

DESIGN DESIGNATION
MO 5
DESCRIPTION: RURAL
A.A.D.T. - 2024 = 2091
A.A.D.T. - 2044 = 2310
T = 10.54%
V = 55 M.P.H.
PEAK HOUR = 9.58%
DIRECTIONAL DISTRIBUTION = 50.5%/49.5% (N/S)
FUNCTIONAL CLASSIFICATION- MINOR ARTERIAL
DESCRIPTION: FAYETTE (RTE. FF TO RTE. DD)
A.A.D.T. - 2024 = 4027
A.A.D.T. - 2044 = 4449
T = 8.15%
V = 40 M.P.H.
PEAK HOUR = 10.06%
DIRECTIONAL DISTRIBUTION = 49.5%/50.5% (N/S)
FUNCTIONAL CLASSIFICATION- MINOR ARTERIAL
DESCRIPTION: BOONEVILLE (S/O RTE. P)
A.A.D.T. - 2024 = 4485
A.A.D.T. - 2044 = 4955
T = 8.61%
V = 55 M.P.H.
PEAK HOUR = 8.94%
DIRECTIONAL DISTRIBUTION = 50.1%/49.9% (N/S)
FUNCTIONAL CLASSIFICATION- MINOR ARTERIAL
MO 240
DESCRIPTION: FAYETTE (N/O MO 124)
A.A.D.T. - 2024 = 6010
A.A.D.T. - 2044 = 6641
T = 10.54%
V = 25 M.P.H.
PEAK HOUR = 11.52%
DIRECTIONAL DISTRIBUTION = 50.4%/49.6% (N/S)
FUNCTIONAL CLASSIFICATION- MINOR ARTERIAL
DESCRIPTION: RURAL (S/O MO 124)
A.A.D.T. - 2024 = 2894
A.A.D.T. - 2044 = 3198
T = 4.30%
V = 55 M.P.H.
PEAK HOUR = 11.17%
DIRECTIONAL DISTRIBUTION = 50.5%/49.5% (N/S)
FUNCTIONAL CLASSIFICATION- MINOR ARTERIAL

NO RIGHT OF WAY REQUIRED

CONVENTIONAL SYMBOLS (USED IN PLANS)	
EXISTING	NEW
BUILDINGS AND STRUCTURES	
GUARD RAIL	
CONCRETE RIGHT-OF-WAY MARKER	
STEEL RIGHT-OF-WAY MARKER	
LOCATION SURVEY MARKER	
UTILITIES	
FIBER OPTICS	
OVERHEAD TELEPHONE	
UNDERGROUND TELEPHONE	
OVERHEAD POWER	
UNDERGROUND POWER	
GAS	
WATER	
MANHOLE	
FIRE HYDRANT	
WATER VALVE	
WATER METER	
DROP INLET	
DITCH BLOCK	
GROUND MOUNTED SIGN	
LIGHT POLE	
H-FRAME POWER POLE	
TELEPHONE PEDESTAL	
FENCE	
CHAIN LINK	
WOVEN WIRE	
GATE POST	
BENCHMARK	

NOTE: DASHED OR OPEN SYMBOLS INDICATE EXISTING FEATURES


MISSOURI HIGHWAYS AND TRANSPORTATION COMMISSION

PLANS FOR PROPOSED STATE HIGHWAY

HOWARD COUNTY

T49N - T51N : R15W - R17W

CENTRAL DISTRICT
HOWARD CO.

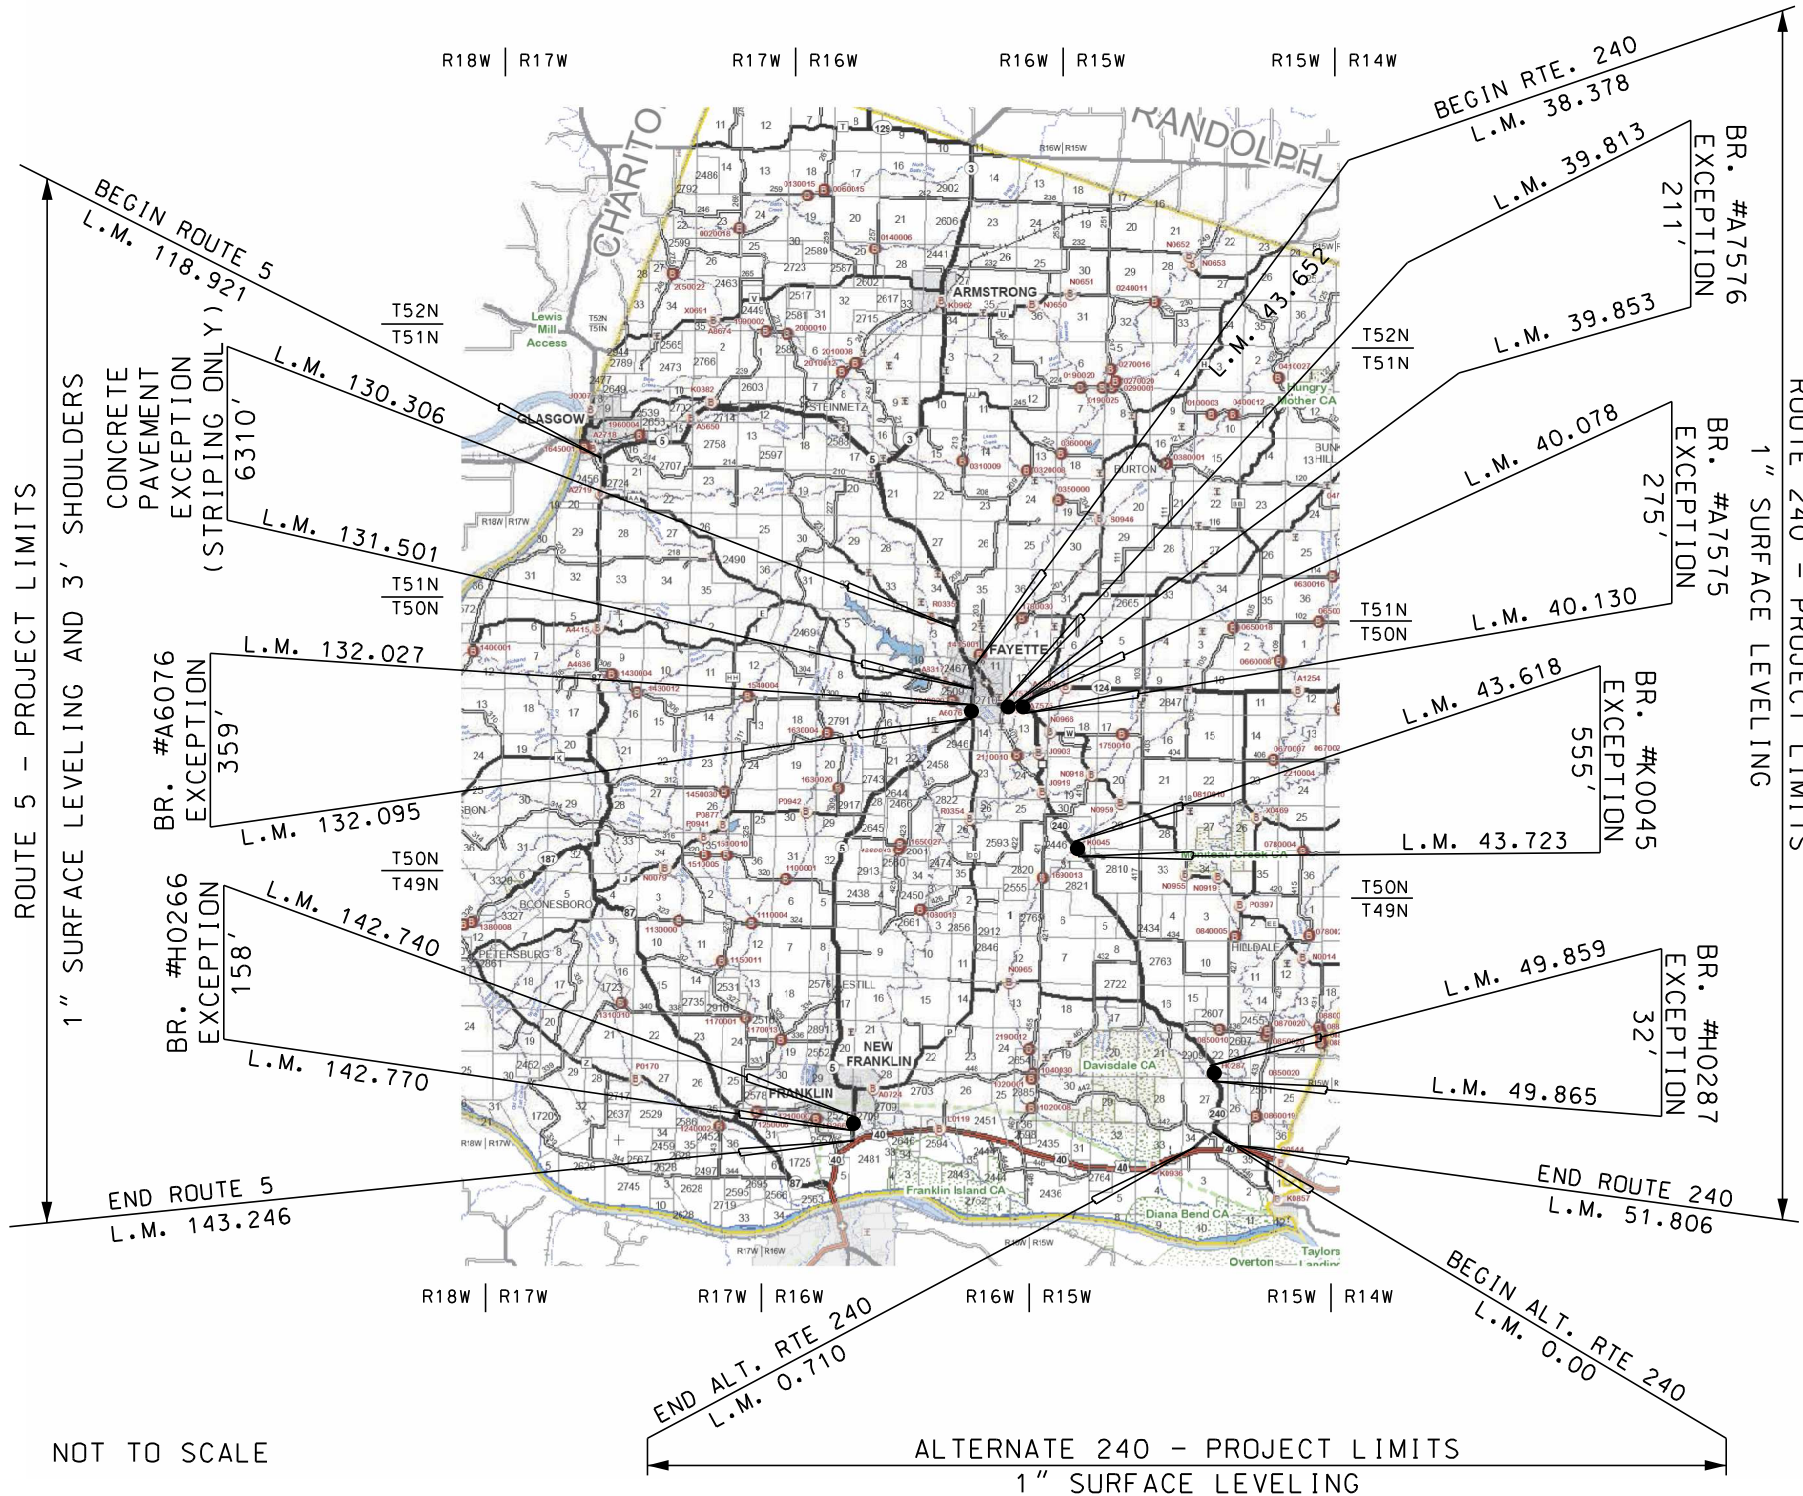

NOT TO SCALE

THE EXISTENCE AND APPROXIMATE LOCATION OF UTILITY FACILITIES KNOWN TO EXIST, AS SHOWN ON THE PLANS, ARE BASED ON THE BEST INFORMATION AVAILABLE TO THE COMMISSION AT THIS TIME. THIS INFORMATION IS PROVIDED BY THE COMMISSION "AS-IS" AND THE COMMISSION EXPRESSLY DISCLAIMS ANY REPRESENTATION OR WARRANTY AS TO THE COMPLETENESS, ACCURACY, OR SUITABILITY OF THE INFORMATION FOR ANY USE. RELIANCE UPON THIS INFORMATION IS DONE AT THE RISK AND THE RESPONSIBILITY OF THE CONTRACTOR TO VERIFY THE EXISTENCE, LOCATION, AND STATUS OF THE FACILITY. SUCH VERIFICATION INCLUDES DIRECT CONTACT WITH THE LISTED UTILITIES.

INDEX OF SHEETS

DESCRIPTION	SHEET NUMBER
TITLE SHEET -----	1
TYPICAL SECTIONS (TS) (6 SHEETS)---	2
QUANTITIES (QU) (17 SHEETS)-----	3
SPECIAL SHEETS (SS) (9 SHEETS)----	4-12
TRAFFIC CONTROL (TC) (7 SHEETS)---	13-19
EROSION CONTROL (EC) (2 SHEET)----	20-21



DATE PREPARED 7/28/2023	
ROUTE 5/240	STATE MO
DISTRICT CD	SHEET NO. 1
COUNTY HOWARD	
JOB NO. J5P3517	
CONTRACT ID.	
PROJECT NO.	
BRIDGE NO.	

DESCRIPTION	DATE

LENGTH OF PROJECT

ROUTE 5	
BEGINNING OF PROJECT	LOG MILE 118.921 (SB)
END OF PROJECT	LOG MILE 143.246 (SB)
APPARENT LENGTH	24.325 MILES
EQUATIONS AND EXCEPTIONS:	
CONCRETE PAVEMENT EXCEPTION	-1.195 MILES
BRIDGE A6076 EXCEPTION	-0.068 MILES
BRIDGE H0266 EXCEPTION	-0.030 MILES
ROUTE 240	
BEGINNING OF PROJECT	LOG MILE 38.378 (EB)
END OF PROJECT	LOG MILE 51.806 (EB)
APPARENT LENGTH	13.428 MILES
EQUATIONS AND EXCEPTIONS:	
BRIDGE A7576 EXCEPTION	-0.040 MILES
BRIDGE A7575 EXCEPTION	-0.052 MILES
BRIDGE K0045 EXCEPTION	-0.105 MILES
BRIDGE H0287 EXCEPTION	-0.006 MILES

ROUTE 240 ALTERNATE

BEGINNING OF PROJECT	LOG MILE 0.000 (WB)
END OF PROJECT	LOG MILE 0.710 (WB)
APPARENT LENGTH	0.710 MILES
EQUATIONS AND EXCEPTIONS:	
NONE	

TOTAL CORRECTIONS	-1.496 MILES
NET LENGTH OF PROJECT	36.967 MILES
STATE LENGTH	36.967 MILES

MISSOURI HIGHWAYS AND TRANSPORTATION COMMISSION



105 WEST CAPITOL
JEFFERSON CITY, MO 65102
1-888-ASK-MODOT (1-888-275-6636)

MODOT

MISSOURI STATE CERTIFICATE OF AUTHORITY NO. 000866

KLINGNER & ASSOCIATES, P.C.
Engineers • Architects • Surveyors
www.klingner.com
Quincy, Illinois
Herald, MO Building, IA
Oakland, CA Street
Davenport, IA Calendar, IA

IF A SEAL IS PRESENT ON THIS SHEET IT HAS BEEN ELECTRONICALLY SEALED AND DATED:

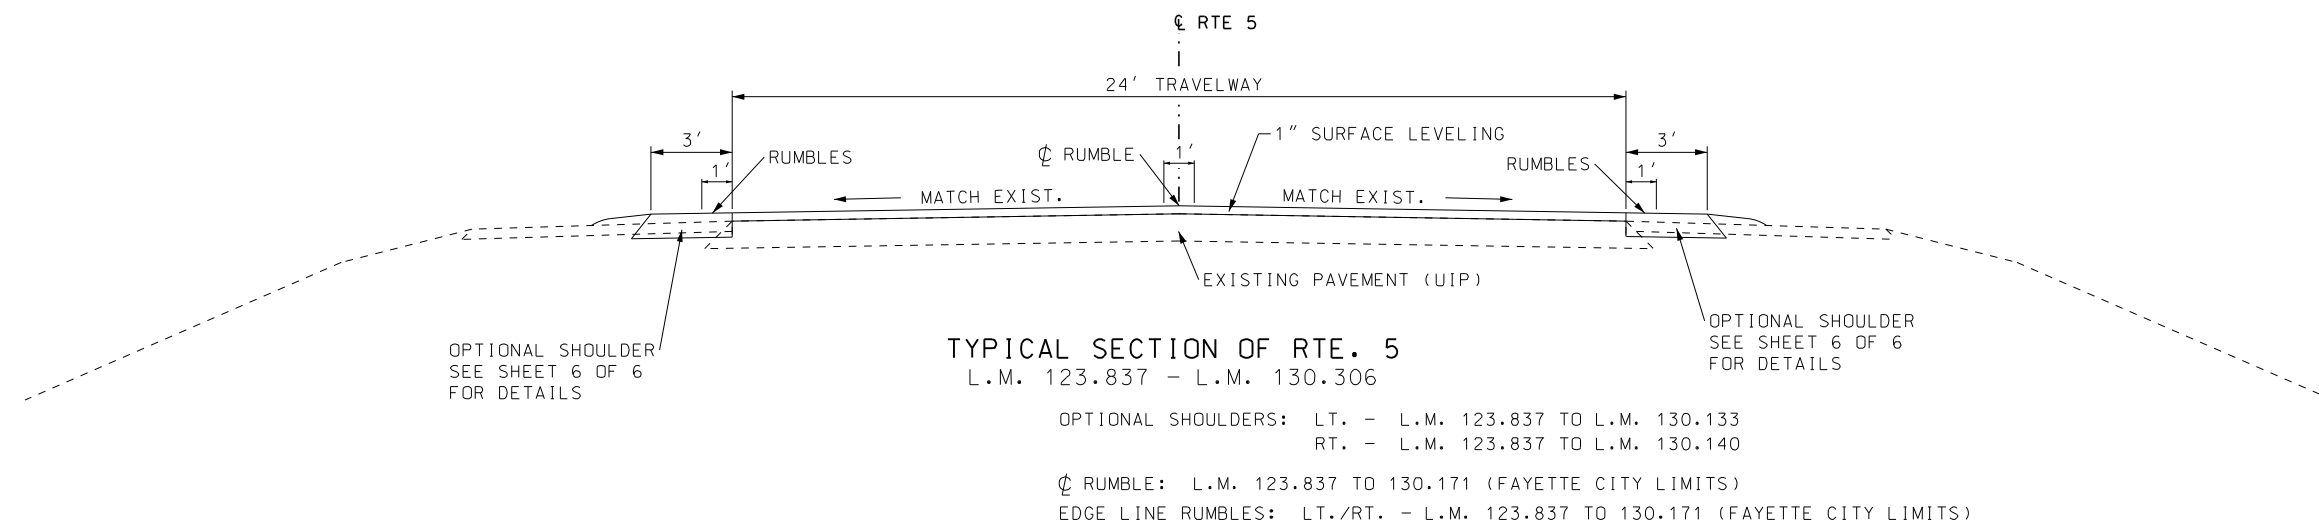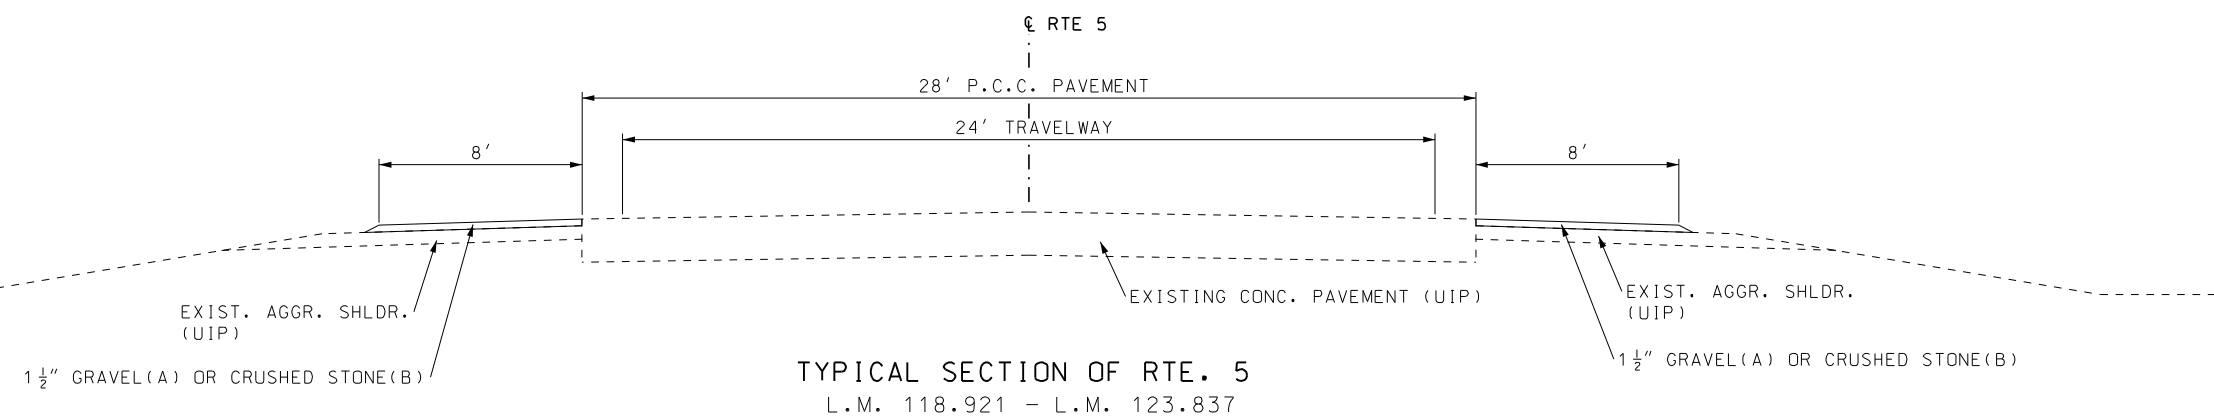

TYPICAL SECTION
SHEET 1 OF 6

ROUTE 5
SHEET 1 OF 3

NOT TO SCALE



DATE PREPARED

7/28/2023

ROUTE	STATE
5/240	MO

DISTRICT	SHEET NO.
CD	2

COUNTY

OWARD

JOB NO.

5P351

TRACT

OBJECT N

EDGE NO.

EDGE NU

0	
1	
2	
3	
4	
5	
6	
7	
8	
9	



105 WEST CAPITOL
JEFFERSON CITY, MO 65102
1-888-ASK-MDOT (1-888-275-6636)

OF AUTHORITY NO. 000866


KLINGNER
& ASSOCIATES, P.C.

Engineers • Architects • Surveyors


www.klinger.com

Quincy, Illinois


Hammond, MO 63040, IA
040 North 24th Street
Galesburg, IL 61601, IL

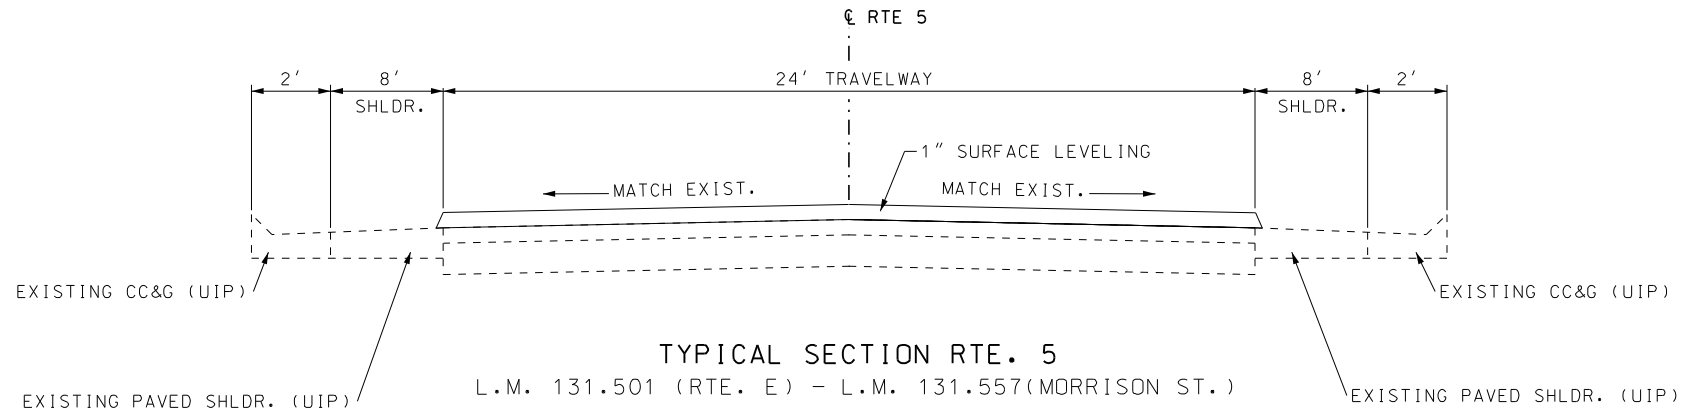


TYPICAL SECTION RTE. 5
L.M. 131.501 (RTE. E) – L.M. 131.557(MORRISON ST.)

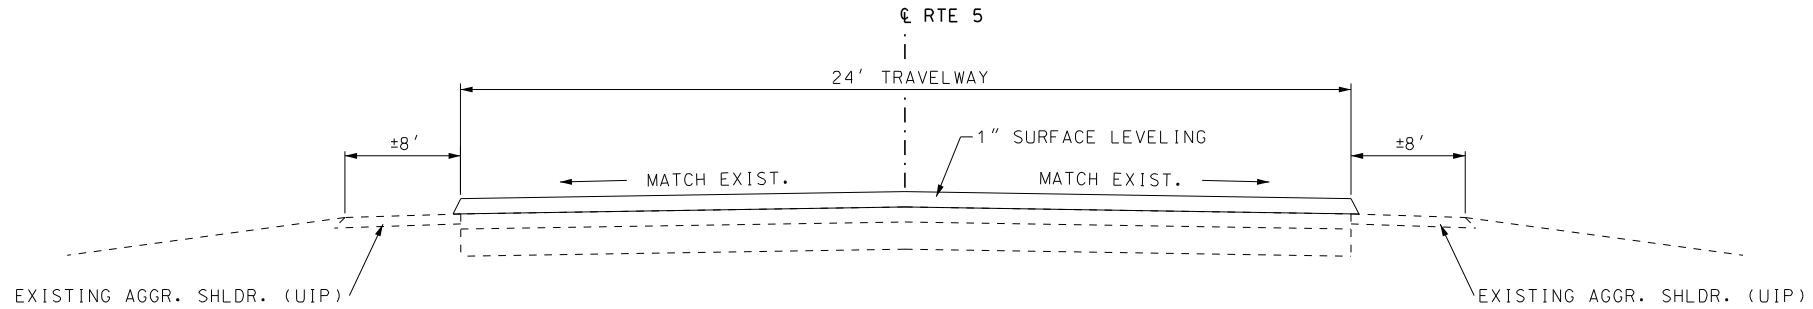

TYPICAL SECTION RTE. 5
L.M. 131.557 (MORRISON ST.) – L.M. 131.728 (FOREST ST.)

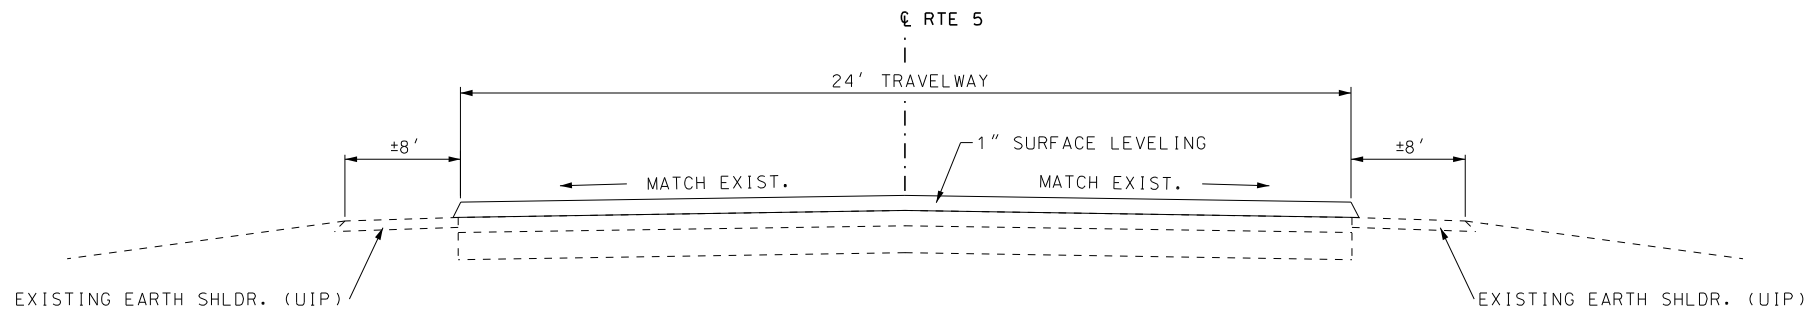

TYPICAL SECTION RTE. 5
L.M. 131.728 (FOREST ST.) – L.M. 131.929 (FAYETTE CITY LIMIT)

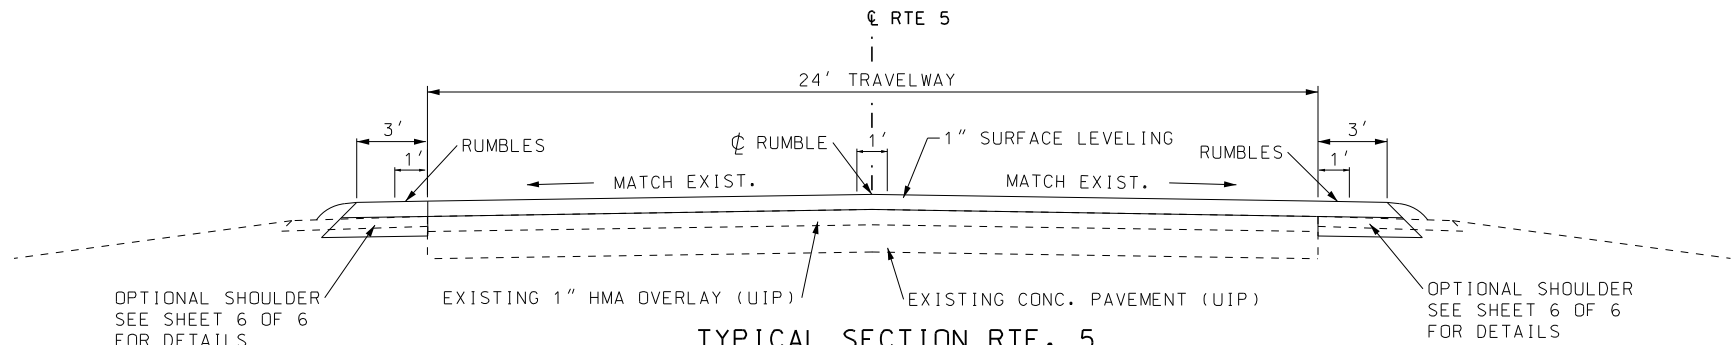

TYPICAL SECTION RTE. 5
L.M. 131.929 (FAYETTE CITY LIMIT) – L.M. 132.027 (BRIDGE #A6076)

OPTIONAL SHOULDERS: LT. – L.M. 131.929 TO L.M. 132.027
RT. – L.M. 131.929 TO L.M. 132.027

C RUMBLE: L.M. 131.929 TO L.M. 132.027

EDGE LINE RUMBLE: LT. – L.M. 131.929 TO L.M. 132.027
RT. – L.M. 131.929 TO L.M. 132.027

BRIDGE #A6076 EXCEPT.: L.M. 132.027 – L.M. 132.095

TYPICAL SECTION
SHEET 2 OF 6

ROUTE 5
SHEET 2 OF 3

NOT TO SCALE



DATE PREPARED
7/28/2023

ROUTE
5/240

STATE
MO

DISTRICT
CD

SHEET NO.
2

COUNTY
HOWARD

JOB NO.
J5P3517

CONTRACT ID.

PROJECT NO.

BRIDGE NO.

DESCRIPTION

DATE

DATE

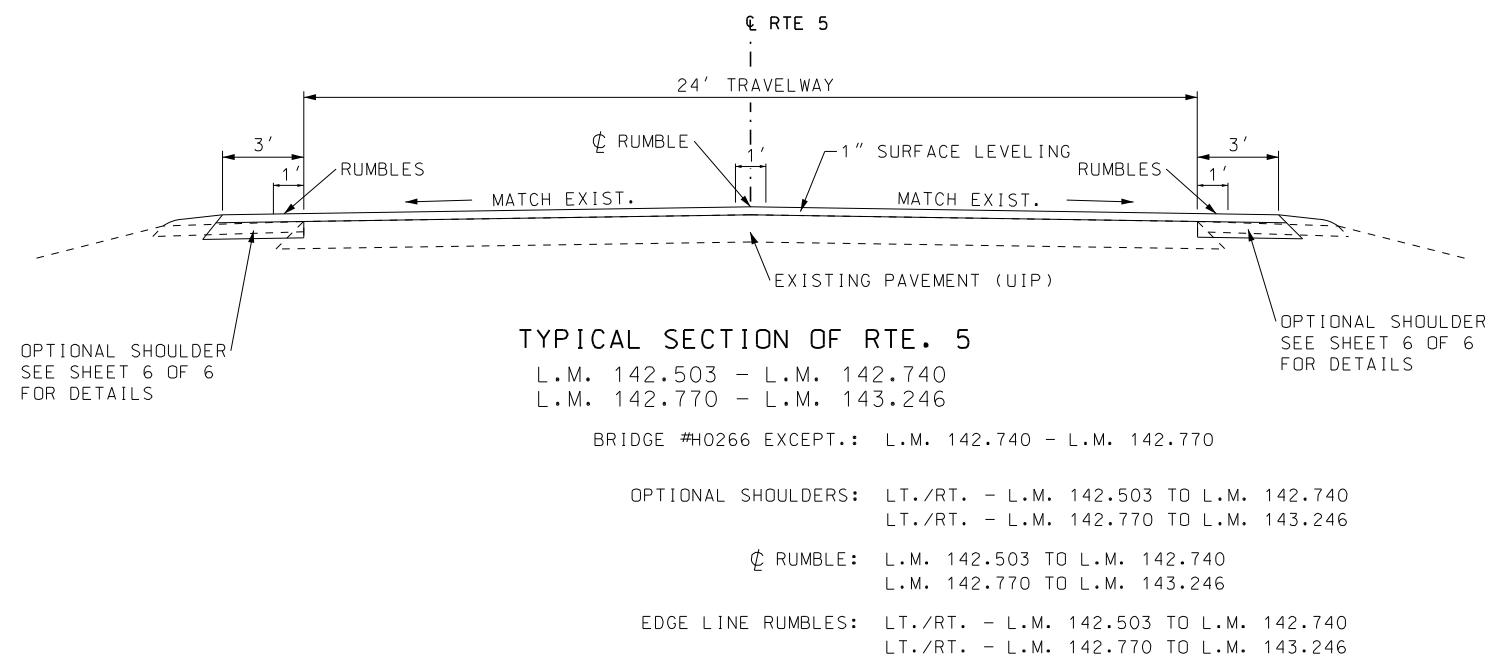


ROUTE 5
SHEET 3 OF 3

[illegible]

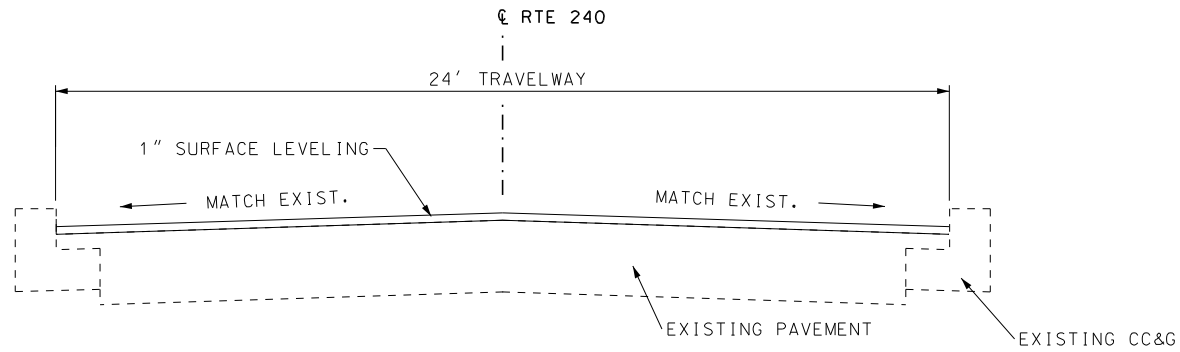


TYPICAL SECTION OF RTE. 240
L.M. 38.378 - L.M. 38.722

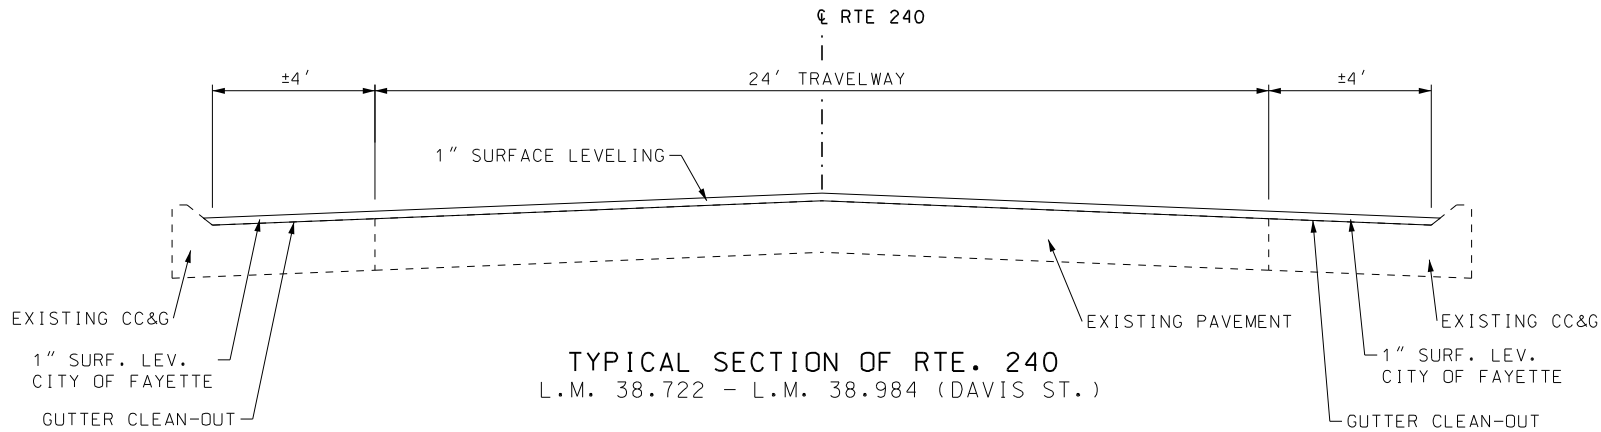

TYPICAL SECTION OF RTE. 240
L.M. 38.722 - L.M. 38.984 (DAVIS ST.)

* LT: L.M. 39.000 (DAVIS ST.) TO L.M. 39.118 (WALNUT ST.)


** RT: L.M. 39.000 (DAVIS ST.) TO L.M. 39.178 (HACKBERRY ST.)

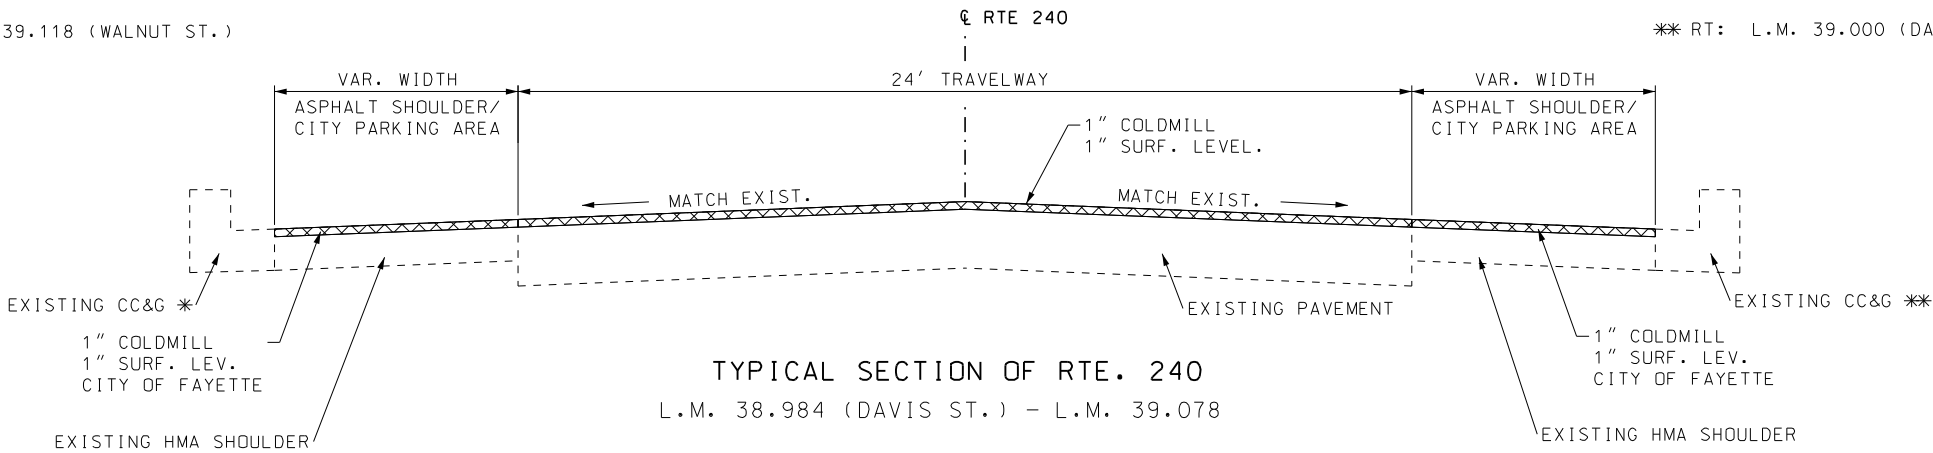

TYPICAL SECTION OF RTE. 240
L.M. 38.984 (DAVIS ST.) - L.M. 39.078

* LT: L.M. 39.000 (DAVIS ST.) TO L.M. 39.118 (WALNUT ST.)

** RT: L.M. 39.000 (DAVIS ST.) TO L.M. 39.178 (HACKBERRY ST.)

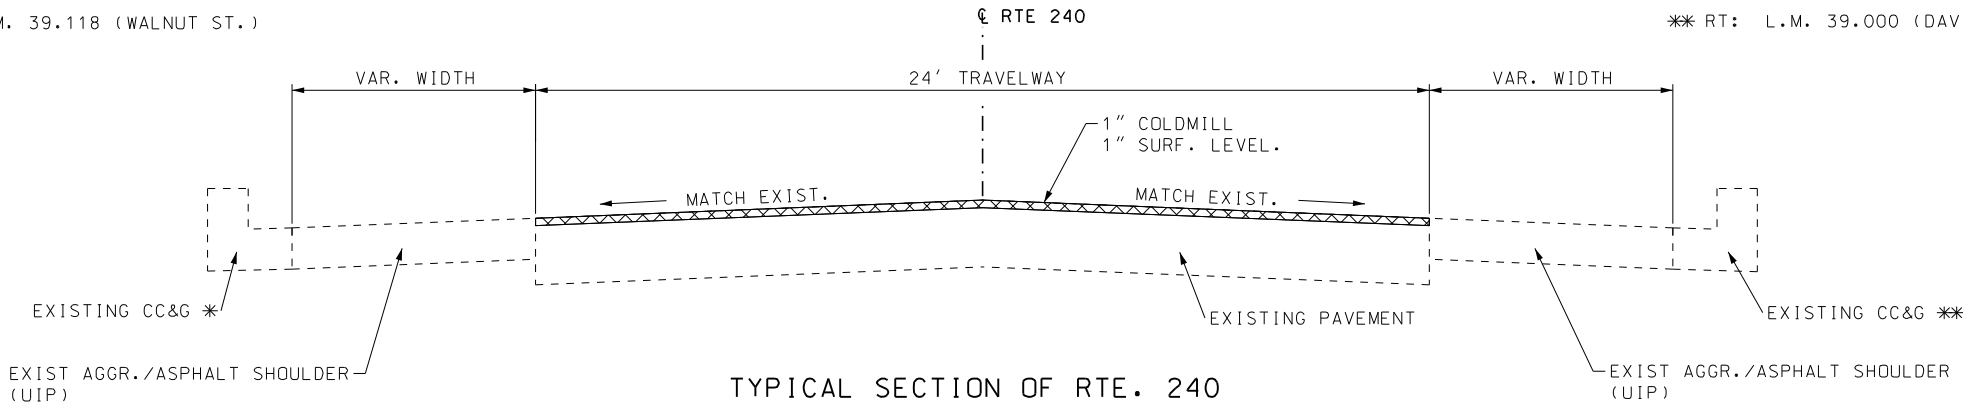

TYPICAL SECTION OF RTE. 240
L.M. 39.078 - L.M. 39.437

TYPICAL SECTION
SHEET 4 OF 6

ROUTE 240
SHEET 1 OF 2

NOT TO SCALE



DATE PREPARED 7/28/2023	
ROUTE 5/240	STATE MO
DISTRICT CD	SHEET NO. 2
COUNTY HOWARD	
JOB NO. J5P3517	
CONTRACT ID.	

PROJECT NO.
BRIDGE NO.

DESCRIPTION	DATE

MISSOURI HIGHWAYS AND TRANSPORTATION COMMISSION

MoDOT

105 WEST CAPITOL
JEFFERSON CITY, MO 65102
1-888-ASK-MODOT (1-888-275-6636)




MISSOURI STATE CERTIFICATE OF AUTHORITY NO. 000866

KLINGNER & ASSOCIATES, P.C.

Engineers • Architects • Surveyors

Quincy, Illinois
Harrisburg, MO
Olathe, KS
Davenport, IA
Columbia, MO

IF A SEAL IS PRESENT ON THIS SHEET IT HAS BEEN ELECTRONICALLY SEALED AND DATED:

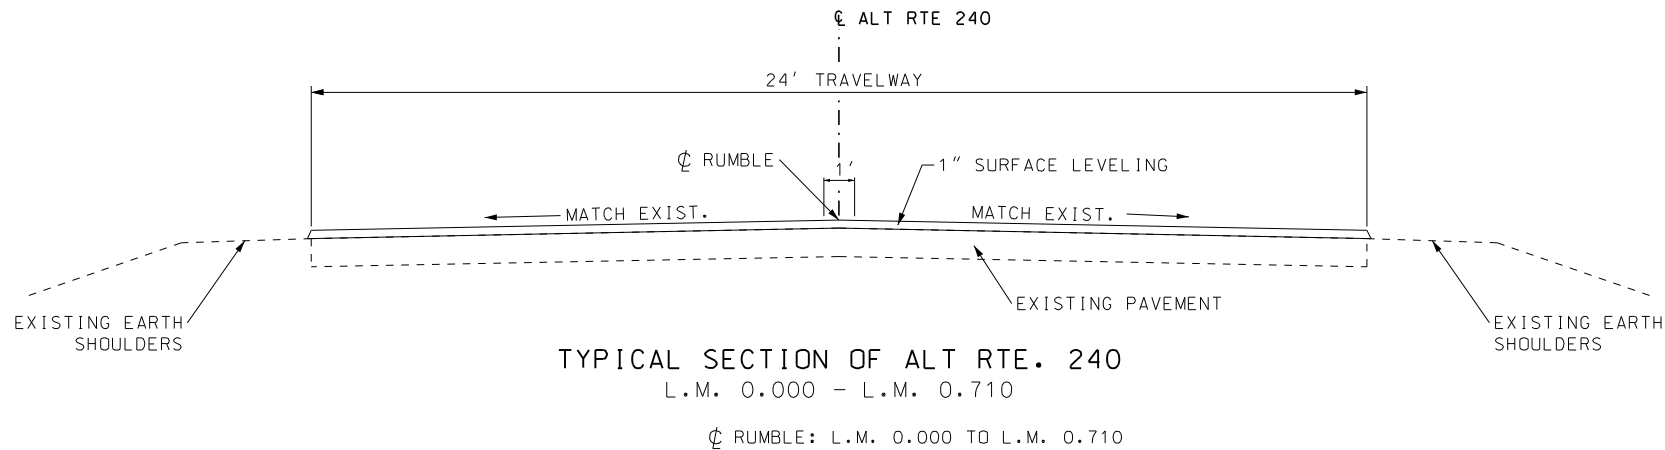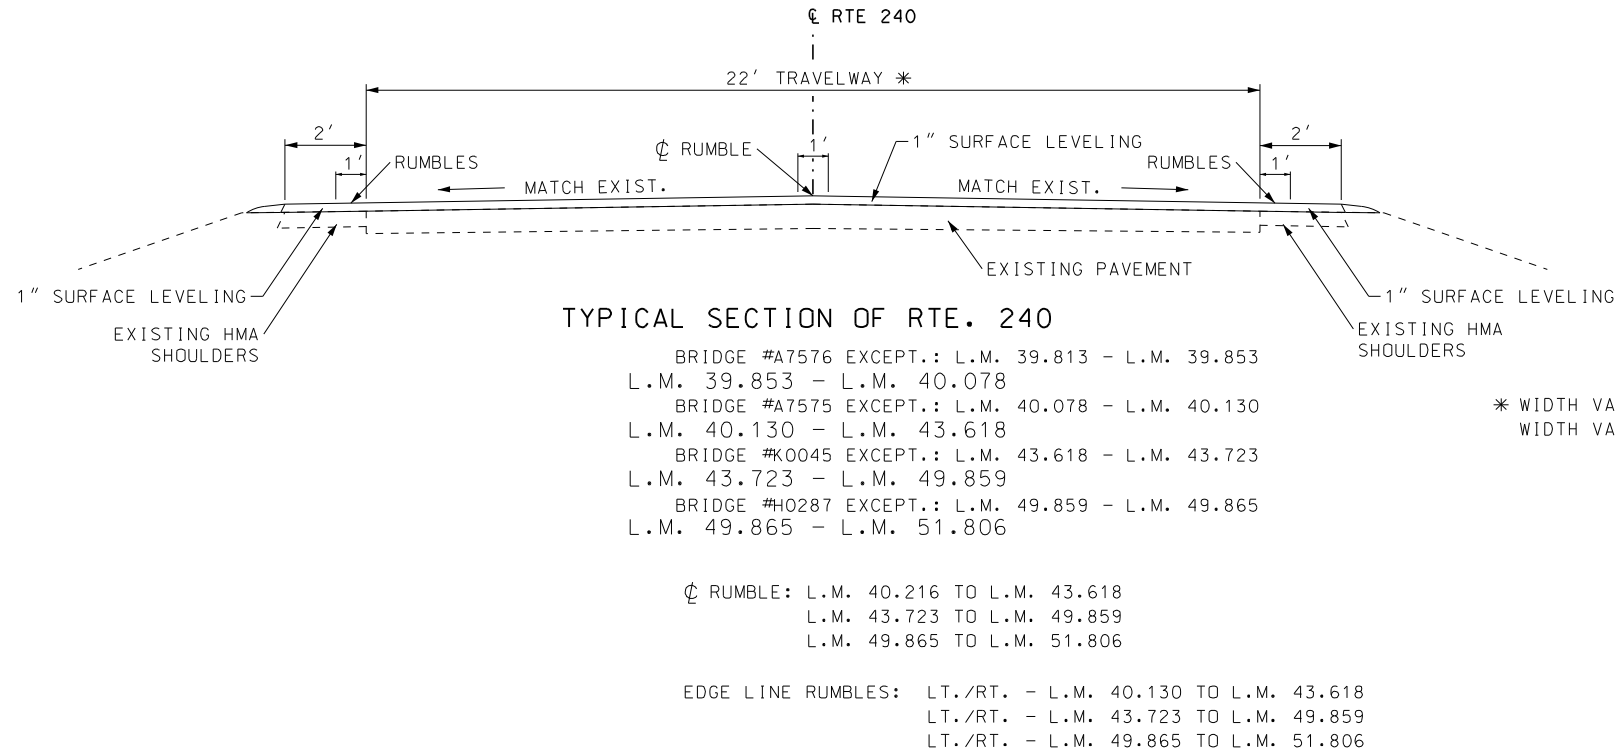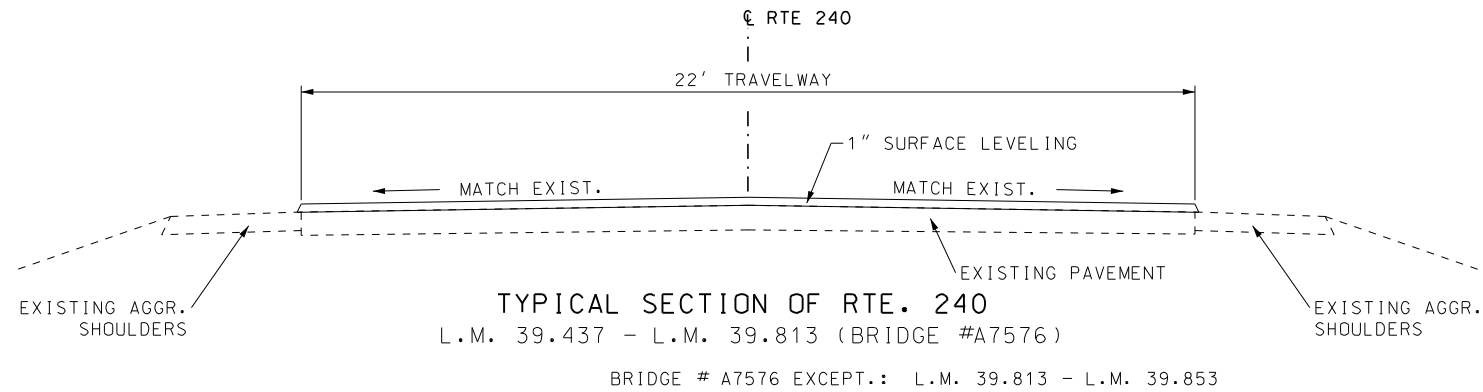

TYPICAL SECTION
SHEET 5 OF 6

ROUTE 240
SHEET 2 OF 2

NOT TO SCALE

STATE OF MISSOURI
REGISTERED PROFESSIONAL ENGINEER
CURTIS D. SCHENK
NUMBER
PE-2019029937

DATE PREPARED
7/28/2023

ROUTE
5/240

DISTRICT
CD

STATE
MO

SHEET NO.
2

COUNTY
HOWARD

JOB NO.
J5P3517

CONTRACT ID.

PROJECT NO.

BRIDGE NO.

DESCRIPTION	DATE

MISSOURI HIGHWAYS AND TRANSPORTATION
COMMISSION

MoDOT

105 WEST CAPITOL
JEFFERSON CITY, MO 65102
1-888-ASK-MODOT (1-888-275-6636)

MISSOURI STATE CERTIFICATE
OF AUTHORITY NO. 000866

KLINGNER
& ASSOCIATES, P.C.

Engineers • Architects • Surveyors
www.klinger.com

Quincy, Illinois
Herrick, MO Building, IA
Oakwood, Illinois Street
Davenport, IA Calumet, IL
271.222.3670

IF A SEAL IS PRESENT ON THIS SHEET IT HAS BEEN ELECTRONICALLY SEALED AND DATED:

BITUMINOUS SHOULDER RUMBLE STRIP							
LOG MILE	TO	LOG MILE	LOCATION	LENGTH FT	EXCEPTION FT	STA	REMARKS
123.837	TO	130.171	RTE. 5 - LT	33,444	8,002	254.42	BEGIN AT ASPHALT SECTION/END AT FAYETTE CITY LIMITS
131.929	TO	132.027	RTE. 5 - LT	517	0	5.17	BEGIN FAYETTE CITY LIMITS/END BRIDGE A6076
132.095	TO	141.110	RTE. 5 - LT	47,599	9,239	383.60	BEGIN BRIDGE A6076/END AT NEW FRANKLIN CITY LIMIT
142.503	TO	142.740	RTE. 5 - LT	1,251	430	8.21	BEGIN NEW FRANKLIN CITY LIMIT/END AT BRIDGE H0266
142.770	TO	143.246	RTE. 5 - LT	2,513	255	22.58	BEGIN AT BRIDGE H0266/END AT END OF PROJECT
40.130	TO	43.618	RTE. 240 - LT	18,417	3,185	152.32	BEGIN AT BRIDGE A7575/END AT BRIDGE K0045
43.723	TO	49.859	RTE. 240 - LT	32,398	5,375	270.23	BEGIN AT BRIDGE K0045/END AT BRIDGE H0287
49.865	TO	51.806	RTE. 240 - LT	10,248	2,446	78.02	BEGIN AT BRIDGE H0287/END AT END OF PROJECT
123.837	TO	130.171	RTE. 5 - RT	33,444	7,310	261.34	BEGIN AT ASPHALT SECTION/END AT FAYETTE CITY LIMITS
131.929	TO	132.027	RTE. 5 - RT	517	0	5.17	BEGIN FAYETTE CITY LIMITS/END BRIDGE A6076
132.095	TO	141.110	RTE. 5 - RT	47,599	9,878	377.21	BEGIN BRIDGE A6076/END AT NEW FRANKLIN CITY LIMIT
142.503	TO	142.740	RTE. 5 - RT	1,251	0	12.51	BEGIN NEW FRANKLIN CITY LIMIT/END AT BRIDGE H0266
142.770	TO	143.246	RTE. 5 - RT	2,513	224	22.89	BEGIN AT BRIDGE H0266/END AT END OF PROJECT
40.130	TO	43.618	RTE. 240 - RT	18,417	5,871	125.46	BEGIN AT BRIDGE A7575/END AT BRIDGE K0045
43.723	TO	49.859	RTE. 240 - RT	32,398	4,588	278.10	BEGIN AT BRIDGE K0045/END AT BRIDGE H0287
49.865	TO	51.806	RTE. 240 - RT	10,248	2,744	75.04	BEGIN AT BRIDGE H0287/END AT END OF PROJECT
					TOTAL	2,332.29	
					USE	2,332.3	
EXCEPTIONS INCLUDE STATE ROUTES, COUNTY ROADS, RESIDENTIAL AND COMMERCIAL ENTRANCES							

EROSION CONTROL										
LOG MILE	TO	LOG MILE	LOCATION	SIDE	SILT FENCE FEET	ALT DITCH CHECK FEET	ROCK DITCH CHECK FEET	SEDIMENT TRAP ROCK CU YD	SEDIMENT REMOVAL CU YD	REMARKS
123.837	TO	130.133	RTE 5	LT	1511	1007	2418	38	395	
123.837	TO	130.140	RTE 5	RT	1513	1008	2420	38	396	
131.929	TO	132.027	RTE 5	LT	24	16	38	1	6	
131.929	TO	132.027	RTE 5	RT	24	16	38	1	6	
132.095	TO	141.110	RTE 5	LT	2164	1442	3462	54	566	
132.095	TO	141.110	RTE 5	RT	2164	1442	3462	54	566	
142.503	TO	142.740	RTE 5	LT	57	38	91	1	15	
142.503	TO	142.740	RTE 5	RT	57	38	91	1	15	
142.770	TO	143.246	RTE 5	LT	114	76	183	3	30	
142.770	TO	143.246	RTE 5	RT	114	76	183	3	30	
					TOTAL	7740	5160	12384	194	2025
					USE					
SILT FENCE = 240 LF/MILE, ROCK DITCH CHECK = 384 LF/MILE, ALT DITCH CHECK = 160 LF/MILE, SEDIMENT TRAP = 6 CY/MILE,										

BITUMINOUS CENTERLINE RUMBLE STRIP						
LOG MILE	TO	LOG MILE	LOCATION	LENGTH FT	STA	REMARKS
123.837	TO	130.171	RTE. 5 - CL	33,444	334.44	BEGIN AT ASPHALT SECTION/END AT FAYETTE CITY LIMITS
131.929	TO	132.027	RTE. 5 - CL	517	5.17	BEGIN AT FAYETTE CITY LIMITS/END AT BRIDGE A6076
132.095	TO	141.110	RTE. 5 - CL	47,599	475.99	BEGIN AT BRIDGE A6076/END AT NEW FRANKLIN CITY LIMIT
142.503	TO	142.740	RTE. 5 - CL	1,251	12.51	BEGIN AT NEW FRANKLIN CITY LIMIT/END AT BRIDGE H0266
142.770	TO	143.246	RTE. 5 - CL	2,513	25.13	BEGIN AT BRIDGE H0266/END AT END OF PROJECT
40.216	TO	43.618	RTE. 240 - CL	17,963	179.63	BEGIN AT BRIDGE A7575/END AT BRIDGE K0045
43.723	TO	49.859	RTE. 240 - CL	32,398	323.98	BEGIN AT BRIDGE K0045/END AT BRIDGE H0287
49.865	TO	51.806	RTE. 240 - CL	10,248	102.48	BEGIN AT BRIDGE H0287/END AT END OF PROJECT
0.000	TO	0.710	RTE. 240 ALT - CL	3,749	37.49	
				TOTAL	1,496.83	
				USE	1,496.8	

SEEDING & MULCHING								
LOG MILE	TO	LOG MILE	LOCATION	SIDE	SEEDING COOL SEASON ACRE	TEMP. SEEDING ACRE	MULCHING ACRE	REMARKS
123.837	TO	130.133	RTE 5	LT	3.05	0.61	3.66	WIDTH = 4' PER SIDE
123.837	TO	130.140	RTE 5	RT	3.06	0.61	3.67	WIDTH = 4' PER SIDE
131.929	TO	132.027	RTE 5	LT	0.05	0.01	0.06	WIDTH = 4' PER SIDE
131.929	TO	132.027	RTE 5	RT	0.05	0.01	0.06	WIDTH = 4' PER SIDE
132.095	TO	141.110	RTE 5	LT	4.37	0.87	5.25	WIDTH = 4' PER SIDE
132.095	TO	141.110	RTE 5	RT	4.37	0.87	5.25	WIDTH = 4' PER SIDE
142.503	TO	142.740	RTE 5	LT	0.11	0.02	0.14	WIDTH = 4' PER SIDE
142.503	TO	142.740	RTE 5	RT	0.11	0.02	0.14	WIDTH = 4' PER SIDE
142.770	TO	143.246	RTE 5	LT	0.23	0.05	0.28	WIDTH = 4' PER SIDE
142.770	TO	143.246	RTE 5	RT	0.23	0.05	0.28	WIDTH = 4' PER SIDE
				TOTAL	15.64	3.13	18.76	
				USE	15.7	3.2	18.9	
TEMPORARY SEEDING ESTIMATED AT 20% OF COOL SEASON SEEDING.								

STATE OF MISSOURI
REGISTERED PROFESSIONAL ENGINEER
CURTIS D. SCHENK
NUMBER
PE-2019029937

DATE PREPARED
8/29/2023

ROUTE
5/240

STATE
MO

DISTRICT
CD

SHEET NO.
3

COUNTY
HOWARD

J5P3517

CONTRACT ID.

PROJECT NO.

BRIDGE NO.

DESCRIPTION

DATE

MISSOURI HIGHWAYS AND TRANSPORTATION COMMISSION

105 WEST CAPITOL
JEFFERSON CITY, MO 65102
1-888-ASK-MODOT (1-888-275-6636)

MoDOT

MISSOURI STATE CERTIFICATE
OF AUTHORITY NO. 000866

KLINGNER & ASSOCIATES, P.C.

Engineers • Architects • Surveyors
www.klingner.com
Quincy, Illinois
1400 North 2nd Street
Quincy, IL 62301
217.222.3670

105 WEST CAPITOL
JEFFERSON CITY, MO 65102
1-888-ASK-MODOT (1-888-275-6636)

IF A SEAL IS PRESENT ON THIS SHEET IT HAS BEEN ELECTRONICALLY SEALED AND DATED:

SUMMARY SHEET
SHEET 4 OF 17

WATERBORNE PAVEMENT MARKING PAINT, TYPE P BEADS							
LOG MILE	TO	LOG MILE	LOCATION	4" SOLID YELLOW L.F.	4" INTERM. YELLOW L.F.	4" SOLID WHITE L.F.	REMARKS
118.930	TO	118.953	DBL YELLOW / EDGELINE	242.9	0.0	242.9	MO 5 / 240
118.953	TO	119.527	CL / EDGE LINE	3,030.7	757.7	6,061.4	MO 5 / 240
119.527	TO	119.704	SBL NPZ / EDGE LINE	934.6	233.6	1,869.1	MO 5 / 240
119.704	TO	119.872	DBL YELLOW / EDGELINE	1,774.1	0.0	1,774.1	MO 5 / 240
119.872	TO	120.047	NBL NPZ / EDGE LINE	924.0	231.0	1,848.0	MO 5 / 240
120.047	TO	120.385	CL / EDGE LINE	1,784.6	446.2	3,569.3	MO 5 /240
120.385	TO	120.545	SBL NPZ / EDGE LINE	844.8	211.2	1,689.6	MO 5 /240
120.545	TO	120.887	DBL YELLOW / EDGELINE	3,611.5	0.0	3,611.5	MO 5 /240
120.887	TO	121.047	NBL NPZ / EDGE LINE	844.8	211.2	1,689.6	MO 5 /240
121.047	TO	121.178	CL / EDGE LINE	0.0	172.9	1,383.4	MO 5 /240
121.178	TO	121.396	SBL NPZ / EDGE LINE	1,151.0	287.8	2,302.1	MO 5 /240
121.396	TO	121.810	DBL YELLOW / EDGE LINE	4,371.8	0.0	4,371.8	MO 5 /240
121.810	TO	121.986	NBL NPZ / EDGE LINE	929.3	232.3	1,858.6	MO 5 /240
121.986	TO	122.780	CL / EDGE LINE	0.0	1,048.1	8,384.6	MO 5 /240
122.780	TO	123.000	SBL NPZ / EDGE LINE	1,161.6	290.4	2,323.2	MO 5 /240
123.000	TO	123.170	DBL YELLOW / EDGE LINE	1,795.2	0.0	1,795.2	MO 5 /240
123.170	TO	123.350	NBL NPZ / EDGE LINE	950.4	237.6	1,900.8	MO 5 /240
123.350	TO	123.520	CL / EDGE LINE	0.0	224.4	1,795.2	MO 5 /240
123.520	TO	123.690	SBL NPZ / EDGE LINE	897.6	224.4	1,795.2	MO 5 /240
123.690	TO	123.720	DBL YELLOW / EDGE LINE	316.8	0.0	316.8	MO 5 /240
123.720	TO	124.140	NBL NPZ / EDGE LINE	2,217.6	554.4	4,435.2	MO 5 /240
124.140	TO	124.160	DBL YELLOW / EDGE LINE	211.2	0.0	211.2	MO 5 /240
124.160	TO	124.290	SBL NPZ / EDGE LINE	686.4	171.6	1,372.8	MO 5 /240
124.290	TO	124.620	DBL YELLOW / EDGE LINE	3,484.8	0.0	3,484.8	MO 5 /240
124.620	TO	124.800	NBL NPZ / EDGE LINE	950.4	237.6	1,900.8	MO 5 /240
124.800	TO	124.850	CL / EDGE LINE	0.0	66.0	528.0	MO 5 /240
124.850	TO	124.990	SBL NPZ / EDGE LINE	739.2	184.8	1,478.4	MO 5 /240
124.990	TO	125.030	DBL YELLOW / EDGE LINE	422.4	0.0	422.4	MO 5 /240
125.030	TO	125.220	NBL NPZ / EDGE LINE	1,003.2	250.8	2,006.4	MO 5 /240
125.220	TO	125.470	CL / EDGE LINE	0.0	330.0	2,640.0	MO 5 /240
125.470	TO	125.630	SBL NPZ / EDGE LINE	844.8	211.2	1,689.6	MO 5 /240
125.630	TO	126.000	DBL YELLOW / EDGE LINE	3,907.2	0.0	3,907.2	MO 5 /240
126.000	TO	126.150	NBL NPZ / EDGE LINE	792.0	198.0	1,584.0	MO 5 /240
126.150	TO	126.510	SBL NPZ / EDGE LINE	1,900.8	475.2	3,801.6	MO 5 /240
126.510	TO	126.680	CL / EDGE LINE	0.0	224.4	1,795.2	MO 5 /240
126.680	TO	126.900	SBL NPZ / EDGE LINE	1,161.6	290.4	2,323.2	MO 5 /240
126.900	TO	127.240	DBL YELLOW / EDGE LINE	3,590.4	0.0	3,590.4	MO 5 /240
127.240	TO	127.370	NBL NPZ / EDGE LINE	686.4	171.6	1,372.8	MO 5 /240
127.280	TO	127.420	DBL YELLOW / EDGE LINE	1,478.4	0.0	1,478.4	MO 5 /240
127.420	TO	127.600	SBL NPZ / EDGE LINE	950.4	237.6	1,900.8	MO 5 /240
127.600	TO	127.780	DBL YELLOW / EDGE LINE	1,900.8	0.0	1,900.8	MO 5 /240
127.780	TO	127.980	NBL NPZ / EDGE LINE	1,056.0	264.0	2,112.0	MO 5 /240
127.980	TO	128.090	CL / EDGE LINE	0.0	145.2	1,161.6	MO 5 /240
128.090	TO	128.300	SBL NPZ / EDGE LINE	1,108.8	277.2	2,217.6	MO 5 /240
128.300	TO	128.330	DBL CL / EDGE LINE	316.8	0.0	316.8	MO 5 /240
128.330	TO	128.500	NBL NPZ / EDGE LINE	897.6	224.4	1,795.2	MO 5 /240
128.500	TO	128.680	SBL NPZ / EDGE LINE	950.4	237.6	1,900.8	MO 5 /240
128.680	TO	128.840	NBL NPZ / EDGE LINE	844.8	211.2	1,689.6	MO 5 /240
128.840	TO	129.020	SBL NPZ / EDGE LINE	950.4	237.6	1,900.8	MO 5 /240
129.020	TO	129.250	NBL NPZ / EDGE LINE	1,214.4	303.6	2,428.8	MO 5 /240
129.250	TO	129.440	SBL NPZ / EDGE LINE	1,003.2	250.8	2,006.4	MO 5 /240
129.440	TO	130.290	DBL YELLOW / EDGE LINE	8,976.0	0.0	8,976.0	MO 5 /240
130.290	TO	130.450	NBL NPZ / EDGE LINE	844.8	211.2	1,689.6	MO 5 /240
130.450	TO	130.490	DBL YELLOW / EDGE LINE	422.4	0.0	422.4	MO 5 /240
130.490	TO	130.590	CL / EDGE LINE	0.0	132.0	1,056.0	MO 5 /240
130.590	TO	130.710	SBL NPZ / EDGE LINE	633.6	158.4	1,267.2	MO 5 /240
130.710	TO	130.876	DBL YELLOW / EDGE LINE	1,753.0	0.0	1,753.0	MO 5 /240
			RTE 5: SUB-TOTAL	73,465.9	11,065.6	127,100.2	

WATERBORNE PAVEMENT MARKING PAINT, TYPE P BEADS							
LOG MILE	TO	LOG MILE	LOCATION	4" SOLID YELLOW L.F.	4" INTERM. YELLOW L.F.	4" SOLID WHITE L.F.	REMARKS
130.876	TO	130.942	DBL YELLOW / EDGELINE	697.0	0.0	697.0	MO 5
130.942	TO	131.084	NBL NPZ / EDGELINE	749.8	187.4	1,499.5	MO 5
131.084	TO	131.127	CL / EDGE LINE	0.0	56.8	454.1	MO 5
131.127	TO	131.265	SBL NPZ / EDGE LINE	728.6	182.2	1,457.3	MO 5
131.265	TO	131.530	DBL YELLOW / EDGELINE	2,798.4	0.0	2,798.4	MO 5
131.530	TO	131.618	CL / EDGE LINE	0.0	116.2	929.3	MO 5
131.618	TO	131.758	SBL NPZ / EDGE LINE	739.2	184.8	1,478.4	MO 5
131.758	TO	132.837	DBL YELLOW / EDGELINE	11,394.2	0.0	11,394.2	MO 5
132.837	TO	133.101	NBL NPZ / EDGELINE	1,393.9	348.5	2,787.8	MO 5
133.101	TO	133.384	SBL NPZ / EDGE LINE	1,494.2	373.6	2,988.5	MO 5
133.384	TO	134.277	DBL YELLOW / EDGELINE	9,430.1	0.0	9,430.1	MO 5
134.277	TO	134.400	NBL NPZ / EDGELINE	649.4	162.4	1,298.9	MO 5
134.400	TO	134.483	DBL YELLOW / EDGELINE	876.5	0.0	876.5	MO 5
134.483	TO	134.623	SBL NPZ / EDGE LINE	739.2	184.8	1,478.4	MO 5
134.623	TO	137.615	DBL YELLOW / EDGELINE	15,797.8	3,949.4	31,595.5	MO 5
137.615	TO	137.715	NBL NPZ / EDGELINE	528.0	132.0	1,056.0	MO 5
137.715	TO	137.777	DBL YELLOW / EDGELINE	654.7	0.0	654.7	MO 5
137.777	TO	137.897	SBL NPZ / EDGE LINE	633.6	158.4	1,267.2	MO 5
137.897	TO	138.001	NBL NPZ / EDGELINE	549.1	137.3	1,098.2	MO 5
137.715	TO	138.073	DBL YELLOW / EDGELINE	3,780.5	0.0	3,780.5	MO 5
138.073	TO	138.214	SBL NPZ / EDGE LINE	744.5	186.1	1,489.0	MO 5
138.214	TO	138.687	DBL YELLOW / EDGELINE	4,994.9	0.0	4,994.9	MO 5
138.687	TO	138.905	NBL NPZ / EDGELINE	1,151.0	287.8	2,302.1	MO 5
138.905	TO	138.965	CL / EDGE LINE	0.0	79.2	633.6	MO 5
138.965	TO	139.159	SBL NPZ / EDGE LINE	1,024.3	256.1	2,048.6	MO 5
139.159	TO	139.527	DBL YELLOW / EDGELINE	3,886.1	0.0	3,886.1	MO 5
139.527	TO	139.608	SBL NPZ / EDGE LINE	427.7	106.9	855.4	MO 5
139.608	TO	140.123	DBL YELLOW / EDGELINE	5,438.4	0.0	5,438.4	MO 5
140.123	TO	140.208	NBL NPZ / EDGELINE	448.8	112.2	897.6	MO 5
140.208	TO	141.184	DBL YELLOW / EDGELINE	10,306.6	0.0	10,306.6	MO 5
141.184	TO	141.336	NBL NPZ / EDGELINE	802.6	200.6	1,605.1	MO 5
141.336	TO	141.964	CL / EDGE LINE	0.0	829.0	6,631.7	MO 5
141.964	TO	142.036	DBL YELLOW / EDGELINE	760.3	0.0	760.3	MO 5
142.036	TO	142.970	CL / EDGE LINE	0.0	1,232.9	9,863.0	MO 5
142.970	TO	143.164	SBL NPZ / EDGE LINE	1,024.3	256.1	2,048.6	MO 5
143.164	TO	143.246	DBL YELLOW / EDGELINE	865.9	0.0	865.9	MO 5
			RTE 5: SUB-TOTAL	85,509.6	9,720.5	133,647.4	
			RTE 5: TOTAL	158,975.5	20,786.0	260,747.5	

STATE OF MISSOURI

CURTIS D. SCHENK

NUMBER

PE-2019029937

REGISTERED PROFESSIONAL ENGINEER

DATE PREPARED

7/28/2023

ROUTE

5/240

STATE

MO

DISTRICT

CD

SHEET NO.

3

COUNTY

HOWARD

JOB NO.

J5P3517

CONTRACT ID.

PROJECT NO.

BRIDGE NO.

DESCRIPTION

DATE

MISSOURI HIGHWAYS AND TRANSPORTATION COMMISSION

105 WEST CAPITOL

JEFFERSON CITY, MO 65102

1-888-ASK-MODOT (1-888-275-6636)

MISSOURI STATE CERTIFICATE OF AUTHORITY NO. 000866

KLINGNER & ASSOCIATES, P.C.

Engineers • Architects • Surveyors

www.klingner.com

Quincy, Illinois

1000 S. 1st Street

Quincy, IL 62401

217-222-3670

IF A SEAL IS PRESENT ON THIS SHEET IT HAS BEEN ELECTRONICALLY SEALED AND DATED:

WATERBORNE PAVEMENT MARKING PAINT, TYPE P BEADS							
LOG MILE	TO	LOG MILE	LOCATION	4" SOLID YELLOW L.F.	4" INTERM. YELLOW L.F.	4" SOLID WHITE L.F.	REMARKS
38.378	TO	39.090	DBL YELLOW / EDGE LINE	7,518.7	0.0	7,518.7	MO 240
39.090	TO	39.400	CL / EDGE LINE	0.0	409.2	3,273.6	MO 240
39.400	TO	39.570	SBL NPZ / EDGE LINE	1,795.2	224.4	1,795.2	MO 240
39.570	TO	39.690	DBL YELLOW / EDGE LINE	1,267.2	0.0	1,267.2	MO 240
39.690	TO	39.800	NBL NPZ / EDGELINE	580.8	145.2	1,161.6	MO 240
39.800	TO	39.870	CL / EDGE LINE	0.0	92.4	739.2	MO 240
39.870	TO	40.000	SBL NPZ / EDGE LINE	686.4	171.6	1,372.8	MO 240
40.000	TO	40.150	DBL YELLOW / EDGE LINE	1,584.0	0.0	1,584.0	MO 240
40.150	TO	40.590	DBL YELLOW / EDGE LINE	4,646.4	0.0	4,646.4	MO 240
40.590	TO	40.770	NBL NPZ / EDGELINE	950.4	237.6	1,900.8	MO 240
40.770	TO	40.880	CL / EDGE LINE	0.0	145.2	1,161.6	MO 240
40.880	TO	41.010	SBL NPZ / EDGE LINE	686.4	171.6	1,372.8	MO 240
41.010	TO	41.220	DBL YELLOW / EDGE LINE	2,217.6	0.0	2,217.6	MO 240
41.220	TO	41.470	SBL NPZ / EDGE LINE	1,320.0	330.0	2,640.0	MO 240
41.470	TO	41.940	DBL YELLOW / EDGE LINE	4,963.2	0.0	4,963.2	MO 240
41.940	TO	42.110	NBL NPZ / EDGELINE	897.6	224.4	1,795.2	MO 240
42.110	TO	42.280	SBL NPZ / EDGE LINE	897.6	224.4	1,795.2	MO 240
42.280	TO	43.260	DBL YELLOW / EDGE LINE	10,348.8	0.0	10,348.8	MO 240
43.260	TO	43.510	NBL NPZ / EDGELINE	1,320.0	330.0	2,640.0	MO 240
43.510	TO	43.850	CL / EDGE LINE	0.0	448.8	3,590.4	MO 240
43.850	TO	44.100	SBL NPZ / EDGE LINE	1,320.0	330.0	2,640.0	MO 240
44.100	TO	44.450	DBL YELLOW / EDGE LINE	3,696.0	0.0	3,696.0	MO 240
44.450	TO	44.620	SBL NPZ / EDGE LINE	897.6	224.4	1,795.2	MO 240
44.620	TO	45.740	DBL YELLOW / EDGE LINE	11,827.2	0.0	11,827.2	MO 240
45.740	TO	45.930	NBL NPZ / EDGELINE	1,003.2	250.8	2,006.4	MO 240
45.930	TO	46.080	SBL NPZ / EDGE LINE	792.0	198.0	1,584.0	MO 240
46.080	TO	46.620	DBL YELLOW / EDGE LINE	5,702.4	0.0	5,702.4	MO 240
46.620	TO	46.730	SBL NPZ / EDGE LINE	580.8	145.2	1,161.6	MO 240
46.730	TO	46.840	DBL YELLOW / EDGE LINE	1,161.6	0.0	1,161.6	MO 240
46.840	TO	47.010	NBL NPZ / EDGELINE	897.6	224.4	1,795.2	MO 240
47.010	TO	47.170	SBL NPZ / EDGE LINE	844.8	211.2	1,689.6	MO 240
47.170	TO	49.247	DBL YELLOW / EDGE LINE	21,933.1	0.0	21,933.1	MO 240
49.247	TO	49.485	NBL NPZ / EDGELINE	1,256.6	314.2	2,513.3	MO 240
49.485	TO	49.662	SBL NPZ / EDGE LINE	934.6	233.6	1,869.1	MO 240
49.662	TO	49.830	DBL YELLOW / EDGE LINE	1,774.1	0.0	1,774.1	MO 240
49.830	TO	49.963	SBL NPZ / EDGE LINE	702.2	175.6	1,404.5	MO 240
49.963	TO	51.806	DBL YELLOW / EDGE LINE	19,462.1	0.0	19,462.1	MO 240
			RTE 240: TOTAL	116,466.2	5,462.2	141,799.7	

PREFORMED THERMOPLASTIC PAVEMENT MARKING, 6 IN. WHITE				
LOG MILE	ROUTE	LOCATION	6" SOLID WHITE L.F.	REMARKS
131.364	5	RTE 5 / SPRING ST.	103.0	CROSS WALK
		RTE 240 ALT. TOTAL	103.0	

WATERBORNE PAVEMENT MARKING PAINT, TYPE P BEADS - CITY PARKING AREAS					
LOG MILE	TO	LOG MILE	LOCATION	4" SOLID YELLOW L.F.	REMARKS
38.994	TO	39.078	LT. - PARKING AREAS	514.0	CITY PARKING AREAS
38.994	TO	39.078	RT. - PARKING AREAS	355.0	CITY PARKING AREAS
			PARKING AREA TOTAL	869.0	

WATERBORNE PAVEMENT MARKING PAINT, TYPE P BEADS							
LOG MILE	TO	LOG MILE	LOCATION	4" SOLID YELLOW L.F.	4" INTERM. YELLOW L.F.	4" SOLID WHITE L.F.	REMARKS
0.025	TO	0.056	DBL YELLOW / EDGE LINE	327.4	0.0	327.4	PASS THROUGH ROAD
0.000	TO	0.352	DBL YELLOW / EDGE LINE	3,717.1	0.0	3,717.1	MO 240 ALT
0.352	TO	0.523	NBL NPZ / EDGELINE	902.9	225.7	1,805.8	MO 240 ALT
0.523	TO	0.661	SBL NPZ / EDGE LINE	728.6	182.2	1,457.3	MO 240 ALT
0.661	TO	0.710	DBL YELLOW / EDGE LINE	517.4	64.7	517.4	MO 240 ALT
			RTE 240 ALT. TOTAL	6,193.4	472.6	7,825.0	

WATERBORNE PAVEMENT MARKING PAINT, TYPE P BEADS				
LOCATION	4" SOLID YELLOW L.F.	4" INTERM. YELLOW L.F.	4" SOLID WHITE L.F.	REMARKS
ROUTE 5: TOTAL	158,975.5	20,786.0	260,747.5	
SHEET 240: TOTAL	116,466.2	5,462.2	141,799.7	
ALT RTE. 240: TOTAL	6,193.4	472.6	7,825.0	
PARKING AREAS: TOTAL	869.0	-	-	
TOTAL	282,504.2	26,720.8	410,372.2	
USE	309,225		410,373	

PREFORMED THERMOPLASTIC PAVEMENT MARKING						
LOG MILE	ROUTE	LOCATION	24" SOLID WHITE L.F.	30" WHITE MID-BLOCK EACH	LEFT TURN ARROW EACH	REMARKS
131.491	5	RTE 5 / DAVIS ST. INTERSECTION	12.0	-	-	STOP BAR
131.498	5	RTE 5 / DAVIS ST. INTERSECTION	12.0	-	-	STOP BAR
142.331	5	KATY TRAIL	-	5.0	-	MID BLOCK CROSSING
39.000	240	RTE 240/DAVIS ST. INTERSECTION	12.0	-	-	STOP BAR
39.146	240	RTE 240/DAVIS ST. INTERSECTION	12.0	-	-	STOP BAR
39.060	240	RTE 240/MORRISON ST. INTERSECTION	12.0	-	-	STOP BAR
39.071	240	RTE 240/MORRISON ST. INTERSECTION	12.0	-	-	STOP BAR
39.359	240	PEDESTRIAN CROSSING	-	5.0	-	MID BLOCK CROSSING
40.098	240	RTE 240 / HWY 124	-	-	1.0	TURN LANE
40.118	240	RTE 240 / HWY 124	-	-	1.0	
51.806	240	RTE 240 / RTE 40	12.0	-	-	STOP BAR
-	240 SPUR	RTE 240 SPUR / RTE 40	20.0	-	-	STOP BAR
0.000	ALT 240 SPUR	ALT RTE 240 / RTE 240	12.0	-	-	STOP BAR
0.067	ALT 240 SPUR	ALT RTE 240 / RTE 240	12.0	-	-	STOP BAR
0.000	ALT 240	ALT RTE 240 / RTE 40	12.0	-	-	STOP BAR
0.710	ALT 240	ALT RTE 240 / RTE 40	12.0	-	-	STOP BAR
-	ALT 240 SPUR	ALT RTE 240 / RTE 40	10.0	-	-	STOP BAR
		TOTALS	162.0	10.0	2.0	

STATE OF MISSOURI
REGISTERED PROFESSIONAL ENGINEER

CURTIS D. SCHENK
NUMBER
PE-2019029937

DATE PREPARED
7/28/2023

ROUTE
5/240

STATE
MO

DISTRICT
CD

SHEET NO.
3

COUNTY
HOWARD

JOB NO.
J5P3517

CONTRACT TO.

PROJECT NO.

BRIDGE NO.

DESCRIPTION

DATE

MISSOURI HIGHWAYS AND TRANSPORTATION
COMMISSION

105 WEST CAPITOL
JEFFERSON CITY, MO 65102
1-888-ASK-MODOT (1-888-275-6636)

MODOT

MISSOURI STATE CERTIFICATE
OF AUTHORITY NO. 000866

KLINGNER
& ASSOCIATES, P.C.

Engineers • Architects • Surveyors
www.klingner.com
Quincy, Illinois
Hennrich, MO Building, IA
Oakland, CA Street
217-222-3670

IF A SEAL IS PRESENT ON THIS SHEET IT HAS BEEN ELECTRONICALLY SEALED AND DATED:

STATE OF MISSOURI

CURTIS D. SCHENK

NUMBER

PE-2019029937

REGISTERED PROFESSIONAL ENGINEER

DATE PREPARED

7/28/2023

ROUTE

5/240

STATE

MO

DISTRICT

CD

SHEET NO.

3

COUNTY

HOWARD

JOB NO.

J5P3517

CONTRACT ID.

PROJECT NO.

BRIDGE NO.

DESCRIPTION

DATE

MISSOURI HIGHWAYS AND TRANSPORTATION COMMISSION

105 WEST CAPITOL

JEFFERSON CITY, MO 65102

1-888-ASK-MDOT (1-888-275-6636)

MISSOURI STATE CERTIFICATE OF AUTHORITY NO. 000866

KLINGNER & ASSOCIATES, P.C.

Engineers • Architects • Surveyors

www.klinger.com

Quincy, Illinois

616 North 24th Street

217.223.3670

STATE OF MISSOURI

CURTIS D. SCHENK

NUMBER

PE-2019029937

REGISTERED PROFESSIONAL ENGINEER

DATE PREPARED

7/28/2023







ROUTE

5/240

STATE


MO

DISTRICT

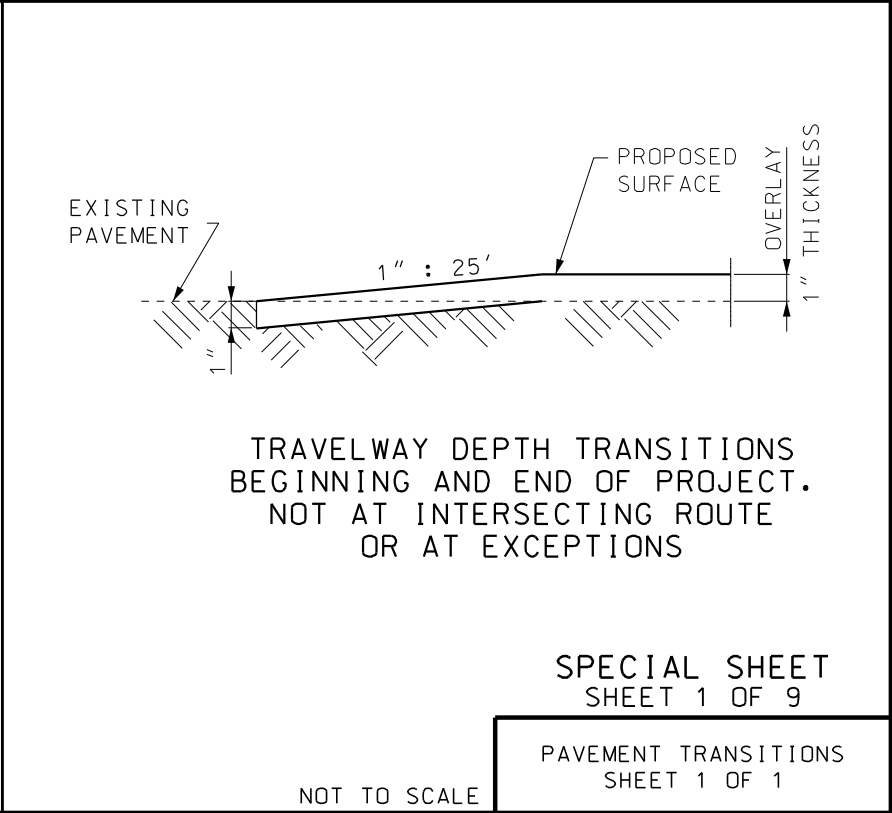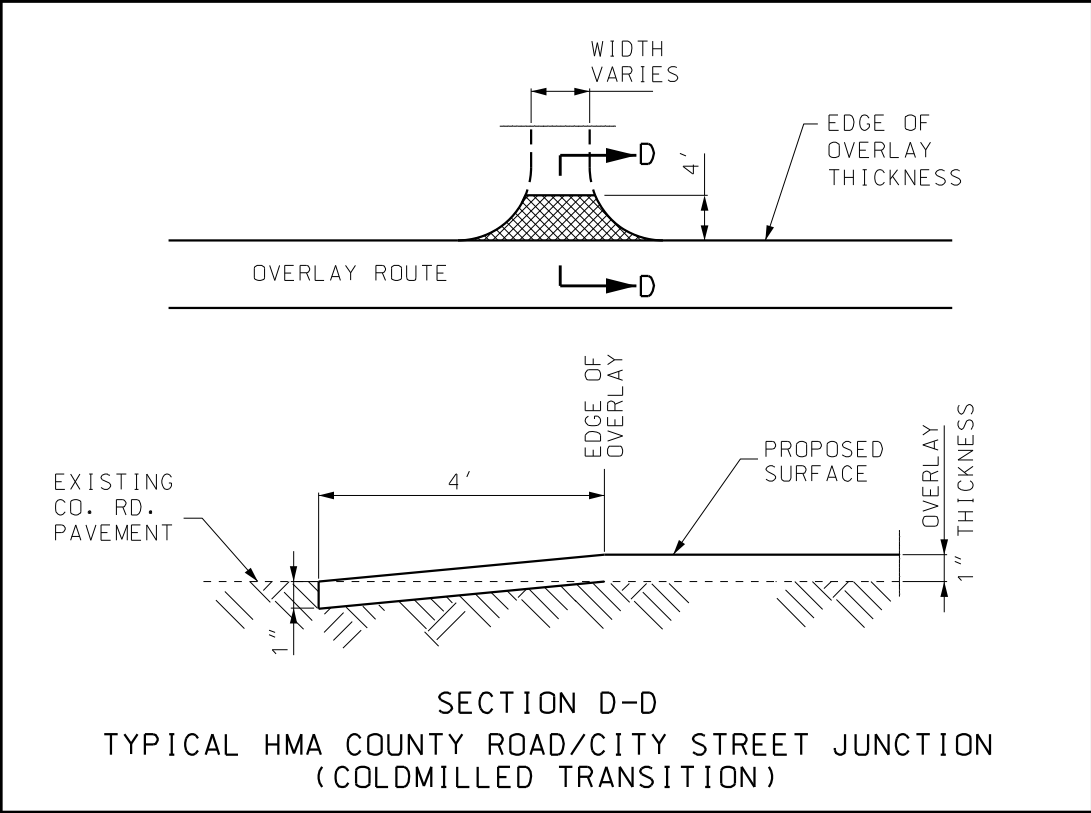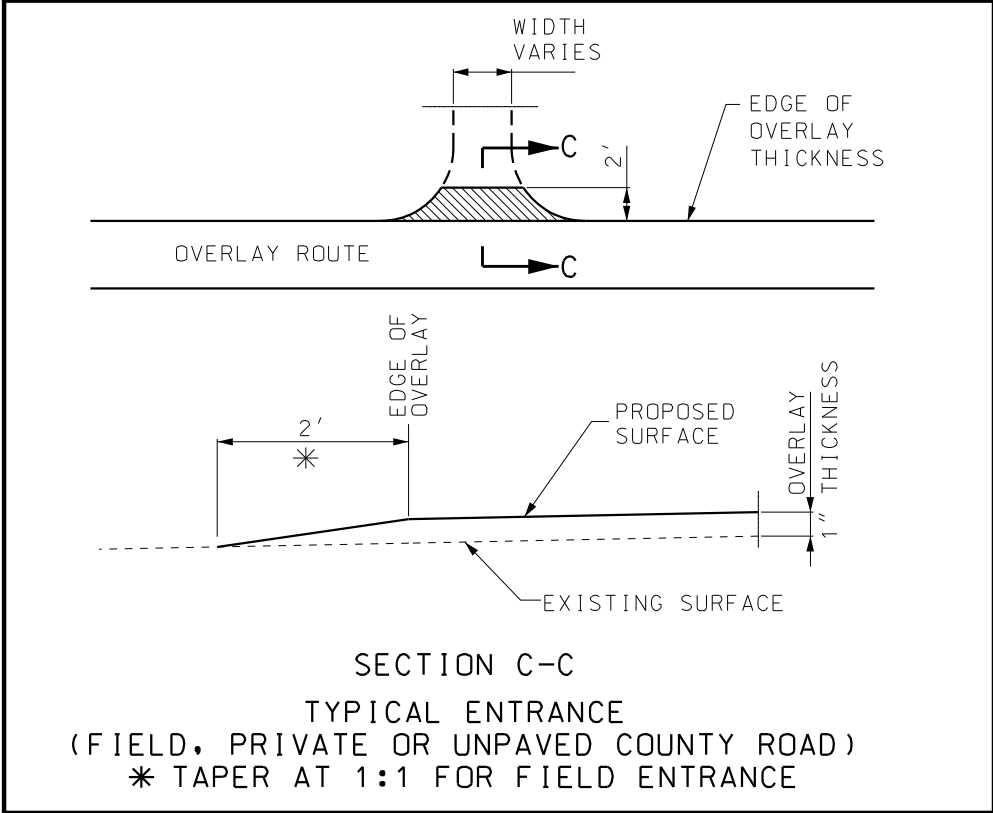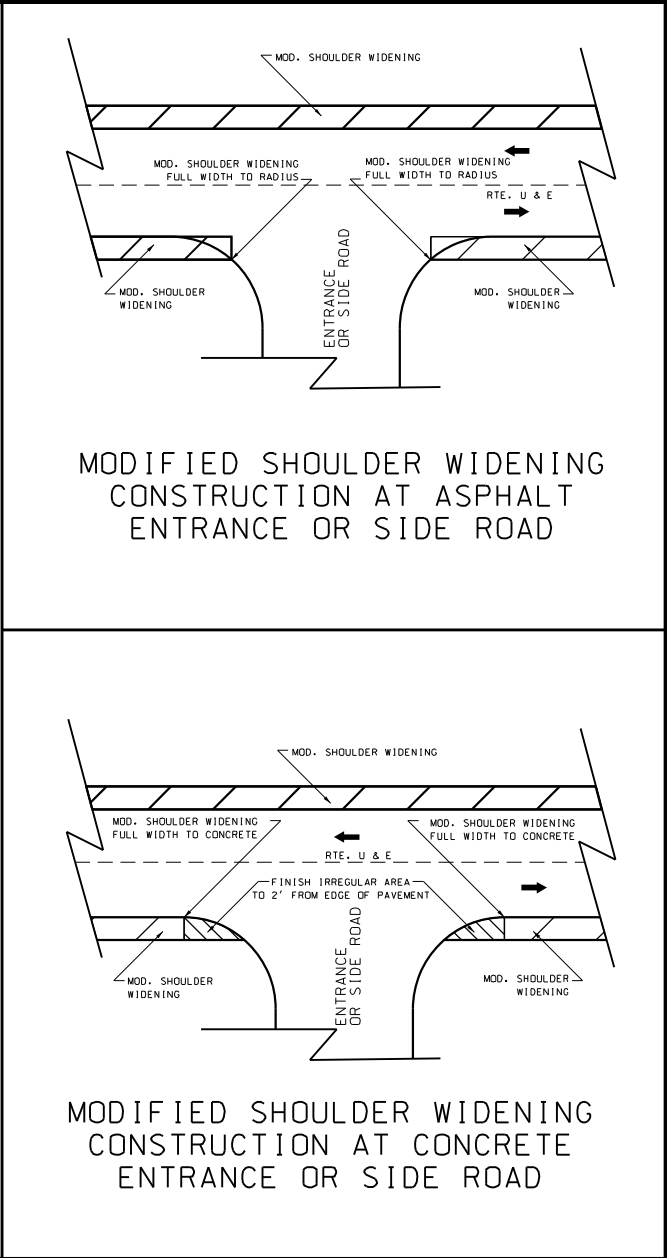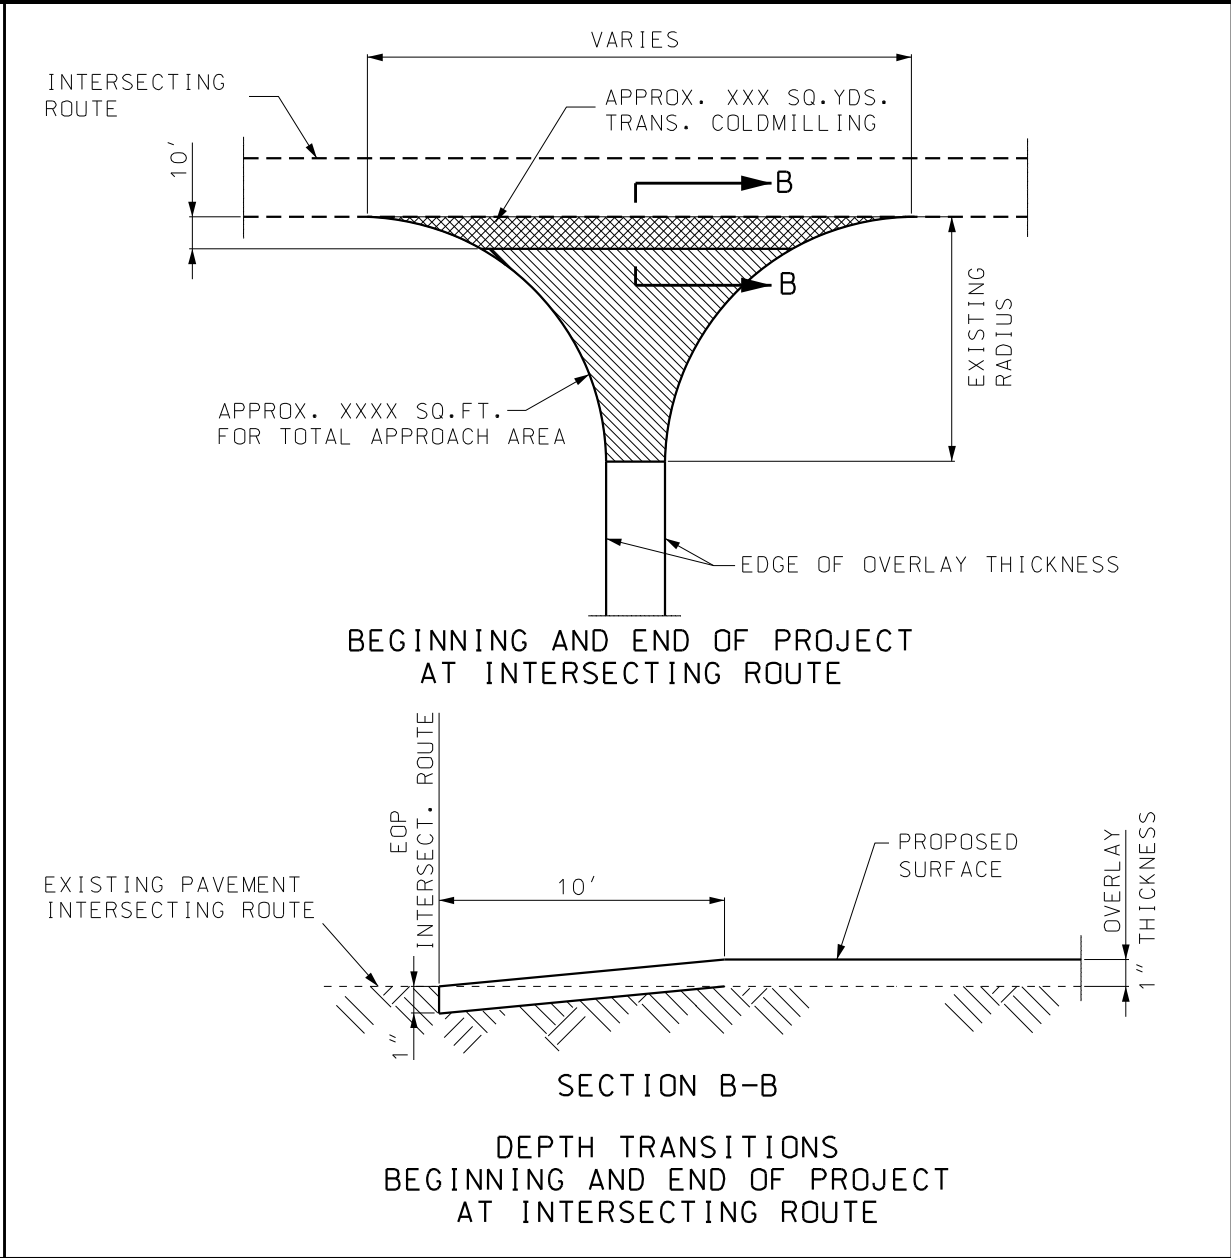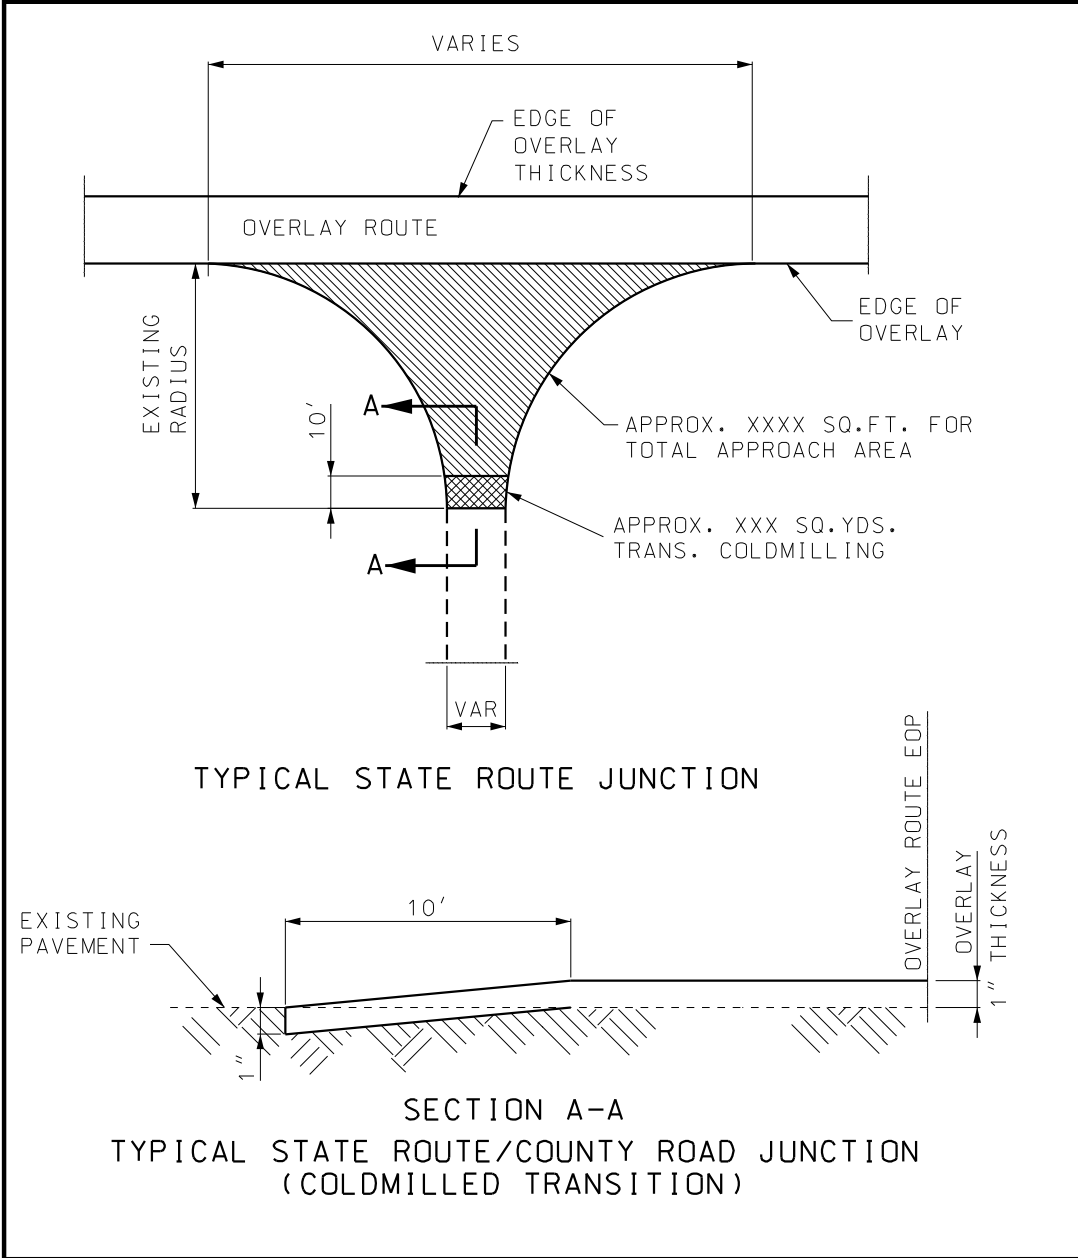


DATE PREPARED 7/28/2023	
ROUTE 5/240	STATE MO
DISTRICT CD	SHEET NO. 4
COUNTY HOWARD	
JOB NO. J5P3517	
CONTRACT ID.	
PROJECT NO.	
BRIDGE NO.	
DESCRIPTION	
DATE	
MISSOURI HIGHWAYS AND TRANSPORTATION COMMISSION	
105 WEST CAPITOL JEFFERSON CITY, MO 65102 1-888-ASK-MODOT (1-888-275-6636)	
MISSOURI STATE CERTIFICATE OF AUTHORITY NO. 000866	
KLINGNER & ASSOCIATES, P.C. Engineers • Architects • Surveyors www.klinger.com Quincy, Illinois Herald, MO, Bureau, IA Oakdale, WI, Street Davenport, IA, Cambridge, IL 217.222.3670	


IF A SEAL IS PRESENT ON THIS SHEET IT HAS BEEN ELECTRONICALLY SEALED AND DATED.

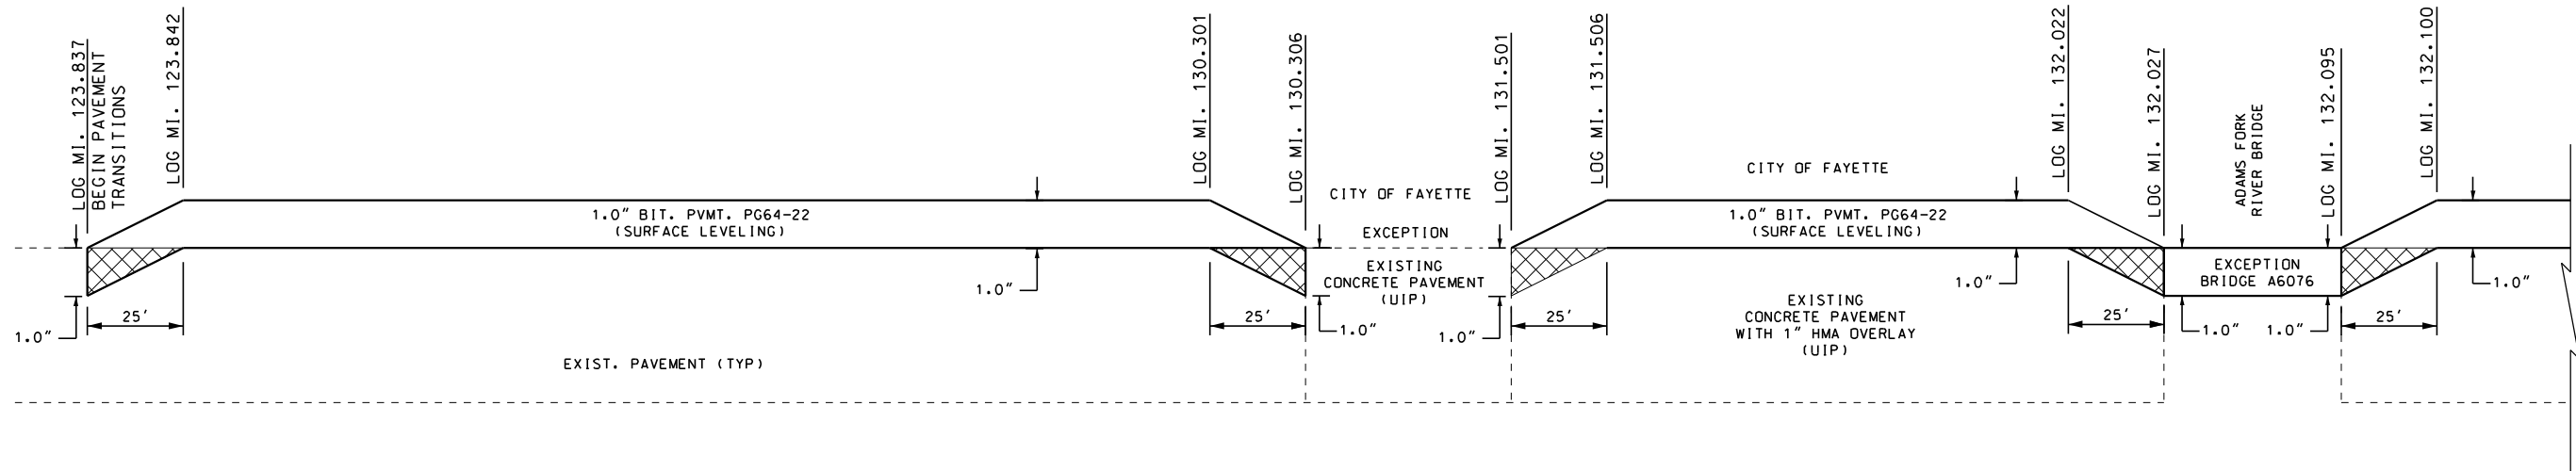


TRANSITION COLDMILLING AND PAVEMENT DETAILS
ROUTE 5

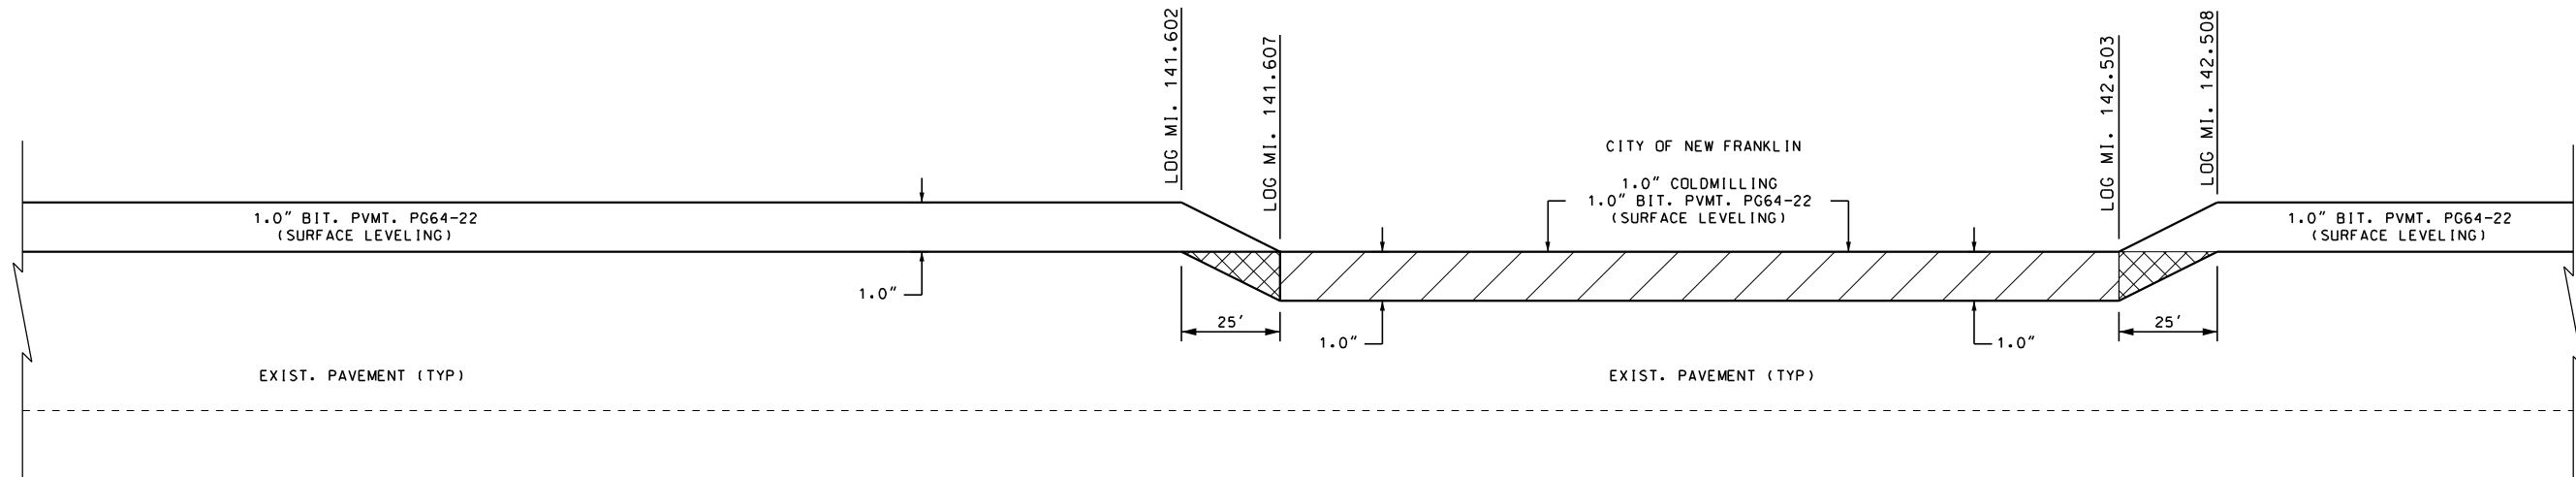

TRANSITION COLDMILLING AND PAVEMENT DETAILS
ROUTE 5

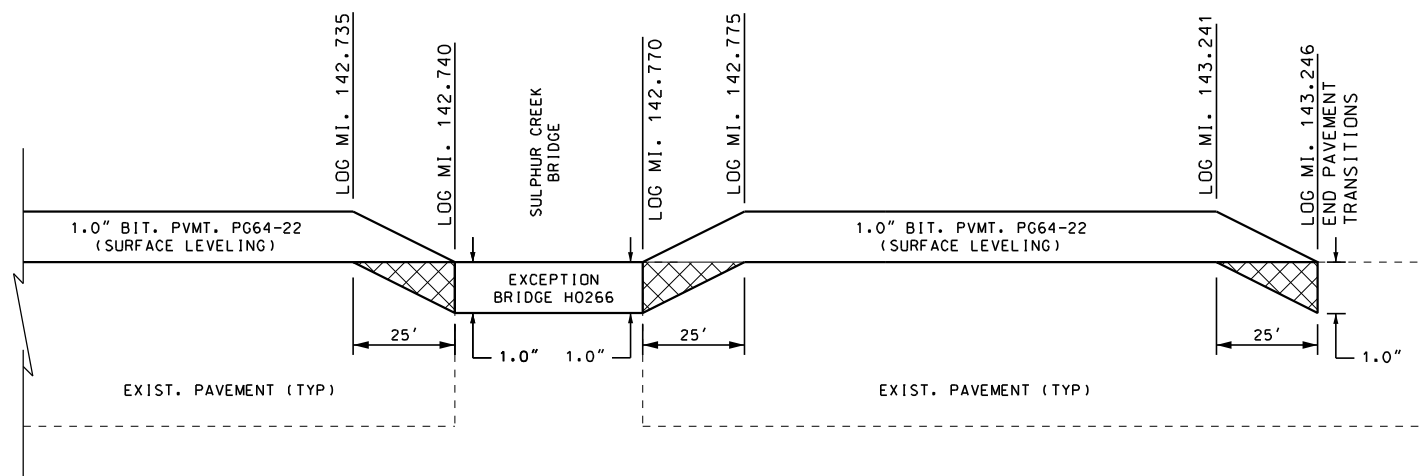

TRANSITION COLDMILLING AND PAVEMENT DETAILS
ROUTE 5

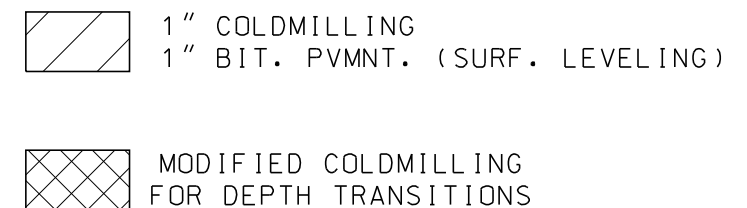

NOT TO SCALE

SPECIAL SHEET
SHEET 2 OF 9

ROUTE 5
COLDMILLING TRANSITIONS
SHEET 1 OF 1



DATE PREPARED 7/28/2023	
ROUTE 5/240	STATE MO
DISTRICT CD	SHEET NO. 5
COUNTY HOWARD	
JOB NO. J5P3517	
CONTRACT ID.	
PROJECT NO.	
BRIDGE NO.	

DATE	DESCRIPTION



MISSOURI HIGHWAYS AND TRANSPORTATION COMMISSION

105 WEST CAPITOL
JEFFERSON CITY, MO 65102
1-888-ASK-MODOT (1-888-275-6636)


MISSOURI STATE CERTIFICATE
OF AUTHORITY NO. 000866

KLINGNER & ASSOCIATES, P.C.
Engineers • Architects • Surveyors
www.klinger.com
Quincy, Illinois
Harrisburg, MO
Olathe, KS
Davenport, IA
Columbia, MO

IF A SEAL IS PRESENT ON THIS SHEET IT HAS BEEN ELECTRONICALLY SEALED AND DATED:

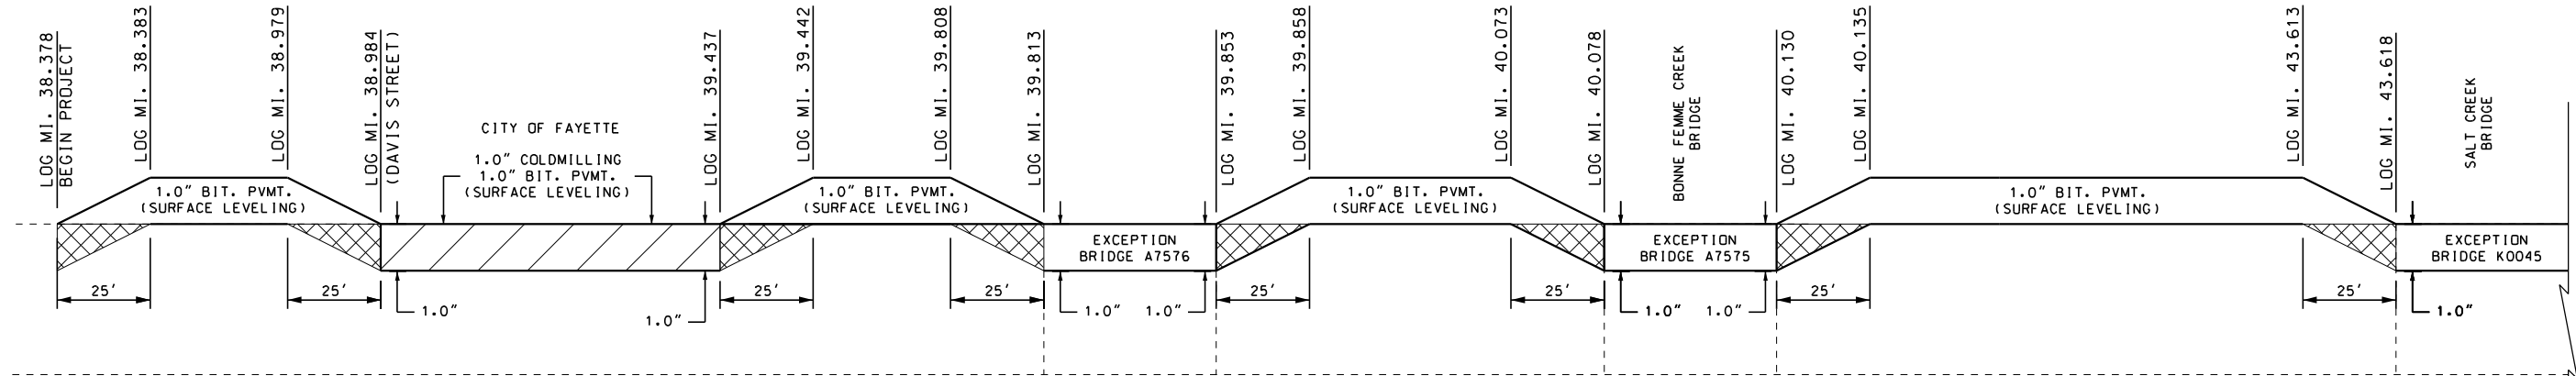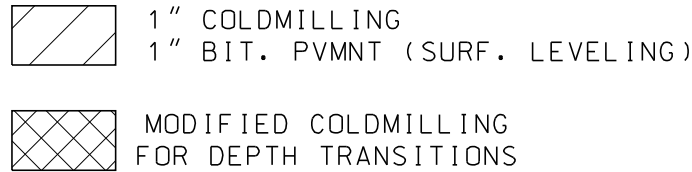

TRANSITION COLDMILLING AND PAVEMENT DETAILS
ROUTE 240

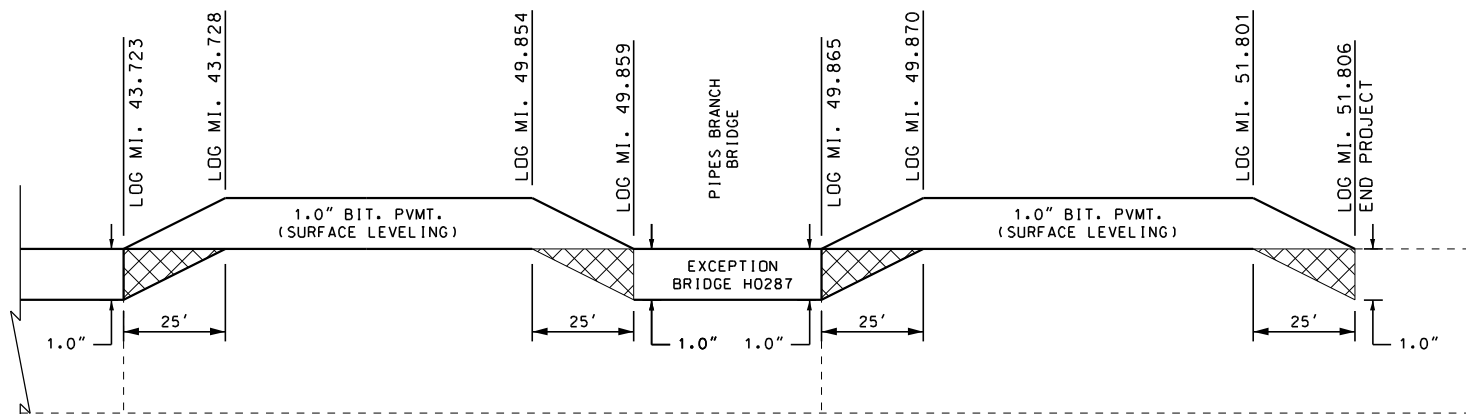

TRANSITION COLDMILLING AND PAVEMENT DETAILS
ROUTE 240

NOT TO SCALE

SPECIAL SHEET
SHEET 3 OF 9
ROUTE 240
COLDMILLING TRANSITIONS
SHEET 1 OF 1

MISSOURI STATE CERTIFICATE
OF AUTHORITY NO. 000866
**KLINGNER
& ASSOCIATES, P.C.**
Engineers • Architects • Surveyors
www.klinger.com
Quincy, Illinois
Harrisburg, MO
Olathe, KS
Davenport, IA
Columbia, MO


MISSOURI HIGHWAYS AND TRANSPORTATION
COMMISSION
MoDOT
105 WEST CAPITOL
JEFFERSON CITY, MO 65102
1-888-ASK-MODOT (1-888-275-6636)

DATE	DESCRIPTION

COUNTY HOWARD	
JOB NO. J5P3517	
CONTRACT ID.	
PROJECT NO.	
BRIDGE NO.	
DISTRICT CD	SHEET NO. 6
ROUTE 5/240	STATE MO
DATE PREPARED 7/28/2023	




IF A SEAL IS PRESENT ON THIS SHEET IT HAS BEEN ELECTRONICALLY SEALED AND DATED.

 

OVERLAY AREA



MODIFIED COLDMILLING
FOR DEPTH TRANSITIONS

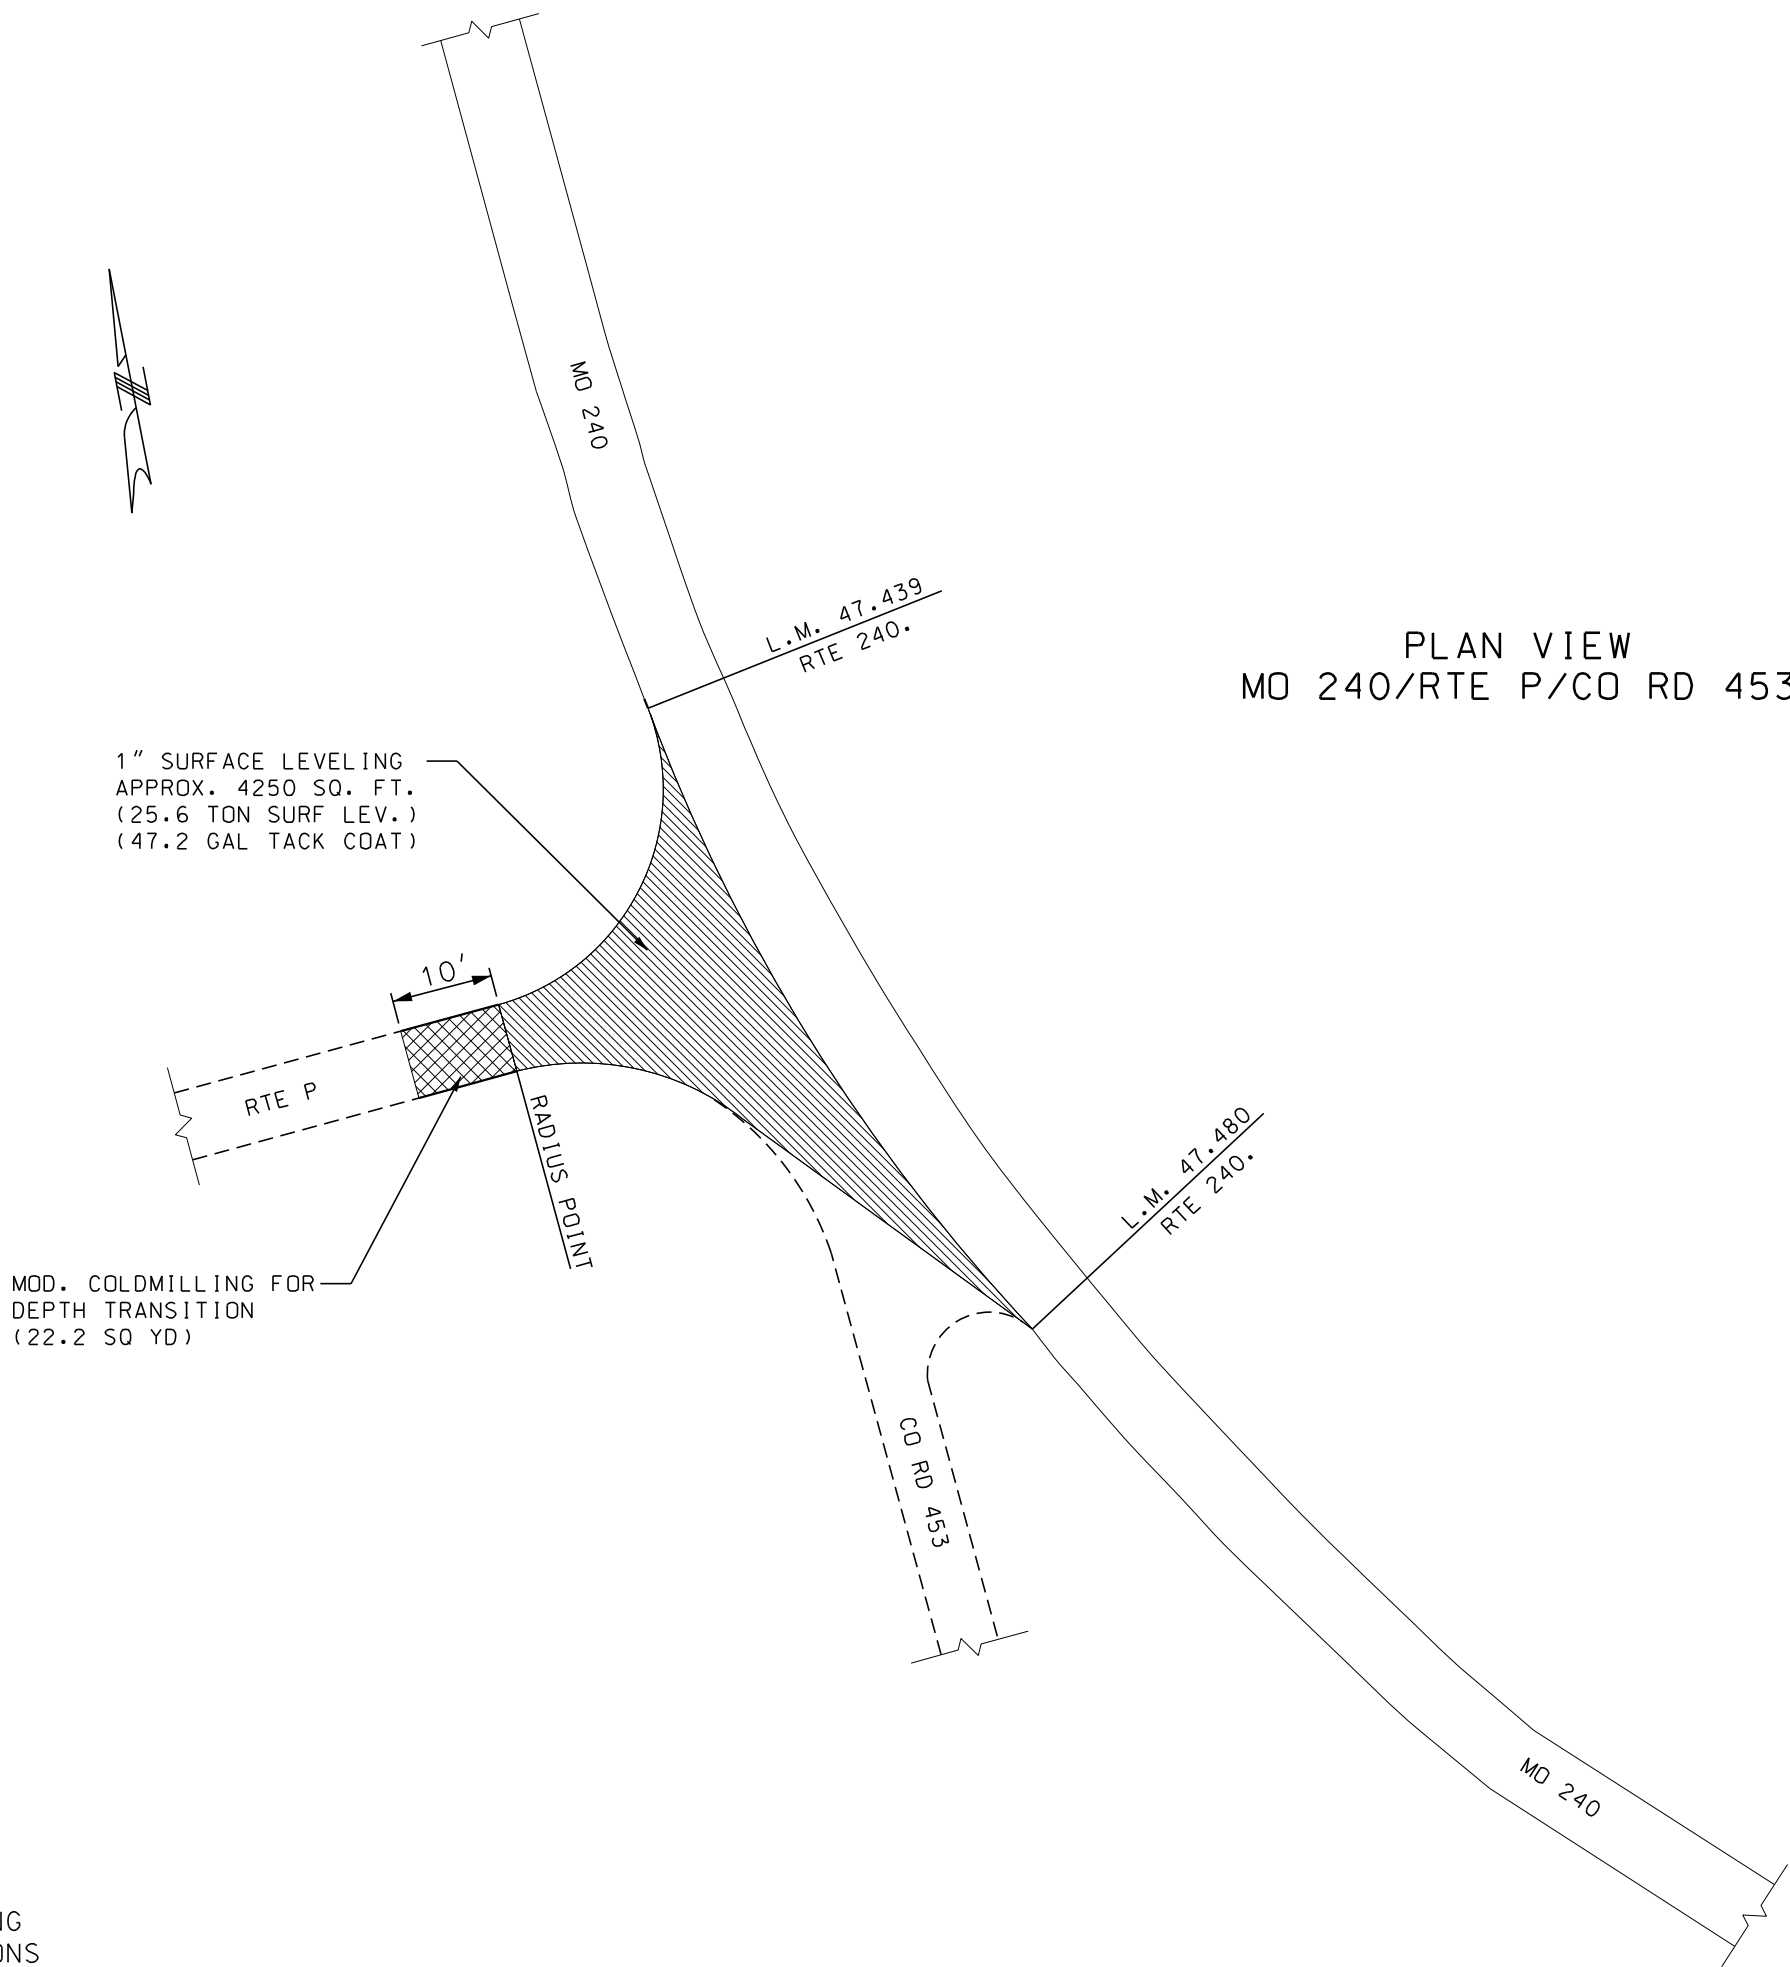

SPECIAL SHEET
SHEET 4 OF 9

ROUTE P
PAVEMENT TRANSITIONS
SHEET 1 OF 1

MISSOURI STATE CERTIFICATE
OF AUTHORITY NO. 000866

**KLINGNER
& ASSOCIATES, P.C.**
Engineers • Architects • Surveyors
www.klinger.com
Quincy, Illinois
Harrisburg, MO
Olathe, MO
Davenport, IA
Columbia, MO

MISSOURI HIGHWAYS AND TRANSPORTATION
COMMISSION

MoDOT



105 WEST CAPITOL
JEFFERSON CITY, MO 65102
1-888-ASK-MODOT (1-888-275-6636)

DATE	DESCRIPTION

PROJECT NO.	
BRIDGE NO.	
CONTRACT ID.	
JOB NO.	CONTRACT ID.
CD	7
DISTRICT	SHEET NO.
5/240	MO
ROUTE	STATE
DATE PREPARED	
7/28/2023	

STATE OF MISSOURI
REGISTERED PROFESSIONAL ENGINEER
CURTIS D. SCHENK
NUMBER
PE-2019029937

IF A SEAL IS PRESENT ON THIS SHEET IT HAS BEEN ELECTRONICALLY SEALED AND DATED:

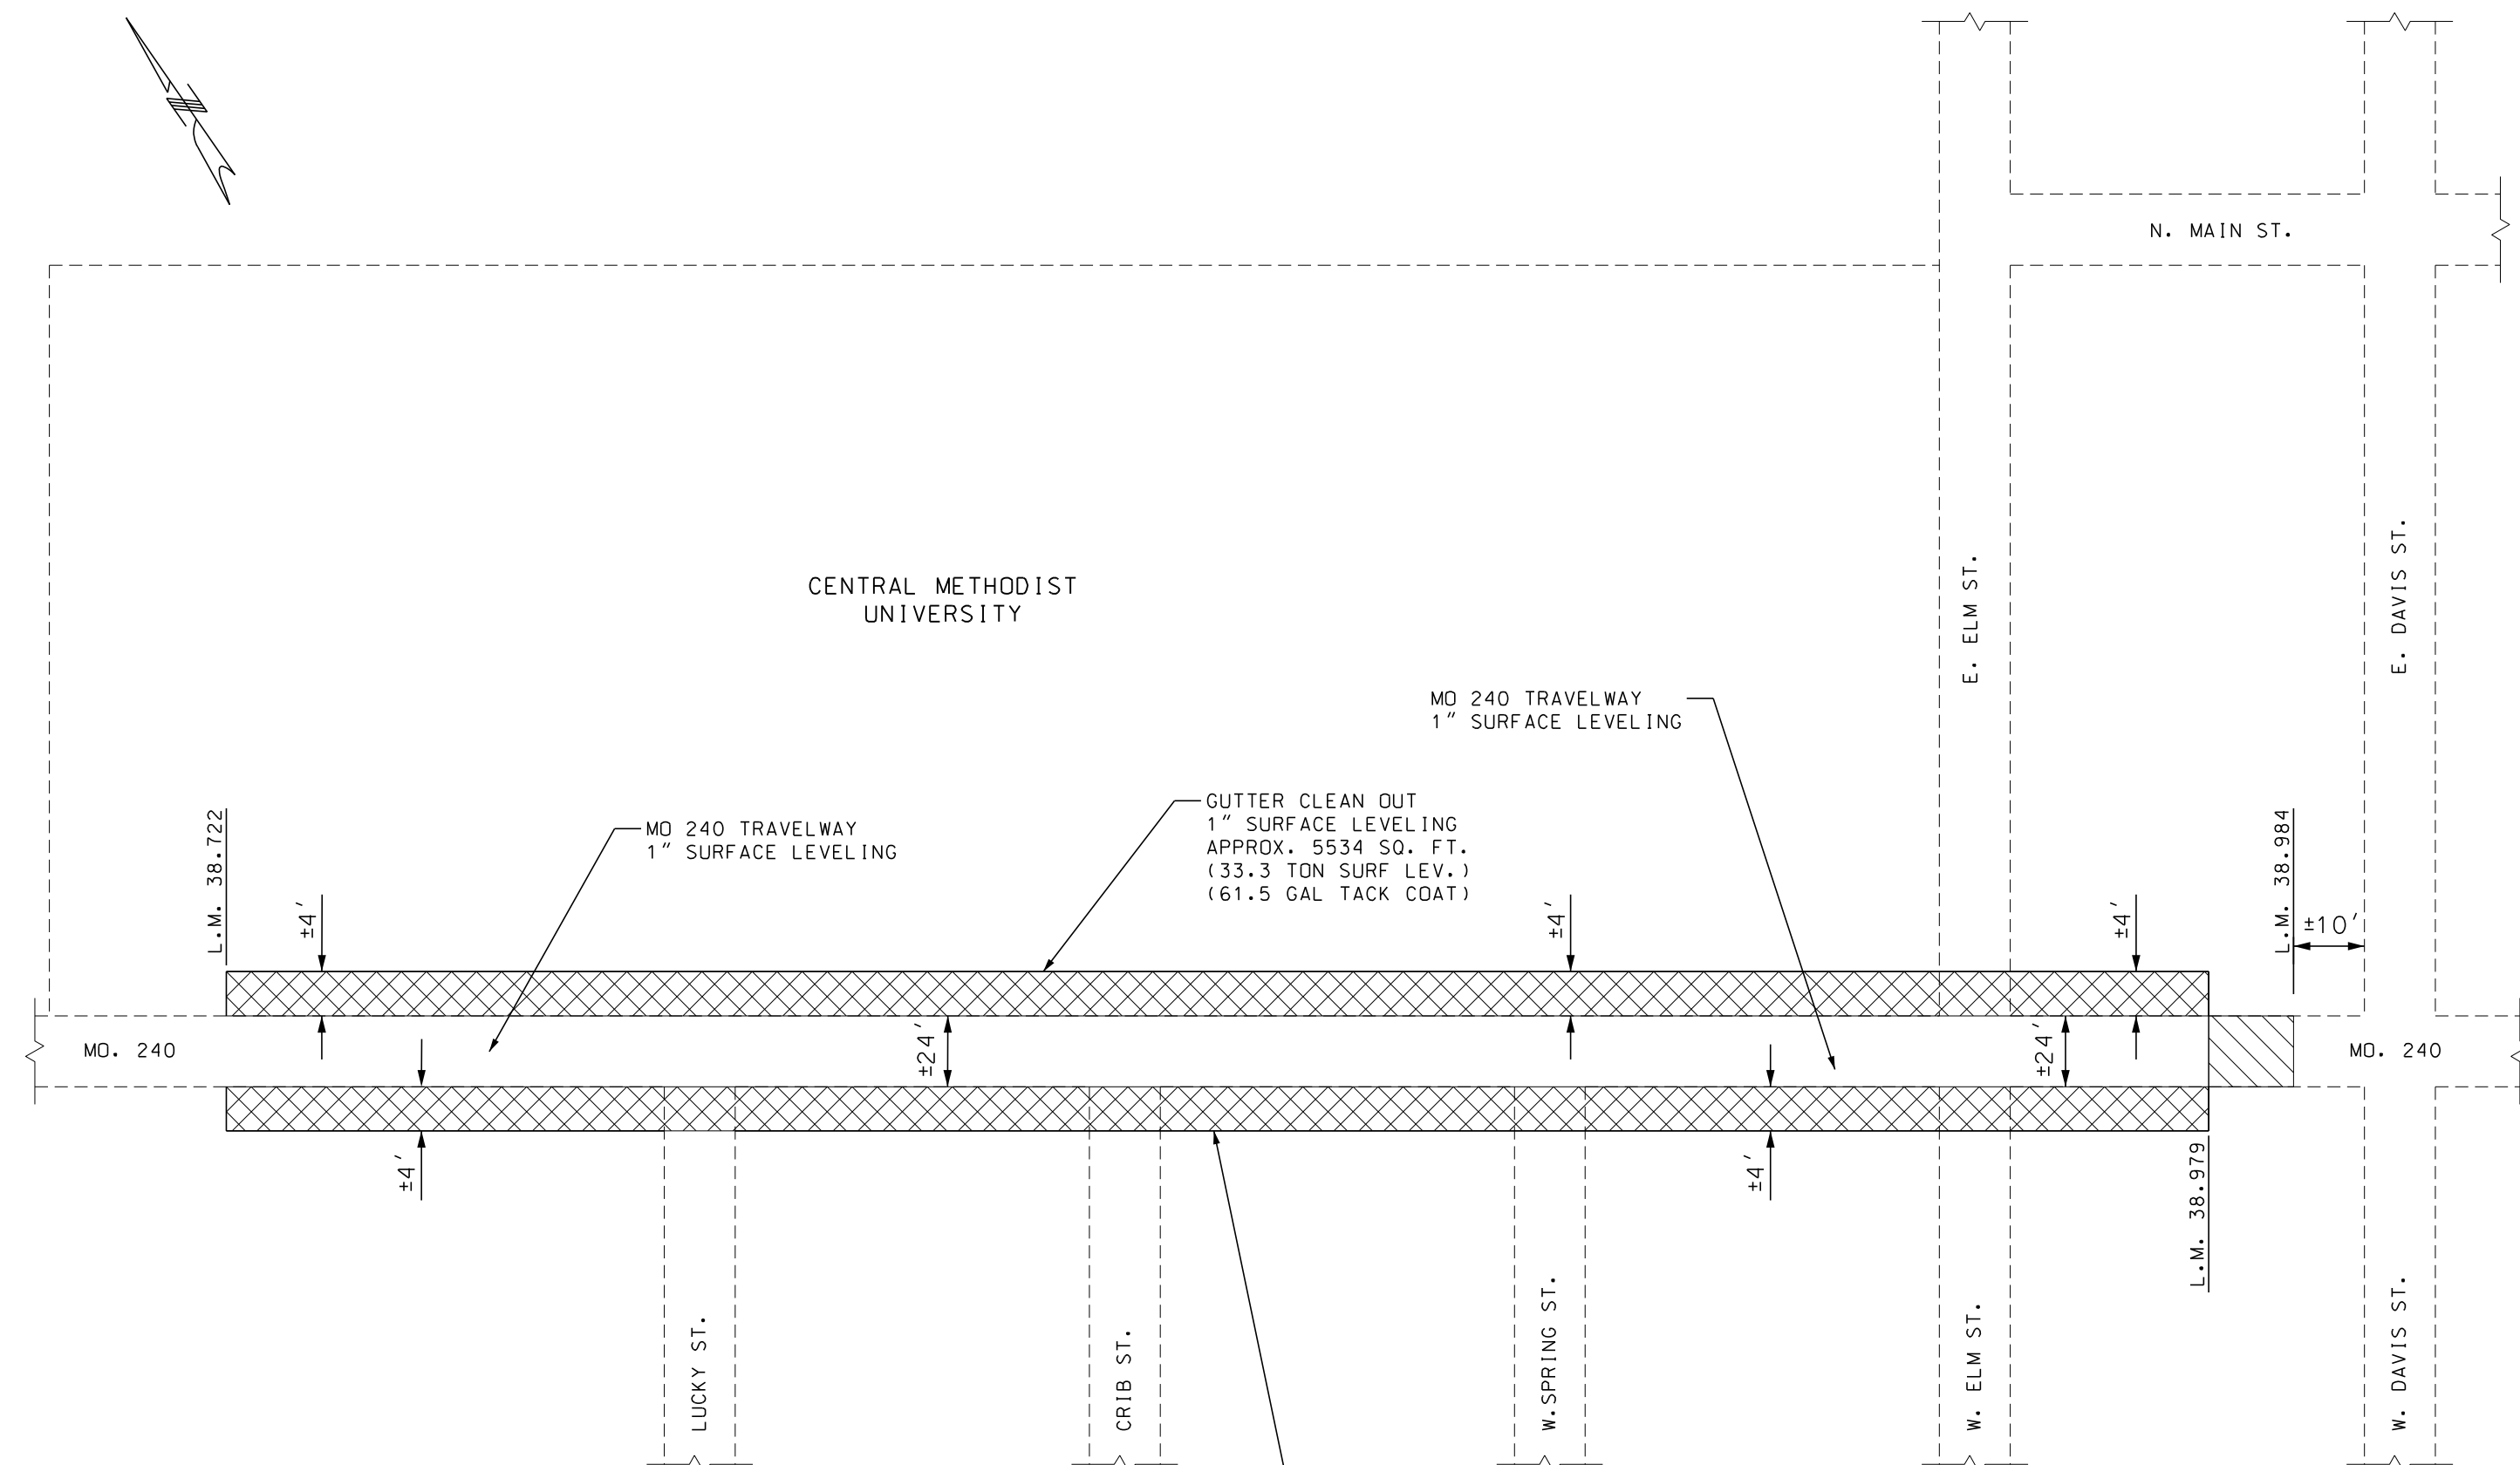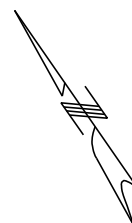

MODIFIED COLDMILLING
FOR DEPTH TRANSITIONS

 CITY OF FAYETTE
PARKING AREAS
GUTTER CLEAN OUT & 1" OVERLAY AREA

— GUTTER CLEANOUT
1" SURFACE LEVELING
APPROX. 5534 SQ. FT.
(33.3 TON SURF LEV.)
(61.5 GAL TACK COAT)

SPECIAL SHEET
SHEET 5 OF 9

FAYETTE PARKING AREAS
ADD ALTERNATE A
SHEET 1 OF 2

NOT TO SCALE

[illegible]



DATE PREPARED 8/29/2023	
ROUTE 5/240	STATE MO
DISTRICT CD	SHEET NO. 9
COUNTY HOWARD	
JOB NO. J5P3517	
CONTRACT ID.	
PROJECT NO.	
BRIDGE NO.	

DATE	DESCRIPTION

MISSOURI HIGHWAYS AND TRANSPORTATION COMMISSION

MoDOT


105 WEST CAPITOL
JEFFERSON CITY, MO 65102
1-888-ASK-MODOT (1-888-275-6636)

MISSOURI STATE CERTIFICATE OF AUTHORITY NO. 000866

KLINGNER & ASSOCIATES, P.C.
Engineers • Architects • Surveyors
www.klinger.com

Quincy, Illinois
Harrisburg, MO
Olathe, KS
Davenport, IA
Columbia, MO

IF A SEAL IS PRESENT ON THIS SHEET IT HAS BEEN ELECTRONICALLY SEALED AND DATED.

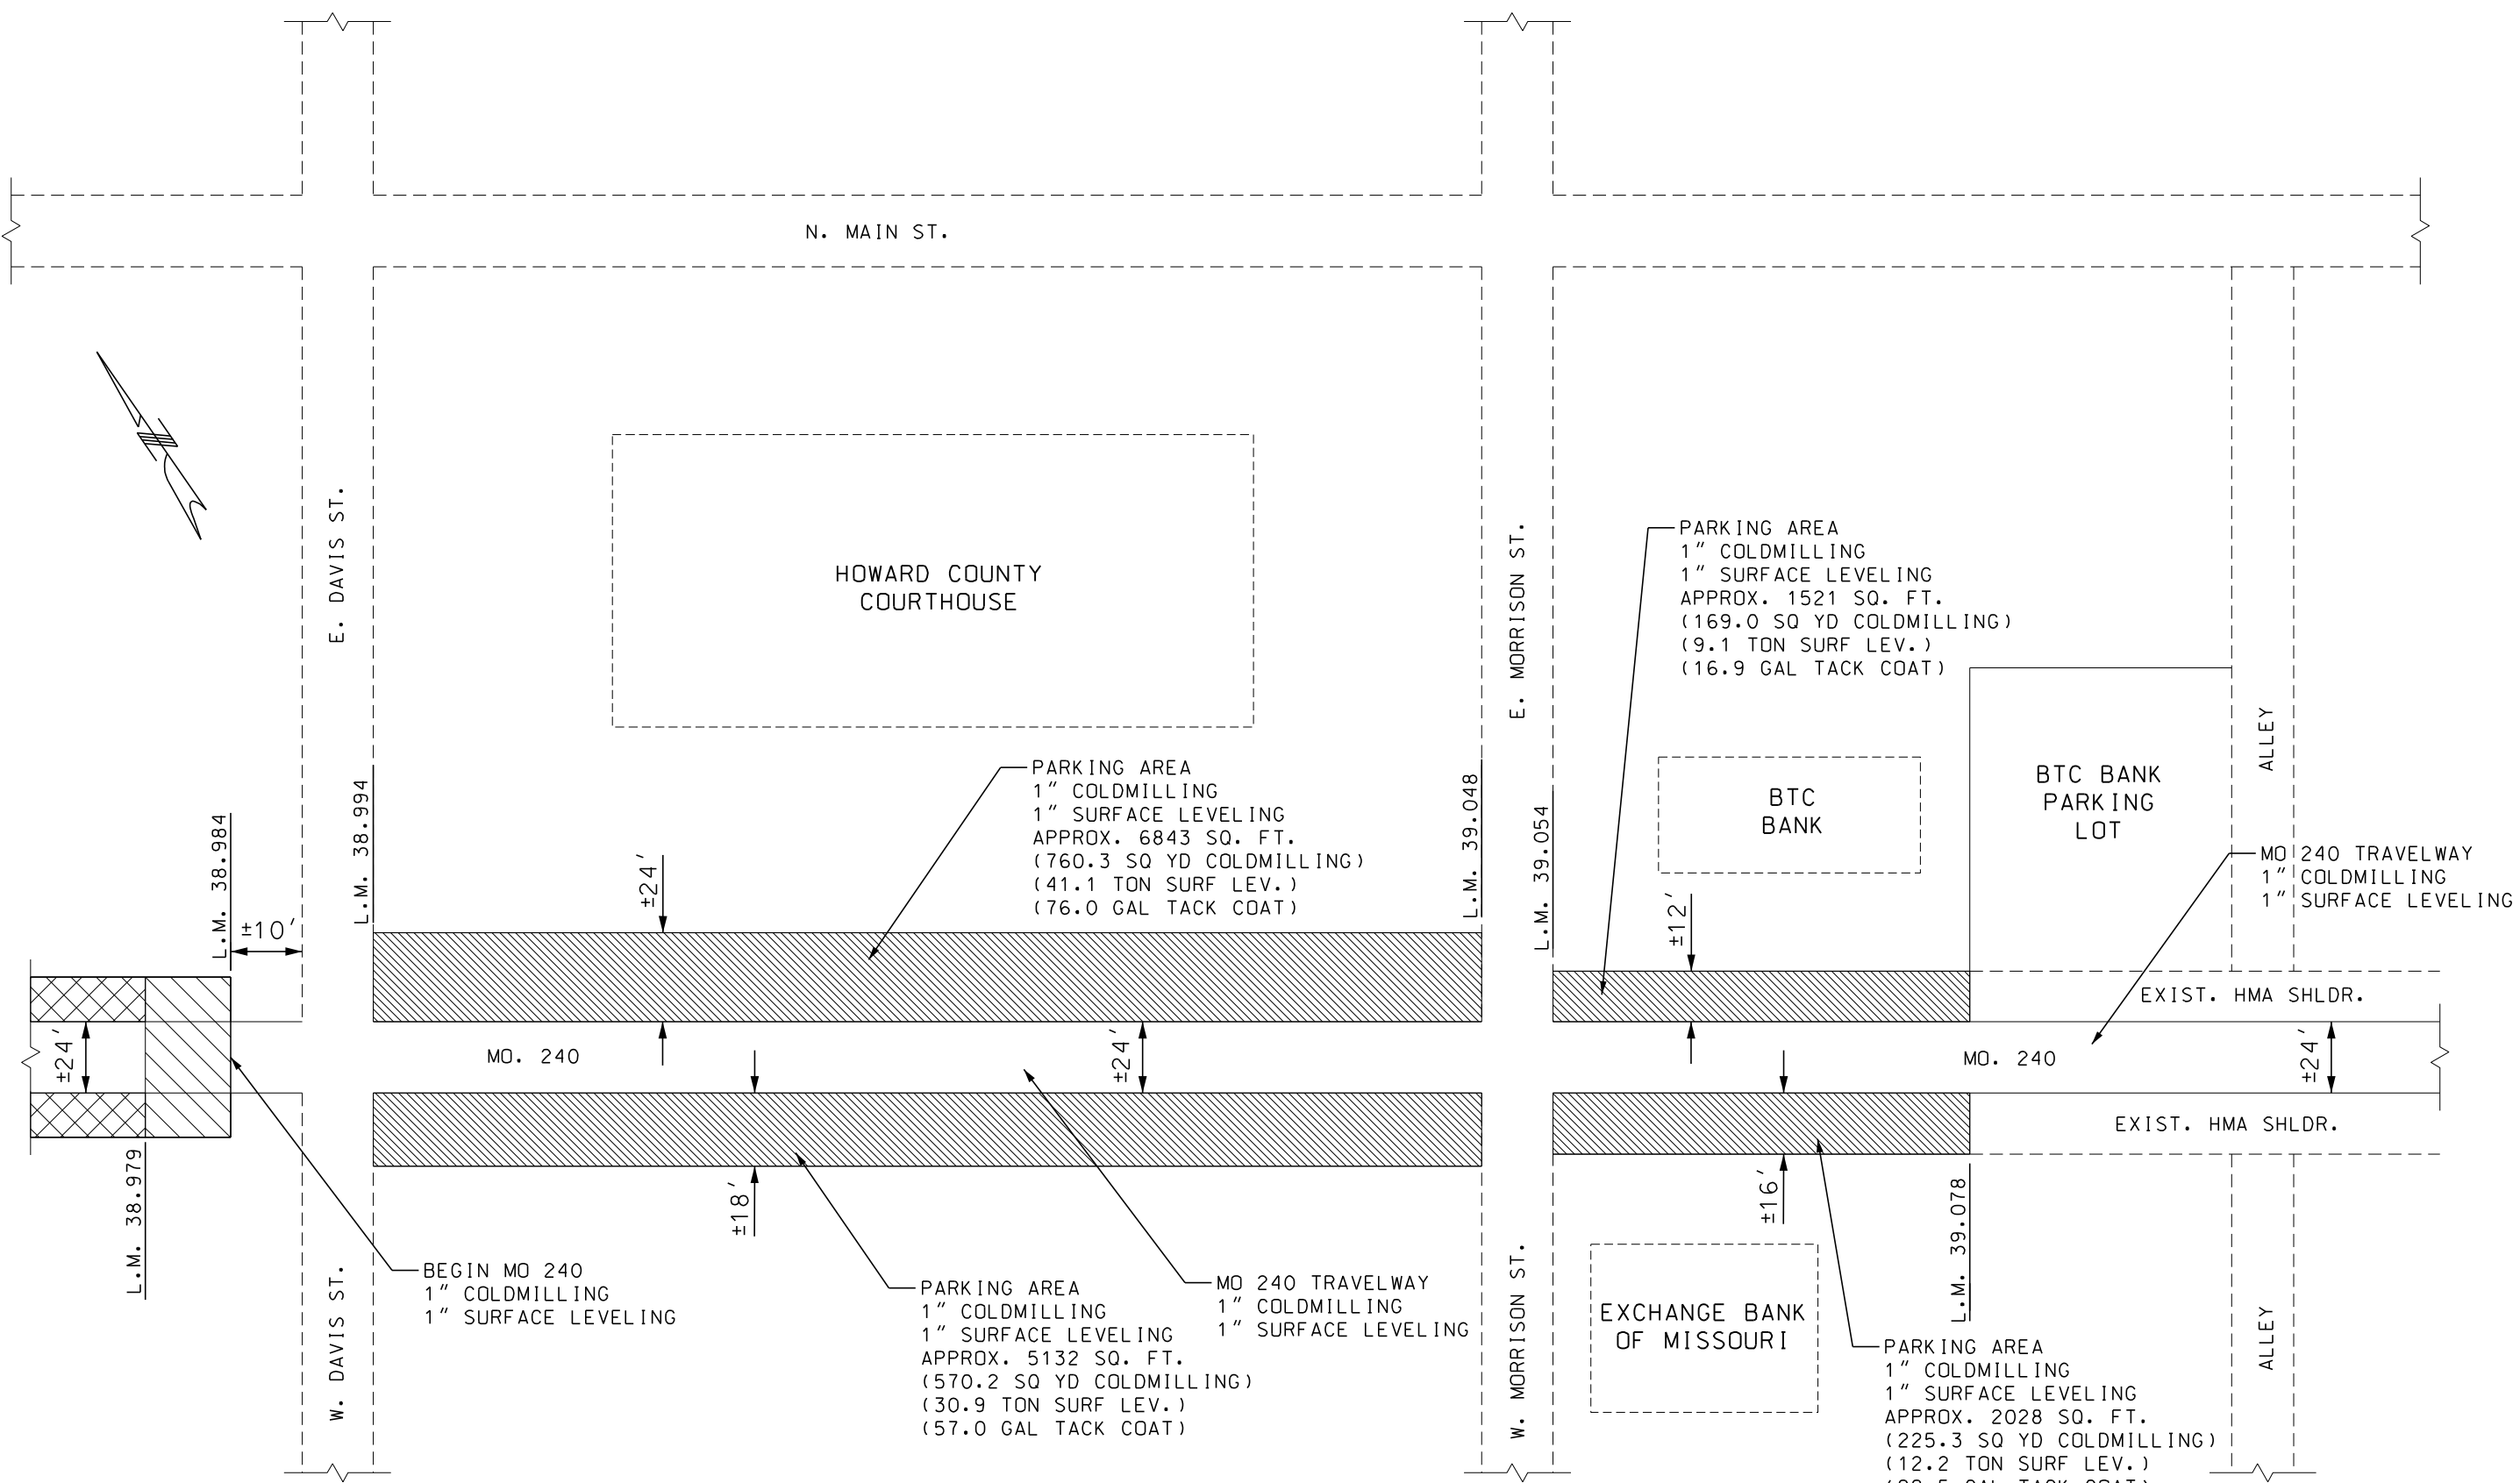

MODIFIED COLDMILLING FOR DEPTH TRANSITIONS

CITY OF FAYETTE PARKING AREAS GUTTER CLEANOUT & 1" OVERLAY AREA


CITY OF FAYETTE PARKING AREAS 1" COLDMILLING & 1" OVERLAY AREA


SPECIAL SHEET
SHEET 6 OF 9

FAYETTE PARKING AREAS
ADD ALTERNATE A
SHEET 2 OF 2

NOT TO SCALE

PLAN VIEW
MO 5/HWY 40
INTERSECTION

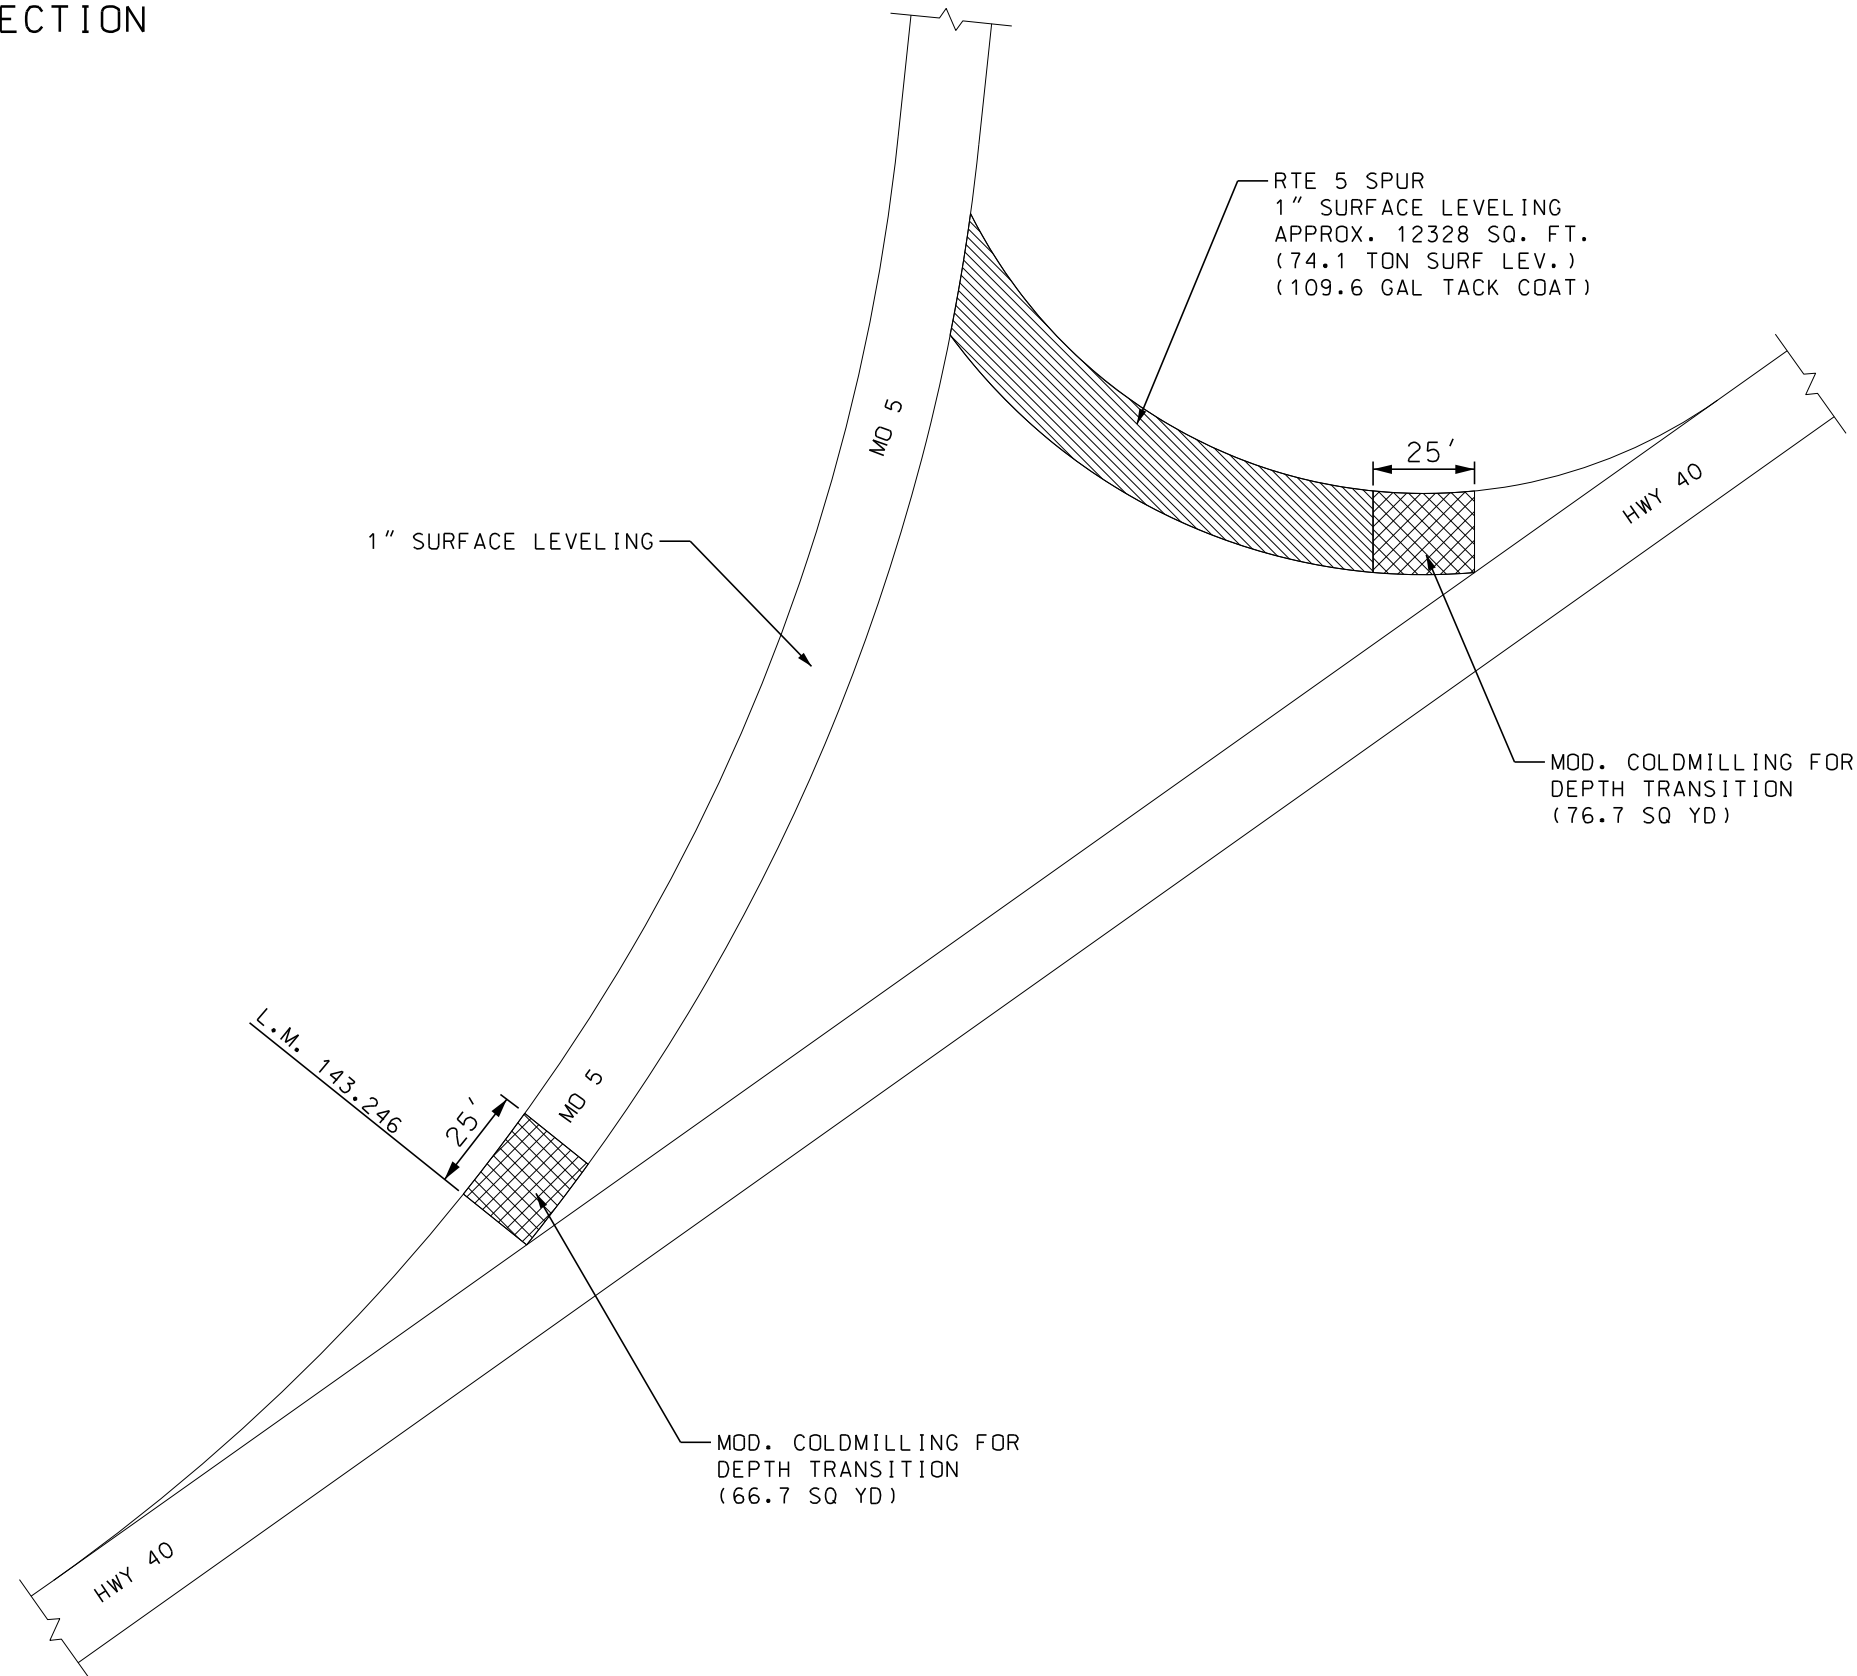


 -  OVERLAY AREA
-  MODIFIED COLDMILLING
FOR DEPTH TRANSITIONS

NOT TO SCALE

SPECIAL SHEET
SHEET 7 OF 9

RTE 5 & HWY 40
PAVEMENT TRANSITIONS
SHEET 1 OF 1

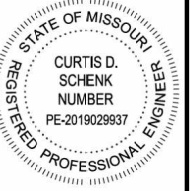

DATE PREPARED 7/28/2023	
ROUTE 5/240	STATE MO
DISTRICT CD	SHEET NO. 10
COUNTY HOWARD	
JOB NO. J5P3517	
CONTRACT ID.	
PROJECT NO.	
BRIDGE NO.	

DATE	DESCRIPTION

MISSOURI HIGHWAYS AND TRANSPORTATION
COMMISSION



105 WEST CAPITOL
JEFFERSON CITY, MO 65102
1-888-ASK-MODOT (1-888-275-6636)


MISSOURI STATE CERTIFICATE
OF AUTHORITY NO. 000866


**KLINGNER
& ASSOCIATES, P.C.**
Engineers • Architects • Surveyors
www.klinger.com

Quincy, Illinois
Harrisburg, MO
Olathe, KS
Davenport, IA

IF A SEAL IS PRESENT ON THIS SHEET IT HAS BEEN ELECTRONICALLY SEALED AND DATED:

PLAN VIEW
MO 240/MO 240 ALT/HWY 40
INTERSECTION

 -  OVERLAY AREA
-  MODIFIED COLDMILLING
FOR DEPTH TRANSITIONS

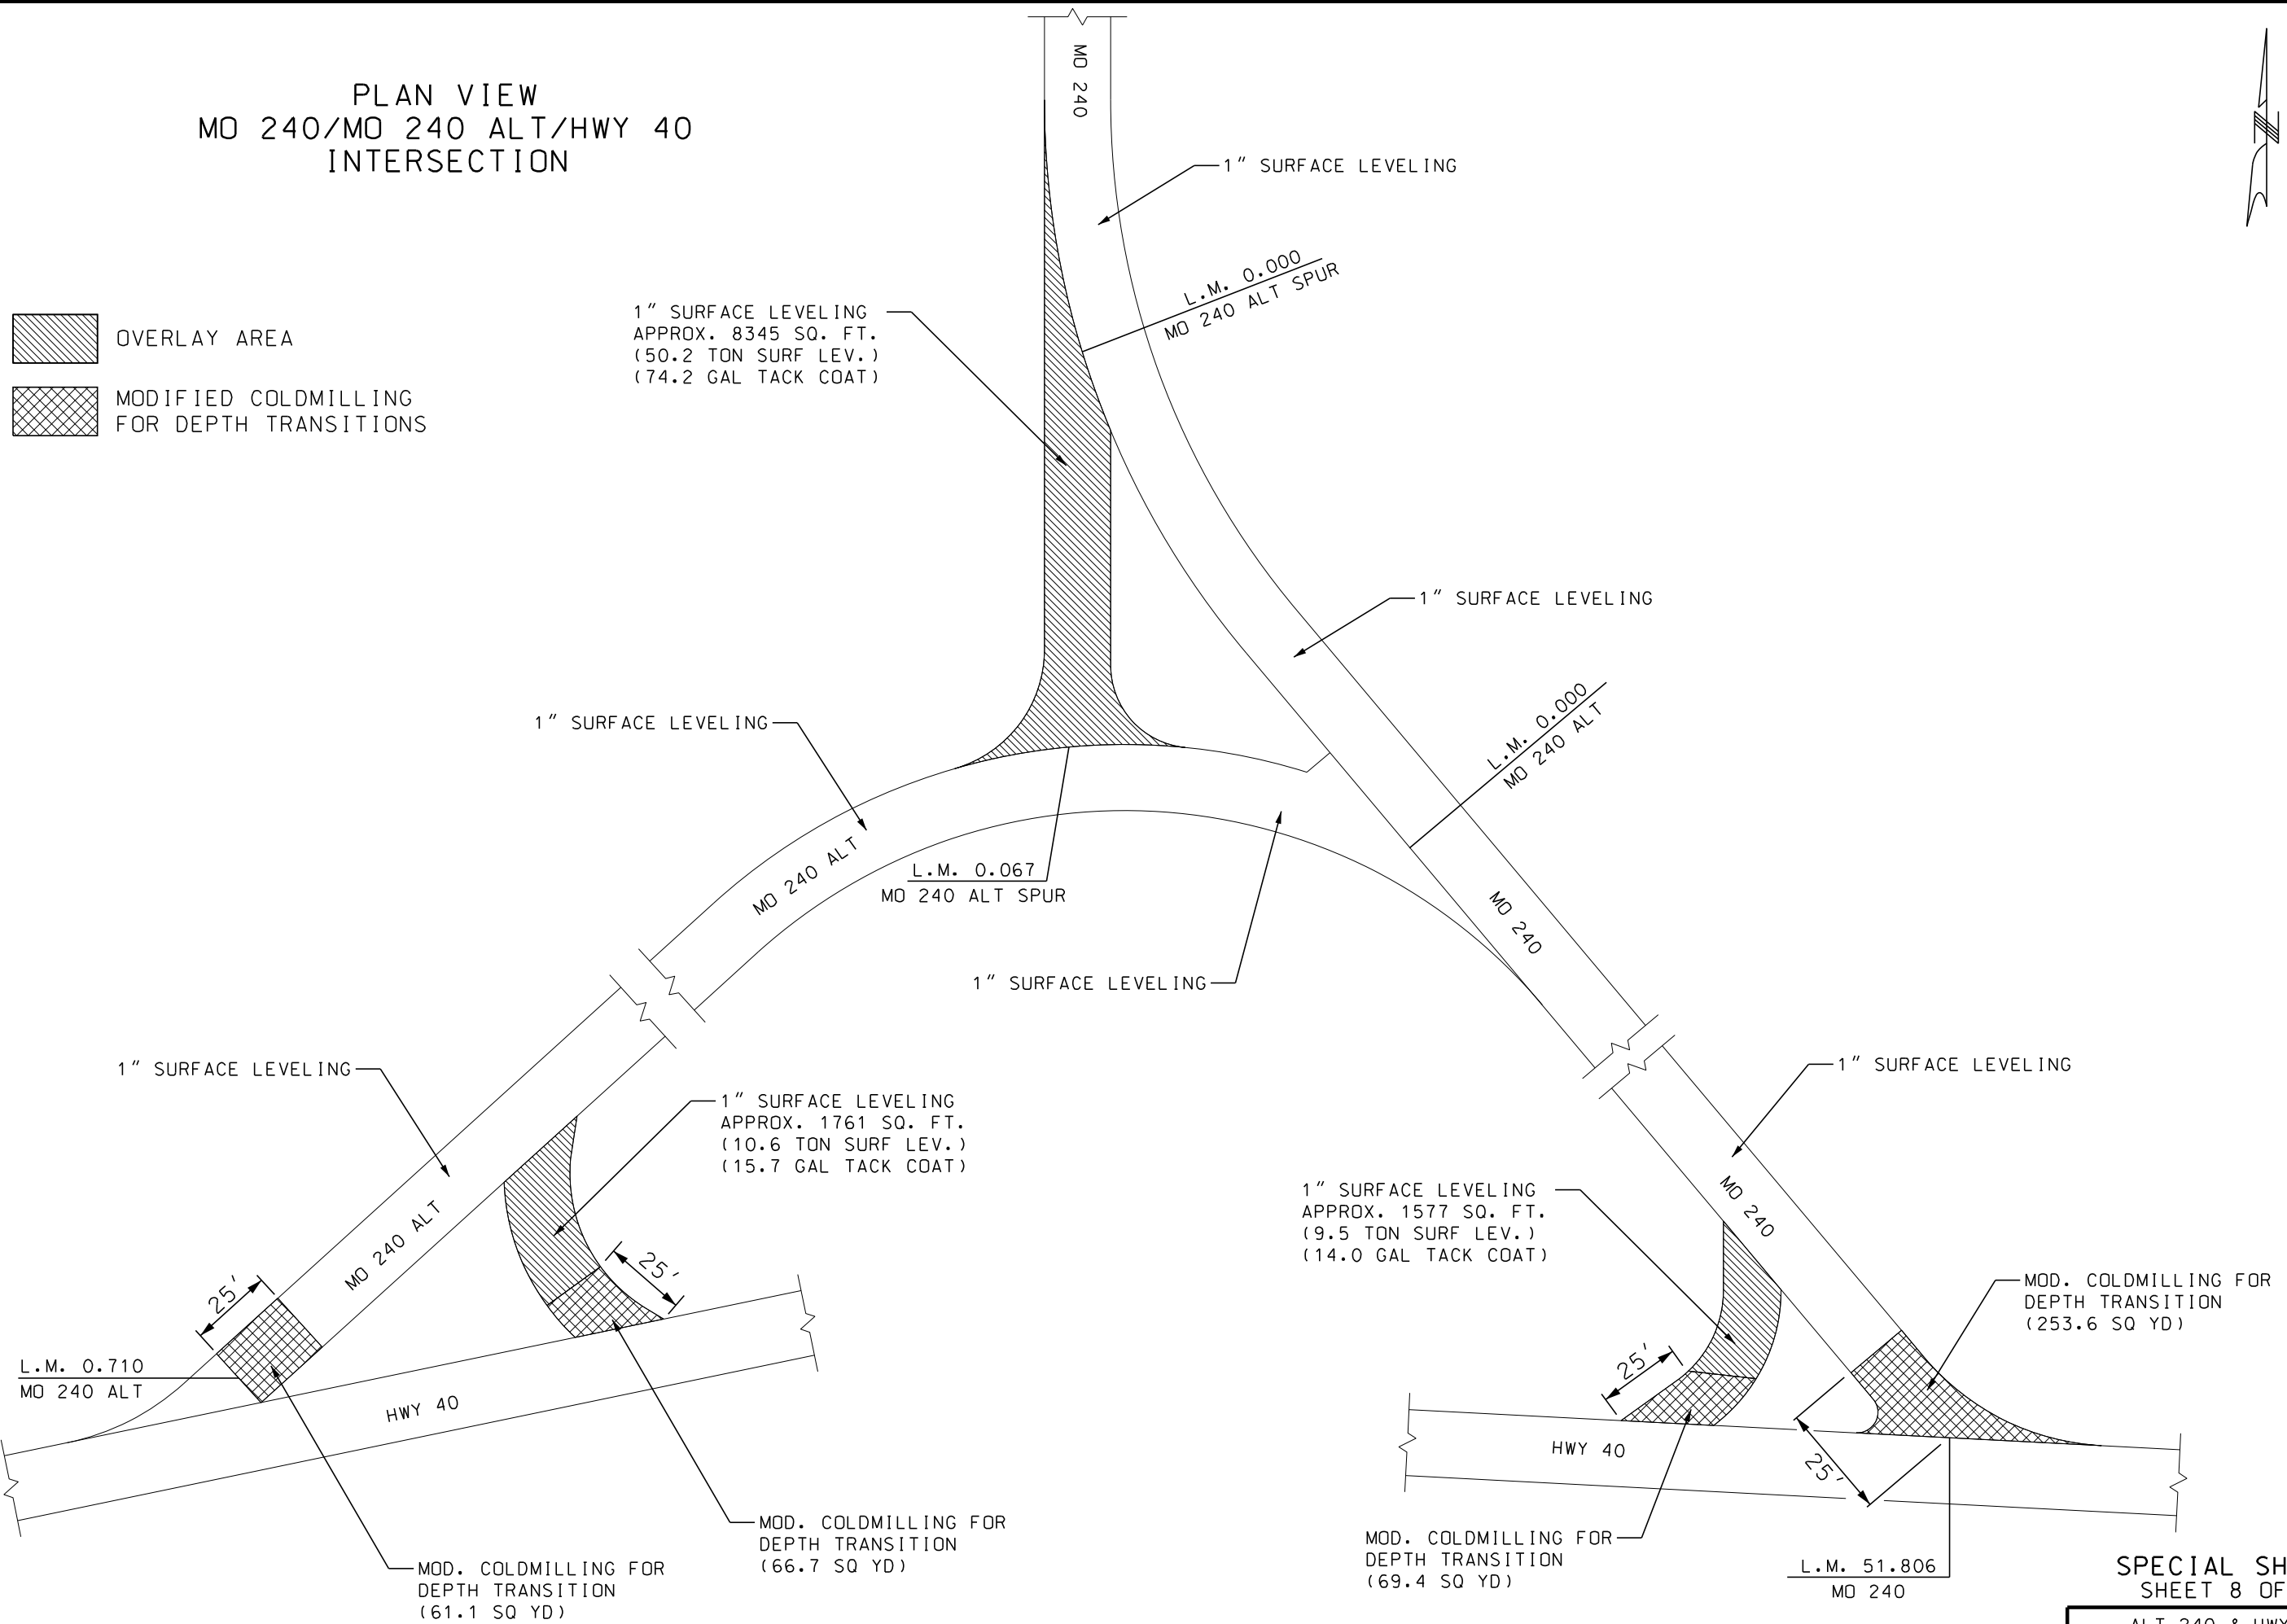

SPECIAL SHEET
SHEET 8 OF 9

ALT 240 & HWY 40
PAVEMENT TRANSITIONS
SHEET 1 OF 1

NOT TO SCALE

STATE OF MISSOURI
REGISTERED PROFESSIONAL ENGINEER
CURTIS D. SCHENK
NUMBER
PE-2019029937

DATE PREPARED
7/28/2023

ROUTE
5/240

STATE
MO

DISTRICT
CD

SHEET NO.
11

COUNTY
HOWARD

JOB NO.
J5P3517

CONTRACT ID.

PROJECT NO.

BRIDGE NO.

DATE	DESCRIPTION

MISSOURI HIGHWAYS AND TRANSPORTATION
COMMISSION



105 WEST CAPITOL
JEFFERSON CITY, MO 65102
1-888-ASK-MODDOT (1-888-275-6636)


MISSOURI STATE CERTIFICATE
OF AUTHORITY NO. 000866

KLINGNER & ASSOCIATES, P.C.
Engineers • Architects • Surveyors
www.klingner.com


Quincy, Illinois
Harrisburg, MO
Gallatin, MT
Davenport, IA
Columbia, IL

IF A SEAL IS PRESENT ON THIS SHEET IT HAS BEEN ELECTRONICALLY SEALED AND DATED:

NOTE: REMOVE EXISTING GUARDRAIL COMPONENTS

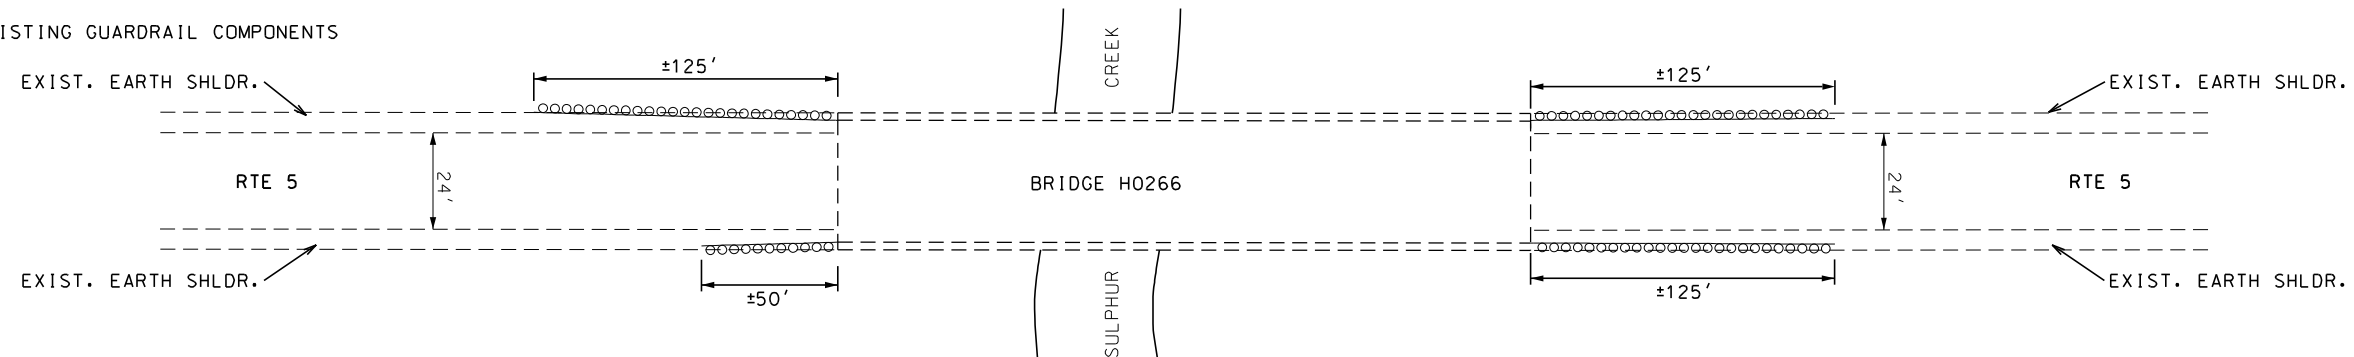

BRIDGE H0266 EXISTING GUARDRAIL

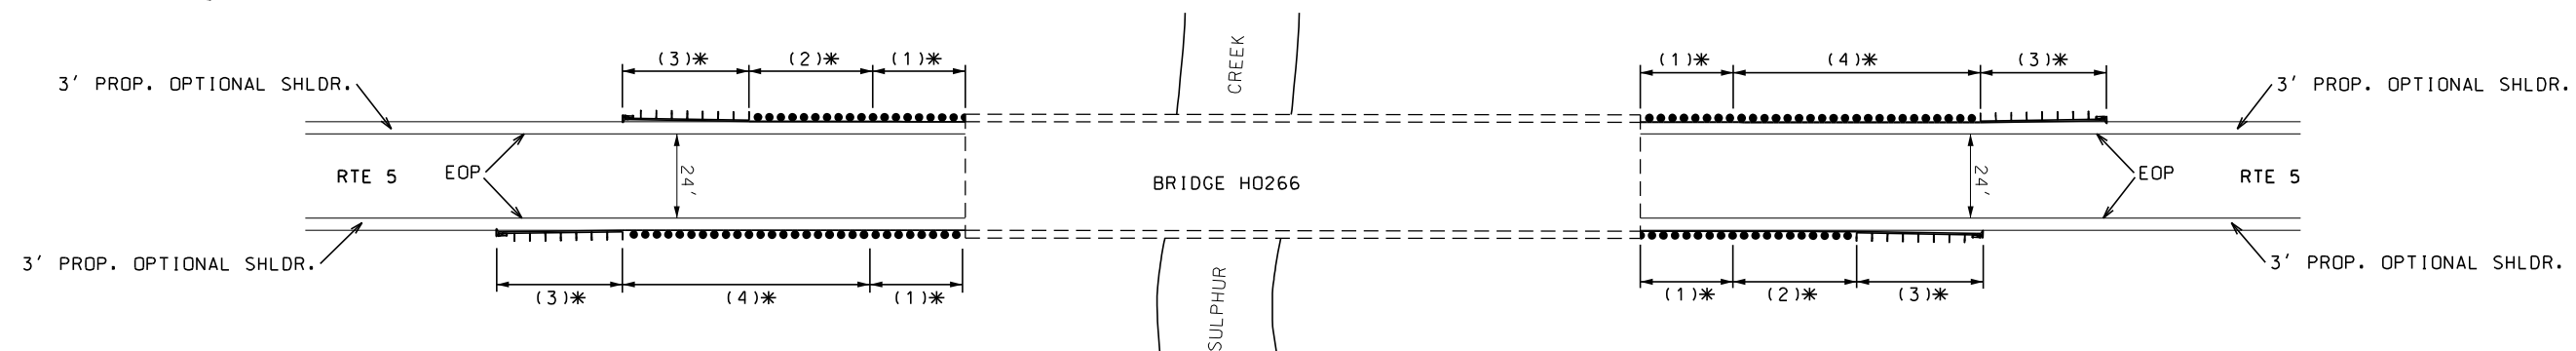

NOTE:

INSTALL NEW MGS GUARDRAIL COMPONENTS (TYPICAL ALL FOUR BRIDGE CORNERS)

(1) - 37.5' MGS BRIDGE APPROACH TRANSITION (REG./NO CURB)

(2) - 50' MGS GUARDRAIL (4 SECTIONS)


(3) - 50' TYPE A CRASHWORTHY END TERMINAL (MASH)

(4) - 100' MGS GUARDRAIL (8 SECTIONS)



* - SHAPING SLOPES, CLASS III MAY BE REQUIRED FOR GRADING BEHIND GUARDRAIL AND CRASHWORTHY END TERMINALS. AS DIRECTED BY ENGINEER. SEE STANDARD PLAN 606.31B

BRIDGE H0266 MGS GUARDRAIL

NOTE: REMOVE EXISTING GUARDRAIL COMPONENTS

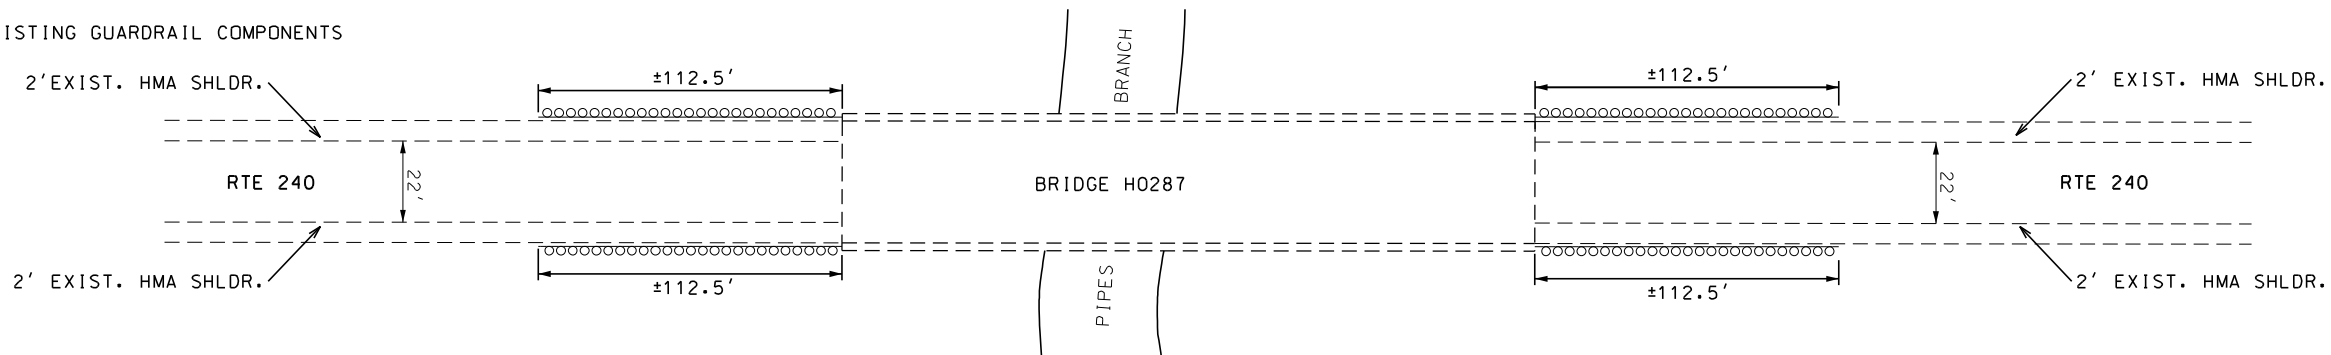

BRIDGE H0287 EXISTING GUARDRAIL

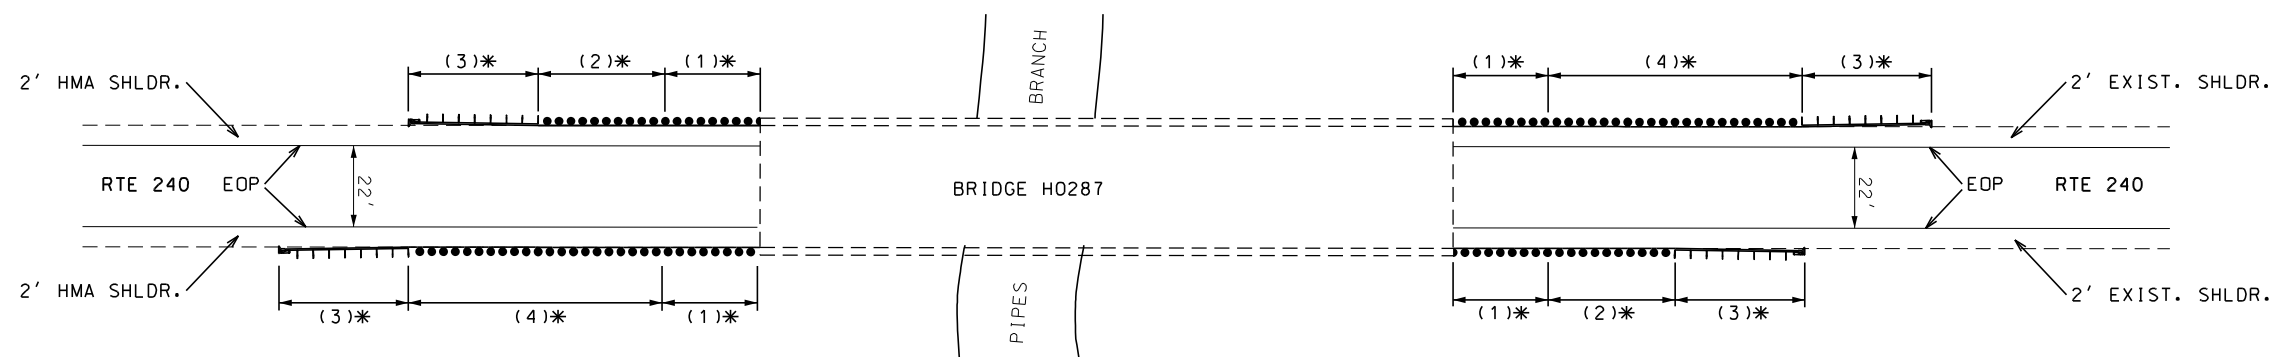 

NOTE:

INSTALL NEW MGS GUARDRAIL COMPONENTS (TYPICAL ALL FOUR BRIDGE CORNERS)

(1) - 37.5' MGS BRIDGE APPROACH TRANSITION (THREE-BEAM)

(2) - 62.5' MGS GUARDRAIL (5 SECTIONS)

(3) - 50' TYPE A CRASHWORTHY END TERMINAL (MASH)

(4) - 112.5' MGS GUARDRAIL (9 SECTIONS)

* - SHAPING SLOPES, CLASS III MAY BE REQUIRED FOR GRADING BEHIND GUARDRAIL AND CRASHWORTHY END TERMINALS. AS DIRECTED BY ENGINEER. SEE STANDARD PLAN 606.31B

BRIDGE H0287 MGS GUARDRAIL

SPECIAL SHEET
SHEET 9 OF 9

BRIDGE GUARDRAIL DETAILS
SHEET 1 OF 1

NOT TO SCALE



DATE PREPARED

7/28/2023

ROUTE STATE

5/240 MO

DISTRICT SHEET NO.

CD 12

COUNTY

HOWARD

JOB NO.

J5P3517

CONTRACT ID.

PROJECT NO.

BRIDGE NO.

DESCRIPTION

DATE


IF A SEAL IS PRESENT ON THIS SHEET IT HAS BEEN ELECTRONICALLY SEALED AND DATED:

GENERAL NOTES:

- (1) ANY EXISTING SIGNING THAT CONFLICTS WITH THE TRAFFIC CONTROL SIGNING SHALL BE COMPLETELY COVERED OR REMOVED.
- (2) DISTANCE MAY BE ADJUSTED ACCORDING TO FIELD CONDITIONS AND AS APPROVED BY THE ENGINEER. WHERE TRAFFIC BACKUPS ARE EXPECTED BEYOND THE ADVANCE WARNING AREA, ADDITIONAL SIGNING MAY BE NEEDED.
- (3) CHANGABLE MESSAGE BOARDS SHALL BE PLACED AS APPROVED BY THE ENGINEER.

TRAFFIC CONTROL LEGEND


- SIGN (SINGLE SIDED)
-  CHANGEABLE MESSAGE BOARD
-  WORK AREA

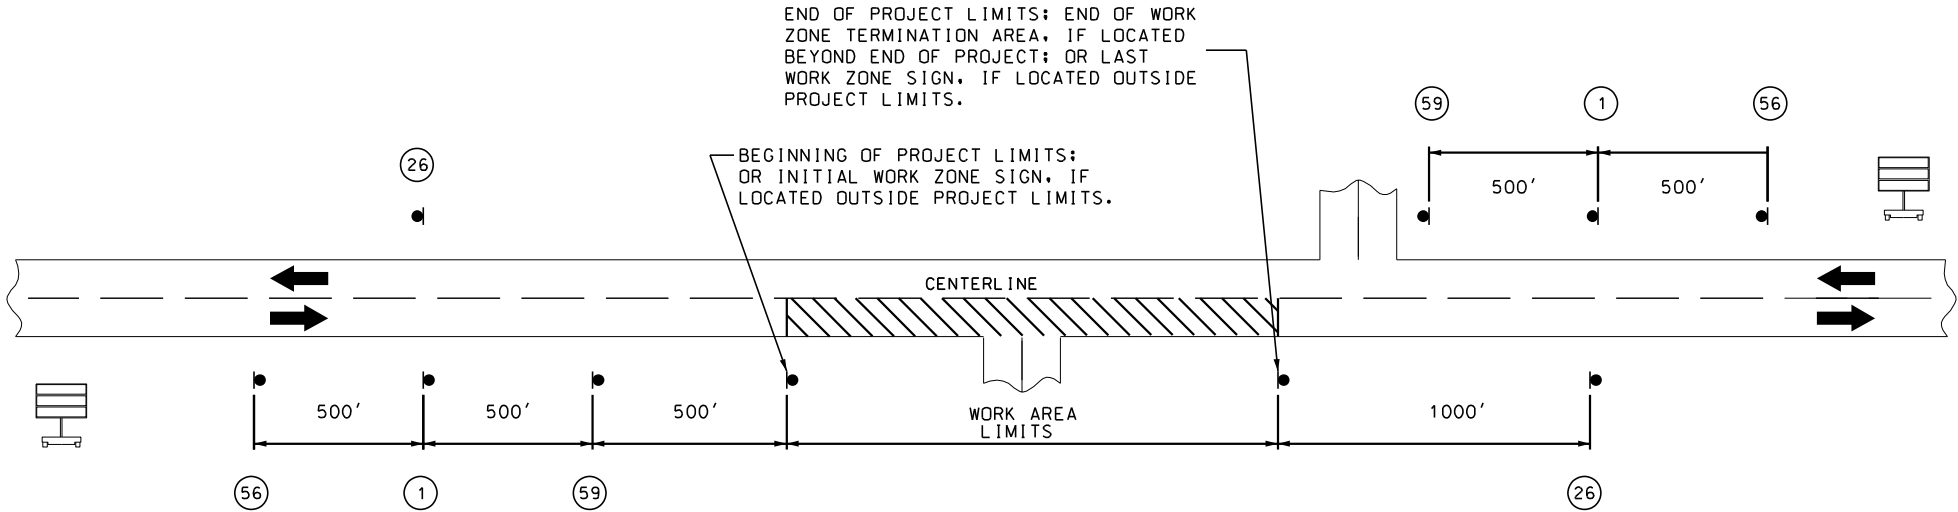

NOTES:

SIGN 1 AND 26 ARE ONLY USED ON PROJECT LENGTHS 2 MILES OR GREATER.

PROVIDE SIGNS IN EACH DIRECTION ON TWO-WAY HIGHWAY.

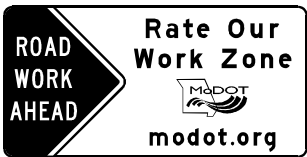


CONST-7-48
56




CONST-5 (96X48)
57 *



G020-2
26

 

G020-1
1
(ROUTE 5)

 

G020-1
1
(ROUTE 240)



CONST-8
59

SEE SHEET 19 FOR SIGN DETAILS
PLACE AS APPROVED BY THE ENGINEER
WITHIN THE PROJECT LIMITS

* PLACE SIGN 57 AT BEGINNING OF ROUTE 5/240, ROUTE 5/HWY 40, AND ROUTE 240/HWY 40

TRAFFIC CONTROL
SHEET 1 OF 7

DURATION OF PROJECT
SHEET 1 OF 1

NOT TO SCALE

STATE OF MISSOURI
REGISTERED PROFESSIONAL ENGINEER
CURTIS D. SCHENK
NUMBER
PE-2019029937

DATE PREPARED
7/28/2023

ROUTE
5/240

STATE
MO

DISTRICT
CD

SHEET NO.
13

COUNTY
HOWARD

JOB NO.
J5P3517

CONTRACT ID.

PROJECT NO.

BRIDGE NO.

DESCRIPTION	DATE

MISSOURI HIGHWAYS AND TRANSPORTATION COMMISSION




105 WEST CAPITOL
JEFFERSON CITY, MO 65102
1-888-ASK-MODOT (1-888-275-6636)

MISSOURI STATE CERTIFICATE
OF AUTHORITY NO. 000866



Engineers • Architects • Surveyors
www.klingner.com
Quincy, Illinois
1000 S. 1st Street
Quincy, IL 62301
217.222.3670

IF A SEAL IS PRESENT ON THIS SHEET IT HAS BEEN ELECTRONICALLY SEALED AND DATED:

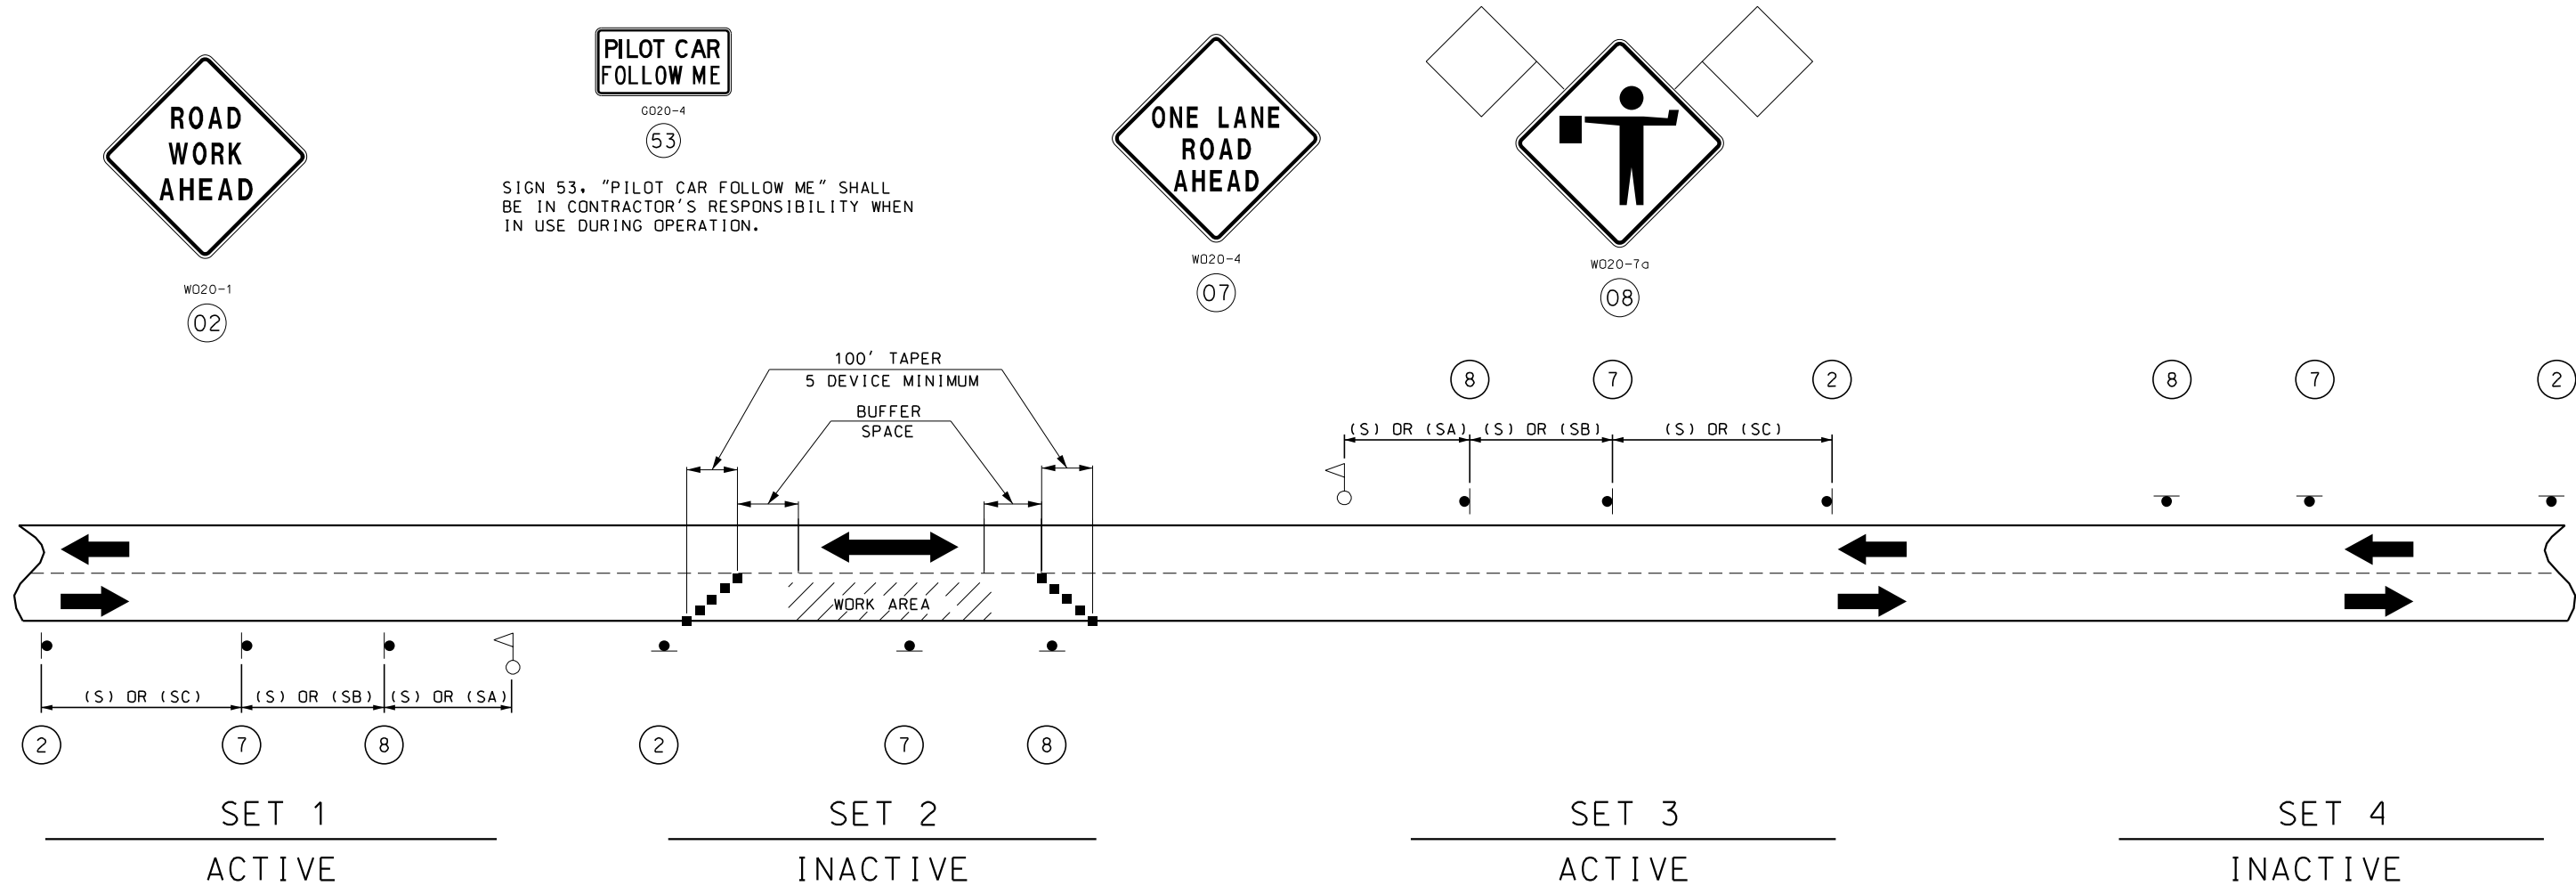

SIGN SETS 1 AND 3 ARE ACTIVE AND (I.E., SIGNS FACE ONCOMING TRAFFIC).

SIGN SETS 2 AND 4 ARE INACTIVE (I.E., SIGNS DO NOT FACE EITHER DIRECTION OF TRAFFIC) WHEN THE RESURFACING OPERATION IS LOCATED BETWEEN SIGN SETS 1 AND 3.

WHEN SIGN SETS 2 AND 4 ARE ACTIVE, SIGN SETS 1 AND 3 BECOME INACTIVE AND ARE ADVANCED TO BECOME SETS 2 AND 4 WITH SIGN LEGENDS TURNED AWAY FROM BOTH DIRECTIONS OF TRAFFIC. WHEN THE RESURFACING OPERATION ADVANCES TO BETWEEN SIGN SETS 2 AND 4, SIGN SETS 2 AND 4 BECOME ACTIVE (I.E., NEW SIGN SETS 1 AND 3) AND SIGN SETS 1 AND 3 ADVANCED IN THE DIRECTION OF THE OPERATION (I.E., NEW SIGN SETS 2 AND 4).

■ - CHANNELIZERS

○ - FLAGGER

NOTES:

DAYLIGHT FLAGGING OPERATIONS ONLY.

CHANNELIZING DEVICES LOCATED DOWNSTREAM OF THE ONE-LANE, TWO-WAY TAPER ARE OPTIONAL. THESE DEVICES SHOULD BE ELIMINATED WHEN THEIR USE WILL REDUCE THE USABLE LANE WIDTH, INCLUDING ANY ACCEPTABLE SHOULDERS, TO LESS THAN 10' OR WILL SIGNIFICANTLY AFFECT THE RESURFACING OPERATION.

2 MILE MAXIMUM LENGTH OF LANE DROP UNLESS OTHERWISE APPROVED BY THE ENGINEER.

SPEED	SIGN SPACING (FT.)	
	(1)	
PERMANENT POSTED (MPH)	NON-DIVIDED HIGHWAYS (S)	DIVIDED HIGHWAYS (S)
0-35	200	200
40-45	350	500
50-55	500	1000
60-70	1000	(SA)-1000 (SB)-1500 (SC)-2640

NOTES:

(1) SPACING BETWEEN SIGNS, BETWEEN LAST SIGN AND FLAGGER, BEGINNING OF TAPER OR SIGNED CONDITION.

SPACINGS MAY BE ADJUSTED AS NECESSARY TO MEET FIELD CONDITIONS.

PERMANENT POSTED SPEED LIMIT (MPH)	BUFFER SPACE LENGTH (FT)
0 - 35	280
40 - 45	400
50 - 55	560
60 - 70	840

TRAFFIC CONTROL
SHEET 2 OF 7

LANE CLOSURE
SHEET 1 OF 1

NOT TO SCALE

STATE OF MISSOURI
REGISTERED PROFESSIONAL ENGINEER
CURTIS D. SCHENK
NUMBER
PE-2019029937

DATE PREPARED
7/28/2023

ROUTE
5/240

STATE
MO

DISTRICT
CD

SHEET NO.
14

COUNTY
HOWARD

JOB NO.
J5P3517

CONTRACT ID.

PROJECT NO.

BRIDGE NO.

DESCRIPTION

DATE

MISSOURI HIGHWAYS AND TRANSPORTATION COMMISSION

105 WEST CAPITOL
JEFFERSON CITY, MO 65102
1-888-ASK-MODOT (1-888-275-6636)


MISSOURI STATE CERTIFICATE
OF AUTHORITY NO. 000866

KLINGNER & ASSOCIATES, P.C.
Engineers • Architects • Surveyors
www.klinger.com
Quincy, Illinois
1100 North 1st Street
Quincy, IL 62450
217-222-3670

IF A SEAL IS PRESENT ON THIS SHEET IT HAS BEEN ELECTRONICALLY SEALED AND DATED:

TRAFFIC CONTROL LEGEND

- SIGN (SINGLE SIDED)
- FLAGGER
- CHANNELIZER

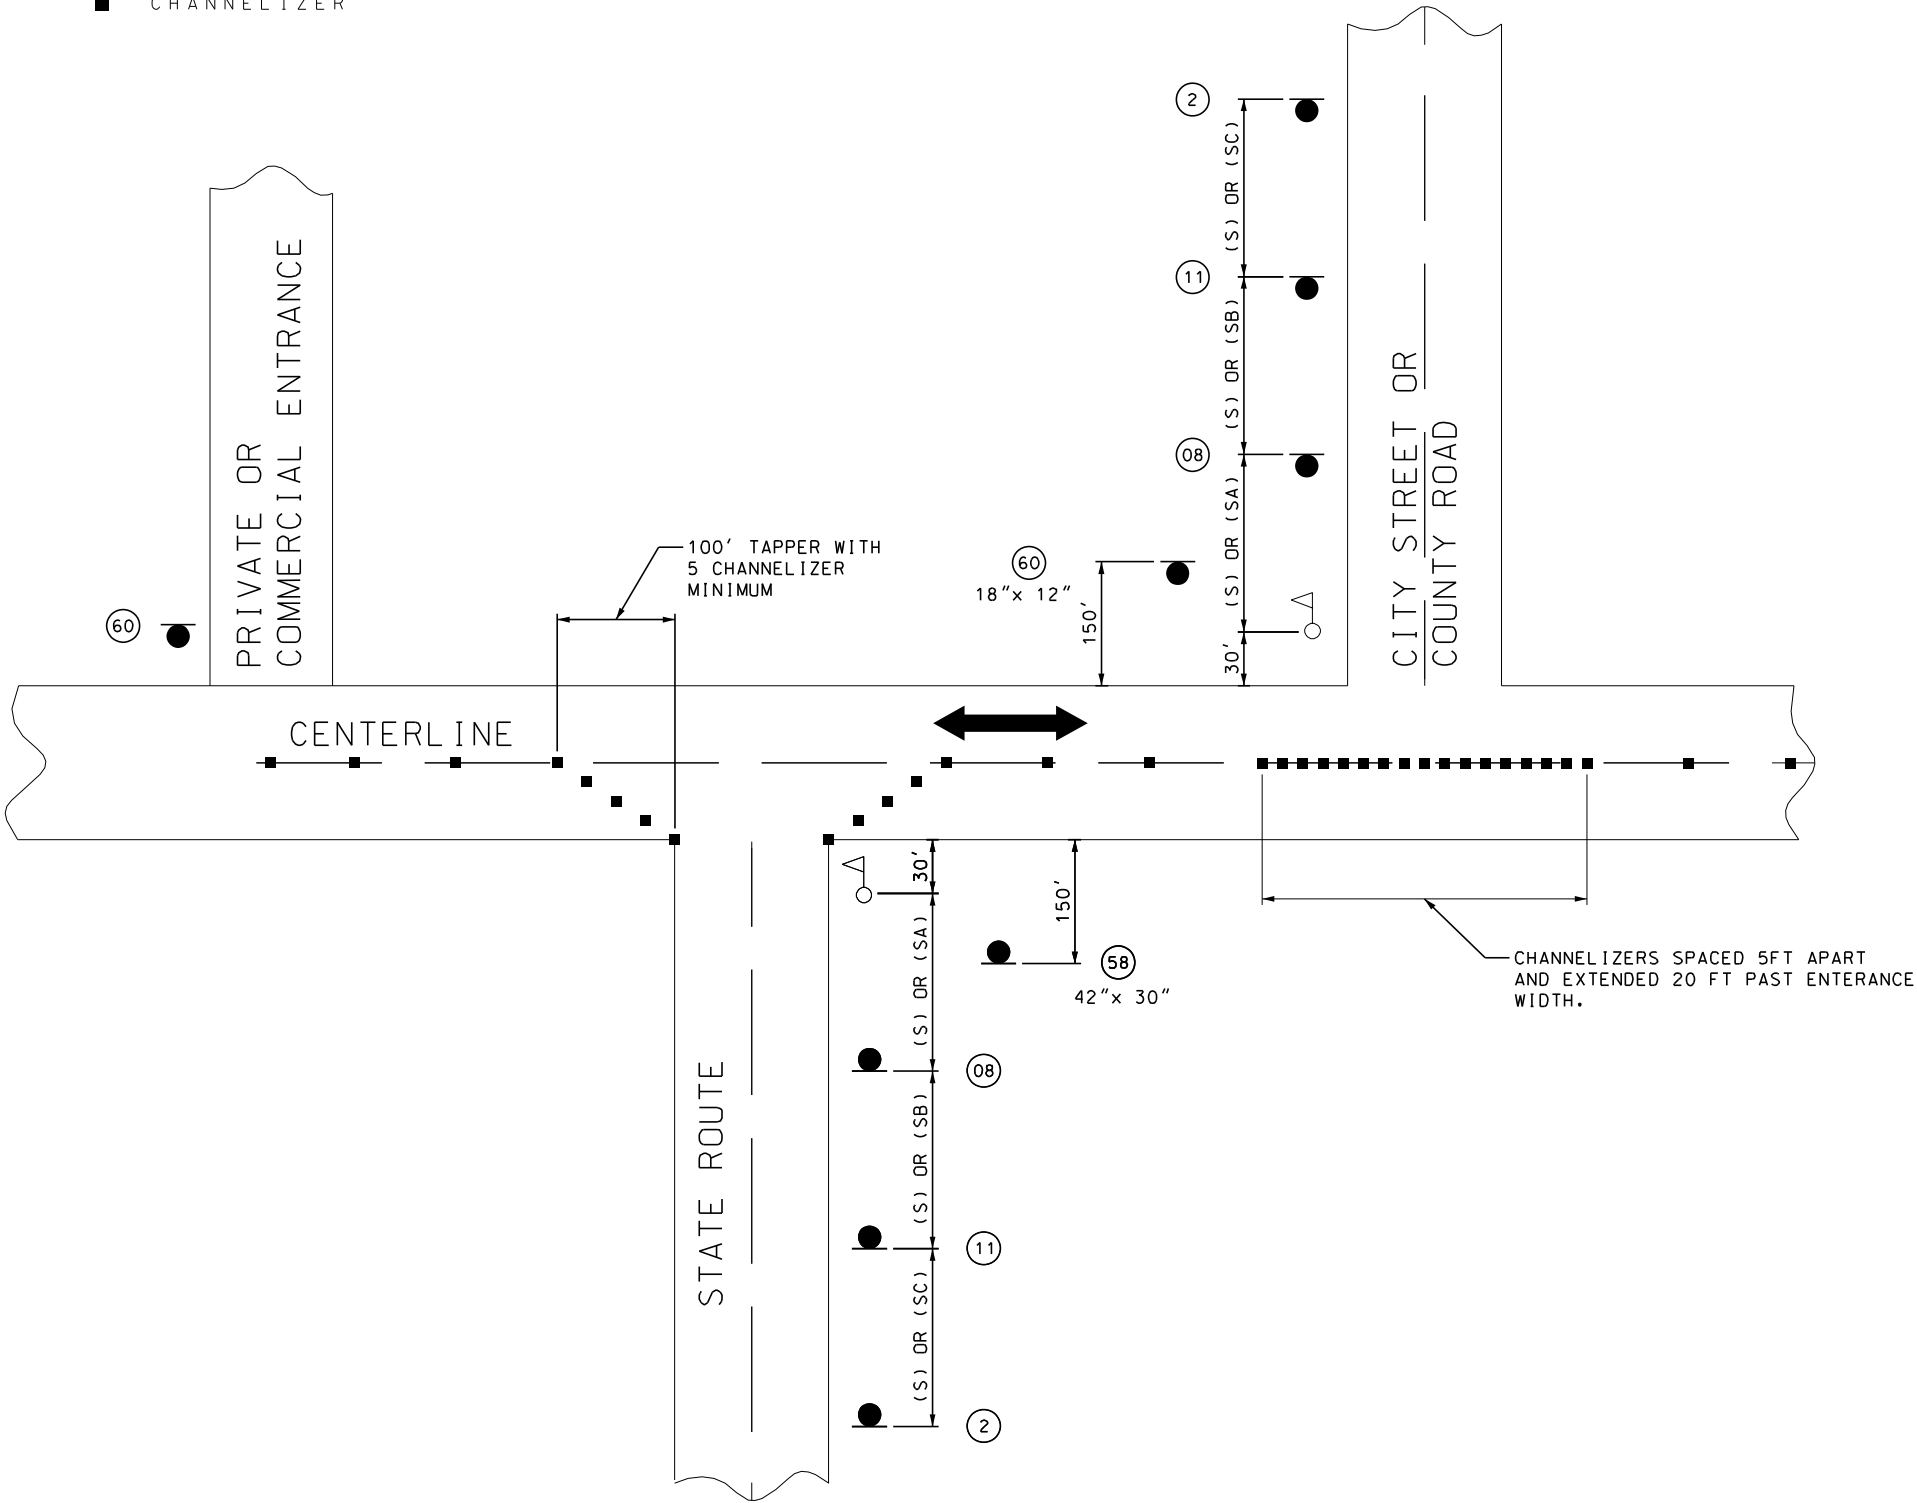


SPEED	SIGN SPACING (FT.)	
PERMANENT POSTED (MPH)	NON-DIVIDED HIGHWAYS (S)	DIVIDED HIGHWAYS (S)
0-35	200	200
40-45	350	500
50-55	500	1000
60-70	1000	(SA)-1000 (SB)-1500 (SC)-2640

DISTANCE MAY BE ADJUSTED ACCORDING TO FIELD CONDITIONS.

NOTES:
WARNING SIGNS SHALL BE ERECTED AT EACH INTERSECTION WITH ANOTHER STATE HIGHWAY WITHIN THE WORK ZONE.

ADDITIONAL WARNING SIGNS SHALL BE ERECTED AT OTHER INTERSECTIONS WITHIN THE WORK ZONE, AS DIRECTED BY THE ENGINEER.

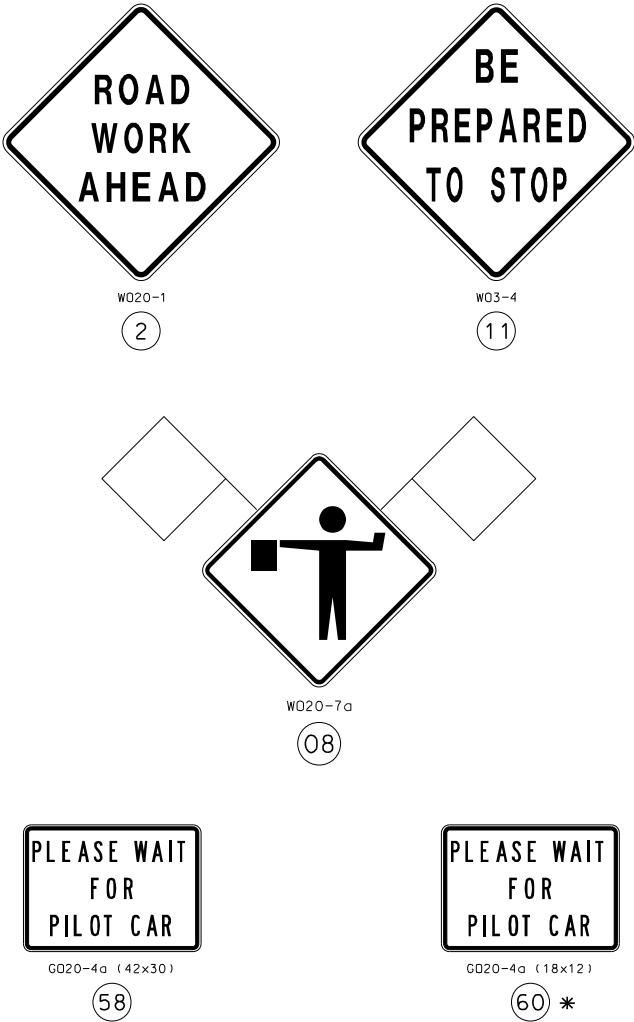

SHALL BE USED ON ALL STATE ROUTES AND MAY BE USED ON ANY NON-STATE ROUTES, AS DETERMINED BY THE ENGINEER.

* THE SMALLER 18"x 12" SIGN (60) IS USED ON ALL OTHER NON-STATE ROUTES (CITY STREETS, COUNTY ROADS, ECT.).

SHALL ONLY BE USED AT PRIVATE AND COMMERCIAL ENTRANCES. SEE SPECIAL PROVISIONS.

TRAFFIC CONTROL
SHEET 3 OF 7

SIDE ROUTES
SHEET 1 OF 1

NOT TO SCALE

STATE OF MISSOURI
REGISTERED PROFESSIONAL ENGINEER
CURTIS D. SCHENK
NUMBER
PE-2019029937

DATE PREPARED
7/28/2023

ROUTE
5/240

DISTRICT
CD

STATE
MO

SHEET NO.
15

COUNTY
HOWARD

JOB NO.
J5P3517

CONTRACT ID.

PROJECT NO.

BRIDGE NO.

DESCRIPTION

DATE


MISSOURI HIGHWAYS AND TRANSPORTATION COMMISSION

105 WEST CAPITOL
JEFFERSON CITY, MO 65102
1-888-ASK-MODOT (1-888-275-6636)


MISSOURI STATE CERTIFICATE
OF AUTHORITY NO. 000866

KLINGNER & ASSOCIATES, P.C.
Engineers • Architects • Surveyors
www.klingner.com
Hartland, MO 64564
Quincy, Illinois
217.222.3670

IF A SEAL IS PRESENT ON THIS SHEET IT HAS BEEN ELECTRONICALLY SEALED AND DATED:

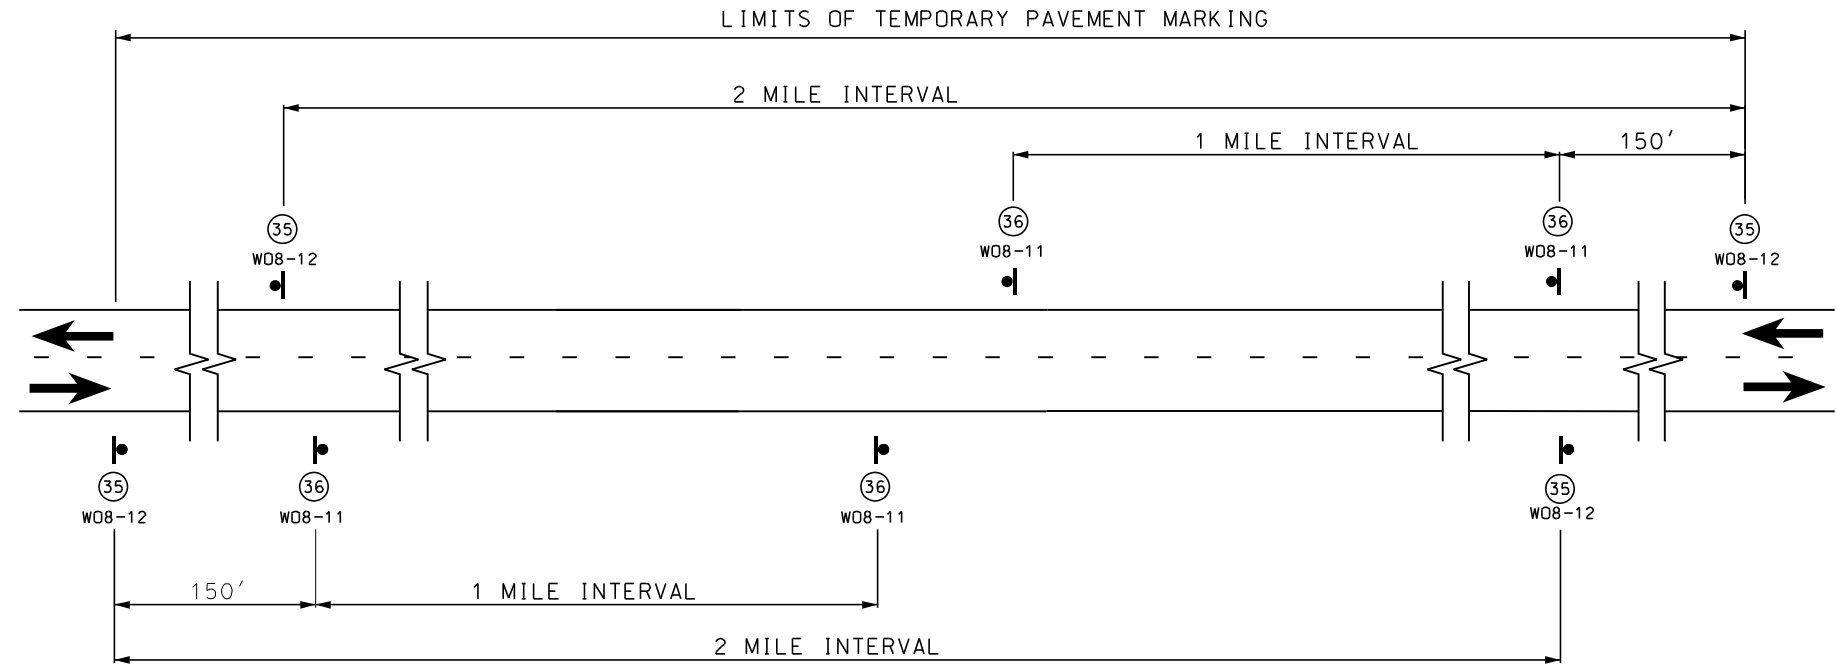


SIGN SPACING AND TEMPORARY STRIPING FOR MAINLINE

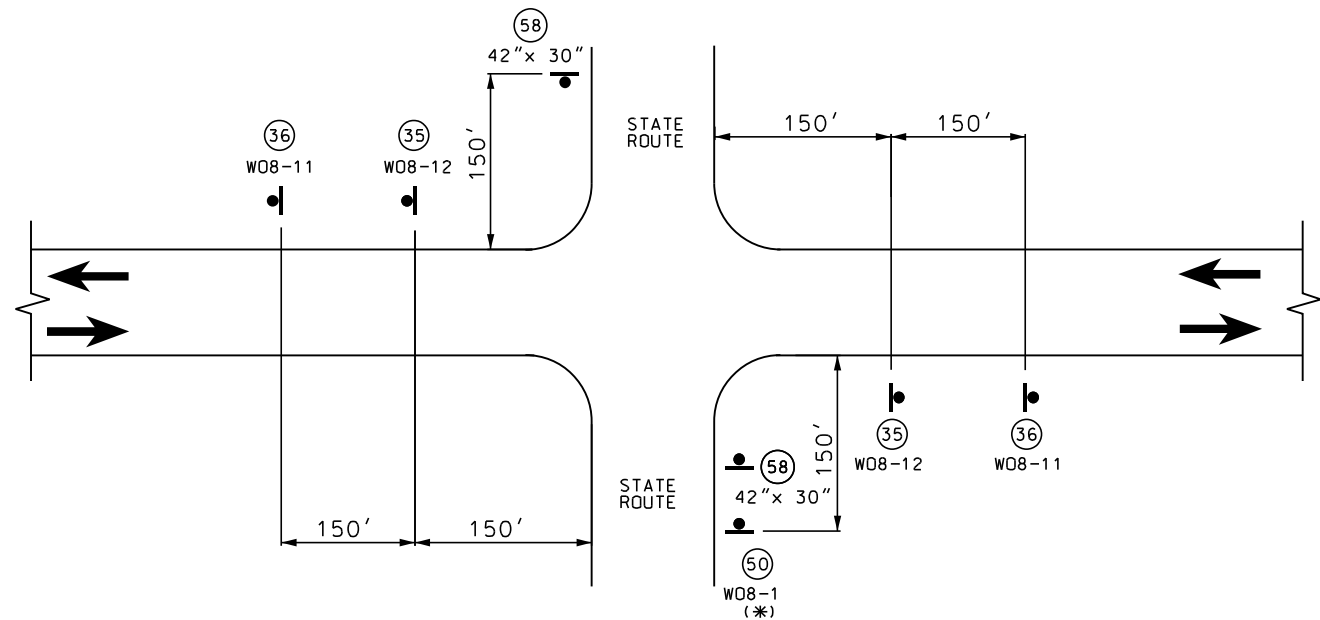

SIGN SPACING AT STATE ROUTE INTERSECTIONS
SHOWING TEMPORARY STRIPING FOR MAINLINE

- (*) BUMP SIGN SHOULD BE IN ACCORDANCE WITH STANDARD PLAN 619.10.
(1) ADDITIONAL SIDEROADS MAY BE SIGNED AS APPROVED BY THE ENGINEER.

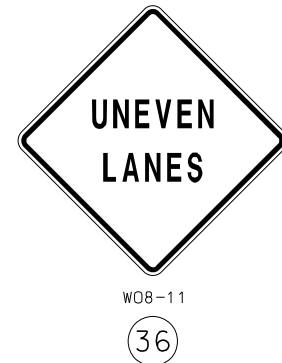

SHALL BE USED ON ALL STATE ROUTES AND MAY BE USED ON ANY NON-STATE ROUTES, AS DETERMINED BY THE ENGINEER.

NOTES:

SIGN (35) AND TEMPORARY RAISED PAVEMENT MARKING (SEE STANDARD PLAN 620.10) INSTALLED WHERE CENTERLINE STRIPING HAS BEEN COVERED OR REMOVED. SIGNS ARE TO REMAIN IN PLACE UNTIL THE PERMANENT CENTERLINE PAVEMENT MARKINGS ARE IN PLACE. SIGNS SHALL BE COVERED OR REMOVED WHEN PAVEMENT CENTERLINE MARKING HAS BEEN INSTALLED.

SIGN (35) IS PLACED AT APPROXIMATELY TWO-MILE INTERVALS AND AT STATE ROUTE JUNCTIONS. WHEN THE INSTALLATION AT A JUNCTION IS WITHIN ONE-EIGHTH MILE OF THE NORMAL MAINLINE SIGN (35), THE LATTER MAY BE ELIMINATED.

ALL SIGNS SHALL BE POST MOUNTED AND IN ACCORDANCE WITH STANDARD PLAN 616.10 AND 903.03.

NOT TO SCALE

TRAFFIC CONTROL
SHEET 4 OF 7

BUMP
NO CENTER LINE
UNEVEN LANES
SHEET 1 OF 1



DATE PREPARED
7/28/2023

ROUTE 5/240 STATE MO

DISTRICT CD SHEET NO. 16

COUNTY HOWARD

JOB NO. J5P3517

CONTRACT ID.



PROJECT NO.

BRIDGE NO.

DESCRIPTION	DATE

MISSOURI HIGHWAYS AND TRANSPORTATION COMMISSION
105 WEST CAPITOL
JEFFERSON CITY, MO 65102
1-888-ASK-MODOT (1-888-275-6636)

MISSOURI STATE CERTIFICATE OF AUTHORITY NO. 000866
KLINGNER & ASSOCIATES, P.C.
Engineers • Architects • Surveyors
Quincy, Illinois
217.222.3670

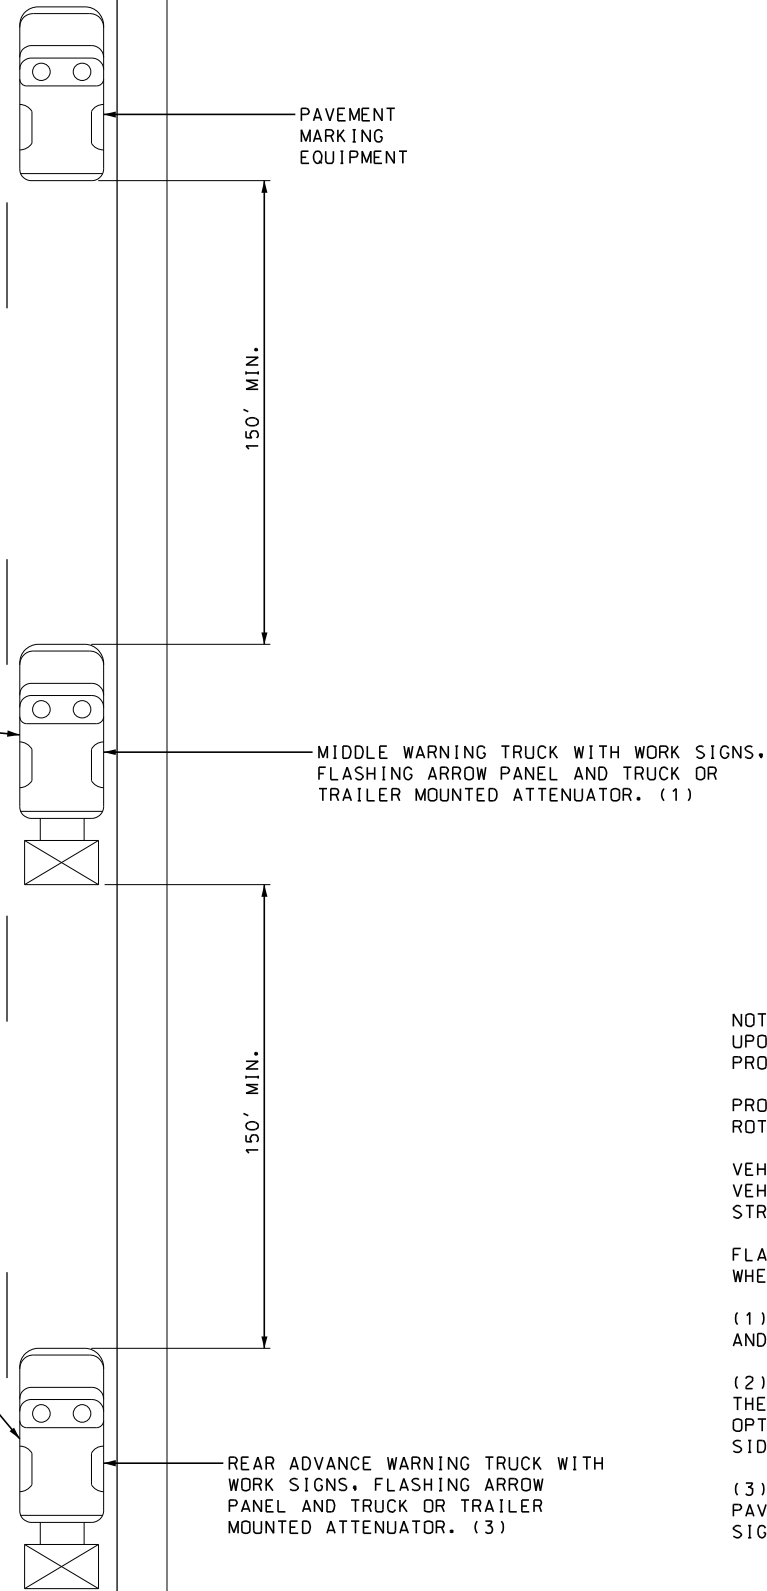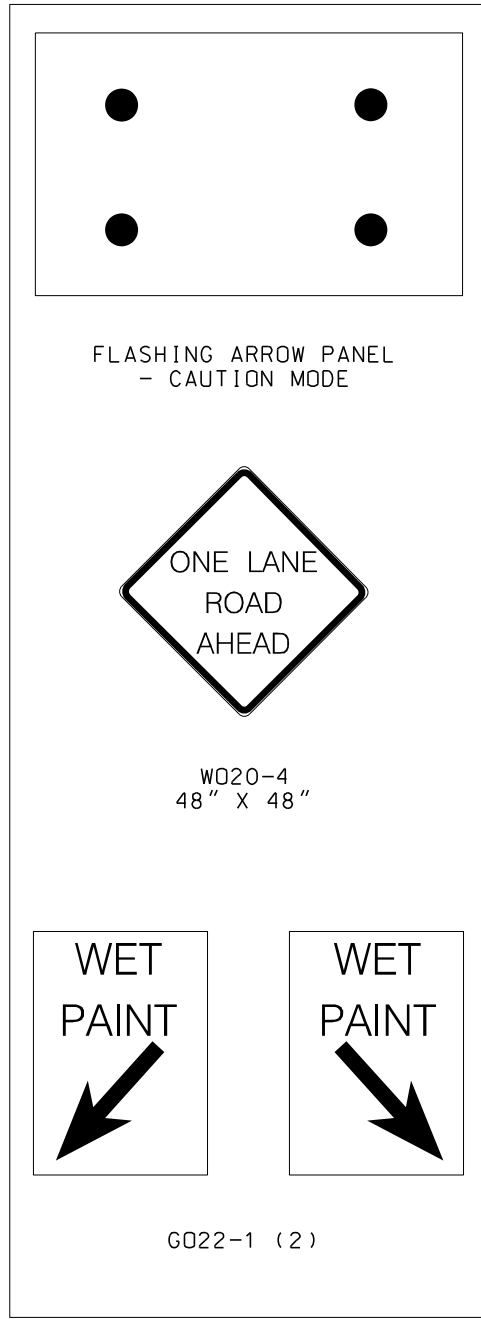

NOTES:
UPON APPROVAL OF THE ENGINEER, THE CONTRACTOR MAY PROVIDE ADDITIONAL PROTECTIVE TRUCK EQUIPPED WITH PROPER WARNING DEVICES.

PROTECTIVE TRUCK AND WORK VEHICLES SHALL DISPLAY HIGH-INTENSITY ROTATING, FLASHING, OSCILLATING, OR STROBE LIGHTS.

VEHICLE HAZARD WARNING SIGNALS SHALL NOT BE USED INSTEAD OF THE VEHICLE'S HIGH-INTENSITY ROTATING, FLASHING, OSCILLATING, OR STROBE LIGHTS.

FLASHING ARROW PANELS SHALL BE INCIDENTAL TO TRUCK MOUNTED ATTENUATORS, WHENEVER USED. NO ADDITIONAL PAYMENT SHALL BE MADE.

(1) TRUCK IS OPTIONAL ON TWO-LANE UNDIVIDED HIGHWAYS IF SIGNING AND ARROW BOARD IS MOUNTED ON THE PAVEMENT MARKING EQUIPMENT.

(2) WET PAINT SIGNS ARE INSTALLED TO INDICATE THE SIDE IN WHICH THE PAVEMENT MARKING MATERIAL IS BEING APPLIED. AT THE CONTRACTOR'S OPTION, A FRONT FACING WET PAINT SIGN MAY BE INSTALLED ON THE LEFT SIDE OF THE PAVEMENT MARKING EQUIPMENT.

(3) REAR ADVANCE WARNING TRUCK IS POSITIONED AT THE NO TRACK POINT OF THE PAVEMENT MARKING MATERIAL, OR VERTICAL OR HORIZONTAL CURVES THAT RESTRICT SIGHT DISTANCE, OR SPACING SHOWN.

CENTERLINE/EDGE LINE STRIPING ON TWO-LANE HIGHWAYS

NOT TO SCALE

STATE OF MISSOURI
REGISTERED PROFESSIONAL ENGINEER
CURTIS D. SCHENK
NUMBER
PE-2019029937

DATE PREPARED
7/28/2023

ROUTE
5/240

STATE
MO

DISTRICT
CD

SHEET NO.
17

COUNTY
HOWARD

JOB NO.
J5P3517

CONTRACT ID.

PROJECT NO.

BRIDGE NO.

DATE	DESCRIPTION

MISSOURI HIGHWAYS AND TRANSPORTATION COMMISSION

105 WEST CAPITOL
JEFFERSON CITY, MO 65102
1-888-ASK-MODOT (1-888-275-6636)

MODOT

MISSOURI HIGHWAYS AND TRANSPORTATION COMMISSION

MISSOURI STATE CERTIFICATE
OF AUTHORITY NO. 000866

KLINGNER & ASSOCIATES, P.C.




Engineers • Architects • Surveyors

www.klinger.com

Quincy, Illinois
1000 South Street
217-222-3670

Harvard, MO 64601, IA
1000 South Street
217-222-3670

IF A SEAL IS PRESENT ON THIS SHEET IT HAS BEEN ELECTRONICALLY SEALED AND DATED:

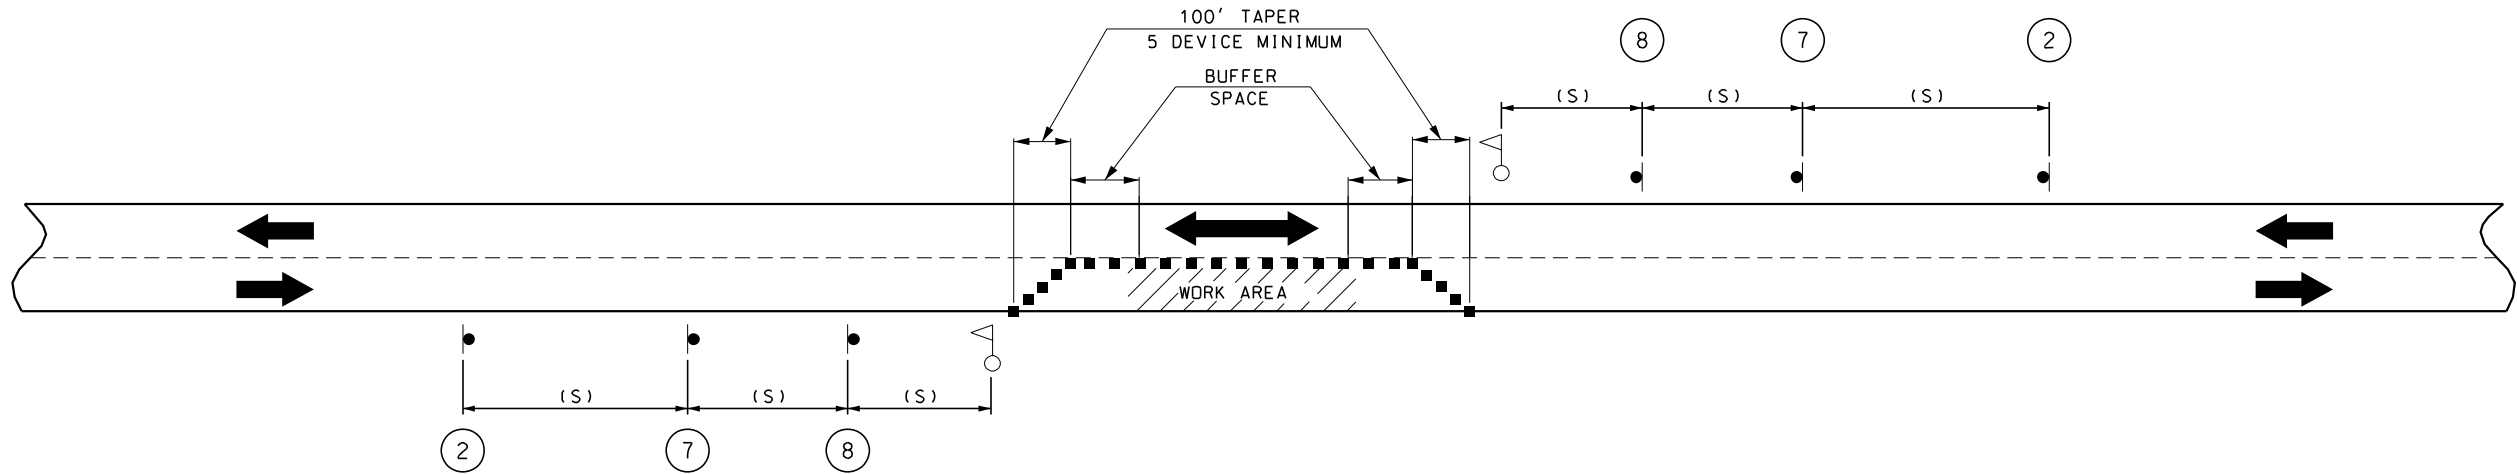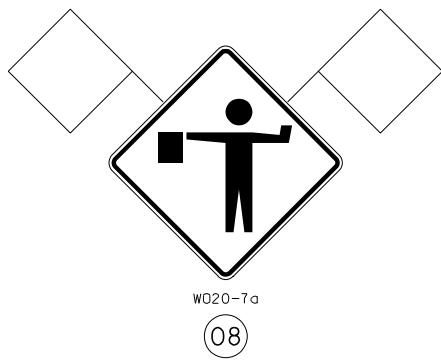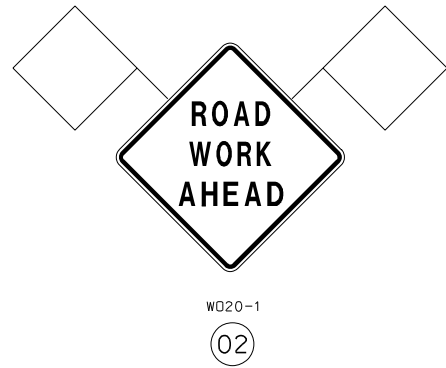

PERMANENT POSTED SPEED LIMIT (MPH)	SIGN SPACING (1) (S) (FT)	BUFFER SPACE LENGTH (FT)	CHANNELIZER SPACING BUFFER/WORK AREAS (FT)
0 - 35	200	280	40
40 - 45	350	400	80
50 - 55	500	560	80
60 - 70	1000	840	120

■ - CHANNELIZERS

○ - FLAGGER

NOTES:

DAYLIGHT FLAGGING OPERATIONS ONLY.

CHANNELIZING DEVICES LOCATED DOWNSTREAM OF THE ONE-LANE, TWO-WAY TAPER ARE OPTIONAL. THESE DEVICES SHOULD BE ELIMINATED WHEN THEIR USE WILL REDUCE THE USABLE LANE WIDTH, INCLUDING ANY ACCEPTABLE SHOULDERS, TO LESS THAN 10' OR WILL SIGNIFICANTLY AFFECT THE RESURFACING OPERATION.

2 MILE MAXIMUM LENGTH OF LANE DROP UNLESS OTHERWISE SPECIFIED BY THE ENGINEER.

NOTES:

(1) SPACING BETWEEN SIGNS, BETWEEN LAST SIGN AND FLAGGER, BEGINNING OF TAPER OR SIGNED CONDITION.

SPACINGS MAY BE ADJUSTED AS NECESSARY TO MEET FIELD CONDITIONS.

TRAFFIC CONTROL
SHEET 6 OF 7

LANE CLOSURE
SHEET 1 OF 1

NOT TO SCALE

MISSOURI STATE CERTIFICATE
OF AUTHORITY NO. 000866

**KLINGNER
& ASSOCIATES, P.C.**
Engineers • Architects • Surveyors
www.klingner.com

Quincy, Illinois
1000 North 1st Street
Quincy, IL 62301
217.222.3670

MISSOURI HIGHWAYS AND TRANSPORTATION
COMMISSION



105 WEST CAPITOL
JEFFERSON CITY, MO 65102
1-888-ASK-MODOT (1-888-275-6636)

DESCRIPTION

DATE

BRIDGE NO.

PROJECT NO.

CONTRACT ID.

J5P3517

JOB NO.

HOWARD

COUNTY

SHEET NO.

CD

ROUTE

5/240

STATE

MO

DATE PREPARED

7/28/2023




IF A SEAL IS PRESENT ON THIS SHEET IT HAS BEEN ELECTRONICALLY SEALED AND DATED.

GENERAL NOTES:




1) ALL TEMPORARY EROSION CONTROL MEASURES TO BE PLACED IN A LOCATION THAT PREVENTS SEDIMENT FROM ENTERING ANY STREAM OR FROM LEAVING THE RIGHT OF WAY. EXACT SIZE AND LOCATION OF ALL TEMPORARY EROSION CONTROL MEASURES TO BE DETERMINED IN THE FIELD BY THE CONTRACTOR AND APPROVED BY THE ENGINEER PRIOR TO INSTALLATION.


2) REFER TO JOB SPECIAL PROVISIONS AND STANDARD PLAN 806.10J FOR ALL TEMPORARY EROSION CONTROL MEASURES.

SEE EROSION CONTROL SHEET 2 FOR
FOR DRAINAGE STRUCTURES

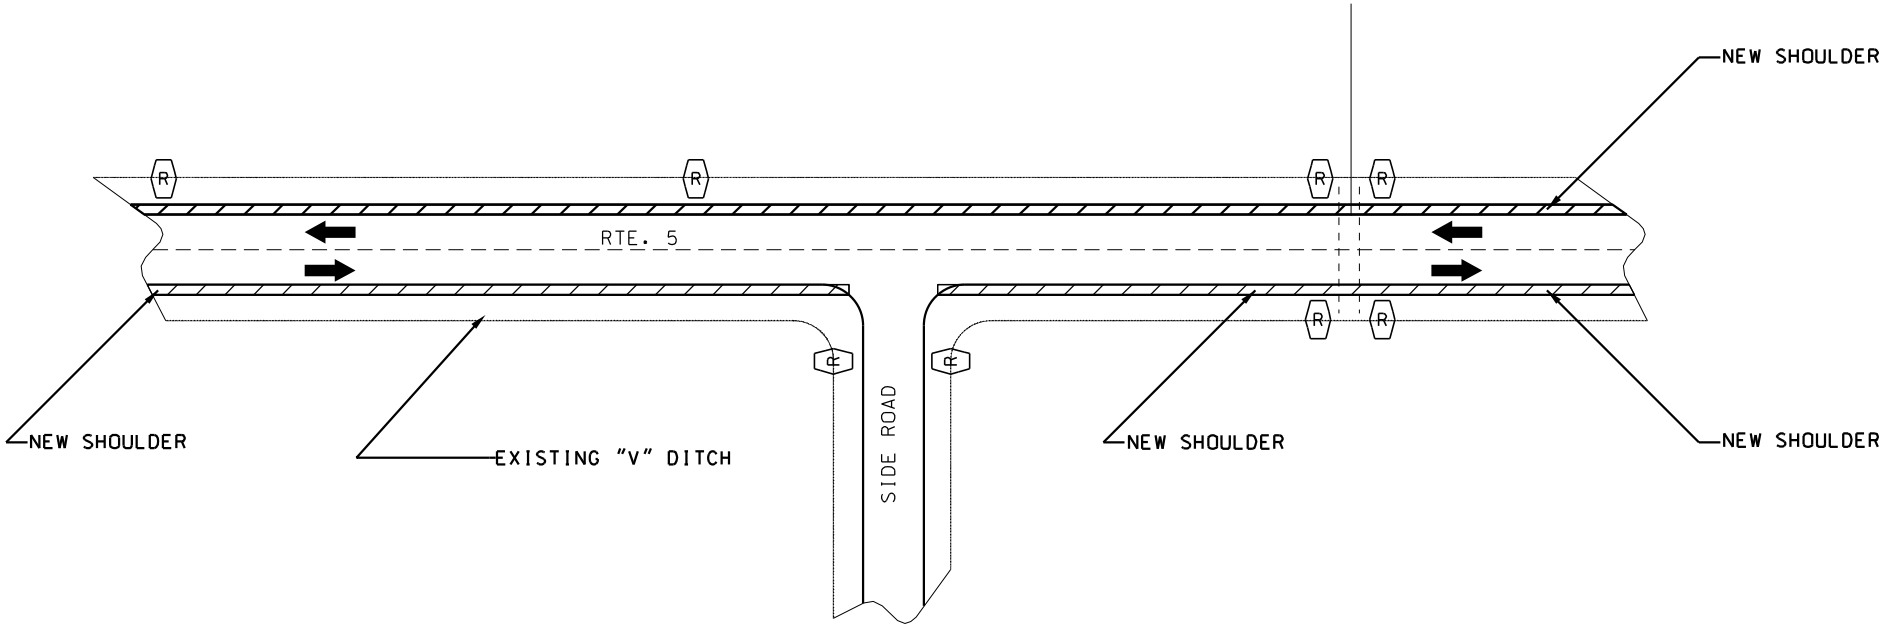

TEMPORARY EROSION CONTROL LEGEND

   -  ROCK DITCH CHECK
-  SEDIMENT TRAP
-  ALTERNATE DITCH CHECK (SEDIMENT LOG/WATTLE)
-  SILT FENCE
-  EXISTING FILL SLOPE
-  EXISTING "V" DITCH
-  EXISTING CULVERT
-  EXISTING VEGETATION

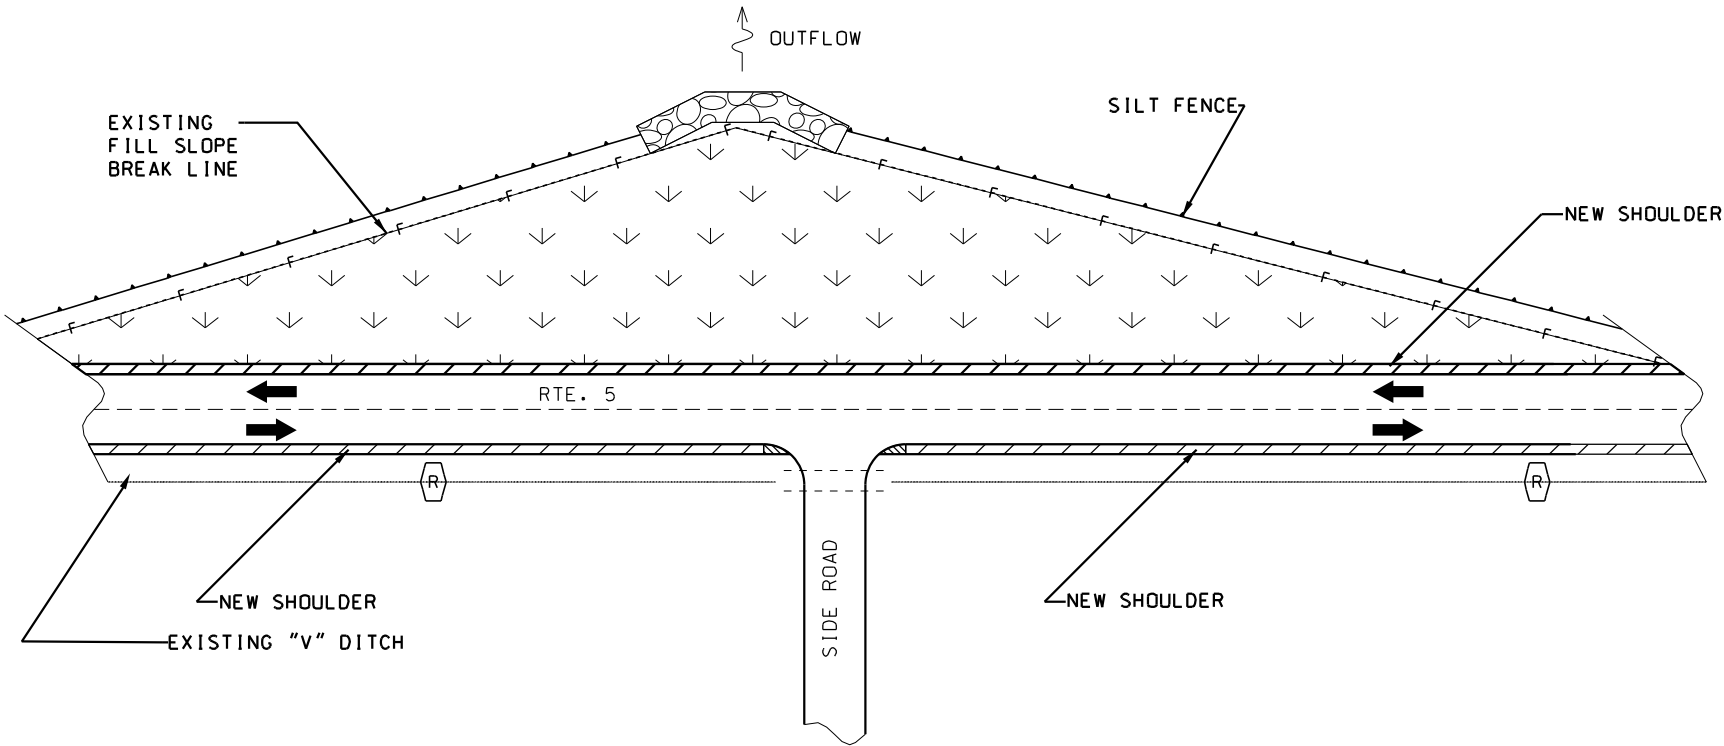

NOT TO SCALE

EROSION CONTROL
SHEET 1 OF 2

STATE OF MISSOURI
REGISTERED PROFESSIONAL ENGINEER
CURTIS D. SCHENK
NUMBER
PE-2019029937

DATE PREPARED
7/28/2023

ROUTE
5/240

STATE
MO

DISTRICT
CD

SHEET NO.
20

COUNTY
HOWARD

JOB NO.
J5P3517

CONTRACT ID.

PROJECT NO.

BRIDGE NO.

DESCRIPTION

DATE

MISSOURI HIGHWAYS AND TRANSPORTATION
COMMISSION



105 WEST CAPITOL
JEFFERSON CITY, MO 65102
1-888-ASK-MODOT (1-888-275-6636)


MISSOURI STATE CERTIFICATE
OF AUTHORITY NO. 000866

KLINGNER
& ASSOCIATES, P.C.

Engineers • Architects • Surveyors
www.klinger.com
Quincy, Illinois
1000 North 1st Street
Quincy, IL 62202-3670

IF A SEAL IS PRESENT ON THIS SHEET IT HAS BEEN ELECTRONICALLY SEALED AND DATED:

SMALL DRAINAGE
STRUCTURE CROSSINGS
PLACING DETAILS

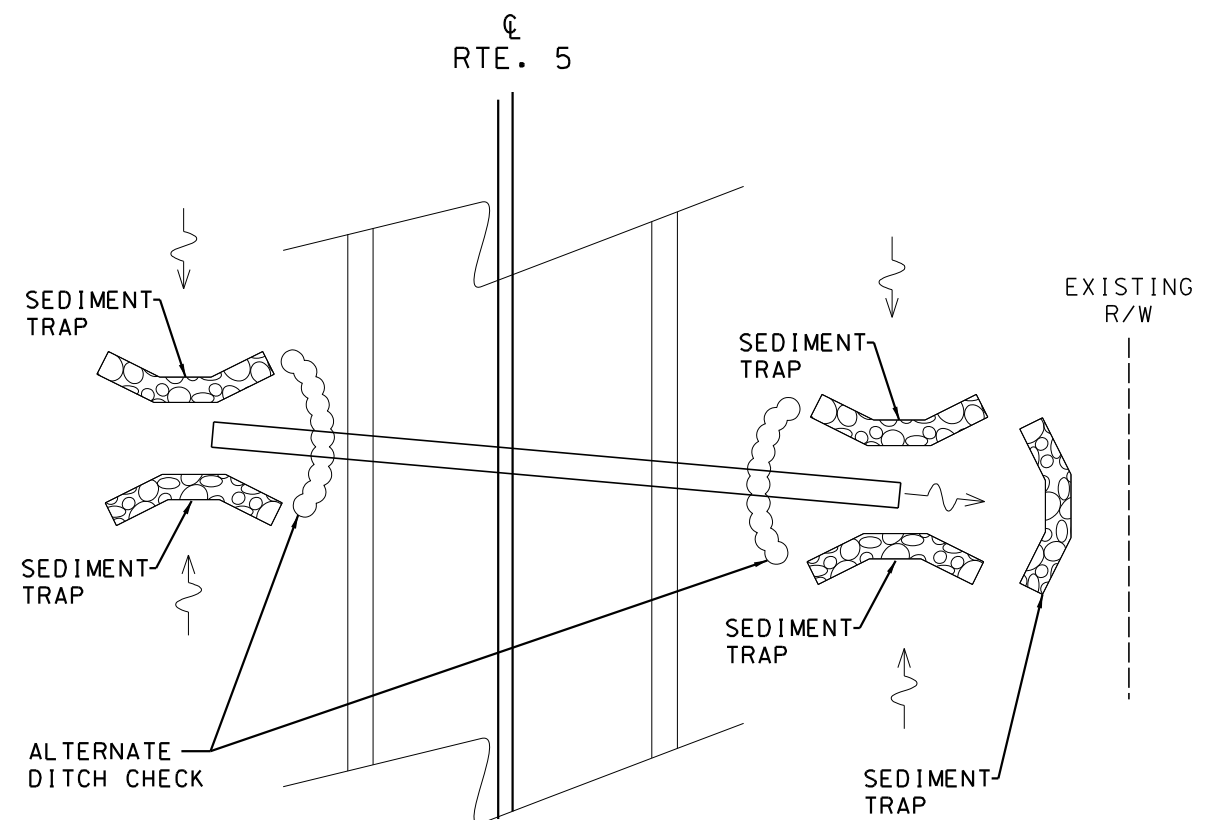

EROSION CONTROL
SHEET 2 OF 2

