

DESIGN DESIGNATION		
RTE 64		
A.A.D.T - 2024 =	6,211	
A.A.D.T - 2044 =	6,409	
D.H.V. =	9.53%	
T =	5.26%	
V =	55 M.P.H.	
D =	50%/ 50%	
FUNCTIONAL CLASS.	MAJOR COLLECTOR	
NORMAL ACCESS HIGHWAY		
THE DESIGN GUIDE FOR THE WIDTH OF RIGHT OF WAY FOR THIS PROJECT WILL BE 40' FROM THE EXISTING CENTERLINE. MORE RIGHT OF WAY AS WELL AS OTHER PROPERTY INTERESTS, MAY BE SECURED TO SATISFY THE REQUIREMENTS OF THE DESIGN FEATURES OF THIS PROJECT.		
NOTE: ACQUISITION OF NORMAL RIGHT OF WAY IS NECESSARY FOR CONSTRUCTION ON THIS PROJECT.		

CONVENTIONAL SYMBOLS (USED IN PLANS)		
	EXISTING	NEW
BUILDINGS AND STRUCTURES		
LOCATION SURVEY MARKER		
UTILITIES		
DITCH BLOCK		
GROUND MOUNTED SIGN		
LIGHT POLE		
H-FRAME POWER POLE		
TELEPHONE PEDESTAL		
FENCE		
BENCHMARK		
NOTE: DASHED OR OPEN SYMBOLS INDICATE EXISTING FEATURES		

MISSOURI HIGHWAYS AND TRANSPORTATION COMMISSION

PLANS

FOR PROPOSED


STATE HIGHWAY

LACLEDE COUNTY

SEC. 4 T34N R16W



NOT TO SCALE


KEY MAP

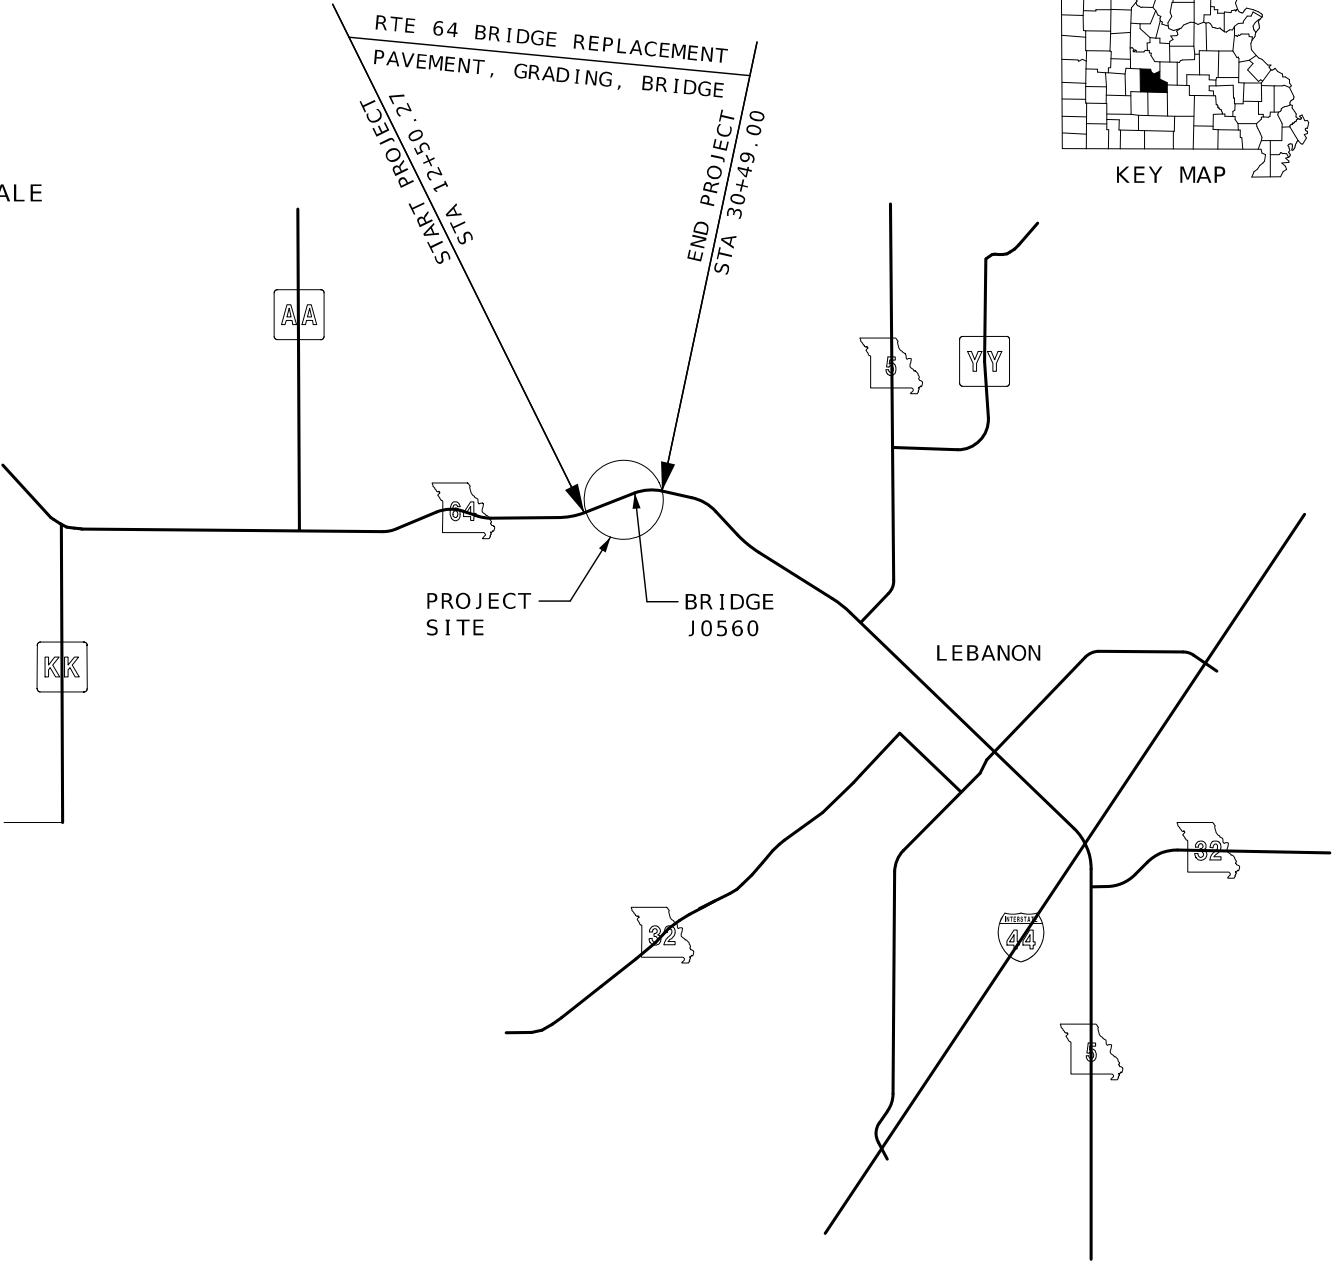


THE EXISTENCE AND APPROXIMATE LOCATION OF UTILITY FACILITIES KNOWN TO EXIST, AS SHOWN ON THE PLANS, ARE BASED ON THE BEST INFORMATION AVAILABLE TO THE COMMISSION AT THIS TIME. THIS INFORMATION IS PROVIDED BY THE COMMISSION "AS-IS" AND THE COMMISSION EXPRESSLY DISCLAIMS ANY REPRESENTATION OR WARRANTY AS TO THE COMPLETENESS, ACCURACY, OR SUITABILITY OF THE INFORMATION FOR ANY USE. RELIANCE UPON THIS INFORMATION IS DONE AT THE RISK AND PERIL OF THE USER, AND THE COMMISSION SHALL NOT BE LIABLE FOR ANY DAMAGES THAT MAY ARISE FROM ANY ERROR IN THE INFORMATION. IT IS, THEREFORE, THE RESPONSIBILITY OF THE CONTRACTOR TO VERIFY THE EXISTENCE, LOCATION AND STATUS OF ANY FACILITY. SUCH VERIFICATION INCLUDES DIRECT CONTACT WITH THE LISTED UTILITIES.

INDEX OF SHEETS			
DESCRIPTION	SHEET NUMBER		
TITLE SHEET -----	1		
TYPICAL SECTIONS (TS) (3 SHEETS)--	2		
QUANTITIES (QU) (3 SHEETS)-----	3		
PLAN-PROFILE (PP)-----	4-5		
REFERENCE POINTS (RP)-----	6		
COORDINATE POINTS (CP)-----	6		
SPECIAL SHEETS (SS)-----	7-8		
TRAFFIC CONTROL SHEETS (TC)-----	9-12		
EROSION CONTROL SHEETS (EC)-----	13		
SIGNING (SN)-----	14		
BRIDGE DRAWINGS (B)			
A9326-----	1-27		
CROSS SECTIONS (XS)-----	1-32		
STATE OF MISSOURI RYAN JOSEPH LIBBERT NUMBER PE-2006019679 PROFESSIONAL ENGINEER 6/28/2023 7:59:10 AM RYAN JOSEPH LIBBERT - CIVIL MO-PE-2006019679 DATE PREPARED 9/28/2023 ROUTE 64STATE MO DISTRICT CD SHEET NO. 1 COUNTY LACLEDE JOB NO. J5P3244 CONTRACT ID. PROJECT NO. BRIDGE NO. DESCRIPTION DATE </			

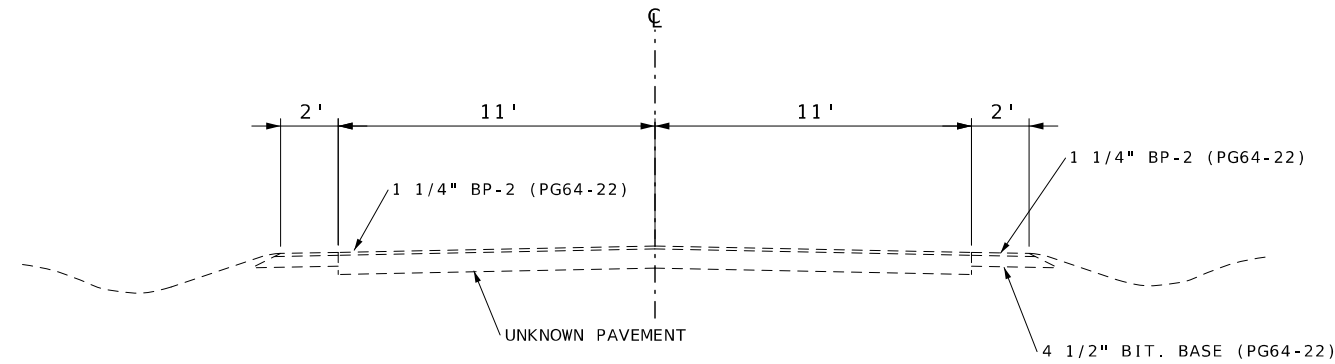


TYPICAL SECTION OF EXISTING RTE 64
STA 499+67.31 RTE 64 CL - STA 517+65.85 RTE 64 CL

SE SLOPE Lt.	
STA	SLOPE
12+50.27	-2%
17+11.57	-2%
17+62.63	0%
18+13.68	2%
21+33.82	2%
22+76.77	7.6%
28+84.33	7.6%
30+27.28	2%
30+49.00	1.15%

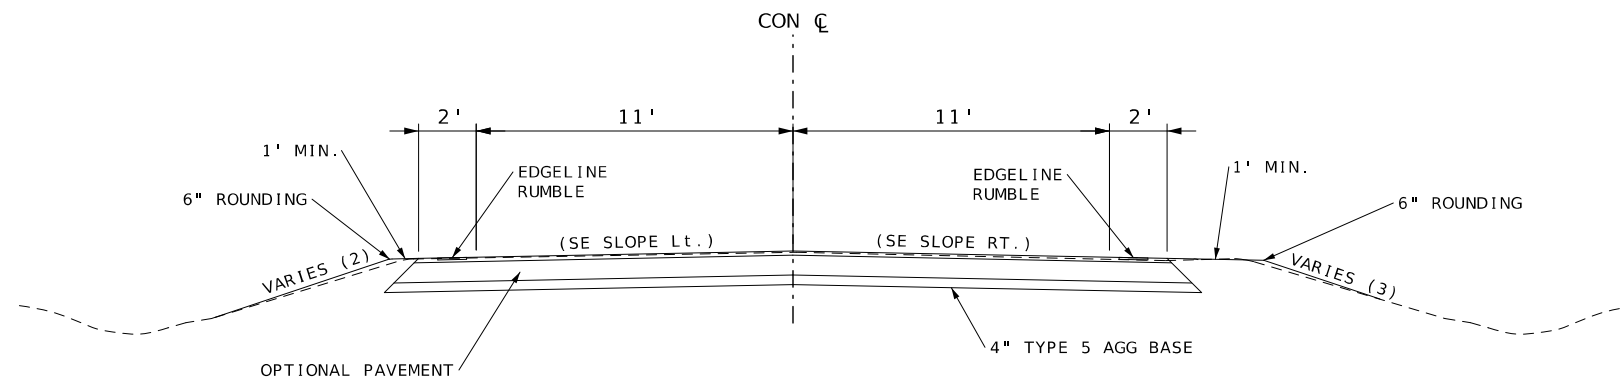

TYPICAL SECTION OF PROPOSED RTE 64
STA 499+67.31 RTE 64 CL= STA 12+50.27 CON CL - STA 17+80.42 CON CL

OPTIONAL PAVEMENT	
HMA DESIGN	JPCP DESIGN
1 3/4 IN. BP-1 (PG 64-22) OVER 8 1/4 IN. BIT BASE (PG 64-22)	8 1/2\" JPCP 15' JOINTS 1 1/4\" DOWELS 13' - 15' SLABS

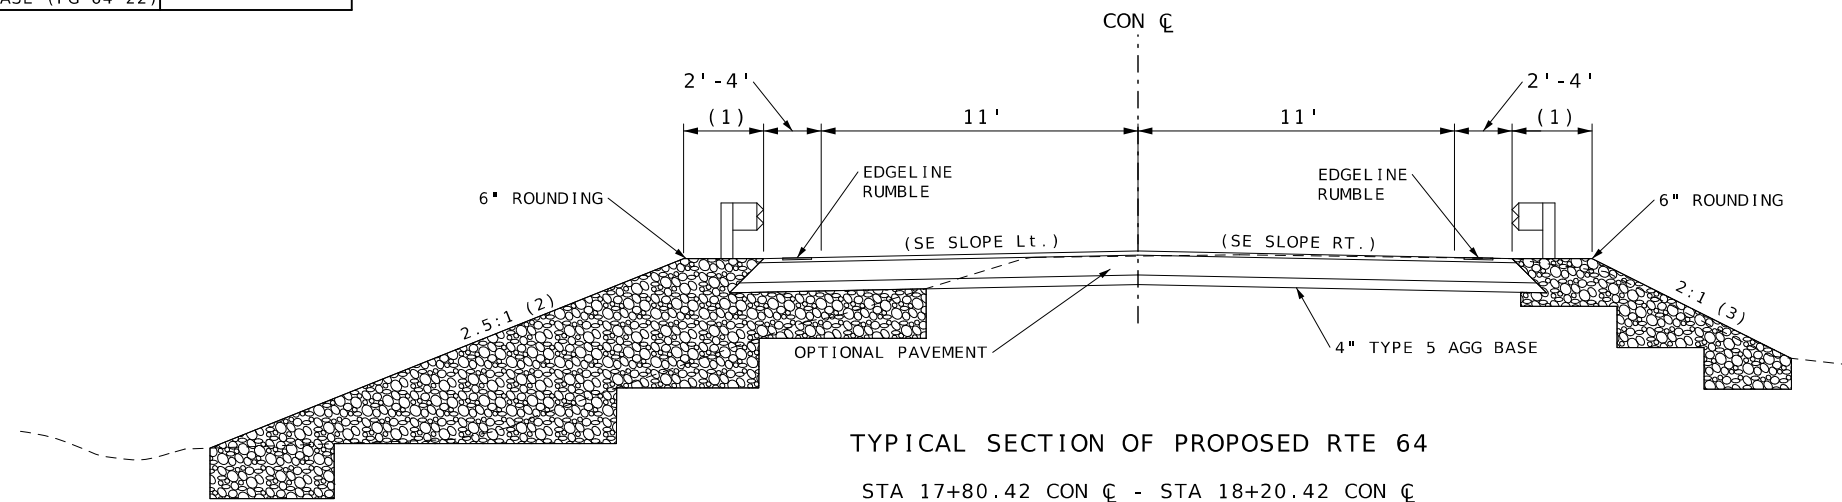


TYPICAL SECTION OF PROPOSED RTE 64
STA 17+80.42 CON CL - STA 18+20.42 CON CL

- (1) MAINTAIN MIN. 2' BEHIND GUARDRAIL POSTS
- (2) STA 12+50.27 TO 16+58.28 - 3:1
STA 16+58.28 TO 16+72.46 - 3:1 TO 2.5:1
STA 16+72.46 TO 18+40.42 - 2.5:1 (ROCK FILL)
STA 20+49.14 TO 22+77.10 - 2.5:1 (ROCK FILL)
STA 22+77.10 TO 22+92.10 - 2.5:1 TO 3:1
STA 22+92.10 TO 30+49.00 - 3:1
- (3) STA 12+50.27 TO 14+00.00 - 3:1
STA 14+00.00 TO 16+00.00 - EXISTING
STA 16+00.00 TO 16+12.46 - EXIST TO 2.5:1
STA 16+12.46 TO 17+33.13 - 2.5:1
STA 17+33.13 TO 17+50.00 - 2.5:1 TO 2:1
STA 17+50.00 TO 18+00.00 - 2:1
STA 18+00.00 TO 18+40.42 - 2:1 (ROCK FILL)
STA 20+49.14 TO 22+43.68 - 2:1 TO 10:1
STA 22+43.68 TO 23+00.00 - 10:1
STA 23+00.00 TO 23+50.00 - 10:1 TO 2.5:1
STA 23+50.00 TO 30+49.00 - 2.5:1


SEE PLANS AND CROSS SECTIONS FOR ADDITIONAL
DETAIL AND ROCK BLANKET LIMITS.

NOT TO SCALE

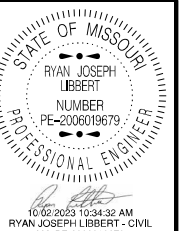


DATE PREPARED 9/21/2023	
ROUTE 64	STATE MO
DISTRICT CD	SHEET NO. 2
COUNTY LACLEDE	
JOB NO. J5P3244	
CONTRACT ID.	
PROJECT NO.	
BRIDGE NO.	



DESCRIPTION	DATE

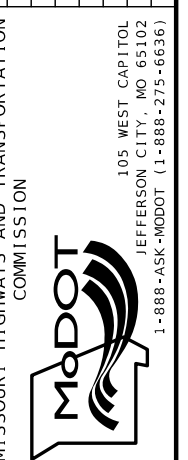

TYPICAL SECTIONS SHEET
SHEET 1 OF 3

 


SE SLOPE R t	
STA	SLOPE
12+50.27	-2%
17+11.57	-2%
17+62.63	-2%
18+13.68	-2%
21+33.82	-2%
22+76.77	-7.60%
28+84.33	-7.60%
29+49.00	-5.07%
30+49.00	-7.91%

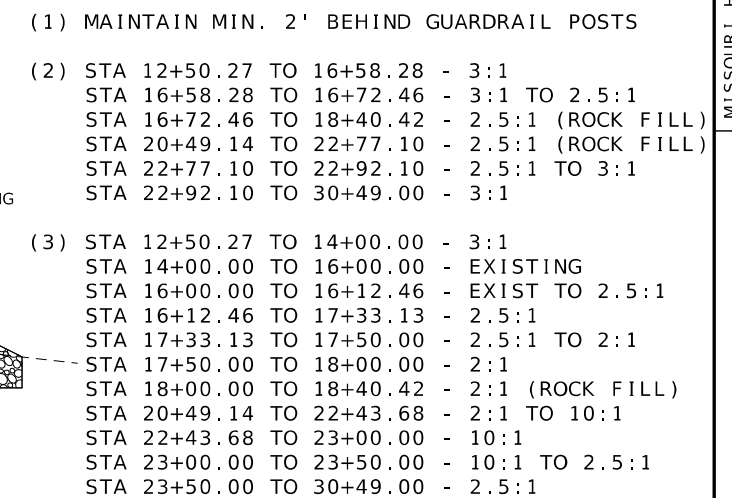 

NOT TO SCALE

SEE PLANS AND CROSS SECTIONS FOR ADDITIONAL
DETAIL AND ROCK BLANKET LIMITS.

SHEET 2 OF 3

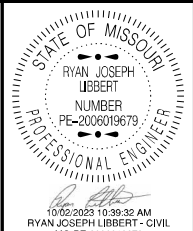

DATE PREPARED 9/21/2023	
ROUTE 64	STATE MO
DISTRICT CD	SHEET NO. 2
COUNTY LACLEDE	
JOB NO. J5P3244	
CONTRACT ID.	
PROJECT NO.	
BRIDGE NO.	


DESCRIPTION	DATE

MISSOURI HIGHWAYS AND TRANSPORTATION COMMISSION




105 WEST CAPITOL
JEFFERSON CITY, MO 65102
1-888-ASK-MODOT (1-888-275-6636)

TYPICAL SECTIONS SHEET
SHEET 3 OF 3

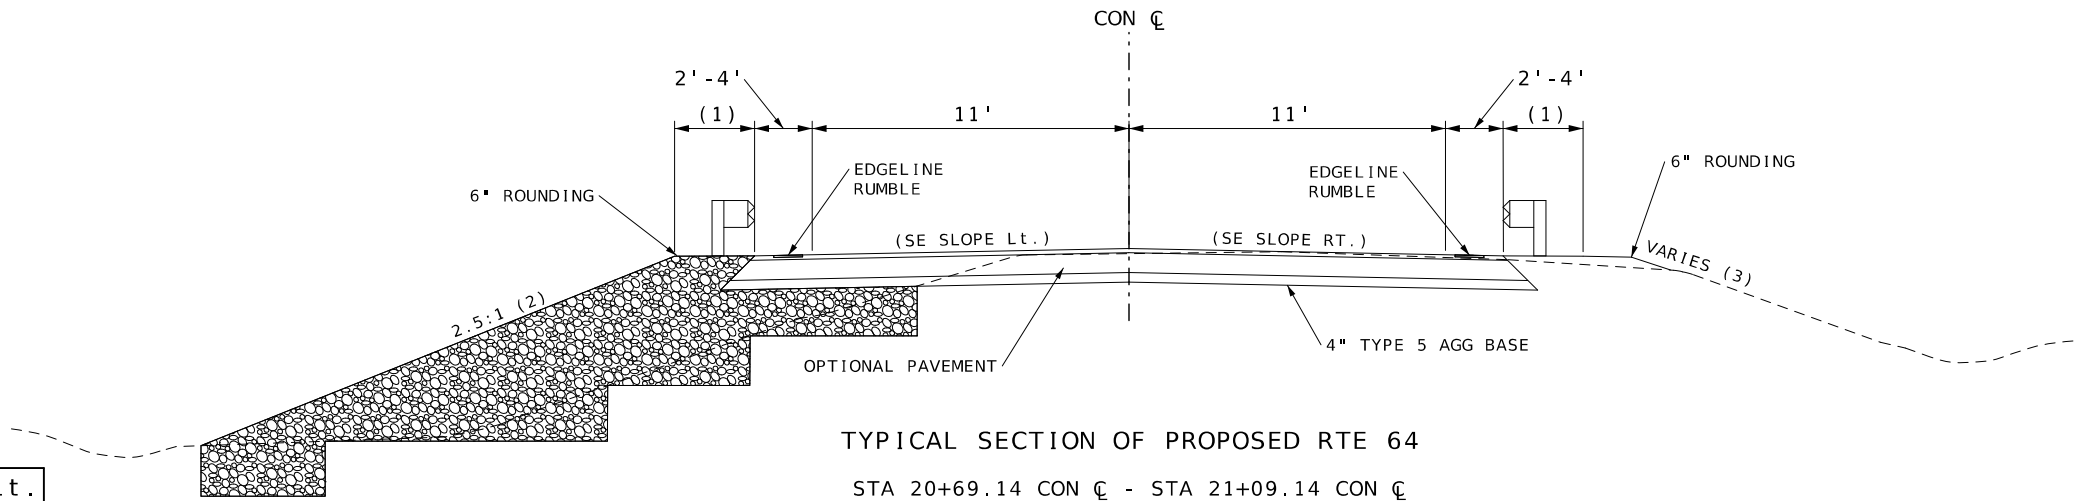

SE SLOPE Lt.	
STA	SLOPE
12+50.27	-2%
17+11.57	-2%
17+62.63	0%
18+13.68	2%
21+33.82	2%
22+76.77	7.6%
28+84.33	7.6%
30+27.28	2%
30+49.00	1.15%

SE SLOPE Rt.	
STA	SLOPE
12+50.27	-2%
17+11.57	-2%
17+62.63	-2%
18+13.68	-2%
21+33.82	-2%
22+76.77	-7.60%
28+84.33	-7.60%
29+49.00	-5.07%
30+49.00	-7.91%

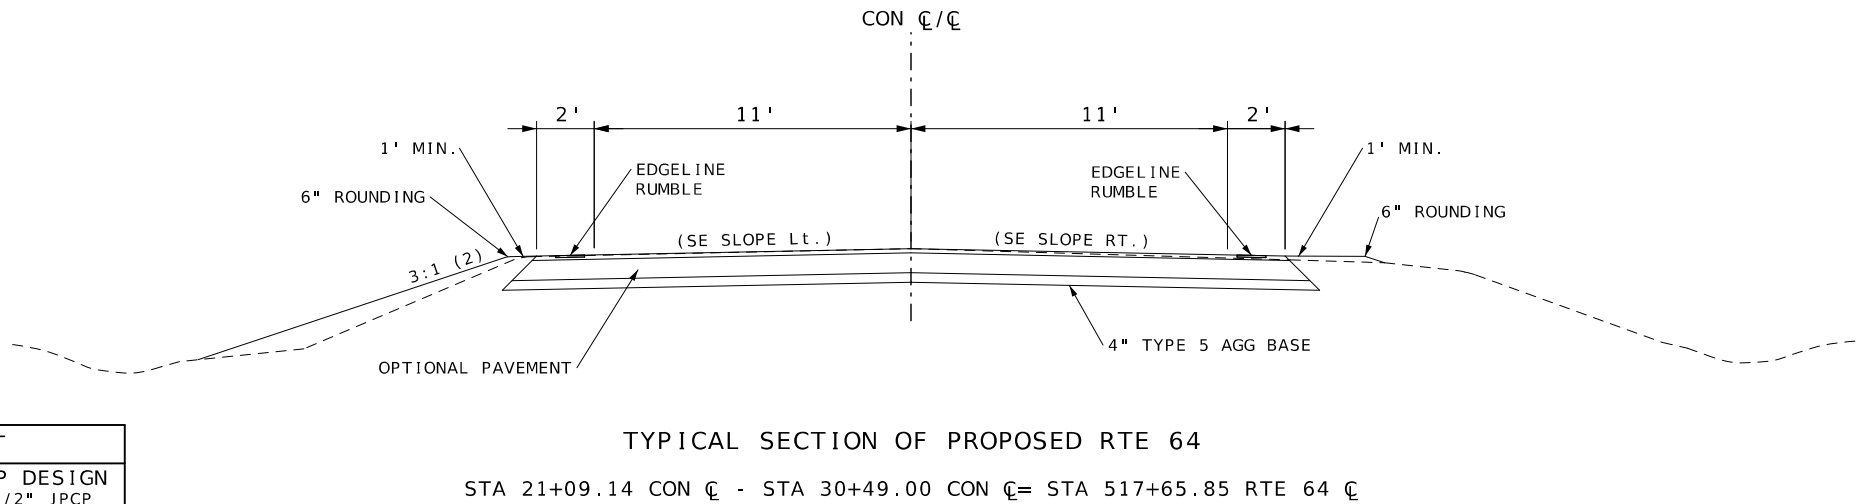

OPTIONAL PAVEMENT	
HMA DESIGN 1 3/4 IN. BP-1 (PG 64-22) OVER 8 1/4 IN. BIT BASE (PG 64-22)	JPCP DESIGN 8 1/2" JPCP 15' JOINTS 1 1/4" DOWELS 13' - 15' SLABS

- (1) MAINTAIN MIN. 2' BEHIND GUARDRAIL POSTS
- (2) STA 12+50.27 TO 16+58.28 - 3:1
STA 16+58.28 TO 16+72.46 - 3:1 TO 2.5:1
STA 16+72.46 TO 18+40.42 - 2.5:1 (ROCK FILL)
STA 20+49.14 TO 22+77.10 - 2.5:1 (ROCK FILL)
STA 22+77.10 TO 22+92.10 - 2.5:1 TO 3:1
STA 22+92.10 TO 30+49.00 - 3:1
- (3) STA 12+50.27 TO 14+00.00 - 3:1
STA 14+00.00 TO 16+00.00 - EXISTING
STA 16+00.00 TO 16+12.46 - EXIST TO 2.5:1
STA 16+12.46 TO 17+33.13 - 2.5:1
STA 17+33.13 TO 17+50.00 - 2.5:1 TO 2:1
STA 17+50.00 TO 18+00.00 - 2:1
STA 18+00.00 TO 18+40.42 - 2:1 (ROCK FILL)
STA 20+49.14 TO 22+43.68 - 2:1 TO 10:1
STA 22+43.68 TO 23+00.00 - 10:1
STA 23+00.00 TO 23+50.00 - 10:1 TO 2.5:1
STA 23+50.00 TO 30+49.00 - 2.5:1

SEE PLANS AND CROSS SECTIONS FOR ADDITIONAL
DETAIL AND ROCK BLANKET LIMITS.

NOT TO SCALE

CLEARING & GRUBBING					
STATION FROM	STATION TO	LOCATION	LENGTH FT	CLEARING & GRUBBING ACRE	REMARKS
498+40.37	515+00.00	RTE 64 EX CL - Lt.	1,659.6	0.5	CLEAR AND REMOVE BRUSH/ TREES BETWEEN EX. R/W AND PROPOSED R/W
			TOTAL	0.5	
			USE	1	

TEMPORARY SURFACING				
STATION TO	STATION FROM	LOCATION	TEMPORARY SURFACING TONS	REMARKS
12+50.27	30+49.00	RTE 64	250.0	PE ACCESS
		TOTAL	250.0	
		USE	250.0	

REMOVAL OF IMPROVEMENTS					
LOG MILE	LOCATION	ITEM	QUANTITY	UNIT	REMARKS
SAWCUT					
12+50.27	RTE 64 CON CL	FULL DEPTH SAWCUT	26	FT	BEGIN PROJECT
30+49.00	RTE 64 CON CL	FULL DEPTH SAWCUT	26	FT	END PROJECT
PAVEMENT					
12+50.27	RTE 64 CON CL	EXISTING ASPHALT PAVEMENT	1,588.5	SY	
30+49.00	RTE 64 CON CL	EXISTING ASPHALT PAVEMENT	2,703.8	SY	
GUARDRAIL					
17+21.00	RTE 64 CON CL	EXISTING GUARDRAIL	124	FT	
16+46.00	RTE 64 CON CL	EXISTING GUARDRAIL	200	FT	
20+35.00	RTE 64 CON CL	EXISTING GUARDRAIL	170	FT	
20+35.00	RTE 64 CON CL	EXISTING GUARDRAIL	120	FT	
SIGNS					
18+00.00	RTE 64 CON CL	OBJECT MAKERS	6	EA	WEST OF BRIDGE
20+38.00	RTE 64 CON CL	OBJECT MAKERS	6	EA	EAST OF BRIDGE
23+00.00	RTE 64 CON CL	CHEVRONS	10	EA	AROUND EXISTING CURVE
		TOTAL	1 LUMP SUM		

GRADING					
STATION TO	STATION FROM	LOCATION	CLASS A EXCAVATION CUYD	COMPACTING EMBANKMENT CUYD	REMARKS
12+50.27	18+45.88	RTE 64 CON CL	363	55	WEST OF BRIDGE
18+40.42		RTE 64 CON CL	148	0	SPILL FILL SLOPE
20+49.14		RTE 64 CON CL	428	0	SPILL FILL SLOPE
20+43.68	30+49.00	RTE 64 CON CL	390	787	EAST OF BRIDGE
		TOTAL	1329.0	842.0	
		USE	1329	842	


AGGREGATE FOR BASE						
STATION TO	STATION FROM	LOCATION	LENGTH FT	AVG WIDTH FT	TYPE 5 AGG. FOR BASE (4 IN. THICK) SQYD	REMARKS
12+50.27	17+74.96	RTE 64 CON CL Rt.	524.7	13.0	757.9	
17+74.96	18+14.96	RTE 64 CON CL Rt.	40.0	14.0	62.2	PAVEMENT WIDTH TRANSITION
18+14.96	18+34.96	RTE 64 CON CL Rt.	20.0	15.0		BR. APPR. SLAB (BRIDGE ITEM)
12+50.27	17+85.88	RTE 64 CON CL Lt.	535.6	13.0	773.6	
17+85.88	18+25.88	RTE 64 CON CL Lt.	40.0	14.0	62.2	PAVEMENT WIDTH TRANSITION
18+25.88	18+45.88	RTE 64 CON CL Lt.	20.0	15.0		BR. APPR. SLAB (BRIDGE ITEM)
20+43.68	20+63.68	RTE 64 CON CL Rt.	20.0	15.0		BR. APPR. SLAB (BRIDGE ITEM)
20+63.68	21+03.68	RTE 64 CON CL Rt.	40.0	14.0	62.2	PAVEMENT WIDTH TRANSITION
21+03.68	30+49.00	RTE 64 CON CL Rt.	945.3	13.0	1,365.4	
20+54.60	20+74.60	RTE 64 CON CL Lt.	20.0	15.0		BR. APPR. SLAB (BRIDGE ITEM)
20+74.60	21+14.60	RTE 64 CON CL Lt.	40.0	14.0	62.2	PAVEMENT WIDTH TRANSITION
21+14.60	30+49.00	RTE 64 CON CL Lt.	934.4	13.0	1,349.7	
				TOTAL	4,495.4	
				USE	4,495	

GRAVEL (A), CRUSHED STONE (B)				
STATION TO	STATION FROM	LOCATION	GRAVEL (A) OR CRUSHED STONE (B) TONS	REMARKS
12+94.00		RTE 64 CON CL - Lt.	0.9	PRIVATE ENTRANCE
14+05.00		RTE 64 CON CL - Rt.	1.0	PRIVATE ENTRANCE
24+86.00		RTE 64 CON CL - Rt.	1.1	PRIVATE ENTRANCE
26+14.00		RTE 64 CON CL - Rt.	1.9	PRIVATE ENTRANCE
29+21.00		RTE 64 CON CL - Rt.	2.0	PRIVATE ENTRANCE
		TOTAL	6.9	
		USE	7.0	

PAVEMENT						
STATION TO	STATION FROM	LOCATION	LENGTH FT	AVG WIDTH FT	OPTIONAL PAVEMENT 8.5" PCCP VS 10" HMA SY	REMARKS
12+50.27	17+74.96	RTE 64 CON CL Rt.	524.7	13	757.9	
17+74.96	18+14.96	RTE 64 CON CL Rt.	40.0	14	62.2	PAVEMENT WIDTH TRANSITION
18+14.96	18+34.96	RTE 64 CON CL Rt.	20.0	15		BR. APPR. SLAB (BRIDGE ITEM)
12+50.27	17+85.88	RTE 64 CON CL Lt.	535.6	13	773.6	
17+85.88	18+25.88	RTE 64 CON CL Lt.	40.0	14	62.2	PAVEMENT WIDTH TRANSITION
18+25.88	18+45.88	RTE 64 CON CL Lt.	20.0	15		BR. APPR. SLAB (BRIDGE ITEM)
20+43.68	20+63.68	RTE 64 CON CL Rt.	20.0	15		BR. APPR. SLAB (BRIDGE ITEM)
20+63.68	21+03.68	RTE 64 CON CL Rt.	40.0	14	62.2	PAVEMENT WIDTH TRANSITION
21+03.68	30+49.00	RTE 64 CON CL Rt.	945.3	13	1,365.4	
20+54.60	20+74.60	RTE 64 CON CL Lt.	20.0	15		BR. APPR. SLAB (BRIDGE ITEM)
20+74.60	21+14.60	RTE 64 CON CL Lt.	40.0	14	62.2	PAVEMENT WIDTH TRANSITION
21+14.60	30+49.00	RTE 64 CON CL Lt.	934.4	13	1,349.7	
				TOTAL	4,495.4	
				USE	4,495	

GUARDRAIL								
STATION TO	STATION FROM	LOCATION	LENGTH FT	MGS GUARDRAIL LF	MGS BRIDGE APPROACH TRANS. SECT. REG/ NO CURB EA	TYPE A CRASHWORTHY END TERMINAL (MASH) EA	REMARKS	
16+21.33	18+34.69	RTE 64 CON CL - Rt.	212.5	125	1	1	WEST OF BRIDGE	
16+82.25	18+45.88	RTE 64 CON CL - Lt.	162.5	75	1	1	WEST OF BRIDGE	
20+43.68	22+19.91	RTE 64 CON CL - Rt.	175.0	87.5	1	1	EAST OF BRIDGE	
20+54.60	22+67.58	RTE 64 CON CL - Lt.	212.5	125	1	1	EAST OF BRIDGE	
			TOTAL	412.5	4	4		
			USE	413	4	4		

ROCK BLANKET						
STATION TO	STATION FROM	LOCATION	LENGTH FT	FURNISHING TYPE 2 ROCK BLANKET CY	PLACING TYPE 2 ROCK BLANKET CY	REMARKS
18+14.96	18+34.96	RTE 64 CON CL Rt.	20.0	45.8	45.8	ADJACENT TO BR. APP. SLAB
18+25.88	18+45.88	RTE 64 CON CL Lt.	20.0	55.2	55.2	ADJACENT TO BR. APP. SLAB
18+40.42		RTE 64 CON CL		404.4	404.4	SPILL FILL SLOPE
20+49.14		RTE 64 CON CL		351.5	351.5	SPILL FILL SLOPE
20+43.68	20+63.68	RTE 64 CON CL Rt.	20.0	40.3	40.3	ADJACENT TO BR. APP. SLAB
20+54.60	20+74.60	RTE 64 CON CL Lt.	20.0	50.0	50.0	ADJACENT TO BR. APP. SLAB
			TOTAL	947.2	947.2	
			USE	947	947	

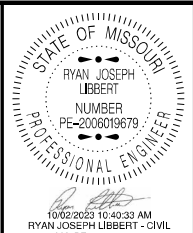


MO-PE-2006019679	
DATE PREPARED	
9/21/2023	
ROUTE	STATE
64	MO
DISTRICT	SHEET NO.
CD	3

COUNTY
LACLEDE
JOB NO.
J5P3244
CONTRACT ID.

PROJECT NO.



BRIDGE NO.

 [illegible]

MISSOURI HIGHWAYS AND TRANSPORTATION
COMMISSION

105 WEST CAPITOL
JEFFERSON CITY, MO 65102
1-888-ASK-MODOT (1-888-275-6636)

SUMMARY OF QUANTITIES SHEET
SHEET 1 OF 3

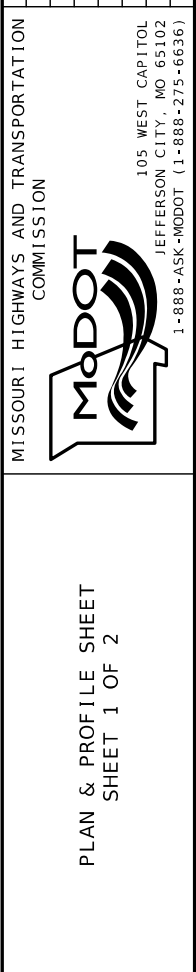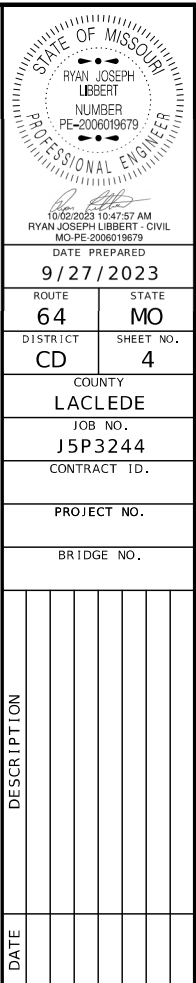

ALL PROJECT COORDINATES HAVE BEEN PROJECTED FROM THE MISSOURI STATE PLANE COORDINATE (SPC) SYSTEM OF 1983 USING AN AVERAGE PROJECT PROJECTION (GRID TO GROUND) FACTOR. TO GET BACK TO STATE PLANE COORDINATES MULTIPLY THE PROJECT COORDINATES BY THE AVERAGE GRID FACTOR AS SHOWN IN THE "REFERENCE CONTROL INFORMATION" PORTION OF THIS TABLE.

PROJECT COORDINATE INFORMATION

COORDINATE SYSTEM	MODIFIED STATE PLANE		
HORIZONTAL DATUM	NAD83		
VERTICAL DATUM	NAVD88		
GEOID MODEL			
ELEVATIONS DETERMINED BY	DIFFERENTIAL LEVELING		
PROJECT PROJECTION FACTOR	1.00012110		

REFERENCE CONTROL INFORMATION

COORDINATE SYSTEM	MODIFIED STATE PLANE		
CONTROL STATION			
DESIGNATION	MODOT NEBO CORS ARP		
CORS_ID	MONF		
PID	DN7496		
LATITUDE	37 34 19.54018		
LONGITUDE	92 20 33.30401		
NORTHING (M)	192952.7690		
EASTING (M)	513905.2240		
ZONE	2402 (MO-CENTRAL)		
PROJECT AVERAGE GRID FACTOR	0.99987890		

EXAMPLE OF PROJECT COORDINATE TO S.P.C.


PROJECT NORTHING X AVERAGE GRID FACTOR
= STATE PLANE NORTHING
PROJECT EASTING X AVERAGE GRID FACTOR
= STATE PLANE EASTING

EXAMPLE: CONTROL POINT # 801
N 677,514.9517 X 0.9998789 = N 677,432.9046
E 1,583,950.7879 X 0.9998789= E 1,583,758.971

LINEAR UNIT CONVERSION


1 METER = 3.280833333 US SURVEY FEET (USFT)

W.P. 801
REBAR & CAP BURIED 0.15',
29' S OF RTE 64 CL, 898'
W OF WEST END OF BRIDGE OVER
GOODWIN HOLLOW CREEK

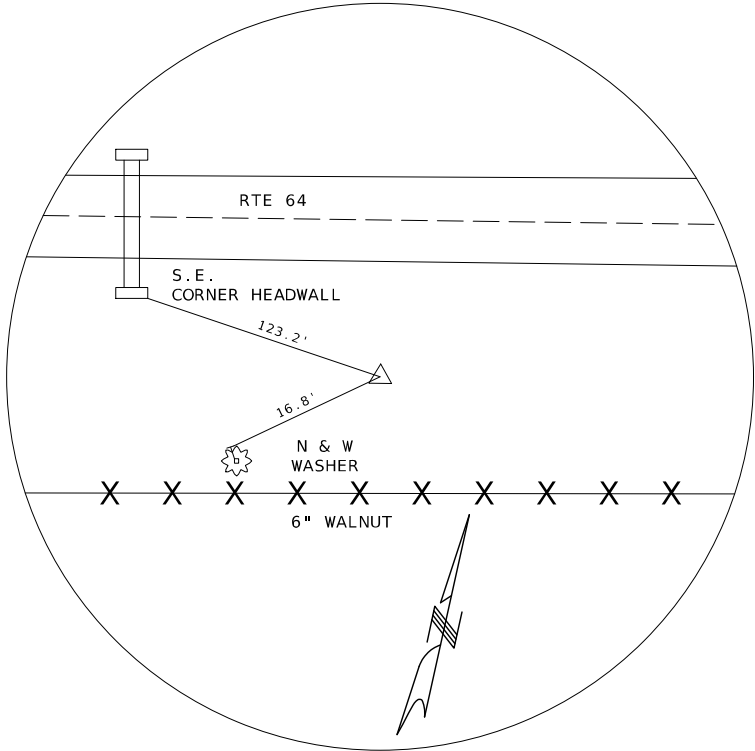

X - 1,583,950.7879
Y - 677,514.9517
Z - 1,177.09


W.P. 802
REBAR & CAP BURIED 0.15',
17' S OF RTE 64 CL, 206'
W OF WEST END OF BRIDGE OVER
GOODWIN HOLLOW CREEK

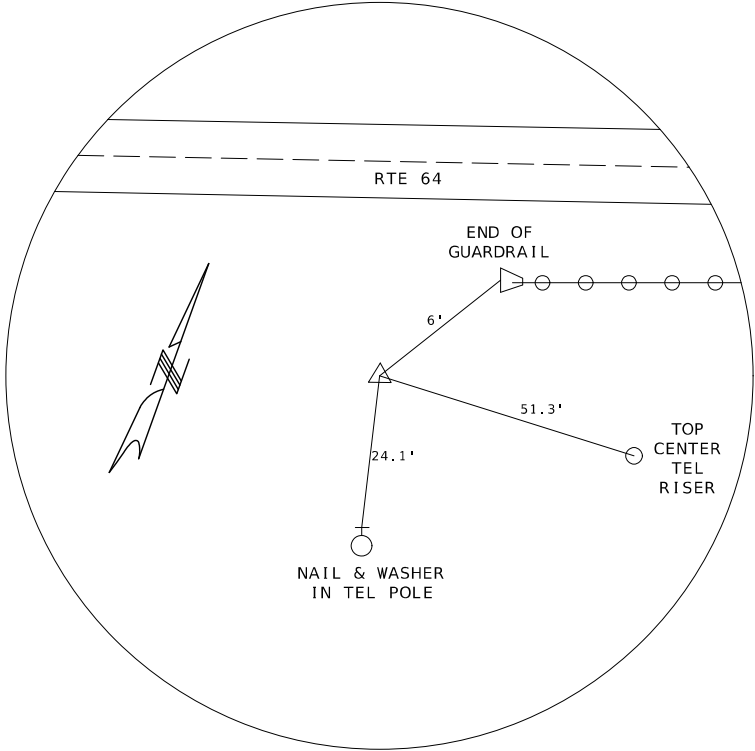

X - 1,584,589.4201
Y - 677,783.2637
Z - 1,160.73'

COORDINATE POINT LISTING

SHEET NO	STATION	LOCATION	OFFSET (USFT)	MODIFIED STATE PLANE (GROUND)			DESCRIPTION
				NORTHING (US SURVEY FT)	EASTING (US SURVEY FT)	ELEVATION (US SURVEY FT)	
PROJECT CONTROL POINTS							
6				677,514.95	1,583,950.79	1,177.09	RB W/ CAP 29' S OF RTE 64 CL, 898' W OF WEST OF BRIDGE
6				677,783.26	1,584,589.42	1,160.73	RB W/ CAP 17' S OF RTE 64 CL, 206' W OF WEST OF BRIDGE
ALIGNMENTS							
	0+00.00	RTE 64 CON CL		677,367.84	1,583,012.86		START/ PC
	5+42.01	RTE 64 CON CL		677,376.81	1,583,554.80		PI
4	10+71.34	RTE 64 CON CL		677,583.34	1,584,055.92		PT
4	22+12.10	RTE 64 CON CL		678,018.01	1,585,110.63		PC
5	25+91.98	RTE 64 CON CL		678,162.76	1,585,461.85		PI
5	29+49.00	RTE 64 CON CL		678,084.24	1,585,833.52		PT
	37+95.14	RTE 64 CON CL		677,909.36	1,586,661.40		END
	470+70.00	RTE 64 CL		677,340.58	1,581,367.80		START
	487+17.04	RTE 64 CL		677,367.84	1,583,012.86		PC
	492+51.92	RTE 64 CL		677,376.70	1,583,547.66		PI
4	497+74.60	RTE 64 CL		677,578.12	1,584,043.17		PT
4	509+69.00	RTE 64 CL		678,027.90	1,585,149.64		PC
5	513+19.89	RTE 64 CL		678,160.04	1,585,474.70		PI
5	516+50.00	RTE 64 CL		678,087.52	1,585,818.01		PT
	525+12.00	RTE 64 CL		677,909.36	1,586,661.40		END

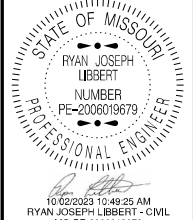

DATE PREPARED 9/21/2023	
ROUTE 64	STATE MO
DISTRICT CD	SHEET NO. 6
COUNTY LACLEDE	
JOB NO. J5P3244	
CONTRACT ID.	


PROJECT NO.
BRIDGE NO.

DESCRIPTION	DATE

MISSOURI HIGHWAYS AND TRANSPORTATION COMMISSION

105 WEST CAPITOL
JEFFERSON CITY, MO 65102
1-888-ASK-MODOT (1-888-275-6636)

REFERENCE POINT &
COORDINATE POINT SHEET
SHEET 1 OF 1

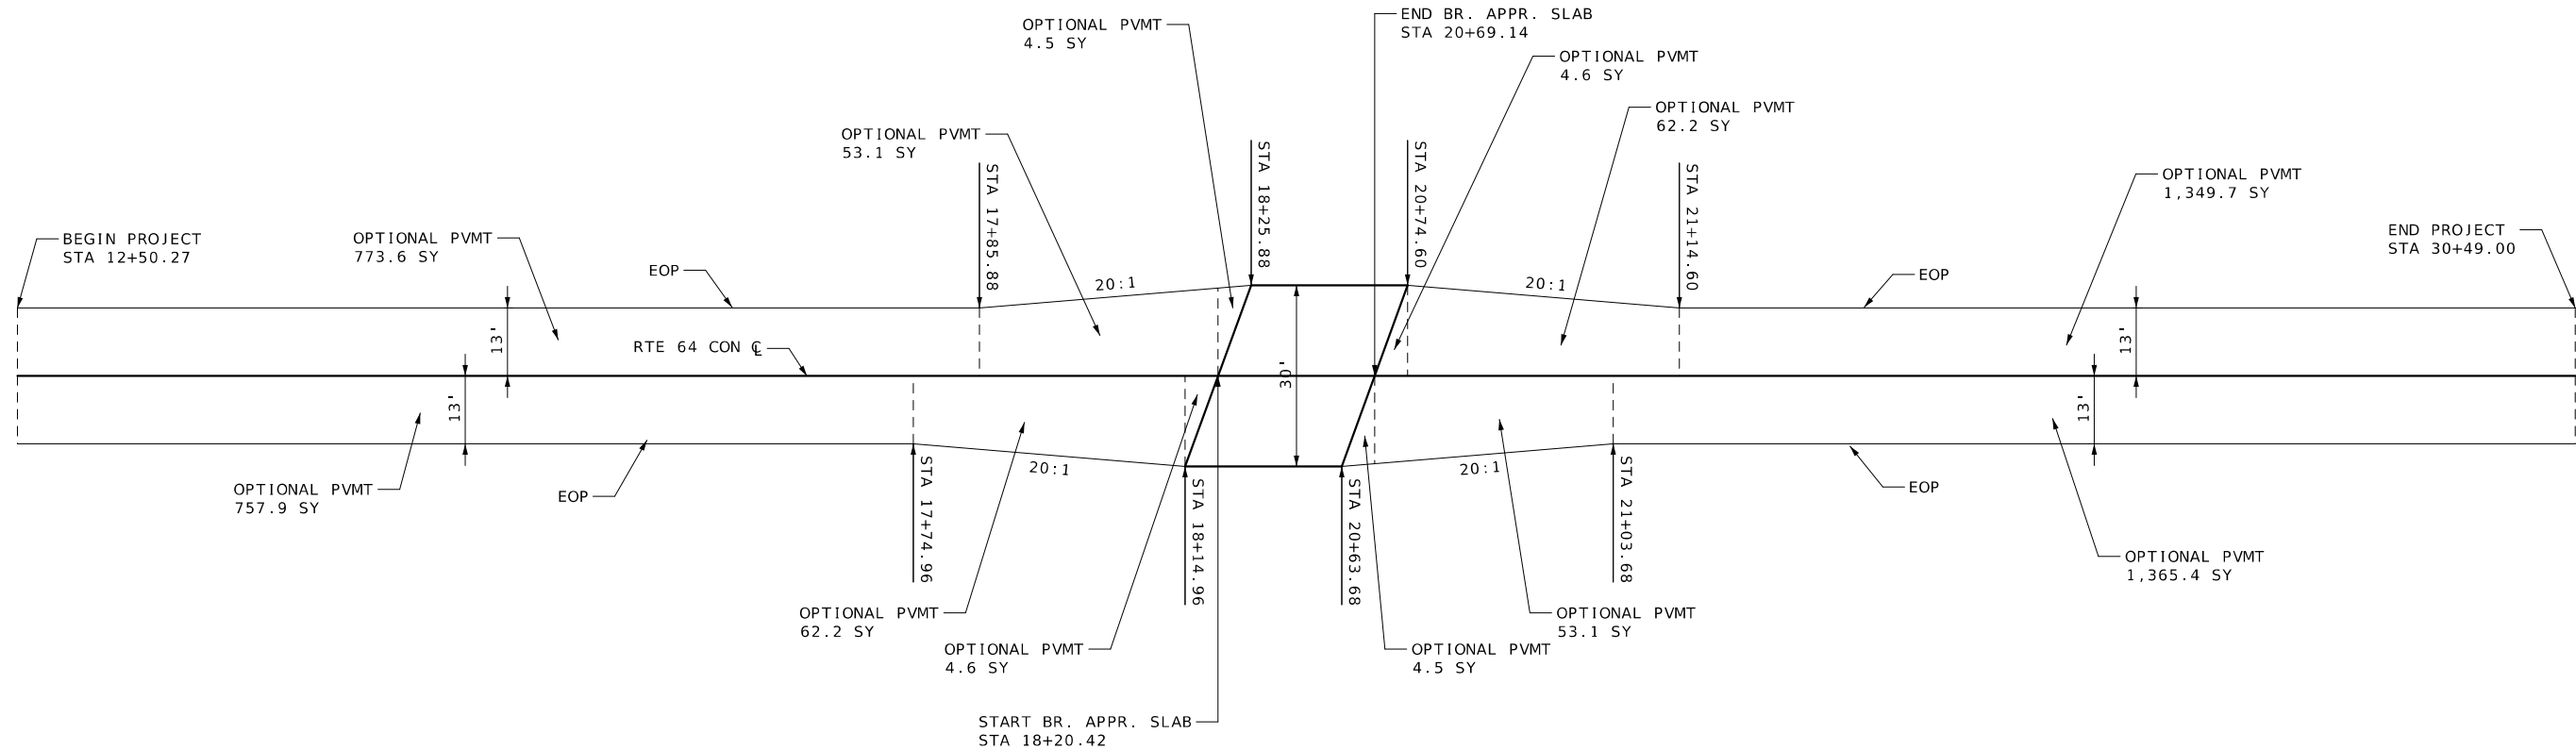


NOT TO SCALE

PAVEMENT DETAIL




NOT TO SCALE

NOTE: ADDITIONAL SHOULDER WIDTH BEHIND GUARDRAIL LIMITS IS INCLUDED IN GRADING QUANTITIES. SEE CROSS SECTIONS FOR DETAILS.

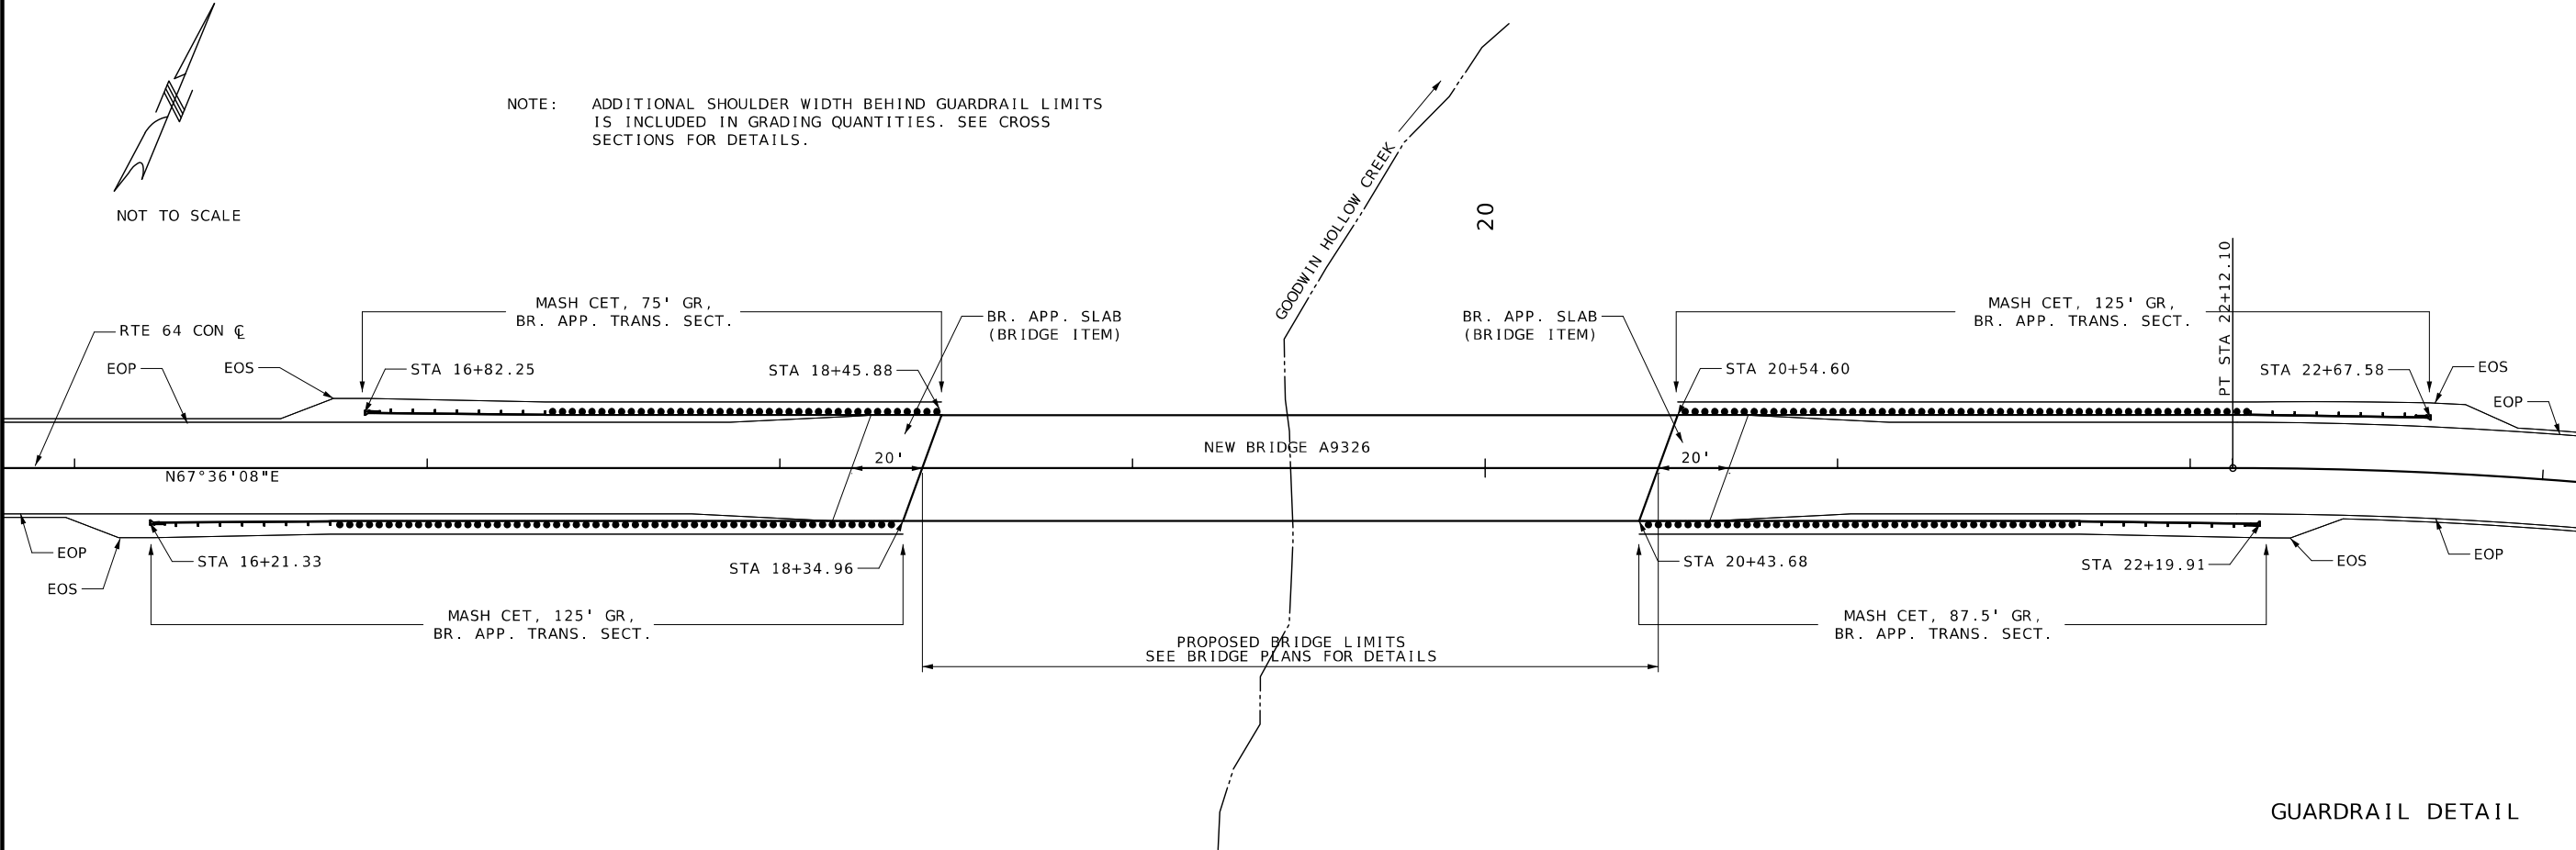

GUARDRAIL DETAIL

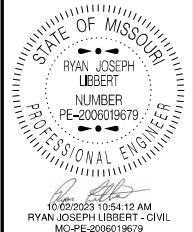


DATE PREPARED 9/21/2023	
ROUTE 64	STATE MO
DISTRICT CD	SHEET NO. 7
COUNTY LACLEDE	
JOB NO. J5P3244	
CONTRACT ID.	
PROJECT NO.	
BRIDGE NO.	

DATE	DESCRIPTION

MISSOURI HIGHWAYS AND TRANSPORTATION COMMISSION

105 WEST CAPITOL
JEFFERSON CITY, MO 65102
1-888-ASK-MODOT (1-888-275-6636)

SPECIAL SHEET
GUARDRAIL DETAIL
SHEET 1 OF 2

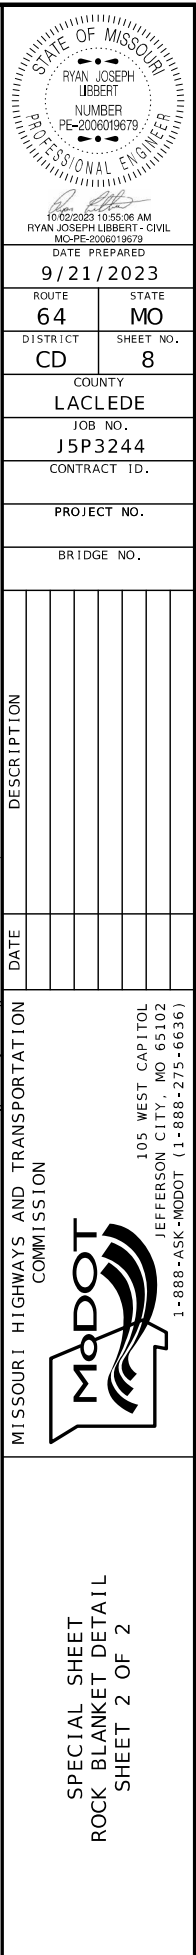

RTE 64 DETOUR SIGN LAYOUT

DETAIL A


DETAIL B

DETAIL C

DETAIL D

DETAIL E

DETAIL F

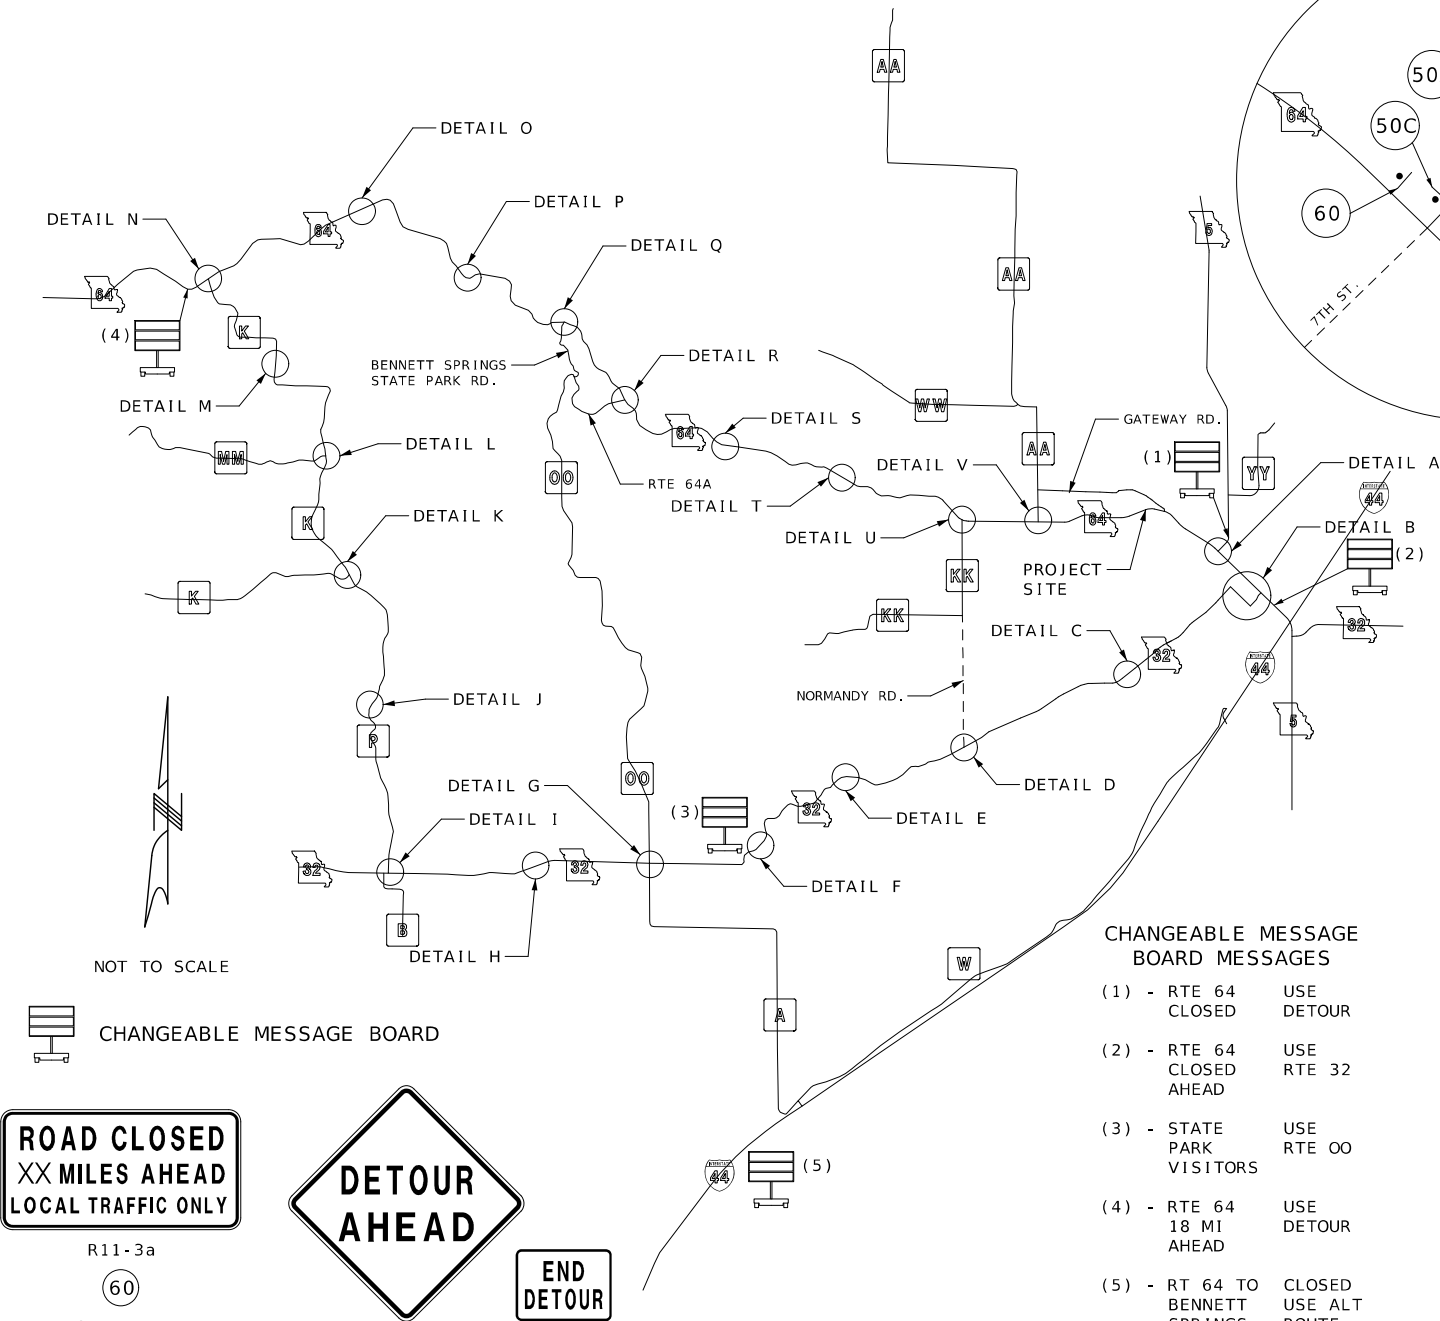

CHANGEABLE MESSAGE BOARD MESSAGES

- (1) - RTE 64 CLOSED USE DETOUR
- (2) - RTE 64 CLOSED AHEAD USE RTE 32
- (3) - STATE PARK VISITORS USE RTE 00
- (4) - RTE 64 18 MI AHEAD USE DETOUR
- (5) - RT 64 TO BENNETT SPRINGS CLOSED USE ALT ROUTE

MESSAGES MAY BE ALTERED WITH APPROVAL OF THE ENGINEER

ROAD CLOSED
XX MILES AHEAD
LOCAL TRAFFIC ONLY

R11-3a

60



18

END
DETOUR

52

DETOUR

WEST

64

←

SPECIAL

50A

DETOUR

EAST

64

→

SPECIAL

50B

DETOUR

WEST

64

←

SPECIAL

50C

DETOUR

EAST

64

→

SPECIAL

50D

DETOUR

WEST

64

←

SPECIAL

50E

DETOUR

EAST

64

→

SPECIAL

50F

DETOUR

WEST

64

←

SPECIAL

50G

DETOUR

EAST

64

→

SPECIAL

50H

DETOUR

WEST

64

←

SPECIAL

50I

DETOUR


EAST

64

→

SPECIAL


50J

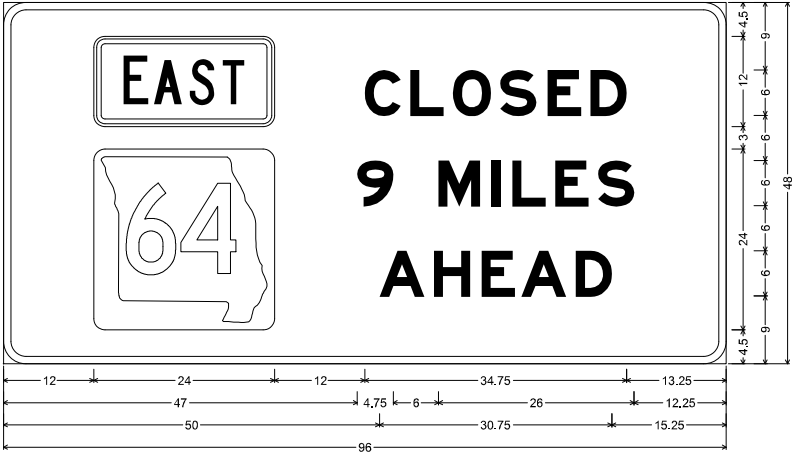

MO4-13 SHF-FLAT SHEET FLUORESCENT;
3,000" Radius, 1,000" Border, Black on, Orange;
"CLOSED", E Mod: "9 MILES", E Mod: "AHEAD", E Mod:
Table of letter and object lefts

	C	L	O	S	E	D
12,000	48,000	54,000	59,750	66,000	72,250	78,000
9	M	I	L	E	S	
12,000	47,000	57,750	64,875	73,250	79,000	
A	H	E	A	D		
50,000	57,125	63,500	68,750	76,000		

55

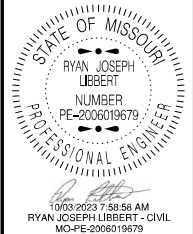

DATE PREPARED
10/3/2023

ROUTE 64	STATE MO
DISTRICT CD	SHEET NO. 9

COUNTY
LACLEDE

JOB NO.
J5P3244

CONTRACT ID.
















PROJECT NO.

BRIDGE NO.

DATE	DESCRIPTION

MISSOURI HIGHWAYS AND TRANSPORTATION COMMISSION

105 WEST CAPITOL
JEFFERSON CITY, MO 65102
1-888-ASK-MODOT (1-888-275-6636)

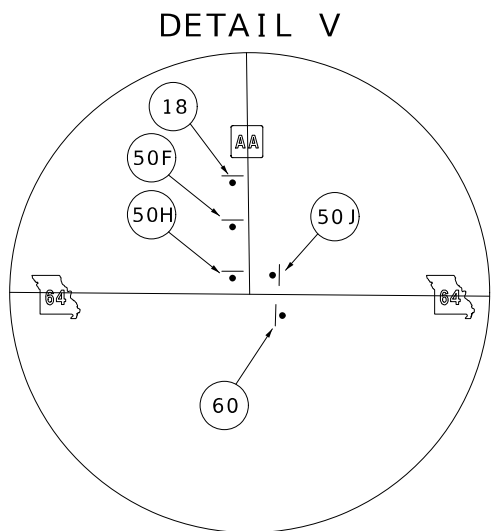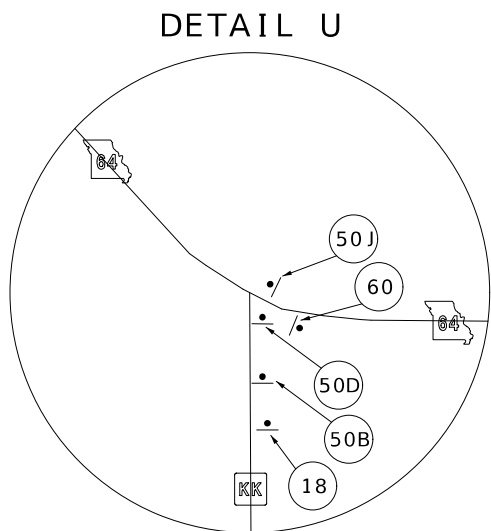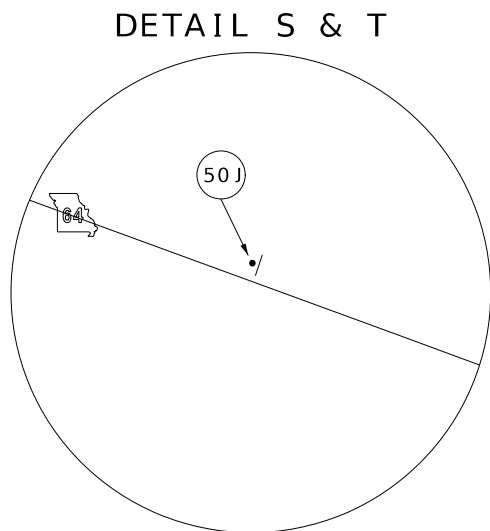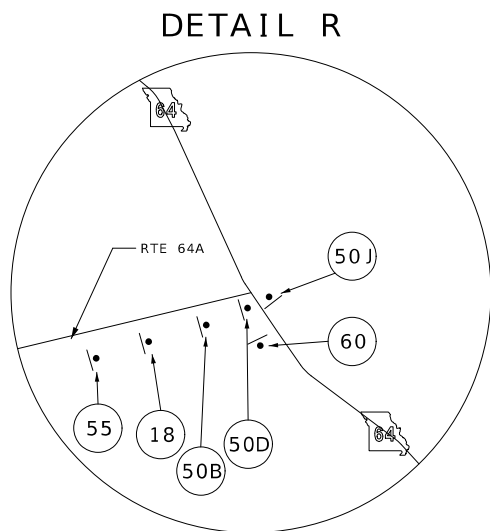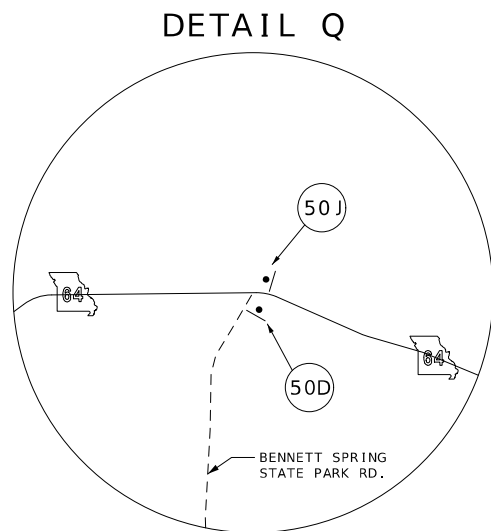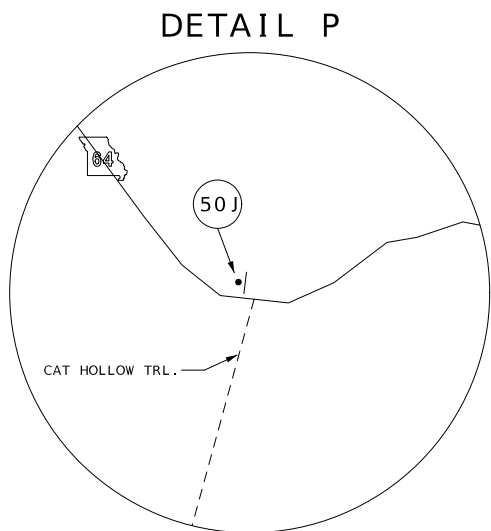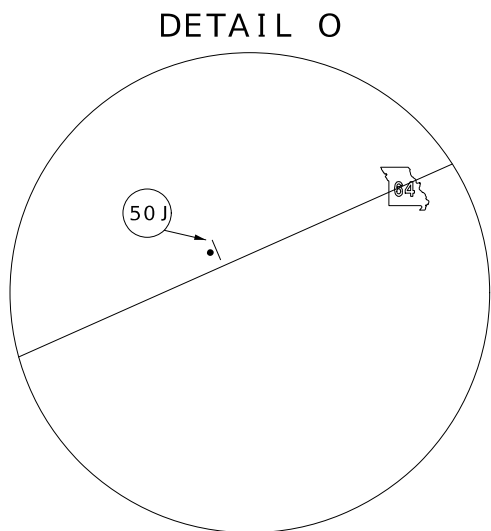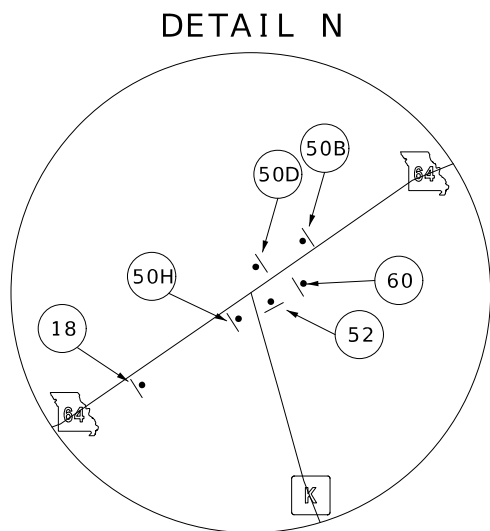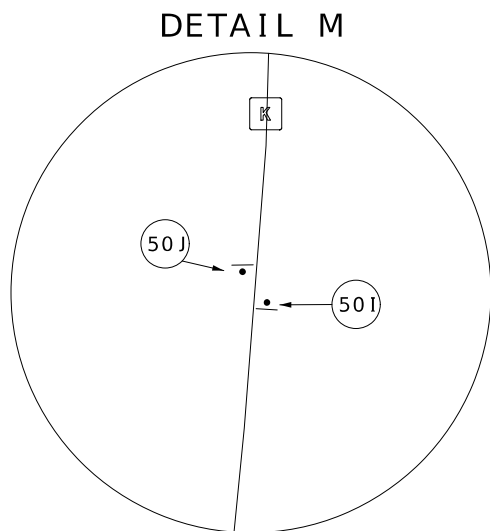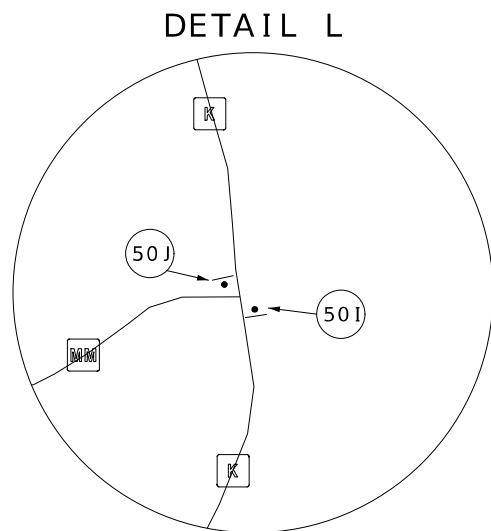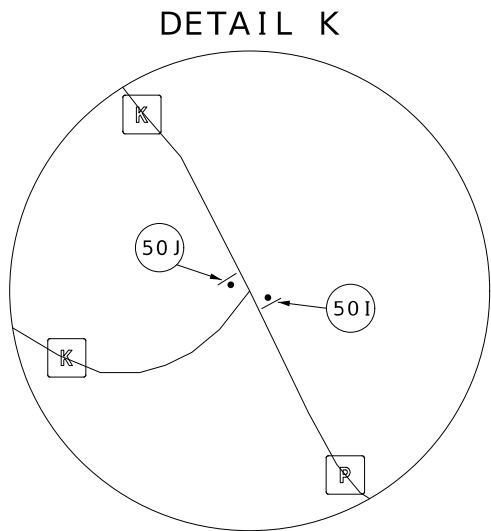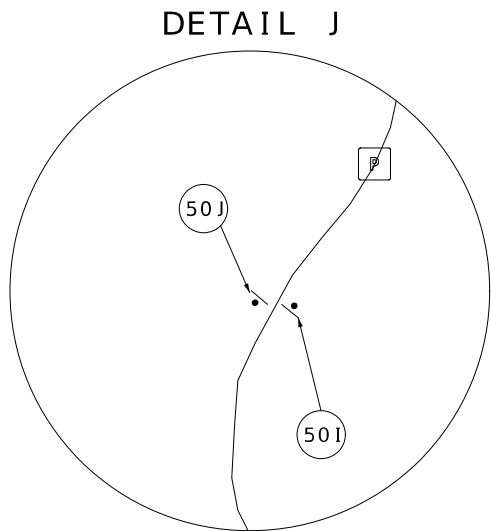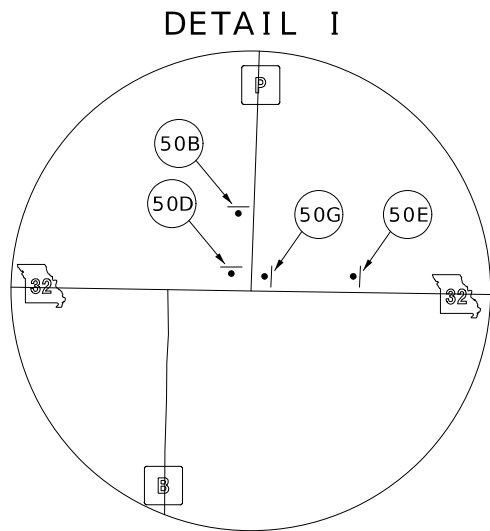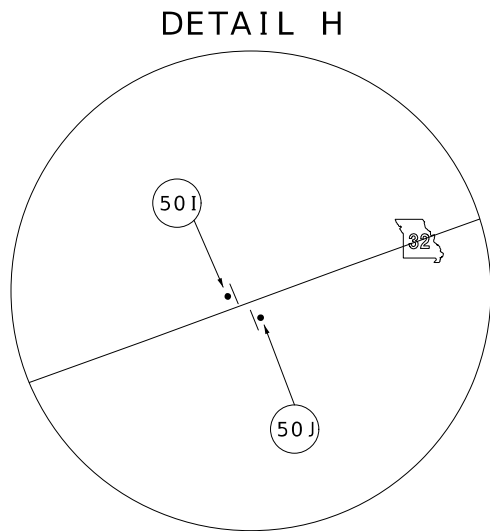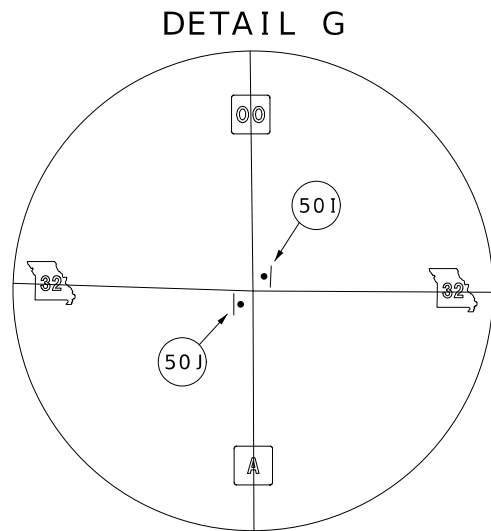

STATE OF MISSOURI

RYAN JOSEPH LIBBERT

NUMBER

PE-2006019679

PROFESSIONAL ENGINEER

10/02/2023 11:02:42 AM

RYAN JOSEPH LIBBERT - CIVIL

MO-PE-2006019679

DATE PREPARED

9/21/2023

ROUTE

64

STATE

MO

DISTRICT

CD

SHEET NO.

10

COUNTY

LACLEDE

JOB NO.

J5P3244

CONTRACT ID.

PROJECT NO.

BRIDGE NO.

DESCRIPTION

DATE

MISSOURI HIGHWAYS AND TRANSPORTATION COMMISSION

105 WEST CAPITOL

JEFFERSON CITY, MO 65102


1-888-ASK-MODOT (1-888-275-6636)

TRAFFIC CONTROL SHEET

SHEET 2 OF 4

TEMPORARY CLOSURE OF BRIDGE

NOTE: PAVEMENT RECONSTRUCTION WORK SHALL BE STAGED TO ALLOW CONTINUOUS ACCESS TO PRIVATE ENTRANCES LOCATED WITHIN THE RECONSTRUCTION LIMITS. HARD CLOSURES LOCATIONS MAY BE ADJUSTED AS NECESSARY. TEMPORARY SURFACING SHALL BE USED AS NEEDED TO PROVIDE ACCESS.

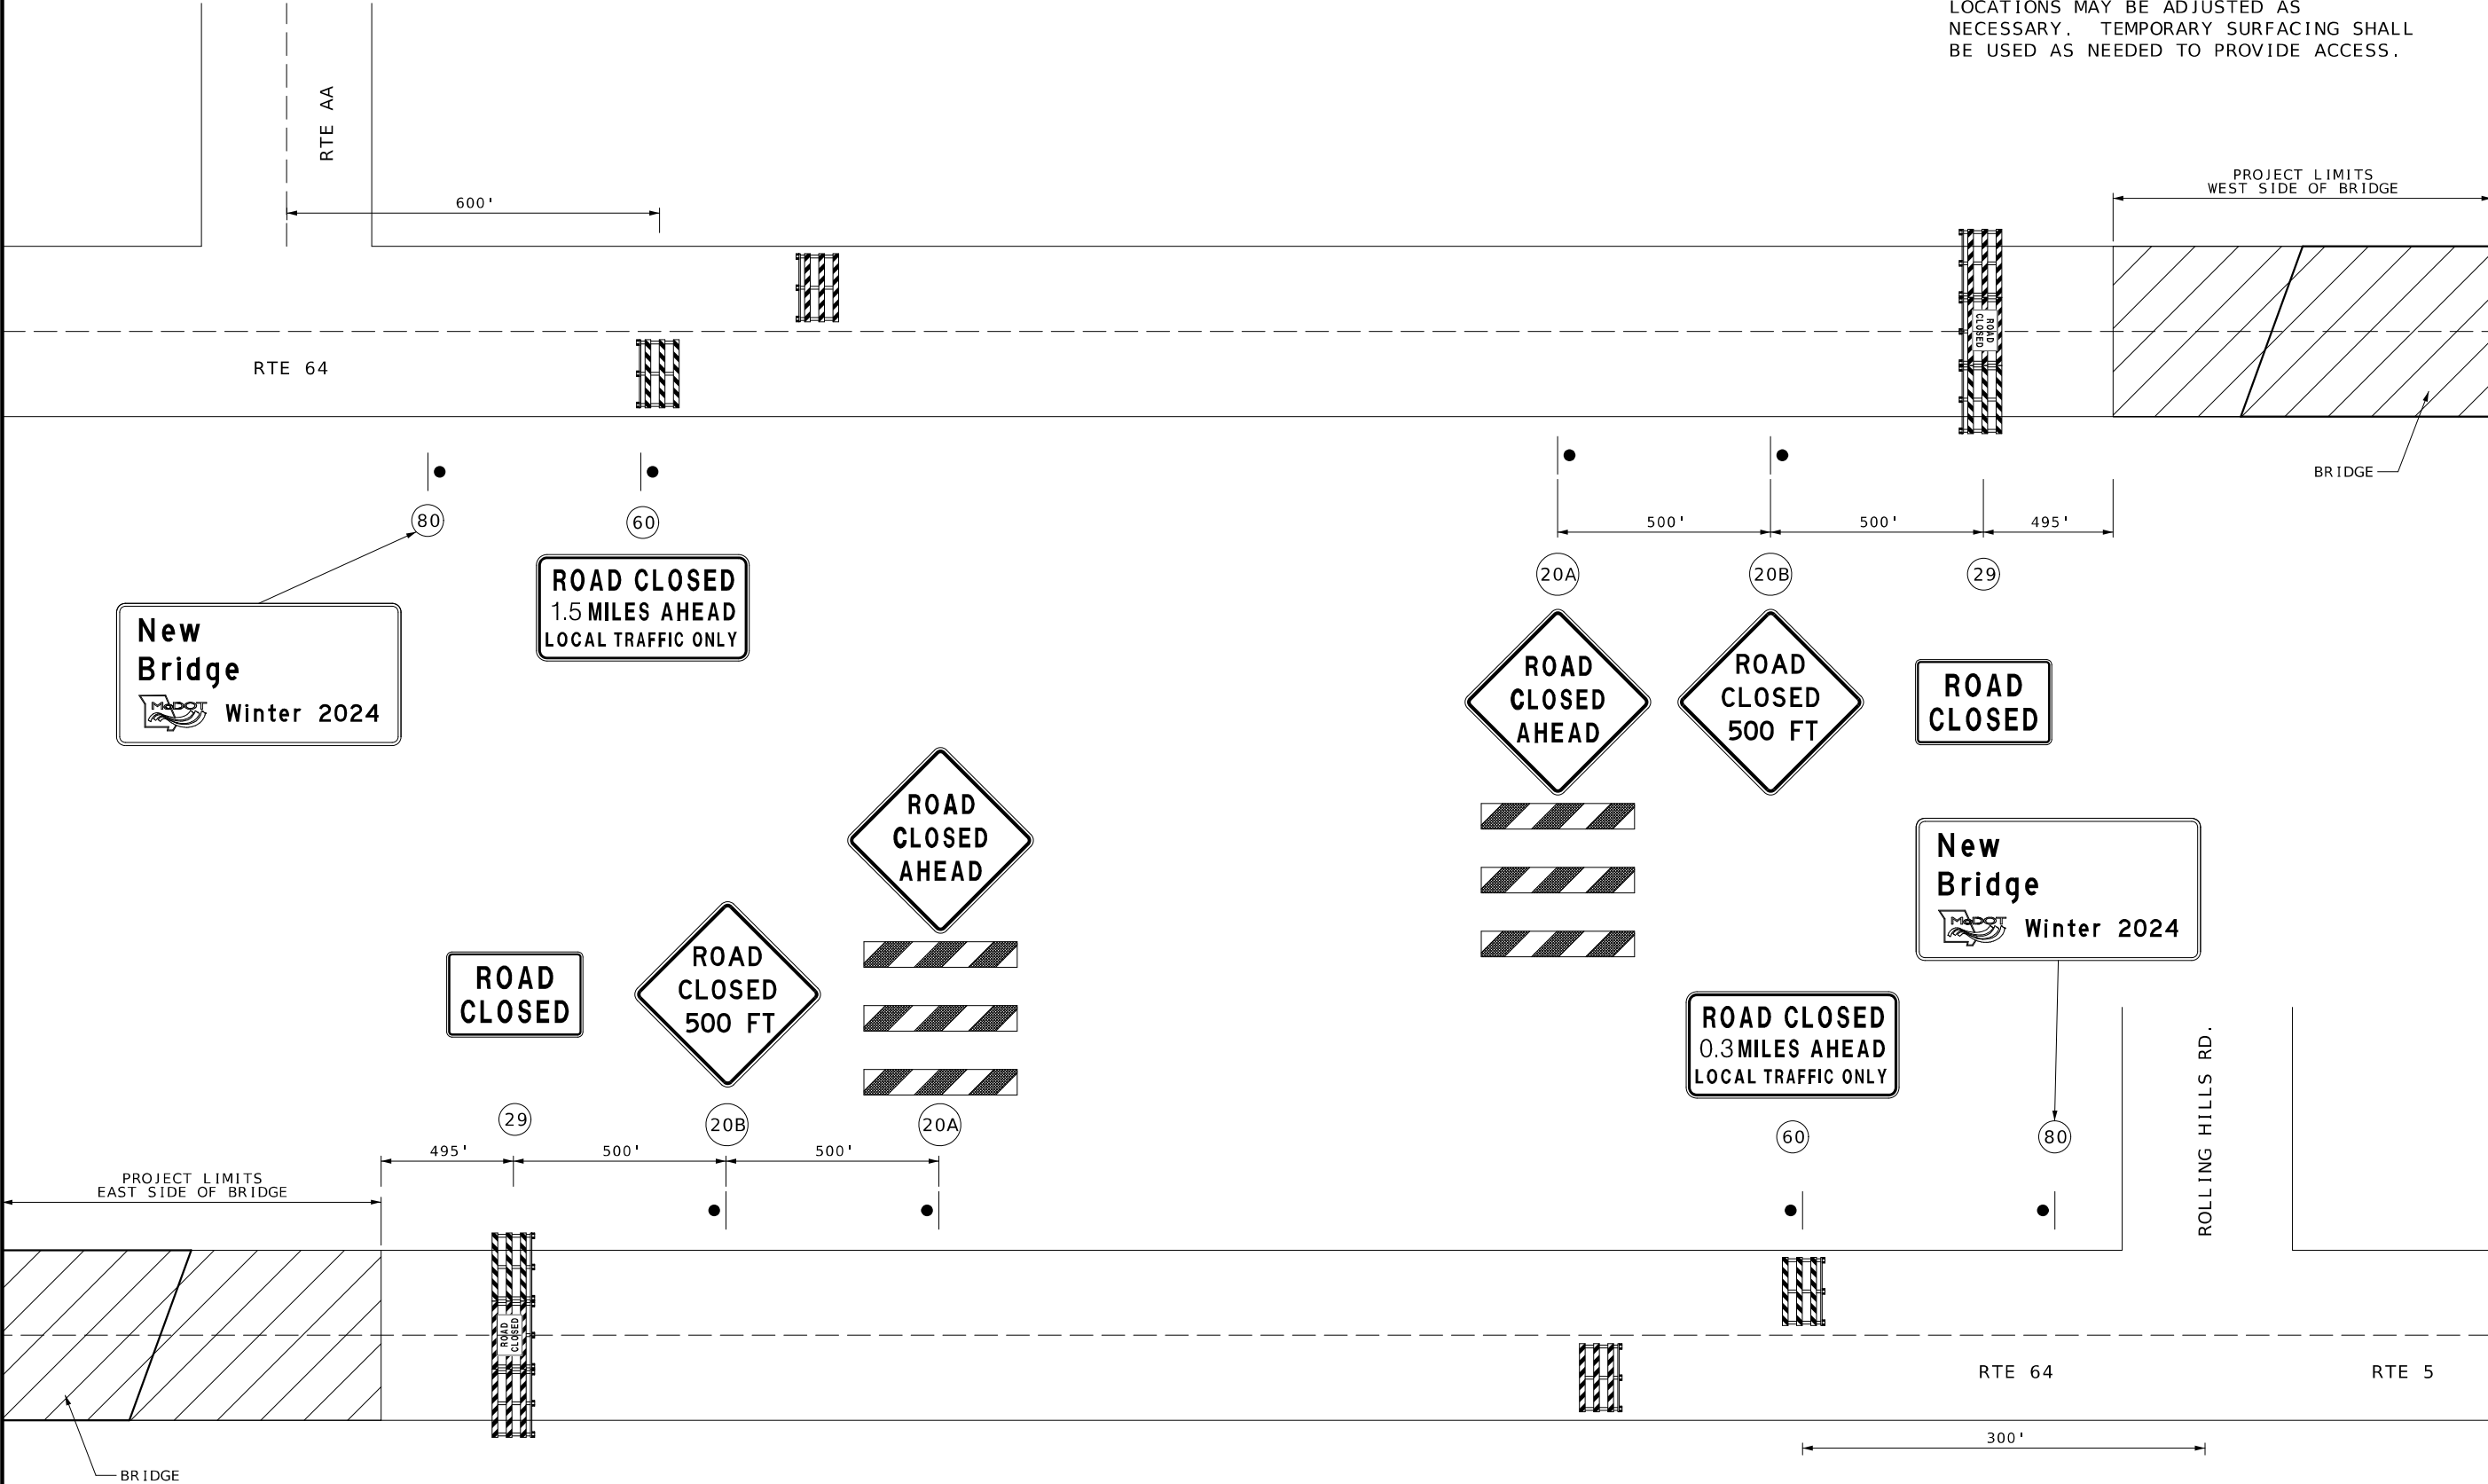

NOT TO SCALE



10/02/2023 11:02:55 AM
RYAN JOSEPH LIBBERT - CIVIL
MO-PE-2006019679
DATE PREPARED

9/21/2023

ROUTE 64	STATE MO
-------------	-------------

DISTRICT	SHEET NO.
CD	11

COUNTY

LACLEDE

JOB NO.
J5P3244

CONTRACT ID.

PROJECT NO.

BRIDGE NO.


[illegible]MISSOURI HIGHWAYS AND TRANSPORTATION
COMMISSION


105 WEST CAPITOL
JEFFERSON CITY, MO 65102
1-888-ASK-MODOT (1-888-275-6636)

TRAFFIC CONTROL SHEET
SHEET 3 OF 4

LANE CLOSURE ON TWO-LANE ROAD USING FLAGGERS

SPEED	SIGN SPACING (FT.)	OPTIONAL	CHANNELIZER SPACING (FT.)
NORMAL POSTED (MPH)	UNDIVIDED (S)	BUFFER LENGTH (FT.) (B)	BUFFER / WORK AREAS
0-35	200	280	40
40-45	350	400	80
50-55	500	560	80
60-70	1000	840	120

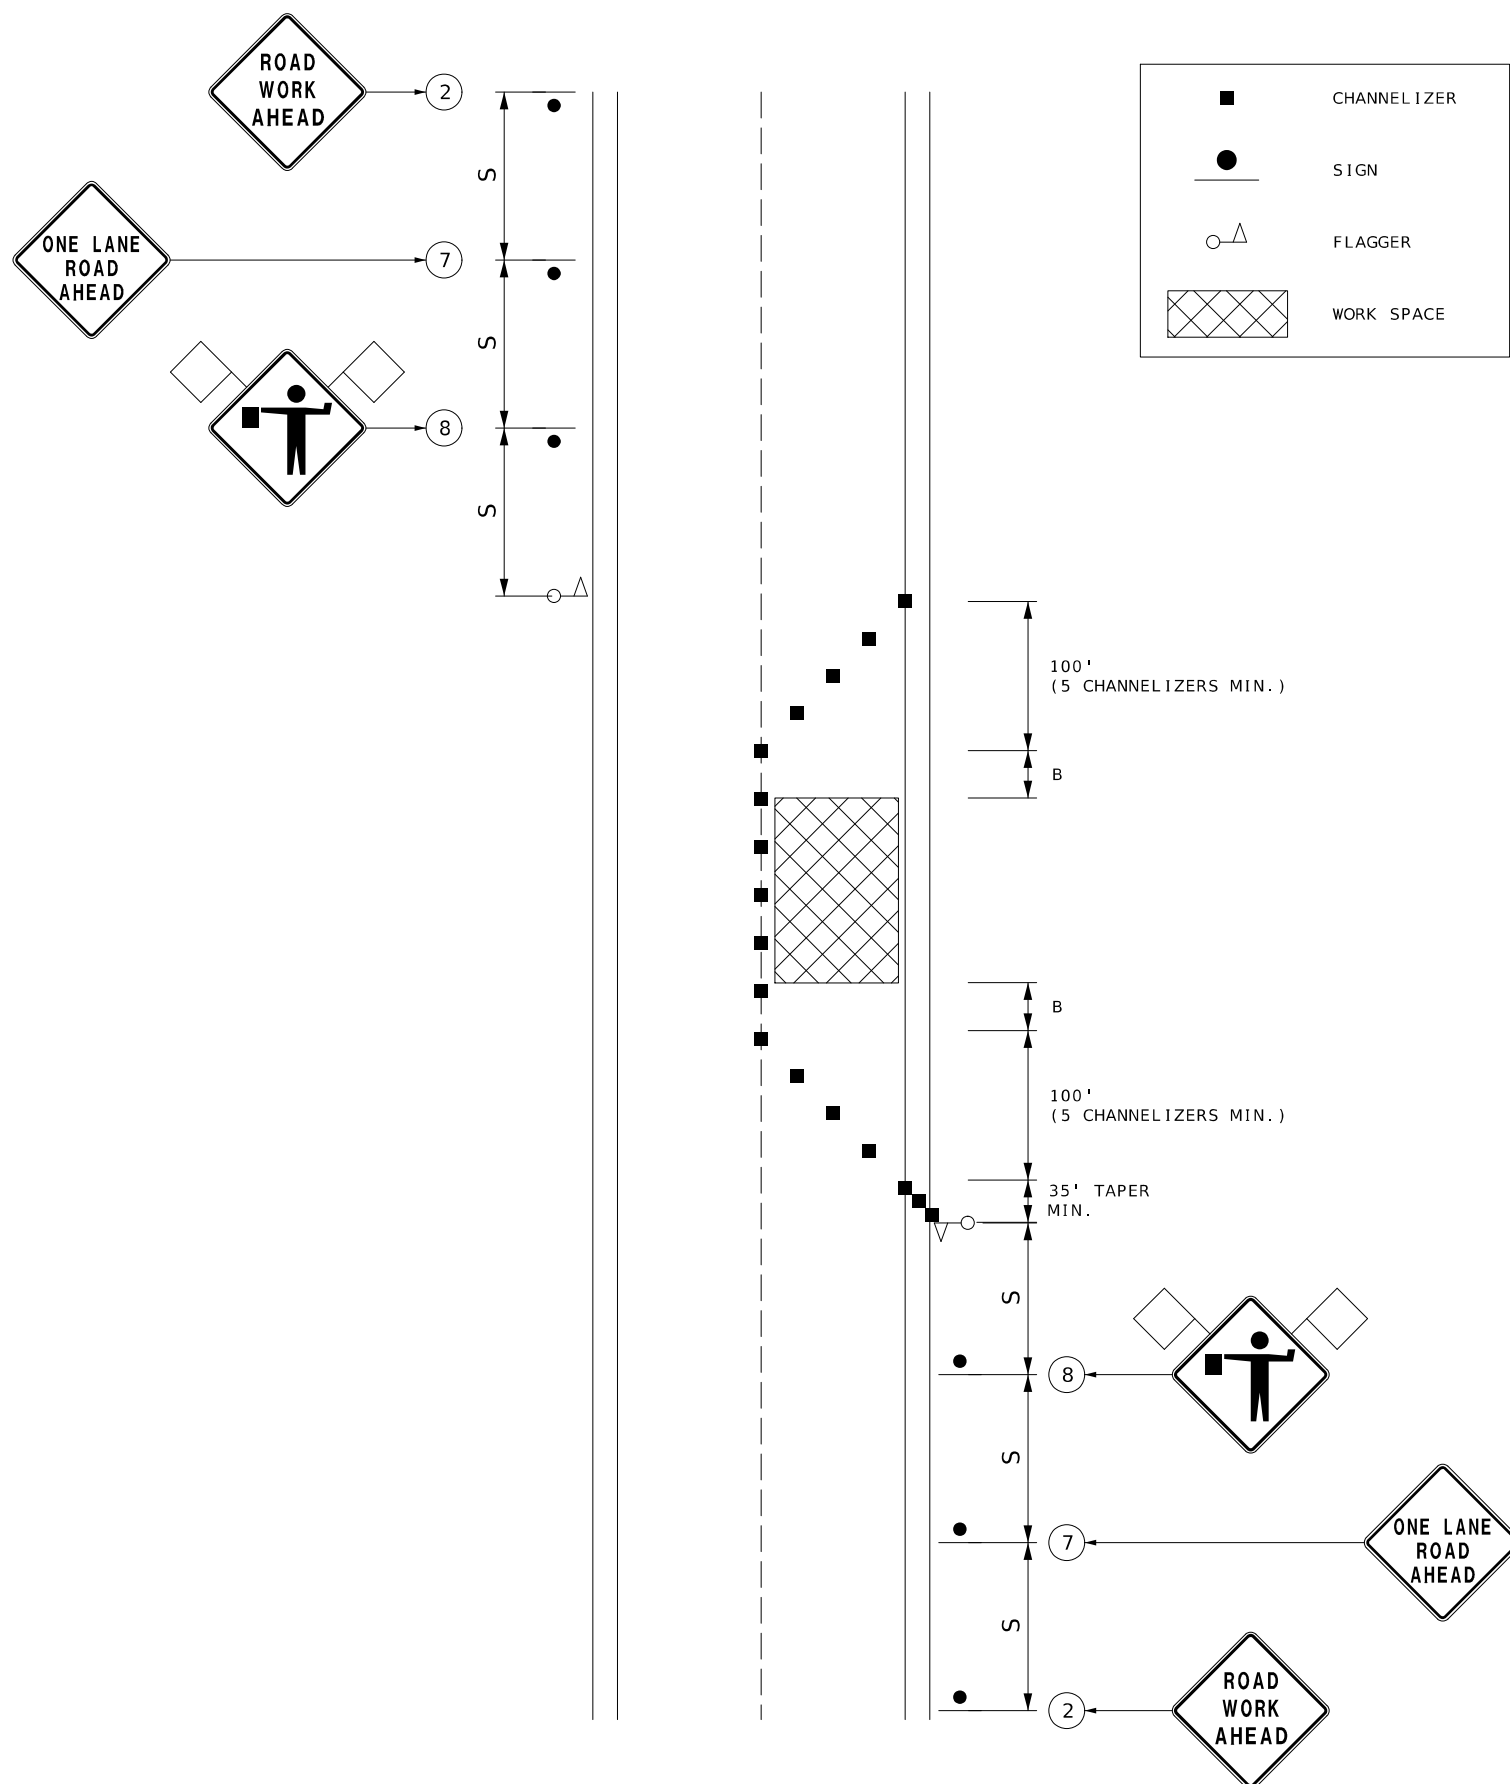[illegible]

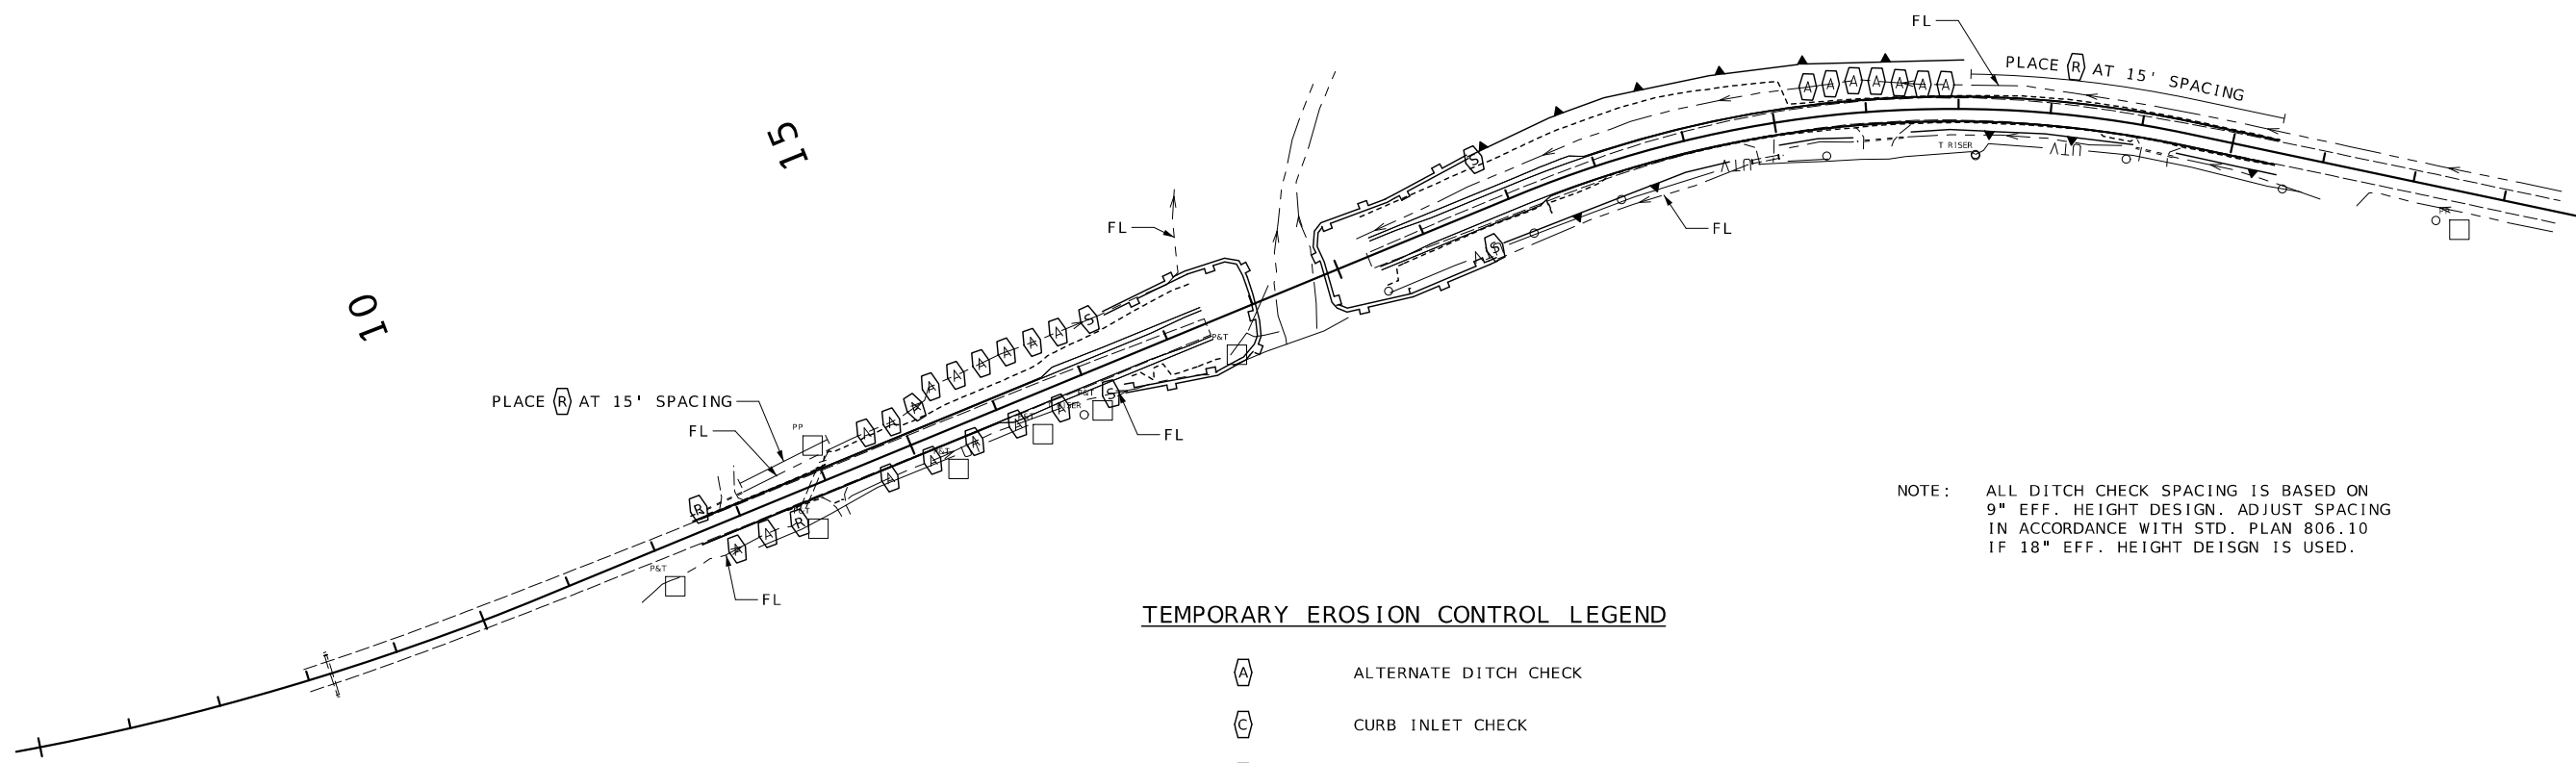


PLACE (R) AT 15' SPACING

PLACE (R) AT 15' SPACING

NOTE: ALL DITCH CHECK SPACING IS BASED ON 9" EFF. HEIGHT DESIGN. ADJUST SPACING IN ACCORDANCE WITH STD. PLAN 806.10 IF 18" EFF. HEIGHT DESIGN IS USED.

TEMPORARY EROSION CONTROL LEGEND

- (A) ALTERNATE DITCH CHECK
- (C) CURB INLET CHECK
- (R) ROCK DITCH CHECK
- (S) SEDIMENT TRAP
- [Hatched Box] ENERGY DISSIPATOR
- [Berm Profile] TEMPORARY BERM TYPE B
- [Berm Profile] TEMPORARY BERM TYPE C
- [Silt Fence Profile] SILT FENCE
- [Cross-hatched Box] TEMPORARY SEDIMENT BASIN
- [Solid Box] PERMANENT SEDIMENT BASIN

 



DATE PREPARED
9/21/2023

ROUTE 64	STATE MO
DISTRICT CD	SHEET NO. 13
COUNTY LACLEDE	
JOB NO. J5P3244	
CONTRACT ID.	
PROJECT NO.	
BRIDGE NO.	

DESCRIPTION	DATE

MISSOURI HIGHWAYS AND TRANSPORTATION COMMISSION

105 WEST CAPITOL
JEFFERSON CITY, MO 65102
1-888-ASK-MODOT (1-888-275-6636)

 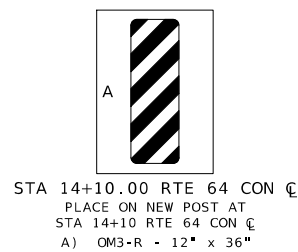

* BASED ON PLANS AND FIELD CONDITIONS

MIN. 6' *



4'



EDGE OF TRAVEL LANE OR SHOULDER

GROUND

WIDTH REQUIRED FOR MAINTENANCE VARIES FROM STD. PLAN 903.03

MOUNTING HEIGHT DETAIL
CHEVRON SIGN

  	
DATE PREPARED	
9/21/2023	
ROUTE	STATE
64	MO
DISTRICT	SHEET NO.
CD	14
COUNTY	
LACLEDE	
JOB NO.	
J5P3244	
CONTRACT I.D.	
PROJECT NO.	
BRIDGE NO.	
DESCRIPTION	DATE
	
MISSOURI HIGHWAYS AND TRANSPORTATION COMMISSION	
105 WEST CAPITOL JEFFERSON CITY, MO 65102 1-888-ASK-MODOT (1-888-275-6636)	
SIGNED SHEET SIGNING LAYOUT/ D29 SHEET 1 OF 1	

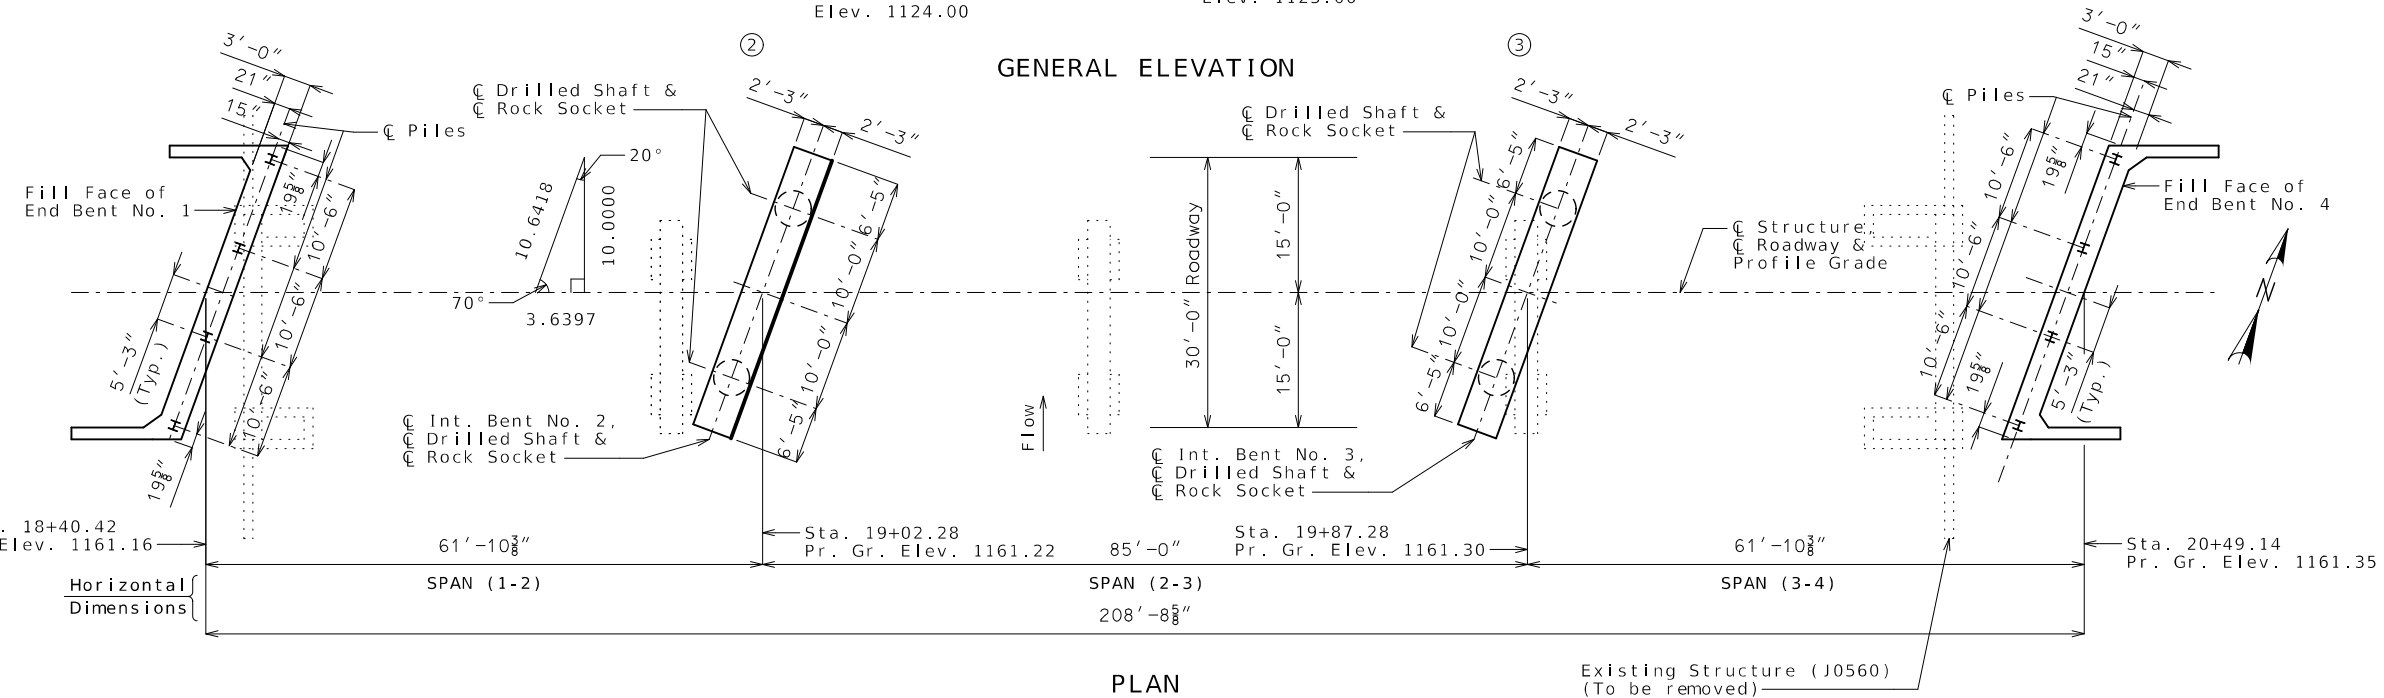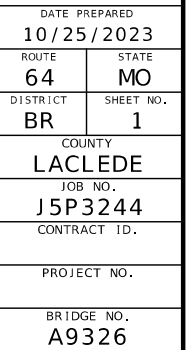

Sheet No. 1 of 27

General Notes:
Design Specifications:
2020 AASHTO LRFD Bridge Design Specifications (9th Ed.)
2011 AASHTO Guide Specifications for LRFD Seismic Bridge Design (2nd Ed.) and
2014 Interim Revisions (Seismic Details)
Seismic Design Category = A
Design earthquake response spectral acceleration coefficient at 1.0 second
period, SD1 = 0.144g
Acceleration Coefficient (effective peak ground acceleration coefficient), As
= 0.100g

Design Loading:
Vehicular = HL-93
Future Wearing Surface = 35 lb/sf
Earth = 120 lb/sf
Equivalent Fluid Pressure = 45 lb/cf (Min.)
Superstructure: Simply-Supported, Non-Composite for dead load.
Continuous Composite for live load.

Design Unit Stresses:
Class B Concrete (Substructure) f'c = 3,000 psi

Class B-1 Concrete (Barrier) f'c = 4,000 psi

Class B-2 Concrete (Superstructure, except Prestressed
Girders and Barrier) f'c = 4,000 psi

Reinforcing Steel (Grade 60) fy = 60,000 psi

Structural Steel HP Pile (ASTM A709 Grade 50S) fy = 50,000 psi

For precast prestressed panel stresses, see Sheet No. 17.

For prestressed girder stresses, see Sheets No. 12 thru 15.

Neoprene Pads:
Neoprene bearing pads shall be 60 durometer and shall be in accordance
with Sec 716.

Joint Filler:
All Joint Filler shall be in accordance with Sec 1057 for preformed sponge
rubber expansion and partition joint filler, except as noted.

Reinforcing Steel:
Minimum clearance to reinforcing steel shall be 1 1/2", unless otherwise shown.

Traffic Handling:
Structure to be closed during construction. Traffic to be maintained on other
routes during construction. See roadway plans for traffic control.

Miscellaneous:
MoDOT Construction personnel will indicate
the type of joint filler option used under
the precast panels for this structure:

- ☐ Constant Joint Filler
☐ Variable Joint Filler

Estimated Quantities for Slab on Concrete NU-Girder		
Item		Total
Class B-2 Concrete	cu. yard	250
Reinforcing Steel (Epoxy Coated)	pound	55,100

The table of Estimated Quantities for Slab on Concrete NU-Girder represents the quantities used by the State in preparing the cost estimate for concrete slabs. The area of the concrete slab will be measured to the nearest square yard longitudinally from end of slab to end of slab and transversely from out to out of bridge slab (or with the horizontal dimensions as shown on the plan of slab). Payment for prestressed panels, conventional forms, all concrete and epoxy coated reinforcing steel will be considered completely covered by the contract unit price for the slab. Variations may be encountered in the estimated quantities but the variations cannot be used for an adjustment in the contract unit price.


Method of forming the slab shall be as shown on the plans and in accordance with Sec 703. All hardware for forming the slab to be left in place as a permanent part of the structure shall be coated in accordance with ASTM A123 or ASTM B633 with a thickness class SC 4 and a finish type I, II or III.

Class B-2 Concrete quantity is based on minimum top flange thickness and minimum joint material thickness.

The Estimated Quantities for Slab on Concrete NU-Girder are based on skewed precast prestressed end panels.

The prestressed panel quantities are not included in the table of Estimated Quantities for Slab on Concrete NU-Girder.

Hydrologic Data	
Drainage Area = 33 mi'	
Design Flood Frequency = 50 years	
Design Flood Discharge = 11700 cfs	
Design Flood (D.F.) Elevation = 1154.0	
Base Flood (100-year)	
Base Flood Elevation = 1154.5	
Base Flood Discharge = 13700 cfs	
Estimated Backwater = 0.3 ft	
Average Velocity thru Opening = 13.7 ft/s	
Freeboard (50-year)	
Freeboard = 3.1 ft	
Roadway Overtopping	
Overtopping Flood Discharge = N/A	
Overtopping Flood Frequency > 500 years	
500-year Flood Elevation = 1155.7	

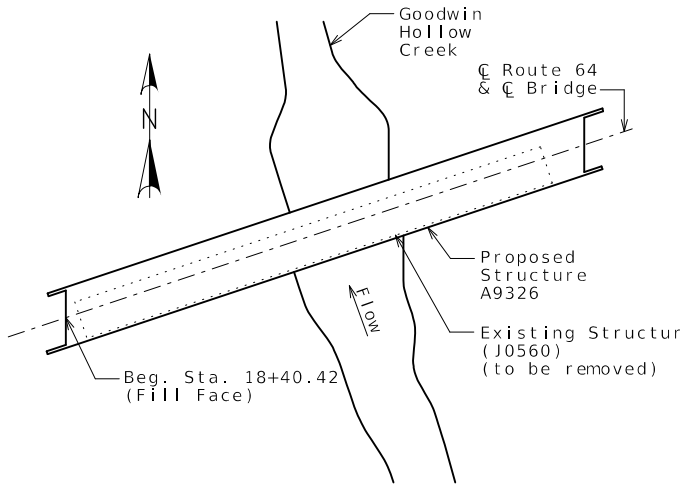

LOCATION SKETCH

Foundation Data					
Type	Design Data	Bent Number			
		1	2	3	4
Load Bearing Pile	Pile Type and Size	HP 12x53	*	*	HP 12x53
	Number	4	*	*	4
	Approximate Length Per Each	20	*	*	29
	Pile Point Reinforcement	ea ALL	*	*	ALL
	Min. Galvanized Penetration (Elev.)	ft Full Length	*	*	Full Length
	Est. Max. Scour Depth 100 (Elev.)	ft -	*	*	-
	Minimum Tip Penetration (Elev.)	ft 1135.52	*	*	1126.75
	Criteria for Min. Tip Penetration	Min. Embed.	*	*	Min. Embed.
	Pile Driving Verification Method	D.F.	*	*	D.F.
	Resistance Factor	0.40	*	*	0.40
Rock Socket	Minimum Nominal Axial Compressive Resistance	kip 521	*	*	521
	Number	ea *	2	2	*
	Foundation Material	*	Strong Rock	Strong Rock	*
	Elevation Range	ft *	1134	1133	*
	Design Side Friction	ksf *	29.26	25.47	*
Rock Socket	Design End Bearing	ksf *	*	*	*

Load Bearing Pile:
Minimum Nominal Axial Compressive Resistance = $\frac{\text{Maximum Factored Loads}}{\text{Resistance Factor}}$

Rock Socket (Drilled Shafts):
Minimum Nominal Axial Compressive Resistance = $\frac{\text{Maximum Factored Loads}}{\text{Resistance Factors (Side Resistance + Tip Resistance)}}$

All piles shall be galvanized down to the minimum galvanized penetration (elevation).

Pile point reinforcement need not be galvanized. Shop drawings will not be required for pile point reinforcement.

The contractor shall make every effort to achieve the minimum galvanized penetration (elevation) shown on the plans for all piles. Deviation in penetration less than 5 feet of the minimum will be considered acceptable provided the contractor makes the necessary corrections to ensure the minimum penetration is achieved on subsequent piles.

DF = FHWA-modified Gate Dynamic Formula


Estimated Quantities			
Item	Substr.	Superstr.	Total
Removal of Miscellaneous ACM (Non-Friable)	sq. foot.	137	137
Class 1 Excavation	cu. yard	80	80
Removal of Bridges (J0560)	lump sum		1
Bridge Approach Slab (Minor)	sq. yard	135	135
Drilled Shafts (4 ft. 0 in. Dia.)	linear foot	76.2	76.2
Rock Sockets (3 ft. 6 in. Dia.)	linear foot	40.0	40.0
Video Camera Inspection	each	4	4
Foundation Inspection Holes	linear foot	80.0	80.0
Sonic Logging Testing	each	4	4
Galvanized Structural Steel Piles (12 in.)	linear foot	196	196
Pile Point Reinforcement	each	8	8
Class B Concrete (Substructure)	cu. yard	83.0	83.0
Type D Barrier	linear foot	450	450
Slab on Concrete NU-Girder	sq. yard	754	754
NU 35, Prestressed Concrete NU-Girder	linear foot	818	818
Reinforcing Steel (Bridges)	pound	23,200	23,200
Slab Drain	each	10	10
Vertical Drain at End Bents	each	2	2
Plain Neoprene Bearing Pad	each	8	8
Laminated Neoprene Bearing Pad	each	16	16

All concrete above the construction joint in the end bents is included in the Estimated Quantities for Slab on Concrete NU-Girder.

All reinforcement in the end bents is included in the Estimated Quantities for Slab on Concrete NU-Girder.

All reinforcement in the intermediate bent concrete diaphragms except reinforcement embedded in the beam cap is included in the Estimated Quantities for Slab on Concrete NU-Girder.

All concrete above the intermediate beam cap is included in the Estimated Quantities for Slab on Concrete NU-Girder.

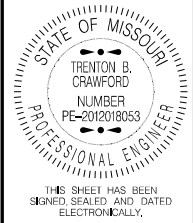


DATE PREPARED
10/25/2023
ROUTE 64 STATE MO
DISTRICT BR SHEET NO. 2
COUNTY LACLEDE
JOB NO. J5P3244
CONTRACT ID.

PROJECT NO.

BRIDGE NO.
A9326

DESCRIPTION	DATE					

MISSOURI HIGHWAYS AND TRANSPORTATION COMMISSION
MoDOT
105 WEST CAPITOL
JEFFERSON CITY, MO 65102
1-888-ASK-MODOT (1-888-275-6636)

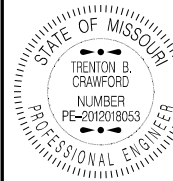

THIS SHEET HAS BEEN
SIGNED, SEALED AND DATED
ELECTRONICALLY.

DATE PREPARED
10/25/2023

ROUTE 64 STATE MO

DISTRICT BR SHEET NO. 3


COUNTY LACLEDE

JOB NO. J5P3244

CONTRACT ID.

PROJECT NO.

BRIDGE NO. A9326

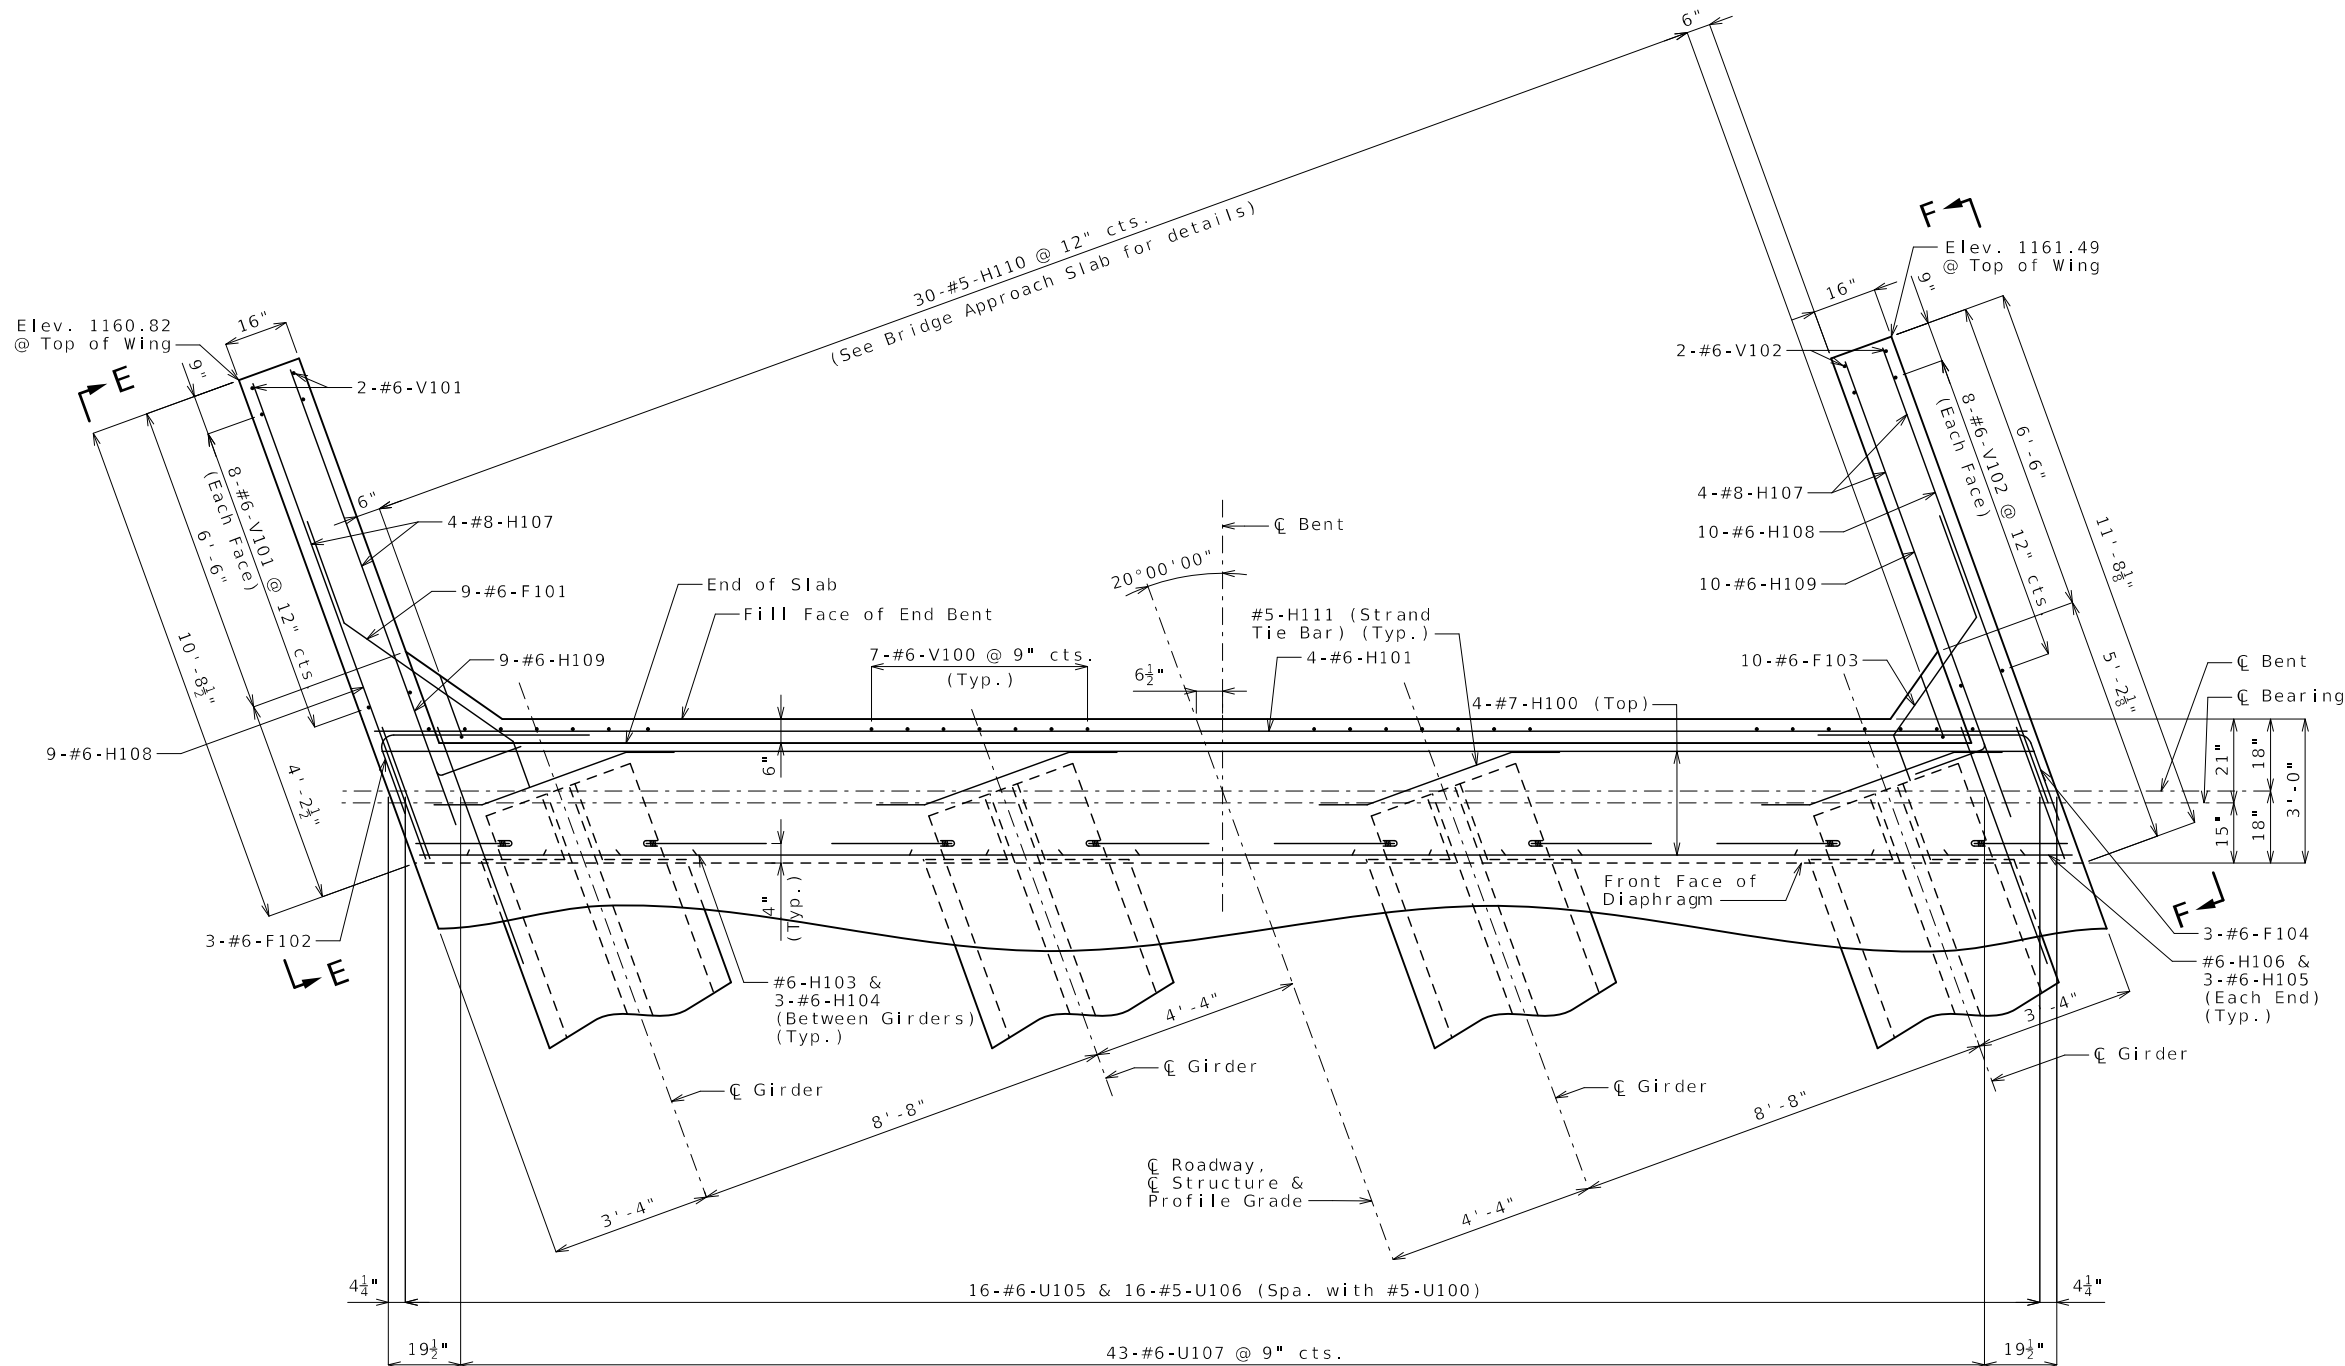



PART PLAN

END BENT NO. 1

- Notes:
- All concrete in the end bent above top of beam and below top of slab shall be Class B-2.
 - Strands at end of girders shall be field bent or, if necessary, cut in field to maintain 1 1/2-inch minimum clearance to fill face of end bent.
 - The #6-F101 & #6-F103 bars shall be bent in the field to clear girders.
 - The U bars shall be placed parallel to centerline of roadway.
 - For location of coil tie rods and #5-H101 (Strand Tie Bar), see Sheets No. 12 & 13.
 - For Elevation E-E and Elevation F-F, see Sheet No. 5.
 - For details of Vertical Drain at End Bents, see Sheet No. 6.
 - For details of Bridge Approach Slab, see Sheet No. 23.
 - Work this sheet with Sheets No. 4 & 5.

Substructure Quantity Table for Bent No. 1			
Item			Quantity
Class 1 Excavation	cu. yard	40	
Galvanized Structural Steel Piles (12 in.)	linear foot	80	
Pile Point Reinforcement	each	4	
Class B Concrete (Substructure)	cu. yard	15.4	

These quantities are included in the Estimated Quantities table on Sheet No. 2.

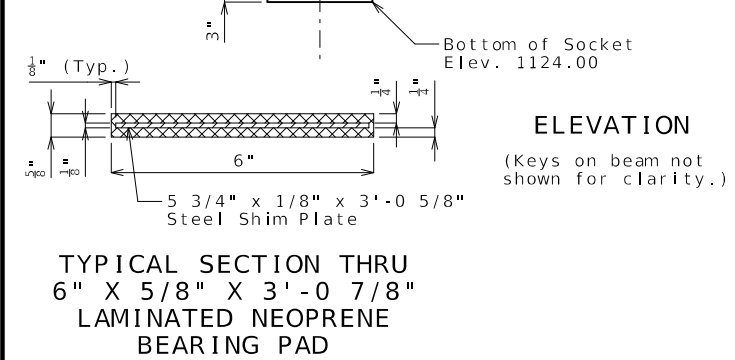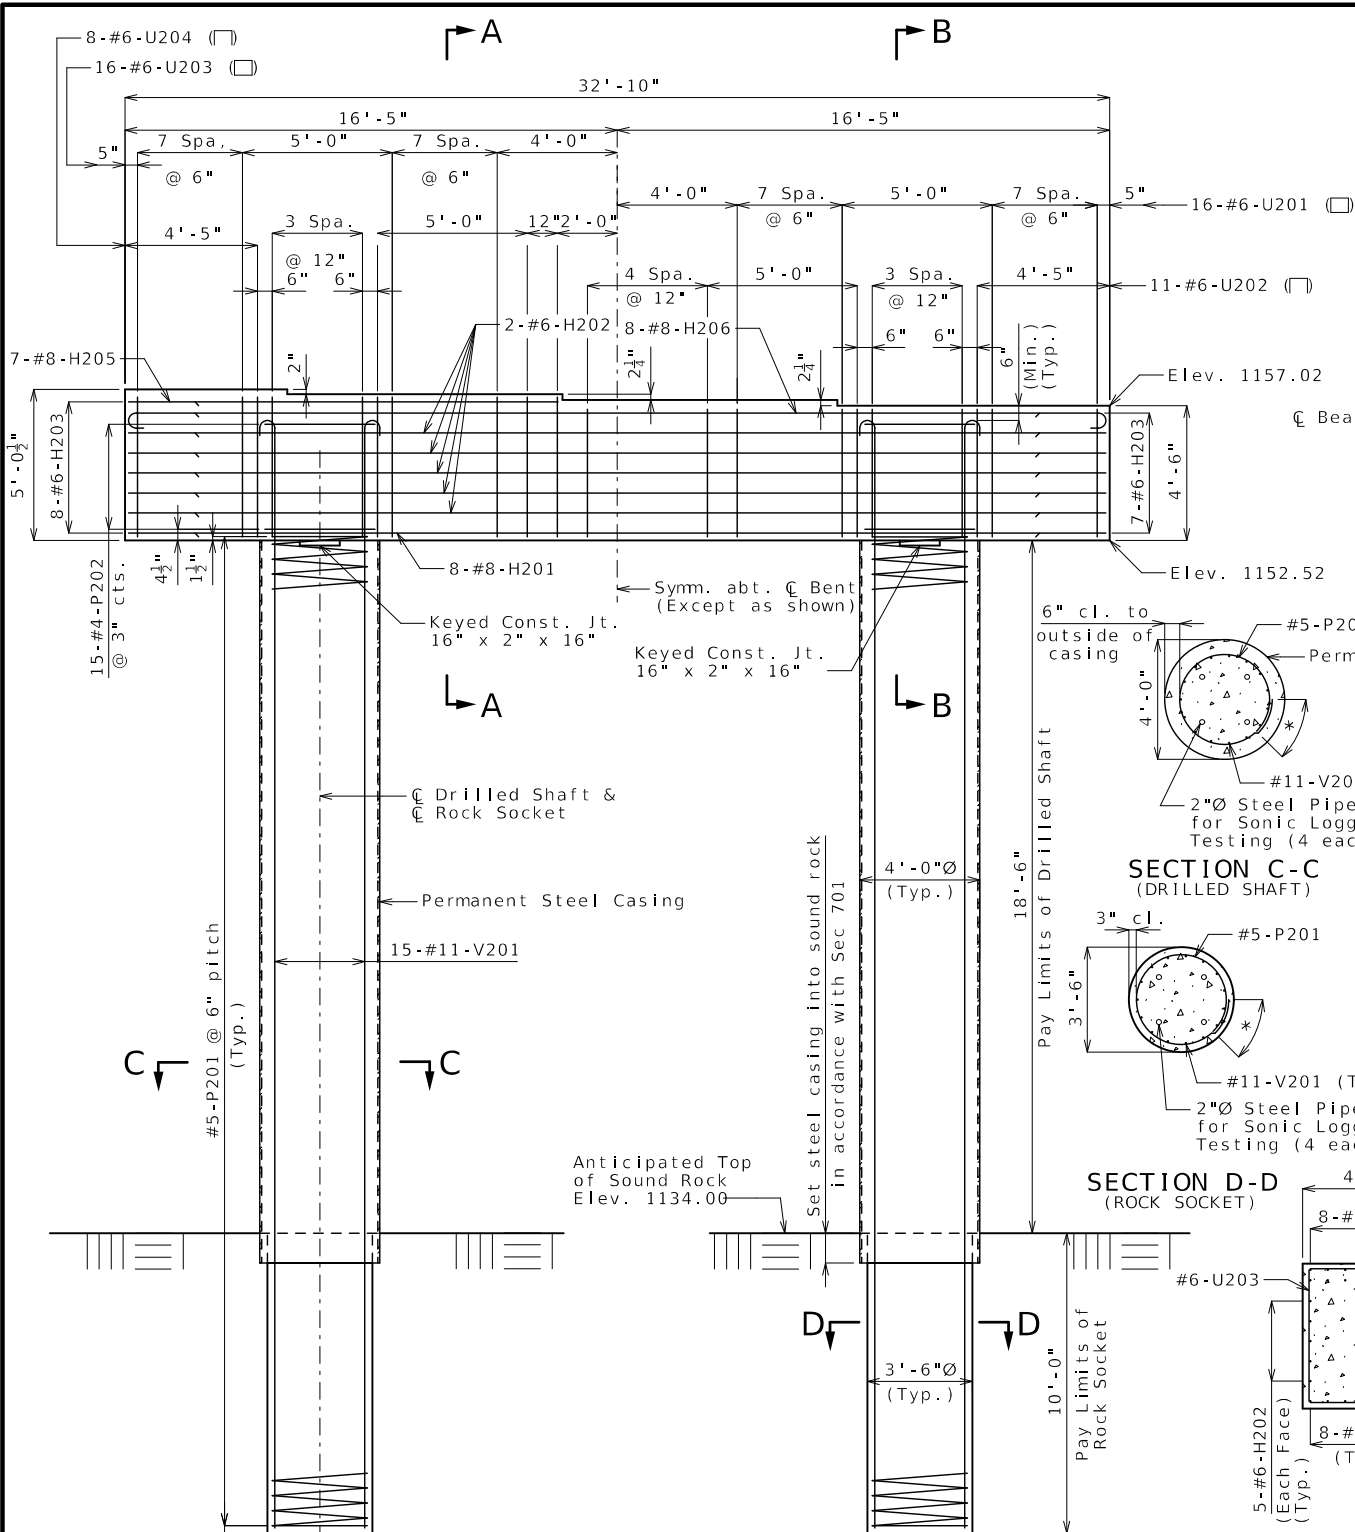

TYPICAL SECTION THRU
6" X 5/8" X 3'-0 7/8"
LAMINATED NEOPRENE
BEARING PAD

Detailed Aug. 2023
Checked Sep. 2023

Notes:

An additional 4 feet has been added to each #11-V201 bar length and to each #5-P201 height in quantities, if required, for possible change in drilled shaft or rock socket length. The additional V-bar and P-bar length shall be cut off if not required.

Sonic logging testing shall be performed on all drilled shafts and rock sockets.




Thickness of permanent steel casing shall be in accordance with Sec 701.

At the contractor's option, the hooks of the vertical bars embedded in the beam cap may be oriented inward or outward.

All reinforcement in drilled shafts and rock sockets is included in the substructure quantities.

For steps 2 inches or more, use 2 1/4 x 1/2 inch joint filler up vertical face.

INTERMEDIATE BENT NO. 2
Sheet No. 7 of 27

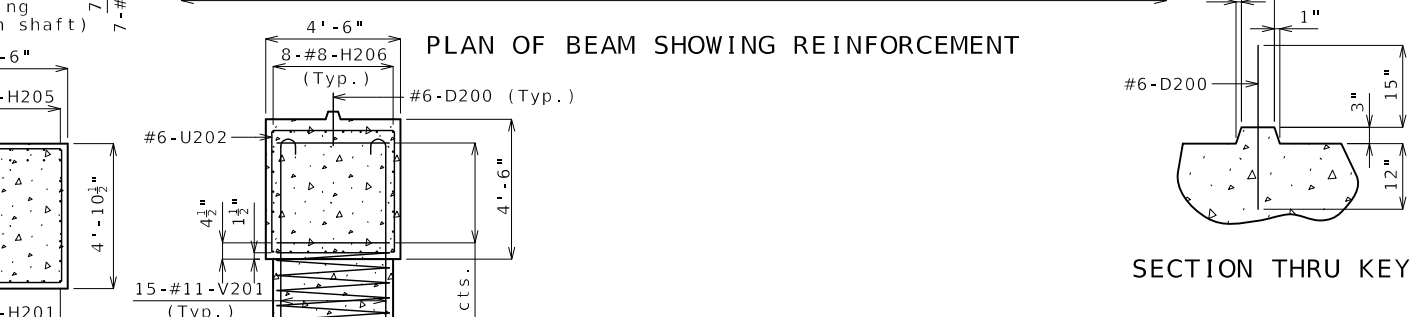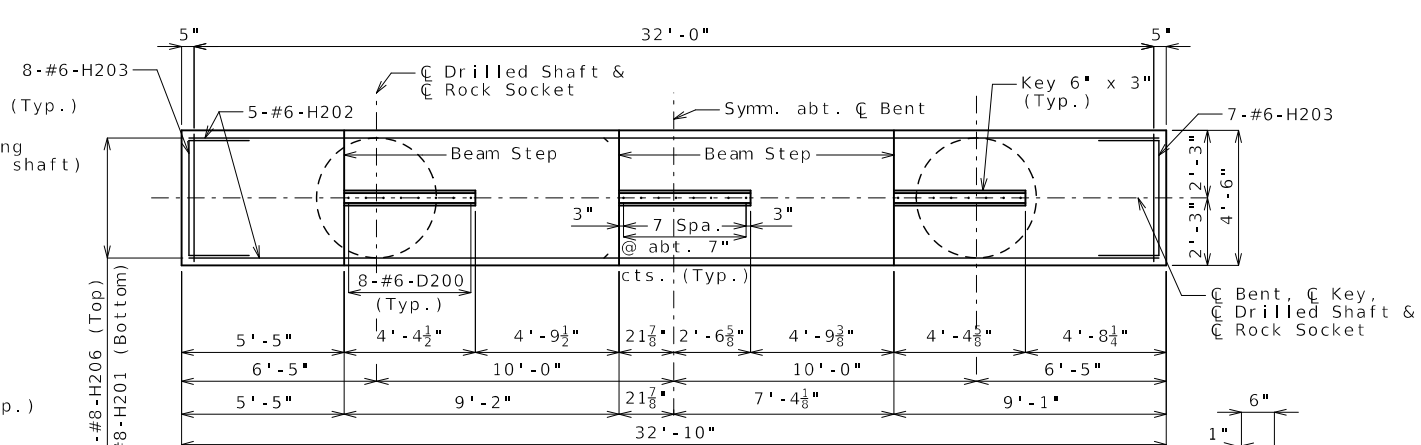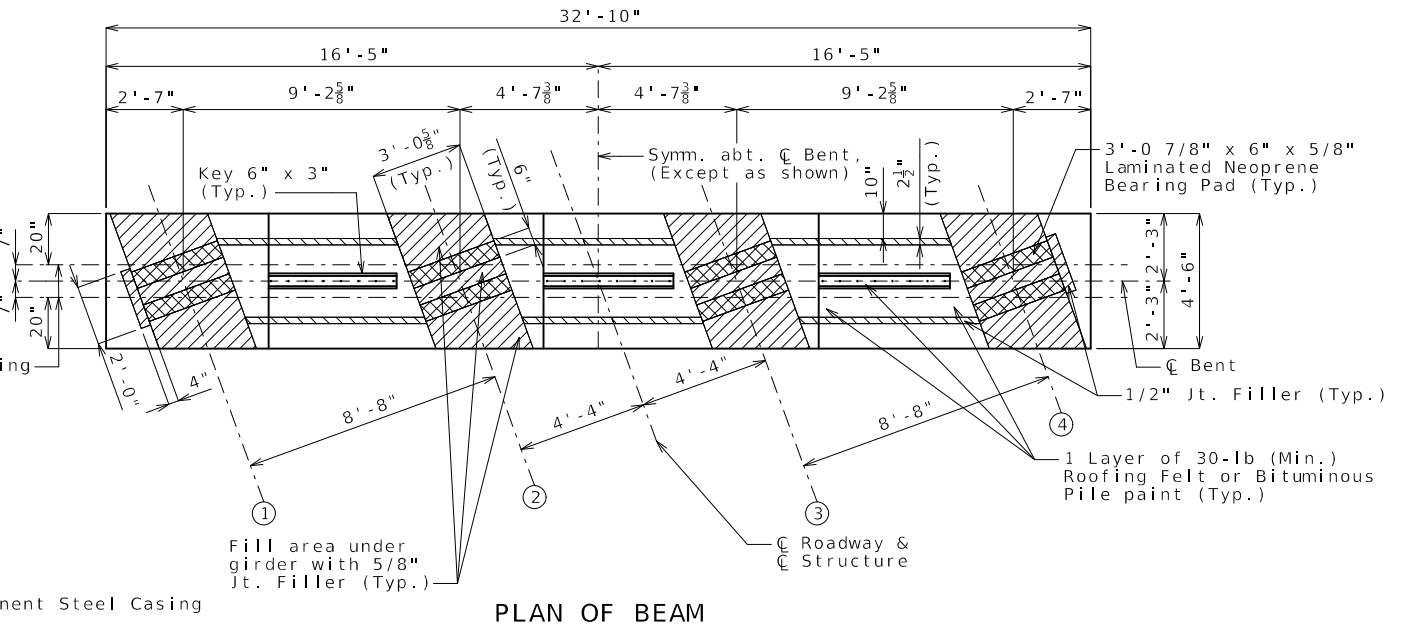


Substructure Quantity Table for Bent No. 2		
Item		Quantity
Drilled Shaft (4 ft. 0 in. Dia.)	linear foot	37.0
Rock Sockets (3 ft. 6 in. Dia.)	linear foot	20.0
Video Camera Inspection	each	2
Foundation Inspection Holes	linear foot	40
Sonic Logging Testing	each	2
Class B Concrete (Substructure)	cu. yard	26.0
Reinforcing Steel (Bridges)	pound	11,420


These quantities are included in the Estimated Quantities table on Sheet No. 2.

STATE OF MISSOURI
TRENTON B. CRAWFORD
NUMBER
PE-2012018053
PROFESSIONAL ENGINEER
THIS SHEET HAS BEEN
SIGNED, SEALED AND DATED
ELECTRONICALLY.

DATE PREPARED
10/25/2023
ROUTE
64
DISTRICT
BR
STATE
MO
SHEET NO.
7
COUNTY
LACLEDE
JOB NO.
J5P3244
CONTRACT ID.
PROJECT NO.
BRIDGE NO.
A9326

DESCRIPTION
DATE
MISSOURI HIGHWAYS AND TRANSPORTATION
COMMISSION
105 WEST CAPITOL
JEFFERSON CITY, MO 65102
1-888-ASK-MODOT (1-888-275-6636)

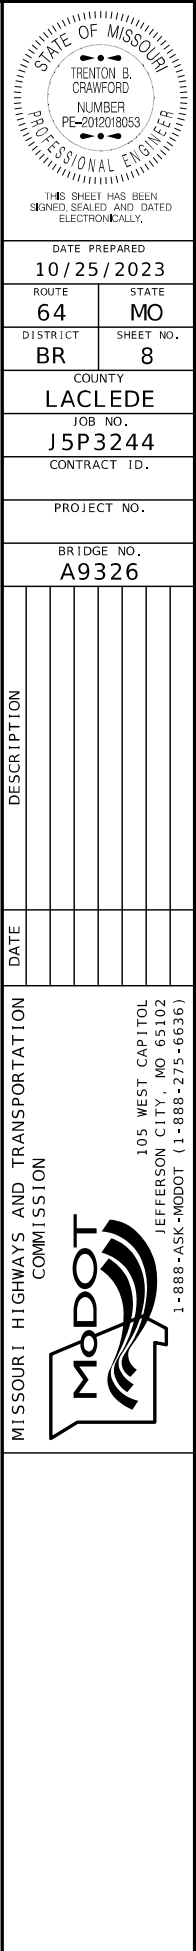

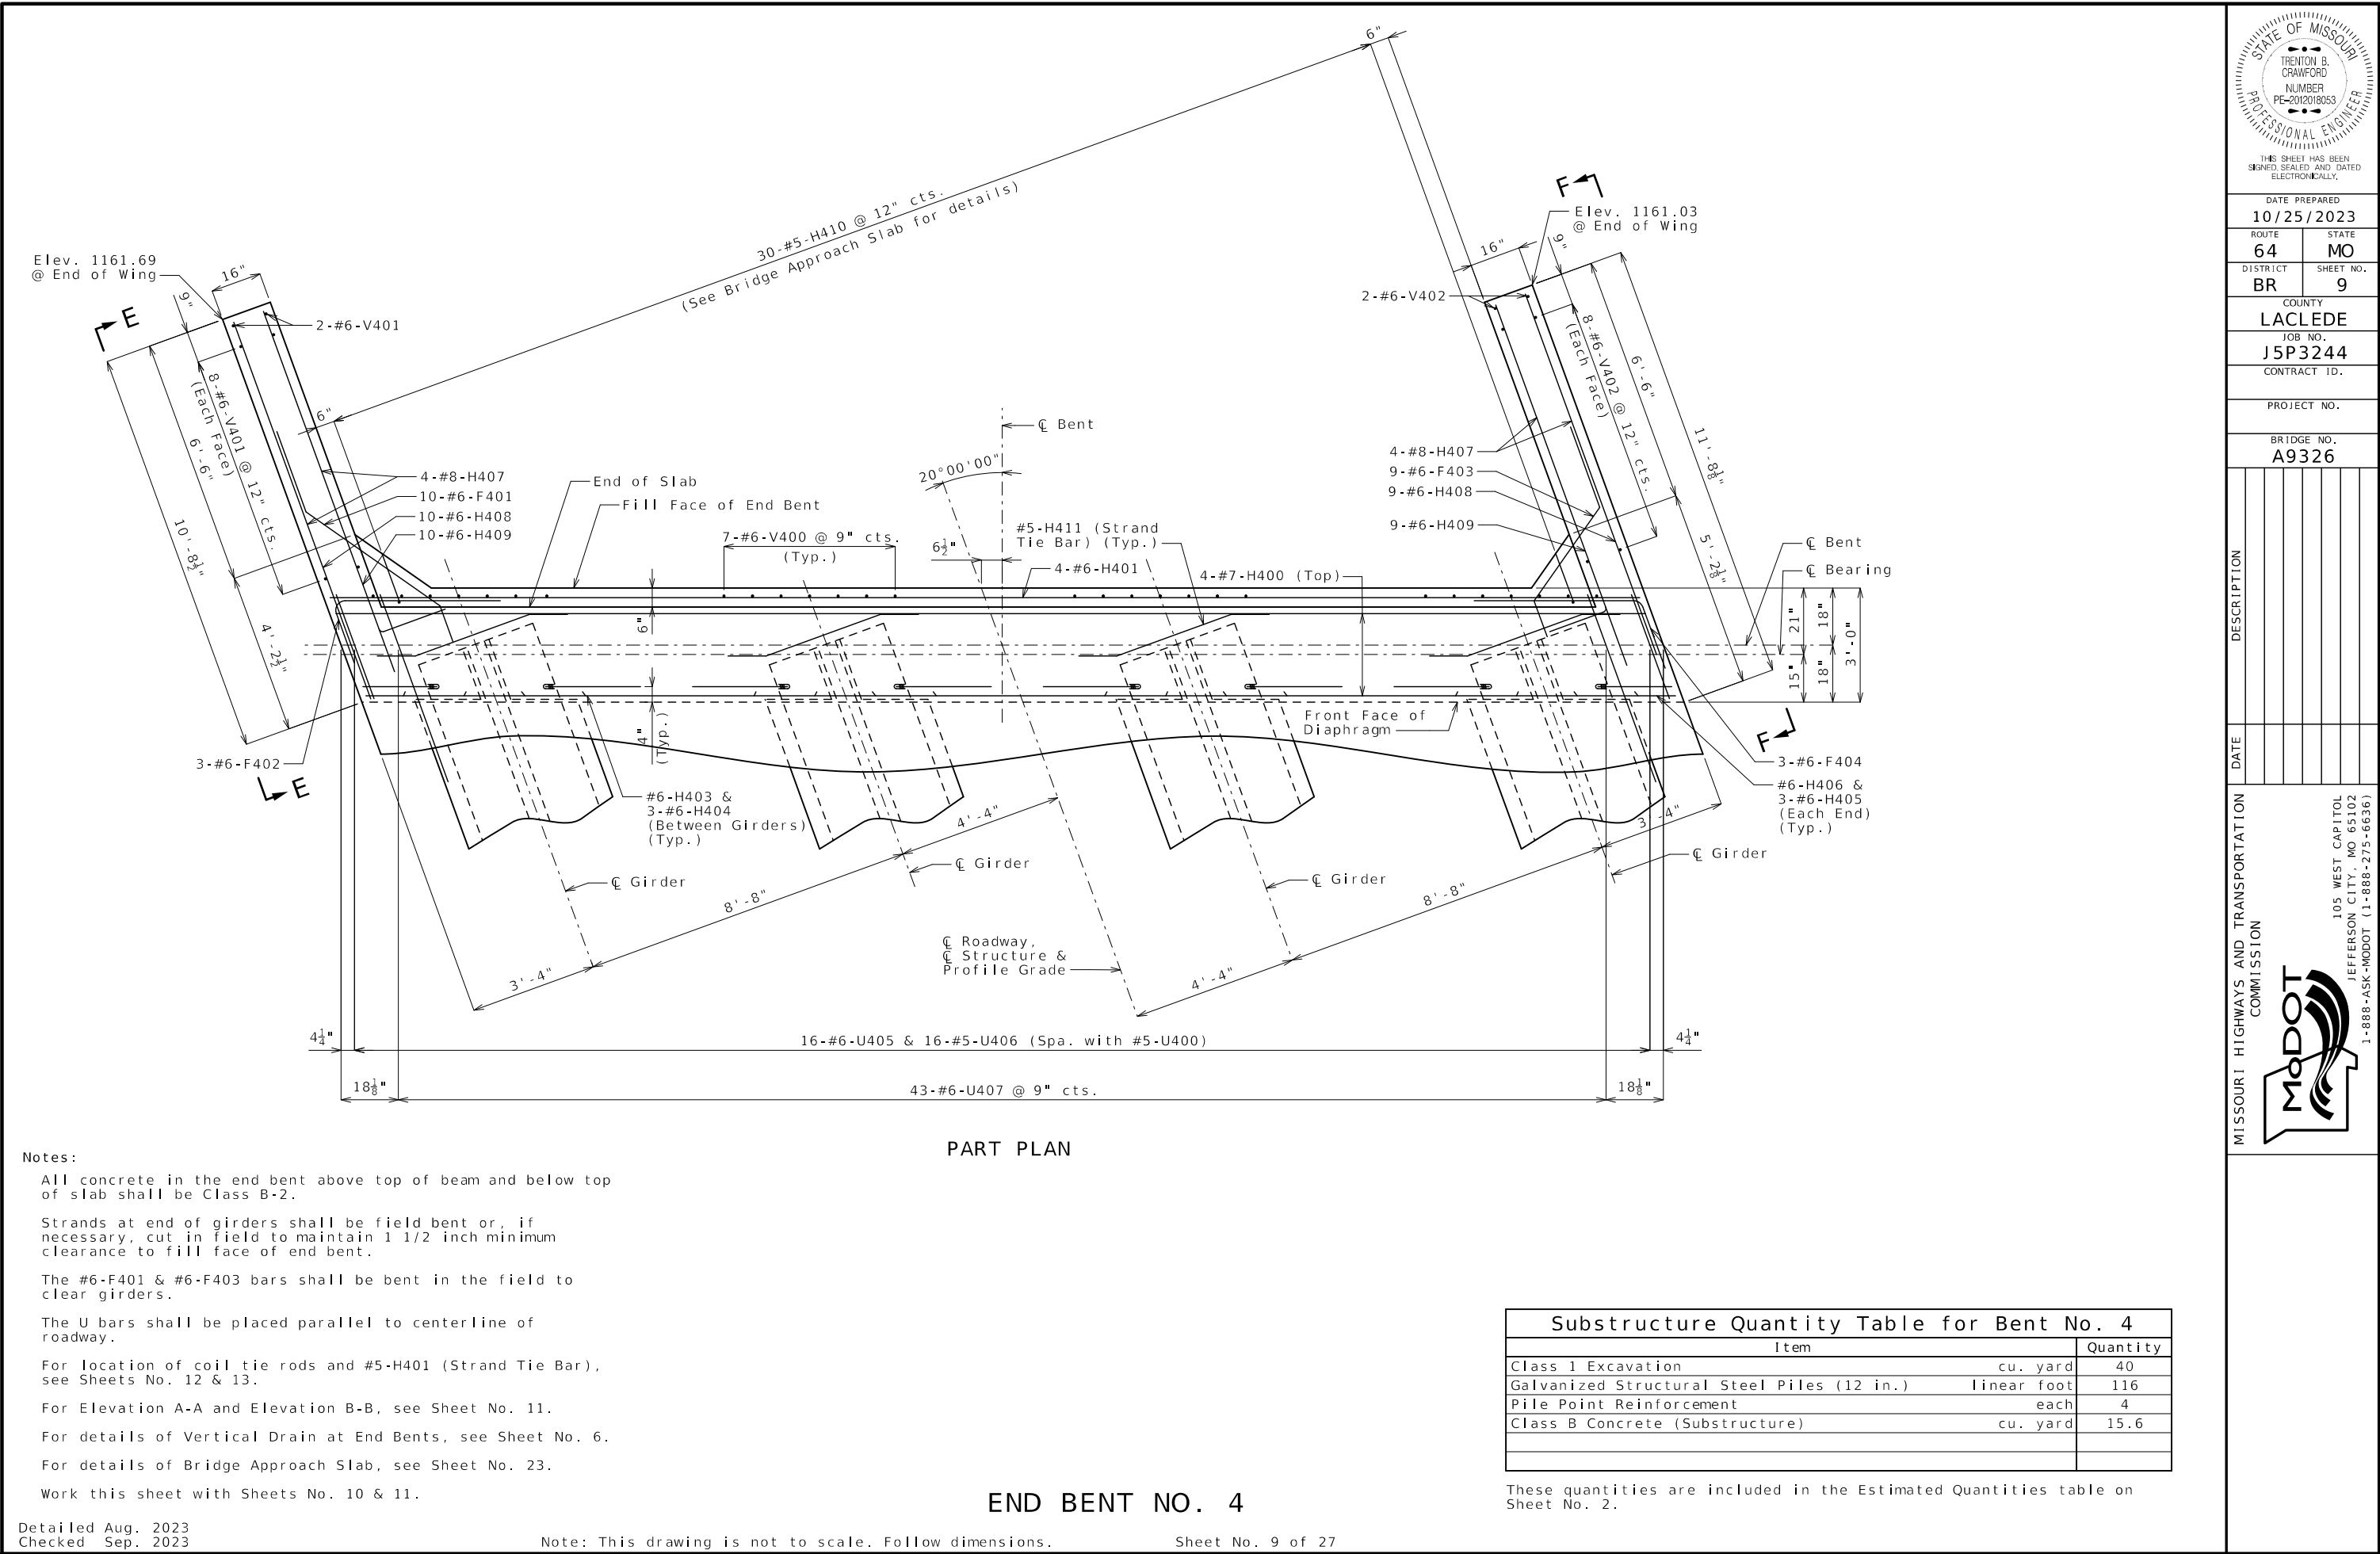

STATE OF MISSOURI
TRENTON B. CRAWFORD
NUMBER
PE-2012018053
PROFESSIONAL ENGINEER

THIS SHEET HAS BEEN
SIGNED, SEALED AND DATED
ELECTRONICALLY.

DATE PREPARED
10/25/2023

ROUTE
64

STATE
MO

DISTRICT
BR

SHEET NO.
9

COUNTY
LACLEDE

JOB NO.
J5P3244

CONTRACT ID.

PROJECT NO.


BRIDGE NO.
A9326

DESCRIPTION


DATE

MISSOURI HIGHWAYS AND TRANSPORTATION
COMMISSION


105 WEST CAPITOL
JEFFERSON CITY, MO 65102
1-888-ASK-MODOT (1-888-275-6636)

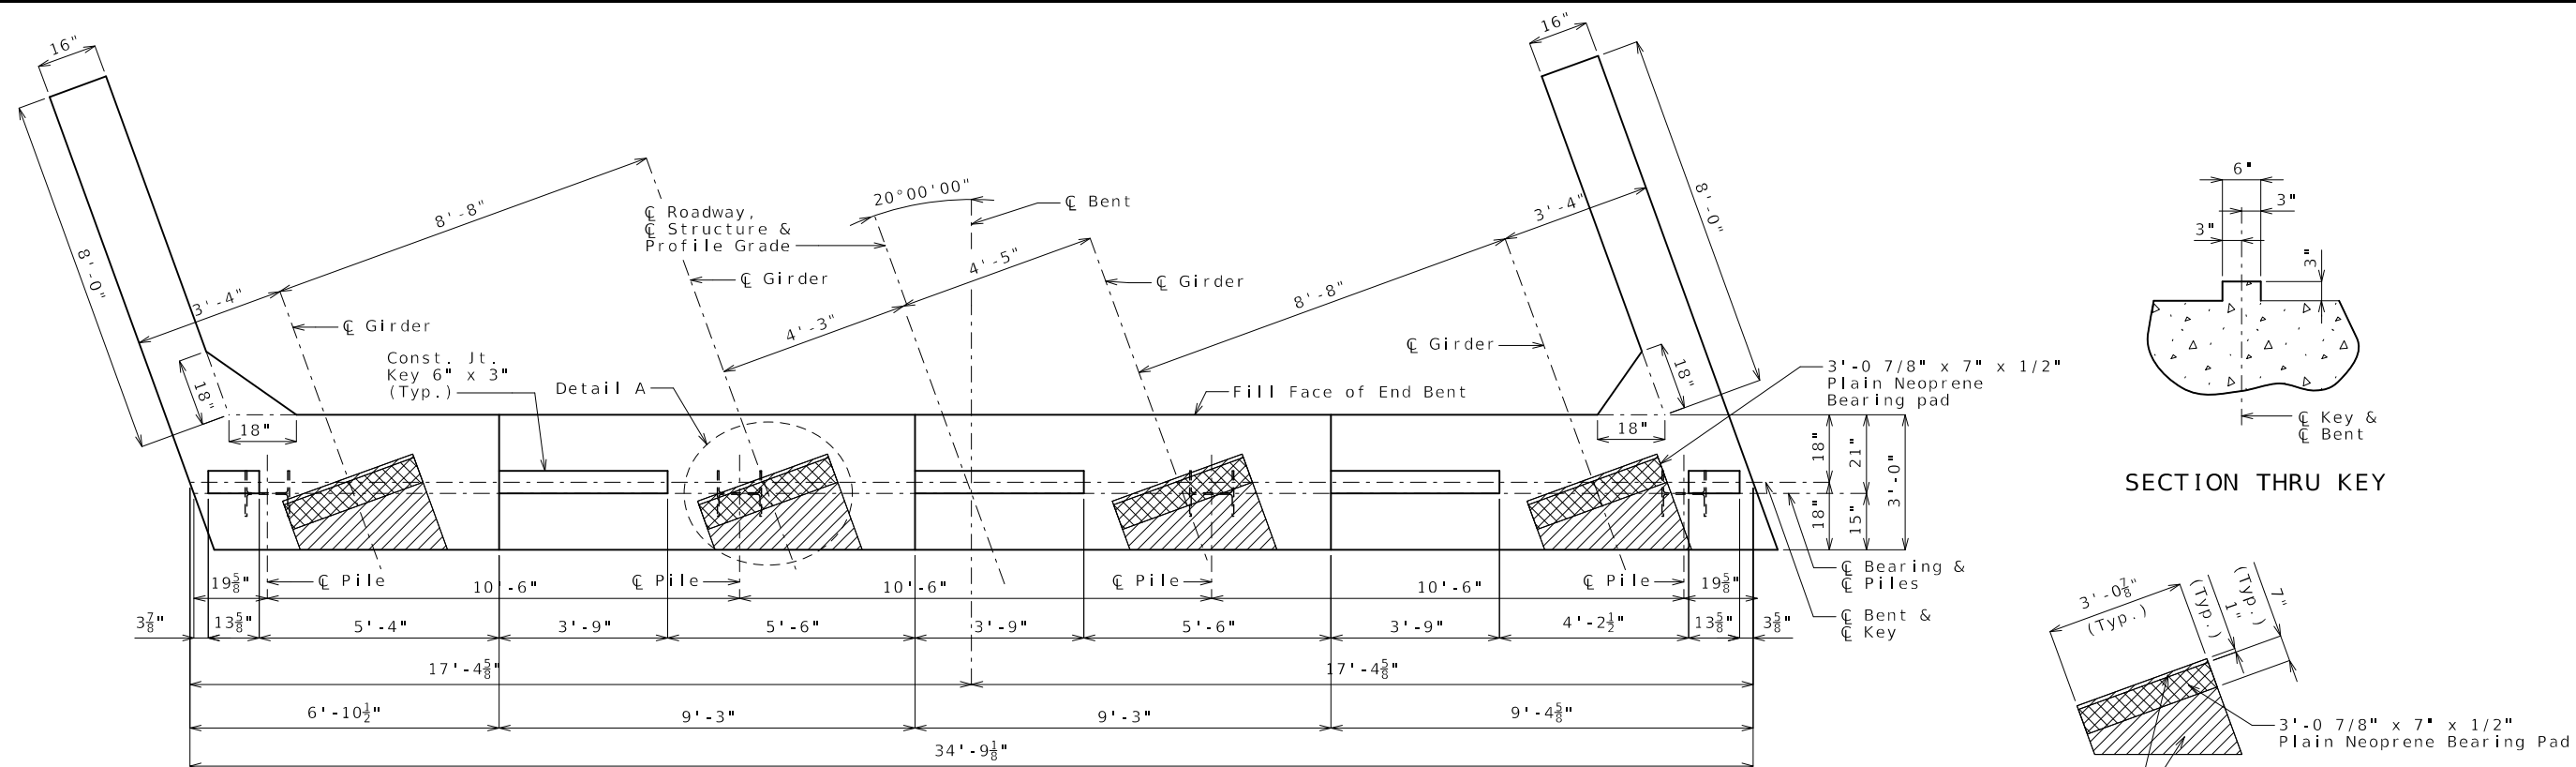


PLAN OF BEAM

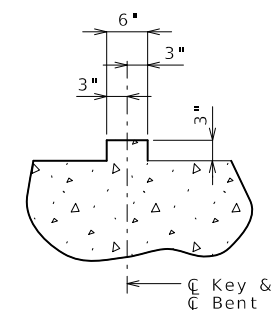

SECTION THRU KEY

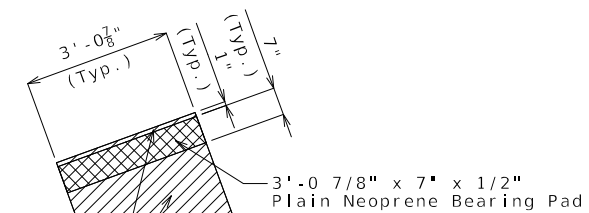

DETAIL A

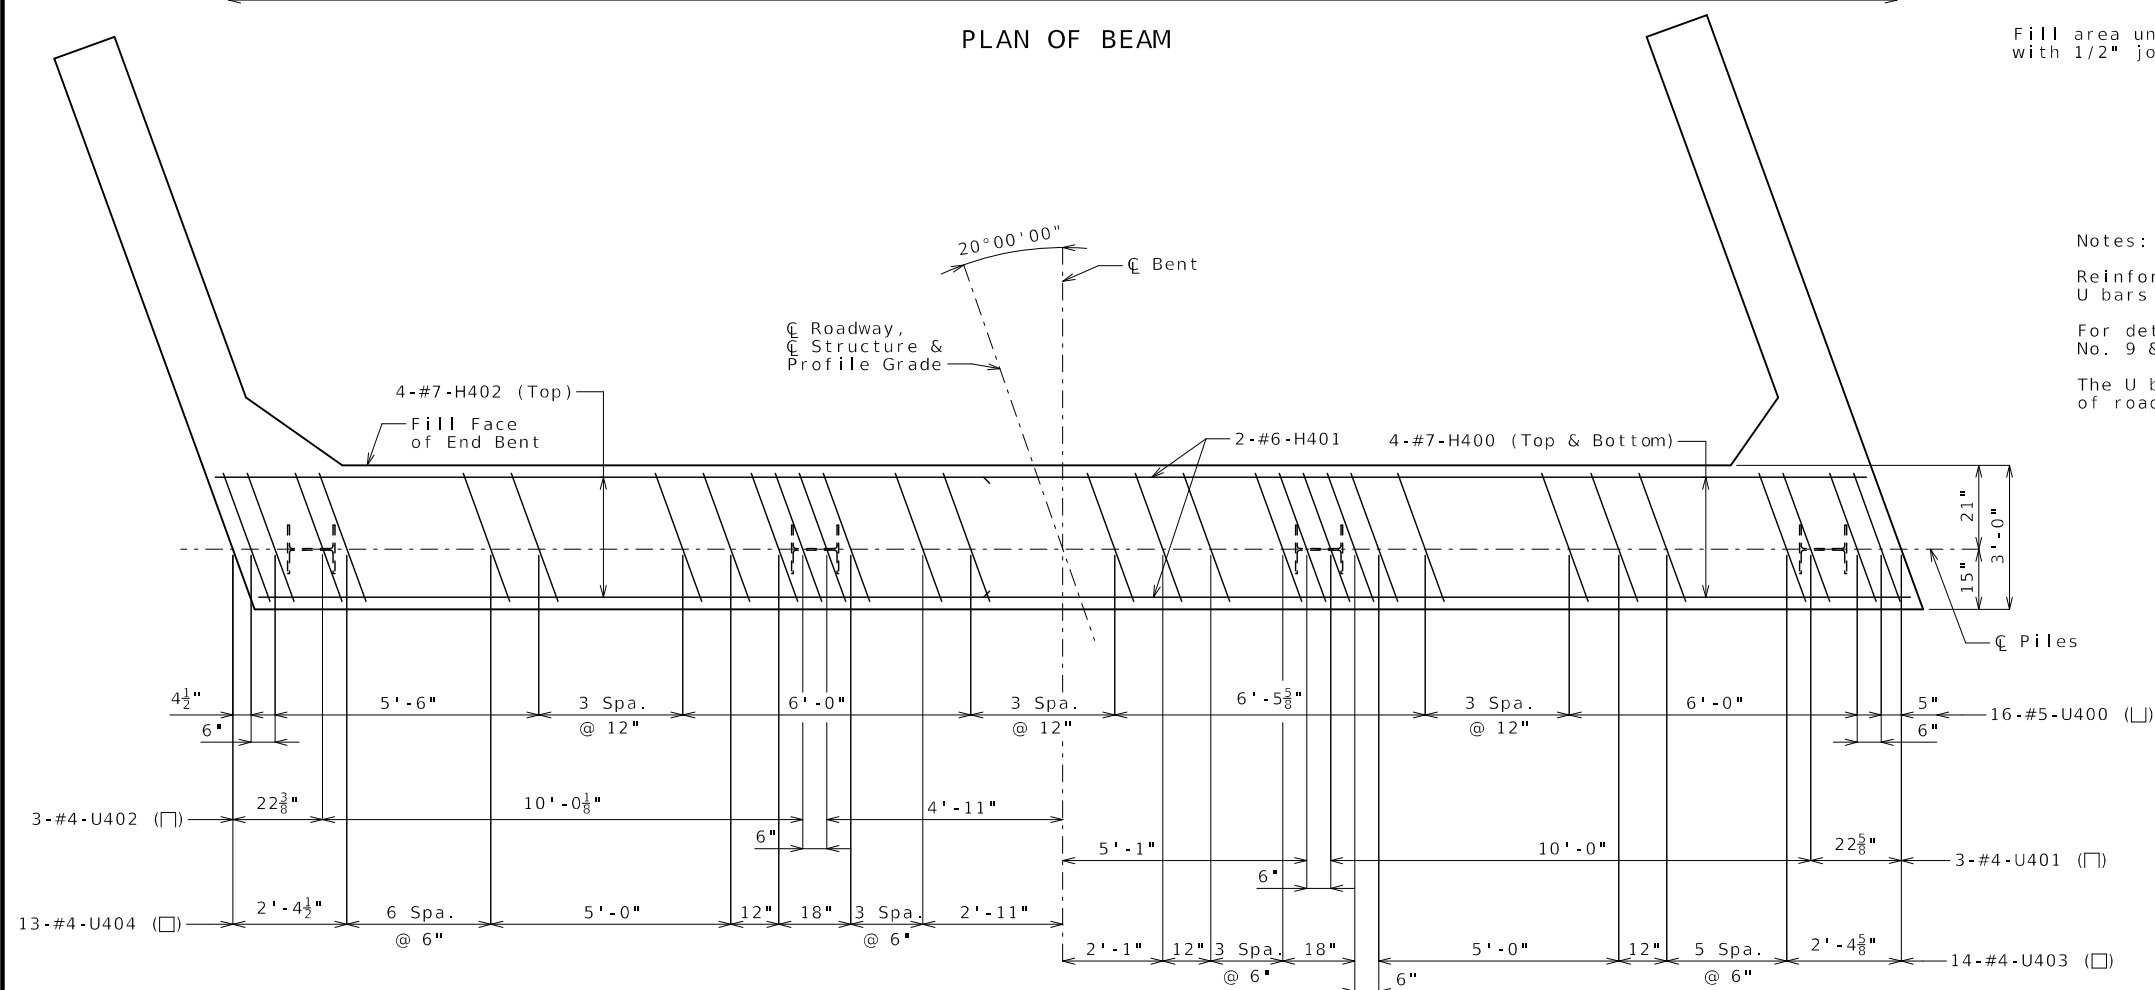

PLAN OF BEAM SHOWING REINFORCEMENT


END BENT NO. 4

Notes :

Reinforcing steel shall be shifted to clear piles.
U bars shall clear piles by at least 1 1/2 inches.

For details of End Bent No. 4 not shown, see Sheets No. 9 & 11.

The U bars shall be placed parallel to centerline of roadway.

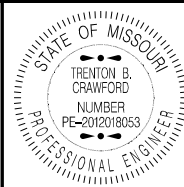

THIS SHEET HAS BEEN
SIGNED, SEALED AND DATED
ELECTRONICALLY,

DATE PREPARED
10/31/2023

ROUTE 64	STATE MO
-------------	-------------


DISTRICT	SHEET NO.
BR	10

COUNTY
LACLEDE


JOB NO.
J5P3244

CONTRACT ID.


PROJECT NO.

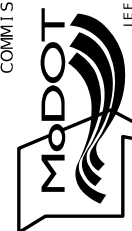BRIDGE NO.
A9326[illegible]MISSOURI HIGHWAYS AND TRANSPORTATION
COMMISSION


105 WEST CAPITOL
JEFFERSON CITY, MO 65102
1-888-ASK-MODOT (1-888-275-6636)

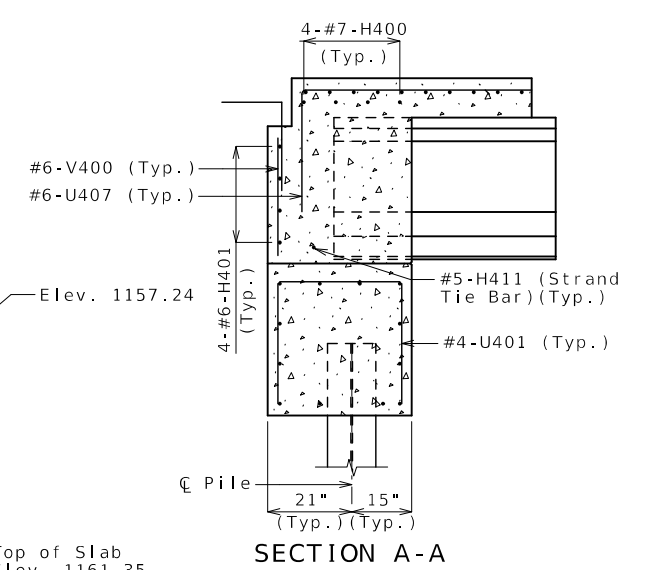

SECTION A-A

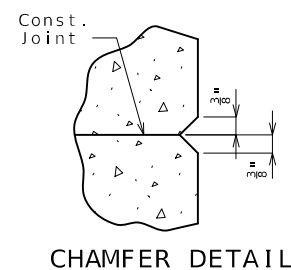


CHAMFER DETAIL

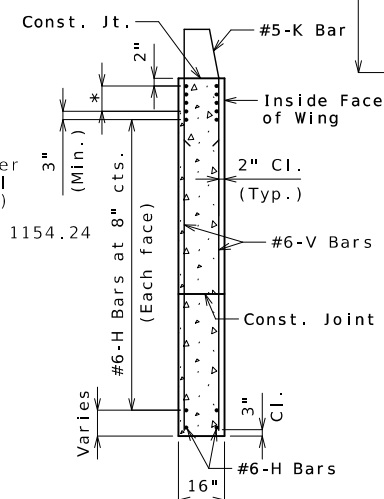


TYPICAL SECTION
THRU WING

ELEVATION F-F

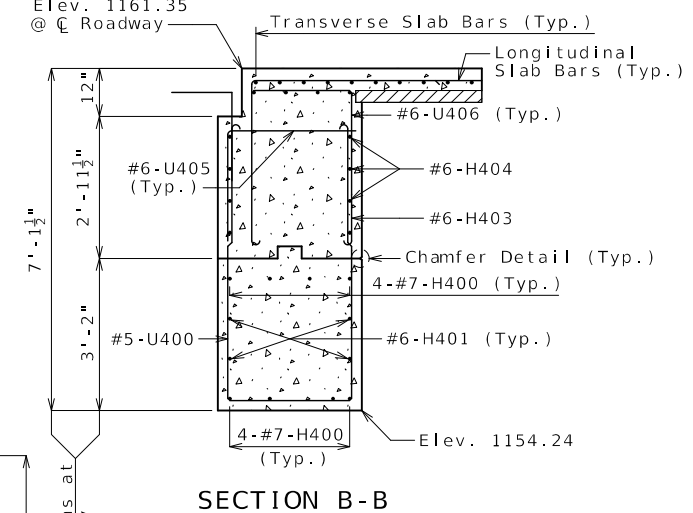


SECTION B-B

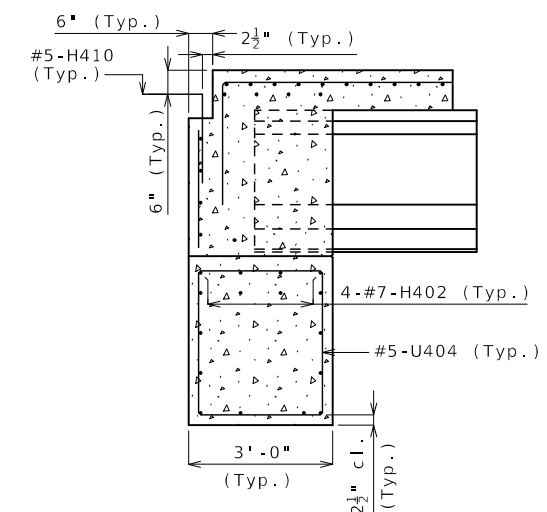

SECTION C-C

Sheet No. 11 of 27

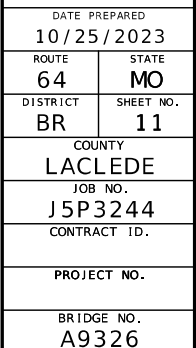

MISSOURI HIGHWAYS AND TRANSPORTATION
COMMISSION

105 WEST CAPITOL
JEFFERSON CITY, MO 65102
1-888-ASK-MODOT (1-888-275-6636)




(1) Fabricator shall apply a bond breaker to this region excluding where joint filler will be applied.

(2) Outer strands tensioned to 2.02 kips/strand and inner strands to 8 kips/strand. Placed symmetrical about $\bar{C}$ Girder. May be moved laterally in pairs.

Cut top 2 rows of strands with a 12" projection and bend in shop (Cut any remaining top strands within 1" of end of girder) (Typ.)

Cut & shop bend with 3'-0" projection (Cut any remaining bottom strands within 1" of girder end) (Typ.)

INTERMEDIATE BENT
STRANDS AT GIRDER ENDS

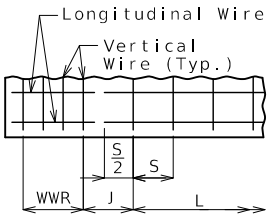


WELDED WIRE PLACEMENT

S = Vertical wire spacing
L = Length of WWR mats
J = Distance between WWR mats

Bill of Reinforcing Steel


Bars Each Girder				
No.	Size	Mark	Length	Shape
108	3	G1	2'-10"	8
2	4	G3	4'-1"	20
2	4	G4	2'-3"	20
2	4	G5	2'-10"	20
4	4	G6	Varies	20

Bending Diagrams

 

Shape 20

Welded Wire Each Girder				
Mark	Size	S	W	L
WWR1	D31	4"	W12	4'-0"
WWR2	D31	8"	W12	14'-0"
WWR3	D31	16"	W12	42'-8"
WWR6	D31	2"	W12	16"

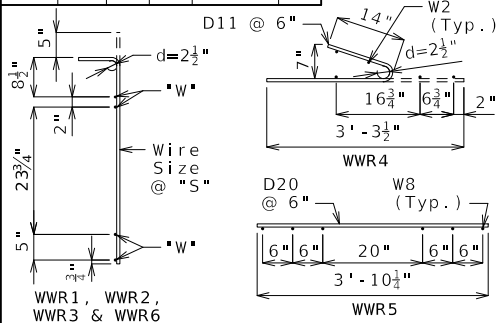

All dimensions are out to out.

Hooks and bends shall be in accordance with the CRSI Manual of Standard Practice for Detailing Reinforced Concrete Structures, Stirrup and Tie Dimensions.

Actual bar lengths are measured along centerline of bar to the nearest inch.

Minimum clearance to reinforcing shall be 1", unless otherwise shown.

All bar reinforcement shall be Grade 60.

WWR shall not be epoxy coated.

G4 and G5 not required for interior girders. G3 and G6 not required for exterior girders of intermediate spans. Half no. of G3, G4, G5 and G6 not required for ext. girders of end spans.

General Notes:

Concrete for prestressed beams shall be Class A-1 with $f'c = 8000$ psi and $f'ci = 6500$ psi.

Use 26 strands, 0.6"Ø Grade 270, with an initial prestress force of 1143 kips.

Pretensioned members shall be in accordance with Sec 1029.

Fabricator shall be responsible for location and design of lifting devices.

Exterior and interior girders are the same except: coil ties, top flange blackout, application of bond breaker, coil inserts for slab drains, holes for steel intermediate diaphragms.

The contractor shall provide bracing necessary for lateral and torsional stability of the girders during construction of the concrete slab and remove the bracing after the slab has attained 75% design strength. Contractor shall not drill holes in the girders.

For Girder Camber Diagram, see Sheet No. 19.

For location of coil inserts at slab drains, see Sheet No. 18.

For location of coil ties at concrete diaphragms and integral bents, see Sheets No. 3, 6, 9, 11 and 16.

Alternate bar reinforcing steel details are provided and may be used. The same type of reinforcing steel shall be used for all girders in all spans.



DATE PREPARED
10/25/2023

ROUTE
64

DISTRICT
BR

COUNTY
LACLEDE

JOB NO.
J5P3244

CONTRACT ID.

PROJECT NO.

BRIDGE NO.
A9326

DESCRIPTION

DATE

MISSOURI HIGHWAYS AND TRANSPORTATION COMMISSION

105 WEST CAPITOL
JEFFERSON CITY, MO 65102
1-888-ASK-MODOT (1-888-275-6636)

MoDOT

MoDOT

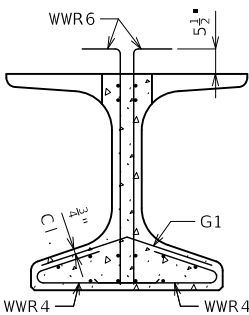


SECTION A-A

Strands not shown for clarity.

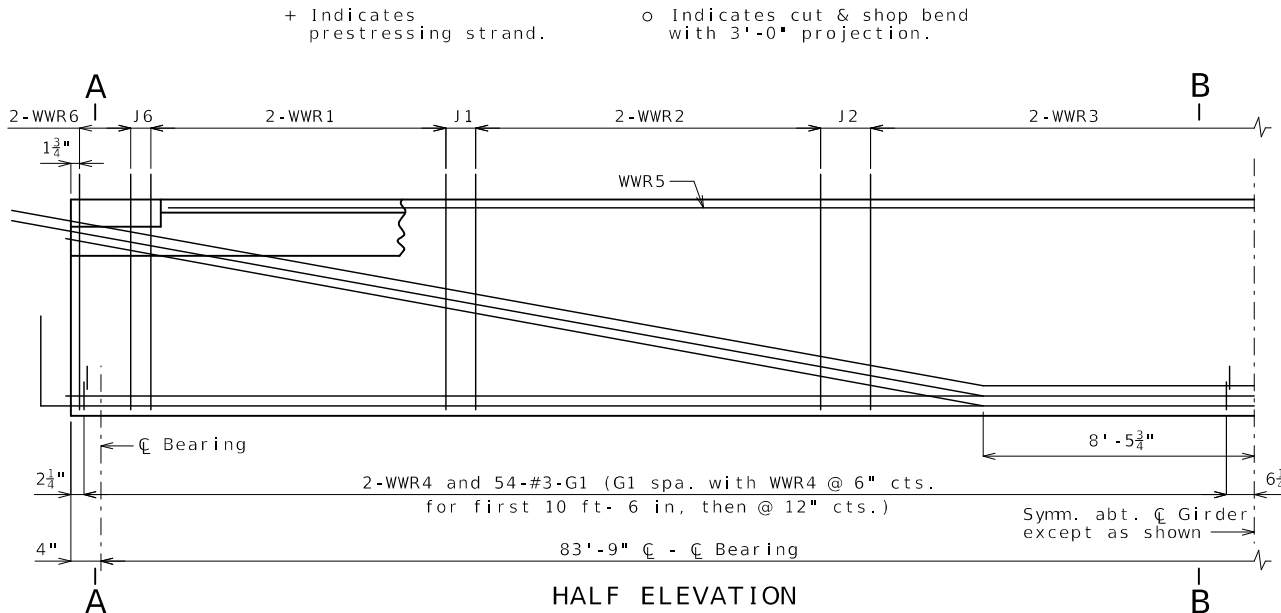


HALF ELEVATION

Reinforcement support strands not shown for clarity.

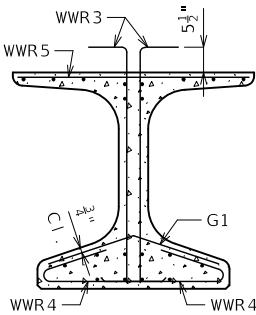


SECTION B-B


Strands not shown for clarity.

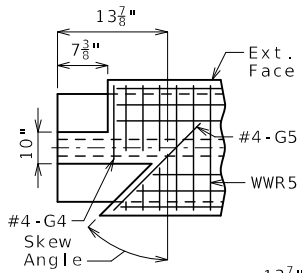


LEFT EXTERIOR GIRDER AT INTERMEDIATE BENT
Rotate 180° for right ext.

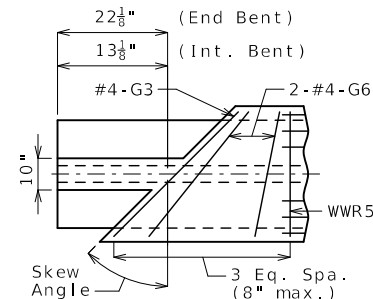

INTERIOR GIRDER AT ALL BENTS
TOP FLANGE BLOCKOUT
Mirror for right advanced.

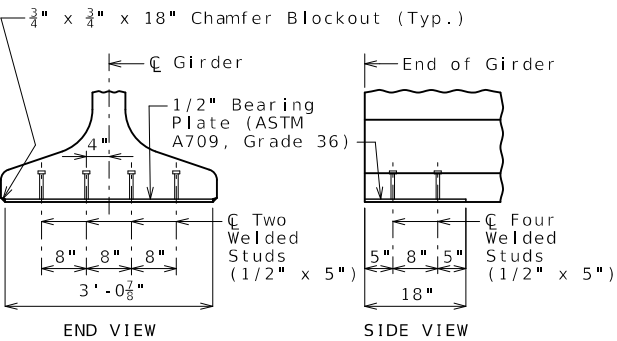


BEARING PLATE

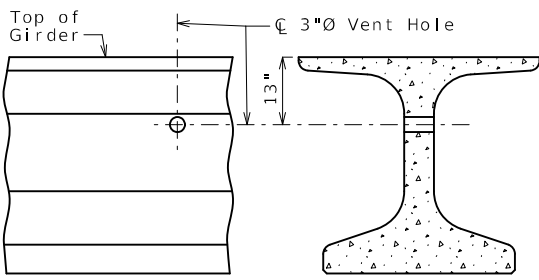

VENT HOLE

Place vent holes at or near upgrade 1/3 point of girders and clear reinforcing steel or strands by 1 1/2" minimum and steel intermediate diaphragm bolt connections by 6" minimum.

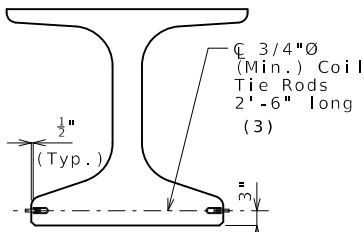

COIL TIES

Exclude coil tie at exterior face of exterior girders except at integral end bents.

NU-GIRDERS - SPANS (2-3)


Detailed Aug. 2023
Checked Sep. 2023

Note: This drawing is not to scale. Follow dimensions.


Sheet No. 14 of 27

(1) Fabricator shall apply a bond breaker to this region excluding where joint filler will be applied.

(2) Outer strands tensioned to 2.02 kips/strand and inner strands to 8 kips/strand. Placed symmetrical about C Girder. May be moved laterally in pairs.


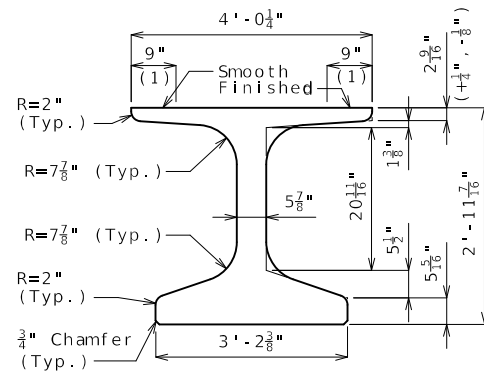


DIMENSIONS

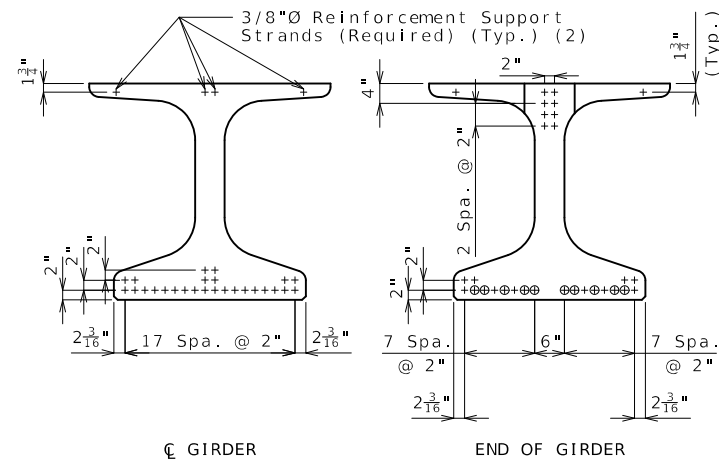


GIRDER END
STRAND ARRANGEMENT

+ Indicates prestressing strand. o Indicates cut & shop bend with 3'-0" projection.

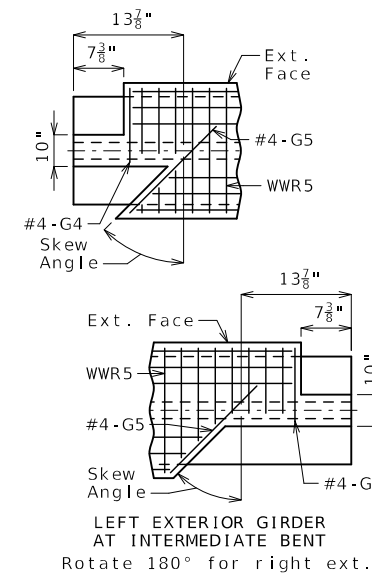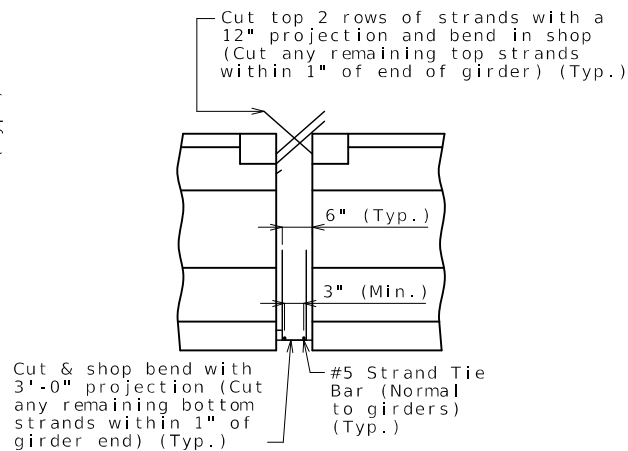

Bill of Reinforcing Steel - Each Girder				
No.	Size/Mark	Length	Shape	Bending Diagrams
176	5 B1	4' - 4"	11	Shape 20 Shape 9 Shape 11
198	4 D1	4' - 0"	9	
2	4 G3	4' - 1"	20	
2	4 G4	2' - 3"	20	
2	4 G5	2' - 10"	20	
4	4 G6	Varies	20	

Welded Wire Reinforcement - Each Girder

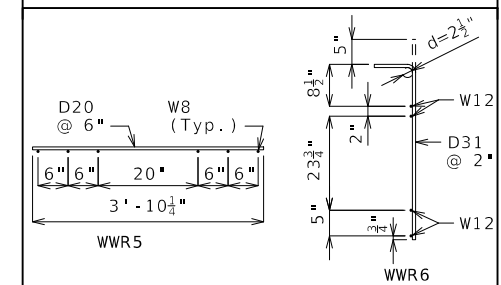

All dimensions are out to out.

Hooks and bends shall be in accordance with the CRSI Manual of Standard Practice for Detailing Reinforced Concrete Structures, Stirrup and Tie Dimensions.

Actual bar lengths are measured along centerline of bar to the nearest inch.

Minimum clearance to reinforcing shall be 1".

All bar reinforcement shall be Grade 60.

The two D1 bars may be furnished as one bar at the fabricator's option.

All B1 bars shall be epoxy coated.

G4 and G5 not required for interior girders. G3 and G6 not required for exterior girders of intermediate spans. Half no. of G3, G4, G5 and G6 not required for ext. girders of end spans.

General Notes:

Concrete for prestressed girders shall be Class A-1 with $f'_c = 8000$ psi and $f'_{ci} = 6500$ psi.

Use 26 strands, 0.6"Ø Grade 270, with an initial prestress force of 1143 kips.

Pretensioned members shall be in accordance with Sec 1029.

Fabricator shall be responsible for location and design of lifting devices.

Exterior and interior girders are the same except: coil ties, top flange blackout, application of bond breaker, coil inserts for slab drains, holes for steel intermediate diaphragms.




The contractor shall provide bracing necessary for lateral and torsional stability of the girders during construction of the concrete slab and remove the bracing after the slab has attained 75% design strength. Contractor shall not drill holes in the girders.

For Girder Camber Diagram, see Sheet
No. 19.


For location of coil inserts at slab drains, see Sheet No. 18.

For location of coil ties at concrete diaphragms and integral bents, see Sheets No. 3, 6, 9, 11 and 16.


Alternate bar reinforcing steel details are provided and may be used. The same type of reinforcing steel shall be used for all girders in all spans.

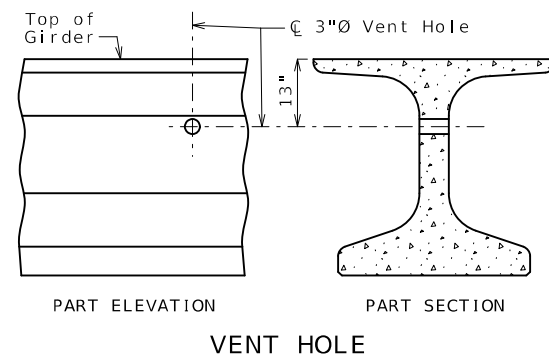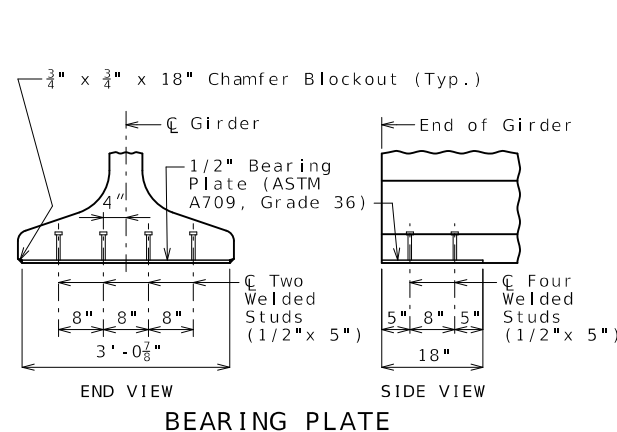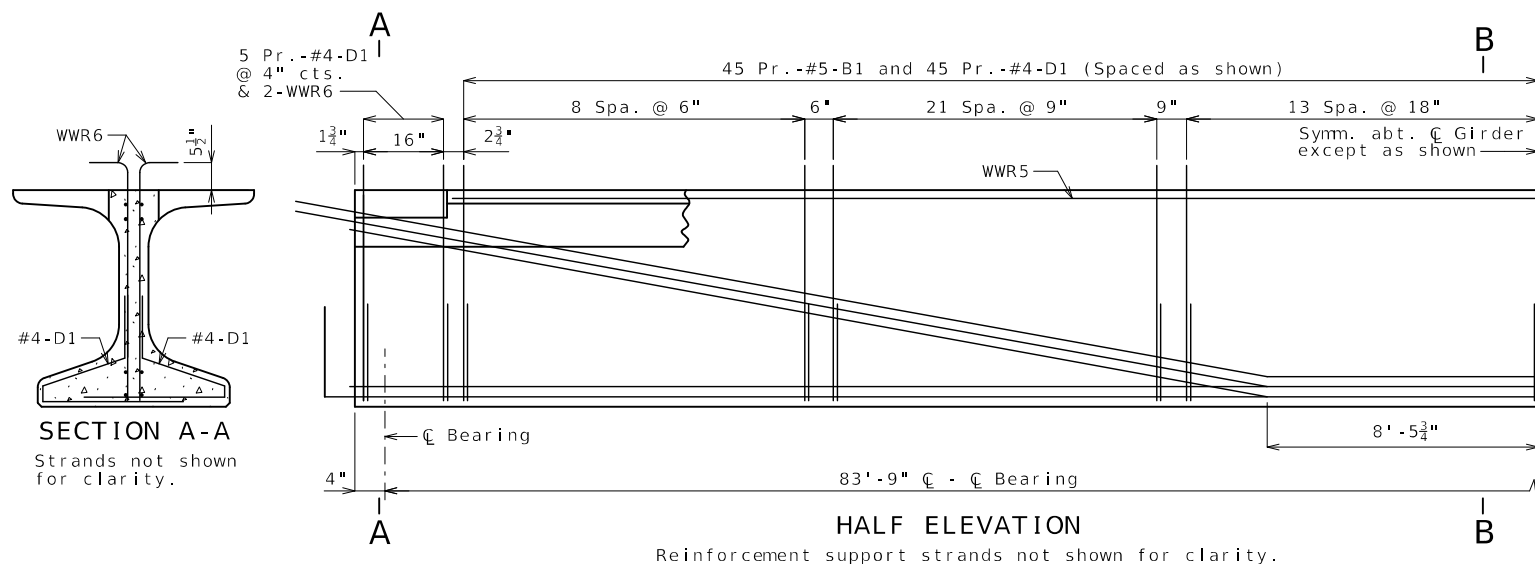


Place vent holes at or near upgrade 1/3 point of girders and clear reinforcing steel or strands by 1 1/2" minimum and steel intermediate diaphragm bolt connections by 6" minimum.

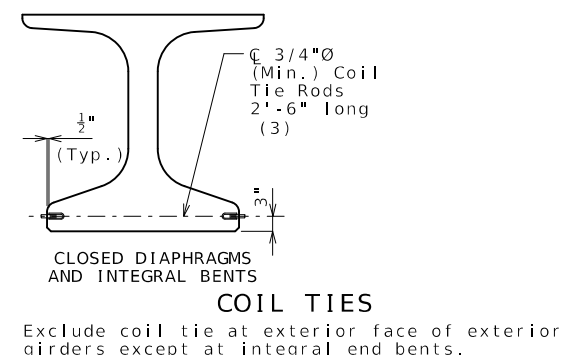

NU-GIRDERS - SPAN (2-3)

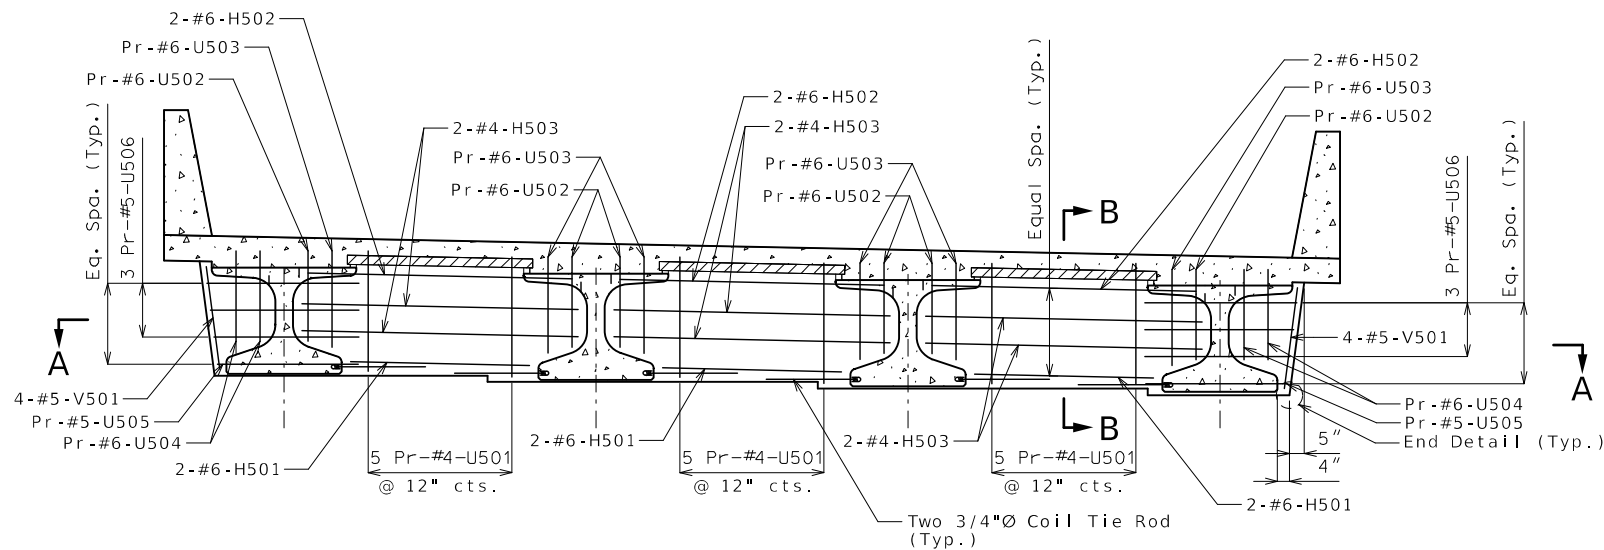


SECTION NEAR INTERMEDIATE BENT
(Normal to centerline of girders)

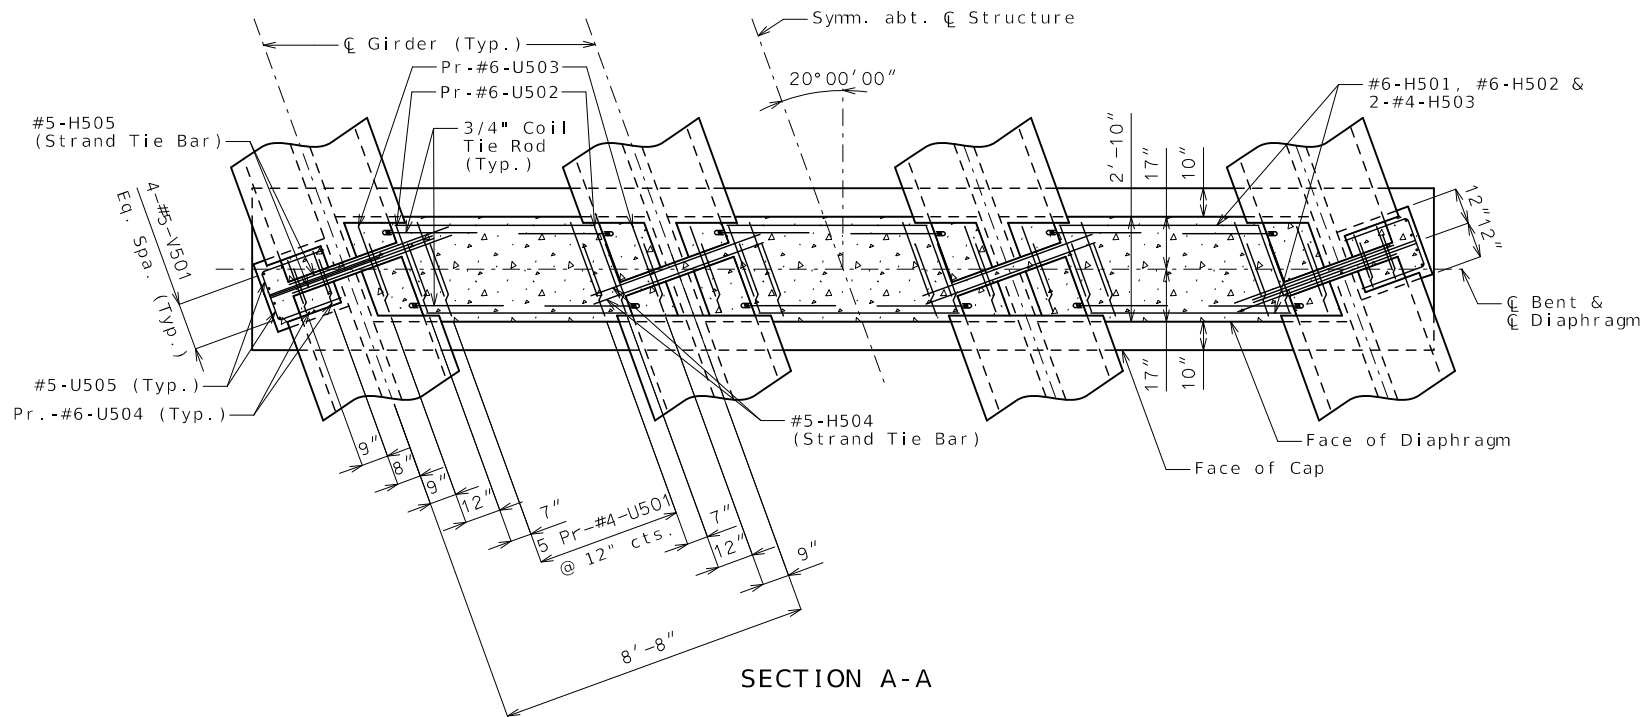


SECTION A-A

Notes:


- For location of strand tie bars, see Sheets No. 12 thru 15.
- For location and details of Coil Tie Rods, see Sheets No. 12 thru 15.
- Diaphragm at intermediate bents shall be built vertical.
- The U bars in diaphragm are to be placed parallel to centerline of roadway.

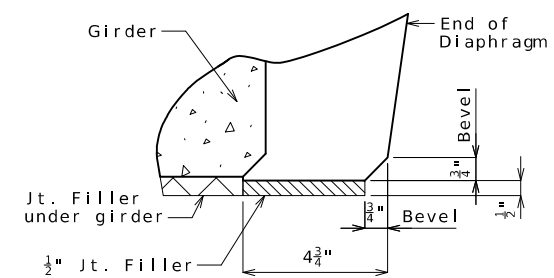

END DETAIL

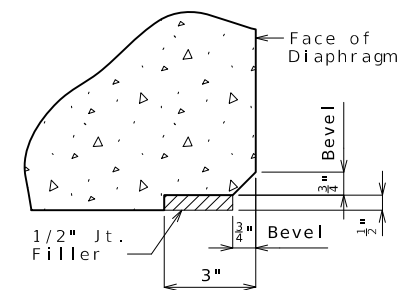


EDGE DETAIL

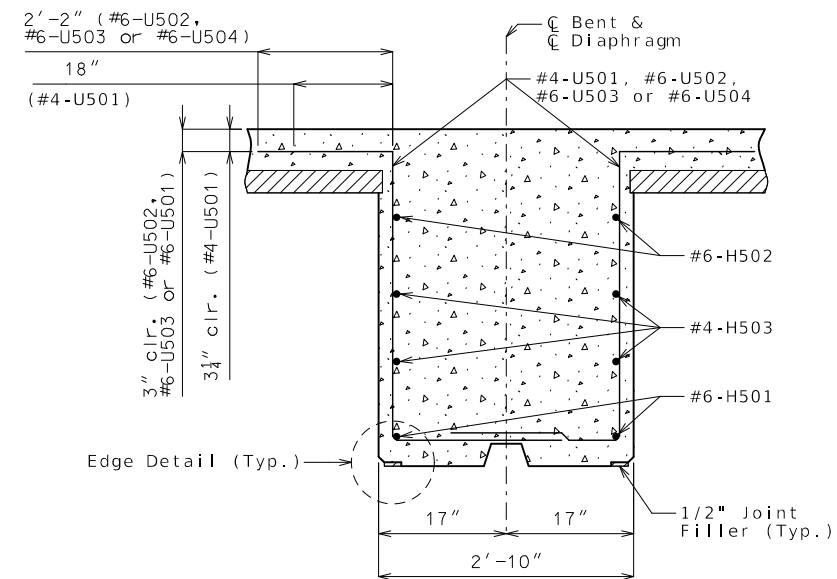

SECTION B-B


DETAILS OF DIAPHRAGMS AT INTERMEDIATE BENTS NO. 2 & 3

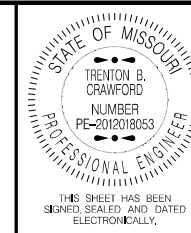


DATE PREPARED 10/25/2023	
ROUTE 64	STATE MO
DISTRICT BR	SHEET NO. 16
COUNTY LACLEDE	
JOB NO. J5P3244	
CONTRACT ID.	

PROJECT NO.
BRIDGE NO. A9326


DESCRIPTION	DATE

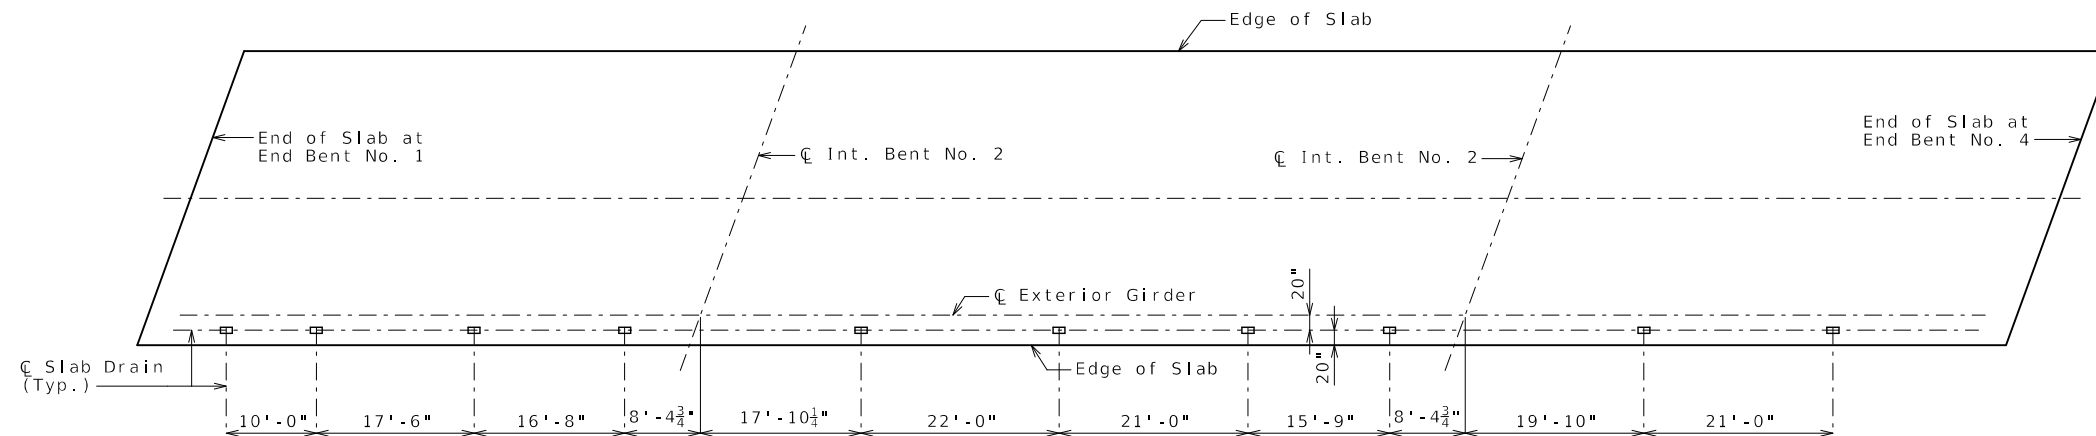


PLAN OF SLAB SHOWING SLAB DRAIN LOCATIONS

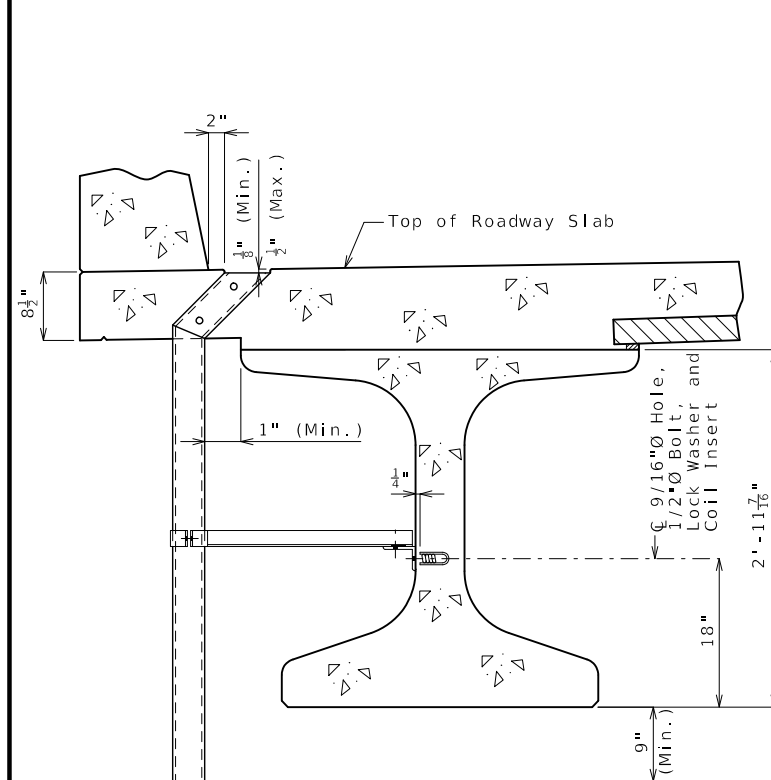


PART SECTION NEAR DRAIN

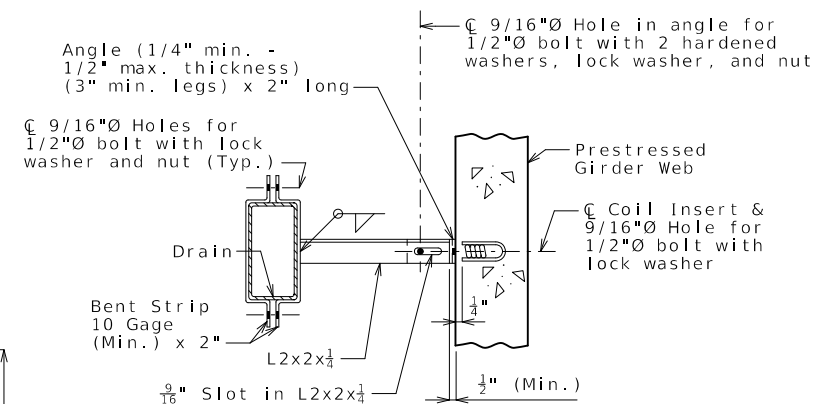


PART SECTION SHOWING BRACKET ASSEMBLY

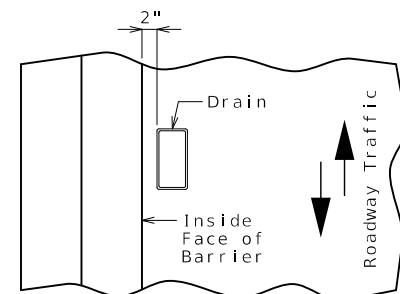


PART PLAN OF SLAB AT DRAIN

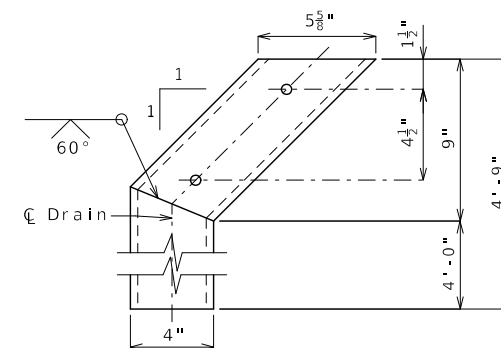

ELEVATION OF DRAIN

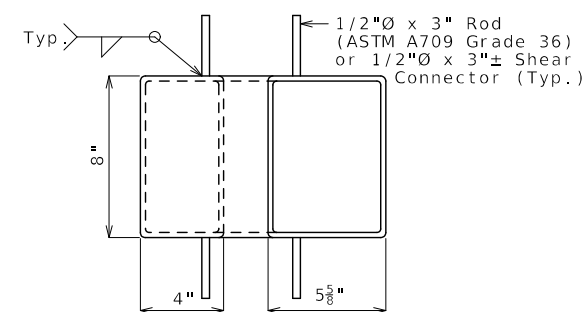

PLAN OF STEEL DRAIN OPTION

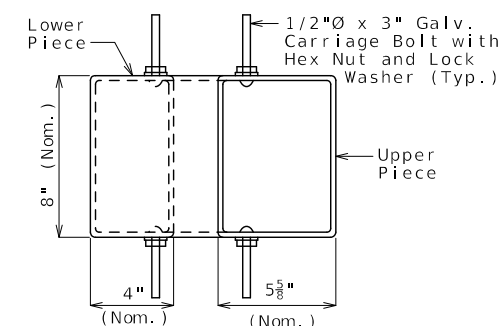

PLAN OF FRP DRAIN OPTION

General Notes:

Contractor shall have the option to construct either steel or FRP slab drains. All drains shall be of same type.

Slab drain bracket assembly shall be ASTM A709 Grade 36 steel.

Locate drains in slab by dimensions shown
in Part Section Near Drain.

Reinforcing steel shall be shifted to clear drains.

The coil inserts and bracket assembly shall be galvanized in accordance with ASTM A123.

All bolts, hardened washers, lock washers and nuts shall be galvanized in accordance with AASHTO M 232 (ASTM A153), Class C.

All 1/2"Ø bolts shall be ASTM A307.

Shop drawings will not be required for the slab drains and the bracket assembly.

The coil insert required for the bracket assembly attachment shall be located on the prestressed girder shop drawings.

Coil inserts shall have a concrete pull-out strength (ultimate load) of at least 2,500 pounds in 5,000 psi concrete.

The bolt required to attach the slab drain bracket assembly to the prestressed girder web shall be supplied by the prestressed girder fabricator.

Notes for Steel Drain:

Slab drains may be fabricated of either 1/4" welded sheets of ASTM A709 Grade 36 steel or from 1/4" structural steel tubing ASTM A500 or A501.

Outside dimensions of drains are 8" x 4".

The drains shall be galvanized in accordance with ASTM A123.

Notes for FRP Drain:

Drains shall be machine filament-wound thermosetting resin tubing meeting the requirements of ASTM D2996 with the following exceptions:

Shape of drains shall be rectangular with outside nominal dimensions of 8" x 4".

Minimum reinforced wall thickness shall be 1/4 inch.


The resin used shall be ultraviolet (UV) resistant and/or have UV inhibitors mixed throughout. Drains may have an exterior coating for additional UV resistance.

The color of the slab drain shall be gray (Federal Standard 26373). The color shall be uniform throughout the resin and any coating used.

The combination of materials used in the manufacture of the drains shall be tested for UV resistance in accordance with ASTM D4329 Cycle A. A representative material shall withstand at least 500 hours of testing with only minor discoloration and without any physical deterioration. The contractor shall furnish the results of the required ultraviolet testing prior to acceptance of the slab drains.

At the contractor's option, drains may be field cut. The method of cutting FRP slab drain shall be as recommended by the manufacturer to ensure a smooth, chip free cut.



Both upper and lower drain pieces shall be rigidly connected to each other. Drain flow shall not be obstructed. Approval of the engineer is required.

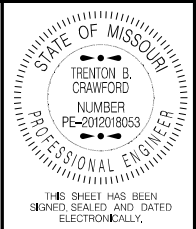

DATE PREPARED	
10/25/2023	
ROUTE	STATE
64	MO
DISTRICT	SHEET NO.
BR	18
COUNTY	
LACLEDE	
JOB NO.	
J5P3244	
CONTRACT ID.	


PROJECT NO.
BRIDGE NO. A9326

[illegible]MISSOURI HIGHWAYS AND TRANSPORTATION
COMMISSION

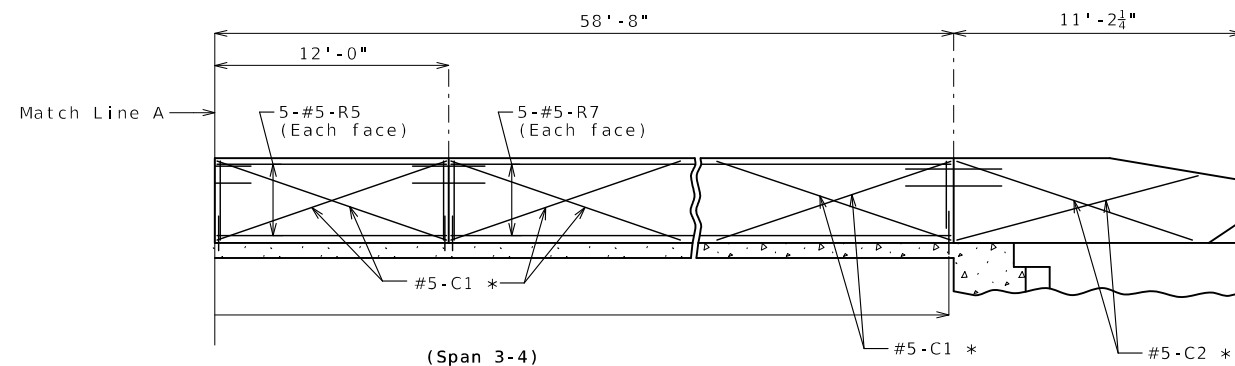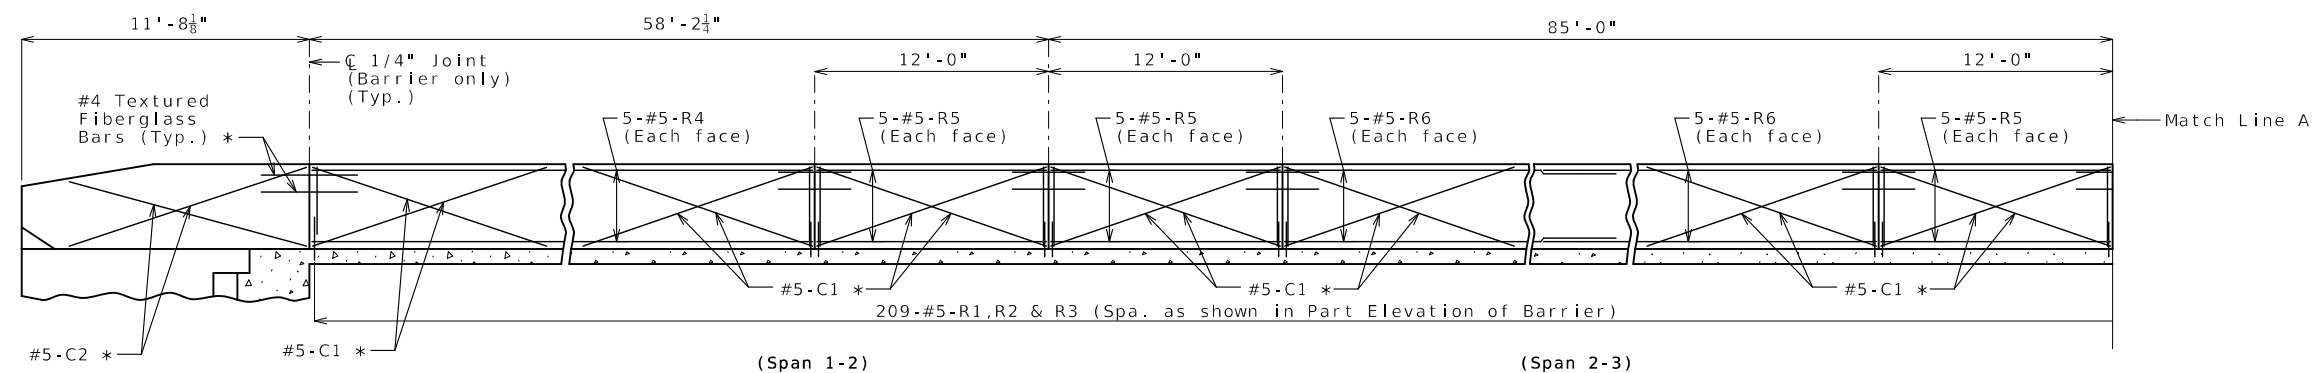


ELEVATION OF LEFT BARRIER


(Left barrier shown, right barrier similar)
Longitudinal dimensions are horizontal.

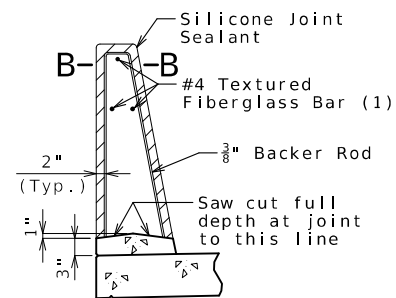


SECTION THRU
SAW CUT JOINT

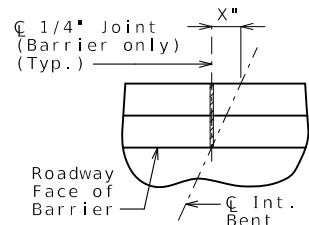


PART PLAN SHOWING
JOINT LOCATION

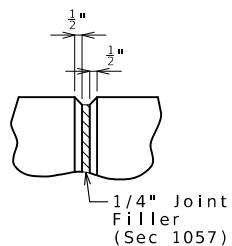

PART ELEVATION
AT FORMED JOINT

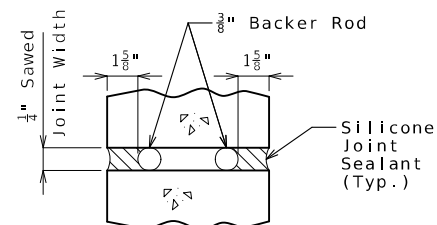


SECTION B-B

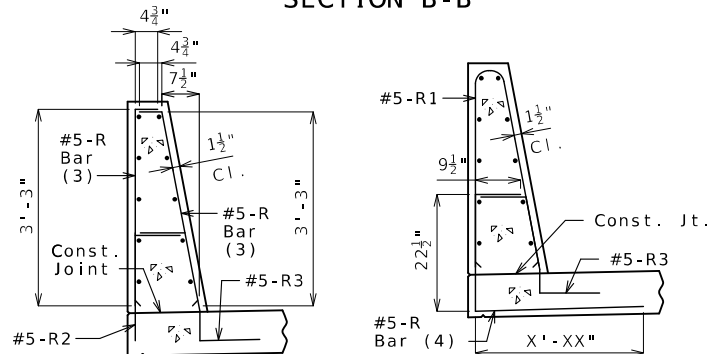


R-BAR PERMISSIBLE ALTERNATE SHAPE

- (3) The R1 bar may be separated into two bars as shown, at the contractor's option, only when slip forming is not used. (All dimensions are out to out.)
- (4) The R2 bar and #5 bottom transverse slab bar in cantilever (prestressed panels only) combination may be furnished as one bar as shown, at the contractor's option.

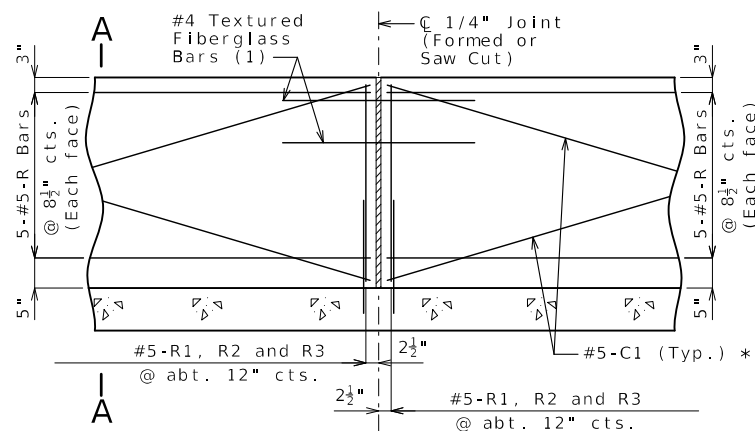

PART ELEVATION OF BARRIER

- (1) Four feet long, centered on joint,
slip-formed option only

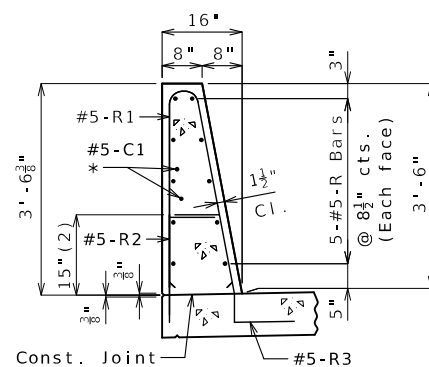


SECTION A-A

- Use a minimum lap of 3'-1" for #5 horizontal barrier bars.
- The cross-sectional area above the slab is 3.52 square feet.
- (2) To top of bar

TYPE D BARRIER

Sheet No. 21 of 27

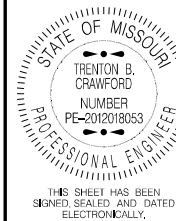

DATE PREPARED
10/25/2023

ROUTE	STATE
64	MO

DISTRICT	SHEET
BR	21

BR	21
COUNTY	
LACLEDE	

LACLED
 JOB NO.
 152344

J5P3244
CONTRACT ID.

PROJECT NO.

BRIDGE NO.

A9326					


[illegible][illegible]

MISSOURI HIGHWAYS AND TRANSPORTATION COMMISSION

 105 WEST CAPITOL
JEFFERSON CITY, MO 65102


MISSOURI HIGHWAYS AND TRANSPORTATION
COMMISSION

105 WEST CAPITOL
JEFFERSON CITY, MO 65102
1-888-ASK-MODOT (1-888-275-6636)

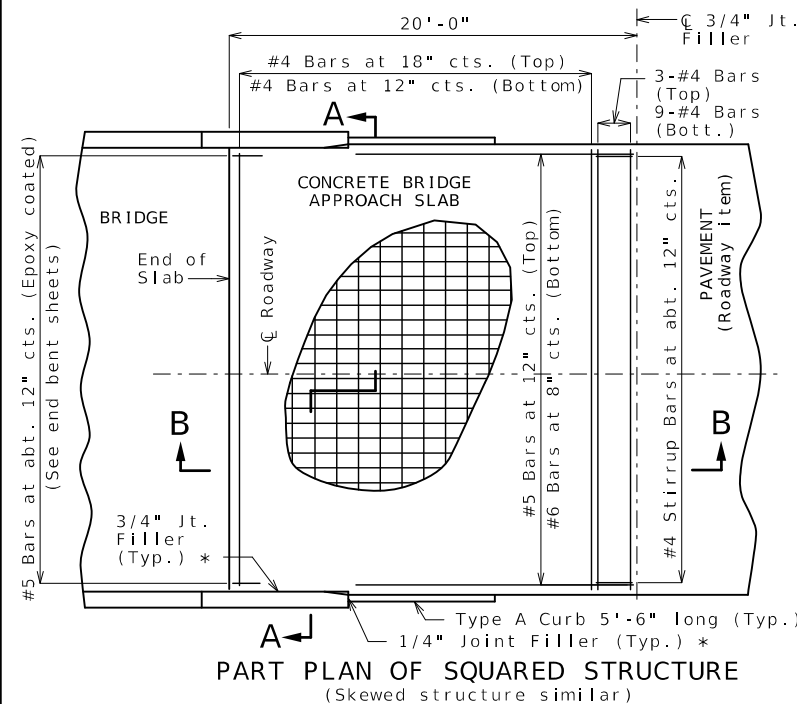


BILL OF REINFORCING STEEL

NO.	REQ'D.	MARK NO.	LOCATION	EPOXY (E)	SHAPE NO.	STIRRUP (S)	SUBSTR. (X)	VARIES (V)	NO. EACH	DIMENSIONS														NOMINAL LENGTH	ACTUAL LENGTH	WEIGHT
										B		C		D		E		F		H		K				
										FT.	IN.	FT.	IN.	FT.	IN.	FT.	IN.	FT.	IN.	FT.	IN.	FT.	IN.	FT.	IN.	FT.
			SUBSTRUCTURE																							
			INT. BENT NO. 2																							
24	6	D200	BEAM		20	X				2	6.000								2	6	2	6			90	
8	8	H201	BEAM		20	X				32	7.000								32	7	32	7			696	
10	6	H202	BEAM		20	X				32	7.000								32	7	32	7			489	
15	6	H203	BEAM		10	S	X					22.000	4	1.500					7	10	7	6			169	
8	8	H205	BEAM		20	X				14	4.000								14	4	14	4			306	
8	8	H206	BEAM		18	X				32	7.000								34	5	34	5			735	
16	6	U201	BEAM		13	S	X			4	3.000	4	3.000	4	3.000				18	4	17	10			429	
11	6	U202	BEAM		10	S	X					4	3.000	4	3.000				12	9	12	5			205	
16	6	U203	BEAM		13	S	X			4	3.000	4	7.500	4	3.000	4	7.500		19	1	18	7			447	
8	6	U204	BEAM		10	S	X					4	7.500	4	3.000				13	6	13	2			158	
2	5	P201	COLUMN		35	X				3	3.000	6.000	32	4.500					681	6681	6				1422	
30	4	P202	BEAM		16	X				3	3.000								10	1	10	1			202	
30	11	V201	COLUMN		17	X				36	6.000								38	1	38	1			6070	
			INT. BENT NO. 3																							
24	6	D300	BEAM		20	X				2	6.000								2	6	2	6			90	
8	8	H301	BEAM		20	X				32	7.000								32	7	32	7			696	
10	6	H302	BEAM		20	X				32	7.000								32	7	32	7			489	
15	6	H303	BEAM		10	S	X					22.000	4	1.500					7	10	7	6			169	
8	8	H305	BEAM		20	X				14	4.000								14	4	14	4			306	
8	8	H306	BEAM		18	X				32	7.000								34	5	34	5			735	
16	6	U301	BEAM		13	S	X			4	3.000	4	3.000	4	3.000				18	4	17	10			429	
11	6	U302	BEAM		10	S	X					4	3.000	4	3.000				12	9	12	5			205	
16	6	U303	BEAM		13	S	X			4	3.000	4	7.500	4	3.000	4	7.500		19	1	18	7			447	
8	6	U304	BEAM		10	S	X					4	7.500	4	3.000				13	6	13	2			158	
2	5	P301	COLUMN		35	X				3	3.000	6.000	34	3.750					720	5720	5				1503	
30	4	P302	BEAM		16	X				3	3.000								10	1	10	1			202	
30	11	V301	COLUMN		17	X				38	3.000								39	10	39	10			6349	
			SUPERSTRUCTURE																							
			END BENT NO. 1																							
9	6	F101	WING	E 23						2	3.000	6	2.875	14.000	8.000	11.500	15.500	22.125	9	8	9	7			130	
3	6	F102	DIAPHRAGM	E 21						5	5.750	2	11.125			5	1.750	22.500	8	5	8	1			36	
10	6	F103	WING	E 23						14.000	4	5.375	2	3.000	22.125	15.500	11.500	8.000	7	10	7	9			116	
3	6	F104	DIAPHRAGM	E 15						2	11.125	4	8.750				2	9.000	12.000	7	8	7	7		34	
12	7	H100	BEAM	E 20						34	6.000								34	6	34	6			846	
8	6	H101	BEAM	E 20						34	6.000								34	6	34	6			415	
4	7	H102	BEAM	E 20						15	10.000								15	10	15	10			129	
3	6	H103	DIAPHRAGM	E 20						5	6.000								5	6	5	6			25	
9	6	H104	DIAPHRAGM	E 20						8	5.000								8	5	8	5			114	

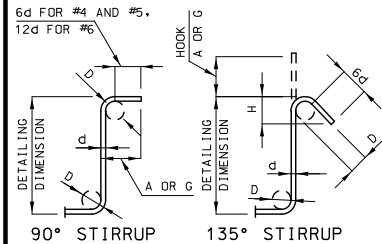

STIRRUP HOOK DIMENSIONS				
GRADES 40 - 50 - 60 KSI				
BAR SIZE	D (IN.)	90° HOOK A OR G	135° HOOK A OR G	APPROX. H
#4	2"	4 1/2"	4 1/2"	3"
#5	2 1/2"	6"	5 1/2"	3 3/4"
#6	4 1/2"	12"	8"	4 1/2"

NOTE: UNLESS OTHERWISE NOTED, DIAMETER "D" IS THE SAME FOR ALL BENDS AND HOOKS ON A BAR.

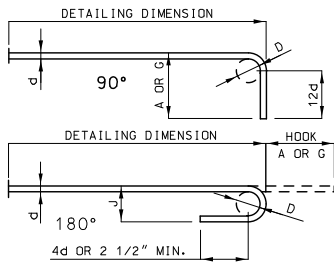


END HOOK DIMENSIONS				
ALL GRADES				
BAR SIZE	D (IN.)	180° HOOKS A OR G	J	90° HOOKS A OR G
#3	2 1/4"	5"	3"	6"
#4	3"	6"	4"	8"
#5	3 3/4"	7"	5"	10"
#6	4 1/2"	8"	6"	12"
#7	5 1/4"	10"	7"	14"
#8	6"	11"	8"	16"
#9	9 1/2"	15"	11 3/4"	19"
#10	10 3/4"	17"	13 1/4"	22"
#11	12"	19"	14 3/4"	2'-0"
#14	18 1/4"	2'-3"	21 3/4"	2'-7"

NOTE:
ALL STANDARD HOOKS AND BENDS OTHER THAN 180 DEGREE ARE TO BE BENT WITH SAME PROCEDURE AS FOR 90 DEGREE STANDARD HOOKS.
HOOKS AND BENDS SHALL BE IN ACCORDANCE WITH THE PROCEDURES AS SHOWN ON THIS SHEET.
E = EPOXY COATED REINFORCEMENT.
S = STIRRUP.
X = BAR IS INCLUDED IN SUBSTRUCTURE QUANTITIES.
V = BAR DIMENSIONS VARY IN EQUAL INCREMENTS BETWEEN DIMENSIONS SHOWN ON THIS LINE AND THE FOLLOWING LINE.
NO. EA. = NUMBER OF BARS OF EACH LENGTH.
NOMINAL LENGTHS ARE BASED ON OUT TO OUT DIMENSIONS SHOWN IN BENDING DIAGRAMS AND ARE LISTED FOR FABRICATORS USE. (NEAREST INCH)
ACTUAL LENGTHS ARE MEASURED ALONG CENTERLINE BAR TO THE NEAREST INCH.
PAYWEIGHTS ARE BASED ON ACTUAL LENGTHS.
FOUR ANGLE OR CHANNEL SPACERS ARE REQUIRED FOR EACH COLUMN SPIRAL. SPACERS ARE TO BE PLACED ON INSIDE OF SPIRALS. LENGTH AND WEIGHT OF COLUMN SPIRALS DO NOT INCLUDE SPLICES OR SPACERS.
REINFORCING STEEL (GRADE 60) FY = 60,000 PSI.

BILL OF REINFORCING STEEL

NO.	REQ'D.	MARK NO.	LOCATION	EPOXY (E)	SHAPE NO.	STIRRUP (S)	SUBSTR. (X)	VARIES (V)	NO. EACH	DIMENSIONS												NOMINAL LENGTH	ACTUAL LENGTH	WEIGHT
										B		C		D		E		F		H				
										FT.	IN.	FT.	IN.	FT.	IN.	FT.	IN.	FT.	IN.	FT.	IN.	FT.	IN.	FT.
6	6	H105	DIAPHRAGM	E 20						3	0.000								3	0	3	0	27	
2	6	H106	DIAPHRAGM	E 20							19.000								0	19	0	19	5	
16	8	H107	WING	E 20						10	6.000								10	6	10	6	449	
19	6	H108	WING	E 20						9	8.000								9	8	9	8	276	
19	6	H109	WING	E 19						9	8.000	12.000							10	8	10	6	300	
30	5	H110	APP. NOTCH	E 19	S					18.000	15.000								2	9	2	8	83	
4	5	H111	STRAND TIE	E 23						15.000	3	2.375	15.000	5.125	14.125	5.125	14.125	5	8	5	8	24		
16	5	U100	BEAM	E 31	S					5	5.250	2	11.250	5	5.250				14	9	14	6	242	
3	4	U101	BEAM	E 10	S						2	8.000	2	11.250					8	3	8	1	16	
3	4	U102	BEAM	E 10	S						3	0.250	2	11.250					9	0	8	10	18	
13	4	U103	BEAM	E 13	S					2	11.250	2	8.000	2	11.250	2	8.000		12	0	11	9	102	
14	4	U104	BEAM	E 13	S					2	11.250	3	0.250	2	11.250	3	0.250		12	8	12	5	116	
16	6	U105	DIAPHRAGM	E 19	S					2	6.250	2	11.250						5	6	5	4	128	
16	5	U106	DIAPHRAGM	E 31	S					3	5.250	2	4.875	3	5.250				10	2	10	0	167	
43	6	U107	DIAPHRAGM	E 19	S					2	11.000	4	9.000						7	8	7	6	484	
28	6	V100	DIAPHRAGM	E 20						2	6.000								2	6	2	6	105	
18	6	V101	WING	E 20						6	6.000								6	6	6	6	176	
18	6	V102	WING	E 20						7	2.000								7	2	7	2	194	
			INT. BENT NO. 2 & 3																					
12	6	H501	DIAPHRAGM	E 20						5	5.000								5	5	5	5	98	
12	6	H502	DIAPHRAGM	E 20						8	4.000								8	4	8	4	150	
24	4	H503	DIAPHRAGM	E 20						8	4.000								8	4	8	4	134	
8	5	H504	STRAND TIE	E 20						6	0.000								6	0	6	0	50	
8	5	H505	STRAND TIE	E 20						6	0.000								6	0	6	0	50	
60	4	U501	DIAPHRAGM	E 28	S						2	4.000	3	2.500	18.000				7	1	6	11	277	
24	6	U502	DIAPHRAGM	E 28	S					2	7.000	3	2.500	2	2.000				8	0	7	8	276	
24	6	U503	DIAPHRAGM	E 28	S					2	7.000	2	4.500	2	2.000				7	2	6	10	246	
8	6	U504	DIAPHRAGM	E 28	S						22.000	2	4.500	2	2.000				6	5	6	1	73	
8	5	U505	DIAPHRAGM	E 19	S					4	5.875	13.000							5	7	5	6	46	
24	5	U506	DIAPHRAGM	E 6	S					4	5.875	13.000	17.250						7	0	6	10	171	
16	5	V101	DIAPHRAGM	E 20						3	6.000								3	6	3	6	58	
			END BENT NO. 4																					
10	6	F401	WING	E 23						2	3.000	6	2.875	14.000	8.000	11.500	15.500	22.125	9	8	9	7	144	
3	6	F402	DIAPHRAGM	E 21						5	5.750	2	11.125				5	1.750	22.500	8	5	8	1	36
9	6	F403	WING	E 23						14.000	4	5.375	2	3.000	22.125	15.500	11.500	8.000	7	10	7	9	105	
3	6	F404	DIAPHRAGM	E 15						2	11.125	4	8.750				2	9.000	12.000	7	8	7	7	34
12	7	H400	BEAM	E 20						34	6.000								34	6	34	6	846	
8	6	H401	BEAM	E 20						34	6.000								34	6	34	6	415	
4	7	H402	BEAM	E 20						15	10.000								15	10	15	10	129	
3	6	H403	DIAPHRAGM	E 20						5	6.000								5	6	5	6	25	
9	6	H404	DIAPHRAGM	E 20						8	5.000								8	5	8	5	114	
6	6	H405	DIAPHRAGM	E 20						3	0.000								3	0	3	0	27	
2	6	H406	DIAPHRAGM	E 20						19.000									0	19	0	19	5	
16	8	H407	WING	E 20						10	6.000								10	6	10	6	449	
19	6	H408	WING	E 20						9	8.000								9	8	9	8	276	
19	6	H409	WING	E 19						9	8.000	12.000							10	8	10	6	300	
30	5	H410	APP. NOTCH	E 19	S					18.000	15.000								2	9	2	8	83	
4	5	H411	STRAND TIE	E 23						15.000	3	2.375	15.000	5.125	14.125	5.125	14.125	5	8	5	8	24		

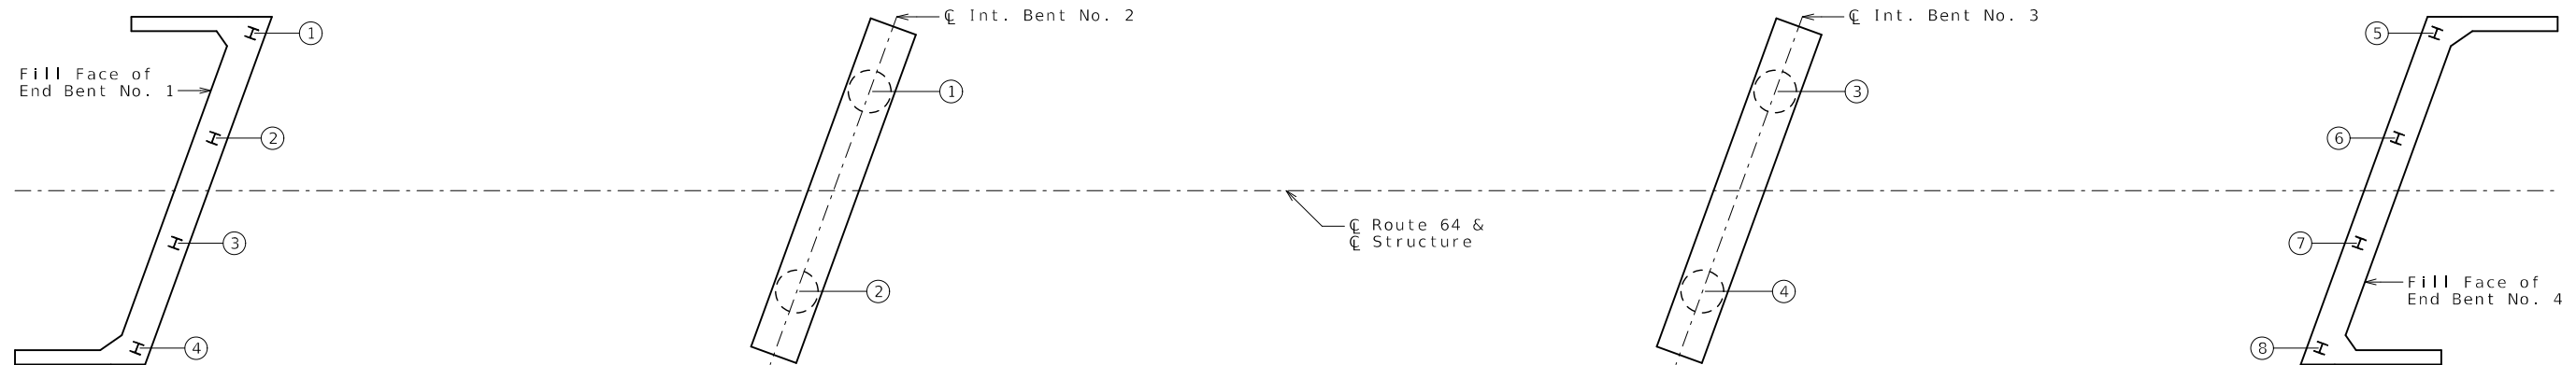


PART PLAN SHOWING PILE NUMBERING FOR RECORDING AS-BUILT PILE DATA

[illegible][illegible]

Note:
Indicate in remarks column:
A. Pile type and grade
B. Batter
C. Driven to practical refusal

This sheet to be completed by MoDOT construction personnel.

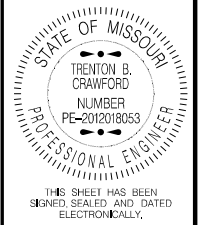

DATE PREPARED
10/25/2023

ROUTE 64	STATE MO
-------------	-------------


DISTRICT	SHEET NO.
BR	26

COUNTY
LACLEDE

JOB NO.
J5P3244

CONTRACT ID.

PROJECT NO.

 BRIDGE NO.
A9326[illegible]

MISSOURI HIGHWAYS AND TRANSPORTATION
COMMISSION

105 WEST CAPITOL
JEFFERSON CITY, MO 65102
1-888-ASK-MODOT (1-888-275-6636)



Missouri Department of Transportation

SUBSURFACE DIAGRAM


PROJECT NAME Bridge Replacement & Realignment

PROJECT LOCATION Over Goodwin Creek

CLIENT

PROJECT NUMBER J5P3244

	USCS Low Plasticity Clay		USCS Poorly-graded Gravel with Clay		USCS High Plasticity Clay
	Highly Weathered Dolomite		Dolomite		USCS Poorly-graded Sand
	USCS High Plasticity Gravelly Clay		USCS Low Plasticity Sandy Clay		USCS Well-graded Sandy Gravel
	Sandstone		USCS Low Plasticity Gravelly Clay		USCS Clayey Gravel

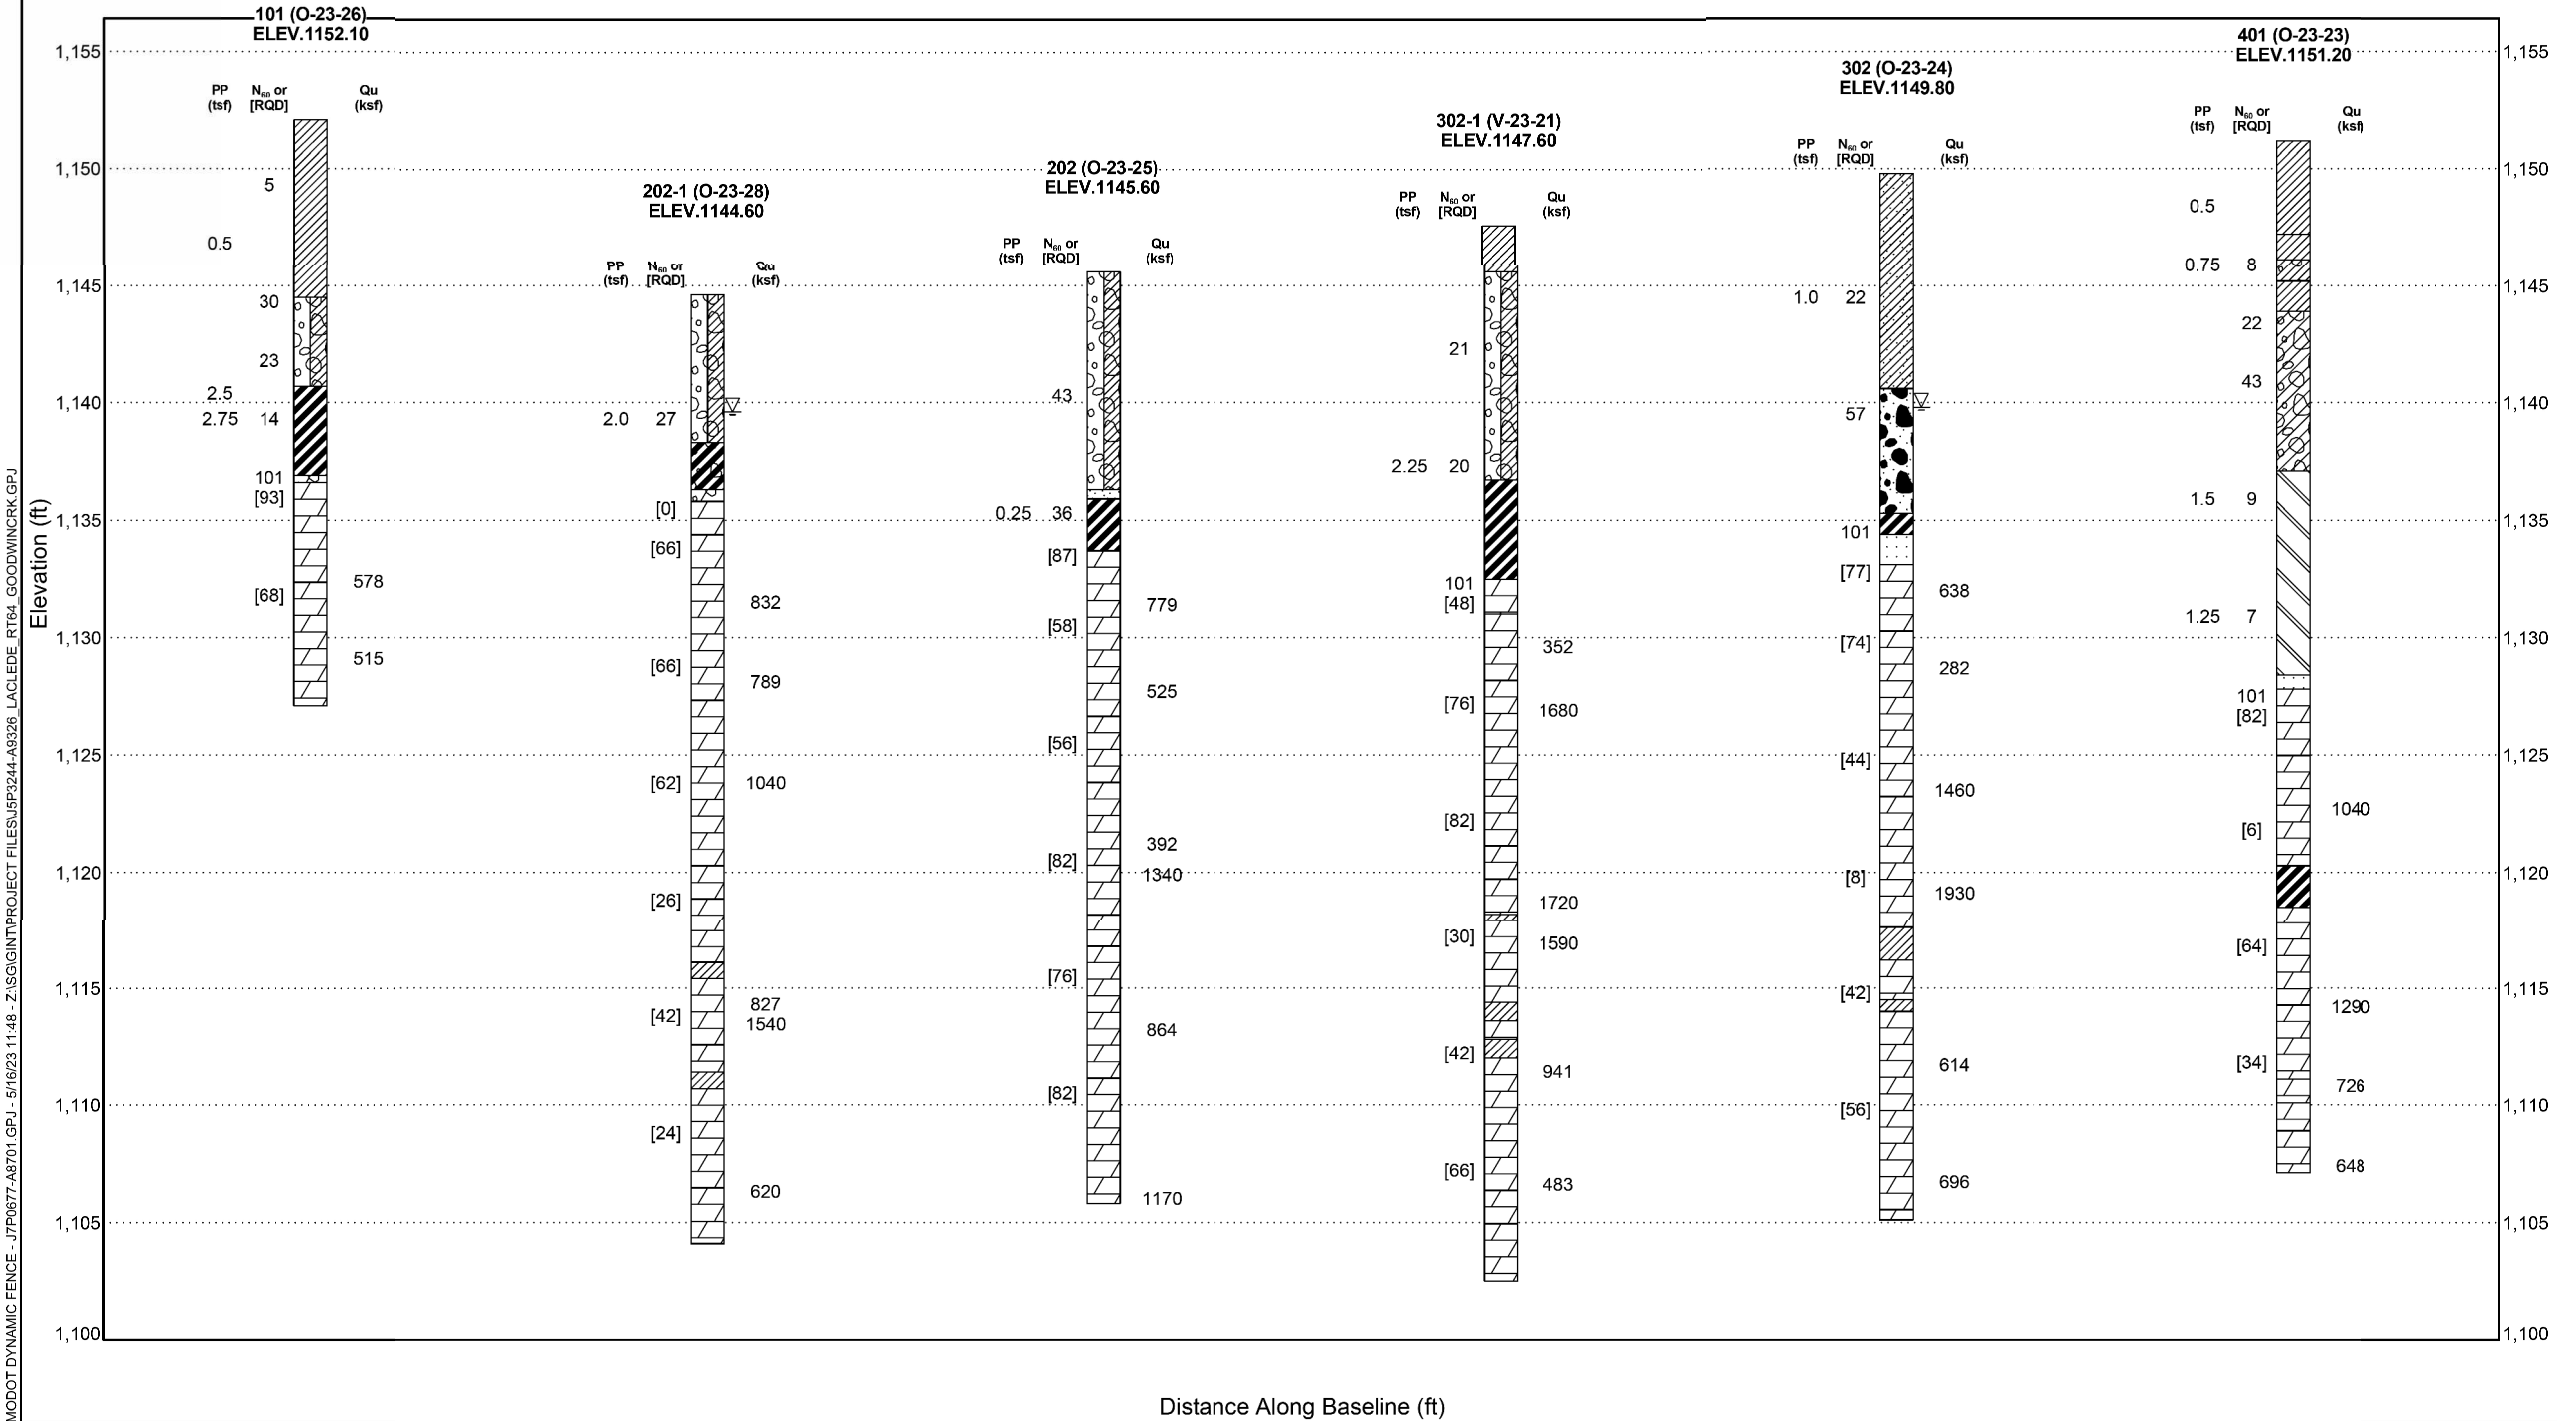


BORING DATA

Note: For locations of borings, see Sheet No. 1.

Note: This drawing is not to scale. Follow dimensions.

Sheet No. 27 of 27

Detailed Aug. 2023
Checked Sep. 2023

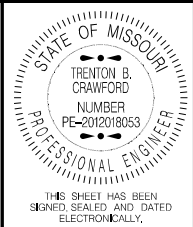

DATE PREPARED
10/25/2023

ROUTE
64

STATE
MO

DISTRICT
BR

SHEET NO.
27

COUNTY
LACLEDE

JOB NO.
J5P3244

CONTRACT ID.

PROJECT NO.

BRIDGE NO.
A9326

DESCRIPTION	DATE

MISSOURI HIGHWAYS AND TRANSPORTATION
COMMISSION

105 WEST CAPITOL
JEFFERSON CITY, MO 65102
1-888-ASK-MODOT (1-888-275-6636)