


A.A.D.T. - 2023 = 2295
A.A.D.T. - 2043 = 3061
D.H.V. = 12.37%
T = 7.4%
V = 55 M.P.H.

NORMAL RIGHT-OF-WAY REQUIRED FOR
THIS PROJECT

	EXISTING	NEW
BUILDINGS AND STRUCTURES		
GUARD RAIL		
CONCRETE RIGHT-OF-WAY MARKER		
STEEL RIGHT-OF-WAY MARKER		
LOCATION SURVEY MARKER		
UTILITIES		
FIBER OPTICS		
OVERHEAD TELEPHONE		
UNDERGROUND TELEPHONE		
OVERHEAD POWER		
UNDERGROUND POWER		
GAS		
WATER		
MANHOLE		
FIRE HYDRANT		
WATER VALVE		
WATER METER		
DROP INLET		
DITCH BLOCK		
GROUND MOUNTED SIGN		
LIGHT POLE		
H-FRAME POWER POLE		
TELEPHONE PEDESTAL		
FENCE		
CHAIN LINK		
WOVEN WIRE		
GATE POST		
BENCHMARK		

MISSOURI HIGHWAYS AND TRANSPORTATION COMMISSION
PLANS FOR PROPOSED
STATE HIGHWAY
IRON COUNTY

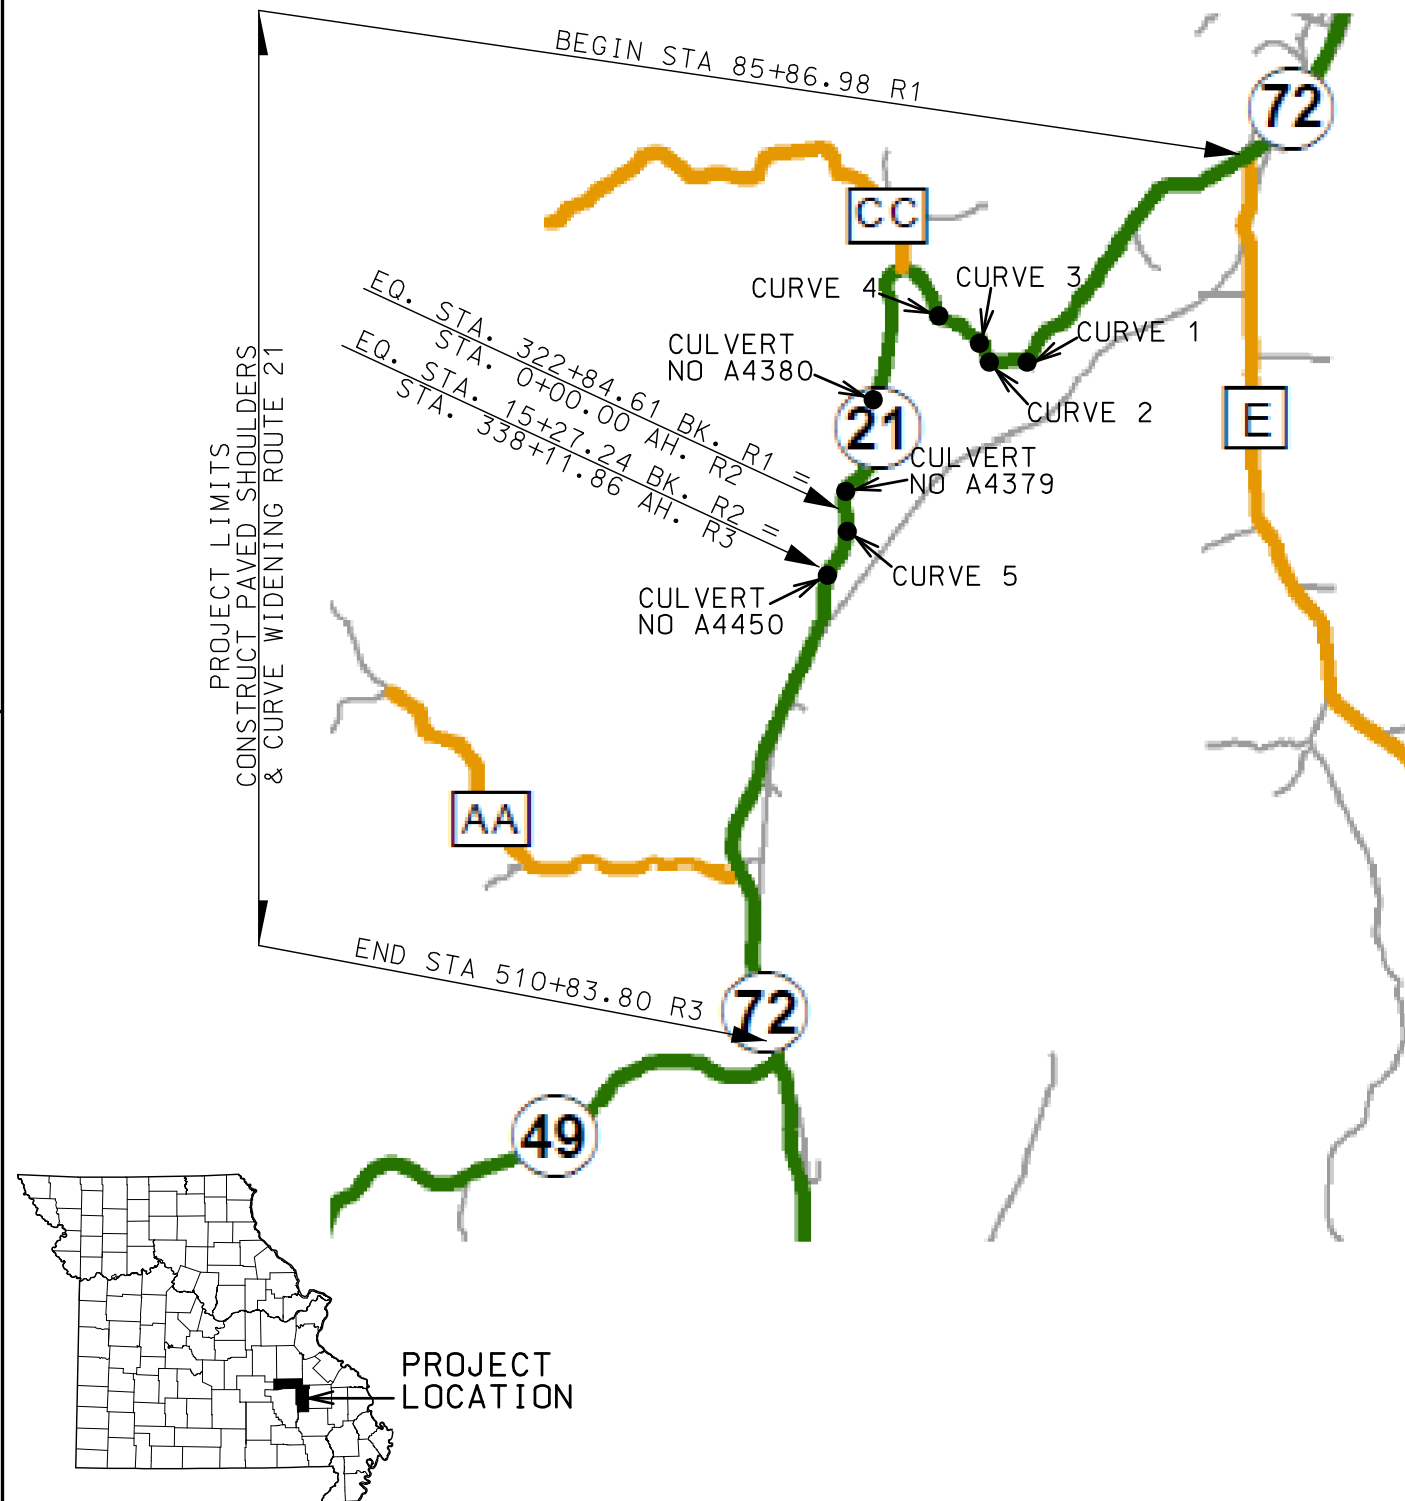

THE EXISTENCE AND APPROXIMATE LOCATION OF UTILITY FACILITIES KNOWN TO EXIST, AS SHOWN ON THE PLANS, ARE BASED ON THE BEST INFORMATION AVAILABLE TO THE COMMISSION AT THIS TIME. THIS INFORMATION IS PROVIDED BY THE COMMISSION "AS-IS" AND THE COMMISSION EXPRESSLY DISCLAIMS ANY REPRESENTATION OR WARRANTY AS TO THE COMPLETENESS, ACCURACY, OR SUITABILITY OF THE INFORMATION FOR ANY USE. RELIANCE UPON THIS INFORMATION IS DONE AT THE RISK AND PERIL OF THE USER, AND THE COMMISSION SHALL NOT BE LIABLE FOR ANY DAMAGES THAT MAY ARISE FROM ANY ERROR IN THE INFORMATION. IT IS, THEREFORE, THE RESPONSIBILITY OF THE CONTRACTOR TO VERIFY THE EXISTENCE, LOCATION AND STATUS OF ANY FACILITY. SUCH VERIFICATION INCLUDES DIRECT CONTACT WITH THE LISTED UTILITIES.

DESCRIPTION	NUMBER
TITLE SHEET -----	1
TYPICAL SECTIONS (TS)-(7 SHEETS)---	2
QUANTITIES (QU) (9 SHEETS)-----	3
PLAN - PROFILE SHEET (PP)-----	4-18
COORDINATE POINT SHEET (CP)-----	19-20
SPECIAL SHEETS (SS)-----	21-33
TRAFFIC CONTROL SHEETS (TC)-----	34-37
EROSION CONTROL SHEETS (EC)-----	38-45
SIGNING (SN)-----	46-47
CULVERT SECTIONS (CS)-----	48-71
BILL OF REINFORCING STEEL-----	72
CROSS SECTIONS (XS)-----	1-52


BRIDGE DRAWINGS (B)	
A43801-----	1-3
A43791-----	1-3
A44501-----	1-3

BEGINNING OF PROJECT	STA. 85+86.98 R1
END OF PROJECT	STA. 510+83.80 R3
APPARENT LENGTH	42496.82 FEET
EQUATIONS AND EXCEPTIONS:	

EQ. STA. 322+84.61 BK. R1 = - 32284.61 FEET
STA. 0+00.00 AH. R2

EQ. STA. 15+27.24 BK. R2 = + 322+84.62 FEET
STA. 338+11.86 AH. R3

TOTAL CORRECTIONS	+0.01	FEET
NET LENGTH OF PROJECT	42496.83	FEET
STATE LENGTH	8.049	MILES
FOR INFORMATION ONLY		
ESTIMATED DISTURBED ACRES	20	ACRES

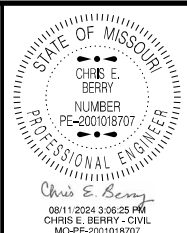


DATE PREPARED 8/9/2024	
ROUTE 21	STATE MO
DISTRICT SE	SHEET NO. 1
COUNTY IRON	
JOB NO. J9P3548	
CONTRACT ID.	
PROJECT NO.	
BRIDGE NO.	

[illegible]MISSOURI HIGHWAYS AND TRANSPORTATION
COMMISSION


105 WEST CAPITOL
JEFFERSON CITY, MO 65102
1-888-ASK-MODOT (1-888-275-6636)

IF A SEAL IS PRESENT ON THIS SHEET IT HAS BEEN ELECTRONICALLY SEALED AND DATED:

- (1) MATCH EXISTING TRAVELWAY CROSS SLOPE
(2) MATCH EXISTING SLOPE OR 2:1, WHICHEVER IS FLATTER
(3) THE BACKSLOPE SHALL BE EXCAVATED ONLY TO THE EXTENT NECESSARY TO CONFORM WITH THE LINES AND GRADES OF THE TYPICAL SECTION. THE BACKSLOPE SHALL NOT BE EXCAVATED FOR THE SOLE PURPOSE OF GENERATING EMBANKMENT MATERIAL.

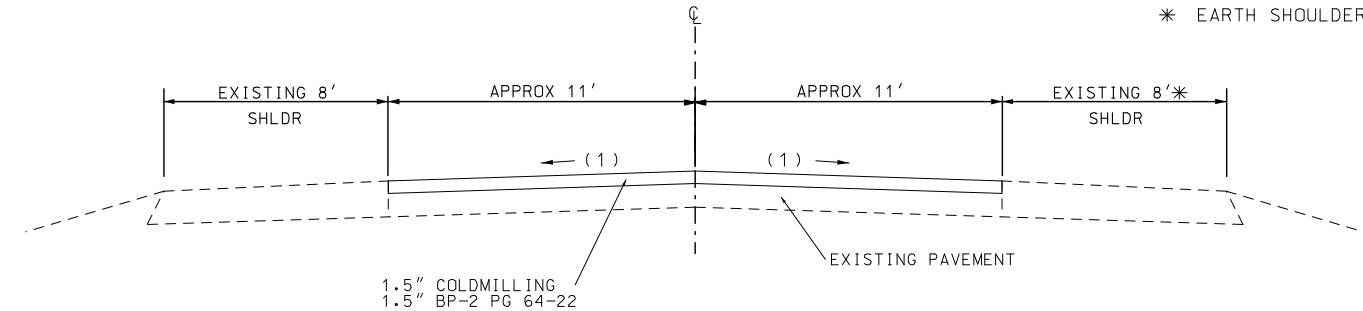

TYPICAL SECTION RTE 21
STA 85+86.98 TO STA 87+21.98 R1

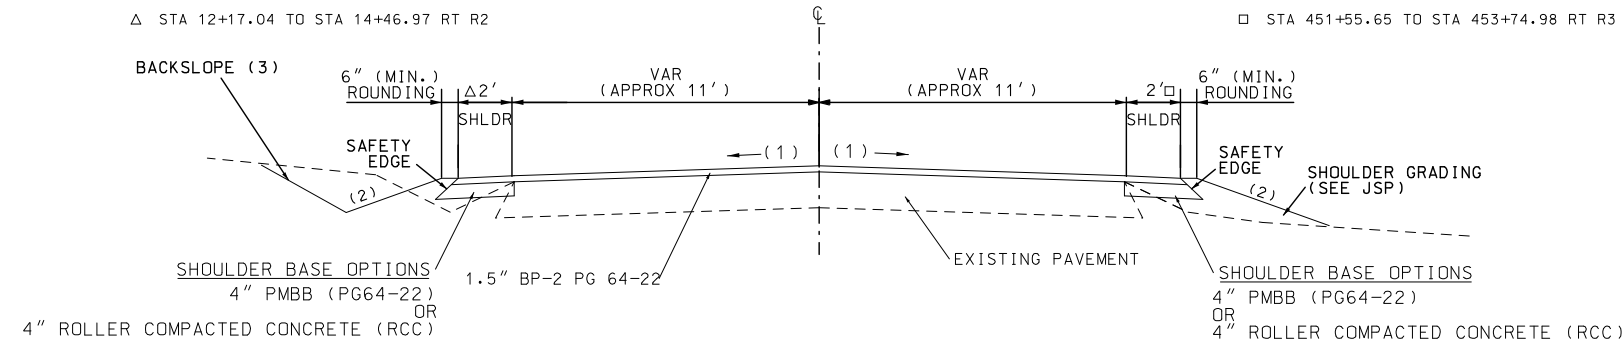

TYPICAL SECTION RTE 21

STA 87+21.98 TO STA 179+89.30 R1
STA 186+68.74 TO STA 190+04.38 R1
STA 205+22.29 TO STA 216+55.40 R1
STA 224+59.30 TO STA 284+00.74 R1
STA 297+69.25 TO STA 313+46.24 R1
STA 14+46.97 TO STA 15+27.24 R2
STA 338+11.86 TO STA 342+33.65 R3
STA 358+05.03 TO STA 408+48.24 R3
STA 409+58.59 TO STA 448+41.76 R3
STA 453+74.98 TO STA 458+92.01 R3
STA 461+02.73 TO STA 482+32.89 R3
STA 483+91.54 TO STA 510+83.80 R3

NOTES:

STD 203.20 AND 203.22 WERE USED TO DETERMINE THE CURVE WIDENING DIMENSIONS AND TAPER LENGTHS

DO NOT PLACE 2' SHOULDER WIDENING WHERE ASPHALT OR CONCRETE ALREADY EXISTS. SHOULDER WIDENING IS 2' OUTSIDE OF EXISTING PAVEMENT (EOP) EXCEPT AT CURVE WIDENING LOCATIONS.


DITCH BOTTOM WIDTHS SHALL MATCH EXISTING, UNLESS DIRECTED OTHERWISE BY THE ENGINEER.

SLOPES MAY BE STEEPENED WITH APPROVAL OF THE ENGINEER.

SLOPE MAY BE STEEPENED UP TO 1:1 AT CULVERT ENDS TO PROVIDE SPACE FOR DITCH GRADING AS DIRECTED BY ENGINEER.

EXISTING TYPICALS ARE FOR INFORMATION ONLY. PAVEMENT LAYERS MAY VARY FROM TYPICALS.

DRAWING NOT TO SCALE. FOLLOW DIMENSIONS.

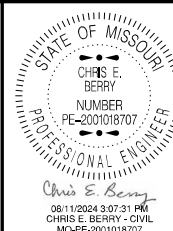


DATE PREPARED 8/9/2024	
ROUTE 21	STATE MO
DISTRICT SE	SHEET NO. 2
COUNTY IRON	
JOB NO. J9P3548	
CONTRACT ID.	
PROJECT NO.	
BRIDGE NO.	

DESCRIPTION	DATE




IF A SEAL IS PRESENT ON THIS SHEET IT HAS BEEN ELECTRONICALLY SEALED AND DATED.

- * TAPER 2' TO 10' - STA 179+89.30 TO STA 181+55.30 R1
TAPER 10' TO 2' - STA 185+02.74 TO STA 186+68.74 R1

 

DRAWING NOT TO SCALE. FOLLOW DIMENSIONS.


 


* TAPER 2' TO 10' - STA 199+48.98 TO STA 201+14.98 R1
TAPER 10' TO 2' - STA 203+56.29 TO STA 205+22.29 R1




IF A SEAL IS PRESENT ON THIS SHEET IT HAS BEEN ELECTRONICALLY SEALED AND DATED.

- * TAPER 2' TO 10' - STA 216+55.40 TO STA 218+21.40 R1
TAPER 10' TO 2' - STA 220+69.28 TO STA 222+28.42 R1

  
TYPICAL SHEET
SHEET 3 OF 7

IF A SEAL IS PRESENT ON THIS SHEET IT HAS BEEN ELECTRONICALLY SEALED AND DATED.


(1) MATCH EXISTING TRAVELWAY CROSS SLOPE

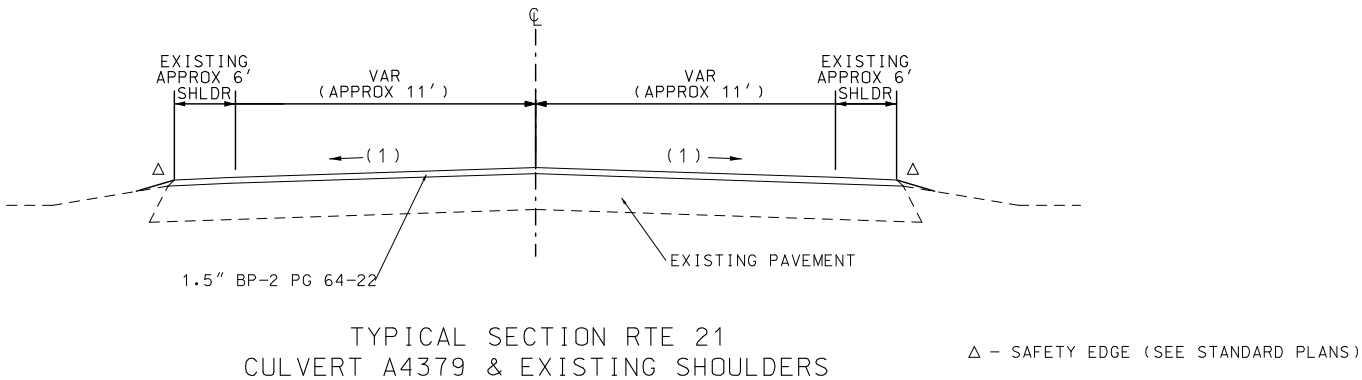

STA 313+46.24 TO STA 322+84.61 R1
STA 0+00.00 TO STA 0+60.00 R2

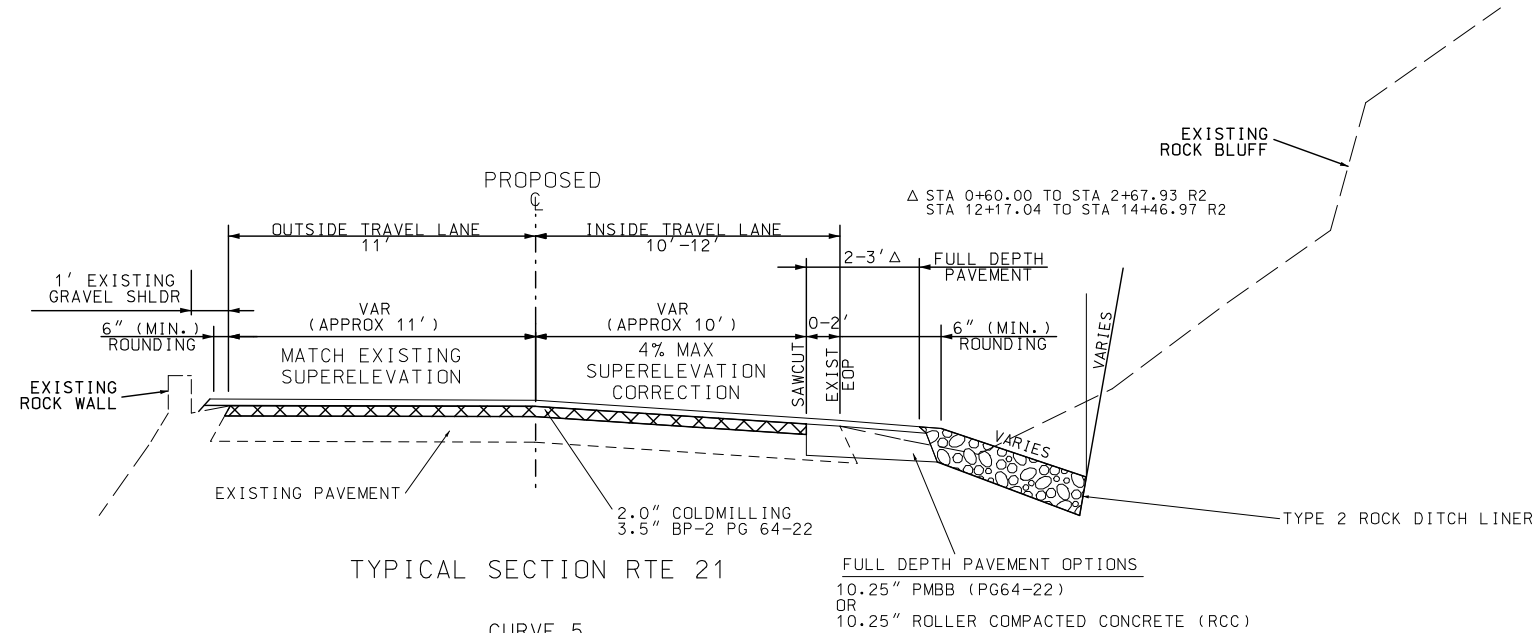

STA 2+67.93 TO STA 12+17.04 R2

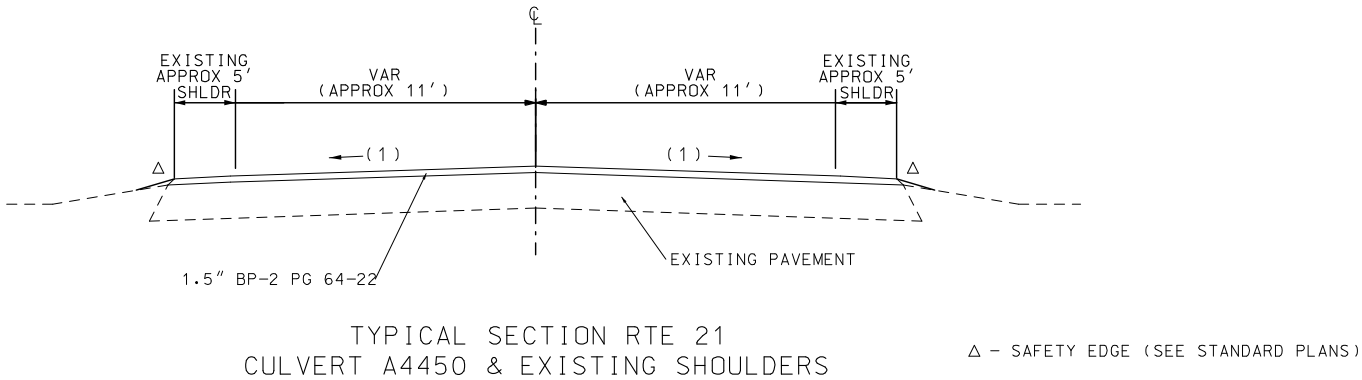

STA 342+33.65 TO STA 358+05.03 R3

NOTES:

STD 203.20 AND 203.22 WERE USED TO DETERMINE THE CURVE WIDENING DIMENSIONS AND TAPER LENGTHS

DO NOT PLACE 2' SHOULDER WIDENING WHERE ASPHALT OR CONCRETE ALREADY EXISTS. SHOULDER WIDENING IS 2' OUTSIDE OF EXISTING PAVEMENT (EOP) EXCEPT AT CURVE WIDENING LOCATIONS.


DITCH BOTTOM WIDTHS SHALL MATCH EXISTING, UNLESS DIRECTED OTHERWISE BY THE ENGINEER.

SLOPES MAY BE STEEPENED WITH APPROVAL OF THE ENGINEER.

SLOPE MAY BE STEEPENED UP TO 1:1 AT CULVERT ENDS TO PROVIDE SPACE FOR DITCH GRADING AS DIRECTED BY ENGINEER.

EXISTING TYPICALS ARE FOR INFORMATION ONLY. PAVEMENT LAYERS MAY VARY FROM TYPICALS.

DRAWING NOT TO SCALE. FOLLOW DIMENSIONS.

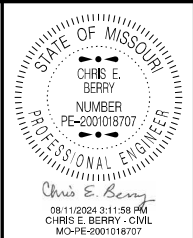

DATE PREPARED 8/9/2024	
ROUTE 21	STATE MO
DISTRICT SE	SHEET NO. 2
COUNTY IRON	
JOB NO. J9P3548	
CONTRACT ID.	
PROJECT NO.	
BRIDGE NO.	

DESCRIPTION	DATE

MISSOURI HIGHWAYS AND TRANSPORTATION COMMISSION




105 WEST CAPITOL
JEFFERSON CITY, MO 65102
1-888-ASK-MODOT (1-888-275-6636)


TYPICAL SHEET
SHEET 4 OF 7

IF A SEAL IS PRESENT ON THIS SHEET IT HAS BEEN ELECTRONICALLY SEALED AND DATED.


- (1) MATCH EXISTING TRAVELWAY CROSS SLOPE
- (2) ROCK LINE SLOPE 1.5:1 AND 1:1 AT CULVERTS

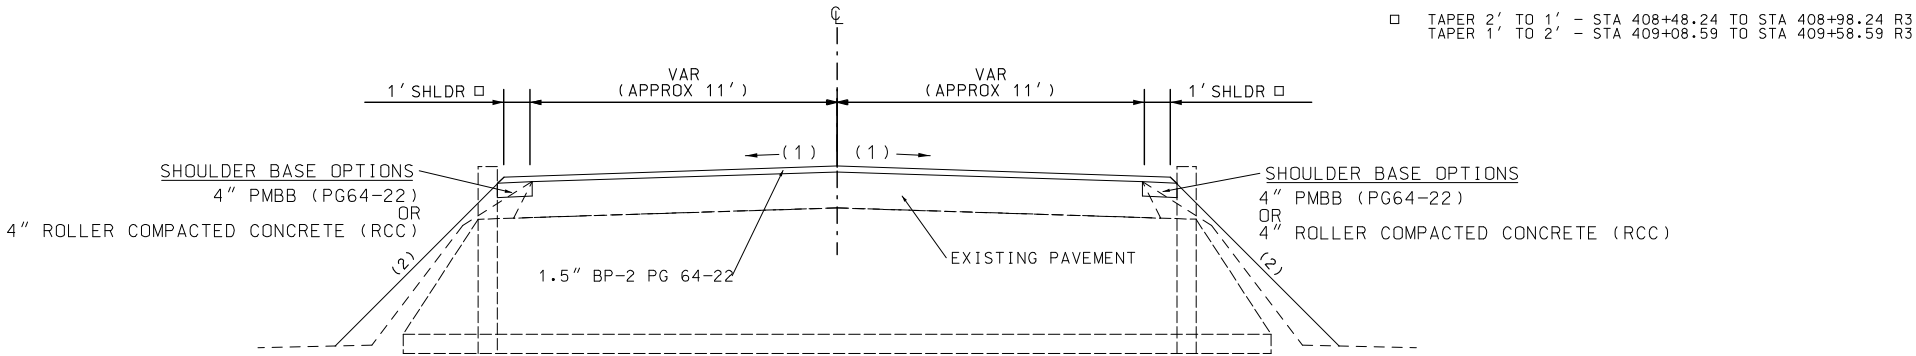

TYPICAL SECTION RTE 21
CULVERT 24
STA 408+98.24 TO STA 409+08.59 R3

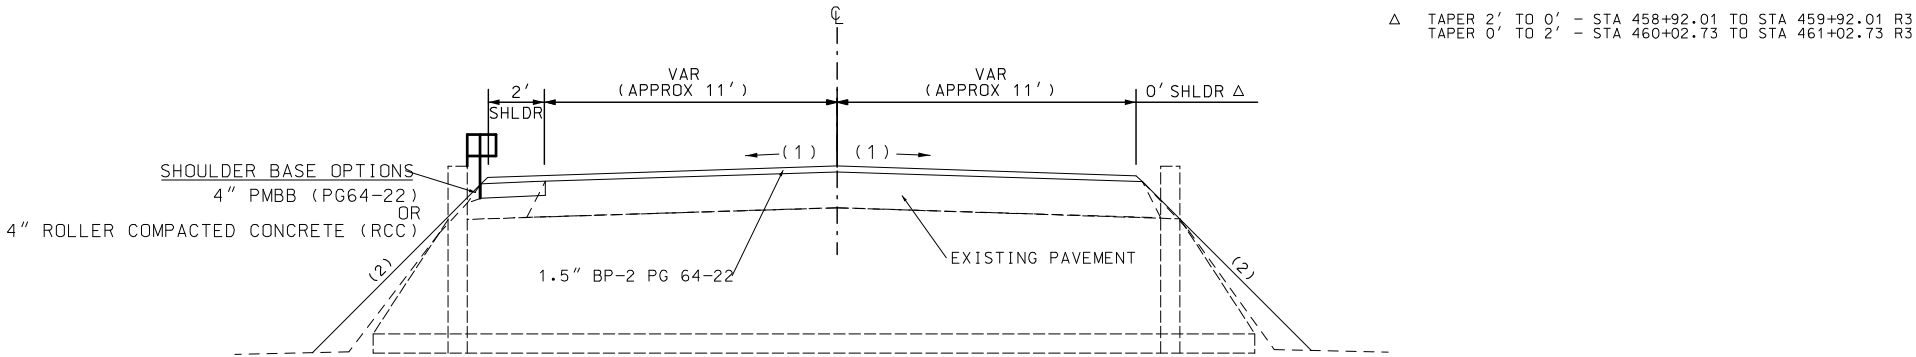

TYPICAL SECTION RTE 21
CULVERT 29
STA 459+92.01 TO STA 460+02.73 R3

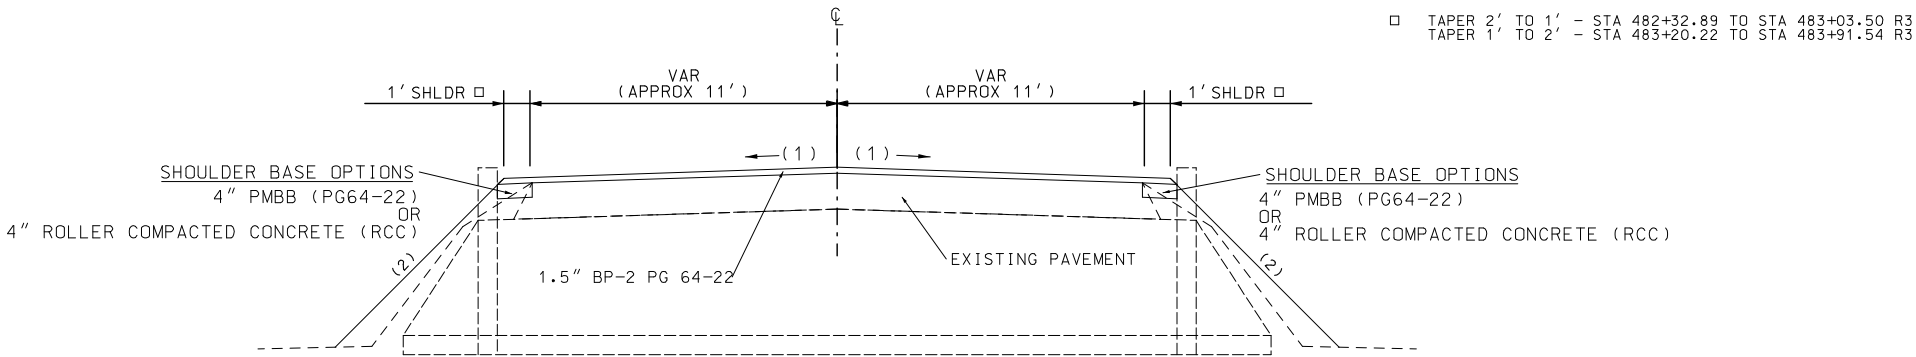

TYPICAL SECTION RTE 21
CULVERT 33
STA 483+03.50 TO STA 483+20.22 R3

NOTES:

STD 203.20 AND 203.22 WERE USED TO DETERMINE THE CURVE WIDENING DIMENSIONS AND TAPER LENGTHS

DO NOT PLACE 2' SHOULDER WIDENING WHERE ASPHALT OR CONCRETE ALREADY EXISTS. SHOULDER WIDENING IS 2' OUTSIDE OF EXISTING PAVEMENT (EOP) EXCEPT AT CURVE WIDENING LOCATIONS.

DITCH BOTTOM WIDTHS SHALL MATCH EXISTING, UNLESS DIRECTED OTHERWISE BY THE ENGINEER.


SLOPES MAY BE STEEPENED WITH APPROVAL OF THE ENGINEER.

SLOPE MAY BE STEEPENED UP TO 1:1 AT CULVERT ENDS TO PROVIDE SPACE FOR DITCH GRADING AS DIRECTED BY ENGINEER.

EXISTING TYPICALS ARE FOR INFORMATION ONLY. PAVEMENT LAYERS MAY VARY FROM TYPICALS.

SEE CULVERT SECTIONS FOR MORE DETAILS.

DRAWING NOT TO SCALE. FOLLOW DIMENSIONS.

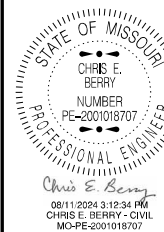

DATE PREPARED
8/9/2024

ROUTE 21 STATE MO

DISTRICT SE SHEET NO. 2

COUNTY IRON

JOB NO. J9P3548

CONTRACT ID.

PROJECT NO.

BRIDGE NO.

DESCRIPTION

DATE


MISSOURI HIGHWAYS AND TRANSPORTATION COMMISSION

105 WEST CAPITOL JEFFERSON CITY, MO 65102 1-888-ASK-MODOT (1-888-275-6636)

MoDOT

TYPICAL SHEET SHEET 5 OF 7

IF A SEAL IS PRESENT ON THIS SHEET IT HAS BEEN ELECTRONICALLY SEALED AND DATED.

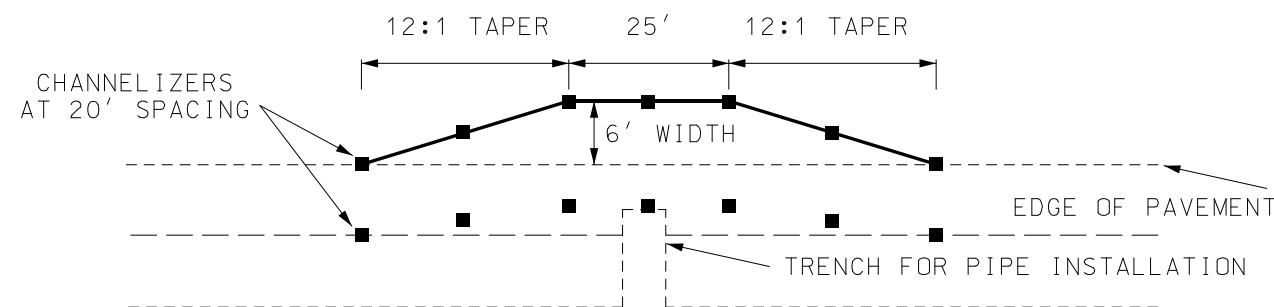

TEMPORARY WIDENING FOR PIPE REPLACEMENT AND NEW INSTALLATION
FOR USE WITH TWO-WAY ONE-LANE FLAGGING OPERATION

SURFACE WITH 6" GRAVEL A OR CRUSHED STONE B


GRADING REQUIRED TO CONSTRUCT AND REMOVE
TEMPORARY WIDENING TO BE PAID
AS SHOULDER GRADING

MAINTAIN A MINIMUM TRAVELWAY WIDTH OF 12'


STA 99+85.29 R1	STA 300+45.63 R1	STA 369+10.30 R3
STA 133+50.19 R1	STA 308+37.18 R1	STA 397+28.85 R3
STA 146+67.14 R1	STA 1+83.63 R2	STA 418+40.49 R3
STA 237+56.52 R1	STA 4+56.05 R2	STA 431+93.21 R3
STA 251+96.89 R1	STA 7+60.84 R2	STA 464+04.47 R3
STA 266+12.47 R1	STA 9+20.00 R2	STA 496+25.76 R3
STA 275+24.36 R1	STA 10+95.44 R2	STA 507+86.81 R3
	STA 12+66.39 R2	

- SURFACE WITH 6" GRAVEL A OR CRUSHED STONE B AT NO DIRECT PAY
- GRADING REQUIRED TO CONSTRUCT TEMPORARY WIDENING TO BE PAID AS LINEAR GRADING CLASS 2
- NO DIRECT PAY FOR MAINTAINING AND REMOVAL OF TEMPORARY WIDENING

PIPE INSTALLATION FOR REPLACEMENT
OF CROSSROAD CULVERTS

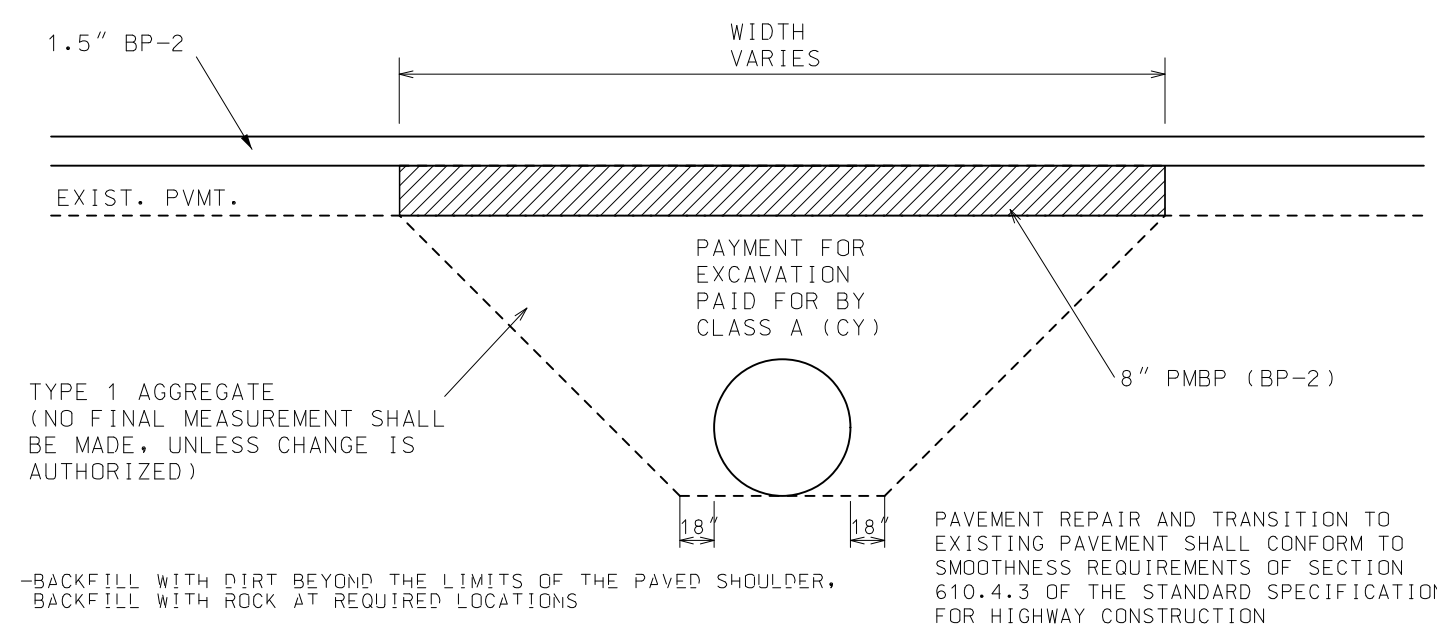

NEW PAVED – SHOULDER DETAIL

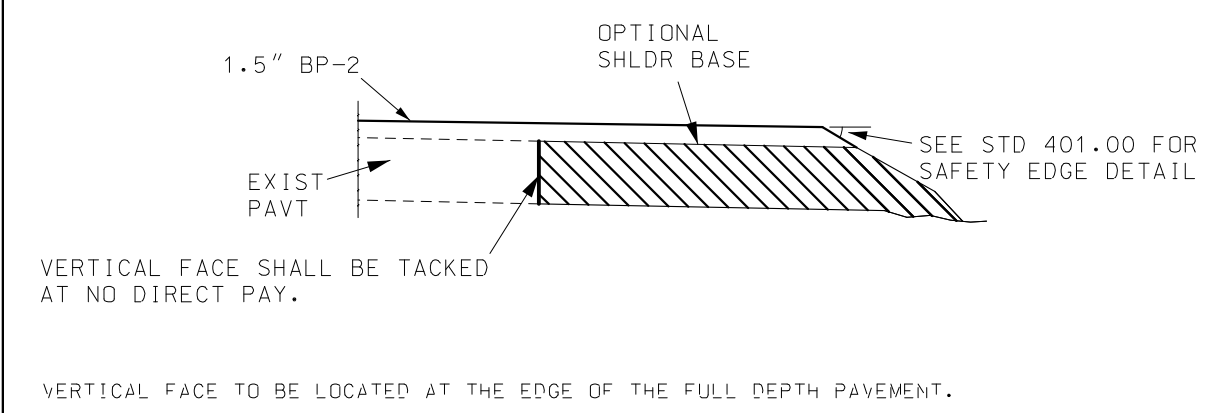

DRAWING NOT TO SCALE. FOLLOW DIMENSIONS.

STATE OF MISSOURI

CHRIS E. BERRY

NUMBER

PE-2001018707

PROFESSIONAL ENGINEER

Chris E. Berry

08/11/2024 3:13:17 PM

CHRIS E. BERRY - CIVIL

MO-PE-2001018707

DATE PREPARED

8/9/2024

ROUTE

21

STATE

MO

DISTRICT

SE

SHEET NO.

2

COUNTY

IRON

JOB NO.

J9P3548

CONTRACT ID.

PROJECT NO.

BRIDGE NO.

DESCRIPTION

DATE

MISSOURI HIGHWAYS AND TRANSPORTATION COMMISSION

105 WEST CAPITOL

JEFFERSON CITY, MO 65102


1-888-ASK-MODOT (1-888-275-6636)

TYPICAL SHEET

SHEET 6 OF 7


IF A SEAL IS PRESENT ON THIS SHEET IT HAS BEEN ELECTRONICALLY SEALED AND DATED.

SHOULDER RUMBLE STRIP LOCATION

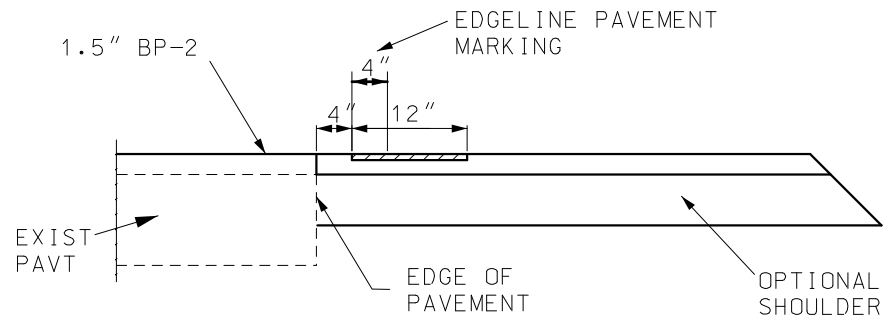


STA 87+21.98 TO STA 322+84.61 R1 LT/RT
STA 0+00.00 TO STA 0+60.47 R2 LT/RT
STA 12+16.48 TO STA 15+27.24 R2 LT/RT
STA 338+11.86 TO STA 510+83.80 R3 LT/RT

OMIT SHOULDER RUMBLE STRIP ALONG CURVE 5 ROYAL GORGE, STA 0+00.47 TO 12+16.48 R2.
SEE STD. C20.00 FOR CENTERLINE RUMBLE STRIP DETAIL

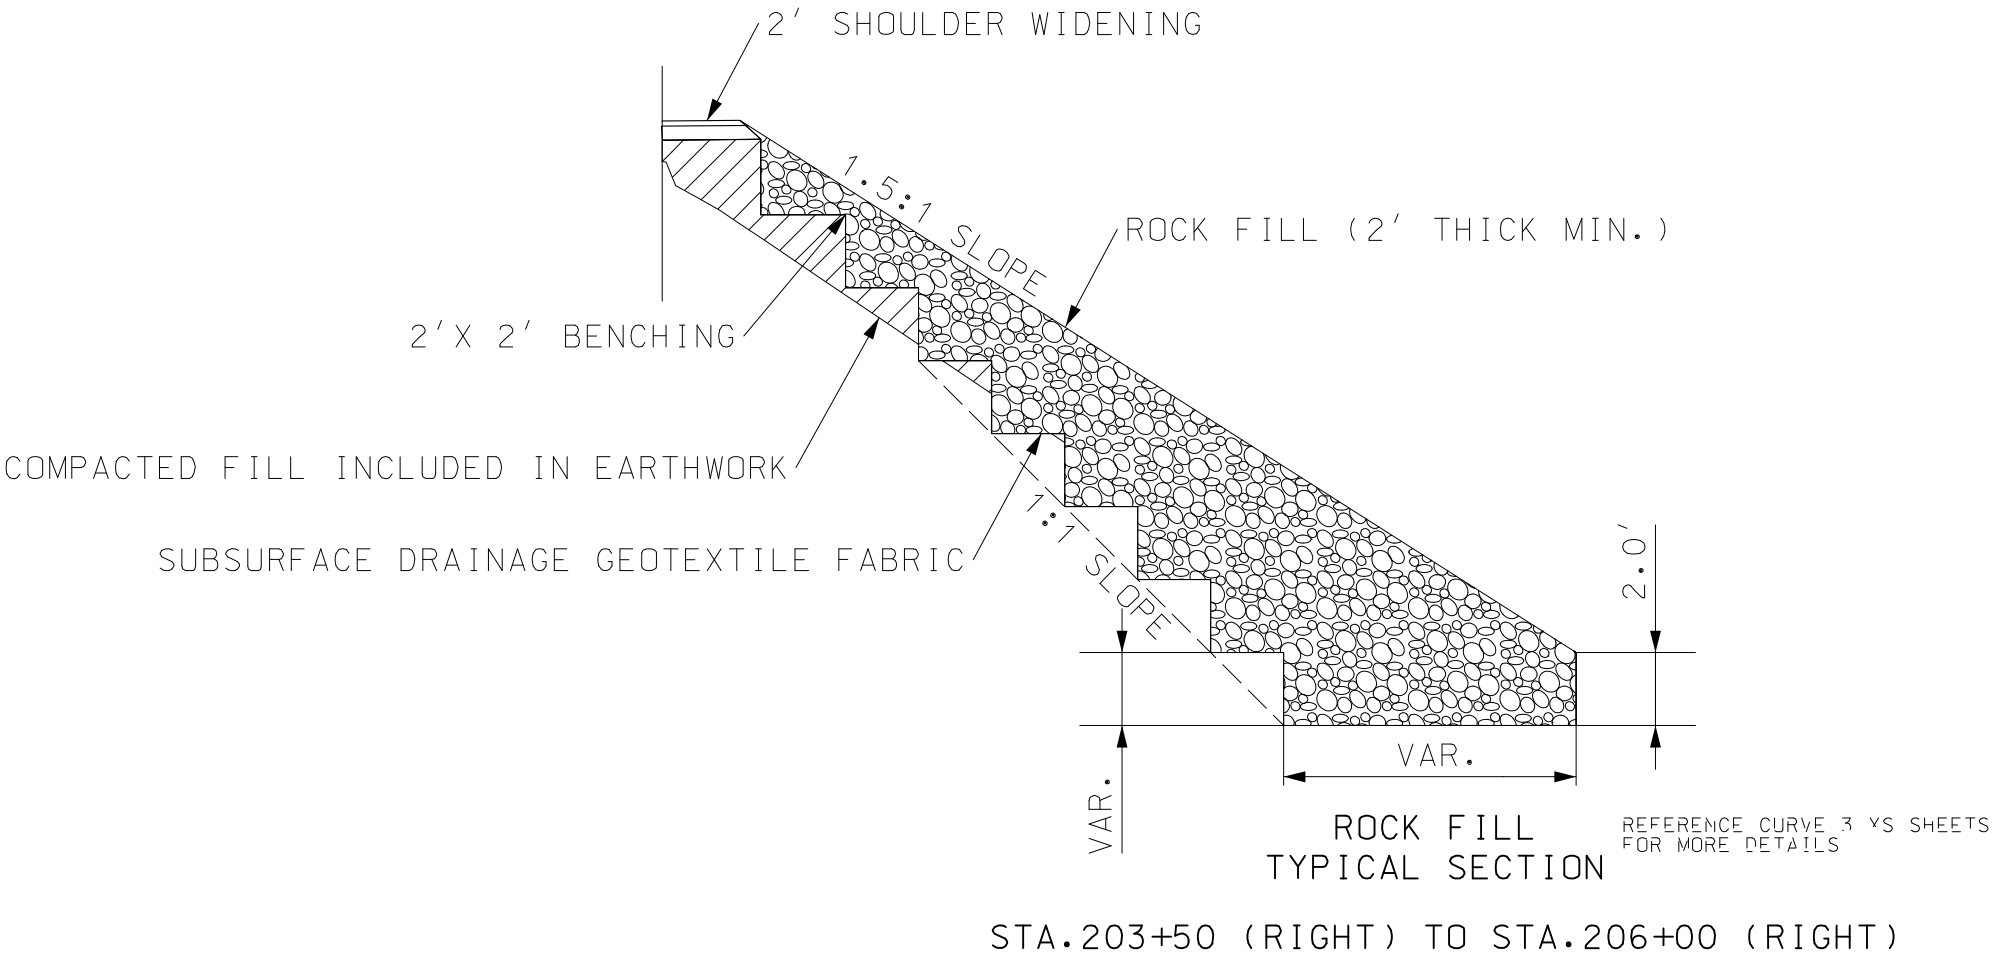

DRAWING NOT TO SCALE. FOLLOW DIMENSIONS.

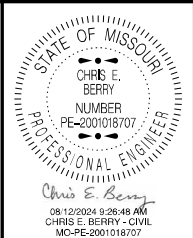

DATE PREPARED 8/12/2024	
ROUTE 21	STATE MO
DISTRICT SE	SHEET NO. 2
COUNTY IRON	
JOB NO. J9P3548	
CONTRACT ID.	
PROJECT NO.	
BRIDGE NO.	

DATE	DESCRIPTION

MISSOURI HIGHWAYS AND TRANSPORTATION
COMMISSION



105 WEST CAPITOL
JEFFERSON CITY, MO 65102
1-888-ASK-MODOT (1-888-275-6636)

TYPICAL SHEET
SHEET 7 OF 7


IF A SEAL IS PRESENT ON THIS SHEET IT HAS BEEN ELECTRONICALLY SEALED AND DATED.

OPTIONAL PAVEMENT										
STA	R#	STA	R#	LOCATION	LENGTH	WIDTH	8" OPTIONAL FULL DEPTH PAVEMENT	10.25" OPTIONAL FULL DEPTH PAVEMENT	TYPE 5 AGGREGATE FOR BASE (4" THICK)	REMARKS
					FT	FT	SY	SY	SY	
179+89.30	R1	181+55.30	R1	RT	166.0	VARIES	110.7		111	CURVE 1 – BEGIN WIDENING RT
181+55.30	R1	185+02.74	R1	RT	347.4	10.0	386.0		386	CURVE 1 – CONSTANT WIDENING RT
185+02.74	R1	186+68.74	R1	RT	166.0	VARIES	110.7		111	CURVE 1 – END WIDENING RT
190+04.38	R1	191+70.38	R1	RT	166.0	VARIES	110.7		111	CURVE 2 – BEGIN WIDENING RT
191+70.38	R1	198+61.79	R1	RT	691.4	10.0	768.2		768	CURVE 2 – CONSTANT WIDENING RT
198+61.79	R1	200+27.79	R1	RT	166.0	VARIES	110.7		111	CURVE 2 – END WIDENING RT
199+48.98	R1	201+14.98	R1	LT	166.0	VARIES	110.7		111	CURVE 3 – BEGIN WIDENING LT
201+14.98	R1	203+56.29	R1	LT	241.3	10.0	268.1		268	CURVE 3 – CONSTANT WIDENING LT
203+56.29	R1	205+22.29	R1	LT	166.0	VARIES	110.7		111	CURVE 3 – END WIDENING LT
216+55.40	R1	218+21.40	R1	RT	166.0	VARIES	110.7		111	CURVE 4 – BEGIN WIDENING RT
218+21.40	R1	220+69.28	R1	RT	247.9	10.0	275.4		275	CURVE 4 – CONSTANT WIDENING RT
220+69.28	R1	222+28.42	R1	RT	159.1	VARIES	53.0		53	CURVE 4 – END WIDENING RT
0+60.00	R2	2+67.93	R2	RT	207.9	VARIES		57.8		CURVE 5 – BEGIN WIDENING RT
2+67.93	R2	12+17.04	R2	RT	949.1	3.0		316.4		CURVE 5 – WIDENING RT
12+17.04	R2	14+46.97	R2	RT	229.9	VARIES		63.9		CURVE 5 – END WIDENING RT
TOTAL							2525.6	438.1	2527	

SEEDING										
STA	R#	STA	R#	LOCATION	SEEDING COOL SEASON GRASSES (AC)	TEMPORARY SEEDING (AC)	MULCHING (AC)	REMARKS		
86+86.98	R1	179+89.30	R1	RT	2.14	2.14	2.14	ASSUMPTION OF 10’ DISTURBED GROUND FOR SHOULDER GRADING		
179+89.30	R1	186+68.74	R1	RT	0.31	0.31	0.31	ASSUMPTION OF 20’ DISTURBED GROUND FOR SHOULDER GRADING		
186+68.74	R1	190+04.38	R1	RT	0.08	0.08	0.08	ASSUMPTION OF 10’ DISTURBED GROUND FOR SHOULDER GRADING		
190+04.38	R1	200+27.79	R1	RT	0.47	0.47	0.47	ASSUMPTION OF 20’ DISTURBED GROUND FOR SHOULDER GRADING		
200+27.79	R1	216+55.40	R1	RT	0.37	0.37	0.37	ASSUMPTION OF 10’ DISTURBED GROUND FOR SHOULDER GRADING		
216+55.40	R1	222+28.42	R1	RT	0.26	0.26	0.26	ASSUMPTION OF 20’ DISTURBED GROUND FOR SHOULDER GRADING		
87+21.98	R1	199+48.98	R1	LT	2.58	2.58	2.58	ASSUMPTION OF 10’ DISTURBED GROUND FOR SHOULDER GRADING		
199+48.98	R1	205+22.29	R1	LT	0.59	0.59	0.59	ASSUMPTION OF 45’ DISTURBED GROUND FOR SHOULDER GRADING		
205+22.29	R1	222+28.42	R1	LT	0.39	0.39	0.39	ASSUMPTION OF 10’ DISTURBED GROUND FOR SHOULDER GRADING		
222+28.42	R1	224+59.30	R1	LT/RT	0.00	0.00	0.00	EXISTING PARKING AREA LT/RT		
224+59.30	R1	284+00.74	R1	LT/RT	2.73	2.73	2.73	ASSUMPTION OF 10’ DISTURBED GROUND FOR SHOULDER GRADING LT/RT		
284+00.74	R1	297+69.25	R1	LT/RT	0.00	0.00	0.00	CULVERT A4380 AND EXISTING SHOULDERS LT/RT		
297+69.25	R1	313+46.24	R1	LT/RT	0.72	0.72	0.72	ASSUMPTION OF 10’ DISTURBED GROUND FOR SHOULDER GRADING LT/RT		
313+46.24	R1	322+84.61	R1	LT/RT	0.00	0.00	0.00	CULVERT A4379 AND EXISTING SHOULDERS LT/RT		
00+00.00	R2	00+60.00	R2	LT/RT	0.00	0.00	0.00	CULVERT A4379 AND EXISTING SHOULDERS LT/RT		
00+60.00	R2	05+00.00	R2	RT	0.05	0.05	0.05	ASSUMPTION OF 5’ DISTURBED GROUND FOR SHOULDER GRADING		
05+00.00	R2	12+17.04	R2	RT	0.00	0.00	0.00	ASSUMPTION OF EXISTING ROCK THROUGH SECTION RT		
12+17.04	R2	15+27.24	R2	LT/RT	0.07	0.07	0.07	ASSUMPTION OF 5’ DISTURBED GROUND FOR SHOULDER GRADING LT/RT		
338+11.86	R3	342+33.65	R3	LT/RT	0.19	0.19	0.19	ASSUMPTION OF 10’ DISTURBED GROUND FOR SHOULDER GRADING LT/RT		
342+33.65	R3	358+05.03	R3	LT/RT	0.00	0.00	0.00	CULVERT A4450 AND EXISTING SHOULDERS LT/RT		
358+05.03	R3	510+83.80	R3	LT/RT	7.02	7.02	7.02	ASSUMPTION OF 10’ DISTURBED GROUND FOR SHOULDER GRADING LT/RT		
TOTAL					17.97	17.97	17.97			
USE					18.0	18.0	18.0			

BITUMINOUS SHOULDER RUMBLE STRIP									
STA	R#	STA	R#	LENGTH	LOC	ENTRANCE EXCEPTIONS LT/RT	BITUMINOUS CENTERLINE RUMBLE STRIP STA	BITUMINOUS SHOULDER RUMBLE STRIP STA	REMARKS
				FT		FT			
85+86.98	R1	510+83.80	R3	42497	CL	0	425.0	-	
85+86.98	R1	510+83.80	R3	42497	LT/RT	22423	-	625.7	EXEMPT ROYAL GORGE
TOTAL							425.0	625.7	

MAILBOX POSTS			
STA	STA	WOOD POST 4" X 4" LF	REMARKS
85+86.98	510+83.80	203	APPROX. 30 POSTS
203			
LOCATIONS DETERMINED BY THE ENGINEER			

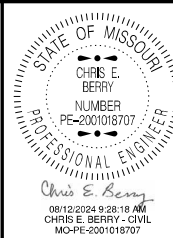

DATE PREPARED
8/12/2024

ROUTE 21	STATE MO
DISTRICT SE	SHEET NO. 3

COUNTY
IRON

JOB NO.
J9P3548

CONTRACT ID.

PROJECT NO.

BRIDGE NO.

DESCRIPTION	DATE					

MISSOURI HIGHWAYS AND TRANSPORTATION COMMISSION

105 WEST CAPITOL
JEFFERSON CITY, MO 65102
1-888-ASK-MODOT (1-888-275-6636)

SUMMARY SHEET
SHEET 3 OF 9

REMOVAL OF IMPROVEMENTS			
STA	R#	LOCATION	DESCRIPTION
90+64.89	R1	RTE 21 RT	* - EXISTING 15" ENTRANCE PIPE
93+45.34	R1	RTE 21 LT	* - EXISTING 3' X 2' BOX ENTRANCE PIPE
99+65.44	R1	RTE 21 LT	* - EXISTING 15" ENTRANCE PIPE
99+85.29	R1	RTE 21	* - EXISTING 18" CMP - 39'
120+43.46	R1	RTE 21 LT&RT	TYPE 3 OBJECT MARKERS
120+43.46	R1	RTE 21 LT&RT	REMOVE EXISTING HEADWALL LT AND RT
130+81.80	R1	RTE 21 RT	* - EXISTING 15" ENTRANCE PIPE
133+50.19	R1	RTE 21 LT&RT	TYPE 3 OBJECT MARKERS
133+50.19	R1	RTE 21	* - EXISTING 18" CMP - 34' - REMOVE HEADWALL LT AND RT
136+77.58	R1	RTE 21 RT	* - EXISTING 15" ENTRANCE PIPE
146+67.14	R1	RTE 21 LT&RT	TYPE 3 OBJECT MARKERS
146+67.14	R1	RTE 21	* - EXISTING CMP - 33' - REMOVE HEADWALL LT AND RT
157+02.54	R1	RTE 21 RT	* - EXISTING 18" ENTRANCE PIPE
160+81.94	R1	RTE 21 LT	* - EXISTING 15" ENTRANCE PIPE
164+01.47	R1	RTE 21 LT	* - EXISTING 15" ENTRANCE PIPE
177+82.65	R1	RTE 21 RT	* - EXISTING 15" ENTRANCE PIPE
181+25.85	R1	RTE 21 RT	* - EXISTING 15" ENTRANCE PIPE
183+05.54	R1	RTE 21 LT	* - EXISTING 18" ENTRANCE PIPE
185+77.60	R1	RTE 21 LT	* - EXISTING 18" ENTRANCE PIPE
207+52.23	R1	RTE 21 RT	EXISTING 137' OF PAVEMENT, APPROX 6' WIDE
207+52.23	R1	RTE 21 LT	* - EXISTING 18" ENTRANCE PIPE
237+56.52	R1	RTE 21	* - EXISTING 18" CMP - 44'
251+96.89	R1	RTE 21 RT	TYPE 3 OBJECT MARKER
251+96.89	R1	RTE 21	* - EXISTING 18" CMP - 41'
266+12.47	R1	RTE 21	* - EXISTING 18" CMP - 40'
275+24.36	R1	RTE 21	* - EXISTING 18" CMP - 51'
291+95.14	R1	RTE 21 LT&RT	EXISTING GUARDRAIL AT CULVERT A4380
300+45.63	R1	RTE 21	* - EXISTING 15" CMP - 36'
308+37.18	R1	RTE 21	* - EXISTING 15" CMP - 32' - REMOVE HEADWALL LT
318+63.91	R1	RTE 21 LT&RT	EXISTING GUARDRAIL AT CULVERT A4379
0+60.00	R2	RTE 21 RT	REMOVAL OF PAVEMENT BEYOND 10' RT OF CL - TO STA 14+40
01+00.00	R2	RTE 21 RT	REMOVE EXISTING CURVE SIGN WITH SPEED PLACARD
4+91.71	R2	RTE 21	* - EXISTING 18" CMP - 36'
12+73.00	R2	RTE 21 RT	REMOVE EXISTING CURVE SIGN
14+00.00	R2	RTE 21 LT	REMOVE EXISTING CURVE SIGN WITH SPEED PLACARD
338+95.66	R3	RTE 21 LT	TYPE 3 OBJECT MARKER
341+45.08	R3	RTE 21 LT&RT	* - EXISTING 18" CMP - 2' LT AND RT
344+24.00	R3	RTE 21 RT	* - EXISTING 15" ENTRANCE PIPE
350+30.32	R3	RTE 21 LT&RT	EXISTING GUARDRAIL AT CULVERT A4450
369+10.30	R3	RTE 21 LT&RT	TYPE 3 OBJECT MARKERS
369+10.30	R3	RTE 21	* - EXISTING 15" CMP - 30'
371+98.16	R3	RTE 21 RT	* - EXISTING 18" CMP - 2' RT
385+17.35	R3	RTE 21 LT&RT	TYPE 3 OBJECT MARKERS
385+17.35	R3	RTE 21 LT&RT	5' X 2' BOX CULVERT - REMOVE HEADWALL AND WINGWALLS LT/RT
392+27.56	R3	RTE 21 LT	* - EXISTING 24" ENTRANCE PIPE
397+28.85	R3	RTE 21	* - EXISTING 18" CMP - 31' - REMOVE HEADWALL LT AND RT
408+72.58	R3	RTE 21 RT	* - EXISTING 12" ENTRANCE PIPE
409+03.67	R3	RTE 21 LT&RT	TYPE 3 OBJECT MARKERS
418+40.49	R3	RTE 21	* - EXISTING 18" CMP - 34'
431+93.21	R3	RTE 21	* - EXISTING 15" CMP - 35' - REMOVE HEADWALL RT
437+30.43	R3	RTE 21 RT	* - EXISTING 15" ENTRANCE PIPE
448+34.34	R3	RTE 21 LT&RT	TYPE 3 OBJECT MARKERS
448+34.34	R3	RTE 21 RT	5' X 3' BOX CULVERT - REMOVE HEADWALL RT
459+96.93	R3	RTE 21 LT&RT	TYPE 3 OBJECT MARKERS
460+02.65	R3	RTE 21 LT	REMOVE EXISITNG GUARD CABLE
464+04.47	R3	RTE 21 RT	TYPE 3 OBJECT MARKER
464+04.47	R3	RTE 21	* - EXISTING 15" CMP - 37' - REMOVE HEADWALL LT AND RT
467+93.41	R3	RTE 21 LT&RT	TYPE 3 OBJECT MARKERS
467+93.41	R3	RTE 21	* - EXISTING 30" CMP - 2' RT
472+96.25	R3	RTE 21	* - EXISTING 24" CMP - 2' RT
483+12.63	R3	RTE 21 LT&RT	TYPE 3 OBJECT MARKERS
483+12.63	R3	RTE 21 RT	EXISTING OLD GUARD CABLE
496+25.76	R3	RTE 21	* - EXISTING 18" CMP - 41'
501+71.14	R3	RTE 21 LT&RT	TYPE 3 OBJECT MARKERS
501+71.14	R3	RTE 21 LT&RT	4'X3' BOX CULVERT - REMOVE HEADWALL AND WINGWALLS LT/RT
507+86.81	R3	RTE 21	* - EXISTING 15" CMP - 40'
510+62.25	R3	RTE 21 LT&RT	TYPE 3 OBJECT MARKERS
LUMP SUM 1			
* - PIPE REMOVAL INCLUDES EXCAVATION FOR NEW PIPE INSTALLATION			

ENTRANCE PIPES								
STA	R#	LOC	GROUP C PIPE 15"	GROUP C PIPE 18"	GROUP C PIPE 24"	8" BITUMINOUS PAVEMENT MIXTURE PG 64-22 (BP-2) (2.027 TON/CY) TONS	CORRUGATED METALLIC-COATED STEEL PIPE-ARCH B-12 LF	REMARKS
90+64.89	R1	RT	65	-	-	8.0	-	* - REPLACE PIPE - PAVED DRIVEWAY
93+45.34	R1	LT	-	-	-	-	35	* - REPLACE PIPE - AGG (6' ARCH PIPE)
99+65.44	R1	LT	36	-	-	-	-	* - REPLACE PIPE - AGG DRIVEWAY
130+81.80	R1	RT	35	-	-	-	-	* - REPLACE PIPE - AGG DRIVEWAY
136+77.58	R1	RT	46	-	-	-	-	* - REPLACE PIPE - AGG DRIVEWAY
157+02.54	R1	RT	-	50	-	-	-	* - REPLACE PIPE - AGG DRIVEWAY
160+81.94	R1	LT	41	-	-	-	-	* - REPLACE PIPE - AGG DRIVEWAY
164+01.47	R1	LT	47	-	-	-	-	* - REPLACE PIPE - AGG DRIVEWAY
177+82.65	R1	RT	35	-	-	-	-	* - REPLACE PIPE - AGG DRIVEWAY
181+25.85	R1	RT	35	-	-	-	-	* - REPLACE PIPE - AGG DRIVEWAY
183+05.54	R1	LT	-	56	-	-	-	* - REPLACE PIPE - AGG (CARTER LANE)
185+77.60	R1	RT	35	-	-	-	-	* - REPLACE PIPE - AGG DRIVEWAY
207+52.23	R1	LT	-	35	-	3.0	-	* - REPLACE PIPE - PAVED DRIVEWAY
344+24.00	R3	RT	37	-	-	-	-	* - REPLACE PIPE - AGG DRIVEWAY
392+27.56	R3	LT	-	-	35	-	-	* - REPLACE PIPE - AGG DRIVEWAY
408+72.58	R3	RT	35	-	-	-	-	* - REPLACE PIPE - AGG DRIVEWAY
437+30.43	R3	RT	35	-	-	-	-	* - REPLACE PIPE - AGG DRIVEWAY
TOTAL			482	141	35	11.0	35	
REPLACE ENTRANCE PIPES (LENGTH AND SIZE) AS DIRECTED BY THE ENGINEER								
SEE STD 725.00 FOR CORRUGATED METAL PIPE INSTALLATION								
* - EXCAVATION PAID AS REMOVAL OF IMPROVEMENTS								
SEE SHOULDER GRADING JSP FOR PIPE EXCAVATION DETAILS								

CLEARING AND GRUBBING					
STA.	STA.	R#	LOC	AREA (ACRES)	REMARKS
179+75.00	187+03.47	R1	ROUTE 21 - RT	0.4	CURVE 1 - R/W LIMITS
189+57.68	199+97.97	R1	ROUTE 21 - RT	0.6	CURVE 2 - R/W LIMITS & PERM. EASEMENT
199+17.09	206+28.75	R1	ROUTE 21 - LT	0.7	CURVE 3 - R/W LIMITS & PERM. EASEMENT
215+00.00	222+50.00	R1	ROUTE 21 - RT	0.4	CURVE 4 - R/W LIMITS & PERM. EASEMENT
0+60.00	12+15.00	R2	ROUTE 21 - RT	0.4	CURVE 5 - AS NEEDED TO PERFORM EXCAVATION
12+15.00	14+50.00	R2	ROUTE 21 - RT	0.1	CURVE 5 - R/W LIMITS
TOTAL USE				2.6 3	

EARTHWORK								
STA.	STA.	R#	LOC	COMPACTING EMBANKMENT (CY)	CLASS A EXCAVATION (CY)	UNCLASSIFIED EXCAVATION (CY)	CLASS C EXCAVATION (CY)	REMARKS
179+89.30	186+68.74	R1	ROUTE 21	174	502	-	-	CURVE 1 - APPROX. 298 CY EXCESS MATERIAL
190+04.38	199+50.00	R1	ROUTE 21	77	666	-	-	CURVE 2 - APPROX. 575 CY EXCESS MATERIAL
199+50.00	206+00.00	R1	ROUTE 21	120	-	3628	-	CURVE 3 - APPROX. 3487 CY EXCESS MATERIAL
216+55.40	222+28.42	R1	ROUTE 21	209	159	-	-	CURVE 4 - OBTAIN 59 CY FROM CURVE 3
0+60.00	2+20.00	R2	ROUTE 21	8	-	257	-	CURVE 5 - CLOSURE
2+20.00	3+60.00	R2	ROUTE 21	3	-	-	102	CURVE 5 - CLOSURE
3+60.00	4+60.00	R2	ROUTE 21	3	-	161	-	CURVE 5 - CLOSURE
4+60.00	12+40.00	R2	ROUTE 21	4	-	-	478	CURVE 5 - CLOSURE
12+40.00	14+40.00	R2	ROUTE 21	32	-	269	-	CURVE 5 - CLOSURE
TOTAL				630	1327	4315	580	

STATE OF MISSOURI

CHRIS E. BERRY

NUMBER
PE-2001018707

PROFESSIONAL ENGINEER

Chris E. Berry

08/11/2024 3:41:56 PM

CHRIS E. BERRY - CIVIL

MO-PE-2001018707

DATE PREPARED

8/9/2024

ROUTE

21

DISTRICT

SE

STATE

MO

SHEET NO.

3

COUNTY

IRON

JOB NO.

J9P3548

CONTRACT ID.

PROJECT NO.

BRIDGE NO.

DESCRIPTION

DATE

MISSOURI HIGHWAYS AND TRANSPORTATION COMMISSION

105 WEST CAPITOL

JEFFERSON CITY, MO 65102

1-888-ASK-MODOT (1-888-275-6636)

SUMMARY SHEET

SHEET 4 OF 9

IF A SEAL IS PRESENT ON THIS SHEET IT HAS BEEN ELECTRONICALLY SEALED AND DATED.

REV.

COLDMILLING										
STA	R#	STA	R#	LOC	LENGTH	WIDTH	THICK	COLDMILLING 3" OR LESS	MODIFIED COLDMILLING DEPTH TRANSITIONS	REMARKS
					FT	FT	IN	SY	SY	
85+86.98	R1	87+21.98	R1	MAINLINE	135	22	1.5	330	-	BEGIN PROJECT WEST OF ROUTE E AT PAV'T CHANGE
87+21.98	R1	87+96.98	R1	MAINLINE	75	22	1.5	-	183	WEST OF MILL/FILL
00+60.00	R2	14+46.97	R2	MAINLINE	1387	24	2.0	3699	-	2" MILL/3.5" FILL AT ROYAL GORGE
510+08.80	R3	510+83.80	R3	MAINLINE	75	22	1.5	-	183	END PROJECT NORTH OF RTE 49 AT PAV'T CHANGE
240+00.84	R1	-		RTE CC	25	22	1.5	-	61	
450+63.06	R3	-		RTE AA	25	26	1.5	-	72	
126+66.77	R1	-		CR 116	13	45	1.5	-	65	COUNTY ROAD / MILL TO ROW LINE
89+28.58	R1	410+93.91	R3	VAR	2	40	1.5	-	80	9 PAVED PRIVATE ENTRANCES
222+28.42	R1	224+59.30	R1	LT	231	3	1.5	-	77	EXISTING PAVED SHOULDER
222+28.42	R1	224+59.30	R1	RT	231	3	1.5	-	77	EXISTING PAVED SHOULDER
449+01.16	R3	453+74.98	R3	LT	474	3	1.5	-	158	EXISTING PAVED SHOULDER
TOTAL								4029	956	

MOBILIZATION
1 LUMP SUM

CONTRACTOR FURNISHED SURVEYING AND STAKING
1 LUMP SUM

ADDITIONAL MOBILIZATION FOR SEEDING
4 OCCURANCES
LOCATIONS TO BE DETERMINED BY THE ENGINEER


GUARDRAIL												
STA	R#	STA	R#	LOCATION	MGS GUARDRAIL LF	MGS GUARDRAIL 8 FT POSTS LF	MGS LONG SPAN GUARDRAIL SECTION EA	MGS BRIDGE APPROACH TRANSITION (THRIE-BEAM BRIDGE) EACH	TYPE A CRASHWORTHY END TERMINAL (MASH) EACH	MODIFIED SHAPING SLOPES CLASS III LF	3" MINUS AGGREGATE TONS	REMARKS
290+05.50	R1	291+80.50	R1	LT	87.5	-	-	1	1	80	115.0	NE CORNER OF CULVERT A4380
289+87.02	R1	291+62.02	R1	RT	87.5	-	-	1	1	80	115.0	NW CORNER OF CULVERT A4380
292+28.26	R1	294+03.26	R1	LT	87.5	-	-	1	1	80	115.0	SE CORNER OF CULVERT A4380
292+10.02	R1	293+85.02	R1	RT	87.5	-	-	1	1	80	115.0	SW CORNER OF CULVERT A4380
316+73.37	R1	318+48.37	R1	LT	87.5	-	-	1	1	80	115.0	NE CORNER OF CULVERT A4379
316+51.22	R1	318+26.22	R1	RT	87.5	-	-	1	1	80	115.0	NW CORNER OF CULVERT A4379
319+01.59	R1	320+76.59	R1	LT	87.5	-	-	1	1	80	115.0	SE CORNER OF CULVERT A4379
318+76.56	R1	320+51.56	R1	RT	87.5	-	-	1	1	80	115.0	SW CORNER OF CULVERT A4379
348+48.87	R3	350+11.37	R3	LT	75.0	-	-	1	1	80	115.0	NE CORNER OF CULVERT A4450
348+40.76	R3	350+03.26	R3	RT	75.0	-	-	1	1	80	115.0	NW CORNER OF CULVERT A4450
350+57.37	R3	352+19.87	R3	LT	75.0	-	-	1	1	80	115.0	SE CORNER OF CULVERT A4450
350+48.62	R3	352+11.12	R3	RT	75.0	-	-	1	1	80	115.0	SW CORNER OF CULVERT A4450
350+48.62	R3	#VALUE!	R3	RT	-	87.5	1	-	2	160	230.0	AT CULVERT NO. 29 - IN PLACE OF EXISTING GUARD CABLE
TOTAL USE					1000	87.5 88	1	12	14	1120	1610 NO DIRECT PAY	
ANY GRADING REQUIRED FOR END TERMINALS TO BE PAID AS SHOULDER GRADING												

LOC	LOG MI	R#	SIGN NUMBER	2" PSST LF	DRIVEN POST ANCHOR FOR 2" PSST - 12 GA. EA	TYPE III OBJECT MARKER PAID FOR AS SH-FLAT SHEETING SF	REMARKS
RTE 21 - LT AND RT	120+43.46	R1	OM3-R	24	2	6	12 FT OF POST PER SIGN, 2 SIGNS
RTE 21 - LT AND RT	133+50.19	R1	OM3-R	24	2	6	12 FT OF POST PER SIGN, 2 SIGNS
RTE 21 - LT AND RT	146+67.14	R1	OM3-R	24	2	6	12 FT OF POST PER SIGN, 2 SIGNS
RTE 21 - LT AND RT	251+96.89	R1	OM3-R	24	2	6	12 FT OF POST PER SIGN, 2 SIGNS
RTE 21 - LT AND RT	338+95.66	R3	OM3-R	24	2	6	12 FT OF POST PER SIGN, 2 SIGNS
RTE 21 - LT AND RT	369+10.30	R3	OM3-R	24	2	6	12 FT OF POST PER SIGN, 2 SIGNS
RTE 21 - LT AND RT	385+17.35	R3	OM3-R	24	2	6	12 FT OF POST PER SIGN, 2 SIGNS
RTE 21 - LT AND RT	409+03.67	R3	OM3-R	24	2	6	12 FT OF POST PER SIGN, 2 SIGNS
RTE 21 - LT AND RT	448+34.34	R3	OM3-R	24	2	6	12 FT OF POST PER SIGN, 2 SIGNS
RTE 21 - LT AND RT	459+96.93	R3	OM3-R	24	2	6	12 FT OF POST PER SIGN, 2 SIGNS
RTE 21 - LT AND RT	464+04.47	R3	OM3-R	24	2	6	12 FT OF POST PER SIGN, 2 SIGNS
RTE 21 - LT AND RT	467+93.41	R3	OM3-R	24	2	6	12 FT OF POST PER SIGN, 2 SIGNS
RTE 21 - LT AND RT	483+12.63	R3	OM3-R	48	4	12	12 FT OF POST PER SIGN, 4 SIGNS
RTE 21 - LT AND RT	501+71.14	R3	OM3-R	24	2	6	12 FT OF POST PER SIGN, 2 SIGNS
RTE 21 - LT AND RT	510+62.25	R3	OM3-R	24	2	6	12 FT OF POST PER SIGN, 2 SIGNS
TOTAL				384	32	96	

ESTIMATED EARTHWORK FOR SHOULDER GRADING*						
STA	R#	STA	R#	LOCATION	CUT CY	FILL CY
86+86.98	R1	510+83.80	R3	RTE 21	4000 TO 7500	2500 TO 6000
					NO DIRCT PAY	NO DIRCT PAY

* - NO DIRECT PAY FOR EARTHWORK QUANTITIES
ESTIMATED QUANTITY IS FOR INFORMATIONAL PURPOSES ONLY

GRAVEL A OR CRUSHED STONE B					
STA	R#	STA	R#	(TON)	REMARKS
93+28.86	R1	494+09.24	R3	67	67 ENTRANCES (1 TON/ENTRANCE)
181+25.85	R1	-	-	9	PARCEL 1 NEW ENTRANCE
185+77.60	R1	-	-	5	PARCEL 2 NEW ENTRANCE
189+08.81	R1	-	-	1	CARTER NEW ENTRANCE
189+76.45	R1	-	-	3	PARCEL 3 NEW ENTRANCE
TOTAL:				85	
ENTRANCES AT STA 181+25.85 AND 185+77.60 RT SHALL HAVE AGGREGATE TO THE ROW LINE					
SEE CROSS-SECTIONS SHEET 52 OF 52 FOR NEW ENTRANCE DETAILS					
USE GRAVEL AT AGGREGATE ENTRANCES AS DIRECTED BY ENGINEER					

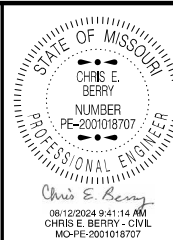

DATE PREPARED	
8/12/2024	
ROUTE	STATE
21	MO
DISTRICT	SHEET NO
SE	3

COUNTY	IRON
JOB NO.	J9P3548
CONTRACT ID.	

PROJECT NO.

BRIDGE NO.[illegible]MISSOURI HIGHWAYS AND TRANSPORTATION
COMMISSION

SUMMARY SHEET
SHEET 5 OF 9

IF A SEAL IS PRESENT ON THIS SHEET IT HAS BEEN ELECTRONICALLY SEALED AND DATED.

CROSS PIPE CULVERTS – PART 2														
CULVERT NUMBER	STA	R#	RETAINING COLLAR (B-1 CONCRETE WITH AIR) EA	HEADWALL COLLAR (B-1 CONCRETE WITH AIR) EA	CUSTOM PRECAST INLET (B-1 CONCRETE WITH AIR) EA	PIPE COLLAR TYPE A EA	30" CLASS IV RCCP LF	21" CLASS IV RCCP LF	18" CLASS IV RCCP LF	30" RCCP F.E.S. EA	21" RCCP F.E.S. EA	REINFORCING STEEL (CULVERTS) LB	8" BITUMINOUS PAVEMENT MIXTURE PG 64-22 (BP-2) (2.040 TON/CY) TONS	REMARKS
15A	01+83.63	R2	–	–	–	–	72	–	–	2	–	–	30.1	
15B	04+56.05	R2	1	–	–	1	36	–	–	1	–	371	19.7	SEE PART 3 REMARKS
–	04+91.71	R2	–	–	–	–	–	–	–	–	–	–	10.6	ASPHALT FOR REMOVAL OF EXISTING PIPE
15C	07+60.84	R2	1	1	1	1	–	32	–	–	–	590	14.4	SEE PART 3 REMARKS
15D	09+20.00	R2	1	1	1	1	–	–	32	–	–	585	14.4	SEE PART 3 REMARKS
15E	10+95.44	R2	1	1	1	1	–	–	32	–	–	585	14.4	SEE PART 3 REMARKS
15F	12+66.39	R2	–	1	1	–	–	36	–	–	1	243	16.6	SEE PART 3 REMARKS
TOTAL USE			4	4	4	4	108	68	64	3	1	2374 2370	120.3	

SEE SPECIAL SHEETS 11 AND 12 OF 13 FOR DETAILS.

SEE SHEET 72 OF 72 FOR BILL OF REINFORCING STEEL.

[illegible]

SUMMARY SHEET
SHEET 6 OF 9

ROCK DITCH LINER WAS ESTIMATED AT 1.8 TONS PER CY.

SEE JSPs FOR DESCRIPTION AND PAYMENT DETAILS

SUMMARY SHEET
SHEET 7 OF 9

IF A SEAL IS PRESENT ON THIS SHEET IT HAS BEEN ELECTRONICALLY SEALED AND DATED.

TEMPORARY PAVEMENT MARKING								
STA	R#	STA	R#	LENGTH	REMOVABLE MARKING TAPE 4" SOLID YELLOW	REMOVABLE MARKING TAPE 4" SOLID WHITE	PAVEMENT MARKING REMOVAL	REMARKS
				FT	LF	LF	LF	
286+02.02	R1	297+88.26	R1	1190	2432	120	1168	CULVERT A4380 INCLUDES EACH SIDE
312+66.22	R1	1+76.98	R2	1200	2448	130	1172	CULVERT A4379 INCLUDES EACH SIDE
344+88.62	R3	356+17.37	R3	1130	2424	120	1166	CULVERT A4450 INCLUDES EACH SIDE
TOTAL					7304	370	3506	

PERMANENT PAVEMENT MARKING								
STA	R#	STA	R#	LENGTH	WATERBORNE PAVEMENT MARKING TYPE P BEADS 4" SOLID YELLOW	WATERBORNE PAVEMENT MARKING TYPE P BEADS 4" INT. YELLOW	WATERBORNE PAVEMENT MARKING TYPE P BEADS 4" SOLID WHITE	REMARKS
				FT	LF	LF	LF	
85+86.98	R1	510+83.80	R3	42496.82	73133	2073	85114	
TOTAL					73133	2073	85114	
USE					75206			
SEE PAVEMENT MARKING JSP PAVEMENT MARKING LOCATIONS AND QUANTITIES ARE APPROXIMATE.								


BOX CULVERT EXTENSIONS								
CULVERT NUMBER	STA	R#	EXISTING SIZE	CLASS B1 CONCRETE (CULVERTS)	REINFORCING STEEL (CULVERTS)	CLASS 3 EXC.	CLASS A EXC.	REMARKS
				CY	LB	CY	CY	
21	385+17.35	R3	5' X 2'	8.4	1380	1	—	EXTEND BOX 2.4' LT AND 2.8' RT
24	409+03.67	R3	10' X 8'	—	—	—	7	GRADE DITCH TO DRAIN
28	448+34.34	R3	5' X 3'	6.0	860	1	3	EXTEND BOX 4.7' RT
29	459+96.93	R3	10' X 8'	—	—	—	10	GRADE DITCH TO DRAIN
33	483+12.63	R3	20' X 8'	—	—	—	24	GRADE DITCH TO DRAIN
35	501+71.14	R3	4' X 3'	8.8	1430	1	—	EXTEND BOX 3.4' LT AND 3.1' RT
TOTAL				23.2	3670	3	44	

CONCRETE HEADWALL EXTENSION								
CULVERT NO.	STA	R#	LOC	LENGTH	WIDTH	EXTEND HEIGHT	CLASS B1 CONCRETE	REMARKS
				FT	FT	FT	CY	
28	448+34.34	R3	LT	6.7	0.7	1.0	0.2	EXTEND VERTICALLY
29	459+96.93	R3	LT	12.2	0.8	0.5	0.2	EXTEND VERTICALLY
TOTAL							0.4	
#5 BAR AND RESIN ANCHORS ARE INCIDENTAL TO HEADWALL EXTENSIONS. SEE SPECIAL SHEET 8 OF 13 FOR DETAILS.								
THE HEADWALL HEIGHT ADJUSTMENT SHALL BE CHECKED BEFORE POURING.								

DELINEATORS				
STA	STA	LENGTH	TRAFFIC BARRIER DELINEATORS WHITE / WHITE EA	REMARKS
2+70.00	12+15.00	945.00	80	INSTALL AT 25' SPACING ALONG EXISTING ROCK WALL
TOTAL			80	
SEE PLAN SHEET 6 OF 15 FOR DETAILS.				

ROCK FILL							
STA	R#	STA	R#	LOCATION	FURNISHING ROCK FILL CY	PLACING ROCK FILL CY	REMARKS
203+50.00	R1	206+00.00	R1	RTE 21	116	116	CURVE 3 WIDENING SECTION
TOTAL					116.0	116.0	

TEMPORARY EROSION CONTROL								
STA	R#	STA	R#	SILT FENCE	ROCK DITCH CHECK	SEDIMENT TRAP EXCAVATION	SEDIMENT TRAP ROCK	SEDIMENT REMOVAL
				LF	LF	CY	CY	CY
85+86.98	R1	510+83.80	R3	4653	4305	83	233	405
LOCATIONS OF EROSION CONTROL ITEMS TO BE DETERMINED BY THE ENGINEER								

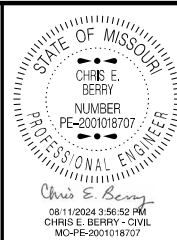

DATE PREPARED
8/9/2024

ROUTE
21

DISTRICT
SE

STATE
MO

SHEET NO.
3

COUNTY
IRON

JOB NO.
J9P3548

CONTRACT ID.

PROJECT NO.

BRIDGE NO.

DESCRIPTION	DATE

MISSOURI HIGHWAYS AND TRANSPORTATION COMMISSION



105 WEST CAPITOL
JEFFERSON CITY, MO 65102
1-888-ASK-MODOT (1-888-275-6636)

IF A SEAL IS PRESENT ON THIS SHEET IT HAS BEEN ELECTRONICALLY SEALED AND DATED.

EFFECTIVE: 04-01-2024																															
SIGN	SIZE	AREA	QTY	TOTAL	QTY	TOTAL	SIGN									SIGN	SIZE	AREA	QTY	TOTAL	QTY	TOTAL	SIGN	ITEM NUMBER	TOTAL QTY	DESCRIPTION					
SIGN	IN.	SQ.FT.	EACH	SQ.FT.	EACH	SQ.FT.		DESCRIPTION								SIGN	IN.	SQ.FT.	EACH	SQ.FT.	EACH	SQ.FT.									
WARNING SIGNS								DESCRIPTION								GUIDE SIGNS								DESCRIPTION							
W01-1L	48X48	16.00						TURN (SYMBOL LEFT)								E05-1	36X48	12.00							6122008		IMPACT ATTENUATOR 40 MPH (SAND BARRELS)				
W01-1R	48X48	16.00						TURN (SYMBOL RIGHT)								E05-2	48X36	12.00							6122009		IMPACT ATTENUATOR 45 MPH (SAND BARRELS)				
W01-2L	48X48	16.00						CURVE (SYMBOL LEFT)								E05-2a	48X36	12.00							6122010		IMPACT ATTENUATOR 50 MPH (SAND BARRELS)				
W01-2R	48X48	16.00						CURVE (SYMBOL RIGHT)								G020-1	60X24	10.00	2	20				3	6122012		IMPACT ATTENUATOR 55 MPH (SAND BARRELS)				
W01-3L	48X48	16.00						REVERSE TURN (SYMBOL LEFT)								G020-2	48X24	8.00	2	16					6122014		IMPACT ATTENUATOR 60 MPH (SAND BARRELS)				
W01-3R	48X48	16.00						REVERSE TURN (SYMBOL RIGHT)								G020-4	36X18	4.50	1	4.5					6122017		IMPACT ATTENUATOR 65 MPH (SAND BARRELS)				
W01-4L	48X48	16.00						REVERSE CURVE (SYMBOL LEFT)								G020-4a	42X30	8.75	5	43.75					6122019		IMPACT ATTENUATOR 70 MPH (SAND BARRELS)				
W01-4R	48X48	16.00						REVERSE CURVE (SYMBOL RIGHT)								G020-4a	18X12	1.50	3	4.5				3	6122020		REPLACEMENT SAND BARREL				
W01-4bL	48X48	16.00						DOUBLE ARROW REVERSE CURVE (SYMBOL LEFT)								G020-5aP	36X24	6.00							6122030	3	IMPACT ATTENUATOR (RELOCATION)				
W01-4bR	48X48	16.00						DOUBLE ARROW REVERSE CURVE (SYMBOL RIGHT)								M04-8a	24X18	3.00	4	12					6123001		TRUCK MOUNTED ATTENUATOR (TMA)				
W01-4cL	48X48	16.00						TRIPLE ARROW REVERSE CURVE (SYMBOL LEFT)								M04-9L	48X36	12.00						4	6161008		ADVANCED WARNING RAIL SYSTEM				
W01-4cR	48X48	16.00						TRIPLE ARROW REVERSE CURVE (SYMBOL RIGHT)								M04-9R	48X36	12.00							6161012		BUOYS (BOATS KEEP OUT)				
W01-6	60X30	12.50						HORIZONTAL ARROW (SYMBOL)								M04-9P	48X12	4.00							6161013		BUOYS (NO WAKE)				
W01-6a	72X36	18.00						HORIZ. ARROW (SYMBOL ON PERMANENT BARRICADE)								M04-10L	48X18	6.00							6161014		SPECIAL SIGN ASSEMBLY (BOATS KEEP OUT)				
W01-7	60X30	12.50						DOUBLE HEAD HORIZONTAL ARROW (SYMBOL)								M04-10R	48X18	6.00							6161025	250	CHANNELIZER (TRIM LINE)				
W01-7a	72X36	18.00						DOUBLE HEAD HORIZ. ARROW (SYMBOL ON PERM. BARR.)								REGULATORY SIGNS								6161030	10	TYPE III MOVEABLE BARRICADE					
W01-8	18X24	3.00						CHEVRON (SYMBOL)								R1-1	48X48	13.25								6161033		DIRECTION INDICATOR BARRICADE			
W01-8a	30X36	7.50						CHEVRON (SYMBOL FOR DIVIDED HIGHWAYS)								R1-2	48TRI.	6.93								6161040		FLASHING ARROW PANEL			
W03-1	48X48	16.00						STOP AHEAD (SYMBOL)								R1-2a	36X36	9.00								6161047		TYPE III OBJECT MARKER			
W03-2	48X48	16.00						YIELD AHEAD (SYMBOL)								R1-3P	30X12	2.50								6161055		SEQUENTIAL FLASHING WARNING LIGHT			
W03-3	48X48	16.00						SIGNAL AHEAD (SYMBOL)								R2-1	36X48	12.00								6161070		TUBULAR MARKER			
W03-4	48X48	16.00	8	128				BE PREPARED TO STOP								R3-1	48X48	16.00								6161095		RADAR SPEED ADVISORY SYSTEM			
W03-5	48X48	16.00						SPEED LIMIT AHEAD								R3-2	48X48	16.00								6161096		CHANGEABLE MESSAGE SIGN, COMMISSION FURNISHED/RETAINED			
W04-1L	48X48	16.00						MERGE (SYMBOL FROM LEFT)								R3-3	36X36	9.00										CHANGEABLE MESSAGE SIGN W/O COMM.			
W04-1R	48X48	16.00						MERGE (SYMBOL FROM RIGHT)								R3-4	48X48	16.00								6161098A	7	INTERFACE - CONTRACTOR FURNISHED/RETAINED			
W04-1aL	48X48	16.00						MERGE (LEFT)								R3-7L	30X30	6.25										CHANGEABLE MESSAGE SIGN WITH COMM.			
W04-1aR	48X48	16.00						MERGE (RIGHT)								R3-7R	30X30	6.25									INTERFACE - CONTRACTOR FURNISHED/RETAINED				
W05-1	48X48	16.00	4	64				ROAD/BRIDGE/RAMP NARROWS								R4-1	36X48	12.00								6161099		WORK ZONE TRAFFIC SIGNAL SYSTEM			
W05-3	48X48	16.00						ONE LANE BRIDGE								R4-2	36X48	12.00								6162000A		TEMPORARY LONG-TERM RUMBLE STRIPS			
W05-5	48X48	16.00	1	16				NARROW LANES								R4-7a	36X48	12.00								6162002		TEMPORARY TRAFFIC BARRIER			
W06-1	48X48	16.00						DIVIDED HIGHWAY (SYMBOL)								R4-8a	36X48	12.00								6173600D	295	CONTRACTOR FURNISHED/RETAINED			
W06-2	48X48	16.00						DIVIDED HIGHWAY END (SYMBOL)								R5-1	30X30	6.25										TEMPORARY TRAFFIC BARRIER			
W06-3	48X48	16.00						TWO WAY TRAFFIC (SYMBOL)								R5-1a	36X24	6.00									CONTRACTOR FURNISHED/RETAINED				
W07-3a	30X24	5.00						NEXT XX MILES (PLAQUE)								R6-1L	54X18	6.75								6173602B		TEMPORARY TRAFFIC BARRIER			
W08-1	48X48	16.00						BUMP								R6-1R	54X18	6.75								6174000A		CONTRACTOR FURNISHED/COMMISSION RETAINED			
W08-2	48X48	16.00						DIP								R6-2L	24X30	5.00								6175010A	295	TEMP. TRAFFIC BARRIER HEIGHT TRANSITION			
W08-3	48X48	16.00						PAVEMENT ENDS								R6-2R	24X30	5.00										RELOCATING TEMPORARY TRAFFIC BARRIER			
W08-4	48X48	16.00						SOFT SHOULDER								R9-9	24X12	2.00								6176000B		TEMPORARY TRAFFIC BARRIER			
W08-5	48X48	16.00						SLIPPERY WHEN WET (SYMBOL)								R9-11L	24X18	3.00										COMMISSION FURNISHED/RETAINED			
W08-6	48X48	16.00						TRUCK CROSSING								R9-11R	24X18	3.00										TEMP. TRAFFIC BARRIER HEIGHT TRANSITION			
W08-6c	48X48	16.00						TRUCK ENTRANCE								R10-6	24X36	6.00								6177000B		COMMISSION FURNISHED/RETAINED			
W08-7	36X36	9.00						LOOSE GRAVEL																							

CERTIFIED LAND CORNER

STATION 180+00.00 CENTERLINE ROUTE 21 IS 1072.04', S14°10'03"E FROM ¼ CORNER SECTION 12 AND 13 TOWNSHIP 33 NORTH, RANGE 3 EAST.

CORNER MARKED BY A NAIL IN MOUND OF STONE PREVIOUS TIE #822 Δ 0.05

MATCHLINE STATION 188+00 ROUTE 21
SEE SHEET 2 OF 4

SW ¼ SE ¼ SEC. 12
T33N R3E

NW ¼ NE ¼ SEC. 13
T33N R3E

NE ¼ NE ¼ SEC. 13
T33N R3E

BRIAN AND MARLENE DALTON

MARLENE J. DALTON

CURVE RTE_21_SOUT_265
PT 183+63.57
PC 181+00.00
PT 185+58.04
70° 55' 40.4" (RT)
15° 26' 07.2"
458.03
263.57
370.00

TYPE I DRWY. RTE. 21
181+25.85 RTE. 21
+2% GRADE, W = 20'
15" x 35.0' GR. C PIPE

TYPE I DRWY. RTE. 21
185+77.60 RTE. 21
-8% GRADE, W = 20'
15" x 35.0' GR. C PIPE

BEGIN STATION
STATION 179+00.00
AT A POINT 1098.58', S80°55'28"E
FROM CLOSING ¼ CORNER SECTION 12 AND 13
TOWNSHIP 33 NORTH, RANGE 3 EAST

AGG ENTRANCE - LT
179+65.99 - UIP

ANY WORK INDICATED ON THE PLANS THAT EXTENDS BEYOND THE PROJECT LIMITS IS CONSIDERED INCIDENTAL TO AND A PART OF THE CONSTRUCTION OF THIS PROJECT.

UNDERGROUND FACILITIES, STRUCTURES AND UTILITIES HAVE BEEN PLOTTED FROM AVAILABLE SURVEY AND RECORDS. LOCATIONS OF UTILITIES ARE APPROXIMATE. THE COMMISSION DOES NOT WARRANT THE LOCATIONS OF THESE FACILITIES AS PRECISE. IT IS POSSIBLE THERE MAY BE OTHERS, THE EXISTENCE OF WHICH IS PRESENTLY NOT KNOWN OR SHOWN. IT IS THE CONTRACTOR'S RESPONSIBILITY TO DETERMINE THE EXISTENCE AND PRECISE LOCATION OF ALL FACILITIES AND TO AVOID DAMAGE. SEE THE JOB SPECIAL PROVISIONS FOR A LIST OF UTILITY COMPANIES ON OR WITHIN THE VICINITY OF THE PROJECT LIMITS.

EXISTING AND CONSTRUCTED ENTRANCES MAY BE WIDENED TO MAXIMUM WIDTH OF 60 FEET BY PERMIT UNLESS OTHERWISE NOTED.

ALL BEARINGS BASED ON GRID NORTH, MO STATE PLANE COORDINATE SYSTEM, EASTERN ZONE.


SCALE FACTOR = 1.0000000

RIGHT OF WAY LIMITS FOR THIS PROJECT EXTEND FROM STA 179+75.00 TO STA 187+03.47, STA 189+57.68 TO 206+28.75, STA 215+00.00 TO 222+50.00, AND STA 326+42.39 TO STA 338+50.00 A DISTANCE OF 0.825 MILES.


RIGHT OF WAY STATION AND OFFSETS ARE BASED ON THE SURVEY CENTERLINE OF ROUTE 21.

ALL PROPERTY LINE AND SECTION LINE LOCATIONS HAVE BEEN PLOTTED FROM AVAILABLE SURVEY AND RECORDS.

NOTE:
SEE XS SHEET 52 OF 52 FOR
TYPE 1 DRWY ENTRANCE CROSS-SECTIONS

 

PARCEL #	OWNER	EXISTING PARCEL SIZE ACRES	NORMAL R/W ACRES LEFT	NORMAL R/W ACRES RIGHT	PERM. ESMT. ACRES LEFT	PERM. ESMT. ACRES RIGHT	TEMP. ESMT. ACRES LEFT	TEMP. ESMT. ACRES RIGHT	REMAINING ACRES LEFT	REMAINING ACRES RIGHT
1	BRIAN AND MARLENE DALTON	3.84	0.00	0.26	0.00	0.00	0.00	0.00	0.00	3.58
2	MARLENE J. DALTON	4.36	0.00	0.11	0.00	0.00	0.00	0.00	0.00	4.25

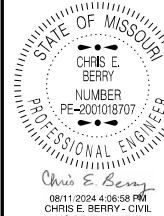

DATE PREPARED
8/9/2024

ROUTE 21
DISTRICT SE
STATE MO
SHEET NO. 4

COUNTY IRON
JOB NO. J9P3548
CONTRACT ID.

PROJECT NO.

BRIDGE NO.

DESCRIPTION	DATE



PLAN SHEET
SHEET 1 OF 15
CURVE 1

IF A SEAL IS PRESENT ON THIS SHEET IT HAS BEEN ELECTRONICALLY SEALED AND DATED.



MATCHLINE STATION 198+00 ROUTE 21
SEE SHEET 3 OF 4

05
MISSOURI
CONSERVATION
COMMISSION

CURVE RTE_21_SOUT_271
PI 196+46.97
PC 191+15.08
PT 199+17.09
Δ 96° 04' 22.0" (RT)
DLT 11° 58' 44.6"
R 802.01'
L 531.88'
R 478.30'

05
MISSOURI
CONSERVATION
COMMISSION

NE 1/4 NW 1/4 SEC. 13
T33N R3E

04
GEORGINA
MURRAY
ETAL

03
WILLIE & SHAUNTE
CARTER

NW 1/4 NE 1/4 SEC. 13
T33N R3E

TYPE 1 DRWY. RT.
189+76.45 RTE. 21
-23% GRADE, W = 20'

TYPE 1 DRWY. RT.
189+08.81 RTE. 21
-21% GRADE, W = 20'

CURVE RTE_21_SOUT_268
PI 188+31.92
PC 187+03.47
PT 189+57.68
Δ 7° 59' 55.8" (LT)
DLT 20° 19' 55.8"
R 254.21'
L 128.45'
R 716.80'

PERM. EASEMENT
EXIST. R/W

EXIST. R/W

R/W LINE


AGG ENTRANCE - LT
191+72.04 - UIP

APPROX. LOCATION OF
EXISTING WATER LINE
(DND)

PT STA 189+57.68


OTV

NOTE:
SEE XS SHEET 52 OF 52 FOR
TYPE 1 DRWY ENTRANCE CROSS-SECTIONS

 

PARCEL #	OWNER	EXISTING PARCEL SIZE ACRES	NORMAL R/W ACRES LEFT	NORMAL R/W ACRES RIGHT	PERM. ESMT. ACRES LEFT	PERM. ESMT. ACRES RIGHT	TEMP. ESMT. ACRES LEFT	TEMP. ESMT. ACRES RIGHT	REMAINING ACRES LEFT	REMAINING ACRES RIGHT
3	WILLIE AND SHAUNTE CARTER	2.17	0.00	0.05	0.00	0.00	0.00	0.00	0.00	2.12
4	GEORGINA MURRAY ETAL	0.95	0.00	0.05	0.00	0.00	0.00	0.00	0.00	0.90
5	MISSOURI CONSERVATION COMMISSION N	-	0.00	0.00	0.00	0.36	0.00	0.00	-	-
5	MISSOURI CONSERVATION COMMISSION S	-	0.00	0.00	0.06	0.50	0.00	0.00	-	-

MATCHLINE STATION 188+00 ROUTE 21
SEE SHEET 1 OF 4

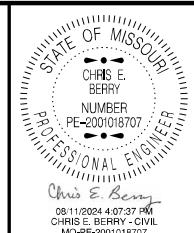

DATE PREPARED
8/9/2024

ROUTE 21 STATE MO
DISTRICT SE SHEET NO. 5

COUNTY
IRON

JOB NO.
J9P3548


CONTRACT ID.

PROJECT NO.

BRIDGE NO.

DESCRIPTION	DATE


MISSOURI HIGHWAYS AND TRANSPORTATION
COMMISSION

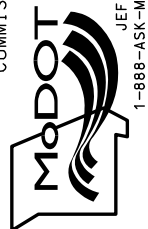


105 WEST CAPITOL
JEFFERSON CITY, MO 65102
1-888-ASK-MODOT (1-888-275-6636)

PLAN SHEET
SHEET 2 OF 15
CURVE 2

IF A SEAL IS PRESENT ON THIS SHEET IT HAS BEEN ELECTRONICALLY SEALED AND DATED.

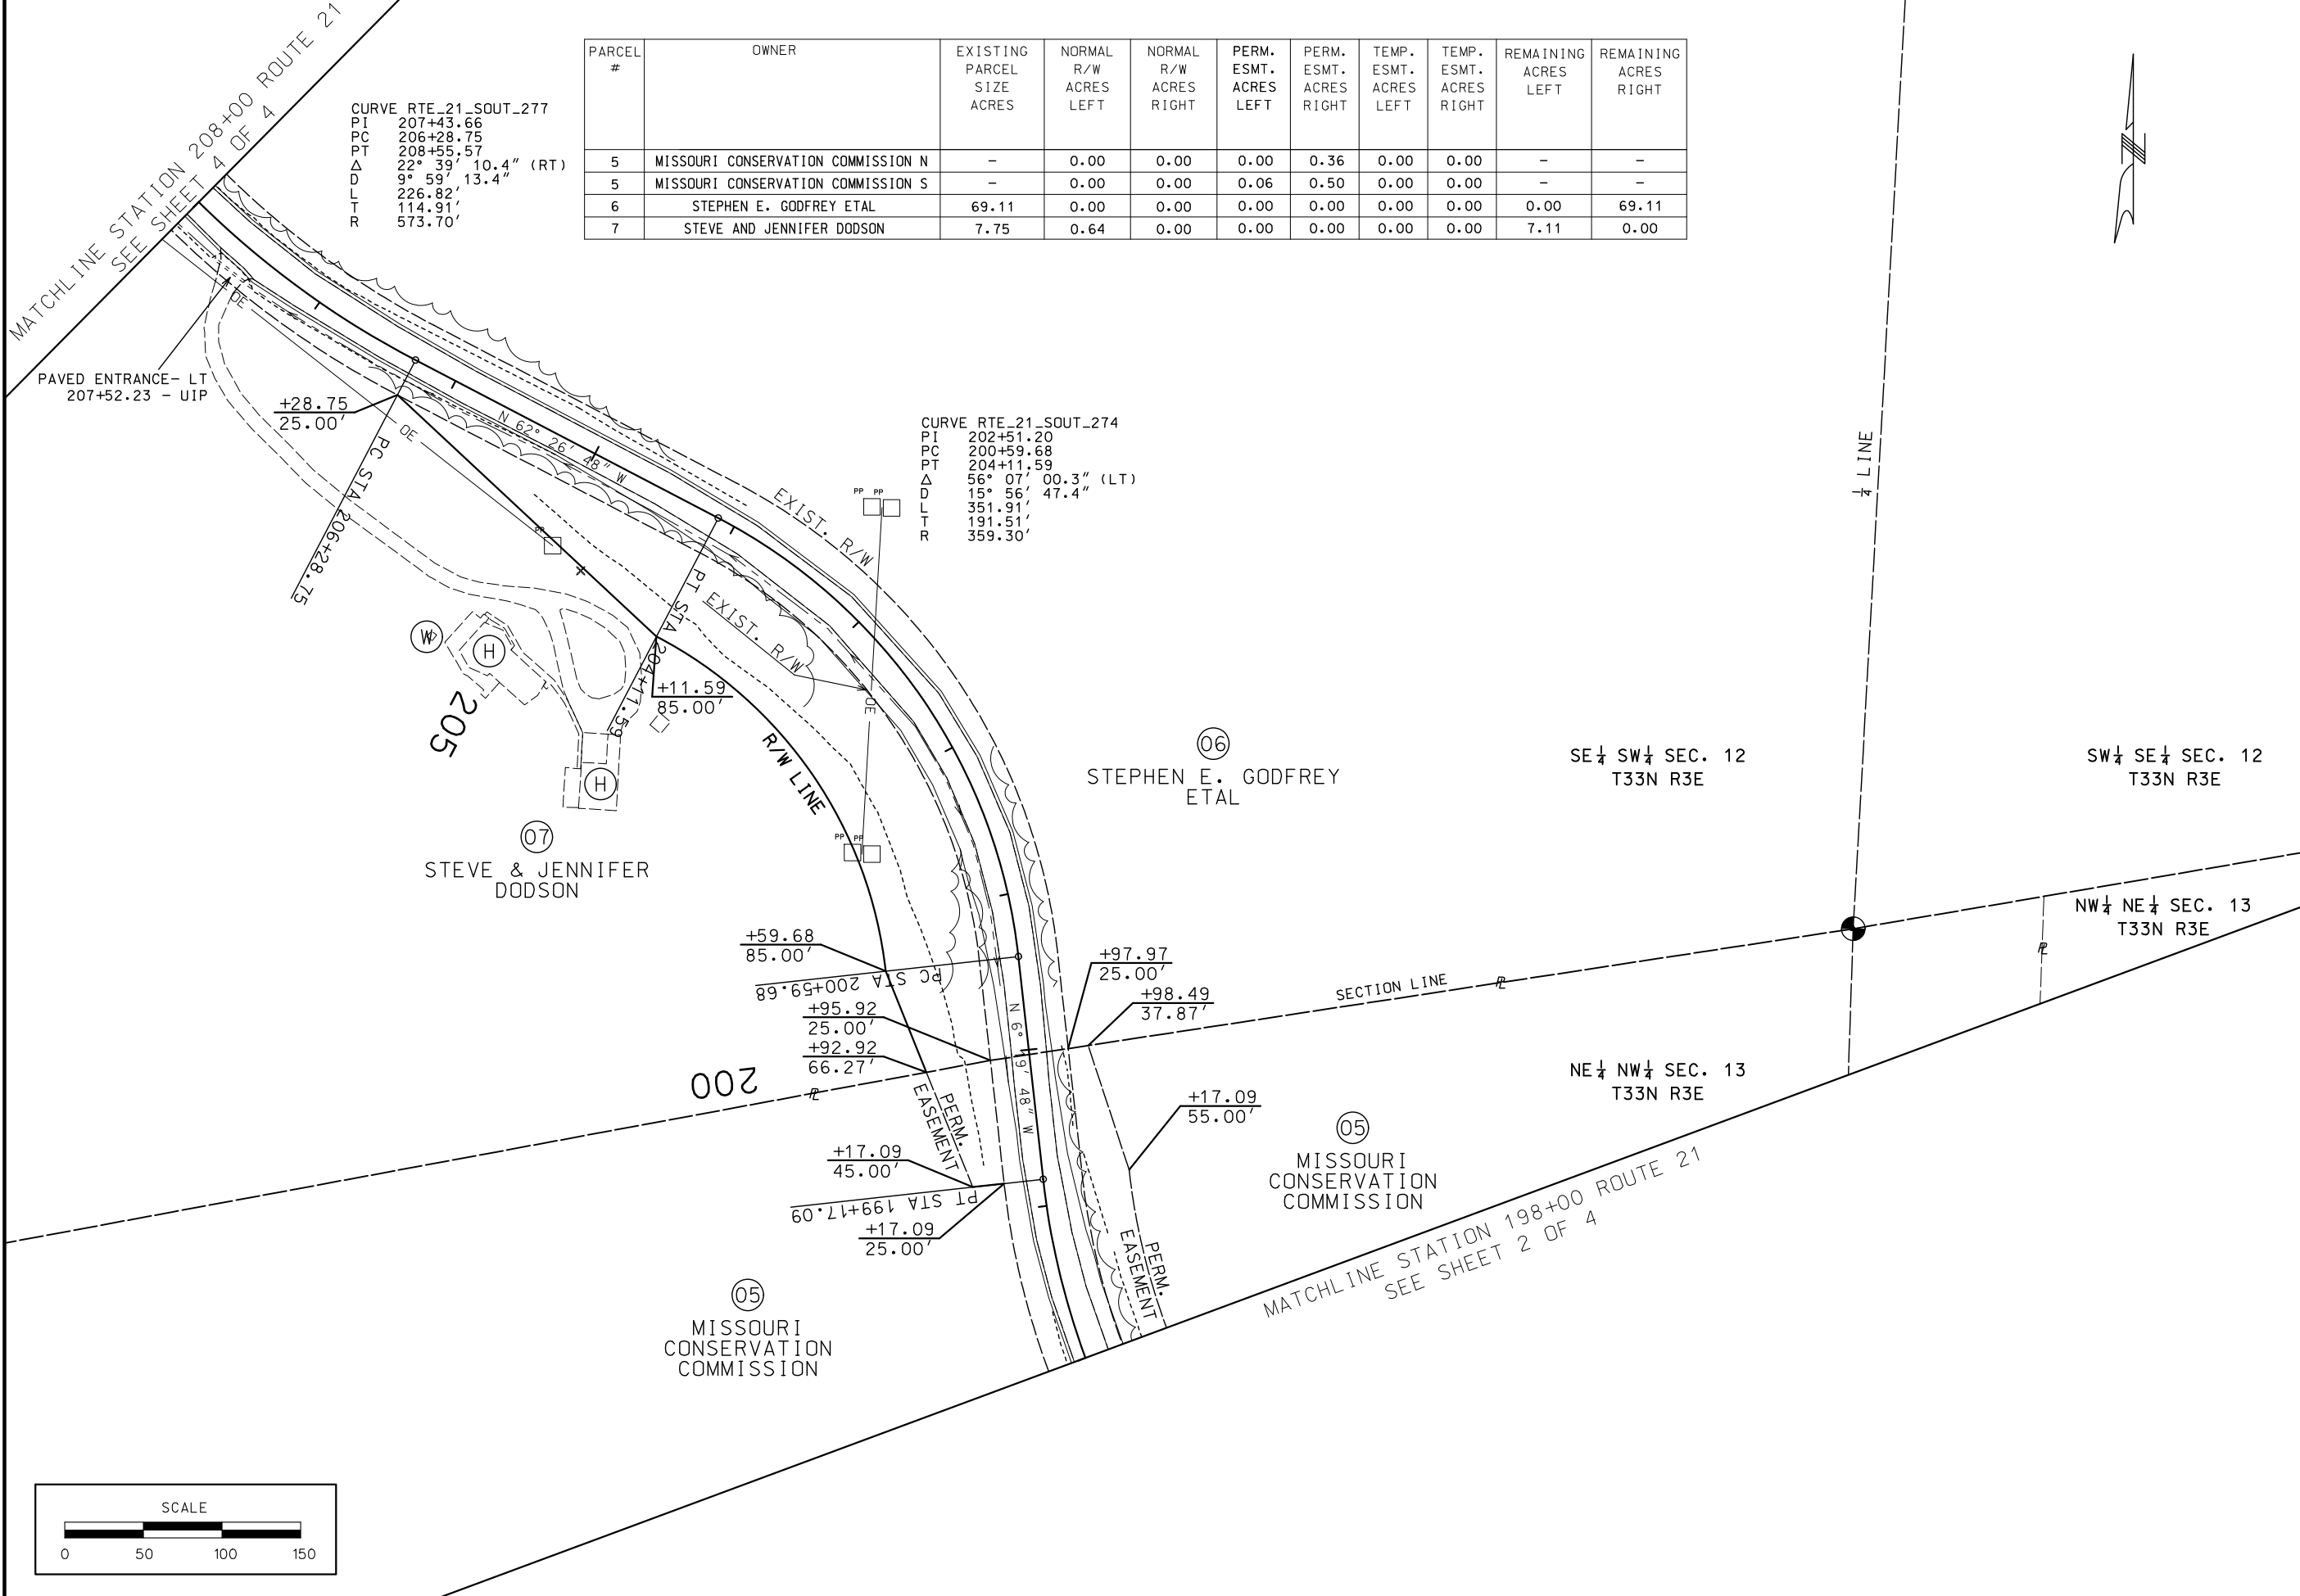

PARCEL #	OWNER	EXISTING PARCEL SIZE ACRES	NORMAL R/W ACRES LEFT	NORMAL R/W ACRES RIGHT	PERM. ESMT. ACRES LEFT	PERM. ESMT. ACRES RIGHT	TEMP. ESMT. ACRES LEFT	TEMP. ESMT. ACRES RIGHT	REMAINING ACRES LEFT	REMAINING ACRES RIGHT
5	MISSOURI CONSERVATION COMMISSION N	-	0.00	0.00	0.00	0.36	0.00	0.00	-	-
5	MISSOURI CONSERVATION COMMISSION S	-	0.00	0.00	0.06	0.50	0.00	0.00	-	-
6	STEPHEN E. GODFREY ETAL	69.11	0.00	0.00	0.00	0.00	0.00	0.00	0.00	69.11
7	STEVE AND JENNIFER DODSON	7.75	0.64	0.00	0.00	0.00	0.00	0.00	7.11	0.00

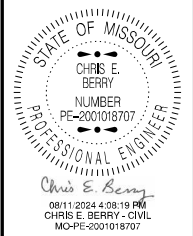

DATE PREPARED 8/9/2024	
ROUTE 21	STATE MO
DISTRICT SE	SHEET NO. 6
COUNTY IRON	
JOB NO. J9P3548	
CONTRACT ID.	
PROJECT NO.	
BRIDGE NO.	

DESCRIPTION	DATE


MISSOURI HIGHWAYS AND TRANSPORTATION COMMISSION



105 WEST CAPITOL
JEFFERSON CITY, MO 65102
1-888-ASK-MODOT (1-888-275-6636)

PLAN SHEET
3 OF 15
CURVE 3

IF A SEAL IS PRESENT ON THIS SHEET IT HAS BEEN ELECTRONICALLY SEALED AND DATED.

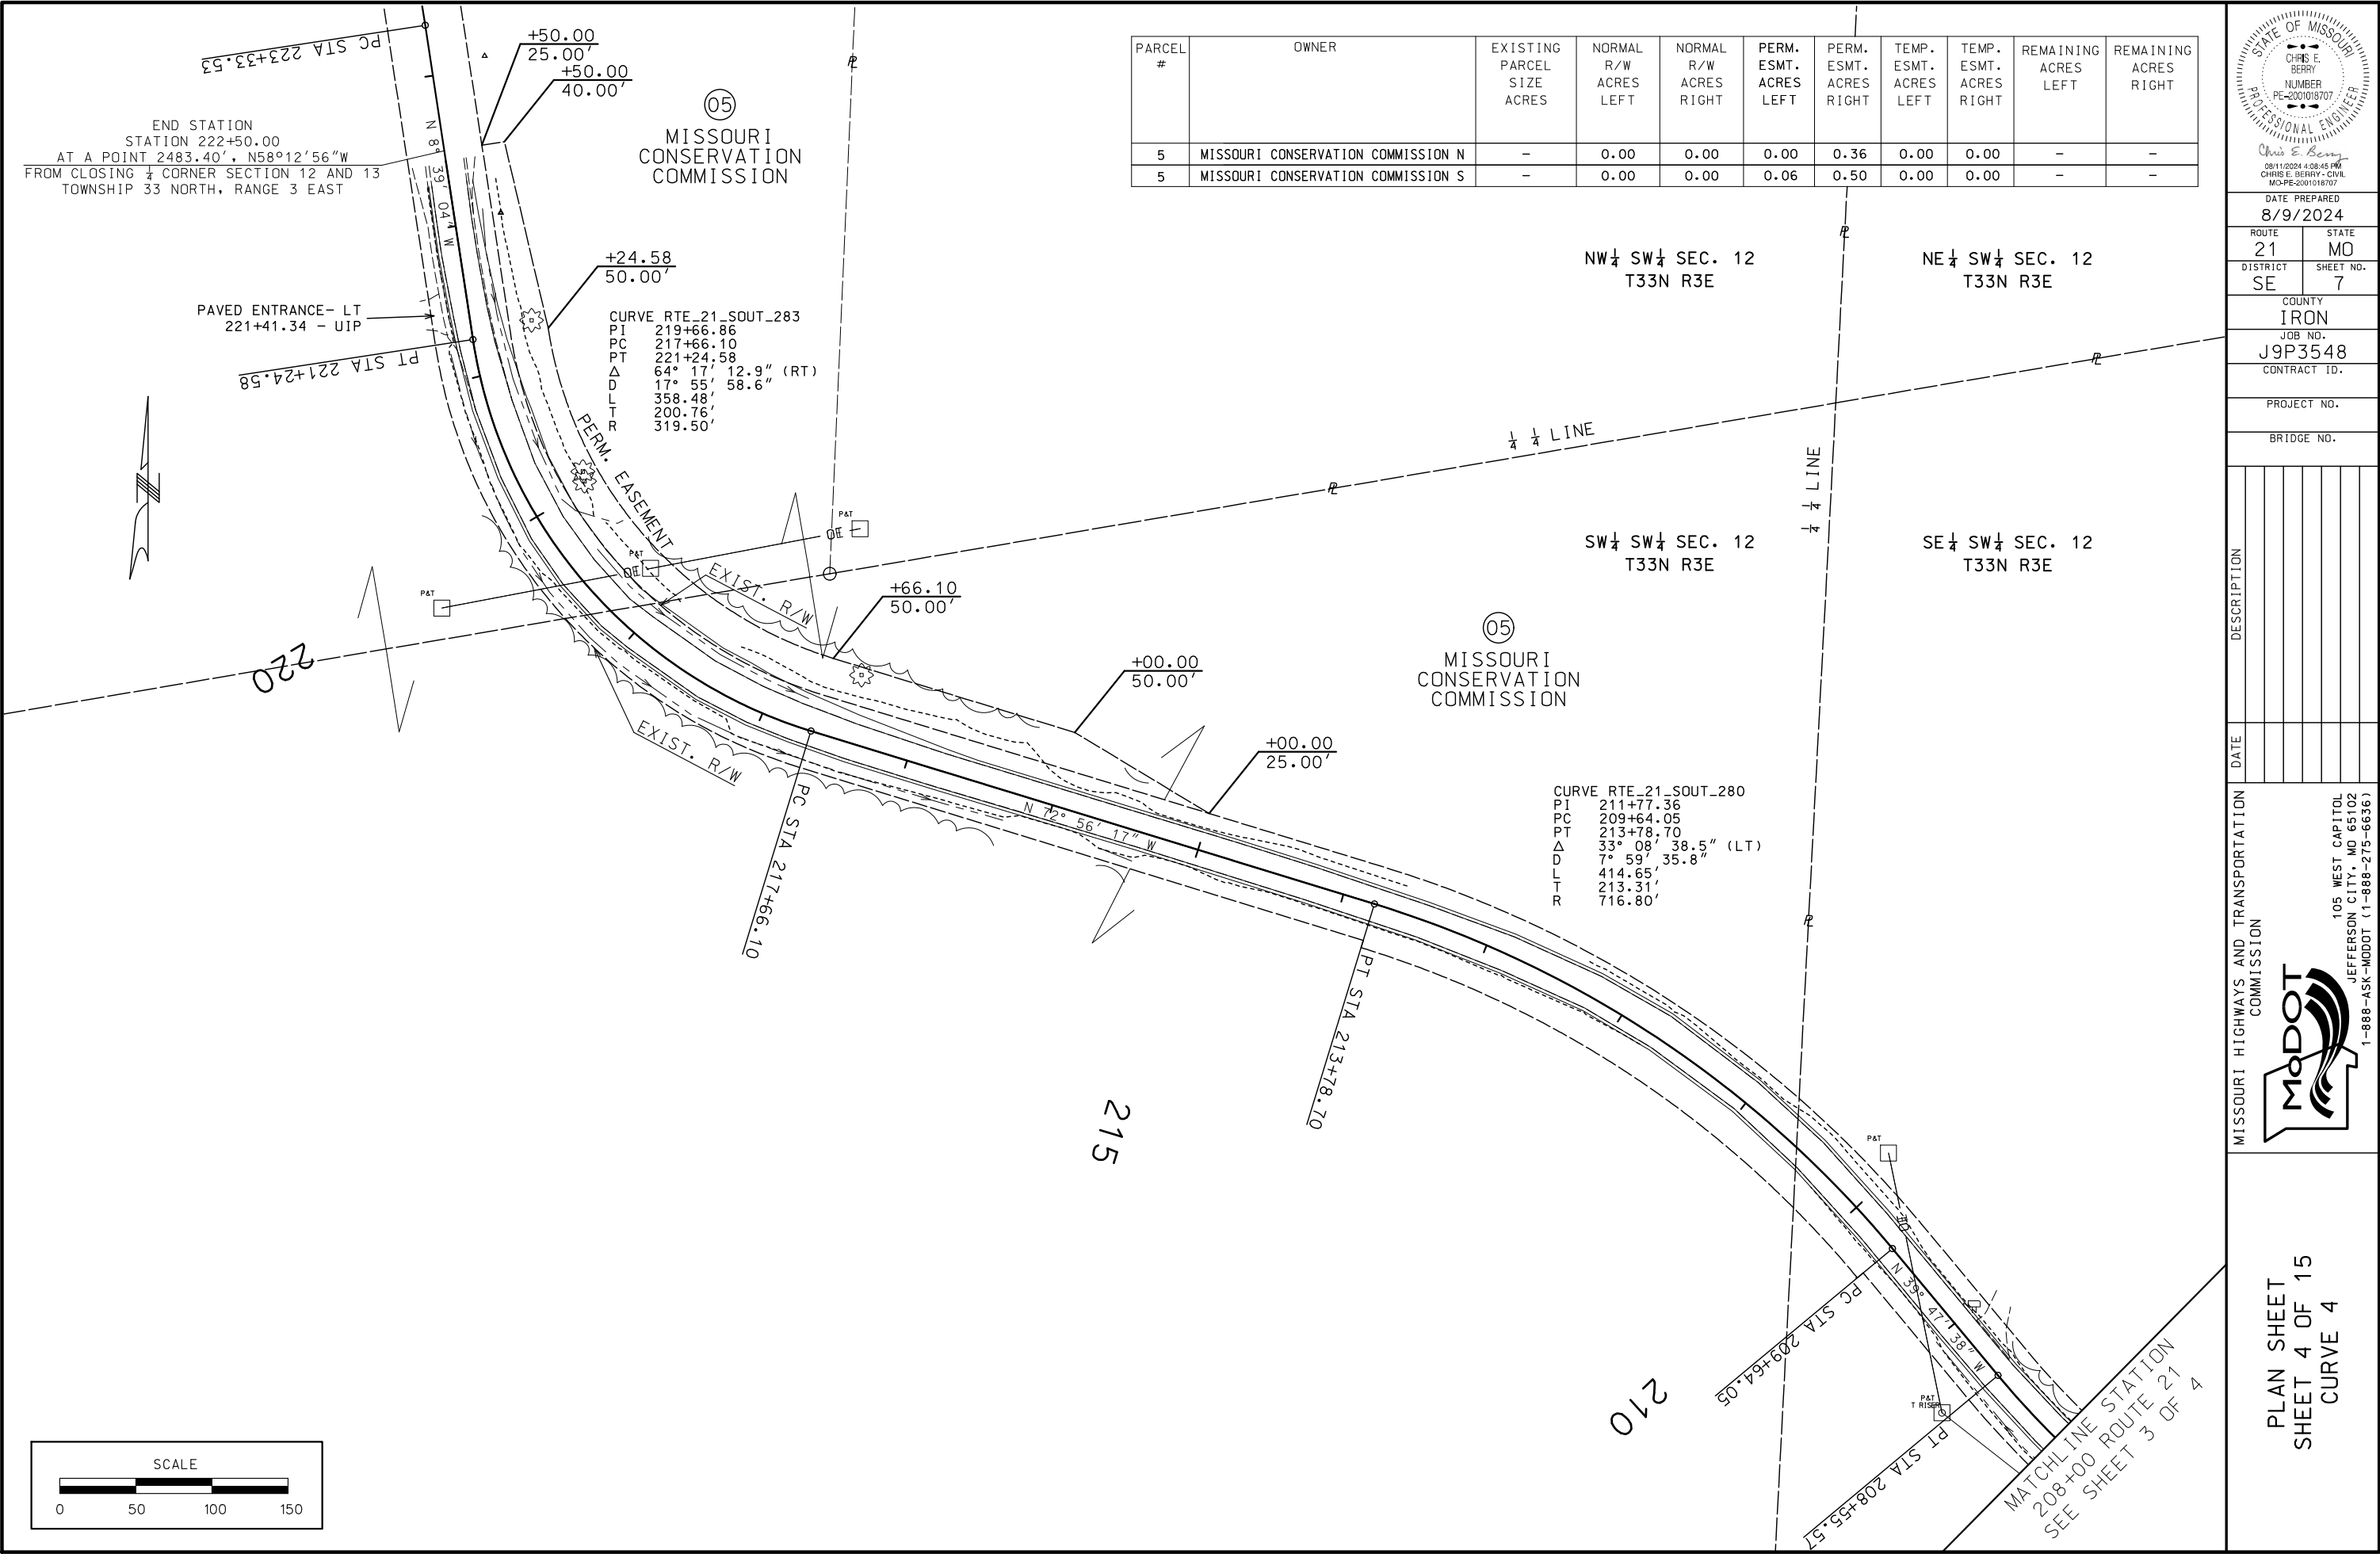

IF A SEAL IS PRESENT ON THIS SHEET IT HAS BEEN ELECTRONICALLY SEALED AND DATED.

CERTIFIED LAND CORNER
STATION 330+00.00 CENTERLINE ROUTE 21 IS
2327.53', N84°26'04"W FROM CLOSING CORNER
SECTIONS 13, 14, 23 AND 24 TOWNSHIP 33 NORTH,
RANGE 3 EAST.


CORNER MARKED BY A STATIC TIE IN ROCK PILE
(MOUND OF STONE - N21)

SE 1/4 SW 1/4 SEC. 14
T33N R3E

SW 1/4 SE 1/4 SEC. 14
T33N R3E

NE 1/4 NW 1/4 SEC. 23
T33N R3E

PERM. EASEMENT
(UTILITY)
INTERCOUNTY ELECTRIC COOP.

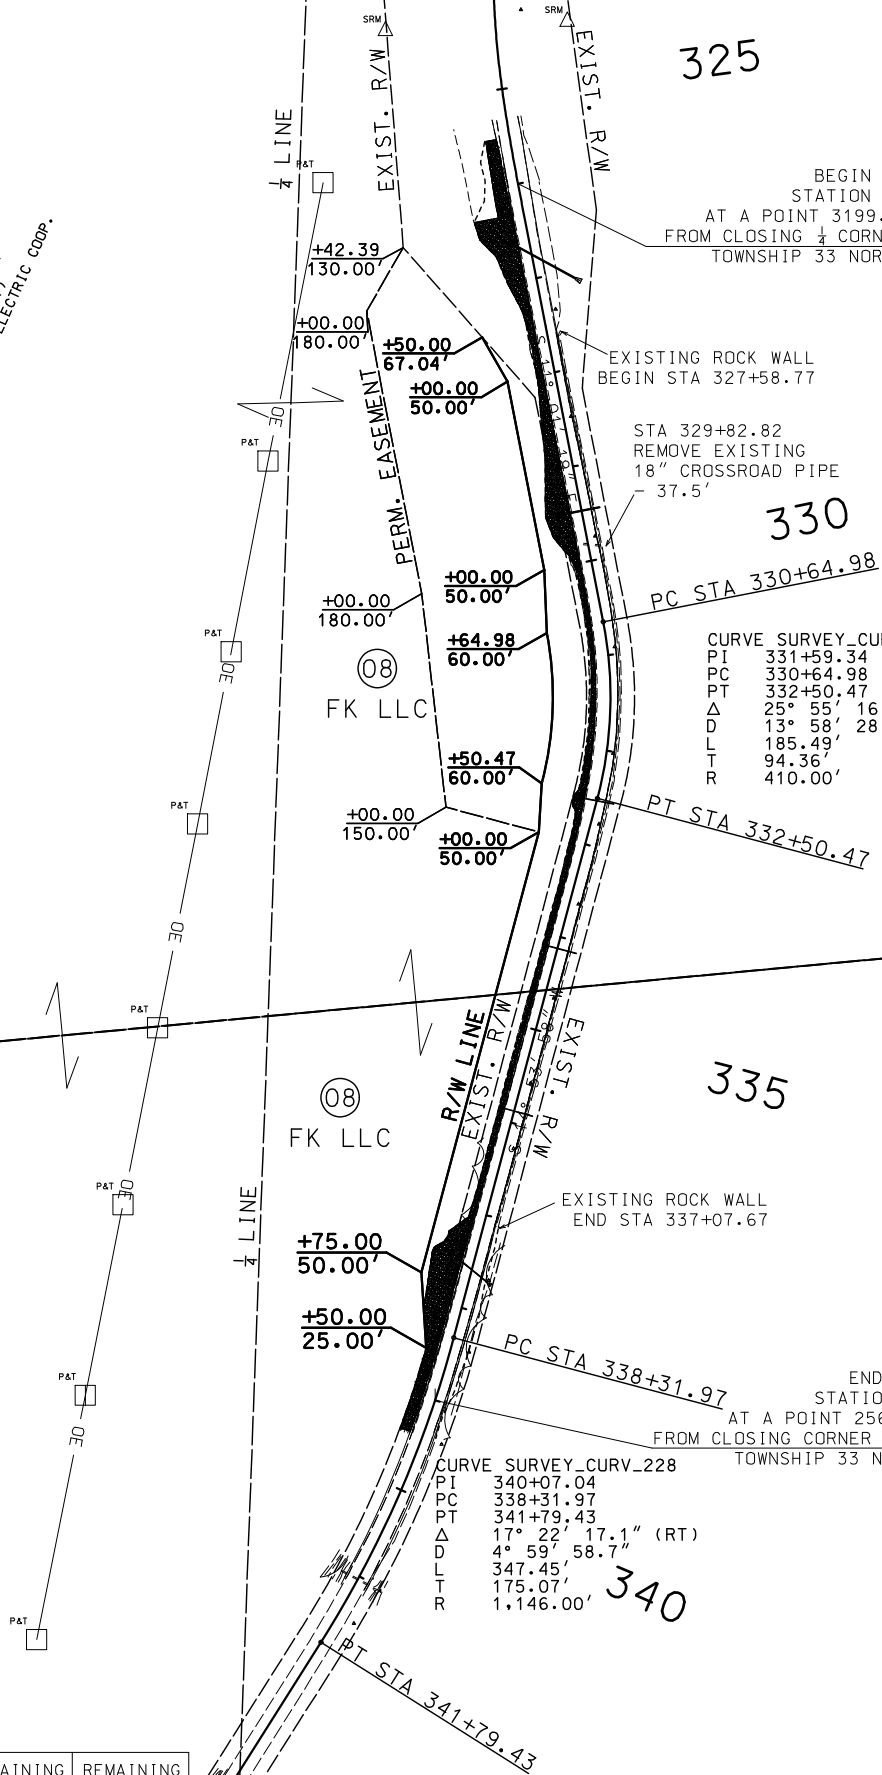


BEGIN STATION
STATION 326+00.00
AT A POINT 3199.00', S50°41'57"W
FROM CLOSING 1/4 CORNER SECTION 13 AND 14
TOWNSHIP 33 NORTH, RANGE 3 EAST


CURVE SURVEY_CURV_225
PI 331+59.34
PC 330+64.98
PT 332+50.47
Δ 25° 55' 16.9" (RT)
D 13° 58' 28.5"
L 185.49'
T 94.36'
R 410.00'

END STATION
STATION 339+00.00
AT A POINT 2562.84', S75°19'52"W
FROM CLOSING CORNER SECTION 13, 14, 23 AND 24
TOWNSHIP 33 NORTH, RANGE 3 EAST

CURVE SURVEY_CURV_228
PI 340+07.04
PC 338+31.97
PT 341+79.43
Δ 17° 22' 17.1" (RT)
D 4° 59' 58.7"
L 347.45'
T 175.07'
R 1,146.00'

 

PARCEL #	OWNER	EXISTING PARCEL SIZE ACRES	NORMAL R/W ACRES LEFT	NORMAL R/W ACRES RIGHT	PERM. ESMT. ACRES LEFT	PERM. ESMT. ACRES RIGHT	TEMP. ESMT. ACRES LEFT	TEMP. ESMT. ACRES RIGHT	REMAINING ACRES LEFT	REMAINING ACRES RIGHT
8	FK LLC	248.86	0.00	0.62	0.00	1.58	0.00	0.00	0.00	246.66

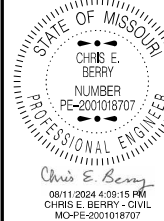

DATE PREPARED 8/9/2024	
ROUTE 21	STATE MO
DISTRICT SE	SHEET NO. 8
COUNTY IRON	
JOB NO. J9P3548	
CONTRACT ID.	
PROJECT NO.	
BRIDGE NO.	


DESCRIPTION	DATE

MISSOURI HIGHWAYS AND TRANSPORTATION COMMISSION

105 WEST CAPITOL
JEFFERSON CITY, MO 65102
1-888-ASK-MODOT (1-888-275-6636)


PLAN SHEET
SHEET 5 OF 15
CURVE 5

IF A SEAL IS PRESENT ON THIS SHEET IT HAS BEEN ELECTRONICALLY SEALED AND DATED.

 

PLAN SHEET
SHEET 6 OF 15

IF A SEAL IS PRESENT ON THIS SHEET IT HAS BEEN ELECTRONICALLY SEALED AND DATED.

 

CROSS PIPE LOCATIONS
STA 89+77.18 R1 TO 133+50.19 R1

PIPE NO 6
18" CROSS PIPE
REMOVE EXISTING PIPE
REPLACE WITH 35.9' - 18" PIPE
REMOVE EXISTING HEADWALL LT/RT
ADD FLARED END SECTION LT/RT
STA 133+50.19 R1

PIPE NO 5
18" CROSS PIPE
EXTEND 3.4' LT - 18" PIPE
REMOVE EXISTING HEADWALL LT/RT
ADD FLARED END SECTION LT
STA 120+43.46 R1

PIPE NO 3
18" CROSS PIPE
UIP PIPE
STA 108+22.61 R1

PIPE NO 4
18" CROSS PIPE
UIP PIPE
ROCK LINE SLOPE RT
DO NOT ROCK LINE OUTLET
STA 112+70.85 R1

PIPE NO 2
18" CROSS PIPE
REMOVE EXISTING PIPE
REPLACE WITH 36.7' - 18" PIPE
ADD FLARED END SECTION LT/RT
STA 99+85.29 R1


PIPE NO 1
18" CROSS PIPE
UIP PIPE
CLASS A EXC. = 4 CY
STA 89+77.18 R1

BEGIN PROJECT
STA 85+86.98 R1

RTE E

RTE 21

CR 116

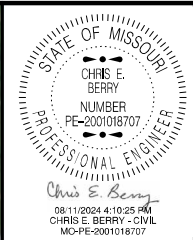

DATE PREPARED 8/9/2024	
ROUTE 21	STATE MO
DISTRICT SE	SHEET NO. 10
COUNTY IRON	
JOB NO. J9P3548	
CONTRACT ID.	
PROJECT NO.	
BRIDGE NO.	


DATE	DESCRIPTION

MISSOURI HIGHWAYS AND TRANSPORTATION COMMISSION

105 WEST CAPITOL
JEFFERSON CITY, MO 65102
1-888-ASK-MODOT (1-888-275-6636)

PLAN SHEET
SHEET 7 OF 15


IF A SEAL IS PRESENT ON THIS SHEET IT HAS BEEN ELECTRONICALLY SEALED AND DATED.

 

RTE 21

PIPE NO 7
UNKNOWN SIZE CROSS PIPE
REMOVE EXISTING PIPE
REPLACE WITH 34.1' - 18" PIPE
REMOVE EXISTING HEADWALL LT/RT
ADD FLARED END SECTION LT/RT
STA 146+67.14 R1

CROSS PIPE LOCATIONS
STA 146+67.14 R1

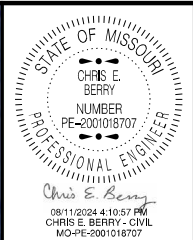

DATE PREPARED 8/9/2024	
ROUTE 21	STATE MO
DISTRICT SE	SHEET NO. 11
COUNTY IRON	
JOB NO. J9P3548	
CONTRACT ID.	

PROJECT NO.
BRIDGE NO.


DATE	DESCRIPTION

MISSOURI HIGHWAYS AND TRANSPORTATION COMMISSION



105 WEST CAPITOL
JEFFERSON CITY, MO 65102
1-888-ASK-MODOT (1-888-275-6636)

PLAN SHEET
SHEET 8 OF 15

 

RTE CC

PIPE NO 8
18" CROSS PIPE
REMOVE EXISTING PIPE
REPLACE WITH 38.4' - 18" PIPE
ROCK LINE SLOPE LT/RT
DO NOT ROCK LINE OUTLET
STA 237+56.52 R1



RTE 21

PIPE NO 9
18" CROSS PIPE
REMOVE EXISTING PIPE
REPLACE WITH 42.2' - 18" PIPE
ADD FLARED END SECTION LT/RT
STA 251+96.89 R1

PIPE NO 10
18" CROSS PIPE
REMOVE EXISTING PIPE
REPLACE WITH 36.4' - 18" PIPE
ADD FLARED END SECTION LT
STA 266+12.47 R1

PIPE NO 11
18" CROSS PIPE
REMOVE EXISTING PIPE
REPLACE WITH 45.0' - 18" PIPE
ADD FLARED END SECTION LT
STA 275+24.36 R1

CROSS PIPE LOCATIONS
STA 237+56.52 R1 TO 275+24.36 R1

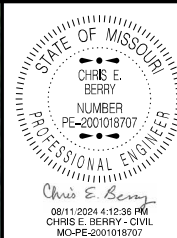 

DATE PREPARED
8/9/2024
ROUTE
21
STATE
MO
DISTRICT
SE
SHEET NO.
12
COUNTY
IRON
JOB NO.
J9P3548
CONTRACT ID.

PROJECT NO.
BRIDGE NO.

DATE	DESCRIPTION

MISSOURI HIGHWAYS AND TRANSPORTATION
COMMISSION

105 WEST CAPITOL
JEFFERSON CITY, MO 65102
1-888-ASK-MODOT (1-888-275-6636)

PLAN SHEET
SHEET 9 OF 15

IF A SEAL IS PRESENT ON THIS SHEET IT HAS BEEN ELECTRONICALLY SEALED AND DATED.



PIPE NO 12
18" CROSS PIPE
UIP PIPE
STA 278+83.14 R1

RTE 21


A4380

PIPE NO 14
15" CROSS PIPE
REMOVE EXISTING PIPE
REPLACE WITH 36.5' - 18" PIPE
REMOVE EXISTING HEADWALL LT
ADD FLARED END SECTION RT
STA 308+37.18 R1

PIPE NO 13
15" CROSS PIPE
REMOVE EXISTING PIPE
REPLACE WITH 35.0' - 18" PIPE
ADD FLARED END SECTION LT/RT
STA 300+45.63 R1

A4379

CROSS PIPE LOCATIONS
STA 278+83.14 R1 TO 308+37.18 R1

 

DATE PREPARED 8/9/2024	
ROUTE 21	STATE MO
DISTRICT SE	SHEET NO. 13
COUNTY IRON	
JOB NO. J9P3548	
CONTRACT ID.	
PROJECT NO.	
BRIDGE NO.	


DATE	DESCRIPTION

MISSOURI HIGHWAYS AND TRANSPORTATION COMMISSION



105 WEST CAPITOL
JEFFERSON CITY, MO 65102
1-888-ASK-MODOT (1-888-275-6636)

IF A SEAL IS PRESENT ON THIS SHEET IT HAS BEEN ELECTRONICALLY SEALED AND DATED.

 

PIPE NO 15B
NEW PIPE
INSTALL 36.8' - 30" PIPE
ADD FLARED END SECTION RT
CLASS C EXC. = 41 CY
STA 4+56.05 R2

REMOVE EXISTING PIPE

PIPE NO 15D
NEW PIPE
INSTALL 32.3' - 18" PIPE
ADD HEADWALL RT
CLASS C EXC. = 9 CY
STA 9+20.00 R2

PIPE NO 15F
NEW PIPE
INSTALL 37.5' - 21" PIPE
ADD FLARED END SECTION LT
ADD HEADWALL RT
CLASS C EXC. = 58 CY
STA 12+66.39 R2

PIPE NO 17
18" CROSS PIPE
REMOVE 2' OF EXISTING PIPE LT/RT
REPLACE WITH 0.8' LT - 18" PIPE
REPLACE WITH 1.7' RT - 18" PIPE
ADD FLARED END SECTION LT/RT
STA 341+45.08 R3

RTE 21
A4450


PIPE NO 16
15" CROSS PIPE
UIP PIPE
ADD FLARED END SECTION LT
CLASS A EXC. = 3 CY
STA 338+95.66 R3

PIPE NO 15A
NEW PIPE
INSTALL 74.8' - 30" PIPE
ADD FLARED END SECTION LT/RT
CLASS C EXC. = 67 CY
STA 1+83.63 R2

PIPE NO 15C
NEW PIPE
INSTALL 34.4' - 21" PIPE
ADD HEADWALL RT
CLASS C EXC. = 29 CY
STA 7+60.84 R2

PIPE NO 15E
NEW PIPE
INSTALL 32.6' - 18" PIPE
ADD HEADWALL RT
CLASS C EXC. = 9 CY
STA 10+95.44 R2

CROSS PIPE LOCATIONS
STA 1+83.63 R2 TO 341+45.08 R3

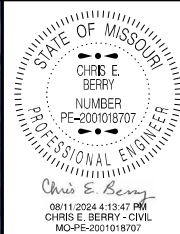

DATE PREPARED
8/9/2024


ROUTE 21	STATE MO
DISTRICT SE	SHEET NO. 14
COUNTY IRON	
JOB NO. J9P3548	
CONTRACT ID.	
PROJECT NO.	
BRIDGE NO.	

DESCRIPTION	DATE

MISSOURI HIGHWAYS AND TRANSPORTATION COMMISSION

105 WEST CAPITOL
JEFFERSON CITY, MO 65102
1-888-ASK-MODOT (1-888-275-6636)

IF A SEAL IS PRESENT ON THIS SHEET IT HAS BEEN ELECTRONICALLY SEALED AND DATED.

 

CROSS PIPE LOCATIONS
STA 365+36.16 R3 TO 403+56.20 R3

PIPE NO 19
15" CROSS PIPE
REMOVE EXISTING PIPE
REPLACE WITH 32.3' - 18" PIPE
ADD FLARED END SECTION LT/RT
STA 369+10.30 R3

PIPE NO 18
15" CROSS PIPE
UIP PIPE
STA 365+36.16 R3


PIPE NO 20
18" CROSS PIPE
REMOVE 2' OF EXISTING PIPE RT
ADD FLARED END SECTION RT
STA 371+98.16 R3

PIPE NO 21
5' X 2' BOX
REMOVE EXISTING HEADWALL/WINGWALL LT/RT
EXTEND 2.4' LT AND 2.8' RT
CONSTRUCT FLARED WING WALLS LT/RT
CLASS 4 EXC = 1 CY
ROCK LINE OUTLET
STA 385+17.35 R3

PIPE NO 22
18" CROSS PIPE
REMOVE EXISTING PIPE
REPLACE WITH 33.5' - 18" PIPE
REMOVE EXISTING HEADWALL LT/RT
ADD FLARED END SECTION LT/RT
STA 397+28.85 R3

PIPE NO 23
24" CROSS PIPE
UIP PIPE
STA 403+56.20 R3

RTE 21

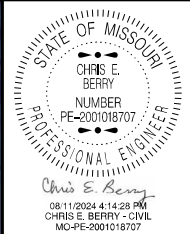

DATE PREPARED 8/9/2024	
ROUTE 21	STATE MO
DISTRICT SE	SHEET NO. 15
COUNTY IRON	
JOB NO. J9P3548	
CONTRACT ID.	
PROJECT NO.	
BRIDGE NO.	

DATE	DESCRIPTION

MISSOURI HIGHWAYS AND TRANSPORTATION COMMISSION

105 WEST CAPITOL
JEFFERSON CITY, MO 65102
1-888-ASK-MODOT (1-888-275-6636)

PLAN SHEET
SHEET 12 OF 15

IF A SEAL IS PRESENT ON THIS SHEET IT HAS BEEN ELECTRONICALLY SEALED AND DATED.



RTE AA

RTE 21

CR 117

PIPE NO 28
5' X 3' BOX
REMOVE EXISTING HEADWALL RT
EXTEND 4.7' RT
CONSTRUCT FLARED WING WALLS RT
EXTEND HEADWALL 1.0' VERTICAL LT
CLASS 4 EXC = 1 CY
ROCK LINE SLOPE RT
ROCK LINE OUTLET
STA 448+34.34 R3

PIPE NO 27
15" CROSS PIPE
REMOVE EXISTING PIPE
REPLACE WITH 35.8' - 18" PIPE
REMOVE EXISTING HEADWALL RT
ADD FLARED END SECTION LT/RT
ROCK LINE SLOPE RT
DO NOT ROCK LINE OUTLET
STA 431+93.21 R3

PIPE NO 25
18" CROSS PIPE
REMOVE EXISTING PIPE
REPLACE WITH 33.8' - 18" PIPE
ADD FLARED END SECTION LT/RT
STA 418+40.49 R3

PIPE NO 26
30" CROSS PIPE
UIP PIPE
CLASS A EXC. = 3 CY
DO NOT ROCK LINE OUTLET
STA 426+03.41 R3

PIPE NO 24
10' X 8' BOX
1FT SHOULDER LT/RT
UIP HEADWALL LT/RT
ROCK LINE SLOPE LT/RT
ROCK LINE OUTLET
STA 409+03.67 R3

CROSS PIPE LOCATIONS
STA 409+03.67 R3 TO 448+34.34 R3



DATE PREPARED 8/9/2024	
ROUTE 21	STATE MO
DISTRICT SE	SHEET NO. 16
COUNTY IRON	
JOB NO. J9P3548	
CONTRACT ID.	

PROJECT NO.
BRIDGE NO.

DATE	DESCRIPTION

MISSOURI HIGHWAYS AND TRANSPORTATION COMMISSION



105 WEST CAPITOL
JEFFERSON CITY, MO 65102
1-888-ASK-MODOT (1-888-275-6636)

IF A SEAL IS PRESENT ON THIS SHEET IT HAS BEEN ELECTRONICALLY SEALED AND DATED.



RTE AA

RTE 21

PIPE NO 28
5' X 3' BOX
REMOVE EXISTING HEADWALL RT
EXTEND 4.7' RT
CONSTRUCT FLARED WING WALLS RT
EXTEND HEADWALL 1.0' VERTICAL LT
CLASS 4 EXC = 1 CY
ROCK LINE SLOPE RT
ROCK LINE OUTLET
STA 448+34.34 R3

PIPE NO 29
10' X 8' BOX
UIP EXISTING HEADWALL RT
EXTEND HEADWALL 0.5' VERTICAL LT
2FT SHOULDER LT / NO SHOULDER RT
ROCK LINE SLOPE LT/RT
ROCK LINE OUTLET
STA 459+96.93 R3



PIPE NO 30
15" CROSS PIPE
REMOVE EXISTING PIPE
REPLACE WITH 33.9' - 18" PIPE
REMOVE EXISTING HEADWALL LT/RT
ADD FLARED END SECTION LT/RT
STA 464+04.47 R3

PIPE NO 31
30" CROSS PIPE
REMOVE 2' OF EXISTING PIPE RT
REPLACE WITH 2.2' RT - 30" PIPE
ROCK LINE SLOPE RT
DO NOT ROCK LINE OUTLET
STA 467+93.41 R3

PIPE NO 32
24" CROSS PIPE
REMOVE 2' OF EXISTING PIPE RT
REPLACE WITH 1.0' RT - 24" PIPE
ADD FLARED END SECTION RT
STA 472+96.25 R3

PIPE NO 33
20' X 8' BOX
1FT SHOULDER LT/RT
UIP HEADWALL LT/RT
ROCK LINE SLOPE LT/RT
ROCK LINE OUTLET
STA 483+12.63 R3

CROSS PIPE LOCATIONS
STA 448+34.34 R3 TO 483+12.63 R3

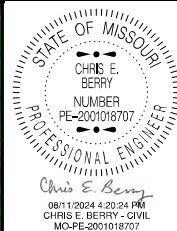 

DATE PREPARED
8/9/2024
ROUTE 21 STATE MO
DISTRICT SE SHEET NO. 17
COUNTY IRON
JOB NO. J9P3548
CONTRACT ID.

PROJECT NO.
BRIDGE NO.

DATE	DESCRIPTION





RTE 21

PIPE NO 34
18" CROSS PIPE
REMOVE EXISTING PIPE
REPLACE WITH 35.3' - 18" PIPE
ADD FLARED END SECTION LT/RT
STA 496+25.76 R3

PIPE NO 36
15" CROSS PIPE
REMOVE EXISTING PIPE
REPLACE WITH 33.3' - 18" PIPE
ADD FLARED END SECTION LT/RT
STA 507+86.81 R3

END PROJECT
STA 510+83.80 R3



RTE 72

RTE 49

PIPE NO 35
4' X 3' BOX
REMOVE EXISTING HEADWALL/WINGWALL LT/RT
EXTEND 3.4' LT AND 3.1' RT
CONSTRUCT FLARED WING WALLS LT/RT
CLASS 4 EXC = 1 CY
ROCK LINE OUTLET
STA 501+71.14 R3

PIPE NO 37
18" CROSS PIPE
UIP PIPE
UIP EXISTING HEADWALL LT/RT
STA 510+62.25 R3

CROSS PIPE LOCATIONS
STA 496+25.76 R3 TO 510+62.25 R3

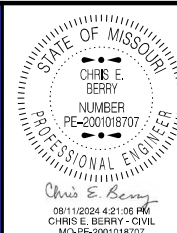 

DATE PREPARED 8/9/2024	
ROUTE 21	STATE MO
DISTRICT SE	SHEET NO. 18
COUNTY IRON	
JOB NO. J9P3548	
CONTRACT ID.	

PROJECT NO.
BRIDGE NO.

DATE	DESCRIPTION

MISSOURI HIGHWAYS AND TRANSPORTATION COMMISSION



105 WEST CAPITOL
JEFFERSON CITY, MO 65102
1-888-ASK-MODOT (1-888-275-6636)

IF A SEAL IS PRESENT ON THIS SHEET IT HAS BEEN ELECTRONICALLY SEALED AND DATED.

COORDINATE POINT LISTING
1983 MISSOURI STATE PLANE COORDINATES

VERTICAL DATUM - NAV88





HORIZONTAL DATUM - NAV83

```


EAST ZONE
PROJECTION FACTOR = 1.000000000
GRID FACTOR = 1.000000000

```

SHEET NO.	STATION BACK	R#	STATION AHEAD	R#	LOCATION	OFFSET (FEET)	NORTHING (FEET)	EASTING (FEET)	DESCRIPTION	DESIGN PT. ID
RTE21_CURVE_WIDENING - ALIGNMENT IN CURVE SECTION 1 THRU 5										
-	85+86.98	1			CL	0.00	633,245.33	779,993.59	BEGIN CHAIN - RTE_21_SOUTH	POINT 25230
4	177+82.65	1			CL	0.00	627,560.24	773,315.85	BEGIN CHAIN - EXCL_21_3	POINT 23
4	181+00.00	1			CL	0.00	627,277.45	773,171.84	P.C STA - CURVE RTE_21_SOUT_265	
4	183+63.57	1			LT	84.28	627,042.59	773,052.23	P.I. STA - CURVE RTE_21_SOUT_265	
4	185+58.04	1			CL	0.00	627,078.89	772,791.17	P.T. STA - CURVE RTE_21_SOUT_265	
5	191+15.08	1			CL	0.00	627,055.21	772,240.70	P.C STA - CURVE RTE_21_SOUT_271	
5	196+46.97	1			LT	237.01	626,940.97	771,721.23	P.I. STA - CURVE RTE_21_SOUT_271	
5	199+17.09	1			CL	0.00	627,469.61	771,662.59	P.T. STA - CURVE RTE_21_SOUT_271	
6	200+59.68	1			CL	0.00	627,611.34	771,646.87	P.C STA - CURVE RTE_21_SOUT_274	
6	202+51.20	1			RT	47.85	627,801.68	771,625.75	P.I. STA - CURVE RTE_21_SOUT_274	
6	204+11.59	1			CL	0.00	627,890.27	771,455.96	P.T. STA - CURVE RTE_21_SOUT_274	
7	217+66.10	1			CL	0.00	628,555.67	770,307.79	P.C STA - CURVE RTE_21_SOUT_283	
7	219+66.86	1			LT	57.84	628,614.57	770,115.87	P.I. STA - CURVE RTE_21_SOUT_283	
7	221+24.58	1			CL	0.00	628,813.05	770,085.67	P.T. STA - CURVE RTE_21_SOUT_283	
-	232+68.35	1			CL	0.00	629,854.74	769,655.23	END CHAIN - EXCL_21_3	POINT 24
9	322+84.61	1	0+00.00	2	CL	0.00	622,617.76	767,037.45	BEGIN CHAIN - BASELINE PROP7	COGO POINT_1
9	15+27.24	2	338+11.86	3	CL	0.00	621,131.40	766,925.42	END CHAIN - BASELINE PROP7	COGO POINT_2
-	510+83.80	3			CL	0.00	604,932.25	764,431.60	END CHAIN - RTE_21_SOUTH	POINT 25838

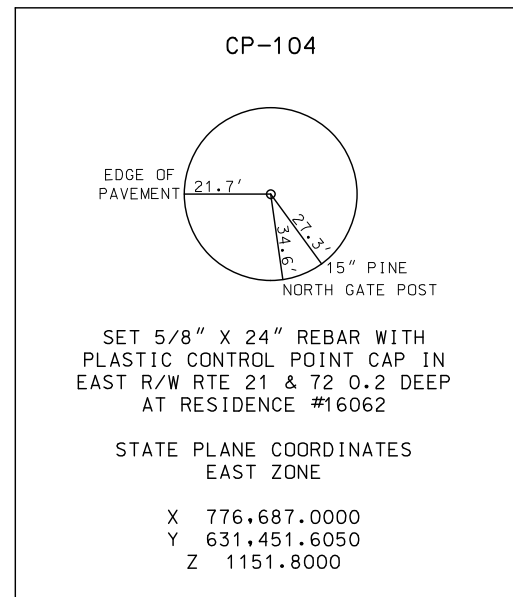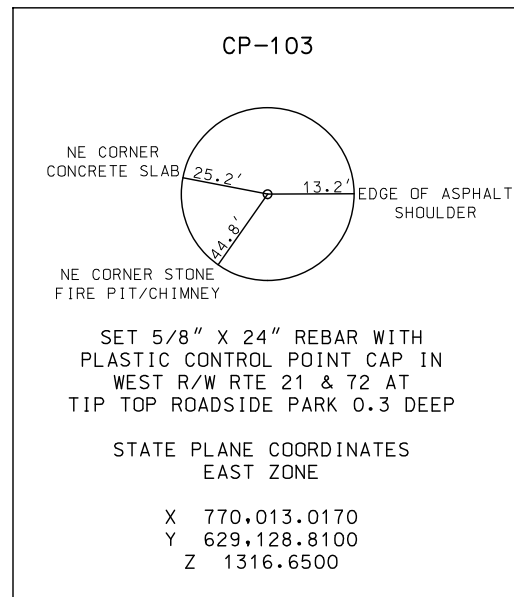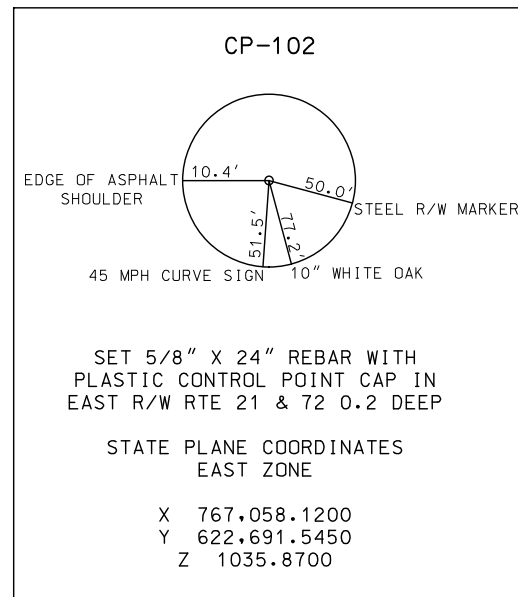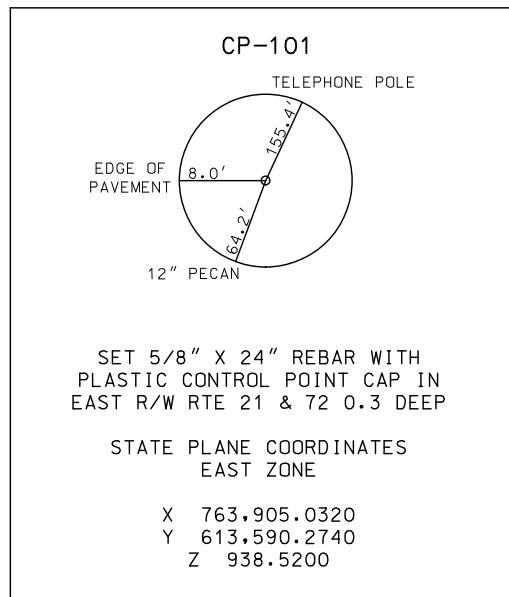

NOTE : THE RECIPROCAL OF THE AVERAGE GRID FACTOR IS USED AS A MULTIPLIER FROM STATE PLANE DISTANCE TO GROUND DISTANCE. STATION AND OFFSETS ABOVE ARE SHOWN AS GROUND DISTANCE.

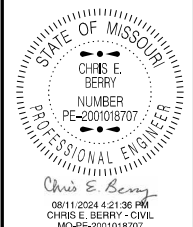

DATE PREPARED
8/9/2024

ROUTE 21	STATE MO
-------------	-------------

DISTRICT SE	SHEET NO. 19
----------------	-----------------

COUNTY
IRON

JOB NO.
J9P3548

CONTRACT ID.

PROJECT NO.

BRIDGE NO.

[illegible]

MISSOURI HIGHWAYS AND TRANSPORTATION
COMMISSION

105 WEST CAPITOL
JEFFERSON CITY, MO 65102
1-888-ASK-MODOT (1-888-275-6636)

COORDINATE POINTS
SHEET 1 OF 2

IF A SEAL IS PRESENT ON THIS SHEET IT HAS BEEN ELECTRONICALLY SEALED AND DATED.



BM1 -
ELEV. 1303.62

BM2 - 1/2" REBAR MURPHY CAP LS 1155
(BENT) NE CORNER CJ SUTTON
PLAT PART TRACT 7 MURDOCK
CRUMB CO SUBDIVISION
ELEV. 1243.21

BM3 - 1/2" REBAR MURPHY LS 1155 PART
TRACT 7
MURDOCK CRUMB CO SUBDIVISION
ELEV. 1252.14

BM4 - 1/2" REBAR MURPHY LS 1155
NW CORNER TRACT 7
MURDOCK CURMB CO SUBDIVISION
ELEV. 1259.81

BM5 - NAIL IN MOS
1/4 CORNER SEC 12 & 13
T33N R3E PREVIOUS TIE
#822 Δ 0.05
ELEV. 1185.65

BM6 - 1/2" REBAR NO CAP
ELEV. 1247.65

BM7 - 1/2" REBAR LS 1155
SE CORNER SUTTON PLAT
ELEV. 1204.06

BM8 - 1 1/2" PIPE ON EAST SIDE
LANDFILL ROAD
ELEV. 1201.98

BM9 - AXLE POSSIBLE NW TRACT 5
ELEV. 1233.19


BM10 - ANCIENT FENCE CORNER FNC
TO WEST S80°W
ELEV. 1226.06

BM11 - EMBEDDED MOS SE CORNER TRACT
ELEV. 1184.74

N21_STATIC - ROCK PILE CORNER SECTIONS
13-14-23-24 T33N R3E
ELEV. 1063.33

L21_STATIC - 1/2" REBAR IN MOS 1/4 CORNER
SEC 13-14 T33N R3E
ELEV. 1140.72

O18 - NW 1/16 CORNER SEC 23T33N R3E
1/2" REBAR LS 1802 CAP IN MOS
16" WHITE OAK S67°W - 10.6'
15" WHITE OAK N72°W - 45.0'
ELEV. 1021.79

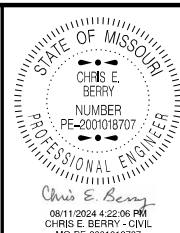

DATE PREPARED
8/9/2024

ROUTE 21	STATE MO
DISTRICT SE	SHEET NO. 20

COUNTY
IRON

JOB NO.
J9P3548

CONTRACT ID.

PROJECT NO.

BRIDGE NO.

DESCRIPTION	DATE

MISSOURI HIGHWAYS AND TRANSPORTATION
COMMISSION



105 WEST CAPITOL
JEFFERSON CITY, MO 65102
1-888-ASK-MODOT (1-888-275-6636)

COORDINATE POINTS
SHEET 2 OF 2

IF A SEAL IS PRESENT ON THIS SHEET IT HAS BEEN ELECTRONICALLY SEALED AND DATED.


- 

1.5" MILL/FILL
- 

MODIFIED COLDMILLING
- 

NEW 2' SHLDR
- 


GRAVEL A OR CRUSHED STONE B

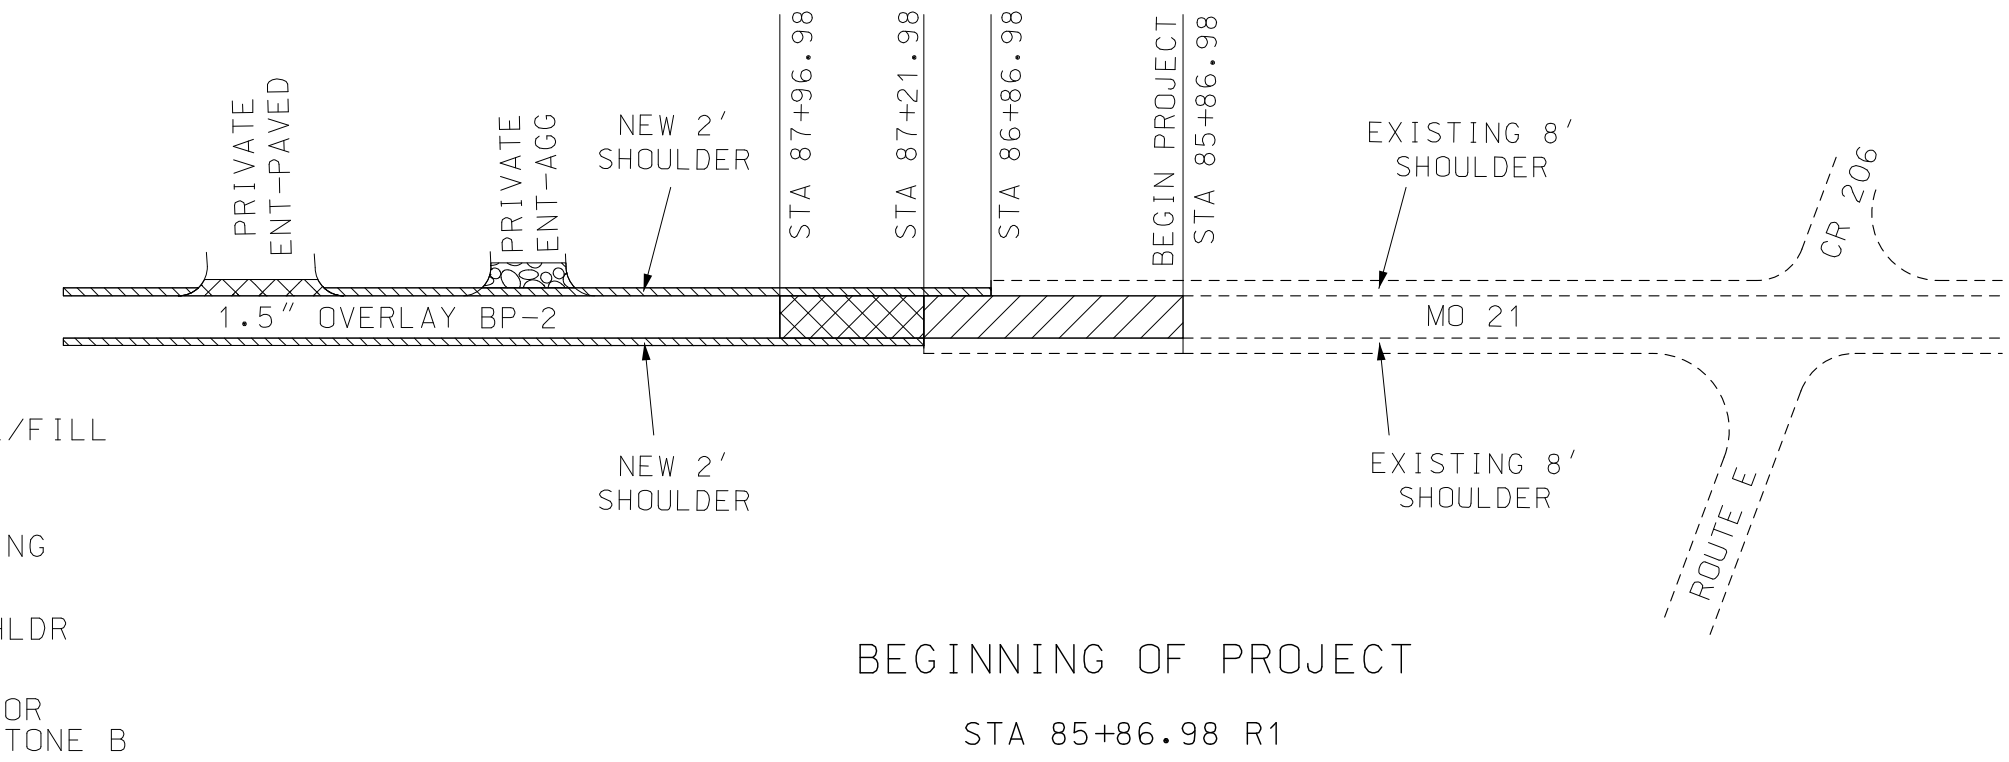

NOTES

THE WIDTH OF ALL HOT MIX AND AGGREGATE APRONS MAY BE ADJUSTED BY THE ENGINEER AS NECESSARY TO OBTAIN SUITABLE TRANSITIONS.

DRAWING NOT TO SCALE. FOLLOW DIMENSIONS.

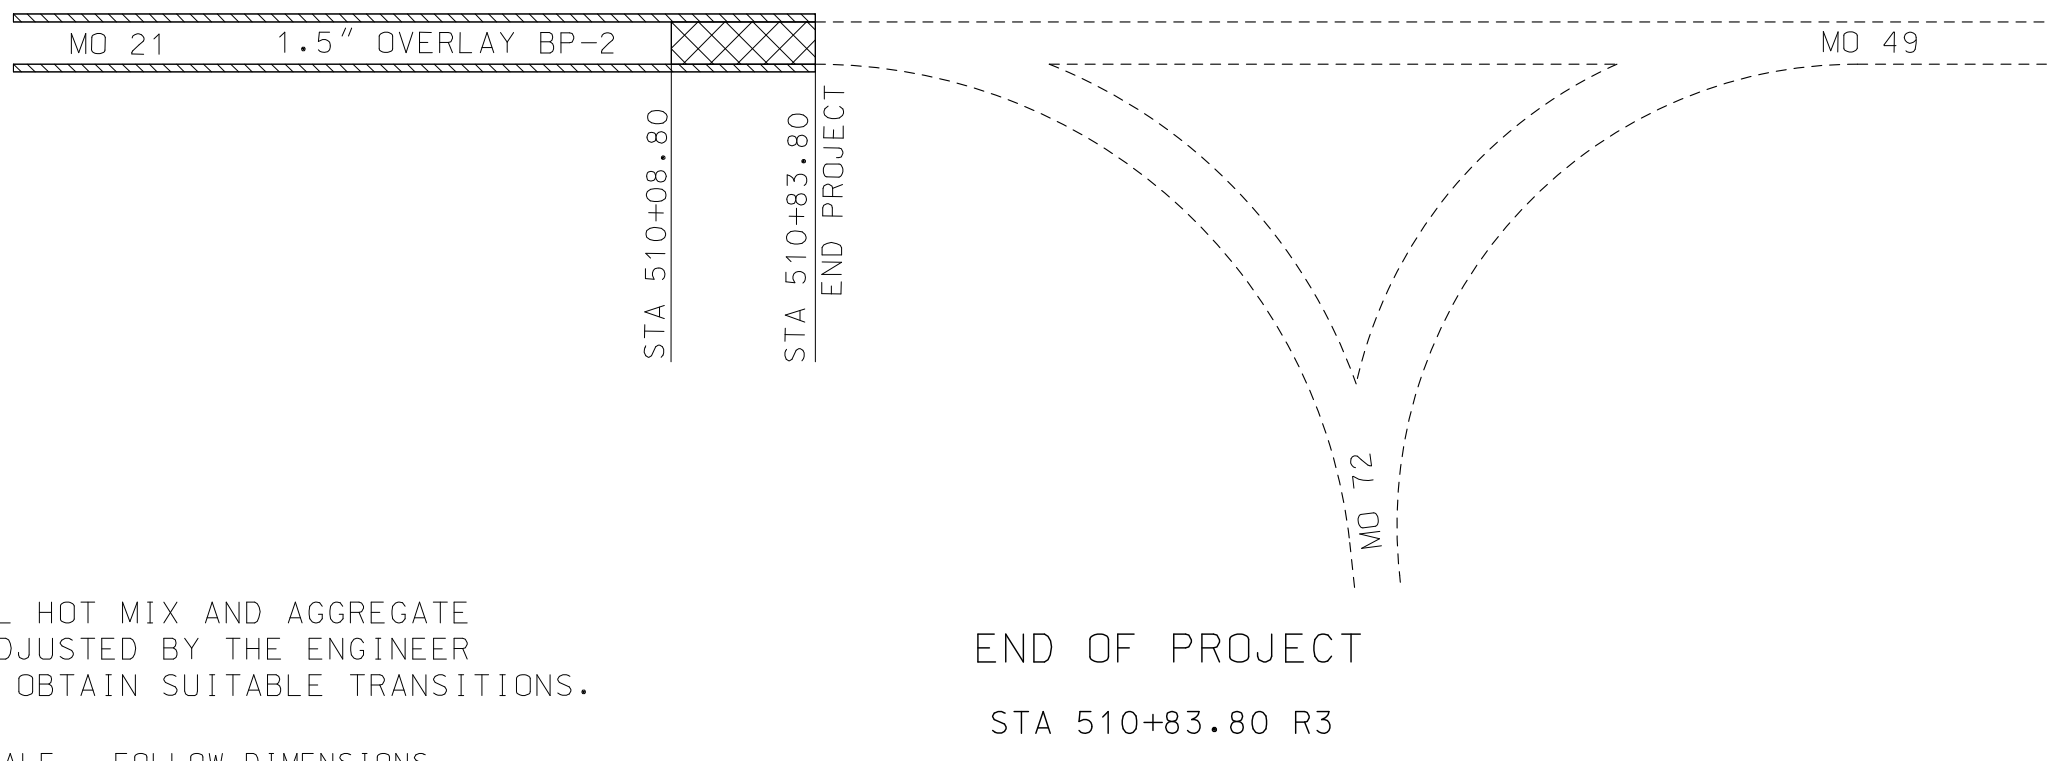

STATE OF MISSOURI

CHRIS E. BERRY

NUMBER

PE-2001018707

PROFESSIONAL ENGINEER

Chris E. Berry

08/11/2024 4:22:30 PM

CHRIS E. BERRY - CIVIL

MO-PE-2001018707

DATE PREPARED

8/9/2024

ROUTE

21

STATE

MO

DISTRICT

SE

SHEET NO.

21

COUNTY

IRON

JOB NO.

J9P3548

CONTRACT ID.

PROJECT NO.

BRIDGE NO.

DATE	DESCRIPTION


MISSOURI HIGHWAYS AND TRANSPORTATION COMMISSION




105 WEST CAPITOL
JEFFERSON CITY, MO 65102
1-888-ASK-MODOT (1-888-275-6636)

SPECIAL SHEET
SHEET 1 OF 13

IF A SEAL IS PRESENT ON THIS SHEET IT HAS BEEN ELECTRONICALLY SEALED AND DATED.

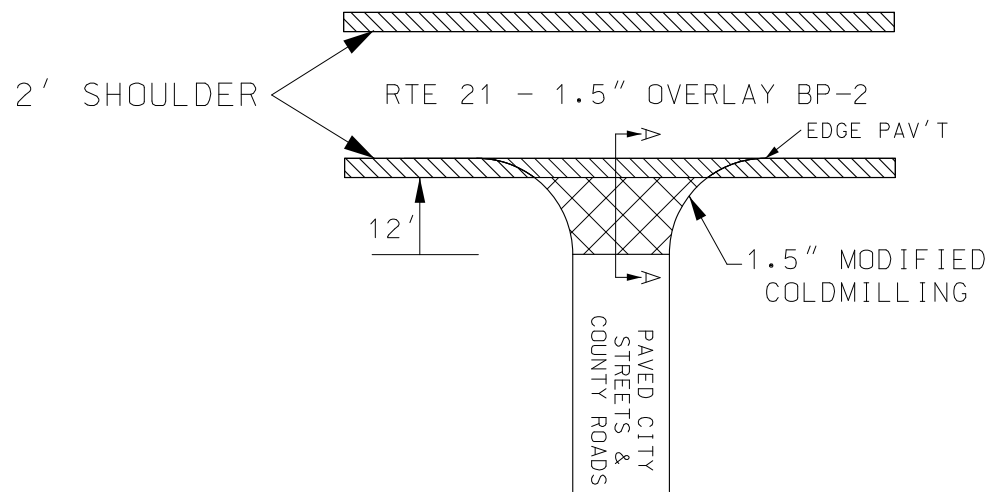


PLAN VIEW FOR PAVED
CITY STREET AND COUNTY ROADS

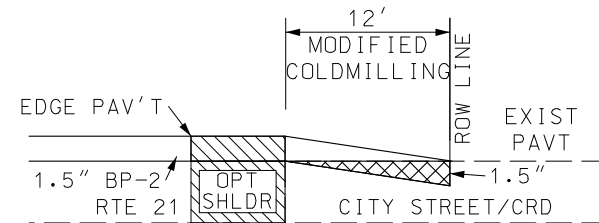


TYPICAL
SECTION A-A

PAVED COUNTY ROADS
AND CITY STREETS
STA 126+66.77 R1 (CR 116) LT

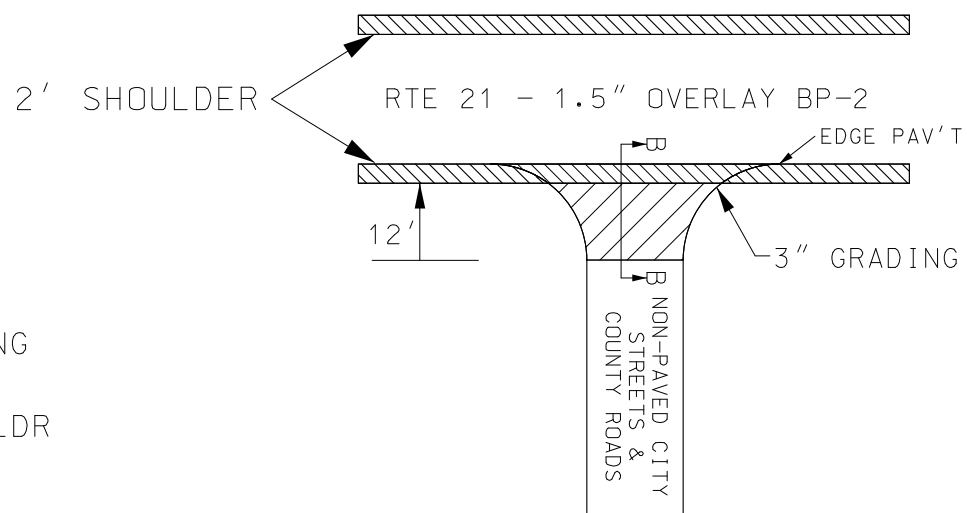

PLAN VIEW FOR NON-PAVED
CITY STREETS AND COUNTY ROADS

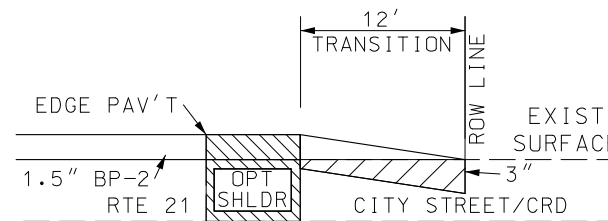

TYPICAL
SECTION B-B

NON-PAVED COUNTY ROAD
AND CITY STREETS
STA 183+05.54 R1 (CARTER LANE) LT
STA 449+57.50 R3 (CR 117) LT




NOTES

ALL GRADING NECESSARY FOR THE PROPER CONSTRUCTION OF HOT MIX AND AGGREGATE APRONS SHALL BE CONSIDERED INCIDENTAL WORK AND AT NO DIRECT PAY.

THE WIDTH OF ALL HOT MIX AND AGGREGATE APRONS MAY BE ADJUSTED BY THE ENGINEER AS NECESSARY TO OBTAIN SUITABLE TRANSITIONS.

DRAWING NOT TO SCALE. FOLLOW DIMENSIONS.

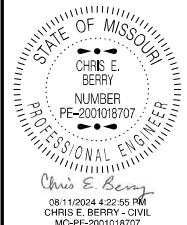

DATE PREPARED
8/9/2024

ROUTE 21 STATE MO
DISTRICT SE SHEET NO. 22

COUNTY
IRON

JOB NO.
J9P3548

CONTRACT ID.

PROJECT NO.

BRIDGE NO.


DATE	DESCRIPTION

MISSOURI HIGHWAYS AND TRANSPORTATION COMMISSION


105 WEST CAPITOL
JEFFERSON CITY, MO 65102
1-888-ASK-MODOT (1-888-275-6636)

SPECIAL SHEET
SHEET 2 OF 13

IF A SEAL IS PRESENT ON THIS SHEET IT HAS BEEN ELECTRONICALLY SEALED AND DATED.

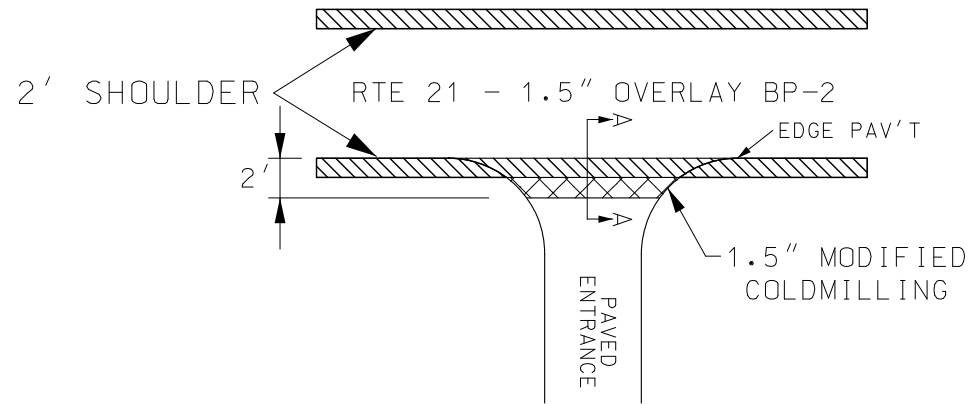

PLAN VIEW FOR PAVED
PRIVATE AND COMMERCIAL ENTRANCES

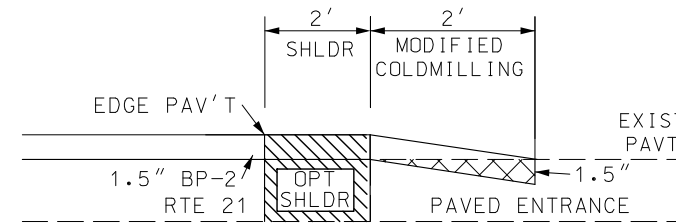

TYPICAL
SECTION A-A

PAVED PRIVATE ENTRANCES

STA 89+28.58 R1 (PRIVATE) RT	STA 208+93.42 R1 (PRIVATE) RT
STA 90+64.89 R1 (PRIVATE) RT	STA 221+41.34 R1 (PRIVATE) LT
STA 107+10.83 R1 (PRIVATE) RT	STA 225+10.88 R1 (PRIVATE) LT
STA 119+36.77 R1 (PRIVATE) RT	STA 410+93.91 R3 (PRIVATE) RT
STA 207+52.23 R1 (PRIVATE) LT	



-  ENTRANCE APRON
-  NEW 2' SHLDR
-  GRAVEL A OR CRUSHED STONE B
-  MODIFIED COLDMILLING

NOTES

THE WIDTH OF ALL HOT MIX AND AGGREGATE APRONS MAY BE ADJUSTED BY THE ENGINEER AS NECESSARY TO OBTAIN SUITABLE TRANSITIONS.

REMOVE EXISTING 2' PAVED APRON AND REPLACE WITH PAVED OPTIONAL SHOULDER AND 2' PAVEMENT WITH GRAVEL A OR CRUSHED STONE B AS DIRECTED BY ENGINEER

DRAWING NOT TO SCALE. FOLLOW DIMENSIONS.

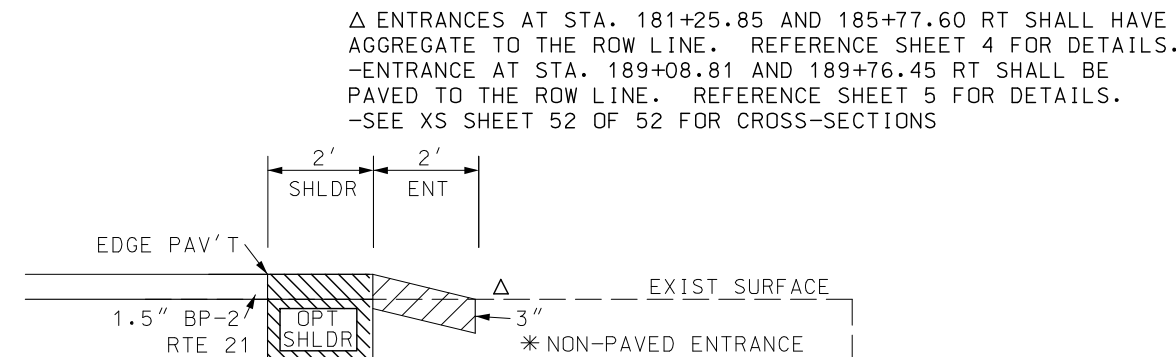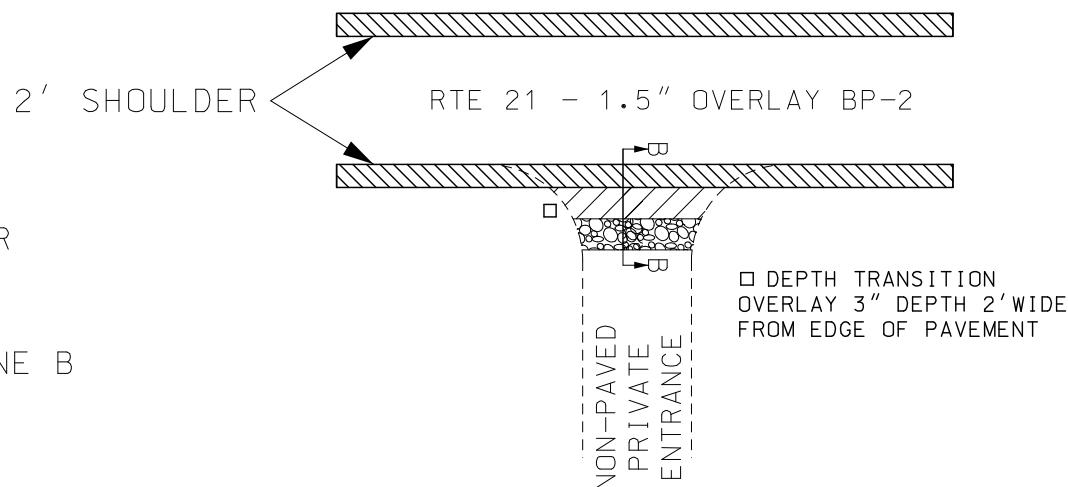


TYPICAL
SECTION B-B

NON-PAVED PRIVATE ENTRANCES

STA 93+28.86 TO 315+24.59 R1
21 PRIVATE ENTRANCES RT
24 PRIVATE ENTRANCES LT
STA 354+16.11 TO 494+09.24 R3
15 PRIVATE ENTRANCES RT
10 PRIVATE ENTRANCES LT

Δ ENTRANCES AT STA. 181+25.85 AND 185+77.60 RT SHALL HAVE AGGREGATE TO THE ROW LINE. REFERENCE SHEET 4 FOR DETAILS.
-ENTRANCE AT STA. 189+08.81 AND 189+76.45 RT SHALL BE PAVED TO THE ROW LINE. REFERENCE SHEET 5 FOR DETAILS.
-SEE XS SHEET 52 OF 52 FOR CROSS-SECTIONS

* GRAVEL A OR CRUSHED STONE B AT AGGREGATE ENTRANCES (AS APPROVED BY ENGINEER)

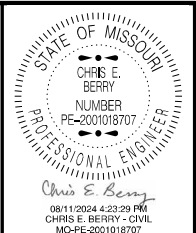

DATE PREPARED 8/9/2024	
ROUTE 21	STATE MO
DISTRICT SE	SHEET NO. 23
COUNTY IRON	
JOB NO. J9P3548	
CONTRACT ID.	
PROJECT NO.	
BRIDGE NO.	

DATE	DESCRIPTION


MISSOURI HIGHWAYS AND TRANSPORTATION COMMISSION



105 WEST CAPITOL
JEFFERSON CITY, MO 65102
1-888-ASK-MODOT (1-888-275-6636)


SPECIAL SHEET
SHEET 3 OF 13

IF A SEAL IS PRESENT ON THIS SHEET IT HAS BEEN ELECTRONICALLY SEALED AND DATED.

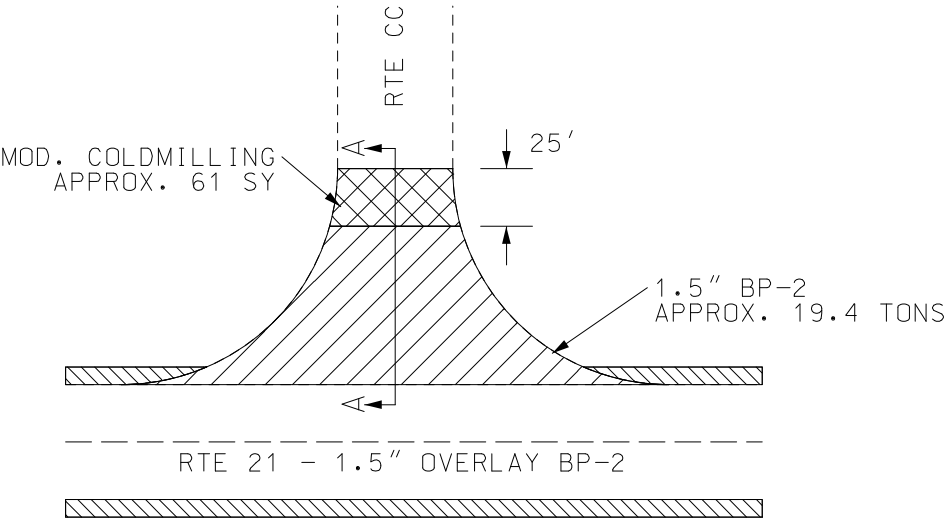


PLAN VIEW

STATE ROUTE
ROUTE CC - STA 240+00.84 R1

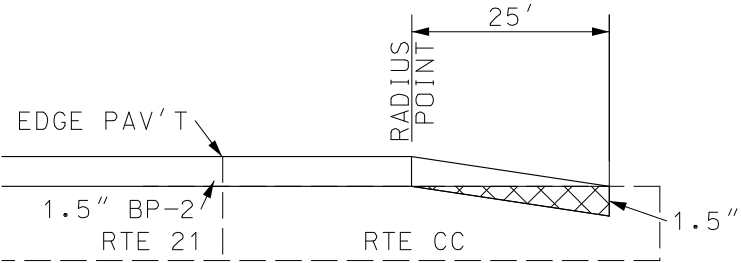


TYPICAL
SECTION A-A

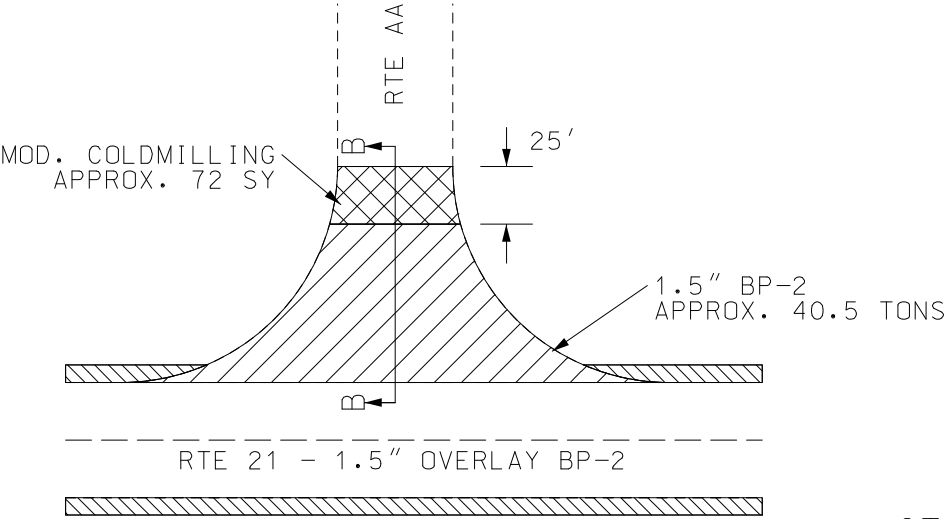

PLAN VIEW

STATE ROUTE
ROUTE AA - STA 450+63.06 R3

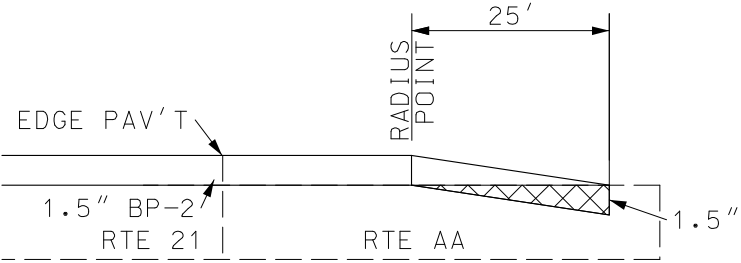


TYPICAL
SECTION B-B

- OVERLAY
- NEW 2' SHLDR
- MODIFIED COLDMILLING

NOTES

THE WIDTH OF ALL HOT MIX AND AGGREGATE APRONS MAY BE ADJUSTED BY THE ENGINEER AS NECESSARY TO OBTAIN SUITABLE TRANSITIONS.

DRAWING NOT TO SCALE. FOLLOW DIMENSIONS.

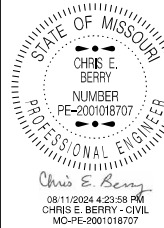

DATE PREPARED 8/9/2024	
ROUTE 21	STATE MO
DISTRICT SE	SHEET NO. 24
COUNTY IRON	
JOB NO. J9P3548	
CONTRACT ID.	
PROJECT NO.	
BRIDGE NO.	

DATE	DESCRIPTION




MISSOURI HIGHWAYS AND TRANSPORTATION COMMISSION

105 WEST CAPITOL
JEFFERSON CITY, MO 65102
1-888-ASK-MODOT (1-888-275-6636)

MoDOT

SPECIAL SHEET
SHEET 4 OF 13

IF A SEAL IS PRESENT ON THIS SHEET IT HAS BEEN ELECTRONICALLY SEALED AND DATED.

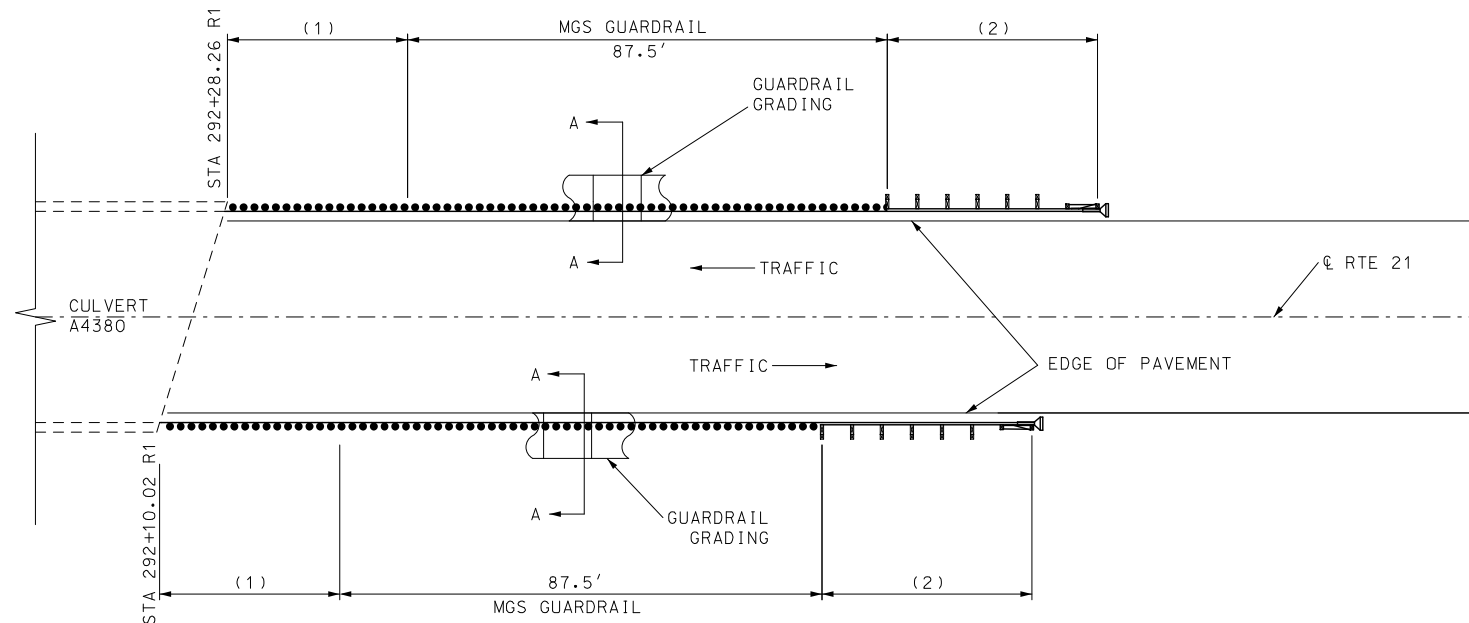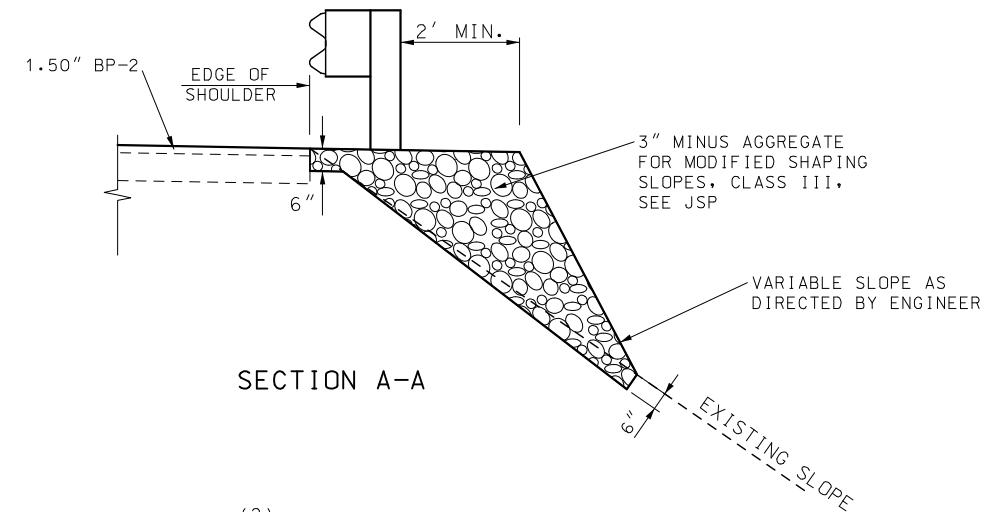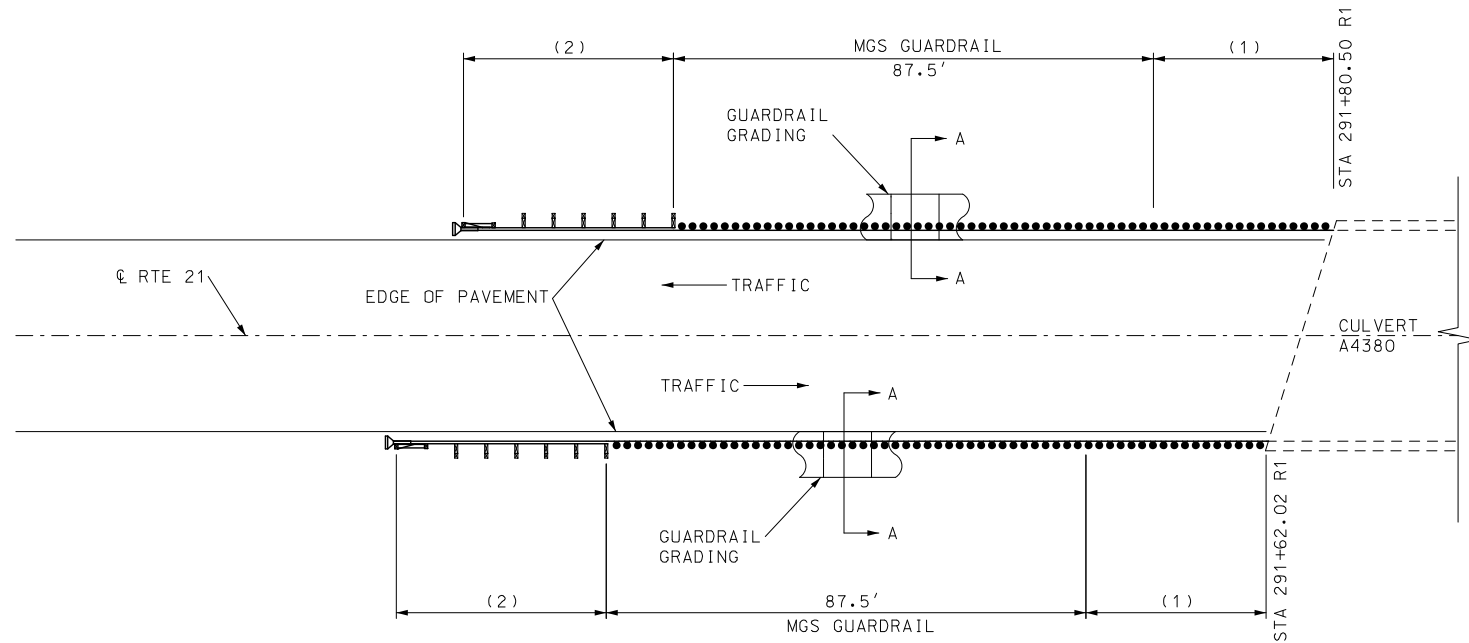


NOTES

SEE STD 606.81 FOR GRADING LIMITS
OF MODIFIED SHAPING SLOPES CLASS III.

- (1) MGS BRIDGE APPROACH TRANSITION (THRIE-BEAM BRIDGE)
(2) TYPE A CRASHWORTHY END TERMINAL (MASH)

DRAWING NOT TO SCALE. FOLLOW DIMENSIONS.

TYPICAL GUARDRAIL AND GRADING LIMITS
AT TRIPLE BOX CULVERT A4380
STA 291+62.02 TO STA 292+28.26 R1

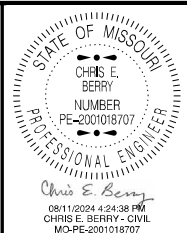

DATE PREPARED
8/9/2024

ROUTE 21 STATE MO
DISTRICT SE SHEET NO. 25

COUNTY
IRON


JOB NO.
J9P3548

CONTRACT ID.

PROJECT NO.




BRIDGE NO.

DESCRIPTION	DATE

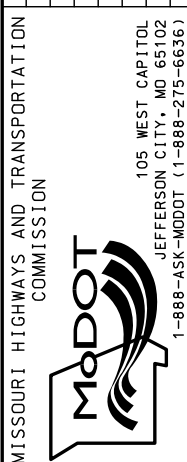

SPECIAL SHEET
SHEET 5 OF 13

IF A SEAL IS PRESENT ON THIS SHEET IT HAS BEEN ELECTRONICALLY SEALED AND DATED. REV.

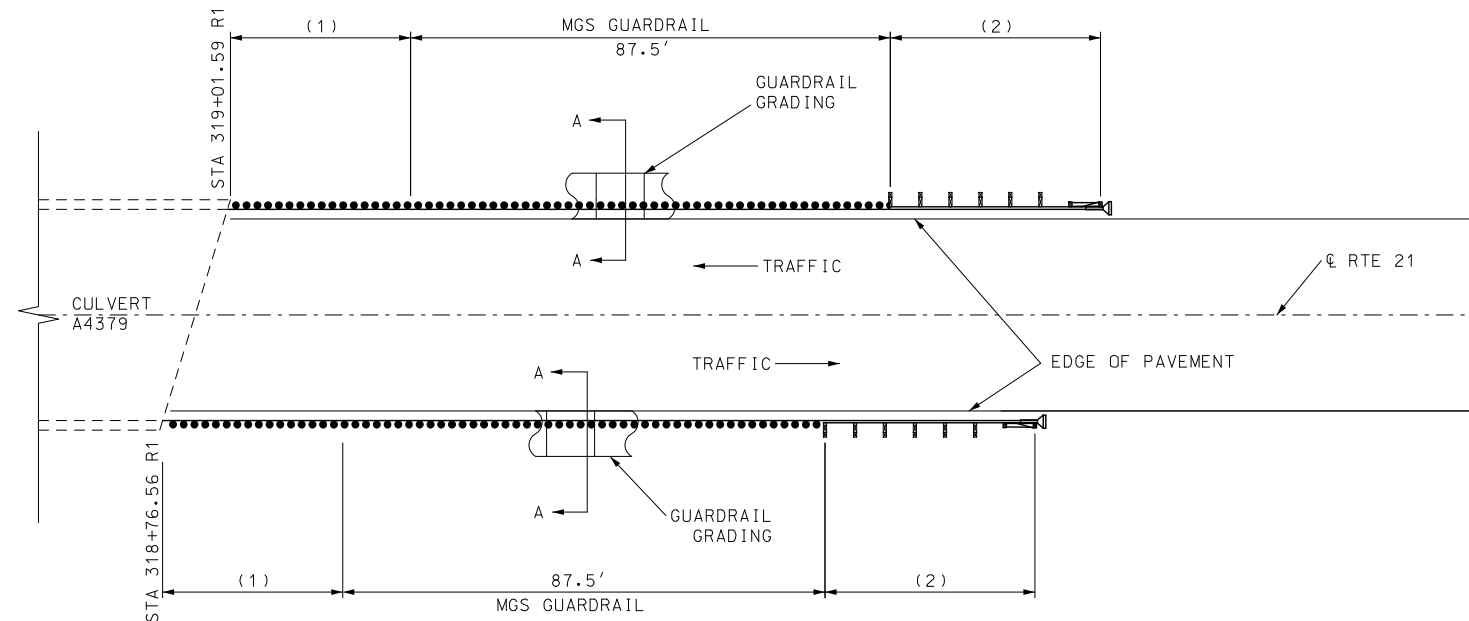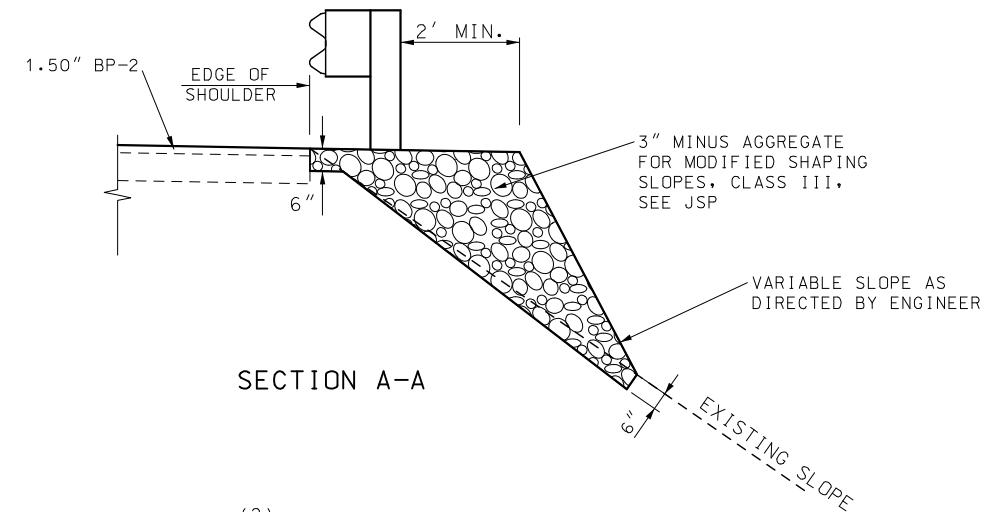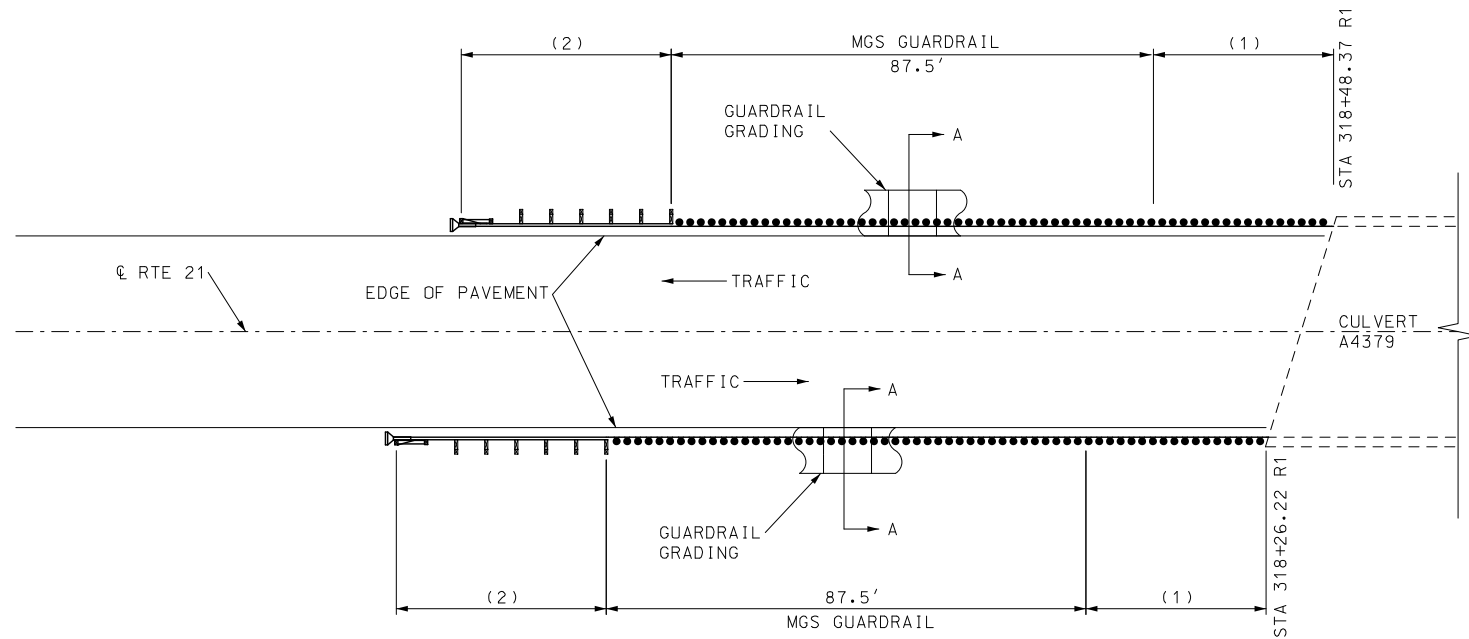


NOTES

SEE STD 606.81 FOR GRADING LIMITS
OF MODIFIED SHAPING SLOPES CLASS III.

- (1) MGS BRIDGE APPROACH TRANSITION (THRIE-BEAM BRIDGE)
- (2) TYPE A CRASHWORTHY END TERMINAL (MASH)

DRAWING NOT TO SCALE. FOLLOW DIMENSIONS.

TYPICAL GUARDRAIL AND GRADING LIMITS AT TRIPLE BOX CULVERT A4379 STA 318+26.22 TO STA 319+01.59 R1

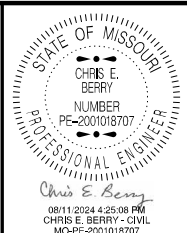

DATE PREPARED
8/9/2024

ROUTE 21 STATE MO
DISTRICT SE SHEET NO. 26


COUNTY
IRON

JOB NO.
J9P3548
CONTRACT ID.

PROJECT NO.




BRIDGE NO.

DATE	DESCRIPTION

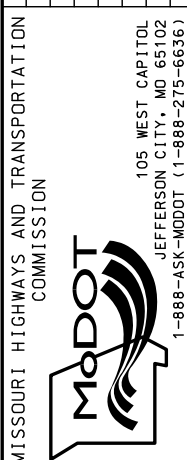

SPECIAL SHEET
SHEET 6 OF 13

IF A SEAL IS PRESENT ON THIS SHEET IT HAS BEEN ELECTRONICALLY SEALED AND DATED. REV.

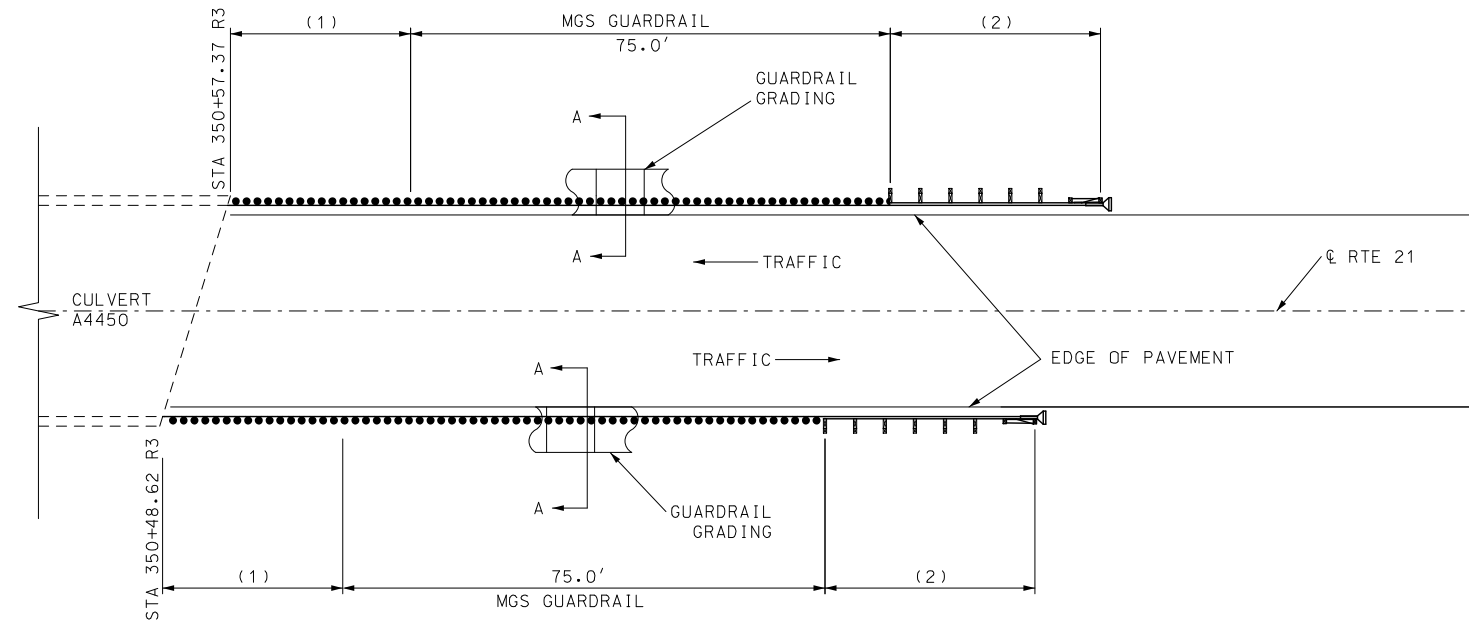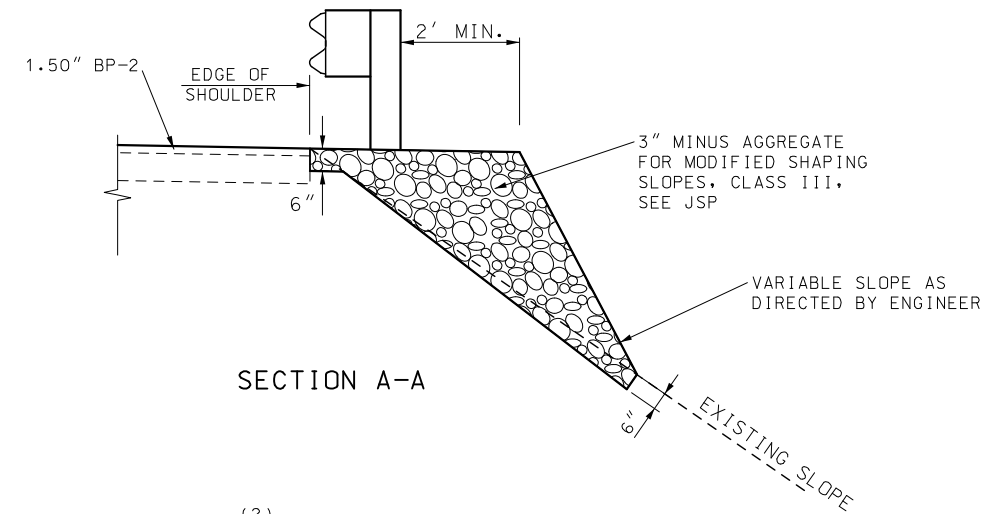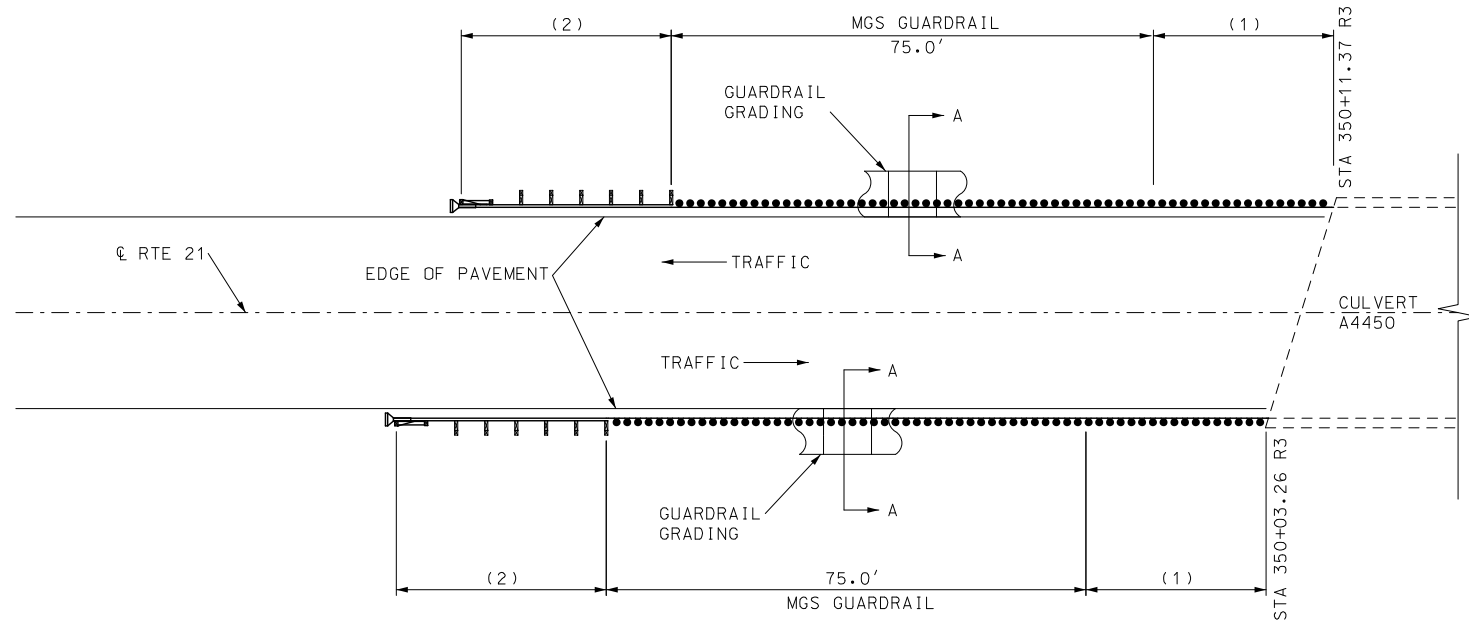


NOTES

SEE STD 606.81 FOR GRADING LIMITS
OF MODIFIED SHAPING SLOPES CLASS III.

- (1) MGS BRIDGE APPROACH TRANSITION (THRIE-BEAM BRIDGE)
(2) TYPE A CRASHWORTHY END TERMINAL (MASH)

DRAWING NOT TO SCALE. FOLLOW DIMENSIONS.

TYPICAL GUARDRAIL AND GRADING LIMITS AT TRIPLE BOX CULVERT A4450 STA 350+03.26 TO STA 350+57.37 R3

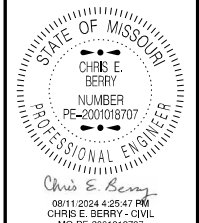

DATE PREPARED
8/9/2024

ROUTE 21 STATE MO

DISTRICT SE SHEET NO. 27

COUNTY IRON

JOB NO. J9P3548

CONTRACT ID.

PROJECT NO.

BRIDGE NO.

DATE	DESCRIPTION

MISSOURI HIGHWAYS AND TRANSPORTATION
COMMISSION



105 WEST CAPITOL
JEFFERSON CITY, MO 65102
1-888-ASK-MODOT (1-888-275-6636)

SPECIAL SHEET
SHEET 7 OF 13


IF A SEAL IS PRESENT ON THIS SHEET IT HAS BEEN ELECTRONICALLY SEALED AND DATED.

REV.


CONCRETE HEADWALL EXTENSION

EXTEND HEADWALLS VERTICALLY


CULVERT 28 - STA 448+34.34 R3 - 5' X 3' BOX - 1.0 FEET LEFT
CULVERT 29 - STA 459+96.93 R3 - 10' X 8' BOX - 0.5 FEET LEFT

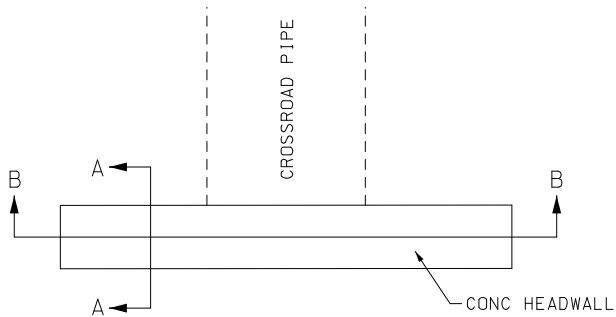

PLAN VIEW

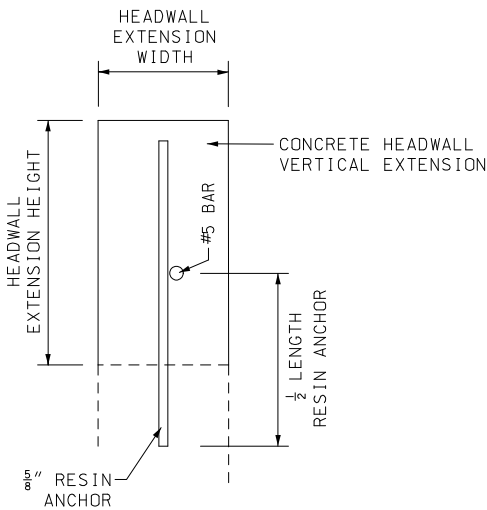

SECTION A-A

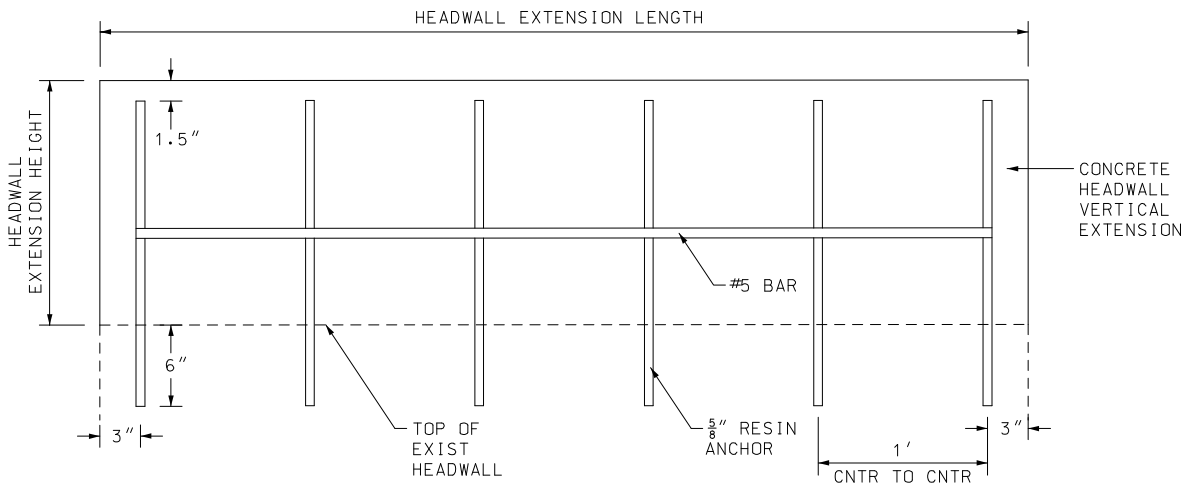


SECTION B-B

NOTE:
CONCRETE HEADWALLS TO BE EXTENDED WITH CLASS B-1 CONCRETE.
#5 BAR AND RESIN ANCHORS ARE INCIDENTAL TO HEADWALL EXTENSIONS.

MATCH EXISTING HEADWALL DIMENSIONS.

DRAWING NOT TO SCALE. FOLLOW DIMENSIONS.

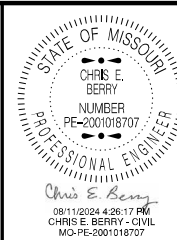

DATE PREPARED 8/9/2024	
ROUTE 21	STATE MO
DISTRICT SE	SHEET NO. 28
COUNTY IRON	
JOB NO. J9P3548	
CONTRACT ID.	
PROJECT NO.	
BRIDGE NO.	

DATE	DESCRIPTION

MISSOURI HIGHWAYS AND TRANSPORTATION COMMISSION


MoDOT

105 WEST CAPITOL
JEFFERSON CITY, MO 65102
1-888-ASK-MODOT (1-888-275-6636)

SPECIAL SHEET
SHEET 8 OF 13


IF A SEAL IS PRESENT ON THIS SHEET IT HAS BEEN ELECTRONICALLY SEALED AND DATED. REV.

TYPE 3 OBJECT MARKER DETAIL AT
SHOULDER WIDTH TRANSITIONS

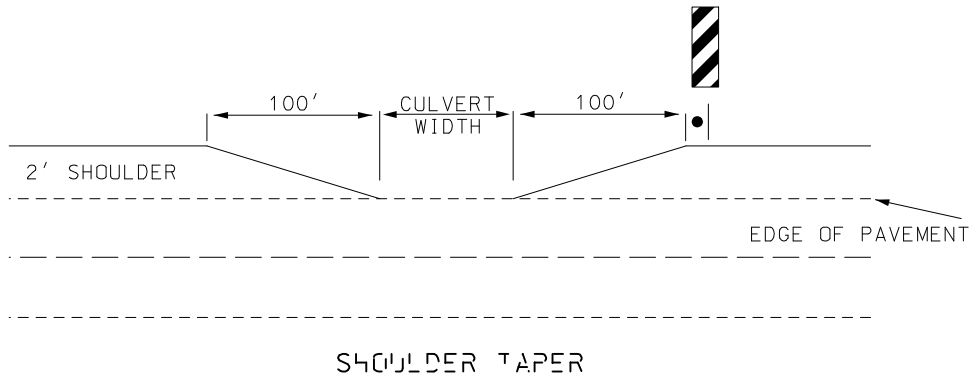


CULVERT NUMBER 29 STA 459+96.93 R3 RT

- OMIT RUMBLESTRIPS AT LOCATIONS WHERE SHOULDER IS TAPERED TO 0'.

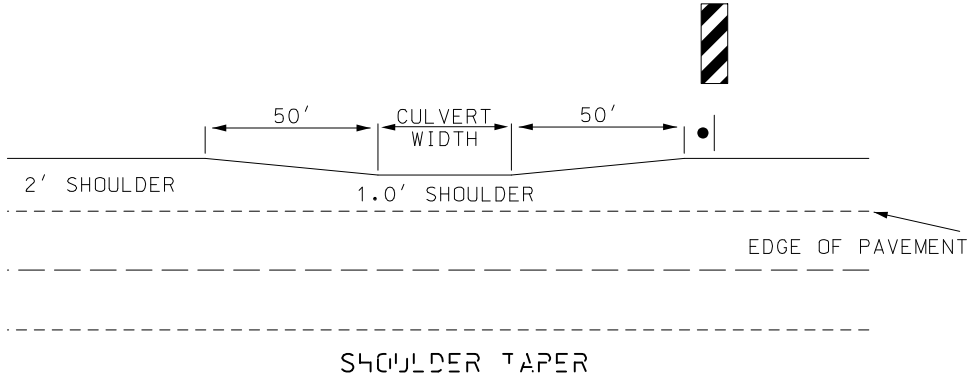

CULVERT NUMBER 24 STA 409+03.67 R3 LT/RT
CULVERT NUMBER 33 STA 483+12.63 R3 LT/RT

- OMIT RUMBLESTRIPS AT LOCATIONS WHERE SHOULDER IS TAPERED TO 1'.

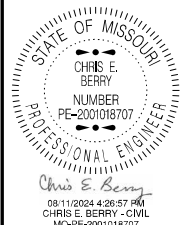

DATE PREPARED
8/9/2024

ROUTE 21	STATE MO
DISTRICT SE	SHEET NO. 29

COUNTY
IRON

JOB NO.
J9P3548

CONTRACT ID.

PROJECT NO.

BRIDGE NO.


DATE	DESCRIPTION

MISSOURI HIGHWAYS AND TRANSPORTATION
COMMISSION

MoDOT

105 WEST CAPITOL
JEFFERSON CITY, MO 65102
1-888-ASK-MODOT (1-888-275-6636)

SPECIAL SHEET
SHEET 9 OF 13

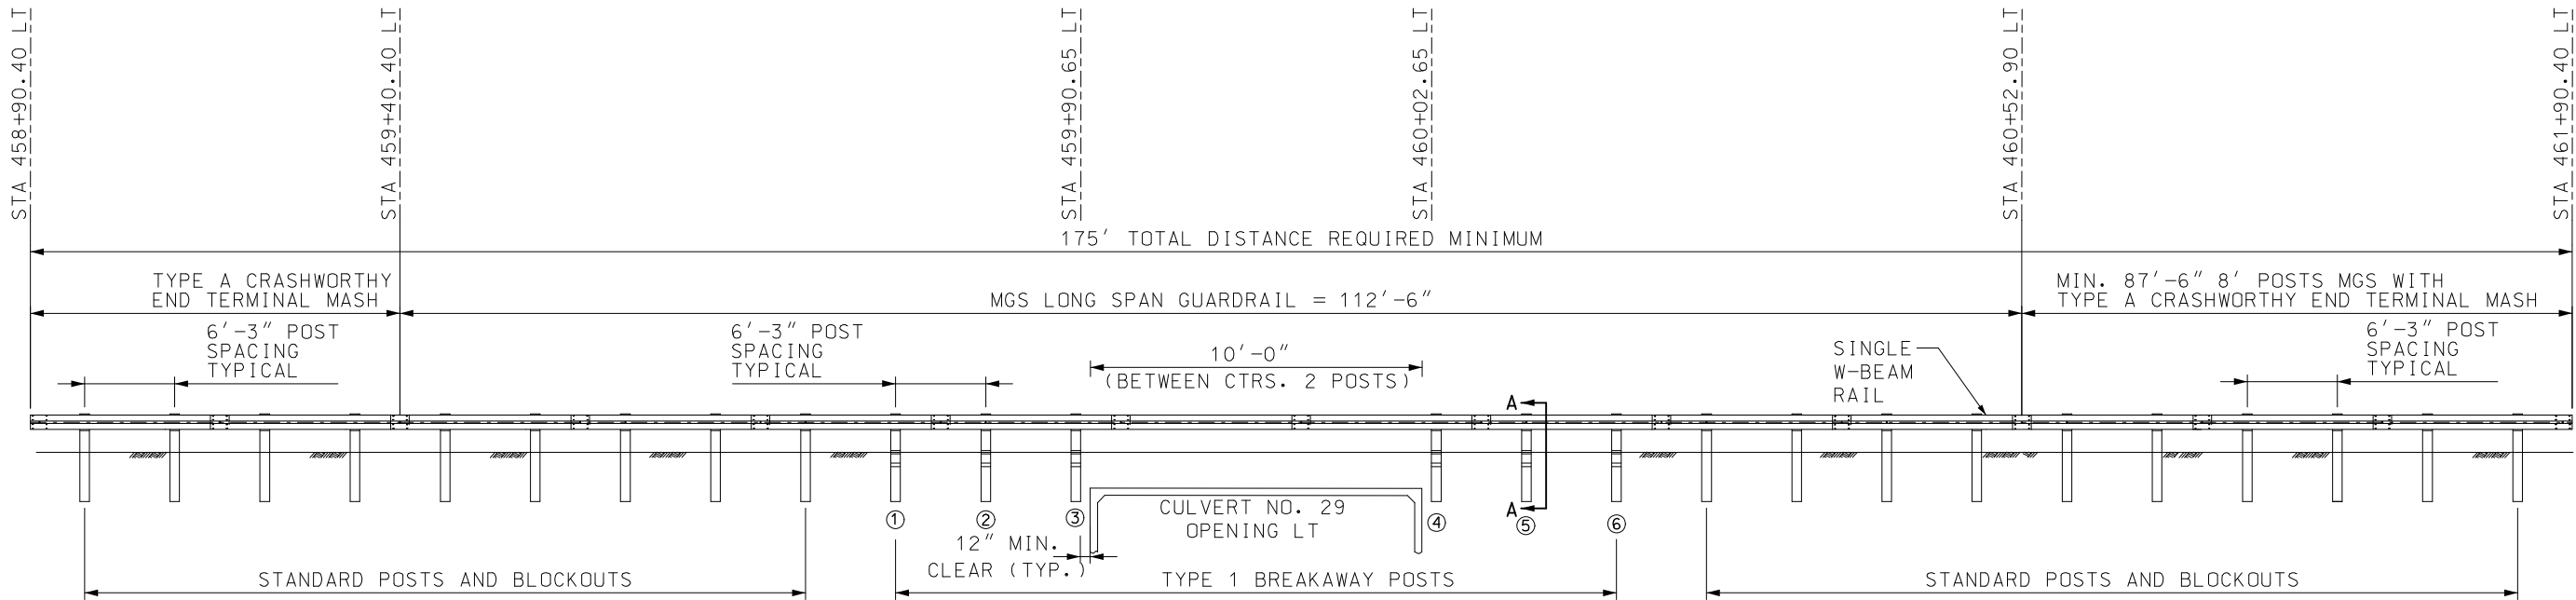

ELEVATION VIEW


NOTES:

REMOVE EXISTING GUARD CABLE.
REFERENCE REMOVAL OF IMPROVEMENTS.

STD 606.50 WAS USED TO DETERMINE
GUARDRAIL LENGTHS

SLOPE MAY BE STEEPENED UP TO 1:1 AT CULVERT
ENDS TO PROVIDE SPACE FOR DITCH GRADING AS
DIRECTED BY ENGINEER.

DRAWING NOT TO SCALE. FOLLOW DIMENSIONS.

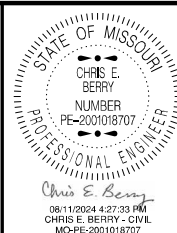

DATE PREPARED 8/9/2024	
ROUTE 21	STATE MO
DISTRICT SE	SHEET NO. 30
COUNTY IRON	
JOB NO. J9P3548	
CONTRACT ID.	
PROJECT NO.	
BRIDGE NO.	

DATE	DESCRIPTION


MISSOURI HIGHWAYS AND TRANSPORTATION
COMMISSION

MoDOT


105 WEST CAPITOL
JEFFERSON CITY, MO 65102
1-888-ASK-MODOT (1-888-275-6636)

SPECIAL SHEET
SHEET 10 OF 13

IF A SEAL IS PRESENT ON THIS SHEET IT HAS BEEN ELECTRONICALLY SEALED AND DATED.

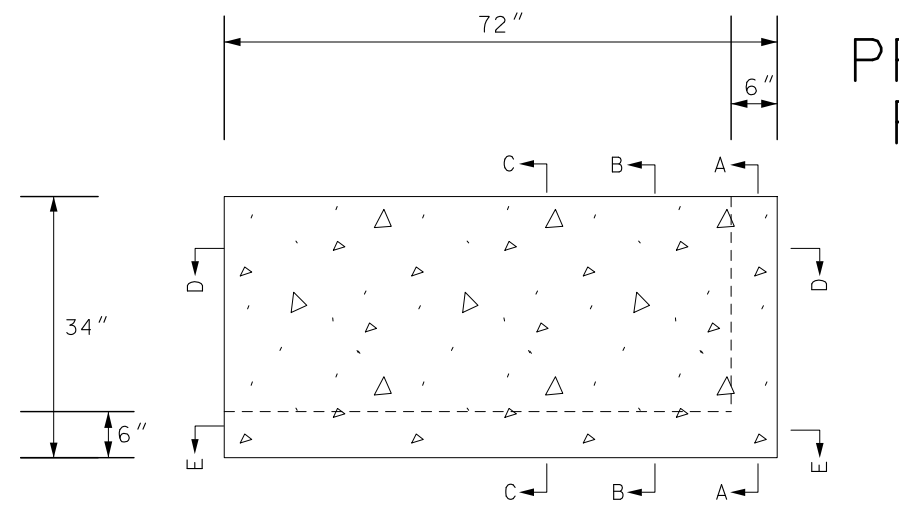


PROFILE VIEW

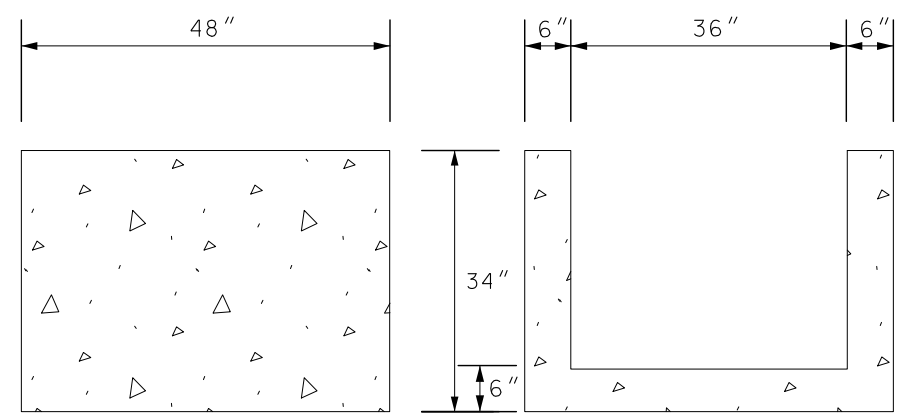

SECTION A-A



SECTION B-B &
SECTION C-C

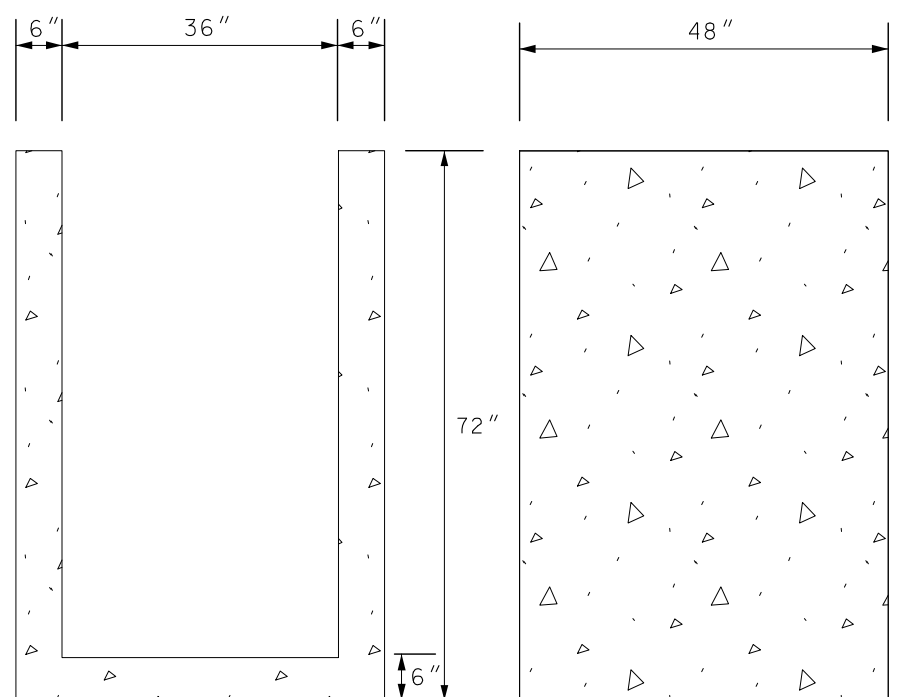


SECTION D-D

SECTION E-E


PRECAST INLET DETAILS FOR PIPE 15 C,D,E,F

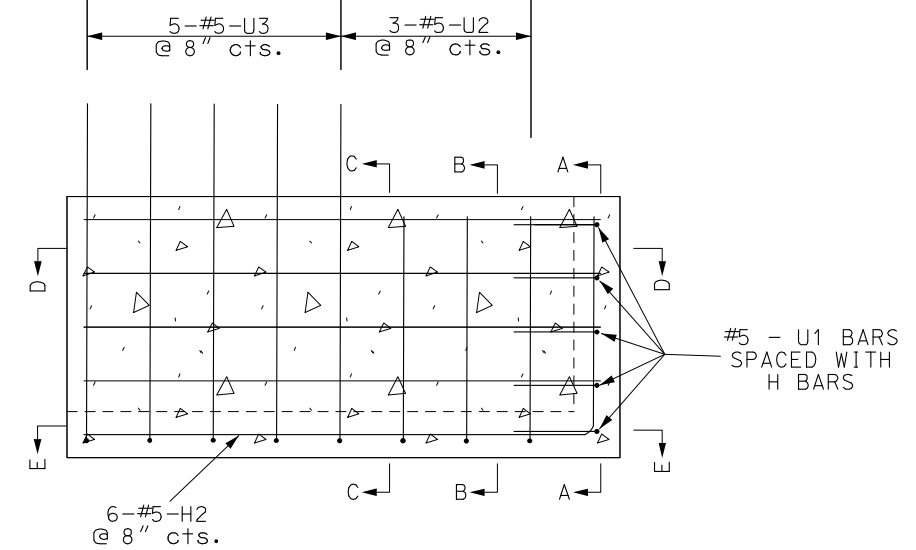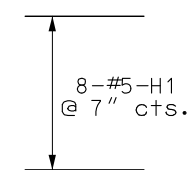


PROFILE VIEW

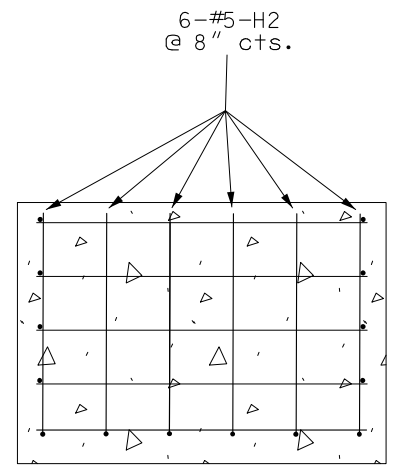


SECTION A-A

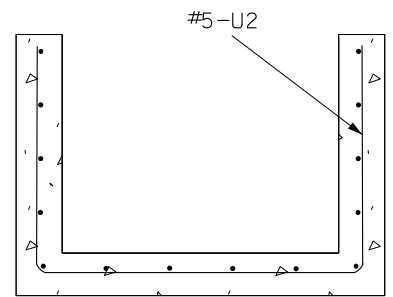


SECTION B-B

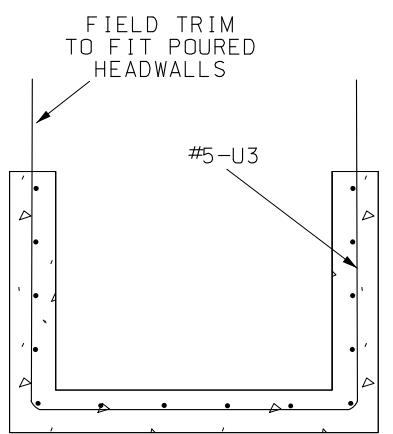

SECTION C-C

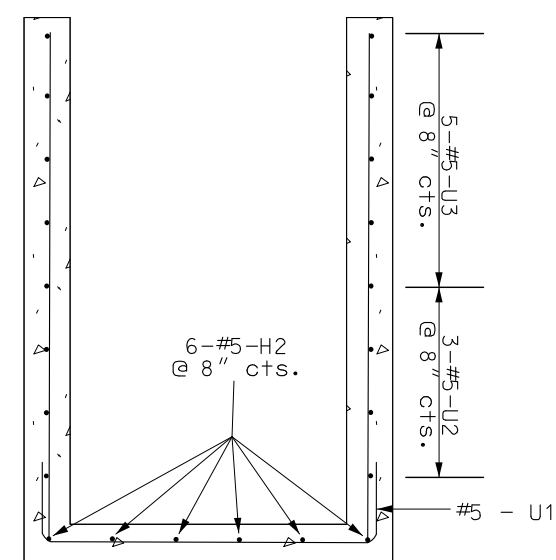

SECTION D-D

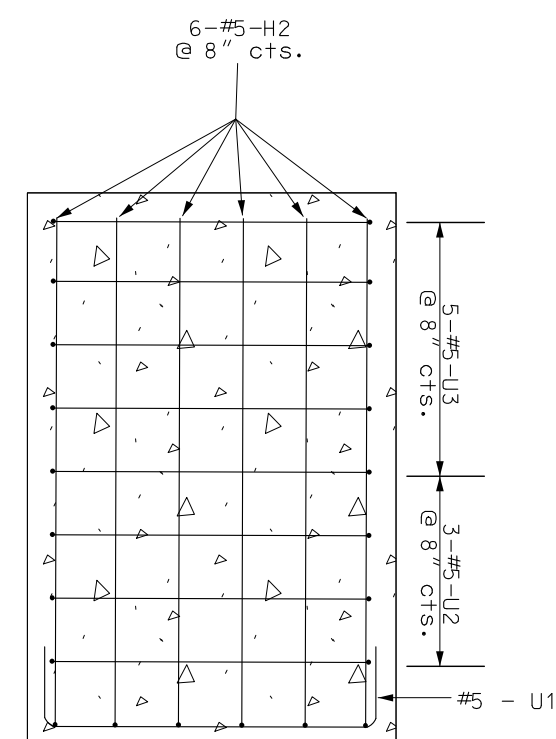

SECTION E-E

STATE OF MISSOURI

CHRIS E. BERRY

NUMBER

PE-2001018707

PROFESSIONAL ENGINEER

Chris E. Berry

08/11/2024 4:28:16 PM

CHRIS E. BERRY - CIVIL

MO-PE-2001018707

DATE PREPARED

8/9/2024

ROUTE

21

STATE

MO

DISTRICT

SE

SHEET NO.

31

COUNTY

IRON

JOB NO.

J9P3548

CONTRACT ID.

PROJECT NO.

BRIDGE NO.

DESCRIPTION

DATE

MISSOURI HIGHWAYS AND TRANSPORTATION COMMISSION

105 WEST CAPITOL

JEFFERSON CITY, MO 65102


1-888-ASK-MODOT (1-888-275-6636)


SPECIAL SHEET


SHEET 11 OF 13




REV.

IF A SEAL IS PRESENT ON THIS SHEET IT HAS BEEN ELECTRONICALLY SEALED AND DATED.

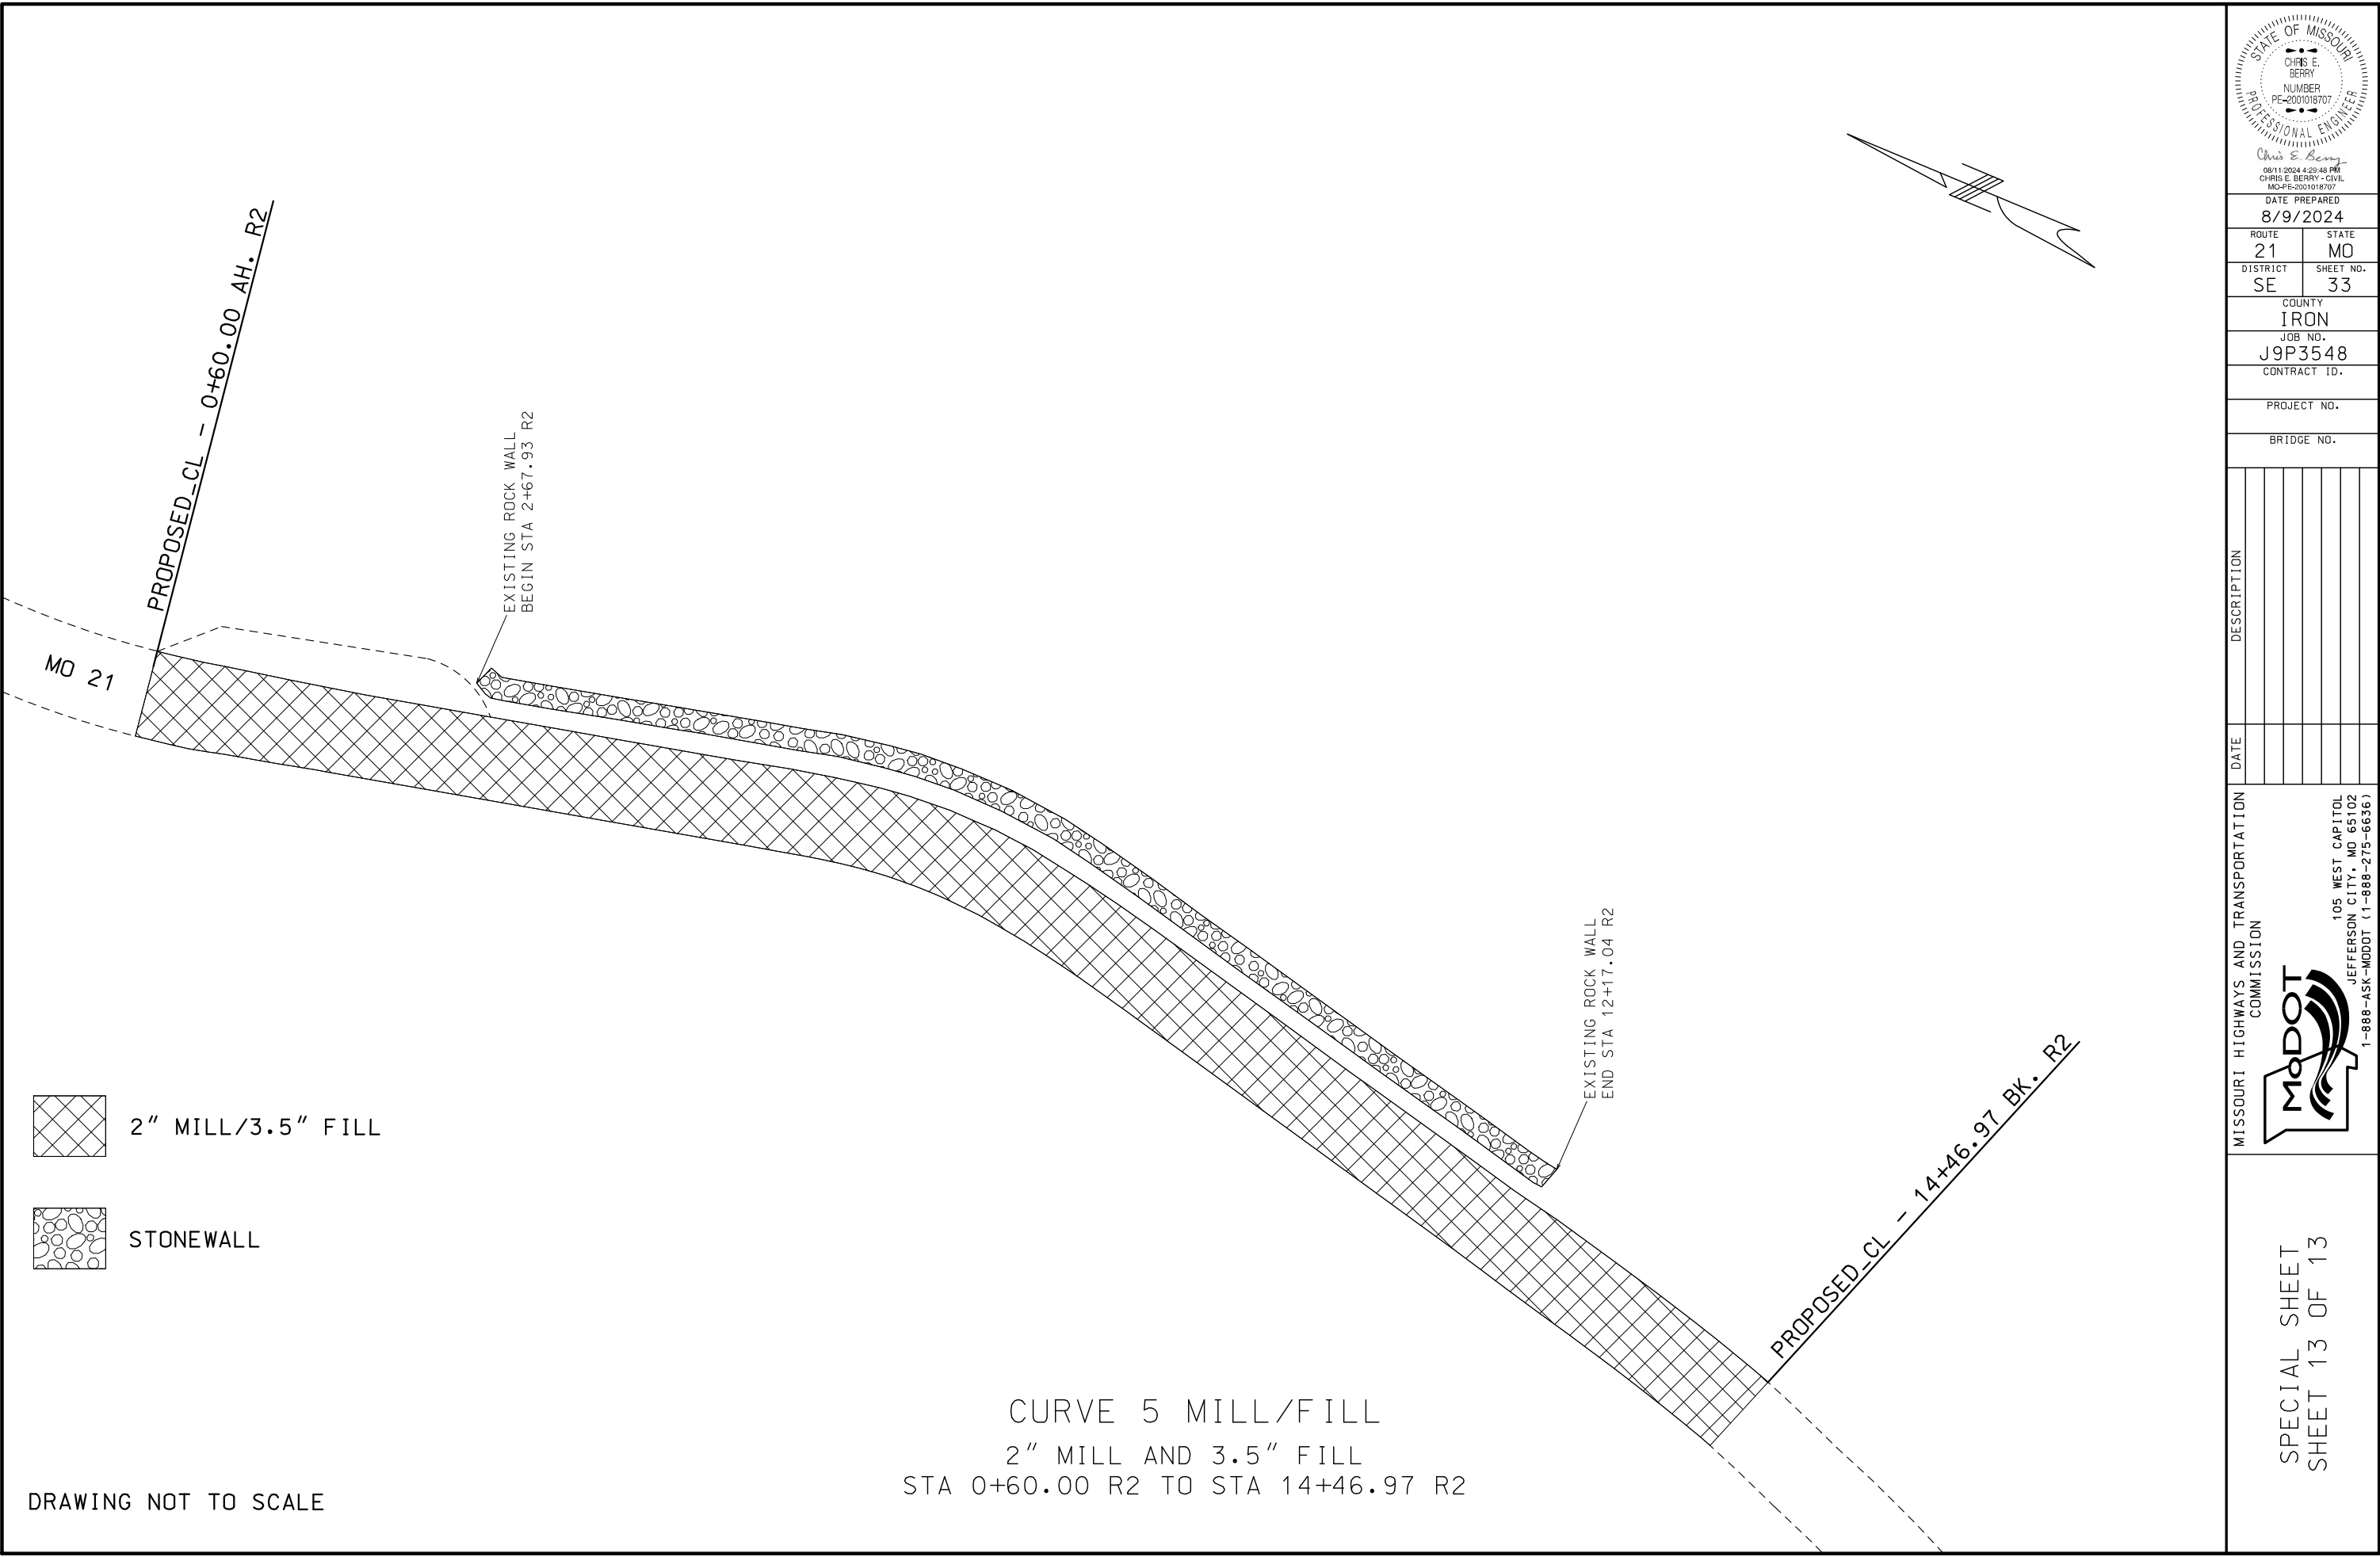


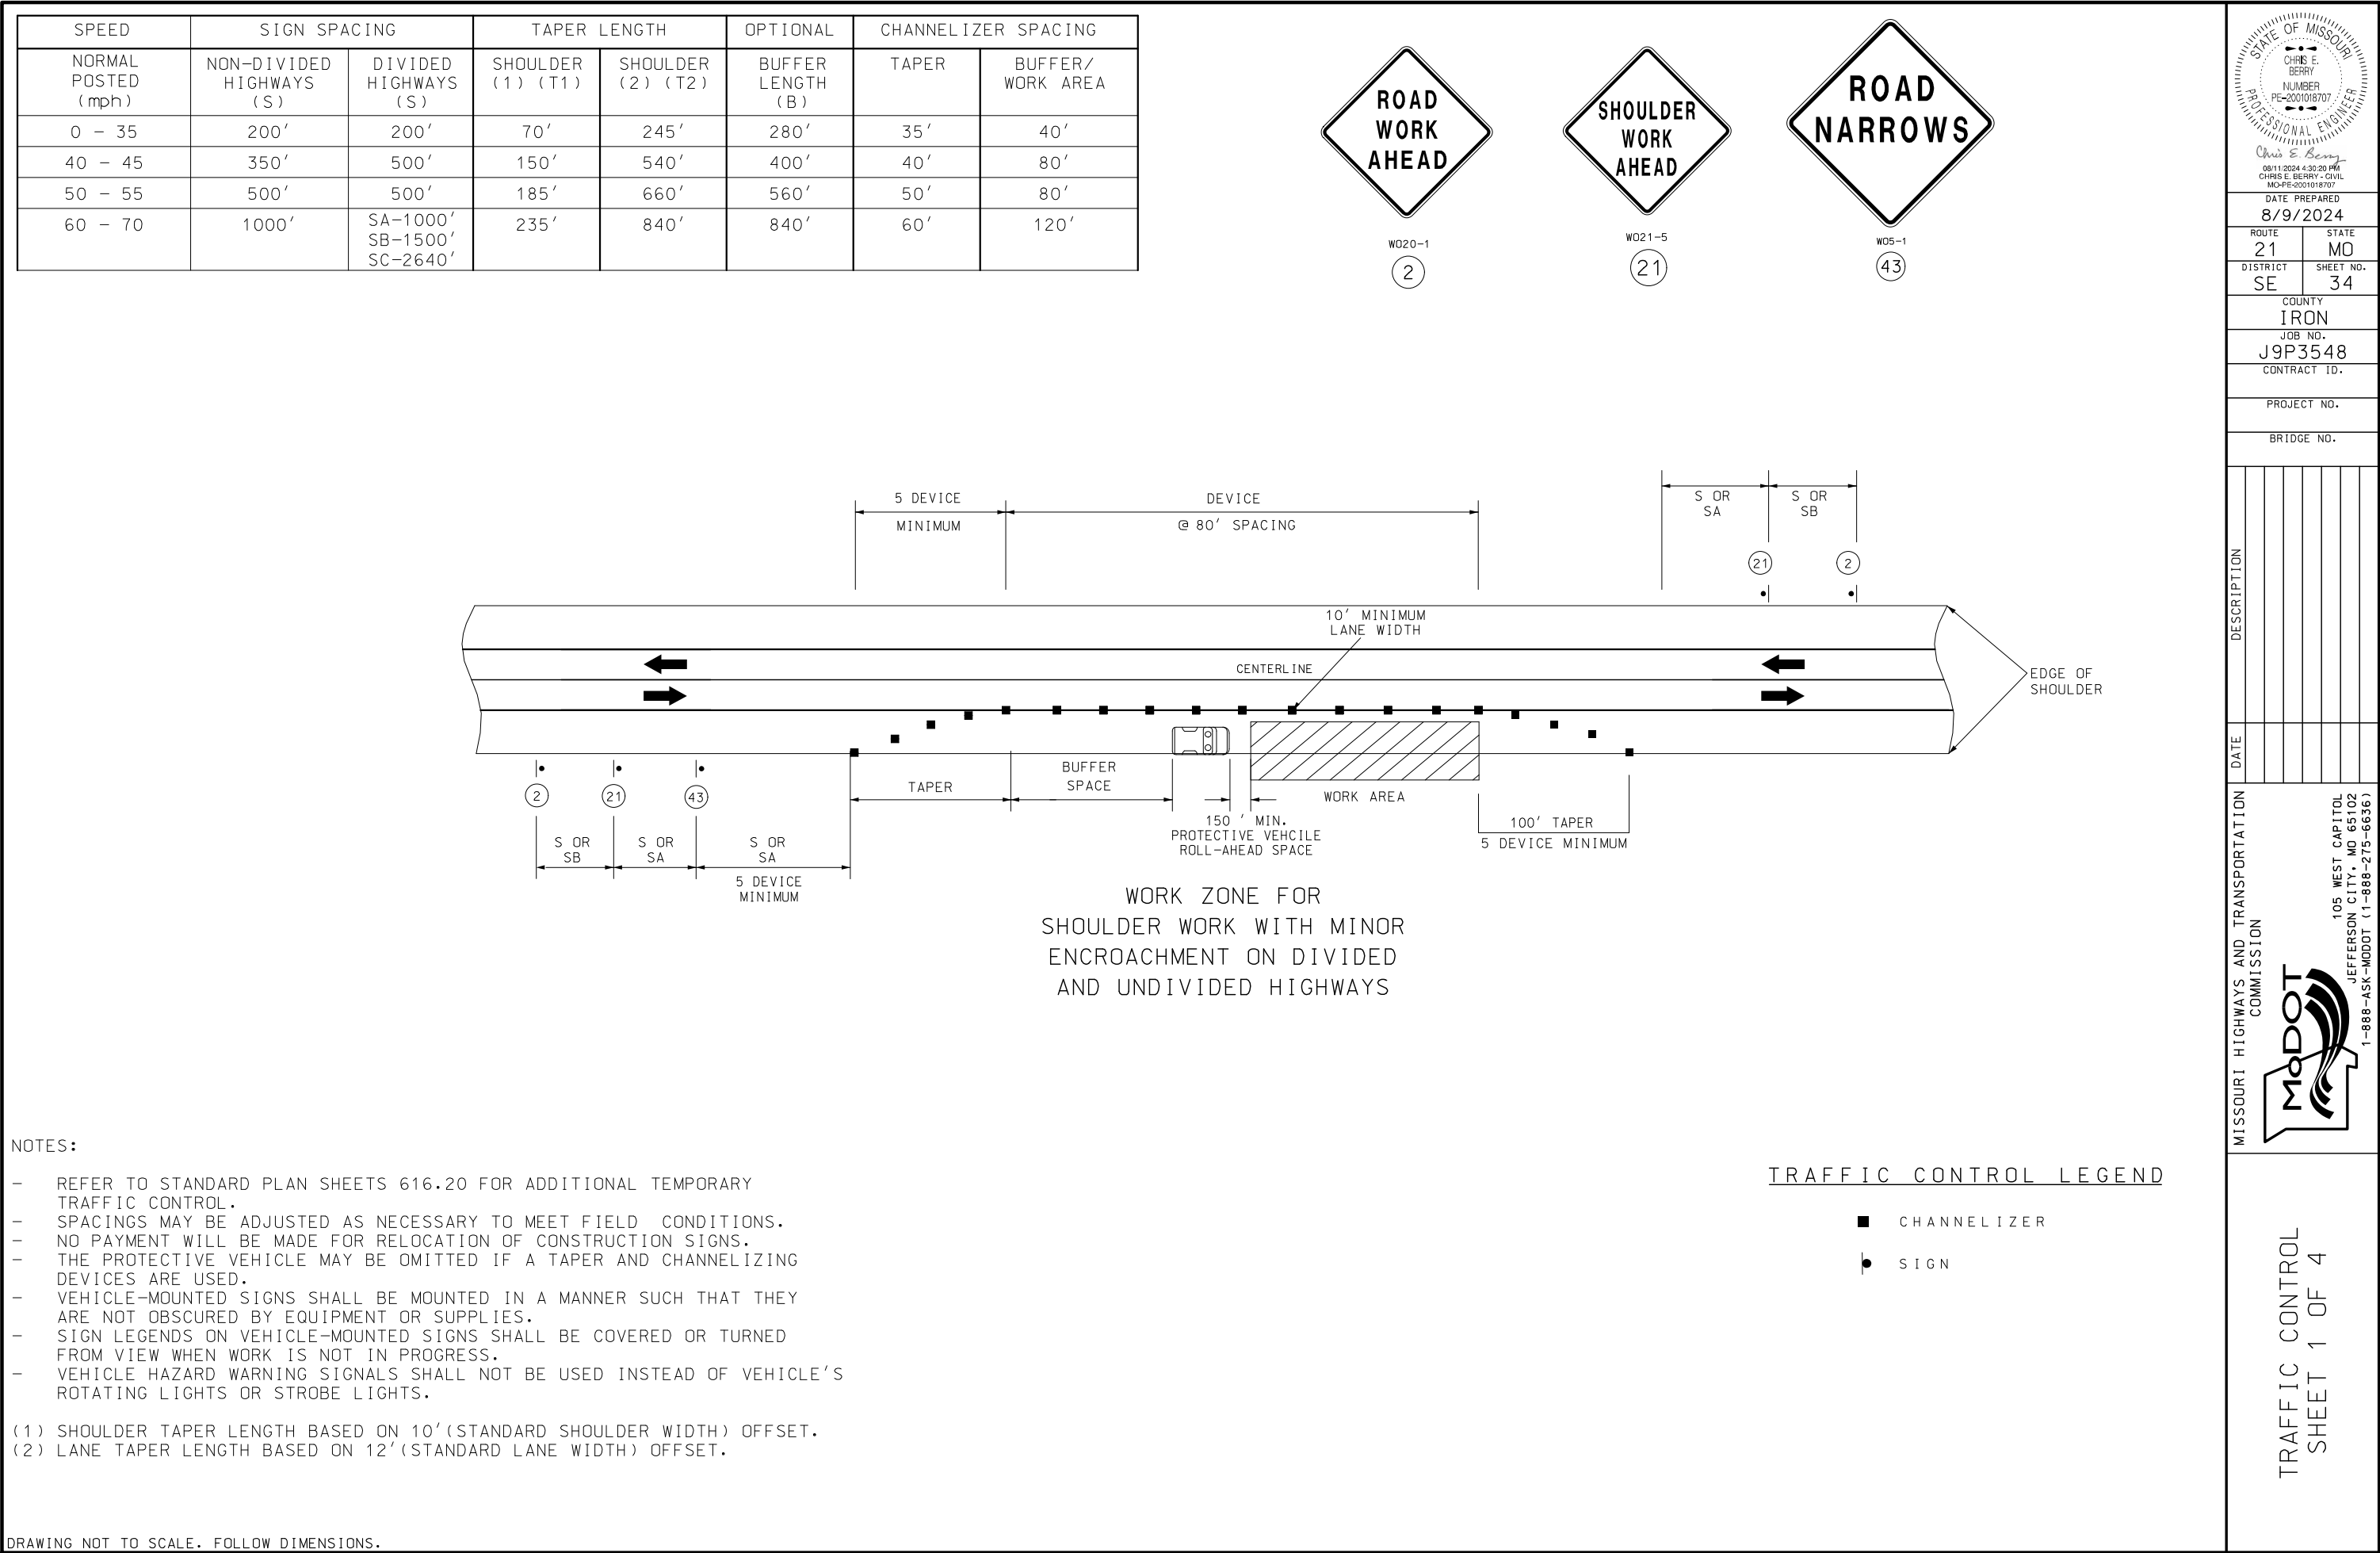

 

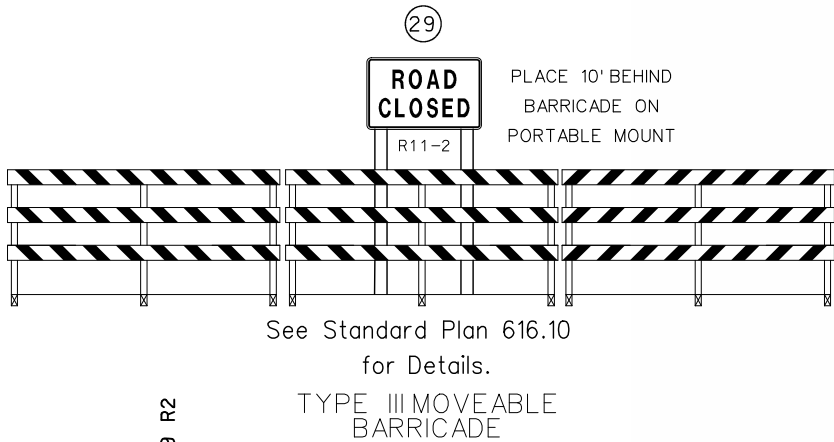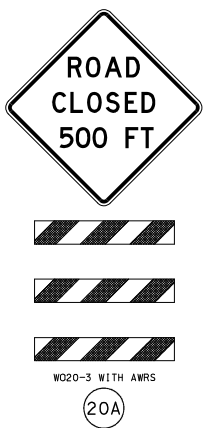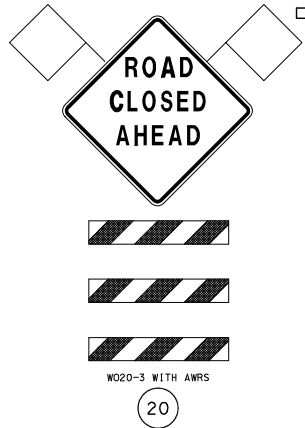


□ FLAG ASSEMBLIES ARE INCIDENTAL TO THE COST OF THE ROAD CLOSED AHEAD SIGNS.

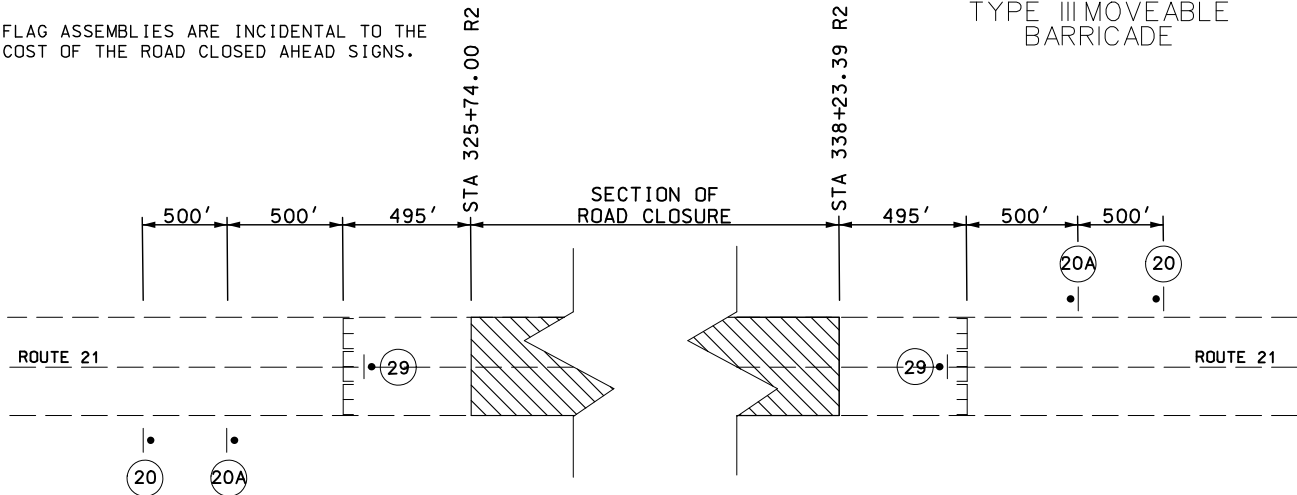

ROAD CLOSURE ROUTE 21

DIMENSIONS FOR ROUTE ASSEMBLY IS 36" X 78"

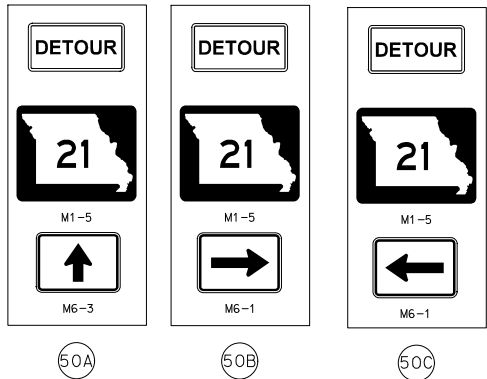

NOTES:


SIGNS MAY BE PRODUCED BY EITHER PROCESSES: APPROPRIATE CARDINAL DIRECTIONS, ROUTE SHIELDS, AND DIRECTIONAL ARROWS MAY BE SHEETED ON THE SIGN BLANKS AS ONE HOMOGENOUS PRODUCT OR APPROPRIATE CARDINAL DIRECTIONS, ROUTE SHIELDS, AND DIRECTIONAL ARROWS PLATES MAY BE CONSTRUCTED AND MAY BE BOLTED ON THE DETOUR BLANK SIGNS.

SIGN SPACING IS 2 MILES. DISTANCE MAY BE ADJUSTED TO FIELD CONDITIONS.

USE IN PLACE ALL SIGNS WHICH DO NOT CONFLICT WITH THIS PLAN. COVER AND/OR REMOVE CONFLICTING SIGNS.


QUANTITY FOR #50 SIGNS ARE FOR A HOMOGENOUS PRODUCT PER SIGN. SUBSTITUTION OF SIGN BLANKS WITH BOLTED PLATES WILL BE ALLOWED FOR NO ADDITIONAL COMPENSATION.

DRAWING NOT TO SCALE. FOLLOW DIMENSIONS.

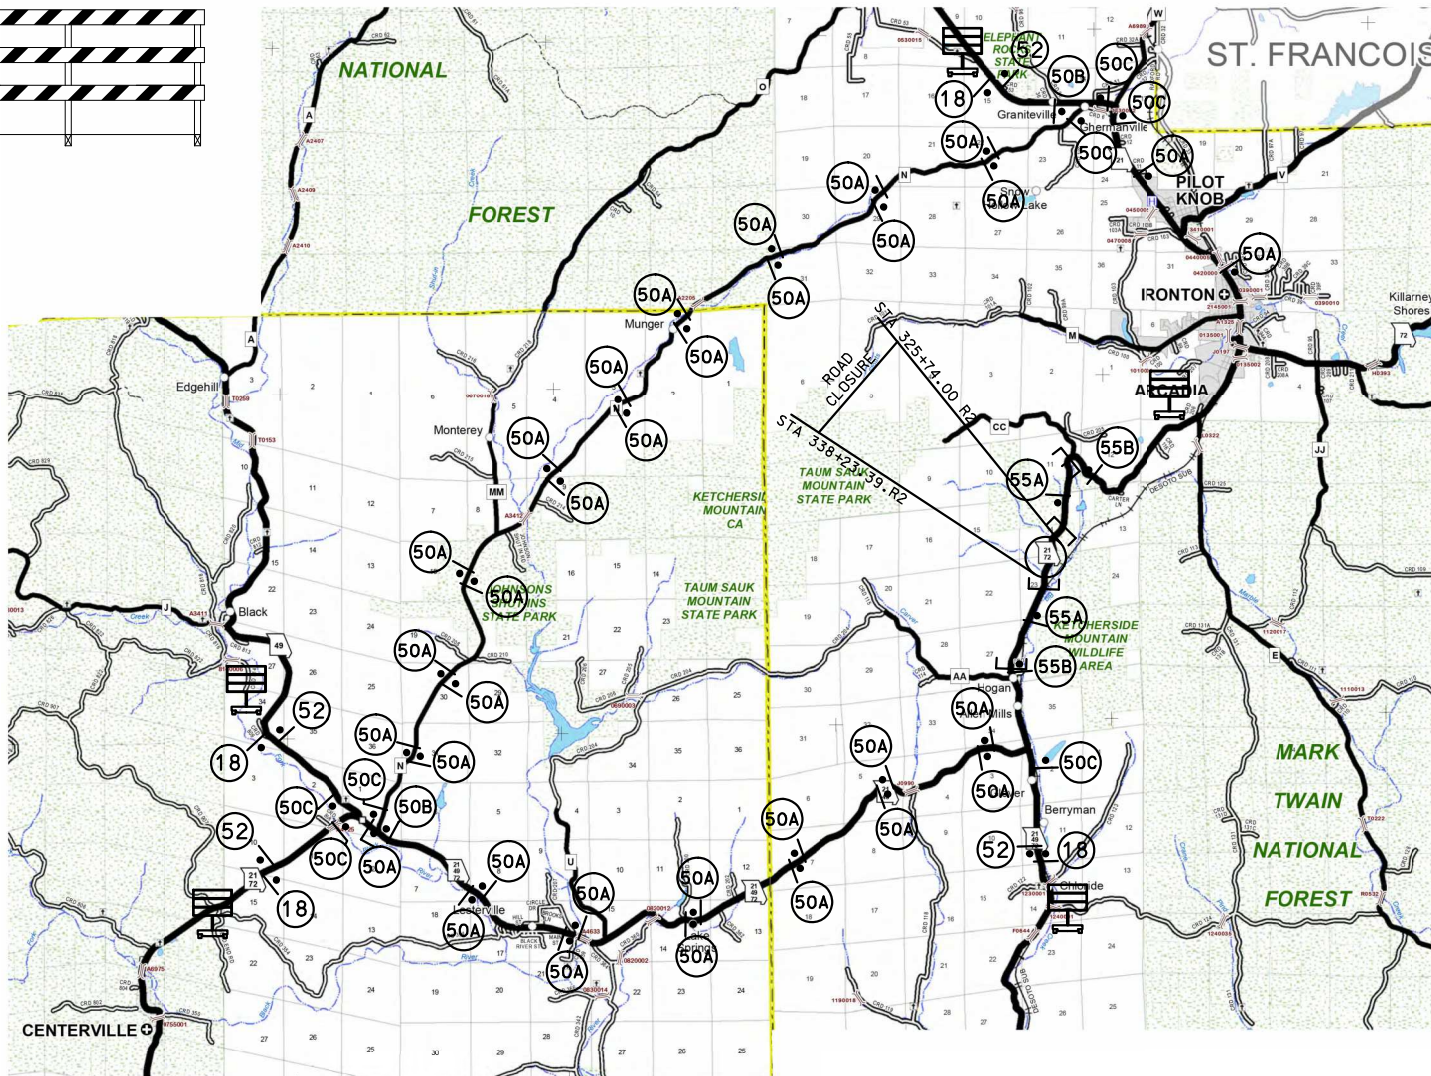


TRAFFIC CONTROL LEGEND

- SIGN (SINGLE SIDED)
- E BARRICADE
- CHANGEABLE MESSAGE BOARD

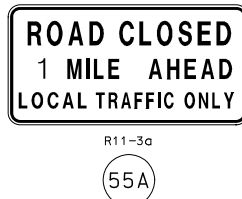

DRAWING NOT TO SCALE

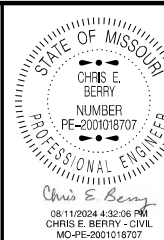

DATE PREPARED
8/9/2024
ROUTE 21
STATE MO
DISTRICT SE
SHEET NO. 37
COUNTY IRON
JOB NO. J9P3548
CONTRACT ID.

PROJECT NO.
BRIDGE NO.

DATE	DESCRIPTION


MISSOURI HIGHWAYS AND TRANSPORTATION COMMISSION
105 WEST CAPITAL
JEFFERSON CITY, MO 65102
1-888-ASK-MODOT (1-888-275-6636)

TRAFFIC CONTROL
SHEET 4 OF 4

IF A SEAL IS PRESENT ON THIS SHEET IT HAS BEEN ELECTRONICALLY SEALED AND DATED.

EROSION CONTROL LEGEND

- SILT FENCE
- ROCK DITCH CHECK

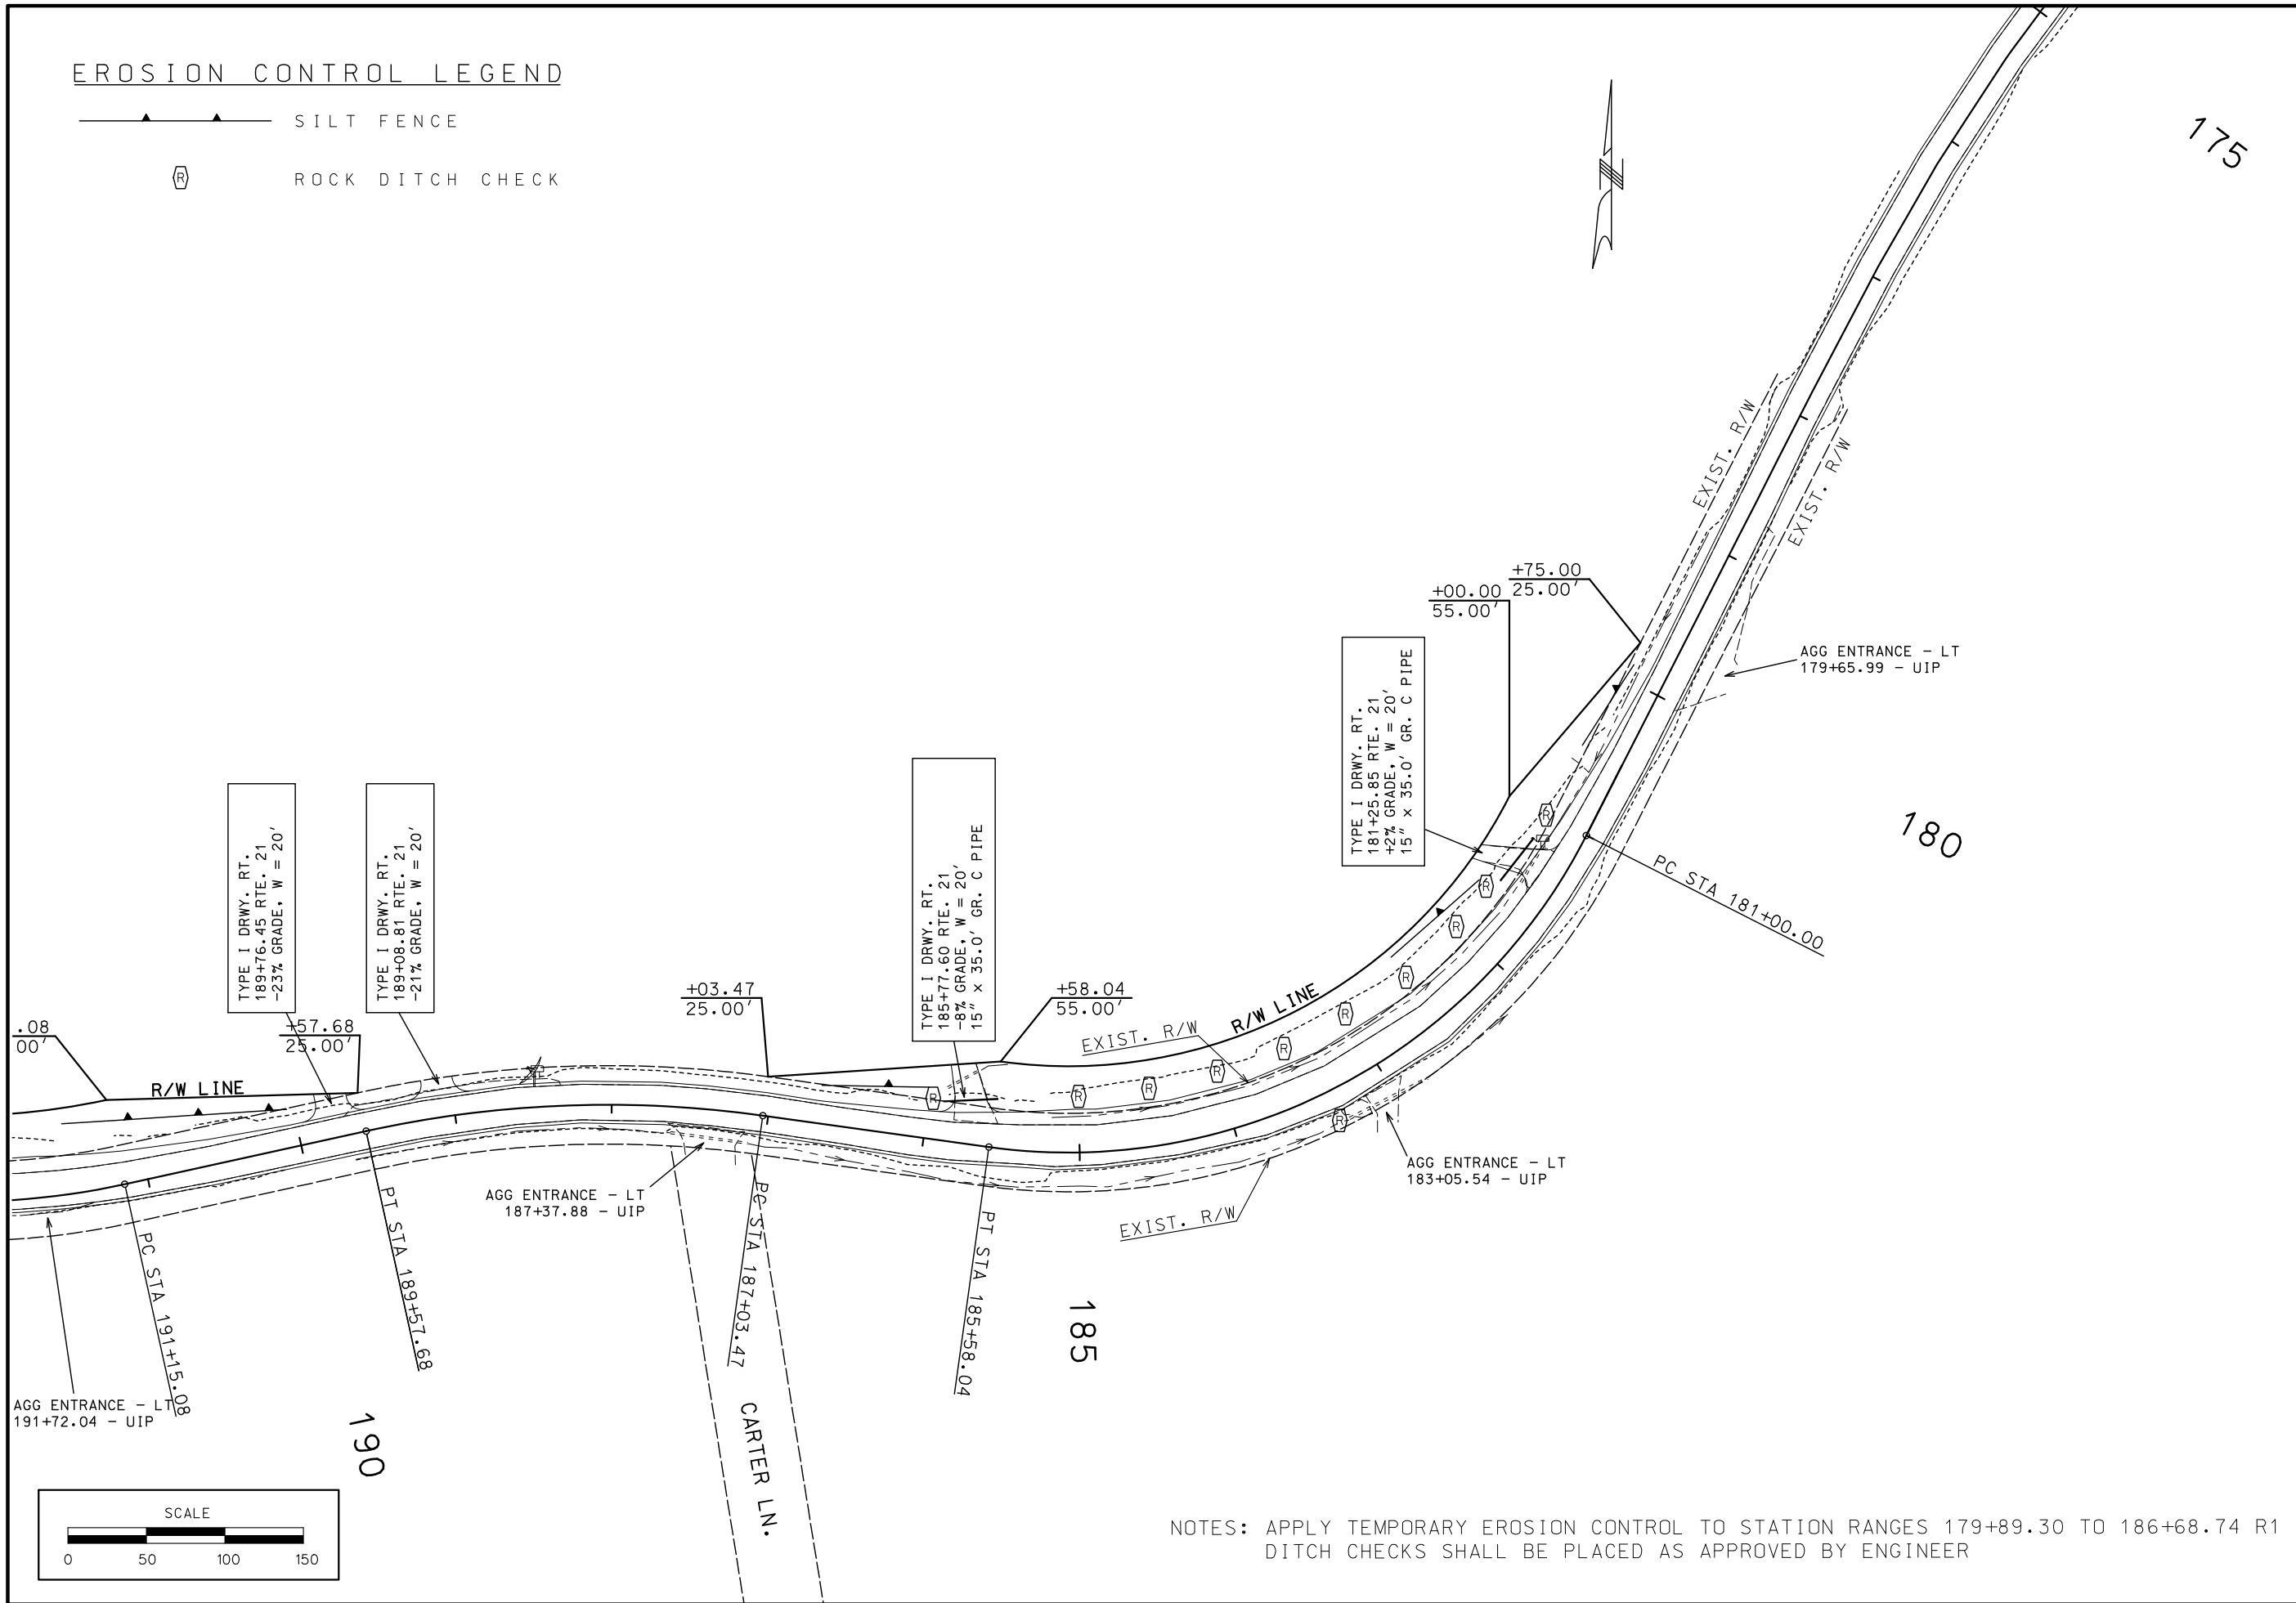

NOTES: APPLY TEMPORARY EROSION CONTROL TO STATION RANGES 179+89.30 TO 186+68.74 R1
DITCH CHECKS SHALL BE PLACED AS APPROVED BY ENGINEER

STATE OF MISSOURI

CHRIS E. BERRY

NUMBER

PE-2001018707

PROFESSIONAL ENGINEER

Chris E. Berry

08/11/2024 4:32:38 PM

CHRIS E. BERRY - CIVIL

MO-PE-2001018707

DATE PREPARED

8/9/2024

ROUTE

21

STATE

MO

DISTRICT

SE

SHEET NO.

38

COUNTY

IRON

JOB NO.

J9P3548

CONTRACT ID.

PROJECT NO.

BRIDGE NO.

DESCRIPTION

DATE

MISSOURI HIGHWAYS AND TRANSPORTATION COMMISSION

MoDOT

105 WEST CAPITOL

JEFFERSON CITY, MO 65102


1-888-ASK-MODOT (1-888-275-6636)

CURVE 1

TEMPORARY EROSION CONTROL


SHEET 1 OF 8

IF A SEAL IS PRESENT ON THIS SHEET IT HAS BEEN ELECTRONICALLY SEALED AND DATED.

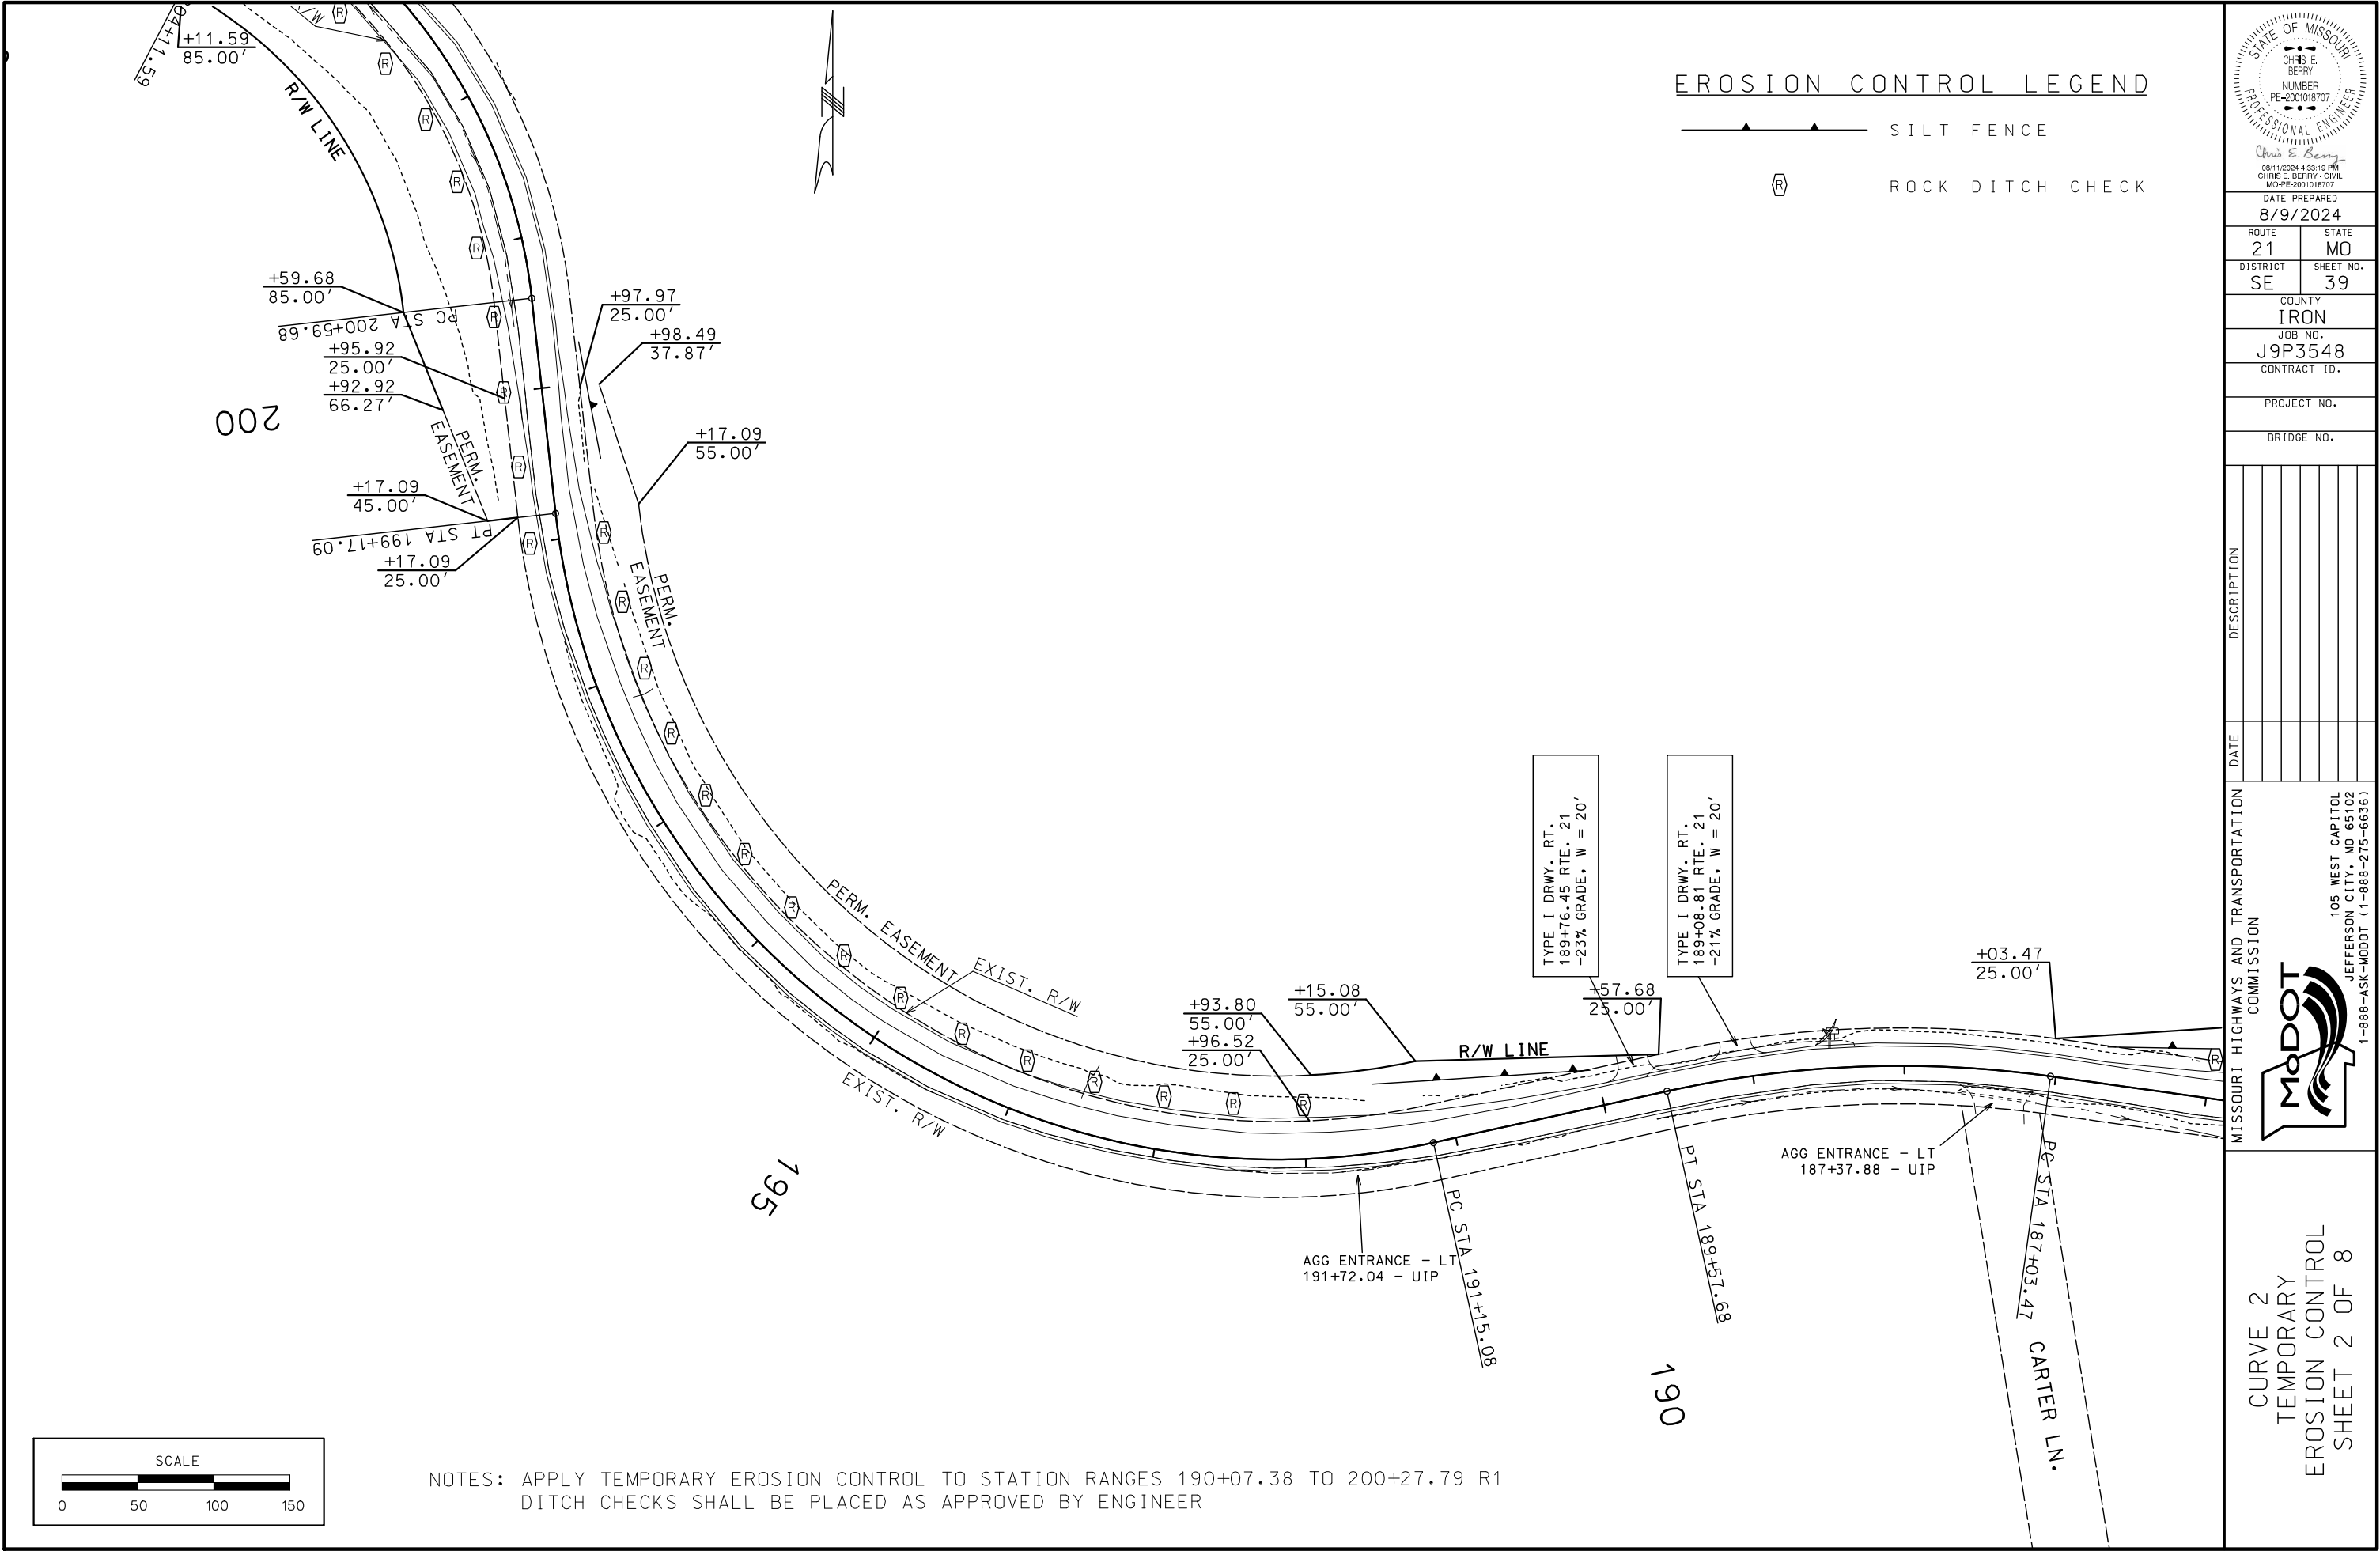

EROSION CONTROL LEGEND

- SILT FENCE
- ROCK DITCH CHECK

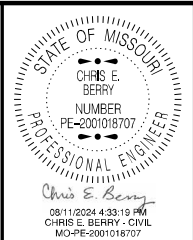

DATE PREPARED 8/9/2024	
ROUTE 21	STATE MO
DISTRICT SE	SHEET NO. 39
COUNTY IRON	
JOB NO. J9P3548	
CONTRACT ID.	
PROJECT NO.	
BRIDGE NO.	


DATE	DESCRIPTION

MISSOURI HIGHWAYS AND TRANSPORTATION COMMISSION

105 WEST CAPITAL
JEFFERSON CITY, MO 65102
1-888-ASK-MODOT (1-888-275-6636)

CURVE 2
TEMPORARY
EROSION CONTROL
SHEET 2 OF 8

NOTES: APPLY TEMPORARY EROSION CONTROL TO STATION RANGES 190+07.38 TO 200+27.79 R1
DITCH CHECKS SHALL BE PLACED AS APPROVED BY ENGINEER

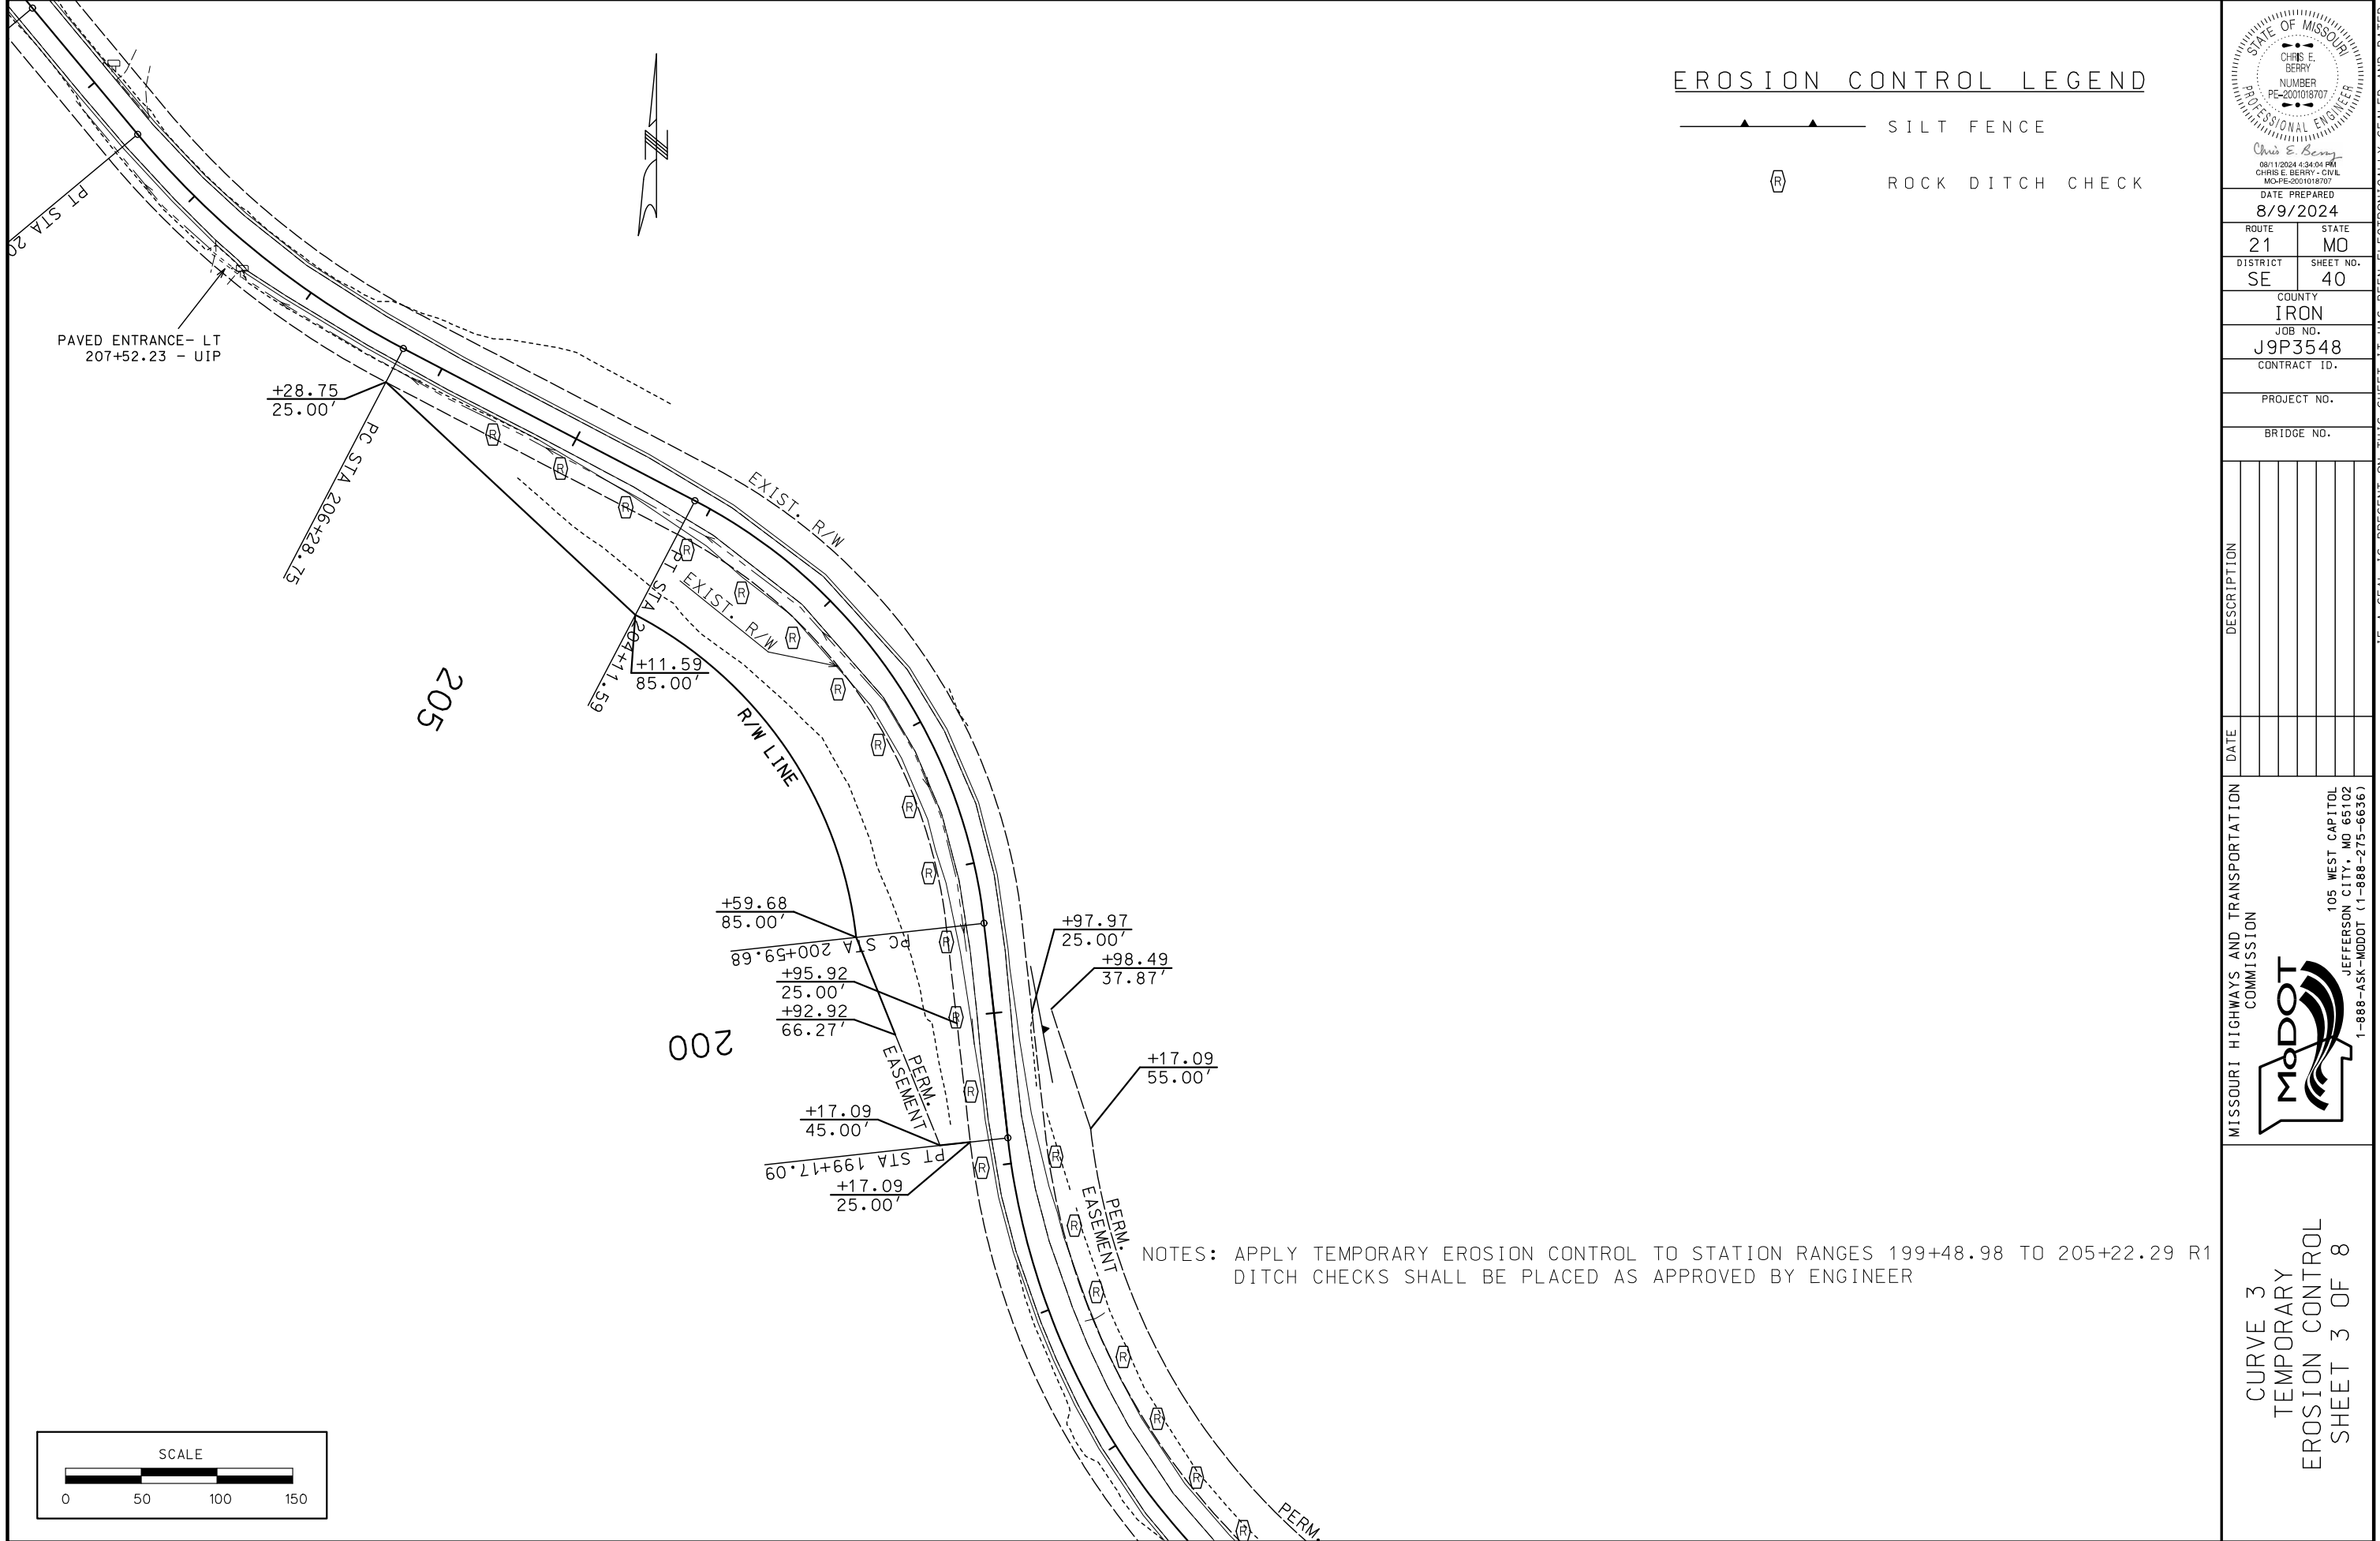

EROSION CONTROL LEGEND

- SILT FENCE
- ROCK DITCH CHECK

STATE OF MISSOURI

CHRIS E. BERRY

NUMBER

PE-2001018707

PROFESSIONAL ENGINEER

Chris E. Berry

08/11/2024 4:34:04 PM

CHRIS E. BERRY - CIVIL

MO-PE-2001018707

DATE PREPARED	
8/9/2024	
ROUTE	STATE
21	MO
DISTRICT	SHEET NO.
SE	40
COUNTY	
IRON	
JOB NO.	
J9P3548	
CONTRACT ID.	
PROJECT NO.	
BRIDGE NO.	

DATE	DESCRIPTION

MISSOURI HIGHWAYS AND TRANSPORTATION

COMMISSION

MoDOT

105 WEST CAPITOL

JEFFERSON CITY, MO 65102

1-888-ASK-MODOT (1-888-275-6636)

CURVE 3
TEMPORARY
EROSION CONTROL
SHEET 3 OF 8

NOTES: APPLY TEMPORARY EROSION CONTROL TO STATION RANGES 199+48.98 TO 205+22.29 R1
DITCH CHECKS SHALL BE PLACED AS APPROVED BY ENGINEER

IF A SEAL IS PRESENT ON THIS SHEET IT HAS BEEN ELECTRONICALLY SEALED AND DATED.



215




 S I L T F E N C E
 R O C K D I T C H C H E C K

[illegible]





NOTES: APPLY TEMPORARY EROSION CONTROL TO STATION RANGES 0+00.00 TO 15+27.24 R2
DITCH CHECKS SHALL BE PLACED AS APPROVED BY ENGINEER

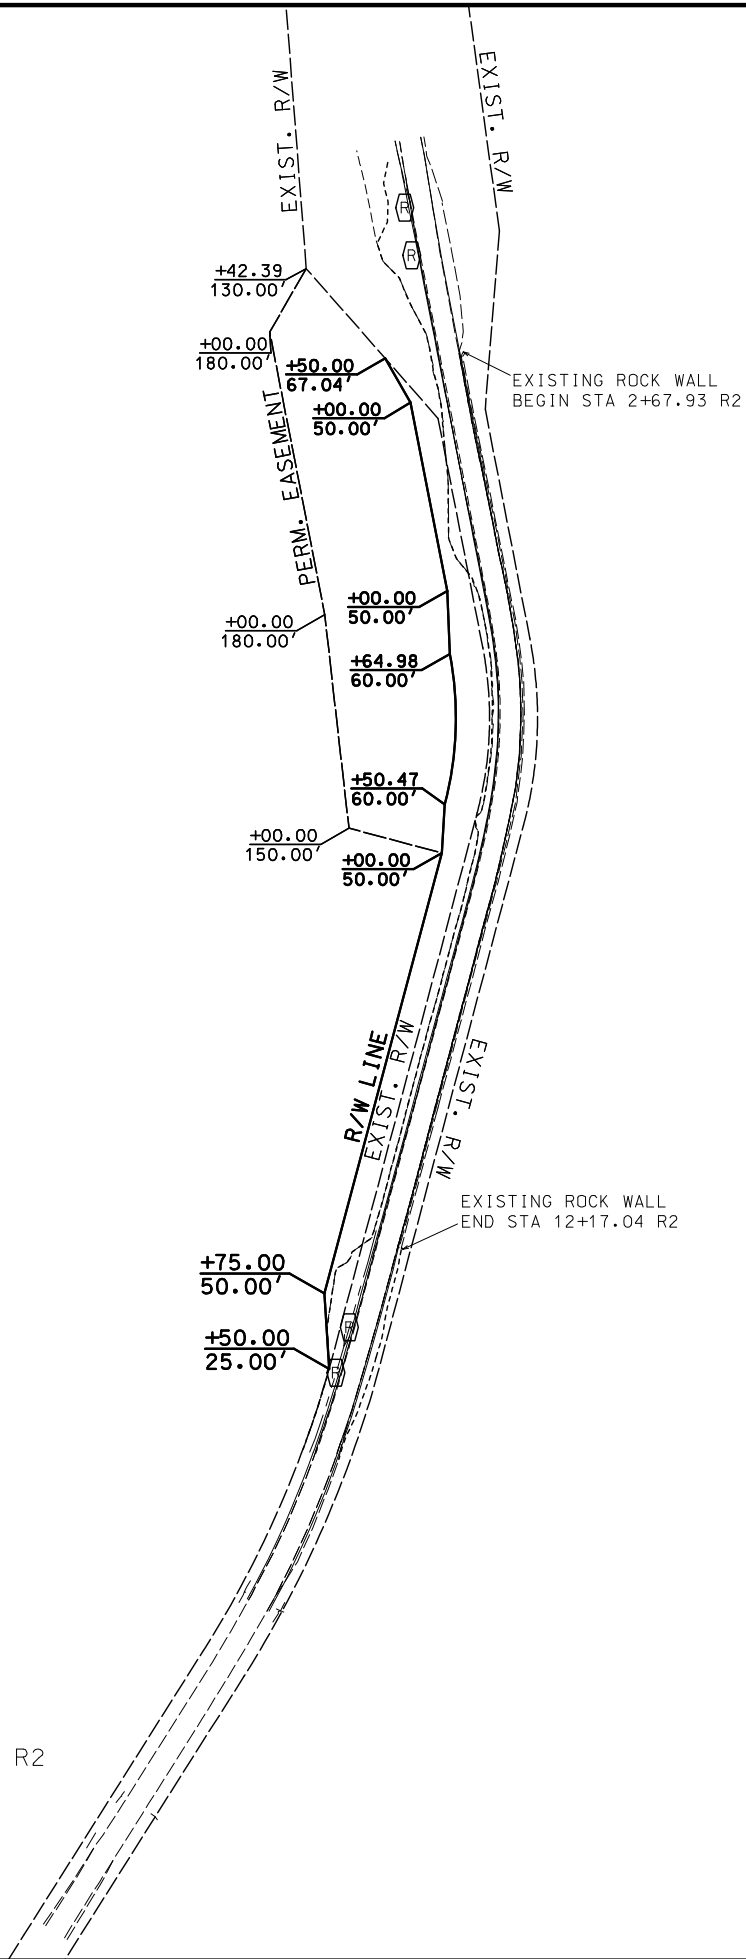


EROSION CONTROL LEGEND

 ROCK DITCH CHECK

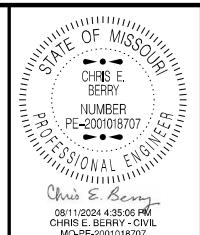 



DATE PREPARED 8/9/2024	
ROUTE 21	STATE MO
DISTRICT SE	SHEET NO. 42
COUNTY IRON	
JOB NO. J9P3548	
CONTRACT ID.	
PROJECT NO.	
BRIDGE NO.	

DATE	DESCRIPTION

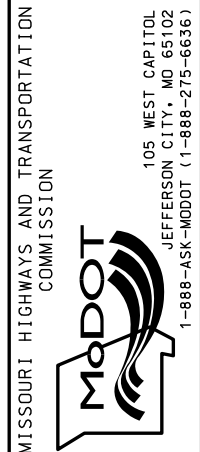

CURVE 5
TEMPORARY
EROSION CONTROL
SHEET 5 OF 8

IF A SEAL IS PRESENT ON THIS SHEET IT HAS BEEN ELECTRONICALLY SEALED AND DATED.

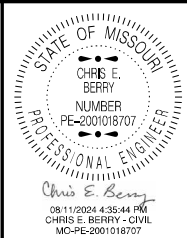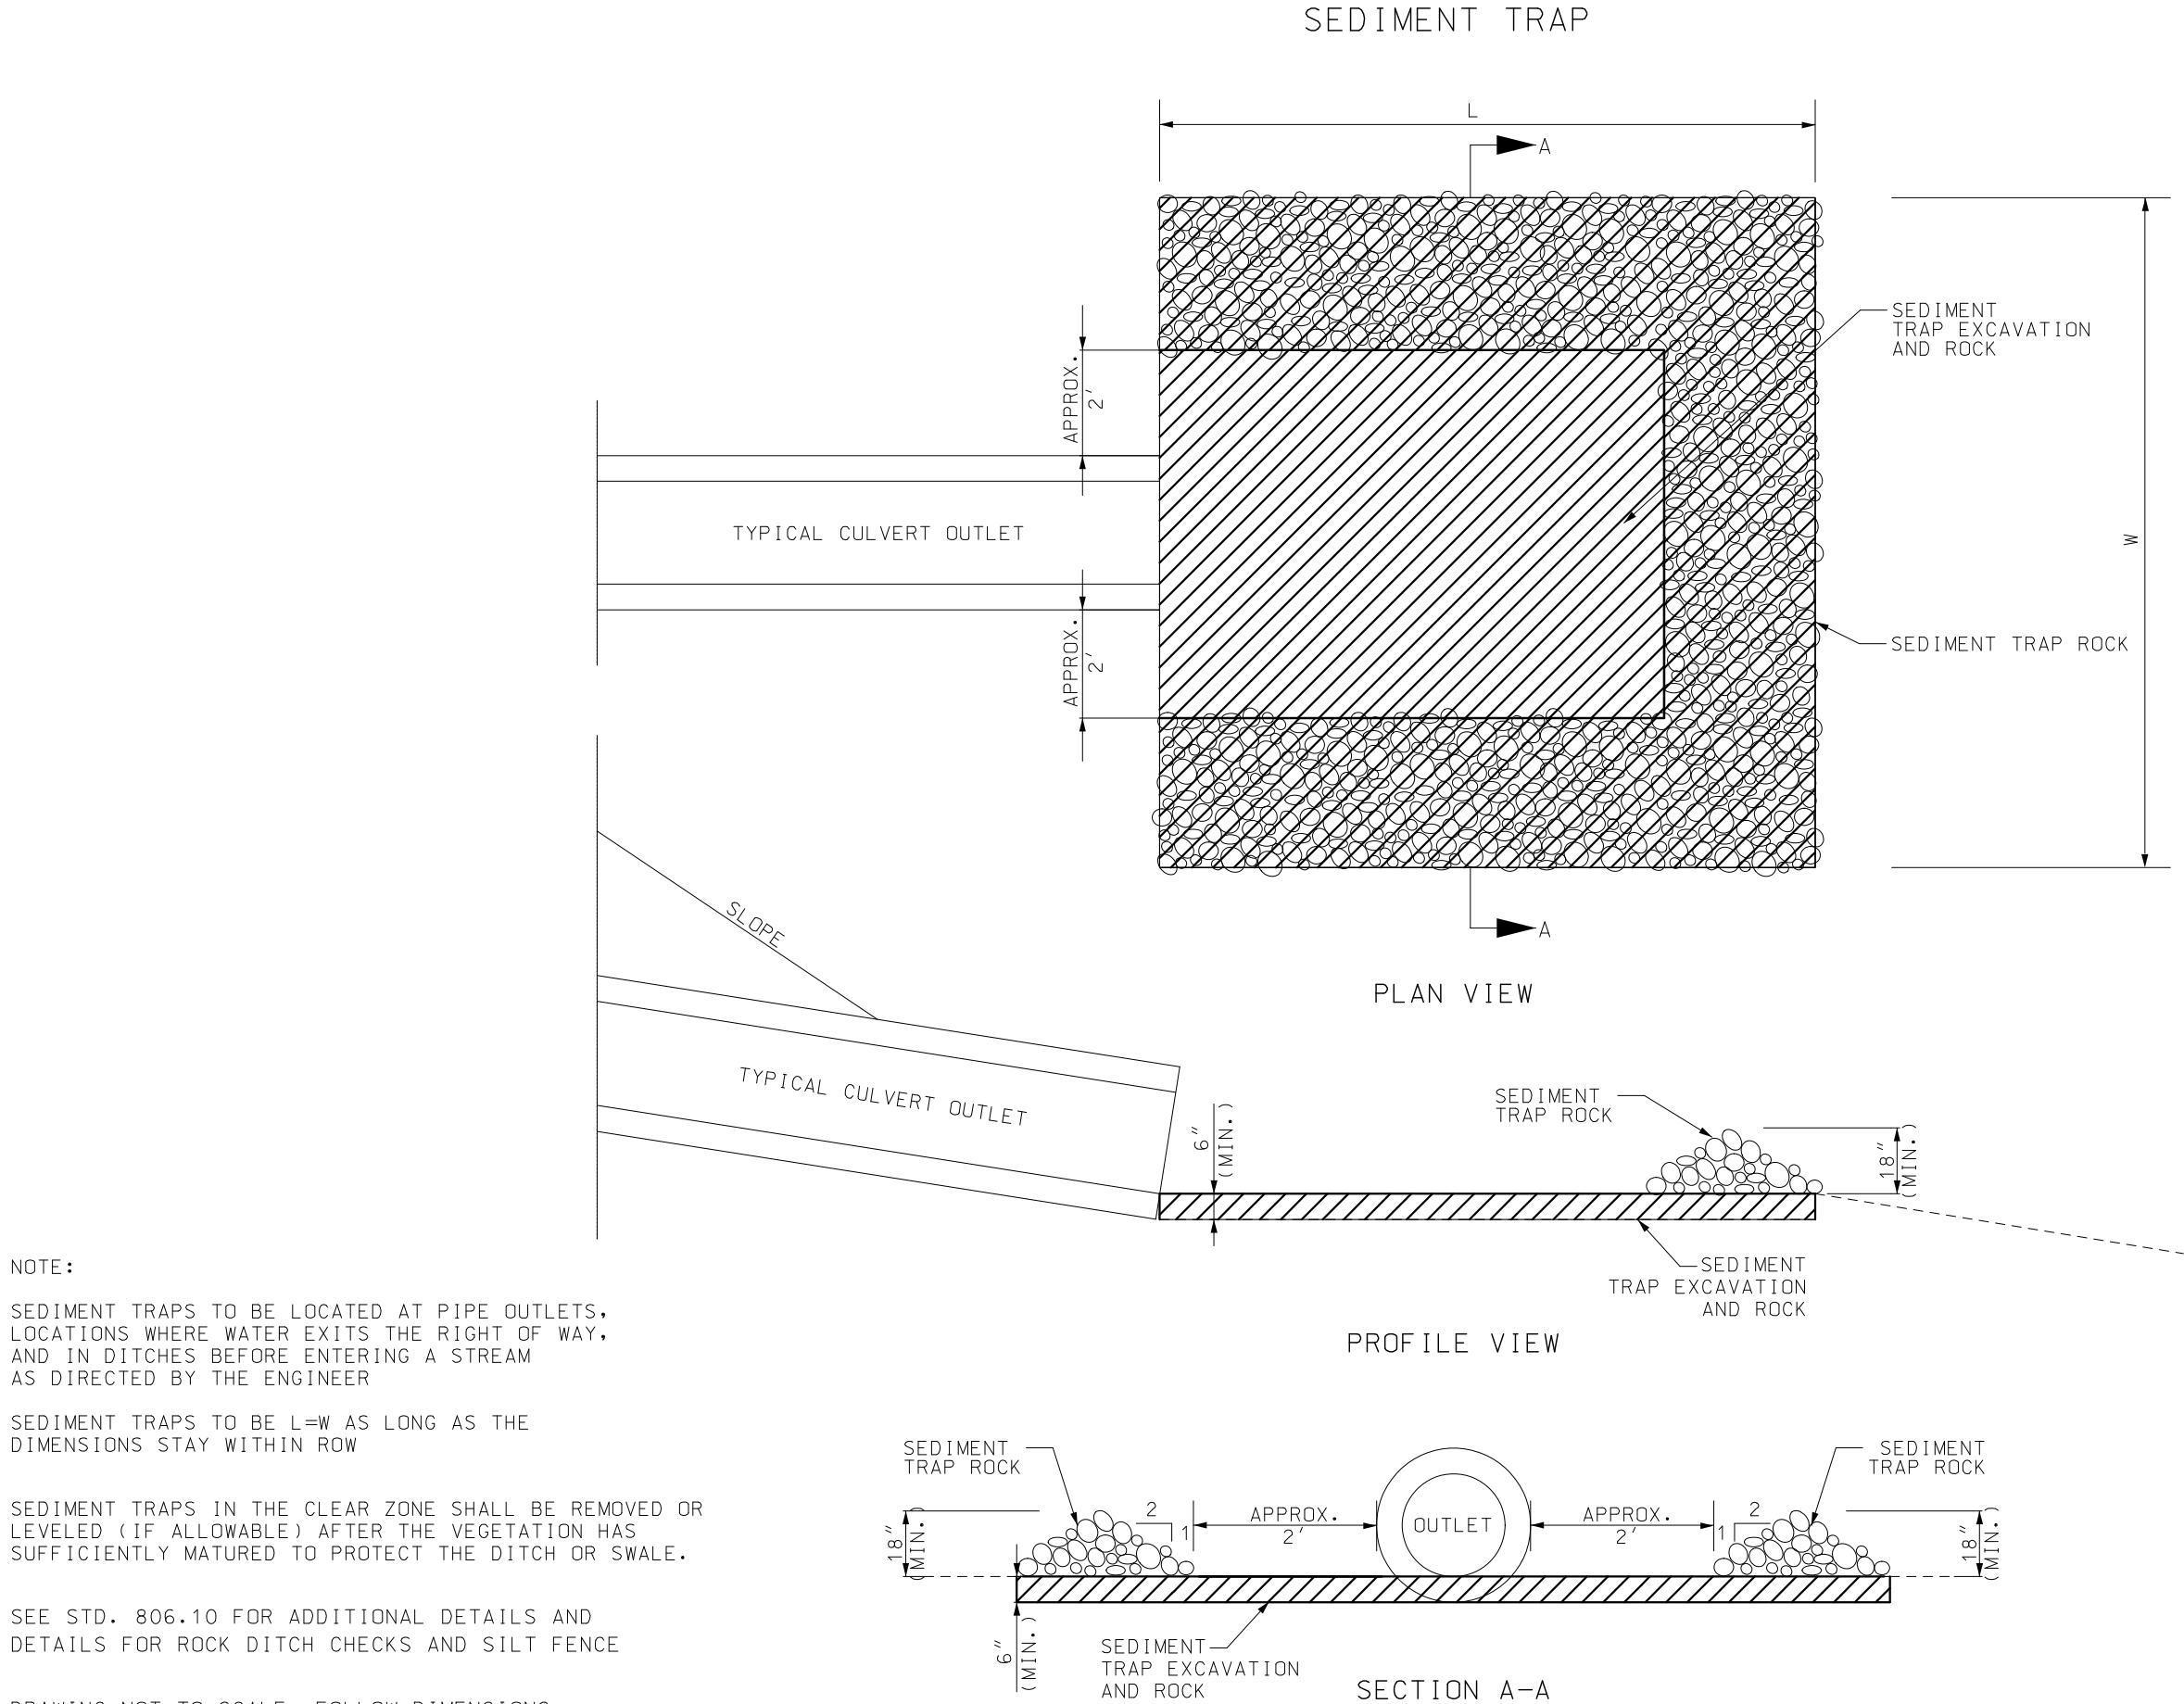

DATE PREPARED 8/9/2024	
ROUTE 21	STATE MO
DISTRICT SE	SHEET NO. 43
COUNTY IRON	
JOB NO. J9P3548	
CONTRACT ID.	
PROJECT NO.	
BRIDGE NO.	

DATE	DESCRIPTION


MISSOURI HIGHWAYS AND TRANSPORTATION COMMISSION


MoDOT

105 WEST CAPITOL
JEFFERSON CITY, MO 65102
1-888-ASK-MODOT (1-888-275-6636)

TEMPORARY
EROSION CONTROL
SHEET 6 OF 8

IF A SEAL IS PRESENT ON THIS SHEET IT HAS BEEN ELECTRONICALLY SEALED AND DATED.

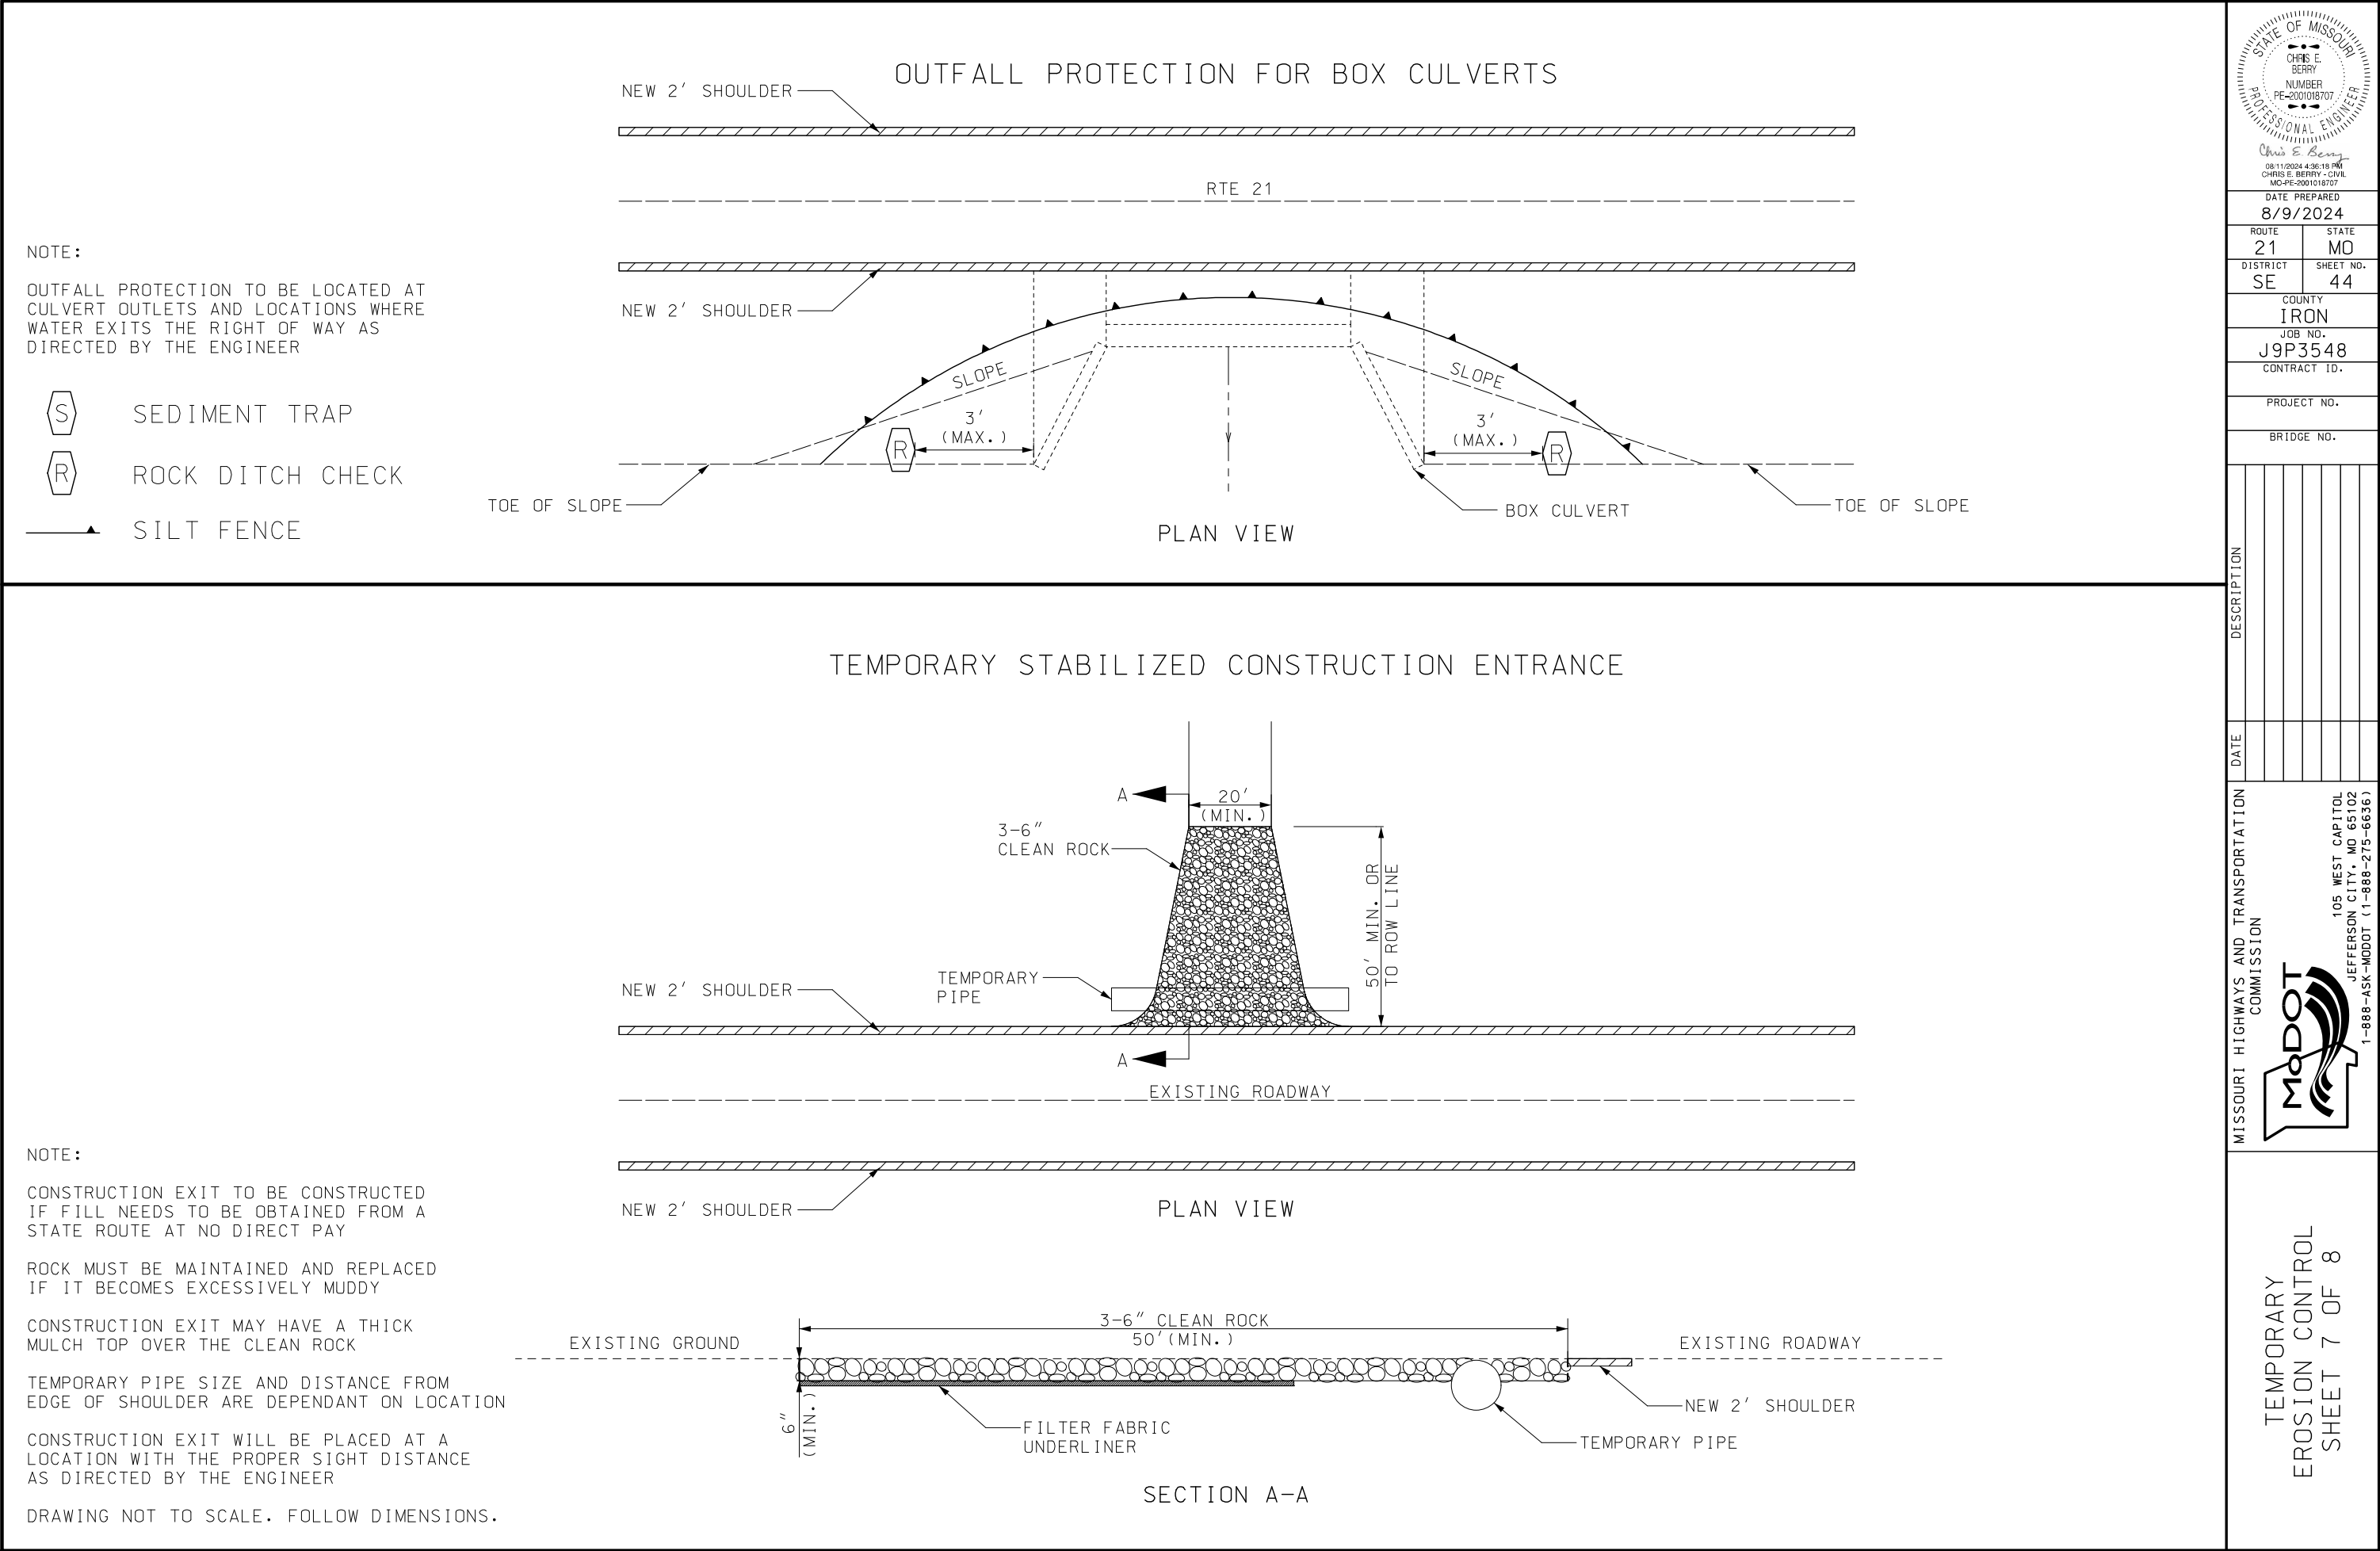

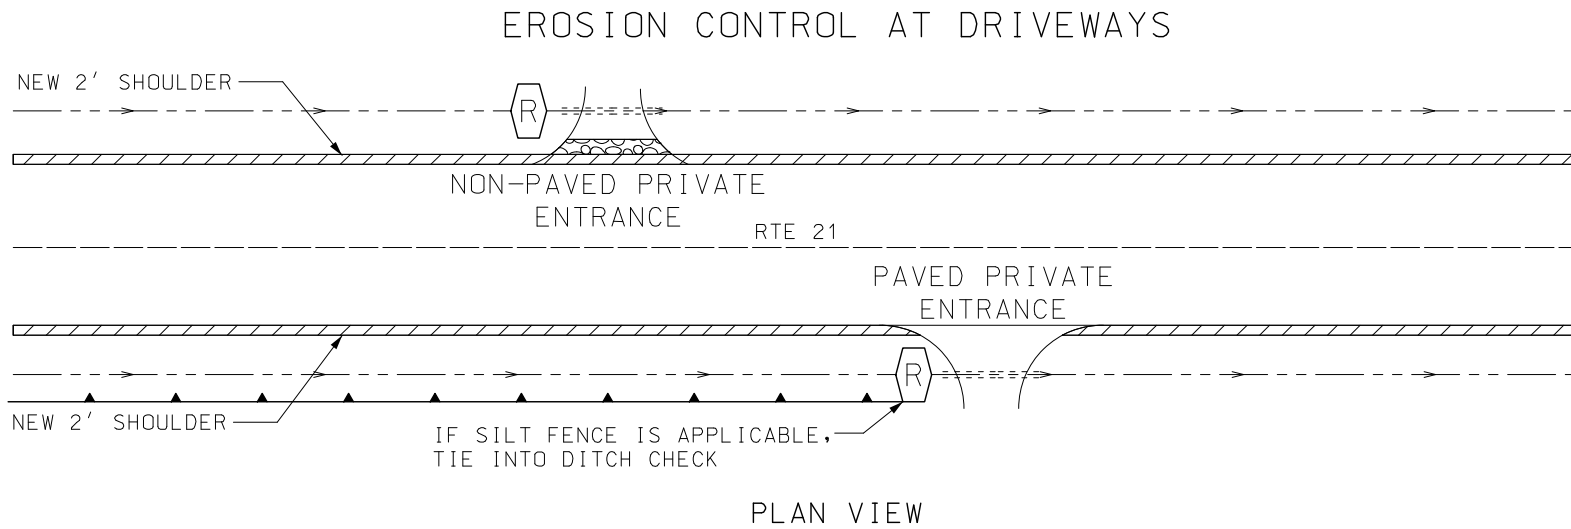


NOTE:

ROCK DITCH CHECKS TO BE LOCATED
AT EACH BRIDGE CORNER

TIE SILT FENCE INTO SEDIMENT TRAP
WHEN DITCH IS NOT DEFINED

DRAWING NOT TO SCALE. FOLLOW DIMENSIONS.

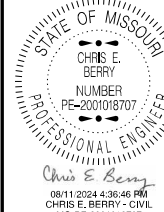

DATE PREPARED
8/9/2024

ROUTE
21

DISTRICT
SE

STATE
MO

SHEET NO.
45

COUNTY
IRON

JOB NO.
J9P3548

CONTRACT ID.

PROJECT NO.

BRIDGE NO.

DESCRIPTION

DATE

DESCRIPTION

DATE

DESCRIPTION

TEMPORARY
EROSION CONTROL
SHEET 8 OF 8

MISSOURI HIGHWAYS AND TRANSPORTATION
COMMISSION

MoDOT

105 WEST CAPITOL
JEFFERSON CITY, MO 65102
1-888-ASK-MODOT (1-888-275-6636)

IF A SEAL IS PRESENT ON THIS SHEET IT HAS BEEN ELECTRONICALLY SEALED AND DATED.

SIGNS

902 SIGNAL SIGNS TABULATED ON D-37A SHEET

SIGN NO.

SIGN SIZE

STA

HORZ CLEAR IF NOT STD

LOCATION

SIGN DTL. SHT. NO.

CONCRETE FOOTINGS EMBEDDED

ITEM NO. 9031010
CY

STRUCTURAL STEEL POSTS *

POST DES NO.

POST NO. 1

POST NO. 2

POST NO. 3

LBS PER FT

TOTAL ITEM NO. 9031210
LBS

PIPE POSTS *

PIPE SIZE

POST NO. 1

POST NO. 2

LBS PER FT

TOTAL ITEM NO. 9031220
LBS

BACKING BARS **

2" X 3/8" BARS @ 2.55 LBS PER FT

NO. EACH

LGTH IN.

TOTAL LF

TOTAL LBS

U-CHANNEL POST

ITEM NO. 9031250A
LF

PERFORATED SQUARE STEEL TUBE

2 IN. POST

POST NO. 1

POST NO. 2

TOTAL ITEM NO. 9031270A
LF

DRIVEN 12-GA. ITEM NO. 9031271A
EA

DRIVEN 7-GA. ITEM NO. 9031273A
EA

CONCRETE 7-GA. ITEM NO. 9031274
EA

2.5 IN. POST

POST NO. 1

POST NO. 2

TOTAL ITEM NO. 9031280
LF

2.25" INSERT (6 FT) ITEM NO. 9031272A
EA

DRIVEN 7-GA. ITEM NO. 9031281A
EA

CONCRETE 7-GA. ITEM NO. 9031285
EA

BREAK-AWAY ASSEMBLY

ITEM NO. 9031241
EA

REMARKS AND OTHER REQUIRED ITEMS

DATE PREPARED
8/9/2024

ROUTE
21

DISTRICT
SE

COUNTY
IRON

JOB NO.
J9P3548

PROJECT NO.

BRIDGE NO.

STATE OF MISSOURI

CHRIS E. BERRY

NUMBER
PE-2001018707

PROFESSIONAL ENGINEER

08/11/2024 4:37:15 PM

CHRIS E. BERRY - CIVIL

MO-PE-2001018707

DESCRIPTION

DATE

MISSOURI HIGHWAYS AND TRANSPORTATION COMMISSION

105 WEST CAPITOL

JEFFERSON CITY, MO 65102

1-888-ASK-MODOT (1-888-275-6636)

SIGNING SHEET

SHEET 1 OF 2

SUBTOTAL

TOTAL

180

180

**

110

110

4

4

5

5

8

8

* BREAKAWAY ASSEMBLY IS INCIDENTAL FOR STRUCTURAL STEEL AND PIPE POSTS.

** BACKING BARS ARE TOTALED WITH STRUCTURAL STEEL OR PIPE POSTS.

ROUND PIPE POST AND FOOTING DATA TABLE

NOM. SIZE		WEIGHT		STUB LENGTH	FOOTING		CONCRETE C.Y.
(IN.)	LBS/FT	LBS/IN	DIA.		DEPTH		
2 1/2	5.79	0.48	4'-3 1/2"	12"	4'-6"	0.13	
3	7.58	0.63	4'-3 1/2"	12"	4'-6"	0.13	
4	10.79	0.90	5'-3 1/2"	18"	5'-6"	0.36	

STRUCTURAL STEEL POST AND FOOTING DATA TABLE

POST DES. NO.	NOM. SIZE	POST WEIGHT		STUB LENGTH	DIA.	LEVEL GROUND		6:1 GRADE		4:1 GRADE		3:1 OR 2:1 GRADE	
		LBS/FT	LBS/IN			DEPTH	C.Y.	DEPTH	C.Y.	DEPTH	C.Y.	DEPTH	C.Y.
1	W6	9.0	0.75	3'-0"	15"	3'-0"	0.14	3'-2"	0.15	3'-3"	0.16	3'-6"	0.17
2	W6	15.0	1.25	4'-0"	24"	4'-0"	0.47	4'-2"	0.50	4'-3"	0.51	4'-6"	0.54
3	W8	18.0	1.50	4'-6"	28"	4'-6"	0.71	4'-8"	0.73	4'-9"	0.74	5'-0"	0.78
4	W10	22.0	1.83	5'-0"	36"	5'-0"	1.31	5'-2"	1.36	5'-3"	1.39	5'-6"	1.45
5	W10	26.0	2.17	5'-0"	36"	5'-0"	1.31	5'-3"	1.37	5'-5"	1.43	5'-9"	1.52
6	W12	35.0	2.92	5'-6"	36"	5'-6"	1.44	5'-9"	1.52	5'-11"	1.56	6'-3"	1.65

D-29

IF A SEAL IS PRESENT ON THIS SHEET IT HAS BEEN ELECTRONICALLY SEALED AND DATED.

DATE PREPARED	
8/9/2024	
ROUTE	STATE
21	MO
DISTRICT	SHEET NO.
SE	47
COUNTY	
IRON	
JOB NO.	
J9P3548	
CONTRACT ID.	
PROJECT NO.	

Table 1

[illegible]


MISSOURI HIGHWAYS AND TRANSPORTATION
COMMISSION

MoDOT


105 WEST CAPITOL
JEFFERSON CITY, MO 65102

SIGNING SHEET
SHEET 2 OF 2


ROADWAY SURFACE ELEVATIONS SHOWN ARE PRIOR TO OVERLAY.

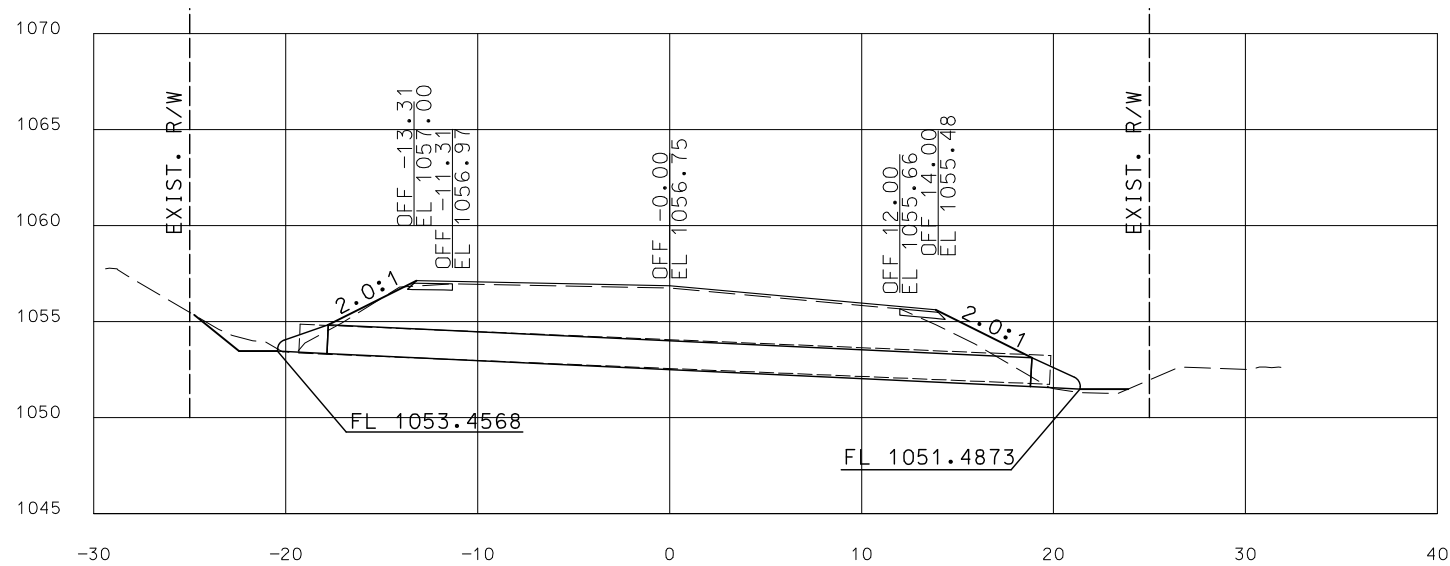

PIPE 2
ROUTE 21
STA. 99+85.29 R1
LOG MI. 88.241
EXISTING 18" CORRUGATED METAL PIPE
3 DEG SKEW LA
REMOVE EXISTING PIPE (39 FT.)
AND REPLACE WITH 36.7 FT. - 18" GROUP B PIPE
1 - 18" FLARED END SECTION LEFT
1 - 18" FLARED END SECTION RIGHT
2.0:1 SLOPE LEFT AND RIGHT

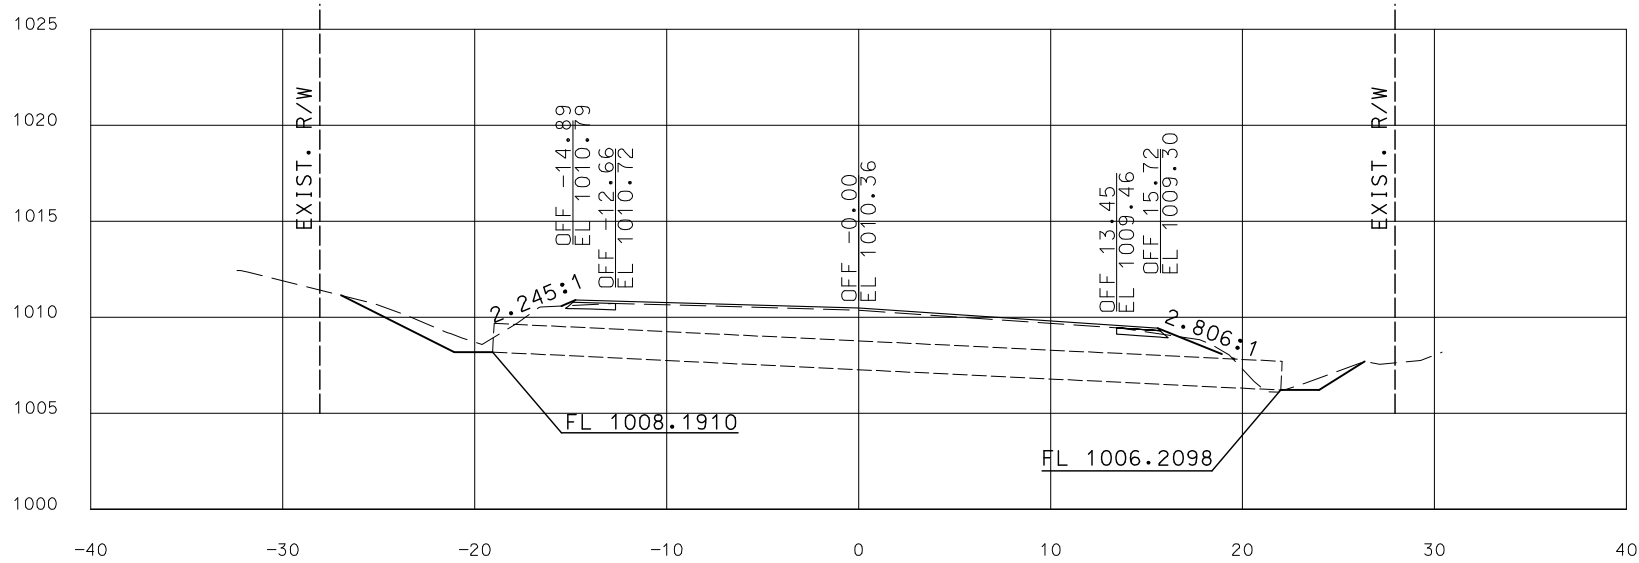

PIPE 1
ROUTE 21
STA. 89+77.18 R1
LOG MI. 88.050
EXISTING 18" CORRUGATED METAL PIPE
27 DEG SKEW LA
UIP EXISTING PIPE
CLASS A EXC. = 4 CY
2.0:1 SLOPE LEFT
2.5:1 SLOPE RIGHT

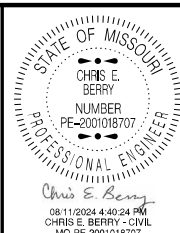

DATE PREPARED 8/9/2024	
ROUTE 21	STATE MO
DISTRICT SE	SHEET NO. 48
COUNTY IRON	
JOB NO. J9P3548	
CONTRACT ID.	
PROJECT NO.	
BRIDGE NO.	

DATE	DESCRIPTION


MISSOURI HIGHWAYS AND TRANSPORTATION COMMISSION

105 WEST CAPITOL
JEFFERSON CITY, MO 65102
1-888-ASK-MODOT (1-888-275-6636)


CULVERT SECTION
SHEET 1 OF 24

IF A SEAL IS PRESENT ON THIS SHEET IT HAS BEEN ELECTRONICALLY SEALED AND DATED.


ROADWAY SURFACE ELEVATIONS SHOWN ARE PRIOR TO OVERLAY.

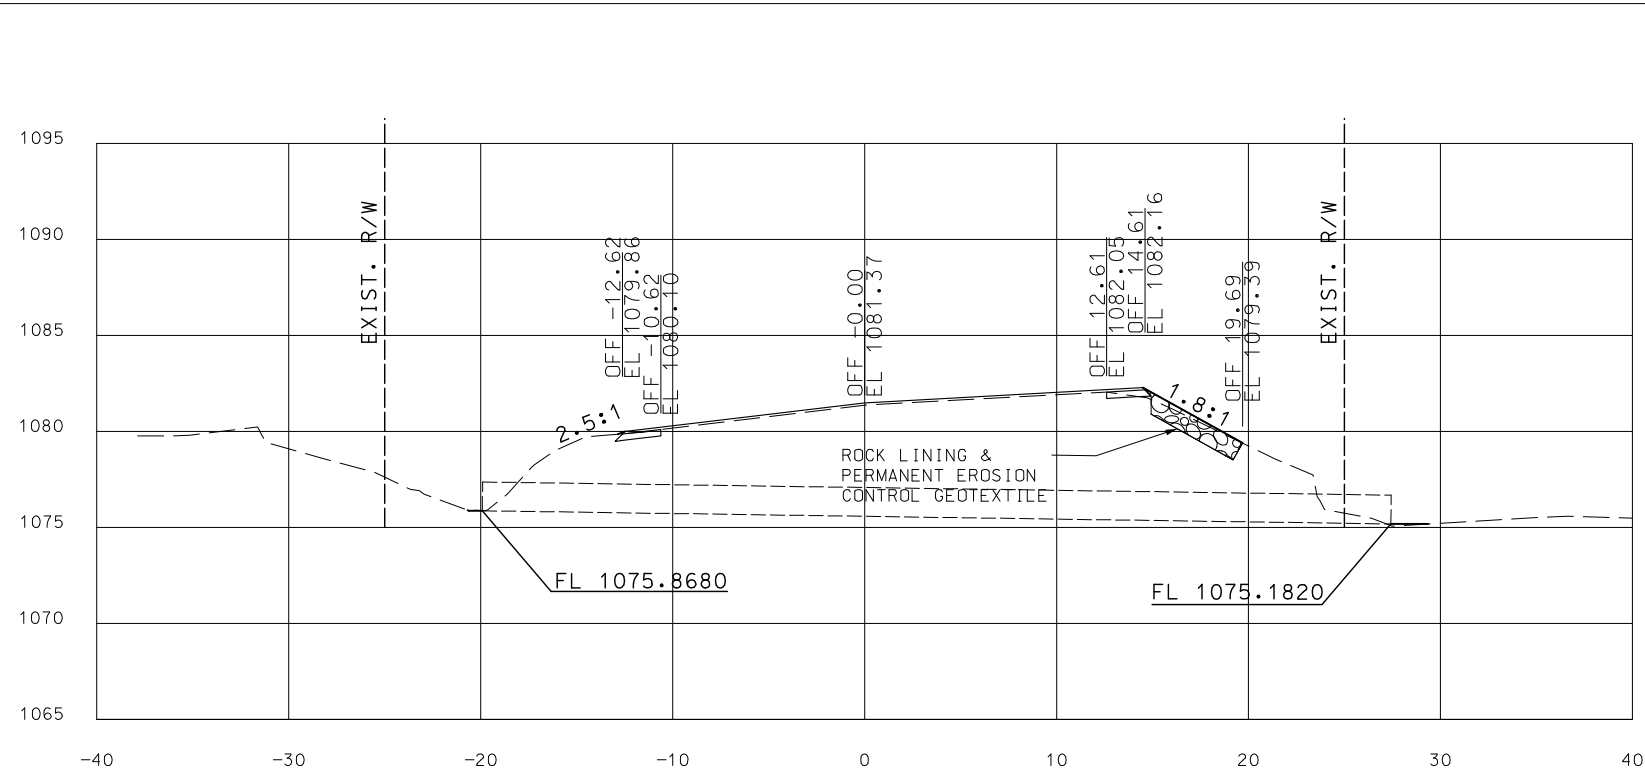

PIPE 4
ROUTE 21
STA. 112+70.85 R1
LOG MI. 88.484
EXISTING 18" CORRUGATED METAL PIPE
1 DEG SKEW RA
UIP EXISTING PIPE
2.5:1 SLOPE LEFT
1.8:1 SLOPE RIGHT
ROCK LINE SLOPE RIGHT
DO NOT ROCK LINE OUTLET

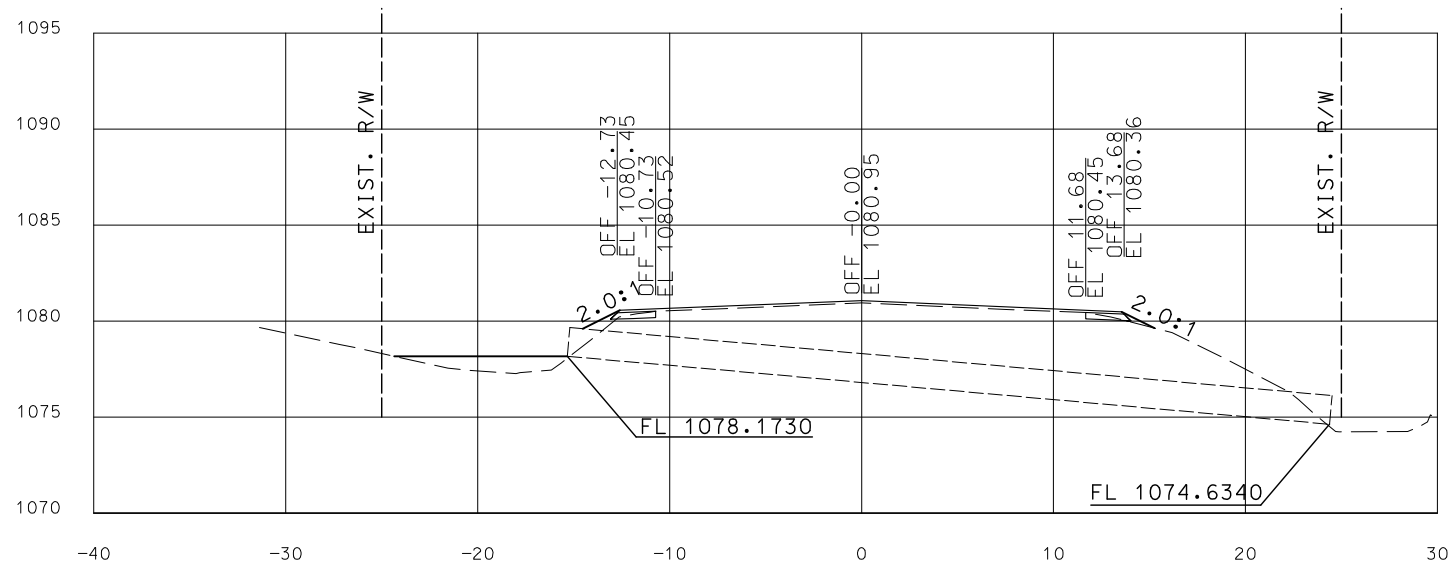

PIPE 3
ROUTE 21
STA. 108+22.61 R1
LOG MI. 88.399
EXISTING 18" CORRUGATED METAL PIPE
0 DEG SKEW
UIP EXISTING PIPE
2.0:1 SLOPE LEFT AND RIGHT

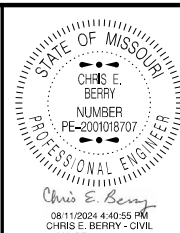

DATE PREPARED 8/9/2024	
ROUTE 21	STATE MO
DISTRICT SE	SHEET NO. 49
COUNTY IRON	
JOB NO. J9P3548	
CONTRACT ID.	
PROJECT NO.	
BRIDGE NO.	

DATE	DESCRIPTION


MISSOURI HIGHWAYS AND TRANSPORTATION COMMISSION

105 WEST CAPITOL
JEFFERSON CITY, MO 65102
1-888-ASK-MODOT (1-888-275-6636)


CULVERT SECTION
SHEET 2 OF 24

IF A SEAL IS PRESENT ON THIS SHEET IT HAS BEEN ELECTRONICALLY SEALED AND DATED.


ROADWAY SURFACE ELEVATIONS SHOWN ARE PRIOR TO OVERLAY.

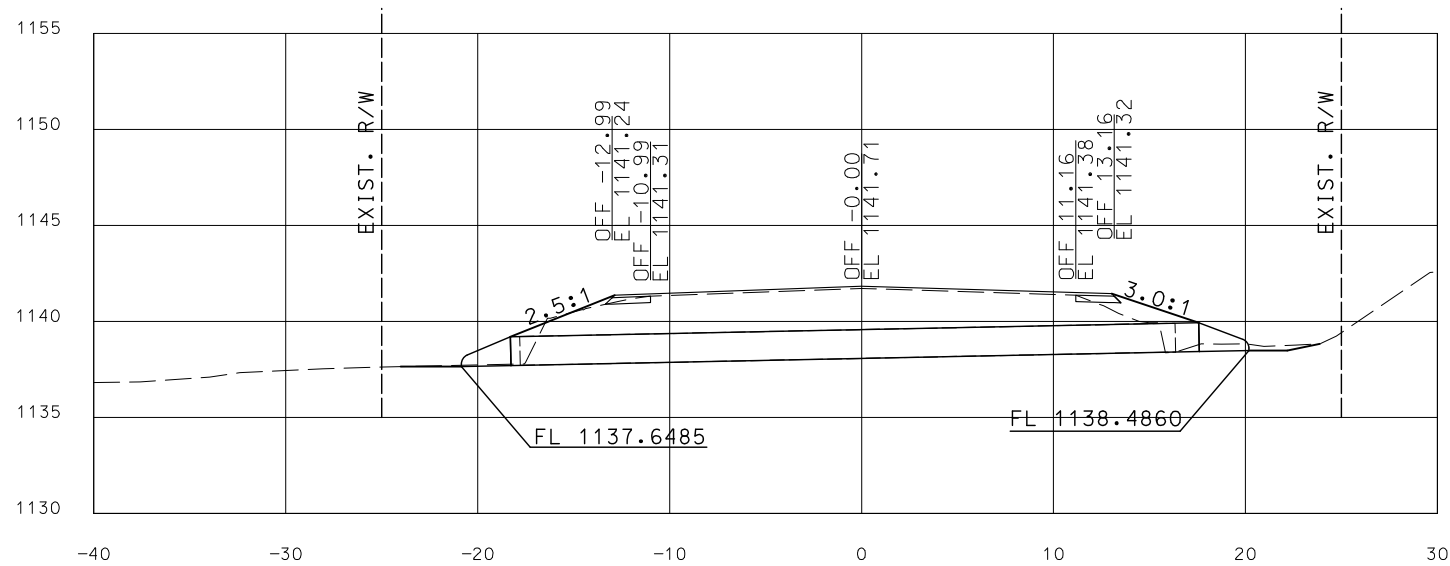

PIPE 6
ROUTE 21
STA. 133+50.19 R1
LOG MI. 88.878
EXISTING 18" CORRUGATED METAL PIPE
1 DEG SKEW RA
REMOVE EXISTING PIPE (34 FT.)
AND REPLACE WITH 35.9 FT. - 18" GROUP B PIPE
REMOVE EXISTING HEADWALL LEFT AND RIGHT
1 - 18" FLARED END SECTION LEFT
1 - 18" FLARED END SECTION RIGHT
2.5:1 SLOPE LEFT
3.0:1 SLOPE RIGHT

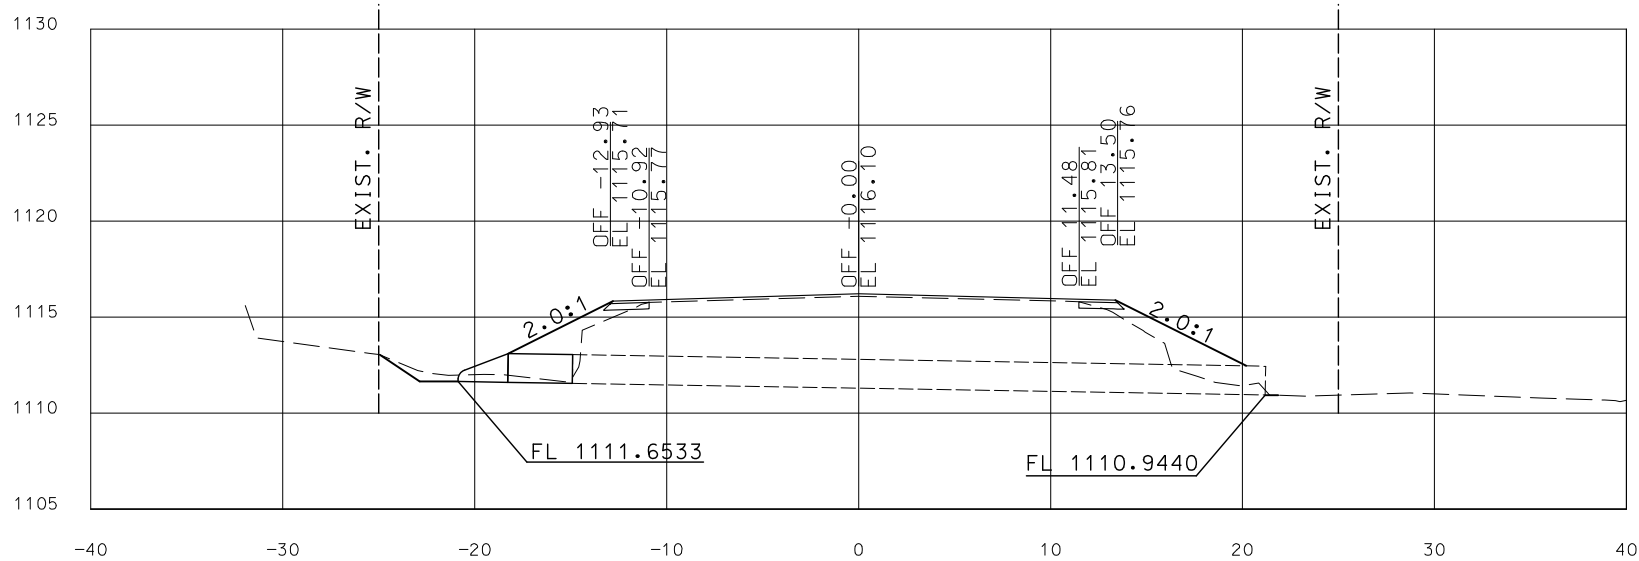

PIPE 5
ROUTE 21
STA. 120+43.46 R1
LOG MI. 88.631
EXISTING 18" CORRUGATED METAL PIPE
7 DEG SKEW LA
EXTEND 3.4 FT. LEFT WITH 18" GROUP B PIPE
REMOVE EXISTING HEADWALL LEFT AND RIGHT
1 - 18" FLARED END SECTION LEFT
2.0:1 SLOPE LEFT AND RIGHT

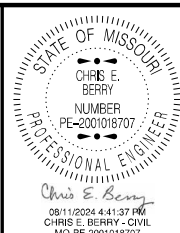

DATE PREPARED 8/9/2024	
ROUTE 21	STATE MO
DISTRICT SE	SHEET NO. 50
COUNTY IRON	
JOB NO. J9P3548	
CONTRACT ID.	
PROJECT NO.	
BRIDGE NO.	

DATE	DESCRIPTION


MISSOURI HIGHWAYS AND TRANSPORTATION COMMISSION

105 WEST CAPITOL
JEFFERSON CITY, MO 65102
1-888-ASK-MODOT (1-888-275-6636)


CULVERT SECTION
SHEET 3 OF 24

IF A SEAL IS PRESENT ON THIS SHEET IT HAS BEEN ELECTRONICALLY SEALED AND DATED.


ROADWAY SURFACE ELEVATIONS SHOWN ARE PRIOR TO OVERLAY.

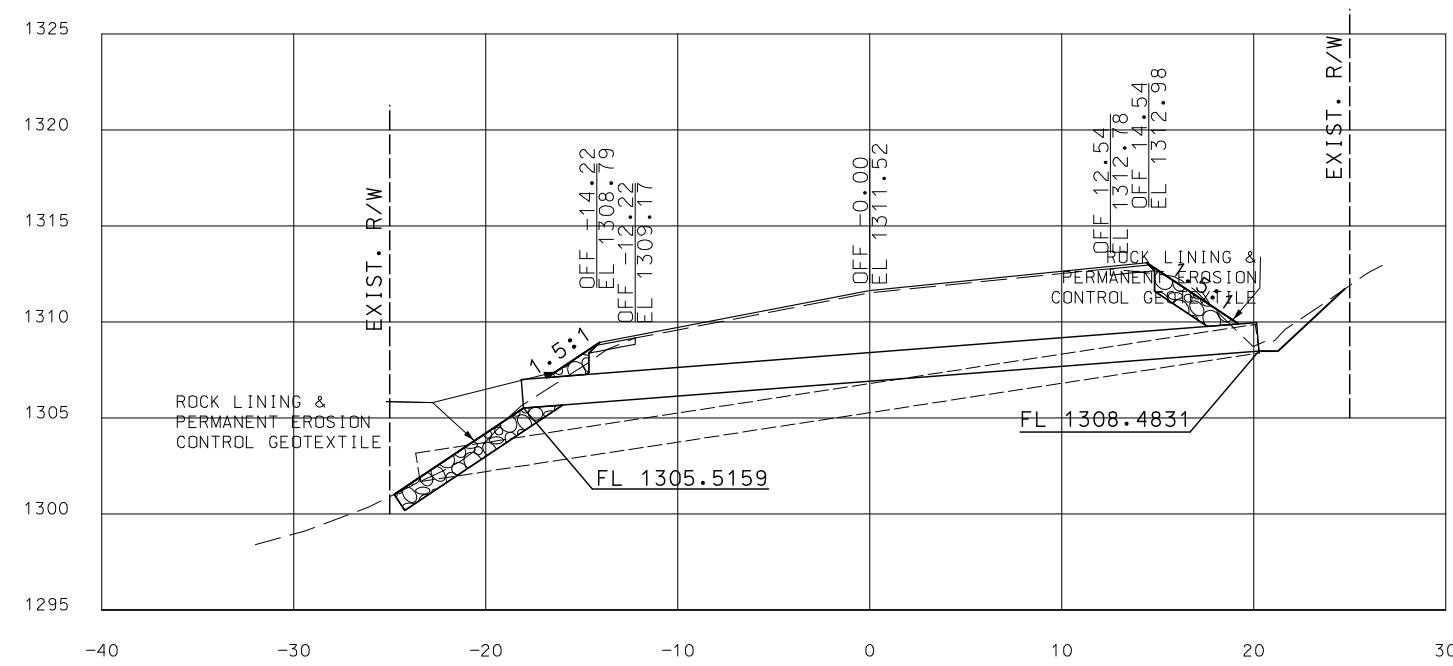

PIPE 8
ROUTE 21
STA. 237+56.52 R1
LOG MI. 90.849
EXISTING 18" CORRUGATED METAL PIPE
6 DEG SKEW LA
REMOVE EXISTING PIPE (44 FT.)
AND REPLACE WITH 38.4 FT. - 18" GROUP B PIPE
1.5:1 SLOPE LEFT AND RIGHT
ROCK LINE SLOPE LEFT AND RIGHT
DO NOT ROCK LINE OUTLET

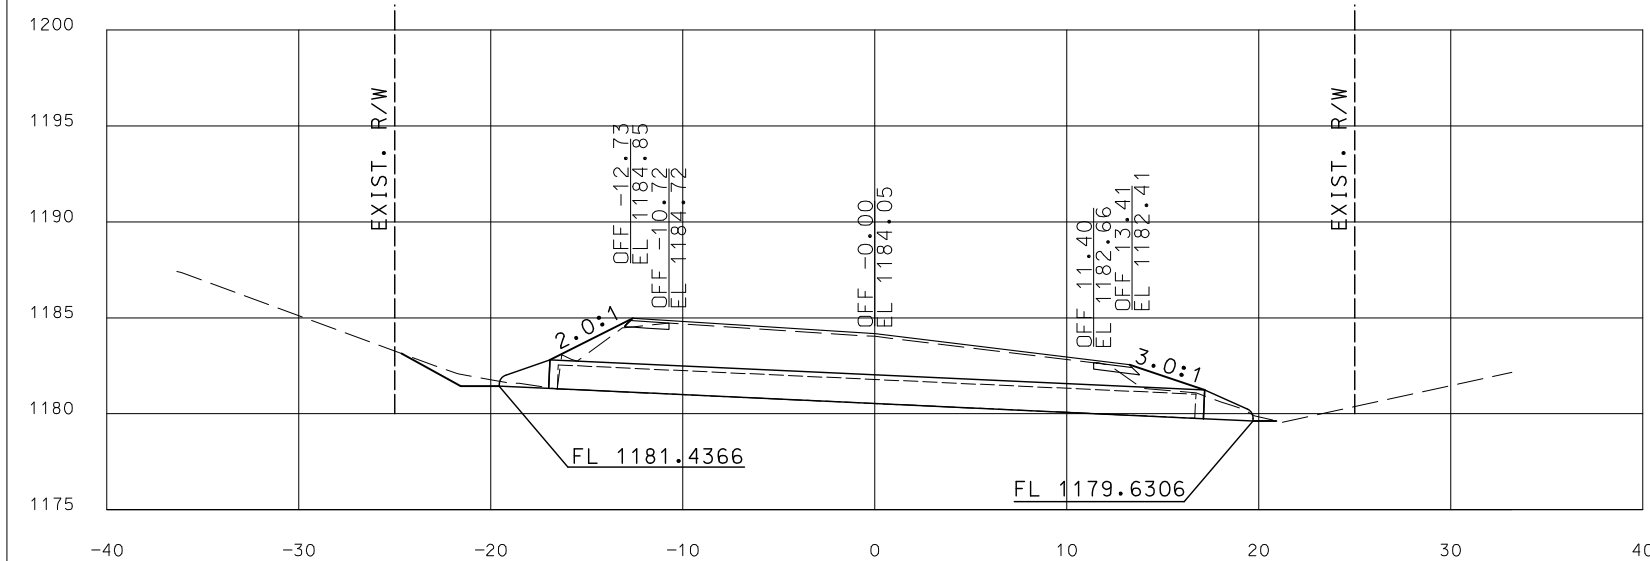

PIPE 7
ROUTE 21
STA. 146+67.14 R1
LOG MI. 89.128
EXISTING PIPE SIZE UNKNOWN
DEG SKEW UNKNOWN
REMOVE EXISTING PIPE (APPROX. 33 FT.)
AND REPLACE WITH 34.1 FT. - 18" GROUP B PIPE
REMOVE EXISTING HEADWALL LEFT AND RIGHT
1 - 18" FLARED END SECTION LEFT
1 - 18" FLARED END SECTION RIGHT
2.0:1 SLOPE LEFT
3.0:1 SLOPE RIGHT

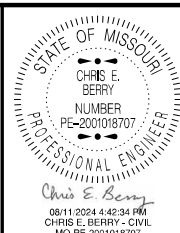

DATE PREPARED 8/9/2024	
ROUTE 21	STATE MO
DISTRICT SE	SHEET NO. 51
COUNTY IRON	
JOB NO. J9P3548	
CONTRACT ID.	
PROJECT NO.	
BRIDGE NO.	


DATE	DESCRIPTION




CULVERT SECTION
SHEET 4 OF 24

IF A SEAL IS PRESENT ON THIS SHEET IT HAS BEEN ELECTRONICALLY SEALED AND DATED.


ROADWAY SURFACE ELEVATIONS SHOWN ARE PRIOR TO OVERLAY.

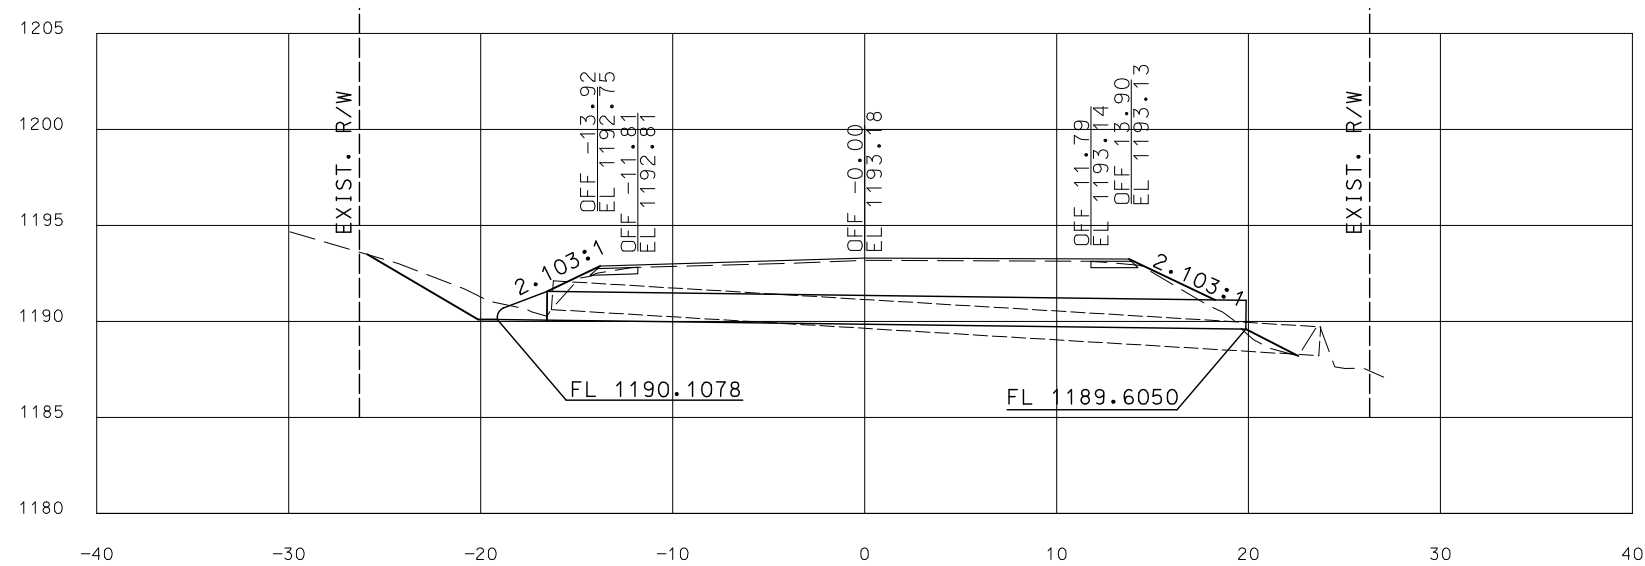

PIPE 10
ROUTE 21
STA. 266+12.47 R1
LOG MI. 91.390
EXISTING 18" CORRUGATED METAL PIPE
18 DEG SKEW RA
REMOVE EXISTING PIPE (40 FT.)
AND REPLACE WITH 36.4 FT. - 18" GROUP B PIPE
1 - 18" FLARED END SECTION LEFT
2.0:1 SLOPE LEFT AND RIGHT

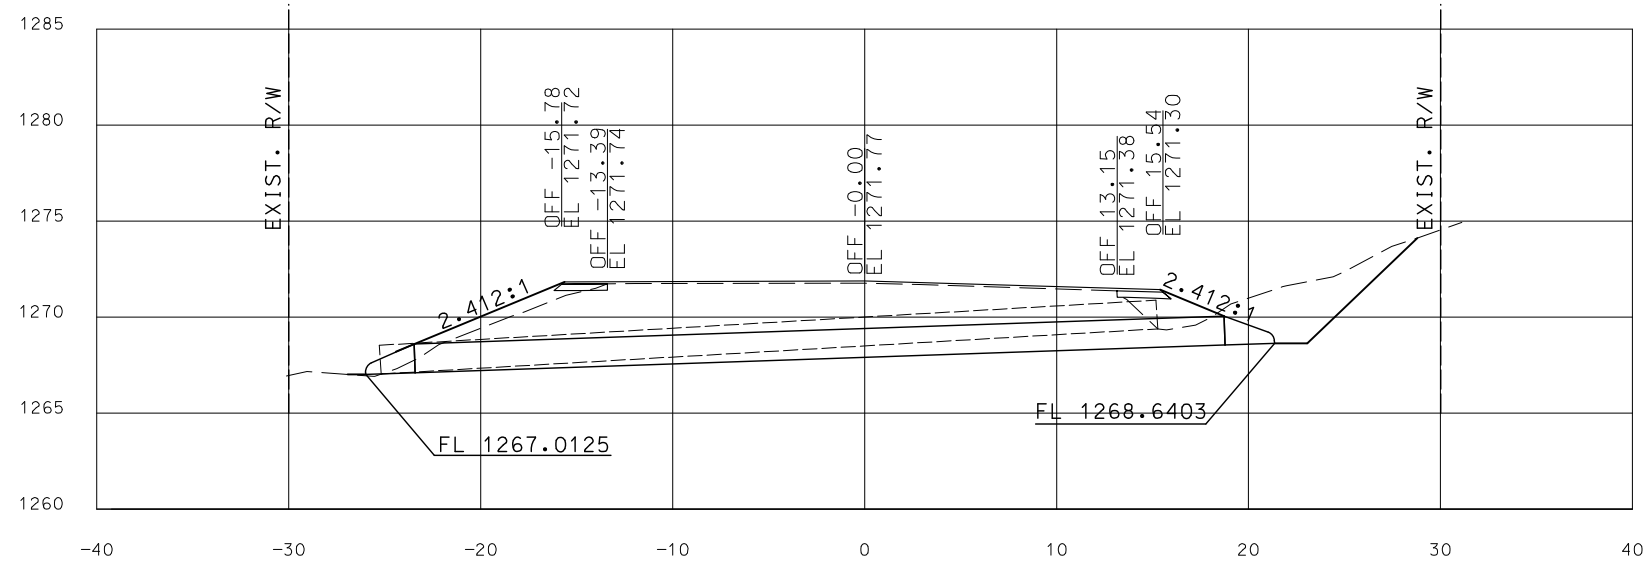

PIPE 9
ROUTE 21
STA. 251+96.89 R1
LOG MI. 91.122
EXISTING 18" CORRUGATED METAL PIPE
34 DEG SKEW LA
REMOVE EXISTING PIPE (41 FT.)
AND REPLACE WITH 42.2 FT. - 18" GROUP B PIPE
1 - 18" FLARED END SECTION LEFT
1 - 18" FLARED END SECTION RIGHT
2.0:1 SLOPE LEFT AND RIGHT

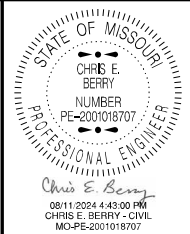

DATE PREPARED 8/9/2024	
ROUTE 21	STATE MO
DISTRICT SE	SHEET NO. 52
COUNTY IRON	
JOB NO. J9P3548	
CONTRACT ID.	
PROJECT NO.	
BRIDGE NO.	

DATE	DESCRIPTION


MISSOURI HIGHWAYS AND TRANSPORTATION COMMISSION

105 WEST CAPITOL
JEFFERSON CITY, MO 65102
1-888-ASK-MODOT (1-888-275-6636)


CULVERT SECTION
SHEET 5 OF 24

IF A SEAL IS PRESENT ON THIS SHEET IT HAS BEEN ELECTRONICALLY SEALED AND DATED.

ROADWAY SURFACE ELEVATIONS SHOWN ARE PRIOR TO OVERLAY.

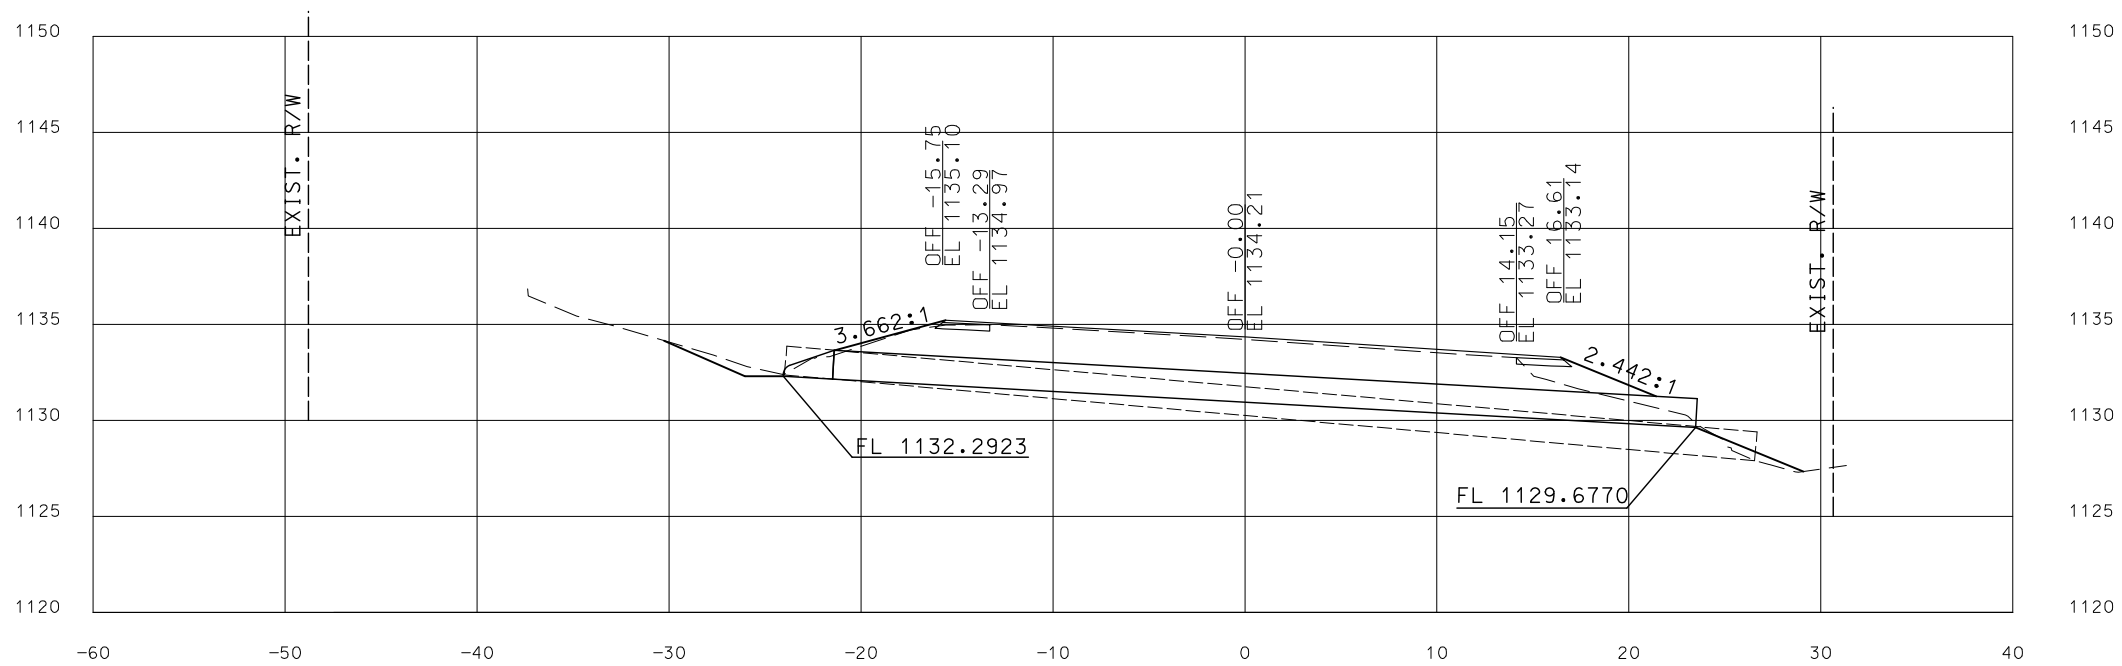

PIPE 11
ROUTE 21
STA. 275+24.36 R1
LOG MI. 91.563
EXISTING 18" CORRUGATED METAL PIPE
35 DEG SKEW RA
REMOVE EXISTING PIPE (51 FT.)
AND REPLACE WITH 45.0 FT. - 18" GROUP B PIPE
1 - 18" FLARED END SECTION LEFT
3.0:1 SLOPE LEFT
2.0:1 SLOPE RIGHT

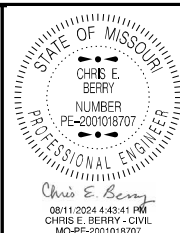

DATE PREPARED 8/9/2024	
ROUTE 21	STATE MO
DISTRICT SE	SHEET NO. 53
COUNTY IRON	
JOB NO. J9P3548	
CONTRACT ID.	
PROJECT NO.	
BRIDGE NO.	

DATE	DESCRIPTION

MISSOURI HIGHWAYS AND TRANSPORTATION COMMISSION




105 WEST CAPITOL
JEFFERSON CITY, MO 65102
1-888-ASK-MODOT (1-888-275-6636)


CULVERT SECTION
SHEET 6 OF 24

IF A SEAL IS PRESENT ON THIS SHEET IT HAS BEEN ELECTRONICALLY SEALED AND DATED.


ROADWAY SURFACE ELEVATIONS SHOWN ARE PRIOR TO OVERLAY.

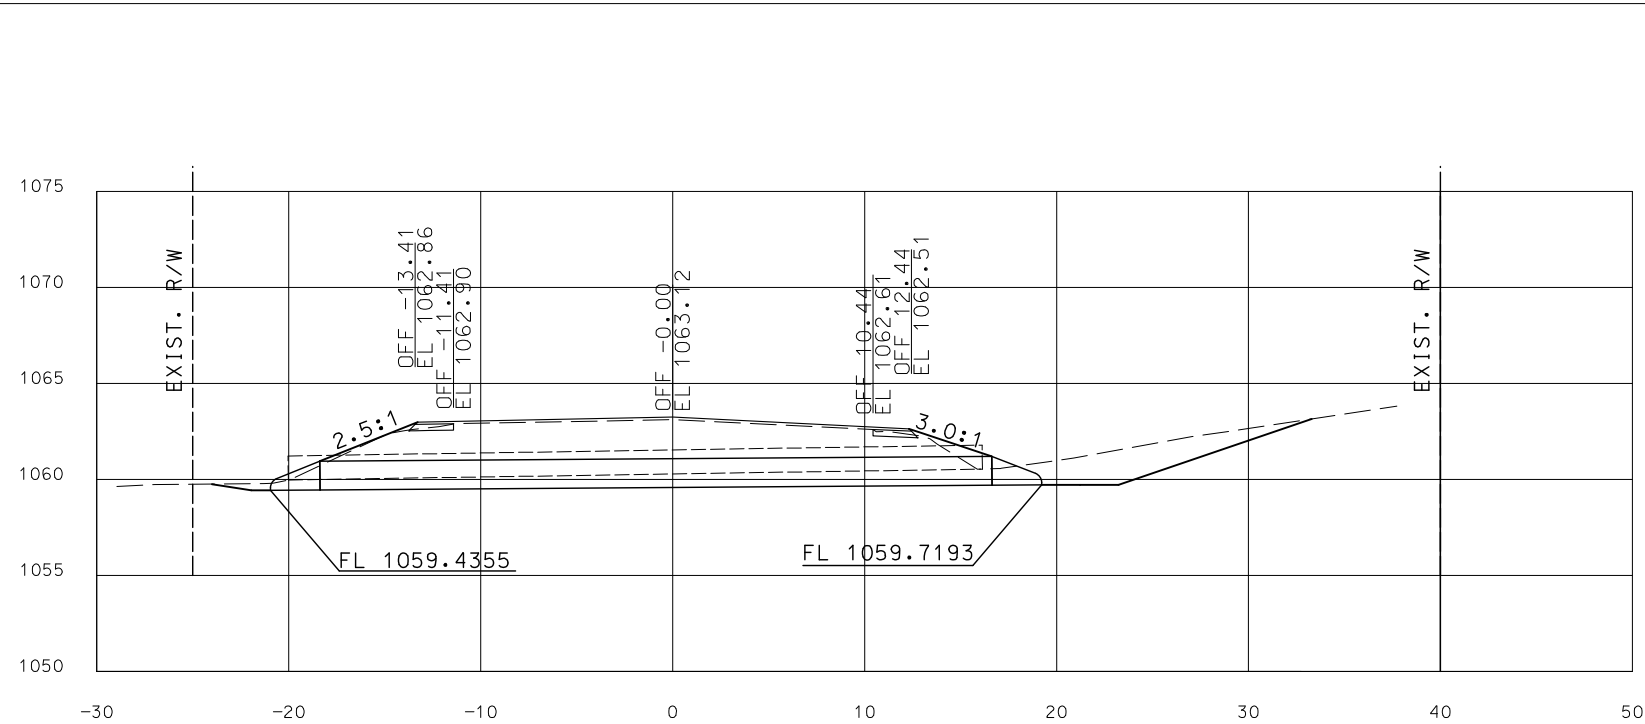

PIPE 13
ROUTE 21
STA. 300+45.63 R1
LOG MI. 92.040
EXISTING 15" CORRUGATED METAL PIPE
2 DEG SKEW RA
REMOVE EXISTING PIPE (36 FT.)
AND REPLACE WITH 35.0 FT. - 18" GROUP B PIPE
1 - 18" FLARED END SECTION LEFT
1 - 18" FLARED END SECTION RIGHT
2.5:1 SLOPE LEFT
3.0:1 SLOPE RIGHT

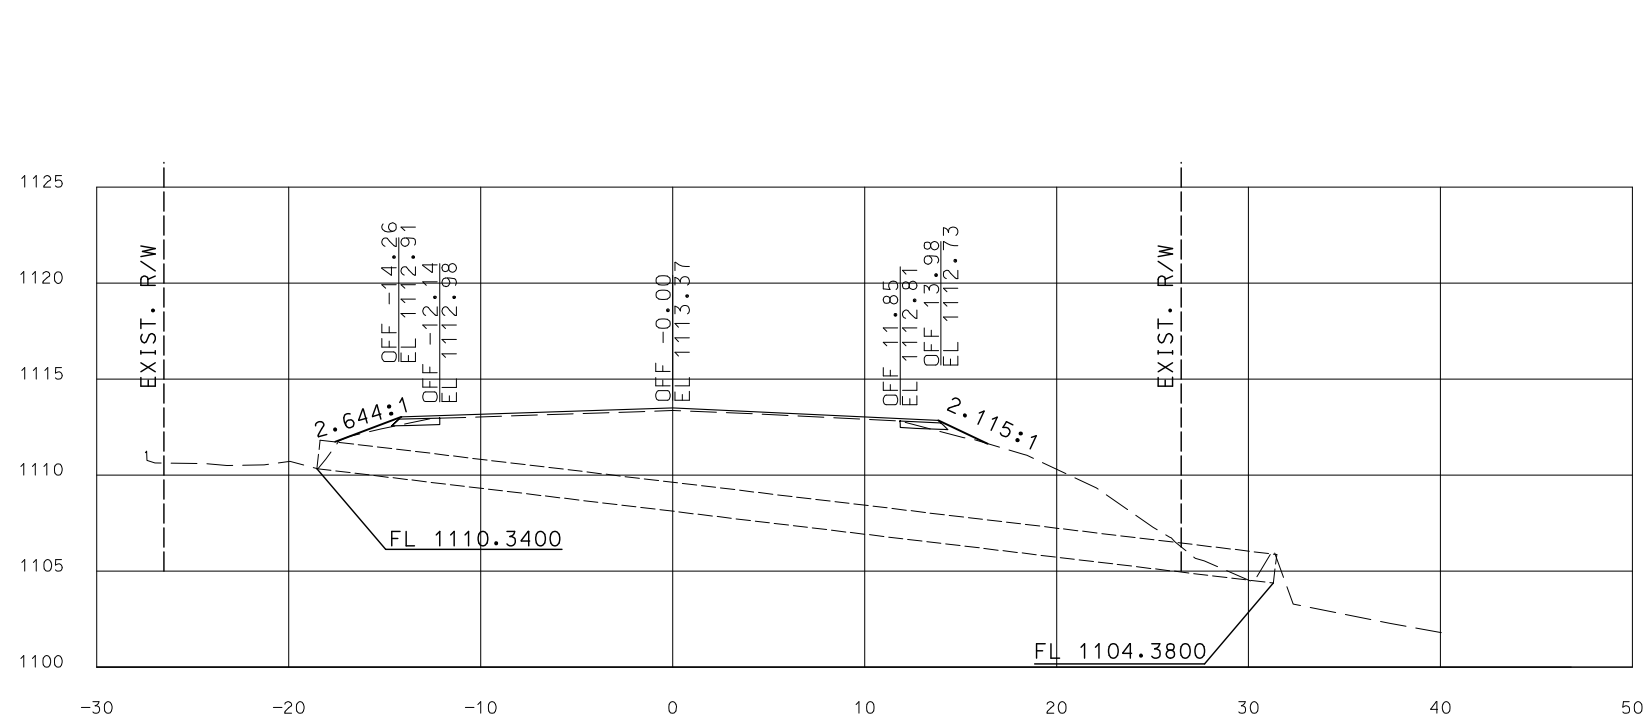

PIPE 12
ROUTE 21
STA. 278+83.14 R1
LOG MI. 91.631
EXISTING 18" CORRUGATED METAL PIPE
19 DEG SKEW RA
UIP EXISTING PIPE
2.5:1 SLOPE LEFT
2.0:1 SLOPE RIGHT

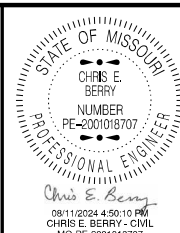

DATE PREPARED 8/9/2024	
ROUTE 21	STATE MO
DISTRICT SE	SHEET NO. 54
COUNTY IRON	
JOB NO. J9P3548	
CONTRACT ID.	
PROJECT NO.	
BRIDGE NO.	

DATE	DESCRIPTION

MISSOURI HIGHWAYS AND TRANSPORTATION COMMISSION




105 WEST CAPITOL
JEFFERSON CITY, MO 65102
1-888-ASK-MODOT (1-888-275-6636)


CULVERT SECTION
SHEET 7 OF 24

IF A SEAL IS PRESENT ON THIS SHEET IT HAS BEEN ELECTRONICALLY SEALED AND DATED.

ROADWAY SURFACE ELEVATIONS SHOWN ARE PRIOR TO OVERLAY.

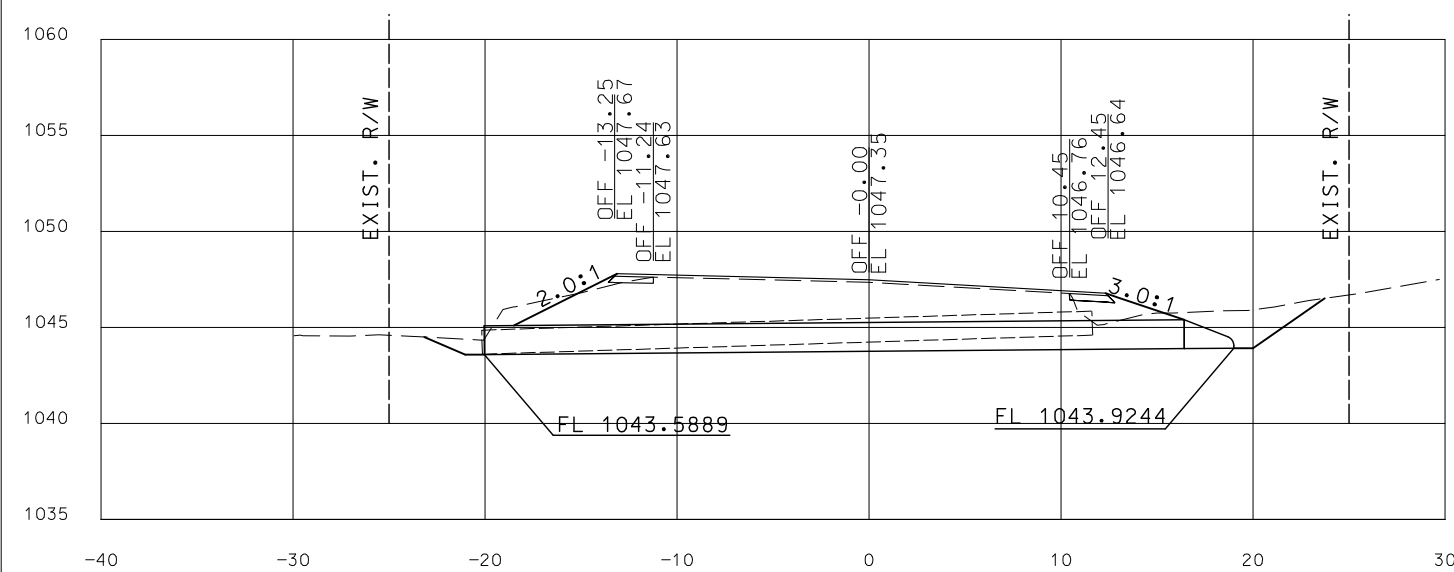

PIPE 14
ROUTE 21
STA. 308+37.18 R1
LOG MI. 92.190
EXISTING 15" CORRUGATED METAL PIPE
4 DEG SKEW RA
REMOVE EXISTING PIPE (32 FT.)
AND REPLACE WITH 36.5 FT. - 18" GROUP B PIPE
REMOVE EXISTING HEADWALL LEFT
1 - 18" FLARED END SECTION RIGHT
2.0:1 SLOPE LEFT
3.0:1 SLOPE RIGHT

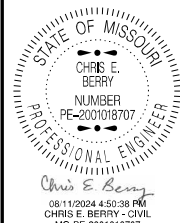

DATE PREPARED 8/9/2024	
ROUTE 21	STATE MO
DISTRICT SE	SHEET NO. 55
COUNTY IRON	
JOB NO. J9P3548	
CONTRACT ID.	
PROJECT NO.	
BRIDGE NO.	

DATE	DESCRIPTION

MISSOURI HIGHWAYS AND TRANSPORTATION COMMISSION




105 WEST CAPITOL
JEFFERSON CITY, MO 65102
1-888-ASK-MODOT (1-888-275-6636)



CULVERT SECTION
SHEET 8 OF 24

IF A SEAL IS PRESENT ON THIS SHEET IT HAS BEEN ELECTRONICALLY SEALED AND DATED.

ROADWAY SURFACE ELEVATIONS SHOWN ARE PRIOR TO OVERLAY.

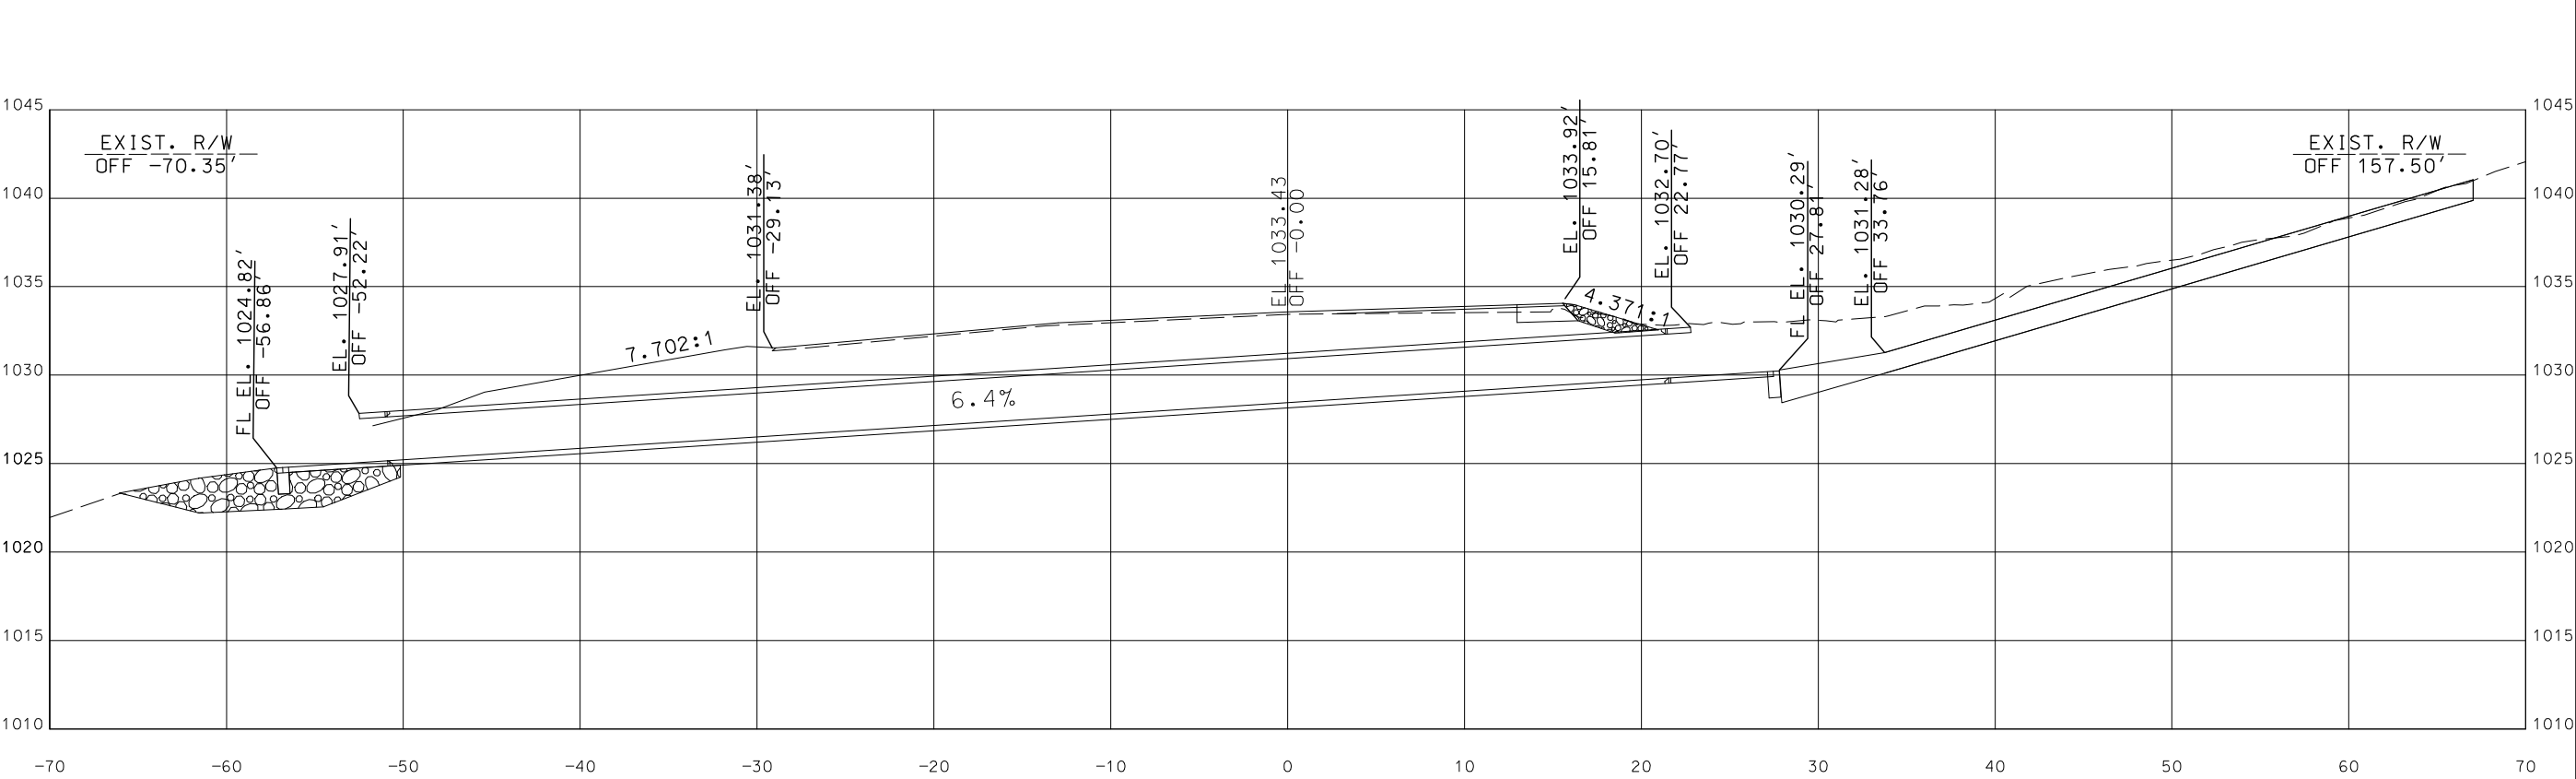

PIPE 15A
ROUTE 21
STA. 1+83.63 R2
LOG MI. 92.509
NEW PIPE
40 DEG SKEW LA
INSTALL 72.0 FT. - 30" CLASS IV REINFORCED CIRCULAR CONCRETE PIPE
1 - 30" CONCRETE FLARED END SECTION LEFT
1 - 30" CONCRETE FLARED END SECTION RIGHT
5.9:1 SLOPE LEFT
3.3:1 SLOPE RIGHT
CLASS 3 EXC. = 157 CY
USE MINIMUM BEDDING THICKNESS OF 6 INCHES

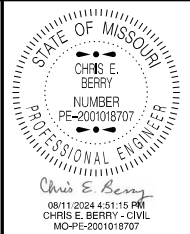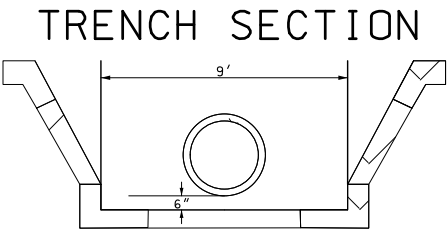

DATE PREPARED
8/9/2024

ROUTE 21	STATE MO
DISTRICT SE	SHEET NO. 56
COUNTY IRON	
JOB NO. J9P3548	
CONTRACT ID.	
PROJECT NO.	
BRIDGE NO.	

DATE	DESCRIPTION


MISSOURI HIGHWAYS AND TRANSPORTATION COMMISSION

105 WEST CAPITOL
JEFFERSON CITY, MO 65102
1-888-ASK-MODOT (1-888-275-6636)



CULVERT SECTION
SHEET 9 OF 24

IF A SEAL IS PRESENT ON THIS SHEET IT HAS BEEN ELECTRONICALLY SEALED AND DATED.


ROADWAY SURFACE ELEVATIONS SHOWN ARE PRIOR TO OVERLAY.

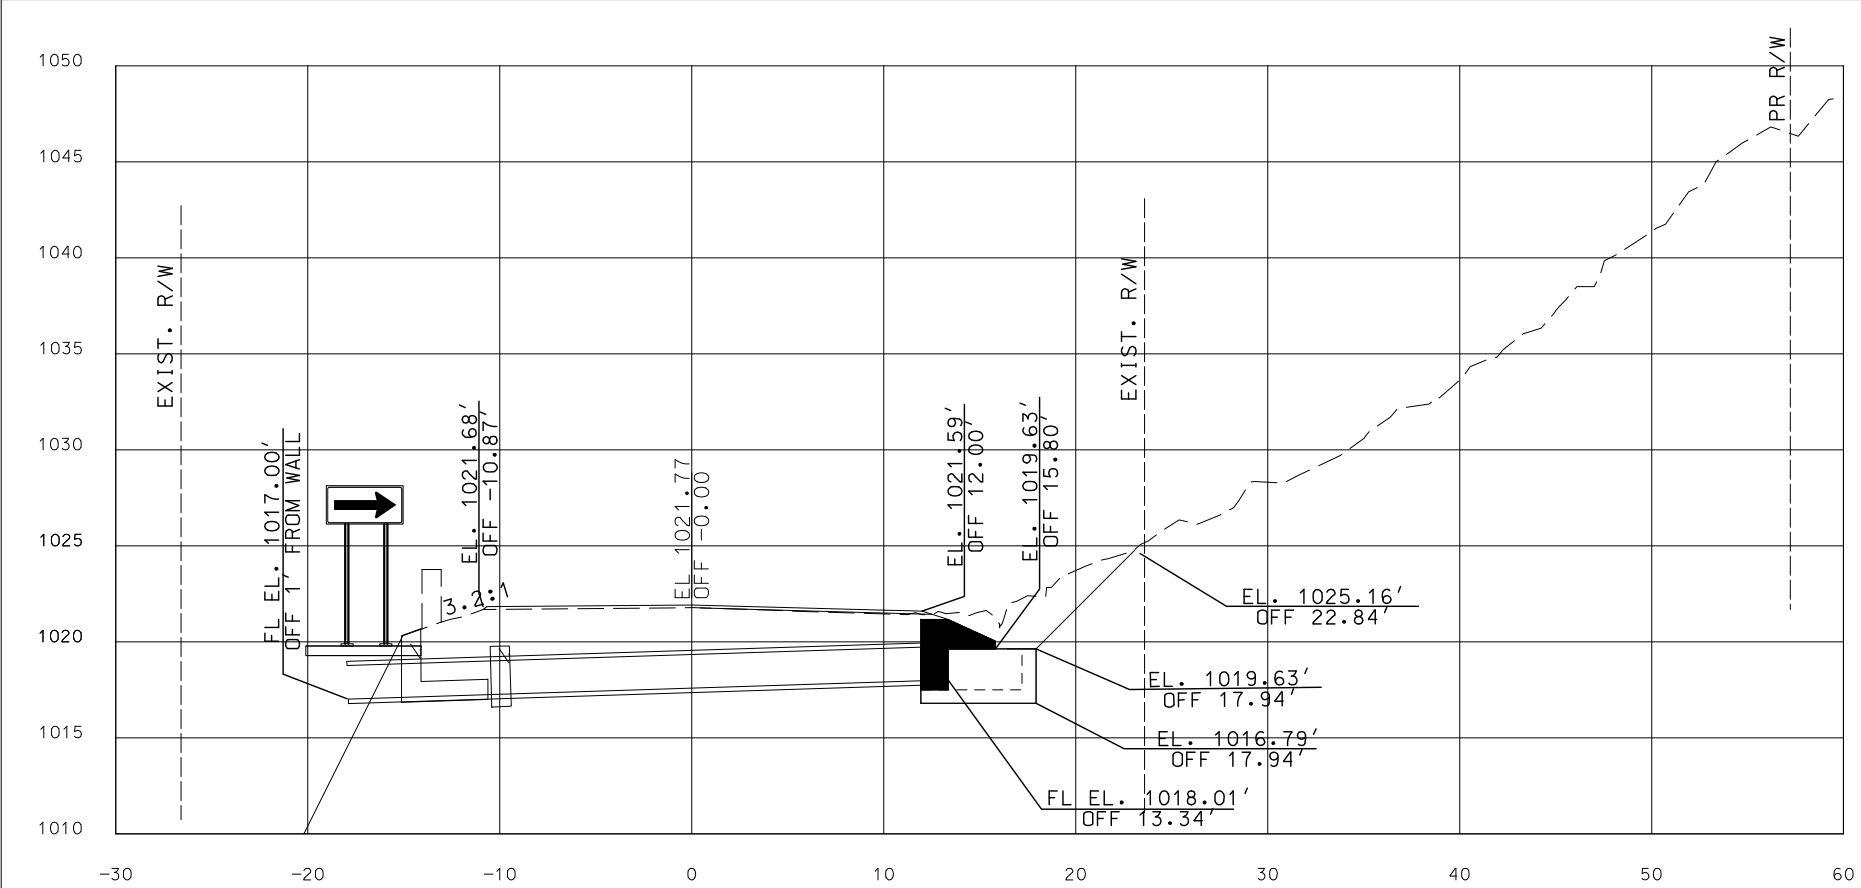

PIPE 15C
ROUTE 21
STA. 7+60.84 R2
LOG MI. 92.619
NEW PIPE
1 DEG SKEW RA
INSTALL 32.0 FT. - 21" CLASS IV RCP
1 - 21" CIP INLET RIGHT
2 - PIPE COLLARS TYPE A
3.2:1 SLOPE LEFT
2.3:1 SLOPE RIGHT
CLASS 3 EXC. = 42 CY
USE MIN. BEDDING THICKNESS 6 INCHES

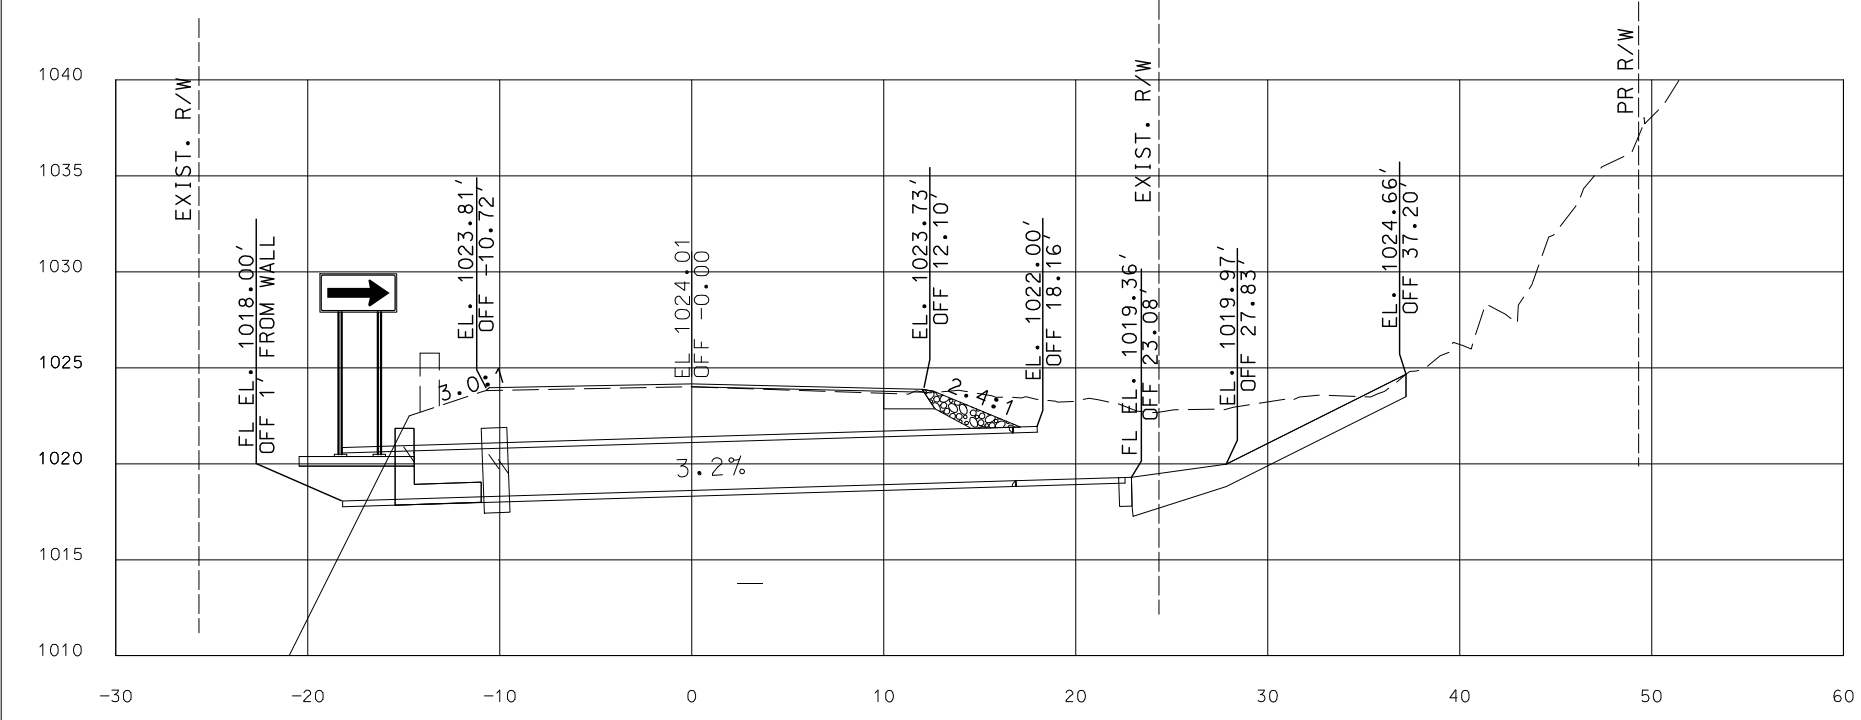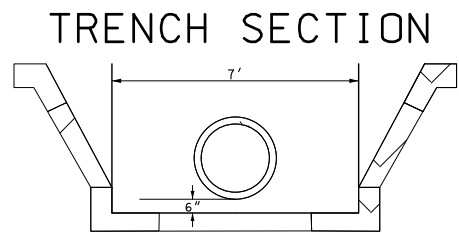

PIPE 15B
ROUTE 21
STA. 4+56.05 R2
LOG MI. 92.561
NEW PIPE
0 DEG SKEW
INSTALL 36.0 FT. - 30" CLASS IV RCP
1 - 30" CONCRETE FLARED END SECTION RT
2 - PIPE COLLARS TYPE A
3.0:1 SLOPE LEFT
2.4:1 SLOPE RIGHT
CLASS 3 EXC. = 79 CY
USE MIN. BEDDING THICKNESS 6 INCHES

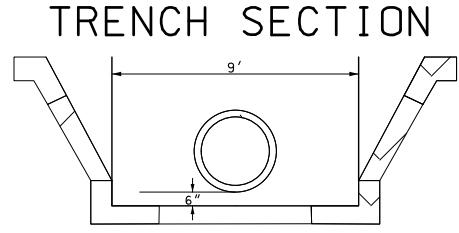

STATE OF MISSOURI

CHRIS E. BERRY

NUMBER

PE-2001018707

PROFESSIONAL ENGINEER

Chris E. Berry

08/11/2024 4:51:45 PM

CHRIS E. BERRY - CIVIL

MO-PE-2001018707

DATE PREPARED

8/9/2024

ROUTE

21

DISTRICT

SE

STATE

MO

SHEET NO.

57

COUNTY

IRON

JOB NO.

J9P3548

CONTRACT ID.

PROJECT NO.

BRIDGE NO.

DESCRIPTION

DATE

MISSOURI HIGHWAYS AND TRANSPORTATION COMMISSION

105 WEST CAPITOL

JEFFERSON CITY, MO 65102


1-888-ASK-MODOT (1-888-275-6636)

CULVERT SECTION


SHEET 10 OF 24

IF A SEAL IS PRESENT ON THIS SHEET IT HAS BEEN ELECTRONICALLY SEALED AND DATED.

ROADWAY SURFACE ELEVATIONS SHOWN ARE PRIOR TO OVERLAY.

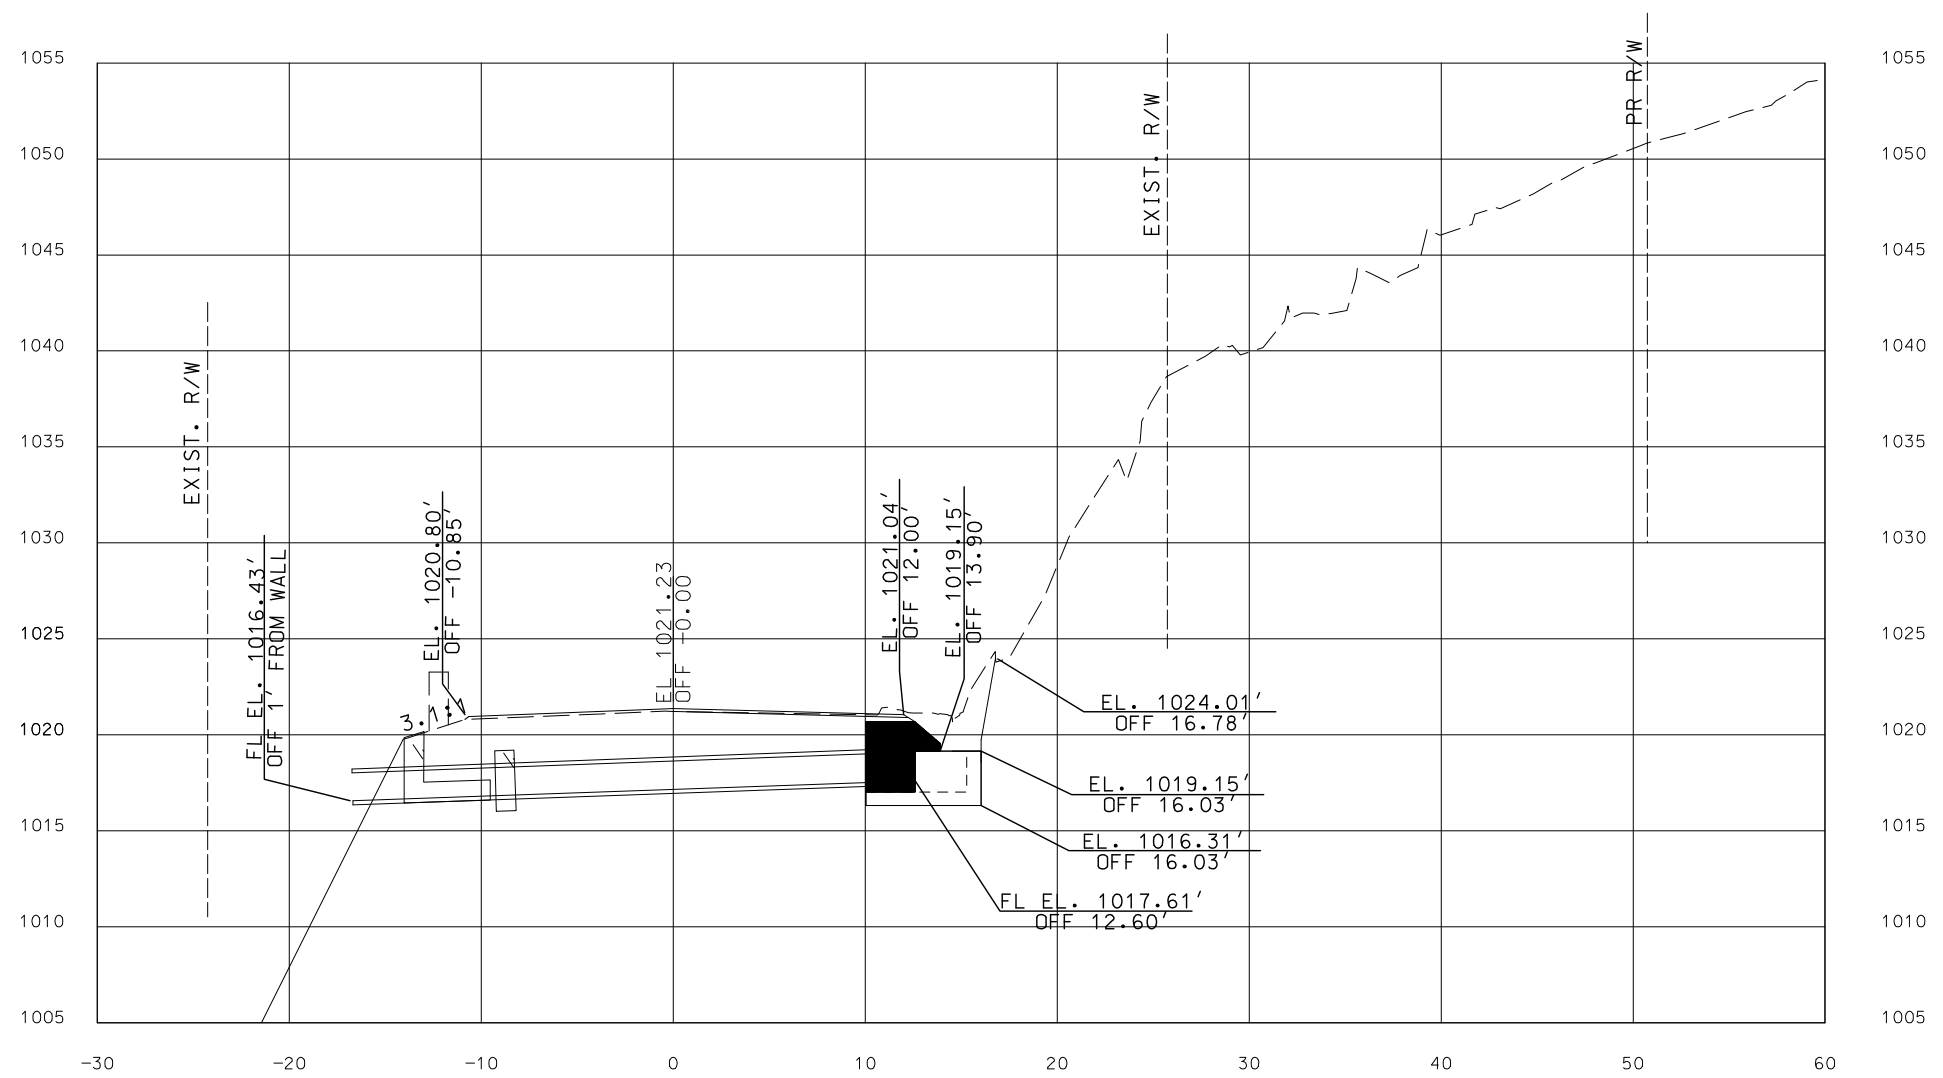

PIPE 15D
ROUTE 21
STA. 9+20.00 R2
LOG MI. 92.649
NEW PIPE
0 DEG SKEW
INSTALL 32.0 FT. - 18" CLASS IV RCP
1 - 18" CIP INLET RIGHT
2 - PIPE COLLARS TYPE A
3.1:1 SLOPE LEFT
1.6:1 SLOPE RIGHT
CLASS 3 EXC. = 36 CY
USE MIN. BEDDING THICKNESS 6 INCHES

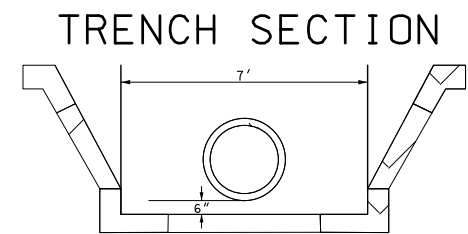

STATE OF MISSOURI

CHRIS E. BERRY

NUMBER

PE-2001018707

PROFESSIONAL ENGINEER

Chris E. Berry

08/11/2024 4:52:28 PM

CHRIS E. BERRY - CIVIL

MO-PE-2001018707

DATE PREPARED
8/9/2024

ROUTE
21

DISTRICT
SE

STATE
MO

SHEET NO.
58

COUNTY
IRON

JOB NO.
J9P3548

CONTRACT ID.

PROJECT NO.

BRIDGE NO.

DATE	DESCRIPTION

MISSOURI HIGHWAYS AND TRANSPORTATION COMMISSION


MoDOT

105 WEST CAPITOL
JEFFERSON CITY, MO 65102
1-888-ASK-MODOT (1-888-275-6636)



CULVERT SECTION
SHEET 11 OF 24

IF A SEAL IS PRESENT ON THIS SHEET IT HAS BEEN ELECTRONICALLY SEALED AND DATED.



ROADWAY SURFACE ELEVATIONS SHOWN ARE PRIOR TO OVERLAY.

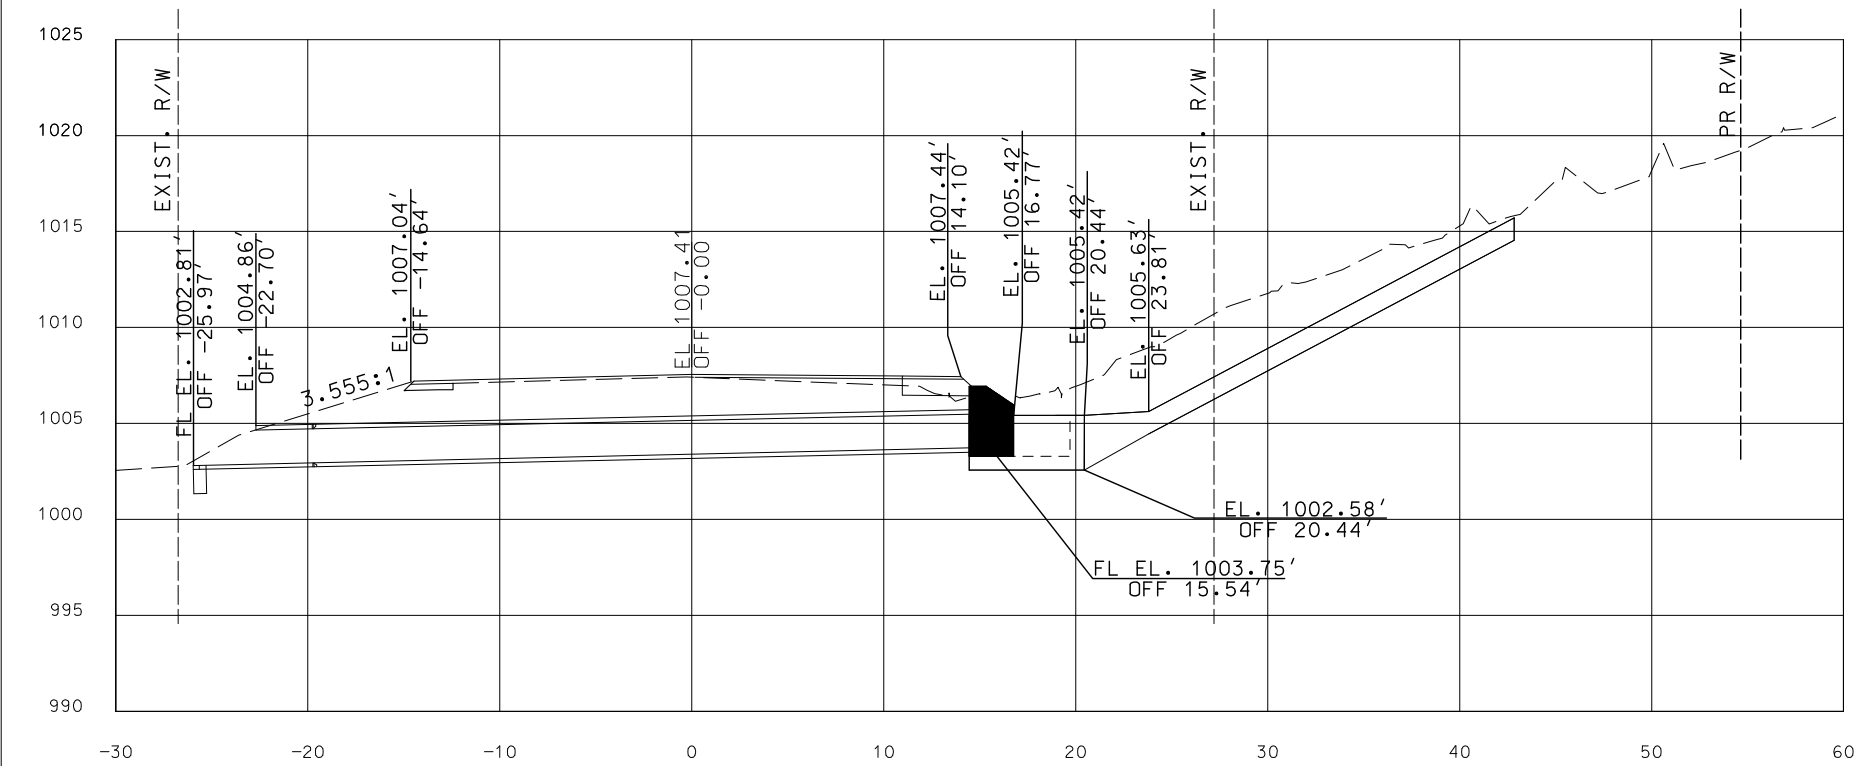

PIPE 15F
ROUTE 21
STA. 12+66.39 R2
LOG MI. 92.714
NEW PIPE
24 DEG SKEW LA
INSTALL 36.0 FT. - 21" CLASS IV RCP
1 - 21" CONCRETE FLARED END SECTION LT
1 - 21" CIP INLET RIGHT
3.2:1 SLOPE LEFT
2.4:1 SLOPE RIGHT
CLASS 3 EXC. = 52 CY
USE MIN. BEDDING THICKNESS 6 INCHES

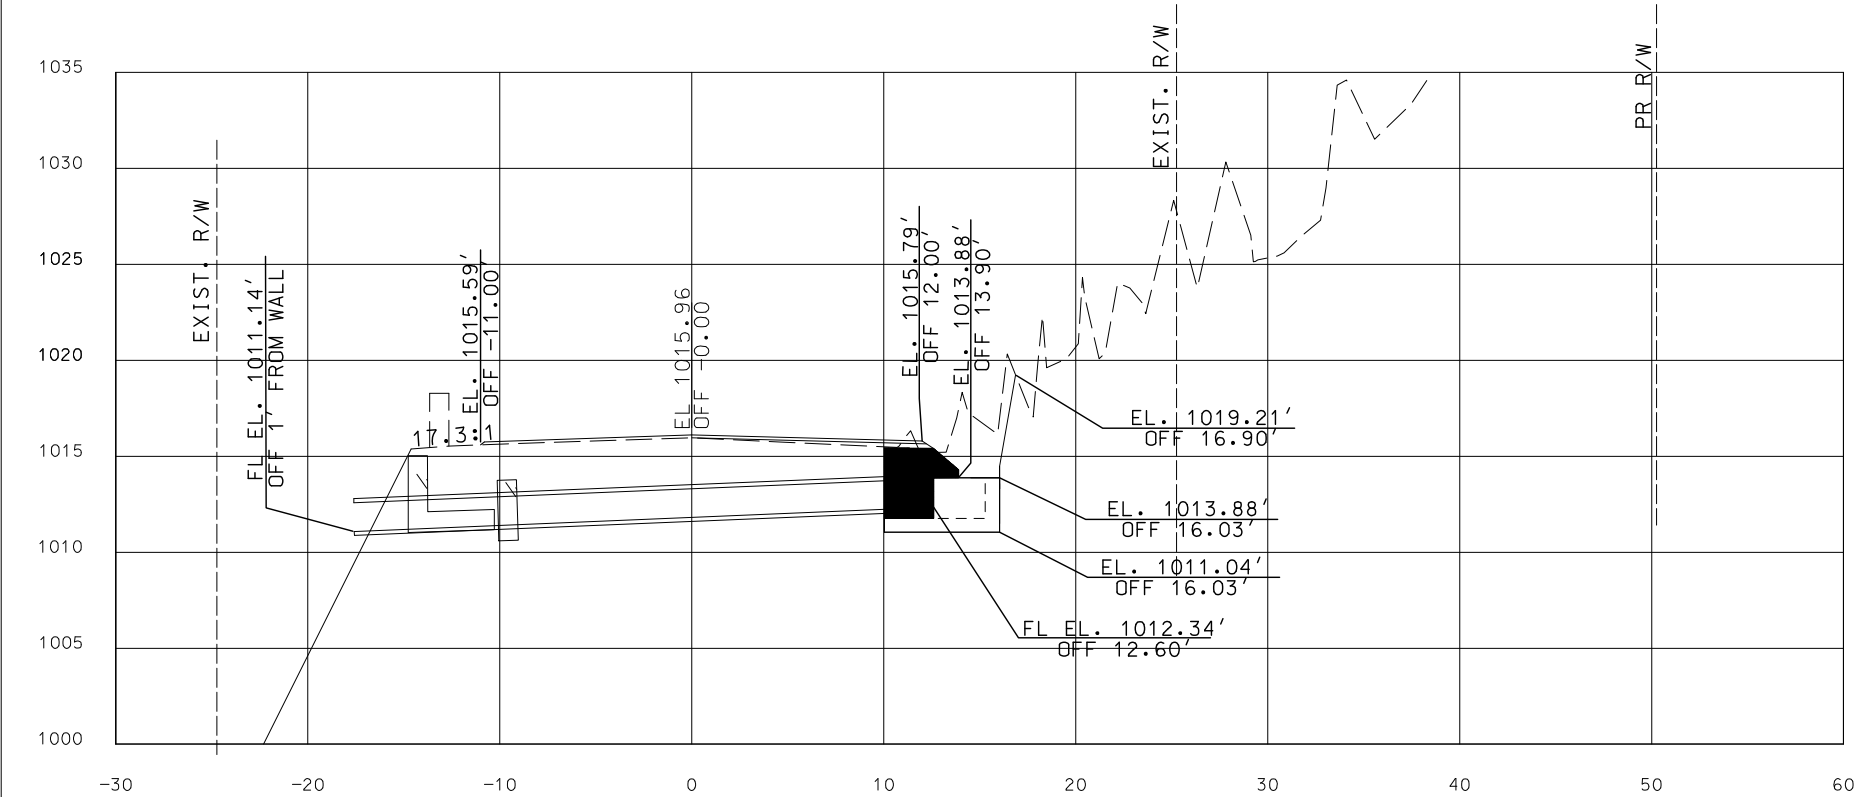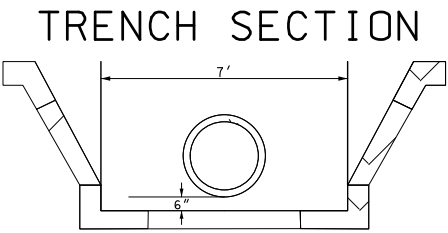

PIPE 15E
ROUTE 21
STA. 10+95.44 R2
LOG MI. 92.682
NEW PIPE
0 DEG SKEW
INSTALL 32.0 FT. - 18" CLASS IV RCP
1 - 18" CIP INLET RIGHT
2 - PIPE COLLAR TYPE A
17.3:1 SLOPE LEFT
1.6:1 SLOPE RIGHT
CLASS 3 EXC. = 40 CY
USE MIN. BEDDING THICKNESS 6 INCHES

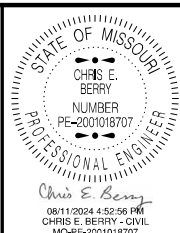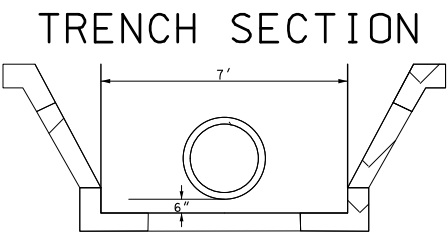

DATE PREPARED 8/9/2024	
ROUTE 21	STATE MO
DISTRICT SE	SHEET NO. 59
COUNTY IRON	
JOB NO. J9P3548	
CONTRACT ID.	
PROJECT NO.	
BRIDGE NO.	

DATE	DESCRIPTION


MISSOURI HIGHWAYS AND TRANSPORTATION COMMISSION

105 WEST CAPITOL
JEFFERSON CITY, MO 65102
1-888-ASK-MODOT (1-888-275-6636)


CULVERT SECTION
SHEET 12 OF 24

IF A SEAL IS PRESENT ON THIS SHEET IT HAS BEEN ELECTRONICALLY SEALED AND DATED.


ROADWAY SURFACE ELEVATIONS SHOWN ARE PRIOR TO OVERLAY.

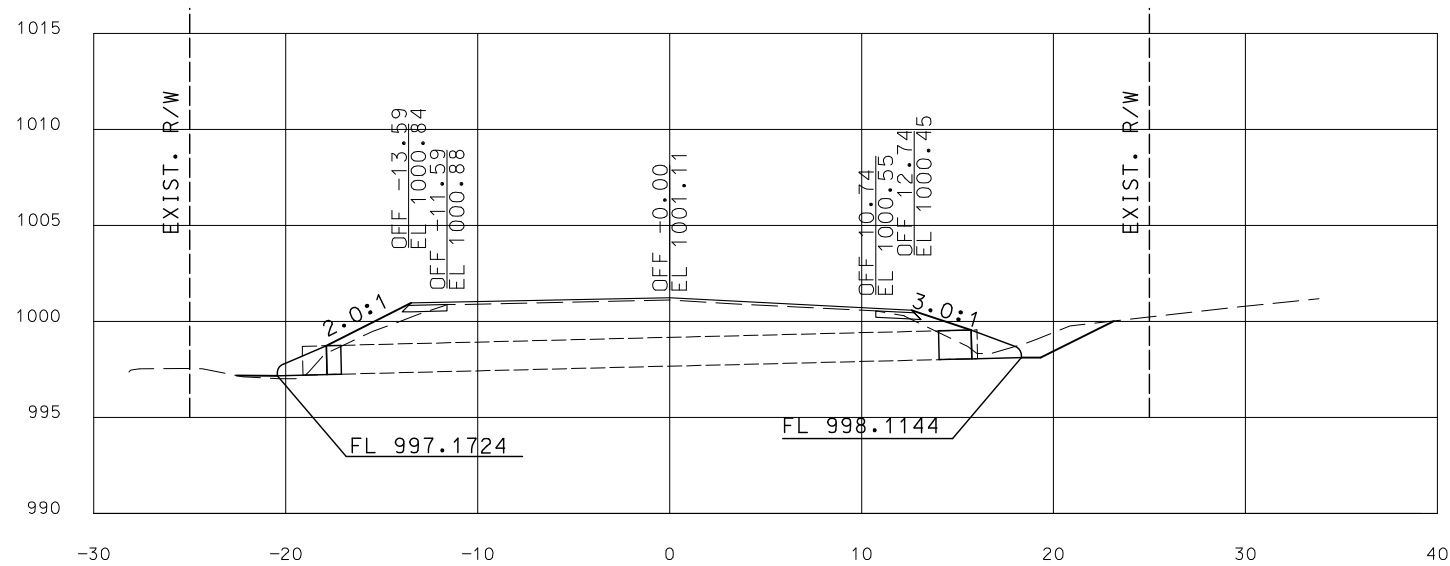

PIPE 17
ROUTE 21
STA. 341+45.08 R3
LOG MI. 92.817
EXISTING 18" CORRUGATED METAL PIPE
0 DEG SKEW
REMOVE 2 FT. OF EXISING PIPE LT
AND REPLACE WITH 18" GROUP B PIPE 0.8 FT.
REMOVE 2 FT. OF EXISING PIPE RT
AND REPLACE WITH 18" GROUP B PIPE 1.7 FT.
1 - 18" FLARED END SECTION LEFT
1 - 18" FLARED END SECTION RIGHT
2.0:1 SLOPE LEFT
3.0:1 SLOPE RIGHT

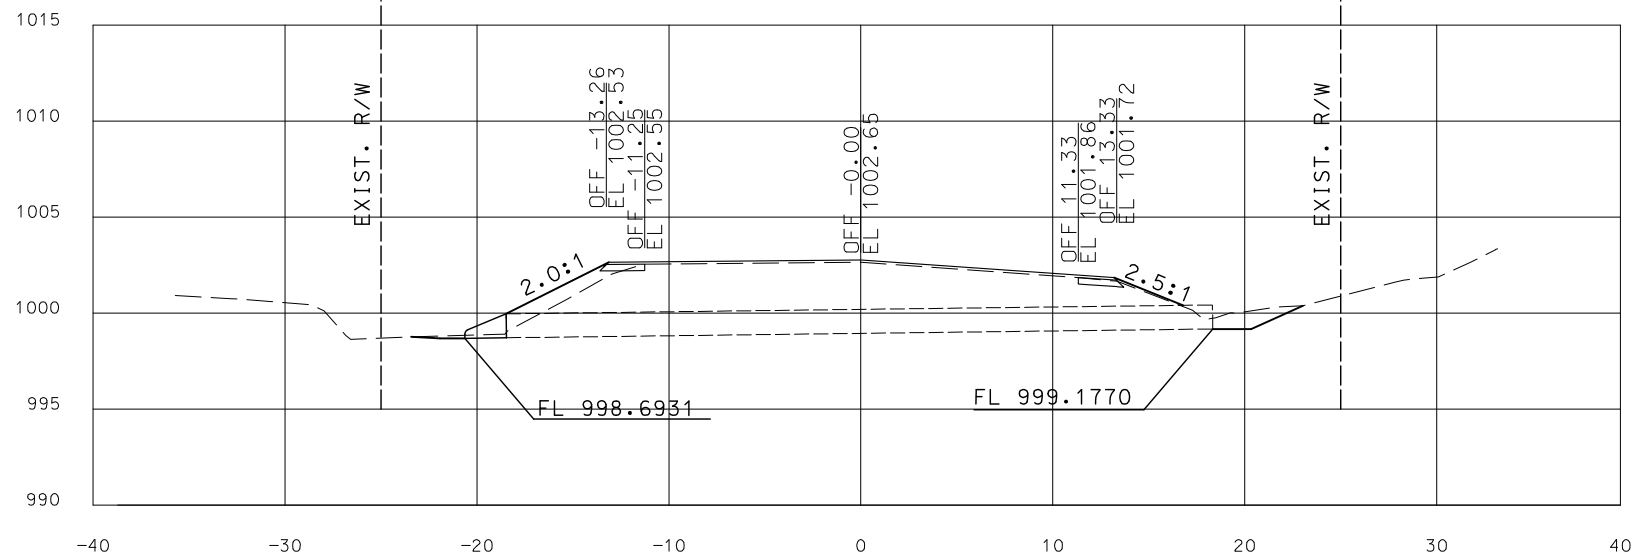

PIPE 16
ROUTE 21
STA. 338+95.66 R3
LOG MI. 92.769
EXISTING 15" CORRUGATED METAL PIPE
0 DEG SKEW
UIP EXISTING PIPE
1 - 15" FLARED END SECTION LEFT
CLASS A EXC. = 3 CY
2.0:1 SLOPE LEFT
2.5:1 SLOPE RIGHT

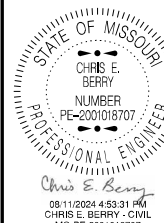

DATE PREPARED 8/9/2024	
ROUTE 21	STATE MO
DISTRICT SE	SHEET NO. 60
COUNTY IRON	
JOB NO. J9P3548	
CONTRACT ID.	
PROJECT NO.	
BRIDGE NO.	


DATE	DESCRIPTION




CULVERT SECTION
SHEET 13 OF 24

IF A SEAL IS PRESENT ON THIS SHEET IT HAS BEEN ELECTRONICALLY SEALED AND DATED.


ROADWAY SURFACE ELEVATIONS SHOWN ARE PRIOR TO OVERLAY.

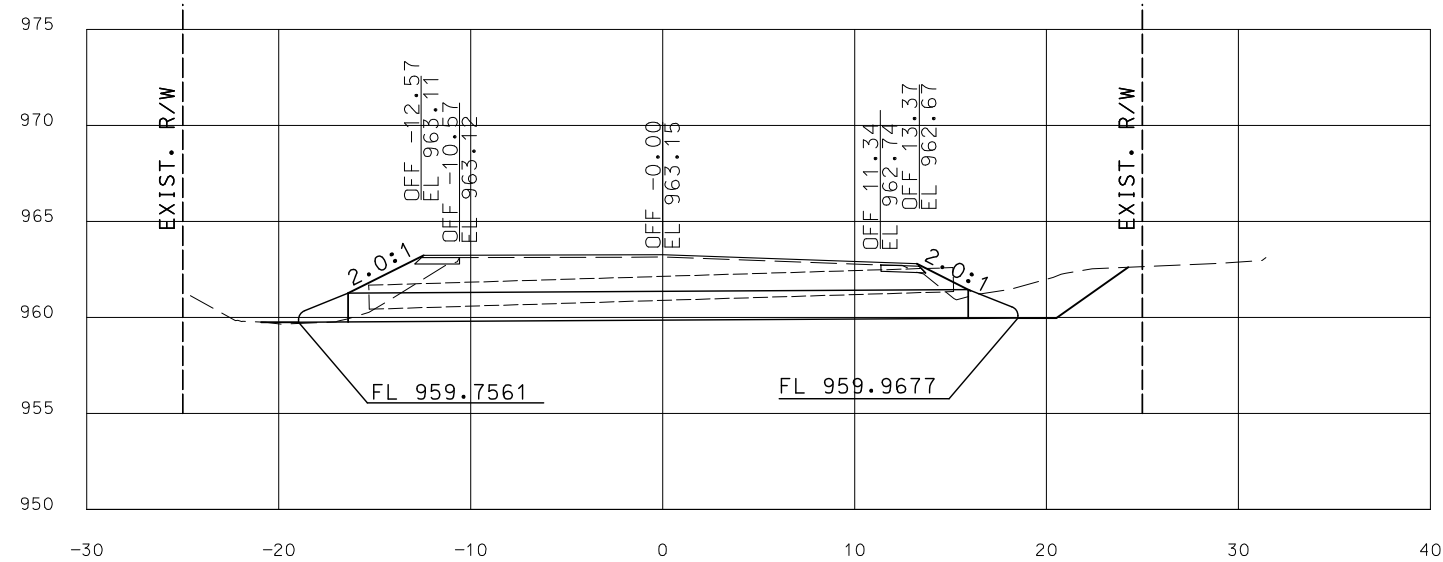

PIPE 19
ROUTE 21
STA. 369+10.30 R3
LOG MI. 93.340
EXISTING 15" CORRUGATED METAL PIPE
0 DEG SKEW
REMOVE EXISTING PIPE (30 FT.)
AND REPLACE WITH 32.3 FT. - 18" GROUP B PIPE
1 - 18" FLARED END SECTION LEFT
1 - 18" FLARED END SECTION RIGHT
2.0:1 SLOPE LEFT AND RIGHT

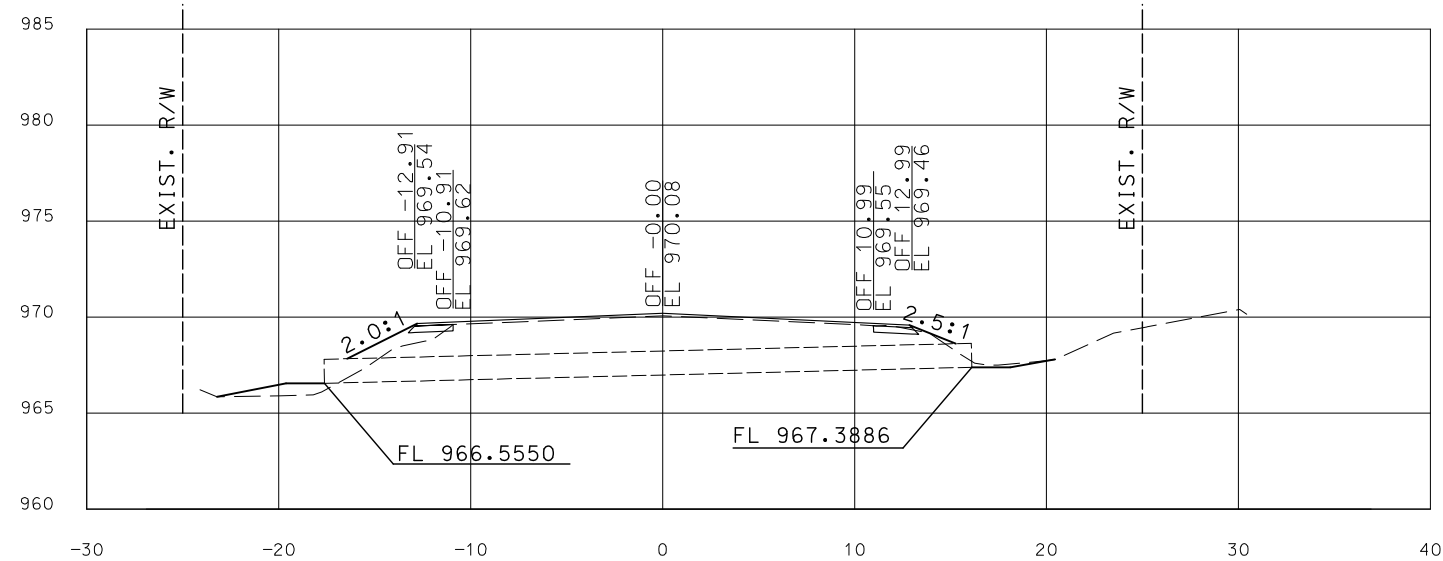

PIPE 18
ROUTE 21
STA. 365+36.16 R3
LOG MI. 93.269
EXISTING 15" CORRUGATED METAL PIPE
0 DEG SKEW
UIP EXISTING PIPE
2.0:1 SLOPE LEFT
2.5:1 SLOPE RIGHT

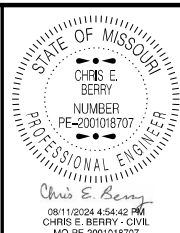

DATE PREPARED 8/9/2024	
ROUTE 21	STATE MO
DISTRICT SE	SHEET NO. 61
COUNTY IRON	
JOB NO. J9P3548	
CONTRACT ID.	
PROJECT NO.	
BRIDGE NO.	

DATE	DESCRIPTION


MISSOURI HIGHWAYS AND TRANSPORTATION COMMISSION




105 WEST CAPITOL
JEFFERSON CITY, MO 65102
1-888-ASK-MODOT (1-888-275-6636)

IF A SEAL IS PRESENT ON THIS SHEET IT HAS BEEN ELECTRONICALLY SEALED AND DATED.


ROADWAY SURFACE ELEVATIONS SHOWN ARE PRIOR TO OVERLAY.

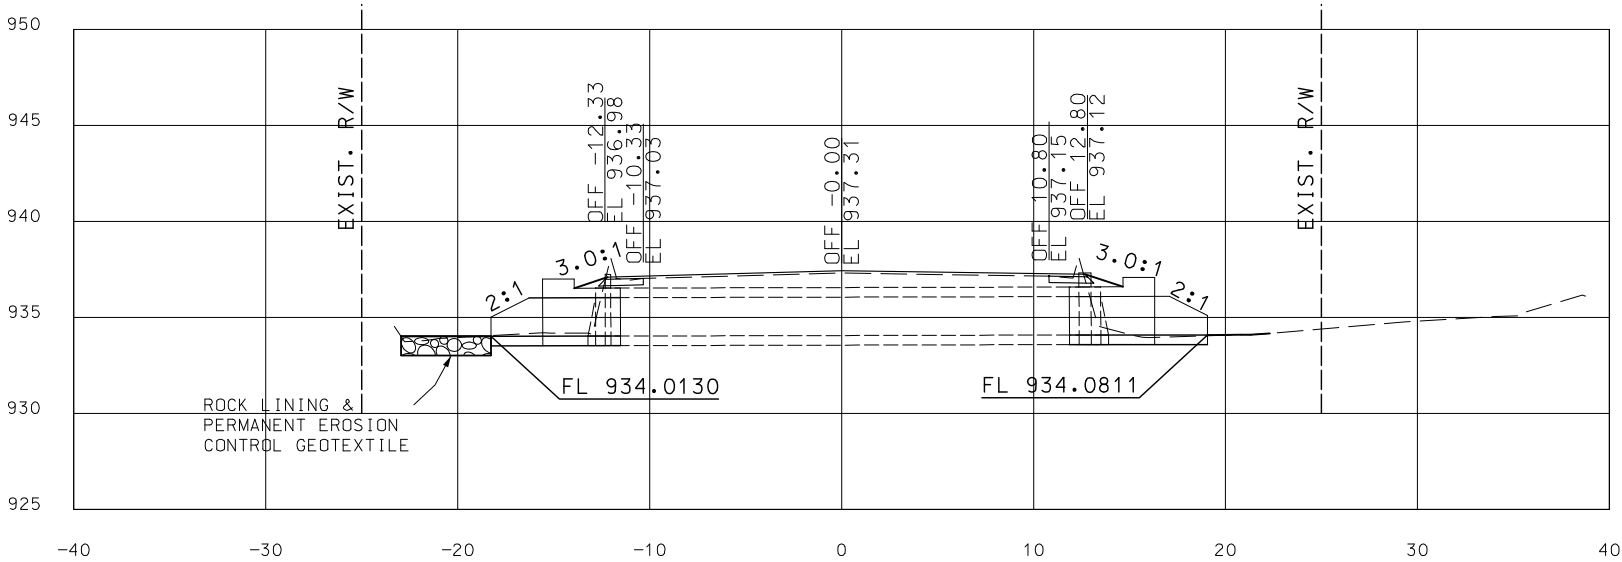

PIPE 21
ROUTE 21
STA. 385+17.35 R3
LOG MI. 93.645
EXISTING 5'X2' BOX CULVERT
0 DEG SKEW
REMOVE EXISTING HEADWALL LEFT AND RIGHT
REMOVE EXISTING FLARED WINGWALL LEFT AND RIGHT
EXTEND LEFT 2.4 FEET
EXTEND RIGHT 2.8 FEET
CONSTRUCT NEW FLARED WING WALLS AT
2.0:1 SLOPE LEFT AND RIGHT
CLASS 3 EXC. = 1 CY
3.0:1 SLOPE LEFT AND RIGHT
ROCK LINE OUTLET

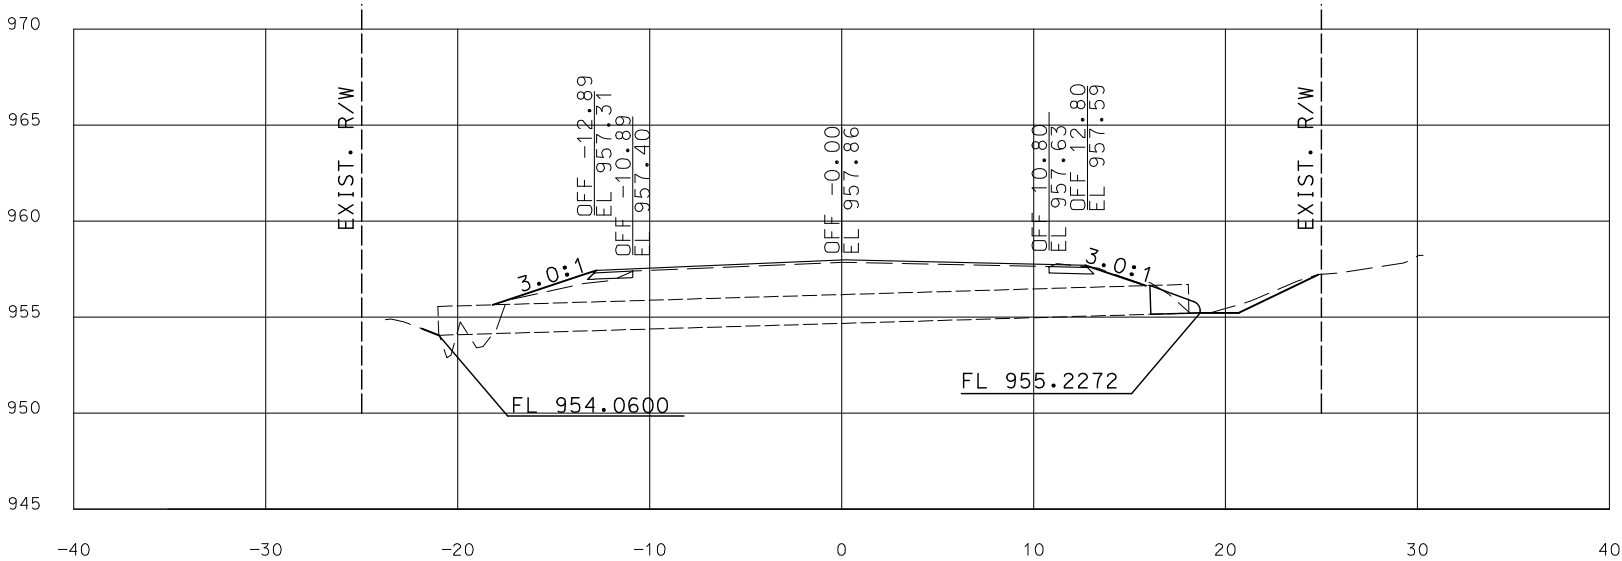

PIPE 20
ROUTE 21
STA. 371+98.16 R3
LOG MI. 93.395
EXISTING 18" CORRUGATED METAL PIPE
1 DEG SKEW LA
REMOVE 2 FT. OF EXISTING PIPE RIGHT
1 - 18" FLARED END SECTION RIGHT
3.0:1 SLOPE LEFT AND RIGHT

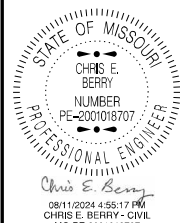

DATE PREPARED 8/9/2024	
ROUTE 21	STATE MO
DISTRICT SE	SHEET NO. 62
COUNTY IRON	
JOB NO. J9P3548	
CONTRACT ID.	
PROJECT NO.	
BRIDGE NO.	

DATE	DESCRIPTION


MISSOURI HIGHWAYS AND TRANSPORTATION COMMISSION

105 WEST CAPITOL
JEFFERSON CITY, MO 65102
1-888-ASK-MODOT (1-888-275-6636)


CULVERT SECTION
SHEET 15 OF 24

IF A SEAL IS PRESENT ON THIS SHEET IT HAS BEEN ELECTRONICALLY SEALED AND DATED.


ROADWAY SURFACE ELEVATIONS SHOWN ARE PRIOR TO OVERLAY.

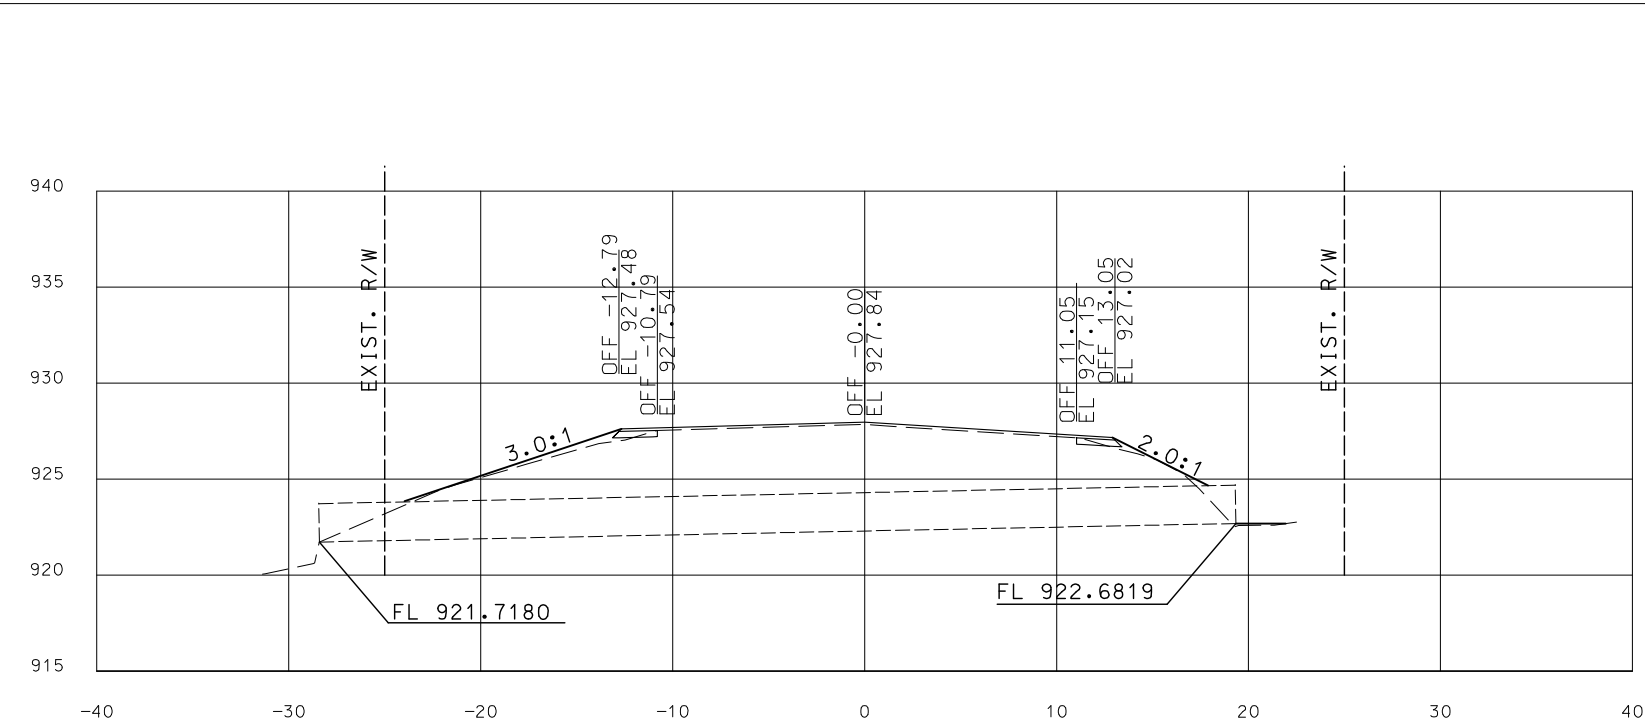

PIPE 23
ROUTE 21
STA. 403+56.20 R3
LOG MI. 93.993
EXISTING 24" PLASTIC PIPE
1 DEG SKEW LA
UIP EXISTING PIPE
3.0:1 SLOPE LEFT
2.0:1 SLOPE RIGHT

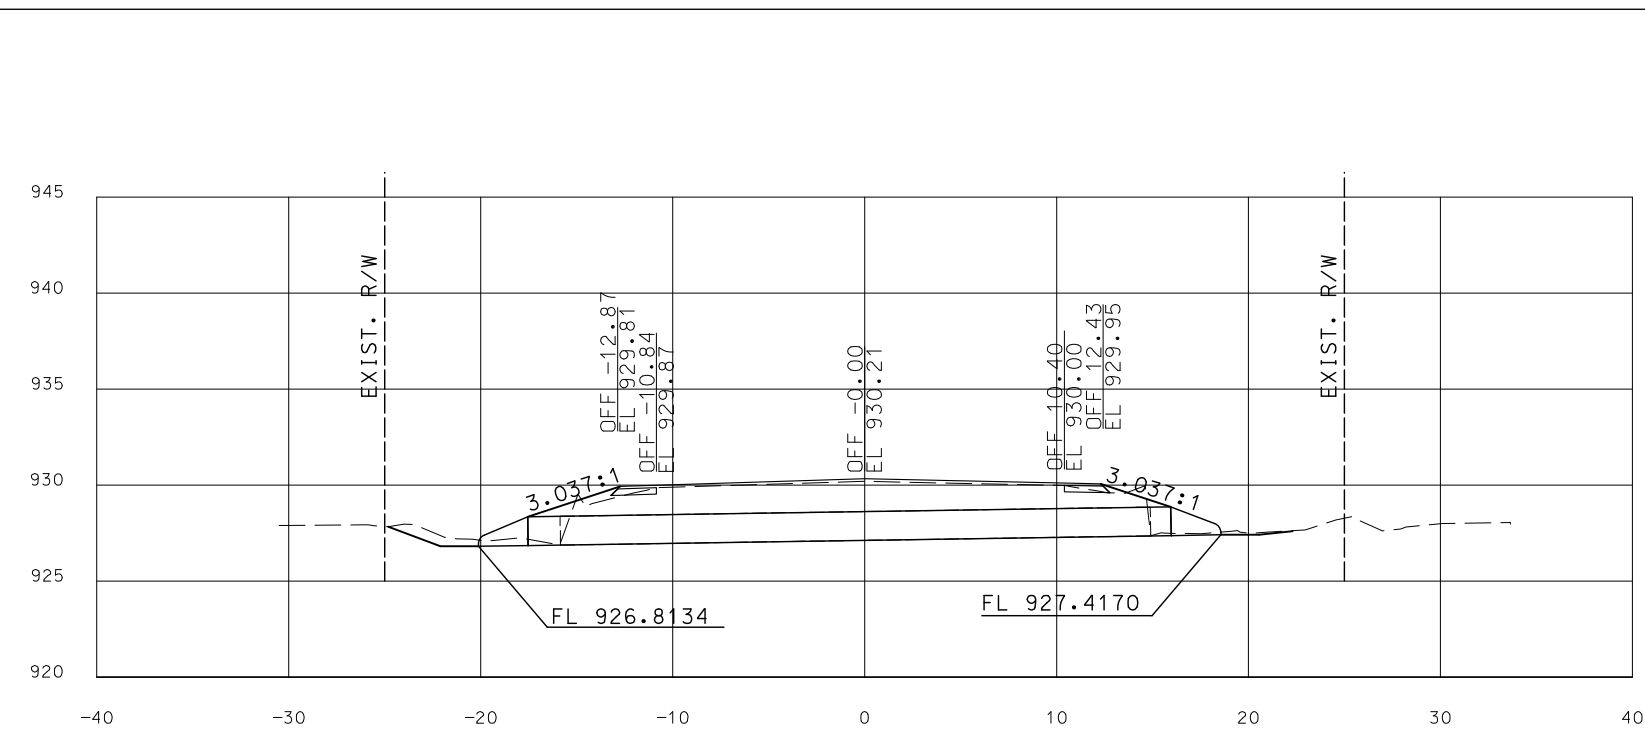

PIPE 22
ROUTE 21
STA. 397+28.85 R3
LOG MI. 93.874
EXISTING 18" CORRUGATED METAL PIPE
9 DEG SKEW LA
REMOVE EXISTING PIPE (31 FT.)
AND REPLACE WITH 33.5 FT. - 18" GROUP B PIPE
1 - 18" FLARED END SECTION LEFT
1 - 18" FLARED END SECTION RIGHT
REMOVE EXISTING HEADWALL LEFT AND RIGHT
3.0:1 SLOPE LEFT AND RIGHT

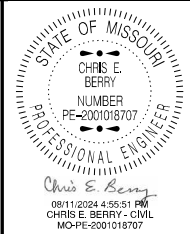

DATE PREPARED 8/9/2024	
ROUTE 21	STATE MO
DISTRICT SE	SHEET NO. 63
COUNTY IRON	
JOB NO. J9P3548	
CONTRACT ID.	
PROJECT NO.	
BRIDGE NO.	

DATE	DESCRIPTION

MISSOURI HIGHWAYS AND TRANSPORTATION COMMISSION

105 WEST CAPITOL
JEFFERSON CITY, MO 65102
1-888-ASK-MODOT (1-888-275-6636)


CULVERT SECTION
SHEET 16 OF 24

IF A SEAL IS PRESENT ON THIS SHEET IT HAS BEEN ELECTRONICALLY SEALED AND DATED.

ROADWAY SURFACE ELEVATIONS SHOWN ARE PRIOR TO OVERLAY.



PIPE 25
ROUTE 21
STA. 418+40.49 R3
LOG MI. 94.274
EXISTING 18" CORRUGATED METAL PIPE
1 DEG SKEW LA
REMOVE EXISTING PIPE (34 FT.)
AND REPLACE WITH 33.8 FT. - 18" GROUP B PIPE
1 - 18" FLARED END SECTION LEFT
1 - 18" FLARED END SECTION RIGHT
3.0:1 SLOPE LEFT AND RIGHT

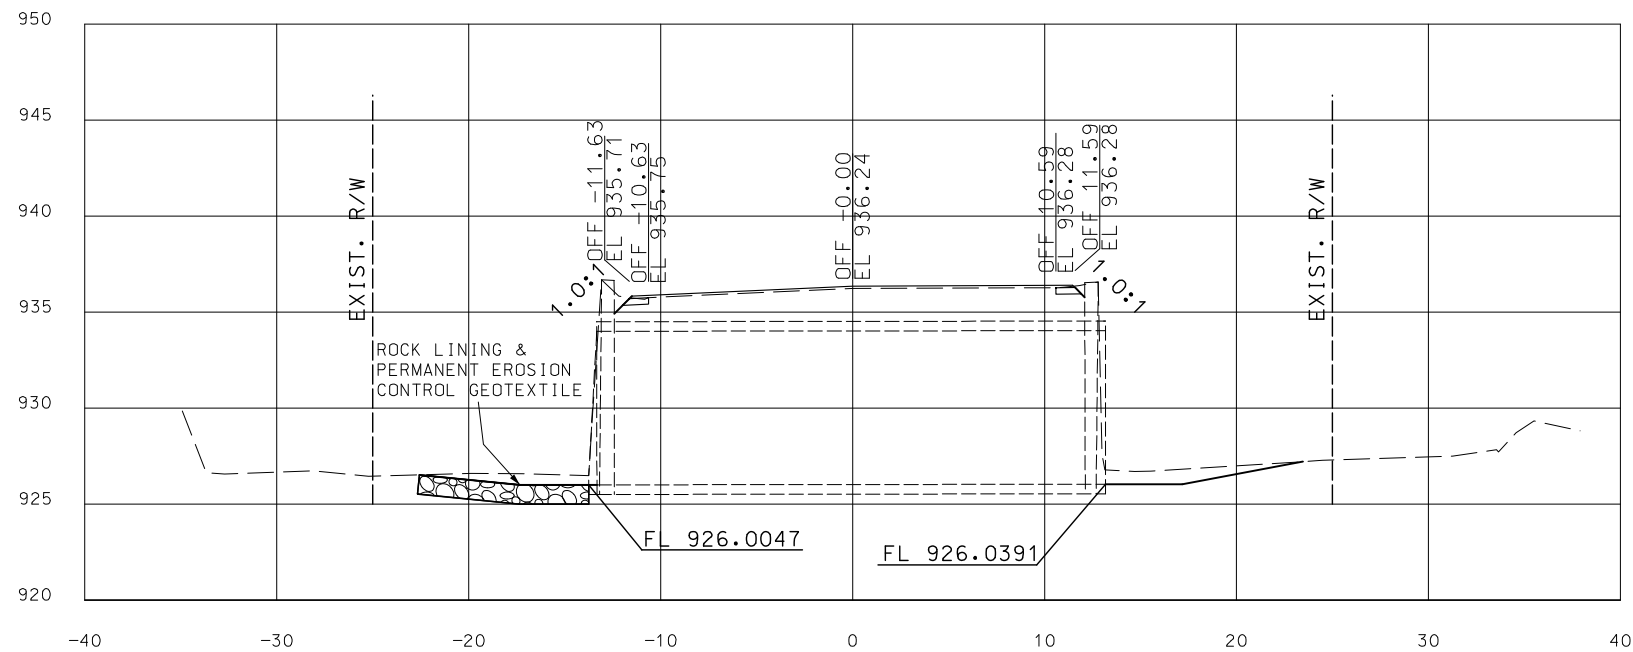

PIPE 24
ROUTE 21
STA. 409+03.67 R3
LOG MI. 94.097
EXISTING 10'X8' BOX CULVERT
0 DEG SKEW
UIP EXISTING HEADWALL LEFT AND RIGHT
NEW 1FT SHOULDER LEFT AND RIGHT
1.0:1 SLOPE LEFT AND RIGHT
CLASS A EXC. = 7 CY
ROCK LINE SLOPE UPSTREAM AND DOWNSTREAM
OF BOX CULVERT LEFT AND RIGHT
ROCK LINE OUTLET

STATE OF MISSOURI

CHRIS E. BERRY

NUMBER

PE-2001018707

PROFESSIONAL ENGINEER

Chris E. Berry

08/11/2024 4:56:21 PM

CHRIS E. BERRY - CIVIL

MO-PE-2001018707

DATE PREPARED

8/9/2024

ROUTE

21

STATE

MO

DISTRICT

SE

SHEET NO.

64

COUNTY

IRON

JOB NO.

J9P3548

CONTRACT ID.

PROJECT NO.

BRIDGE NO.

DESCRIPTION

DATE

MISSOURI HIGHWAYS AND TRANSPORTATION COMMISSION

105 WEST CAPITOL

JEFFERSON CITY, MO 65102


1-888-ASK-MODOT (1-888-275-6636)

CULVERT SECTION


SHEET 17 OF 24

IF A SEAL IS PRESENT ON THIS SHEET IT HAS BEEN ELECTRONICALLY SEALED AND DATED.


ROADWAY SURFACE ELEVATIONS SHOWN ARE PRIOR TO OVERLAY.

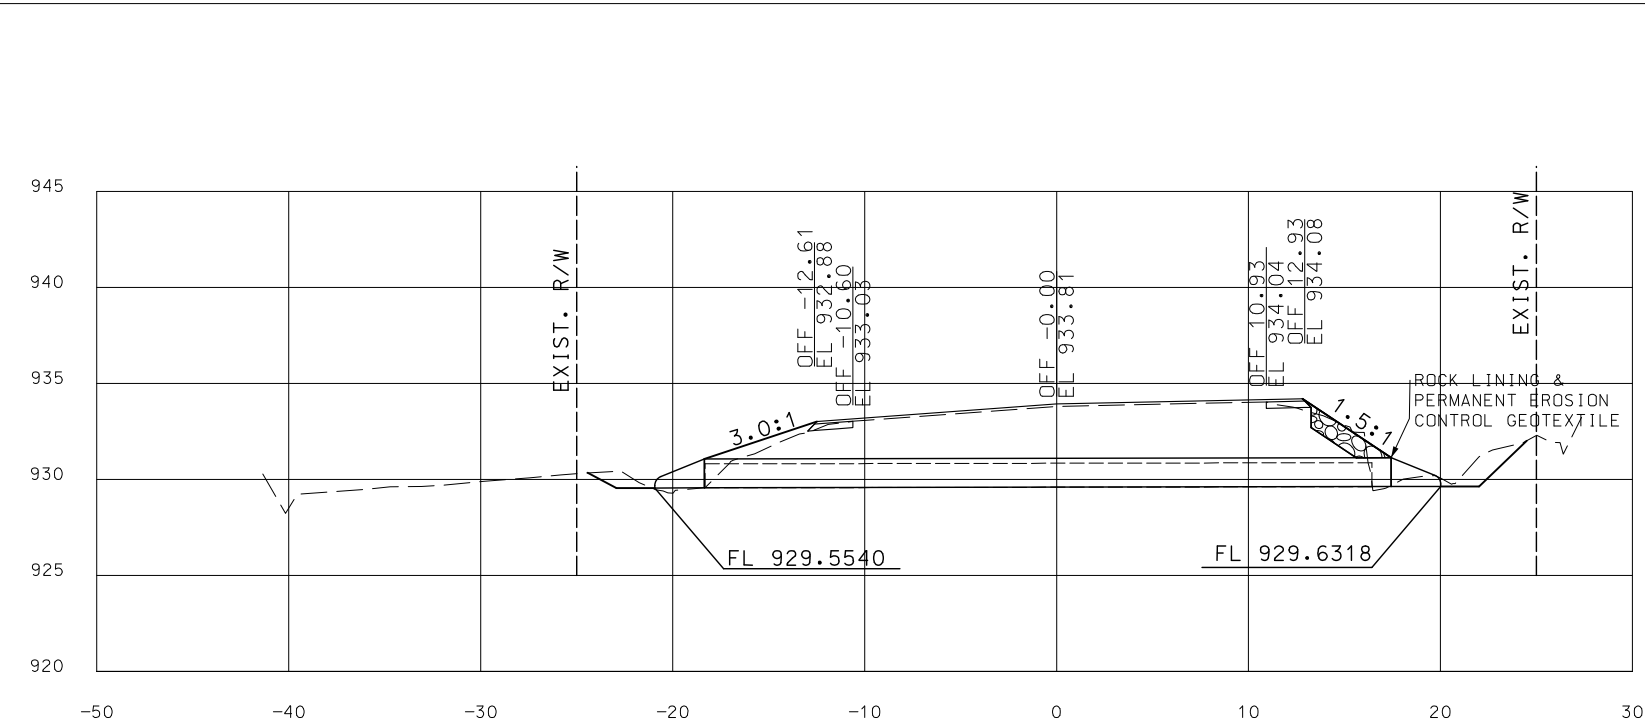

PIPE 27
ROUTE 21
STA. 431+93.21 R3
LOG MI. 94.530
EXISTING 15" CORRUGATED METAL PIPE
3 DEG SKEW LA
REMOVE EXISTING PIPE (35 FT.)
AND REPLACE WITH 35.8 FT. - 18" GROUP B PIPE
1 - 18" FLARED END SECTION LEFT
1 - 18" FLARED END SECTION RIGHT
REMOVE EXISTING HEADWALL RIGHT
3.0:1 SLOPE LEFT
1.5:1 SLOPE RIGHT
ROCK LINE SLOPE RIGHT
DO NOT ROCK LINE OUTLET

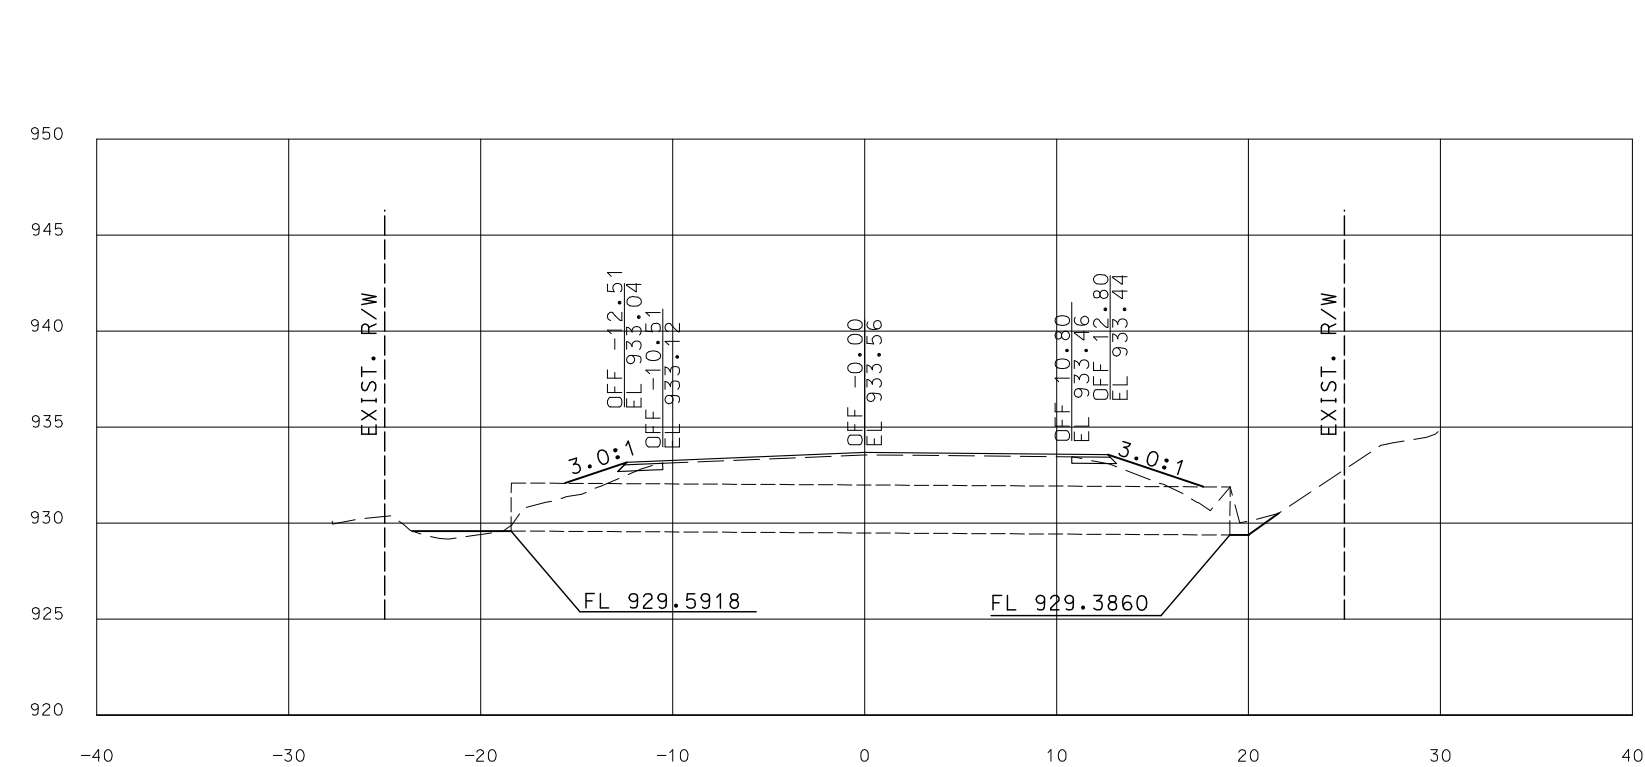

PIPE 26
ROUTE 21
STA. 426+03.41 R3
LOG MI. 94.419
EXISTING 30" CORRUGATED METAL PIPE
1 DEG SKEW LA
UIP EXISTING PIPE
CLASS A EXC. = 3 CY
3.0:1 SLOPE LEFT AND RIGHT
DO NOT ROCK LINE OUTLET

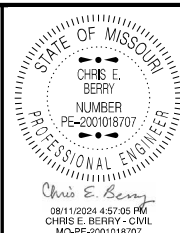

DATE PREPARED 8/9/2024	
ROUTE 21	STATE MO
DISTRICT SE	SHEET NO. 65
COUNTY IRON	
JOB NO. J9P3548	
CONTRACT ID.	
PROJECT NO.	
BRIDGE NO.	

DATE	DESCRIPTION


MISSOURI HIGHWAYS AND TRANSPORTATION COMMISSION

105 WEST CAPITOL
JEFFERSON CITY, MO 65102
1-888-ASK-MODOT (1-888-275-6636)


CULVERT SECTION
SHEET 18 OF 24

IF A SEAL IS PRESENT ON THIS SHEET IT HAS BEEN ELECTRONICALLY SEALED AND DATED.

ROADWAY SURFACE ELEVATIONS SHOWN ARE PRIOR TO OVERLAY.

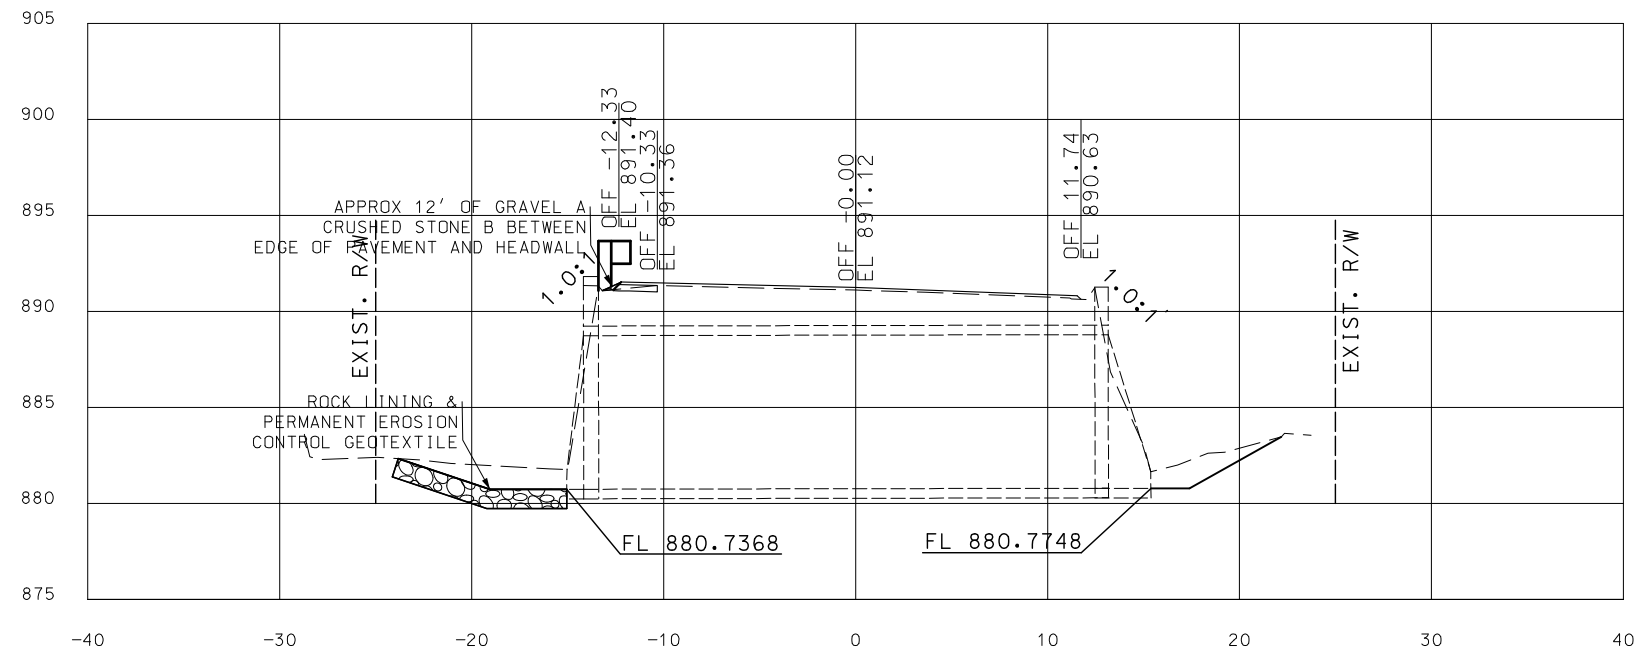


PIPE 29
ROUTE 21
STA. 459+96.93 R3
LOG MI. 95.061
EXISTING 10'X8' BOX CULVERT
1 DEG SKEW LA
HEADWALL LEFT - EXTEND VERTICAL 0.5 FEET
UIP EXISTING HEADWALL RIGHT
NEW 2FT SHOULDER LEFT
NO SHOULDER RIGHT
1.0:1 SLOPE LEFT AND RIGHT
CLASS A EXC. = 10 CY
ROCK LINE SLOPE UPSTREAM AND DOWNSTREAM
OF BOX CULVERT LEFT AND RIGHT
ROCK LINE OUTLET

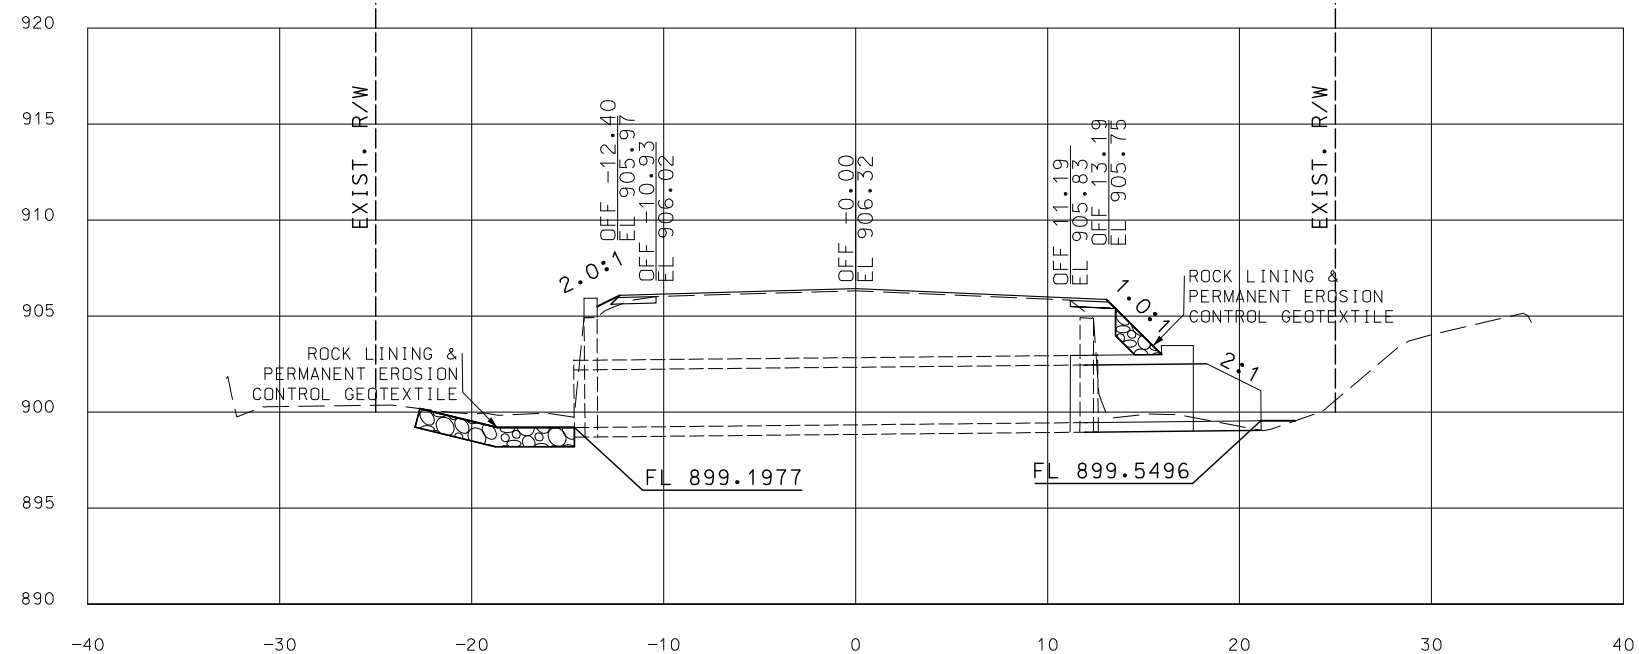

```

PIPE 28
ROUTE 21
STA. 448+34.34 R3
LOG MI. 94.841
EXISTING 5'X3' BOX CULVERT
6 DEG SKEW LA
HEADWALL LEFT - EXTEND VERTICAL 1.0 FEET
REMOVE EXISTING HEADWALL RIGHT
EXTEND RIGHT 4.7 FEET
CONSTRUCT NEW FLARED WING WALLS AT
2.0:1 SLOPE RIGHT
CLASS 3 EXC. = 1 CY
CLASS A EXC. = 3 CY
2.0:1 SLOPE LEFT
1.0:1 SLOPE RIGHT
ROCK LINE SLOPE RIGHT
ROCK LINE OUTLET

```

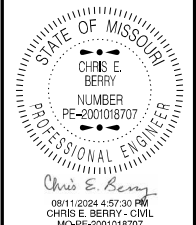

DATE PREPARED
8/9/2024

ROUTE 21	STATE MO
-------------	-------------

DISTRICT	SHEET NO.
SE	66

COUNTY
IRON

JOB NO.
J9P3548

CONTRACT ID.

PROJECT NO.


BRIDGE NO.

[illegible]MISSOURI HIGHWAYS AND TRANSPORTATION
COMMISSION


CULVERT SECTION
SHEET 19 OF 24

[illegible]


ROADWAY SURFACE ELEVATIONS SHOWN ARE PRIOR TO OVERLAY.

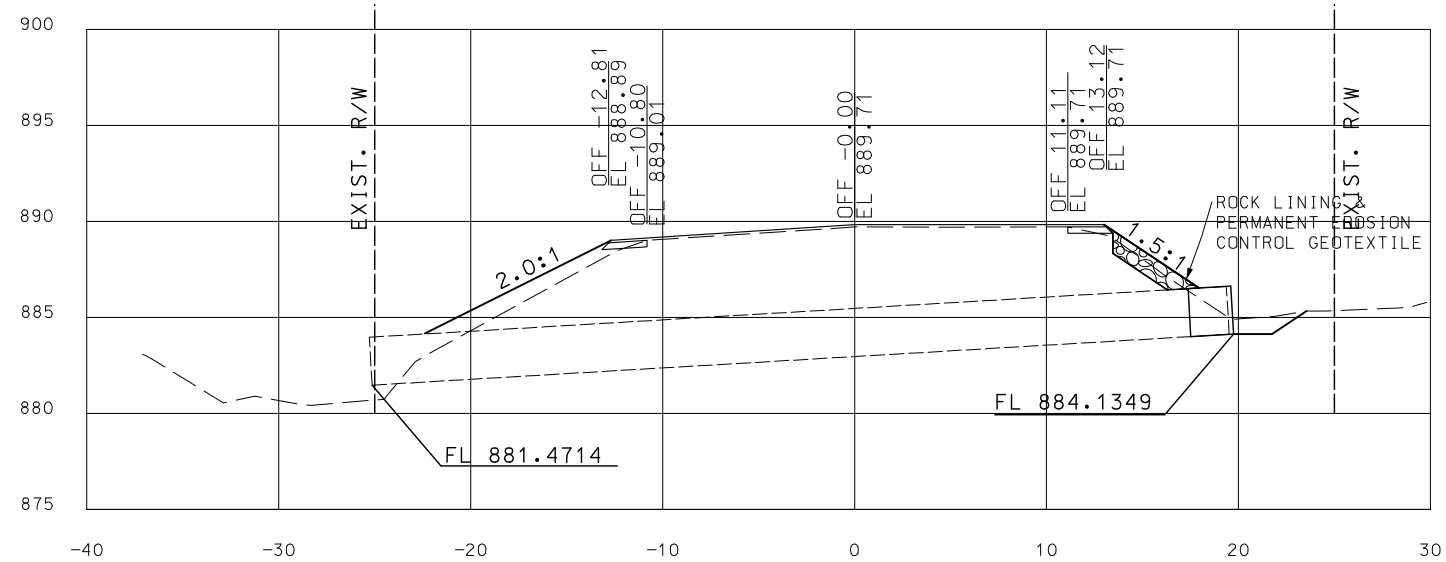

PIPE 31
ROUTE 21
STA. 467+93.41 R3
LOG MI. 95.212
EXISTING 30" CORRUGATED METAL PIPE
4 DEG SKEW RA
REMOVE 2 FT. OF EXISING PIPE RT
AND REPLACE WITH 30" GROUP B PIPE 2.2 FT.
2.0:1 SLOPE LEFT
1.5:1 SLOPE RIGHT
ROCK LINE SLOPE RIGHT
DO NOT ROCK LINE OUTLET

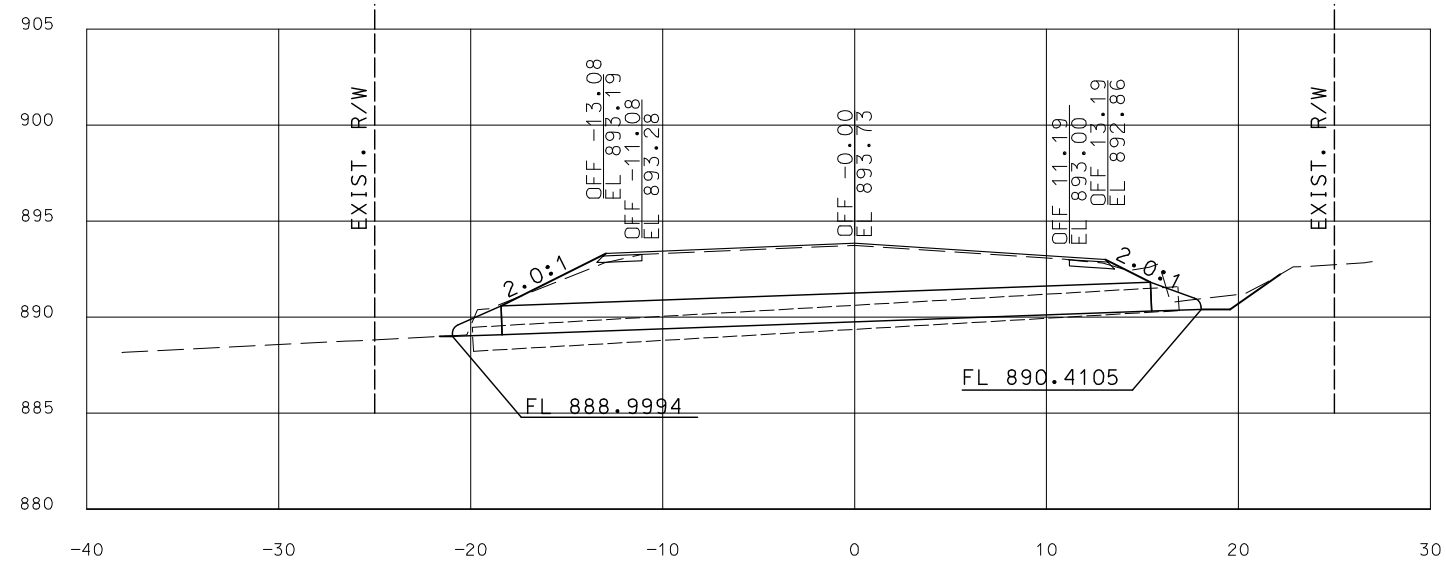

PIPE 30
ROUTE 21
STA. 464+04.47 R3
LOG MI. 95.138
EXISTING 15" CORRUGATED METAL PIPE
2 DEG SKEW LA
REMOVE EXISTING PIPE (37 FT.)
AND REPLACE WITH 33.9 FT. - 18" GROUP B PIPE
1 - 18" FLARED END SECTION LEFT
1 - 18" FLARED END SECTION RIGHT
REMOVE EXISTING HEADWALL LEFT AND RIGHT
2.0:1 SLOPE LEFT AND RIGHT

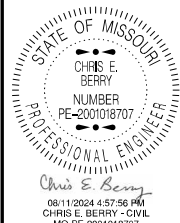

DATE PREPARED 8/9/2024	
ROUTE 21	STATE MO
DISTRICT SE	SHEET NO. 67
COUNTY IRON	
JOB NO. J9P3548	
CONTRACT ID.	
PROJECT NO.	
BRIDGE NO.	

DATE	DESCRIPTION


MISSOURI HIGHWAYS AND TRANSPORTATION COMMISSION

105 WEST CAPITOL
JEFFERSON CITY, MO 65102
1-888-ASK-MODOT (1-888-275-6636)

CULVERT SECTION
SHEET 20 OF 24

IF A SEAL IS PRESENT ON THIS SHEET IT HAS BEEN ELECTRONICALLY SEALED AND DATED.

ROADWAY SURFACE ELEVATIONS SHOWN ARE PRIOR TO OVERLAY.

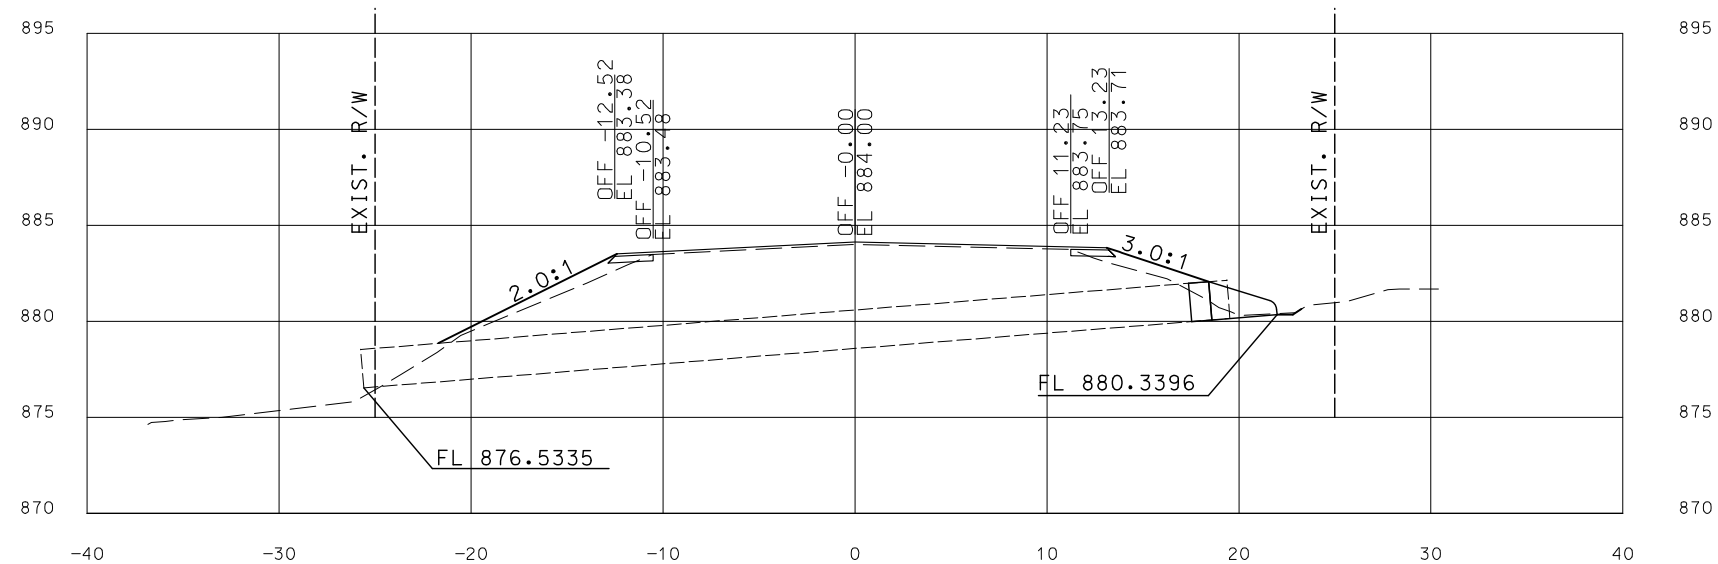

```

PIPE 32
ROUTE 21
STA. 472+96.25 R3
LOG MI. 95.307
EXISTING 24" CORRUGATED METAL PIPE
0 DEG SKEW
REMOVE 2 FT. OF EXISTING PIPE RT
AND REPLACE WITH 24" GROUP B PIPE 1.0 FT.
1 - 24" FLARED END SECTION RIGHT
2.0:1 SLOPE LEFT
3.0:1 SLOPE RIGHT

```

STATE OF MISSOURI
CHRIS E. BERRY
NUMBER
PE-2001018707
PROFESSIONAL ENGINEER
Chris E. Berry
08/11/2024 4:58:30 PM
CHRIS E. BERRY - CIVIL

DATE PREPARED
8/9/2024

ROUTE 21	STATE MO
-------------	-------------

DISTRICT SE	SHEET NO. 68
----------------	-----------------

COUNTY
IRON

JOB NO.
J9P3548

CONTRACT ID.

PROJECT NO.

BRIDGE NO.							

[illegible]


MISSOURI HIGHWAYS AND TRANSPORTATION
COMMISSION

105 WEST CAPITAL
JEFFERSON CITY, MO 65102
1-888-ASK-MODOT (1-888-275-6636)

CULVERT SECTION
SHEET 21 OF 24

IF A SEAL IS PRESENT ON THIS SHEET IT HAS BEEN ELECTRONICALLY SEALED AND DATED.


ROADWAY SURFACE ELEVATIONS SHOWN ARE PRIOR TO OVERLAY.

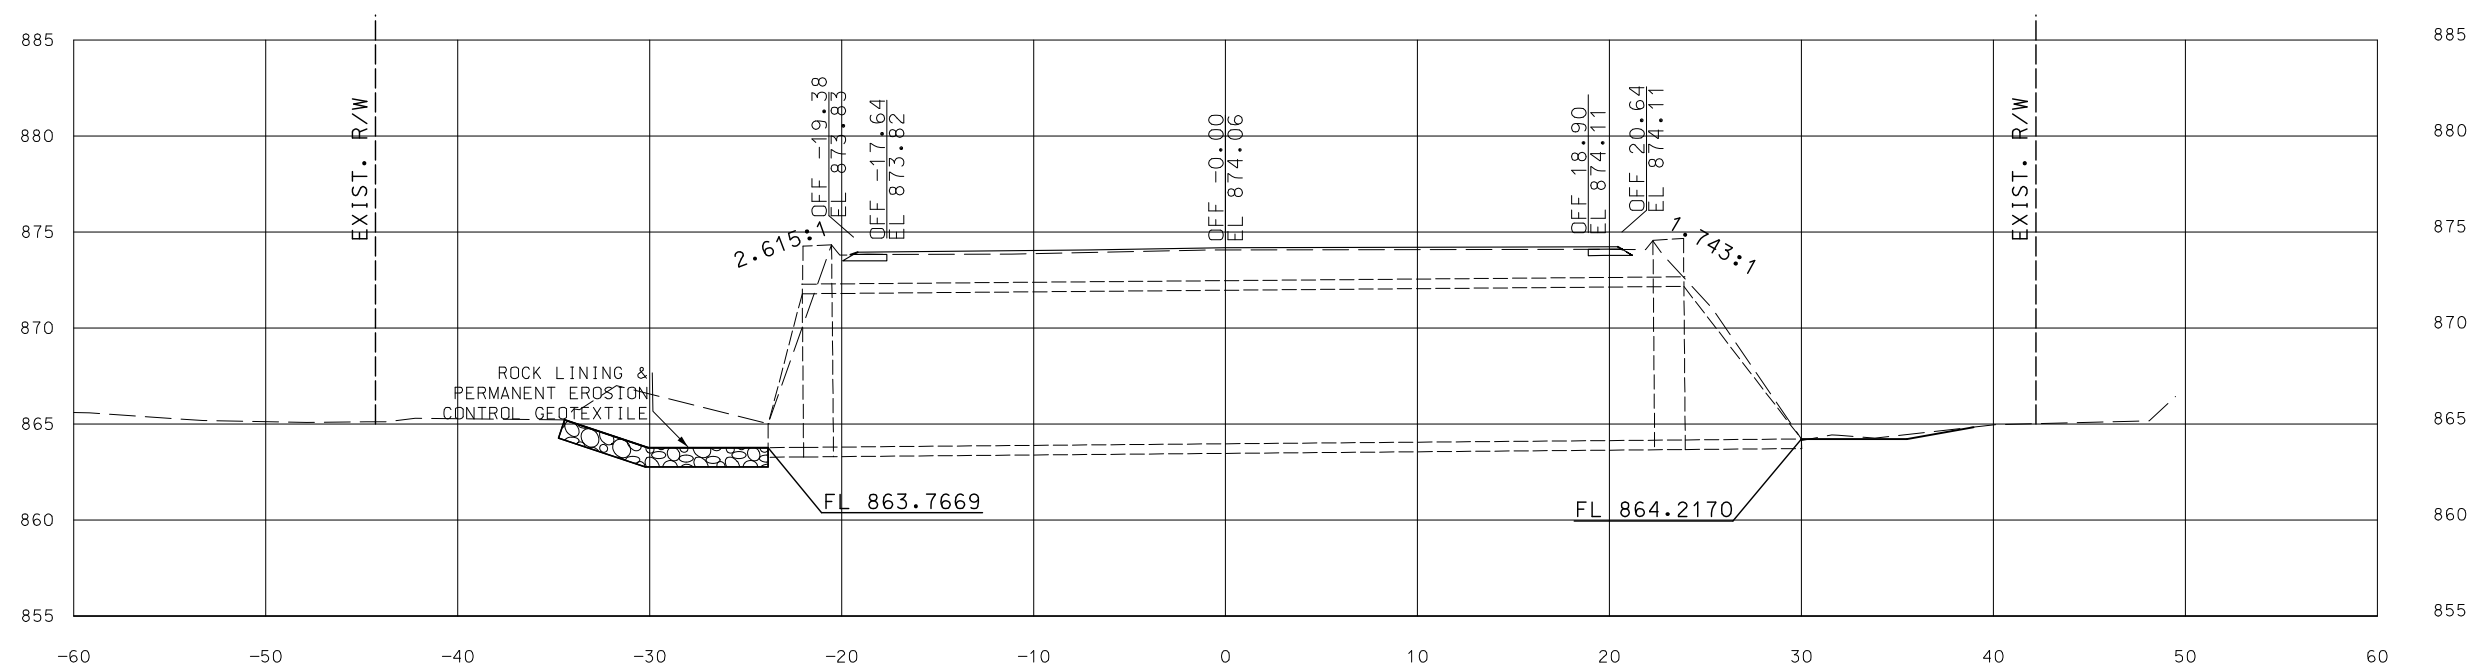

```

PIPE 33
ROUTE 21
STA. 483+12.63 R3
LOG MI. 95.500
EXISTING 20'X8' BOX CULVERT
55 DEG SKEW LA
UIP EXISTING HEADWALL LEFT AND RIGHT
NEW 1 FT SHOULDER LEFT AND RIGHT
1.5:1 SLOPE LEFT
1:1 SLOPE RIGHT
CLASS A EXC. = 24 CY
ROCK LINE SLOPE UPSTREAM AND DOWNSTREAM
OF BOX CULVERT LEFT AND RIGHT
ROCK LINE OUTLET

```

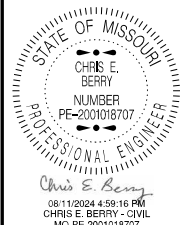

DATE PREPARED
8/9/2024

ROUTE 21	STATE MO
-------------	-------------

DISTRICT	SHEET NO.
SE	69

COUNTY
IRON

JOB NO.
J9P3548

CONTRACT ID.

PROJECT NO.

BRIDGE NO.

[illegible]


MISSOURI HIGHWAYS AND TRANSPORTATION
COMMISSION

105 WEST CAPITAL
JEFFERSON CITY, MO 65102
1-888-ASK-MODOT (1-888-275-6236)


CULVERT SECTION
SHEET 22 OF 24

[illegible]


ROADWAY SURFACE ELEVATIONS SHOWN ARE PRIOR TO OVERLAY.

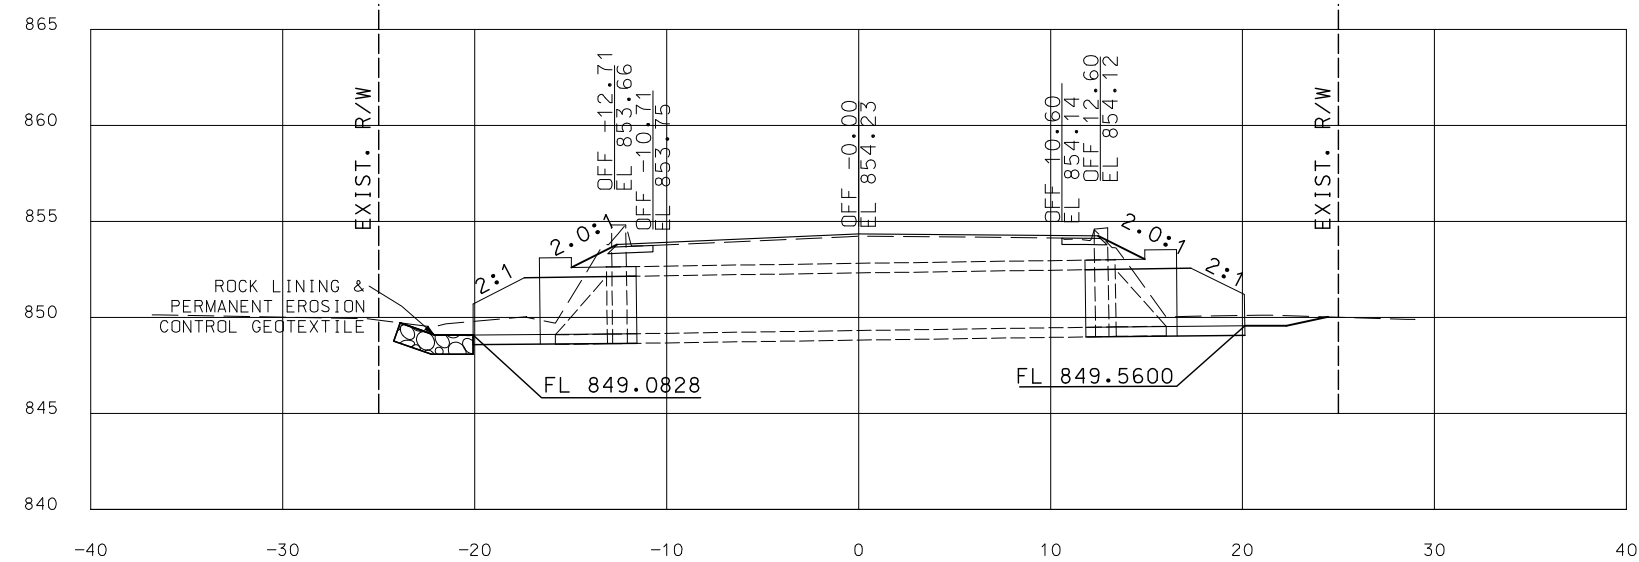

PIPE 35
ROUTE 21
STA. 501+71.14 R3
LOG MI. 95.852
EXISTING 4'X3' BOX CULVERT
1 DEG SKEW RA
REMOVE EXISTING HEADWALL LEFT AND RIGHT
REMOVE EXISTING FLARED WINGWALL LEFT AND RIGHT
EXTEND LEFT 3.4 FEET
EXTEND RIGHT 3.1 FEET
CONSTRUCT NEW FLARED WING WALLS AT
2.0:1 SLOPE LEFT AND RIGHT
CLASS 3 EXC. = 1 CY
2.0:1 SLOPE LEFT AND RIGHT
ROCK LINE OUTLET

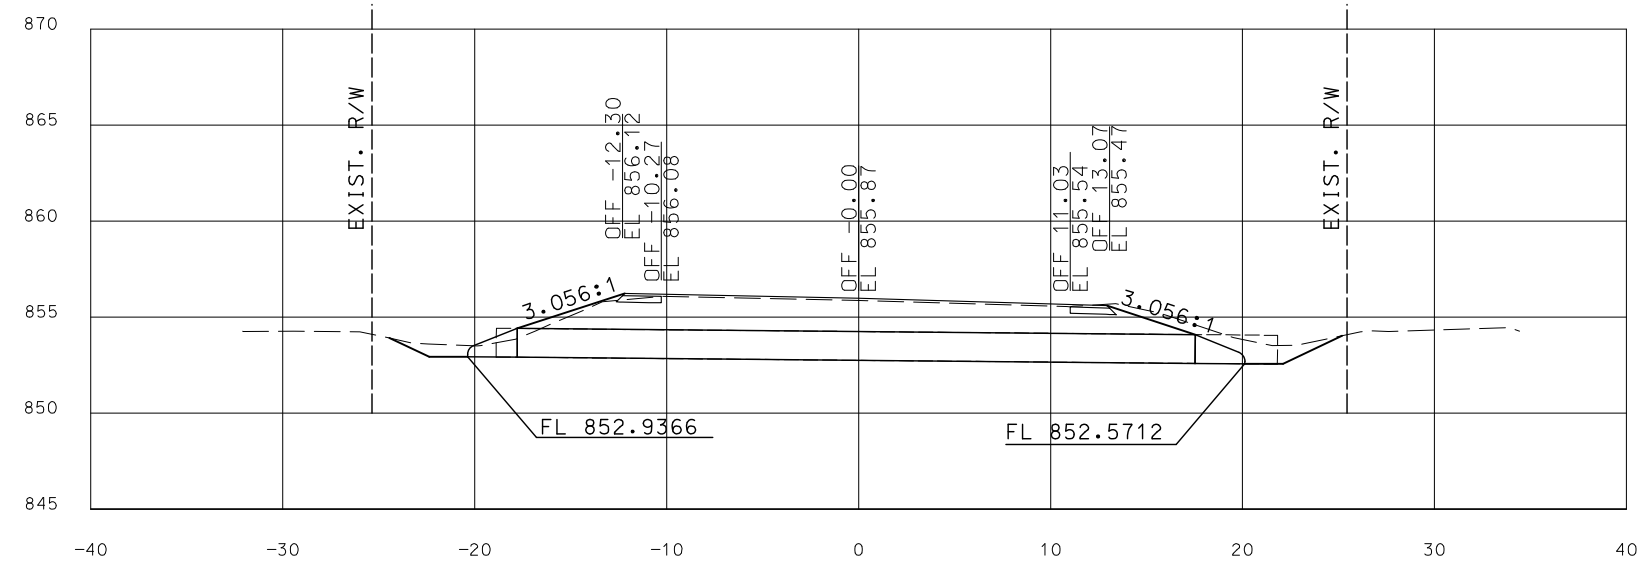

PIPE 34
ROUTE 21
STA. 496+25.76 R3
LOG MI. 95.748
EXISTING 18" CORRUGATED METAL PIPE
11 DEG SKEW LA
REMOVE EXISTING PIPE (41 FT.)
AND REPLACE WITH 35.3 FT. - 18" GROUP B PIPE
1 - 18" FLARED END SECTION LEFT
1 - 18" FLARED END SECTION RIGHT
3.0:1 SLOPE LEFT AND RIGHT

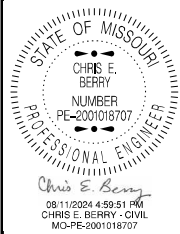

DATE PREPARED 8/9/2024	
ROUTE 21	STATE MO
DISTRICT SE	SHEET NO. 70
COUNTY IRON	
JOB NO. J9P3548	
CONTRACT ID.	
PROJECT NO.	
BRIDGE NO.	

DATE	DESCRIPTION


MISSOURI HIGHWAYS AND TRANSPORTATION COMMISSION

105 WEST CAPITOL
JEFFERSON CITY, MO 65102
1-888-ASK-MODOT (1-888-275-6636)


CULVERT SECTION
SHEET 23 OF 24

IF A SEAL IS PRESENT ON THIS SHEET IT HAS BEEN ELECTRONICALLY SEALED AND DATED.


ROADWAY SURFACE ELEVATIONS SHOWN ARE PRIOR TO OVERLAY.

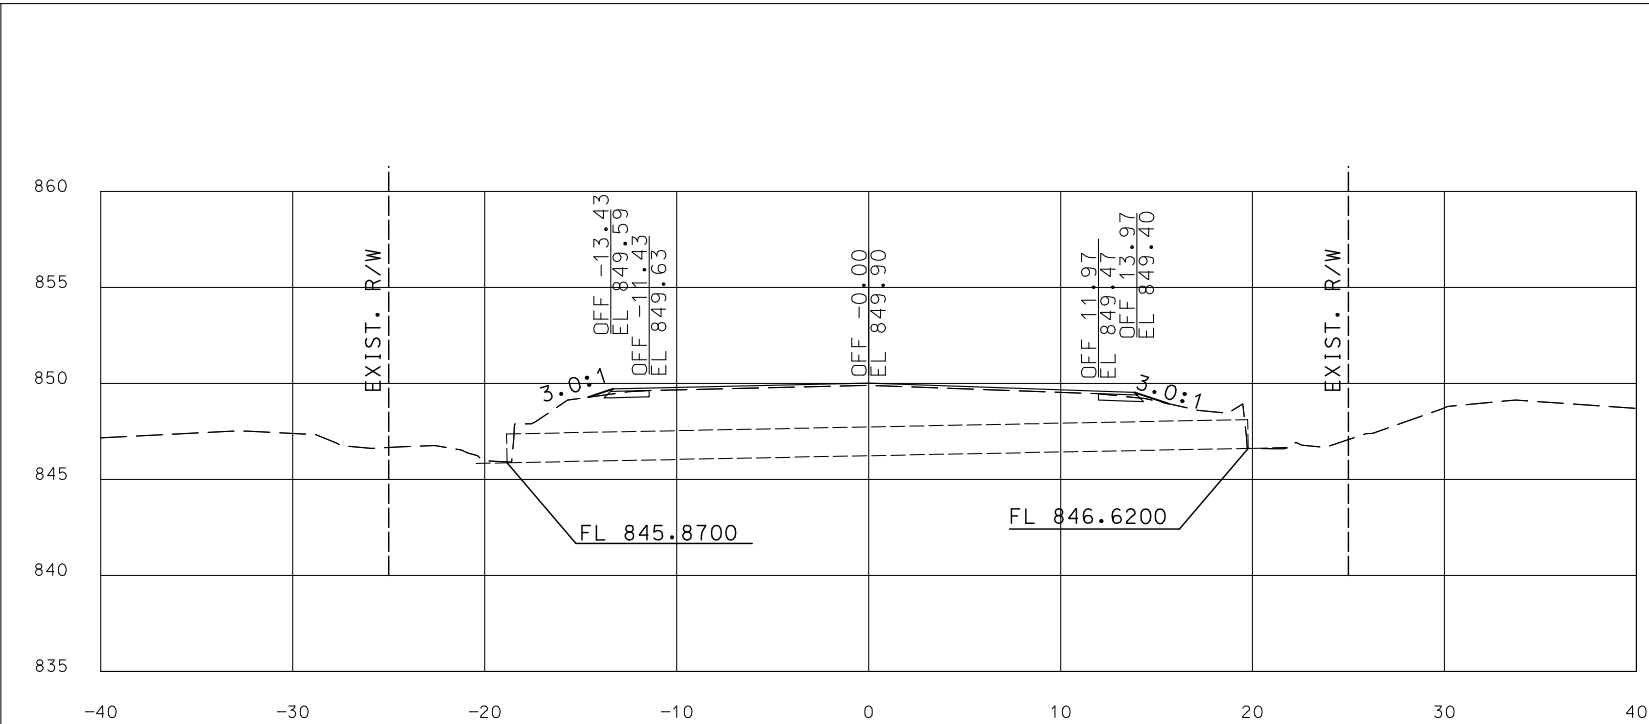

PIPE 37
ROUTE 21
STA. 510+62.25 R3
LOG MI. 96.021
EXISTING 18" CORRUGATED METAL PIPE
1 DEG SKEW RA
UIP EXISITNG PIPE AND HEADWALL LT/RT
3.0:1 SLOPE LEFT AND RIGHT

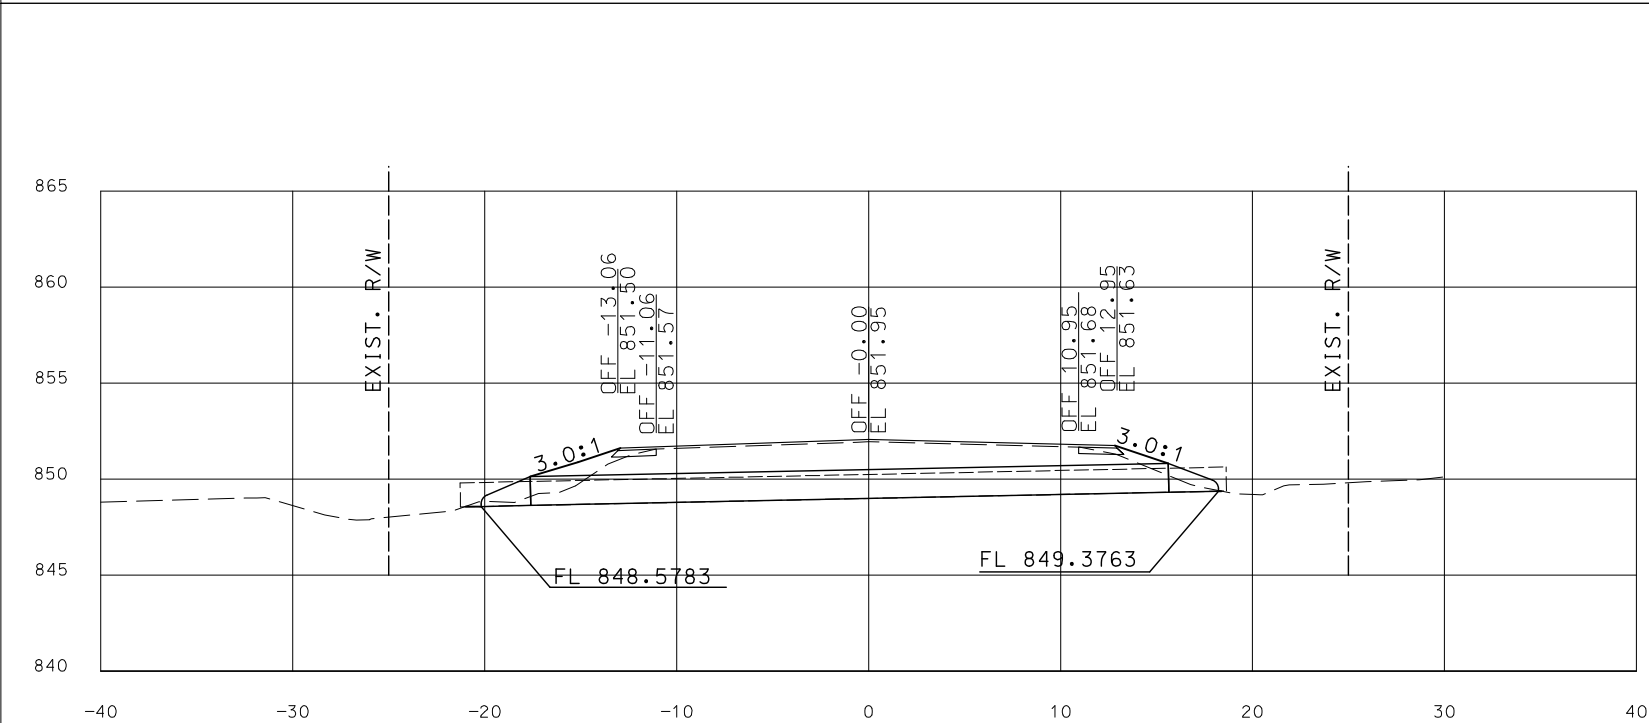

PIPE 36
ROUTE 21
STA. 507+86.81 R3
LOG MI. 95.968
EXISTING 15" CORRUGATED METAL PIPE
0 DEG SKEW
REMOVE EXISTING PIPE (40 FT.)
AND REPLACE WITH 33.3 FT. - 18" GROUP B PIPE
1 - 18" FLARED END SECTION LEFT
1 - 18" FLARED END SECTION RIGHT
3.0:1 SLOPE LEFT AND RIGHT

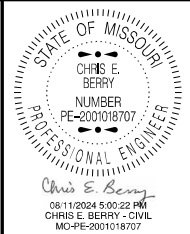

DATE PREPARED 8/9/2024	
ROUTE 21	STATE MO
DISTRICT SE	SHEET NO. 71
COUNTY IRON	
JOB NO. J9P3548	
CONTRACT ID.	
PROJECT NO.	
BRIDGE NO.	

DATE	DESCRIPTION

MISSOURI HIGHWAYS AND TRANSPORTATION COMMISSION






105 WEST CAPITOL
JEFFERSON CITY, MO 65102
1-888-ASK-MODOT (1-888-275-6636)

CULVERT SECTION
SHEET 24 OF 24

IF A SEAL IS PRESENT ON THIS SHEET IT HAS BEEN ELECTRONICALLY SEALED AND DATED.

BILL OF REINFORCING STEEL FOR SPECIAL SHEET 12


NO.	REQ'D.	SIZE	MARK	LOCATION	SHAPE NO.	STIRRUP (S)	EPOXY (E)	VARIES (V)	NO. EACH	DIMENSIONS						NOMINAL LENGTH		ACTUAL LENGTH		WEIGHT	
										B	C		D or F		E						H
										FT. IN.	FT. IN.	FT. IN.	FT. IN.	FT. IN.	FT. IN.	FT. IN.	FT. IN.	FT. IN.			
5	5	U1	PRECAST INLET - PIPE 15C	10							1	0.00	3	7.00			5	7.00	5	5.00	28
3	5	U2	PRECAST INLET - PIPE 15C	10							2	6.00	3	6.00			8	6.00	8	4.00	26
5	5	U3	PRECAST INLET - PIPE 15C	10							4	0.00	3	6.00			11	6.00	11	4.00	59
8	5	H1	PRECAST INLET - PIPE 15C	20					5	9.00							5	9.00	5	9.00	48
6	5	H2	PRECAST INLET - PIPE 15C	19					2	6.00	5	8.00					8	2.00	8	1.00	51
4	5	H3	HEADWALL COLLAR - PIPE 15C	20					3	4.00							3	4.00	3	4.00	14
3	5	U1	HEADWALL COLLAR - PIPE 15C	10							1	0.00	3	7.00			5	7.00	5	5.00	17
5	5	U1	PRECAST INLET - PIPE 15D	10							1	0.00	3	7.00			5	7.00	5	5.00	28
3	5	U2	PRECAST INLET - PIPE 15D	10							2	6.00	3	6.00			8	6.00	8	4.00	26
5	5	U3	PRECAST INLET - PIPE 15D	10							4	0.00	3	6.00			11	6.00	11	4.00	59
8	5	H1	PRECAST INLET - PIPE 15D	20					5	9.00							5	9.00	5	9.00	48
6	5	H2	PRECAST INLET - PIPE 15D	19					2	6.00	5	8.00					8	2.00	8	1.00	51
4	5	H3	HEADWALL COLLAR - PIPE 15D	20					3	4.00							3	4.00	3	4.00	14
3	5	U1	HEADWALL COLLAR - PIPE 15D	10							1	0.00	3	7.00			5	7.00	5	5.00	17
5	5	U1	PRECAST INLET - PIPE 15E	10							1	0.00	3	7.00			5	7.00	5	5.00	28
3	5	U2	PRECAST INLET - PIPE 15E	10							2	6.00	3	6.00			8	6.00	8	4.00	26
5	5	U3	PRECAST INLET - PIPE 15E	10							4	0.00	3	6.00			11	6.00	11	4.00	59
8	5	H1	PRECAST INLET - PIPE 15E	20					5	9.00							5	9.00	5	9.00	48
6	5	H2	PRECAST INLET - PIPE 15E	19					2	6.00	5	8.00					8	2.00	8	1.00	51
4	5	H3	HEADWALL COLLAR - PIPE 15E	20					3	4.00							3	4.00	3	4.00	14
3	5	U1	HEADWALL COLLAR - PIPE 15E	10							1	0.00	3	7.00			5	7.00	5	5.00	17
5	5	U1	PRECAST INLET - PIPE 15F	10							1	0.00	3	7.00			5	7.00	5	5.00	28
3	5	U2	PRECAST INLET - PIPE 15F	10							2	6.00	3	6.00			8	6.00	8	4.00	26
5	5	U3	PRECAST INLET - PIPE 15F	10							4	0.00	3	6.00			11	6.00	11	4.00	59
8	5	H1	PRECAST INLET - PIPE 15F	20					5	9.00							5	9.00	5	9.00	48
6	5	H2	PRECAST INLET - PIPE 15F	19					2	6.00	5	8.00					8	2.00	8	1.00	51
4	5	H3	HEADWALL COLLAR - PIPE 15F	20					3	4.00							3	4.00	3	4.00	14
3	5	U1	HEADWALL COLLAR - PIPE 15F	10							1	0.00	3	7.00			5	7.00	5	5.00	17
12	5	C1B	TYPE A COLLAR - PIPE 15B	20					4	2.00							4	2.00	4	2.00	52
4	6	C2B	TYPE A COLLAR - PIPE 15B	10							2	10.00	4	0.00			9	8.00	9	5.00	57
8	4	C3B	TYPE A COLLAR - PIPE 15B	20					1	0.00							1	0.00	1	0.00	5
12	5	C1C	TYPE A COLLAR - PIPE 15C	20					3	3.00							3	3.00	3	3.00	41
4	6	C2C	TYPE A COLLAR - PIPE 15C	10							2	4.00	3	1.00			7	9.00	7	6.00	45
8	4	C3C	TYPE A COLLAR - PIPE 15C	20					0	9.00							0	9.00	0	9.00	4
12	5	C1D	TYPE A COLLAR - PIPE 15D	20					3	0.00							3	0.00	3	0.00	38
4	6	C2D	TYPE A COLLAR - PIPE 15D	10							2	3.00	2	10.00			7	4.00	7	1.00	43
8	4	C3D	TYPE A COLLAR - PIPE 15D	20					0	9.00							0	9.00	0	9.00	4
12	5	C1E	TYPE A COLLAR - PIPE 15E	20					3	0.00							3	0.00	3	0.00	38
4	6	C2E	TYPE A COLLAR - PIPE 15E	10							2	3.00	2	10.00			7	4.00	7	1.00	43
8	4	C3E	TYPE A COLLAR - PIPE 15E	20					0	9.00							0	9.00	0	9.00	4
10	6	L1	RETAINING COLLAR - PIPE 15B	19					3	9.00	2	6.00					6	3.00	6	1.00	91
11	5	S1	RETAINING COLLAR - PIPE 15B	20					10	0.00							10	0.00	10	0.00	115
10	5	S2	RETAINING COLLAR - PIPE 15B	20					4	10.00							4	10.00	4	10.00	50
10	6	L1	RETAINING COLLAR - PIPE 15C	19					3	9.00	2	6.00					6	3.00	6	1.00	91
11	5	S1	RETAINING COLLAR - PIPE 15C	20					10	0.00							10	0.00	10	0.00	115
10	5	S2	RETAINING COLLAR - PIPE 15C	20					4	10.00							4	10.00	4	10.00	50
10	6	L1	RETAINING COLLAR - PIPE 15D	19					3	9.00	2	6.00					6	3.00	6	1.00	91
11	5	S1	RETAINING COLLAR - PIPE 15D	20					10	0.00							10	0.00	10	0.00	115
10	5	S2	RETAINING COLLAR - PIPE 15D	20					4	10.00							4	10.00	4	10.00	50
10	6	L1	RETAINING COLLAR - PIPE 15E	19					3	9.00	2	6.00					6	3.00	6	1.00	91
11	5	S1	RETAINING COLLAR - PIPE 15E	20					10	0.00							10	0.00	10	0.00	115
10	5	S2	RETAINING COLLAR - PIPE 15E	20					4	10.00							4	10.00	4	10.00	50
																			TOTAL		2370

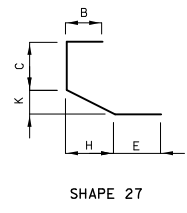  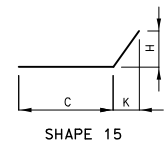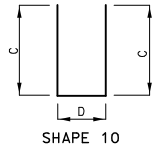

SPLICE LENGTH	
BAR SIZE	NON-EPOXY
#4	21 IN.
#5	26 IN.
#6	31 IN.
#7	39 IN.
#8	51 IN.
#9	65 IN.
#10	82 IN.
#11	101 IN.


MAX BAR LENGTH	
BAR SIZE	NON-EPOXY
#4	60 FT.
#5	60 FT.
#6	60 FT.
#7	60 FT.
#8	60 FT.
#9	60 FT.
#10	60 FT.
#11	60 FT.

NOTE:
THE BAR LIST IS BASED ON THE MISSOURI STANDARD PLANS.
THIS BAR LIST IS FOR QUANTITY ESTIMATION PURPOSE ONLY AND SHALL BE VERIFIED OR MODIFIED BY THE CONTRACTOR.

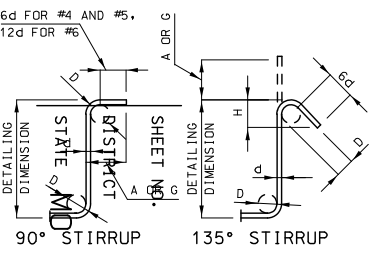

STIRRUP HOOK DIMENSIONS				
BAR SIZE	D (IN.)	90° HOOK	135° HOOK	
		HOOK A OR G	HOOK A OR G	APPROX. H
#4	2"	4 1/2"	4 1/2"	3"
#5	2 1/2"	6"	5 1/2"	3 3/4"
#6	4 1/2"	12"	8"	4 1/2"

NOTE: UNLESS OTHERWISE NOTED DIAMETER "D" IS THE SAME FOR ALL BENDS AND HOOKS ON A BAR.

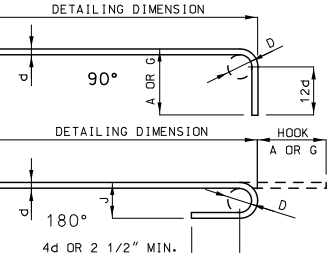


END HOOK DIMENSIONS				
BAR SIZE	D (IN.)	GRADE 60		
		180° HOOKS	90° HOOKS	
		A OR G	J	A OR G
#4	3"	6"	4"	8"
#5	3 3/4"	7"	5"	10"
#6	4 1/2"	8"	6"	12"
#7	5 1/4"	10"	7"	14"
#8	6"	11"	8"	16"
#9	9 1/2"	15"	11 3/4"	19"
#10	10 3/4"	17"	13 1/4"	22"
#11	12"	19"	14 3/4"	24"

NOTE:
ALL STANDARD HOOKS AND BENDS OTHER THAN 180 DEGREE ARE TO BE BENT WITH SAME PROCEDURE AS FOR 90 DEGREE STANDARD HOOKS.
HOOKS AND BENDS SHALL BE IN ACCORDANCE WITH THE PROCEDURES AS SHOWN ON THIS SHEET.
FB = BARS MAY BE BENT IN FIELD TO FIT.
E = EPOXY COATED REINFORCEMENT.
S = STIRRUP.
V = BAR DIMENSIONS VARY IN EQUAL INCREMENTS BETWEEN DIMENSIONS SHOWN ON THIS LINE AND THE FOLLOWING LINE. A BLANK IN THE SECOND LINE REPRESENTS THE SAME BAR DIMENSION AS THAT IN THE FIRST LINE. IT IS THE CONTRACTOR'S RESPONSIBILITY TO ADD A SPLICE LENGTH TO A BAR LENGTH WHICH EXCEEDS ITS MAXIMUM ALLOWABLE LENGTH.
NO. EA. = NUMBER OF BARS OF EACH LENGTH.
NOMINAL LENGTHS ARE BASED ON OUT TO OUT DIMENSIONS SHOWN IN BENDING DIAGRAMS AND ARE LISTED FOR FABRICATORS USE. (NEAREST INCH)
ACTUAL LENGTHS ARE MEASURED ALONG CENTERLINE BAR TO THE NEAREST INCH.
PAYWEIGHTS ARE BASED ON ACTUAL LENGTHS.
REINFORCING STEEL (GRADE 60) F_y = 60,000 PSI.

DETAILED
CHECKED

NOTE: THIS DRAWING IS NOT TO SCALE. FOLLOW DIMENSIONS.

SHEET NO. OF

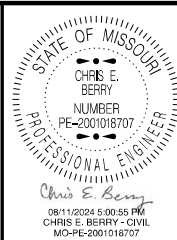

DATE PREPARED
8/9/2024
ROUTE 21 STATE MO
DISTRICT SE SHEET NO. 72
COUNTY IRON
JOB NO. J9P3548
CONTRACT ID.

PROJECT NO.
BRIDGE NO.

DESCRIPTION


MISSOURI HIGHWAYS AND TRANSPORTATION COMMISSION
105 WEST CAPITOL
JEFFERSON CITY, MO 65102
1-888-ASK-MODOT (1-888-275-6636)

BILL OF
REINFORCING STEEL
SHEET 1 OF 1

IF A SEAL IS PRESENT ON THIS SHEET IT HAS BEEN ELECTRONICALLY SEALED AND DATED. REV.

U.I.P. AND REHABILITATE EXISTING 3(14' X 8.5') CONCRETE BOX CULVERT (SKEW: 35° L.A.)

SEC/SUR 14 TWP 33N RGE 3E

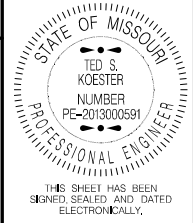


DATE PREPARED 7/31/2024	
ROUTE 21	STATE MO
DISTRICT BR	SHEET NO. 1
COUNTY IRON	
JOB NO. J9P3548	
CONTRACT ID.	
PROJECT NO.	
BRIDGE NO. A43791	

DESCRIPTION	DATE

MISSOURI HIGHWAYS AND TRANSPORTATION COMMISSION

105 WEST CAPITOL
JEFFERSON CITY, MO 65102
1-888-ASK-MODOT (1-888-275-6636)

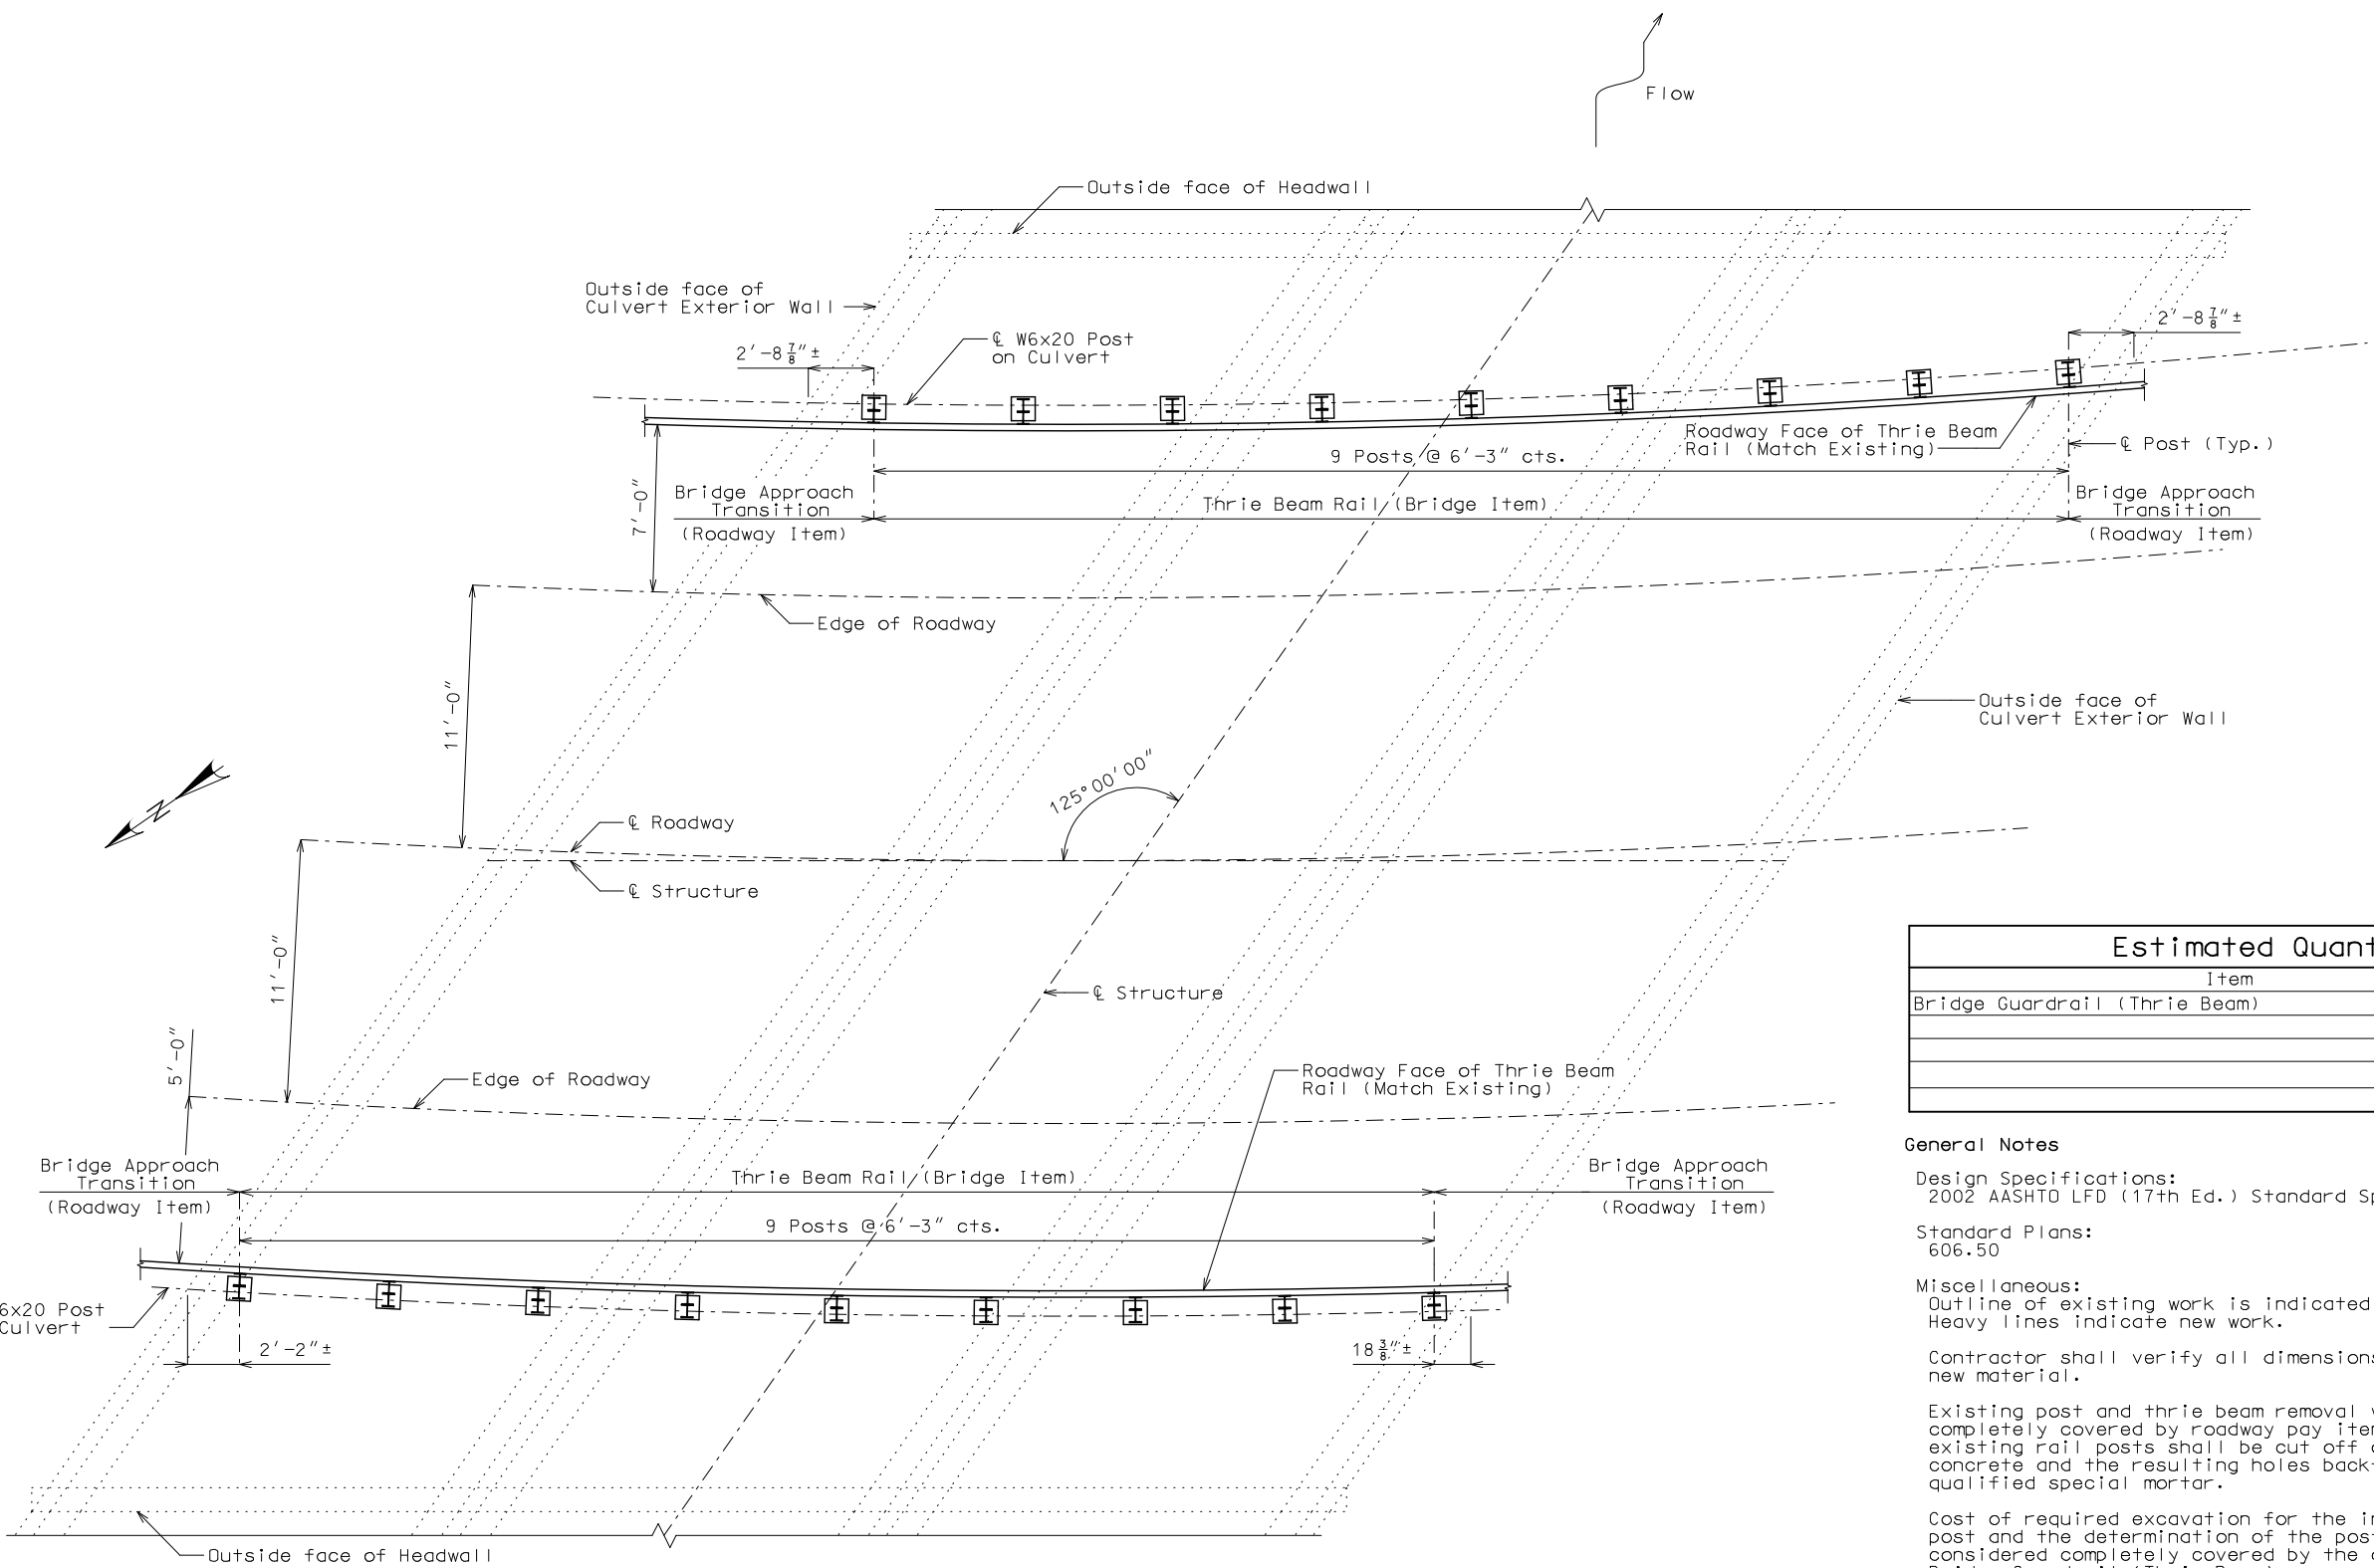

Estimated Quantities		
Item		Total
Bridge Guardrail (Thrie Beam)	linear foot	100

General Notes

Design Specifications:
2002 AASHTO LFD (17th Ed.) Standard Specifications

Standard Plans:
606.50

Miscellaneous:
Outline of existing work is indicated by light dashed lines.
Heavy lines indicate new work.

Contractor shall verify all dimensions in field before ordering new material.


Existing post and thrie beam removal will be considered completely covered by roadway pay item. Anchor bolts of existing rail posts shall be cut off one inch into the deck concrete and the resulting holes backfilled with an approved qualified special mortar.

Cost of required excavation for the installation of Thrie Beam post and the determination of the post height will be considered completely covered by the contract unit price for Bridge Guardrail (Thrie Beam).

PART PLAN OF EXISTING BOX CULVERT
SHOWING POST LOCATIONS

U.I.P. AND REHABILITATE EXISTING 3(15' x 10') CONCRETE BOX CULVERT (SKEW: 15° L.A.)

SEC/SUR 23 TWP 33N RGE 3E

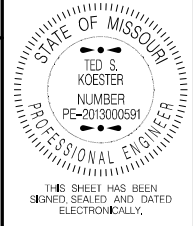


DATE PREPARED 7/31/2024	
ROUTE 21	STATE MO
DISTRICT BR	SHEET NO. 1
COUNTY IRONSON	
JOB NO. J9P3548	
CONTRACT ID.	
PROJECT NO.	
BRIDGE NO. A43801	

DESCRIPTION	DATE

MISSOURI HIGHWAYS AND TRANSPORTATION COMMISSION

105 WEST CAPITOL
JEFFERSON CITY, MO 65102
1-888-ASK-MODOT (1-888-275-6636)

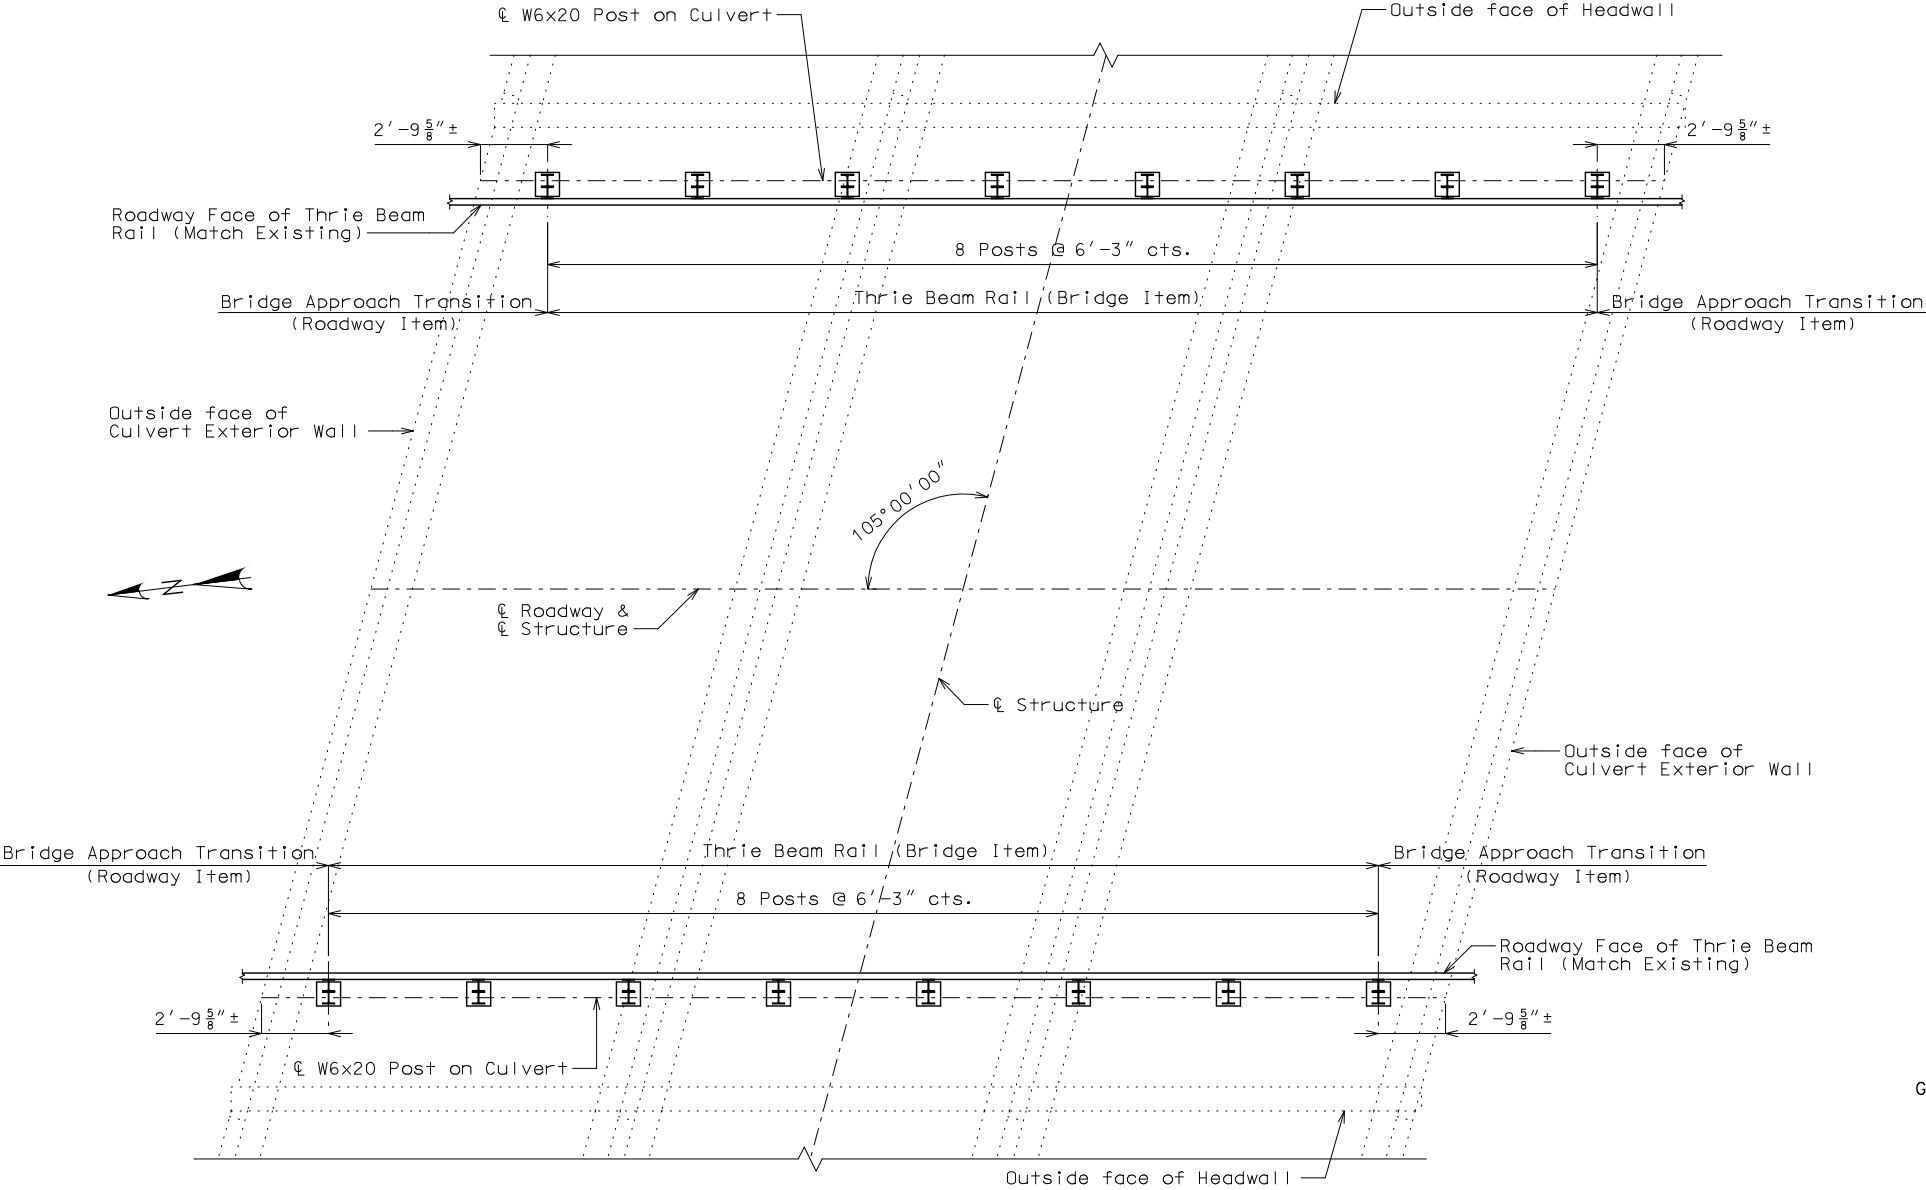

PART PLAN OF EXISTING BOX CULVERT
SHOWING POST LOCATIONS

Estimated Quantities		
Item		Total
Bridge Guardrail (Thrie Beam)	linear foot	88

General Notes

Design Specifications:
2002 AASHTO LFD (17th Ed.) Standard Specifications

Standard Plans:
606.50

Miscellaneous:
Outline of existing work is indicated by light dashed lines.
Heavy lines indicate new work.


Contractor shall verify all dimensions in field before ordering new material.

Existing post and thrie beam removal will be considered completely covered by roadway pay item. Anchor bolts of existing rail posts shall be cut off one inch into the deck concrete and the resulting holes backfilled with an approved qualified special mortar.




Cost of required excavation for the installation of Thrie Beam post and the determination of the post height will be considered completely covered by the contract unit price for Bridge Guardrail (Thrie Beam).

REPAIRS TO BRIDGE: ROUTE 21
OVER PALMAR CREEK

ROUTE 21 FROM ROUTE CC TO ROUTE AA
ABOUT 1.0 MILE SOUTH OF ROUTE CC
BEG. STATION 352+07.37± (MATCH EXISTING)

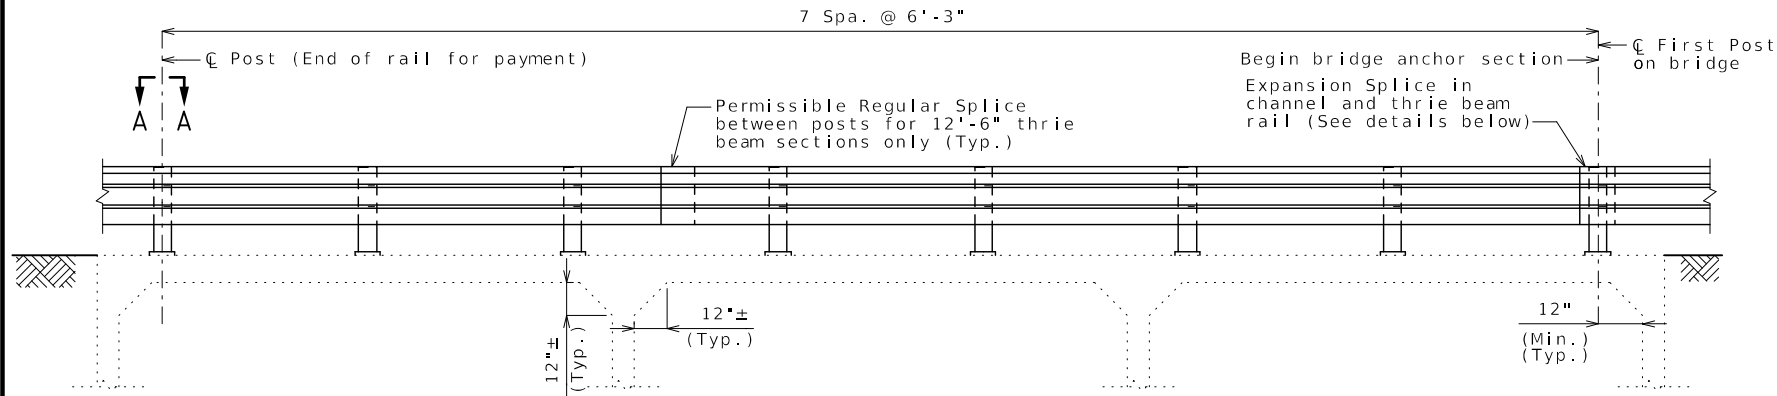


ELEVATION OF THRIE BEAM RAIL
Left side shown, right side similar.

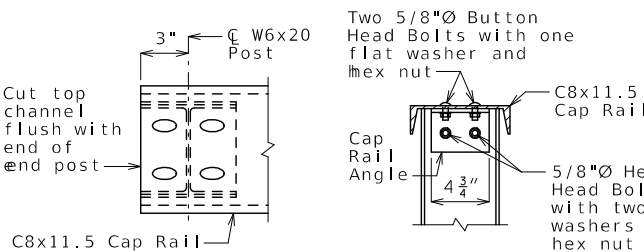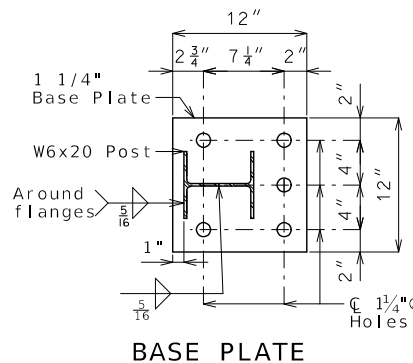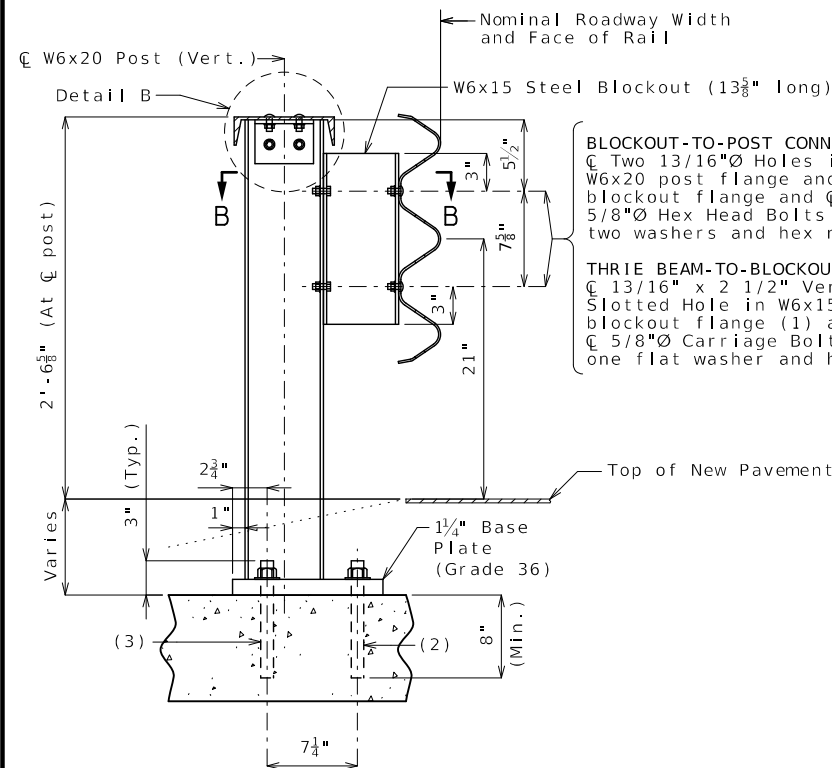


SECTION A-A


DETAIL B

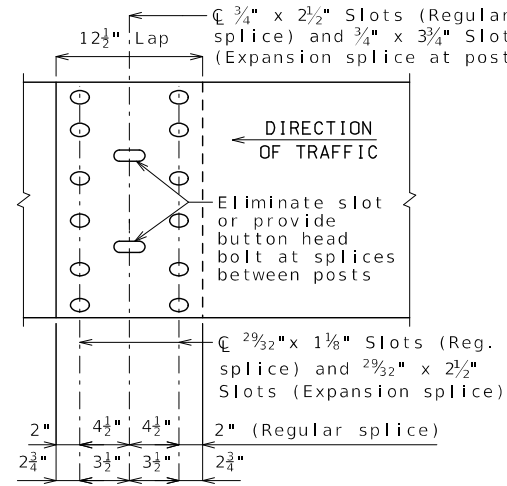

THRIE BEAM RAIL SPLICE

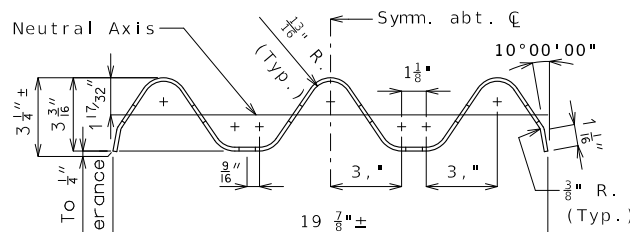

SECTION THRU THRIE BEAM RAIL

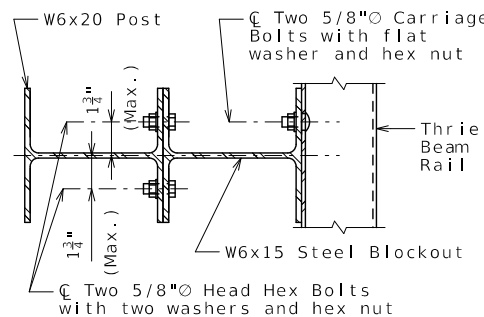

SECTION B-B

Notes:

Guardrail delineators shall be attached to the top of the guardrail and shall similarly use the delineator details of Missouri Standard Plan 617.10, except that the delineator body shall be attached to the top of the cap rail using galvanized anchorage as shown on Missouri Standard Plan 606.00. Delineators on bridges with two-lane, two-way traffic shall have retroreflective sheeting on both sides. Guardrail delineators will be considered completely covered by the contract unit price for Bridge Guardrail (Thrie Beam).

Panel lengths of channel members shall be attached continuously to a minimum of four posts and a maximum of six posts (except at end bents).

All bolts, nuts, washers, plates and elastomeric material will be considered completely covered by the contract unit price for Bridge Guardrail (Thrie Beam).

Holes for ASTM A307 bolts may be drilled into the culvert.

All steel connecting bolts and fasteners for posts and railing, and all anchor bolts, nuts, washers and plates shall be galvanized after fabrication. Protective coating and material requirement of steel railing shall be in accordance with Sec 1040.

Rail posts shall be set perpendicular to roadway profile grade, vertically in cross section and aligned in accordance with Sec 713 except that the rail posts shall be aligned by the use of 3 x 1 3/4-inch shims such that the post deviates not more than 1/2 inch from true horizontal alignment after final adjustment. The shims shall be placed between the blockout and the thrie beam rail. The thickness of the shims shall be determined by the contractor and verified by the engineer before ordering material for this work.

Rail posts shall be seated on 1/16-inch elastomeric pads having the same dimensions as the post base plate. Such pads may be any elastomeric material, plain or fibered, having a hardness (durometer) of 50 or above, as certified by the manufacturer. Additional pads or half pads may be used in shimming for alignment. Post heights shown will increase by the thickness of the pad.

At the expansion slots in the thrie beam rails and channels, the bolts shall be tightened and backed off one-half turn and the threads shall be burred.

Minimum length of thrie beam sections is equal to one post space.

A 5/8-inch diameter button-head, oval shoulder bolt with a minimum 3/8-inch thick hex nut shall be used at all slots.

Thrie beam guardrail on the bridge shall be 12-gauge steel.

Posts, cap rail angles, base plates, blockouts, channels and channel splice plates shall be fabricated from ASTM A709 Grade 36 steel and galvanized.

Flat washers 3 x 1 3/4 x 3/16-inch minimum shall be used at all post bolts between the bolt head and beam. The washers shall be rectangular in shape with an 11/16 x 1-inch slot, or when necessary of such design as to fit the contour of the beam. Rectangular washers 3 x 1 3/4 x 5/8-inch shall be used between the blockout and the thrie beam rail.

Special drilling of the thrie beam may be required at the splices. All drilling details shall be shown on the shop drawings.

Fabrication of structural steel shall be in accordance with Sec 1080.


Expansion splices in the thrie beam rail and the channel shall be provided on the structure at the culvert ends.

Shim plates 6 x 6 x 1/16-inch may be used between the top of the post and the channel member as required for vertical alignment.

Shim plates shall be galvanized after fabrication.

See Missouri Standard Plan 606.70 for details not shown.

For details of expansion and splice plate connections, see Sheet No. 2.

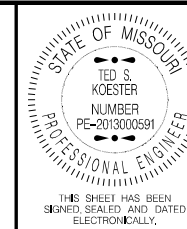

DATE PREPARED 7/31/2024	
ROUTE 21	STATE MO
DISTRICT BR	SHEET NO. 2

COUNTY IRONS
JOB NO. J9P3548
CONTRACT ID.


PROJECT NO.

BRIDGE NO. A43801


DESCRIPTION	DATE

MISSOURI HIGHWAYS AND TRANSPORTATION COMMISSION	105 WEST CAPITOL JEFFERSON CITY, MO 65102 1-888-ASK-MODOT (1-888-275-6636)
---	--




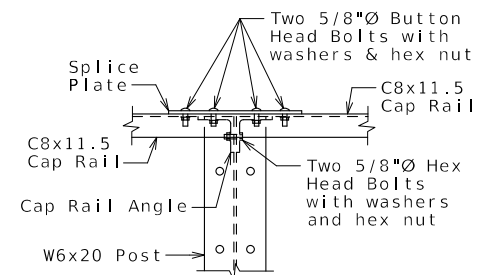


ELEVATION OF TYPICAL SPLICE

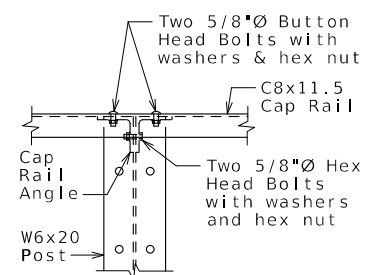

ELEVATION OF RAIL
POST CONNECTION

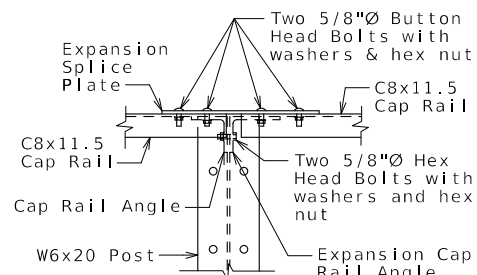


ELEVATION OF EXPANSION SPLICE

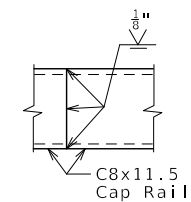


OPTIONAL SPLICE

One shop or field splice per panel
may be provided at any location.

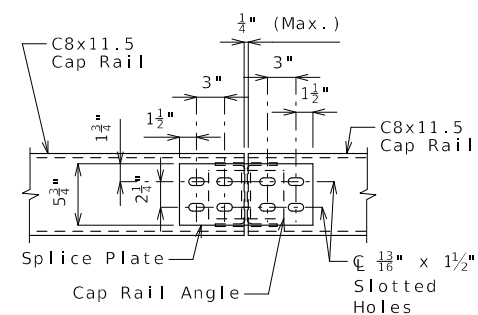


PLAN OF TYPICAL SPLICE

One shop or field splice per panel
may be provided at any location.


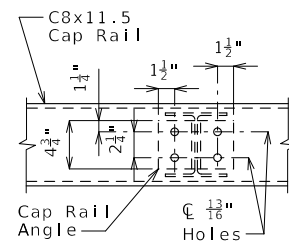


PLAN OF RAIL POST CONNECTION

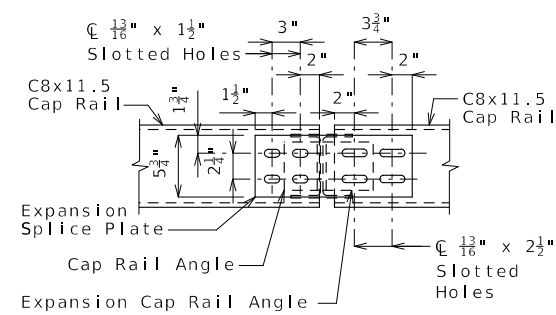


PLAN OF EXPANSION SPLICE

Expansion slots shall be on the same side of post as the expansion joint.

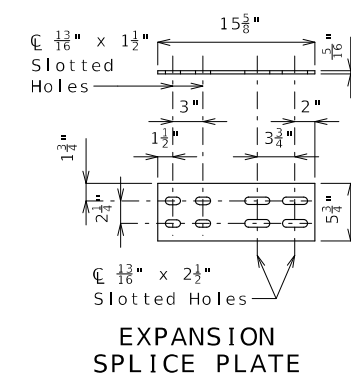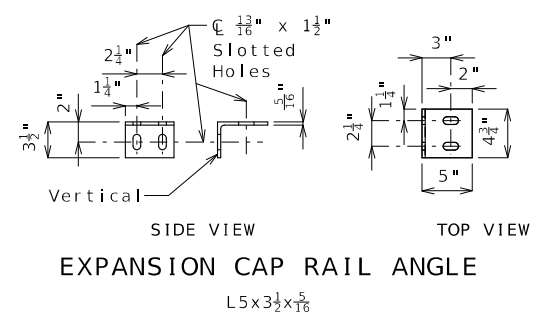

U.I.P. AND REHABILITATE EXISTING 3(10' x 6') CONCRETE BOX CULVERT (SKEW: 30° L.A.)

SEC/SUR 14 TWP 33W RGE 3E

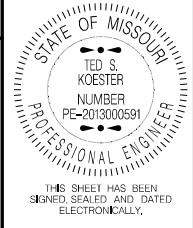


DATE PREPARED 7/31/2024	
ROUTE 21	STATE MO
DISTRICT BR	SHEET NO. 1
COUNTY IRONSON	
JOB NO. J9P3548	
CONTRACT ID.	
PROJECT NO.	
BRIDGE NO. A44501	

DESCRIPTION	DATE

MISSOURI HIGHWAYS AND TRANSPORTATION COMMISSION

105 WEST CAPITOL
JEFFERSON CITY, MO 65102
1-888-ASK-MODOT (1-888-275-6636)

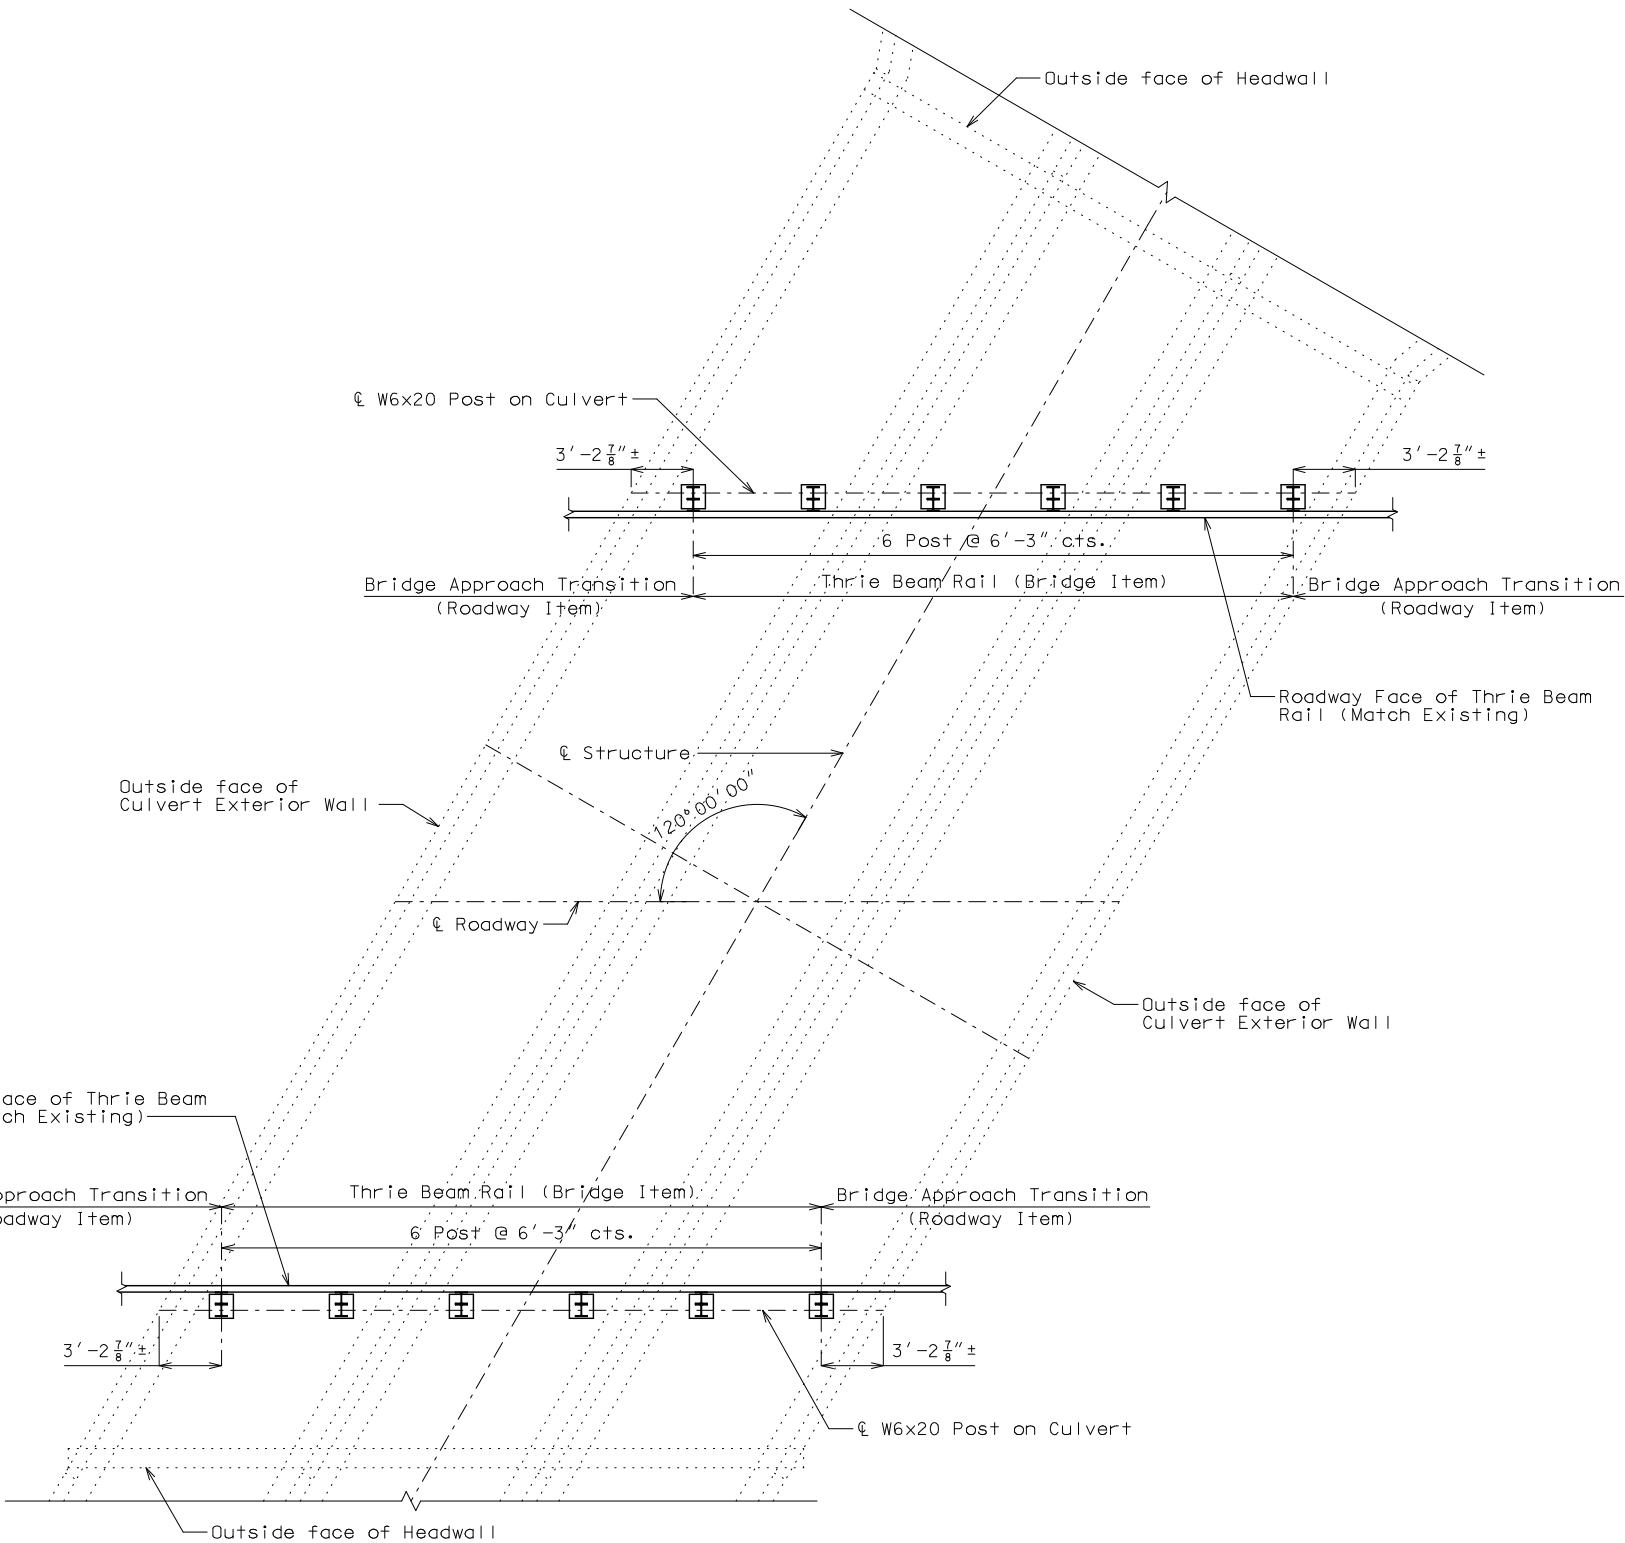

PART PLAN OF EXISTING BOX CULVERT
SHOWING POST LOCATIONS

Estimated Quantities		
Item		Total
Bridge Guardrail (Thrie Beam)	linear foot	63

General Notes

Design Specifications:
2002 AASHTO LFD (17th Ed.) Standard Specifications

Standard Plans:
606.50

Miscellaneous:
Outline of existing work is indicated by light dashed lines.
Heavy lines indicate new work.

Contractor shall verify all dimensions in field before ordering new material.

Existing post and thrie beam removal will be considered completely covered by roadway pay item. Anchor bolts of existing rail posts shall be cut off one inch into the deck concrete and the resulting holes backfilled with an approved qualified special mortar.

Cost of required excavation for the installation of Thrie Beam post and the determination of the post height will be considered completely covered by the contract unit price for Bridge Guardrail (Thrie Beam).

REPAIRS TO BRIDGE: ROUTE 21
OVER MINOR CREEK
ROUTE 21 FROM ROUTE CC TO ROUTE AA
ABOUT 2.1 MILES SOUTH OF ROUTE CC
BEG. STATION 292+91.15± (MATCH EXISTING)



PLAN OF TYPICAL SPLICE

PLAN OF RAIL POST CONNECTION



SIDE VIEW TOP VIEW

EXPANSION CAP RAIL ANGLE

EXPANSION
SPLICE PLATE