



DISCLAIMER

THE PROFESSIONAL WHOSE SIGNATURE AND PERSONAL SEAL APPEAR HEREON ASSUMES RESPONSIBILITY ONLY FOR WHAT APPEARS ON THIS PAGE, AND DISCLAIMS (PURSUANT TO SECTION 327.411 RSMO) SPECIFICATION, ESTIMATES, REPORTS, OR OTHER DOCUMENTS OR INSTRUMENTS NOT SEALED BY THE UNDERSIGNED PROFESSIONAL RELATING TO OR INTENDED TO BE USED FOR ANY PART OR PARTS OF THE PROJECT TO WHICH THIS PAGE REFERS.

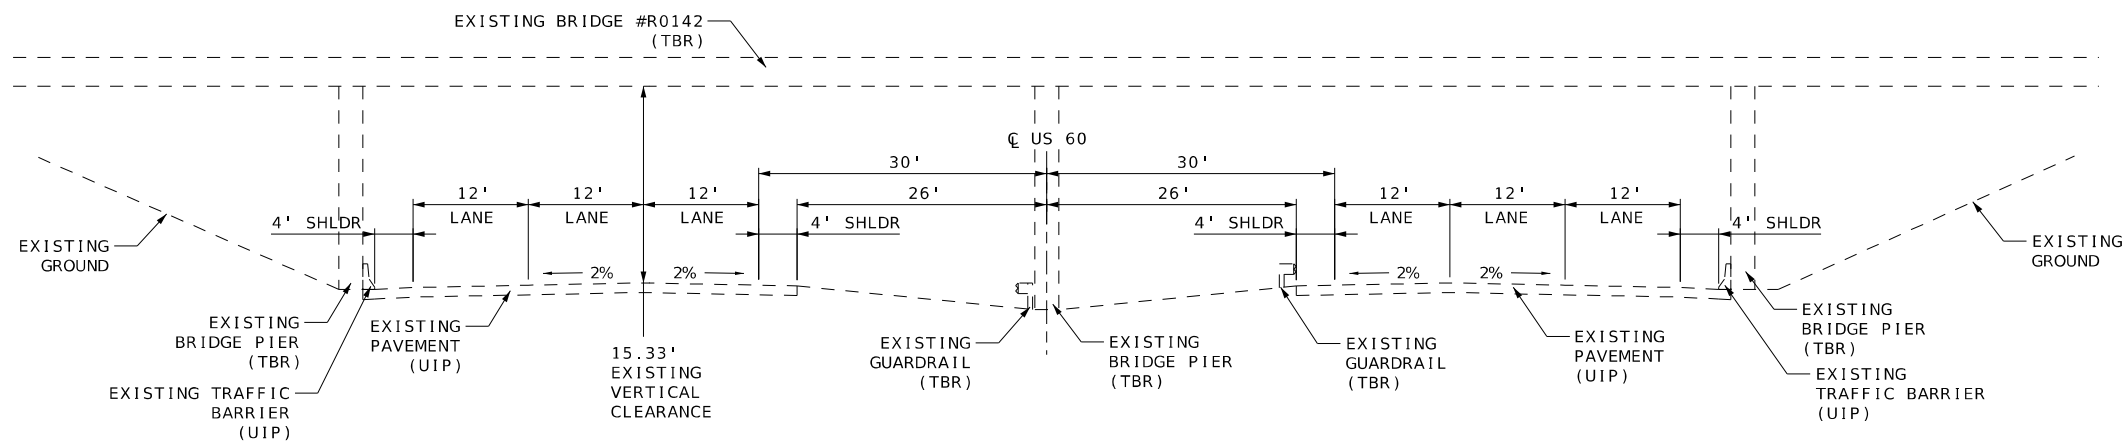


EXISTING TYPICAL SECTION - US HIGHWAY 60

NOT TO SCALE
STA. 21+45.00 TO STA. 21+71.00 (C US 60)

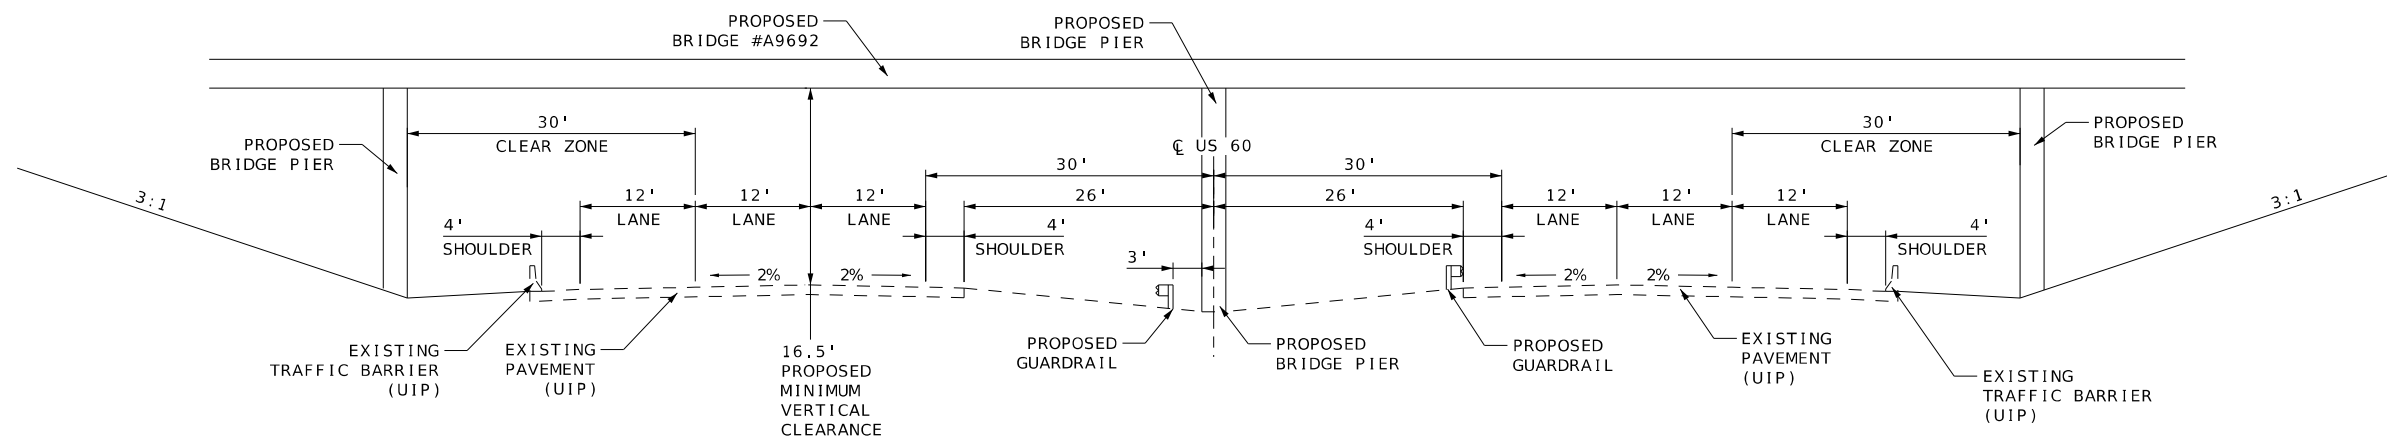

PROPOSED TYPICAL SECTION - US HIGHWAY 60

NOT TO SCALE
STA. 21+50.04 TO STA. 21+92.19 (C US 60)
(SEE PLANS FOR PROPOSED GUARDRAIL LIMITS ALONG US HIGHWAY 60)

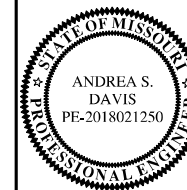

DATE PREPARED
3/24/2021

ROUTE	STA
AA	M

AA	MM
DISTRICT	SHEET
SE	2

SE 2
COUNTY
SCOTT

SCOTT
JOB NO.
ISE0348

CONTRACT ID.

PROJECT NO. _____

BRIDGE NO.

[illegible]MISSOURI HIGHWAYS AND TRANSPORTATION
COMMISSION

105 WEST CAPITOL
JEFFERSON CITY, MO 65102
1-888-ASK-MODOT (1-888-275-6636)

HR GREEN, INC.
520 MARYVILLE CENTRE DRIVE,
SUITE 100
ST. LOUIS, MISSOURI 63141
PHONE: (636) 519.0990
CORPORATE LICENSE #2002006608



TYPICAL SECTIONS
(SHEET 2 OF 2)

GRAVEL OR CRUSHED STONE				
APPROX. STATION	ROUTE	AREA (SF)	GRAVEL (A) OR CRUSHED STONE (B) (3 IN. THICK) (TONS)	REMARKS
60+03.73		1777.24	23.04	MODOT ENTRANCE
00+01.40	ROUTE AA	126.00	1.63	FIELD ENTRANCE LT.
00+67.82	LYNUAL ST	188.00	2.44	FIELD ENTRANCE LT.
SUBTOTAL =			27.11	
PAY TOTAL =			28	

NOTE: ESTIMATE FACTOR IS 1.40 TONS/CY OF LOOSE AGGREGATE.


OPTIONAL PAVEMENT - 10" HMA VS. 9.5" PCC					
APPROX. STATION		ROUTE	AREA (SF)	OPTIONAL PAVEMENT (SY)	REMARKS
FROM	TO				
59+25.00	68+80.55	ROUTE AA	31807.12	3534.12	ROUTE AA NORTH OF BRIDGE
28+48.40	28+91.66	ROUTE AA	2851.40	316.82	N. OUTER RD
71+65.66	00+77.98	ROUTE AA	27664.83	3073.87	ROUTE AA SOUTH OF BRIDGE
00+11.44	00+80.92	LYNUAL ST	2833.90	314.88	LYNUAL ST
SUBTOTAL =				7239.69	
PAY TOTAL =				7239.7	

GUARDRAIL								
APPROX . STATION		ROUTE	LOCATION	MGS GUARDRAIL (LF)	MGS END ANCHOR (EA)	MGS BRIDGE	TYPE A CRASHWORTHY END TERMINAL (MASH) (EA)	REMARKS
						APPROACH TRANSITION SECTION (REGULAR / NO CURB) (EA)		
FROM	TO							
67+04.17	68+67.00	ROUTE AA	RT	75.0		1	1	
67+63.89	68+51.39	ROUTE AA	LT			1	1	
71+79.21	73+41.38	ROUTE AA	LT	75.0		1	1	
71+94.82	72+82.32	ROUTE AA	RT			1	1	
20+58.49	22+04.27	US 60	RT	137.5	1			
21+39.35	23+11.25	US 60	LT	112.5	1		1	
SUBTOTAL =				400.0	2	4	5	
PAY TOTAL =				400	2	4	5	

TEMPORARY TRAFFIC CONTROL ITEMS									
APPROX. STATION		ROUTE	LOCATION	TEMPORARY PAVEMENT (SY)	WORK ZONE CRASH CUSHION (NARROW) (EA)	TEMPORARY TRAFFIC BARRIER CONTRACTOR FURNISHED/RETAINED (LF)	TEMPORARY REMOVABLE MARKING TAPE 4 IN., YELLOW (1) (LF)	TEMPORARY REMOVABLE MARKING TAPE 24 IN., WHITE (1) (LF)	REMARKS
FROM	TO						(LF)	(LF)	
50+50.00	55+50.00	ROUTE AA	RT				1000		DOUBLE SOLID YELLOW
55+50.00		ROUTE AA	RT					11	STOP BAR, PHASE 1 & 2
63+25.00		ROUTE AA	LT					11	STOP BAR, PHASE 2
25+00.00		N OUTER RD	RT					11	STOP BAR, PHASE 1 & 2
20+36.00	27+36.00	US 60	LT			700			
27+36.00		US 60	LT		1				
75+03.00		ROUTE AA	RT					11	STOP BAR, PHASE 3
00+11.38	00+36.77	LYNUAL ST	LT	35.0					USE DURING PHASE 1 & 2
02+55.00		LYNUAL ST	LT					11	STOP BAR, PHASE 1
04+53.00	09+53.00	ROUTE AA	LT				1000		DOUBLE SOLID YELLOW
04+53.00		ROUTE AA	LT					11	STOP BAR, PHASE 1
04+53.00		ROUTE AA	LT					11	STOP BAR, PHASE 3
SUBTOTAL =				35.0	1	700	2000	77	
PAY TOTAL =				(2)	(2)	(2)	(2)	(2)	

(1) NO DIRECT PAY WILL BE MADE FOR REMOVAL OF TEMPORARY REMOVABLE MARKING TAPE.

(2) SEE 2BS SHEET FOR TEMPORARY TRAFFIC CONTROL ITEMS PAY TOTAL.

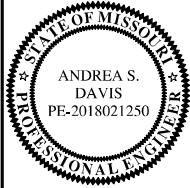

DATE PREPARED	
3/24/2025	
ROUTE	STATE
AA	MO
DISTRICT	SHEET NO.
SE	3
COUNTY	
SCOTT	
JOB NO.	
JSE0248	
CONTRACT ID.	

PROJECT NO.
BRIDGE NO.

DESCRIPTION	DATE

MISSOURI HIGHWAYS AND TRANSPORTATION COMMISSION



105 WEST CAPITOL
JEFFERSON CITY, MO 65102
1-888-ASK-MODOT (1-888-275-6636)

HR GREEN, INC.
520 MARYVILLE CENTRE DRIVE,
SUITE 100
ST. LOUIS, MISSOURI 63141
PHONE: (636) 519-0990
CORPORATE LICENSE #2002006608



IF A SEAL IS PRESENT ON THIS SHEET IT HAS BEEN ELECTRONICALLY SEALED AND DATED.


MOBILIZATION
1 LUMP SUM

PERMANENT PAVEMENT MARKING						
APPROX . STATION		ROUTE	4 IN. WHITE STANDARD WATERBORNE PAVEMENT MARKING PAINT , TYPE P BEADS	4 IN. YELLOW STANDARD WATERBORNE PAVEMENT MARKING PAINT , TYPE P BEADS	PAVEMENT MARKING REMOVAL	REMARKS
			(LF)	(LF)	(LF)	
FROM	TO					
55+50.00	59+25.00	ROUTE AA			94	REMOVE INTERMITTENT CENTERLINE FOR TRAF. CTRL
55+50.00	59+25.00	ROUTE AA		94		INTERMITTENT CENTERLINE
59+25.00	00+77.98	ROUTE AA	4093			EDGE LINES
59+25.00	65+75.00	ROUTE AA		813		INTERMITTENT LT, SOLID RT CENTERLINE
25+00.00	28+51.22	N OUTER RD			676	REMOVE DOUBLE YELLOW FOR TRAF. CTRL
25+00.00	28+51.22	N OUTER RD		676		DOUBLE SOLID CENTERLINE
65+75.00	75+80.00	ROUTE AA		2010		DOUBLE SOLID CENTERLINE
75+80.00	02+45.00	ROUTE AA		698		SOLID LT, INTERMITTENT RT CENTERLINE
00+77.98	02+45.00	ROUTE AA			209	REMOVE SOLID/DASHED CENTERLINE FOR TRAF. CTRL
02+45.00	04+53.00	ROUTE AA			13	REMOVE INTERMITTENT CENTERLINE FOR TRAF. CTRL
02+45.00	04+53.00	ROUTE AA		52		INTERMITTENT CENTERLINE
SUBTOTAL =			4093	4343	992	
PAY TOTAL =			4093	4343	992	

RUMBLE STRIP				
APPROX . STATION		ROUTE	OPTIONAL SHOULDER RUMBLE STRIP	REMARKS
FROM	TO		(STA)	
61+86.81	68+47.32	ROUTE AA	6.6	LEFT SHOULDER
62+08.31	68+58.16	ROUTE AA	6.5	RIGHT SHOULDER
71+88.05	78+35.00	ROUTE AA	6.5	LEFT SHOULDER
71+98.89	77+16.22	ROUTE AA	5.1	RIGHT SHOULDER
SUBTOTAL =			24.7	
PAY TOTAL =			24.7	

CONTRACTOR FURNISHED SURVEYING AND STAKING
1 LUMP SUM

DRAINAGE STRUCTURES													
APPROX. STATION		ROUTE	LOCATION	CLASS 3 EXCAVATION (CY)	24 IN. PIPE GROUP B (LF)	48 IN. PIPE GROUP B (LF)	18 IN. PIPE GROUP C (LF)	24 IN. PIPE GROUP C (LF)	24 IN. GROUP B FLARED END SECTION (EA)	48 IN. GROUP B FLARED END SECTION (EA)	18 IN. GROUP C FLARED END SECTION (EA)	24 IN. GROUP C FLARED END SECTION (EA)	REMARKS
59+76.24	60+50.04	ROUTE AA	LT	5				74				2	MODOT ENT. CULVERT
64+01.06		ROUTE AA	BOTH	244		80				2			ROUTE AA CULVERT
78+71.40		ROUTE AA	BOTH	43	49				2				ROUTE AA CULVERT
00+62.67	00+73.18	LYNUAL ST	RT	2			11				2		LYNUAL ST FIELD ENT. CULVERT
SUBTOTAL =				294	49	80	11	74	2	2	2	2	
PAY TOTAL =				294	49	80	11	74	2	2	2	2	

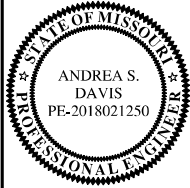

DATE PREPARED 3/24/2025	
ROUTE AA	STATE MO
DISTRICT SE	SHEET NO. 3
COUNTY SCOTT	
JOB NO. JSE0248	
CONTRACT ID.	
PROJECT NO.	
BRIDGE NO.	

DESCRIPTION	DATE

MISSOURI HIGHWAYS AND TRANSPORTATION COMMISSION

105 WEST CAPITOL
JEFFERSON CITY, MO 65102
1-888-ASK-MODOT (1-888-275-6636)

HR GREEN, INC.
520 MARYVILLE CENTRE DRIVE,
SUITE 100
ST. LOUIS, MISSOURI 63141
PHONE: (636) 519-0990
CORPORATE LICENSE #2002006608



IF A SEAL IS PRESENT ON THIS SHEET IT HAS BEEN ELECTRONICALLY SEALED AND DATED.

MULCHING AND SEEDING					
APPROX. STATION		ROUTE	MULCHING (ACRE)	SEEDING-COOL SEASON GRASSES (ACRE)	REMARKS
FROM	TO				
59+25.00	69+71.00	ROUTE AA	2.09	2.09	NORTH OF US 60
70+72.30	00+77.98	ROUTE AA	1.84	1.84	SOUTH OF US 60
SUBTOTAL =			3.93	3.93	
PAY TOTAL =			4	4	


ROCK							
APPROX. STATION		ROUTE	LOCATION	FURNISHING TYPE 2 ROCK BLANKET	PLACING TYPE 2 ROCK BLANKET	PERMANENT EROSION CONTROL GEOTEXTILE	REMARKS
FROM	TO			(CY)	(CY)	(SY)	
68+13.95	69+50.00	ROUTE AA	BOTH	799	799	1198	
71+00.00	72+35.00	ROUTE AA	BOTH	770	770	1154	
SUBTOTAL =				1569	1569	2352	
PAY TOTAL =				1569	1569	2352	

EROSION CONTROL										
APPROX. STATION		ROUTE	LOCATION	SEDIMENT TRAP EXCAVATION (CY) *	SEDIMENT TRAP ROCK (CY) *	ROCK DITCH CHECKS (LF)	SEDIMENT REMOVAL (CY) **	SILT FENCE (FT)	TYPE 2C EROSION CONTROL BLANKET (SY)	REMARKS
FROM	TO			(CY) *	(CY) *	(LF)	(CY) **	(FT)	(SY)	
60+55.22	62+37.14	ROUTE AA	LT				1.8	181		
60+62.00		ROUTE AA	RT	2.3	2.3		10.0			5' WIDE
61+20.02	63+90.31	ROUTE AA	RT				2.8	281		
62+50.00	68+44.94	ROUTE AA	LT						3185	
62+50.00	68+87.35	ROUTE AA	RT						3548	
63+87.35		ROUTE AA	LT			20	1.0			
64+00.68		ROUTE AA	RT	9.0	9.0		10.0			20' WIDE
64+11.04	69+37.35	ROUTE AA	RT				5.3	533		
64+11.59		ROUTE AA	LT			20	1.0			
67+64.79	68+82.09	ROUTE AA	LT				1.2	124		
68+13.95	69+50.00	ROUTE AA	BOTH							
69+00.20		ROUTE AA	LT	6.8	6.8		10.0			15' WIDE
69+53.83		ROUTE AA	RT	6.8	6.8		10.0			15' WIDE
20+43.09		US 60	BOTH	6.8	6.8		10.3	34		15' WIDE
23+00.00		US 60	BOTH	6.8	6.8		10.4	37		15' WIDE
70+87.66		ROUTE AA	LT	6.8	6.8		10.0			15' WIDE
71+00.00	72+35.00	ROUTE AA	BOTH							
71+10.19	78+62.52	ROUTE AA	LT				7.6	764		
71+70.58		ROUTE AA	RT	6.8	6.8		10.0			15' WIDE
71+61.60	77+50.00	ROUTE AA	LT						3225	
71+78.71	73+47.58	ROUTE AA	RT				1.7	168		
72+01.27	77+50.00	ROUTE AA	RT						3194	
78+49.53		ROUTE AA	RT			8	1.0			
78+71.80		ROUTE AA	LT	4.5	4.5		10.0			10' WIDE
00+07.70	00+82.21	ROUTE AA	LT				0.8	76		
00+18.10	00+33.74	ROUTE AA	RT				0.6	55		
00+88.40		ROUTE AA	RT	2.3	2.3		10.0			5' WIDE
SUBTOTAL =				58.9	58.9	48	125.5	2253	13152	
PAY TOTAL =				58.9	58.9	48	126	2704	13152	

* ESTIMATED AT 0.45 CY/LF. SEE REMARKS.
** ESTIMATED AT 1 CY PER DITCH CHECK, 1 CY PER 100 LF OF SILT FENCE, AND 10 CY PER SEDIMENT TRAP
NOTE: 20% CONTINGENCY ADDED TO SILT FENCE.

CABLE - CONDUIT						
SHEET	CIRCUIT	FROM	TO	CABLE - CONDUIT, 1 IN., 2 CONDUCTORS AND 1 BARE NEUTRAL, 4 AWG* LF	TRENCHING TYPE I LF	REMARKS
LT-1	C4	EX L1	EX POLE 1	311	300	SOUTH OF US 60
LT-1	C6	EX L2	EX L3	357	345	NORTH OF US 60
SUBTOTAL =				668	645	
PAY TOTAL =				710	650	

* QUANTITY INCLUDES 5% FOR SNAKING

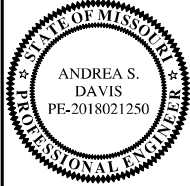

DATE PREPARED 3/24/2025	
ROUTE AA	STATE MO
DISTRICT SE	SHEET NO. 3
COUNTY SCOTT	
JOB NO. JSE0248	
CONTRACT ID.	
PROJECT NO.	
BRIDGE NO.	

DESCRIPTION	DATE					



MISSOURI HIGHWAYS AND TRANSPORTATION COMMISSION

105 WEST CAPITOL
JEFFERSON CITY, MO 65102
1-888-ASK-MODOT (1-888-275-6636)

HR GREEN, INC.
520 MARYVILLE CENTRE DRIVE,
SUITE 100
ST. LOUIS, MISSOURI 63141
PHONE: (636) 519-0990
CORPORATE LICENSE #2002006608

IF A SEAL IS PRESENT ON THIS SHEET IT HAS BEEN ELECTRONICALLY SEALED AND DATED.

DISCLAIMER
THE PROFESSIONAL WHOSE SIGNATURE AND PERSONAL SEAL APPEAR HEREON ASSUMES RESPONSIBILITY ONLY FOR WHAT APPEARS ON THIS PAGE, AND DISCLAIMS (PURSUANT TO SECTION 327.411 RSMO) SPECIFICATION, ESTIMATES, REPORTS, OR OTHER DOCUMENTS OR INSTRUMENTS NOT SEALED BY THE UNDERSIGNED PROFESSIONAL RELATING TO OR INTENDED TO BE USED FOR ANY PART OR PARTS OF THE PROJECT TO WHICH THIS PAGE REFERS.

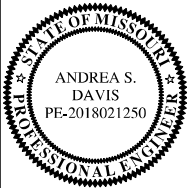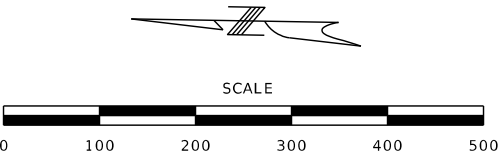

DATE PREPARED 3/24/2025	
ROUTE AA	STATE MO
DISTRICT SE	SHEET NO. 4
COUNTY SCOTT	
JOB NO. JSE0248	
CONTRACT ID.	
PROJECT NO.	
BRIDGE NO.	

DESCRIPTION	DATE


MISSOURI HIGHWAYS AND TRANSPORTATION COMMISSION

105 WEST CAPITOL
JEFFERSON CITY, MO 65102
1-888-ASK-MODOT (1-888-275-6636)


HR GREEN, INC.
520 MARYVILLE CENTRE DRIVE,
SUITE 100
ST. LOUIS, MISSOURI 63141
PHONE: (636) 519-0990
CORPORATE LICENSE #2002006608



PLAN OVERVIEW
(SHEET 1 OF 1)

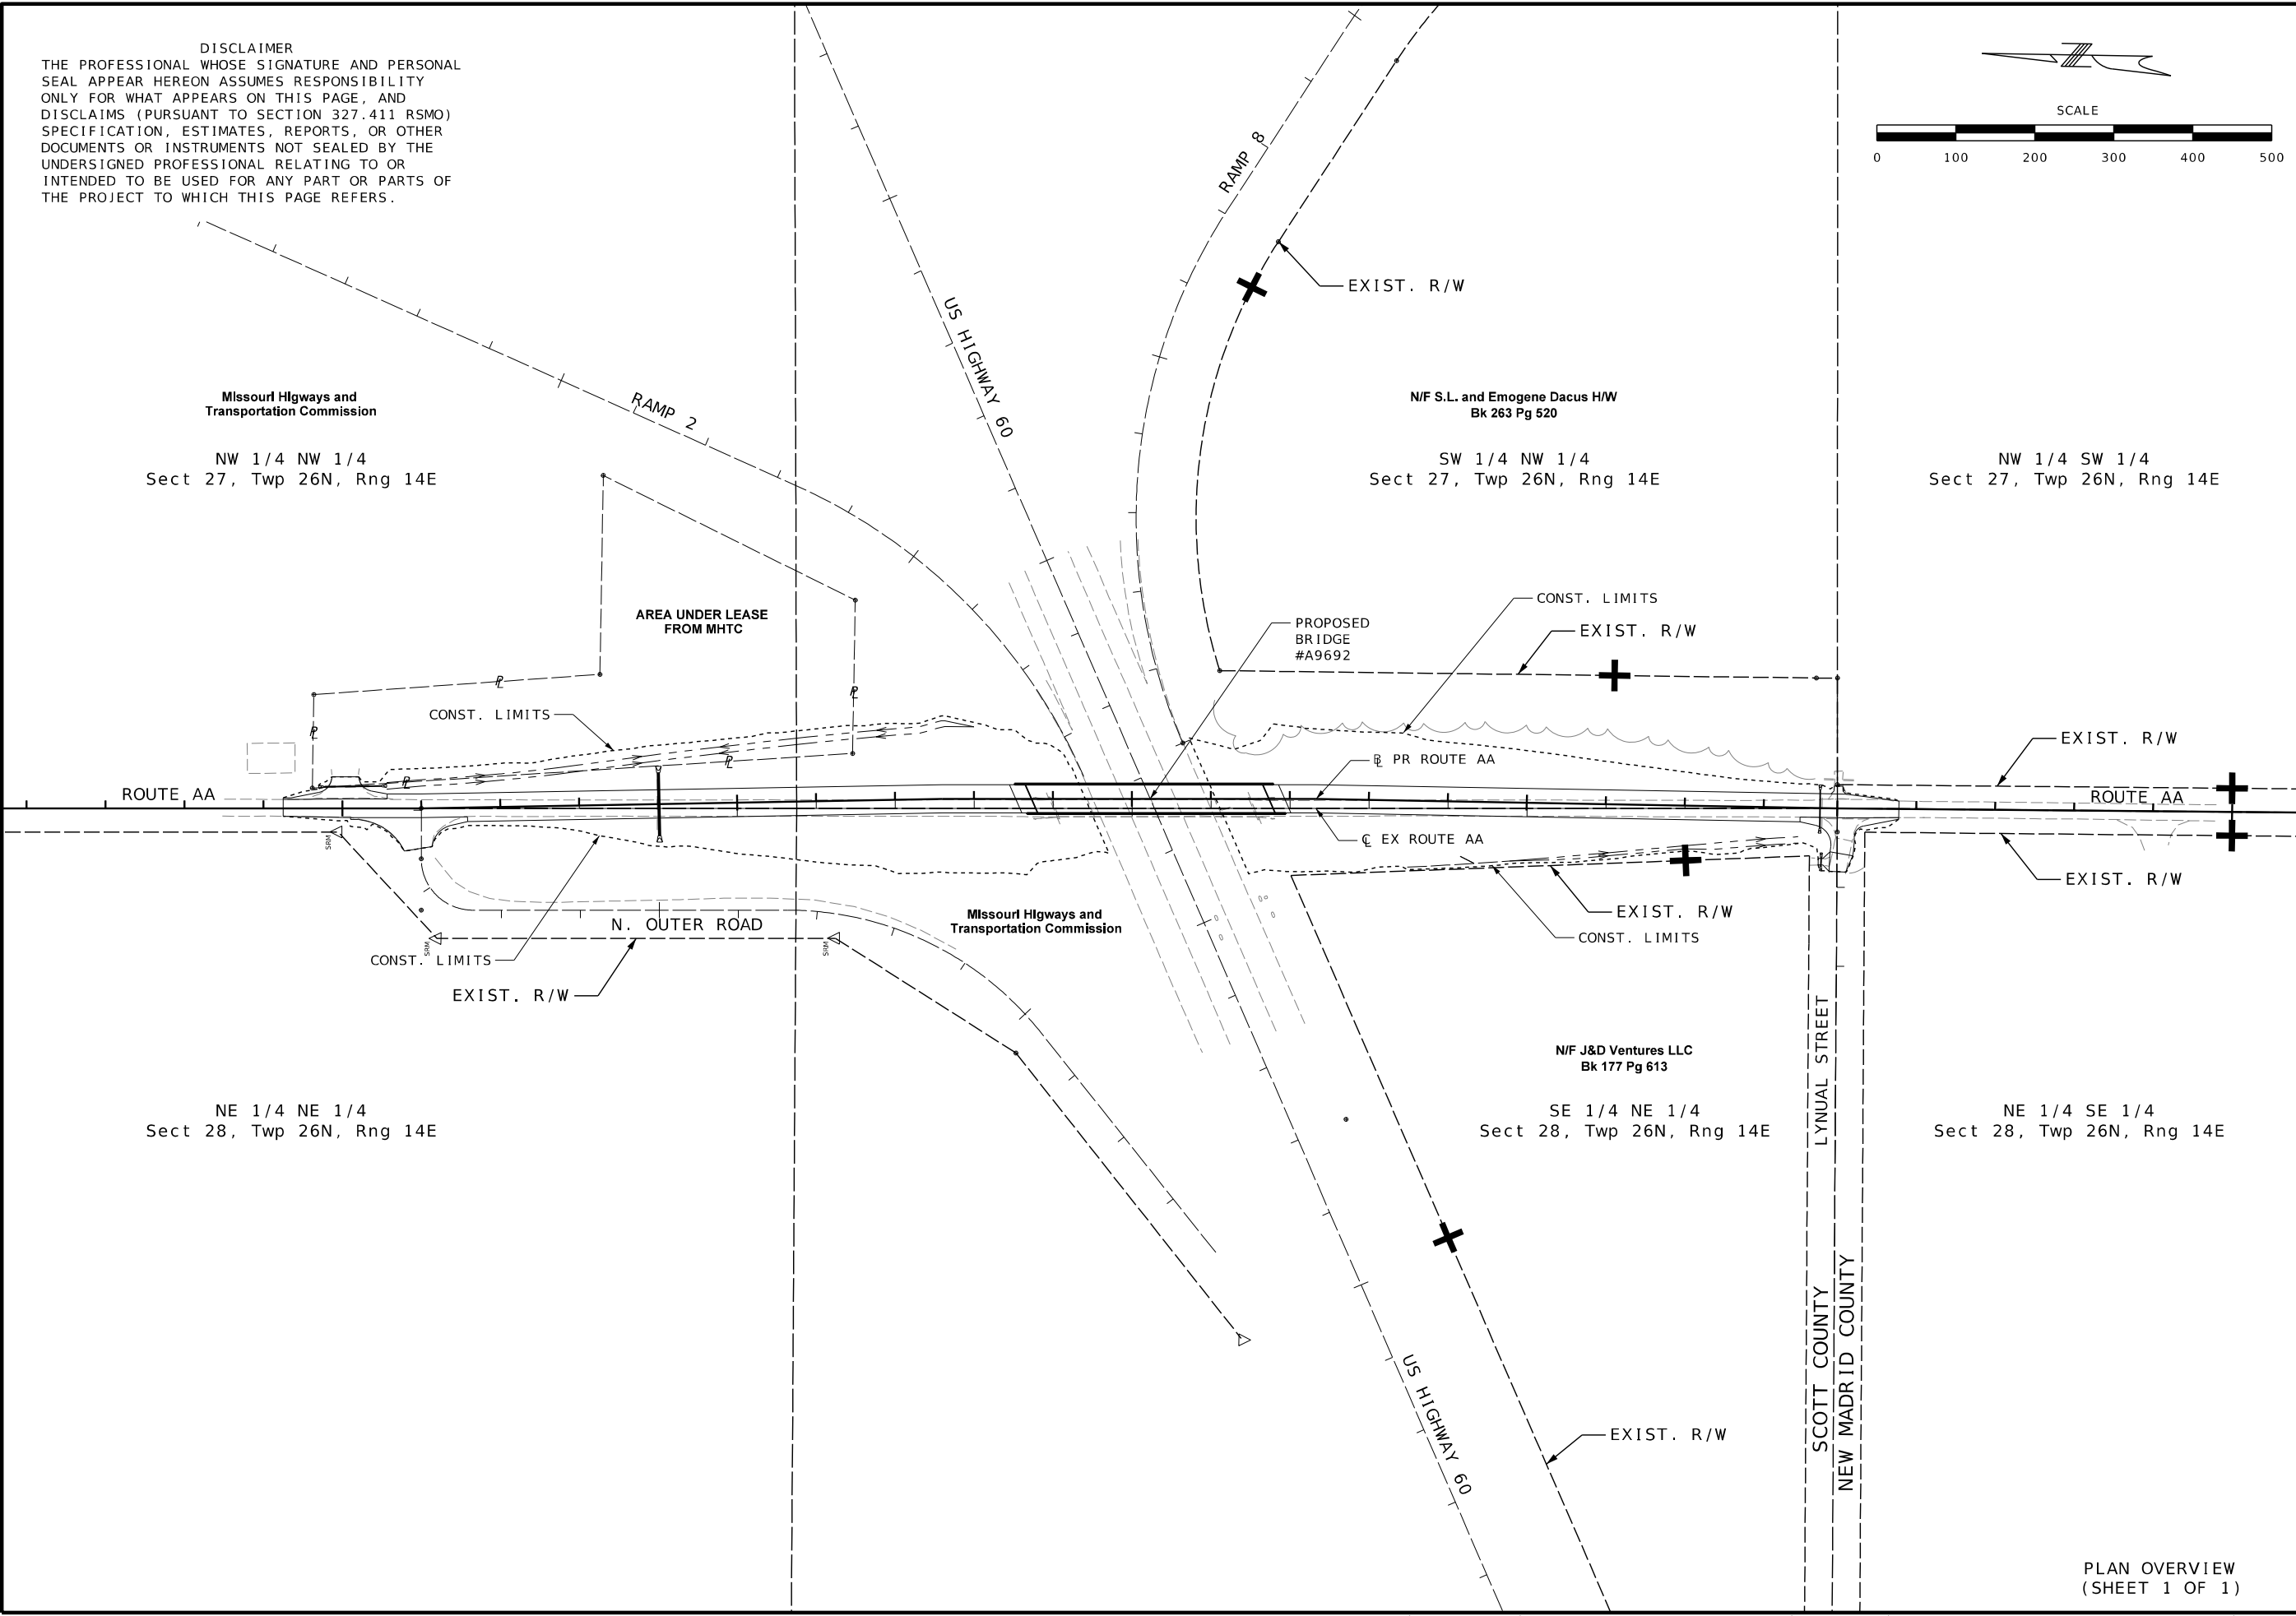

NW 1/4 NW 1/4
Sect 27, Twp 26N, Rng 14E


 


IF A SEAL IS PRESENT ON THIS SHEET IT HAS BEEN ELECTRONICALLY SEALED AND DATED.

DISCLAIMER
THE PROFESSIONAL WHOSE SIGNATURE AND PERSONAL SEAL APPEAR HEREON ASSUMES RESPONSIBILITY ONLY FOR WHAT APPEARS ON THIS PAGE, AND DISCLAIMS (PURSUANT TO SECTION 327.411 RSMO) SPECIFICATION, ESTIMATES, REPORTS, OR OTHER DOCUMENTS OR INSTRUMENTS NOT SEALED BY THE UNDERSIGNED PROFESSIONAL RELATING TO OR INTENDED TO BE USED FOR ANY PART OR PARTS OF THE PROJECT TO WHICH THIS PAGE REFERS.

NW 1/4 NW 1/4
Sect 27, Twp 26N, Rng 14E

SW 1/4 NW 1/4
Sect 27, Twp 26N, Rng 14E

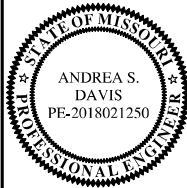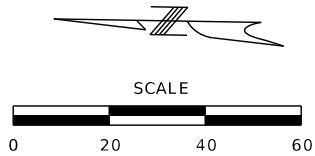

DATE PREPARED 3/24/2025	
ROUTE AA	STATE MO
DISTRICT SE	SHEET NO. 6
COUNTY SCOTT	
JOB NO. JSE0248	
CONTRACT ID.	
PROJECT NO.	
BRIDGE NO.	

DATE	DESCRIPTION

MISSOURI HIGHWAYS AND TRANSPORTATION COMMISSION

105 WEST CAPITOL
JEFFERSON CITY, MO 65102
1-888-ASK-MODOT (1-888-275-6636)

HR GREEN, INC.
520 MARYVILLE CENTRE DRIVE,
SUITE 100 63141
ST. LOUIS, MISSOURI
PHONE: (636) 519-0990
CORPORATE LICENSE #2002006608




MATCHLINE STA. 62+75.00

MATCHLINE STA. 67+75.00

PLAN SHEETS
(SHEET 2 OF 5)

THE APPROXIMATE LOCATION OF PROPERTY LINES AS SHOWN ON THE PLANS ARE BASED ON THE BEST INFORMATION AVAILABLE TO THE COMMISSION AT THIS TIME. THIS INFORMATION IS PROVIDED BY THE COMMISSION "AS-IS" AND THE COMMISSION EXPRESSLY DISCLAIMS ANY REPRESENTATION OR WARRANTY AS TO THE COMPLETENESS, ACCURACY, OR SUITABILITY OF THE INFORMATION FOR ANY USE.

UNDERGROUND FACILITIES, STRUCTURES AND UTILITIES HAVE BEEN PLOTTED FROM AVAILABLE SURVEY AND RECORDS. THE OWNER DOES NOT WARRANT THE LOCATIONS OF THESE FACILITIES AS PRECISE. IT IS POSSIBLE THERE MAY BE OTHERS. THE EXISTENCE OF WHICH IS PRESENTLY NOT KNOWN OR SHOWN. IT IS THE CONTRACTOR'S RESPONSIBILITY TO DETERMINE THE EXISTENCE AND PRECISE LOCATION OF ALL FACILITIES AND AVOID DAMAGE.

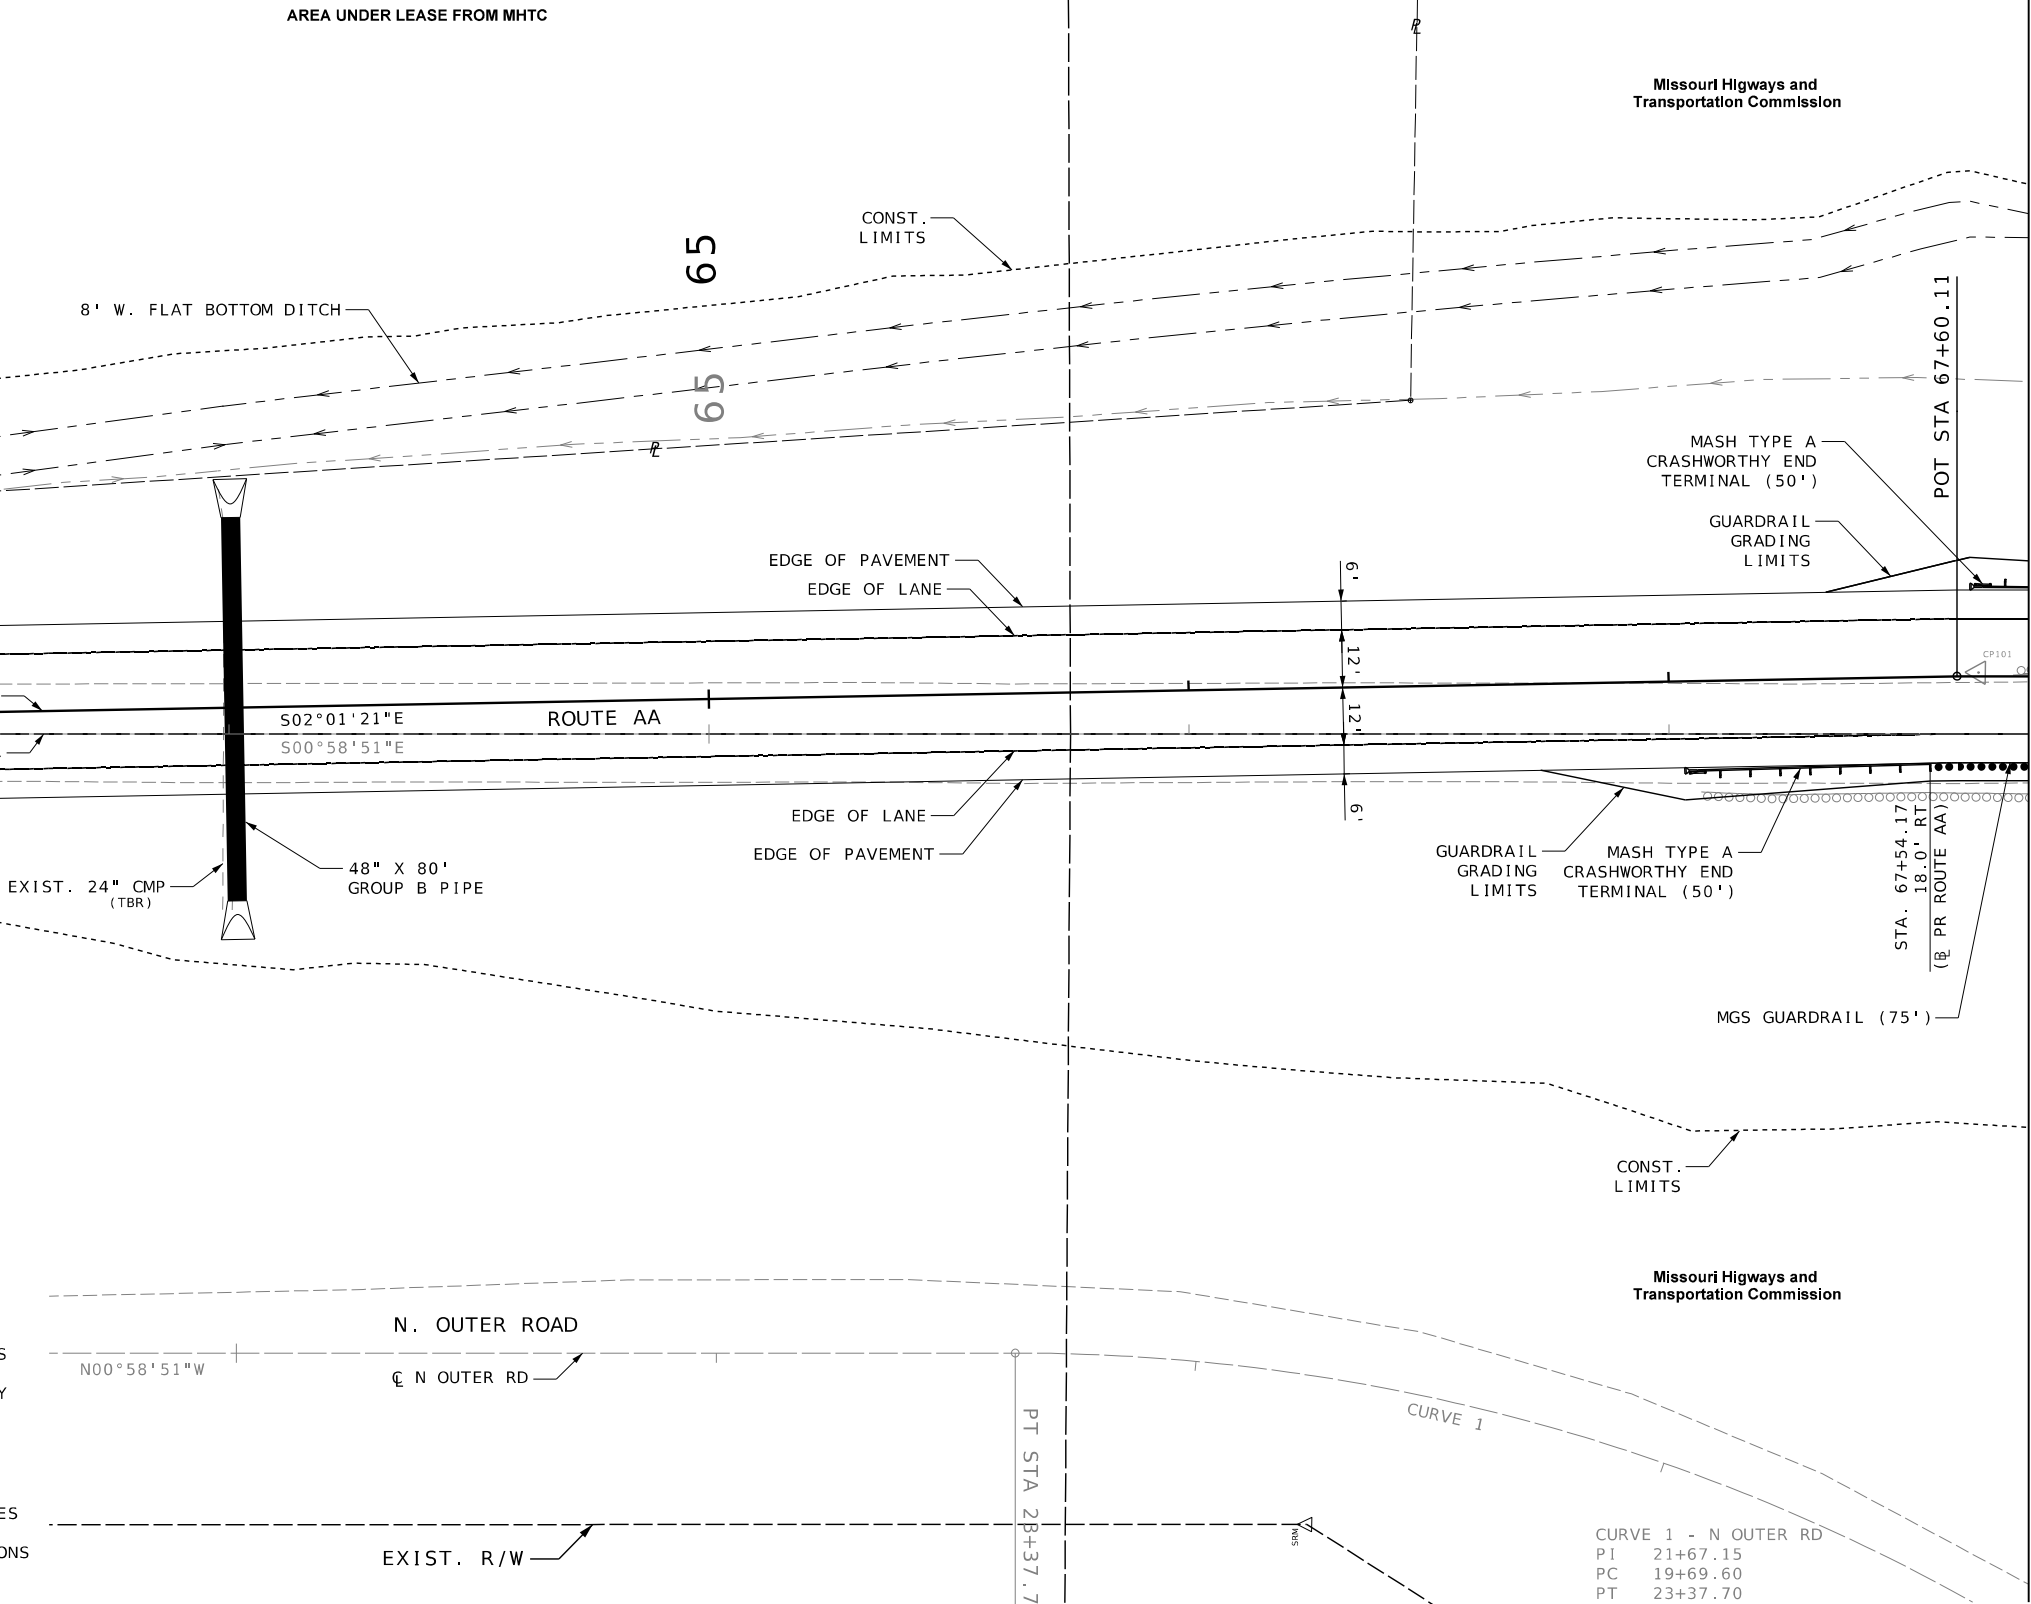


CURVE 1 - N OUTER RD
PI 21+67.15
PC 19+69.60
PT 23+37.70
Δ 51°31'46.8" (LT)
D 13°59'55.8"
L 368.10' (ARC)
T 197.55'
R 409.29'

NE 1/4 NE 1/4
Sect 28, Twp 26N, Rng 14E

SE 1/4 NE 1/4
Sect 28, Twp 26N, Rng 14E

DISCLAIMER
THE PROFESSIONAL WHOSE SIGNATURE AND PERSONAL SEAL APPEAR HEREON ASSUMES RESPONSIBILITY ONLY FOR WHAT APPEARS ON THIS PAGE, AND DISCLAIMS (PURSUANT TO SECTION 327.411 RSMO) SPECIFICATION, ESTIMATES, REPORTS, OR OTHER DOCUMENTS OR INSTRUMENTS NOT SEALED BY THE UNDERSIGNED PROFESSIONAL RELATING TO OR INTENDED TO BE USED FOR ANY PART OR PARTS OF THE PROJECT TO WHICH THIS PAGE REFERS.

MATCHLINE STA. 67+75.00

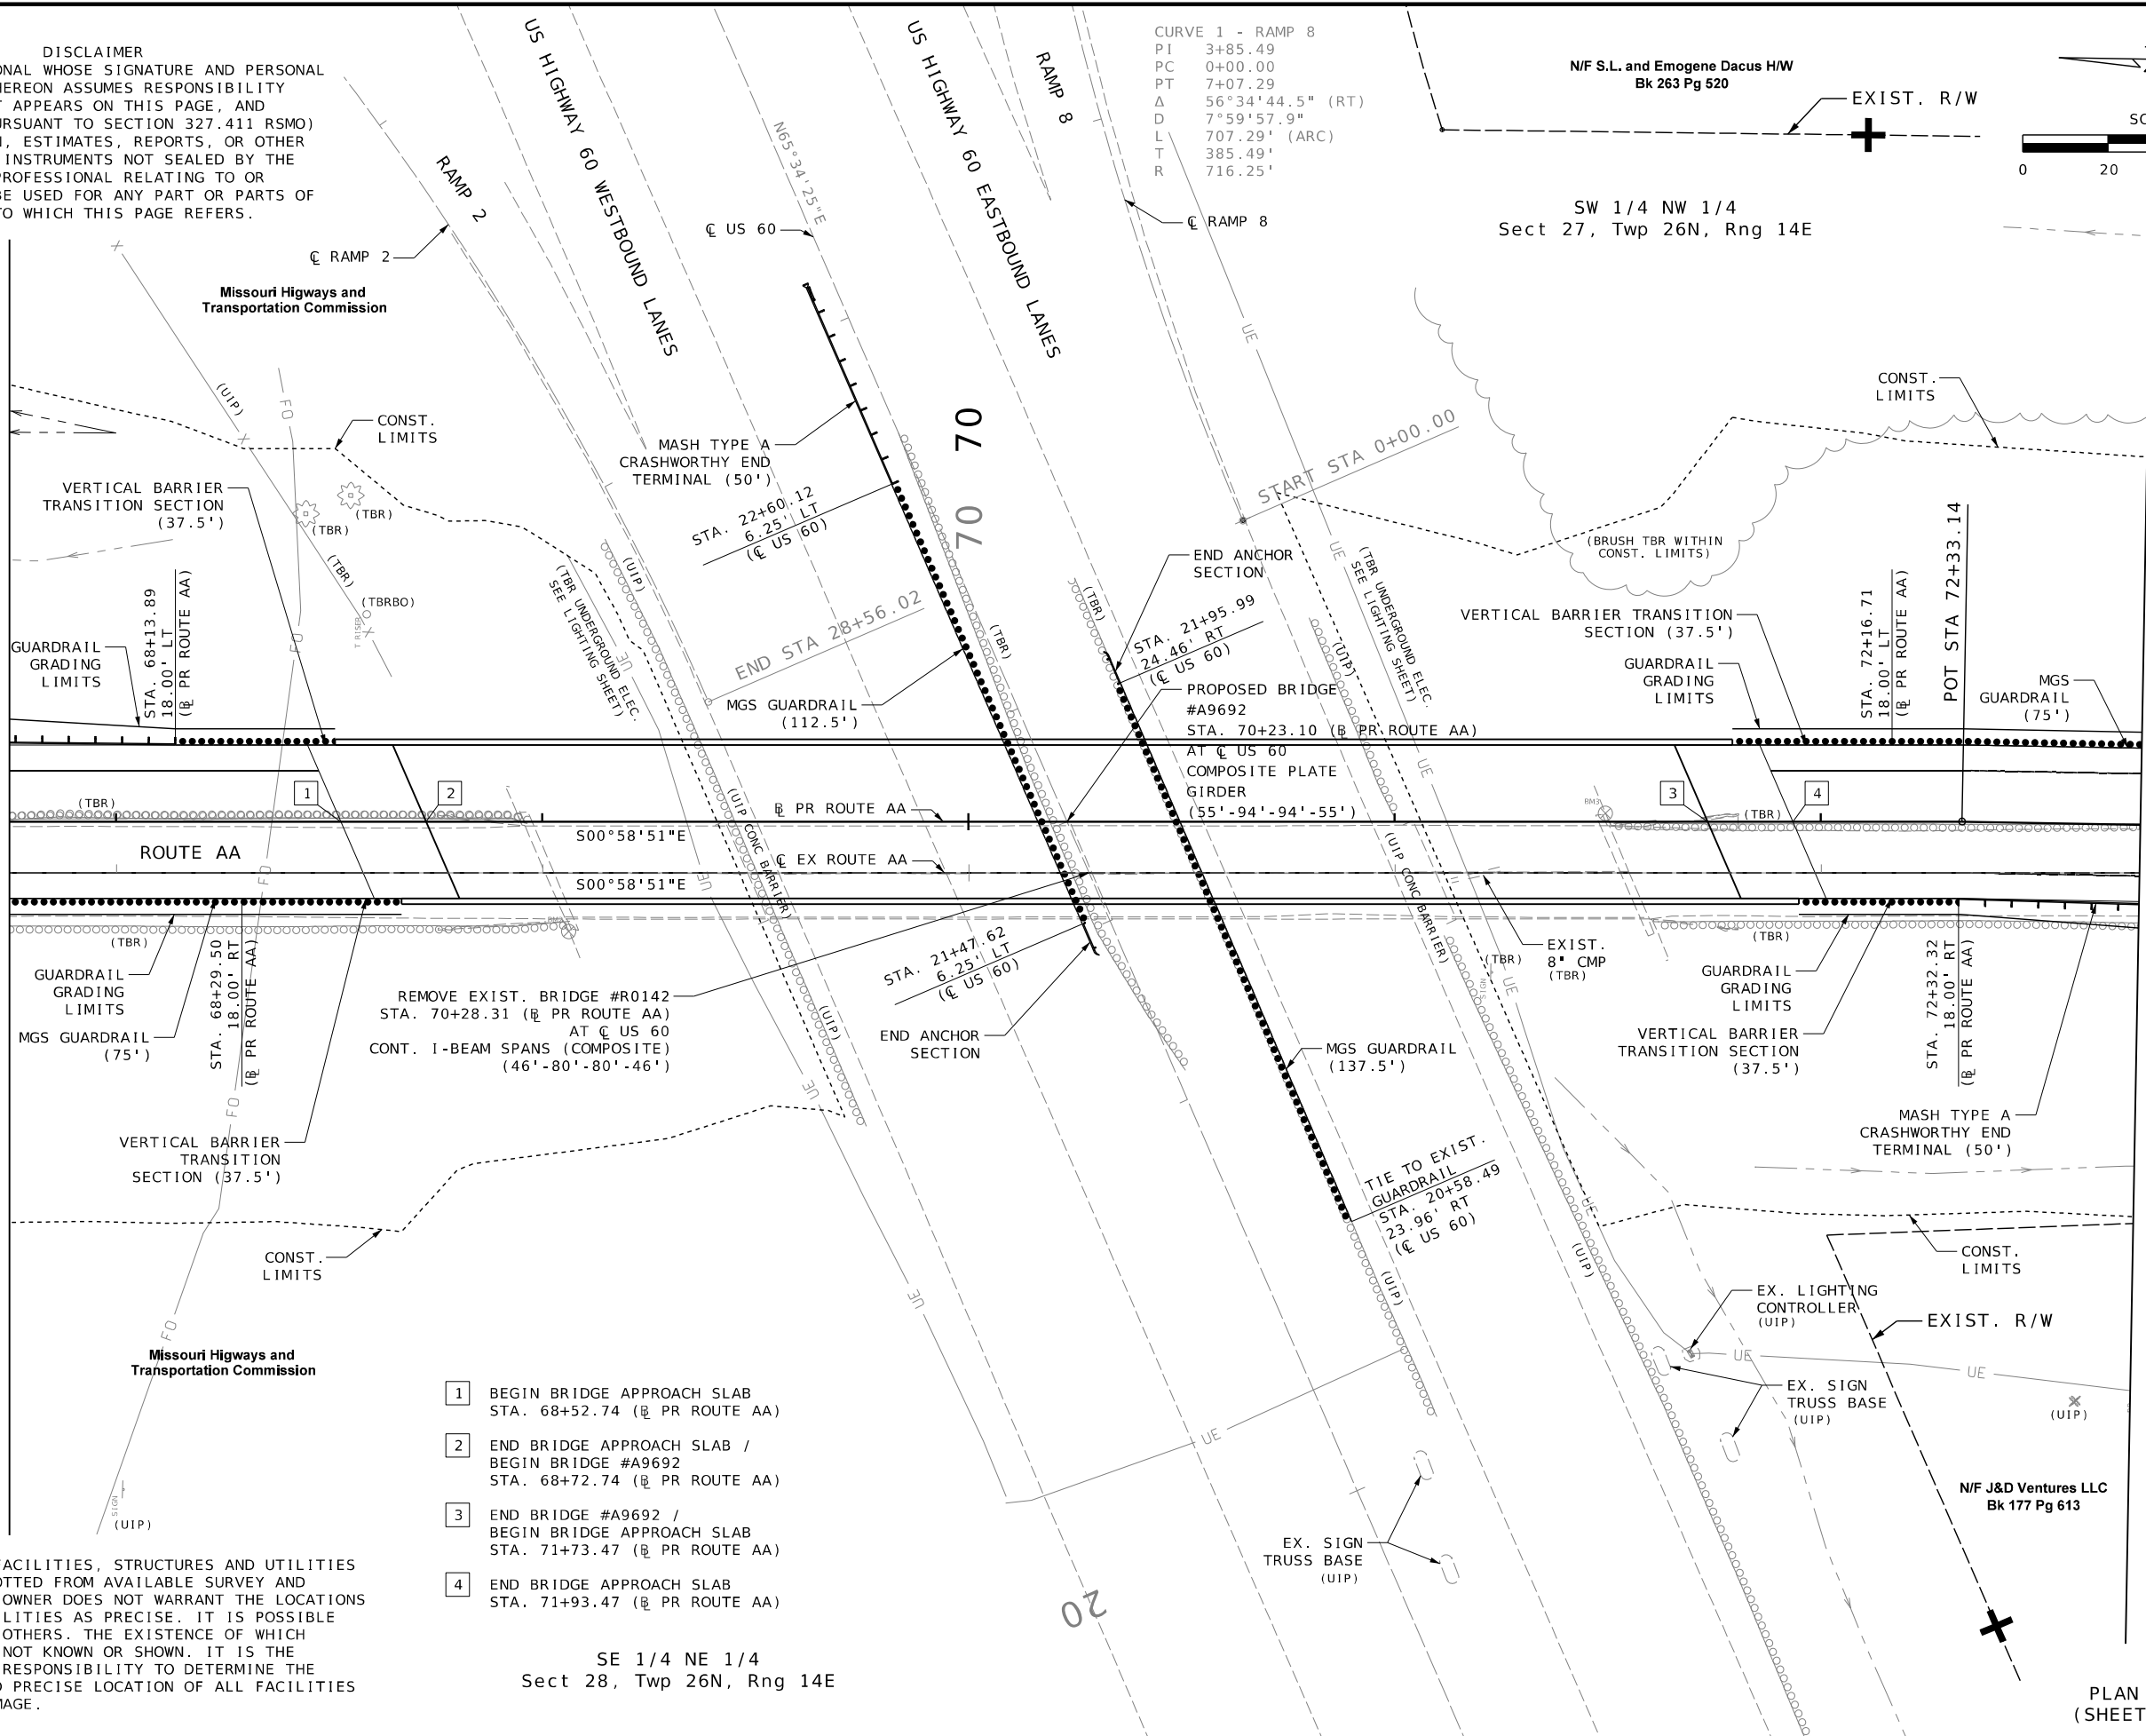

UNDERGROUND FACILITIES, STRUCTURES AND UTILITIES HAVE BEEN PLOTTED FROM AVAILABLE SURVEY AND RECORDS. THE OWNER DOES NOT WARRANT THE LOCATIONS OF THESE FACILITIES AS PRECISE. IT IS POSSIBLE THERE MAY BE OTHERS. THE EXISTENCE OF WHICH IS PRESENTLY NOT KNOWN OR SHOWN. IT IS THE CONTRACTOR'S RESPONSIBILITY TO DETERMINE THE EXISTENCE AND PRECISE LOCATION OF ALL FACILITIES AND AVOID DAMAGE.


- 1 BEGIN BRIDGE APPROACH SLAB
STA. 68+52.74 (℄ PR ROUTE AA)
- 2 END BRIDGE APPROACH SLAB /
BEGIN BRIDGE #A9692
STA. 68+72.74 (℄ PR ROUTE AA)
- 3 END BRIDGE #A9692 /
BEGIN BRIDGE APPROACH SLAB
STA. 71+73.47 (℄ PR ROUTE AA)
- 4 END BRIDGE APPROACH SLAB
STA. 71+93.47 (℄ PR ROUTE AA)

SE 1/4 NE 1/4
Sect 28, Twp 26N, Rng 14E

CURVE 1 - RAMP 8
PI 3+85.49
PC 0+00.00
PT 7+07.29
Δ 56°34'44.5" (RT)
D 7°59'57.9"
L 707.29' (ARC)
T 385.49'
R 716.25'

N/F S.L. and Emogene Dacus H/W
Bk 263 Pg 520


EXIST. R/W

 

SW 1/4 NW 1/4
Sect 27, Twp 26N, Rng 14E

MATCHLINE STA. 72+75.00

PLAN SHEETS
(SHEET 3 OF 5)

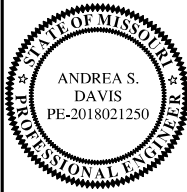

DATE PREPARED 4/4/2025	
ROUTE AA	STATE MO
DISTRICT SE	SHEET NO. 7
COUNTY SCOTT	
JOB NO. JSE0248	
CONTRACT ID.	
PROJECT NO.	
BRIDGE NO.	

DESCRIPTION	DATE

MISSOURI HIGHWAYS AND TRANSPORTATION COMMISSION

105 WEST CAPITOL
JEFFERSON CITY, MO 65102
1-888-ASK-MODOT (1-888-275-6636)

HR GREEN, INC.
520 MARYVILLE CENTRE DRIVE,
SUITE 100
ST. LOUIS, MISSOURI 63141
PHONE: (636) 519-0990
CORPORATE LICENSE #2002006608





DISCLAIMER
THE PROFESSIONAL WHOSE SIGNATURE AND PERSONAL SEAL APPEAR HEREON ASSUMES RESPONSIBILITY ONLY FOR WHAT APPEARS ON THIS PAGE, AND DISCLAIMS (PURSUANT TO SECTION 327.411 RSMO) SPECIFICATION, ESTIMATES, REPORTS, OR OTHER DOCUMENTS OR INSTRUMENTS NOT SEALED BY THE UNDERSIGNED PROFESSIONAL RELATING TO OR INTENDED TO BE USED FOR ANY PART OR PARTS OF THE PROJECT TO WHICH THIS PAGE REFERS.

N/F S.L. and Emogene Dacus H/W
Bk 263 Pg 520

EXIST. R/W

SW 1/4 NW 1/4
Sect 27, Twp 26N, Rng 14E

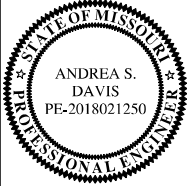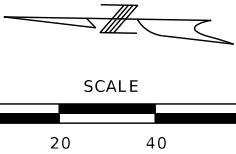

DATE PREPARED 3/24/2025	
ROUTE AA	STATE MO
DISTRICT SE	SHEET NO. 8
COUNTY SCOTT	
JOB NO. JSE0248	
CONTRACT ID.	
PROJECT NO.	
BRIDGE NO.	

DESCRIPTION	DATE

MISSOURI HIGHWAYS AND TRANSPORTATION COMMISSION


105 WEST CAPITOL
JEFFERSON CITY, MO 65102
1-888-ASK-MODOT (1-888-275-6636)

HR GREEN, INC.
520 MARYVILLE CENTRE DRIVE
SUITE 100
ST. LOUIS, MISSOURI 63141
PHONE: (636) 519-0990
CORPORATE LICENSE #2002006608



MATCHLINE STA. 72+75.00

MATCHLINE STA. 77+75.00

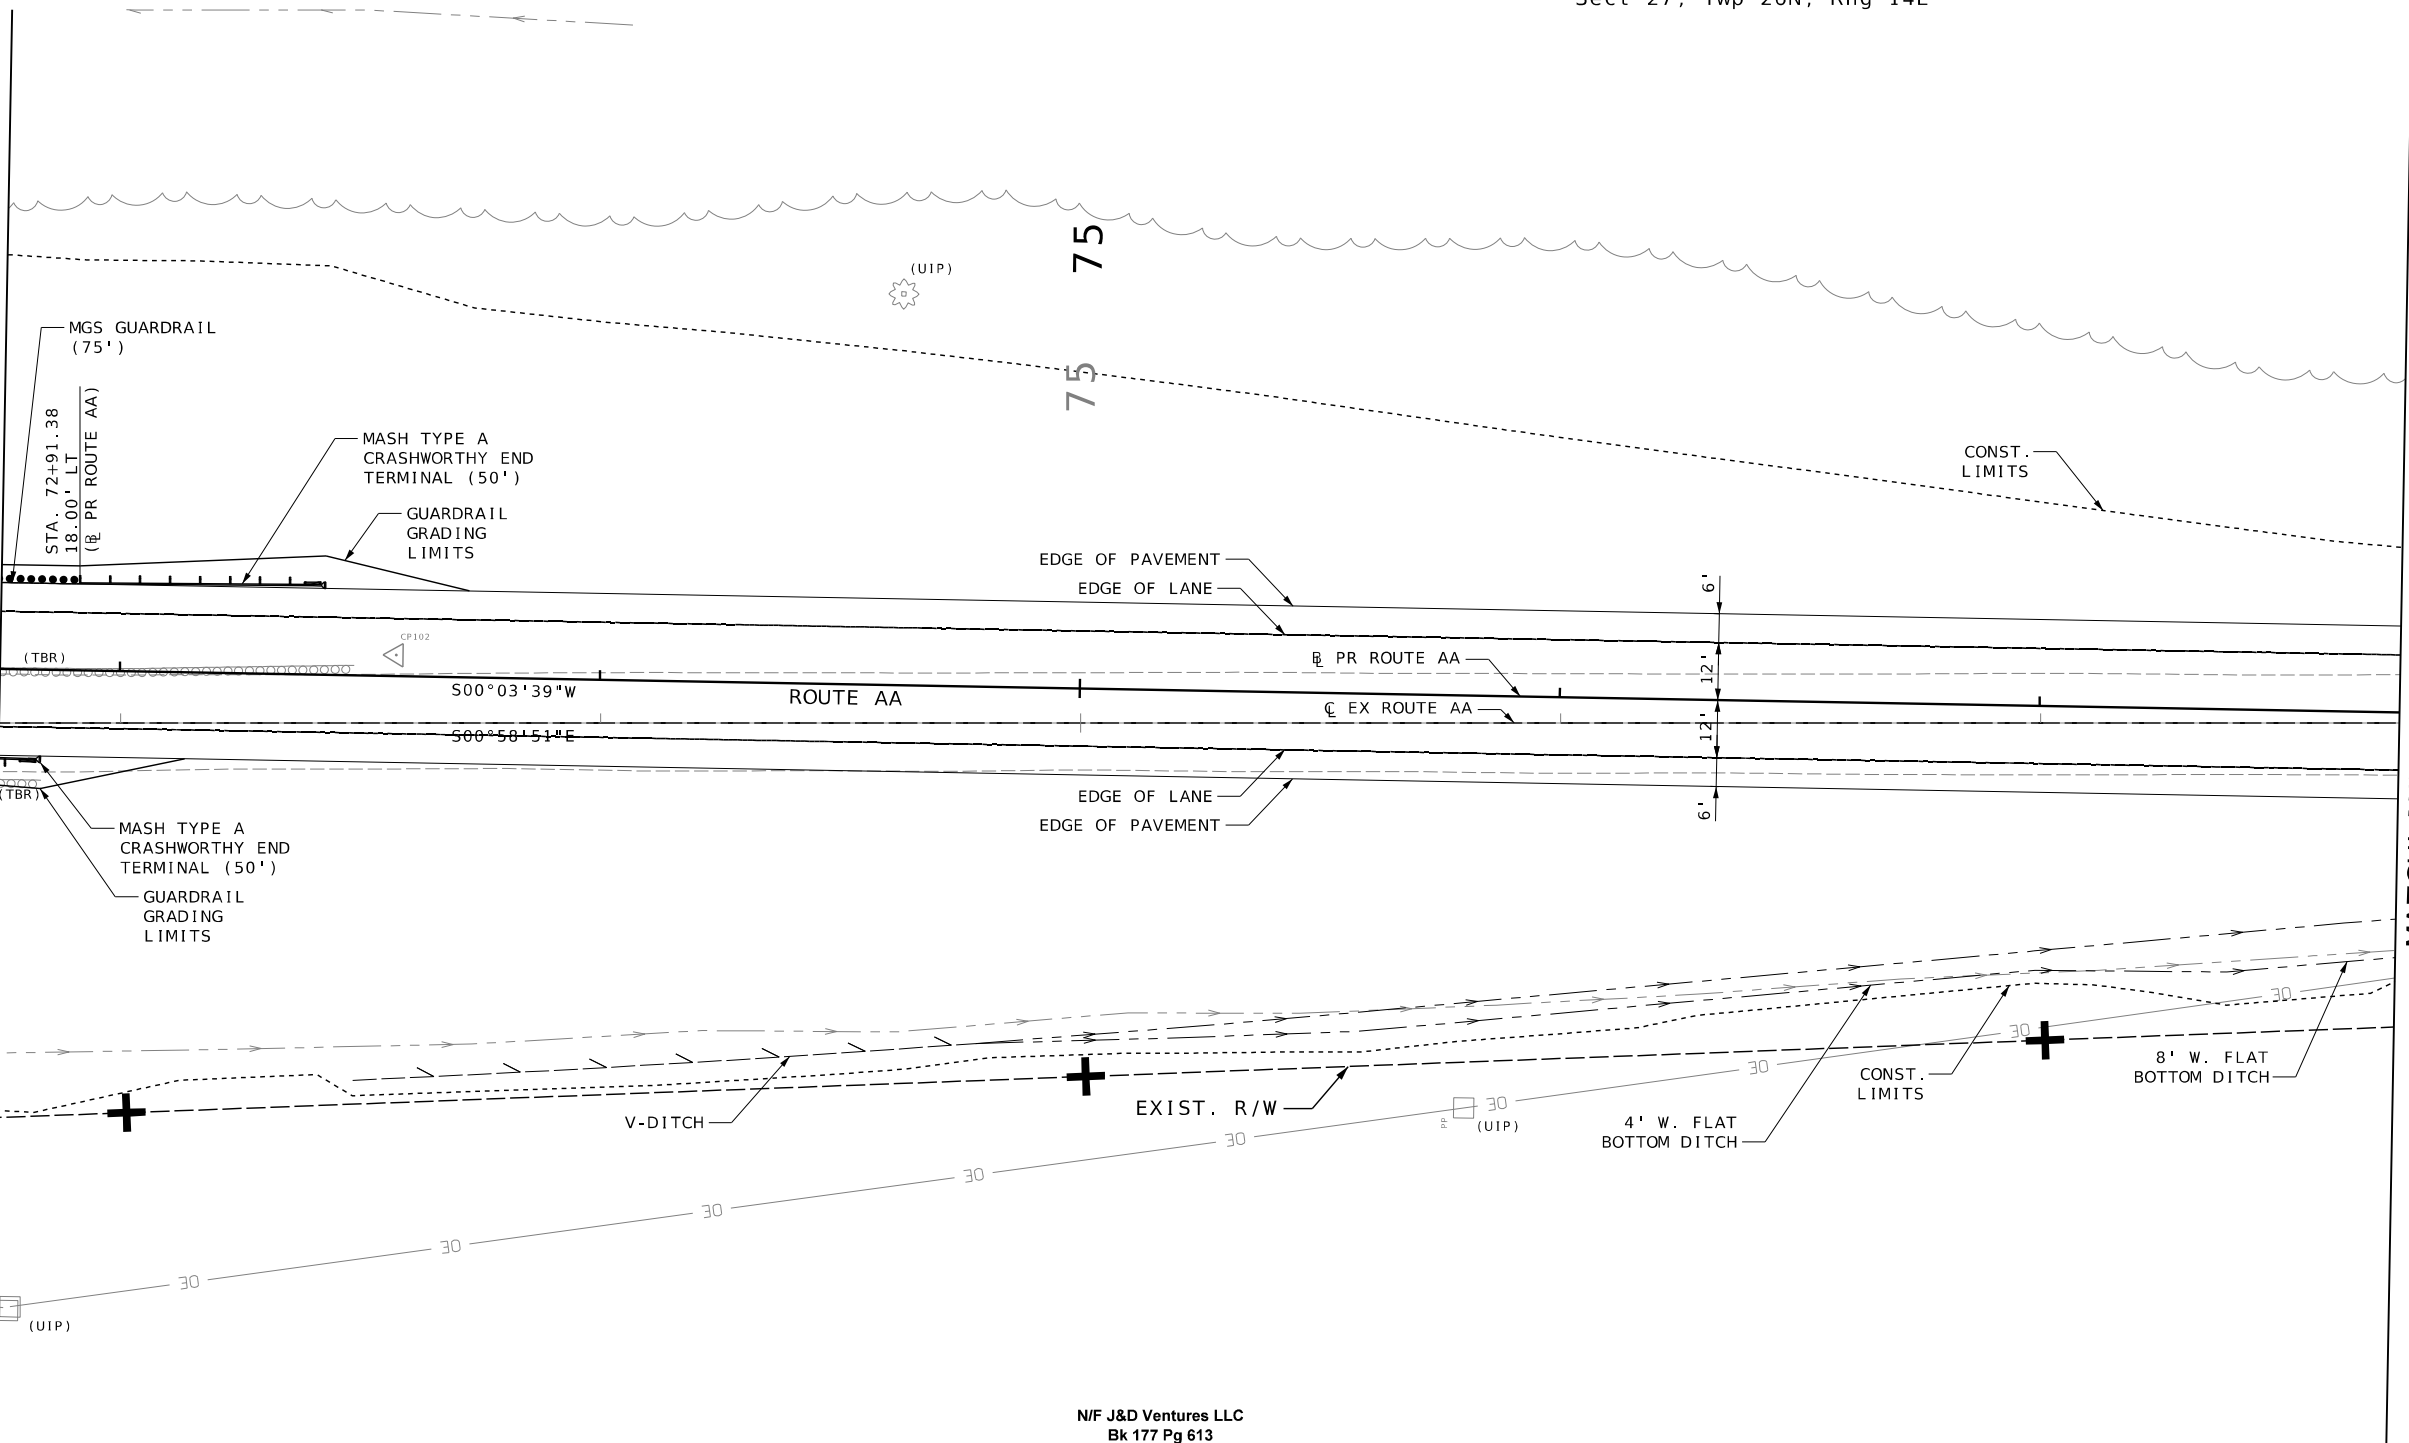



UNDERGROUND FACILITIES, STRUCTURES AND UTILITIES HAVE BEEN PLOTTED FROM AVAILABLE SURVEY AND RECORDS. THE OWNER DOES NOT WARRANT THE LOCATIONS OF THESE FACILITIES AS PRECISE. IT IS POSSIBLE THERE MAY BE OTHERS. THE EXISTENCE OF WHICH IS PRESENTLY NOT KNOWN OR SHOWN. IT IS THE CONTRACTOR'S RESPONSIBILITY TO DETERMINE THE EXISTENCE AND PRECISE LOCATION OF ALL FACILITIES AND AVOID DAMAGE.

N/F J&D Ventures LLC
Bk 177 Pg 613

SE 1/4 NE 1/4
Sect 28, Twp 26N, Rng 14E

PLAN SHEETS
(SHEET 4 OF 5)

DISCLAIMER
THE PROFESSIONAL WHOSE SIGNATURE AND PERSONAL SEAL APPEAR HEREON ASSUMES RESPONSIBILITY ONLY FOR WHAT APPEARS ON THIS PAGE, AND DISCLAIMS (PURSUANT TO SECTION 327.411 RSMO) SPECIFICATION, ESTIMATES, REPORTS, OR OTHER DOCUMENTS OR INSTRUMENTS NOT SEALED BY THE UNDERSIGNED PROFESSIONAL RELATING TO OR INTENDED TO BE USED FOR ANY PART OR PARTS OF THE PROJECT TO WHICH THIS PAGE REFERS.

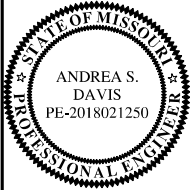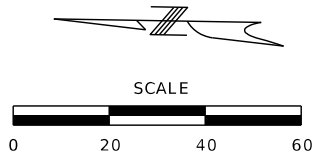

DATE PREPARED 3/24/2025	
ROUTE AA	STATE MO
DISTRICT SE	SHEET NO. 9
COUNTY SCOTT	
JOB NO. JSE0248	
CONTRACT ID.	
PROJECT NO.	
BRIDGE NO.	

DESCRIPTION	DATE

MISSOURI HIGHWAYS AND TRANSPORTATION COMMISSION

105 WEST CAPITOL
JEFFERSON CITY, MO 65102
1-888-ASK-MODOT (1-888-275-6636)

HR GREEN, INC.
520 MARYVILLE CENTRE DRIVE,
SUITE 100
ST. LOUIS, MISSOURI 63141
PHONE: (636) 519-0990
CORPORATE LICENSE #2002006608



PLAN SHEETS
(SHEET 5 OF 5)


UNDERGROUND FACILITIES, STRUCTURES AND UTILITIES HAVE BEEN PLOTTED FROM AVAILABLE SURVEY AND RECORDS. THE OWNER DOES NOT WARRANT THE LOCATIONS OF THESE FACILITIES AS PRECISE. IT IS POSSIBLE THERE MAY BE OTHERS. THE EXISTENCE OF WHICH IS PRESENTLY NOT KNOWN OR SHOWN. IT IS THE CONTRACTOR'S RESPONSIBILITY TO DETERMINE THE EXISTENCE AND PRECISE LOCATION OF ALL FACILITIES AND AVOID DAMAGE.

NE 1/4 SE 1/4
Sect 28, Twp 26N, Rng 14E




1 EQUATION:
R PR ROUTE AA
STA 78+93.25 BK = STA 0+00.00 AH

EQUATION:
C EX ROUTE AA
STA 78+93.03 BK = STA 0+00.00 AH

STA 0+00.00 C LYNUAL ST =
78+93.25 R PR ROUTE AA

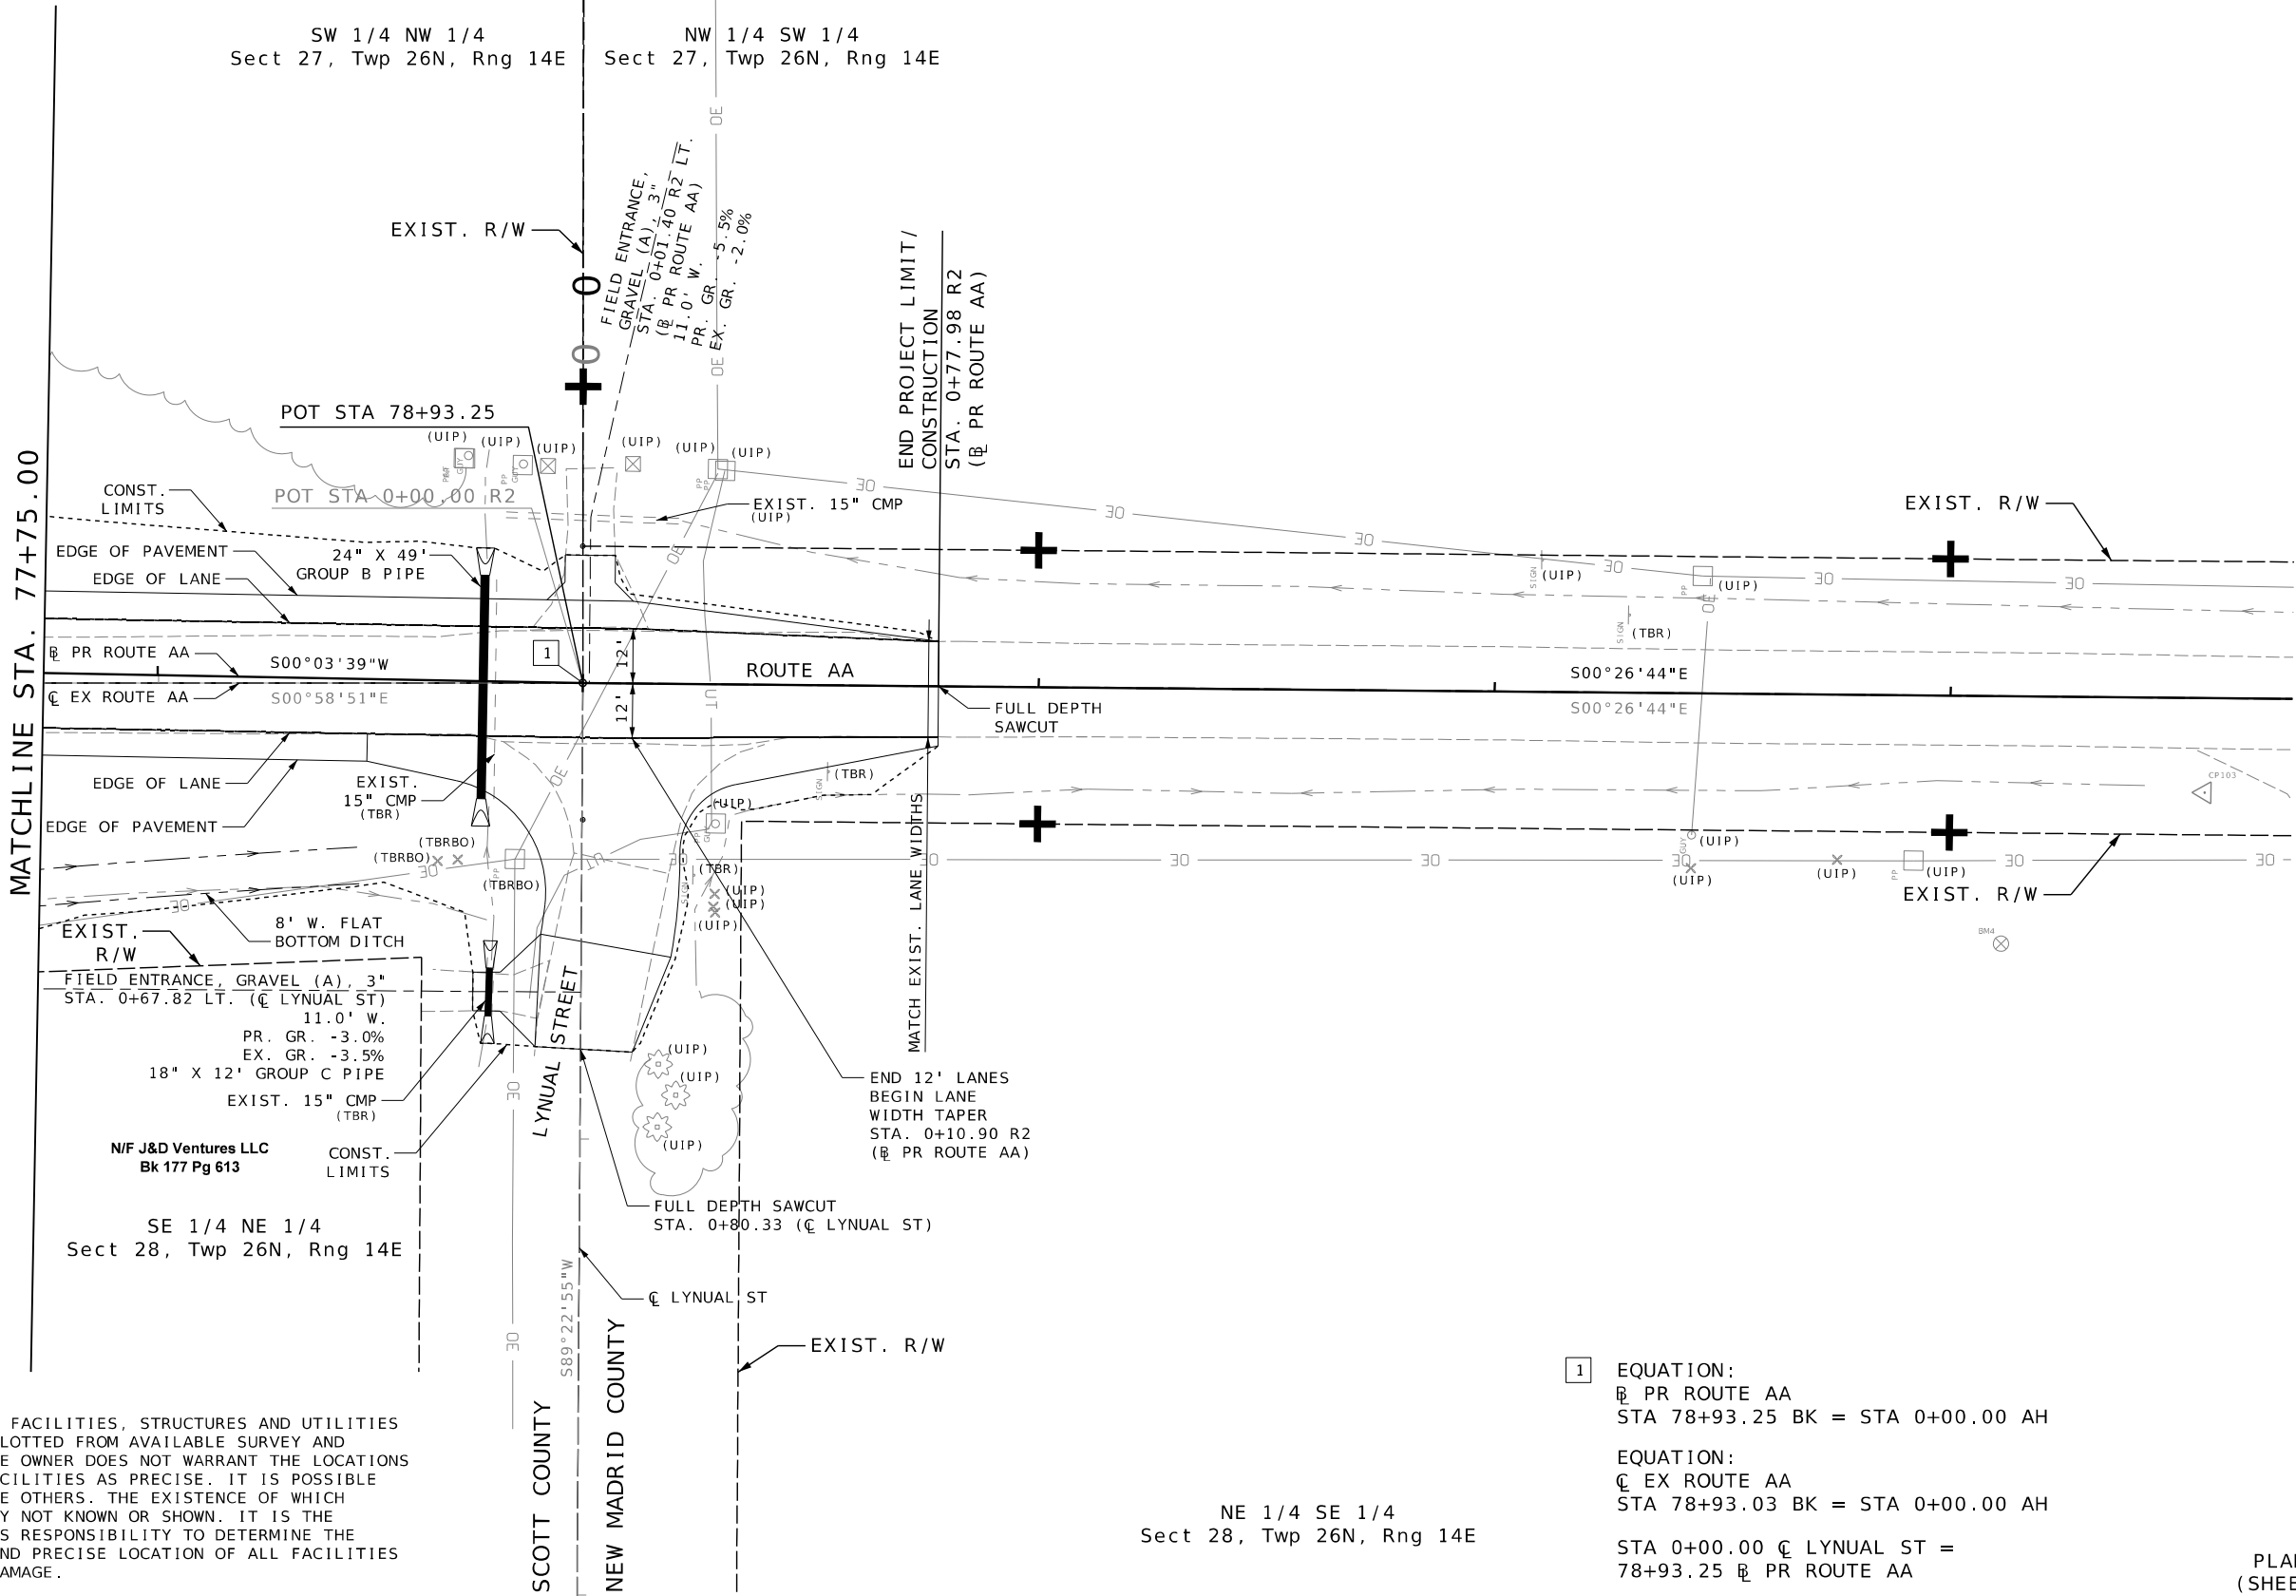

DISCLAIMER
THE PROFESSIONAL WHOSE SIGNATURE AND PERSONAL SEAL APPEAR HEREON ASSUMES RESPONSIBILITY ONLY FOR WHAT APPEARS ON THIS PAGE, AND DISCLAIMS (PURSUANT TO SECTION 327.411 RSMO) SPECIFICATION, ESTIMATES, REPORTS, OR OTHER DOCUMENTS OR INSTRUMENTS NOT SEALED BY THE UNDERSIGNED PROFESSIONAL RELATING TO OR INTENDED TO BE USED FOR ANY PART OR PARTS OF THE PROJECT TO WHICH THIS PAGE REFERS.

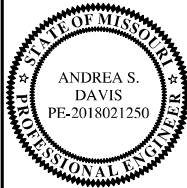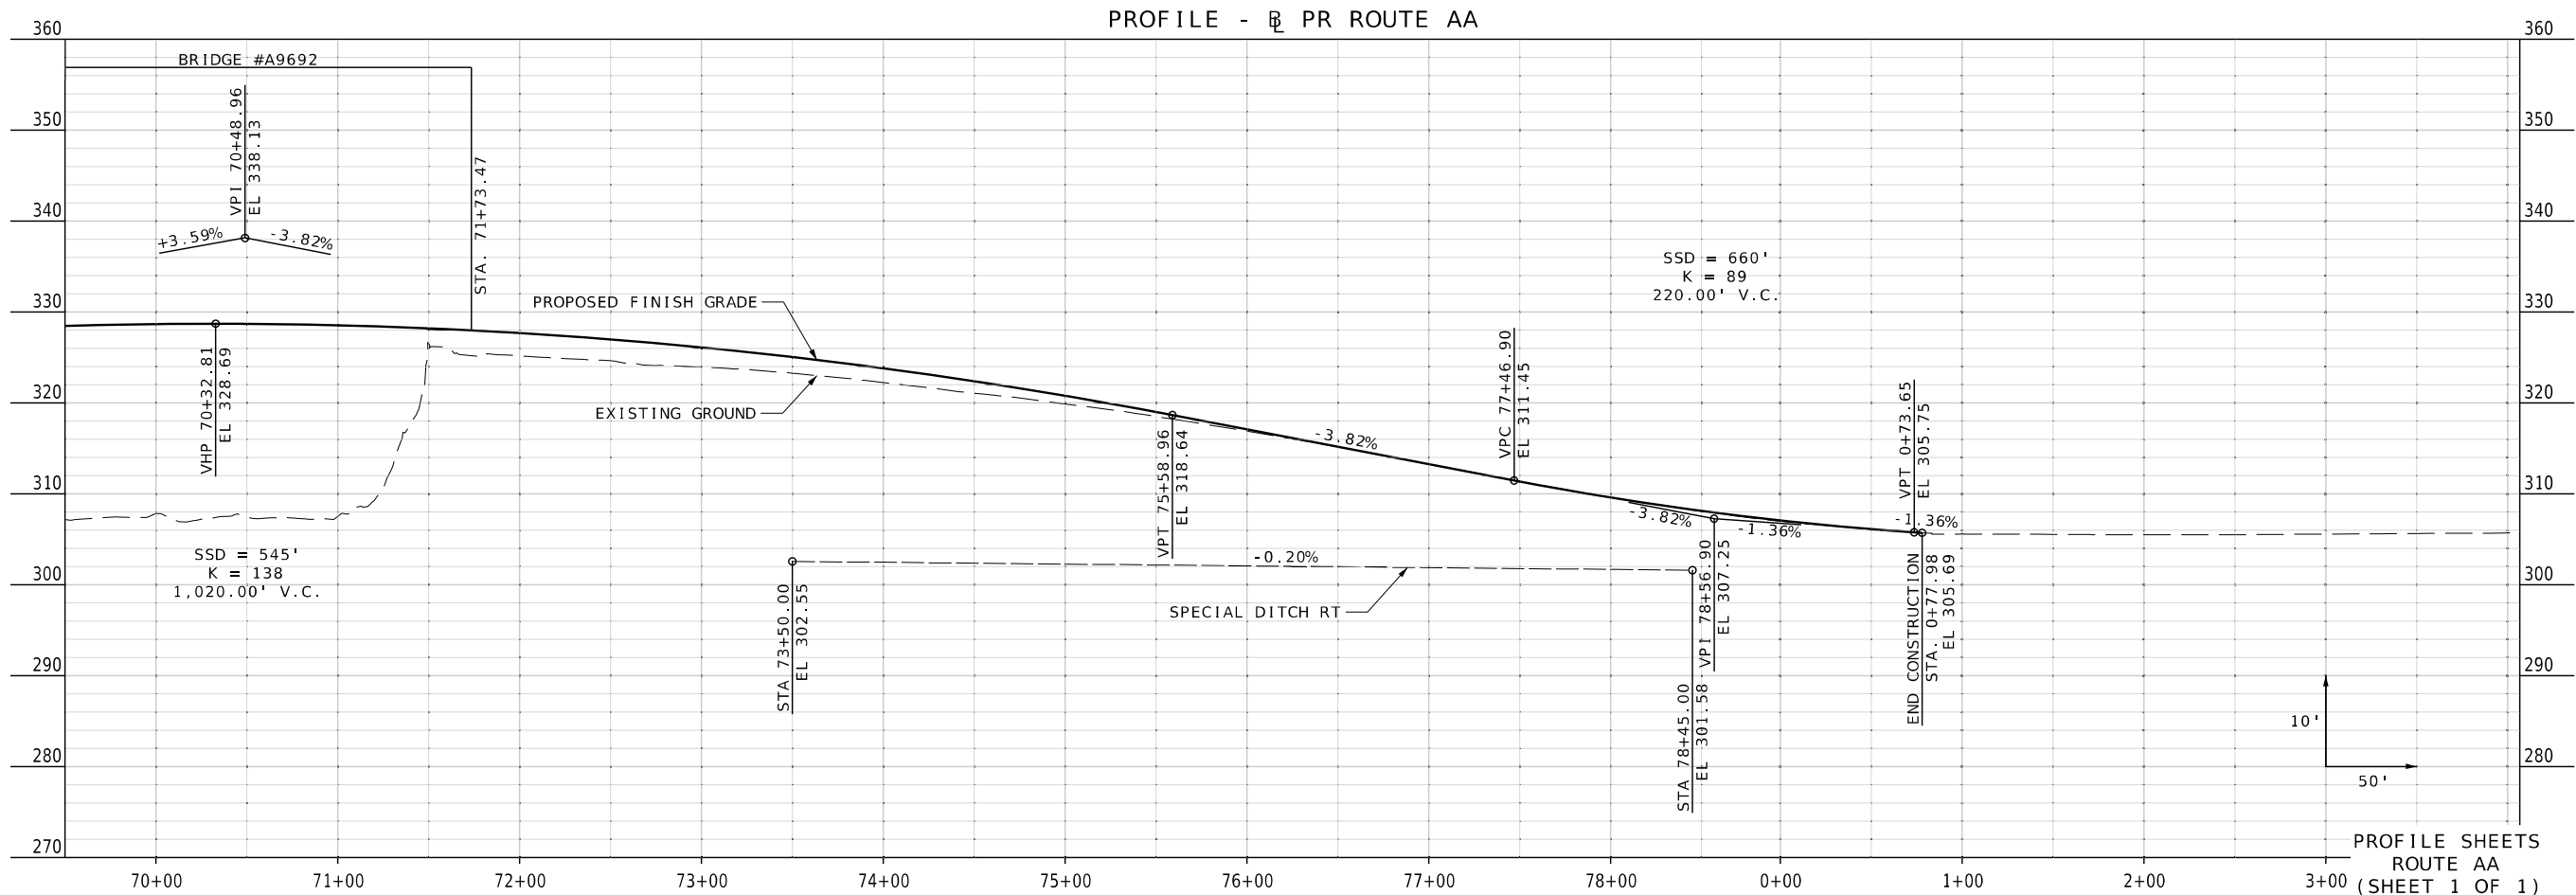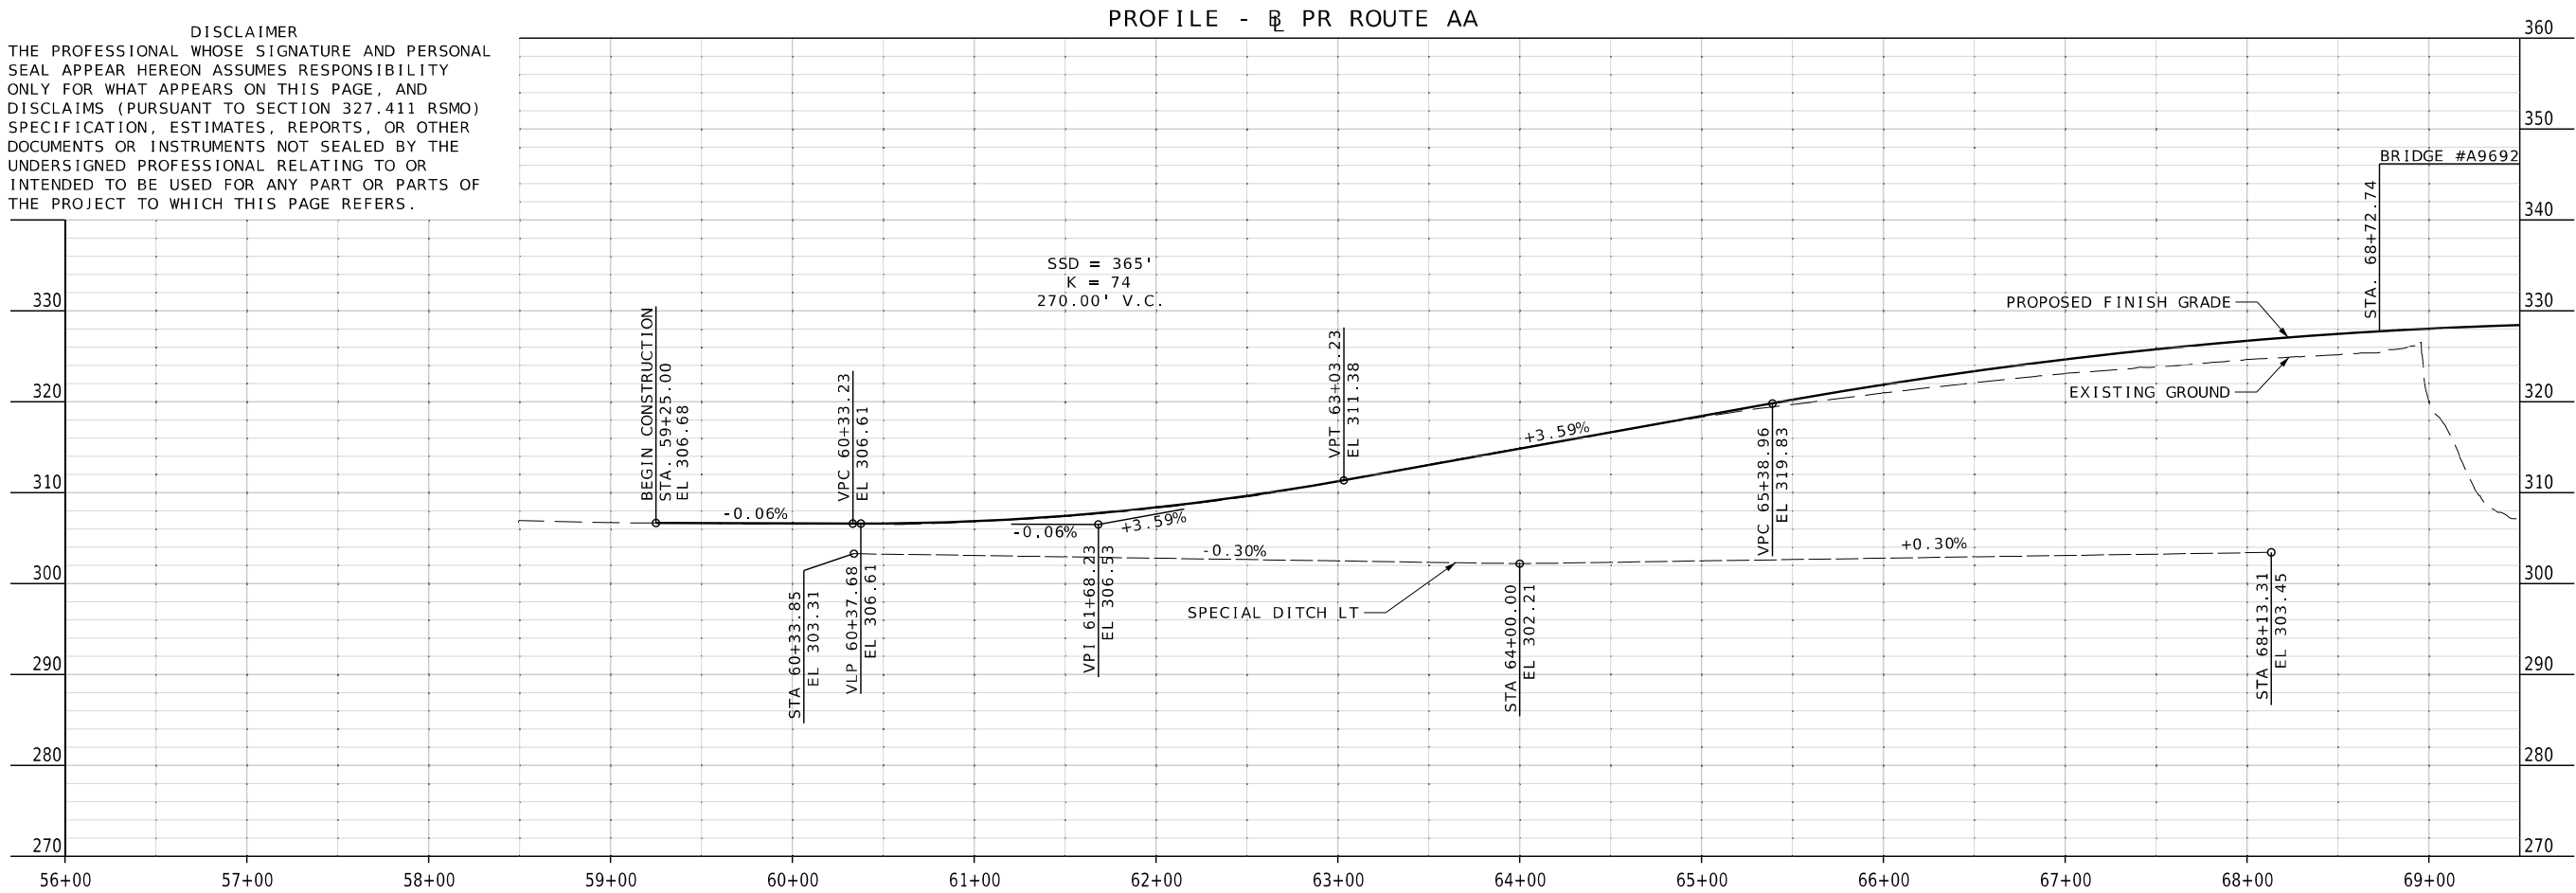

DATE PREPARED
3/24/2025

ROUTE AA	STATE MO
DISTRICT SE	SHEET NO. 10
COUNTY SCOTT	
JOB NO. JSE0248	
CONTRACT ID.	

PROJECT NO.

BRIDGE NO.

DATE	DESCRIPTION

MISSOURI HIGHWAYS AND TRANSPORTATION
COMMISSION

105 WEST CAPITOL
JEFFERSON CITY, MO 65102
1-888-ASK-MODOT (1-888-275-6636)

HR GREEN, INC.
520 MARYVILLE CENTRE DRIVE,
SUITE 100
ST. LOUIS, MISSOURI 63141
PHONE: (636) 519-0990
CORPORATE LICENSE #2002006608




COORDINATE POINT LISTING								
SHEET NO	STATION	LOCATION	OFFSET (USFT)	MODIFIED STATE PLANE (GROUND)			DESCRIPTION	GPK POINT ID
				NORTHING (US SURVEY FT)	EASTING (US SURVEY FT)	ELEVATION (US SURVEY FT)		
PROJECT CONTROL POINTS								
5	60+45.04 R1	PR ROUTE AA	45.22' LT	380,473.5596	1,101,701.8796	305.0910	Set 5/8" Rebar w/ Plastic Control Point Cap on South Side of South Entrance of Rte. AA Stockpile Lot	CP100
6	67+64.56 R1	PR ROUTE AA	0.77' LT	379,753.6900	1,101,681.7480	323.7600	Set 5/8" Rebar w/ Plastic Control Point Cap on East Shoulder of Rte. AA 130' North of R0142 Overpass	CP101
8	73+57.52 R1	PR ROUTE AA	4.37' LT	379,160.7870	1,101,693.2430	322.5300	Set 5/8" Rebar w/ Plastic Control Point Cap in East Shoulder of Rte. AA 200' South of R0142 Overpass	CP102
9	3+55.89 R2	PR ROUTE AA	20.75' RT	378,269.0210	1,101,670.3220	304.4500	Set 5/8" Rebar w/ Plastic Control Point Cap in West R/W of Rte. AA	CP103
BENCHMARKS								
5	59+40.08 R1	PR ROUTE AA	45.00' LT	380,578.4930	1,101,699.8630	305.6700		BM1
7	69+06.18 R1	PR ROUTE AA	25.78' RT	379,611.6370	1,101,657.6260	326.6600		BM2
7	71+49.44 R1	PR ROUTE AA	1.93' LT	379,368.8910	1,101,689.5030	326.6500		BM3
9	3+11.53 R2	PR ROUTE AA	54.29' RT	378,313.1140	1,101,636.4380	305.5400		BM4

ALL PROJECT COORDINATES HAVE BEEN PROJECTED FROM THE MISSOURI STATE PLANE COORDINATE (SPC) SYSTEM OF 1983 USING AN AVERAGE PROJECT PROJECTION (GRID TO GROUND) FACTOR. TO GET BACK TO STATE PLANE COORDINATES MULTIPLY THE PROJECT COORDINATES BY THE AVERAGE GRID FACTOR AS SHOWN IN THE "REFERENCE CONTROL INFORMATION" PORTION OF THIS TABLE.	
PROJECT COORDINATE INFORMATION	
COORDINATE SYSTEM	MO SPC
HORIZONTAL DATUM	NAD83(2011)
VERTICAL DATUM	NAVD88
GEOID MODEL	2018
ELEVATIONS DETERMINED BY	DIFFERENTIAL LEVELING
PROJECT PROJECTION FACTOR	1.00000000
REFERENCE CONTROL INFORMATION	
COORDINATE SYSTEM	MO SPC
CONTROL STATION	MOCH
DESIGNATION	MODOT CHARLESTON CORS ARP
CORS_ID	MOCH
PID	DM4118
LATITUDE	36° 55' 05.22474" (N)
LONGITUDE	89° 19' 07.58631" (W)
NORTHING (M)	121017.9250
EASTING (M)	355250.6190
ZONE	EAST
PROJECT AVERAGE GRID FACTOR	1.00000000
EXAMPLE OF PROJECT COORDINATE TO S.P.C.	
PROJECT NORTHING X AVERAGE GRID FACTOR = STATE PLANE NORTHING PROJECT EASTING X AVERAGE GRID FACTOR = STATE PLANE EASTING	
LINEAR UNIT CONVERSION	
1 METER = 3.280833333 US SURVEY FEET (USFT)	

DISCLAIMER
THE PROFESSIONAL WHOSE SIGNATURE AND PERSONAL SEAL APPEAR HEREON ASSUMES RESPONSIBILITY ONLY FOR WHAT APPEARS ON THIS PAGE, AND DISCLAIMS (PURSUANT TO SECTION 327.411 RSMO) SPECIFICATION, ESTIMATES, REPORTS, OR OTHER DOCUMENTS OR INSTRUMENTS NOT SEALED BY THE UNDERSIGNED PROFESSIONAL RELATING TO OR INTENDED TO BE USED FOR ANY PART OR PARTS OF THE PROJECT TO WHICH THIS PAGE REFERS.

ALIGNMENT INFORMATION								
ELEMENT	POINT TYPE	STATION	MODIFIED STATE PLANE (GROUND)		DELTA	RADIUS	TANGENT	LENGTH
			NORTHING (US SURVEY FT)	EASTING (US SURVEY FT)				
PR ROUTE AA								
TANGENT	POB	52+57.53 R1	381,260.1759	1,101,643.1889				
TANGENT	PI	61+00.00 R1	380,417.8297	1,101,657.6092				
TANGENT	PI	67+60.11 R1	379,758.1314	1,101,680.9045				
TANGENT	PI	72+33.14 R1	379,285.1707	1,101,689.0012				
TANGENT	PI	-0+00.00 R2	378,625.0618	1,101,688.3000				
TANGENT	POE	39+76.54 R2	374,648.6435	1,101,719.2325				
EX ROUTE AA								
TANGENT	POB	52+57.53 R1	381,260.1759	1,101,643.1889				
TANGENT	PI	0+00.00 R2	378,625.0618	1,101,688.3000				
TANGENT	POE	39+76.54 R2	374,648.6435	1,101,719.2325				
N. OUTER RD								
TANGENT	POB	16+13.21 R1	379,402.3849	1,101,112.2131				
TANGENT	PC	19+69.60 R1	379,628.8436	1,101,387.4076				
ARC	PC	19+69.60 R1	379,628.8436	1,101,387.4076				
ARC	PI	21+67.15 R1	379,754.3699	1,101,539.9482	409.2900	368.1000	51° 31' 47"	LEFT
ARC	PT	23+37.70 R1	379,951.8896	1,101,536.5668				
TANGENT	PT	23+37.70 R1	379,951.8896	1,101,536.5668				
TANGENT	PC	27+36.50 R1	380,350.6312	1,101,529.7407				
ARC	PC	27+36.50 R1	380,350.6312	1,101,529.7407				
ARC	PI	28+01.50 R1	380,415.6217	1,101,528.6281	65.0000	102.1018	90° 00' 00"	RIGHT
ARC	PT	28+38.60 R1	380,416.7342	1,101,593.6186				
TANGENT	PT	28+38.60 R1	380,416.7342	1,101,593.6186				
TANGENT	END	29+02.60 R1	380,417.8297	1,101,657.6092				
US 60								
TANGENT	POB	0+00.00	378,617.8873	1,101,688.3558				
TANGENT	POE	36+53.70	380,108.2546	1,103,035.2870				
LYNUAL ST (PROPOSED)								
TANGENT	POB	0+00.00	378,617.8873	1,101,688.3558				
TANGENT	PC	0+38.54	378,617.5875	1,101,649.8180				
ARC	PC	0+38.54	378,617.5875	1,101,649.8180				
ARC	PI	0+48.76	378,617.5080	1,101,639.5995	115.0000	20.3840	10° 09' 21"	RIGHT
ARC	PT	0+58.92	378,619.2316	1,101,629.5272				
TANGENT	PT	0+58.92	378,619.2316	1,101,629.5272				
TANGENT	POE	1+10.19	378,627.8781	1,101,578.9962				
LYNUAL ST (EXISTING)								
TANGENT	POB	0+00.00	378,625.0618	1,101,688.3000				
TANGENT	POE	6+65.85	378,617.8800	1,101,022.4918				

COORDINATE POINTS
(SHEET 1 OF 1)

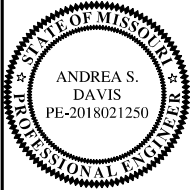

DATE PREPARED 3/24/2025	
ROUTE AA	STATE MO
DISTRICT SE	SHEET NO. 11
COUNTY SCOTT	
JOB NO. JSE0248	
CONTRACT ID.	

PROJECT NO.
BRIDGE NO.


DESCRIPTION	DATE

MISSOURI HIGHWAYS AND TRANSPORTATION COMMISSION


105 WEST CAPITOL
JEFFERSON CITY, MO 65102
1-888-ASK-MODOT (1-888-275-6636)

HR GREEN, INC.
520 MARYVILLE CENTRE DRIVE,
SUITE 100
ST. LOUIS, MISSOURI 63141
PHONE: (636) 519-0990
CORPORATE LICENSE #2002006608

DISCLAIMER
THE PROFESSIONAL WHOSE SIGNATURE AND PERSONAL SEAL APPEAR HEREON ASSUMES RESPONSIBILITY ONLY FOR WHAT APPEARS ON THIS PAGE, AND DISCLAIMS (PURSUANT TO SECTION 327.411 RSMO) SPECIFICATION, ESTIMATES, REPORTS, OR OTHER DOCUMENTS OR INSTRUMENTS NOT SEALED BY THE UNDERSIGNED PROFESSIONAL RELATING TO OR INTENDED TO BE USED FOR ANY PART OR PARTS OF THE PROJECT TO WHICH THIS PAGE REFERS.

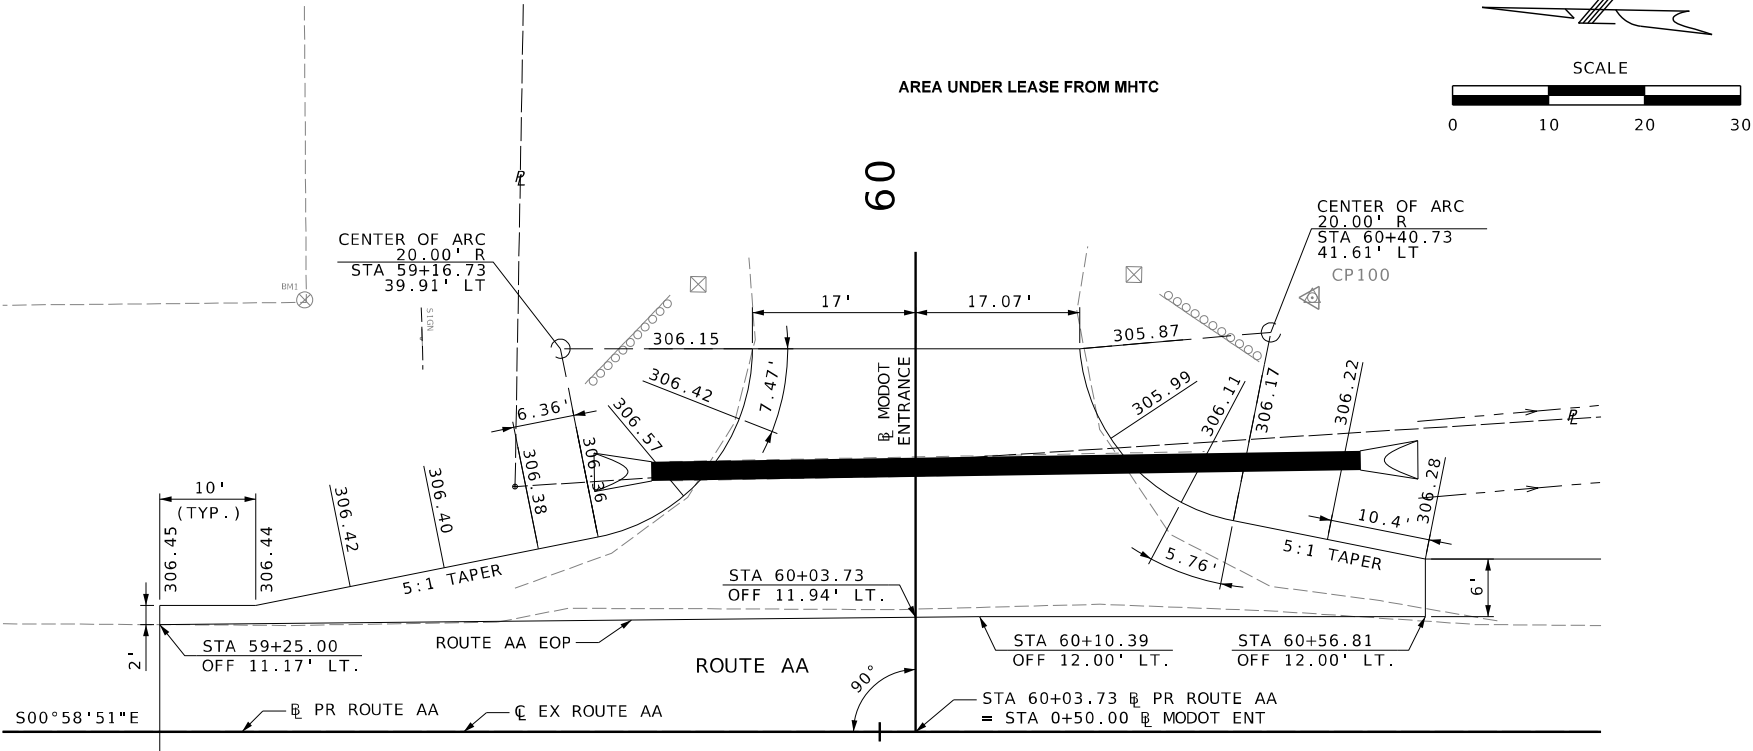

PLAN - MODOT ENTRANCE

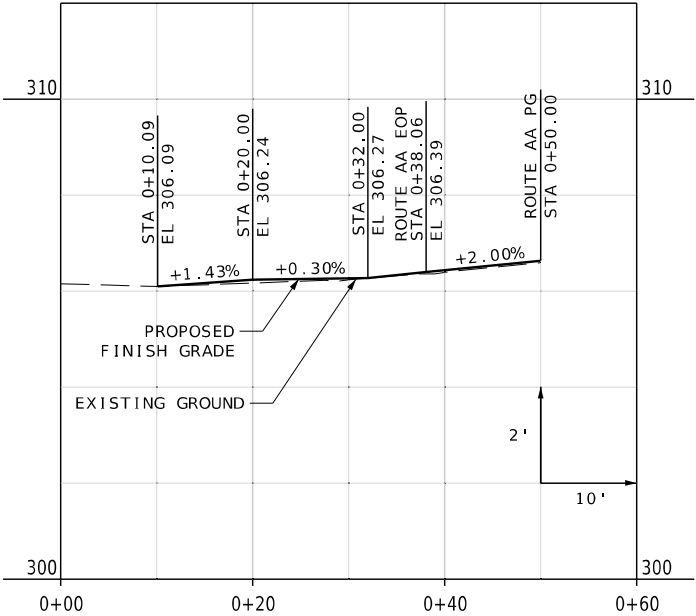

PROFILE - MODOT ENTRANCE

- NOTES:
1. PLAN VIEW STATIONS, ELEVATIONS, AND RADII ARE AT THE EDGE OF PAVEMENT (EOP) UNLESS OTHERWISE NOTED.
 2. PLAN VIEW ELEVATIONS PROVIDED EVERY 10 FEET UNLESS OTHERWISE NOTED.
 3. PLAN VIEW STATIONS AND OFFSETS GIVEN FROM MODOT PR ROUTE AA ALIGNMENT UNLESS OTHERWISE NOTED.
 4. UNDERGROUND FACILITIES, STRUCTURES AND UTILITIES HAVE BEEN PLOTTED FROM AVAILABLE SURVEY AND RECORDS. THE OWNER DOES NOT WARRANT THE LOCATIONS OF THESE FACILITIES AS PRECISE. IT IS POSSIBLE THERE MAY BE OTHERS. THE EXISTENCE OF WHICH IS PRESENTLY NOT KNOWN OR SHOWN. IT IS THE CONTRACTOR'S RESPONSIBILITY TO DETERMINE THE EXISTENCE AND PRECISE LOCATION OF ALL FACILITIES AND AVOID DAMAGE.
 5. THE APPROXIMATE LOCATION OF PROPERTY LINES AS SHOWN ON THE PLANS ARE BASED ON THE BEST INFORMATION AVAILABLE TO THE COMMISSION AT THIS TIME. THIS INFORMATION IS PROVIDED BY THE COMMISSION "AS-IS" AND THE COMMISSION EXPRESSLY DISCLAIMS ANY REPRESENTATION OR WARRANTY AS TO THE COMPLETENESS, ACCURACY, OR SUITABILITY OF THE INFORMATION FOR ANY USE.

SPECIAL SHEETS
ENTRANCE DETAILS
(SHEET 1 OF 3)

STATE OF MISSOURI
ANDREA S. DAVIS
PE-2018021250
PROFESSIONAL ENGINEER

DATE PREPARED
3/24/2025

ROUTE
AA

DISTRICT
SE

STATE
MO

SHEET NO.
12

COUNTY
SCOTT

JOB NO.
JSE0248

CONTRACT ID.

PROJECT NO.

BRIDGE NO.

DESCRIPTION

DATE

MISSOURI HIGHWAYS AND TRANSPORTATION COMMISSION

105 WEST CAPITOL
JEFFERSON CITY, MO 65102
1-888-ASK-MODOT (1-888-273-6636)

MODOT

MISSOURI HIGHWAYS AND TRANSPORTATION COMMISSION



HR GREEN, INC.
520 MARYVILLE CENTRE DRIVE,
SUITE 100
ST. LOUIS, MISSOURI 63141
PHONE: (636) 519-0990
CORPORATE LICENSE #2002006608

HRGreen


HRGreen

\\hrgreen.com\hrg\Data\2024\2404289\CAD\Roadway\Plan_Sheets\012_SS_01_SE0248_110.dgn 10:42:38 AM 3/24/2025

DISCLAIMER
THE PROFESSIONAL WHOSE SIGNATURE AND PERSONAL SEAL APPEAR HEREON ASSUMES RESPONSIBILITY ONLY FOR WHAT APPEARS ON THIS PAGE, AND DISCLAIMS (PURSUANT TO SECTION 327.411 RSMO) SPECIFICATION, ESTIMATES, REPORTS, OR OTHER DOCUMENTS OR INSTRUMENTS NOT SEALED BY THE UNDERSIGNED PROFESSIONAL RELATING TO OR INTENDED TO BE USED FOR ANY PART OR PARTS OF THE PROJECT TO WHICH THIS PAGE REFERS.

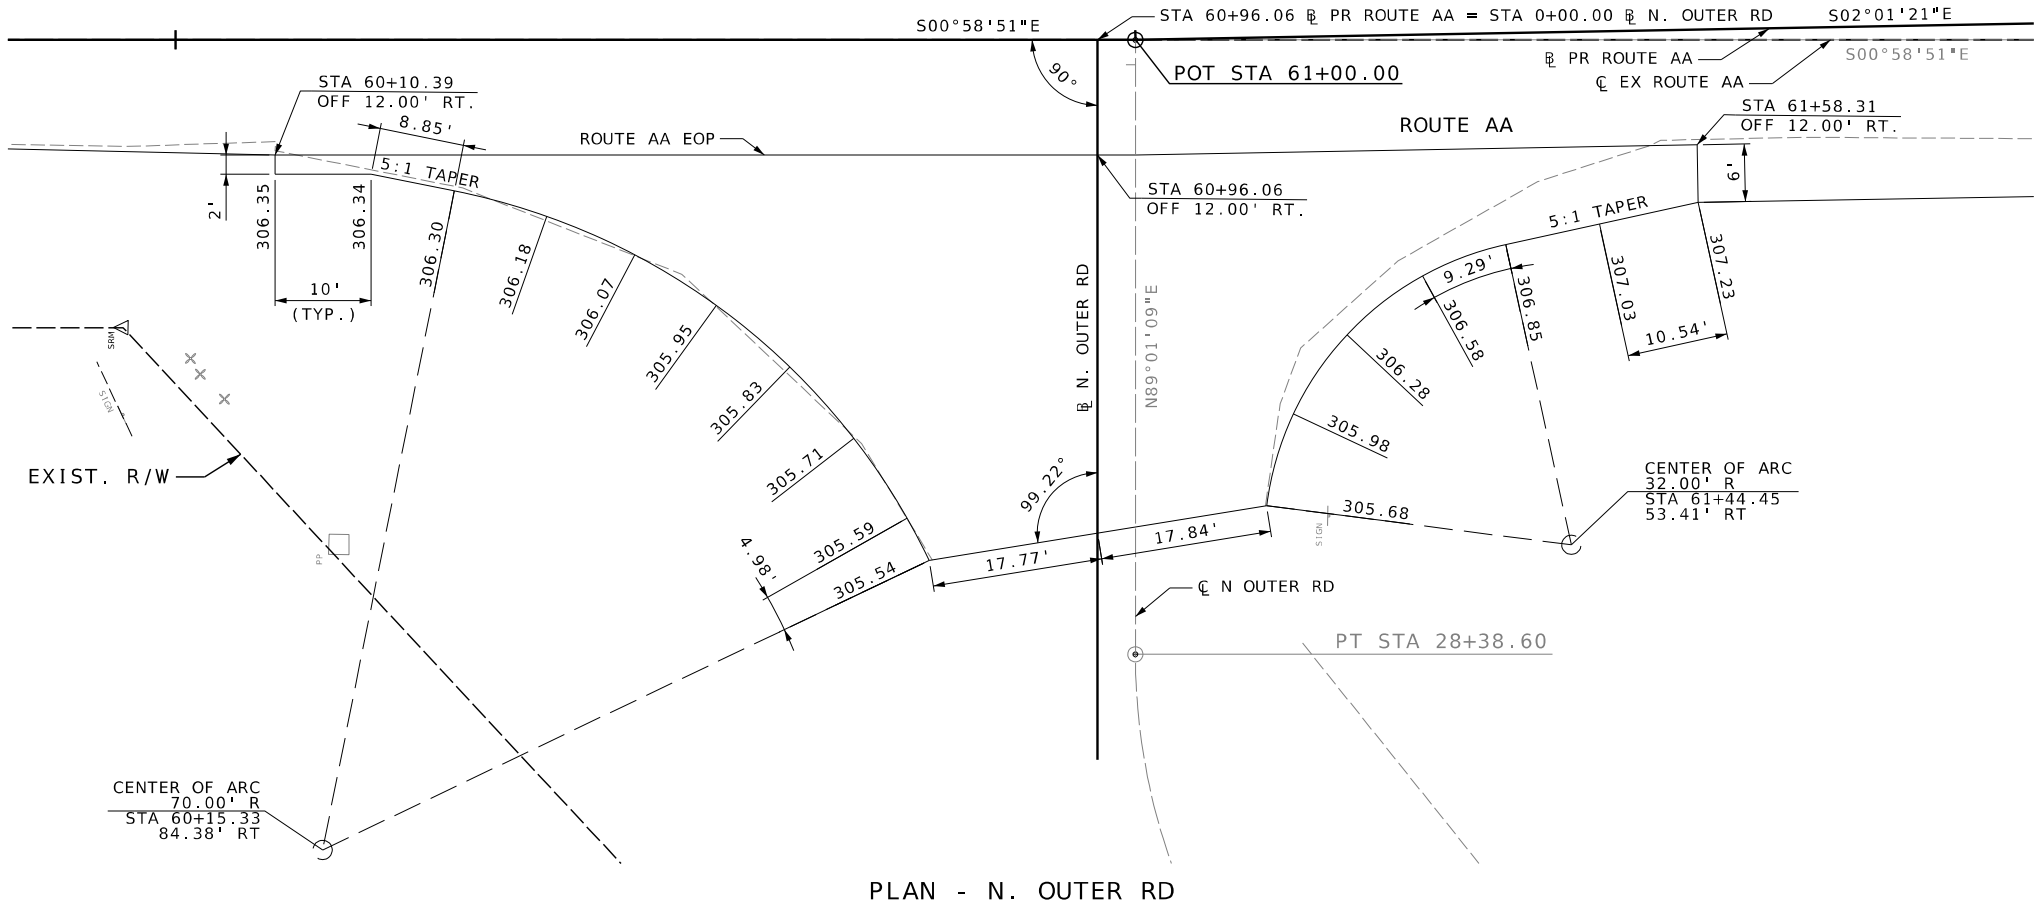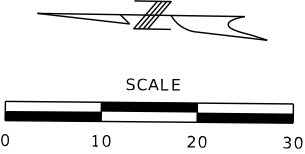

PLAN - N. OUTER RD

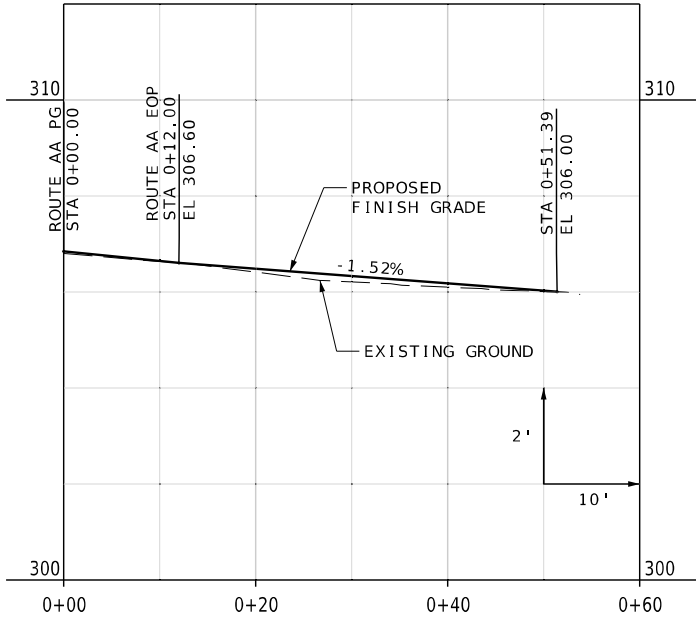

PROFILE - N. OUTER RD

- NOTES:
- PLAN VIEW STATIONS, ELEVATIONS, AND RADII ARE AT THE EDGE OF PAVEMENT (EOP) UNLESS OTHERWISE NOTED.
 - PLAN VIEW ELEVATIONS PROVIDED EVERY 10 FEET UNLESS OTHERWISE NOTED.
 - PLAN VIEW STATIONS AND OFFSETS GIVEN FROM $\varnothing$ PR ROUTE AA ALIGNMENT UNLESS OTHERWISE NOTED.
 - UNDERGROUND FACILITIES, STRUCTURES AND UTILITIES HAVE BEEN PLOTTED FROM AVAILABLE SURVEY AND RECORDS. THE OWNER DOES NOT WARRANT THE LOCATIONS OF THESE FACILITIES AS PRECISE. IT IS POSSIBLE THERE MAY BE OTHERS. THE EXISTENCE OF WHICH IS PRESENTLY NOT KNOWN OR SHOWN. IT IS THE CONTRACTOR'S RESPONSIBILITY TO DETERMINE THE EXISTENCE AND PRECISE LOCATION OF ALL FACILITIES AND AVOID DAMAGE.

SPECIAL SHEETS
ENTRANCE DETAILS
(SHEET 2 OF 3)

STATE OF MISSOURI
ANDREA S. DAVIS
PE-2018021250
PROFESSIONAL ENGINEER

DATE PREPARED
3/24/2025

ROUTE
AA

DISTRICT
SE

COUNTY
SCOTT

JOB NO.
JSE0248

CONTRACT ID.

PROJECT NO.

BRIDGE NO.

DESCRIPTION

DATE

MISSOURI HIGHWAYS AND TRANSPORTATION COMMISSION

105 WEST CAPITOL
JEFFERSON CITY, MO 65102
1-888-ASK-MODOT (1-888-275-6636)


MoDOT

HR GREEN, INC.
520 MARYVILLE CENTRE DRIVE,
SUITE 100
ST. LOUIS, MISSOURI 63141
PHONE: (636) 519-0990
CORPORATE LICENSE #2002006608

HRGreen

\\hrgreen.com\hrg\Data\2024\2404289\CAD\Roadway\Plan_Sheets\013_SS_02_SE0248_110.dgn 10:42:43 AM 3/24/2025

1 EQUATION:
 @ PR ROUTE AA
 STA 78+93.25 BK
 = STA 0+00.00 AH

 

1. PLAN VIEW STATIONS, ELEVATIONS, AND RADII ARE AT THE EDGE OF PAVEMENT (EOP) UNLESS OTHERWISE NOTED.
2. PLAN VIEW ELEVATIONS PROVIDED EVERY 10 FEET UNLESS OTHERWISE NOTED.
3. PLAN VIEW STATIONS AND OFFSETS GIVEN FROM 6 PR ROUTE AA ALIGNMENT UNLESS OTHERWISE NOTED.
4. UNDERGROUND FACILITIES, STRUCTURES AND UTILITIES HAVE BEEN PLOTTED FROM AVAILABLE SURVEY AND RECORDS. THE OWNER DOES NOT WARRANT THE LOCATIONS OF THESE FACILITIES AS PRECISE. IT IS POSSIBLE THERE MAY BE OTHERS. THE EXISTENCE OF WHICH IS PRESENTLY NOT KNOWN OR SHOWN. IT IS THE CONTRACTOR'S RESPONSIBILITY TO DETERMINE THE EXISTENCE AND PRECISE LOCATION OF ALL FACILITIES AND AVOID DAMAGE.



DATE PREPARED	
3/24/2025	
ROUTE	STATE
AA	MO
DISTRICT	SHEET NO.
SE	14
COUNTY	
SCOTT	
JOB NO.	
JSE0248	
CONTRACT ID.	
PROJECT NO.	
BRIDGE NO.	

[illegible]MISSOURI HIGHWAYS AND TRANSPORTATION
COMMISSION

HR GREEN, INC.
520 MARYVILLE CENTRE DRIVE.
SUITE 100
ST. LOUIS, MISSOURI 63141
PHONE: (636) 519.0990
CORPORATE LICENSE #2002006608

[illegible]

SPECIAL SHEETS
ENTRANCE DETAILS
(SHEET 3 OF 3)

GENERAL TRAFFIC CONTROL NOTES AND DETAILS:

THE TRAFFIC CONTROL PLAN FOR THIS PROJECT INCLUDES THREE MAJOR PHASES OF WORK. THE CONTRACTOR HAS THE OPTION OF DEVELOPING AN ALTERNATE TRAFFIC CONTROL PLAN AND SUBMITTING IT TO THE ENGINEER FOR REVIEW AND APPROVAL (AT LEAST FOUR WEEKS PRIOR TO PROPOSED IMPLEMENTATION).

THIS TRAFFIC CONTROL PLAN WILL COVER A MAJOR PORTION OF THE WORK INVOLVED ON THIS PROJECT. WORK SITUATIONS NOT SPECIFICALLY COVERED BY THE TRAFFIC CONTROL PLANS (E.G., STRIPING OPERATIONS OR THE INSTALLATION OF TEMPORARY TRAFFIC CONTROL DEVICES) SHALL BE HANDLED IN ACCORDANCE WITH THE TYPICAL TRAFFIC CONTROL LAYOUTS SHOWN IN THESE TRAFFIC CONTROL SHEETS, OR IN THE STANDARD PLANS, AND AS DIRECTED BY THE ENGINEER. THE CONTRACTOR SHALL REVIEW ALL PROPOSED TRAFFIC CONTROL LAYOUTS WITH THE ENGINEER IN CHARGE OF CONSTRUCTION PRIOR TO IMPLEMENTATION.

ALL SIGNS, BARRICADES, BARRIERS, CHANNELIZERS, MARKINGS AND OTHER TRAFFIC CONTROL DEVICES SHALL CONFORM TO THE MANUAL ON UNIFORM TRAFFIC CONTROL DEVICES (MUTCD), LATEST EDITION, AS WELL AS SPECIFICATIONS OF THE MISSOURI DEPARTMENT OF TRANSPORTATION (MODOT). FOR DEVICE DETAILS AND DIMENSIONS, SEE MODOT STANDARD SHEETS 616.10, 616.20, AND 617.20.

THE CONTRACTOR SHALL BE RESPONSIBLE FOR MAINTAINING, POSITIONING, CLEANING AND/OR REPLACING ALL TRAFFIC CONTROL DEVICES ON AN AROUND-THE-CLOCK BASIS, WHETHER OR NOT WORK IS ACTIVELY BEING PURSUED. ANY DEFICIENCIES NOTED SHALL BE CORRECTED BY THE CONTRACTOR IMMEDIATELY.

ALL PAVEMENT MARKINGS (EXISTING AND/OR TEMPORARY) THAT CONFLICT WITH ANY TRAFFIC CONTROL OPERATION SHALL BE REMOVED AS SHOWN ON THESE PLANS, AS DIRECTED BY THE ENGINEER, OR AS SUMMARIZED ON THE SUMMARY OF QUANTITY SHEETS. DEPENDING ON CONDITIONS, TEMPORARY PAVEMENT MARKINGS MAY REMAIN IN PLACE DURING SUCCEEDING WORK PHASES (SEE TRAFFIC CONTROL SHEETS AND SUMMARY OF QUANTITY SHEETS).

UNLESS OTHERWISE NOTED ON THE TRAFFIC CONTROL PLANS, TEMPORARY PAVEMENT MARKINGS SHALL BE REMOVABLE PAVEMENT MARKING TAPE. THE CONTRACTOR SHALL MAINTAIN ALL TEMPORARY PAVEMENT MARKINGS THROUGHOUT THEIR INTENDED SERVICE LIVES. NO ADDITIONAL PAYMENT WILL BE MADE FOR MAINTAINING TEMPORARY PAVEMENT MARKINGS.

AS WORK IS COMPLETED, THE CONTRACTOR SHALL INSTALL PERMANENT SIGNS AND MARKINGS AS SHOWN IN THESE PLANS OR AS DIRECTED BY THE ENGINEER.

TYPE III (MOVEABLE) BARRICADES SHOWN FOR ROADWAY CLOSURES SHALL BE USED TO COMPLETELY CLOSE ACCESS TO THE ROADWAY AND SHOULDERS AT THESE POINTS. THE CONTRACTOR SHALL SECURE THE BARRICADES IN SUCH A MANNER THAT THESE DEVICES CANNOT BE EASILY MOVED BY THE PUBLIC.

TRAFFIC CONTROL DEVICES NOT IN USE OR NOT APPLICABLE SHALL EITHER BE COVERED OR REMOVED FROM THE WORK AREA.

WORK VEHICLES AND EQUIPMENT SHALL BE LOCATED WITH ADEQUATE CLEARANCE FROM THE TRAVELWAY SO THAT SIGHT DISTANCES ARE NOT RESTRICTED FOR DRIVERS OR PEDESTRIANS.

THE CONTRACTOR SHALL BE RESPONSIBLE FOR KEEPING ALL TRAFFIC LANES FREE OF MUD AND OTHER CONSTRUCTION DEBRIS.

ANY EXISTING WARNING OR REGULATORY SIGNS (NOT SHOWN) THAT INTERFERE WITH THE TRAFFIC CONTROL SIGNING SHALL BE COMPLETELY COVERED OR REMOVED, NO DIRECT PAY.

ALL TRAFFIC CONTROL SIGNS ARE TO BE NON-PORTABLE UNLESS OTHERWISE NOTED.

SEE STANDARD PLANS 616.10, 903.01 AND 909.03 FOR ADDITIONAL DETAILS REGARDING TRAFFIC CONTROL HIGHWAY SIGNING.

TEMPORARY TRAFFIC CONTROL SIGN AND DEVICE LOCATIONS MAY BE ADJUSTED UPON APPROVAL OF THE ENGINEER. WHERE TRAFFIC BACKUPS ARE EXPECTED BEYOND THE ADVANCED WARNING AREA, ADDITIONAL SIGNING MAY BE NEEDED AS DIRECTED BY THE ENGINEER.

ANY RELOCATION OF SIGNS AND DEVICES FOR TRAFFIC CONTROL DEVICES OR SIGNS SHALL BE CONSIDERED INCIDENTAL. NO DIRECT PAY.

R11-2 SIGN ASSOCIATED WITH THE TYPE 3 MOVEABLE BARRICADES SHALL BE MOUNTED ON POST 7-10 FEET BEHIND THE BARRICADE.

ALL WARNING SIGNS SHALL HAVE FLUORESCENT SHEETING.

REDUCED SPEED LIMIT SIGNING SHALL BE REMOVED, COVERED, OR TURNED FROM TRAFFIC WHEN CONDITIONS REQUIRING THE REDUCED SPEED NO LONGER EXIST.

TEMPORARY TRAFFIC BARRIER, SHALL COMPLY WITH THE PROVISIONS IN EPG 616.6.85 TEMPORARY TRAFFIC BARRIER.



FOR ADVANCE WARNING RAIL SYSTEM (AWRS), REFER TO STANDARD PLANS 616.10 ADVANCE WARNING RAIL SYSTEM.

REVIEW STANDARD PLANS 616.10 CHANNELIZING DEVICES FOR DIFFERENT TYPES AND GUIDELINES FOR THE DEVICES.

UPON APPROVAL OF THE ENGINEER, THE CONTRACTOR MAY PROVIDE ADDITIONAL PROTECTIVE TRUCKS EQUIPPED WITH PROPER WARNING DEVICES.

PROTECTIVE TRUCK AND WORK VEHICLES SHALL DISPLAY HIGH-INTENSITY ROTATING, FLASHING, OSCILLATING, OR STROBE LIGHTS.

VEHICLE HAZARD WARNING SIGNALS SHALL NOT BE USED INSTEAD OF THE VEHICLE'S HIGH-INTENSITY ROTATING, FLASHING, OSCILLATING, OR STROBE LIGHTS.

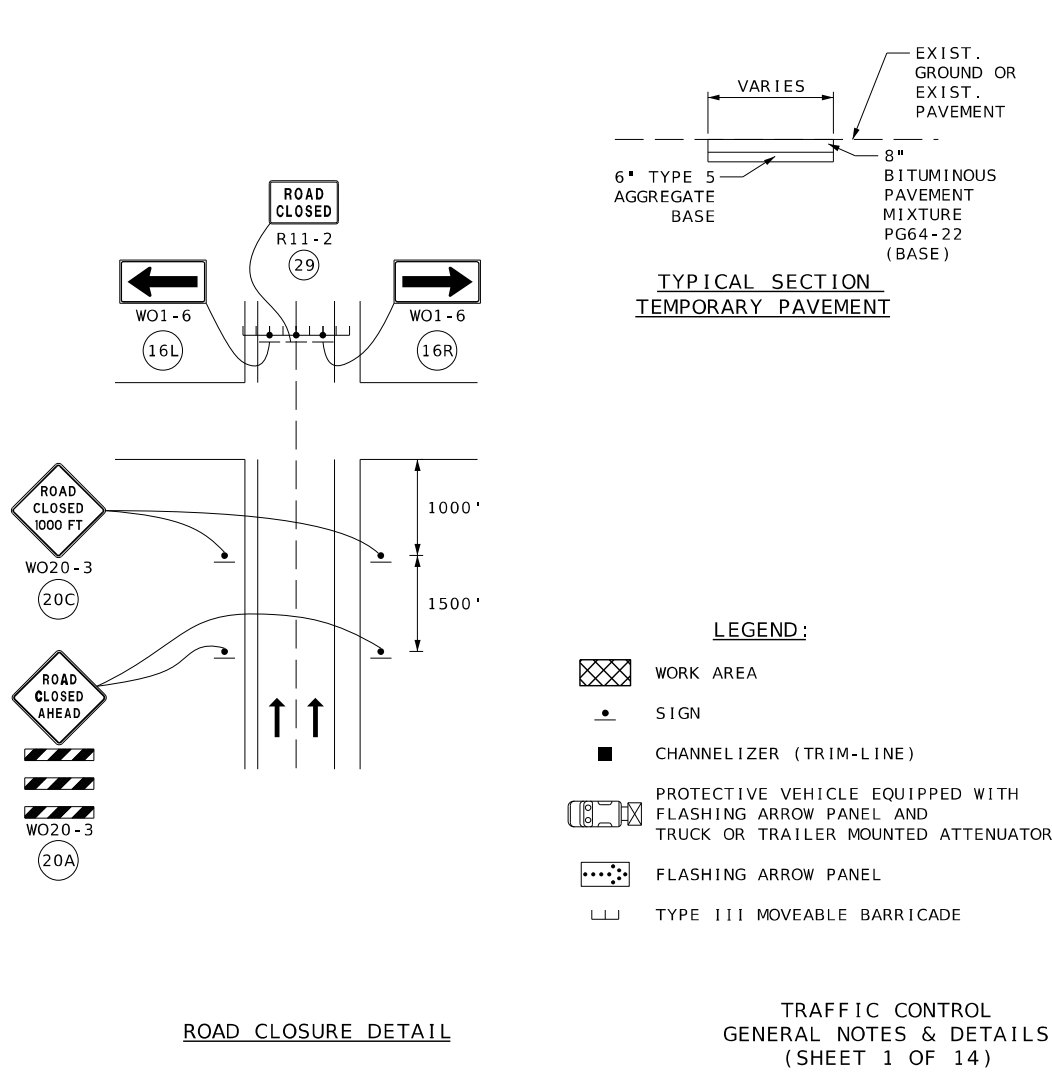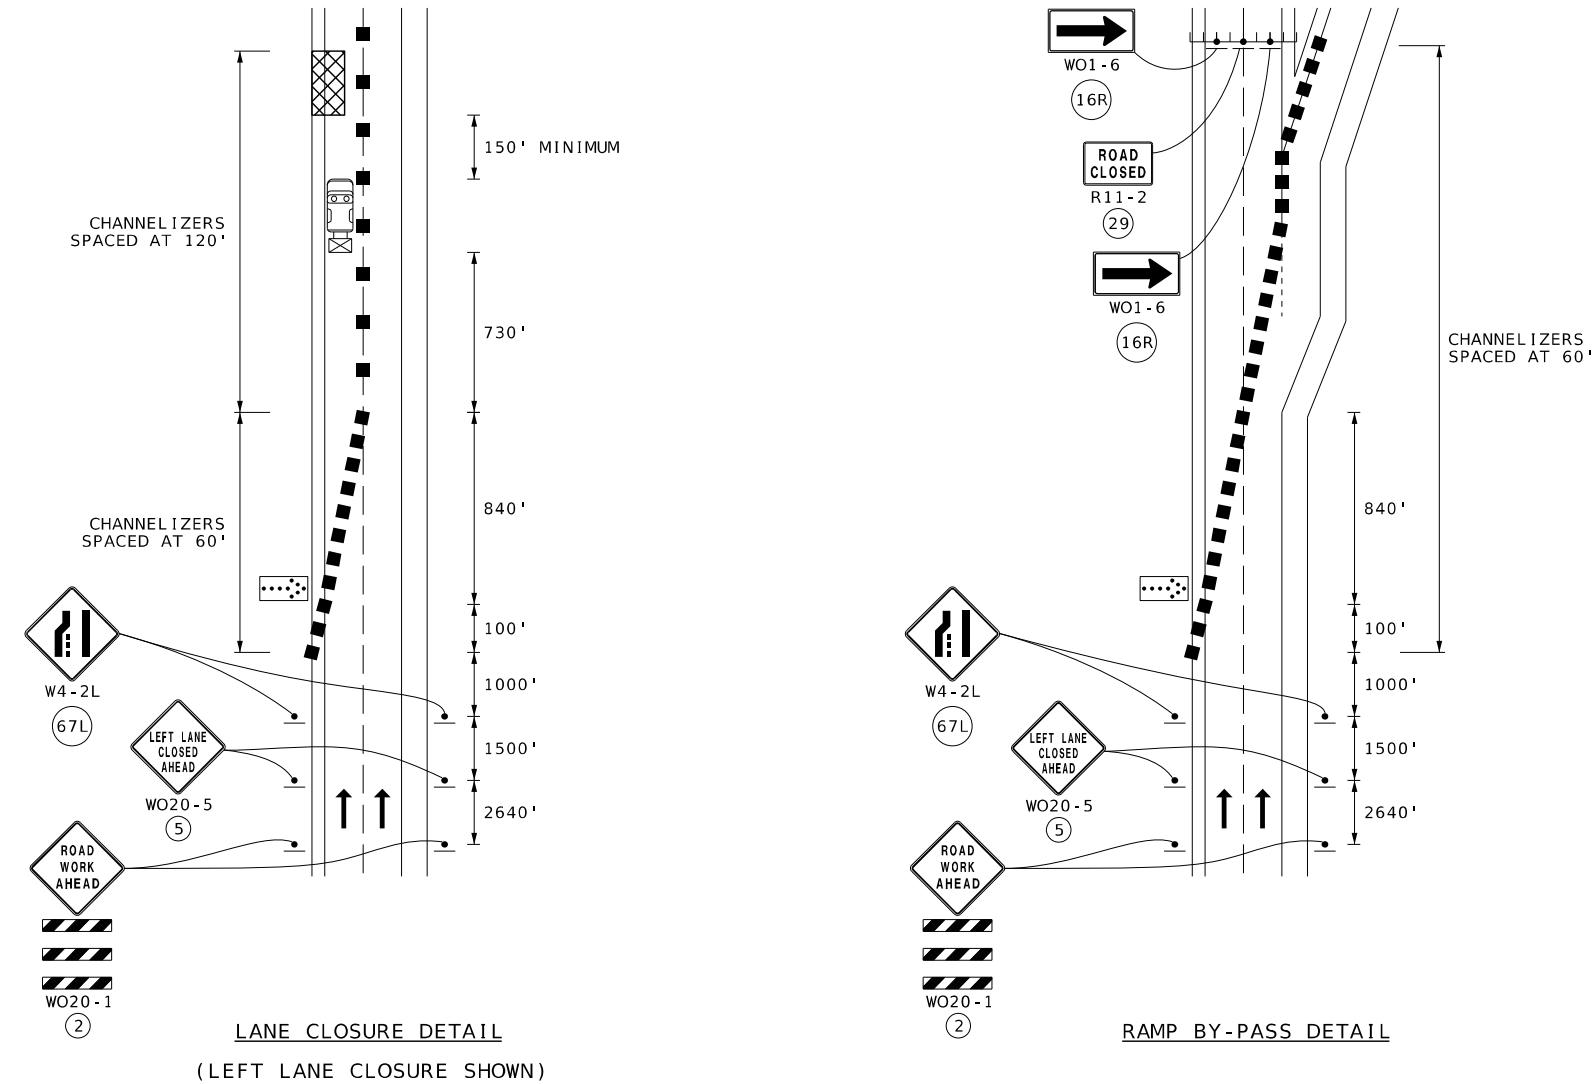

STATE OF MISSOURI

ANDREA S. DAVIS

PE-2018021250

PROFESSIONAL ENGINEER

DATE PREPARED
3/24/2025

ROUTE
AA

STATE
MO

DISTRICT
SE

SHEET NO.
15

COUNTY
SCOTT

JOB NO.
JSE0248

CONTRACT ID.

PROJECT NO.

BRIDGE NO.

DESCRIPTION

DATE

MISSOURI HIGHWAYS AND TRANSPORTATION COMMISSION

HR GREEN, INC.

520 MARYVILLE CENTRE DRIVE,

SUITE 100

ST. LOUIS, MISSOURI 63141

PHONE: (636) 519-0990

CORPORATE LICENSE #2002006608

HRGreen





HRGreen

TRAFFIC CONTROL GENERAL NOTES & DETAILS (SHEET 1 OF 14)

IF A SEAL IS PRESENT ON THIS SHEET IT HAS BEEN ELECTRONICALLY SEALED AND DATED.

\\hrgreen.com\hrg\Data\2024\2404289\CAD\Roadway\Plan_Sheets\015_TC_01_SE0248_130.dgn 10:42:50 AM 3/24/2025

GENERAL TRAFFIC CONTROL NOTES AND DETAILS (CONTINUED):

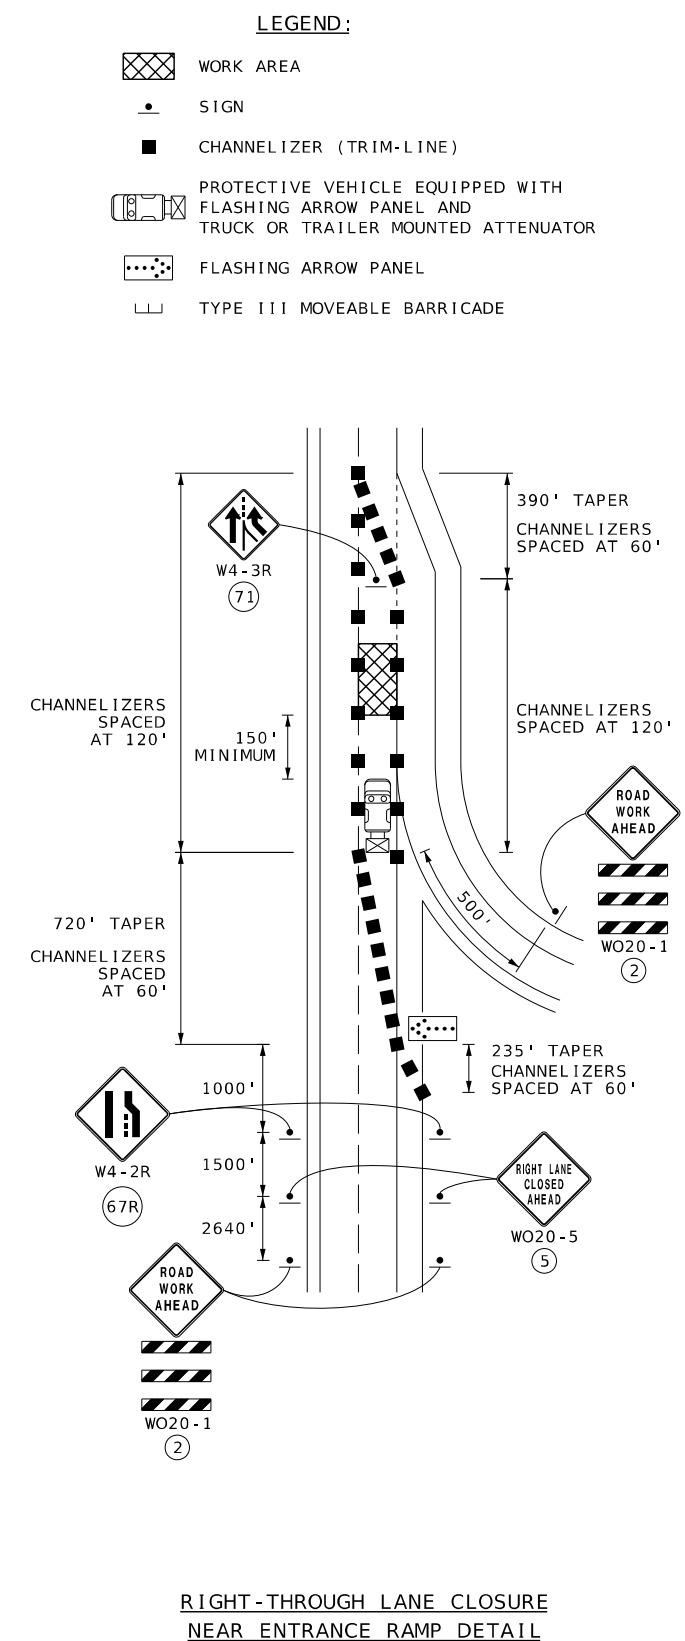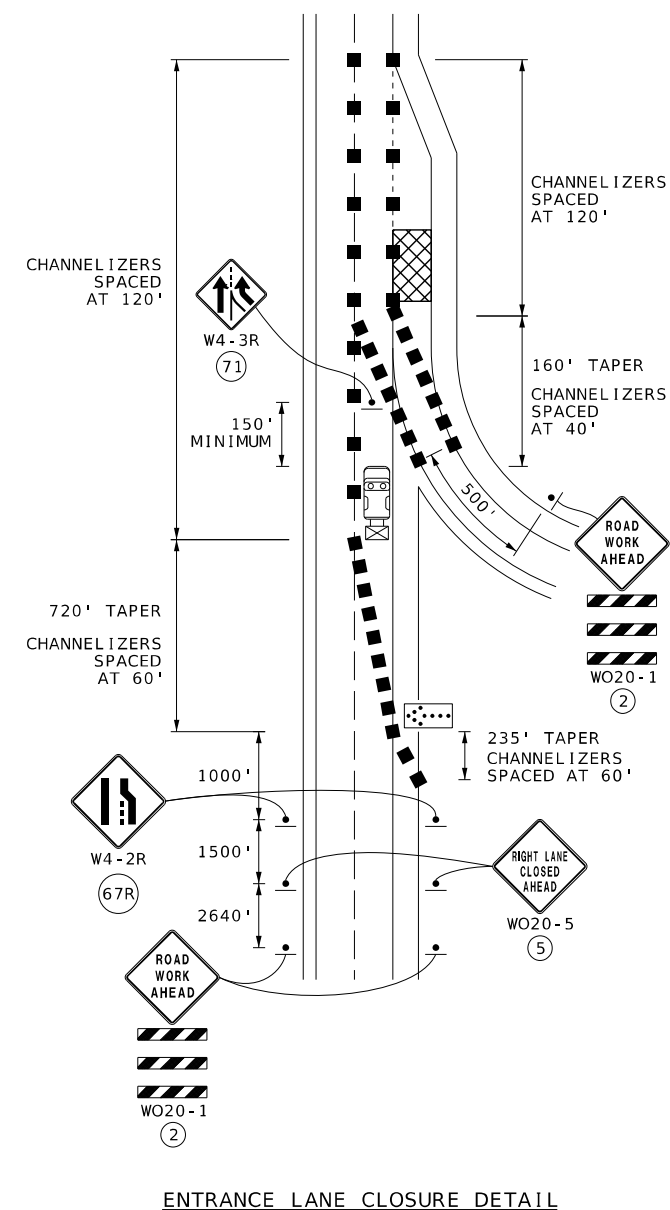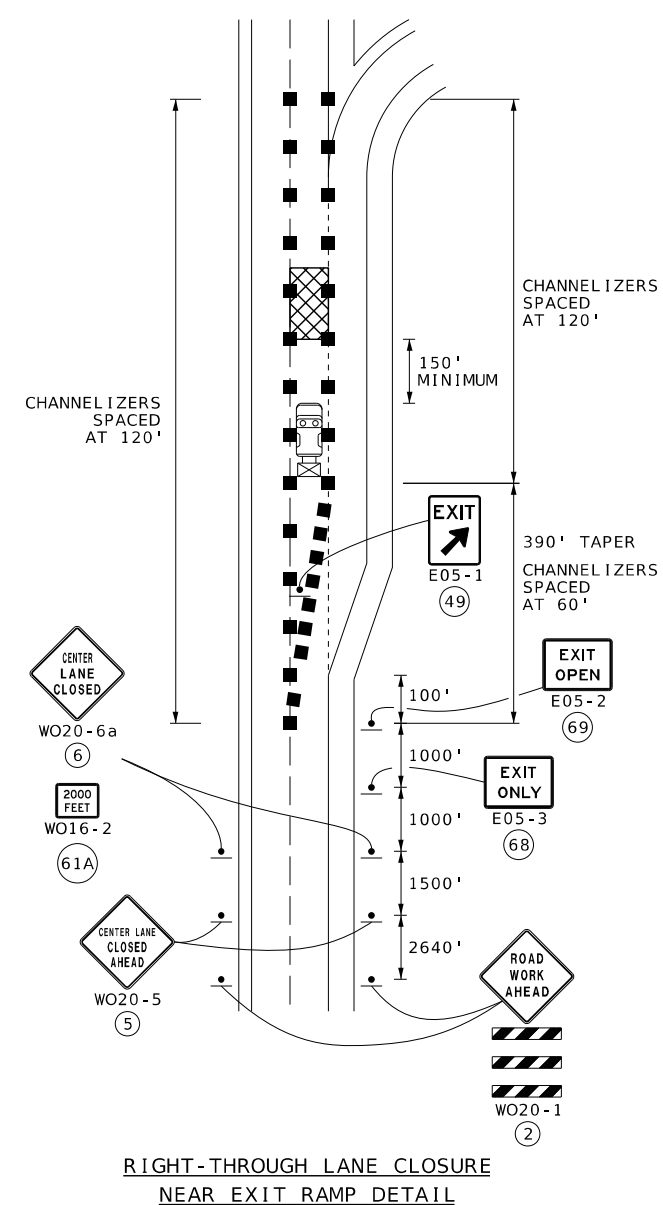
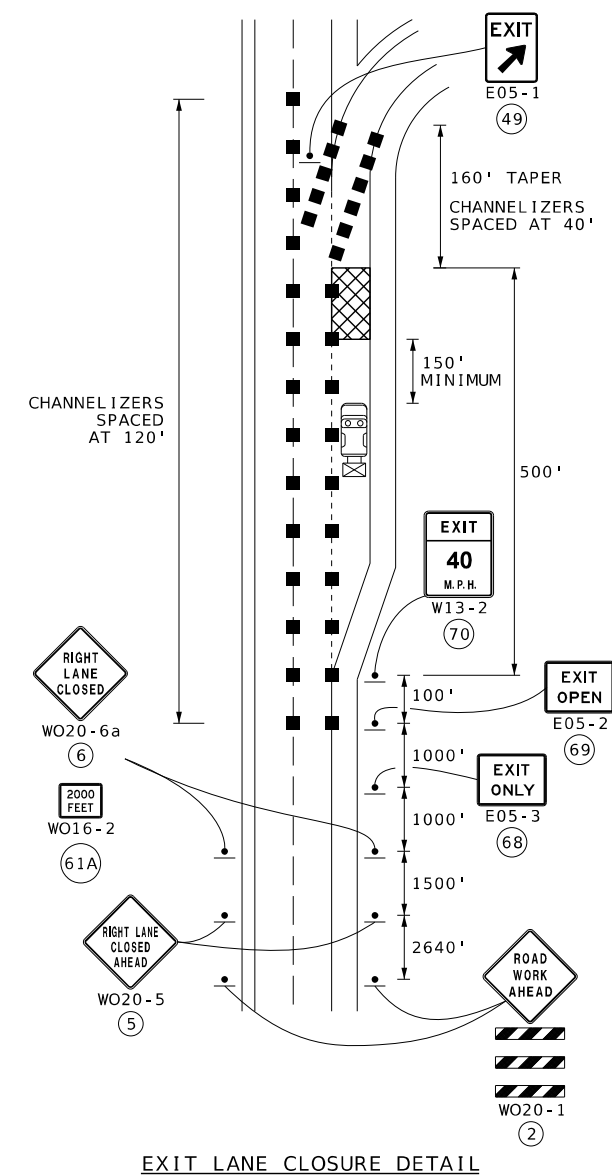


TRAFFIC CONTROL
GENERAL NOTES & DETAILS
(SHEET 2 OF 14)

DISCLAIMER

THE PROFESSIONAL WHOSE SIGNATURE AND PERSONAL SEAL APPEAR HEREON ASSUMES RESPONSIBILITY ONLY FOR WHAT APPEARS ON THIS PAGE, AND DISCLAIMS (PURSUANT TO SECTION 327.411 RSMO) SPECIFICATION, ESTIMATES, REPORTS, OR OTHER DOCUMENTS OR INSTRUMENTS NOT SEALED BY THE UNDERSIGNED PROFESSIONAL RELATING TO OR INTENDED TO BE USED FOR ANY PART OR PARTS OF THE PROJECT TO WHICH THIS PAGE REFERS.

DETOUR SIGN LEGEND:

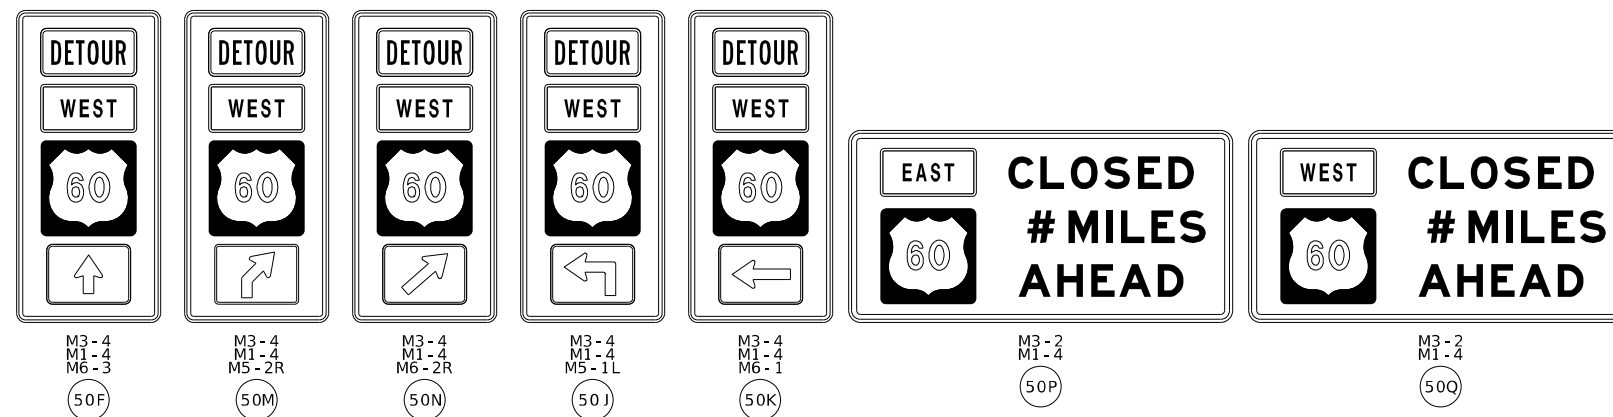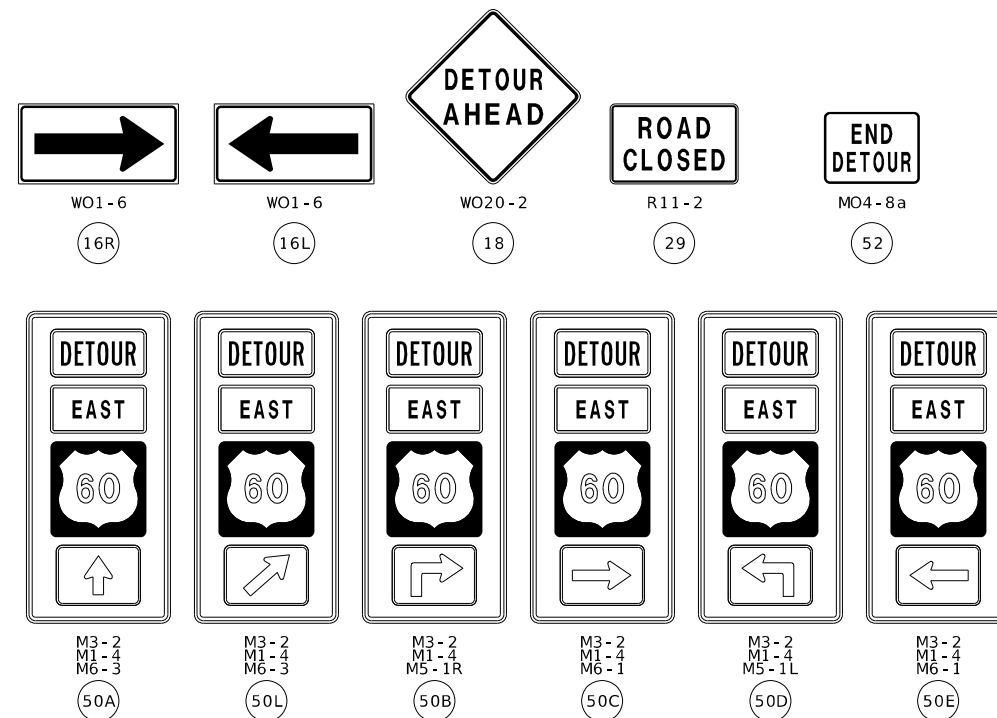

PROJECT SIGNS:


NOTE: PROJECT SIGNS TO BE INSTALLED PER THE DIRECTION OF THE ENGINEER.



CONST-8

55

TRAFFIC CONTROL
DETOUR & PROJECT SIGNS
(SHEET 3 OF 14)

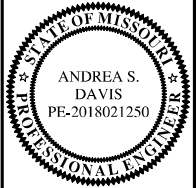

DATE PREPARED
3/24/2025

ROUTE AA	STATE MO
DISTRICT SE	SHEET NO 17


COUNTY
SCOTT

JOB NO.
JSE0248

CONTRACT ID.

PROJECT NO.

BRIDGE NO.

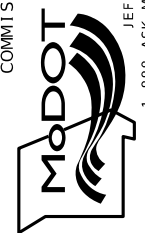[illegible]MISSOURI HIGHWAYS AND TRANSPORTATION
COMMISSION


HR GREEN, INC.
520 MARYVILLE CENTRE DRIVE,
SUITE 100
ST. LOUIS, MISSOURI 63141
PHONE: (636) 519-0990
CORPORATE LICENSE #2002006608



IF A SEAL IS PRESENT ON THIS SHEET IT HAS BEEN ELECTRONICALLY SEALED AND DATED.

DISCLAIMER
THE PROFESSIONAL WHOSE SIGNATURE AND PERSONAL SEAL APPEAR HEREON ASSUMES RESPONSIBILITY ONLY FOR WHAT APPEARS ON THIS PAGE, AND DISCLAIMS (PURSUANT TO SECTION 327.411 RSMO) SPECIFICATION, ESTIMATES, REPORTS, OR OTHER DOCUMENTS OR INSTRUMENTS NOT SEALED BY THE UNDERSIGNED PROFESSIONAL RELATING TO OR INTENDED TO BE USED FOR ANY PART OR PARTS OF THE PROJECT TO WHICH THIS PAGE REFERS.


NOTES:
US-60 TO BE CLOSED IN EASTBOUND DIRECTION FOR GIRDER PLACEMENT ON BRIDGE #A9692.
WESTBOUND DIRECTION OF US-60 TO REMAIN OPEN TO TRAFFIC DURING THIS PHASE.

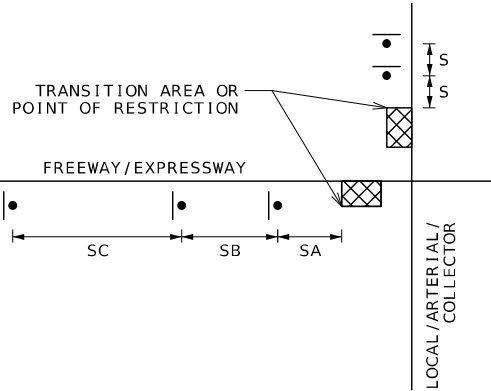


SIGN SPACING - SEE TABLE

SPEED	SIGN SPACING (FT.)	TAPER LENGTH (FT.)		RECOMMENDED	CHANNELIZER SPACING (FT.)	
PERMANENT POSTED (MPH)	DIVIDED (S)	SHOULDER (1) (T1)	LANE (2) (T2)	BUFFER LENGTH (FT.) (B)	TAPERS	BUFFER/WORK AREAS
0-35	200	70	245	250	35	40
40-45	500	150	540	360	40	80
50-55	1000	185	660	495	50	80
60-70	SA - 1000 SB - 1500 SC - 2640	235	840	730	60	120


1. SHOULDER TAPER LENGTH BASED ON 10 FT. (STANDARD SHOULDER WIDTH) OFFSET.
2. LANE TAPER LENGTH BASED ON 12 FT. (STANDARD LANE WIDTH) OFFSET.

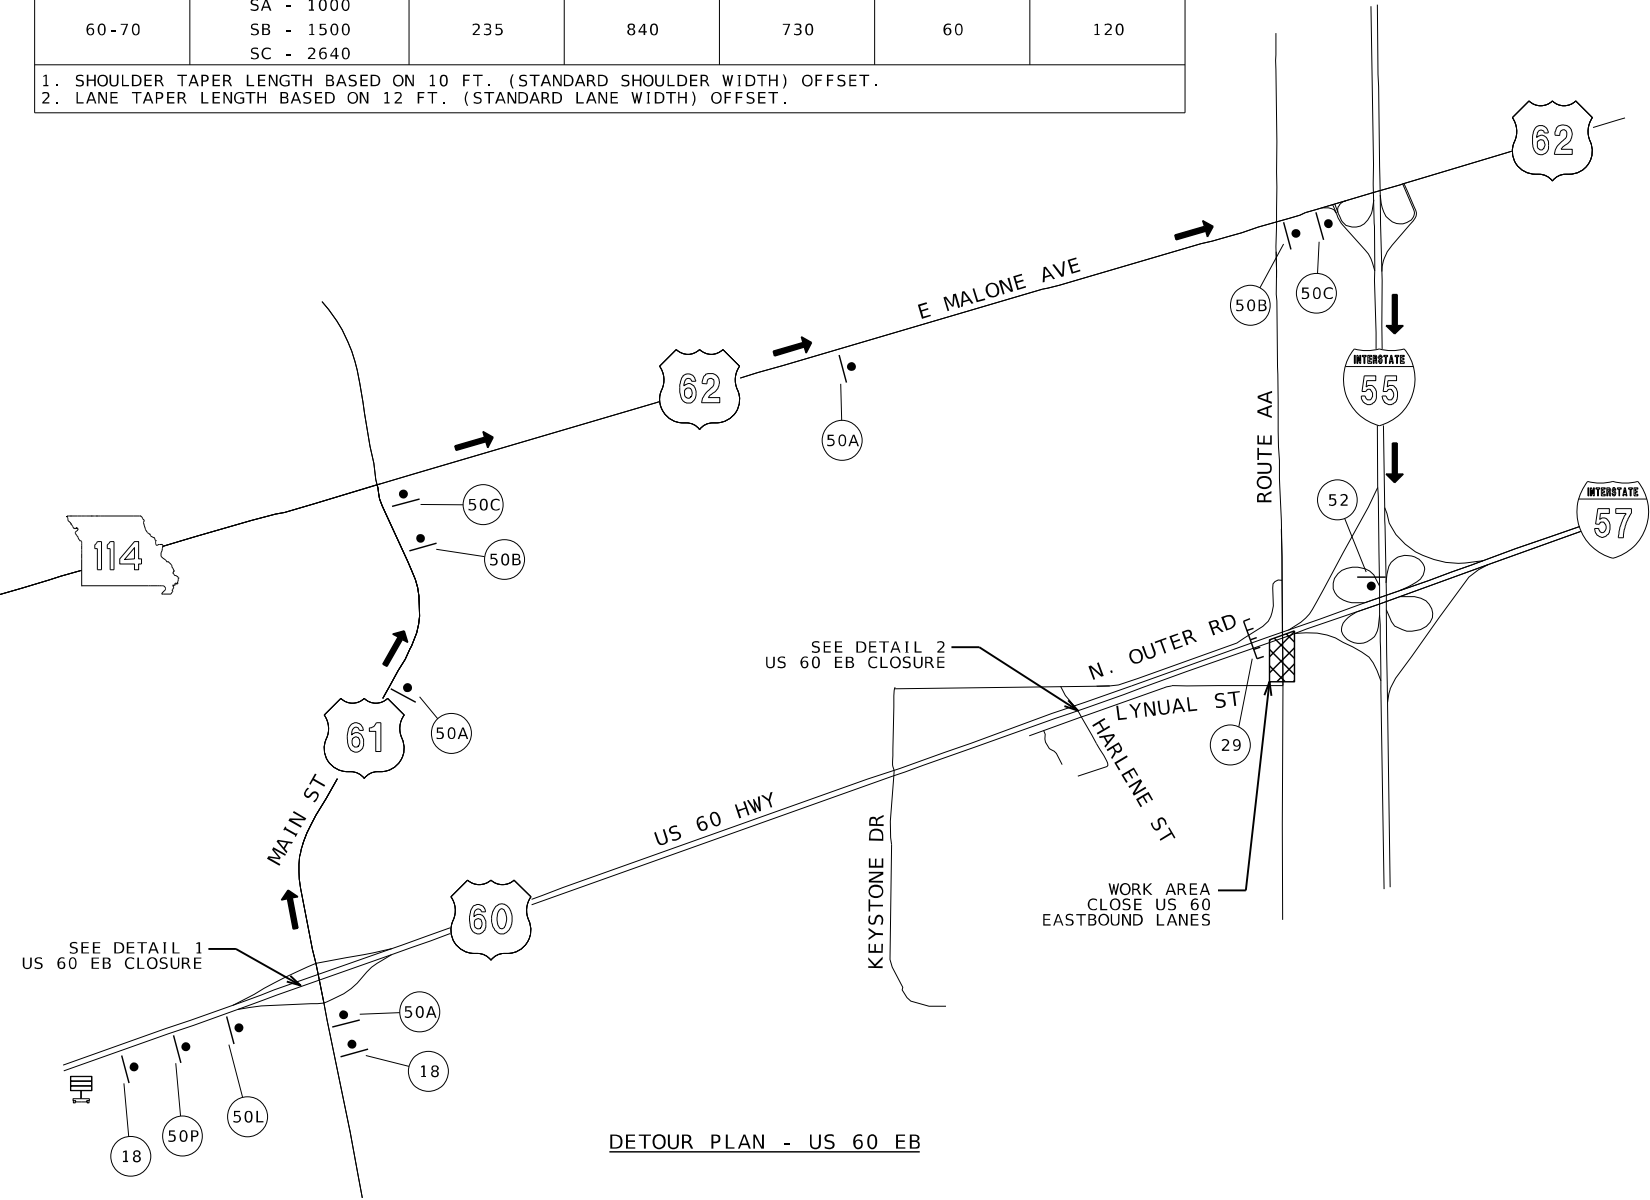

DETOUR PLAN - US 60 EB

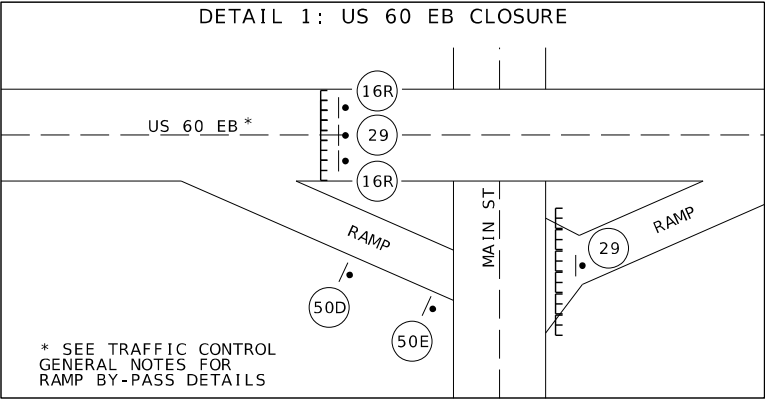

* SEE TRAFFIC CONTROL GENERAL NOTES FOR RAMP BY-PASS DETAILS

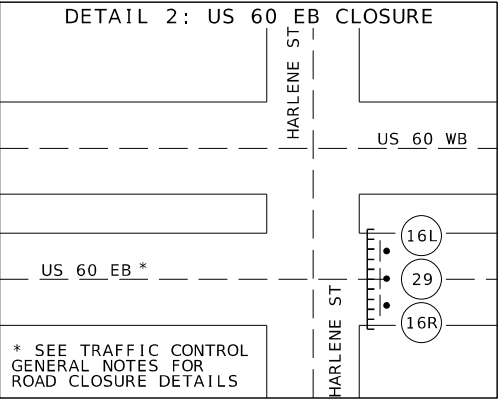

* SEE TRAFFIC CONTROL GENERAL NOTES FOR ROAD CLOSURE DETAILS

LEGEND:
DETOUR ROUTE
SIGN
TYPE III MOVEABLE BARRICADE
ROAD CLOSURE (TYPE III BARRICADES EXTENDING FULL ROADWAY WIDTH)
CHANGEABLE MESSAGE BOARD

TRAFFIC CONTROL
US 60 EB DETOUR
(SHEET 4 OF 14)

STATE OF MISSOURI
ANDREA S. DAVIS
PE-2018021250
PROFESSIONAL ENGINEER

DATE PREPARED
3/24/2025

ROUTE
AA

STATE
MO

DISTRICT
SE

SHEET NO.
18

COUNTY
SCOTT

JOB NO.
JSE0248

CONTRACT ID.

PROJECT NO.

BRIDGE NO.

DESCRIPTION

DATE

MISSOURI HIGHWAYS AND TRANSPORTATION COMMISSION

MoDOT

105 WEST CAPITOL
JEFFERSON CITY, MO 65102
1-888-ASK-MODOT (1-888-273-6636)

HR GREEN, INC.
520 MARYVILLE CENTRE DRIVE,
SUITE 100
ST. LOUIS, MISSOURI 63141
PHONE: (636) 519-0990
CORPORATE LICENSE #2002006608

HRGreen


TRAFFIC CONTROL
US 60 EB DETOUR
(SHEET 4 OF 14)

IF A SEAL IS PRESENT ON THIS SHEET IT HAS BEEN ELECTRONICALLY SEALED AND DATED.

\\hrgreen.com\hrg\Data\2024\2404289\CAD\Roadway\Plan_Sheets\018_TC_04_SE0248_130.dgn 10:42:56 AM 3/24/2025

DISCLAIMER
THE PROFESSIONAL WHOSE SIGNATURE AND PERSONAL SEAL APPEAR HEREON ASSUMES RESPONSIBILITY ONLY FOR WHAT APPEARS ON THIS PAGE, AND DISCLAIMS (PURSUANT TO SECTION 327.411 RSMO) SPECIFICATION, ESTIMATES, REPORTS, OR OTHER DOCUMENTS OR INSTRUMENTS NOT SEALED BY THE UNDERSIGNED PROFESSIONAL RELATING TO OR INTENDED TO BE USED FOR ANY PART OR PARTS OF THE PROJECT TO WHICH THIS PAGE REFERS.


NOTES:
US-60 TO BE CLOSED IN WESTBOUND DIRECTION FOR GIRDER PLACEMENT ON BRIDGE #A9692.
EASTBOUND DIRECTION OF US-60 TO REMAIN OPEN TO TRAFFIC DURING THIS PHASE.

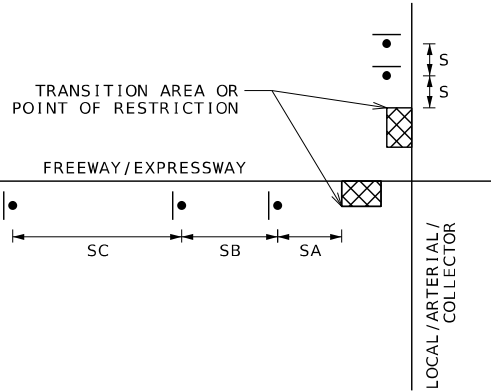




SIGN SPACING - SEE TABLE

SPEED	SIGN SPACING (FT.)	TAPER LENGTH (FT.)		RECOMMENDED	CHANNELIZER SPACING (FT.)	
PERMANENT POSTED (MPH)	DIVIDED (S)	SHOULDER (1) (T1)	LANE (2) (T2)	BUFFER LENGTH (FT.) (B)	TAPERS	BUFFER/WORK AREAS
0-35	200	70	245	250	35	40
40-45	500	150	540	360	40	80
50-55	1000	185	660	495	50	80
60-70	SA - 1000 SB - 1500 SC - 2640	235	840	730	60	120

1. SHOULDER TAPER LENGTH BASED ON 10 FT. (STANDARD SHOULDER WIDTH) OFFSET.
2. LANE TAPER LENGTH BASED ON 12 FT. (STANDARD LANE WIDTH) OFFSET.

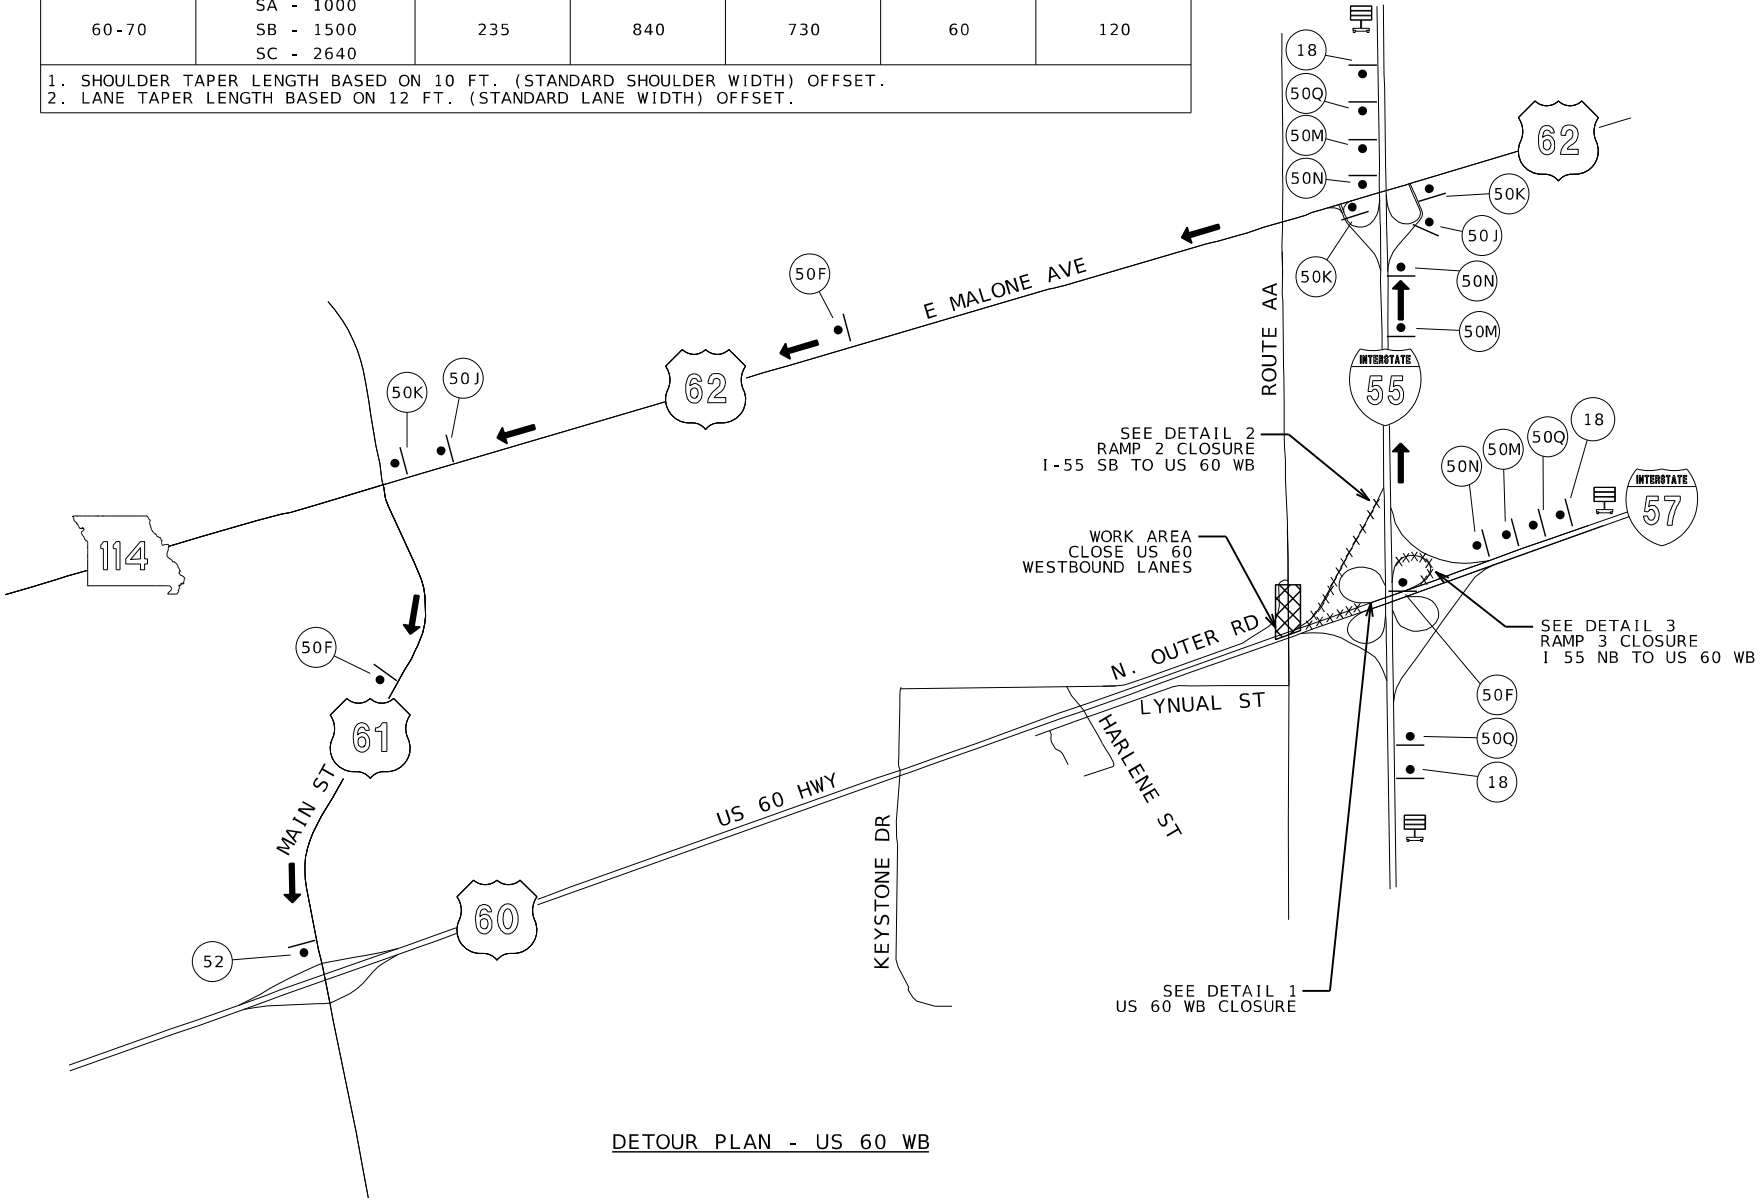

DETOUR PLAN - US 60 WB

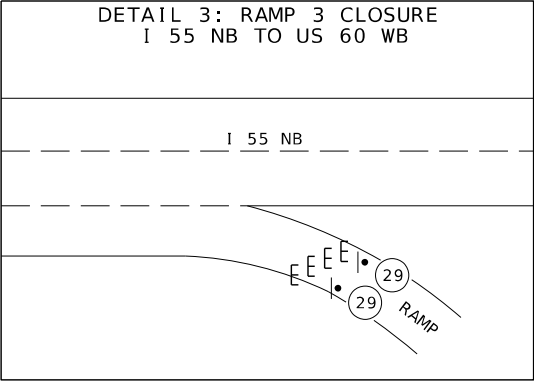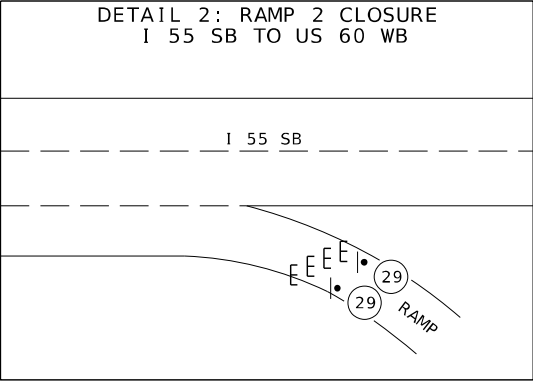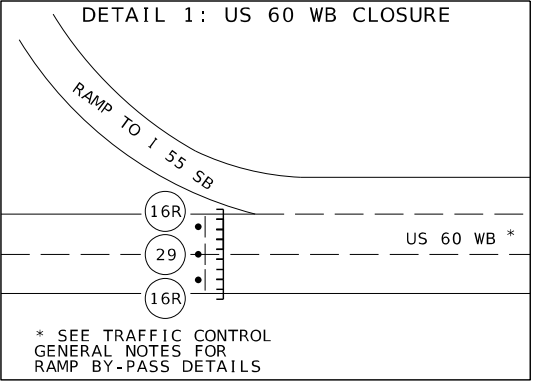

LEGEND:
DETOUR ROUTE
SIGN
TYPE III MOVEABLE BARRICADE
ROAD CLOSURE (TYPE III BARRICADES EXTENDING FULL ROADWAY WIDTH)
CHANGEABLE MESSAGE BOARD

TRAFFIC CONTROL
US 60 WB DETOUR
(SHEET 5 OF 14)

STATE OF MISSOURI

ANDREA S. DAVIS

PE-2018021250

PROFESSIONAL ENGINEER

DATE PREPARED
3/24/2025

ROUTE
AA

STATE
MO

DISTRICT
SE

SHEET NO.
19

COUNTY
SCOTT

JOB NO.
JSE0248

CONTRACT ID.

PROJECT NO.

BRIDGE NO.

DESCRIPTION

DATE

MISSOURI HIGHWAYS AND TRANSPORTATION COMMISSION

105 WEST CAPITOL

JEFFERSON CITY, MO 65102

1-888-ASK-MODOT (1-888-273-6636)

HR GREEN, INC.

520 MARYVILLE CENTRE DRIVE,

SUITE 100

ST. LOUIS, MISSOURI 63141

PHONE: (636) 519-0990

CORPORATE LICENSE #2002006608


HRGreen

HRGreen

IF A SEAL IS PRESENT ON THIS SHEET IT HAS BEEN ELECTRONICALLY SEALED AND DATED.

DISCLAIMER

THE PROFESSIONAL WHOSE SIGNATURE AND PERSONAL SEAL APPEAR HEREON ASSUMES RESPONSIBILITY ONLY FOR WHAT APPEARS ON THIS PAGE, AND DISCLAIMS (PURSUANT TO SECTION 327.411 RSMO) SPECIFICATION, ESTIMATES, REPORTS, OR OTHER DOCUMENTS OR INSTRUMENTS NOT SEALED BY THE UNDERSIGNED PROFESSIONAL RELATING TO OR INTENDED TO BE USED FOR ANY PART OR PARTS OF THE PROJECT TO WHICH THIS PAGE REFERS.

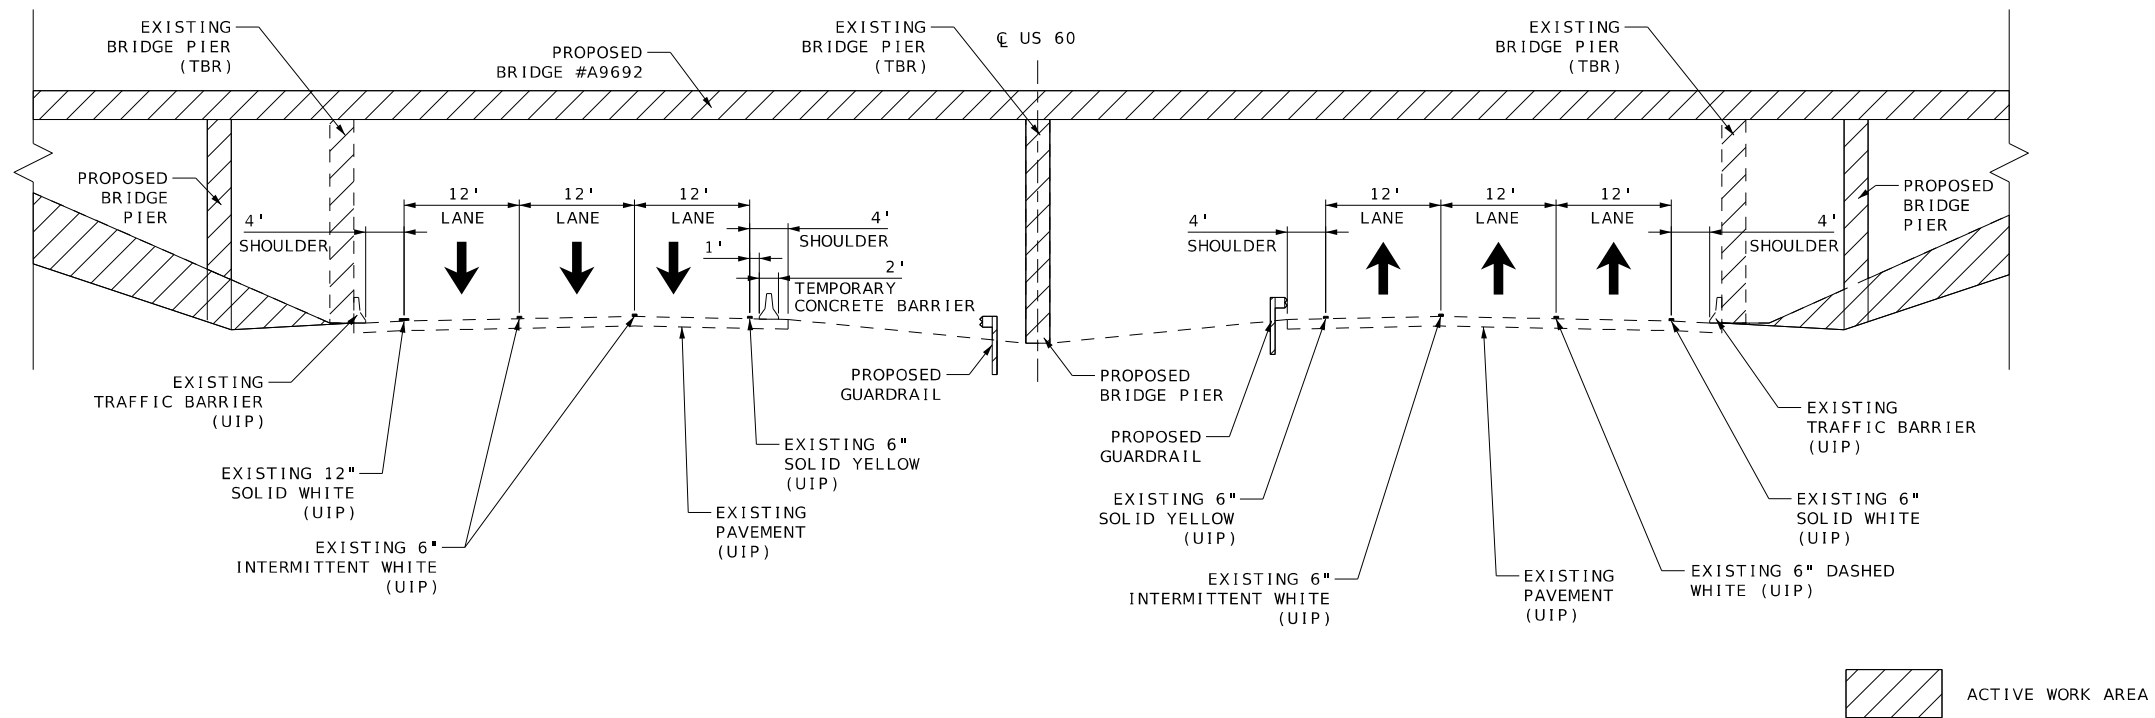

TRAFFIC CONTROL TYPICAL SECTION - BRIDGE CONSTRUCTION - US HIGHWAY 60

NOT TO SCALE



DATE PREPARED
3/24/2025

ROUTE AA	STATE MO
DISTRICT SE	SHEET NO. 20

COUNTY
SCOTT

JOB NO.
JSE0248

CONTRACT ID.

PROJECT NO.

BRIDGE NO.

[illegible]

MISSOURI HIGHWAYS AND TRANSPORTATION
 COMMISSION



105 WEST CAPITOL
JEFFERSON CITY, MO 65102
1-888-ASK-MODOT (1-888-275-6636)

HR GREEN, INC.
520 MARYVILLE CENTRE DRIVE,
SUITE 100
ST. LOUIS, MISSOURI 63141
PHONE: (636) 519.0990
CORPORATE LICENSE #2002006608



TRAFFIC CONTROL
US 60 TYPICAL SECTION
(SHEET 6 OF 14)

DISCLAIMER
THE PROFESSIONAL WHOSE SIGNATURE AND PERSONAL SEAL APPEAR HEREON ASSUMES RESPONSIBILITY ONLY FOR WHAT APPEARS ON THIS PAGE, AND DISCLAIMS (PURSUANT TO SECTION 327.411 RSMO) SPECIFICATION, ESTIMATES, REPORTS, OR OTHER DOCUMENTS OR INSTRUMENTS NOT SEALED BY THE UNDERSIGNED PROFESSIONAL RELATING TO OR INTENDED TO BE USED FOR ANY PART OR PARTS OF THE PROJECT TO WHICH THIS PAGE REFERS.

TEMPORARY TRAFFIC CONTROL NOTES - BRIDGE CONSTRUCTION:

REMOVE EXISTING BRIDGE #R0142 AND CONSTRUCT NEW BRIDGE #A9692.

FOLLOW DETOUR DETAILS IN PREVIOUS SHEETS DURING GIRDER PLACEMENT.


PLACE TEMPORARY CONCRETE BARRIER TO PROTECT THE WORK AREA ALONG WB US 60.

USE TEMPORARY SINGLE LANE CLOSURES ON US 60 AS NEEDED TO PLACE TEMPORARY CONCRETE BARRIER, CONSTRUCT STAY-IN-PLACE CORRUGATED STEEL FORMS FOR BRIDGE #A9692, AND CONSTRUCT EB US 60 GUARDRAIL.

TRAFFIC CONTROL LEGEND

- ACTIVE WORK AREA
- TEMPORARY PAVEMENT
- SIGN (SINGLE SIDED)
- CHANNELIZER (TRIM-LINE)
- TYPE III MOVEABLE BARRICADE
- PORTABLE TRAFFIC SIGNAL
- ADVANCED WARNING RAIL SYSTEM (AWRS)

SCALE

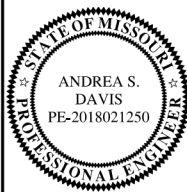

DATE PREPARED

3/24/2025

ROUTE STATE

AA MO

DISTRICT SHEET NO.

SE 21

COUNTY

SCOTT

JOB NO.

JSE0248

CONTRACT ID.

PROJECT NO.

BRIDGE NO.

DESCRIPTION	DATE

MISSOURI HIGHWAYS AND TRANSPORTATION COMMISSION




HR GREEN, INC.
520 MARYVILLE CENTRE DRIVE,
SUITE 100
ST. LOUIS, MISSOURI 63141
PHONE: (635) 519-0990
CORPORATE LICENSE #2002006608



MATCHLINE STA. 30+75.00

TRAFFIC CONTROL
BRIDGE CONSTRUCTION
(SHEET 7 OF 14)


MATCHLINE STA. 30+75.00

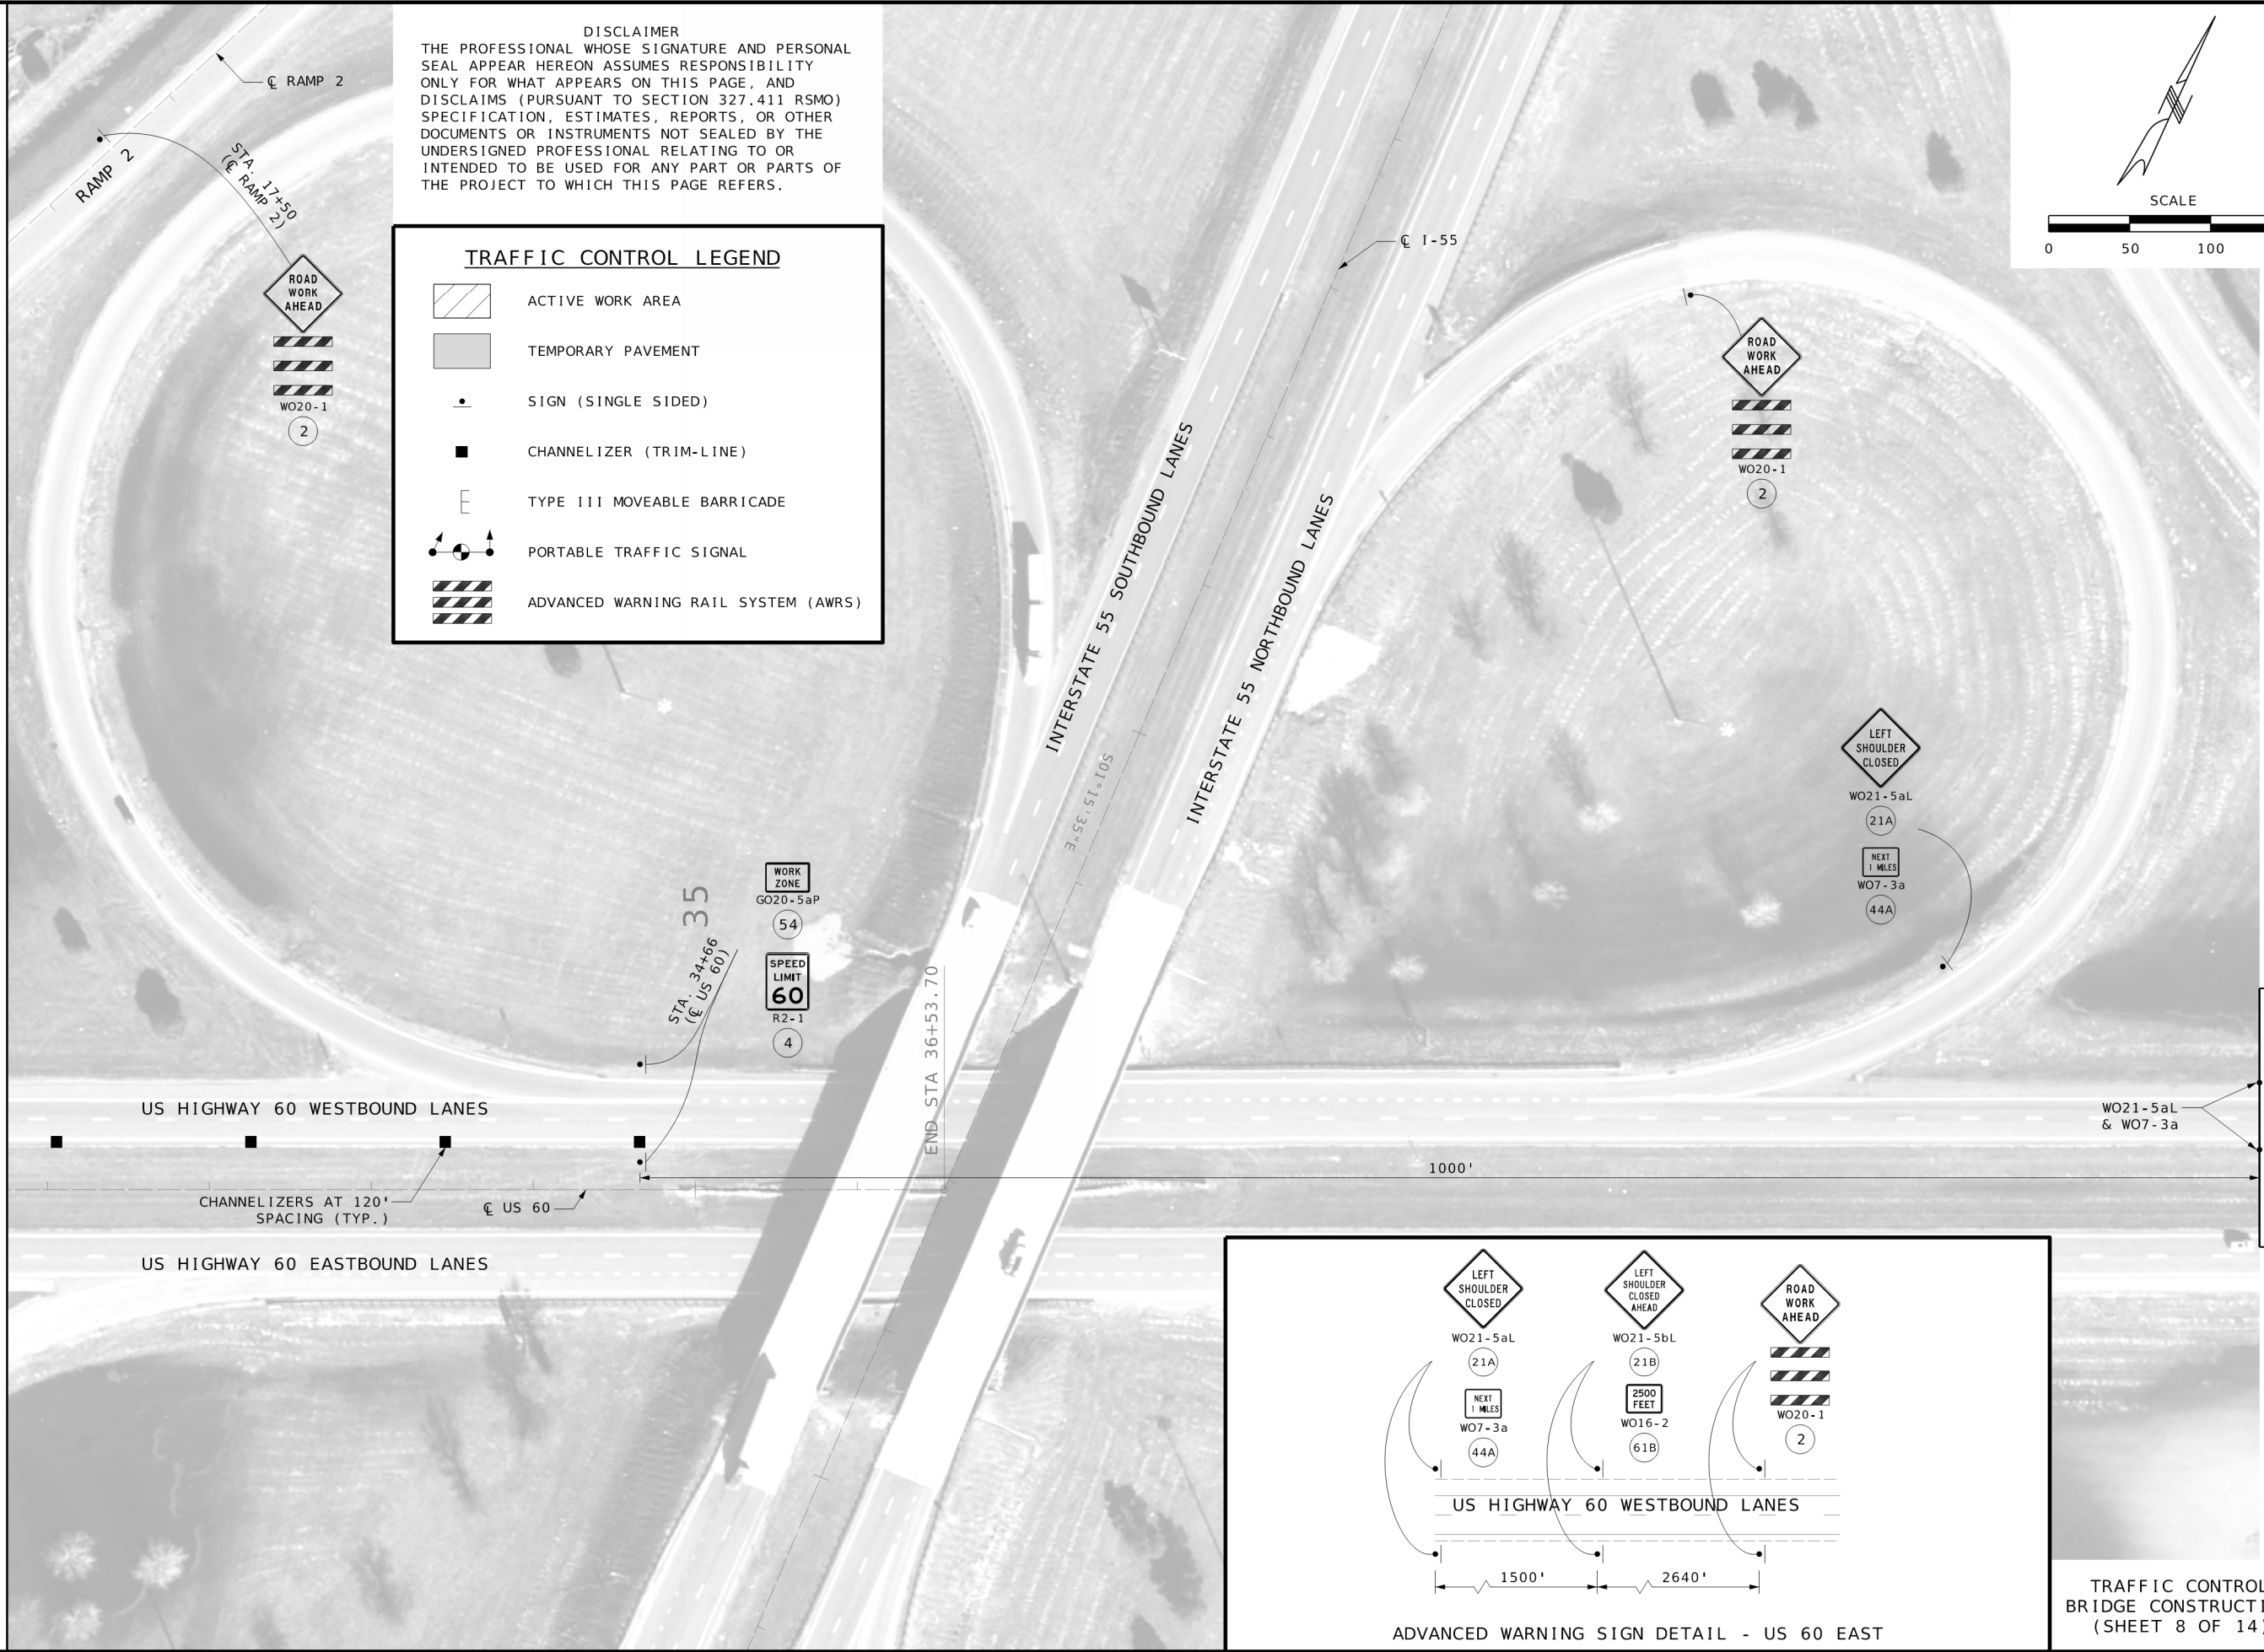

DISCLAIMER
THE PROFESSIONAL WHOSE SIGNATURE AND PERSONAL SEAL APPEAR HEREON ASSUMES RESPONSIBILITY ONLY FOR WHAT APPEARS ON THIS PAGE, AND DISCLAIMS (PURSUANT TO SECTION 327.411 RSMO) SPECIFICATION, ESTIMATES, REPORTS, OR OTHER DOCUMENTS OR INSTRUMENTS NOT SEALED BY THE UNDERSIGNED PROFESSIONAL RELATING TO OR INTENDED TO BE USED FOR ANY PART OR PARTS OF THE PROJECT TO WHICH THIS PAGE REFERS.

TRAFFIC CONTROL LEGEND

- ACTIVE WORK AREA
- TEMPORARY PAVEMENT
- SIGN (SINGLE SIDED)
- CHANNELIZER (TRIM-LINE)
- TYPE III MOVEABLE BARRICADE
- PORTABLE TRAFFIC SIGNAL
- ADVANCED WARNING RAIL SYSTEM (AWRS)

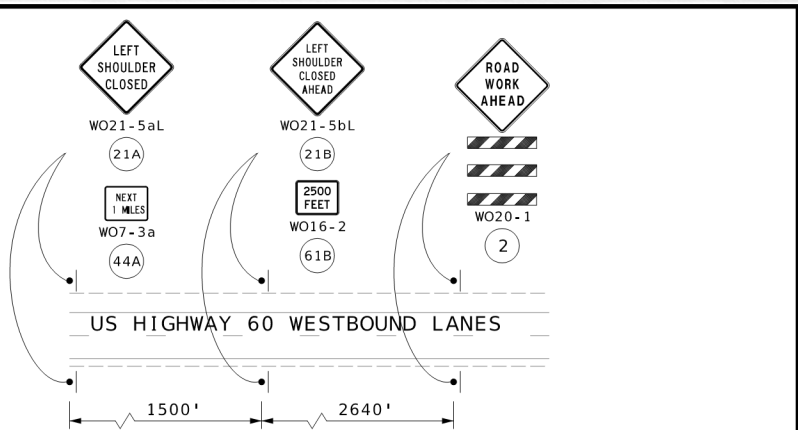

ADVANCED WARNING SIGN DETAIL - US 60 EAST

TRAFFIC CONTROL
BRIDGE CONSTRUCTION
(SHEET 8 OF 14)



DATE PREPARED 3/24/2025	
ROUTE AA	STATE MO
DISTRICT SE	SHEET NO. 22
COUNTY SCOTT	
JOB NO. JSE0248	
CONTRACT ID.	
PROJECT NO.	
BRIDGE NO.	

DESCRIPTION	DATE

MISSOURI HIGHWAYS AND TRANSPORTATION
COMMISSION

MoDOT

105 WEST CAPITOL
JEFFERSON CITY, MO 65102
1-888-ASK-MODOT (1-888-275-6636)

HR GREEN, INC.
520 MARYVILLE CENTRE DRIVE,
SUITE 100
ST. LOUIS, MISSOURI 63141
PHONE: (635) 519-0990
CORPORATE LICENSE #2002006608




IF A SEAL IS PRESENT ON THIS SHEET IT HAS BEEN ELECTRONICALLY SEALED AND DATED.

DISCLAIMER
THE PROFESSIONAL WHOSE SIGNATURE AND PERSONAL SEAL APPEAR HEREON ASSUMES RESPONSIBILITY ONLY FOR WHAT APPEARS ON THIS PAGE, AND DISCLAIMS (PURSUANT TO SECTION 327.411 RSMO) SPECIFICATION, ESTIMATES, REPORTS, OR OTHER DOCUMENTS OR INSTRUMENTS NOT SEALED BY THE UNDERSIGNED PROFESSIONAL RELATING TO OR INTENDED TO BE USED FOR ANY PART OR PARTS OF THE PROJECT TO WHICH THIS PAGE REFERS.

TRAFFIC CONTROL LEGEND

- PHASE 1A WORK AREA
- PHASE 1B WORK AREA
- TEMPORARY PAVEMENT
- SIGN (SINGLE SIDED)
- CHANNELIZER (TRIM-LINE)
- TYPE III MOVEABLE BARRICADE
- PORTABLE TRAFFIC SIGNAL
- ADVANCED WARNING RAIL SYSTEM (AWRS)

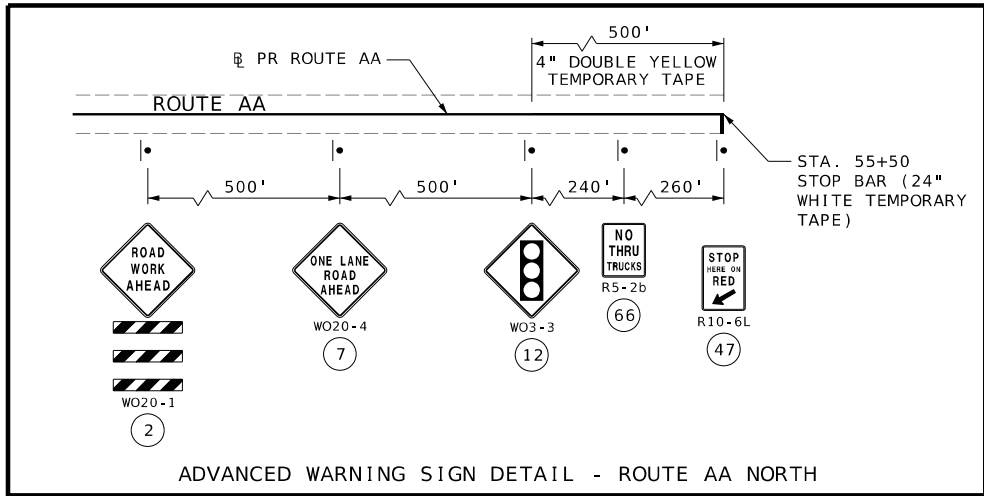

SEE ADVANCED WARNING SIGN DETAIL - ROUTE AA NORTH

TEMPORARY TRAFFIC CONTROL NOTES - PHASE 1 ROUTE AA:

CONSTRUCT HATCHED AREA PHASE 1A OF ROUTE AA UNDER CURRENT TRAFFIC CONDITIONS. ROUTE AA IS CLOSED TO TRAFFIC. ACCESS TO N. OUTER RD AND MODOT ENTRANCE PROVIDED.

SETUP TEMPORARY TRAFFIC CONTROL FOR PHASE 1B AS SHOWN ON THIS SHEET.

DURING PHASE 1B, N. OUTER RD INTERSECTION LIMITED TO ONE-LANE, TWO-WAY TRAFFIC, CONTROLLED WITH WORK ZONE TRAFFIC SIGNAL SYSTEM.


STAGE CONSTRUCTION OF MODOT ENTRANCE AS NEEDED TO MINIMIZE ENTRANCE CLOSURE TIME.

WORK ZONE TRAFFIC SIGNAL SYSTEM SHALL BE ACTUATED.

SEE PREVIOUS TRAFFIC CONTROL SHEETS FOR TRAFFIC CONTROL ALONG US 60 DURING BRIDGE CONSTRUCTION.

STATIONING GIVEN FROM $\mathcal{R}$ PR ROUTE AA UNLESS OTHERWISE NOTED.

UNDERGROUND FACILITIES, STRUCTURES AND UTILITIES HAVE BEEN PLOTTED FROM AVAILABLE SURVEY AND RECORDS. THE OWNER DOES NOT WARRANT THE LOCATIONS OF THESE FACILITIES AS PRECISE. IT IS POSSIBLE THERE MAY BE OTHERS. THE EXISTENCE OF WHICH IS PRESENTLY NOT KNOWN OR SHOWN. IT IS THE CONTRACTOR'S RESPONSIBILITY TO DETERMINE THE EXISTENCE AND PRECISE LOCATION OF ALL FACILITIES AND AVOID DAMAGE.

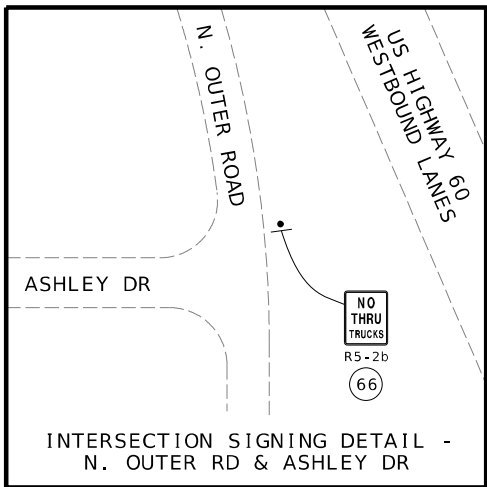


CURVE 2 - N OUTER RD
PI 28+01.50
PC 27+36.50
PT 28+38.60
 Δ 90°0'0.0" (RT)
D 88°8'50.5"
L 102.10' (ARC)
T 65.00'
R 65.00'


CURVE 1 - N OUTER RD
PI 21+67.15
PC 19+69.60
PT 23+37.70
 Δ 51°31'46.8" (LT)
D 13°59'55.8"
L 368.10' (ARC)
T 197.55'
R 409.29'

1 STA 29+02.60
 $\mathcal{C}$ N OUTER RD =
STA 61+00.00
 $\mathcal{R}$ PR ROUTE AA

TRAFFIC CONTROL
PHASE 1 - ROUTE AA
(SHEET 9 OF 14)

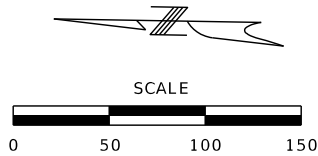

MATCHLINE STA. 69+50.00

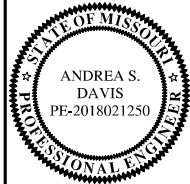

DATE PREPARED 3/24/2025	
ROUTE AA	STATE MO
DISTRICT SE	SHEET NO. 23
COUNTY SCOTT	
JOB NO. JSE0248	
CONTRACT ID.	
PROJECT NO.	
BRIDGE NO.	

DATE	DESCRIPTION

MISSOURI HIGHWAYS AND TRANSPORTATION COMMISSION



HR GREEN, INC.
520 MARYVILLE CENTRE DRIVE,
SUITE 100
ST. LOUIS, MISSOURI 63141
PHONE: (636) 519-0990
CORPORATE LICENSE #2002006608






IF A SEAL IS PRESENT ON THIS SHEET IT HAS BEEN ELECTRONICALLY SEALED AND DATED.

DISCLAIMER
THE PROFESSIONAL WHOSE SIGNATURE AND PERSONAL SEAL APPEAR HEREON ASSUMES RESPONSIBILITY ONLY FOR WHAT APPEARS ON THIS PAGE, AND DISCLAIMS (PURSUANT TO SECTION 327.411 RSMO) SPECIFICATION, ESTIMATES, REPORTS, OR OTHER DOCUMENTS OR INSTRUMENTS NOT SEALED BY THE UNDERSIGNED PROFESSIONAL RELATING TO OR INTENDED TO BE USED FOR ANY PART OR PARTS OF THE PROJECT TO WHICH THIS PAGE REFERS.

TRAFFIC CONTROL LEGEND

- PHASE 1A WORK AREA
- PHASE 1C WORK AREA
- TEMPORARY PAVEMENT
- SIGN (SINGLE SIDED)
- CHANNELIZER (TRIM-LINE)
- TYPE III MOVEABLE BARRICADE
- PORTABLE TRAFFIC SIGNAL
- ADVANCED WARNING RAIL SYSTEM (AWRS)

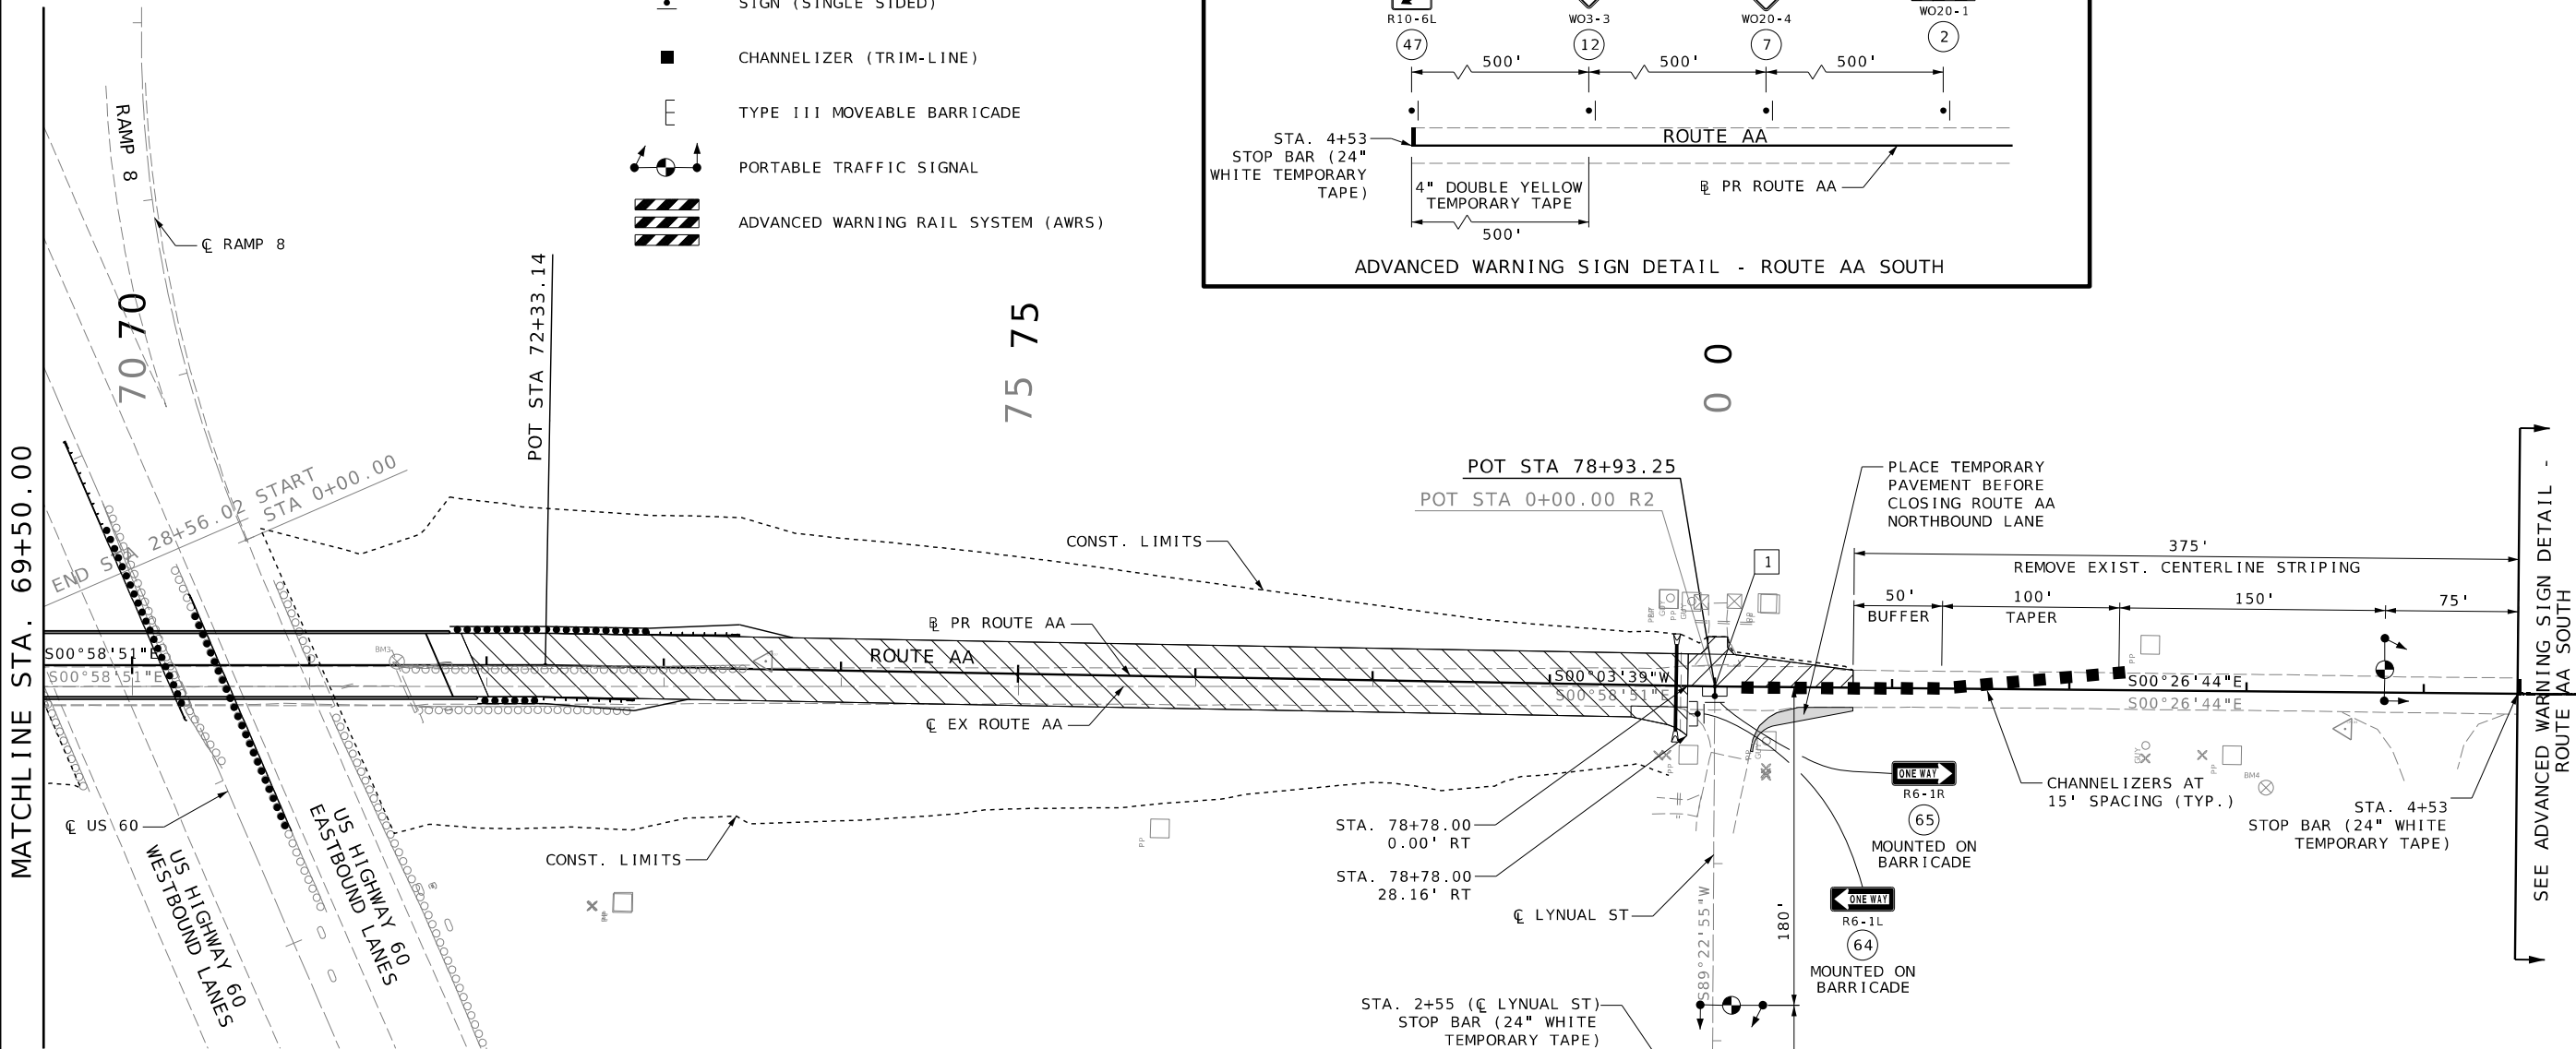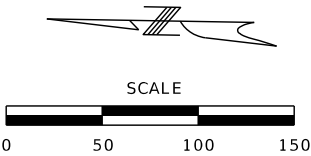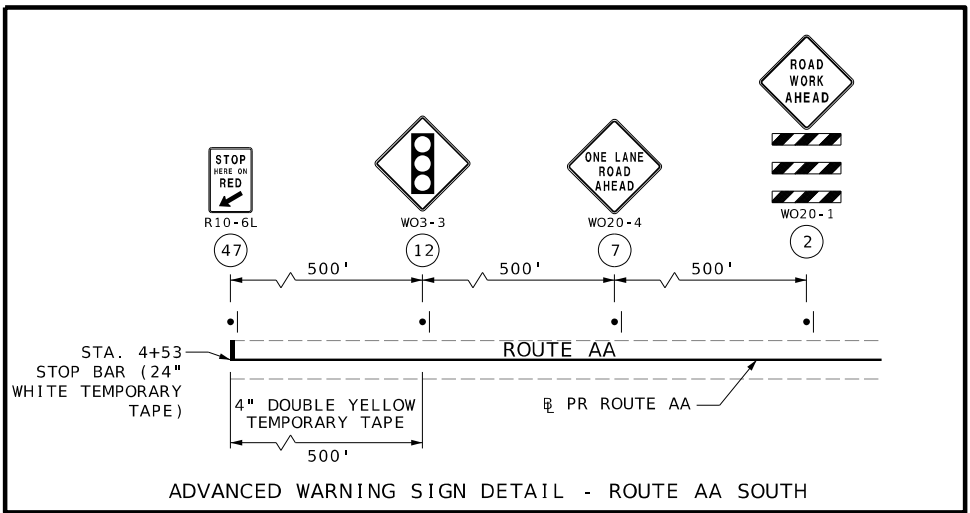

TEMPORARY TRAFFIC CONTROL NOTES - PHASE 1 ROUTE AA:

CONSTRUCT HATCHED AREA PHASE 1A OF ROUTE AA UNDER CURRENT TRAFFIC CONDITIONS. ROUTE AA IS CLOSED TO TRAFFIC. ACCESS TO LYNUAL ST AND FIELD ENTRANCES PROVIDED.

SETUP TEMPORARY TRAFFIC CONTROL FOR PHASE 1C AS SHOWN ON THIS SHEET.


DURING PHASE 1C, LYNUAL ST INTERSECTION LIMITED TO ONE-LANE, TWO-WAY TRAFFIC, CONTROLLED WITH WORK ZONE TRAFFIC SIGNAL SYSTEM.

WORK ZONE TRAFFIC SIGNAL SYSTEM SHALL BE ACTUATED.

SEE PREVIOUS TRAFFIC CONTROL SHEETS FOR TRAFFIC CONTROL ALONG US 60 DURING BRIDGE CONSTRUCTION.

STATIONING GIVEN FROM $\bar{C}$ PR ROUTE AA UNLESS OTHERWISE NOTED.

UNDERGROUND FACILITIES, STRUCTURES AND UTILITIES HAVE BEEN PLOTTED FROM AVAILABLE SURVEY AND RECORDS. THE OWNER DOES NOT WARRANT THE LOCATIONS OF THESE FACILITIES AS PRECISE. IT IS POSSIBLE THERE MAY BE OTHERS. THE EXISTENCE OF WHICH IS PRESENTLY NOT KNOWN OR SHOWN. IT IS THE CONTRACTOR'S RESPONSIBILITY TO DETERMINE THE EXISTENCE AND PRECISE LOCATION OF ALL FACILITIES AND AVOID DAMAGE.

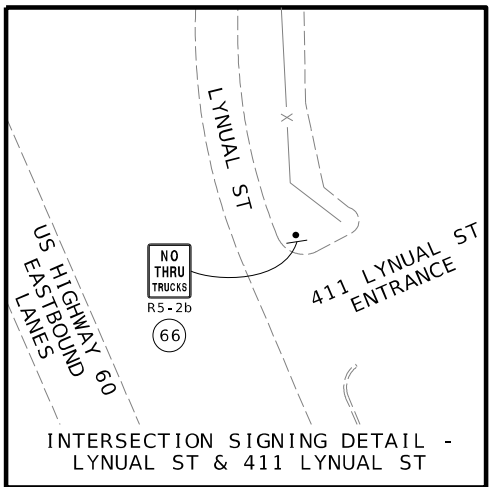


1 EQUATION:
 $\bar{C}$ PR ROUTE AA
STA 78+93.25 BK =
STA 0+00.00 AH

EQUATION:
 $\bar{C}$ EX ROUTE AA
STA 78+93.03 BK =
STA 0+00.00 AH

STA 0+00.00 $\bar{C}$ LYNUAL ST =
78+93.25 $\bar{C}$ PR ROUTE AA

TRAFFIC CONTROL
PHASE 1 - ROUTE AA
(SHEET 10 OF 14)

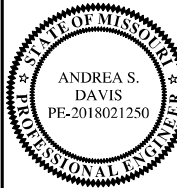

DATE PREPARED
3/24/2025
ROUTE AA STATE MO
DISTRICT SE SHEET NO. 24
COUNTY SCOTT
JOB NO. JSE0248
CONTRACT ID.

PROJECT NO.
BRIDGE NO.



DATE	DESCRIPTION

MISSOURI HIGHWAYS AND TRANSPORTATION COMMISSION
105 WEST CAPITOL
JEFFERSON CITY, MO 65102
1-888-ASK-MODOT (1-888-275-6636)

HR GREEN, INC.
520 MARYVILLE CENTRE DRIVE,
SUITE 100
ST. LOUIS, MISSOURI 63141
PHONE: (636) 519-0990
CORPORATE LICENSE #2002006608





TRAFFIC CONTROL LEGEND

 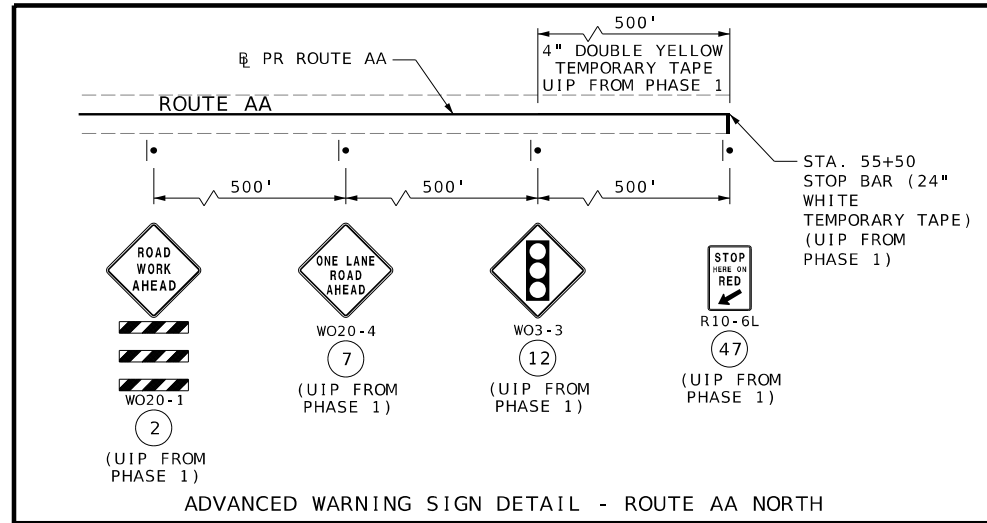


WORK ZONE TRAFFIC SIGNAL SYSTEM SHALL BE ACTUATED.

UNDERGROUND FACILITIES, STRUCTURES AND UTILITIES HAVE BEEN PLOTTED FROM AVAILABLE SURVEY AND RECORDS. THE OWNER DOES NOT WARRANT THE LOCATIONS OF THESE FACILITIES AS PRECISE. IT IS POSSIBLE THERE MAY BE OTHERS. THE EXISTENCE OF WHICH IS PRESENTLY NOT KNOWN OR SHOWN. IT IS THE CONTRACTOR'S RESPONSIBILITY TO DETERMINE THE EXISTENCE AND PRECISE LOCATION OF ALL FACILITIES AND AVOID DAMAGE.

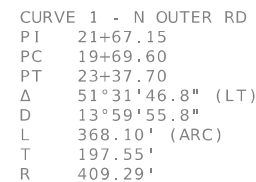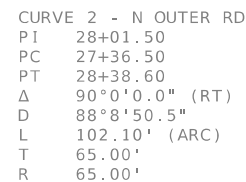

1 STA 29+02.60
 C N OUTER RD =
 STA 61+00.00
 B PR ROUTE AA

TRAFFIC CONTROL
PHASE 2 - ROUTE AA
(SHEET 11 OF 14)

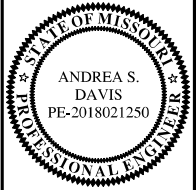

ROUTE AA	STATE MO
DISTRICT SE	SHEET NO. 25

PROJECT NO.
BRIDGE NO.

[illegible]

MISSOURI HIGHWAYS AND TRANSPORTATION COMMISSION



HR GREEN, INC.
520 MARYVILLE CENTRE DRIVE,
SUITE 100
ST. LOUIS, MISSOURI 63141
PHONE: (636) 519.0990
CORPORATE LICENSE #2002008608





IF A SEAL IS PRESENT ON THIS SHEET IT HAS BEEN ELECTRONICALLY SEALED AND DATED.


DISCLAIMER
THE PROFESSIONAL WHOSE SIGNATURE AND PERSONAL SEAL APPEAR HEREON ASSUMES RESPONSIBILITY ONLY FOR WHAT APPEARS ON THIS PAGE, AND DISCLAIMS (PURSUANT TO SECTION 327.411 RSMO) SPECIFICATION, ESTIMATES, REPORTS, OR OTHER DOCUMENTS OR INSTRUMENTS NOT SEALED BY THE UNDERSIGNED PROFESSIONAL RELATING TO OR INTENDED TO BE USED FOR ANY PART OR PARTS OF THE PROJECT TO WHICH THIS PAGE REFERS.

TRAFFIC CONTROL LEGEND

- ACTIVE WORK AREA
- TEMPORARY PAVEMENT
- SIGN (SINGLE SIDED)
- CHANNELIZER (TRIM-LINE)
- TYPE III MOVEABLE BARRICADE
- PORTABLE TRAFFIC SIGNAL
- ADVANCED WARNING RAIL SYSTEM (AWRS)

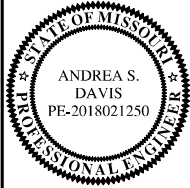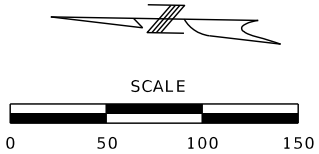

DATE PREPARED 3/24/2025	
ROUTE AA	STATE MO
DISTRICT SE	SHEET NO. 26
COUNTY SCOTT	
JOB NO. JSE0248	
CONTRACT ID.	
PROJECT NO.	
BRIDGE NO.	

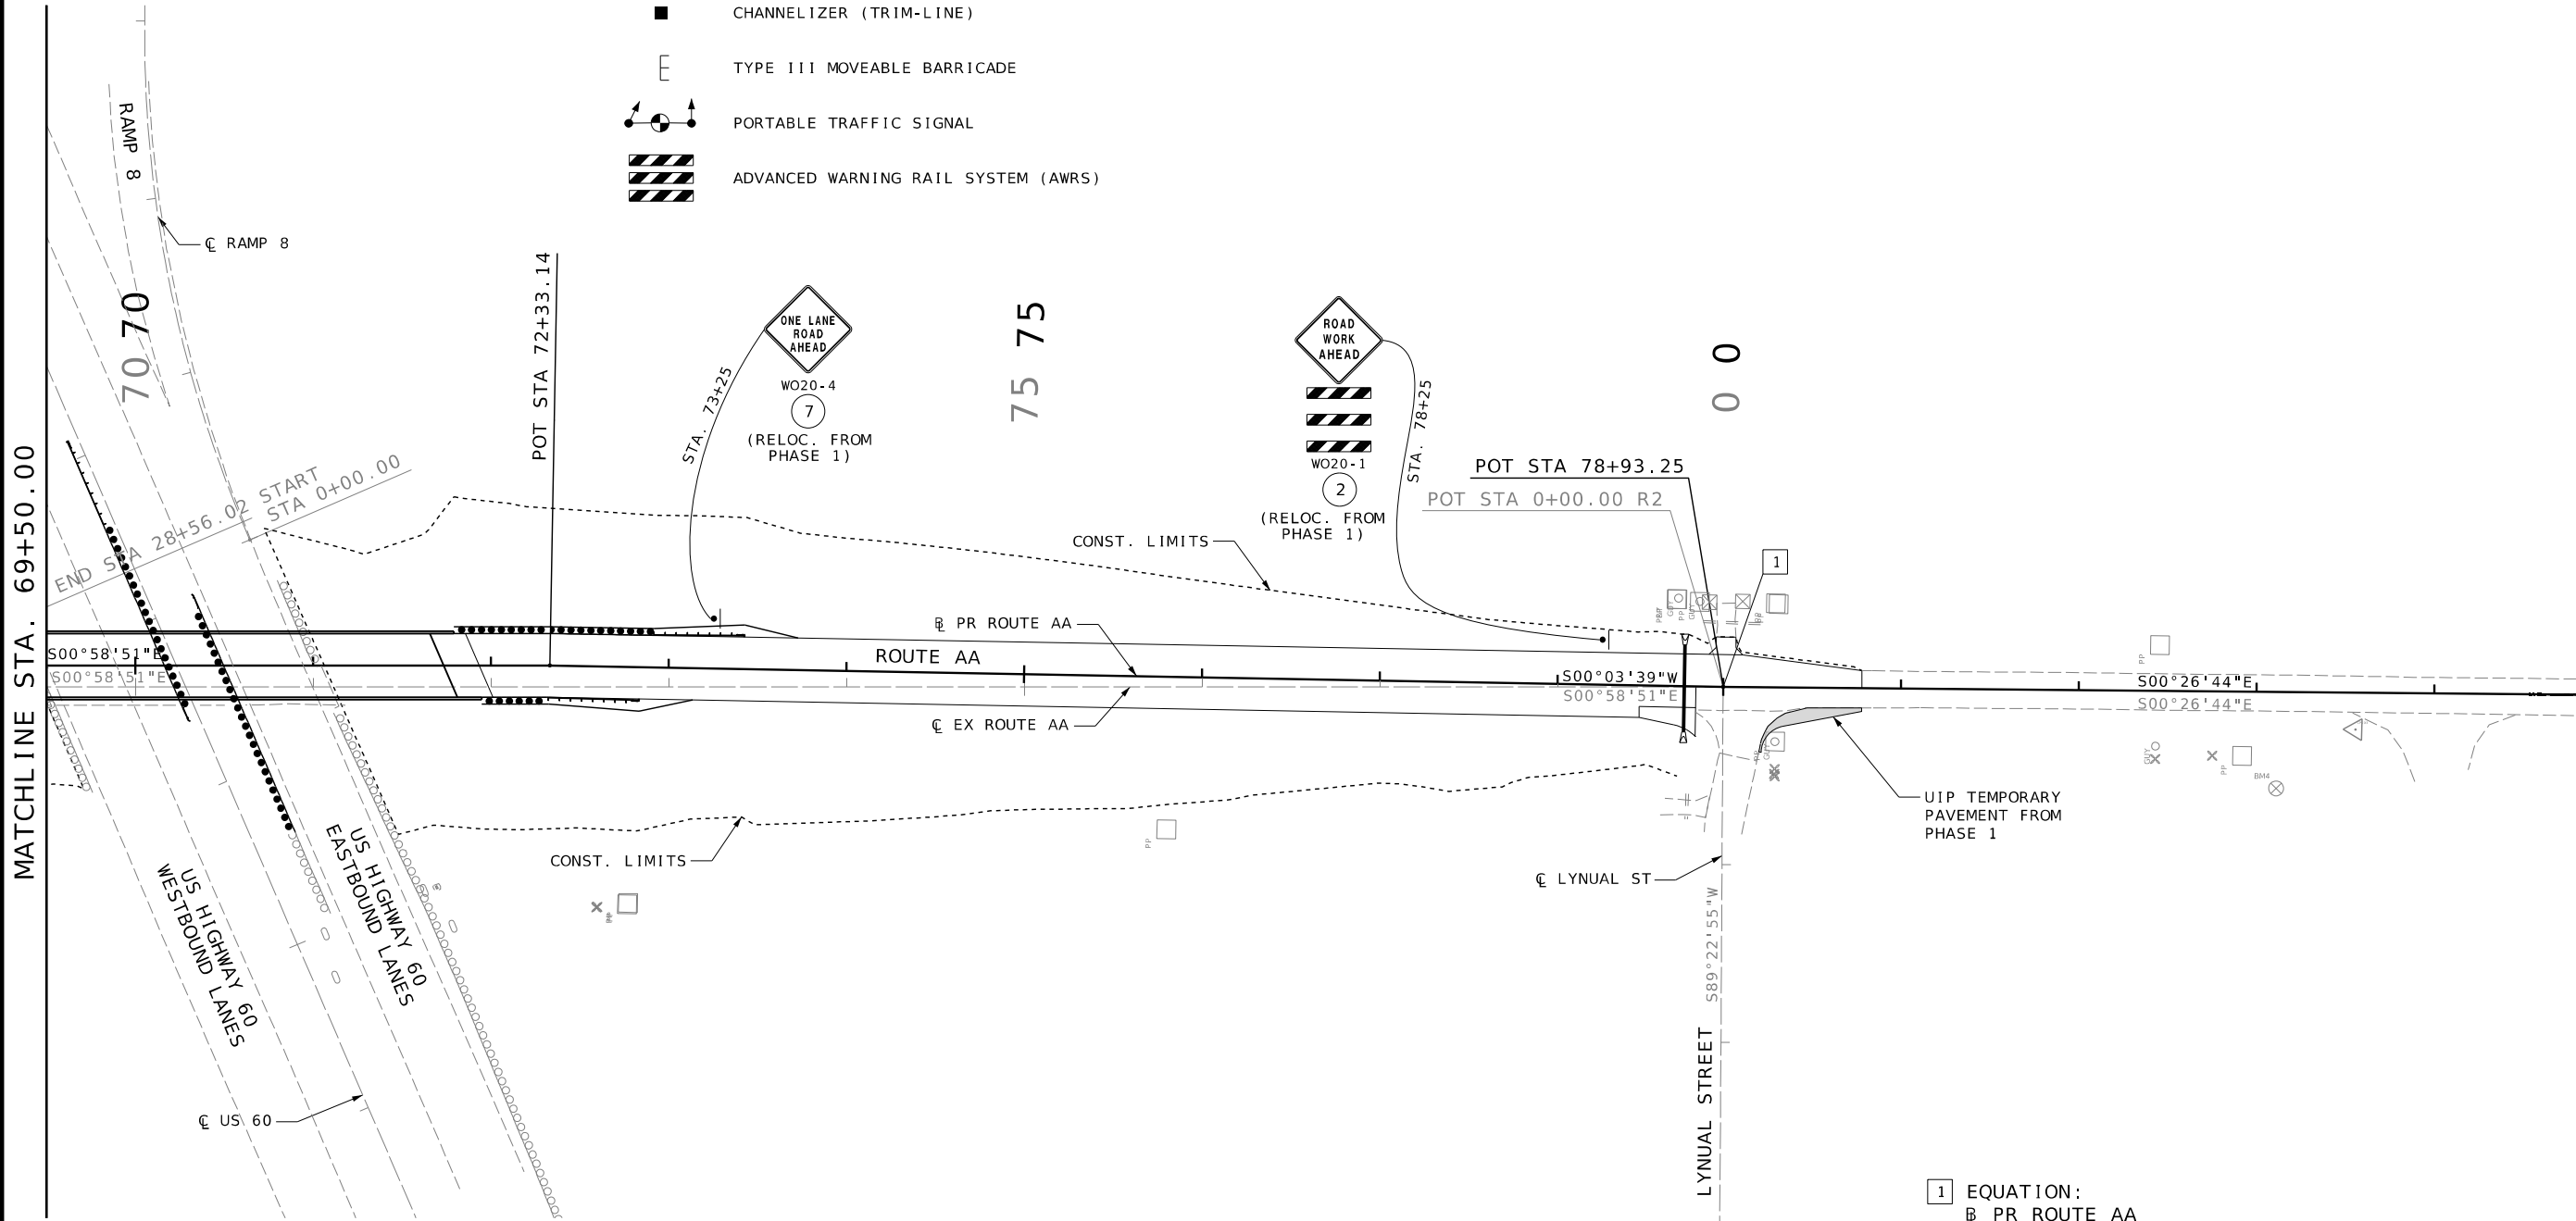

TEMPORARY TRAFFIC CONTROL NOTES - PHASE 2 ROUTE AA:

DURING PHASE 2, RE-OPEN LYNUAL ST INTERSECTION TO TWO-LANE, TWO-WAY TRAFFIC.

STATIONING GIVEN FROM $\bar{R}$ PR ROUTE AA UNLESS OTHERWISE NOTED.

UNDERGROUND FACILITIES, STRUCTURES AND UTILITIES HAVE BEEN PLOTTED FROM AVAILABLE SURVEY AND RECORDS. THE OWNER DOES NOT WARRANT THE LOCATIONS OF THESE FACILITIES AS PRECISE. IT IS POSSIBLE THERE MAY BE OTHERS. THE EXISTENCE OF WHICH IS PRESENTLY NOT KNOWN OR SHOWN. IT IS THE CONTRACTOR'S RESPONSIBILITY TO DETERMINE THE EXISTENCE AND PRECISE LOCATION OF ALL FACILITIES AND AVOID DAMAGE.

1 EQUATION:
 $\bar{R}$ PR ROUTE AA
STA 78+93.25 BK =
STA 0+00.00 AH

EQUATION:
 $\bar{C}$ EX ROUTE AA
STA 78+93.03 BK =
STA 0+00.00 AH

STA 0+00.00 $\bar{C}$ LYNUAL ST =
78+93.25 $\bar{R}$ PR ROUTE AA

TRAFFIC CONTROL
PHASE 2 - ROUTE AA
(SHEET 12 OF 14)

DESCRIPTION	DATE

MISSOURI HIGHWAYS AND TRANSPORTATION COMMISSION

105 WEST CAPITOL
JEFFERSON CITY, MO 65102
1-888-ASK-MODOT (1-888-275-6636)

HR GREEN, INC.
520 MARYVILLE CENTRE DRIVE,
SUITE 100
ST. LOUIS, MISSOURI 63141
PHONE: (636) 519-0990
CORPORATE LICENSE #2002006608



DISCLAIMER
THE PROFESSIONAL WHOSE SIGNATURE AND PERSONAL SEAL APPEAR HEREON ASSUMES RESPONSIBILITY ONLY FOR WHAT APPEARS ON THIS PAGE, AND DISCLAIMS (PURSUANT TO SECTION 327.411 RSMO) SPECIFICATION, ESTIMATES, REPORTS, OR OTHER DOCUMENTS OR INSTRUMENTS NOT SEALED BY THE UNDERSIGNED PROFESSIONAL RELATING TO OR INTENDED TO BE USED FOR ANY PART OR PARTS OF THE PROJECT TO WHICH THIS PAGE REFERS.

TRAFFIC CONTROL LEGEND

- ACTIVE WORK AREA
- TEMPORARY PAVEMENT
- SIGN (SINGLE SIDED)
- CHANNELIZER (TRIM-LINE)
- TYPE III MOVEABLE BARRICADE
- PORTABLE TRAFFIC SIGNAL
- ADVANCED WARNING RAIL SYSTEM (AWRS)

TEMPORARY TRAFFIC CONTROL NOTES - PHASE 3 ROUTE AA:

DURING PHASE 3, RE-OPEN N. OUTER RD INTERSECTION TO TWO-LANE, TWO-WAY TRAFFIC.

STATIONING GIVEN FROM $\frac{R}{L}$ PR ROUTE AA UNLESS OTHERWISE NOTED.




UNDERGROUND FACILITIES, STRUCTURES AND UTILITIES HAVE BEEN PLOTTED FROM AVAILABLE SURVEY AND RECORDS. THE OWNER DOES NOT WARRANT THE LOCATIONS OF THESE FACILITIES AS PRECISE. IT IS POSSIBLE THERE MAY BE OTHERS. THE EXISTENCE OF WHICH IS PRESENTLY NOT KNOWN OR SHOWN. IT IS THE CONTRACTOR'S RESPONSIBILITY TO DETERMINE THE EXISTENCE AND PRECISE LOCATION OF ALL FACILITIES AND AVOID DAMAGE.

CURVE 2 - N OUTER RD
PI 28+01.50
PC 27+36.50
PT 28+38.60
 Δ 90°0'0.0" (RT)
D 88°8'50.5"
L 102.10' (ARC)
T 65.00'
R 65.00'

CURVE 1 - N OUTER RD
PI 21+67.15
PC 19+69.60
PT 23+37.70
 Δ 51°31'46.8" (LT)
D 13°59'55.8"
L 368.10' (ARC)
T 197.55'
R 409.29'

1 STA 29+02.60
 $\frac{R}{L}$ N OUTER RD =
STA 61+00.00
 $\frac{R}{L}$ PR ROUTE AA

TRAFFIC CONTROL
PHASE 3 - ROUTE AA
(SHEET 13 OF 14)

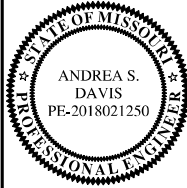  

DATE PREPARED 3/24/2025	
ROUTE AA	STATE MO
DISTRICT SE	SHEET NO. 27
COUNTY SCOTT	
JOB NO. JSE0248	
CONTRACT ID.	
PROJECT NO.	
BRIDGE NO.	

DATE	DESCRIPTION

MISSOURI HIGHWAYS AND TRANSPORTATION
COMMISSION



105 WEST CAPITOL
JEFFERSON CITY, MO 65102
1-888-ASK-MODOT (1-888-275-6636)

HR GREEN, INC.
520 MARYVILLE CENTRE DRIVE,
SUITE 100
ST. LOUIS, MISSOURI 63141
PHONE: (636) 519-0990
CORPORATE LICENSE #2002006608







MATCHLINE STA. 69+50.00

IF A SEAL IS PRESENT ON THIS SHEET IT HAS BEEN ELECTRONICALLY SEALED AND DATED.

THE PROFESSIONAL WHOSE SIGNATURE AND PERSONAL SEAL APPEAR HEREON ASSUMES RESPONSIBILITY ONLY FOR WHAT APPEARS ON THIS PAGE, AND DISCLAIMS (PURSUANT TO SECTION 327.411 RSMO) SPECIFICATION, ESTIMATES, REPORTS, OR OTHER DOCUMENTS OR INSTRUMENTS NOT SEALED BY THE UNDERSIGNED PROFESSIONAL RELATING TO OR INTENDED TO BE USED FOR ANY PART OR PARTS OF THE PROJECT TO WHICH THIS PAGE REFERS.

TRAFFIC CONTROL LEGEND

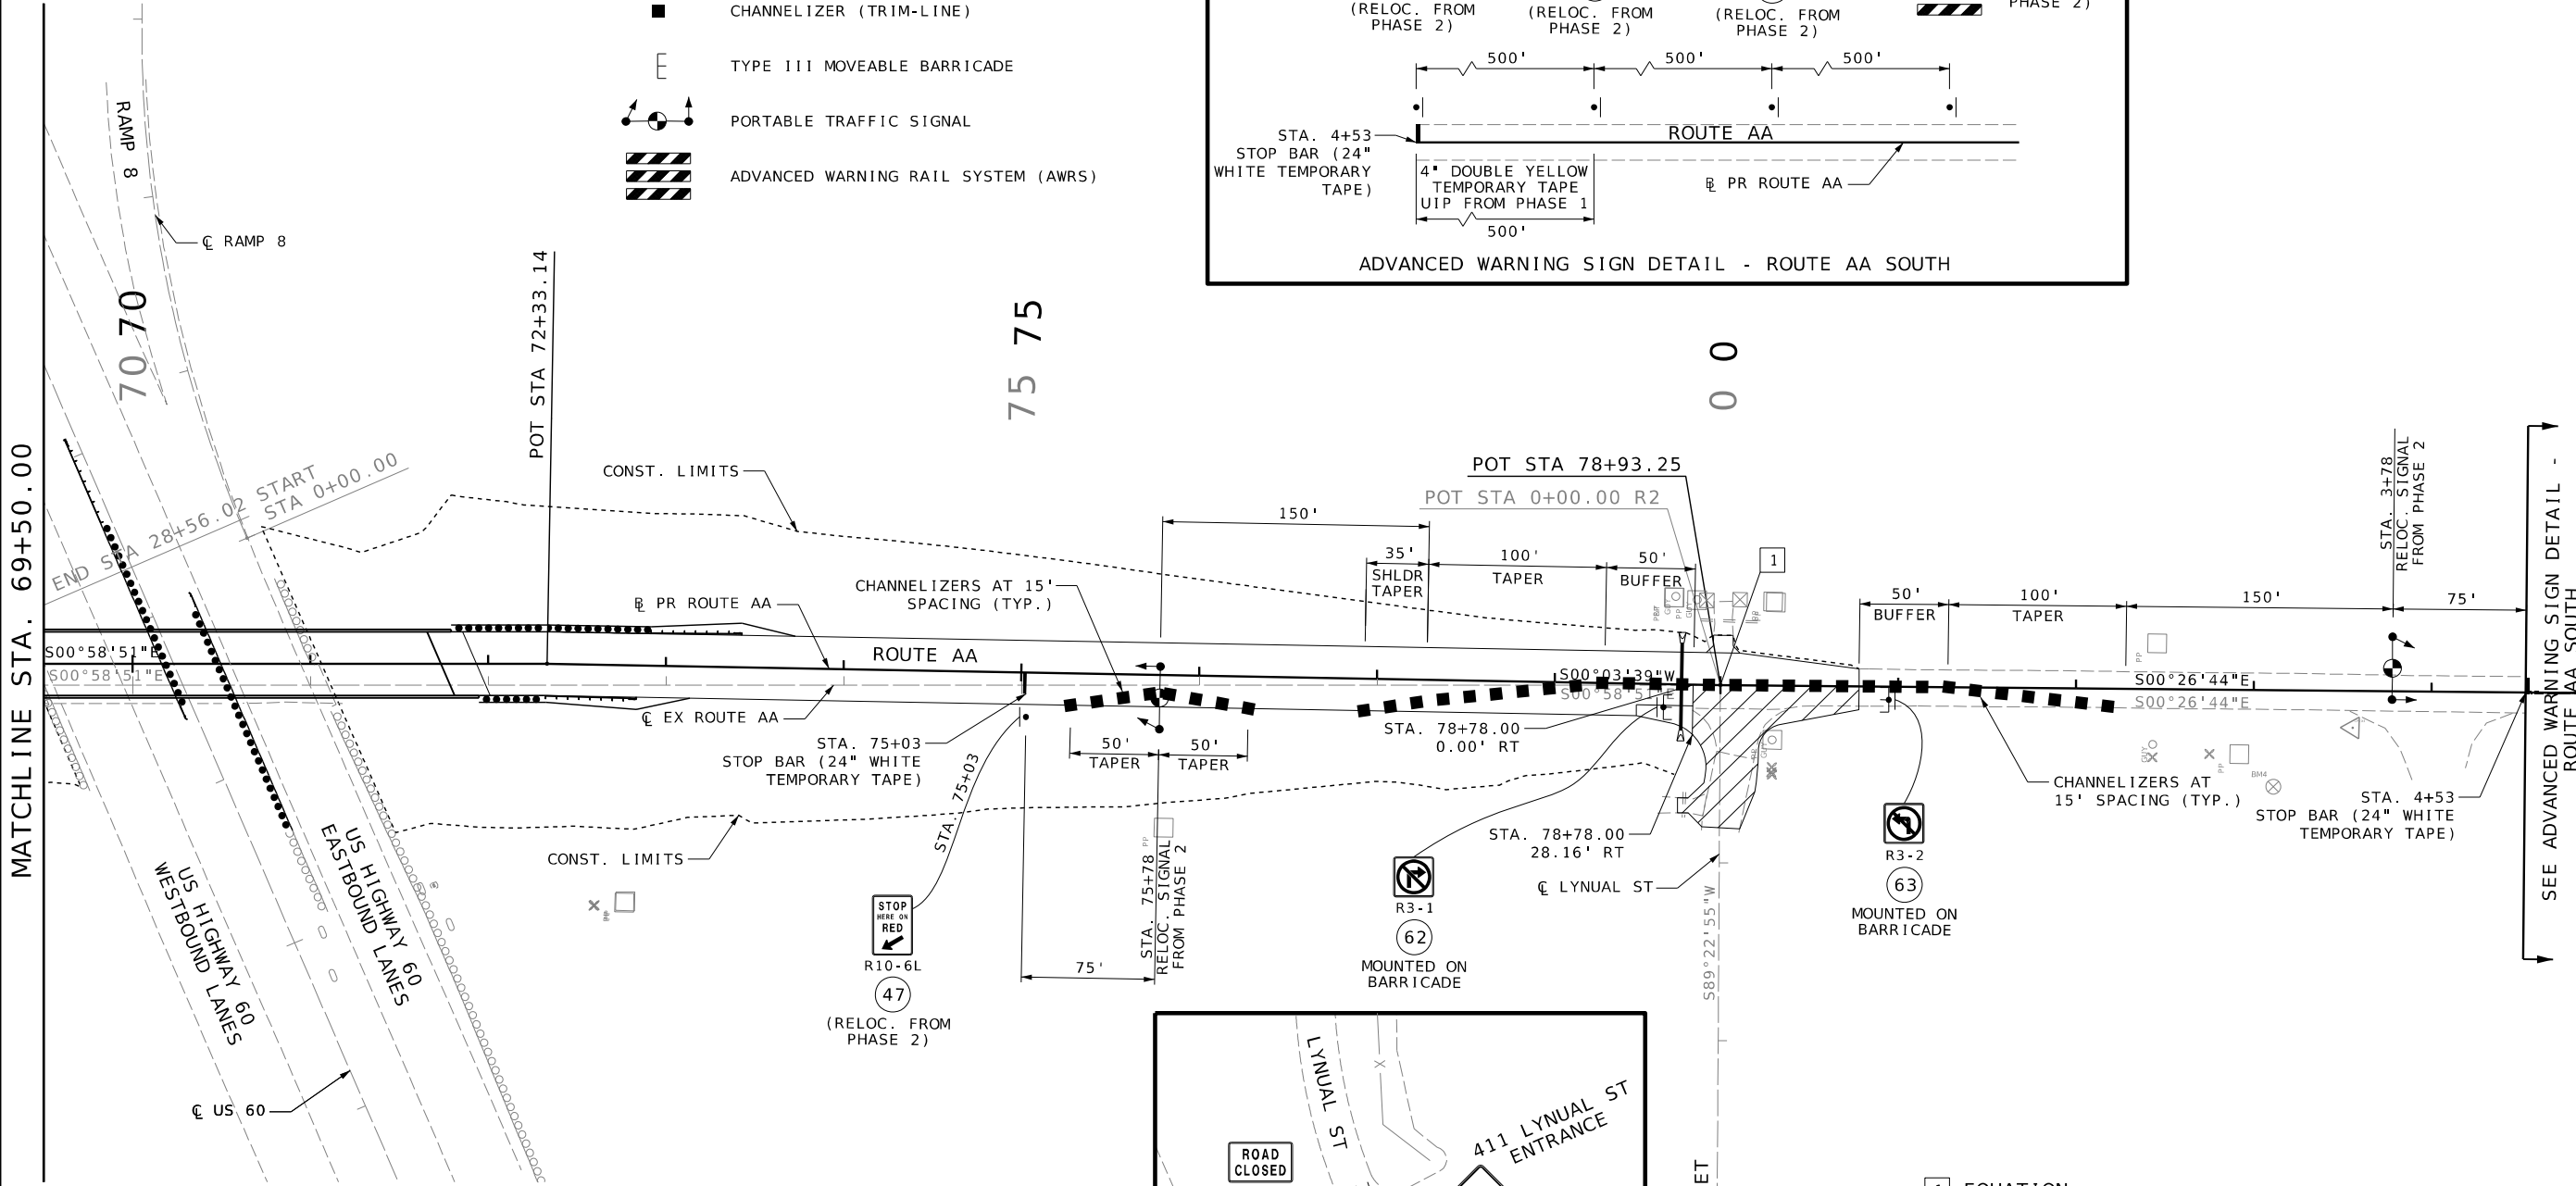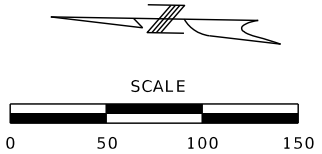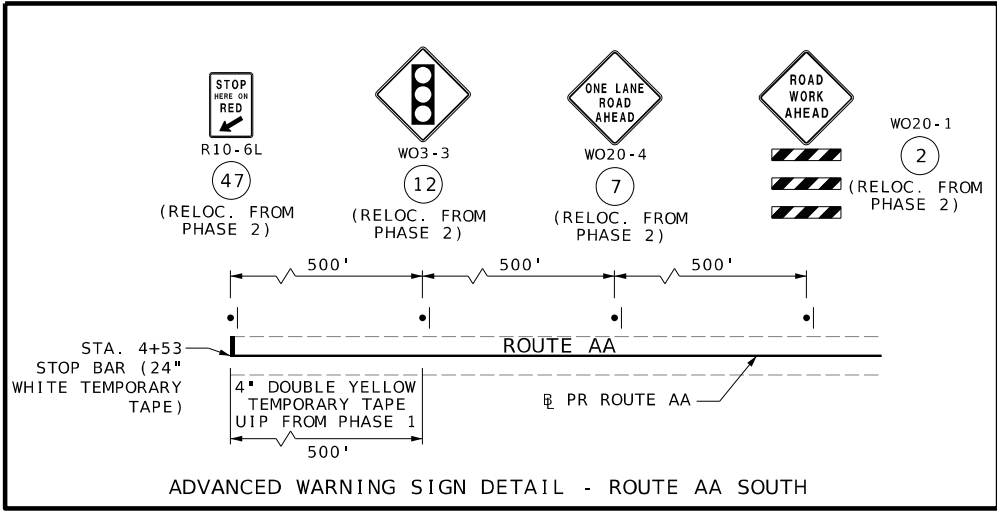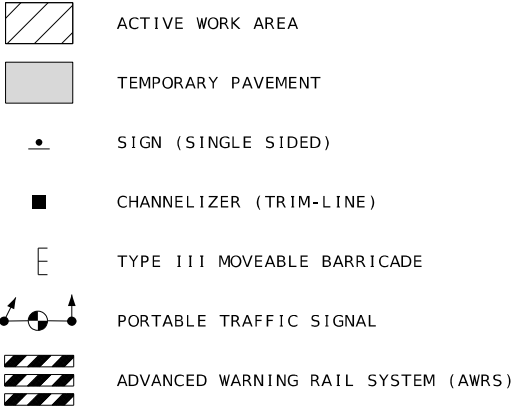


INTERSECTION SIGNING DETAIL
LYNUAL ST & 411 LYNUAL ST

1 EQUATION:
 B PR ROUTE AA
 STA 78+93.25 BK =
 STA 0+00.00 AH

EQUATION:
 EX ROUTE AA
 STA 78+93.03 BK =
 STA 0+00.00 AH

STA 0+00.00 @ LYNUAL ST =
78+93.25 @ PR ROUTE AA

TRAFFIC CONTROL
PHASE 3 - ROUTE AA
(SHEET 14 OF 14)

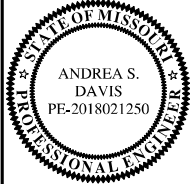

DATE PREPARED
5/24/2025

ROUTE AA	STATE MO
DISTRICT SE	SHEET NO. 28

COUNTY
SCOTT

JOB NO.
JSE0248

CONTRACT ID.

PROJECT NO. _____

BRIDGE NO. _____

[illegible]

MISSOURI HIGHWAYS AND TRANSPORTATION
COMMISSION



105 WEST CAPITOL
JEFFERSON CITY, MO 65102
1-888-ASK-MODOT (1-888-275-6636)

HR GREEN, INC.
520 MARYVILLE CENTRE DRIVE,
SUITE 100
ST. LOUIS, MISSOURI 63141
PHONE: (636) 519-0390
CORPORATE LICENSE #2002006608




DISCLAIMER
THE PROFESSIONAL WHOSE SIGNATURE AND PERSONAL SEAL APPEAR HEREON ASSUMES RESPONSIBILITY ONLY FOR WHAT APPEARS ON THIS PAGE, AND DISCLAIMS (PURSUANT TO SECTION 327.411 RSMO) SPECIFICATION, ESTIMATES, REPORTS, OR OTHER DOCUMENTS OR INSTRUMENTS NOT SEALED BY THE UNDERSIGNED PROFESSIONAL RELATING TO OR INTENDED TO BE USED FOR ANY PART OR PARTS OF THE PROJECT TO WHICH THIS PAGE REFERS.

CURVE 1 - WB US 60 RAMP
PI 26+03.55
PC 23+25.39
PT 28+56.02
Δ 42°26'50.2" (RT)
D 7°59'57.9"
L 530.63' (ARC)
T 278.16'
R 716.25'

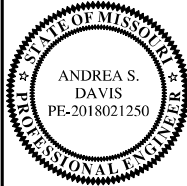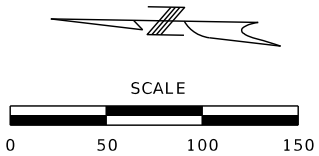

DATE PREPARED
3/24/2025
ROUTE AA STATE MO
DISTRICT SE SHEET NO. 29
COUNTY SCOTT
JOB NO. JSE0248
CONTRACT ID.
PROJECT NO.
BRIDGE NO.

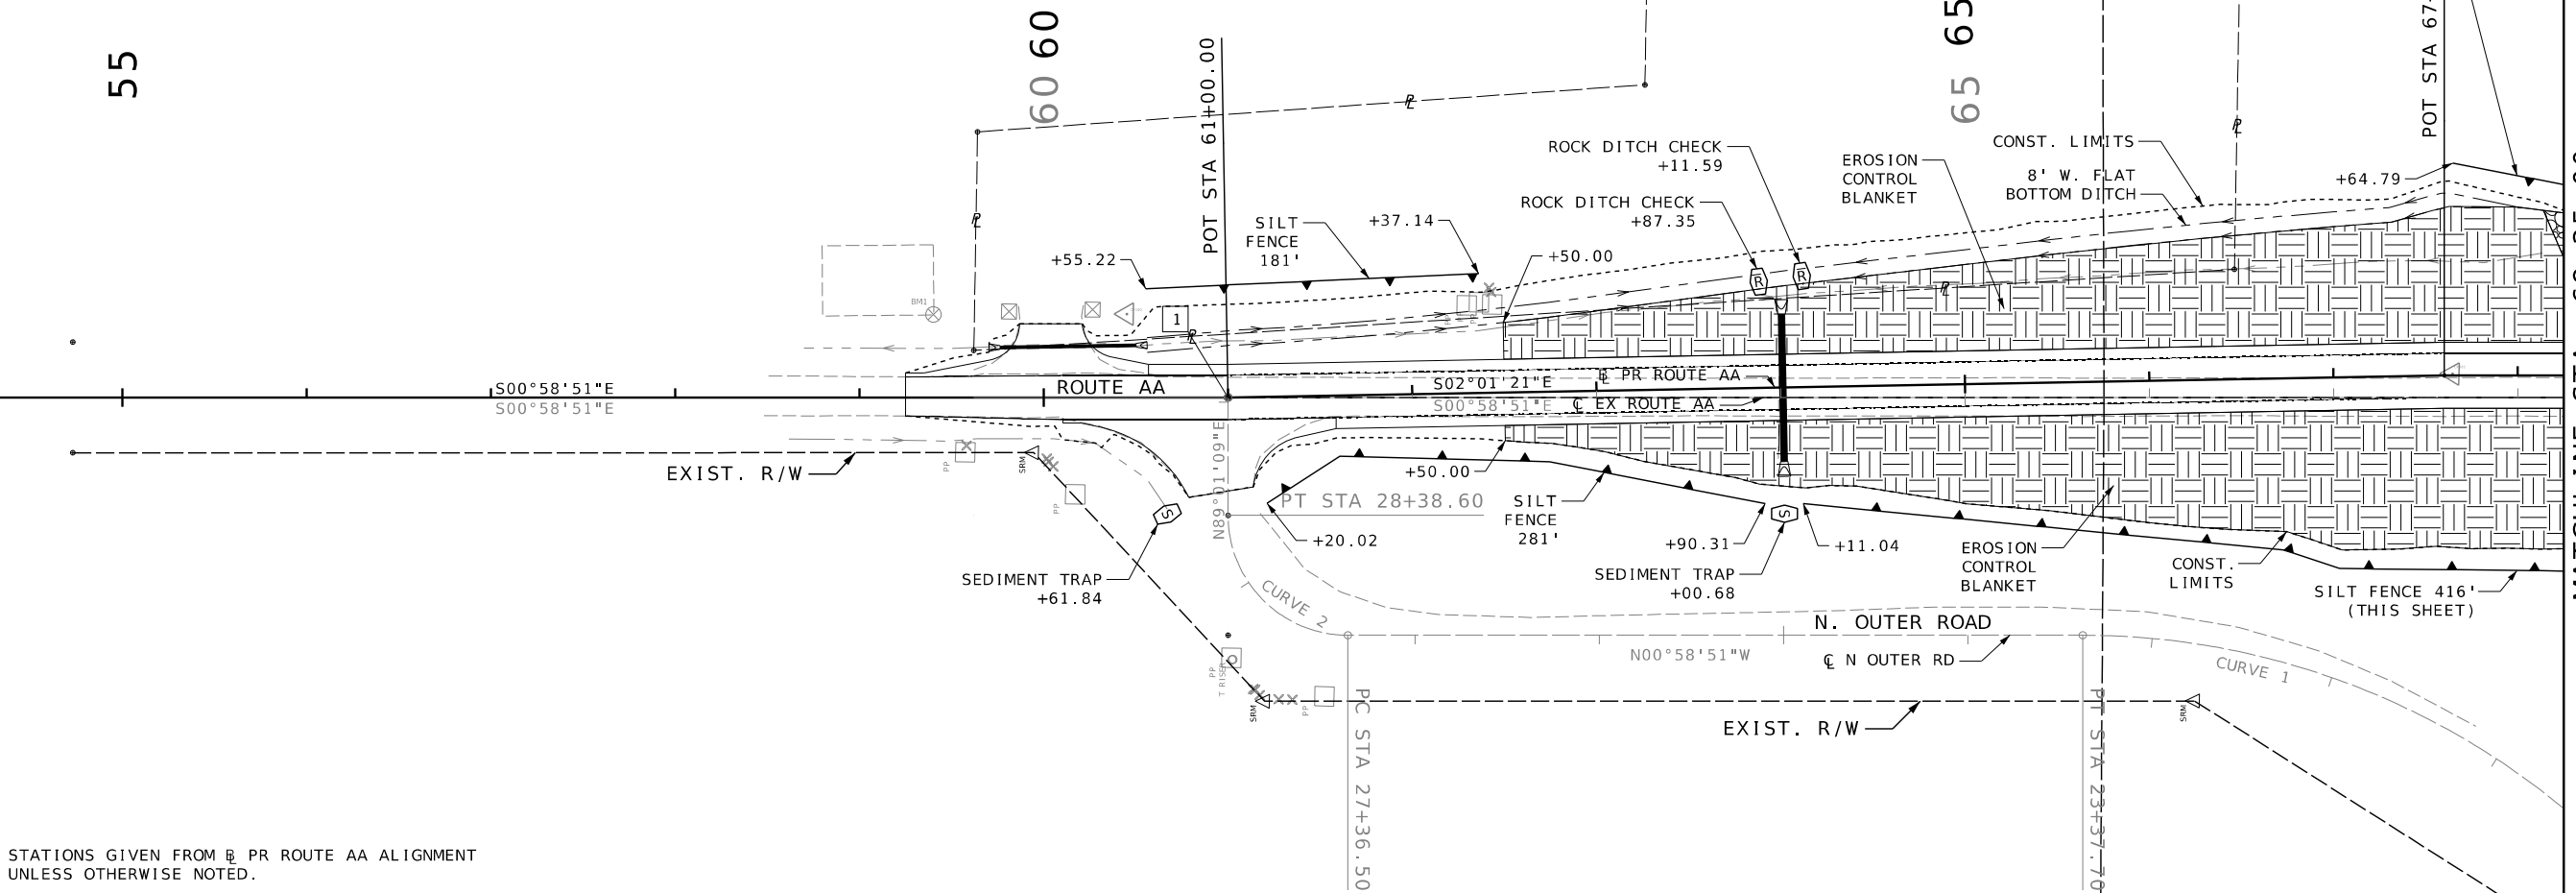

STATIONS GIVEN FROM $\mathbb{R}$ PR ROUTE AA ALIGNMENT
UNLESS OTHERWISE NOTED.

THE APPROXIMATE LOCATION OF PROPERTY LINES AS SHOWN ON THE PLANS ARE BASED ON THE BEST INFORMATION AVAILABLE TO THE COMMISSION AT THIS TIME. THIS INFORMATION IS PROVIDED BY THE COMMISSION "AS-IS" AND THE COMMISSION EXPRESSLY DISCLAIMS ANY REPRESENTATION OR WARRANTY AS TO THE COMPLETENESS, ACCURACY, OR SUITABILITY OF THE INFORMATION FOR ANY USE.

UNDERGROUND FACILITIES, STRUCTURES AND UTILITIES HAVE BEEN PLOTTED FROM AVAILABLE SURVEY AND RECORDS. THE OWNER DOES NOT WARRANT THE LOCATIONS OF THESE FACILITIES AS PRECISE. IT IS POSSIBLE THERE MAY BE OTHERS. THE EXISTENCE OF WHICH IS PRESENTLY NOT KNOWN OR SHOWN. IT IS THE CONTRACTOR'S RESPONSIBILITY TO DETERMINE THE EXISTENCE AND PRECISE LOCATION OF ALL FACILITIES AND AVOID DAMAGE.

EROSION CONTROL LEGEND

- $\mathbb{R}$ ROCK DITCH CHECK
- $\mathbb{S}$ SEDIMENT TRAP
- SILT FENCE
- TYPE 2C EROSION CONTROL BLANKET

CURVE 2 - N OUTER RD
PI 28+01.50
PC 27+36.50
PT 28+38.60
Δ 90°0'0.0" (RT)
D 88°8'50.5"
L 102.10' (ARC)
T 65.00'
R 65.00'

CURVE 1 - N OUTER RD
PI 21+67.15
PC 19+69.60
PT 23+37.70
Δ 51°31'46.8" (LT)
D 13°59'55.8"
L 368.10' (ARC)
T 197.55'
R 409.29'

NE 1/4 NE 1/4
Sect 28, Twp
26N, Rng 14E

SE 1/4 NE 1/4
Sect 28, Twp
26N, Rng 14E

1 STA 29+02.60
C N OUTER RD =
STA 61+00.00
R PR ROUTE AA

EROSION CONTROL
(SHEET 1 OF 2)

DESCRIPTION	DATE

MISSOURI HIGHWAYS AND TRANSPORTATION
COMMISSION



105 WEST CAPITOL
JEFFERSON CITY, MO 65102
1-888-ASK-MODOT (1-888-275-6636)

HR GREEN, INC.
520 MARYVILLE CENTRE DRIVE,
SUITE 100
ST. LOUIS, MISSOURI 63141
PHONE: (636) 519-0990
CORPORATE LICENSE #2002006608



IF A SEAL IS PRESENT ON THIS SHEET IT HAS BEEN ELECTRONICALLY SEALED AND DATED.

CURVE 1 - RAMP 8
PI 3+85.49
PC 0+00.00
PT 7+07.29
Δ 56°34'44.5" (RT)
D 7°59'57.9"
L 707.29' (ARC)
T 385.49'
R 716.25'

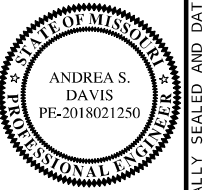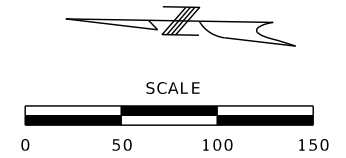

DATE PREPARED	
3/24/2025	
ROUTE	STATE
AA	MO
DISTRICT	SHEET NO.
SE	30
COUNTY	
SCOTT	
JOB NO.	
JSE0248	
CONTRACT ID.	
PROJECT NO.	
BRIDGE NO.	

[illegible]

105 WEST CAPITAL
JEFFERSON CITY, MO 65102
1-888-ASK-MODOT (1-888-275-6636)

520 MARYVILLE CENTRE DRIVE,
SUITE 100
ST. LOUIS, MISSOURI 63141
PHONE: (636) 519-0990
CORPORATE LICENSE #2002006608




UNDERGROUND FACILITIES, STRUCTURES AND UTILITIES HAVE BEEN PLOTTED FROM AVAILABLE SURVEY AND RECORDS. THE OWNER DOES NOT WARRANT THE LOCATIONS OF THESE FACILITIES AS PRECISE. IT IS POSSIBLE THERE MAY BE OTHERS. THE EXISTENCE OF WHICH IS PRESENTLY NOT KNOWN OR SHOWN. IT IS THE CONTRACTOR'S RESPONSIBILITY TO DETERMINE THE EXISTENCE AND PRECISE LOCATION OF ALL FACILITIES AND AVOID DAMAGE.

	ROCK DITCH CHECK
	SEDIMENT TRAP
	SILT FENCE
	TYPE 2 ROCK BLANKET (2' THICK) AND PERMANENT EROSION CONTROL GEOTEXTILE
	TYPE 2C EROSION CONTROL BLANKET

EROSION CONTROL
(SHEET 2 OF 2)


IF A SEAL IS PRESENT ON THIS SHEET IT HAS BEEN ELECTRONICALLY SEALED AND DATED.

DISCLAIMER
THE PROFESSIONAL WHOSE SIGNATURE AND PERSONAL SEAL APPEAR HEREON ASSUMES RESPONSIBILITY ONLY FOR WHAT APPEARS ON THIS PAGE, AND DISCLAIMS (PURSUANT TO SECTION 327.411 RSMO) SPECIFICATION, ESTIMATES, REPORTS, OR OTHER DOCUMENTS OR INSTRUMENTS NOT SEALED BY THE UNDERSIGNED PROFESSIONAL RELATING TO OR INTENDED TO BE USED FOR ANY PART OR PARTS OF THE PROJECT TO WHICH THIS PAGE REFERS.

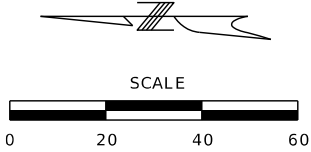

DATE PREPARED 3/24/2025	
ROUTE AA	STATE MO
DISTRICT SE	SHEET NO. 31
COUNTY SCOTT	
JOB NO. JSE0248	
CONTRACT ID.	
PROJECT NO.	
BRIDGE NO.	

NEW 1" CABLE-CONDUIT SHALL BE PLACED BETWEEN EX PULL BOX E1 AND EX LIGHT POLE E1, AND BETWEEN EX PULL BOX E2 AND EX PULL BOX E3. NEW CABLE-CONDUIT SHALL BE SPLICED TO EXISTING STREET LIGHT CIRCUITS WITH APPROVED WATER-PROOF SPLICE KITS.

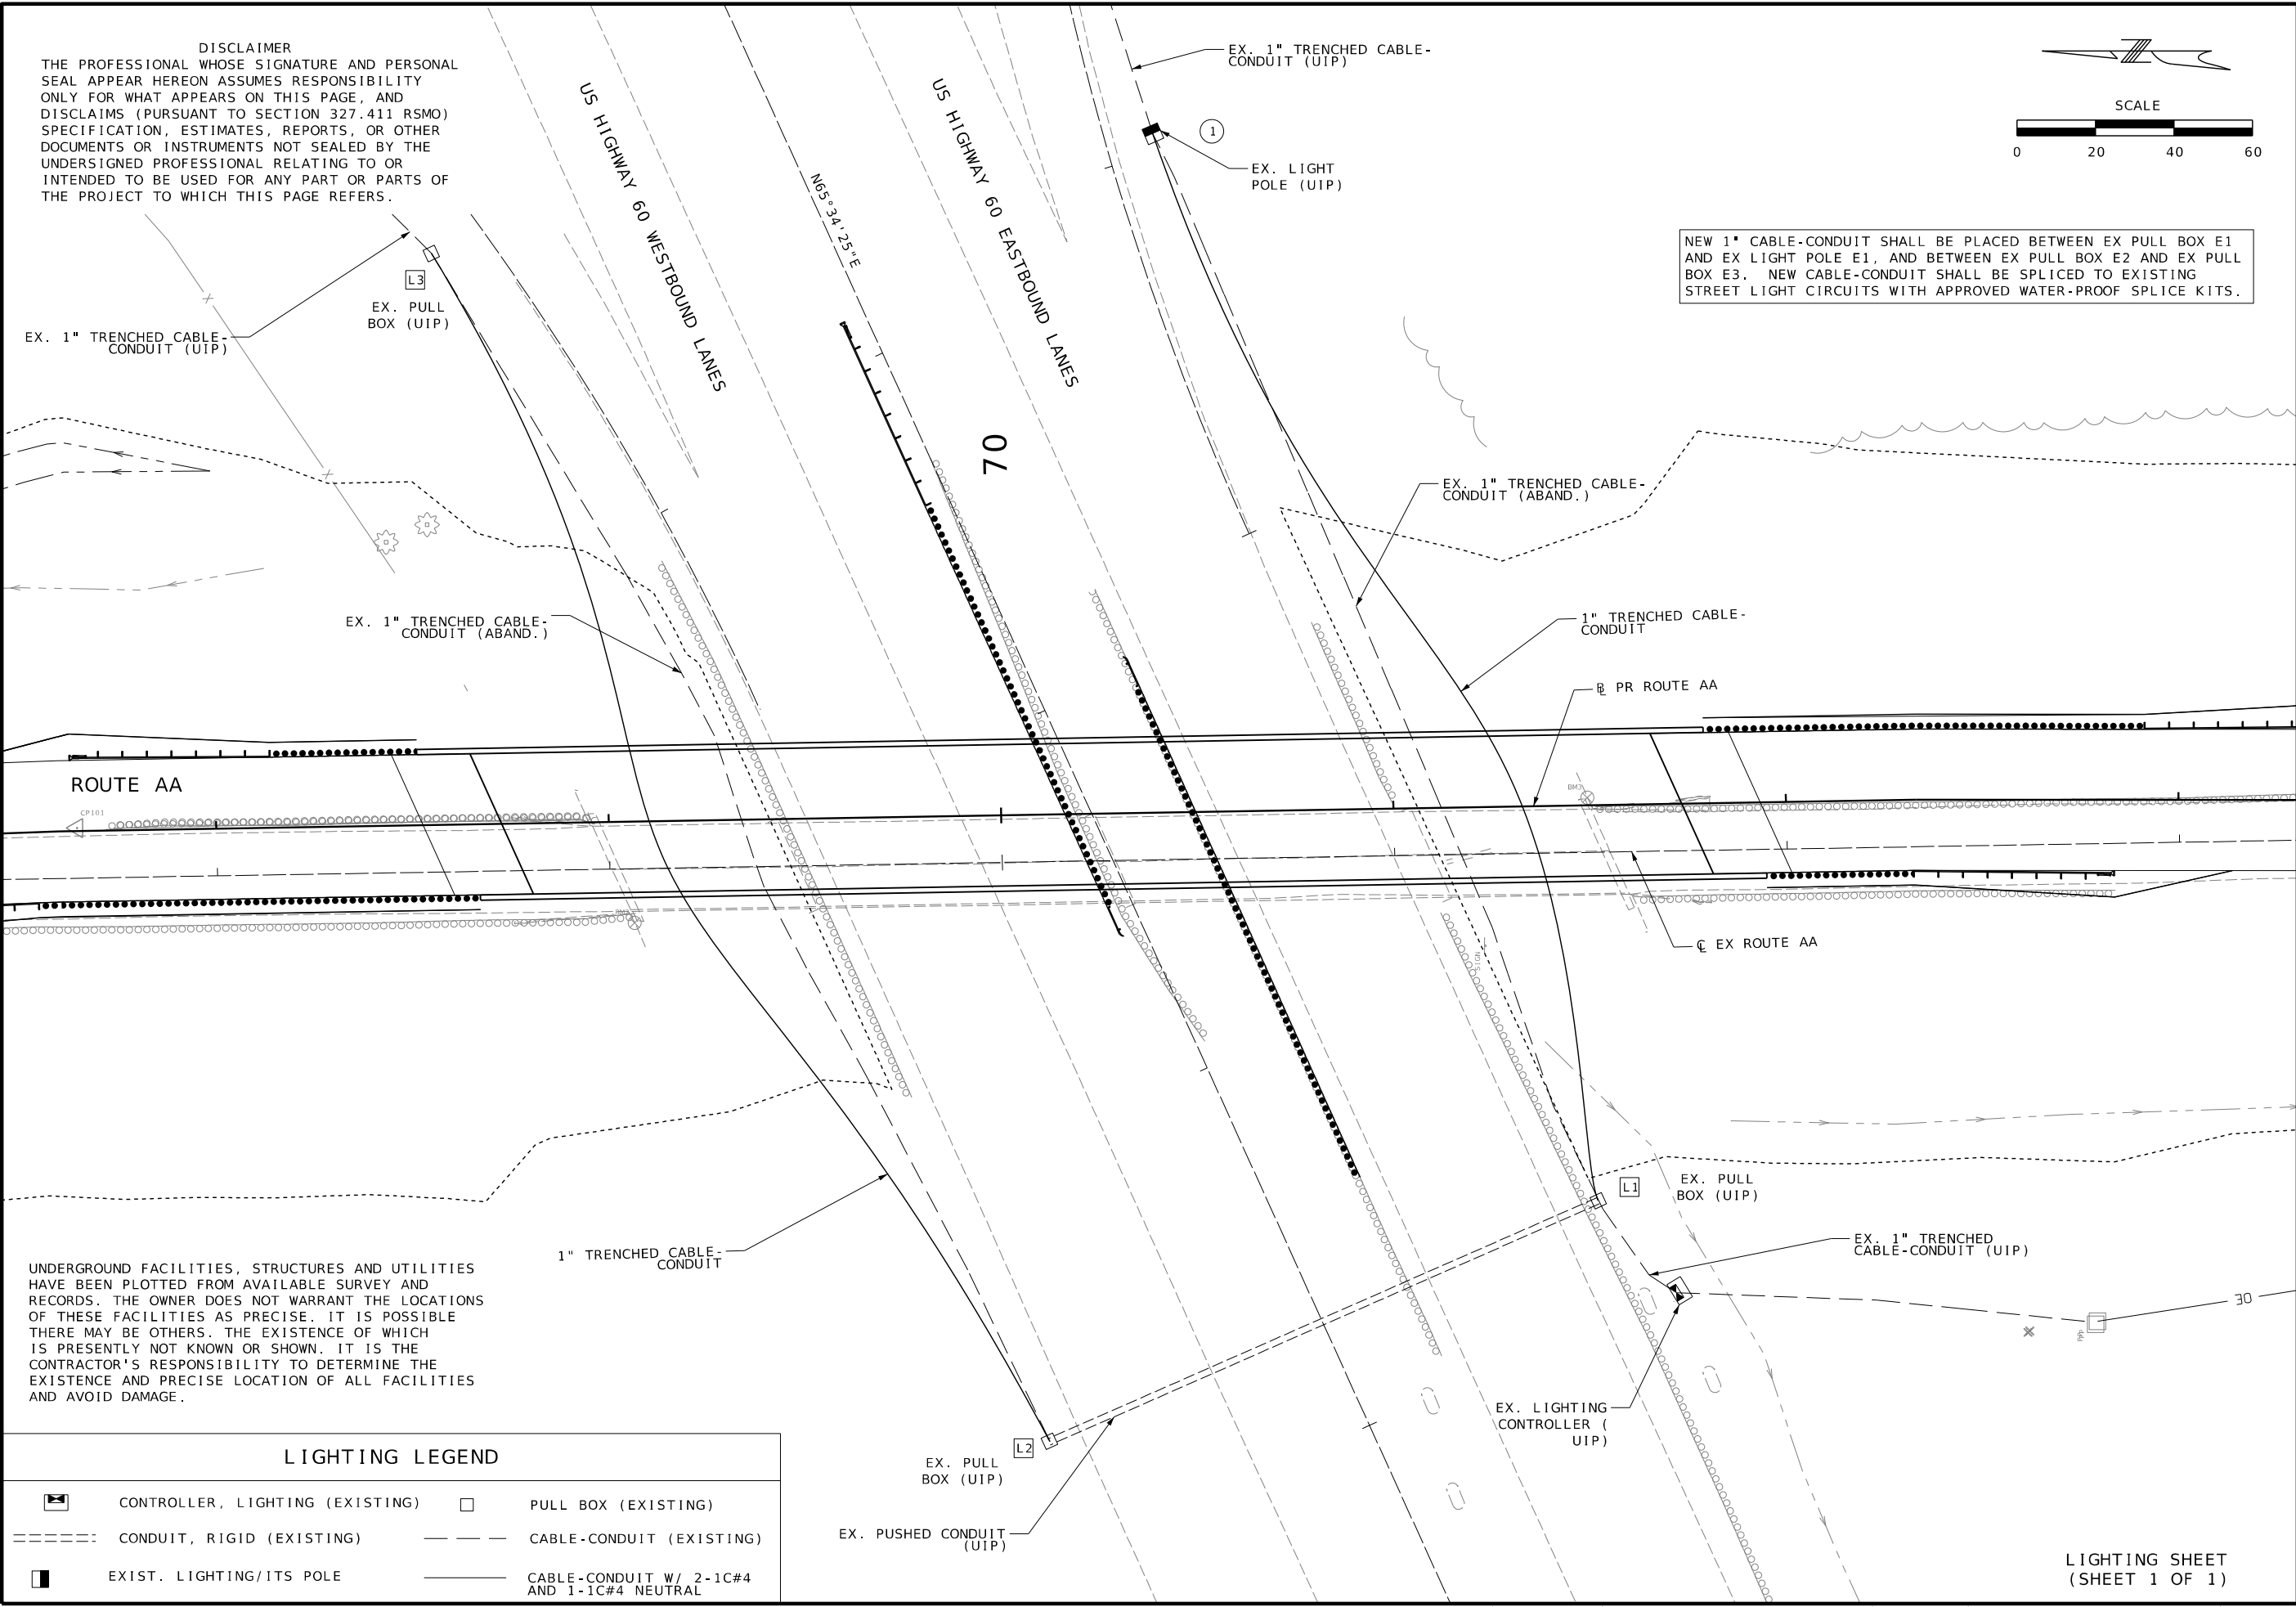

UNDERGROUND FACILITIES, STRUCTURES AND UTILITIES HAVE BEEN PLOTTED FROM AVAILABLE SURVEY AND RECORDS. THE OWNER DOES NOT WARRANT THE LOCATIONS OF THESE FACILITIES AS PRECISE. IT IS POSSIBLE THERE MAY BE OTHERS. THE EXISTENCE OF WHICH IS PRESENTLY NOT KNOWN OR SHOWN. IT IS THE CONTRACTOR'S RESPONSIBILITY TO DETERMINE THE EXISTENCE AND PRECISE LOCATION OF ALL FACILITIES AND AVOID DAMAGE.

LIGHTING LEGEND

	CONTROLLER, LIGHTING (EXISTING)		PULL BOX (EXISTING)
	CONDUIT, RIGID (EXISTING)		CABLE-CONDUIT (EXISTING)
	EXIST. LIGHTING/ITS POLE		CABLE-CONDUIT W/ 2-1C#4 AND 1-1C#4 NEUTRAL

DESCRIPTION	DATE

MISSOURI HIGHWAYS AND TRANSPORTATION COMMISSION

105 WEST CAPITOL
JEFFERSON CITY, MO 65102
1-888-ASK-MODOT (1-888-275-6636)

HR GREEN, INC.
520 MARYVILLE CENTRE DRIVE,
SUITE 100
ST. LOUIS, MISSOURI 63141
PHONE: (636) 519-0990
CORPORATE LICENSE #2002006608





LIGHTING SHEET
(SHEET 1 OF 1)

IF A SEAL IS PRESENT ON THIS SHEET IT HAS BEEN ELECTRONICALLY SEALED AND DATED.

DISCLAIMER
THE PROFESSIONAL WHOSE SIGNATURE AND PERSONAL SEAL APPEAR HEREON ASSUMES RESPONSIBILITY ONLY FOR WHAT APPEARS ON THIS PAGE, AND DISCLAIMS (PURSUANT TO SECTION 327.411 RSMO) SPECIFICATION, ESTIMATES, REPORTS, OR OTHER DOCUMENTS OR INSTRUMENTS NOT SEALED BY THE UNDERSIGNED PROFESSIONAL RELATING TO OR INTENDED TO BE USED FOR ANY PART OR PARTS OF THE PROJECT TO WHICH THIS PAGE REFERS.

CURVE 1 - WB US 60 RAMP
PI 26+03.55
PC 23+25.39
PT 28+56.02
Δ 42°26'50.2" (RT)
D 7°59'57.9"
L 530.63' (ARC)
T 278.16'
R 716.25'

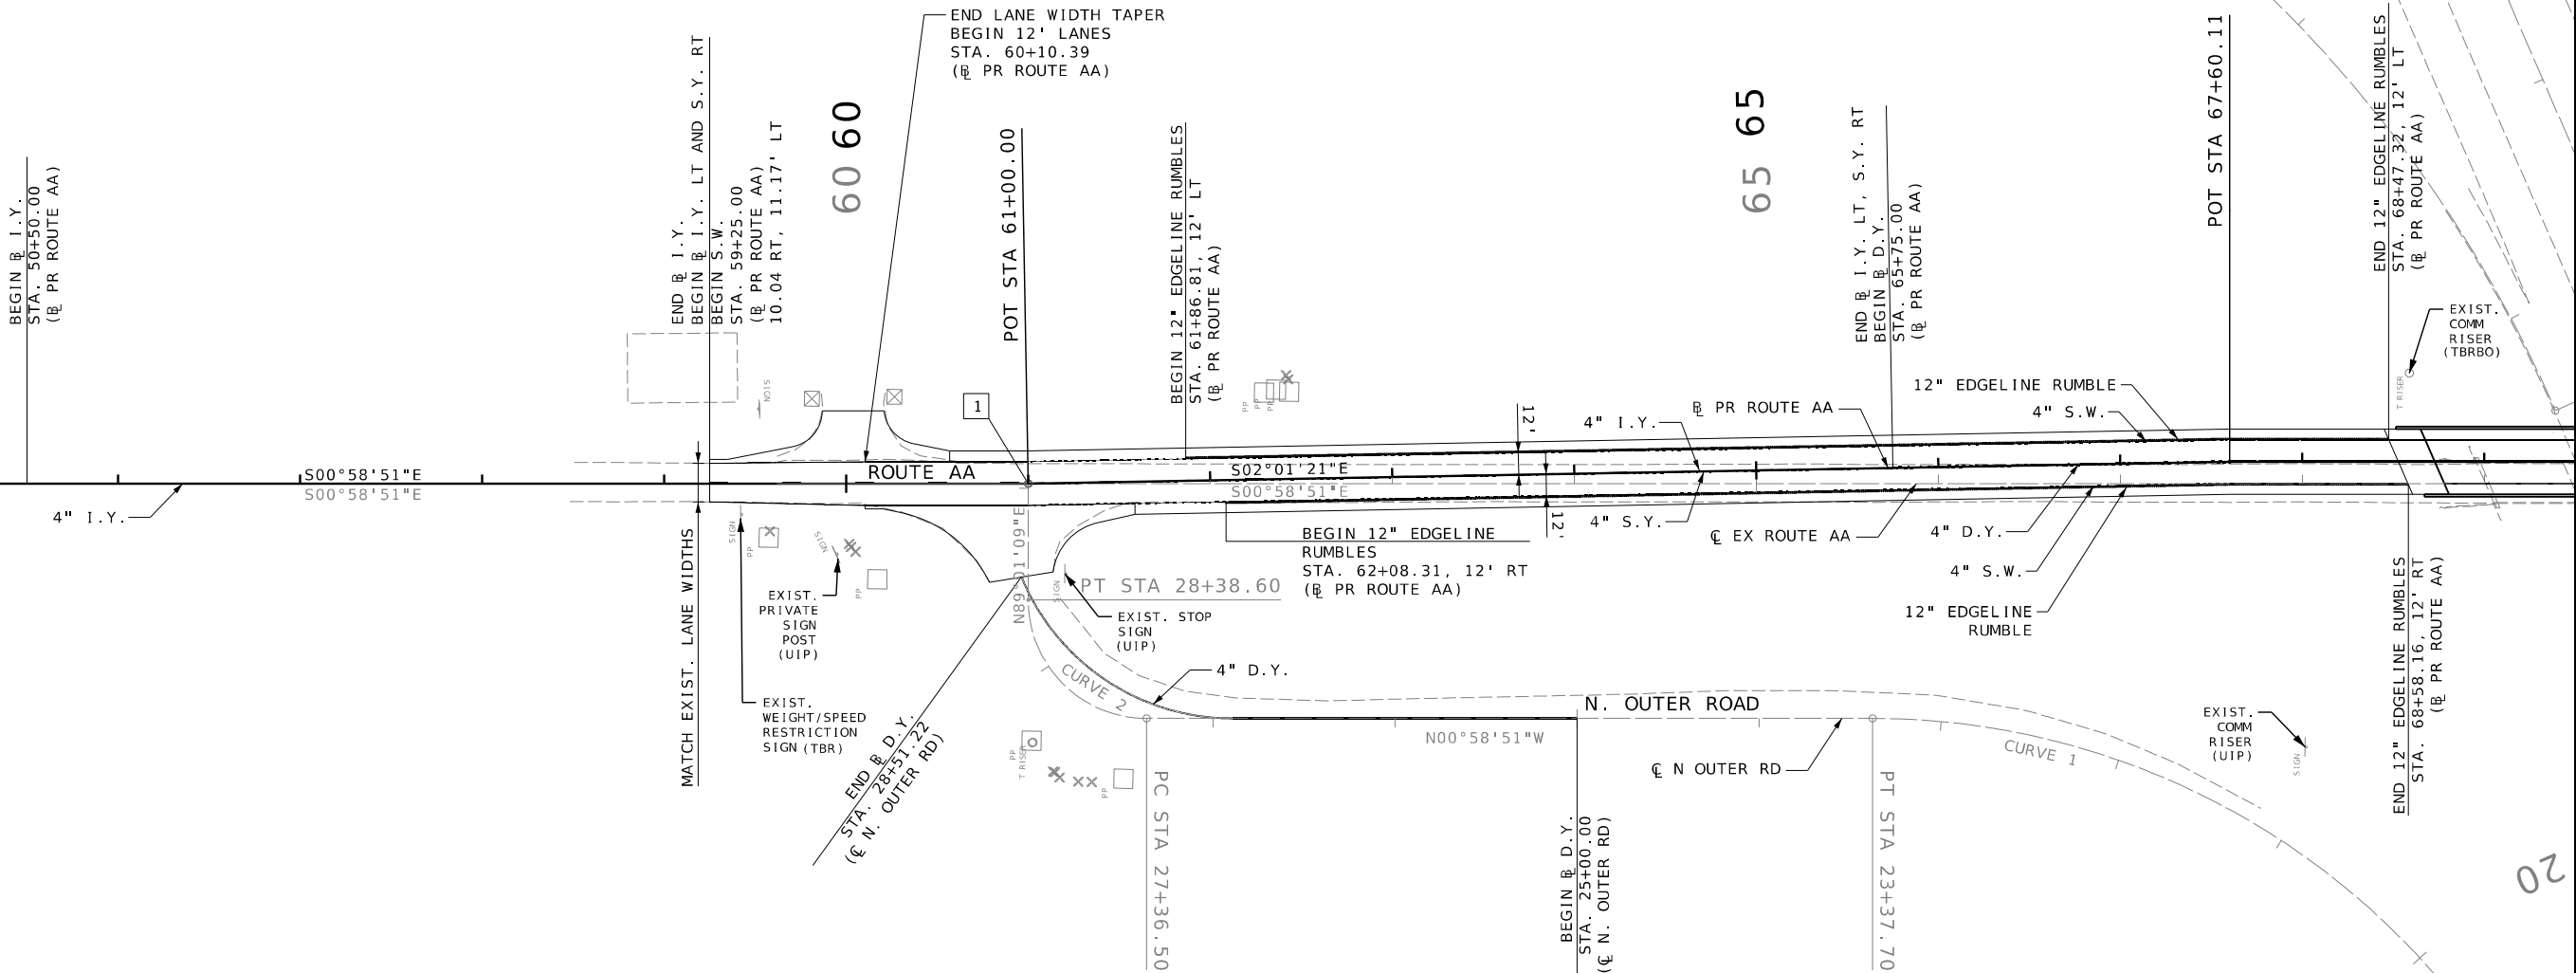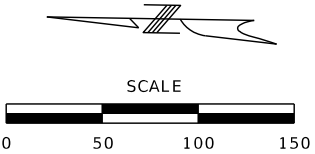

STRIPING LEGEND

- 4" SOLID WHITE (S.W.) STANDARD WATERBORNE PAVEMENT MARKING PAINT, TYPE P BEADS
- 4" DOUBLE SOLID YELLOW (D.Y.) STANDARD WATERBORNE PAVEMENT MARKING PAINT, TYPE P BEADS
- 4" SOLID YELLOW (S.Y.) STANDARD WATERBORNE PAVEMENT MARKING PAINT, TYPE P BEADS
- 4" INTERMITTENT YELLOW (I.Y.) (10' LENGTH, 30' GAP) STANDARD WATERBORNE PAVEMENT MARKING PAINT, TYPE P BEADS
- 12" EDGELINE RUMBLES


CURVE 2 - N OUTER RD
PI 28+01.50
PC 27+36.50
PT 28+38.60
Δ 90°0'0.0" (RT)
D 88°8'50.5"
L 102.10' (ARC)
T 65.00'
R 65.00'

CURVE 1 - N OUTER RD
PI 21+67.15
PC 19+69.60
PT 23+37.70
Δ 51°31'46.8" (LT)
D 13°59'55.8"
L 368.10' (ARC)
T 197.55'
R 409.29'

1 STA 29+02.60
N OUTER RD =
STA 61+00.00
PR ROUTE AA

SIGNING
AND STRIPING
(SHEET 1 OF 3)

UNDERGROUND FACILITIES, STRUCTURES AND UTILITIES HAVE BEEN PLOTTED FROM AVAILABLE SURVEY AND RECORDS. THE OWNER DOES NOT WARRANT THE LOCATIONS OF THESE FACILITIES AS PRECISE. IT IS POSSIBLE THERE MAY BE OTHERS. THE EXISTENCE OF WHICH IS PRESENTLY NOT KNOWN OR SHOWN. IT IS THE CONTRACTOR'S RESPONSIBILITY TO DETERMINE THE EXISTENCE AND PRECISE LOCATION OF ALL FACILITIES AND AVOID DAMAGE.

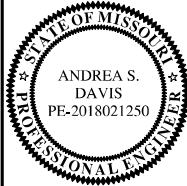

DATE PREPARED 3/24/2025	
ROUTE AA	STATE MO
DISTRICT SE	SHEET NO. 32
COUNTY SCOTT	
JOB NO. JSE0248	
CONTRACT ID.	
PROJECT NO.	
BRIDGE NO.	

DATE	DESCRIPTION

MISSOURI HIGHWAYS AND TRANSPORTATION COMMISSION


105 WEST CAPITOL
JEFFERSON CITY, MO 65102
1-888-ASK-MODOT (1-888-275-6636)

HR GREEN, INC.
520 MARYVILLE CENTRE DRIVE,
SUITE 100
ST. LOUIS, MISSOURI 63141
PHONE: (636) 519-0990
CORPORATE LICENSE #2002006608



IF A SEAL IS PRESENT ON THIS SHEET IT HAS BEEN ELECTRONICALLY SEALED AND DATED.


UNDERGROUND FACILITIES, STRUCTURES AND UTILITIES HAVE BEEN PLOTTED FROM AVAILABLE SURVEY AND RECORDS. THE OWNER DOES NOT WARRANT THE LOCATIONS OF THESE FACILITIES AS PRECISE. IT IS POSSIBLE THERE MAY BE OTHERS. THE EXISTENCE OF WHICH IS PRESENTLY NOT KNOWN OR SHOWN. IT IS THE CONTRACTOR'S RESPONSIBILITY TO DETERMINE THE EXISTENCE AND PRECISE LOCATION OF ALL FACILITIES AND AVOID DAMAGE.

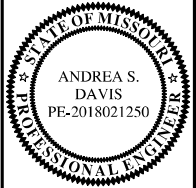

BRIDGE NO.

[illegible]

IF A SEAL IS PRESENT ON THIS SHEET IT HAS BEEN ELECTRONICALLY SEALED AND DATED.

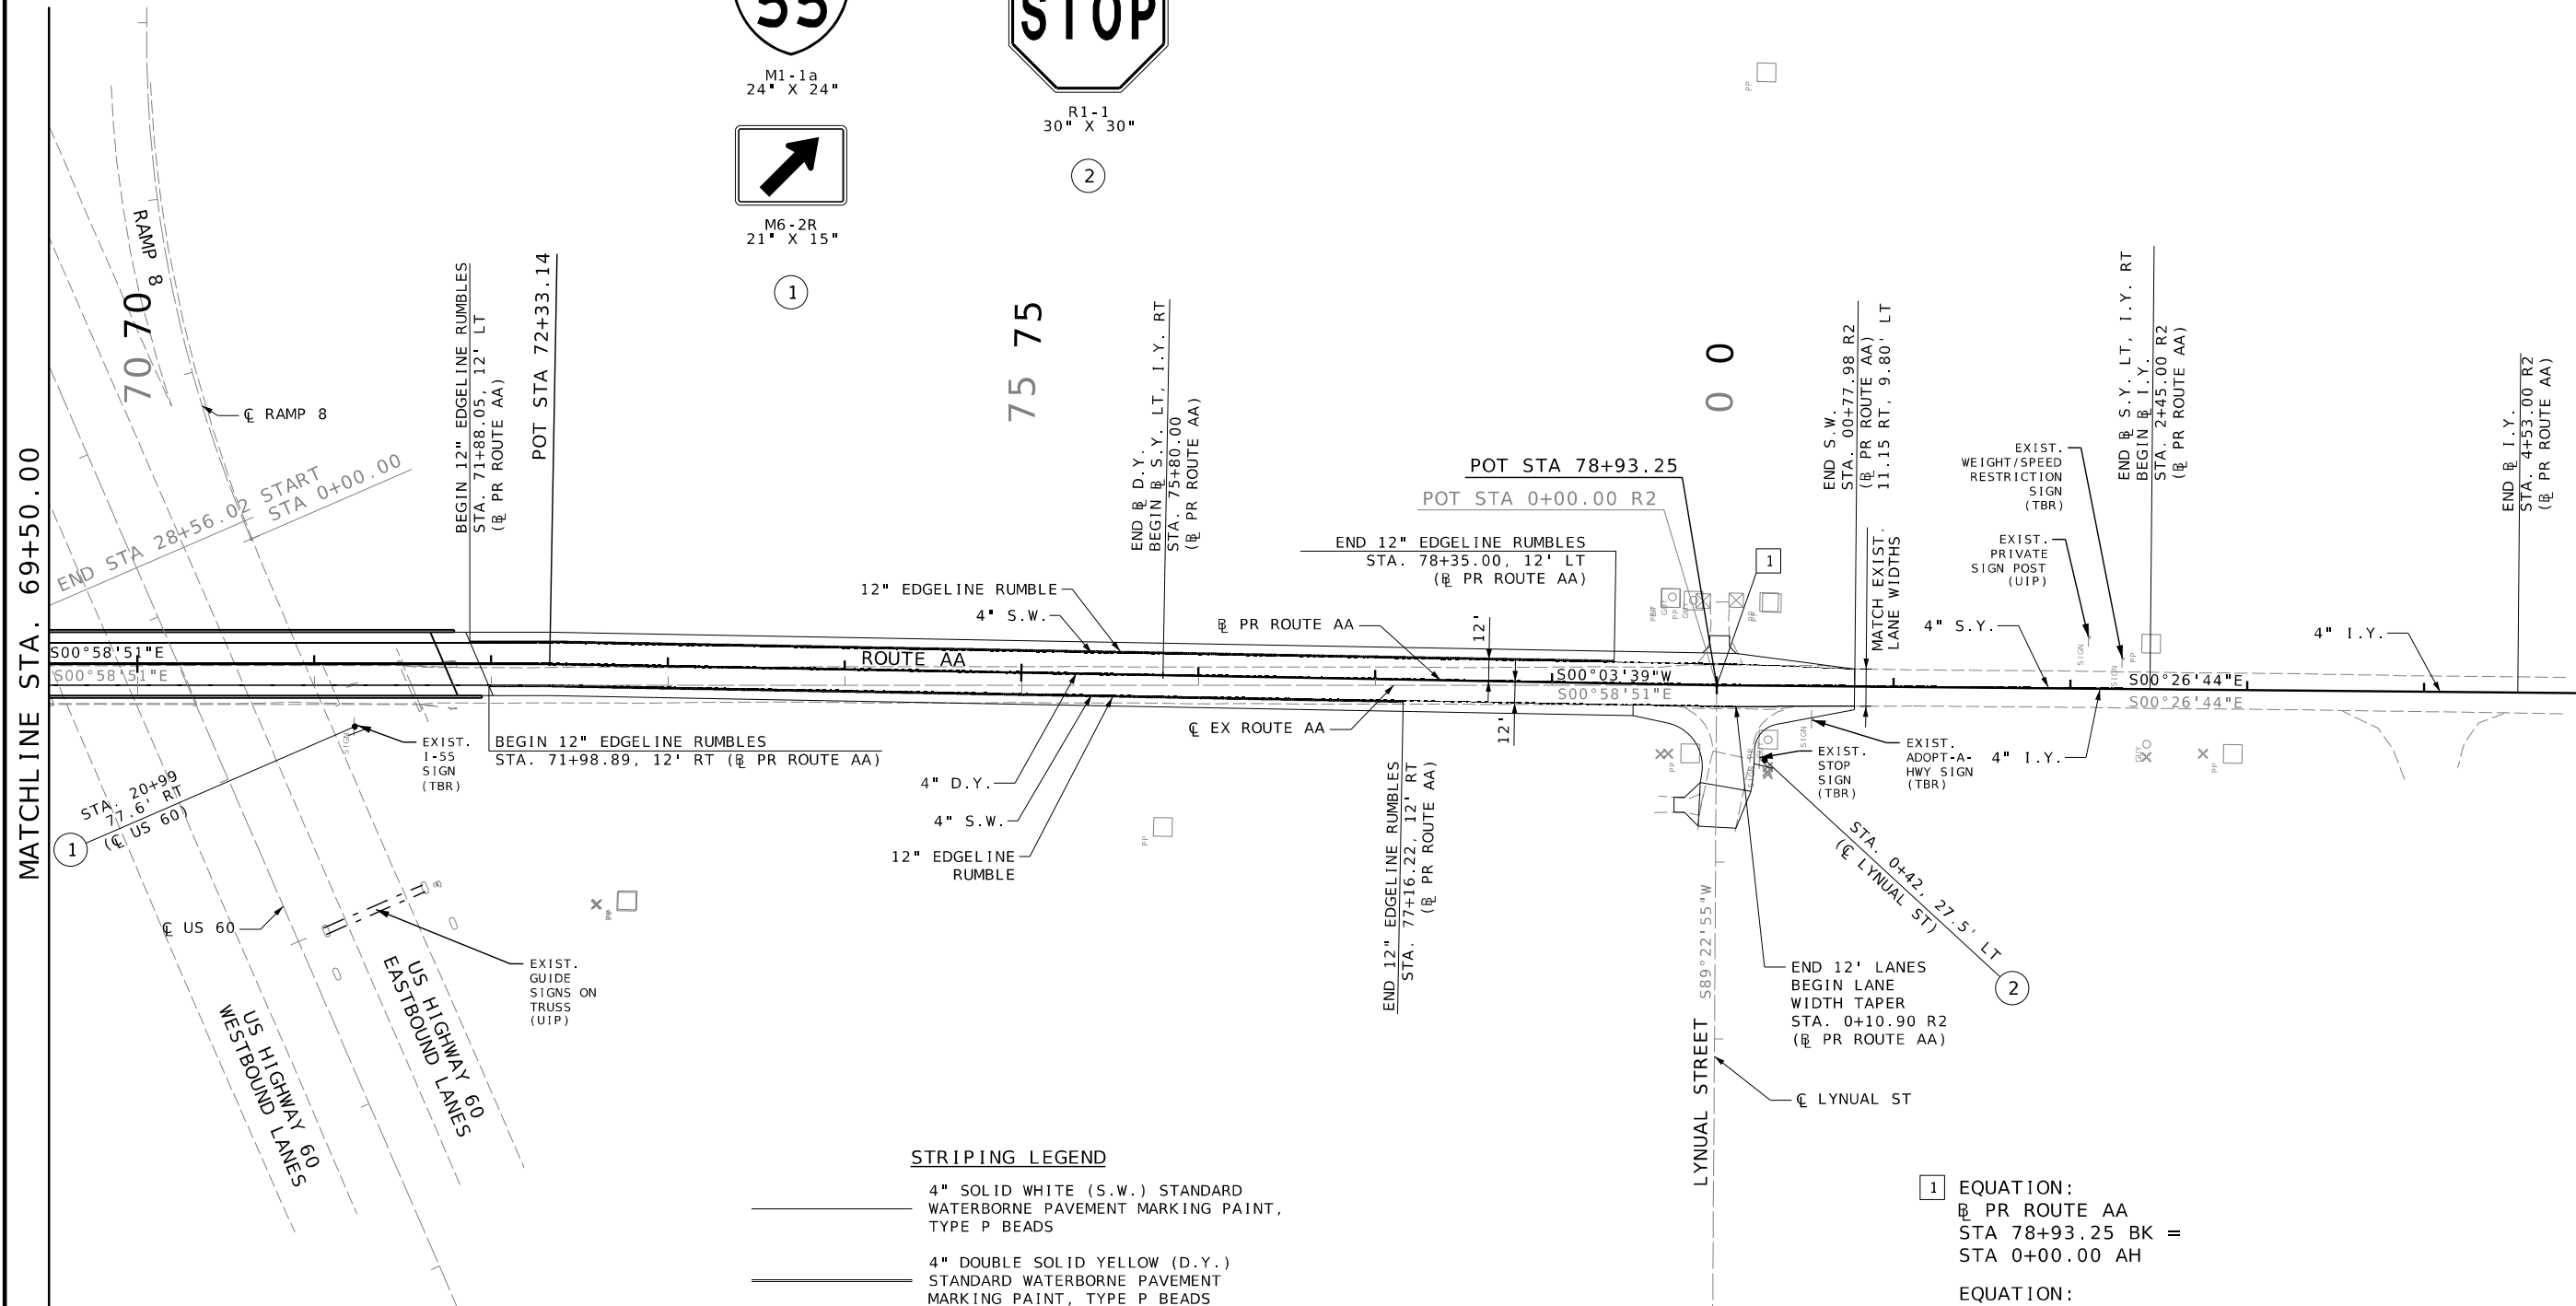

_____ 4" SOLID WHITE (S.W.) STANDARD
WATERBORNE PAVEMENT MARKING PAINT,
TYPE P BEADS

===== 4" DOUBLE SOLID YELLOW (D.Y.)
STANDARD WATERBORNE PAVEMENT
MARKING PAINT, TYPE P BEADS


_____ 4" SOLID YELLOW (S.Y.) STANDARD
WATERBORNE PAVEMENT MARKING PAINT,
TYPE P BEADS

— — — 4" INTERMITTENT YELLOW (I.Y.) (10'
LENGTH, 30' GAP) STANDARD
WATERBORNE PAVEMENT MARKING PAINT,
TYPE P BEADS

===== 12" EDGELINE RUMBLES

SIGNING
AND STRIPING
(SHEET 2 OF 3)

DISCLAIMER
THE PROFESSIONAL WHOSE SIGNATURE AND PERSONAL SEAL APPEAR HEREON ASSUMES RESPONSIBILITY ONLY FOR WHAT APPEARS ON THIS PAGE, AND DISCLAIMS (PURSUANT TO SECTION 327.411 RSMO) SPECIFICATION, ESTIMATES, REPORTS, OR OTHER DOCUMENTS OR INSTRUMENTS NOT SEALED BY THE UNDERSIGNED PROFESSIONAL RELATING TO OR INTENDED TO BE USED FOR ANY PART OR PARTS OF THE PROJECT TO WHICH THIS PAGE REFERS.

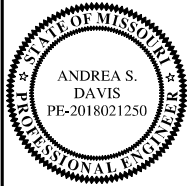

DATE PREPARED
3/24/2025
ROUTE
AA
DISTRICT
SE
STATE
MO
SHEET NO.
34

SIGNS						CONCRETE FOOTINGS EMBEDDED	STRUCTURAL STEEL POSTS*					PIPE POSTS*					BACKING BARS**				U- CHANNEL POST	PERFORATED SQUARE STEEL TUBE	
902 SIGNAL SIGNS TABULATED ON D-37A SHEET							POST DES NO.	POST NO.1	POST NO.2	POST NO.3	LBS PER FT	TOTAL ITEM NO. 9031210	PIPE SIZE	POST NO.1	POST NO.2	LBS PER FT	TOTAL ITEM NO. 9031220	2" X 3/8" BARS AT 2.55 LBS/FT				ITEM NO. 9031250A	POST NO.1	POST NO.2	2-INCH POST			2.5-INCH POST				BREAK- AWAY ASSEMBLY																														
SIGN NO.	SIGN SIZE	STATION OR LOG MILE	HORIZ CLEAR IF NOT STD	LOCATION	SIGN DTL SHT NO.													ITEM NO. 9031010 CY	ITEM NO. 9031280	ITEM NO. 9031272A					ITEM NO. 9031281A	ITEM NO. 9031285	ITEM NO. 9031241	ITEM NO. 9031270A	ITEM NO. 9031271A	ITEM NO. 9031273A	ITEM NO. 9031274		ITEM NO. 9031280	ITEM NO. 9031272A	ITEM NO. 9031281A	ITEM NO. 9031285	ITEM NO. 9031241	ITEM NO. 9031270A	ITEM NO. 9031271A	ITEM NO. 9031273A	ITEM NO. 9031274	ITEM NO. 9031280	ITEM NO. 9031272A	ITEM NO. 9031281A	ITEM NO. 9031285	ITEM NO. 9031241																
						POST NO.1	POST NO.2	TOTAL	TOTAL	DRIVEN 12 GA.	DRIVEN 7 GA.	CONCRETE 7 GA.	DRIVEN 12 GA.	DRIVEN 7 GA.	CONCRETE 7 GA.	
						NO.	LGTH	TOTAL	TOTAL	NO.	LGTH	TOTAL	TOTAL	NO.	LGTH	TOTAL	TOTAL				NO.	LGTH	TOTAL	TOTAL								NO.															LGTH	TOTAL	TOTAL	NO.	LGTH	TOTAL	TOTAL	NO.	LGTH	TOTAL	TOTAL	NO.	LGTH	TOTAL	TOTAL	
						LF	IN.	LF	LBS	IN.	IN.	LF	LBS	LF	IN.	IN.	LF				LBS	LF	IN.	IN.								LF															LBS	LF	IN.	IN.	LF	LBS	LF	IN.	IN.	LF	LBS	LF	IN.	IN.	LF	LBS
						LF	IN.	LF	LBS	IN.	IN.	LF	LBS	LF	IN.	IN.	LF				LBS	LF	IN.	IN.								LF															LBS	LF	IN.	IN.	LF	LBS	LF	IN.	IN.	LF	LBS	LF	IN.	IN.	LF	LBS
1	ASSY	20+99		RIGHT		0.13							2.5	14.3		5.79	82.80	
2	30"x30"	0+42		RIGHT	
SUBTOTAL						0.13												82.8									8.5	1																																		
TOTAL						0.2												90					**								9	1																														

*BREAKAWAY ASSEMBLY IS INCIDENTAL FOR STRUCTURAL STEEL AND PIPE POSTS.
**BACKING BARS ARE TOTALED WITH STRUCTURAL STEEL OR PIPE POSTS.

ROUND PIPE POST AND FOOTING DATA TABLE						
NOM. SIZE (IN.)	WEIGHT		STUB LENGTH	FOOTING		CONCRETE C.Y.
	LBS/FT	LBS/IN		DIA.	DEPTH	
2½	5.79	0.48	4'- ¾"	12"	4-6"	0.13
4	10.79	0.90	5'- ¾"	18"	5-6"	0.36

STRUCTURAL STEEL POST AND FOOTING DATA TABLE													
POST					FOOTING								
POST DES. NO.	NOM. SIZE	WEIGHT		STUB LENGTH	DIA.	GROUND		6:1 GRADE		4:1 GRADE		3:1 OR 2:1 GRADE	
		LBS/FT	LBS/IN			DEPTH	C. Y.	DEPTH	C. Y.	DEPTH	C. Y.	DEPTH	C. Y.
1	W6	9.0	0.75	3'-0"	15"	3'-0"	0.14	3'-2"	0.15	3'-3"	0.16	3'-6"	0.17
2	W6	15.0	1.25	4'-0"	24"	4'-0"	0.47	4'-2"	0.50	4'-3"	0.51	4'-6"	0.54
3	W8	18.0	1.50	4'-6"	28"	4'-6"	0.71	4'-8"	0.73	4'-9"	0.74	5'-0"	0.78
4	W10	22.0	1.83	5'-0"	36"	5'-0"	1.31	5'-2"	1.36	5'-3"	1.39	5'-6"	1.45
5	W10	26.0	2.17	5'-0"	36"	5'-0"	1.31	5'-3"	1.37	5'-5"	1.43	5'-9"	1.52
6	W12	35.0	2.92	5'-6"	36"	5'-6"	1.44	5'-9"	1.52	5'-11"	1.56	6'-3"	1.65

STANDARD SIGN ASSEMBLIES																			
SIGN NO.	STATION OR LOG MILE	LOCATION	SIGN, TYPE, DESIGNATION, SIZE & NUMBER OF EACH																
			55	SOUTH	↗	STOP													
			SH M1-1a 24 x 24	SH M3-3 24 x 12	SH M6-2R 21 x 15	SH R1-1 30 x 30													
1	20+99	US 60 RIGHT	1	1	1														
2	0+42	LYNUAL ST LEFT				1													
TOTALS			1	1	1	1													

SIGN SUMMARY										EFFECTIVE: 10-01-2016	
STANDARD OR SPECIAL SIGN DESIGNATION	SIGN DTL. SHT. NO.	NO. EACH	SIGN SIZE	TYPE & SQUARE FEET				FLAT SHEET SH ITEM NO. 9035004A	FLUORESCENT SHF* ITEM NO. 9035069A	STRUCTURAL ST ITEM NO. 9035011A	STRUCTURAL FLUORESCENT STF* ITEM NO. 9035071A
				FLAT SHEET	FLUORESCENT	STRUCTURAL	FLUORESCENT				
				ITEM NO.	ITEM NO.	ITEM NO.	ITEM NO.				
M1-1a (MISSOURI, 55)		1	24 x 24	4.00							
M3-3 (SOUTH)		1	24 x 12	2.00							
M6-2R (45 DEG. RIGHT)		1	21 x 15	2.19							
R1-1 (STOP)		1	30 x 30	6.25							
TOTALS				15							

*ORANGE, YELLOW AND YELLOW-GREEN

SIGNING AND STRIPING (SHEET 3 OF 3)

D-29 / D-30


DESCRIPTION		DATE							



HR GREEN, INC.
520 MARYVILLE CENTRE DRIVE,
SUITE 100
ST. LOUIS, MISSOURI 63141
PHONE: (636) 519-0990
CORPORATE LICENSE #2002006608



DISCLAIMER
THE PROFESSIONAL WHOSE SIGNATURE AND PERSONAL
SEAL APPEAR HEREON ASSUMES RESPONSIBILITY
ONLY FOR WHAT APPEARS ON THIS PAGE, AND
DISCLAIMS (PURSUANT TO SECTION 327.411 RSMO)
SPECIFICATION, ESTIMATES, REPORTS, OR OTHER
DOCUMENTS OR INSTRUMENTS NOT SEALED BY THE
UNDERSIGNED PROFESSIONAL RELATING TO OR
INTENDED TO BE USED FOR ANY PART OR PARTS OF
THE PROJECT TO WHICH THIS PAGE REFERS.

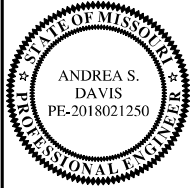

DATE PREPARED
3/24/2025
ROUTE AA STATE MO
DISTRICT SE SHEET NO. 35
COUNTY SCOTT
JOB NO. JSE0248
CONTRACT ID.



PROJECT NO.
BRIDGE NO.

DATE	DESCRIPTION

MISSOURI HIGHWAYS AND TRANSPORTATION
COMMISSION



105 WEST CAPITOL
JEFFERSON CITY, MO 65102
1-888-ASK-MODOT (1-888-273-6636)

HR GREEN, INC.
520 MARYVILLE CENTRE DRIVE,
SUITE 100
ST. LOUIS, MISSOURI 63141
PHONE: (636) 519-0990
CORPORATE LICENSE #200206608

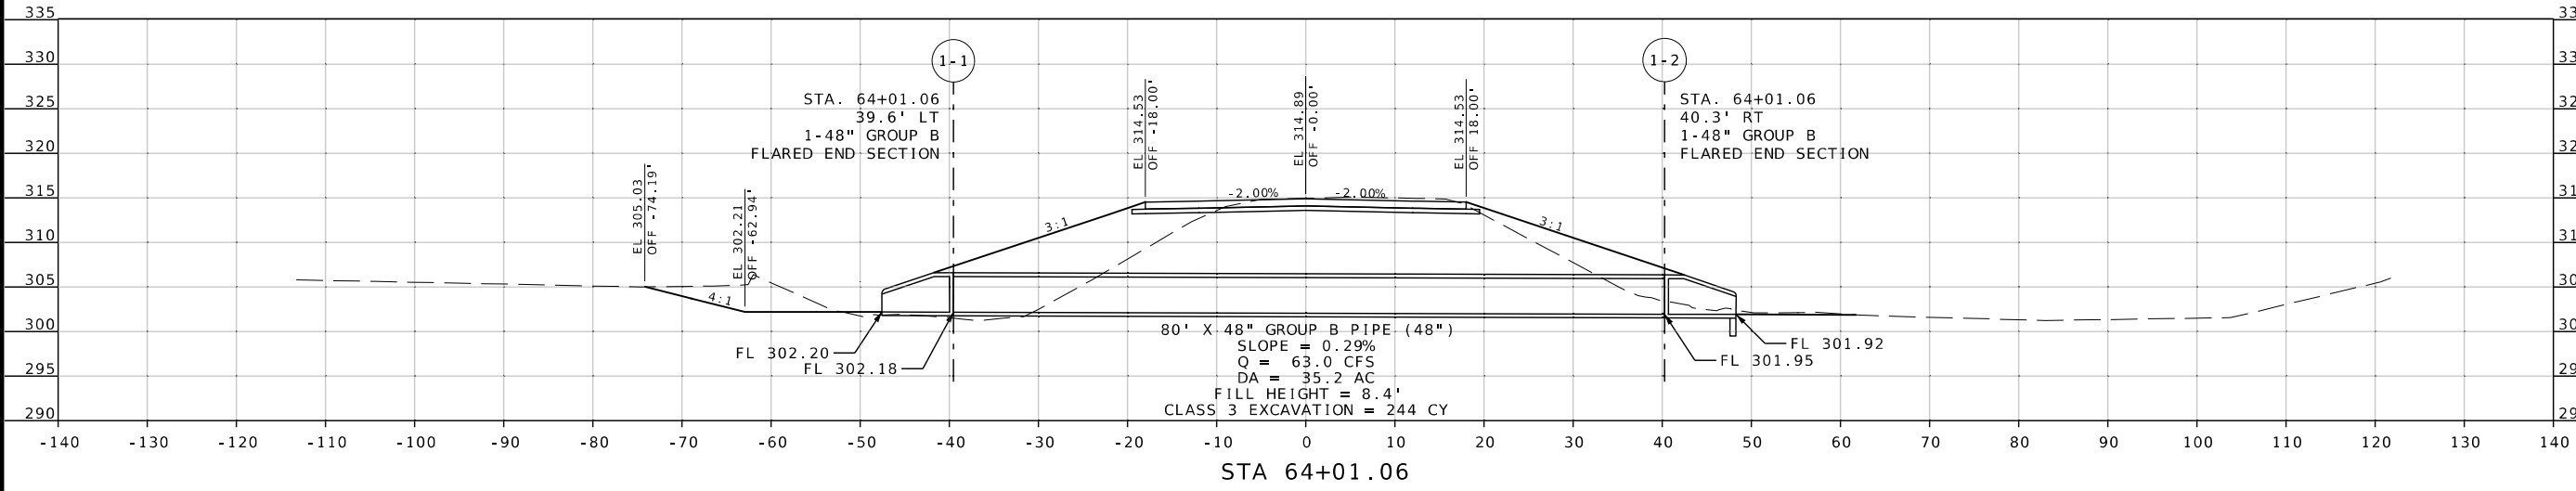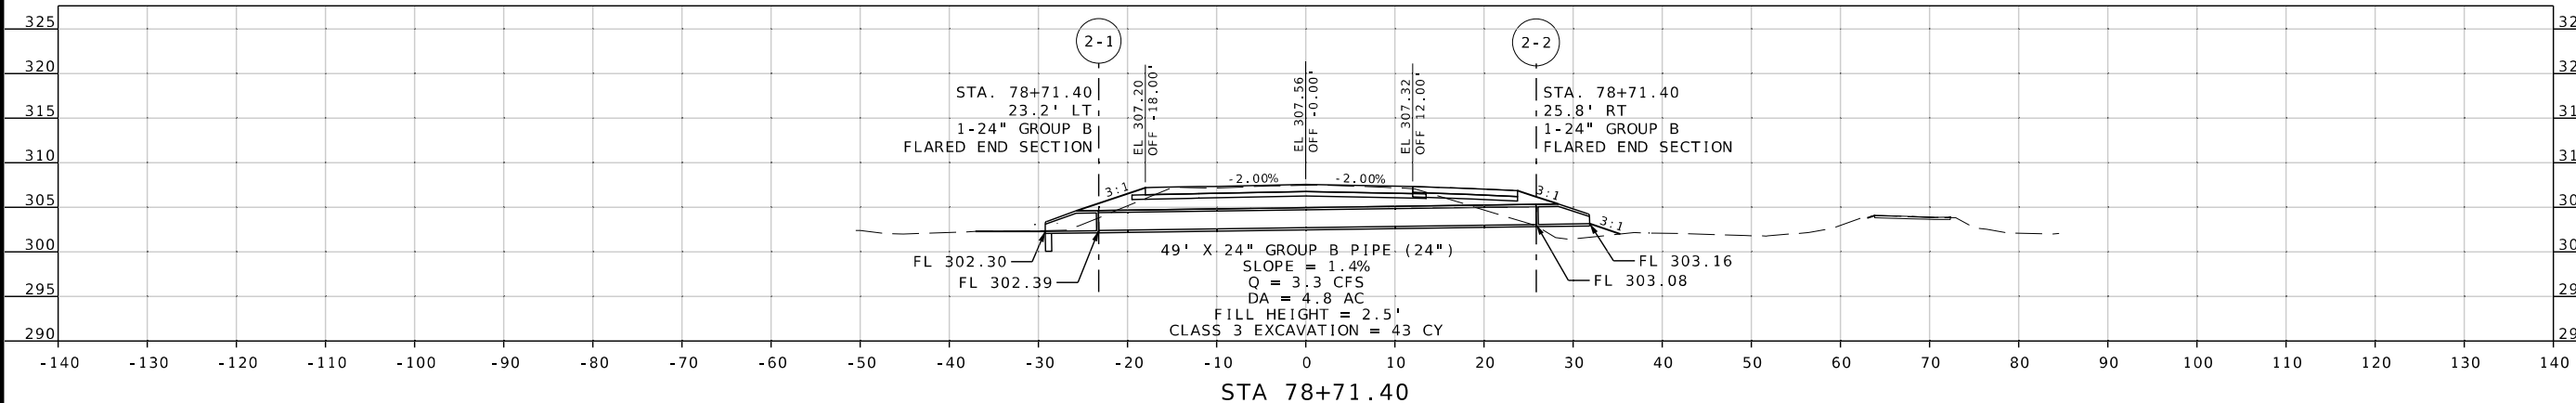

CULVERT SECTIONS
(SHEET 1 OF 1)

(55' - 94' - 94' - 55') CONTINUOUS COMPOSITE PLATE GIRDER SPANS

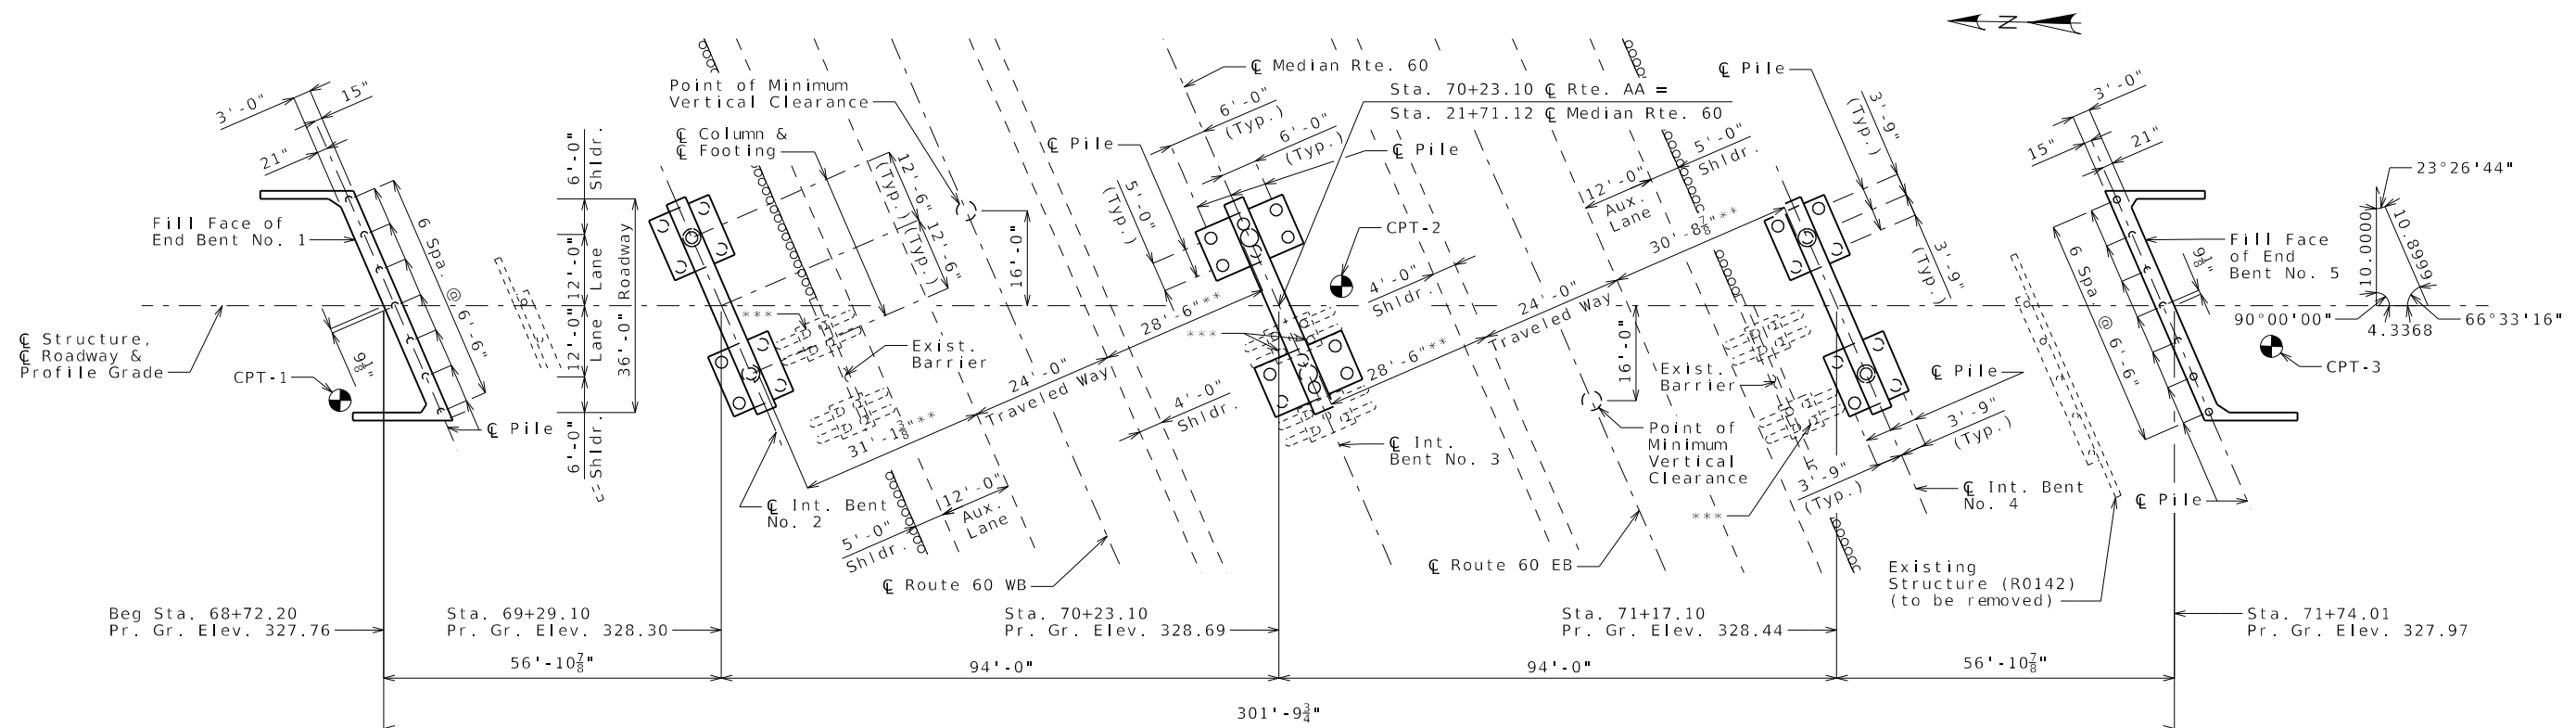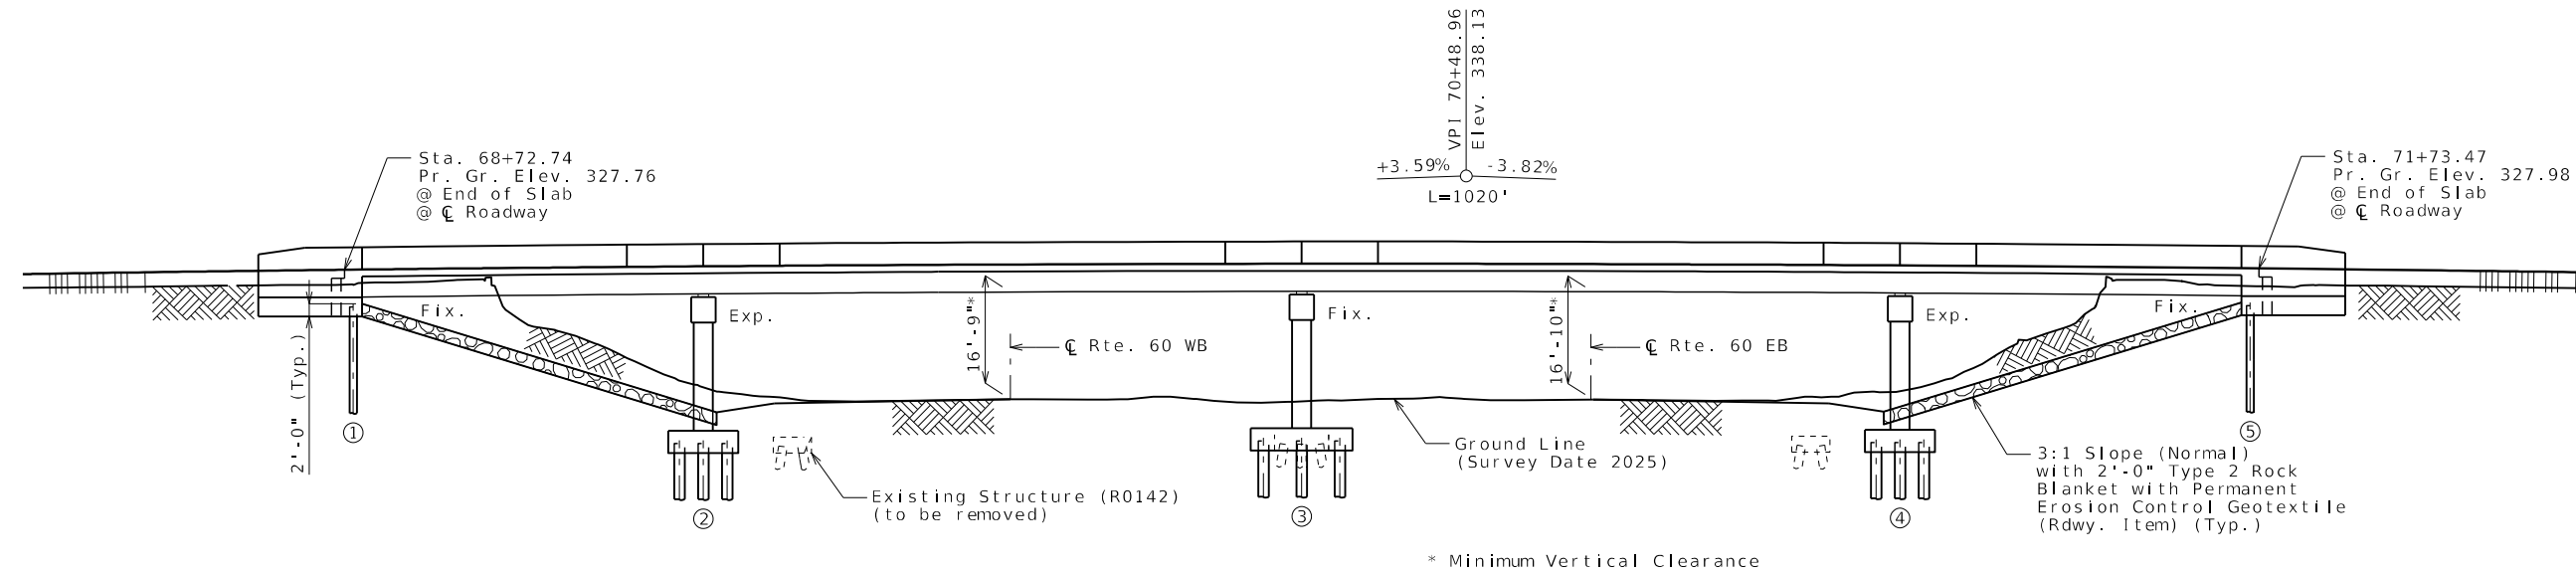

 Indicates location of borings

Notice and Disclaimer Regarding Boring Log Data
The locations of all subsurface borings for this structure are shown on the plan sheet for this structure. The boring data for all locations indicated, as well as any other boring logs or other factual records of subsurface data and investigations performed by the department for the design of the project, are shown on Sheets No. 32, 33 & 34 and may be included in the Electronic Bridge Deliverables. They will also be available from the Project Contact upon written request. No greater significance or weight should be given to the boring data depicted on the plan sheets than is given to the subsurface data available from the district or elsewhere.

The Commission does not represent or warrant that any such boring data accurately depicts the conditions to be encountered in constructing this project. A contractor assumes all risks it may encounter in basing its bid prices, time or schedule of performance on the boring data depicted here or those available from the district, or on any other documentation not expressly warranted, which the contractor may obtain from the Commission.

B.M. 1 = ELEV. 305.67 SET IN SOUTHWEST
CORNER OF CONCRETE PAD AT
STA. 59+40.08, 45.00' LT.

BRIDGE: ROUTE AA OVER ROUTE 60

ROUTE AA FROM ROUTE 62 TO ROUTE 80
ABOUT 1.3 MILES SOUTH OF ROUTE 62
BEG STA. 68+72.20

Designer Mar. 2025
Detailed Mar. 2025
Checked Mar. 2025

Detailed Mar. 2023
Checked Mar. 2025

Note: This drawing is not to scale. Follow dimensions.

Sheet No. 1 of 34

\\hrgreen.com\hrg\Data\2024\2404289\CAD\Bridge\Plan Sheets\B_A9692_001_JSE0248_FrontSheet.dgn 5:13:44 PM 3/24/2025

Estimated Quantities				
Item		Substr.	Superstr.	Total
Class 1 Excavation	cu. yard	315		315
Removal of Bridges (R0142)	lump sum			1
Bridge Approach Slab (Minor)	sq. yard			162
Galvanized Cast-In-Place Concrete Piles (14 in.)	linear foot	700		700
Galvanized Cast-In-Place Concrete Piles (24 in.)	linear foot	1502		1502
Dynamic Pile Testing	each	5		5
Class B Concrete (Substructure)	cu. yard	218.9		218.9
Slab on Steel	sq. yard		1,292	1,292
Type D Barrier	linear foot		656	656
Reinforcing Steel (Bridges)	pound	29,440		29,440
Reinforcing Steel (Epoxy Coated)	pound	14,900		14,900
Temporary Coating - Concrete Bents and Piers (Weathering Steel)	lump sum	1		1
Fabricated Structural Low Alloy Steel (Plate Girder) A709, Grade 50W	pound		245,340	245,340
Slab Drain	each		16	16
Vertical Drain at End Bents	each	2		2
Plain Neoprene Bearing Pad	each		8	8
Laminated Neoprene Bearing Pad Assembly	each		12	12

All concrete above the lower construction joint in the end bents is included in the Estimated Quantities for Slab on Steel.

All reinforcement in the end bents and all reinforcement in cast-in-place pile at end bents is included in the Estimated Quantities for Slab on Steel.


All reinforcement in cast-in-place pile at intermediate bents is included in the substructure quantities.

Estimated Quantities for Slab on Steel		
Item		Total
Class B-2 Concrete	cu. yard	352
Reinforcing Steel (Epoxy Coated)	pound	125,570

The table of Estimated Quantities for Slab on Steel represents the quantities used by the State in preparing the cost estimate for concrete slabs. The area of the concrete slab will be measured to the nearest square yard longitudinally from end of slab to end of slab and transversely from out to out of bridge slab (or with the horizontal dimensions as shown on the plan of slab). Payment for stay-in-place corrugated steel forms, conventional forms, all concrete and epoxy coated reinforcing steel will be considered completely covered by the contract unit price for the slab. Variations may be encountered in the estimated quantities but the variations cannot be used for an adjustment in the contract unit price.

Method of forming the slab shall be as shown on the plans and in accordance with Sec 703. All hardware for forming the slab to be left in place as a permanent part of the structure shall be coated in accordance with ASTM A123 or ASTM B633 with a thickness class SC 4 and a finish type I, II or III.

Slab shall be cast-in-place with conventional forms or stay-in-place corrugated steel forms. Precast prestressed panels will not be permitted.

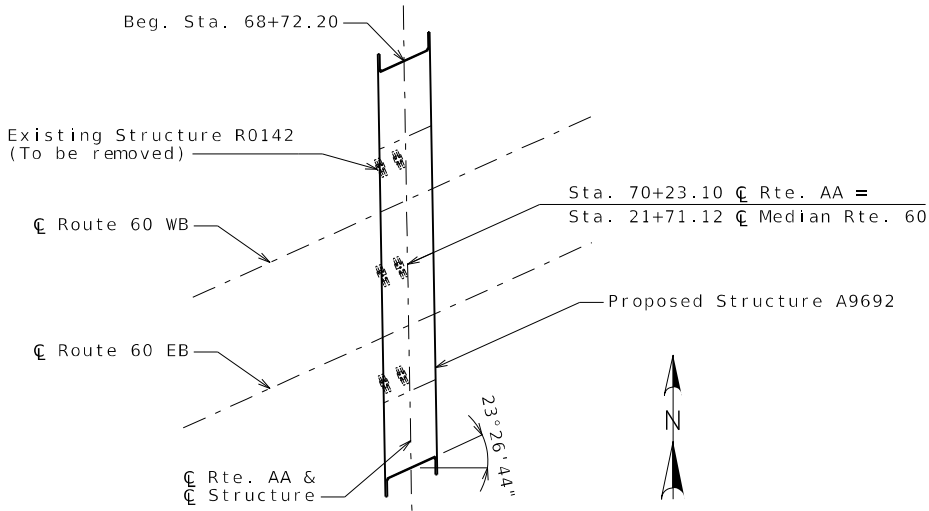

LOCATION SKETCH

General Notes:

Design Specifications:

2020 AASHTO LRFD Bridge Design Specifications (9th Ed.)
2023 AASHTO Guide Specifications for LRFD Seismic Bridge Design (3rd Ed.)
Seismic Design Category = D (Seismic Details)
Design earthquake response spectral acceleration coefficient at 1.0 second period, SD1 = 0.72
Acceleration Coefficient (effective peak ground acceleration coefficient), As = 0.75

Design Loading:

Vehicular = HL-93
Future Wearing Surface = 35 lb/sf
Earth = 120 lb/cf
Equivalent Fluid Pressure = 45 lb/cf (Min.)

Design Unit Stresses:

Class B Concrete (Substructure) f'c = 3,000 psi
Class B-1 Concrete (Barrier) f'c = 4,000 psi
Class B-2 Concrete (Superstructure, except Barrier) f'c = 4,000 psi
Reinforcing Steel (ASTM A706 Grade 60) fy = 60,000 psi
Structural Steel (ASTM A709 Grade 50W) fy = 50,000 psi
Welded or Seamless steel shell (pipe) for CIP pile (ASTM A252 Modified Grade 3) fy = 50,000 psi

Neoprene Pads:

Neoprene bearing pads shall be 60 durometer and shall be in accordance with Sec 716.

Fabricated Steel Connections:

Field connections shall be made with 3/4-inch diameter ASTM F3125 Grade A325 Type 3 bolts and 13/16-inch diameter holes, except as noted.

Joint Filler:

All joint filler shall be in accordance with Sec 1057 for preformed sponge rubber expansion and partition joint filler, except as noted.

Reinforcing Steel:

Minimum clearance to reinforcing steel shall be 1 1/2", unless otherwise shown.

Minimum clearance between galvanized piles and uncoated (plain) reinforcing steel including bar supports shall be 1 1/2". Nylon, PVC, or polyethylene spacers shall be used to maintain clearance. Nylon cable ties shall be used to bind the spacers to the reinforcement.

Traffic Handling:

Vertical clearance for Route 60 traffic during construction shall be 15'-6" minimum over a 36'-0" wide horizontal opening of the roadway in each direction.

Structure to be closed during construction. Traffic to be maintained on other routes during construction. See roadway plans for traffic control.

Concrete Protective Coatings:

Temporary coating for concrete bents and piers (weathering steel) shall be applied on all concrete surfaces above the ground line elevation on all abutments and intermediate bents in accordance with Sec 711.

Miscellaneous:

High strength bolts, nuts and washers will be sampled for quality assurance as specified in Sec 106.

Foundation Data						
Type	Design Data	Bent Number				
		1	2	3	4	5
Load Bearing Pile	Pile Type and Size	CECIP 14"	CECIP 24"	CECIP 24"	CECIP 24"	CECIP 14"
	Number	7	10	12	10	7
	Approximate Length Per Each	50	47	46	48	50
	Pile Point Reinforcement	ea	None	None	None	None
	Min. Galvanized Penetration (Elev.)	ft	Full Length	Full Length	Full Length	Full Length
	Minimum Tip Penetration (Elev.)	ft	272	255	255	272
	Criteria for Min. Tip Penetration	Min. Embed.	Min. Embed.	Min. Embed.	Min. Embed.	Min. Embed.
	Pile Driving Verification Method	DT	DT	DT	DT	DT
	Resistance Factor	0.65	0.65	0.65	0.65	0.65
	Minimum Nominal Axial Compressive Resistance	kip	194	343	329	343

CECIP = Closed Ended Cast-In-Place concrete pile

DT = Dynamic Testing

Minimum Nominal Axial Compressive Resistance = $\frac{\text{Maximum Factored Loads}}{\text{Resistance Factor}}$



THIS SHEET HAS BEEN SIGNED, SEALED AND DATED ELECTRONICALLY.

DATE PREPARED 3/24/2025	
ROUTE AA	STATE MO
DISTRICT BR	SHEET NO. 2

COUNTY SCOTT
JOB NO. JSE0248
CONTRACT ID.

PROJECT NO.

BRIDGE NO. A9692

DESCRIPTION	DATE						


MISSOURI HIGHWAYS AND TRANSPORTATION COMMISSION

105 WEST CAPITOL JEFFERSON CITY, MO 65102
1-888-ASK-MODOT (1-888-275-6636)


MoDOT

HR GREEN, INC.
520 MARYVILLE CENTRE DRIVE,
SUITE 100
ST. LOUIS, MISSOURI 63141
PHONE: (636) 519-0990
CORPORATE LICENSE #2002006608



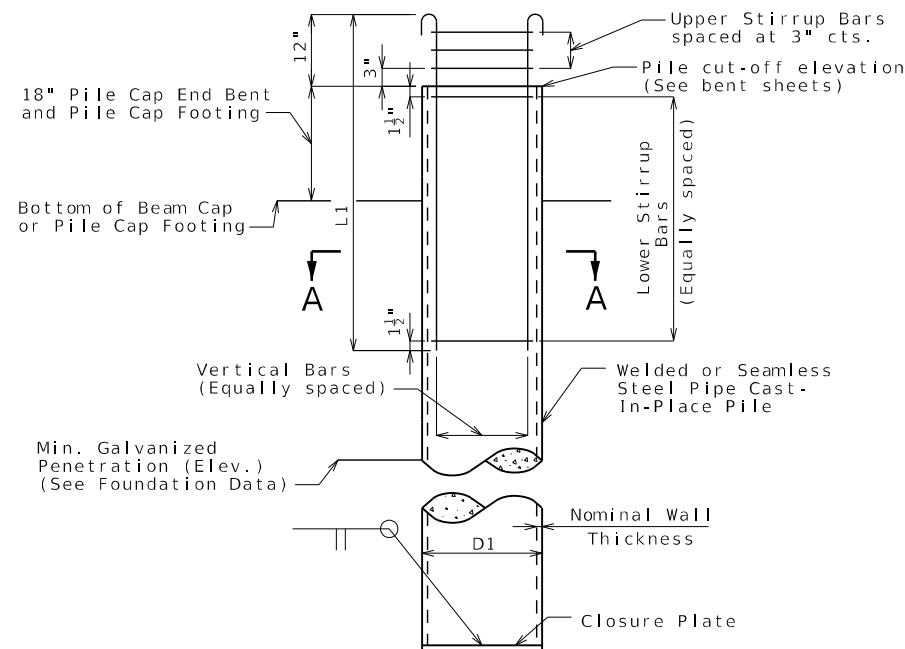


GALVANIZED CLOSED ENDED CAST-IN-PLACE (CECIP)
CONCRETE PILE
WITHOUT PILE POINT REINFORCEMENT

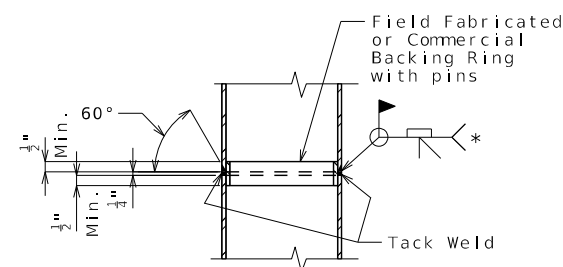


STEEL PIPE PILE SPLICE


* Galvanizing material shall be omitted or removed one inch clear of weld locations in accordance with Sec 702.

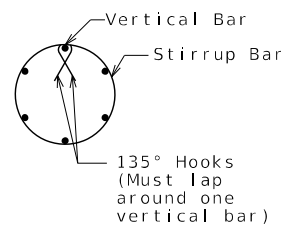

DETAIL OF 14" SEISMIC STIRRUP BAR

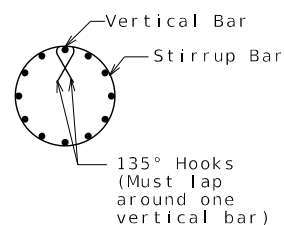

DETAIL OF 24" SEISMIC
STIRRUP BAR

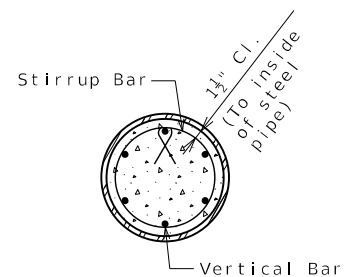

SECTION A-A

(14" pile shown, 24" pile similar)

Galvanized Closed Ended Cast-In-Place (CECIP) Concrete Pile Data					
Bent Number	1	2	3	4	5
D1, CECIP Pile (O.D.)	14"	24"	24"	24"	14"
Min. Nominal Wall Thickness	0.5	0.5	0.5	0.5	0.5
Closure Plate Thickness	3/4"	3/4"	3/4"	3/4"	3/4"
Pile Point Reinforcement	None	None	None	None	None
Vertical Bars	6-#5-V106	12-#6-V200	12-#6-V300	12-#6-V400	6-#5-V506
L1, Length of Vertical Bars	6'-6"	7'-3"	7'-3"	7'-3"	6'-6"
Upper Stirrup Bars	3-#4-P100	3-#4-P200	3-#4-P300	3-#4-P400	3-#4-P500
Lower Stirrup Bars	17-#4-P100	19-#4-P200	19-#4-P300	19-#4-P400	17-#4-P500

Notes:

Welded or seamless steel shell (pipe) shall be ASTM A252 Modified Grade 3 ($f_y = 50,000$ psi) with physical and chemical requirements that meet ASTM A572 Grade 50. Pipe certification and source material certification shall be required.

Concrete for cast-in-place pile shall be Class B-1.

The minimum wall thickness of any spot or local area of any type shall not be more than 12.5% under the specified nominal wall thickness.

The contractor shall determine the pile wall thickness required to avoid damage from all driving activities, but wall thickness shall not be less than the minimum specified. No additional payment will be made for furnishing a thicker pile wall than specified on the plans.

Closure plate shall not project beyond the outside diameter of the pipe pile. Satisfactory weldments may be made by beveling tip end of pipe or by use of inside backing rings. In either case, proper gaps shall be used to obtain weld penetration full thickness of pipe. Payment for furnishing and installing closure plate will be considered completely covered by the contract unit price for Galvanized Cast-In-Place Concrete Piles.

Splices of pipe for cast-in-place concrete pile shall be made watertight and to the full strength of the pipe above and below the splice to permit hard driving without damage. Pipe damaged during driving shall be replaced without cost to the state. Pipe sections used for splicing shall be at least 5 feet in length.

The hooks of vertical bars embedded in the beam cap should not be turned outward, away from the pile core.

The hooks of vertical bars embedded in the pile cap footing should be oriented outward for all seismic categories.



THIS SHEET HAS BEEN
SIGNED, SEALED AND DATED
ELECTRONICALLY.

DATE PREPARED
3/24/2025

ROUTE	STATE
AA	MO


DISTRICT	SHEET NO.
BR	3

COUNTY
SCOTT

JOB NO.
JSE0248

CONTRACT ID.
PROJECT NO.


BRIDGE NO.

 [illegible]


Detailed Mar. 2025
Checked Mar. 2025

Note: This drawing is not to scale. Follow dimensions.

Sheet No. 3 of 34

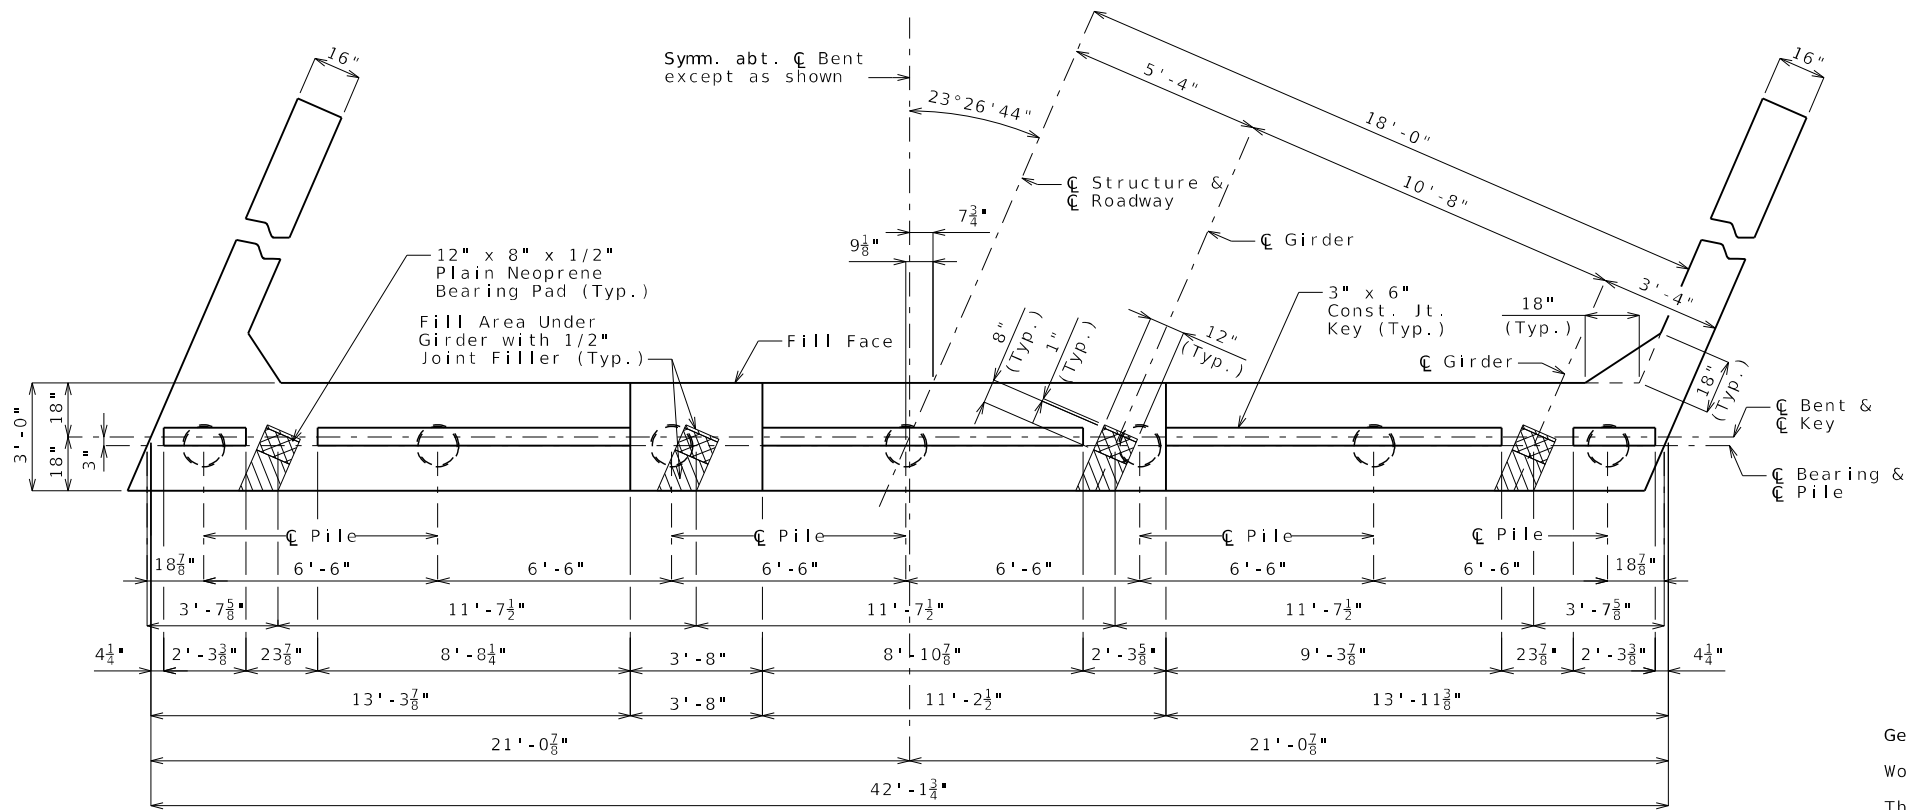

PLAN OF BEAM

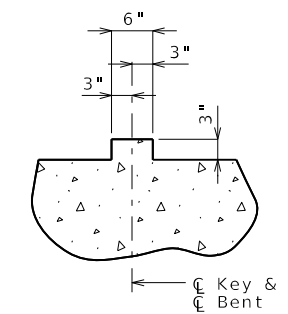

SECTION THRU KEY

General Notes:


Work this sheet with Sheets No. 5 & 6.

The U bars and pairs of V bars shall be placed parallel to centerline of roadway.

Reinforcing steel shall be shifted to clear piles.
U bars shall clear piles by at least 1 1/2 inches.

Substructure Quantity Table For Bent No. 1			
Item			Quantity
Class 1 Excavation	cu. yard		45
Galvanized Cast-In-Place Concrete Piles (14 in.)	linear foot		350
Dynamic Pile Testing	each		1
Class B Concrete (Substructure)	cu. yard		18.9

These quantities are included in the Estimated Quantities table on Sheet No. 2.

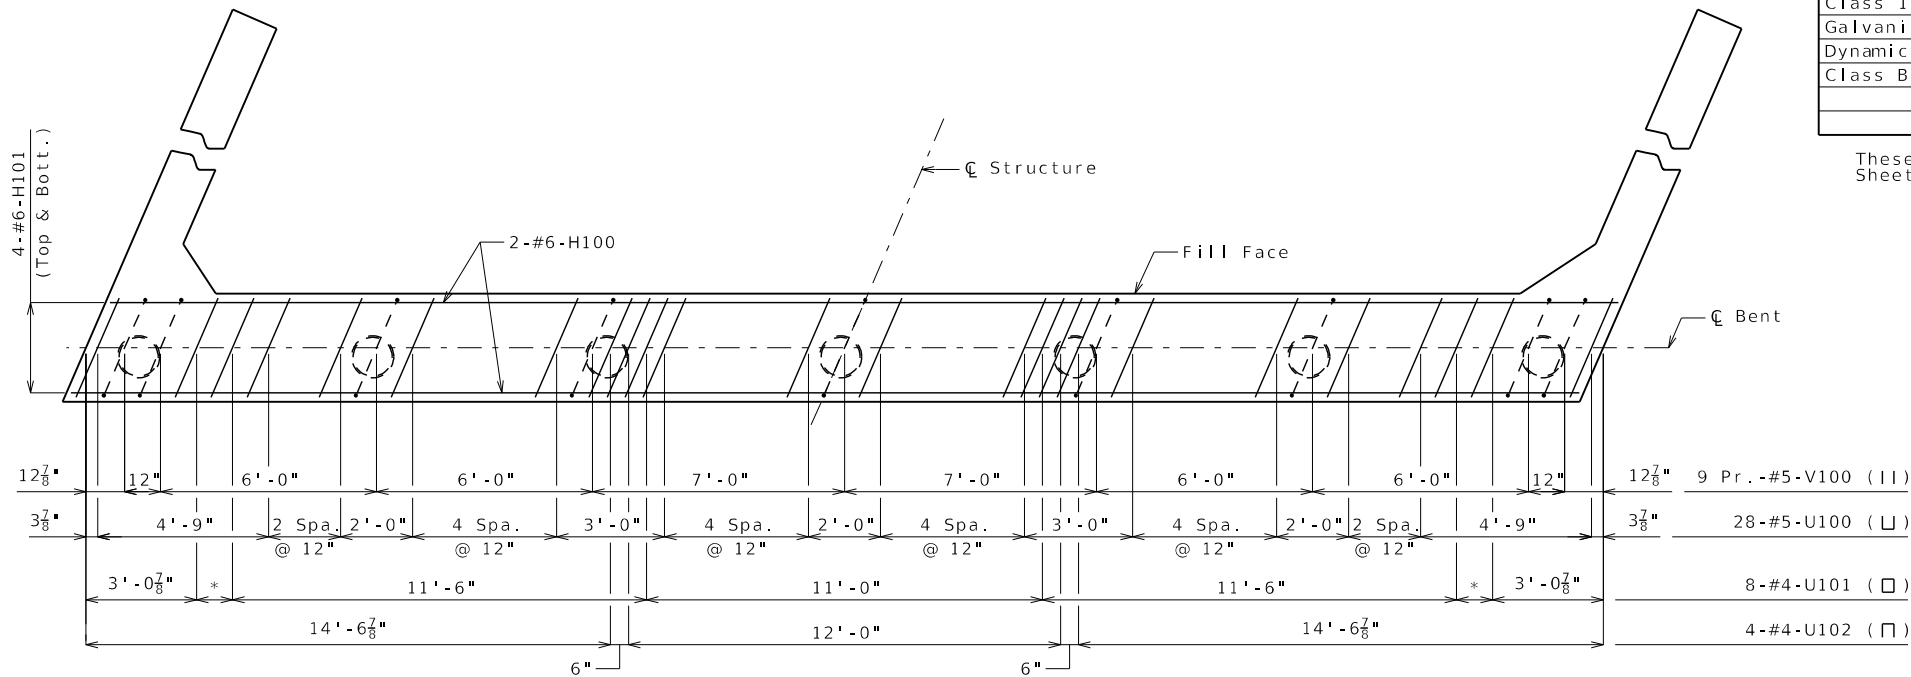

PLAN OF BEAM SHOWING REINFORCEMENT
Keys not shown for clarity.

DETAILS OF END BENT NO. 1

Detailed Mar. 2025
Checked Mar. 2025

Note: This drawing is not to scale. Follow dimensions.

Sheet No. 4 of 34

\\hrgreen.com\hrg\Data\2024\2404289\CAD\Bridge\Plan_Sheets\B_A9692_004_JSE0248_EndBent1Dtl.dgn 5:13:48 PM 3/24/2025



THIS SHEET HAS BEEN
SIGNED, SEALED AND DATED
ELECTRONICALLY.

DATE PREPARED
3/24/2025
ROUTE AA STATE MO
DISTRICT BR SHEET NO. 4
COUNTY SCOTT
JOB NO. JSE0248
CONTRACT ID.

PROJECT NO.
BRIDGE NO. A9692




DESCRIPTION	DATE

MISSOURI HIGHWAYS AND TRANSPORTATION
COMMISSION
105 WEST CAPITOL
JEFFERSON CITY, MO 65102
1-888-ASK-MODOT (1-888-275-6636)



HR GREEN, INC.
520 MARYVILLE CENTRE DRIVE,
SUITE 100
ST. LOUIS, MISSOURI 63141
PHONE: (636) 519-0990
CORPORATE LICENSE #2002006608



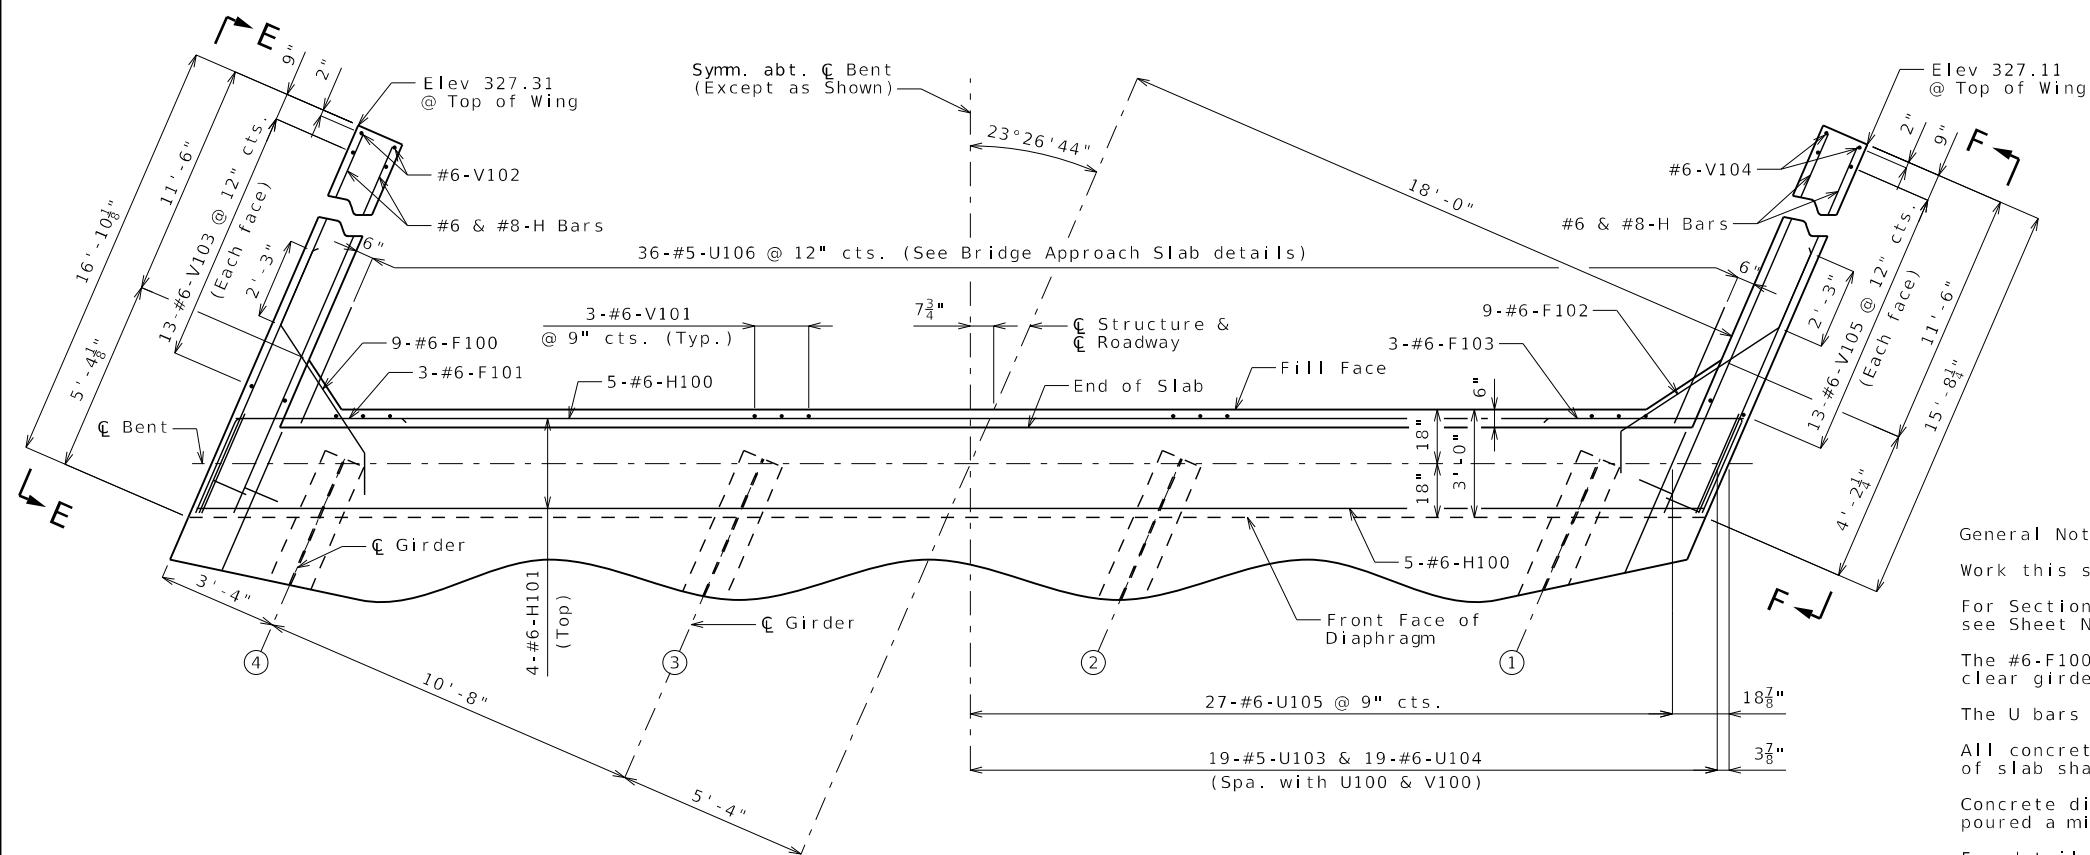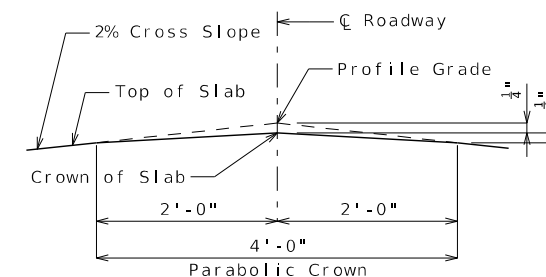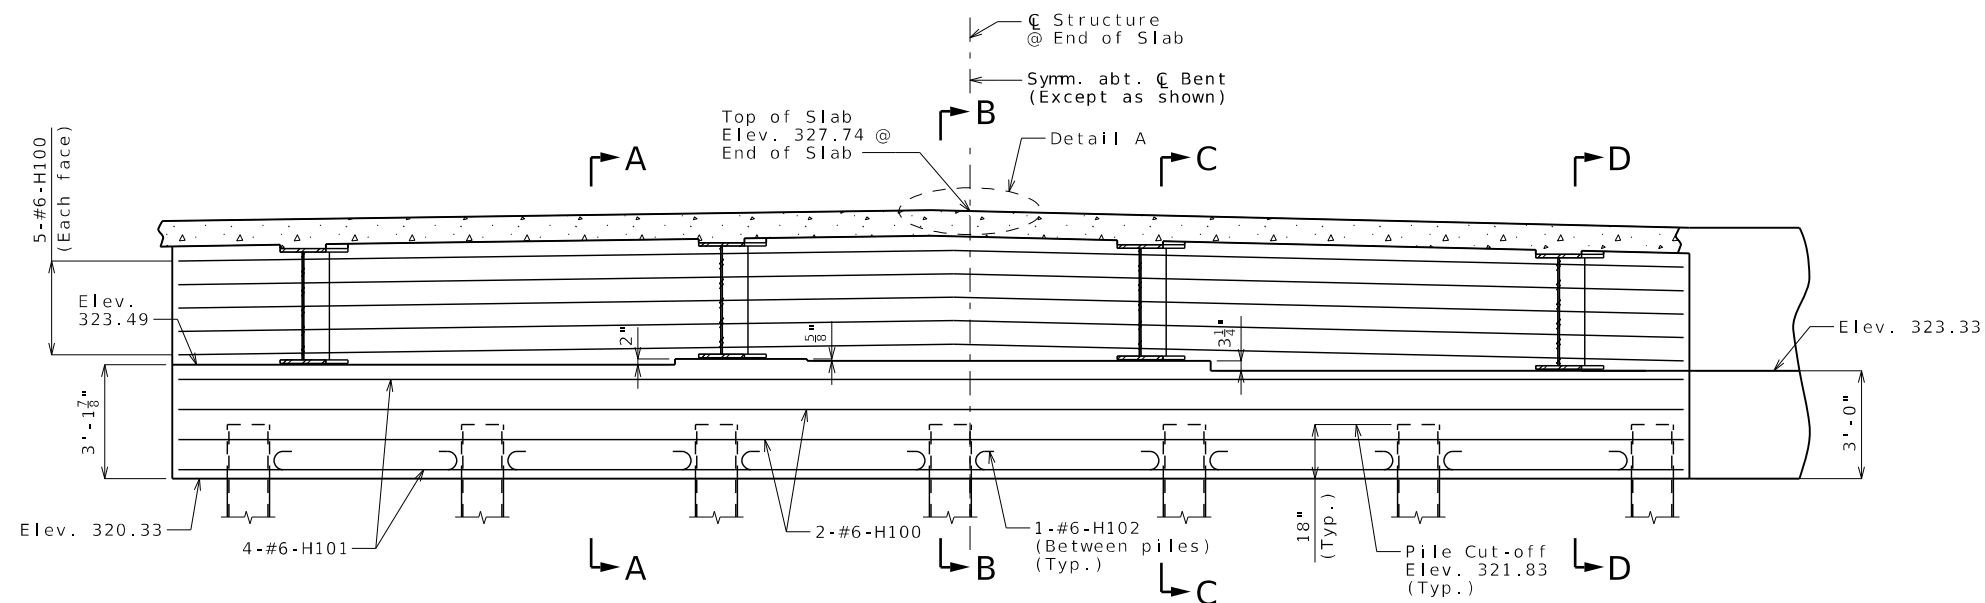

General Notes:

Work this sheet with Sheets No. 4 & 6.

For Sections A-A, B-B, C-C & D-D and Elevations E-E & F-F,
see Sheet No. 6.

The #6-F100 & #6-F102 bars shall be bent in the field to clear girders.

The U bars shall be placed parallel to centerline of roadway.


All concrete in the end bent above top of beam and below top of slab shall be Class B-2.

Concrete diaphragms at the integral end bents shall be poured a minimum of 12 hours before the slab is poured.

For details of cast-in-place concrete piles, see Sheet No. 3.

For details of vertical drain at end bents, see Sheet No. 7.

For details of bridge approach slab, see Sheet No. 27.

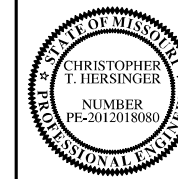

THIS SHEET HAS BEEN
SIGNED, SEALED AND DATED
ELECTRONICALLY.

DATE PREPARED

3 / 24 / 202

ROUTE	ST
-------	----

AA	M
----	---

DISTRICT	SHEET
----------	-------

BR	
----	--

COUNTY
00000

SCOTT

JOB NO.
1650210

JSE0248

CONTRACT ID:

PROJECT NO. _____

PROJECT NO.

BRIDGE NO. _____

[illegible]

MISSOURI HIGHWAYS AND TRANSPORTATION COMMISSION









MoDOT

105 WEST CAPITOL
JEFFERSON CITY, MO. 65102

MISSOURI HIGHWAYS AND TRANSPORTATION
COMMISSION

HR GREEN, INC.
520 MARYVILLE CENTRE DRIVE,
SUITE 100
ST. LOUIS, MISSOURI 63141
PHONE: (636) 519.0990




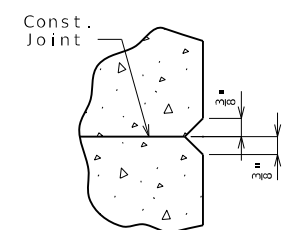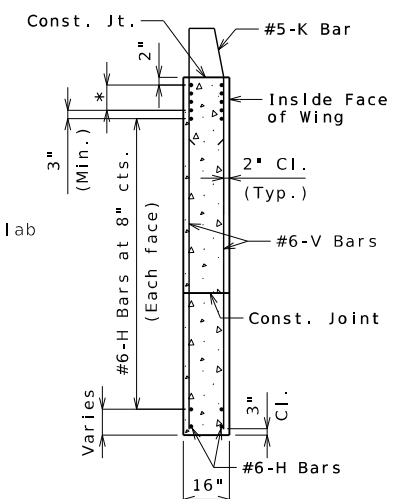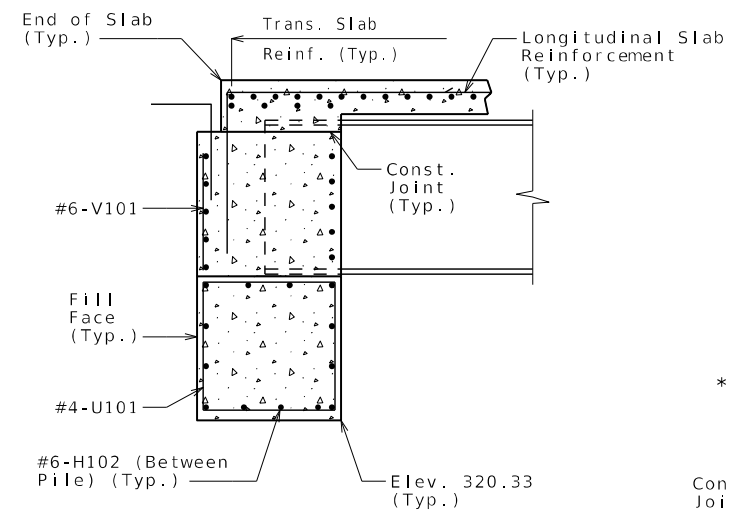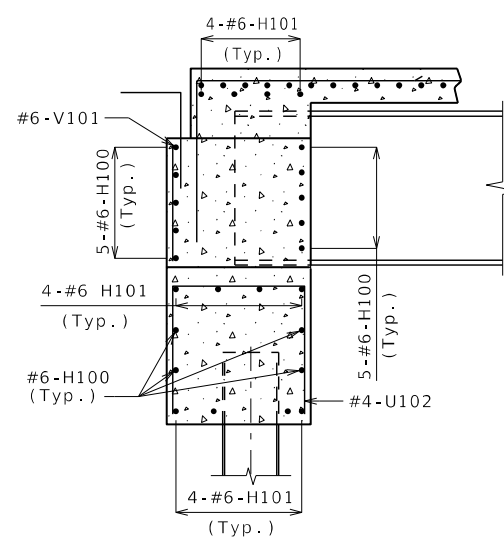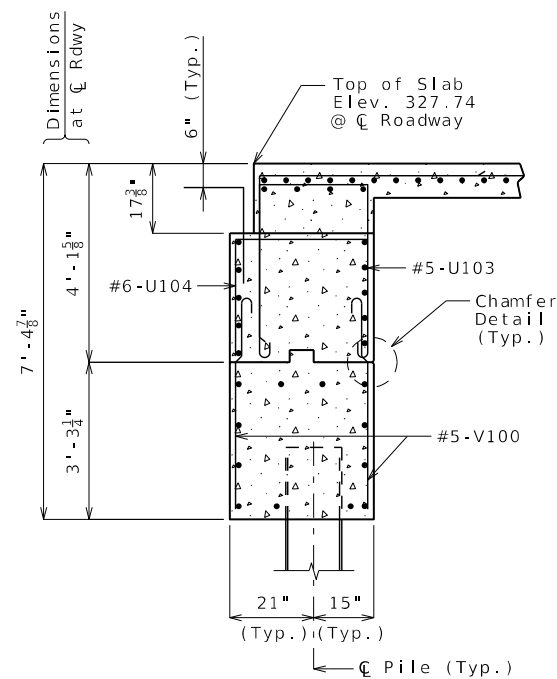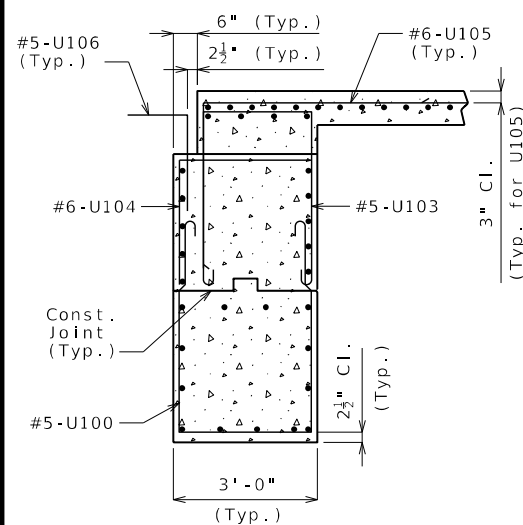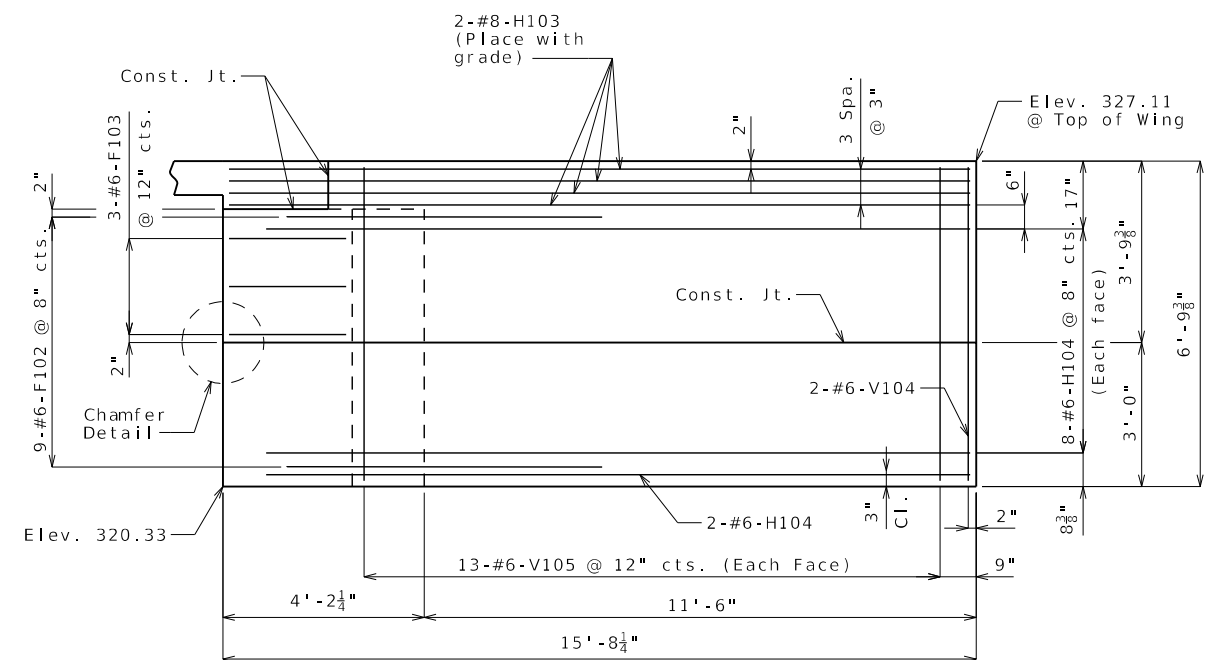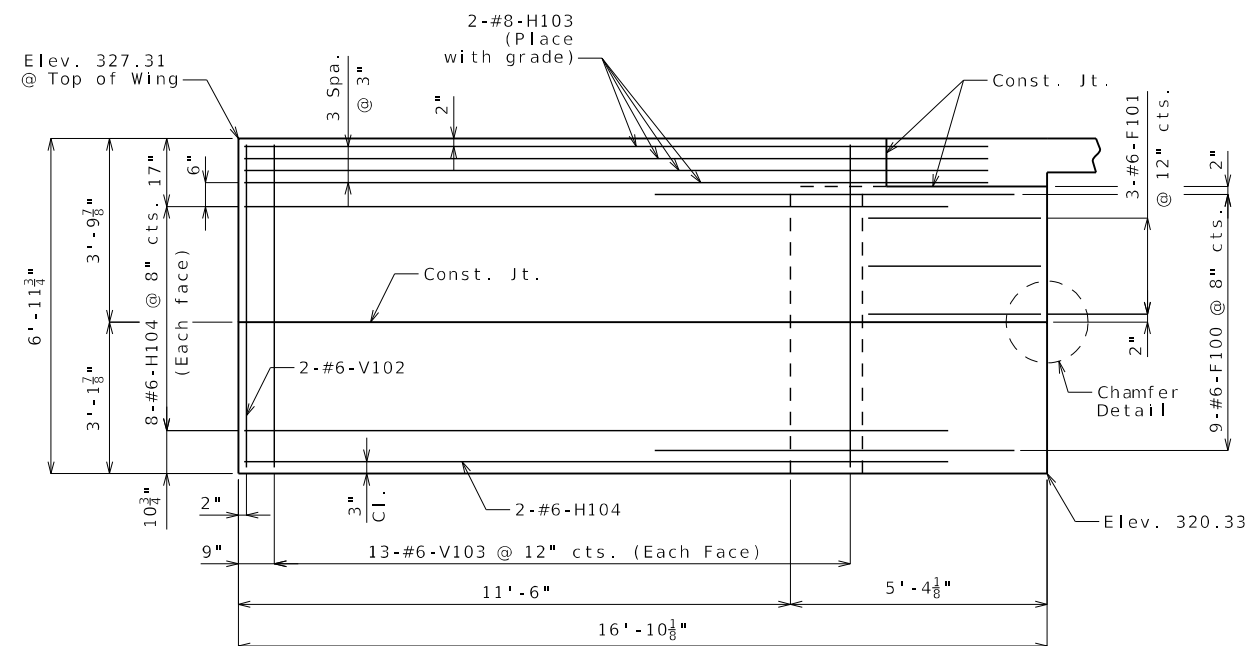

General Notes:

Work this sheet with Sheets No. 4 & 5.

For reinforcement of the barrier, see Sheet No. 26.

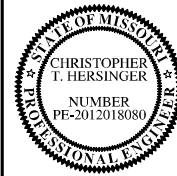

THIS SHEET HAS BEEN
SIGNED, SEALED AND DATED
ELECTRONICALLY.

DATE PREPARED

3/24/2025

ROUTE	STATE
-------	-------

AA	MO
----	----

DISTRICT	SHEET NO.
----------	-----------

BR	6
----	---

COUNTY
00000

SCOTT

JOB NO.
1650210


JSE0248

CONTRACT ID.

PROJECT NO. _____

PROJECT NO.

BRIDGE NO.

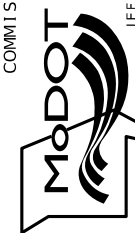[illegible]MISSOURI HIGHWAYS AND TRANSPORTATION
COMMISSION

105 WEST CAPITOL
JEFFERSON CITY, MO 65102
1-888-ASK-MODOT (1-888-275-6636)


HR GREEN, INC.
520 MARYVILLE CENTRE DRIVE,
SUITE 100
ST. LOUIS, MISSOURI 63141
PHONE: (636) 519-0990
CORPORATE LICENSE #2002006608

Detailed Mar. 2025
Checked Mar. 2025

Note: This drawing is not to scale. Follow dimensions.


Sheet No. 6 of 34

\\hrgreen.com\hrg\Data\2024\2404289\CAD\Bridge\Plan_Sheets\B_A9692_006_JSE0248_EndBent1Dtls.dgn 5:13:51 PM 3/24/2025

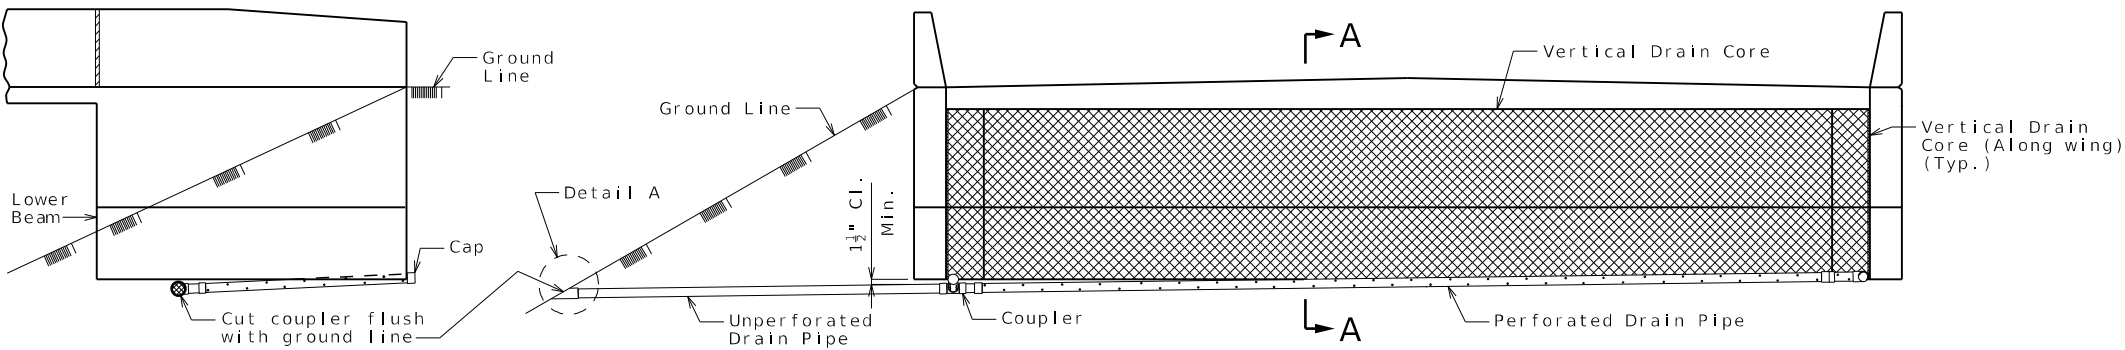


ELEVATION OF WING


ELEVATION OF END BENT

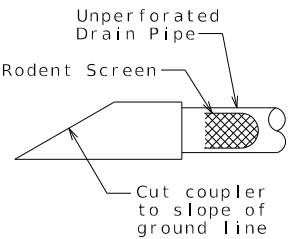

DETAIL A

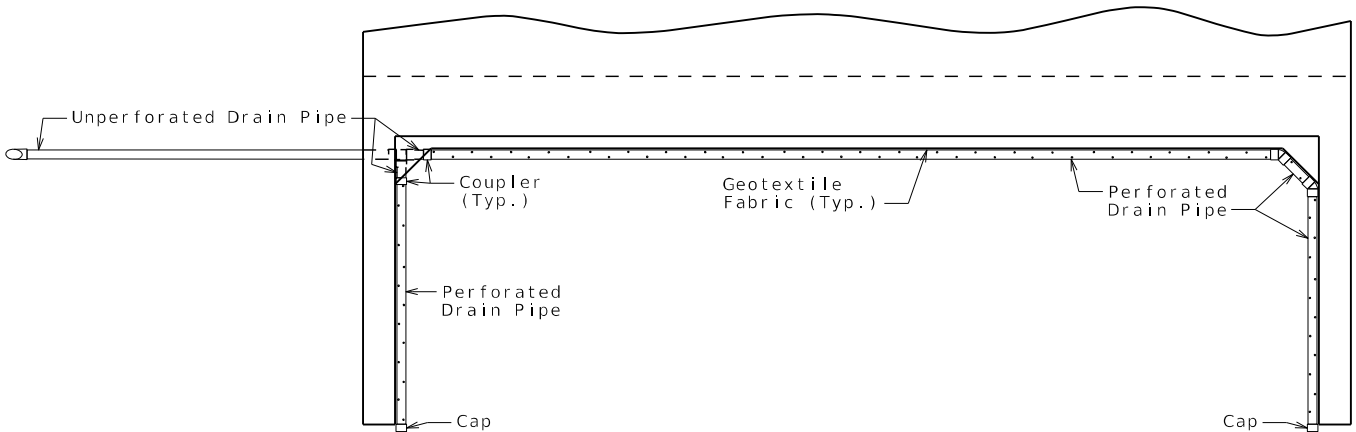

PLAN OF END BENT

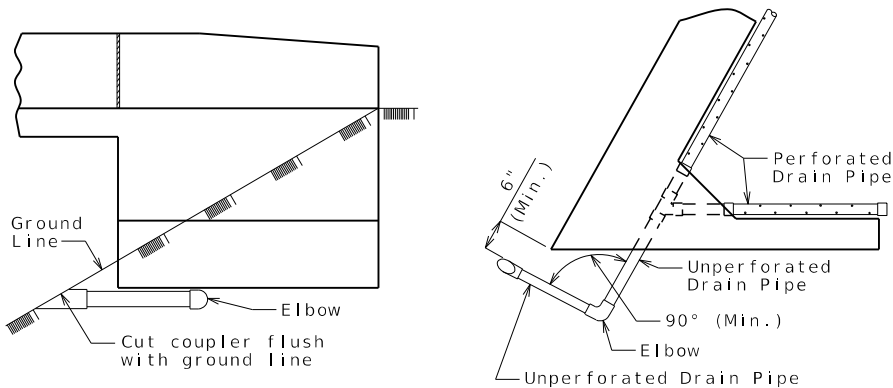


ELEVATION OF WING

PART PLAN

OPTIONAL TURNED DRAIN

(Use only when straight drain is not practical.)

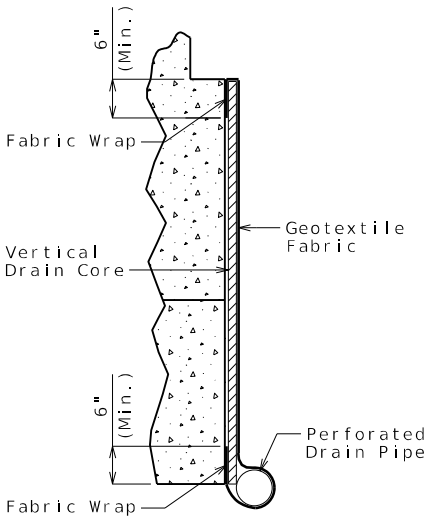

PART SECTION A-A
(Section thru wing similar)

General Notes:

All drain pipe shall be sloped 1 to 2 percent.

Drain pipe may be either 6-inch diameter corrugated metallic-coated steel pipe underdrain, 4-inch diameter corrugated polyvinyl chloride (PVC) drain pipe, or 4-inch diameter corrugated polyethylene (PE) drain pipe.

Drain pipe shall be placed at fill face of end bent and inside face of wings. The pipe shall slope to lowest grade of ground line, also missing the lower beam of end bent by a minimum of 1 1/2 inches.

Perforated pipe shall be placed at fill face side and inside face of wings at the bottom of end bent and plain pipe shall be used where the vertical drain ends to the exit at ground line.



THIS SHEET HAS BEEN SIGNED, SEALED AND DATED ELECTRONICALLY.

DATE PREPARED

3/24/2025

ROUTE STATE

AA MO

DISTRICT SHEET NO.

BR 7

COUNTY

SCOTT

JOB NO.

JSE0248

CONTRACT ID.

PROJECT NO.

BRIDGE NO.

A9692

DESCRIPTION

DATE

DATE

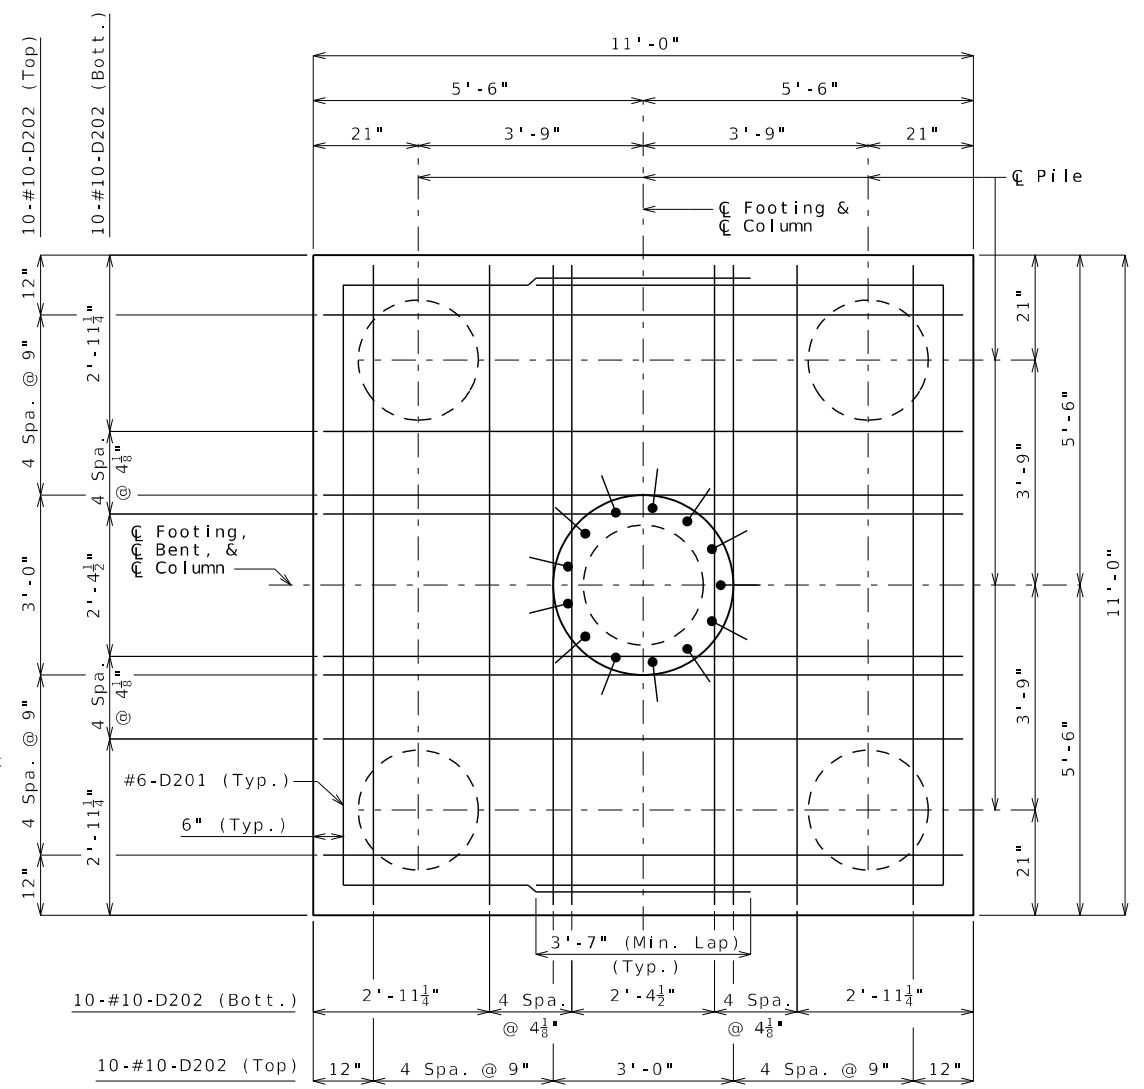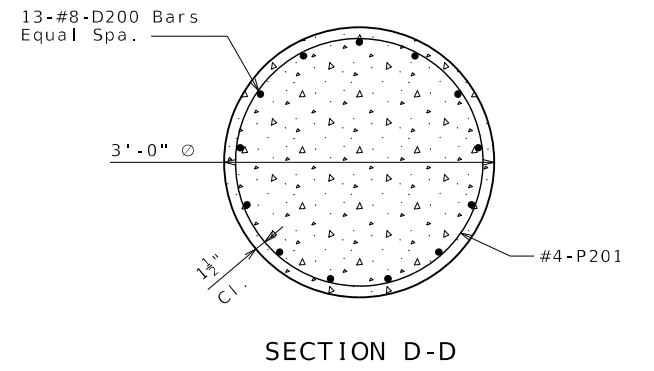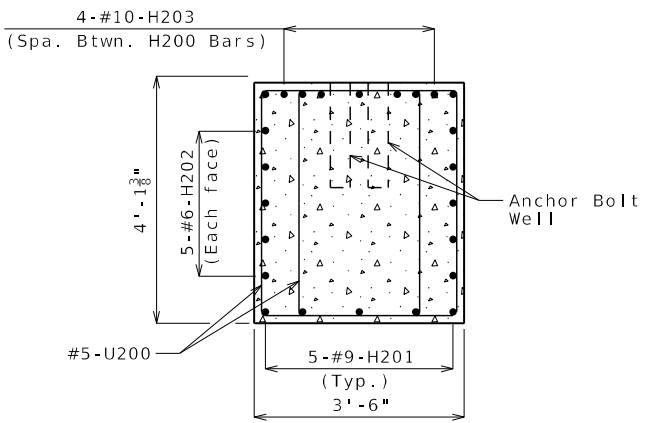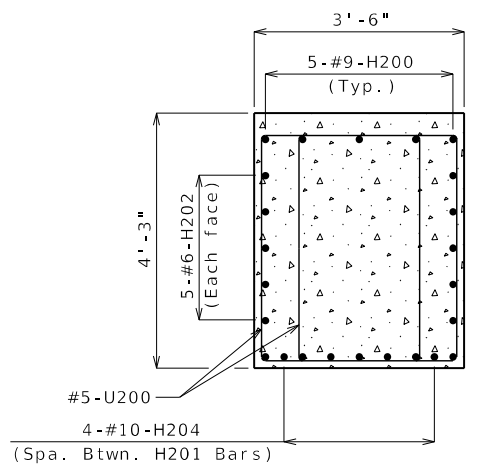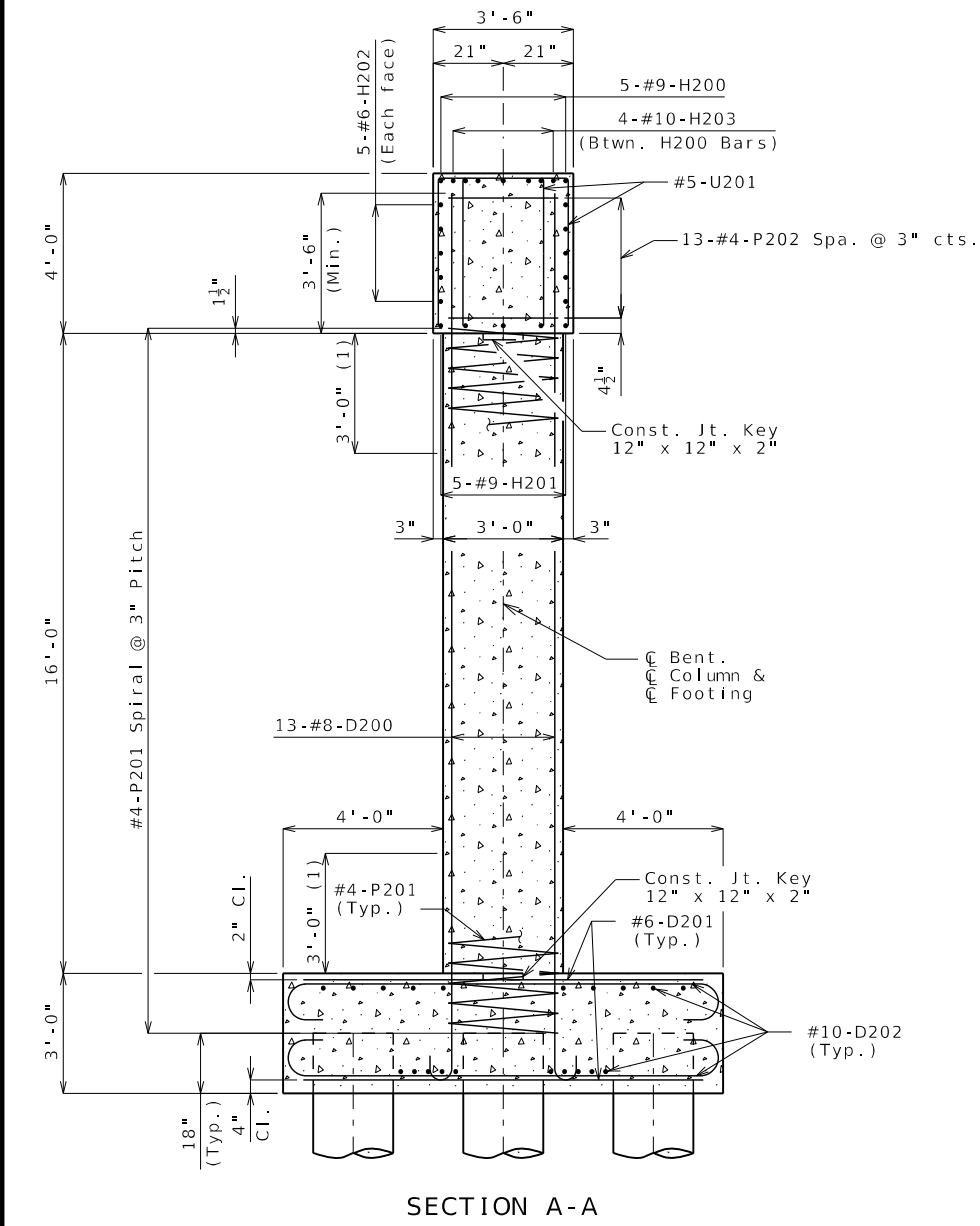

Substructure Quantity Table for Bent No. 2		
Item		Quantity
Class 1 Excavation	cu. yard	75
Galvanized Cast-in-Place Concrete Piles (24 in.)	linear foot	470
Dynamic Pile Testing	each	1
Class B Concrete (Substructure)	cu. yard	55.9
Reinforcing Steel (Bridges)	pound	7,300
Reinforcing Steel (Epoxy Coated)	pound	7,450

These quantities are included in the estimated quantities on Sheet No. 2.

Notes:
Work this sheet with Sheet No. 8.

DETAILS OF INTERMEDIATE BENT NO. 2

STATE OF MISSOURI
CHRISTOPHER T. HERSINGER
NUMBER
PE-2012018086
PROFESSIONAL ENGINEER

THIS SHEET HAS BEEN
SIGNED, SEALED AND DATED
ELECTRONICALLY.

DATE PREPARED
3/24/2025

ROUTE
AA
DISTRICT
BR

STATE
MO
SHEET NO.
9

COUNTY
SCOTT

JOB NO.
JSE0248

CONTRACT ID.

PROJECT NO.

BRIDGE NO.
A9692


MISSOURI HIGHWAYS AND TRANSPORTATION
COMMISSION

105 WEST CAPITOL
JEFFERSON CITY, MO 65102
1-888-ASK-MODOT (1-888-275-6636)


HR GREEN, INC.
520 MARYVILLE CENTRE DRIVE,
SUITE 100
ST. LOUIS, MISSOURI 63141
PHONE: (636) 519-0990
CORPORATE LICENSE #2002006608

HRGreen


HRGreen

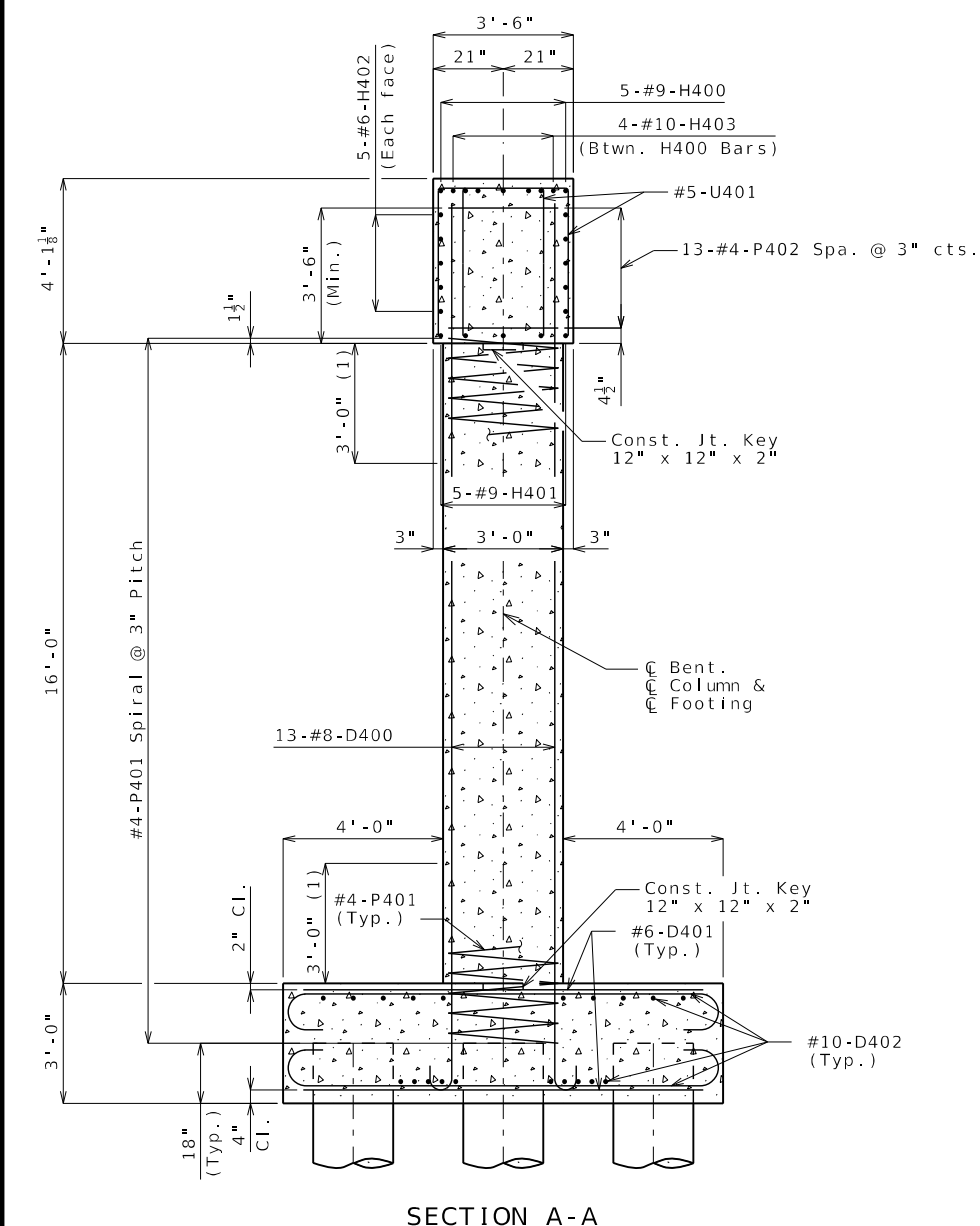


(1) Lapping of spiral reinforcement in this region is not permitted.

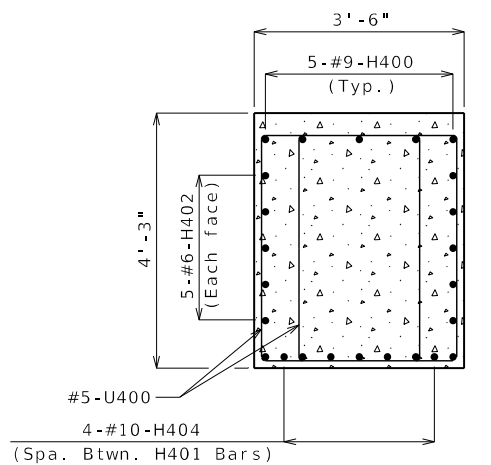


SECTION B-B

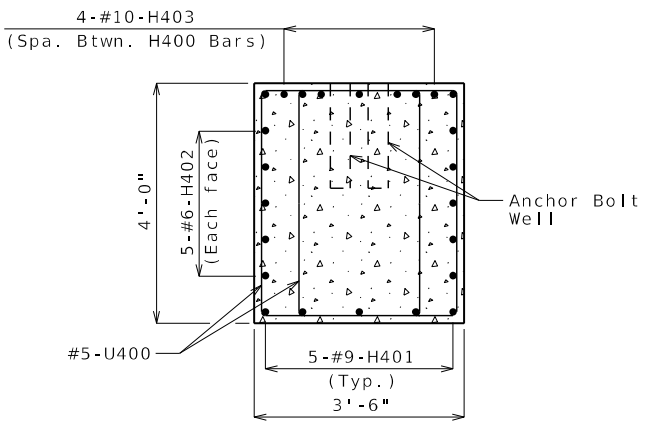

SECTION C-C

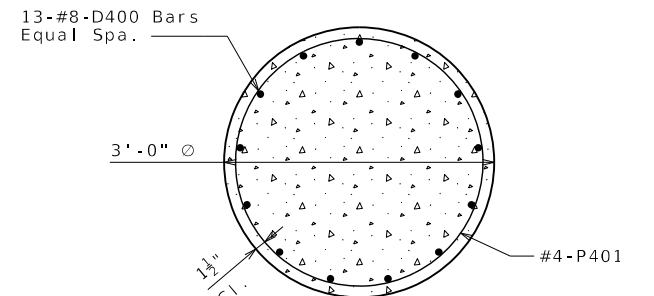

SECTION D-D

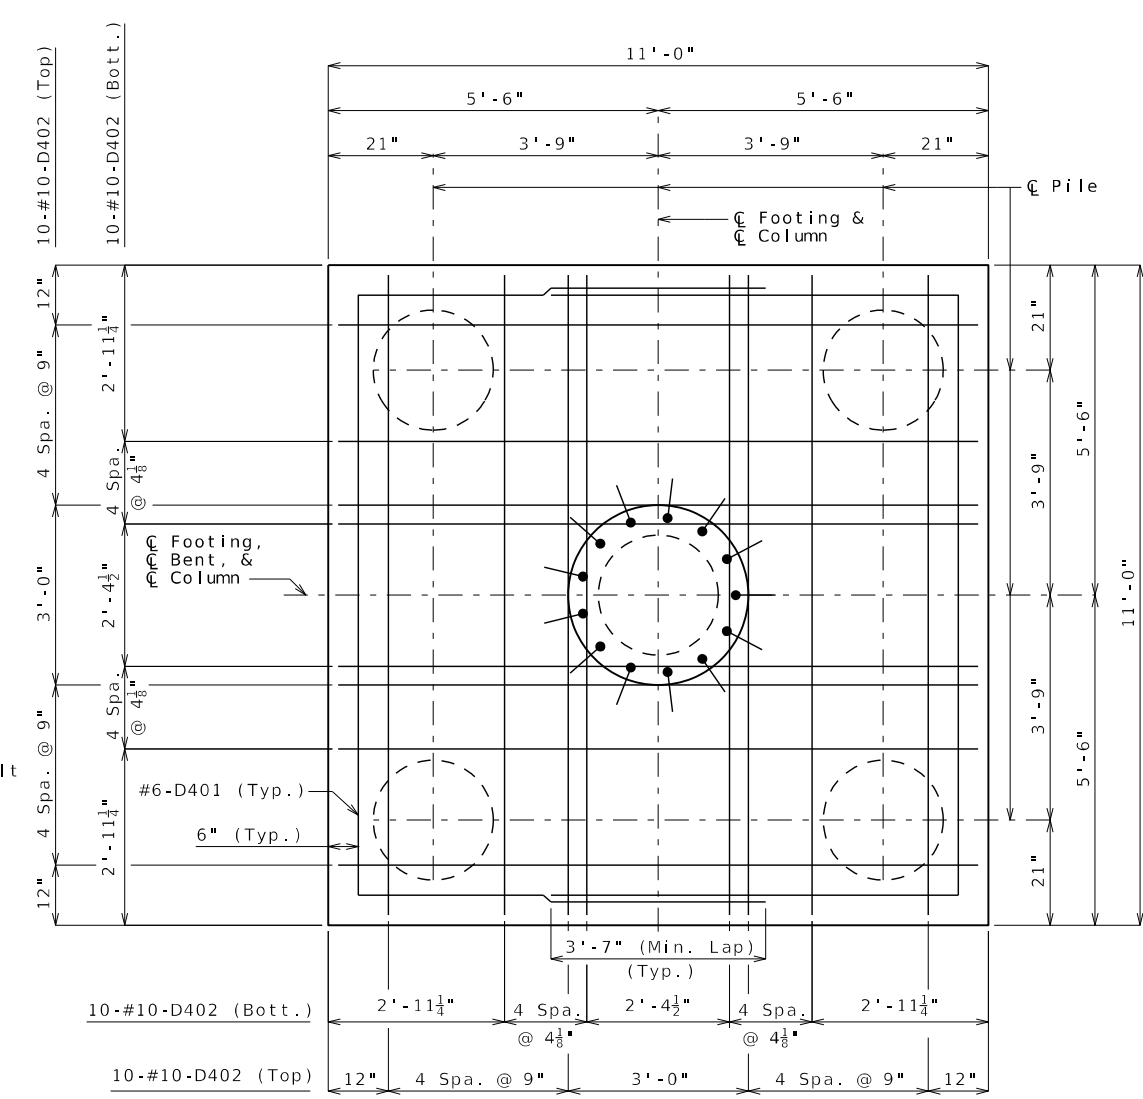

PLAN OF FOOTING

Substructure Quantity Table for Bent No. 4		
Item		Quantity
Class 1 Excavation	cu. yard	75
Galvanized Cast-in-Place Concrete Piles (24 in.)	linear foot	480
Dynamic Pile Testing	each	1
Class B Concrete (Substructure)	cu. yard	55.9
Reinforcing Steel (Bridges)	pound	7,300
Reinforcing Steel (Epoxy Coated)	pound	7,450

These quantities are included in the estimated quantities on Sheet No. 2.

Notes:
Work this sheet with Sheet No. 12.

DETAILS OF INTERMEDIATE BENT NO. 4

STATE OF MISSOURI
CHRISTOPHER T. HERSINGER
NUMBER
PE-2012018086
PROFESSIONAL ENGINEER

THIS SHEET HAS BEEN
SIGNED, SEALED AND DATED
ELECTRONICALLY.

DATE PREPARED
3/24/2025

ROUTE
AA
DISTRICT
BR

STATE
MO
SHEET NO.
13

COUNTY
SCOTT

JOB NO.
JSE0248

CONTRACT ID.

PROJECT NO.

BRIDGE NO.
A9692

DESCRIPTION

DATE


MISSOURI HIGHWAYS AND TRANSPORTATION
COMMISSION


HR GREEN, INC.
520 MARYVILLE CENTRE DRIVE,
SUITE 100
ST. LOUIS, MISSOURI 63141
PHONE: (636) 519-0990
CORPORATE LICENSE #2002006608

HRGreen


HRGreen

105 WEST CAPITOL
JEFFERSON CITY, MO 65102
1-888-ASK-MODOT (1-888-275-6636)

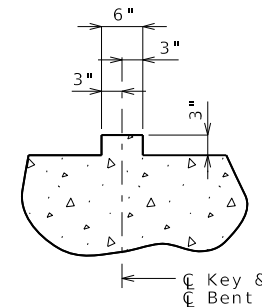


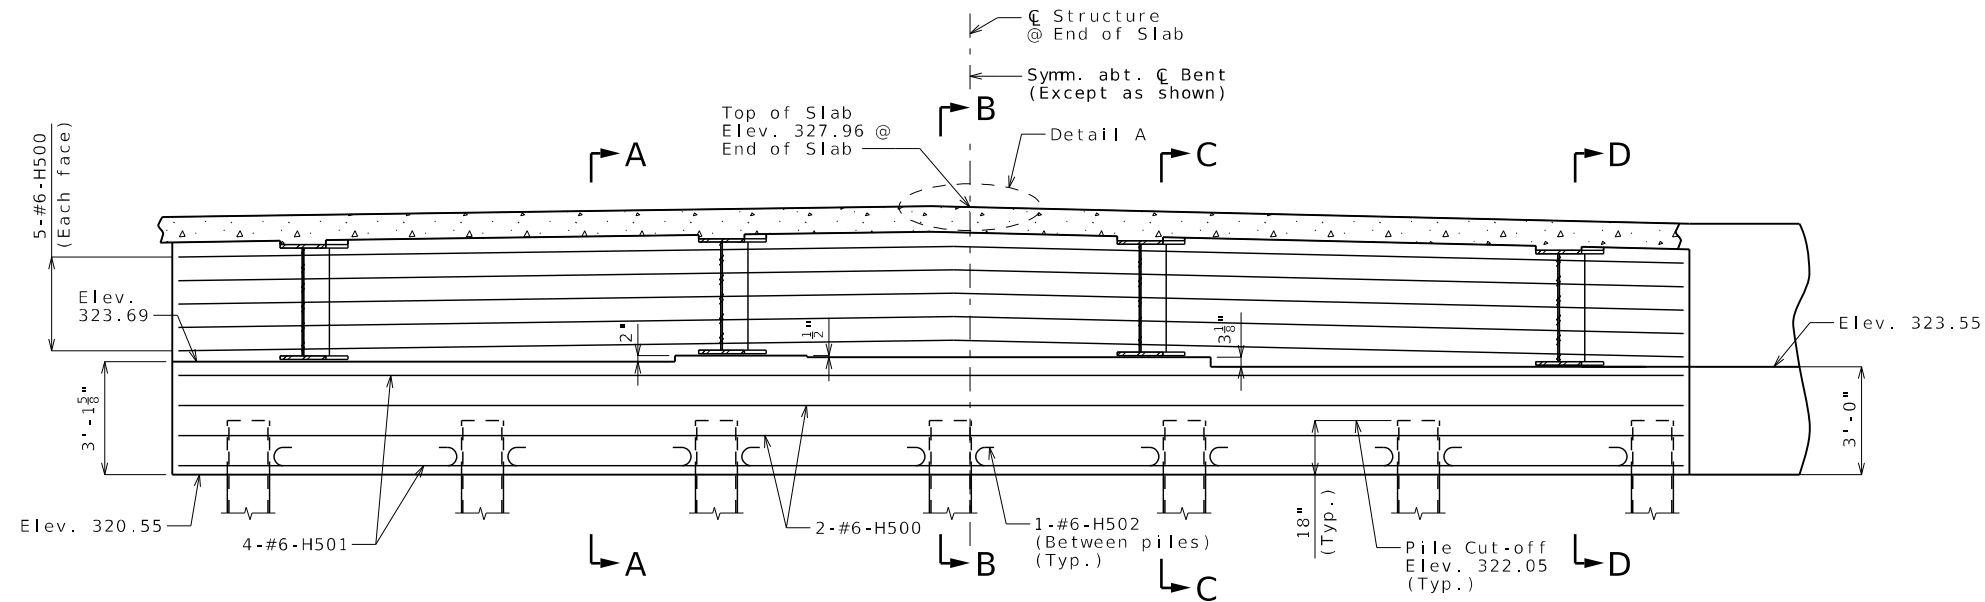

SECTION NEAR END BENT

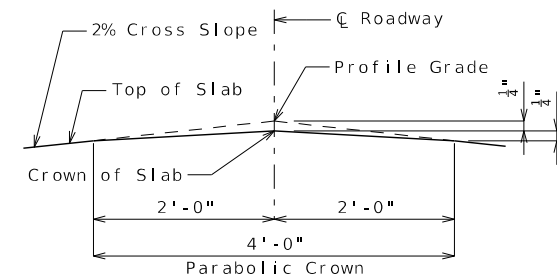

DETAIL A

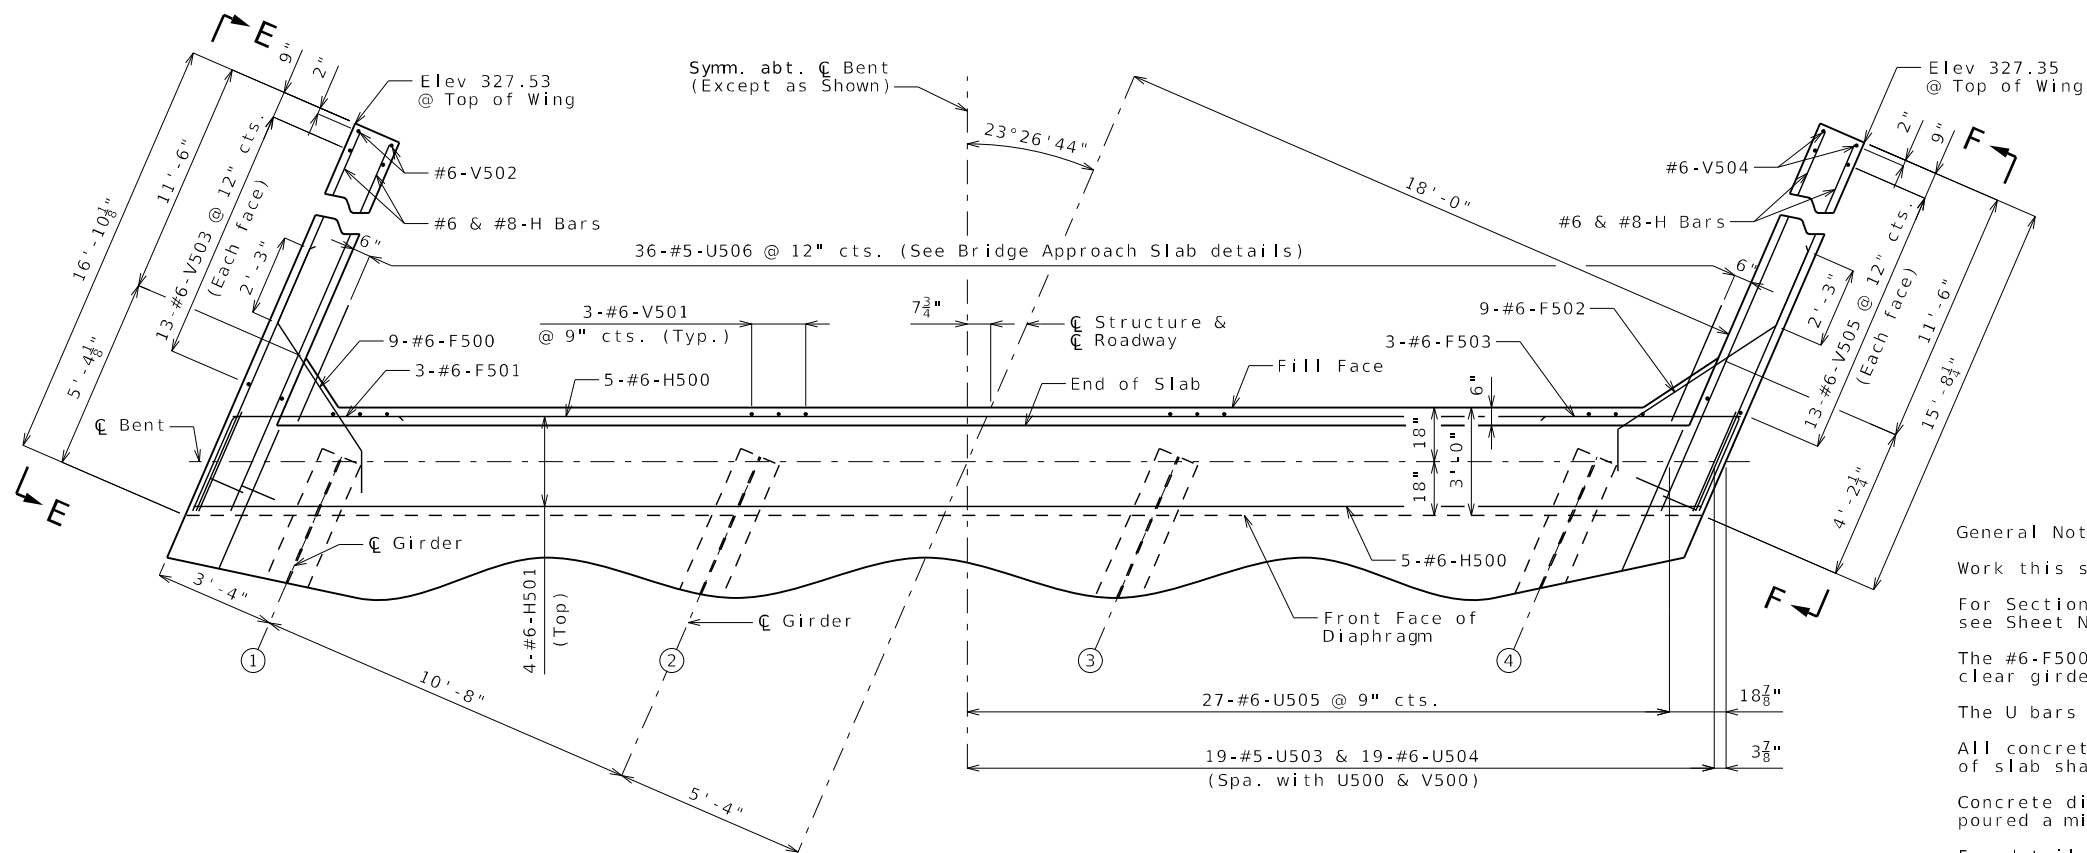

PART PLAN

DETAILS OF END BENT NO. 5

General Notes:

Work this sheet with Sheets No. 14 & 16.

For Sections A-A, B-B, C-C & D-D and Elevations E-E & F-F, see Sheet No. 16.

The #6-F500 & #6-F502 bars shall be bent in the field to clear girders.

The U bars shall be placed parallel to centerline of roadway.

All concrete in the end bent above top of beam and below top of slab shall be Class B-2.

Concrete diaphragms at the integral end bents shall be poured a minimum of 12 hours before the slab is poured.

For details of cast-in-place concrete piles, see Sheet No. 3.

For details of vertical drain at end bents, see Sheet No. 7.

For details of bridge approach slab, see Sheet No. 27.

Detailed Mar. 2025
Checked Mar. 2025

Note: This drawing is not to scale. Follow dimensions.

Sheet No. 15 of 34

\\hrgreen.com\hrg\Data\2024\2404289\CAD\Bridge\Plan_Sheets\B_A9692_015_JSE0248_EndBent5DtlIs.dgn 5:14:03 PM 3/24/2025



THIS SHEET HAS BEEN
SIGNED, SEALED AND DATED
ELECTRONICALLY.

DATE PREPARED
3/24/2025

ROUTE AA	STATE MO
DISTRICT BR	SHEET NO. 15

COUNTY
SCOTT
JOB NO.
JSE0248
CONTRACT ID.

PROJECT NO.

BRIDGE NO.
A9692


DATE	DESCRIPTION

MISSOURI HIGHWAYS AND TRANSPORTATION
COMMISSION


105 WEST CAPITOL
JEFFERSON CITY, MO 65102
1-888-ASK-MODOT (1-888-275-6636)

HR GREEN, INC.
520 MARYVILLE CENTRE DRIVE,
SUITE 100
ST. LOUIS, MISSOURI 63141
PHONE: (636) 519-0990
CORPORATE LICENSE #2002006608




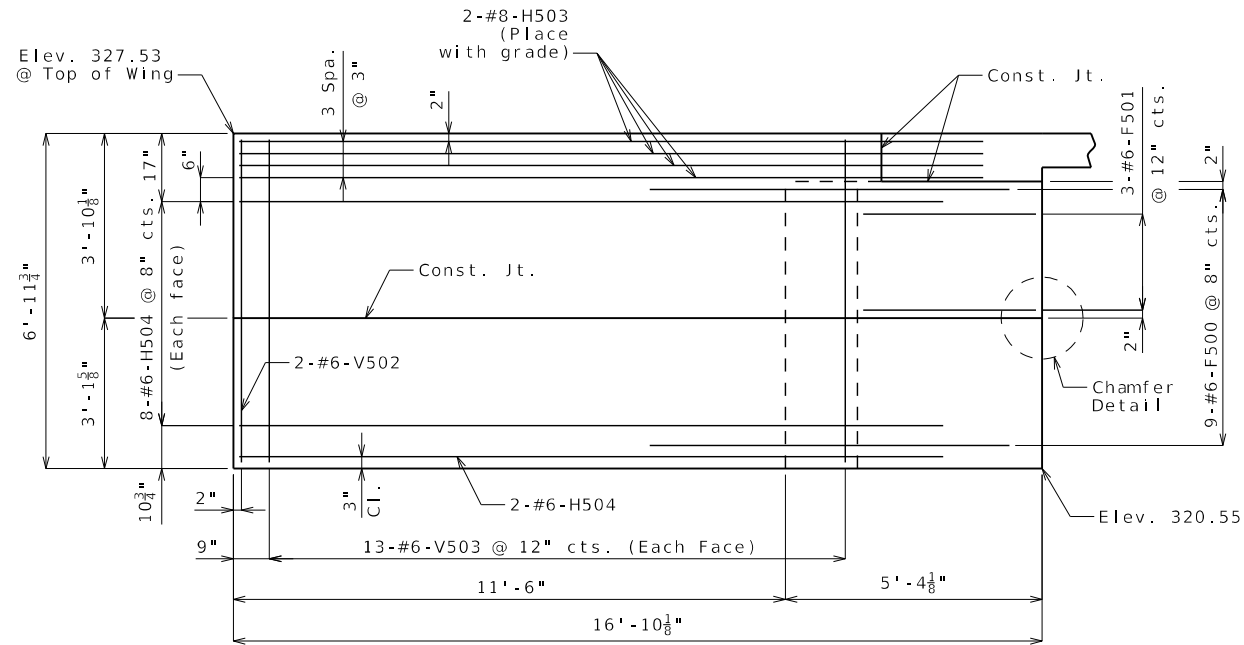


SECTION E-E

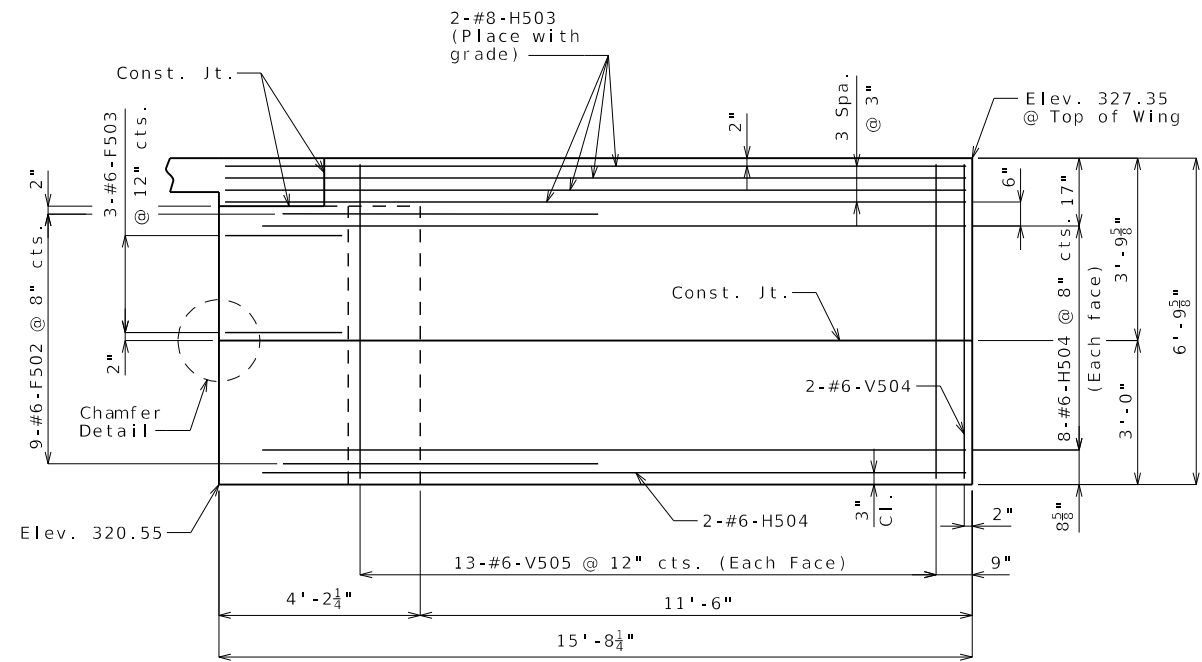


SECTION F-F

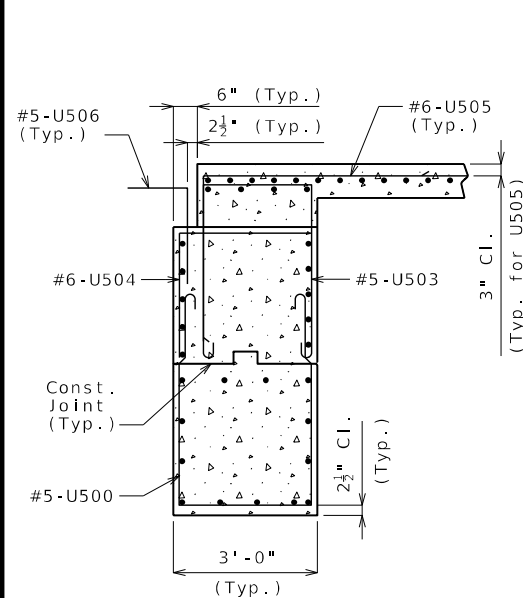


SECTION A-A

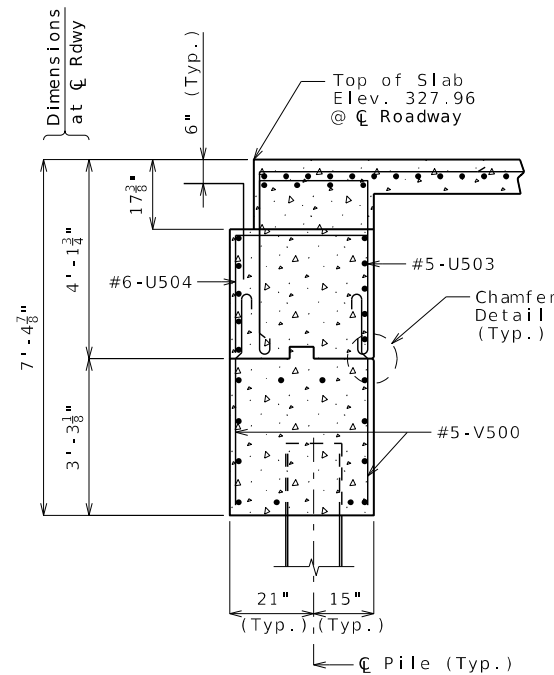


SECTION B-B

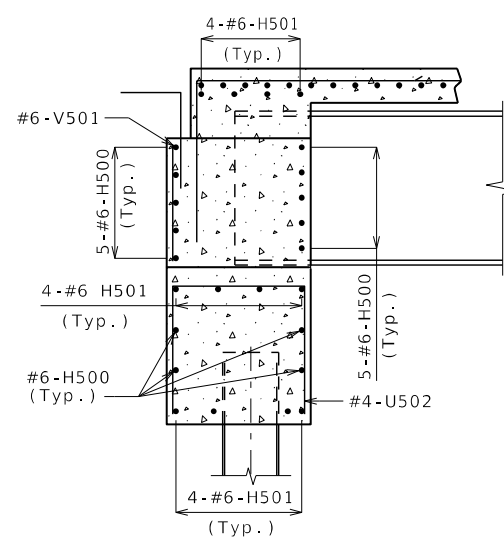


SECTION C-C

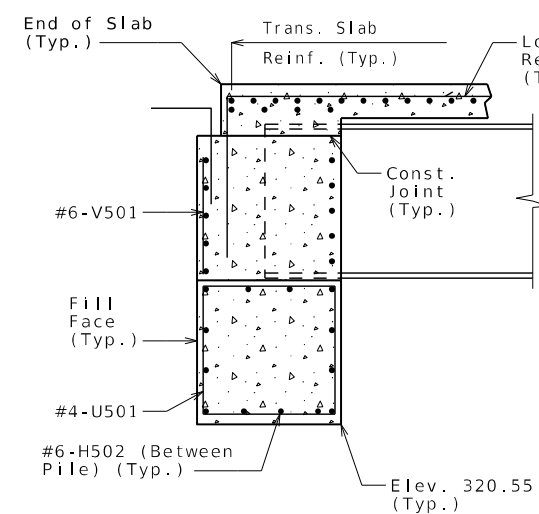

SECTION D-D

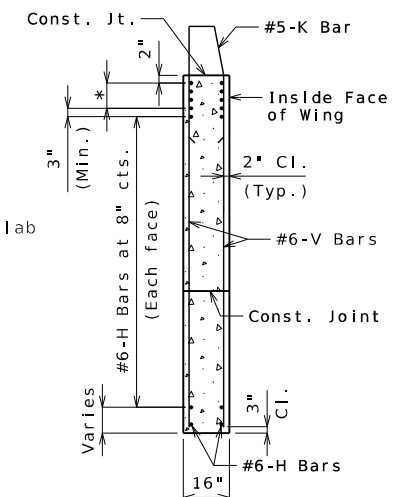

TYPICAL SECTION THRU WING
* #8-H Bars at 3" cts. (Each face)(Place with grade)

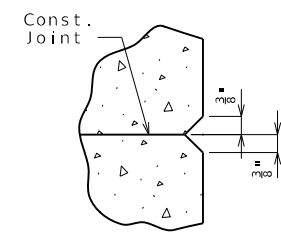

CHAMFER DETAIL

General Notes:
Work this sheet with Sheets No. 14 & 15.
For reinforcement of the barrier, see Sheet No. 26.


DETAILS OF END BENT NO. 5

Detailed Mar. 2025
Checked Mar. 2025

Note: This drawing is not to scale. Follow dimensions.

Sheet No. 16 of 34

\\hrgreen.com\hrg\Data\2024\2404289\CAD\Bridge\Plan_Sheets\B_A9692_016_JSE0248_EndBent5DtlIs.dgn 5:14:04 PM 3/24/2025

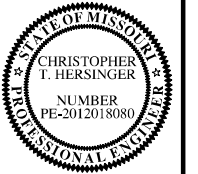

THIS SHEET HAS BEEN
SIGNED, SEALED AND DATED
ELECTRONICALLY.

DATE PREPARED
3/24/2025

ROUTE AA STATE MO

DISTRICT BR SHEET NO. 16

COUNTY SCOTT

JOB NO. JSE0248

CONTRACT ID.

PROJECT NO.

BRIDGE NO. A9692


DESCRIPTION	DATE

MISSOURI HIGHWAYS AND TRANSPORTATION
COMMISSION
105 WEST CAPITOL
JEFFERSON CITY, MO 65102
1-888-ASK-MODOT (1-888-275-6636)




HR GREEN, INC.
520 MARYVILLE CENTRE DRIVE,
SUITE 100
ST. LOUIS, MISSOURI 63141
PHONE: (636) 519-0990
CORPORATE LICENSE #2002006608




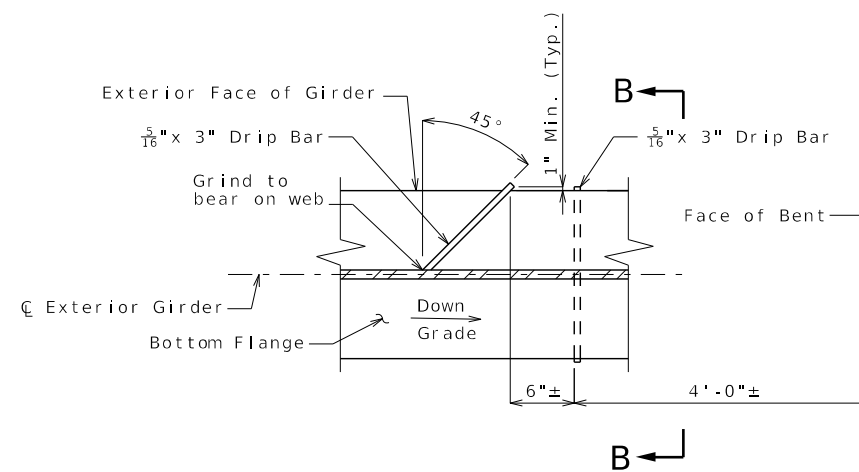

DRIP BAR DETAIL NEAR BENTS

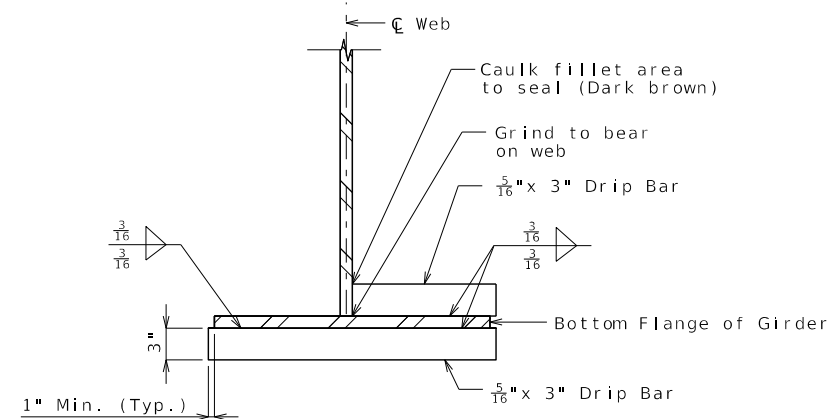


SECTION B-B

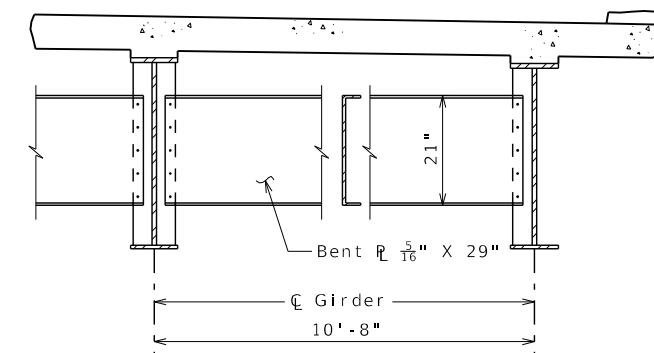

TYPICAL PART SECTION SHOWING
INTERMEDIATE DIAPHRAGMS

At the contractor's option, holes in the diaphragm plate of non slab bearing diaphragms may be made 3/16" larger than the nominal diameter of the bolt. A hardened washer shall be used under the bolt head and nut when this option is used. Holes in the girder diaphragm connection plate or transverse web stiffener shall be standard size.

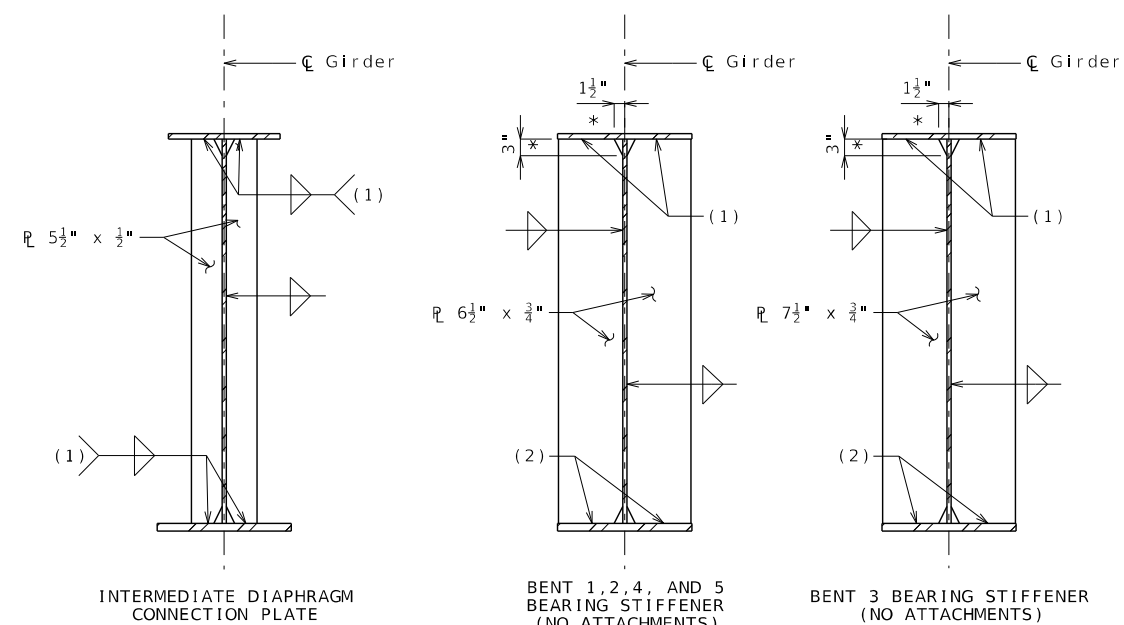

WELDING DETAILS

- (1) Tight fit
- (2) Grind or mill to bear.

* Typical for all intermediate diaphragm connection plates and bearing stiffeners.

STEEL DIAPHRAGMS



THIS SHEET HAS BEEN
SIGNED, SEALED AND DATED
ELECTRONICALLY.

DATE PREPARED

3/24/2025

ROUTE	STAT
-------	------

AA	MC
----	----

DISTRICT	SHEET
----------	-------

BR | 19

COUNTY

SCOTT


JOB NO.

JSE0248

CONTRACT ID.

PROJECT NO.


BRIDGE NO.

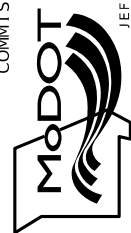[illegible]MISSOURI HIGHWAYS AND TRANSPORTATION
COMMISSION


105 WEST CAPITOL
JEFFERSON CITY, MO 65102
1-888-ASK-MODOT (1-888-275-6636)

HR GREEN, INC.
520 MARYVILLE CENTRE DRIVE,
SUITE 100
ST. LOUIS, MISSOURI 63141
PHONE: (636) 519.0990
CORPORATE LICENSE #2002006608



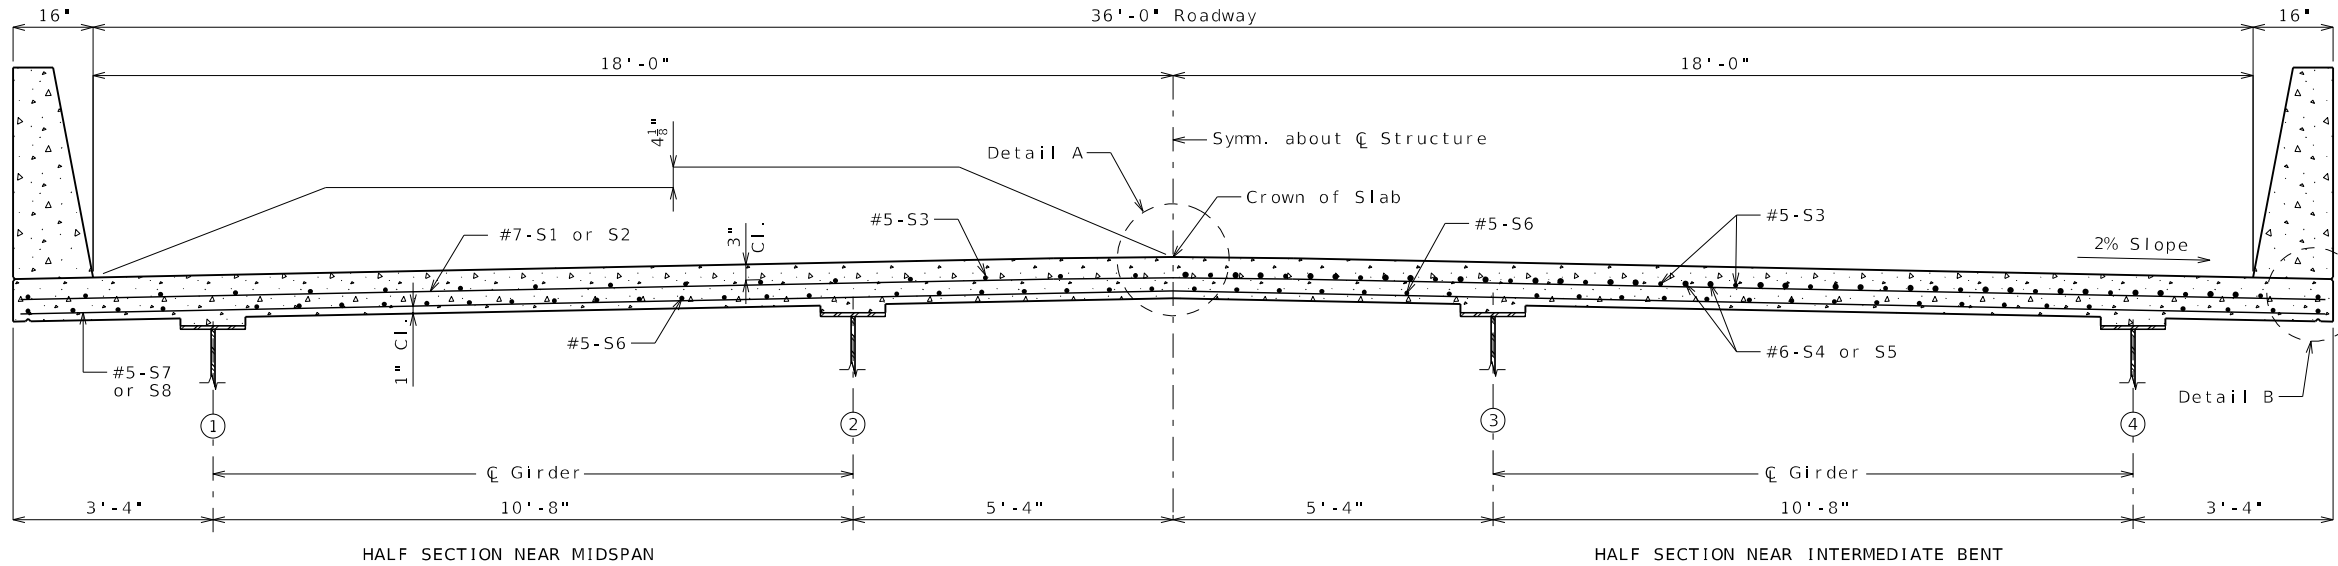

SECTION THRU SLAB

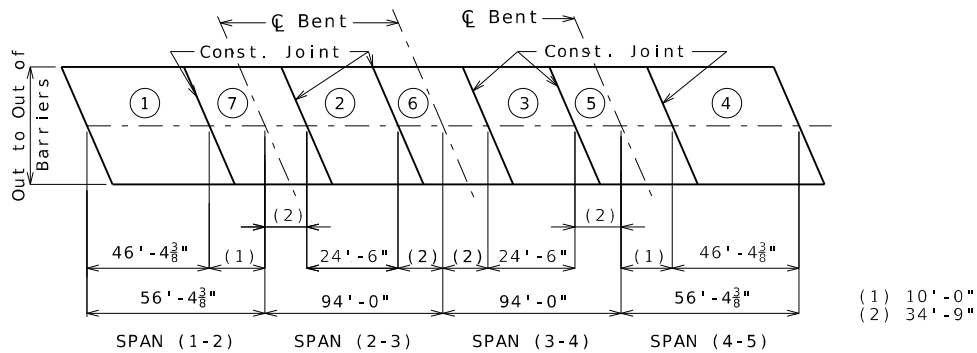

	Sequence of Pours							Min. Rate of Pour Cu. Yds./Hr.	
	Direction							With Retarder	No Retarder
	1	2	3	4	5	6	7	25	36
Basic Sequence	Either Direction								
Alternate pours to the basic skip sequence are subject to the approval of the engineer in accordance with Sec 703.									
Alternate A Pours	1	7 + 2		6 + 3		5 + 4		29	48
	End to 7	1 to 6		2 to 5		3 to End			
Alternate B Pours	1 + 7 + 2		6 + 3			5 + 4		29	48
	End to 6		2 to 5			3 to End			
Alternate C Pours	1 + 7 + 2			6 + 3 + 5 + 4				29	48
	End to 6			2 to End					
Alternate D Pours	1 + 7 + 2 + 6 + 3 + 5 + 4							29	48
	End to End								

The contractor shall pour and satisfactorily finish the slab pours at the rate given. Retarder, if used, shall be an approved type and retard the set of concrete to 2.5 hours.


SLAB POURING SEQUENCE

Notes:


For reinforcement of barrier not shown, see Sheet No. 25.

For Theoretical Bottom of Slab Elevations, Girder Camber Diagram and Theoretical Slab Haunching Diagram, see Sheet No. 18.


For Plan of Slab Showing Reinforcement, see Sheet No. 23.

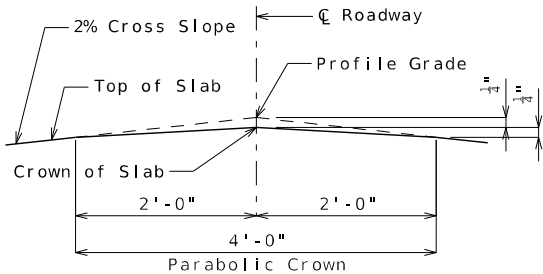


DETAIL A

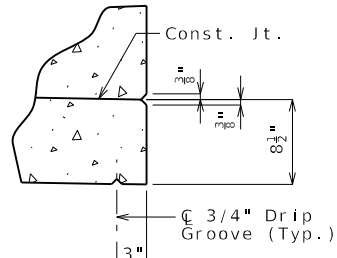



DETAIL B

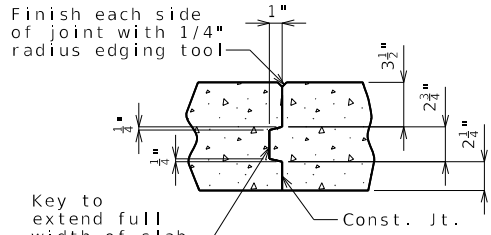

SLAB CONSTRUCTION JOINT

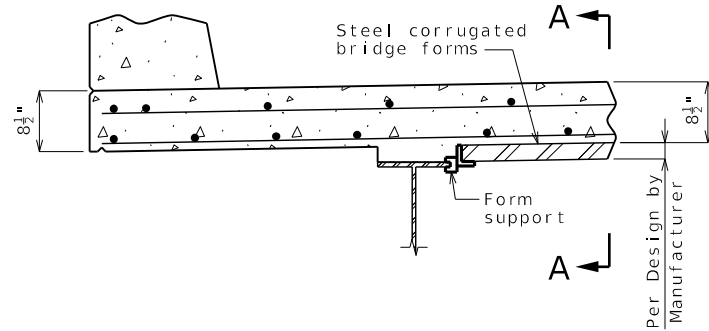

OPTIONAL STAY-IN-PLACE FORM DETAILS

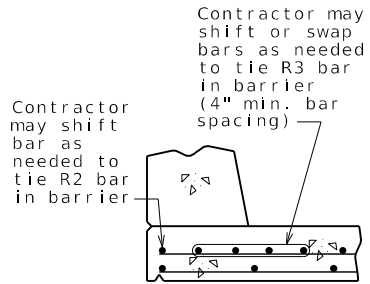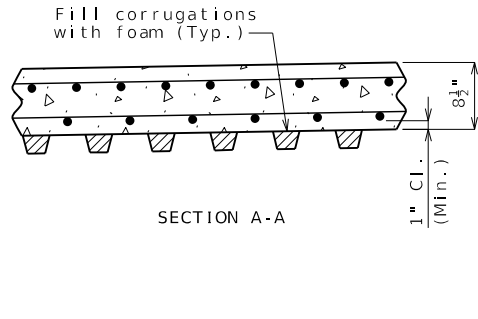

OPTIONAL SHIFTING TOP BARS AT BARRIER

Stay-In-Place Corrugated Steel Forms:

Corrugated steel forms, supports, closure elements and accessories shall be in accordance with grade requirement and coating designation G165 of ASTM A653. Complete shop drawings of the permanent steel deck forms shall be required in accordance with Sec 1080.

Corrugations of stay-in-place forms shall be filled with an expanded polystyrene material. The polystyrene material shall be placed in the forms with an adhesive in accordance with the manufacturer's recommendations.

Form sheets shall not rest directly on the top of girder flanges. Sheets shall be securely fastened to form supports with a minimum bearing length of one inch on each end. Form supports shall be placed in direct contact with the flange. Welding on or drilling holes in the girder flanges will not be permitted. All steel fabrication and construction shall be in accordance with Sec 1080 and 712. Certified field welders will not be required for welding of the form supports.

The design of stay-in-place corrugated steel forms is per manufacturer which shall be in accordance with Sec 703 for false work and forms. Maximum actual weight of corrugated steel forms allowed shall be 4 psf assumed for girder loading.

The contractor shall provide a method of preventing the direct contact of the stay-in-place forms and connection components with uncoated weathering steel members that is approved by the engineer.

SLAB DETAILS



THIS SHEET HAS BEEN
SIGNED, SEALED AND DATED
ELECTRONICALLY.

DATE PREPARED
3/24/2025

ROUTE STATE

AA MO

DISTRICT SHEET NO.

BR 24

COUNTY

SCOTT

JOB NO.

JSE0248

CONTRACT ID.

PROJECT NO.

BRIDGE NO.

A9692

DESCRIPTION





DATE

MISSOURI HIGHWAYS AND TRANSPORTATION
COMMISSION




HR GREEN, INC.
520 MARYVILLE CENTRE DRIVE,
SUITE 100
ST. LOUIS, MISSOURI 63141
PHONE: (636) 519-0990
CORPORATE LICENSE #2002006608




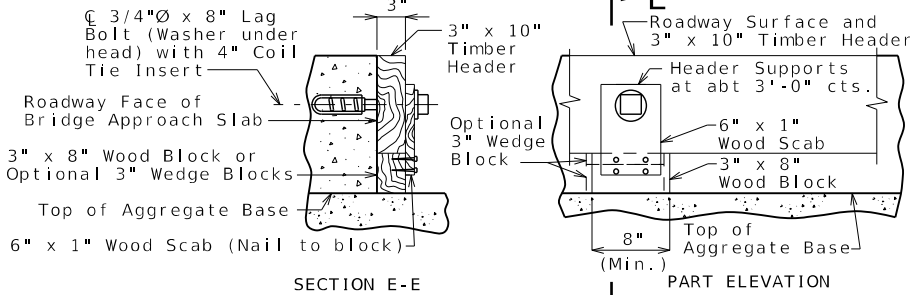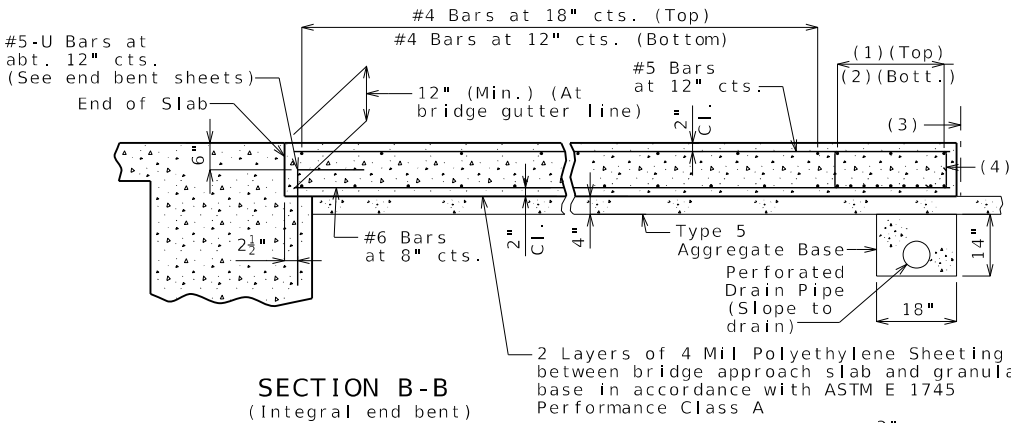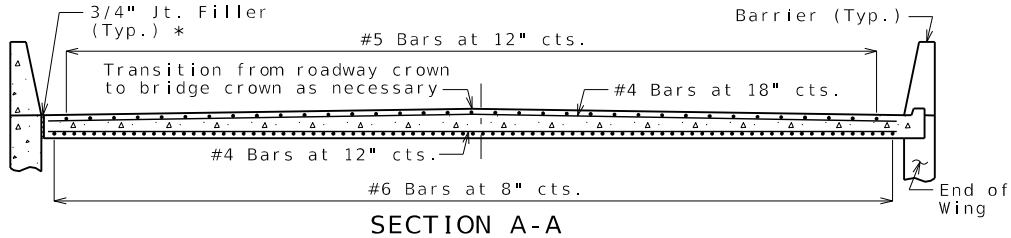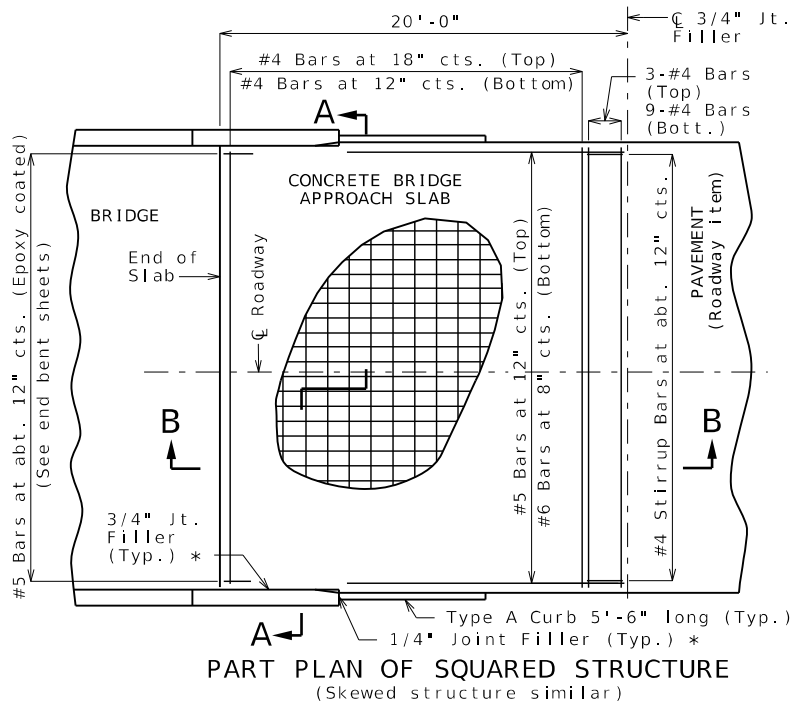


DETAILS OF TIMBER HEADER
Remove timber header when concrete pavement is placed.
OPTIONAL CONCRETE SLAB

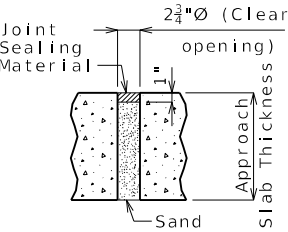

UNDERSEAL ACCESS HOLE DETAIL
(If required)

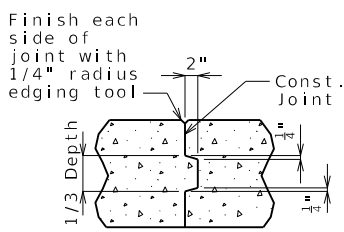


CONSTRUCTION JOINT DETAIL

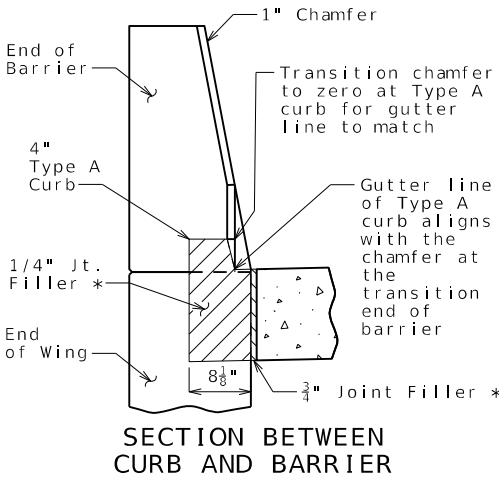


SECTION BETWEEN CURB AND BARRIER

- (1) 3-#4 Bars
- (2) 9-#4 Bars
- (3) 3/4" Jt. Filler
- (4) #4 Stirrup Bars at abt. 12" cts.; 2'-0" x 8" (Min.) out to out; Actual length = 5'-10" (Min.); 90° stirrup hook at bottom; Stirrup height (8") and actual length vary due to crown.

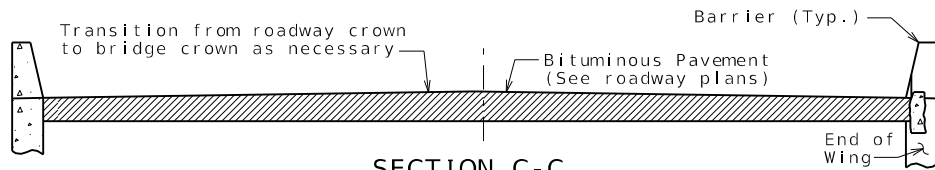

DO NOT PLACE (or order) #5 bars as shown on end bent sheets and traced here.

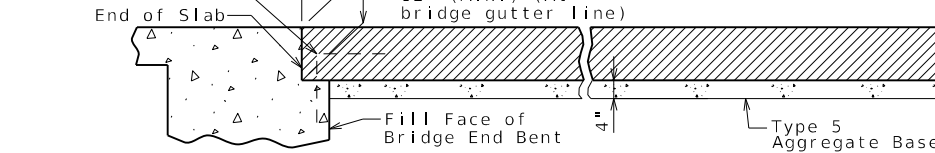

SECTION D-D
OPTIONAL ASPHALT SLAB (NOT ALLOWED WITH CONCRETE PAVEMENT)

Notes For Concrete Slab Only:

All concrete for the bridge approach slab shall be in accordance with Sec 503 (f'c = 4,000 psi).
The reinforcing steel in the bridge approach slab shall be epoxy coated Grade 60 with fy = 60,000 psi.

Longitudinal construction joints in bridge approach slab shall be aligned with longitudinal construction joints in bridge slab.

Minimum clearance to reinforcing steel shall be 1 1/2", unless otherwise shown.

The reinforcing steel in the bridge approach slab shall be continuous. The transverse reinforcing steel may be made continuous by providing a minimum lap splice of 23 inches for #4 bars, or by mechanical bar splice.

Mechanical bar splices shall be in accordance with Sec 710.

All joint filler shall be in accordance with Sec 1057 for preformed fiber expansion joint filler except as noted.

Payment for furnishing all materials, labor and excavation necessary to construct the concrete bridge approach slab, including the timber header, underdrain, Type 5 aggregate base, joint filler, and all other appurtenances and incidental work as shown on this sheet, complete in place, will be considered completely covered by the contract unit price for Bridge Approach Slab (Minor) per square yard.

See Missouri Standard Plan 609.00 for details of Type A curb.

Drain pipe may be either 6" diameter corrugated metallic-coated pipe underdrain, 4" diameter corrugated polyvinyl chloride (PVC) drain pipe, or 4" diameter corrugated polyethylene (PE) drain pipe.

* Seal joint between vertical face of approach slab and wing with sealant in accordance with Sec 717 for silicone joint sealant for saw cut and formed joints.

General Notes:

Contractor shall have the option to construct either slab except as noted.

The contractor shall pour and satisfactorily finish the bridge slab before placing the bridge approach slab.



MoDOT Construction personnel will indicate the bridge approach slab used for this structure:

- ☐ Concrete Bridge Approach Slab
☐ Asphalt Bridge Approach Slab


Notes For Asphalt Slab Only:

Payment for furnishing all materials, labor and excavation necessary to construct the asphalt bridge approach slab, including tack, curb, and Type 5 aggregate base within the pay limits shown, complete in place, will be considered completely covered by the contract unit price for Bridge Approach Slab (Minor) per square yard.


Application of tack is required between lifts per Sec 403.

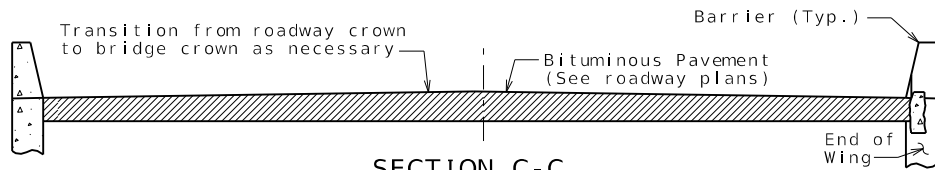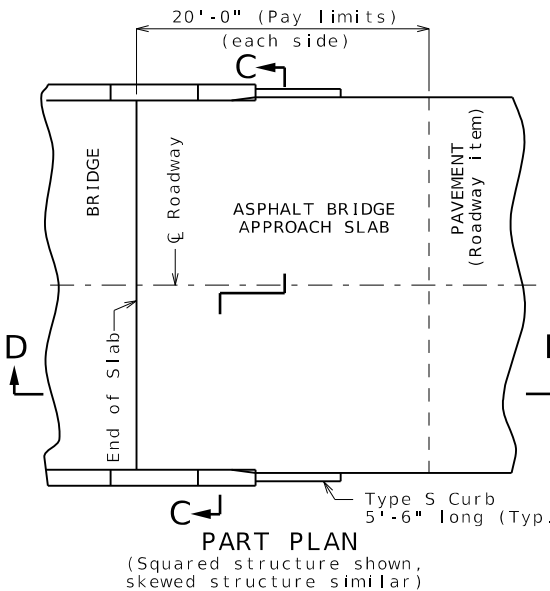

DO NOT PLACE (or order) #5 bars as shown on end bent sheets and traced here.

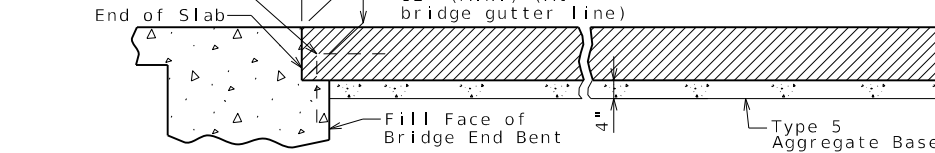

SECTION D-D
OPTIONAL ASPHALT SLAB (NOT ALLOWED WITH CONCRETE PAVEMENT)

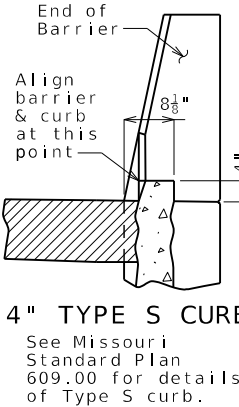

See Missouri Standard Plan 609.00 for details of Type S curb.



THIS SHEET HAS BEEN SIGNED, SEALED AND DATED ELECTRONICALLY.

DATE PREPARED 3/24/2025

ROUTE AA STATE MO

DISTRICT BR SHEET NO. 27

COUNTY SCOTT

JOB NO. JSE0248

CONTRACT ID.

PROJECT NO.

BRIDGE NO. A9692

DESCRIPTION

DATE

MISSOURI HIGHWAYS AND TRANSPORTATION COMMISSION

MoDOT


105 WEST CAPITOL JEFFERSON CITY, MO 65102

1-888-ASK-MODOT (1-888-275-6636)

HR GREEN, INC. 520 MARVILLE CENTRE DRIVE, SUITE 100 ST. LOUIS, MISSOURI 63141

PHONE: (636) 519-0990 CORPORATE LICENSE #2002006608

HRGreen

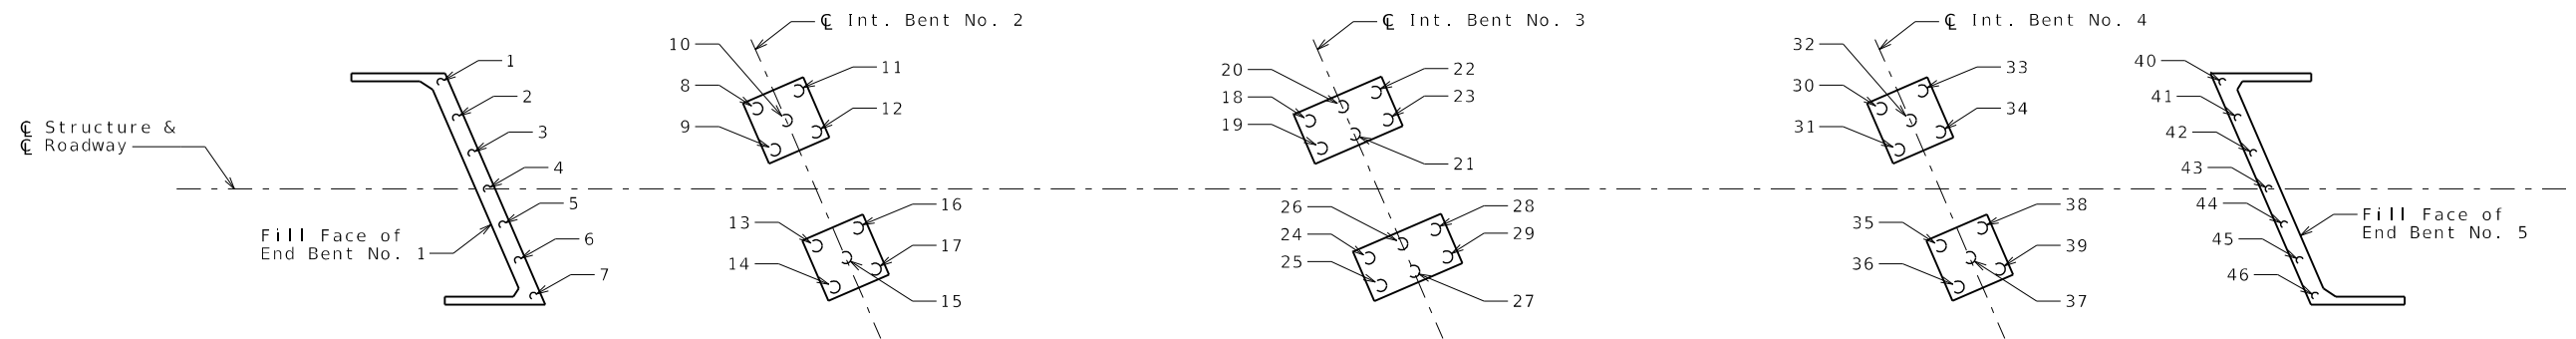

PART PLAN SHOWING PILE NUMBERING FOR RECORDING AS-BUILT PILE DATA

As-Built Pile Data					
Pile No.	Length in Place (ft)	PDA Nom. Axial Compressive Resistance (kips)	PDA End of Drive Blow Count (blows/in.)	Actual End of Drive Blow Count (blows/in.)	Remarks
					End Bent No. 1
1					
2					
3					
4					
5					
6					
7					
					Intermediate Bent No. 2
8					
9					
10					
11					
12					
13					
14					
15					
16					
17					

As-Built Pile Data					
Pile No.	Length in Place (ft)	PDA Nom. Axial Compressive Resistance (kips)	PDA End of Drive Blow Count (blows/in.)	Actual End of Drive Blow Count (blows/in.)	Remarks
					Intermediate Bent No. 3
18					
19					
20					
21					
22					
23					
24					
25					
26					
27					
28					
29					
30					Intermediate Bent No. 4
31					
32					
33					
34					

As-Built Pile Data					
Pile No.	Length in Place (ft)	PDA Nom. Axial Compressive Resistance (kips)	PDA End of Drive Blow Count (blows/in.)	Actual End of Drive Blow Count (blows/in.)	Remarks
35					
36					
37					
38					
39					
40					End Bent No. 5
41					
42					
43					
44					
45					
46					

Note:
Indicate in remarks column:
A. Pile type and grade
B. Batter
C. Driven to practical refusal
D. PDA test pile
E. Minimum tip elevation controlled
(Use when actual blow count is less than PDA blow count due to minimum tip elevation requirement. A plus sign (+) shall be placed after the PDA nominal axial compressive resistance value indicating actual value is higher than PDA value.)



THIS SHEET HAS BEEN
SIGNED, SEALED AND DATED
ELECTRONICALLY.

DATE PREPARED

3/24/2025

ROUTE	STATE
AA	MO

AA	MO
DISTRICT	SHEET NO.

BR 31

COUNTY

SCOTT
LOS AN

JOB NO.
ISE0248

[illegible]

**MISSOURI HIGHWAYS AND TRANSPORTATION
COMMISSION**

 **MoDOT**

105 WEST CAPITOL
JEFFERSON CITY, MO 65102
1-888-ASK-MODOT (1-888-275-6636)

HR GREEN, INC.
520 MARYVILLE CENTRE DRIVE,
SUITE 100
ST. LOUIS, MISSOURI 63141
PHONE: (636) 519.0990
CORPORATE LICENSE #200206608



