

| N OF RTE P                                 | S RTE OF P        |
|--------------------------------------------|-------------------|
| AADT - 2023 = 926                          | AADT - 2023 = 761 |
| AADT - 2045 = 1043                         | AADT - 2045 = 888 |
| DHV = 6%                                   | DHV = 6%          |
| T = 10%                                    | T = 10%           |
| V = 55 MPH                                 | V = 55 MPH        |
| FUNCTIONAL CLASSIFICATION- MAJOR COLLECTOR |                   |

NO NEW RIGHT OF WAY

|                              |  |     |  |
|------------------------------|--|-----|--|
| BUILDINGS AND STRUCTURES     |  | NEW |  |
| GUARD RAIL                   |  |     |  |
| GUARD CABLE                  |  |     |  |
| CONCRETE RIGHT-OF-WAY MARKER |  |     |  |
| STEEL RIGHT-OF-WAY MARKER    |  |     |  |
| LOCATION SURVEY MARKER       |  |     |  |
| UTILITIES                    |  |     |  |
| FIBER OPTICS                 |  |     |  |
| OVERHEAD TELEPHONE           |  |     |  |
| UNDERGROUND TELEPHONE        |  |     |  |
| OVERHEAD POWER               |  |     |  |
| UNDERGROUND POWER            |  |     |  |
| GAS                          |  |     |  |
| WATER                        |  |     |  |
| MANHOLE                      |  |     |  |
| FIRE HYDRANT                 |  |     |  |
| WATER VALVE                  |  |     |  |
| WATER METER                  |  |     |  |
| DROP INLET                   |  |     |  |
| DITCH BLOCK                  |  |     |  |
| GROUND MOUNTED SIGN          |  |     |  |
| LIGHT POLE                   |  |     |  |
| H-FRAME POWER POLE           |  |     |  |
| TELEPHONE PEDESTAL           |  |     |  |
| FENCE                        |  |     |  |
| CHAIN LINK                   |  |     |  |
| WOVEN WIRE                   |  |     |  |
| GATE POST                    |  |     |  |
| BENCHMARK                    |  |     |  |

NOTE: DASHED OR OPEN SYMBOLS INDICATE  
EXISTING FEATURES

# MISSOURI HIGHWAYS AND TRANSPORTATION COMMISSION

## PLANS FOR PROPOSED

### STATE HIGHWAY

#### OREGON COUNTY

**KEY MAP**  
LOCATION OF OREGON COUNTY

LOG MI 0.020

PROJECT LIMITS  
SCRUB SEAL AND SHOULDERING

LOG MI 9.620

R7W|R6W R6W|R5W

T24N  
T23N

T23N  
T22N

WARM FORK CA

KOSHKONONG

Culp Ford

Elliot Ford

Hunter Crossing


Rover

CRD 427, CRD 423, CRD 343, CRD 342, CRD 344, CRD 341, CRD 345, CRD 346, CRD 347,| DESCRIPTION                         | SHEET<br>NUMBER |
|-------------------------------------|-----------------|
| TITLE SHEET -----                   | 1               |
| TYPICAL SECTIONS (TS) (2 SHEETS)--- | 2               |
| QUANTITIES (QU) (5 SHEETS)-----     | 3               |
| PLAN-PROFILE (PP)-----              | 4-8             |
| SPECIAL SHEETS (SS)-----            | 9-11            |
| TRAFFIC CONTROL SHEETS (TC)-----    | 12-13           |
| EROSION CONTROL SHEETS (EC)-----    | 14-15           |
| SIGNING (SN)-----                   | 16-19           |
| CULVERT SECTIONS (CS)-----          | 20-34           |
| BRIDGE DRAWINGS (B)                 |                 |
| T0432-----                          | 1-4             |

|                          |        |               |
|--------------------------|--------|---------------|
| BEGINNING OF PROJECT     | LOG MI | 0.020         |
| END OF PROJECT           | LOG MI | 9.620         |
| APPARENT LENGTH          |        | 50688.00 FEET |
| EQUATIONS AND EXCEPTIONS |        |               |

|                           |               |
|---------------------------|---------------|
| TOTAL CORRECTIONS         | 0 FEET        |
| NET LENGTH OF PROJECT     | 50688.00 FEET |
| STATE LENGTH              | 9.600 MILES   |
| FOR INFORMATION ONLY      |               |
| ESTIMATED DISTURBED ACRES | 23 ACRES      |

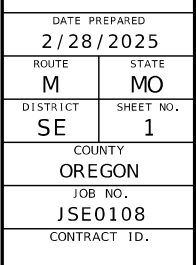

|             |
|-------------|
| PROJECT NO. |
| BRIDGE NO.  |


[illegible]

MISSOURI HIGHWAYS AND TRANSPORTATION  
COMMISSION

105 WEST CAPITOL  
JEFFERSON CITY, MO 65102  
1-888-ASK-MODOT (1-888-275-6636)



- (1) MATCH EXISTING TRAVELWAY CROSS SLOPE  
(2) BRING FINISHED GRADE UP TO PAVEMENT EDGE  
(3) THE BACK SLOPE SHALL BE EXCAVATED ONLY TO THE EXTENT NECESSARY TO CONFORM WITH THE LINES AND GRADES OF THE TYPICAL SECTION. THE BACKSLOPE SHALL NOT BE EXCAVATED FOR THE SOLE PURPOSE OF GENERATING EMBANKMENT MATERIAL.

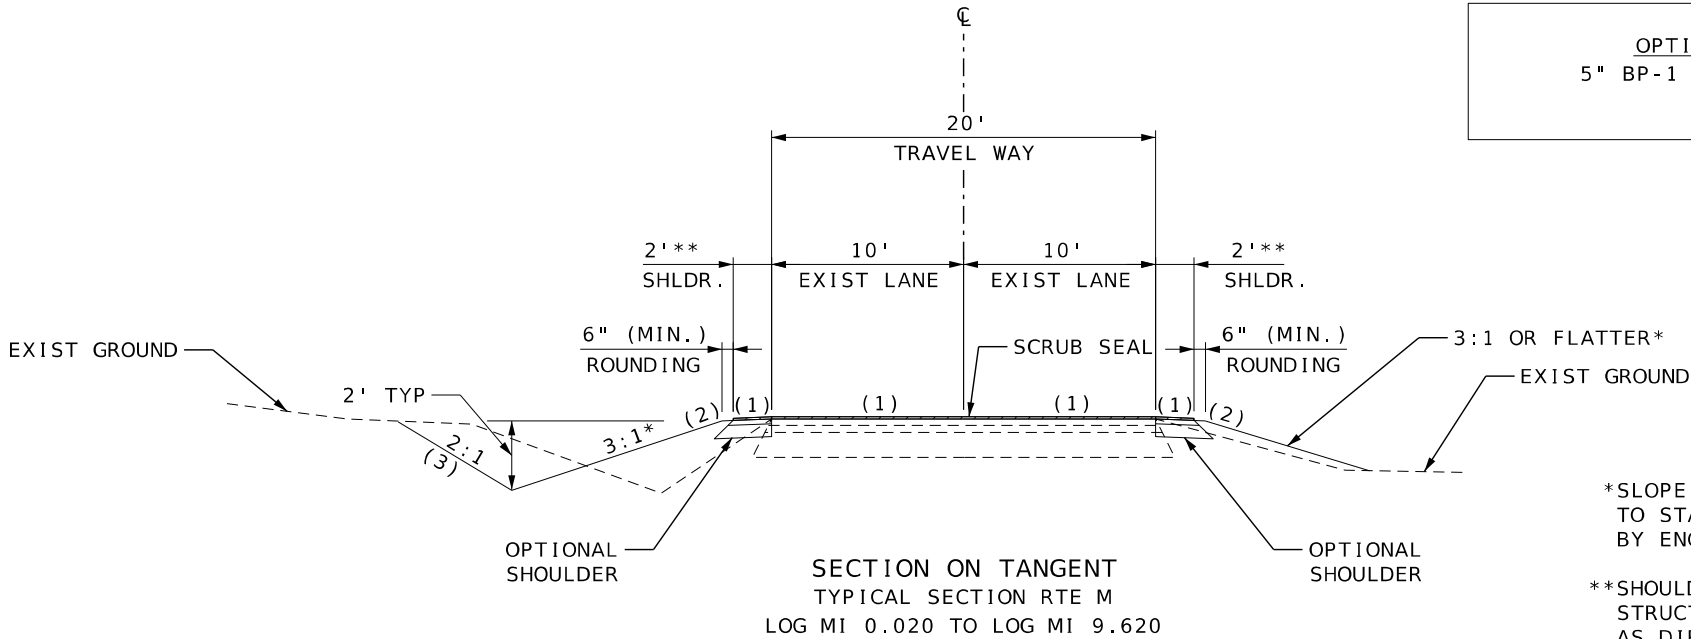


OPTIONAL SHOULDER  
5" BP-1 PG64-22 OR 5" PCC  
OR 5" RCC

\*SLOPE MAY BE STEEPEND TO A MAX OF 2:1, TO STAY WITHIN RIGHT OF WAY, OR AS DIRECTED BY ENGINEER  
\*\*SHOULDER WIDTH MAY BE REDUCED ACROSS DRAINAGE STRUCTURES OR IN AREAS DUE TO FEASIBILITY, AS DIRECTED BY ENGINEER

NOTES:  
ANY EXISTING PAVEMENT SHOWN IS FOR INFORMATIONAL PURPOSES ONLY.  
ANY SAWCUTS REQUIRED FOR INSTALLATION SHALL BE AT NO DIRECT PAY.  
PROVIDE CLEAN STRAIGHT EDGE BETWEEN EXISTING PAVEMENT AND OPTIONAL SHOULDER AT NO DIRECT PAY. METHOD SHALL BE APPROVED BY THE ENGINEER.  
INSTALL SAFETY EDGE ON ALL SHOULDER PAVEMENT WIDTHS ≤ 4'.

TYPICAL SECTIONS  
SHEET 1 OF 2  
DRAWING NOT TO SCALE

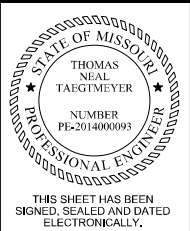

|                            |                |
|----------------------------|----------------|
| DATE PREPARED<br>2/28/2025 |                |
| ROUTE<br>M                 | STATE<br>MO    |
| DISTRICT<br>SE             | SHEET NO.<br>2 |
| COUNTY<br>OREGON           |                |
| JOB NO.<br>JSE0108         |                |
| CONTRACT ID.               |                |
| PROJECT NO.                |                |
| BRIDGE NO.                 |                |


| DESCRIPTION | DATE |
|-------------|------|
|             |      |
|             |      |
MISSOURI HIGHWAYS AND TRANSPORTATION COMMISSION

105 WEST CAPITOL  
JEFFERSON CITY, MO 65102  
1-888-ASK-MODOT (1-888-273-6636)

**Pickering**  
Pickering Firm, Inc.  
101 South Church Street, Suite 303  
Jonesboro, AR 72401  
Phone: 870.336.0117  
Missouri Certificate of Authority No. 2012006790



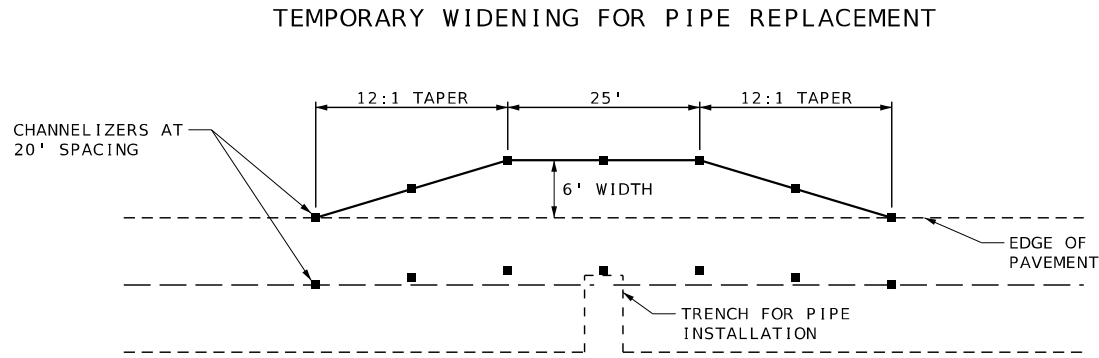


TOP ELEVATION  
TEMPORARY WIDENING RTE M

|                |                |                |
|----------------|----------------|----------------|
| LOG MILE 0.101 | LOG MILE 3.935 | LOG MILE 6.730 |
| LOG MILE 1.689 | LOG MILE 4.079 | LOG MILE 6.874 |
| LOG MILE 1.922 | LOG MILE 4.361 | LOG MILE 7.342 |
| LOG MILE 2.433 | LOG MILE 4.644 | LOG MILE 7.697 |
| LOG MILE 2.566 | LOG MILE 4.985 | LOG MILE 8.480 |
| LOG MILE 3.007 | LOG MILE 5.095 | LOG MILE 8.940 |
| LOG MILE 3.276 | LOG MILE 5.278 | LOG MILE 9.065 |
| LOG MILE 3.367 | LOG MILE 5.389 | LOG MILE 9.178 |
| LOG MILE 3.619 | LOG MILE 6.443 | LOG MILE 9.472 |
| LOG MILE 3.777 | LOG MILE 6.594 |                |

- FOR USE WITH TWO-WAY ONE-LANE FLAGGING OPERATION.
- SURFACE WITH 6" GRAVEL A OR CRUSHED STONE B AT NO DIRECT PAY.
- GRADING REQUIRED TO CONSTRUCT AND REMOVE TEMPORARY WIDENING TO BE PAID AS LINEAR GRADING, CLASS 2.
- NO DIRECT PAY FOR MAINTAINING AND REMOVAL OF TEMPORARY WIDENING.
- MAINTAIN A MINIMUM TRAVELWAY WIDTH OF 12'.


PIPE INSTALLATION FOR REPLACEMENT  
OF CROSSROAD CULVERTS

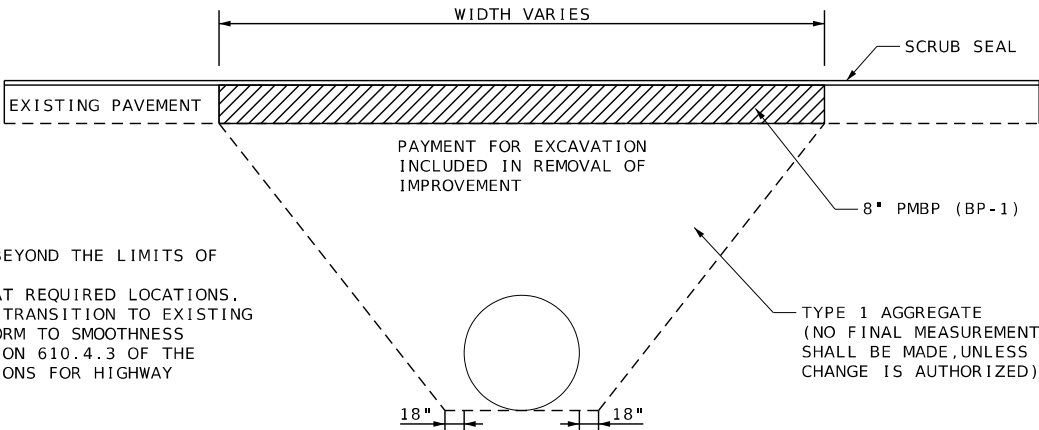

- BACKFILL WITH DIRT BEYOND THE LIMITS OF THE PAVED SHOULDER.
- BACKFILL WITH ROCK AT REQUIRED LOCATIONS.
- PAVEMENT REPAIR AND TRANSITION TO EXISTING PAVEMENT SHALL CONFORM TO SMOOTHNESS REQUIREMENT OF SECTION 610.4.3 OF THE STANDARD SPECIFICATIONS FOR HIGHWAY CONSTRUCTION.

|                |                |                |
|----------------|----------------|----------------|
| LOG MILE 0.101 | LOG MILE 3.935 | LOG MILE 6.730 |
| LOG MILE 1.689 | LOG MILE 4.079 | LOG MILE 6.874 |
| LOG MILE 1.922 | LOG MILE 4.361 | LOG MILE 7.342 |
| LOG MILE 2.433 | LOG MILE 4.644 | LOG MILE 7.697 |
| LOG MILE 2.566 | LOG MILE 4.985 | LOG MILE 8.480 |
| LOG MILE 3.007 | LOG MILE 5.095 | LOG MILE 8.940 |
| LOG MILE 3.276 | LOG MILE 5.278 | LOG MILE 9.065 |
| LOG MILE 3.367 | LOG MILE 5.389 | LOG MILE 9.178 |
| LOG MILE 3.619 | LOG MILE 6.443 | LOG MILE 9.472 |
| LOG MILE 3.777 | LOG MILE 6.594 |                |


SHOULDER DETAIL

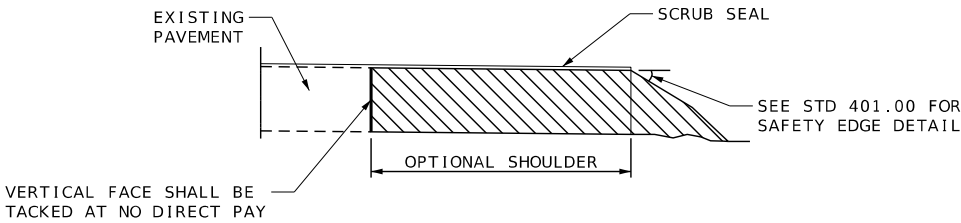

LOG MILE 0.020 TO LOG MILE 4.847  
LOG MILE 4.874 TO LOG MILE 9.620

VERTICAL FACE TO BE PROVIDED BY EITHER MILLING OR SAW CUTTING AT NO DIRECT PAY.  
VERTICAL FACE TO BE LOCATED AT THE EDGE OF THE FULL DEPTH PAVEMENT

SHOULDER RUMBLE STRIP LOCATION

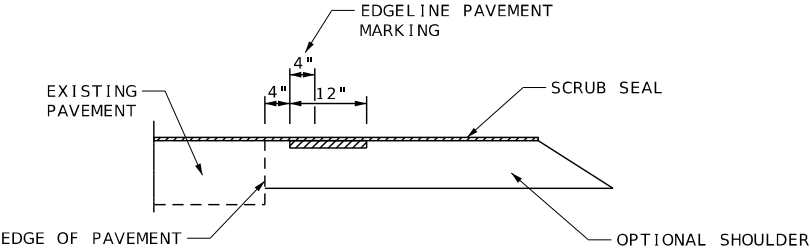

LOG MILE 0.020 TO LOG MILE 4.847  
LOG MILE 4.874 TO LOG MILE 9.620

TYPICAL SECTIONS  
SHEET 2 OF 2  
DRAWING NOT TO SCALE



THIS SHEET HAS BEEN  
SIGNED, SEALED AND DATED  
ELECTRONICALLY.

DATE PREPARED  
2/27/2025

ROUTE M STATE MO  
DISTRICT SE SHEET NO. 2

COUNTY OREGON  
JOB NO. JSE0108  
CONTRACT ID.

PROJECT NO.

BRIDGE NO.

| DESCRIPTION | DATE |
|-------------|------|
|             |      |
|             |      |
MISSOURI HIGHWAYS AND TRANSPORTATION  
COMMISSION

105 WEST CAPITOL  
JEFFERSON CITY, MO 65102  
1-888-ASK-MODOT (1-888-275-6636)

MoDOT

Pickering  
Pickering Firm, Inc.  
101 South Church Street, Suite 303  
Jonesboro, AR 72401  
Phone: 870.336.0117  
Missouri Certificate of Authority No. 2012006790





STATE OF MISSOURI

THOMAS NEAL TAEGTMEYER

NUMBER PE-2014000093

PROFESSIONAL ENGINEER

THIS SHEET HAS BEEN SIGNED, SEALED AND DATED ELECTRONICALLY.

DATE PREPARED  
4/8/2025

ROUTE  
M

STATE  
MO

DISTRICT  
SE

SHEET NO.  
3

COUNTY  
OREGON

JOB NO.  
JSE0108

CONTRACT ID.

PROJECT NO.

BRIDGE NO.

| DESCRIPTION | DATE |  |  |  |  |  |  |
|-------------|------|--|--|--|--|--|--|
|             |      |  |  |  |  |  |  |
|             |      |  |  |  |  |  |  |
MISSOURI HIGHWAYS AND TRANSPORTATION COMMISSION

MoDOT

105 WEST CAPITOL JEFFERSON CITY, MO 65102 1-888-ASK-MODOT (1-888-273-6636)

Pickering

Pickering Firm, Inc.  
101 South Church Street, Suite 303  
Jonesboro, AR 72401  
Phone: 870.336.0117  
Missouri Certificate of Authority No. 2012006790




| CROSS ROAD PIPE CULVERTS |     |                   |                  |                                                      |                              |                              |                              |                              |                     |                     |                     |                     |                           |                                                  |                                               |                          |                                   |
|--------------------------|-----|-------------------|------------------|------------------------------------------------------|------------------------------|------------------------------|------------------------------|------------------------------|---------------------|---------------------|---------------------|---------------------|---------------------------|--------------------------------------------------|-----------------------------------------------|--------------------------|-----------------------------------|
| LOG MI                   | LOC | CULVERT<br>NUMBER | EXISTING<br>SIZE | APPROX.<br>DEPTH OF<br>PIPE FROM<br>CENTERLINE<br>FT | GROUP C<br>18"<br>PIPE<br>LF | GROUP C<br>24"<br>PIPE<br>LF | GROUP C<br>30"<br>PIPE<br>LF | GROUP C<br>36"<br>PIPE<br>LF | 18"<br>F.E.S.<br>EA | 24"<br>F.E.S.<br>EA | 30"<br>F.E.S.<br>EA | 36"<br>F.E.S.<br>EA | TYPE 1<br>AGGREGATE<br>CY | 8" BP-1<br>PG64-22<br><br>(2.050 TON/CY)<br>TONS | CLASS 2<br>LINEAR<br>GRADING<br>LENGTH<br>STA | ROCK<br>LINING<br><br>CY | REMARKS                           |
| 0.101                    | CL  | 1                 | 18"              | 3.50                                                 | 39.00                        |                              |                              |                              | 2                   |                     |                     |                     | 16.90                     | 12.35                                            | 3.40                                          |                          | REPLACE EXISTING PIPE             |
| 1.689                    | CL  | 7                 | 36"              | 4.33                                                 |                              |                              |                              | 32.00                        |                     |                     |                     | 2                   | 25.18                     | 16.19                                            | 3.40                                          |                          | REPLACE EXISTING PIPE             |
| 1.922                    | CL  | 8                 | 24"              | 3.87                                                 |                              | 42.00                        |                              |                              |                     | 2                   |                     |                     | 20.57                     | 13.86                                            | 3.40                                          |                          | REPLACE EXISTING PIPE             |
| 2.433                    | CL  | 12                | DBL 24"          | 4.25                                                 |                              | 76.00                        |                              |                              |                     | 4                   |                     |                     | 49.10                     | 14.78                                            | 3.90                                          |                          | REPLACE EXISTING DBL PIPES        |
| 2.566                    | CL  | 13                | 15"              | 4.57                                                 | 40.00                        |                              |                              |                              | 2                   |                     |                     |                     | 27.59                     | 14.95                                            | 3.40                                          |                          | REPLACE EXISTING PIPE             |
| 3.007                    | CL  | 16                | 24"              | 4.50                                                 |                              | 38.00                        |                              |                              |                     | 2                   |                     |                     | 27.31                     | 15.39                                            | 3.40                                          |                          | REPLACE EXISTING PIPE             |
| 3.276                    | CL  | 18                | 18"              | 3.60                                                 | 36.00                        |                              |                              |                              | 2                   |                     |                     |                     | 17.81                     | 12.59                                            | 3.40                                          |                          | REPLACE EXISTING PIPE             |
| 3.367                    | CL  | 19                | 15"              | 3.71                                                 | 38.00                        |                              |                              |                              | 2                   |                     |                     |                     | 18.70                     | 12.84                                            | 3.40                                          |                          | REPLACE EXISTING PIPE             |
| 3.619                    | CL  | 21                | 15"              | 2.64                                                 | 31.00                        |                              |                              |                              | 2                   |                     |                     |                     | 9.78                      | 10.26                                            | 3.40                                          |                          | REPLACE EXISTING PIPE             |
| 3.777                    | CL  | 22                | 15"              | 3.41                                                 | 35.00                        |                              |                              |                              | 2                   |                     |                     |                     | 16.09                     | 12.13                                            | 3.40                                          |                          | REPLACE EXISTING PIPE             |
| 3.935                    | CL  | 24                | 15"              | 4.78                                                 | 44.00                        |                              |                              |                              | 2                   |                     |                     |                     | 29.92                     | 15.46                                            | 3.40                                          |                          | REPLACE EXISTING PIPE             |
| 4.079                    | CL  | 25                | 15"              | 3.62                                                 | 36.00                        |                              |                              |                              | 2                   |                     |                     |                     | 18.00                     | 12.64                                            | 3.40                                          |                          | REPLACE EXISTING PIPE             |
| 4.361                    | CL  | 27                | 15"              | 3.94                                                 | 36.00                        |                              |                              |                              | 2                   |                     |                     |                     | 21.05                     | 13.42                                            | 3.40                                          |                          | REPLACE EXISTING PIPE             |
| 4.644                    | CL  | 29                | 18"              | 3.67                                                 | 38.00                        |                              |                              |                              | 2                   |                     |                     |                     | 18.46                     | 12.76                                            | 3.40                                          |                          | REPLACE EXISTING PIPE             |
| 4.985                    | CL  | 31                | 15"              | 6.56                                                 | 48.00                        |                              |                              |                              | 2                   |                     |                     |                     | 52.87                     | 19.79                                            | 3.40                                          |                          | REPLACE EXISTING PIPE             |
| 5.095                    | CL  | 32                | 15"              | 5.23                                                 | 40.00                        |                              |                              |                              | 2                   |                     |                     |                     | 35.19                     | 16.55                                            | 3.40                                          |                          | REPLACE EXISTING PIPE             |
| 5.278                    | CL  | 33                | 15"              | 2.98                                                 | 33.00                        |                              |                              |                              | 2                   |                     |                     |                     | 12.44                     | 11.09                                            | 3.40                                          |                          | REPLACE EXISTING PIPE             |
| 5.389                    | CL  | 34                | 15"              |                                                      | 33.00                        |                              |                              |                              | 2                   |                     |                     |                     | 11.56                     | 10.82                                            | 3.40                                          |                          | REPLACE EXISTING PIPE             |
| 5.941                    | CL  | 37                | 18"              | 2.87                                                 | 1.00                         |                              |                              |                              | 1                   |                     |                     |                     |                           |                                                  | 3.40                                          |                          | EXTEND PIPE 1' LT                 |
| 6.175                    | CL  | 38                | 18"              |                                                      | 6.00                         |                              |                              |                              | 1                   |                     |                     |                     |                           |                                                  | 3.40                                          |                          | EXTEND PIPE 6' LT                 |
| 6.443                    | CL  | 41                | 18"              | 3.86                                                 | 39.00                        |                              |                              |                              | 2                   |                     |                     |                     | 20.27                     | 13.23                                            | 3.40                                          |                          | REPLACE EXISTING PIPE             |
| 6.594                    | CL  | 42                | 15"              | 2.95                                                 | 38.00                        |                              |                              |                              | 2                   |                     |                     |                     | 12.20                     | 11.01                                            | 3.40                                          |                          | REPLACE EXISTING PIPE             |
| 6.730                    | CL  | 43                | 18"              | 3.41                                                 | 35.00                        |                              |                              |                              | 2                   |                     |                     |                     | 16.09                     | 12.13                                            | 3.40                                          |                          | REPLACE EXISTING PIPE             |
| 6.874                    | CL  | 44                | 15"              | 4.36                                                 | 40.00                        |                              |                              |                              | 2                   |                     |                     |                     | 25.33                     | 14.44                                            | 3.40                                          |                          | REPLACE EXISTING PIPE             |
| 7.191                    | CL  | 45                | 18"              | 4.75                                                 | 4.75                         |                              |                              |                              | 2                   |                     |                     |                     |                           |                                                  | 3.40                                          |                          | EXTEND PIPE 4.5' LT & 0.25' RT    |
| 7.342                    | CL  | 46                | 15"              | 3.06                                                 | 32.00                        |                              |                              |                              | 2                   |                     |                     |                     | 13.09                     | 11.28                                            | 3.40                                          |                          | REPLACE EXISTING PIPE             |
| 7.530                    | CL  | 47                | 24"              |                                                      |                              | 10.00                        |                              |                              |                     | 2                   |                     |                     |                           |                                                  | 3.40                                          |                          | EXTEND PIPE 5' LT & RT            |
| 7.697                    | CL  | 48                | 18"              | 3.53                                                 | 36.00                        |                              |                              |                              | 2                   |                     |                     |                     | 17.17                     | 12.42                                            | 3.40                                          |                          | REPLACE EXISTING PIPE             |
| 7.935                    | CL  | 49                | DBL 30"          |                                                      |                              |                              |                              |                              |                     |                     | 4                   |                     |                           |                                                  | 3.90                                          |                          | INSTALL FLARED END SECTION        |
| 8.118                    | CL  | 51                | 36"              |                                                      |                              |                              |                              |                              |                     |                     |                     | 2                   |                           |                                                  | 3.40                                          |                          | INSTALL FLARED END SECTION        |
| 8.480                    | CL  | 53                | 18"              | 6.78                                                 | 46.00                        |                              |                              |                              | 2                   |                     |                     |                     | 56.10                     | 20.32                                            | 3.40                                          |                          | REPLACE EXISTING PIPE             |
| 8.731                    | CL  | 54                | 36"              |                                                      |                              |                              |                              |                              |                     |                     |                     | 1                   |                           |                                                  | 3.40                                          |                          | INSTALL FLARED END SECTION        |
| 8.940                    | CL  | 56                | 30"              | 3.82                                                 |                              |                              | 35.00                        |                              |                     |                     | 2                   |                     | 19.89                     | 14.34                                            | 3.40                                          |                          | REPLACE EXISTING PIPE             |
| 9.065                    | CL  | 57                | 18"              | 7.42                                                 | 57.00                        |                              |                              |                              | 2                   |                     |                     |                     | 65.98                     | 21.87                                            | 3.40                                          |                          | REPLACE EXISTING PIPE             |
| 9.178                    | CL  | 58                | 15"              | 3.25                                                 | 36.00                        |                              |                              |                              | 2                   |                     |                     |                     | 14.69                     | 11.74                                            | 3.40                                          |                          | REPLACE EXISTING PIPE             |
| 9.472                    | CL  | 59                | 18"              | 3.95                                                 | 36.00                        |                              |                              |                              | 2                   |                     |                     |                     | 21.15                     | 13.44                                            | 3.40                                          |                          | REPLACE EXISTING PIPE             |
|                          |     |                   |                  | SUBTOTAL 1                                           | 934                          | 166                          | 35                           | 32                           | 52                  | 10                  | 6                   | 5                   | 710.48                    | 404.09                                           | 123.40                                        | 100                      | IF AND WHERE DIRECTED BY ENGINEER |
|                          |     |                   |                  | TOTAL                                                | -                            | -                            | 35                           | 32                           | 52                  | 10                  | 6                   | 5                   | 710                       | SEE TOTAL                                        | 123.4                                         | 100                      |                                   |

LOG MILES ARE APPROXIMATE.  
ESTIMATED QUANTITIES. LOCATIONS TO BE FIELD VERIFY OR DETERMINED BY THE ENGINEER.

| DRIVEWAY PIPES                                                                                                  |     |                  |                              |                              |                              |                              |                                              |                                   |
|---|-----|------------------|------------------------------|------------------------------|------------------------------|------------------------------|----------------------------------------------|-----------------------------------|
| LOG MI   | LOC | EXISTING<br>SIZE | GROUP C<br>15"<br>PIPE<br>LF | GROUP C<br>18"<br>PIPE<br>LF | GROUP C<br>24"<br>PIPE<br>LF | PIPE<br>CLEANOUT<br><br>EACH | 8" BP-1<br>PG64-22<br>(2.050 TON/CY)<br>TONS | REMARKS                           |
| 0.234   | LT  | 15"              |                              |                              |                              | 1                            |                                              | PIPE CLEANOUT                     |
| 0.240   | RT  | 15"              |                              |                              |                              | 1                            |                                              | PIPE CLEANOUT                     |
| 0.257   | RT  | 15"              |                              |                              |                              | 1                            |                                              | PIPE CLEANOUT                     |
| 0.540   | LT  | 15"              |                              |                              |                              | 1                            |                                              | PIPE CLEANOUT                     |
| 0.673   | LT  | 15"              | 32.00                        |                              |                              |                              |                                              | PIPE REPLACE - AGGREGATE DRIVEWAY |
| 0.746   | RT  | 18"              |                              |                              |                              | 1                            |                                              | PIPE CLEANOUT                     |
| 0.748   | LT  | 15"              | 32.00                        |                              |                              |                              |                                              | PIPE REPLACE - AGGREGATE DRIVEWAY |
| 0.880   | LT  | 18"              |                              |                              |                              | 1                            |                                              | PIPE CLEANOUT                     |
| 1.102   | LT  | 24"              |                              |                              | 32.00                        |                              | 18.22                                        | PIPE REPLACE - PAVED DRIVEWAY     |
| 1.177   | RT  | 12"              | 32.00                        |                              |                              |                              |                                              | PIPE REPLACE - AGGREGATE DRIVEWAY |
| 1.198   | LT  | 15"              | 32.00                        |                              |                              |                              |                                              | PIPE REPLACE - AGGREGATE DRIVEWAY |
| 1.229   | RT  | 12"              | 32.00                        |                              |                              |                              |                                              | PIPE REPLACE - AGGREGATE DRIVEWAY |
| 1.247   | RT  | 15"              | 32.00                        |                              |                              |                              |                                              | PIPE REPLACE - AGGREGATE DRIVEWAY |
| 1.342   | LT  | 18"              |                              | 50.00                        |                              |                              |                                              | PIPE REPLACE - AGGREGATE DRIVEWAY |
| 1.416   | LT  | 15"              | 32.00                        |                              |                              |                              |                                              | PIPE REPLACE - AGGREGATE DRIVEWAY |
| 1.520   | LT  | 12"              | 40.00                        |                              |                              |                              |                                              | PIPE REPLACE - AGGREGATE DRIVEWAY |
| 1.540   | LT  | 15"              |                              |                              |                              | 1                            |                                              | PIPE CLEANOUT                     |
| 1.559   | LT  | 15"              |                              |                              |                              | 1                            |                                              | PIPE CLEANOUT                     |
| 1.610   | LT  | 42"              |                              |                              |                              | 1                            |                                              | PIPE CLEANOUT                     |
| 1.800   | LT  | 12"              | 32.00                        |                              |                              |                              |                                              | PIPE REPLACE - AGGREGATE DRIVEWAY |
| 2.070   | LT  | 15"              |                              |                              |                              | 1                            |                                              | PIPE CLEANOUT                     |
| 2.155   | LT  | 15"              | 32.00                        |                              |                              |                              |                                              | PIPE REPLACE - AGGREGATE DRIVEWAY |
| 3.190   | RT  | 15"              | 32.00                        |                              |                              |                              |                                              | PIPE REPLACE - AGGREGATE DRIVEWAY |
| 3.225   | LT  | 18"              |                              |                              |                              | 1                            |                                              | PIPE CLEANOUT                     |
| 3.409   | LT  | 15"              |                              |                              |                              | 1                            |                                              | PIPE CLEANOUT                     |
| 3.550   | LT  | 12"              | 32.00                        |                              |                              |                              |                                              | PIPE REPLACE - AGGREGATE DRIVEWAY |
| 3.615   | LT  | 12"              | 32.00                        |                              |                              |                              |                                              | PIPE REPLACE - AGGREGATE DRIVEWAY |
| 3.735   | LT  | 12"              | 32.00                        |                              |                              |                              |                                              | PIPE REPLACE - AGGREGATE DRIVEWAY |
| 3.824   | LT  | 15"              |                              |                              |                              | 1                            |                                              | PIPE CLEANOUT                     |
| 5.613   | RT  | 12"              | 32.00                        |                              |                              |                              |                                              | PIPE REPLACE - AGGREGATE DRIVEWAY |
| 5.837   | LT  | 24"              |                              |                              |                              | 1                            |                                              | PIPE CLEANOUT - CRD 347           |
| 6.030   | LT  | 12"              | 32.00                        |                              |                              |                              |                                              | PIPE REPLACE - AGGREGATE DRIVEWAY |
| 6.376   | RT  | 24"              |                              |                              |                              | 1                            |                                              | PIPE CLEANOUT                     |
| 6.870   | RT  | 12"              | 32.00                        |                              |                              |                              |                                              | PIPE REPLACE - AGGREGATE DRIVEWAY |
| 6.880   | LT  | 18"              |                              |                              |                              | 1                            |                                              | PIPE CLEANOUT                     |
| 6.923   | RT  | 12"              | 32.00                        |                              |                              |                              |                                              | PIPE REPLACE - AGGREGATE DRIVEWAY |
| 7.095   | RT  | 12"              | 32.00                        |                              |                              |                              |                                              | PIPE REPLACE - AGGREGATE DRIVEWAY |
| 7.229   | LT  | 12"              | 32.00                        |                              |                              |                              |                                              | PIPE REPLACE - AGGREGATE DRIVEWAY |
| 7.610   | LT  | 15"              |                              |                              |                              | 1                            |                                              | PIPE CLEANOUT                     |
| 7.612   | RT  | 18"              |                              |                              |                              | 1                            |                                              | PIPE CLEANOUT                     |
| 7.787   | LT  | 12"              | 32.00                        |                              |                              |                              |                                              | PIPE REPLACE - AGGREGATE DRIVEWAY |
| 8.090   | LT  | 12"              | 35.00                        |                              |                              |                              |                                              | PIPE REPLACE - AGGREGATE DRIVEWAY |
| 8.098   | RT  | 12"              | 32.00                        |                              |                              |                              |                                              | PIPE REPLACE - AGGREGATE DRIVEWAY |
| 8.216   | RT  | 18"              |                              |                              |                              | 1                            |                                              | PIPE CLEANOUT                     |
| 8.348   | RT  | 18"              |                              |                              |                              | 1                            |                                              | PIPE CLEANOUT - CRD 352           |
| 8.548   | LT  | 12"              | 32.00                        |                              |                              |                              |                                              | PIPE REPLACE - AGGREGATE DRIVEWAY |
| 8.548   | RT  | 18"              |                              | 32.00                        |                              |                              |                                              | PIPE REPLACE - AGGREGATE DRIVEWAY |
| 8.877   | LT  | 15"              | 32.00                        |                              |                              |                              | 9.87                                         | PIPE REPLACE - PAVED CRD 354      |
|   |     | SUBTOTAL 2       | 811                          | 82                           | 32                           | 20                           | 28.09                                        |                                   |
|   |     | SUBTOTAL 1       | -                            | 934                          | 166                          | -                            | 404.09                                       |                                   |
|   |     | TOTAL            | 811                          | 1016                         | 198                          | 20                           | SEE TOTAL                                    |                                   |
| LOG MILES ARE APPROXIMATE.<br>ESTIMATED QUANTITIES. LOCATIONS TO BE FIELD VERIFY OR DETERMINED BY THE ENGINEER. |     |                  |                              |                              |                              |                              |                                              |                                   |

| ASPHALT TOTAL               |                                                         |                      |
|-----------------------------|---------------------------------------------------------|----------------------|
| DESCRIPTION                 | BITUMINOUS PAVEMENT<br>MIXTURE BP-1<br>PG 64-22<br>TONS | REMARKS              |
| OPTIONAL SHOULDER           | 7547.48                                                 | SEE QUANTITY SHEET 1 |
| CROSS ROAD PIPE REPLACEMENT | 404.09                                                  | SEE QUANTITY SHEET 3 |
| DRIVEWAY PIPE REPLACEMENT   | 28.09                                                   | SEE QUANTITY SHEET 4 |
| TOTAL                       | 7979.7                                                  |                      |

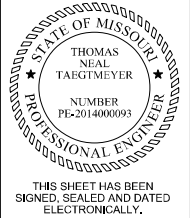

|                           |                |
|---------------------------|----------------|
| DATE PREPARED<br>4/8/2025 |                |
| ROUTE<br>M                | STATE<br>MO    |
| DISTRICT<br>SE            | SHEET NO.<br>3 |
| COUNTY<br>OREGON          |                |
| JOB NO.<br>JSE0108        |                |
| CONTRACT ID.              |                |

|             |
|-------------|
| PROJECT NO. |
| BRIDGE NO.  |

| DESCRIPTION | DATE |  |  |  |  |  |
|-------------|------|--|--|--|--|--|
|             |      |  |  |  |  |  |
|             |      |  |  |  |  |  |
MISSOURI HIGHWAYS AND TRANSPORTATION COMMISSION



105 WEST CAPITOL  
JEFFERSON CITY, MO 65102  
1-888-ASK-MODOT (1-888-275-6636)



**Pickering**  
Pickering Firm, Inc.  
101 South Church Street, Suite 303  
Jonesboro, AR 72401  
Phone: 870.336.0117  
Missouri Certificate of Authority No. 2012006790



| WARNING SIGNS |       |       |     |            |           |             |           |                                                  | GUIDE SIGNS         |        |       |     |       |           |             |           |                                                    | ITEM     |     | TOTAL                                                                             |  | EFFECTIVE: 07-01-2024 |
|---------------|-------|-------|-----|------------|-----------|-------------|-----------|--------------------------------------------------|---------------------|--------|-------|-----|-------|-----------|-------------|-----------|----------------------------------------------------|----------|-----|-----------------------------------------------------------------------------------|--|-----------------------|
| SIGN          | SIZE  | AREA  | QTY | TOTAL AREA | QTY RELOC | TOTAL RELOC | SIGN NUM. | DESCRIPTION                                      | SIGN                | SIZE   | AREA  | QTY | TOTAL | QTY RELOC | TOTAL RELOC | SIGN NUM. | DESCRIPTION                                        | NUMBER   | QTY | DESCRIPTION                                                                       |  |                       |
| WO1-1L        | 48X48 | 16.00 |     |            |           |             |           | TURN (SYMBOL LEFT)                               | E05-1               | 36X48  | 12.00 |     |       |           |             |           | GORE EXIT                                          | 6122008  |     | IMPACT ATTENUATOR 40 MPH (SAND BARRELS)                                           |  |                       |
| WO1-1R        | 48X48 | 16.00 |     |            |           |             |           | TURN (SYMBOL RIGHT)                              | E05-2               | 48X36  | 12.00 |     |       |           |             |           | EXIT OPEN                                          | 6122009  |     | IMPACT ATTENUATOR 45 MPH (SAND BARRELS)                                           |  |                       |
| WO1-2L        | 48X48 | 16.00 |     |            |           |             |           | CURVE (SYMBOL LEFT)                              | E05-2a              | 48X36  | 12.00 |     |       |           |             |           | EXIT CLOSED                                        | 6122010  |     | IMPACT ATTENUATOR 50 MPH (SAND BARRELS)                                           |  |                       |
| WO1-2R        | 48X48 | 16.00 |     |            |           |             |           | CURVE (SYMBOL RIGHT)                             | GO20-1              | 60X24  | 10.00 | 2   | 20.00 |           |             | 1         | ROAD WORK NEXT XX MILES                            | 6122012  |     | IMPACT ATTENUATOR 55 MPH (SAND BARRELS)                                           |  |                       |
| WO1-3L        | 48X48 | 16.00 |     |            |           |             |           | REVERSE TURN (SYMBOL LEFT)                       | GO20-2              | 48X24  | 8.00  | 2   | 16.00 |           |             | 26        | END ROAD WORK                                      | 6122014  |     | IMPACT ATTENUATOR 60 MPH (SAND BARRELS)                                           |  |                       |
| WO1-3R        | 48X48 | 16.00 |     |            |           |             |           | REVERSE TURN (SYMBOL RIGHT)                      | GO20-4              | 36X18  | 4.50  |     |       |           |             |           | PILOT CAR FOLLOW ME                                | 6122017  |     | IMPACT ATTENUATOR 65 MPH (SAND BARRELS)                                           |  |                       |
| WO1-4L        | 48X48 | 16.00 |     |            |           |             |           | REVERSE CURVE (SYMBOL LEFT)                      | GO20-4a             | 42X30  | 8.75  | 1   | 8.75  |           |             | 58        | PILOT CAR IN USE WAIT & FOLLOW                     | 6122019  |     | IMPACT ATTENUATOR 70 MPH (SAND BARRELS)                                           |  |                       |
| WO1-4R        | 48X48 | 16.00 | 1   | 16.00      |           |             | 15        | REVERSE CURVE (SYMBOL RIGHT)                     | GO20-4a             | 18X12  | 1.50  | 4   | 6.00  |           |             | 58        | PILOT CAR IN USE WAIT & FOLLOW                     | 6122020  |     | REPLACEMENT SAND BARREL                                                           |  |                       |
| WO1-4bL       | 48X48 | 16.00 |     |            |           |             |           | DOUBLE ARROW REVERSE CURVE (SYMBOL LEFT)         | GO20-4a             | 24X18  | 3.00  | 14  | 42.00 |           |             | 60        | PILOT CAR IN USE WAIT & FOLLOW                     | 6122030  |     | IMPACT ATTENUATOR (RELOCATION)                                                    |  |                       |
| WO1-4bR       | 48X48 | 16.00 |     |            |           |             |           | DOUBLE ARROW REVERSE CURVE (SYMBOL RIGHT)        | GO20-5aP            | 36X24  | 6.00  | 4   | 24.00 |           |             | 49,54     | WORK ZONE (PLAQUE)                                 | 6123001  |     | TRUCK MOUNTED ATTENUATOR (TMA)                                                    |  |                       |
| WO1-4cL       | 48X48 | 16.00 |     |            |           |             |           | TRIPLE ARROW REVERSE CURVE (SYMBOL LEFT)         | G022-1              | 21X15  | 2.20  | 4   | 8.80  |           |             | 55        | WET PAINT                                          | 6161008  | 2   | ADVANCED WARNING RAIL SYSTEM                                                      |  |                       |
| WO1-4cR       | 48X48 | 16.00 |     |            |           |             |           | TRIPLE ARROW REVERSE CURVE (SYMBOL RIGHT)        | G022-3              | 36X12  | 3.00  |     |       |           |             |           | WET PAINT KEEP RIGHT                               | 6161012  |     | BUOYS (BOATS KEEP OUT)                                                            |  |                       |
| WO1-6         | 60X30 | 12.50 |     |            |           |             |           | HORIZONTAL ARROW (SYMBOL)                        | G022-3              | 36X12  | 3.00  |     |       |           |             |           | WET PAINT KEEP RIGHT                               | 6161013  |     | BUOYS (NO WAKE)                                                                   |  |                       |
| WO1-6a        | 72X36 | 18.00 |     |            |           |             |           | HORIZ. ARROW (SYMBOL ON PERMANENT BARRICADE)     | G023-1              | 15X15  | 1.56  |     |       |           |             |           | STAY BACK 100 FT                                   | 6161014  |     | SPECIAL SIGN ASSEMBLY (BOATS KEEP OUT)                                            |  |                       |
| WO1-7         | 60X30 | 12.50 |     |            |           |             |           | DOUBLE HEAD HORIZONTAL ARROW (SYMBOL)            | G025-1              | 30x24  | 5.00  |     |       |           |             |           | SLOW VEHICLES                                      | 6161025  | 270 | CHANNELIZER (TRIM LINE)                                                           |  |                       |
| WO1-7a        | 72X36 | 18.00 |     |            |           |             |           | DOUBLE HEAD HORIZ. ARROW (SYMBOL ON PERM. BARR.) | SPECIAL             | 36x12  | 3.00  |     |       |           |             |           | END WET PAINT THANK YOU                            | 6161030  |     | TYPE III MOVEABLE BARRICADE                                                       |  |                       |
| WO1-8         | 18X24 | 3.00  |     |            |           |             |           | CHEVRON (SYMBOL)                                 | REGULATORY SIGNS    |        |       |     |       |           |             |           |                                                    | 6161033  |     | DIRECTION INDICATOR BARRICADE                                                     |  |                       |
| WO1-8a        | 30X36 | 7.50  |     |            |           |             |           | CHEVRON (SYMBOL FOR DIVIDED HIGHWAYS)            | R1-1                | 48X48  | 13.25 |     |       |           |             |           | STOP                                               | 6161040  |     | FLASHING ARROW PANEL                                                              |  |                       |
| WO3-1         | 48X48 | 16.00 |     |            |           |             |           | STOP AHEAD (SYMBOL)                              | R1-2                | 48TRI. | 6.93  |     |       |           |             |           | YIELD                                              | 6161047  |     | TYPE III OBJECT MARKER                                                            |  |                       |
| WO3-2         | 48X48 | 16.00 |     |            |           |             |           | YIELD AHEAD (SYMBOL)                             | R1-2a               | 36X36  | 9.00  |     |       |           |             |           | TO ONCOMING TRAFFIC (PLAQUE)                       | 6161055  |     | SEQUENTIAL FLASHING WARNING LIGHT                                                 |  |                       |
| WO3-3         | 48X48 | 16.00 | 2   | 32.00      |           |             | 12        | SIGNAL AHEAD (SYMBOL)                            | R1-3P               | 30X12  | 2.50  |     |       |           |             |           | ALL WAY (PLAQUE)                                   | 6161070  |     | TUBULAR MARKER                                                                    |  |                       |
| WO3-4         | 48X48 | 16.00 | 15  | 240.00     |           |             | 8         | BE PREPARED TO STOP                              | R2-1                | 36X48  | 12.00 | 2   | 24.00 |           |             | 48        | SPEED LIMIT XX                                     | 6161095  |     | RADAR SPEED ADVISORY SYSTEM                                                       |  |                       |
| WO3-5         | 48X48 | 16.00 | 2   | 32.00      |           |             | 50        | SPEED LIMIT AHEAD                                | R3-1                | 48X48  | 16.00 |     |       |           |             |           | NO RIGHT TURN (SYMBOL)                             | 6161096  |     | CHANGEABLE MESSAGE SIGN,<br>COMMISSION FURNISHED/RETAINED                         |  |                       |
| WO4-1L        | 48X48 | 16.00 |     |            |           |             |           | MERGE (SYMBOL FROM LEFT)                         | R3-2                | 48X48  | 16.00 |     |       |           |             |           | NO LEFT TURN (SYMBOL)                              | 6161098A | 2   | CHANGEABLE MESSAGE SIGN WITHOUT COMM.<br>INTERFACE- CONTRACTOR FURNISHED/RETAINED |  |                       |
| WO4-1R        | 48X48 | 16.00 |     |            |           |             |           | MERGE (SYMBOL FROM RIGHT)                        | R3-3                | 36X36  | 9.00  |     |       |           |             |           | NO TURNS                                           | 6161099  |     | CHANGEABLE MESSAGE SIGN WITH COMM.<br>INTERFACE- CONTRACTOR FURNISHED/RETAINED    |  |                       |
| WO4-1aL       | 48X48 | 16.00 |     |            |           |             |           | MERGE (LEFT)                                     | R3-4                | 48X48  | 16.00 |     |       |           |             |           | NO U-TURN (SYMBOL)                                 | 6162000A | 1   | WORK ZONE TRAFFIC SIGNAL SYSTEM                                                   |  |                       |
| WO4-1aR       | 48X48 | 16.00 |     |            |           |             |           | MERGE (RIGHT)                                    | R3-7L               | 30X30  | 6.25  |     |       |           |             |           | LEFT LANE MUST TURN LEFT                           | 6162002  | 4   | TEMPORARY LONG-TERM RUMBLE STRIPS                                                 |  |                       |
| WO5-1         | 48X48 | 16.00 | 2   | 32.00      |           |             | 43        | ROAD/BRIDGE/RAMP NARROWS                         | R3-7R               | 30X30  | 6.25  |     |       |           |             |           | RIGHT LANE MUST TURN RIGHT                         | 6173600D | 360 | CONTRACTOR FURNISHED/RETAINED                                                     |  |                       |
| WO5-3         | 48X48 | 16.00 |     |            |           |             |           | ONE LANE BRIDGE                                  | R4-1                | 36X48  | 12.00 |     |       |           |             |           | DO NOT PASS                                        | 6173602B |     | TEMPORARY TRAFFIC BARRIER                                                         |  |                       |
| WO5-5         | 48X48 | 16.00 |     |            |           |             |           | NARROW LANES                                     | R4-2                | 36X48  | 12.00 |     |       |           |             |           | PASS WITH CARE                                     | 6174000A |     | TEMP. TRAFFIC BARRIER HEIGHT TRANSITION                                           |  |                       |
| WO6-1         | 48X48 | 16.00 |     |            |           |             |           | DIVIDED HIGHWAY (SYMBOL)                         | R4-7a               | 36X48  | 12.00 |     |       |           |             |           | KEEP RIGHT (HORIZONTAL ARROW)                      | 6175010A | 360 | RELOCATING TEMPORARY TRAFFIC BARRIER                                              |  |                       |
| WO6-2         | 48X48 | 16.00 |     |            |           |             |           | DIVIDED HIGHWAY END (SYMBOL)                     | R4-8a               | 36X48  | 12.00 |     |       |           |             |           | KEEP LEFT (HORIZONTAL ARROW)                       | 6176000B |     | COMMISSION FURNISHED/RETAINED                                                     |  |                       |
| WO6-3         | 48X48 | 16.00 |     |            |           |             |           | TWO WAY TRAFFIC (SYMBOL)                         | R5-1                | 30X30  | 6.25  |     |       |           |             |           | DO NOT ENTER                                       | 6177000B |     | TEMP. TRAFFIC BARRIER HEIGHT TRANSITION                                           |  |                       |
| WO7-3a        | 30X24 | 5.00  |     |            |           |             |           | NEXT XX MILES (PLAQUE)                           | R5-1a               | 36X24  | 6.00  |     |       |           |             |           | WRONG WAY                                          | 6208064A |     | COMMISSION FURNISHED/RETAINED                                                     |  |                       |
| WO8-1         | 48X48 | 16.00 |     |            |           |             |           | BUMP                                             | R6-1L               | 54X18  | 6.75  |     |       |           |             |           | ONE WAY ARROW (LEFT)                               | 9029400  |     | TEMPORARY RAISED PAVEMENT MARKER                                                  |  |                       |
| WO8-2         | 48X48 | 16.00 |     |            |           |             |           | DIP                                              | R6-1R               | 54X18  | 6.75  |     |       |           |             |           | ONE WAY ARROW (RIGHT)                              | 9029401  |     | TEMPORARY TRAFFIC SIGNALS                                                         |  |                       |
| WO8-3         | 48X48 | 16.00 |     |            |           |             |           | PAVEMENT ENDS                                    | R6-2L               | 24X30  | 5.00  |     |       |           |             |           | ONE WAY (LEFT)                                     |          |     | TEMPORARY TRAFFIC SIGNALS AND LIGHTING                                            |  |                       |
| WO8-4         | 48X48 | 16.00 |     |            |           |             |           | SOFT SHOULDER                                    | R6-2R               | 24X30  | 5.00  |     |       |           |             |           | ONE WAY (RIGHT)                                    | 6122040  | 2   | WORK ZONE CRASH CUSHION (NARROW)                                                  |  |                       |
| WO8-5         | 48X48 | 16.00 |     |            |           |             |           | SLIPPERY WHEN WET (SYMBOL)                       | R9-9                | 24X12  | 2.00  |     |       |           |             |           | SIDEWALK CLOSED                                    | 6122041  | 2   | WORK ZONE CRASH CUSHION (NARROW)(RELOCATION)                                      |  |                       |
| WO8-6         | 48X48 | 16.00 |     |            |           |             |           | TRUCK CROSSING                                   | R9-11L              | 24X18  | 3.00  |     |       |           |             |           | SIDEWALK CLOSED AHEAD,<br>(ARROW LEFT) CROSS HERE  |          |     |                                                                                   |  |                       |
| WO8-6c        | 48X48 | 16.00 |     |            |           |             |           | TRUCK ENTRANCE                                   | R9-11R              | 24X18  | 3.00  |     |       |           |             |           | SIDEWALK CLOSED AHEAD,<br>(ARROW RIGHT) CROSS HERE |          |     |                                                                                   |  |                       |
| WO8-7         | 36X36 | 9.00  |     |            |           |             |           | LOOSE GRAVEL                                     | R10-6               | 24X36  | 6.00  | 2   | 12.00 |           |             | 47        | STOP HERE ON RED (45^ ARROW)                       |          |     |                                                                                   |  |                       |
| WO8-7a        | 36X36 | 9.00  | 16  | 144.00     |           |             |           | FRESH OIL / LOOSE GRAVEL *                       | R11-2               | 48X30  | 10.00 |     |       |           |             |           | ROAD CLOSED                                        |          |     |                                                                                   |  |                       |
| WO8-9         | 48X48 | 16.00 |     |            |           |             |           | 8LOW SHOULDER                                    | R11-3a              | 60X30  | 12.50 |     |       |           |             |           | ROAD CLOSED XX MILES AHEAD                         |          |     |                                                                                   |  |                       |
| WO8-11        | 48X48 | 16.00 |     |            |           |             |           | UNEVEN LANES                                     | R11-4               | 60X30  | 12.50 |     |       |           |             |           | LOCAL TRAFFIC ONLY                                 |          |     |                                                                                   |  |                       |
| WO8-12        | 48X48 | 16.00 | 8   | 128.00     |           |             | 35        | NO CENTER LINE                                   | CONST-3A            | 60X48  | 20.00 |     |       |           |             |           | ROAD CLOSED TO THRU TRAFFIC                        |          |     |                                                                                   |  |                       |
| WO8-15        | 48X48 | 16.00 |     |            |           |             |           | GROOVED PAVEMENT                                 | CONST-3X            | 56X12  | 4.67  |     |       |           |             |           | FINE SIGN                                          |          |     |                                                                                   |  |                       |
| WO8-15P       | 30X24 | 5.00  |     |            |           |             |           | MOTORCYCLE (PLAQUE)                              | MISCELLANEOUS SIGNS |        |       |     |       |           |             |           |                                                    |          |     |                                                                                   |  |                       |
| WO8-17L       |       |       





PLAN SHEETS  
SHEET 1 OF 5

STATE OF MISSOURI

THOMAS NEAL TAEGTMEYER

NUMBER PE-2014000093

PROFESSIONAL ENGINEER

THIS SHEET HAS BEEN SIGNED, SEALED AND DATED ELECTRONICALLY.

DATE PREPARED  
2/27/2025

ROUTE  
M

DISTRICT  
SE

STATE  
MO

SHEET NO.  
4

COUNTY  
OREGON

JOB NO.  
JSE0108

CONTRACT ID.

PROJECT NO.

BRIDGE NO.

| DATE | DESCRIPTION |
|------|-------------|
|      |             |
|      |             |
|      |             |
|      |             |
|      |             |

MISSOURI HIGHWAYS AND TRANSPORTATION COMMISSION



105 WEST CAPITOL  
JEFFERSON CITY, MO 65102  
1-888-ASK-MODOT (1-888-275-6636)



Pickering Firm, Inc.  
101 South Church Street, Suite 303  
Jonesboro, AR 72401  
Phone: 870.336.0117  
Missouri Certificate of Authority No. 2012006790

004\_PP\_01\_05\_JSE0108\_1200.dgn 9:16:18 AM 2/27/2025





PLAN SHEETS  
SHEET 2 OF 5

STATE OF MISSOURI

THOMAS NEAL TAEGTMEYER

NUMBER PE-2014000093

PROFESSIONAL ENGINEER

THIS SHEET HAS BEEN SIGNED, SEALED AND DATED ELECTRONICALLY.

DATE PREPARED  
2/27/2025

ROUTE  
M

STATE  
MO

DISTRICT  
SE

SHEET NO.  
5

COUNTY  
OREGON

JOB NO.  
JSE0108

CONTRACT ID.

PROJECT NO.

BRIDGE NO.

| DATE | DESCRIPTION |
|------|-------------|
|      |             |
|      |             |
|      |             |
|      |             |
|      |             |

MISSOURI HIGHWAYS AND TRANSPORTATION COMMISSION





105 WEST CAPITOL  
JEFFERSON CITY, MO 65102  
1-888-ASK-MODOT (1-888-273-6636)



Pickering Firm, Inc.  
101 South Church Street, Suite 303  
Jonesboro, AR 72401  
Phone: 870.336.0117  
Missouri Certificate of Authority No. 2012006790

005\_PP\_02\_05\_JSE0108\_1200.dgn 9:20:10 AM 2/27/2025



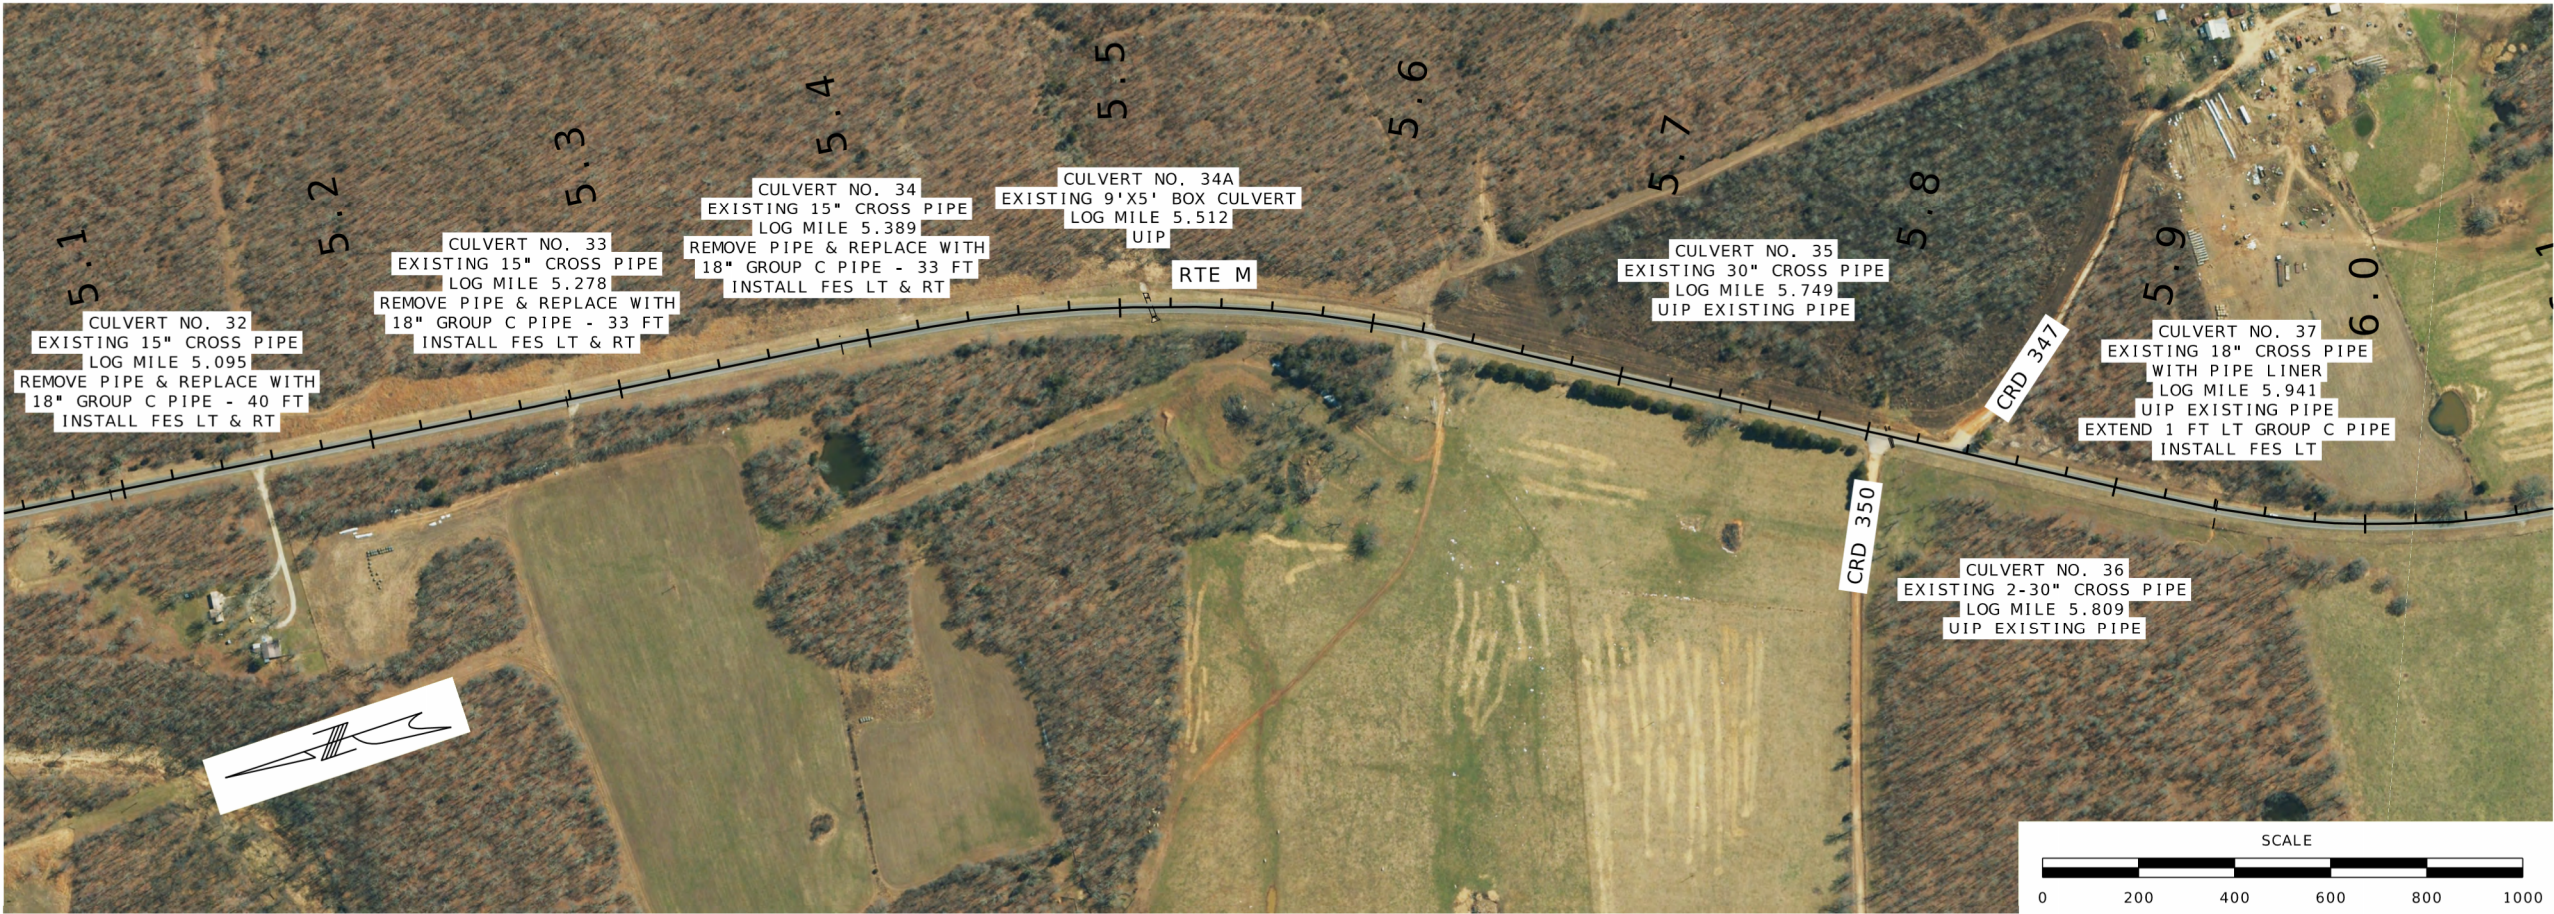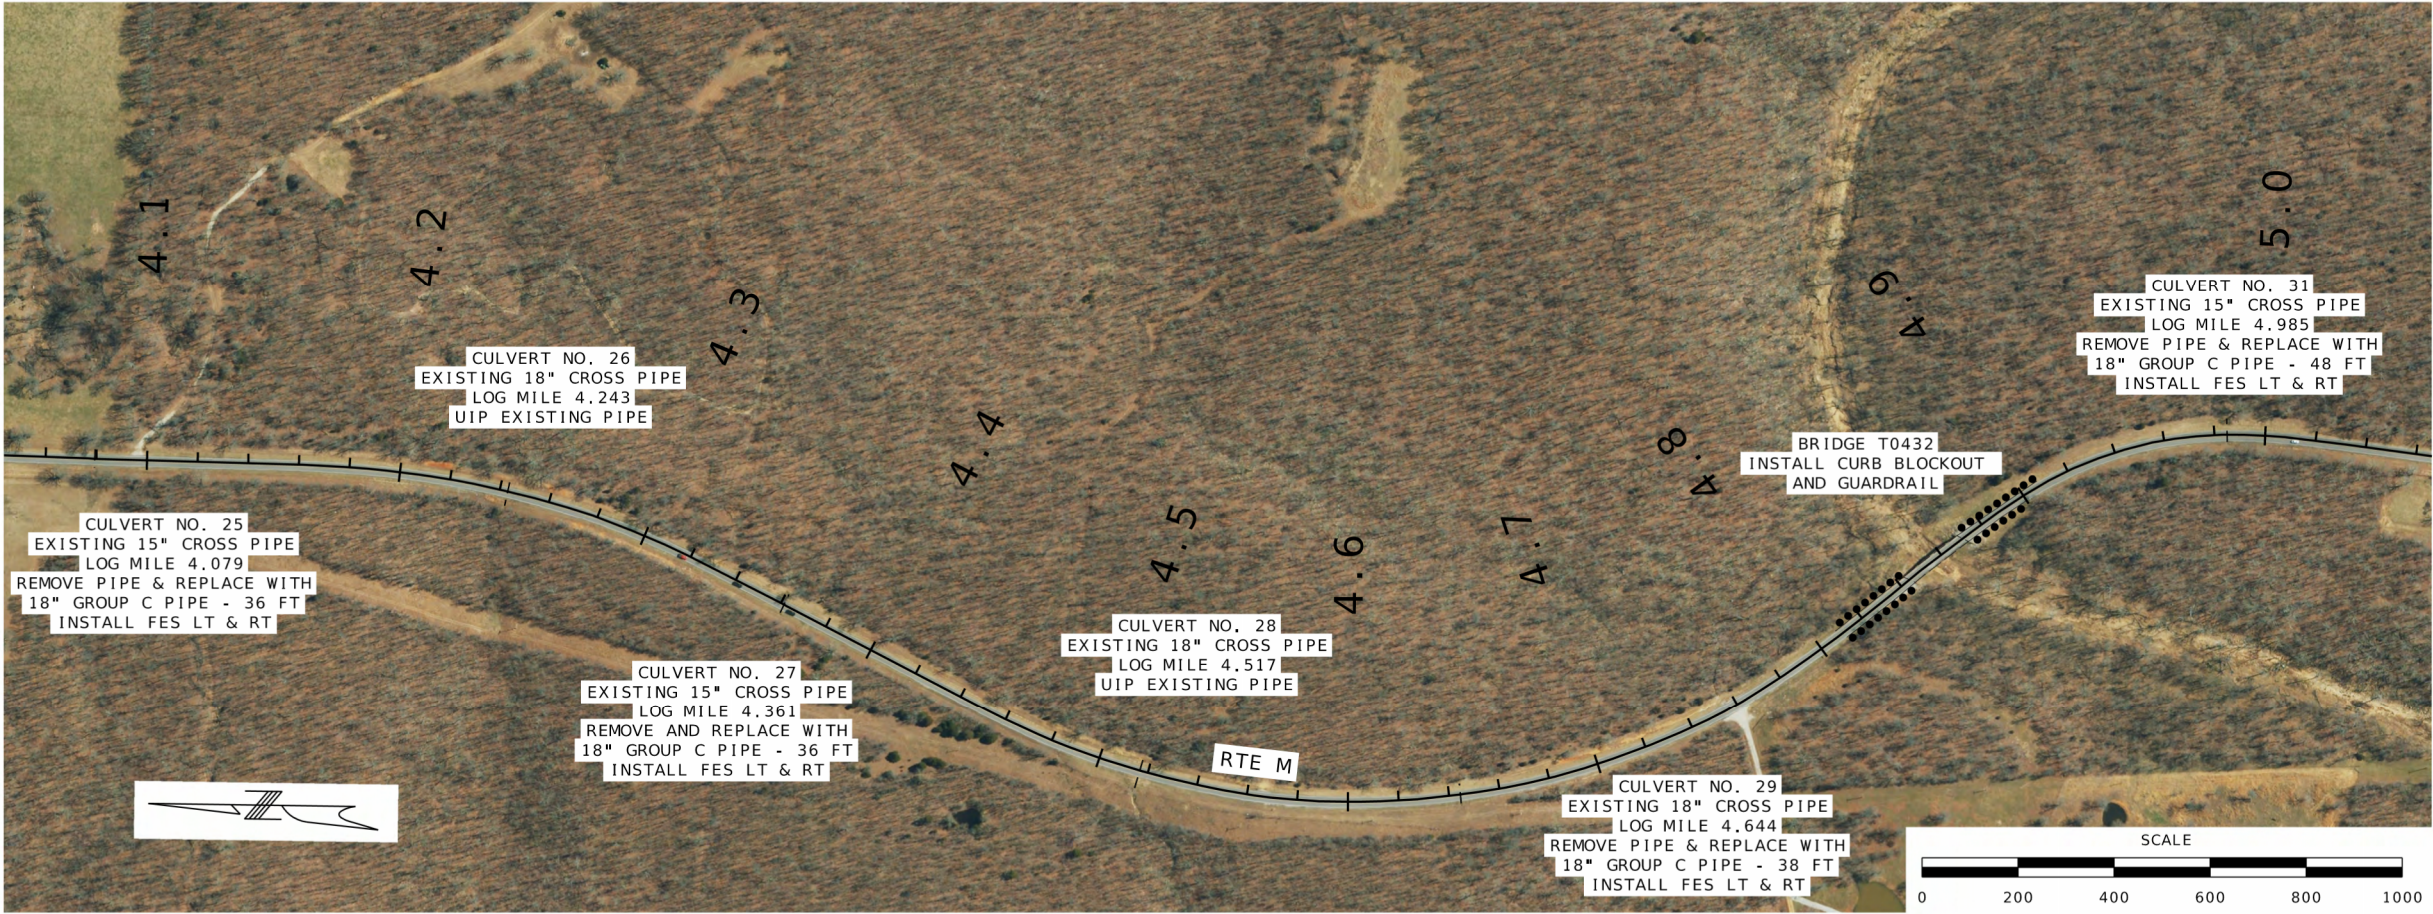

PLAN SHEETS  
SHEET 3 OF 5



THIS SHEET HAS BEEN  
SIGNED, SEALED AND DATED  
ELECTRONICALLY.

DATE PREPARED

2/27/2025

ROUTE STATE

M MO

DISTRICT SHEET NO.

SE 6

COUNTY

OREGON

JOB NO.

JSE0108

CONTRACT ID.

PROJECT NO.

BRIDGE NO.

| DATE | DESCRIPTION |
|------|-------------|
|      |             |
|      |             |
MISSOURI HIGHWAYS AND TRANSPORTATION  
COMMISSION



105 WEST CAPITOL  
JEFFERSON CITY, MO 65102  
1-888-ASK-MODOT (1-888-275-6636)

**Pickering**  
Pickering Firm, Inc.  
101 South Church Street, Suite 303  
Jonesboro, AR 72401  
Phone: 870.336.0117  
Missouri Certificate of Authority No. 2012006790



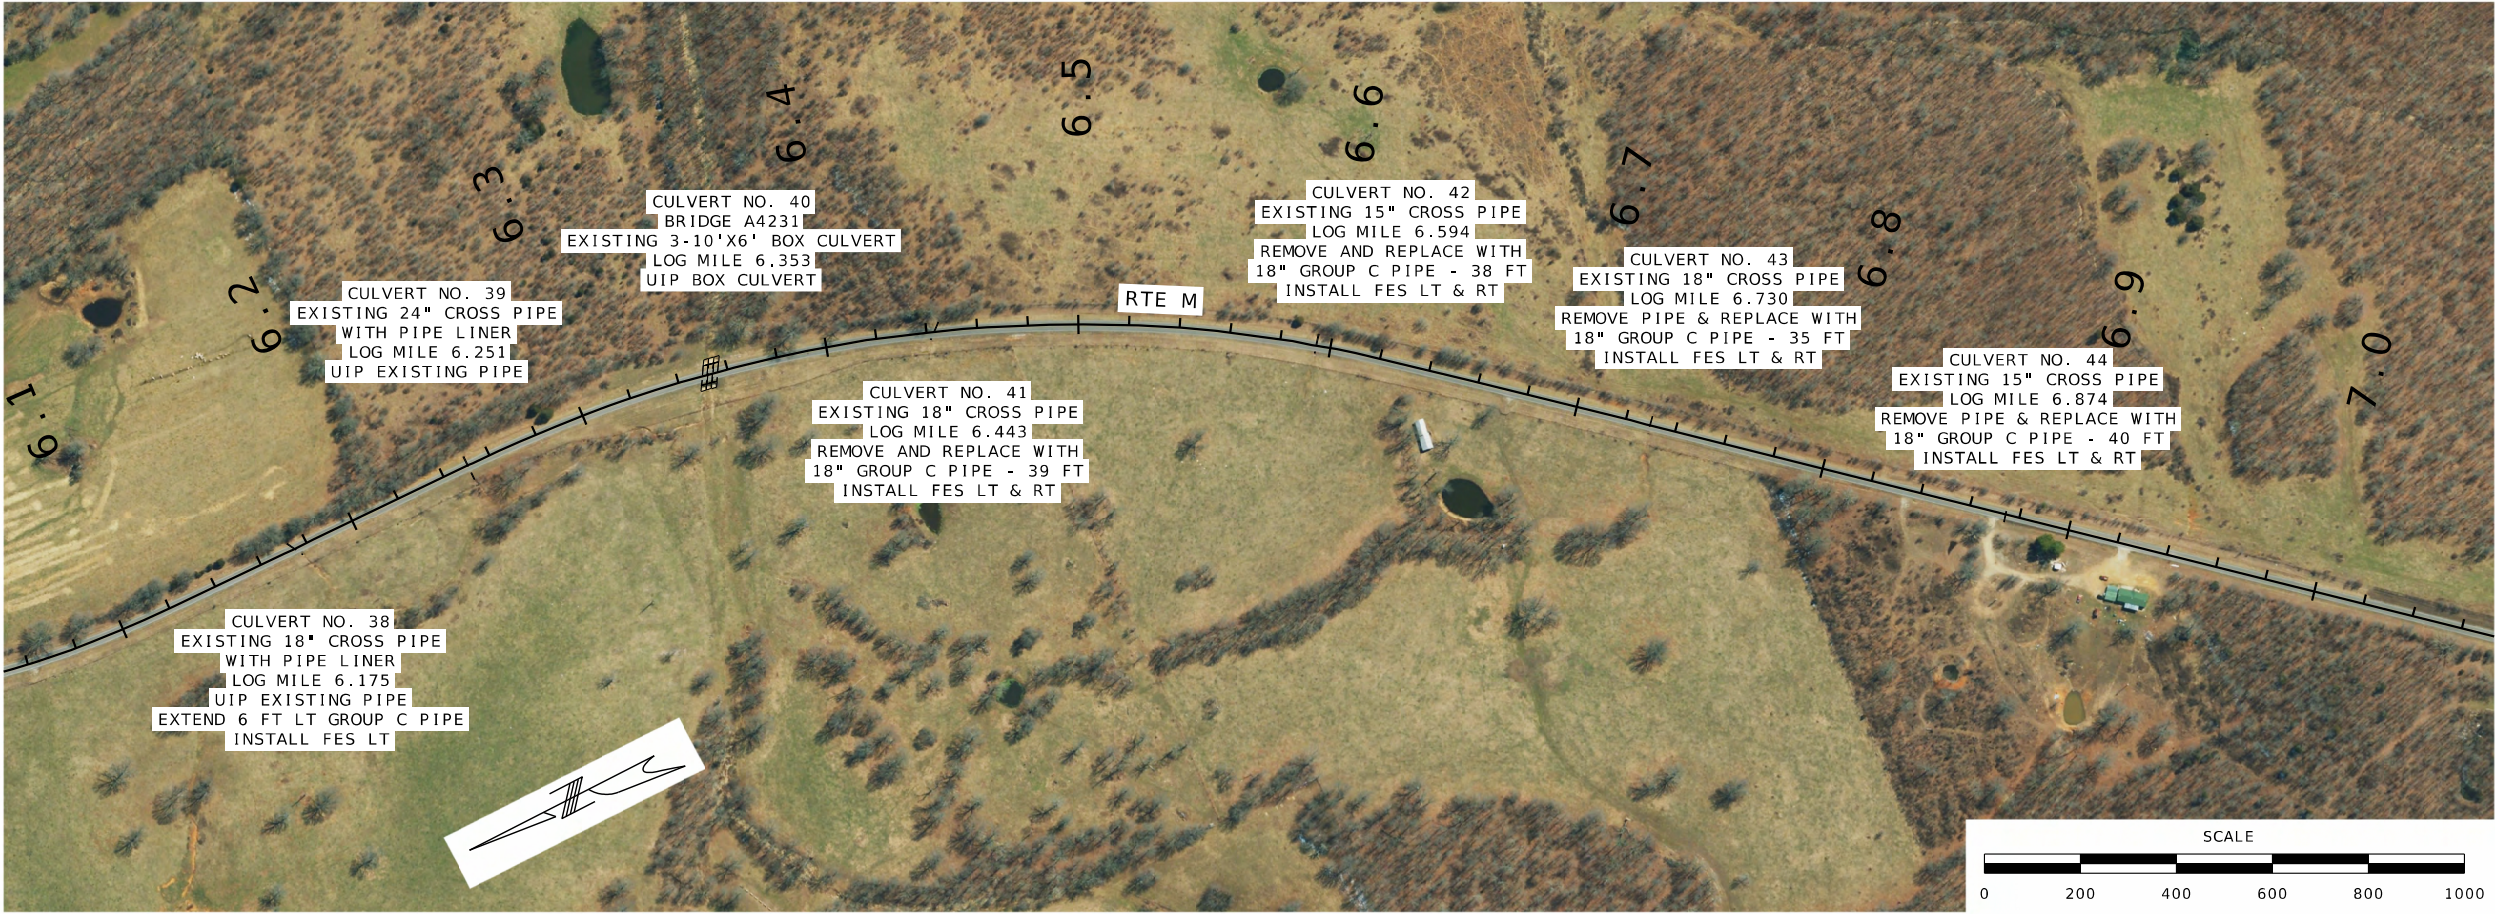

PLAN SHEETS  
SHEET 4 OF 5

STATE OF MISSOURI

THOMAS NEAL TAEGTMEYER

NUMBER PE-2014000093

PROFESSIONAL ENGINEER

THIS SHEET HAS BEEN SIGNED, SEALED AND DATED ELECTRONICALLY.

DATE PREPARED

2/27/2025

ROUTE

M

STATE

MO

DISTRICT

SE

SHEET NO.

7

COUNTY

OREGON

JOB NO.

JSE0108

CONTRACT ID.

PROJECT NO.

BRIDGE NO.

DESCRIPTION

DATE

MISSOURI HIGHWAYS AND TRANSPORTATION COMMISSION

MoDOT


105 WEST CAPITOL JEFFERSON CITY, MO 65102 1-888-ASK-MODOT (1-888-273-6636)

Pickering


Pickering Firm, Inc.  
101 South Church Street, Suite 303  
Jonesboro, AR 72401  
Phone: 870.336.0117  
Missouri Certificate of Authority No. 2012006790

007\_PP\_04\_05\_JSE0108\_1200.dgn 9:26:10 AM 2/27/2025



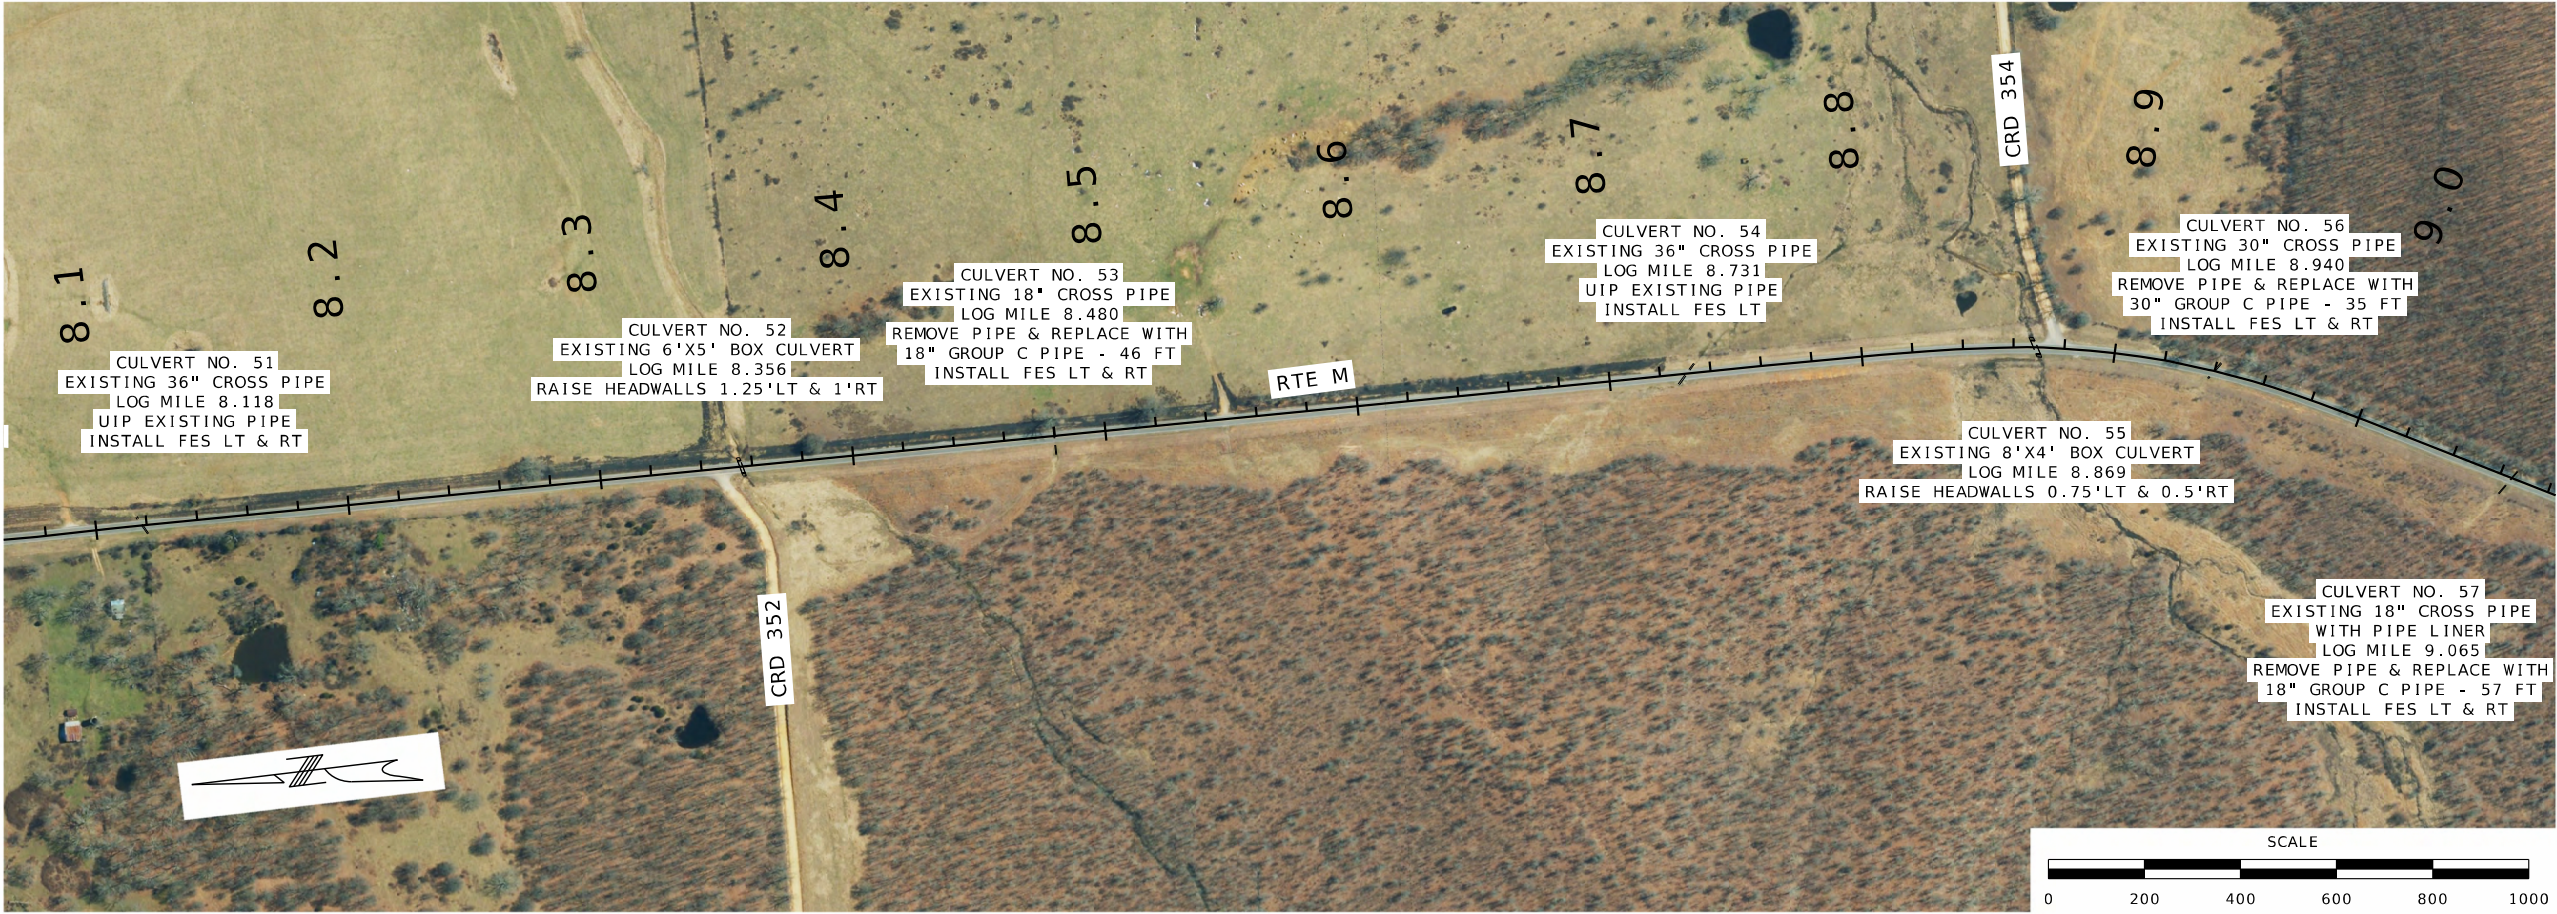

PLAN SHEETS  
SHEET 5 OF 5

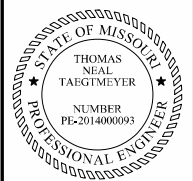

THIS SHEET HAS BEEN  
SIGNED, SEALED AND DATED  
ELECTRONICALLY.

DATE PREPARED  
2/27/2025

|          |           |
|----------|-----------|
| ROUTE    | STATE     |
| M        | MO        |
| DISTRICT | SHEET NO. |
| SE       | 8         |

COUNTY  
OREGON

JOB NO.  
JSE0108

CONTRACT ID.

PROJECT NO.

BRIDGE NO.

| DATE | DESCRIPTION |
|------|-------------|
|      |             |
|      |             |
MISSOURI HIGHWAYS AND TRANSPORTATION  
COMMISSION




105 WEST CAPITOL  
JEFFERSON CITY, MO 65102  
1-888-ASK-MODOT (1-888-273-6636)

**Pickering**  
Pickering Firm, Inc.  
101 South Church Street, Suite 303  
Jonesboro, AR 72401  
Phone: 870.336.0117  
Missouri Certificate of Authority No. 2012006790




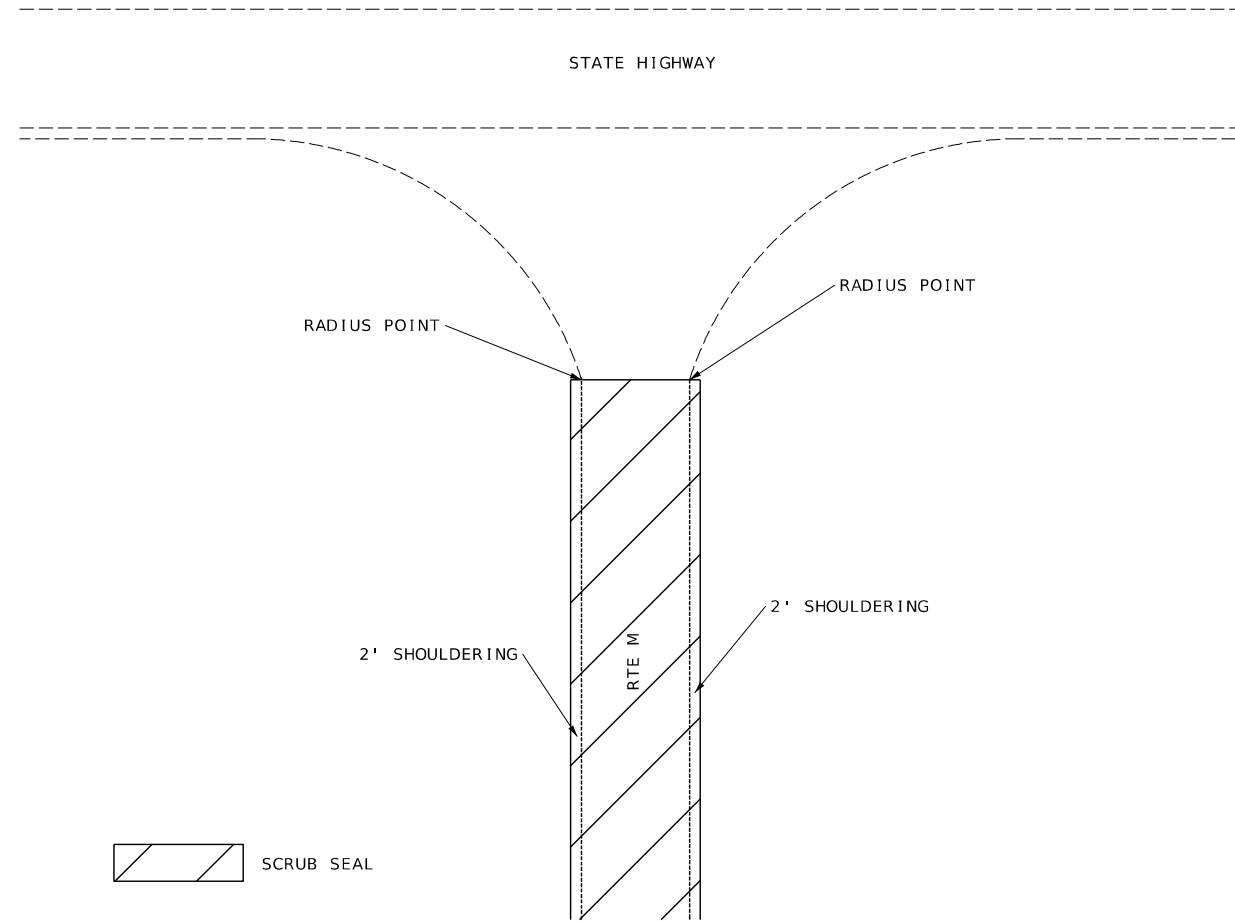


BEGINNING AND ENDING OF PROJECT

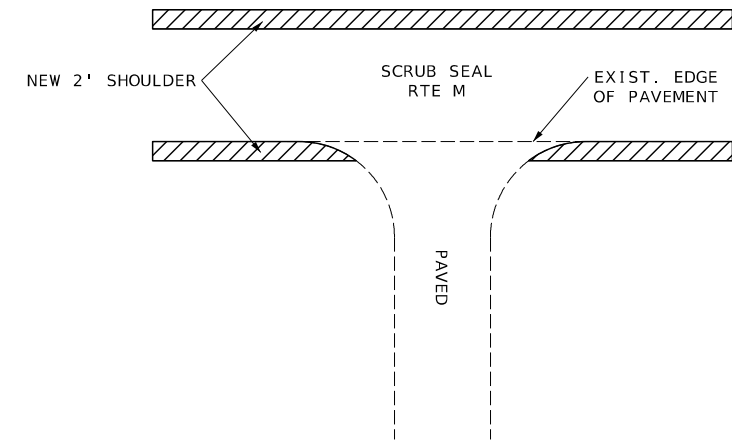

PAVED STATE HIGHWAYS,  
COUNTY ROADS & PRIVATE ENTRANCES

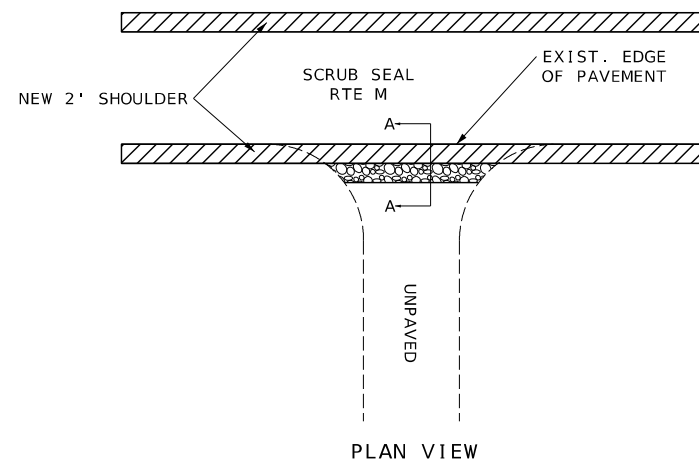

UNPAVED COUNTY ROADS & PRIVATE ENTRANCES

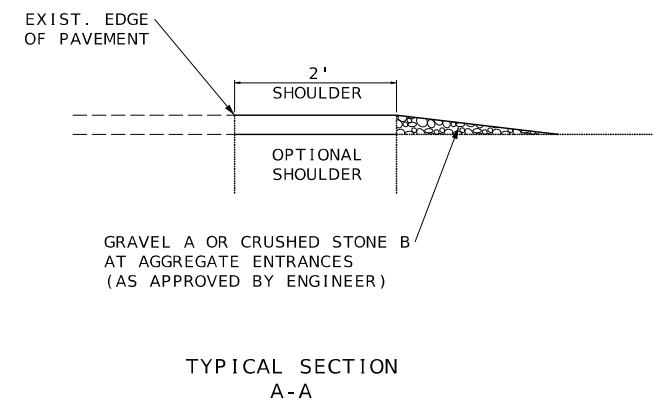

SPECIAL SHEETS  
SHEET 1 OF 3  
DRAWING NOT TO SCALE



THIS SHEET HAS BEEN  
SIGNED, SEALED AND DATED  
ELECTRONICALLY.

DATE PREPARED  
2/27/2025

|                |                |
|----------------|----------------|
| ROUTE<br>M     | STATE<br>MO    |
| DISTRICT<br>SE | SHEET NO.<br>9 |

COUNTY  
OREGON

JOB NO.  
JSE0108

CONTRACT ID.

PROJECT NO.

BRIDGE NO.

| DATE | DESCRIPTION |
|------|-------------|
|      |             |
|      |             |
MISSOURI HIGHWAYS AND TRANSPORTATION  
COMMISSION

**MoDOT**

105 WEST CAPITOL  
JEFFERSON CITY, MO 65102  
1-888-ASK-MODOT (1-888-273-6636)


**Pickering**

Pickering Firm, Inc.  
101 South Church Street, Suite 303  
Jonesboro, AR 72401  
Phone: 870.336.0117  
Missouri Certificate of Authority No. 2012006790


CONCRETE HEADWALL EXTENSION

EXTEND HEADWALLS VERTICALLY


CULVERT 4 - LOG MILE 1.002 - DBL 5'X3' - 1.0' FEET LEFT, 1.25' FEET RIGHT  
CULVERT 5 - LOG MILE 1.284 - 5'X3' - 0.5' FEET LEFT  
CULVERT 11 - LOG MILE 2.310 - T0431 - 0.75' FEET LEFT, 1.0' FEET RIGHT  
CULVERT 14 - LOG MILE 2.623 - 4'X2.5' - 1.5' FEET LEFT, 1.0' FEET RIGHT  
CULVERT 50 - LOG MILE 8.036 - 12.5'X5.5' - 1.0' FEET LEFT, 1.5' FEET RIGHT  
CULVERT 52 - LOG MILE 8.356 - 6'X5' - 1.25' FEET LEFT, 1.0' FEET RIGHT  
CULVERT 55 - LOG MILE 8.869 - 8'X4' - 0.75' FEET LEFT, 0.5' FEET RIGHT

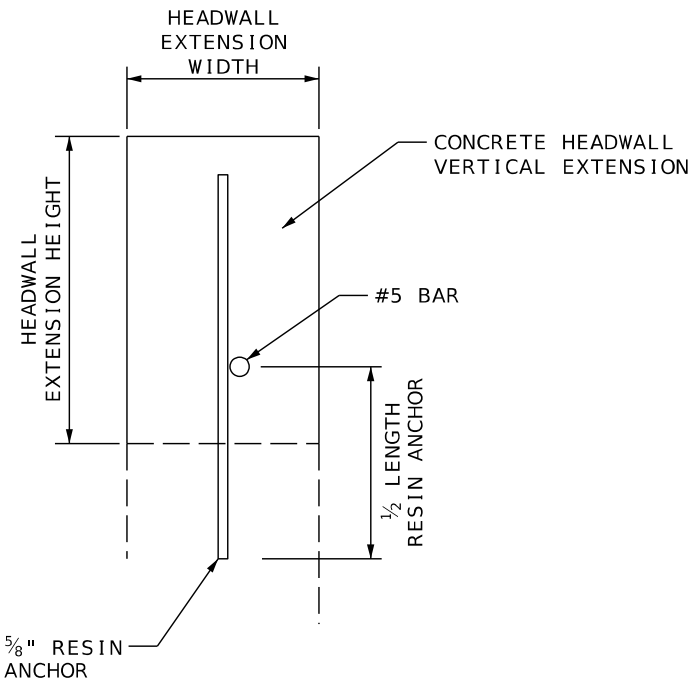

SECTION A-A

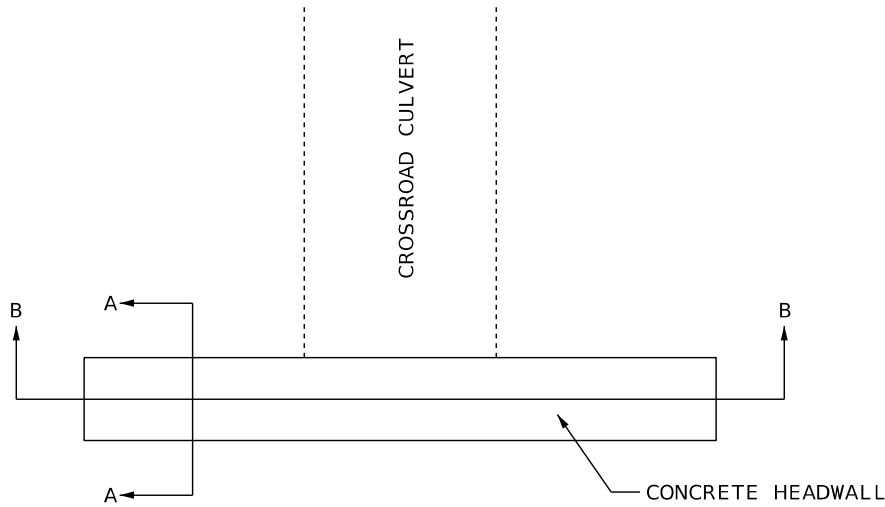

PLAN VIEW

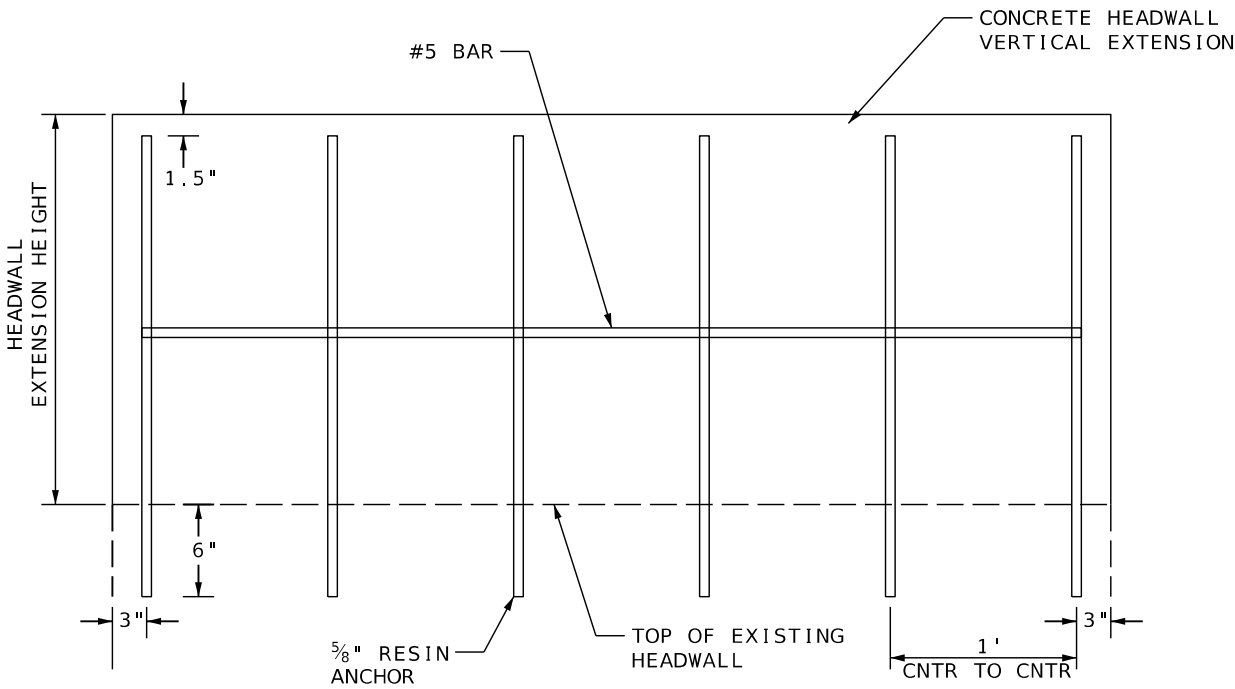

SECTION B-B

NOTE:  
CONCRETE HEADWALLS TO BE EXTENDED WITH CLASS B-1 CONCRETE.  
#5 BAR AND RESIN ANCHORS ARE INCIDENTAL TO HEADWALL EXTENSIONS.  
MATCH EXISTING HEADWALL DIMENSIONS.

SPECIAL SHEETS  
SHEET 2 OF 3  
DRAWING NOT TO SCALE



THIS SHEET HAS BEEN  
SIGNED, SEALED AND DATED  
ELECTRONICALLY.

DATE PREPARED  
2/27/2025

|                |                 |
|----------------|-----------------|
| ROUTE<br>M     | STATE<br>MO     |
| DISTRICT<br>SE | SHEET NO.<br>10 |

COUNTY  
OREGON  
JOB NO.  
JSE0108  
CONTRACT ID.

PROJECT NO.  
BRIDGE NO.

| DESCRIPTION | DATE |
|-------------|------|
|             |      |
|             |      |
MISSOURI HIGHWAYS AND TRANSPORTATION  
COMMISSION



**MoDOT**

105 WEST CAPITOL  
JEFFERSON CITY, MO 65102  
1-888-ASK-MODOT (1-888-273-6636)

**Pickering**

Pickering Firm, Inc.  
101 South Church Street, Suite 303  
Jonesboro, AR 72401  
Phone: 870.336.0117  
Missouri Certificate of Authority No. 2012006790



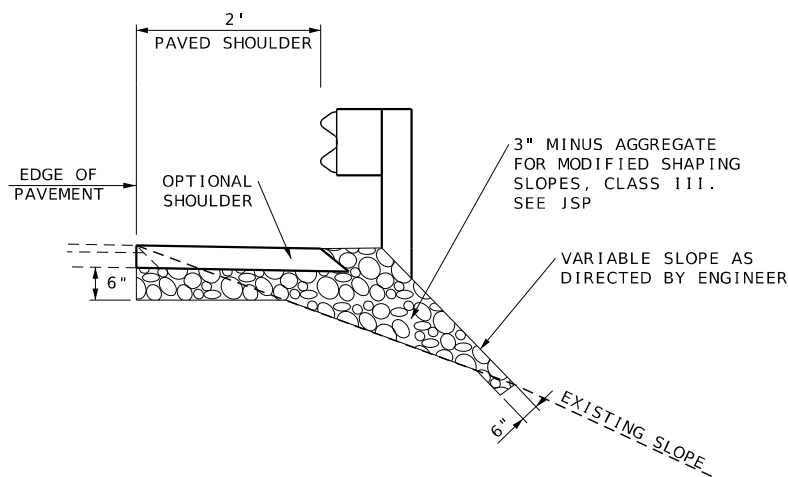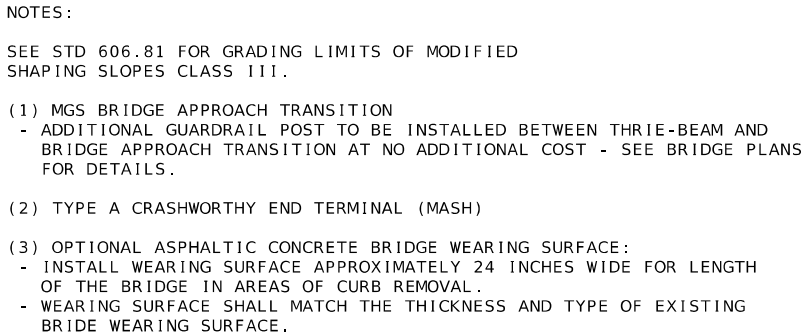

SPECIAL SHEETS  
SHEET 3 OF 3  
DRAWING NOT TO SCALE








| TAPER LENGTHS AND SPACING<br>OF CHANNELIZING DEVICES |                                                     |       |       |                                |                      |
|------------------------------------------------------|-----------------------------------------------------|-------|-------|--------------------------------|----------------------|
| PERMANENT<br>POSTED<br>SPEED<br>MPH                  | MINIMUM<br>TAPER LENGTHS (L)<br>FOR LANE WIDTHS (W) |       |       | MAXIMUM CHANNELIZER<br>SPACING |                      |
|                                                      | 10 FT                                               | 11 FT | 12 FT | THROUGH<br>TAPER               | THROUGH<br>WORK AREA |
| 0-35                                                 | 205                                                 | 225   | 245   | 35                             | 40                   |
| 40-45                                                | 450                                                 | 495   | 540   | 40                             | 80                   |
| 50-55                                                | 550                                                 | 605   | 660   | 50                             | 80                   |
| 60-70                                                | 700                                                 | 770   | 840   | 60                             | 120                  |

- (1) SPACING BETWEEN SIGNS AND SPACING BETWEEN LAST SIGN AND FLAGGER, BEGINNING OF TAPER, OR SIGNED CONDITION
- (2) SPACINGS MAY BE ADJUSTED AS NECESSARY TO MEET FIELD CONDITIONS

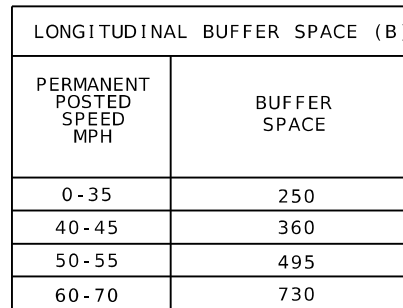

1. SEE STANDARD PLAN 616.10 FOR DETAILS  
AND ITEMS NOT SHOWN
2. EXISTING SIGNS SHALL BE COVERED DURING  
WORKING HOURS ONLY IF IN CONFLICT WITH  
TRAFFIC CONTROL PLANS.
3. NO DIRECT PAYMENT WILL BE MADE FOR RELOCATING,  
COVERING, UNCOVERING OR REMOVING SIGNS.
4. CONES ALLOWABLE FOR DAYTIME OPERATIONS ONLY.
6. LOCATE FLASHING ARROW PANEL AT BEGINNING OF  
TAPER WHEN FEASIBLE, ARROW PANELS ARE ALWAYS  
LOCATED BEHIND CHANNELIZERS OR CONES.

TRAFFIC CONTROL  
SHEET 1 OF 2













## SEDIMENT TRAP DETAIL

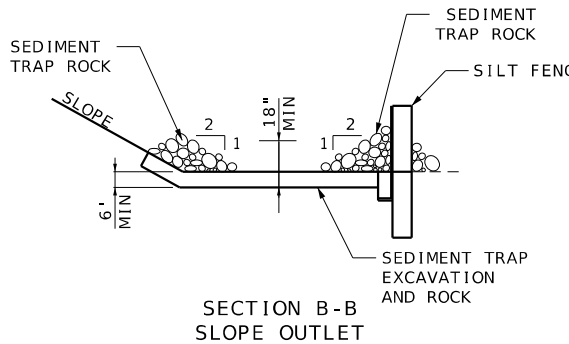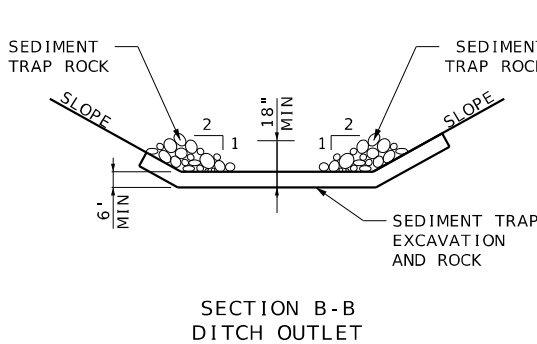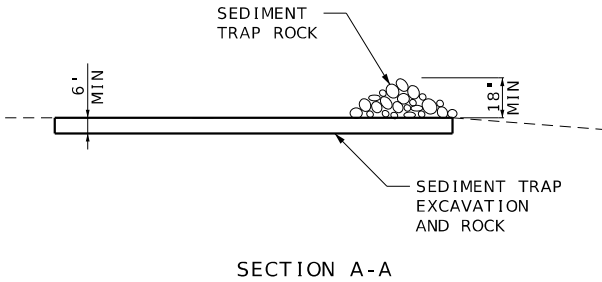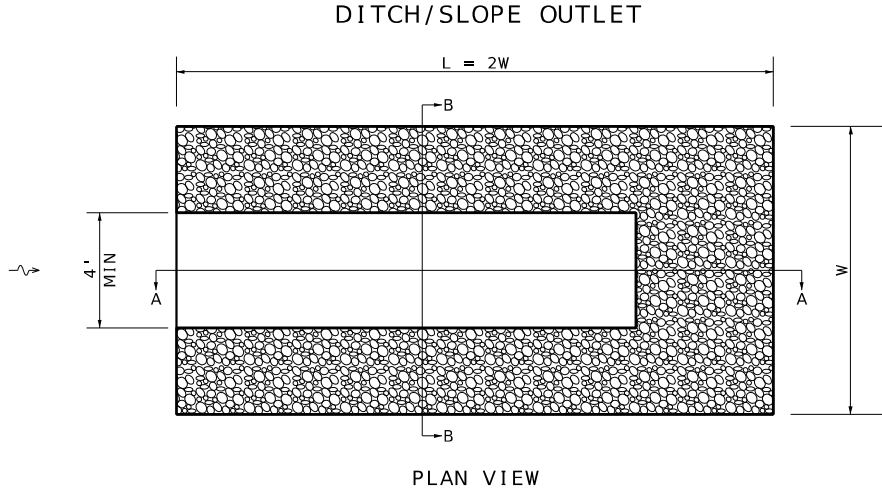




NOTE :

LOCATION SHALL INCLUDE CULVERT OUTLETS AND DITCHES WHERE WATER EXITS R/W OR PRIOR TO ENTERING A STREAM. AS DIRECTED BY ENGINEER.


SEDIMENT TRAPS TO BE L = W AS LONG AS DIMENSION STAY WITHIN R/W. DIMENSION MAY BE ADJUSTED TO FIT WITHIN R/W. AS APPROVED BY ENGINEER.

LOCATIONS WITHIN THE CLEARZONE SHALL BE REMOVED OR LEVELED  
AFTER VEGETATION HAS BEEN ESTABLISHED PROVIDING SUFFICIENT  
PROTECTION OF THE DITCH OR SWALE, AS APPROVED BY ENGINEER.

SEE STD PLAN 806.10 FOR ADDITIONAL DETAILS.

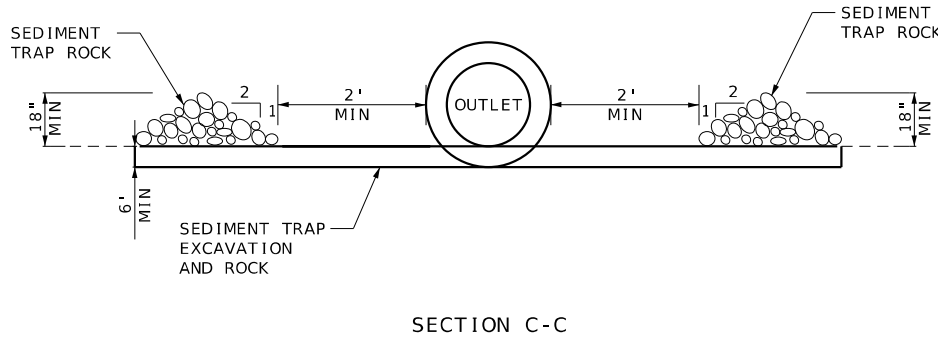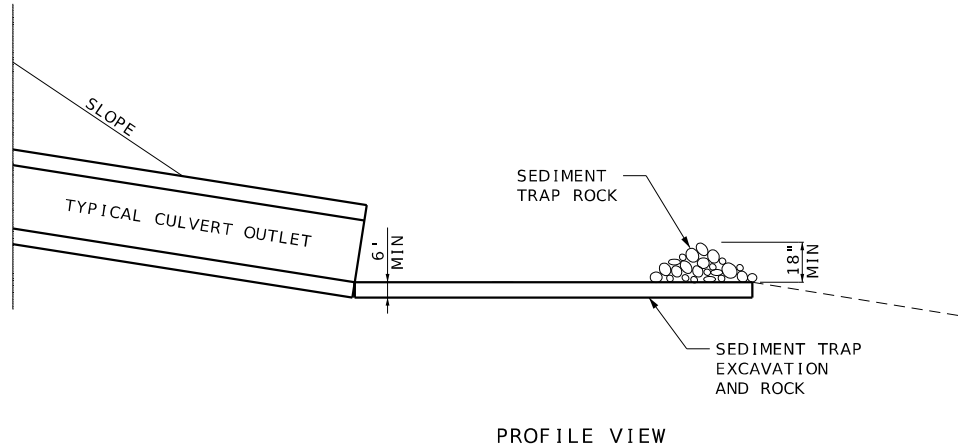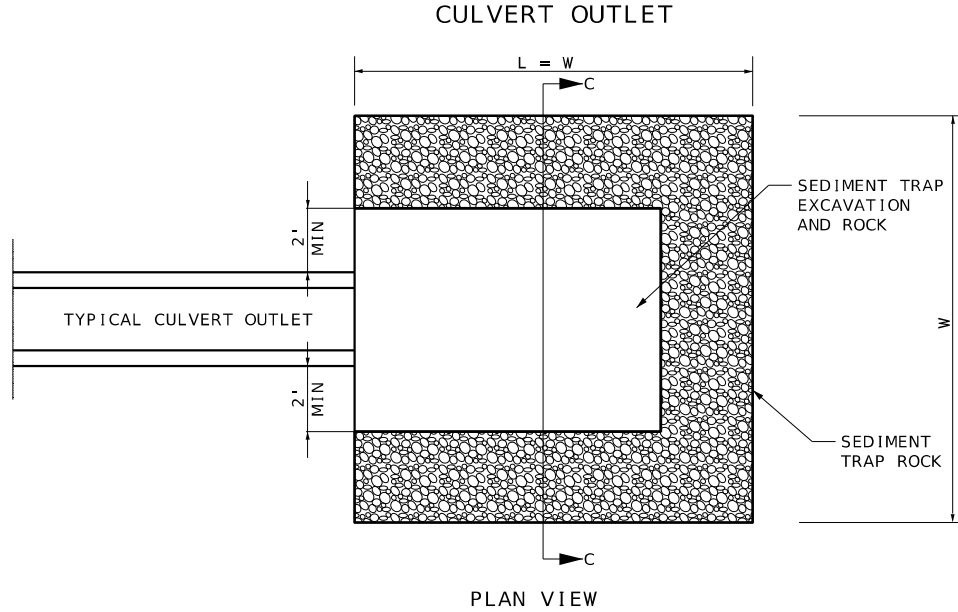

EROSION CONTROL SHEETS  
SHEET 1 OF 2  
DRAWING NOT TO SCALE

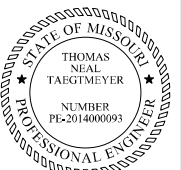

THIS SHEET HAS BEEN  
SIGNED, SEALED AND DATED  
ELECTRONICALLY.

DATE PREPARED

21/21/2025

|       |       |
|-------|-------|
| STATE | STATE |
| MO    | MO    |

|       |          |
|-------|----------|
| TRICT | SHEET NO |
|-------|----------|

|    |    |
|----|----|
| 5E | 14 |
|----|----|

COUNTY  
OREGON

JOB NO.

JSE0108

CONTRACT ID.

PROJECT NO.

BRIDGE NO.


[illegible]

MISSOURI HIGHWAYS AND TRANSPORTATION  
COMMISSION

105 WEST CAPITOL  
JEFFERSON CITY, MO 65102  
1-888-ASK-MODOT (1-888-275-6636)





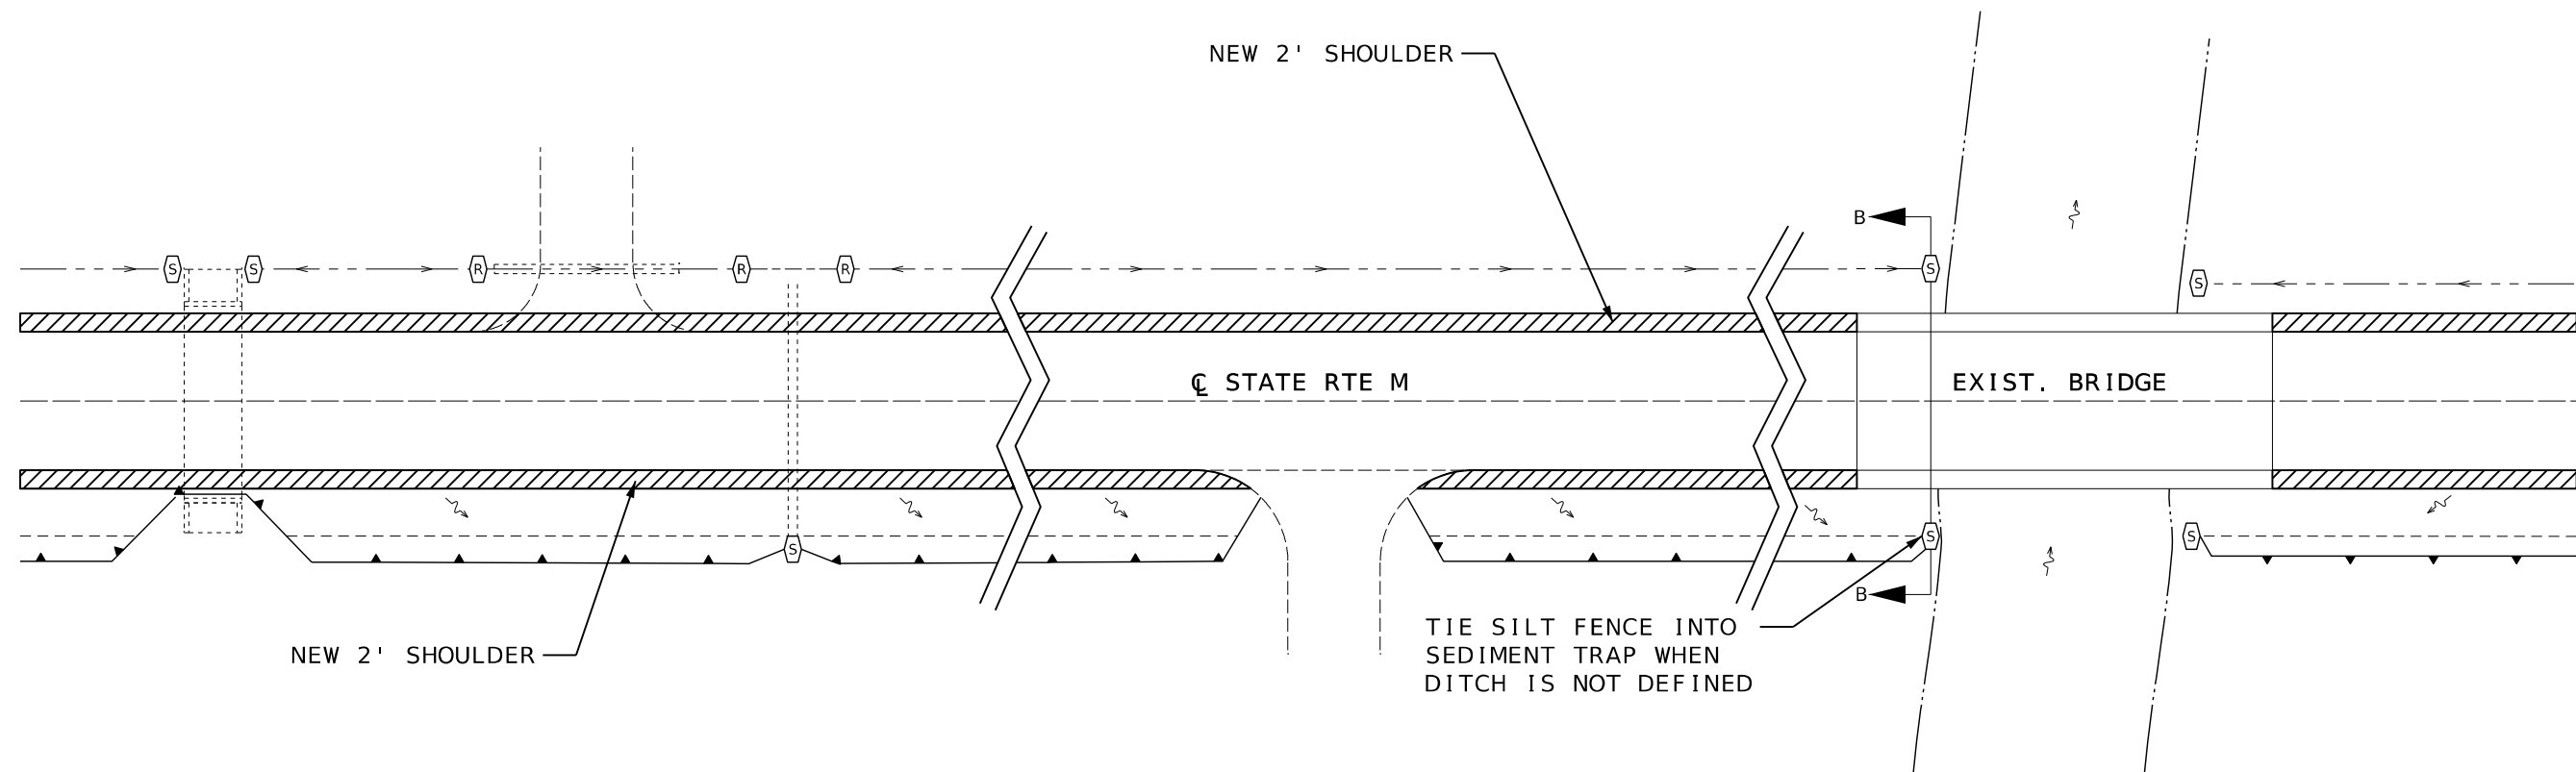

TYPICAL APPLICATION OF EROSION CONTROL ITEMS  
NOT TO SCALE

TEMPORARY EROSION CONTROL LEGEND

- ROCK DITCH CHECK
- SEDIMENT TRAP
- SILT FENCE

NOTES:


ROCK DITCH CHECKS SHALL BE LOCATED AT EACH BRIDGE CORNER.

ROCK DITCH CHECKS SHALL BE PLACED UPSTREAM OF ANY DRIVEWAY OR CROSSROAD CULVERT AND ANY ADDITIONAL LOCATIONS, AS DIRECTED BY THE ENGINEER.

USE SILT FENCE IN AREAS WITH NO DEFINED DITCH WHERE WATER EXISTS R/W AND TIE INTO NEARBY ROCK DITCH CHECK.

SEE STD PLAN 806.10 FOR ADDITIONAL DETAILS.

SILT FENCE ENDS AT  
ROCK DITCH CHECK  
OR SEDIMENT TRAP  
AS DIRECTED BY  
ENGINEER

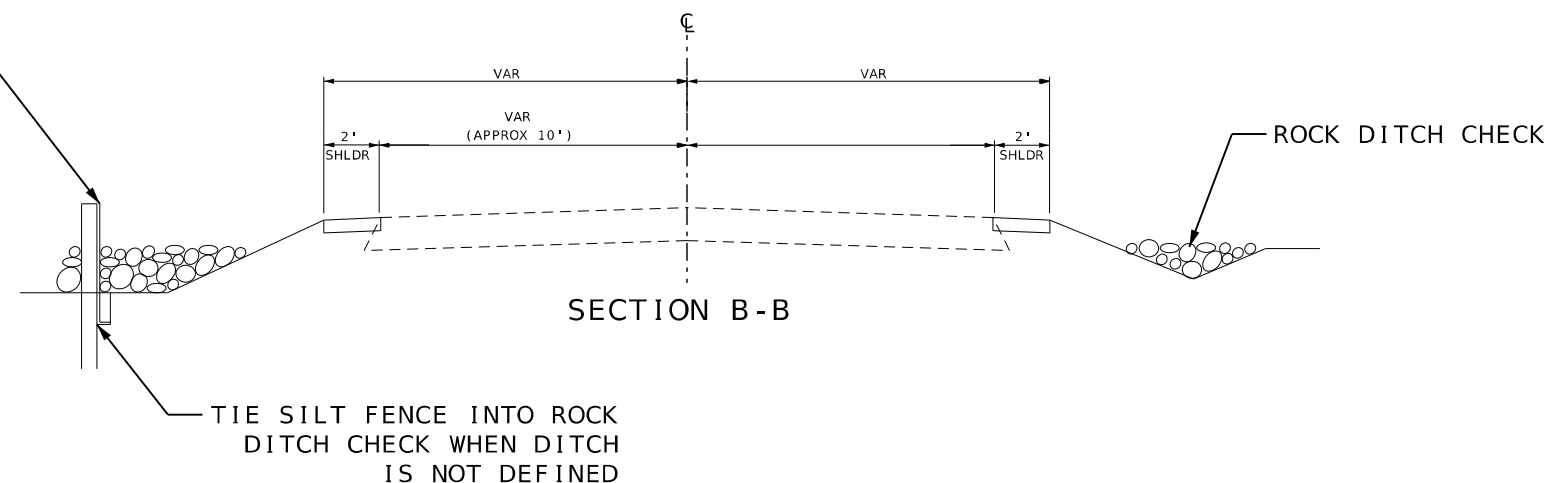

SECTION B-B

EROSION CONTROL SHEETS  
SHEET 2 OF 2  
DRAWING NOT TO SCALE



THIS SHEET HAS BEEN  
SIGNED, SEALED AND DATED  
ELECTRONICALLY.

DATE PREPARED  
2/27/2025

ROUTE M STATE MO

DISTRICT SE SHEET NO. 15

COUNTY OREGON

JOB NO. JSE0108

CONTRACT ID.

PROJECT NO.

BRIDGE NO.

| DESCRIPTION | DATE |
|-------------|------|
|             |      |
|             |      |
MISSOURI HIGHWAYS AND TRANSPORTATION COMMISSION

**MoDOT**

105 WEST CAPITOL  
JEFFERSON CITY, MO 65102  
1-888-ASK-MODOT (1-888-275-6636)


**Pickering**

Pickering Firm, Inc.  
101 South Church Street, Suite 303  
Jonesboro, AR 72401  
Phone: 870.336.0117  
Missouri Certificate of Authority No. 2012006790




TYPE 3 OBJECT MARKER INSTALLATION  
(1) PLACED AS NEAR THE OBSTRUCTION AS POSSIBLE AND SET TO LINE UP WITH INSIDE EDGE OF OBSTRUCTION.  
(2) PLACED 1.5 FEET OFF THE EDGE OF PAVEMENT AND 20 FEET FROM THE END OF OBSTRUCTION.  
(3) PLACED 3.0 FEET OFF THE EDGE OF PAVEMENT AND 40 FEET FROM THE END OF OBSTRUCTION.

NOTE:  
OBJECT MARKER (1) MOUNTED AT GROUND LEVEL.  
OBJECT MARKER (2) MOUNTED AT 1/2 STANDARD HEIGHT.  
OBJECT MARKER (3) MOUNTED AT STANDARD HEIGHT.

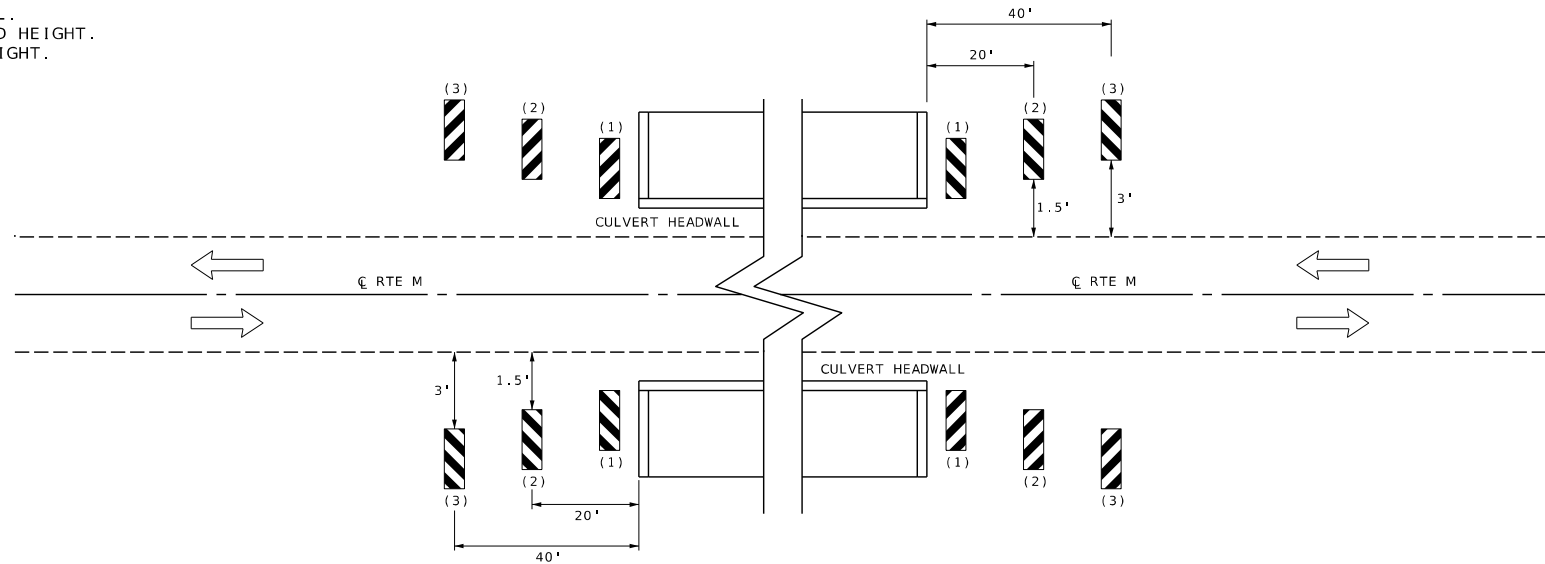


OBJECT MARKER PLACEMENT AT BOX CULVERTS  
WITH HEADWALL 2' OR LESS FROM EDGE OF TRAVEL LANE/SHOULDER  
AND LENGTH LONGER THAN 20'

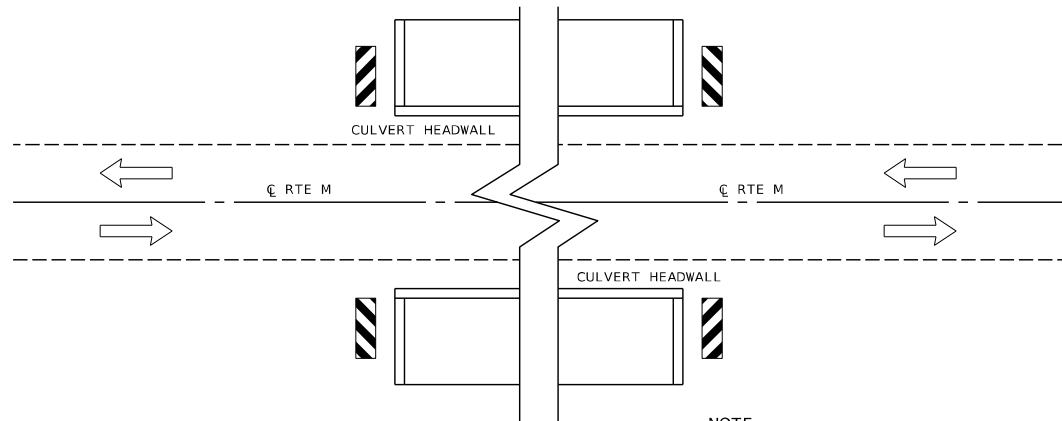

NOTE:  
OBJECT MARKERS MOUNTED AT STANDARD HEIGHT.


OBJECT MARKER PLACEMENT AT BOX CULVERTS  
WITH HEADWALL GREATER THAN 2' FROM EDGE OF TRAVEL LANE/SHOULDER  
AND LENGTH LONGER THAN 20'

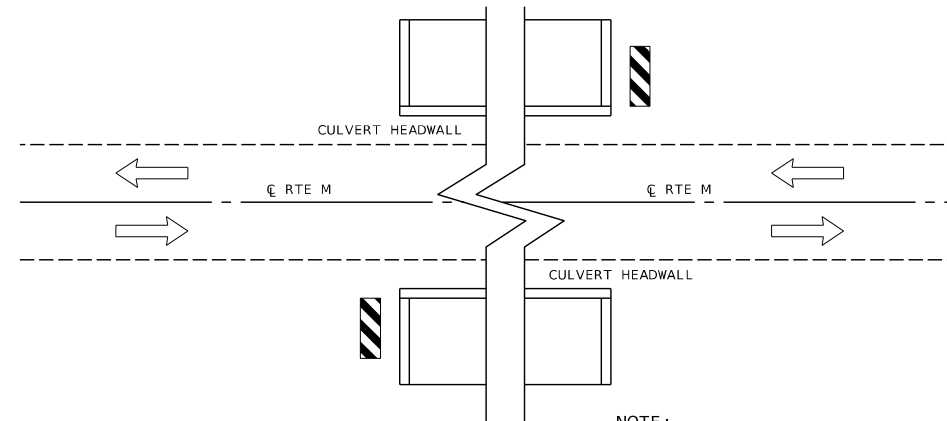

NOTE:  
OBJECT MARKERS MOUNTED AT STANDARD HEIGHT.

OBJECT MARKER PLACEMENT AT BOX CULVERTS  
WITH HEADWALL LENGTH LESS THAN 20'

SIGNING SHEETS  
SHEET 1 OF 4  
DRAWING NOT TO SCALE

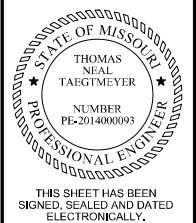

|                            |                 |
|----------------------------|-----------------|
| DATE PREPARED<br>2/27/2025 |                 |
| ROUTE<br>M                 | STATE<br>MO     |
| DISTRICT<br>SE             | SHEET NO.<br>16 |
| COUNTY<br>OREGON           |                 |
| JOB NO.<br>JSE0108         |                 |
| CONTRACT ID.               |                 |
| PROJECT NO.                |                 |
| BRIDGE NO.                 |                 |

| DESCRIPTION | DATE |
|-------------|------|
|             |      |
|             |      |
MISSOURI HIGHWAYS AND TRANSPORTATION  
COMMISSION

105 WEST CAPITOL  
JEFFERSON CITY, MO 65102  
1-888-ASK-MODOT (1-888-273-6636)

MoDOT

Pickering

Pickering Firm, Inc.  
101 South Church Street, Suite 303  
Jonesboro, AR 72401  
Phone: 870.336.0117  
Missouri Certificate of Authority No. 2012006790



| EFFECTIVE: 07-01-2022                                                   | |
|---|
| SIGNS                                                                   |           |          |                       |          |                    | CONCRETE FOOTINGS EMBEDDED | STRUCTURAL STEEL POSTS * |            |            |            |            | PIPE POSTS *           |           |            |            |            | BACKING BARS **        |                                  |    |    | U-CHANNEL POST | PERFORATED SQUARE STEEL TUBE |            |    |     |    |    |    |              |      |       |       |          |     |                     | REMARKS AND OTHER REQUIRED ITEMS |    |    |    |     |    |    |    |    |    |    |    |    |    |    |    |
| 902 SIGNAL SIGNS TABULATED ON D-37A SHEET                               |           |          |                       |          |                    |                            | POST DES NO.             | POST NO. 1 | POST NO. 2 | POST NO. 3 | LBS PER FT | TOTAL ITEM NO. 9031210 | PIPE SIZE | POST NO. 1 | POST NO. 2 | LBS PER FT | TOTAL ITEM NO. 9031220 | 2" X 3/8" BARS @ 2.55 LBS PER FT |    |    |                | TOTAL ITEM NO. 9031250A      | 2 IN. POST |    |     |    |    |    | 2.5 IN. POST |      |       |       |          |     | BREAK-AWAY ASSEMBLY |                                  |    |    |    |     |    |    |    |    |    |    |    |    |    |    |    |
| SIGN NO.                                                                | SIGN SIZE | LOG MILE | HORZ CLEAR IF NOT STD | LOCATION | SIGN DTL. SHT. NO. |                            |                          |            |            |            |            |                        |           |            |            |            |                        | ITEM NO. 9031010                 | LF | LF |                |                              | LF         | LF | IN. | LF | LF | LF | IN.          | LGTH | TOTAL | TOTAL | NO. EACH | IN. |                     |                                  | LF | LF | LF | EA  | EA | EA | EA | EA | EA | EA | EA | EA | EA | EA | EA |
| 1                                                                       | 12'X6'    | 0.000    |                       | CL       |                    | 0.32                       | 17                       | 17         |            | 9          | 306        |                        |           SIGN BARRICADE      |                                  |    |    |    |     |    |    |    |    |    |    |    |    |    |    |    |
| 2                                                                       | ASSEMB.   | 0.011    |                       | LT       |                    | 0.13                       | |
| 3                                                                       | 36"X36"   | 0.024    |                       | LT       |                    | 0.13                       | |
| 4                                                                       | 24"X24"   | 0.035    |                       | RT       |                    | 0.13                       | |
| 5                                                                       | 36"X48"   | 0.082    |                       | RT       |                    | 0.13                       | |
| 6                                                                       | 96"X24"   | 0.094    |                       | LT       |                    | 0.26                       | |
| 7                                                                       | ASSEMB.   | 0.182    |                       | LT       |                    | 0.13                       | |
| 8                                                                       | 36"X36"   | 0.494    |                       | RT       |                    | 0.13                       | |
| 9                                                                       | 12"X36"   | 1.002    |                       | LT & RT  |                    | 0.26                       | |
| 10                                                                      | 12"X36"   | 1.284    |                       | LT & RT  |                    | 0.26                       | |
| 11                                                                      | ASSEMB.   | 1.350    |                       | RT       |                    | 0.13                       | |
| 12                                                                      | 36"X48"   | 1.430    |                       | LT       |                    | 0.13                       | |
| 13                                                                      | 24"X24"   | 1.469    |                       | LT       |                    | 0.13                       | |
| 14                                                                      | ASSEMB.   | 1.480    |                       | RT       |                    | 0.13                       | |
| 15                                                                      | 36"X36"   | 1.497    |                       | RT       |                    | 0.13                       | |
| 16                                                                      | ASSEMB.   | 1.518    |                       | LT       |                    | 0.13                       | |
| 17                                                                      | 24"X24"   | 1.543    |                       | RT       |                    | 0.13                       | |
| 18                                                                      | ASSEMB.   | 1.645    |                       | LT       |                    | 0.13                       | |
| 19                                                                      | 36"X36"   | 1.807    |                       | LT       |                    | 0.13                       | |
| 20                                                                      | 12"X36"   | 2.310    |                       | LT & RT  |                    | 0.26                       | |
| 21                                                                      | 12"X36"   | 2.310    |                       | LT & RT  |                    | 0.26                       | |
| 22                                                                      | 12"X36"   | 2.310    |                       | LT & RT  |                    | 0.26                       | |
| 23                                                                      | 12"X36"   | 2.310    |                       | LT & RT  |                    | 0.26                       | |
| 24                                                                      | 12"X36"   | 2.310    |                       | LT & RT  |                    | 0.26                       | |
| 25                                                                      | 12"X36"   | 2.310    |                       | LT & RT  |                    | 0.26                       | |
| 26                                                                      | 36"X36"   | 2.497    |                       | LT       |                    | 0.13                       | |
| 27                                                                      | 12"X36"   | 2.623    |                       | LT & RT  |                    | 0.26                       | |
| 28                                                                      | ASSEMB.   | 3.265    |                       | RT       |                    | 0.13                       | |
| 29                                                                      | 36"X48"   | 3.355    |                       | LT       |                    | 0.13                       | |
| 30                                                                      | 72"X24"   | 3.355    |                       | RT       |                    | 0.26                       | |
| 31                                                                      | ASSEMB.   | 3.406    |                       | RT       |                    | 0.13                       | |
| 32                                                                      | 24"X24"   | 3.408    |                       | LT       |                    | 0.13                       | |
| 33                                                                      | ASSEMB.   | 3.446    |                       | LT       |                    | 0.13                       | |
| 34                                                                      | 24"X24"   | 3.453    |                       | RT       |                    | 0.13                       | |
| 35                                                                      | 36"X48"   | 3.480    |                       | RT       |                    | 0.13                       | |
| 36                                                                      | 72"X24"   | 3.538    |                       | LT       |                    | 0.26                       | |
| 37                                                                      | ASSEMB.   | 3.603    |                       | LT       |                    | 0.13                       | |
| 38                                                                      | 36"X36"   | 4.569    |                       | RT       |                    | 0.13                       | |
| 39                                                                      | ASSEMB.   | 4.800    |                       | RT       |                    | 0.13                       | |
| 40                                                                      | ASSEMB.   | 5.077    |                       | LT       |                    | 0.13                       | |
| 41                                                                      | 36"X36"   | 5.149    |                       | LT       |                    | 0.13                       | |
| 42                                                                      | 12"X36"   | 5.512    |                       | LT & RT  |                    | 0.26                       | |
| 43                                                                      | 36"X36"   | 5.811    |                       | RT       |                    | 0.13                       | |
| 44                                                                      | 36"X36"   | 5.833    |                       | LT       |                    | 0.13                       | |
| 45                                                                      | 12"X36"   | 6.353    |                       | LT & RT  |                    | 0.26                       | |
| 46                                                                      | 12"X36"   | 6.353    |                       | LT & RT  |                    | 0.26                       | |
| 47                                                                      | 36"X36"   | 7.275    |                       | RT       |                    | 0.13                       | |
| 48                                                                      | 12"X36"   | 8.036    |                       | LT & RT  |                    | 0.26                       | |
| 49                                                                      | 36"X48"   | 8.206    |                       | LT       |                    | 0.13                       | |
| 50                                                                      | 36"X36"   | 8.348    |                       | RT       |                    | 0.13                       | |
| 51                                                                      | 12"X36"   | 8.356    |                       | LT & RT  |                    | 0.26                       | |
| 52                                                                      | 12"X36"   | 8.869    |                       | LT & RT  |                    | 0.26                       | |
| 53                                                                      | 36"X36"   | 8.874    |                       | LT       |                    | 0.13                       | |
| 54                                                                      | 36"X48"   | 9.398    |                       | LT       |                    | 0.13                       | |
| 55                                                                      | ASSEMB.   | 9.465    |                       | RT       |                    | 0.13                       | |
| 56                                                                      | 36"X36"   | 9.500    |                       | RT       |                    | 0.13                       | |
| 57                                                                      | 96"X30"   | 9.553    |                       | RT       |                    | 0.26                       | |
| 58                                                                      | 24"X24"   | 9.606    |                       | LT       |                    | 0.13                       | |
| 59                                                                      | 36"X36"   | 9.622    |                       | RT       |                    | 0.13                       | |
| 60                                                                      | ASSEMB.   | 9.636    |                       | CL       |                    | 0.13                       | |
| SUBTOTAL                                                                |           |          |                       |          |                    | 10.5                       |                          |            |            |            |            | 306                    |           |            |            |            |                        |                                  |    |    |                | 170                          |            |    |     |    |    |    |              |      |       |       |          | 581 |                     |                                  |    |    |    | 40  |    |    |    |    |    |    |    |    |    |    |    |
| TOTAL                                                                   |           |          |                       |          |                    | 10.5                       |                          |            |            |            |            | 480                    |           |            |            |            |                        |                                  |    |    |                | **                           |            |    |     |    |    |    |              |      |       |       |          | 464 |                     |                                  |    |    |    | 581 |    |    |    |    |    | 40 |    |    |    |    |    |
| * BREAKAWAY ASSEMBLY IS INCIDENTAL FOR STRUCTURAL STEEL AND PIPE POSTS. | |
| ** BACKING BARS ARE TOTALED WITH STRUCTURAL STEEL OR PIPE POSTS.        | |
| NOTE:                                                                   | |
| CONTRACTOR SHALL FIELD VERIFY REQUIRED POST LENGTH.                     | |
| STRUCTURAL STEEL POST AND FOOTING DATA TABLE                            | |
| POST                                                                    | |
| FOOTING                                                                 | |
| SIGNING SHEETS SHEET 2 OF 4                                             | |
| D-29                                                                    | |





Diagram of a double-sided road sign for West Plains 15 and Alton 16. The sign is rectangular with a black border. The top half contains a left-pointing arrow, the text "West Plains 15", and a right-pointing arrow. The bottom half contains the text "Alton 16". Dimensions are provided for the sign's overall size and the spacing of the text and arrows.

| Measurement                                    | Value  |
|------------------------------------------------|--------|
| Overall width                                  | 96,000 |
| Overall height                                 | 12,000 |
| Top section height                             | 6,000  |
| Bottom section height                          | 6,000  |
| Left arrow width                               | 5,875  |
| Space between left arrow and "West Plains 15"  | 9,000  |
| Space between "West Plains 15" and right arrow | 6,000  |
| Right arrow width                              | 5,875  |
| Text "West Plains 15" width                    | 20,875 |
| Space between "Alton 16" and left arrow        | 24,375 |
| Text "Alton 16" width                          | 36,750 |
| Space between "Alton 16" and right arrow       | 8,125  |
| Right arrow width                              | 6,000  |
| Space between "Alton 16" and right arrow       | 9,000  |
| Right arrow width                              | 5,875  |

| ↩     | W      | e      | s      | t      | P      | l      | a      | n      | s      | l      | S      |        |
|-------|--------|--------|--------|--------|--------|--------|--------|--------|--------|--------|--------|--------|
| 5.875 | 20.875 | 28.625 | 33.750 | 38.750 | 47.750 | 54.125 | 57.125 | 63.250 | 66.625 | 72.125 | 82.000 | 85.250 |
| A     | l      | t      | o      | n      | l      | ↩      |        |        |        |        |        |        |
| 5.875 | 13.500 | 16.375 | 20.625 | 26.500 | 67.000 | 70.250 | 81.125 |        |        |        |        |        |

Technical drawing of a rectangular road sign with dimensions and layout details. The sign is divided into two horizontal sections. The top section contains a white arrow pointing up, the text "US 63", and the number "6". The bottom section contains a white arrow pointing left, the text "Alton", and the number "12". The sign has a white background and a black border. Dimensions are provided in feet and inches.

**Overall Dimensions:**

- Width: 24' 0" (7,200")
- Height: 4' 0" (12,000")

**Section Dimensions:**

- Top Section Height: 7' 0" (21,000")
- Bottom Section Height: 7' 0" (21,000")

**Text and Arrow Dimensions:**

- Top Section Text: "US 63" (11' 12.5" wide), "6" (7' 0" wide)
- Bottom Section Text: "Alton" (24' 37.5" wide), "12" (8' 12.5" wide)
- Arrows: 6' 0" (18,000") wide

**Spacing Dimensions:**

- Top Section Spacing: 7' 0" (21,000"), 6' 0" (18,000"), 6' 0" (18,000"), 11' 12.5" (34,125"), 6' 0" (18,000"), 10' 7.5" (32,250"), 13' 37.5" (40,125"), 7' 0" (21,000")
- Bottom Section Spacing: 7' 0" (21,000"), 9' 0" (27,000"), 6' 0" (18,000"), 24' 37.5" (74,125"), 10' 5.0" (31,500"), 8' 12.5" (24,750"), 7' 0" (21,000")


|                                                                                     |          |          |          |          |          |          |          |
|-------------------------------------------------------------------------------------|----------|----------|----------|----------|----------|----------|----------|
|  | <b>U</b> | <b>S</b> | <b>6</b> | <b>3</b> | <b>6</b> |          |          |
| 7.000                                                                               | 19.000   | 25.375   | 36.125   | 42.125   | 60.250   |          |          |
|  | <b>A</b> | <b>I</b> | <b>t</b> | <b>o</b> | <b>n</b> | <b>1</b> | <b>2</b> |
| 7.000                                                                               | 22.000   | 29.625   | 32.375   | 36.750   | 42.500   | 56.875   | 60.250   |

Figure 1 shows the dimensions of a rectangular road sign. The sign is 72,000 units wide and 24,000 units high. It contains the text "Rover" and "2" on the top line, and "Alton" and "12" on the bottom line. Arrows point upwards on the left and to the right on the bottom. Dimensions are provided in units of 1,000. Top line text: "Rover" (width 25,750), "2" (width 15,500). Bottom line text: "Alton" (width 24,375), "12" (width 10,500). Margins: 7,000 (left), 6,000 (top), 6,000 (right), 7,000 (bottom). Spacing: 4,750 between "Rover" and "2", 8,125 between "Alton" and "12".

| Table of letter and object lefts                                                    |          |          |          |          |          |          |                                                                                     |
|-------------------------------------------------------------------------------------|----------|----------|----------|----------|----------|----------|-------------------------------------------------------------------------------------|
|  | <b>R</b> | <b>o</b> | <b>v</b> | <b>e</b> | <b>r</b> | <b>2</b> |                                                                                     |
| 7,000                                                                               | 19,000   | 25,375   | 30,500   | 36,125   | 41,750   | 60,250   |                                                                                     |
| <b>A</b>                                                                            | <b>l</b> | <b>t</b> | <b>o</b> | <b>n</b> | <b>1</b> | <b>2</b> |  |
| 7,000                                                                               | 14,625   | 17,375   | 21,750   | 27,500   | 41,875   | 45,250   | 56,000                                                                              |

The diagram shows a rectangular two-way road sign with a black border. The top half has a white background with a black left-pointing arrow, the text "Koshkonong" in black, and a large black number "1". The bottom half has a black background with the text "Brandsville" in white, a large white number "4", and a white right-pointing arrow. Dimension lines indicate the sign's size: overall width is 96,000; top section width is 94,000; bottom section width is 92,000; top section height is 30,000; bottom section height is 30,000; and the total height is 60,000. Spacing dimensions for the text and arrows are also provided.

| Table of letter and object lists |        |        |        |        |        |        |        |        |        |        |        |        |
|----------------------------------|--------|--------|--------|--------|--------|--------|--------|--------|--------|--------|--------|--------|
| ↩                                | K      | o      | s      | h      | k      | o      | n      | o      | n      | g      | l      |        |
| 7,000                            | 22,000 | 28,000 | 33,125 | 38,750 | 44,875 | 50,000 | 55,875 | 61,500 | 67,250 | 72,875 | 87,250 |        |
| <div>1,000</div>                 |        |        |        |        |        |        |        |        |        |        |        |        |
| B                                | r      | a      | n      | d      | s      | v      | l      | l      | l      | e      | 4      | ⇒      |
| 7,000                            | 13,875 | 17,750 | 23,750 | 29,500 | 35,000 | 40,000 | 46,125 | 49,500 | 53,000 | 55,875 | 68,500 | 80,000 |

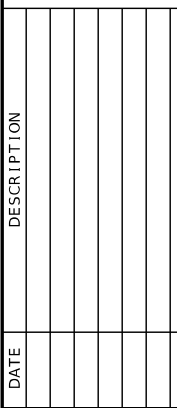


105 WEST CAPITOL  
JEFFERSON CITY, MO 65102  
1-888-ASK-MODOT (1-888-275-6636)




D - 31




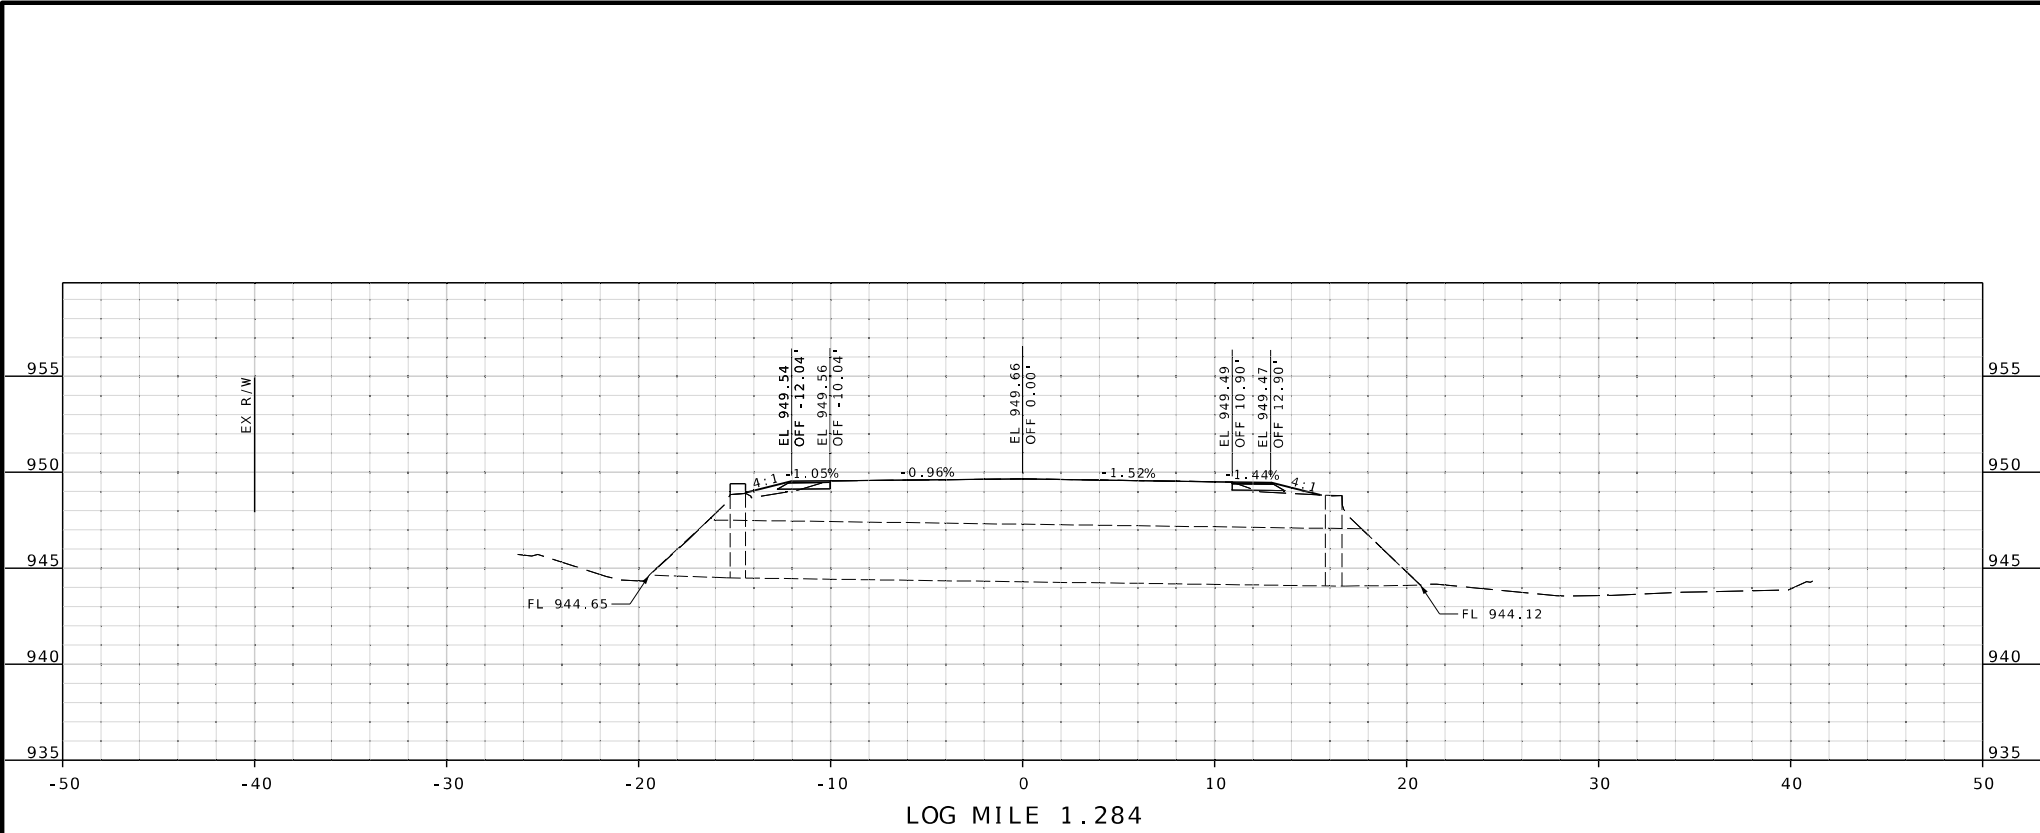

CULVERT NUMBER - 5  
ROUTE M  
EXISTING 5'x3'  
SINGLE BOX  
SKEW = 0°  
RAISE HEADWALL  
0.5' LT

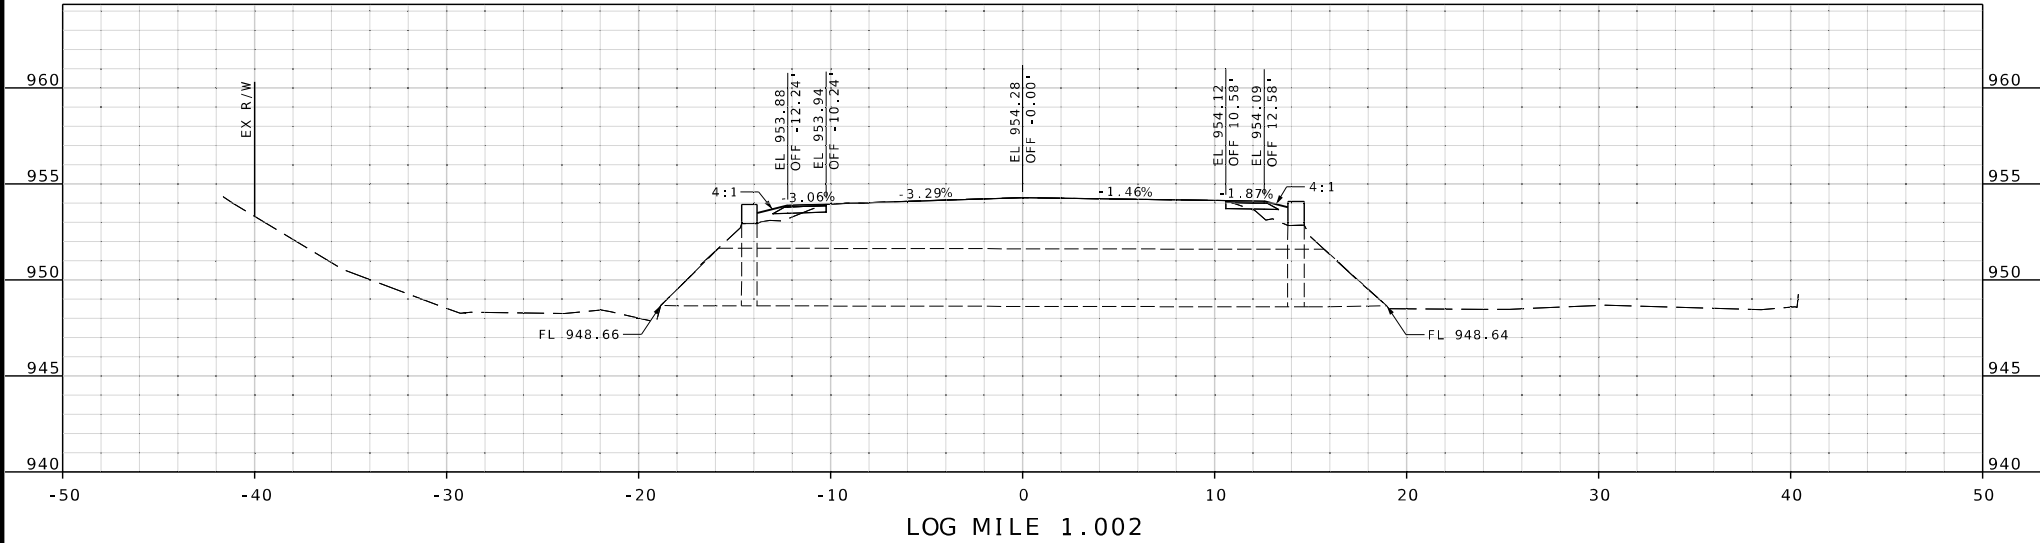

CULVERT NUMBER - 4  
ROUTE M  
EXISTING 5'x3'  
DOUBLE BOX  
SKEW = 0°  
RAISE HEADWALL  
1' LT AND 1.25' RT

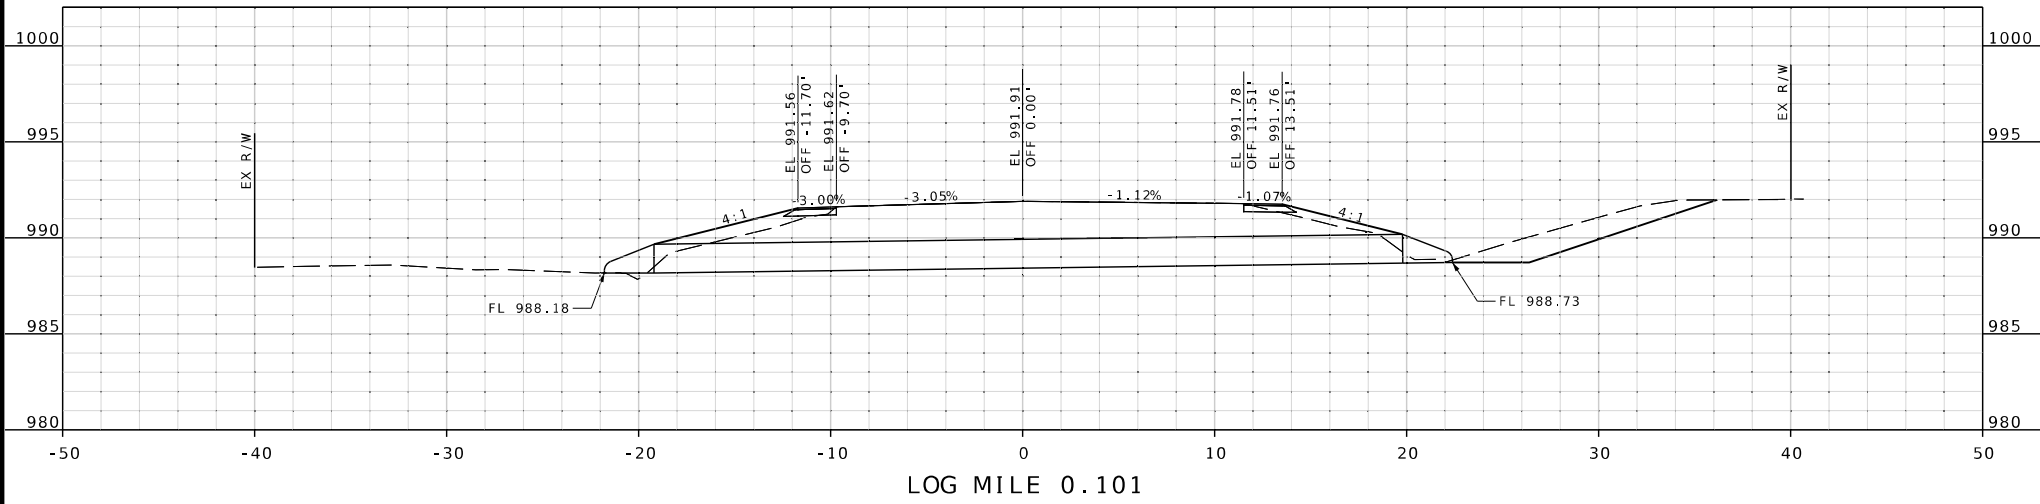

CULVERT NUMBER - 1  
ROUTE M  
EXISTING 18" CMP  
SKEW = 0°  
REPLACE WITH 39' OF  
18" GROUP C PIPE  
2 - 18" F.E.S.  
16.9 CY TYPE I AGG



THIS SHEET HAS BEEN  
SIGNED, SEALED AND DATED  
ELECTRONICALLY.

DATE PREPARED

2/27/2025

ROUTE STATE

M MO

DISTRICT SHEET NO.

SE 20

COUNTY

OREGON

JOB NO.

JSE0108

CONTRACT ID.

PROJECT NO.


BRIDGE NO.

| DESCRIPTION | DATE |
|-------------|------|
|             |      |
|             |      |
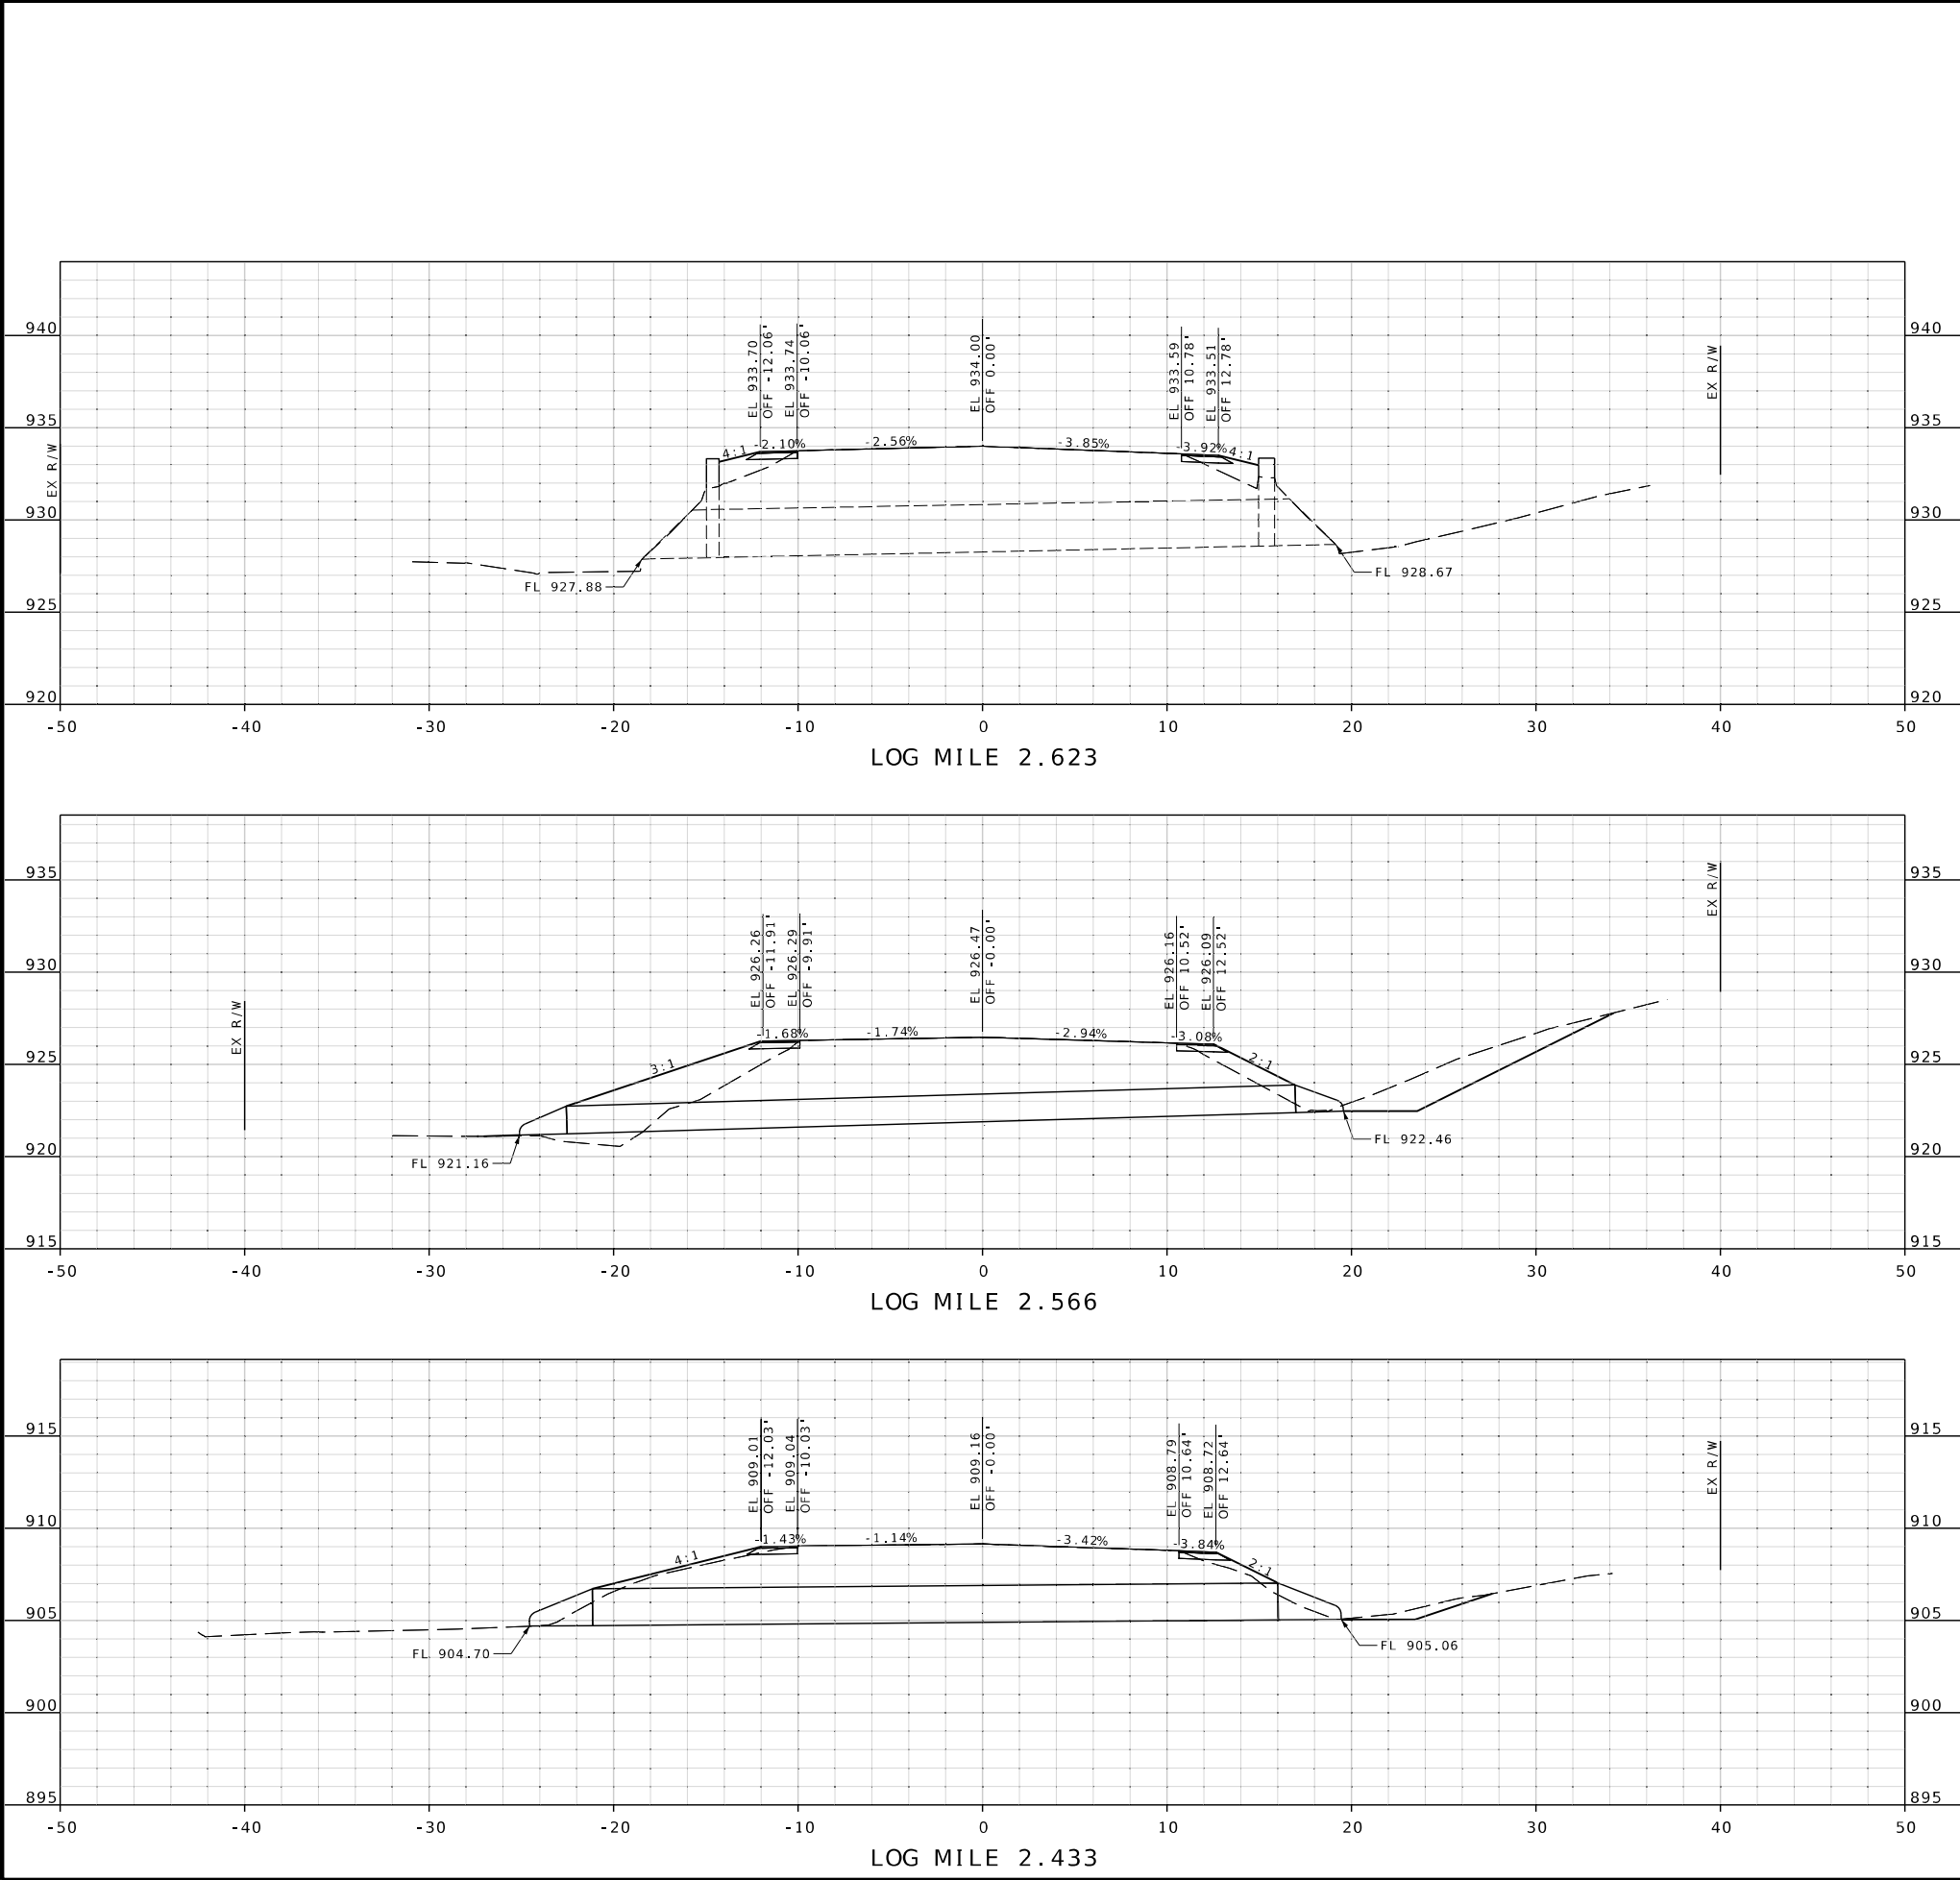

CULVERT NUMBER - 14  
ROUTE M  
EXISTING 4'x2.5'  
SINGLE BOX  
SKEW = 0°  
RAISE HEADWALL  
1.5' LT AND 1.0' RT

CULVERT NUMBER - 13  
ROUTE M  
EXISTING 15" CMP  
SKEW = 0°  
REPLACE WITH 40' OF  
18" GROUP C PIPE  
2 - 18" F.E.S.  
27.6 CY TYPE 1 AGG

CULVERT NUMBER - 12  
ROUTE M  
EXISTING DOUBLE 24" CMP  
SKEW = 0°  
REPLACE WITH DOUBLE 38' OF  
24" GROUP C PIPE  
4 - 24" F.E.S.  
49.1 CY TYPE I AGG

STATE OF MISSOURI

THOMAS NEAL TAEGTMEYER

NUMBER PE-2014000093

PROFESSIONAL ENGINEER

THIS SHEET HAS BEEN SIGNED, SEALED AND DATED ELECTRONICALLY.

DATE PREPARED 2/27/2025

ROUTE M

DISTRICT SE

STATE MO

SHEET NO. 22

COUNTY OREGON

JOB NO. JSE0108

CONTRACT ID.

PROJECT NO.

BRIDGE NO.

| DESCRIPTION | DATE |
|-------------|------|
|             |      |
|             |      |
|             |      |
|             |      |
|             |      |
|             |      |

MISSOURI HIGHWAYS AND TRANSPORTATION COMMISSION


MoDOT

105 WEST CAPITOL JEFFERSON CITY, MO 65102 1-888-ASK-MODOT (1-888-275-6636)


Pickering

Pickering Firm, Inc. 101 South Church Street, Suite 303 Jonesboro, AR 72401 Phone: 870.336.0117 Missouri Certificate of Authority No. 2012006790


022\_CS\_03\_JSE0108\_15.dgn 9:34:46 AM 2/27/2025

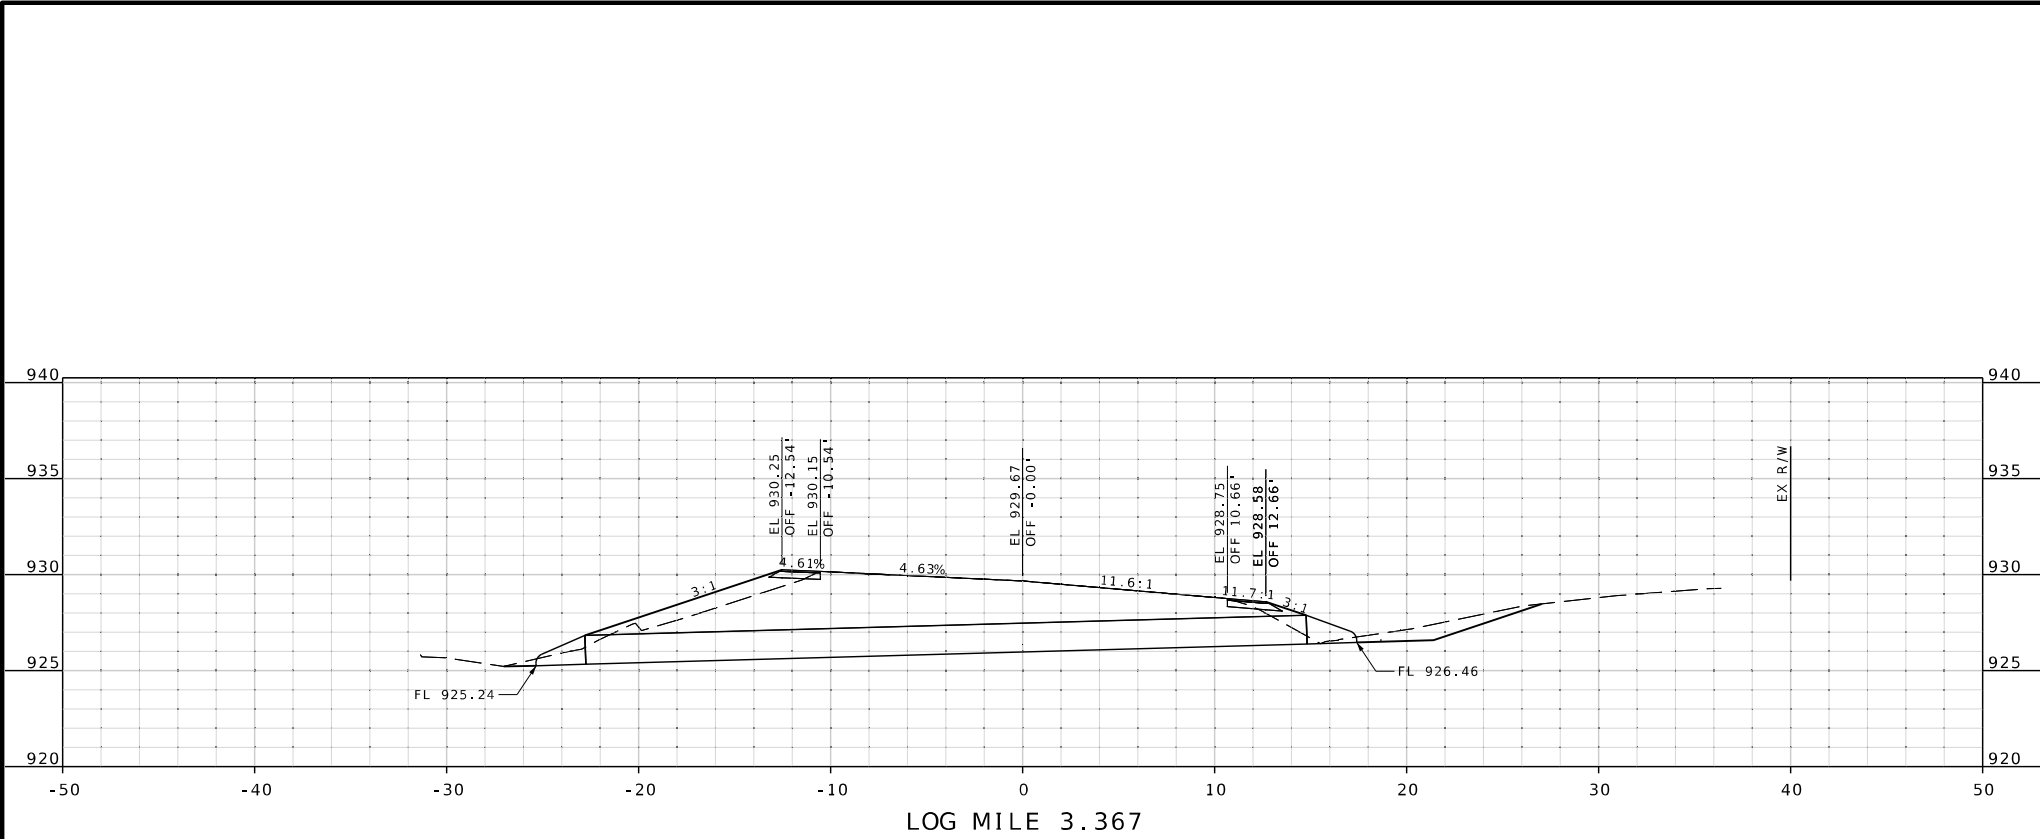


CULVERT NUMBER - 19  
ROUTE M  
EXISTING 15" CMP  
SKEW = 0°  
REPLACE WITH 38' OF  
18" GROUP C PIPE  
2 - 18" F.E.S.  
18.7 CY TYPE 1 AGG

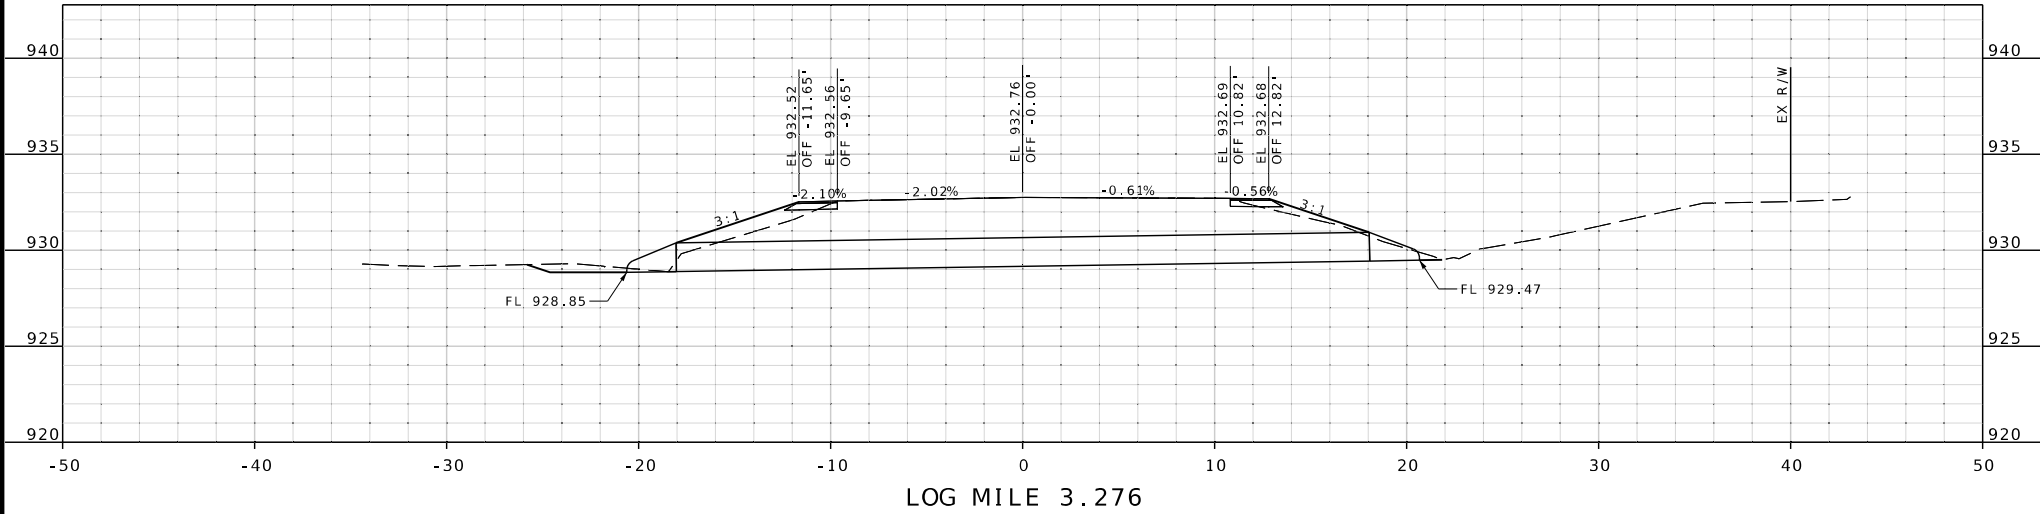

CULVERT NUMBER - 18  
ROUTE M  
EXISTING 18" CMP  
SKEW = 0°  
REPLACE WITH 36' OF  
18" GROUP C PIPE  
2 - 18" F.E.S.  
17.8 CY TYPE 1 AGG

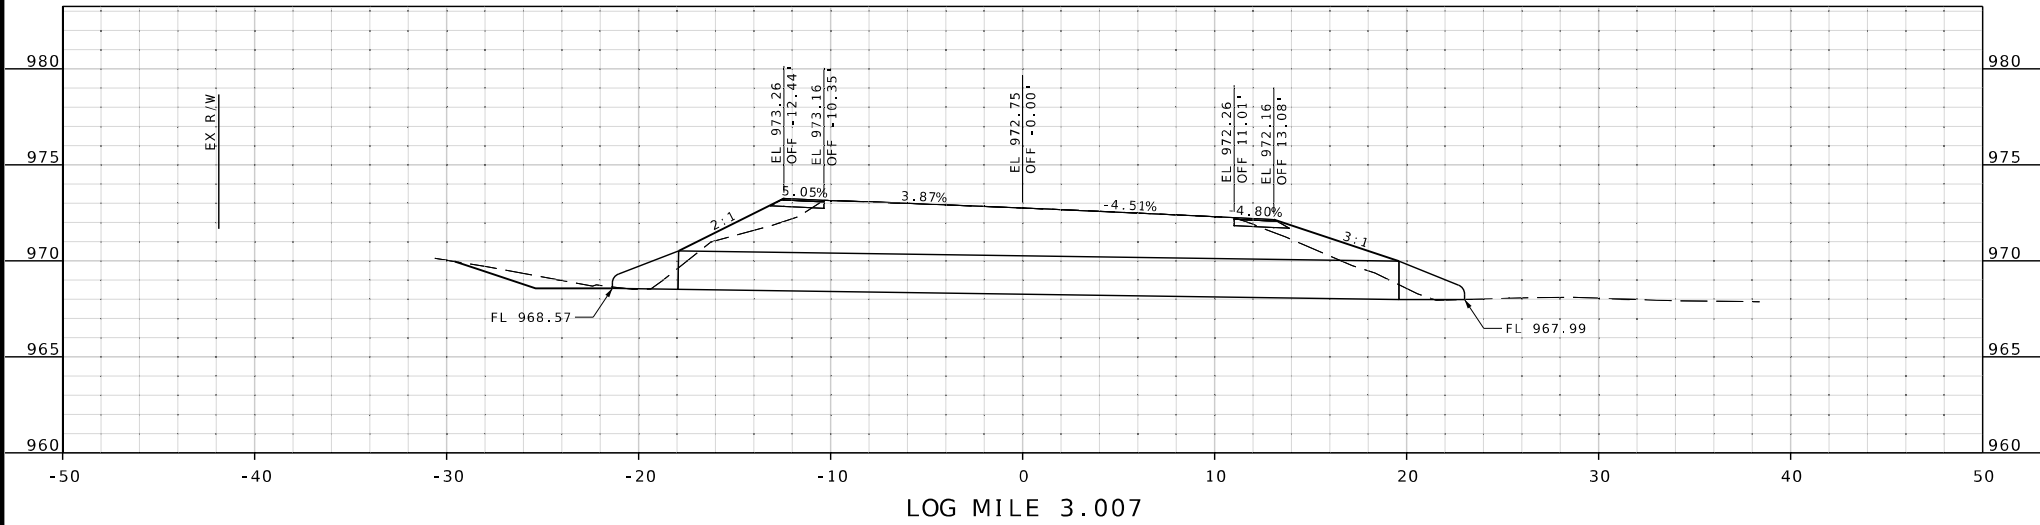

CULVERT NUMBER - 16  
ROUTE M  
EXISTING 24" CMP  
SKEW = 25°  
REPLACE WITH 38' OF  
24" GROUP C PIPE  
2 - 24" F.E.S.  
27.3 CY TYPE 1 AGG

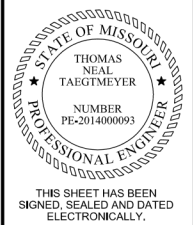

|                            |                 |
|----------------------------|-----------------|
| DATE PREPARED<br>2/27/2025 |                 |
| ROUTE<br>M                 | STATE<br>MO     |
| DISTRICT<br>SE             | SHEET NO.<br>23 |
| COUNTY<br>OREGON           |                 |
| JOB NO.<br>JSE0108         |                 |
| CONTRACT ID.               |                 |

|             |
|-------------|
| PROJECT NO. |
| BRIDGE NO.  |

| DESCRIPTION | DATE |
|-------------|------|
|             |      |
|             |      |
|             |      |
|             |      |
|             |      |

MISSOURI HIGHWAYS AND TRANSPORTATION COMMISSION




105 WEST CAPITOL  
JEFFERSON CITY, MO 65102  
1-888-ASK-MODOT (1-888-275-6636)




**Pickering**  
Pickering Firm, Inc.  
101 South Church Street, Suite 303  
Jonesboro, AR 72401  
Phone: 870.336.0117  
Missouri Certificate of Authority No. 2012006790




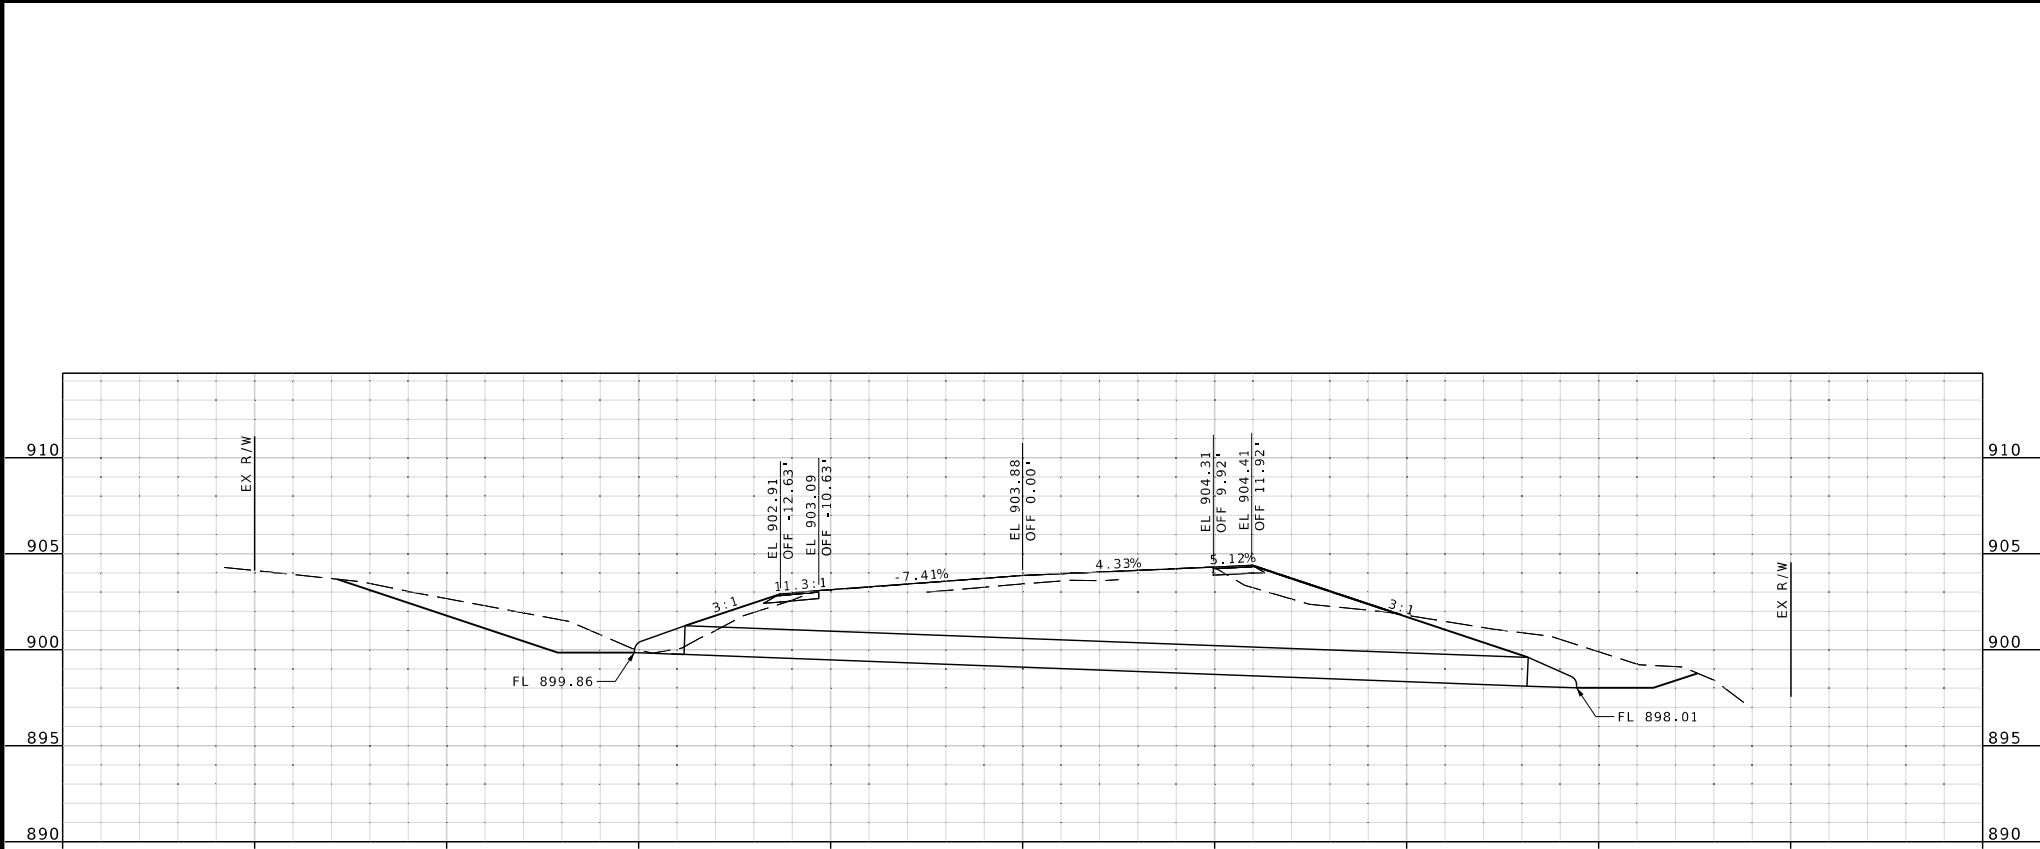

LOG MILE 3.935

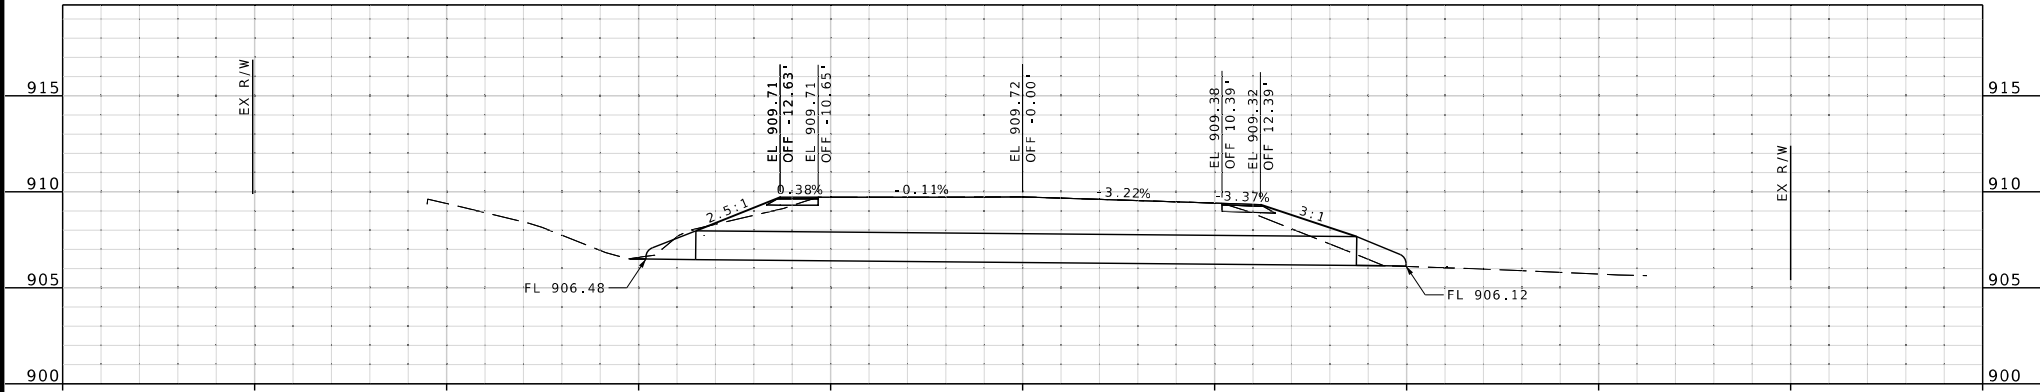

LOG MILE 3.777

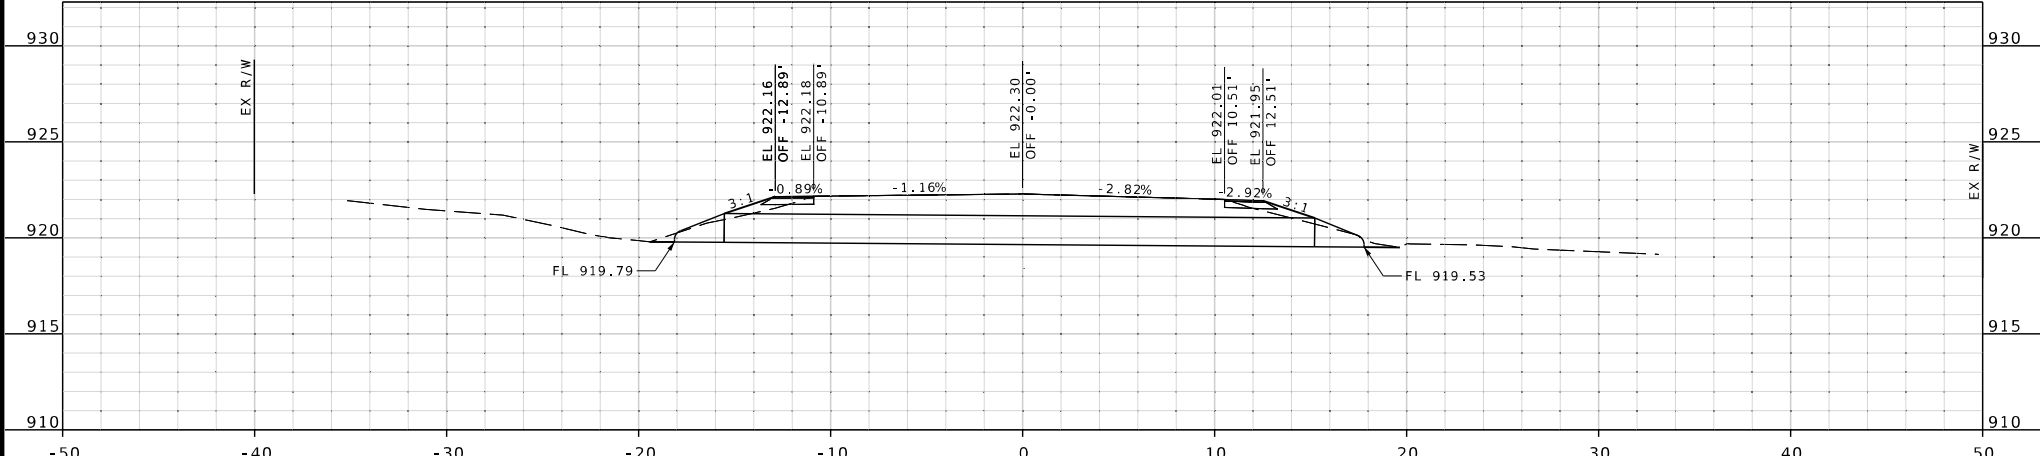

LOG MILE 3.619

CULVERT NUMBER - 24  
ROUTE M  
EXISTING 15" CMP  
SKEW = 0°  
REPLACE WITH 44' OF  
18" GROUP C PIPE  
2 - 18" F.E.S.  
29.9 CY TYPE 1 AGG

CULVERT NUMBER - 22  
ROUTE M  
EXISTING 15" CMP  
SKEW = 0°  
REPLACE WITH 35' OF  
18" GROUP C PIPE  
2 - 18" F.E.S.  
16.1 CY TYPE 1 AGG

CULVERT NUMBER - 21  
ROUTE M  
EXISTING 15" CMP  
SKEW = 0°  
REPLACE WITH 31' OF  
18" GROUP C PIPE  
2 - 18" F.E.S.  
9.8 CY TYPE I AGG



THIS SHEET HAS BEEN  
SIGNED, SEALED AND DATED  
ELECTRONICALLY.

DATE PREPARED  
2/27/2025

|          |           |
|----------|-----------|
| ROUTE    | STATE     |
| M        | MO        |
| DISTRICT | SHEET NO. |
| SE       | 24        |

COUNTY  
OREGON

JOB NO.  
JSE0108

CONTRACT ID.

PROJECT NO.





BRIDGE NO.

| DESCRIPTION | DATE |
|-------------|------|
|             |      |
|             |      |
MISSOURI HIGHWAYS AND TRANSPORTATION  
COMMISSION

105 WEST CAPITOL  
JEFFERSON CITY, MO 65102  
1-888-ASK-MODOT (1-888-275-6636)

**Pickering**  
Pickering Firm, Inc.  
101 South Church Street, Suite 303  
Jonesboro, AR 72401  
Phone: 870.336.0117  
Missouri Certificate of Authority No. 2012006790

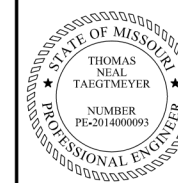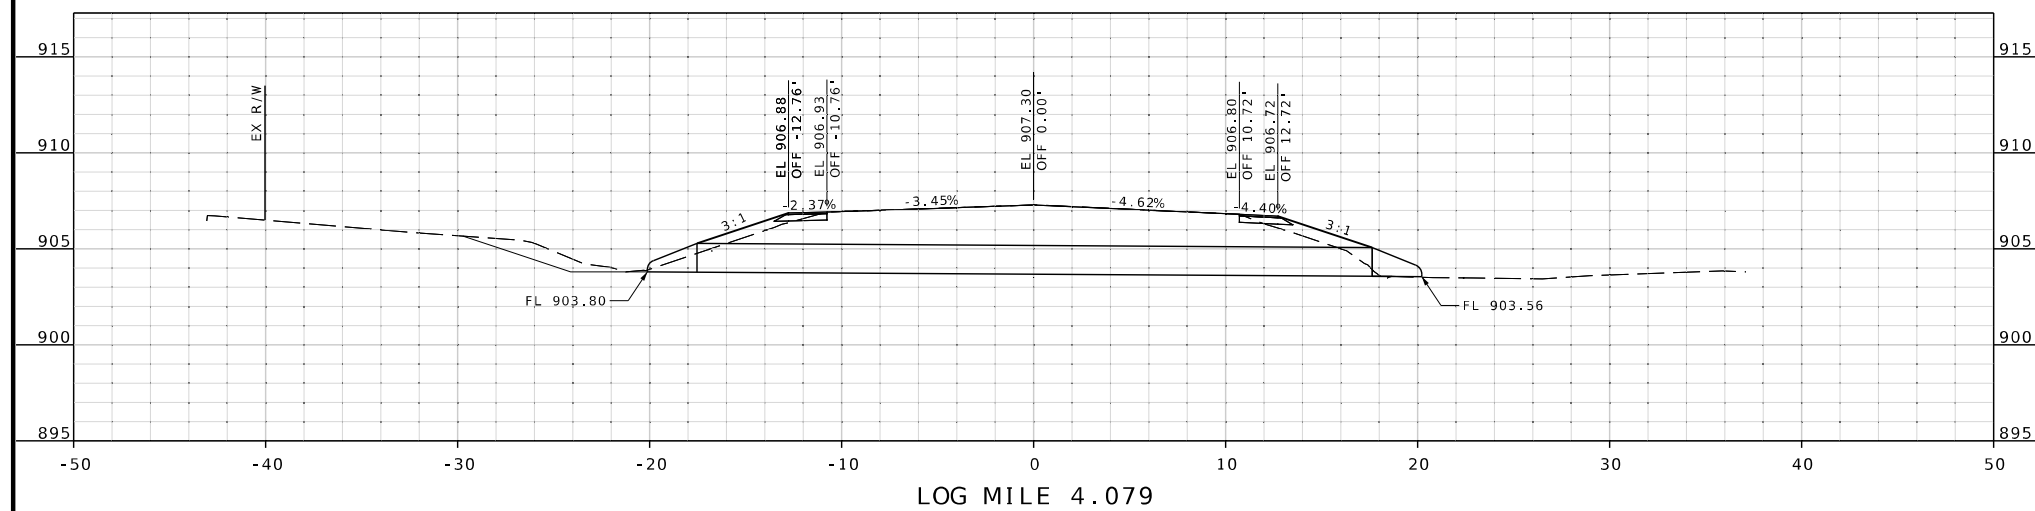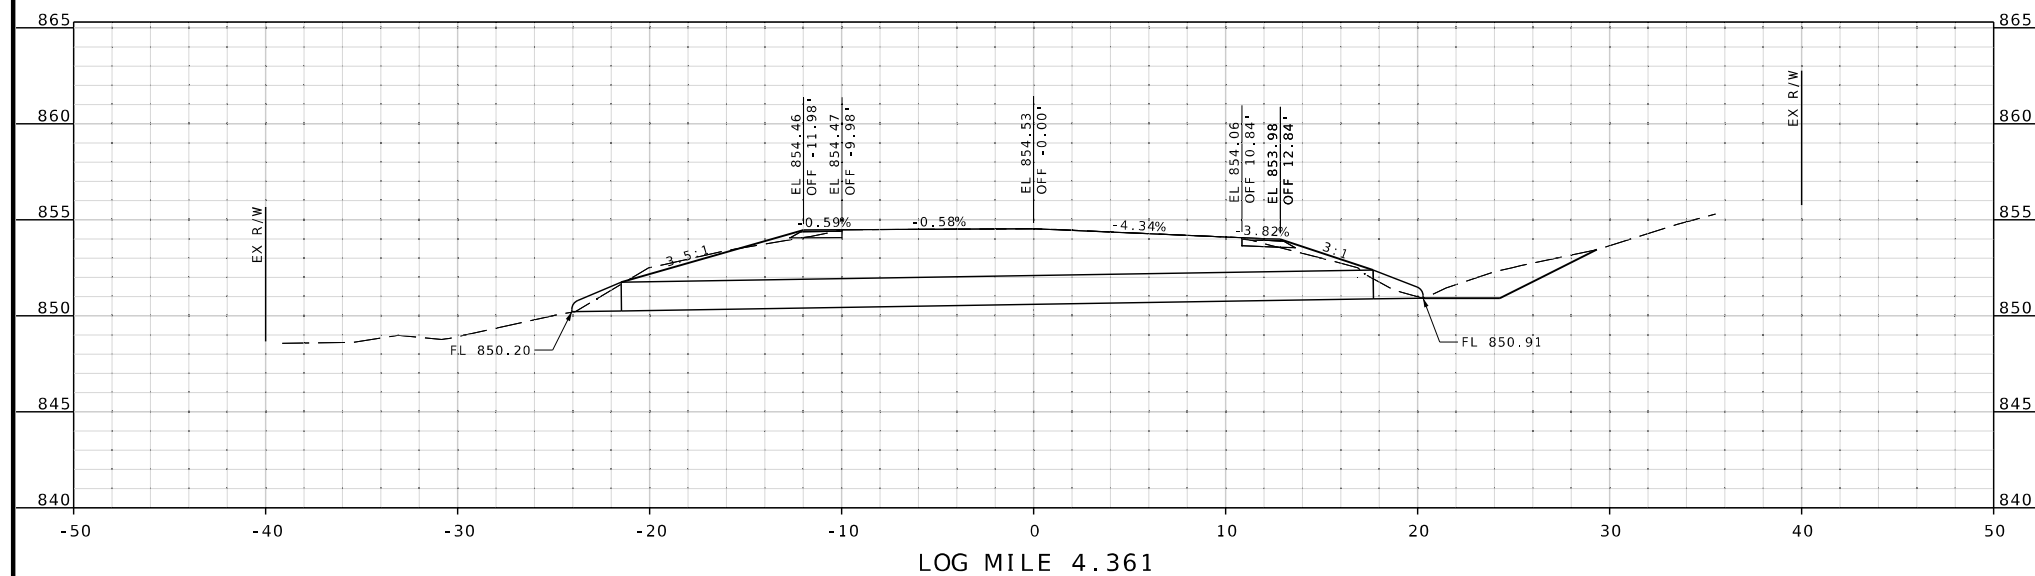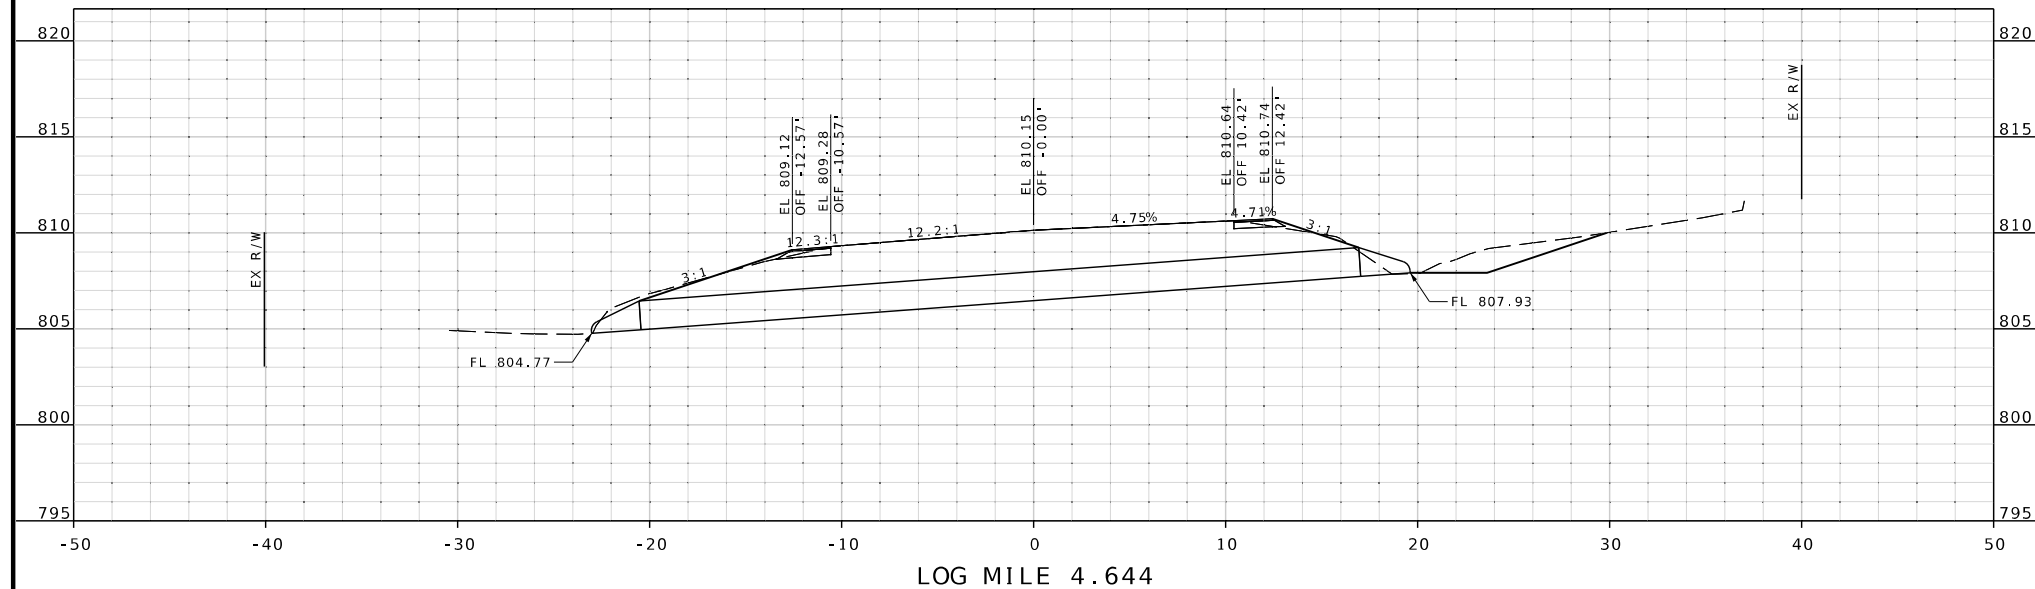

THIS SHEET HAS BEEN  
SIGNED, SEALED AND DATE  
ELECTRONICALLY.

DATE PREPAR

2/27/20

| ROUTE |  |
|-------|--|
|-------|--|

M

| DISTRICT | SH |
|----------|----|
|----------|----|

SE

COUNTY

OREGON

JOB NO.

JSE010

CONTRACT :

PROJECT N

BRIDGE NO.

[illegible]MISSOURI HIGHWAYS AND TRANSPORTATION  
COMMISSION


105 WEST CAPITOL  
JEFFERSON CITY MO 65102




**Pickering Firm, Inc.**  
101 South Church Street, Suite 303  
Jonesboro, AR 72401  
Phone: 870 226 0147

Phone: 970 336 0117




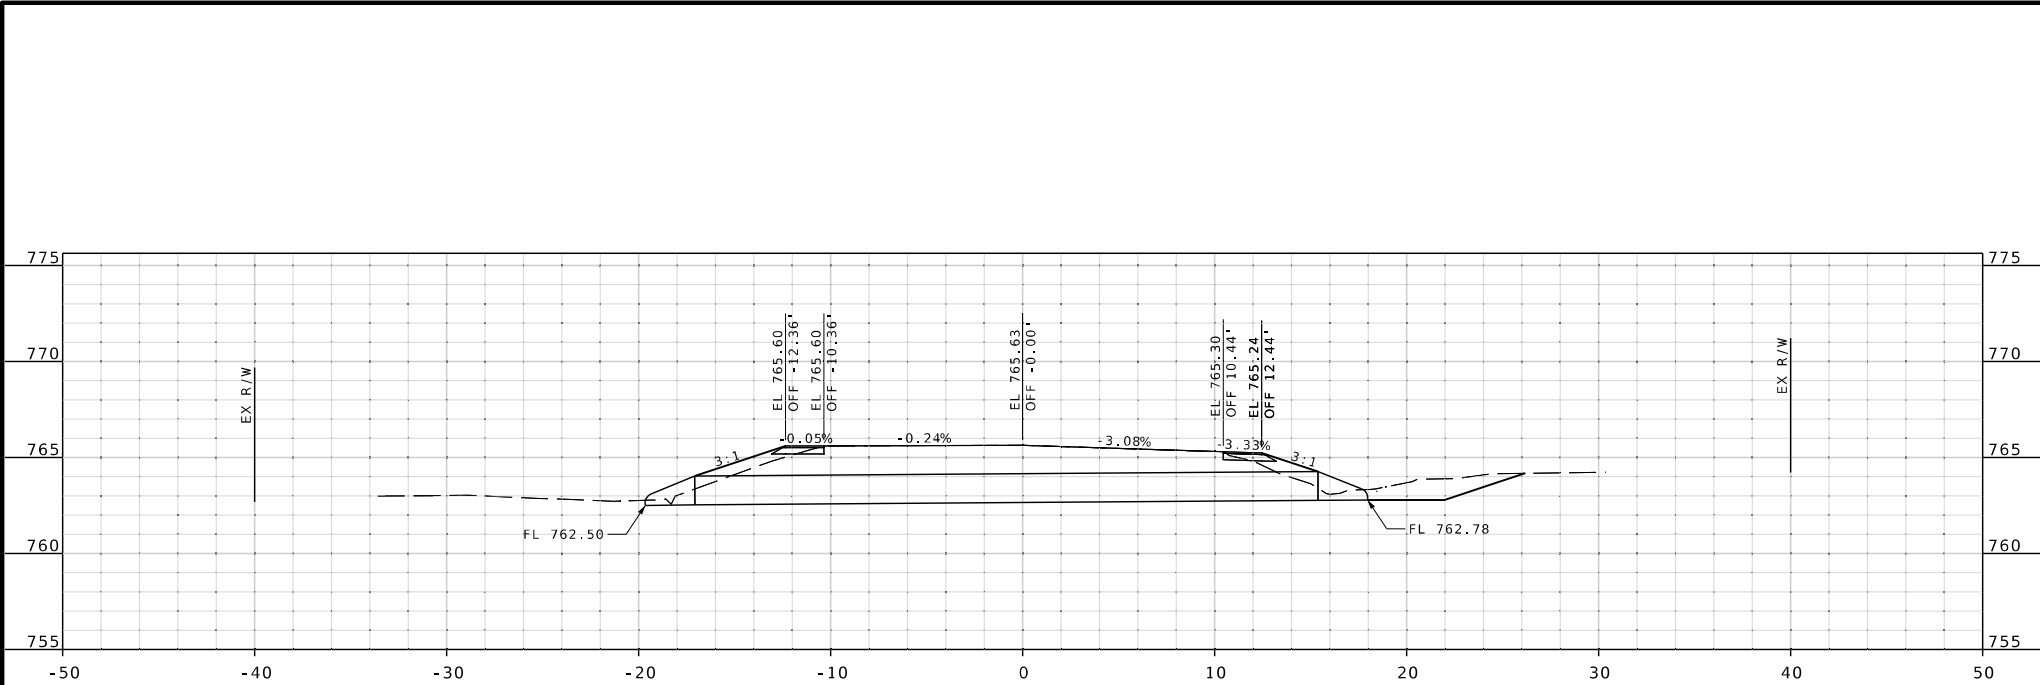

CULVERT NUMBER - 33  
ROUTE M  
EXISTING 15" CMP  
SKEW = 0°  
REPLACE WITH 33' OF  
18" GROUP C PIPE  
2 - 18" F.E.S.  
12.4 CY TYPE 1 AGG

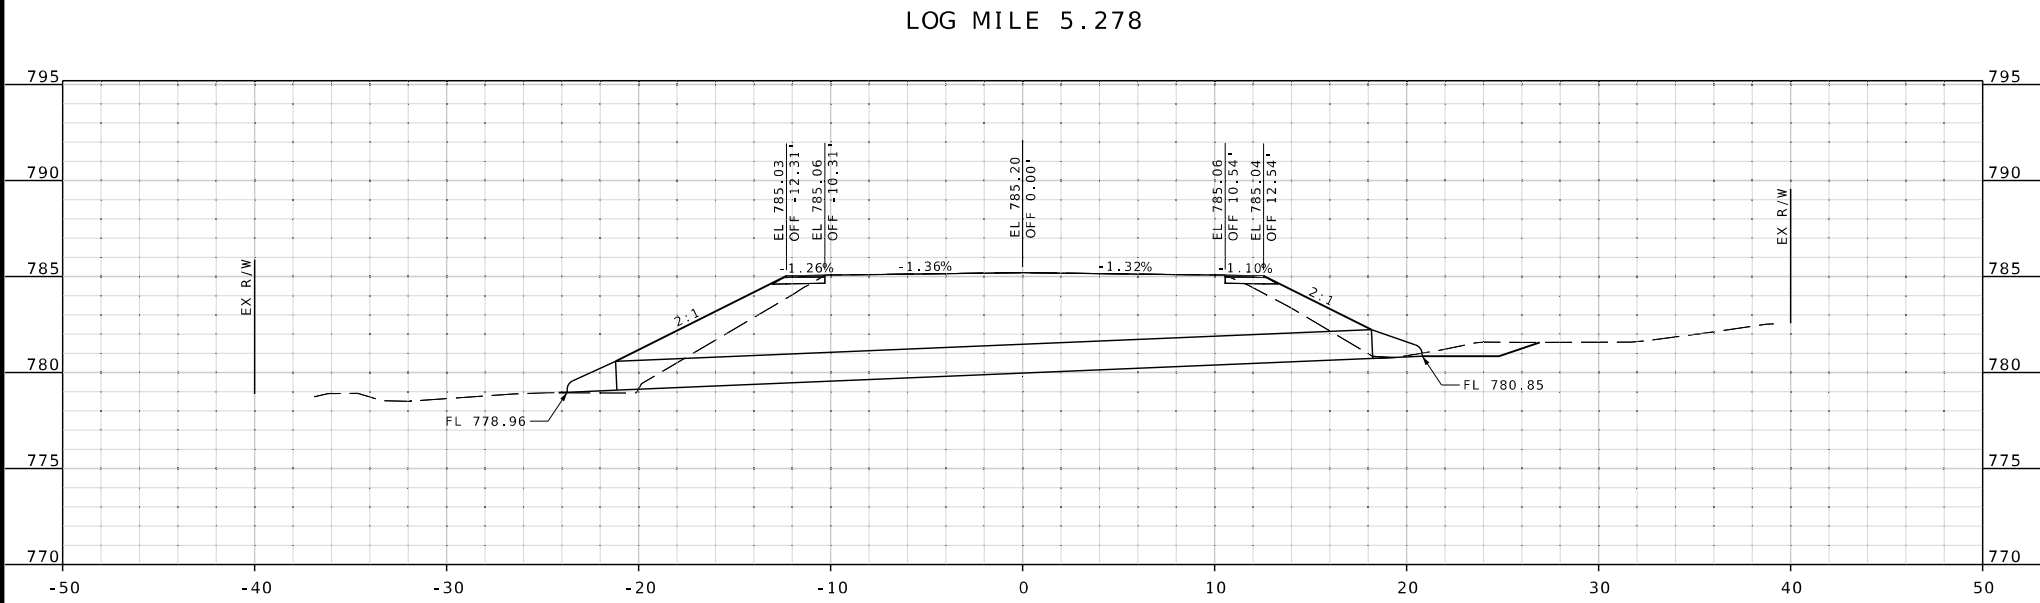

CULVERT NUMBER - 32  
ROUTE M  
EXISTING 15" CMP  
SKEW = 0°  
REPLACE WITH 40' OF  
18" GROUP C PIPE  
2 - 18" F.E.S.  
35.2 CY TYPE 1 AGG

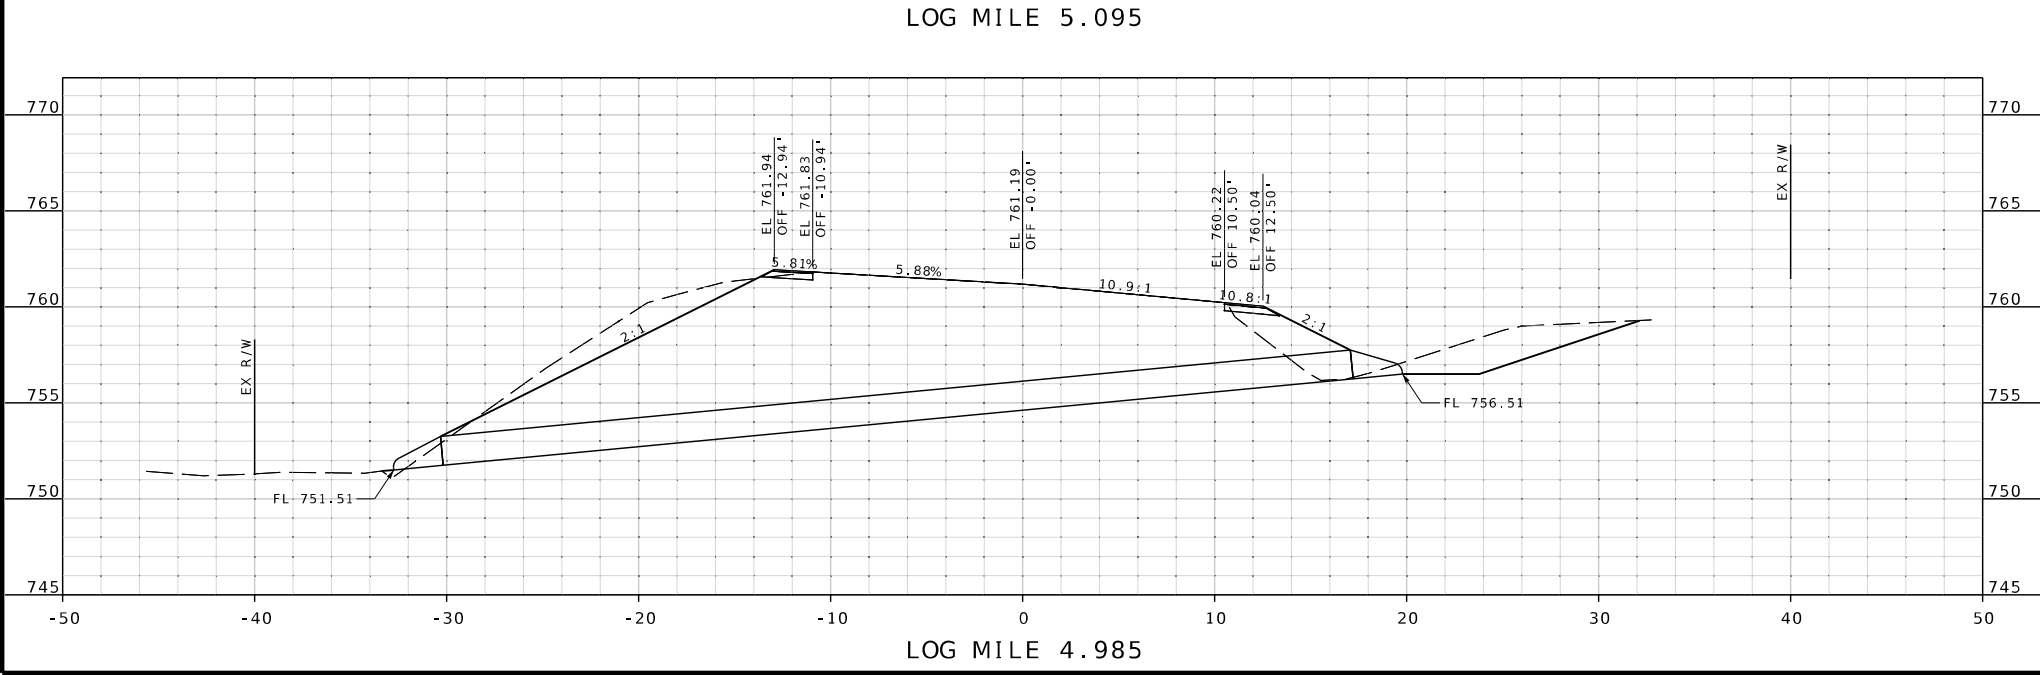

CULVERT NUMBER - 31  
ROUTE M  
EXISTING 15" CMP  
SKEW = 0°  
REPLACE WITH 48' OF  
18" GROUP C PIPE  
2 - 18" F.E.S.  
52.9 CY TYPE 1 AGG



THIS SHEET HAS BEEN  
SIGNED, SEALED AND DATED  
ELECTRONICALLY.

DATE PREPARED  
2/27/2025

ROUTE M STATE MO

DISTRICT SE SHEET NO. 26

COUNTY OREGON

JOB NO. JSE0108

CONTRACT ID.

PROJECT NO.

BRIDGE NO.

| DESCRIPTION | DATE |
|-------------|------|
|             |      |
|             |      |
MISSOURI HIGHWAYS AND TRANSPORTATION  
COMMISSION




105 WEST CAPITOL  
JEFFERSON CITY, MO 65102  
1-888-ASK-MODOT (1-888-275-6636)



**Pickering**  
Pickering Firm, Inc.  
101 South Church Street, Suite 303  
Jonesboro, AR 72401  
Phone: 870.336.0117  
Missouri Certificate of Authority No. 2012006790

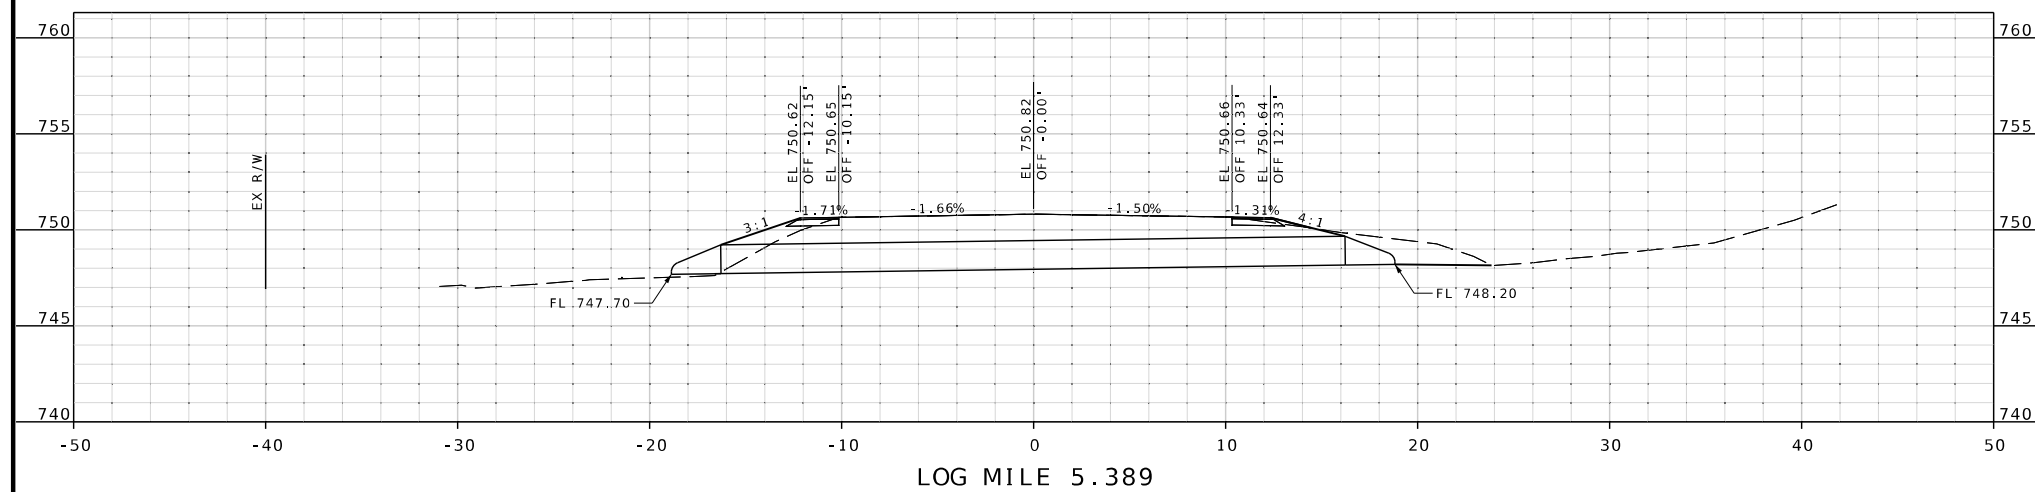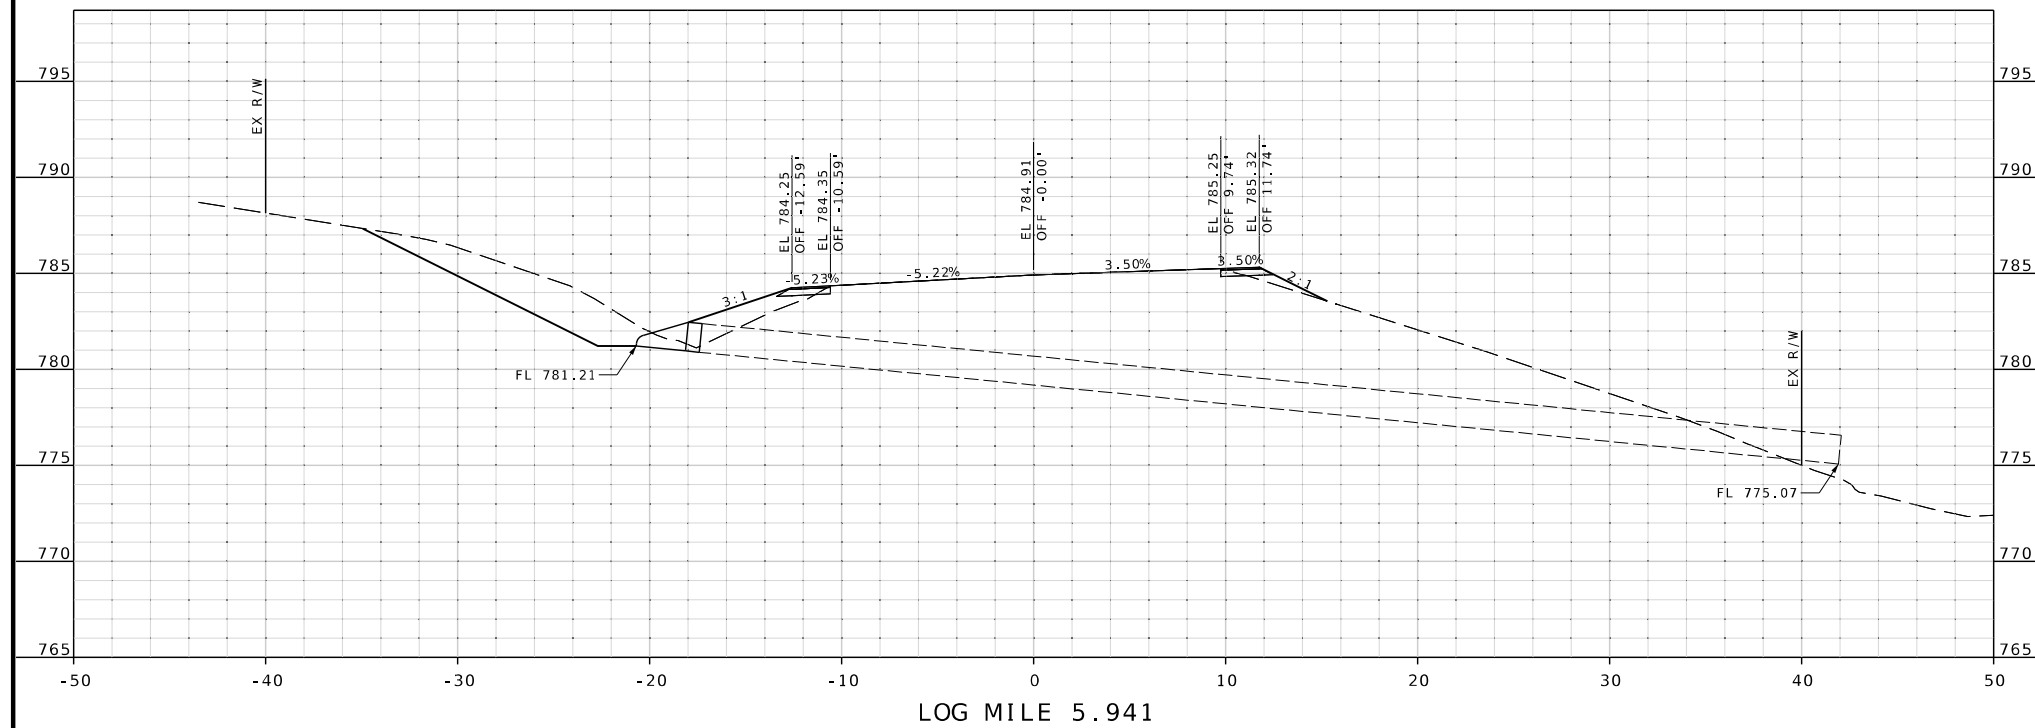



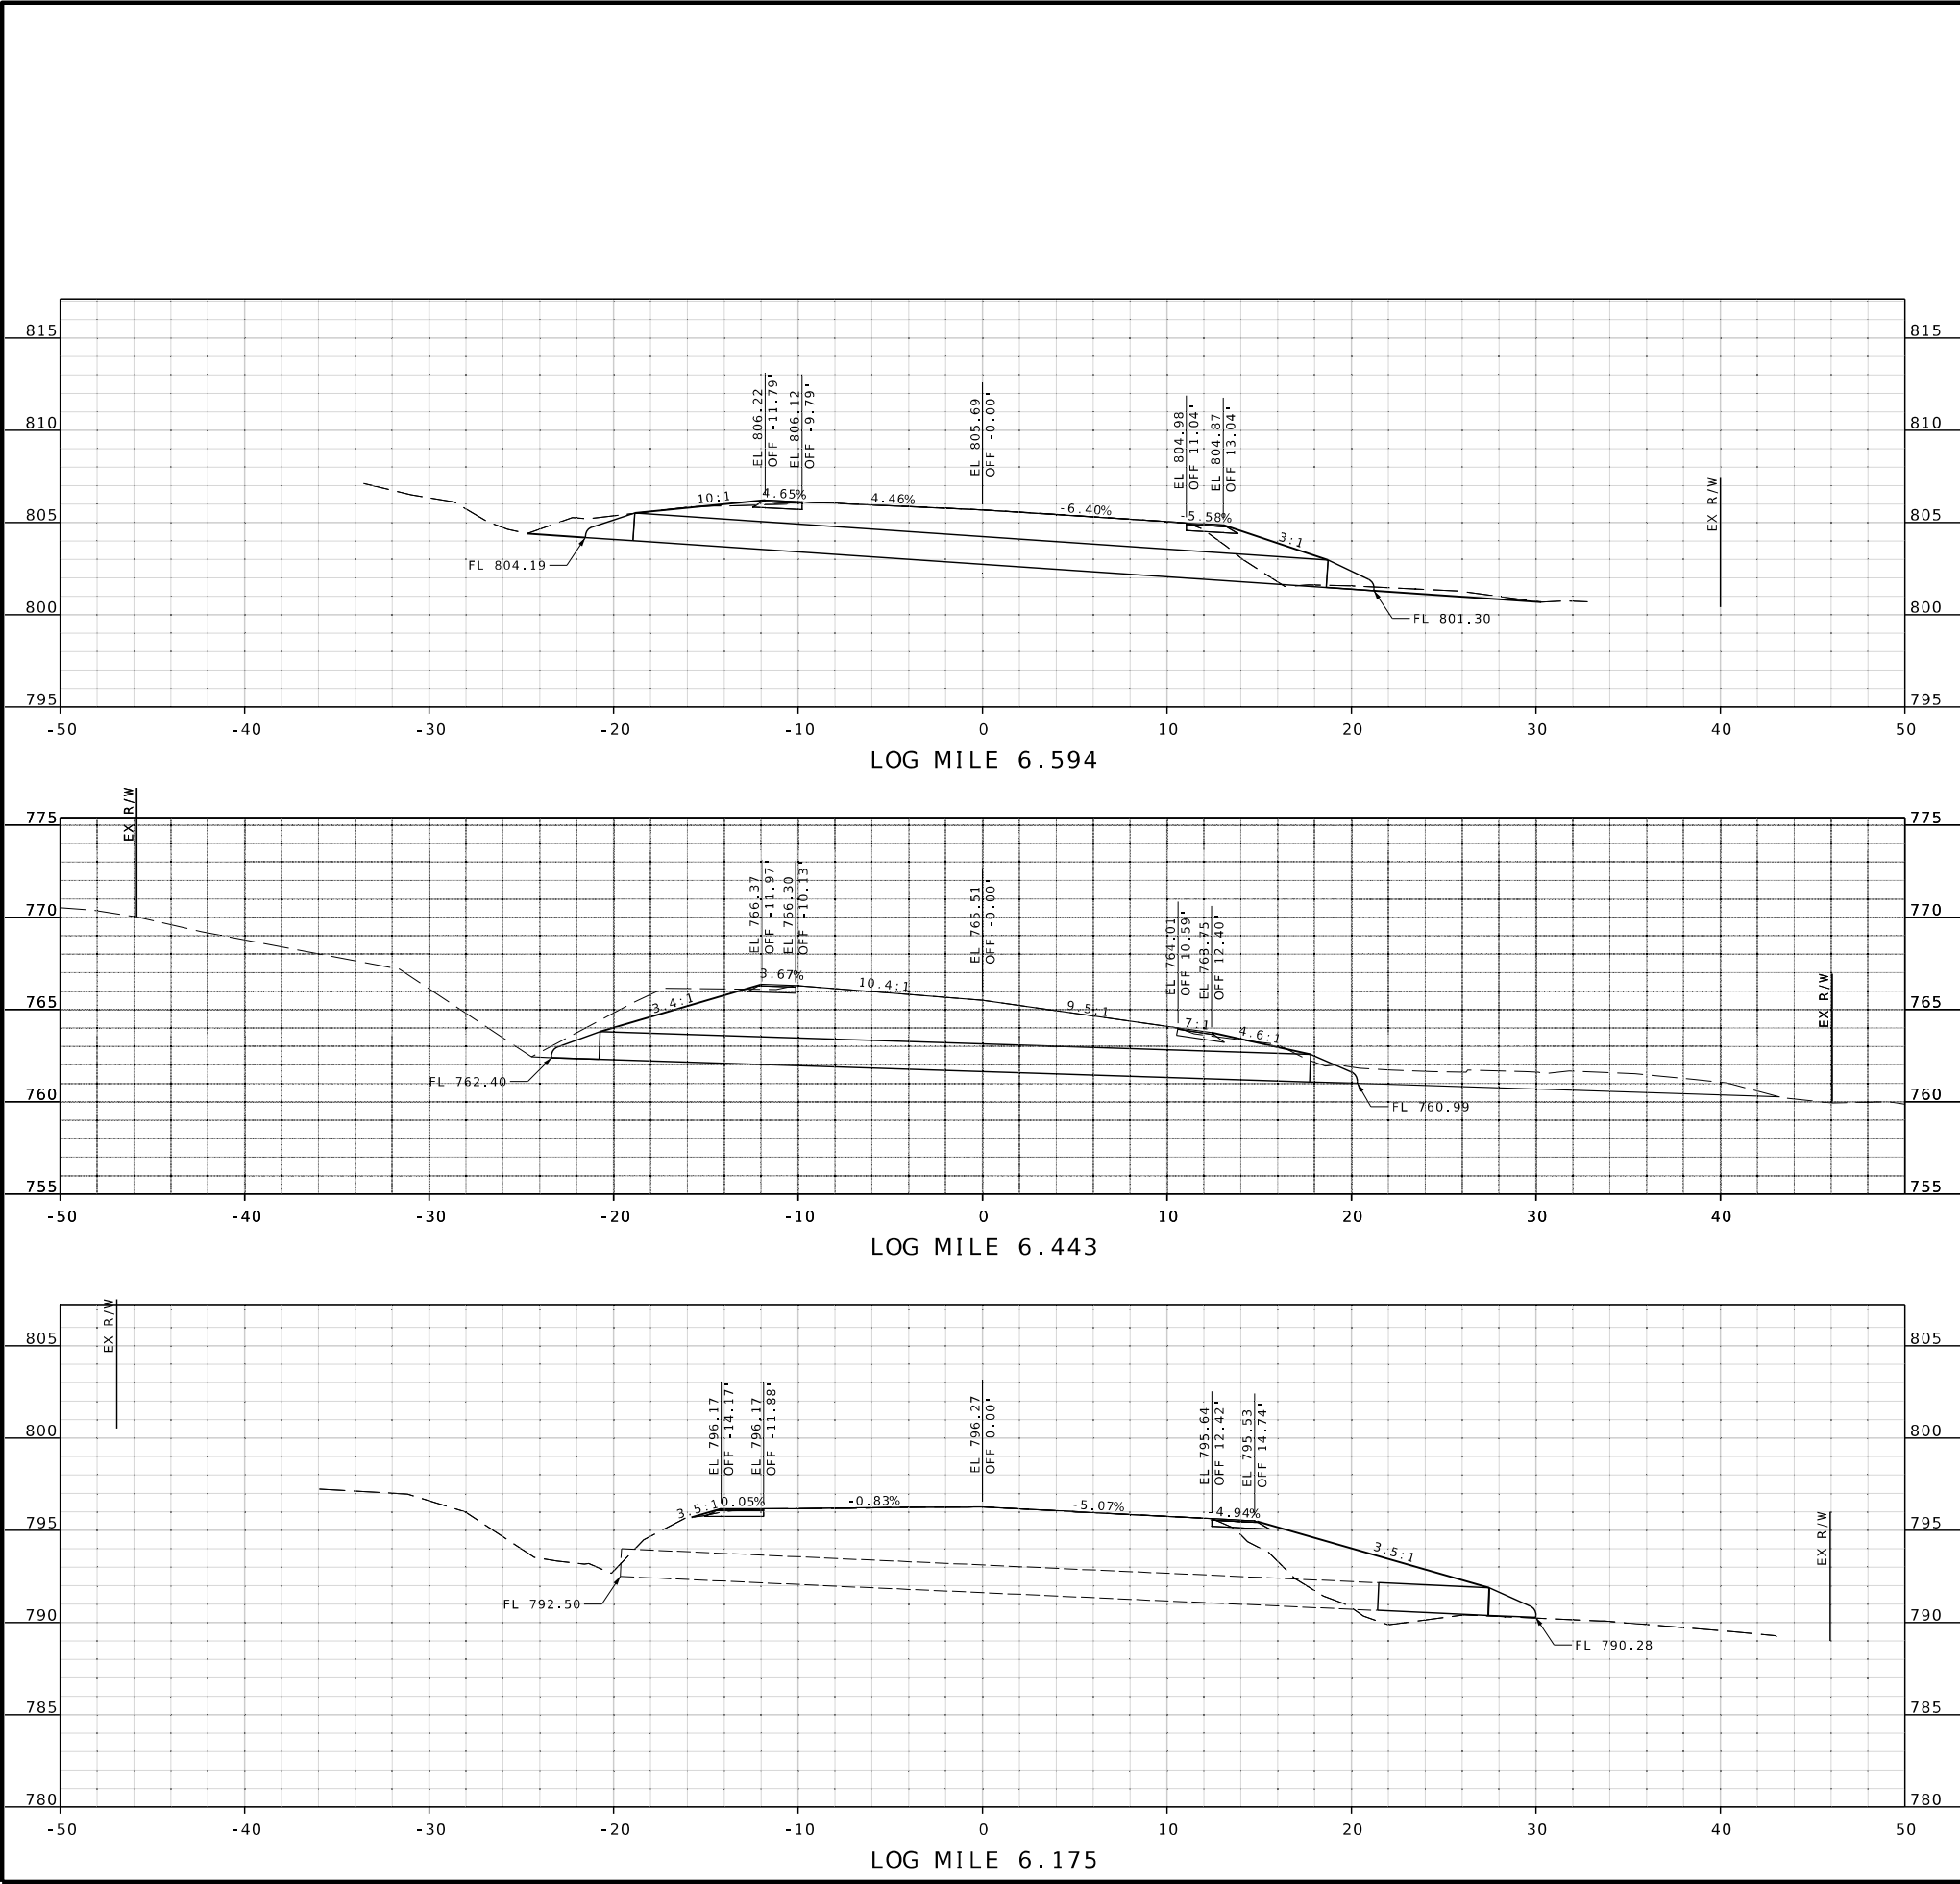

CULVERT NUMBER - 42  
ROUTE M  
EXISTING 15" CMP  
SKEW = 0°  
REPLACE WITH 38' OF  
18" GROUP C PIPE  
2 - 18" F.E.S.  
12.2 CY TYPE 1 AGG

CULVERT NUMBER - 41  
ROUTE M  
EXISTING 18" CMP  
SKEW = 29°  
REPLACE WITH 39' OF  
18" GROUP C PIPE  
2 - 18" F.E.S.  
20.3 CY TYPE 1 AGG

CULVERT NUMBER - 38  
ROUTE M  
EXISTING 18" CMP  
SKEW = 30°  
EXTEND 6' RT WITH  
18" GROUP C PIPE  
1 - 18" F.E.S.

STATE OF MISSOURI

THOMAS NEAL TAEGTMEYER

NUMBER PE-2014000093

PROFESSIONAL ENGINEER

THIS SHEET HAS BEEN SIGNED, SEALED AND DATED ELECTRONICALLY.

DATE PREPARED  
2/27/2025

ROUTE  
M

STATE  
MO

DISTRICT  
SE

SHEET NO.  
28

COUNTY  
OREGON

JOB NO.  
JSE0108

CONTRACT ID.

PROJECT NO.

BRIDGE NO.

DESCRIPTION

DATE

MISSOURI HIGHWAYS AND TRANSPORTATION COMMISSION


MoDOT

105 WEST CAPITOL JEFFERSON CITY, MO 65102 1-888-ASK-MODOT (1-888-275-6636)


Pickering

Pickering Firm, Inc.  
101 South Church Street, Suite 303  
Jonesboro, AR 72401  
Phone: 870.336.0117  
Missouri Certificate of Authority No. 2012006790


028\_CS\_09\_JSE0108\_15.dgn 9:37:16 AM 2/27/2025

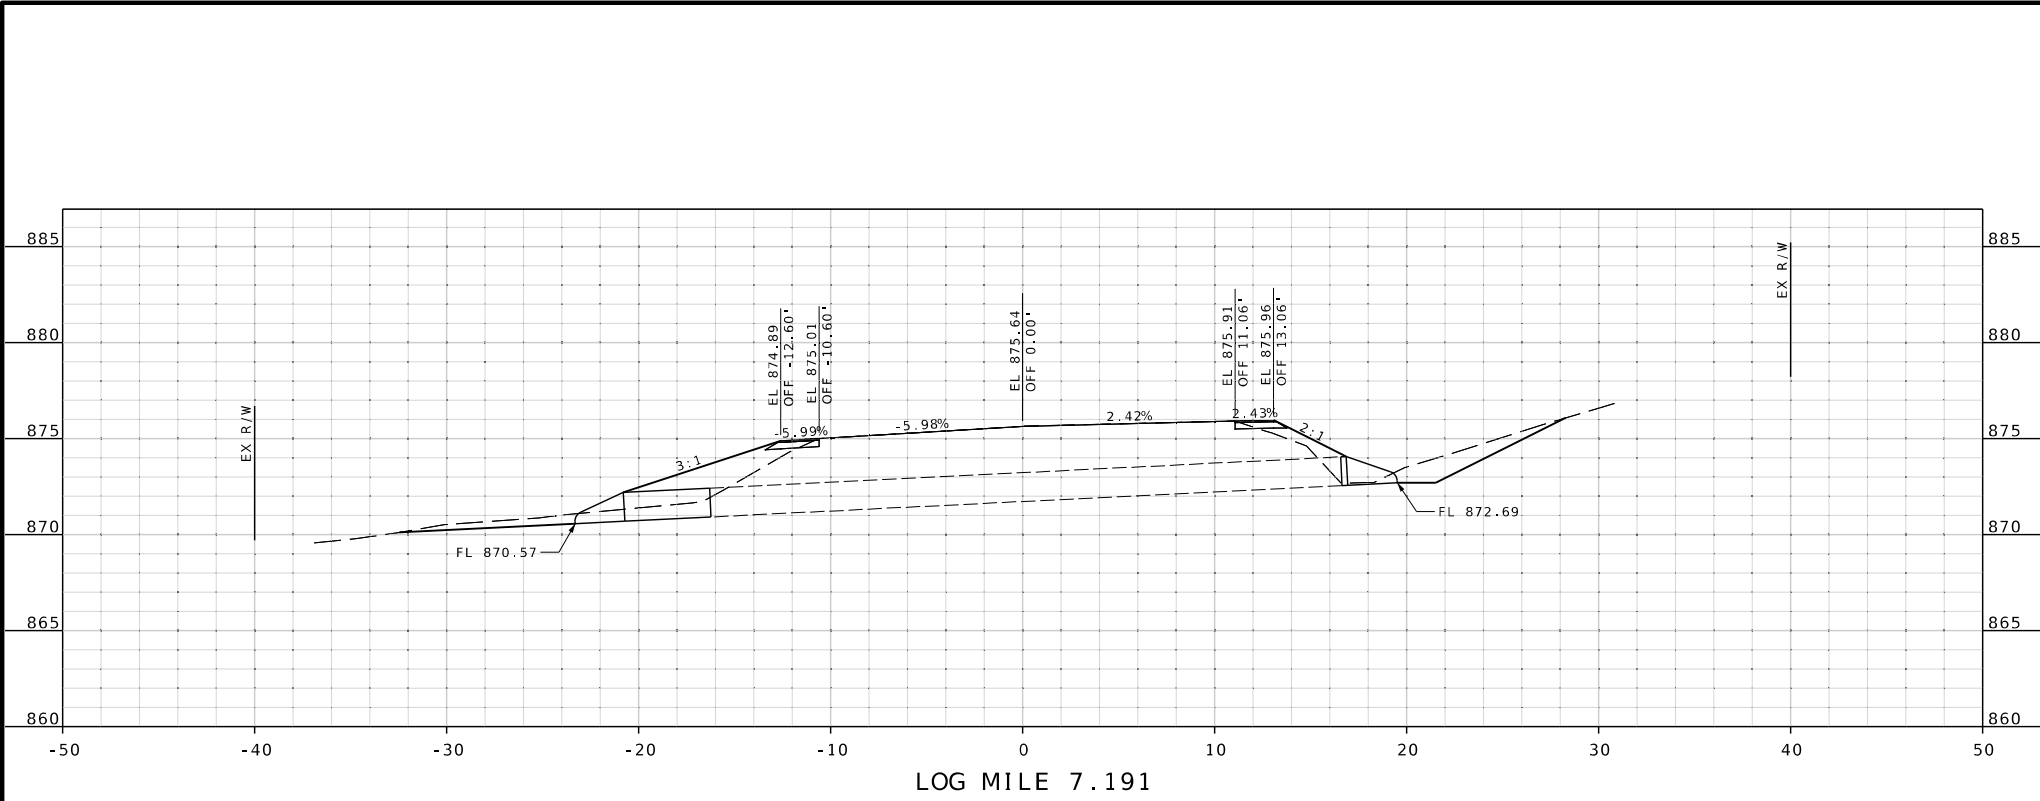


CULVERT NUMBER - 45  
ROUTE M  
EXISTING 18" CMP  
SKEW = 0°  
EXTEND 4.5' LT & 0.25' RT  
WITH 18" GROUP C PIPE  
2 - 18" F.E.S.

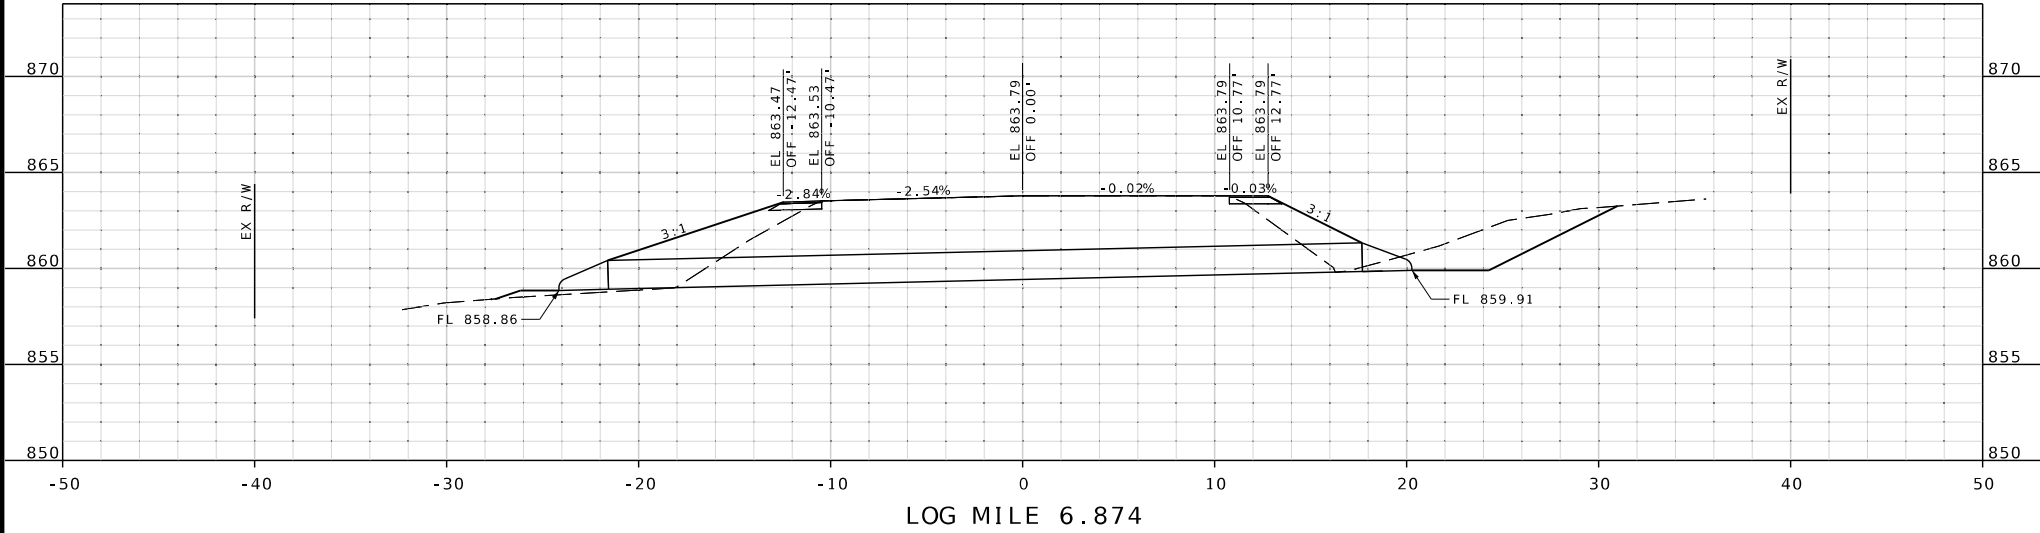

CULVERT NUMBER - 44  
ROUTE M  
EXISTING 15" CMP  
SKEW = 0°  
REPLACE WITH 40' OF  
18" GROUP C PIPE  
2 - 18" F.E.S.  
25.3 CY TYPE 1 AGG

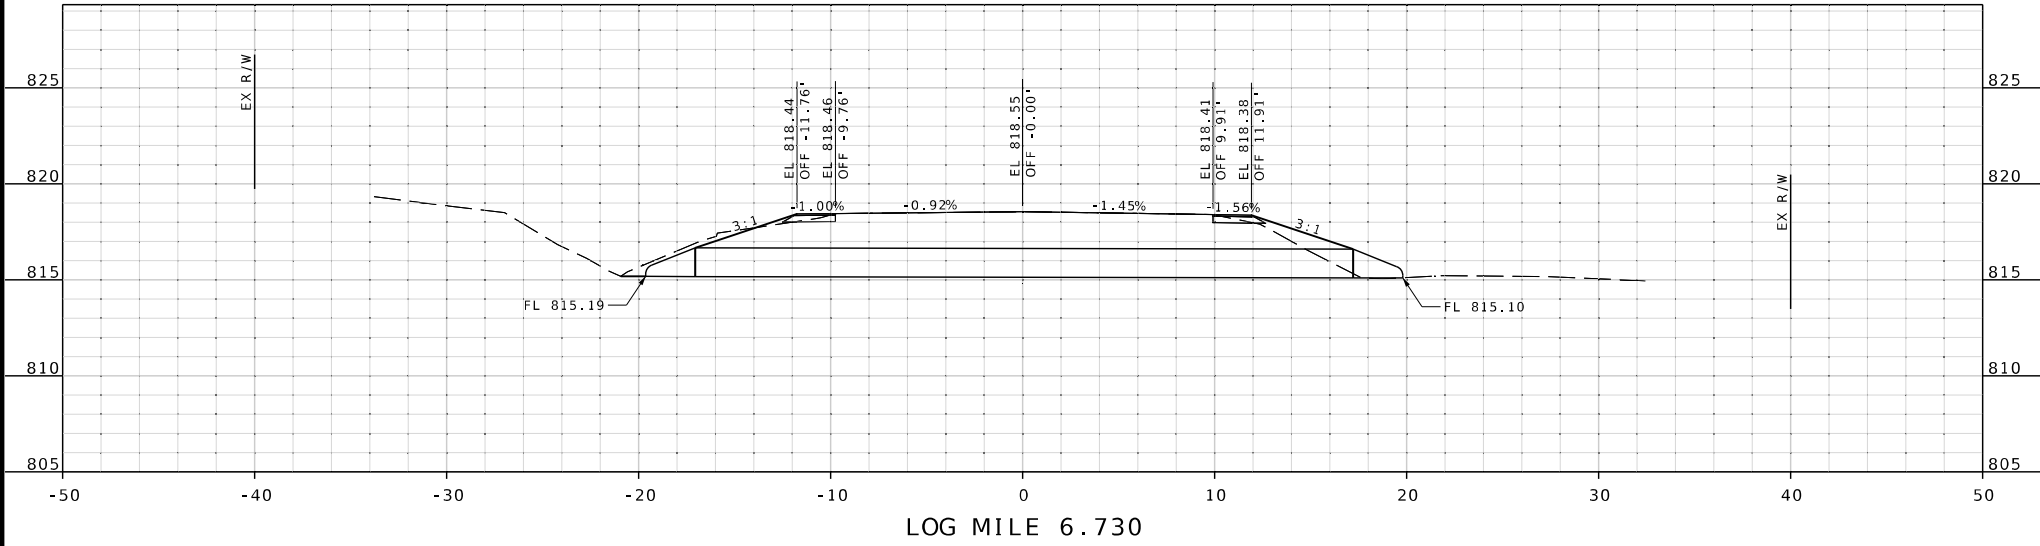

CULVERT NUMBER - 43  
ROUTE M  
EXISTING 18" CMP  
SKEW = 0°  
REPLACE WITH 35' OF  
18" GROUP C PIPE  
2 - 18" F.E.S.  
16.1 CY TYPE I AGG

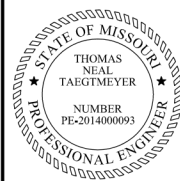

THIS SHEET HAS BEEN  
SIGNED, SEALED AND DATED  
ELECTRONICALLY.

DATE PREPARED  
2/27/2025

|          |           |
|----------|-----------|
| ROUTE    | STATE     |
| M        | MO        |
| DISTRICT | SHEET NO. |
| SE       | 29        |

COUNTY  
OREGON

JOB NO.  
JSE0108

CONTRACT ID.

PROJECT NO.

BRIDGE NO.


| DESCRIPTION | DATE |
|-------------|------|
|             |      |
|             |      |
MISSOURI HIGHWAYS AND TRANSPORTATION  
COMMISSION

105 WEST CAPITOL  
JEFFERSON CITY, MO 65102  
1-888-ASK-MODOT (1-888-275-6636)

**Pickering**  
Pickering Firm, Inc.  
101 South Church Street, Suite 303  
Jonesboro, AR 72401  
Phone: 870.336.0117  
Missouri Certificate of Authority No. 2012006790



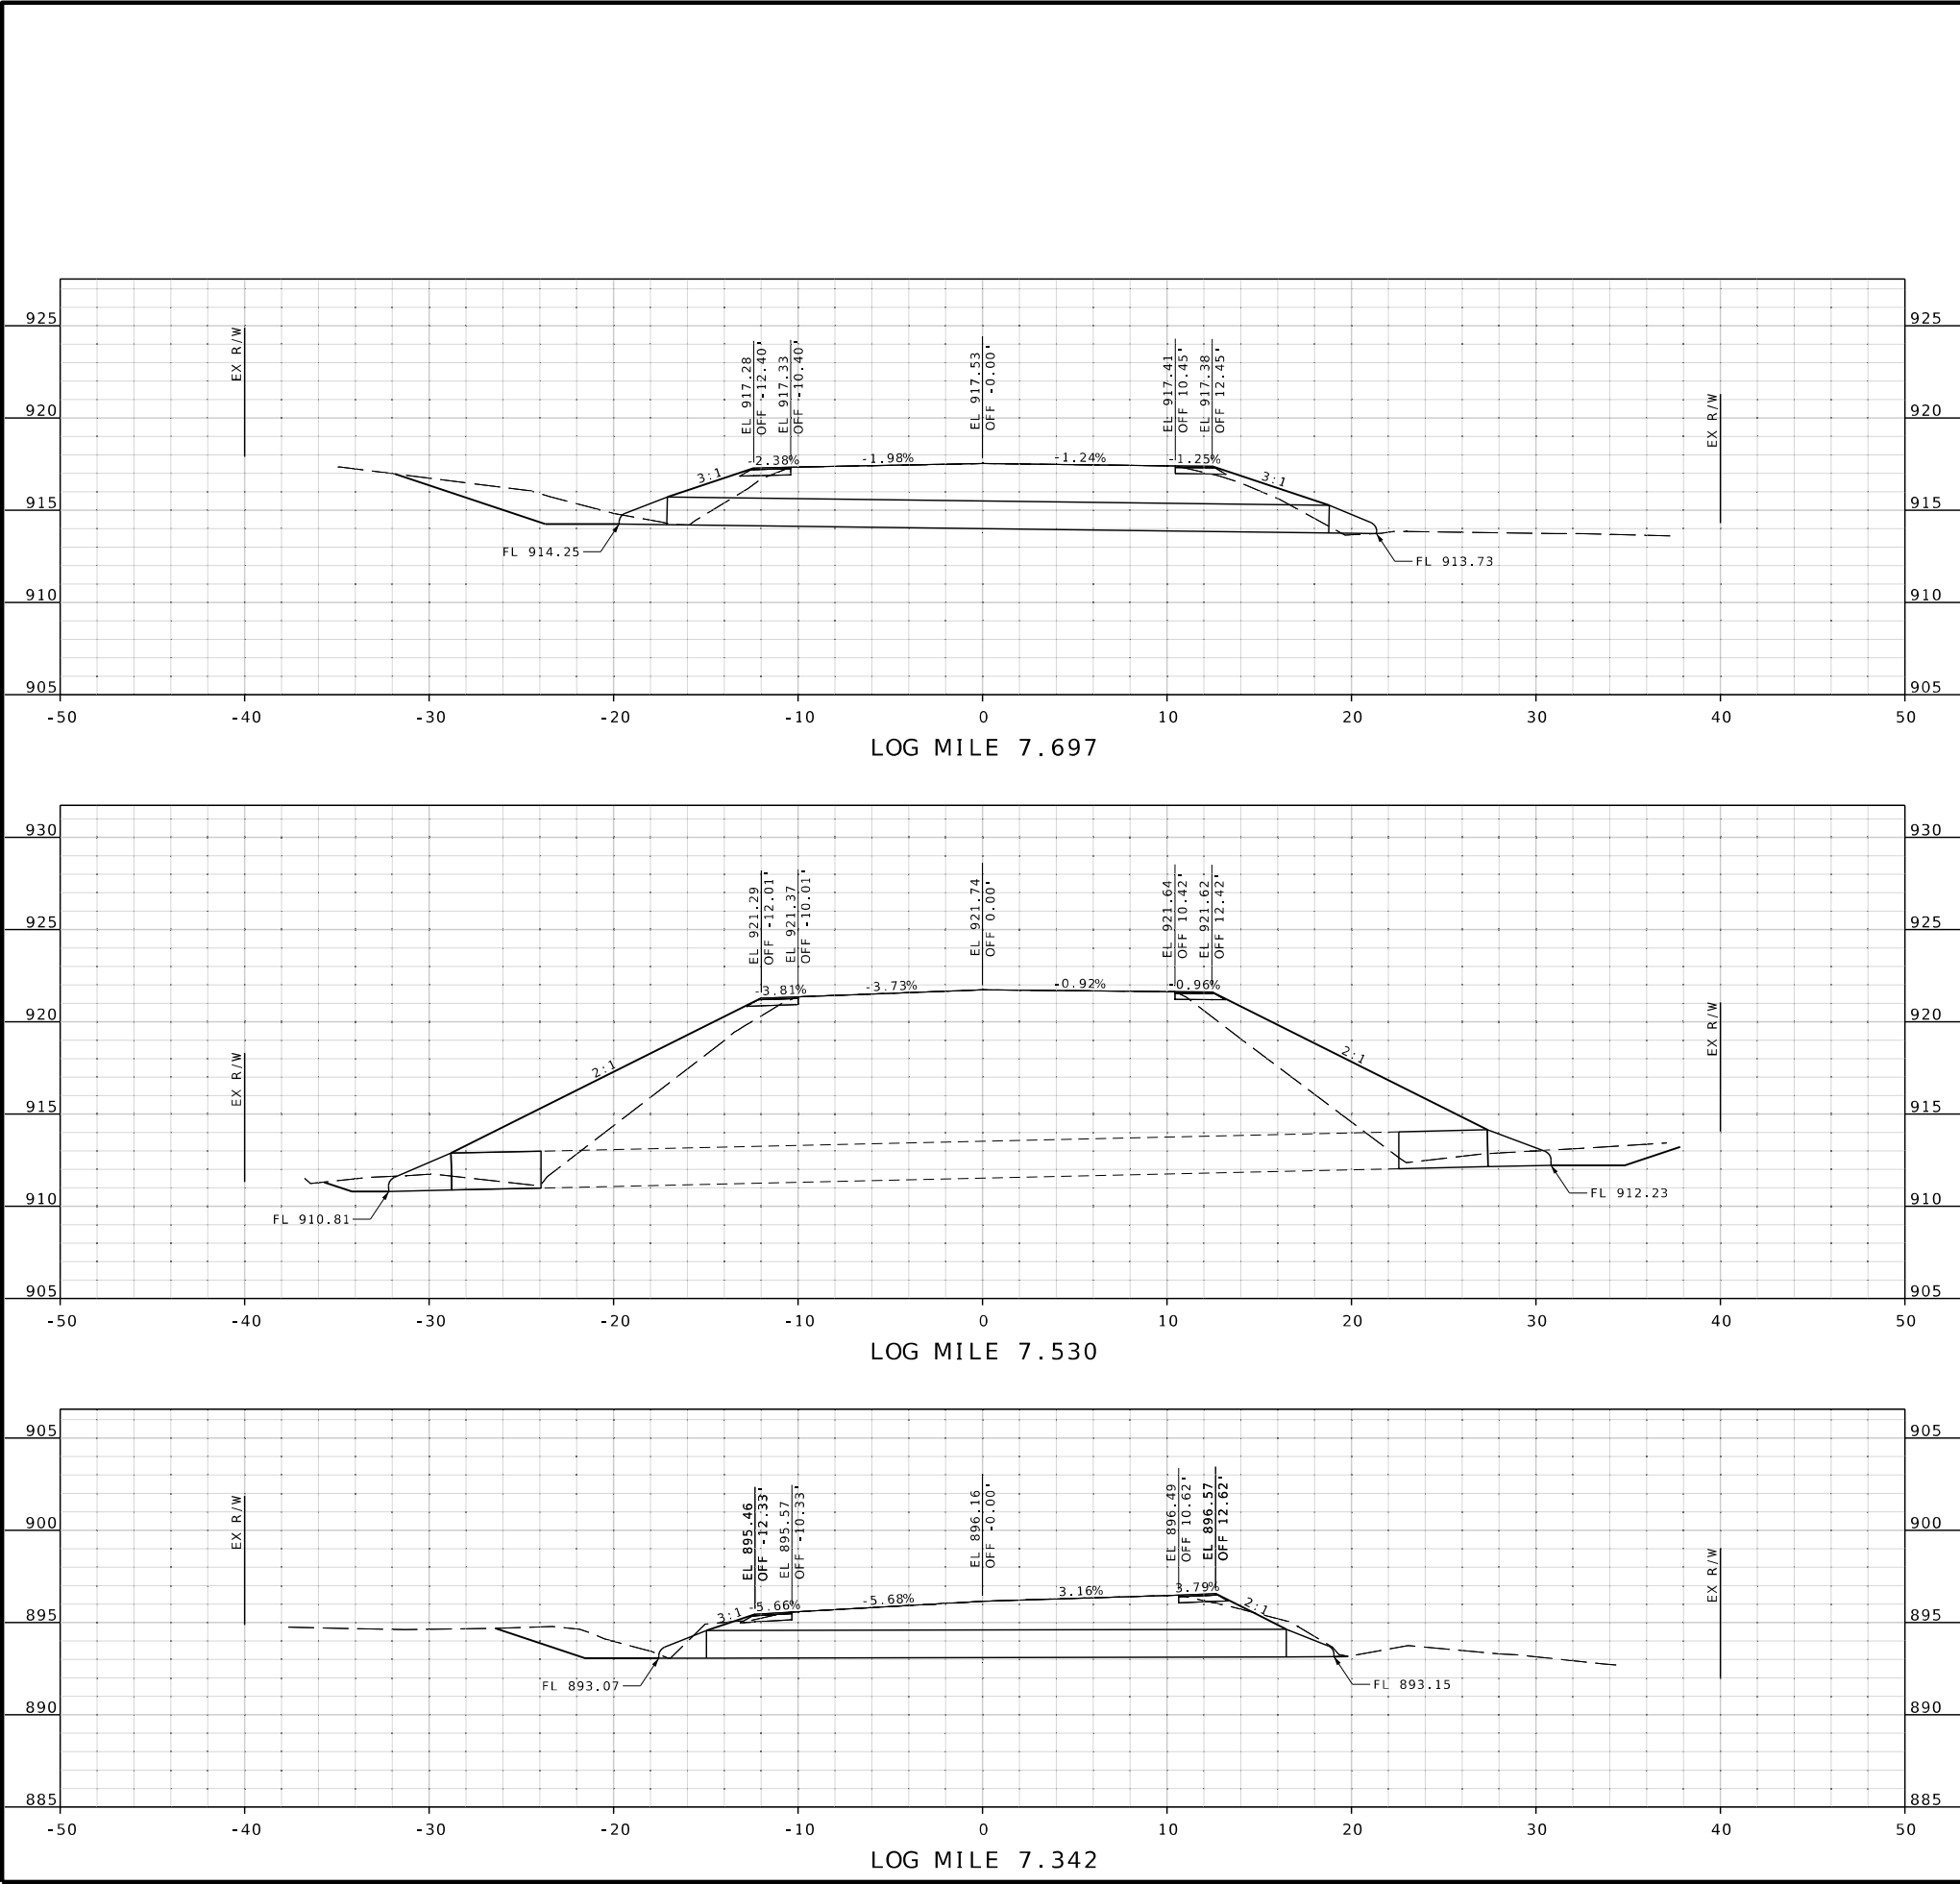

CULVERT NUMBER - 48  
ROUTE M  
EXISTING 18" CMP  
SKEW = 0°  
REPLACE WITH 36' OF  
18" GROUP C PIPE  
2 - 18" F.E.S.  
17.2 CY TYPE 1 AGG

CULVERT NUMBER - 47  
ROUTE M  
EXISTING 24" CMP  
SKEW = 0°  
EXTEND 5' LT AND 5' RT  
WITH 24" GROUP C PIPE  
2 - 24" F.E.S.

CULVERT NUMBER - 46  
ROUTE M  
EXISTING 15" CMP  
SKEW = 0°  
REPLACE WITH 32' OF  
18" GROUP C PIPE  
2 - 18" F.E.S.  
13.1 CY TYPE I AGG

STATE OF MISSOURI

THOMAS NEAL TAEGTMEYER

NUMBER PE-2014000093

PROFESSIONAL ENGINEER

THIS SHEET HAS BEEN SIGNED, SEALED AND DATED ELECTRONICALLY.

DATE PREPARED  
2/27/2025

ROUTE  
M

STATE  
MO

DISTRICT  
SE

SHEET NO.  
30

COUNTY  
OREGON

JOB NO.  
JSE0108

CONTRACT ID.

PROJECT NO.

BRIDGE NO.

DESCRIPTION

DATE

MISSOURI HIGHWAYS AND TRANSPORTATION COMMISSION


MODOT

105 WEST CAPITOL  
JEFFERSON CITY, MO 65102  
1-888-ASK-MODOT (1-888-275-6636)


Pickering

Pickering Firm, Inc.  
101 South Church Street, Suite 303  
Jonesboro, AR 72401  
Phone: 870.336.0117  
Missouri Certificate of Authority No. 2012006790


030\_CS\_11\_JSE0108\_15.dgn 9:39:02 AM 2/27/2025

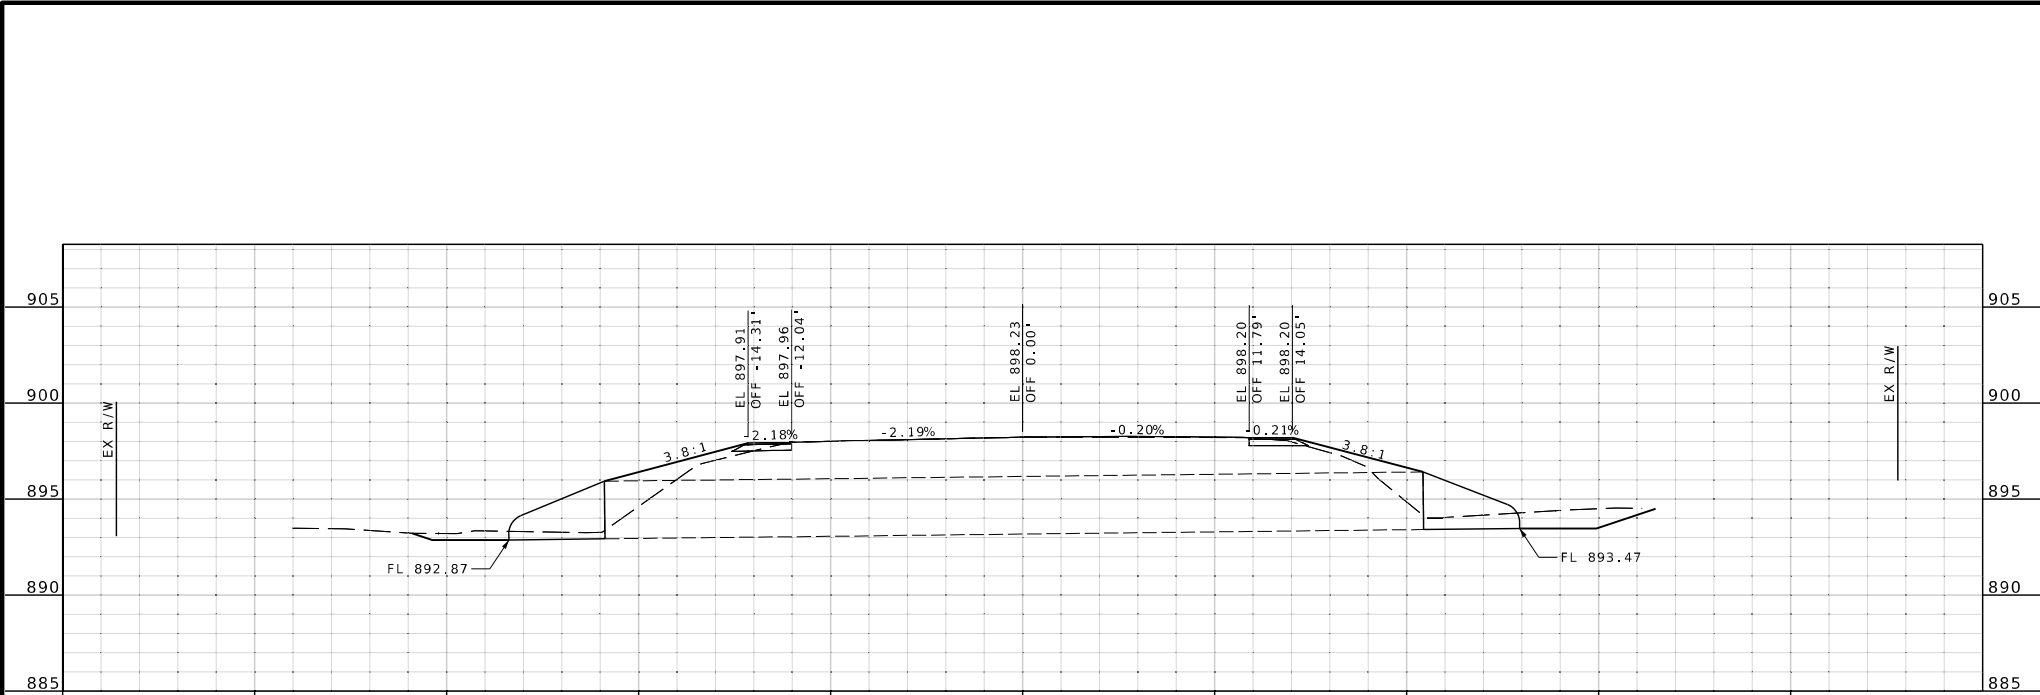

LOG MILE 8.118

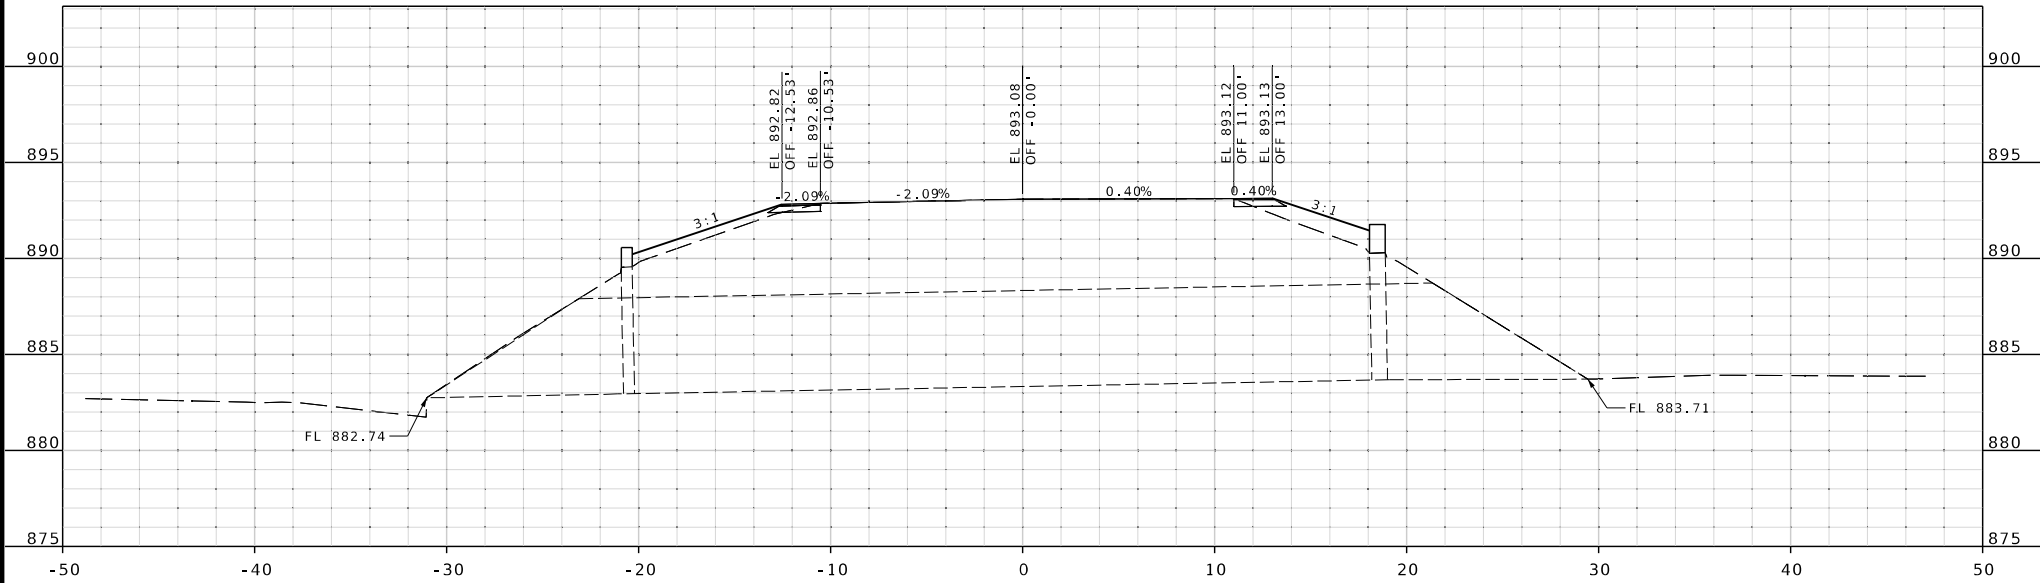

LOG MILE 8.036

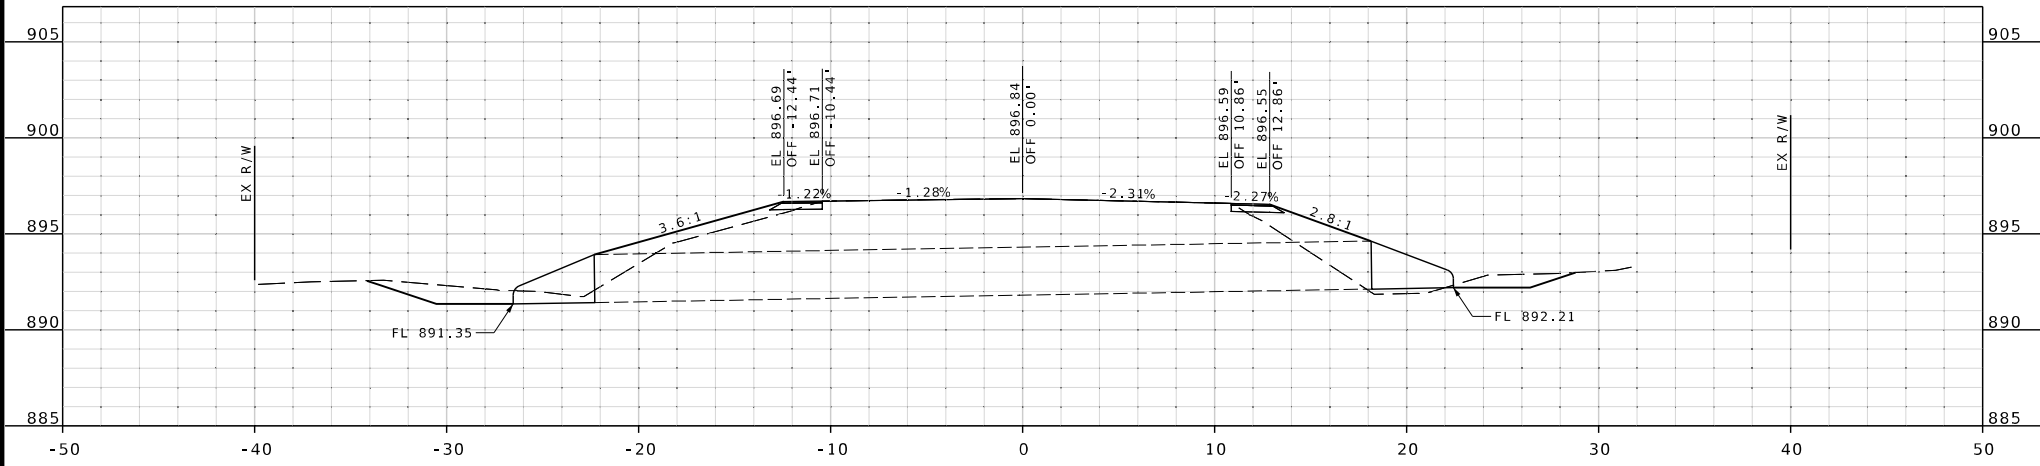

LOG MILE 7.935

CULVERT NUMBER - 51  
ROUTE M  
EXISTING 36" CMP  
SKEW = 28°  
2 - 36" F.E.S.

CULVERT NUMBER - 50  
ROUTE M  
EXISTING 12.5'x5.5'  
SINGLE BOX  
SKEW = 0°  
RAISE HEADWALL  
1' LT AND 1.5' RT

CULVERT NUMBER - 49  
ROUTE M  
EXISTING DOUBLE 30" CMP  
SKEW = 0°  
4 - 30" F.E.S.

STATE OF MISSOURI

THOMAS NEAL TAEGTMEYER

NUMBER PE-2014000093

PROFESSIONAL ENGINEER

THIS SHEET HAS BEEN SIGNED, SEALED AND DATED ELECTRONICALLY.

DATE PREPARED  
2/27/2025

ROUTE  
M

DISTRICT  
SE

STATE  
MO

SHEET NO.  
31

COUNTY  
OREGON

JOB NO.  
JSE0108

CONTRACT ID.

PROJECT NO.

BRIDGE NO.

| DESCRIPTION | DATE |
|-------------|------|
|             |      |
|             |      |
|             |      |
|             |      |
|             |      |
|             |      |

MISSOURI HIGHWAYS AND TRANSPORTATION COMMISSION

MoDOT


105 WEST CAPITOL  
JEFFERSON CITY, MO 65102  
1-888-ASK-MODOT (1-888-275-6636)

Pickering


Pickering Firm, Inc.  
101 South Church Street, Suite 303  
Jonesboro, AR 72401  
Phone: 870.336.0117  
Missouri Certificate of Authority No. 2012006790

031\_CS\_12\_JSE0108\_15.dgn 9:39:24 AM 2/27/2025




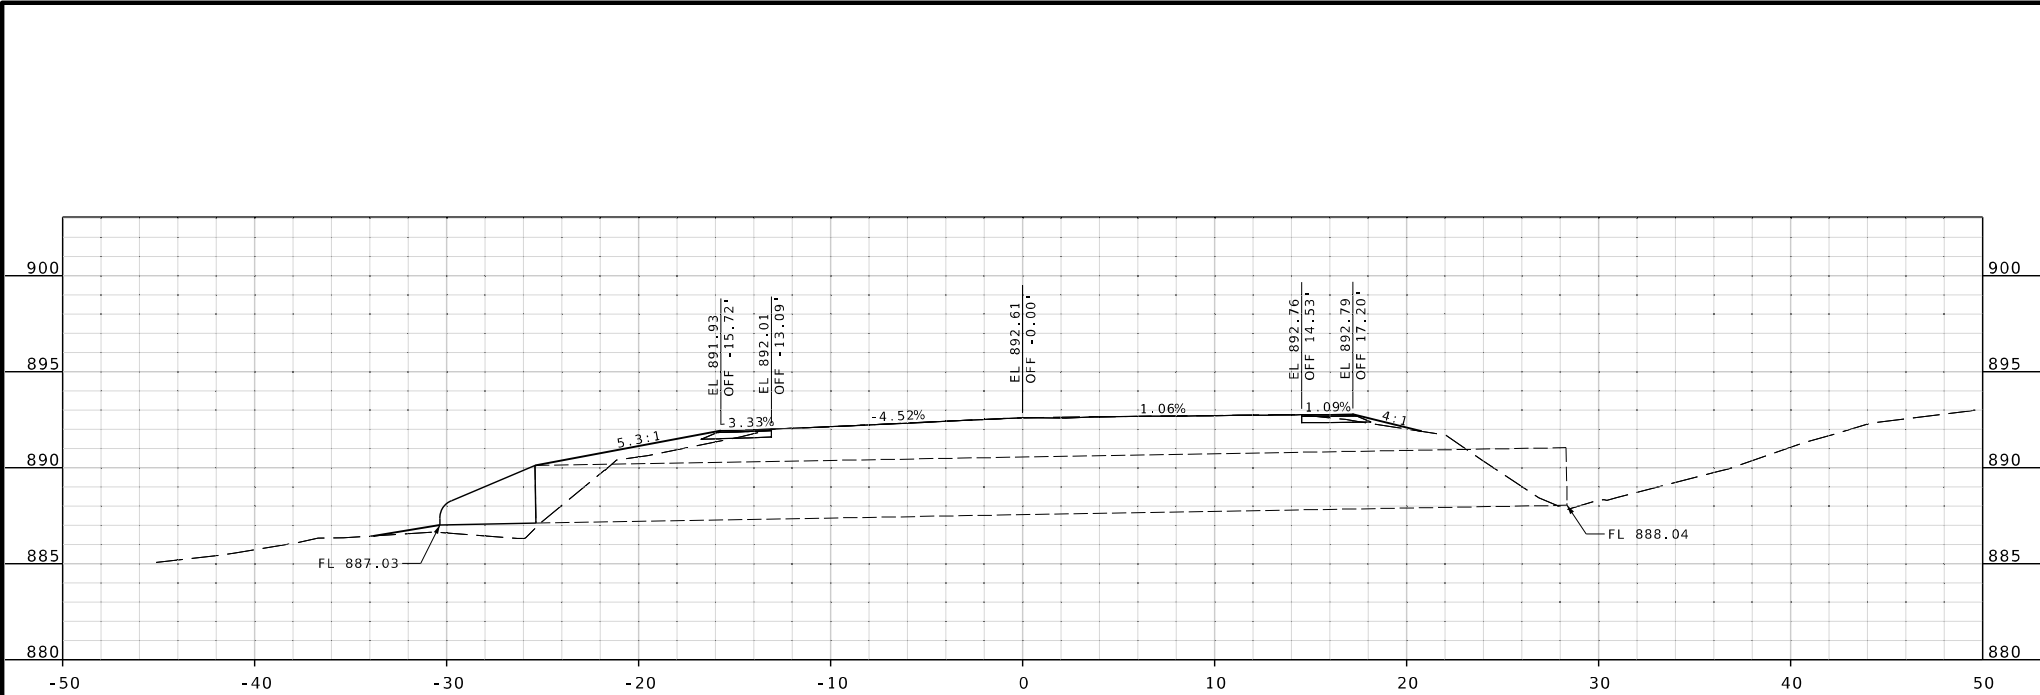

LOG MILE 8.731

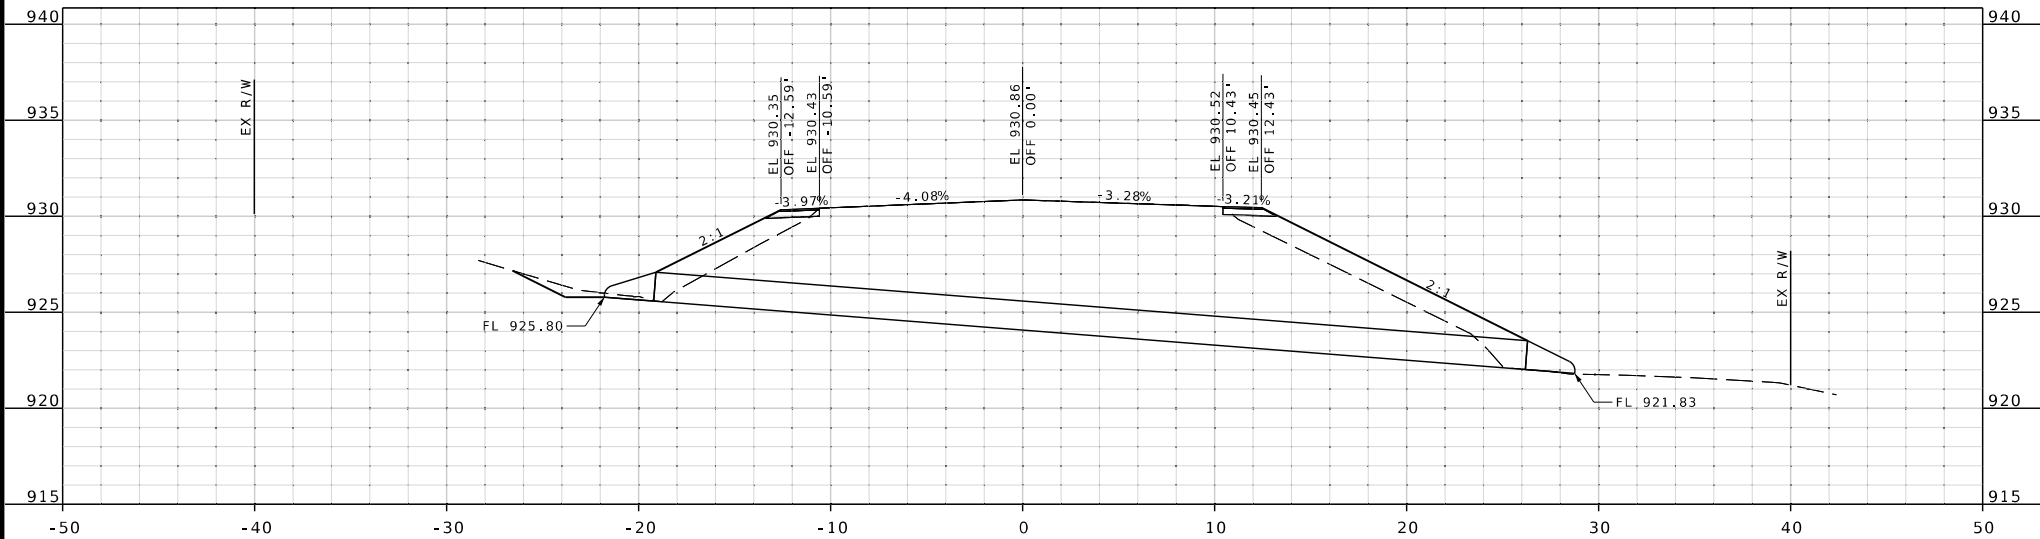

LOG MILE 8.480

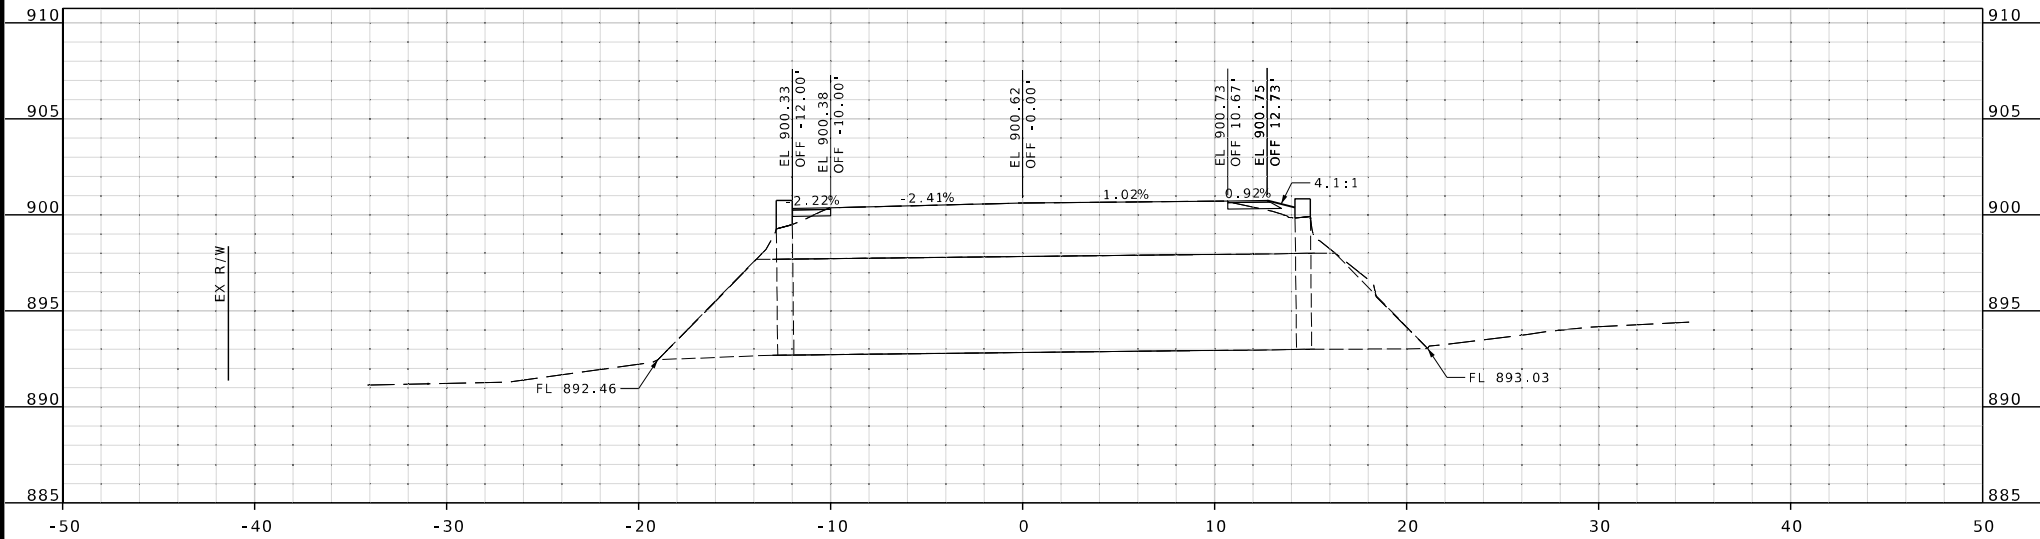

LOG MILE 8.356

CULVERT NUMBER - 54  
ROUTE M  
EXISTING 36" CMP  
SKEW = 41°  
1 - 36" F.E.S.

CULVERT NUMBER - 53  
ROUTE M  
EXISTING 18" CMP  
SKEW = 0°  
REPLACE WITH 46' OF  
18" GROUP C PIPE  
2 - 18" F.E.S.  
56.1 CY TYPE 1 AGG

CULVERT NUMBER - 52  
ROUTE M  
EXISTING 6'x5'  
SINGLE BOX  
SKEW = 15°  
RAISE HEADWALL  
1.25' LT AND 1.0' RT



THIS SHEET HAS BEEN  
SIGNED, SEALED AND DATED  
ELECTRONICALLY.

DATE PREPARED

2/27/2025

ROUTE STATE

M MO

DISTRICT SHEET NO.

SE 32

COUNTY

OREGON

JOB NO.

JSE0108

CONTRACT ID.

PROJECT NO.



BRIDGE NO.





| DESCRIPTION | DATE |
|-------------|------|
|             |      |
|             |      |
MISSOURI HIGHWAYS AND TRANSPORTATION  
COMMISSION

105 WEST CAPITOL  
JEFFERSON CITY, MO 65102  
1-888-ASK-MODOT (1-888-275-6636)

**Pickering**  
Pickering Firm, Inc.  
101 South Church Street, Suite 303  
Jonesboro, AR 72401  
Phone: 870.336.0117  
Missouri Certificate of Authority No. 2012006790

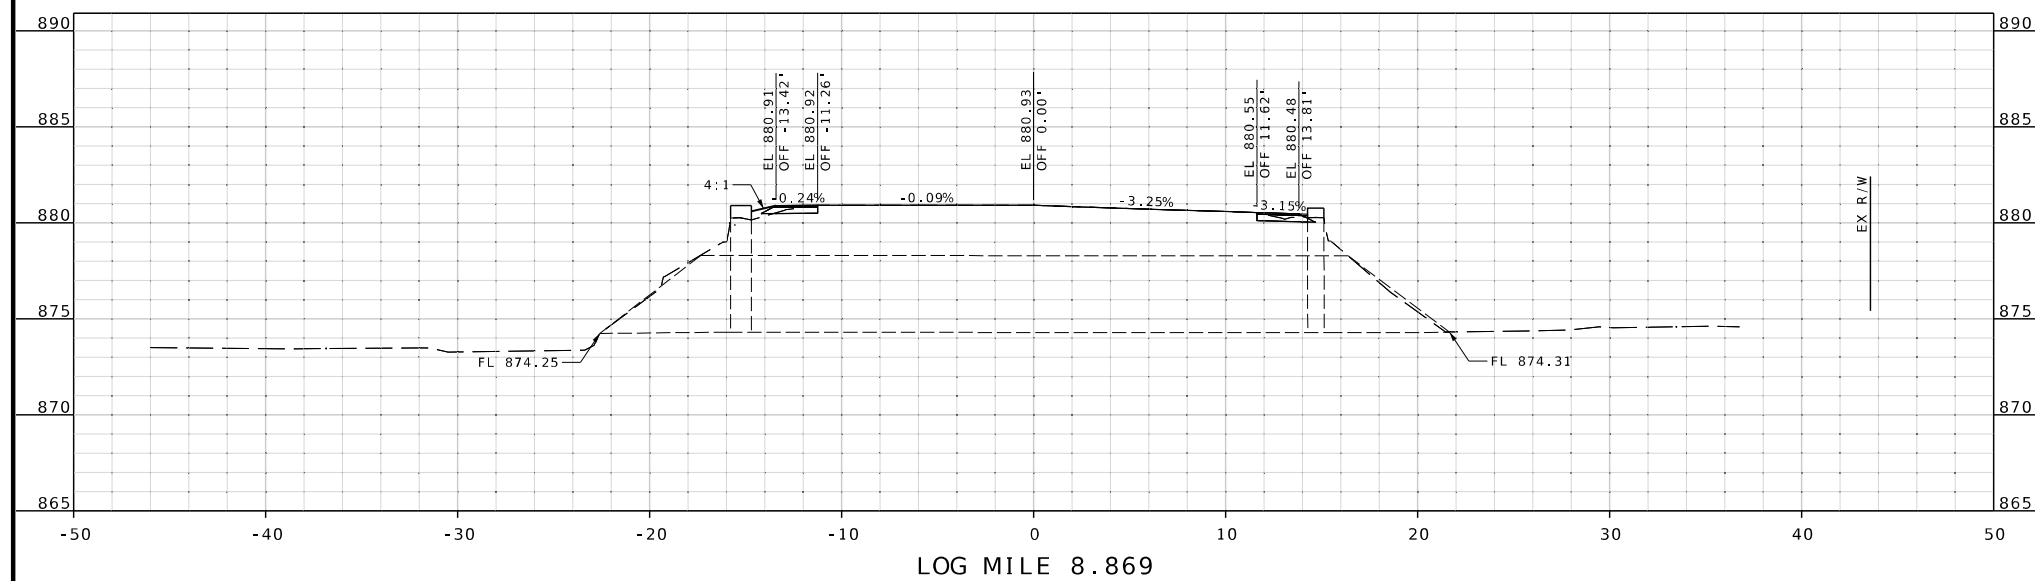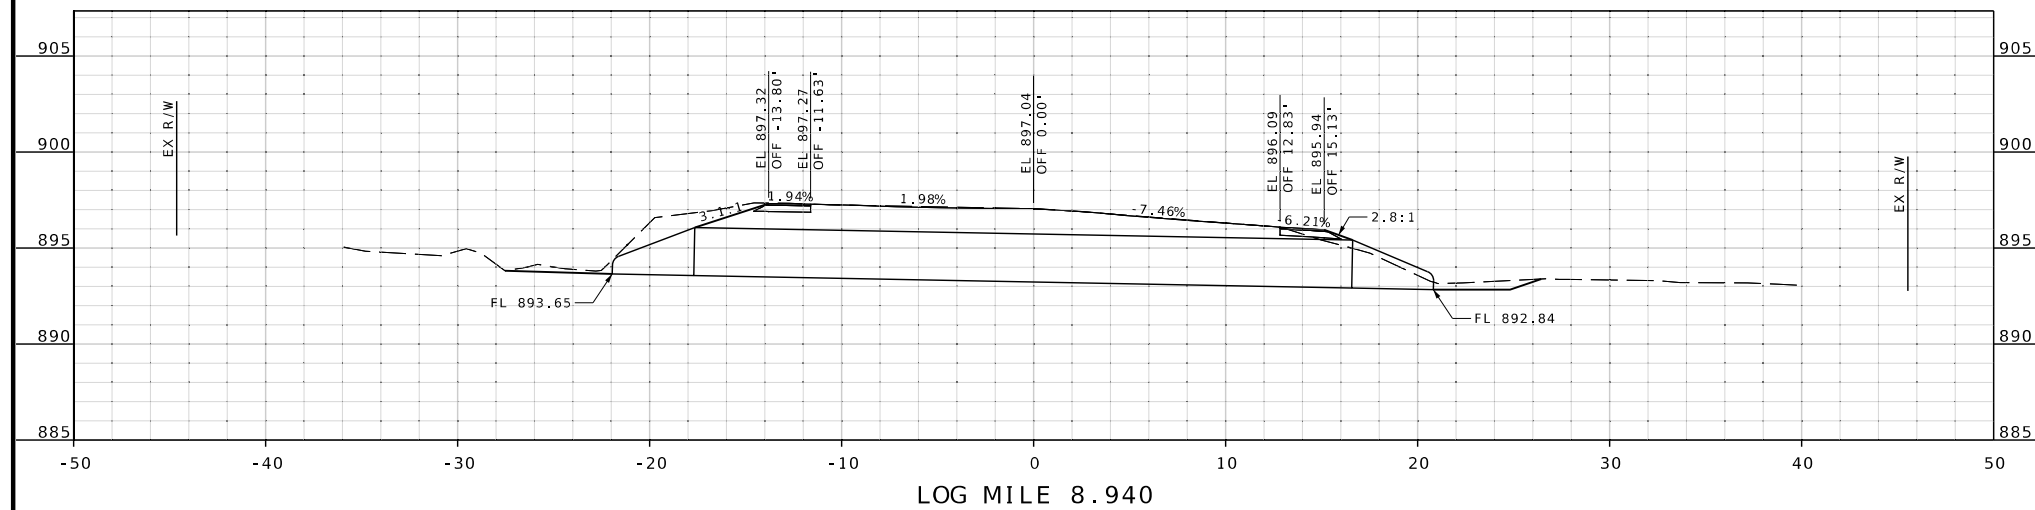

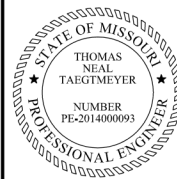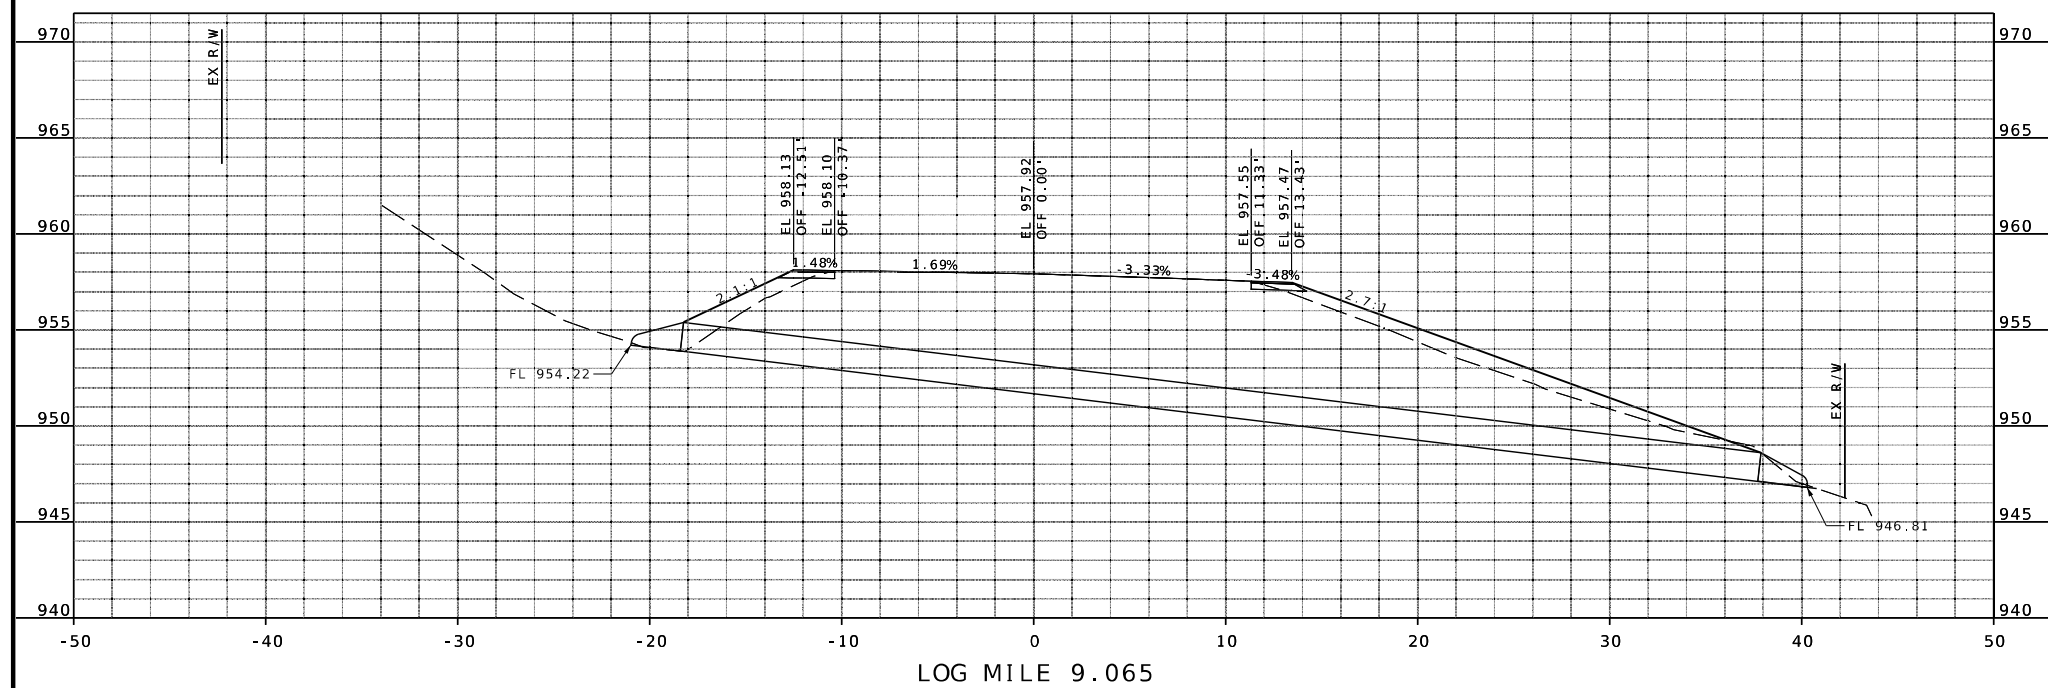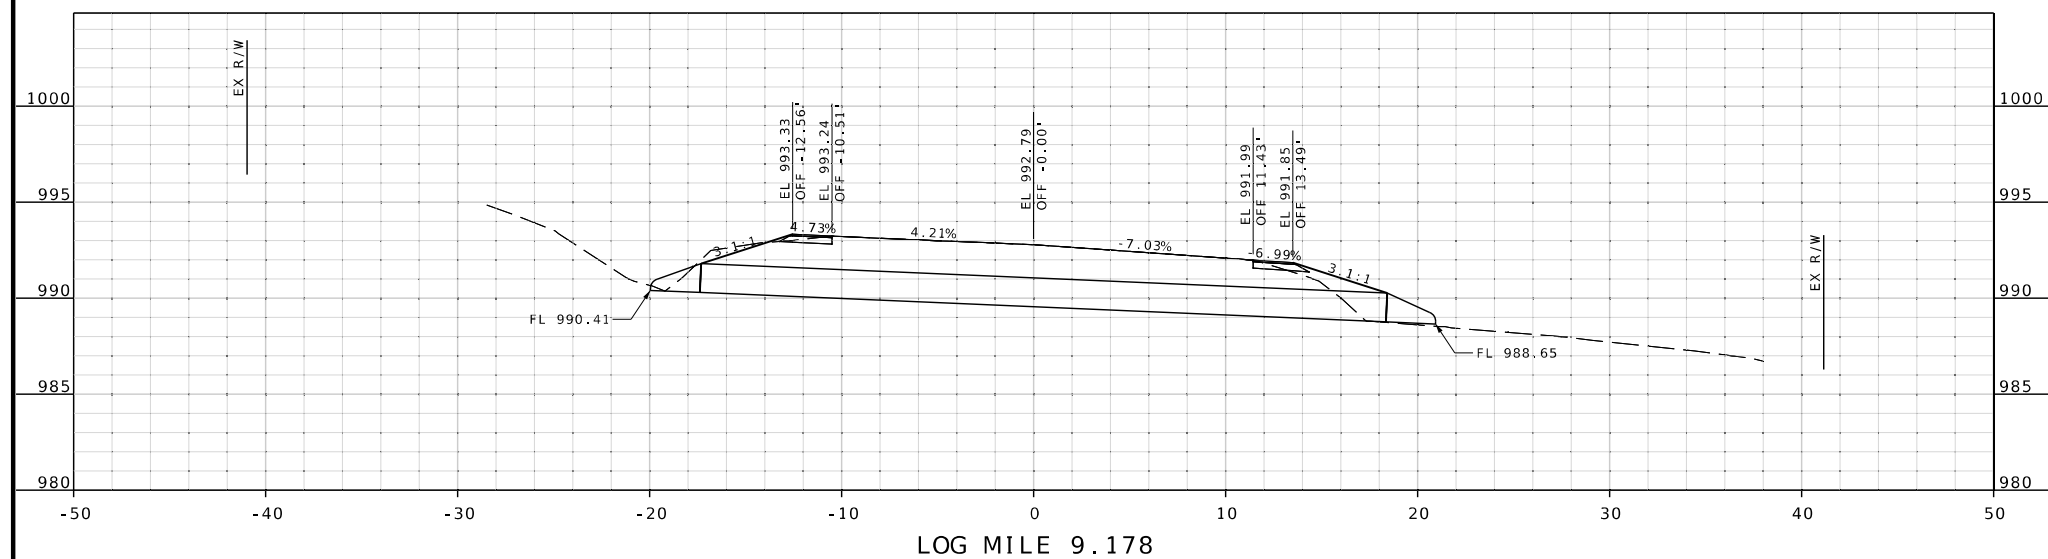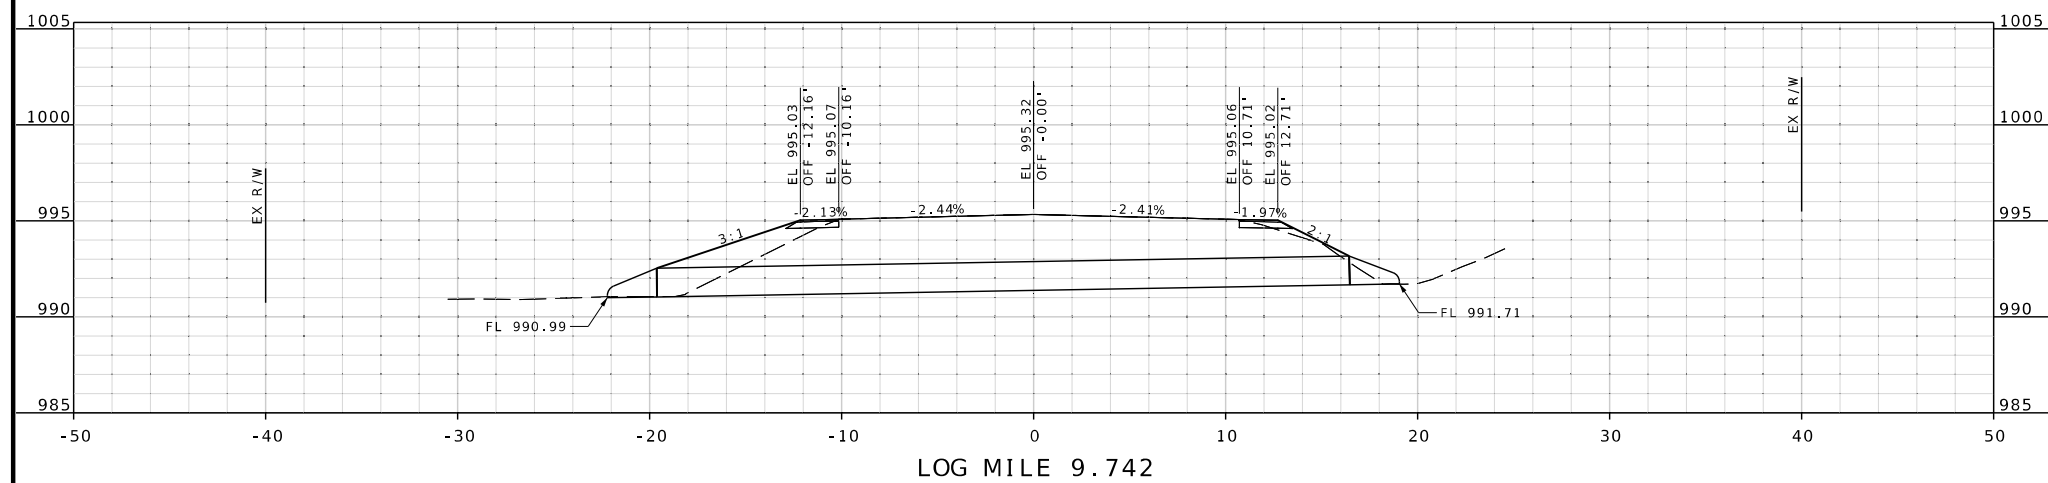

THIS SHEET HAS BEEN  
SIGNED, SEALED AND DATED  
ELECTRONICALLY.

DATE PREPARED

|           |       |
|-----------|-------|
| 2/27/2025 |       |
| ROUTE     | STATE |
| M         | MO    |

|          |          |
|----------|----------|
| DISTRICT | SHEET NO |
| SE       | 34       |

COUNTY  
OREGON

JOB NO.  
JSE0108

|              |
|--------------|
| CONTRACT ID. |
|--------------|

|             |
|-------------|
| PROJECT NO. |
|-------------|

BRIDGE NO.

[illegible]MISSOURI HIGHWAYS AND TRANSPORTATION  
COMMISSION

105 WEST CAPITOL  
JEFFERSON CITY, MO 65102  
1-888-ASK-MODOT (1-888-275-6636)



Pickering Firm, Inc.  
101 South Church Street, Suite 303  
Jonesboro, AR 72401  
Phone: 870.336.0117  
Missouri Certificate of Authority No. 2012006790

Phone: 870.336.0117  
Missouri Certificate of Authority No. 2012006790