

DESIGN DESIGNATION

A.A.D.T. - 2023 = 3542
A.A.D.T. - 2043 = 4322
D.H.V. = 12%
T = 4.9%
V = 45 M.P.H.
D = 50.0% NB, 50.0% SB

FUNCTIONAL CLASSIFICATION - MAJOR COLLECTOR

TEMPORARY CONSTRUCTION &
PERMANENT
EASEMENTS REQUIRED

UTILITIES SERVING THE PROJECT:

COMPANY	PHONE NUMBER
PUBLIC WATER SUPPLY DISTRICT #2	636-561-3737
CITY OF O'FALLON STORM SEWERS	636-379-7632
CITY OF O'FALLON TRAFFIC	636-379-5492
AMEREN OF MISSOURI	866-992-6619
SPIRE	800-887-4173
CUIVRE RIVER ELECTRIC COOP	800-392-3709
DUCKETT CREEK SEWER DISTRICT	636-441-1244
AT&T DISTRIBUTION	636-328-6952
LUMEN / CENTURY LINK	800-603-8044
EVERSTREAM	844-733-4700
SPECTRUM/CHARTER COMMUNICATIONS	636-299-2512
MODOT	314-453-5036

CONVENTIONAL SYMBOLS
(USED IN PLANS)

	EXISTING	NEW
BUILDINGS AND STRUCTURES		
GUARD RAIL		
GUARD CABLE		
CONCRETE RIGHT-OF-WAY MARKER		
STEEL RIGHT-OF-WAY MARKER		
LOCATION SURVEY MARKER		
UTILITIES		
FIBER OPTICS	-FO-	-FO-
OVERHEAD CABLE TV	-OTV-	-OTV-
UNDERGROUND CABLE TV	-UTV-	-UTV-
OVERHEAD TELEPHONE	-OT-	-OT-
UNDERGROUND TELEPHONE	-UT-	-UT-
OVERHEAD POWER	-OE-	-OE-
UNDERGROUND POWER	-UE-	-UE-
SANITARY SEWER	-S-	-S-
STORM SEWER	-SS-	-SS-
GAS	-G-	-G-
WATER	-W-	-W-
MANHOLE		
FIRE HYDRANT		
WATER VALVE		
WATER METER		
DROP INLET		
DITCH BLOCK		
GROUND MOUNTED SIGN		
LIGHT POLE		
H-FRAME POWER POLE		
TELEPHONE PEDESTAL		
FENCE		
CHAIN LINK		
WOVEN WIRE		
GATE POST		
BENCHMARK		


NOTE: DASHED OR OPEN SYMBOLS INDICATE
EXISTING FEATURES

MISSOURI HIGHWAYS AND TRANSPORTATION COMMISSION
CONSTRUCTION PLANS FOR PROPOSED
STATE HIGHWAY
ST. CHARLES COUNTY



KEY MAP
LOCATION OF ST. CHARLES COUNTY

TOWNSHIP 46 NORTH
RANGE 3 EAST

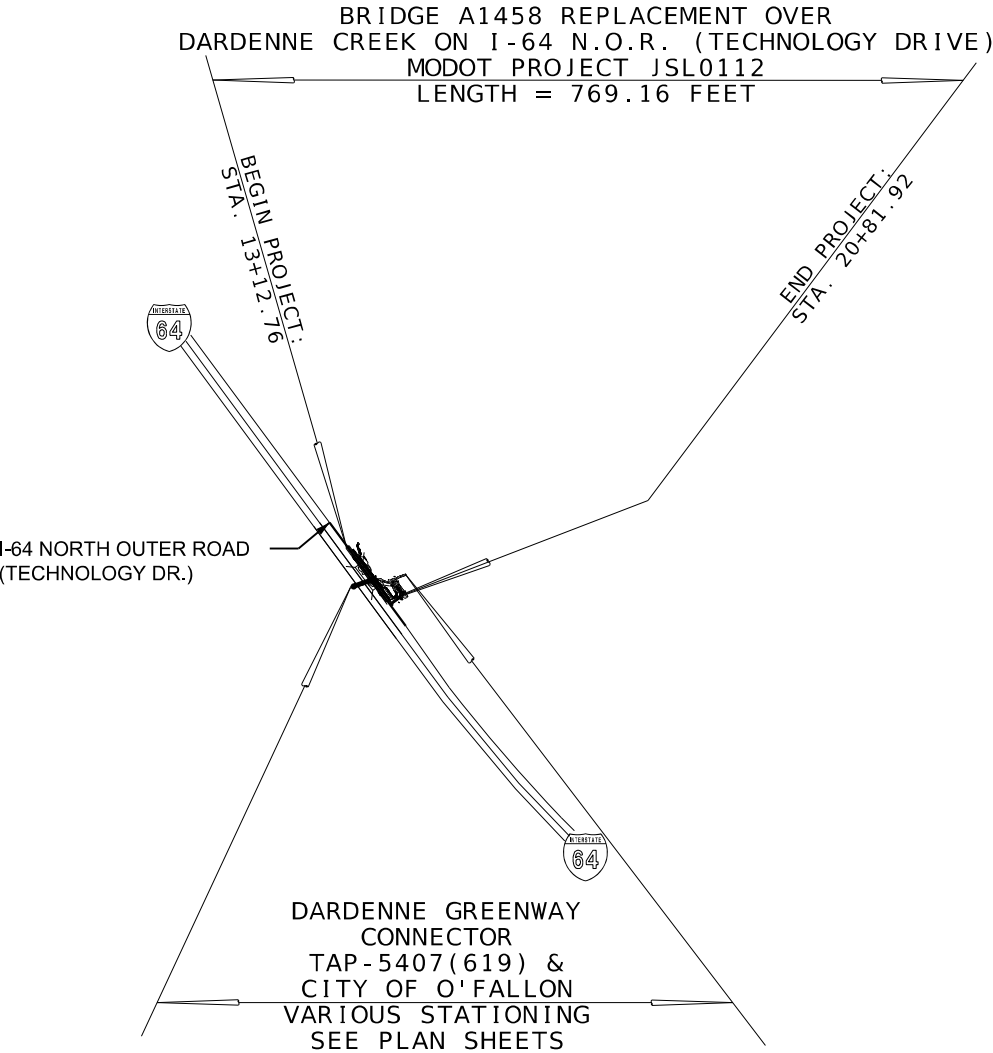

NOT TO SCALE

DISCLAIMER

THE PROFESSIONAL WHOSE SIGNATURE AND PERSONAL
SEAL APPEAR HEREON ASSUMES RESPONSIBILITY
ONLY FOR WHAT APPEARS IN THIS PROJECT, AND
DISCLAIMS (PERSUANT TO SECTION 327.411 RSMO)
SPECIFICATION, ESTIMATES, REPORTS OR OTHER
DOCUMENTS OR INSTRUMENTS NOT SEALED BY THE
UNDERSIGNED PROFESSIONAL RELATING TO OR
INTENDED TO BE USED FOR ANY PART OR PARTS OF
THE PROJECT TO WHICH THIS PAGE REFERS.

INDEX OF SHEETS

DESCRIPTION	SHEET NUMBER
TITLE SHEET -----	1
TYPICAL SECTIONS (TS) (4 SHEETS)---	2
QUANTITIES (QU) (4 SHEETS)-----	3
PLAN SHEETS (PS)-----	4-17
PROFILE SHEETS (PP)-----	18-21
RIGHT OF WAY (RW)-----	22-25
REFERENCE POINTS (RP)-----	26
COORDINATE POINTS (CP)-----	27
SPECIAL SHEETS (SS)-----	28
TRAFFIC CONTROL SHEETS (TC)-----	29
EROSION CONTROL SHEETS (EC)-----	30-31
SIGNING (SN)-----	32
PAVEMENT MARKING (PM)-----	33
CULVERT SECTIONS (CS)-----	34
SIGNAGE & SITE AMENITIES PLAN-----	35-36
SIGNAGE & SITE AMENITIES DETAILS---	37-38
PLANTING PLAN-----	39-40
PLANTING DETAILS-----	41
BRIDGE DRAWINGS (B)	
A9387-----	1-44
A67522-----	1-2
A67532-----	1-2
CROSS SECTIONS (XS) (2 SHEETS)-----	1-2

LENGTH OF PROJECT

BEGINNING OF PROJECT	STA. 13+12.76
END OF PROJECT	STA. 20+81.92
APPARENT LENGTH	769.16 FEET

TOTAL CORRECTIONS	0.00 FEET
NET LENGTH OF PROJECT	769.16 FEET
STATE LENGTH	0.15 MILES

FOR INFORMATION ONLY ESTIMATED DISTURBED ACRES	1.50 ACRES
---	------------



THIS SHEET HAS BEEN
SIGNED, SEALED AND DATED
ELECTRONICALLY

DATE PREPARED 4/24/2025	ROUTE NOR	STATE MO
	DISTRICT SL	SHEET NO. 1
COUNTY ST. CHARLES	JOB NO. JSL0112	CONTRACT ID.
PROJECT NO.	BRIDGE NO.	

DESCRIPTION



DATE

MISSOURI HIGHWAYS AND TRANSPORTATION
COMMISSION



TITLE SHEET



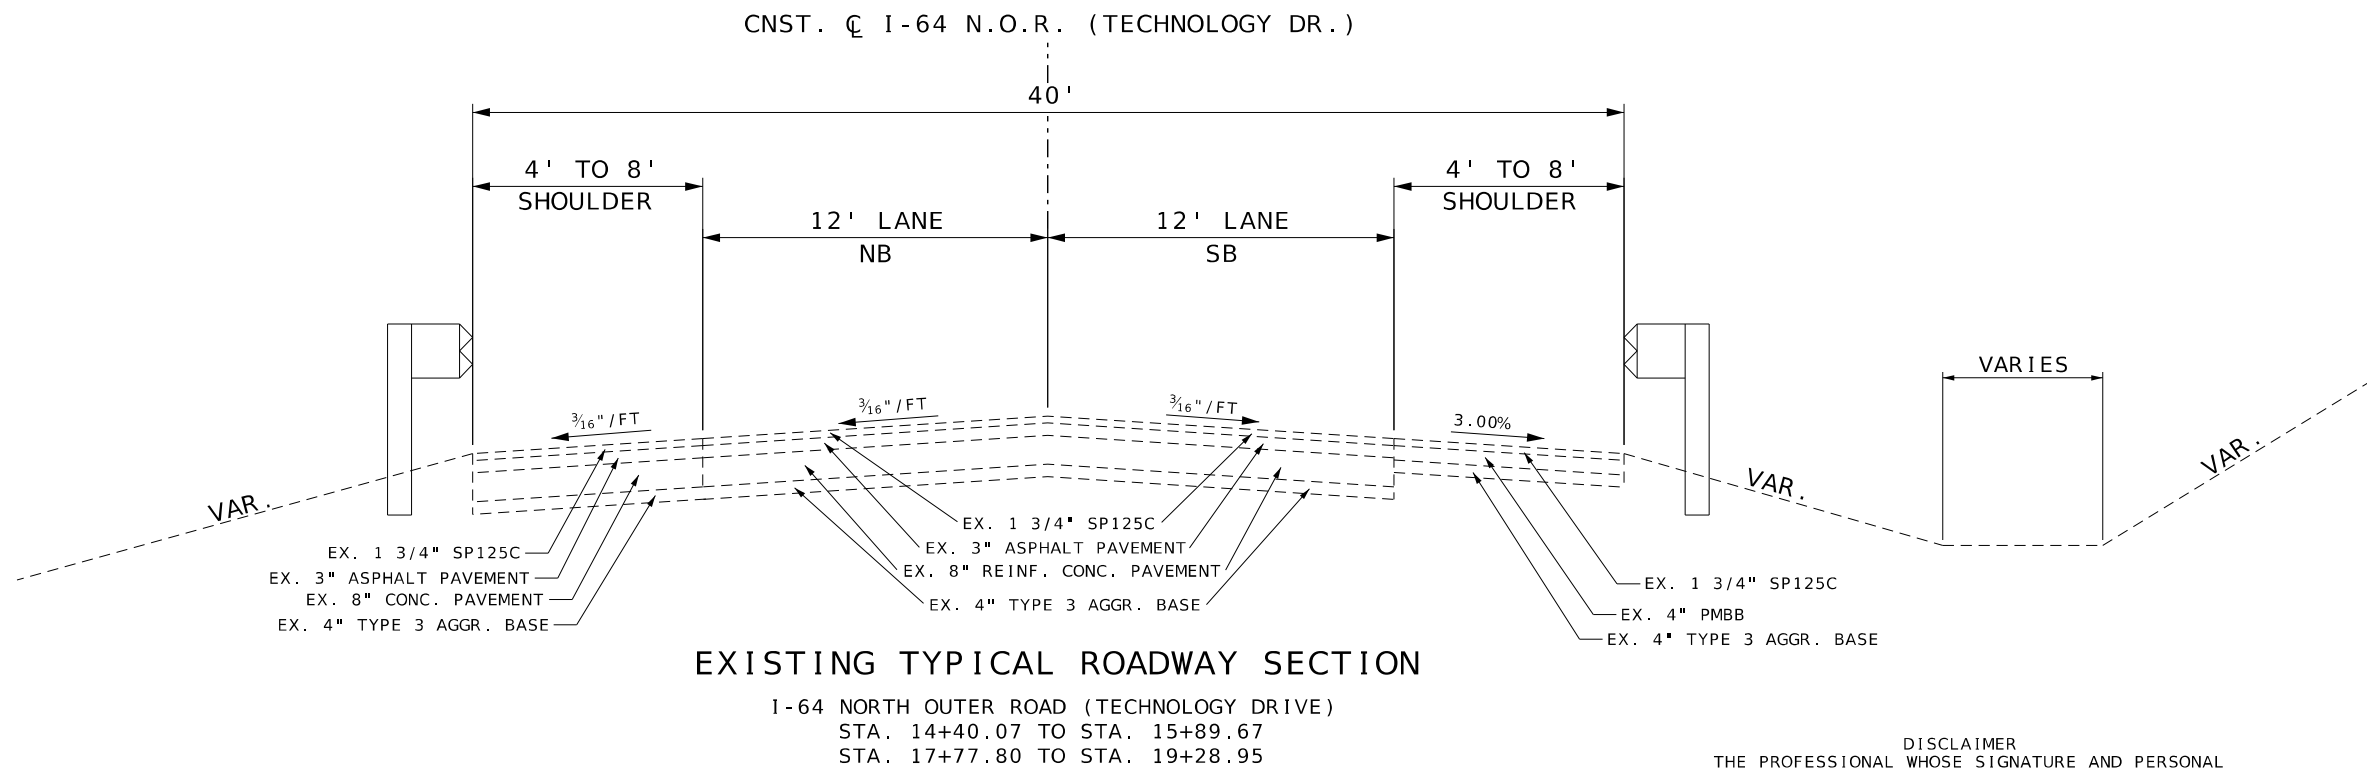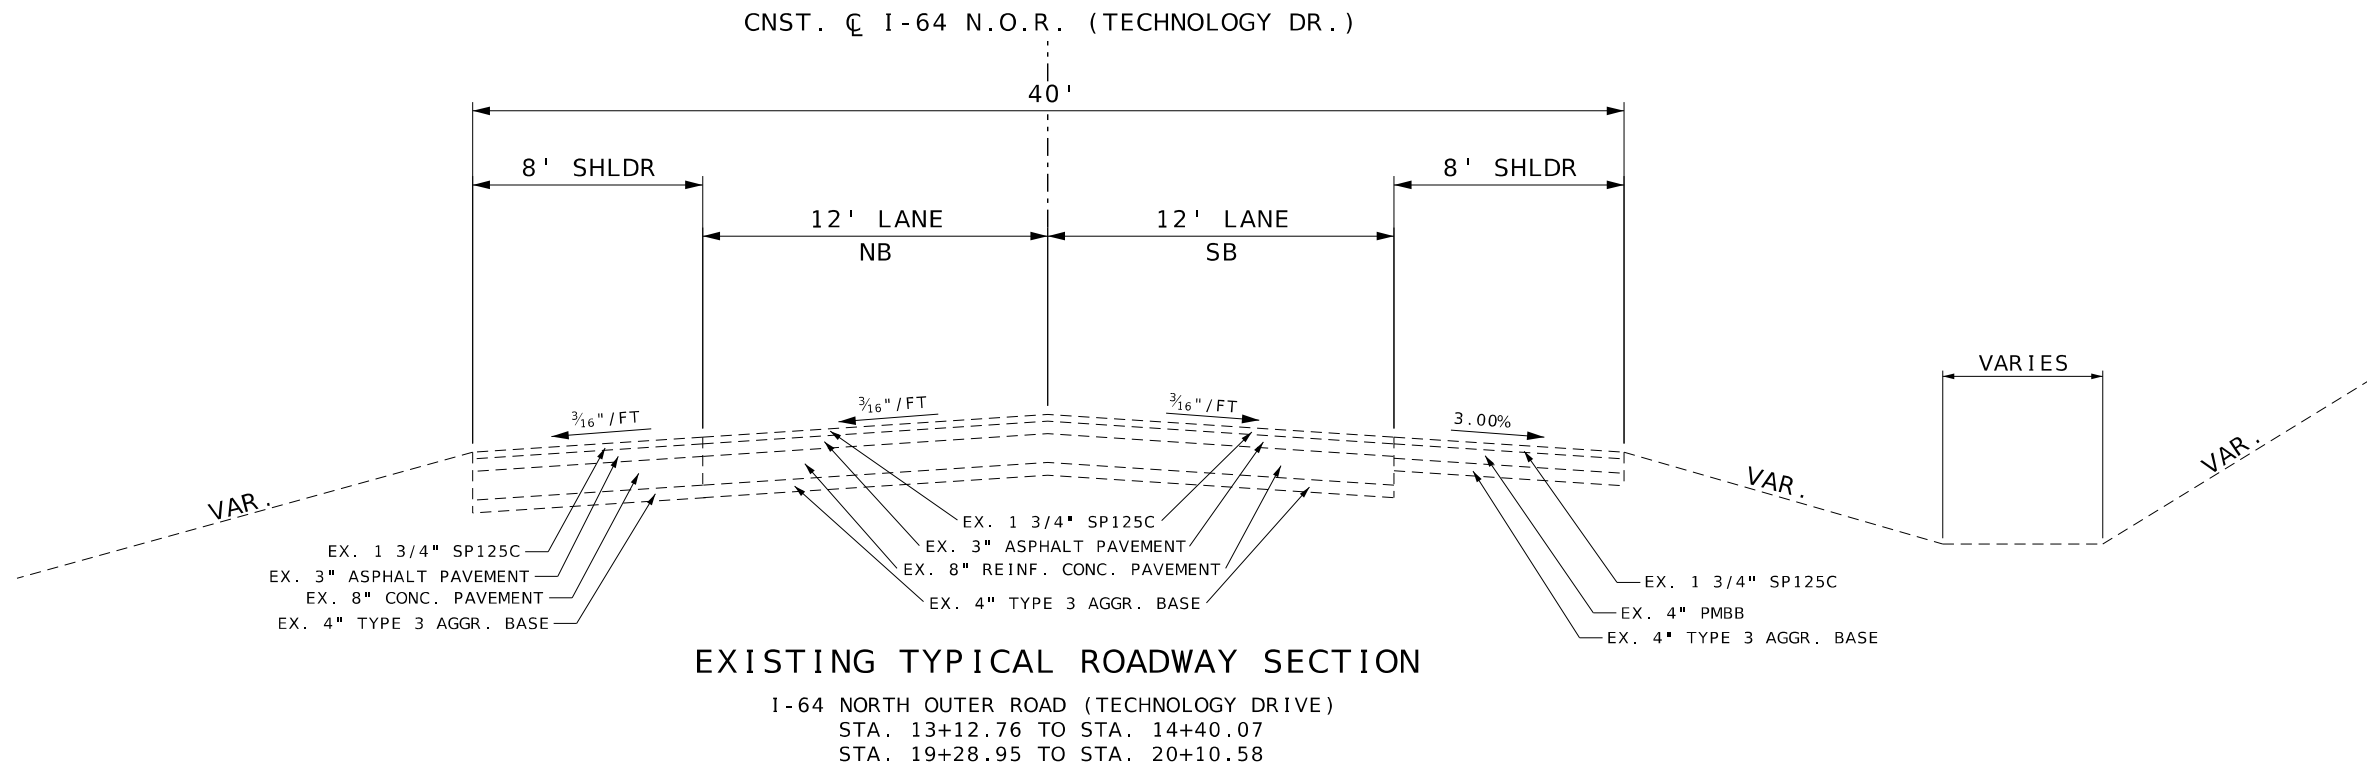

DISCLAIMER
THE PROFESSIONAL WHOSE SIGNATURE AND PERSONAL SEAL APPEAR HEREON ASSUMES RESPONSIBILITY ONLY FOR WHAT APPEARS IN THIS PROJECT, AND DISCLAIMS (PERSUANT TO SECTION 327.411 RSMO) SPECIFICATION, ESTIMATES, REPORTS OR OTHER DOCUMENTS OR INSTRUMENTS NOT SEALED BY THE UNDERSIGNED PROFESSIONAL RELATING TO OR INTENDED TO BE USED FOR ANY PART OR PARTS OF THE PROJECT TO WHICH THIS PAGE REFERS.

NOT TO SCALE

THIS SHEET HAS BEEN SIGNED, SEALED AND DATED ELECTRONICALLY

DATE PREPARED
4/24/2025

ROUTE NOR	STATE MO
DISTRICT SL	SHEET NO. 2

COUNTY
ST. CHARLES

JOB NO.
JSL0112

CONTRACT ID.

PROJECT NO.

BRIDGE NO.

DESCRIPTION	DATE

MISSOURI HIGHWAYS AND TRANSPORTATION COMMISSION



105 WEST CAPITOL
JEFFERSON CITY, MO 65102
1-888-ASK-MODOT (1-888-275-6636)

TYPICAL SECTION
SHEET 1 OF 4

CDG ENGINEERS

ONE CHERRY BLVD
ST. LOUIS, MISSOURI 63109
Missouri State Certificate of Authority #1721

© 2018 CDG
P. 314.785.7770
F. 314.785.9075

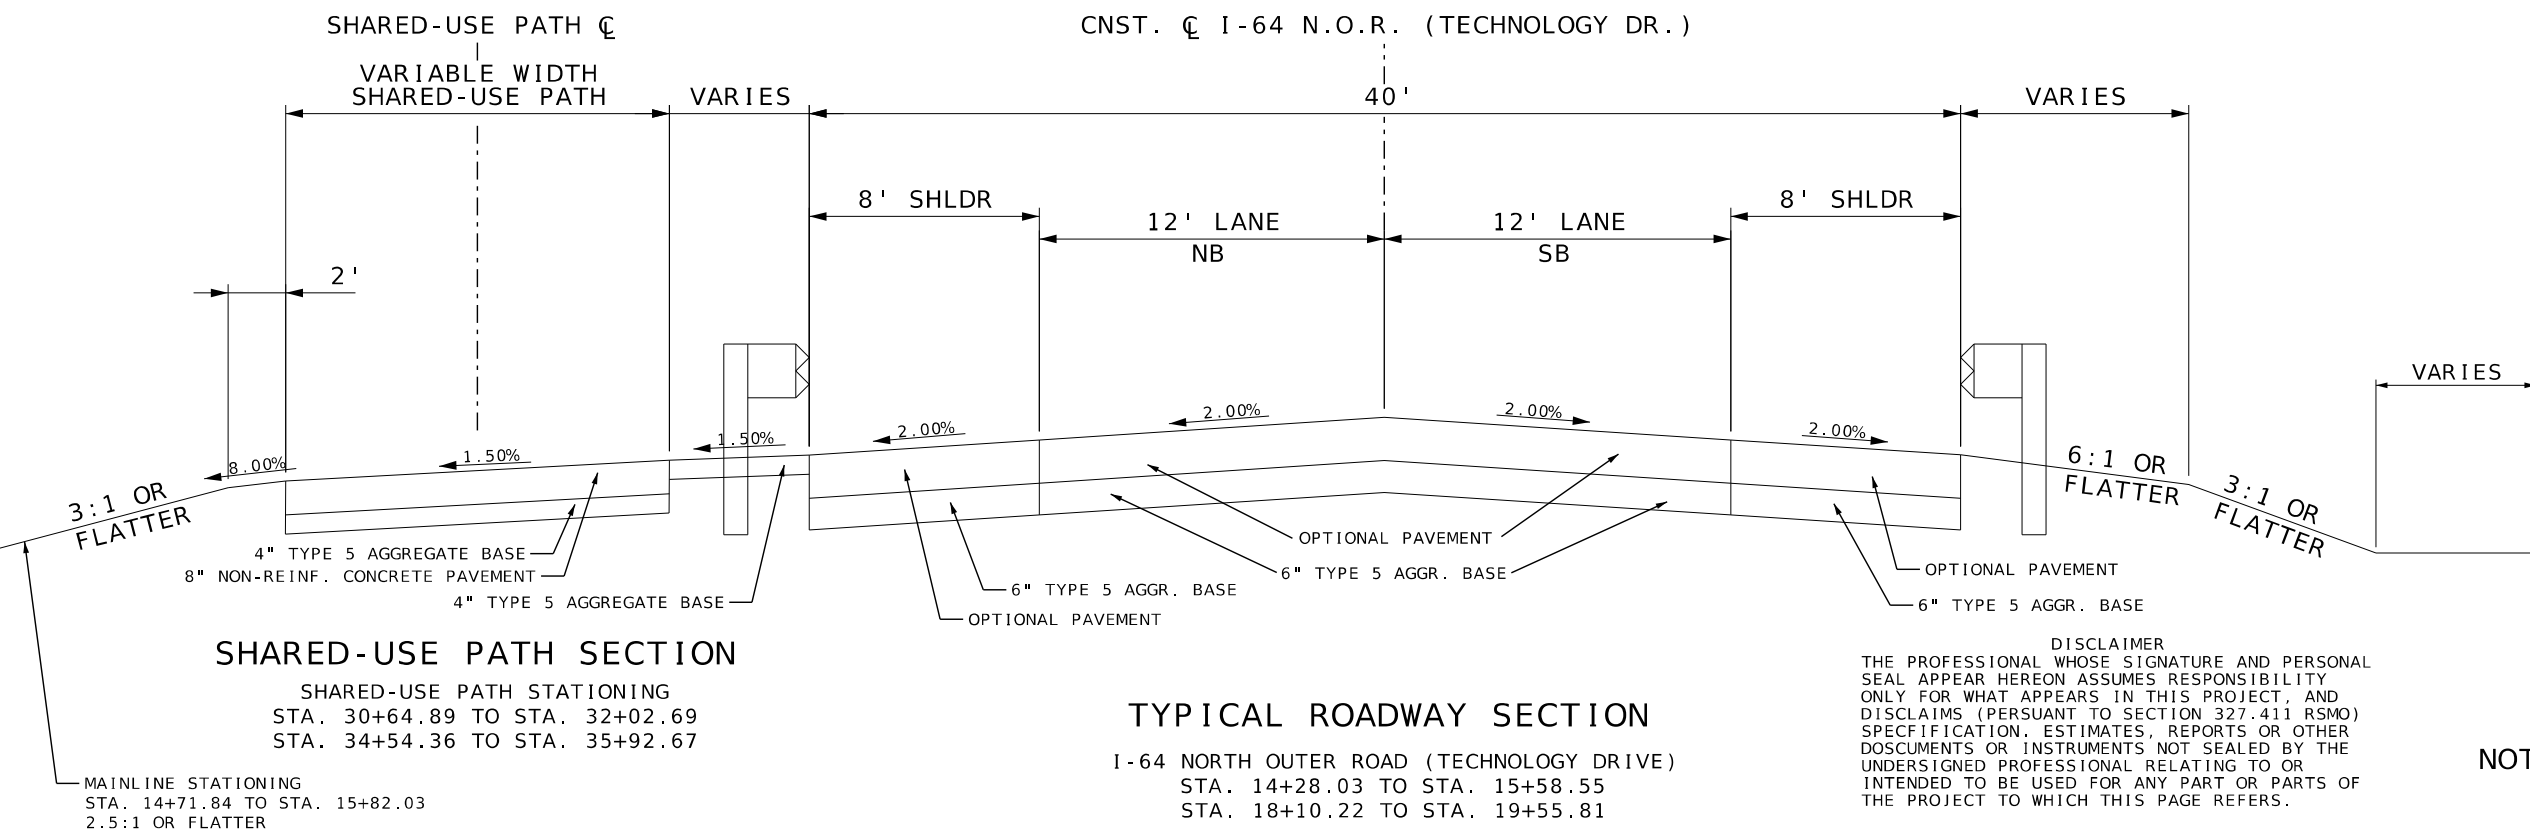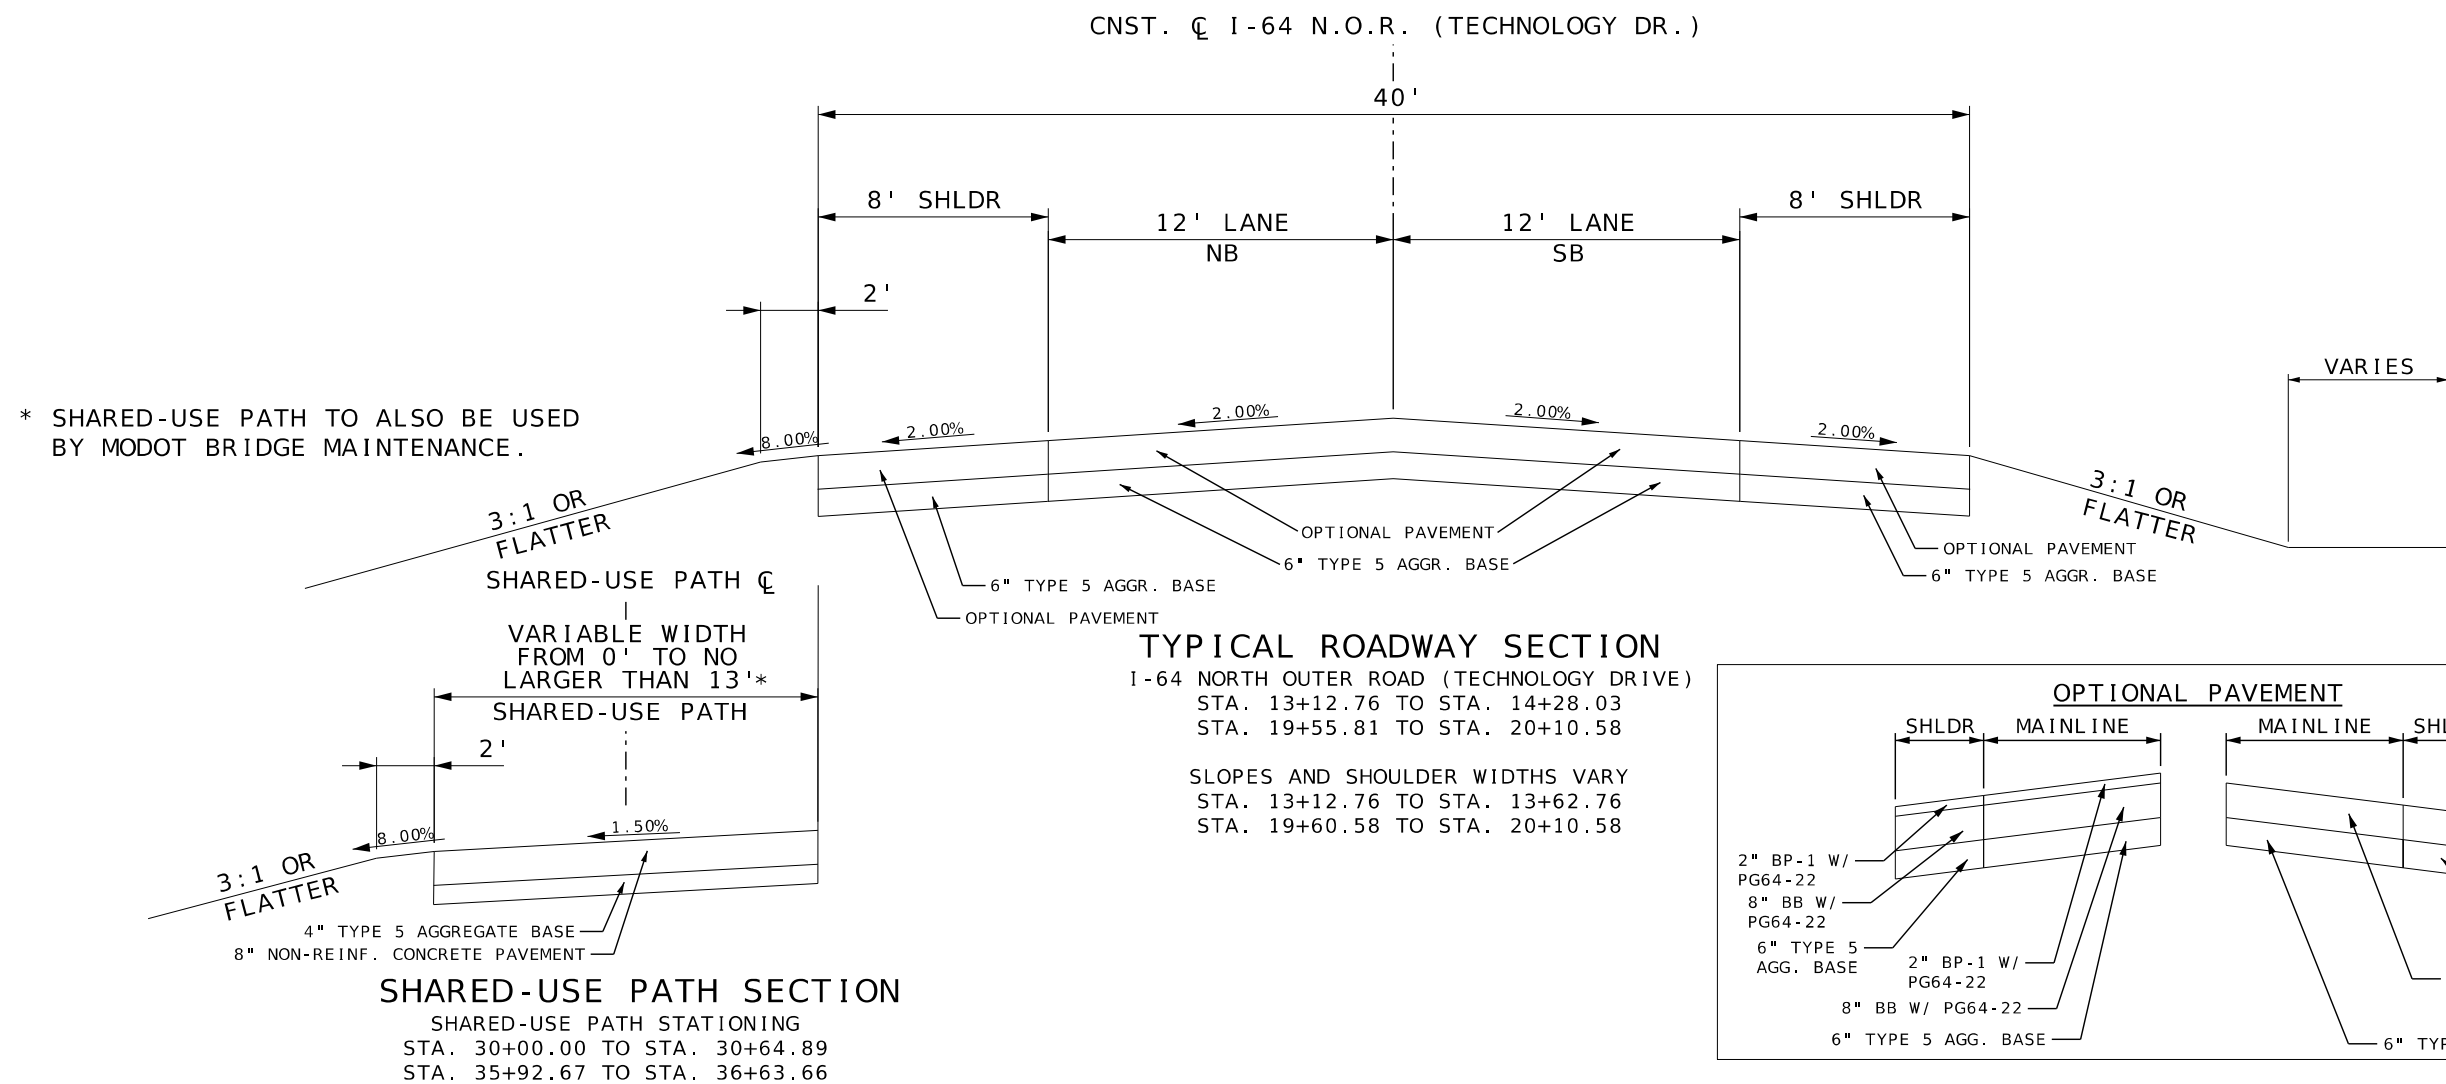

DISCLAIMER

THE PROFESSIONAL WHOSE SIGNATURE AND PERSONAL SEAL APPEAR HEREON ASSUMES RESPONSIBILITY ONLY FOR WHAT APPEARS IN THIS PROJECT, AND DISCLAIMS (PERSUANT TO SECTION 327.411 RSMO) SPECIFICATION, ESTIMATES, REPORTS OR OTHER DOCUMENTS OR INSTRUMENTS NOT SEALED BY THE UNDERSIGNED PROFESSIONAL RELATING TO OR INTENDED TO BE USED FOR ANY PART OR PARTS OF THE PROJECT TO WHICH THIS PAGE REFERS.

NOT TO SCALE



DATE PREPARED
4/24/2025

ROUTE	STATE
NOR	MO

DISTRICT	SHEET NO
SI	2

COUNTY

JOB NO.
ISL 0112

CONTRACT ID.

PROJECT NO.


BRIDGE NO.






[illegible]MISSOURI HIGHWAYS AND TRANSPORTATION
COMMISSION

JEFFERSON CITY, MO 65102
1-888-ASK-MODOT (1-888-275-6636)

TYPICAL SECTION
SHEET 2 OF 4



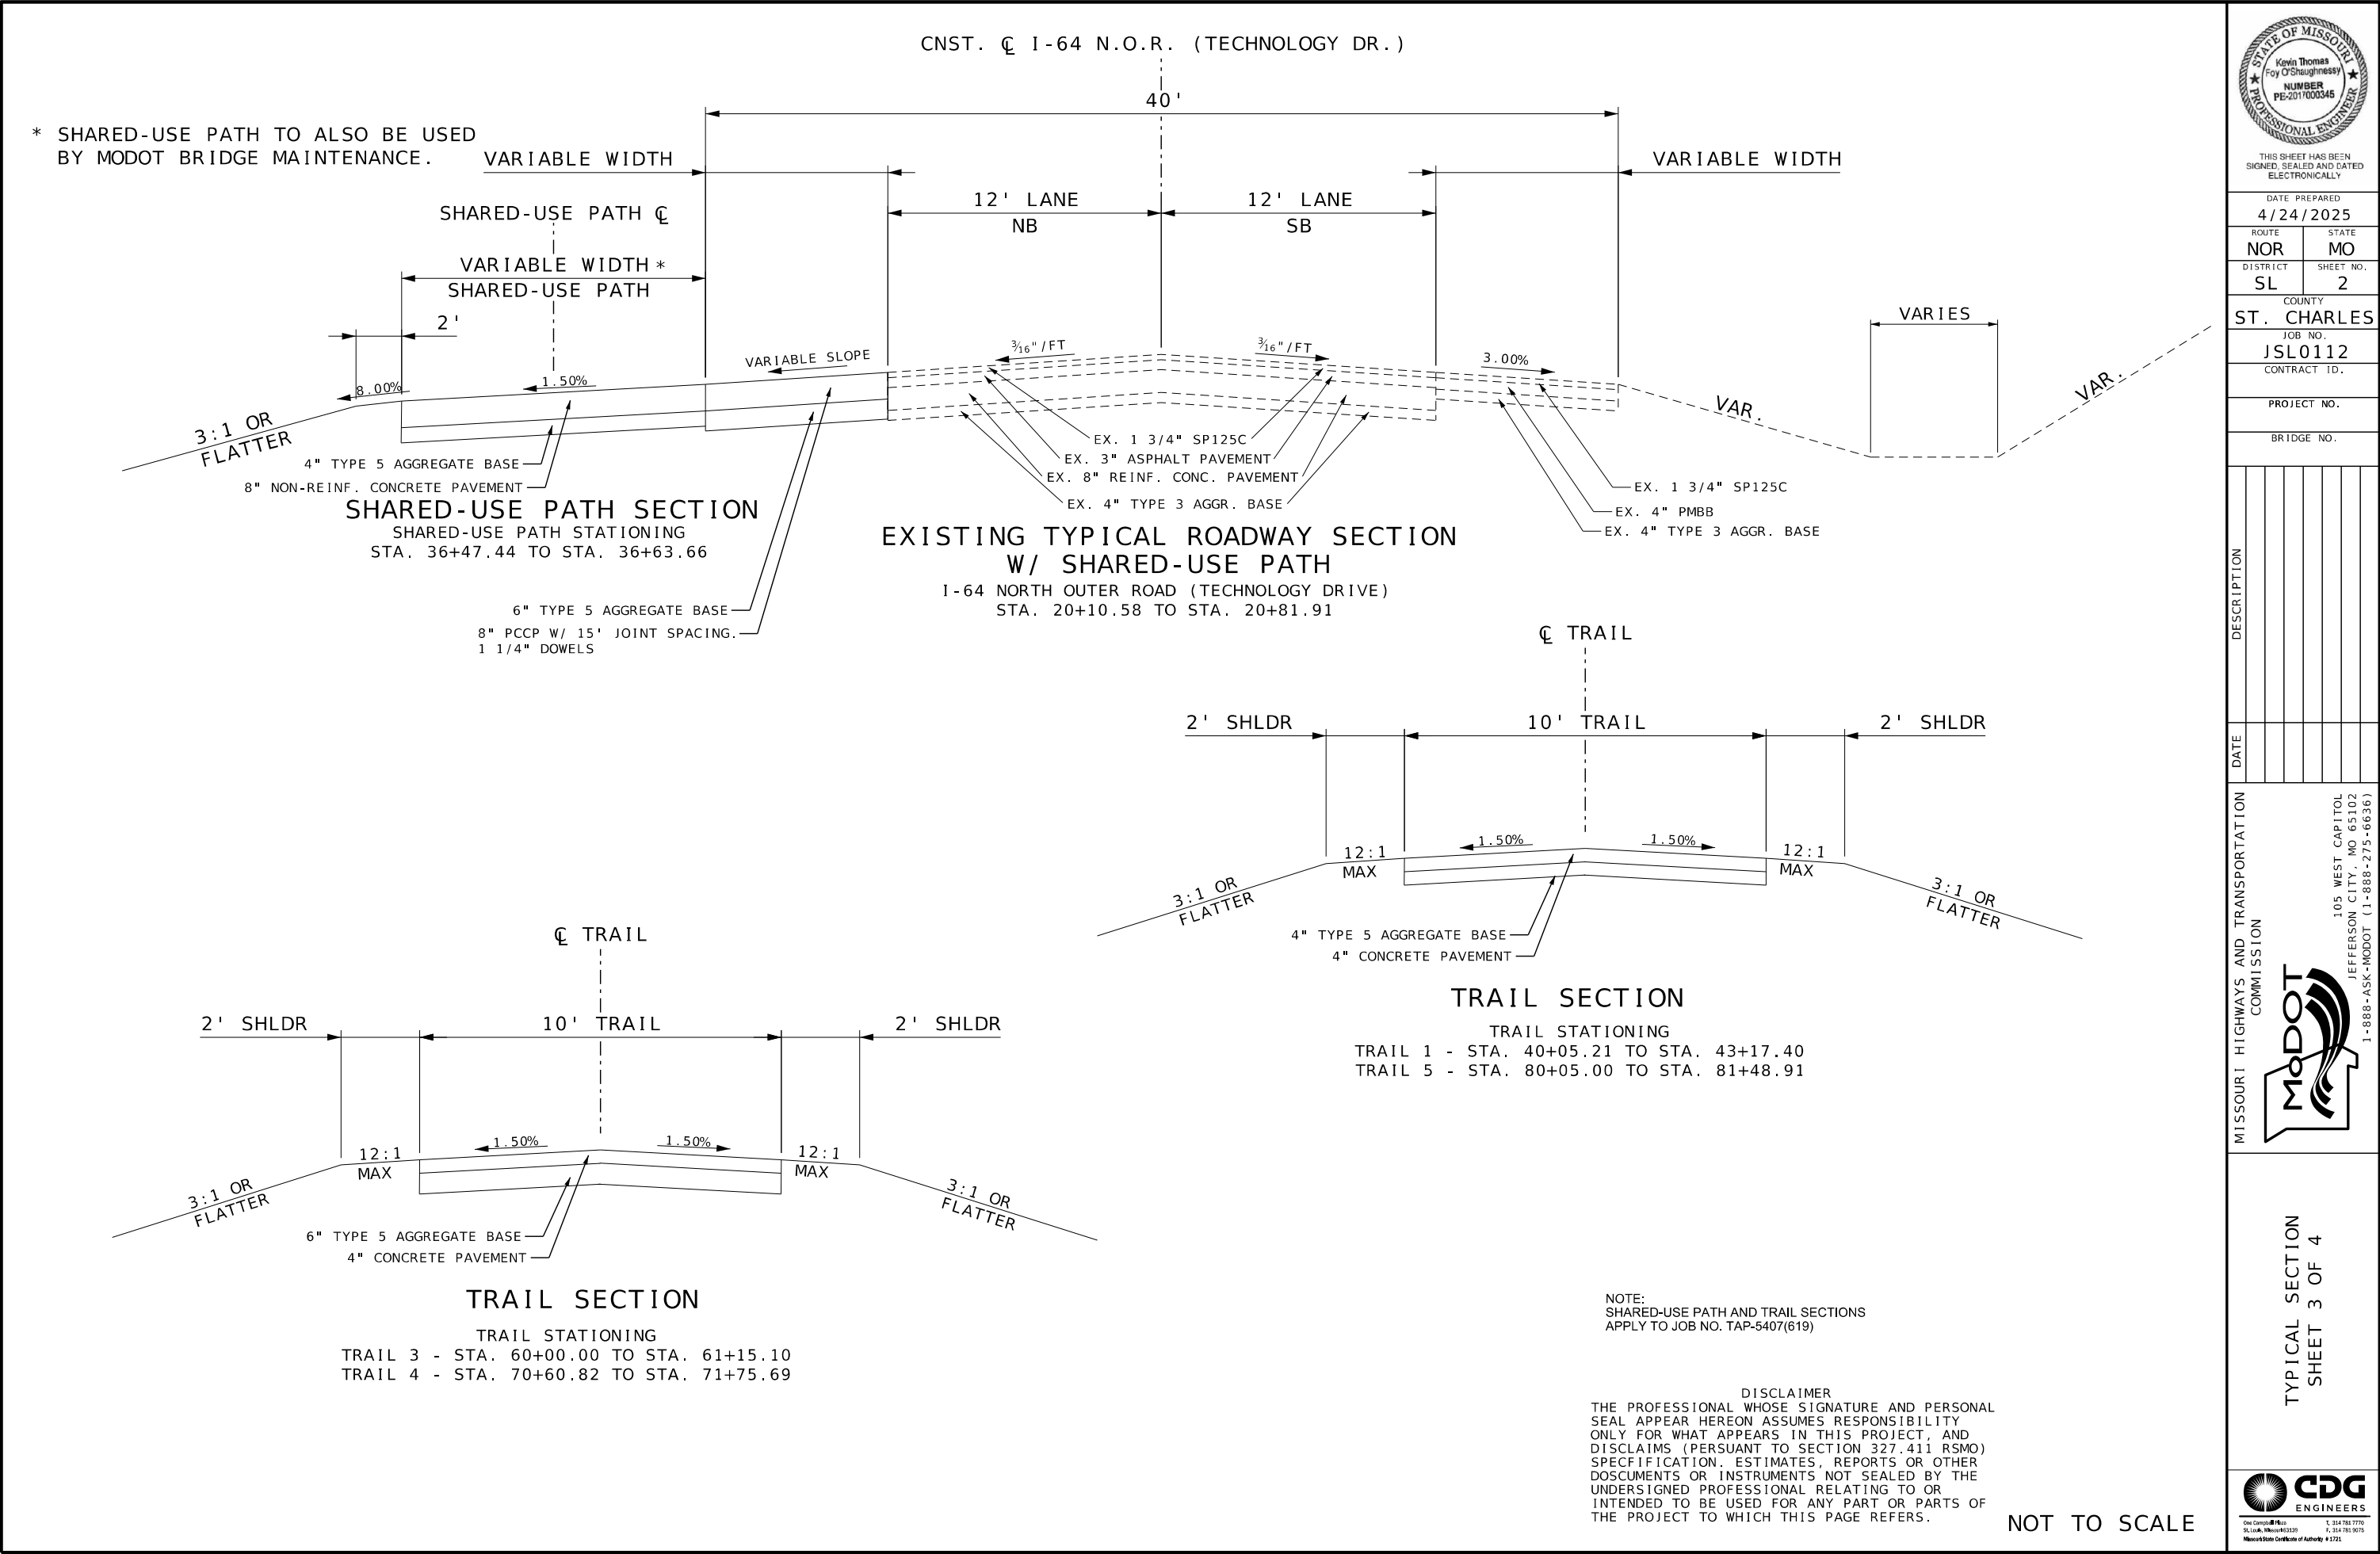


     

NOTE:
TRAIL, ENTRANCE, ROUNDABOUT AND PARKING
AREA SECTIONS APPLY TO JOB NO. TAP-5407(619)

DISCLAIMER

THE PROFESSIONAL WHOSE SIGNATURE AND PERSONAL SEAL APPEAR HEREON ASSUMES RESPONSIBILITY ONLY FOR WHAT APPEARS IN THIS PROJECT, AND DISCLAIMS (PURSUANT TO SECTION 327.411 RSMO) SPECIFICATION, ESTIMATES, REPORTS OR OTHER DOCUMENTS OR INSTRUMENTS NOT SEALED BY THE UNDERSIGNED PROFESSIONAL RELATING TO OR INTENDED TO BE USED FOR ANY PART OR PARTS OF THE PROJECT TO WHICH THIS PAGE REFERS.

 

CLEARING AND GRUBBING							
PLAN SHEET	ROADWAY/ TRAIL	STA	STA	LOC	FUNDING SOURCE	CLEARING GRUBBING (ACRES)	REMARKS
5	NORTH OUTER ROAD	13+37.60	14+67.13	LT	TAP-5407(619) (P)	0.04	
5,6	NORTH OUTER ROAD	14+67.13	16+64.79	LT	JSLO112	0.15	
6	NORTH OUTER ROAD	16+66.70	17+12.03	RT	TAP-5407(619) (N)	0.04	
6,7	NORTH OUTER ROAD	17+23.38	20+99.71	LT	TAP-5407(619) (P)	0.21	
6	NORTH OUTER ROAD	18+10.56	20+28.36	LT	TAP-5407(619) (P)	0.09	
					JSLO112 SUBTOTAL	0.15	
					TAP-5407(619) (P) SUBTOTAL	0.34	
					TAP-5407(619) (N) SUBTOTAL	0.04	
					JSLO112 PAYTOTAL	1.00	
					TAP-5407(619) (P) PAYTOTAL	1.00	
					TAP-5407(619) (N) PAYTOTAL	1.00	

REMOVAL OF IMPROVEMENTS							
PLAN SHEET	ROADWAY/ TRAIL	STA	STA	LOC	FUNDING SOURCE	AREA (S.F.)	LENGTH (L.F.)
5,6	NORTH OUTER ROAD	13+12.75	15+64.20	LT & RT	JSLO112	9783	
5,6	NORTH OUTER ROAD	14+40.07	15+52.42	RT	JSLO112		113
5,6	NORTH OUTER ROAD	14+52.62	15+64.53	LT	JSLO112		113
6	NORTH OUTER ROAD	18+03.98	19+17.19	RT	JSLO112		112
6,7	NORTH OUTER ROAD	18+04.02	20+81.91	LT & RT	JSLO112	9079	
6	NORTH OUTER ROAD	18+16.55	19+28.95	LT	JSLO112		113
6	NORTH OUTER ROAD	19+47.67	20+40.46	LT	TAP-5407(619) (P)	4033	
6,7	NORTH OUTER ROAD	19+52.73	20+87.44	LT	TAP-5407(619) (N)	5387	
					JSLO112 SUBTOTAL	18862	451
					TAP-5407(619) (P) SUBTOTAL	4033	0
					TAP-5407(619) (N) SUBTOTAL	5387	0
					JSLO112 PAYTOTAL	1 LUMP SUM	
					TAP-5407(619) (P) PAYTOTAL	1 LUMP SUM	
					TAP-5407(619) (N) PAYTOTAL	1 LUMP SUM	

EARTHWORK							
PLAN SHEET	ROADWAY/ TRAIL	STA	STA	LOC	FUNDING SOURCE	CLASS A EXCAVATION (C.Y.)	EMBANKMENT IN PLACE (C.Y.)
28	NORTH OUTER ROAD	13+12.75	16+64.36	LT & RT	JSLO112	1027	451
28	NORTH OUTER ROAD	13+23.66	15+78.50	LT	TAP-5407(619) (P)		1603
28	NORTH OUTER ROAD	16+63.01	17+70.55	LT & RT	TAP-5407(619) (N)	775	
28	NORTH OUTER ROAD	17+54.32	21+05.06	LT	TAP-5407(619) (P)	540	734
28	NORTH OUTER ROAD	17+39.59	20+10.58	LT & RT	JSLO112	670	358
28	NORTH OUTER ROAD	19+36.89	20+90.72	LT	TAP-5407(619) (N)	2	52
					JSLO112 SUBTOTAL	1697	358
					TAP-5407(619) (P) SUBTOTAL	540	2337
					TAP-5407(619) (N) SUBTOTAL	777	52
					TOTAL	3014	2695

SEEDING - COOL SEASON MIXTURES							
PLAN SHEET	ROADWAY/ TRAIL	STA	STA	LOC	FUNDING SOURCE	AREA (ACRES)	MULCH (ACRES)
5	NORTH OUTER ROAD	13+12.75	14+51.28	LT	TAP-5407(619) (P)	0.2	0.2
5,6	NORTH OUTER ROAD	13+12.77	15+52.00	RT	JSLO112	0.1	0.1
5	NORTH OUTER ROAD	13+58.45	14+97.15	LT	TAP-5407(619) (P)	0.1	0.1
6	NORTH OUTER ROAD	16+62.13	17+08.57	RT	TAP-5407(619) (N)	0.1	0.1
6	NORTH OUTER ROAD	17+54.32	19+00.41	LT	TAP-5407(619) (P)	0.2	0.2
5	NORTH OUTER ROAD	17+67.90	20+18.89	LT	TAP-5407(619) (P)	0.3	0.3
5	NORTH OUTER ROAD	18+02.94	19+57.61	RT	JSLO112	0.1	0.1
5	NORTH OUTER ROAD	18+67.35	19+07.35	LT	TAP-5407(619) (P)	0.1	0.1
5	NORTH OUTER ROAD	18+82.86	20+46.95	LT	TAP-5407(619) (P)	0.2	0.2
6,7	NORTH OUTER ROAD	18+85.24	21+05.06	LT	TAP-5407(619) (P)	0.2	0.2
6,7	NORTH OUTER ROAD	20+66.95	20+90.72	LT	TAP-5407(619) (N)	0.1	0.1
					JSLO112 SUBTOTAL	0.2	0.2
					TAP-5407(619) (P) SUBTOTAL	1.3	1.3
					TAP-5407(619) (N) SUBTOTAL	0.2	0.2
					TOTAL	1.7	1.7

TEMPORARY SEEDING							
PLAN SHEET	ROADWAY/ TRAIL	STA	STA	LOC	FUNDING SOURCE	AREA (ACRES)	MULCH (ACRES)
5	NORTH OUTER ROAD	13+12.75	14+51.28	LT	TAP-5407(619) (P)	0.2	0.2
5,6	NORTH OUTER ROAD	13+12.77	15+52.00	RT	JSLO112	0.1	0.1
5	NORTH OUTER ROAD	13+58.45	14+97.15	LT	TAP-5407(619) (P)	0.1	0.1
6	NORTH OUTER ROAD	16+62.13	17+08.57	RT	TAP-5407(619) (N)	0.1	0.1
6	NORTH OUTER ROAD	17+54.32	19+00.41	LT	TAP-5407(619) (P)	0.2	0.2
5	NORTH OUTER ROAD	17+67.90	20+18.89	LT	TAP-5407(619) (P)	0.3	0.3
5	NORTH OUTER ROAD	18+02.94	19+57.61	RT	JSLO112	0.1	0.1
5	NORTH OUTER ROAD	18+67.35	19+07.35	LT	TAP-5407(619) (P)	0.1	0.1
5	NORTH OUTER ROAD	18+82.86	20+46.95	LT	TAP-5407(619) (P)	0.2	0.2
6,7	NORTH OUTER ROAD	18+85.24	21+05.06	LT	TAP-5407(619) (P)	0.2	0.2
6,7	NORTH OUTER ROAD	20+66.95	20+90.72	LT	TAP-5407(619) (N)	0.1	0.1
					JSLO112 SUBTOTAL	0.2	0.2
					TAP-5407(619) (P) SUBTOTAL	1.3	1.3
					TAP-5407(619) (N) SUBTOTAL	0.2	0.2
					TOTAL	1.7	1.7

SIGNING										
PLAN SHEET	ROADWAY/ TRAIL	STA	LOC	FUNDING SOURCE	GRG GX-6 PEDESTRIAN MEDIUM MULTI-DIRECTION GUIDE - NEW POLE (EACH)	GRG GX-2 VEHICULAR TRAILBLAZER - NEW POLE (EACH)	ADA PARKING SIGN (EACH)	FREE STANDING SIGN (EACH)	GRG GX-99 TRAILBLAZER GUIDE (EACH)	GRG IX-2 (EACH)
35	TRAIL 5	80+07.94	LT	TAP-5407(619) (N)					1	
36	NORTH OUTER ROAD	18+13.55	RT	TAP-5407(619) (N)				1		
36	NORTH OUTER ROAD	18+39.40	LT	TAP-5407(619) (N)						
36	NORTH OUTER ROAD	23+17.05	LT	TAP-5407(619) (N)						
36	TRAIL 1	40+12.86	RT	TAP-5407(619) (N)					1	
36	TRAIL 1	43+10.46	LT	TAP-5407(619) (N)						
36	TRAIL 3	61+05.73	RT	TAP-5407(619) (N)						
36	TRAIL 3	61+25.48	LT	TAP-5407(619) (N)						
36	TRAIL 4	70+83.33	RT	TAP-5407(619) (N)						
36	TRAIL 4	70+08.05	LT	TAP-5407(619) (N)						
36	ENTRANCE 1	101+07.93	RT	TAP-5407(619) (N)						
					JSLO112 SUBTOTAL	0	0	0	0	0
					TAP-5407(619) (P) SUBTOTAL	0	0	0	0	0
					TAP-5407(619) (N) SUBTOTAL	2	1	2	1	1
					TOTAL	2	1	1	2	1

ROCK BLANKET										
PLAN SHEET	ROADWAY/ TRAIL	STA	STA	LOC	FUNDING SOURCE	FURNISHING TYPE 2 ROCK BLANKET (C.Y.)	PLACING TYPE 2 ROCK BLANKET (C.Y.)	ROCK UNING (C.Y.)	PERM. EROSION CONTROL GEOTEXTILE (S.Y.)	REMARKS
5,6	NORTH OUTER ROAD	14+67.50	15+78.50	LT	TAP-5407(619) (P)	292	232			437
5,6	NORTH OUTER ROAD	14+51.36	15+41.93	LT	TAP-5407(619) (P)			22		35
5	NORTH OUTER ROAD	15+45.61	16+64.36	LT & RT	JSLO112	681	681			1021
5	NORTH OUTER ROAD	16+63.01	17+59.40	LT & RT	TAP-5407(619) (N)	232	232			332
5	NORTH OUTER ROAD	17+39.59	18+22.34	LT & RT	JSLO112	336	336			504
5	NORTH OUTER ROAD	16+52.48	17+70.55	RT	TAP-5407(619) (N)	171	171			257
5	NORTH OUTER ROAD	17+25.70	17+37.60	LT	TAP-5407(619) (N)			2		6
5	NORTH OUTER ROAD	18+22.12	18+67.31	LT	TAP-5407(619) (P)	102	102			153
8	TRAIL 1	43+25.53	43+21.47	LT	TAP-5407(619) (P)			2		6
8	TRAIL 2	54+11.58	54+22.62	LT	TAP-5407(619) (P)			2		6
8	TRAIL 3	61+03.77	61+13.65	RT	TAP-5407(619) (P)			2		6
8	TRAIL 4	70+56.93	70+70.03	RT	TAP-5407(619) (P)			2		6
8	TRAIL 4	71+81.20	71+89.46	RT	TAP-5407(619) (P)			2		6
8	ENTRANCE 1	100+85.64	100+87.94	RT	TAP-5407(619) (N)			2		6
					JSLO112 SUBTOTAL	1017	1017	0		1525
					TAP-5407(619) (P) SUBTOTAL	394	394	32		655
					TAP-5407(619) (N) SUBTOTAL	403	403	4		601
					TOTAL	1814	1814	36		2781

MOBILIZATION				TOTAL	
			JSLO112 PAYTOTAL	1 LUMP SUM	
			TAP-5407(619) (P) PAYTOTAL	1 LUMP SUM	
			TAP-5407(619) (N) PAYTOTAL	1 LUMP SUM	

ADDITIONAL MOBILIZATION FOR SEEDING				EACH	
			JSLO112 SUBTOTAL	1	
			TAP-5407(619) (P) SUBTOTAL	1	
			TAP-5407(619) (N) SUBTOTAL	1	

CONTRACTOR FURNISHED SURVEYING AND STAKING				TOTAL	
			JSLO112 PAYTOTAL	1 LUMP SUM	
			TAP-5407(619) (P) PAYTOTAL	1 LUMP SUM	
			TAP-5407(619) (N) PAYTOTAL	1 LUMP SUM	

EROSION CONTROL										
PLAN SHEET	ROADWAY/ TRAIL	STA	STA	LOC	FUNDING SOURCE	SILT FENCE (L.F.)	ROCK DITCH CHECK (L.F.)	TYPE C BERM (L.F.)	TYPE 3 TURF REINFORCEMENT MAT (S.Y.)	SEDIMENT REMOVAL (C.Y.)
30	NORTH OUTER ROAD	13+12.75	13+38.28	LT	TAP-5407(619) (P)	206				2
30	NORTH OUTER ROAD	13+12.76	15+41.17	RT	JSLO112	237				2
30	NORTH OUTER ROAD	13+64.06	16+01.68	LT	TAP-5407(619) (P)	243				2
30	NORTH OUTER ROAD	17+32.94	20+10.58	RT	JSLO112	281				3
30	NORTH OUTER ROAD	17+75.35	18+08.21	LT	TAP-5407(619) (P)	139				1
30	NORTH OUTER ROAD	18+11.94	19+00.41	LT	TAP-5407(619) (P)	167				2
30	NORTH OUTER ROAD	13+10.00	15+80.25	LT	JSLO112		60 (3)			4
30	NORTH OUTER ROAD	18+07.36	20+95.20	LT	TAP-5407(619) (P)		100 (10)			5
30	NORTH OUTER ROAD	15+41.17	16+67.94	LT & RT	JSLO112			185		5
30	NORTH OUTER ROAD	15+01.88	16+67.94	LT	TAP-5407(619) (P)			106		5
30	NORTH OUTER ROAD	15+50.36	17+25.04	LT & RT	TAP-5407(619) (N)			265		13
30	NORTH OUTER ROAD	17+25.04	17+74.90	LT	TAP-5407(619) (P)			86		4
31	NORTH OUTER ROAD	13+12.77	15+52.00	RT	JSLO112				241	
31	NORTH OUTER ROAD	13+21.19	14+51.26	LT	TAP-5407(619) (P)				601	
31	NORTH OUTER ROAD	13+58.45	14+97.15	LT	TAP-5407(619) (P)				411	
31	NORTH OUTER ROAD	17+54.32	19+00.41	LT	TAP-5407(619) (P)				589	
31	NORTH OUTER ROAD	17+67.90	20+18.89	LT	TAP-5407(619) (P)				1415	
31	NORTH OUTER ROAD	18+02.94	20+10.58	LT	JSLO112				366	
31	NORTH OUTER ROAD	18+67.35	19+07.35	LT	TAP-5407(619) (P)				148	
31	NORTH OUTER ROAD	18+82.86	20+46.95	LT	TAP-5407(619) (P)				971	
31	NORTH OUTER ROAD	18+85.24	21+05.06	LT	TAP-5407(619) (P)				613	
31	NORTH OUTER ROAD	20+66.95	20+90.72	LT	TAP-5407(619) (N)				137	
					JSLO112 SUBTOTAL	518	50	385	607	17
					TAP-5407(619) (P) SUBTOTAL	755	100	192	4748	21
					TAP-5407(619) (N) SUBTOTAL	0	0	265	137	13
					TOTAL	1273	160	642	5492	51

SITE FURNISHING

DRAINAGE STRUCTURES																	
PLAN SHEET	ROADWAY/ TRAIL	STA	LOC	NUMBER	TYPE	FUNDING SOURCE	3'x3' GRATE AND BEARING PLATE (EACH)	3'x3' PRECAST CONCRETE DROP INLET (FT)	S.MSD AREA INLET (EACH)	TYPE 1A MANHOLE FRAME AND COVER (EACH)	42" MANHOLE (FT)	12" GROUP A FES (EACH)	18" GROUP A FES (EACH)	24" GROUP A FES (EACH)	54" GROUP A FES (EACH)	CLASS 3 EXCAVATION (C.Y.)	REMARKS
6	NORTH OUTER ROAD	:7+22.47	26.30 RT	2-2 FES	A FES	TAP-5407(619) (N)								1		4	
6	NORTH OUTER ROAD	:7+43.59	55.06 LT	3-3 FES	A FES	TAP-5407(619) (N)										4	
6	NORTH OUTER ROAD	:7+53.44	26.30 RT	2-1 S1	S INLET	TAP-5407(619) (N)	1	4								8	
6	NORTH OUTER ROAD	:8+18.86	46.95 LT	3-2 MH	MANHOLE	TAP-5407(619) (N)				1	5					14	
8	TRAIL 1	43+20.22	6.71 RT	5-1 FES	A FES	TAP-5407(619) (P)						1				2	
8	TRAIL 1	43+21.15	10.01 LT	5-2 FES	A FES	TAP-5407(619) (P)						1				1	
8	TRAIL 2	54+13.13	15.65 LT	4-2 FES	A FES	TAP-5407(619) (P)						1				1	
8	TRAIL 2	54+14.37	12.99 RT	4-1 FES	A FES	TAP-5407(619) (P)						1				1	
8	TRAIL 3	61+04.33	13.50 LT	6-1 FES	A FES	TAP-5407(619) (P)						1				1	
8	TRAIL 3	61+04.77	18.03 RT	6-2 FES	A FES	TAP-5407(619) (P)						1				1	
8	TRAIL 4	70+55.18	12.41 LT	8-1 FES	A FES	TAP-5407(619) (P)						1				1	
8	TRAIL 4	70+57.27	6.86 RT	8-2 FES	A FES	TAP-5407(619) (P)						1				2	
8	TRAIL 4	71+81.55	8.85 LT	7-1 FES	A FES	TAP-5407(619) (P)						1				1	
8	TRAIL 4	71+81.86	14.00 RT	7-2 FES	A FES	TAP-5407(619) (P)						1				1	
5	TRAIL 5	80+25.65	41.69 RT	1-2 FES	A FES	TAP-5407(619) (P)									1	5	
5	TRAIL 5	81+29.32	30.32 LT	1-1 FES	A FES	TAP-5407(619) (P)									1	4	
5	ENTRANCE 1	100+49.42	29.53 LT	9-1 AI	S INLET	TAP-5407(619) (P)			1		3					8	
8	ENTRANCE 1	100+80.98	27.60 RT	9-2 FES	A FES	TAP-5407(619) (P)						1				1	
						JSL0112 SUBTOTAL	0	0	0	0	0	0	0	0	0	0	
						TAP-5407(619) (P) SUBTOTAL	0	0	1	0	3	11	0	0	2	30	
						TAP-5407(619) (N) SUBTOTAL	1	4	0	1	5	0	1	1	0	30	
						TOTAL	1	4	1	1	8	11	1	1	2	60	

CULVERTS														
PLAN SHEET	ROADWAY/ TRAIL	STA	LOC	STA	LOC	FROM	TO	FUNDING SOURCE	12" GROUP A PIPE (L.F.)	18" GROUP A PIPE (L.F.)	24" GROUP A PIPE (L.F.)	54" GROUP A PIPE (L.F.)	CLASS 3 EXCAVATION (C.Y.)	REMARKS
6	NORTH OUTER ROAD	:7+53.44	26.30 RT	17+22.47	25.30 RT	2-1 S1	2-2 FES	TAP-5407(619) (N)			32		29	
6	NORTH OUTER ROAD	:8+18.86	46.95 LT	17+43.59	55.06 LT	3-2 MH	3-3 FES	TAP-5407(619) (N)		76			69	
8	TRAIL 1	43+20.22	6.71 RT	43+21.15	13.01 LT	5-1 FES	5-2 FES	TAP-5407(619) (P)	17				6	
8	TRAIL 2	54+14.37	12.99 RT	54+13.13	15.65 LT	4-1 FES	4-2 FES	TAP-5407(619) (P)	29				15	
8	TRAIL 3	61+04.33	13.50 LT	61+04.77	13.03 RT	6-1 FES	6-2 FES	TAP-5407(619) (P)	32				17	
8	TRAIL 4	70+55.18	12.41 LT	70+57.27	6.86 RT	8-1 FES	8-2 FES	TAP-5407(619) (P)	20				5	
8	TRAIL 4	71+81.55	8.86 LT	71+81.86	14.00 RT	7-1 FES	7-2 FES	TAP-5407(619) (P)	23				8	
5	TRAIL 5	81+29.32	30.32 LT	80+25.65	41.69 RT	1-1 FES	1-2 FES	TAP-5407(619) (P)				151	43	
6, 8	ENTRANCE 1	100+49.42	29.53 LT	100+80.98	27.60 RT	9-1 AI	9-2 FES	TAP-5407(619) (P)	66				49	
								JSL0112 SUBTOTAL	0	0	0	0	0	
								TAP-5407(619) (P) SUBTOTAL	187	0	0	151	143	
								TAP-5407(619) (N) SUBTOTAL	0	76	32	0	98	
								TOTAL	187	76	32	151	241	



THIS SHEET HAS BEEN
SIGNED, SEALED AND DATED
ELECTRONICALLY

DATE PREPARED
4 / 24 / 2025

ROUTE
NOR

STATE
MO

DISTRICT
SL

SHEET NO.
3

COUNTY
ST. CHARLES

JOB NO.
JSL0112

CONTRACT ID.

PROJECT NO.

BRIDGE NO.

DESCRIPTION	DATE

MISSOURI HIGHWAYS AND TRANSPORTATION
COMMISSION

105 WEST CAPITOL
JEFFERSON CITY, MO 65102
1-888-ASK-MODOT (1-888-275-6636)

SUMMARY OF QUANTITIES
SHEET 3 OF 4

CDG
ENGINEERS
3040 Chestnut Hill Rd.
St. Louis, MO 63116
Missouri State Certificate of Authority #1721
© 2014-2025
P. 314-785-7770
F. 314-785-9075

SUMMARY OF QUANTITIES
SHEET 3 OF 4

										EFFECTIVE: 07-01-2024											
SIGN	SIZE IN.	AREA SQ.FT.	QTY EACH	TOTAL AREA SQ.FT.	QTY RELOC EACH	TOTAL RELOC SQ.FT.	SIGN NUM.	DESCRIPTION	SIGN	SIZE IN.	AREA SQ.FT.	QTY EACH	TOTAL SQ.FT.	QTY RELOC EACH	TOTAL RELOC SQ.FT.	SIGN NUM.	DESCRIPTION	ITEM NUMBER	TOTAL QTY	DESCRIPTION	
WARNING SIGNS								GUIDE SIGNS													
WO1-1L	48X48	16.00						TURN (SYMBOL LEFT)	E05-1	36X48	12.00						GORE EXIT	6122008		IMPACT ATTENUATOR 40 MPH (SAND BARRELS)	
WO1-1R	48X48	16.00						TURN (SYMBOL RIGHT)	E05-2	48X36	12.00						EXIT OPEN	6122009		IMPACT ATTENUATOR 45 MPH (SAND BARRELS)	
WO1-2L	48X48	16.00						CURVE (SYMBOL LEFT)	E05-2a	48X36	12.00						EXIT CLOSED	6122010		IMPACT ATTENUATOR 50 MPH (SAND BARRELS)	
WO1-2R	48X48	16.00						CURVE (SYMBOL RIGHT)	GO20-1	60X24	10.00						ROAD WORK NEXT XX MILES	6122012		IMPACT ATTENUATOR 55 MPH (SAND BARRELS)	
WO1-3L	48X48	16.00						REVERSE TURN (SYMBOL LEFT)	GO20-2	48X24	8.00						END ROAD WORK	6122014		IMPACT ATTENUATOR 60 MPH (SAND BARRELS)	
WO1-3R	48X48	16.00						REVERSE TURN (SYMBOL RIGHT)	GO20-4	36X18	4.50						PILOT CAR FOLLOW ME	6122017		IMPACT ATTENUATOR 65 MPH (SAND BARRELS)	
WO1-4L	48X48	16.00						REVERSE CURVE (SYMBOL LEFT)	GO20-4a	42X30	8.75						PILOT CAR IN USE WAIT & FOLLOW	6122019		IMPACT ATTENUATOR 70 MPH (SAND BARRELS)	
WO1-4R	48X48	16.00						REVERSE CURVE (SYMBOL RIGHT)	GO20-4a	18X12	1.50						PILOT CAR IN USE WAIT & FOLLOW	6122020		REPLACEMENT SAND BARREL	
WO1-4bL	48X48	16.00						DOUBLE ARROW REVERSE CURVE (SYMBOL LEFT)	GO20-5aP	36X24	6.00						WORK ZONE (PLAQUE)	6122030		IMPACT ATTENUATOR (RELOCATION)	
WO1-4bR	48X48	16.00						DOUBLE ARROW REVERSE CURVE (SYMBOL RIGHT)	MO4-8a	24X18	3.00	4	12				END DETOUR	6123001		TRUCK MOUNTED ATTENUATOR (TMA)	
WO1-4cL	48X48	16.00						TRIPLE ARROW REVERSE CURVE (SYMBOL LEFT)	MO4-9L	48X36	12.00	4	48				DETOUR (LEFT)	6161008		ADVANCED WARNING RAIL SYSTEM	
WO1-4cR	48X48	16.00						TRIPLE ARROW REVERSE CURVE (SYMBOL RIGHT)	MO4-9R	48X36	12.00	11	132				DETOUR (RIGHT)	6161012		BUOYS (BOATS KEEP OUT)	
WO1-6	60X30	12.50						HORIZONTAL ARROW (SYMBOL)	MO4-9P	48X12	4.00						STREET NAME (PLAQUE)	6161013		BUOYS (NO WAKE)	
WO1-6a	72X36	18.00						HORIZ. ARROW (SYMBOL ON PERMANENT BARRICADE)	MO4-10L	48X18	6.00						DETOUR ARROW (LEFT)	6161014		SPECIAL SIGN ASSEMBLY (BOATS KEEP OUT)	
WO1-7	60X30	12.50						DOUBLE HEAD HORIZONTAL ARROW (SYMBOL)	MO4-10R	48X18	6.00						DETOUR ARROW (RIGHT)	6161015	6	CHANNELIZER (TRIM LINE)	
WO1-7a	72X36	18.00						DOUBLE HEAD HORIZ. ARROW (SYMBOL ON PERM. BARR.)	REGULATORY SIGNS									6161030		TYPE III MOVEABLE BARRICADE	
WO1-8	18X24	3.00						CHEVRON (SYMBOL)	R1-1	48X48	13.25						STOP	6161033		DIRECTION INDICATOR BARRICADE	
WO1-8a	30X36	7.50						CHEVRON (SYMBOL FOR DIVIDED HIGHWAYS)	R1-2	48TRI.	6.93						YIELD	6161040		FLASHING ARROW PANEL	
WO3-1	48X48	16.00						STOP AHEAD (SYMBOL)	R1-2a	36X36	9.00						TO ONCOMING TRAFFIC (PLAQUE)	6161047		TYPE III OBJECT MARKER	
WO3-2	48X48	16.00						YIELD AHEAD (SYMBOL)	R1-3P	30X12	2.50						ALL WAY (PLAQUE)	6161055		SEQUENTIAL FLASHING WARNING LIGHT	
WO3-3	48X48	16.00						SIGNAL AHEAD (SYMBOL)	R2-1	36X48	12.00						SPEED LIMIT XX	6161070		TUBULAR MARKER	
WO3-4	48X48	16.00						BE PREPARED TO STOP	R3-1	48X48	16.00						NO RIGHT TURN (SYMBOL)	6161095		RADAR SPEED ADVISORY SYSTEM	
WO3-5	48X48	16.00						SPEED LIMIT AHEAD	R3-2	48X48	16.00						NO LEFT TURN (SYMBOL)	6161096		CHANGEABLE MESSAGE SIGN, COMMISSION FURNISHED/RETAINED	
WO4-1L	48X48	16.00						MERGE (SYMBOL FROM LEFT)	R3-3	36X36	9.00						NO TURNS			CHANGEABLE MESSAGE SIGN WITHOUT COMM.	
WO4-1R	48X48	16.00						MERGE (SYMBOL FROM RIGHT)	R3-4	48X48	16.00						NO U-TURN (SYMBOL)		6161098A		INTERFACE- CONTRACTOR FURNISHED/RETAINED
WO4-1aL	48X48	16.00						MERGE (LEFT)	R3-7L	30X30	6.25						LEFT LANE MUST TURN LEFT	6161099	2**	CHANGEABLE MESSAGE SIGN WITH COMM.	
WO4-1aR	48X48	16.00						MERGE (RIGHT)	R3-7R	30X30	6.25						RIGHT LANE MUST TURN RIGHT			INTERFACE- CONTRACTOR FURNISHED/RETAINED	
WO5-1	48X48	16.00						ROAD/BRIDGE/RAMP NARROWS	R4-1	36X48	12.00						DO NOT PASS		6162000A		WORK ZONE TRAFFIC SIGNAL SYSTEM
WO5-3	48X48	16.00						ONE LANE BRIDGE	R4-2	36X48	12.00						PASS WITH CARE	6162002		TEMPORARY LONG-TERM RUMBLE STRIPS	
WO5-5	48X48	16.00						NARROW LANES	R4-7a	36X48	12.00						KEEP RIGHT (HORIZONTAL ARROW)	6173600D		TEMPORARY TRAFFIC BARRIER	
WO6-1	48X48	16.00						DIVIDED HIGHWAY (SYMBOL)	R4-8a	36X48	12.00						KEEP LEFT (HORIZONTAL ARROW)			CONTRACTOR FURNISHED/RETAINED	
WO6-2	48X48	16.00						DIVIDED HIGHWAY END (SYMBOL)	R5-1	30X30	6.25						DO NOT ENTER	6173602B		TEMPORARY TRAFFIC BARRIER	
WO6-3	48X48	16.00						TWO WAY TRAFFIC (SYMBOL)	R5-1a	36X24	6.00						WRONG WAY			CONTRACTOR FURNISHED/COMMISSION RETAINED	
WO7-3a	30X24	5.00						NEXT XX MILES (PLAQUE)	R6-1L	54X18	6.75						ONE WAY ARROW (LEFT)	6174000A		TEMP. TRAFFIC BARRIER HEIGHT TRANSITION	
WO8-1	48X48	16.00						BUMP	R6-1R	54X18	6.75						ONE WAY ARROW (RIGHT)	6175010A		RELOCATING TEMPORARY TRAFFIC BARRIER	
WO8-2	48X48	16.00						DIP	R6-2L	24X30	5.00						ONE WAY (LEFT)	6176000B		TEMPORARY TRAFFIC BARRIER	
WO8-3	48X48	16.00						PAVEMENT ENDS	R6-2R	24X30	5.00						ONE WAY (RIGHT)			COMMISSION FURNISHED/RETAINED	
WO8-4	48X48	16.00						SOFT SHOULDER	R9-9	24X12	2.00						SIDEWALK CLOSED	6177000B		TEMP. TRAFFIC BARRIER HEIGHT TRANSITION	
WO8-5	48X48	16.00						SLIPPERY WHEN WET (SYMBOL)	R9-11L	24X18	3.00						SIDEWALK CLOSED AHEAD, (ARROW LEFT) CROSS HERE			COMMISSION FURNISHED/RETAINED	
WO8-6	48X48	16.00						TRUCK CROSSING									(ARROW RIGHT) CROSS HERE	6208064A		TEMPORARY RAISED PAVEMENT MARKER	
WO8-6c	48X48	16.00						TRUCK ENTRANCE	R9-11R	24X18	3.00						SIDEWALK CLOSED AHEAD, (ARROW RIGHT) CROSS HERE	9029400		TEMPORARY TRAFFIC SIGNALS	
WO8-7	36X36	9.00						LOOSE GRAVEL	R10-6	24X36	6.00						STOP HERE ON RED (45° ARROW)	9029401		TEMPORARY TRAFFIC SIGNALS AND LIGHTING	
WO8-7a	36X36	9.00						FRESH OIL / LOOSE GRAVEL	R11-2	48X30	10.00	2	20				ROAD CLOSED				
WO8-9	48X48	16.00						LOW SHOULDER	R11-3a	60X30	12.50	4	50				ROAD CLOSED XX MILES AHEAD				
WO8-11	48X48	16.00						UNEVEN LANES									LOCAL TRAFFIC ONLY				
WO8-12	48X48	16.00						NO CENTER LINE	R11-4	60X30	12.50	2	25				ROAD CLOSED TO THRU TRAFFIC				
WO8-15	48X48	16.00						GROOVED PAVEMENT	CONST-3A	60X48	20.00						FINE SIGN				
WO8-15P	30X24	5.00						MOTORCYCLE (PLAQUE)	CONST-3X	56X12	4.67						SPEEDING/PASSING (PLATE)				
WO8-17L	48X48	16.00						SHOULDER DROP-OFF (SYMBOL LEFT)	MISCELLANEOUS SIGNS												
WO8-17R	48X48	16.00						SHOULDER DROP-OFF (SYMBOL RIGHT)	CONST-5	48X36	12.00						POINT OF PRESENCE				
WO8-17P	30X24	5.00						SHOULDER DROP-OFF (PLAQUE)	CONST-5	96X48	32.00						POINT OF PRESENCE				
W10-1	42RND.	9.62						RAILROAD CROSSING	CONST-8	48X36	12.00						WORK ZONE NO PHONE ZONE				
WO12-1	24X24	4.00						DOUBLE DOWN ARROW (SYMBOL)	MO4-9S	48X36	12.00	4	48				DETOUR ARROW (UP)				
WO12-2	48X48	16.00						LOW CLEARANCE (SYMBOL)	SPECIAL1	48X12	4.00	3	12				STREET NAME (TECHNOLOGY DRIVE)				
WO12-2x	24X18	3.00						LOW CLEARANCE (PLAQUE)	SPECIAL2	72X36	18.00	6	108				TECHNOLOGY DRIVE CLOSED				
WO12-2a	84X24	14.00						OVERHEAD LOW CLEARANCE (FEET AND INCHES)													
WO12-4	120X60	50.00						LOW CLEARANCE XX FT XX IN XX MILES AHEAD													
WO12-5	120X60	50.00						WIDTH RESTRICTION XX FT XX IN XX MILES AHEAD													
WO13-1	30X30	6.25						ADVISORY SPEED (PLAQUE)													
WO16-2	30X24	5.00						XXX FEET (PLAQUE)													
WO16-3	30X24	5.00						X MILE (PLAQUE)													
WO20-1	48X48	16.00						ROAD/BRIDGE/RAMP WORK AHEAD													
WO20-2	48X48	16.00						DETOUR AHEAD													

NOTE:
REFER TO PLAN ON SHEET NO. 16 FOR LIMITS OF
JOB NO. JSL0112 AND JOB NO. TAP-5407(619)



①
2375 INVESTMENTS LLC
WINGHAVEN POINTE DRIVE
PARCEL ID: 4-0078-C539-00-000B.0000000
5.31 AC. ORIGINAL
0.09 AC. TEMP. CNST ESM'T (TCE)
0.01 AC. PERM. ESM'T (PE)
5.31 AC. REMAINING

WINGHAVEN RESIDENTIAL
OWNERS ASSOCIATION INC.
TECHNOLOGY DRIVE
NO TAKINGS

②
METROPOLITAN PARK &
RECREATION DISTRICT

100 YEAR FEMA
FLOODPLAIN LIMITS
(SEE NOTE 3)

②
METROPOLITAN PARK &
RECREATION DISTRICT
3.26 AC. ORIGINAL
0.51 AC. EX. PERM. SIGN ESM'T
0.52 AC. EX. PERM. SIGHT LINE ESM'T
3.26 AC. REMAINING (NO TAKINGS)

 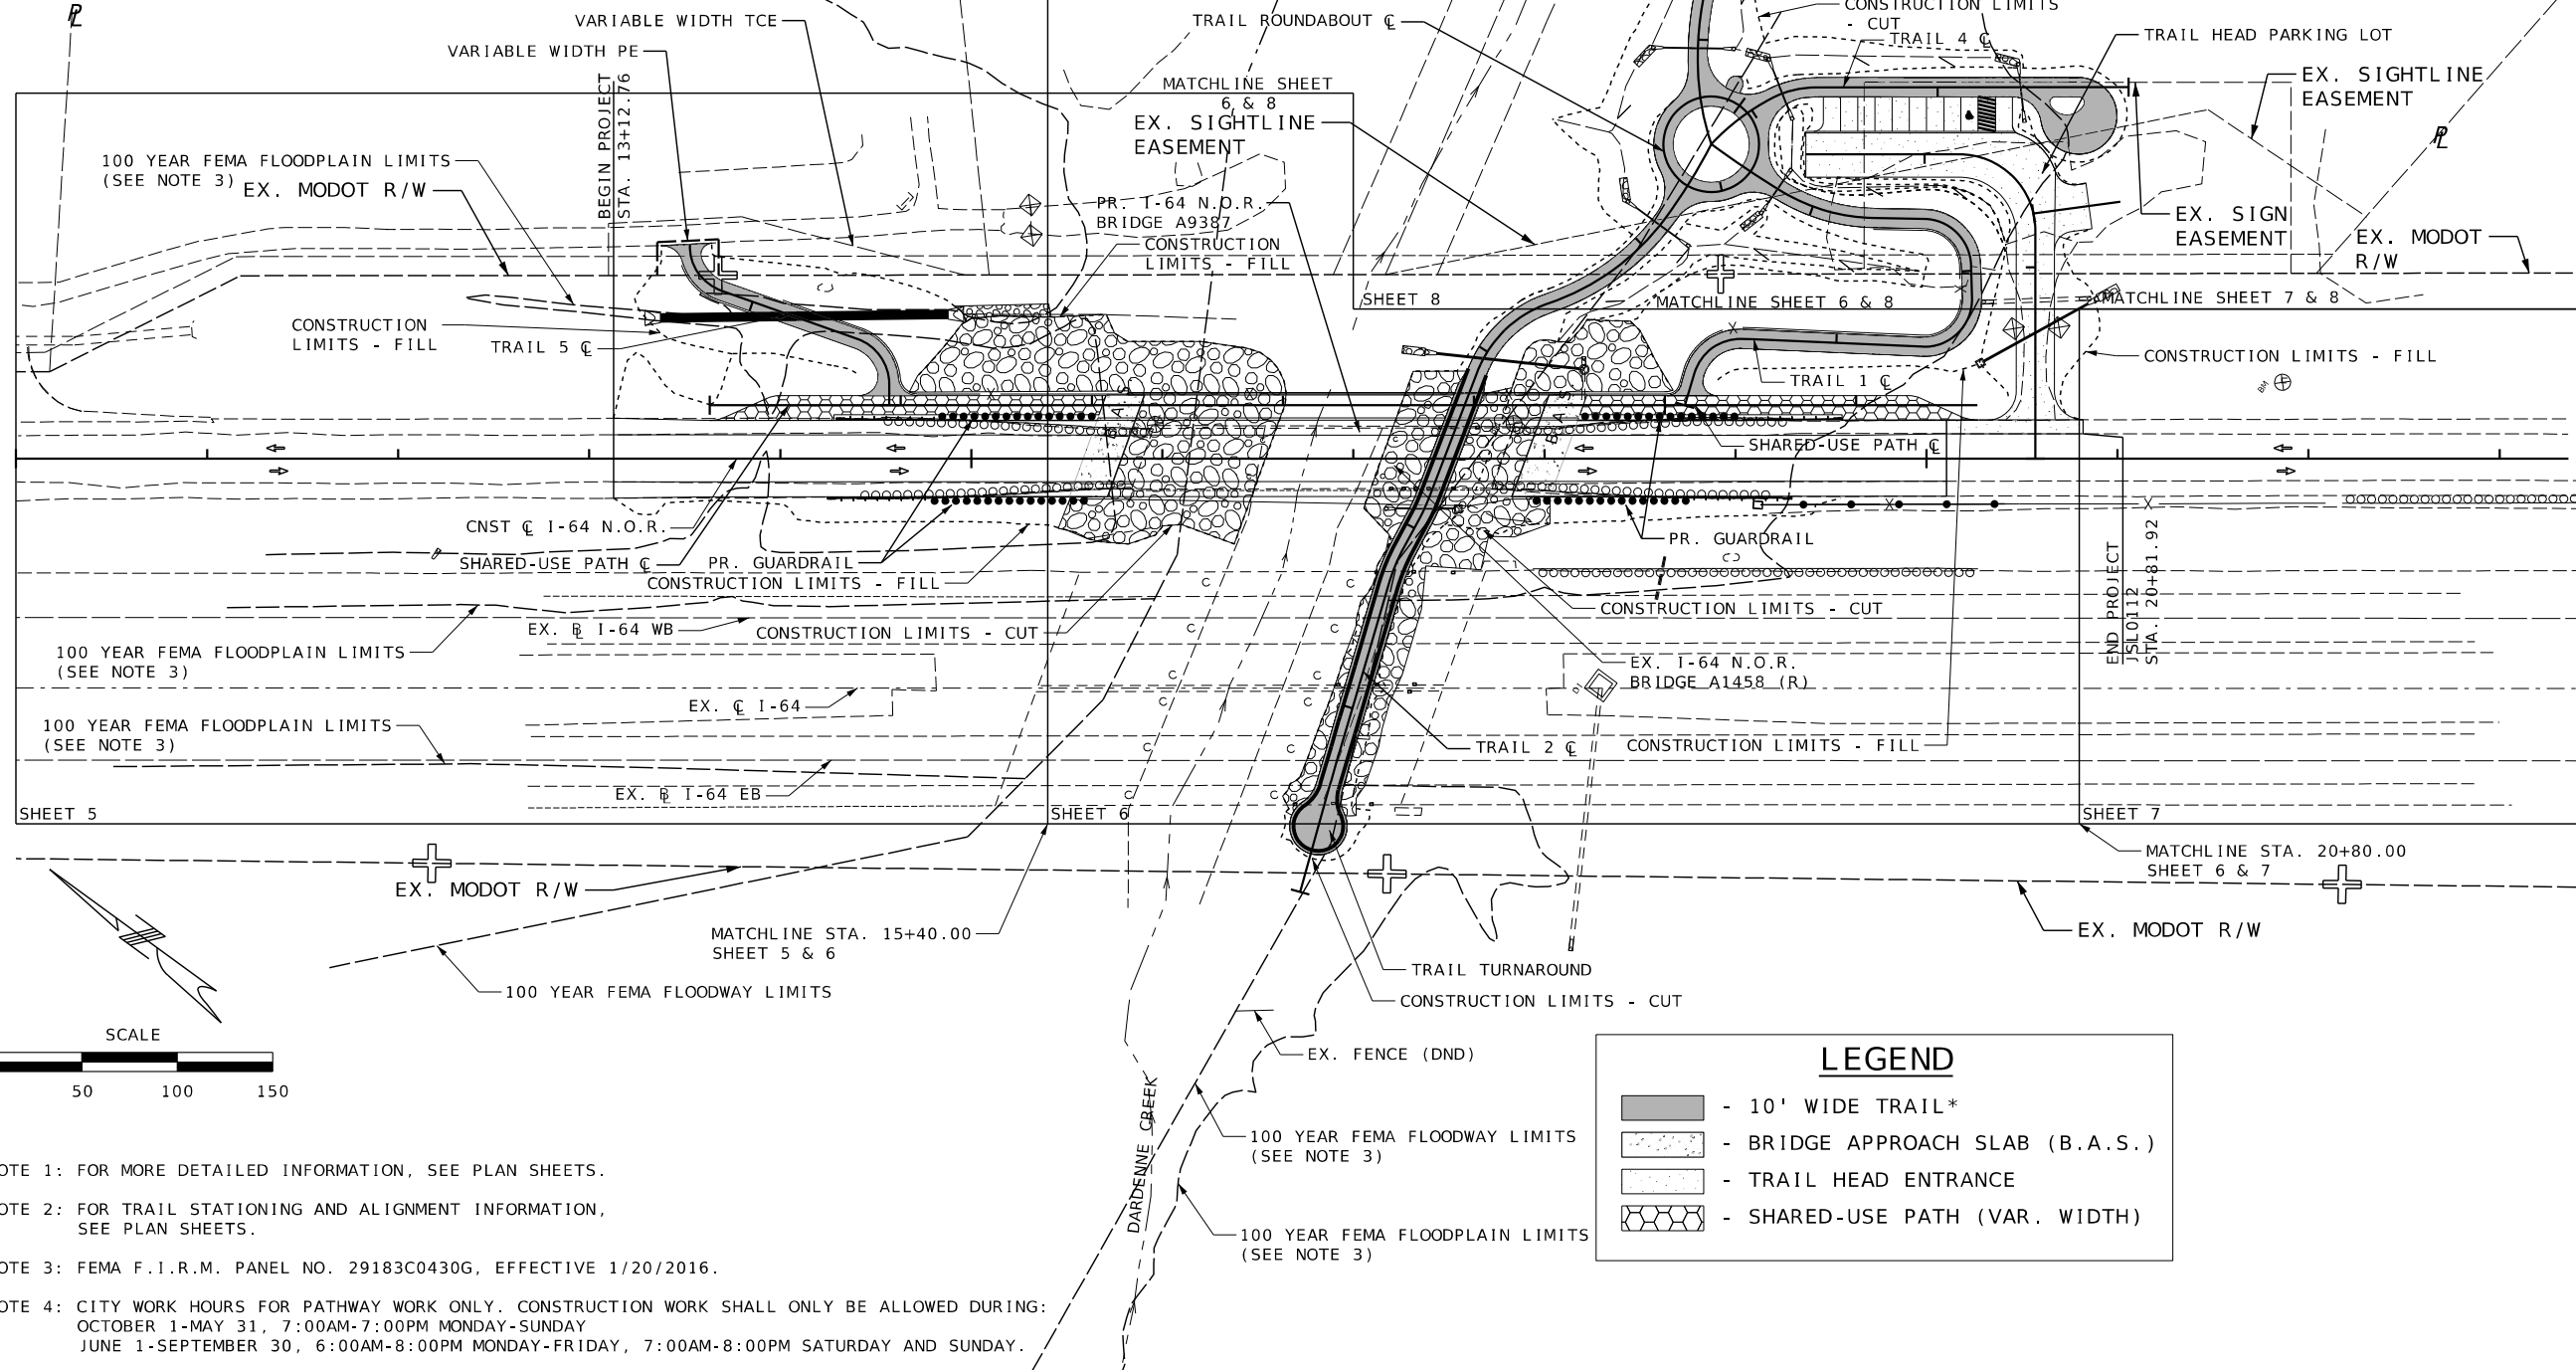

NOTE 1: FOR MORE DETAILED INFORMATION, SEE PLAN SHEETS.


NOTE 2: FOR TRAIL STATIONING AND ALIGNMENT INFORMATION,
SEE PLAN SHEETS.

NOTE 3: FEMA F.I.R.M. PANEL NO. 29183C0430G, EFFECTIVE 1/20/2016.

NOTE 4: CITY WORK HOURS FOR PATHWAY WORK ONLY. CONSTRUCTION WORK SHALL ONLY BE ALLOWED DURING:
OCTOBER 1-MAY 31, 7:00AM-7:00PM MONDAY-SUNDAY
JUNE 1-SEPTEMBER 30, 6:00AM-8:00PM MONDAY-FRIDAY, 7:00AM-8:00PM SATURDAY AND SUNDAY.

LEGEND

- 10' WIDE TRAIL*
- BRIDGE APPROACH SLAB (B.A.S.)
- TRAIL HEAD ENTRANCE
- SHARED-USE PATH (VAR. WIDTH)

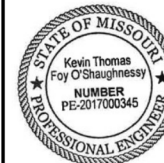

THIS SHEET HAS BEEN
SIGNED, SEALED AND DATED
ELECTRONICALLY

DATE PREPARED
4/24/2025

ROUTE STATE
NOR MO

DISTRICT SHEET NO.
SL 4

COUNTY
ST. CHARLES

JOB NO.
JSL0112

CONTRACT ID.

PROJECT NO.

BRIDGE NO.

DESCRIPTION

DATE



MISSOURI HIGHWAYS AND TRANSPORTATION
COMMISSION


105 WEST CAPITOL
JEFFERSON CITY, MO 65102
1-888-ASK-MODOT (1-888-275-6636)



PLAN OVERVIEW

 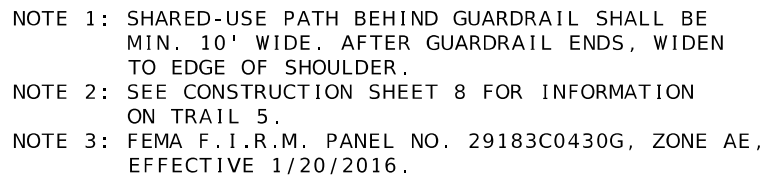

[illegible]

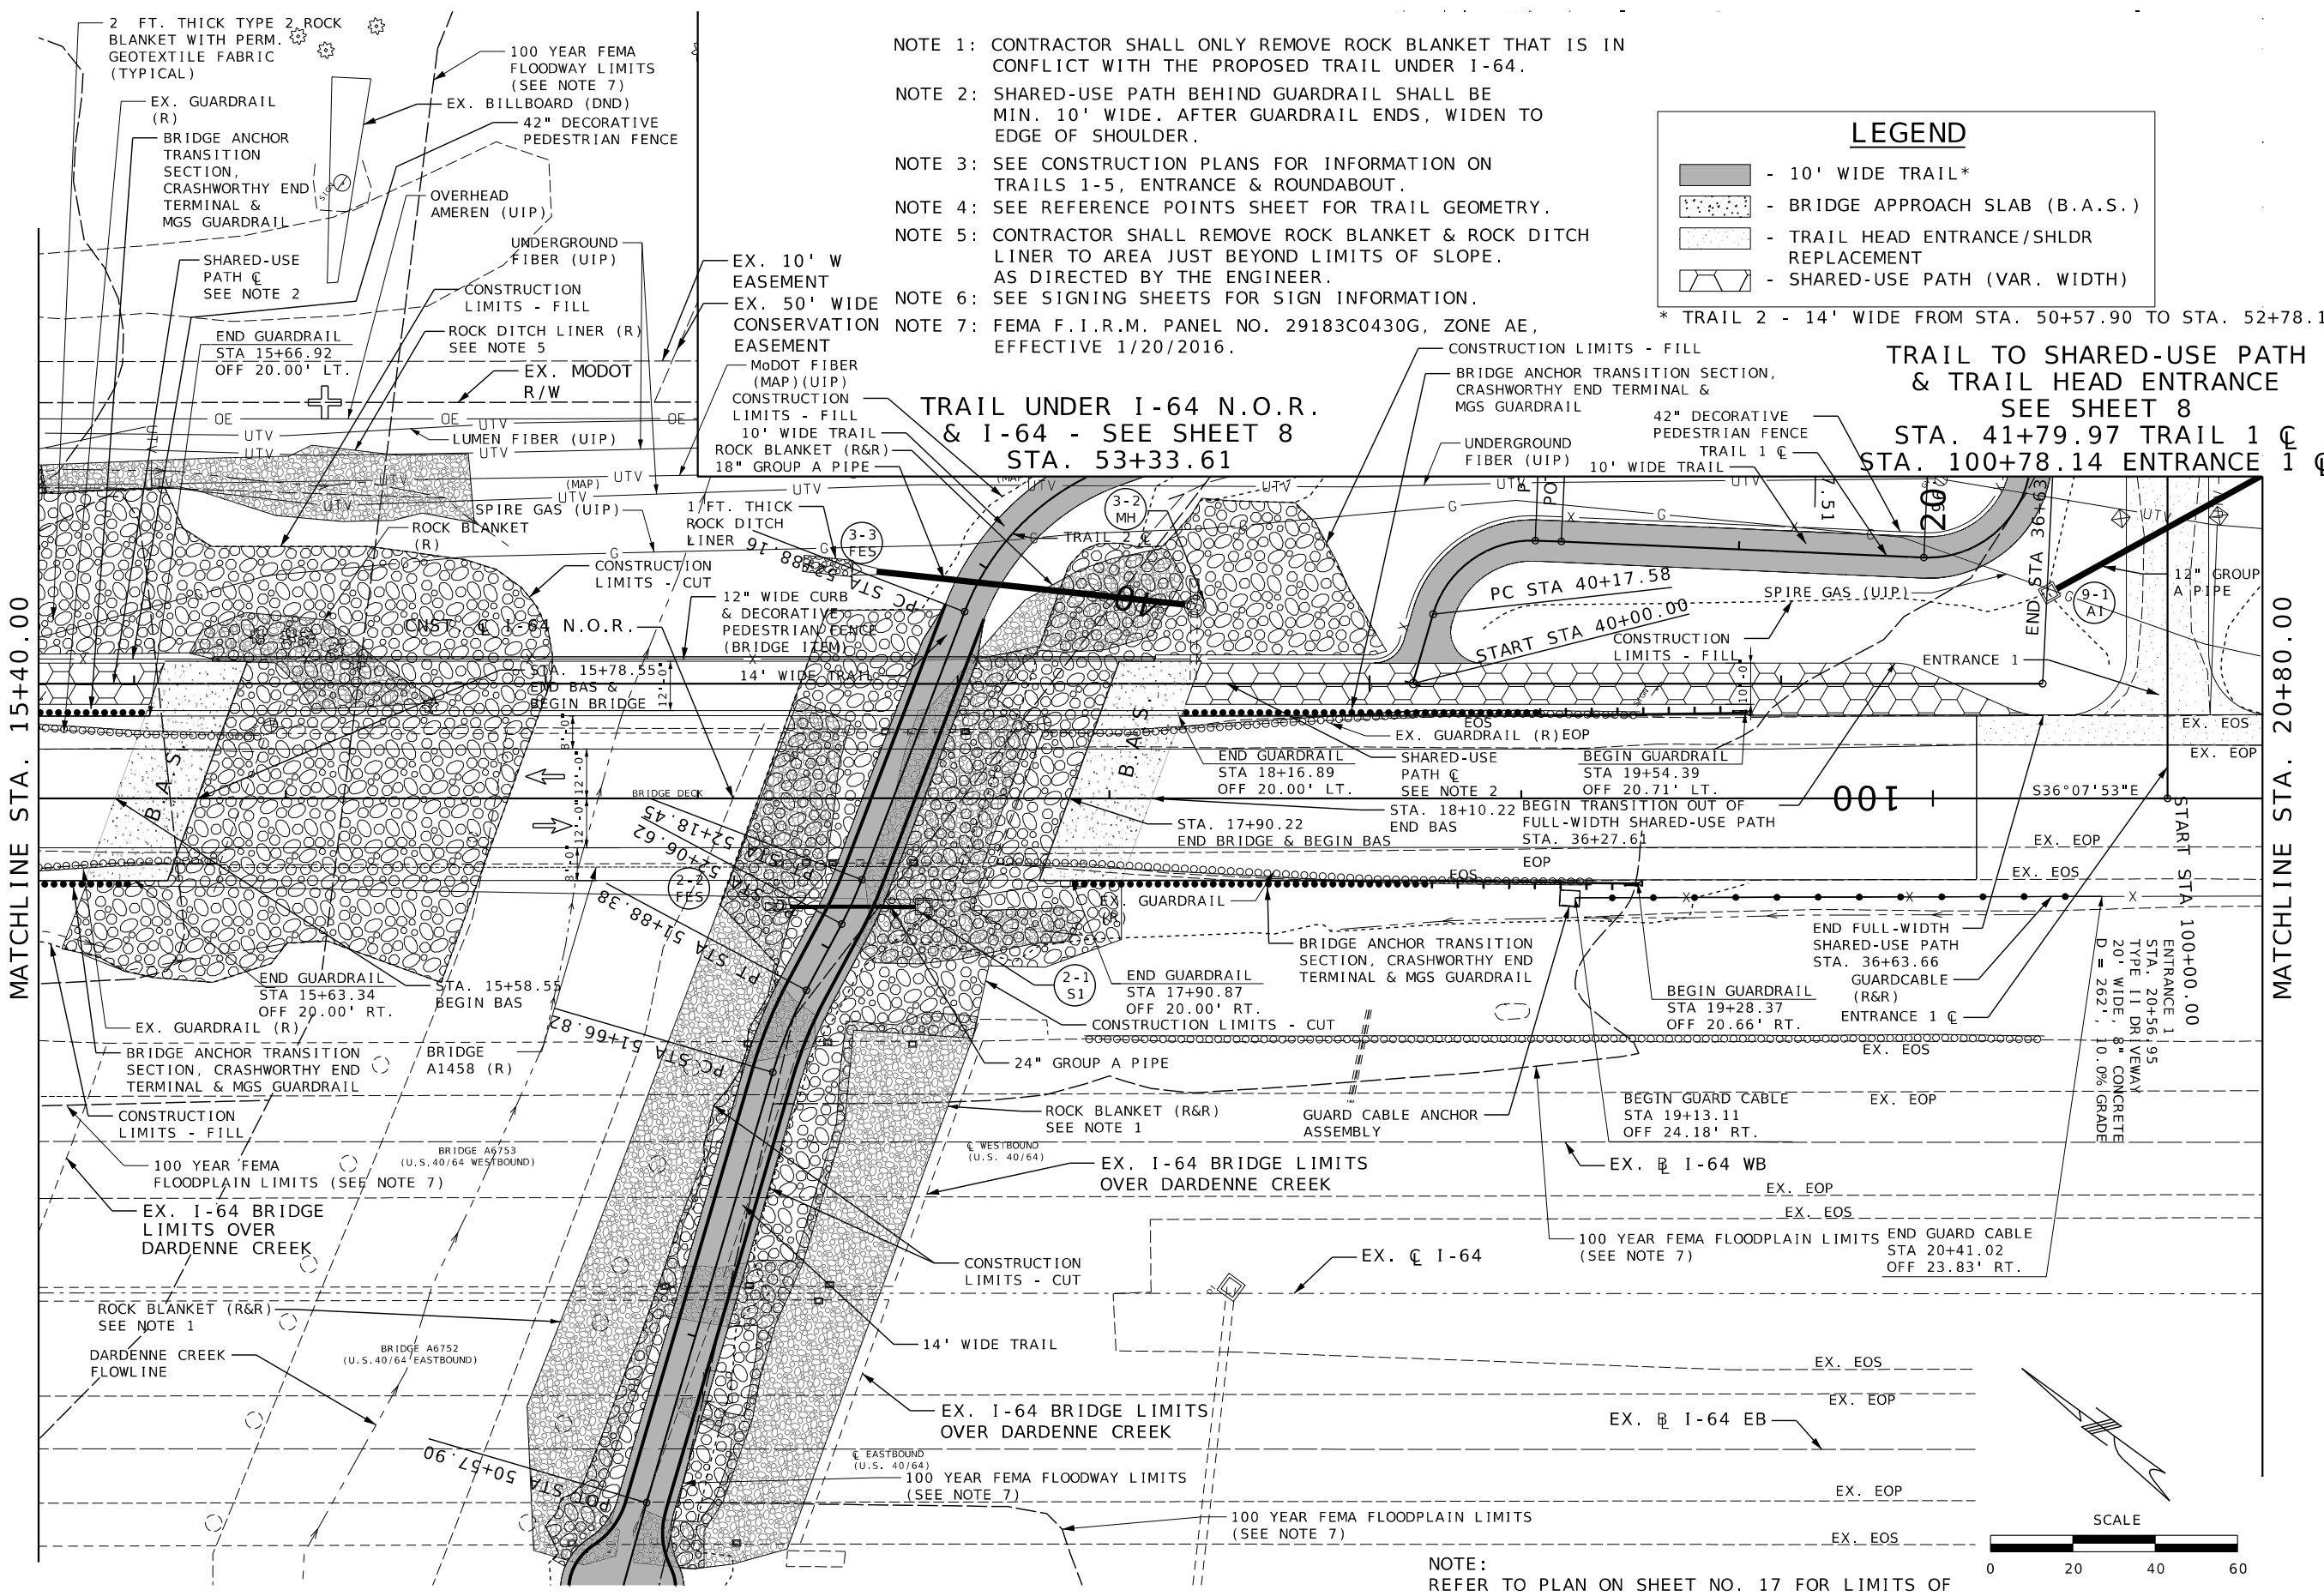

- NOTE 1: CONTRACTOR SHALL ONLY REMOVE ROCK BLANKET THAT IS IN CONFLICT WITH THE PROPOSED TRAIL UNDER I-64.
- NOTE 2: SHARED-USE PATH BEHIND GUARDRAIL SHALL BE MIN. 10' WIDE. AFTER GUARDRAIL ENDS, WIDEN TO EDGE OF SHOULDER.
- NOTE 3: SEE CONSTRUCTION PLANS FOR INFORMATION ON TRAILS 1-5, ENTRANCE & ROUNDABOUT.
- NOTE 4: SEE REFERENCE POINTS SHEET FOR TRAIL GEOMETRY.
- NOTE 5: CONTRACTOR SHALL REMOVE ROCK BLANKET & ROCK DITCH LINER TO AREA JUST BEYOND LIMITS OF SLOPE. AS DIRECTED BY THE ENGINEER.
- NOTE 6: SEE SIGNING SHEETS FOR SIGN INFORMATION.
- NOTE 7: FEMA F.I.R.M. PANEL NO. 29183C0430G, ZONE AE, EFFECTIVE 1/20/2016.


LEGEND

- 10' WIDE TRAIL*
- BRIDGE APPROACH SLAB (B.A.S.)
- TRAIL HEAD ENTRANCE/SHLDR REPLACEMENT
- SHARED-USE PATH (VAR. WIDTH)

* TRAIL 2 - 14' WIDE FROM STA. 50+57.90 TO STA. 52+78.16

TRAIL TO SHARED-USE PATH
& TRAIL HEAD ENTRANCE
SEE SHEET 8
STA. 41+79.97 TRAIL 1
STA. 100+78.14 ENTRANCE 1

NOTE:
REFER TO PLAN ON SHEET NO. 17 FOR LIMITS OF
JOB NO. JSL0112 AND JOB NO. TAP-5407(619)

 

THIS SHEET HAS BEEN
SIGNED, SEALED AND DATED
ELECTRONICALLY

DATE PREPARED
4/24/2025

ROUTE
NOR

STATE
MO

DISTRICT
SL

SHEET NO.
6

COUNTY
ST. CHARLES

JOB NO.
JSL0112

CONTRACT ID.

PROJECT NO.

BRIDGE NO.

DESCRIPTION


DATE


MISSOURI HIGHWAYS AND TRANSPORTATION
COMMISSION

CDG
ENGINEERS


105 WEST CAPITOL
JEFFERSON CITY, MO 65102
1-888-ASK-MODOT (1-888-275-6636)

PLAN SHEET

 

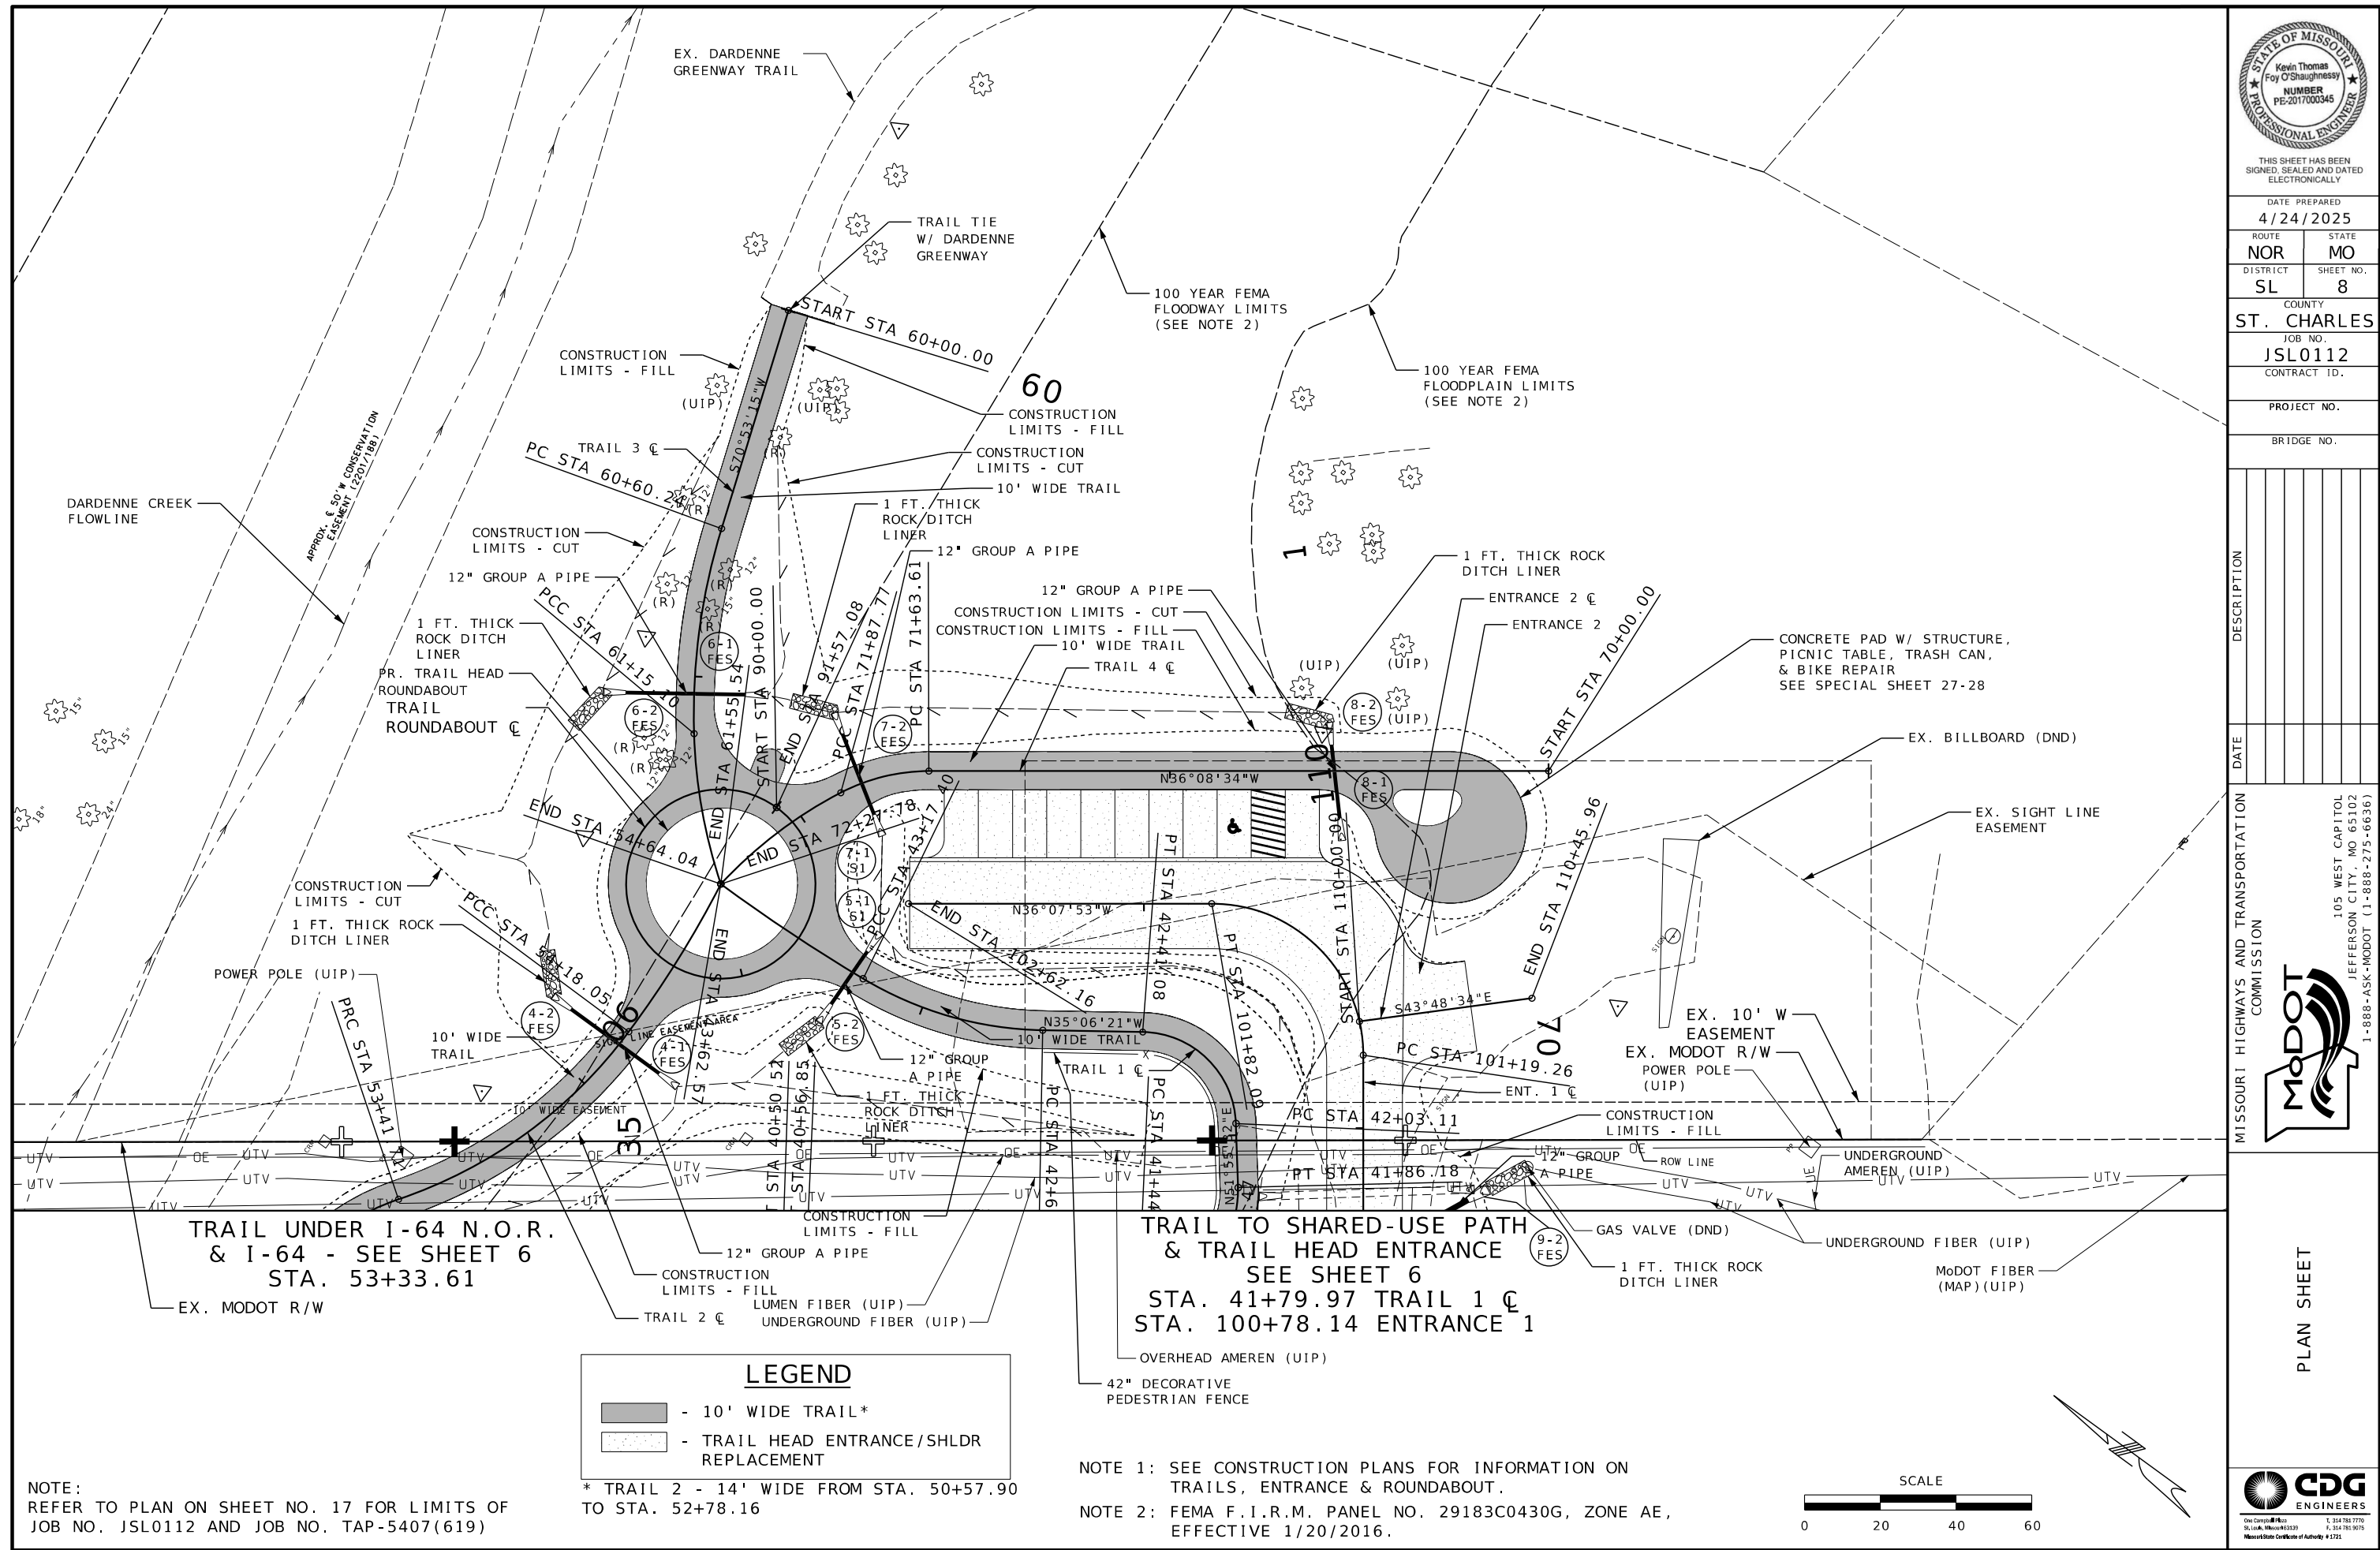

TRAIL 5						SHARED USE PATH					
DESIGNATION	STATION	OFFSET	NORTHING	EASTING	ELEVATION	DESIGNATION	STATION	OFFSET	NORTHING	EASTING	ELEVATION
A	80+04.99	15.74' LT	1056787.900	751830.522	501.4	M	32+07.36	5.00' LT	1056683.530	751906.718	503.5
B	80+20.90	5.00' LT	1056788.541	751847.107	501.0	N	32+03.72	5.00' RT	1056680.573	751896.495	503.6
C	80+42.00	5.00' LT	1056804.784	751849.252	500.3	O	30+64.89	5.00' RT	1056792.703	751814.635	501.4
D	81+17.33	5.00' LT	1056876.950	751827.661	497.9	P	30+64.89	7.83' RT	1056791.032	751812.346	501.4
E	81+41.35	5.00' LT	1056904.184	751832.893	497.1	Q	30+00.00	7.83' RT	1056843.438	751774.087	500.9
F	81+48.13	15.07' LT	1056917.943	751832.818	496.9	R	30+08.16	6.09' RT	1056837.875	751780.302	500.9
G	81+50.67	11.40' RT	1056897.296	751849.553	496.9	S	30+30.08	3.70' LT	1056825.947	751801.131	500.9
H	81+39.73	5.00' RT	1056896.933	751839.959	497.1	T	30+36.20	5.00' LT	1056821.775	751805.792	500.9
I	81+17.33	5.00' RT	1056879.816	751837.242	497.9						
J	80+42.00	5.00' RT	1056807.650	751858.832	500.3						
K	80+13.59	5.00' RT	1056776.598	751849.987	501.3						
L	80+05.01	14.82' RT	1056763.217	751848.542	501.9						

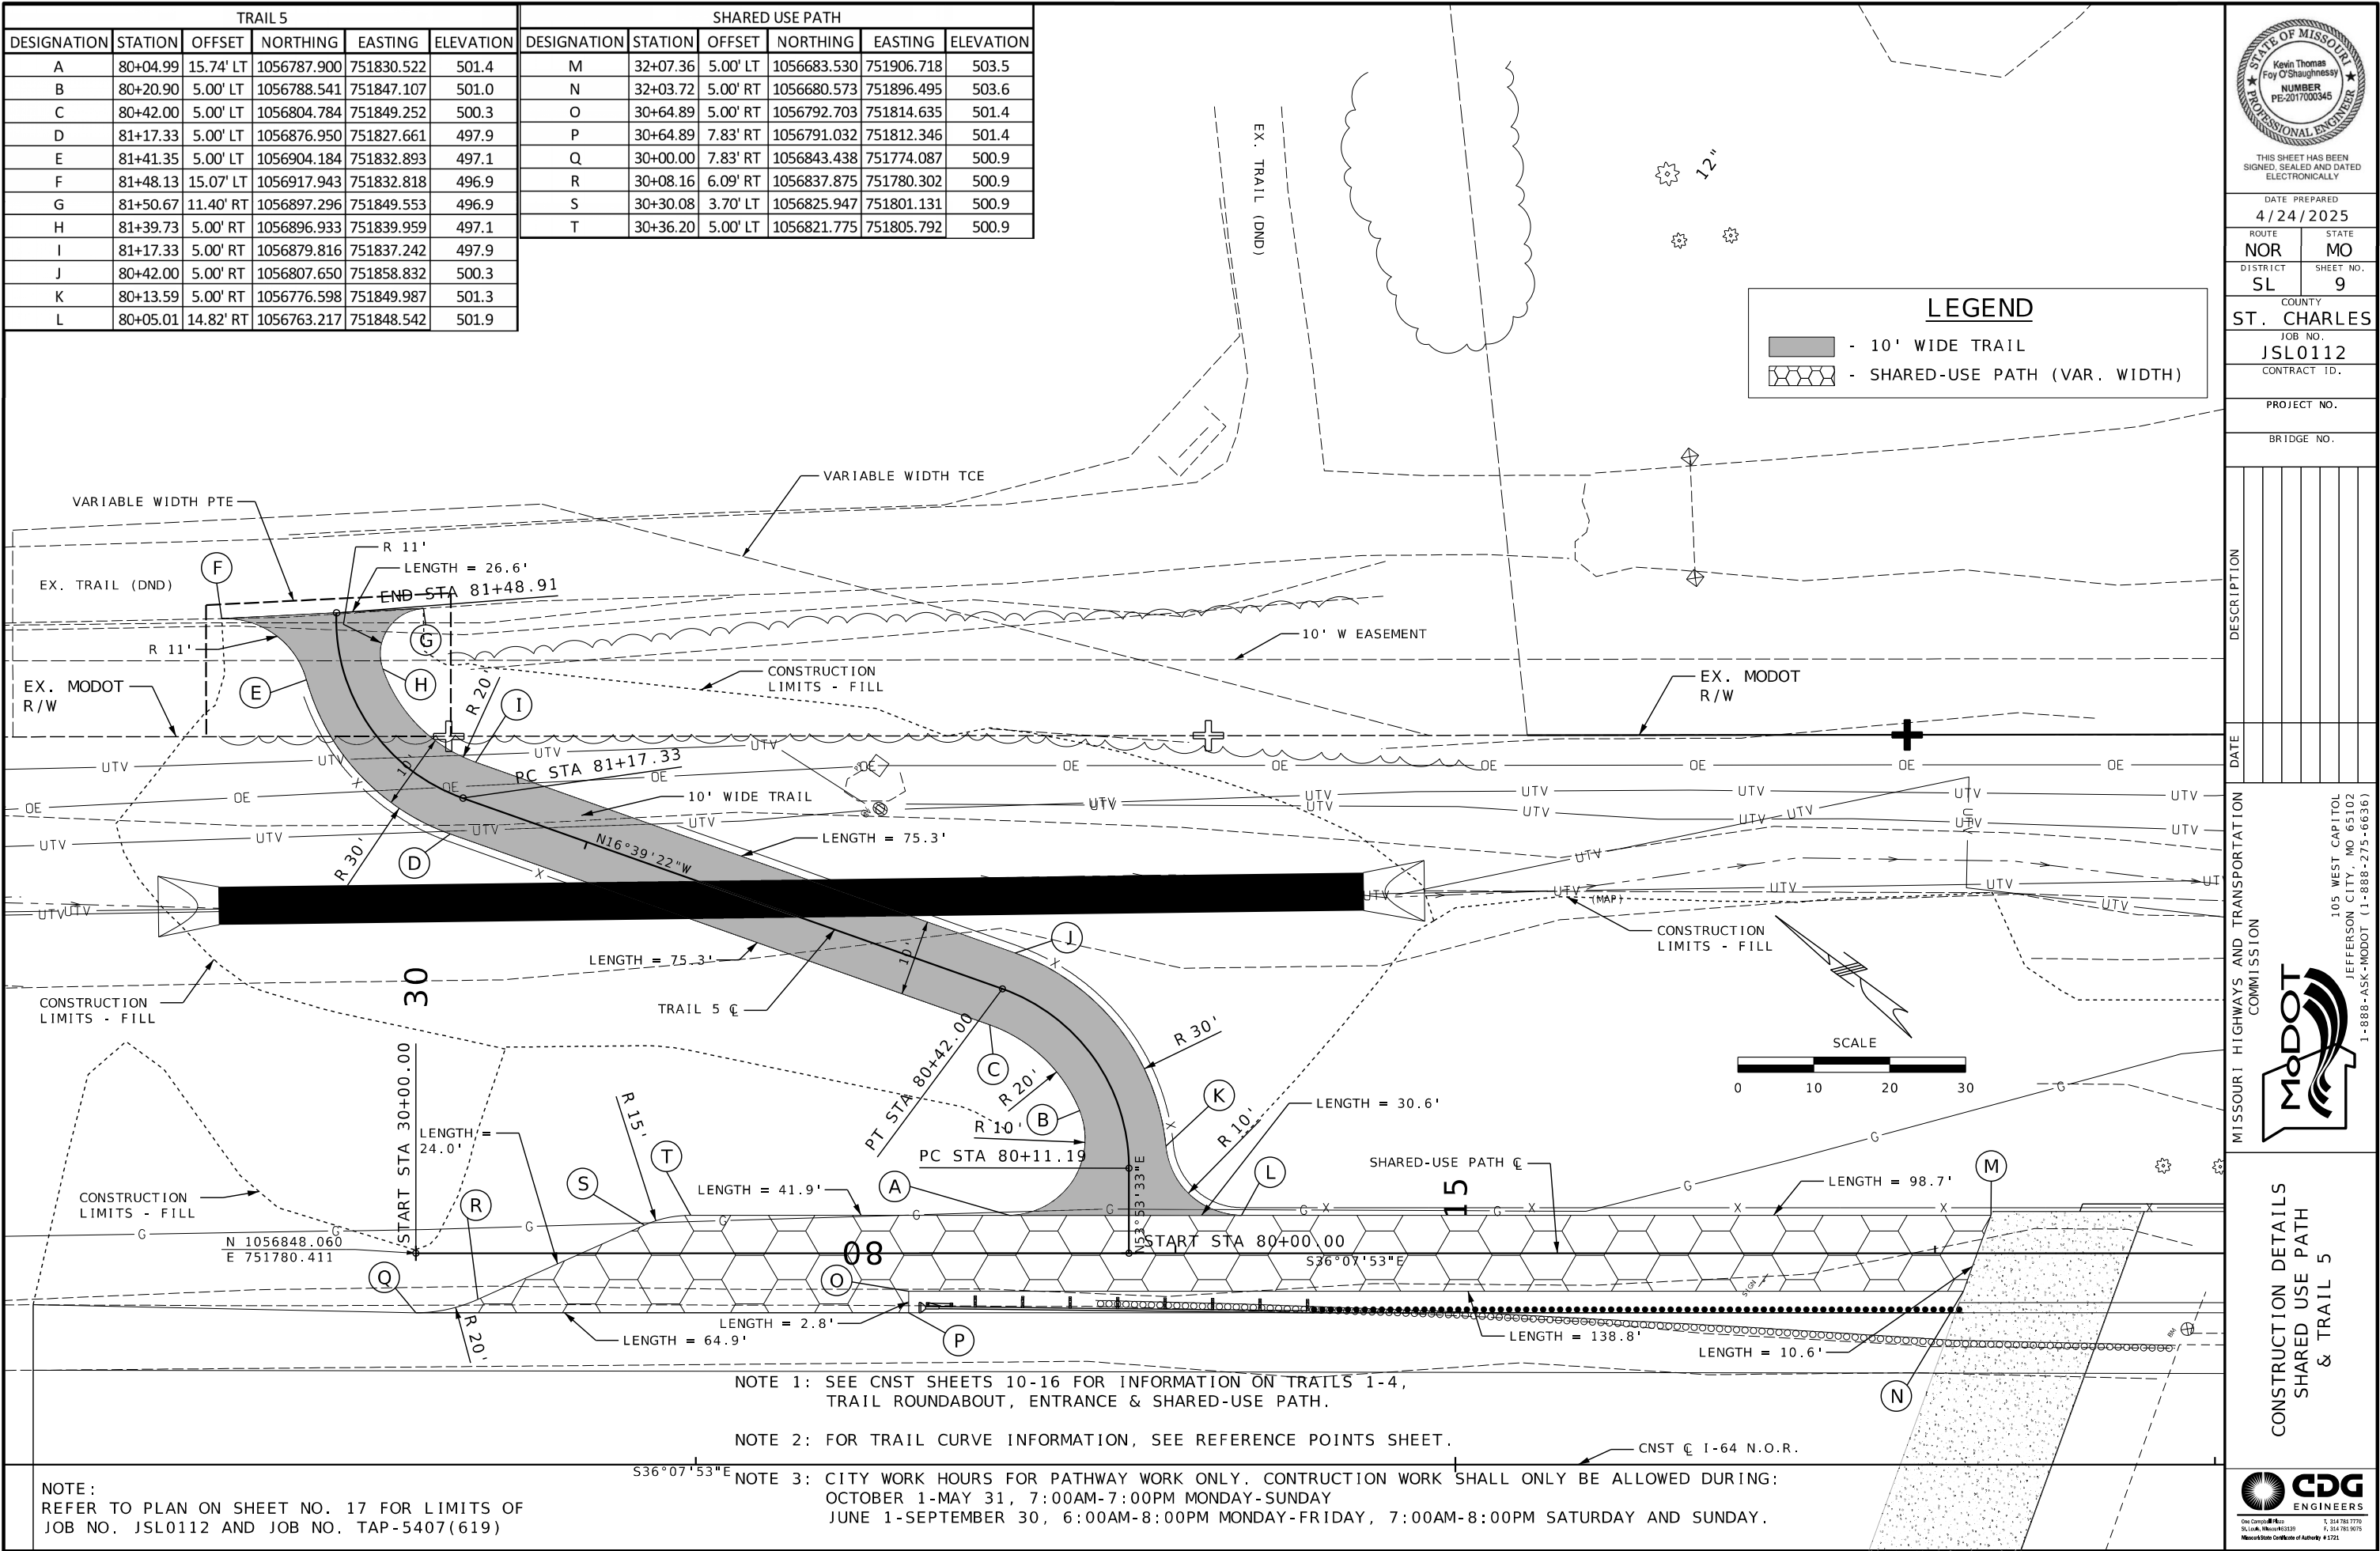

THIS SHEET HAS BEEN SIGNED, SEALED AND DATED ELECTRONICALLY

DATE PREPARED
4/24/2025

ROUTE
NOR

STATE
MO

DISTRICT
SL

SHEET NO.
9

COUNTY
ST. CHARLES

JOB NO.
JSL0112

CONTRACT ID.

PROJECT NO.

BRIDGE NO.

DESCRIPTION

DATE

DATE

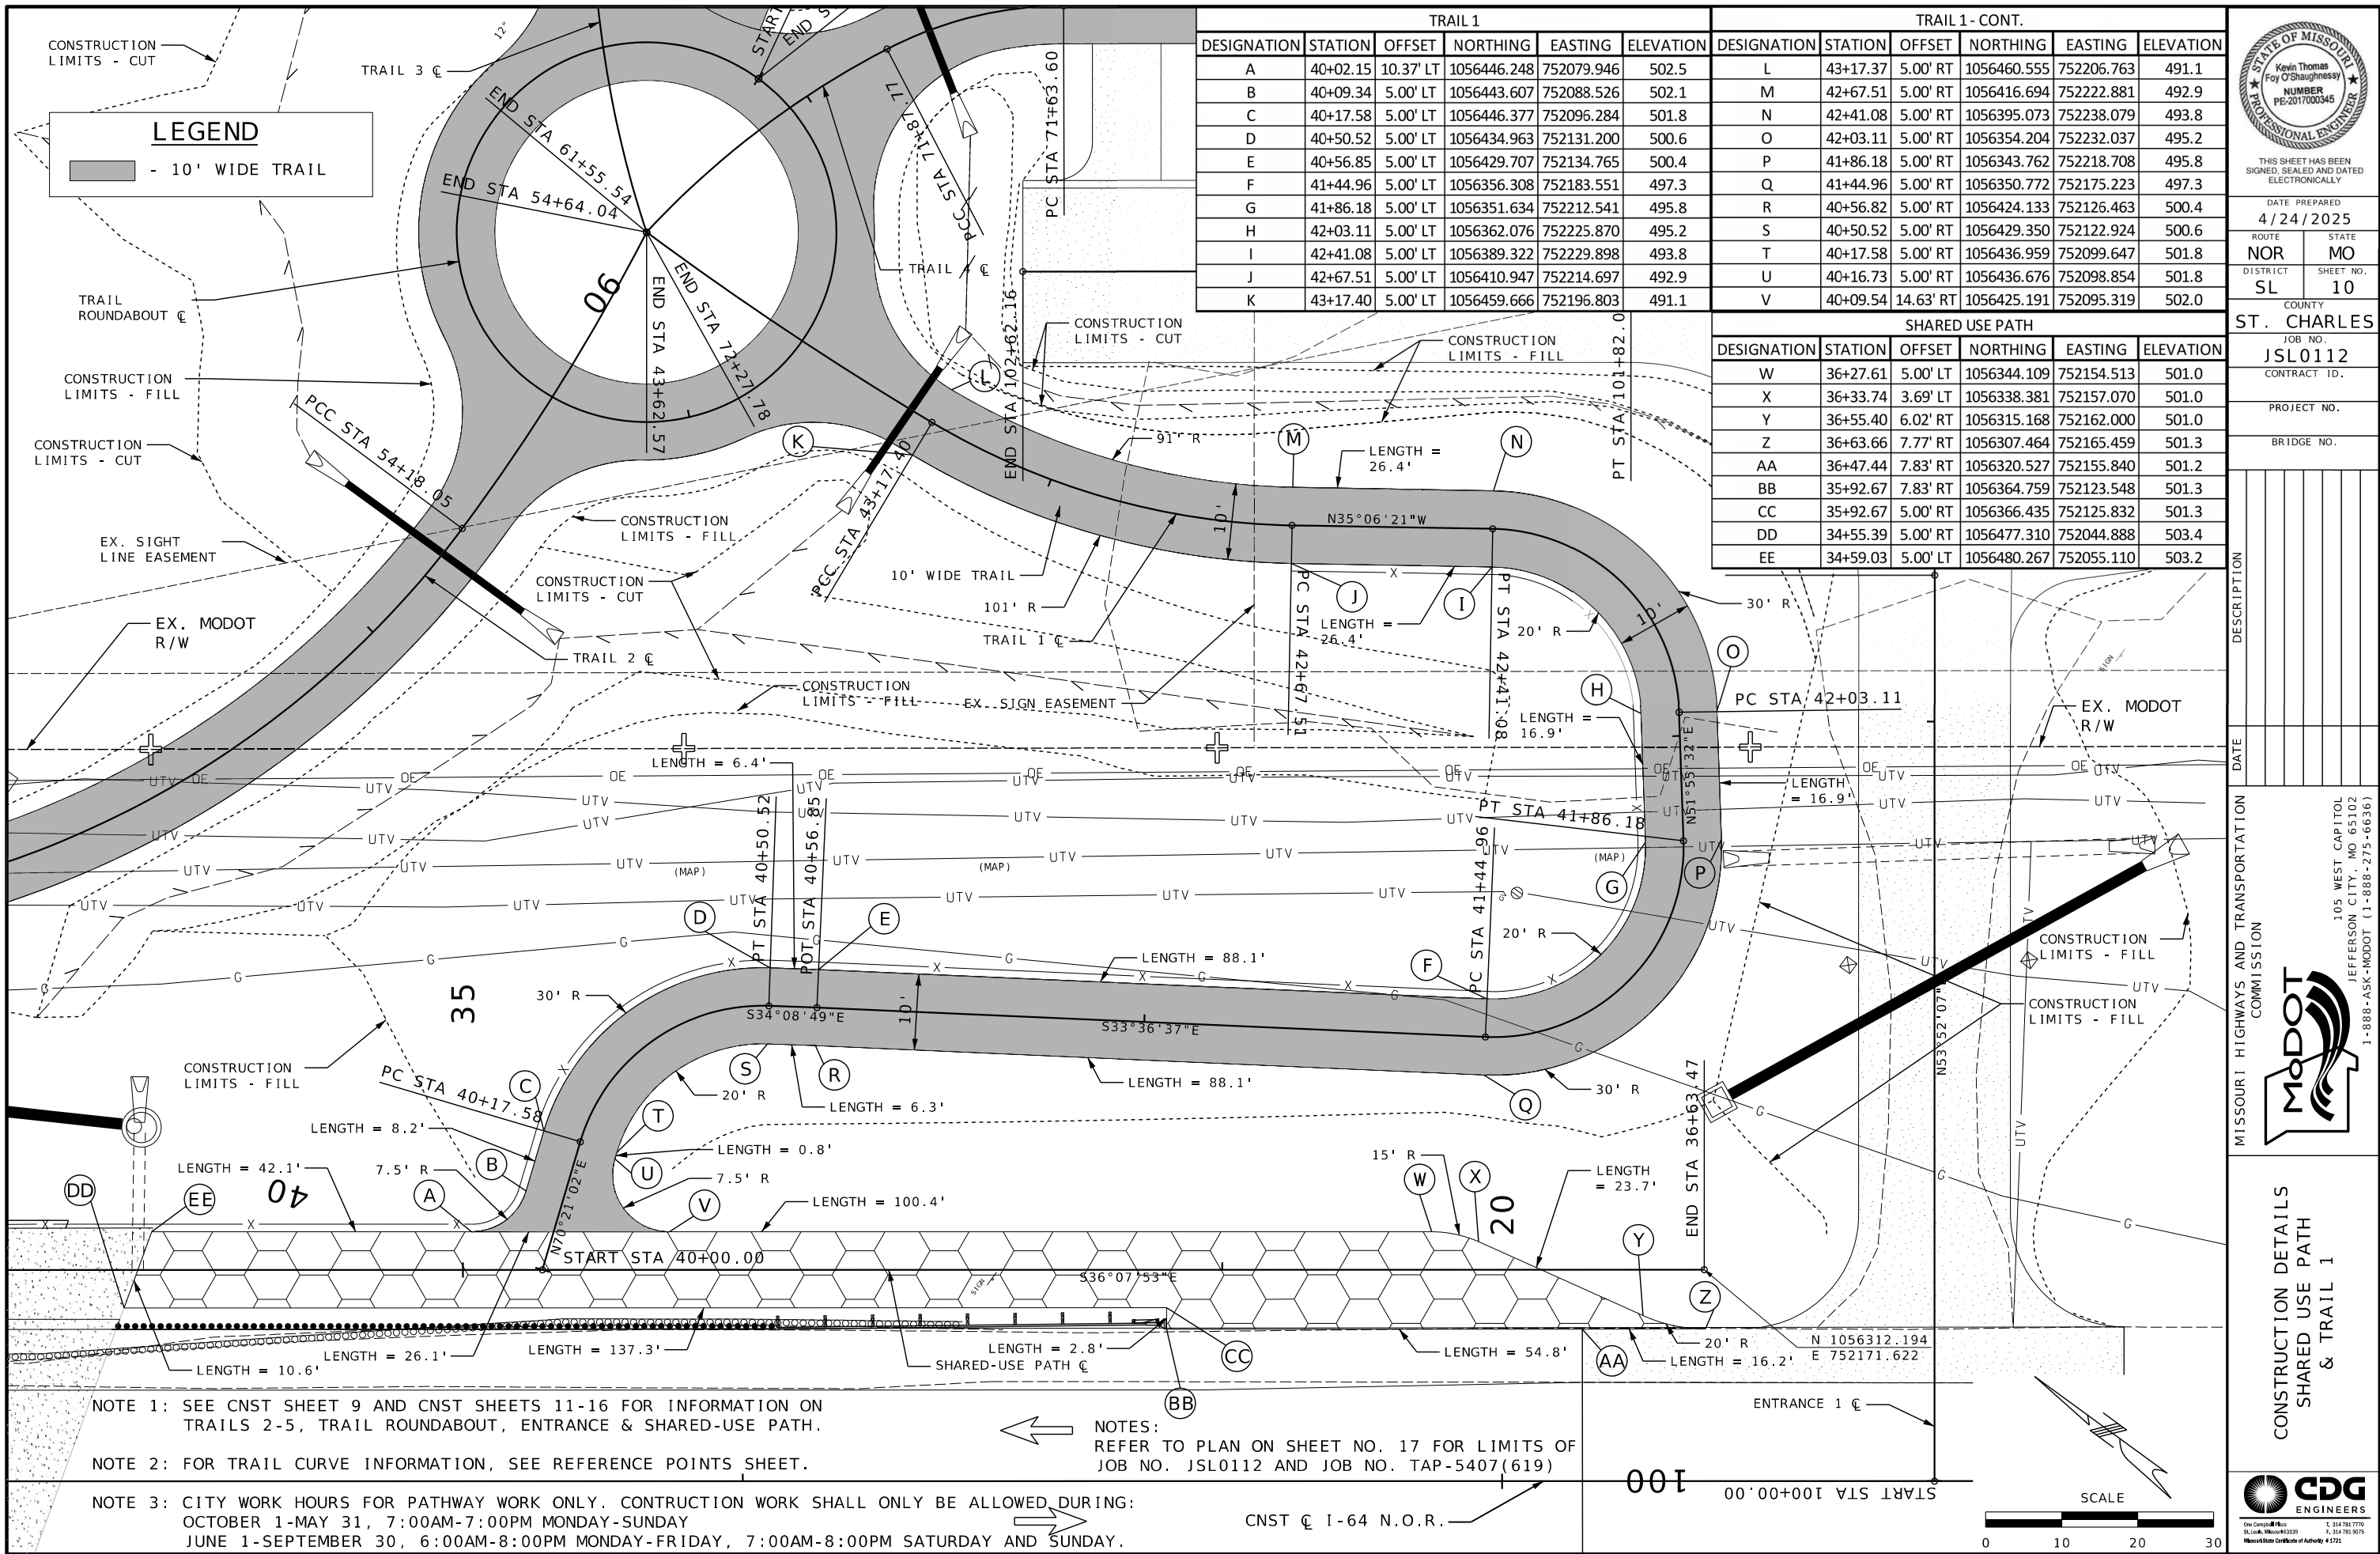

TRAIL 1						TRAIL 1 - CONT.					
DESIGNATION	STATION	OFFSET	NORTHING	EASTING	ELEVATION	DESIGNATION	STATION	OFFSET	NORTHING	EASTING	ELEVATION
A	40+02.15	10.37' LT	1056446.248	752079.946	502.5	L	43+17.37	5.00' RT	1056460.555	752206.763	491.1
B	40+09.34	5.00' LT	1056443.607	752088.526	502.1	M	42+67.51	5.00' RT	1056416.694	752222.881	492.9
C	40+17.58	5.00' LT	1056446.377	752096.284	501.8	N	42+41.08	5.00' RT	1056395.073	752238.079	493.8
D	40+50.52	5.00' LT	1056434.963	752131.200	500.6	O	42+03.11	5.00' RT	1056354.204	752232.037	495.2
E	40+56.85	5.00' LT	1056429.707	752134.765	500.4	P	41+86.18	5.00' RT	1056343.762	752218.708	495.8
F	41+44.96	5.00' LT	1056356.308	752183.551	497.3	Q	41+44.96	5.00' RT	1056350.772	752175.223	497.3
G	41+86.18	5.00' LT	1056351.634	752212.541	495.8	R	40+56.82	5.00' RT	1056424.133	752126.463	500.4
H	42+03.11	5.00' LT	1056362.076	752225.870	495.2	S	40+50.52	5.00' RT	1056429.350	752122.924	500.6
I	42+41.08	5.00' LT	1056389.322	752229.898	493.8	T	40+17.58	5.00' RT	1056436.959	752099.647	501.8
J	42+67.51	5.00' LT	1056410.947	752214.697	492.9	U	40+16.73	5.00' RT	1056436.676	752098.854	501.8
K	43+17.40	5.00' LT	1056459.666	752196.803	491.1	V	40+09.54	14.63' RT	1056425.191	752095.319	502.0

SHARED USE PATH					
DESIGNATION	STATION	OFFSET	NORTHING	EASTING	ELEVATION
W	36+27.61	5.00' LT	1056344.109	752154.513	501.0
X	36+33.74	3.69' LT	1056338.381	752157.070	501.0
Y	36+55.40	6.02' RT	1056315.168	752162.000	501.0
Z	36+63.66	7.77' RT	1056307.464	752165.459	501.3
AA	36+47.44	7.83' RT	1056320.527	752155.840	501.2
BB	35+92.67	7.83' RT	1056364.759	752123.548	501.3
CC	35+92.67	5.00' RT	1056366.435	752125.832	501.3
DD	34+55.39	5.00' RT	1056477.310	752044.888	503.4
EE	34+59.03	5.00' LT	1056480.267	752055.110	503.2

STATE OF MISSOURI
Kern Thomas
Foy O'Shaughnessy
NUMBER
PE-2017000345
THIS SHEET HAS BEEN
SIGNED, SEALED AND DATED
ELECTRONICALLY
DATE PREPARED
4/24/2025
ROUTE
NOR
STATE
MO
DISTRICT
SL
SHEET NO.
10
COUNTY
ST. CHARLES
JOB NO.
JSL0112
CONTRACT ID.
PROJECT NO.
BRIDGE NO.

MISSOURI HIGHWAYS AND TRANSPORTATION
COMMISSION
105 WEST CAPITOL
JEFFERSON CITY, MO 65102
1-888-ASK-MODOT (1-888-275-6636)

CONSTRUCTION DETAILS
SHARED USE PATH
& TRAIL 1

CDG
ENGINEERS

ONE CAMPBELL BLVD.
ST. LOUIS, MISSOURI 63103
MOBILE: 314-785-9075
MISSOURI STATE CERTIFICATE OF AUTHORITY #1721

NOTE 1: SEE CNST SHEET 9 AND CNST SHEETS 11-16 FOR INFORMATION ON TRAILS 2-5, TRAIL ROUNDABOUT, ENTRANCE & SHARED-USE PATH.

NOTE 2: FOR TRAIL CURVE INFORMATION, SEE REFERENCE POINTS SHEET.

NOTE 3: CITY WORK HOURS FOR PATHWAY WORK ONLY. CONSTRUCTION WORK SHALL ONLY BE ALLOWED DURING:
OCTOBER 1-MAY 31, 7:00AM-7:00PM MONDAY-SUNDAY
JUNE 1-SEPTEMBER 30, 6:00AM-8:00PM MONDAY-FRIDAY, 7:00AM-8:00PM SATURDAY AND SUNDAY.

NOTES:
REFER TO PLAN ON SHEET NO. 17 FOR LIMITS OF
JOB NO. JSL0112 AND JOB NO. TAP-5407(619)

CNST © I-64 N.O.R.

T:\Working\21228 - O'Fallon, MO-Dardenne Greenway Trail\8-CDG Drawings\MicroStation\Civil Files\010_PS-CNST_Plan_JSL0112_I10.dgn 8:10:28 AM 4/24/2025

NOTES:
REFER TO PLAN ON SHEET NO. 17 FOR LIMITS OF
JOB NO. JSL0112 AND JOB NO. TAP-5407(619)

LEGEND

- 10' WIDE TRAIL*



* TRAIL 2 - 14' WIDE FROM
STA. 0+51.00 TO STA. 2+81.39

NOTE 1: SEE CNST SHEETS 9-11, CNST SHEET 13-16 FOR INFORMATION ON
TRAILS 1-5, TRAIL ROUNDABOUT, ENTRANCE & SHARED-USE PATH.

NOTE 2: FOR TRAIL CURVE INFORMATION, SEE REFERENCE POINTS SHEET.

NOTE 3: CITY WORK HOURS FOR PATHWAY WORK ONLY. CONSTRUCTION WORK SHALL ONLY BE ALLOWED DURING:
OCTOBER 1-MAY 31, 7:00AM-7:00PM MONDAY-SUNDAY
JUNE 1-SEPTEMBER 30, 6:00AM-8:00PM MONDAY-FRIDAY, 7:00AM-8:00PM SATURDAY AND SUNDAY.

TRAIL 2 - CONT.					
DESIGNATION	STATION	OFFSET	NORTHING	EASTING	ELEVATION
A	52+78.16	7.00' LT	1056538.037	752019.940	489.8
B	52+88.16	5.00' LT	1056538.721	752030.115	489.8
C	53+41.71	5.00' LT	1056528.963	752085.354	490.3
D	54+17.90	5.00' LT	1056506.849	752153.935	491.1
E	54+18.05	5.00' RT	1056496.848	752153.990	491.3
F	53+41.71	5.00' RT	1056520.791	752079.590	490.4
G	52+88.16	5.00' RT	1056529.069	752032.730	490.0
H	52+78.16	7.00' RT	1056524.524	752023.600	490.0

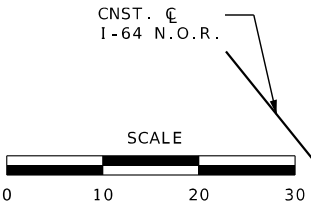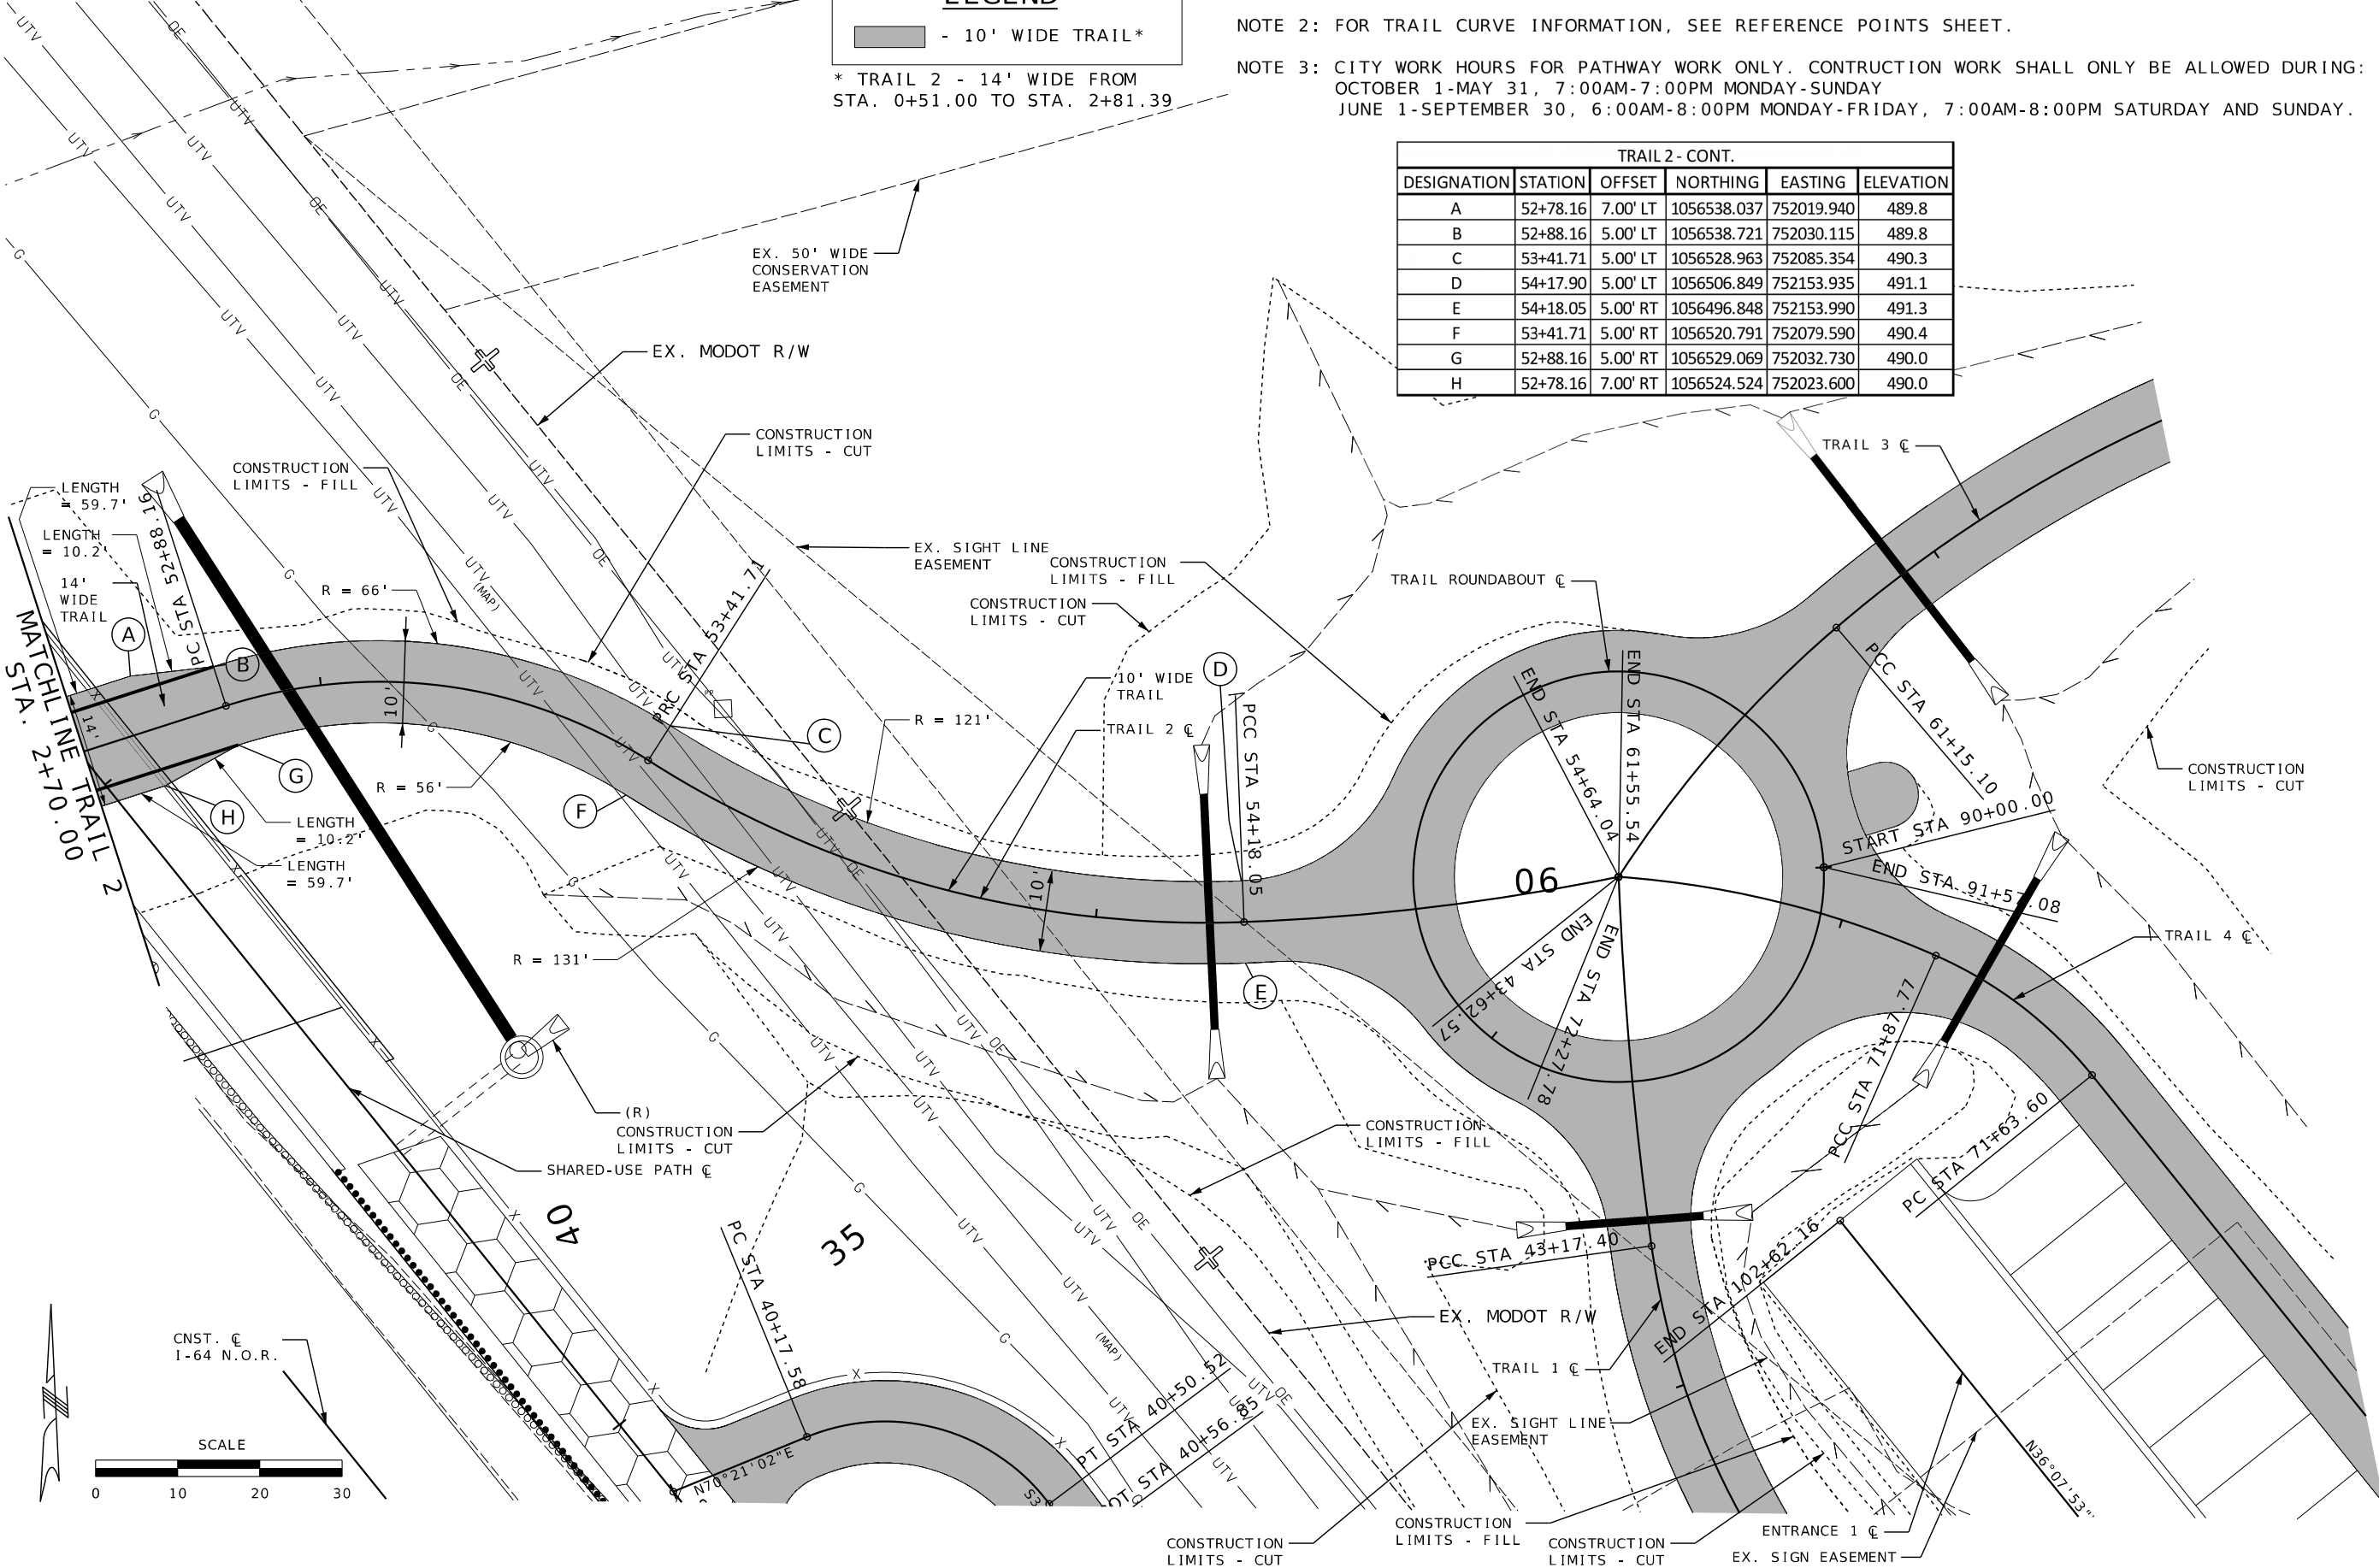

STATE OF MISSOURI
Kevin Thomas
Foy O'Shaughnessy
NUMBER
PE-2017000345
PROFESSIONAL ENGINEER

THIS SHEET HAS BEEN
SIGNED, SEALED AND DATED
ELECTRONICALLY

DATE PREPARED
4/24/2025

ROUTE
NOR

STATE
MO

DISTRICT
SL

SHEET NO.
12

COUNTY
ST. CHARLES

JOB NO.
JSL0112

CONTRACT ID.

PROJECT NO.

BRIDGE NO.

DESCRIPTION

DATE

MISSOURI HIGHWAYS AND TRANSPORTATION
COMMISSION

105 WEST CAPITOL
JEFFERSON CITY, MO 65102
1-888-ASK-MODOT (1-888-275-6636)

MODOT


MISSOURI HIGHWAYS AND TRANSPORTATION
COMMISSION

CONSTRUCTION DETAILS
TRAIL 2

CDG
ENGINEERS

One Corporate Plaza
St. Louis, Missouri 63103
Missouri State Certificate of Authority #1721

© 2018 CDG
St. Louis, Missouri 63103
P. 314-785-1770
F. 314-785-9075

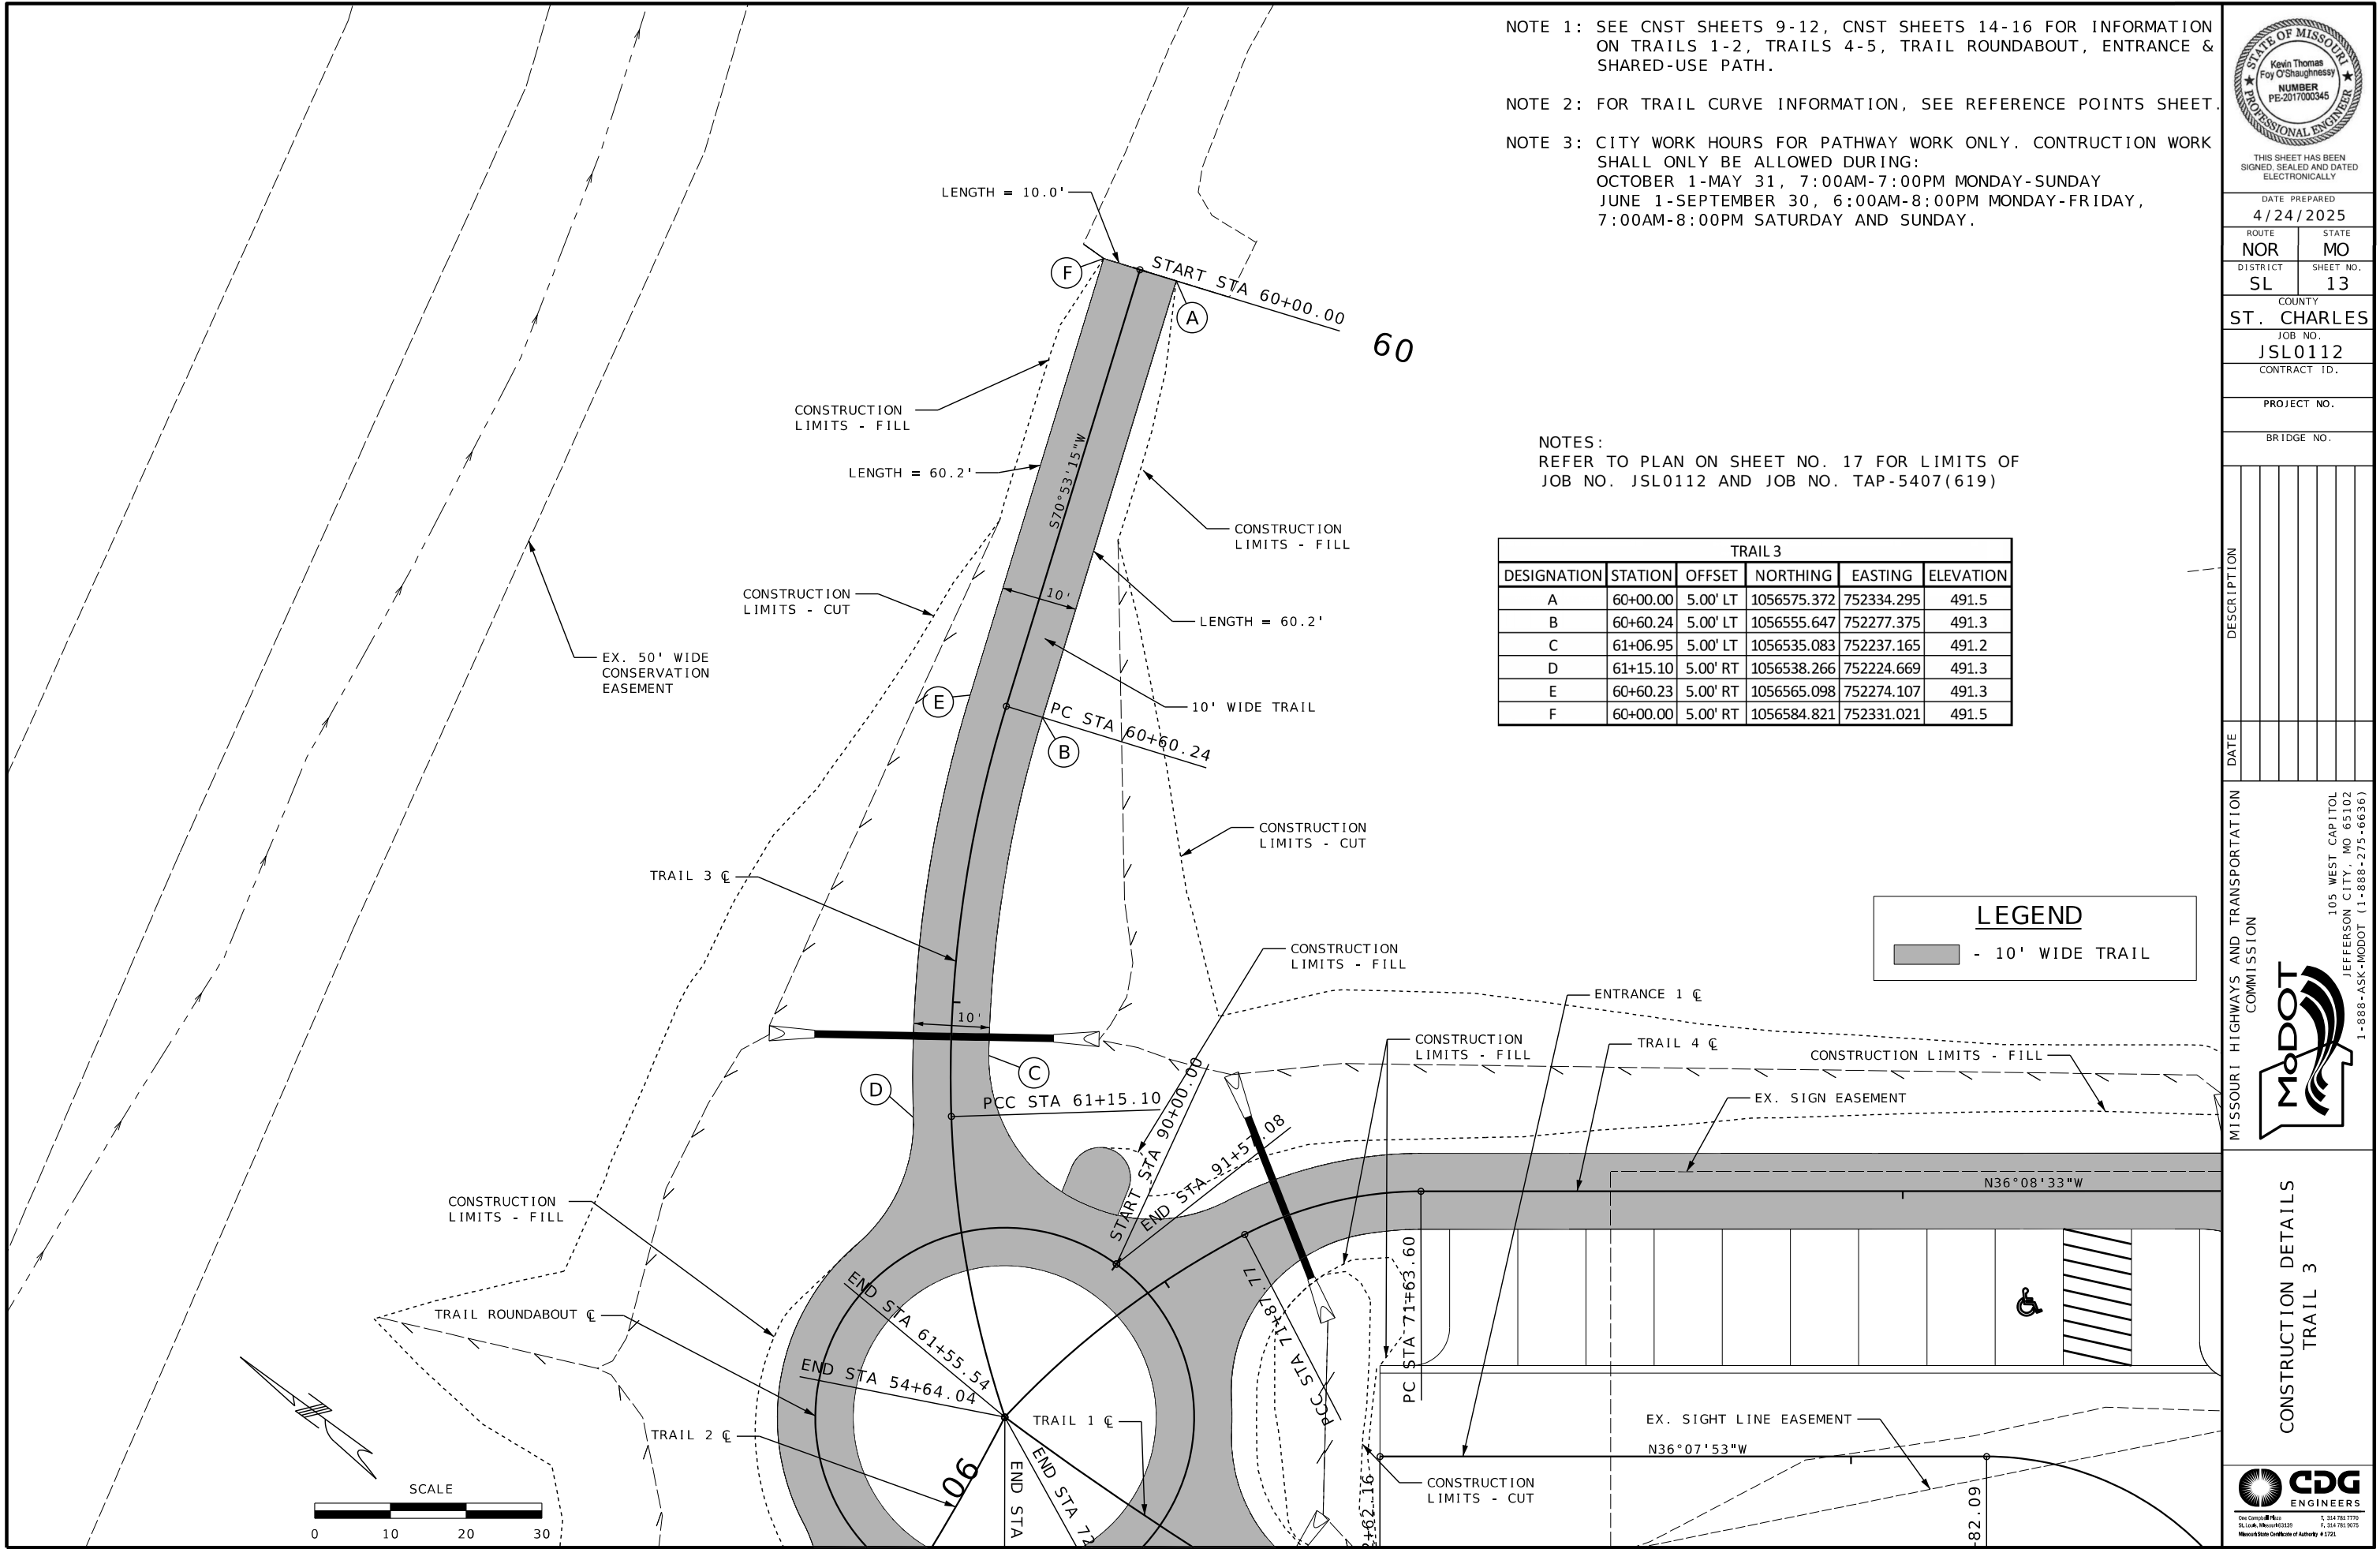

NOTE 1: SEE CNST SHEETS 9-12, CNST SHEETS 14-16 FOR INFORMATION ON TRAILS 1-2, TRAILS 4-5, TRAIL ROUNDABOUT, ENTRANCE & SHARED-USE PATH.

NOTE 2: FOR TRAIL CURVE INFORMATION, SEE REFERENCE POINTS SHEET.

NOTE 3: CITY WORK HOURS FOR PATHWAY WORK ONLY. CONSTRUCTION WORK SHALL ONLY BE ALLOWED DURING:
OCTOBER 1-MAY 31, 7:00AM-7:00PM MONDAY-SUNDAY
JUNE 1-SEPTEMBER 30, 6:00AM-8:00PM MONDAY-FRIDAY, 7:00AM-8:00PM SATURDAY AND SUNDAY.

NOTES:
REFER TO PLAN ON SHEET NO. 17 FOR LIMITS OF
JOB NO. JSL0112 AND JOB NO. TAP-5407(619)

TRAIL 3					
DESIGNATION	STATION	OFFSET	NORTHING	EASTING	ELEVATION
A	60+00.00	5.00' LT	1056575.372	752334.295	491.5
B	60+60.24	5.00' LT	1056555.647	752277.375	491.3
C	61+06.95	5.00' LT	1056535.083	752237.165	491.2
D	61+15.10	5.00' RT	1056538.266	752224.669	491.3
E	60+60.23	5.00' RT	1056565.098	752274.107	491.3
F	60+00.00	5.00' RT	1056584.821	752331.021	491.5

LEGEND

- 10' WIDE TRAIL

STATE OF MISSOURI

Kevin Thomas
Foy O'Shaughnessy

NUMBER
PE-2017000345

PROFESSIONAL ENGINEER

THIS SHEET HAS BEEN
SIGNED, SEALED AND DATED
ELECTRONICALLY

DATE PREPARED
4/24/2025

ROUTE
NOR

STATE
MO

DISTRICT
SL

SHEET NO.
13

COUNTY
ST. CHARLES

JOB NO.
JSL0112

CONTRACT ID.

PROJECT NO.

BRIDGE NO.

DESCRIPTION

DATE

MISSOURI HIGHWAYS AND TRANSPORTATION
COMMISSION

105 WEST CAPITOL
JEFFERSON CITY, MO 65102
1-888-ASK-MODOT (1-888-275-6636)

CDOT

CONSTRUCTION DETAILS
TRAIL 3


CDG

ENGINEERS

ONE Corporate Plaza
St. Louis, Missouri 63103
Missouri State Certificate of Authority #1721

© 2014-2025
P. 314-785-1770
P. 314-785-9079

T:\Working\21228 - O'Fallon, MO-Dardenne Greenway Trail\8-CDG Drawings\MicroStation\Civil Files\013_PS-CNST_Plan_JSL0112_I10.dgn 8:10:50 AM 4/24/2025

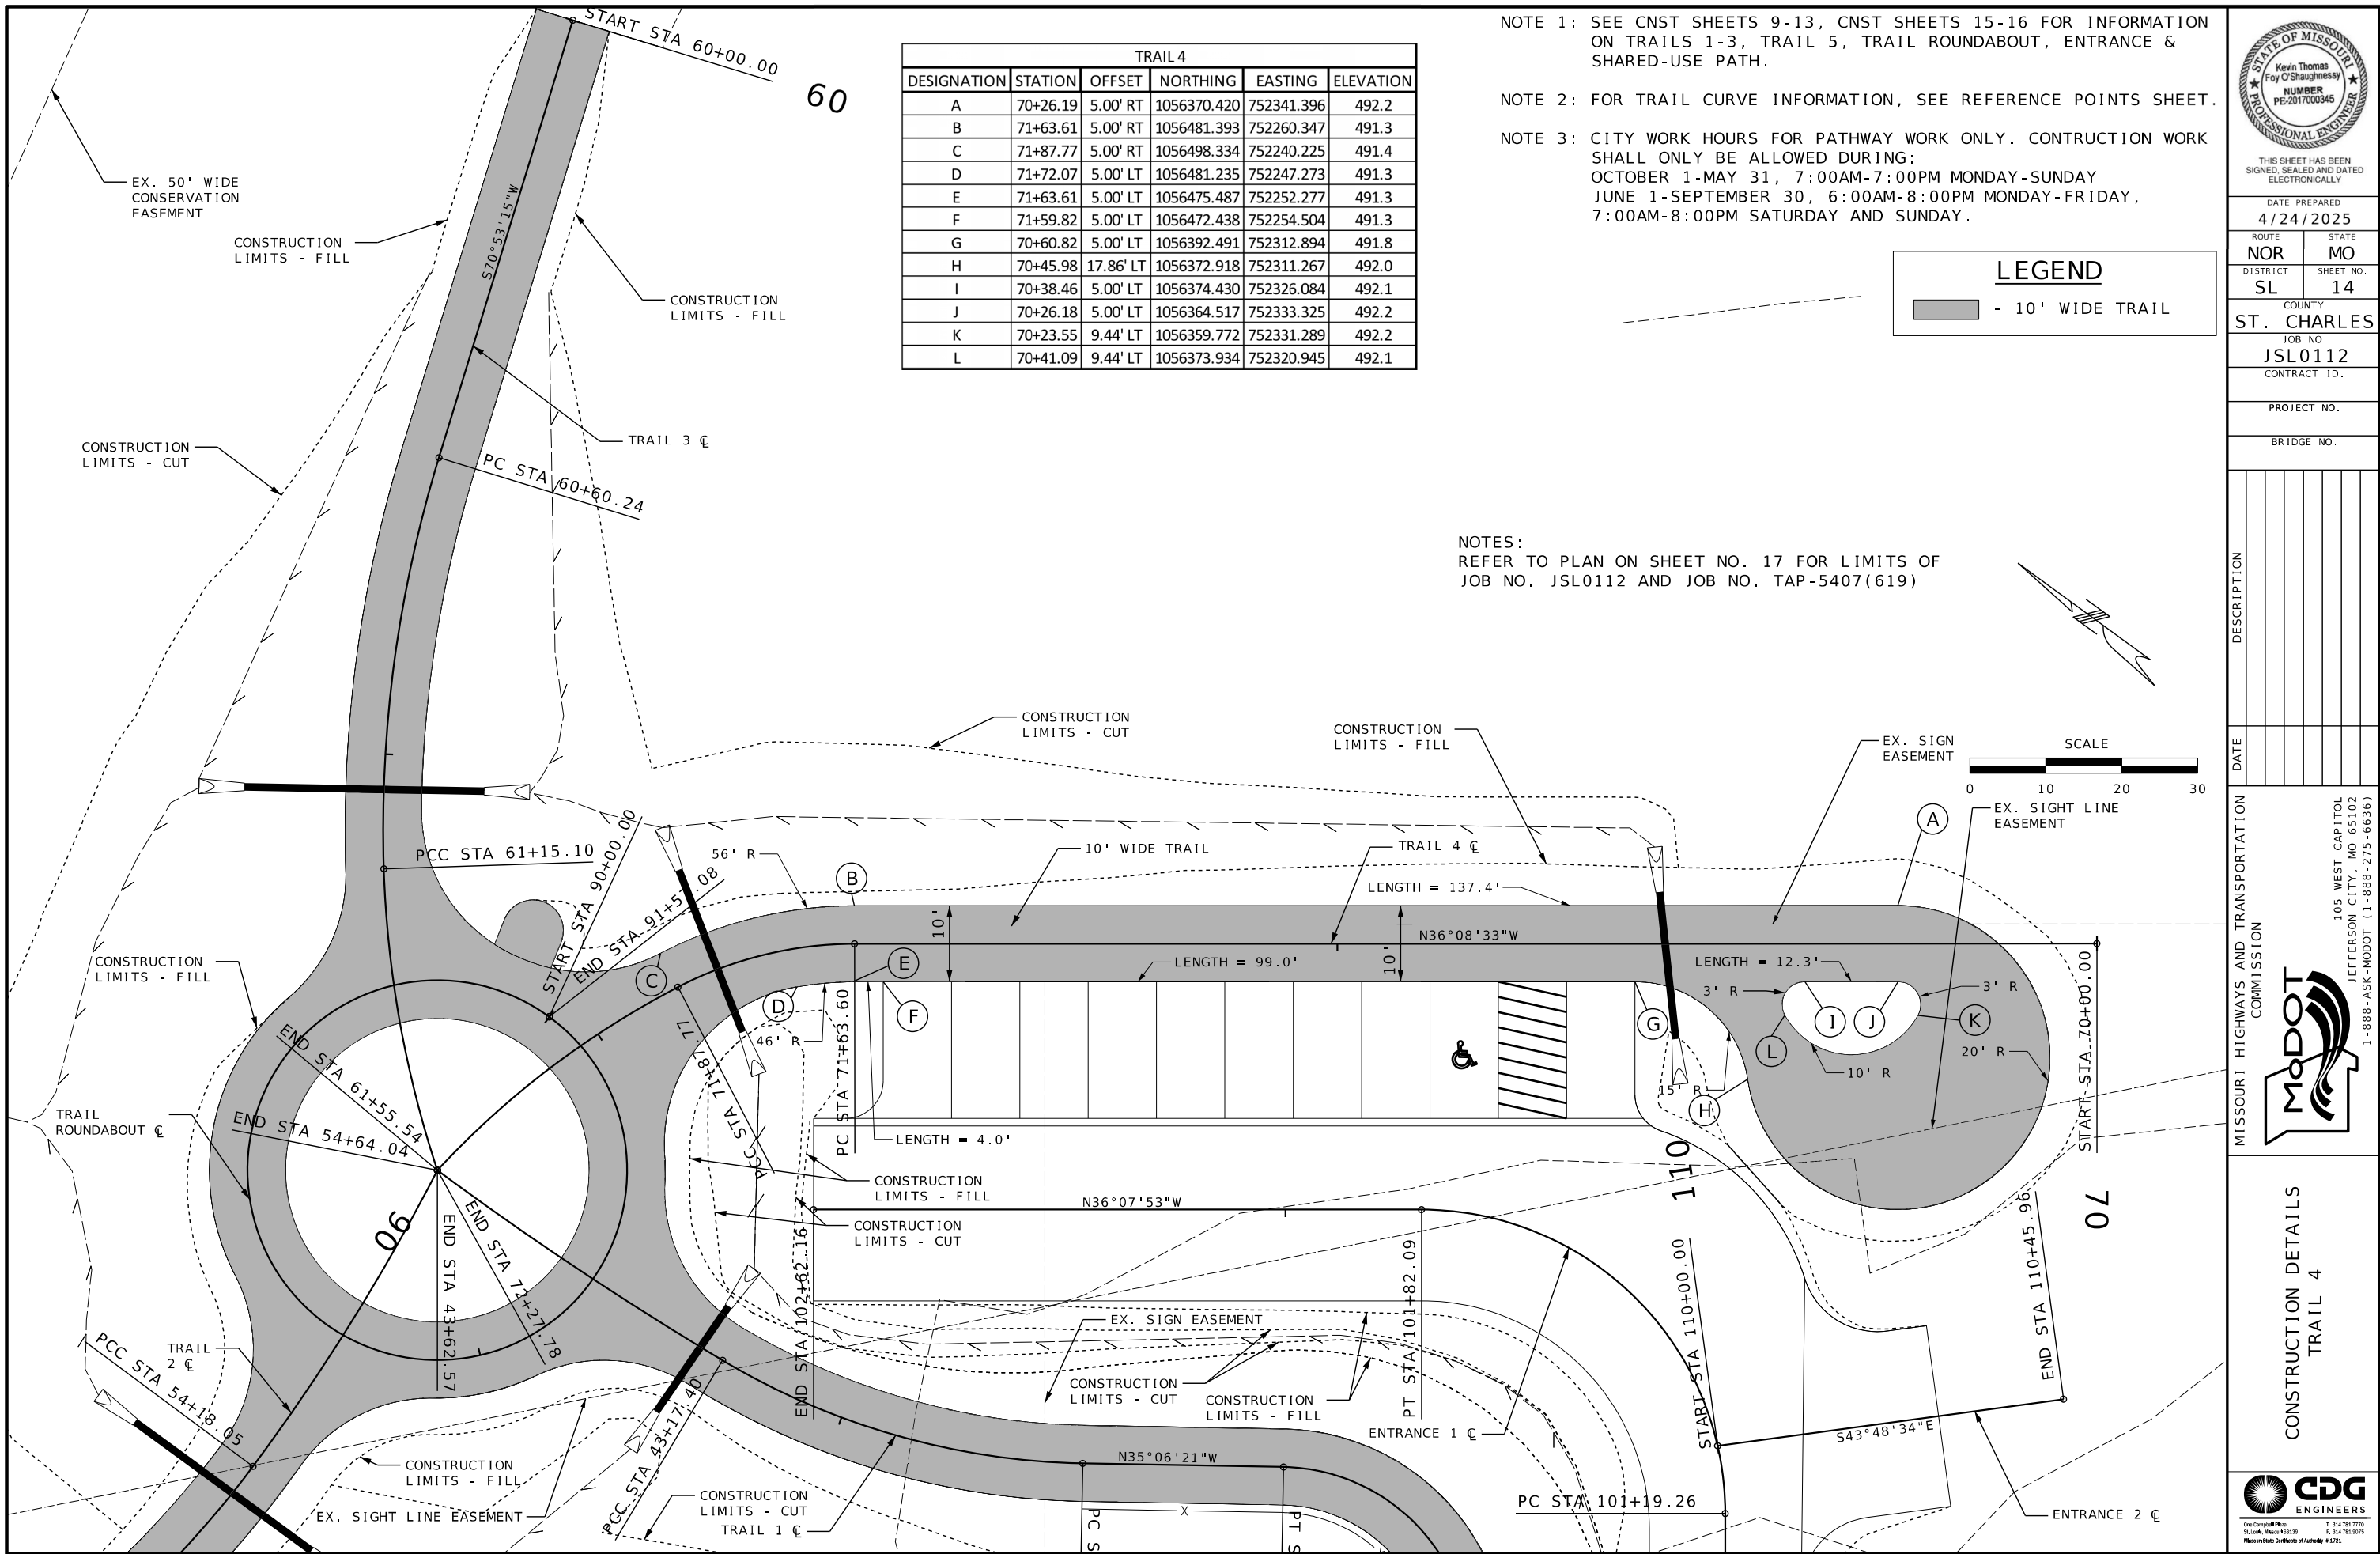

TRAIL 4					
DESIGNATION	STATION	OFFSET	NORTHING	EASTING	ELEVATION
A	70+26.19	5.00' RT	1056370.420	752341.396	492.2
B	71+63.61	5.00' RT	1056481.393	752260.347	491.3
C	71+87.77	5.00' RT	1056498.334	752240.225	491.4
D	71+72.07	5.00' LT	1056481.235	752247.273	491.3
E	71+63.61	5.00' LT	1056475.487	752252.277	491.3
F	71+59.82	5.00' LT	1056472.438	752254.504	491.3
G	70+60.82	5.00' LT	1056392.491	752312.894	491.8
H	70+45.98	17.86' LT	1056372.918	752311.267	492.0
I	70+38.46	5.00' LT	1056374.430	752326.084	492.1
J	70+26.18	5.00' LT	1056364.517	752333.325	492.2
K	70+23.55	9.44' LT	1056359.772	752331.289	492.2
L	70+41.09	9.44' LT	1056373.934	752320.945	492.1

NOTE 1: SEE CNST SHEETS 9-13, CNST SHEETS 15-16 FOR INFORMATION ON TRAILS 1-3, TRAIL 5, TRAIL ROUNDABOUT, ENTRANCE & SHARED-USE PATH.

NOTE 2: FOR TRAIL CURVE INFORMATION, SEE REFERENCE POINTS SHEET.

NOTE 3: CITY WORK HOURS FOR PATHWAY WORK ONLY. CONSTRUCTION WORK SHALL ONLY BE ALLOWED DURING:
OCTOBER 1-MAY 31, 7:00AM-7:00PM MONDAY-SUNDAY
JUNE 1-SEPTEMBER 30, 6:00AM-8:00PM MONDAY-FRIDAY, 7:00AM-8:00PM SATURDAY AND SUNDAY.

LEGEND

- 10' WIDE TRAIL

NOTES:
REFER TO PLAN ON SHEET NO. 17 FOR LIMITS OF
JOB NO. JSL0112 AND JOB NO. TAP-5407(619)

STATE OF MISSOURI

Kevin Thomas
Foy O'Shaughnessy

NUMBER
PE-2017000345

PROFESSIONAL ENGINEER

THIS SHEET HAS BEEN
SIGNED, SEALED AND DATED
ELECTRONICALLY

DATE PREPARED
4/24/2025

ROUTE
NOR

STATE
MO

DISTRICT
SL

SHEET NO.
14

COUNTY
ST. CHARLES

JOB NO.
JSL0112

CONTRACT ID.

PROJECT NO.

BRIDGE NO.

DESCRIPTION

DATE

MISSOURI HIGHWAYS AND TRANSPORTATION
COMMISSION

105 WEST CAPITOL
JEFFERSON CITY, MO 65102
1-888-ASK-MODOT (1-888-275-6636)

MoDOT


CONSTRUCTION DETAILS
TRAIL 4

CDG

ENGINEERS

One Corporate Plaza
St. Louis, Missouri 63103
Missouri State Certificate of Authority #1721

T:\Working\21228 - O'Fallon, MO-Dardenne Greenway Trail\8-CDG Drawings\MicroStation\Civil Files\014_PS_CNST_Plan_JSL0112_I10.dgn 8:10:54 AM 4/24/2025

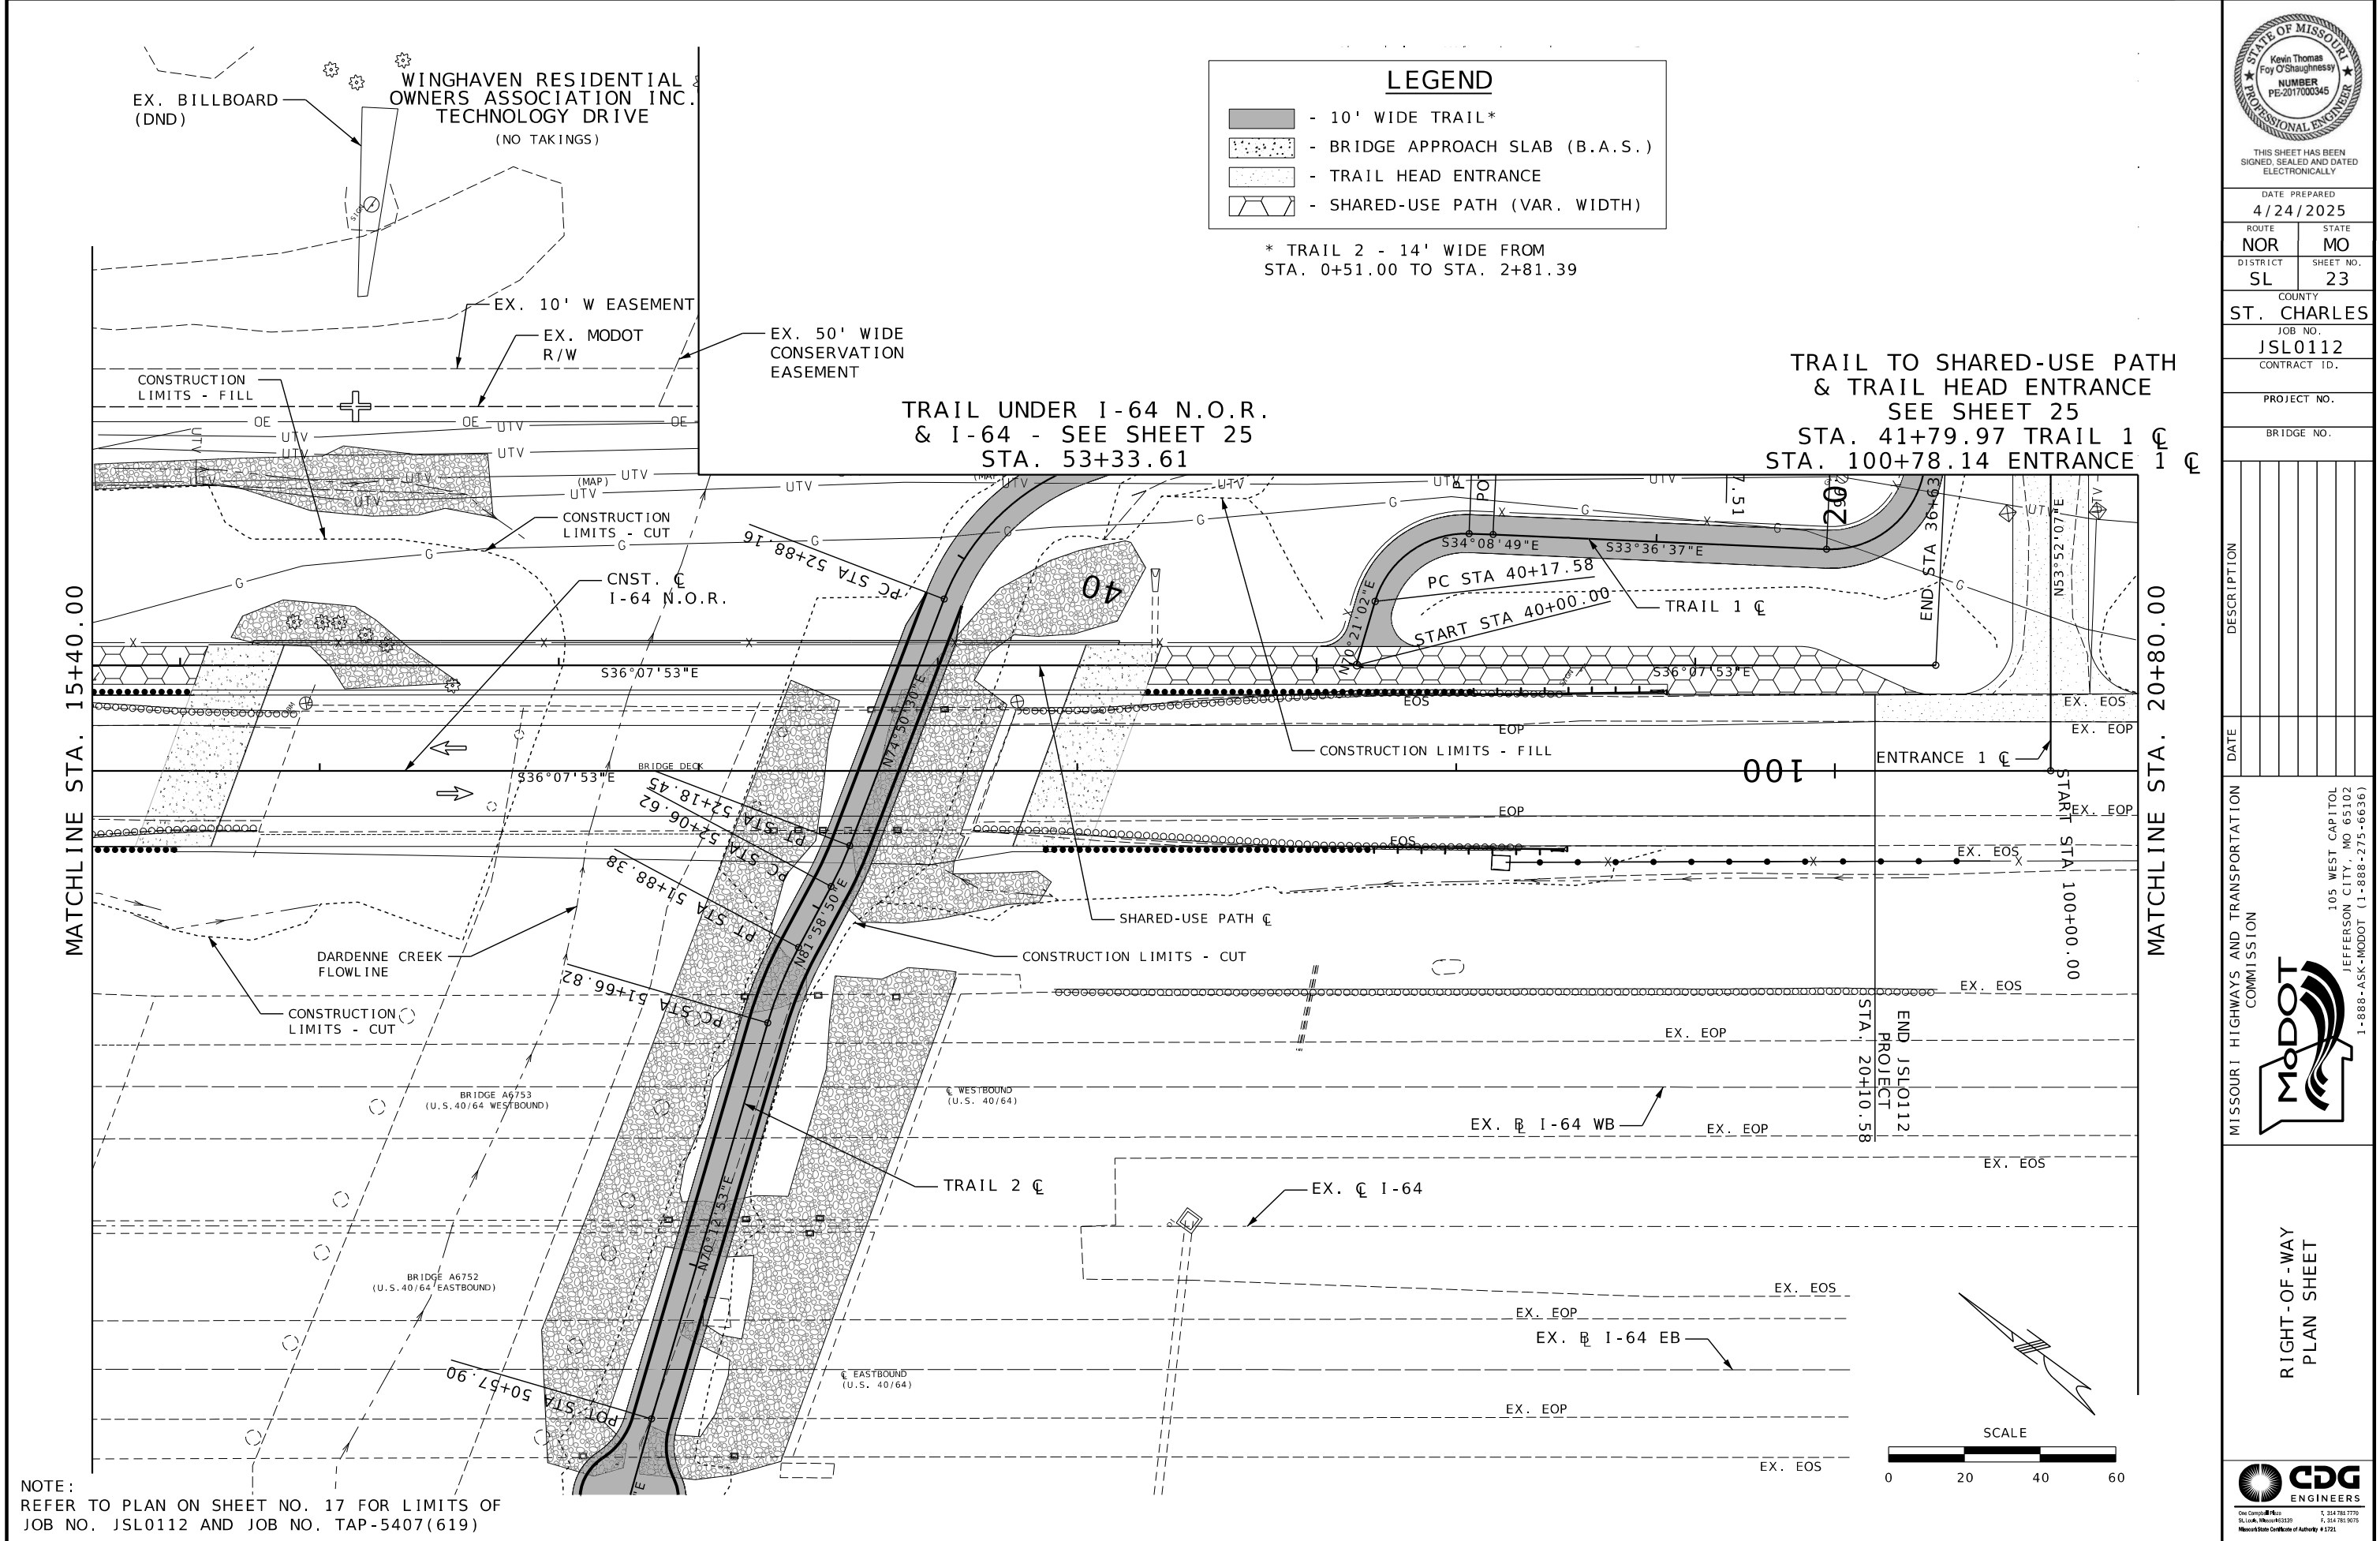

NOTE:
REFER TO PLAN ON SHEET NO. 17 FOR LIMITS OF
JOB NO. JSL0112 AND JOB NO. TAP-5407(619)

TRAIL 1 C
PI 40+36.93
PC 40+17.58
PT 40+50.52
Δ 75°30'10.6" (RT)
D 229°10'59.2"
L 32.94' (ARC)
T 19.36'
R 25.00'

TRAIL 2 C
PI 51+77.64
PC 51+66.82
PT 51+88.38
Δ 11°45'57.1" (RT)
D 54°34'2.7"
L 21.56' (ARC)
T 10.82'
R 105.00'

TRAIL 1 C
PI 41+71.99
PC 41+44.96
PT 41+86.18
Δ 94°27'50.2" (LT)
D 229°10'59.2"
L 41.22' (ARC)
T 27.03'
R 25.00'

TRAIL 2 C
PI 52+12.54
PC 52+06.62
PT 52+18.45
Δ 7°8'19.6" (LT)
D 60°18'40.8"
L 11.84' (ARC)
T 5.93'
R 95.00'

TRAIL 1 C
PI 42+26.84
PC 42+03.11
PT 42+41.08
Δ 87°1'53.2" (LT)
D 229°10'59.2"
L 37.97' (ARC)
T 23.74'
R 25.00'

TRAIL 2 C
PI 53+16.80
PC 52+88.16
PT 53+41.71
Δ 50°21'12.4" (RT)
D 94°2'11.8"
L 53.55' (ARC)
T 28.64'
R 60.93'


TRAIL 1 C
PI 42+93.03
PC 42+67.51
PT 43+17.40
Δ 29°46'21.9" (RT)
D 59°40'39.2"
L 49.89' (ARC)
T 25.52'
R 96.01'

TRAIL 2 C
PI 53+81.09
PC 53+41.71
PT 54+18.05
Δ 34°42'46.7" (LT)
D 45°28'23.8"
L 76.34' (ARC)
T 39.38'
R 126.00'

TRAIL 1 C
PI 43+40.01
PC 43+17.40
PT 43+62.57
Δ 5°39'31.9" (RT)
D 12°31'39.5"
L 45.17' (ARC)
T 22.60'
R 457.36'

TRAIL 2 C
PI 54+41.09
PC 54+18.05
PT 54+64.04
Δ 9°25'32.0" (LT)
D 20°29'34.3"
L 45.99' (ARC)
T 23.05'
R 279.59'

ROUNDABOUT C
TRAIL TIE POINT =
END TRAIL 1 C STA. 43+62.57 =
END TRAIL 2 C STA. 54+64.04 =
END TRAIL 3 C STA. 61+55.54 =
END TRAIL 4 C STA. 72+27.78 =
CENTER TRAIL ROUNDABOUT

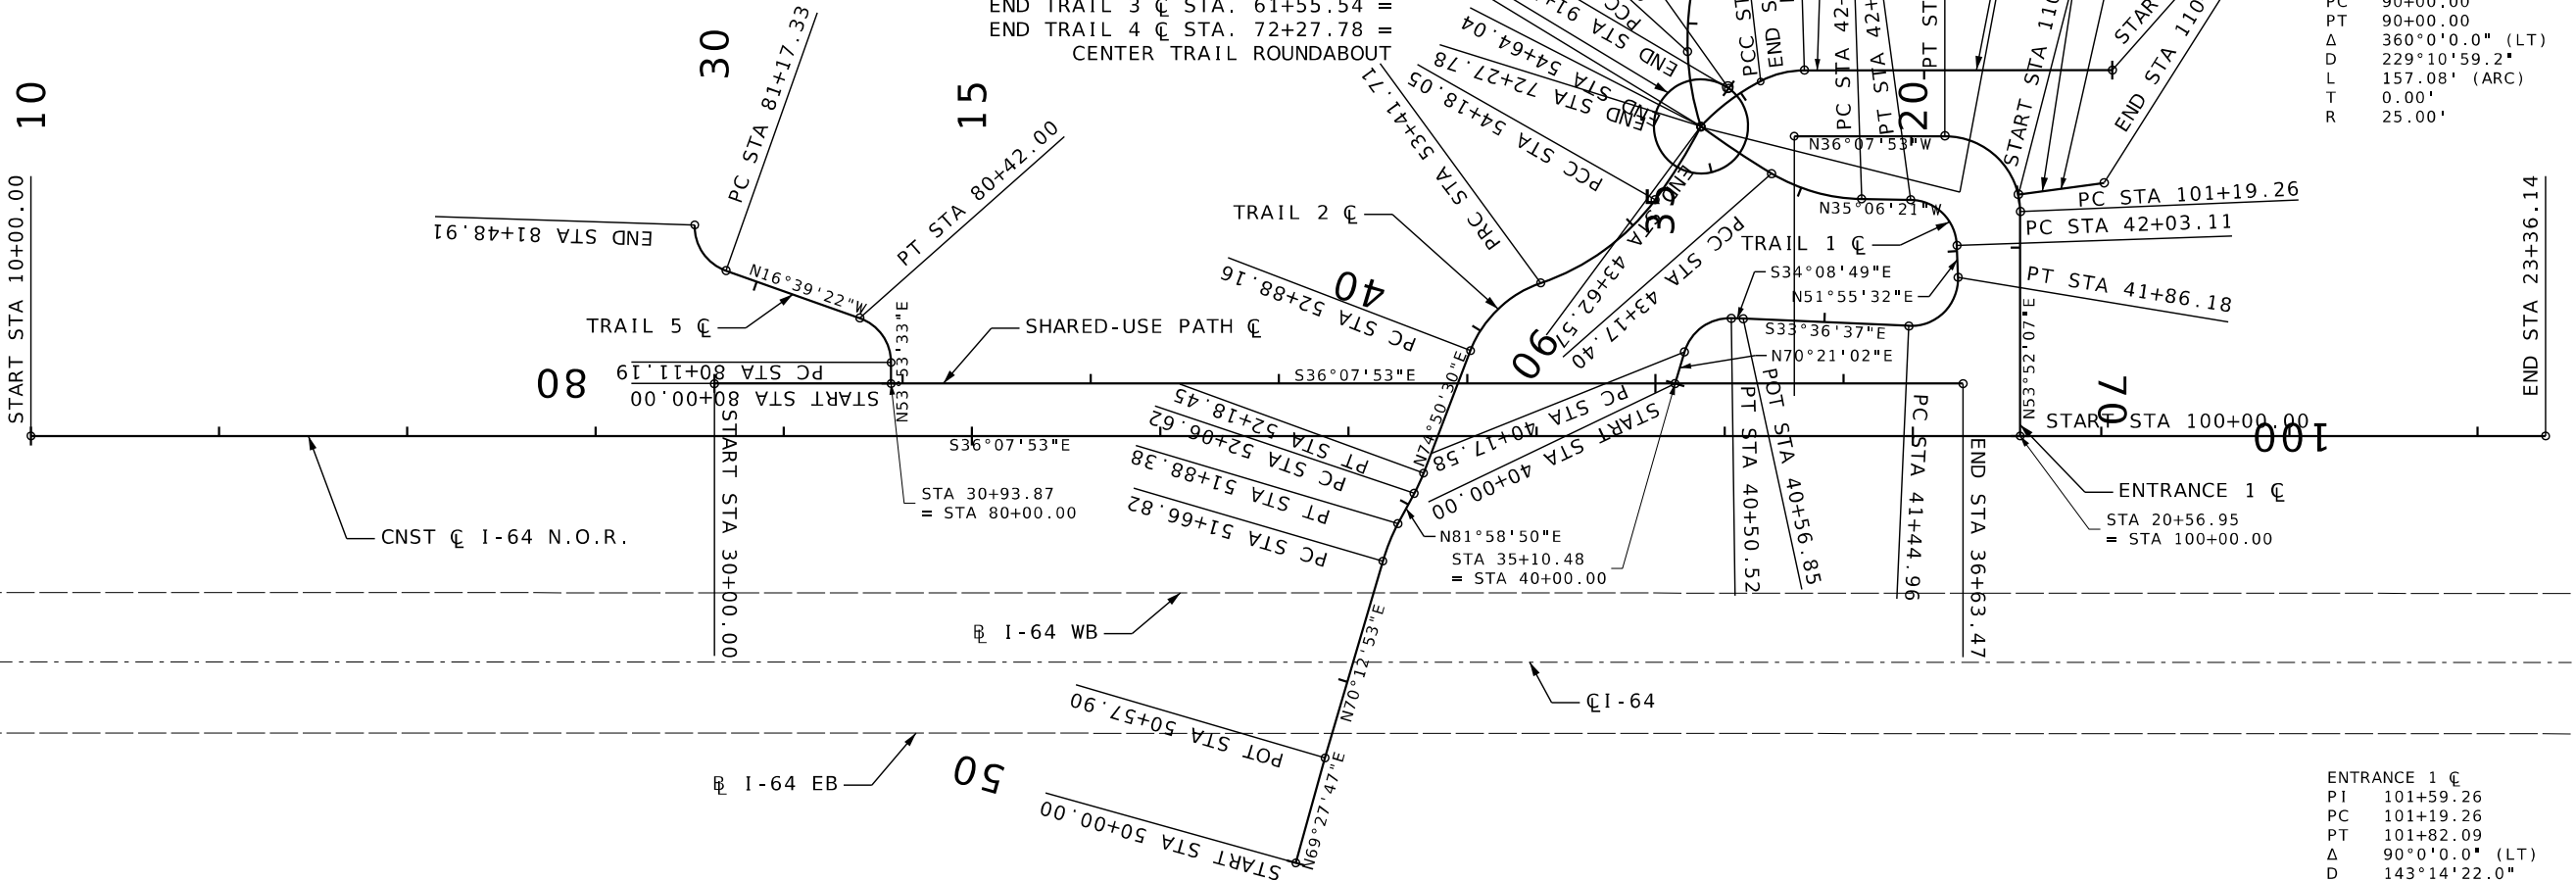

TRAIL 3 C
PI 60+87.92
PC 60+60.24
PT 61+15.10
Δ 18°54'7.3" (LT)
D 34°27'19.4"
L 54.86' (ARC)
T 27.68'
R 166.29'

TRAIL 5 C
PI 80+28.89
PC 80+11.19
PT 80+42.00
Δ 70°36'18.9" (LT)
D 229°11'0.9"
L 30.81' (ARC)
T 17.70'
R 25.00'

TRAIL 3 C
PI 61+35.46
PC 61+15.10
PT 61+55.54
Δ 16°30'56.9" (LT)
D 40°50'28.7"
L 40.44' (ARC)
T 20.36'
R 140.29'

TRAIL 5 C
PI 81+35.62
PC 81+17.33
PT 81+48.91
Δ 72°23'39.7" (RT)
D 229°11'0.9"
L 31.59' (ARC)
T 18.30'
R 25.00'

TRAIL 4 C
PI 71+75.92
PC 71+63.60
PT 71+87.77
Δ 27°19'5.6" (LT)
D 113°1'27.7"
L 24.17' (ARC)
T 12.32'
R 50.69'

TRAIL 4 C
PI 72+07.97
PC 71+87.77
PT 72+27.78
Δ 19°38'52.1" (LT)
D 49°6'42.8"
L 40.01' (ARC)
T 20.20'
R 116.66'

TRAIL ROUNDABOUT C
PI 90+00.00
PC 90+00.00
PT 90+00.00
Δ 360°0'0.0" (LT)
D 229°10'59.2"
L 157.08' (ARC)
T 0.00'
R 25.00'

ENTRANCE 1 C
PI 101+59.26
PC 101+19.26
PT 101+82.09
Δ 90°0'0.0" (LT)
D 143°14'22.0"
L 62.83' (ARC)
T 40.00'
R 40.00'

NOTE:
REFER TO PLAN ON SHEET NO. 16 FOR LIMITS OF
JOB NO. JSL0112 AND JOB NO. TAP-5407(619)



DATE PREPARED
4/24/2025
ROUTE NOR STATE MO
DISTRICT SL SHEET NO. 26
COUNTY ST. CHARLES
JOB NO. JSL0112
CONTRACT ID.

PROJECT NO.
BRIDGE NO.

DATE	DESCRIPTION




MISSOURI HIGHWAYS AND TRANSPORTATION COMMISSION

105 WEST CAPITOL
JEFFERSON CITY, MO 65102
1-888-ASK-MODOT (1-888-275-6636)

REFERENCE POINT SHEET



 - EXISTING MAJOR CONTOUR
 - EXISTING MINOR CONTOUR
 - PROPOSED MAJOR CONTOUR
 - PROPOSED MINOR CONTOUR

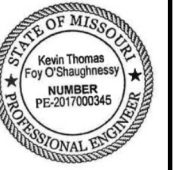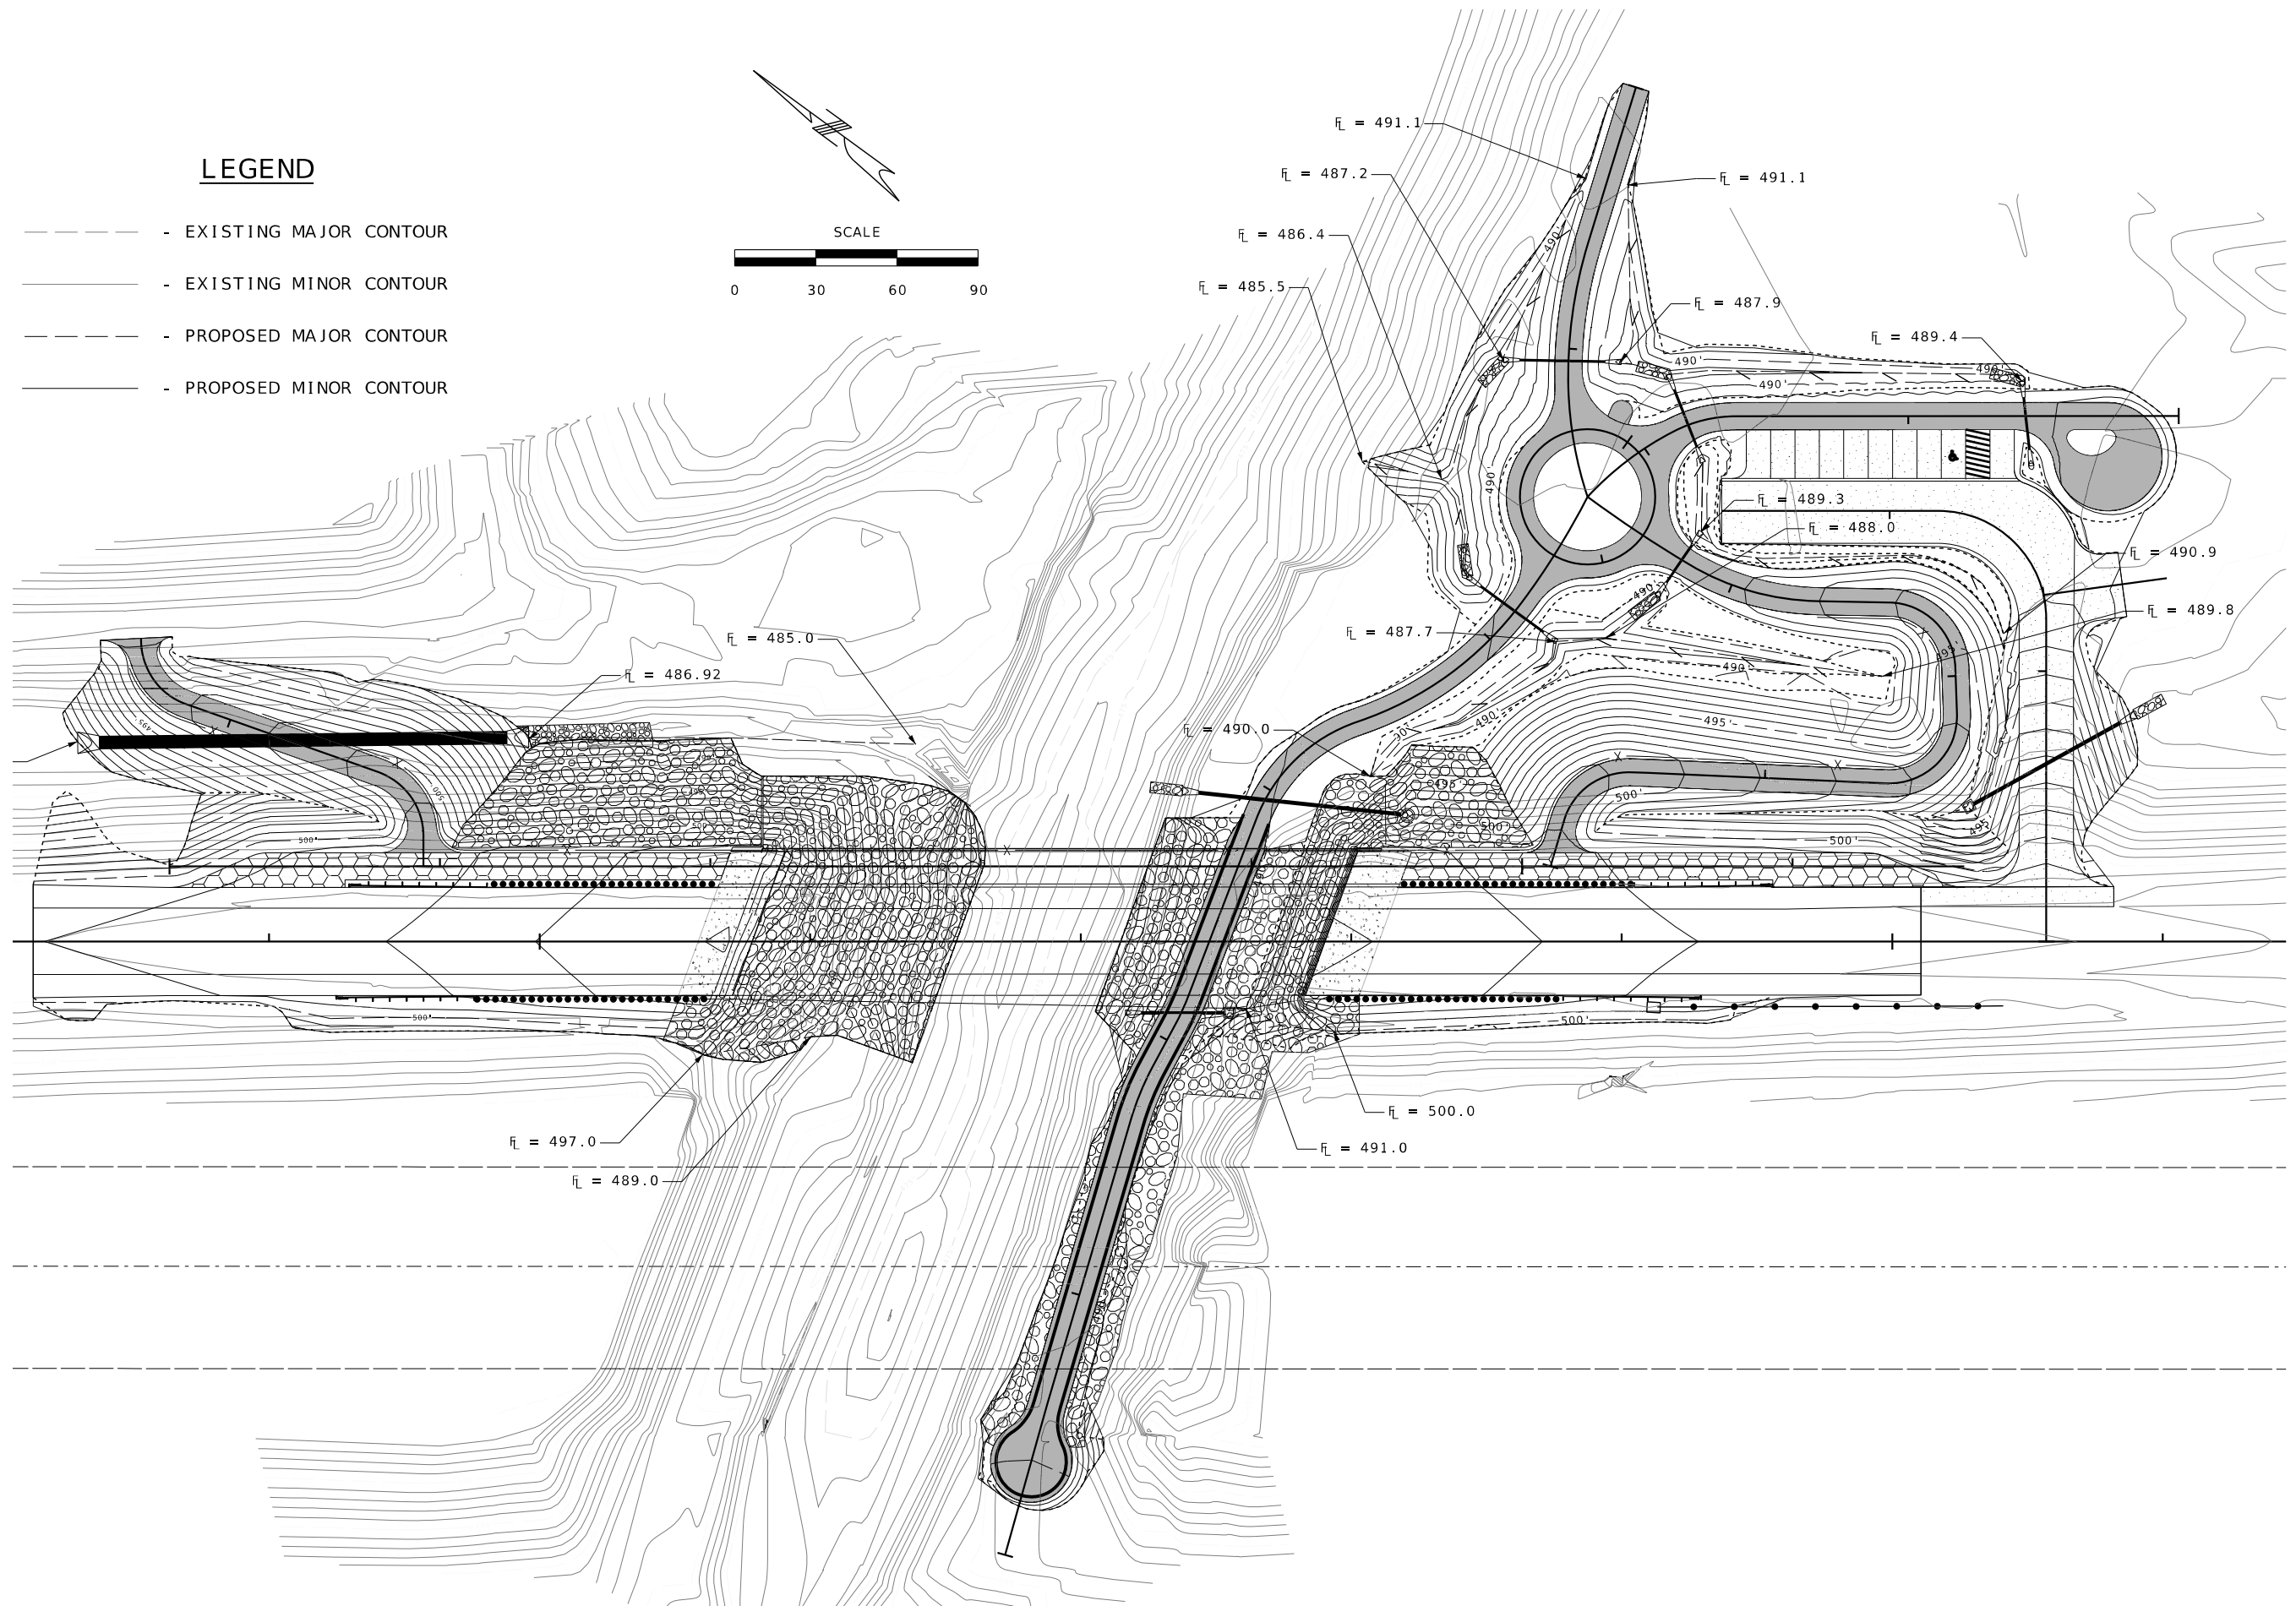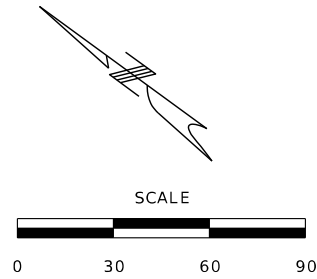

THIS SHEET HAS BEEN
SIGNED, SEALED AND DATED
ELECTRONICALLY

DATE PREPARED
4/24/2025

ROUTE	STATE
NOR	MO

DISTRICT	SHEET NO.
SL	28

COUNTY
T CHARLES

JOB NO.
ISL0112

CONTRACT ID.

PROJECT NO.	
-------------	--

BRIDGE NO.



COMMISSION

105 WEST CAPITAL
JEFFERSON CITY, MO 65102
1-888-ASK-MODOT (1-888-275-6636)

GRADING PLAN
SPECIAL SHEET



ROAD CLOSED
TO
THRU TRAFFIC

R11-4
51

ROAD CLOSED
1 MILES AHEAD
LOCAL TRAFFIC ONLY

R11-3a
51A

ROAD
CLOSED

R11-2
29

SPECIAL-1 48" X 12"

TECHNOLOGY DRIVE

DETOUR
←

MO4-9L
50A

SPECIAL-1 48" X 12"

TECHNOLOGY DRIVE

DETOUR
→

MO4-9R
50B

ROAD
CLOSED
AHEAD

WO20-3
20

ROAD
CLOSED
500 FT

WO20-3
20A

SPECIAL-1 48" X 12"

TECHNOLOGY DRIVE

DETOUR
↑

MO4-9S
50C

END
DETOUR

MO4-8a
52

TECHNOLOGY DRIVE
CLOSED TO THROUGH TRAFFIC
LOCAL TRAFFIC ONLY

SPECIAL-2 72" X 36"


51B

TRAFFIC CONTROL LEGEND


• SIGN (SINGLE SIDED)

E TYPE III MOVEABLE BARRICADE


CHANGEABLE MESSAGE BOARD

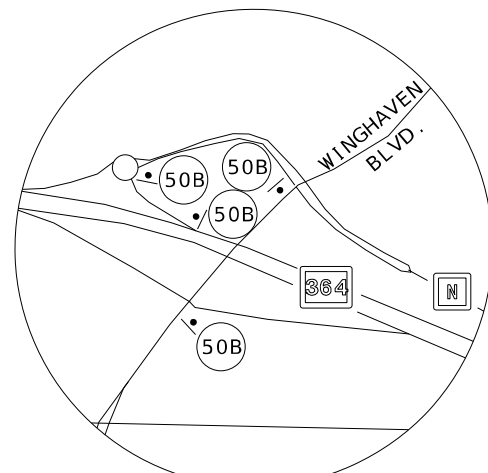


ENLARGEMENT A

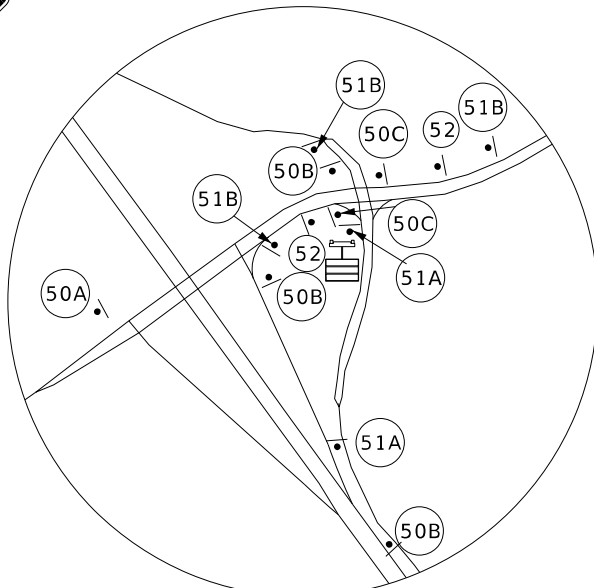

ENLARGEMENT B

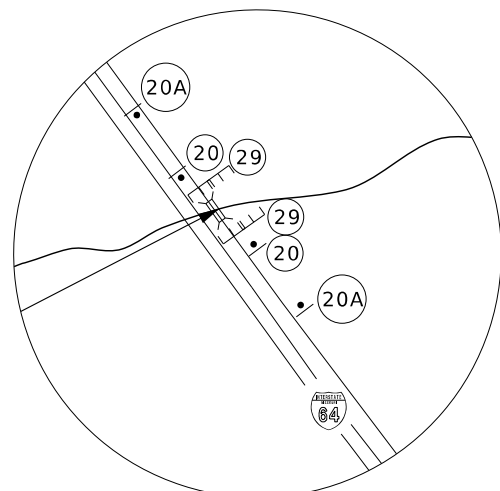


ENLARGEMENT C

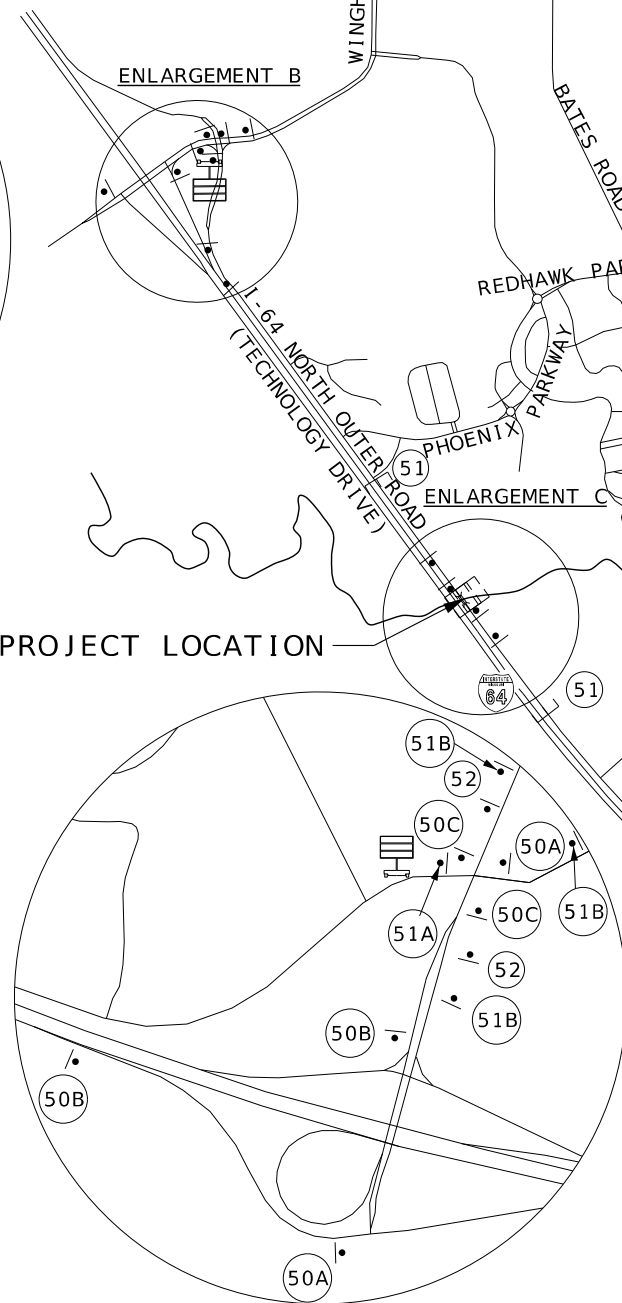


ENLARGEMENT D


ENLARGEMENT A

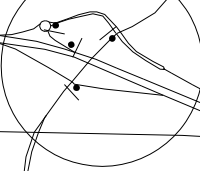


ENLARGEMENT B

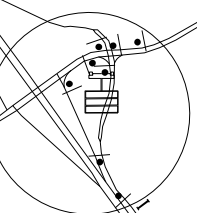


ENLARGEMENT C

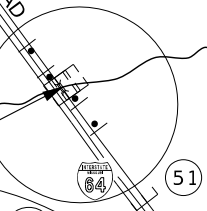


ENLARGEMENT E

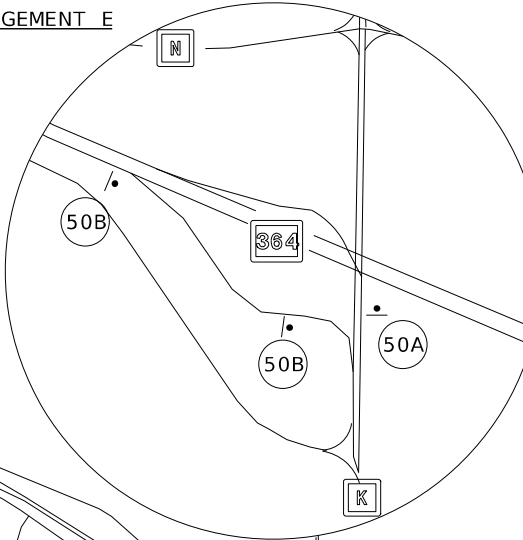

ENLARGEMENT E

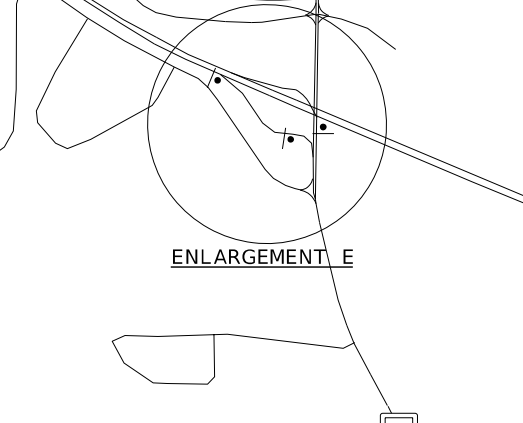

ENLARGEMENT D

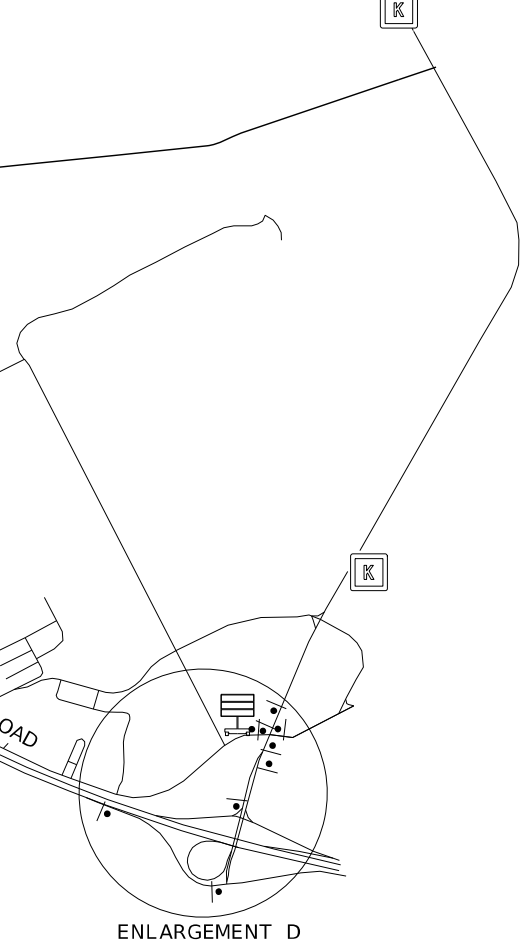

PROJECT LOCATION

I-64 NORTH OUTER ROAD
(TECHNOLOGY DRIVE)

REDHAWK PARKWAY

PHOENIX PARKWAY

DARDENNE CREEK

BARATHAVEN BOULEVARD

WELDON SPRING ROAD

V-64 NORTH OUTER ROAD
(TECHNOLOGY DRIVE)



THIS SHEET HAS BEEN
SIGNED, SEALED AND DATED
ELECTRONICALLY

DATE PREPARED
4/24/2025

ROUTE STATE
NOR MO

DISTRICT SHEET NO.
SL 29

COUNTY
ST. CHARLES

JOB NO.
JSL0112

CONTRACT ID.

PROJECT NO.

BRIDGE NO.

DESCRIPTION

DATE

DATE

MISSOURI HIGHWAYS AND TRANSPORTATION
COMMISSION

TRAFFIC CONTROL

CDG ENGINEERS

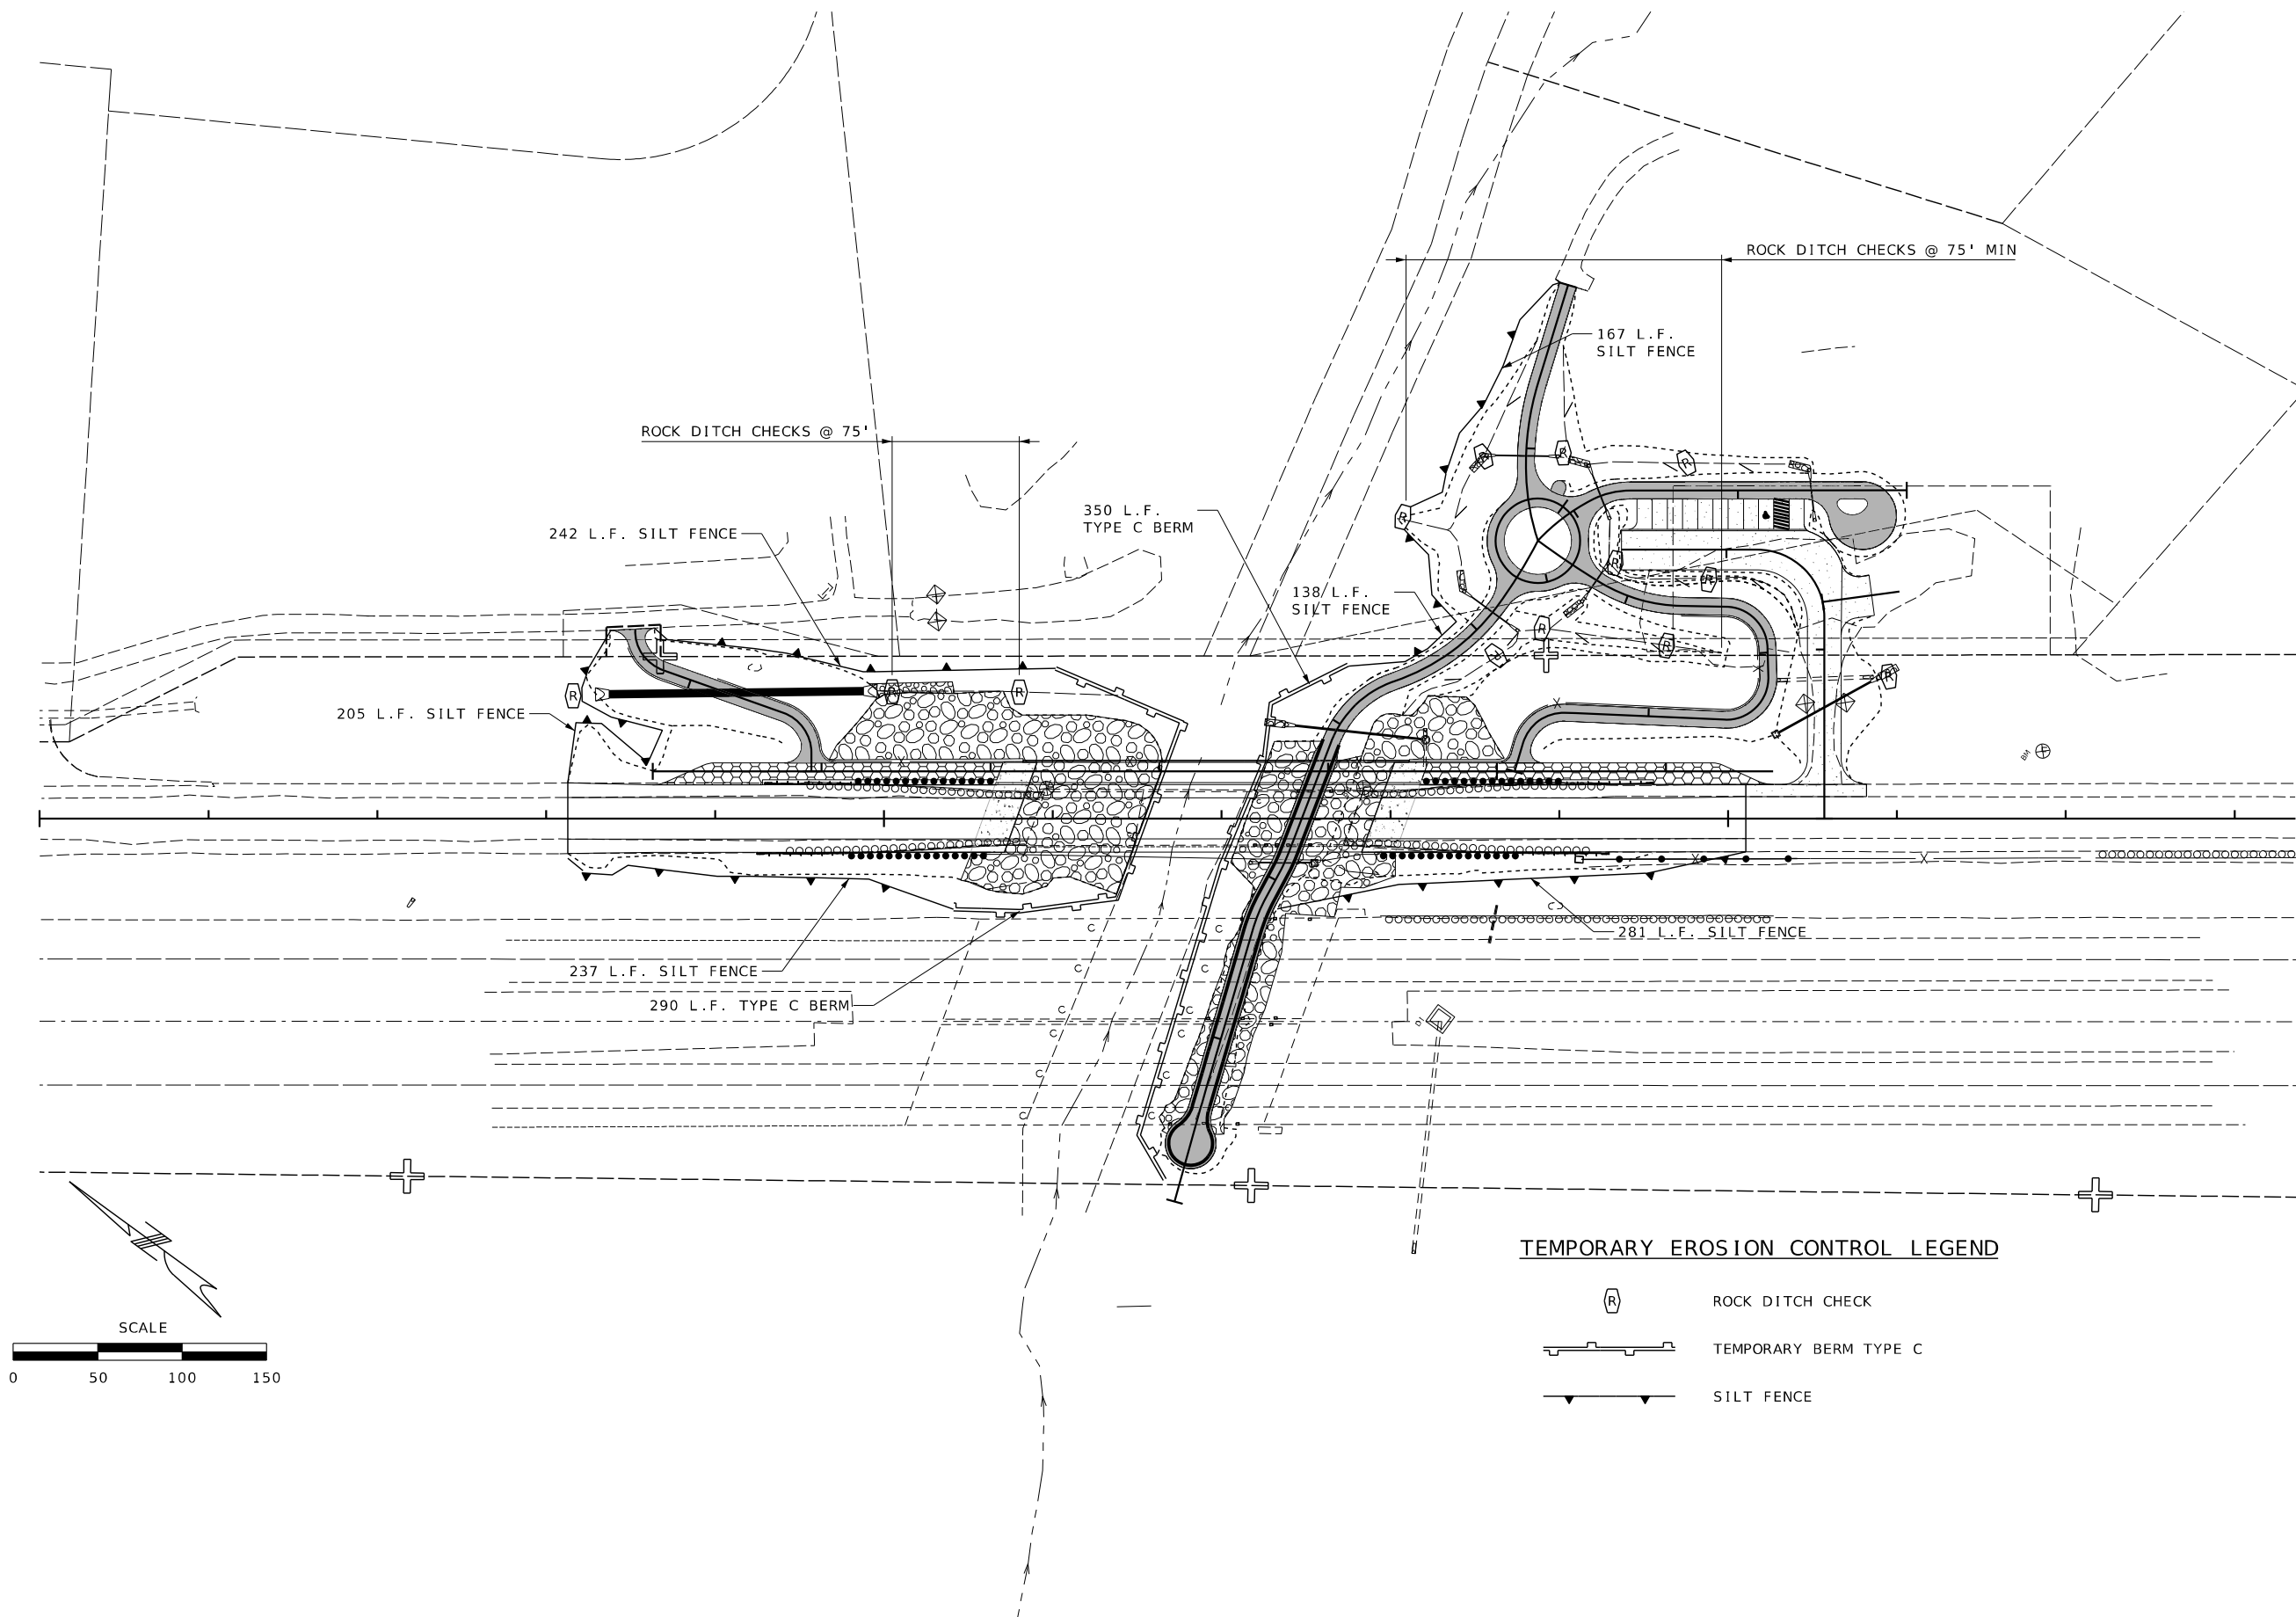

THIS SHEET HAS BEEN
SIGNED, SEALED AND DATED
ELECTRONICALLY

DATE PREPARED
4/24/2025

ROUTE	STATE
NOR	MO

DISTRICT	SHEET NO.
SL	30

COUNTY
ST CHARLES

JOB NO.
ISL 0112

CONTRACT ID.

PROJECT NO.


BRIDGE NO.

[illegible]MISSOURI HIGHWAYS AND TRANSPORTATION
COMMISSION

105 WEST CAPITOL
JEFFERSON CITY, MO 65102
1 800 ASK MADDOT (1 800 375 6636)

EROSION CONTROL
SHEET 1 OF 2



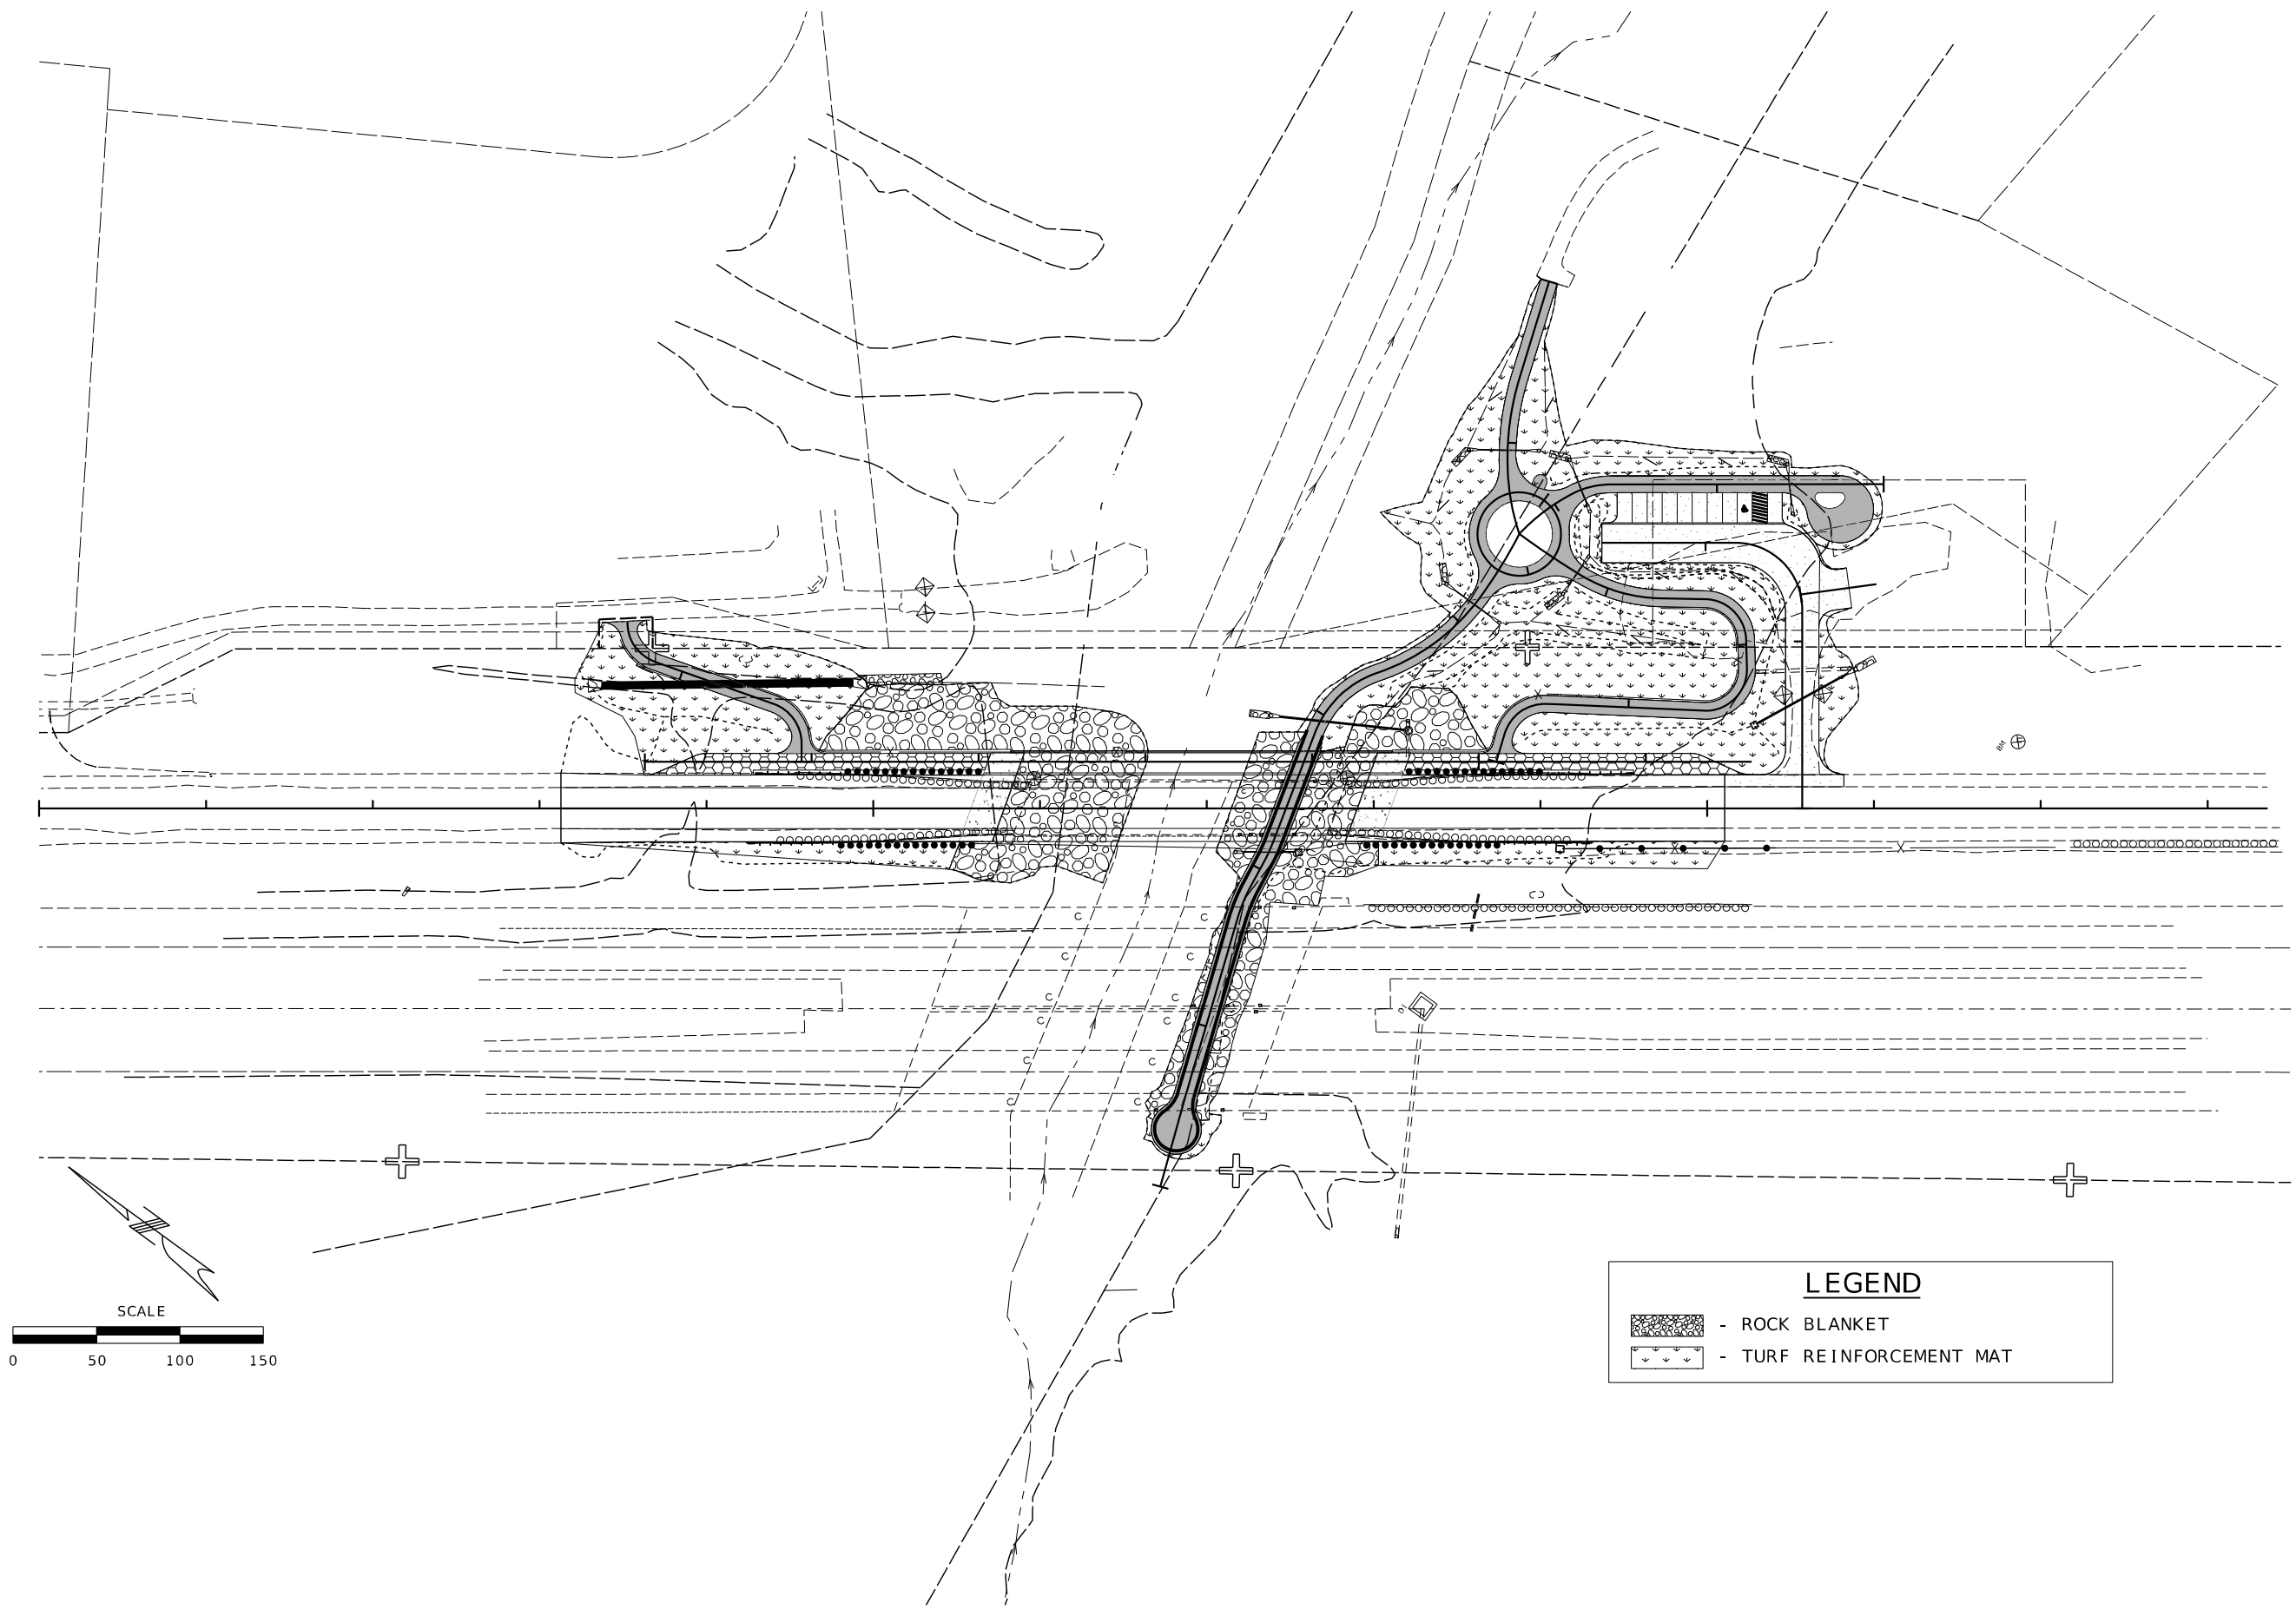

LEGEND

- ROCK BLANKET

- TURF REINFORCEMENT MAT

STATE OF MISSOURI

Kevin Thomas
Foy O'Shaughnessy

NUMBER
PE-2017000345

PROFESSIONAL ENGINEER

THIS SHEET HAS BEEN
SIGNED, SEALED AND DATED
ELECTRONICALLY

DATE PREPARED
4/24/2025

ROUTE
NOR

DISTRICT
SL

STATE
MO

SHEET NO.
31

COUNTY
ST. CHARLES

JOB NO.
JSL0112

CONTRACT ID.

PROJECT NO.

BRIDGE NO.

DATE	DESCRIPTION

MISSOURI HIGHWAYS AND TRANSPORTATION
COMMISSION

105 WEST CAPITOL
JEFFERSON CITY, MO 65102
1-888-ASK-MODOT (1-888-275-6636)


EROSION CONTROL
SHEET 2 OF 2


CDG
ENGINEERS

CDG Corporation
St. Louis, Missouri 63103
Missouri State Certificate of Authority #1721

CDG Corporation
St. Louis, Missouri 63103
Missouri State Certificate of Authority #1721

T:\Working\21228 - O'Fallon, MO-Dardenne Greenway Trail\8-CDG Drawings\MicroStation\Civil Files\031_EC_JSL0112_I50.dgn 8:12:22 AM 4/24/2025

 

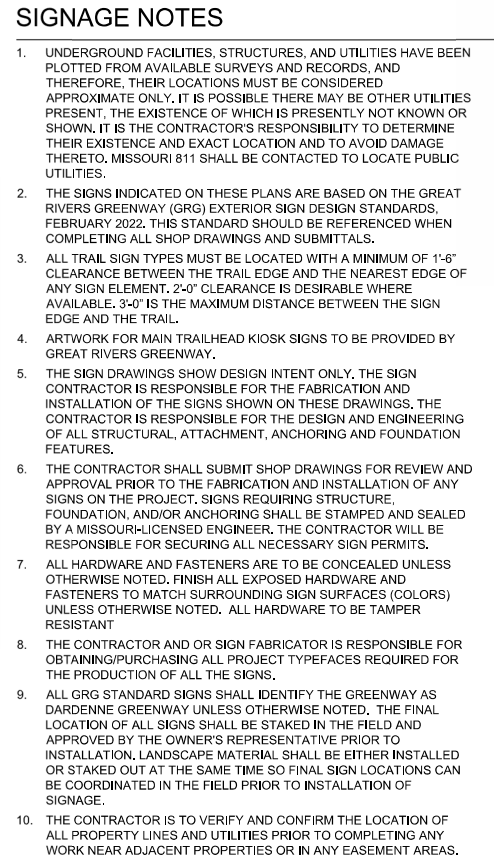
[illegible]



SIGNAGE MESSAGE SCHEDULE			
LOCATION NUMBER	TYPE	MESSAGE	COMMENTS
1	GRG lx-2	DARDENNE GREENWAY	MESSAGE ON SOUTH FACE OF SIGN
		DARDENNE GREENWAY	MESSAGE ON NORTH FACE OF SIGN
2	GRG IN-1	(INTERPRETIVE - DARDENNE CREEK AND DARDENE CREEK WATERSHED)	GRAPHICS TO BE PROVIDED BY GREAT RIVERS GREENWAY PRIOR TO SHOP DRAWING SUBMITTAL
3	GRG Kx-1	(MAP ON ONE SIDE AND GENERAL GREENWAY INFO ON THE OTHER SIDE)	GRAPHICS TO BE PROVIDED BY GREAT RIVERS GREENWAY PRIOR TO SHOP DRAWING SUBMITTAL
4	GRG GX-6	◀TRAILHEAD ◀DARDENNE CREEK CROSSING	MESSAGE ON NORTH FACE OF SIGN
		▲BLUEBIRD MEADOW PARK ▶TRAILHEAD	MESSAGE ON SOUTH SIDE OF SIGN
5	GRG GX-6	▲DARDENNE CREEK CROSSING	MESSAGE ON NORTH SIDE OF SIGN
		▲BLUEBIRD MEADOW PARK ▶TRAILHEAD	MESSAGE ON SOUTH FACE OF SIGN
6	GRG GX-99	◀BLUEBIRD MEADOW PARK ◀TRAILHEAD	MESSAGE ON WEST SIDE OF SIGN
		▲WINGHAVEN POINT DRIVE ▶BLUEBIRD MEADOW PARK	MESSAGE ON EAST SIDE OF SIGN
7	GRG Gx-2	DARDENNE GREENWAY	MESSAGE ON EAST FACE OF SIGN
8	GRG GX-99	▲BLUEBIRD MEADOW PARK ◀WINGHAVEN POINT DRIVE	MESSAGE ON WEST SIDES OF SIGN
		▶WINGHAVEN POINT DRIVE	MESSAGE ON EAST SIDES OF SIGN
9	GRG Gx-2	DARDENNE GREENWAY	MESSAGE ON WEST FACE OF SIGN
10	FREE-STANDING SIGN	GREAT RIVERS GREENWAY - DARDENNE GREENWAY	SEE SIGNAGE DETAIL 3, SHEET 38 FOR DETAIL (PANELS ON BOTH SIDES OF SIGN)
11	ADA PARKING SIGN	VAN ACCESSIBLE ADA PARKING SIGN	LOCATE SIGN POST CENTER OF STALL 6 INCHES OFFSET FROM TRAIL PAVEMENT

1. UNDERGROUND FACILITIES, STRUCTURES, AND UTILITIES HAVE BEEN PLOTTED FROM AVAILABLE SURVEYS AND RECORDS, AND THEREFORE, THEIR LOCATIONS MUST BE CONSIDERED APPROXIMATE ONLY. IT IS POSSIBLE THERE MAY BE OTHER UTILITIES PRESENT, THE EXISTENCE OF WHICH IS PRESENTLY NOT KNOWN OR SHOWN. IT IS THE CONTRACTOR'S RESPONSIBILITY TO DETERMINE THEIR EXISTENCE AND EXACT LOCATION AND TO AVOID DAMAGE THERETO. MISSOURI 811 SHALL BE CONTACTED TO LOCATE PUBLIC UTILITIES.
2. THE SIGNS INDICATED ON THESE PLANS ARE BASED ON THE GREAT RIVERS GREENWAY (GRG) EXTERIOR SIGN DESIGN STANDARDS, FEBRUARY 2022. THIS STANDARD SHOULD BE REFERENCED WHEN COMPLETING ALL SHOP DRAWINGS AND SUBMITTALS.
3. ALL TRAIL SIGN TYPES MUST BE LOCATED WITH A MINIMUM OF 1'-6" CLEARANCE BETWEEN THE TRAIL EDGE AND THE NEAREST EDGE OF ANY SIGN ELEMENT. 2'-0" CLEARANCE IS DESIRABLE WHERE AVAILABLE. 3'-0" IS THE MINIMUM DISTANCE BETWEEN THE SIGN EDGE AND THE TRAIL.
4. ARTWORK FOR MAIN TRAILHEAD KIOSK SIGNS TO BE PROVIDED BY GREAT RIVERS GREENWAY.
5. THE SIGN DRAWINGS SHOW DESIGN INTENT ONLY. THE SIGN CONTRACTOR IS RESPONSIBLE FOR THE FABRICATION AND INSTALLATION OF THE SIGNS SHOWN ON THESE DRAWINGS. THE CONTRACTOR IS RESPONSIBLE FOR THE DESIGN AND ENGINEERING OF ALL STRUCTURAL, ATTACHMENT, ANCHORING AND FOUNDATION FEATURES.
6. THE CONTRACTOR SHALL SUBMIT SHOP DRAWINGS FOR REVIEW AND APPROVAL PRIOR TO THE FABRICATION AND INSTALLATION OF ANY SIGNS ON THE PROJECT. SIGNS REQUIRING STRUCTURE, FOUNDATION, AND/OR ANCHORING SHALL BE STAMPED AND SEALED BY A MISSOURI-LICENSED ENGINEER. THE CONTRACTOR WILL BE RESPONSIBLE FOR SECURING ALL NECESSARY SIGN PERMITS.
7. ALL HARDWARE AND FASTENERS ARE TO BE CONCEALED UNLESS OTHERWISE NOTED. FINISH ALL EXPOSED HARDWARE AND FASTENERS TO MATCH SURROUNDING SIGN SURFACES (COLORS) UNLESS OTHERWISE NOTED. ALL HARDWARE TO BE TAMPER RESISTANT.
8. THE CONTRACTOR AND OR SIGN FABRICATOR IS RESPONSIBLE FOR OBTAINING/PURCHASING ALL PROJECT TYPEFACES REQUIRED FOR THE PRODUCTION OF ALL THE SIGNS.
9. ALL GRG STANDARD SIGNS SHALL IDENTIFY THE GREENWAY AS DARDENNE GREENWAY UNLESS OTHERWISE NOTED. THE FINAL LOCATION OF ALL SIGNS SHALL BE STAKED IN THE FIELD AND APPROVED BY THE OWNERS REPRESENTATIVE PRIOR TO INSTALLATION. LANDSCAPE MATERIAL SHALL BE EITHER INSTALLED OR STAKED OUT AT THE SAME TIME SO FINAL SIGN LOCATIONS CAN BE COORDINATED IN THE FIELD PRIOR TO INSTALLATION OF SIGNAGE.
10. THE CONTRACTOR IS TO VERIFY AND CONFIRM THE LOCATION OF ALL PROPERTY LINES AND UTILITIES PRIOR TO COMPLETING ANY WORK NEAR ADJACENT PROPERTIES OR IN ANY EASEMENT AREAS.

03 SIGN LOCATION NUMBER (REFER TO SIGN MESSAGE SCHEDULE THIS SHEET)

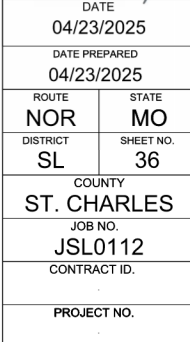
[illegible]

**PLANNING
DESIGN
STUDIO**


2816 Sutton Boulevard, Suite 1
Saint Louis, Missouri 63143

MO State Certificate of Authority # LAC-2006001845

IF A SEAL IS PRESENT ON THIS SHEET IT HAS BEEN ELECTRONICALLY SEALED AND DATED.

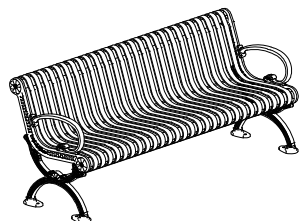


1 BENCHES

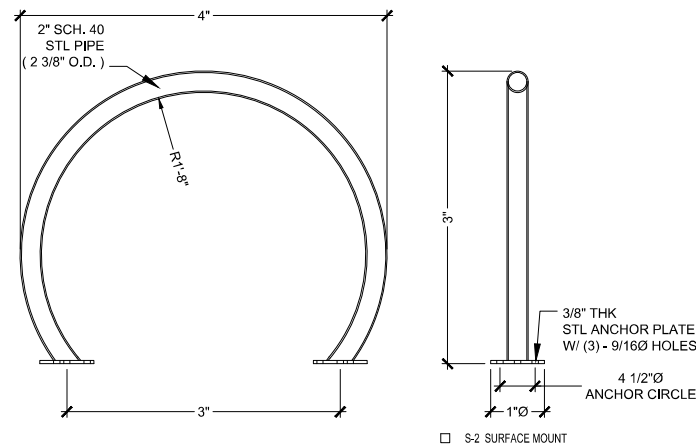


4 BIKE RACK


1. LIMESTONE LEDGEROCK TO BE ADOBE BUFF LEDGEROCK FROM EARTHWORKS (573-547-9097) OR APPROVED EQUAL. ROUGH DIMENSIONS ARE 24"-30" D x 12"-14" T x 3' TO 5' L.

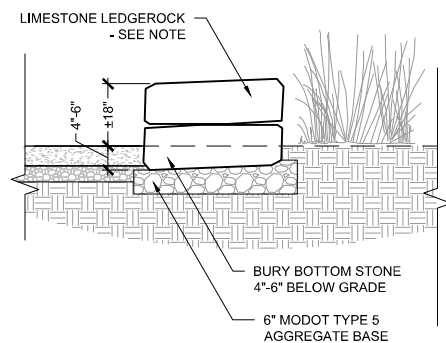


7 FREESTANDING LEDGEROCK BARRIER & SEAT WALL
NTS

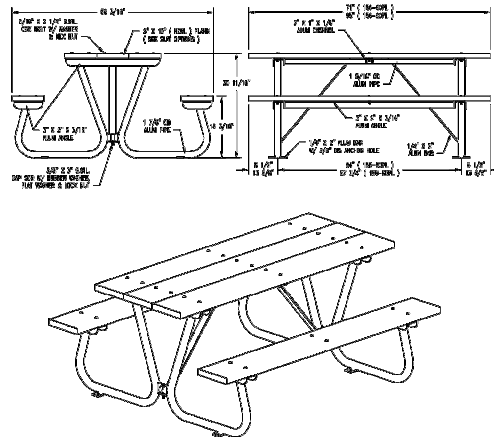


2 PICNIC TABLE
NTS

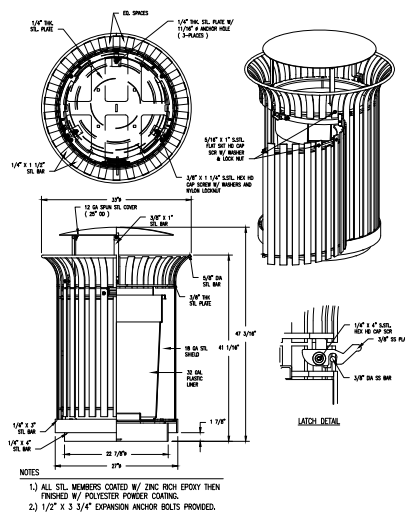



5 TRASH BIN
NTS

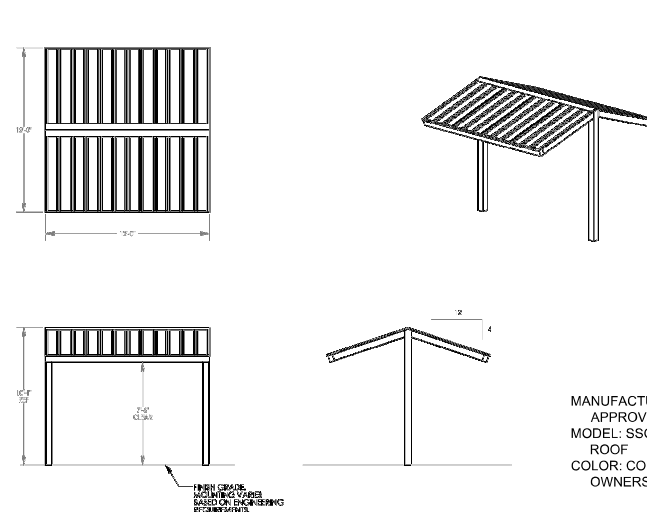


3 SHADE STRUCTURE

 


6 BIKE REPAIR STAND

  		DATE 04/23/2025	
DATE PREPARED 04/23/2025		ROUTE NOR	
DISTRICT SL		STATE MO	
COUNTY ST. CHARLES		SHEET NO. 37	
JOB NO. JSL0112			
CONTRACT ID. .			
PROJECT NO. .			
BRIDGE NO. .			
DATE		DESCRIPTION	
MISSOURI HIGHWAYS AND TRANSPORTATION COMMISSION			
SIGNAGE & SITE AMENITIES DETAILS		105 WEST CAPITOL JEFFERSON CITY, MO 65102 1-888-ASK-MODOT (1-888-275-6636)	
			
2819 Sutton Boulevard, Suite 1 Saint Louis, Missouri 63103 MO State Certificate of Authority # IAC-200690980			


IF A SEAL IS PRESENT ON THIS SHEET IT HAS BEEN ELECTRONICALLY SEALED AND DATED.

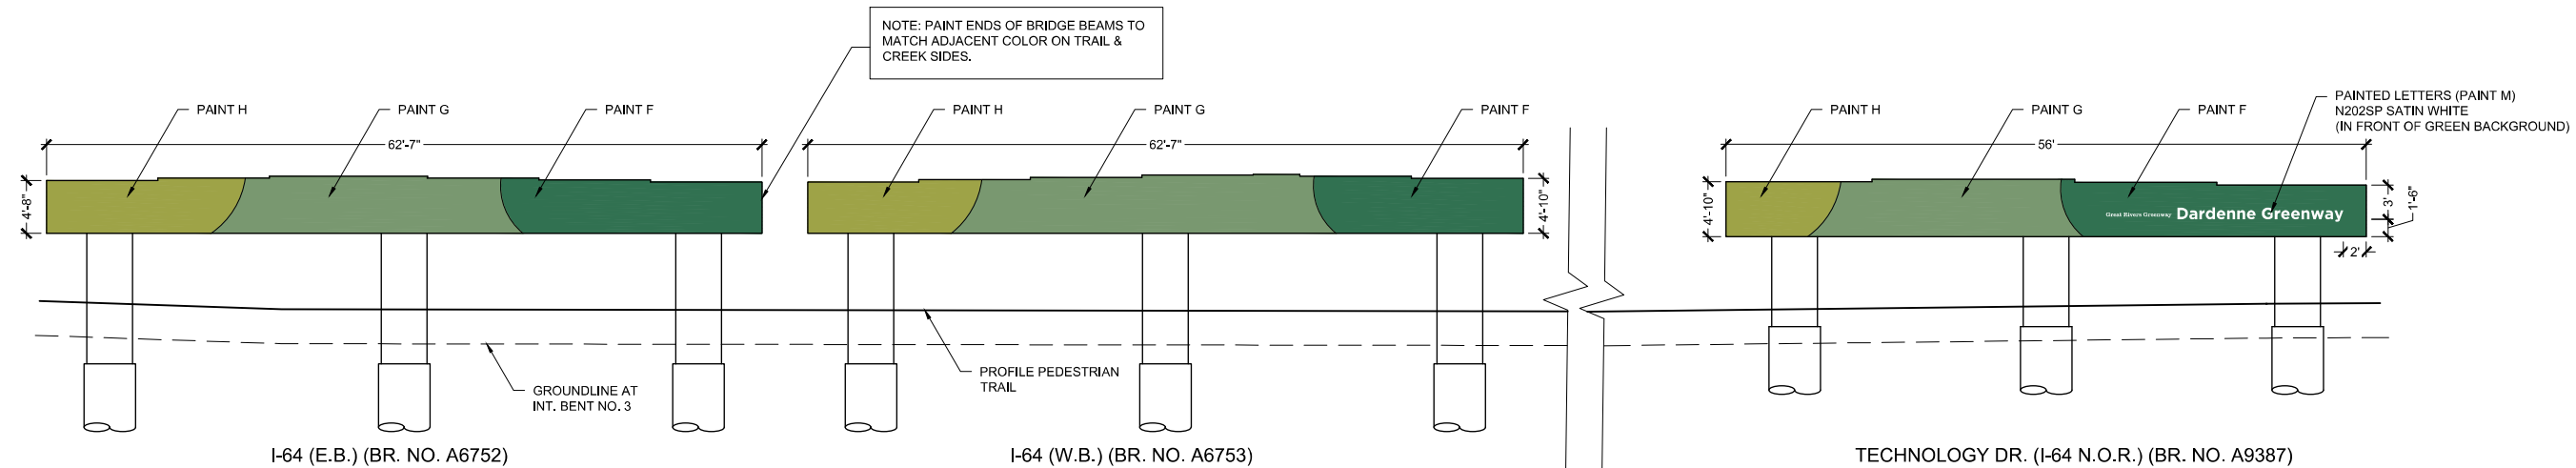

1 BRIDGE SUPPORT BEAM PAINTING ELEVATION (TRAIL SIDE)
NTS

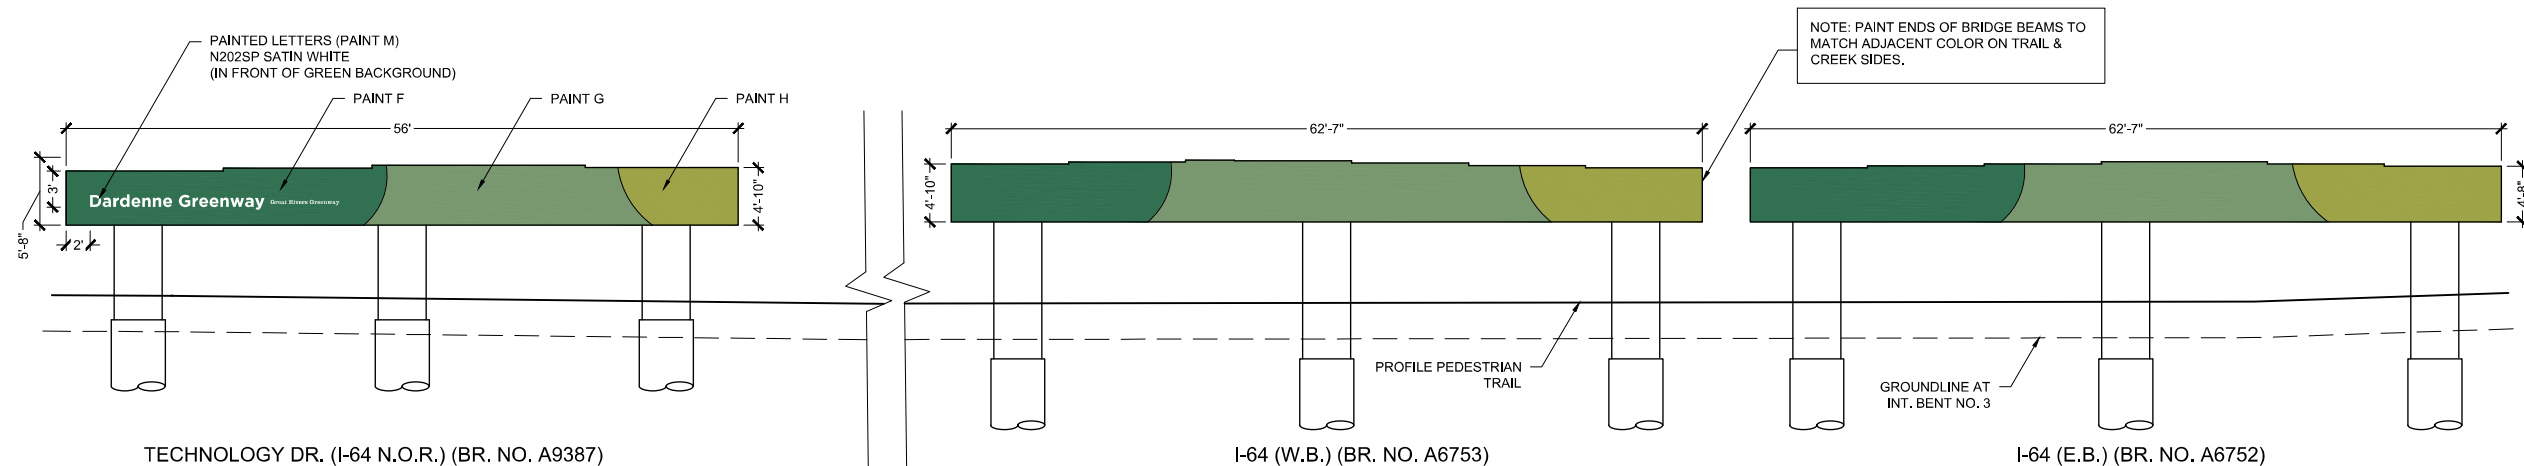

2 BRIDGE SUPPORT BEAM PAINTING ELEVATION (CREEK SIDE)
NTS

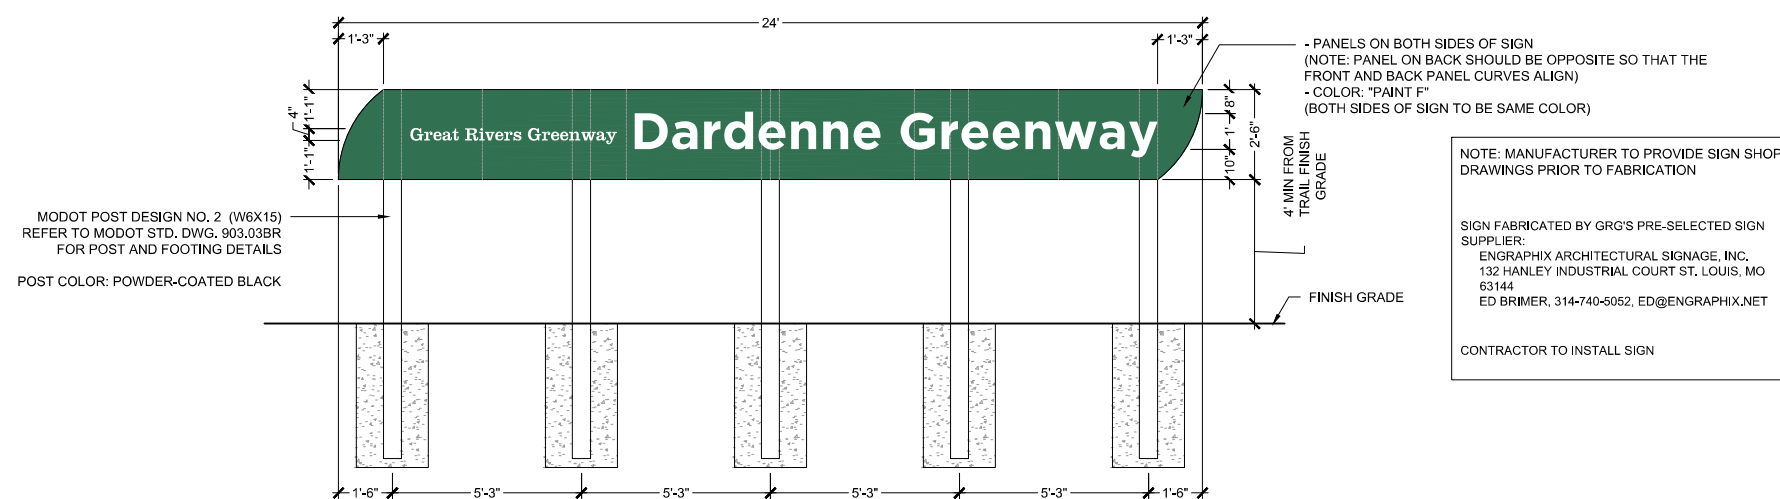

3 FREE-STANDING SIGN - ELEVATION



PAINT F
SHERWIN-WILLAMS
SUMMER LAWN

PAINT G
SHERWIN-WILLAMS
TUCUMAN PARROT

PAINT H
SHERWIN-WILLAMS
HOWIE GREEN

GREENWAY NAME FONT:
GOTHAM BOLD
12" TALL

GRG NAME FONT:
CLARENDON ROMAN
4" TALL

Dardenne


Great Rivers Greenway

NOTE: MANUFACTURER TO PROVIDE SIGN SHOP
DRAWINGS PRIOR TO FABRICATION

SIGN FABRICATED BY GRG'S PRE-SELECTED SIGN
SUPPLIER:
ENGRAPHIX ARCHITECTURAL SIGNAGE, INC.
132 HANLEY INDUSTRIAL COURT ST. LOUIS, MO
63144
ED BRIMER, 314-740-5052, ED@ENGRAPHIX.NET

CONTRACTOR TO INSTALL SIGN

4 GRG GRAPHIC SIGN STANDARDS

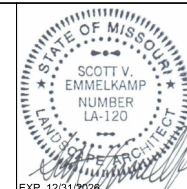

DATE
04/23/2025

DATE PREPARED
04/23/2025

ROUTE	ST
NOR	M

DISTRICT	SHEET
SL	3

COUNTY
ST. CHARL

JOB NO.
JSI 0112

CONTRACT ID.

	-
PROJECT NO.	

BRIDGE NO.

DATE	DESCRIPTION

MISSOURI HIGHWAYS AND TRANSPORTATION
COMMISSION

105 WEST CAPITOL
JEFFERSON CITY, MO 65102
1-888-ASK-MODOT (1-888-275-6636)

SIGNAGE & SITE AMENITIES DETAILS



2816 Sutton Boulevard, Suite 1 T: 314.241.36
Saint Louis, Missouri 63143
MCO State Certificate of Authority # LAC 2006000



IF A SEAL IS PRESENT ON THIS SHEET IT HAS BEEN ELECTRONICALLY SEALED AND DATED.



NTS



NTS



NTS

SPACING "D"	ROW "A"	NO. OF PLANTS	AREA UNIT
10" O.C.	8.66"	1.66	1 sq. ft.
12" O.C.	10.4"	1.15	
15" O.C.	13.0"	7.38	10 sq. ft.
18" O.C.	15.6"	5.12	
24" O.C.	20.8"	2.9	
30" O.C.	26.0"	1.85	
36" O.C.	30.0"	1.28	
4' O.C.	3.46'	4.61	100 sq. ft.
6' O.C.	5.2'	3.2	
8' O.C.	6.93'	1.8	
10' O.C.	8.66'	1.16	



NTS

**PLANNING
DESIGN
STUDIO**

2616 Sutton Boulevard, Suite 1 T: 314.241.3600
Saint Louis, Missouri 63143

MO State Certificate of Authority # LAC-2006001845

SEC/SUR 1669 TWP 46N RGE 3E

B_A9387_001_JSL0112_Plan and Elev.dgn 4:55:02 AM 3/3/2025



Estimated Quantities				
Item		Substr.	Superstr.	Total
Removal of Miscellaneous ACM (Non-Friable)	sq. foot			17
Class 1 Excavation	cu. yard	85		85
Removal of Bridges (A1458)	lump sum			1
Bridge Approach Slab (Minor)	sq. yard			238
(60in) Decorative Pedestrian Fence (Structures)	linear foot		229	229
Drilled Shafts (4 ft. 6 in. Dia.)	linear foot	131.3		131.3
Rock Sockets (4 ft. 0 in. Dia.)	linear foot	81.0		81.0
Video Camera Inspection	each	6		6
Foundation Inspection Holes	linear foot	141.0		141.0
Sonic Logging Testing	each	6		6
Galvanized Structural Steel Piles (12 in.)	linear foot	532		532
Pile Point Reinforcement	each	14		14
Class B Concrete (Substructure)	cu. yard	48.3		48.3
Class B-1 Concrete (Substructure)	cu. yard	116.2		116.2
Type D Barrier	linear foot		480	480
Slab on Concrete NU-Girder	sq. yard		1,309	1,309
Pedestrian Curb	linear foot		229	229
NU 35, Prestressed Concrete NU-Girder	linear foot		1,044	1,044
Reinforcing Steel (Bridges)	pound	39,610		39,610
Slab Drain	each		25	25
Vertical Drain at End Bents	each			2
Plain Neoprene Bearing Pad	each		10	10
Laminated Neoprene Bearing Pad	each		20	20

Cost of L4x4 ASTM A709 Grade 36 HP pile anchors and 3/4-inch diameter ASTM F3125 Grade A325 Type 1 bolts, complete in place, will be considered completely covered by the contract unit price for Galvanized Structural Steel Piles (12 in.).

All concrete above the construction joint in the end bents is included in the Estimated Quantities for Slab on Concrete NU-Girder.

All reinforcement in the end bents is included in the Estimated Quantities for Slab on Concrete NU-Girder.

All reinforcement in the intermediate bent concrete diaphragms except reinforcement embedded in the beam cap is included in the Estimated Quantities for Slab on Concrete NU-Girder.

All concrete above the intermediate beam cap is included in the Estimated Quantities for Slab on Concrete NU-Girder.

Foundation Data					
Type	Design Data	Bent Number			
		1	2	3	4
Load Bearing Pile	Pile Type and Size	HP 12x53	—	—	HP 12x53
	Number	ea 7	—	—	7
	Approximate Length Per Each	ft 38	—	—	38
	Pile Point Reinforcement	ea ALL	—	—	ALL
	Min. Galvanized Penetration (Elev.)	ft Full Length	—	—	Full Length
	Pile Driving Verification Method	DF	—	—	DF
	Resistance Factor	0.4	—	—	0.4
	Minimum Nominal Axial Compressive Resistance	kip 451	—	—	451
	Number	ea —	3	3	—
	Foundation Material	—	Limestone	Limestone	—
Rock Socket	Elevation Range	ft —	464.0-450.0	464.0-450.0	—
	Minimum Nominal Axial Compressive Resistance (Side Resistance)	ksf —	14.4	14.6	—
	Minimum Nominal Axial Compressive Resistance (Tip Resistance)	ksf —	—	—	—

Load Bearing Piles:
DF = FHWA - Modified Gates Dynamic Pile Formula

Minimum Nominal Axial Compressive Resistance = Maximum Factored Loads/Resistance Factor

Rock Socket (Drilled Shafts):
Minimum Nominal Axial Compressive Resistance (Side Resistance) = Maximum Factored Loads/Resistance Factor.

Thickness of permanent steel casing shall be in accordance with Sec 701.

Sonic logging testing shall be performed on all drilled shafts and rock sockets.

Pile point reinforcement need not be galvanized. Shop drawings will not be required for pile point reinforcement.

General Notes:

Design Specifications:
2020 AASHTO LRFD Bridge Design Specifications (9th Ed.)
2023 AASHTO Guide Specifications for LRFD Seismic Bridge Design (3rd Ed.) (Seismic Details)
Seismic Design Category = B (Seismic Details)
Design earthquake response spectral acceleration coefficient at 1.0 second period S_{pi} = 0.195
Acceleration Coefficient (effective peak ground acceleration coefficient). A_s = 0.20

Design Loading:

Vehicular = HL-93
Future Wearing Surface = 35 lb/sf
Earth = 120 lb/cf, Equivalent Fluid Pressure = 45 lb/cf.
Superstructure: Simply-Supported, Non-Composite for dead load.
Continuous Composite for live load.

Design Unit Stresses:

Class B Concrete (Substructure) $f'c$ = 3,000 psi
Class B-1 Concrete (Substructure) $f'c$ = 4,000 psi
Class B-2 Concrete (Drilled Shafts & Rock Sockets) $f'c$ = 4,000 psi
Class B-2 Concrete (Superstructure, except Prestressed Girders and Barrier $f'c$ = 4,000 psi
Class B-1 Concrete (Barrier) $f'c$ = 4,000 psi
Reinforcing Steel (ASTM A706 Grade 60) f_y = 60,000 psi
Structural Steel HP Pile (ASTM A709 Grade 50S) f_y = 50,000 psi

For prestressed girder stresses, see Sheets No. 16 thru 19.

Neoprene Pads:

Neoprene Bearing Pads shall be 60 durometer and shall be in accordance with Sec 716.

Joint Filler:

All joint filler shall be in accordance with Sec 1057 for preformed sponge rubber expansion and partition joint filler, except as noted.

Reinforcing Steel:

Minimum clearance to reinforcing steel shall be 1 1/2", unless otherwise shown.

Traffic Handling:

Structure to be closed during construction. Traffic to be maintained on other routes. See roadway plans for traffic control.


Hydrologic Data
Drainage Area = 52 mi2
Design Flood Frequency = 50 years
Design Flood Discharge = 18,800 cfs
Design Flood (D.F.) Elevation = 496.8
Base Flood (100-year)
Base Flood Elevation = 498.2
Base Flood Discharge = 22,600 cfs
Estimated Backwater = 1.8 ft
Average Velocity thru Opening = 9.4 ft/s
Freeboard (50-year)
Freeboard = 3.4 ft
Roadway Overtopping
Overtopping Flood Discharge > 32,200 cfs
Overtopping Flood Frequency > 500 years
Overtopping Flood Elevation = 502.0

Estimated Quantities for Slab on Concrete NU-Girders		
Item		Total
Class B-2 Concrete	cu. yard	407.7
Reinforcing Steel (Epoxy Coated)	pound	133,440

The table of Estimated Quantities for Slab on Concrete NU-Girder represents the quantities used by the State in preparing the cost estimate for concrete slabs. The area of the concrete slab will be measured to the nearest square yard longitudinally from end of slab to end of slab and transversely from out to out of bridge slab (or with the horizontal dimensions as shown on the plan of slab). Payment for stay-in-place corrugated steel forms, conventional forms, all concrete and epoxy coated reinforcing steel will be considered completely covered by the contract unit price for the slab. Variations may be encountered in the estimated quantities but the variations cannot be used for an adjustment in the contract unit price.

Method of forming the slab shall be as shown on the plans and in accordance with Sec 703. All hardware forforming the slab to be left in place as a permanent part of the structure shall be coated in accordance with ASTM A123 or ASTM B633 with a thickness class SC 4 and a finish type I, II or III.

Slab shall be cast-in-place with stay-in-place corrugated steel forms. Precast prestressed panels will not be permitted.

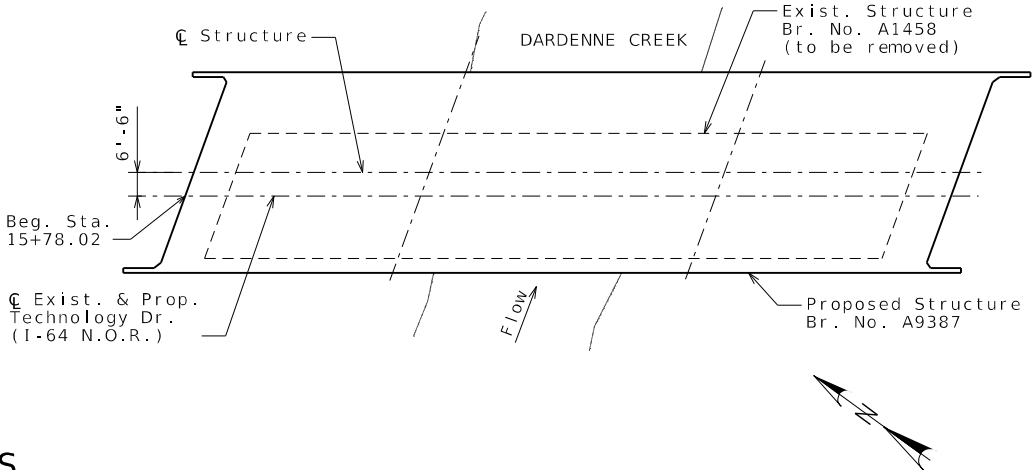

Detailed Dec. 2024
Checked Dec. 2024

Note: This drawing is not to scale. Follow dimensions.

Sheet No. 2 of 44

GENERAL NOTES AND QUANTITIES

LOCATION SKETCH

STATE OF MISSOURI
DAVID BURDICK
PROFESSIONAL ENGINEER
NUMBER E-24015
EXPIRATION DATE 12/31/2025
THIS SHEET HAS BEEN
SEAL, SIGNED AND DATED
ELECTRONICALLY

DATE PREPARED
3/3/2025

ROUTE
NOR

DISTRICT
BR

COUNTY
ST. CHARLES

JOB NO.
JSL0112

CONTRACT ID.

PROJECT NO.

BRIDGE NO.
A9387

DESCRIPTION

DATE

MISSOURI HIGHWAYS AND TRANSPORTATION COMMISSION



105 WEST CAPITOL
JEFFERSON CITY, MO 65102
1-888-ASK-MODOT (1-888-275-6636)

MoDOT

ENGINEERS

One Campbell Plaza
St. Louis, Missouri 63139
Missouri State Certificate of Authority #1721

T. 314.784.7770
F. 314.784.9075

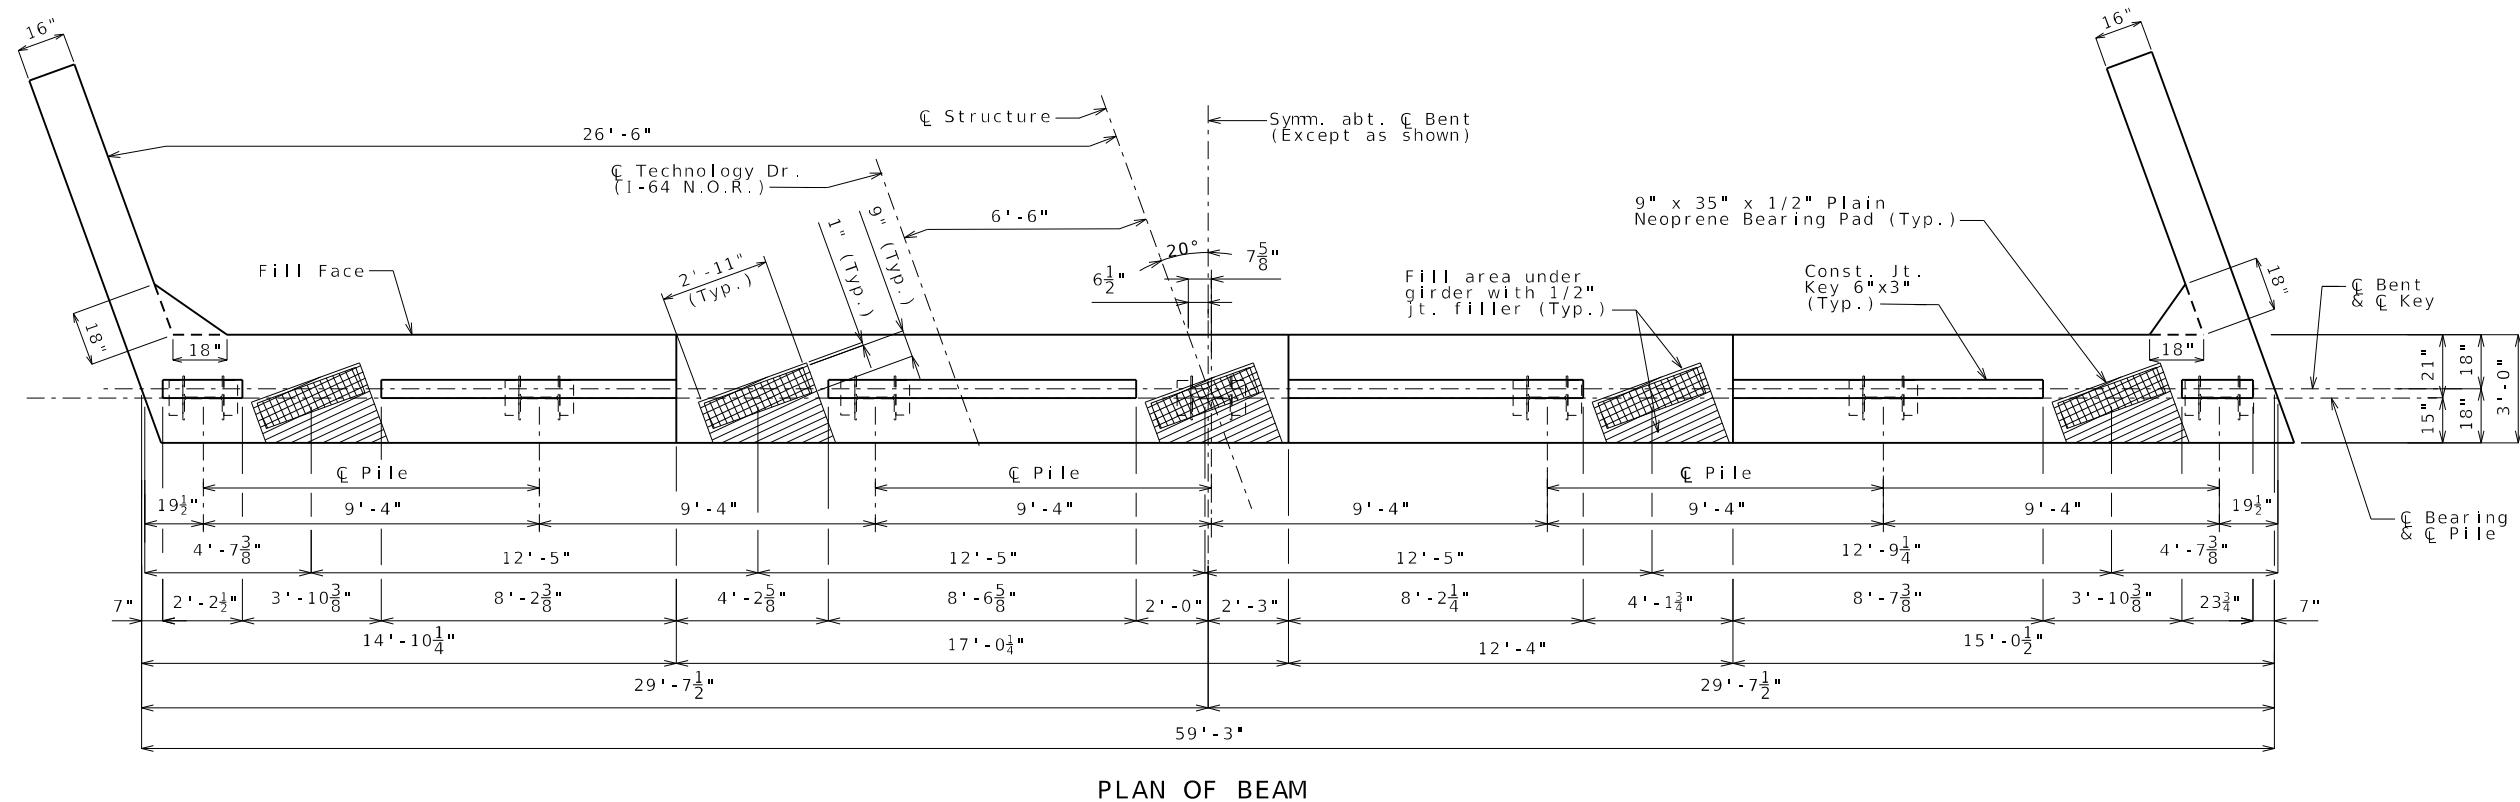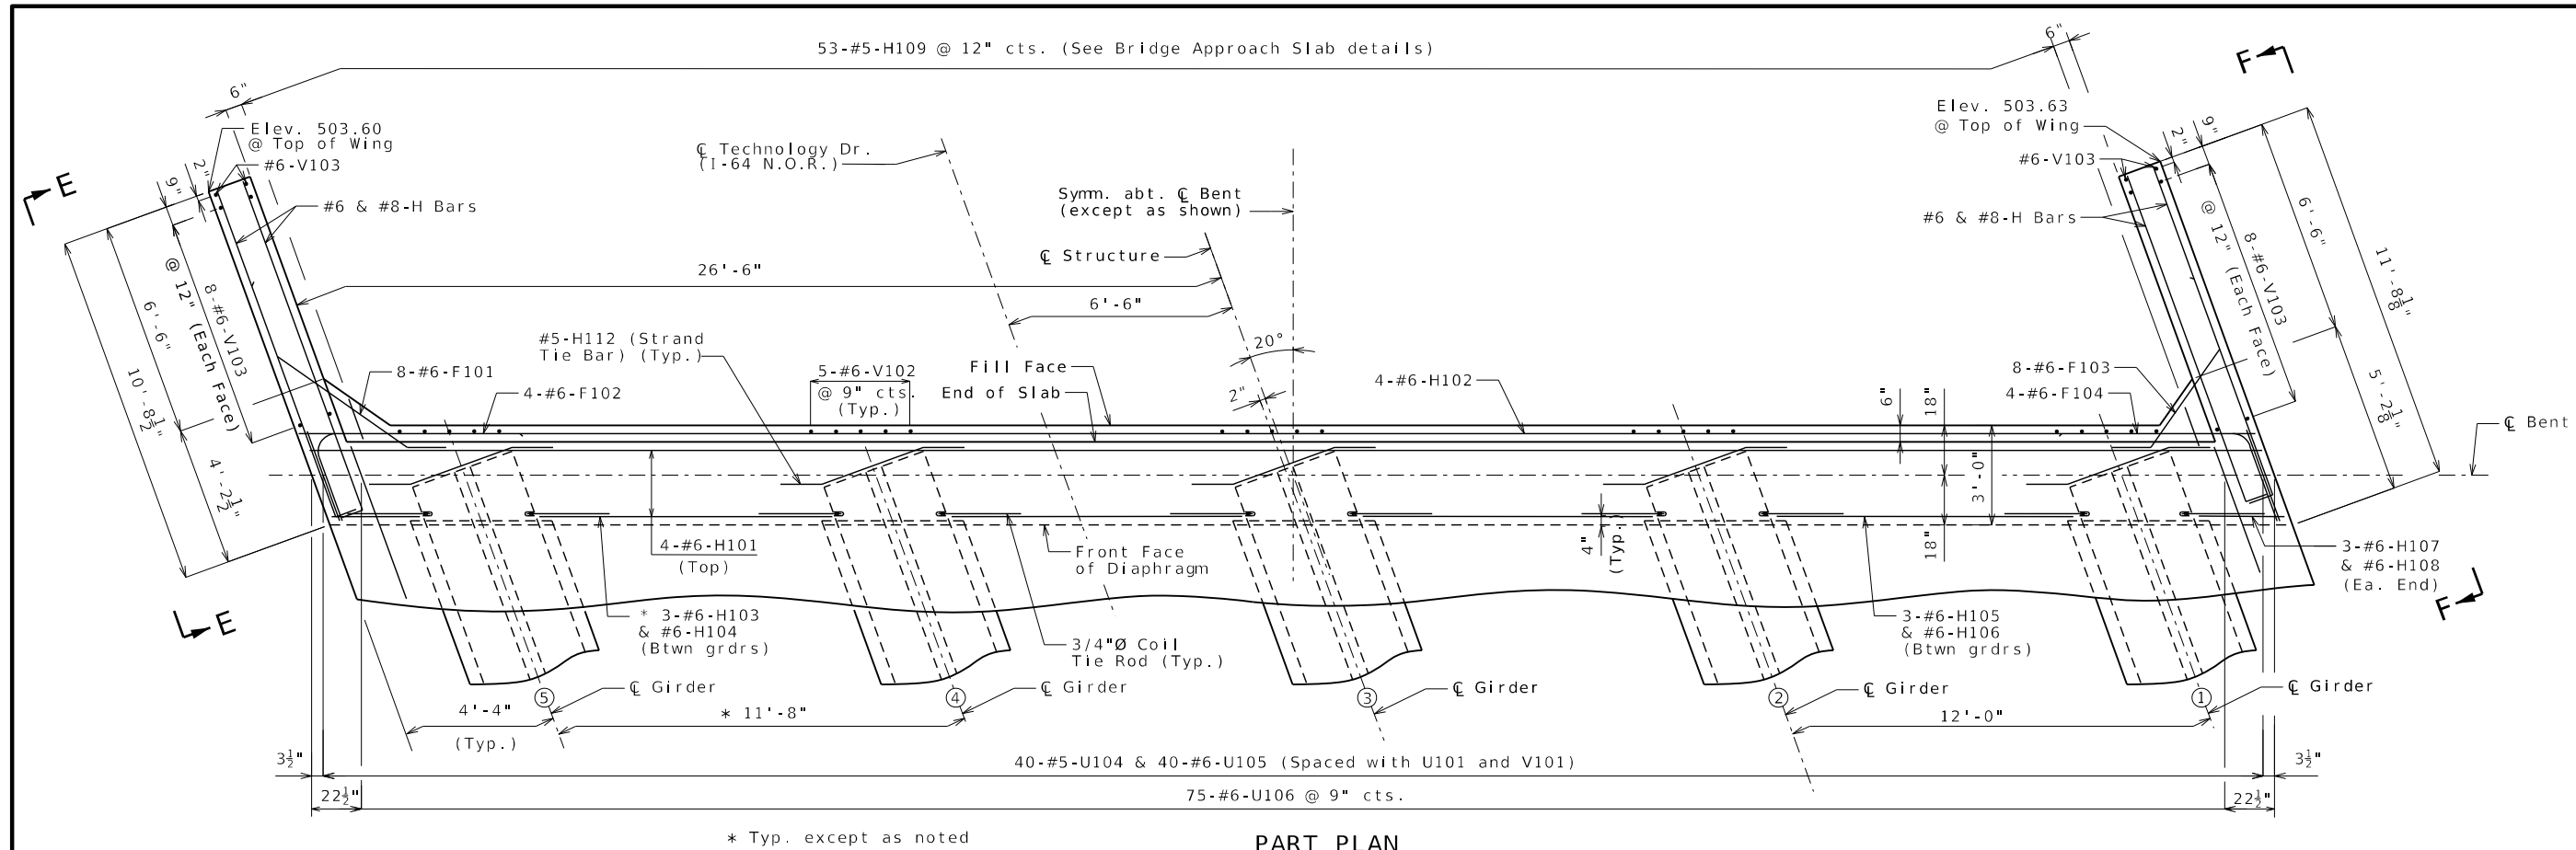

DETAILS OF END BENT NO. 1

General Notes:
Work this sheet with Sheets No. 4 & 5.
For Elevations E-E & F-F, see Sheet
No. 5.




DATE PREPARED	
3/3/2025	
ROUTE	STATE
NOR	MO
DISTRICT	SHEET NO.
BR	3
COUNTY	
ST. CHARLES	
JOB NO.	
JSL0112	
CONTRACT ID.	
PROJECT NO.	
BRIDGE NO.	
A9387	



[illegible]

MISSOURI HIGHWAYS AND TRANSPORTATION
COMMISSION

105 WEST CAPITOL
JEFFERSON CITY, MO 65102
1-888-ASK-MODOT (1-888-275-6636)

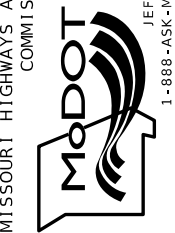

One Campbell Plaza
St. Louis, Missouri 63139
Missouri State Certificate of Authority # 1721
T. 314 781 7770
F. 314 781 9075

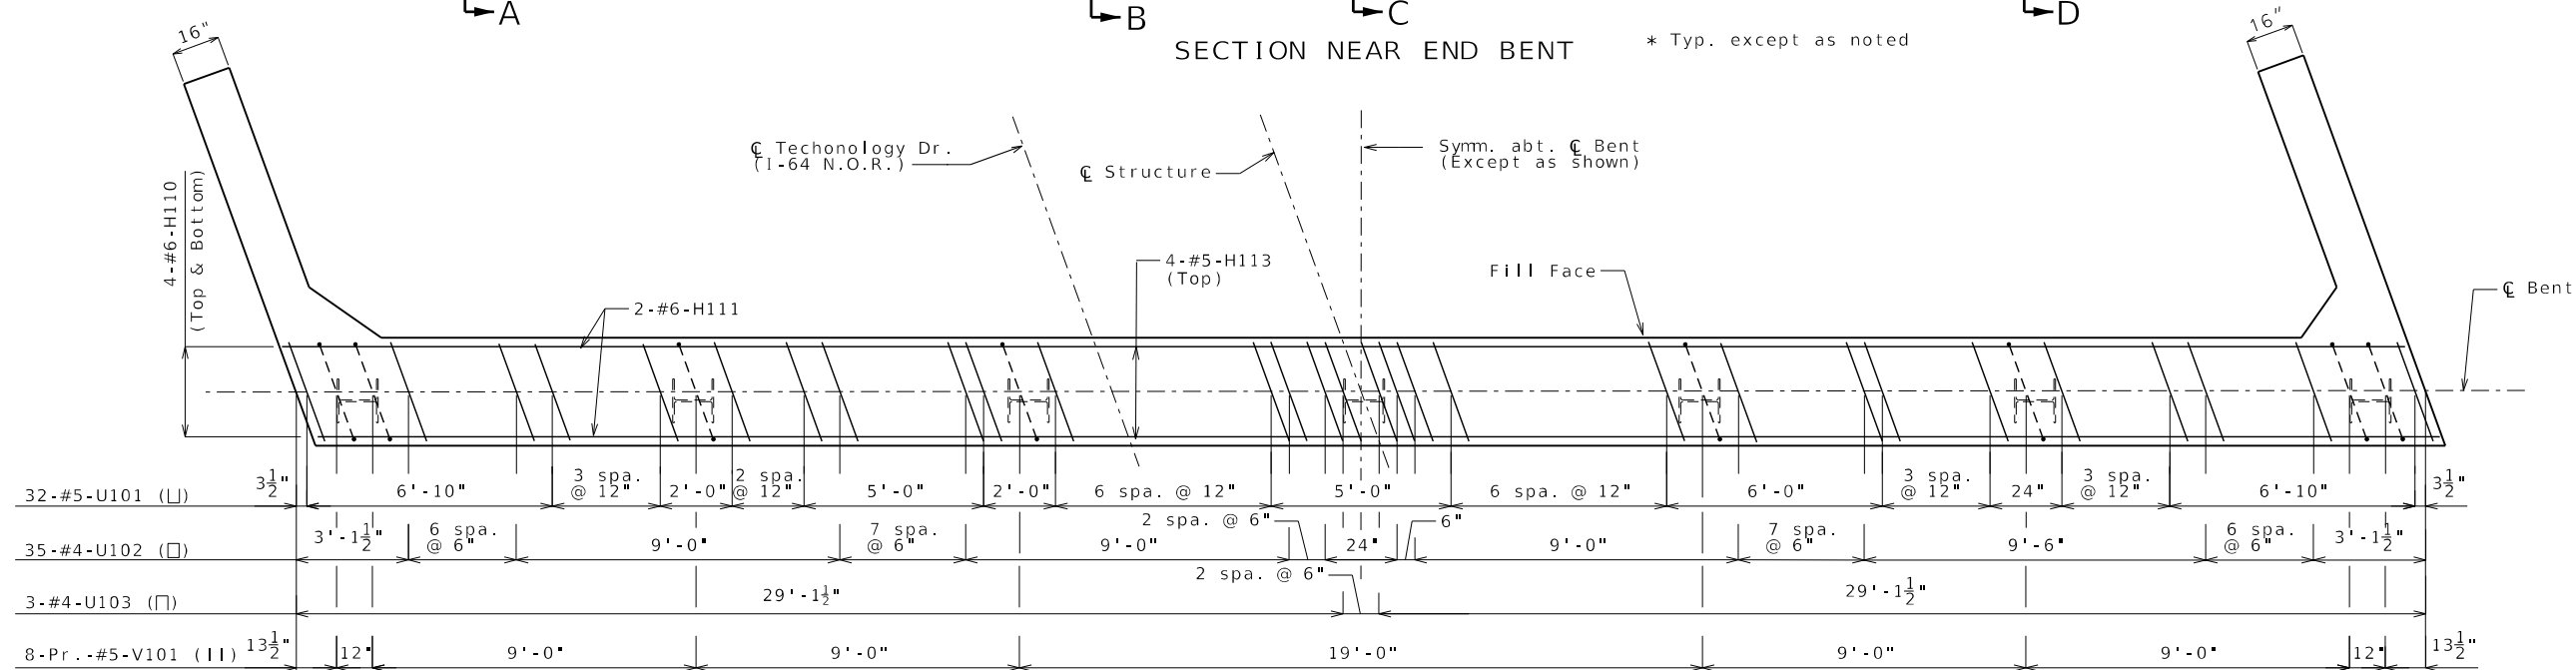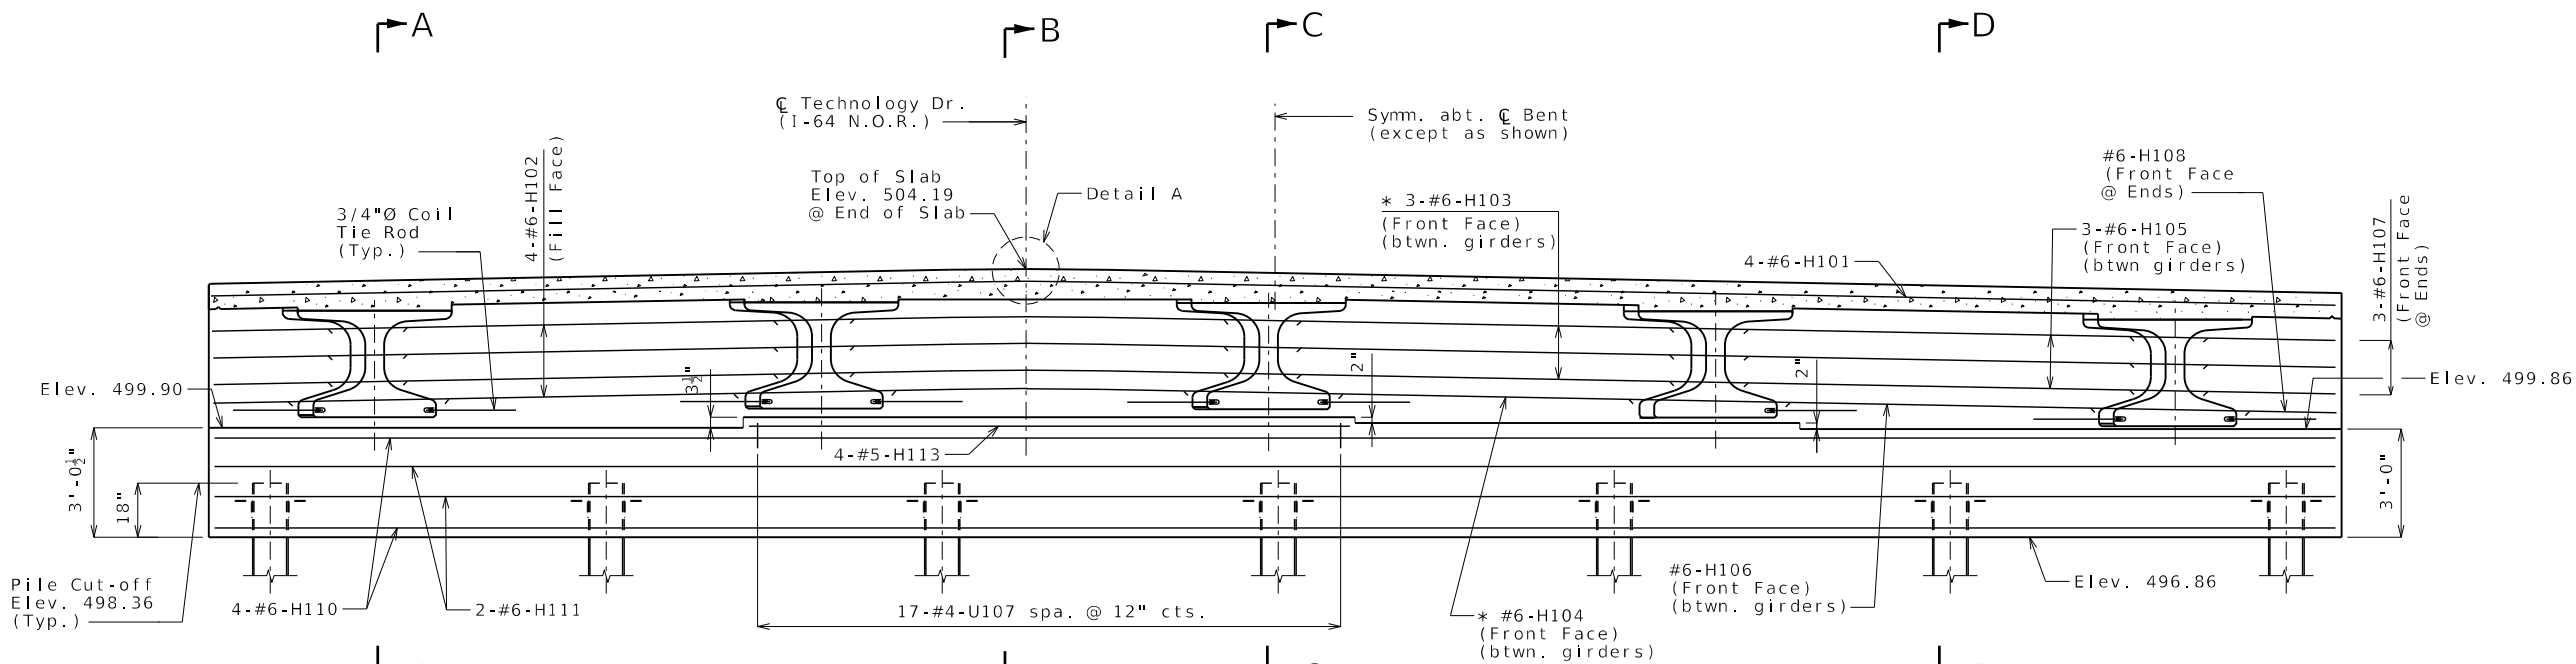

General Notes:

Work this sheet with Sheets No. 3 & 5.

Strands at end of girders shall be field bent or, if necessary, cut in field to maintain 1 1/2" minimum clearance to fill face of end bent.

The #6-F101 & #6-F103 bars shall be bent in the field to clear girders.

For location of Coil Tie Rods and #5-H112 (Strand Tie Bar), see Sheets No. 16 & 17.

For details of Vertical Drain at End Bents, see Sheet No. 6.

All concrete in the end bent above top of beam and below top of slab shall be Class B-2.

All U-bars (except U107), Pairs-V bars and #5-H109 shall be placed parallel to E Roadway.

All vertical reinforcing bars in the substructure beams or caps shall be field adjusted to clear piles by at least 1 1/2".

For Sections A-A, B-B, C-C & D-D, see Sheet No. 5.


For reinforcement of the Type D Barrier, see Sheets No. 27 & 28.

For reinforcement of the Pedestrian Curb, see Sheets No. 29.

For details of Bridge Approach Slab, see Sheet No. 31.

PLAN OF BEAM SHOWING REINFORCEMENT

Note: Keys and steps not shown for clarity.
U107 Bars not shown for clarity.

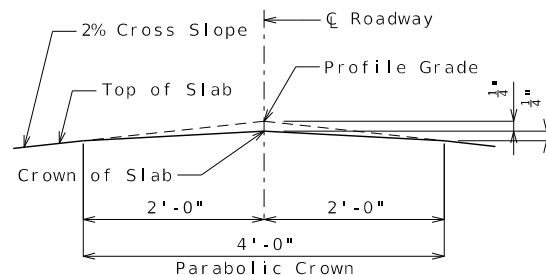

DETAILS OF END BENT NO. 1

Note: This drawing is not to scale. Follow dimensions.

Sheet No. 4 of 44

Substructure Quantity Table for Bent No. 1		
Item		Quantity
Class 1 Excavation	cu. yard	40
Galvanized Structural Steel Pile (12 in.)	linear foot	266
Pile Point Reinforcement	each	7
Class B Concrete (Substructure)	cu. yard	23.5

These quantities are included in the Estimated Quantities table on Sheet No. 2.



DATE PREPARED
3/3/2025

ROUTE
NOR

STATE
MO

DISTRICT
BR

SHEET NO.
4

COUNTY
ST. CHARLES

JOB NO.
JSL0112

CONTRACT ID.

PROJECT NO.

BRIDGE NO.
A9387

DESCRIPTION

DATE

MISSOURI HIGHWAYS AND TRANSPORTATION COMMISSION

105 WEST CAPITOL
JEFFERSON CITY, MO 65102
1-888-ASK-MODOT (1-888-275-6636)

MoDOT

ENGINEERS

T. 314.781.7770
F. 314.781.9075
One Campbell Plaza
St. Louis, Missouri 63139
Missouri State Certificate of Authority #1721



**** Galvanizing material shall be omitted or removed one inch clear of weld locations in accordance with Sec 702.



* #8-H Bars at 3" cts.
(Each face)(Place with grade)

** Place with grade



Angles shall be coated with a minimum of two coats of non-aluminum epoxy mastic primer to provide a dry film thickness of 4 mils minimum, 8 mils maximum, or galvanized in accordance with Sec 1081. Bolts, washers and nuts shall be galvanized in accordance with AASHTO M 232 (ASTM A153), Class C.



General Notes:

Work this sheet with Sheets No. 3 & 4.

For location of Elevations E-E & F-F, see Sheet No. 3.

For location of Sections A-A, B-B, C-C & D-D, see Sheet No. 4.




* #8-H Bars at 3" cts.
(Each face)(Place with grade)

**** Place with grade**





*** Typ. btwn. girders

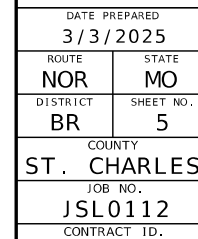

MISSOURI HIGHWAYS AND TRANSPORTATION
COMMISSION


105 WEST CAPITAL
JEFFERSON CITY, MO 65102
1-888-ASK-MODOT (1-888-275-6636)

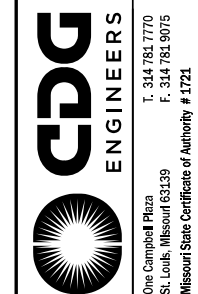

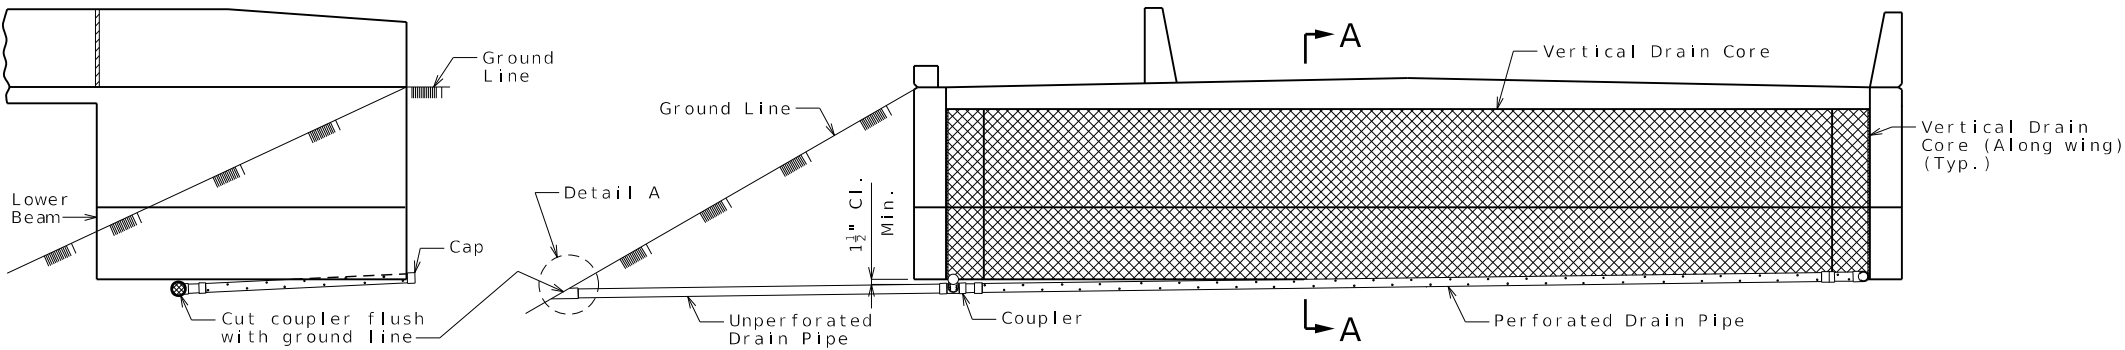


ELEVATION OF WING


ELEVATION OF END BENT

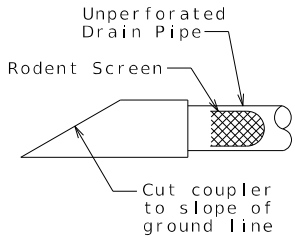

DETAIL A

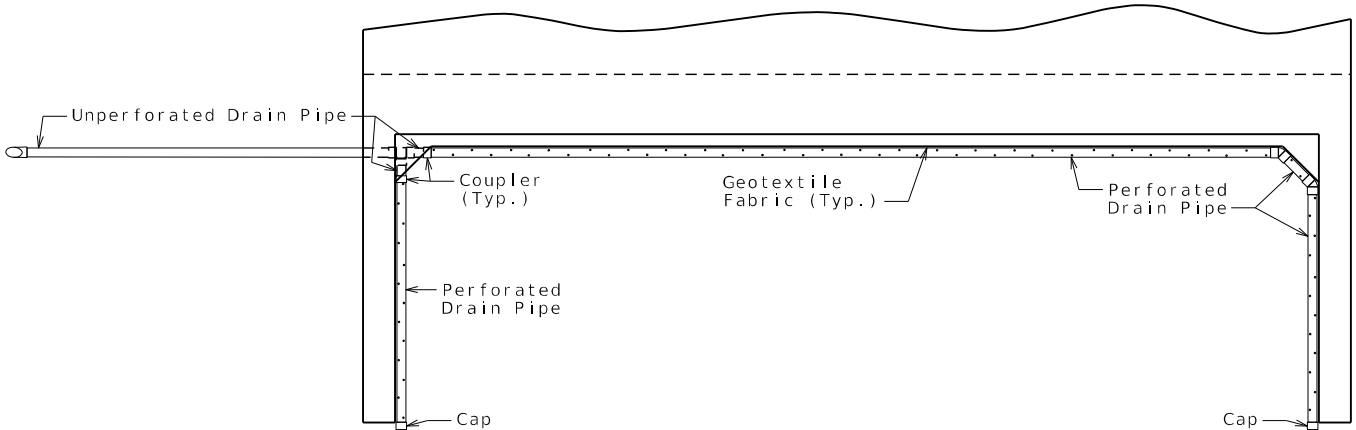

PLAN OF END BENT

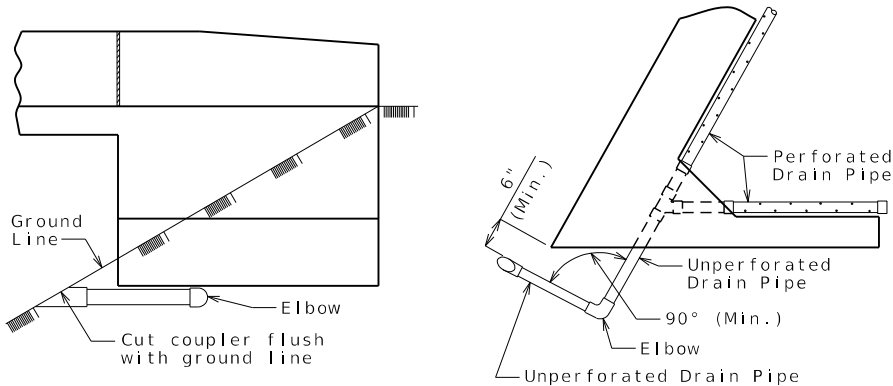


ELEVATION OF WING

PART PLAN

OPTIONAL TURNED DRAIN

(Use only when straight drain is not practical.)

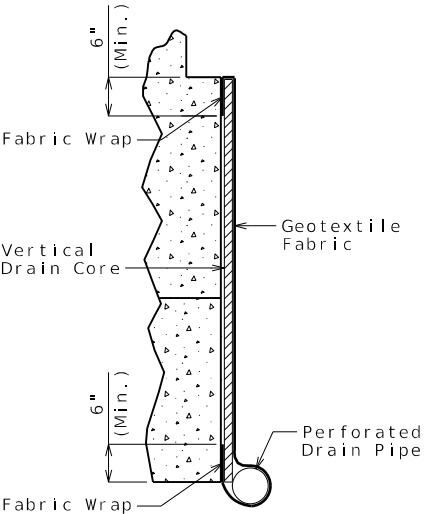

PART SECTION A-A
(Section thru wing similar)

General Notes:

All drain pipe shall be sloped 1 to 2 percent.

Drain pipe may be either 6-inch diameter corrugated metallic-coated steel pipe underdrain, 4-inch diameter corrugated polyvinyl chloride (PVC) drain pipe, or 4-inch diameter corrugated polyethylene (PE) drain pipe.

Drain pipe shall be placed at fill face of end bent and inside face of wings. The pipe shall slope to lowest grade of ground line, also missing the lower beam of end bent by a minimum of 1 1/2 inches.

Perforated pipe shall be placed at fill face side and inside face of wings at the bottom of end bent and plain pipe shall be used where the vertical drain ends to the exit at ground line.



DATE PREPARED

3/3/2025

ROUTE STATE

NOR MO

DISTRICT SHEET NO.

BR 6

COUNTY

ST. CHARLES

JOB NO.

JSL0112

CONTRACT ID.

PROJECT NO.

BRIDGE NO.

A9387

DESCRIPTION

DATE

DATE

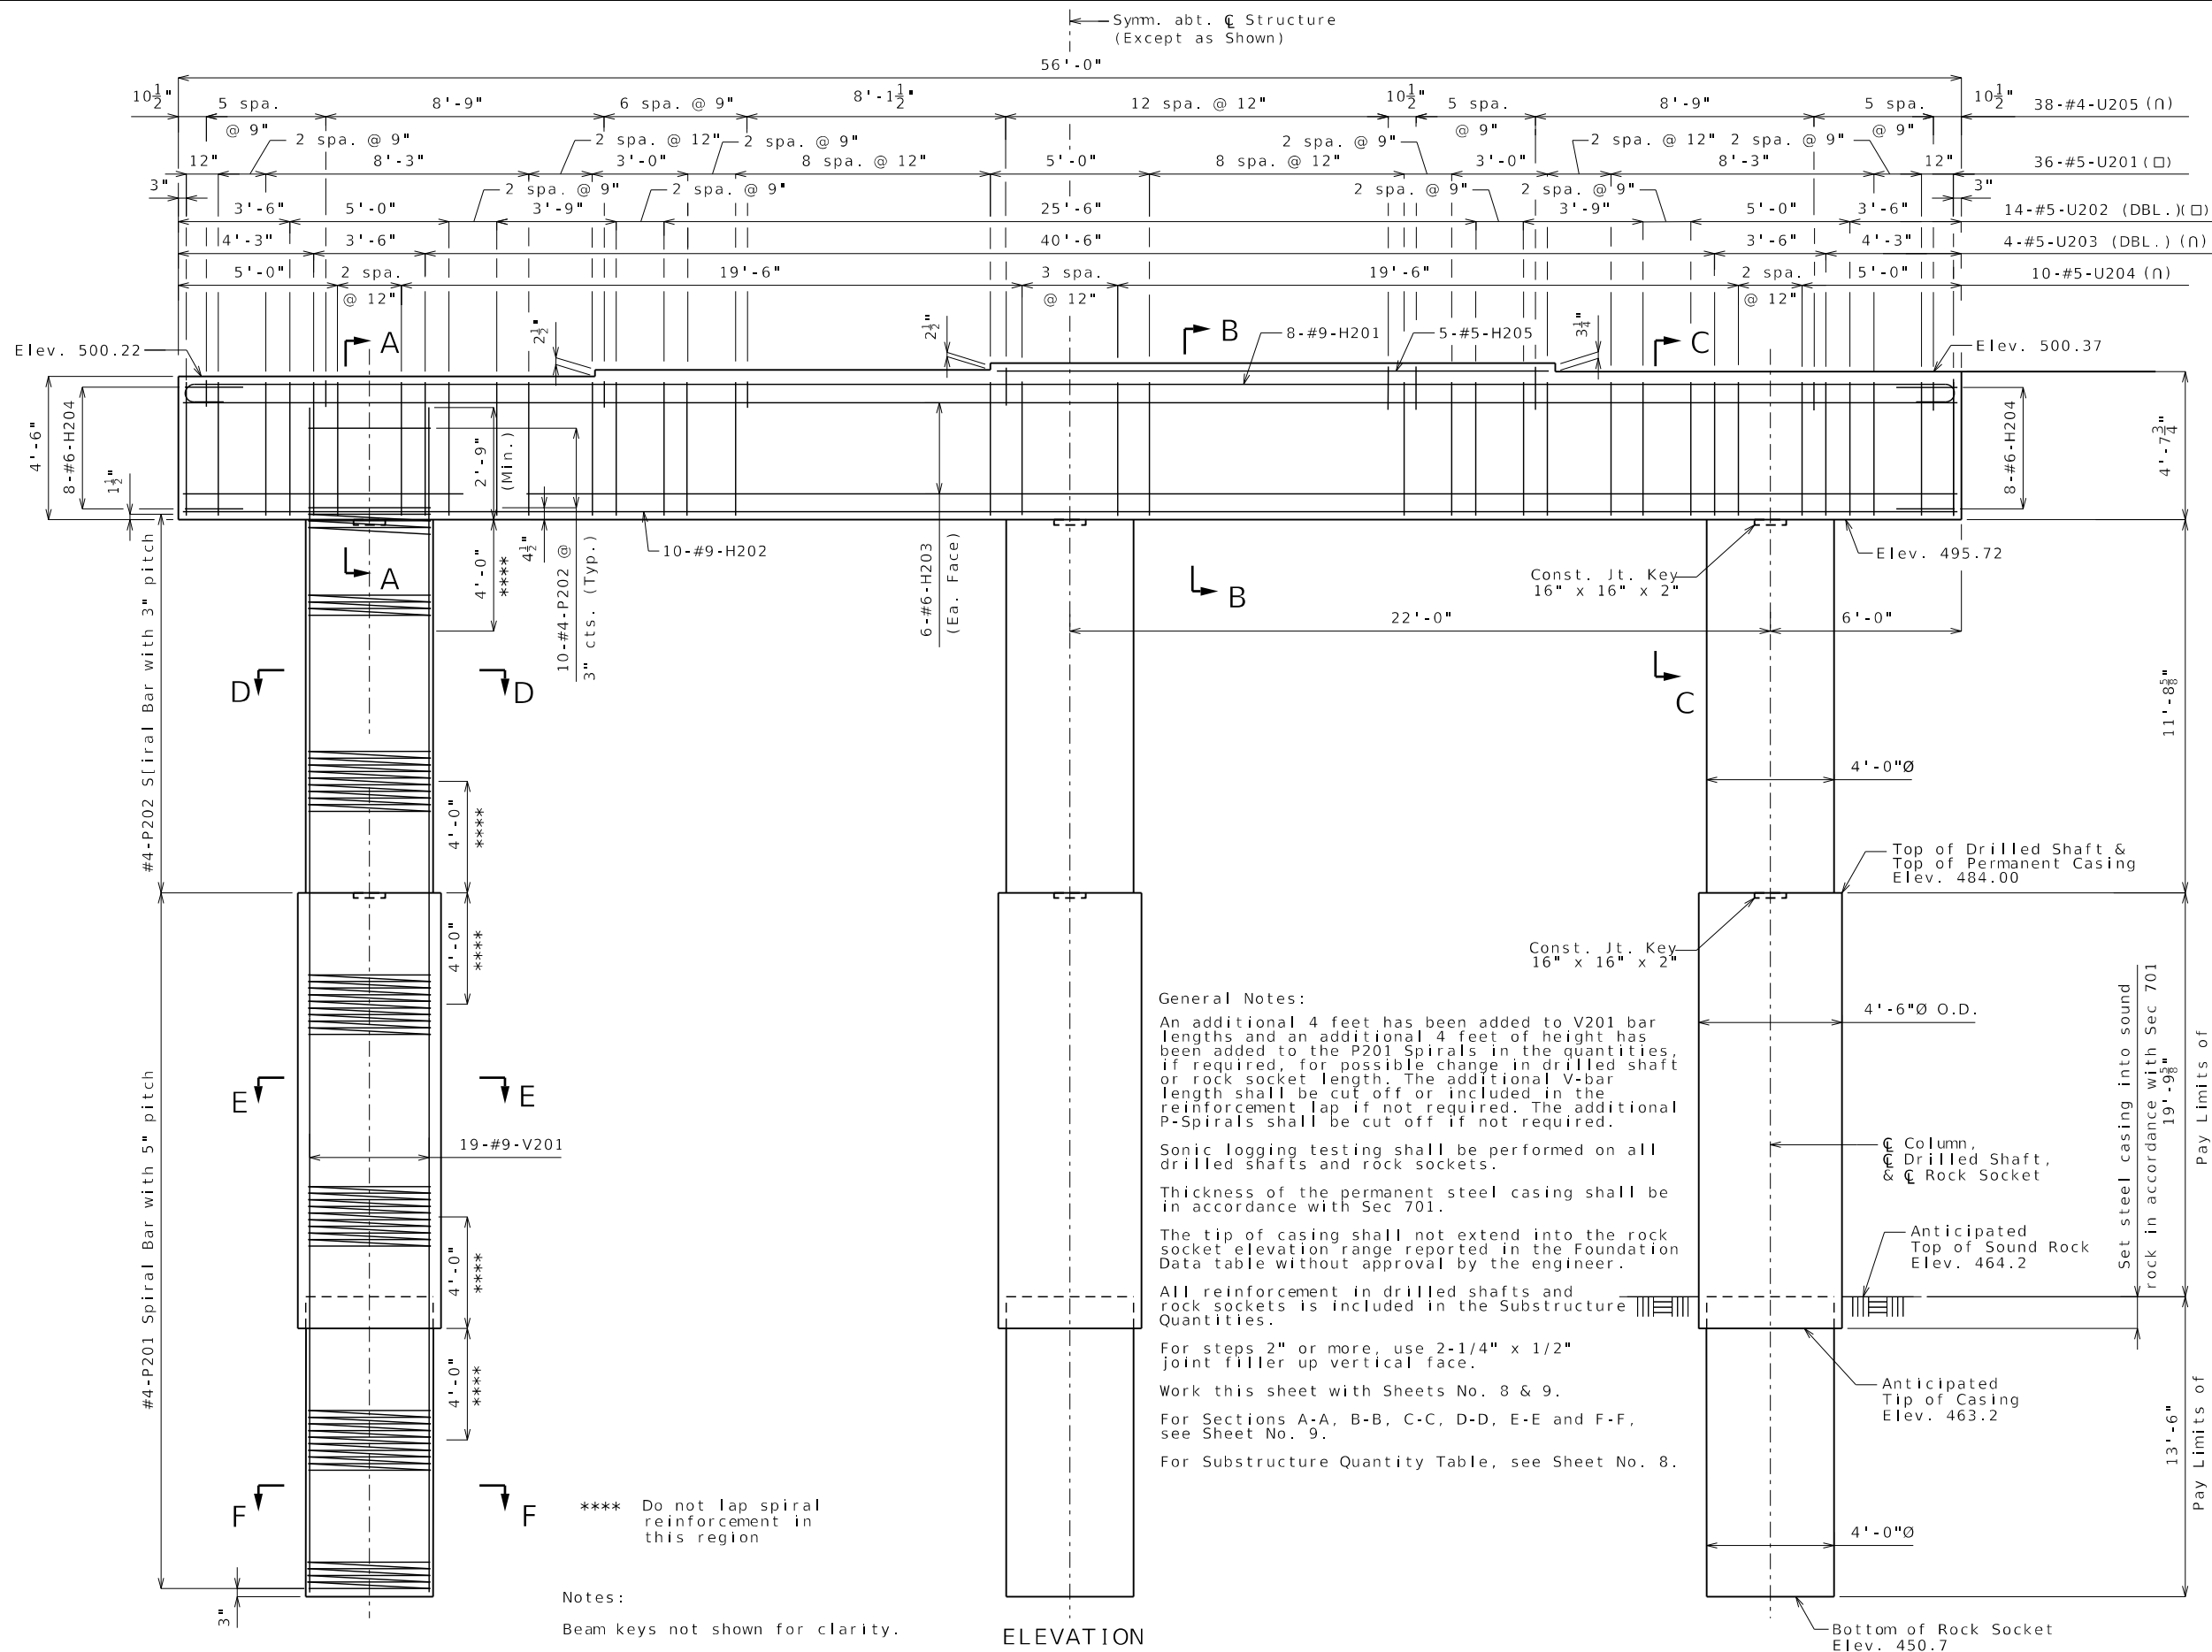


Detailed Dec. 2024
Checked Dec. 2024

Note: This drawing is not to scale. Follow dimensions.

Sheet No. 7 of 44

DETAILS OF INTERMEDIATE BENT NO. 2

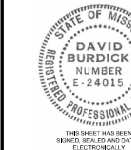

DATE PREPARED

3/3/2025

ROUTE STATE

NOR MO

DISTRICT SHEET NO.

BR 7

COUNTY

ST. CHARLES

JOB NO.

JSL0112

CONTRACT ID.

PROJECT NO.

BRIDGE NO.

A9387

DESCRIPTION

DATE

MISSOURI HIGHWAYS AND TRANSPORTATION COMMISSION

105 WEST CAPITOL

JEFFERSON CITY, MO 65102

1-888-ASK-MODOT (1-888-275-6636)

MoDOT

ENGINEERS

T. 314.781.7770




F. 314.781.9075

Missouri State Certificate of Authority #1721


One Campbell Plaza

St. Louis, Missouri 63139

Missouri State Certificate of Authority #1721

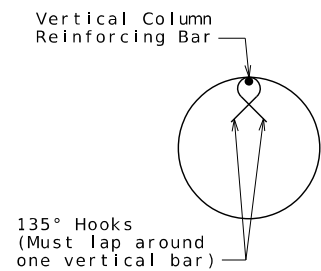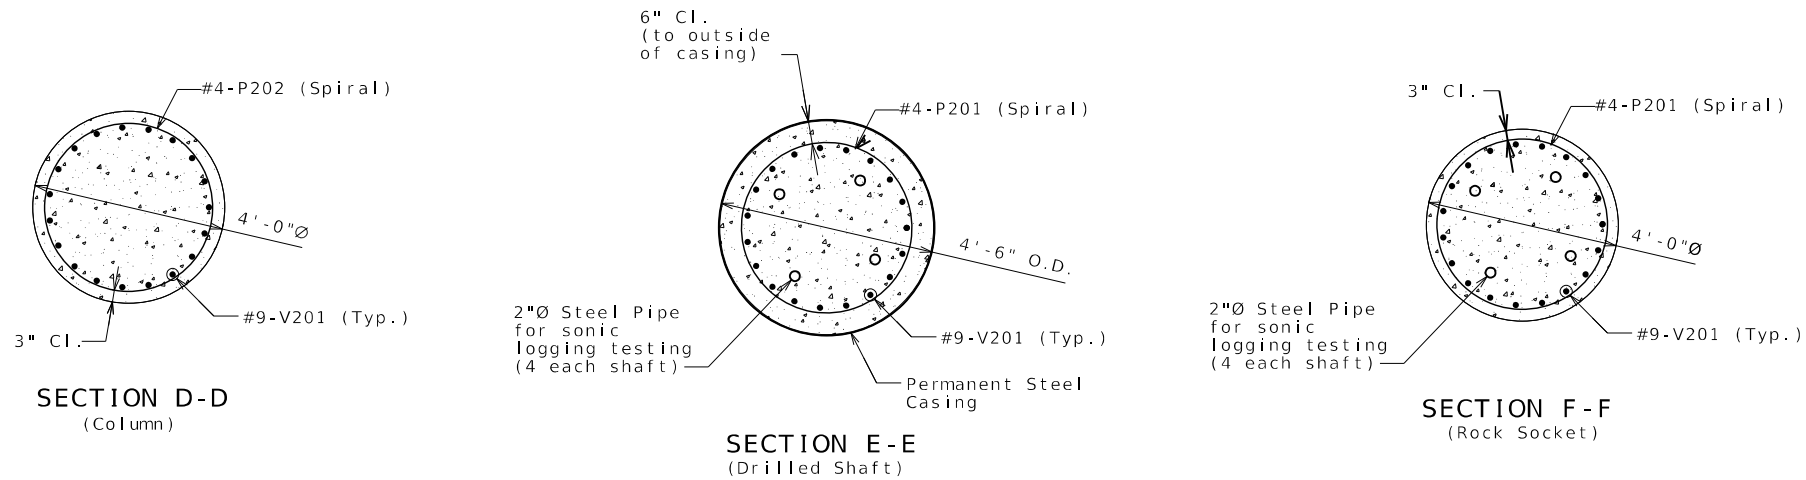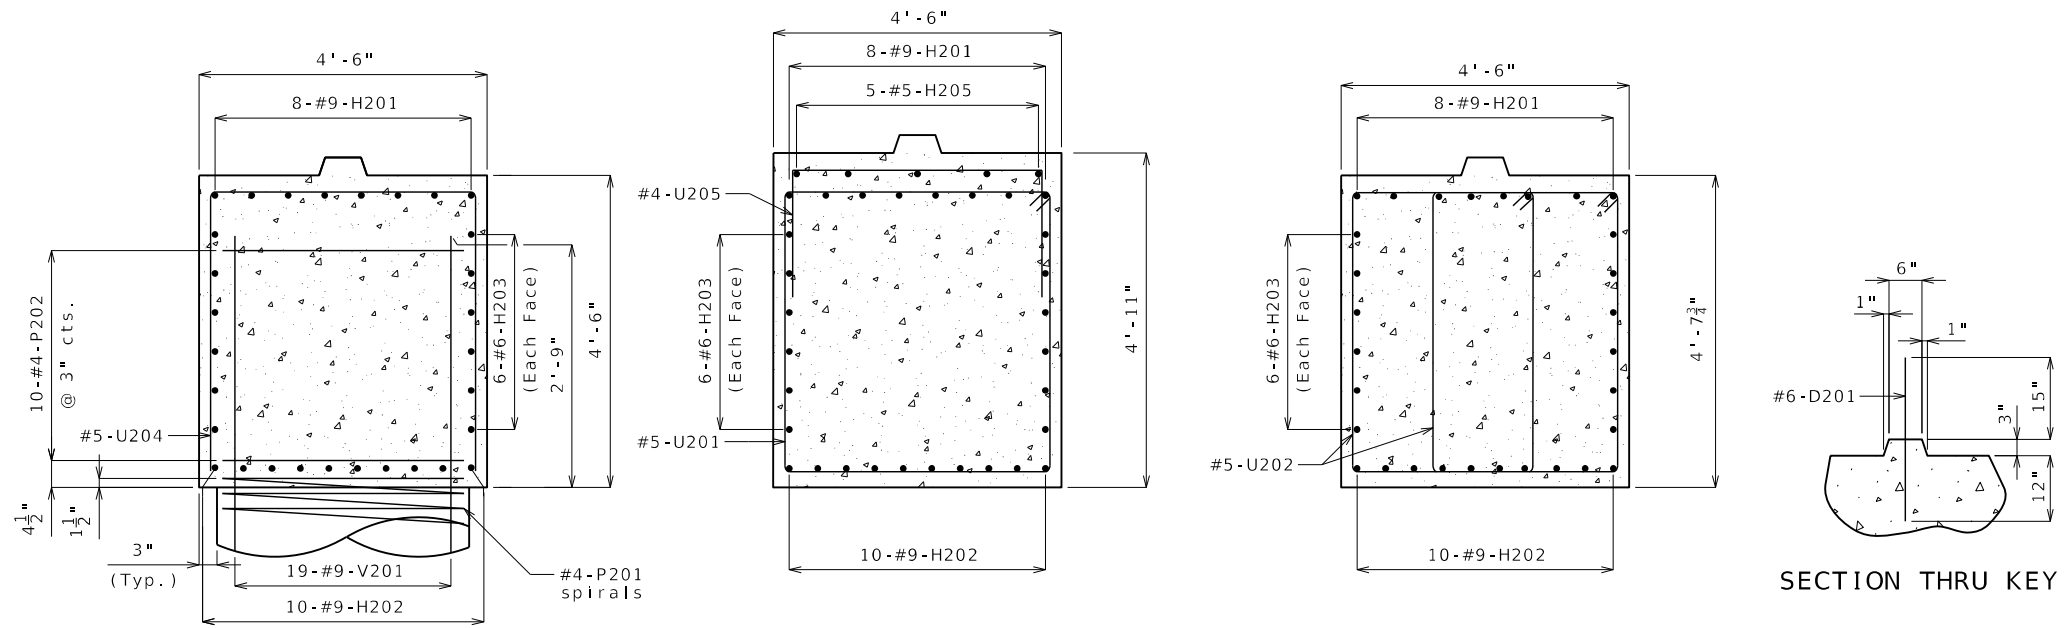

SEISMIC STIRRUP BAR

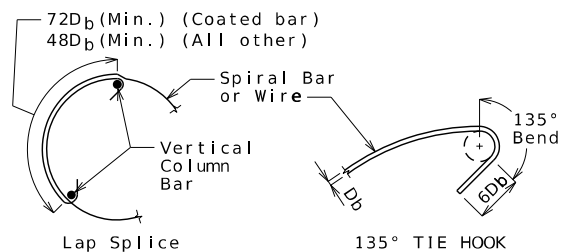

INTERMEDIATE SPLICE OF SPIRALS

Standard 135-degree tie hooks that engage vertical column reinforcing bars shall be provided at each end of splice.

DETAILS OF INTERMEDIATE BENT NO. 2

Note: This drawing is not to scale. Follow dimensions.

Sheet No. 9 of 44

Notes:

Work this sheet with Sheets No. 7 & 8.

For location of Sections A-A, B-B, C-C, D-D, E-E and F-F, see Sheet No. 7.

For Substructure Quantity Table, see Sheet No. 8.



DATE PREPARED
3/3/2025

ROUTE
NOR

DISTRICT
BR

STATE
MO

SHEET NO.
9

COUNTY
ST. CHARLES

JOB NO.
JSL0112

CONTRACT ID.

PROJECT NO.

BRIDGE NO.
A9387

DESCRIPTION

DATE










MISSOURI HIGHWAYS AND TRANSPORTATION COMMISSION



105 WEST CAPITOL
JEFFERSON CITY, MO 65102
1-888-ASK-MODOT (1-888-275-6636)



One Campbell Plaza
St. Louis, Missouri 63139
Missouri State Certificate of Authority #1721
T. 314.781.7770
F. 314.781.9075

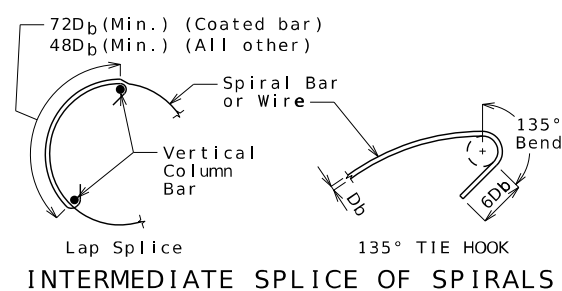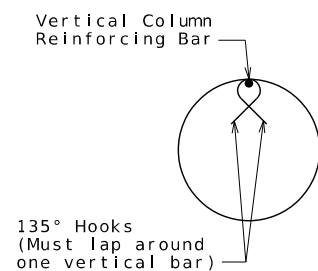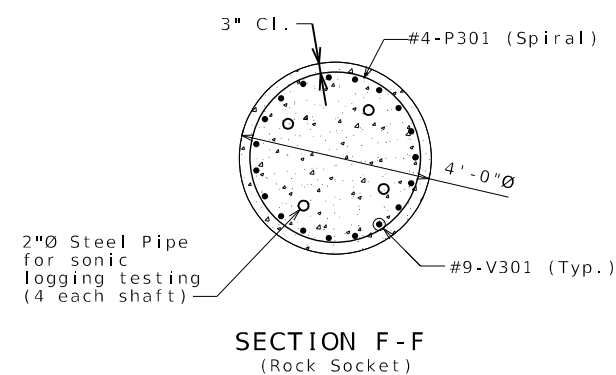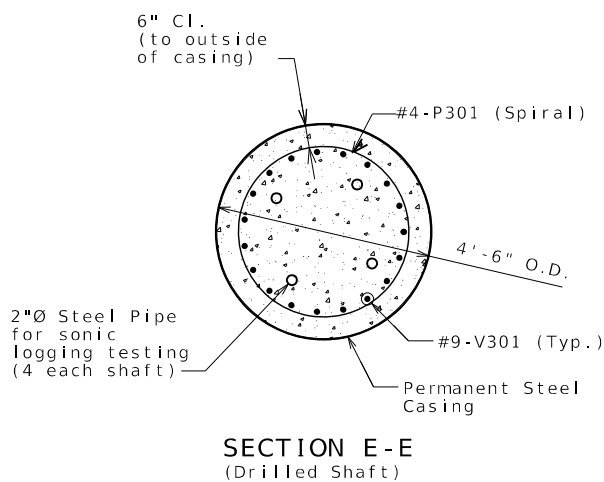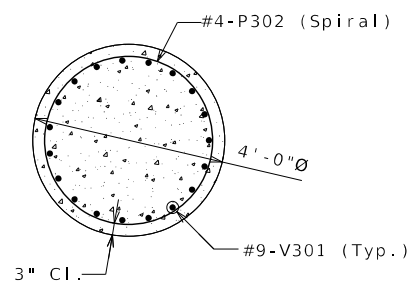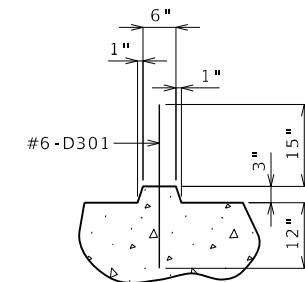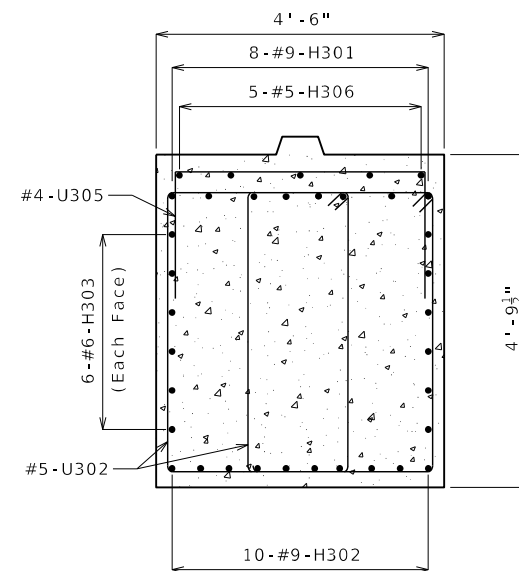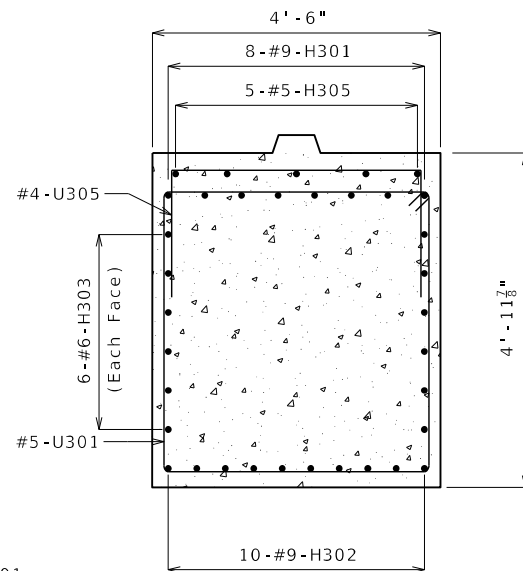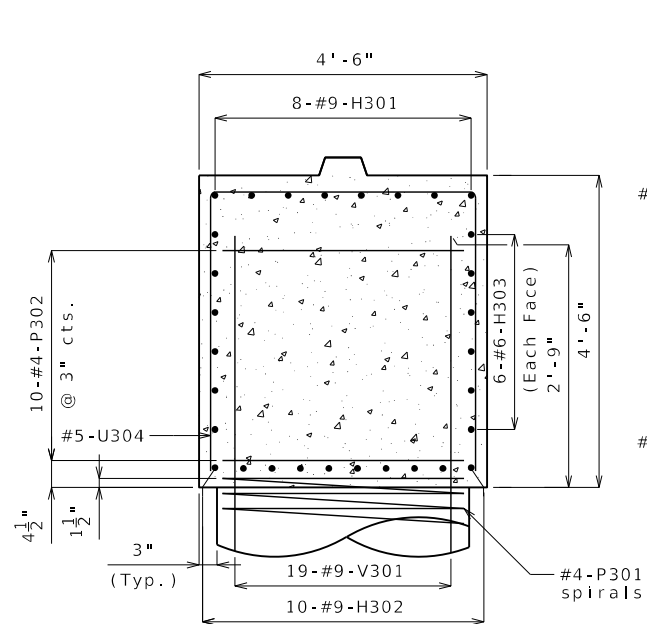

Notes:

Work this sheet with Sheets No. 10 & 11.

For location of Sections A-A, B-B, C-C,
D-D, E-E and F-F, see Sheet No. 10.

For Substructure Quantity Table, see
Sheet No. 11.



DATE PREPARED

ROUTE	STATE
-------	-------

DISTRICT	SHEET NO
----------	----------

DR	12
COUNTY	

JOB NO.


CONTRACT ID.

PROJECT NO.

BRIDGE NO.


[illegible]MISSOURI HIGHWAYS AND TRANSPORTATION
COMMISSION

105 WEST CAPITOL
JEFFERSON CITY, MO 65102
1-888-ASK-MODOT (1-888-275-6636)

 


One Campbell Plaza
St. Louis, Missouri 63139
Missouri State Certificate of Authority # 1721
T. 314 781 7770
F. 314 781 9075

53-#5-H409 @ 12" cts. (See Bridge Approach Slab details)

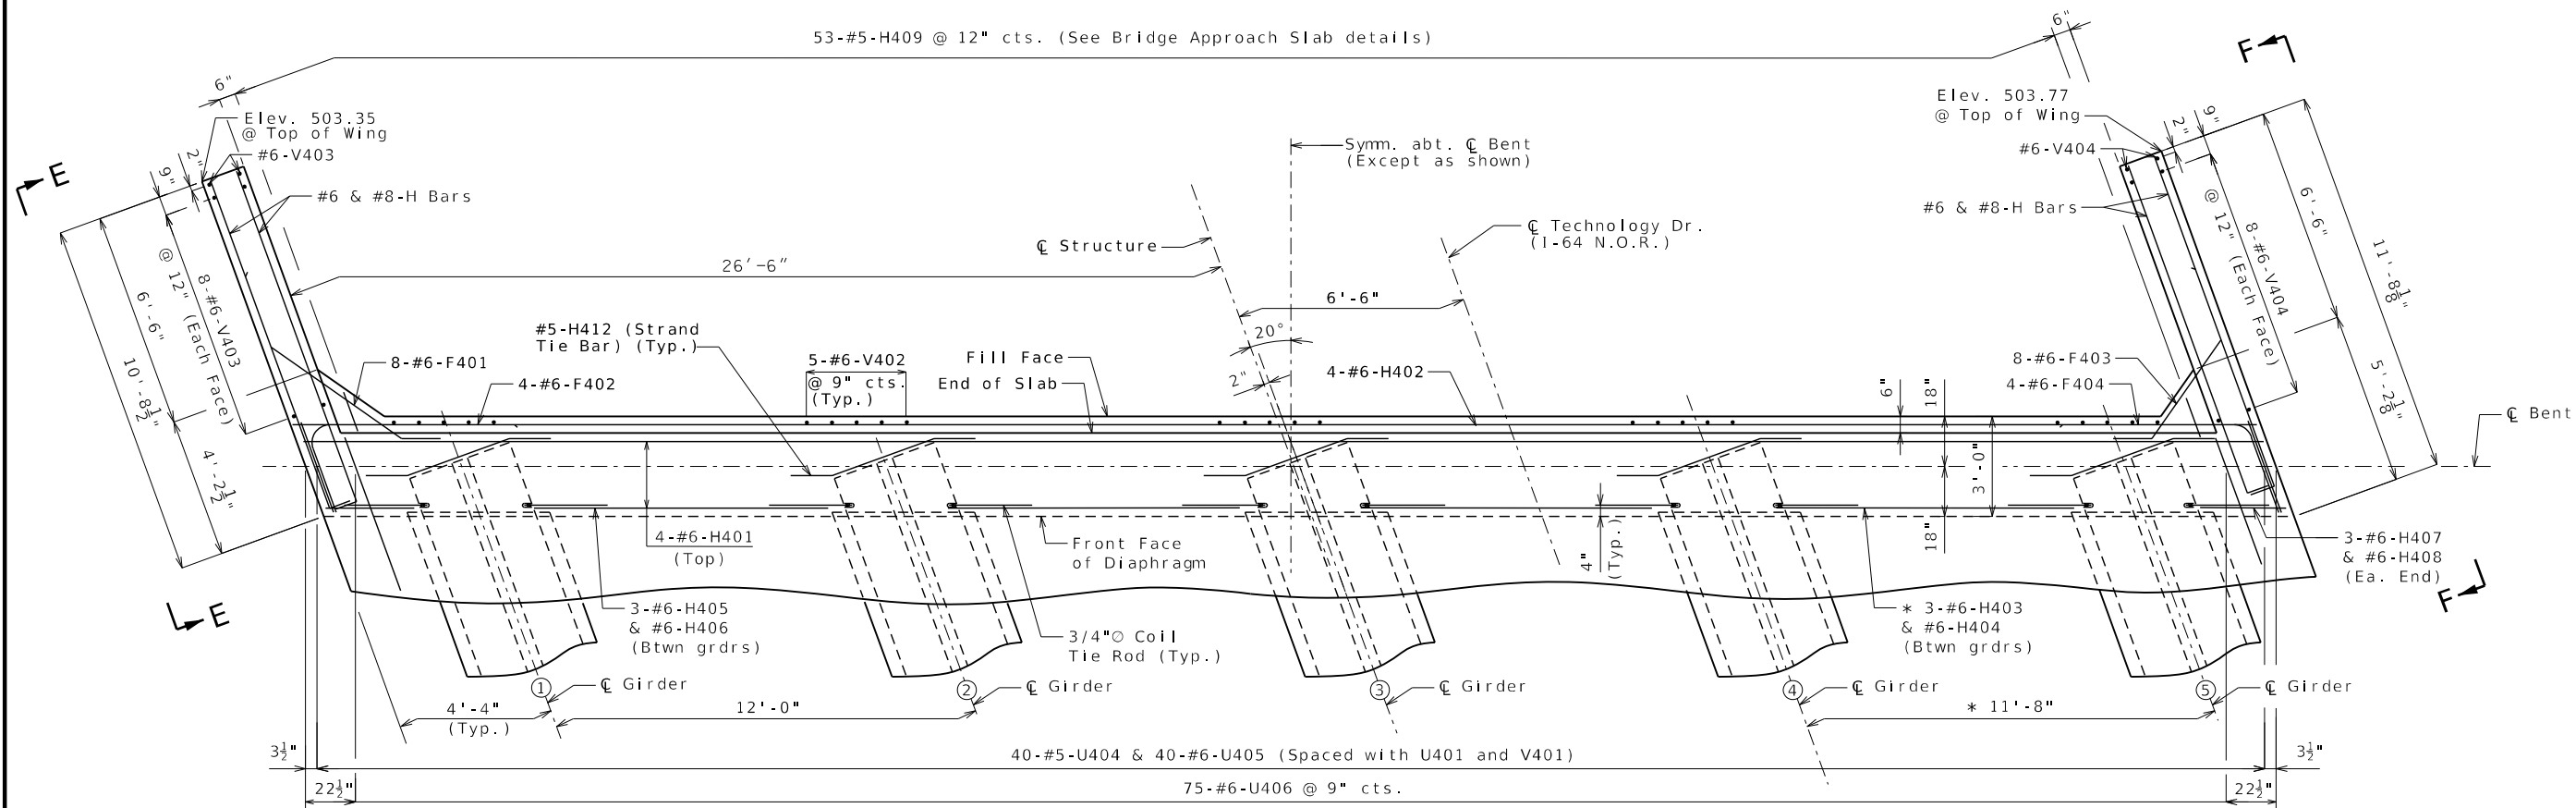

PART PLAN

* Typ. except as noted

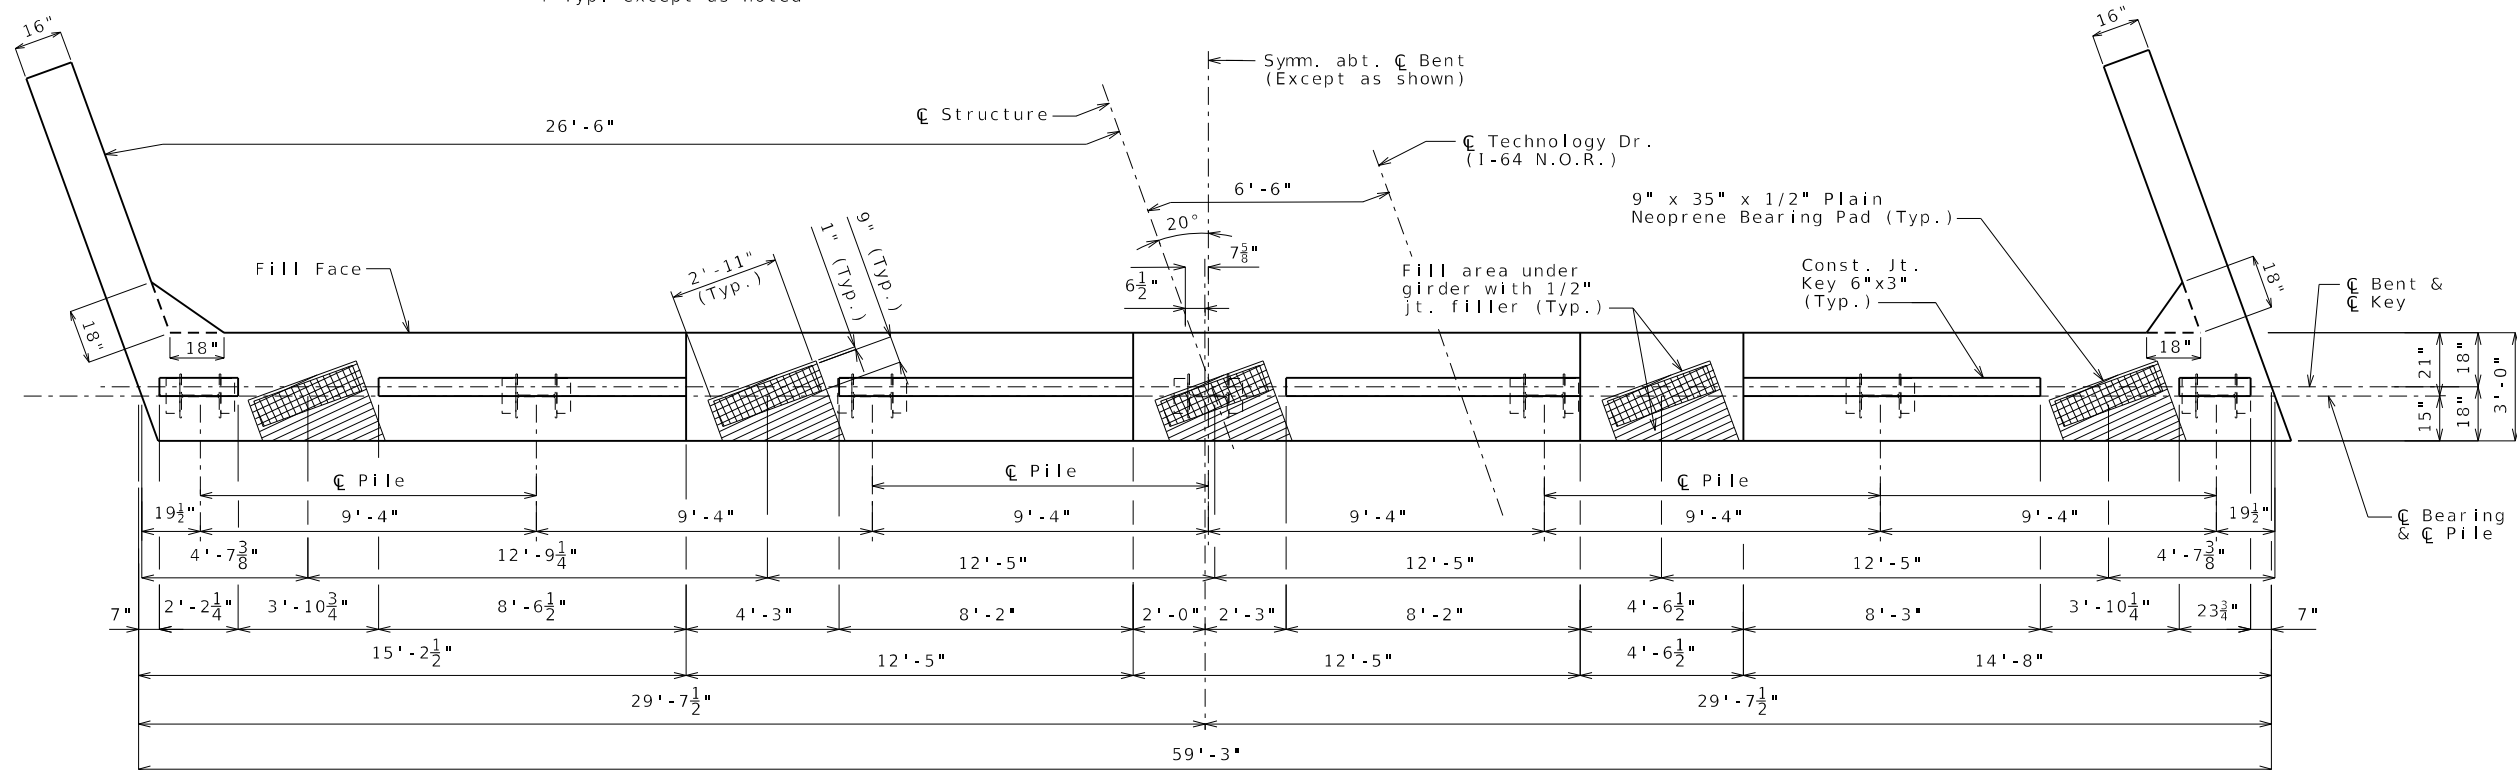

PLAN OF BEAM

DETAILS OF END BENT NO. 4

General Notes:

Work this sheet with Sheets No. 14 & 15.

For Elevations E-E & F-F, see Sheet No. 15.

Detailed Dec. 2024
Checked Dec. 2024

Note: This drawing is not to scale. Follow dimensions.

Sheet No. 13 of 44



DATE PREPARED
3/3/2025

ROUTE
NOR

DISTRICT
BR

COUNTY
ST. CHARLES

JOB NO.
JSL0112

CONTRACT ID.

PROJECT NO.

BRIDGE NO.
A9387

DESCRIPTION

DATE

MISSOURI HIGHWAYS AND TRANSPORTATION COMMISSION

105 WEST CAPITOL

JEFFERSON CITY, MO 65102

1-888-ASK-MODOT (1-888-275-6636)



MoDOT

ENGINEERS

T. 314.781.7770

F. 314.781.9075

Missouri State Certificate of Authority #1721

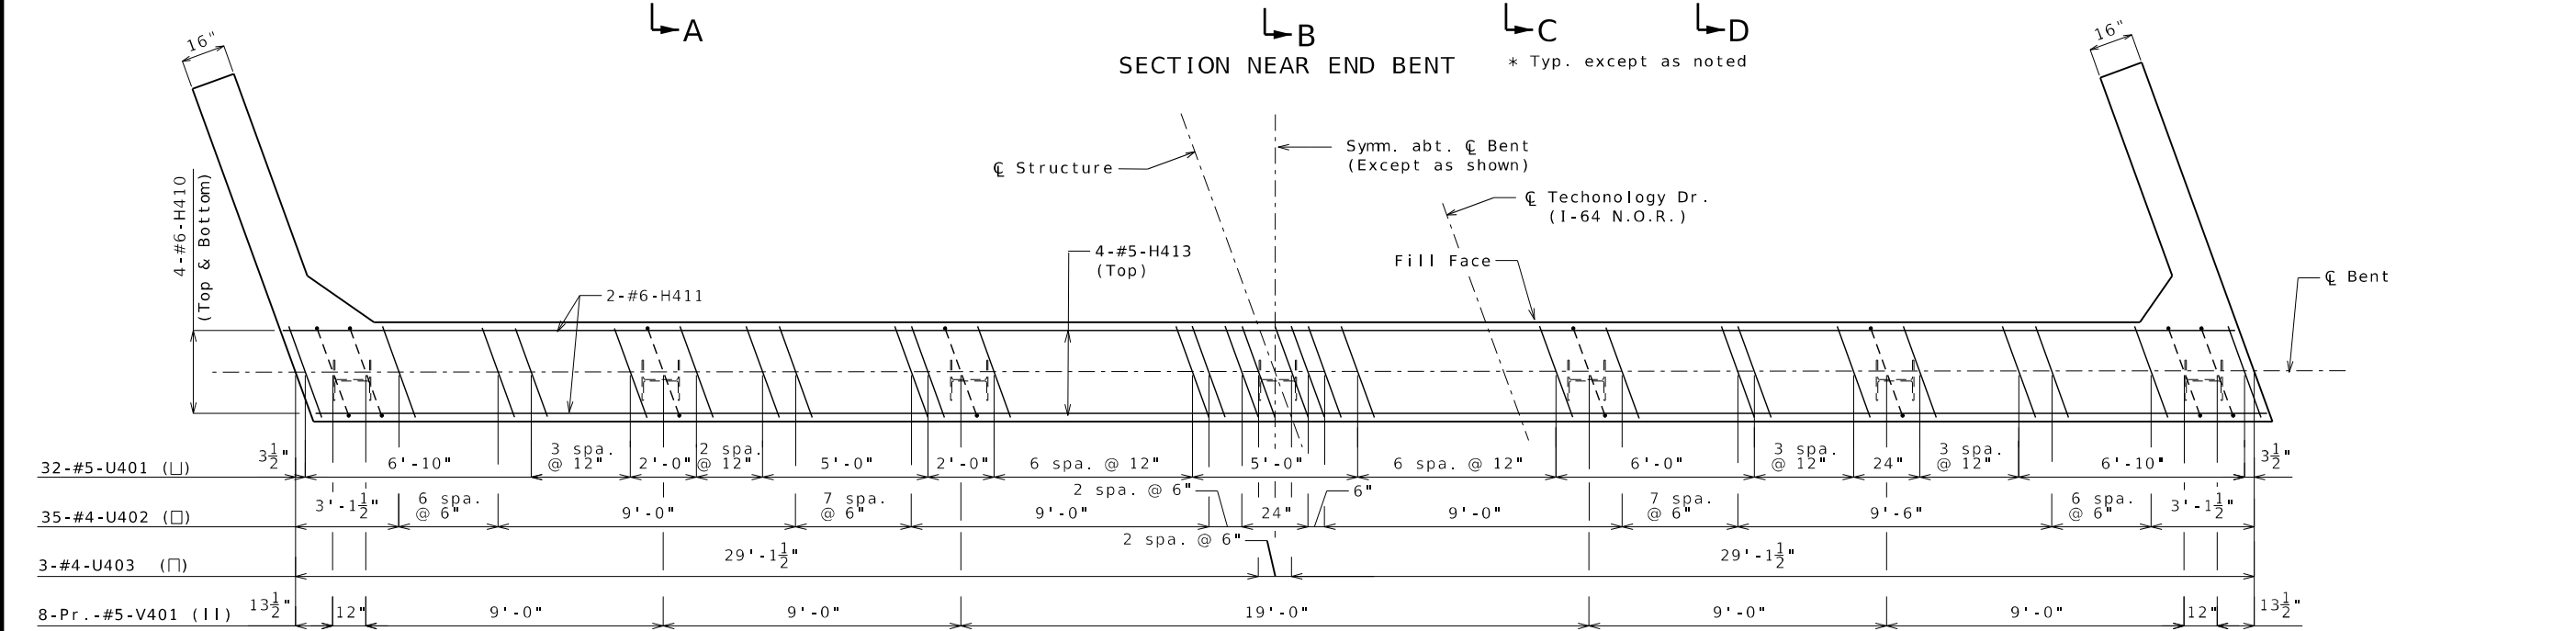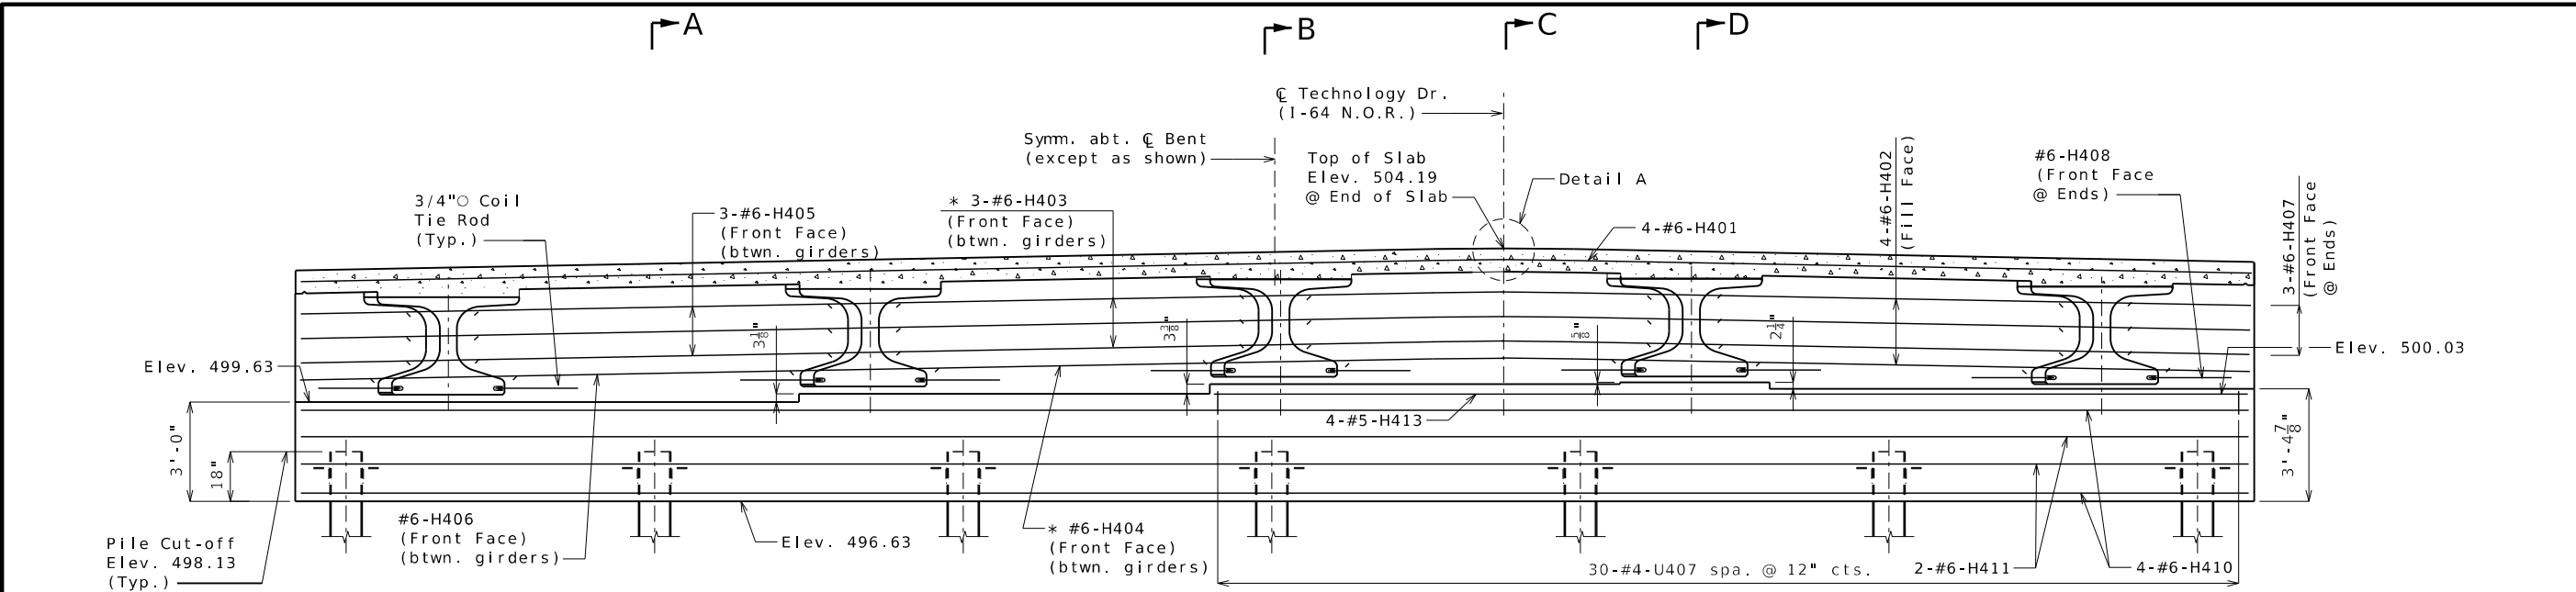

General Notes:

Work this sheet with Sheets No. 13 & 15.

Strands at end of girders shall be field bent or, if necessary, cut in field to maintain 1 1/2" minimum clearance to fill face of end bent.

The #6-F401 & #6-F403 bars shall be bent in the field to clear girders.

For location of Coil Tie Rods and #5-H412 (Strand Tie Bar), see Sheets No. 16 & 17.

For details of Vertical Drain at End Bents, see Sheet No. 6.

All concrete in the end bent above top of beam and below top of slab shall be Class B-2.

All U-bars (except U407), Pairs-V bars and #5-H409 shall be placed parallel to E Roadway.

All vertical reinforcing bars in the substructure beams or caps shall be field adjusted to clear piles by at least 1 1/2".

For Sections A-A, B-B, C-C & D-D, see Sheet No. 15.


For reinforcement of the Type D Barrier, see Sheets No. 27 & 28.

For reinforcement of the Pedestrian Curb, see Sheet No. 29.

For details of Bridge Approach Slab, see Sheet No. 31.

PLAN OF BEAM SHOWING REINFORCEMENT

Note: Keys and steps not shown for clarity.
U407 Bars not shown for clarity.

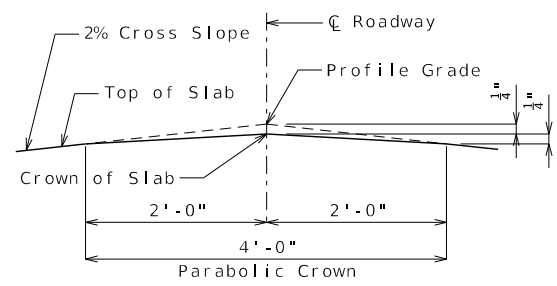

DETAIL A

DETAILS OF END BENT NO. 4

Substructure Quantity Table for Bent No. 4			
Item		Quantity	
Class 1 Excavation	cu. yard	45	
Galvanized Structural Steel Pile (12 in.)	linear foot	266	
Pile Point Reinforcement	each	7	
Class B Concrete (Substructure)	cu. yard	24.8	

These quantities are included in the Estimated Quantities table on Sheet No. 2.

STATE OF MISSOURI
REGISTERED PROFESSIONAL ENGINEER
DAVID BURDICK
NUMBER C-24015
THIS SHEET HAS BEEN
SIGNED, SEALED AND DATED
ELECTRONICALLY

DATE PREPARED
3/3/2025

ROUTE
NOR

DISTRICT
BR

COUNTY
ST. CHARLES

JOB NO.
JSL0112

CONTRACT ID.

PROJECT NO.

BRIDGE NO.
A9387

DESCRIPTION

DATE

MISSOURI HIGHWAYS AND TRANSPORTATION COMMISSION

105 WEST CAPITOL
JEFFERSON CITY, MO 65102
1-888-ASK-MODOT (1-888-275-6636)

MoDOT

MISSOURI HIGHWAYS AND TRANSPORTATION COMMISSION

CDG
ENGINEERS

One Campbell Plaza
St. Louis, Missouri 63139
Missouri State Certificate of Authority #1721


T. 314.781.7770
F. 314.781.9075

CDG
ENGINEERS



One Campbell Plaza
St. Louis, Missouri 63139
Missouri State Certificate of Authority #1721

T. 314.781.7770
F. 314.781.9075


B_A9387_014_JSL0112_End Bent 4_2.dgn 5:19:50 AM 3/3/2025

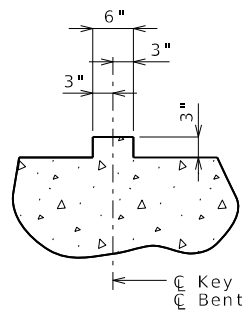


SECTION THRU KEY

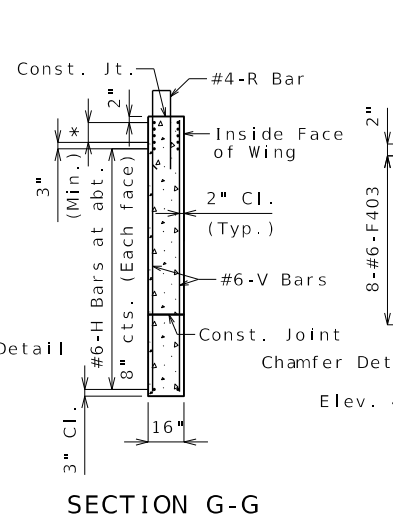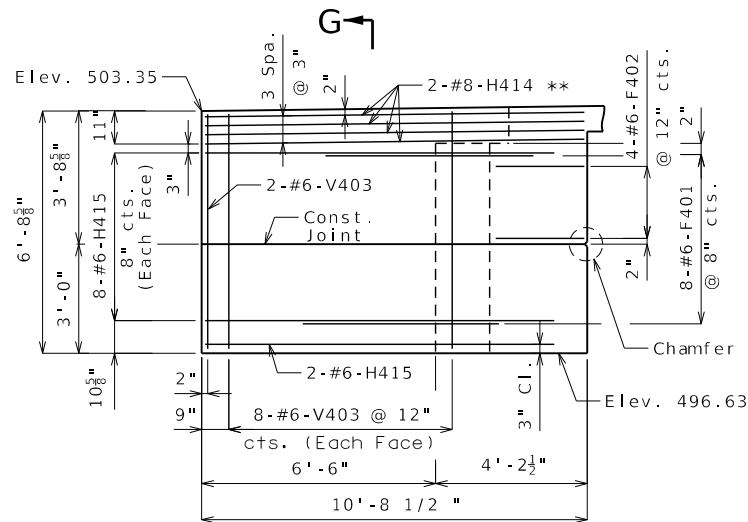


SECTION G-G

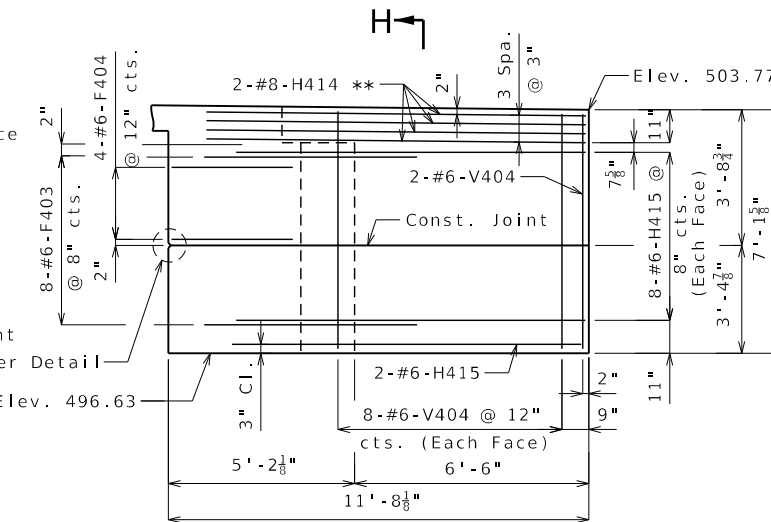

ELEVATION H-H

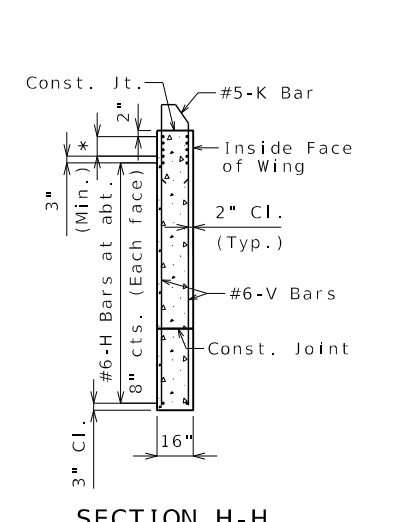


SECTION H-H

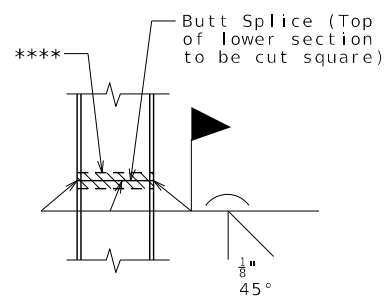


STEEL PILE SPLICE
(If required)

**** Galvanizing material shall be omitted or removed one inch clear of weld locations in accordance with Sec 702.

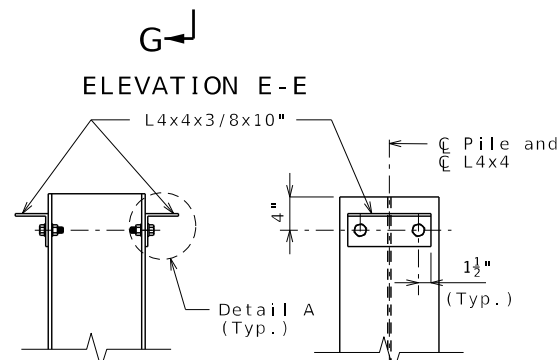


DETAILS OF HP PILE ANCHORS

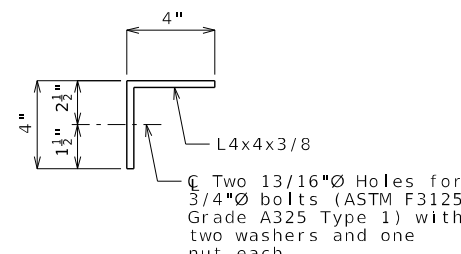

DETAIL A

Angles shall be coated with a minimum of two coats of non-aluminum epoxy epoxy mastic primer to provide a dry film thickness of 4 mils minimum, 8 mils maximum, or galvanized in accordance with Sec 1081. Bolts, washers and nuts shall be galvanized in accordance with AASHTO M 232 (ASTM A153), Class C.

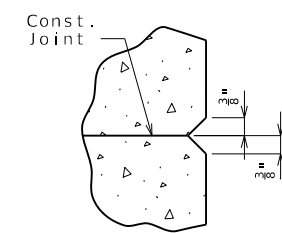


CHAMFER DETAIL

General Notes:


Work this sheet with Sheets No. 13 & 14.

For location of Elevations E-E & F-F, see Sheet No. 13.


For location of Sections A-A, B-B, C-C & D-D, see Sheet No. 14.

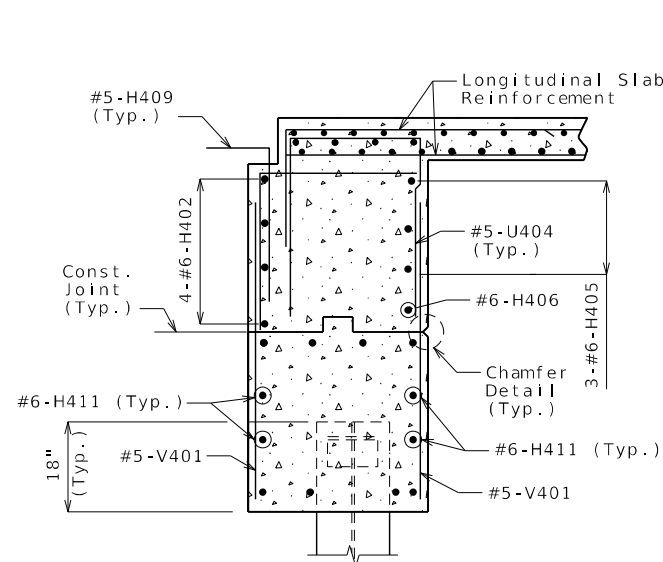


SECTION A-A

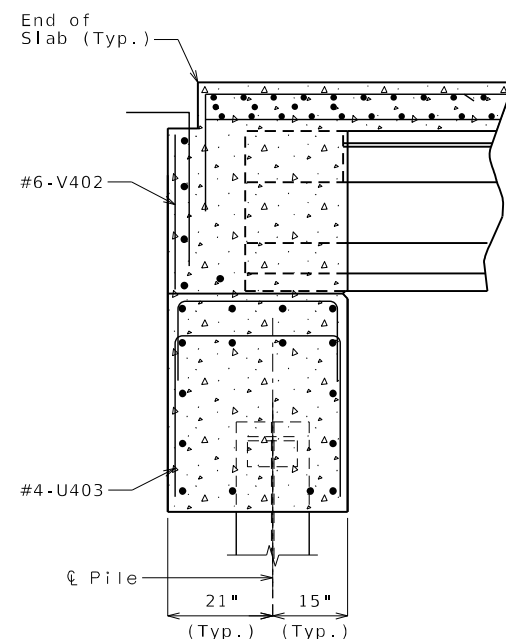

SECTION B-B

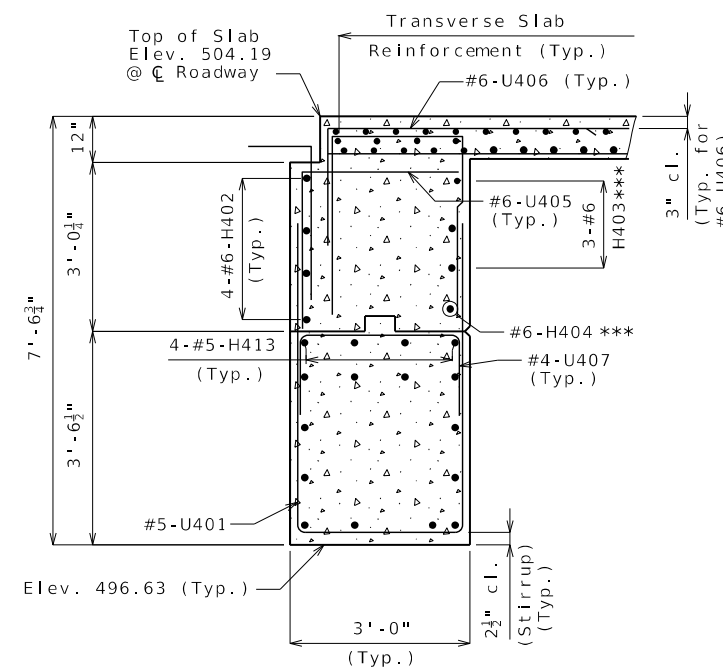

SECTION C-C

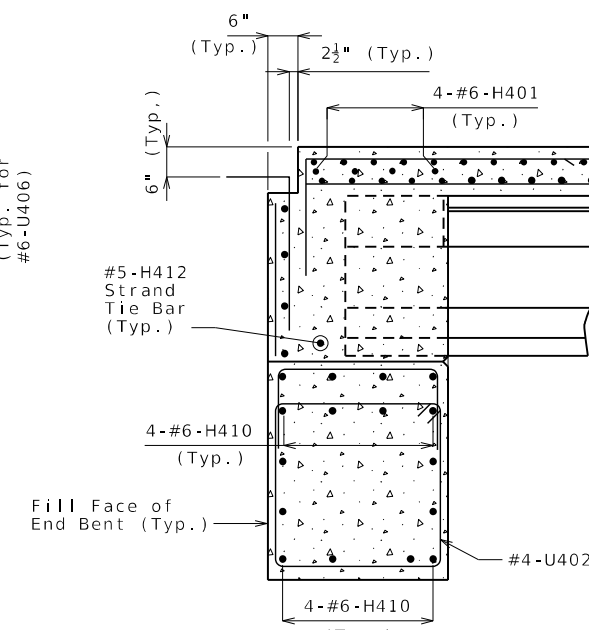

SECTION D-D

*** Typ. btwn. girders

DETAILS OF END BENT NO. 4

Detailed Dec. 2024
Checked Dec. 2024

Note: This drawing is not to scale. Follow dimensions.

Sheet No. 15 of 44



DATE PREPARED
3/4/2025

ROUTE
NOR

STATE
MO

DISTRICT
BR

SHEET NO.
15

COUNTY
ST. CHARLES

JOB NO.
JSL0112

CONTRACT ID.

PROJECT NO.

BRIDGE NO.
A9387

DESCRIPTION

DATE

MISSOURI HIGHWAYS AND TRANSPORTATION COMMISSION

105 WEST CAPITOL

JEFFERSON CITY, MO 65102

1-888-ASK-MODOT (1-888-275-6636)

MoDOT

ENGINEERS

T. 314.781.7770


F. 314.781.9075

One Campbell Plaza

St. Louis, Missouri 63139


Missouri State Certificate of Authority #1721

(1) Fabricator shall apply a bond breaker to this region.

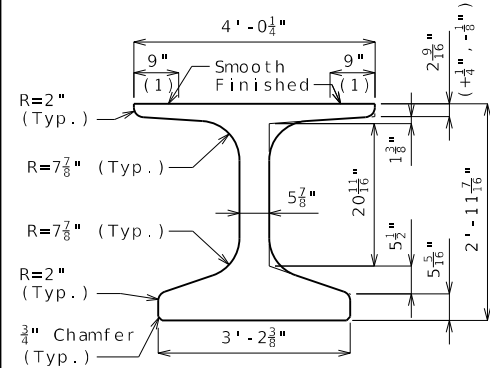


DIMENSIONS

(2) Outer strands tensioned to 2.02 kips/strand and inner strands to 8 kips/strand. Placed symmetrical about $\bar{C}$ Girder. May be moved laterally in pairs.

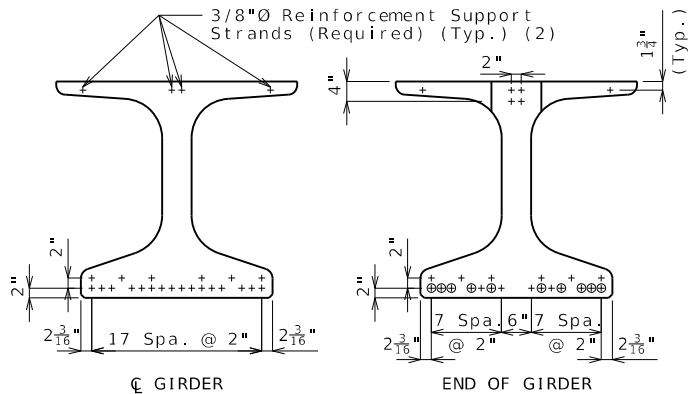


STRAND ARRANGEMENT

+ Indicates prestressing strand. o Indicates cut & shop bend with 3'-0" projection.

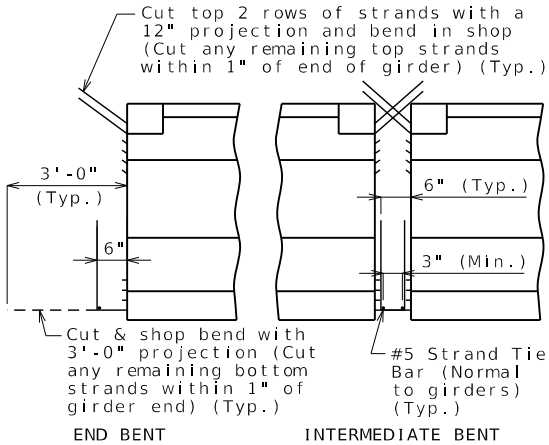

STRANDS AT GIRDER ENDS

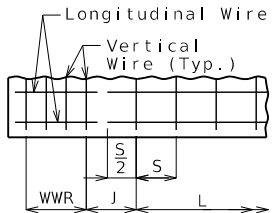

WELDED WIRE PLACEMENT

S = Vertical wire spacing
L = Length of WWR mats
J = Distance between WWR mats

Bill of Reinforcing Steel					
Bars Each Girder					Bending Diagrams
No.	Size/Mark	Length	Shape		
86	3 G1	2'-10"	8		Shape 8
2	4 G3	4'-1"	20		
2	4 G4	2'-3"	20		
2	4 G5	2'-10"	20		
2	4 G6	Varies	20		
Welded Wire Each Girder					Shape 20
Mark	Size	S	W	L	
WWR1	D31	4"	W12	12"	5"
WWR2	D31	6"	W12	7'-6"	7"
WWR3	D31	9"	W12	20'-3"	4 1/2"
WWR6	D31	4"	W12	16"	2 1/4"

All dimensions are out to out.

Hooks and bends shall be in accordance with the CRSI Manual of Standard Practice for Detailing Reinforced Concrete Structures, Stirrup and Tie Dimensions.

Actual bar lengths are measured along centerline of bar to the nearest inch.

Minimum clearance to reinforcing shall be 1", unless otherwise shown.

All bar reinforcement shall be Grade 60.

WWR shall not be epoxy coated.

G4 and G5 not required for interior girders. Half no. of G3, G4, G5 and G6 not required for ext. girders of end spans.

General Notes:

Concrete for prestressed beams shall be Class A-1 with $f'c = 8000$ psi and $f'ci = 6500$ psi.

Use 22 strands, 0.6"Ø Grade 270, with an initial prestress force of 967 kips.

Pretensioned members shall be in accordance with Sec 1029.

Fabricator shall be responsible for location and design of lifting devices.

Exterior and interior girders are the same except: coil ties, top flange blackout, application of bond breaker, coil inserts for slab drains.


The contractor shall provide bracing necessary for lateral and torsional stability of the girders during construction of the concrete slab and remove the bracing after the slab has attained 75% design strength. Contractor shall not drill holes in the girders.

For Girder Camber Diagram, see Sheet No. 23.

For location of coil inserts at slab drains, see Sheets No. 21 & 22.


For location of coil ties at concrete diaphragms and integral bents, see Sheets No. 3, 13 & 20.

Alternate bar reinforcing steel details are provided and may be used. The same type of reinforcing steel shall be used for all girders in all spans.

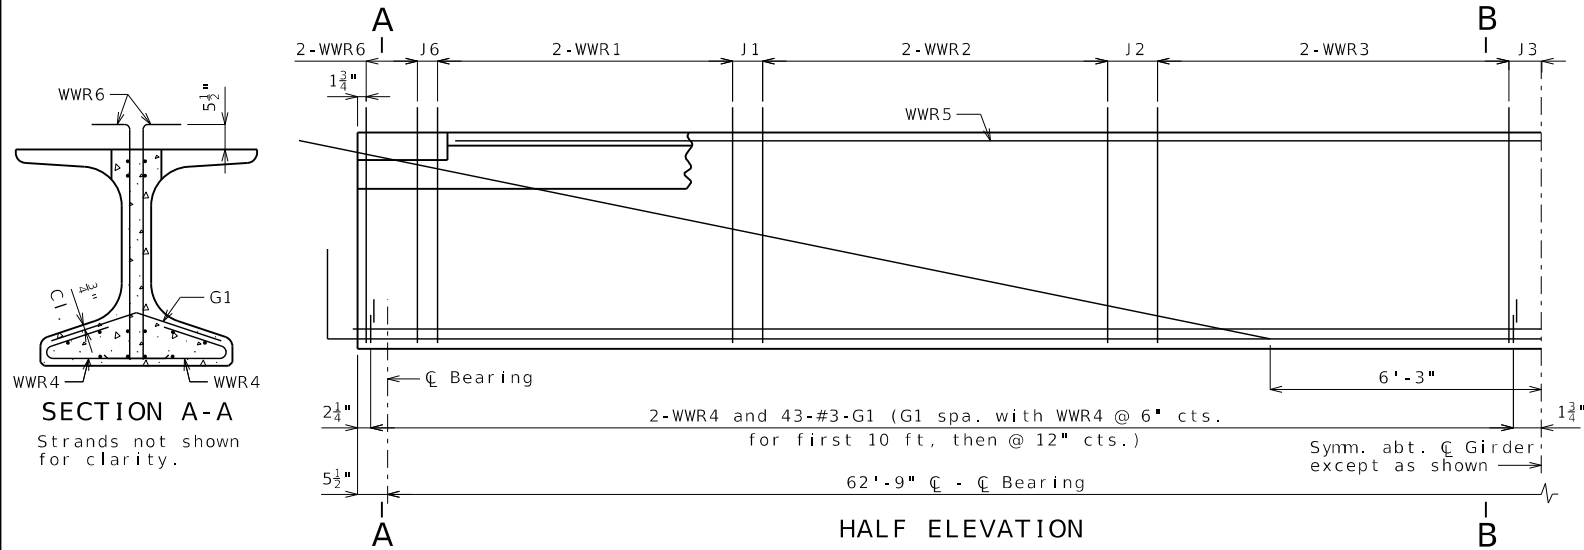


HALF ELEVATION


Reinforcement support strands not shown for clarity.

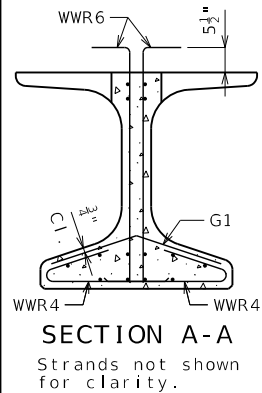

SECTION A-A

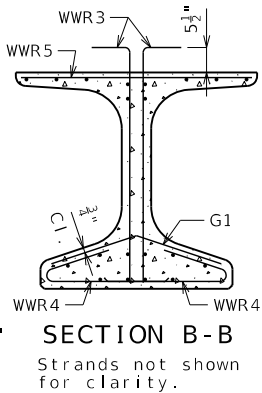

SECTION B-B

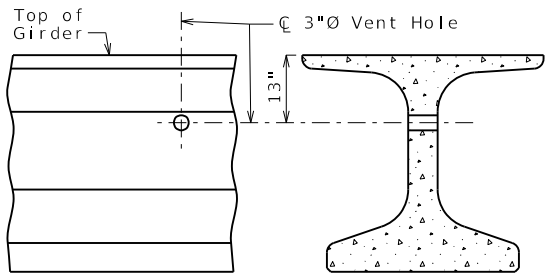


PART ELEVATION

PART SECTION

VENT HOLE


Place vent holes at or near upgrade 1/3 point of girders and clear reinforcing steel or strands by 1 1/2" minimum.

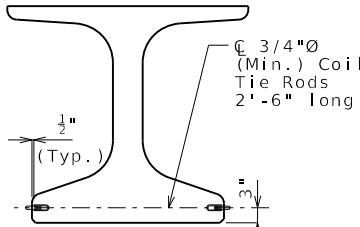

CLOSED DIAPHRAGMS AND INTEGRAL BENTS

COIL TIES

Exclude coil tie at exterior face of exterior girders except at integral end bents.

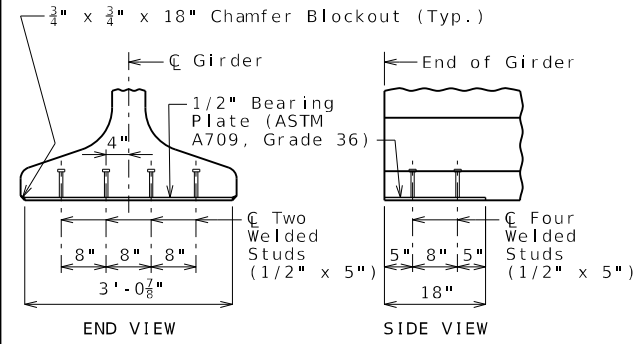

END VIEW

SIDE VIEW

BEARING PLATE

NU-GIRDERS - SPANS (1-2) AND (3-4)


Detailed Dec. 2024
Checked Dec. 2024

Note: This drawing is not to scale. Follow dimensions.


Sheet No. 16 of 44

(1) Fabricator shall apply a bond breaker to this region.

(2) Outer strands tensioned to 2.02 kips/strand and inner strands to 8 kips/strand. Placed symmetrical about C Girder. May be moved laterally in pairs.

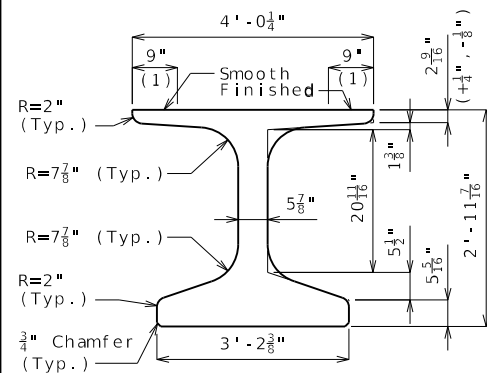


DIMENSIONS

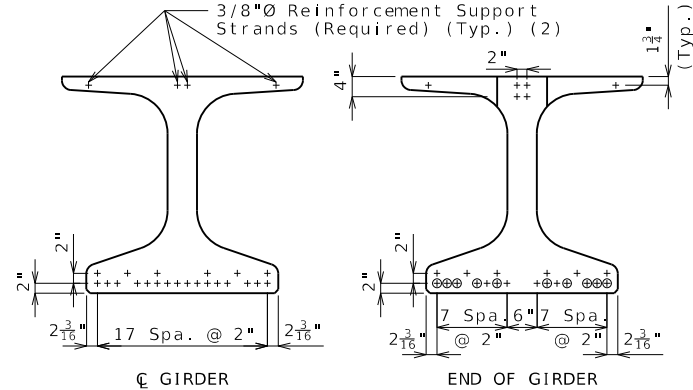


+ Indicates prestressing strand.

- o Indicates cut & shop bend with 3'-0" projection.

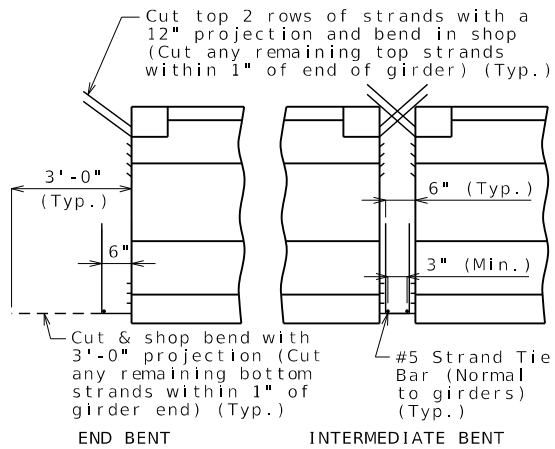


STRANDS AT GIRDER ENDS

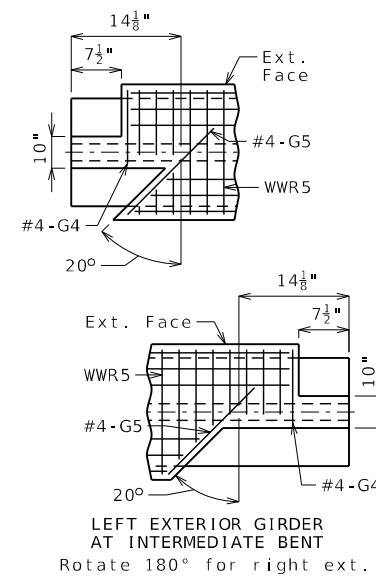

Bill of Reinforcing Steel - Each Girder				
No.	Size/ Mark	Length	Shape	Bending Diagrams
192	5 B1	4' - 4"	11S	Shape 20 Shape 95 Shape 11S
212	4 D1	4' - 0"	9S	
2	4 G3	4' - 1"	20	
2	4 G4	2' - 3"	20	
2	4 G5	2' - 10"	20	
2	4 G6	Varies	20	

Welded Wire Reinforcement - Each Girder

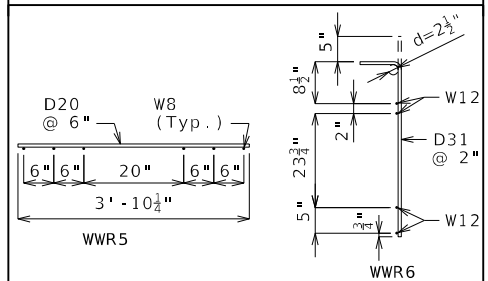

All dimensions are out to out.

Hooks and bends shall be in accordance with the CRSI Manual of Standard Practice for Detailing Reinforced Concrete Structures, Stirrup and Tie Dimensions.

Actual bar lengths are measured along centerline of bar to the nearest inch.

Minimum clearance to reinforcing shall be one inch.

All bar reinforcement shall be Grade 60.

The two D1 bars may be furnished as one bar at the fabricator's option.

All B1 bars shall be epoxy coated.

G4 and G5 not required for interior girders. Half no. of G3, G4, G5 and G6 not required for ext. girders of end spans.

General Notes:

Concrete for prestressed girders shall be Class A-1 with $f'_c = 8000$ psi and $f'_{ci} = 6500$ psi.

Use 22 strands, 0.6"Ø Grade 270, with an initial prestress force of 967 kips.

Pretensioned members shall be in accordance with Sec 1029.

Fabricator shall be responsible for location and design of lifting devices.

Exterior and interior girders are the same except: coil ties, top flange blockout, application of bond breaker, coil inserts for slab drains.


The contractor shall provide bracing necessary for lateral and torsional stability of the girders during construction of the concrete slab and remove the bracing after the slab has attained 75% design strength. Contractor shall not drill holes in the girders.

For Girder Camber Diagram, see Sheet
No. 23.

For location of coil inserts at slab drains, see Sheets No. 21 & 22.


For location of coil ties at concrete diaphragms and integral bents, see Sheets No. 3, 13 & 20.

Alternate bar reinforcing steel details are provided and may be used. The same type of reinforcing steel shall be used for all girders in all spans.

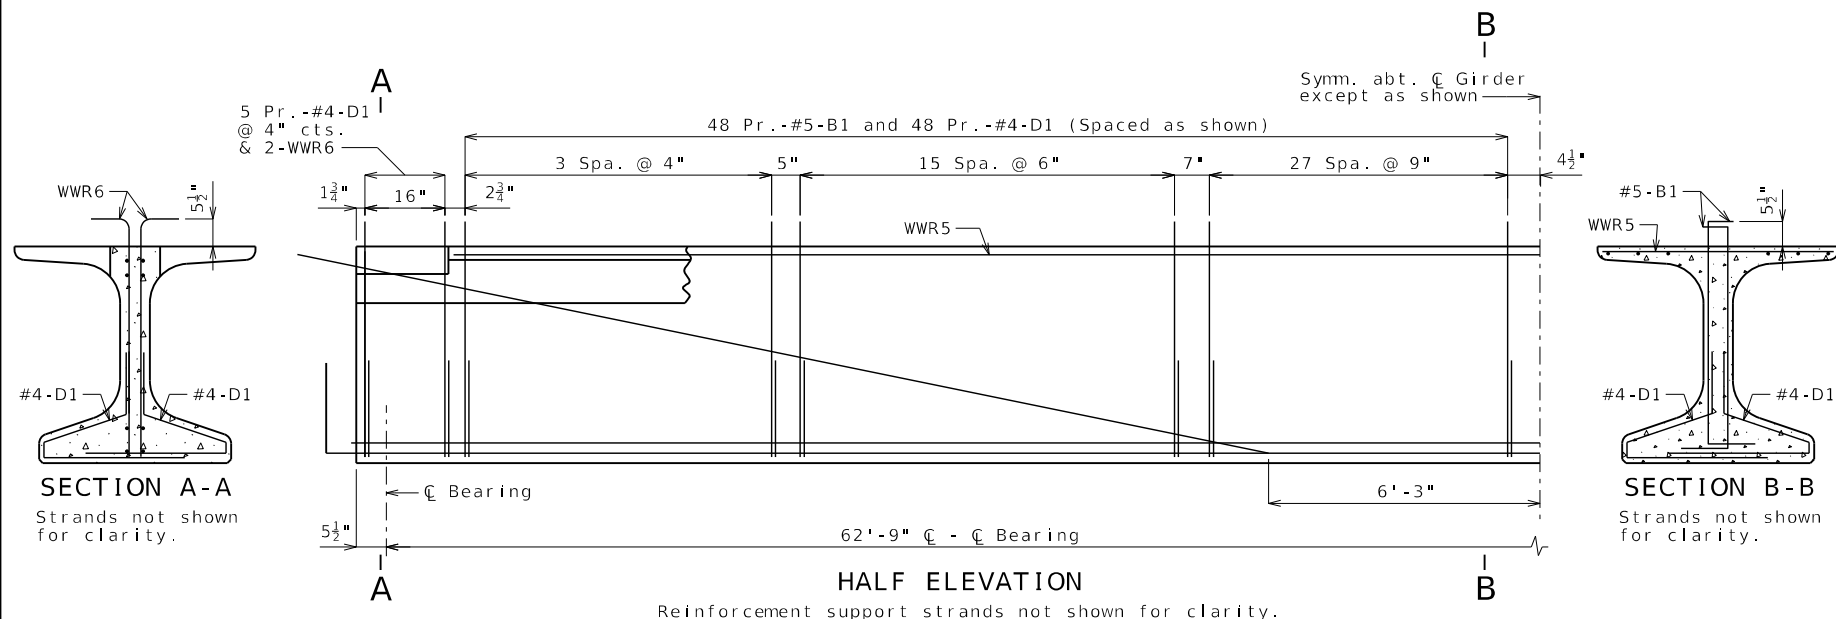


HALF ELEVATION

Reinforcement support strands not shown for clarity.

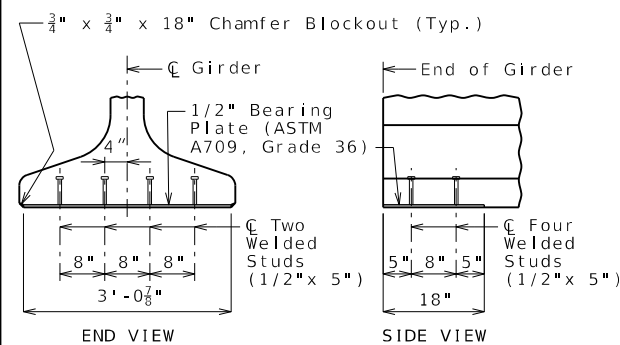


BEARING PLATE

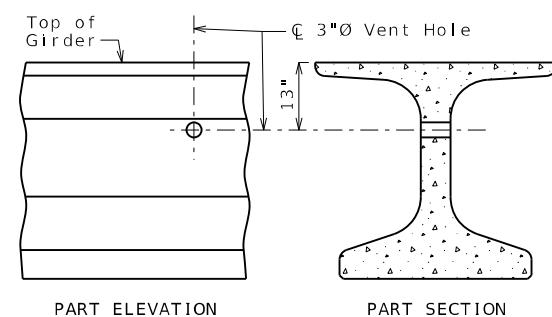

VENT HOLE

Place vent holes at or near upgrade 1/3 point of girders and clear reinforcing steel or strands by 1 1/2" minimum.

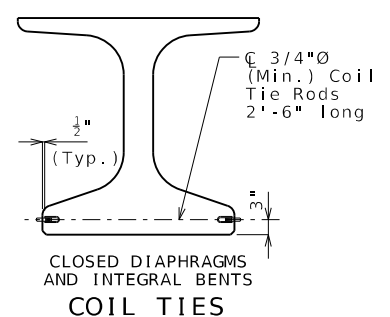


COIL TIES

Exclude coil tie at exterior face of exterior girders except at integral end bents.


NU-GIRDERS (ALTERNATE REINFORCEMENT) - SPANS (1-2) AND (3-4)

Note: This drawing is not to scale. Follow dimensions.


Sheet No. 17 of 44

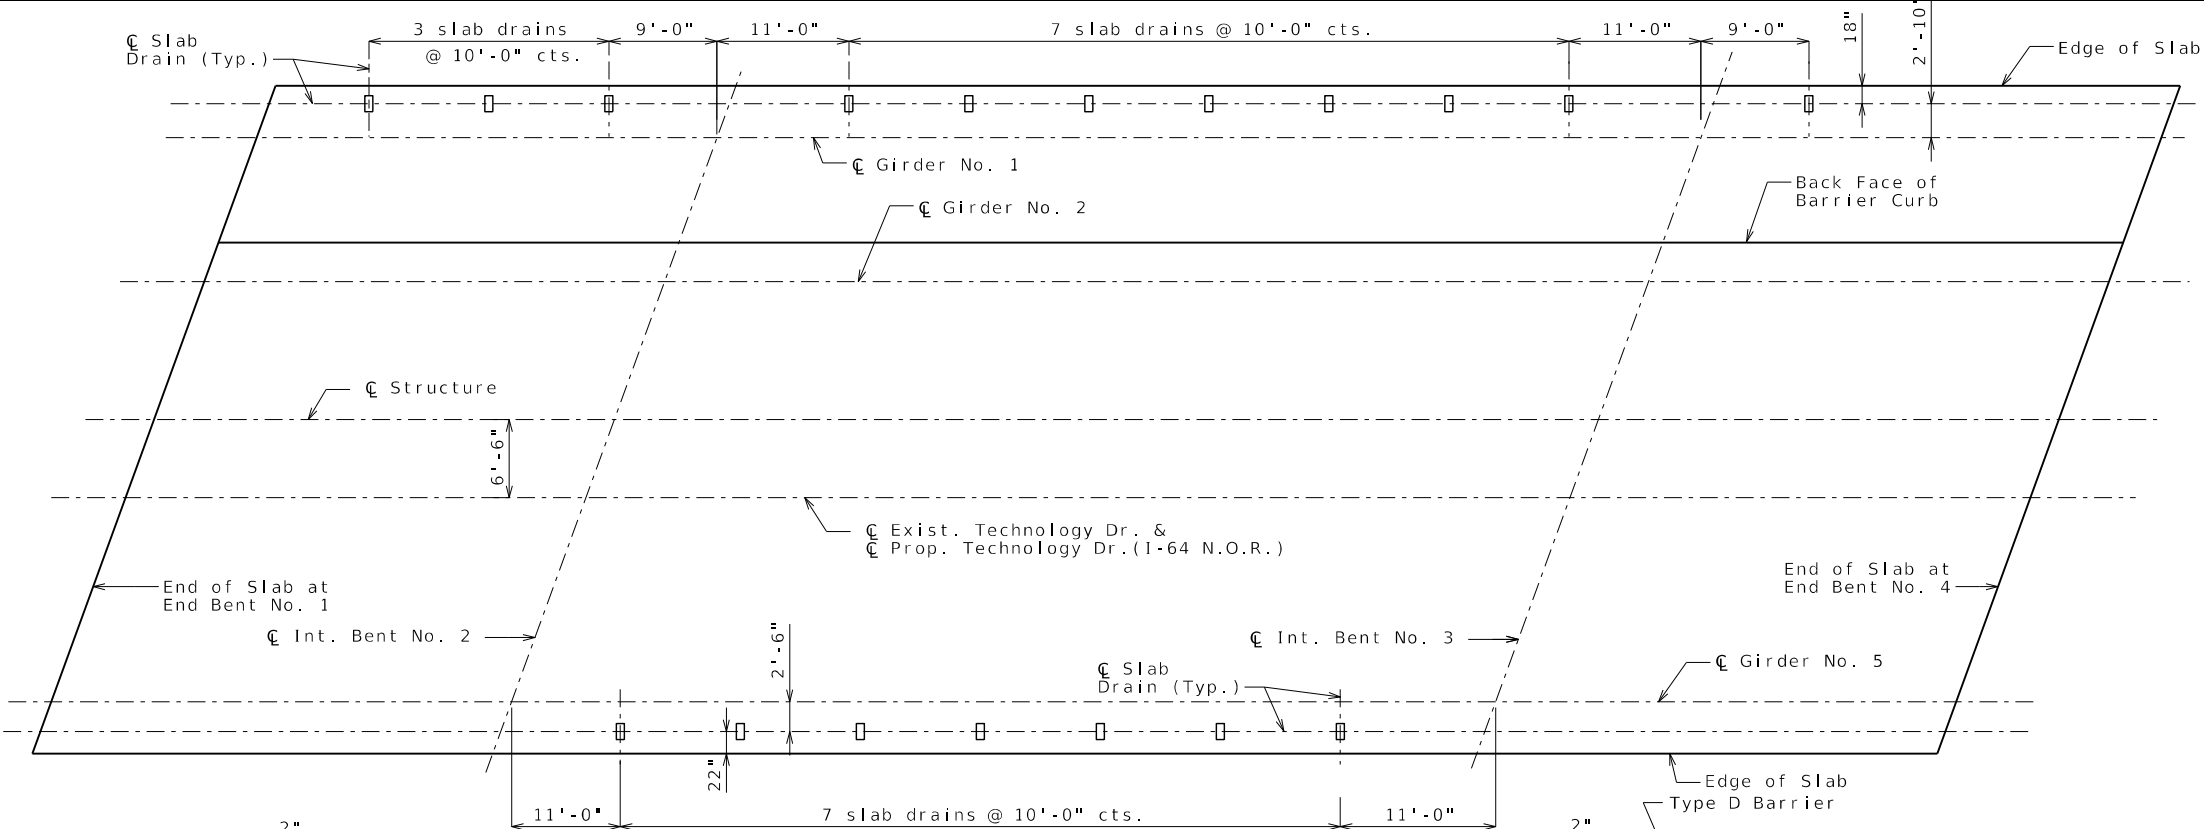


PLAN OF SLAB SHOWING SLAB DRAIN LOCATIONS

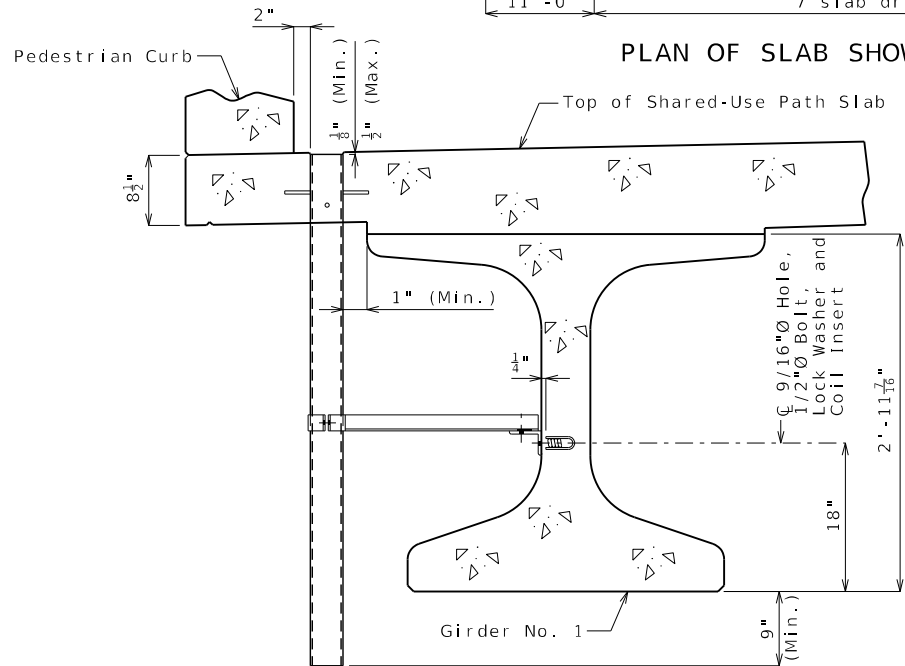

PART SECTION NEAR SHARED USE PATH DRAIN

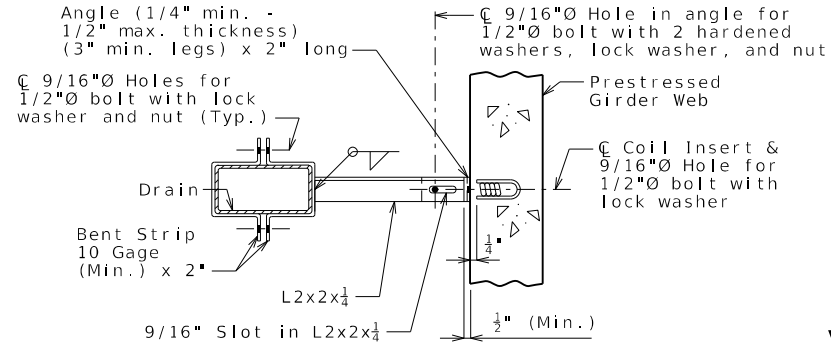


PART SECTION SHOWING BRACKET ASSEMBLY

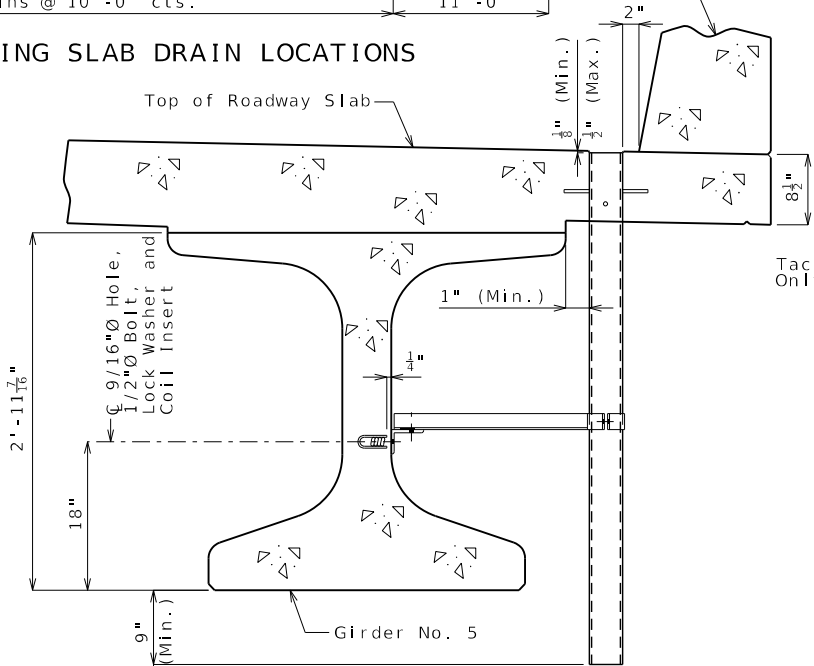

PART SECTION NEAR ROADWAY DRAIN


(Decorative Pedestrian Fence not shown for clarity)

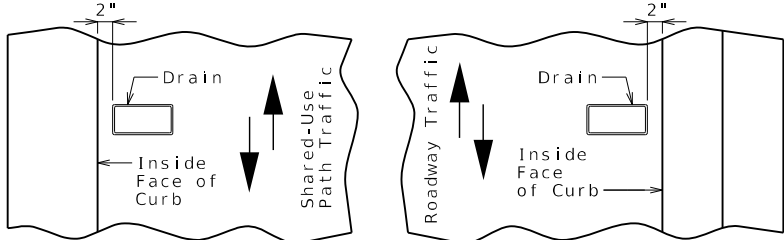


PART PLAN OF SLAB AT DRAIN

VERTICAL SLAB DRAINS ALONG GIRDERS NO. 1 & 5


Drain details shown are located along Girders No. 1 & 5.
For drain details located along Girder No. 2, see Sheet No. 22.
Sheet No. 21 of 44

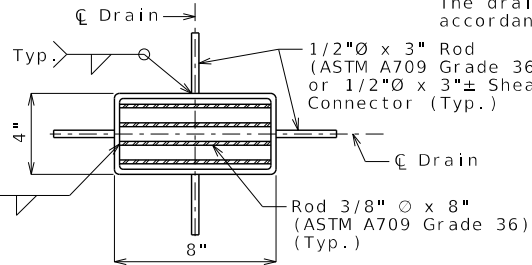

PLAN OF STEEL DRAIN NEAR GIRDER NO. 1

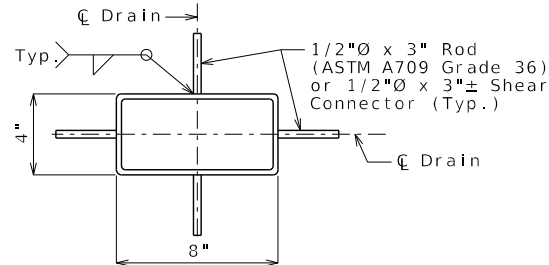

PLAN OF STEEL DRAIN NEAR GIRDER NO. 5

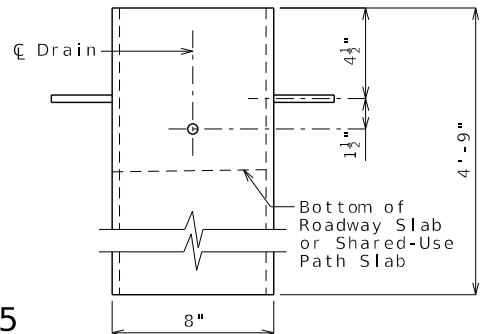

ELEVATION OF DRAIN

General Notes:

All drains shall be steel. FRP slab drains will not be permitted.

Slab drain bracket assembly shall be ASTM A709 Grade 36 steel.

Locate drains in slab by dimensions shown in Part Section Near Drain.

Reinforcing steel shall be shifted to clear drains.

The coil inserts and bracket assembly shall be galvanized in accordance with ASTM A123.

All bolts, hardened washers, lock washers and nuts shall be galvanized in accordance with AASHTO M 232 (ASTM A153), Class C.

All 1/2"Ø bolts shall be ASTM A307.

Shop drawings will not be required for the slab drains and the bracket assembly.

The coil insert required for the bracket assembly attachment shall be located on the prestressed girder shop drawings.

Coil inserts shall have a concrete pull-out strength (ultimate load) of at least 2,500 pounds in 5,000 psi concrete.

The bolt required to attach the slab drain bracket assembly to the prestressed girder web shall be supplied by the prestressed girder fabricator.

Slab drains may be fabricated of either 1/4" welded sheets of ASTM A709 Grade 36 steel or from 1/4" structural steel tubing ASTM A500 or A501.

Outside dimensions of drains are 8" x 4".

The drains shall be galvanized in accordance with ASTM A123.



DATE PREPARED

3/3/2025

ROUTE STATE

NOR MO

DISTRICT SHEET NO.

BR 21

COUNTY

ST. CHARLES

JOB NO.

JSL0112

CONTRACT ID.

PROJECT NO.

BRIDGE NO.

A9387

DESCRIPTION

DATE

MISSOURI HIGHWAYS AND TRANSPORTATION COMMISSION

105 WEST CAPITOL

JEFFERSON CITY, MO 65102

1-888-ASK-MODOT (1-888-275-6636)

MoDOT

ENGINEERS


T. 314.781.7770

F. 314.781.9075

One Campbell Plaza

St. Louis, Missouri 63139

Missouri State Certificate of Authority #1721

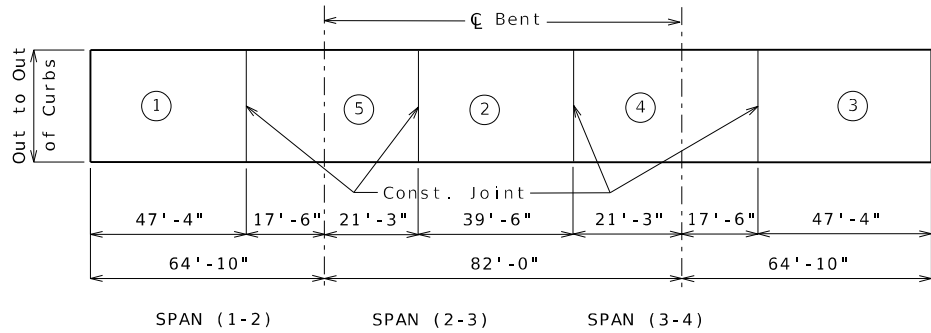


	Sequence of Pours					Min. Rate of Pour Cu. Yds./Hr.
	Direction					
Basic Sequence	1	2	3	4	5	25
	Either Direction					
Alternate pours to the basic skip sequence are subject to the approval of the engineer in accordance with Sec 703.						
Alternate A Pours	1	5 + 2		4 + 3		38
	End to 5		1 to 4		2 to End	
Alternate B Pours	1 + 5 + 2		4 + 3			55
	End to 4		2 to End			
Alternate C Pours	1 + 5 + 2 + 4 + 3					65
	End to End					

The contractor shall furnish an approved retarder to retard the set of the concrete to 2.5 hours and shall pour and satisfactorily finish the slab pours at the rate given.

The concrete diaphragm at the intermediate bents and integral end bents shall be poured a minimum of 30 minutes and a maximum of 2 hours before the slab is poured.

SLAB POURING SEQUENCE

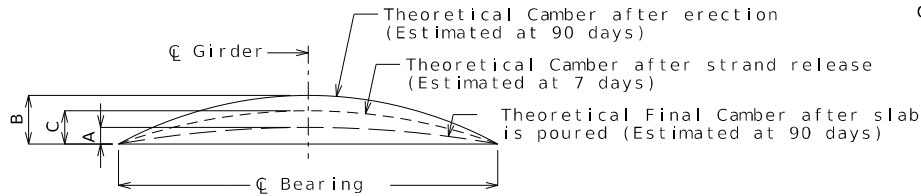

Girder	Span (1-2)			Span (2-3)			Span (3-4)		
	A	B	C	A	B	C	A	B	C
Exterior	1 1/8"	1 7/8"	1 1/8"	1 3/8"	3 3/8"	2"	1 1/8"	1 7/8"	1 1/8"
Interior	1"			1 1/8"			1"		


GIRDER CAMBER DIAGRAM

Conversion Factors for Girder Camber (Estimated at 90 days):

Spans (1-2) & (3-4) 0.25 pt. = 0.7125 x 0.5 pt.
Span (2-3) 0.1 pt. = 0.314 x 0.5 pt.
0.2 pt. = 0.593 x 0.5 pt.
0.3 pt. = 0.813 x 0.5 pt.
0.4 pt. = 0.952 x 0.5 pt.

Theoretical Bottom of Slab Elevations at Centerline of Girder (Prior to forming for slab) (Estimated at 90 days)																					
Girder Number	Span (1-2) (62'-9" C Brg. - C Brg.)					Span (2-3) (80'-6" C Brg. - C Brg.)										Span (3-4) (62'-9" C Brg. - C Brg.)					
	C Brg.	.25	.50	.75	C Brg.	C Brg.	.10	.20	.30	.40	.50	.60	.70	.80	.90	C Brg.	C Brg.	.25	.50	.75	C Brg.
1	503.07	503.26	503.39	503.46	503.48	503.48	503.56	503.62	503.67	503.70	503.70	503.68	503.64	503.57	503.49	503.39	503.38	503.33	503.23	503.06	502.84
2	503.23	503.43	503.57	503.64	503.66	503.66	503.75	503.83	503.88	503.92	503.93	503.92	503.86	503.80	503.71	503.61	503.60	503.57	503.47	503.31	503.09
3	503.42	503.62	503.77	503.85	503.87	503.88	503.97	504.05	504.11	504.15	504.16	504.14	504.10	504.04	503.96	503.86	503.86	503.83	503.74	503.58	503.37
4	503.39	503.60	503.76	503.85	503.88	503.88	503.98	504.06	504.12	504.16	504.18	504.17	504.13	504.07	503.99	503.90	503.89	503.86	503.79	503.63	503.43
5	503.11	503.32	503.48	503.58	503.62	503.63	503.72	503.80	503.86	503.90	503.92	503.92	503.88	503.83	503.76	503.68	503.68	503.66	503.58	503.44	503.24


Elevations are based on a constant slab thickness of 8 1/2" and include allowance for theoretical dead load deflections due to weight of slab (including precast panel), barrier, curb and pedestrian fence.

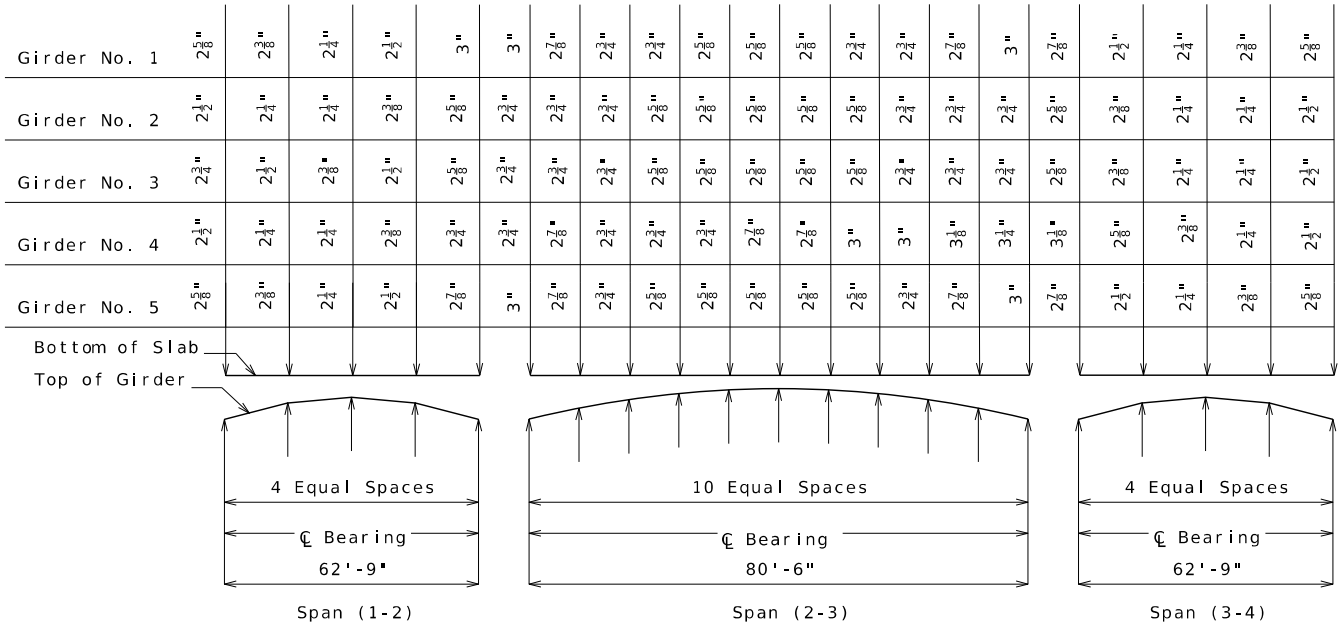


THEORETICAL SLAB HAUNCHING DIAGRAM (ESTIMATED AT 90 DAYS)

If girder camber is different from that shown in the camber diagram, in order to maintain minimum slab thickness, an adjustment of the slab haunches, an increase in slab thickness or a raise in grade uniformly throughout the structure shall be necessary. No payment will be made for additional labor or materials required for variation in haunching, slab thickness or grade adjustment.


Concrete in the slab haunches is included in the Estimated Quantities for Slab on Concrete NU-Girder.

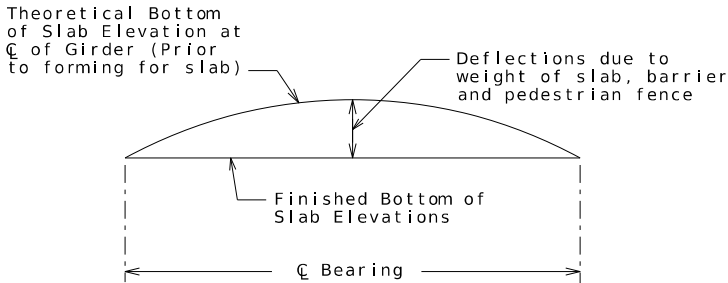

TYPICAL SLAB ELEVATIONS DIAGRAM

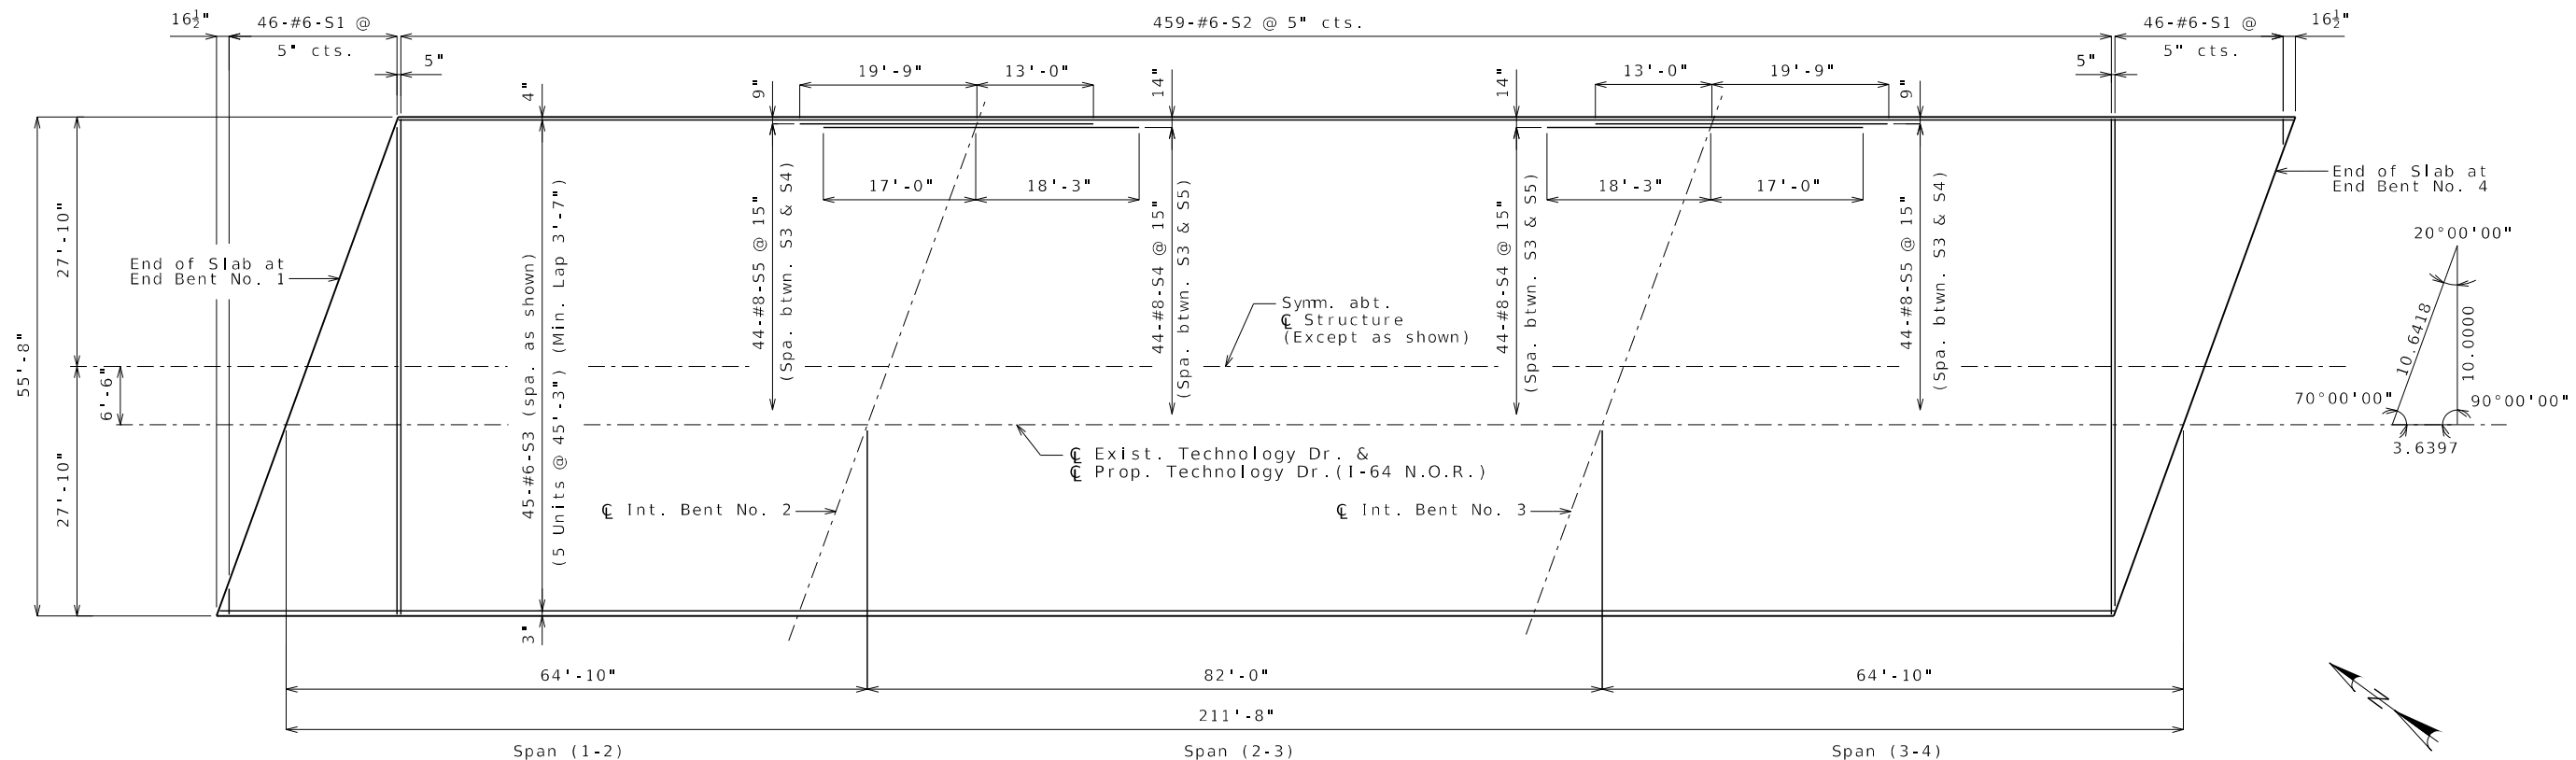

PLAN OF SLAB SHOWING TOP REINFORCEMENT

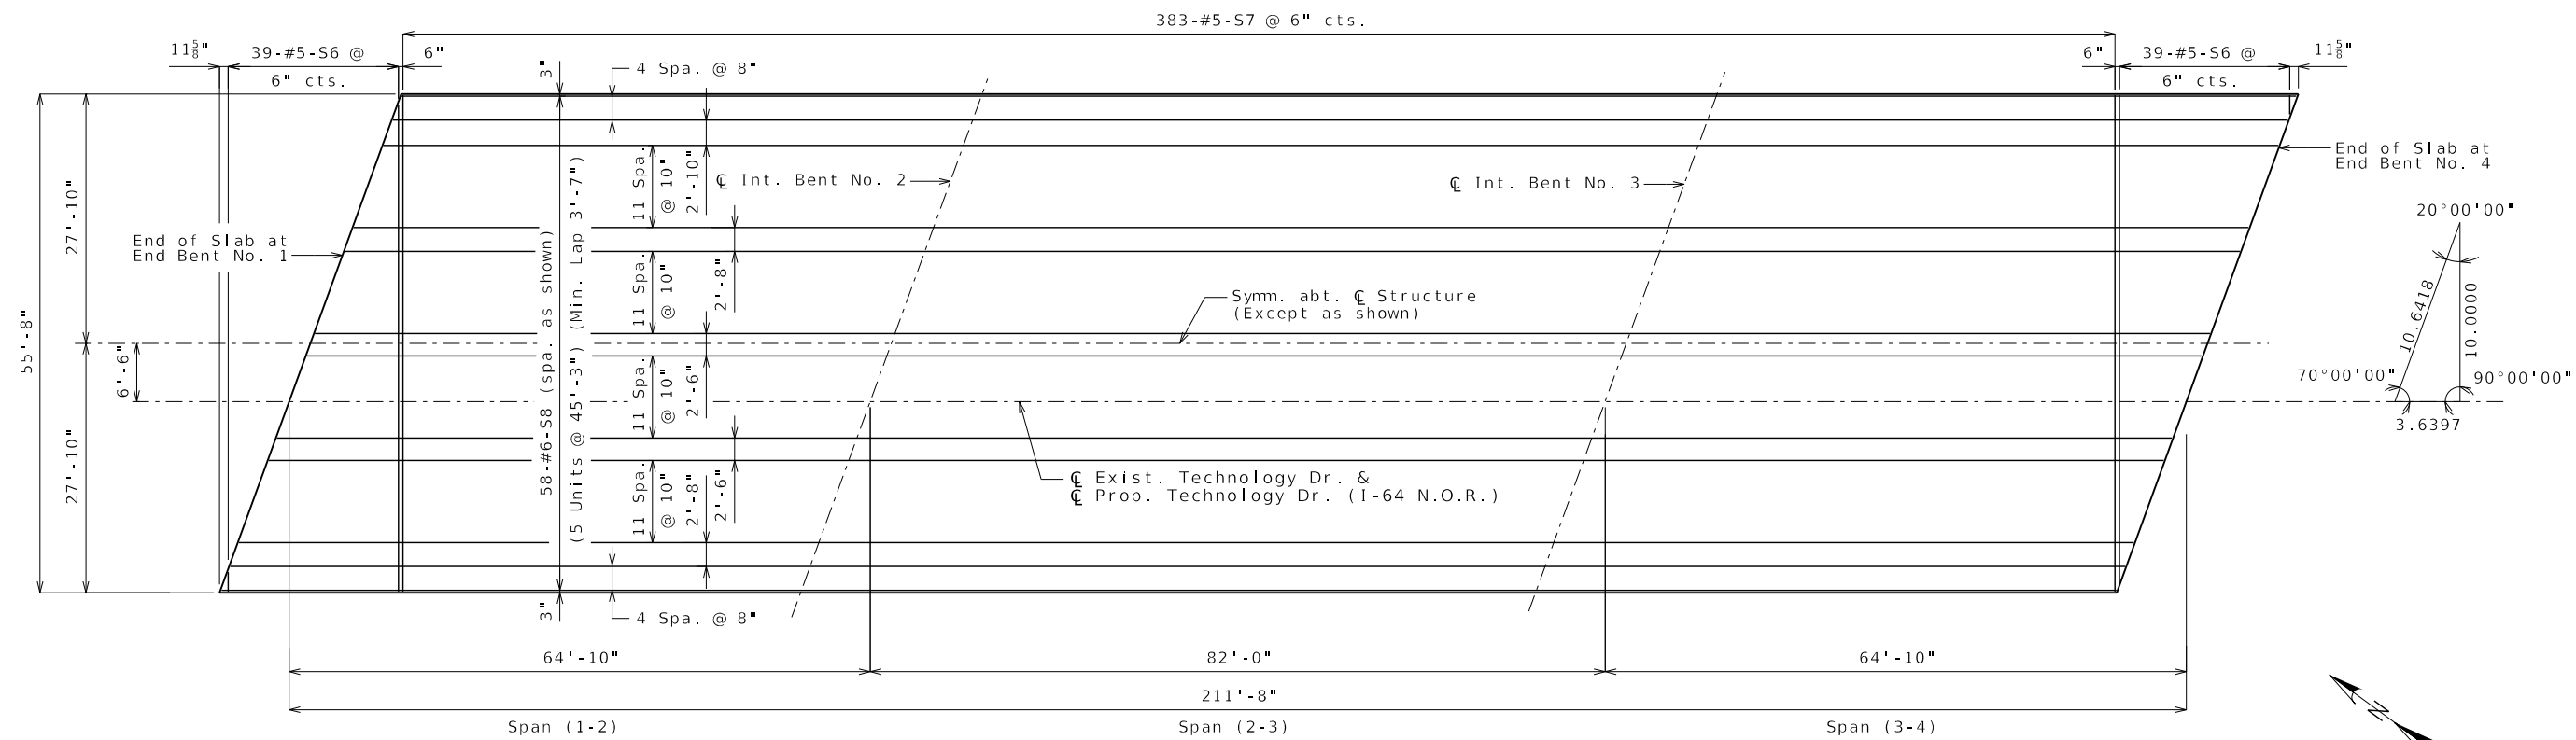

PLAN OF SLAB SHOWING BOTTOM REINFORCEMENT

General Notes:

- Longitudinal slab dimensions are measured horizontally.
- For Section Thru Slab, see Sheet No. 25.
- For details and reinforcement of Type D Barrier Curb not shown, see Sheets No. 26 thru 28.
- For details and reinforcement of Pedestrian Curb not shown, see Sheet No. 29.

General Notes (cont'd):

- For Theoretical Slab Haunching Diagram, Theoretical Bottom of Slab Elevation and Slab Pouring Sequence, see Sheet No. 23.
- For details and location of Vertical Slab Drains, see Sheet No. 21.
- For details and location of Angled Slab Drains, see Sheet No. 22.
- Shift slab reinforcement in field to avoid conflict with slab drains.

PLAN OF SLAB SHOWING REINFORCEMENT

Note: This drawing is not to scale. Follow dimensions. Sheet No. 24 of 44

Detailed Dec. 2024
Checked Dec. 2024

DATE PREPARED
3/3/2025

ROUTE NOR	STATE MO
DISTRICT BR	SHEET NO. 24

COUNTY
ST. CHARLES

JOB NO.
JSL0112

CONTRACT ID.

PROJECT NO.



BRIDGE NO.
A9387

DESCRIPTION	DATE

MISSOURI HIGHWAYS AND TRANSPORTATION COMMISSION

105 WEST CAPITOL
JEFFERSON CITY, MO 65102
1-888-ASK-MODOT (1-888-275-6636)

One Campbell Plaza
St. Louis, Missouri 63139
T. 314.781.7770
F. 314.781.9075
Missouri State Certificate of Authority #1721

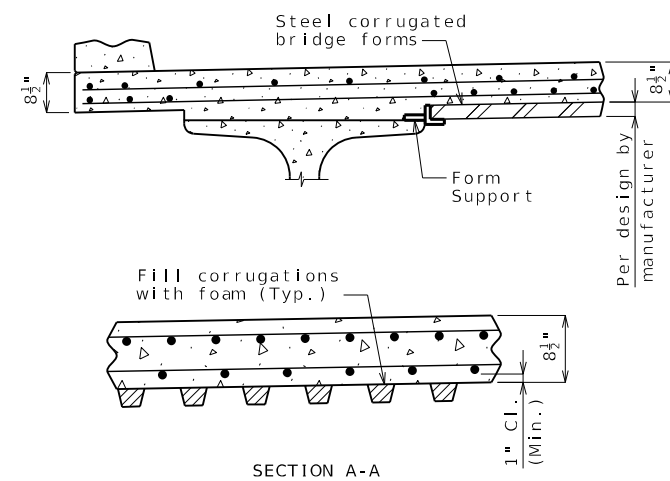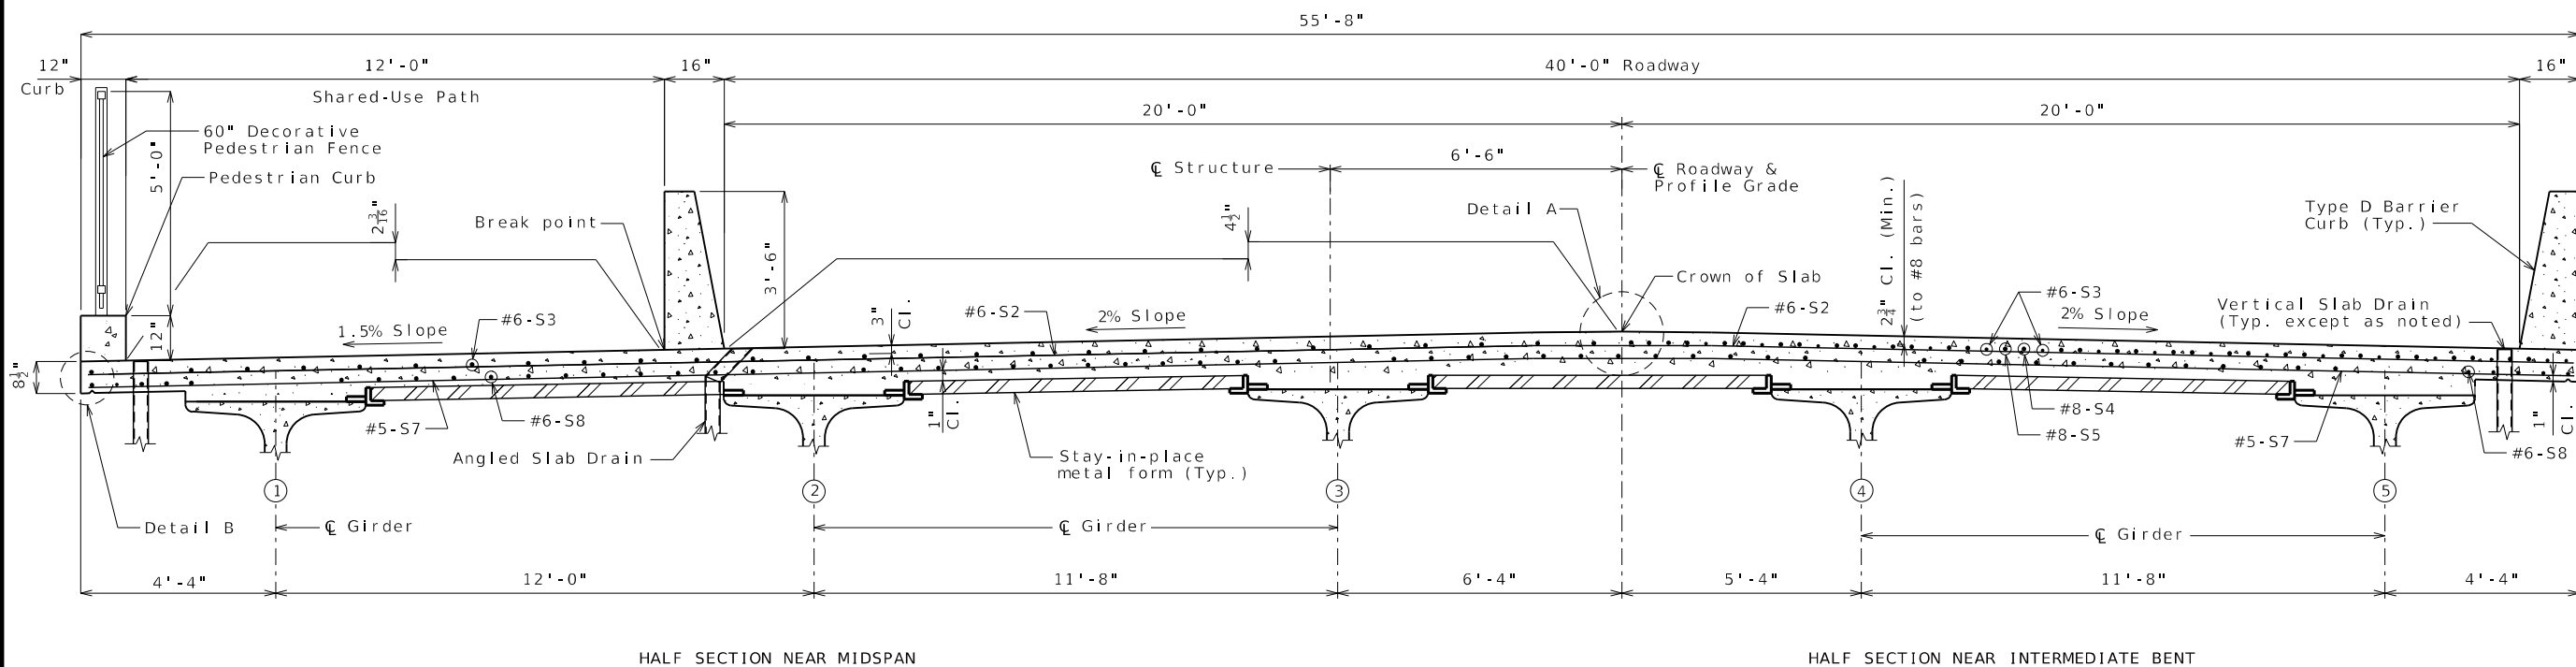

STAY-IN-PLACE FORM DETAILS


Stay-In-Place Forms:

Corrugated steel forms, supports, closure elements and accessories shall be in accordance with grade requirement and coating designation G165 of ASTM A653. Complete shop drawings of the permanent steel deck forms shall be required in accordance with Sec 1080.


Corrugations of stay-in-place forms shall be filled with an expanded polystyrene material. The polystyrene material shall be placed in the forms with an adhesive in accordance with the manufacturer's recommendations.

Form sheets shall not rest directly on the top of girder flanges. Sheets shall be securely fastened to form supports with a minimum bearing length of one inch on each end. Form supports shall be placed in direct contact with the flange. Drilling holes in the girder flanges will not be permitted. All steel fabrication and construction shall be in accordance with Sec 1080 and 712. Certified field welders will not be required for welding of the form supports.

The design of stay-in-place corrugated steel forms is per manufacturer which shall be in accordance with Sec 703 for false work and forms. Maximum actual weight of corrugated steel forms allowed shall be 4 psf assumed for girder loading.

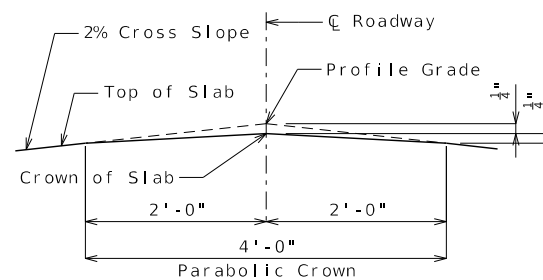


DETAIL A

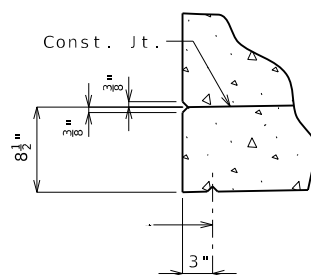


DETAIL B

SLAB DETAILS

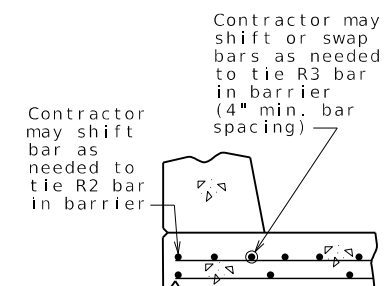

OPTIONAL SHIFTING
TOP BARS AT BARRIER

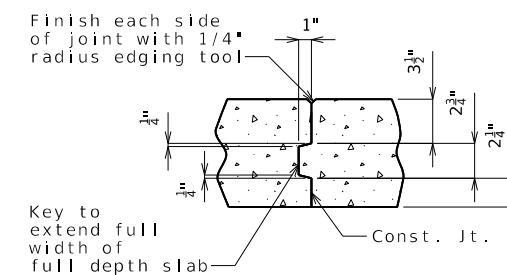

FULL DEPTH SLAB
SLAB CONSTRUCTION JOINT

Notes:

For reinforcement of Type D Barrier Curb not shown, see Sheets No. 26 thru 28.

For reinforcement of Pedestrian Curb not shown, see Sheet No. 29.

For Theoretical Bottom of Slab Elevations, Girder Camber Diagram, Slab Pouring Sequence and Theoretical Slab Haunching Diagram, see Sheet No. 23.


For Plan of Slab Showing Reinforcement, see Sheet No. 24.

For details and location of Vertical Slab Drains, see Sheet No. 21.

For details and location of Angled Slab Drains, see Sheet No. 22.



DATE PREPARED	
3/3/2025	
NOR	STATE
DISTRICT	SHEET NO.
BR	25
COUNTY	
ST. CHARLES	
JOB NO.	
JSL0112	
CONTRACT ID.	
PROJECT NO.	
BRIDGE NO.	
A9387	

 
[illegible]

MISSOURI HIGHWAYS AND TRANSPORTATION
COMMISSION


105 WEST CAPITOL
JEFFERSON CITY, MO 65102
1-888-ASK-MODOT (1-888-275-6636)

CDG
ENGINEERS

One Campbell Plaza
St. Louis, Missouri 63139
T. 314 781 7770
F. 314 781 9075
Missouri State Certificate of Authority # 1721

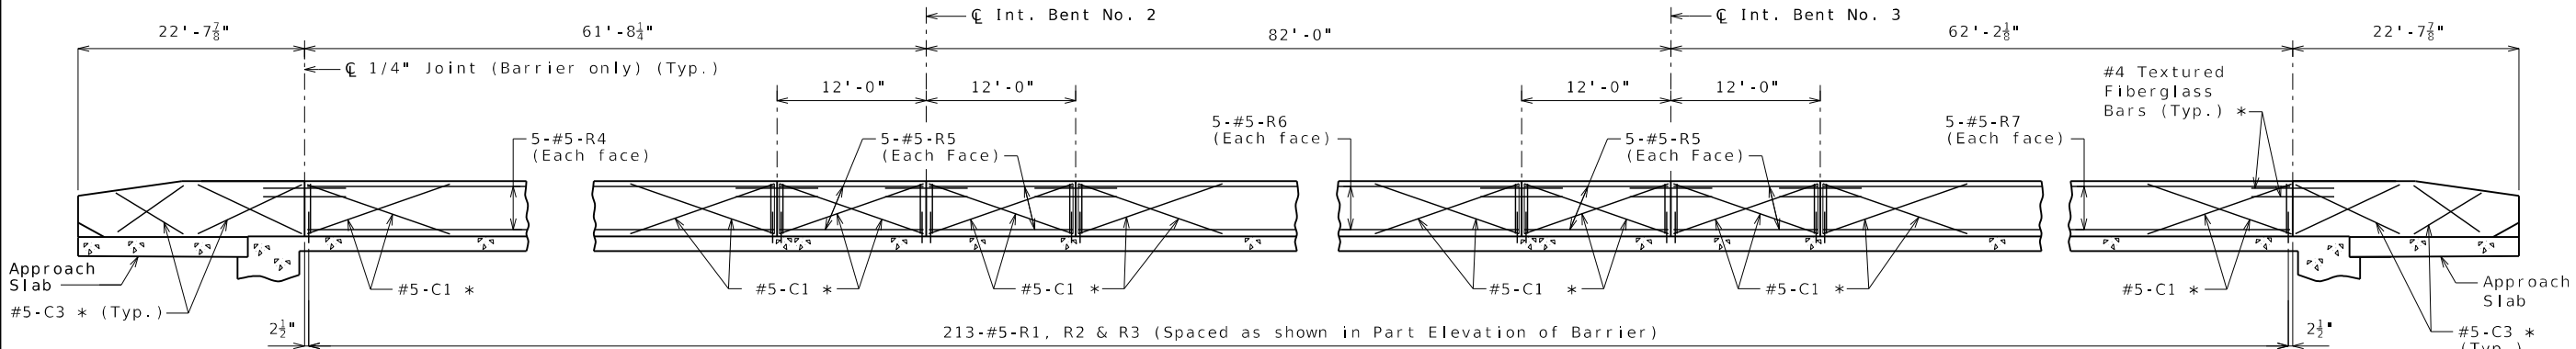


ELEVATION OF LEFT TYPE D BARRIER
Longitudinal dimensions are horizontal.

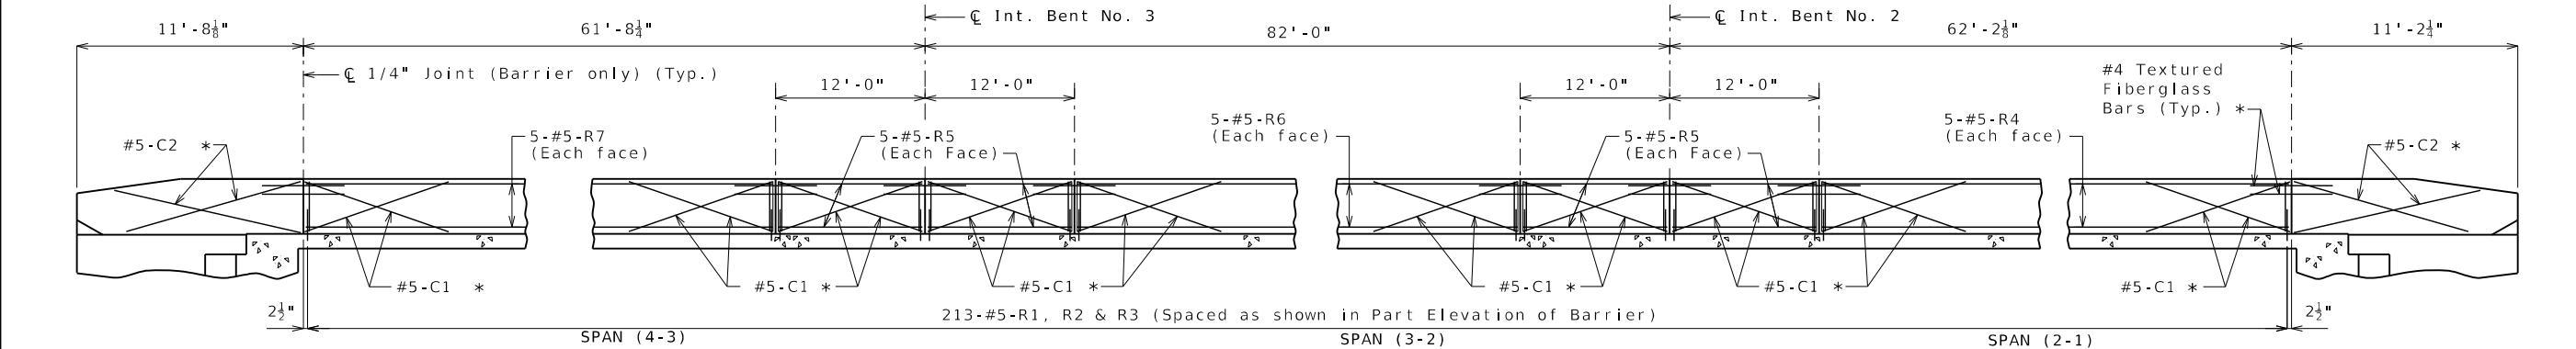


ELEVATION OF RIGHT TYPE D BARRIER
Longitudinal dimensions are horizontal.


Note:
For additional R1, R2 & R3 bars, see
Sheet No. 28.

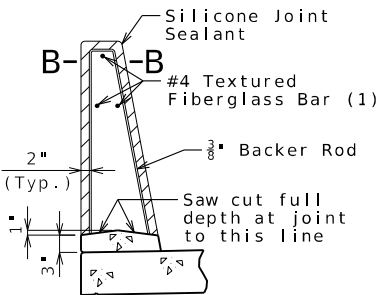


SECTION THRU
SAW CUT JOINT

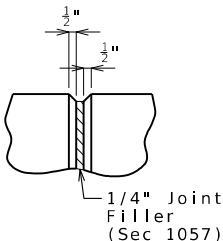


PART ELEVATION
AT FORMED JOINT

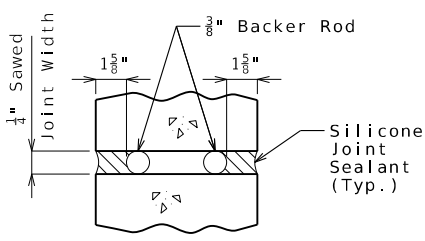

SECTION B-B

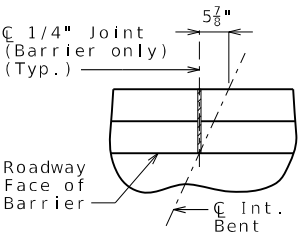


PART PLAN SHOWING
JOINT LOCATION

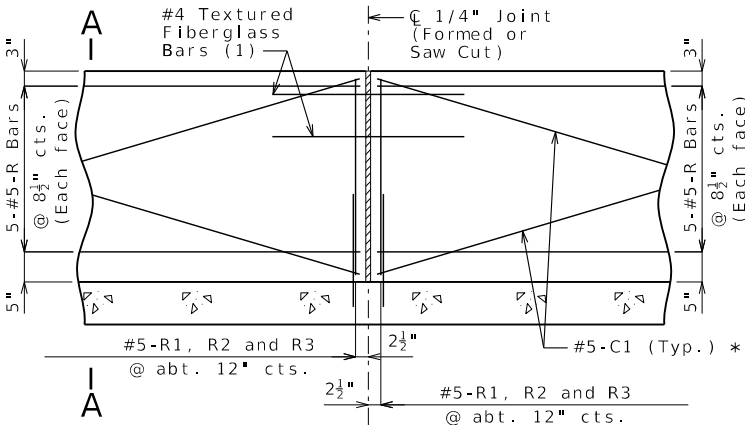

PART ELEVATION OF BARRIER

(1) Four feet long, centered on joint,
slip-formed option only

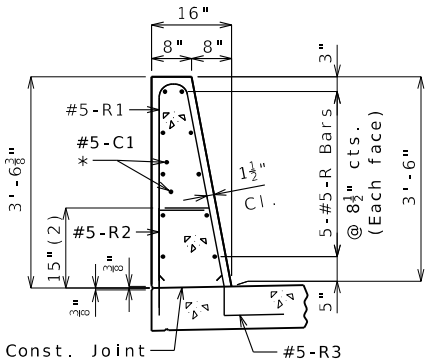


SECTION A-A

Use a minimum lap of 3'-1" for
#5 horizontal barrier bars.

The cross-sectional area above the
slab is 3.52 square feet.

(2) To top of bar

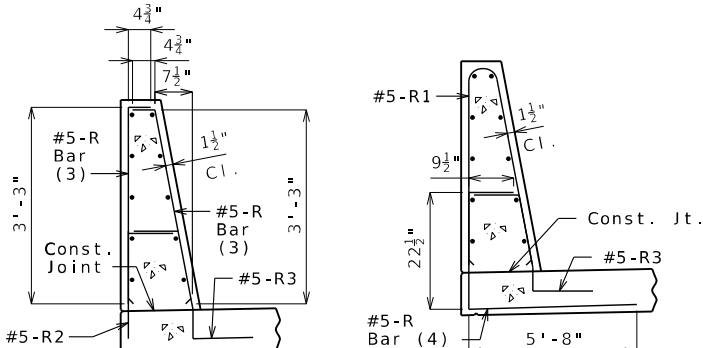

R-BAR PERMISSIBLE ALTERNATE SHAPE

(3) The R1 bar may be separated into two bars as
shown, at the contractor's option, only when slip
forming is not used. (All dimensions are out to out.)

(4) For the Right Type D Barrier only, the R2 bar and
#5 bottom transverse slab bar in cantilever
(prestressed panels only) combination may be
furnished as one bar as shown, at the contractor's
option.

General Notes:

* Slip-formed option only.

Conventional forming or slip forming may
be used. Saw cut joints may be used with
conventional forming.

Top of barrier shall be built parallel to
grade and barrier joints (except at end
bents for Right Type D Barrier) normal to
grade.

All exposed edges of barrier shall have
either a 1/2-inch radius or a 3/8-inch
bevel, unless otherwise noted.

Payment for all concrete and
reinforcement, complete in place, will be
considered completely covered by the
contract unit price for Type D Barrier
per linear foot.

Concrete in barrier shall be Class B-1.

Measurement of barrier is to the nearest
linear foot for each structure, measured
along the outside top of slab from end of
wing to end of wing (Right Type D
Barrier), and end of bridge approach slab
to end of bridge approach slab (Left Type
D Barrier).

Concrete traffic barrier delineators
shall be placed on top of the barrier as
shown on Missouri Standard Plan 617.10
and in accordance with Sec 617.
Delineators on bridges with two-lane, two-
way traffic shall have retroreflective
sheeting on both sides. Concrete traffic
barrier delineators will be considered
completely covered by the contract unit
price for Type D Barrier.

Joint sealant and backer rods shall be in
accordance with Sec 717 for silicone
joint sealant for saw cut and formed
joints.

For slip-formed option, both sides of
barrier shall have a vertically broomed
finish and the top shall have a
transversely broomed finish.

TYPE D BARRIER

Sheet No. 26 of 44

Note: This drawing is not to scale. Follow dimensions.

Detailed Dec. 2024
Checked Dec. 2024



DATE PREPARED
3/3/2025

ROUTE NOR STATE MO

DISTRICT BR SHEET NO. 26

COUNTY ST. CHARLES

JOB NO. JSL0112

CONTRACT ID.

PROJECT NO.

BRIDGE NO. A9387

DESCRIPTION

DATE

MISSOURI HIGHWAYS AND TRANSPORTATION COMMISSION

105 WEST CAPITOL
JEFFERSON CITY, MO 65102
1-888-ASK-MODOT (1-888-275-6636)



MoDOT

ENGINEERS

T. 314.784.7770
F. 314.784.9075
Missouri State Certificate of Authority #1721

One Campbell Plaza
St. Louis, Missouri 63139


Missouri State Certificate of Authority #1721

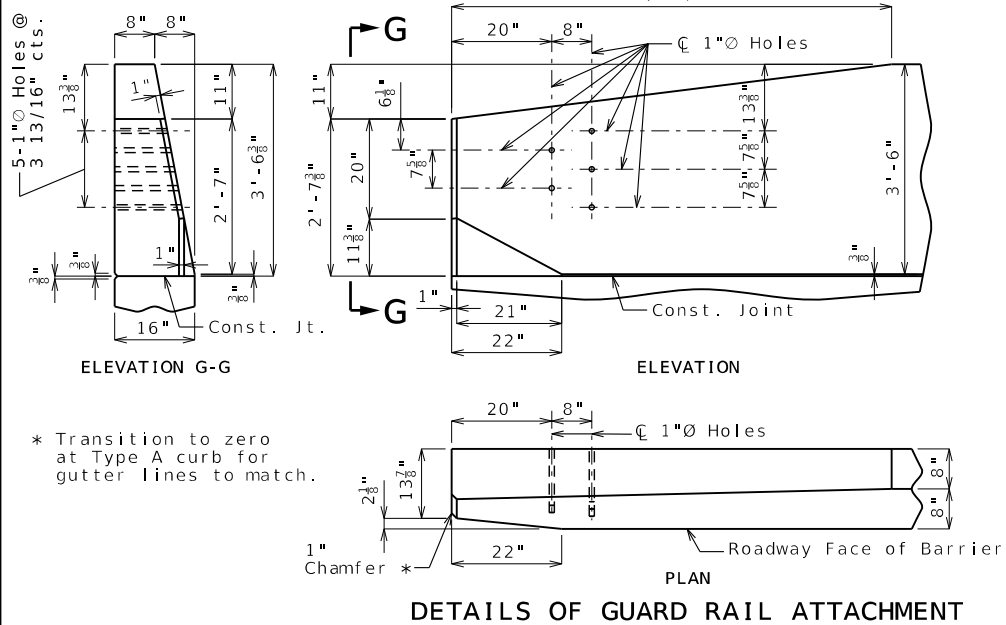
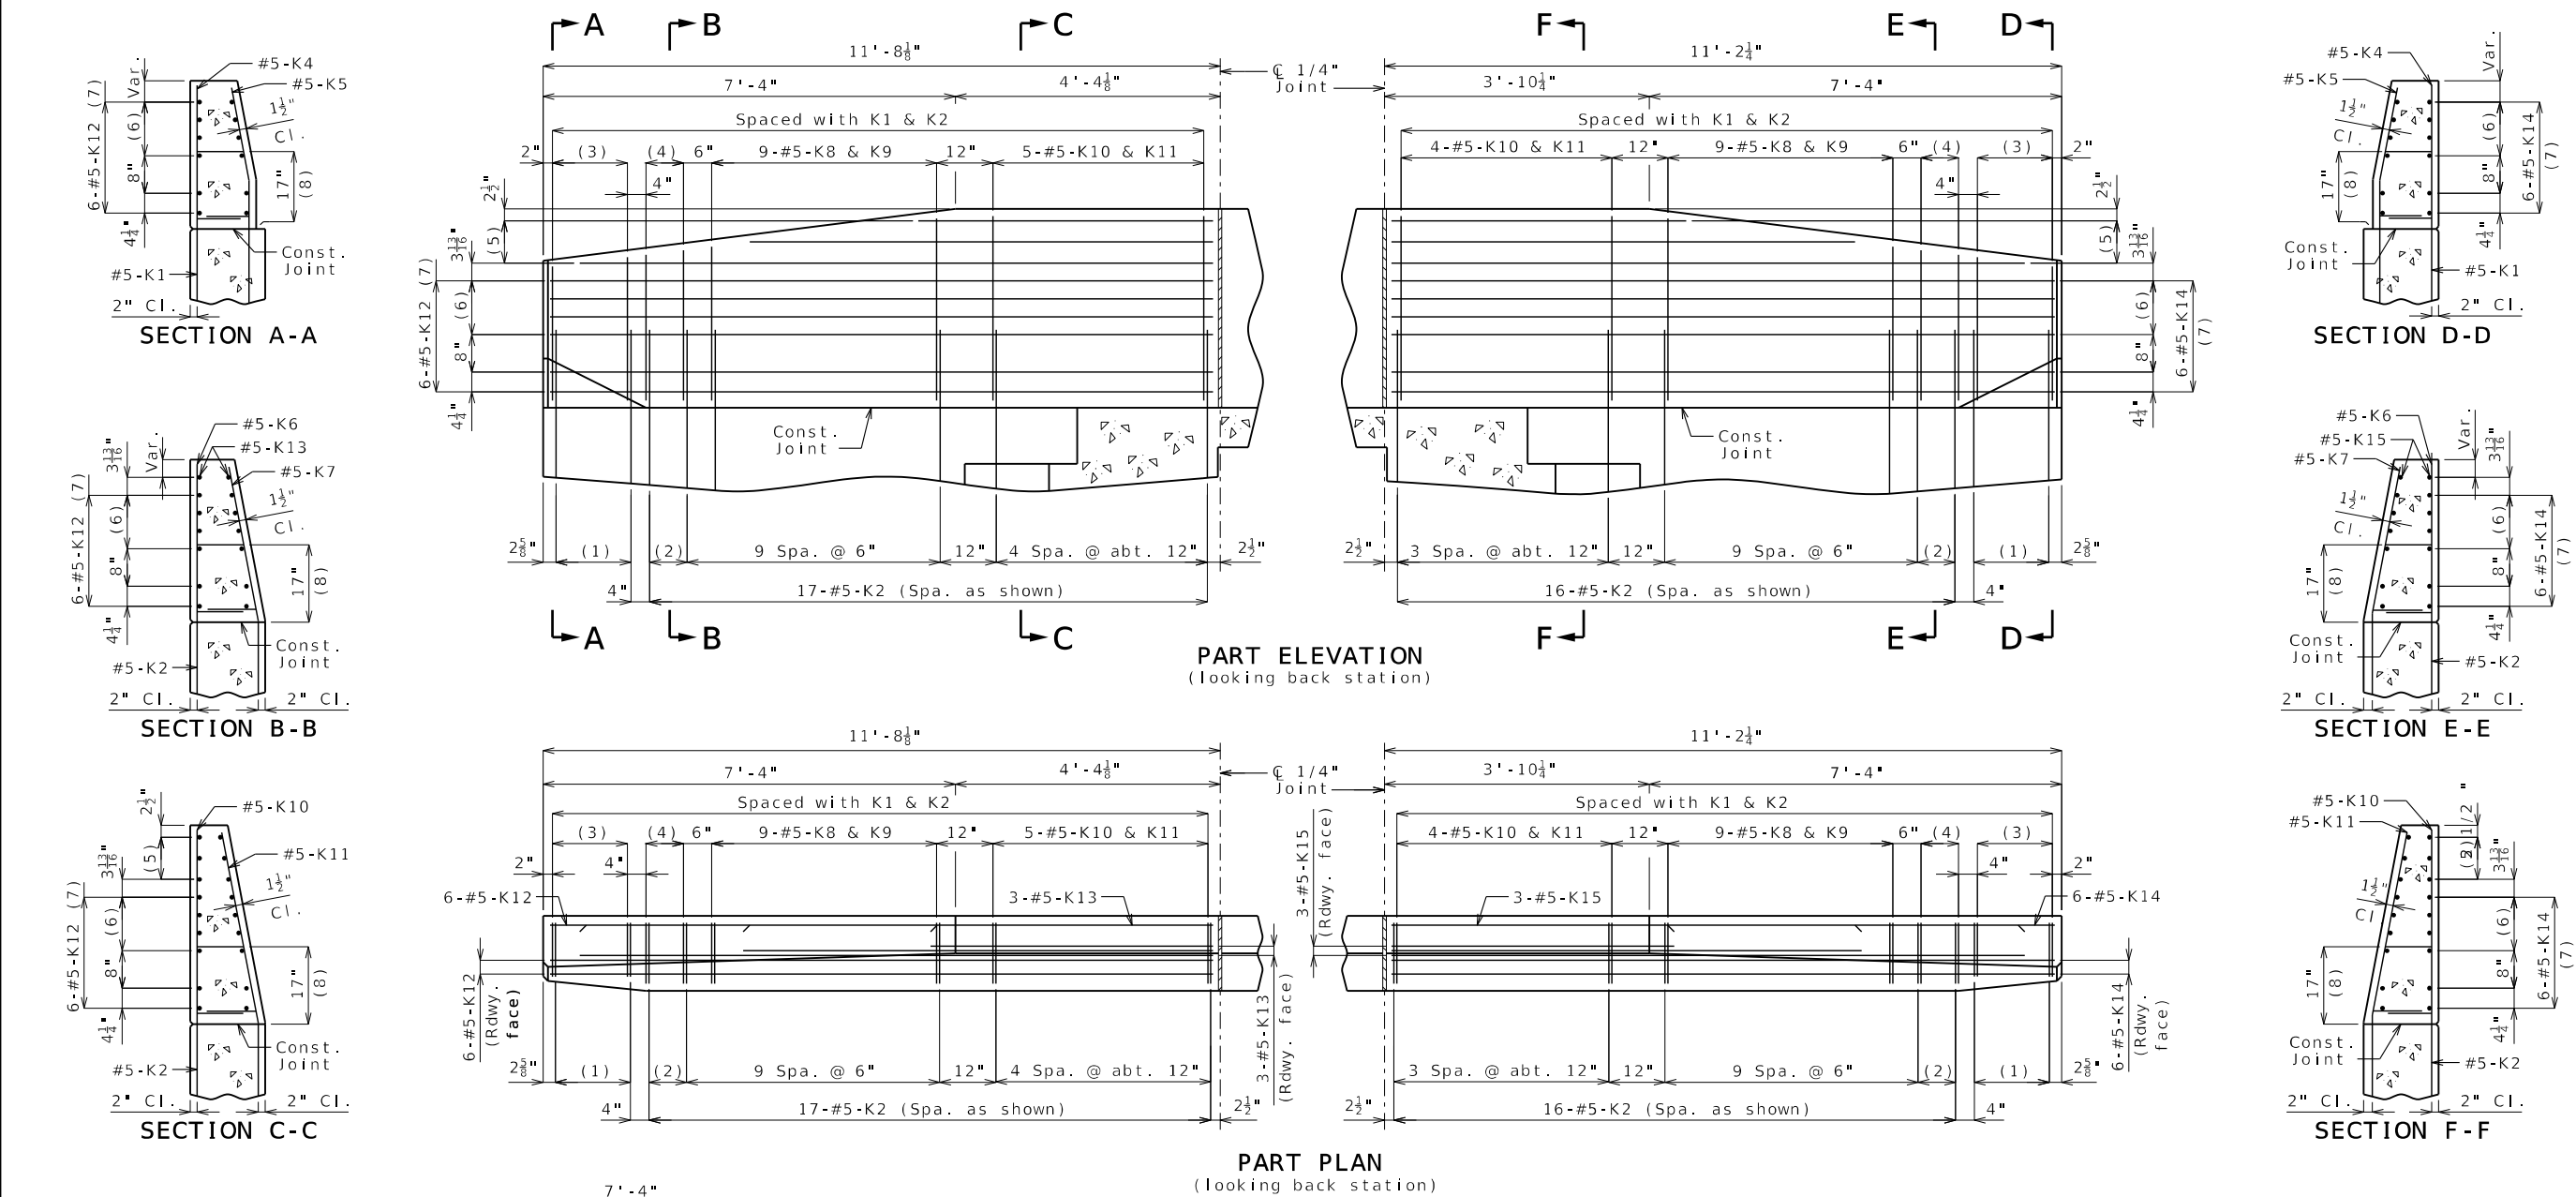


General Notes:
Concrete traffic barrier delineators shall be placed on top of the barrier as shown on Missouri Standard Plan 617.10 and in accordance with Sec 617. Delineators on bridges with two-lane, two-way traffic shall have retroreflective sheeting on both sides. Concrete traffic barrier delineators will be considered completely covered by the contract unit price for Type D Barrier.


Reinforcing Steel:
Minimum clearance to reinforcing steel shall be 1 1/2\"

RIGHT TYPE D BARRIER AT END BENTS

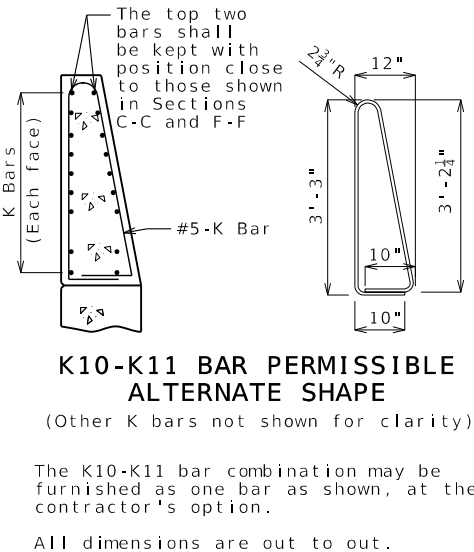


 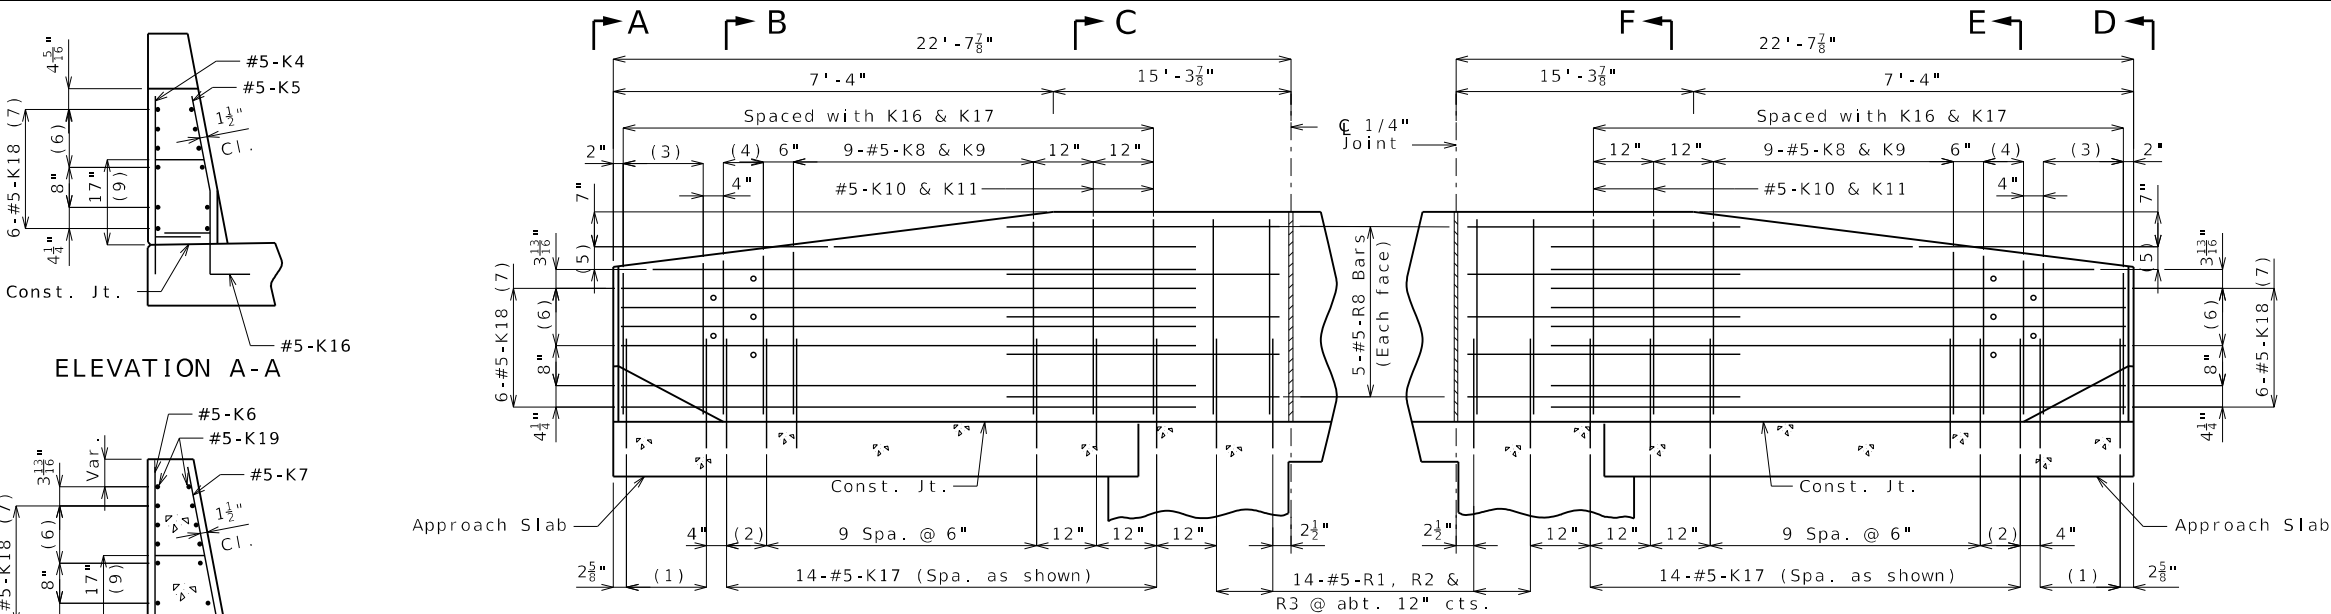

SECTION B-B

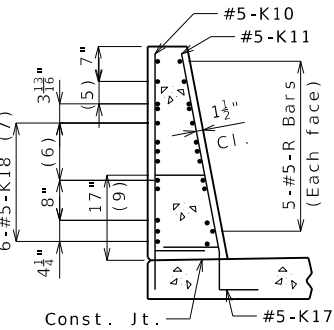


SECTION C-C

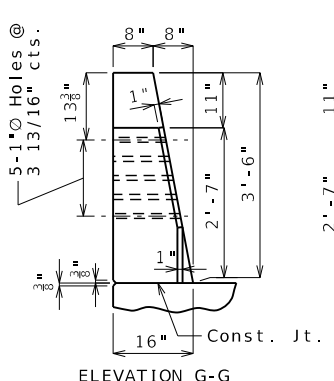


ELEVATION G-G

* Transition to zero at Type A curb for gutter lines to match.

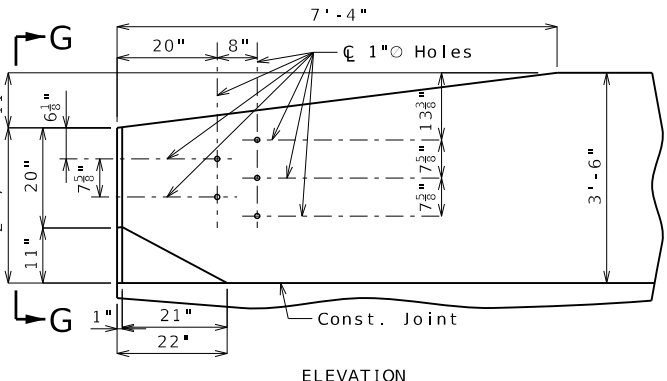

ELEVATION

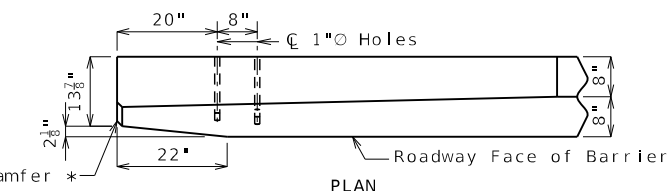

PLAN

1" Chamfer *

ROADWAY FACE OF BARRIER

DETAILS OF GUARD RAIL ATTACHMENT


- (1) 5-#5-K16 @ 4" cts.
- (2) 2 spaces @ 4"
- (3) 5-#5-K4 & K5
- (4) 3-#5-K6 & K7
- (5) 2-#5-K19 @ 4 1/2" cts., each face
- (6) 3 spaces @ 3 1/8"
- (7) Spaced as shown, each face
- (8) 2-#5-K19 (Roadway face)
- (9) To top of bar

General Notes:


Concrete traffic barrier delineators shall be placed on top of the barrier as shown on Missouri Standard Plan 617.10 and in accordance with Sec 617. Delineators on bridges with two-lane, two-way traffic shall have retroreflective sheeting on both sides. Concrete traffic barrier delineators will be considered completely covered by the contract unit price for Type D Barrier.

Reinforcing Steel:


Minimum clearance to reinforcing steel shall be 1 1/2". Use a minimum lap of 3'-1" between horizontal K bars and R bars.

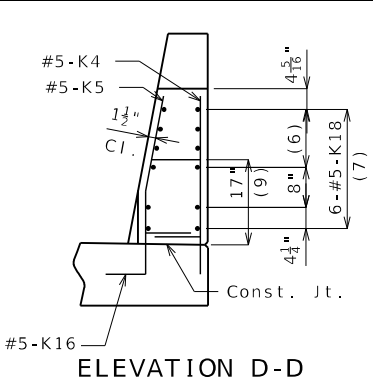


ELEVATION D-D

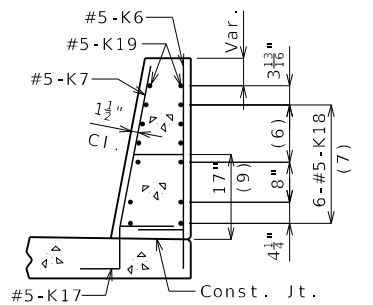

SECTION E-E

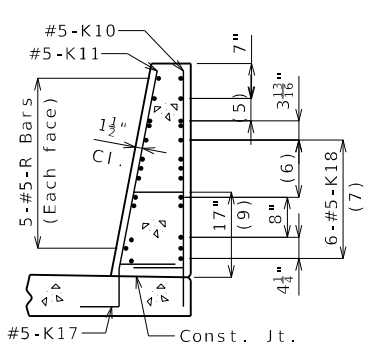

SECTION F-F

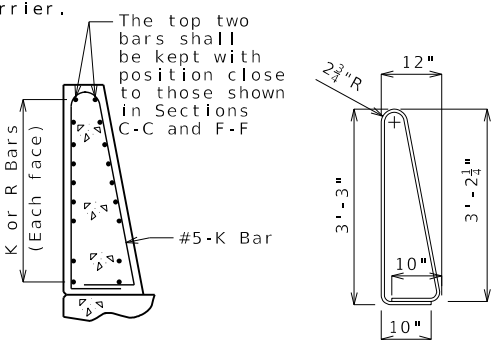


K10-K11 BAR PERMISSIBLE ALTERNATE SHAPE

(Other K bars not shown for clarity)


The K10-K11 bar combination may be furnished as one bar as shown, at the contractor's option.

All dimensions are out to out.


LEFT TYPE D BARRIER AT END BENTS

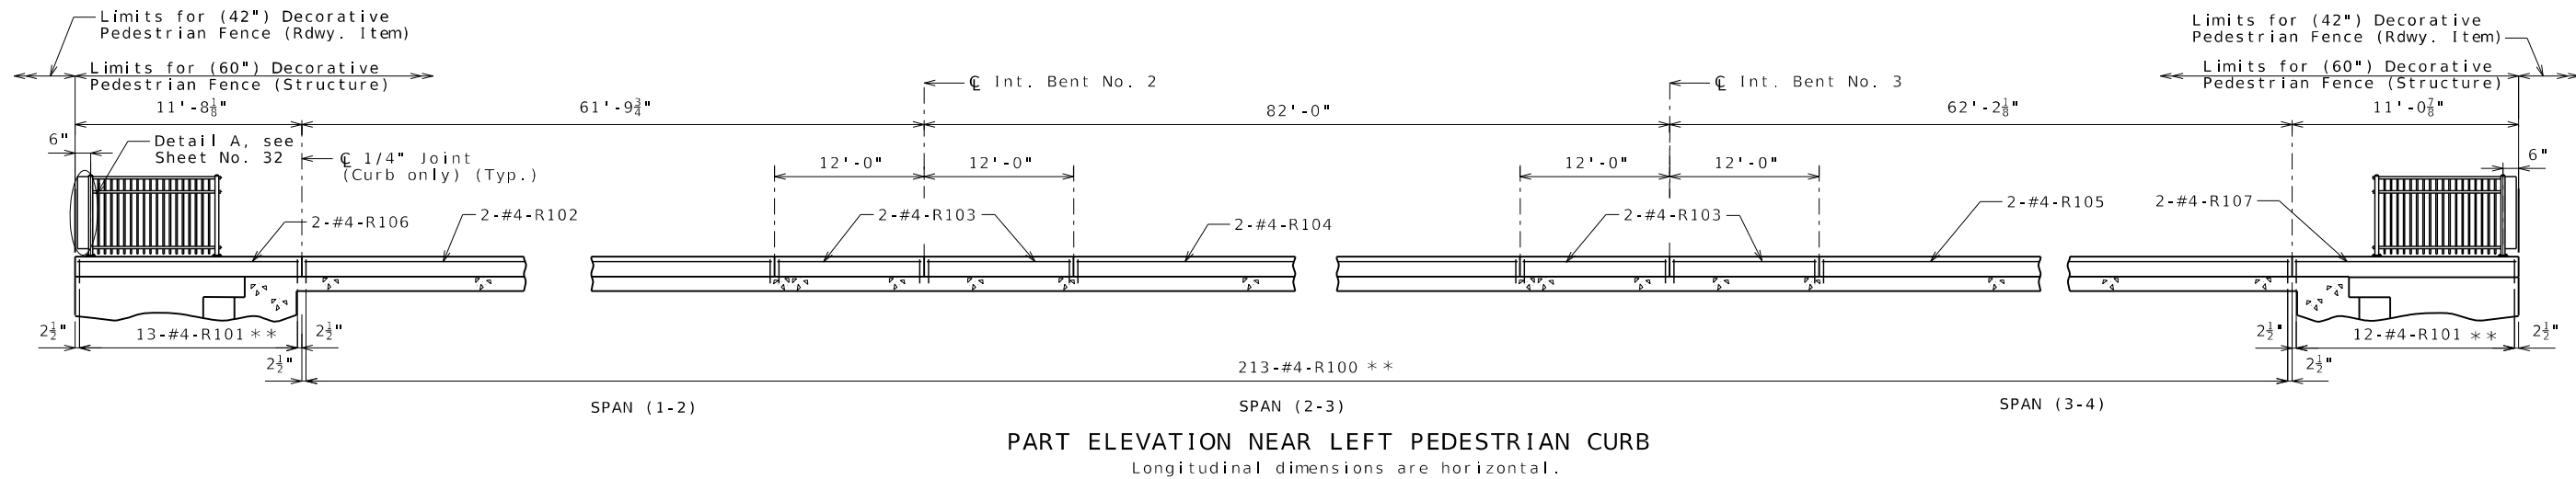


** Spaced as shown in Part Elevation
of Pedestrian Curb at End Bent.

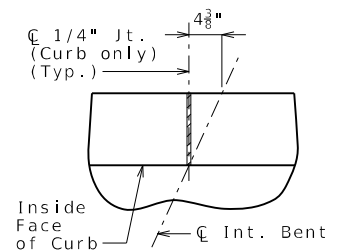


PART PLAN SHOWING
JOINT LOCATION

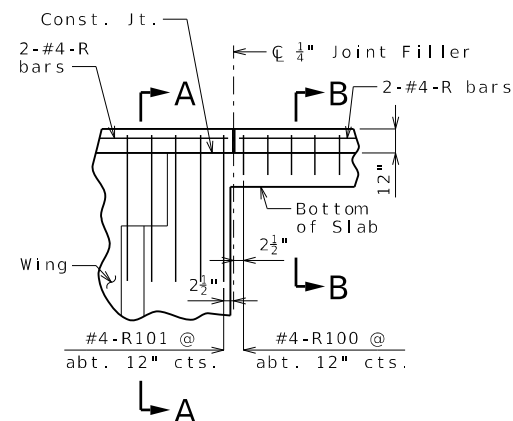


PART ELEVATION OF PEDESTRIAN CURB AT END BENT

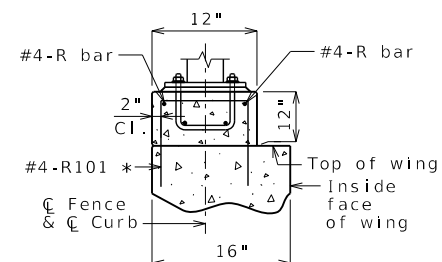

SECTION A-A

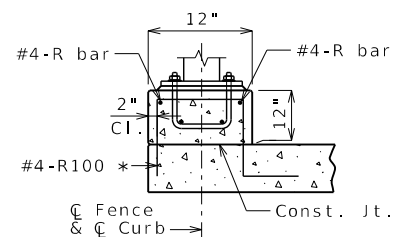

SECTION B-B

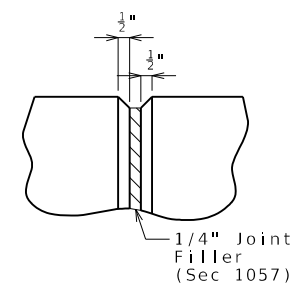PART ELEVATION
AT CURB JOINT

Notes:

Top of curb shall be built parallel to grade and curb joints (except at end bents) normal to grade.

All exposed edges of curb shall have either a 1/2-inch radius or a 3/8-inch bevel, unless otherwise noted.

Payment for all concrete and reinforcement, complete in place, will be considered completely covered by the contract unit price for Pedestrian Curb per linear foot.

Concrete in curb shall be Class B-1.

Measurement of pedestrian curb is to the nearest linear foot for each structure, measured along the outside top of curb from end of curb to end of curb.

Center of posts shall clear curb joints or ends by at least 6 inches.

Minimum lap for longitudinal R-bars is 2'-7".

Slab reinforcement not shown for clarity.

For details and additional notes for (60 in.) Decorative Pedestrian Fence (Structure), see Sheet No. 30.



DATE PREPARED

3/3/2025

ROUTE NOR	STATE MO
--------------	-------------

DISTRICT	SHEET NO.
BR	29

COUNTY

ST. CHARLES

JOB NO.

JSL0112

CONTRACT ID.


PROJECT NO.

BRIDGE NO.

A9387

[illegible]MISSOURI HIGHWAYS AND TRANSPORTATION
COMMISSION

100 WEST CAPITOL
JEFFERSON CITY, MO 65102
1-888-ASK-MODOT (1-888-275-6636)

 

One Campbell Plaza
St. Louis, Missouri 63139
Missouri State Certificate of Authority # 1721
T. 314 781 7770
F. 314 781 9075

Notes:

These details are a general representation of a Decorative Pedestrian Fence. The actual fence components and component positions may be different than what is shown.

Fence shall have a gloss black finish (Federal Standard #17038). See special provisions.

Base plate shall be ASTM A709, Grade 50.

All base plates, U bolts, hex nuts and washers shall be galvanized in accordance with ASTM A123 and Sec 1081.

Measurement of pedestrian fence will be made horizontally and to the nearest linear foot along centerline fence.

Payment for furnishing and erecting the fence complete in place will be considered completely covered by the contract unit price for (60 in.) Decorative Pedestrian Fence (Structures).

All fence posts shall be vertical.

Mortar shall be placed under the post base plates in accordance with Sec 1066.

Decorative pedestrian fencing shall be in accordance with 2020-AASHTO LRFD Bridge Design Specifications, 9th Ed.

Shop drawings and structural calculations will not be required for the decorative pedestrian fences on the Bridge Pre-qualified Products List.

All materials used in fabrication and construction of the decorative pedestrian fencing shall be in accordance with the manufacturer's specifications, except as modified in the contract documents.


Decorative pedestrian fencing system shall be supplied by only one manufacturer. Decorative pedestrian fencing system shall include all components except the anchor bolts and hardware, and #4 bars welded to the anchor bolts. The assembly of the pickets to the rails and the rails to the posts shall be the same as the style mentioned for the manufacturer.

See Special Provisions for a list of approved manufacturers.

Substitution for the U-bolt cages will not be permitted.


Center of posts shall clear Curb joints or end of curb by at least 6 inches.

For details of pedestrian curb, see Sheet No. 29.

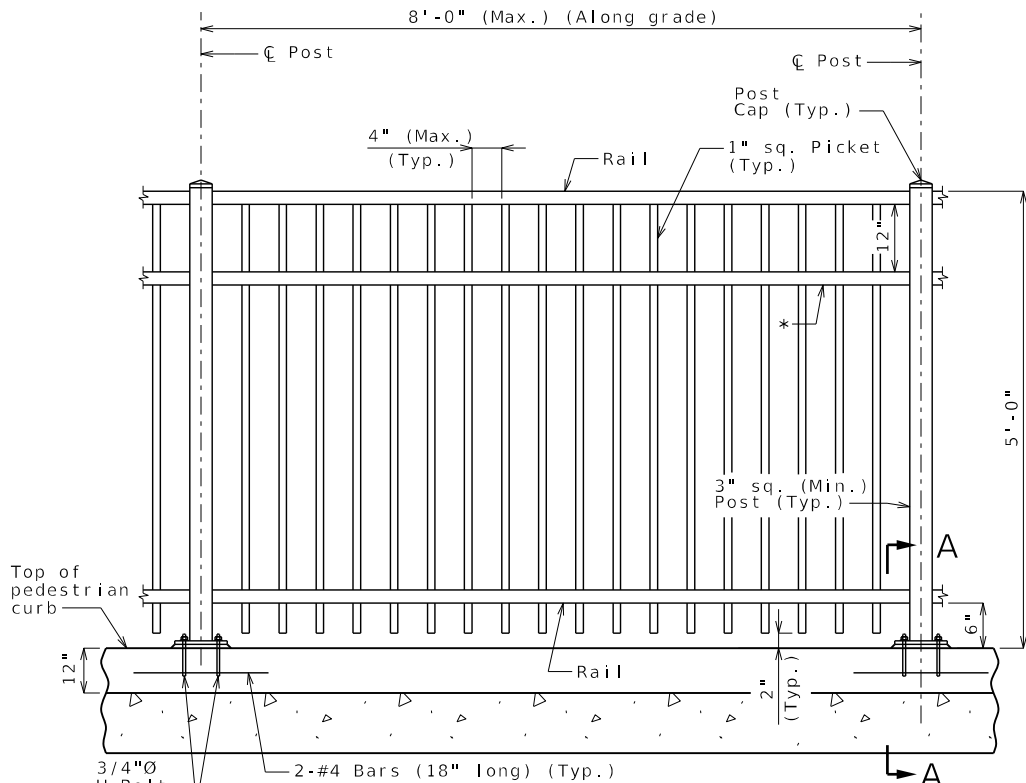


TYPICAL PART ELEVATION NEAR PEDESTRIAN CURB

* Optional rail. Need is based on design computations performed by the manufacturer and approved by MoDOT, or may be added for aesthetics.

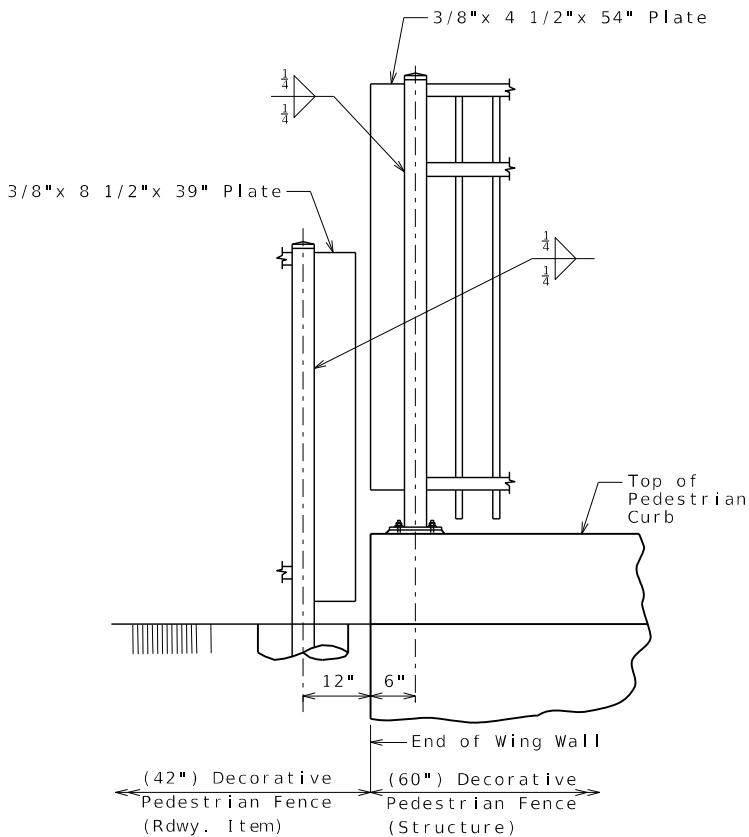


DETAIL A


DECORATIVE PEDESTRIAN FENCE

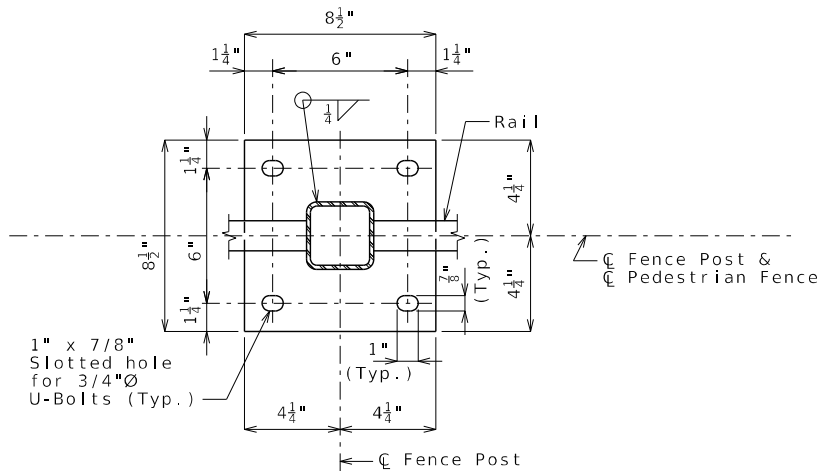

PART PLAN SHOWING BASE PLATE

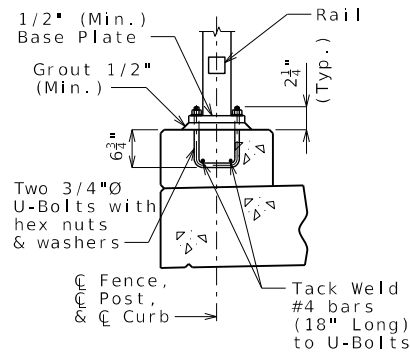

SECTION A-A

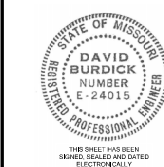

DATE PREPARED
3/3/2025

ROUTE
NOR

STATE
MO

DISTRICT
BR

SHEET NO.
30

COUNTY
ST. CHARLES

JOB NO.
JSL0112

CONTRACT ID.

PROJECT NO.

BRIDGE NO.
A9387

DESCRIPTION

DATE

DATE

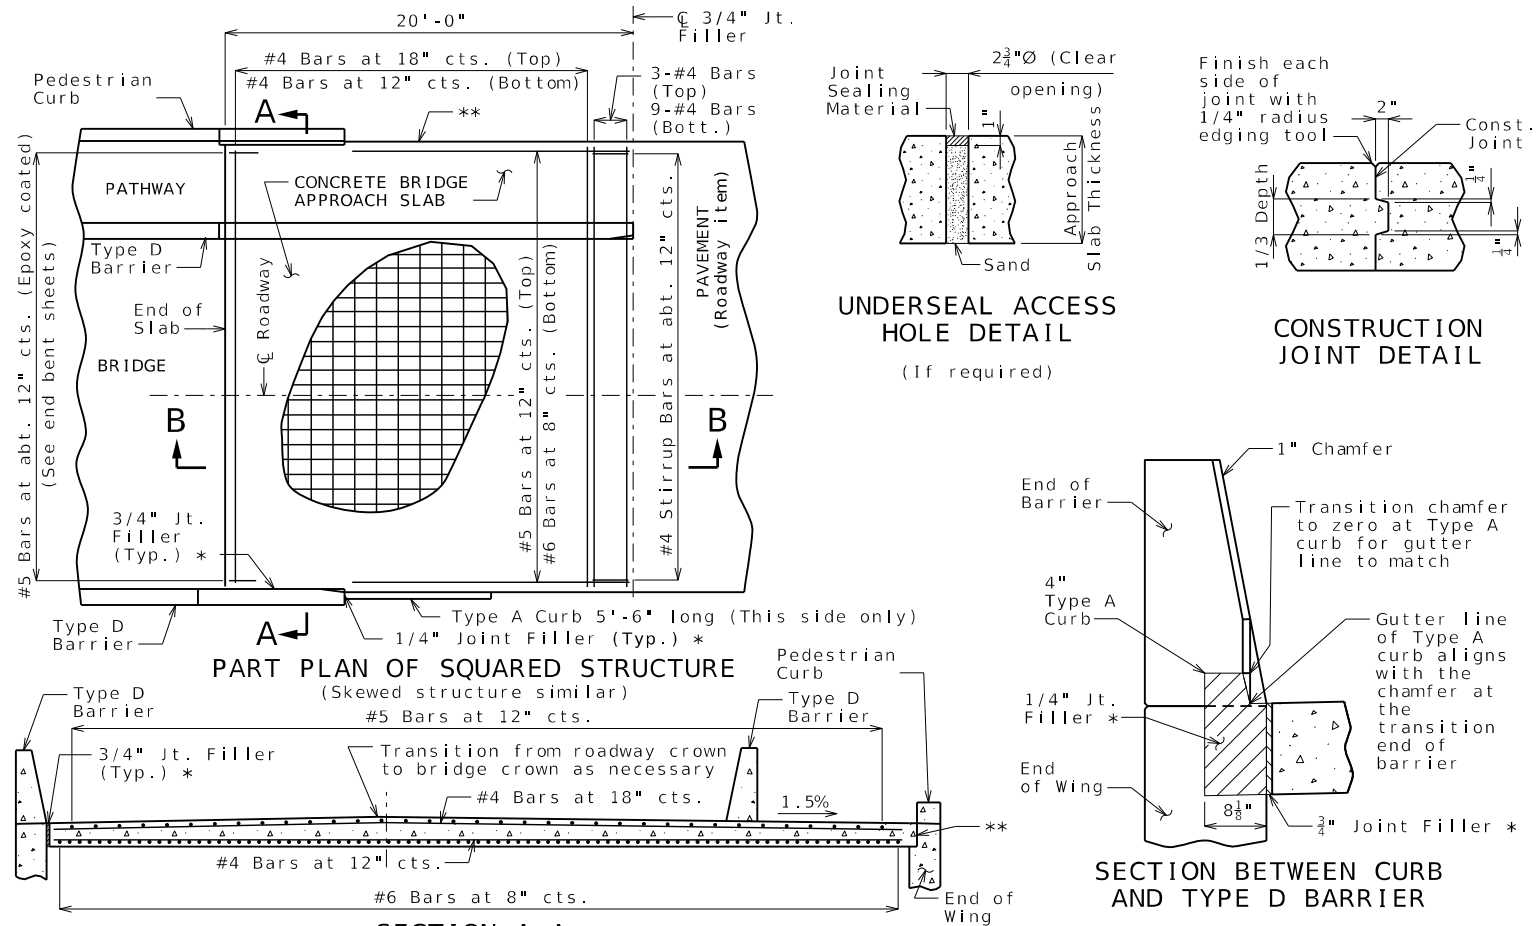

With the approval of the engineer, the contractor may crown the bottom of the approach slab to match the crown of the roadway surface.

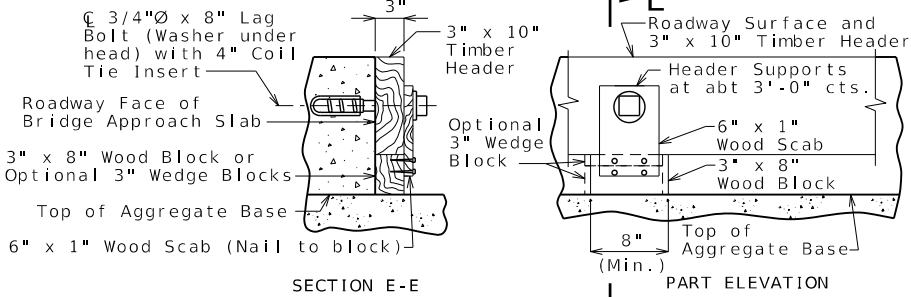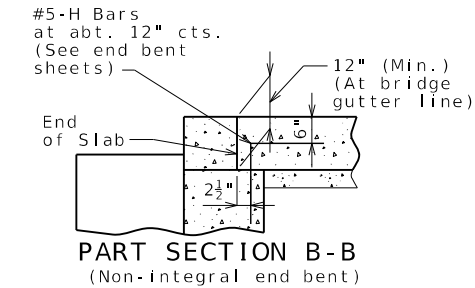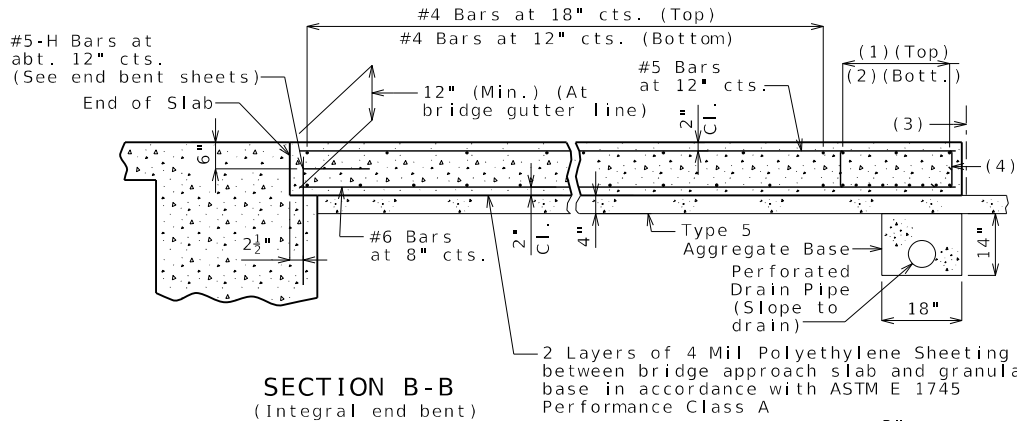

DETAILS OF TIMBER HEADER
Remove timber header when concrete pavement is placed.

UNDERSEAL ACCESS HOLE DETAIL
(If required)

CONSTRUCTION JOINT DETAIL

SECTION BETWEEN CURB AND TYPE D BARRIER

SECTION BETWEEN APPROACH SLAB AND PEDESTRIAN CURB

Notes For Concrete Slab Only:
All concrete for the bridge approach slab shall be in accordance with Sec 503 (f'c = 4,000 psi).
The reinforcing steel in the bridge approach slab shall be epoxy coated Grade 60 with fy = 60,000 psi.
Minimum clearance to reinforcing steel shall be 1 1/2", unless otherwise shown.
The reinforcing steel in the bridge approach slab shall be continuous. The transverse reinforcing steel may be made continuous by providing a minimum lap splice of 23 inches for #4 bars.
All joint filler shall be in accordance with Sec 1057 for preformed fiber expansion joint filler except as noted.

Payment for furnishing all materials, labor and excavation necessary to construct the concrete bridge approach slab, including the timber header, underdrain, Type 5 aggregate base, joint filler, and all other appurtenances and incidental work as shown on this sheet, complete in place, will be considered completely covered by the contract unit price for Bridge Approach Slab (Minor) per square yard.
See Missouri Standard Plan 609.00 for details of Type A curb.
Drain pipe may be either 6" diameter corrugated metallic-coated pipe underdrain, 4" diameter corrugated polyvinyl chloride (PVC) drain pipe, or 4" diameter corrugated polyethylene (PE) drain pipe.
* Seal joint between vertical face of approach slab and wing with sealant in accordance with Sec 717 for silicone joint sealant for saw cut and formed joints.
** Do not construct Type A Curb on Pathway side to accommodate fence posts for Pedestrian Fence (Rdwy. Item) beyond ends of wing walls and Pedestrian Curb.

General Notes:
The contractor is required to construct a concrete bridge approach slab (asphalt approach slab option is not allowed for this project).
The contractor shall pour and satisfactorily finish the bridge slab before placing the bridge approach slab.

STATE OF MISSOURI
DAVID BURDICK
REGISTERED PROFESSIONAL ENGINEER
NUMBER E-24015
THIS SHEET HAS BEEN
SEAL, SIGNED AND DATED
ELECTRONICALLY

DATE PREPARED
3/3/2025

ROUTE
NOR

DISTRICT
BR

COUNTY
ST. CHARLES

JOB NO.
JSL0112

CONTRACT ID.

PROJECT NO.

BRIDGE NO.
A9387

DESCRIPTION

DATE

MISSOURI HIGHWAYS AND TRANSPORTATION COMMISSION

105 WEST CAPITOL
JEFFERSON CITY, MO 65102
1-888-ASK-MODOT (1-888-275-6636)

CDG ENGINEERS

One Campbell Plaza
St. Louis, Missouri 63139
Missouri State Certificate of Authority #1721

T. 314.781.7770
F. 314.781.9075


Detailed Dec. 2024
Checked Dec. 2024

Note: This drawing is not to scale. Follow dimensions.


Sheet No. 31 of 44

BRIDGE APPROACH SLAB (MINOR)
Integral end bents shown, non-integral end bent similar.

B_A9387_031_JSL0112_Approach Slab.dgn 6:29:04 AM 3/3/2025

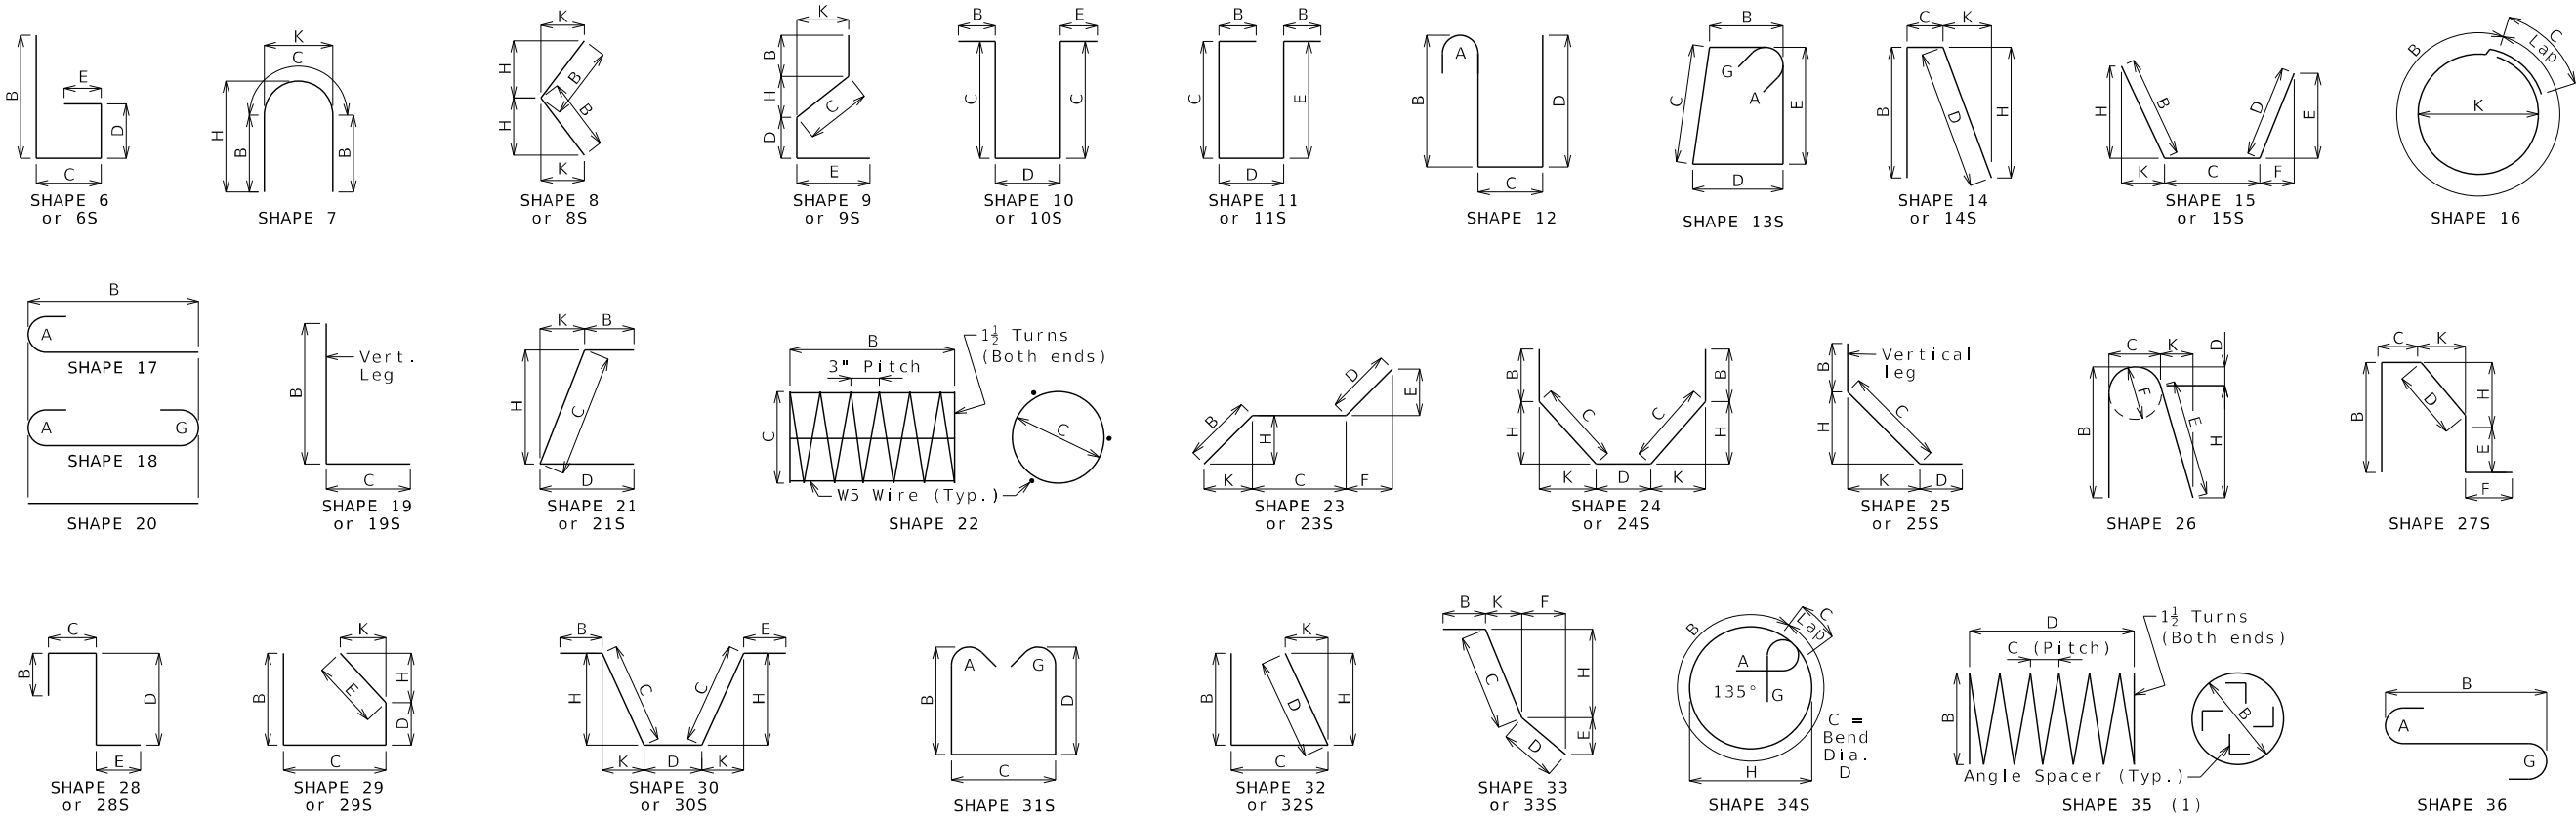

Finished Bend Dimensions D and Hook Dimensions						
Standard Pin Bend Shapes						
Size	Case	D	A or G		J	
			90°	180°	180°	
#4	1	3"	8"	6"	4"	
#5	1	3 ³ / ₄ "	10"	7"	5"	
#6	1	4 ¹ / ₂ "	12"	8 ¹ / ₄ "	6"	
#7	2	5 ¹ / ₄ "	14"	9 ³ / ₄ "	7"	
	3	7"	15"	11 ¹ / ₂ "	8 ³ / ₄ "	
#8	2	6"	16"	11"	8"	
	3	8"	17"	13 ¹ / ₄ "	10"	
#9	1	9 ¹ / ₂ "	19 ¹ / ₂ "	15 ¹ / ₂ "	11 ³ / ₄ "	
#10	1	10 ³ / ₄ "	22"	17 ¹ / ₂ "	13 ¹ / ₄ "	
#11	1	12"	24 ¹ / ₂ "	19 ¹ / ₂ "	14 ⁷ / ₈ "	
#14	1	18 ¹ / ₄ "	31 ¹ / ₄ "	27 ¹ / ₂ "	21 ⁵ / ₈ "	
#18	1	24"	41 ¹ / ₂ "	36 ¹ / ₄ "	28 ¹ / ₂ "	
Stirrup Pin Bend Shapes (S)						
Size	Case	D	A or G		H	J
			90°	135°	180°	135°
#4	2	2"	4 ¹ / ₂ "	4 ¹ / ₂ "	5"	2 ⁷ / ₈ "
	3	3"	5"	5 ¹ / ₄ "	6"	3"
#5	2	2 ¹ / ₂ "	5 ³ / ₄ "	5 ³ / ₄ "	5 ³ / ₄ "	3 ³ / ₄ "
	3	3 ³ / ₄ "	6 ¹ / ₄ "	6 ¹ / ₄ "	7"	3 ³ / ₈ "
#6	1	4 ¹ / ₂ "	12"	7 ³ / ₄ "	8 ¹ / ₄ "	4 ³ / ₈ "
Applicable for all grades of steel.						
Case 1 applies to all reinforcement. Case 2 applies to all reinforcement except for galvanized bars. Case 3 applies to galvanized bars only.						

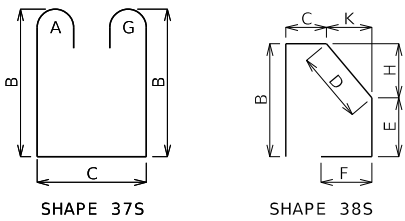

BENDING DIAGRAMS

All dimensions are out to out. (1) Shall be a deformed or plain spiral bar or wire.

Shapes ending with an S shall be bent in accordance stirrup pin bend shapes.

Unless otherwise noted, finished bending diameter D is the same for all bends of a shape.

Four angle or channel spacers are required for each column spiral. Spacers are to be placed on inside of spirals. Length and weight of column spirals do not include splices or spacers.

Reinforcing Steel Totals (Pounds)									
Size	Substructure		Superstructure					Entire Bridge	
	Plain	Epoxy	Slab		Barrier	Curb	Slip Form	Plain	Epoxy
			Plain	Epoxy					
W5	0	0	0	0	0	0	0	0	0
4	7087	0	0	1603	0	962	0	7087	2565
5	2908	0	0	27180	12361	0	605	2908	40146
6	2538	0	0	87675	0	0	0	2538	87675
7	0	0	0	0	0	0	0	0	0
8	0	0	0	16981	0	0	0	0	16981
9	27073	0	0	0	0	0	0	27073	0
10	0	0	0	0	0	0	0	0	0
11	0	0	0	0	0	0	0	0	0
14	0	0	0	0	0	0	0	0	0
18	0	0	0	0	0	0	0	0	0
By Type	39606	0	0	133439	12361	962	605	39606	147367

All superstructure reinforcing steel shall be epoxy coated unless otherwise specified.

BENDING DIAGRAMS AND REINFORCING STEEL TOTALS

Detailed Dec. 2024
Checked Dec. 2024

Note: This drawing is not to scale. Follow dimensions.

Sheet No. 32 of 44



DATE PREPARED	
3/3/2025	
ROUTE	STATE
NOR	MO
DISTRICT	SHEET NO.
BR	32
COUNTY	
ST. CHARLES	
JOB NO.	
JSL0112	
CONTRACT ID.	
PROJECT NO.	
BRIDGE NO.	
A9387	

DESCRIPTION	DATE

MISSOURI HIGHWAYS AND TRANSPORTATION COMMISSION

105 WEST CAPITOL
JEFFERSON CITY, MO 65102
1-888-ASK-MODOT (1-888-275-6636)

MoDOT

CDG ENGINEERS

One Campbell Plaza
St. Louis, Missouri 63139
T. 314.784.7770
F. 314.784.9075
Missouri State Certificate of Authority #1721

Nominal lengths are based on out to out dimensions shown in bending diagrams and are listed to the nearest inch for fabricator's use. Actual lengths are measured along centerline bar to the nearest inch. Weights are based on actual lengths. All bars shall be furnished in accordance with the requirements of the specification.

For bending diagrams and steel reinforcing totals, see Sheet No. 32.


Detailed Dec. 2024
Checked Dec. 2024

Note: This drawing is not to scale. Follow dimensions.

BILL OF REIN

Codes: C = Required coatings, where E = Epoxy Coated and G = Galvanized.
SH = Required shape, see bending diagrams.
V = Sets of varied bars and number of bars of each length. Bar dimensions vary in equal increments between dimensions shown on this line and the following line and the actual length dimension shown on this line and the following line vary by the specified increment.

1

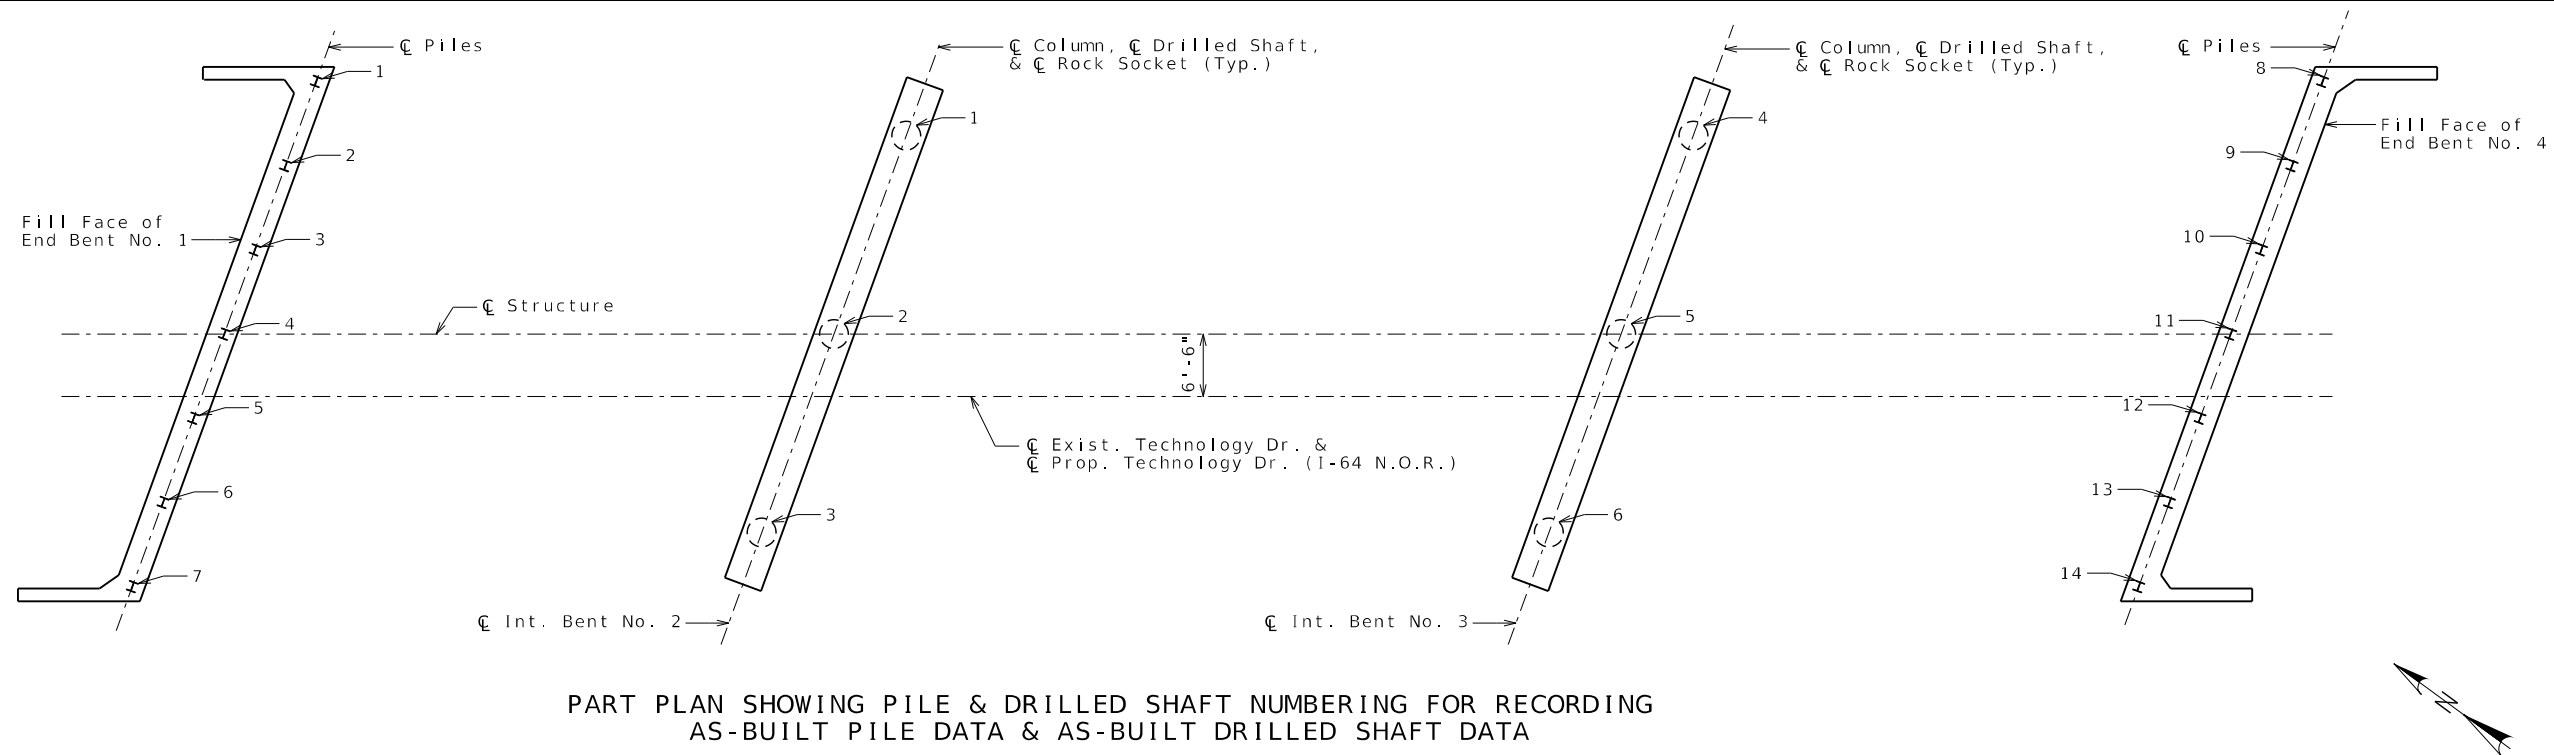

PART PLAN SHOWING PILE & DRILLED SHAFT NUMBERING FOR RECORDING
AS-BUILT PILE DATA & AS-BUILT DRILLED SHAFT DATA

[illegible]

Note for As-Built Pile Data:
Indicate in remarks column:
A. Pile type and grade
B. Batter
C. Driven to practical refusal


This sheet to be completed by MoDOT construction personnel.

[illegible]

Note for As-Built Drilled Shaft Data:

This sheet to be completed by MoDOT construction personnel.

AS-BUILT PILE AND DRILLED SHAFT DATA

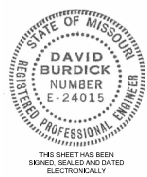



DATE PREPARED	
3/3/2025	
ROUTE	STATE
NOR	MO
DISTRICT	SHEET NO.
BR	35
COUNTY	
T. CHARLES	
JOB NO.	
JSL0112	
CONTRACT ID.	
PROJECT NO.	
BRIDGE NO.	
A9387	

[illegible]

MISSOURI HIGHWAYS AND TRANSPORTATION
COMMISSION

105 WEST CAPITOL
JEFFERSON CITY, MO 65102
1-888-ASK-MODOT (1-888-275-6636)



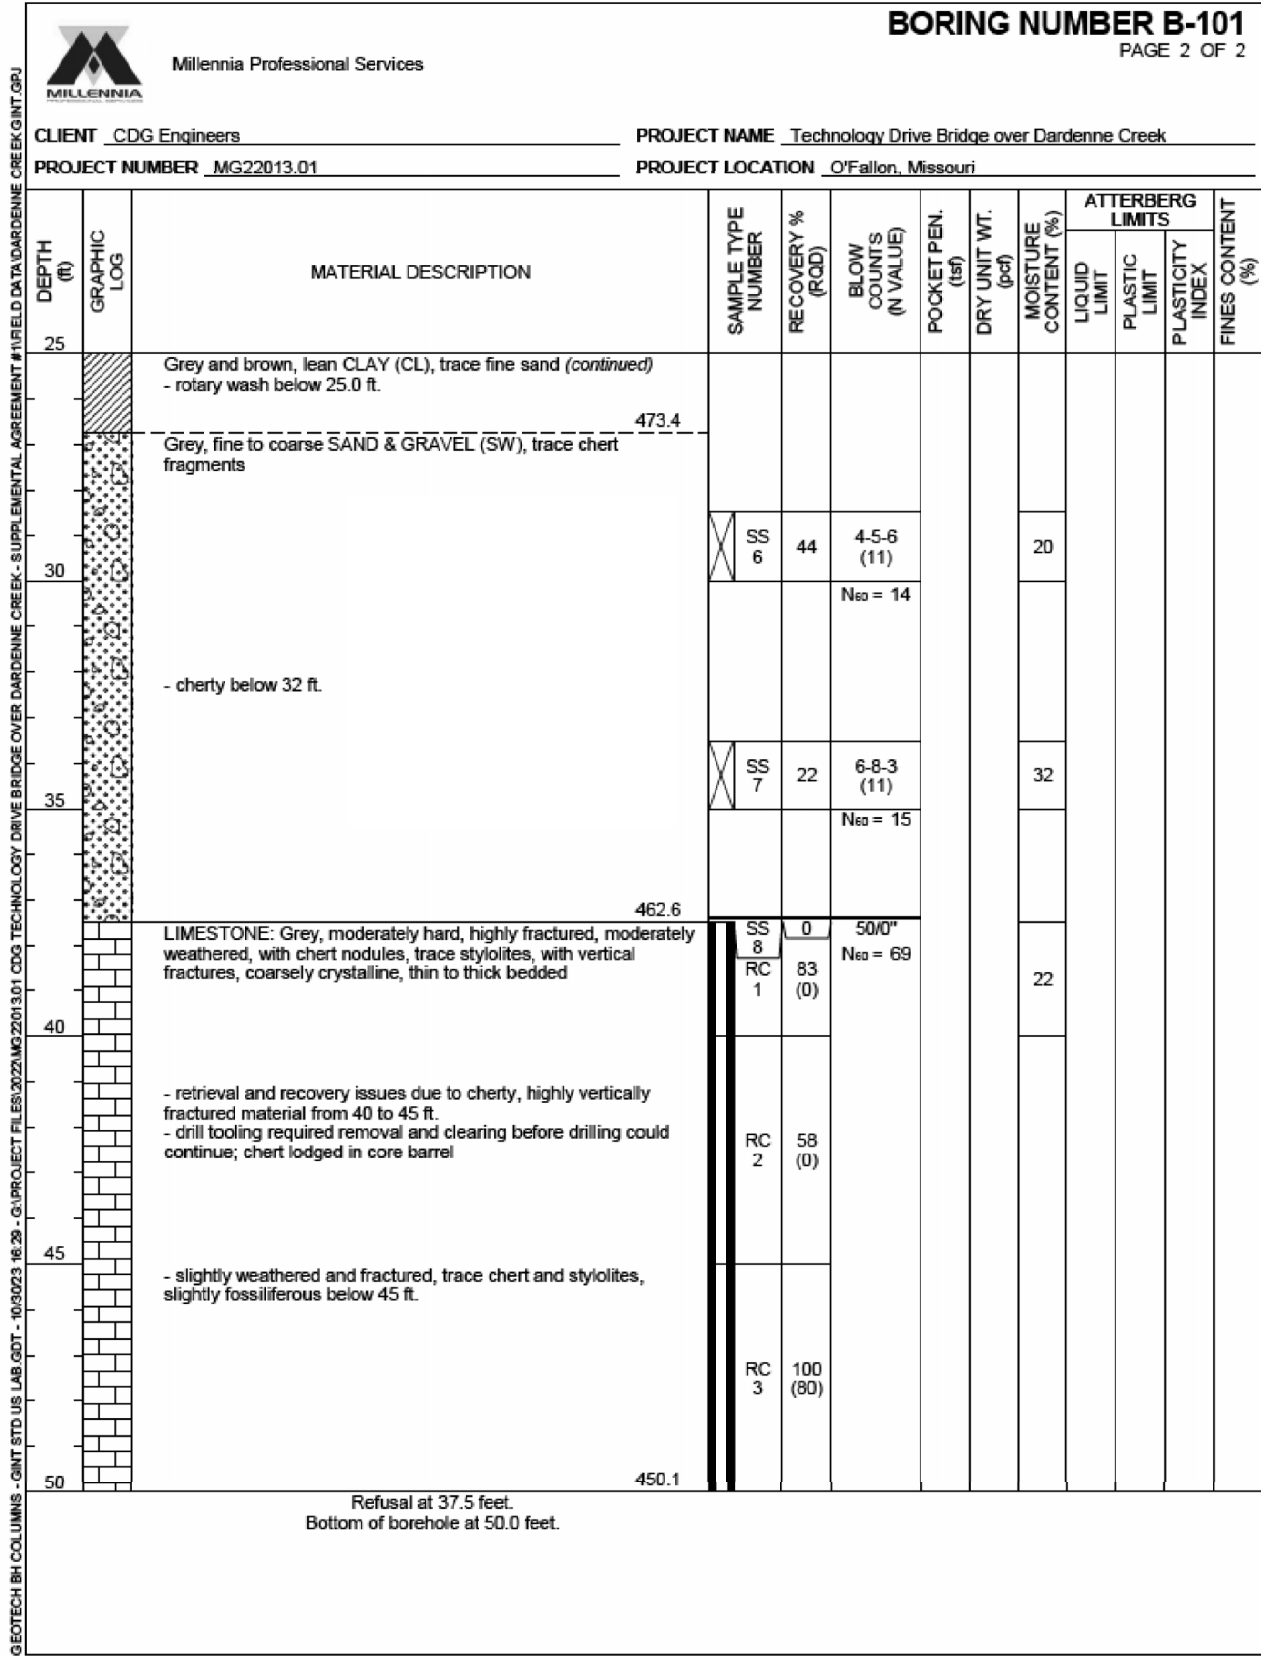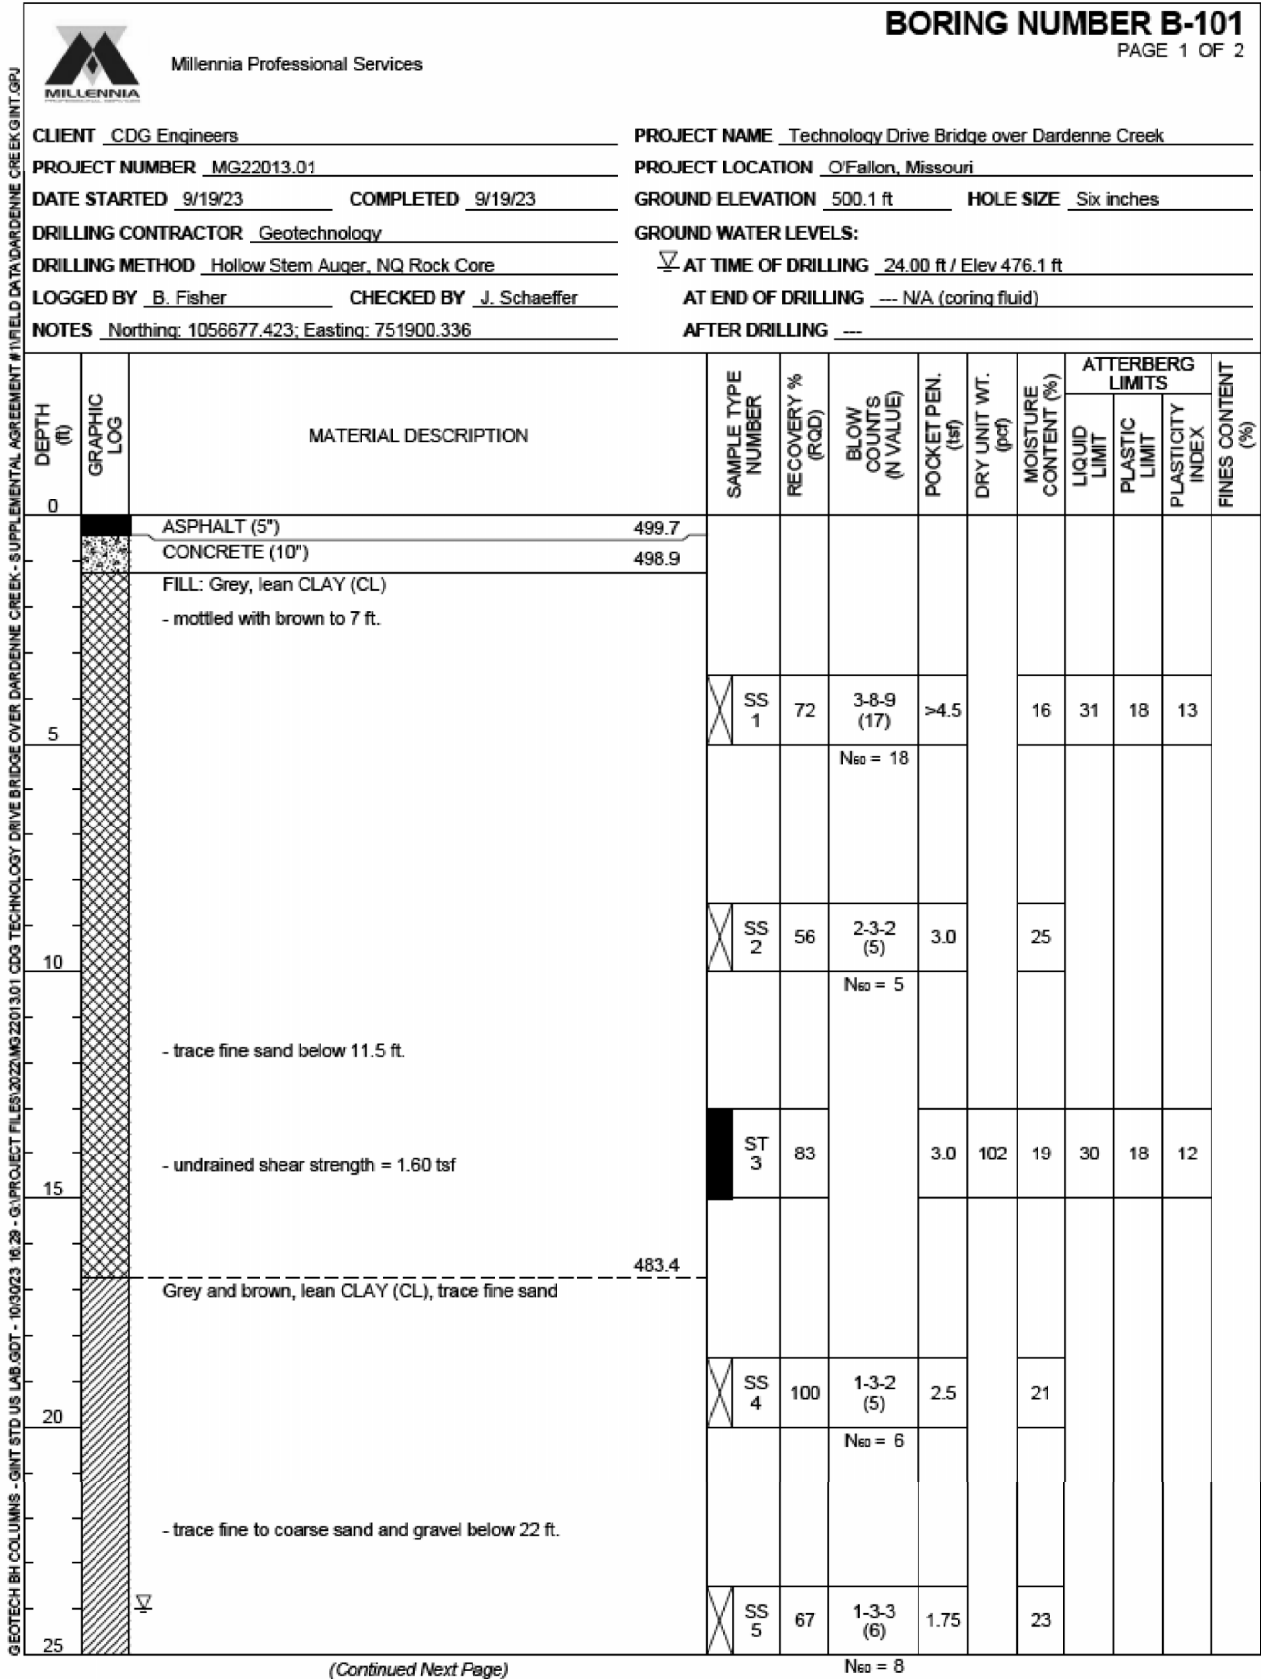

BORING DATA

Note: For locations of borings, see Sheet No. 1.

Note: This drawing is not to scale. Follow dimensions.

Sheet No. 36 of 44

Detailed Dec. 2024
Checked Dec. 2024

GEOTECH BH COLUMNS - GINT STD US LAB.GDT - 10/30/23 16:29 - G:\PROJECT FILES\2022\MG2201301 CDG TECHNOLOGY DRIVE BRIDGE OVER DARDENNE CREEK - SUPPLEMENTAL AGREEMENT #1\FIELD DATA\DARDENNE CREEK.GINT.GPJ



Millennia Professional Services

BORING NUMBER B-102

PAGE 1 OF 2

CLIENT CDG Engineers

PROJECT NUMBER MG22013.01

DATE STARTED 9/21/23 COMPLETED 9/21/23

DRILLING CONTRACTOR Geotechnology

DRILLING METHOD Continuous Flight Auger

LOGGED BY B.Fisher CHECKED BY J. Schaeffer

NOTES Northing: 1056664.131; Easting: 751862.900

PROJECT NAME Technology Drive Bridge over Dardenne Creek

PROJECT LOCATION O'Fallon, Missouri

GROUND ELEVATION 501.0 ft HOLE SIZE Six inches

GROUND WATER LEVELS:

AT TIME OF DRILLING --- Not Encountered

AT END OF DRILLING --- Dry

AFTER DRILLING ---

DEPTH (ft)	GRAPHIC LOG	MATERIAL DESCRIPTION	SAMPLE TYPE NUMBER	RECOVERY % (RQD)	BLOW COUNTS (N VALUE)	POCKET PEN. (tsf)	DRY UNIT WT. (pcf)	MOISTURE CONTENT (%)	ATTERBERG LIMITS			FINES CONTENT (%)
									LIQUID LIMIT	PLASTIC LIMIT	PLASTICITY INDEX	
0		ASPHALT (5") CONCRETE (7") FILL: Dark grey, silty, sandy gravel base rock FILL: Dark grey, lean CLAY (CL) <i>Descriptions based on visual classifications of cuttings and the performance of drill tooling. Material transitions are approximate.</i>	500.6 500.0 499.5									
5												
15		Grey and brown, lean CLAY (CL) <i>Descriptions based on visual classifications of cuttings and the performance of drill tooling. Material transitions are approximate.</i>	486.0									
20												
25												

(Continued Next Page)

GEOTECH BH COLUMNS - GINT STD US LAB.GDT - 10/30/23 16:29 - G:\PROJECT FILES\2022\MG2201301 CDG TECHNOLOGY DRIVE BRIDGE OVER DARDENNE CREEK - SUPPLEMENTAL AGREEMENT #1\FIELD DATA\DARDENNE CREEK.GINT.GPJ



Millennia Professional Services

BORING NUMBER B-102

PAGE 2 OF 2

CLIENT CDG Engineers

PROJECT NUMBER MG22013.01

PROJECT NAME Technology Drive Bridge over Dardenne Creek

PROJECT LOCATION O'Fallon, Missouri

DEPTH (ft)	GRAPHIC LOG	MATERIAL DESCRIPTION	SAMPLE TYPE NUMBER	RECOVERY % (RQD)	BLOW COUNTS (N VALUE)	POCKET PEN. (tsf)	DRY UNIT WT. (pcf)	MOISTURE CONTENT (%)	ATTERBERG LIMITS			FINES CONTENT (%)
									LIQUID LIMIT	PLASTIC LIMIT	PLASTICITY INDEX	
25		Grey and brown, lean CLAY (CL) <i>Descriptions based on visual classifications of cuttings and the performance of drill tooling. Material transitions are approximate. (continued)</i>										
30		Brown, lean CLAY (CL), with sand and gravel <i>Descriptions based on visual classifications of cuttings and the performance of drill tooling. Material transitions are approximate.</i>										
35		- gravelly, hard drilling below 35 ft.										
40		Refusal at 37.0 feet. Bottom of borehole at 37.0 feet.										

BORING DATA

Note: For locations of borings, see Sheet No. 1.

Note: This drawing is not to scale. Follow dimensions.

Sheet No. 37 of 44

Detailed Dec. 2024
Checked Dec. 2024



DATE PREPARED
3/3/2025

ROUTE
NOR

STATE
MO

DISTRICT
BR

SHEET NO.
37

COUNTY
ST. CHARLES

JOB NO.
JSL0112

CONTRACT ID.

PROJECT NO.

BRIDGE NO.
A9387

DESCRIPTION	DATE

MISSOURI HIGHWAYS AND TRANSPORTATION
COMMISSION



105 WEST CAPITOL
JEFFERSON CITY, MO 65102
1-888-ASK-MODOT (1-888-275-6636)



One Campbell Plaza
St. Louis, Missouri 63139
Missouri State Certificate of Authority #1721

T. 314.781.7770
F. 314.781.9075



PAGE 1 OF 3

CLIENT CDG Engineers
PROJECT NUMBER MG22013.01
DATE STARTED 9/20/23 COMPLETED 9/20/23
DRILLING CONTRACTOR Geotechnology
DRILLING METHOD Continuous Flight Auger, NQ Rock Core
LOGGED BY B.Fisher CHECKED BY J. Schaeffer
NOTES Northing: 1056609.685; Easting: 751903.183

PROJECT NAME Technology Drive Bridge over Dardenne Creek
PROJECT LOCATION O'Fallon, Missouri
GROUND ELEVATION 501.2 ft HOLE SIZE Six inches
GROUND WATER LEVELS:
AT TIME OF DRILLING --- N/A (rotary-wash)
AT END OF DRILLING --- N/A (coring fluid)
AFTER DRILLING ---

DEPTH (ft)	GRAPHIC LOG	MATERIAL DESCRIPTION	SAMPLE TYPE NUMBER	RECOVERY % (RQD)	BLOW COUNTS (N VALUE)	POCKET PEN. (tsf)	DRY UNIT WT. (pcf)	MOISTURE CONTENT (%)	ATTERBERG LIMITS			FINES CONTENT (%)
									LIQUID LIMIT	PLASTIC LIMIT	PLASTICITY INDEX	
0												
		CONCRETE (28") - 14" void with cardboard sonotube - one 1.5" rebar segment										
		498.9										
		Open air below bridge deck										
5												
10												
15												
		486.2										
		Casing installed to get a seal										
20		Grey, sandy and gravelly CLAY (CL) - SS1 N-value compromised due to setting drill casing - rotary wash below 19.0 ft.	SS 1	50	17/1" N ₆₀ = 20			11				
25		- no recovery at SS2; drilling was loose and gravelly, required a whole tub of drilling mud	SS 2	0	3-2-2 (4)							

(Continued Next Page)

$$N_{60} = 5$$


PAGE 2 OF 3

CLIENT CDG Engineers

PROJECT NUMBER MG22013.01

PROJECT NAME Technology Drive Bridge over Dardenne Creek
PROJECT LOCATION O'Fallon, Missouri

[illegible]

(Continued Next Page)



DATE PREPARED 3/3/2025	
ROUTE NOR	STATE MO
DISTRICT BR	SHEET # 39
COUNTY ST. CHARLES	
JOB NO. JSL0112	
CONTRACT ID.	

PROJECT NO

BRIDGE NO.
A9387[illegible]MISSOURI HIGHWAYS AND TRANSPORTATION
COMMISSION

105 WEST CAPITOL
JEFFERSON CITY, MO 65102
1-888-ASK-MODOT (1-888-275-6636)





One Campbell Plaza
St. Louis, Missouri 63139
Missouri State Certificate of Authority # 1721
T. 314 781 7770
F. 314 781 9075

Note: For locations of borings, see Sheet No. 1.

Detailed Dec. 2024
Checked Dec. 2024

Note: This drawing is not to scale. Follow dimensions.

Sheet No. 39 of 44

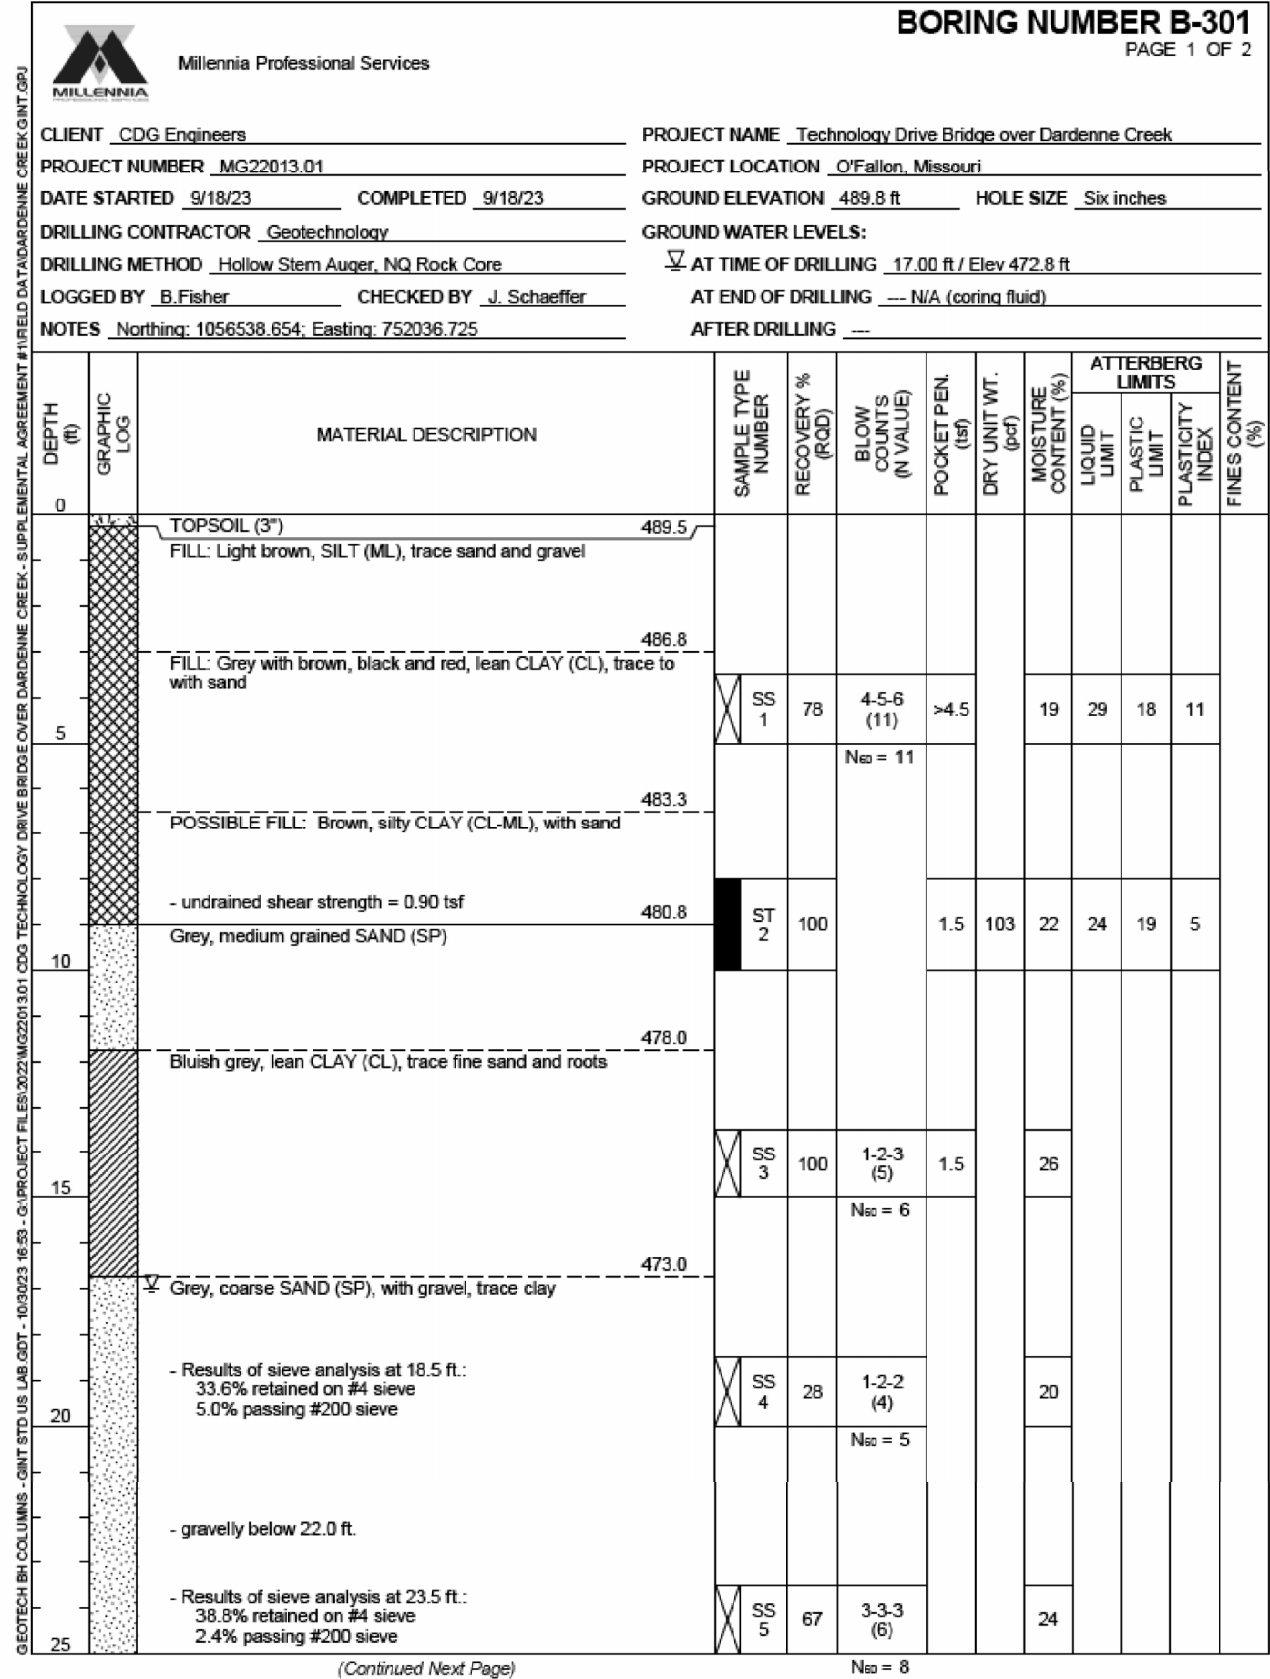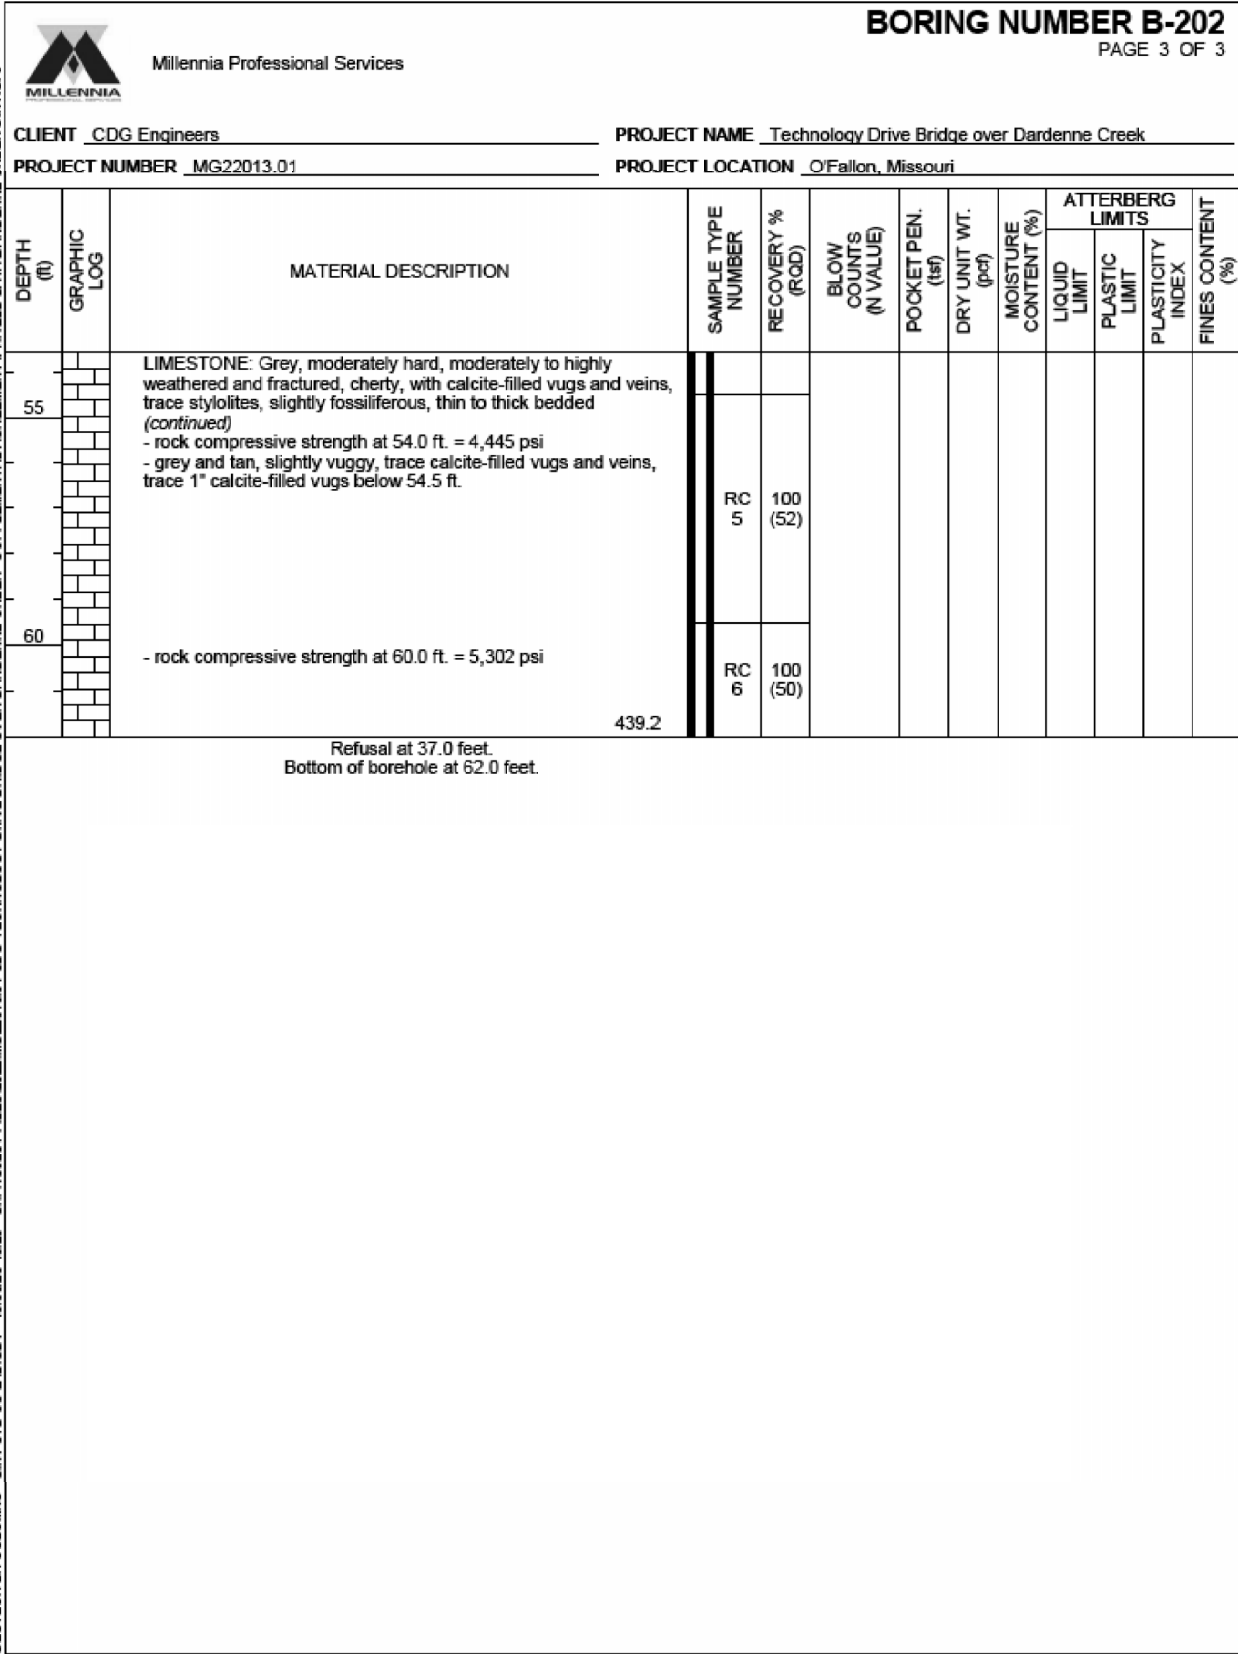

GEOTECH BH COLUMNS - GINT STD US LAB.GDT - 10/30/23 16:29 - G:\PROJECT FILES\2022\MG 2201301 CDG TECHNOLOGY DRIVE BRIDGE OVER DARDENNE CREEK - SUPPLEMENTAL AGREEMENT #1\FIELD DATA\DARDENNE CREEK.GINT.GPJ



Millennia Professional Services

BORING NUMBER B-302

PAGE 2 OF 2

CLIENT CDG Engineers

PROJECT NAME Technology Drive Bridge over Dardenne Creek

PROJECT NUMBER MG22013.01

PROJECT LOCATION O'Fallon, Missouri

DEPTH (ft)	GRAPHIC LOG	MATERIAL DESCRIPTION	SAMPLE TYPE NUMBER	RECOVERY % (RQD)	BLOW COUNTS (N VALUE)	POCKET PEN. (tsf)	DRY UNIT WT. (pcf)	MOISTURE CONTENT (%)	ATTERBERG LIMITS			FINES CONTENT (%)
									LIQUID LIMIT	PLASTIC LIMIT	PLASTICITY INDEX	
25		Drilling without sampling										
		Material descriptions unavailable due to position of drill tooling through bridge deck. (continued)										
30												
35		- rough drilling below 35 ft.										
			464.2									
Refusal at 37.0 feet. Bottom of borehole at 37.0 feet.												

GEOTECH BH COLUMNS - GINT STD US LAB.GDT - 10/30/23 16:29 - G:\PROJECT FILES\2022\MG 2201301 CDG TECHNOLOGY DRIVE BRIDGE OVER DARDENNE CREEK - SUPPLEMENTAL AGREEMENT #1\FIELD DATA\DARDENNE CREEK.GINT.GPJ



Millennia Professional Services

BORING NUMBER B-401

PAGE 1 OF 2

CLIENT CDG Engineers

PROJECT NAME Technology Drive Bridge over Dardenne Creek

PROJECT NUMBER MG22013.01

PROJECT LOCATION O'Fallon, Missouri

DATE STARTED 9/18/23 COMPLETED 9/18/23

GROUND ELEVATION 490.5 ft HOLE SIZE Six inches

DRILLING CONTRACTOR Geotechnology

GROUND WATER LEVELS:

DRILLING METHOD Hollow Stem Auger

AT TIME OF DRILLING -- N/A

LOGGED BY B.Fisher CHECKED BY J. Schaeffer

AT END OF DRILLING 15.00 ft / Elev 475.5 ft

NOTES Northing: 1056486.956; Easting: 752079.655

AFTER DRILLING --

DEPTH (ft)	GRAPHIC LOG	MATERIAL DESCRIPTION	SAMPLE TYPE NUMBER	RECOVERY % (RQD)	BLOW COUNTS (N VALUE)	POCKET PEN. (tsf)	DRY UNIT WT. (pcf)	MOISTURE CONTENT (%)	ATTERBERG LIMITS			FINES CONTENT (%)
									LIQUID LIMIT	PLASTIC LIMIT	PLASTICITY INDEX	
0		POSSIBLE FILL: Light brown, lean CLAY (CL), trace sand and gravel										
		Descriptions based on visual classifications of cuttings and the performance of drill tooling. Material transitions are approximate.										
5												
10		Grey, lean CLAY (CL)										
		Descriptions based on visual classifications of cuttings and the performance of drill tooling. Material transitions are approximate.										
15		Brown, silty lean CLAY (CL), with sand and gravel										
		Descriptions based on visual classifications of cuttings and the performance of drill tooling. Material transitions are approximate.										
20												
25												

(Continued Next Page)


BORING DATA

Note: For locations of borings, see Sheet No. 1.

Note: This drawing is not to scale. Follow dimensions.

Sheet No. 42 of 44

Detailed Dec. 2024
Checked Dec. 2024

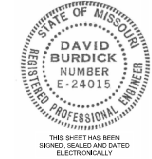

DATE PREPARED

3/3/2025

ROUTE STATE

NOR MO

DISTRICT SHEET NO.

BR 42

COUNTY

ST. CHARLES

JOB NO.

JSL0112

CONTRACT ID.

PROJECT NO.

BRIDGE NO.

A9387

DESCRIPTION	DATE

MISSOURI HIGHWAYS AND TRANSPORTATION COMMISSION





105 WEST CAPITOL
JEFFERSON CITY, MO 65102
1-888-ASK-MODOT (1-888-275-6636)





One Campbell Plaza
St. Louis, Missouri 63139
T. 314.781.7770
F. 314.781.9075
Missouri State Certificate of Authority #1721

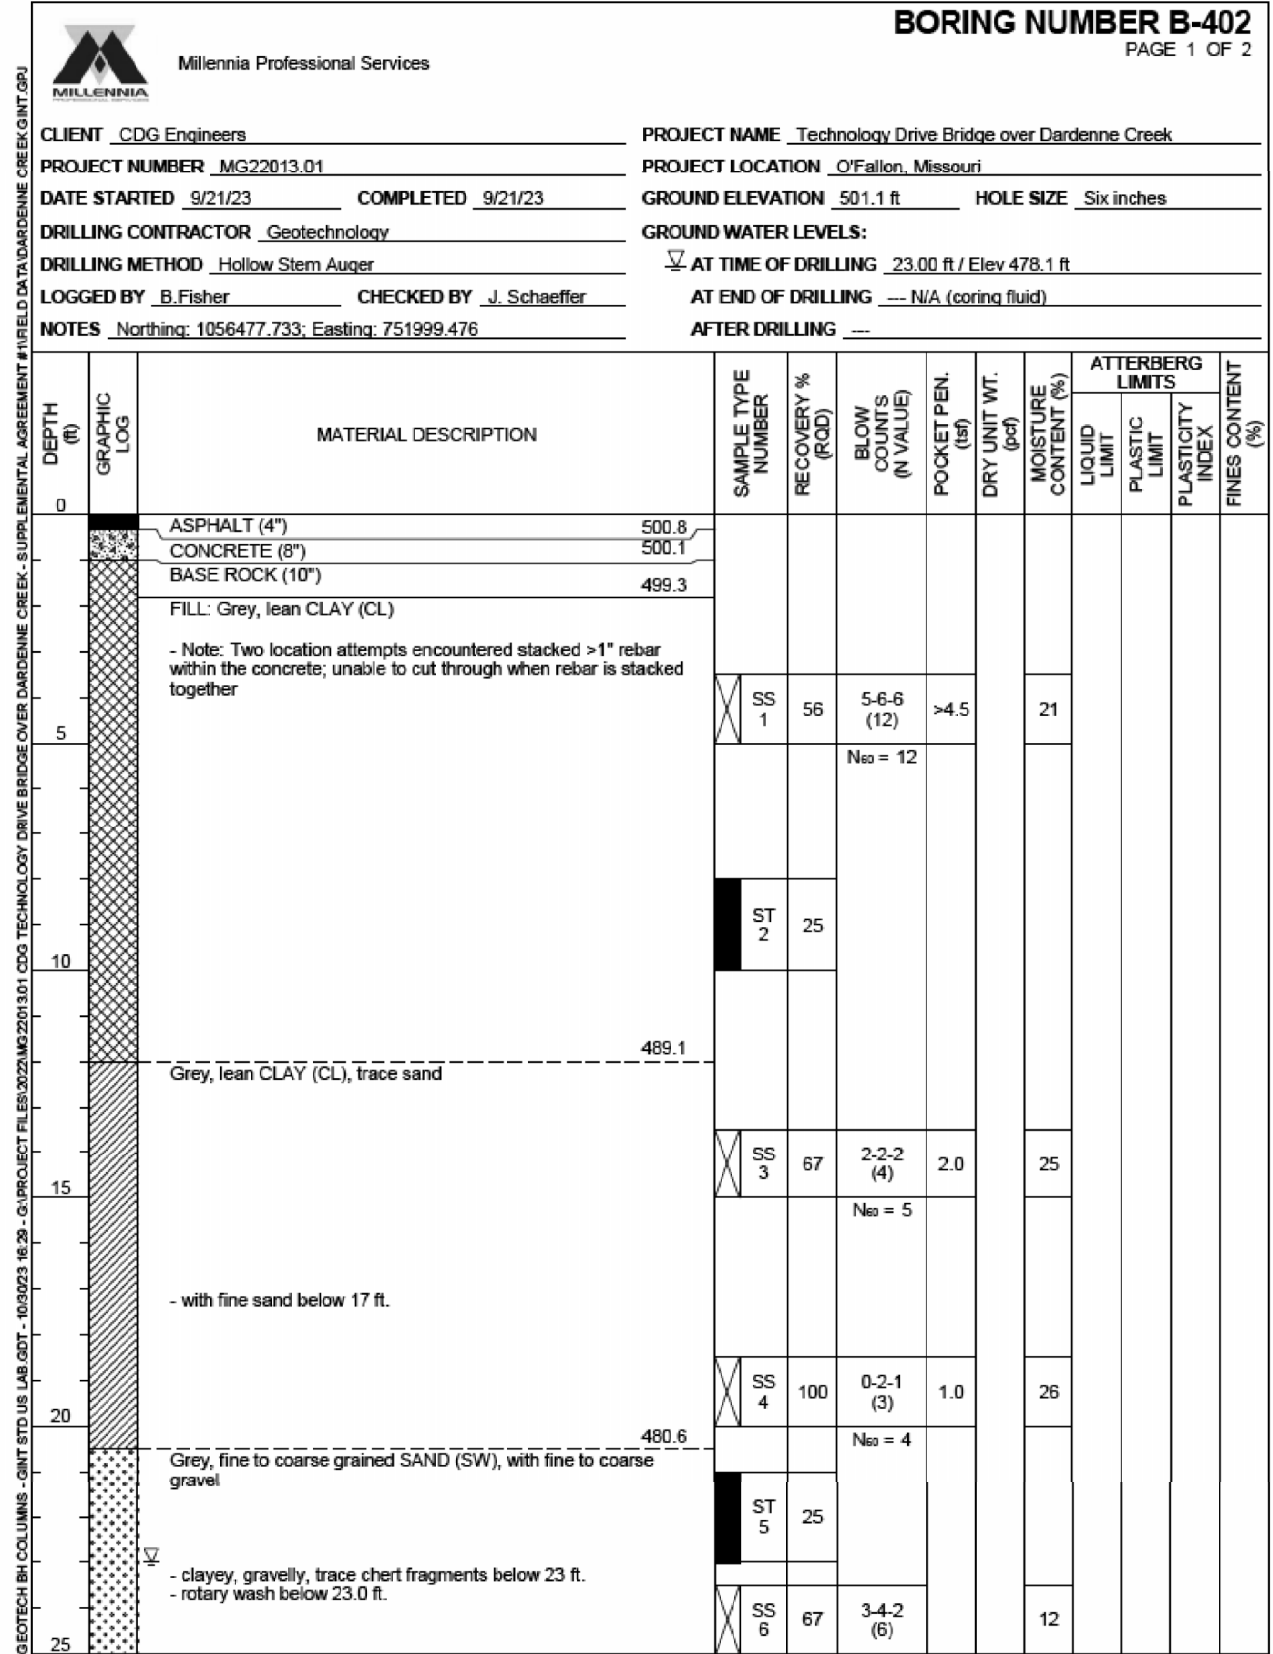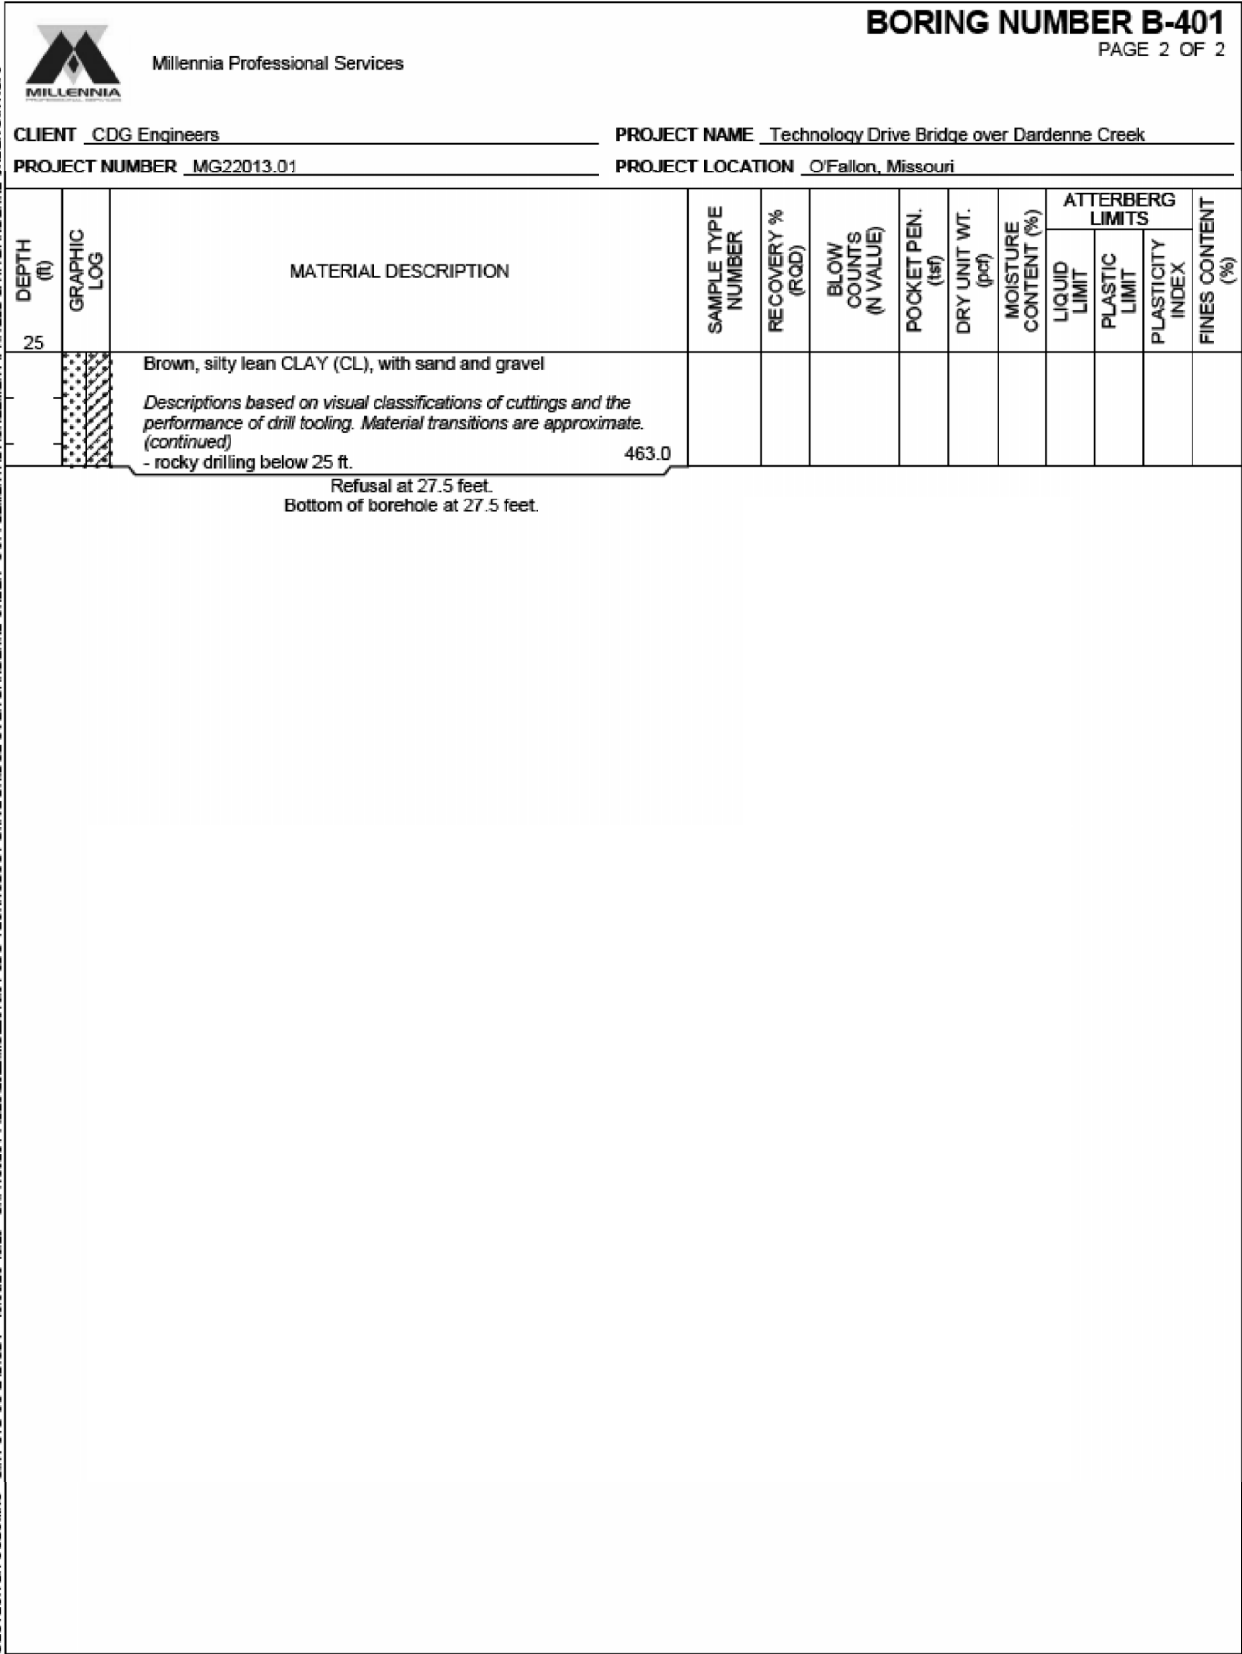

GEOTECH BH COLUMNS - GINT STD US LAB GDT - 10/30/23 16:29 - G:\PROJECT FILES\2022\MG2201301 CDG TECHNOLOGY DRIVE BRIDGE OVER DARDENNE CREEK - SUPPLEMENTAL AGREEMENT #1\FIELD DATA\DARDENNE CREEK\GINT.GPJ



Millennia Professional Services

BORING NUMBER B-402

PAGE 2 OF 2

CLIENT CDG Engineers

PROJECT NAME Technology Drive Bridge over Dardenne Creek

PROJECT NUMBER MG22013.01

PROJECT LOCATION O'Fallon, Missouri

DEPTH (ft)	GRAPHIC LOG	MATERIAL DESCRIPTION	SAMPLE TYPE NUMBER	RECOVERY % (RQD)	BLOW COUNTS (N VALUE)	POCKET PEN. (tsf)	DRY UNIT WT. (pcf)	MOISTURE CONTENT (%)	ATTERBERG LIMITS			FINES CONTENT (%)
									LIQUID LIMIT	PLASTIC LIMIT	PLASTICITY INDEX	
25		Grey, fine to coarse grained SAND (SW), with fine to coarse gravel (continued)										
27.18		471.8	SS 7	67	1-18-10 (28)	2.0		31				
29.3		Grey, silty CLAY (CL-ML), trace sand and wood fibers			N ₆₀ = 37							
31.3		469.3										
33.3		Grey, fine to coarse SAND (SW), with gravel and chert fragments										
34.8			SS 8	33	5-4-7 (11)			22				
36.1					N ₆₀ = 15							
38.1		463.1										
39.5		LIMESTONE: Light grey, moderately hard, moderately weathered, highly fractured, slightly fossiliferous, trace chert nodules, thin to thick bedded - rock compressive strength at 39.5 ft. = 18,575 psi - grey and tan, trace stylolites below 39.5 ft.	SS 9 RC 1	100 100 (0)	50/0" N ₆₀ = 69			24				
41.5			RC 2	100 (72)								
43.5		- mostly unfractured and unweathered, moderately fossiliferous, coarsely crystalline below 44.5 ft.	RC 3	100 (100)								
45.1		453.1										
48.0		Refusal at 38.0 feet. Bottom of borehole at 48.0 feet.										



CDG
ENGINEERS

One Campbell Plaza
St. Louis, Missouri 63139
Missouri State Certificate of Authority #1721

T. 314.781.7770
F. 314.781.9075



MISSOURI HIGHWAYS AND TRANSPORTATION
COMMISSION

105 WEST CAPITOL
JEFFERSON CITY, MO 65102
1-888-ASK-MODOT (1-888-275-6636)



STATE OF MISSOURI
DAVID BURDICK
NUMBER E-24015
PROFESSIONAL ENGINEER
THIS SHEET HAS BEEN
SIGNED, SEALED AND DATED
ELECTRONICALLY

DATE PREPARED
3/3/2025

ROUTE
NOR

STATE
MO

DISTRICT
BR

SHEET NO.
44

COUNTY
ST. CHARLES

JOB NO.
JSL0112

CONTRACT ID.

PROJECT NO.

BRIDGE NO.
A9387

DESCRIPTION

DATE

BORING DATA

Detailed Dec. 2024
Checked Dec. 2024

Note: For locations of borings, see Sheet No. 1.
Note: This drawing is not to scale. Follow dimensions.
Sheet No. 44 of 44

U.I.P. AND REPAIR EXISTING (67'-76'-67') PRESTRESSED CONCRETE I-GIRDER SPANS (SKEW: 20° R.A.)

General Notes:

Slab Drainage System:

For the approximate locations of drain modifications (2 places), see Plan of Slab Drain.

Modification as shown in Part Section Near Drain on Sheet No. 2.

Pipe hangers, support brackets, pipe converters and drain pipes shall be in accordance with the job special provisions for Drainage System.

Payment for all labor, equipment, materials and any other incidental work necessary to complete the installation at both locations will be considered completely covered by the contract lump sum price for Drainage System (On Structure).

Outline of old work is indicated by light dashed lines. Heavy lines indicate new work.

Contractor shall verify all dimensions in the field before ordering new material.

After removal of bracket assembly fill coil insert with a non shrink grout. Area exposed by the removal of the bracket assembly shall be coated with an approved qualified special mortar in accordance with Sec 704.

The limits of existing 4"x8" drain to be removed shall be the minimum needed for the incorporation of a closed drainage system and to ensure the 8"Ø horizontal pipe is above the bottom of the P/S Concrete I-Girders and is sloped to drain (1% min.).

Resin Anchor System:

The contractor shall use one of the qualified resin anchor systems in accordance with Sec 1039.

Cost of furnishing and installing the resin anchor system, complete in place, will be completely covered by the contract unit price for Drainage System (On Structure A6752).


The minimum embedment depth in concrete with $f'c = 4000$ psi for the resin anchor system shall be that required to meet the minimum ultimate pullout strength in accordance with Sec. 1039 but shall not be less than 5".

Resin anchors used with hangers or support brackets for the closed drainage system shall be installed in bottom of deck, bent cap, or column. Drilling into the prestressed girders is not allowed.

Traffic Handling:


Maintain traffic on structure during construction.

Estimated Quantities		
Item		Total
Drainage System (On Structure)	lump sum	1

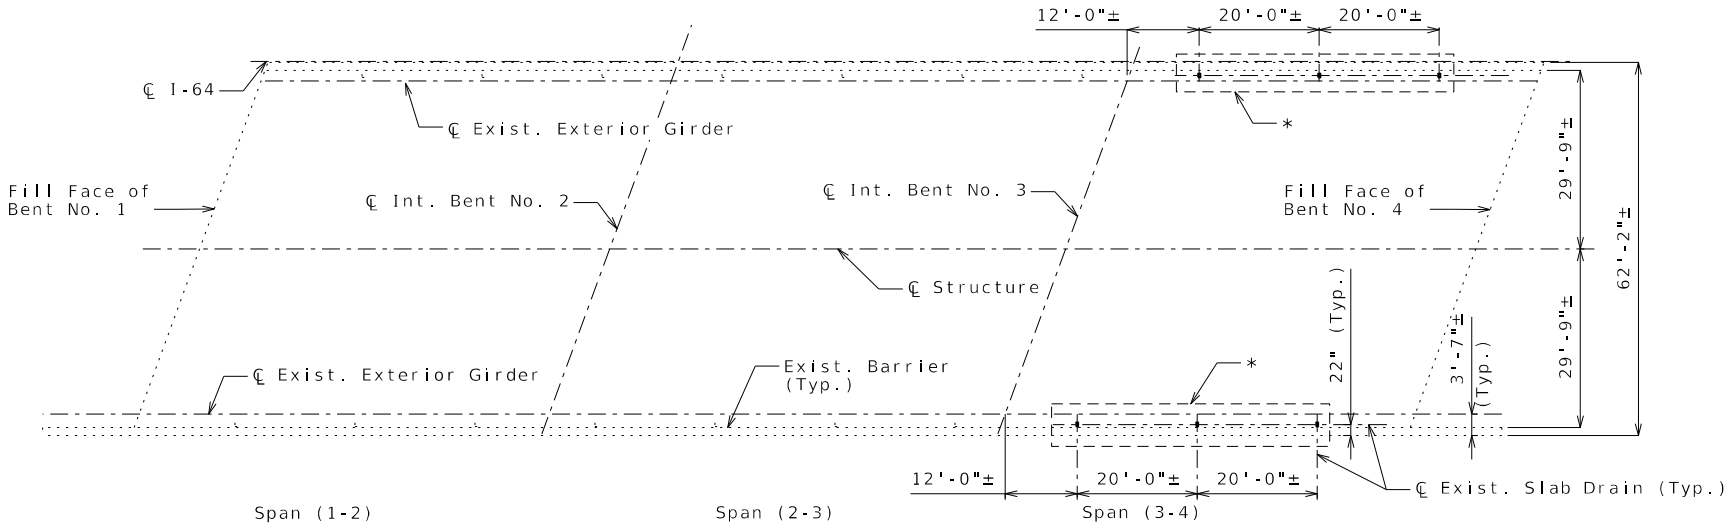

PLAN OF SLAB SHOWING DRAIN LOCATIONS

Note: Longitudinal dimensions are horizontal along exterior girder.

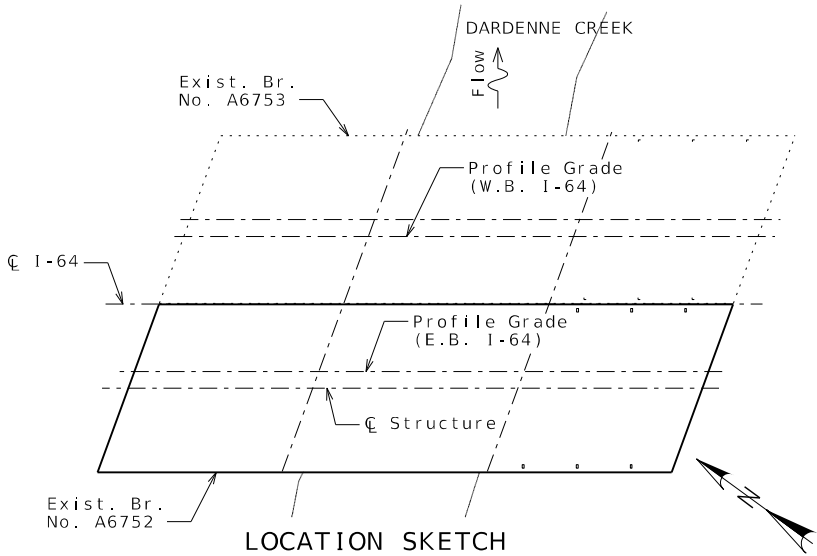

LOCATION SKETCH

REPAIR TO BRIDGE: RTE. I-64 EB OVER DARDENNE CREEK

RTE. I-64 FROM ROUTE DD TO ROUTE K ABOUT 1.2 MILES EAST OF ROUTE DD STA. 371+55.82 (MATCH EXIST.)

Designed Dec. 2024
Detailed Feb. 2025
Checked Feb. 2025

Note: This drawing is not to scale. Follow dimensions.

Sheet No. 1 of 2



DATE PREPARED 3/3/2025	
ROUTE I-64	STATE MO
DISTRICT BR	SHEET NO. 1
COUNTY ST. CHARLES	
JOB NO. JSL0112	
CONTRACT ID.	
PROJECT NO.	
BRIDGE NO. A67522	

DESCRIPTION	DATE


MISSOURI HIGHWAYS AND TRANSPORTATION COMMISSION

105 WEST CAPITOL
JEFFERSON CITY, MO 65102
1-888-ASK-MODOT (1-888-275-6636)


MoDOT

CDG ENGINEERS


T. 314.781.7770
F. 314.781.9075
One Campbell Plaza
St. Louis, Missouri 63139
Missouri State Certificate of Authority #1721

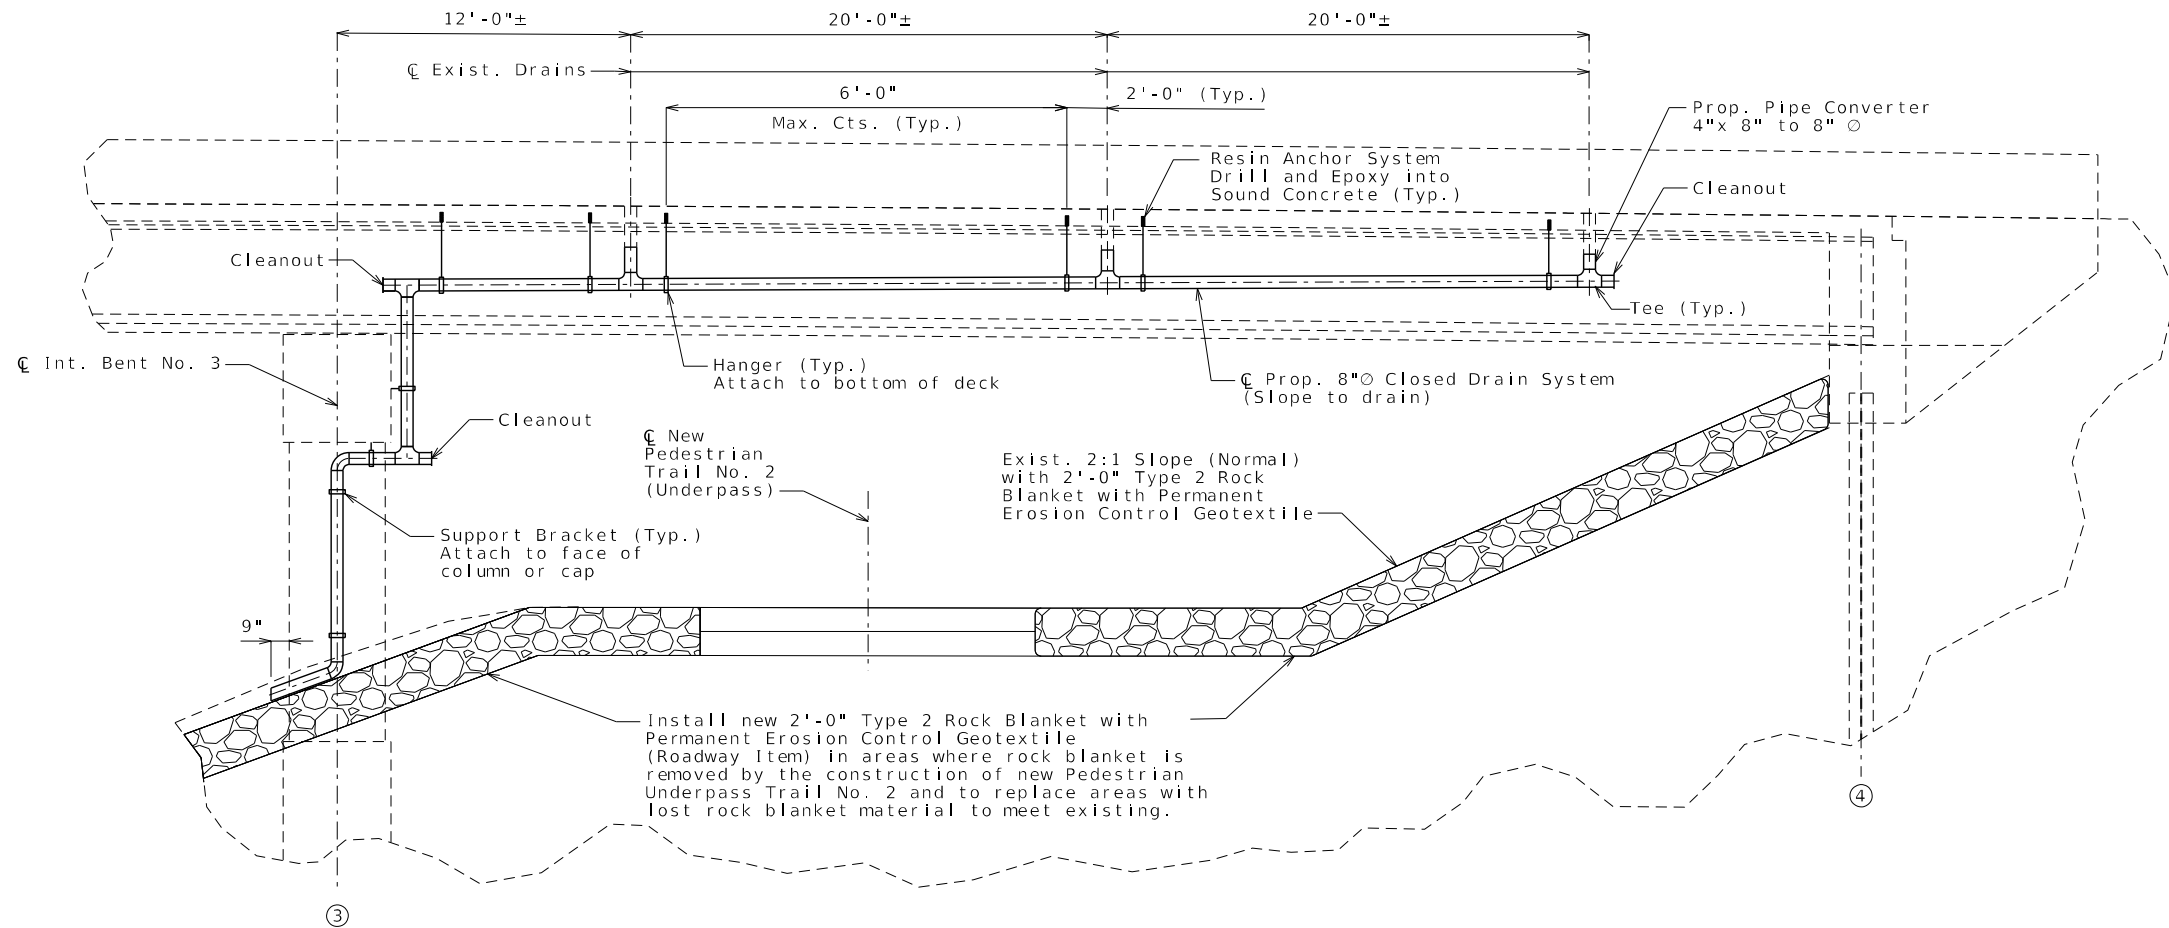

SOUTHWEST ELEVATION (SPAN 3-4)
(Southeast Elevation similar)

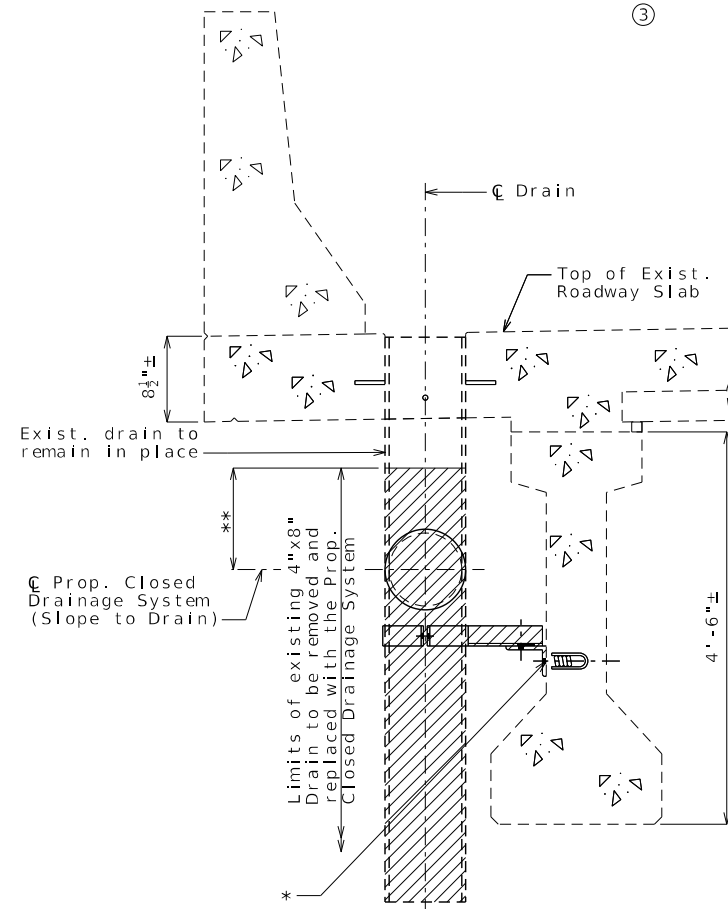

PART SECTION NEAR DRAIN

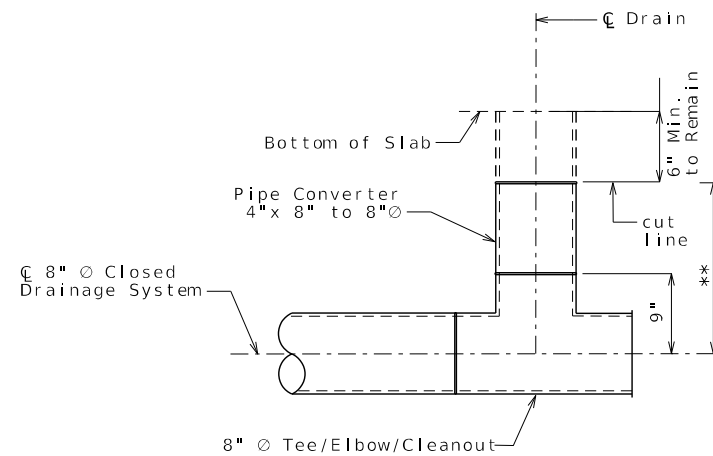

PART SECTION NEAR CLEANOUT


* After removal of bracket assembly fill coil insert with a non shrink grout. Area exposed by the removal of the bracket assembly shall be coated with an approved qualified special mortar in accordance with Sec 704.

** Minimum needed to fit pipe converter plus tee/elbow/cleanout.

Note: This drawing is not to scale. Follow dimensions.

Sheet No. 2 of 2

Detailed Feb. 2025
Checked Feb. 2025

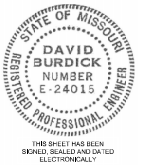

DATE PREPARED
3/4/2025

ROUTE
1-64

STATE
MO

DISTRICT
BR

SHEET NO.
2

COUNTY
ST. CHARLES

JOB NO.
JSL0112

CONTRACT ID.

PROJECT NO.

BRIDGE NO.
A67522

DESCRIPTION

DATE

DATE

MISSOURI HIGHWAYS AND TRANSPORTATION
COMMISSION
MoDOT
105 WEST CAPITOL
JEFFERSON CITY, MO 65102
1-888-ASK-MODOT (1-888-275-6636)

CDG
ENGINEERS
T. 314.781.7770
F. 314.781.9075
One Campbell Plaza
St. Louis, Missouri 63139
Missouri State Certificate of Authority #1721

U.I.P. AND REPAIR EXISTING (67'-76'-67') PRESTRESSED CONCRETE I-GIRDER SPANS (SKEW: 20° R.A.)

General Notes:

Slab Drainage System:

For the approximate locations of drain modifications (2 places), see Plan of Slab Drain.

Modification as shown in Part Section Near Drain on Sheet No. 2.

Pipe hangers, support brackets, pipe converters and drain pipes shall be in accordance with the job special provisions for Drainage System.

Payment for all labor, equipment, materials and any other incidental work necessary to complete the installation at both locations will be considered completely covered by the contract lump sum price for Drainage System (On Structure).

Outline of old work is indicated by light dashed lines. Heavy lines indicate new work.

Contractor shall verify all dimensions in the field before ordering new material.

After removal of bracket assembly fill coil insert with a non shrink grout. Area exposed by the removal of the bracket assembly shall be coated with an approved qualified special mortar in accordance with Sec 704.

The limits of existing 4"x8" drain to be removed shall be the minimum needed for the incorporation of a closed drainage system and to ensure the 8"Ø horizontal pipe is above the bottom of the P/S Concrete I-Girders and is sloped to drain (1% min.).

Resin Anchor System:

The contractor shall use one of the qualified resin anchor systems in accordance with Sec 1039.

Cost of furnishing and installing the resin anchor system, complete in place, will be completely covered by the contract unit price for Drainage System (On Structure A6752).


The minimum embedment depth in concrete with $f'c = 4000$ psi for the resin anchor system shall be that required to meet the minimum ultimate pullout strength in accordance with Sec. 1039 but shall not be less than 5".

Resin anchors used with hangers or support brackets for the closed drainage system shall be installed in bottom of deck, bent cap, or column. Drilling into the prestressed girders is not allowed.

Traffic Handling:


Maintain traffic on structure during construction.

Estimated Quantities		
Item		Total
Drainage System (On Structure)	lump sum	1

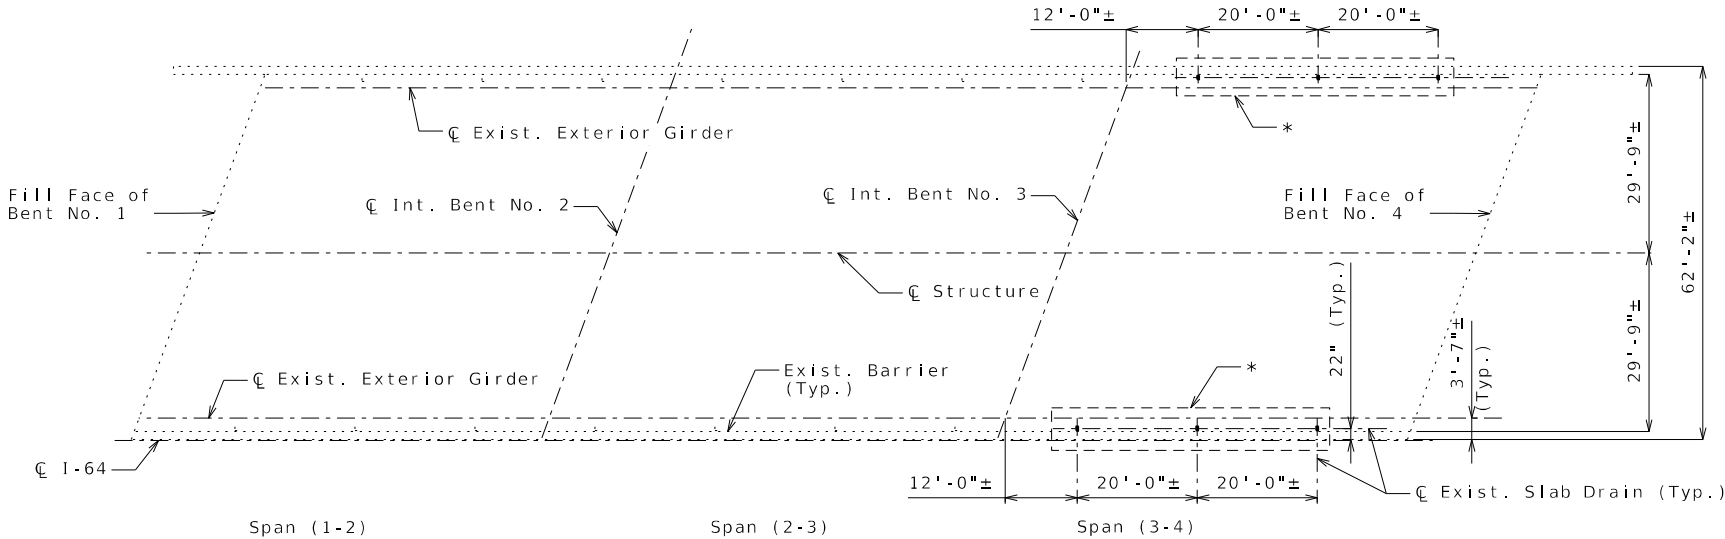

PLAN OF SLAB SHOWING DRAIN LOCATIONS

Note: Longitudinal dimensions are horizontal along C exterior girder.

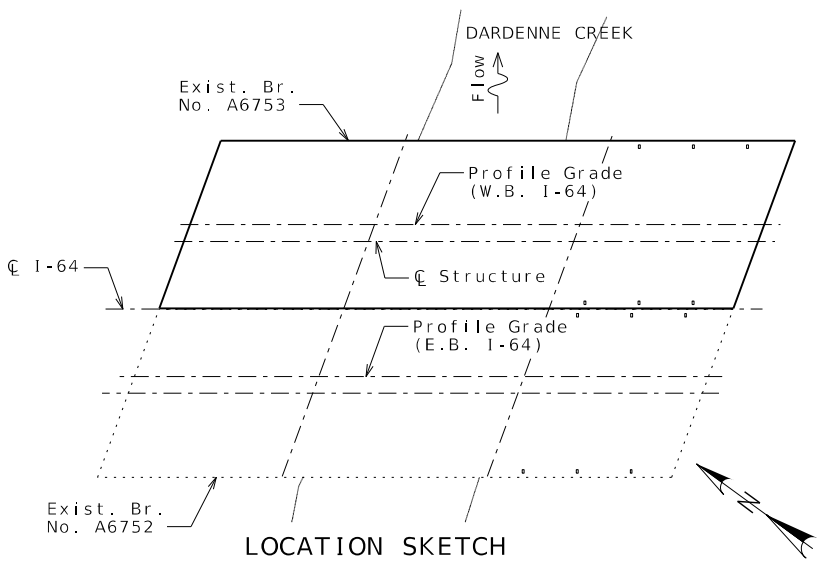

LOCATION SKETCH


REPAIR TO BRIDGE: RTE. I-64 WB OVER DARDENNE CREEK

RTE. I-64 FROM ROUTE DD TO ROUTE K ABOUT 1.2 MILES EAST OF ROUTE DD STA. 370+74.02 (MATCH EXIST.)

Designed Dec. 2024
Detailed Feb. 2025
Checked Feb. 2025

Note: This drawing is not to scale. Follow dimensions.

Sheet No. 1 of 2

 

DATE PREPARED 3/3/2025	
ROUTE I-64	STATE MO
DISTRICT BR	SHEET NO. 1
COUNTY ST. CHARLES	
JOB NO. JSL0112	
CONTRACT ID.	
PROJECT NO.	
BRIDGE NO. A67532	

DESCRIPTION	DATE

MISSOURI HIGHWAYS AND TRANSPORTATION COMMISSION

105 WEST CAPITOL
JEFFERSON CITY, MO 65102
1-888-ASK-MODOT (1-888-275-6636)

MoDOT

CDG ENGINEERS

T. 314.784.7770
F. 314.784.9075

One Campbell Plaza
St. Louis, Missouri 63139
Missouri State Certificate of Authority #1721

