

DESIGN DESIGNATION
A.A.D.T. - 2022 = 3,270
A.A.D.T. - 2042 = 5,720
T = 29%
V = 65 M.P.H.
MEDIAN CROSSOVER V = 55 M.P.H.
FUNCTIONAL CLASSIFICATION - OTHER FREEWAY AND EXPRESSWAY (MAJOR)

NO NEW RIGHT OF WAY

CONVENTIONAL SYMBOLS
(USED IN PLANS)

EXISTING	NEW
BUILDINGS AND STRUCTURES	
GUARD RAIL	
GUARD CABLE	
CONCRETE RIGHT-OF-WAY MARKER	
STEEL RIGHT-OF-WAY MARKER	
LOCATION SURVEY MARKER	
UTILITIES	
FIBER OPTICS	
OVERHEAD CABLE TV	
UNDERGROUND CABLE TV	
OVERHEAD TELEPHONE	
UNDERGROUND TELEPHONE	
OVERHEAD POWER	
UNDERGROUND POWER	
SANITARY SEWER	
STORM SEWER	
GAS	
WATER	
MANHOLE	
FIRE HYDRANT	
WATER VALVE	
WATER METER	
DROP INLET	
DITCH BLOCK	
GROUND MOUNTED SIGN	
LIGHT POLE	
H-FRAME POWER POLE	
TELEPHONE PEDESTAL	
FENCE	
CHAIN LINK	
WOVEN WIRE	
GATE POST	
BENCHMARK	
PERMANENT DRAINAGE EASEMENT	
PERMANENT HIGHWAY EASEMENT	
TEMPORARY CONSTRUCTION EASEMENT	
DO NOT DISTURB	
REMOVE	
RELOCATE	
REMOVE AND REPLACE	
REMOVE AND RELOCATE	
ADJUST TO GRADE	
USE IN PLACE	
TO BE ABANDONED	
BY OTHERS	
BRIDGE APPROACH TRANSITION	
CRASHWORTHY END TERMINAL	



NOTE: DASHED OR OPEN SYMBOLS INDICATE EXISTING FEATURES

MISSOURI HIGHWAYS AND TRANSPORTATION COMMISSION

PLANS FOR PROPOSED STATE HIGHWAY

WAYNE COUNTY

TOWNSHIP 27N
RANGE 6E, SECTIONS 7,18,19

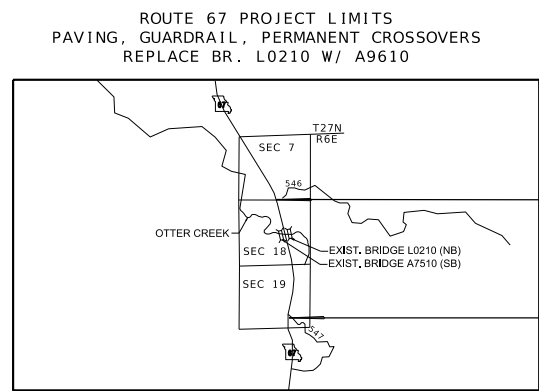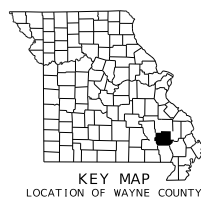

BEGIN PROJECT
STA. 816+73.00
LOG MI. 39.435

END PROJECT
STA. 899+71.87
LOG MI. 37.854

INDEX OF SHEETS	
DESCRIPTION	SHEET NUMBER
TITLE SHEET -----	1
TYPICAL SECTIONS (TS) (2 SHEETS) ----	2
QUANTITIES (QU) (4 SHEETS) -----	3
PLAN SHEETS (PL) -----	4 - 8
PROFILE SHEETS (PR) -----	9 - 14
REFERENCE POINTS (RP) -----	15
COORDINATE POINTS (CP) -----	16
SPECIAL SHEETS (SS)	
GUARDRAIL SHEETS -----	17 - 18
TRAFFIC CONTROL SHEETS (TC) -----	19 - 32
EROSION CONTROL SHEETS (EC) -----	33 - 35
PAVEMENT MARKING (PM) & SIGNING ----	36 - 43
CULVERT SECTIONS (CS) -----	44 - 46
BRIDGE DRAWINGS (B)	
A9610 -----	1-35
CROSS SECTIONS (XS) -----	1 - 29

LENGTH OF PROJECT	
BEGINNING OF PROJECT	STA. 816+73.00
END OF PROJECT	STA. 899+71.87
APPARENT LENGTH	8,298.87 FEET
EQUATIONS AND EXCEPTIONS:	
TOTAL CORRECTIONS	
NET LENGTH OF PROJECT	8,298.87 FEET
STATE LENGTH	1.57 MILES
FOR INFORMATION ONLY	2.9 ACRES
ESTIMATED DISTURBED AREA	

DISCLAIMER
THE PROFESSIONAL WHOSE SIGNATURE AND PERSONAL SEAL APPEAR HEREON ASSUMES RESPONSIBILITY ONLY FOR WHAT APPEARS ON THIS PAGE, AND DISCLAIMS (PURSUANT TO SECTION 327.411 RSMO) SPECIFICATION, ESTIMATES, REPORTS, OR OTHER DOCUMENTS OR INSTRUMENTS NOT SEALED BY THE UNDERSIGNED PROFESSIONAL RELATING TO OR INTENDED TO BE USED FOR ANY PART OR PARTS OF THE PROJECT TO WHICH THIS PAGE REFERS.

THE EXISTENCE AND APPROXIMATE LOCATION OF UTILITY FACILITIES KNOWN TO EXIST, AS SHOWN ON THE PLANS, ARE BASED ON THE BEST INFORMATION AVAILABLE TO THE COMMISSION AT THIS TIME. THIS INFORMATION IS PROVIDED BY THE COMMISSION "AS-IS" AND THE COMMISSION EXPRESSLY DISCLAIMS ANY REPRESENTATION OR WARRANTY AS TO THE COMPLETENESS, ACCURACY, OR SUITABILITY OF THE INFORMATION FOR ANY USE. RELIANCE UPON THIS INFORMATION IS DONE AT THE RISK AND PERIL OF THE USER, AND THE COMMISSION SHALL NOT BE LIABLE FOR ANY DAMAGES THAT MAY ARISE FROM ANY ERROR IN THE INFORMATION. IT IS, THEREFORE, THE RESPONSIBILITY OF THE CONTRACTOR TO VERIFY THE EXISTENCE, LOCATION AND STATUS OF ANY FACILITY. SUCH VERIFICATION INCLUDES DIRECT CONTACT WITH THE LISTED UTILITIES.

THIS SHEET HAS BEEN SIGNED, SEALED AND DATED ELECTRONICALLY.
DATE PREPARED: 2/28/2025
ROUTE: 67 STATE: MO
DISTRICT: SE SHEET NO.: 1
COUNTY: WAYNE
JOB NO.: JSE0083
CONTRACT ID:
PROJECT NO.:
BRIDGE NO.: A9610

MISSOURI HIGHWAYS AND TRANSPORTATION COMMISSION
105 WEST GASTON, JEFFERSON CITY, MO 65102
1-888-ASK-MODOT (1-888-275-6636)

16305 SWINGLEY RIDGE RD
ST. 300
CHESTERFIELD, MO 63017
314-291-0100
GBA@cmr.com

GEORGE BUTLER ASSOCIATES, INC.
PRO. ENGINEER 000133
ARCHITECT 000212
PRO. LAND SURVEYOR 000559

NIKKI D. CONLEY
PROFESSIONAL ENGINEER
PE-2018040668

IF A SEAL IS PRESENT ON THIS SHEET IT HAS BEEN ELECTRONICALLY SEALED AND DATED.

NOTE:
SEE CROSS SECTIONS AND PLANS SHEETS FOR
CROSS SLOPES, TRANSITIONS, AND TAPERS

SEE PLANS FOR EXISTING RIGHT OF WAY.

NO DIRECT PAY FOR SAW CUTS.

EXISTING PAVEMENT SHOWN FOR INFORMATION
ONLY. LAYERS MAY VARY.

SEE STANDARD PLAN 626.00 FOR RUMBLE
STRIP DETAILS.

SEE BRIDGE PLANS FOR BRIDGE APPROACH
SLAB AND BRIDGE SECTION DETAILS.

ESTIMATE FACTORS (FOR INFORMATION ONLY)

DESCRIPTION	FACTOR
SP125C (PG70-22)	1.960 TONS/ C.Y.
SP190C (PG64-22)	1.946 TONS/ C.Y.
TACK COAT (OVER NEW ASPHALT)	0.05 GAL/ S.Y.

DISCLAIMER
THE PROFESSIONAL WHOSE SIGNATURE AND PERSONAL
SEAL APPEAR HEREON ASSUMES RESPONSIBILITY
ONLY FOR WHAT APPEARS ON THIS PAGE, AND
DISCLAIMS (PURSUANT TO SECTION 327.411 RSMO)
SPECIFICATION, ESTIMATES, REPORTS, OR OTHER
DOCUMENTS OR INSTRUMENTS NOT SEALED BY THE
UNDERSIGNED PROFESSIONAL RELATING TO OR
INTENDED TO BE USED FOR ANY PART OR PARTS OF
THE PROJECT TO WHICH THIS PAGE REFERS.



THIS SHEET HAS BEEN
SIGNED, SEALED, AND DATED
ELECTRONICALLY.
DATE PREPARED

2/28/2025

ROUTE 67 STATE MO

DISTRICT SE SHEET NO. 2

COUNTY WAYNE

JOB NO. JSE0083

CONTRACT ID.

PROJECT NO.

BRIDGE NO. A9610

DESCRIPTION

DATE

MISSOURI HIGHWAYS AND TRANSPORTATION COMMISSION

105 WEST CAPITOL
JEFFERSON CITY, MO 65102
1-888-ASK-MODOT (1-888-275-6636)


GBA

16305 SWINGLEY RIDGE RD
ST. 300
CHESTERFIELD, MO 63017
314-293-0100
GBA@gbm.com


GEORGE BUTLER
ASSOCIATES, INC.
PRO. ENGINEER 000133
ARCHITECT 000212
PRO. LAND SURVEYOR 000559

NIKKI D. CONLEY
PROFESSIONAL
ENGINEER
PE-2018040668

2/28/2025

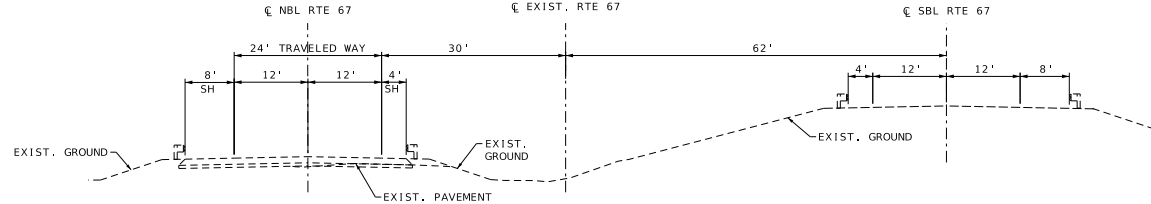


SECTION ON TANGENT
EXISTING TYPICAL SECTION
RTE 67

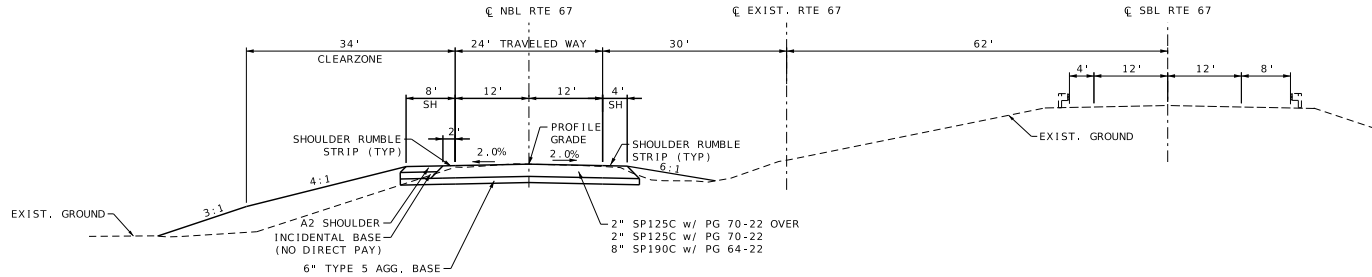

SECTION ON TANGENT
TYPICAL SECTION
RTE 67

STA 839+80.00 TO 841+43.46
(ASPHALT OPTION)

CONCRETE APPROACH PAVEMENT STA 841+23.65 TO 841+43.46
BRIDGE APPROACH SLAB STA 841+43.46 TO 841+63.46
BRIDGE EXCEPTION STA 841+63.46 TO 843+50.05 (A9610)
BRIDGE APPROACH SLAB STA 843+50.05 TO 843+70.05
CONCRETE APPROACH PAVEMENT STA 843+70.05 TO 843+90.92

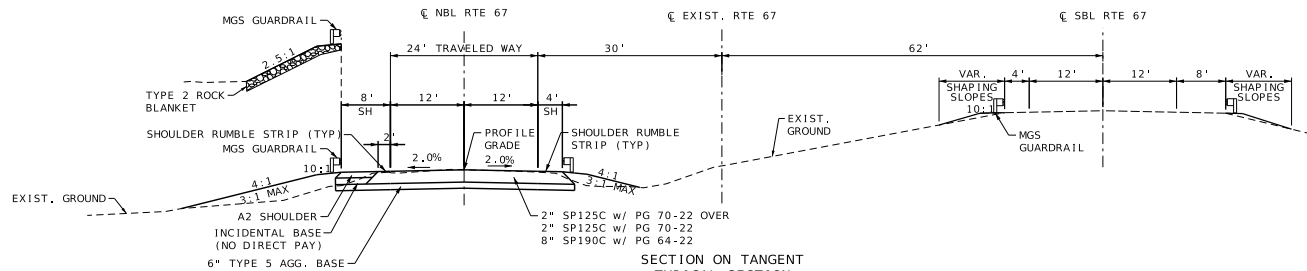

SECTION ON TANGENT
TYPICAL SECTION
RTE 67

STA 843+70.05 TO 845+65.00
(ASPHALT OPTION)

NOT TO SCALE

TYPICAL SECTIONS
SHEET 1 OF 2

NOTE:
SEE CROSS SECTIONS AND PLANS SHEETS FOR
CROSS SLOPES, TRANSITIONS, AND TAPERS


SEE PLANS FOR EXISTING RIGHT OF WAY.

NO DIRECT PAY FOR SAW CUTS.


EXISTING PAVEMENT SHOWN FOR INFORMATION
ONLY. LAYERS MAY VARY.

SEE STANDARD PLAN 626.00 FOR RUMBLE
STRIP DETAILS.

SEE BRIDGE PLANS FOR BRIDGE APPROACH
SLAB AND BRIDGE SECTION DETAILS.

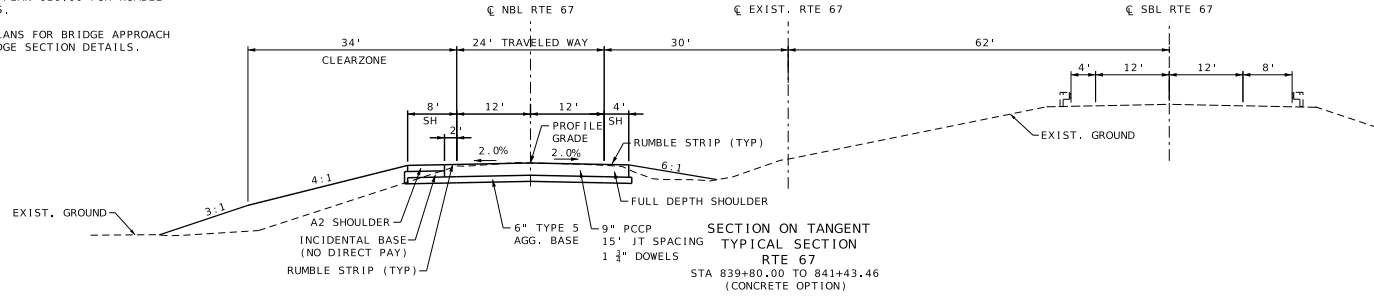



CONCRETE APPROACH PAVEMENT STA 841+23.65 TO 841+43.46
BRIDGE APPROACH SLAB STA 841+43.46 TO 841+63.46
BRIDGE EXCEPTION STA 841+63.46 TO 843+50.05 (A9610)
BRIDGE APPROACH SLAB STA 843+50.05 TO 843+70.05
CONCRETE APPROACH PAVEMENT STA 843+70.05 TO 843+90.92

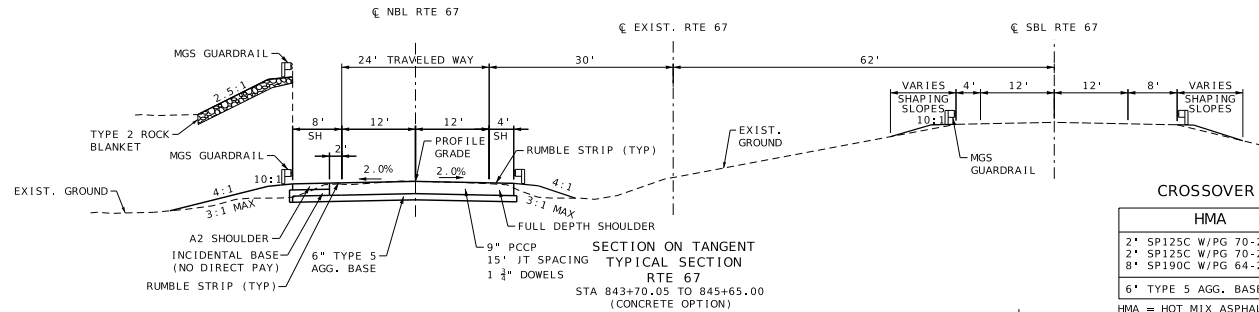

CROSSOVER OPTIONAL PAVEMENT

HMA	PCCP
2" SP125C W/PG 70-22	9" NON-REINFORCED PCCP
2" SP125C W/PG 70-22	15 FT. JOINTS
8" SP190C W/PG 64-22	1 1/2" DOWELS
6" TYPE 5 AGG. BASE	6" TYPE 5 AGG. BASE

HMA = HOT MIX ASPHALT PAVEMENT
PCCP = PORTLAND CEMENT CONCRETE PAVEMENT

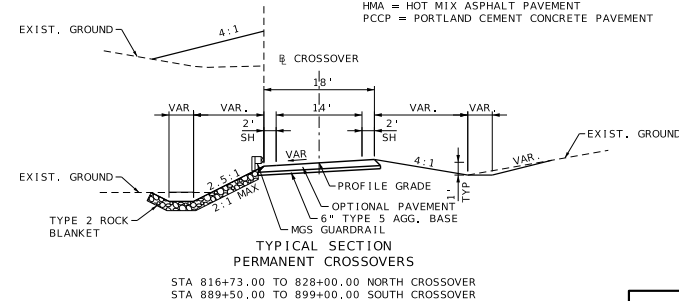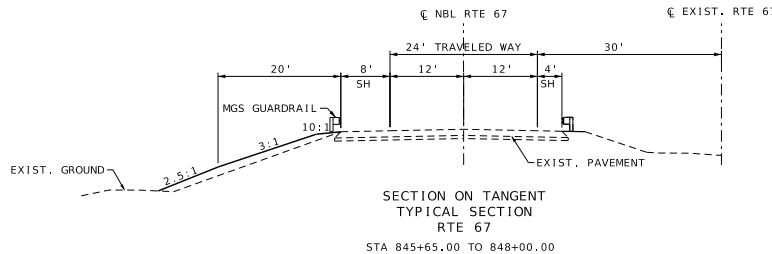

NOT TO SCALE

TYPICAL SECTIONS
SHEET 2 OF 2

DISCLAIMER
THE PROFESSIONAL WHOSE SIGNATURE AND PERSONAL
SEAL APPEAR HEREON ASSUMES RESPONSIBILITY
ONLY FOR WHAT APPEARS ON THIS PAGE, AND
DISCLAIMS (PURSUANT TO SECTION 327.411 RSMO)
SPECIFICATION, ESTIMATES, REPORTS, OR OTHER
DOCUMENTS OR INSTRUMENTS NOT SEALED BY THE
UNDERSIGNED PROFESSIONAL RELATING TO OR
INTENDED TO BE USED FOR ANY PART OR PARTS OF
THE PROJECT TO WHICH THIS PAGE REFERS.



THIS SHEET HAS BEEN
SIGNED, SEALED, AND DATED
ELECTRONICALLY.
DATE PREPARED

2/28/2025

ROUTE 67 STATE MO
DISTRICT SE SHEET NO. 2

COUNTY WAYNE

JOB NO. JSE0083

CONTRACT ID.

PROJECT NO.

BRIDGE NO. A9610

DESCRIPTION

DATE

MISSOURI HIGHWAYS AND TRANSPORTATION COMMISSION

105 WEST CAPITOL
JEFFERSON CITY, MO 65102
1-888-ASK-MODOT (1-888-275-6636)

ModOT

GBA

16305 SWINGLEY RIDGE RD
ST. 300
CHESTERFIELD, MO 63017
314-293-0100
GBA@cm.com

GEORGE BUTLER
ASSOCIATES, INC.
PRO. ENGINEER 000133
ARCHITECT 000212
PRO. LAND SURVEYOR 000559

NIKKI D. CONLEY
PROFESSIONAL
ENGINEER
PE-2018040668

2/28/2025

SIGN	SIZE IN.	AREA SQ.FT.	QTY EACH	TOTAL AREA SQ.FT.	QTY RELOC EACH	TOTAL RELOC SQ.FT.	SIGN NUM.
WARNING SIGNS							
W01-1L	48X48	16.00					
W01-1R	48X48	16.00					
W01-2L	48X48	16.00					
W01-2R	48X48	16.00					
W01-3L	48X48	16.00					
W01-3R	48X48	16.00					
W01-4L	48X48	16.00	1	16			15L
W01-4R	48X48	16.00	1	16			15R
W01-4BL	48X48	16.00					
W01-4BR	48X48	16.00					
W01-4CL	48X48	16.00					
W01-4CR	48X48	16.00					
W01-6	60X30	12.50	2	25			16R/L
W01-6a	72X36	18.00					
W01-7	60X30	12.50					
W01-7a	72X36	18.00					
W01-8	18X24	3.00					
W01-8a	30X36	7.50					
W03-1	48X48	16.00					
W03-2	48X48	16.00					
W03-3	48X48	16.00					
W03-4	48X48	16.00					
W03-5	48X48	16.00					
W04-1L	48X48	16.00					
W04-1R	48X48	16.00					
W04-1aL	48X48	16.00					
W04-1aR	48X48	16.00					
W05-1	48X48	16.00					
W05-3	48X48	16.00					
W05-5	48X48	16.00					
W06-1	48X48	16.00					
W06-2	48X48	16.00					
W06-3	48X48	16.00	3	48			31
W07-3a	30X24	5.00					
W08-1	48X48	16.00					
W08-2	48X48	16.00					
W08-3	48X48	16.00					
W08-4	48X48	16.00					
W08-5	48X48	16.00					
W08-6	48X48	16.00					
W08-6c	48X48	16.00	7	112			9
W08-7	36X36	9.00					
W08-7a	36X36	9.00					
W08-9	48X48	16.00					
W08-11	48X48	16.00					
W08-12	48X48	16.00					
W08-15	48X48	16.00					
W08-15P	30X24	5.00					
W08-17L	48X48	16.00					
W08-17R	48X48	16.00					
W10-1	42RND	9.62					
W012-1	24X24	4.00					
W012-2	48X48	16.00					
W012-2x	24X18	3.00					
W012-2a	84X24	14.00					
W012-4	120X60	50.00					
W012-5	120X60	50.00					
W013-1	30X30	6.25					
W016-2	30X24	5.00					
W016-3	30X24	5.00					
W020-1	48X48	16.00	8	128			2
W020-2	48X48	16.00					
W020-3	48X48	16.00					
W020-4	48X48	16.00					
W020-5	48X48	16.00	4	64			5
W020-5a	48X48	16.00					
W020-6a	48X48	16.00					
W020-7a	48X48	16.00	7	112			8
W021-2	36X36	9.00					
W021-5	48X48	16.00					
W022-1	48X48	16.00					
W022-2	42X36	10.50					
W022-3	42X36	10.50					
G022-1	21X15	2.19	6	13.14			69

SIGN	SIZE IN.	AREA SQ.FT.	QTY EACH	TOTAL SQ.FT.	QTY RELOC EACH	TOTAL RELOC SQ.FT.	SIGN NUM.
GUIDE SIGNS							
E05-1	36X48	12.00					
E05-2	48X36	12.00					
E05-2a	48X36	12.00					
G020-1	60X24	10.00	4	40			1
G020-2	48X24	8.00	4	32			26
G020-4	36X18	4.50					
G020-4a	42X30	8.75					
G020-4a	18X12	1.50					
G020-5aP	36X24	6.00	4	24			54
M04-8a	24X18	3.00					
M04-9L	48X36	12.00					
M04-9R	48X36	12.00					
M04-9P	48X12	4.00					
M04-10L	48X18	6.00					
M04-10R	48X18	6.00					
REGULATORY SIGNS							
R1-1	48X48	13.25	3	39.75			41
R1-2	48TRI	6.93					
R1-2a	36X36	9.00					
R1-3P	30X12	2.50					
R2-1	36X48	12.00					
R3-1	48X48	16.00					
R3-2	48X48	16.00	3	48			71
R3-3	36X36	9.00					
R3-4	48X48	16.00					
R3-7L	30X30	6.25	1	6.25			62
R3-7R	30X30	6.25	1	6.25			63
R4-1	36X48	12.00	3	36			46
R4-2	36X48	12.00					
R4-7a	36X48	12.00	1	12			60
R4-8a	36X48	12.00					
R5-1	30X30	6.25	2	12.5			61
R5-1a	36X24	6.00					
R6-1L	54X18	6.75					
R6-1R	54X18	6.75					
R6-2L	24X30	5.00					
R6-2R	24X30	5.00					
R9-9	24X12	2.00					
R9-11L	24X18	3.00					
R9-11R	24X18	3.00					
R10-6	24X36	6.00					
R11-2	48X30	10.00					
R11-3a	60X30	12.50					
R11-4	60X30	12.50					
CONST-3A	60X48	20.00					
CONST-3X	56X12	4.67					
MISCELLANEOUS SIGNS							
CONST-5	48X36	12.00					
CONST-5	96X48	32.00	2	64			66
CONST-8	48X36	12.00	2	24			65
SPECIAL	66x42	20.00	1	20			68
G022-3			5				67
G023-1			2				70
SPECIAL	48X48	16.00	4	64			72
W04-2R	48X48	16.00	2	32			80R
W04-2L	48X48	16.00	2	32			80L
616-10.05 CONSTRUCTION SIGNS				TOTAL 1027			
616-10.10 RELOCATED SIGNS					TOTAL *		
* NO DIRECT PAYMENT FOR RELOCATING SIGNS							

* NO DIRECT PAYMENT FOR RELOCATING SIGNS

SIGN	SIZE IN.	AREA SQ.FT.	QTY EACH	TOTAL SQ.FT.	QTY RELOC EACH	TOTAL RELOC SQ.FT.	SIGN NUM.
DESCRIPTION							
GORE EXIT							
EXIT OPEN							
EXIT CLOSED							
ROAD WORK NEXT 3 MILES							
END ROAD WORK							
PILOT CAR FOLLOW ME							
PILOT CAR IN USE WAIT & FOLLOW							
PILOT CAR IN USE WAIT & FOLLOW							
WORK ZONE (PLAQUE)							
END DETOUR							
DETOUR (LEFT)							
DETOUR (RIGHT)							
STREET NAME (PLAQUE)							
DETOUR ARROW (LEFT)							
DETOUR ARROW (RIGHT)							

ITEM NUMBER	TOTAL QTY	DESCRIPTION
6122008		IMPACT ATTENUATOR 40 MPH (SAND BARRELS)
6122009		IMPACT ATTENUATOR 45 MPH (SAND BARRELS)
6122010		IMPACT ATTENUATOR 50 MPH (SAND BARRELS)
6122012		IMPACT ATTENUATOR 55 MPH (SAND BARRELS)
6122014		IMPACT ATTENUATOR 60 MPH (SAND BARRELS)
6122017		IMPACT ATTENUATOR 65 MPH (SAND BARRELS)
6122019		IMPACT ATTENUATOR 70 MPH (SAND BARRELS)
6122020		REPLACEMENT SAND BARREL
6122030		IMPACT ATTENUATOR (RELOCATION)
6123001	1	TRUCK MOUNTED ATTENUATOR (TMA)
6161008		ADVANCED WARNING RAIL SYSTEM
6161012		BUOYS (BOATS KEEP OUT)
6161013		BUOYS (NO WAKE)
6161014		SPECIAL SIGN ASSEMBLY (BOATS KEEP OUT)
6161025	150	CHANNELIZER (TRIM LINE)
6161030	13	TYPE III MOVEABLE BARRICADE
6161033	30	DIRECTION INDICATOR BARRICADE
6161040	2	FLASHING ARROW PANEL
6161047		TYPE III OBJECT MARKER
6161055		SEQUENTIAL FLASHING WARNING LIGHT
6161070	130	TUBULAR MARKER
6161095		RADAR SPEED ADVISORY SYSTEM
6161096		CHANGEABLE MESSAGE SIGN
6161098	2	INTERFACE - CONTRACTOR FURNISHED/RETAINED
6161099		CHANGEABLE MESSAGE SIGN W/O COMM.
6162000A		INTERFACE - CONTRACTOR FURNISHED/RETAINED
6162000A		WORK ZONE TRAFFIC SIGNAL SYSTEM
6162002	4	TEMPORARY LONG-TERM RUMBLE STRIPS
6173600D		TEMPORARY TRAFFIC BARRIER
6173600D		CONTRACTOR FURNISHED/RETAINED
6173602B		TEMPORARY TRAFFIC BARRIER
6174000A		CONTRACTOR FURNISHED/COMMISSION RETAINED
6175010A		TEMP. TRAFFIC BARRIER HEIGHT TRANSITION
6176000B		RELOCATING TEMPORARY TRAFFIC BARRIER
6177000B		TEMPORARY TRAFFIC BARRIER
6177000B		COMMISSION FURNISHED/RETAINED
6208064A		TEMP. TRAFFIC BARRIER HEIGHT TRANSITION
9029400		COMMISSION FURNISHED/RETAINED
9029401		TEMPORARY RAISED PAVEMENT MARKER
		TEMPORARY TRAFFIC SIGNALS
		TEMPORARY TRAFFIC SIGNALS AND LIGHTING

DISCLAIMER

THE PROFESSIONAL WHOSE SIGNATURE AND PERSONAL SEAL APPEAR HEREON ASSUMES RESPONSIBILITY ONLY FOR WHAT APPEARS ON THIS PAGE, AND DISCLAIMS (PURSUANT TO SECTION 327.411 RSMO) SPECIFICATION, ESTIMATES, REPORTS, OR OTHER DOCUMENTS OR INSTRUMENTS NOT SEALED BY THE UNDERSIGNED PROFESSIONAL RELATING TO OR INTENDED TO BE USED FOR ANY PART OR PARTS OF THE PROJECT TO WHICH THIS PAGE REFERS.

SUMMARY OF QUANTITIES
SHEET 4 OF 4

DATE PREPARED
6/24/2025

ROUTE
67

DISTRICT
SE

COUNTY
WAYNE

JOB NO.
JSE0083

CONTRACT ID.

PROJECT NO.

BRIDGE NO.

DESCRIPTION

DATE

MISSOURI HIGHWAYS AND TRANSPORTATION COMMISSION

MoDOT

105 WEST CAPITOL
JEFFERSON CITY, MO 65102
1-888-636-ADAPT (1-888-273-6293)

EFK Moen
Civil Engineering Design
19523 Barrett Parkway Dr.
Suite 250
Jefferson City, MO 65201
Phone 314-394-3109
Fax 314-394-3109
Missouri Certificate of Authority: 001578

DISCLAIMER

THE PROFESSIONAL WHOSE SIGNATURE AND PERSONAL SEAL APPEAR HEREON ASSUMES RESPONSIBILITY ONLY FOR WHAT APPEARS ON THIS PAGE, AND DISCLAIMS (PURSUANT TO SECTION 327.411 RSMO) SPECIFICATION, ESTIMATES, REPORTS, OR OTHER DOCUMENTS OR INSTRUMENTS NOT SEALED BY THE UNDERSIGNED PROFESSIONAL RELATING TO OR INTENDED TO BE USED FOR ANY PART OR PARTS OF THE PROJECT TO WHICH THIS PAGE REFERS.


ANY WORK INDICATED ON THE PLANS THAT EXTENDS BEYOND THE PROJECT LIMITS IS CONSIDERED INCIDENTAL TO AND A PART OF THE CONSTRUCTION OF THIS PROJECT.

RIGHT OF WAY LIMITS FOR THIS PROJECT EXTEND FROM STATION 814+50.00 TO STATION 902+00.00, A DISTANCE OF 1.66 MILES.

ALL BEARINGS BASED ON STATE PLAN BEARINGS EASTERN ZONE.

 = SUPERELEVATION TRANSITION

SCALE
0 50 100 150

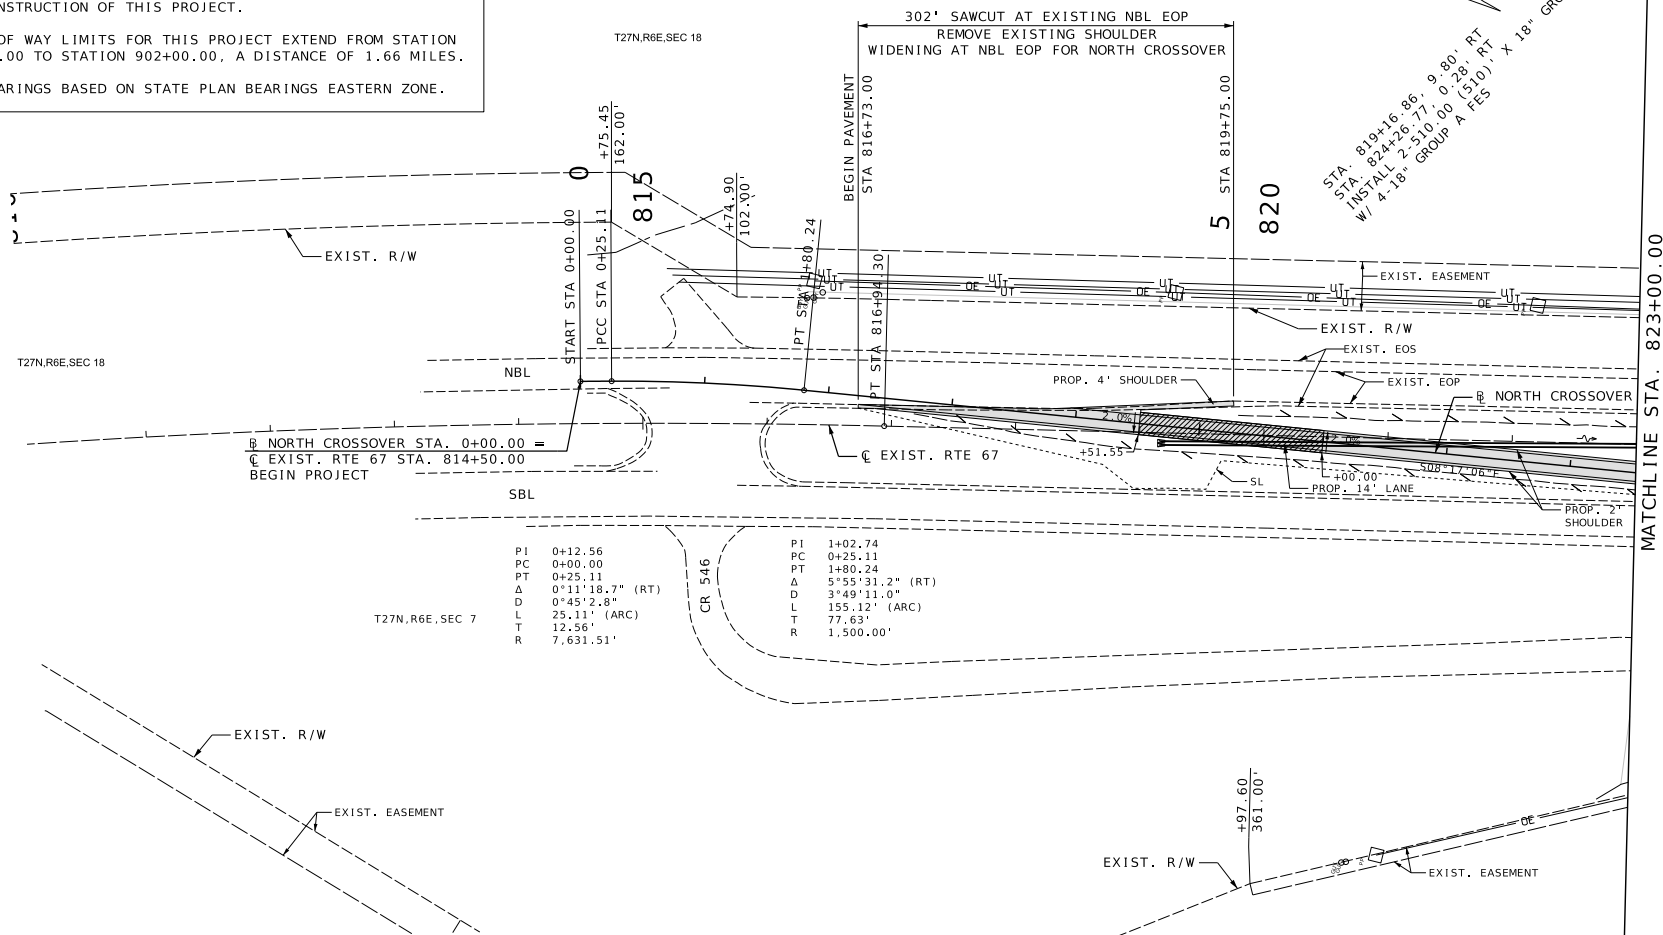

PLAN SHEET
SHEET 1 OF 5



THIS SHEET HAS BEEN
SIGNED, SEALED, AND DATED
ELECTRONICALLY
DATE PREPARED
2/28/2025

ROUTE 67 STATE MO
DISTRICT SE SHEET NO. 4

COUNTY WAYNE
JOB NO. JSE0083
CONTRACT ID.

PROJECT NO.
BRIDGE NO. A9610

DESCRIPTION	DATE

MISSOURI HIGHWAYS AND TRANSPORTATION
COMMISSION
105 WEST CAPITOL
JEFFERSON CITY, MO 65102
1-888-ASK-MODOT (1-888-275-6636)


GBA
16305 SWINGLEY RIDGE RD
ST. 300
CHESTERFIELD, MO 63017
314-293-0100
GBA@cm.com

GEORGE BUTLER
ASSOCIATES, INC.
PRO. ENGINEER 000133
ARCHITECT 000212
PRO. LAND SURVEYOR 000059

NIKKI D. CONLEY
PROFESSIONAL
ENGINEER
PE-2018040668

2/28/2025

IF A SEAL IS PRESENT ON THIS SHEET IT HAS BEEN ELECTRONICALLY SEALED AND DATED.

 

MATCHLINE STA. 823+00.00

STA 825+00
EX 18" X 114' RCP (UIP)
W/DROP INLET (UIP)

PI	12+98.34	T27N,R6E,SEC 18
PC	12+42.40	
PT	13+54.23	
Δ	4°16'17.4" (LT)	
D	3°49'11.0"	
L	111.83' (ARC)	
T	55.94'	
R	1 500.00'	

T27N.R6E.SEC 18

0

STA 833+00
EX 18" X 128' RCP (UIP)
W/DROP INLET (UIP)

MATCHLINE STA. 836+00.00

337' SAWCUT AT EXISTING SBL EOP
REMOVE EXISTING SHOULDER
WIDENING AT SBL EOP FOR NORTH CROSSOVER

DISCLAIMER

THE PROFESSIONAL WHOSE SIGNATURE AND PERSONAL SEAL APPEAR HEREON ASSUMES RESPONSIBILITY ONLY FOR WHAT APPEARS ON THIS PAGE, AND DISCLAIMS (PURSUANT TO SECTION 327.411 RSMO) SPECIFICATION, ESTIMATES, REPORTS, OR OTHER DOCUMENTS OR INSTRUMENTS NOT SEALED BY THE UNDERSIGNED PROFESSIONAL RELATING TO OR INTENDED TO BE USED FOR ANY PART OR PARTS OF THE PROJECT TO WHICH THIS PAGE REFERS.



THIS SHEET HAS BEEN
SIGNED, SEALED, AND DATED
ELECTRONICALLY.
DATE PREPARED
2/28/2025

ROUTE 67	STATE MO
DISTRICT SE	SHEET NO. 5

COUNTY	WAYNE
JOB NO.	JSE0083
CONTRACT ID.	

PROJECT NO.
BRIDGE NO.
A9610

[illegible]MISSOURI HIGHWAYS AND TRANSPORTATION
COMMISSION**GBA**

16305 SWINGLEY RIDGE RD
ST. 300
CHESTERFIELD, MO 63017
314.231.0100
GBAteam.com


GEORGE BUTLER
ASSOCIATES, INC.
PRO. ENGINEER 000133
ARCHITECT 000212
PRO. LAND SURVEYOR 00005

NIKKI D. CONLEY
PROFESSIONAL
ENGINEER
PE-2018040668


[illegible]

PLAN SHEET
SHEET 2 OF 5

2/28/2025

 

BREAKLINE STA. 882+50.00

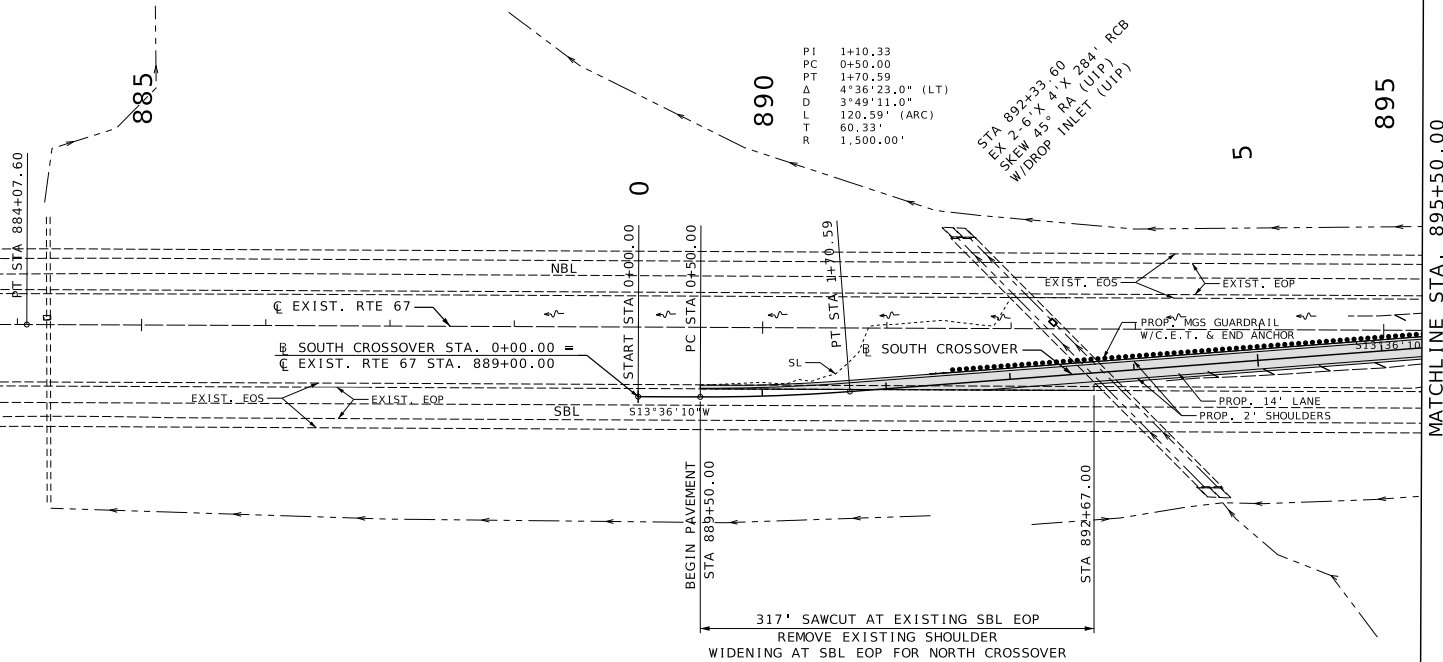

T27N,R6E,SEC 19

DISCLAIMER
THE PROFESSIONAL WHOSE SIGNATURE AND PERSONAL SEAL APPEAR HEREON ASSUMES RESPONSIBILITY ONLY FOR WHAT APPEARS ON THIS PAGE, AND DISCLAIMS (PURSUANT TO SECTION 327.411 RSMO) SPECIFICATION, ESTIMATES, REPORTS, OR OTHER DOCUMENTS OR INSTRUMENTS NOT SEALED BY THE UNDERSIGNED PROFESSIONAL RELATING TO OR INTENDED TO BE USED FOR ANY PART OR PARTS OF THE PROJECT TO WHICH THIS PAGE REFERS.

ANY WORK INDICATED ON THE PLANS THAT EXTENDS BEYOND THE PROJECT LIMITS IS CONSIDERED INCIDENTAL TO AND A PART OF THE CONSTRUCTION OF THIS PROJECT.

ALL BEARINGS BASED ON STATE PLAN BEARINGS EASTERN ZONE.



THIS SHEET HAS BEEN
SIGNED, SEALED, AND DATED
ELECTRONICALLY.
DATE PREPARED

2/28/2025

ROUTE	STATE
67	MO
DISTRICT	SHEET NO.
SE	7

COUNTY
WAYNE
JOB NO.
JSE0083
CONTRACT ID.

PROJECT NO.
BRIDGE NO.
A9610

DATE	DESCRIPTION



16305 SWINGLEY RIDGE RD
ST. 300
CHESTERFIELD, MO 63017
314-231-0100
GBA@gbm.com


GEORGE BUTLER
ASSOCIATES, INC.
PRO. ENGINEER 000133
ARCHITECT 000212
PRO. LAND SURVEYOR 000059

NIKKI D. CONLEY
PROFESSIONAL
ENGINEER
PE-2018040668

PLAN SHEET
SHEET 4 OF 5

2/28/2025

IF A SEAL IS PRESENT ON THIS SHEET IT HAS BEEN ELECTRONICALLY SEALED AND DATED.

 

T27N, R6E, SEC 19

MATCHLINE STA. 895+50.00

94' SAWCUT AT EXIST. NBL EOP
REMOVE EXISTING SHOULDER
WIDENING AT NBL EOP FOR
SOUTH CROSSOVER

10

900

905

STA. 895+37.69, 10+20' LT
STA. 897+98.90, 9+29' RT
INSTALL S, X 24" TYPE 5, 1 DROP INLET
W/ 24" GROUP A FES

STA. 899+36.52, 1 68' RT
EXIST 24" X 18" RCP (UIP)
REMOVE FES
INSTALL TYPE A PIPE COLLAR
W/ 15.00 (15) SKEW 17° X 24" GROUP A PIPE
RCP ONLY

PI 12+30.92
PC 11+70.59
PT 12+91.19
Δ 4°36'23.0" (RT)
D 3°49'11.0"
L 120.59' (ARC)
T 60.33'
R 1,500.00'

STA 902+00
EX 24" X 78" RCP (UIP)
W/ DROP INLET (UIP)

T27N, R6E, SEC 19

DISCLAIMER
THE PROFESSIONAL WHOSE SIGNATURE AND PERSONAL SEAL APPEAR HEREON ASSUMES RESPONSIBILITY ONLY FOR WHAT APPEARS ON THIS PAGE, AND DISCLAIMS (PURSUANT TO SECTION 327.411 RSMO) SPECIFICATION, ESTIMATES, REPORTS, OR OTHER DOCUMENTS OR INSTRUMENTS NOT SEALED BY THE UNDERSIGNED PROFESSIONAL RELATING TO OR INTENDED TO BE USED FOR ANY PART OR PARTS OF THE PROJECT TO WHICH THIS PAGE REFERS.

= SUPERELEVATION TRANSITION



THIS SHEET HAS BEEN
SIGNED, SEALED, AND DATED
ELECTRONICALLY
DATE PREPARED
2/28/2025

ROUTE 67	STATE MO
DISTRICT SE	SHEET NO. 8

COUNTY
WAYNE
JOB NO.
JSE0083
CONTRACT ID.

PROJECT NO.

BRIDGE NO.
A9610

DATE	DESCRIPTION

MISSOURI HIGHWAYS AND TRANSPORTATION
COMMISSION

105 WEST CAPITOL
JEFFERSON CITY, MO 65102
1-888-ASK-MODOT (1-888-275-6636)

GBA
16305 SWINGLEY RIDGE RD
ST. JOE
CHESTERFIELD, MO 63017
314-291-0100
GBA@cm.com


GEORGE BUTLER
ASSOCIATES, INC.
PRO. ENGINEER 000133
ARCHITECT 000212
PRO. LAND SURVEYOR 000059

PLAN SHEET
SHEET 5 OF 5


NIKKI D. CONLEY
PROFESSIONAL
ENGINEER
PE-2018040668

2/28/2025

IF A SEAL IS PRESENT ON THIS SHEET IT HAS BEEN ELECTRONICALLY SEALED AND DATED.

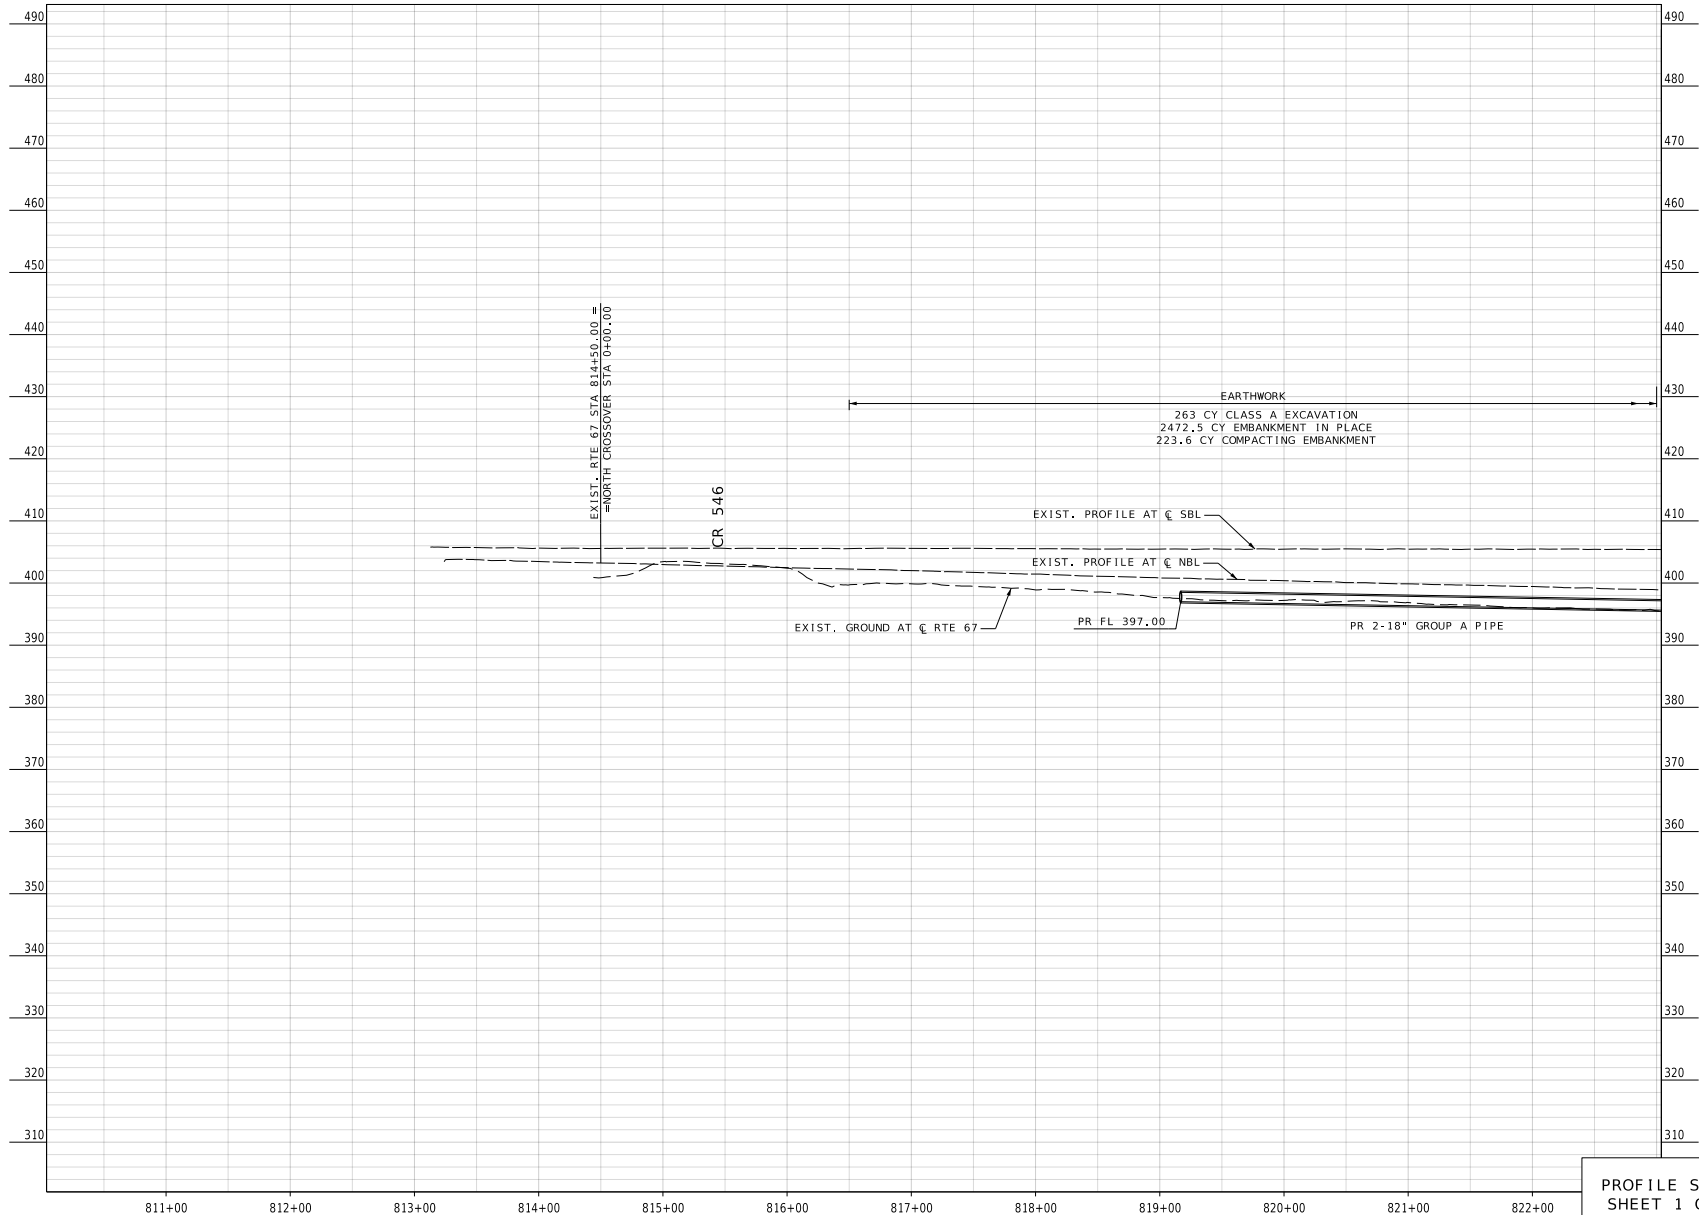

PROFILE SHEET
SHEET 1 OF 5

 

THIS SHEET HAS BEEN
SIGNED, SEALED, AND DATED
ELECTRONICALLY.
DATE PREPARED
2/28/2025

ROUTE 67	STATE MO
DISTRICT SE	SHEET NO. 9

COUNTY
WAYNE

JOB NO.
JSE0083

CONTRACT ID.

PROJECT NO.

BRIDGE NO.
A9610

DATE	DESCRIPTION

MISSOURI HIGHWAYS AND TRANSPORTATION
COMMISSION

MoDOT

105 WEST CAPITOL
JEFFERSON CITY, MO 65102
1-888-ASK-MODOT (1-888-275-6636)

GBA


16305 SWINGLEY RIDGE RD
ST. 300
CHESTERFIELD, MO 63017
314-231-0100
GBA@gbm.com

GEORGE BUTLER
ASSOCIATES, INC.
PRO. ENGINEER 000133
ARCHITECT 000212
PRO. LAND SURVEYOR 000059

NIKKI D. CONLEY
PROFESSIONAL
ENGINEER
PE-2018040668

2/28/2025

IF A SEAL IS PRESENT ON THIS SHEET IT HAS BEEN ELECTRONICALLY SEALED AND DATED.

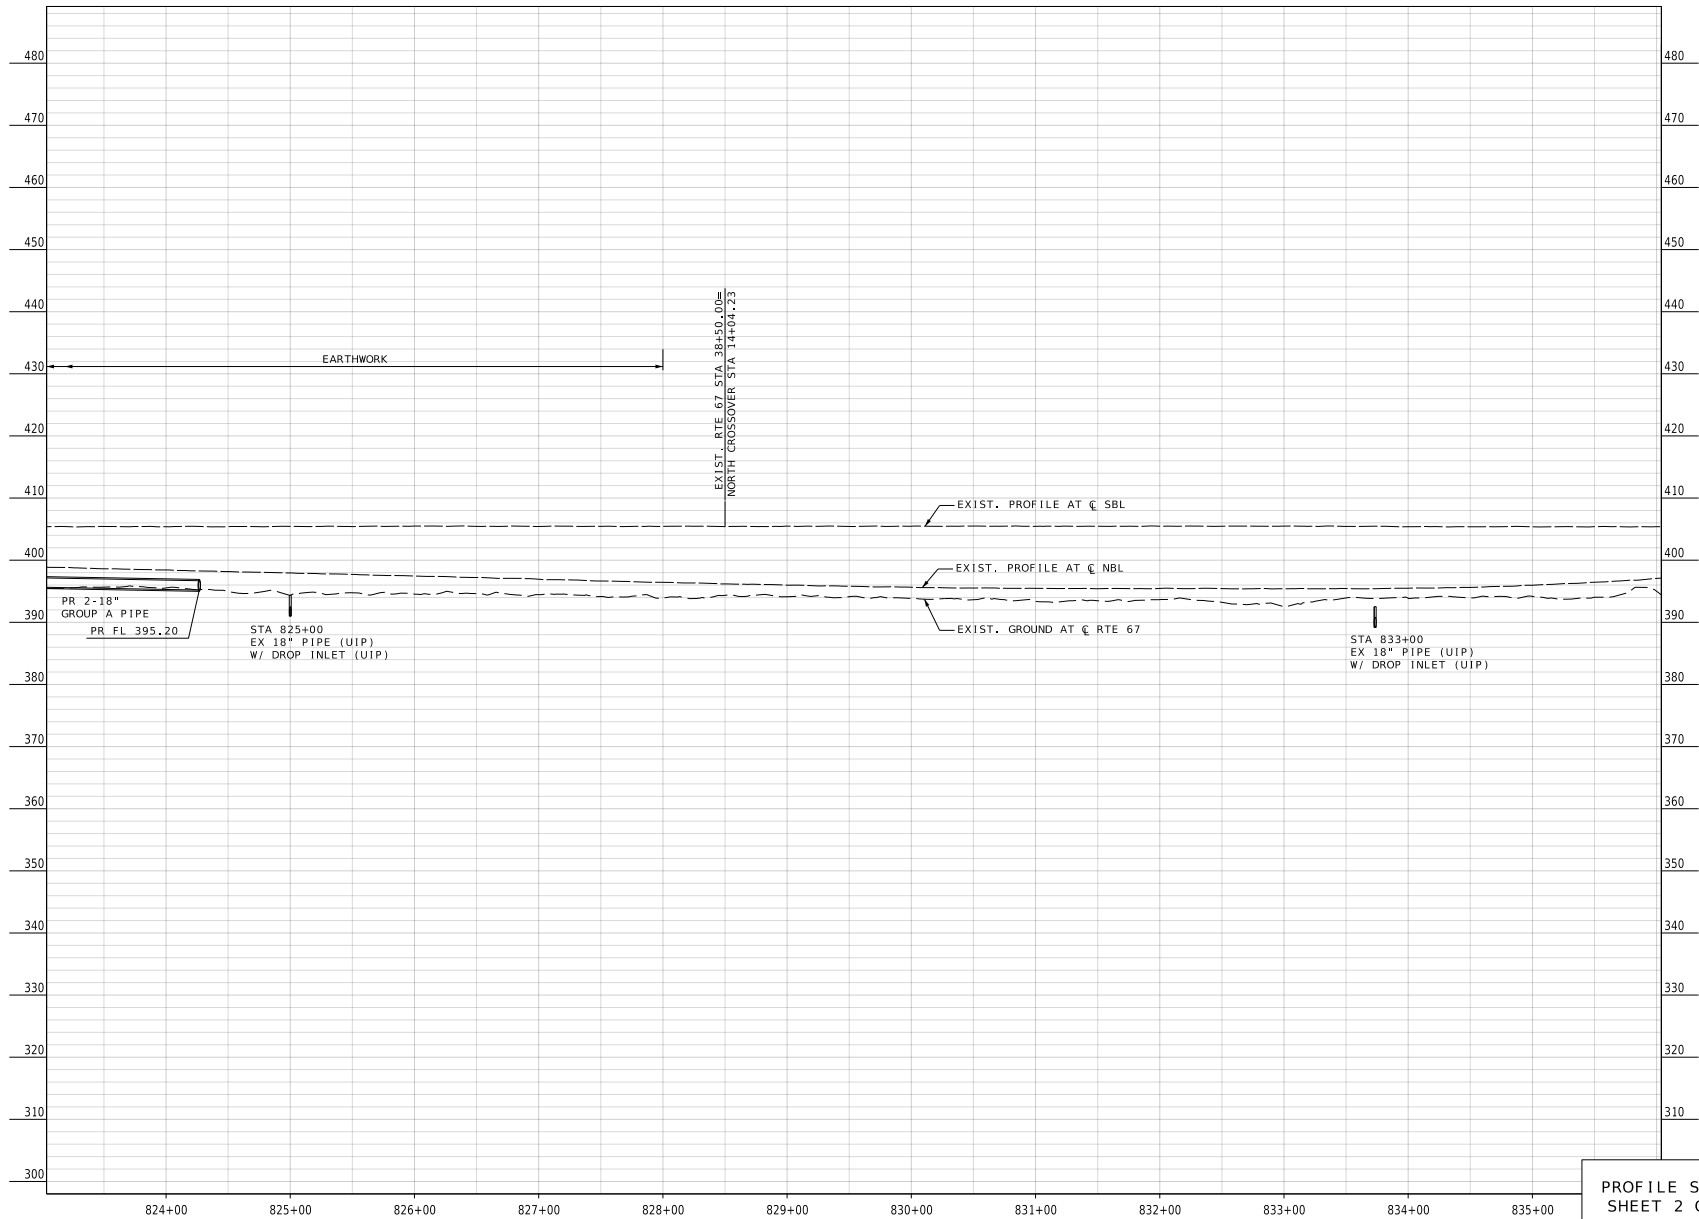

PROFILE SHEET
SHEET 2 OF 5



THIS SHEET HAS BEEN
SIGNED, SEALED, AND DATED
ELECTRONICALLY.
DATE PREPARED

2/28/2025

ROUTE 67	STATE MO
DISTRICT SE	SHEET NO. 10

COUNTY
WAYNE

JOB NO.
JSE0083

CONTRACT ID.

PROJECT NO.

BRIDGE NO.
A9610

DATE	DESCRIPTION

MISSOURI HIGHWAYS AND TRANSPORTATION
COMMISSION




GBA
16305 SWINGLEY RIDGE RD
ST. 300
CHESTERFIELD, MO 63017
314-293-0100
GBAe.com

GEORGE BUTLER
ASSOCIATES, INC.
PRO. ENGINEER 000133
ARCHITECT 000212
PRO. LAND SURVEYOR 000059

NIKKI D. CONLEY
PROFESSIONAL
ENGINEER
PE-2018040668

2/28/2025

IF A SEAL IS PRESENT ON THIS SHEET IT HAS BEEN ELECTRONICALLY SEALED AND DATED.

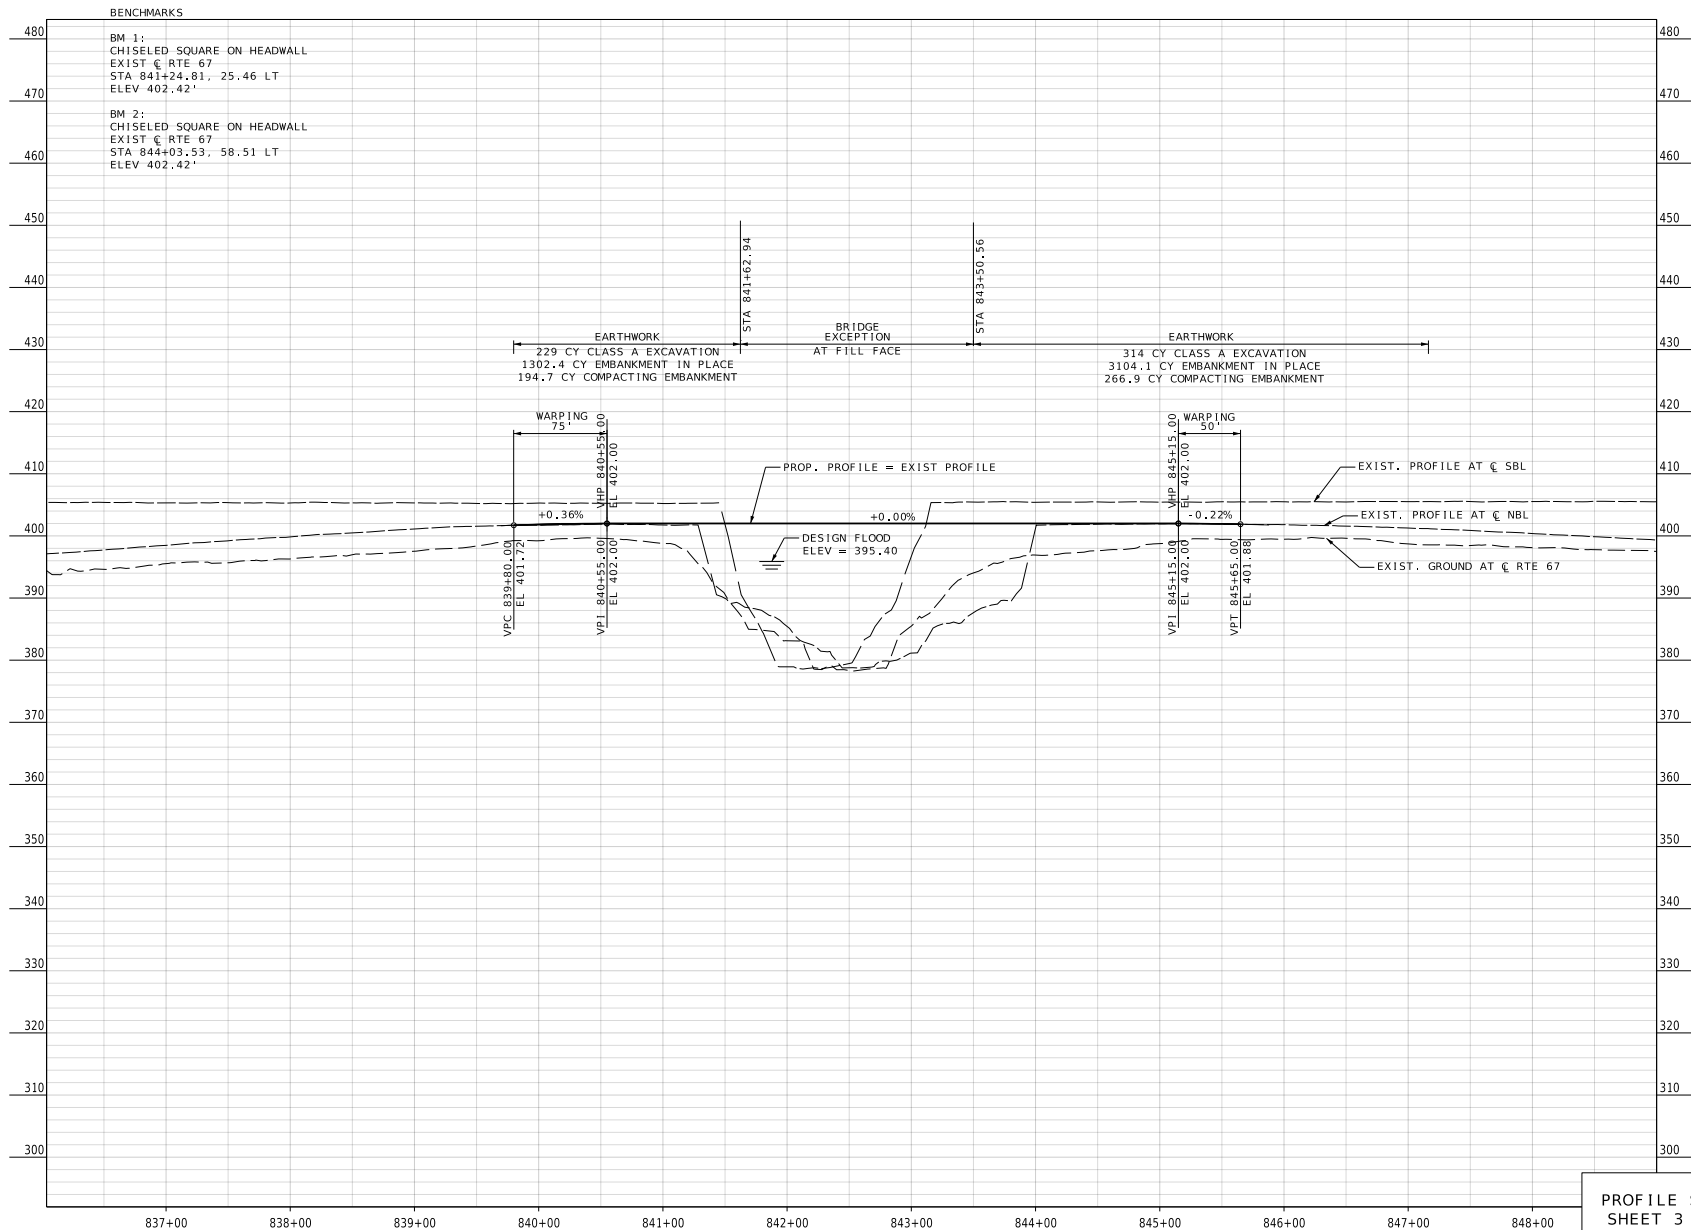

PROFILE SHEET
SHEET 3 OF 5



THIS SHEET HAS BEEN
SIGNED, SEALED, AND DATED
ELECTRONICALLY.
DATE PREPARED
2/28/2025

ROUTE 67 STATE MO
DISTRICT SE SHEET NO. 11

COUNTY WAYNE
JOB NO. JSE0083
CONTRACT ID.

PROJECT NO.
BRIDGE NO. A9610

DESCRIPTION	DATE

MISSOURI HIGHWAYS AND TRANSPORTATION COMMISSION

MoDOT

105 WEST CAPITOL
JEFFERSON CITY, MO 65102
1-888-ASK-MODOT (1-888-275-6636)

GBA


16305 SWINGLEY RIDGE RD
ST. 300
CHESTERFIELD, MO 63017
314-231-0100
GBA@gbm.com

GEORGE BUTLER
ASSOCIATES, INC.
PRO. ENGINEER 000133
ARCHITECT 000212
PRO. LAND SURVEYOR 000059

NIKKI D. CONLEY
PROFESSIONAL
ENGINEER
PE-2018040668

2/28/2025

IF A SEAL IS PRESENT ON THIS SHEET IT HAS BEEN ELECTRONICALLY SEALED AND DATED.

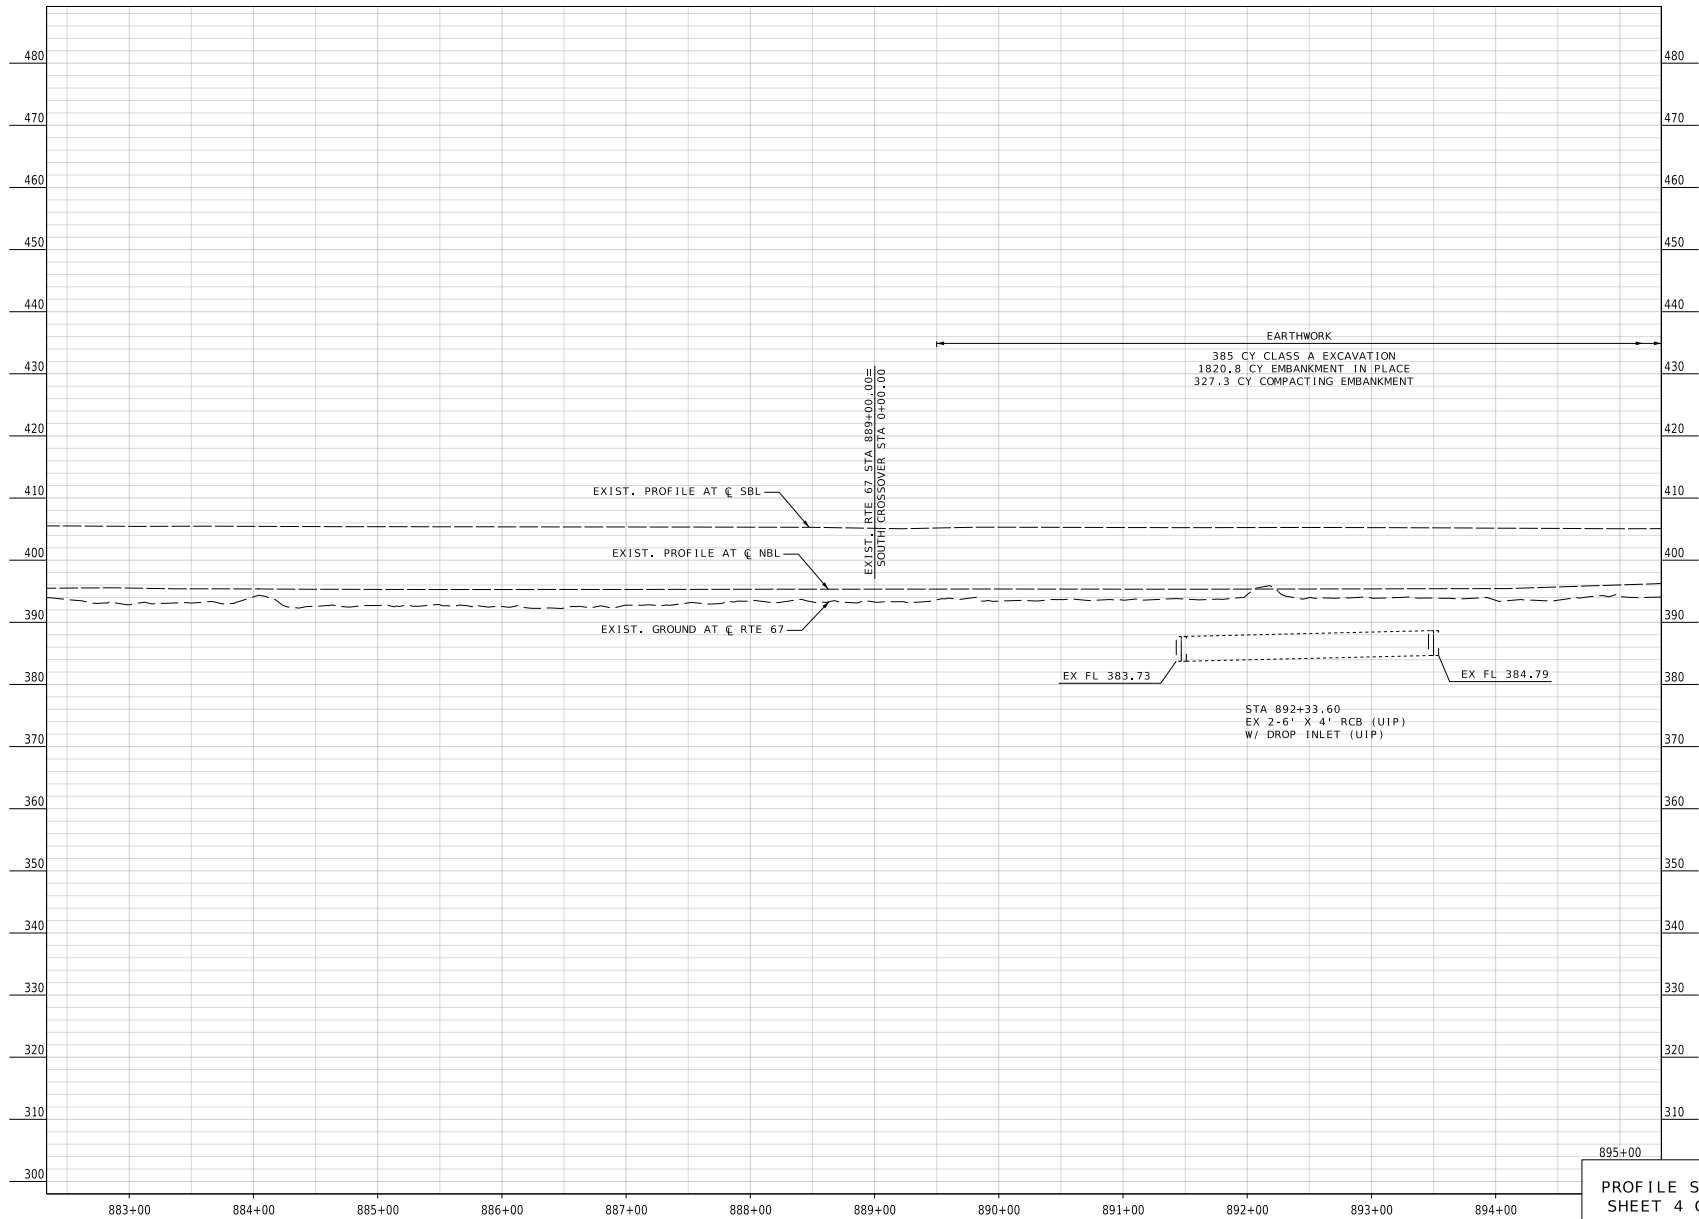

PROFILE SHEET
SHEET 4 OF 5



THIS SHEET HAS BEEN
SIGNED, SEALED, AND DATED
ELECTRONICALLY.
DATE PREPARED
2/28/2025

ROUTE 67	STATE MO
DISTRICT SE	SHEET NO. 12

COUNTY
WAYNE

JOB NO.
JSE0083

CONTRACT ID.

PROJECT NO.

BRIDGE NO.
A9610

DATE	DESCRIPTION

MISSOURI HIGHWAYS AND TRANSPORTATION
COMMISSION


105 WEST CAPITOL
JEFFERSON CITY, MO 65102
1-888-ASK-MODOT (1-888-275-6636)

GBA

16305 SWINGLEY RIDGE RD
ST. 300
CHESTERFIELD, MO 63017
314-293-0100
GBA@cm.com

GEORGE BUTLER
ASSOCIATES, INC.
PRO. ENGINEER 000133
ARCHITECT 000212
PRO. LAND SURVEYOR 000059

NIKKI D. CONLEY
PROFESSIONAL
ENGINEER
PE-2018040668

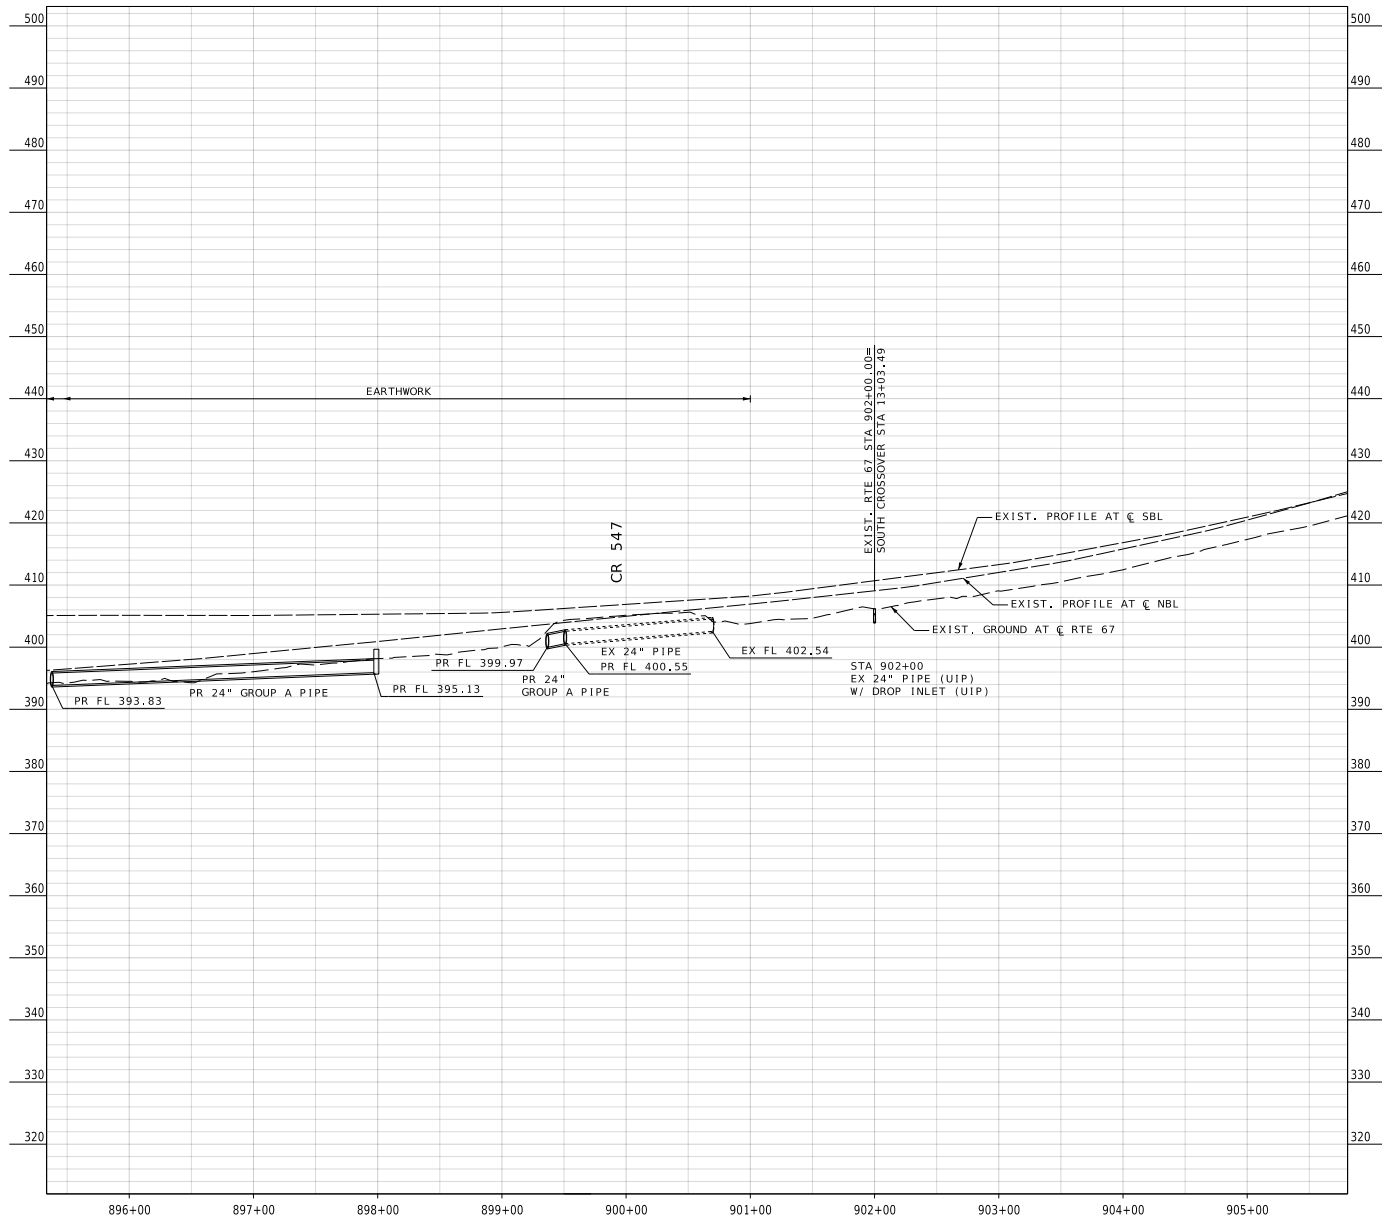

PROFILE SHEET
SHEET 5 OF 5



THIS SHEET HAS BEEN
SIGNED, SEALED, AND DATED
ELECTRONICALLY.

DATE PREPARED
3/28/2025

ROUTE 67	STATE MO
DISTRICT SE	SHEET NO. 13

COUNTY
WAYNE

JOB NO.
JSE0083

CONTRACT ID.

PROJECT NO.

BRIDGE NO.
A9610

DATE	DESCRIPTION

MISSOURI HIGHWAYS AND TRANSPORTATION
COMMISSION

MoDOT

105 WEST CAPITOL
JEFFERSON CITY, MO 65102
1-888-ASK-MODOT (1-888-275-6636)

GBA

16305 SWINGLEY RIDGE RD
ST. 300
CHESTERFIELD, MO 63017
314-293-0100
GBA@em.com

GEORGE BUTLER
ASSOCIATES, INC.
PRO. ENGINEER 000133
ARCHITECT 000212
PRO. LAND SURVEYOR 000059

NIKKI D. CONLEY
PROFESSIONAL
ENGINEER
PE-201804068

3/28/2025

IF A SEAL IS PRESENT ON THIS SHEET IT HAS BEEN ELECTRONICALLY SEALED AND DATED.



THIS SHEET HAS BEEN
SIGNED, SEALED, AND DATED
ELECTRONICALLY.
DATE PREPARED:
3/28/2025

ROUTE 67 STATE MO
DISTRICT SE SHEET NO. 14

COUNTY WAYNE
JOB NO. JSE0083

CONTRACT ID.

PROJECT NO.

BRIDGE NO. A9610

DATE	DESCRIPTION



MISSOURI HIGHWAYS AND TRANSPORTATION
COMMISSION
105 WEST CAPITOL
JEFFERSON CITY, MO 65102
1-888-ASK-MODOT (1-888-275-6636)



GEORGE BUTLER
ASSOCIATES, INC.
PRO. ENGINEER 000133
ARCHITECT 000212
PRO. LAND SURVEYOR 000559

NIKKI D. CONLEY
PROFESSIONAL
ENGINEER
PE-2018040668

NOTE:
WARP TRANSITIONS TO MAINLINE
ROAD CROSS SLOPES AND
EXISTING ROAD GRADES.

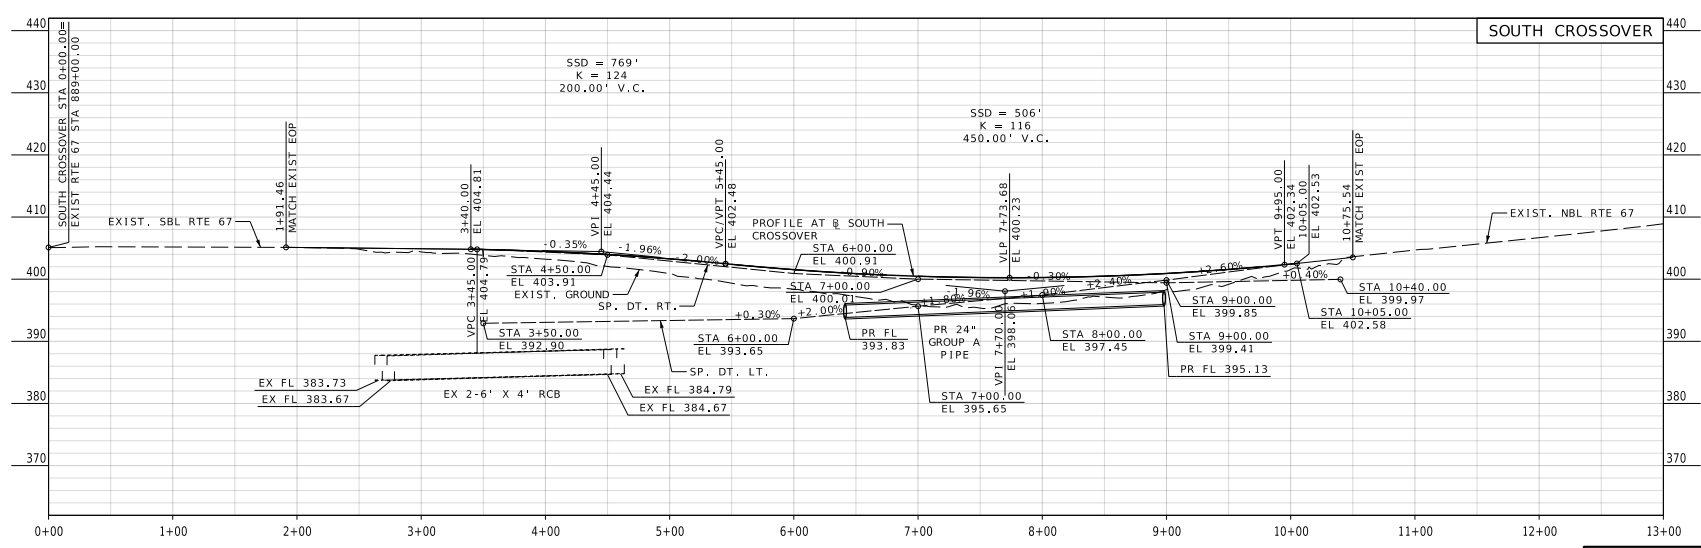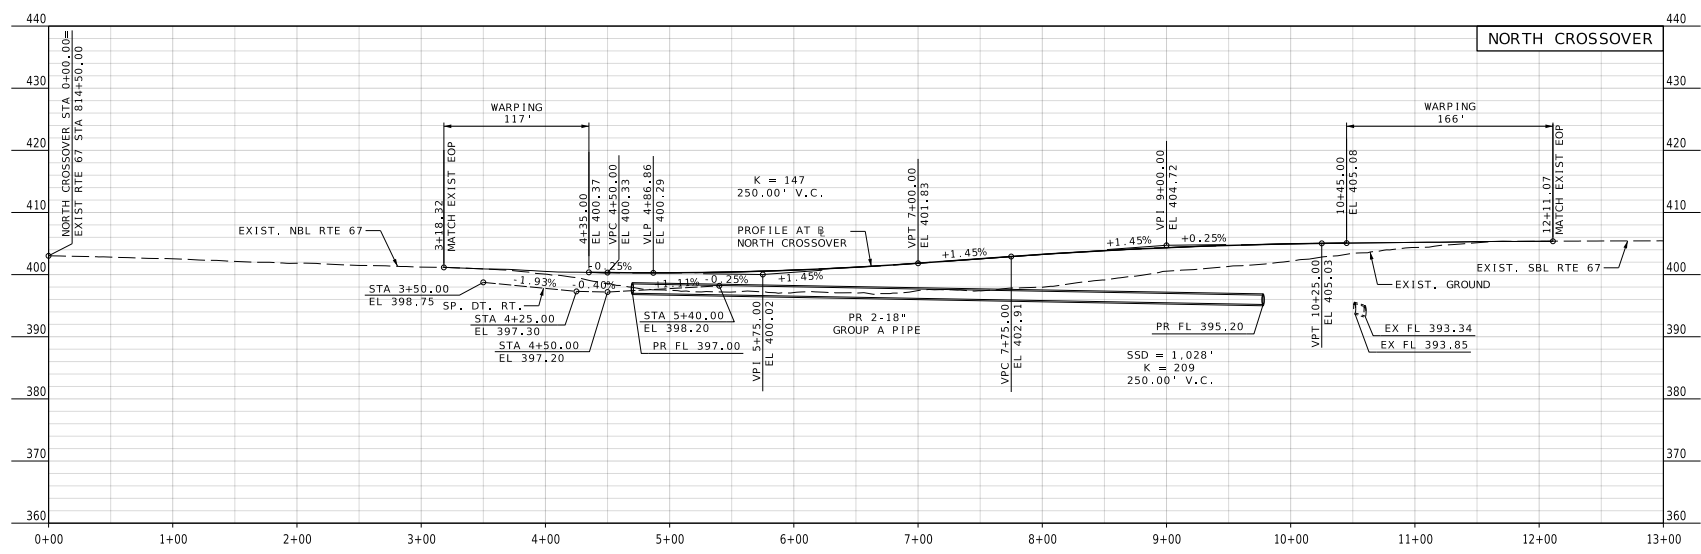

CROSSOVER
PROFILE SHEET
SHEET 1 OF 1

US 67 STA 823+23.47 CP#1 OFFSET 84.47' RT STOP SIGN 12.0' 96.7' REBAR W/ ALUM. CAP N: 423362.951 E: 834835.707 ELEV: 402.29'	US 67 STA 859+46.40 CP#2 OFFSET 100.62' RT POWER POLE 18.0' 114.6' REBAR W/ ALUM. CAP N: 419825.337 E: 835917.233 ELEV: 403.33'	US 67 STA 841+15.90 CP#3 OFFSET 75.03' LT S. END OF W. GUARD RAIL N.B. HWY 67 10.0' 100.0' REBAR W/ ALUM. CAP N: 420969.377 E: 835554.751 ELEV: 393.29'	US 67 STA 841+09.24 CP#4 OFFSET 1.23' LT ONE WAY SIGN 20.0' 14.5' REBAR W/ ALUM. CAP N: 421640.697 E: 835317.348 ELEV: 398.12'	US 67 STA 833+38.74 CP#5 OFFSET 95.60' RT POWER POLE 13.0' 100.0' REBAR W/ ALUM. CAP N: 422371.716 E: 835555.326 ELEV: 402.02'	US 67 STA 845+52.01 CP#6 OFFSET 92.69' RT S. END OF S.B. HWY 67 W. WALL 10.0' 91.0' REBAR W/ ALUM. CAP N: 421186.096 E: 835321.927 ELEV: 403.65'	US 67 STA 870+28.11 CP#7 OFFSET 63.19' LT 12' SYCAMORE 6.0' 63.1' REBAR W/ ALUM. CAP N: 418607.082 E: 836011.949 ELEV: 393.37'	STATE OF MISSOURI RAYMOND E. MCRAE MO. P.L.S. NO. 00100000 LAND SURVEYOR DATE PREPARED 2/27/2025 DISTRICT SE SHEET NO. 15 COUNTY WAYNE JOB NO. JSE0083 CONTRACT ID. PROJECT NO. BRIDGE NO. A9610 DESCRIPTION DATE MISSOURI HIGHWAYS AND TRANSPORTATION COMMISSION 100 WEST CAPITAL JEFFERSON, MO 63102 1-888-ASK-MODOT (1-888-275-6363)	
US 67 STA 876+10.25 CP#8 OFFSET 91.68' RT 10' COTTONWOOD 20.0' 91.6' REBAR W/ ALUM. CAP N: 418212.163 E: 835943.483 ELEV: 401.80'							US 67 STA 899+83.39 CP#9 OFFSET 65.90' LT UNDERGROUND UTILITY MARKER 20.0' 65.9' REBAR W/ ALUM. CAP N: 415975.376 E: 835675.704 ELEV: 400.69'	US 67 STA 910+56.35 CP#10 OFFSET 90.07' RT MORSEHILL RD. SIGN 20.0' 90.0' REBAR W/ ALUM. CAP N: 414852.071 E: 835279.551 ELEV: 455.29'

REFERENCE POINT SHEET
SHEET 1 OF 1

ALL PROJECT COORDINATES HAVE BEEN PROJECTED FROM THE MISSOURI STATE PLANE COORDINATE (SPC) SYSTEM OF 1983 USING AN AVERAGE PROJECT PROJECTION (GRID TO GROUND) FACTOR. TO GET BACK TO STATE PLANE COORDINATES MULTIPLY THE PROJECT COORDINATES BY THE AVERAGE GRID FACTOR AS SHOWN IN THE "REFERENCE CONTROL INFORMATION" PORTION OF THIS TABLE.

PROJECT COORDINATE INFORMATION

COORDINATE SYSTEM	MOD STATE PLANE (GROUND)
HORIZONTAL DATUM	NAD83 (2011)
VERTICAL DATUM	NAVD 88
GEOID MODEL	2018
ELEVATIONS DETERMINED BY	TIES TO MODOT REALTIME NETWORK & LEVELS
PROJECT PROJECTION FACTOR	1.000080816

REFERENCE CONTROL INFORMATION

COORDINATE SYSTEM	MISSOURI COORDINATE SYSTEM 1983
CONTROL STATION	MODOT VRS
DESIGNATION	MODOT SILVA CORP ARP
CORS_ID	MO SL
PID	DN 5838
LATITUDE	371038.14513
LONGITUDE	902752.44434
NORTHING (M)	149124.332
EASTING (M)	253146.327
ZONE	EAST

PROJECT AVERAGE GRID FACTOR 1.000080816

EXAMPLE OF PROJECT COORDINATE TO S.P.C.

PROJECT NORTHING X AVERAGE GRID FACTOR
= STATE PLANE NORTHING
PROJECT EASTING X AVERAGE GRID FACTOR
= STATE PLANE EASTING

EXAMPLE: CONTROL POINT #1
N 423362.951 X 0.999919191= N 423328.740
E 834835.707 X 0.999919191= E 834768.245

LINEAR UNIT CONVERSION

1 METER = 3.280833333 US SURVEY FEET (USFT)

COORDINATE POINT LISTING

SHEET NO	STATION	LOCATION	OFFSET (USFT)	MODIFIED STATE PLANE (GROUND)				
				NORTHING (US SURVEY FT)	EASTING (US SURVEY FT)	ELEVATION (US SURVEY FT)		
DESCRIPTION								POINT ID
PROJECT CONTROL POINTS								
			94.74' RT	423362.951	834835.707	402.29	5/8" Rebar with Aluminum Cap	CP1
			100.62' RT	419825.337	835617.333	403.33	5/8" Rebar with Aluminum Cap	CP2
			75.03' LT	420869.377	835564.751	393.29	5/8" Rebar with Aluminum Cap	CP3
			1.23' LT	421640.697	835317.348	398.12	5/8" Rebar with Aluminum Cap	CP4
			95.60' RT	422371.716	835055.326	402.02	5/8" Rebar with Aluminum Cap	CP5
			92.69' RT	421188.096	835321.927	403.65	5/8" Rebar with Aluminum Cap	CP 6
			63.19' LT	418807.062	836011.949	393.37	5/8" Rebar with Aluminum Cap	CP 7
			91.68' RT	418212.163	835943.483	401.80	5/8" Rebar with Aluminum Cap	CP 8
			65.90' LT	415975.376	835675.704	400.89	5/8" Rebar with Aluminum Cap	CP 9
			90.07' RT	414852.071	835279.551	455.29	5/8" Rebar with Aluminum Cap	CP 10
			58.95' LT	423375.560	834990.079	398.18	Mag Nail in Asphalt	T1
			80.28' RT	422668.217	835004.986	405.11	Mag Nail In Asphalt	T2
			59.07' LT	421894.052	835320.179	400.27	Mag Nail in Asphalt	T3
			80.14' RT	421116.388	835350.758	405.15	Mag Nail In Asphalt	T4
			59.00' LT	420668.350	835593.107	396.68	Mag Nail in Asphalt	T5
			79.88' RT	419752.566	835654.783	405.15	Mag Nail in Asphalt	T6
				421630	835344	402.42	Chiseled Sq. on Headwall	BM1
				421365	835437	402.42	Chiseled Sq. on Headwall	BM2

ALIGNMENTS

EXISTING ROUTE 67

	790+00.00	EX. RTE 67		426473.111	833761.400		START	
	793+05.63	EX. RTE 67		426209.962	833916.842		PC	
	805+09.90	EX. RTE 67	94.85 LT	425173.077	834529.329		HPI	
	816+94.30	EX. RTE 67		423997.608	834791.138		PT	
	871+20.30	EX. RTE 67		418701.385	835970.751		PC	
	877+75.34	EX. RTE 67	75.00 LT	418061.934	836112.804		HPI	
	884+07.60	EX. RTE 67		417425.27	835958.746		PT	
	906+10.93	EX. RTE 67		415283.744	835440.546		PC	
	913+35.99	EX. RTE 67		414579.024	835270.020		HPI	
	920+32.04	EX. RTE 67		413876.774	835450.451		PT, END	

NORTH CROSSOVER

	0+00.00	N CROSS		424243.625	834767.134		PC	
	0+12.56	N CROSS	0.01 LT	424231.464	834770.257		HPI	
	0+25.11	N CROSS		424219.292	834773.339		PCC	
	1+02.74	N CROSS	2.00 LT	424144.036	834792.396		HPI	
	1+80.24	N CROSS		424067.214	834803.582		PT	
	12+42.40	N CROSS		423016.137	834956.634		PC	
	12+98.34	N CROSS	1.04 RT	422960.781	834964.695		HPI	
	13+54.23	N CROSS		422906.180	834976.856		PT	
	14+04.23	N CROSS		422857.375	834987.726		END	

SOUTH CROSSOVER

	0+00.00	S CROSS		416959.849	835788.508		START	
	0+50.00	S CROSS		416911.251	835776.749		PC	
	1+10.33	S CROSS	1.21 RT	416852.613	835762.560		HPI	
	1+70.60	S CROSS		416793.026	835753.126		PT	
	11+70.60	S CROSS		415805.328	835596.754		PC	
	12+30.92	S CROSS	1.21 LT	415745.740	835587.320		HPI	
	12+91.19	S CROSS		415687.102	835573.131		PT	
	13+03.49	S CROSS		415675.147	835570.238		END	

COORDINATE POINT SHEET
SHEET 1 OF 1



THIS SHEET HAS BEEN
SIGNED, SEALED, AND DATED
ELECTRONICALLY.
DATE PREPARED
2/28/2025

ROUTE 67
DISTRICT SE
STATE MO
SHEET NO. 16

COUNTY WAYNE
JOB NO. JSE0083
CONTRACT ID.

PROJECT NO.
BRIDGE NO. A9610

DESCRIPTION

DATE


MISSOURI HIGHWAYS AND TRANSPORTATION COMMISSION
105 WEST GASTON,
JEFFERSON CITY, MO 65102
1-888-ASK-MODOT (1-888-275-6636)
ModOT logo




16305 SWINGLEY RIDGE RD
ST. JOE
CHESTERFIELD, MO 63017
314-293-0100
GBA@cm.com

GEORGE BUTLER
ASSOCIATES, INC.
PRO. ENGINEER 000133
ARCHITECT 000212
PRO. LAND SURVEYOR 000559

NIKKI D. CONLEY
PROFESSIONAL
ENGINEER
PE-2018040668

 

STA. 843+53.67 TO STA. 846+42.31, LT
INSTALL 1 BRIDGE APPROACH TRANSITION SECTION
W/ 200' MGS GUARDRAIL
& 1 TYPE A CASHWORTHY END TERMINAL (MASH)

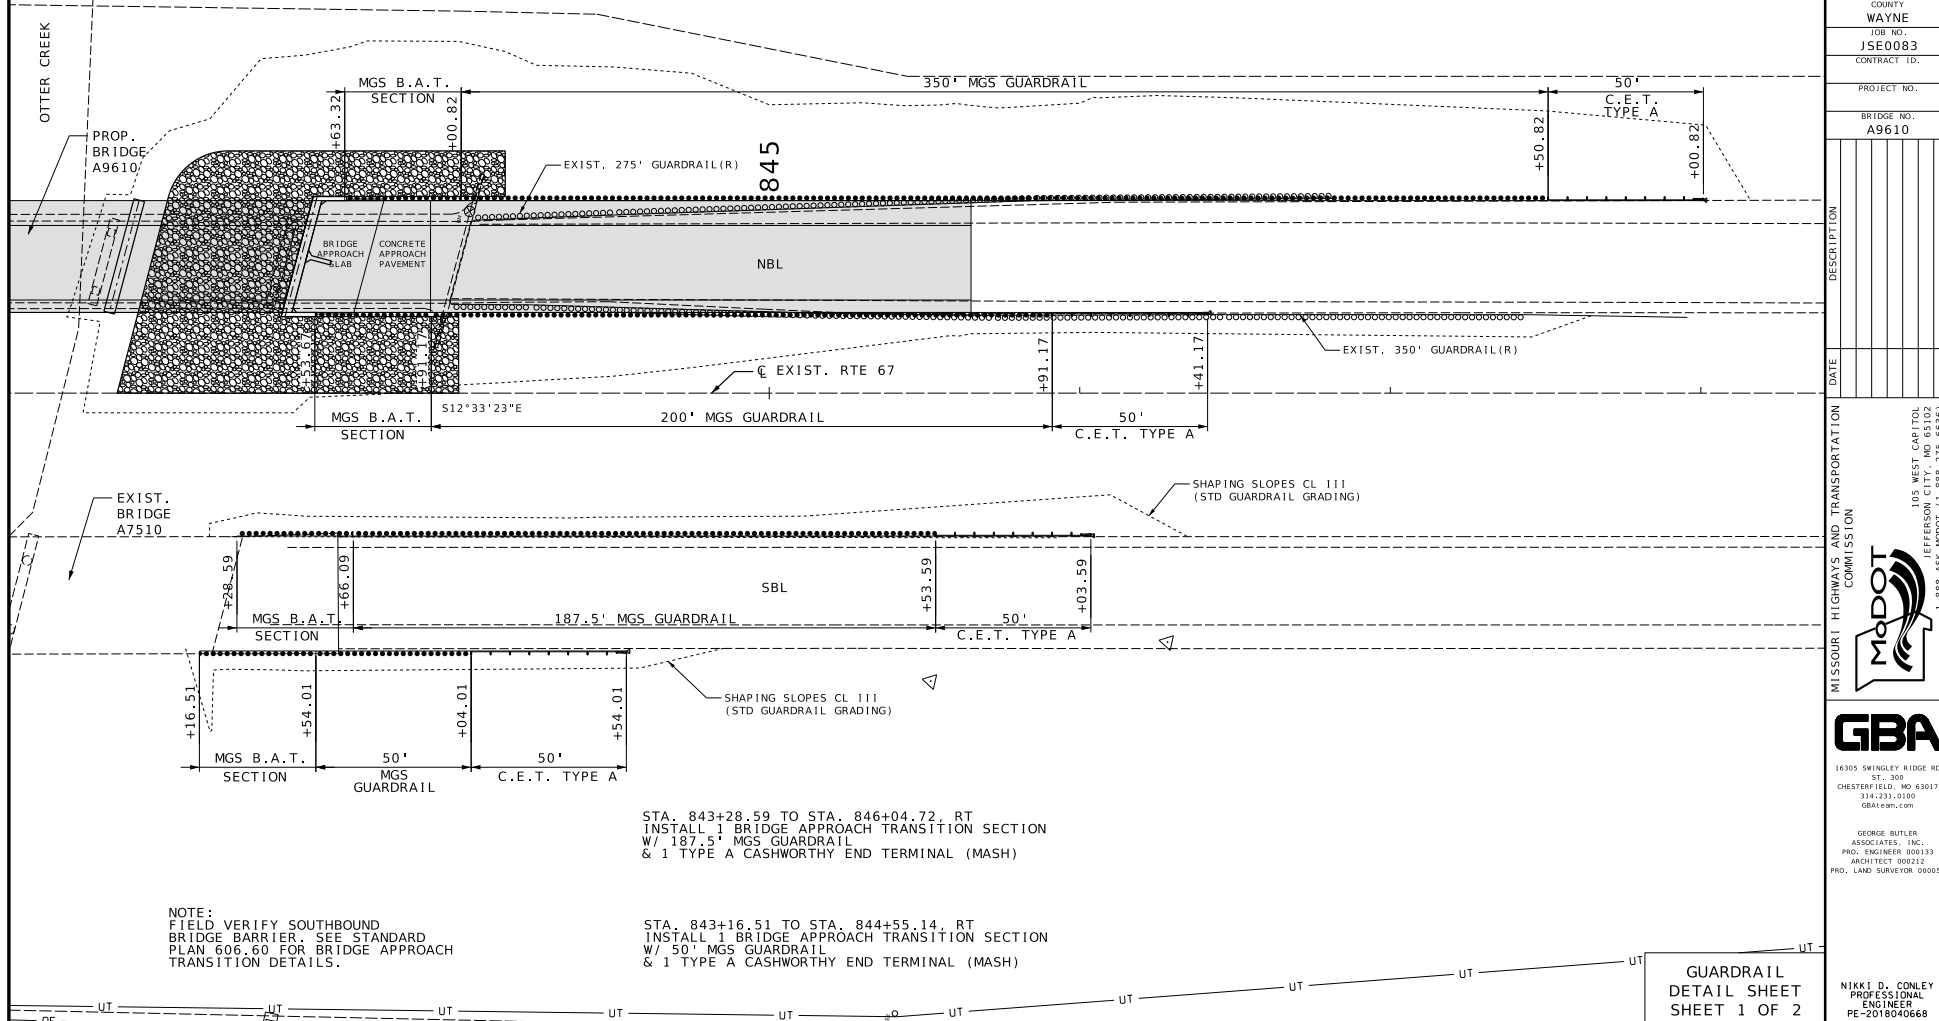

THIS SHEET HAS BEEN
SIGNED, SEALED, AND DATED

DATE PREPARED
2/28/2025

ROUTE 67	STATE MO
DISTRICT SE	SHEET NO. 17

COUNTY	WAYNE
JOB NO.	JSE0083

CONTRACT ID.
PROJECT NO.

BRIDGE NO.							
A9610							

[illegible]

MISSOURI HIGHWAYS AND TRANSPORTATION
COMMISSION



105 WEST CAPITAL
JEFFERSON CITY, MO 65102
1-888-ASK-MODOT (1-888-275-6636)

GBA
16305 SWINGLEY RIDGE RD
ST. 300
CHESTERFIELD, MO 63017
314.231.0100
GBAteam.com

GEORGE BUTLER
ASSOCIATES, INC.
PRO. ENGINEER 000133
ARCHITECT 000212
PRO. LAND SURVEYOR 00005

NIKKI D. CONLEY
PROFESSIONAL
ENGINEER
PE-2018040668

IF A SEAL IS PRESENT ON THIS SHEET IT HAS BEEN ELECTRONICALLY SEALED AND DATED.

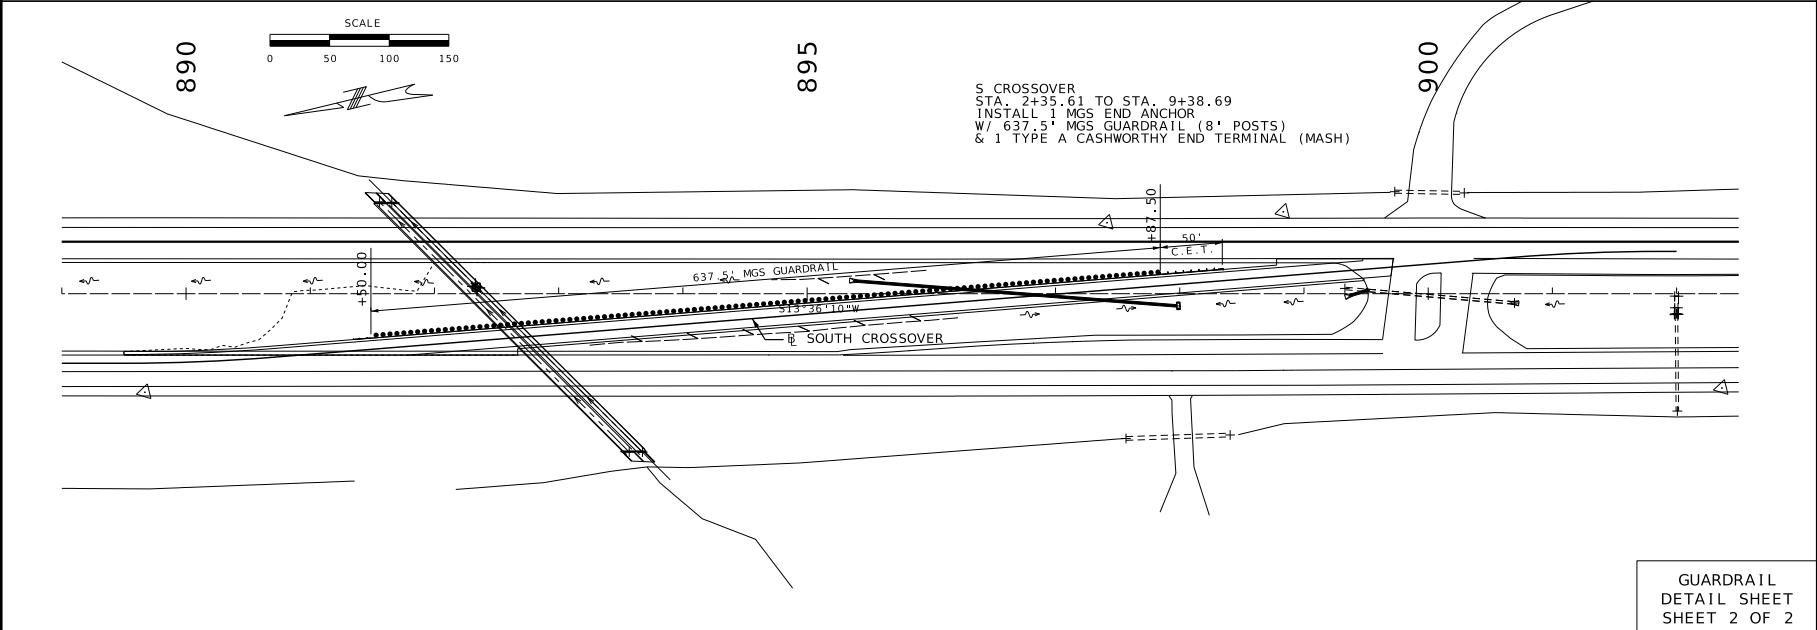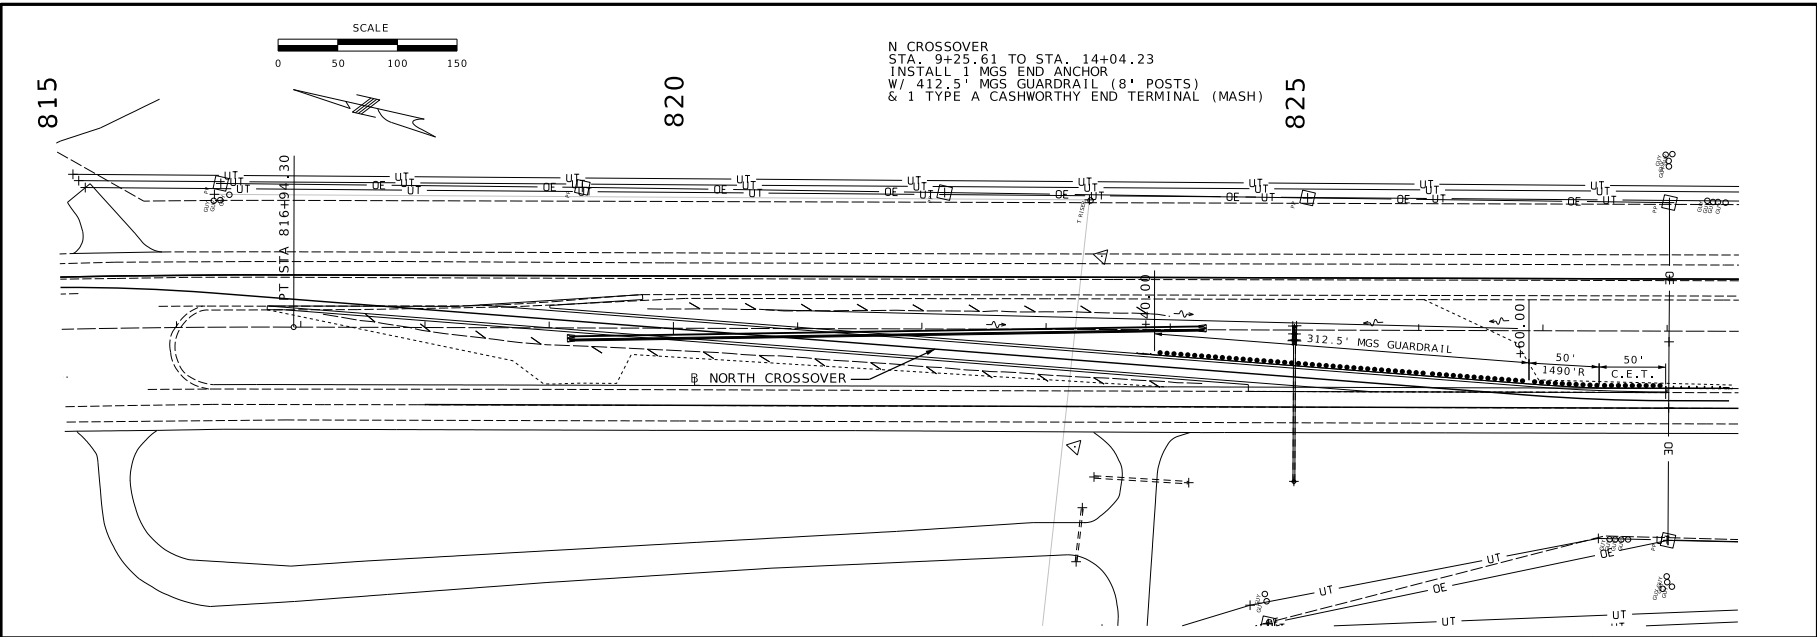

STATE OF MISSOURI
NIKKI D. CONLEY
PROFESSIONAL ENGINEER
NUMBER PE-2018040668

THIS SHEET HAS BEEN
 SIGNED, SEALED, AND DATED
 ELECTRONICALLY.
 DATE PREPARED
2/28/2025

ROUTE **67** STATE **MO**
 DISTRICT **SE** SHEET NO. **18**

COUNTY **WAYNE**
 JOB NO. **JSE0083**
 CONTRACT ID.

PROJECT NO.

BRIDGE NO. **A9610**

DATE	DESCRIPTION

MISSOURI HIGHWAYS AND TRANSPORTATION COMMISSION

MoDOT

105 WEST CAPITOL
 JEFFERSON CITY, MO 65102
 1-888-ASK-MODOT (1-888-275-6636)

GBA


16305 SWINGLEY RIDGE RD
 ST. 300
 CHESTERTOWN, MO 63017
 314-293-0100
 GBA@em.com

GEORGE BUTLER
 ASSOCIATES, INC.
 PRO. ENGINEER 000133
 ARCHITECT 000212
 PRO. LAND SURVEYOR 000059

GUARDRAIL
DETAIL SHEET
SHEET 2 OF 2

NIKKI D. CONLEY
 PROFESSIONAL
 ENGINEER
 PE-2018040668

IF A SEAL IS PRESENT ON THIS SHEET IT HAS BEEN ELECTRONICALLY SEALED AND DATED.

 

1995




W020-1
(2)



W020-5
(5)



SPECIAL
(72)

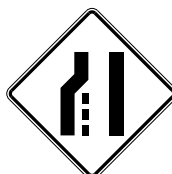

W04-2L
(80L)



R2-1
(4)




GO20-5aP
(54)



GO20-2
(26)

DISCLAIMER
THE PROFESSIONAL WHOSE SIGNATURE AND PERSONAL SEAL APPEAR HEREON ASSUMES RESPONSIBILITY ONLY FOR WHAT APPEARS ON THIS PAGE, AND DISCLAIMS (PURSUANT TO SECTION 327.411 RSMO) SPECIFICATION, ESTIMATES, REPORTS, OR OTHER DOCUMENTS OR INSTRUMENTS NOT SEALED BY THE UNDERSIGNED PROFESSIONAL RELATING TO OR INTENDED TO BE USED FOR ANY PART OR PARTS OF THE PROJECT TO WHICH THIS PAGE REFERS.

 

DATE PREPARED
2/28/2025

ROUTE
67 MO

DISTRICT
SE SHEET NO.
20

COUNTY
WAYNE

JOB NO.
JSE0083

CONTRACT ID.

PROJECT NO.

BRIDGE NO.

DESCRIPTION

DATE

COMMISSION

MISSOURI HIGHWAYS AND TRANSPORTATION

105 WEST CAPITOL

JEFFERSON CITY, MO 65102

1-888-454-ARIZONA (1-888-454-2746)

MoDOT

1-888-454-ARIZONA (1-888-454-2746)

1-888-454-ARIZONA (1-888-454-2746)

NOTES:
1) USE 11-FOOT WIDTH (TYP.) FOR TEMPORARY LANE WIDTHS; 10-FOOT MINIMUM.

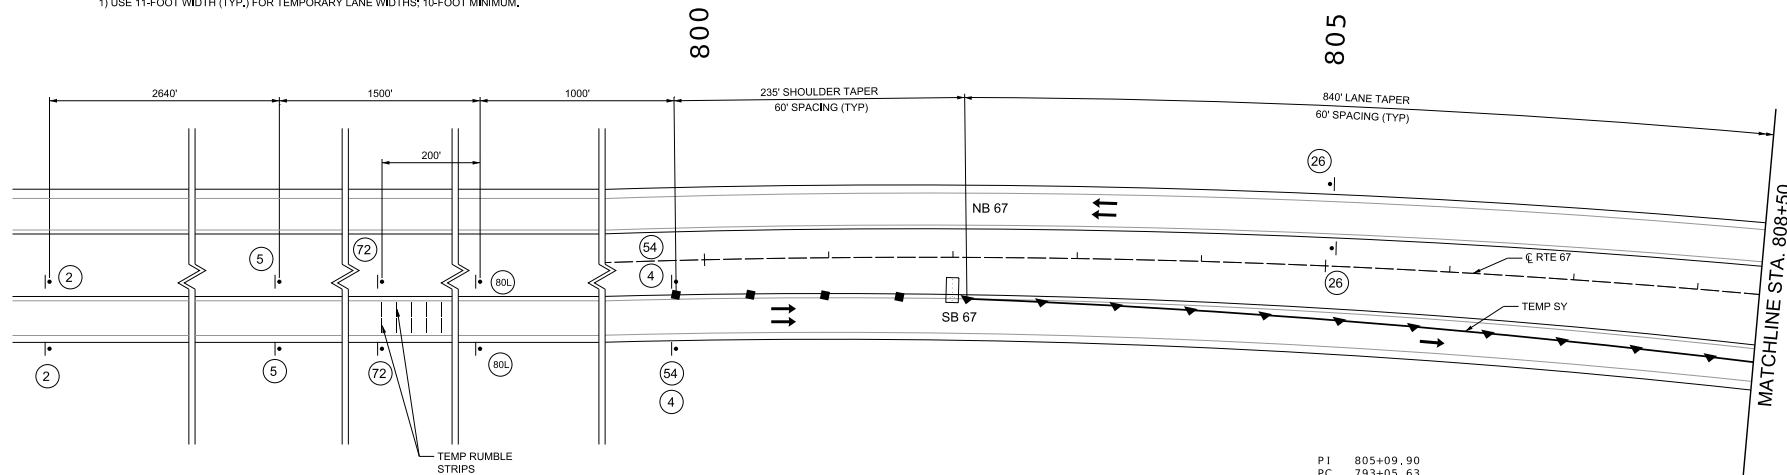

PI 805+09.90
PC 793+05.63
PT 816+94.30
Δ 18°0'50.0" (RT)
D 0°45'14.9"
L 2,388.67' (ARC)
T 1,204.27'
R 7,597.51'

TRAFFIC CONTROL LEGEND

- ▲ SIGN (SINGLE SIDED)
- ▲ DIRECTIONAL INDICATION BARRICADE
- CHANNELIZER
- [BARRICADE
- CHANGEABLE MESSAGE BOARD
- FLASHING ARROW PANNEL
- ◆ TUBULAR MARKERS

  

ANY WORK INDICATED ON THE PLANS THAT EXTENDS BEYOND THE PROJECT LIMITS IS CONSIDERED INCIDENTAL TO AND A PART OF THE CONSTRUCTION OF THIS PROJECT.

TRAFFIC CONTROL
SHEET 2 OF 14

EFK Moen
Civil Engineering Design
19523 Barrett Parkway Dr
Suite 250
Jefferson City, MO 65102
Phone 314-394-3100
Fax 314-394-3109
Missouri Certificate of Authority: 001578

LEFT LANE
MUST
TURN LEFT

R3-7L
(62)

TRUCK
ENTRANCE

W08-6c
(9)



W020-7a
(8)



ROAD
WORK
AHEAD

W020-1
(2)

STOP

R1-1
(41)


NOTES:
1) USE 11-FOOT WIDTH (TYP.) FOR TEMPORARY LANE WIDTHS; 10-FOOT MINIMUM.
2) FLAGGER SIGN TO BE USED AS DIRECTED BY THE ENGINEER.
3) FLAGGER SIGN TO BE 250-FOOT MINIMUM FROM INTERSECTION WHEN PLACED WITH THE TRUCK ENTRANCE SIGN.
4) FLAGGER SIGN SHALL ONLY BE DISPLAYED WHEN FLAGGER IS PRESENT.

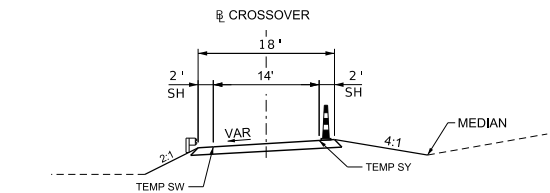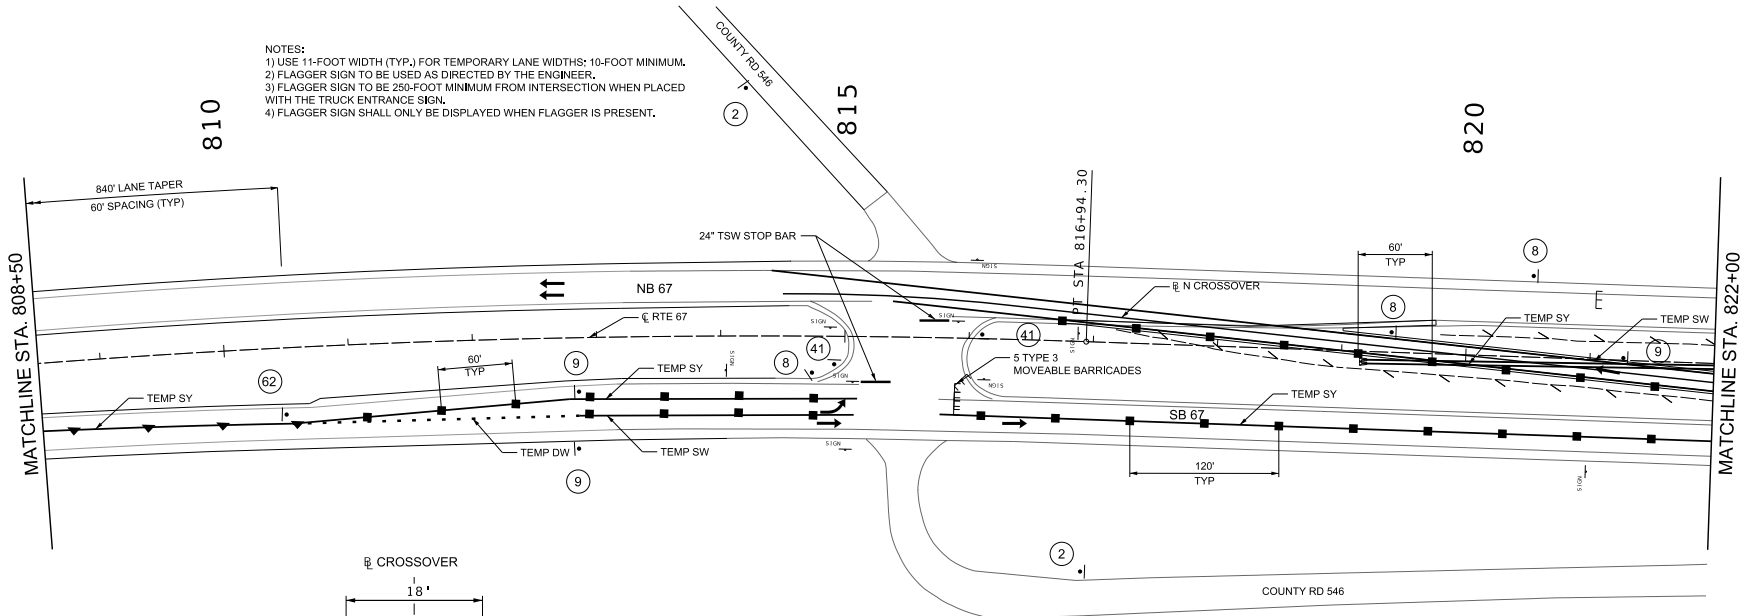

TRAFFIC CONTROL LEGEND

- ▲ SIGN (SINGLE SIDED)
- ▲ DIRECTIONAL INDICATION BARRICADE
- CHANNELIZER
- [] BARRICADE
- [] CHANGEABLE MESSAGE BOARD
- [] FLASHING ARROW PANNEL
- ◆ TUBULAR MARKERS

DISCLAIMER
THE PROFESSIONAL WHOSE SIGNATURE AND PERSONAL SEAL APPEAR HEREON ASSUMES RESPONSIBILITY ONLY FOR WHAT APPEARS ON THIS PAGE, AND DISCLAIMS (PURSUANT TO SECTION 327.411 RSMO) SPECIFICATION, ESTIMATES, REPORTS, OR OTHER DOCUMENTS OR INSTRUMENTS NOT SEALED BY THE UNDERSIGNED PROFESSIONAL RELATING TO OR INTENDED TO BE USED FOR ANY PART OR PARTS OF THE PROJECT TO WHICH THIS PAGE REFERS.

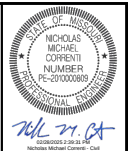

DATE PREPARED: 2/28/2025
ROUTE: 67 STATE: MO
DISTRICT: SE SHEET NO.: 21
COUNTY: WAYNE
JOB NO.: JSE0083
CONTRACT ID:
PROJECT NO.:
BRIDGE NO.:

DESCRIPTION	DATE

MISSOURI HIGHWAYS AND TRANSPORTATION COMMISSION
MoDOT
105 WEST CAPITOL
JEFFERSON CITY, MO 65102
1-888-454-6828 / 1-888-273-6828

EFK Moen
Civil Engineering Design
19523 Barrett Parkway Dr
Suite 250
St. Louis, MO 63021
Phone: 314-394-3100
Fax: 314-394-3199
Missouri Certificate of Authority: 001578

TRAFFIC CONTROL
SHEET 3 OF 14



W020-1
(2)



R5-1
(61)



W01-6
(16R)





R4-7
(60)




W06-3
(31)

NOTES:
1) USE 11-FOOT WIDTH (TYP.) FOR TEMPORARY LANE WIDTHS; 10-FOOT MINIMUM.

 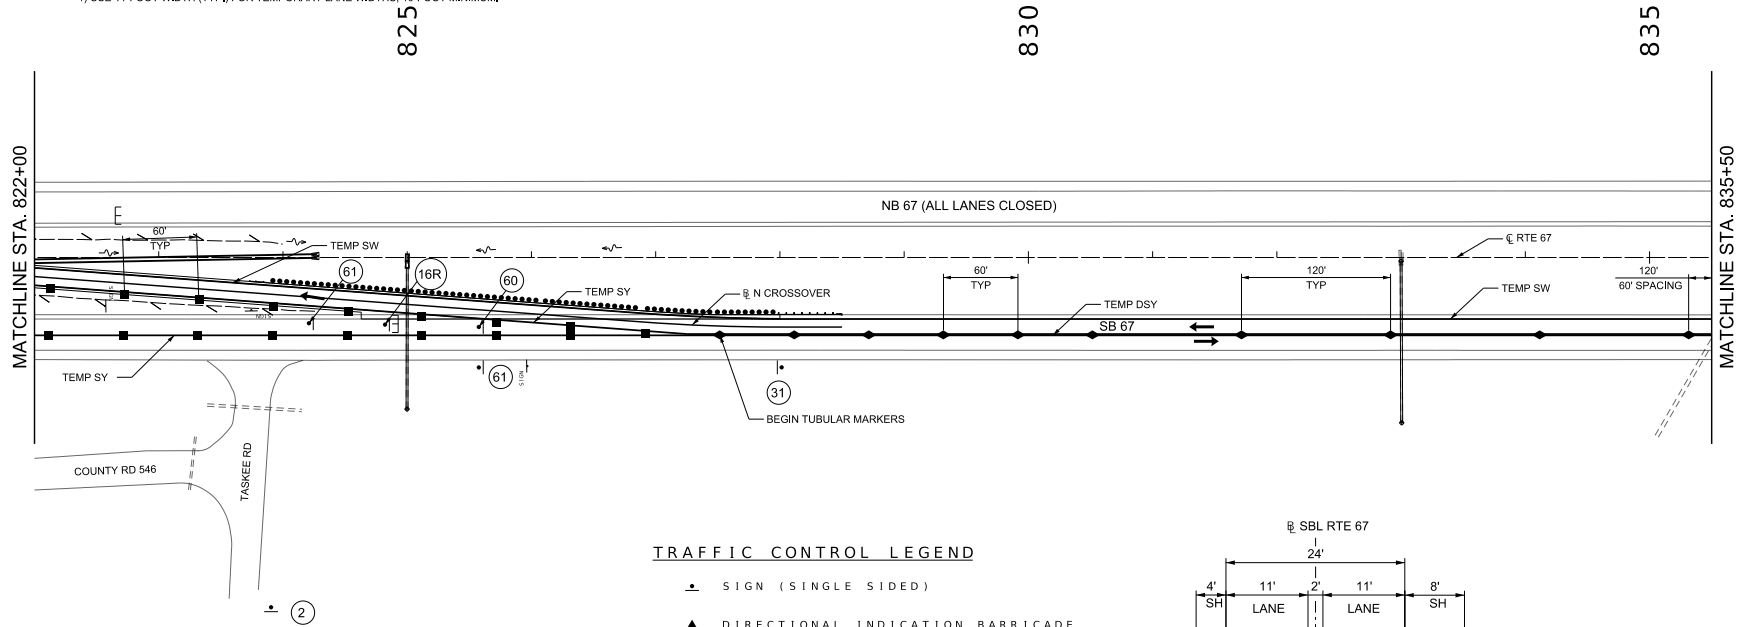

TRAFFIC CONTROL LEGEND

- SIGN (SINGLE SIDED)
- ▲ DIRECTIONAL INDICATION BARRICADE
- CHANNELIZER
- [] BARRICADE
- [] CHANGEABLE MESSAGE BOARD
- [] FLASHING ARROW PANNEL
- ◆ TUBULAR MARKERS

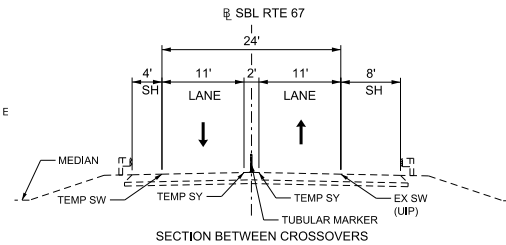

TRAFFIC CONTROL
SHEET 4 OF 14

DISCLAIMER
THE PROFESSIONAL WHOSE SIGNATURE AND PERSONAL SEAL APPEAR HEREON ASSUMES RESPONSIBILITY ONLY FOR WHAT APPEARS ON THIS PAGE, AND DISCLAIMS (PURSUANT TO SECTION 327.411 RSMO) SPECIFICATION, ESTIMATES, REPORTS, OR OTHER DOCUMENTS OR INSTRUMENTS NOT SEALED BY THE UNDERSIGNED PROFESSIONAL RELATING TO OR INTENDED TO BE USED FOR ANY PART OR PARTS OF THE PROJECT TO WHICH THIS PAGE REFERS.



DATE PREPARED: 2/28/2025
ROUTE: 67 DISTRICT: SE
COUNTY: WAYNE
JOB NO.: JSE0083
CONTRACT ID:
PROJECT NO.:
BRIDGE NO.:

DATE	DESCRIPTION

MISSOURI HIGHWAYS AND TRANSPORTATION COMMISSION
MoDOT
105 WEST CAPITOL
JEFFERSON CITY, MO 65102
1-888-454-ARIST 1-888-273-6836

EFK Moen
Civil Engineering Design
Phone 314-394-3100
19523 Barrett Parkway Dr
Suite 250
St. Louis, MO 63021
Missouri Certificate of Authority: 001578




R3-2
(71)



W01-4R
(15R)

NOTES:
1) USE 11-FOOT WIDTH (TYP.) FOR TEMPORARY LANE WIDTHS; 10-FOOT MINIMUM.

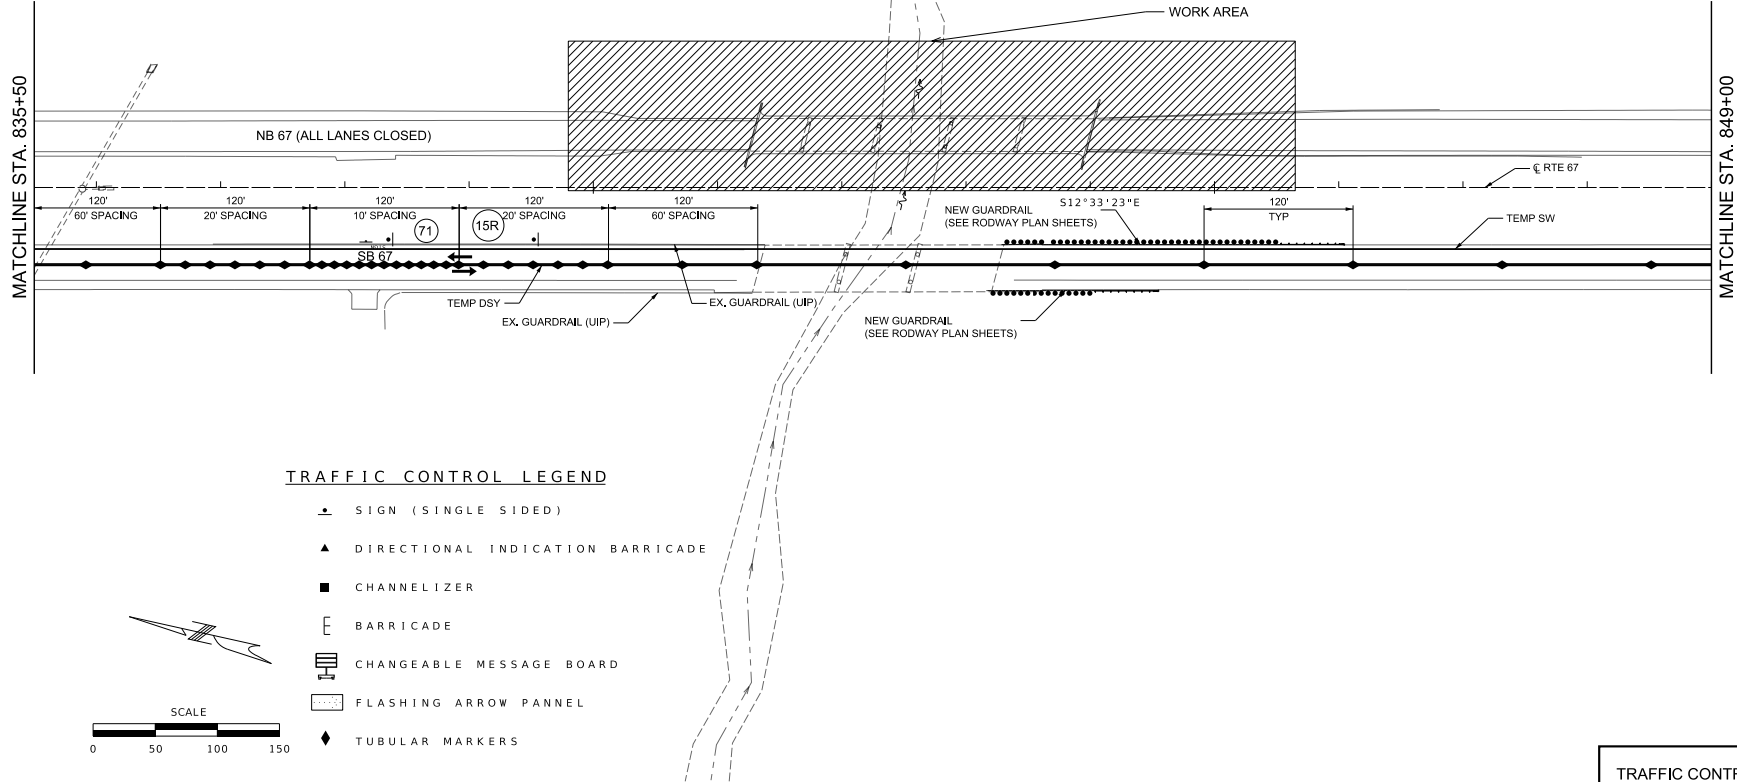

DISCLAIMER
THE PROFESSIONAL WHOSE SIGNATURE AND PERSONAL SEAL APPEAR HEREON ASSUMES RESPONSIBILITY ONLY FOR WHAT APPEARS ON THIS PAGE, AND DISCLAIMS (PURSUANT TO SECTION 327.411 RSMO) SPECIFICATION, ESTIMATES, REPORTS, OR OTHER DOCUMENTS OR INSTRUMENTS NOT SEALED BY THE UNDERSIGNED PROFESSIONAL RELATING TO OR INTENDED TO BE USED FOR ANY PART OR PARTS OF THE PROJECT TO WHICH THIS PAGE REFERS.



DATE PREPARED
2/28/2025
ROUTE 67 STATE MO
DISTRICT SE SHEET NO. 23
COUNTY WAYNE
JOB NO. JSE0083
CONTRACT ID.
PROJECT NO.
BRIDGE NO.


DESCRIPTION	DATE

MISSOURI HIGHWAYS AND TRANSPORTATION COMMISSION
MoDOT
105 WEST CAPITOL
JEFFERSON CITY, MO 65102
1-888-636-6881

EFK Moen
Civil Engineering Design
19523 Barrett Parkway Dr
Suite 250
Jefferson City, MO 65221
Phone 314-394-3100
Fax 314-394-3109
Missouri Certificate of Authority: 001578



890

 

Page 10

TRAFFIC CONTROL
SHEET 6 OF 14

EFC Moen
Civil Engineering Design
13523 Barrett Parkway Dr
Suite 250
St. Louis, MO 63021
Phone 314/341-5788
Fax 314/341-5789
Missouri Certificate of Authority: 001578





WO20-1

(2)

- 1) USE 11-FOOT WIDTH (TYP.) FOR TEMPORARY LANE WIDTHS; 10-FOOT MINIMUM.
- 2) FLAGGER SIGN TO BE USED AS DIRECTED BY THE ENGINEER.
- 3) FLAGGER SIGN TO BE 250-FOOT MINIMUM FROM INTERSECTION WHEN PLACED WITH THE TRUCK ENTRANCE SIGN.
- 4) FLAGGER SIGN SHALL ONLY BE DISPLAYED WHEN FLAGGER IS PRESENT.



- | | |
|---|----------------------------------|
|  | SIGN (SINGLE SIDED) |
|  | DIRECTIONAL INDICATION BARRICADE |
|  | CHANNELIZER |
|  | BARRICADE |
|  | CHANGEABLE MESSAGE BOARD |
|  | FLASHING ARROW PANEL |
|  | TUBULAR MARKERS |

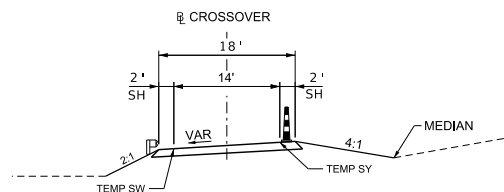 

TYPICAL SECTION CROSSOVERS

DISCLAIMER

THE PROFESSIONAL WHOSE SIGNATURE AND PERSONAL SEAL APPEAR HEREON ASSUMES RESPONSIBILITY ONLY FOR WHAT APPEARS ON THIS PAGE, AND DISCLAIMS (PURSUANT TO SECTION 327.411 RSMO) SPECIFICATION, ESTIMATES, REPORTS, OR OTHER DOCUMENTS OR INSTRUMENTS NOT SEALED BY THE UNDERSIGNED PROFESSIONAL RELATING TO OR INTENDED TO BE USED FOR ANY PART OR PARTS OF THE PROJECT TO WHICH THIS PAGE REFERS.

MISSOURI HIGHWAYS AND TRANSPORTATION
COMMISSION


EFK♦Moen
Civil Engineering Design

13523 Barrett Parkway Dr
Suite 250
St. Louis, MO 63021
Phone 314-394-3100
Fax 314-394-3199
Missouri Certificate of Authority: 001578

TRAFFIC CONTROL
SHEET 9 OF 14

DISCLAIMER

THE PROFESSIONAL WHOSE SIGNATURE AND PERSONAL SEAL APPEAR HEREON ASSUMES RESPONSIBILITY ONLY FOR WHAT APPEARS ON THIS PAGE, AND DISCLAIMS (PURSUANT TO SECTION 327.411 RSMO) SPECIFICATION, ESTIMATES, REPORTS, OR OTHER DOCUMENTS OR INSTRUMENTS NOT SEALED BY THE UNDERSIGNED PROFESSIONAL RELATING TO OR INTENDED TO BE USED FOR ANY PART OR PARTS OF THE PROJECT TO WHICH THIS PAGE REFERS.

 

BRIDGE NO.

MISSOURI HIGHWAYS AND TRANSPORTATION
COMMISSION


MoDOT

105 WEST CAPITAL
JEFFERSON CITY, MO 65102


EFK♦Moen
Civil Engineering Design

13523 Barrett Parkway Dr.
Suite 250
St. Louis, MO 63021

Phone 314-394-3100
Fax 314-394-3199

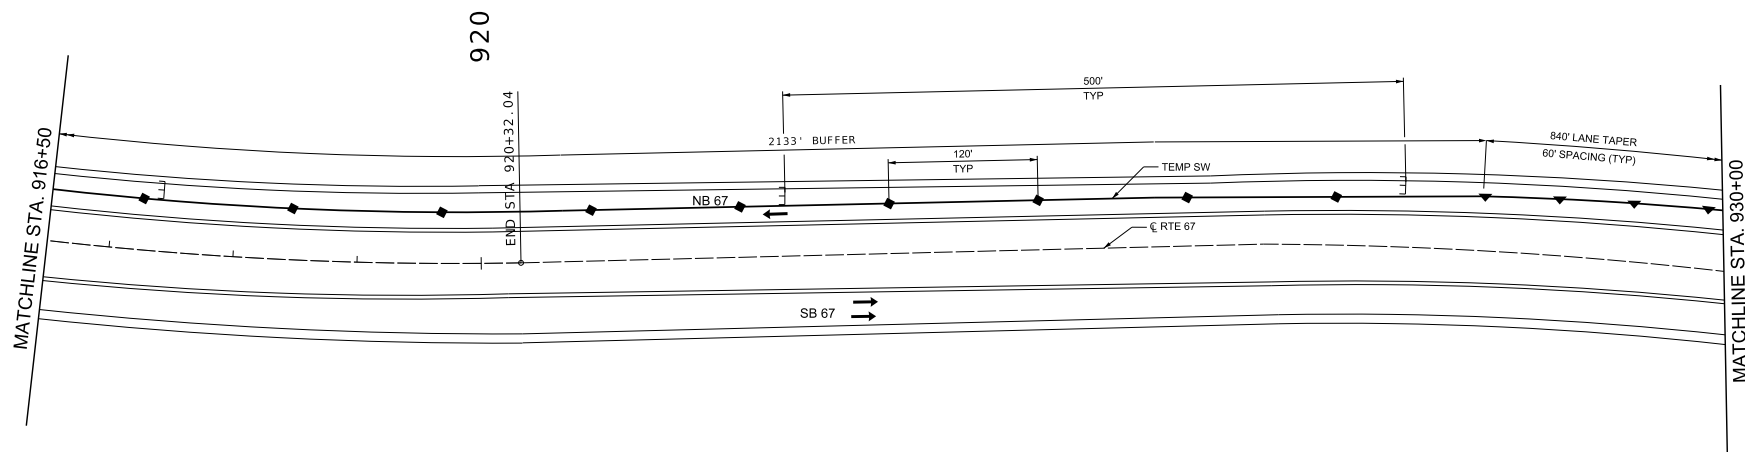

	SIGN (SINGLE SIDED)
	DIRECTIONAL INDICATION BARRICADE
	CHANNELIZER
	BARRICADE
	CHANGEABLE MESSAGE BOARD
	FLASHING ARROW PANNEL
	TUBULAR MARKERS

 


TRAFFIC CONTROL
SHEET 11 OF 14



R2-1
(4)



G020-5aP
(54)

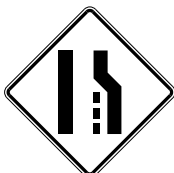

W04-2R
(80R)



SPECIAL
(72)




W020-5
(5)



W020-1
(2)

DISCLAIMER
THE PROFESSIONAL WHOSE SIGNATURE AND PERSONAL SEAL APPEAR HEREON ASSUMES RESPONSIBILITY ONLY FOR WHAT APPEARS ON THIS PAGE, AND DISCLAIMS (PURSUANT TO SECTION 327.411 RSMO) SPECIFICATION, ESTIMATES, REPORTS, OR OTHER DOCUMENTS OR INSTRUMENTS NOT SEALED BY THE UNDERSIGNED PROFESSIONAL RELATING TO OR INTENDED TO BE USED FOR ANY PART OR PARTS OF THE PROJECT TO WHICH THIS PAGE REFERS.

 

Nicholas Michael Correnti
Nicholas Michael Correnti, Civil
Engineer, No. 000000000

DATE PREPARED
2/28/2025

ROUTE 67 STATE MO

DISTRICT SE SHEET NO. 30

COUNTY WAYNE


JOB NO. JSE0083

CONTRACT ID.

PROJECT NO.


BRIDGE NO.

NOTES:
1) USE 11-FOOT WIDTH (TYP.) FOR TEMPORARY LANE WIDTHS; 10-FOOT MINIMUM.

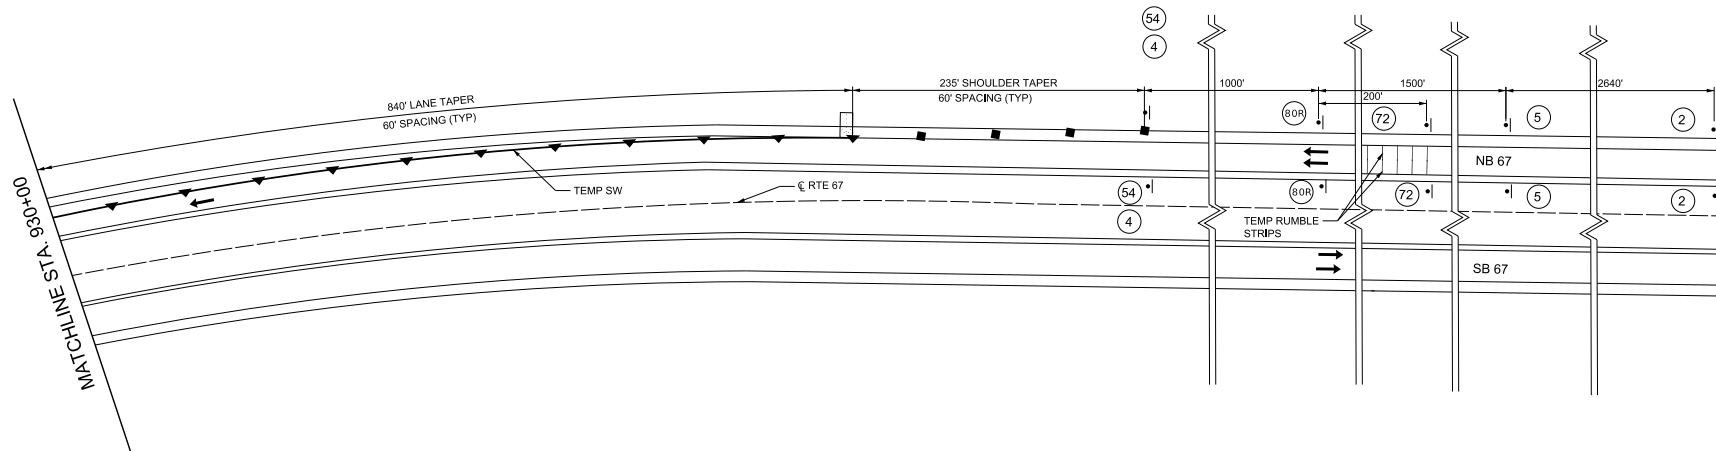

TRAFFIC CONTROL LEGEND

- ▲ SIGN (SINGLE SIDED)
- ▲ DIRECTIONAL INDICATION BARRICADE
- CHANNELIZER
- [BARRICADE
- CHANGEABLE MESSAGE BOARD
- FLASHING ARROW PANNEL
- ◆ TUBULAR MARKERS

 


TRAFFIC CONTROL
SHEET 12 OF 14

EFK Moen
Civil Engineering Design
13523 Barrett Parkway Dr
Suite 250
St. Louis, MO 63021
Phone 314-394-3100
Fax 314-394-3109
Missouri Certificate of Authority: 001578

MISSOURI HIGHWAYS AND TRANSPORTATION
COMMISSION
MoDOT
105 WEST CAPITOL
JEFFERSON CITY, MO 65102
1-888-454-ARISTO 1-888-273-6830



 

N CROSSOVER
STA. 3+00 TO STA. 3+50, RT
INSTALL 3 ALTERNATE DITCH CHECKS
AT 25' SPACING

N CROSSOVER
STA. 4+25, RT
INSTALL 1 ALTERNATE DITCH CHECK

N CROSSOVER
STA. 4+50, RT
INSTALL 1 ALTERNATE DITCH CHECK



N CROSSOVER
STA. 4+90, RT
INSTALL 1 ALTERNATE DITCH CHECK

N CROSSOVER
STA. 5+40 TO STA. 9+90, RT
INSTALL 10 ALTERNATE DITCH CHECKS
AT 50' SPACING

N CROSSOVER
STA. 5+27 TO STA. 9+77, LT
INSTALL 7 ALTERNATE DITCH CHECKS
AT 75' SPACING

N CROSSOVER
STA. 11+00 TO STA. 12+50, LT
INSTALL 3 ALTERNATE DITCH CHECKS
AT 75' SPACING

EROSION CONTROL LEGEND

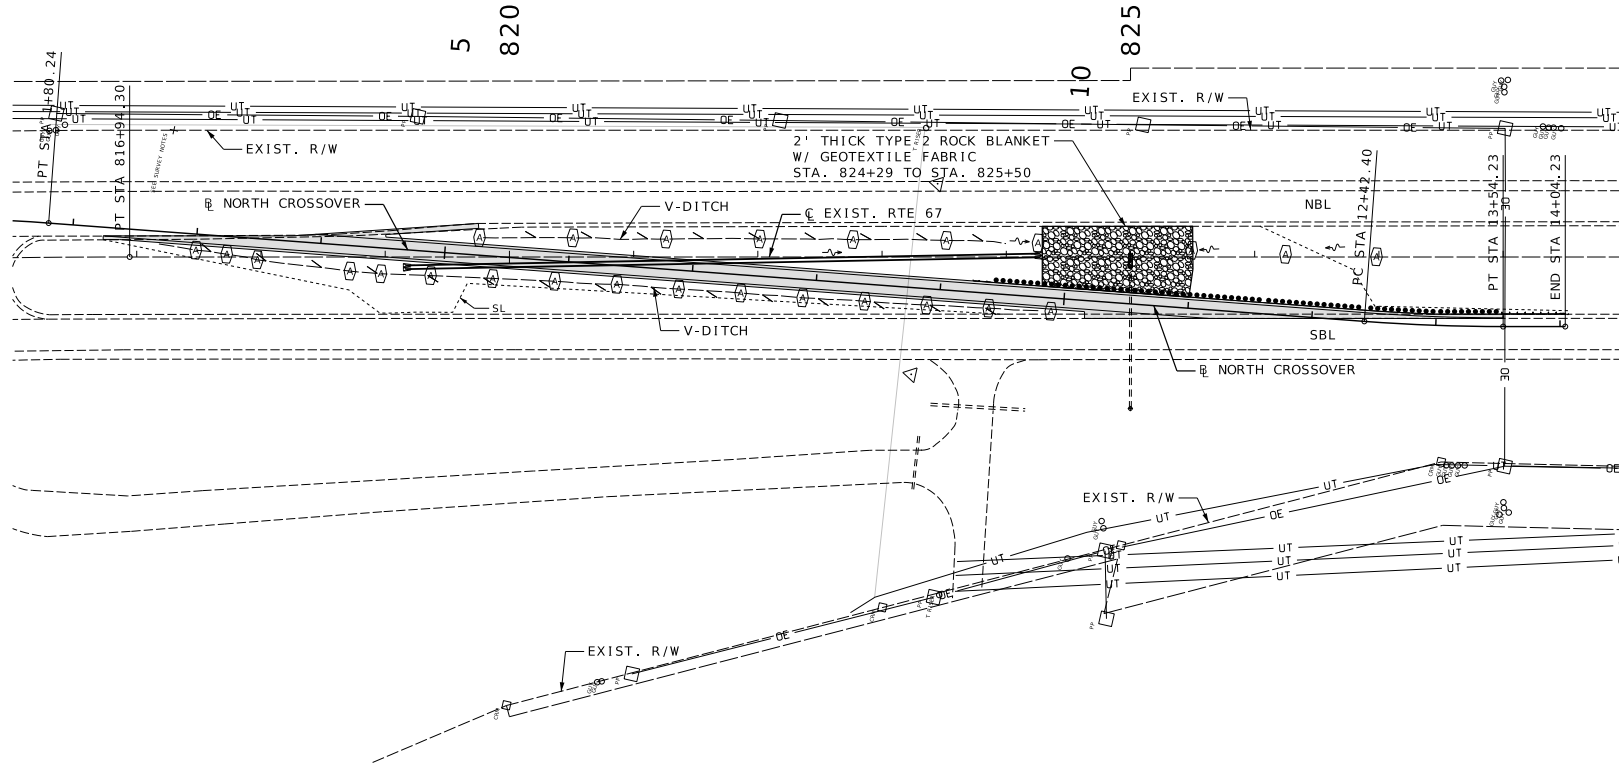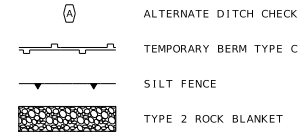

EROSION CONTROL
SHEET 1 OF 3



THIS SHEET HAS BEEN
SIGNED, SEALED, AND DATED
ELECTRONICALLY.
DATE PREPARED
2/28/2025

ROUTE 67	STATE MO
DISTRICT SE	SHEET NO. 33

COUNTY
WAYNE

JOB NO.
JSE0083

CONTRACT ID.

PROJECT NO.

BRIDGE NO.
A9610

DATE	DESCRIPTION

MISSOURI HIGHWAYS AND TRANSPORTATION
COMMISSION

MoDOT

105 WEST CAPITOL
JEFFERSON CITY, MO 65102
1-888-ASK-MODOT (1-888-275-6636)




16305 SWINGLEY RIDGE RD
ST. 300
CHESTERFIELD, MO 63017
314-231-0100
GBA.com

GEORGE BUTLER
ASSOCIATES, INC.
PRO. ENGINEER 000133
ARCHITECT 000212
PRO. LAND SURVEYOR 000559

NIKKI D. CONLEY
PROFESSIONAL
ENGINEER
PE-2018040668

IF A SEAL IS PRESENT ON THIS SHEET IT HAS BEEN ELECTRONICALLY SEALED AND DATED.

 


NOTE:
NO CLEARING BEYOND THE RIGHT OF WAY
LIMITS OR EASEMENTS.
ROCK BLANKET LIMITS EXTEND TO EXISTING
SOUTHBOUND SPILL SLOPE LIMITS.

EX RTE 67
STA. 839+80, 114' LT TO STA. 841+25, 113' LT
STA. 841+25, 113' LT TO STA. 841+60, 116' LT
INSTALL 180 LF SILT FENCE

EX RTE 67
STA. 843+64, 119' LT TO STA. 845+45, 100' LT
STA. 845+45, 100' LT TO STA. 848+20, 90' LT
INSTALL 457 LF SILT FENCE

EROSION CONTROL LEGEND

- ALTERNATE DITCH CHECK
- TEMPORARY BERM TYPE C
- SILT FENCE
- TYPE 2 ROCK BLANKET

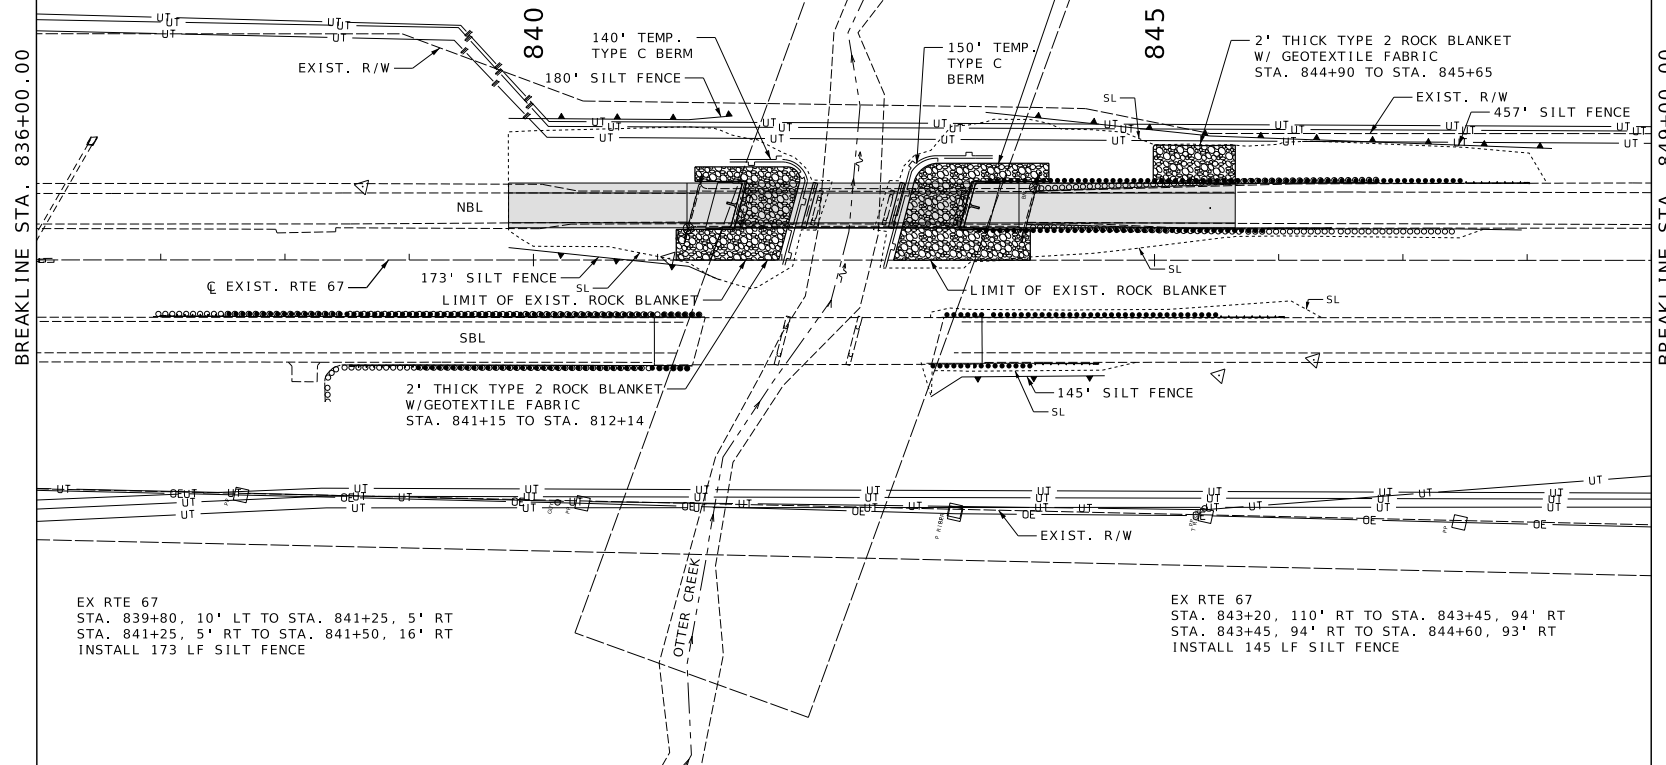

EX RTE 67
STA. 839+80, 10' LT TO STA. 841+25, 5' RT
STA. 841+25, 5' RT TO STA. 841+50, 16' RT
INSTALL 173 LF SILT FENCE

EX RTE 67
STA. 843+20, 110' RT TO STA. 843+45, 94' RT
STA. 843+45, 94' RT TO STA. 844+60, 93' RT
INSTALL 145 LF SILT FENCE

EROSION CONTROL
SHEET 2 OF 3



THIS SHEET HAS BEEN
SIGNED, SEALED, AND DATED
ELECTRONICALLY.
DATE PREPARED
2/28/2025

ROUTE 67	STATE MO
DISTRICT SE	SHEET NO. 34

COUNTY
WAYNE
JOB NO.
JSE0083
CONTRACT ID.

PROJECT NO.
BRIDGE NO.
A9610

DATE	DESCRIPTION

MISSOURI HIGHWAYS AND TRANSPORTATION
COMMISSION
105 WEST CAPITOL
JEFFERSON CITY, MO 65102
1-888-ASK-MODOT (1-888-275-6636)


GBA
16305 SWINGLEY RIDGE RD
ST. 300
CHESTERFIELD, MO 63017
314-293-0100
GBA@cm.com

GEORGE BUTLER
ASSOCIATES, INC.
PRO. ENGINEER 000133
ARCHITECT 000212
PRO. LAND SURVEYOR 000559

NIKKI D. CONLEY
PROFESSIONAL
ENGINEER
PE-2018040668

2/28/2025

IF A SEAL IS PRESENT ON THIS SHEET IT HAS BEEN ELECTRONICALLY SEALED AND DATED.

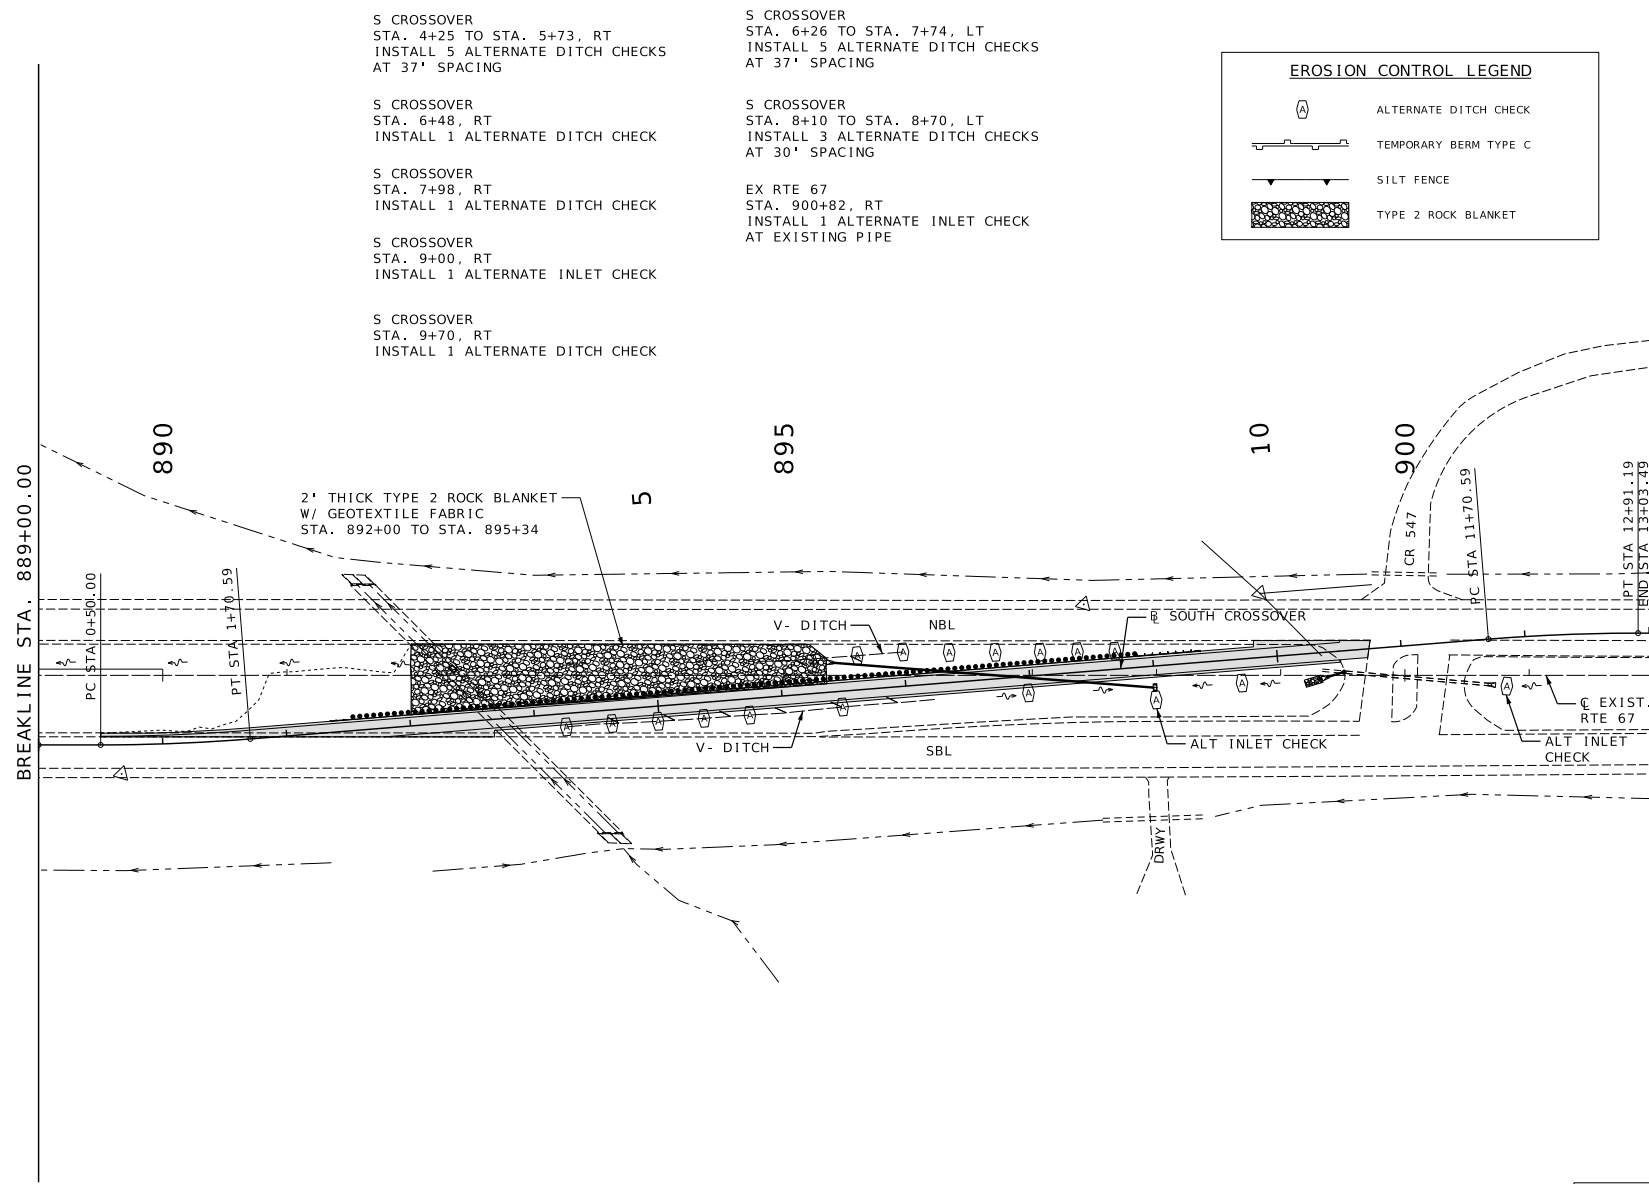

S CROSSOVER
STA. 4+25 TO STA. 5+73, RT
INSTALL 5 ALTERNATE DITCH CHECKS
AT 37' SPACING

S CROSSOVER
STA. 6+48, RT
INSTALL 1 ALTERNATE DITCH CHECK

S CROSSOVER
STA. 7+98, RT
INSTALL 1 ALTERNATE DITCH CHECK

S CROSSOVER
STA. 9+00, RT
INSTALL 1 ALTERNATE INLET CHECK

S CROSSOVER
STA. 9+70, RT
INSTALL 1 ALTERNATE DITCH CHECK

S CROSSOVER
STA. 6+26 TO STA. 7+74, LT
INSTALL 5 ALTERNATE DITCH CHECKS
AT 37' SPACING

S CROSSOVER
STA. 8+10 TO STA. 8+70, LT
INSTALL 3 ALTERNATE DITCH CHECKS
AT 30' SPACING

EX RTE 67
STA. 900+82, RT
INSTALL 1 ALTERNATE INLET CHECK
AT EXISTING PIPE

EROSION CONTROL LEGEND



ALTERNATE DITCH CHECK



TEMPORARY BERM TYPE C



SILT FENCE



TYPE 2 ROCK BLANKET



THIS SHEET HAS BEEN
SIGNED, SEALED, AND DATED
ELECTRONICALLY.
DATE PREPARED
2/28/2025

ROUTE 67	STATE MO
DISTRICT SE	SHEET NO. 35

COUNTY
WAYNE

JOB NO.
JSE0083

CONTRACT ID.

PROJECT NO.

BRIDGE NO.
A9610

DATE	DESCRIPTION

MISSOURI HIGHWAYS AND TRANSPORTATION
COMMISSION



105 WEST CAPITOL
JEFFERSON CITY, MO 65102
1-888-ASK-MODOT (1-888-275-6636)

GBA




16305 SWINGLEY RIDGE RD
ST. 300
CHESTERFIELD, MO 63017
314-293-0100
GBA@gbm.com

GEORGE BUTLER
ASSOCIATES, INC.
PRO. ENGINEER 000133
ARCHITECT 000212
PRO. LAND SURVEYOR 000059

IF A SEAL IS PRESENT ON THIS SHEET IT HAS BEEN ELECTRONICALLY SEALED AND DATED.

NOTES

1. REMOVE TEMPORARY PAVEMENT MARKING IN CONFLICT WITH MAINLINE PAVEMENT MARKING AND ON SHOULDERS.
2. PAVEMENT MARKING FOR CROSSOVER MAY BE LEFT IN PLACE BEYOND OUTSIDE EDGE OF SHOULDER LINE.

  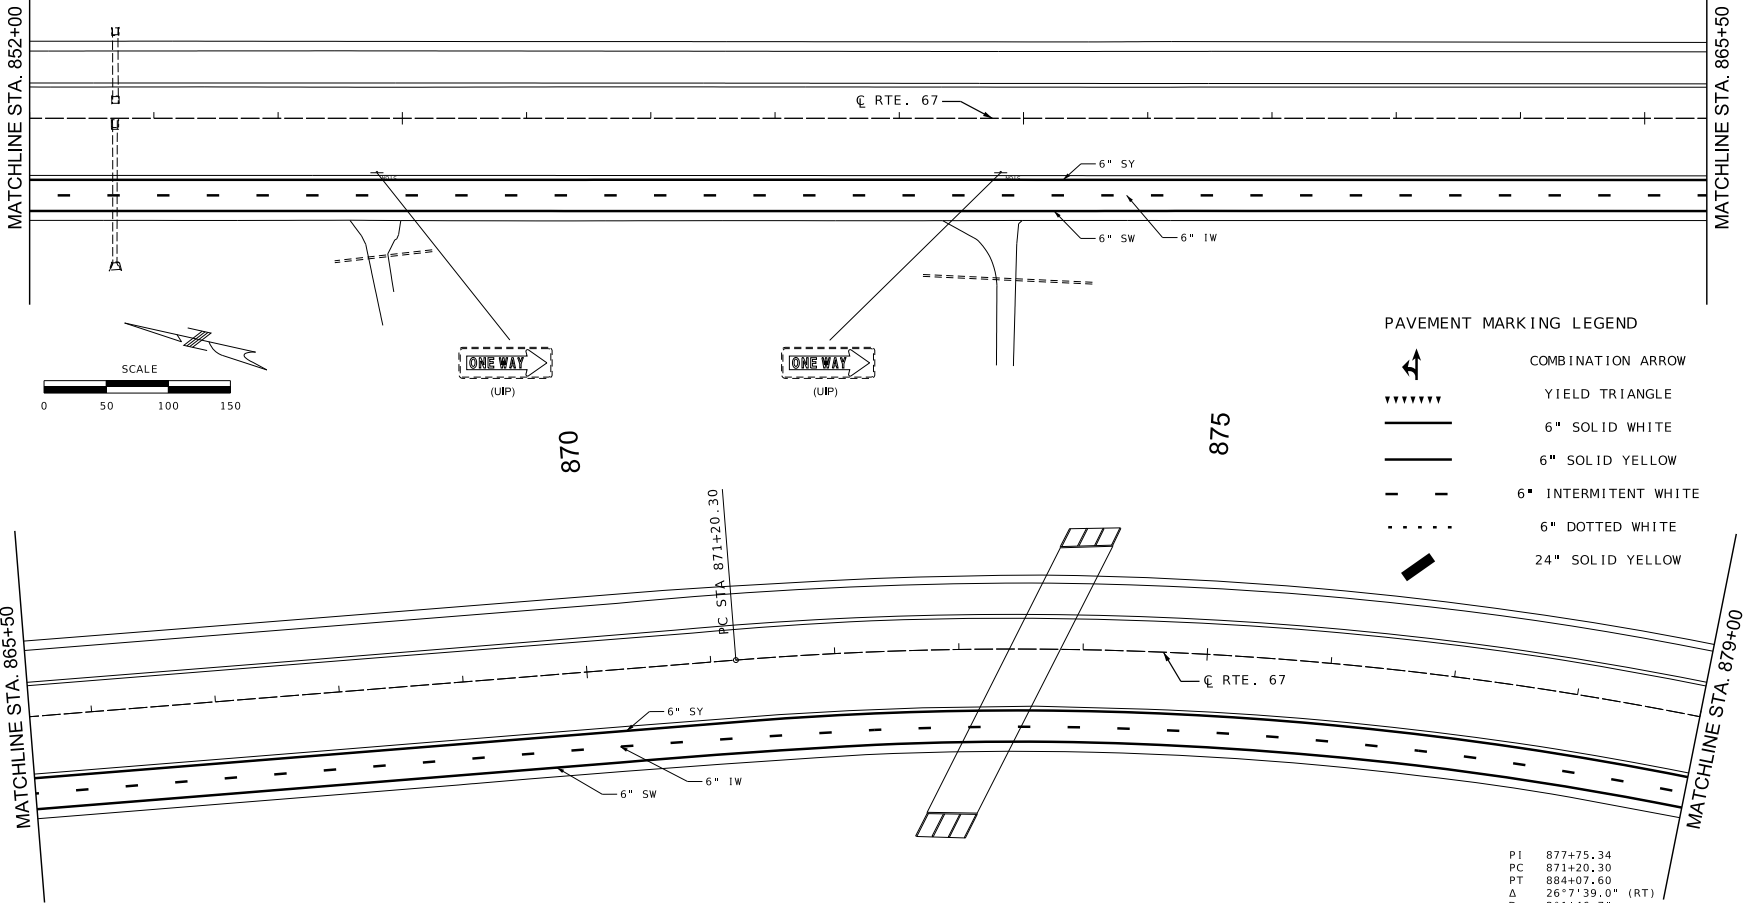

DISCLAIMER
THE PROFESSIONAL WHOSE SIGNATURE AND PERSONAL SEAL APPEAR HEREON ASSUMES RESPONSIBILITY ONLY FOR WHAT APPEARS ON THIS PAGE, AND DISCLAIMS (PURSUANT TO SECTION 327.411 RSMO) SPECIFICATION, ESTIMATES, REPORTS, OR OTHER DOCUMENTS OR INSTRUMENTS NOT SEALED BY THE UNDERSIGNED PROFESSIONAL RELATING TO OR INTENDED TO BE USED FOR ANY PART OR PARTS OF THE PROJECT TO WHICH THIS PAGE REFERS.

PAVEMENT MARKING LEGEND

	COMBINATION ARROW
	YIELD TRIANGLE
	6" SOLID WHITE
	6" SOLID YELLOW
	6" INTERMITTENT WHITE
	6" DOTTED WHITE
	24" SOLID YELLOW

P1 877+75.34
 PC 871+20.30
 PT 884+07.60
 Δ 26°17'39.0" (RT)
 D 2°1'46.7"
 L 1,287.30' (ARC)
 T 655.04'
 R 2,822.95'

PAVEMENT MARKING
& SIGNING
SHEET 3 OF 8

DATE PREPARED: 2/28/2025
 ROUTE: 67 DISTRICT: SE
 COUNTY: WAYNE
 JOB NO.: JSE0083
 PROJECT ID: [blank]
 BRIDGE NO.: [blank]

MISSOURI HIGHWAYS AND TRANSPORTATION COMMISSION


105 WEST CAPITOL
 JEFFERSON CITY, MO 65102
 1-888-454-ARIST 1-888-273-6826


EFK Moen
 Civil Engineering Design
 19523 Barrett Parkway Dr.
 Suite 250
 St. Louis, MO 63021
 Missouri Certificate of Authority: 001578

Phone 314-394-3100
 Fax 314-394-3109

1. REMOVE TEMPORARY PAVEMENT MARKING IN CONFLICT WITH MAINLINE PAVEMENT MARKING AND ON SHOULDERS.
2. PAVEMENT MARKING FOR CROSSOVER MAY BE LEFT IN PLACE BEYOND OUTSIDE EDGE OF SHOULDER LINE.

DISCLAIMER

 

 

BRIDGE NO. _____

**MISSOURI HIGHWAYS AND TRANSPORTATION
COMMISSION**

MoDOT

105 WEST CAPITOL
JEFFERSON CITY, MO 65102

EKF Moen
Civil Engineering Design


13523 Barrett Parkway Dr
Suite 250
St. Louis, MO 63021

Phone 314-394-3100
Fax 314-394-3199

13523 Barrett Parkway Dr
Suite 250
St. Louis, MO 63021

Phone 314-394-3100
Fax 314-394-3199

PAVEMENT MARKING LEGEND

 

COMBINATION ARROW

YIELD TRIANGLE

6" SOLID WHITE

6" SOLID YELLOW

6" INTERMITTENT WHITE

6" DOTTED WHITE


24" SOLID YELLOW



NOTES

1. REMOVE TEMPORARY PAVEMENT MARKING IN CONFLICT WITH MAINLINE PAVEMENT MARKING AND ON SHOULDERS.
2. PAVEMENT MARKING FOR CROSSOVER MAY BE LEFT IN PLACE BEYOND OUTSIDE EDGE OF SHOULDER LINE.

DISCLAIMER
THE PROFESSIONAL WHOSE SIGNATURE AND PERSONAL SEAL APPEAR HEREON ASSUMES RESPONSIBILITY ONLY FOR WHAT APPEARS ON THIS PAGE, AND DISCLAIMS (PURSUANT TO SECTION 327.411 RSMO) SPECIFICATION, ESTIMATES, REPORTS, OR OTHER DOCUMENTS OR INSTRUMENTS NOT SEALED BY THE UNDERSIGNED PROFESSIONAL RELATING TO OR INTENDED TO BE USED FOR ANY PART OR PARTS OF THE PROJECT TO WHICH THIS PAGE REFERS.

 

DATE PREPARED
2/28/2025

ROUTE
67

STATE
MO

DISTRICT
SE

SHEET NO.
41

COUNTY
WAYNE


JOB NO.
JSE0083

CONTRACT ID.


PROJECT NO.

BRIDGE NO.

MATCHLINE STA. 933+00.00

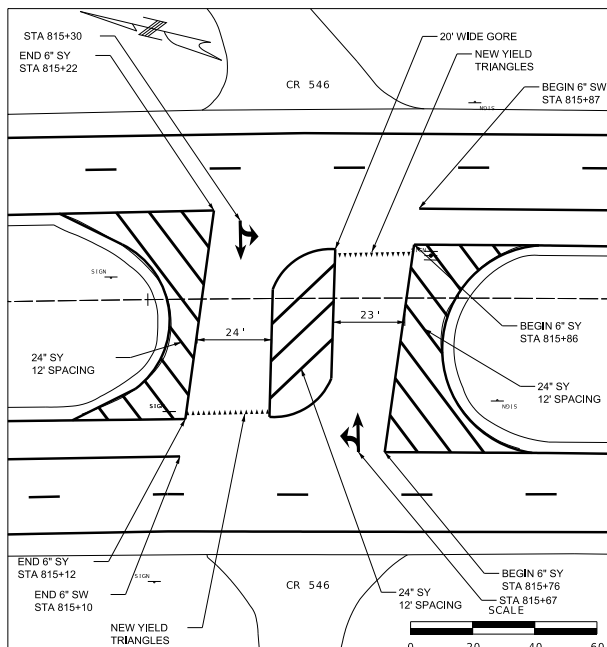

NORTH INTERSECTION DETAIL

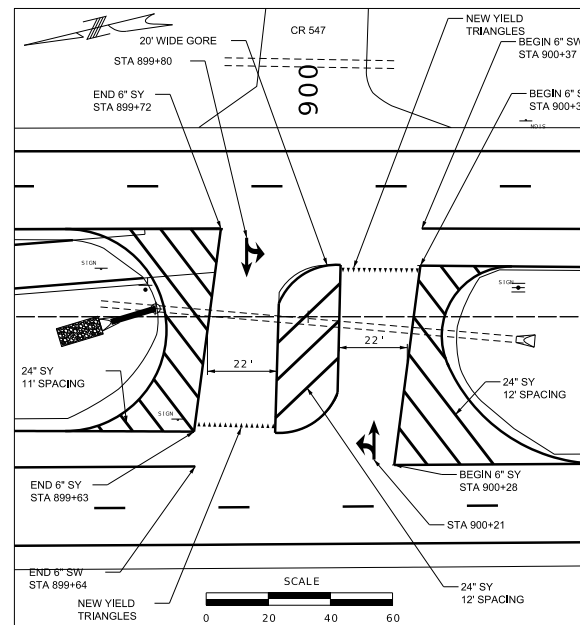

SOUTH INTERSECTION DETAIL

PAVEMENT MARKING
& SIGNING
SHEET 6 OF 8

EFK Moen
Civil Engineering Design
19523 Barrett Parkway Dr.
Suite 250
Jefferson City, MO 64021
Phone 314-394-3100
Fax 314-394-3109
Missouri Certificate of Authority: 001578

MISSOURI HIGHWAYS AND TRANSPORTATION
COMMISSION



105 WEST CAPITOL
JEFFERSON CITY, MO 65102
1-888-454-6807 • 1-888-273-6836

Nicholas Michael Correnti - Civil
 02/26/2025 1:49:13 PM



*BREAKAWAY ASSEMBLY IS INCIDENTAL FOR STRUCTURAL STEEL AND PIPE POSTS.
 **BACKING BARS ARE TOTALED WITH STRUCTURAL STEEL OR PIPE POSTS.

SIGN SUMMARY				EFFECTIVE: 10-01-2016			
STANDARD OR SPECIAL SIGN DESIGNATION	SIGN DTL. SHT., NO.	NO. EACH	SIGN SIZE	TYPE & SQUARE FEET			
				FLAT SHEET SH ITEM NO.	FLUORESCENT SHF** ITEM NO.	STRUCTURAL ST ITEM NO.	FLUORESCENT STF** ITEM NO.
M1-4		2	24 x 24	8.00			
M3-1		1	24 x 12	2.00			
M3-3		1	24 x 12	2.00			
M6-1R		1	21 x 15	2.19			
M6-3		1	21 x 15	2.19			
R1-2		2	48TRI	16.00			
R5-1		5	36 x 36	45.00			
R5-1a		5	42 x 30	43.75			
R6-1		2	54 x 18	13.50			
R6-1		3	54 x 18	20.25			
					</		

STRUCTURAL STEEL POST AND FOOTING DATA TABLE													
POST DES. NO.		NON-SIZE	POST		FOOTING								
			WEIGHT LBS/FT LIN	STUB LENGTH IN	DIA.	LEVEL GRADE DEPTH C.Y.	6:1 GRADE DEPTH C.Y.	4:1 GRADE DEPTH C.Y.	3:1 OR 2:1 GRADE DEPTH C.Y.				
1	W6	9.5	0.75	3'-0"	15"	3'-0"	8.14	3'-2"	0.15	3'-4"	0.16	3'-6"	0.17
2	W8	12.5	0.90	3'-0"	18"	3'-0"	10.40	3'-4"	0.20	3'-6"	0.21	3'-8"	0.22
3	W8	18.0	1.30	4'-0"	28"	4'-0"	0.21	4'-2"	0.73	4'-4"	0.74	4'-6"	0.78
4	W10	22.0	1.83	5'-0"	36"	5'-0"	0.31	5'-2"	1.36	5'-4"	1.39	5'-6"	1.42
5	W10	26.0	2.17	5'-0"	36"	5'-0"	1.23	5'-2"	1.67	5'-4"	1.70	5'-6"	1.75
6	W12	31.0	2.50	6'-0"	48"	6'-0"	1.50	6'-2"	2.07	6'-4"	2.11	6'-6"	2.15

PAVEMENT MARKING
& SIGNING
SHEET 7 OF 8


13523 Barrett Parkway Dr
Suite 250
St. Louis, MO 63021
Phone 314-394-3100
Fax 314-394-3199
Missouri Certificate of Authority: 001578

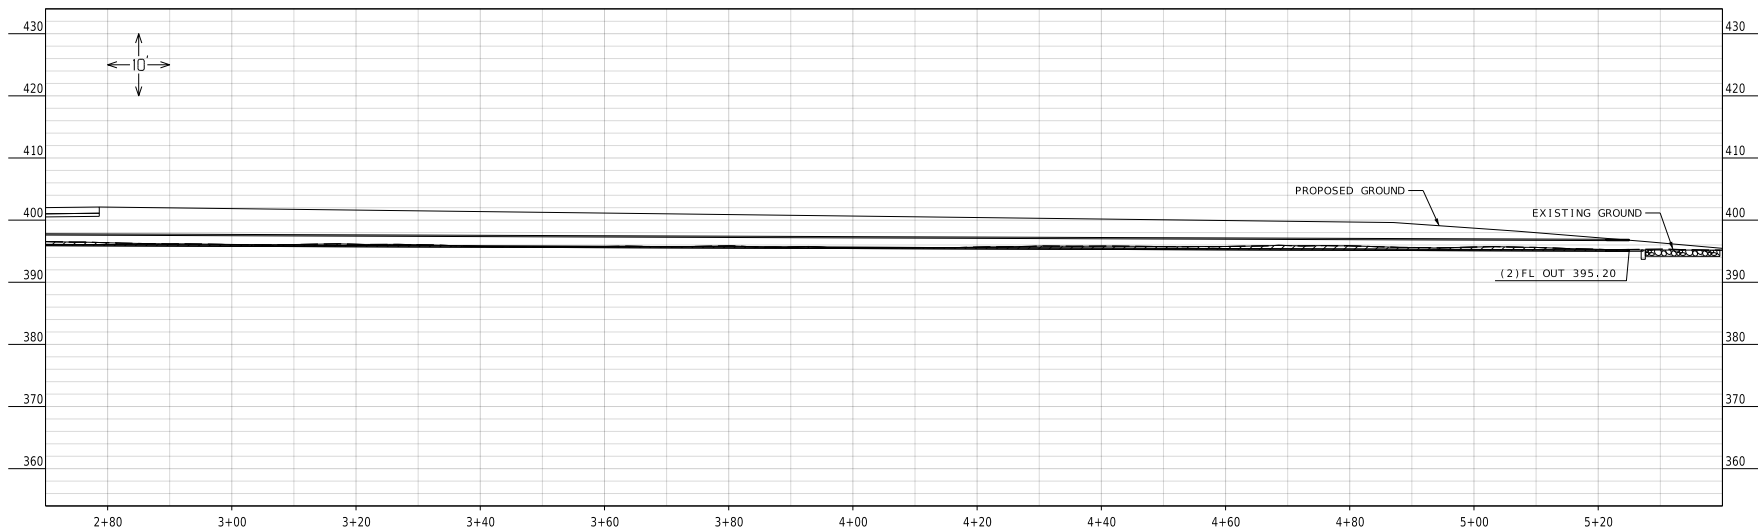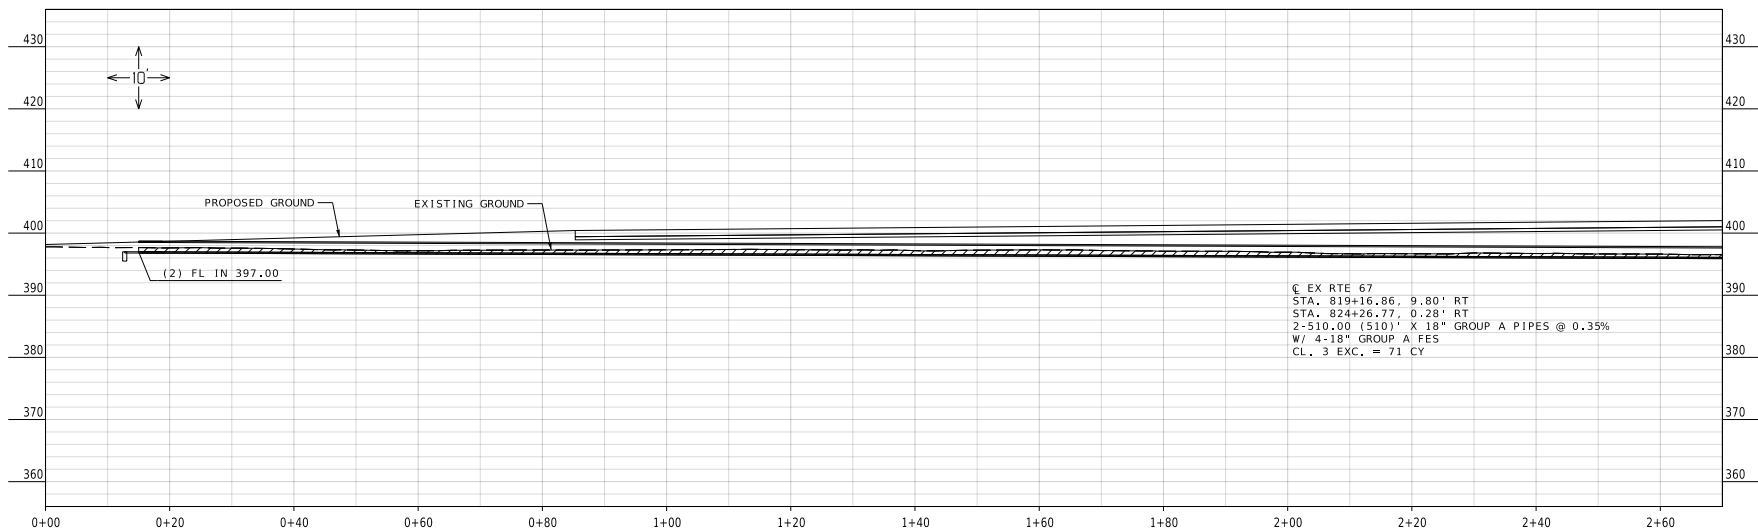

= CLASS 3 EXCAVATION

NOTES:
 (#) = PAY LENGTH/DEPTH
 INLET AND OUTLET TRANSITIONS INCIDENTAL TO GRADING
 SEE EROSION CONTROL FOR ROCK LINING LIMITS

CULVERT SECTIONS
 SHEET 1 OF 3

 

THIS SHEET HAS BEEN
 SIGNED, SEALED, AND DATED
 ELECTRONICALLY.
 DATE PREPARED
 2/28/2025

ROUTE 67	STATE MO
DISTRICT SE	SHEET NO. 44

COUNTY
WAYNE

JOB NO.
JSE0083

CONTRACT ID.

PROJECT NO.

BRIDGE NO.
A9610

DATE	DESCRIPTION

MISSOURI HIGHWAYS AND TRANSPORTATION
 COMMISSION

105 WEST CAPITOL
 JEFFERSON CITY, MO 65102
 1-888-ASK-MODOT (1-888-275-6636)

GBA



16305 SWINGLEY RIDGE RD
 ST. 300
 CHESTERFIELD, MO 63017
 314-293-0100
 GBA@em.com

GEORGE BUTLER
 ASSOCIATES, INC.
 PRO. ENGINEER 000133
 ARCHITECT 000212
 PRO. LAND SURVEYOR 000059

NIKKI D. CONLEY
 PROFESSIONAL
 ENGINEER
 PE-2018040668

2/28/2025

IF A SEAL IS PRESENT ON THIS SHEET IT HAS BEEN ELECTRONICALLY SEALED AND DATED.

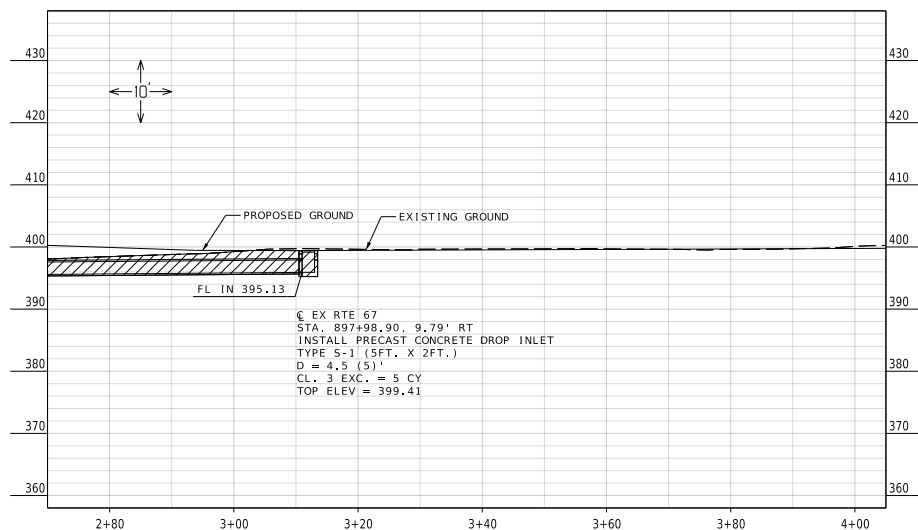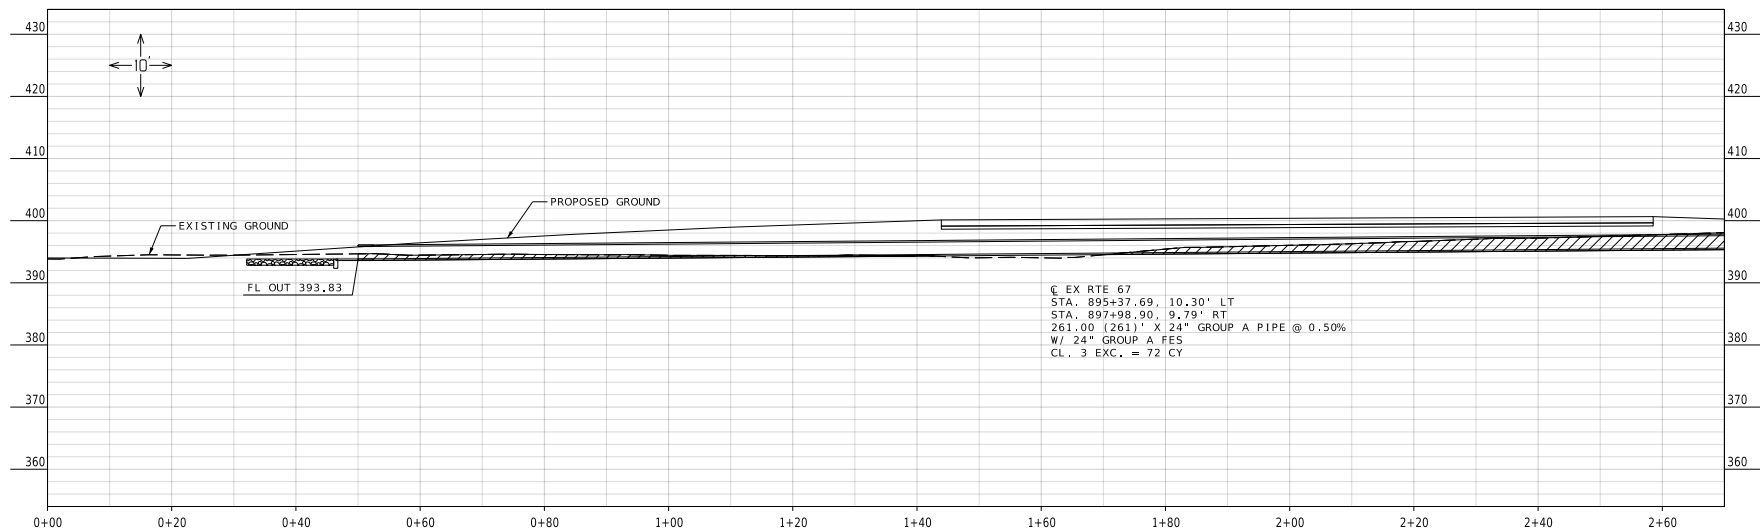

= CLASS 3 EXCAVATION

NOTE: (#) = PAY LENGTH/DEPTH

CULVERT SECTIONS
SHEET 2 OF 3



THIS SHEET HAS BEEN
SIGNED, SEALED AND DATED
ELECTRONICALLY.

DATE PREPARED
3/31/2025

ROUTE 67	STATE MO
DISTRICT SE	SHEET NO. 45

COUNTY
WAYNE

JOB NO.
JSE0083

CONTRACT ID.

PROJECT NO.

BRIDGE NO.
A9610

DESCRIPTION	DATE

MISSOURI HIGHWAYS AND TRANSPORTATION
COMMISSION


105 WEST CAPITOL
 JEFFERSON CITY, MO 65102
 1-888-ASK-MODOT (1-888-275-6636)



16305 SWINGLEY RIDGE RD
ST. 300
CHESTERFIELD, MO 63017
314-293-0100
GBAteam.com

GEORGE BUTLER
ASSOCIATES, INC.
PRO. ENGINEER 000133
ARCHITECT 000212
PRO. LAND SURVEYOR 000059


NIKKI D. CONLEY
PROFESSIONAL
ENGINEER
PE-2018040668

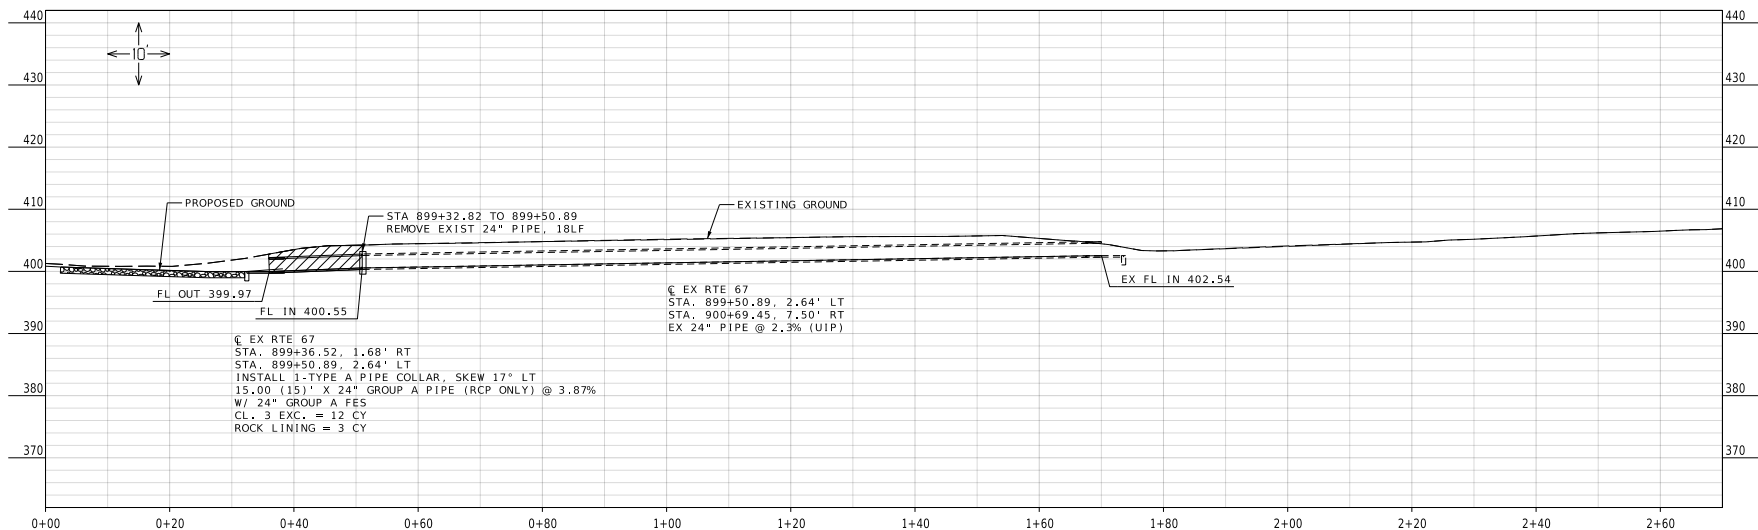

NOTES:
 (#) = PAY LENGTH/DEPTH
 SKEW EXTENSION BY USING A BEVELED END OR ELBOW ON PIPE.

 = CLASS 3 EXCAVATION

CULVERT SECTIONS
 SHEET 3 OF 3

 

THIS SHEET HAS BEEN
 SIGNED, SEALED, AND DATED
 ELECTRONICALLY.
 DATE PREPARED
 2/28/2025

ROUTE 67	STATE MO
DISTRICT SE	SHEET NO. 46

COUNTY
 WAYNE

JOB NO.
 JSE0083

CONTRACT ID.

PROJECT NO.
 BRIDGE NO.
 A9610

DATE	DESCRIPTION

MISSOURI HIGHWAYS AND TRANSPORTATION
 COMMISSION

 105 WEST CAPITOL
 JEFFERSON CITY, MO 65102
 1-888-ASK-MODOT (1-888-275-6636)

GBA
 16305 SWINGLEY RIDGE RD
 ST. 300
 CHESTERFIELD, MO 63017
 314-293-0100
 GBA@em.com

GEORGE BUTLER
 ASSOCIATES, INC.
 PRO. ENGINEER 000133
 ARCHITECT 000212
 PRO. LAND SURVEYOR 000059

NIKKI D. CONLEY
 PROFESSIONAL
 ENGINEER
 PE-2018040668

DATE PREPARED
7/25/2025

ROUTE	STATE
67	MO

DISTRICT	SHEET NO.
BR	1

COUNTY
WAYNE

JOB NO.
JSE0083

CONTRACT ID.	
--------------	--

PROJECT NO.

BRIDGE NO.
A9610

--	--	--	--	--	--	--	--

--	--	--	--	--	--	--	--

--	--	--	--	--	--	--

--	--	--	--	--	--	--	--

--	--	--	--	--	--	--	--

ITOL
5102
(636)MO 6
275-6WEST
ITY,
888-7

105
ON C
(1-

SION
FERS
MODOT

AMTA
JEF
ASK-M



The graph shows a line that starts at a low point, rises steeply to a peak, and then levels off horizontally. This represents a rapid initial increase followed by a period of stability.

FRA

אבול

6305 SWINGLEY RIDGE RD
ST. 300
CHESTERFIELD, MO 63017

314.231.0100
GBAteam.com

GEORGE BUTLER
ASSOCIATES, INC.

PRO. ENGINEER 000133
ARCHITECT 000212
LAND SURVEYOR 000050

O. LAND SURVEYOR 000039

100


100

100

CHOLE WITUSHYNSKY
PROFESIONAL
ENGINEER

PE-2018037127

IF A SEAL IS PRESENT ON THIS SHEET IT HAS BEEN ELECTRONICALLY SEALED AND DATED.

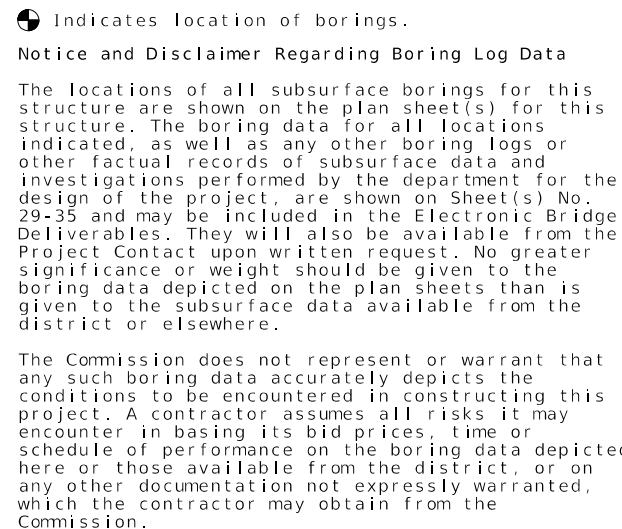

Notes:


Roadway fill shall be completed to the final roadway section and up to the elevation of the bottom of the concrete beam within the limits of the structure and for not less than 25 feet in the back of the fill face of the end bents before any piles are driven for any bents falling within the embankment section.

Existing roadway fill under the ends of the bridge shall be removed as shown. Removal of existing roadway fill will be considered completely covered by the contract unit price for roadway excavation.

For General Notes, Estimated Quantities, Hydraulic Data, Foundation Data and Location Sketch, see Sheet No. 2.

All longitudinal dimensions shown are horizontal.

Outline of existing work is indicated by light dashed lines. Heavy lines indicate new work.

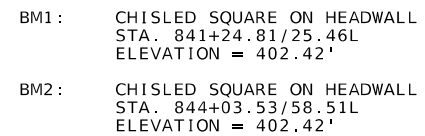

BRIDGE: ROUTE 67 NB OVER OTTER CREEK
ROUTE 67 NB FROM ROUTE F TO ROUTE 172
ABOUT 3.5 MILES NORTH OF ROUTE 172
BEGINNING STATION 841+62.94

Estimated Quantities				
Item		Substr.	Superstr.	Total
Class 1 Excavation	cu. yard	100	--	100
Removal of Bridges (L0210)	lump sum	--	--	1
Bridge Approach Slab (Major)	sq. yard	--	--	163
Drilled Shafts (4 ft. 0 in. Dia.)	linear foot	60.0	--	60.0
Rock Socket (3 ft. 6 in. Dia.)	linear foot	26.0	--	26.0
Video Camera Inspection	each	4	--	4
Foundation Inspection Holes	linear foot	66.0	--	66.0
Sonic Logging Testing	each	4	--	4
Galvanized Structural Steel Piles (12 in.)	linear foot	396	--	396
Pre-Bore for Piling	linear foot	78	--	78
Pile Point Reinforcement	each	12	--	12
Class B Concrete (Substructure)	cu. yard	95.1	--	95.1
Slab on Concrete I-Girder	sq. yard	--	802	802
Type D Barrier	linear foot	--	407	407
Type 3 (39 in.) Prestressed Concrete I-Girder	linear foot	--	919	919
Reinforcing Steel (Bridges)	pound	35,810	--	35,810
Steel Intermediate Diaphragm for P/S Concrete Girders	each	--	12	12
Slab Drain	each	--	32	32
Vertical Drain at End Bents	each	--	--	2
Plain Neoprene Bearing Pad	each	--	10	10
Laminated Neoprene Bearing Pad	each	--	20	20

Cost of L4x4 ASTM A709 Grade 36 HP pile anchors and 3/4-inch diameter ASTM F3125 Grade A325 Type 1 bolts, complete in place, will be considered completely covered by the contract unit price for Glavanized Structural Steel Piles (12 in.).

All concrete above the construction joint in the end bents is included in the Estimated Quantities for Slab on Concrete I-Girder.

The reinforcement in the end bents is included in the Estimated Quantities for Slab on Concrete I-Girder.

All reinforcement in the intermediate bent concrete diaphragms except reinforcement embedded in the beam cap is included in the Estimated Quantities for Slab on Concrete I-Girder.

All concrete above the intermediate bent beam cap is included in the Estimated Quantities for Slab on Concrete I-Girder.

Estimated Quantities for Slab on Concrete I-Girder		
Item		Total
Class B-2 Concrete	cu. yard	254.1
Reinforcing Steel (Epoxy Coated)	pound	51,100


The table of Estimated Quantities for Slab on Concrete I-Girder represents the quantities used by the State in preparing the cost estimate for concrete slabs. The area of the concrete slab will be measured to the nearest square yard longitudinally from end of slab to end of slab and transversely from out to out of bridge slab (or with the horizontal dimensions as shown on the plan of slab). Payment for prestressed panels, conventional forms, all concrete and epoxy coated reinforcing steel will be considered completely covered by the contract unit price for the slab. Variations may be encountered in the estimated quantities but the variations cannot be used for an adjustment in the contract unit price.

Method of forming the slab shall be as shown on the plans and in accordance with Sec 703. All hardware for forming the slab to be left in place as a permanent part of the structure shall be coated in accordance with ASTM A123 or ASTM B633 with a thickness class SC 4 and a finish type I, II or III.

The Estimated Quantities for Slab on Concrete I-Girder are based on skewed precast prestressed end panels.

Class B-2 Concrete quantity is based on minimum top flange thickness and minimum joint material thickness.

The prestressed panel quantities are not included in the table of Estimated Quantities for Slab on Concrete I-Girder.

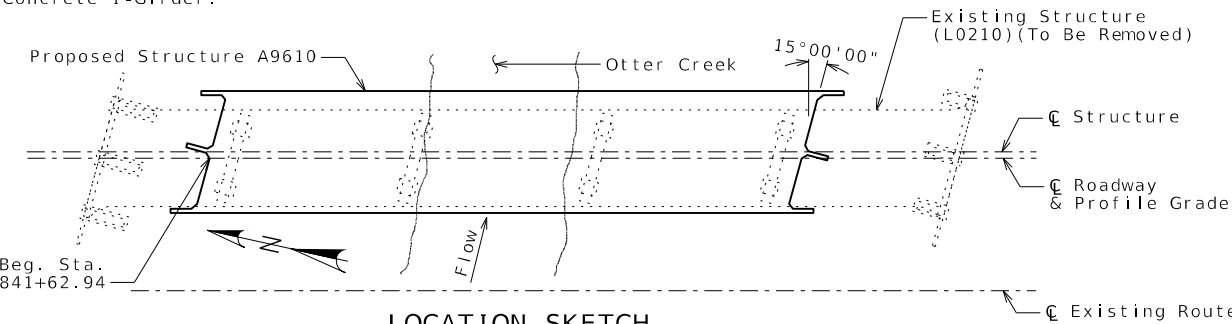

Hydrologic Data
Drainage Area = 48.3 mi²
Design Flood Frequency = 50-yr
Design Flood Discharge = 11,100 cfs
Design Flood (D.F.) Elevation = 395.4 ft
Base Flood (100-year) - Headwater
Base Flood Elevation = 396.4 ft
Base Flood Discharge = 13,000 cfs
Estimated Backwater = 3.0 ft
Average Velocity thru Opening = 12.8 ft/s
Lake Wappapello 100-yr Backwater Elev. = 403.0 ft
Freeboard (50-year) - Headwater
Freeboard = 3.8 ft
Roadway Overtopping - Headwater
Overtopping Flood Discharge > 17,500 cfs
Overtopping Flood Frequency > 500-yr
500-yr Flood Elevation = 398.7 ft

General Notes:

Design Specifications:

2020 AASHTO LRFD Bridge Design Specifications (9th Ed.)
Seismic Design Category = B (Seismic Details plus Abutment Seismic Design)
Design earthquake response spectral acceleration coefficient at 1.0 second period, SD1 = 0.26
Acceleration Coefficient (effective peak ground acceleration coefficient), As = 0.413

Design Loading:

Vehicular = HL-93
Future Wearing Surface = 35 lb/sf
Earth = 120 lb/cf
Equivalent Fluid Pressure = 45 lb/cf
Superstructure: Simply Supported, Non-Composite for dead load.
Continuous Composite for live load.

Design Unit Stresses:

Class B Concrete (Substructure, except Drilled Shafts & Rock Sockets) f'c = 3,000 psi
Class B-1 Concrete (Type D Barrier) f'c = 4,000 psi
Class B-2 Concrete (Drilled Shafts & Rock Sockets) f'c = 4,000 psi
Class B-2 Concrete (Superstructure, except P/S Girders and Type D Barrier) f'c = 4,000 psi
Reinforcing Steel (ASTM A706 Grade 60) fy = 60,000 psi
Structural Steel HP Piles (ASTM A709 Grade 50) fy = 50,000 psi
For Precast Prestressed Panel Stresses, see Sheet No.17.
For Prestressed Girder Stresses, see Sheets No.13 & 14.

Neoprene Pads:

Neoprene Bearing Pads shall be 60 durometer and shall be in accordance with Sec 716.

Joint Filler:

All joint filler shall be in accordance with Sec 1057 for preformed sponge rubber expansion and partition joint filler, except as noted.

Reinforcing Steel:

Minimum clearance to reinforcing steel shall be 1 1/2", unless otherwise shown.

Traffic Handling:

Traffic to be maintained on other routes during construction. See roadway plans for traffic control.

MoDOT Construction personnel will indicate the type of joint filler option used under the precast panels for this structure:

- ☐ Constant Joint Filler
☐ Variable Joint Filler

Foundation Data					
Type	Design Data	Bent Number			
		1	2	3	4
Load Bearing Pile	Pile Type and Size	HP 12x53	--	--	HP 12x53
	Number ea	6	--	--	6
	Approximate Length Per Each ft	35	--	--	31
	Pile Point Reinforcement ea	6	--	--	6
	Min. Galvanized Penetration (Elev.) ft	Full Length	--	--	Full Length
	Pile Driving Verification Method	DF	--	--	DF
	Resistance Factor	0.35	--	--	0.35
	Minimum Nominal Axial Compressive Resistance kip	441	--	--	441
Rock Socket	Number ea	--	2	2	--
	Foundation Material	--	Dolomite	Dolomite	--
	Elevation Range ft	--	359.0-338.0	363.0-342.0	--
	Minimum Nominal Axial Compressive Resistance (Side Resistance) ksf	--	17	17	--
	Minimum Nominal Axial Compressive Resistance (Tip Resistance) ksf	--	165	174	--

DF = FHWA-modified Gates Dynamic Pile Formula

Load Bearing Pile:

Minimum Nominal Axial Compressive Resistance = $\frac{\text{Maximum Factored Loads}}{\text{Resistance Factor}}$

Rock Socket (Drilled Shafts):

Minimum Nominal Axial Compressive Resistance = $\frac{\text{Maximum Factored Loads}}{\text{Resistance Factors}}$ (Side Resistance + Tip Resistance)

Manufactured pile point reinforcement shall be used on all piles in this structure.

Sonic logging testing shall be performed on all drilled shafts and rock sockets.

Prebore for piles at Bents No. 1 and 4 to elevations 388.50 and 387.50, respectively.

GENERAL NOTES AND QUANTITIES

Detailed Jan 2025
Checked Jan 2025

Note: This drawing is not to scale. Follow dimensions.

Sheet No. 2 of 35

STATE OF MISSOURI

RYAN G. HAGERTY

NUMBER

PE-2018037127

PROFESSIONAL ENGINEER

THIS SHEET HAS BEEN SIGNED, SEALED, AND DATED ELECTRONICALLY

DATE PREPARED

7/25/2025

ROUTE

67

STATE

MO

DISTRICT

BR

SHEET NO.

2

COUNTY

WAYNE

JOB NO.

JSE0083

CONTRACT ID.

PROJECT NO.

BRIDGE NO.

A9610

DESCRIPTION

DATE

MISSOURI HIGHWAYS AND TRANSPORTATION COMMISSION

105 WEST CAPITOL

JEFFERSON CITY, MO 65102

1-888-ASK-MODOT (1-888-275-6636)

GBA

16305 SWINGLEY RIDGE RD

ST. 300

CHESTERFIELD, MO 63017

314.231.0100

GBAteam.com

GEORGE BUTLER

ASSOCIATES, INC.

PRO. ENGINEER. 000133

ARCHITECT. 000212

PRO. LAND SURVEYOR. 000059

NICHOLE WITUSHYNSKY





PROFESSIONAL

ENGINEER

PE-2018037127

IF A SEAL IS PRESENT ON THIS SHEET IT HAS BEEN ELECTRONICALLY SEALED AND DATED.

c:\bms\gba-pw-01\mackenzy vedder\dms22880\B_A9610_02_JSE0083_Gen_N_Quant.dgn 11:57:24 AM 7/25/2025

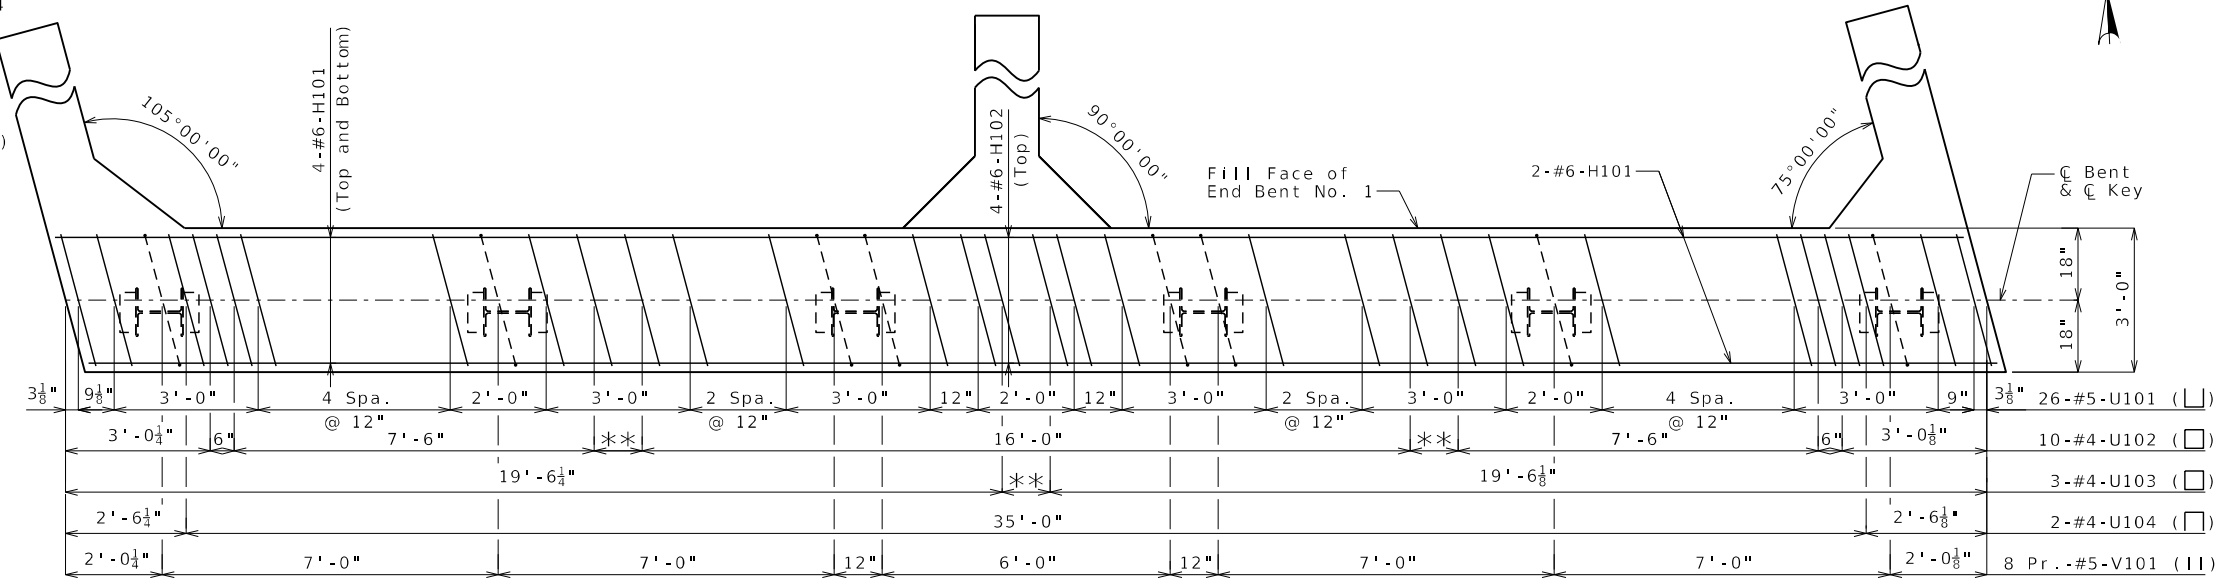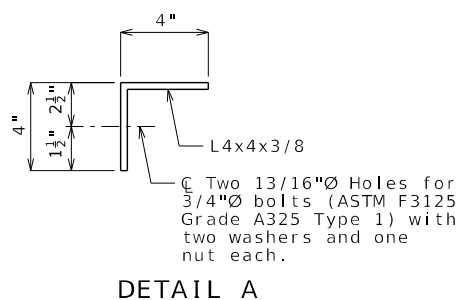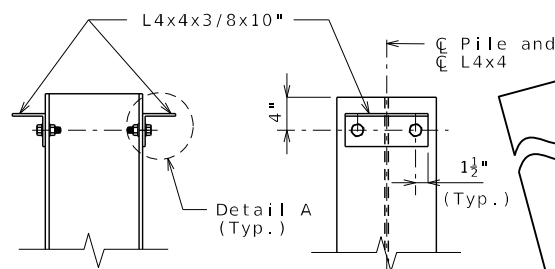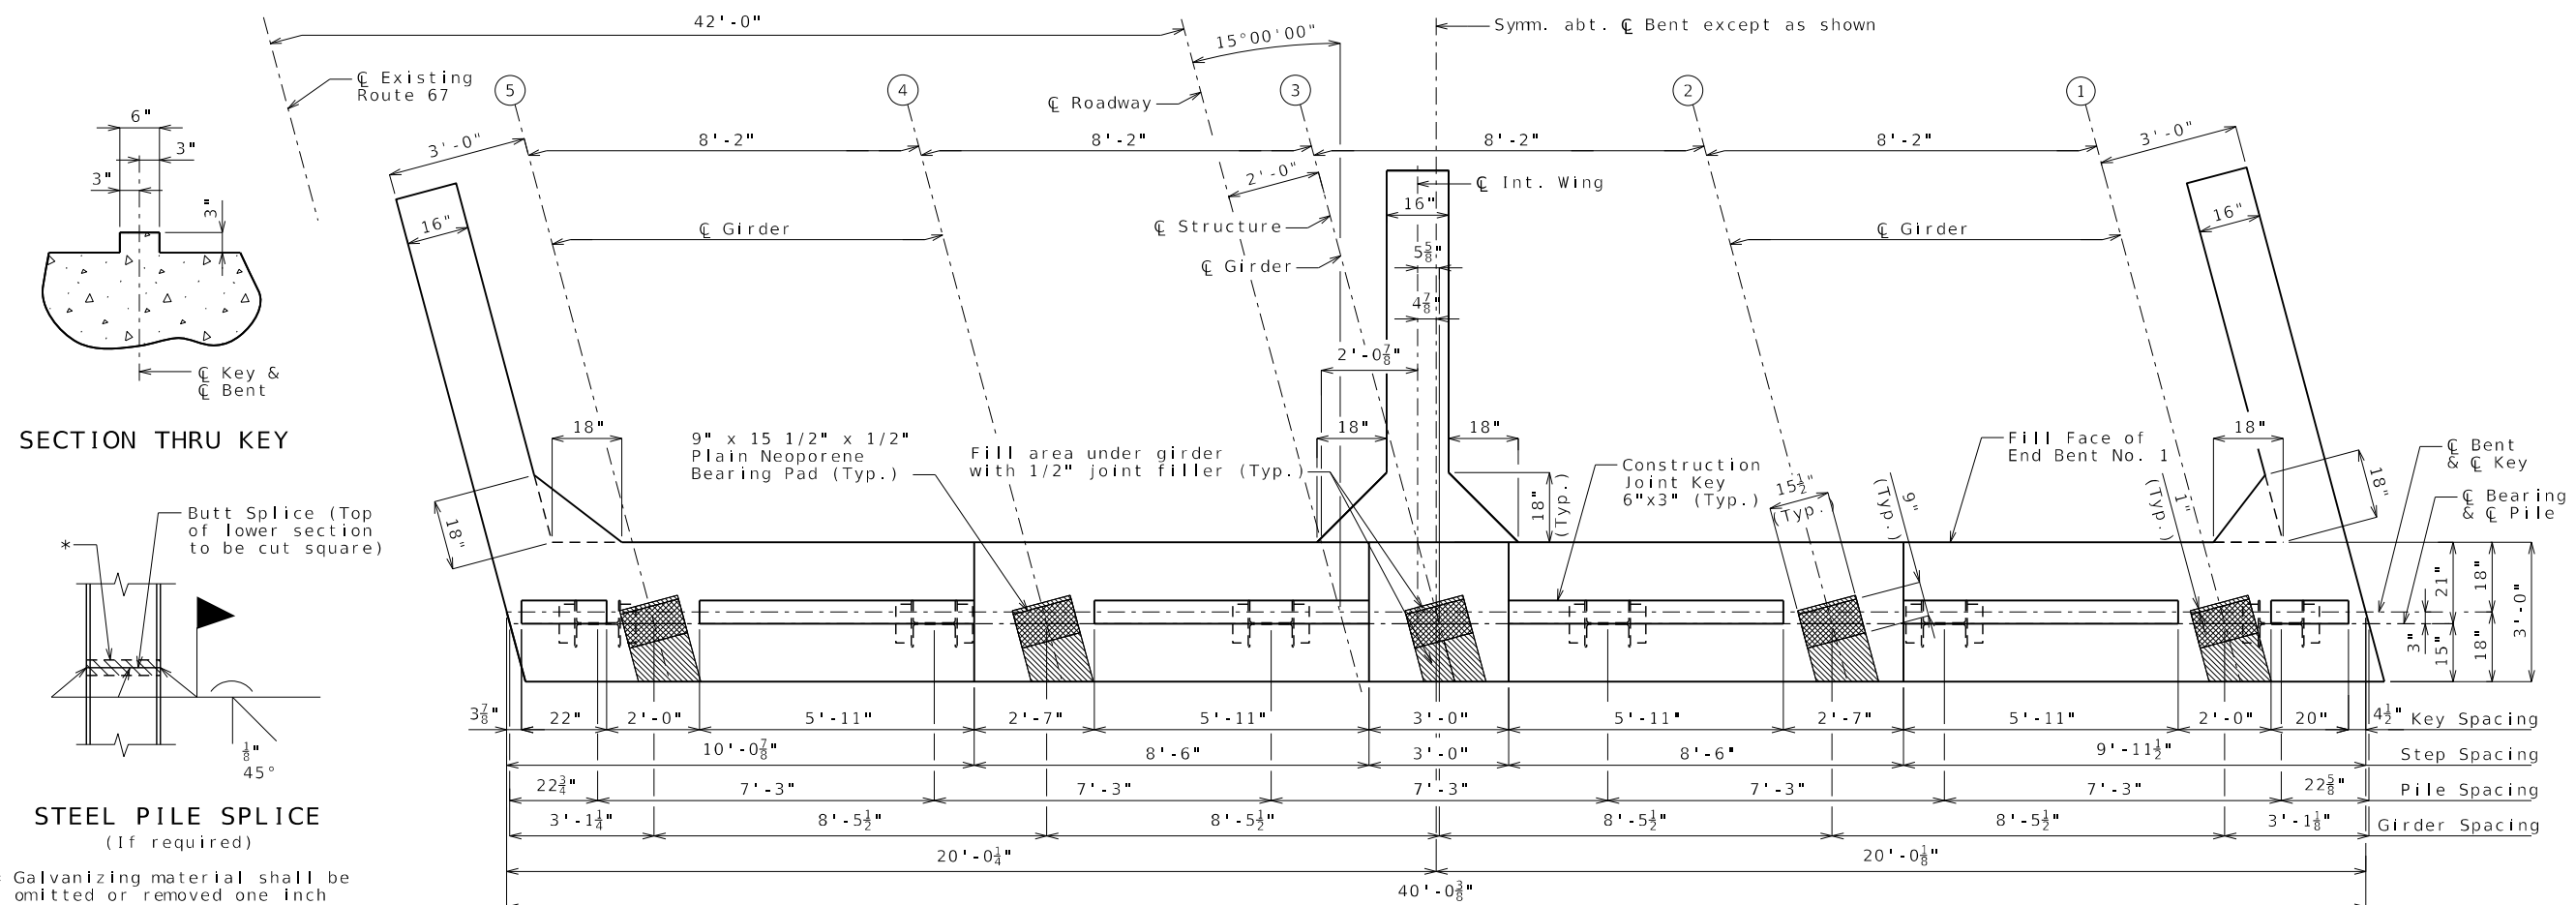

PLAN OF BEAM SHOWING REINFORCEMENT
Note: Steps and keys not shown for clarity.

Notes :

For Details of End Bent No. 1 not shown, see Sheets No. 4 & 5.

Reinforcing steel shall be shifted to clear piles. U-bars shall clear piles by at least 1 1/2 inches.

All concrete in the end bent above top of beam and below top of slab shall be Class B-2.

All U-bars and pairs of V-bars shall be placed parallel to centerline of roadway.



THIS SHEET HAS BEEN
SIGNED, SEALED, AND
DATED ELECTRONICALLY

DATE PREPARED
7/25/2025

ROUTE	STATE
67	MO

DISTRICT	SHEET NO.
BR	3

COUNTY
WAYNE

JOB NO.
JSE0083

CONTRACT ID.

PROJECT NO.

BRIDGE NO.
A9610

[illegible]MISSOURI HIGHWAYS AND TRANSPORTATION
COMMISSION

105 WEST CAPITOL
JEFFERSON CITY, MO 65102
1-888-ASK-MODOT (1-888-275-6636)



16305 SWINGLEY RIDGE RD
ST. 300
CHESTERFIELD, MO 63017
314.231.0100
GBAteam.com

GEORGE BUTLER
ASSOCIATES, INC.
PRO. ENGINEER 000133
ARCHITECT 000212
PRO. LAND SURVEYOR 000059

NICHOLE WITUSHYNSKY
PROFESIONAL
ENGINEER
PE-2018037127

Detailed	Jan 2025
Checked	Jan 2025

Note: This drawing is not to scale. Follow dimensions.

Sheet No. 3 of 35

c:\bms\gba-pw-01\mackenzy vedder\dms22880\B_A9610_03_JSE0083_EB1_Sht_No_1.dgn 11:57:48 AM 7/25/2025

Notes:

For details of End Bent No. 1 not shown, see Sheets No. 3 & 5.

For Elevation A-A, B-B, & C-C and Sections D-D, E-E, F-F, & G-G see Sheet No. 5.

For locations of strand tie bars and coil tie rods, see Sheets No. 13, 14 & 16.

The #6-F102 & #6-F104 bars shall be bent in the field to clear girders.



The U-bars shall be placed parallel to centerline of roadway.

All concrete in the end bent above top of beam and below top of slab shall be Class B-2.

Strands at end of girders shall be field bent or, if necessary, cut in field to maintain 1 1/2 inch minimum clearance to fill face of end bent.

For details of vertical drain at end bents, see Sheet No. 6.

For details of bridge approach slab, see Sheet No. 24.

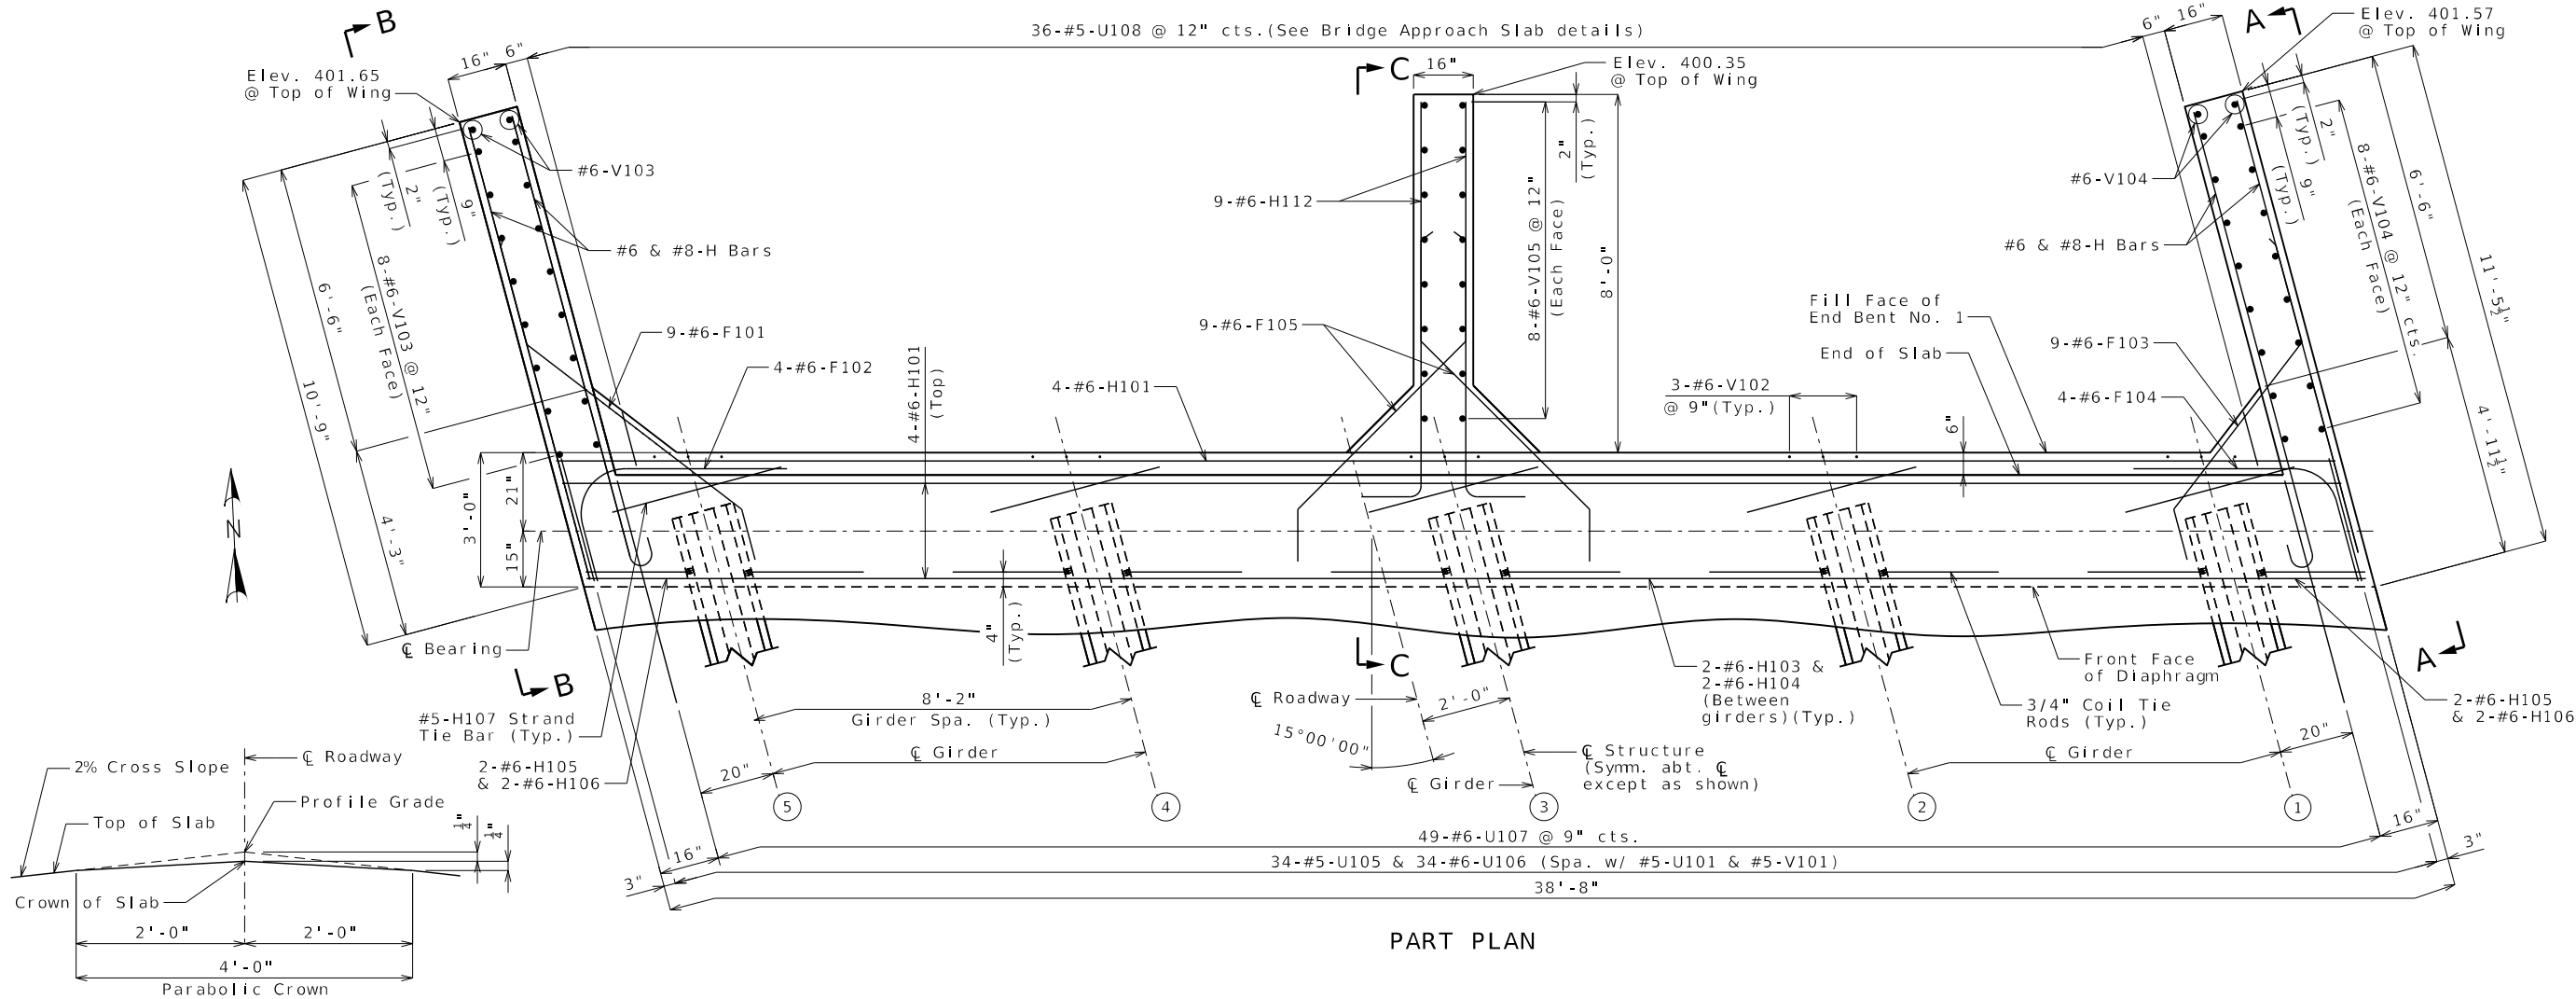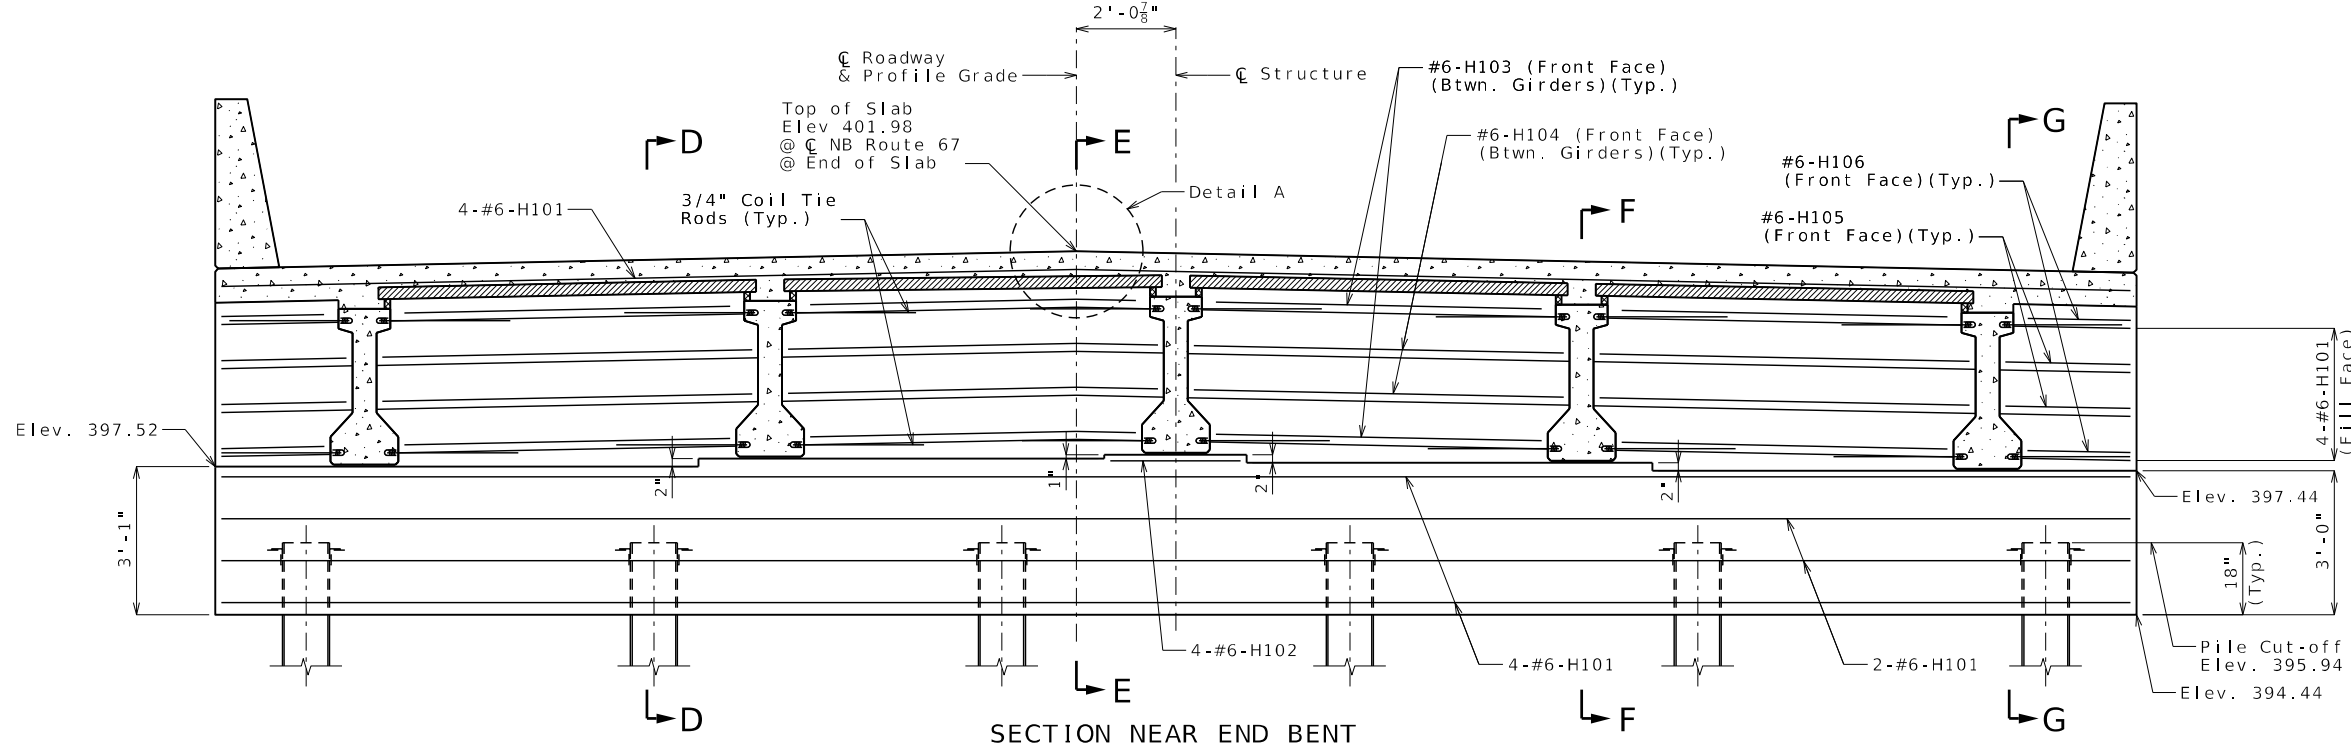

DETAIL A

DETAILS OF END BENT NO. 1

Detailed Jan 2025
Checked Jan 2025

Note: This drawing is not to scale. Follow dimensions.

Sheet No. 4 of 35

STATE OF MISSOURI

RYAN G. HAGERTY

NUMBER

PE-2018037127

PROFESSIONAL ENGINEER

THIS SHEET HAS BEEN SIGNED, SEALED, AND DATED ELECTRONICALLY

DATE PREPARED

7/25/2025

ROUTE

67

STATE

MO

DISTRICT

BR

SHEET NO.

4

COUNTY

WAYNE

JOB NO.

JSE0083

CONTRACT ID.

PROJECT NO.

BRIDGE NO.

A9610

DESCRIPTION

DATE

MISSOURI HIGHWAYS AND TRANSPORTATION COMMISSION

105 WEST CAPITOL

JEFFERSON CITY, MO 65102

1-888-ASK-MODOT (1-888-275-6636)

MODOT

MISSOURI

GBA

16305 SWINGLEY RIDGE RD

ST. 300

CHESTERFIELD, MO 63017

314.231.0100

GBAteam.com

GEORGE BUTLER ASSOCIATES, INC.

PRO. ENGINEER 000133

ARCHITECT 000212



PRO. LAND SURVEYOR 000059

NICHOLE WITUSHYNSKY

PROFESSIONAL ENGINEER

PE-2018037127

c:\bms\gba-pw-01\mackenzy vedder\dms22880\B_A9610_04_JSE0083_EB1_Sht_No_2.dgn 11:58:10 AM 7/25/2025

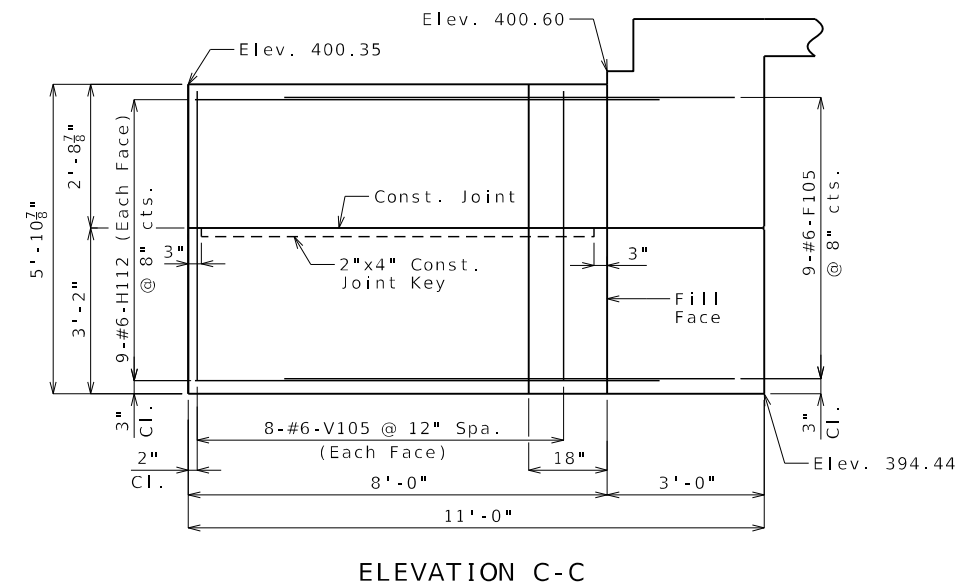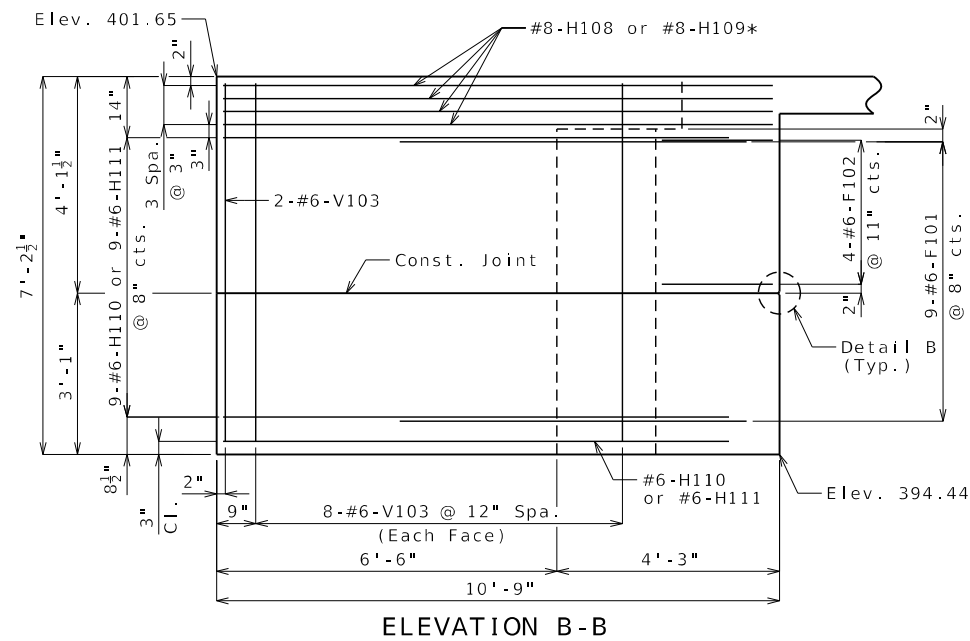

Notes:


For details of End Bent No. 1 not shown, see Sheets No. 3 & 4.

For location of Elevations A-A, B-B, & C-C, and Sections D-D, E-E, F-F, & G-G, see Sheet No. 4.

For reinforcement of Type D Barrier, see Sheets No.22 & 23.


Substructure Quantity Table for Bent No. 1		
Item		Quantity
Class 1 Excavation	cu. yard	50
Galvanized Structural Steel Pile (12 in.)	linear foot	210
Pre-Bore for Piling	linear foot	36
Pile Point Reinforcement	Each	6
Class B Concrete (Substructure)	cu. yard	18.2

These quantities are included in the Estimated Quantities table on Sheet No. 2.




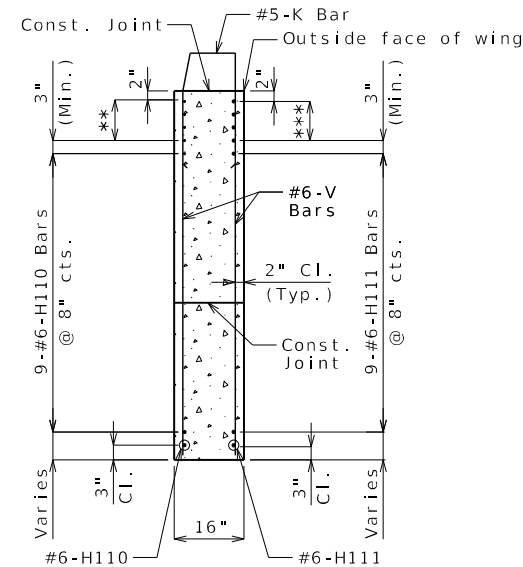


TYPICAL SECTION
THRU EXT. WINGS



* Placed with grade
** #8-H108 Bars @ 3" cts.
*** #8-H109 Bars @ 3" cts.

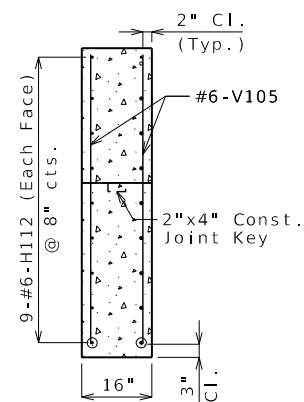

TYPICAL SECTION
THRU INT. WING

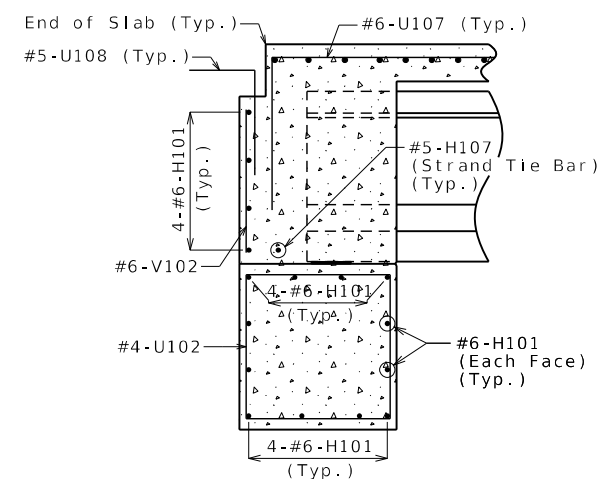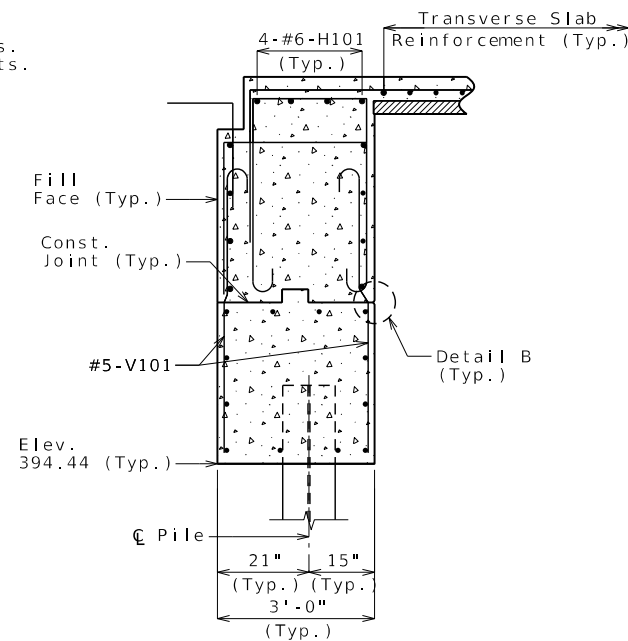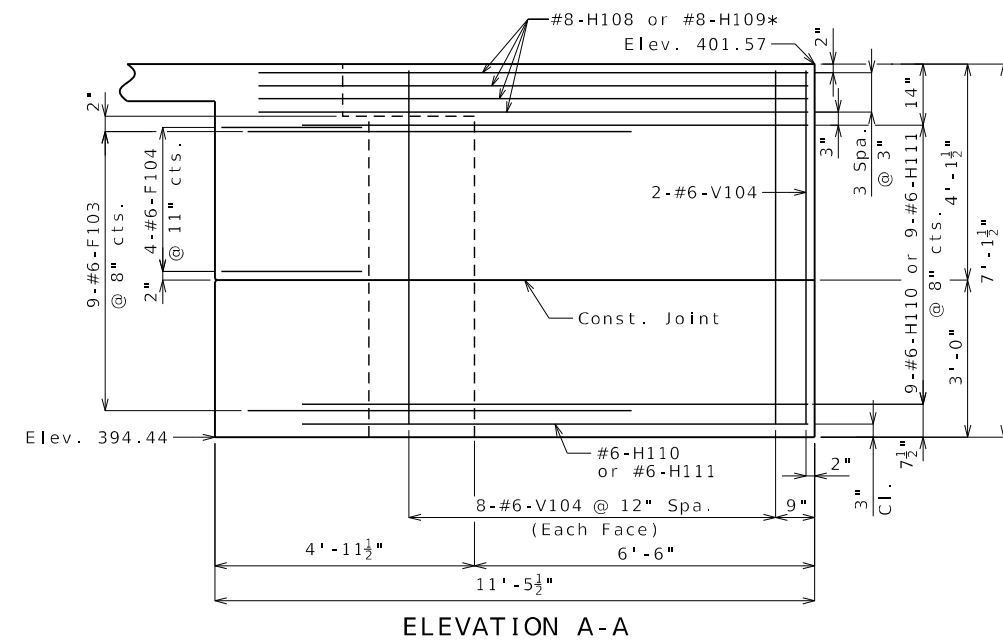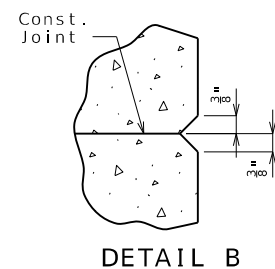

SECTION F - F

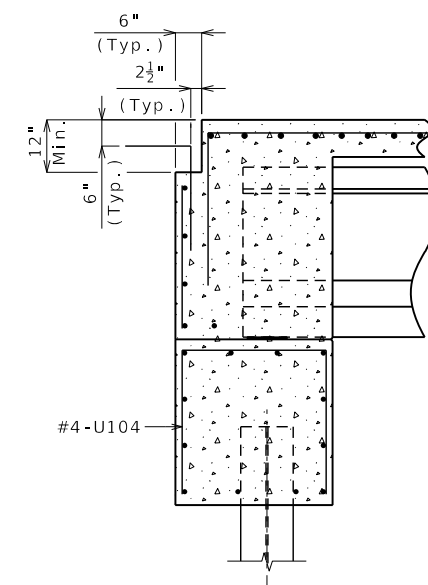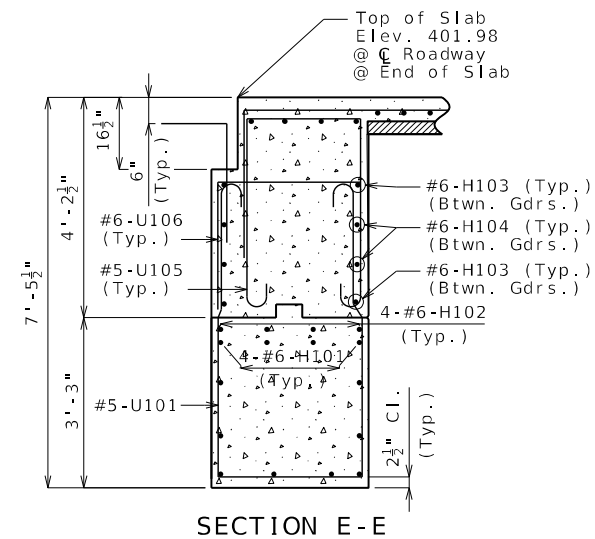

SECTION G-G



THIS SHEET HAS BEEN
SIGNED, SEALED, AND
DATED ELECTRONICALLY

DATE PREPARED
7/25/2025

ROUTE	STATE
67	MO

DISTRICT	SHEET NO.
BR	5

COUNTY
WAYNE

JSE0083

PROJECT NO.

BRIDGE NO.

BRIDGE NO.
A9610

[illegible]MISSOURI HIGHWAYS AND TRANSPORTATION
COMMISSION

105 WEST CAPITOL
JEFFERSON CITY, MO 65102
1-888-ASK-MODOT (1-888-275-6636)

GBA

16305 SWINGLEY RIDGE RD
ST. 300
CHESTERFIELD, MO 63017
314.231.0100
GBAteam.com

GEORGE BUTLER
ASSOCIATES, INC.
PRO. ENGINEER 000133
ARCHITECT 000212
PRO. LAND SURVEYOR 000059



NICHOLE WITUSHYNSKY
PROFESIONAL
ENGINEER
PE-2018037127

Detailed	Jan 2025
Checked	Jan 2025


Note: This drawing is not to scale. Follow dimensions.

Sheet No. 5 of 35


c:\bms\gba-pw-01\mackenzy vedder\dms22880\B_A9610_05_JSE0083_EB1_Sht_No_3.dgn 11:58:29 AM 7/25/2025

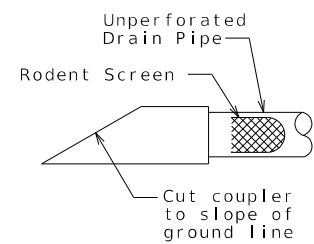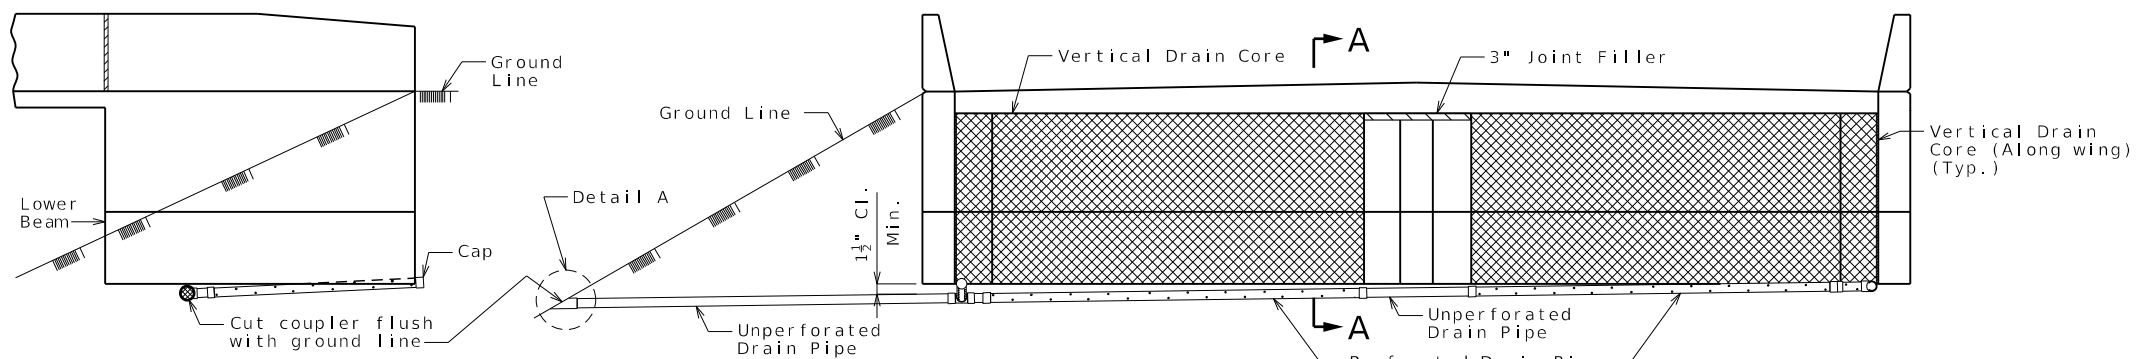

DETAIL A

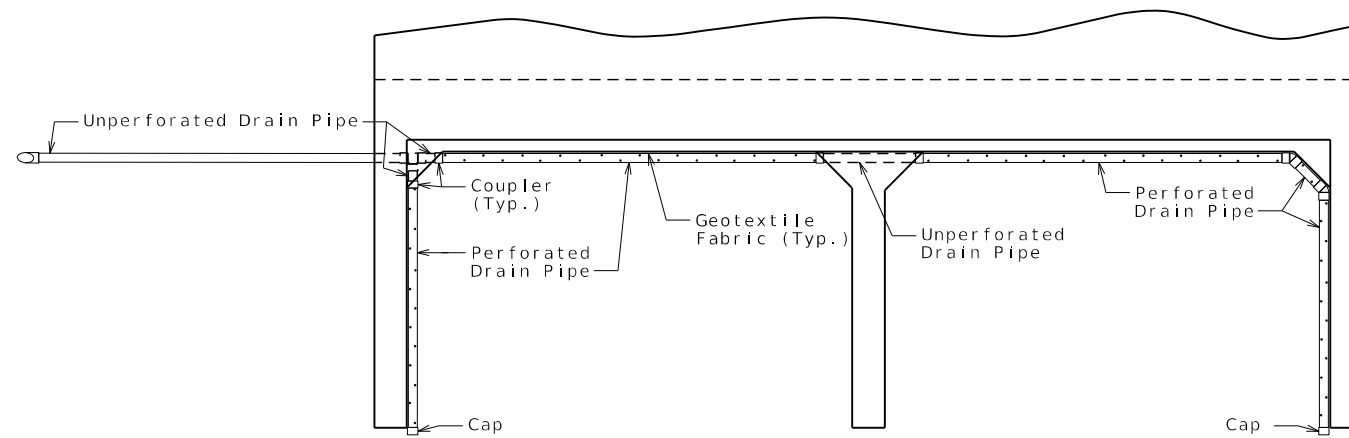

PLAN OF END BENT

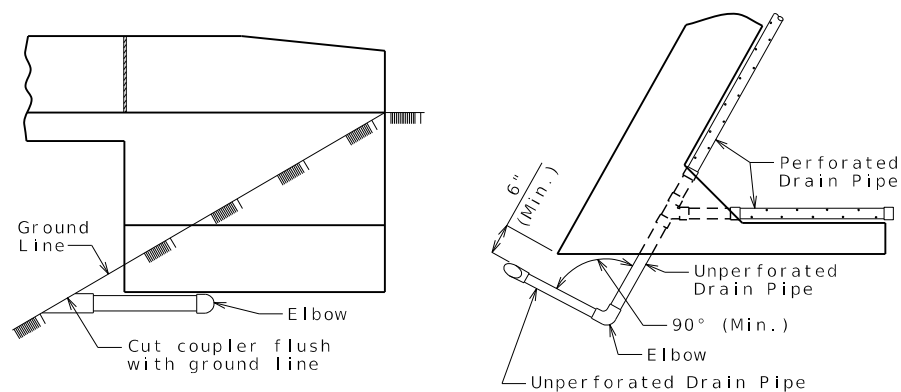


ELEVATION OF WING

PART PLAN

OPTIONAL TURNED DRAIN

(Use only when straight drain is not practical.)

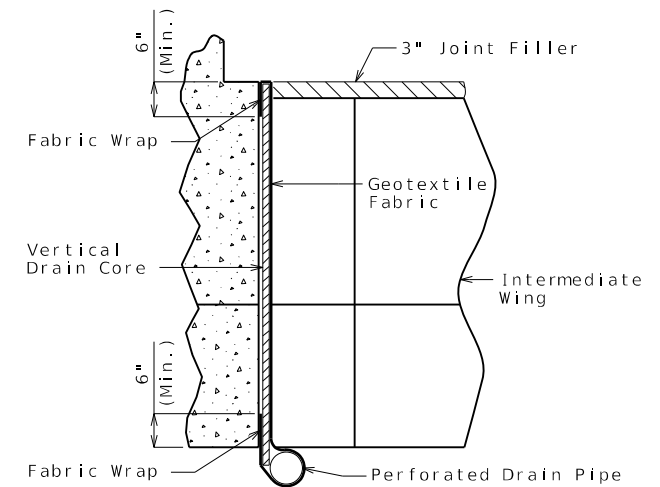

PART SECTION A-A
(Section thru wing similar)

General Notes:

All drain pipe shall be sloped 1 to 2 percent.

Drain pipe may be either 6-inch diameter corrugated metallic-coated steel pipe underdrain, 4-inch diameter corrugated polyvinyl chloride (PVC) drain pipe, or 4-inch diameter corrugated polyethylene (PE) drain pipe.

Drain pipe shall be placed at fill face of end bent and inside face of wings. The pipe shall slope to lowest grade of ground line, also missing the lower beam of end bent by a minimum of 1 1/2 inches.

Perforated pipe shall be placed at fill face side and inside face of wings at the bottom of end bent and plain pipe shall be used where the vertical drain ends to the exit at ground line.



THIS SHEET HAS BEEN
SIGNED, SEALED, AND
DATED ELECTRONICALLY

DATE PREPARED
7/25/2025

ROUTE	STATE
67	MO

DISTRICT	SHEET NO.
BR	6

COUNTY
WAYNE

JOB NO.
JSE0083

CONTRACT ID.

PROJECT NO. _____

BRIDGE NO.
A9610[illegible]MISSOURI HIGHWAYS AND TRANSPORTATION
COMMISSION

105 WEST CAPITOL
JEFFERSON CITY, MO 65102
1-888-ASK-MODOT (1-888-275-6636)

GBA

16305 SWINGLEY RIDGE RD
ST. 300
CHESTERFIELD, MO 63017
314.231.0100
GBAteam.com










GEORGE BUTLER
ASSOCIATES, INC.
PRO. ENGINEER 000133
ARCHITECT 000212
PRO. LAND SURVEYOR 000059

NICHOLE WITUSHYNSKY
PROFESIONAL
ENGINEER
PE-2018037127

Detailed	Jan 2025
Checked	Jan 2025

Note: This drawing is not to scale. Follow dimensions.

Sheet No. 6 of 35

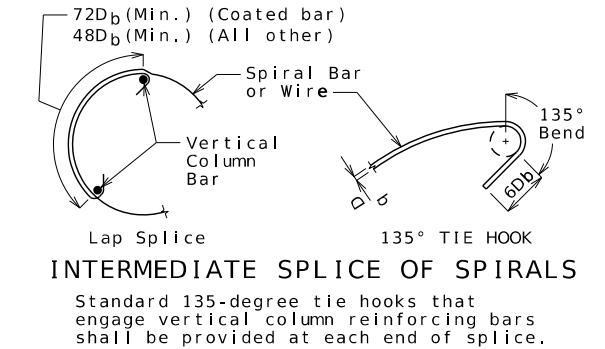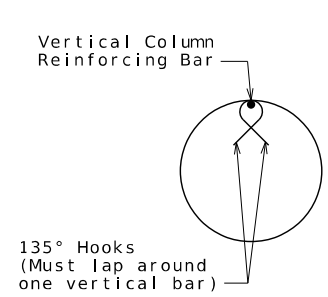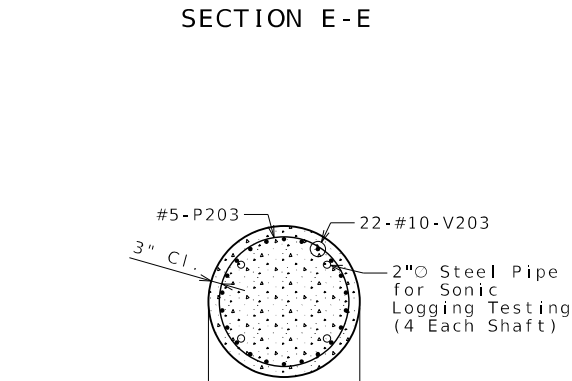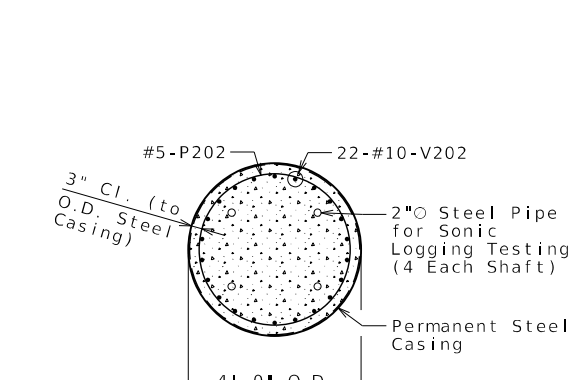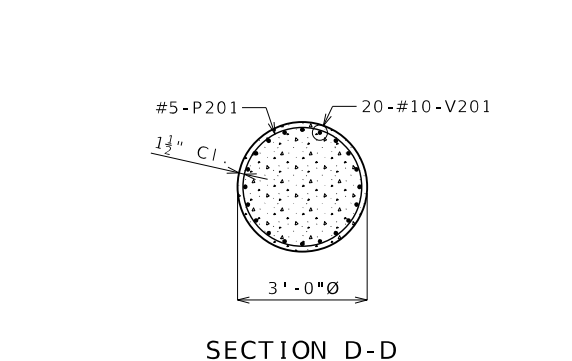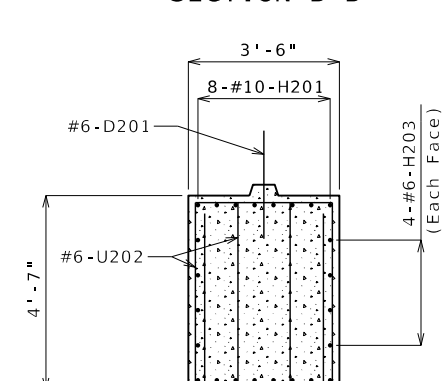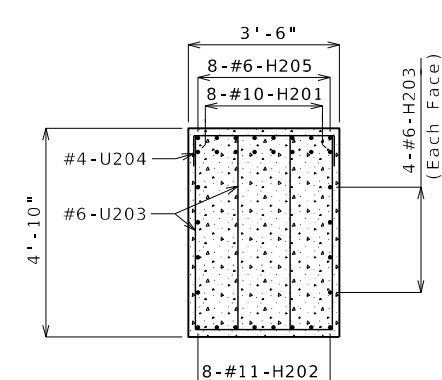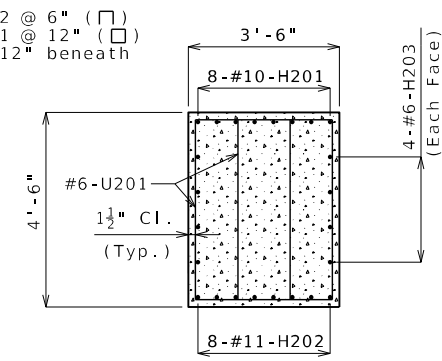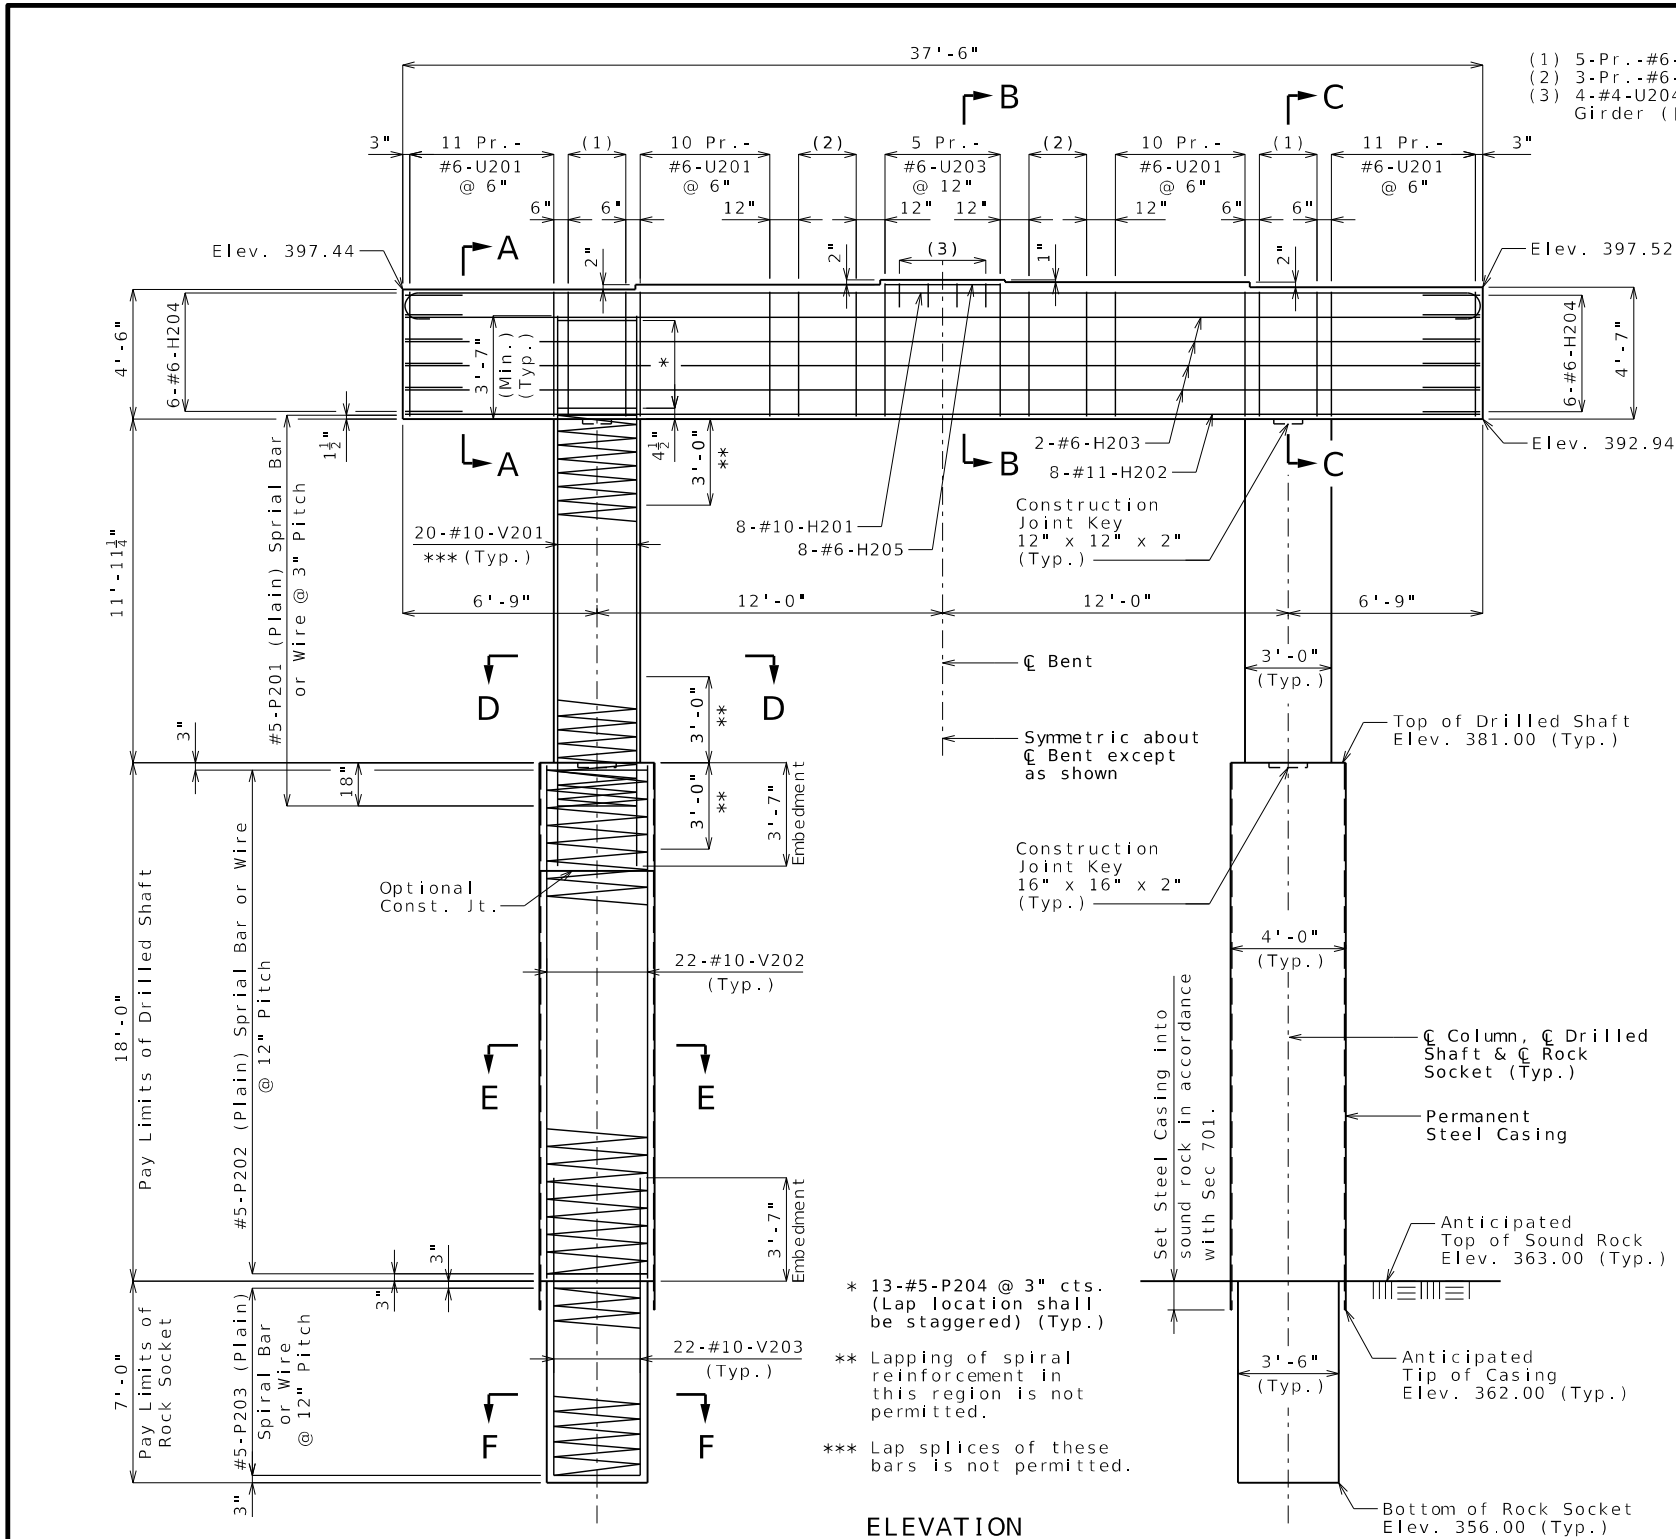

Notes:

An additional 4 feet has been added to V202 & V203 bar lengths and an additional 4 foot in height for #4-P202 & #4-P203 bars have been added in the quantities, if required, for possible change in drilled shaft or rock socket length. The additional bar length shall be cut off if not required.

Sonic logging testing shall be performed on all drilled shafts and rock sockets.

Thickness of steel casing shall be in accordance with Sec. 701.

All reinforcement in drilled shafts and rock sockets is included in the Substructure Quantities.

For additional details and substructure quantity table, see Sheet No. 9.

Column or dowel reinforcement shall be placed prior to pouring drilled shaft concrete in the area of the lap. Dowel bar or column reinforcement shall not be inserted after drilled shaft pour is complete.

Remove sediment laitance and weak concrete to sound concrete prior to setting column/dowel reinforcement if optional construction joint is used.

DETAILS OF INTERMEDIATE BENT NO. 2

Note: This drawing is not to scale. Follow dimensions.

Detailed Jan 2025
Checked Jan 2025

Sheet No. 7 of 35

STATE OF MISSOURI
RYAN G. HAGERTY
NUMBER
PE-2016034015
PROFESSIONAL ENGINEER

THIS SHEET HAS BEEN
SIGNED, SEALED, AND
DATED ELECTRONICALLY

DATE PREPARED
7/25/2025

ROUTE
67

DISTRICT
BR

STATE
MO

SHEET NO.
7

COUNTY
WAYNE

JOB NO.
JSE0083

CONTRACT ID.

PROJECT NO.

BRIDGE NO.
A9610

DESCRIPTION

DATE

MISSOURI HIGHWAYS AND TRANSPORTATION
COMMISSION

105 WEST CAPITOL
JEFFERSON CITY, MO 65102
1-888-ASK-MODOT (1-888-275-6636)


MODOT

GBA

16305 SWINGLEY RIDGE RD
ST. 300
CHESTERFIELD, MO 63017
314.231.0100
GBAteam.com

GEORGE BUTLER
ASSOCIATES, INC.
PRO. ENGINEER 000133
ARCHITECT 000212
PRO. LAND SURVEYOR 000059

NICHOLE WITUSHYNSKY
PROFESSIONAL
ENGINEER
PE-2018037127

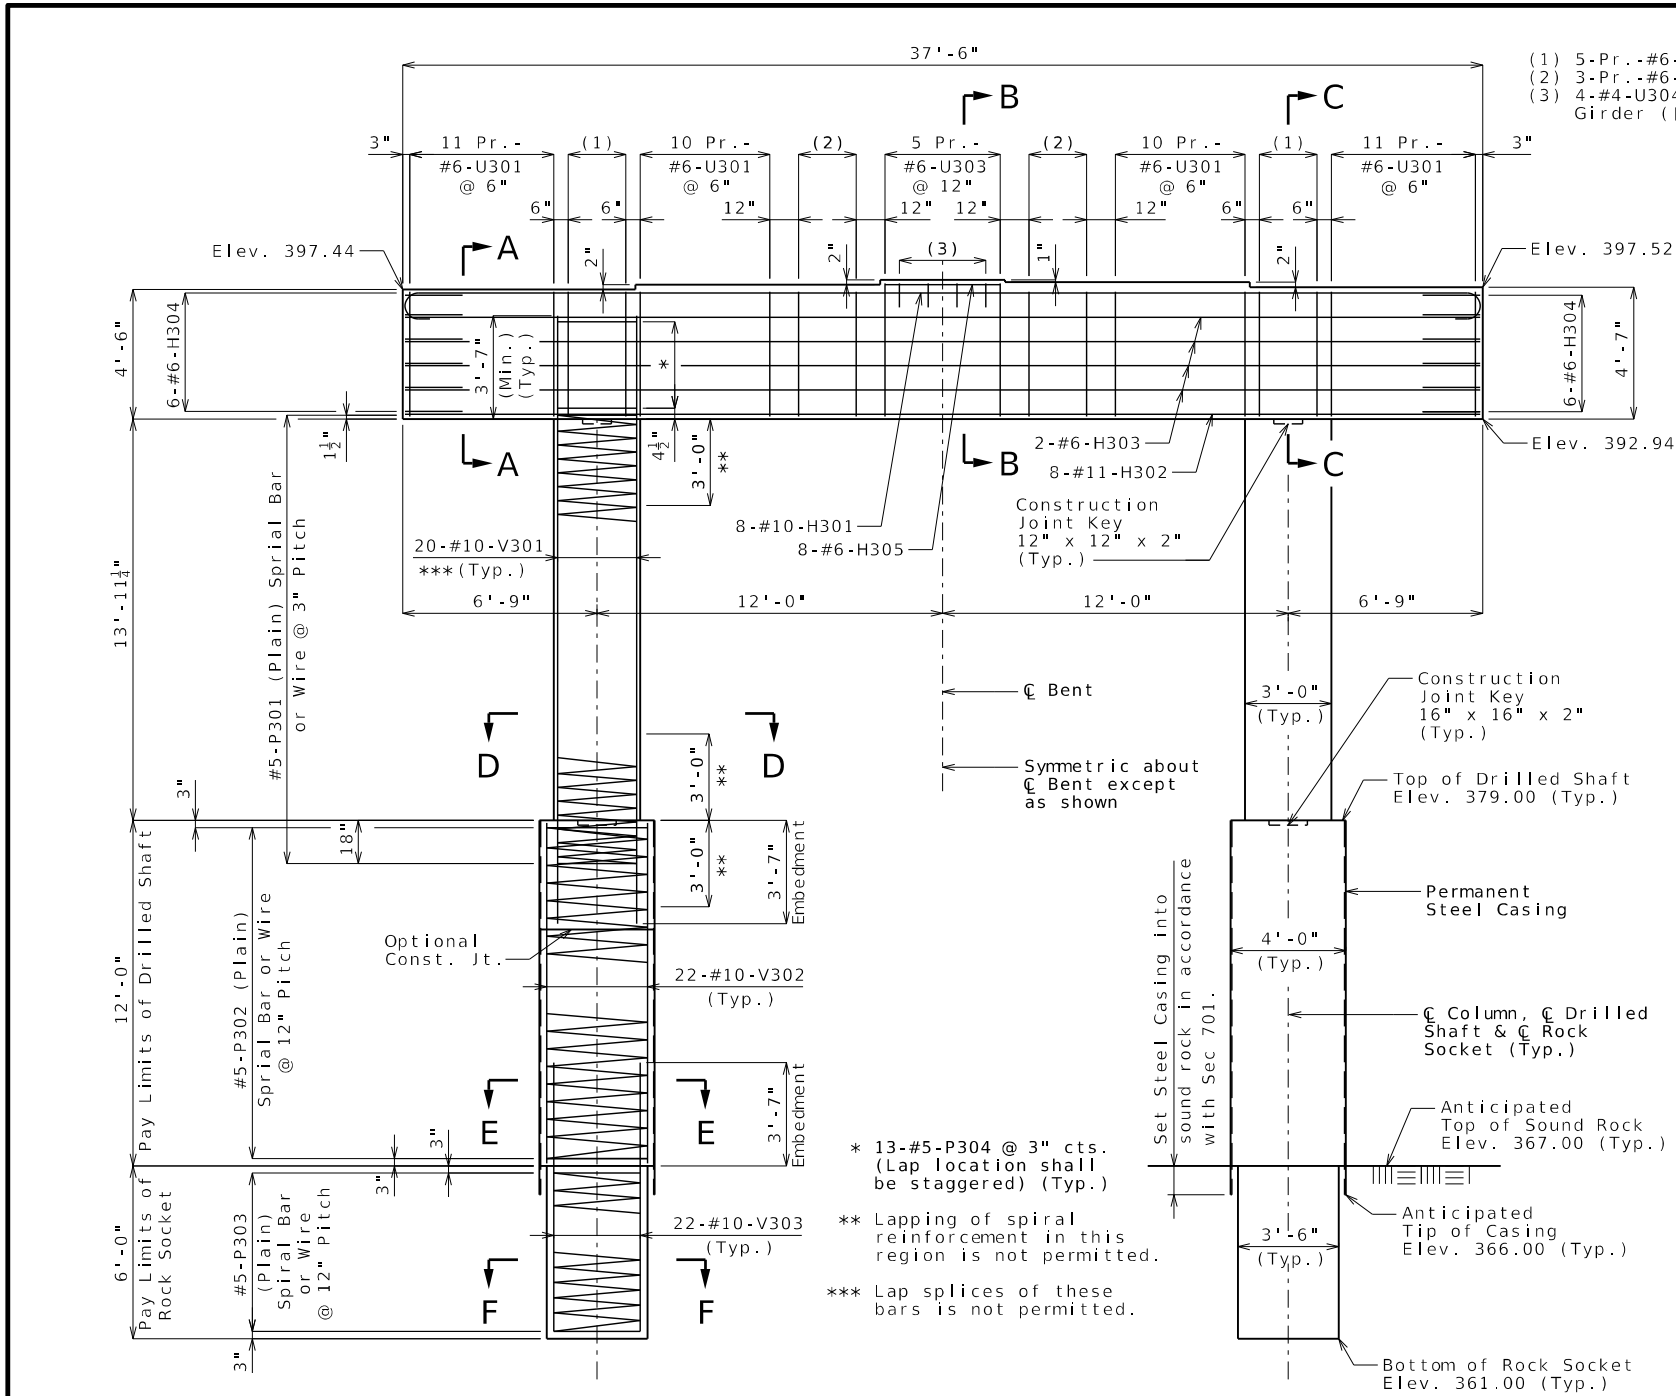

ELEVATION

Note: Dowels and keys not shown on the pier beam for clarity.

Notes:

An additional 4 feet has been added to V302 & V303 bar lengths and an additional 4 foot in height for #4-P302 & #4-P303 bars have been added in the quantities, if required, for possible change in drilled shaft or rock socket length. The additional bar length shall be cut off if not required.

Sonic logging testing shall be performed on all drilled shafts and rock sockets.

Thickness of permanent steel casing shall be in accordance with Sec. 701.


All reinforcement in drilled shafts and rock sockets is included in the Substructure Quantities.

For additional details and substructure quantity table, see Sheet No. 9.


Column or dowel reinforcement shall be placed prior to pouring drilled shaft concrete in the area of the lap. Dowel bar or column reinforcement shall not be inserted after drilled shaft pour is complete.

Remove sediment laitance and weak concrete to sound concrete prior to setting column/dowel reinforcement if optional construction joint is used.


- (1) 5-Pr.-#6-U302 @ 6" (□)
- (2) 3-Pr.-#6-U301 @ 12" (□)
- (3) 4-#4-U304 @ 12" beneath Girder (□)

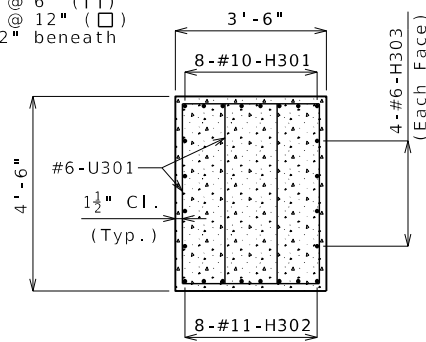


SECTION A-A

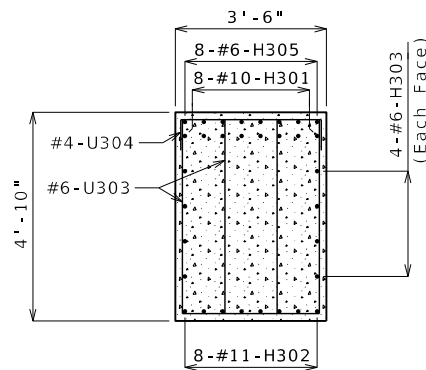


SECTION B-B

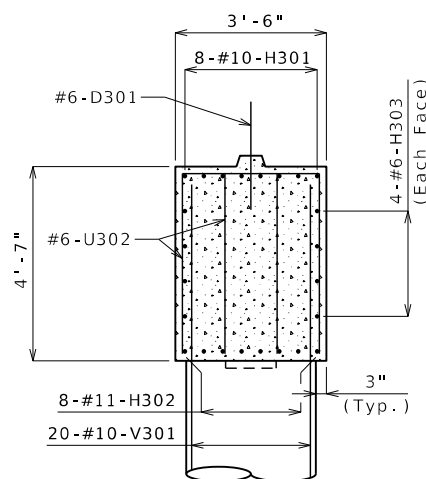


SECTION C-C

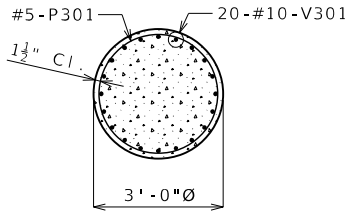


SECTION D-D

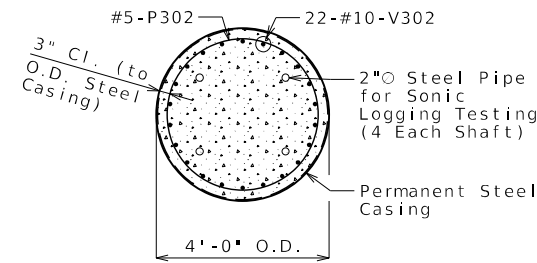


SECTION E-E

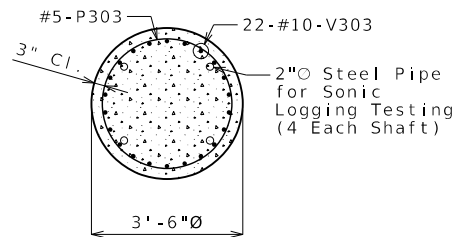

SECTION F-F

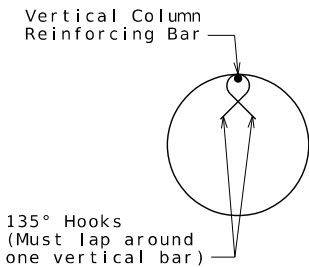


SEISMIC STIRRUP BAR

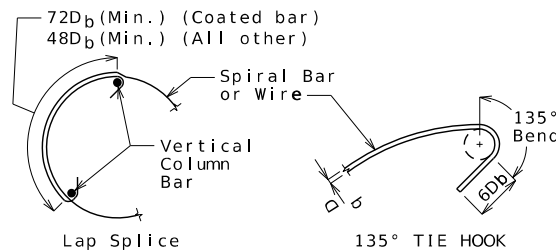

INTERMEDIATE SPLICE OF SPIRALS

Standard 135-degree tie hooks that engage vertical column reinforcing bars shall be provided at each end of splice.

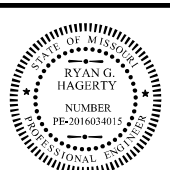

THIS SHEET HAS BEEN SIGNED, SEALED, AND DATED ELECTRONICALLY

DATE PREPARED
7/25/2025

ROUTE
67

STATE
MO

DISTRICT
BR

SHEET NO.
8

COUNTY
WAYNE

JOB NO.
JSE0083

CONTRACT ID.

PROJECT NO.

BRIDGE NO.
A9610

DESCRIPTION

DATE

MISSOURI HIGHWAYS AND TRANSPORTATION COMMISSION

105 WEST CAPITOL

CHESTERFIELD, MO 63017

314.231.0100

1-888-ASK-MODOT (1-888-275-6636)

JEFFERSON CITY, MO 65102

1-888-ASK-MODOT (1-888-275-6636)

105 WEST CAPITOL

CHESTERFIELD, MO 63017

314.231.0100

1-888-ASK-MODOT (1-888-275-6636)

JEFFERSON CITY, MO 65102

1-888-ASK-MODOT (1-888-275-6636)

105 WEST CAPITOL

CHESTERFIELD, MO 63017

314.231.0100

1-888-ASK-MODOT (1-888-275-6636)

JEFFERSON CITY, MO 65102

1-888-ASK-MODOT (1-888-275-6636)

105 WEST CAPITOL





CHESTERFIELD, MO 63017

314.231.0100

1-888-ASK-MODOT (1-888-275-6636)

JEFFERSON CITY, MO 65102

1-888-ASK-MODOT (1-888-275-6636)

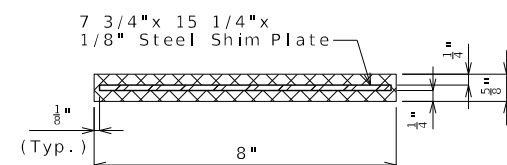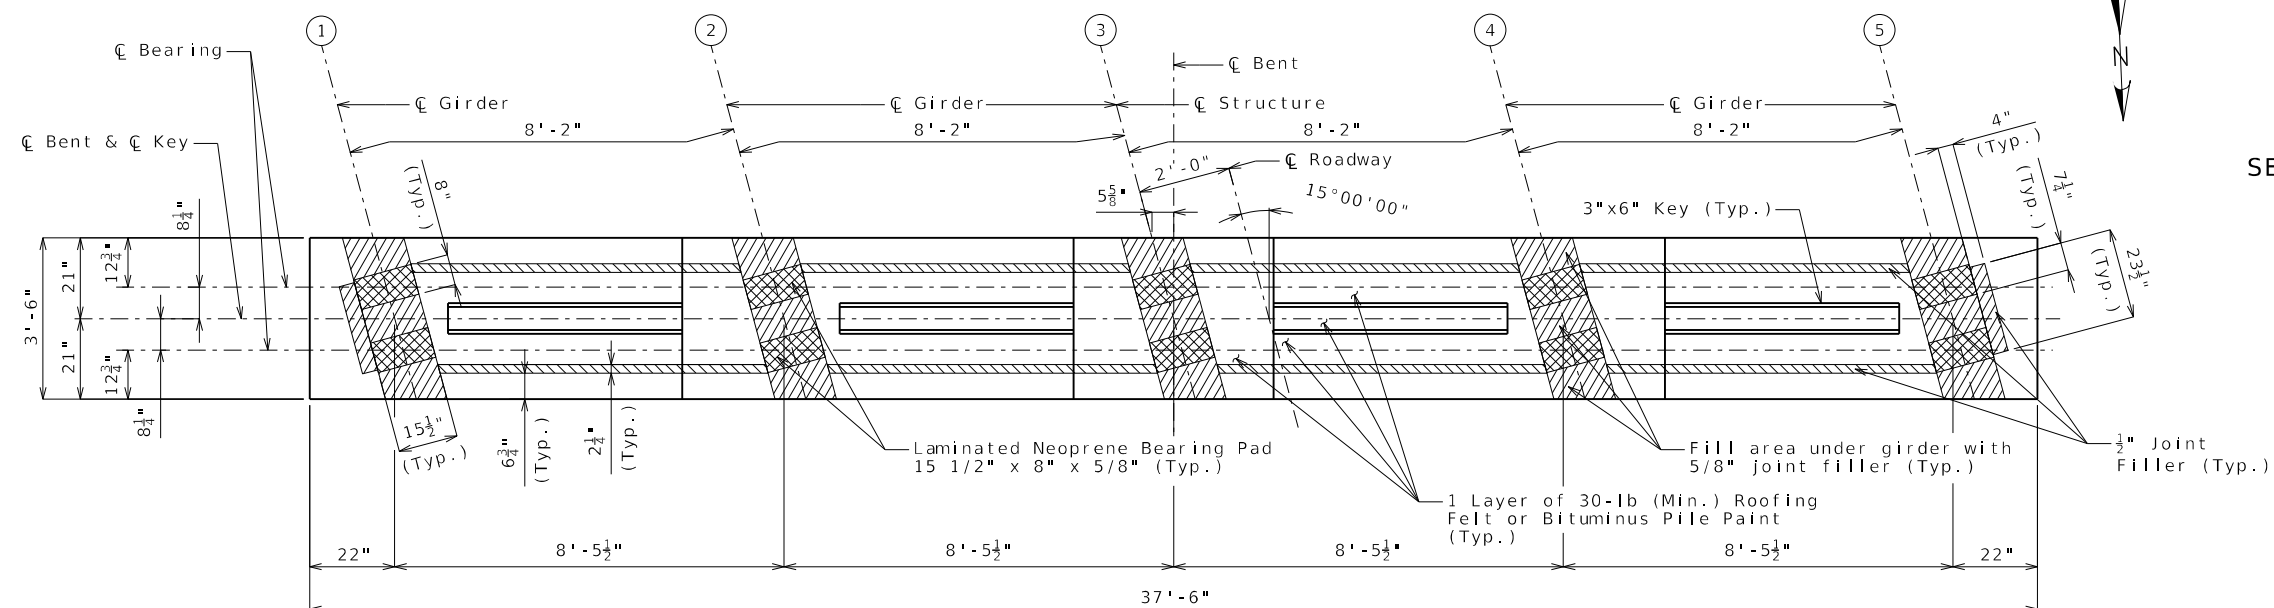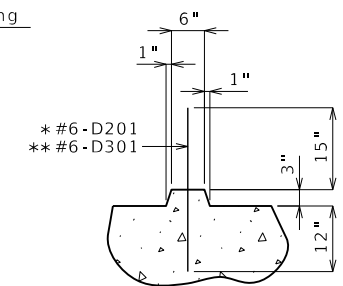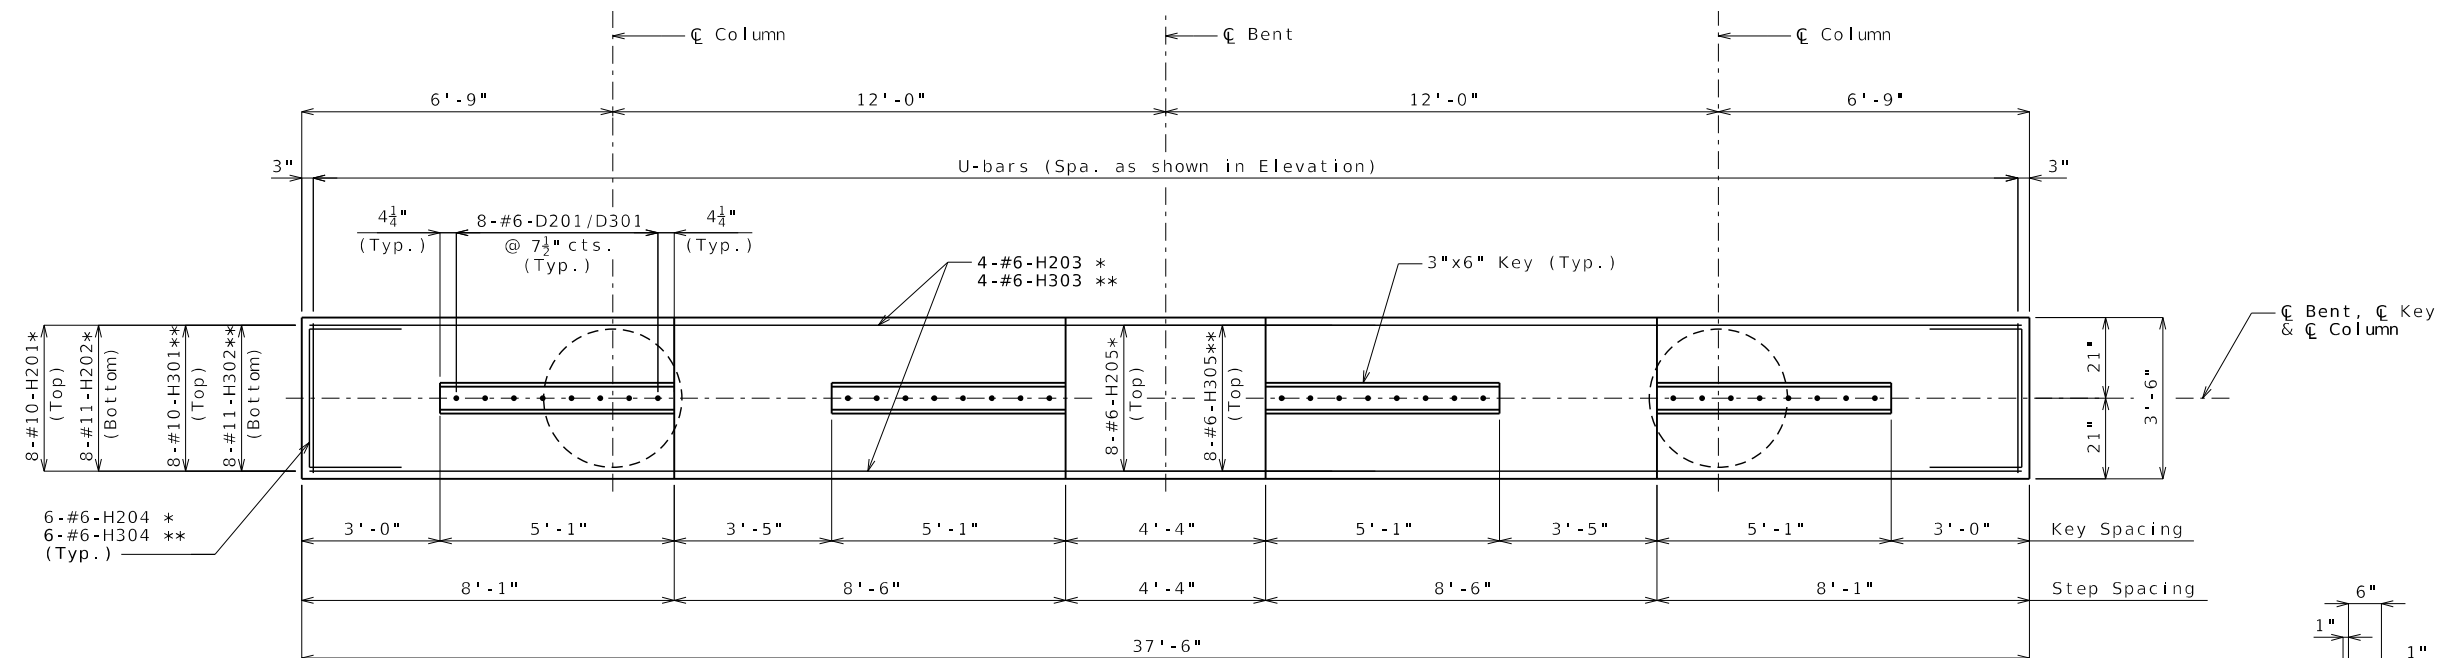

Notes:
For details of Int. Bent No. 2 not shown, see Sheet No. 7.
For details of Int. Bent No. 3 not shown, see Sheet No. 8.

```
* Intermediate Bent No. 2
** Intermediate Bent No. 3
```

Substructure Quantity Table for Bents No. 2 & 3			
Item		Quantity	
		Bent No. 2	Bent No. 3
Drilled Shafts (4ft. 0in. Dia.)	linear foot	36.0	24.0
Rock Sockets (3ft. 6in. Dia.)	linear foot	12.0	14.0
Video Camera Inspection	each	2	2
Foundation Inspection Holes	linear foot	34.0	32.0
Sonic Logging Testing	each	2	2
Class B Concrete (Substructure)	cu. yard	28.9	29.9
Reinforcing Steel (Bridges)	pound	18,400	17,410

These quantities are included in the Estimated Quantities shown on Sheet No. 2.



THIS SHEET HAS BEEN
SIGNED, SEALED, AND
DATED ELECTRONICALLY

DATE PREPARED
7/25/2025

ROUTE	STATE
67	MO

DISTRICT	SHEET NO.
BR	9


COUNTY
WAYNE

JOB NO.
JSE0083

CONTRACT ID.

PROJECT NO.

BRIDGE NO.
A9610

 [illegible]

MISSOURI HIGHWAYS AND TRANSPORTATION
COMMISSION


105 WEST CAPITOL
JEFFERSON CITY, MO 65102
1-888-ASK-MODOT (1-888-275-6636)




16305 SWINGLEY RIDGE RD
ST. 300
CHESTERFIELD, MO 63017
314.231.0100
GBateam.com

GEORGE BUTLER
ASSOCIATES, INC.
PRO. ENGINEER 000133
ARCHITECT 000212
PRO. LAND SURVEYOR 000059

NICHOLE WITUSHYNSKY
PROFESIONAL
ENGINEER
PE-2018037127

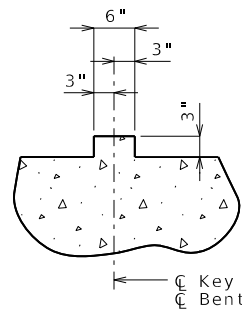


SECTION THRU KEY

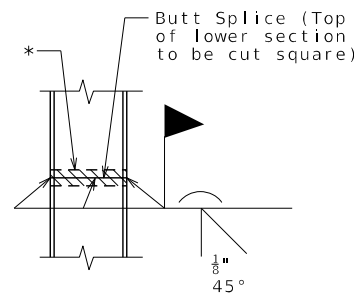


STEEL PILE SPLICE
(If required)

* Galvanizing material shall be omitted or removed one inch clear of weld locations in accordance with Sec 702.

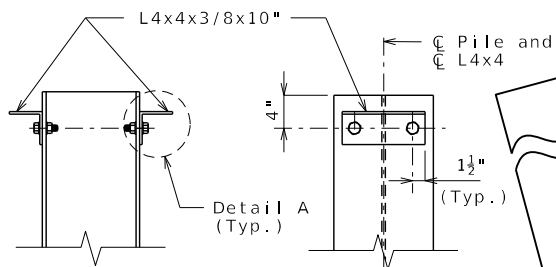


DETAILS OF HP PILE ANCHORS

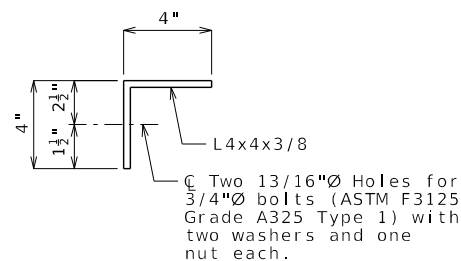

DETAIL A

Angles shall be coated with a minimum of two coats of non-aluminum epoxy mastic primer to provide a dry film thickness of 4 mils minimum, 8 mils maximum, or galvanized in accordance with Sec 1081. Bolts, washers and nuts shall be galvanized in accordance with AASHTO M 232 (ASTM A153), Class C.


Detailed Jan 2025
Checked Jan 2025

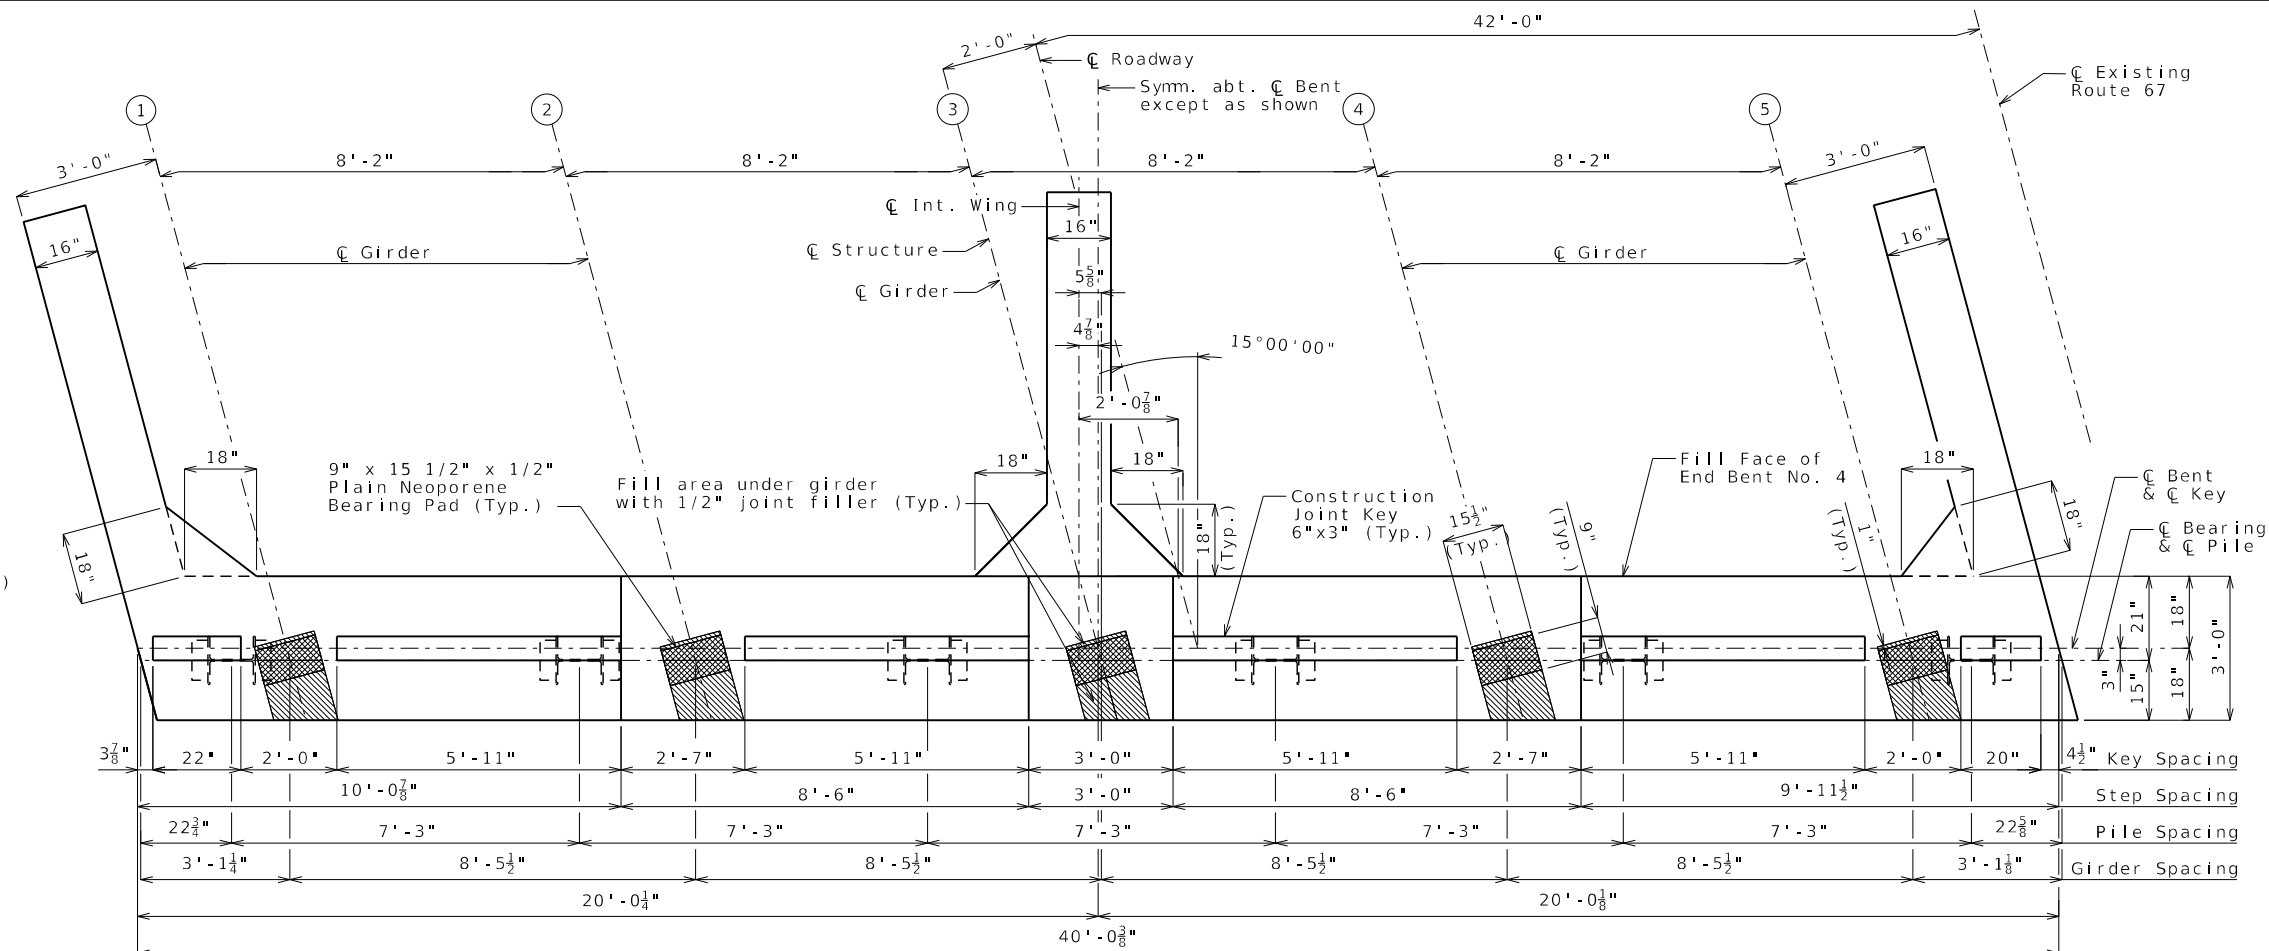

PLAN OF BEAM

Note: Steps and keys are dimensioned along C Bent.

Piles and Girders are dimensioned along C Bearing & C Pile.

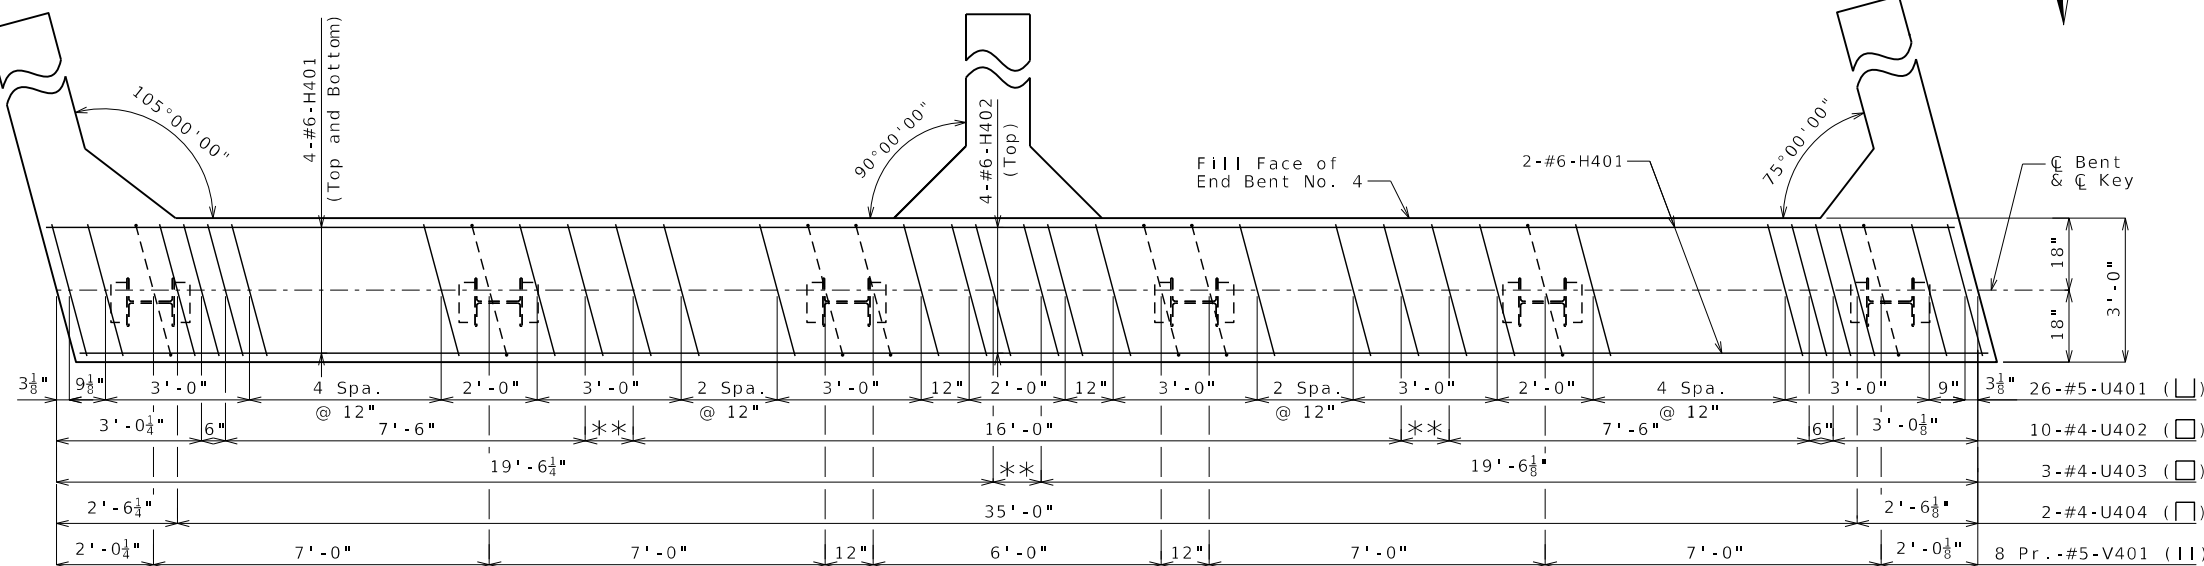

PLAN OF BEAM SHOWING REINFORCEMENT

Note: Steps and keys not shown for clarity.

** 2 Spa. @ 6"

Notes:

For Details of End Bent No. 4 not shown, see Sheets No.11 & 12.

Reinforcing steel shall be shifted to clear piles. U-bars shall clear piles by at least 1 1/2 inches.


All concrete in the end bent above top of beam and below top of slab shall be Class B-2.

All U-bars and pairs of V-bars shall be placed parallel to centerline of roadway.

DETAILS OF END BENT NO. 4

Note: This drawing is not to scale. Follow dimensions.

Sheet No. 10 of 35

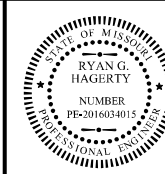

THIS SHEET HAS BEEN SIGNED, SEALED, AND DATED ELECTRONICALLY

DATE PREPARED
7/25/2025

ROUTE
67

STATE
MO

DISTRICT
BR

SHEET NO.
10

COUNTY
WAYNE

JOB NO.
JSE0083

CONTRACT ID.

PROJECT NO.

BRIDGE NO.
A9610

DESCRIPTION

DATE

MISSOURI HIGHWAYS AND TRANSPORTATION COMMISSION

105 WEST CAPITOL
JEFFERSON CITY, MO 65102

1-888-ASK-MODOT (1-888-275-6636)

MoDOT

GBA

16305 SWINGLEY RIDGE RD
ST. 300

CHESTERFIELD, MO 63017

314.231.0100

GBAteam.com

GEORGE BUTLER
ASSOCIATES, INC.

PRO. ENGINEER 000133

ARCHITECT 000212

PRO. LAND SURVEYOR 000059

NICHOLE WITUSHYNSKY
PROFESSIONAL
ENGINEER

PE-2018037127

Notes:

For details of End Bent No. 4 not shown, see Sheets No. 10 & 12.

For Elevation A-A, B-B, & C-C and Sections D-D, E-E, F-F, & G-G see Sheet No. 12.

For locations of strand tie bars and coil tie rods, see Sheets No. 13, 14 & 16

The #6-F402 & #6-F404 bars shall be bent in the field to clear girders.



The U-bars shall be placed parallel to centerline of roadway.

All concrete in the end bent above top of beam and below top of slab shall be Class B-2.

Strands at end of girders shall be field bent or, if necessary, cut in field to maintain 1 1/2 inch minimum clearance to fill face of end bent.

For details of vertical drain at end bents, see Sheet No. 6.

For details of bridge approach slab, see Sheet No. 24.

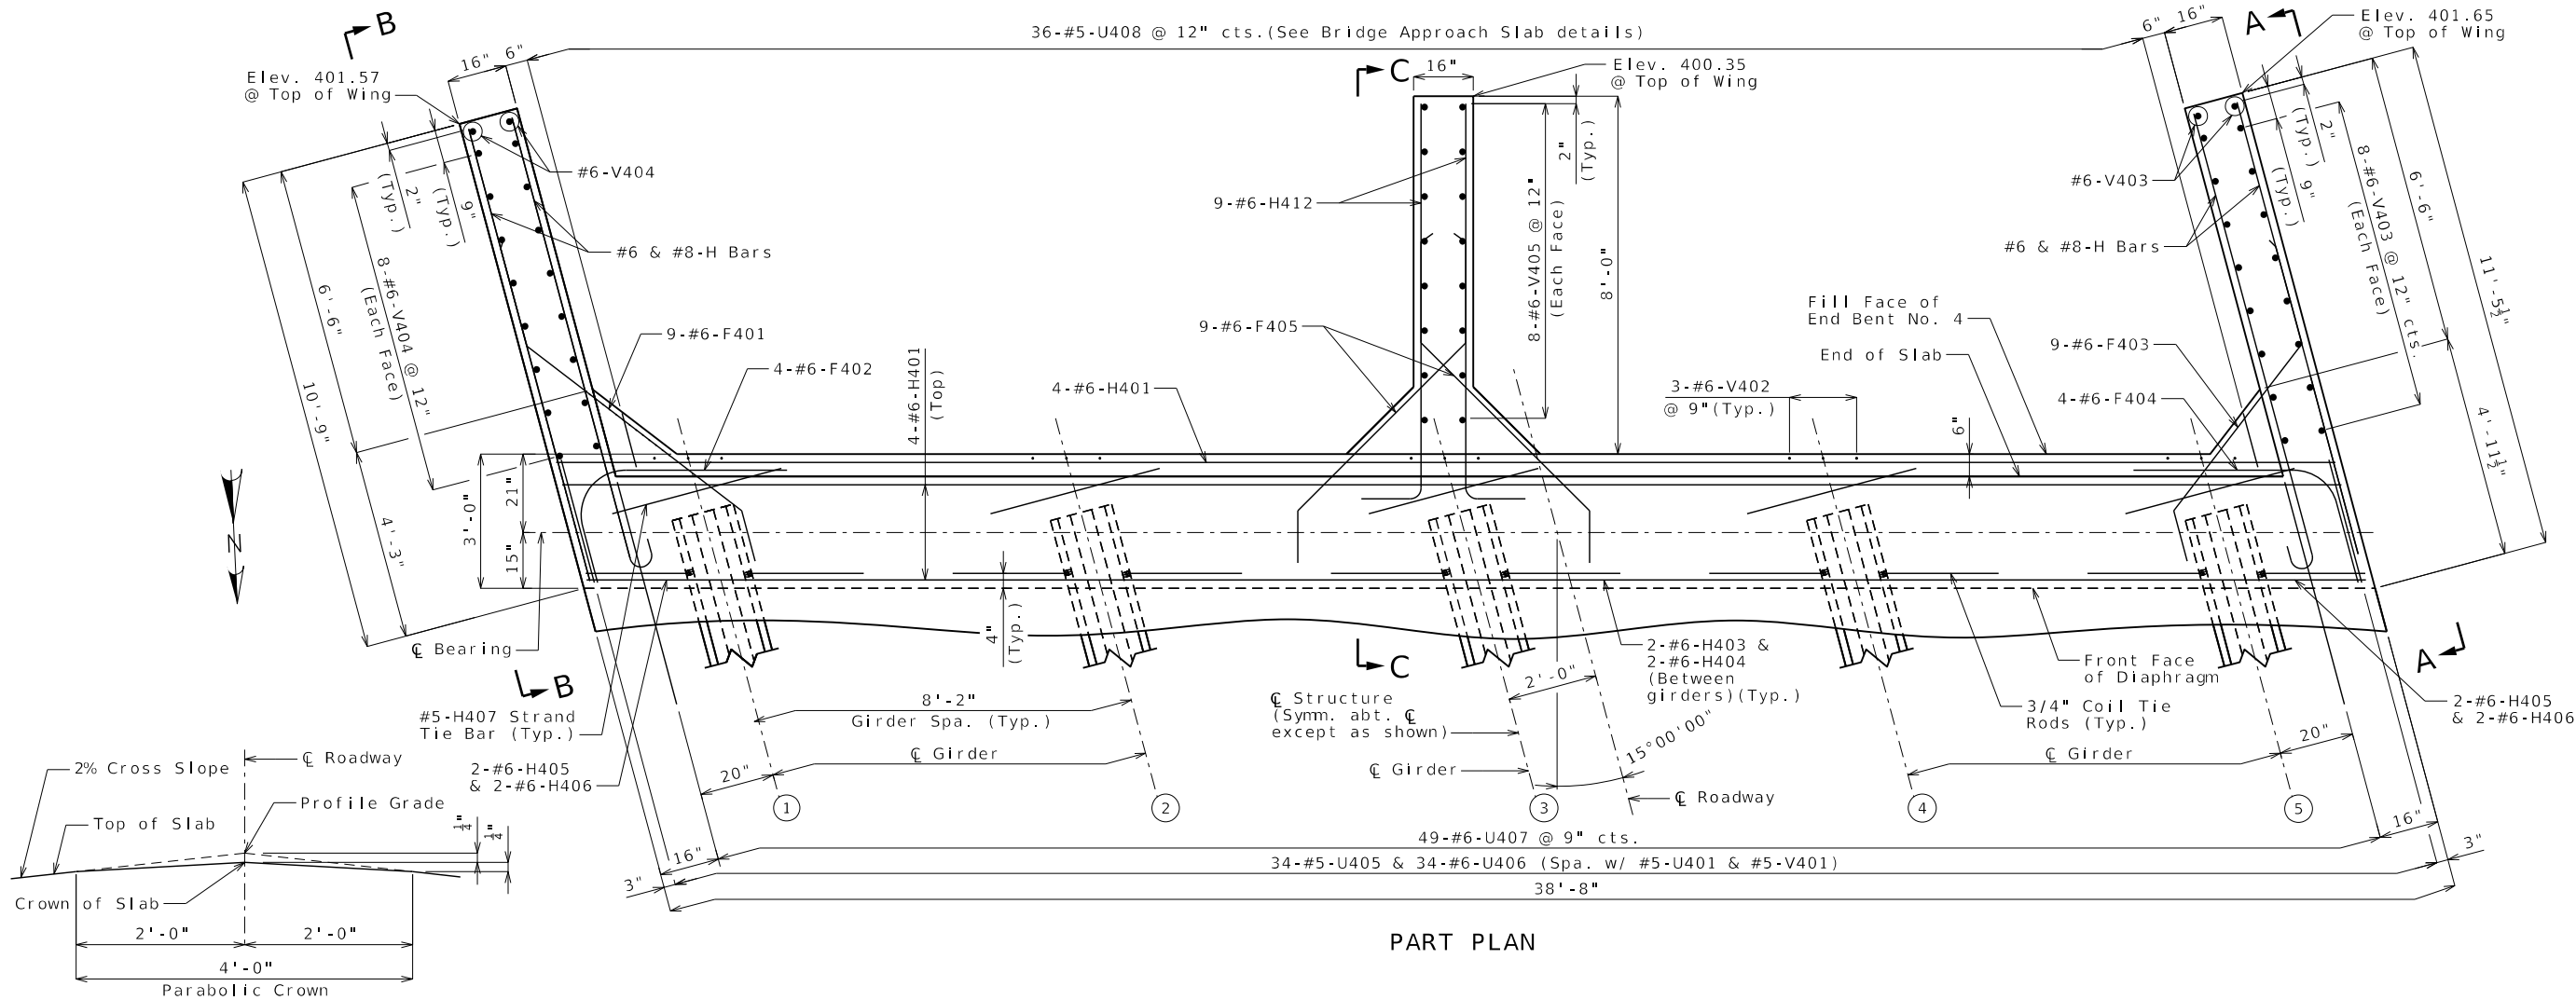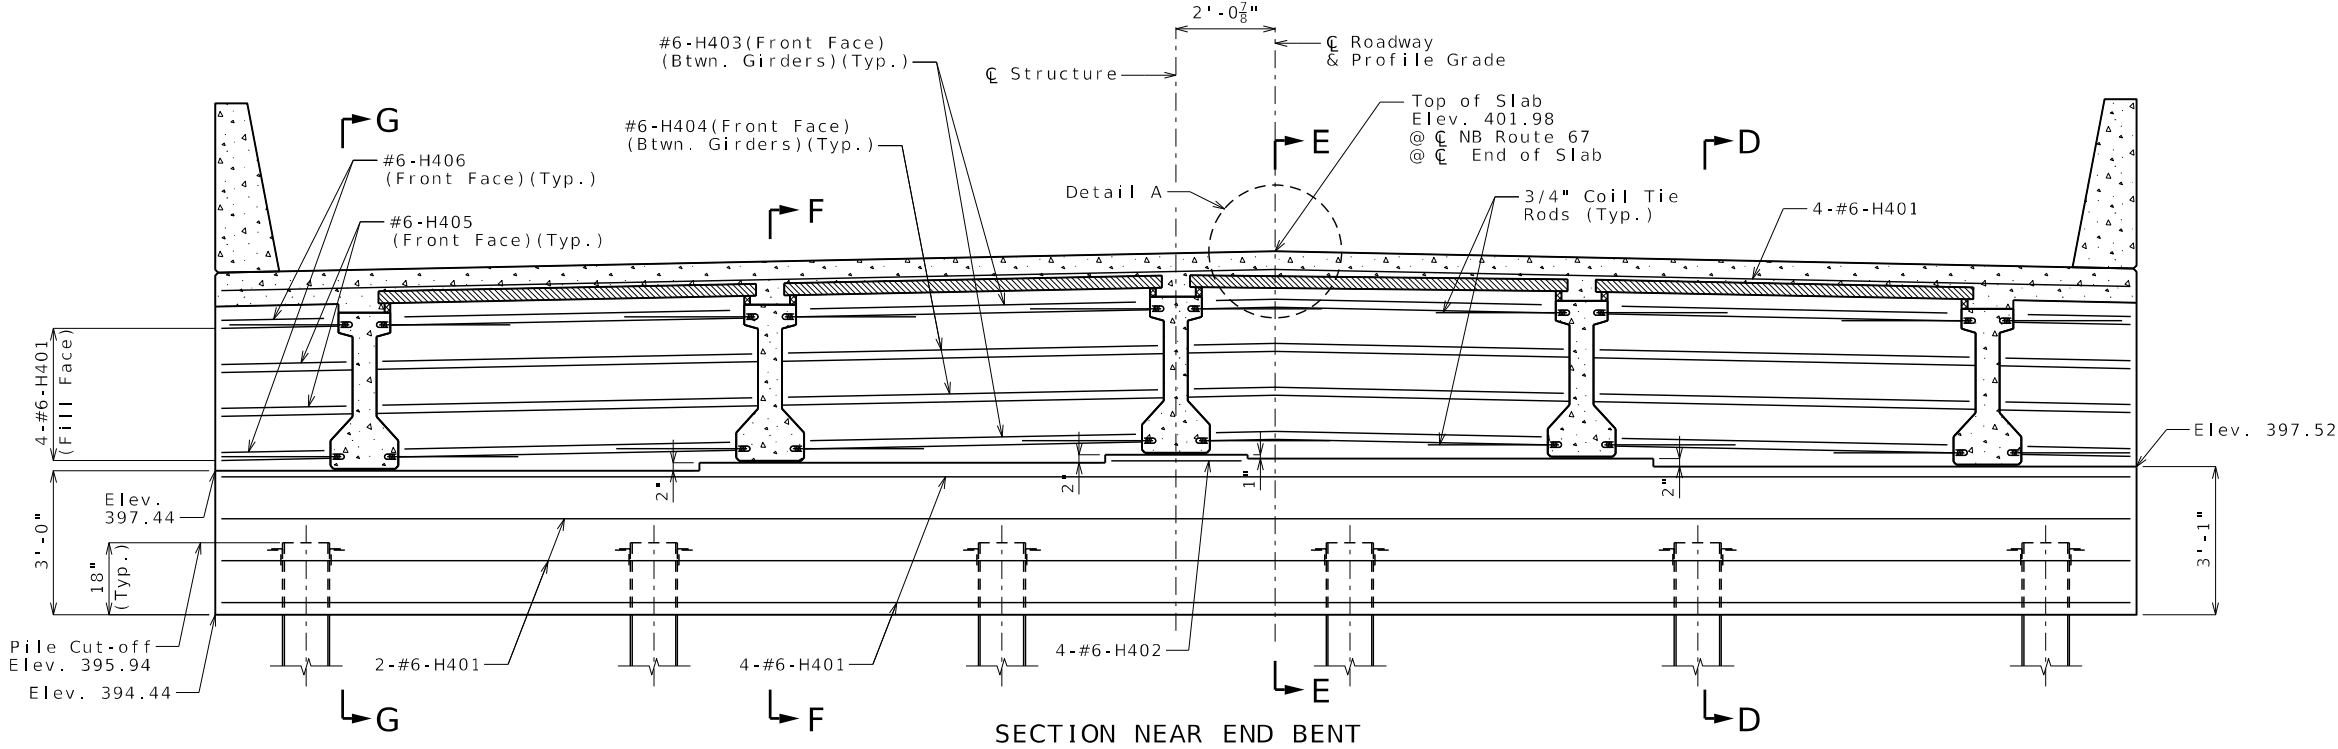

Detailed Jan 2025
Checked Jan 2025

Note: This drawing is not to scale. Follow dimensions.

DETAILS OF END BENT NO. 4
Sheet No. 11 of 35

STATE OF MISSOURI
RYAN G. HAGERTY
NUMBER
PE-2018037127
PROFESSIONAL ENGINEER

THIS SHEET HAS BEEN
SIGNED, SEALED, AND
DATED ELECTRONICALLY

DATE PREPARED
7/25/2025

ROUTE
67

STATE
MO

DISTRICT
BR

SHEET NO.
11

COUNTY
WAYNE

JOB NO.
JSE0083

CONTRACT ID.

PROJECT NO.

BRIDGE NO.
A9610

DESCRIPTION

DATE

MISSOURI HIGHWAYS AND TRANSPORTATION
COMMISSION

105 WEST CAPITOL
JEFFERSON CITY, MO 65102
1-888-ASK-MODOT (1-888-275-6636)



MODOT

16305 SWINGLEY RIDGE RD
ST. 300
CHESTERFIELD, MO 63017
314.231.0100
GBAteam.com

GEORGE BUTLER
ASSOCIATES, INC.
PRO. ENGINEER 000133
ARCHITECT 000212
PRO. LAND SURVEYOR 000059

GBA

NICHOLE WITUSHYNSKY
PROFESSIONAL
ENGINEER
PE-2018037127

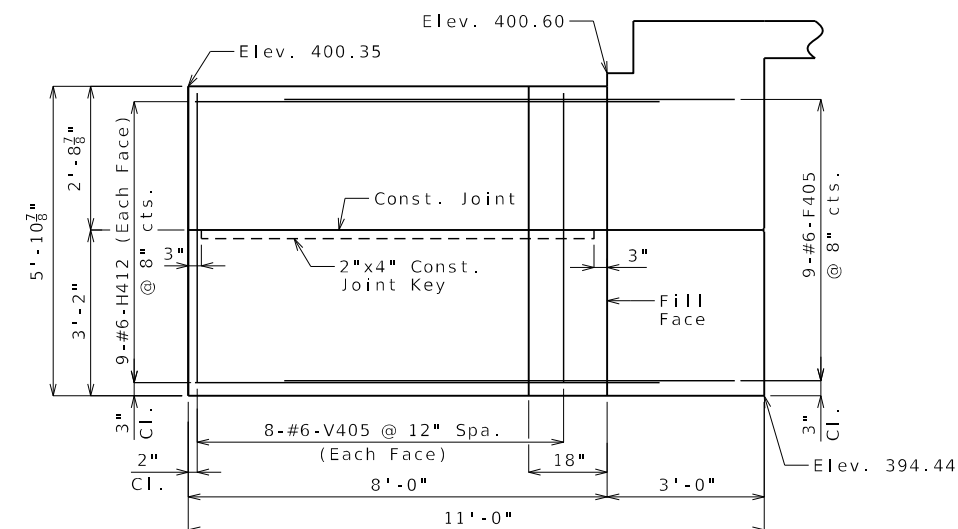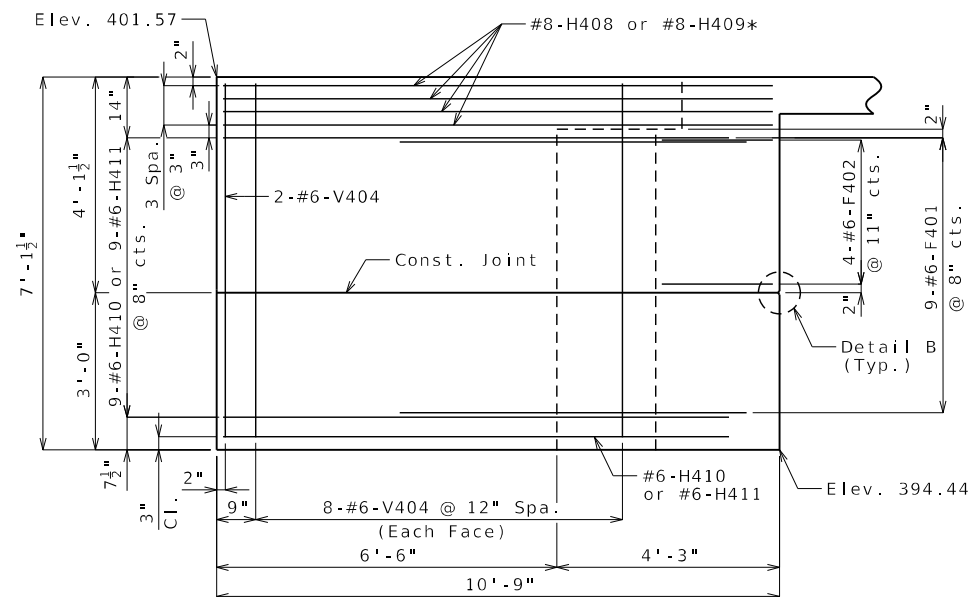

Notes:


For details of End Bent No. 4 not shown, see Sheets No. 10 & 11.

For location of Elevations A-A, B-B, & C-C, and Sections D-D, E-E, F-F, & G-G, see Sheet No. 11.

For reinforcement of Type D Barrier, see Sheets No.22 & 23.


Substructure Quantity Table for Bent No. 4		
Item		Quantity
Class 1 Excavation	cu. yard	50
Galvanized Structural Steel Pile (12 in.)	linear foot	186
Pre-Bore for Piling	linear foot	42
Pile Point Reinforcement	Each	6
Class B Concrete (Substructure)	cu. yard	18.2

These quantities are included in the Estimated Quantities table on Sheet No.2.






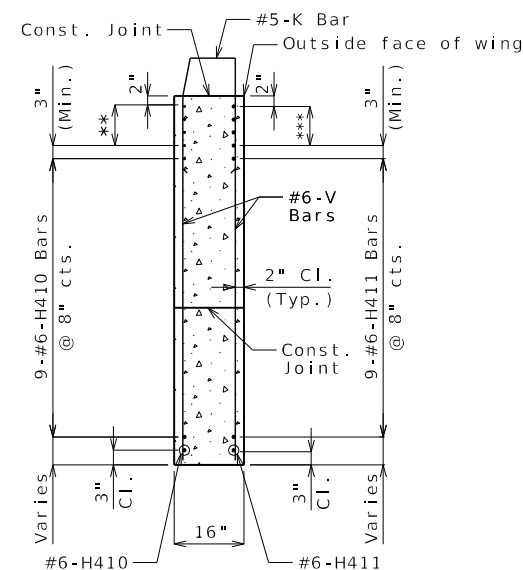


TYPICAL SECTION
THRU EXT. WINGS

* Placed with grade
** #8-H408 Bars @ 3" cts.
*** #8-H409 Bars @ 3" cts.

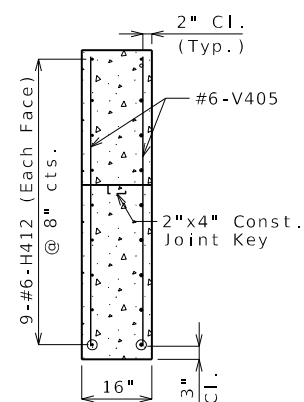

TYPICAL SECTION
THRU INT. WING

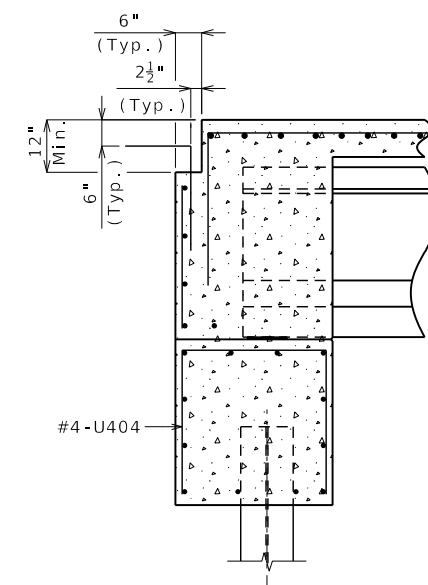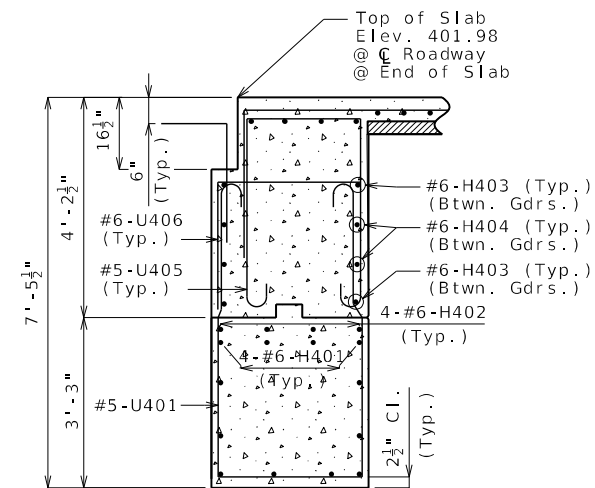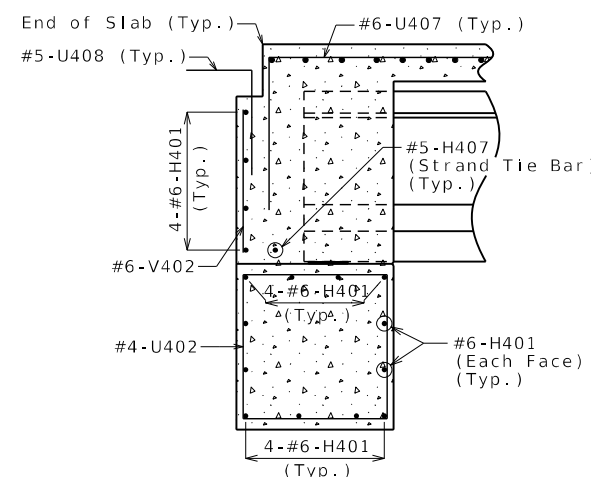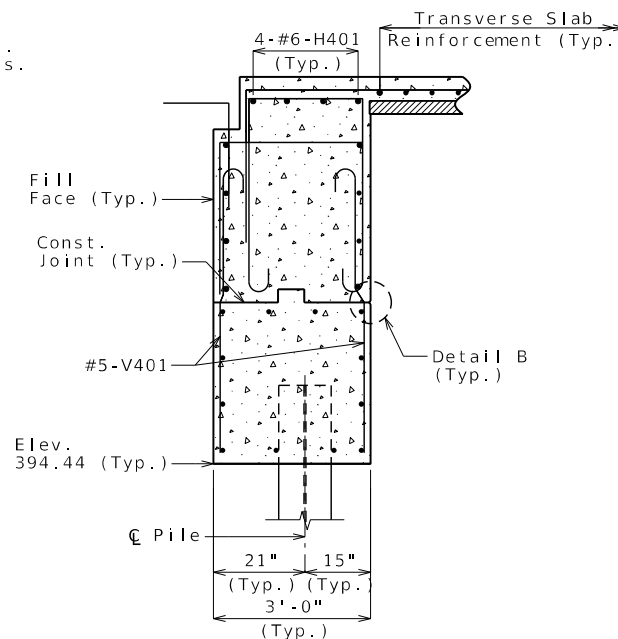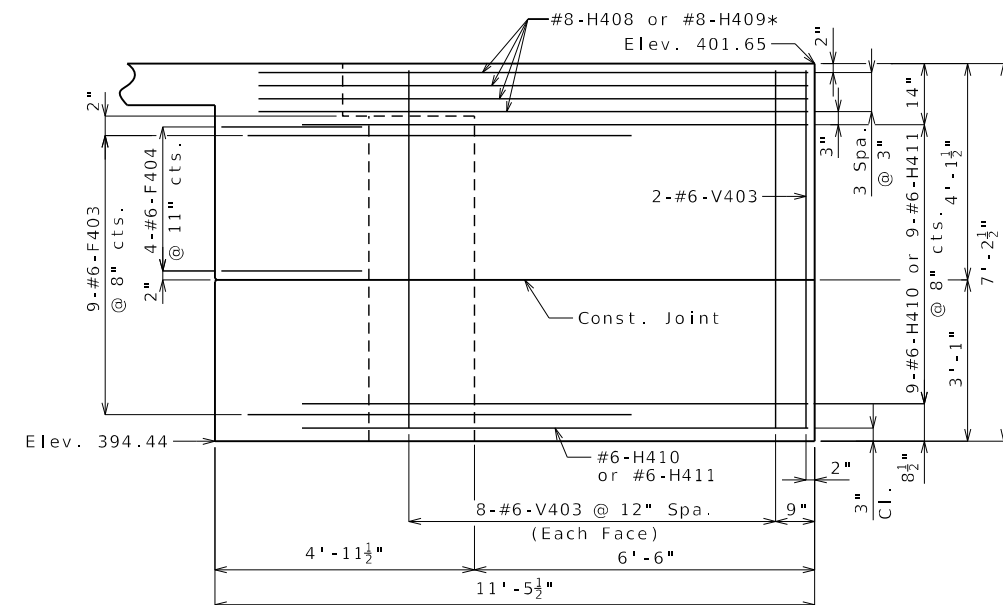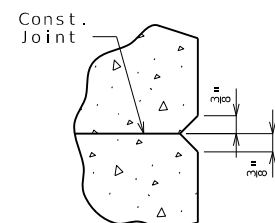

THIS SHEET HAS BEEN
SIGNED, SEALED, AND
DATED ELECTRONICALLY

DATE PREPARED
7/25/2025

ROUTE	STATE
67	MO

DISTRICT	SHEET NO
BR	12

COUNTY
WAYNE

JOB NO.
JSE0083

PROJECT NO.

BRIDGE NO.

BRIDGE NO.
A9610

[illegible]

105 WEST CAPITOL
JEFFERSON CITY, MO 65102


**GBA**

16305 SWINGLEY RIDGE RD
ST. 300
CHESTERFIELD, MO 6301
314.231.0100
GBAteam.com


GEORGE BUTLER
ASSOCIATES, INC.
PRO. ENGINEER 000133
ARCHITECT 000212
PRO. LAND SURVEYOR 0000

NICHOLE WITUSHYNS
PROFESIONAL
ENGINEER
PE-2018037127


IF A SEAL IS PRESENT ON THIS SHEET IT HAS BEEN ELECTRONICALLY SEALED AND DATED.

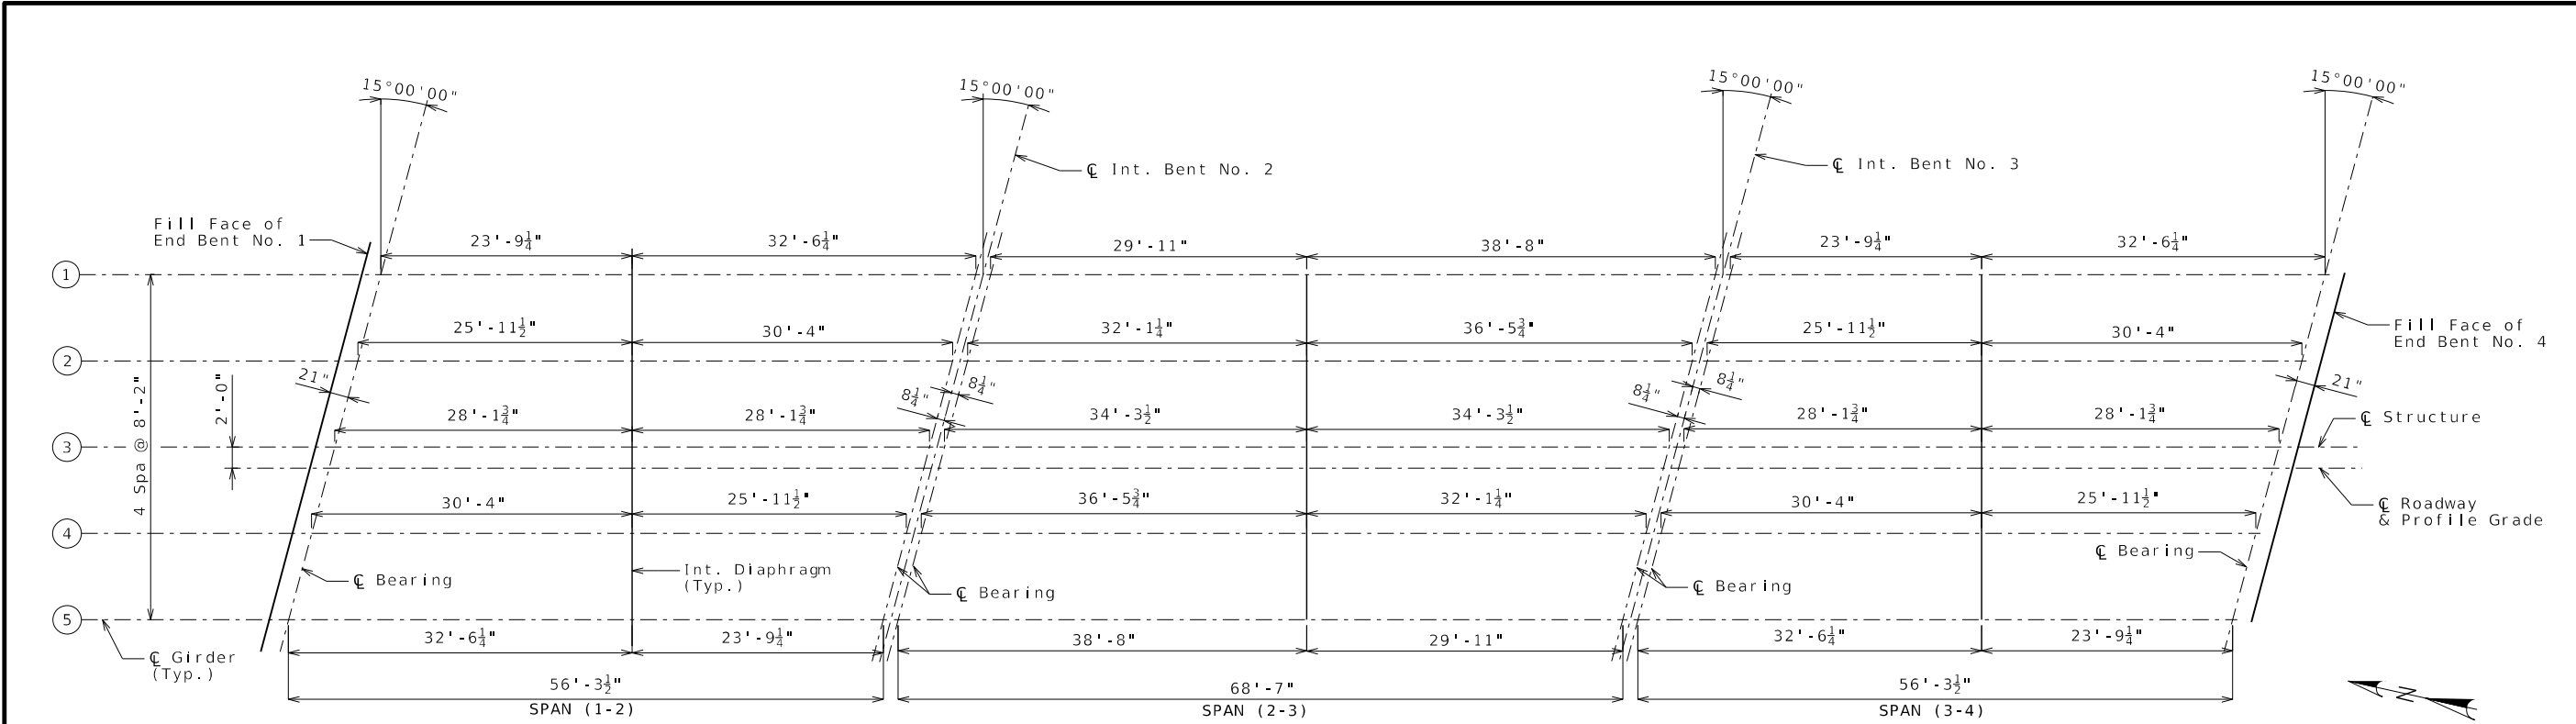

PLAN SHOWING LOCATION OF STEEL INTERMEDIATE DIAPHRAGMS

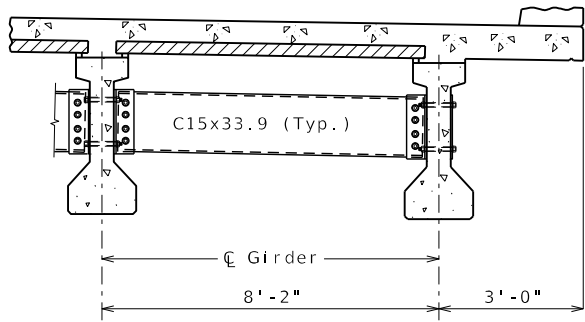

PART SECTION SHOWING INTERMEDIATE DIAPHRAGMS

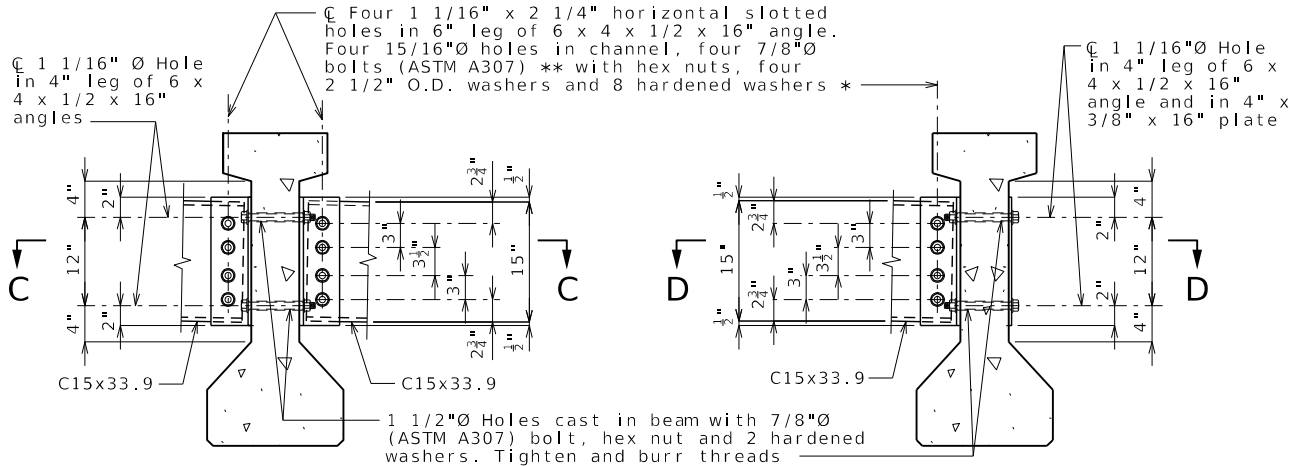

SECTION THRU INT. GIRDER AT DIAPHRAGM

SECTION THRU EXT. GIRDER AT DIAPHRAGM

STEEL INTERMEDIATE DIAPHRAGMS

STEEL DIAPHRAGM NOTES:

- * In lieu of 2 1/2" outside diameter washers, contractor may substitute a 3/16" (Min. thickness) plate with four 15/16" Ø holes and one hardened washer per bolt.
- ** Bolts shall be tightened to provide a tension of one-half that specified in Sec 712 for high strength bolt installation. ASTM F3125 Grade A325 Type 1 bolts may be substituted for and installed in accordance with the requirements for the specified ASTM A307 bolts.
- All diaphragm materials including bolts, nuts, and washers shall be galvanized.
- Fabricated structural steel shall be ASTM A709 Grade 36 except as noted.
- Payment for furnishing and installing steel intermediate diaphragms will be considered completely covered by the contract unit price for Steel Intermediate Diaphragm for P/S Concrete Girders.
- Shop drawings will not be required for steel intermediate diaphragms and angle connections.

STATE OF MISSOURI

RYAN G. HAGERTY

NUMBER

PE-201603-4015

PROFESSIONAL ENGINEER

THIS SHEET HAS BEEN SIGNED, SEALED, AND DATED ELECTRONICALLY

DATE PREPARED

7/25/2025

ROUTE

67

STATE

MO

DISTRICT

BR

SHEET NO.

15

COUNTY

WAYNE

JOB NO.

JSE0083

CONTRACT ID.

PROJECT NO.

BRIDGE NO.

A9610

DESCRIPTION

DATE

MISSOURI HIGHWAYS AND TRANSPORTATION COMMISSION

105 WEST CAPITOL

JEFFERSON CITY, MO 65102

1-888-ASK-MODOT (1-888-275-6636)

GBA

16305 SWINGLEY RIDGE RD

ST. 300

CHESTERFIELD, MO 63017

314.231.0100

GBAteam.com

GEORGE BUTLER ASSOCIATES, INC.

PRO. ENGINEER 000133

ARCHITECT 000212

PRO. LAND SURVEYOR 000059

NICHOLE WITUSHYNSKY

PROFESSIONAL ENGINEER

PE-2018037127






IF A SEAL IS PRESENT ON THIS SHEET IT HAS BEEN ELECTRONICALLY SEALED AND DATED.

Detailed Jan 2025
Checked Jan 2025

Note: This drawing is not to scale. Follow dimensions.

Sheet No. 15 of 35

c:\bms\gba-pw-01\mackenzy vedder\dms22880\B_A9610_15_JSE0083_Framing_Plan.dgn 12:01:55 PM 7/25/2025

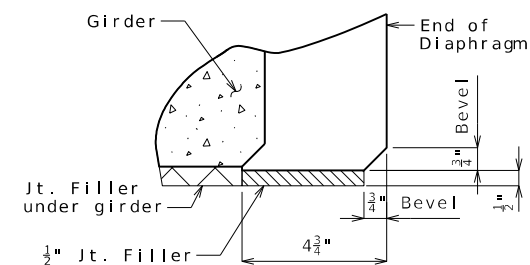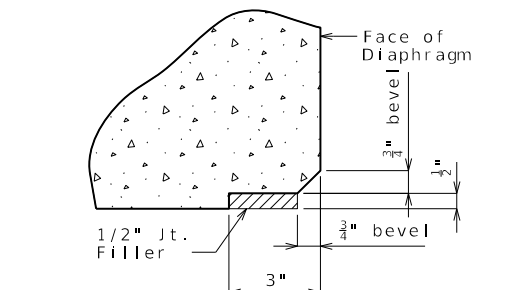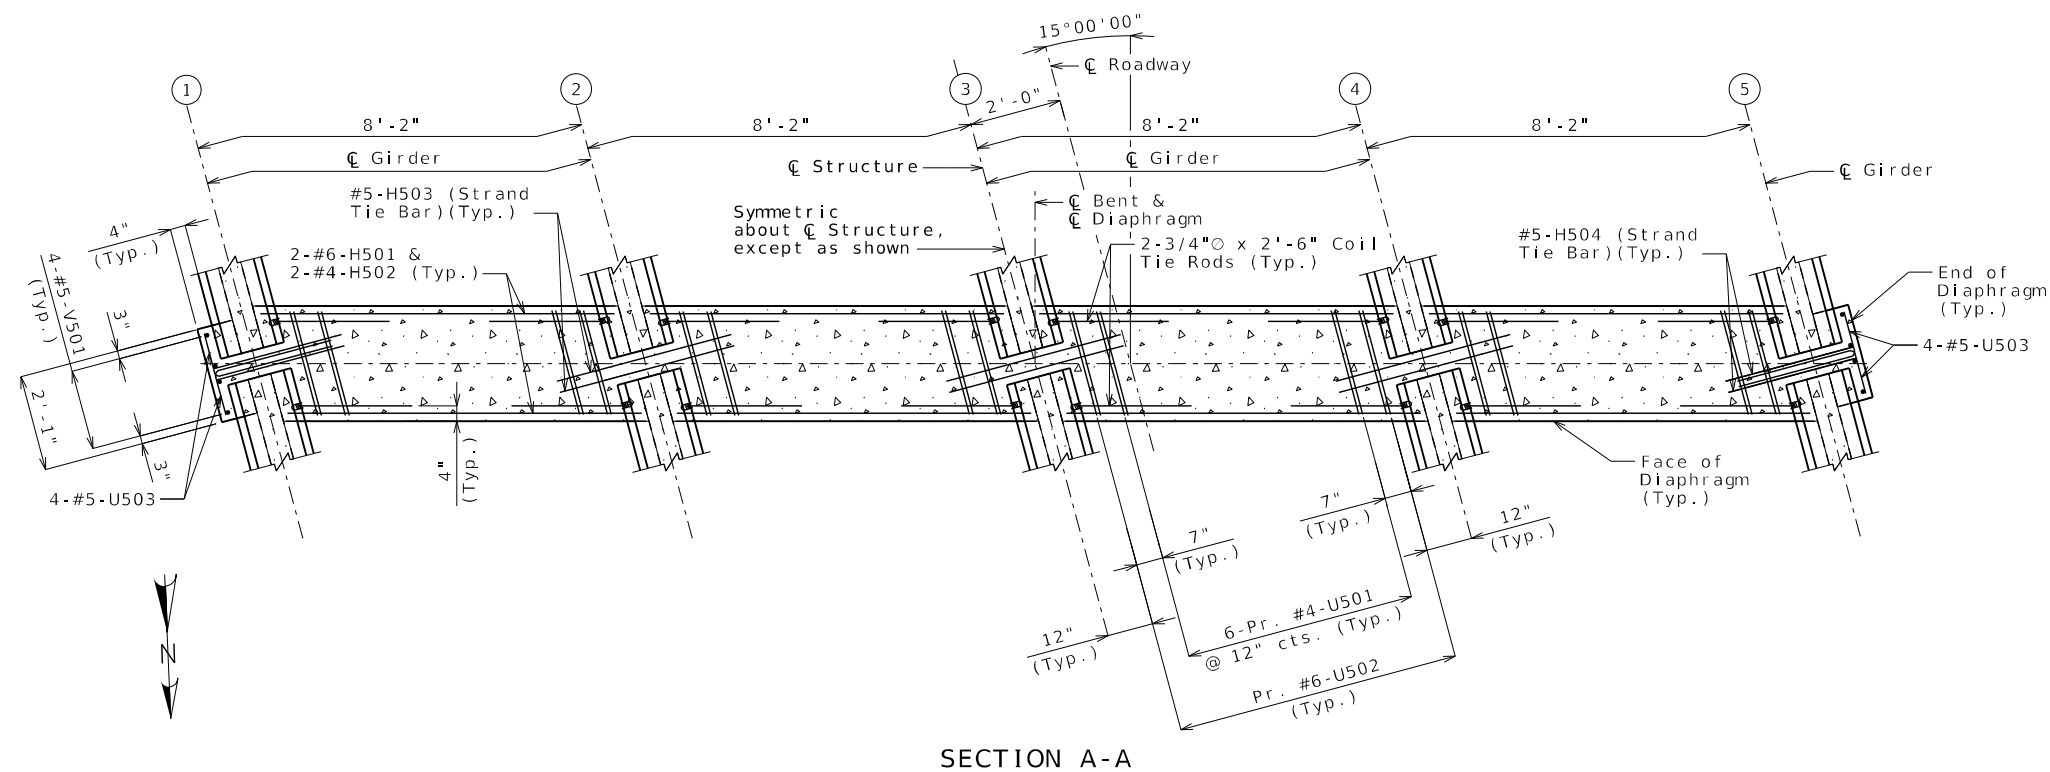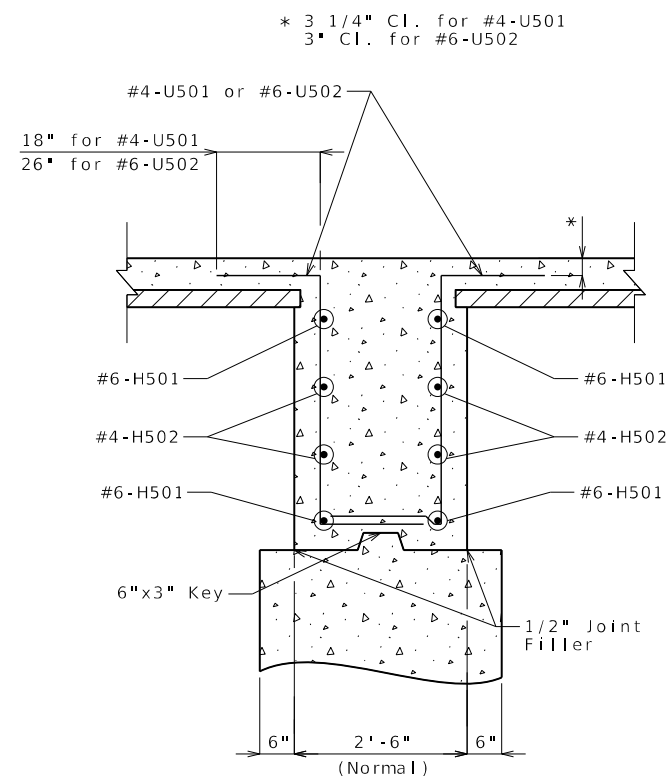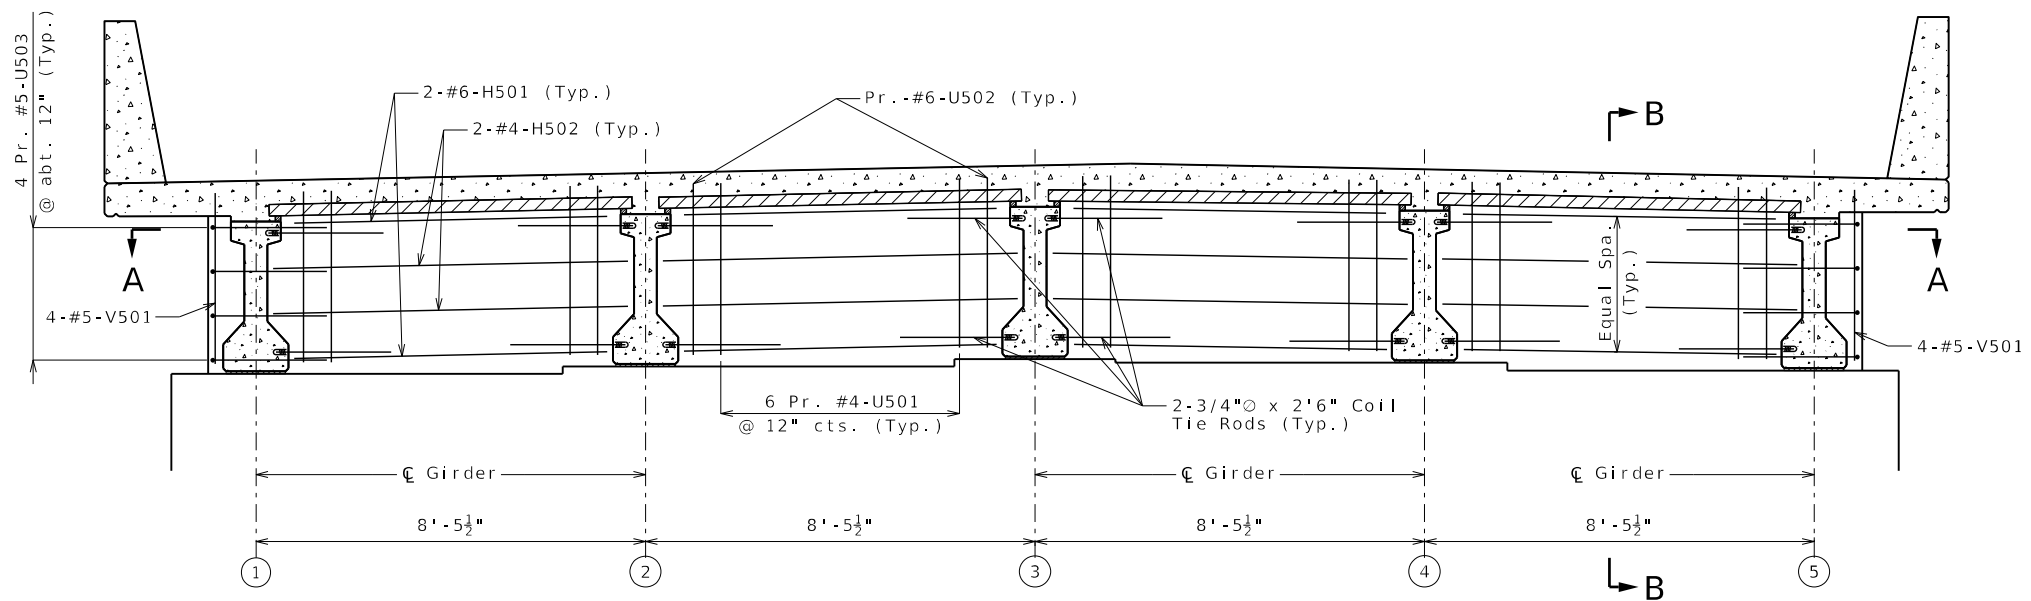


Notes:

Diaphragms at Intermediate Bents shall be built vertical.

All U-bars in the diaphragm are to be placed parallel to $\odot$ Structure.

For locations of Strand Tie Bars, see Sheets No. 13 & 14.

For locations and details of Coil Tie Rods, see Sheets No. 13 & 14.

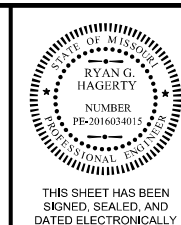

DATE PREPARED
7/25/2025

ROUTE 67 STATE MO

DISTRICT BR SHEET NO. 16

COUNTY WAYNE

JOB NO. JSE0083

CONTRACT ID.

PROJECT NO.

BRIDGE NO. A9610

DESCRIPTION	DATE

DESCRIPTION	DATE

MISSOURI HIGHWAYS AND TRANSPORTATION COMMISSION



105 WEST CAPITOL
JEFFERSON CITY, MO 65102
1-888-ASK-MODOT (1-888-275-6636)

GBA
16305 SWINGLEY RIDGE RD
ST. 300
CHESTERFIELD, MO 63017
314.231.0100
GBAteam.com

GEORGE BUTLER
ASSOCIATES, INC.
PRO. ENGINEER 000133
ARCHITECT 000212
PRO. LAND SURVEYOR 000059

NICHOLE WITUSHYNSKY
PROFESSIONAL
ENGINEER
PE-2018037127


Detailed Jan 2025
Checked Jan 2025

Note: This drawing is not to scale. Follow dimensions.

Sheet No. 16 of 35

c:\bms\gba-pw-01\mackenzy vedder\dms22880\B_A9610_16_JSE0083_Int_Bent_Diaph.dgn 12:02:28 PM 7/25/2025

IF A SEAL IS PRESENT ON THIS SHEET IT HAS BEEN ELECTRONICALLY SEALED AND DATED.


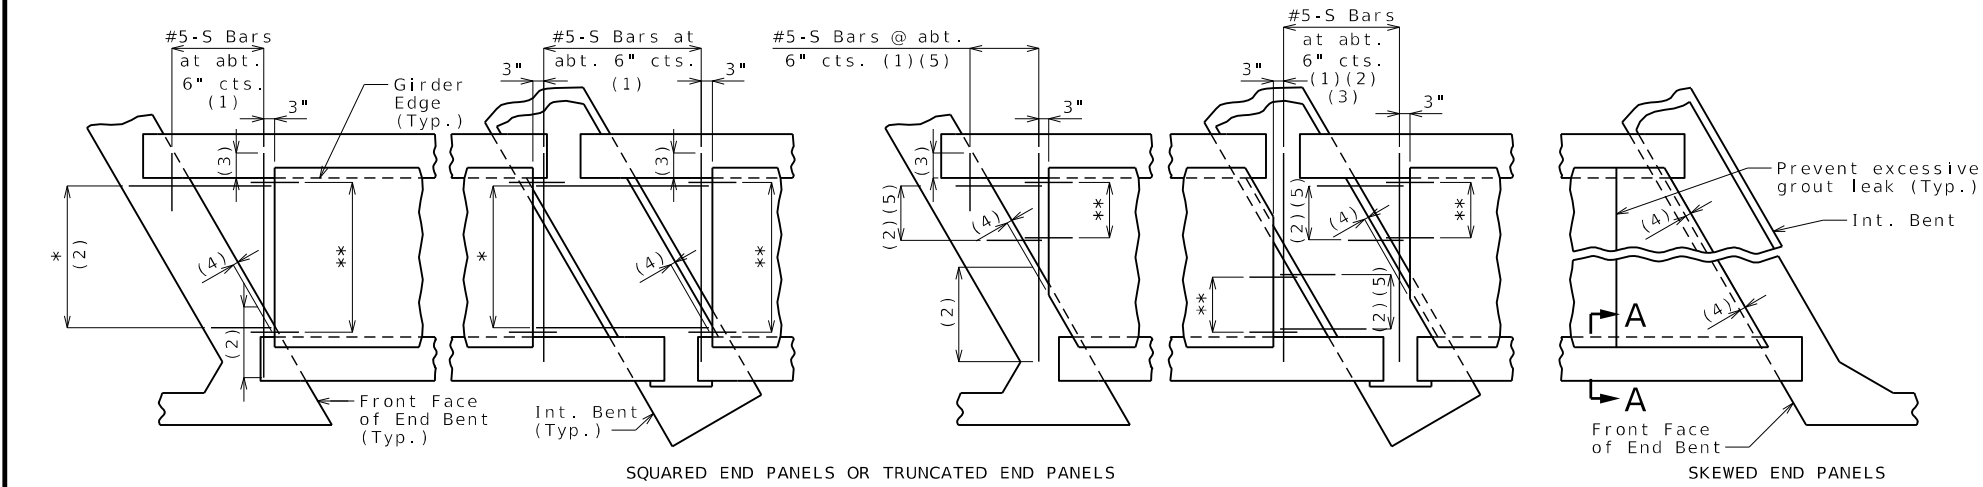


SQUARED END PANELS OR TRUNCATED END PANELS


SKWEDED END PANELS

PLAN SHOWING PANEL PLACEMENT

* #5-S Bars at abt. 9" cts. (1)
** #3-P1 at 12" cts. (End panels only)

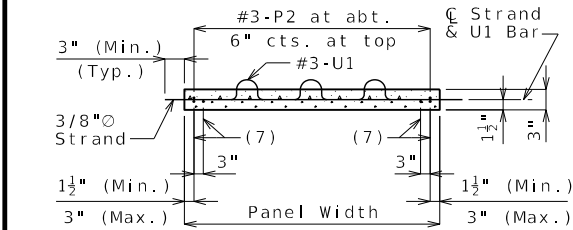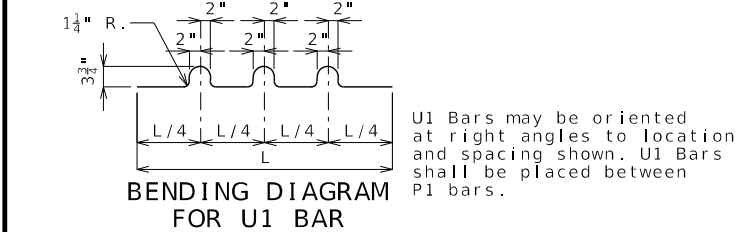


SECTION B-B

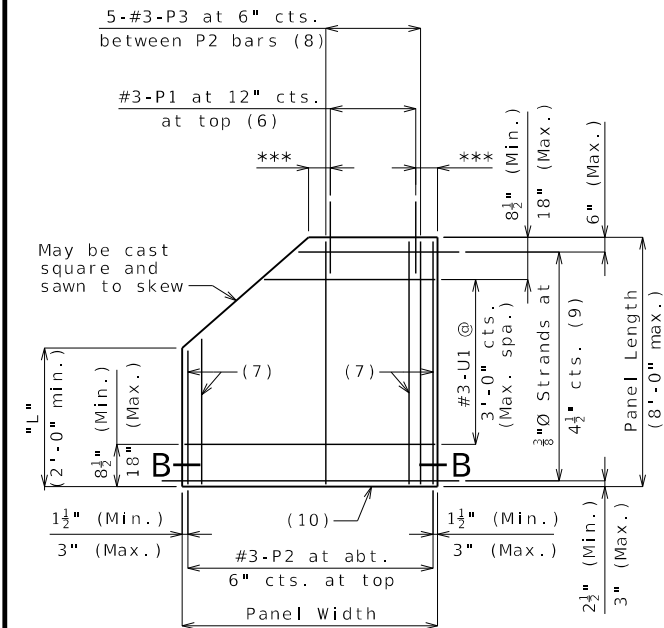


PLAN OF OPTIONAL TRUNCATED END PANEL


*** 3" (Min.), 6" (Max.)

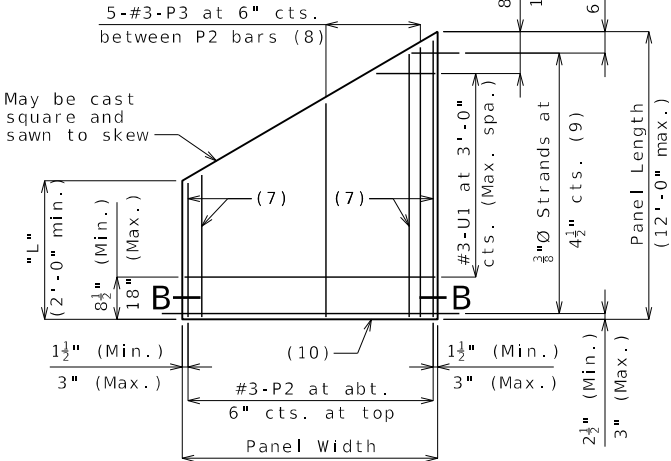

PLAN OF OPTIONAL SKWEDED END PANEL

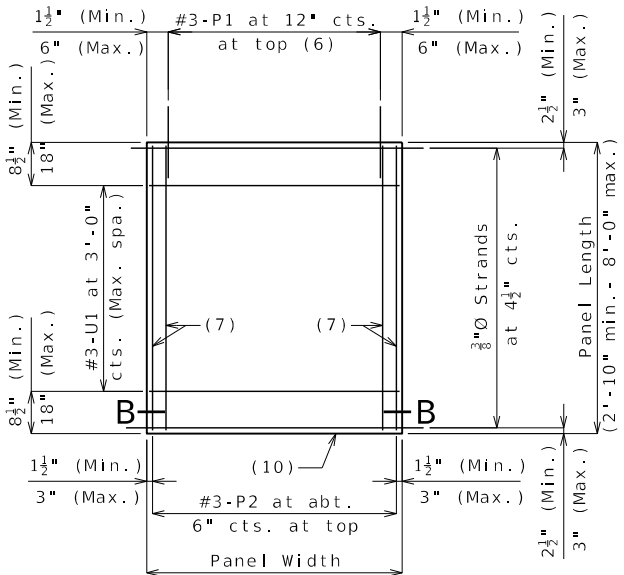

PLAN OF SQUARED PANEL

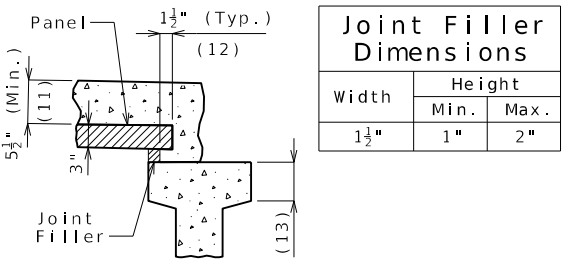

SECTION A-A

Joint Filler Dimensions		
Width	Height	
	Min.	Max.
1 1/2"	1"	2"

Reference Notes:

- Plan of Panel Placement:
- (1) S-bars shown are bottom steel in slab between panels and used with squared and truncated end panels only.
 - (2) Extend S-bars 18 inches beyond the front face of end bents and int. bents for squared and truncated end panels only.
 - (3) Extend S-bars 9 inches beyond edge of girder (Typ.).
 - (4) End panels shall be dimensioned 1/2" min. to 1 1/2" max. from the inside face of diaphragm.
 - (5) For truncated end panels, use a min. of #5-S bars at 6" crossings in openings, or min. 4x4-W7xW7.

- Plans of Panels:
- (6) For end panels only, P1 bars shall be 2'-0" in length and embedded 12". P1 bars will not be required for panels at squared integral end bents.
 - (7) #3-P2 bars near edge of panel at bottom (under strands).
 - (8) Use #3-P3 bars if panel is skewed 45° or greater.
 - (9) Any strand 2'-0" or shorter shall have a #4 reinforcing bar on each side of it, centered between strands. Strands 2'-0" or shorter may then be debonded at the fabricator's option.
 - (10) Optional 1/2" x 45° Chamfer one or both sides at bottom.

Section A-A:

- (11) Slab thickness over prestressed panels varies due to girder camber. In order to maintain minimum slab thickness, it may be necessary to raise the grade uniformly throughout the structure. No payment will be made for additional labor or materials required for necessary grade adjustment.

- (12) Contractor shall ensure proper consolidation under and between panels.

- (13) At the contractor's option, the variation in slab thickness over prestressed panels may be eliminated or reduced by increasing and varying the girder top flange thickness. Dimensions shall be shown on the shop drawings.

General Notes:

Prestressed Panels:
Concrete for prestressed panels shall be Class A-1 with $f'c = 6,000$ psi, $f'ci = 4,000$ psi.

The top surface of all panels shall receive a scored finish with a depth of scoring of 1/8" perpendicular to the prestressing strands in the panels.

Prestressing tendons shall be high-tensile strength, uncoated, seven-wire, low-relaxation strands for prestressed concrete in accordance with AASHTO M 203 Grade 270, with nominal diameter of strand = 3/8" and nominal area = 0.085 sq.in. and minimum ultimate strength = 22.95 kips (270 ksi). Larger strands may be used with the same spacing and initial tension.

Initial prestressing force = 17.2 kips/strand.

The method and sequence of releasing the strands shall be shown on the shop drawings.

Suitable anchorage devices for lifting panels may be cast in panels, provided the devices are shown on the shop drawings and approved by the engineer. Panel lengths shall be determined by the contractor and shown on the shop drawings.

When squared end panels are used at skewed bents, the skewed portion shall be cast full depth. No separate payment will be made for additional concrete and reinforcing required.

Support from diaphragm forms is required under the optional skewed end until cast-in-place concrete has reached 3,000 psi compressive strength.

Prestressed panels shall be brought to saturated surface-dry (SSD) condition just prior to the deck pour. There shall be no free standing water on the panels or in the area to be cast.

The prestressed panel quantities are not included in the table of estimated quantities for the slab.

Reinforcing Steel:
All dimensions are out to out.

Hooks and bends shall be in accordance with the CRSI Manual of Standard Practice for Detailing Reinforced Concrete Structures, Stirrup and Tie Dimensions.

Minimum clearance to reinforcing steel shall be 1 1/2", unless otherwise shown.

If U1 bars interfere with placement of slab steel, U1 loops may be bent over, as necessary, to clear slab steel.

Deformed welded wire reinforcement (WWR) providing a minimum area of reinforcing perpendicular to strands of 0.22 sq in./ft, with spacing parallel to strands sufficient to ensure proper handling, may be used in lieu of the #3-P2 bars shown. Wire diameter shall not be larger than 0.375 inch. The above alternative reinforcement criteria may be used in lieu of the #3-P3 bars, when required, and placed over a width not less than 2 feet.

The following reinforcing steel shall be tied securely to the strands with the following maximum spacing in each direction:

- #3-P2 bars at 16 inches.
- WWR at 24 inches.

The #3-U1 bars shall be tied securely to #3-P2 bars, to WWR or to strands (when placed between P1 bars) at about 3-foot centers.

Minimum reinforcement steel length shall be 2'-0".

All reinforcement other than prestressing strands shall be epoxy coated.

Precast panels may be in contact with stirrup reinforcing in diaphragms.

S-bars are not listed in the bill of reinforcing.

Cost of S-bars will be considered completely covered by the contract unit price for the slab.

Joint Filler:
Joint filler shall be preformed fiber expansion joint material in accordance with Sec 1057 or expanded or extruded polystyrene bedding material in accordance with Sec 1073.

Use Slab Haunching Diagram on Sheet No. 19 for determining thickness of joint filler within the limits noted in the table of Joint Filler Dimensions.

Thicker material may be used on one or both sides of the girder to reduce cast-in-place concrete thickness to within tolerances.

The same thickness of preformed fiber expansion joint material shall be used under any one edge of any panel except at locations where top flange thickness may be stepped. The maximum change in thickness between adjacent panels shall be 1/2 inch. The polystyrene bedding material may be cut with a transition to match haunch height above top of flange.

Joint filler shall be glued to the girder. When thickness exceeds 1 1/2 inches, the joint filler shall be glued top and bottom. The glue used shall be the type recommended by the joint filler manufacturer.

Edges of panels shall be uniformly seated on the joint filler before slab reinforcement is placed.

PRESTRESSED PANELS

Note: This drawing is not to scale. Follow dimensions.

Sheet No. 17 of 35

STATE OF MISSOURI
RYAN G. HAGERTY
NUMBER
PE-2016034015
PROFESSIONAL ENGINEER

THIS SHEET HAS BEEN
SIGNED, SEALED, AND
DATED ELECTRONICALLY

DATE PREPARED
7/25/2025

ROUTE
67

STATE
MO

DISTRICT
BR

SHEET NO.
17

COUNTY
WAYNE

JOB NO.
JSE0083

CONTRACT ID.

PROJECT NO.

BRIDGE NO.
A9610

DESCRIPTION

DATE

MISSOURI HIGHWAYS AND TRANSPORTATION
COMMISSION

105 WEST CAPITOL
JEFFERSON CITY, MO 65102
1-888-ASK-8MODOT (1-888-275-6636)

MoDOT

GBA


16305 SWINGLEY RIDGE RD
ST. 300
CHESTERFIELD, MO 63017
314.231.0100
GBAteam.com

GEORGE BUTLER
ASSOCIATES, INC.
PRO. ENGINEER 000133
ARCHITECT 000212
PRO. LAND SURVEYOR 000059

NICHOLE WITUSHYNSKY
PROFESSIONAL
ENGINEER
PE-2018037127

c:\bms\gba-pw-01\mackenzy vedder\dms22880\B_A9610_17_JSE0083_PSP.dgn 12:02:49 PM 7/25/2025

IF A SEAL IS PRESENT ON THIS SHEET IT HAS BEEN ELECTRONICALLY SEALED AND DATED.

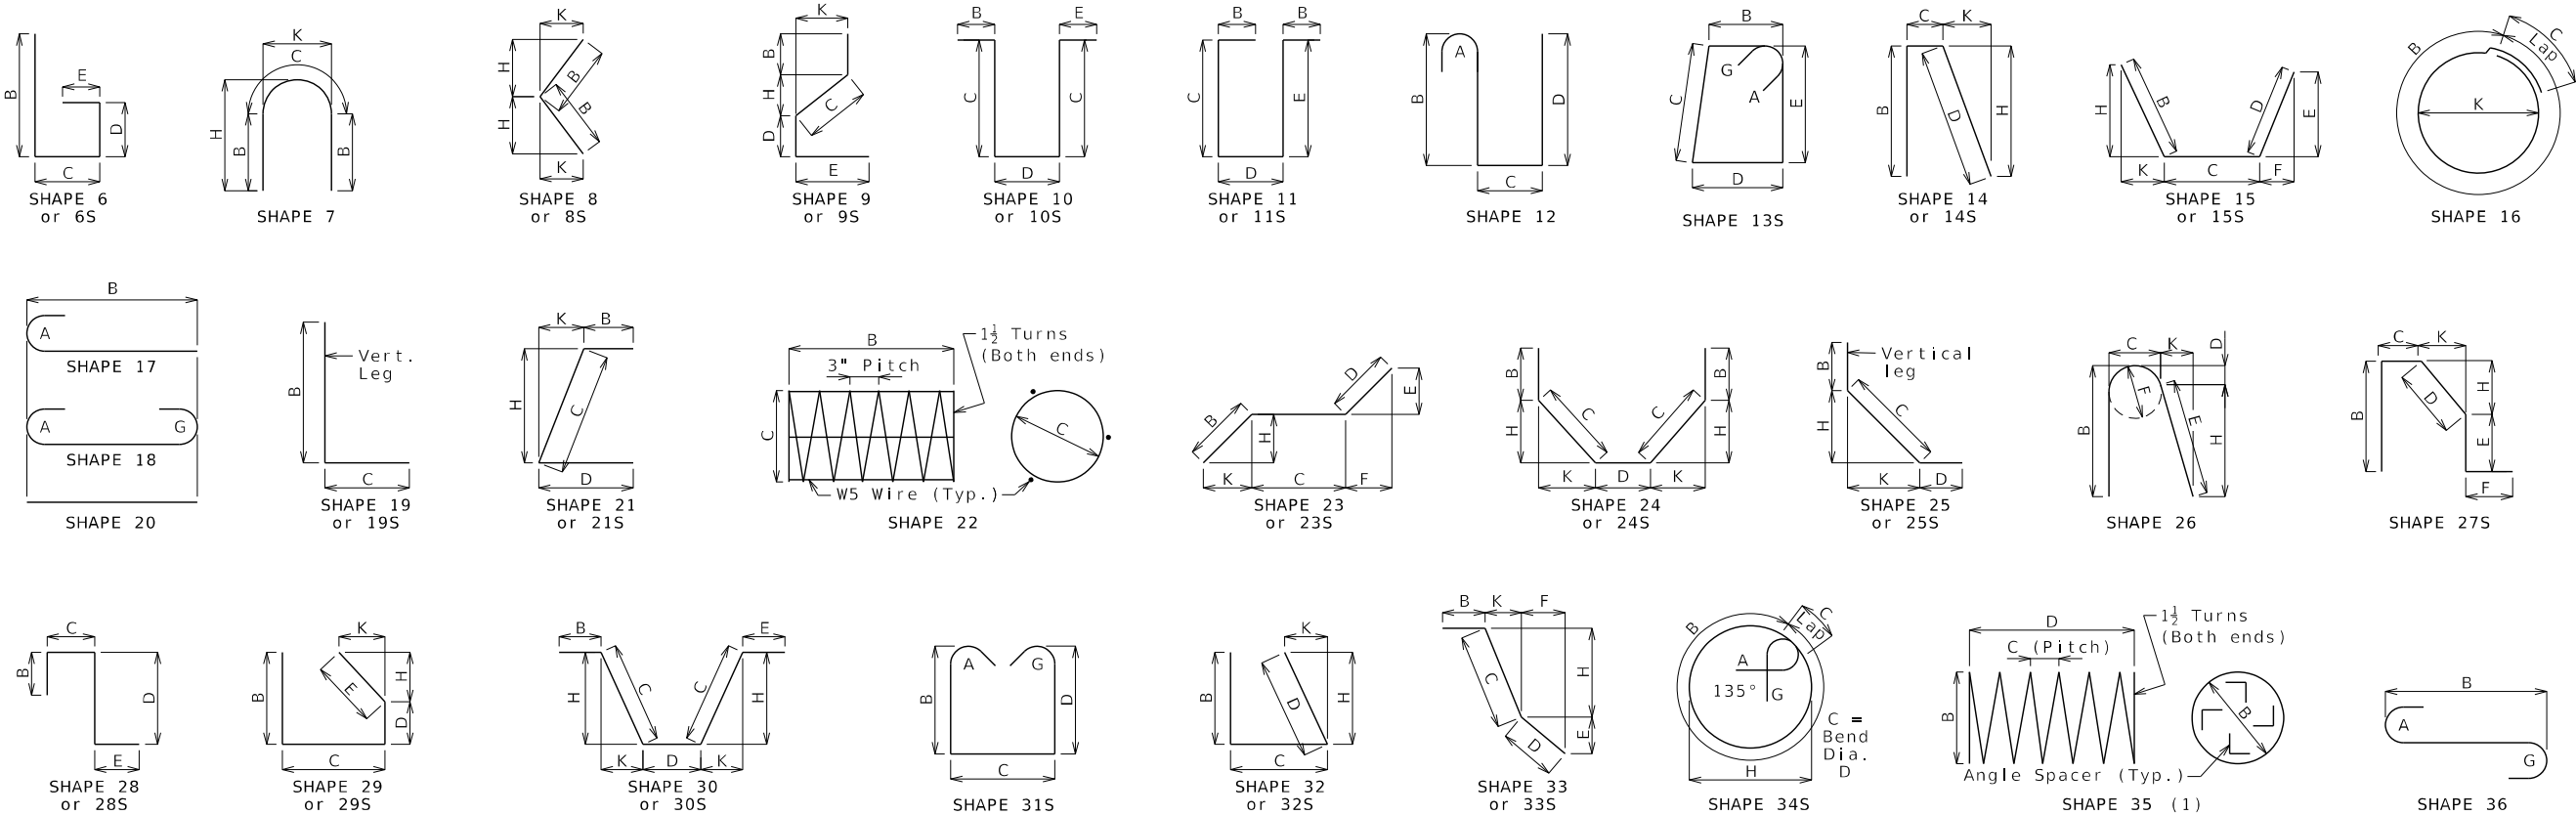

Finished Bend Diameters D and Hook Dimensions						
Standard Pin Bend Shapes						
Size	Case	D	A or G		J	
			90°	180°	180°	
#4	1	3"	8"	6"	4"	
#5	1	3¾"	10"	7"	5"	
#6	1	4½"	12"	8¼"	6"	
#7	2	5¼"	14"	9¾"	7"	
	3	7"	15"	11½"	8¾"	
#8	2	6"	16"	11"	8"	
	3	8"	17"	13¼"	10"	
#9	1	9½"	19½"	15½"	11¾"	
#10	1	10¾"	22"	17½"	13¼"	
#11	1	12"	24½"	19½"	14⅞"	
#14	1	18¼"	31¼"	27½"	21⅝"	
#18	1	24"	41½"	36¼"	28½"	

Diagram illustrating the dimensions for a 90° pin bend. The horizontal segment is labeled "Detailing Dimension". The vertical segment is labeled "A or G". The bend radius is labeled "D". The hook length is labeled "12d". The angle is labeled "90°".

Diagram illustrating the dimensions for a 180° pin bend. The horizontal segment is labeled "Detailing Dimension". The vertical segment is labeled "A or G". The bend radius is labeled "D". The hook length is labeled "4d or 2½" Min.". The angle is labeled "180°".

Stirrup Pin Bend Shapes (S)							
Size	Case	D	A or G			H	J
			90°	135°	180°		
#4	2	2"	4½"	4½"	5"	2⅞"	3"
	3	3"	5"	5¼"	6"	3"	4"
#5	2	2½"	5¾"	5¾"	5¾"	3⅝"	3¾"
	3	3¾"	6¼"	6½"	7"	3⅞"	5"
#6	1	4½"	12"	7¾"	8¼"	4⅝"	6"

6d for #4 & #5,
12d for #6


Diagram illustrating the dimensions for a 90° stirrup pin bend. The horizontal segment is labeled "Detailing Dimension". The vertical segment is labeled "A or G". The bend radius is labeled "D". The hook length is labeled "6d". The angle is labeled "90°".

Diagram illustrating the dimensions for a 135° stirrup pin bend. The horizontal segment is labeled "Detailing Dimension". The vertical segment is labeled "A or G". The bend radius is labeled "D". The hook length is labeled "6d". The angle is labeled "135°".

Diagram illustrating the dimensions for a 180° stirrup pin bend. The horizontal segment is labeled "Detailing Dimension". The vertical segment is labeled "A or G". The bend radius is labeled "D". The hook length is labeled "4d or 2½" Min.". The angle is labeled "180°".

Applicable for all grades of steel.

Case 1 applies to all reinforcement. Case 2 applies to all reinforcement except for galvanized bars. Case 3 applies to galvanized bars only.

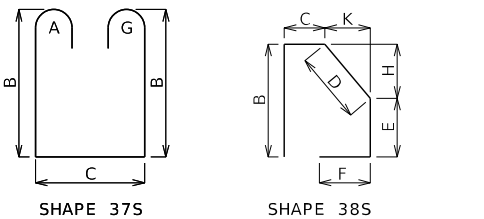

BENDING DIAGRAMS

Reinforcing Steel Totals (Pounds)									
	Size	Substructure		Superstructure				Entire Bridge	
		Plain	Epoxy	Slab		Barrier	Slip Form	Plain	Epoxy
				Plain	Epoxy				
By Size	W5	0	0	0	0	0	0	0	0
	4	22	0	0	750	0	0	22	750
	5	4180	0	0	11559	10726	574	4180	22859
	6	6400	0	0	30128	0	0	6400	30128
	7	0	0	0	7726	0	0	0	7726
	8	0	0	0	936	0	0	0	936
	9	0	0	0	0	0	0	0	0
	10	22040	0	0	0	0	0	22040	0
	11	3166	0	0	0	0	0	3166	0
	14	0	0	0	0	0	0	0	0
18	0	0	0	0	0	0	0	0	
By Type		35808	0	0	51099	10726	574	35808	62399

All superstructure reinforcing steel shall be epoxy coated unless otherwise specified.

STATE OF MISSOURI
RYAN G. HAGERTY
NUMBER
PE-201603-4015
PROFESSIONAL ENGINEER

THIS SHEET HAS BEEN
SIGNED, SEALED, AND
DATED ELECTRONICALLY

DATE PREPARED
7/25/2025

ROUTE
67

STATE
MO

DISTRICT
BR

SHEET NO.
25

COUNTY
WAYNE

JOB NO.
JSE0083

CONTRACT ID.

PROJECT NO.

BRIDGE NO.
A9610

DESCRIPTION

DATE

MISSOURI HIGHWAYS AND TRANSPORTATION
COMMISSION

105 WEST CAPITOL
JEFFERSON CITY, MO 65102
1-888-ASK-8MODOT (1-888-275-6636)

MODOT

GBA

16305 SWINGLEY RIDGE RD
ST. 300
CHESTERFIELD, MO 63017
314.231.0100
GBAteam.com

GEORGE BUTLER
ASSOCIATES, INC.
PRO. ENGINEER 000133
ARCHITECT 000212
PRO. LAND SURVEYOR 000059

NICHOLE WITUSHYNSKY
PROFESSIONAL
ENGINEER
PE-2018037127

IF A SEAL IS PRESENT ON THIS SHEET IT HAS BEEN ELECTRONICALLY SEALED AND DATED.

Detailed Jan 2025
Checked Jan 2025

Note: This drawing is not to scale. Follow dimensions.

Sheet No. 25 of 35

c:\bms\gba-pw-01\mackenzy vedder\dms22880\B_A9610_25_JSE0083_BOR_1.dgn 12:05:43 PM 7/25/2025

Bill of Reinforcing Steel																		
No. Req.	Size/ Mark	Location	Codes		Dimensions								Nom. Length	Actual Length	Weight			
					B	C	D	E	F	H	K							
			C	SH	V	ft	in.	ft	in.	ft	in.	ft	in.	ft	in.	lb		
Substructure																		
Int Bent 2																		
32	6 D201	BEAM		20		2	6.00							2	6	120		
8	10 H201	BEAM		18		37	3.00							40	1	1380		
8	11 H202	BEAM		20		37	3.00							37	3	1583		
8	6 H203	BEAM		20		37	3.00							37	3	448		
12	6 H204	BEAM		10S			12.00	3	1.50					5	2	87		
8	6 H205	BEAM		20		4	1.00							4	1	49		
2	5 P201	COLUMN		35		2	9.00	3.00	13	6.75				494	4	1013		
2	5 P202	DRILLED SHAFT		35		3	6.00	12.00	21	6.00				269	11	556		
2	5 P203	ROCK SOCKET		35		3	0.00	12.00	10	6.00				127	4	262		
26	5 P204	COLUMN		34S		8	7.50	3.00				2	9.00	9	10	267		
96	6 U201	BEAM		13S		2	2.00	4	3.00	2	2.00	4	3.00	14	1	1971		
20	6 U202	BEAM		10S			4	3.00	2	2.00				10	8	310		
10	6 U203	BEAM		13S		2	2.00	4	7.00	2	2.00	4	7.00	14	9	215		
4	4 U204	BEAM		10S			6.00	3	3.00					4	3	11		
40	10 V201	COLUMN		20		19	2.00							19	2	3299		
44	10 V202	DRILLED SHAFT		20		21	9.00							21	9	4118		
44	10 V203	ROCK SOCKET		20		14	4.00							14	4	2714		
Int Bent 3																		
32	6 D301	BEAM		20		2	6.00							2	6	120		
8	10 H301	BEAM		18		37	3.00							40	1	1380		
8	11 H302	BEAM		20		37	3.00							37	3	1583		
8	6 H303	BEAM		20		37	3.00							37	3	448		
12	6 H304	BEAM		10S			12.00	3	1.50					5	2	87		
8	6 H305	BEAM		20		4	1.00							4	1	49		
2	5 P301	COLUMN		35		2	9.00	3.00	15	6.75				563	5	1154		
2	5 P302	DRILLED SHAFT		35		3	6.00	12.00	15	6.00				203	8	419		
2	5 P303	ROCK SOCKET		35		3	0.00	12.00	9	6.00				117	10	242		
26	5 P304	COLUMN		34S		8	7.50	3.00				2	9.00	9	10	267		
96	6 U301	BEAM		13S		2	2.00	4	3.00	2	2.00	4	3.00	14	1	1971		
20	6 U302	BEAM		10S			4	3.00	2	2.00				10	8	310		
10	6 U303	BEAM		13S		2	2.00	4	7.00	2	2.00	4	7.00	14	9	215		
4	4 U304	BEAM		10S			6.00	3	3.00					4	3	11		
40	10 V301	COLUMN		20		21	2.00							21	2	3643		
44	10 V302	DRILLED SHAFT		20		15	9.00							15	9	2982		
44	10 V303	ROCK SOCKET		20		13	4.00							13	4	2524		
Superstructure																		
End Bent 1																		
9	6 F101	WING BRACE	E	23		2	3.00	5	11.50	14.00	8.50	11.00	16.50	21.50	9	4	126	
4	6 F102	DIAPHRAGM	E	21				4	11.00	2	7.25		4	9.00	15.25	7	4	44
9	6 F103	WING BRACE	E	23		2	3.00	4	7.50	14.00	11.00	8.50	21.50	16.50	8	0	107	
4	6 F104	DIAPHRAGM	E	21		2	7.25	4	4.50				4	2.75	13.50	7	0	41
18	6 F105	WING BRACE	E	23		2	3.00	5	2.75	14.00	10.00	10.00	19.00	19.00	8	8	232	
20	6 H101	BEAM	E	20		39	9.00								39	9	1194	
4	6 H102	BEAM	E	20		2	9.00								2	9	17	
8	6 H103	DIAPHRAGM	E	20		6	8.00								6	8	80	
8	6 H104	DIAPHRAGM	E	20		7	8.00								7	8	92	
4	6 H105	DIAPHRAGM	E	20		2	7.00								2	7	16	
4	6 H106	DIAPHRAGM	E	20		2	1.00								2	1	13	
5	5 H107	STRAND TIE	E	20		3	11.00								3	11	20	
8	8 H108	WING	E	17		10	6.00								11	5	244	
8	8 H109	WING	E	20		10	6.00								10	6	224	
20	6 H110	WING	E	17		9	8.00								10	4	310	
20	6 H111	WING	E	20		9	8.00								9	8	290	
18	6 H112	WING	E	6		8	10.50	12.00							9	11	264	
26	5 U101	BEAM	E	37S		4	7.00	2	10.00						13	2	353	
10	4 U102	BEAM	E	13S		2	10.00	2	8.00	2	10.00	2	8.00		11	9	77	

Nominal lengths are based on out to out dimensions shown in bending diagrams and are listed to the nearest inch for fabricator's use. Actual lengths are measured along centerline bar to the nearest inch. Weights are based on actual lengths.

For bending diagrams and steel reinforcing totals, see Sheet No. 25.

Detailed Jan 2025
Checked Jan 2025

Note: This drawing is not to scale. Follow dimensions.

BILL OF REINFORCING STEEL

Sheet No. 26 of 35

All bars shall be Grade 60.

Bill of Reinforcing Steel

No. Req.	Size/ Mark	Location	Codes			Dimensions						Nom.	Actual	Weight	
			C	SH	V	B ft in.	C ft in.	D ft in.	E ft in.	F ft in.	H ft in.	K ft in.	Length ft in.		Length ft in.
3	4 U103	BEAM	E	13S		2 10.00	3 0.00	2 10.00	3 0.00				12 5	12 2	24
2	4 U104	BEAM	E	10S			2 8.00	2 10.00					8 2	8 0	11
34	5 U105	DIAPHRAGM	E	37S		3 8.25	2 3.75						10 10	10 8	378
34	6 U106	DIAPHRAGM	E	19S		2 7.00	2 10.00						5 5	5 3	268
49	6 U107	DIAPHRAGM	E	19S		2 11.00	4 7.50						7 7	7 5	546
36	5 U108	DIAPHRAGM	E	19S		2 0.00	15.00						3 3	3 2	119
16	5 V101	BEAM	E	17		4 7.00							5 2	5 2	86
15	6 V102	DIAPHRAGM	E	20		2 7.00							2 7	2 7	58
18	6 V103	WING	E	20		6 10.00							6 10	6 10	185
18	6 V104	WING	E	20		6 9.00							6 9	6 9	182
16	6 V105	WING	E	20		5 6.00							5 6	5 6	132
End Bent 4															
9	6 F401	WING BRACE	E	23		2 3.00	5 11.50	14.00	8.50	11.00	16.50	21.50	9 4	9 4	126
4	6 F402	DIAPHRAGM	E	21			4 11.00	2 7.25			4 9.00	15.25	7 6	7 4	44
9	6 F403	WING BRACE	E	23		2 3.00	4 7.50	14.00	11.00	8.50	21.50	16.50	8 0	7 11	107
4	6 F404	DIAPHRAGM	E	21		2 7.25	4 4.50				4 2.75	13.50	7 0	6 10	41
18	6 F405	WING BRACE	E	23		2 3.00	5 2.75	14.00	10.00	10.00	19.00	19.00	8 8	8 7	232
20	6 H401	BEAM	E	20		39 9.00							39 9	39 9	1194
4	6 H402	BEAM	E	20		2 9.00							2 9	2 9	17
8	6 H403	DIAPHRAGM	E	20		6 8.00							6 8	6 8	80
8	6 H404	DIAPHRAGM	E	20		7 8.00							7 8	7 8	92
4	6 H405	DIAPHRAGM	E	20		2 7.00							2 7	2 7	16
4	6 H406	DIAPHRAGM	E	20		2 1.00							2 1	2 1	13
5	5 H407	STRAND TIE	E	20		3 11.00							3 11	3 11	20
8	8 H408	WING	E	17		10 6.00							11 5	11 5	244
8	8 H409	WING	E	20		10 6.00							10 6	10 6	224
20	6 H410	WING	E	17		9 8.00							10 4	10 4	310
20	6 H411	WING	E	20		9 8.00							9 8	9 8	290
18	6 H412	WING	E	6		8 10.50	12.00						9 11	9 9	264
26	5 U401	BEAM	E	37S		4 7.00	2 10.00						13 2	13 0	353
10	4 U402	BEAM	E	13S		2 10.00	2 8.00	2 10.00	2 8.00				11 9	11 6	77
3	4 U403	BEAM	E	13S		2 10.00	3 0.00	2 10.00	3 0.00				12 5	12 2	24
2	4 U404	BEAM	E	10S			2 8.00	2 10.00					8 2	8 0	11
34	5 U405	DIAPHRAGM	E	37S		3 8.25	2 3.75						10 10	10 8	378
34	6 U406	DIAPHRAGM	E	19S		2 7.00	2 10.00						5 5	5 3	268
49	6 U407	DIAPHRAGM	E	19S		2 11.00	4 7.50						7 7	7 5	546
36	5 U408	DIAPHRAGM	E	19S		2 0.00	15.00						3 3	3 2	119
16	5 V401	BEAM	E	17		4 7.00							5 2	5 2	86
15	6 V402	DIAPHRAGM	E	20		2 7.00							2 7	2 7	58
18	6 V403	WING	E	20		6 9.00							6 9	6 9	182
18	6 V404	WING	E	20		6 10.00							6 10	6 10	185
16	6 V405	WING	E	20		5 6.00							5 6	5 6	132
Int Bents 2 & 3															
16	6 H501	DIAPHRAGM	E	20		6 8.00							6 8	6 8	160
16	4 H502	DIAPHRAGM	E	20		7 8.00							7 8	7 8	82
12	5 H503	DIAPHRAGM	E	20		3 11.00							3 11	3 11	49
8	5 H504	DIAPHRAGM	E	20		2 11.00							2 11	2 11	24
96	4 U501	DIAPHRAGM	E	28S			18.00	3 6.00	2 1.25				7 1	6 11	444
16	6 U502	DIAPHRAGM	E	28S			2 2.00	3 6.25	2 1.25				7 10	7 6	180
8	5 U503	DIAPHRAGM	E	6S		2 7.50	12.25						3 8	3 6	29
16	5 V501	DIAPHRAGM	E	20		3 6.00							3 6	3 6	58
Slab															
28	6 S1	TOP SLAB	E	20	2	12 4.25							12 4	12 4	1025
		INCR = 22.25 IN				36 5.50							36 5	36 5	
353	6 S2	TOP SLAB	E	20		38 5.00							38 5	38 5	20369
128	5 S3	TOP SLAB	E	20		48 10.00							48 10	48 10	6519
60	7 S4	TOP SLAB	E	20		33 0.00							33 0	33 0	4047
60	7 S5	TOP SLAB	E	20		30 0.00							30 0	30 0	3679
24	5 S6	BOTTOM SLAB	E	20		48 10.00							48 10	48 10	1222
558	5 S7	BOTTOM SLAB	E	20		3 0.00							3 0	3 0	1746



PART PLAN SHOWING PILE & DRILLED SHAFT NUMBERING FOR
RECORDING AS-BUILT PILE DATA & AS-BUILT DRILLED SHAFT DATA

As-Built Pile Data			
Pile No.	Length in Place (ft)	Computed Nominal Axial Compressive Resistance (kips)	Remarks
			End Bent No. 1
1			
2			
3			
4			
5			
6			

As-Built Pile Data			
Pile No.	Length in Place (ft)	Computed Nominal Axial Compressive Resistance (kips)	Remarks
			End Bent No. 4
7			
8			
9			
10			
11			
12			

Note:
Indicate in remarks column:
A. Pile type and grade
B. Batter
C. Driven to practical refusal

This sheet to be completed by MoDOT construction personnel.



THIS SHEET HAS BEEN
SIGNED, SEALED, AND
DATED ELECTRONICALLY

DATE PREPARED
7/25/2025

ROUTE	STATE
67	MO

DISTRICT	SHEET NO
BR	28

COUNTY
WAYNE

JSE0083

PROJECT NO.

BRIDGE NO. _____

A9610

[illegible]

MISSOURI HIGHWAYS AND TRANSPORTATION
COMMISSION

105 WEST CAPITOL
JEFFERSON CITY, MO 65102

GBA

16305 SWINGLEY RIDGE RD
ST. 300
CHESTERFIELD, MO 6301
314.231.0100
GBAteam.com

GEORGE BUTLER
ASSOCIATES, INC.
PRO. ENGINEER 000133
ARCHITECT 000212
PRO. LAND SURVEYOR 0000

NICHOLE WITUSHYNS
PROFESIONAL
ENGINEER
PE-2018037127

Job No.: JSE0083 (SCI No. 2023-1428.11)

Design: L0210

Bent: _____

Station: _____

Offset: _____

Elevation: 401.8

Requested Station: _____

Requested Offset: _____

Requested Elevation: _____

Missouri Department of Transportation

Construction and Materials

BORING NO. B-3

Page 1 of 3

County: Wayne

Skew: _____

Logged By: Prakash Paudel

Northing: 421599.82

Easting: 835300.373

Requested Northing: _____

Requested Easting: _____

Equipment: CME 750 Split-Spoon Sampler, Shelby Tube, NQ

Location Note: _____

Route: Route 67 Over Otter Creek

Location: Wayne County, Missouri

Operator: Midwest Drilling, Inc.

Date of Work: 07/19/24

Depth to Water: 22.0

Depth Hole Open: 51.0

Time Change: _____

Drill No.: MIDWEST

Hammer Efficiency: 93.7%

Drilling Method: Continuous Flight Auger

Depth (ft)	Graphic	Description	Elevation (ft)	Sample Type	REC % (RSD %)	Blow Counts (N ₆₀)	Shear Data	Field Tests	Index Tests
0		0.0-0.2' 2" ASPHALTIC CONCRETE 0.2-1.3' 13" CONCRETE							
5		1.3-7.0' (FILL) Brown, GRAVELLY FAT CLAY, gravel is fine to coarse	400		100				LL = 92 PL = 27
10		7.0-13.0' (FILL) Brown and gray, FAT CLAY, few fine- to coarse-grained sand, few fine to coarse gravel, trace organics	395						
					78	8-3-5 (12)		PP = 0.50 tsf	MC = 18.7%
15		13.0-16.0' (CH) Brown, FAT CLAY, with fine to coarse gravel	390		100				LL = 76 PL = 27
20		16.0-23.0' (CL) Brown, SANDY LEAN CLAY, sand is fine- to coarse-grained	385		100	2-2-2 (6)		PP = 0.50 tsf	LL = 27 PL = 18 MC = 20.8%
					100		Qu Test Results UCS = 1.20 ksf MC = 17.96802% γ _{moist} = 125.4 pcf		LL = 24 PL = 18

N₆₀ = (Em/60)N_m N₆₀ - Corrected N value for standard 60% SPT efficiency; Em - Measured hammer efficiency in percent; N_m - Observed N-value
 (1) = Assumed, (2) = Actual

Coordinate System: U.S. State Plane 1983

Coordinate Datum: NAD 83 (CONUS)

Coordinate Zone: Missouri East

Coordinate Units: U.S. Survey Feet

Coordinate Proj. Factor: 1.000

* Persons using this information are cautioned that the materials shown are determined by the equipment noted and accuracy of the "log of materials" is limited thereby and by judgement of the operator. THIS INFORMATION IS FOR DESIGN PURPOSES ONLY.

Missouri Department of Transportation Construction and Materials				BORING NO. B-3 Page 2 of 3			
Job No.: JSE0083 (SCI No. 2023-1428.11)		County: Wayne		Route: Route 67 Over Otter Creek			
Design: L0210		Skew:		Location: Wayne County, Missouri			
Bent:		Logged By: Prakash Paudel		Operator: Midwest Drilling, Inc.			
Station:		Northing: 421599.82		Date of Work: 07/19/24			
Offset:		Easting: 835300.373		Depth to Water: 22.0			
Elevation: 401.8		Requested Northing:		Depth Hole Open: 51.0			
Requested Station:		Requested Easting:		Time Change:			
Requested Offset:		Equipment: CME 750 Split-Spoon Sampler, Shelby Tube, NQ					
Requested Elevation:		Location Note:					
Drill No.: MIDWEST		Hammer Efficiency: 93.7%		Drilling Method: Continuous Flight Auger			

Depth (ft)	Graphic	Description	Elevation (ft)	Sample Type	REC % (RQD %)	Blow Counts (N ₆₀)	Shear Data	Field Tests	Index Tests
20		16.0-23.0' (CL) Brown, SANDY LEAN CLAY, sand is fine- to coarse-grained (continued)							
			380						
		23.0-36.0' (GP) Brown, SANDY GRAVEL, fine to cobble sized, sand is fine- to coarse-grained							
25				X	56	4-7-5 (19)			
			375						
				X	50	4-5-3 (12)			
30									
			370						
				X	56	4-4-3 (11)			
35									
		36.0-39.0' BOULDERS AND COBBLES 36.0' DRILLER'S OBSERVATION	365						
		39.0-41.0' WEAK ROCK, likely dolomite							
40									

$N_{60} = (Em/60)N_m$ N_{60} - Corrected N value for standard 60% SPT efficiency; Em - Measured hammer efficiency in percent; Nm - Observed N-value
(1) = Assumed, (2) = Actual

Coordinate System: U.S. State Plane 1983	Coordinate Zone: Missouri East	Coordinate Proj. Factor: 1.000
Coordinate Datum: NAD 83 (CONUS)	Coordinate Units: U.S. Survey Feet	

* Persons using this information are cautioned that the materials shown are determined by the equipment noted and accuracy of the "log of materials" is limited thereby and by judgement of the operator. THIS INFORMATION IS FOR DESIGN PURPOSES ONLY.

 THIS SHEET HAS BEEN SIGNED, SEALED, AND DATED ELECTRONICALLY	
DATE PREPARED	
7/25/2025	
ROUTE	STATE
67	MO
DISTRICT	SHEET NO.
BR	29
COUNTY	
WAYNE	
JOB NO.	
JSE0083	
CONTRACT ID.	
PROJECT NO.	
BRIDGE NO.	
A9610	
MISSOURI HIGHWAYS AND TRANSPORTATION COMMISSION	
	105 WEST CAPITOL JEFFERSON CITY, MO 65102 1-888-ASK-MODOT (1-888-2-75-6636)
	
 GBA 16305 SWINGLEY RIDGE RD CHESTERFIELD, MO 63017 GBAteam.com	
GEORGE BUTLER ASSOCIATES, INC. PRO. ENGINEER 000133 ARCHITECT 000212 PRO. LAND SURVEYOR 000059	
NICHOLE WYTUSHYNSKY PROFESSIONAL ENGINEER PE-2018037127	

Missouri Department of Transportation
Construction and Materials

Job No.: JSE0083 (SCI No. 2023-1428.11)

Design: L0210

Bent: _____

Station: _____

Offset: _____

Elevation: 401.8

Requested Station: _____

Requested Offset: _____

Requested Elevation: _____

Drill No.: MIDWEST

County: Wayne

Skew: _____

Logged By: Prakash Paudel

Northing: 421599.82

Easting: 835300.373

Requested Northing: _____

Requested Easting: _____

Equipment: CME 750 Split-Spoon Sampler, Shelby Tube, NQ

Location Note: _____

Route: Route 67 Over Otter Creek

Location: Wayne County, Missouri

Operator: Midwest Drilling, Inc.

Date of Work: 07/19/24

Depth to Water: 22.0

Depth Hole Open: 51.0

Time Change: _____

Drilling Method: Continuous Flight Auger

Depth (ft)	Graphic	Description	Elevation (ft)	Sample Type	REC % (RQD %)	Blow Counts (N ₆₀)	Shear Data	Field Tests	Index Tests
40		39.0-41.0' WEAK ROCK, likely dolomite (continued)							
		41.0-51.0' CHERTY DOLOMITE: Gray, moderately hard, finely crystalline, thin to medium bedding, slightly weathered, pitted, with clay seams	360		100 (47)		Qu Test Results UCS = 1180 ksf MC = 0% γ _{moist} = 172.6 pcf		
45		47.0' With vertical fracturing	355		100 (52)				
50		Bottom of borehole at 51.0 feet.							

$N_{60} = (Em/60)N_m$ N_{60} - Corrected N value for standard 60% SPT efficiency; Em - Measured hammer efficiency in percent; Nm - Observed N-value
 (1) = Assumed, (2) = Actual

Coordinate System: U.S. State Plane 1983

Coordinate Datum: NAD 83 (CONUS)

Coordinate Zone: Missouri East

Coordinate Units: U.S. Survey Feet

Coordinate Proj. Factor: 1.000

* Persons using this information are cautioned that the materials shown are determined by the equipment noted and accuracy of the "log of materials" is limited thereby and by judgement of the operator. THIS INFORMATION IS FOR DESIGN PURPOSES ONLY.

Missouri Department of Transportation
Construction and Materials

Job No.: JSE0083 (SCI No. 2023-1428.11)

Design: L0210

Bent: _____

Station: _____

Offset: _____

Elevation: 402.0

Requested Station: _____

Requested Offset: _____

Requested Elevation: _____

Drill No.: MIDWEST

County: Wayne

Skew: _____

Logged By: Prakash Paudel

Northing: 421509.9

Easting: 835323.967

Requested Northing: _____

Requested Easting: _____

Equipment: CME 750 Split-Spoon Sampler, NQ

Location Note: _____

Route: Route 67 Over Otter Creek

Location: Wayne County, Missouri

Operator: Midwest Drilling, Inc.

Date of Work: 07/18/24

Depth to Water: 22.0

Depth Hole Open: 63.0

Time Change: _____

Drilling Method: Continuous Flight Auger

Depth (ft)	Graphic	Description	Elevation (ft)	Sample Type	REC % (RQD %)	Blow Counts (N ₆₀)	Shear Data	Field Tests	Index Tests
0		0.0-0.2' 2" ASPHALTIC CONCRETE 0.2-0.7' 8" CONCRETE 0.7-20.0' AIR	400						
5			395						
10			390						
15			385						
20									

N₆₀ = (Em/60)N_m N₆₀ - Corrected N value for standard 60% SPT efficiency; Em - Measured hammer efficiency in percent; N_m - Observed N-value
(1) = Assumed, (2) = Actual

Coordinate System: U.S. State Plane 1983


Coordinate Datum: NAD 83 (CONUS)

Coordinate Zone: Missouri East

Coordinate Units: U.S. Survey Feet

Coordinate Proj. Factor: 1.000

* Persons using this information are cautioned that the materials shown are determined by the equipment noted and accuracy of the "log of materials" is limited thereby and by judgement of the operator. THIS INFORMATION IS FOR DESIGN PURPOSES ONLY.

  THIS SHEET HAS BEEN SIGNED, SEALED, AND DATED ELECTRONICALLY									
DATE PREPARED									
7/25/2025									
ROUTE					STATE				
67					MO				
DISTRICT					SHEET NO.				
BR					30				
COUNTY									
WAYNE									
JOB NO.									
JSE0083									
CONTRACT ID.									
PROJECT NO.									
BRIDGE NO.									
A9610									
MISSOURI HIGHWAYS AND TRANSPORTATION COMMISSION  105 WEST CAPITOL JEFFERSON CITY, MO 65102 1-888-ASK-MODOT (1-888-2-75-6636)									
 16305 SWINGLEY RIDGE RD CHESTERFIELD, MO 63017 GBAteam.com GEORGE BUTLER ASSOCIATES, INC. PRO. ENGINEER 000133 ARCHITECT 000212 PRO. LAND SURVEYOR 000059									
NICHOLE WYTUSHYNSKY PROFESSIONAL ENGINEER PE-2018037127									

Missouri Department of Transportation
Construction and Materials

Job No.: JSE0083 (SCI No. 2023-1428.11)

Design: L0210

Bent: _____

Station: _____

Offset: _____

Elevation: 402.0

Requested Station: _____

Requested Offset: _____

Requested Elevation: _____

Drill No.: MIDWEST

County: Wayne

Skew: _____

Logged By: Prakash Paudel

Northing: 421509.9

Easting: 835323.967

Requested Northing: _____

Requested Easting: _____

Equipment: CME 750 Split-Spoon Sampler, NQ

Location Note: _____

Hammer Efficiency: 93.7%

BORING NO. B-4
Page 4 of 4

Route: Route 67 Over Otter Creek

Location: Wayne County, Missouri

Operator: Midwest Drilling, Inc.

Date of Work: 07/18/24

Depth to Water: 22.0

Depth Hole Open: 63.0

Time Change: _____

Drilling Method: Continuous Flight Auger

Depth (ft)	Graphic	Description	Elevation (ft)	Sample Type	REC % (RQD %)	Blow Counts (N ₆₀)	Shear Data	Field Tests	Index Tests
60		38.0-63.0' CHERTY DOLOMITE: Gray, moderately hard, micritic, thin bedding, moderately weathered, fractured (<i>continued</i>) 60.0' Becomes slightly weathered	340		100 (80)				
		Bottom of borehole at 63.0 feet.							

N₆₀ = (Em/60)N_m N₆₀ - Corrected N value for standard 60% SPT efficiency; Em - Measured hammer efficiency in percent; N_m - Observed N-value
 (1) = Assumed, (2) = Actual

Coordinate System: U.S. State Plane 1983 Coordinate Zone: Missouri East Coordinate Proj. Factor: 1.000
 Coordinate Datum: NAD 83 (CONUS) Coordinate Units: U.S. Survey Feet

* Persons using this information are cautioned that the materials shown are determined by the equipment noted and accuracy of the "log of materials" is limited thereby and by judgement of the operator. THIS INFORMATION IS FOR DESIGN PURPOSES ONLY.

LETTER BOREHOLE - MODOT 20150728.GDT - 2/19/25 14:45 - N:\LABORATORY\ACTIVE GINT PROJECTS\2023-1428.11 US 67 OVER OTTER CREEK.GPJ

Missouri Department of Transportation
Construction and Materials

BORING NO. B-5
Page 1 of 3

Job No.: JSE0083 (SCI No. 2023-1428.11)

Design: L0210

Bent: _____

Station: _____

Offset: _____

Elevation: 402.0

Requested Station: _____

Requested Offset: _____

Requested Elevation: _____

Drill No.: MIDWEST

County: Wayne

Skew: _____

Logged By: Prakash Paudel

Northing: 421427.347

Easting: 835343.369

Requested Northing: _____

Requested Easting: _____

Equipment: CME 750 Split-Spoon Sampler, NQ

Location Note: _____

Hammer Efficiency: 93.7%

Route: Route 67 Over Otter Creek

Location: Wayne County, Missouri

Operator: Midwest Drilling, Inc.

Date of Work: 07/16/24

Depth to Water: 29.0

Depth Hole Open: 59.0

Time Change: _____

Drilling Method: Continuous Flight Auger

Depth (ft)	Graphic	Description	Elevation (ft)	Sample Type	REC % (RQD %)	Blow Counts (N ₆₀)	Shear Data	Field Tests	Index Tests
0		0.0-0.1' 1.5" ASPHALTIC CONCRETE 0.1-0.6' 6" CONCRETE 0.6-22.0' AIR	400						
5			395						
10			390						
15			385						
20									

N₆₀ = (Em/60)N_m N₆₀ - Corrected N value for standard 60% SPT efficiency; Em - Measured hammer efficiency in percent; N_m - Observed N-value
(1) = Assumed, (2) = Actual

Coordinate System: U.S. State Plane 1983

Coordinate Datum: NAD 83 (CONUS)

Coordinate Zone: Missouri East

Coordinate Units: U.S. Survey Feet

Coordinate Proj. Factor: 1.000

* Persons using this information are cautioned that the materials shown are determined by the equipment noted and accuracy of the "log of materials" is limited thereby and by judgement of the operator. THIS INFORMATION IS FOR DESIGN PURPOSES ONLY.

LETTER BOREHOLE - MODOT 20150728 GDT - 2/19/25 14:45 - N:\LABORATORY\ACTIVE GINT PROJECTS\2023-1428.11 US 67 OVER OTTER CREEK.GPJ

[illegible]

Missouri Department of Transportation Construction and Materials						BORING NO. B-5 Page 2 of 3	
Job No.: JSE0083 (SCI No. 2023-1428.11)		County: Wayne		Route: Route 67 Over Otter Creek			
Design: L0210		Skew:		Location: Wayne County, Missouri			
Bent:		Logged By: Prakash Paudel		Operator: Midwest Drilling, Inc.			
Station:		Northing: 421427.347		Date of Work: 07/16/24			
Offset:		Easting: 835343.369		Depth to Water: 29.0			
Elevation: 402.0		Requested Northing:		Depth Hole Open: 59.0			
Requested Station:		Requested Easting:		Time Change:			
Requested Offset:		Equipment: CME 750 Split-Spoon Sampler, NQ					
Requested Elevation:		Location Note:					
Drill No.: MIDWEST		Hammer Efficiency: 93.7%		Drilling Method: Continuous Flight Auger			

Depth (ft)	Graphic	Description	Elevation (ft)	Sample Type	REC % (RQD %)	Blow Counts (N ₆₀)	Shear Data	Field Tests	Index Tests
20		0.6-22.0' AIR (continued)							
25		22.0-32.0' (SC) Gray and brown, CLAYEY SAND WITH GRAVEL, fine- to coarse-grained, gravel is fine to coarse, clay is lean	380						
			375						
30				X	67	3-3-4 (11)			
		32.0-34.0' BOULDERS AND COBBLES	370						
35		34.0-59.0' DOLOMITE: Gray, moderately hard, micritic, thin bedding, slightly to moderately weathered, pitted, interbedded with thin beds of cherty dolomite 35.5' Becomes vuggy	365		95 (29)		Qu Test Results UCS = 1200 ksf MC = 0% γ _{moist} = 171.3 pcf		
40									

N₆₀ = (Em/60)N_m N₆₀ - Corrected N value for standard 60% SPT efficiency; Em - Measured hammer efficiency in percent; N_m - Observed N-value
(1) = Assumed, (2) = Actual

Coordinate System: U.S. State Plane 1983	Coordinate Zone: Missouri East	Coordinate Proj. Factor: 1.000
Coordinate Datum: NAD 83 (CONUS)	Coordinate Units: U.S. Survey Feet	

* Persons using this information are cautioned that the materials shown are determined by the equipment noted and accuracy of the "log of materials" is limited thereby and by judgement of the operator. THIS INFORMATION IS FOR DESIGN PURPOSES ONLY.

Missouri Department of Transportation Construction and Materials				BORING NO. B-5 Page 3 of 3			
Job No.: JSE0083 (SCI No. 2023-1428.11)				County: Wayne			
Design: L0210				Route: Route 67 Over Otter Creek			
Bent:				Skew:			
Station:				Location: Wayne County, Missouri			
Offset:				Logged By: Prakash Paudel			
Elevation: 402.0				Northing: 421427.347			
Requested Station:				Easting: 835343.369			
Requested Offset:				Requested Northing:			
Requested Elevation:				Requested Easting:			
Drill No.: MIDWEST				Equipment: CME 750 Split-Spoon Sampler, NQ			
Hammer Efficiency: 93.7%				Drilling Method: Continuous Flight Auger			
Date of Work: 07/16/24				Depth to Water: 29.0			
Depth Hole Open: 59.0				Time Change:			

Depth (ft)	Graphic	Description	Elevation (ft)	Sample Type	REC % (RQD %)	Blow Counts (N ₆₀)	Shear Data	Field Tests	Index Tests
40		34.0-59.0' DOLOMITE: Gray, moderately hard, micritic, thin bedding, slightly to moderately weathered, pitted, interbedded with thin beds of cherty dolomite (continued)							
		42.0' With chert	360		100 (93)		Qu Test Results UCS = 519 ksf MC = 0% γ _{moist} = 172.3 pcf		
		43.0' No chert							
45		46.0' Becomes dense			97 (54)				
		47.0' With chert	355						
		48.0' No chert			100 (63)				
50		49.0' Becomes vuggy					Qu Test Results UCS = 994 ksf MC = 0% γ _{moist} = 171.2 pcf		
		53.5' Becomes dense	350		100 (47)				
55							Qu Test Results UCS = 301 ksf MC = 0% γ _{moist} = 171.2 pcf		
		Bottom of borehole at 59.0 feet.	345		100 (73)				

$N_{60} = (Em/60)N_m$ N_{60} - Corrected N value for standard 60% SPT efficiency, Em - Measured hammer efficiency in percent; Nm - Observed N-value
(1) = Assumed, (2) = Actual

Coordinate System: U.S. State Plane 1983 Coordinate Zone: Missouri East Coordinate Proj. Factor: 1.000
Coordinate Datum: NAD 83 (CONUS) Coordinate Units: U.S. Survey Feet

* Persons using this information are cautioned that the materials shown are determined by the equipment noted and accuracy of the "log of materials" is limited thereby and by judgement of the operator. THIS INFORMATION IS FOR DESIGN PURPOSES ONLY.

STATE OF MISSOURI

RYAN G. HAGERTY

NUMBER

PE-2016034015

PROFESSIONAL ENGINEER

THIS SHEET HAS BEEN SIGNED, SEALED, AND DATED ELECTRONICALLY

DATE PREPARED
7/25/2025

ROUTE
67

STATE
MO

DISTRICT
BR

SHEET NO.
33

COUNTY
WAYNE

JOB NO.
JSE0083

CONTRACT ID.

PROJECT NO.

BRIDGE NO.
A9610

DESCRIPTION

DATE

MISSOURI HIGHWAYS AND TRANSPORTATION COMMISSION

105 WEST CAPITOL

JEFFERSON CITY, MO 65102

1-888-ASK-MODOT (1-888-275-6636)

MODOT

GBA

16305 SWINGLEY RIDGE RD

ST. 300

CHESTERFIELD, MO 63017

314.231.0100

GBAteam.com

GEORGE BUTLER

ASSOCIATES, INC.

PRO. ENGINEER 000133

ARCHITECT 000212

PRO. LAND SURVEYOR 000059



THIS SHEET HAS BEEN
SIGNED, SEALED, AND
DATED ELECTRONICALLY

DATE PREPARED
7/25/2025

ROUTE	STATE
67	MO

DISTRICT	SHEET NO.
BR	33

COUNTY
WAYNE

JOB NO.
JSE0083

CONTRACT ID.

PROJECT NO.

BRIDGE NO.
A0610[illegible]

**MISSOURI HIGHWAYS AND TRANSPORTATION
COMMISSION**

MoDOT

105 WEST CAPITOL
JEFFERSON CITY, MO 65102
1-888-ASK-MODOT / 1-888-275-6636



6305 SWINGLEY RIDGE RD
ST. 300
CHESTERFIELD, MO 63017
314.231.0100
GBAteam.com

GEORGE BUTLER
ASSOCIATES, INC.
PRO. ENGINEER 000133
ARCHITECT 000212
O. LAND SURVEYOR 00005

CHOLE WITUSHYNSK
PROFESIONAL
ENGINEER
PE-2018037127

BORING DATA

Note: For locations of borings, see Sheet No. 1.

Detailed Jan 2025
Checked Jan 2025

Note: This drawing is not to scale. Follow dimensions.

Sheet No. 33 of 35

Missouri Department of Transportation Construction and Materials						BORING NO. B-6 Page 1 of 3	
Job No.: JSE0083 (SCI No. 2023-1428.11)		County: Wayne		Route: Route 67 Over Otter Creek			
Design: L0210		Skew:		Location: Wayne County, Missouri			
Bent:		Logged By: Prakash Paudel		Operator: Midwest Drilling, Inc.			
Station:		Northing: 421322.407		Date of Work: 07/15/24			
Offset:		Easting: 835363.342		Depth to Water: 22.0			
Elevation: 401.7		Requested Northing:		Depth Hole Open: 46.0			
Requested Station:		Requested Easting:		Time Change:			
Requested Offset:		Equipment: CME 750 Split-Spoon Sampler, Shelby Tube, NQ					
Requested Elevation:		Location Note:					
Drill No.: MIDWEST		Hammer Efficiency: 93.7%		Drilling Method: Continuous Flight Auger			


Depth (ft)	Graphic	Description	Elevation (ft)	Sample Type	REC % (RQD %)	Blow Counts (N ₆₀)	Shear Data	Field Tests	Index Tests
0		0.0-0.3' 3" ASPHALTIC CONCRETE 0.3-1.3' 13" CONCRETE							
4		1.3-6.0' (FILL) Gray, SANDY FAT CLAY, sand is fine- to coarse-grained, some fine to coarse gravel	400						
5				X	22	3-3-3 (9)			MC = 16.0%
6		6.0-11.0' (FILL) Brown, LEAN CLAY, with fine to coarse gravel	395						
10				X	67	3-3-4 (11)		PP = 1.75 tsf	LL = 45 PL = 16 MC = 18.0%
11		11.0-13.5' (FILL) Brown, SANDY LEAN CLAY, with fine to coarse gravel, sand is fine- to coarse-grained	390						
12					71		Qu Test Results UCS = 1.40 ksf MC = 18.16497% γ _{moist} = 127.5 pcf		LL = 24 PL = 17
14		13.5-15.0' (FILL) Brown, CLAYEY SAND, fine- to coarse-grained, clay is fat		X	100	3-3-4 (11)			MC = 13.7%
15		15.0-27.0' (SM) Brown, SILTY SAND, fine- to coarse-grained, with fine gravel, clay is fat	385						
20		18.5' ATTERBERG LIMIT TESTING PERFORMED: NON-PLASTIC		X	100	2-3-3 (9)			

$N_{60} = (Em/60)N_m$ N_{60} - Corrected N value for standard 60% SPT efficiency; Em - Measured hammer efficiency in percent; Nm - Observed N-value
 (1) = Assumed, (2) = Actual

Coordinate System: U.S. State Plane 1983	Coordinate Zone: Missouri East	Coordinate Proj. Factor: 1.000
Coordinate Datum: NAD 83 (CONUS)	Coordinate Units: U.S. Survey Feet	

* Persons using this information are cautioned that the materials shown are determined by the equipment noted and accuracy of the "log of materials" is limited thereby and by judgement of the operator. THIS INFORMATION IS FOR DESIGN PURPOSES ONLY.

Missouri Department of Transportation Construction and Materials						BORING NO. B-6 Page 2 of 3	
Job No.: JSE0083 (SCI No. 2023-1428.11)		County: Wayne		Route: Route 67 Over Otter Creek	
Design: L0210		Skew:		Location: Wayne County, Missouri	
Bent:		Logged By: Prakash Paudel		Operator: Midwest Drilling, Inc.	
Station:		Northing: 421322.407		Date of Work: 07/15/24	
Offset:		Easting: 835363.342		Depth to Water: 22.0	
Elevation: 401.7		Requested Northing:		Depth Hole Open: 46.0	
Requested Station:		Requested Easting:		Time Change:	
Requested Offset:		Equipment: CME 750 Split-Spoon Sampler, Shelby Tube, NQ	
Requested Elevation:		Location Note:	
Drill No.: MIDWEST		Hammer Efficiency: 93.7%		Drilling Method: Continuous Flight Auger	
<table border="1"><thead><tr><th>Depth (ft)</th><th>Graphic</th><th>Description</th><th>Elevation (ft)</th><th>Sample Type</th><th>REC % (RQD %)</th><th>Blow Counts (N₆₀)</th><th>Shear Data</th><th>Field Tests</th><th>Index Tests</th></tr></thead><tbody><tr><td>20</td><td></td><td>15.0-27.0' (SM) Brown, SILTY SAND, fine- to coarse-grained, with fine gravel, clay is fat (continued)</td><td>380</td><td></td><td></td><td></td><td></td><td></td><td></td></tr><tr><td>25</td><td></td><td></td><td>375</td><td></td><td>100</td><td>1-3-4 (11)</td><td></td><td>PP = 0.25 tsf</td><td>MC = 15.4%</td></tr><tr><td>30</td><td></td><td>27.0-33.5' (CH) Brown, GRAVELLY FAT CLAY, gravel is fine to coarse</td><td>370</td><td></td><td>100</td><td>8-13-16 (45)</td><td></td><td>PP = 1.00 tsf</td><td>MC = 10.8%</td></tr><tr><td>35</td><td></td><td>33.5-36.0' WEAK ROCK, likely dolomite</td><td></td><td></td><td>100</td><td>50/0.0'</td><td></td><td></td><td></td></tr><tr><td>40</td><td></td><td>36.0-46.0' DOLOMITE: Gray, hard, finely crystalline, medium bedding, moderately weathered, pitted</td><td>365</td><td></td><td>100 (42)</td><td></td><td></td><td></td><td></td></tr><tr><td></td><td></td><td></td><td></td><td></td><td>100</td><td></td><td>Qu Test Results UCS = 1050 ksf</td><td></td><td></td></tr></tbody></table>							Depth (ft)	Graphic	Description	Elevation (ft)	Sample Type	REC % (RQD %)	Blow Counts (N ₆₀)	Shear Data	Field Tests	Index Tests	20		15.0-27.0' (SM) Brown, SILTY SAND, fine- to coarse-grained, with fine gravel, clay is fat (continued)	380							25			375		100	1-3-4 (11)		PP = 0.25 tsf	MC = 15.4%	30		27.0-33.5' (CH) Brown, GRAVELLY FAT CLAY, gravel is fine to coarse	370		100	8-13-16 (45)		PP = 1.00 tsf	MC = 10.8%	35		33.5-36.0' WEAK ROCK, likely dolomite			100	50/0.0'				40		36.0-46.0' DOLOMITE: Gray, hard, finely crystalline, medium bedding, moderately weathered, pitted	365		100 (42)										100		Qu Test Results UCS = 1050 ksf		
Depth (ft)	Graphic	Description	Elevation (ft)	Sample Type	REC % (RQD %)	Blow Counts (N ₆₀)	Shear Data	Field Tests	Index Tests	
20		15.0-27.0' (SM) Brown, SILTY SAND, fine- to coarse-grained, with fine gravel, clay is fat (continued)	380	
25			375		100	1-3-4 (11)		PP = 0.25 tsf	MC = 15.4%	
30		27.0-33.5' (CH) Brown, GRAVELLY FAT CLAY, gravel is fine to coarse	370		100	8-13-16 (45)		PP = 1.00 tsf	MC = 10.8%	
35		33.5-36.0' WEAK ROCK, likely dolomite			100	50/0.0'	
40		36.0-46.0' DOLOMITE: Gray, hard, finely crystalline, medium bedding, moderately weathered, pitted	365		100 (42)	
					100		Qu Test Results UCS = 1050 ksf	
N₆₀ = (Em/60)Nm N₆₀ - Corrected N value for standard 60% SPT efficiency; Em - Measured hammer efficiency in percent; Nm - Observed N-value (1) = Assumed, (2) = Actual Coordinate System: U.S. State Plane 1983 Coordinate Zone: Missouri East Coordinate Proj. Factor: 1.000 Coordinate Datum: NAD 83 (CONUS) Coordinate Units: U.S. Survey Feet * Persons using this information are cautioned that the materials shown are determined by the equipment noted and accuracy of the "log of materials" is limited thereby and by judgement of the operator. THIS INFORMATION IS FOR DESIGN PURPOSES ONLY.	

  THIS SHEET HAS BEEN SIGNED, SEALED, AND DATED ELECTRONICALLY									
DATE PREPARED 7/25/2025									
ROUTE 67	STATE MO								
DISTRICT BR	SHEET NO. 34								
COUNTY WAYNE									
JOB NO. JSE0083									
CONTRACT ID.									
PROJECT NO.									
BRIDGE NO. A9610									
DATE	DESCRIPTION								
MISSOURI HIGHWAYS AND TRANSPORTATION COMMISSION  105 WEST CAPITAL JEFFERSON CITY, MO 65102 1-888-ASK-NODOT (1-888-275-6636)									
 GBA 16305 SWINGLEY RIDGE RD ST. 300 CHESTERFIELD, MO 63017 314.231.0100 GBAteam.com GEORGE BUTLER ASSOCIATES, INC., PRO. ENGINEER 000133 ARCHITECT 000212 PRO. LAND SURVEYOR 000059									
NICHOLE WITUSHYNSKY PROFESSIONAL ENGINEER PE - 2018037127									

