


A.A.D.T. - 2030 = 6,400
A.A.D.T. - 2050 = 8,100
D.H.V. = 10%
T = 15%
V = 55 M.P.H.
D = 50%/ 50%


FUNCTIONAL CLASSIFICATION- MAJOR COLLECTOR

	EXISTING	NEW
BUILDINGS AND STRUCTURES		
GUARD RAIL		
GUARD CABLE		
CONCRETE RIGHT-OF-WAY MARKER		
STEEL RIGHT-OF-WAY MARKER		
LOCATION SURVEY MARKER		
UTILITIES		
FIBER OPTICS	— FO —	— FO —
OVERHEAD CABLE TV	— OTV —	— OTV —
UNDERGROUND CABLE TV	— UTV —	— UTV —
OVERHEAD TELEPHONE	— OT —	— OT —
UNDERGROUND TELEPHONE	— UT —	— UT —
OVERHEAD POWER	— OE —	— OE —
UNDERGROUND POWER	— UE —	— UE —
SANITARY SEWER	— S —	— S —
STORM SEWER	— SS —	— SS —
GAS	— G —	— G —
WATER	— W —	— W —
MANHOLE		
FIRE HYDRANT		
WATER VALVE		
WATER METER		
DROP INLET		
DITCH BLOCK		
GROUND MOUNTED SIGN		
LIGHT POLE		
H-FRAME POWER POLE		
TELEPHONE PEDESTAL		
FENCE		
CHAIN LINK		
WOVEN WIRE		
GATE POST		
BENCHMARK		



MISSOURI HIGHWAYS AND TRANSPORTATION COMMISSION
PLANS FOR PROPOSED
STATE HIGHWAY
JACKSON COUNTY

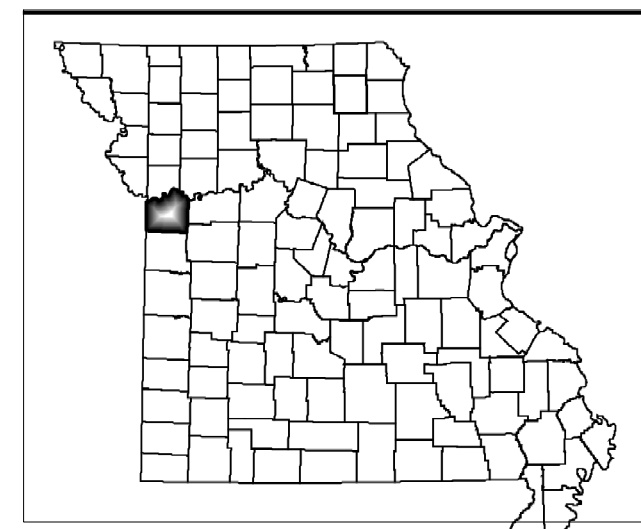

TOTAL CORRECTIONS	0.00	FEET
NET LENGTH OF PROJECT	800.00	FEET
STATE LENGTH	0.152	MILES
FOR INFORMATION ONLY		
ESTIMATED DISTURBED ACRES	0.856	ACRES

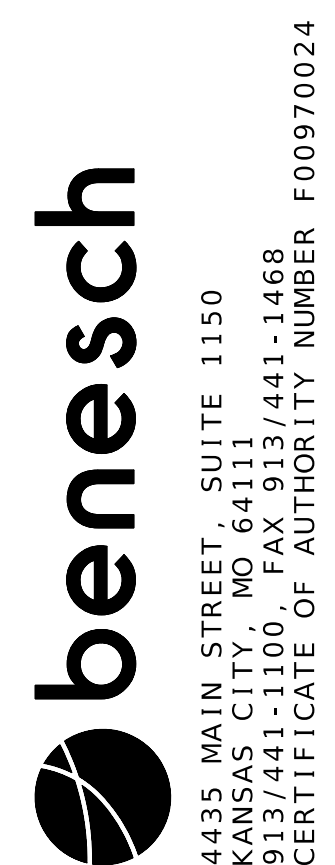


IF A SEAL IS PRESENT ON THIS SHEET IT HAS BEEN ELECTRONICALLY SEALED AND DATED:

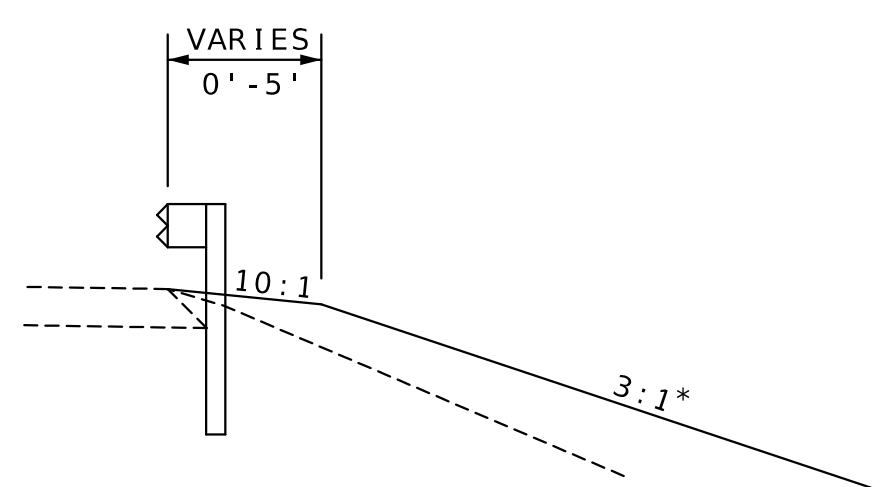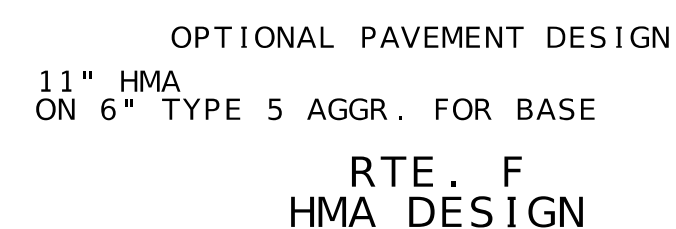

GUARDRAIL LT.
STA. 345+78.52 TO STA. 346+79.65
STA. 347+97.15 TO STA. 349+98.28

GUARDRAIL RT.
STA. 344+78.52 TO STA. 346+79.65
STA. 347+97.15 TO STA. 348+98.28

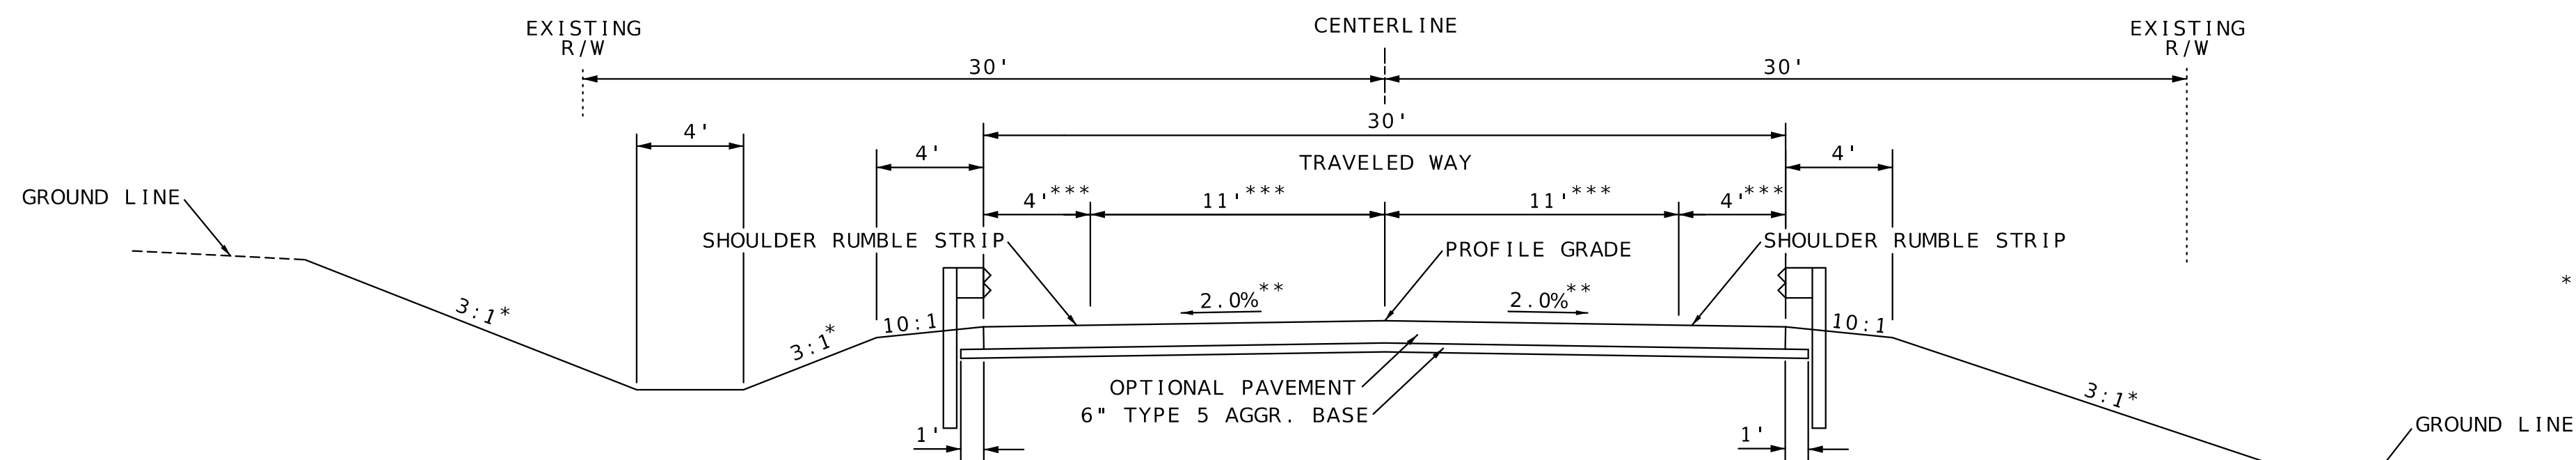

ROUTE F
TYPICAL ROAD SECTION
STA. 345+95.00 TO STA. 346+70.15
STA. 348+06.65 TO STA. 348+85.00


```

* SEE INDIVIDUAL CROSS SECTIONS
  FOR VARIATIONS


** CROSS SLOPE TRANSITIONS:
STA. 345+95.00 TO STA. 346+25.00
TRANSITION LEFT -1.86% TO -2.00%
STA. 345+95.00 TO STA. 346+25.00
TRANSITION RIGHT -0.33% TO 0.00%
STA. 348+70.00 TO STA. 348+85.00
TRANSITION LEFT -2.00% TO -2.03%
STA. 348+70.00 TO STA. 348+85.00
TRANSITION RIGHT -2.00% TO -2.58%

*** ROADWAY WIDTH:
STA. 345+95.00 MATCH EXISTING
14.8' LT & 14.7' RT
STA. 345+95.00 TO STA. 346+05.00
TRANSITION LEFT -0.00% TO -0.00%
STA. 346+05.00 TO STA. 348+75.00
15.0' LT & 15.0' RT
STA. 348+75.00 TO STA. 348+85.00
TRANSITION LEFT -0.00% TO -0.00%
STA. 348+85.00 MATCH EXISTING
15.4' LT & 15.3' RT


```

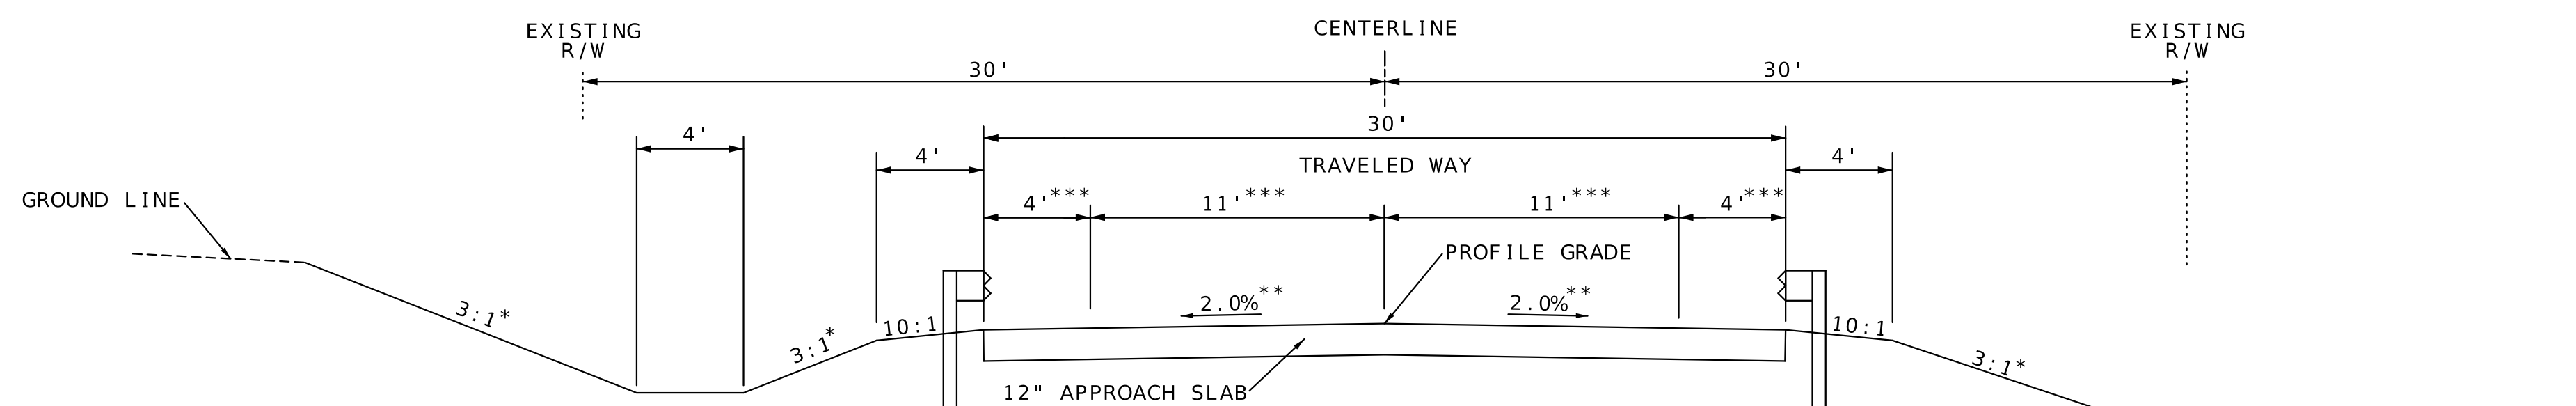


ROUTE F
APPROACH SLAB SECTION
STA. 346+70.15 TO STA. 346+90.15
STA. 347+86.65 TO STA. 348+06.65

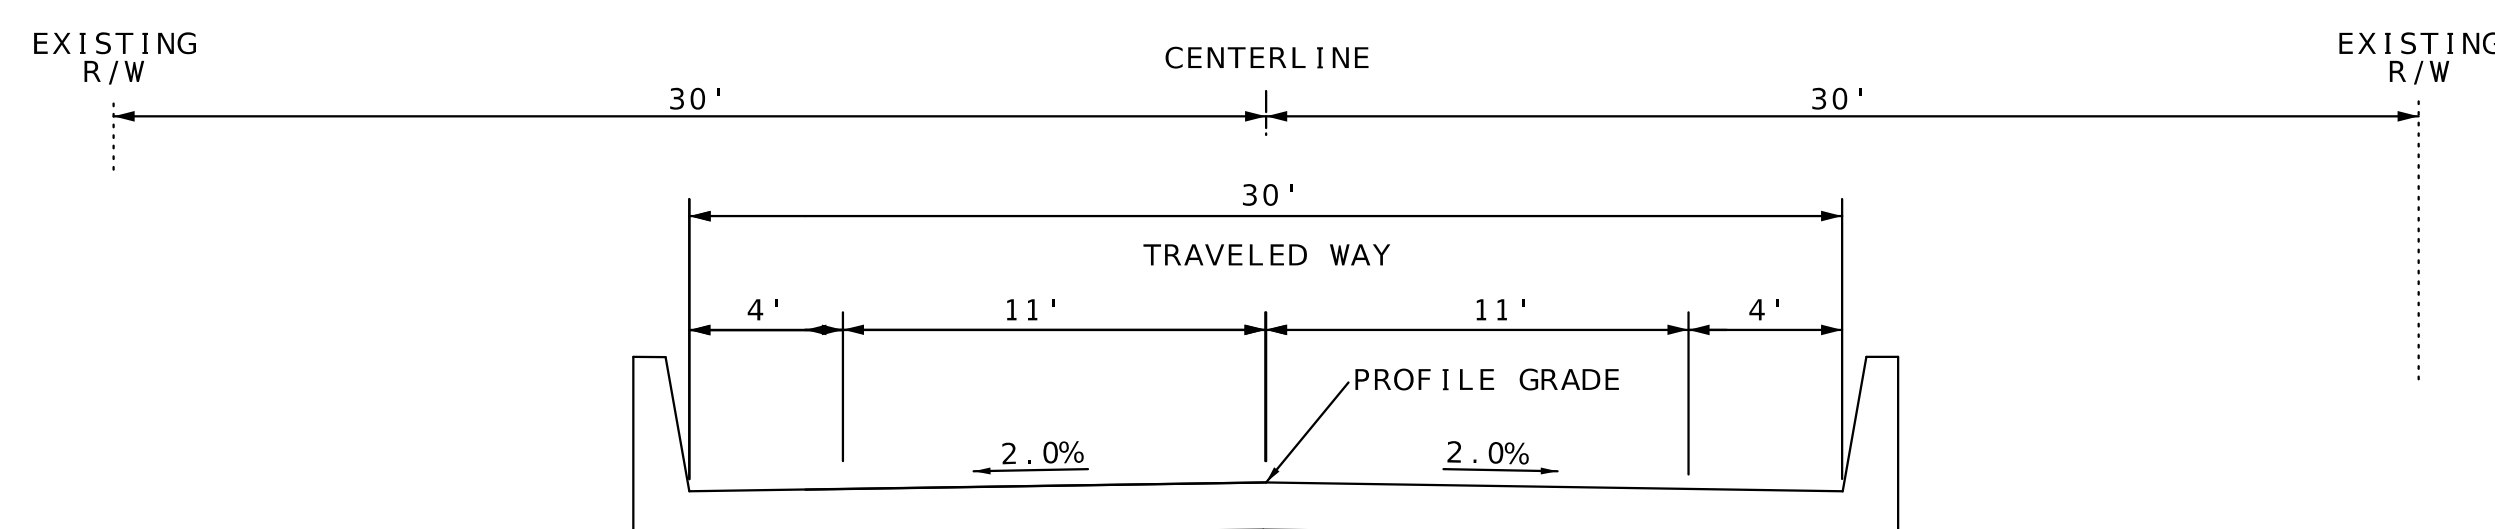

ROUTE F
PROPOSED BRIDGE A9583
STA. 346+90.15 TO STA. 347+86.65

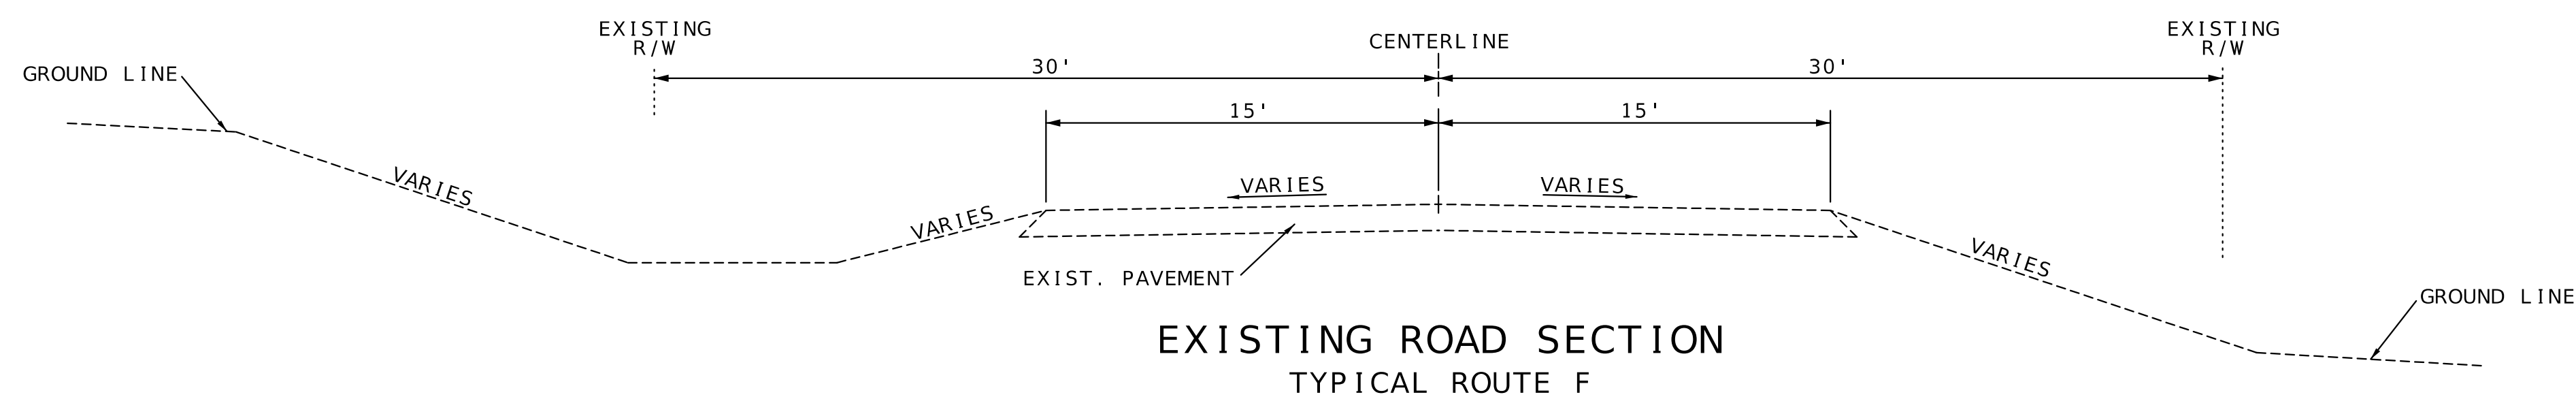


TYPICAL SECTIONS
SHEET 1 OF 1

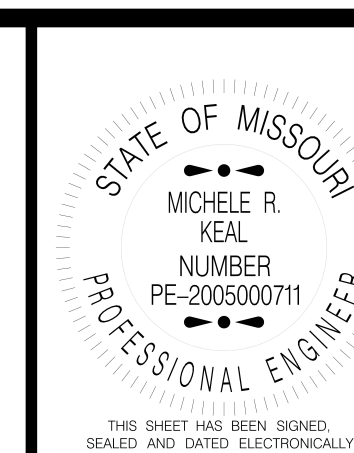

DATE PREPARED	
9/16/2025	
ROUTE	STATE
F	MO
DISTRICT	SHEET NO.
KC	2

COUNTY	JACKSON
JOB NO.	JKU0110
CONTRACT ID.	

PROJECT NO.

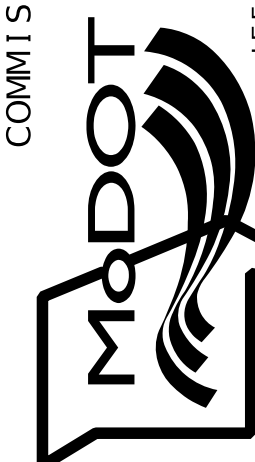BRIDGE NO.
A9583[illegible]MISSOURI HIGHWAYS AND TRANSPORTATION
COMMISSION

105 WEST CAPITOL
JEFFERSON CITY, MO 65102
1-888-ASK-MODOT (1-888-275-6636)



4435 MAIN STREET, SUITE 1150
KANSAS CITY, MO 64111
913/441-1100, FAX 913/441-1468
CERTIFICATE OF AUTHORITY NUMBER F00970024

IF A SEAL IS PRESENT ON THIS SHEET IT HAS BEEN ELECTRONICALLY SEALED AND DATED:

REMOVAL OF IMPROVEMENTS							
SHEET	STATION	STATION	LOCATION	SIDE	DESCRIPTION	QUANTITY	UNITS
4	345+67.52	346+62.48	RTE F	LT	FENCE	95.0	LF
4	345+88.96	348+64.61	RTE F	LT	GUARDRAIL	275.7	LF
4	345+89.98	348+67.61	RTE F	RT	GUARDRAIL	277.6	LF
4	345+95.00	-	RTE F	CL	SAWCUT	29.5	LF
4	345+95.00	348+85.00	RTE F	CL	PAVEMENT	983.6	SY
4	348+21.63	350+59.78	RTE F	LT	FENCE	238.2	LF
4	348+85.00	-	RTE F	CL	SAWCUT	30.7	LF
TOTAL						1	LS

CLEARING AND GRUBBING			
SHEET	BEGIN STATION	END STATION	(AC)
8	343+50.00	351+50.00	0.6
TOTAL			0.6
PAY TOTAL			1

TEMPORARY SEEDING	
	TEMPORARY SEEDING (AC)
TOTALS	0.2

* QNTY is 25% of Permanent Seed quantity

MOBILIZATION
1 LUMP SUM

CONTRACTOR FURNISHED SURVEYING & STAKING
1 LUMP SUM

OPTIONAL PAVEMENT							
SHEET	BEGIN STATION	END STATION	LOCATION	MAINLINE		TYPE 5 AGGREGATE BASE (6") (SY)	REMARKS
				OPTIONAL A	OPTIONAL B		
				11" HMA (SY)	9" PCCP 15' JOINTS 1.25" DIA. DOWELS (SY)		
4	345+95.00	346+70.15	RTE F	250.2	250.2	250.2	
4	348+06.65	348+85.00	RTE F	261.7	261.7	261.7	
TOTALS				512.0	512.0	512.0	
PAY TOTALS				512.0		512	

GUARDRAIL								
SHEET	BEGIN STATION	END STATION	LOCATION	SIDE	MGS GUARDRAIL (LF)	TYPE A CRASHWORTHY END TERMINAL (MASH) (EA)	MGS BRIDGE APPROACH TRANSITION (EA)	REMARKS
4	344+78.52	346+79.65	RTE F	RT	112.5	1	1	
4	345+78.52	346+79.65	RTE F	LT	12.5	1	1	
4	347+97.15	348+98.28	RTE F	RT	12.5	1	1	
4	347+97.15	349+98.28	RTE F	LT	112.5	1	1	
TOTALS					250.0	4	4	
PAY TOTALS					250	4	4	

EROSION CONTROL											
SHEET	BEGIN STATION	END STATION	LOCATION	SIDE	SILT FENCE (LF)	TYPE 3B EROSION CONTROL BLANKET (SY)	ROCK DITCH CHECK (LF)	ALTERNATE DITCH CHECK (LF)	SEDIMENT REMOVAL (CY)	TYPE C BERM (LF)	REMARKS
9	344+14.53	345+00.00	RTE F	RT		189.1					
9	344+14.53	347+23.23	RTE F	RT	311.7				2		
9	345+14.88	347+25.11	RTE F	LT	222.8				3		
9	347+13.85	347+19.93	RTE F	CL						76.2	
9	347+51.1	347+64.27	RTE F	CL						109.4	
9	347+58.03	349+20.74	RTE F	RT	178.6				2		
9	347+66.31	349+13.02	RTE F	LT	146.7				1		
9	346+90.00		RTE F	RT			10		1		
9	349+10.00	350+59.78	RTE F	LT		331.3					
9	349+45.00	350+55.00	RTE F	LT				110	11		11 DITCH CHECKS AT 11' SPACING
9	350+00.00	350+59.78	RTE F	LT		60.3					
TOTALS					859.86	580.7	10.0	110.0	20.0	185.6	
PAY TOTALS					860	581	10	110	20	186	

EARTHWORK							
BEGIN STATION	END STATION	LOCATION	CLASS A EXCAVATION (CY)	COMPACTING EMBANKMENT (CY)	COMPACTING IN CUT (STA)	WASTE (CY)	REMARKS
344+14.53	350+59.78	RTE F	2,472	1,544	2	542	
TOTALS			2,472	1,544	2		

NOTE: EXCESS MATERIAL SHALL BE DISPOSED OF BY THE CONTRACTOR OFF RIGHT-OF-WAY AT NO DIRECT PAY.

PERMANENT PAVEMENT MARKING							
SHEET	BEGIN STATION	END STATION	LOCATION	SIDE	CLASS I HIGH BUILD PAINT TYPE P BEADS		REMARKS
					4" SOLID WHITE (LF)	4" SOLID YELLOW (LF)	
					290.0		EDGE LINE
10	345+95.00	348+85.00	RTE F	RT	290.0		EDGE LINE
10	345+95.00	348+85.00	RTE F	LT		72.5	INTERMITTENT CENTERLINE
10	345+95.00	348+85.00	RTE F	RT		290.0	SOLID CENTERLINE
TOTALS					580.0	362.5	
PAY TOTALS					580	363	

STATE OF MISSOURI

MICHELE R. KEAL

NUMBER PE-2008000711

PROFESSIONAL ENGINEER

DATE PREPARED

9/17/2025

ROUTE

F

STATE

MO

DISTRICT

KC

SHEET NO.

3

COUNTY

JACKSON

JOB NO.

JKU0110

CONTRACT ID.

PROJECT NO.

BRIDGE NO.

A9583

DESCRIPTION

DATE

MISSOURI HIGHWAYS AND TRANSPORTATION COMMISSION

105 WEST CAPITOL

JEFFERSON CITY, MO 65102

1-888-ASK-MODOT (1-888-275-6636)

MoDOT

benesch

4435 MAIN STREET, SUITE 1150

KANSAS CITY, MO 64111

913/441-1100, FAX 913/441-1468

CERTIFICATE OF AUTHORITY NUMBER F00970024

IF A SEAL IS PRESENT ON THIS SHEET IT HAS BEEN ELECTRONICALLY SEALED AND DATED.

PERMANENT EROSION CONTROL									
SHEET	BEGIN STATION	END STATION	LOCATION	SIDE	FURNISHING TYPE 2 ROCK BLANKET (CY)	PLACING TYPE 2 ROCK BLANKET (CY)	GEOTEXTILE FABRIC (SY)	PLACING ROCK DITCH LINER TYPE 3 (CY)	FURNISHING ROCK DITCH LINER TYPE 3 (CY)
4	346+70.15	347+17.40	RTE F	CL	294.2	294.2	441.3		
4	347+54.11	347+86.65	RTE F	CL	263.0	263.0	394.5		
9	348+70.77	349+12.50	RTE F	RT				21.8	21.8
9	349+10.00	349+44.70	RTE F	LT				17.6	17.6
TOTALS					557.2	557.2	835.8	39.4	39.4
PAY TOTALS					557	557	836	39	39

RUMBLE STRIPS						
SHEET	BEGIN STATION	END STATION	LOCATION	SIDE	OPTIONAL RUMBLE STRIP (STA)	REMARKS
4	345+95.00	346+70.15	RTE F	LT	0.8	PAVEMENT BEGIN TO APPROACH
4	345+95.00	346+70.15	RTE F	RT	0.8	PAVEMENT BEGIN TO APPROACH
4	348+06.65	348+85.00	RTE F	LT	0.8	APPROACH TO PAVEMENT END
4	348+06.65	348+85.00	RTE F	RT	0.8	APPROACH TO PAVEMENT END
TOTALS					3.2	
PAY TOTALS					3.2	

SEEDING AND MULCHING							
SHEET	BEGIN STATION	END STATION	LOCATION	SIDE	COOL SEASON MIXTURES (AC)	MULCHING (AC)	REMARKS
9	344+14.53	346+70.15	RTE F	RT	0.2	0.2	
9	345+17.03	346+70.15	RTE F	LT	0.1	0.1	
9	347+86.65	349+14.81	RTE F	RT	0.1	0.1	
9	347+86.65	350+59.78	RTE F	LT	0.2	0.2	
TOTALS					0.6	0.6	
PAY TOTALS					1	1	

STATE OF MISSOURI

MICHELE R. KEAL

NUMBER

PE-2006000711

PROFESSIONAL ENGINEER

THIS SHEET HAS BEEN SIGNED, SEALED AND DATED ELECTRONICALLY.

DATE PREPARED

9/16/2025

ROUTE

F

DISTRICT

KC

STATE

MO

SHEET NO.

3

COUNTY

JACKSON

JOB NO.

JKU0110

CONTRACT ID.

PROJECT NO.

BRIDGE NO.

A9583

DESCRIPTION

DATE

MISSOURI HIGHWAYS AND TRANSPORTATION COMMISSION

MoDOT



105 WEST CAPITOL
JEFFERSON CITY, MO 65102
1-888-ASK-MODOT (1-888-275-6636)

benesch

4435 MAIN STREET, SUITE 1150
KANSAS CITY, MO 64111
913/441-1100, FAX 913/441-1468
CERTIFICATE OF AUTHORITY NUMBER F00970024




IF A SEAL IS PRESENT ON THIS SHEET IT HAS BEEN ELECTRONICALLY SEALED AND DATED.

SIGN	SIZE	AREA	QTY	TOTAL AREA	QTY RELOC	TOTAL RELOC	SIGN	DESCRIPTION	SIGN	SIZE	AREA	QTY	TOTAL	QTY RELOC	TOTAL RELOC	SIGN	DESCRIPTION	ITEM	TOTAL	DESCRIPTION		
IN.	SQ.FT.	EACH	SQ.FT.	EACH	SQ.FT.	NO.		IN.	SQ.FT.	EACH	SQ.FT.	EACH	SQ.FT.	NO.		NUMBER	QTY					
WARNING SIGNS									GUIDE SIGNS									EFFECTIVE: 07-01-2025				
WO1-1L	48X48	16.00						TURN (SYMBOL LEFT)	E05-1	36X48	12.00						GORE EXIT	6122008		IMPACT ATTENUATOR 40 MPH (SAND BARRELS)		
WO1-1R	48X48	16.00						TURN (SYMBOL RIGHT)	E05-2	48X36	12.00						EXIT OPEN	6122009		IMPACT ATTENUATOR 45 MPH (SAND BARRELS)		
WO1-2L	48X48	16.00						CURVE (SYMBOL LEFT)	E05-2a	48X36	12.00						EXIT CLOSED	6122010		IMPACT ATTENUATOR 50 MPH (SAND BARRELS)		
WO1-2R	48X48	16.00						CURVE (SYMBOL RIGHT)	GO20-1	60X24	10.00						ROAD WORK NEXT XX MILES	6122012		IMPACT ATTENUATOR 55 MPH (SAND BARRELS)		
WO1-3L	48X48	16.00						REVERSE TURN (SYMBOL LEFT)	GO20-2	48X24	8.00						END ROAD WORK	6122014		IMPACT ATTENUATOR 60 MPH (SAND BARRELS)		
WO1-3R	48X48	16.00						REVERSE TURN (SYMBOL RIGHT)	GO20-2	48X24	8.00						END ROAD WORK	6122017		IMPACT ATTENUATOR 65 MPH (SAND BARRELS)		
WO1-4L	48X48	16.00						REVERSE CURVE (SYMBOL LEFT)	GO20-4	36X18	4.50						PILOT CAR FOLLOW ME	6122019		IMPACT ATTENUATOR 70 MPH (SAND BARRELS)		
WO1-4R	48X48	16.00						REVERSE CURVE (SYMBOL RIGHT)	GO20-4a	42X30	8.75						PILOT CAR IN USE WAIT & FOLLOW	6122020		REPLACEMENT SAND BARREL		
WO1-4bL	48X48	16.00						DOUBLE ARROW REVERSE CURVE (SYMBOL LEFT)	GO20-4a	18X12	1.50						PILOT CAR IN USE WAIT & FOLLOW	6122030		IMPACT ATTENUATOR (RELOCATION)		
WO1-4bR	48X48	16.00						DOUBLE ARROW REVERSE CURVE (SYMBOL RIGHT)	GO20-5aP	36X24	6.00						WORK ZONE (PLAQUE)	6122040		WORK ZONE CRASH CUSHION (NARROW)		
WO1-4cL	48X48	16.00						DOUBLE ARROW REVERSE CURVE (SYMBOL RIGHT)	MO4-8a	24X18	3.00	2	6.00			51	END DETOUR	6122041		WORK ZONE CRASH CUSHION (RELOCATION)		
WO1-4cR	48X48	16.00						TRIPLE ARROW REVERSE CURVE (SYMBOL LEFT)	MO4-9L	48X36	12.00						DETOUR (LEFT)	6123001		TRUCK MOUNTED ATTENUATOR (TMA)		
WO1-4cR	48X48	16.00						TRIPLE ARROW REVERSE CURVE (SYMBOL RIGHT)	MO4-9R	48X36	12.00						DETOUR (RIGHT)	6161012		BUOYS (BOATS KEEP OUT)		
WO1-6	60X30	12.50						HORIZONTAL ARROW (SYMBOL)	MO4-9P	48X12	4.00						STREET NAME (PLAQUE)	6161013		BUOYS (NO WAKE)		
WO1-6a	72X36	18.00						HORIZ. ARROW (SYMBOL ON PERMANENT BARRICADE)	MO4-10L	48X18	6.00						DETOUR ARROW (LEFT)	6161014		SPECIAL SIGN ASSEMBLY (BOATS KEEP OUT)		
WO1-7	60X30	12.50						DOUBLE HEAD HORIZONTAL ARROW (SYMBOL)	MO4-10R	48X18	6.00						DETOUR ARROW (RIGHT)	6161014		CHANNELIZER (DRUM-LIKE)		
WO1-7a	72X36	18.00						DOUBLE HEAD HORIZ. ARROW (SYMBOL ON PERM. BARR.)	REGULATORY SIGNS									6161022		CHANNELIZER (CONE)		
WO1-8	18X24	3.00						CHEVRON (SYMBOL)	R1-1	48X48	13.25						STOP	6161025		CHANNELIZER (TRIM-LINE)		
WO1-8a	30X36	7.50						CHEVRON (SYMBOL FOR DIVIDED HIGHWAYS)	R1-2	48TRI.	6.93						YIELD	6161026		CHANNELIZER (VERTICAL PANEL)		
WO3-1	48X48	16.00						STOP AHEAD (SYMBOL)	R1-2a	36X36	9.00						TO ONCOMING TRAFFIC (PLAQUE)	6161030	14	TYPE 3 MOVEABLE BARRICADE		
WO3-2	48X48	16.00						YIELD AHEAD (SYMBOL)	R1-3P	30X12	2.50						ALL WAY (PLAQUE)	6161033		DIRECTION INDICATOR BARRICADE		
WO3-3	48X48	16.00						SIGNAL AHEAD (SYMBOL)	R2-1	36X48	12.00						SPEED LIMIT XX	6161040		FLASHING ARROW PANEL		
WO3-4	48X48	16.00						BE PREPARED TO STOP	R3-1	48X48	16.00						NO RIGHT TURN (SYMBOL)	6161047		TYPE 3 OBJECT MARKER		
WO3-5	48X48	16.00						SPEED LIMIT AHEAD	R3-2	48X48	16.00						NO LEFT TURN (SYMBOL)	6161055		SEQUENTIAL FLASHING WARNING LIGHT		
WO4-1L	48X48	16.00						MERGE (SYMBOL FROM LEFT)	R3-3	36X36	9.00						NO TURNS	6161070		TUBULAR MARKER		
WO4-1R	48X48	16.00						MERGE (SYMBOL FROM RIGHT)	R3-4	48X48	16.00						NO U-TURN (SYMBOL)	6161095		RADAR SPEED ADVISORY SYSTEM		
WO4-1aL	48X48	16.00						MERGE (LEFT)	R3-7L	30X30	6.25						LEFT LANE MUST TURN LEFT	6161096	7	CHANGEABLE MESSAGE SIGN, COMMISSION FURNISHED/RETAINED		
WO4-1aR	48X48	16.00						MERGE (RIGHT)	R3-7R	30X30	6.25						RIGHT LANE MUST TURN RIGHT			CHANGEABLE MESSAGE SIGN WITHOUT COMM. INTERFACE, CONTRACTOR FURNISHED/RETAINED		
WO5-1	48X48	16.00						ROAD/BRIDGE/RAMP NARROWS	R4-1	36X48	12.00						DO NOT PASS	6161098A	7	CHANGEABLE MESSAGE SIGN WITH COMM. INTERFACE, CONTRACTOR FURNISHED/RETAINED		
WO5-3	48X48	16.00						ONE LANE BRIDGE	R4-2	36X48	12.00						PASS WITH CARE			CHANGEABLE MESSAGE SIGN WITH COMM. INTERFACE, CONTRACTOR FURNISHED/RETAINED		
WO5-5	48X48	16.00						NARROW LANES	R4-7a	36X48	12.00						KEEP RIGHT (HORIZONTAL ARROW)	6161099		WORK ZONE TRAFFIC SIGNAL SYSTEM		
WO6-1	48X48	16.00						DIVIDED HIGHWAY (SYMBOL)	R4-8a	36X48	12.00						KEEP LEFT (HORIZONTAL ARROW)	6162000A		TEMPORARY LONG-TERM RUMBLE STRIPS		
WO6-2	48X48	16.00						DIVIDED HIGHWAY END (SYMBOL)	R5-1	30X30	6.25						DO NOT ENTER	6162002		TEMPORARY TRAFFIC BARRIER, CONTRACTOR FURNISHED/RETAINED		
WO6-3	48X48	16.00						TWO WAY TRAFFIC (SYMBOL)	R5-1a	36X24	6.00						WRONG WAY	6173600D		TEMP. TRAFFIC BARRIER ANCHORED, CONTRACTOR FURNISHED/RETAINED		
WO7-3a	30X24	5.00						NEXT XX MILES (PLAQUE)	R6-1L	54X18	6.75						ONE WAY ARROW (LEFT)	6173700B		TEMP. TRAFFIC BARRIER STIFFNESS TRANSITION CONTRACTOR FURNISHED/RETAINED		
WO8-1	48X48	16.00						BUMP	R6-1R	54X18	6.75						ONE WAY ARROW (RIGHT)			TEMP. TRAFFIC BARRIER HEIGHT TRANSITION, CONTRACTOR FURNISHED/RETAINED		
WO8-2	48X48	16.00						DIP	R6-2L	24X30	5.00						ONE WAY (LEFT)	6173706		TEMP. TRAFFIC BARRIER STIFFNESS TRANSITION CONTRACTOR FURNISHED/RETAINED		
WO8-3	48X48	16.00						PAVEMENT ENDS	R6-2R	24X30	5.00						ONE WAY (RIGHT)			TEMP. TRAFFIC BARRIER HEIGHT TRANSITION, CONTRACTOR FURNISHED/RETAINED		
WO8-4	48X48	16.00						SOFT SHOULDER	R9-9	24X12	2.00						SIDEWALK CLOSED	6174000A		RELOCATING TEMPORARY TRAFFIC BARRIER		
WO8-5	48X48	16.00						SLIPPERY WHEN WET (SYMBOL)	R9-11L	24X18	3.00						SIDEWALK CLOSED AHEAD, (ARROW LEFT) CROSS HERE	6175010A		RELOCATING TEMP. TRAFFIC BARRIER ANCHORED		
WO8-6	48X48	16.00						TRUCK CROSSING	R9-11R	24X18	3.00						SIDEWALK CLOSED AHEAD, (ARROW RIGHT) CROSS HERE	6175011B		RELOCATING TEMP. TRAFFIC BARRIER ANCHORED		
WO8-6c	48X48	16.00						TRUCK ENTRANCE	R10-6	24X36	6.00						STOP HERE ON RED (45° ARROW)	6175013		RELOCATING TEMP. TRAFFIC BARRIER STIFFNESS		
WO8-7	36X36	9.00						LOOSE GRAVEL	R11-2	48X30	10.00	2	20.00				ROAD CLOSED	6175020A		RELOCATING TEMP. TRAFFIC BARRIER HEIGHT		
WO8-7a	36X36	9.00						FRESH OIL / LOOSE GRAVEL	R11-3a	60X30	12.50	2	25.00				ROAD CLOSED XX MILES AHEAD	6208064A		TEMPORARY RAISED PAVEMENT MARKER		
WO8-9	48X48	16.00						LOW SHOULDER	R11-4	60X30	12.50	2	25.00				LOCAL TRAFFIC ONLY	9029400		TEMPORARY TRAFFIC SIGNALS		
WO8-11	48X48	16.00						UNEVEN LANES	CONST-3A	60X48	20.00						ROAD CLOSED TO THRU TRAFFIC	9029401		TEMPORARY TRAFFIC SIGNALS AND LIGHTING		
WO8-12	48X48	16.00						NO CENTER LINE	CONST-3X	56X12	4.67						FINE SIGN					
WO8-15	48X48	16.00						GROOVED PAVEMENT	MISCELLANEOUS SIGNS													
WO8-15P	30X24	5.00						MOTORCYCLE (PLAQUE)	CONST-5	48X36	12.00							POINT OF PRESENCE				
WO8-17L	48X48	16.00						SHOULDER DROP-OFF (SYMBOL LEFT)	CONST-5	96X48	32.00							POINT OF PRESENCE				
WO8-17R	48X48	16.00						SHOULDER DROP-OFF (SYMBOL RIGHT)	CONST-8	48X36	12.00							WORK ZONE NO PHONE ZONE				
WO8-17P	30X24	5.00						SHOULDER DROP-OFF (PLAQUE)	SPECIAL	36X78	19.50	3	58.50				50A	DETOUR ASSEMBLY SOUTH/LEFT				
W10-1	42RND.	9.62						RAILROAD CROSSING	SPECIAL	36X78	19.50	3	58.50				50B	DETOUR ASSEMBLY NORTH/RIGHT				
WO12-1	24X24	4.00						DOUBLE DOWN ARROW (SYMBOL)	SPECIAL	36X78	19.50	6	117.00				50C	DETOUR ASSEMBLY NORTH/STRAIGHT				
WO12-2	48X48	16.00						LOW CLEARANCE (SYMBOL)	SPECIAL	36X78	19.50	8	156.00				50D	DETOUR ASSEMBLY SOUTH/STRAIGHT				
WO12-2x	24X18	3.00						LOW CLEARANCE (PLAQUE)	SPECIAL	36X78	19.50	2	39.00				50E	DETOUR ASSEMBLY NORTH/DIAGONAL				
WO12-2a	84X24	14.00						OVERHEAD LOW CLEARANCE (FEET AND INCHES)	SPECIAL	36X78	19.50	2	39.00				50F	DETOUR ASSEMBLY SOUTH/DIAGONAL				
WO12-4	120X60	50.00						LOW CLEARANCE XX FT XX IN XX MILES AHEAD	SPECIAL	36X78	19.50	2	39.00				50G	DETOUR ASSEMBLY SOUTH/RIGHT				

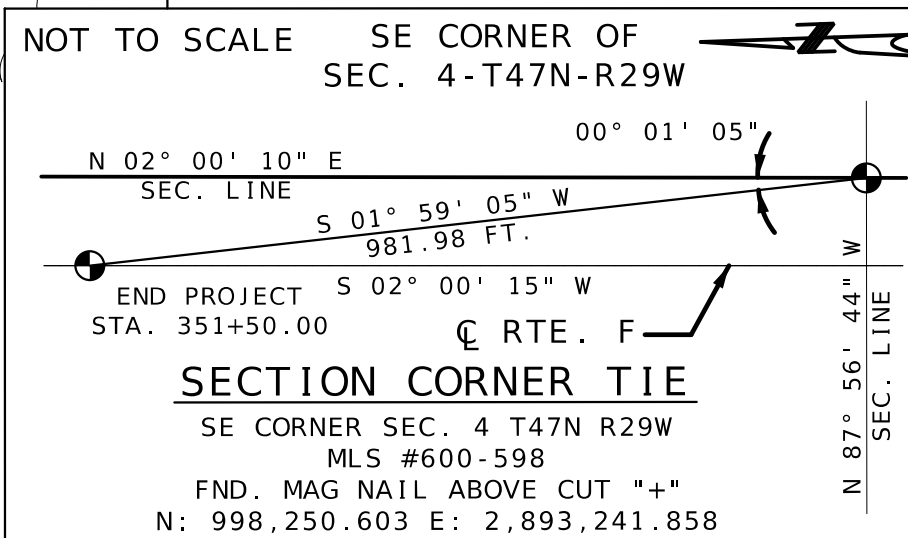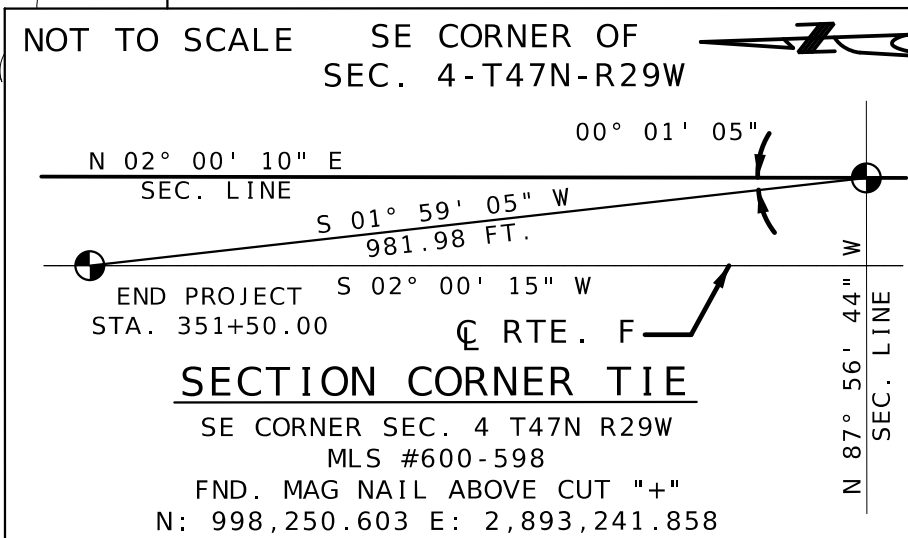


benesch
4435 MAIN STREET, SUITE 1150
KANSAS CITY, MO 64111
913/441-1100, FAX 913/441-1468
CERTIFICATE OF AUTHORITY NUMBER F00970024

IF A SEAL IS PRESENT ON THIS SHEET IT HAS BEEN ELECTRONICALLY SEALED AND DATED:

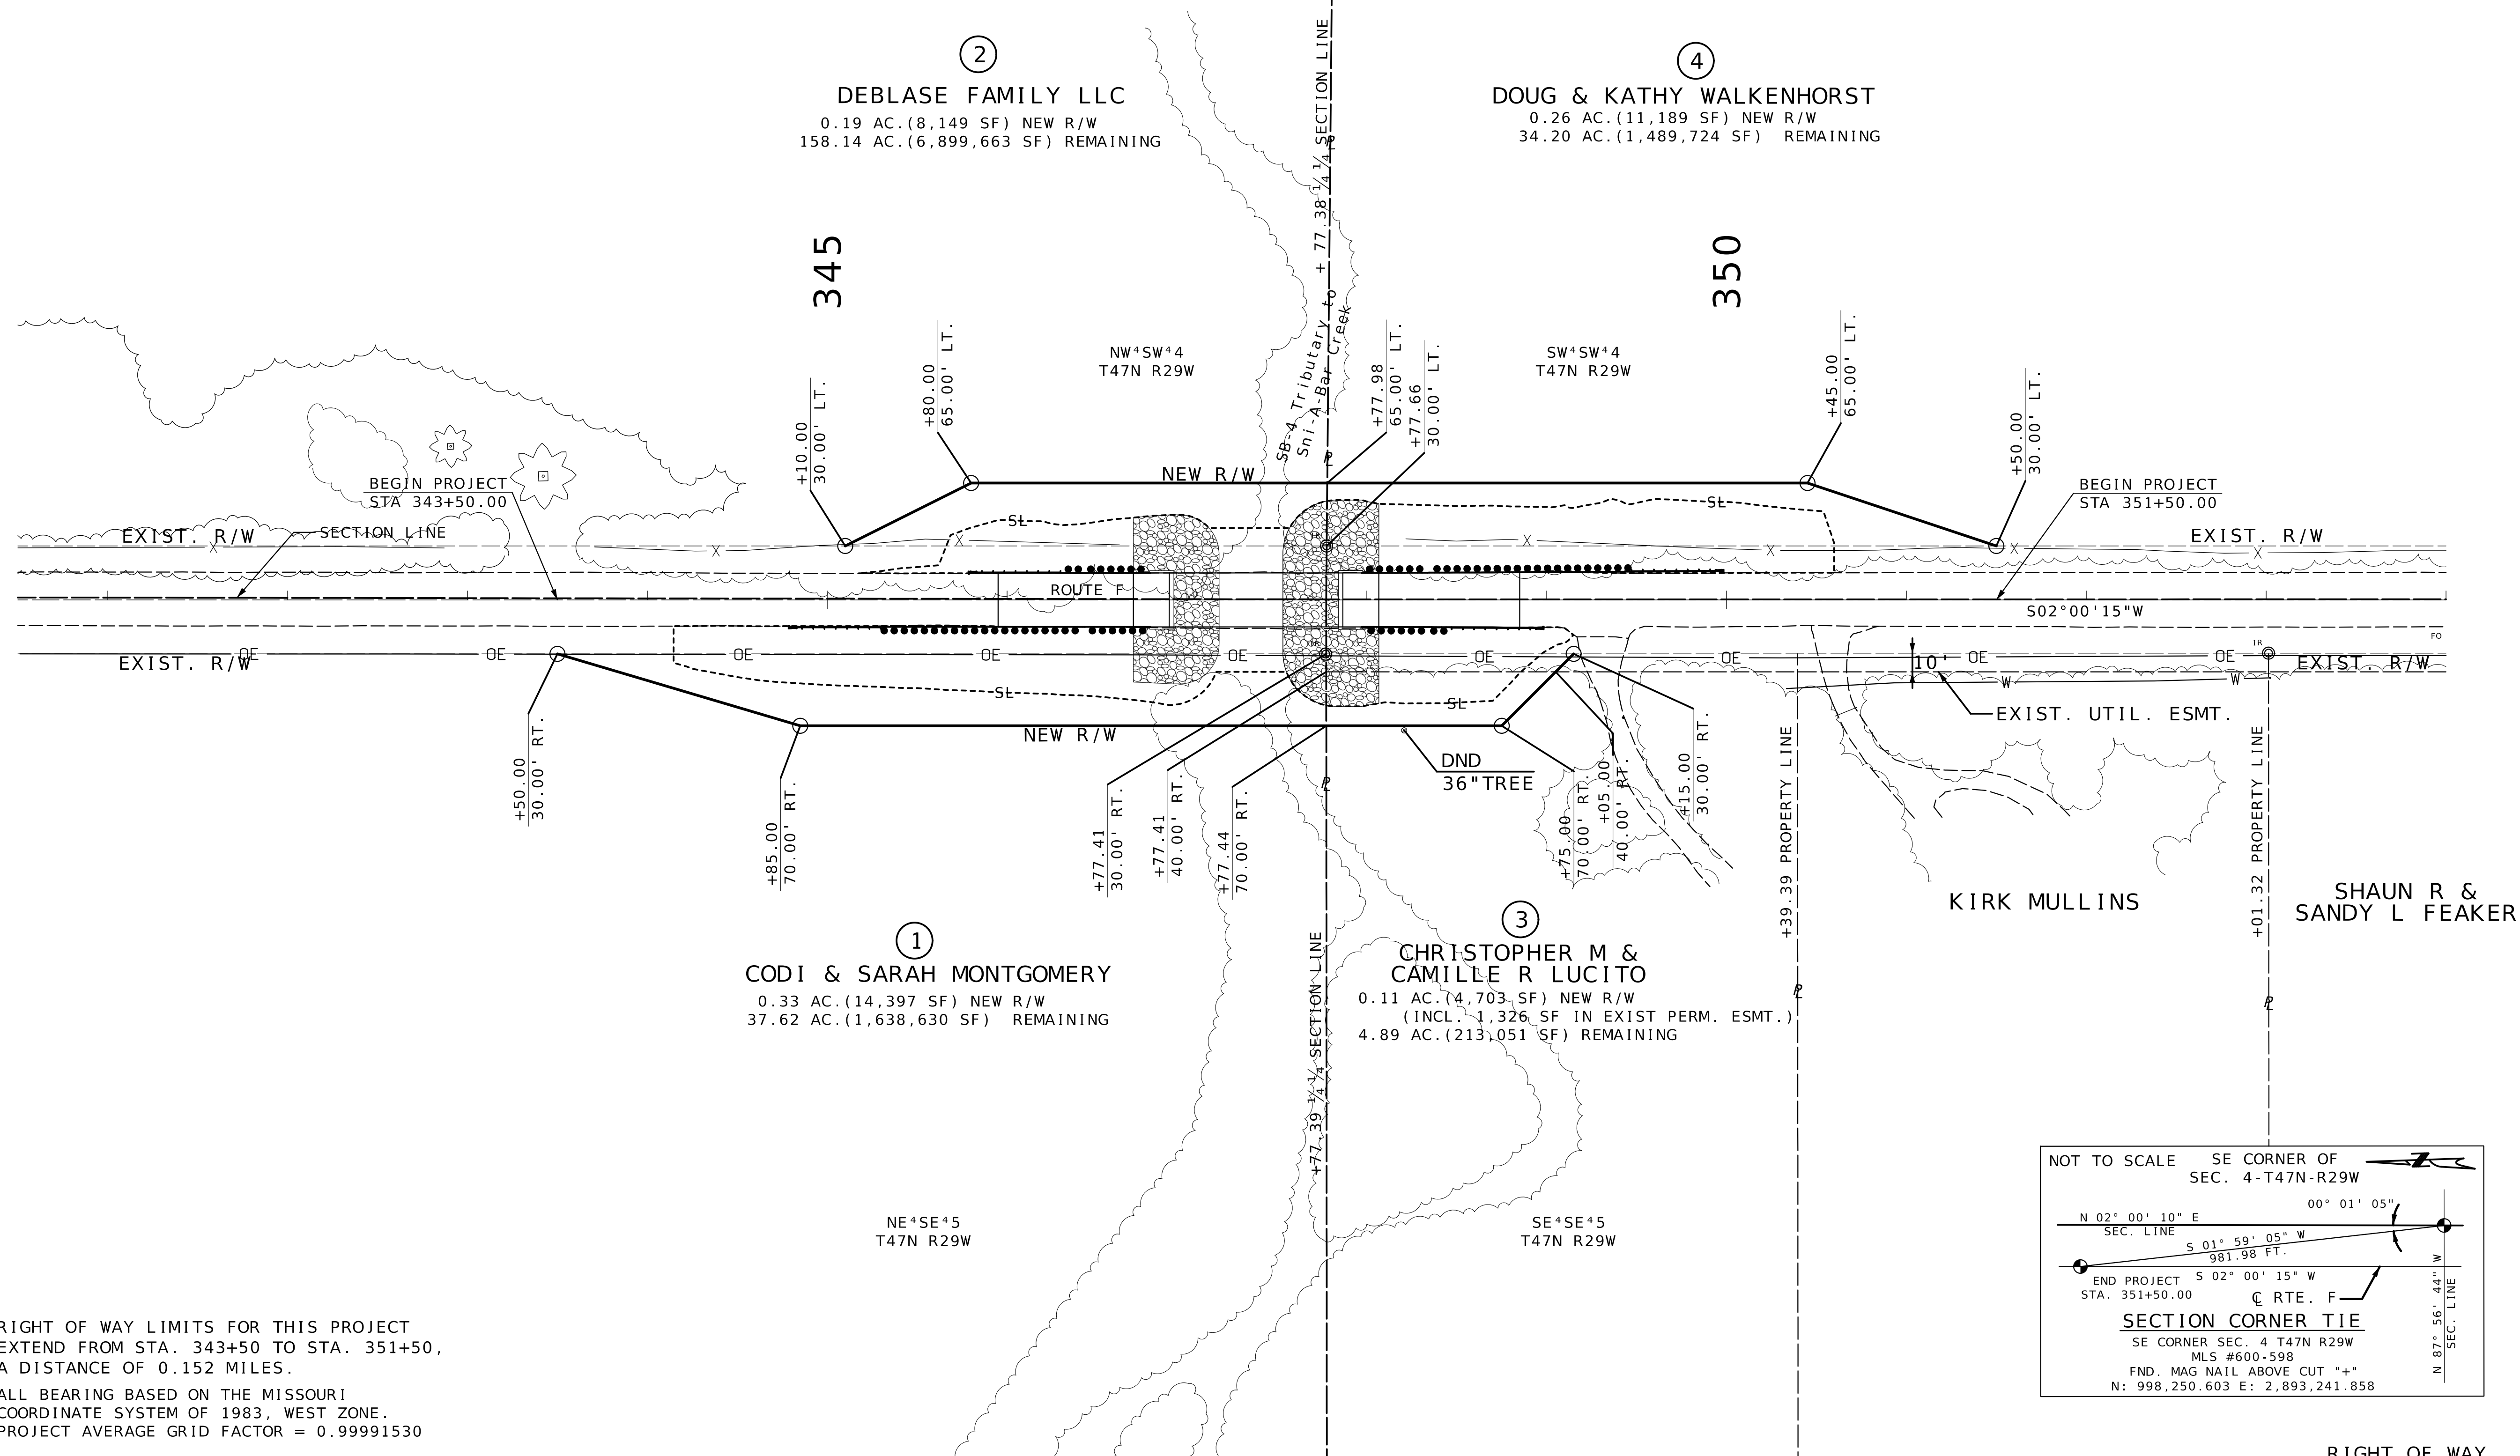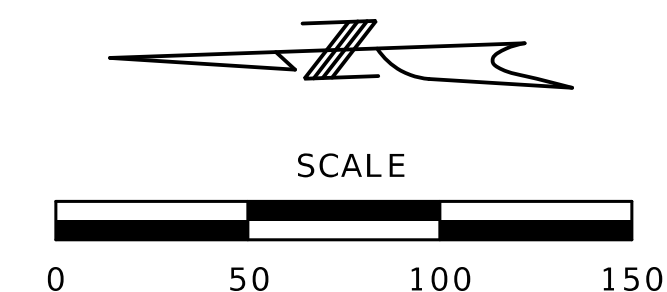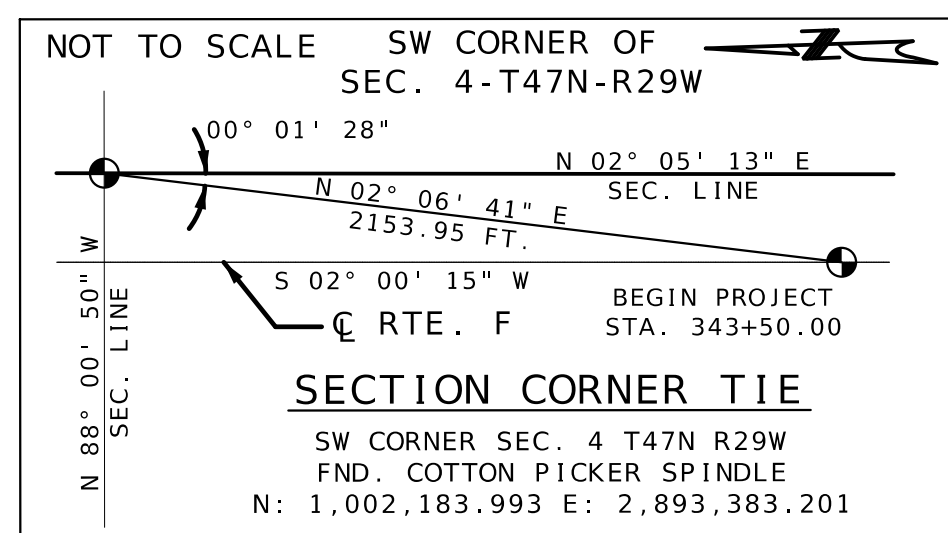


RIGHT OF WAY LIMITS FOR THIS PROJECT
EXTEND FROM STA. 343+50 TO STA. 351+50,
A DISTANCE OF 0.152 MILES.

ALL BEARING BASED ON THE MISSOURI
COORDINATE SYSTEM OF 1983, WEST ZONE.
PROJECT AVERAGE GRID FACTOR = 0.99991530

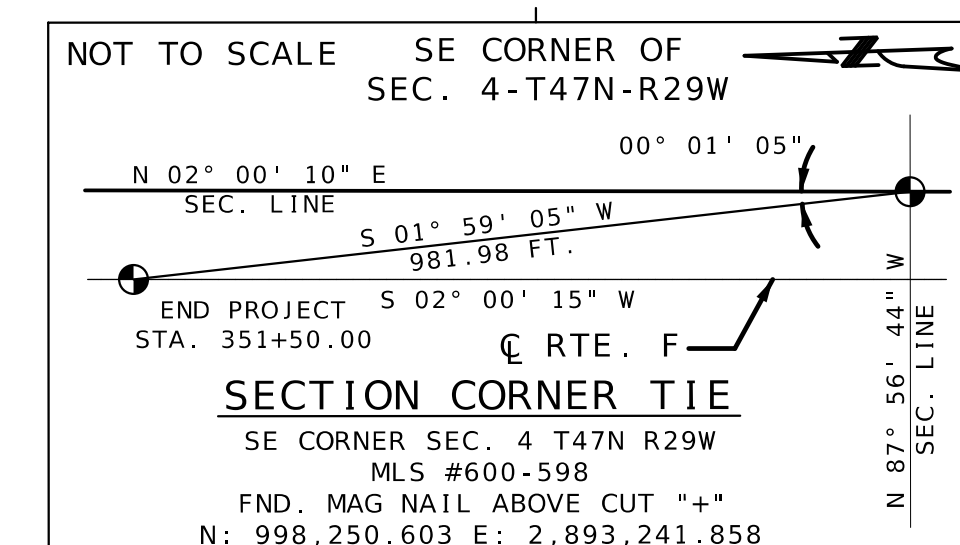


RIGHT OF WAY
SHEET 1 OF 1

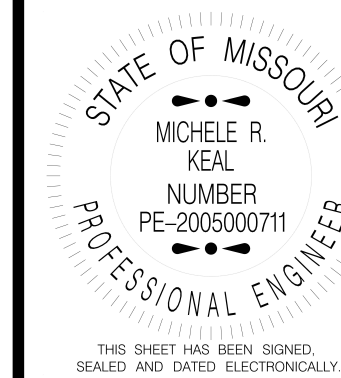

DATE PREPARED	
9/16/2025	
ROUTE	STATE
F	MO
DISTRICT	SHEET #
KC	5
COUNTY	
JACKSON	
JOB NO.	
JKU0110	
CONTRACT ID.	

PROJECT NO

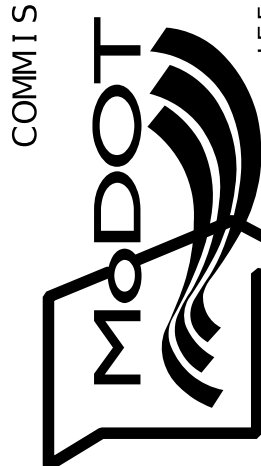BRIDGE NO.
A9583[illegible]MISSOURI HIGHWAYS AND TRANSPORTATION
COMMISSION

105 WEST CAPITOL
JEFFERSON CITY, MO 65102
1-888-ASK-MODOT (1-888-275-6636)



4435 MAIN STREET, SUITE 1150
KANSAS CITY, MO 64111
913/441-1100, FAX 913/441-1468
CERTIFICATE OF AUTHORITY NUMBER F00970024

[illegible]

ALL PROJECT COORDINATES HAVE BEEN PROJECTED FROM THE MISSOURI STATE PLANE COORDINATE (SPC) SYSTEM OF 1983 USING AN AVERAGE PROJECT PROJECTION (GRID TO GROUND) FACTOR. TO GET BACK TO STATE PLANE COORDINATES MULTIPLY THE PROJECT COORDINATES BY THE AVERAGE GRID FACTOR AS SHOWN IN THE "REFERENCE CONTROL INFORMATION" PORTION OF THIS TABLE.

PROJECT COORDINATE INFORMATION

COORDINATE SYSTEM	STATE PLANE
HORIZONTAL DATUM	NAD 83 (2011)
VERTICAL DATUM	NAVD 88
GEOID MODEL	JACKSON COUNTY
ELEVATIONS DETERMINED BY	XX
PROJECT PROJECTION FACTOR	1.00008471

REFERENCE CONTROL INFORMATION

COORDINATE SYSTEM	NAD 1983
CONTROL STATION	JA-79
DESIGNATION	JA-79
CORS_ID	.
PID	95079
LATITUDE	38°55'31.05012"
LONGITUDE	94°07'58.72137"
NORTHING (M)	306220.201
EASTING (M)	881825.364
ZONE	WEST

PROJECT AVERAGE GRID FACTOR 0.99991530

EXAMPLE OF PROJECT COORDINATE TO S.P.C.


PROJECT NORTHING X AVERAGE GRID FACTOR
= STATE PLANE NORTHING
PROJECT EASTING X AVERAGE GRID FACTOR
= STATE PLANE EASTING

EXAMPLE: CONTROL POINT #2
N 999426.54 X 1.00000 = N 999426.54
E 2893256.31 X 1.00000 = E 2893256.31

LINEAR UNIT CONVERSION

1 METER = 3.280833333 US SURVEY FEET (USFT)

COORDINATE POINT LISTING								
SHEET NO	STATION	LOCATION	OFFSET (USFT)	MODIFIED STATE PLANE (GROUND)			DESCRIPTION	GPK POINT ID
				NORTHING (US SURVEY FT)	EASTING (US SURVEY FT)	ELEVATION (US SURVEY FT)		
PROJECT CONTROL POINTS								
-	354+10.09	RTE F	28.2	998,973.05	2,893,238.60	899.19	CONTROL -- GPS 5003	1
-	349+56.26	RTE F	26.4	999,426.54	2,893,256.31	877.84	CONTROL -- GPS 5004	2
-	338+90.81	RTE F	21.2	1,000,491.15	2,893,298.72	865.64	CONTROL -- GPS 5005	3
-	345+85.55	RTE F	17.2	999,796.70	2,893,278.41	864.34	CONTROL -- GPS 5006	4
-	-	-	-	-	-	-	-	-
-	-	-	-	-	-	-	-	-
ALIGNMENTS								
-	329+20.40	RTE F	-	1,001,460.23	2,893,353.84	-	POT	EX F
-	374+77.85	RTE F	-	996,905.57	2,893,194.46	-	POT	EX F
-	-	-	-	-	-	-	-	-
-	-	-	-	-	-	-	-	-
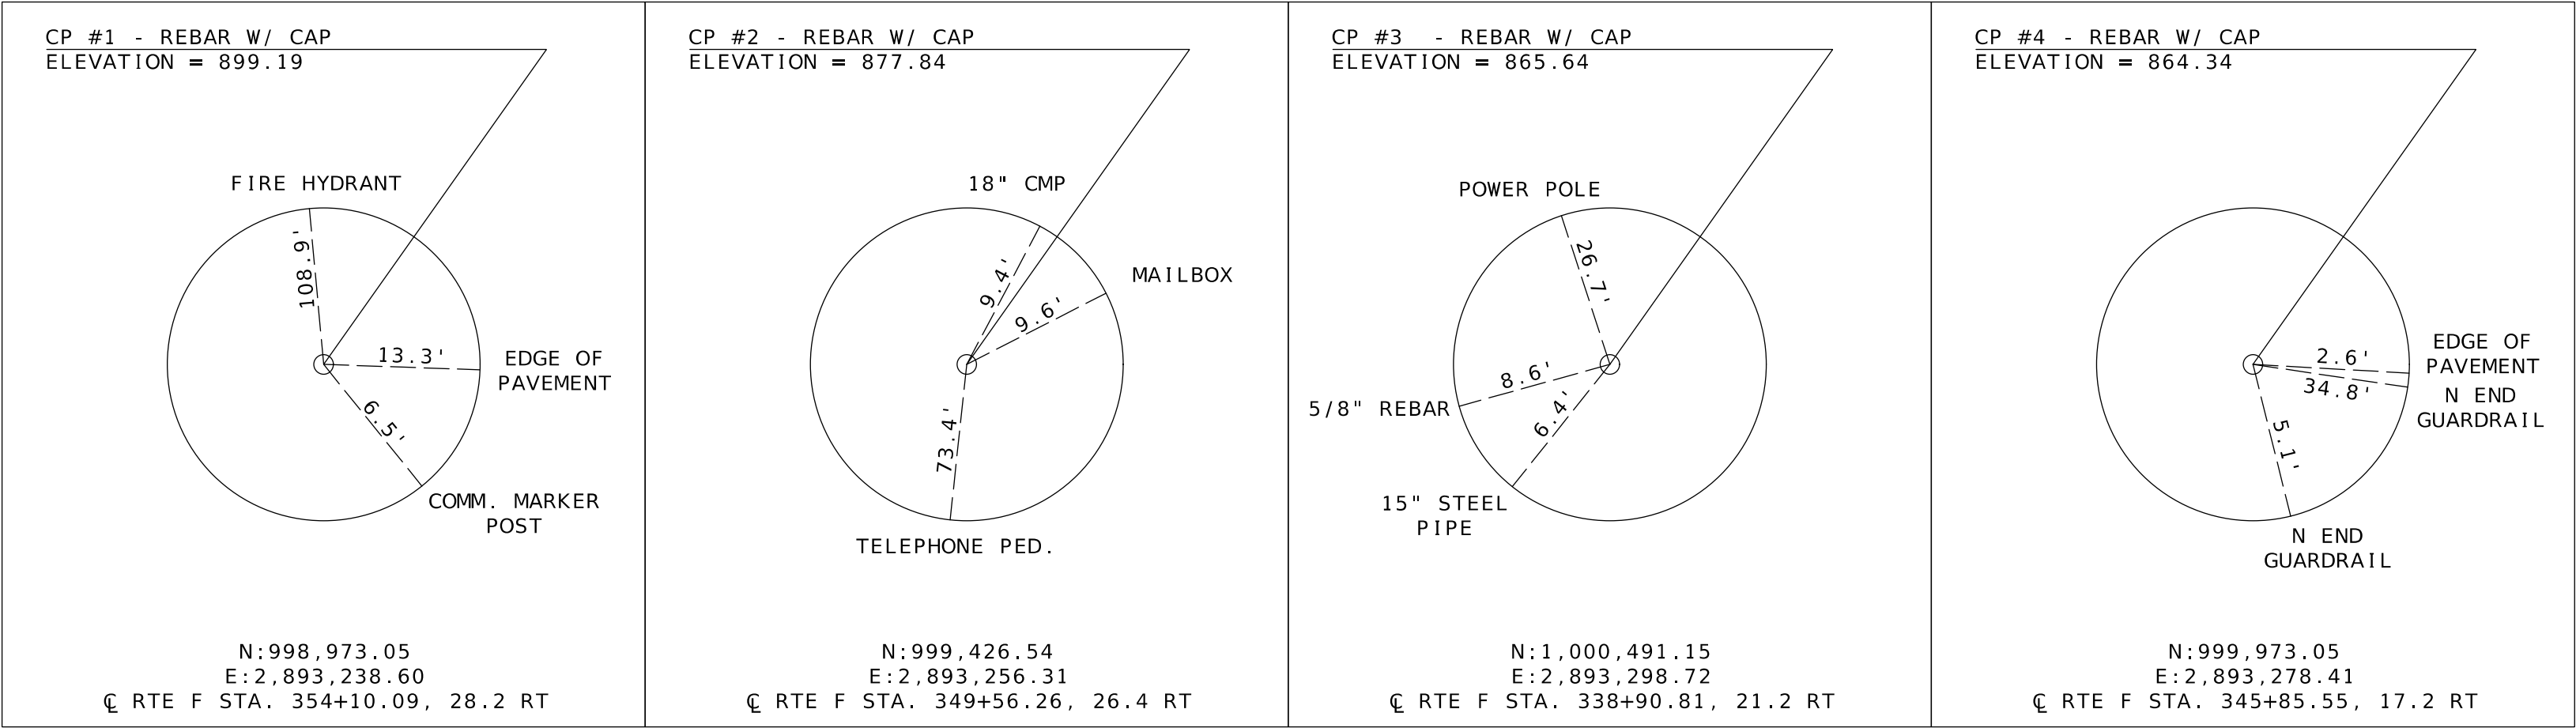

STATE OF MISSOURI

MICHELE R. KEAL

NUMBER

PE-2008000711

PROFESSIONAL ENGINEER

THIS SHEET HAS BEEN SIGNED, SEALED AND DATED ELECTRONICALLY.

DATE PREPARED

9/16/2025

ROUTE

F

DISTRICT

KC

STATE

MO

SHEET NO.

6

COUNTY

JACKSON

JOB NO.

JKU0110

CONTRACT ID.

PROJECT NO.

BRIDGE NO.

A9583

DESCRIPTION

DATE

MISSOURI HIGHWAYS AND TRANSPORTATION COMMISSION

MoDOT

105 WEST CAPITOL

JEFFERSON CITY, MO 65102

1-888-ASK-MODOT (1-888-275-6636)

benesch

4435 MAIN STREET, SUITE 1150

KANSAS CITY, MO 64111

913/441-1100, FAX 913/441-1468


CERTIFICATE OF AUTHORITY NUMBER F00970024

COORDINATE POINT SHEET
SHEET 1 OF 1



345

350

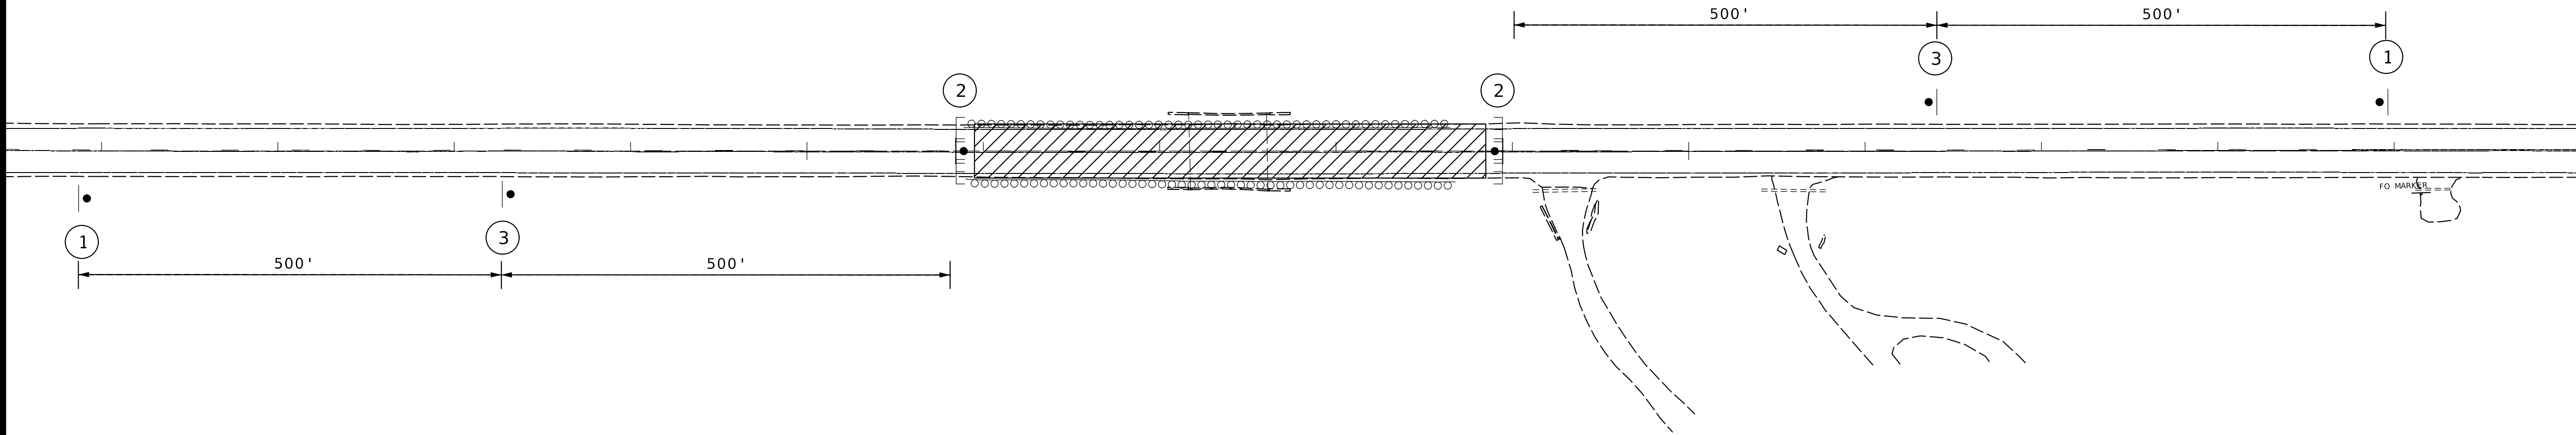

TRAFFIC CONTROL LEGEND

- SIGN (SINGLE SIDED)
- BARRICADE
- WORK ZONE

TRAFFIC CONTROL
SHEET 2 OF 2



DATE PREPARED
9/16/2025

ROUTE F	STATE MO
DISTRICT KC	SHEET NO. 8

COUNTY
JACKSON

JOB NO.
JKU0110


CONTRACT ID.

PROJECT NO.

BRIDGE NO.
A9583

DESCRIPTION	DATE

MISSOURI HIGHWAYS AND TRANSPORTATION
COMMISSION

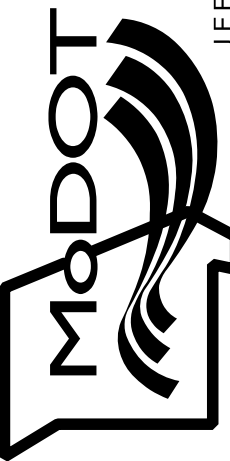


105 WEST CAPITOL
JEFFERSON CITY, MO 65102
1-888-ASK-MODOT (1-888-275-6636)



4435 MAIN STREET, SUITE 1150
KANSAS CITY, MO 64111
913/441-1100, FAX 913/441-1468
CERTIFICATE OF AUTHORITY NUMBER F00970024

IF A SEAL IS PRESENT ON THIS SHEET IT HAS BEEN ELECTRONICALLY SEALED AND DATED.

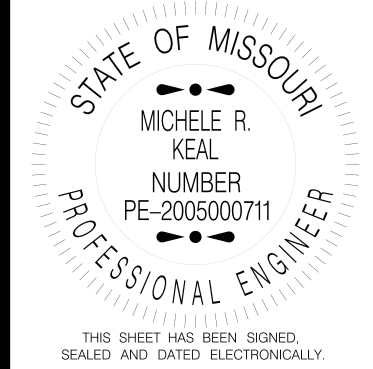

DATE PREPARED 9/18/2025	
ROUTE F	STATE MO
DISTRICT KC	SHEET NO. 9
COUNTY JACKSON	
JOB NO. JKU0110	
CONTRACT ID.	
PROJECT NO.	
BRIDGE NO. A9583	

DATE	DESCRIPTION

MISSOURI HIGHWAYS AND TRANSPORTATION COMMISSION

105 WEST CAPITOL
JEFFERSON CITY, MO 65102
1-888-ASK-MODOT (1-888-275-6636)

benesch


4435 MAIN STREET, SUITE 1150
KANSAS CITY, MO 64111
913/441-1100, FAX 913/441-1468
CERTIFICATE OF AUTHORITY NUMBER F00970024

TEMPORARY EROSION CONTROL LEGEND

- ALTERNATE DITCH CHECK
- ROCK DITCH CHECK
- TEMPORARY SEEDING AND MULCHING
- EROSION CONTROL BLANKET
- SILT FENCE



PERMANENT EROSION CONTROL LEGEND

- ROCK DITCH LINER TYPE 3

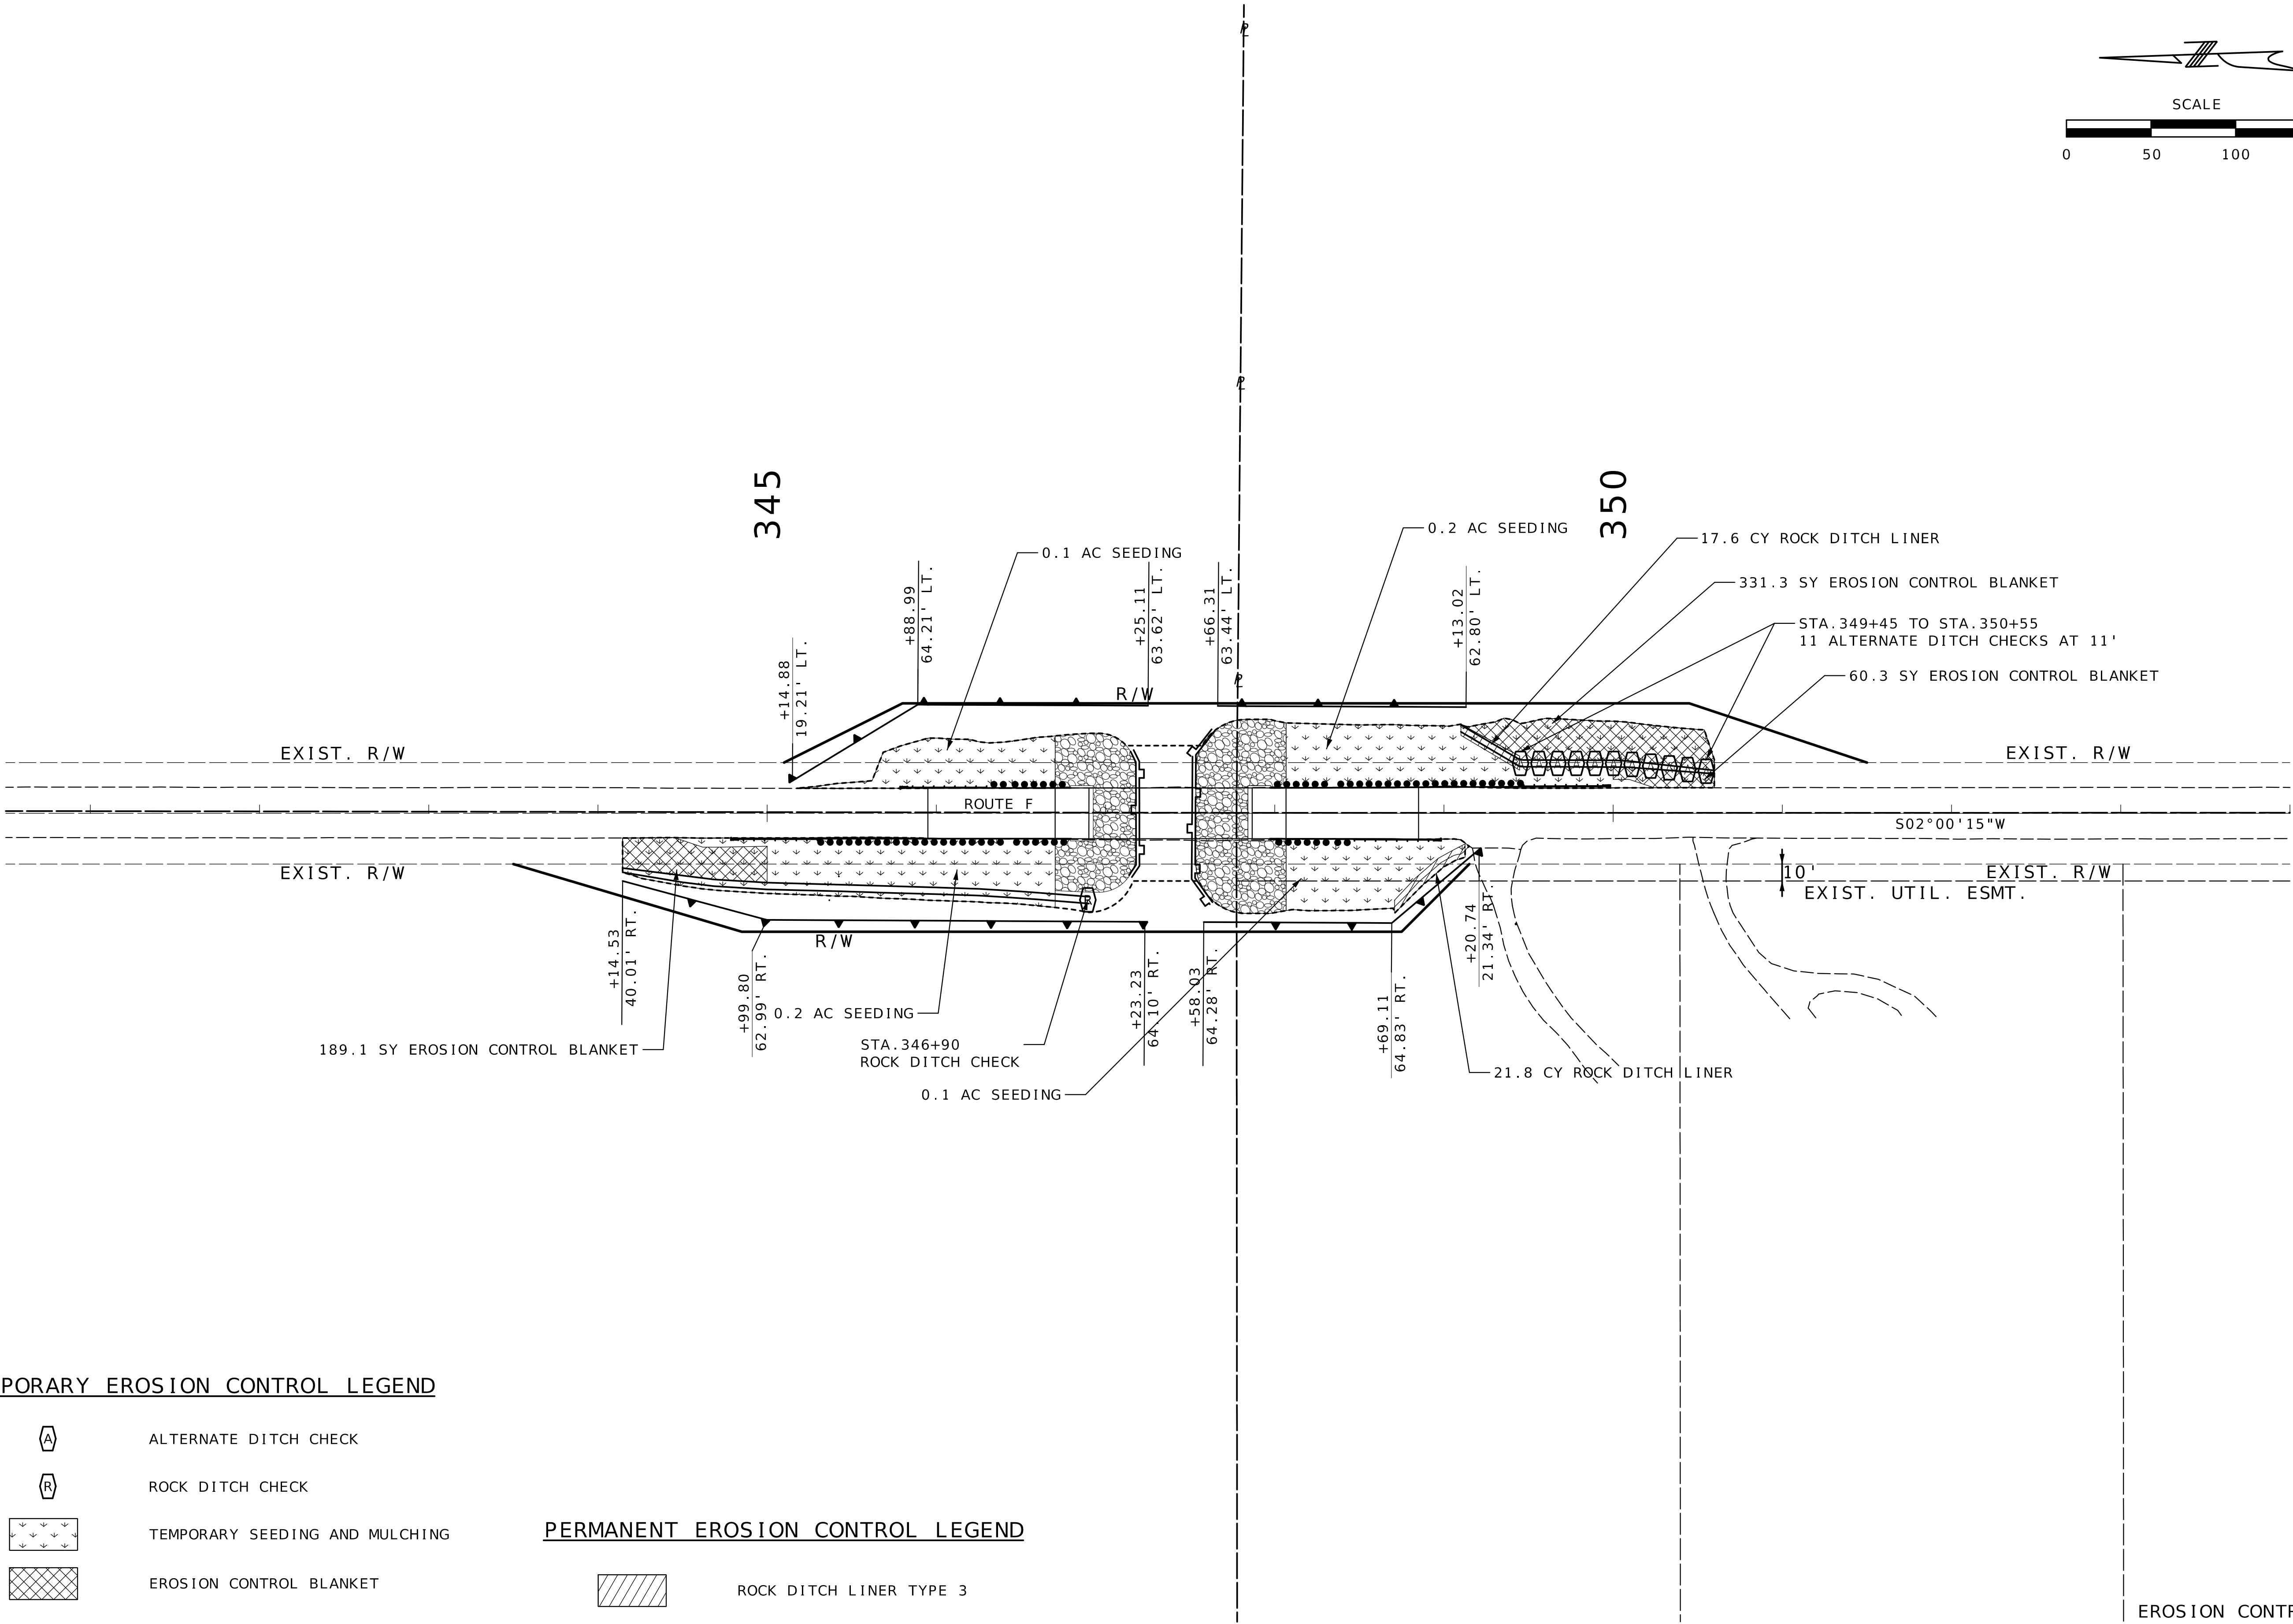

-
- 4" SOLID WHITE (S.W.)
4" INTERMITTENT YELLOW (I.Y.)
4" SOLID YELLOW (S.W.)

PAVEMENT MARKING LEGEND

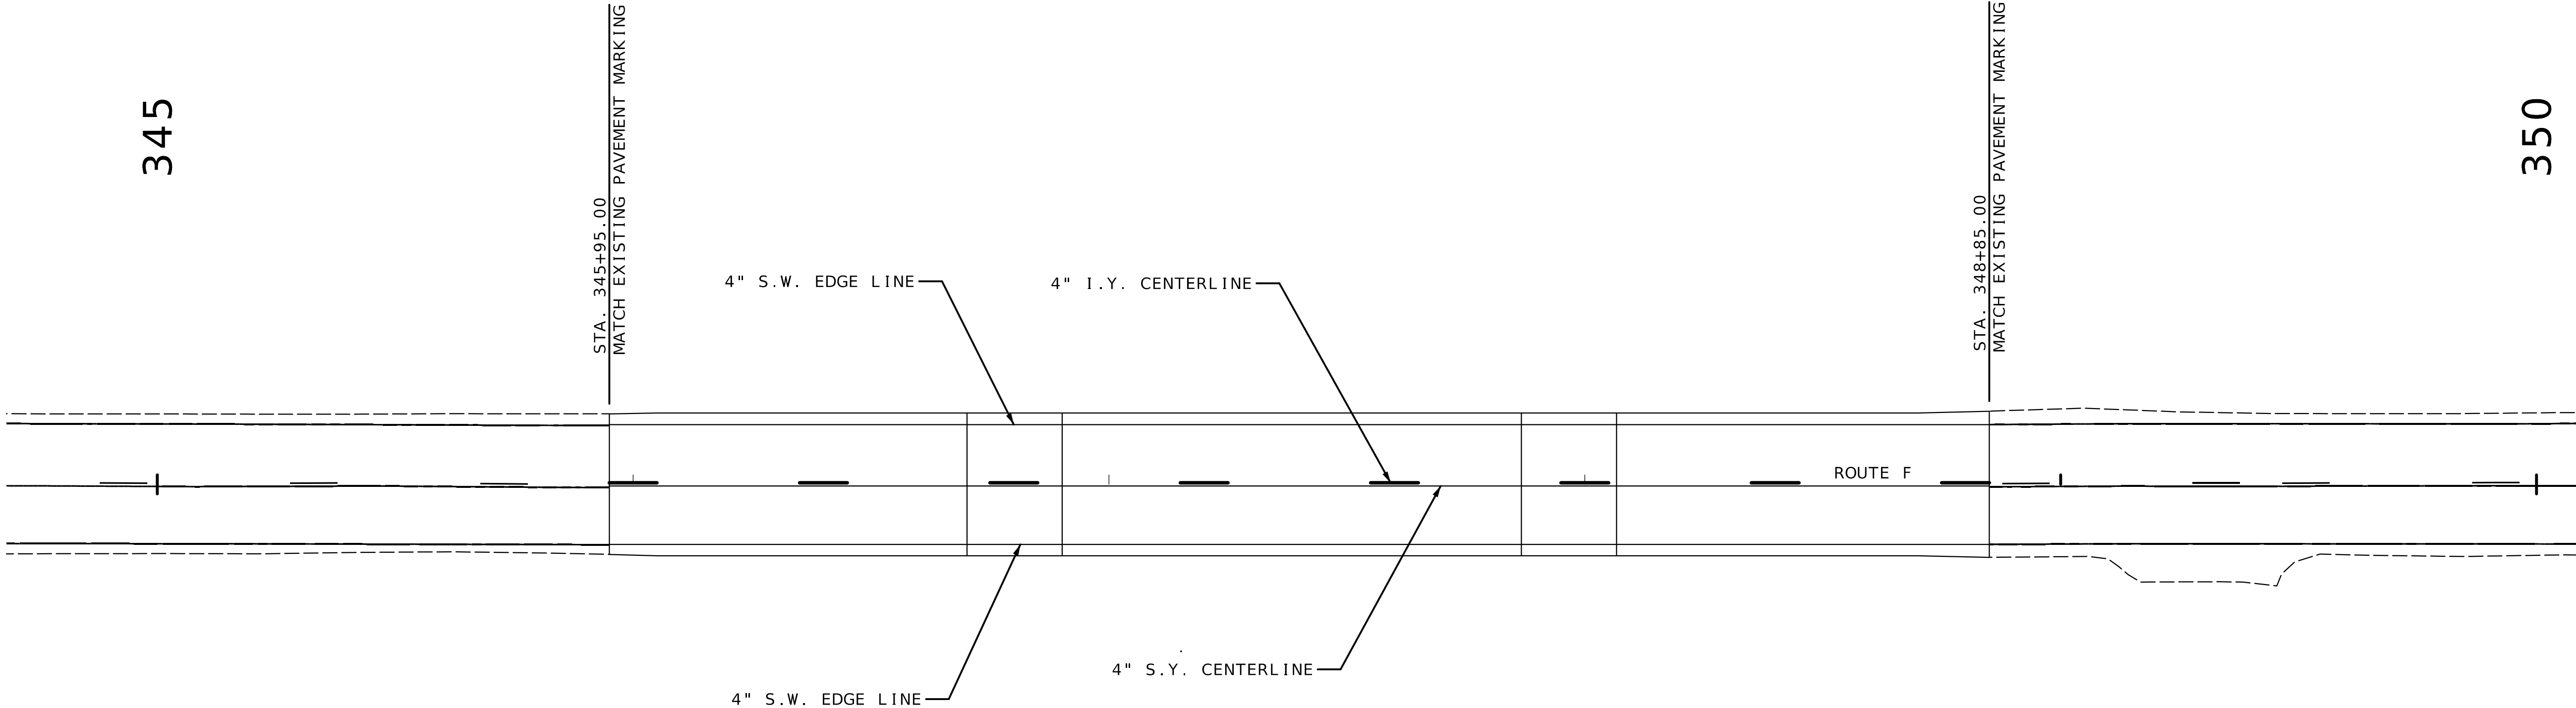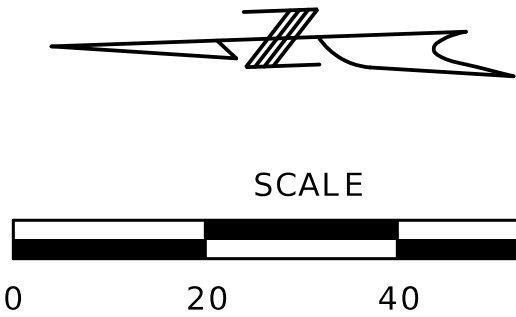


DATE PREPARED 9/16/2025	
ROUTE F	STATE MO
DISTRICT KC	SHEET NO. 10
COUNTY JACKSON	
JOB NO. JKU0110	
CONTRACT ID.	

PROJECT NO.
BRIDGE NO. A9583

DATE	DESCRIPTION

MISSOURI HIGHWAYS AND TRANSPORTATION COMMISSION

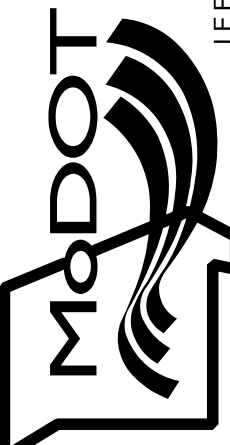

105 WEST CAPITOL
JEFFERSON CITY, MO 65102
1-888-ASK-MODOT (1-888-275-6636)



4435 MAIN STREET, SUITE 1150
KANSAS CITY, MO 64111
913/441-1100 FAX 913/441-1468
CERTIFICATE OF AUTHORITY NUMBER F00970024

IF A SEAL IS PRESENT ON THIS SHEET IT HAS BEEN ELECTRONICALLY SEALED AND DATED.

(94') PRESTRESSED CONCRETE NU-GIRDER SPAN



DATE
08/22/2025

DATE PREPARED
8/19/2025

ROUTE F STATE
MO

DISTRICT BR SHEET NO. 1

COUNTY
JACKSON

JOB NO.
JKU0110

CONTRACT ID.

PROJECT NO.

BRIDGE NO.
A9583

DESCRIPTION

DATE

MISSOURI HIGHWAYS AND TRANSPORTATION COMMISSION

105 WEST CAPITOL

JEFFERSON CITY, MO 65102

1-888-ASK-MODOT (1-888-275-6636)

MoDOT

benesch

One Main Plaza, 4435 Main St., Suite 1150,
Kansas City, MO 64111-4411, FAX 913/441-1468
816/721-4222, FAX 913/441-1468
CERTIFICATE OF AUTHORITY NUMBER F00970024

11:07 8/19/2025

IF A SEAL IS PRESENT ON THIS SHEET IT HAS BEEN ELECTRONICALLY SEALED AND DATED.


BENCHMARKS

CP#5003
1/2" Rebar with Control Point Cap
Northing: 998,973.05
Easting: 2,893,238.60
Elevation: 899.19


CP#5004
1/2" Rebar with Control Point Cap
Northing: 999,426.54
Easting: 2,893,256.31
Elevation: 877.84

CP#5006
1/2" Rebar with Control Point Cap
Northing: 999,796.70
Easting: 2,893,278.41
Elevation: 864.34

VERTICAL DATUM SET BY NAVD 88

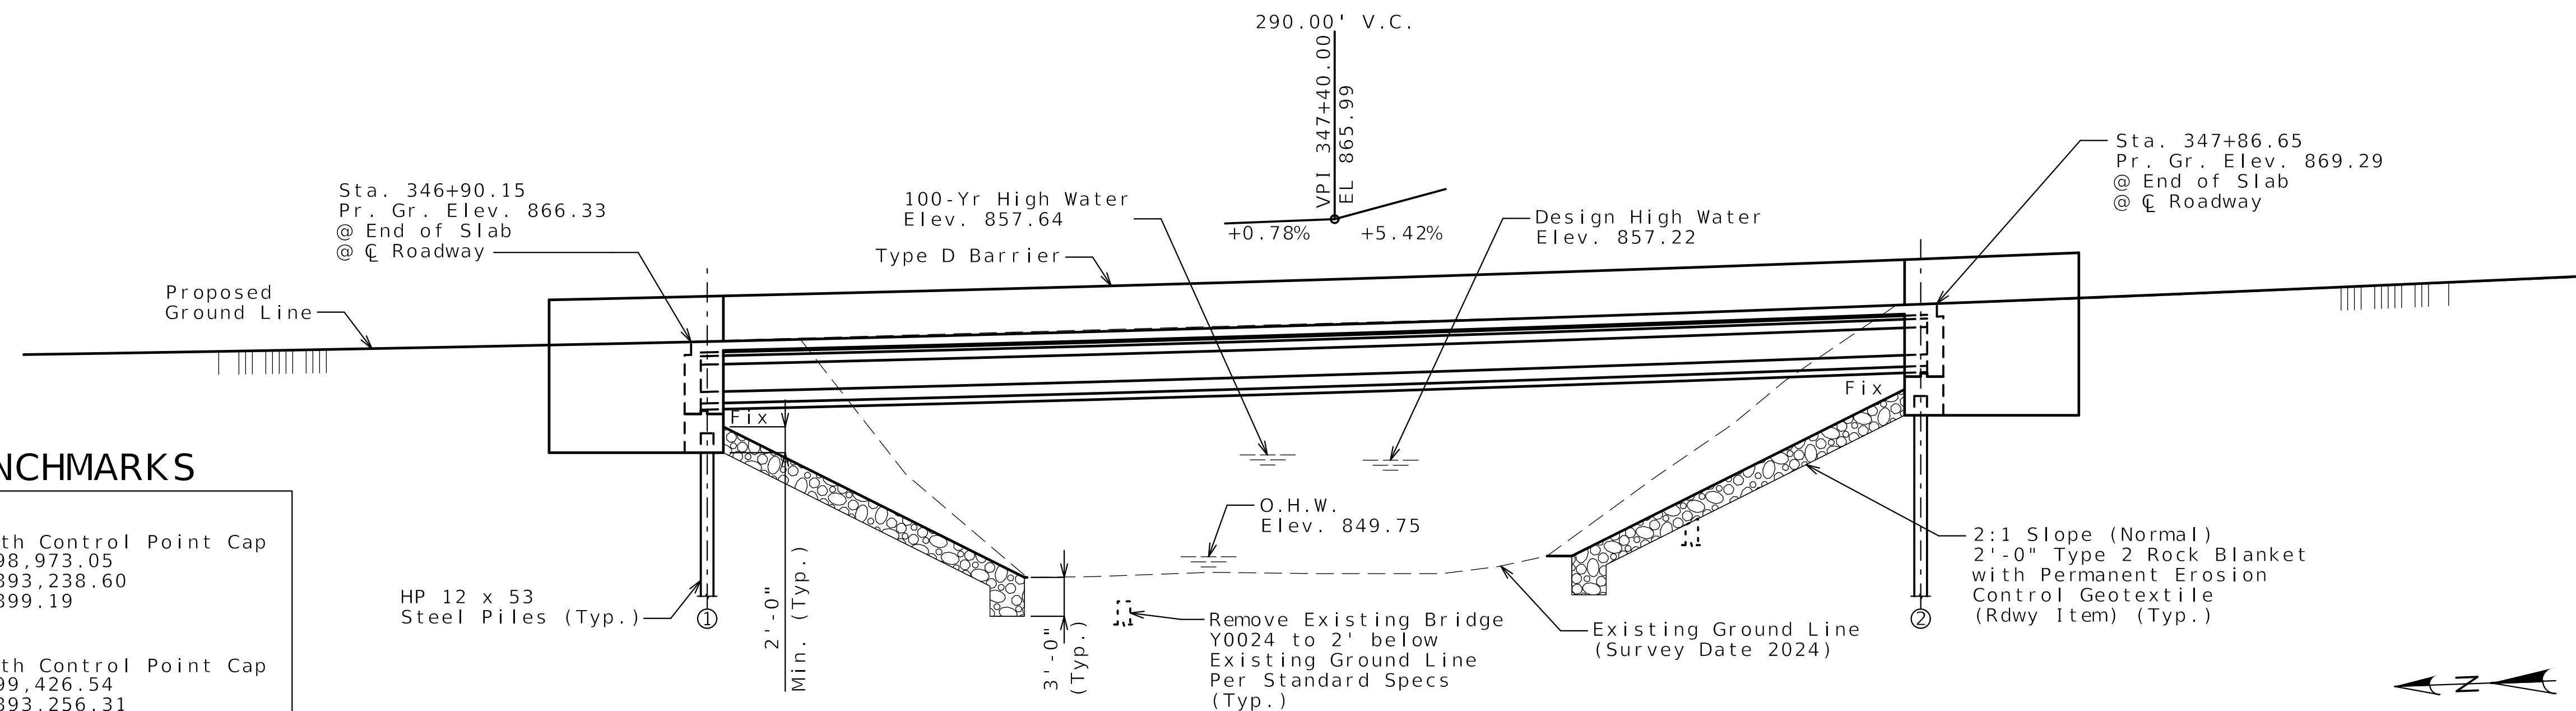

ELEVATION

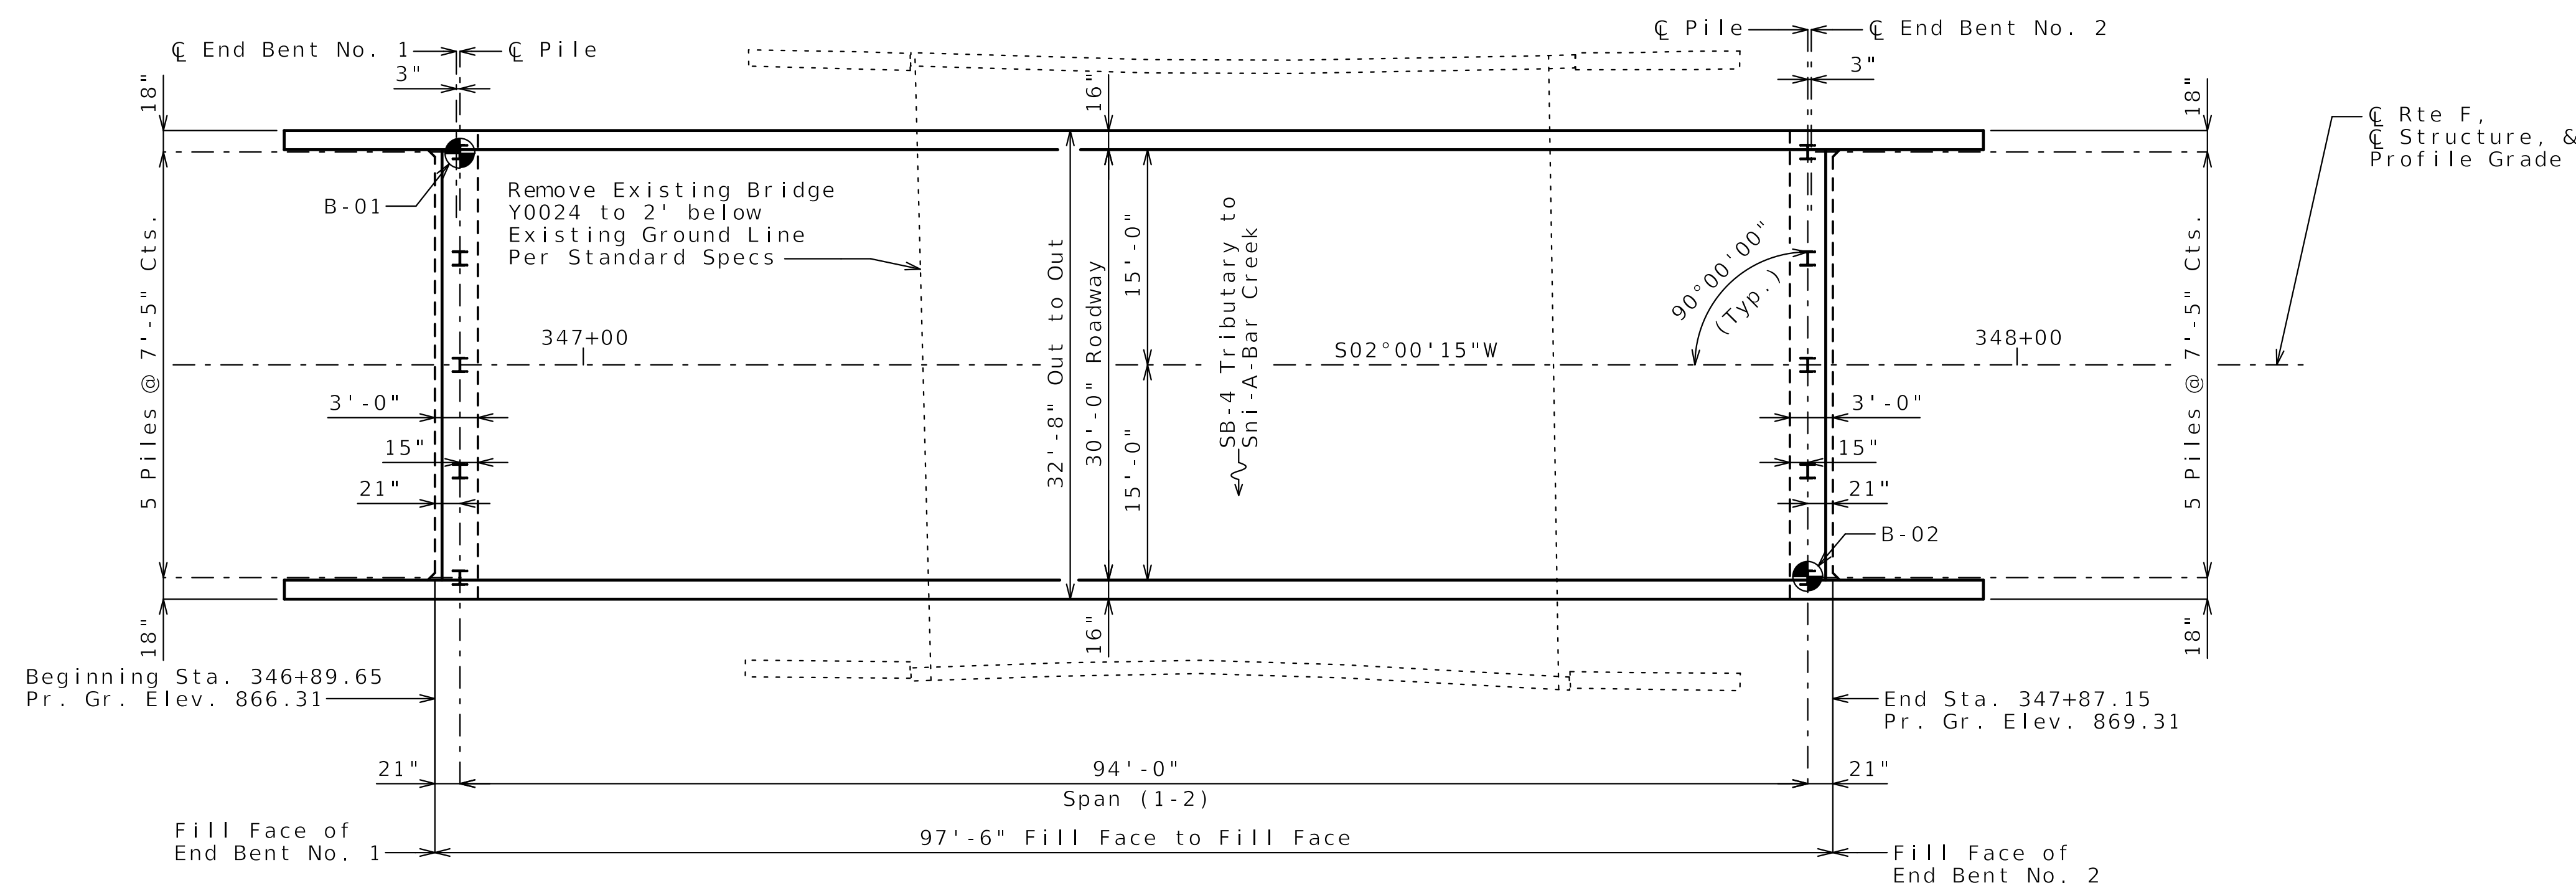

PLAN

Indicates location of borings.

Notice and Disclaimer Regarding Boring Log Data

The locations of all subsurface borings for this structure are shown on the bridge plan sheet for this structure. The boring data for all locations indicated, as well as any other boring logs or other factual records of subsurface data and investigations performed by the department for the design of the project, are shown on Sheets No. 23 thru 25 or will be available from the Project Contact upon written request. No greater significance or weight should be given to the boring data depicted on the plan sheets than is given to the subsurface data available from the district or elsewhere.

The Commission does not represent or warrant that any such boring data accurately depicts the conditions to be encountered in constructing this project. A contractor assumes all risks it may encounter in basing its bid prices, time or schedule of performance on the boring data depicted here or those available from the district, or on any other documentation not expressly warranted, which the contractor may obtain from the Commission.

Designed JUL. 2024
Detailed MAR. 2025
Checked MAR. 2025

Notes:

All bents are parallel.

For General Notes, Estimated Quantities, Location Sketch, & Pile Data, see Sheet No 2.

All stationing shown are along Route F.

All elevations shown are along Route F.

Longitudinal dimensions are measured horizontal.

Existing roadway fill under the ends of the bridge shall be removed as shown. Removal of existing roadway fill will be considered completely covered by the contract unit price for roadway excavation.

BRIDGE: ROUTE F OVER SB-4 TRIBUTARY TO SNI-A-BAR CREEK

STATE ROAD FROM INTERSTATE 70 TO ROUTE 50
ABOUT 2.9 MILES N OF ROUTE 50
BEGINNING STATION 346+89.65

Note: This drawing is not to scale. Follow dimensions.

Sheet No. 1 of 25

Y:\Kansas\131000S\131047.00_MoDOT_Rte_F\Eng_Docs\Bridge\A9583\Final\B_A9583_001_JKU0110_GP&E.dgn (Default)

11:07 8/19/2025

Estimated Quantities			
Item		Substr.	Superstr.
Class 1 Excavation	cu. yard	100	
Removal of Bridges (Y0024)	lump sum		
Bridge Approach Slab (Minor)	sq. yard		136
Galvanized Structural Steel Piles (12 in)	linear foot	365	
Pile Point Reinforcement	each	10	
Class B Concrete (Substructure)	cu. yard	29.2	
Type D Barrier	linear foot		237
Slab on Concrete NU-Girder	sq. yard		350
NU53, Prestressed Concrete NU-Girder	linear foot		379
Steel Intermediate Diaphragm for P/S Concrete Girders	each		6
Vertical Drain at End Bents	each		2
Laminated Neoprene Bearing Pad (Tapered)	each		8

All concrete above the construction joint in the end bents is included in the Estimated Quantities for Slab on Concrete NU-Girder.

All reinforcement in the end bents is included in the Estimated Quantities for Slab on Concrete NU-Girder.

Foundation Data			
Type	Design Data	Bent Number	
		1	2
Load Bearing Pile	Pile Type and Size	HP 12x53	HP 12x53
	Number	5	5
	Approximate Length Per Each	48	25
	Pile Point Reinforcement	All	All
	Min. Galvanized Penetration (Elev.)	Full Length	Full Length
	Minimum Tip Penetration (Elev.)	811	837
	Criteria for Min. Tip Penetration	Min. Embed.	Min. Embed.
	Pile Driving Verification Method	DF	DF
	Resistance Factor	0.4	0.4
	Minimum Nominal Axial Compressive Resistance	590	590

DF = FHWA-modified Gates Dynamic Pile Formula

Load Bearing Pile:
Minimum Nominal Axial Compressive Resistance = $\frac{\text{Maximum Factored Loads}}{\text{Resistance Factor}}$

All piles shall be galvanized full length.

Pile point reinforcement need not be galvanized. Shop drawings will not be required for pile point reinforcement.

HP piles are anticipated to be driven to refusal on rock. Review all borings for depth of rock and restrict driving as appropriate to comply with hard rock driving criteria in accordance with Sec 702. When pile refusal on rock occurs, as approved by the engineer, the minimum nominal axial compressive resistance is verified and no additional pile driving verification method is required.

Hydrologic Data
Drainage Area = 5.5 mi ²
Design Flood Frequency = 50 years
Design Flood Discharge = 2,900 cfs
Design Flood (D.F.) Elevation = 857.22
Base Flood (100-year)
Base Flood Elevation = 857.64
Base Flood Discharge = 3,300 cfs
Estimated Backwater = 0.29 ft
Average Velocity thru Opening = 5.75 ft/s
Freeboard (50-year)
Freeboard = 4.44 ft
Roadway Overtopping
Overtopping Flood Discharge = 9,700 cfs
Overtopping Flood Frequency = >500 years
500-Year Flood Elevation = 865.22

General Notes:

Design Specifications:
2020 AASHTO LRFD Bridge Design Specifications (9th Ed.)
2011 AASHTO Guide Specifications for LRFD Seismic Bridge Design (2nd Ed.) and 2014 Interim Revisions (Seismic Details Only)
Seismic Design Category = A
Design Earthquake Response Spectral Acceleration Coefficient at 1.0 second period, $0.10 \leq SD1 < 0.15$
Acceleration Coefficient (Effective Peak Ground Acceleration Coefficient), $A_s = 0.10g$

Design loading:
Vehicular = HL-93
Future Wearing Surface = 35 lb/sf
Earth = 120 lb/cf
Equivalent Fluid Pressure = 45 lb/cf
Superstructure: Non-Composite for dead load.
Composite for live load.

Design Unit Stresses:
Class B Concrete (Substructure) f'c = 3,000 psi
Class B-1 Concrete (Barrier) f'c = 4,000 psi
Class B-2 Concrete (Superstructure, except Prestressed Girders and Barrier) f'c = 4,000 psi
Reinforcing Steel (ASTM A615 Grade 60) fy = 60,000 psi
Structural Steel HP Pile (ASTM A709 Grade 50) fy = 50,000 psi
For prestressed girders stresses, see Sheets No. 11 & 12.

Neoprene Pads:
Neoprene bearing pads shall be 60 durometer and shall be in accordance with Sec 716.

Joint Filler:
All joint filler shall be in accordance with Sec 1057 for preformed sponge rubber expansion and partition joint filler, except as noted.

Reinforcing Steel:
Minimum clearance to reinforcing steel shall be 1 1/2", unless otherwise shown.

Traffic Handling:
Structure to be closed during construction. Traffic to be maintained on other routes during construction. See roadway plans for traffic control.

Estimated Quantities for Slab on Concrete NU-Girder		
Item		Total
Class B-2 Concrete	cu. yard	142.4
Reinforcing Steel (Epoxy Coated)	pound	33,240

The table of Estimated Quantities for Slab on Concrete NU-Girder represents the quantities used by the State in preparing the cost estimate for concrete slabs. The area of the concrete slab will be measured to the nearest square yard longitudinally from end of slab to end of slab and transversely from out to out of bridge slab (or with the horizontal dimensions as shown on the plan of slab). Payment for stay-in-place corrugated steel forms, conventional forms, all concrete, and epoxy coated reinforcing steel will be considered completely covered by the contract unit price for the slab. Variations may be encountered in the estimated quantities but the variations cannot be used for an adjustment in the contract unit price.


Method of forming the slab shall be as shown on the plans and in accordance with Sec 703. All hardware for forming the slab to be left in place as a permanent part of the structure shall be coated in accordance with ASTM A123 or ASTM B633 with a thickness class SC 4 and a finish type I, II, or III.

Slab shall be cast-in-place with conventional forms or stay-in-place corrugated steel forms. Precast prestressed panels will not be permitted.

Corrugated steel forms, supports, closure elements and accessories shall be in accordance with grade requirement and coating designation G165 of ASTM A653. Complete shop drawings of the permanent steel deck forms shall be required in accordance with Sec 1080.

Corrugations of stay-in-place forms shall be filled with an expanded polystyrene material. The polystyrene material shall be placed in the forms with an adhesive in accordance with the manufacturer's recommendations.

Form sheets shall not rest directly on the top of girder flanges. Sheets shall be securely fastened to form supports with a minimum bearing length of one inch on each end. Form supports shall be placed in direct contact with the flange. Welding on or drilling holes in the girder flanges will not be permitted. All steel fabrication and construction shall be in accordance with Sec 1080 and 712. Certified field welders will not be required for welding of the form supports.

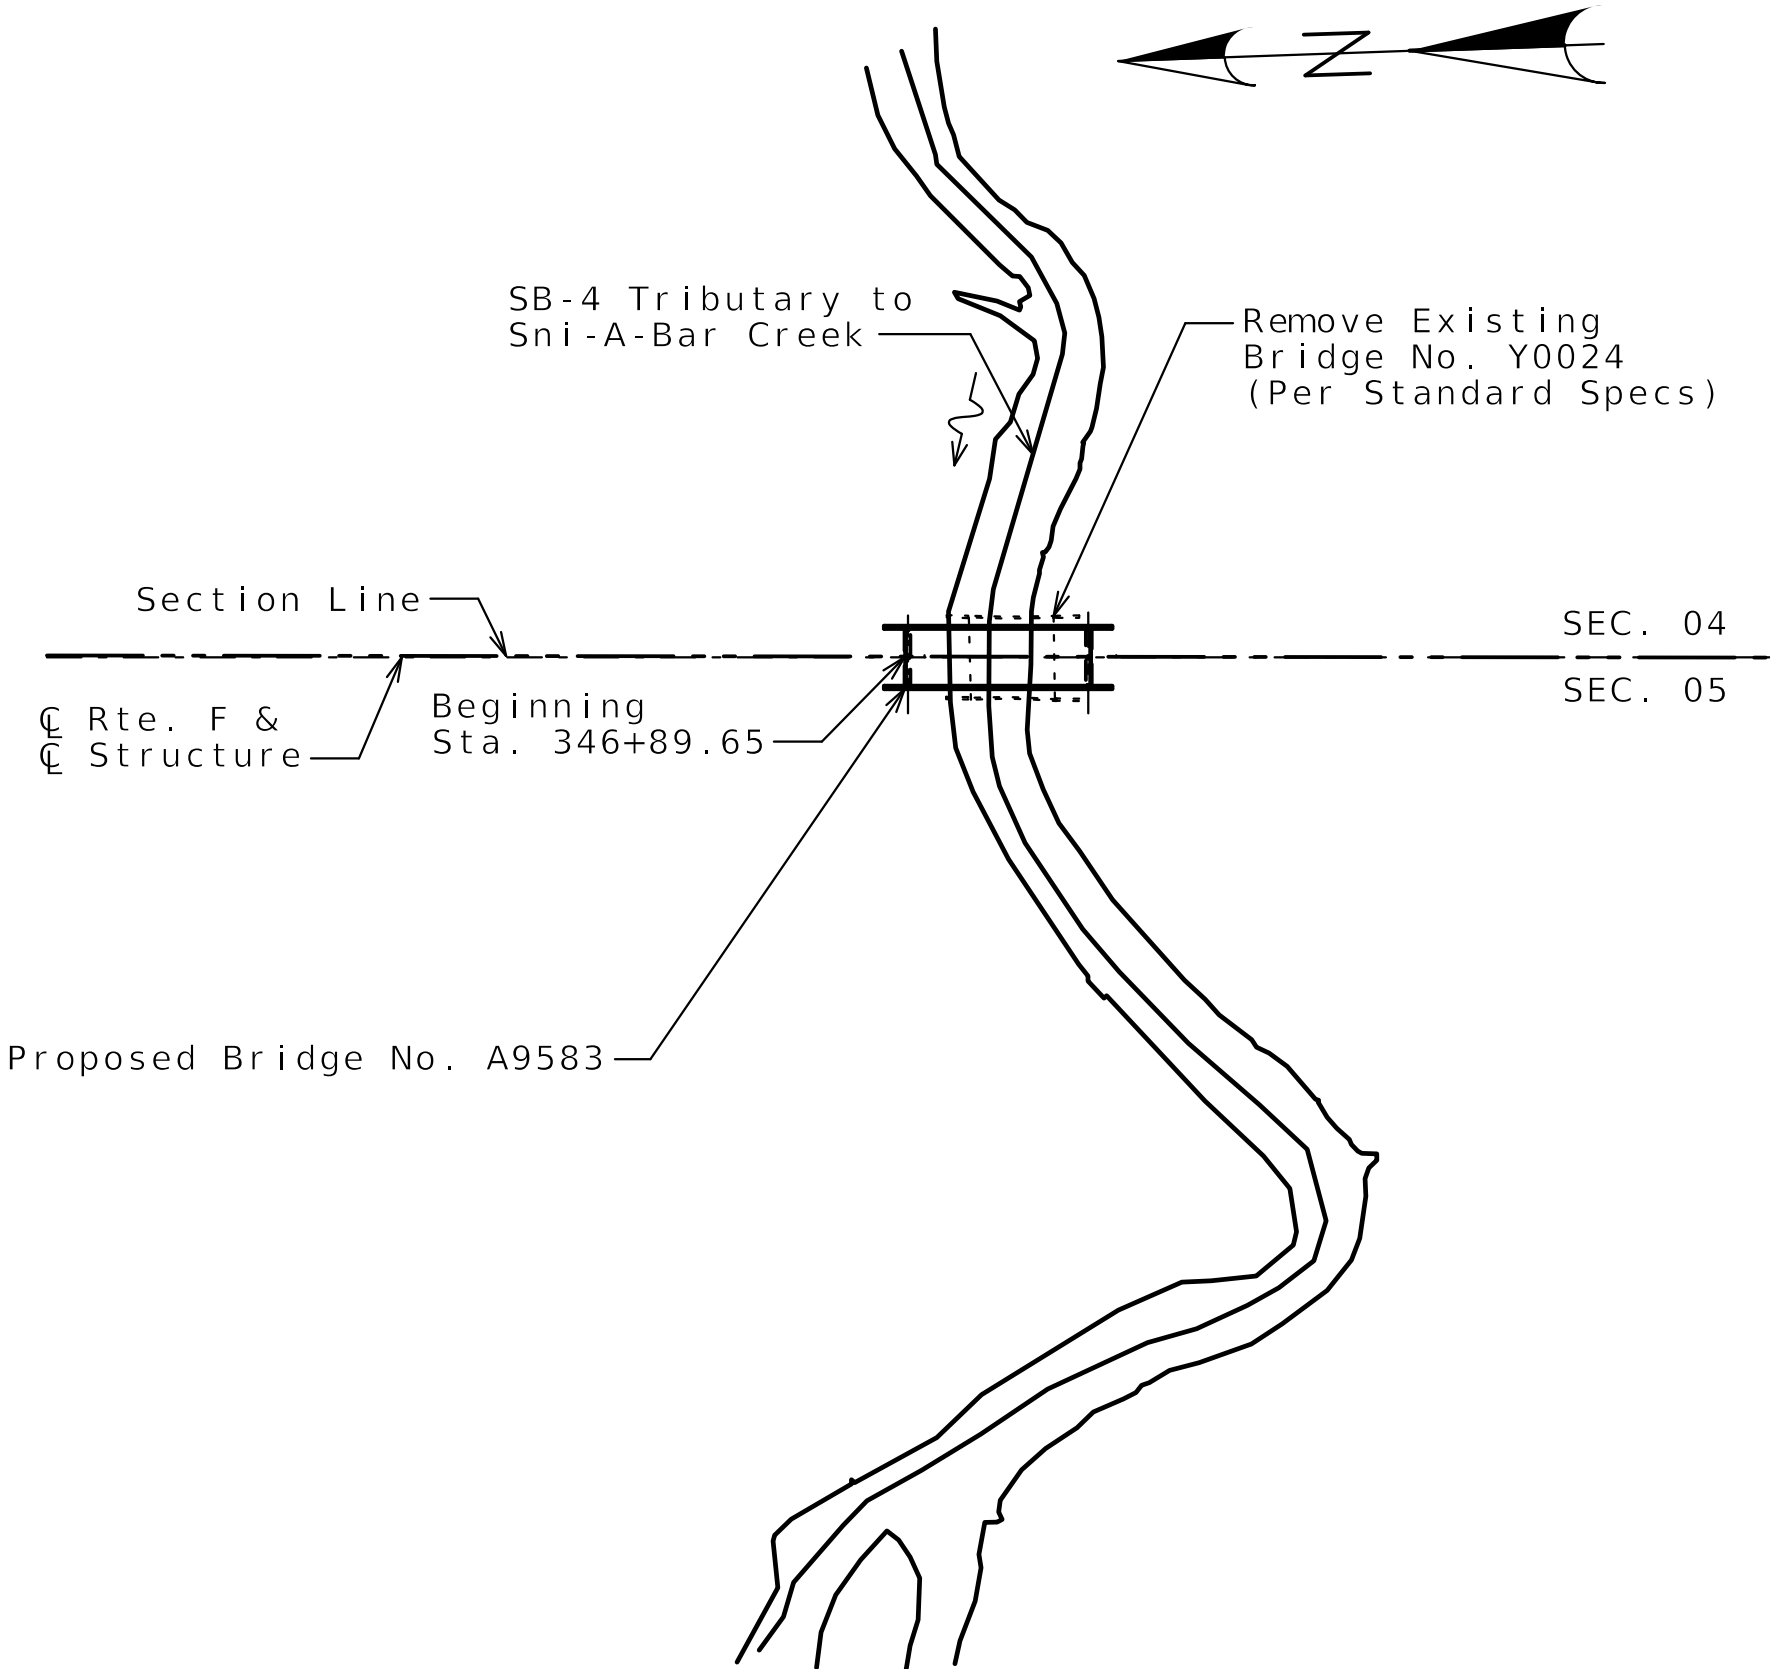

LOCATION SKETCH

Designed JUL. 2024
Detailed MAR. 2025
Checked MAR. 2025

Note: This drawing is not to scale. Follow dimensions.

Sheet No. 2 of 25

Y:\Kansas\131000S\131047.00_MoDOT_Rte_F\Eng_Docs\Bridge\A9583\Final\B_A9583_002_JKU0110_Gen. Notes.dgn (Default)



DATE	
08/22/2025	
DATE PREPARED	
8/19/2025	
ROUTE	STATE
F	MO
DISTRICT	SHEET NO.
BR	2
COUNTY	
JACKSON	
JOB NO.	
JKU0110	
CONTRACT ID.	
PROJECT NO.	
BRIDGE NO.	
A9583	

DESCRIPTION	DATE


MISSOURI HIGHWAYS AND TRANSPORTATION COMMISSION

MoDOT


105 WEST CAPITOL
JEFFERSON CITY, MO 65102
1-888-ASK-MODOT (1-888-275-6636)

benesch

One Main Plaza, 4435 Main St., Suite 1150,
Kansas City, MO 64111
816/221-4222, FAX 913/441-1468
CERTIFICATE OF AUTHORITY NUMBER F00970024

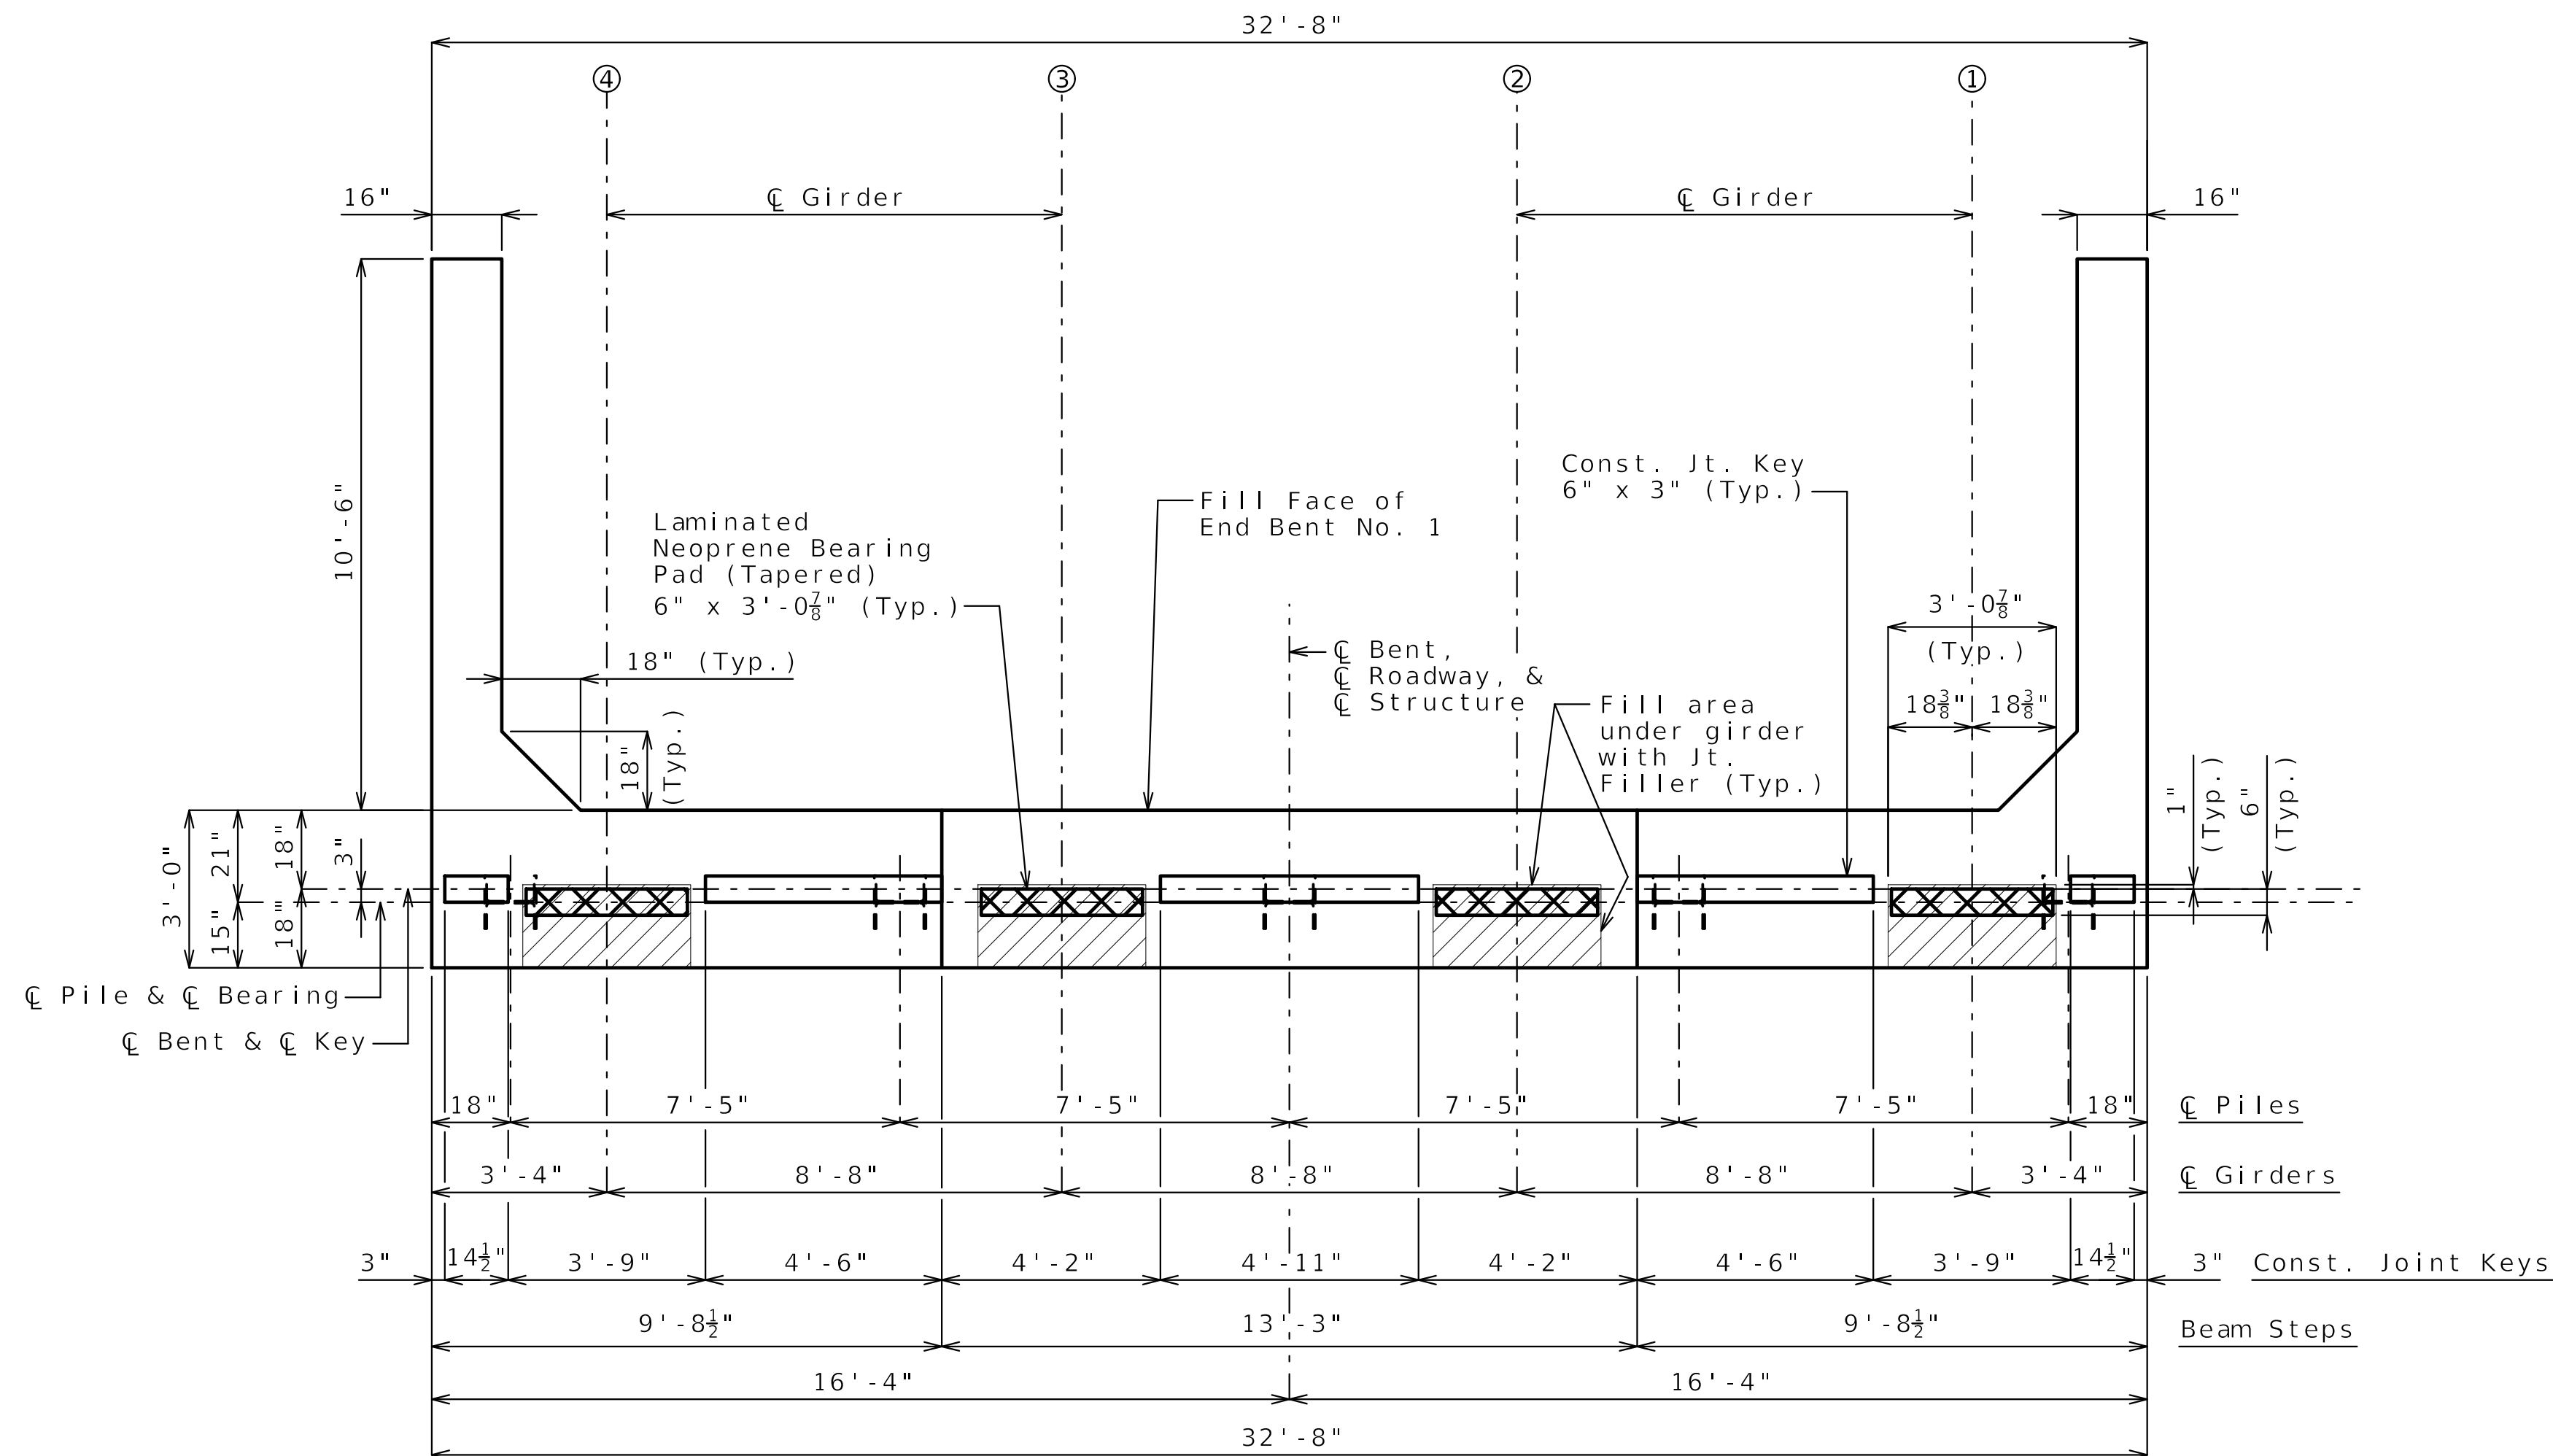

PLAN OF BEAM SHOWING DIMENSIONS

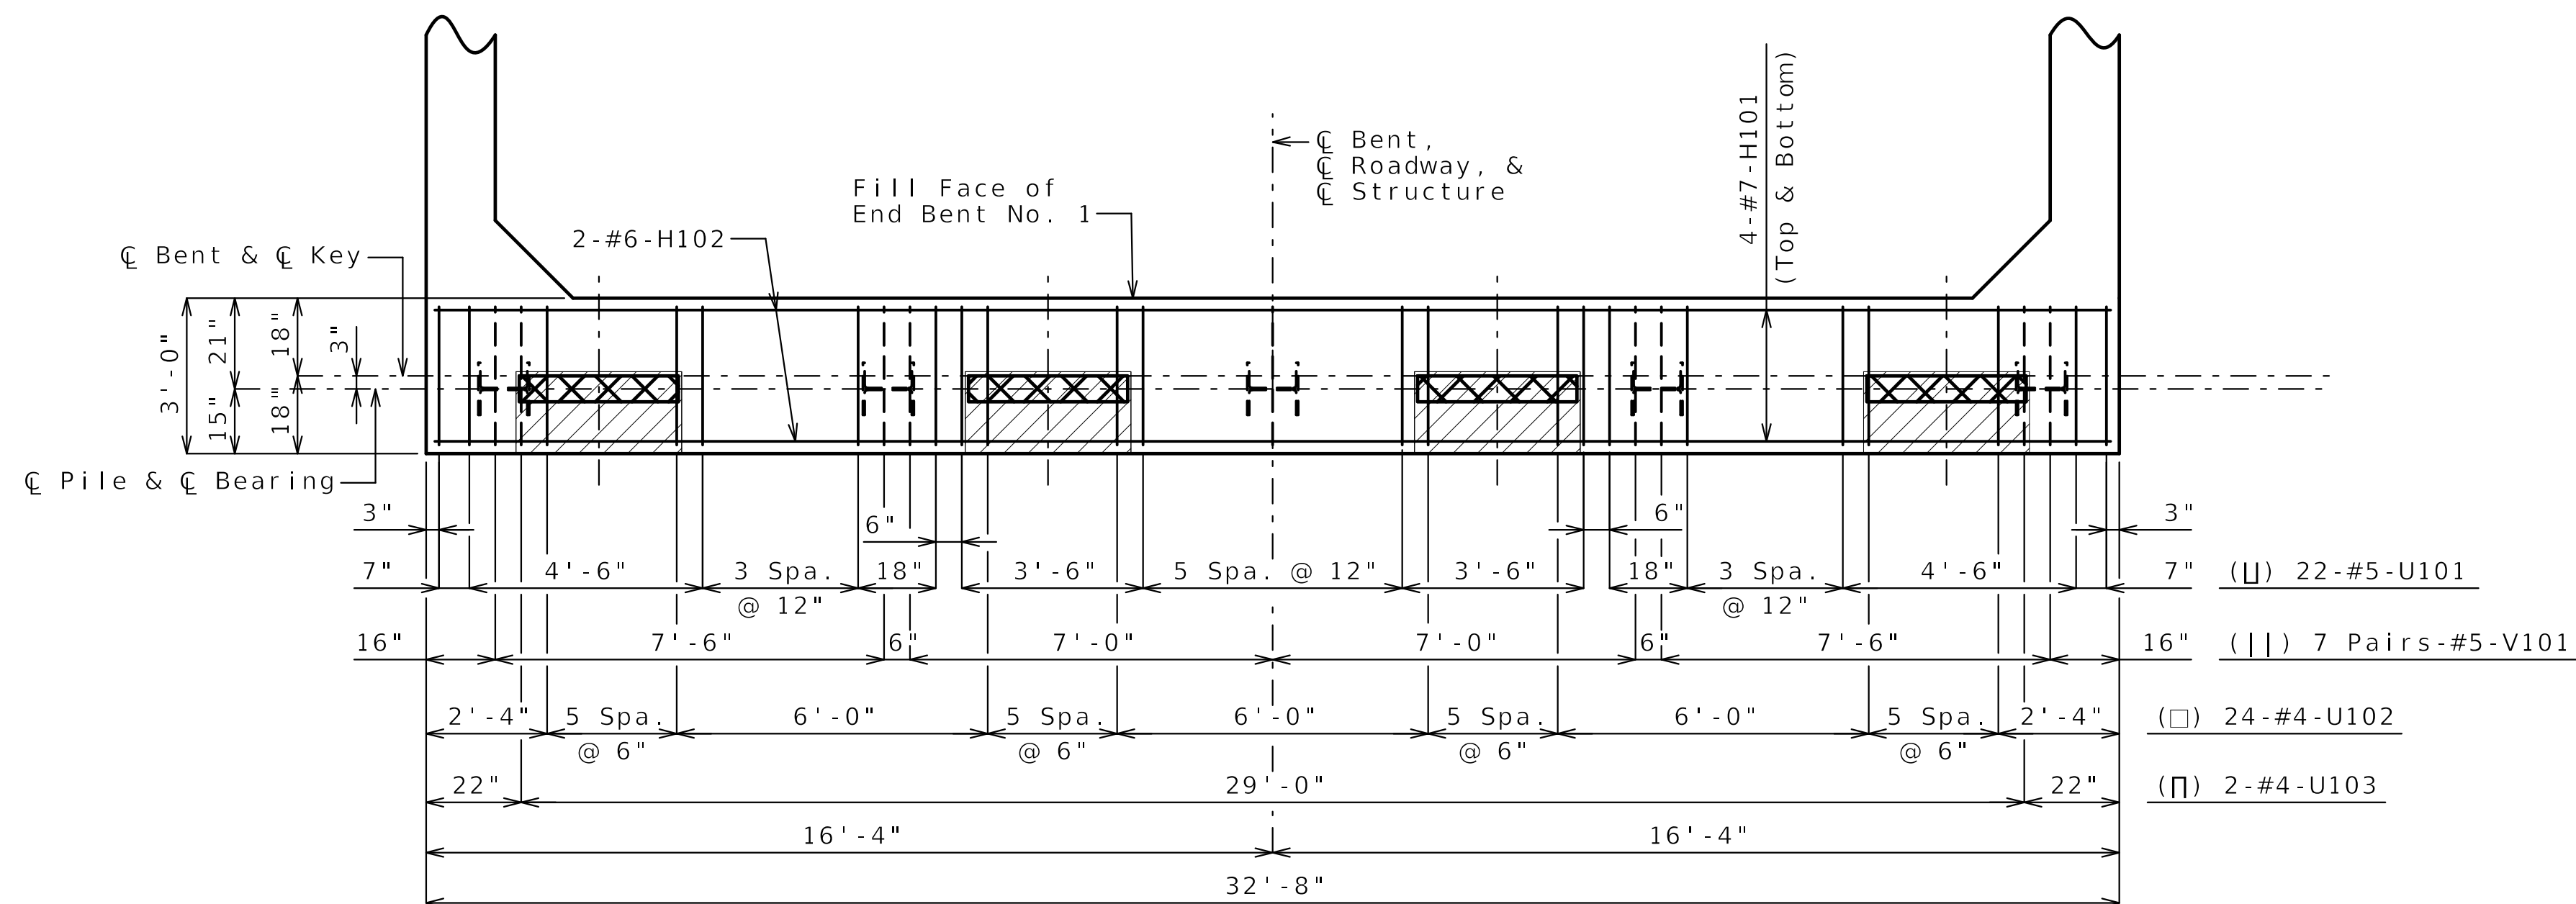


PLAN OF BEAM SHOWING REINFORCEMENT
(Keys & Steps not shown for clarity)

DETAILS OF END BENT NO. 1

Note: This drawing is not to scale. Follow dimensions.


Sheet No. 3 of 25

Designed JUL. 2024
Detailed MAR. 2025
Checked MAR. 2025

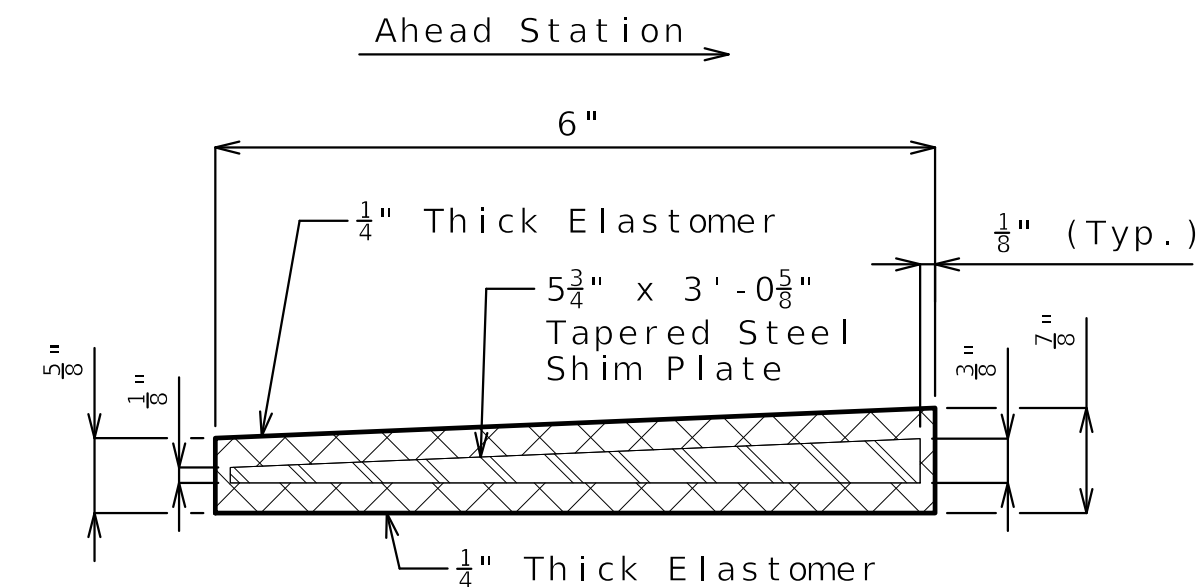

The required shim plate shall be placed between layers of elastomer and molded together to form an integral unit.

TYPICAL SECTION THRU 6" X 3'-0⁷/₈"
LAMINATED NEOPRENE BEARING PAD (TAPERED)
(4 Required)

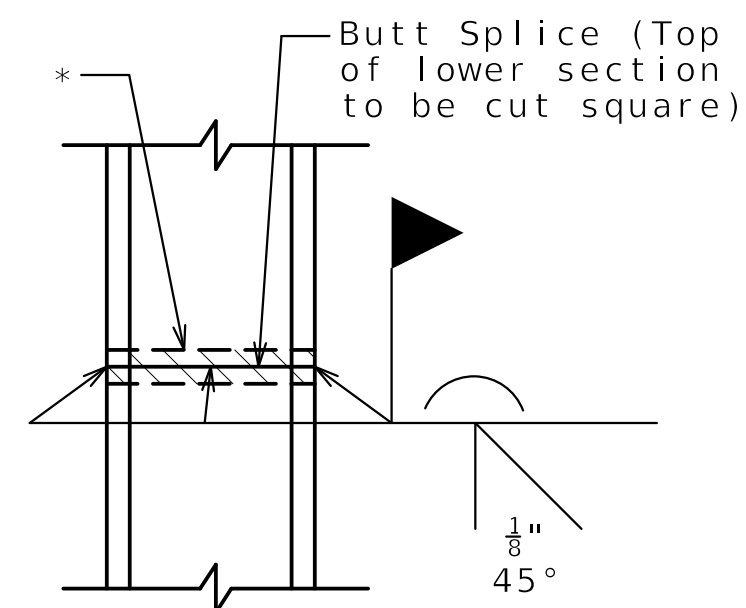

STEEL PILE SPLICE
(If required)

* Galvanizing material shall be omitted or removed one inch clear of weld locations in accordance with Sec 702.

Notes:

For details of End Bent No. 1 not shown, see Sheets No. 4 & 5.


For details of Vertical Drain at End Bent see Sheet No. 6.

Reinforcing steel shall be shifted to clear piles. U-bars shall clear piles by at least 1 1/2".

The U-bars and Pairs of V-bars shall be placed parallel to centerline of roadway.

Substructure Quantity Table for End Bent No. 1		
Item		Quantity
Class 1 Excavation	cu. yard	50
Galvanized Structural Steel Piles (12in)	linear foot	240
Pile Point Reinforcement	each	5
Class B Concrete (Substructure)	cu. yard	14.6

Note:
These quantities are included in the Estimated Quantities Table on Sheet No. 2.

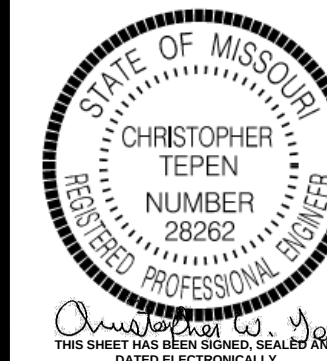

DATE
08/22/2025

DATE PREPARED
8/19/2025

ROUTE
F

STATE
MO

DISTRICT
BR

SHEET NO.
3

COUNTY
JACKSON

JOB NO.
JKU0110

CONTRACT ID.

PROJECT NO.

BRIDGE NO.
A9583

DESCRIPTION

DATE

MISSOURI HIGHWAYS AND TRANSPORTATION COMMISSION

105 WEST CAPITOL
JEFFERSON CITY, MO 65102
1-888-ASK-MODOT (1-888-275-6636)


MoDOT

benesch


One Main Plaza, 4435 Main St., Suite 1150,
Kansas City, MO 64111-1468
816/221-4222, FAX 913/441-1468
CERTIFICATE OF AUTHORITY NUMBER F00970024

11:07 8/19/2025

IF A SEAL IS PRESENT ON THIS SHEET IT HAS BEEN ELECTRONICALLY SEALED AND DATED.

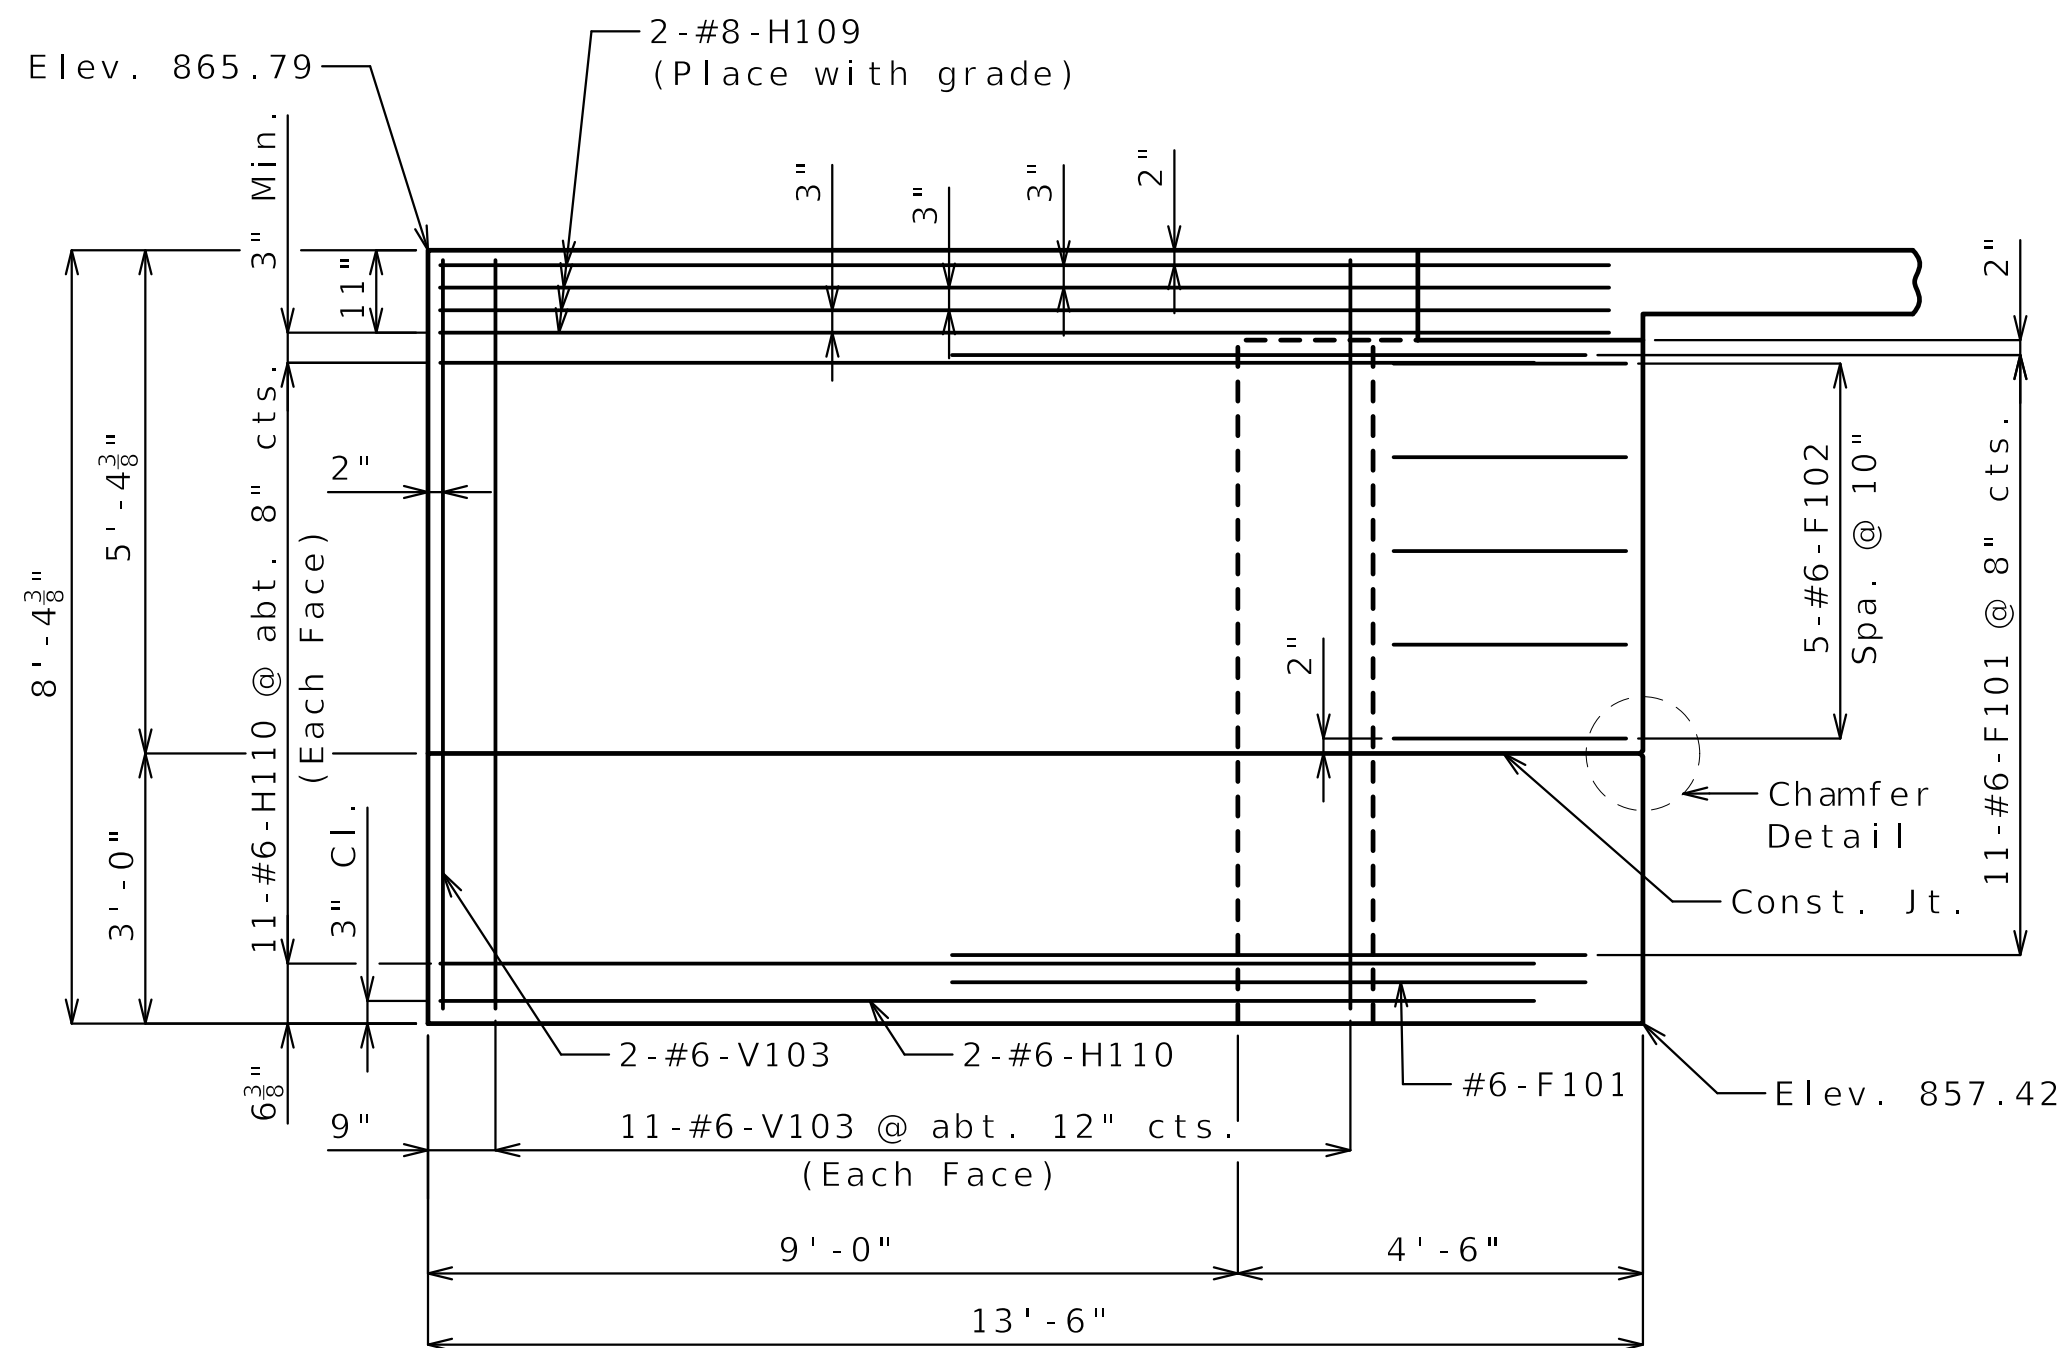


ELEVATION E-E

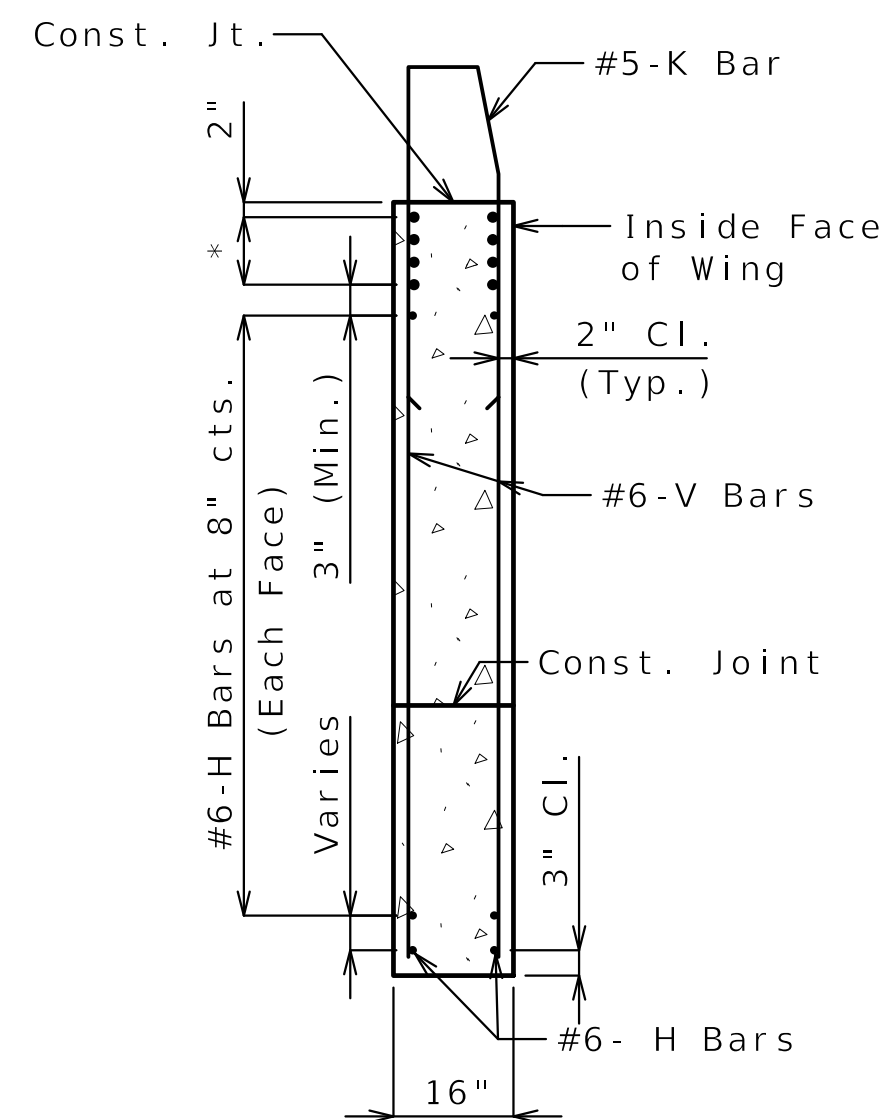

TYPICAL SECTION THRU WING

* #8-H Bars at 3" cts. (Each face)(Place with grade)

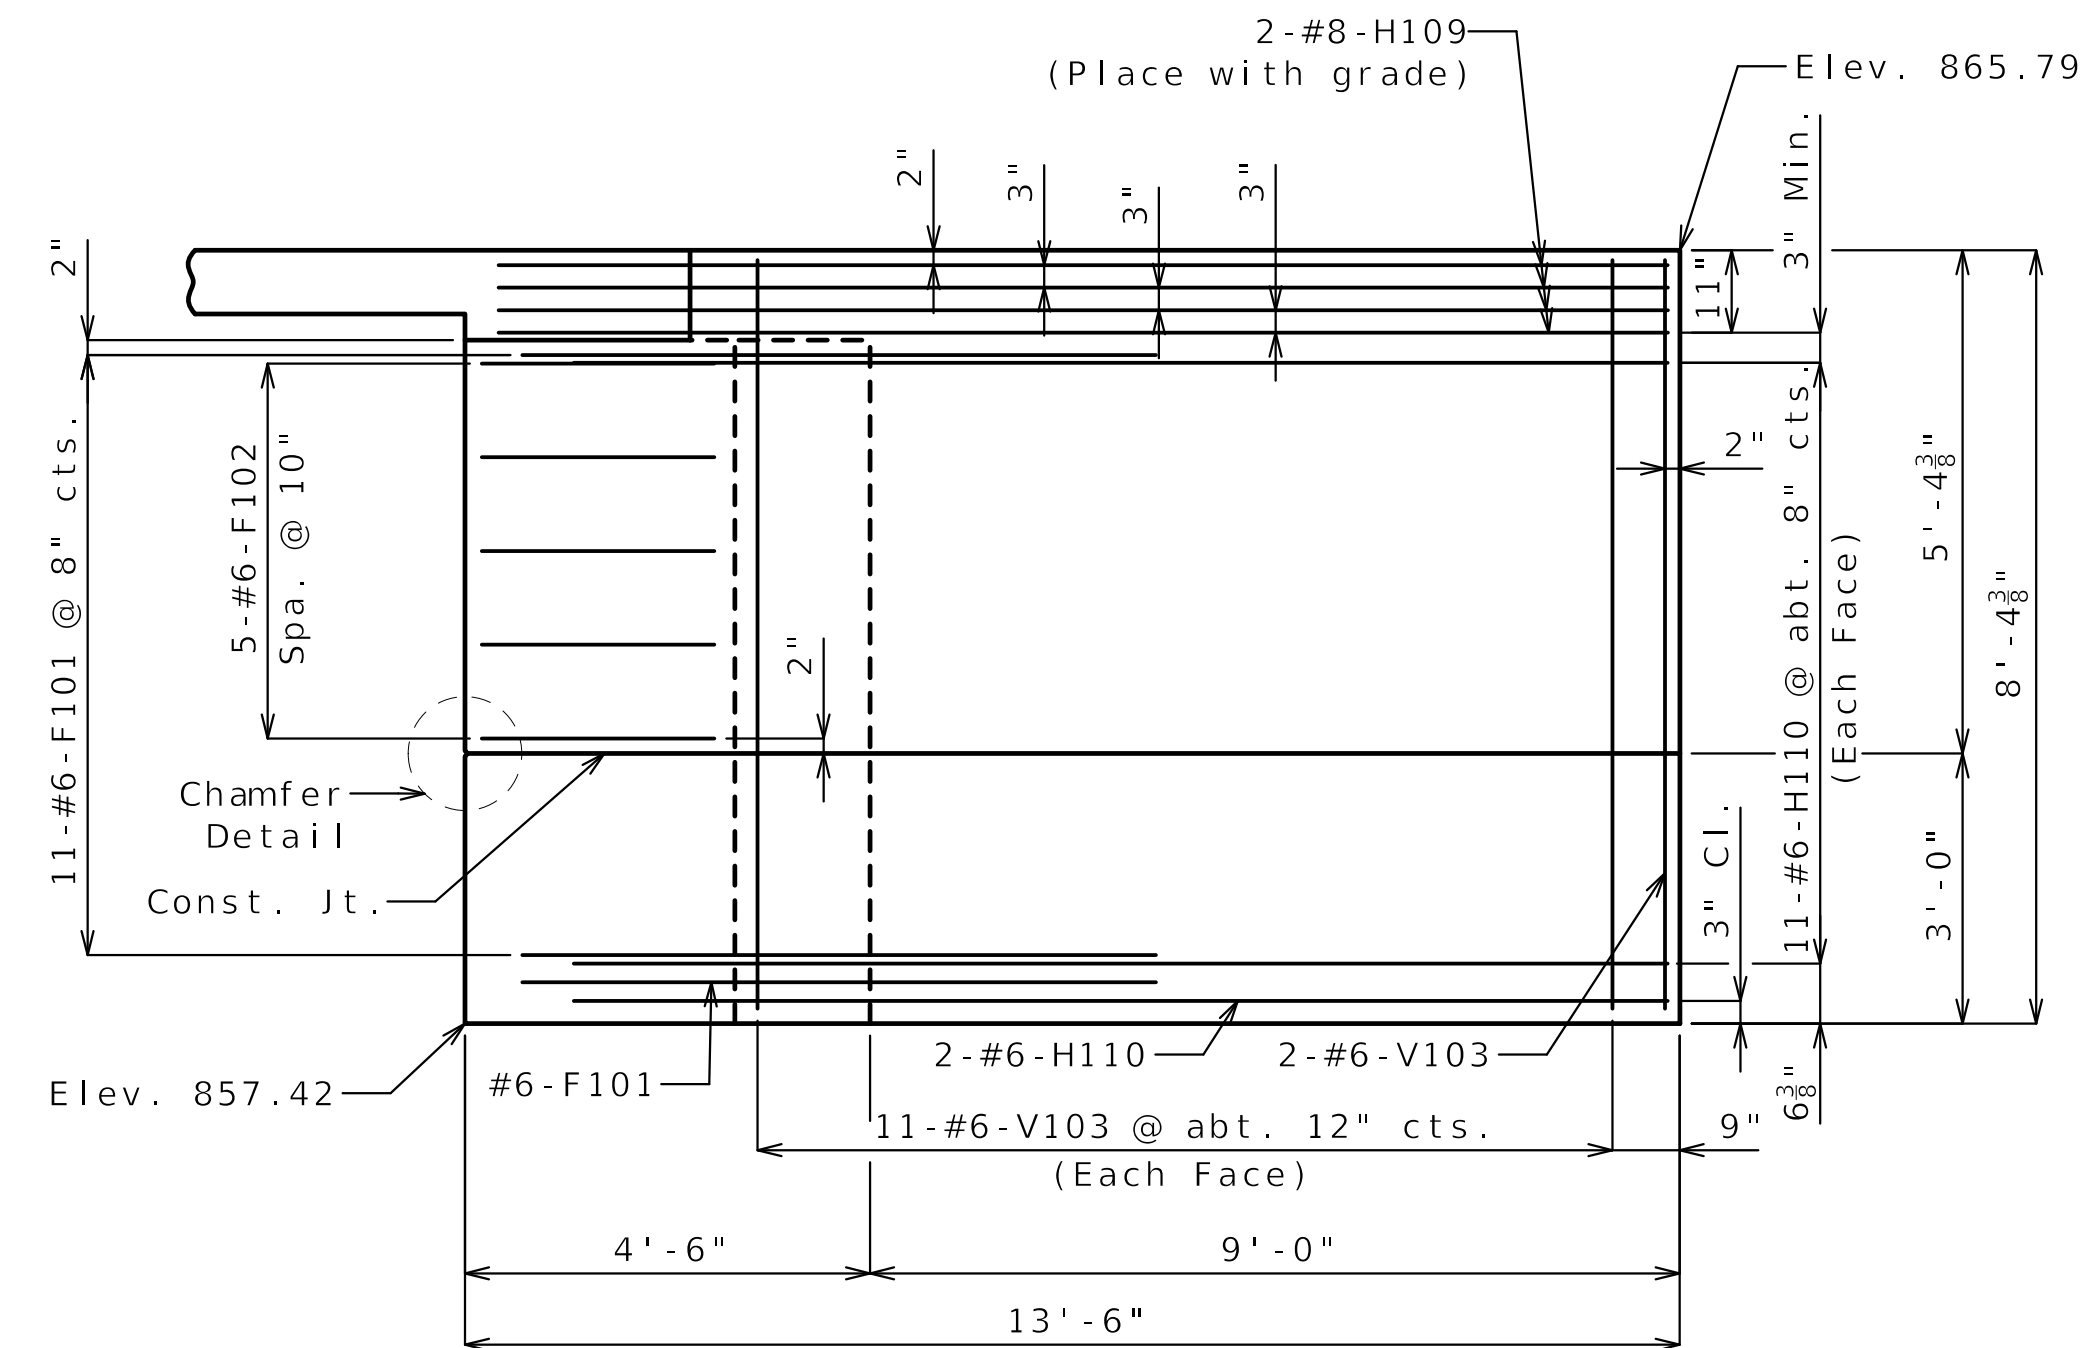

ELEVATION F-F

Notes:

For location of Sections A-A, B-B, C-C, & D-D and Elevations E-E & F-F, see Sheet No. 4.


For details of End Bent No. 1 not shown, see Sheets No. 3 & 4.

For Estimated Quantities Table for End Bent No. 1, see Sheet No. 3.


For Details and Reinforcement of Type D Barrier not shown, see Sheets No. 17 & 18.

All concrete in end bent above top of beam and below top of slab, shall be Class B-2.


The #6-F101 bars shall be bent in field to clear girders.

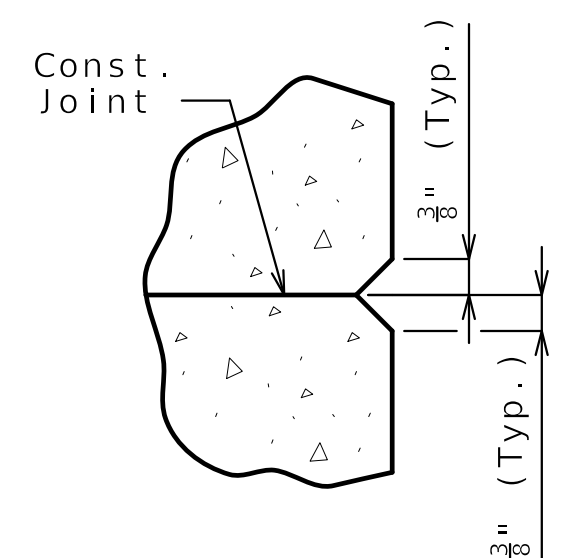


CHAMFER DETAIL

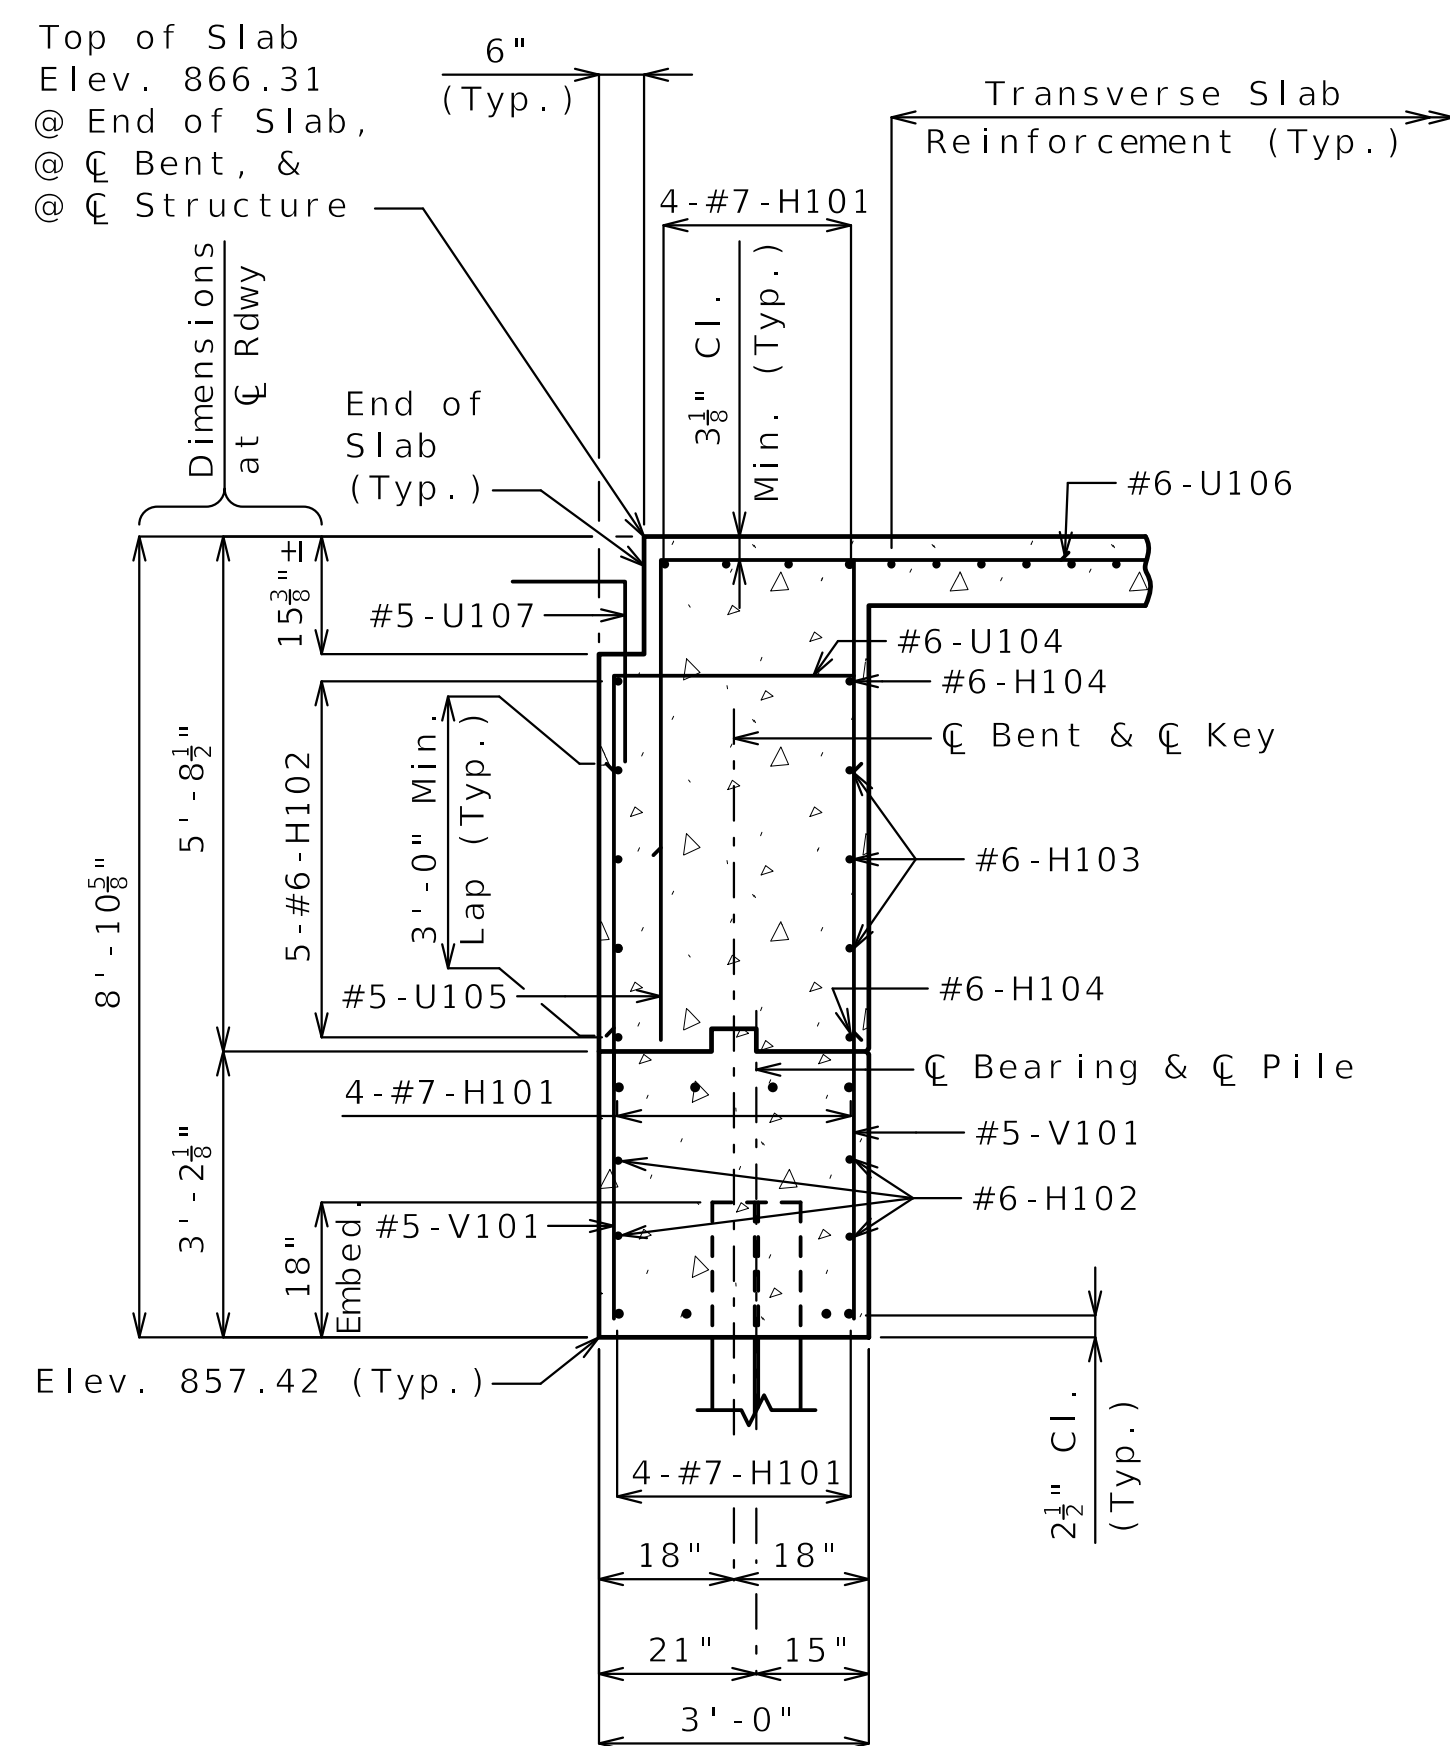


SECTION A-A

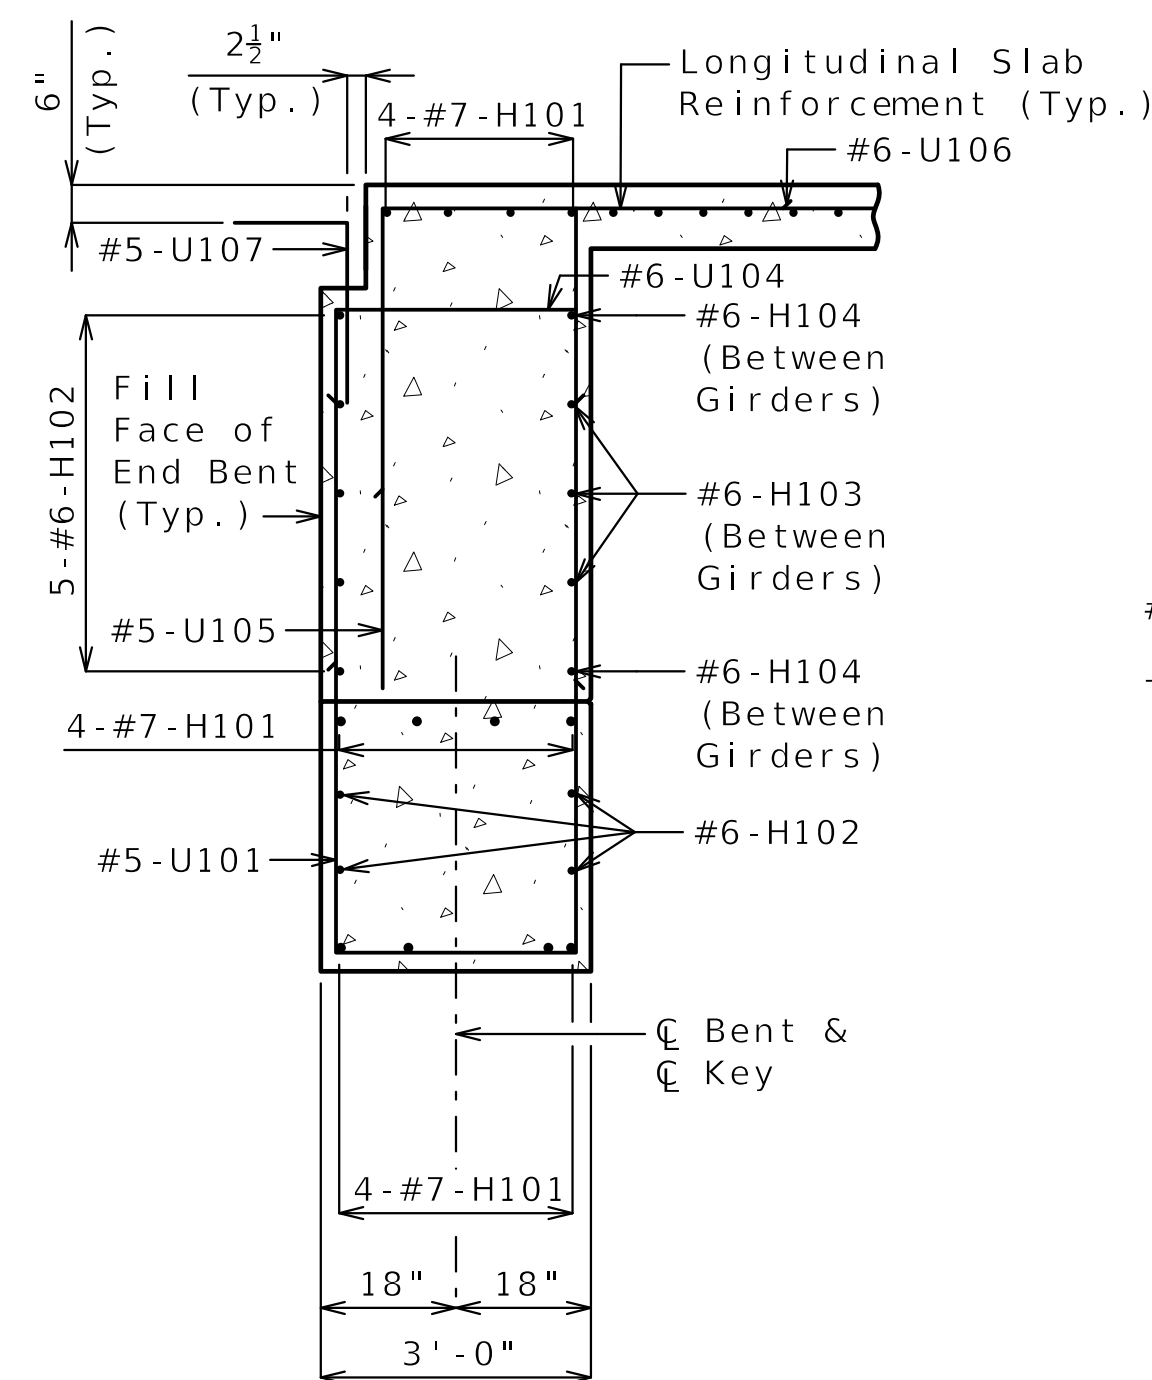

SECTION B-B

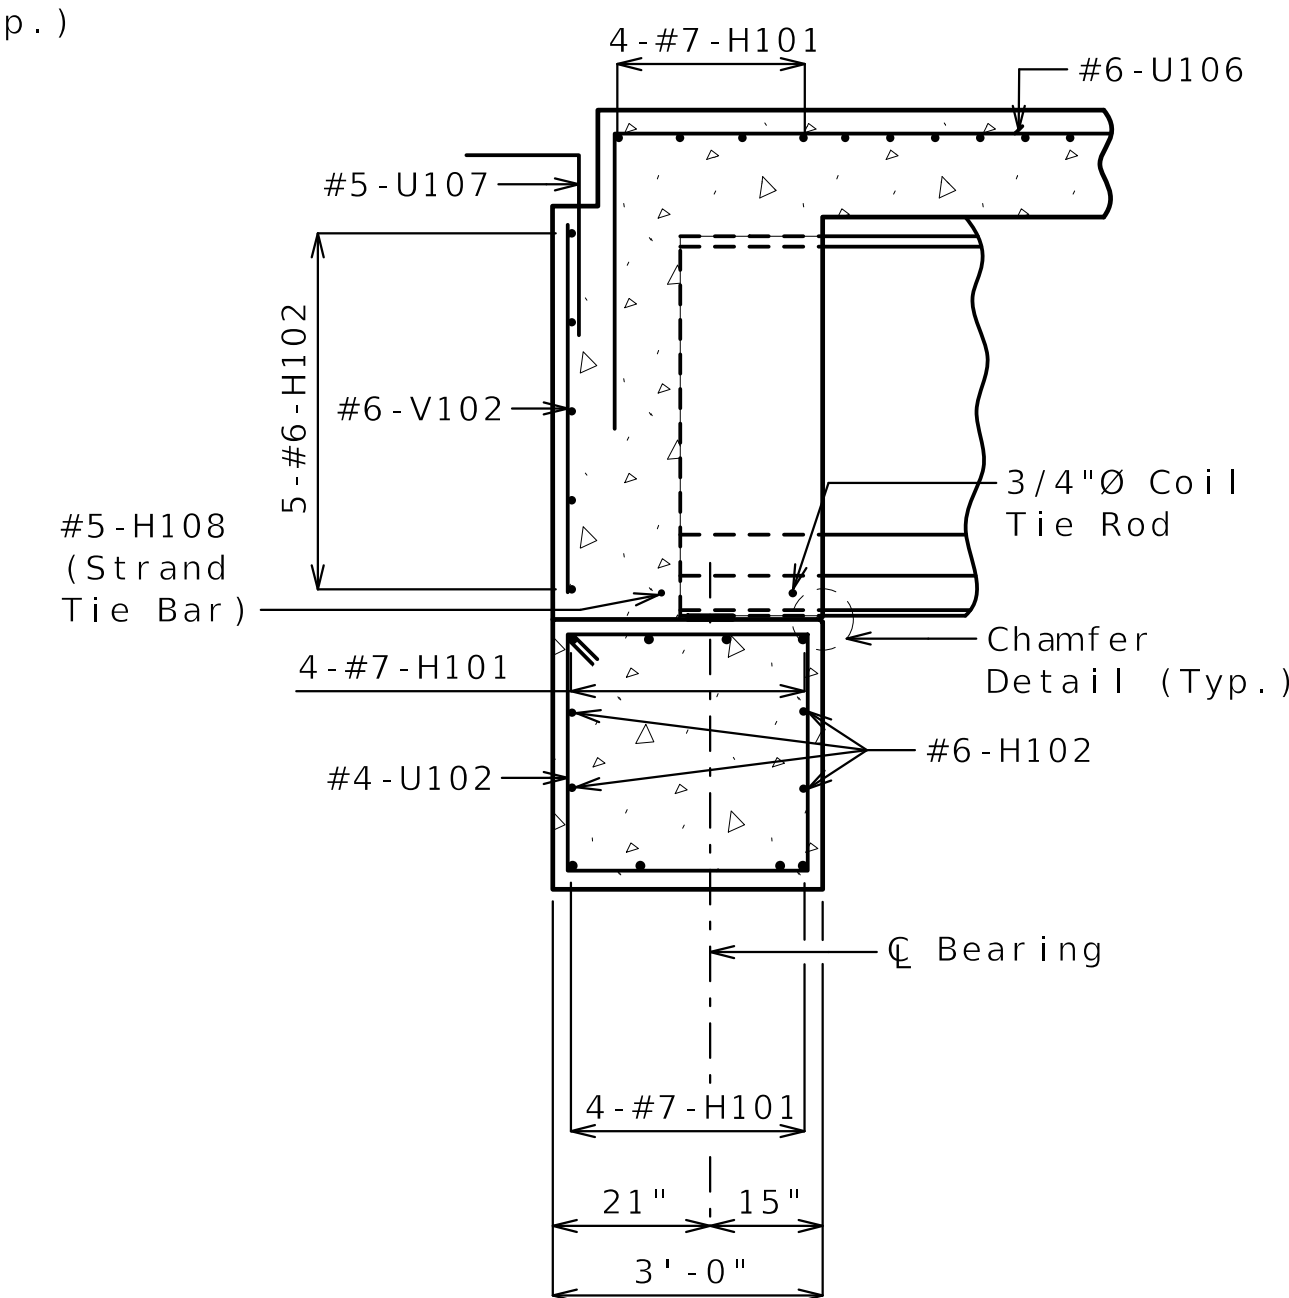

SECTION C-C

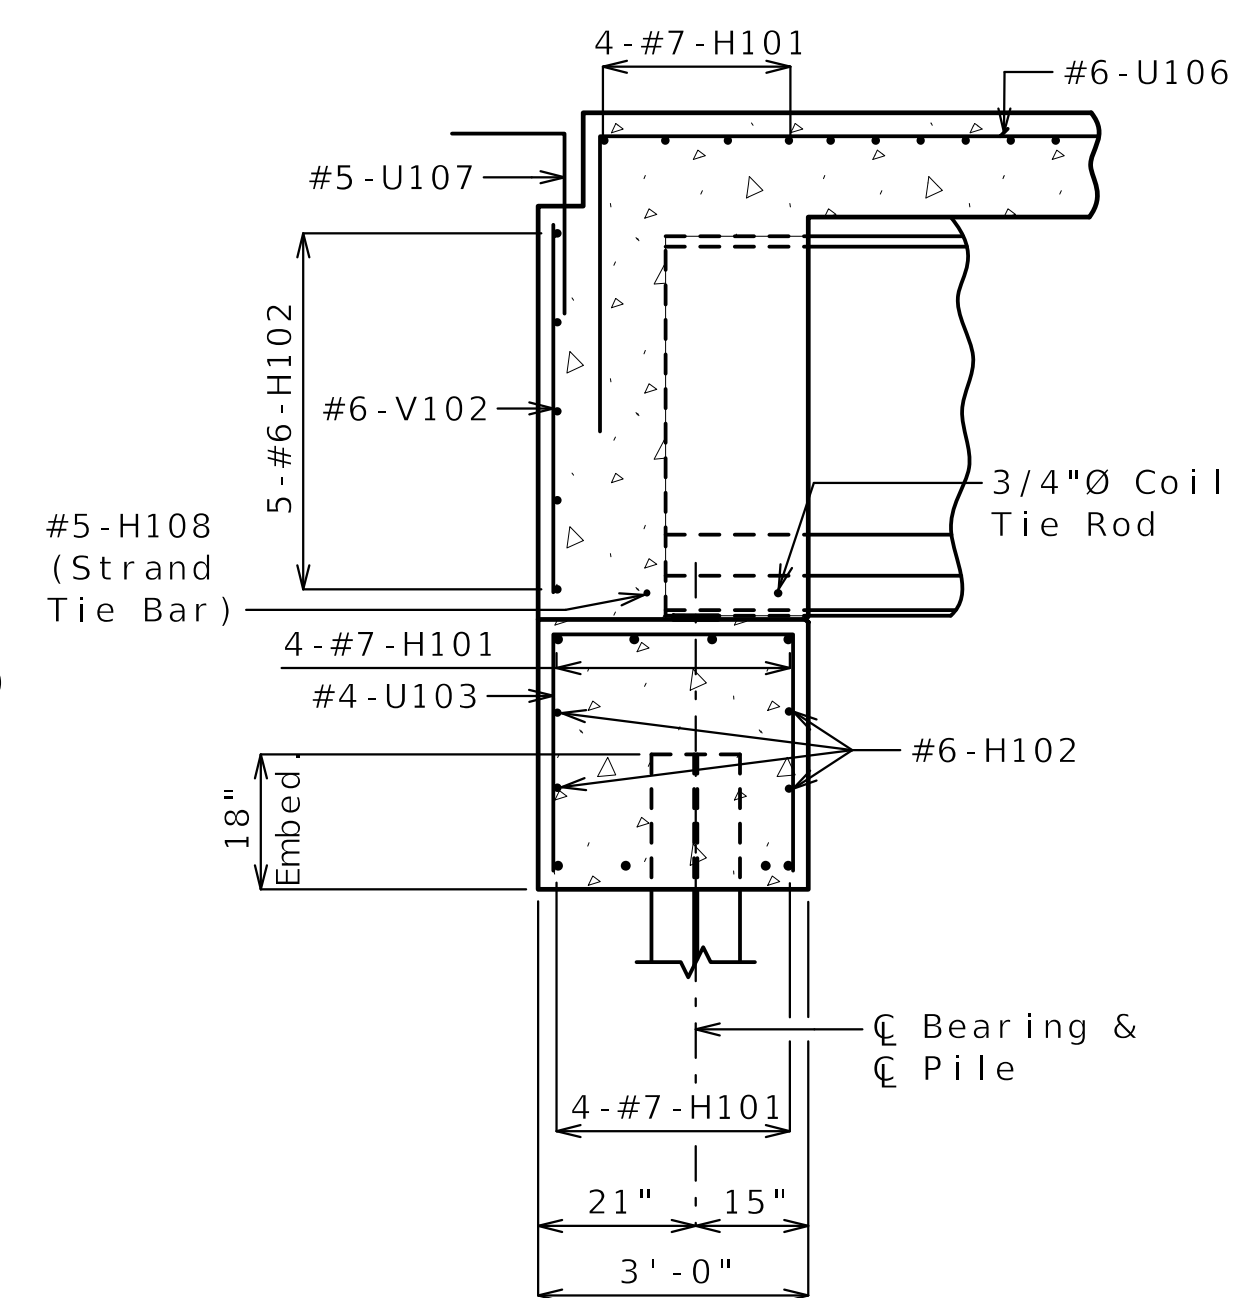


SECTION D-D

Designed JUL. 2024
Detailed MAR. 2025
Checked MAR. 2025

Note: This drawing is not to scale. Follow dimensions.

Sheet No. 5 of 25

Y:\Kansas\1310005\131047.00_MoDOT_Rte_F\Eng_Docs\Bridge\A9583\Final\B_A9583_005_JKU0110_End Bent 1c.dgn (Default)

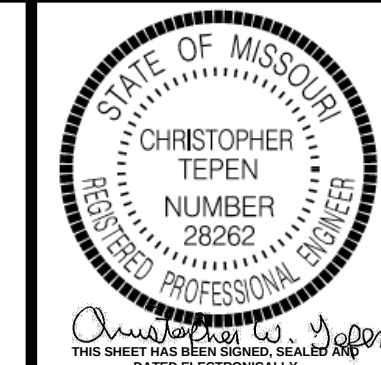


DATE 08/22/2025
DATE PREPARED 8/19/2025
ROUTE F STATE MO
DISTRICT BR SHEET NO. 5
COUNTY JACKSON
JOB NO. JKU0110
CONTRACT ID.
PROJECT NO.

BRIDGE NO. A9583

DESCRIPTION

DATE

MISSOURI HIGHWAYS AND TRANSPORTATION COMMISSION

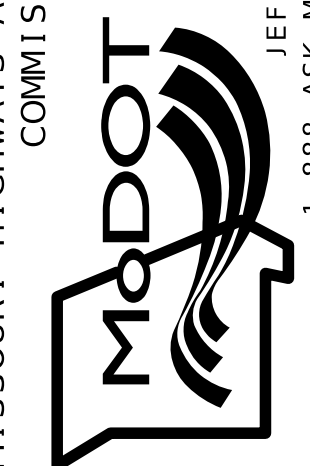

One Main Plaza, 4435 Main St., Suite 1150,
Kansas City, MO 64111-1468
816/221-4222, FAX 913/441-1468
CERTIFICATE OF AUTHORITY NUMBER F00970024

11:07 8/19/2025


IF A SEAL IS PRESENT ON THIS SHEET IT HAS BEEN ELECTRONICALLY SEALED AND DATED.




Perforated pipe shall be placed at fill face side and inside face of wings at the bottom of end bent and plain pipe shall be used where the vertical drain ends to the exit at ground line.

benesch
One Main Plaza, 4435 Main St., Suite 1150,
Kansas City, MO 64111
913/216-1221, FAX 913/441-1468
CERTIFICATE OF AUTHORITY NUMBER F00970024



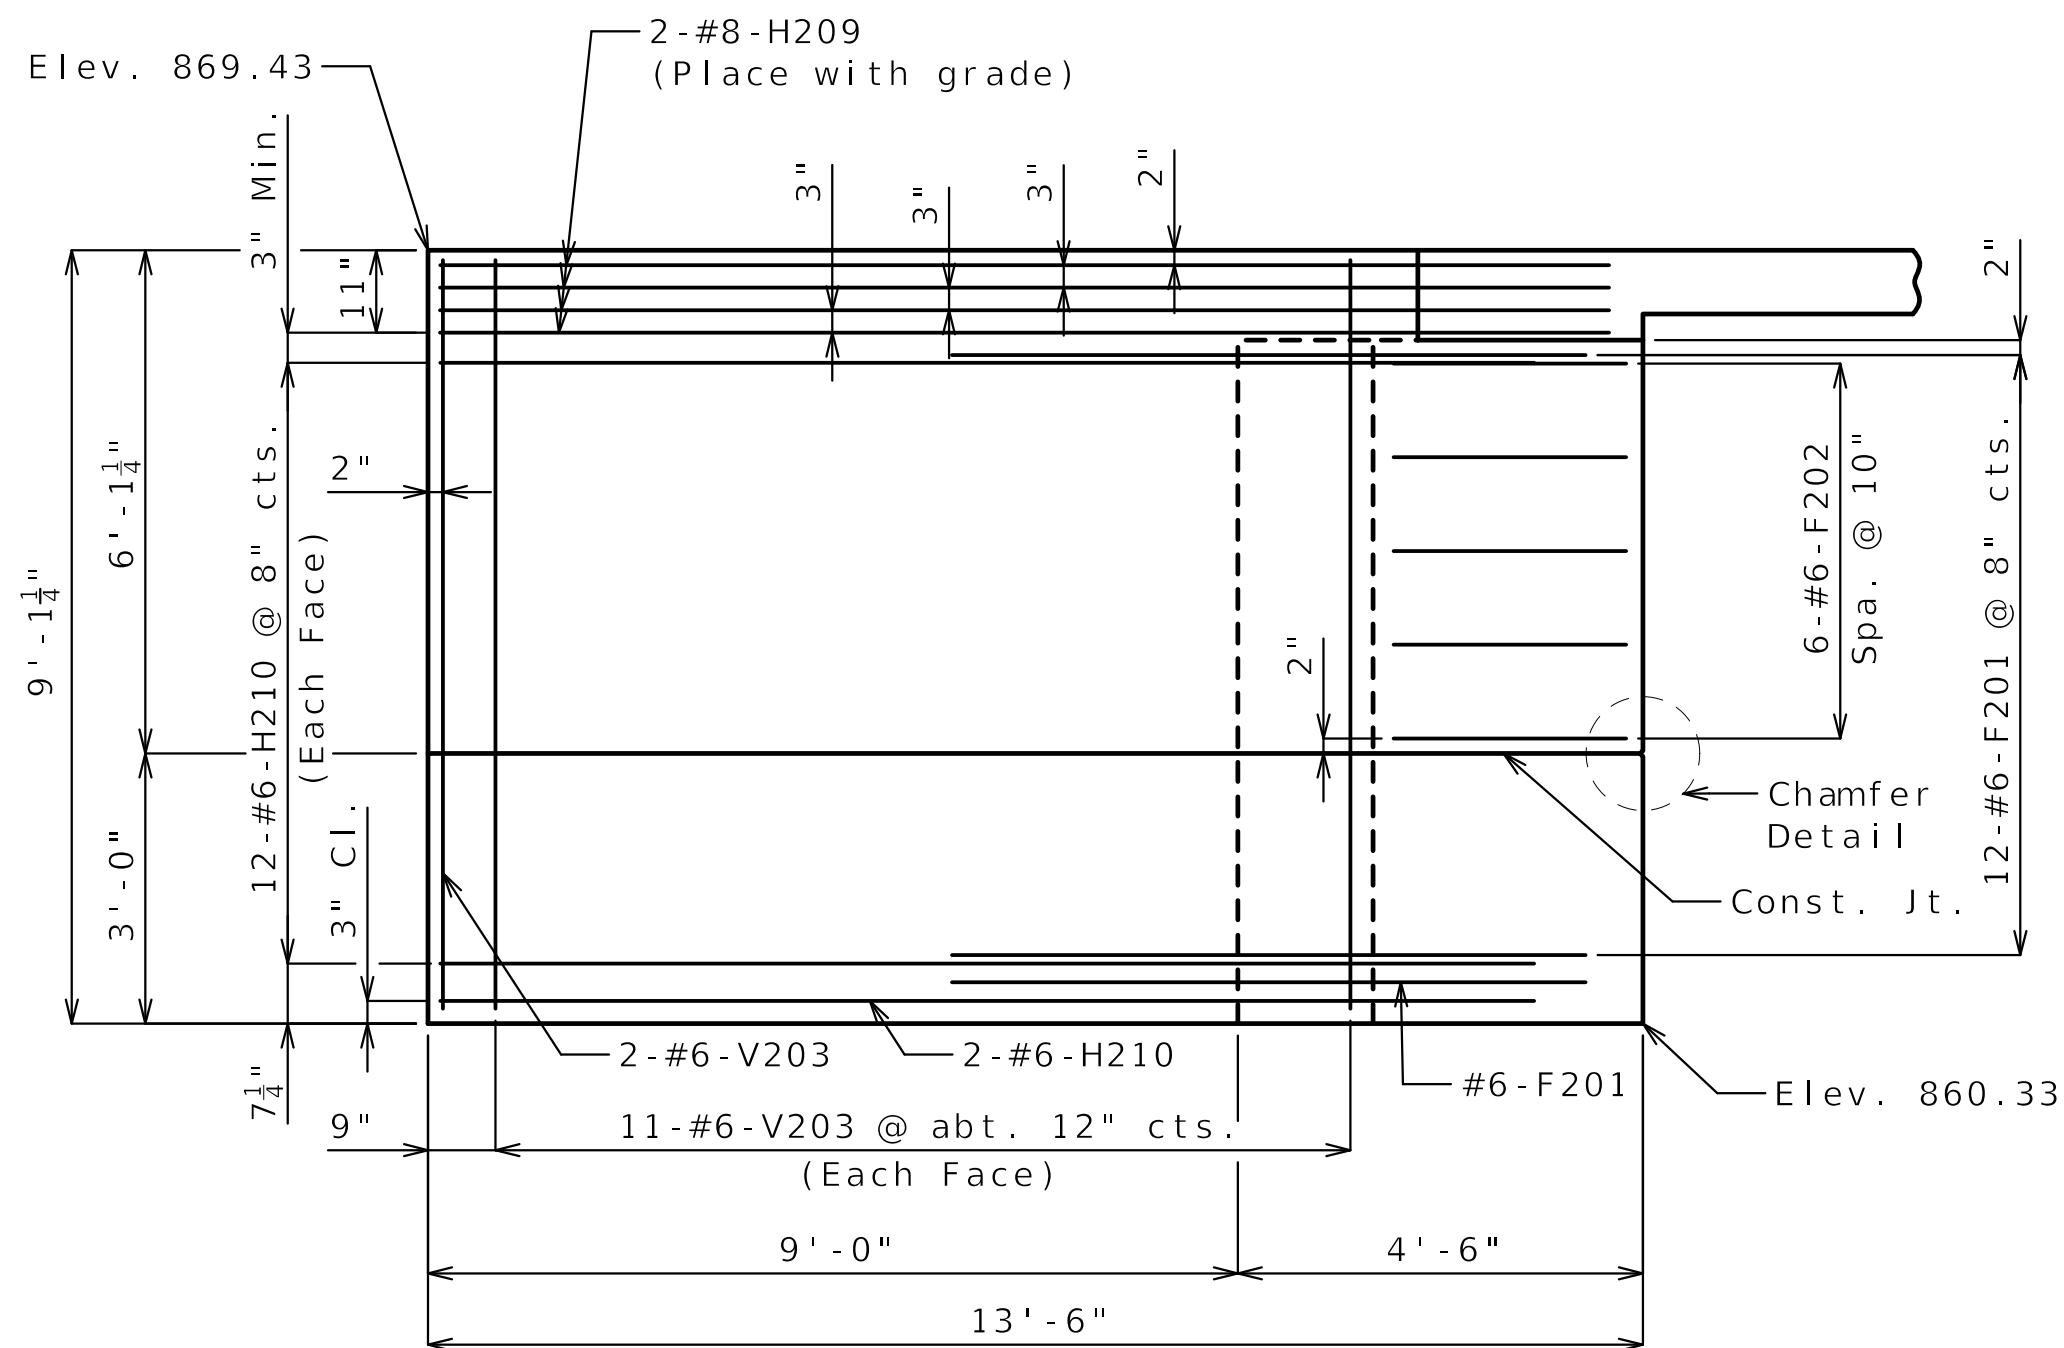


ELEVATION E-E

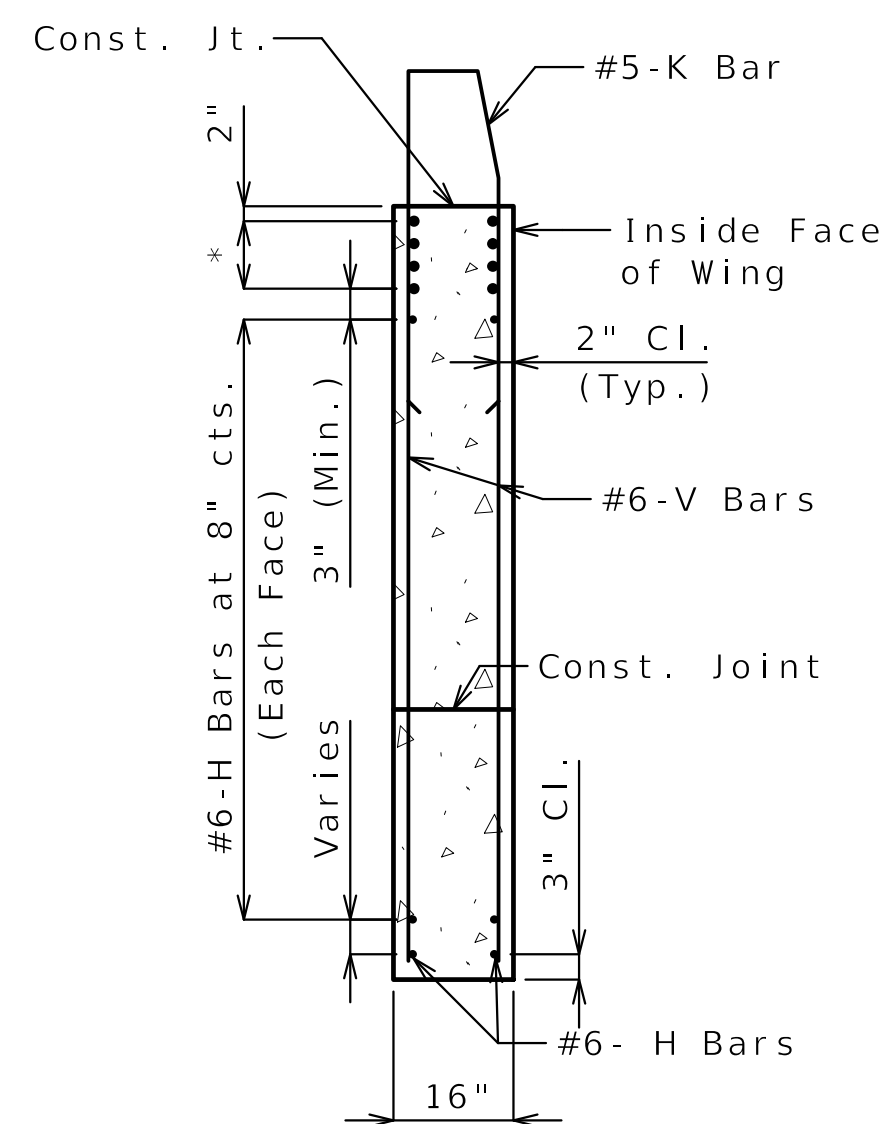

TYPICAL SECTION THRU WING

* #8-H Bars at 3\"/>

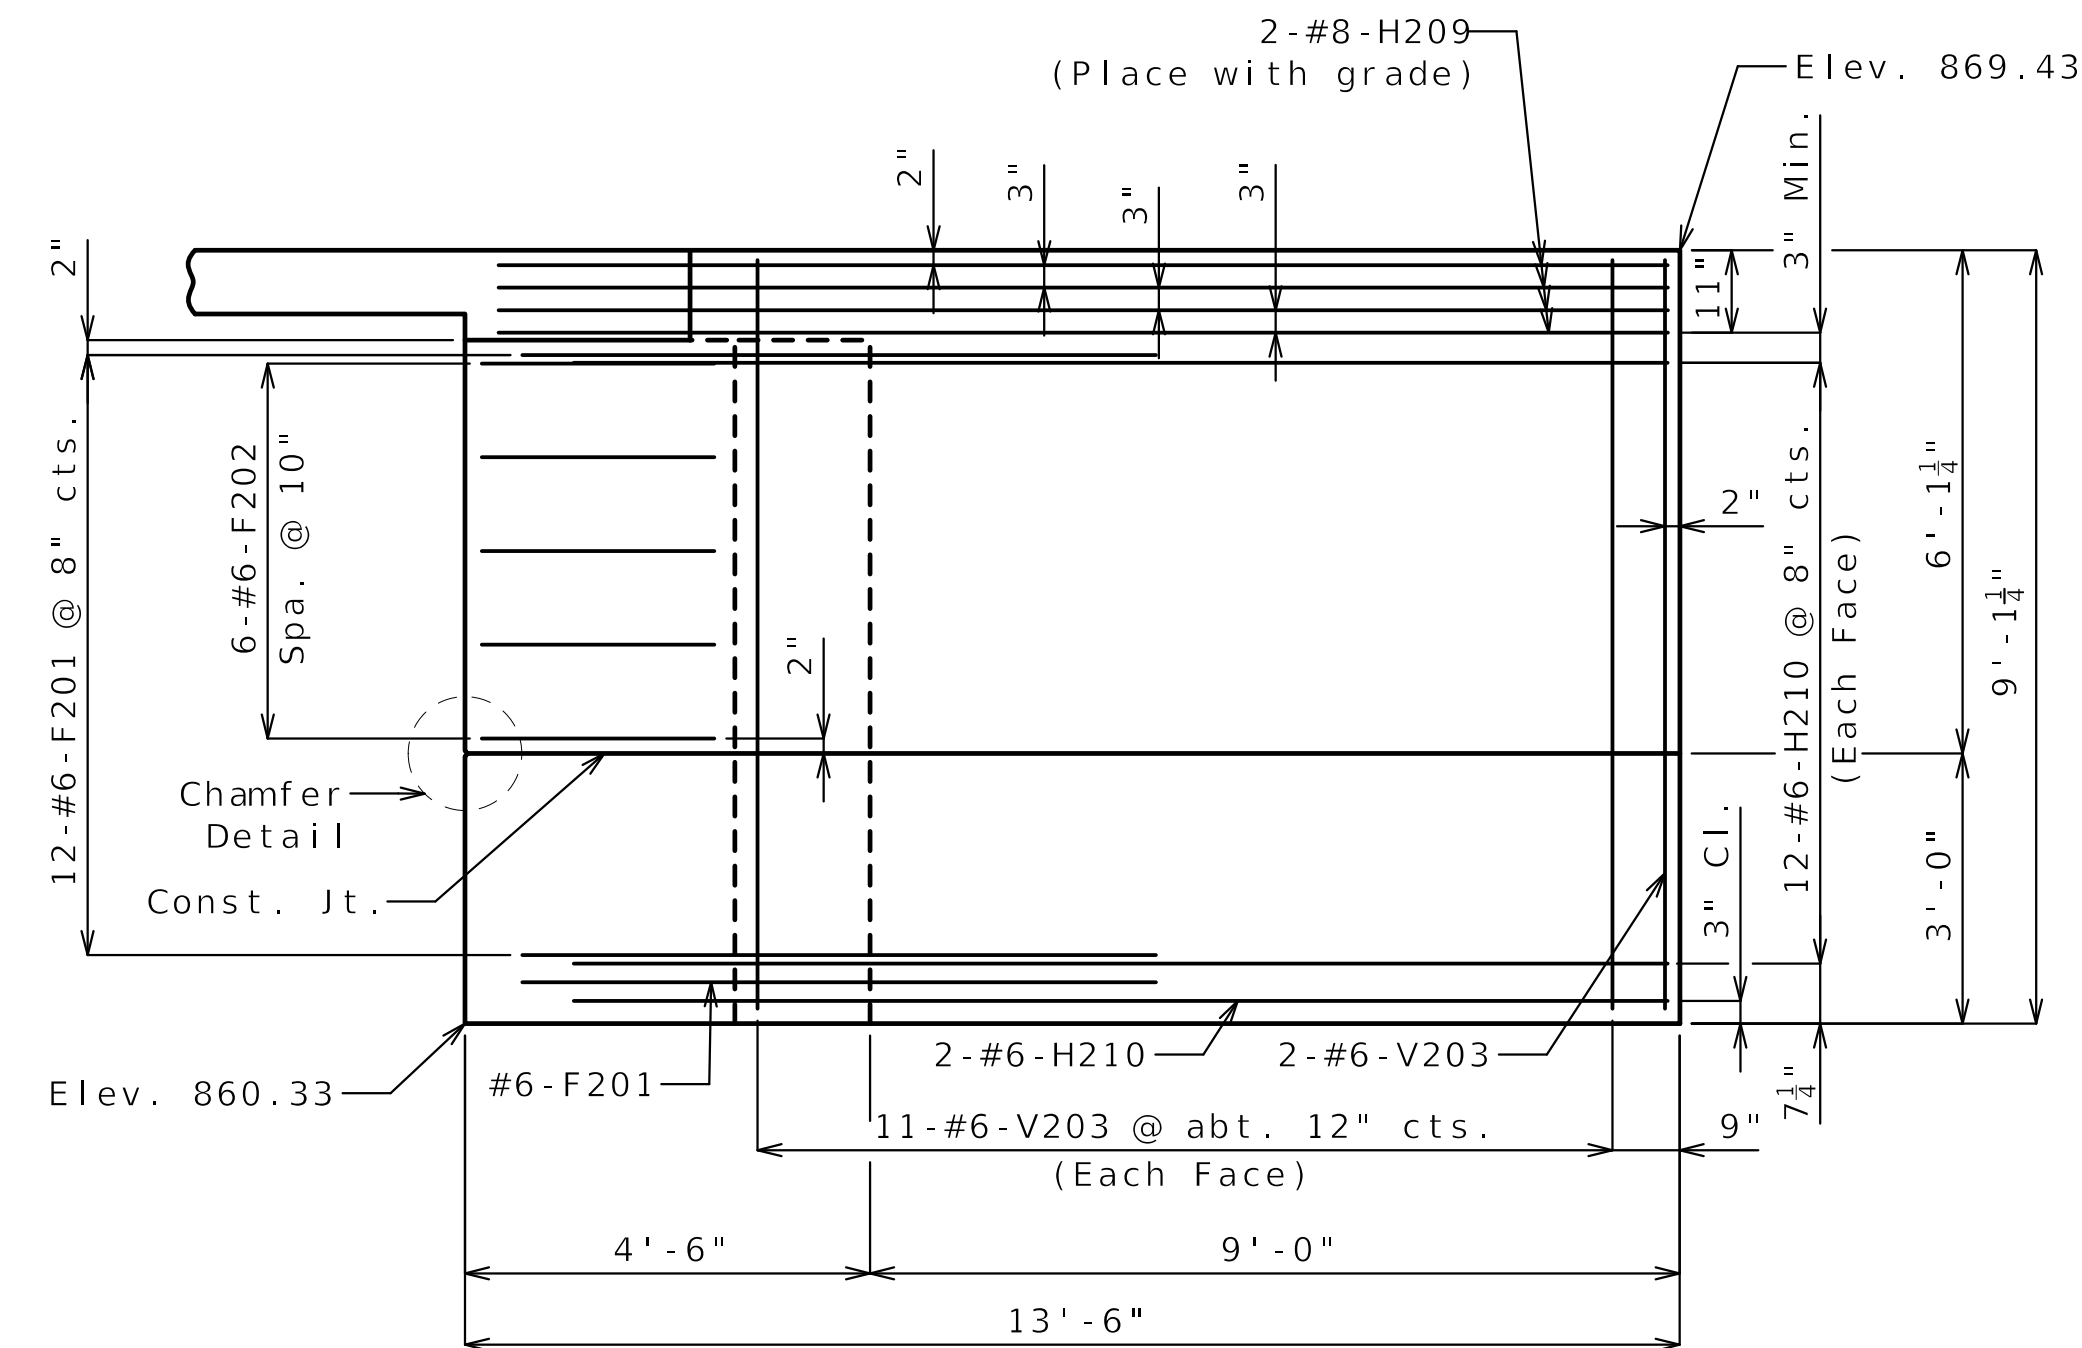

ELEVATION F-F

Notes:

For location of Sections A-A, B-B, C-C, & D-D and Elevations E-E & F-F, see Sheet No. 8.


For details of End Bent No. 2 not shown, see Sheets No. 7 & 8.

For Estimated Quantities Table for End Bent No. 2, see Sheet No. 7.


For Details and Reinforcement of Type D Barrier not shown, see Sheets No. 17 & 18.

All concrete in end bent above top of beam and below top of slab, shall be Class B-2.


The #6-F201 bars shall be bent in field to clear girders.

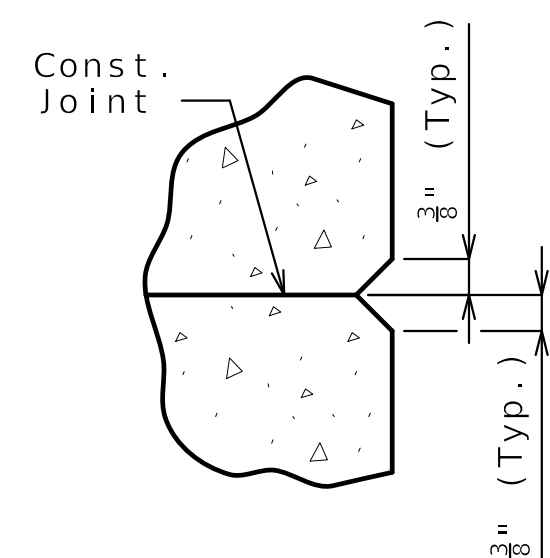


CHAMFER DETAIL

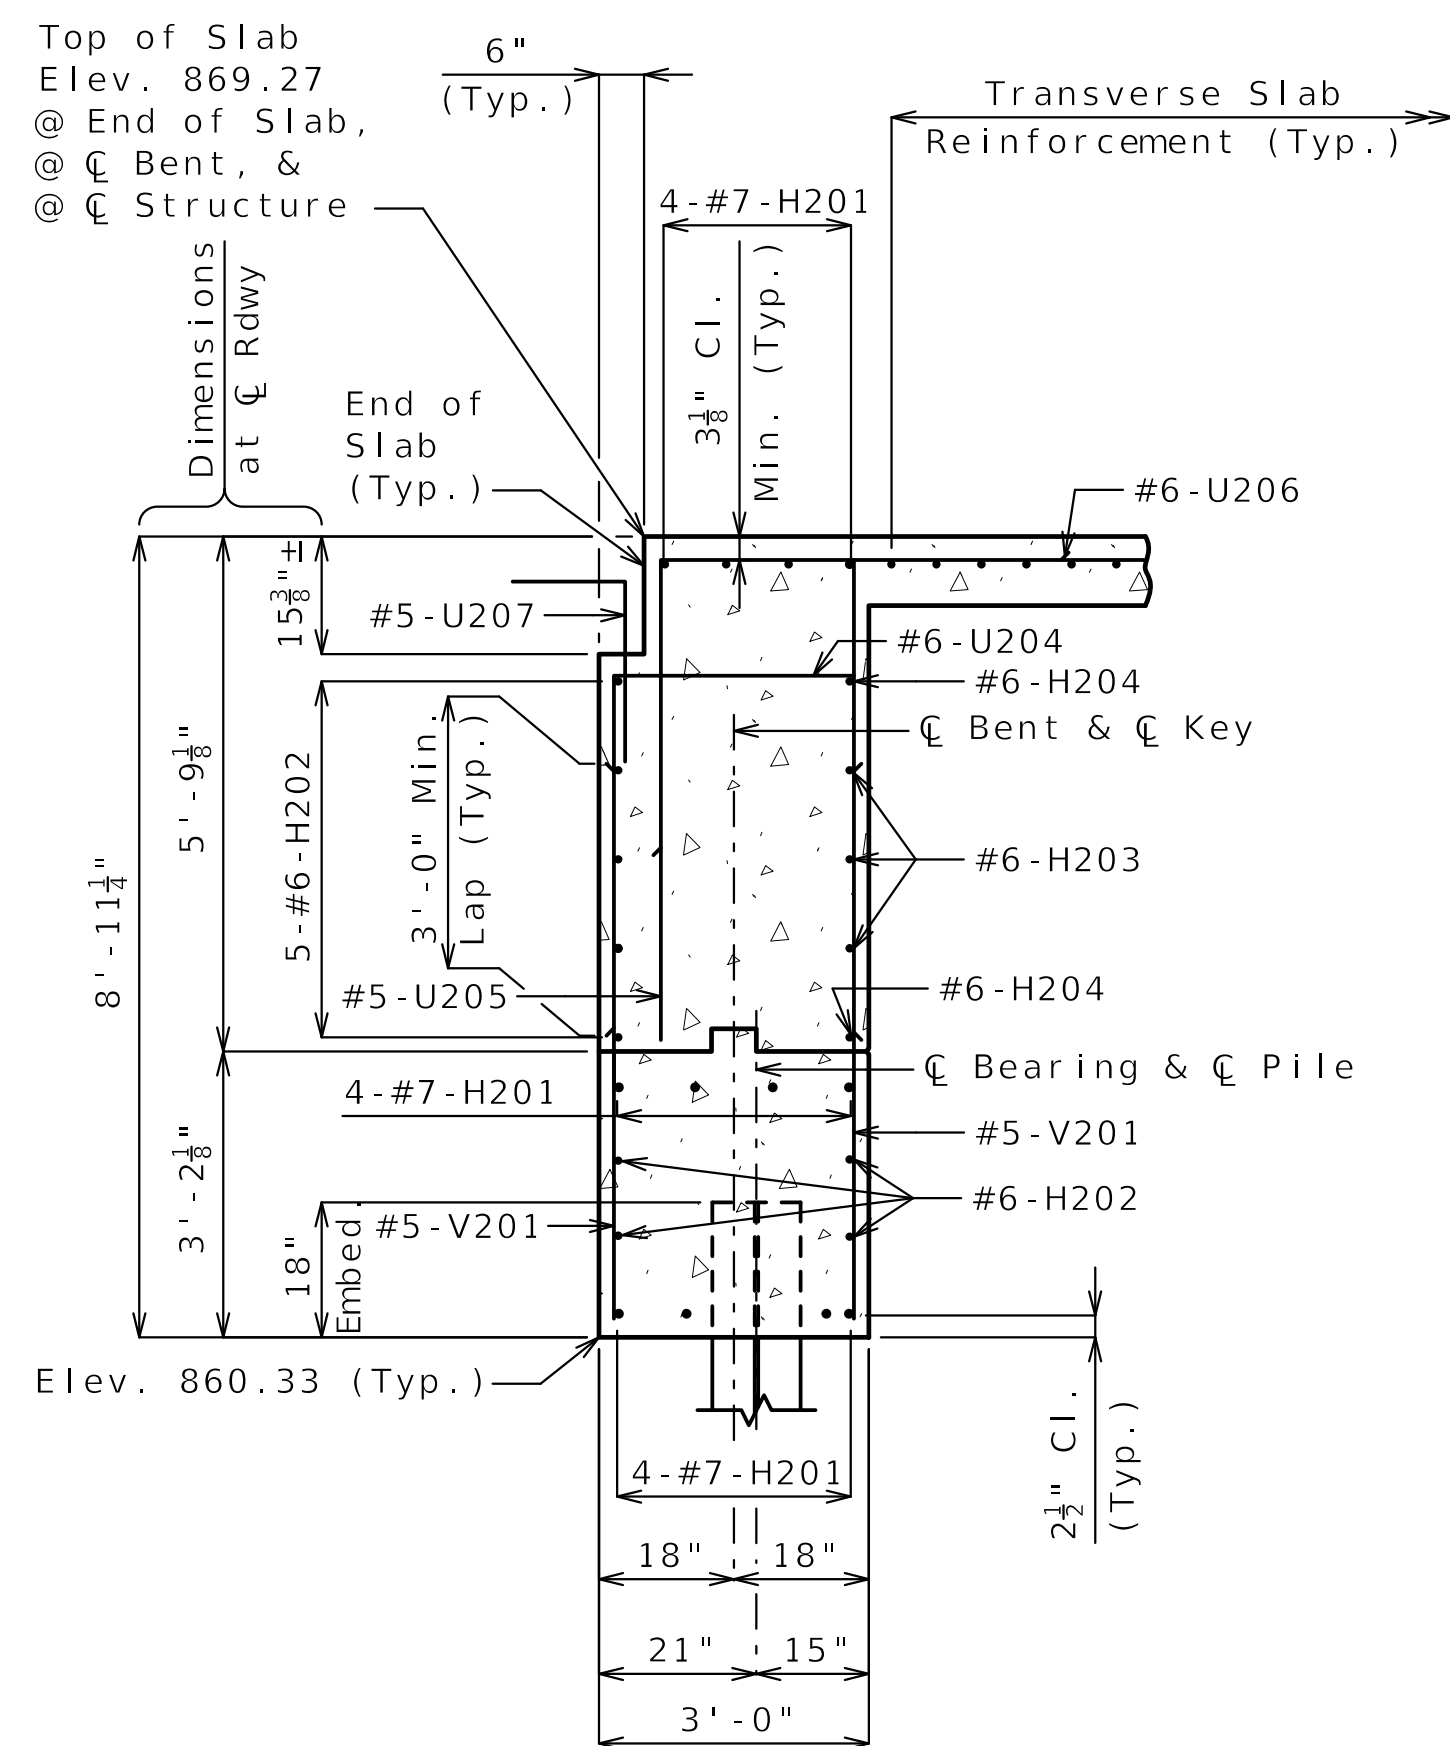


SECTION A-A

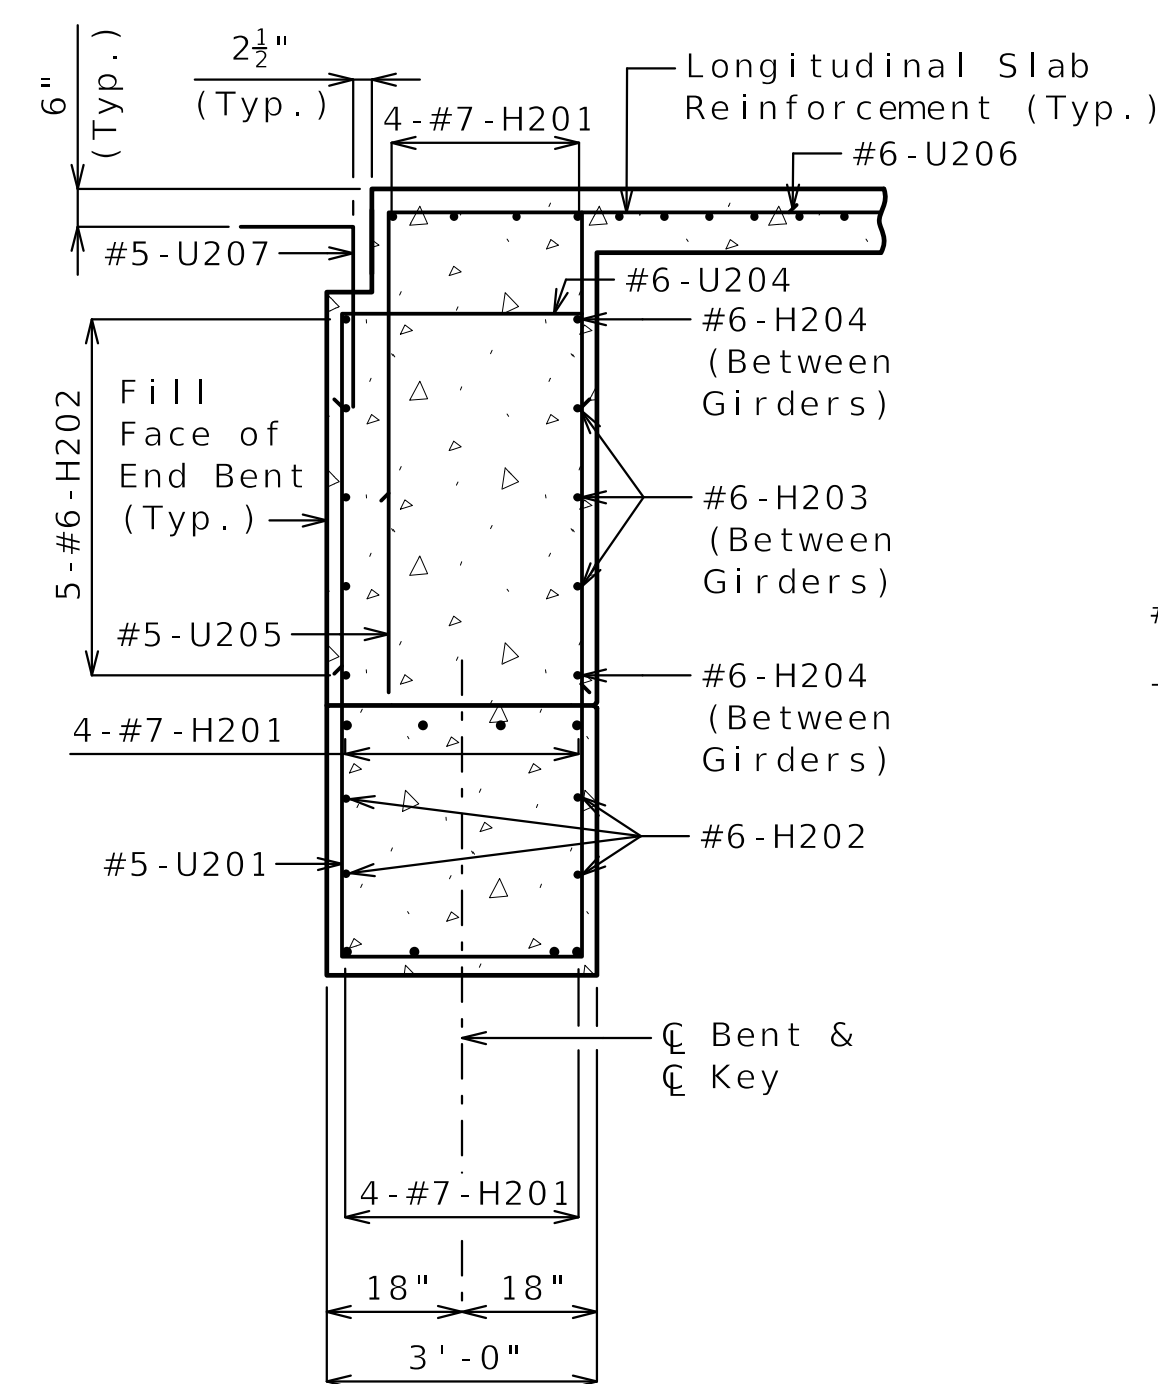

SECTION B-B

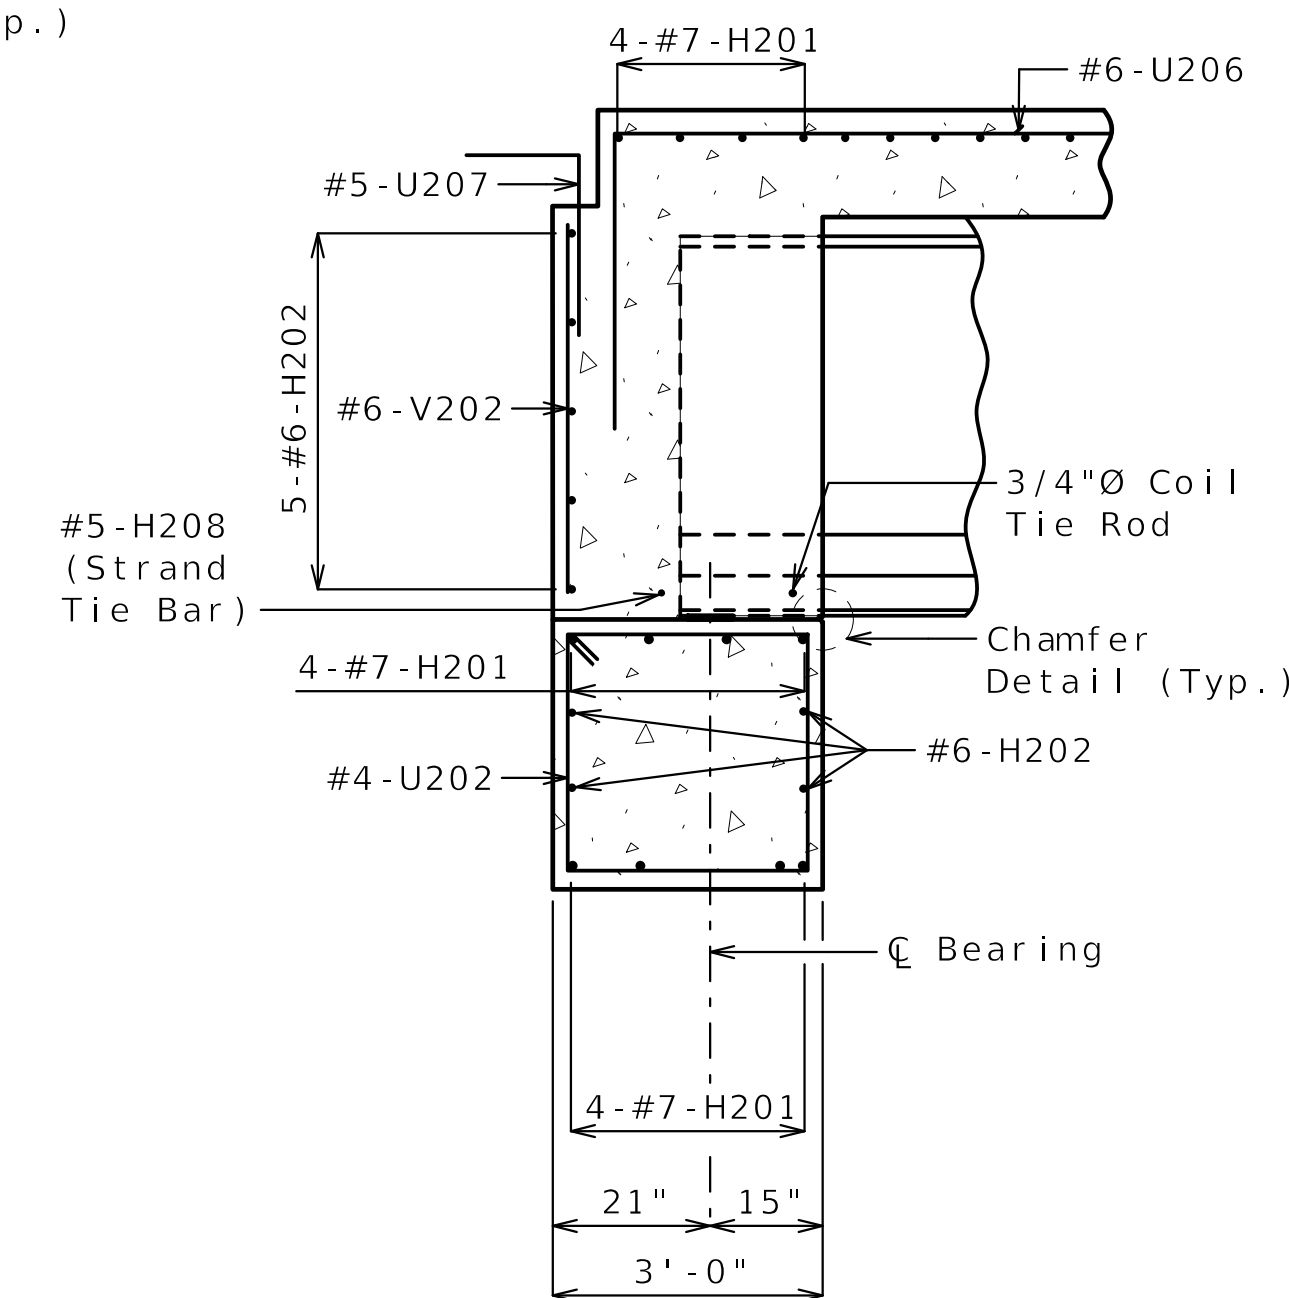

SECTION C-C

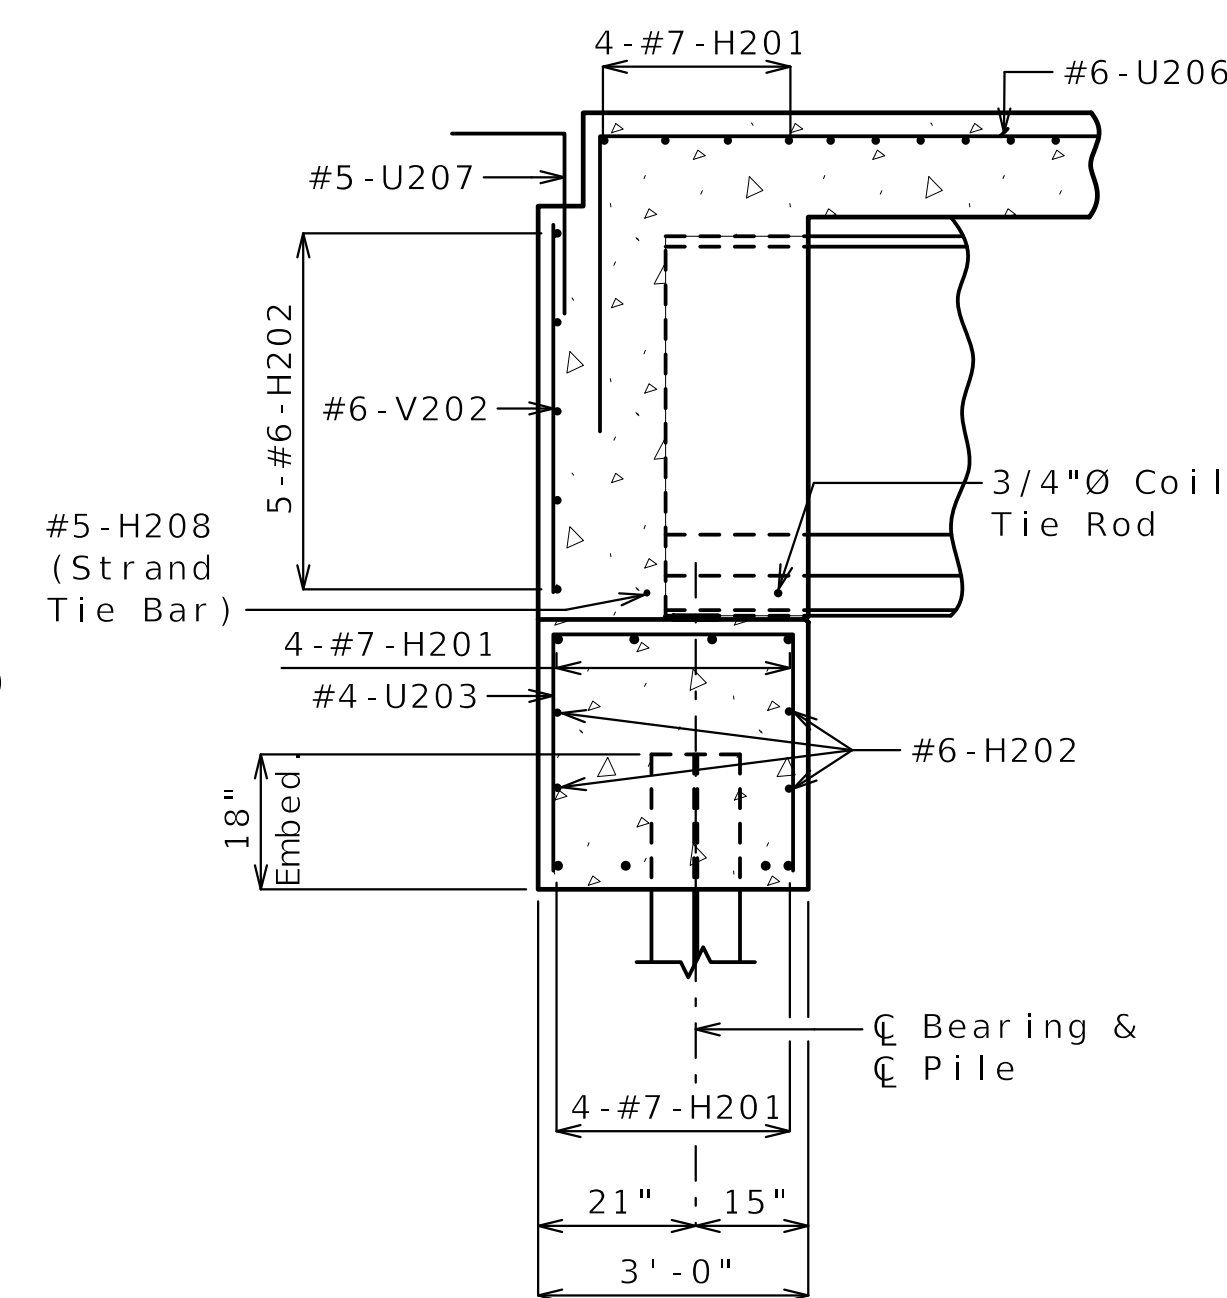


SECTION D-D

DETAILS OF END BENT NO. 2

Note: This drawing is not to scale. Follow dimensions.

Sheet No. 9 of 25

Y:\Kansas\1310005\131047.00_MoDOT_Rte_F\Eng_Docs\Bridge\A9583\Final\B_A9583_009_JKU0110_End Bent 2c.dgn (Default)

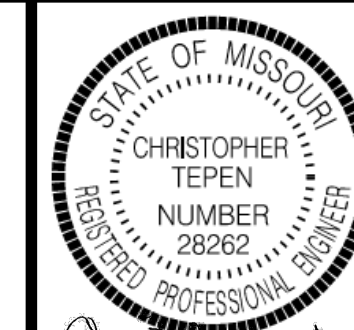

DATE

08/22/2025

DATE PREPARED

8/19/2025

ROUTE

F

STATE

MO

DISTRICT

BR

SHEET NO.

9

COUNTY

JACKSON

JOB NO.

JKU0110

CONTRACT ID.

PROJECT NO.

BRIDGE NO.

A9583

DESCRIPTION	DATE

MISSOURI HIGHWAYS AND TRANSPORTATION COMMISSION

105 WEST CAPITOL
JEFFERSON CITY, MO 65102
1-888-ASK-MODOT (1-888-275-6636)

benesch


One Main Plaza, 4435 Main St., Suite 1150,
Kansas City, MO 64111
816/221-4222, FAX 816/221-4222
CERTIFICATE OF AUTHORITY NUMBER F00970024

Designed JUL. 2024
Detailed MAR. 2025
Checked MAR. 2025

11:08 8/19/2025



IF A SEAL IS PRESENT ON THIS SHEET IT HAS BEEN ELECTRONICALLY SEALED AND DATED: 3

 

08/22/202

8 / 19 / 20

F	MO
DISTRICT	SHEET NO.

BR	13
COUNTY	

JACKSON

JK00110

A9583

	.	.	.	.	.	.
--	---	---	---	---	---	---

2



1



* In lieu of 2 1/2" outside diameter washers, contractor may substitute a 3/16" (Min. thickness) plate with four 15/16" Ø holes and one hardened washer per bolt.

All diaphragm materials including bolts, nuts, and washers shall be galvanized.


Fabricated structural steel shall be ASTM A709 Grade 50 except as noted.

Shop drawings will not be required for steel intermediate diaphragms and angle connections.

For location of intermediate diaphragms, see Sheet No. 10.



11:08 8/19/2025

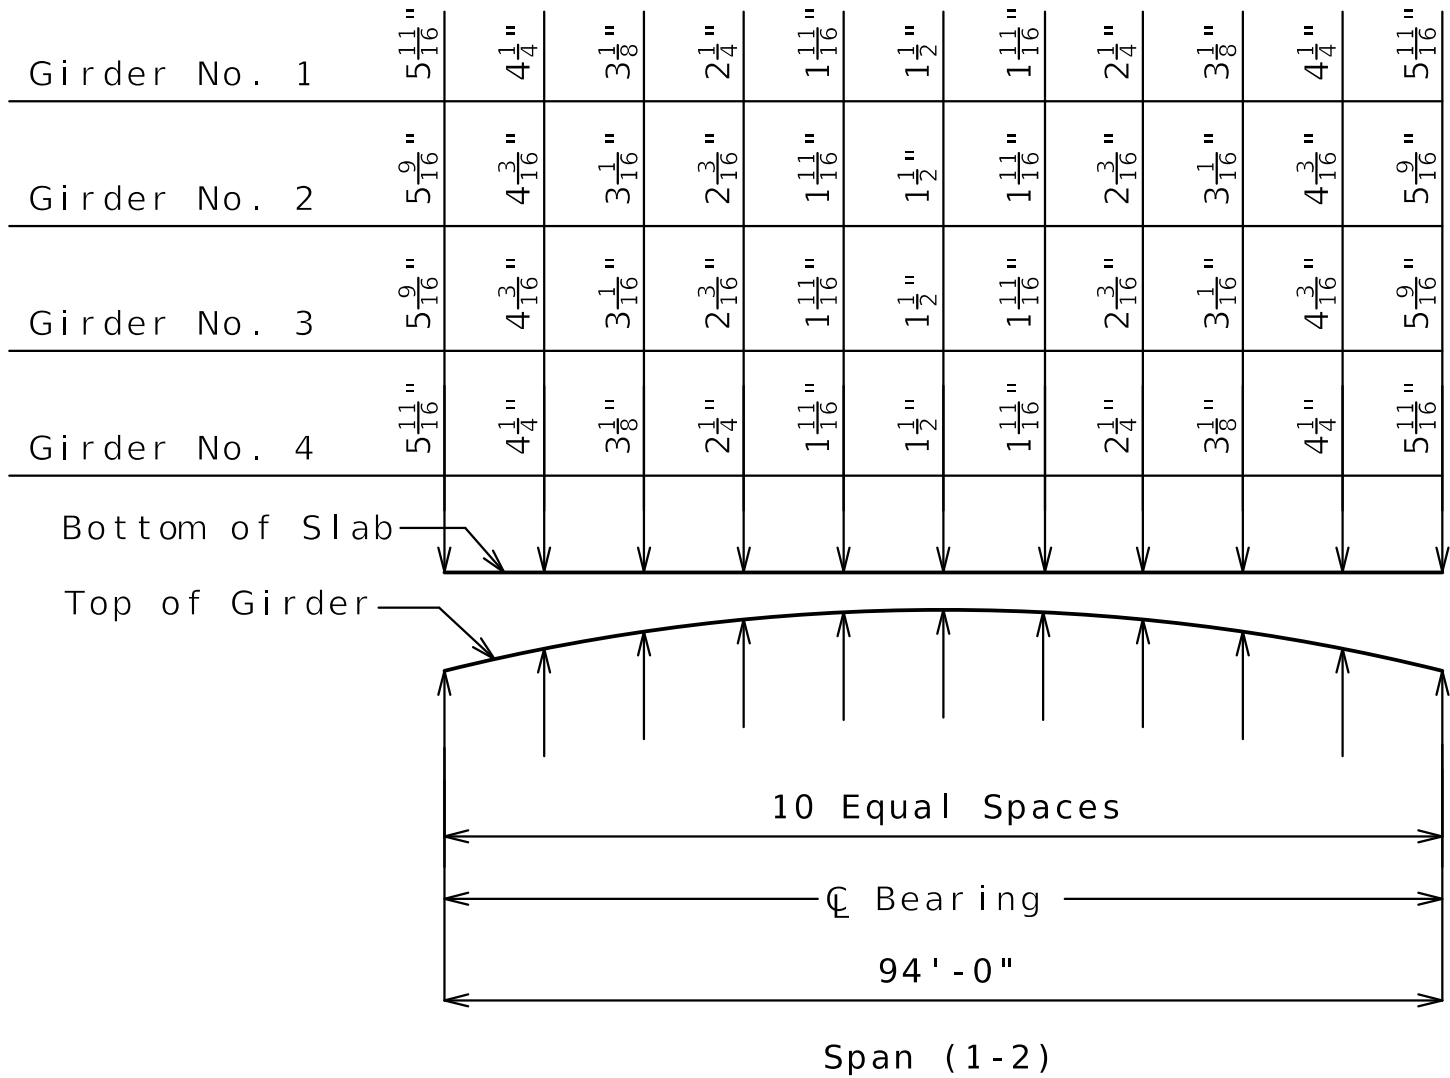


THEORETICAL SLAB HAUNCHING DIAGRAM (ESTIMATED AT 90 DAYS)

If girder camber is different from that shown in the camber diagram, in order to maintain minimum slab thickness, an adjustment of the slab haunches, an increase in slab thickness or a raise in grade uniformly throughout the structure shall be necessary. The haunch shall be limited to ensure the projecting girder reinforcement or hairpin bar is embedded into slab at least 2 inches. No payment will be made for additional labor or materials required for variation in haunching, slab thickness, or grade adjustment.

Concrete in the slab haunches is included in the Estimated Quantities for Slab on Concrete NU-Girder.

Theoretical Bottom of Slab Elevations at Centerline of Girder (Prior to Forming for Slab) (Estimated at 90 Days)											
Girder Number	Span (1-2) (94'-0" C Brg. - C Brg.)										
	C Brg.	0.10	0.20	0.30	0.40	0.50	0.60	0.70	0.80	0.90	C Brg.
1	865.39	865.64	865.91	866.19	866.47	866.75	867.04	867.34	867.64	867.95	868.28
2	865.56	865.82	866.09	866.37	866.65	866.94	867.23	867.52	867.82	868.13	868.45
3	865.56	865.82	866.09	866.37	866.65	866.94	867.23	867.52	867.82	868.13	868.45
4	865.39	865.64	865.91	866.19	866.47	866.75	867.04	867.34	867.64	867.95	868.28


Elevations are based on a constant slab thickness of 8 1/2" and include allowance for theoretical dead load deflections due to weight of slab (including SIP forms) and barrier.

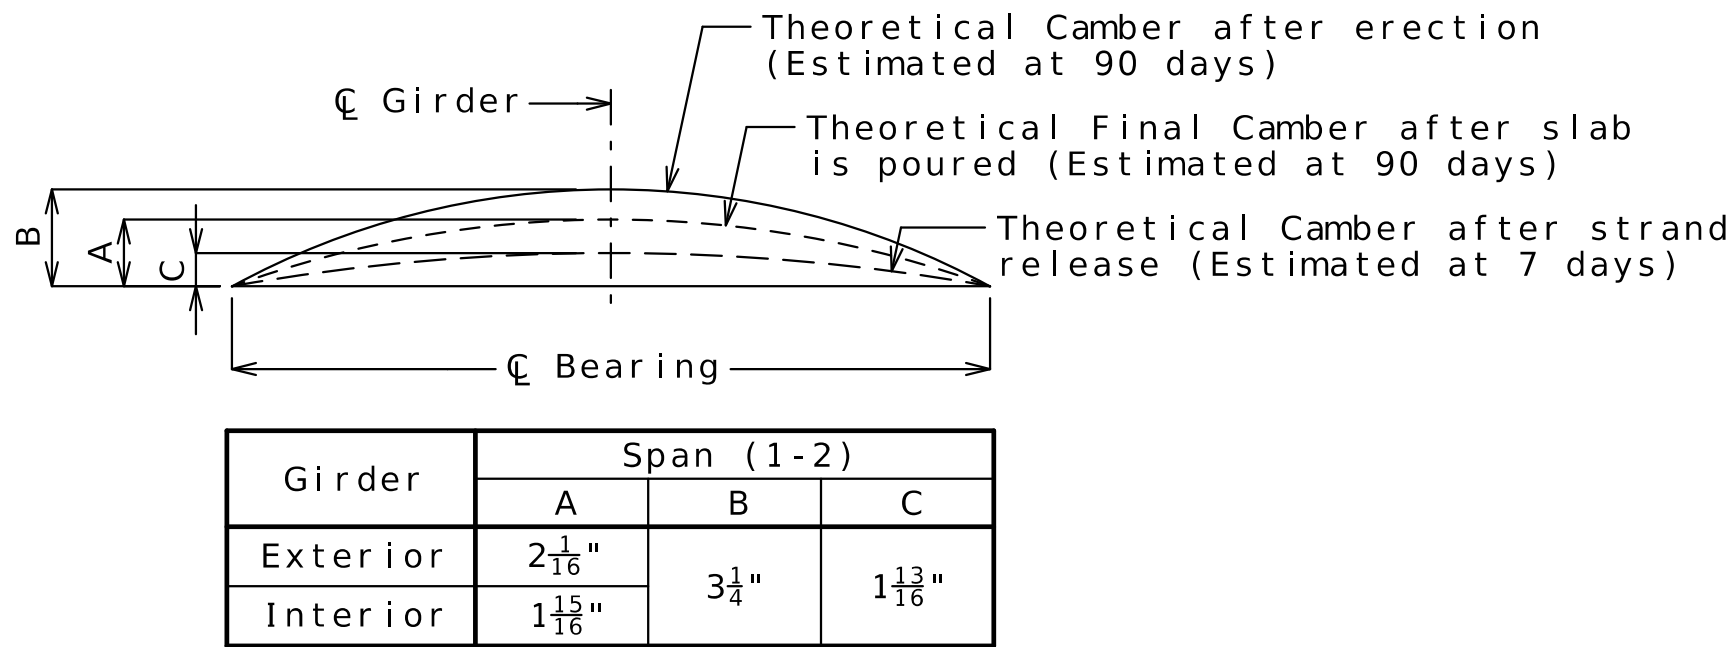

GIRDER CAMBER DIAGRAM

Conversion Factors for Girder Camber (Estimated at 90 days):

- 0.1 pt. = 0.314 x 0.5 pt.
- 0.2 pt. = 0.593 x 0.5 pt.
- 0.3 pt. = 0.813 x 0.5 pt.
- 0.4 pt. = 0.952 x 0.5 pt.

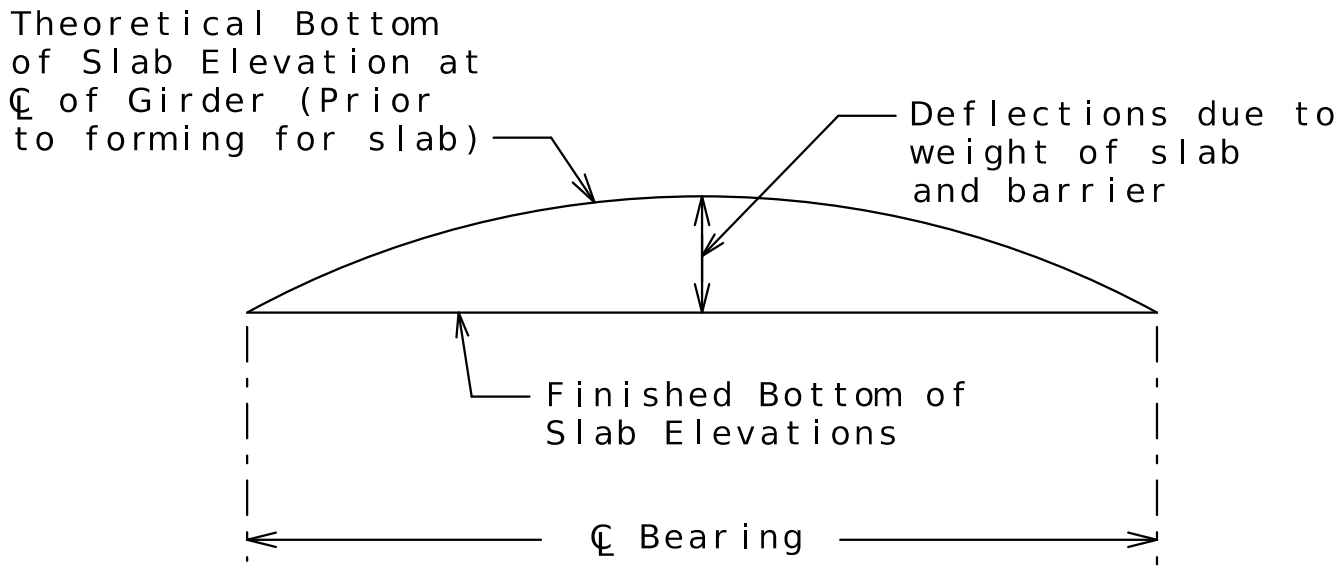


TYPICAL SLAB ELEVATIONS DIAGRAM

SLAB POURING SEQUENCE

The contractor shall pour up grade and satisfactorily finish the roadway slab at a rate of not less than 25 cubic yards per hour.

The concrete diaphragm at the integral end bents shall be poured a minimum of 30 minutes and a maximum of 2 hours before the slab is poured.

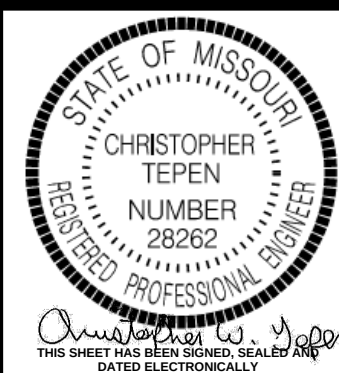


DATE 08/22/2025	
DATE PREPARED 8/19/2025	
ROUTE F	STATE MO
DISTRICT BR	SHEET NO. 14
COUNTY JACKSON	
JOB NO. JKU0110	
CONTRACT ID.	
PROJECT NO.	
BRIDGE NO. A9583	

DESCRIPTION	DATE


MISSOURI HIGHWAYS AND TRANSPORTATION COMMISSION

105 WEST CAPITOL
JEFFERSON CITY, MO 65102
1-888-ASK-MODOT (1-888-275-6636)

One Main Plaza, 4435 Main St., Suite 1150,
Kansas City, MO 64111
816/221-4222, FAX 913/441-1468
CERTIFICATE OF AUTHORITY NUMBER F00970024

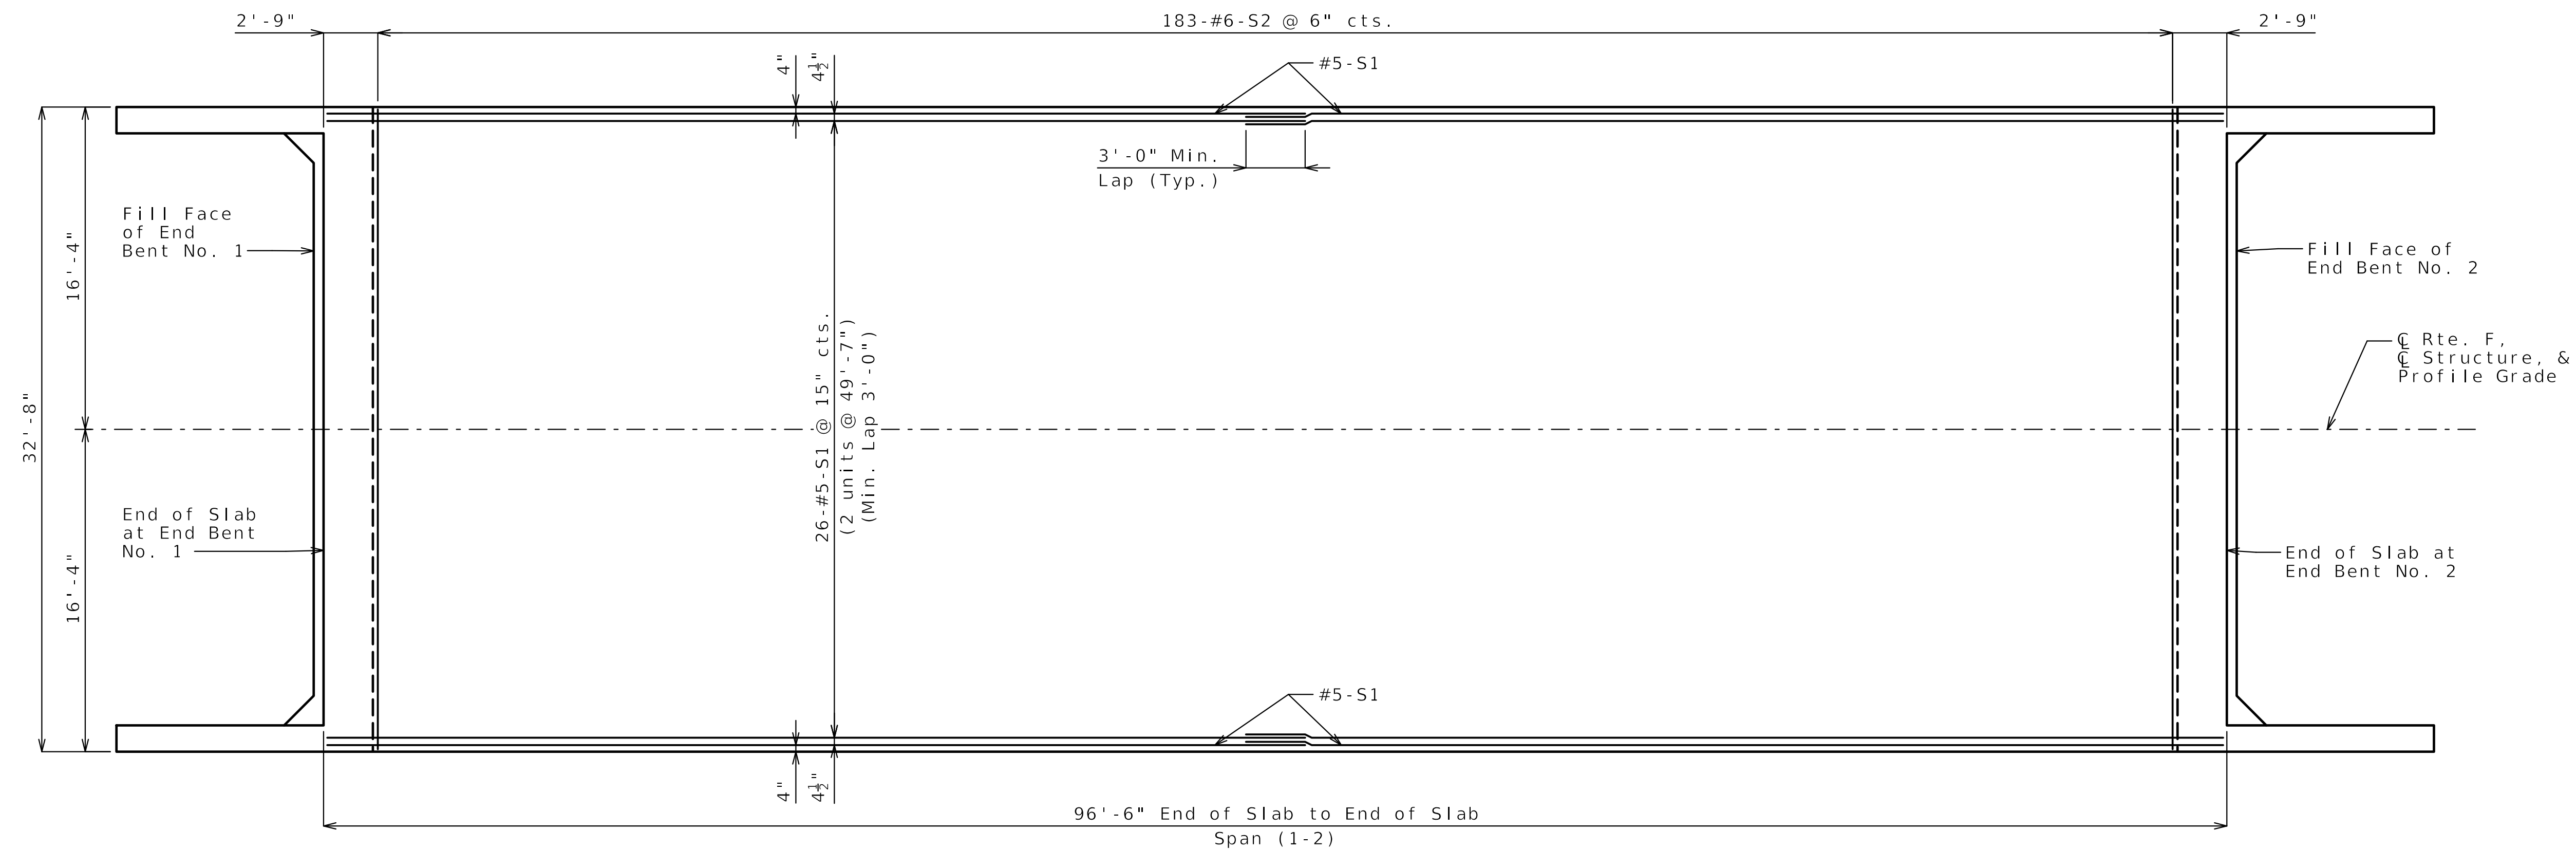

PLAN OF SLAB SHOWING TOP REINFORCEMENT

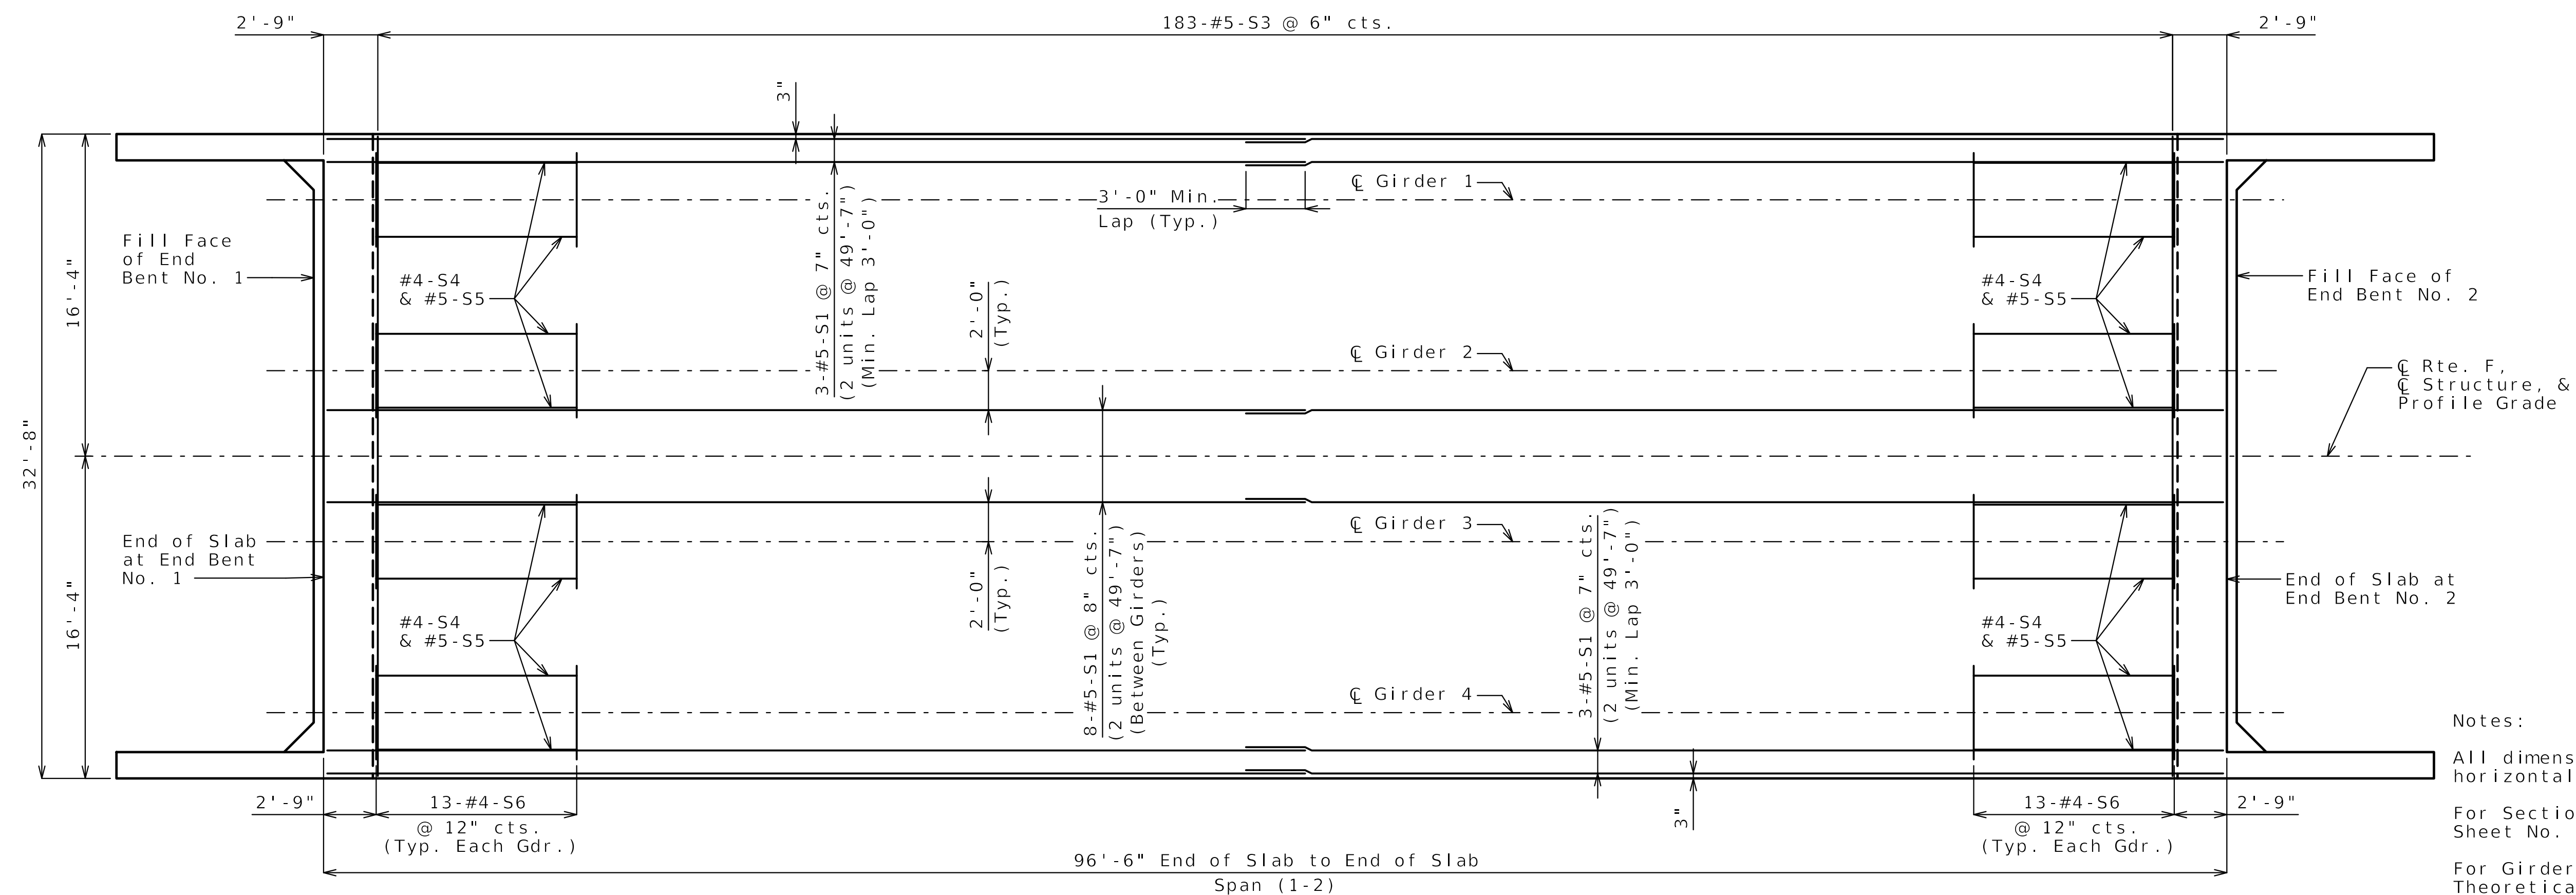


Notes :

] All dimensions are measured horizontal.

For Section thru Slab, see
Sheet No. 16.

For Girder Camber Diagram,
Theoretical Bottom of Slab
Elevations and Theoretical
Slab Haunching Diagram, see
Sheet No. 14.

For Details and
Reinforcement of Type D
Barrier, see Sheet No. 18.

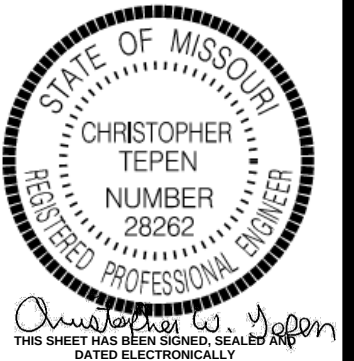

DATE
08/22/2025

DATE PREPARED

ROUTE	STATE
F	MO

DISTRICT	SHEET NO
BB	15

COUNTY

ACKSON

JOB NO.

KU0110

CONTRACT ID.

[illegible]

MISSOURI INNOVATION AND TRANSFORMATION
COMMISSION




Designed JUL. 2024
Detailed MAR. 2025
Checked MAR. 2025

Note: This drawing is not to scale. Follow dimensions.


Sheet No. 15 of 25

Y:\Kansas\1310005\131047.00 MoDOT_Rte_F\Eng Docs\Bridge\A9583\Final\B A9583_015 JKU0110_Slab Rebar.dgn (Slab Rebar Details [Sheet])


1:08 8/19/2025

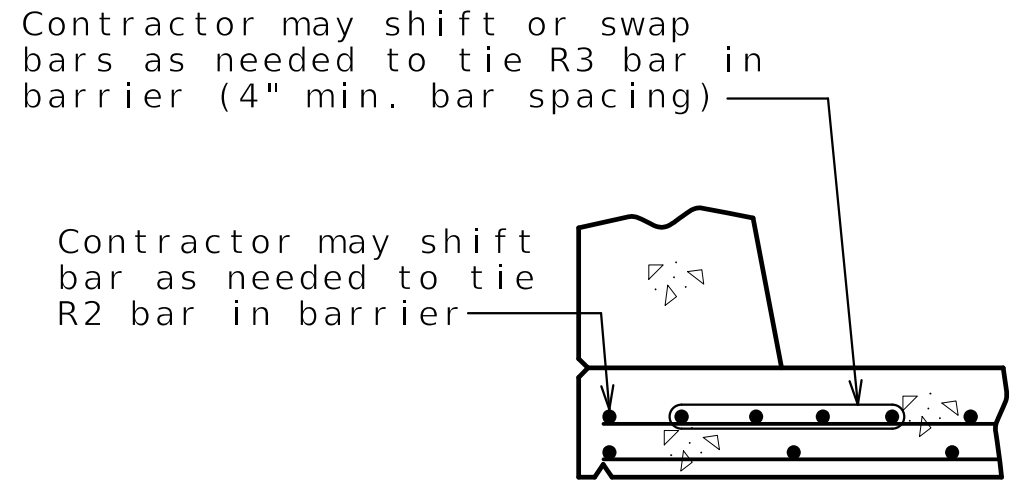


OPTIONAL SHIFTING
TOP BARS AT BARRIER

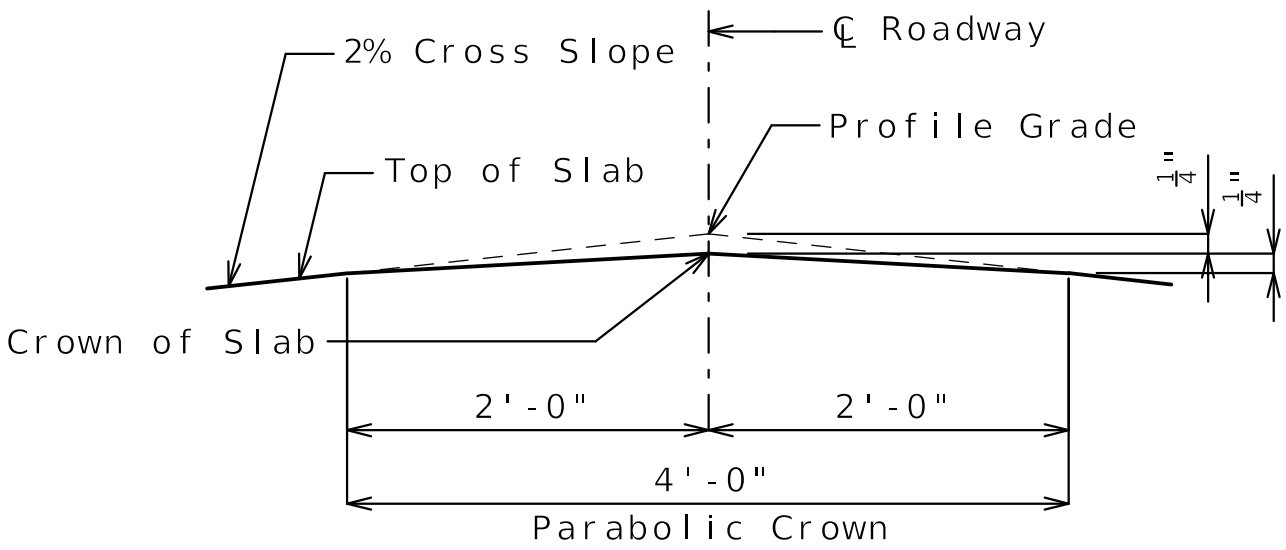


DETAIL A

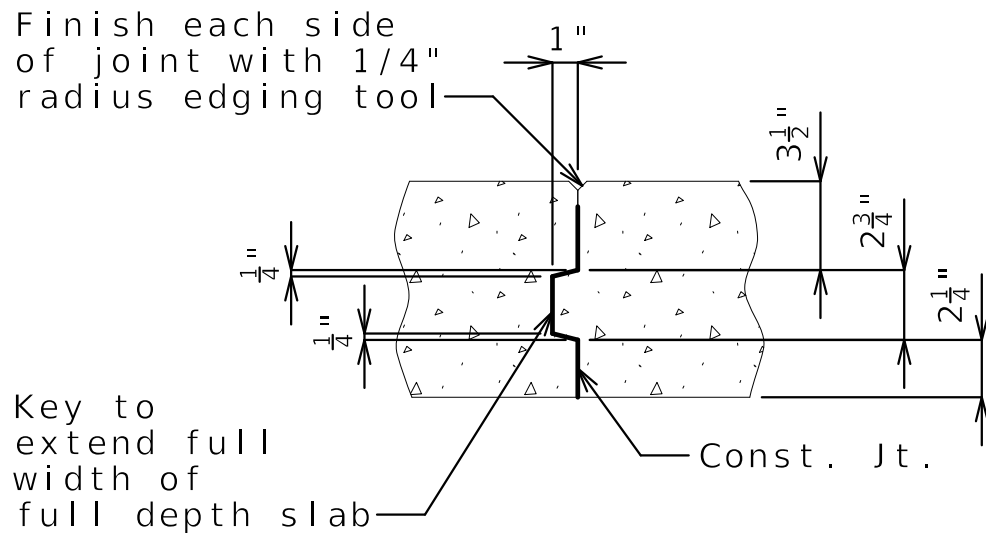

FULL DEPTH SLAB
SLAB CONSTRUCTION JOINT

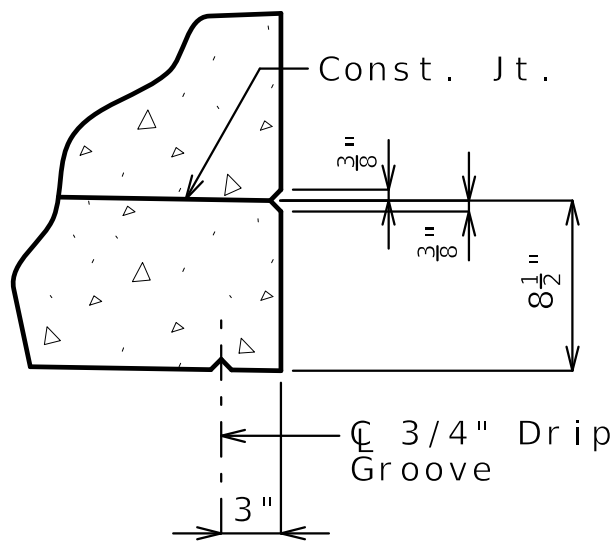

DETAIL B

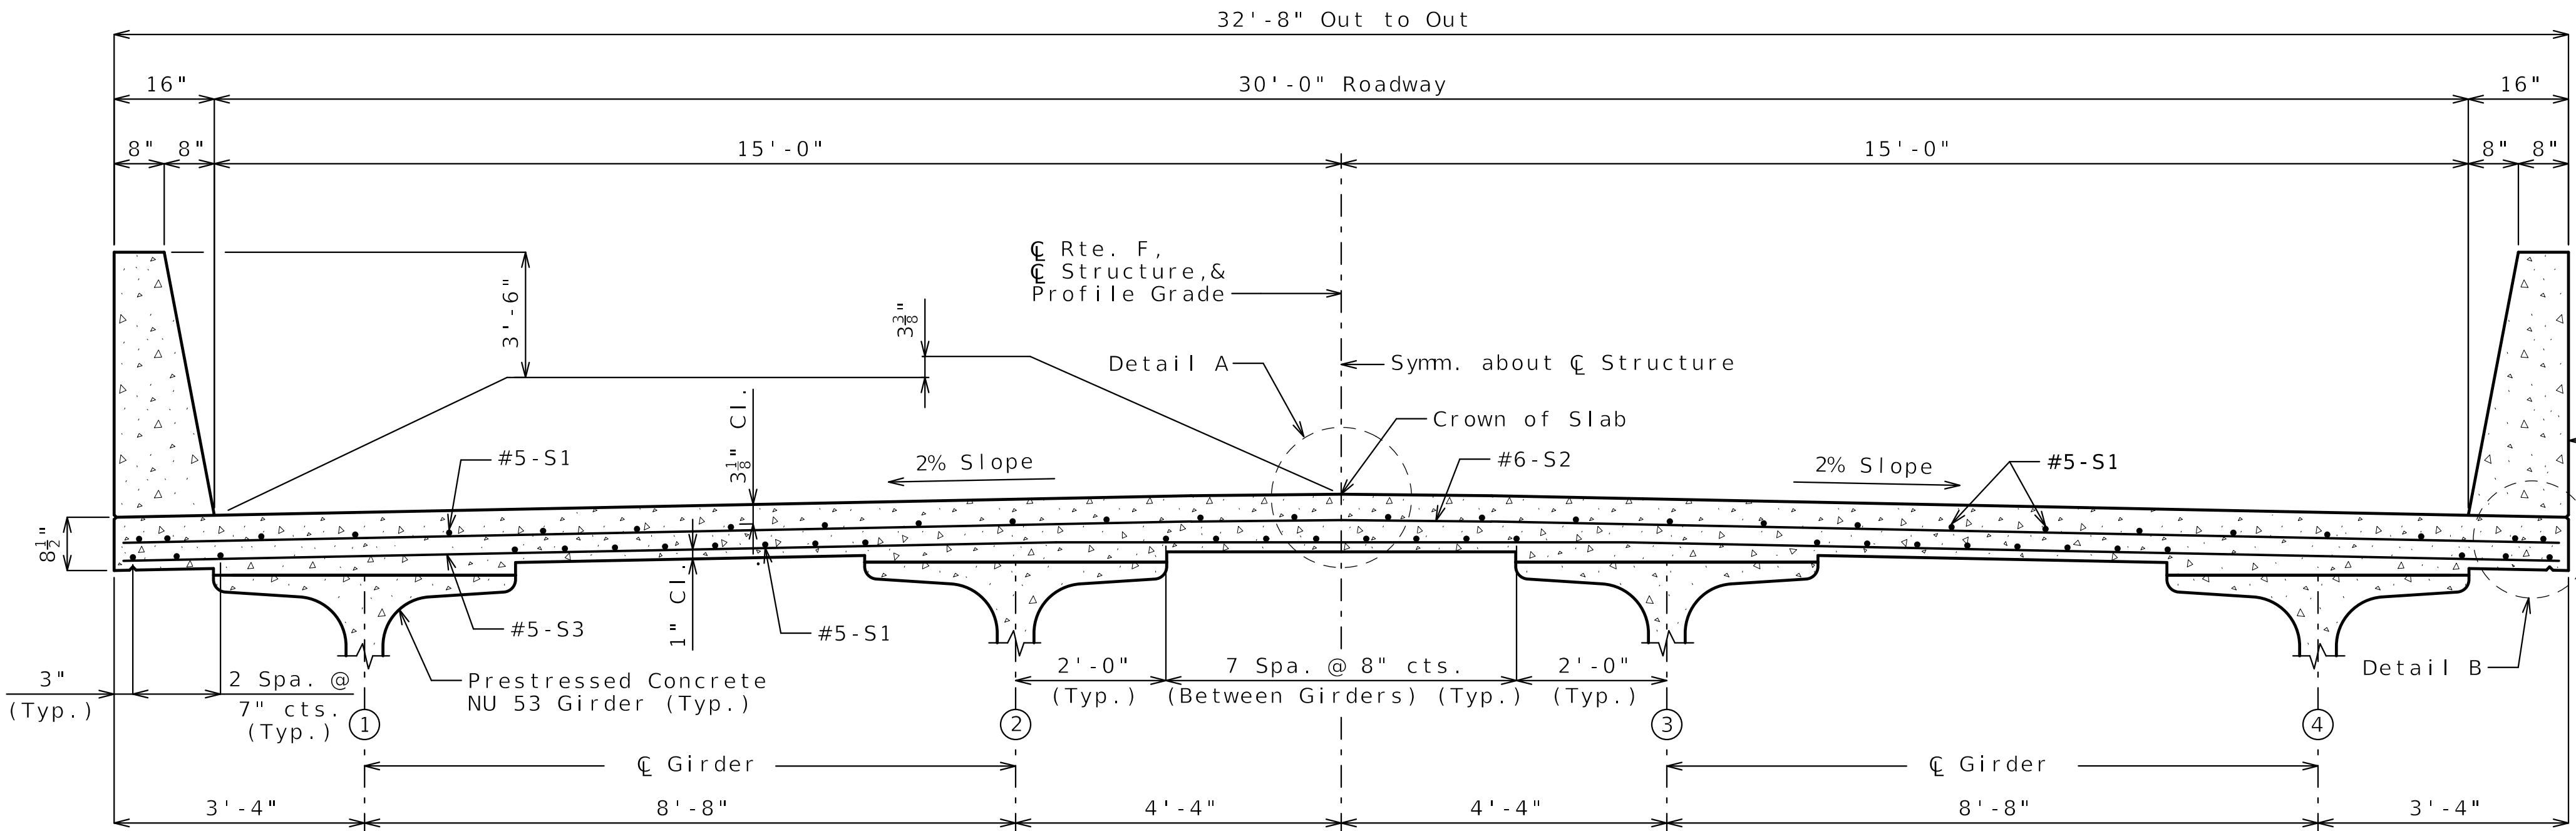

SECTION THRU SLAB

SLAB DETAILS

General Notes:

All dimensions are measured horizontal.

For Plan of Slab Showing Reinforcement, See Sheet No. 15.

For Theoretical Bottom of Slab Elevations and Theoretical Slab Haunching Diagram, See Sheet No. 14.

For Details and Reinforcement of Type D Barrier, See Sheets No. 17 & 18.


Stay-In-Place Forms:

Corrugated steel forms, supports, closure elements, and accessories shall be in accordance with grade requirement and coating designation G165 of ASTM A653. Complete shop drawings of the permanent steel deck forms shall be required in accordance with Sec 1080.

Corrugations of stay-in-place forms shall be filled with an expanded polystyrene material. The polystyrene material shall be placed in the forms with an adhesive in accordance with the manufacturer's recommendations.

Form sheets shall not rest directly on the top of girder flanges. Sheets shall be securely fastened to form supports with a minimum bearing length of one inch on each end. Form supports shall be placed in direct contact with the flange. Welding on or drilling holes in the girder flanges will not be permitted. All steel fabrication and construction shall be in accordance with Sec 1080 and 712. Certified field welders will not be required for welding of the form supports.


The design of stay-in-place corrugated steel forms is per manufacturer which shall be in accordance with Sec 703 for false work and forms. Maximum actual weight of corrugated steel forms allowed shall be 4 psf assumed for girder loading.

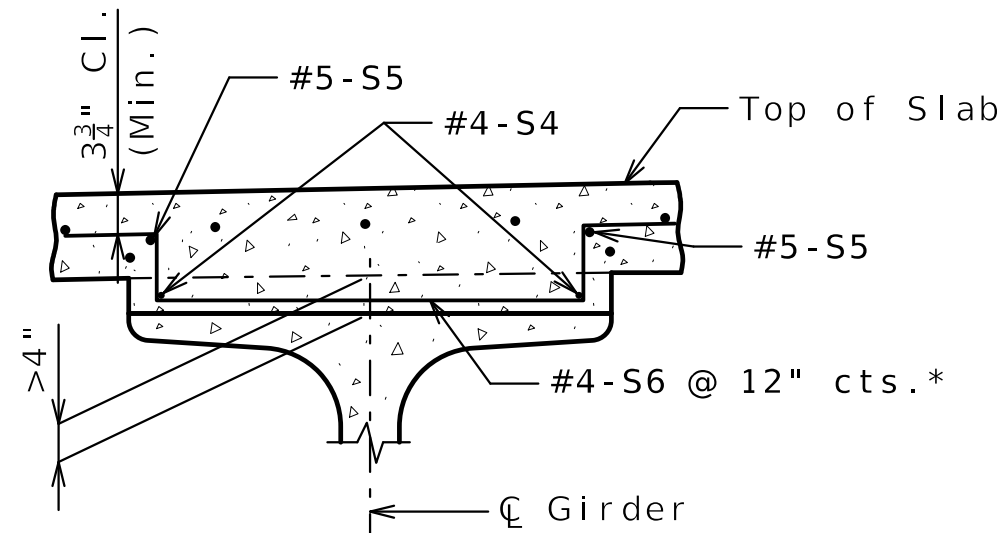


* #4-S6 hairpin bars may be placed at an angle to meet clearances.

PART SECTION SHOWING HAIRPINS
(Top Mat Transverse Bars not shown for clarity)

Type D Barrier

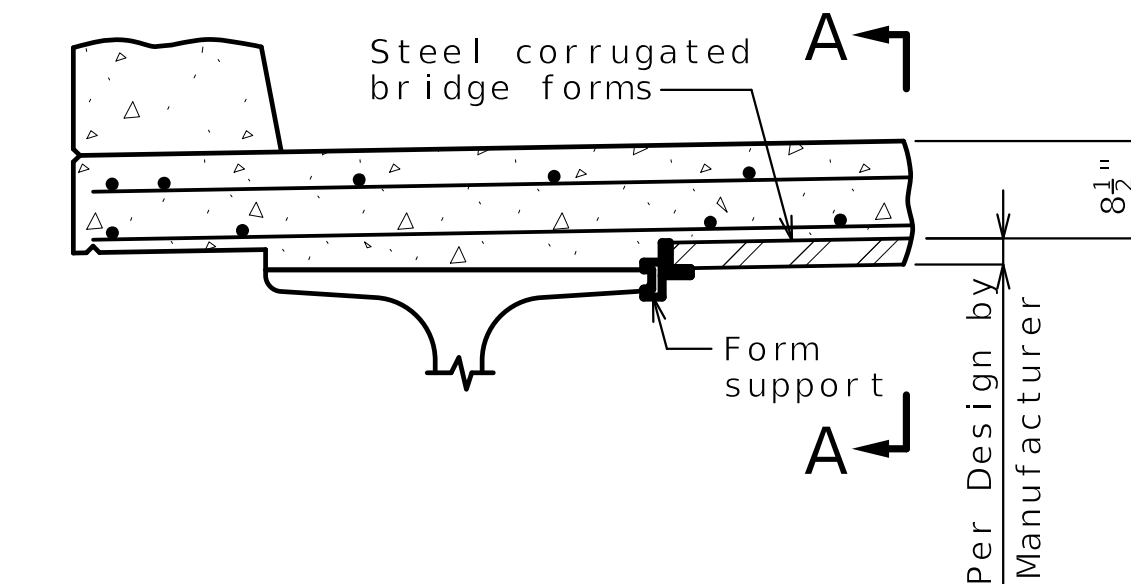

Fill corrugations with foam (Typ.)

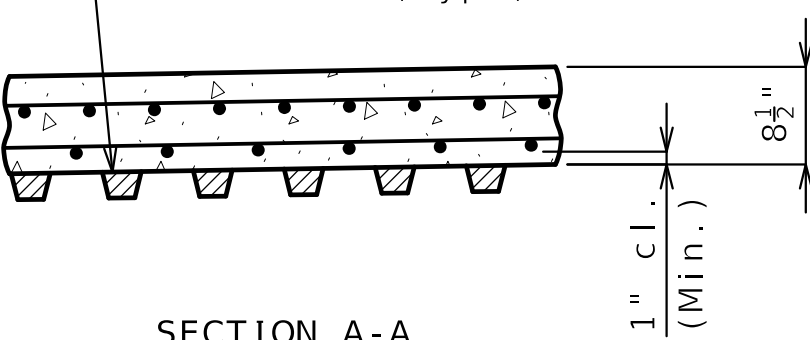

SECTION A-A


OPTIONAL STAY-IN-PLACE
FORM DETAILS

Designed JUL. 2024
Detailed MAR. 2025
Checked MAR. 2025

Note: This drawing is not to scale. Follow dimensions.

Sheet No. 16 of 25

Y:\Kansas\131000S\131047.00_MoDOT_Rte_F\Eng_Docs\Bridge\A9583\Final\B_A9583_016_JKU0110_SlabSec.dgn (Default)

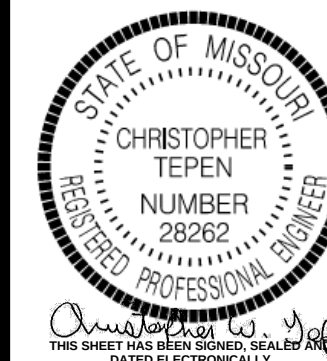

DATE
08/22/2025

DATE PREPARED
8/19/2025

ROUTE
F

DISTRICT
BR

STATE
MO

SHEET NO.
16

COUNTY
JACKSON

JOB NO.
JKU0110

CONTRACT ID.

PROJECT NO.

BRIDGE NO.
A9583

DESCRIPTION

DATE

DATE

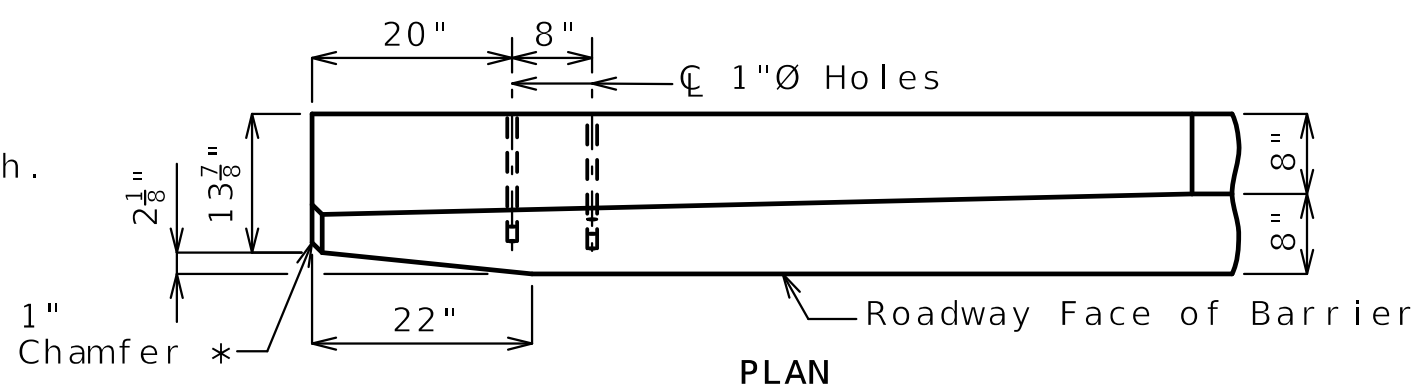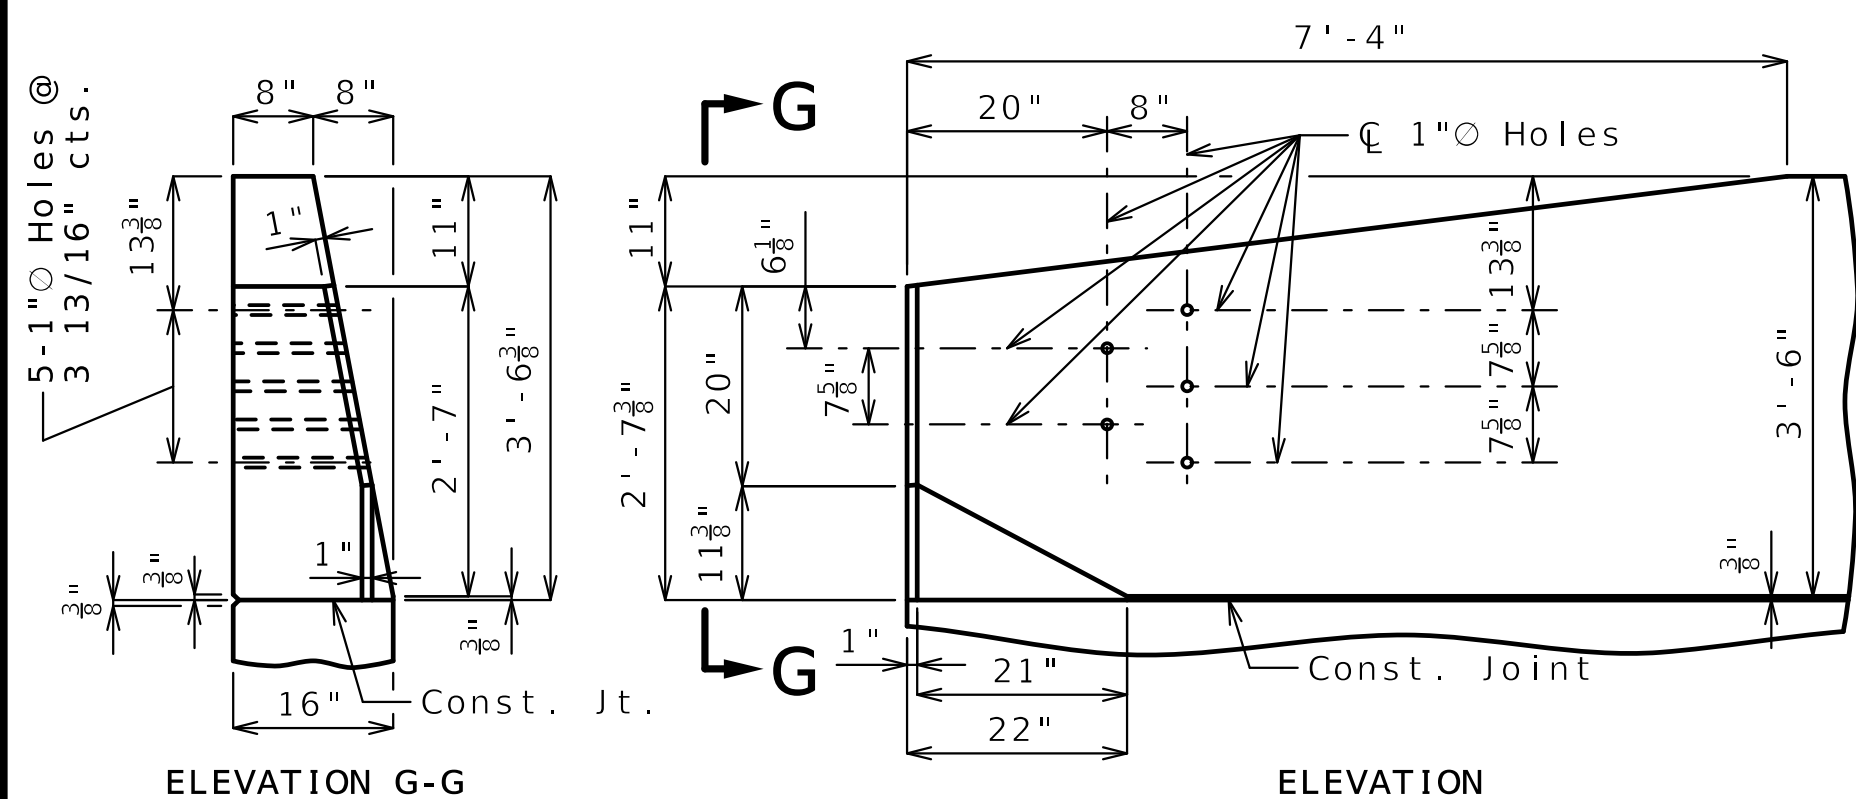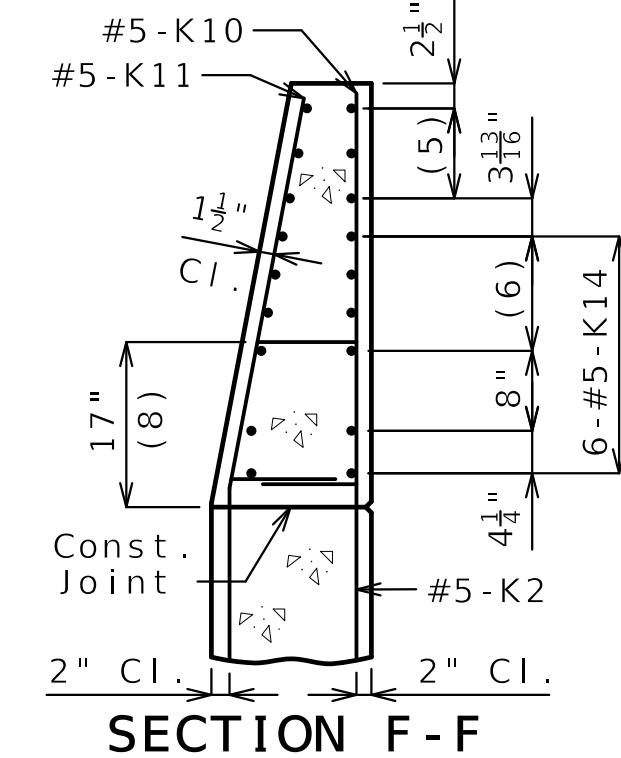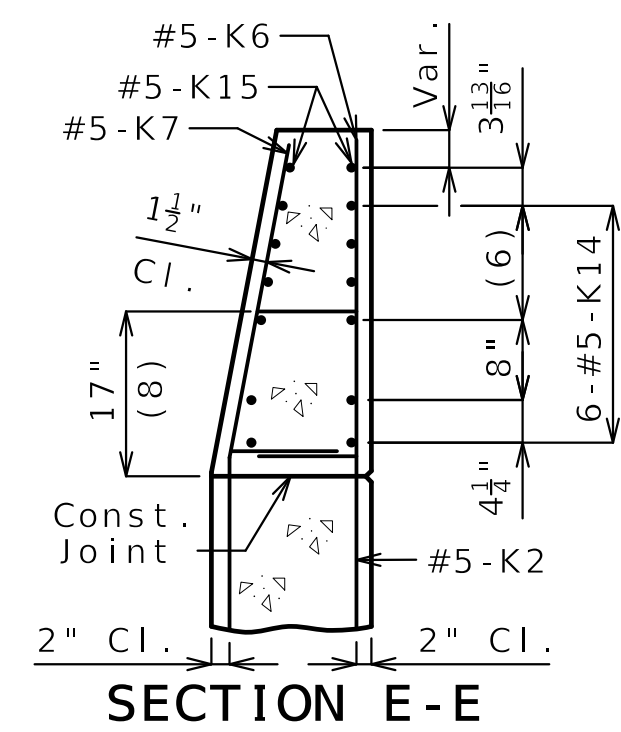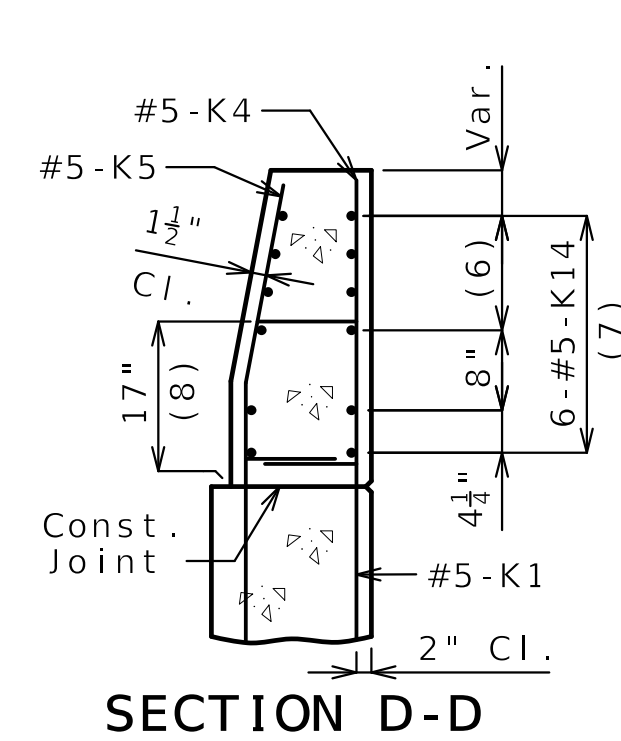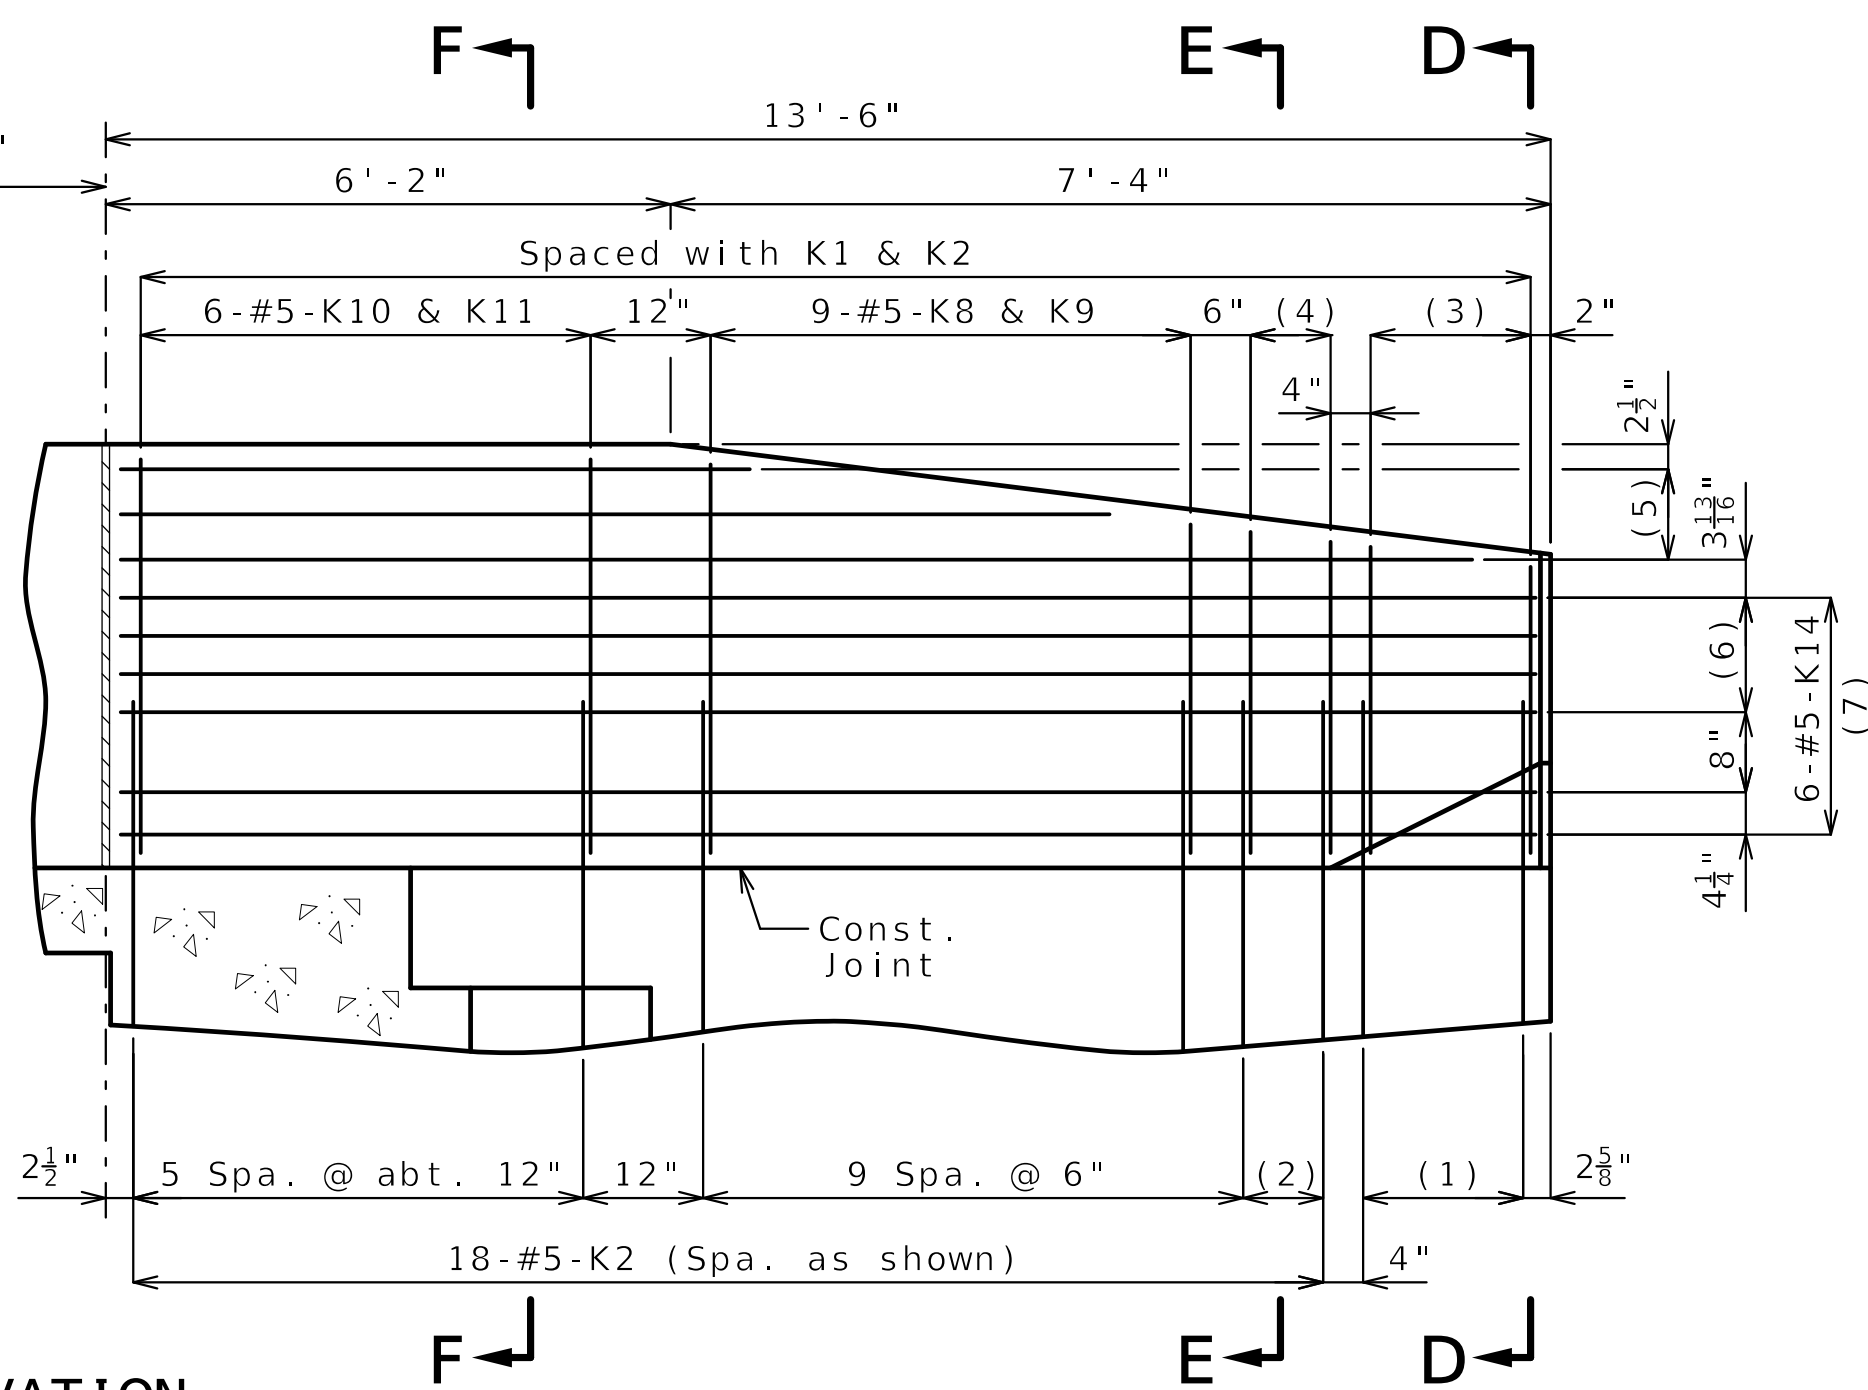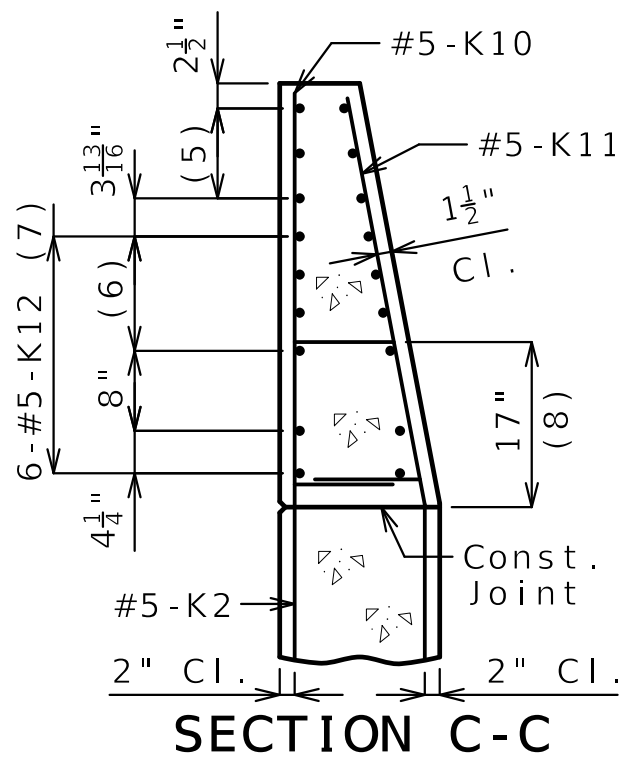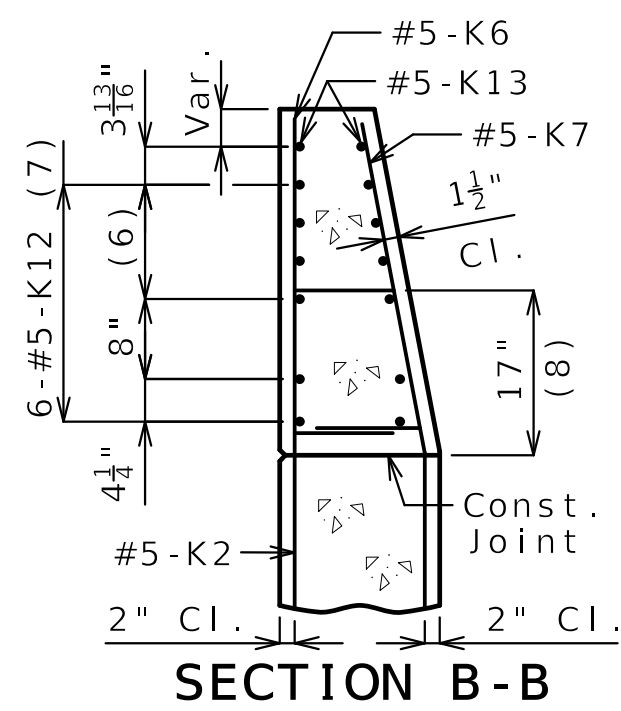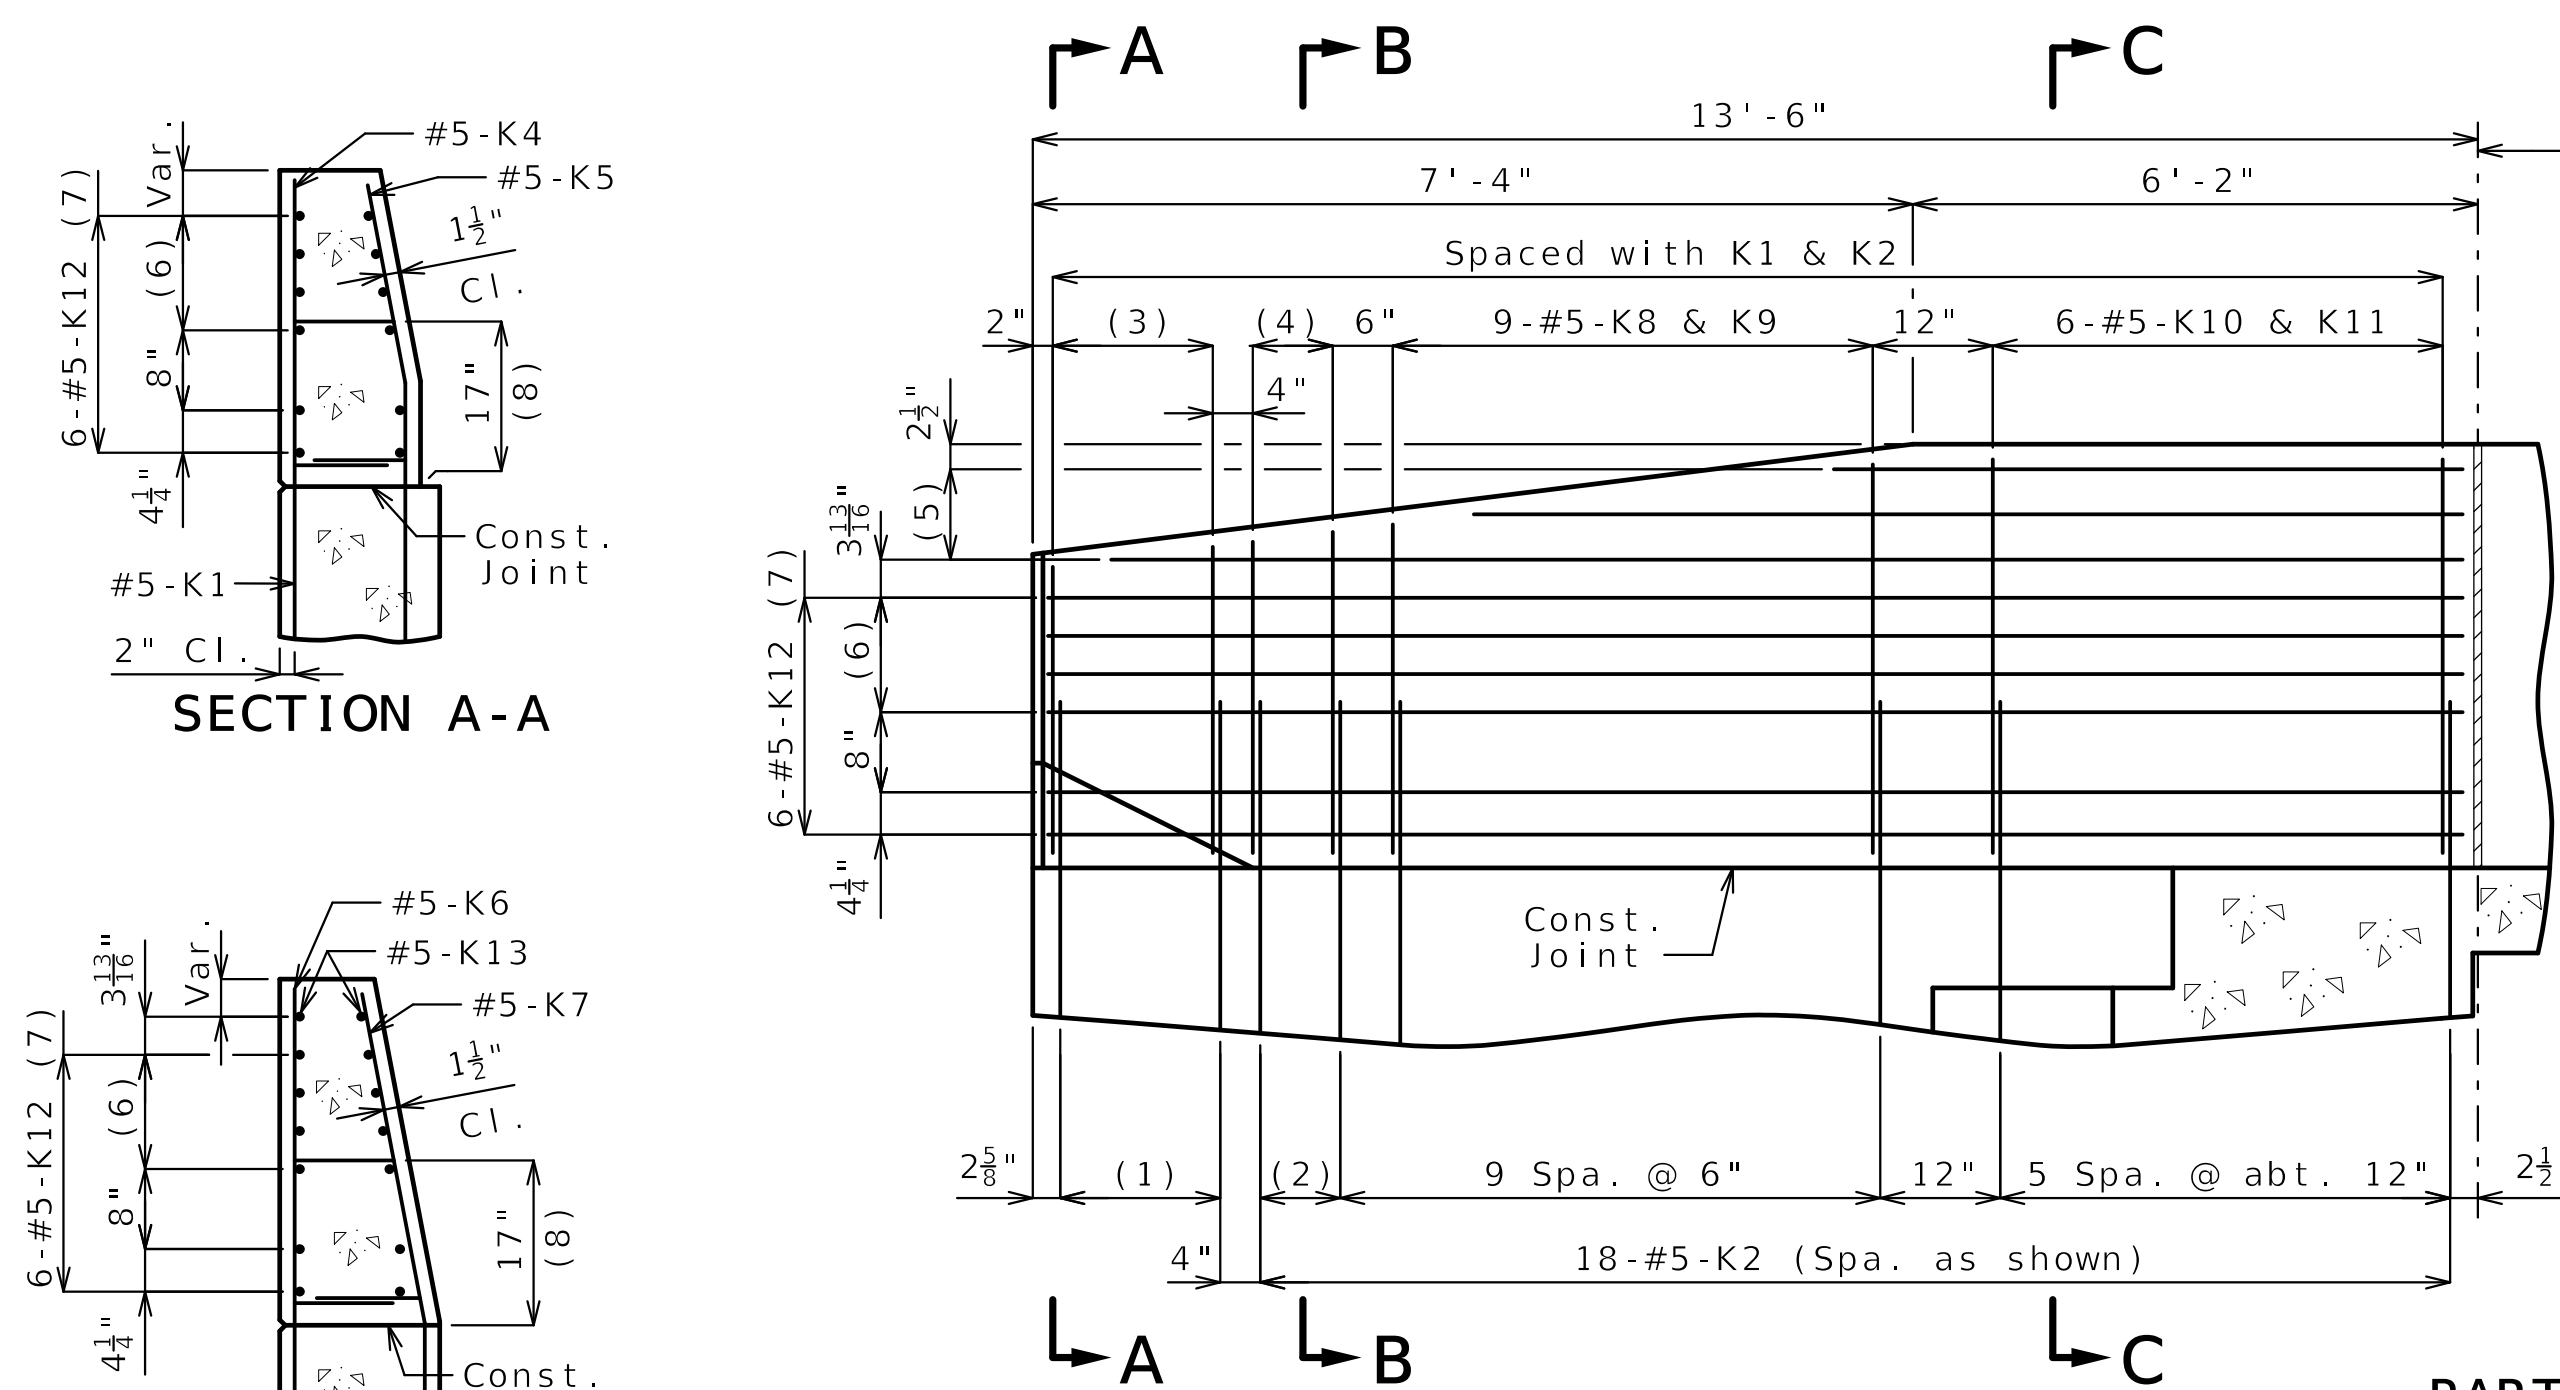

- * Transition to zero at Type A curb for gutter lines to match.

- * Transition to zero at Type A curb for gutter lines to match.

General Notes:

Concrete traffic barrier delineators shall be placed on top of the barrier as shown on Missouri Standard Plan 617.10 and in accordance with Sec 617. Delineators on bridges with two-lane, two-way traffic shall have retroreflective sheeting on both sides. Concrete traffic barrier delineators will be considered completely covered by the contract unit price for Type D Barrier.

TYPE D BARRIER AT END BENTS

(Left barrier shown, right barrier similar)

Sheet No. 17 of 25

Y:\Kansas\131000S\131047.00 MoDOT_Rte_F\Eng_Docs\Bridge\A9583\Final\B_A9583_017_JKU0110_Barrier_Ends.dgn (Default)

K10-K11 BAR PERMISSIBLE ALTERNATE SHAPE

(Other K bars not shown for clarity)

The K10-K11 bar combination may be furnished as one bar as shown, at the contractor's option.

All dimensions are out to out.



DATE
08/22/2025

DATE PREPARED
8/19/202

ROUTE	STATE
E	MO

DISTRICT	SHEET NO.
DD	17

BR	17
COUNTY	
JACKSON	

JACKSON
JOB NO.

JKU0110
CONTRACT ID.

PROJECT NO. _____

BRIDGE NO. _____

A9583	
DATE	DESCRIPTION
	.
	.
	.
	.
	.
	.

NC	.	.	.	.	.	.	.
OL							
CO							

APIT 651




One Main Plaza, 4435 Main St., Suite 1150,
Kansas City, MO 64111
816/221-4222, FAX 913/441-1468



Designed JUL. 2024
Detailed MAR. 2025
Checked MAR. 2025

11:08 8/19/2025

 

3/4" Jt. Filler (Typ.) *

#5 Bars at 12" cts.

Transition from roadway crown to bridge crown as necessary

#4 Bars at 18" cts.

#4 Bars at 12" cts.

#6 Bars at 8" cts.

Barrier (Typ.)

End of Wing

With the approval of the engineer, the contractor may crown the bottom of the approach slab to match the crown of the roadway surface.

#5-H Bars at
abt. 12" cts.
(See end bent sheets)

End of Slab

6"

2 1/2"

#4 Bars at 18" cts. (Top)

#4 Bars at 12" cts. (Bottom)

12" (Min.) (At
bridge gutter line)

#5 Bars
at 12" cts.

2" C.I.

4"

2" C.I.

#6 Bars
at 8" cts.

Type 5
Aggregate Base

Perforated
Drain Pipe
(Slope to
drain)

14"

18"

(1) (Top)

(2) (Bott.)

(3)

(4)

2 Layers of 4 Mil Polyethylene Sheeting
between bridge approach slab and granular
base in accordance with ASTM E 1745
Performance Class A

SECTION E-E

PART ELEVATION

Remove timber header when concrete pavement is placed.

Integral end bents shown, non-integral end bent similar.

UNDERSEAL ACCESS
HOLE DETAIL
(If required)

Diagram illustrating the transition from a 4" Type A Curb to a Wing Barrier. The diagram shows the curb, the transition chamfer, the gutter line, and the wing barrier. Key dimensions and components are labeled:

- 1" Chamfer
- Transition chamfer to zero at Type A curb for gutter line to match
- Gutter line of Type A curb aligns with the chamfer at the transition end of barrier
- 4" Type A Curb
- 1/4" Jt. Filler *
- End of Wing
- End of Barrier
- 8 1/8"
- 3/4" Joint Filler *

All concrete for the bridge approach slab shall be in accordance with Sec 503 ($f'c = 4,000$ psi).

The reinforcing steel in the bridge approach slab shall be epoxy coated Grade 60 with $f_y = 60,000$ psi.

Longitudinal construction joints in bridge approach slab shall be aligned with longitudinal construction joints in bridge slab.

The reinforcing steel in the bridge approach slab shall be continuous. The transverse reinforcing steel may be made continuous by providing a minimum lap splice of 23 inches for #4 bars, or by mechanical bar splice.

Payment for furnishing all materials, labor and excavation necessary to construct the concrete bridge approach slab, including the timber header, underdrain, Type 5 aggregate base, joint filler, and all other appurtenances and incidental work as shown on this sheet, complete in place, will be considered completely covered by the contract unit price for Bridge Approach Slab (Minor) per square yard.

Drain pipe may be either 6" diameter corrugated metallic-coated pipe underdrain, 4" diameter corrugated polyvinyl chloride (PVC) drain pipe, or 4" diameter corrugated polyethylene (PE) drain pipe.

* Seal joint between vertical face of approach slab and wing with sealant in accordance with Sec 717 for silicone joint sealant for saw cut and formed joints.

Contractor shall have the option to construct either slab except as noted.

MoDOT Construction personnel will indicate the bridge approach slab used for this structure:

- Payment for furnishing all materials, labor and excavation necessary to construct the asphalt bridge approach slab, including tack curb, and Type 5 aggregate base within the pay limits shown, complete in place, will be considered completely covered by the contract unit price for Bridge Approach Slab (Minor) per square yard.

Application of tack is required between lifts per Sec 403.

20'-0" (Pay Limits)
(each side)

BRIDGE

ASPHALT BRIDGE
APPROACH SLAB

PAVEMENT
(Roadway item)

End of Slab

Type S Curb
5'-6" long (Typ.)

Diagram illustrating the plan view of a bridge approach slab. The diagram shows a central rectangular area labeled "ASPHALT BRIDGE APPROACH SLAB". To the left of this slab is a vertical section labeled "BRIDGE". To the right is a vertical section labeled "PAVEMENT (Roadway item)". A horizontal dashed line runs through the center of the slab, with an arrow pointing to it labeled "End of Slab". A vertical dimension line at the top indicates a width of "20'-0" (Pay Limits) (each side)". A "Type S Curb 5'-6" long (Typ.)" is shown at the bottom edge of the slab. Arrows labeled "C" and "D" indicate specific points or directions.

(Squared structure shown,
skewed structure similar)

Transition from roadway crown to bridge crown as necessary

Bituminous Pavement
(See roadway plans)

Barrier (Typ.)

End of Wing

SECTION C-C

With the approval of the engineer, the contractor may crown the bottom of the approach slab to match the crown of the roadway surface.

DO NOT PLACE (or
order) #5 bars as
shown on end bent sheets
and traced here. 

ACE (or bars as end bent sheets d here.


20'-0" (Pay Limits)

12" (Min.) (At bridge gutter line)

Fill Face of Bridge End Bent


Type 5 Aggregate Base

See Missouri
Standard Plan
609.00 for details
of Type S curb.

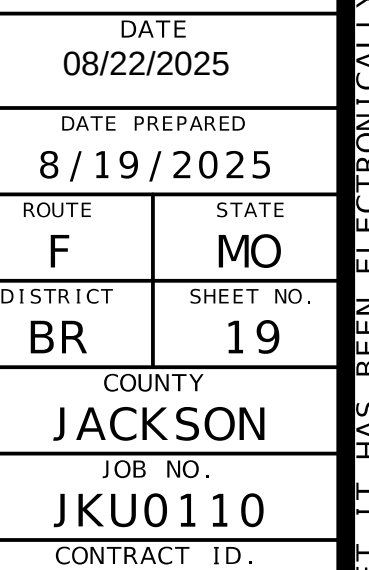
[illegible]

105 WEST CAPITOL
JEFFERSON CITY, MO 65102
1-888-ASK-MODOT (1-888-275-6636)

benesch
One Main Plaza, 4435 Main St., Suite 1150,
Kansas City, MO 64111
816/722-1422, FAX 813/441-1468
CERTIFICATE OF AUTHORITY NUMBER F00970024

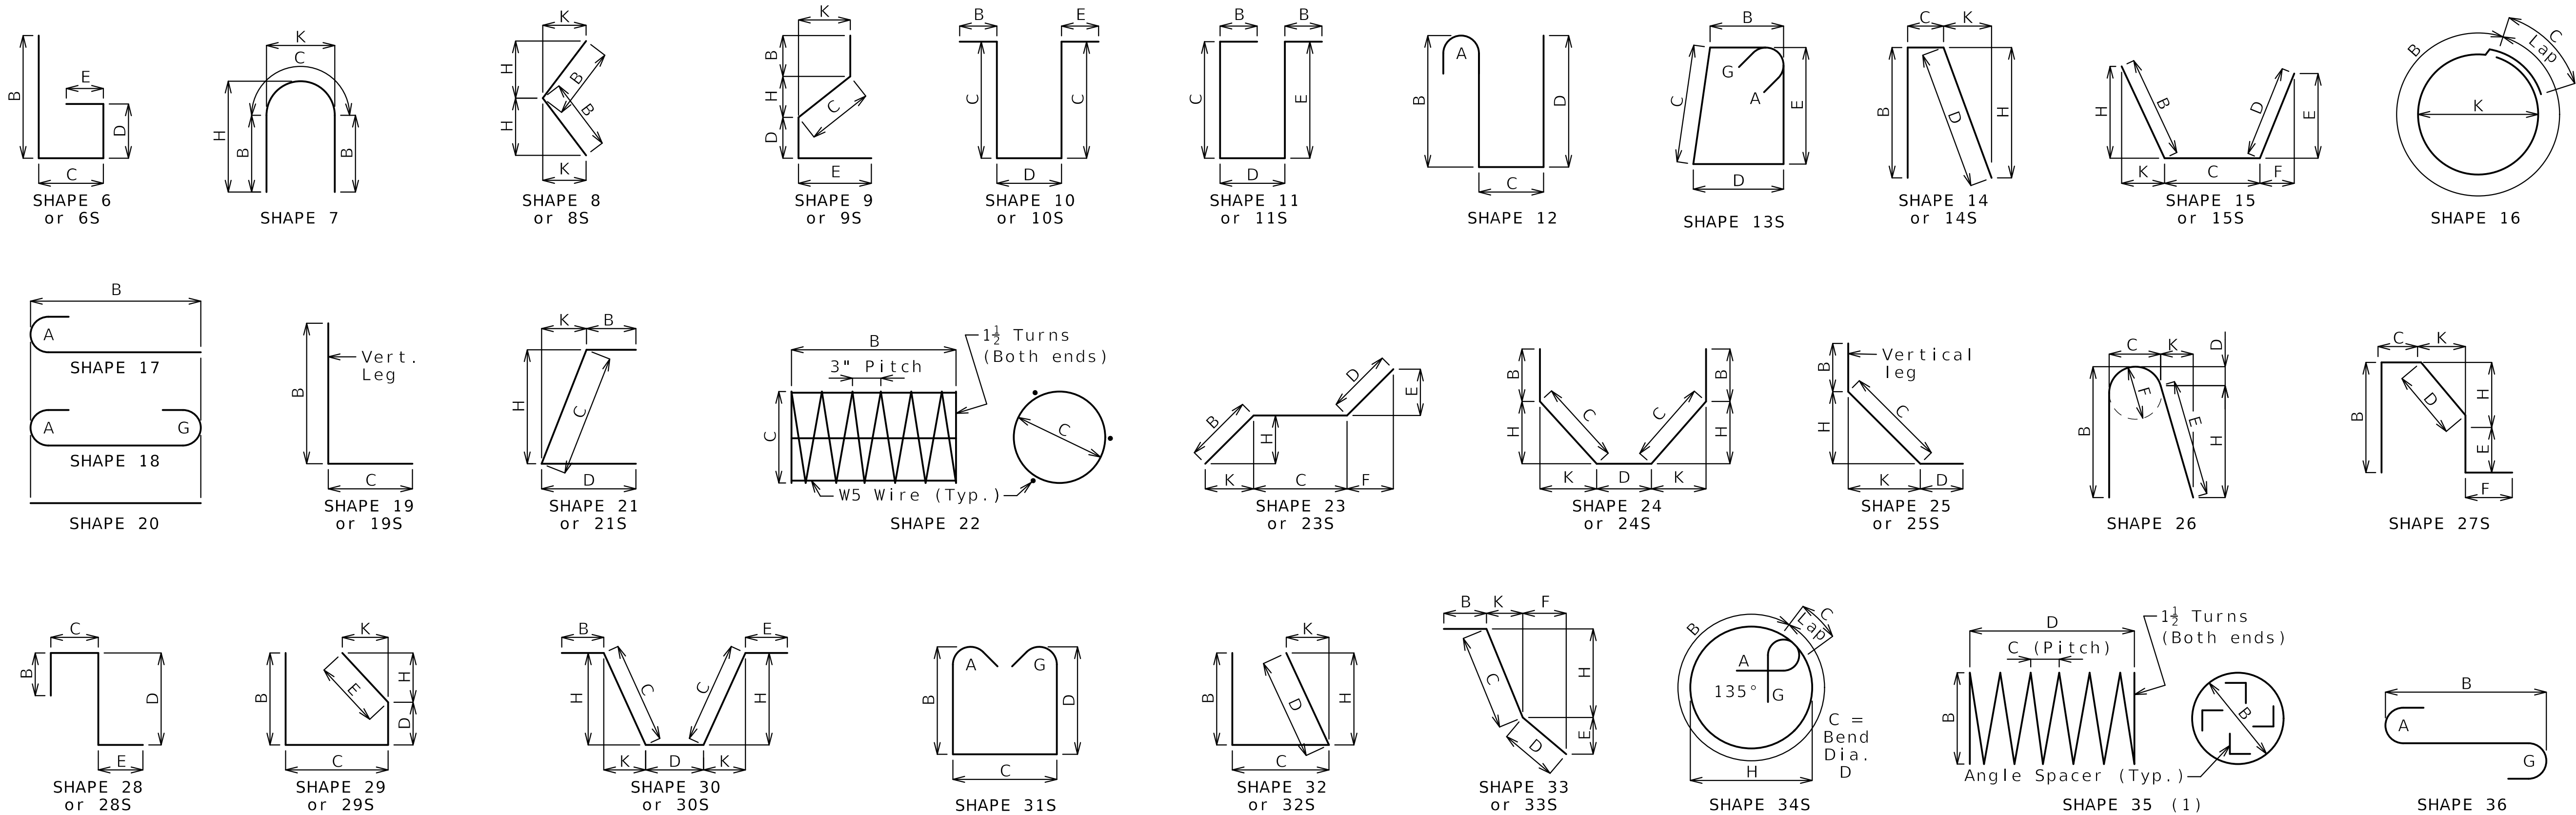

Finished Bend Dimensions D and Hook Dimensions						
Standard Pin Bend Shapes						
Size	Case	D	A or G		J	
			90°	180°	180°	
#4	1	3"	8"	6"	4"	
#5	1	3 ³ / ₄ "	10"	7"	5"	
#6	1	4 ¹ / ₂ "	12"	8 ¹ / ₄ "	6"	
#7	2	5 ¹ / ₄ "	14"	9 ³ / ₄ "	7"	
	3	7"	15"	11 ¹ / ₂ "	8 ³ / ₄ "	
#8	2	6"	16"	11"	8"	
	3	8"	17"	13 ¹ / ₄ "	10"	
#9	1	9 ¹ / ₂ "	19 ¹ / ₂ "	15 ¹ / ₂ "	11 ³ / ₄ "	
#10	1	10 ³ / ₄ "	22"	17 ¹ / ₂ "	13 ¹ / ₄ "	
#11	1	12"	24 ¹ / ₂ "	19 ¹ / ₂ "	14 ⁷ / ₈ "	
#14	1	18 ¹ / ₄ "	31 ¹ / ₄ "	27 ¹ / ₂ "	21 ⁵ / ₈ "	
#18	1	24"	41 ¹ / ₂ "	36 ¹ / ₄ "	28 ¹ / ₂ "	
Stirrup Pin Bend Shapes (S)						
Size	Case	D	A or G		H	J
			90°	135°	180°	135°
#4	2	2"	4 ¹ / ₂ "	4 ¹ / ₂ "	5"	2 ⁷ / ₈ "
	3	3"	5"	5 ¹ / ₄ "	6"	3"
#5	2	2 ¹ / ₂ "	5 ³ / ₄ "	5 ³ / ₄ "	5 ³ / ₄ "	3 ³ / ₈ "
	3	3 ³ / ₄ "	6 ¹ / ₄ "	6 ¹ / ₂ "	7"	3 ⁷ / ₈ "
#6	1	4 ¹ / ₂ "	12"	7 ³ / ₄ "	8 ¹ / ₄ "	4 ⁵ / ₈ "
Applicable for all grades of steel.						
Case 1 applies to all reinforcement. Case 2 applies to all reinforcement except for galvanized bars. Case 3 applies to galvanized bars only.						

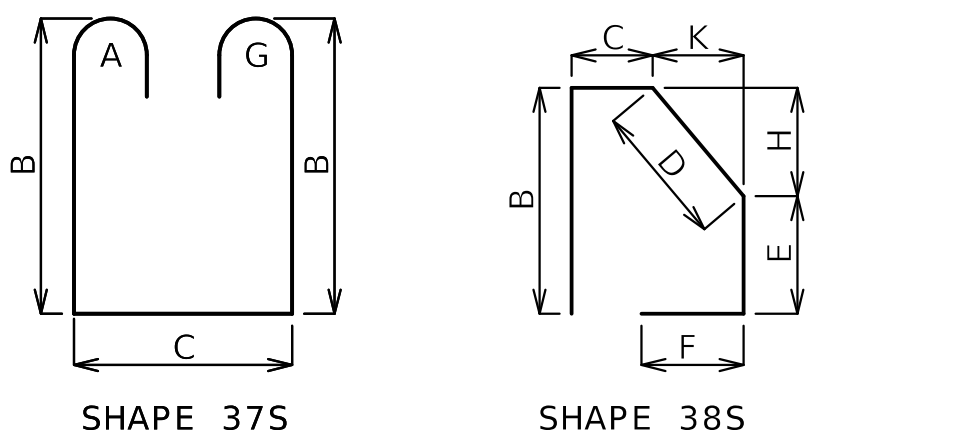

BENDING DIAGRAMS


All dimensions are out to out.

Shapes ending with an S shall be bent in accordance with stirrup pin bend shapes.

Unless otherwise noted, finished bending diameter D is the same for all bends of a shape.

(1) Shall be a deformed or plain spiral bar or wire.

Four angle or channel spacers are required for each column spiral. Spacers are to be placed on inside of spirals. Length and weight of column spirals do not include splices or spacers.

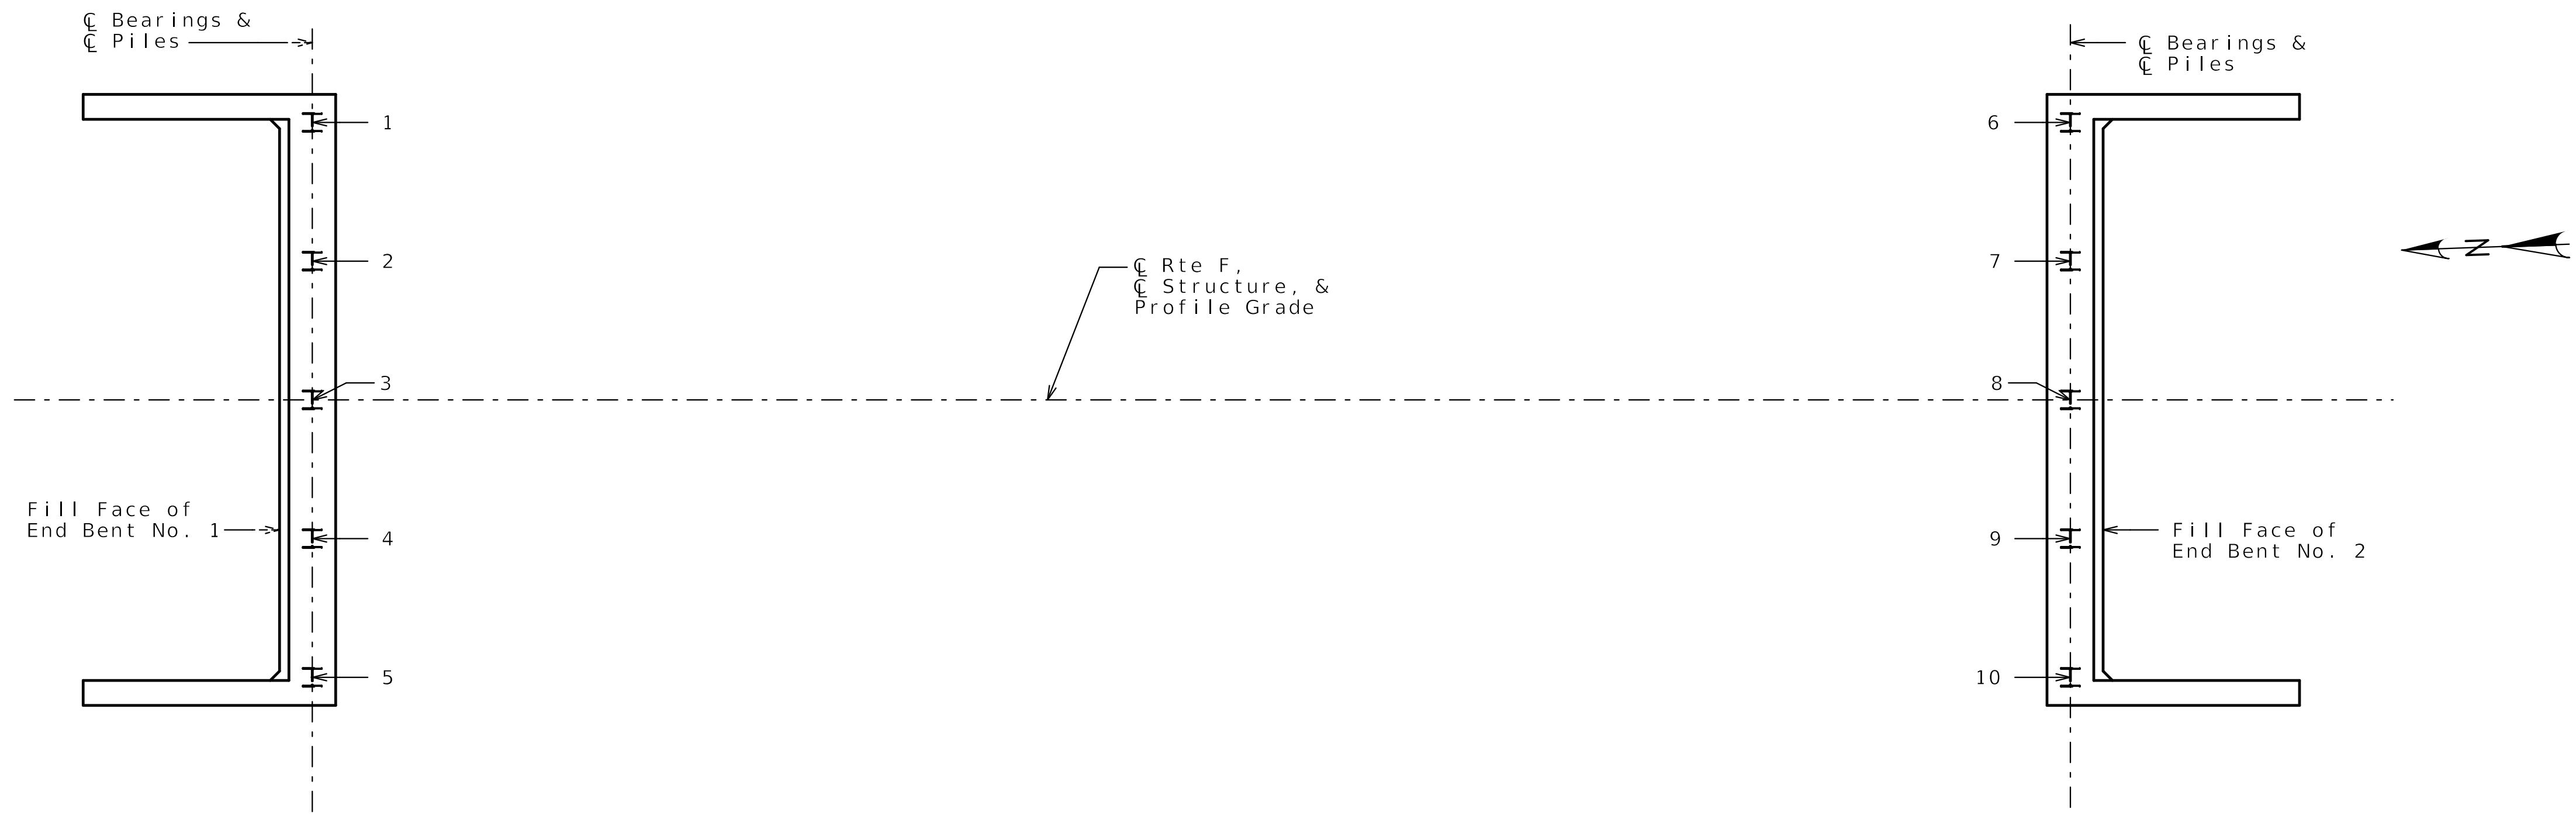

Span (1-2)

PART PLAN SHOWING PILE NUMBERING FOR RECORDING AS-BUILT PILE DATA

As-Built Pile Data			
Pile No.	Length in Place (ft)	Computed Nominal Axial Compressive Resistance (kips)	Remarks
			End Bent No. 1 (Galanized HP 12x53 Piles)
1			
2			
3			
4			
5			
			End Bent No. 2 (Galanized HP 12x53 Piles)
6			
7			
8			
9			
10			

Note:
Indicate in remarks column:
A. Pile type and grade
B. Batter
C. Driven to practical refusal

This sheet to be completed by MoDOT construction personnel.

Designed JUL. 2024
Detailed MAR. 2025
Checked MAR. 2025

Note: This drawing is not to scale. Follow dimensions. Sheet No. 22 of 25

STATE OF MISSOURI
CHRISTOPHER
TEPEN
NUMBER
28262
REGISTERED PROFESSIONAL ENGINEER

DATE
08/22/2025

DATE PREPARED
8/19/2025

ROUTE
F

STATE
MO

DISTRICT
BR

SHEET NO.
22

COUNTY
JACKSON

JOB NO.
JKU0110

CONTRACT ID.

PROJECT NO.


BRIDGE NO.
A9583

MISSOURI HIGHWAYS AND TRANSPORTATION COMMISSION

105 WEST CAPITOL
JEFFERSON CITY, MO 65102
1-888-ASK-MODOT (1-888-275-6636)

One Main Plaza, 4435 Main St., Suite 1150,
Kansas City, MO 64111
816/221-4222, FAX 913/441-1468
CERTIFICATE OF AUTHORITY NUMBER F00970024

IF A SEAL IS PRESENT ON THIS SHEET IT HAS BEEN ELECTRONICALLY SEALED AND DATED.

 


Drill No.: _____

Hammer Efficiency: 90%

Drilling Method: HSA

$N_{60} = (Em/60)N_m$ N_{60} - Corrected N value for standard 60% SPT efficiency; Em - Measured hammer efficiency in percent; N_m - Observed N-value
(1) = Assumed, (2) = Actual

* Persons using this information are cautioned that the materials shown are determined by the equipment noted and accuracy of the "log of materials" is limited thereby and by judgement of the operator. THIS INFORMATION IS FOR DESIGN PURPOSES ONLY.

 


Drill No.: _____

Hammer Efficiency: 90%

$N_{60} = (Em/60)N_m$ N_{60} - Corrected N value for standard 60% SPT efficiency; Em - Measured hammer efficiency in percent; N_m - Observed N-value
(1) = Assumed, (2) = Actual



* Persons using this information are cautioned that the materials shown are determined by the equipment noted and accuracy of the "log of materials" is limited thereby and by judgement of the operator. THIS INFORMATION IS FOR DESIGN PURPOSES ONLY.

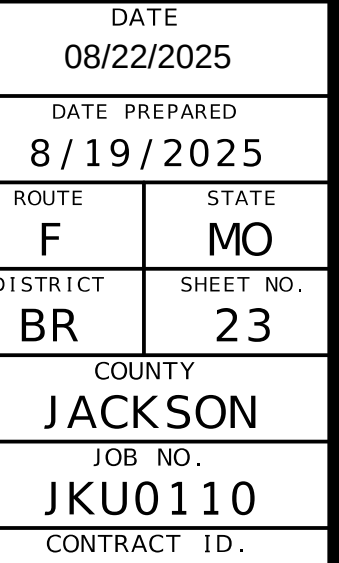

BRIDGE NO.
A9583

*	*	*	*	*	*	*

COMMISSION

 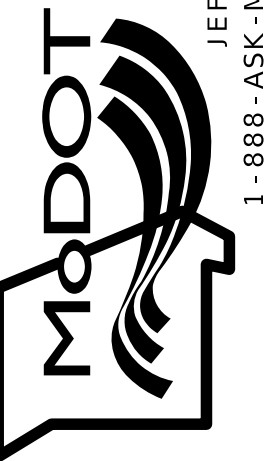

One Main Plaza, 4435 Main St., Suite 1150,
Kansas City, MO 64111
816/221-4222, FAX 913/441-1468
CERTIFICATE OF AUTHORITY NUMBER F00970024

IF A SEAL IS PRESENT ON THIS SHEET IT HAS BEEN ELECTRONICALLY SEALED AND DATED.

Note: For locations of borings, see Sheet No. 1.


Note: This drawing is not to scale. Follow dimensions.

Sheet No. 23 of 25

Y:\Kansas\1310005\131047.00 MoDOT Rte F\Eng_Docs\Bridge\A9583\Final\B A9583 023 JKU0110 BORING LOGS.dgn (Default)

11:09 8/19/2025

Designed JUL. 2024
Detailed MAR. 2025
Checked MAR. 2025

 

Drill No.: _____

Hammer Efficiency: 90%

Drilling Method: HSA

Qu Test Results
UCS = 29.1 ksf
MC = 11.4%
 $\gamma_{\text{moist}} = 140.2$
pcf

* Persons using this information are cautioned that the materials shown are determined by the equipment noted and accuracy of the "log of materials" is limited thereby and by judgement of the operator. THIS INFORMATION IS FOR DESIGN PURPOSES ONLY.

Note: For locations of borings, see Sheet No. 1.

Note: This drawing is not to scale. Follow dimensions.

LETTER BOREHOLE F - MODOT 20150728.GDT - 6/6/25 13:02 - P:\A-KANSAS CITY MISSOURI\GEO\TECH\2024 PROJECTS\2024\2015.00 ROUTE F OVER PHILLIPS CREEK - AB FINAL EDITS.GPJ

Drill No.: _____

Hammer Efficiency: 90%

Qu Test Results
UCS = 2.55 ksf
MC = 22.3%
 γ_{moist} = 127.0
pcf

* Persons using this information are cautioned that the materials shown are determined by the equipment noted and accuracy of the "log of materials" is limited thereby and by judgement of the operator. THIS INFORMATION IS FOR DESIGN PURPOSES ONLY.

* Persons using this information are cautioned that the materials shown are determined by the equipment noted and accuracy of the "log of materials" is limited thereby and by judgement of the operator. THIS INFORMATION IS FOR DESIGN PURPOSES ONLY.

1:09 8/19/2025

IF A SEAL IS PRESENT ON THIS SHEET IT HAS BEEN ELECTRONICALLY SEALED AND DATED.

Designed JUL. 2024
Detailed MAR. 2025
Checked MAR. 2025

Sheet No. 24 of 25

Y:\Kansas\131000S\131047.00 MoDOT Rte F\Eng Docs\Bridge\A9583\Final\B A9583 024 JKU0110 BORING LOGS.dgn (Default)

11:09 8/19/2025

Drill No.: _____

Hammer Efficiency: 90%

$N_{60} = (Em/60)N_m$ N_{60} - Corrected N value for standard 60% SPT efficiency; Em - Measured hammer efficiency in percent; N_m - Observed N-value
(1) = Assumed, (2) = Actual

* Persons using this information are cautioned that the materials shown are determined by the equipment noted and accuracy of the "log of materials" is limited thereby and by judgement of the operator. THIS INFORMATION IS FOR DESIGN PURPOSES ONLY.

Note: For locations of borings, see Sheet No. 1.

Note: This drawing is not to scale. Follow dimensions.

Drill No.: _____

Hammer Efficiency: 90%

$N_{60} = (E_m/60)N_m$ N_{60} - Corrected N value for standard 60% SPT efficiency; E_m - Measured hammer efficiency in percent; N_m - Observed N-value
(1) = Assumed, (2) = Actual

* Persons using this information are cautioned that the materials shown are determined by the equipment noted and accuracy of the "log of materials" is limited thereby and by judgement of the operator. THIS INFORMATION IS FOR DESIGN PURPOSES ONLY.

11/11/2016

[illegible]

Designed JUL. 2024
Detailed MAR. 2025
Checked MAR. 2025

Sheet No. 25 of 25

Y:\Kansas\1310005\131047.00 MoDOT Rte F\Eng Docs\Bridge\A9583\Final\B A9583 025 JKU0110 BORING LOGS.dgn (Default)

11:09 8/19/2025