

A.A.D.T. - 2026 = 3800
A.A.D.T. - 2036 = 4000
D.H.V. = 400
T = 4.2%
V = 45 M.P.H.
D = 48%

FUNCTIONAL CLASSIFICATION - MAJOR COLLECTOR

	EXISTING	NEW
BUILDINGS AND STRUCTURES		
GUARD RAIL		
GUARD CABLE		
CONCRETE RIGHT-OF-WAY MARKER		
STEEL RIGHT-OF-WAY MARKER		
LOCATION SURVEY MARKER		
UTILITIES		
FIBER OPTICS	- FO -	FO
OVERHEAD CABLE TV	- OTV -	OTV
UNDERGROUND CABLE TV	-UTV-	UTV
OVERHEAD TELEPHONE	- OT -	OT
UNDERGROUND TELEPHONE	- UT -	UT
OVERHEAD POWER	- OE -	OE
UNDERGROUND POWER	- UE -	UE
SANITARY SEWER	- S -	S
STORM SEWER	- SS -	SS
GAS	- G -	G
WATER	- W -	W
MANHOLE		
FIRE HYDRANT		
WATER VALVE		
WATER METER		
DROP INLET		
DITCH BLOCK		
GROUND MOUNTED SIGN		
LIGHT POLE		
H-FRAME POWER POLE		
TELEPHONE PEDESTAL		
FENCE		
CHAIN LINK		
WOVEN WIRE		
GATE POST		
BENCHMARK		

NOTE: DASHED OR OPEN SYMBOLS INDICATE
EXISTING FEATURES

KEY MAP
LOCATION OF PLATTE COUNTY

THE EXISTENCE AND APPROXIMATE LOCATION OF UTILITY FACILITIES KNOWN TO EXIST, AS SHOWN ON THE PLANS, ARE BASED ON THE BEST INFORMATION AVAILABLE TO THE COMMISSION AT THIS TIME. THIS INFORMATION IS PROVIDED BY THE COMMISSION "AS-IS" AND THE COMMISSION EXPRESSLY DISCLAIMS ANY REPRESENTATION OR WARRANTY AS TO THE COMPLETENESS, ACCURACY, OR SUITABILITY OF THE INFORMATION FOR ANY USE. RELIANCE UPON THIS INFORMATION IS DONE AT THE RISK AND PERIL OF THE USER, AND THE COMMISSION SHALL NOT BE LIABLE FOR ANY DAMAGES THAT MAY ARISE FROM ANY ERROR IN THE INFORMATION. IT IS, THEREFORE, THE RESPONSIBILITY OF THE CONTRACTOR TO VERIFY THE EXISTENCE, LOCATION AND STATUS OF ANY FACILITY. SUCH VERIFICATION INCLUDES DIRECT CONTACT WITH THE LISTED UTILITIES.

DESCRIPTION	NUMBER
TITLE SHEET -----	1
TYPICAL SECTIONS (TS) (2 SHEETS)---	2
QUANTITIES (QU) (8 SHEETS)-----	3
PLAN-PROFILE (PP)-----	4-27
REFERENCE POINTS (RP) -----	28
COORDINATE POINTS (CP) -----	29
SPECIAL SHEETS (SS)-----	30-34
TRAFFIC CONTROL SHEETS (TC)-----	35-40
EROSION CONTROL SHEETS (SS)-----	41-52
SIGNING & PAVEMENT MARKING SHEETS -	53-68
CULVERT SECTIONS (CS)-----	69-72
CROSS SECTIONS (XS)-----	1-117

1 OF 1

BEGINNING OF PROJECT	STA. 199+46.72
END OF PROJECT	STA. 301+95.20
APPARENT LENGTH	10,248.48 FEET
EQUATIONS AND EXCEPTIONS:	
BRIDGE A8934	
STA 203+21.60 TO STA 204+25.10	103.50 FEET

FOR INFORMATION ONLY	
ESTIMATED DISTURBED ACRES	3.3 ACRES

001 TITLE JKU0394 i1.dgn 2:55:55 PM 12/17/2025


ASPHALT PAVEMENT - HMA (JKU0394)													
SHEET	ROADWAY	BEGIN STATION	END STATION	SIDE	LENGTH (FT)	WIDTH (FT)	AREA (SF)	BIT. PVMT MIX PG64-22, (BP-1) (TONS)	BIT. PVMT MIX PG64-22, (BASE) (TONS)	BIT. PVMT MIX PG64-22, (SURFACE LEVELING) (TONS)	6 INCHES BIT. PVMT (SQYD)	TACK COAT (GAL)	REMARKS
4	ROUTE FF	214+60.00	218+90.00	LT & RT	430.0	14.7	6,315.7	-	-	36.5	-	56	-
6	ROUTE FF	218+90.00	224+30.00	LT & RT	540.0	10.5	5,657.3	-	-	58.5	-	50	-
8	ROUTE FF	224+30.00	229+70.00	LT & RT	540.0	11.2	6,027.2	-	-	74.0	-	54	-
8	ROUTE FF	225+51.66	225+89.69	LT & RT	38.0	24.0	912.0	11.3	39.5	-	-	15	CULVERT REPLACEMENT
8	ROUTE FF	226+19.57	-	LT	-	-	-	-	-	-	42.5	6	DRIVEWAY REPLACEMENT
10	ROUTE FF	229+70.00	235+10.00	LT & RT	540.0	17.3	9,315.3	-	-	58.8	-	83	-
12	ROUTE FF	235+10.00	240+50.00	LT & RT	540.0	14.1	7,595.5	-	-	24.5	-	42	-
12	INDIAN HILLS	10+11.89	10+81.74	LT & RT	69.9	27.1	1,895.7	23.4	82.2	-	-	32	INDIAN HILLS
14	ROUTE FF	240+50.00	245+90.00	LT & RT	540.0	2.1	1,154.6	-	-	1.4	-	10	-
16	ROUTE FF	245+90.00	251+30.00	LT & RT	540.0	9.6	5,173.6	-	-	12.8	-	46	-
16	ROUTE FF	248+04.55	248+42.56	LT & RT	38.0	27.0	1,024.1	12.6	44.4	-	-	17	CULVERT REPLACEMENT
18	ROUTE FF	251+30.00	256+70.00	LT & RT	540.0	11.8	6,376.7	-	-	49.1	-	57	-
20	ROUTE FF	256+70.00	262+10.00	LT & RT	540.0	14.7	7,913.0	-	-	37.2	-	70	-
20	ROUTE FF	259+22.83	259+40.85	LT & RT	18.0	24.0	432.4	5.3	18.7	-	-	7	CULVERT REPLACEMENT
22	ROUTE FF	262+10.00	267+50.00	LT & RT	540.0	10.6	5,750.9	-	-	34.1	-	51	-
24	ROUTE FF	267+50.00	272+90.00	LT & RT	540.0	16.0	8,655.5	-	-	51.2	-	77	-
24	ROUTE FF	269+23.22	269+53.22	LT & RT	30.0	24.0	720.0	8.9	31.2	-	-	12	CULVERT REPLACEMENT
26	ROUTE FF	272+90.00	276+80.00	LT & RT	390.0	14.1	5,510.0	-	-	22.7	-	49	-
PROJECT TOTAL								61.5	216.0	460.8	42.5	734	

CONCRETE PAVEMENT (JKU0394)							
SHEET	ROADWAY	BEGIN STATION	END STATION	SIDE	CONCRETE PAVEMENT (8 IN NON-REINFORCED) (SQYD)	CONCRETE MEDIAN (SQYD)	REMARKS
14	ROUTE FF	244+70.10	245+90.00	LT	39.8	-	-
14	ROUTE FF	245+70.41	245+90.00	LT	-	4.4	ADJ. TO EX BLOCK WALL
16	ROUTE FF	245+90.00	246+65.65	LT	-	16.8	ADJ. TO EX BLOCK WALL
16	ROUTE FF	245+90.00	247+56.70	LT	55.1	-	-
PROJECT TOTAL					94.9	21.2	

AGGREGATE BASE (JKU0394)						
SHEET	ROADWAY	BEGIN STATION	END STATION	SIDE	TYPE 5 AGGREGATE FOR BASE (6") (SQYD)	REMARKS
8	ROUTE FF	225+51.64	225+89.64	LT & RT	101.3	CULVERT REPLACEMENT
8	ROUTE FF	226+03.37	226+19.57	LT	42.5	DRIVEWAY ENTRANCE
12	ROUTE FF	238+84.20	239+10.25	LT	8.8	CONCRETE CURB AND GUTTER
12	INDIAN HILLS	10+11.85	10+81.66	LT & RT	294.7	-
12	ROUTE FF	239+81.54	240+07.59	LT	8.8	CONCRETE CURB AND GUTTER
14	ROUTE FF	244+57.66	245+90.00	LT	121.5	CONCRETE SHOULDER, CURB AND GUTTER
16	ROUTE FF	245+90.00	247+74.14	LT	153.2	CONCRETE SHOULDER, CURB AND GUTTER
16	ROUTE FF	248+04.78	248+42.77	LT	113.8	CULVERT REPLACEMENT
16	ROUTE FF	250+06.71	250+44.45	LT	46.5	DRIVEWAY ENTRANCE
20	ROUTE FF	259+22.83	259+40.85	LT	48.0	CULVERT REPLACEMENT
22	ROUTE FF	263+64.48	264+13.53	LT	152.8	DRIVEWAY ENTRANCE
22	ROUTE FF	266+00.12	266+60.35	LT	101.7	DRIVEWAY ENTRANCE
24	ROUTE FF	269+23.17	269+53.25	LT & RT	80.0	CULVERT REPLACEMENT
26	ROUTE FF	274+05.39	274+64.40	LT	117.8	DRIVEWAY ENTRANCE
PROJECT TOTAL					1,391	

EARTHWORK (JKU0394)								
SHEET	ROADWAY	BEGIN STATION	END STATION	CLASS A EXCAVATION (CUYD)	EMBANKMENT IN PLACE (CUYD)	COMPACTING EMBANKMENT (CUYD)	WASTE (CUYD)	REMARKS
XS 1-117	ROUTE FF	214+60.00	276+80.00	2,272	-	857	1,415	-
8	ROUTE FF	225+51.70	225+89.70	155	309	-	-	CULVERT REPLACEMENT
16	ROUTE FF	248+04.63	248+42.69	102	165	-	-	CULVERT REPLACEMENT
20	ROUTE FF	259+23.92	259+48.67	126	99	-	27	CULVERT REPLACEMENT
24	ROUTE FF	269+23.20	269+58.77	86	165	-	-	CULVERT REPLACEMENT
PROJECT TOTAL				2,741	738	857	1,442*	

*NO DIRECT PAY

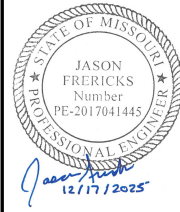

DATE PREPARED 12/17/2025	
ROUTE FF	STATE MO
DISTRICT KC	SHEET NO. 3
COUNTY PLATTE	
JOB NO. JKU0394/ JKU0068	
CONTRACT ID.	

PROJECT NO.
BRIDGE NO.

DESCRIPTION	DATE

MISSOURI HIGHWAYS AND TRANSPORTATION COMMISSION



105 WEST CAPITOL
JEFFERSON CITY, MO 65102
1-888-ASK-MODOT (1-888-275-6636)



11501 Outlook St, Suite 575
Overland Park, Kansas 66211
Phone: 913.928.2060

SUMMARY OF QUANTITIES
2 OF 8


SEEDING (JKU0394)							
SHEET	ROADWAY	BEGIN STATION	END STATION	SIDE	SEEDING COOL SEASON MIXTURES (ACRE)	TEMPORARY SEEDING (ACRE)	MULCHING (ACRE)
4	ROUTE FF	214+60.00	218+90.00	LT	0.14	0.14	0.28
4	ROUTE FF	214+60.00	218+90.00	RT	0.07	0.07	0.14
6	ROUTE FF	218+90.00	224+30.00	LT	0.19	0.19	0.38
6	ROUTE FF	218+90.00	224+30.00	RT	0.08	0.08	0.16
8	ROUTE FF	224+30.00	226+13.95	LT	0.09	0.09	0.18
8	ROUTE FF	226+27.41	229+70.00	LT	0.12	0.12	0.24
8	ROUTE FF	224+30.00	229+70.00	RT	0.06	0.06	0.12
10	ROUTE FF	229+70.00	235+10.00	LT	0.18	0.18	0.36
10	ROUTE FF	229+70.00	235+10.00	RT	0.03	0.03	0.06
12	ROUTE FF	235+10.00	239+32.10	LT	0.19	0.19	0.38
12	ROUTE FF	239+58.99	240+50.00	LT	0.05	0.05	0.10
12	ROUTE FF	235+10.00	240+50.00	RT	0.05	0.05	0.10
14	ROUTE FF	240+50.00	245+01.85	LT	0.07	0.07	0.14
14	ROUTE FF	245+18.85	245+90.00	LT	0.01	0.01	0.02
14	ROUTE FF	240+50.00	245+90.00	RT	0.04	0.04	0.08
16	ROUTE FF	245+90.00	247+01.50	LT	0.01	0.01	0.02
16	ROUTE FF	247+09.99	248+45.97	LT	0.04	0.04	0.08
16	ROUTE FF	248+67.91	250+16.12	LT	0.06	0.06	0.12
16	ROUTE FF	250+33.90	251+30.00	LT	0.03	0.03	0.06
16	ROUTE FF	245+90.00	251+30.00	RT	0.05	0.05	0.10
18	ROUTE FF	251+30.00	256+70.00	LT	0.17	0.17	0.34
18	ROUTE FF	251+30.00	256+70.00	RT	0.11	0.11	0.22
20	ROUTE FF	256+70.00	258+66.95	LT	0.10	0.10	0.20
20	ROUTE FF	258+96.24	262+10.00	LT	0.13	0.13	0.26
20	ROUTE FF	256+70.00	262+10.00	RT	0.06	0.06	0.12
22	ROUTE FF	262+10.00	263+74.47	LT	0.10	0.10	0.20
22	ROUTE FF	264+03.37	266+10.08	LT	0.09	0.09	0.18
22	ROUTE FF	266+48.26	267+50.00	LT	0.05	0.05	0.10
22	ROUTE FF	262+10.00	267+50.00	RT	0.05	0.05	0.10
24	ROUTE FF	267+50.00	272+90.00	LT	0.16	0.16	0.32
24	ROUTE FF	267+50.00	272+90.00	RT	0.05	0.05	0.10
26	ROUTE FF	272+90.00	274+15.38	LT	0.02	0.02	0.04
26	ROUTE FF	274+53.29	276+80.00	LT	0.05	0.05	0.10
26	ROUTE FF	272+90.00	276+80.00	RT	0.01	0.01	0.02
PROJECT TOTAL					2.7	2.7	5.4

PERMANENT EROSION CONTROL (JKU0394)							
SHEET	ROADWAY	BEGIN STATION	END STATION	SIDE	FURNISHING TYPE 2 ROCK DITCH LINER (CUYD)	PLACING TYPE 2 ROCK DITCH LINER (CUYD)	TYPE 1 TURF REINFORCEMENT MAT (SQYD)
43	ROUTE FF	225+71.09	-	RT	18.0	18.0	-
45	ROUTE FF	238+97.00	-	LT	4.0	4.0	-
45	ROUTE FF	240+05.96	-	LT	4.0	4.0	-
46	ROUTE FF	243+75.00	244+58.86	LT	-	-	120.0
47	ROUTE FF	248+22.99	-	RT	15.0	15.0	-
47	ROUTE FF	250+03.00	-	LT	2.0	2.0	-
49	ROUTE FF	259+32.84	-	RT	18.0	18.0	-
50	ROUTE FF	263+57.00	-	LT	5.0	5.0	-
50	ROUTE FF	266+70.82	-	LT	2.0	2.0	-
51	ROUTE FF	269+38.28	-	RT	9.0	9.0	-
51	ROUTE FF	269+50.00	272+90.00	LT	-	-	471.9
52	ROUTE FF	272+90.00	274+01.00	LT	-	-	154.4
52	ROUTE FF	274+72.00	-	LT	6.0	6.0	-
52	ROUTE FF	274+80.55	275+83.75	LT	-	-	144.6
PROJECT TOTAL					83	83	891

GEOTEXTILES (JKU0394)							
SHEET	ROADWAY	BEGIN STATION	END STATION	SIDE	RIGID GEOGRID TO ENHANCE AGGREGATE (SQYD)	SEPARATION GEOTEXTILE (SQYD)	REMARKS
8	ROUTE FF	225+51.66	225+89.69	LT & RT	101.3	101.3	CULVERT REPLACEMENT
43	ROUTE FF	225+67.51	225+77.08	RT	-	26.7	FOR ROCK LINING
45	ROUTE FF	238+80.97	238+97.00	LT	-	12.5	FOR ROCK LINING
12	INDIAN HILLS	10+11.89	10+81.74	LT & RT	210.6	210.6	INDIAN HILLS
45	ROUTE FF	240+06.00	240+21.84	LT	-	12.5	FOR ROCK LINING
16	ROUTE FF	248+04.55	248+42.56	LT & RT	113.8	113.8	CULVERT REPLACEMENT
47	ROUTE FF	248+17.99	248+27.98	RT	-	22.2	FOR ROCK LINING
47	ROUTE FF	249+91.09	250+03.00	LT	-	5.3	FOR ROCK LINING
20	ROUTE FF	259+22.83	259+40.85	LT & RT	48.1	48.1	CULVERT REPLACEMENT
49	ROUTE FF	259+27.75	259+37.35	RT	-	26.7	FOR ROCK LINING
50	ROUTE FF	263+43.00	263+57.00	LT	-	14.1	FOR ROCK LINING
50	ROUTE FF	266+70.80	266+84.70	LT	-	5.3	FOR ROCK LINING
24	ROUTE FF	269+23.22	269+53.22	LT & RT	80.0	80.0	CULVERT REPLACEMENT
51	ROUTE FF	269+33.80	269+42.75	RT	-	18.0	FOR ROCK LINING
52	ROUTE FF	274+72.00	274+85.79	LT	-	16.8	FOR ROCK LINING
PROJECT TOTAL					554	714	

CONCRETE CURB AND GUTTER (JKU0394)								
SHEET	ROADWAY	BEGIN STATION	END STATION	SIDE	INTEGRAL CURB (6 IN. HEIGHT AND UNDER) TYPE A (LF)	CONCRETE GUTTER TYPE A (LF)	CURB AND GUTTER TYPE A (LF)	REMARKS
12	ROUTE FF	238+85.71	238+96.95	LT		12.8	-	-
12	ROUTE FF	238+96.95	239+10.25	LT		-	13.7	-
12	INDIAN HILLS	10+36.23	10+82.65	LT		92.8	-	-
12	INDIAN HILLS	10+16.07	10+81.66	LT		-	80.9	-
12	INDIAN HILLS	10+16.10	10+81.66	RT		-	78.5	-
12	ROUTE FF	239+81.54	239+95.14	LT		-	13.7	-
12	ROUTE FF	239+95.14	240+06.08	LT		12.8	-	-
14	ROUTE FF	244+59.18	244+70.22	LT		12.7	-	-
14	ROUTE FF	244+70.22	245+02.94	LT		-	38.9	-
14	ROUTE FF	245+18.10	245+90.00	LT		-	78.0	-
16	ROUTE FF	245+90.00	247+01.47	LT		-	119.0	-
16	ROUTE FF	247+14.60	247+56.70	LT		-	45.8	-
16	ROUTE FF	247+56.70	247+74.14	LT		18.6	-	-
22	ROUTE FF	263+73.69	-	LT	33.8	-	-	DRIVEWAY CURB
22	ROUTE FF	264+02.72	-	LT	35.6	-	-	DRIVEWAY CURB
22	ROUTE FF	266+09.69	-	LT	8.8	-	-	DRIVEWAY CURB
22	ROUTE FF	266+49.77	-	LT	14.1	-	-	DRIVEWAY CURB
26	ROUTE FF	274+16.81	-	LT	15.5	-	-	DRIVEWAY CURB
26	ROUTE FF	274+53.30	-	LT	15.8	-	-	DRIVEWAY CURB
PROJECT TOTAL					124	150	469	

ENTRANCES (JKU0394)							
SHEET	ROADWAY	BEGIN STATION	END STATION	SIDE	PAVED APPROACH 7 IN. NRPPCC (SQYD)	PAVED APPROACH 8 IN. NRPPCC (SQYD)	REMARKS
14	ROUTE FF	245+13.02	-	LT	34.1	-	PRIVATE ENTRANCE
16	ROUTE FF	247+27.56	-	LT	22.2	-	PRIVATE ENTRANCE
16	ROUTE FF	250+26.00	-	LT	46.5	-	PRIVATE ENTRANCE
22	ROUTE FF	263+87.80	-	LT	-	148.9	COMMERCIAL ENTRANCE
22	ROUTE FF	266+31.15	-	LT	-	100.5	COMMERCIAL ENTRANCE
26	ROUTE FF	274+35.01	-	LT	-	116.1	COMMERCIAL ENTRANCE
PROJECT TOTAL					102.8	365.5	

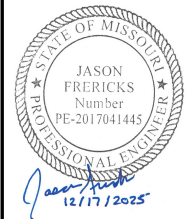

DATE PREPARED 12/17/2025	
ROUTE FF	STATE MO
DISTRICT KC	SHEET NO. 3

COUNTY PLATTE
JOB NO. JKU0394/ JKU0068
CONTRACT ID.

PROJECT NO.

BRIDGE NO.

DESCRIPTION	DATE						

MISSOURI HIGHWAYS AND TRANSPORTATION COMMISSION



105 WEST CAPITOL
JEFFERSON CITY, MO 65102
1-888-ASK-MODOT (1-888-275-6636)



1150 Outlook St. Suite 575
Olathe, Kansas 66061
Phone: 913.928.2060


SUMMARY OF QUANTITIES
3 OF 8

FLOWABLE BACKFILL (JKU0394)						
SHEET	ROADWAY	BEGIN STATION	END STATION	SIDE	FLOWABLE BACKFILL (CUYD)	REMARKS
20	ROUTE FF	258+84.00	-	LT	2	EX 18" CMP TO BE FILLED
20	ROUTE FF	259+21.00	-	LT & RT	41	EX 42" CMP TO BE FILLED
PROJECT TOTAL					43	

SUMMARY OF DRAINAGE (TABLE 1 OF 2) (JKU0394)															
	GROUP A PIPE 36" (LF)	GROUP A PIPE 42" (LF)	GROUP A PIPE 48" (LF)	CMC STEEL PIPE-ARCH TYPE B-5 (LF)	GROUP C PIPE 18" (LF)	GROUP C PIPE 24" (LF)	GROUP C PIPE 36" (LF)	PIPE COLLAR TYPE A (EA)	PIPE COLLAR TYPE C (EA)	TRENCH DRAIN (A) (EA)	TRENCH DRAIN (B) (EA)	AREA INLET W/ 2 OPEN SIDE INTAKES (EA)	MANHOLE FRAME AND COVER TYPE 1-A (EA)	MANHOLE FRAME AND COVER TYPE 2 (EA)	PRECAST CONCRETE MANHOLE 60 IN (FT)
PROJECT TOTAL	43	47	123	102	274	69	13	1	1	1	2	1	1	2	18

SUMMARY OF DRAINAGE (TABLE 2 OF 2) (JKU0394)													
	24 IN. OR ALLOWED SUBSTITUTE SAFETY SLOPE END SECTION (EA)	36 IN. OR ALLOWED SUBSTITUTE SAFETY SLOPE END SECTION (EA)	36 IN. OR ALLOWED SUBSTITUTE GROUP A FES (EA)	42 IN. OR ALLOWED SUBSTITUTE GROUP A FES (EA)	48 IN. OR ALLOWED SUBSTITUTE GROUP A FES (EA)	B5 FLARED END SECTION (EA)	18 IN. OR ALLOWED SUBSTITUTE GROUP C FES (EA)	24 IN. OR ALLOWED SUBSTITUTE GROUP C FES (EA)	PIPE LINER FOR EXISTING CULVERT 24" (LF)	PIPE LINER FOR EXISTING CULVERT 36" (LF)	PIPE LINER FOR EXISTING CULVERT 60" (LF)	CLASS 3 EXCAVATION (CUYD)	
PROJECT TOTAL	1	1	1	1	2	2	10	2	63	108	97	1,034	

DRAINAGE (TABLE 1 OF 3) (JKU0394)															
PLAN SHEET	PROFILE SHEET	ROADWAY	BEGIN STATION	END STATION	SIDE	GROUP A PIPE 36" (LF)	GROUP A PIPE 42" (LF)	GROUP A PIPE 48" (LF)	CMC STEEL PIPE-ARCH TYPE B-5 (LF)	GROUP C PIPE 18" (LF)	GROUP C PIPE 24" (LF)	GROUP C PIPE 36" (LF)	PIPE COLLAR TYPE A (EA)	PIPE COLLAR TYPE C (EA)	CLASS 3 EXCAVATION (CUYD)
8	69	ROUTE FF	225+71.00	-	LT & RT	-	-	61.4	-	-	-	-	-	-	154.4
8	72	ROUTE FF	225+73.51	226+37.04	LT	-	-	-	-	67.8	-	-	-	-	43.1
10	72	ROUTE FF	234+97.16	-	LT	-	-	-	-	-	5.5	-	-	1.0	3.1
12	13	ROUTE FF	239+02.96	240+00.00	LT	-	-	-	101.3	-	-	-	-	-	106.3
16	17	ROUTE FF	248+07.51	248+22.38	LT	-	-	-	-	-	17.4	-	-	-	16.3
16	69	ROUTE FF	248+23.46	-	LT & RT	-	46.3	-	-	-	-	-	-	-	101.9
16	17	ROUTE FF	250+08.98	250+40.03	LT	-	-	-	-	38.9	-	-	-	-	33.1
20	72	ROUTE FF	259+00.06	259+29.92	LT	-	-	-	-	-	34.0	-	-	-	10.1
20	70	ROUTE FF	259+32.80	-	LT	-	-	11.1	-	-	-	-	1.0	-	19.3
20	70	ROUTE FF	259+32.80	-	LT & RT	-	-	50.2	-	-	-	-	-	-	125.6
20	72	ROUTE FF	259+35.33	259+44.13	LT	-	-	-	-	-	11.5	-	-	-	4.4
22	72	ROUTE FF	263+60.88	263+70.55	LT	-	-	-	-	14.3	-	-	-	-	14.9
22	23	ROUTE FF	263+62.99	264+11.01	LT	-	-	-	-	55.7	-	-	-	-	53.4
22	72	ROUTE FF	266+52.52	266+65.49	LT	-	-	-	-	18.0	-	-	-	-	15.7
24	72	ROUTE FF	269+25.91	269+35.42	LT	-	-	-	-	-	-	12.3	-	-	16.2
24	71	ROUTE FF	269+38.00	-	LT & RT	42.3	-	-	-	-	-	-	-	-	85.8
26	27	ROUTE FF	274+06.99	274+66.01	LT	-	-	-	-	66.8	-	-	-	-	57.3
26	72	ROUTE FF	274+57.78	274+66.04	LT	-	-	-	-	12.2	-	-	-	-	11.6
TABLE 1 TOTAL						43	47	123	102	274	69	13	1	1	873

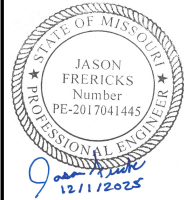

DATE PREPARED 12/01/2025	
ROUTE FF	STATE MO
DISTRICT KC	SHEET NO. 3

COUNTY PLATTE
JOB NO. JKU0394 / JKU0068
CONTRACT ID.

PROJECT NO.

BRIDGE NO.

DESCRIPTION	DATE

MISSOURI HIGHWAYS AND TRANSPORTATION COMMISSION




105 WEST CAPITOL
JEFFERSON CITY, MO 65102
1-888-ASK-MODOT (1-888-275-6636)



11501 Outlook St. Suite 575
Overland Park, Kansas 66211
Phone: 913.928.2060

DRAINAGE (TABLE 2 OF 3) (JKU0394)													
PLAN SHEET	PROFILE SHEET	ROADWAY	STATION	OFFSET (FT)	SIDE	24 IN. OR ALLOWED SUBSTITUTE SAFETY SLOPE END SECTION (EA)	36 IN. OR ALLOWED SUBSTITUTE SAFETY SLOPE END SECTION (EA)	36 IN. OR ALLOWED SUBSTITUTE GROUP A FES (EA)	42 IN. OR ALLOWED SUBSTITUTE GROUP A FES (EA)	48 IN. OR ALLOWED SUBSTITUTE GROUP A FES (EA)	B5 FLARED END SECTION (EA)	18 IN. OR ALLOWED SUBSTITUTE GROUP C FES (EA)	24 IN. OR ALLOWED SUBSTITUTE GROUP C FES (EA)
8	69	ROUTE FF	225+71.00	34.69	RT	-	-	-	-	1	-	-	-
8	72	ROUTE FF	226+43.00	25.97	LT	-	-	-	-	-	-	1	-
10	72	ROUTE FF	234+97.16	26.05	LT	1	-	-	-	-	-	-	-
12	13	ROUTE FF	238+97.00	28.00	LT	-	-	-	-	-	1	-	-
12	13	ROUTE FF	240+06.00	28.00	LT	-	-	-	-	-	1	-	-
16	17	ROUTE FF	248+07.51	26.75	LT	-	-	-	-	-	-	-	1
16	69	ROUTE FF	248+23.00	26.70	RT	-	-	-	1	-	-	-	-
16	17	ROUTE FF	250+03.00	24.47	LT	-	-	-	-	-	-	1	-
16	17	ROUTE FF	250+46.00	24.64	LT	-	-	-	-	-	-	1	-
20	70	ROUTE FF	259+32.84	29.58	RT	-	-	-	-	1	-	-	-
20	72	ROUTE FF	259+50.00	26.45	LT	-	-	-	-	-	-	-	1
22	72	ROUTE FF	263+55.48	31.22	LT	-	-	-	-	-	-	1	-
22	23	ROUTE FF	263+57.00	27.55	LT	-	-	-	-	-	-	1	-
22	23	ROUTE FF	264+17.00	26.31	LT	-	-	-	-	-	-	1	-
22	72	ROUTE FF	266+70.80	21.48	LT	-	-	-	-	-	-	1	-
24	72	ROUTE FF	269+17.28	25.58	LT	-	1	-	-	-	-	-	-
24	71	ROUTE FF	269+38.00	26.04	RT	-	-	1	-	-	-	-	-
26	27	ROUTE FF	274+01.00	27.80	LT	-	-	-	-	-	-	1	-
26	72	ROUTE FF	274+71.97	30.99	LT	-	-	-	-	-	-	1	-
26	27	ROUTE FF	274+72.00	25.36	LT	-	-	-	-	-	-	1	-
TABLE 2 TOTAL						1	1	1	1	2	2	10	2

DRAINAGE (TABLE 3 OF 3) (JKU0394)																	
PLAN SHEET	PROFILE SHEET	ROADWAY	BEGIN STATION	END STATION	OFFSET (FT)	SIDE	TRENCH DRAIN (A) (EA)	TRENCH DRAIN (B) (EA)	AREA INLET W/ 2 OPEN SIDE INTAKES (EA)	MANHOLE FRAME AND COVER TYPE 1-A (EA)	MANHOLE FRAME AND COVER TYPE 2 (EA)	PRECAST CONCRETE MANHOLE 60 IN (FT)	PIPE LINER FOR EXISTING CULVERT 24" (LF)	PIPE LINER FOR EXISTING CULVERT 36" (LF)	PIPE LINER FOR EXISTING CULVERT 60" (LF)	CLASS 3 EXCAVATION (CUYD)	REMARKS
8	69	ROUTE FF	225+71.00	-	36.00	LT	-	-	1	-	-	-	-	-	-	14.3	-
14	-	ROUTE FF	242+46.00	-	-	LT & RT	-	-	-	-	-	-	-	-	97.0	-	-
16	69	ROUTE FF	248+24.36	-	25.76	LT	-	-	-	1	-	-	-	-	-	-	-
16	-	HOMER WHITE	20+25.85	-	-	LT & RT	-	-	-	-	-	-	63.0	-	-	-	-
20	70	ROUTE FF	259+32.84	-	29.58	LT	-	-	-	-	1	9.5	-	-	-	13.3	-
22	72	ROUTE FF	263+70.44	264+03.22	-	LT	1	-	-	-	-	-	-	-	-	32.7	30 LF
22	72	ROUTE FF	266+09.69	266+51.28	-	LT	-	1	-	-	-	-	-	-	-	36.8	40 LF
24	71	ROUTE FF	269+38.00	-	26.04	LT	-	-	-	-	1	8.4	-	-	-	28.0	-
26	72	ROUTE FF	274+14.84	274+55.89	-	LT	-	1	-	-	-	-	-	-	-	35.7	40 LF
26	-	ROUTE FF	275+80.00	-	-	LT & RT	-	-	-	-	-	-	-	108.0	-	-	-
TABLE 3 TOTAL							1	2	1	1	2	18	63	108	97	161	

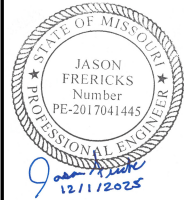

DATE PREPARED	
12/01/2025	
ROUTE	STATE
FF	MO
DISTRICT	SHEET NO.
KC	3
COUNTY	
PLATTE	
JOB NO.	
JKU0394 / JKU0068	
CONTRACT ID.	
PROJECT NO.	
BRIDGE NO.	

DESCRIPTION	DATE						

MISSOURI HIGHWAYS AND TRANSPORTATION COMMISSION



105 WEST CAPITOL
JEFFERSON CITY, MO 65102
1-888-ASK-MODOT (1-888-275-6636)



11501 Outlook St. Suite 575
Overland Park, Kansas 66211
Phone: 913.928.2060

REMOVAL OF IMPROVEMENTS (KU0068)				
LOG MILE START EB	LOG MILE END EB	DESCRIPTION	QUANTITY	REMARKS
			LF	
0.208	0.748	GUARDRAIL REMOVAL	2762.5	SOUTH SIDE OF FF
0.767	1.025	GUARDRAIL REMOVAL	1262.5	SOUTH SIDE OF FF
1.09	1.815	GUARDRAIL REMOVAL	3737.5	SOUTH SIDE OF FF
0.772	0.843	GUARDRAIL REMOVAL	275	NORTH SIDE OF FF
1 LUMP SUM				

MOBILIZATION (JKU0068)
1 LUMP SUM


PAVEMENT (JKU0068)							
LOG MILE	LOG MILE	LENGTH	WIDTH	1" BITUMINOUS SURFACE LEVELING 1.978 TONS/CY	TACK COAT	PERMANENT AGGREGATE EDGE TREATMENT	REMARKS
		(FT)	(FT)	(TONS)	(GAL)	(TONS)	
0.007	0.078	374.88	24	54.9	80	20.0	BEGINNING OF PROJECT
0.078	0.098	105.6	24				RUSH CREEK BRIDGE EXCEPTION
0.098	1.948	9768	24	1431.2	2084	521.0	END OF PROJECT
0.867	0.9	174.24	3	25.5	37		ASPHALT COVER FOR NEW CONCRETE SHOULDER
				371.5			25% FOR IRREGULARITIES
				2.9	4		5 ASPHALT ENTRANCES
				1.3	2		5 CONCRETE ENTRANCES (MODIFIED COLDMILLING)
PROJECT TOTAL				1,887.3	2,207	541.0	

MODIFIED COLDMILLING (JKU0068)			
LOG MILE	LOG MILE	MODIFIED COLDMILLING	REMARKS
		SY	
0.007	0.067	67	BEGINNING OF PROJECT
0.067	0.109	133	RUSH CREEK BRIDGE EXCEPTION
0.109	1.948	67	END OF PROJECT
		93	5 CONCRETE DRIVEWAYS
PROJECT TOTAL		360.0	

GUARDRAIL (JKU0068)					
LOG MILE START EB	LOG MILE END EB	MGS GUARDRAIL 8' POSTS, 6'3" SPACING (LF)	MGS TYPE A CRASHWORTHY END TERMINAL (EA)	SHAPING SLOPES CLASSS III (100 FT)	REMARKS
0.208	0.748	2762.5	2	1	SOUTH SIDE OF FF
0.767	1.815	5450	2	1	SOUTH SIDE OF FF
0.772	0.843	275	2	1	NORTH SIDE OF FF
PROJECT TOTAL		8,487.5	6	3	

GRAVEL (A) OR CRUSHED STONE (B) (JKU0068)	
LOG MILE EB	GRAVEL (A) OR CRUSHED STONE (B) ENTRANCES (TONS)
0.059	3.9
0.109	2.7
1.515	2.1
PROJECT TOTAL	9

PAVEMENT MARKING (JKU0068)				
LOG MILE	LOG MILE	6" WHITE CLASS 2 PAVEMENT MARKING PAINT, TYPE L BEADS LF	4" SOLID YELLOW CLASS 2 PAVEMENT MARKING PAINT, TYPE L BEADS LF	4" INT. YELLOW CLASS 2 PAVEMENT MARKING PAINT, TYPE L BEADS LF
0.007	0.067	634	634	
0.109	0.29	1911	1911	
0.29	0.456	1753	876	219
0.456	0.51	570		71
0.51	0.68	1795	898	224
0.68	1.948	13390	13390	
PROJECT TOTAL		20,053.0	18,223.0	

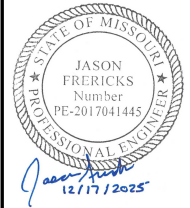

DATE PREPARED		12/17/2025
ROUTE	STATE	
FF	MO	
DISTRICT	SHEET NO.	
KC	3	
COUNTY		PLATTE
JOB NO.		JKU0394/ JKU0068
CONTRACT ID.		

PROJECT NO.
BRIDGE NO.

DESCRIPTION	DATE						

MISSOURI HIGHWAYS AND TRANSPORTATION COMMISSION



105 WEST CAPITOL
JEFFERSON CITY, MO 65102
1-888-ASK-MODOT (1-888-275-6636)



11501 Outlook St. Suite 575
Overland Park, Kansas 66111
Phone: 913.928.2060

SIGN	SIZE IN.	AREA SQ.FT.	QTY EACH	TOTAL AREA SQ.FT.	QTY RELOC EACH	TOTAL RELOC SQ.FT.	SIGN NUM.	DESCRIPTION	SIGN	SIZE IN.	AREA SQ.FT.	QTY EACH	TOTAL SQ.FT.	QTY RELOC EACH	TOTAL RELOC SQ.FT.	SIGN NUM.	DESCRIPTION	ITEM NUMBER	TOTAL QTY	EFFECTIVE: 07-01-2024	DESCRIPTION
WARNING SIGNS									GUIDE SIGNS									6122008		IMPACT ATTENUATOR 40 MPH (SAND BARRELS)	
WO1-1L	48X48	16.00						TURN (SYMBOL LEFT)	E05-1	36X48	12.00						GORE EXIT	6122009		IMPACT ATTENUATOR 45 MPH (SAND BARRELS)	
WO1-1R	48X48	16.00						TURN (SYMBOL RIGHT)	E05-2	48X36	12.00						EXIT OPEN	6122010		IMPACT ATTENUATOR 50 MPH (SAND BARRELS)	
WO1-2L	48X48	16.00						CURVE (SYMBOL LEFT)	E05-2a	48X36	12.00						EXIT CLOSED	6122012		IMPACT ATTENUATOR 55 MPH (SAND BARRELS)	
WO1-2R	48X48	16.00						CURVE (SYMBOL RIGHT)	GO20-1	60X24	10.00	2	20.00				ROAD WORK NEXT XX MILES	6122014		IMPACT ATTENUATOR 60 MPH (SAND BARRELS)	
WO1-3L	48X48	16.00						REVERSE TURN (SYMBOL LEFT)	GO20-2	48X24	8.00	2	16.00				END ROAD WORK	6122017		IMPACT ATTENUATOR 65 MPH (SAND BARRELS)	
WO1-3R	48X48	16.00						REVERSE TURN (SYMBOL RIGHT)	GO20-4	36X18	4.50						PILOT CAR FOLLOW ME	6122019		IMPACT ATTENUATOR 70 MPH (SAND BARRELS)	
WO1-4L	48X48	16.00						REVERSE CURVE (SYMBOL LEFT)	GO20-4a	42X30	8.75	2	17.50				PILOT CAR IN USE WAIT & FOLLOW	6122020		REPLACEMENT SAND BARREL	
WO1-4R	48X48	16.00						REVERSE CURVE (SYMBOL RIGHT)	GO20-4a	24X18	3.00	1	3.00				PILOT CAR IN USE WAIT & FOLLOW	6122030		IMPACT ATTENUATOR (RELOCATION)	
WO1-4bL	48X48	16.00						DOUBLE ARROW REVERSE CURVE (SYMBOL LEFT)	GO20-5aP	36X24	6.00						WORK ZONE (PLAQUE)	6123001		TRUCK MOUNTED ATTENUATOR (TMA)	
WO1-4bR	48X48	16.00						DOUBLE ARROW REVERSE CURVE (SYMBOL RIGHT)	MO4-8a	24X18	3.00	2	6.00				END DETOUR	6161008		ADVANCED WARNING RAIL SYSTEM	
WO1-4cL	48X48	16.00						TRIPLE ARROW REVERSE CURVE (SYMBOL LEFT)	MO4-9L	48X36	12.00						DETOUR (LEFT)	6161012		BUOYS (BOATS KEEP OUT)	
WO1-4cR	48X48	16.00						TRIPLE ARROW REVERSE CURVE (SYMBOL RIGHT)	MO4-9R	48X36	12.00						DETOUR (RIGHT)	6161013		BUOYS (NO WAKE)	
WO1-6	60X30	12.50						HORIZONTAL ARROW (SYMBOL)	MO4-9P	48X12	4.00						STREET NAME (PLAQUE)	6161014		SPECIAL SIGN ASSEMBLY (BOATS KEEP OUT)	
WO1-6a	72X36	18.00						HORIZ. ARROW (SYMBOL ON PERMANENT BARRICADE)	MO4-10L	48X18	6.00						DETOUR ARROW (LEFT)	6161025	215	CHANNELIZER (TRIM LINE)	
WO1-7	60X30	12.50						DOUBLE HEAD HORIZONTAL ARROW (SYMBOL)	MO4-10R	48X18	6.00						DETOUR ARROW (RIGHT)	6161030	6	TYPE III MOVEABLE BARRICADE	
WO1-7a	72X36	18.00						DOUBLE HEAD HORIZ. ARROW (SYMBOL ON PERM. BARR.)	REGULATORY SIGNS									6161033		DIRECTION INDICATOR BARRICADE	
WO1-8	18X24	3.00						CHEVRON (SYMBOL)	R1-1	48X48	13.25						STOP	6161040		FLASHING ARROW PANEL	
WO1-8a	30X36	7.50						CHEVRON (SYMBOL FOR DIVIDED HIGHWAYS)	R1-2	48TRI.	6.93						YIELD	6161047		TYPE III OBJECT MARKER	
WO3-1	48X48	16.00						STOP AHEAD (SYMBOL)	R1-2a	36X36	9.00						TO ONCOMING TRAFFIC (PLAQUE)	6161055		SEQUENTIAL FLASHING WARNING LIGHT	
WO3-2	48X48	16.00						YIELD AHEAD (SYMBOL)	R1-3P	30X12	2.50						ALL WAY (PLAQUE)	6161070		TUBULAR MARKER	
WO3-3	48X48	16.00						SIGNAL AHEAD (SYMBOL)	R2-1	36X48	12.00						SPEED LIMIT XX	6161095		RADAR SPEED ADVISORY SYSTEM	
WO3-4	48X48	16.00	2	32.00				BE PREPARED TO STOP	R3-1	48X48	16.00						NO RIGHT TURN (SYMBOL)			CHANGEABLE MESSAGE SIGN,	
WO3-5	48X48	16.00						SPEED LIMIT AHEAD	R3-2	48X48	16.00						NO LEFT TURN (SYMBOL)	6161096		COMMISSION FURNISHED/RETAINED	
WO4-1L	48X48	16.00						MERGE (SYMBOL FROM LEFT)	R3-3	36X36	9.00						NO TURNS			CHANGEABLE MESSAGE SIGN WITHOUT COMM.	
WO4-1R	48X48	16.00						MERGE (SYMBOL FROM RIGHT)	R3-4	48X48	16.00						NO U-TURN (SYMBOL)	6161098A	2	INTERFACE- CONTRACTOR FURNISHED/RETAINED	
WO4-1aL	48X48	16.00						MERGE (LEFT)	R3-7L	30X30	6.25						LEFT LANE MUST TURN LEFT			CHANGEABLE MESSAGE SIGN WITH COMM.	
WO4-1aR	48X48	16.00						MERGE (RIGHT)	R3-7R	30X30	6.25						RIGHT LANE MUST TURN RIGHT	6161099		INTERFACE- CONTRACTOR FURNISHED/RETAINED	
WO5-1	48X48	16.00						ROAD/BRIDGE/RAMP NARROWS	R4-1	36X48	12.00						DO NOT PASS	6162000A		WORK ZONE TRAFFIC SIGNAL SYSTEM	
WO5-3	48X48	16.00						ONE LANE BRIDGE	R4-2	36X48	12.00						PASS WITH CARE	6162002		TEMPORARY LONG-TERM RUMBLE STRIPS	
WO5-5	48X48	16.00						NARROW LANES	R4-7a	36X48	12.00						KEEP RIGHT (HORIZONTAL ARROW)			TEMPORARY TRAFFIC BARRIER	
WO6-1	48X48	16.00						DIVIDED HIGHWAY (SYMBOL)	R4-8a	36X48	12.00						KEEP LEFT (HORIZONTAL ARROW)	6173600D		CONTRACTOR FURNISHED/RETAINED	
WO6-2	48X48	16.00						DIVIDED HIGHWAY END (SYMBOL)	R5-1	30X30	6.25						DO NOT ENTER			TEMPORARY TRAFFIC BARRIER	
WO6-3	48X48	16.00						TWO WAY TRAFFIC (SYMBOL)	R5-1a	36X24	6.00						WRONG WAY	6173602B		CONTRACTOR FURNISHED/COMMISSION RETAINED	
WO7-3a	30X24	5.00						NEXT XX MILES (PLAQUE)	R6-1L	54X18	6.75						ONE WAY ARROW (LEFT)	6174000A		TEMP. TRAFFIC BARRIER HEIGHT TRANSITION	
WO8-1	48X48	16.00						BUMP	R6-1R	54X18	6.75						ONE WAY ARROW (RIGHT)	6175010A		RELOCATING TEMPORARY TRAFFIC BARRIER	
WO8-2	48X48	16.00						DIP	R6-2L	24X30	5.00						ONE WAY (LEFT)			TEMPORARY TRAFFIC BARRIER	
WO8-3	48X48	16.00						PAVEMENT ENDS	R6-2R	24X30	5.00						ONE WAY (RIGHT)	6176000B		COMMISSION FURNISHED/RETAINED	
WO8-4	48X48	16.00						SOFT SHOULDER	R9-9	24X12	2.00						SIDEWALK CLOSED			TEMP. TRAFFIC BARRIER HEIGHT TRANSITION	
WO8-5	48X48	16.00						SLIPPERY WHEN WET (SYMBOL)									SIDEWALK CLOSED AHEAD,	6177000B		COMMISSION FURNISHED/RETAINED	
WO8-6	48X48	16.00						TRUCK CROSSING	R9-11L	24X18	3.00						(ARROW LEFT) CROSS HERE	6208064A		TEMPORARY RAISED PAVEMENT MARKER	
WO8-6c	48X48	16.00						TRUCK ENTRANCE									SIDEWALK CLOSED AHEAD,	9029400		TEMPORARY TRAFFIC SIGNALS	
WO8-7	36X36	9.00						LOOSE GRAVEL	R9-11R	24X18	3.00						(ARROW RIGHT) CROSS HERE	9029401		TEMPORARY TRAFFIC SIGNALS AND LIGHTING	
WO8-7a	36X36	9.00						FRESH OIL / LOOSE GRAVEL	R10-6	24X36	6.00						STOP HERE ON RED (45° ARROW)				
WO8-9	48X48	16.00						LOW SHOULDER	R11-2	48X30	10.00	2	20.00				ROAD CLOSED				
WO8-11	48X48	16.00	6	96.00				UNEVEN LANES									ROAD CLOSED XX MILES AHEAD				
WO8-12	48X48	16.00	6	96.00				NO CENTER LINE	R11-3a	60X30	12.50						LOCAL TRAFFIC ONLY				
WO8-15	48X48	16.00						GROOVED PAVEMENT	R11-4	60X30	12.50	4	50.00				ROAD CLOSED TO THRU TRAFFIC				
WO8-15P	30X24	5.00						MOTORCYCLE (PLAQUE)	CONST-3A	60X48	20.00						FINE SIGN				
WO8-17L	48X48	16.00						SHOULDER DROP-OFF (SYMBOL LEFT)	CONST-3X	56X12	4.67						SPEEDING/PASSING (PLATE)				
WO8-17R	48X48	16.00						SHOULDER DROP-OFF (SYMBOL RIGHT)	MISCELLANEOUS SIGNS												
WO8-17P	30X24	5.00						SHOULDER DROP-OFF (PLAQUE)	MO4-8	30X24	5.00	29	145.00				DETOUR				
W10-1	42RND.	9.62						RAILROAD CROSSING	M1-5	24X24	4.00	31	124.00				STATE ROUTE				
WO12-1	24X24	4.00						DOUBLE DOWN ARROW (SYMBOL)	M6-1R	21X15	2.19	8	17.52				DIRECTIONAL ARROW RIGHT				
WO12-2	48X48	16.00						LOW CLEARANCE (SYMBOL)	M6-1L	21X15	2.19	7	15.33				DIRECTIONAL ARROW LEFT				
WO12-2x	24X18	3.00						LOW CLEARANCE (PLAQUE)	M6-3	21X15	2.19	8	17.52				DIRECTIONAL ARROW STRAIGHT				
WO12-2a	84X24	14.00						OVERHEAD LOW CLEARANCE (FEET AND INCHES)	M5-1R	21X15	2.19	3	6.57				ADVANCE TURN ARROW RIGHT				
WO12-4	120X60	50.00						LOW CLEARANCE XX FT XX IN XX MILES AHEAD	M5-1L	21X15	2.19	3	6.57				ADVANCE TURN ARROW LEFT				
WO12-5	120X60	50.00						WIDTH RESTRICTION XX FT XX IN XX MILES AHEAD	CONST-8	48X36	12.00	2	24.00				WORK ZONE NO PHONE ZONE				
WO13-1	30X30	6.25						ADVISORY SPEED (PLAQUE)													
WO16-2	30X24	5.00						XXX FEET (PLAQUE)													
WO16-3	30X24	5.00						X MILE (PLAQUE)													
WO20-1	48X48	16.00	6	96.00				ROAD/BRIDGE/RAMP WORK AHEAD													
WO20-2	48X48	16.00	2	32.00				DETOUR AHEAD													
WO20-3	48X48	16.00	4	64.00				ROAD CLOSED AHEAD	616-10.05				TOTAL								
WO20-4	48X48	16.00	6	96.00				ONE LANE ROAD AHEAD	CONSTRUCTION SIGNS				1670								
WO20-5	48X48	16.00						RIGHT/CENTER/LEFT LANE CLOSED AHEAD	616-10.10					TOTAL							
WO20-5a	48X48	16.00						2 RIGHT/CENTER/LEFT LANES CLOSED AHEAD	RELOCATED SIGNS					0							
WO20-6a	48X48	16.00						RIGHT/CENTER/LEFT LANE CLOSED													
WO20-7a	48X48	16.00	6	96.00				FLAGGER (SYMBOL)													
WO21-2	36X36	9.00						FRESH OIL													
WO21-5	48X48	16.00						SHOULDER WORK / SHOULDER WORK AHEAD													
WO22-1	48X48	16.00						BLASTING ZONE AHEAD													
WO22-2	42X36	10.50						TURN OFF 2-WAY RADIO AND PHONE													
GO22-3	42X36	10.50						END BLASTING ZONE													
GO22-1	21X15	2.19	4	8.76				WET PAINT (ARROW PIVOTS)													

STATE OF MISSOURI
JASON FRERICKS
Number PE-2017041445
12/11/2025

DATE PREPARED
12/01/2025
ROUTE FF STATE MO
DISTRICT KC SHEET NO. 3
COUNTY PLATTE
JOB NO. JKU0394/ JKU0068
CONTRACT ID.
PROJECT NO.
BRIDGE NO.

DESCRIPTION
DATE
MISSOURI HIGHWAYS AND TRANSPORTATION COMMISSION
105 WEST CAPITOL
JEFFERSON CITY, MO 65102
1-888-ASK-MODOT (1-888-275-6636)

LOCHMUELLER GROUP
11501 Outlook St. Suite 575
Overland Park, KS 66204
Phone: 913.928.2060

SUMMARY OF QUANTITIES
8 OF 8

1. ANY WORK INDICATED ON THE PLANS THAT EXTENDS BEYOND THE PROJECT LIMITS IS CONSIDERED INCIDENTAL TO, AND A PART OF, THE CONSTRUCTION OF THIS PROJECT
2. ALL BEARINGS BASED ON STATE PLANE BEARINGS WEST ZONE
3. THE APPROXIMATE LOCATION OF PROPERTY LINES AS SHOWN ON THE PLANS ARE BASED ON THE BEST INFORMATION AVAILABLE TO THE COMMISSION AT THIS TIME. THIS INFORMATION IS PROVIDED BY THE COMMISSION "AS-IS" AND THE COMMISSION EXPRESSLY DISCLAIMS ANY REPRESENTATION OF THE WARRANTY AS TO THE COMPLETENESS, ACCURACY, OR SUITABILITY OF THE INFORMATION FOR ANY USE.

UTILITY CONTACTS:
AT&T:
(816)803-2608
EVERGY:
(816)471-5275
GOOGLE FIBER:
(913)486-5018
MAGELLAN:
(918)574-9098
MCI:
1-800-289-3427
AMERICAN WATER CO:
(816)289-0689
PLATTE COUNTY SANITARY:
(816)877-2523
SPECTRUM:
(913)643-1927
SPIRE:
(816)969-2298

②
KRINGLE, BRIAN & WANDA
NO ACQUISITION

①
KRINGLE, BRIAN D
NO ACQUISITION

PI 215+54.09
PC 214+50.42
PT 216+57.52
Δ 6°42'14.5" (LT)
D 3°14'13.4" (ARC)
L 207.10' (ARC)
T 103.67'
R 1,770.00'

EX R/W

35' U/E

PCC STA 214+50.42

PT STA 216+57.52

BEGIN PAVEMENT
IMPROVEMENTS
STA 214+60.00
(JKU0394)

PROJECT JKU0068
GUARDRAIL TO BEGIN
AT STA. 210+08.00 (LOG MILE 0.208)

BEGIN PROJECT IMPROVEMENTS
STA. 199+46.72 (LOG MILE 0.007)
(JKU0068)

LEGEND



SURFACE LEVELING

⑤0
NORTHERN FARMS INC.
NO ACQUISITION


EX R/W

MGS GUARDRAIL (BY JKU0068)

MATCHLINE STA. 218+90.00

SCALE

0 20 40 60

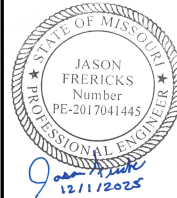

DATE PREPARED
12/01/2025
ROUTE FF STATE MO
DISTRICT KC SHEET NO. 4
COUNTY PLATTE
JOB NO.
JKU0394 / JKU0068
CONTRACT ID.

PROJECT NO.

BRIDGE NO.



DESCRIPTION	DATE

MISSOURI HIGHWAYS AND TRANSPORTATION
COMMISSION
105 WEST CAPITOL
JEFFERSON CITY, MO 65102
1-888-ASK-MODOT (1-888-275-6636)

LOCHMUELLER
GROUP
11501 Outlook St., Suite 575
Overland Park, MO 66211
Phone: 913.928.2060

PLAN-PROFILE

1 OF 24

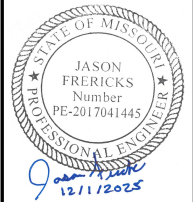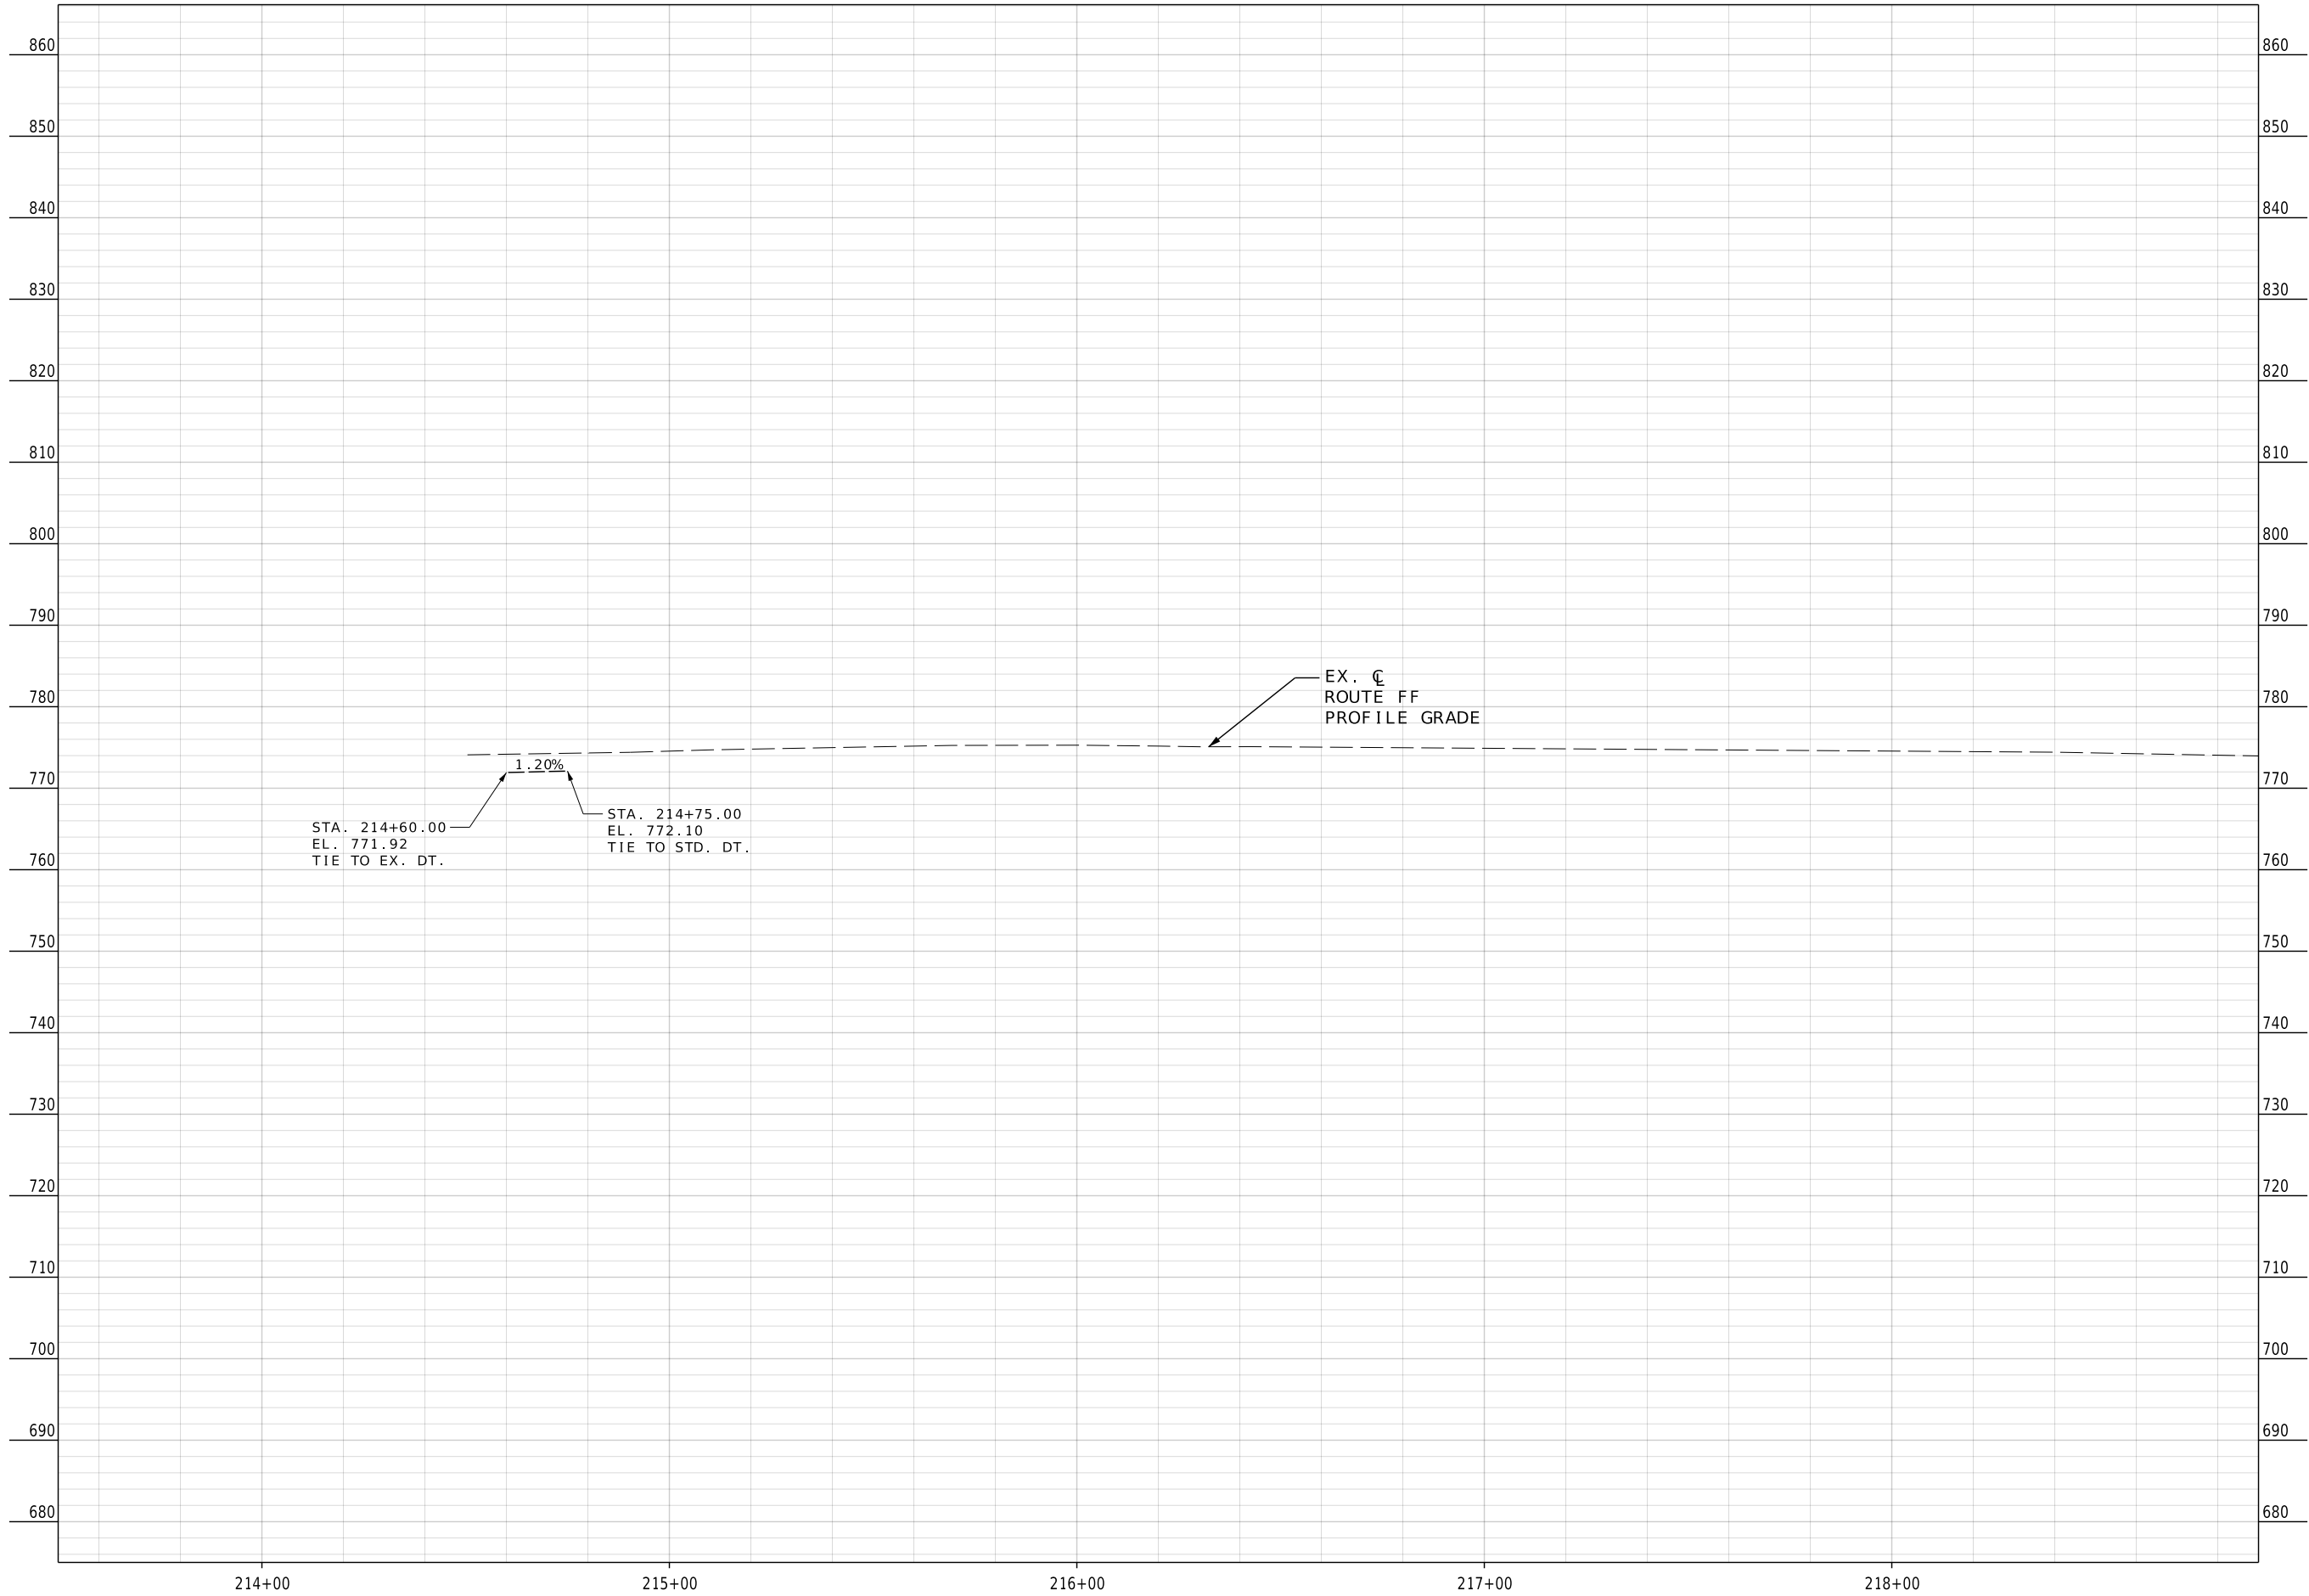

DATE PREPARED 12/01/2025	
ROUTE FF	STATE MO
DISTRICT KC	SHEET NO. 5
COUNTY PLATTE	
JOB NO. JKU0394 / JKU0068	
CONTRACT ID.	

PROJECT NO.
BRIDGE NO.

DESCRIPTION	DATE



MISSOURI HIGHWAYS AND TRANSPORTATION COMMISSION



105 WEST CAPITOL
JEFFERSON CITY, MO 65102
1-888-ASK-MODOT (1-888-275-6636)



11501 Outlook St., Suite 575
Overland Park, KS 66211
Phone: 913.928.2060

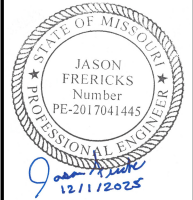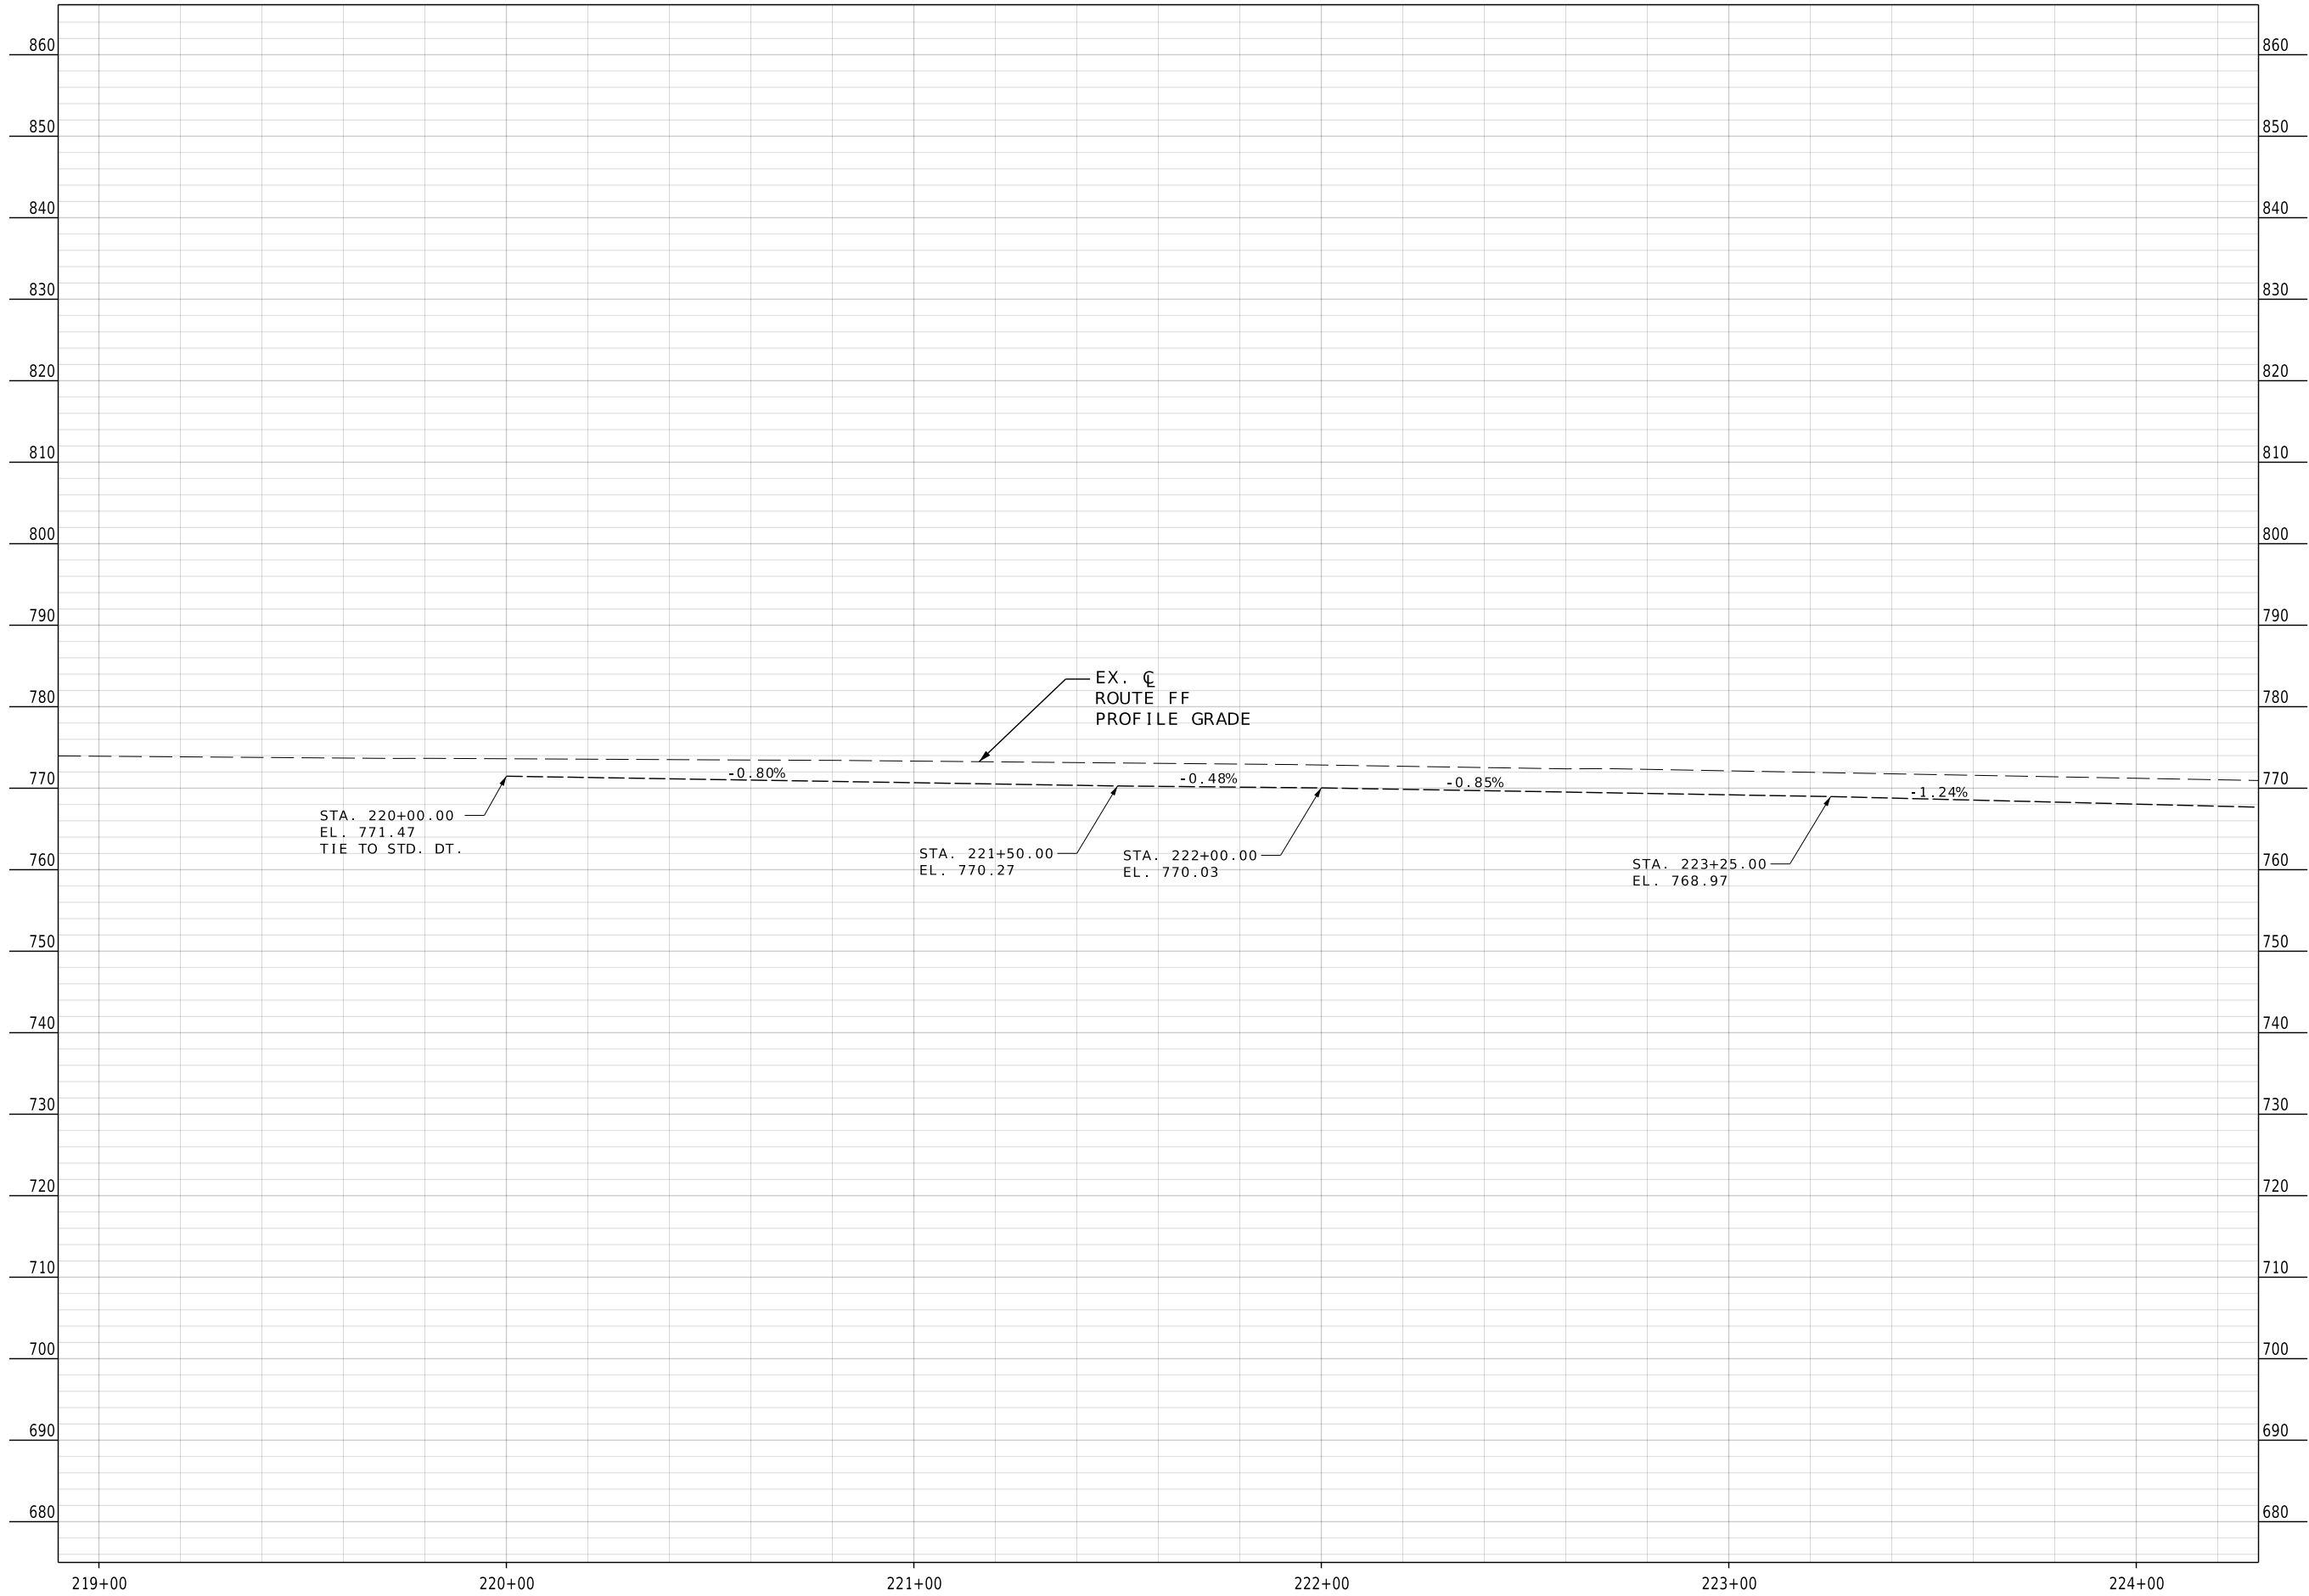

DATE PREPARED 12/01/2025	
ROUTE FF	STATE MO
DISTRICT KC	SHEET NO. 7
COUNTY PLATTE	
JOB NO. JKU0394 / JKU0068	
CONTRACT ID.	
PROJECT NO.	
BRIDGE NO.	

DESCRIPTION	DATE


MISSOURI HIGHWAYS AND TRANSPORTATION COMMISSION





105 WEST CAPITOL
JEFFERSON CITY, MO 65102
1-888-ASK-MODOT (1-888-275-6636)



11501 Outlook St., Suite 575
Overland Park, KS 66211
Phone: 913.928.2060

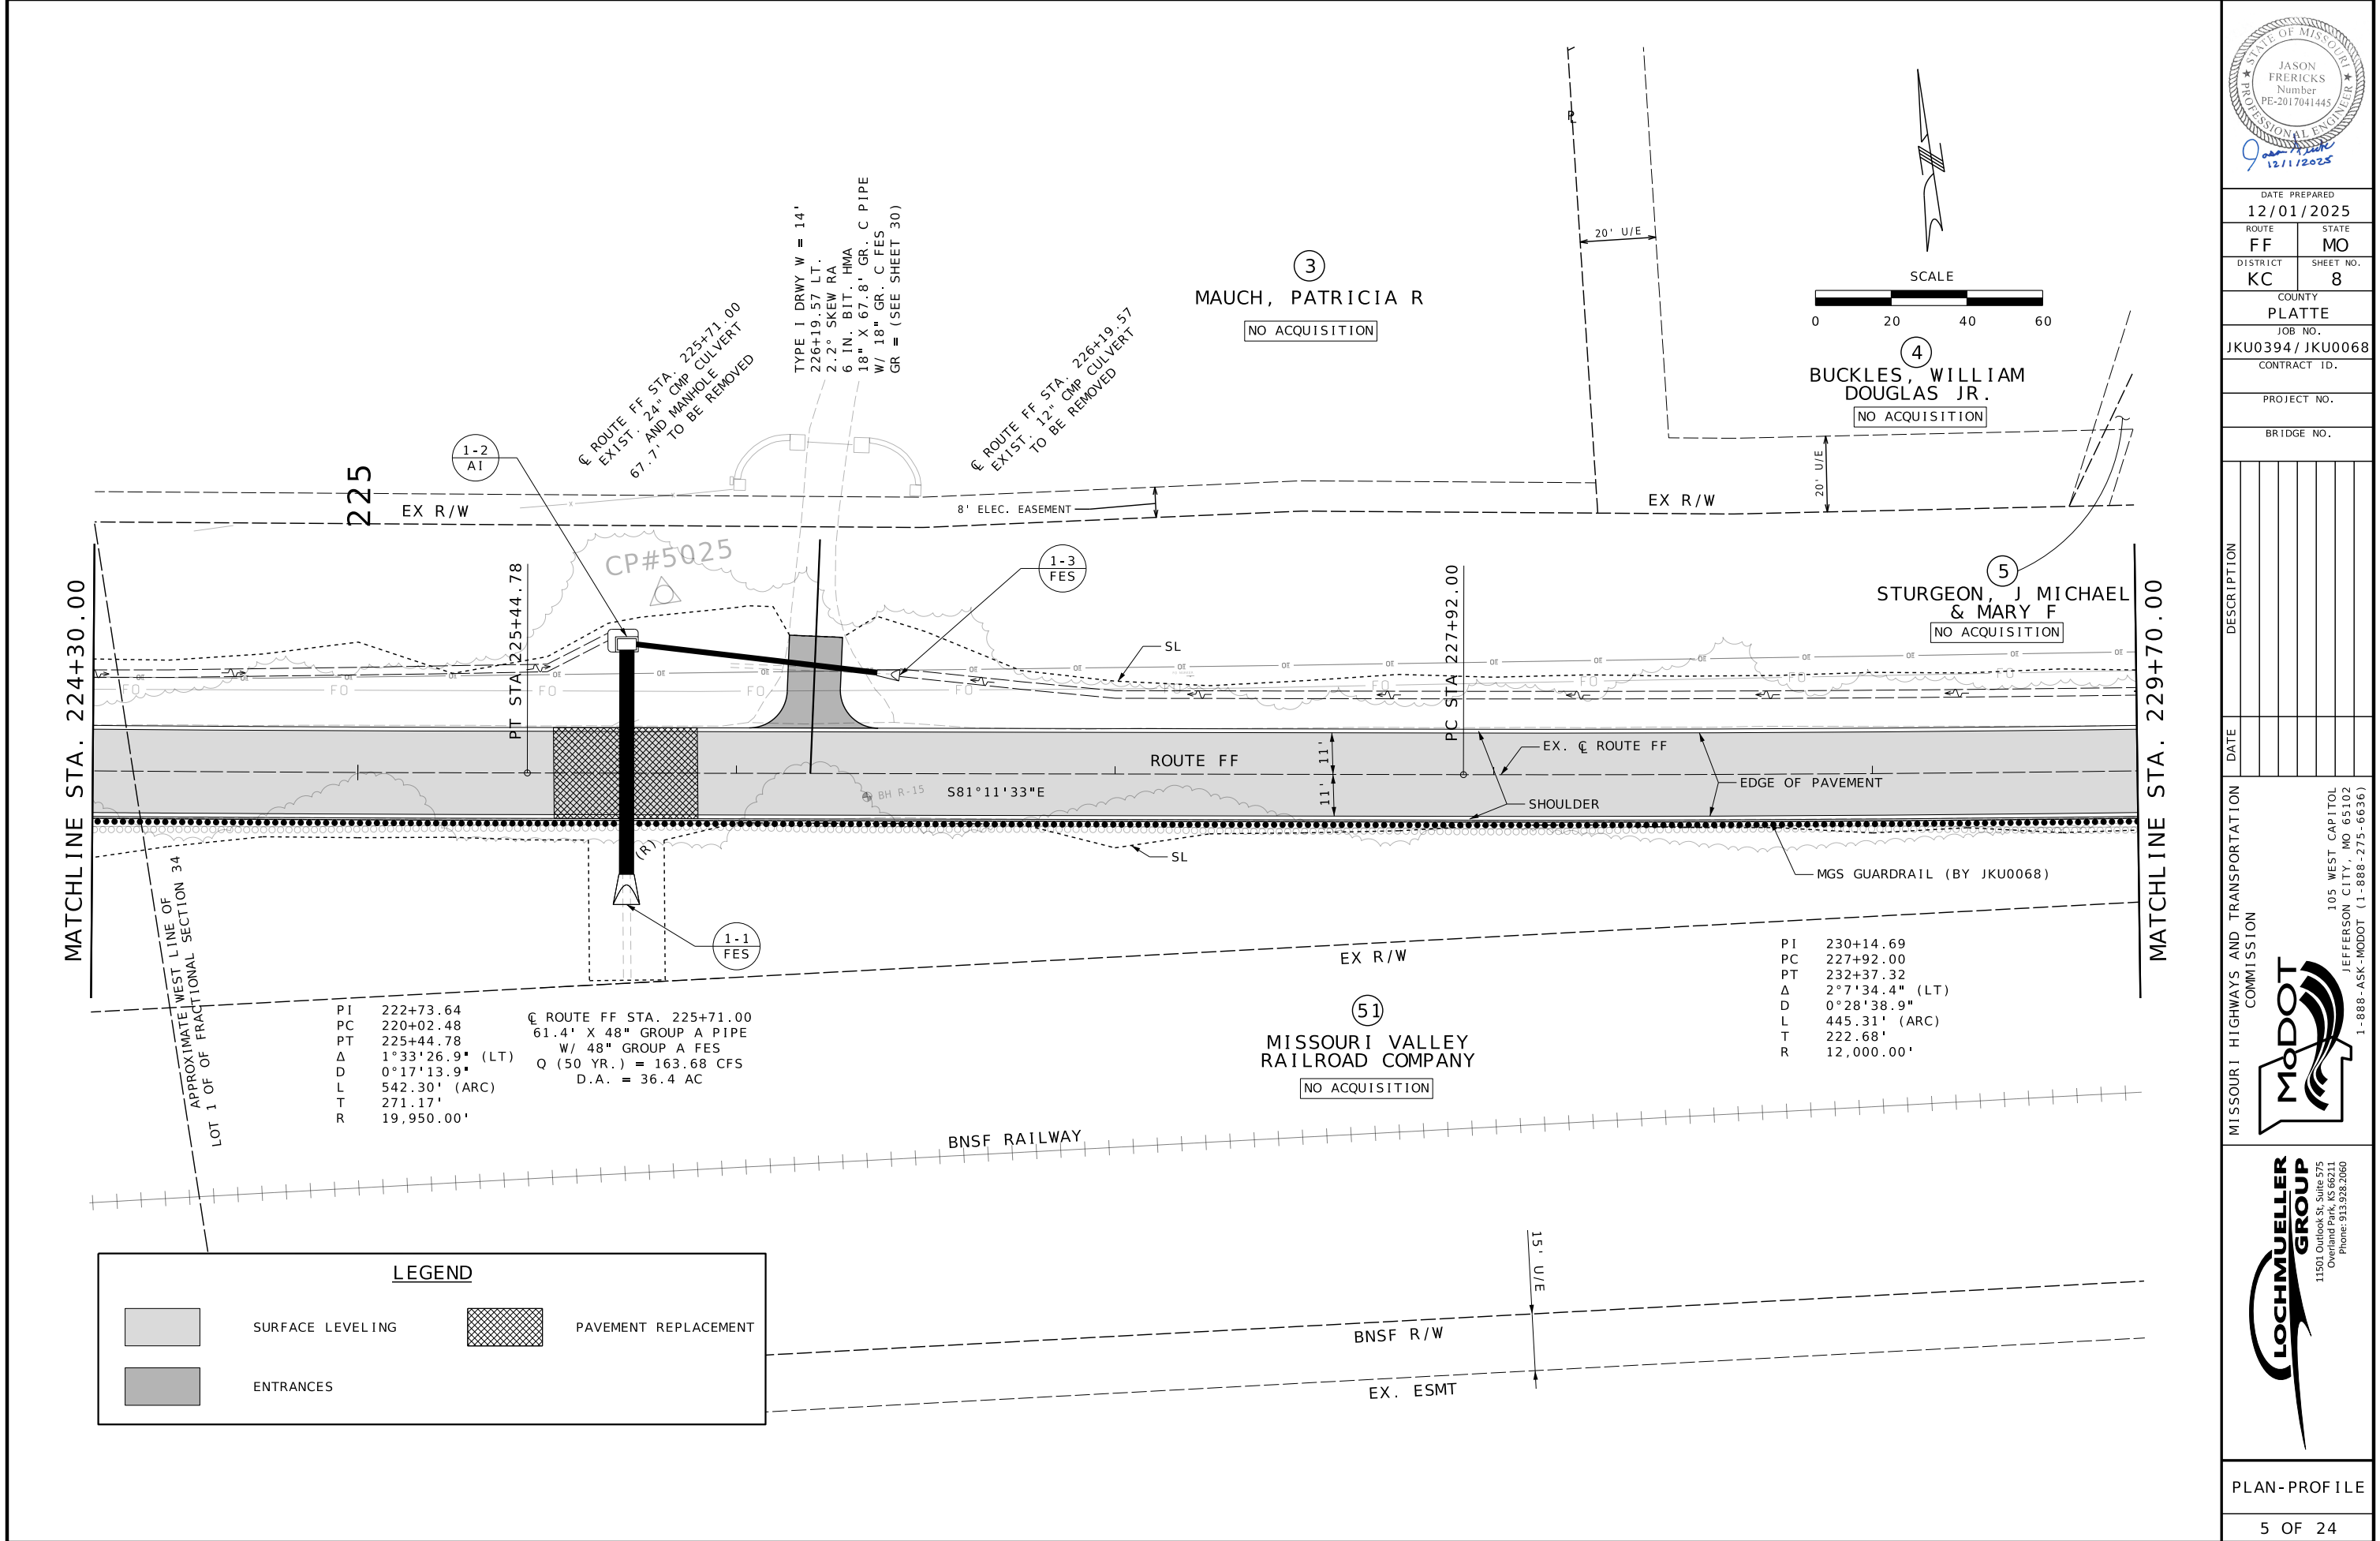

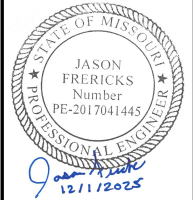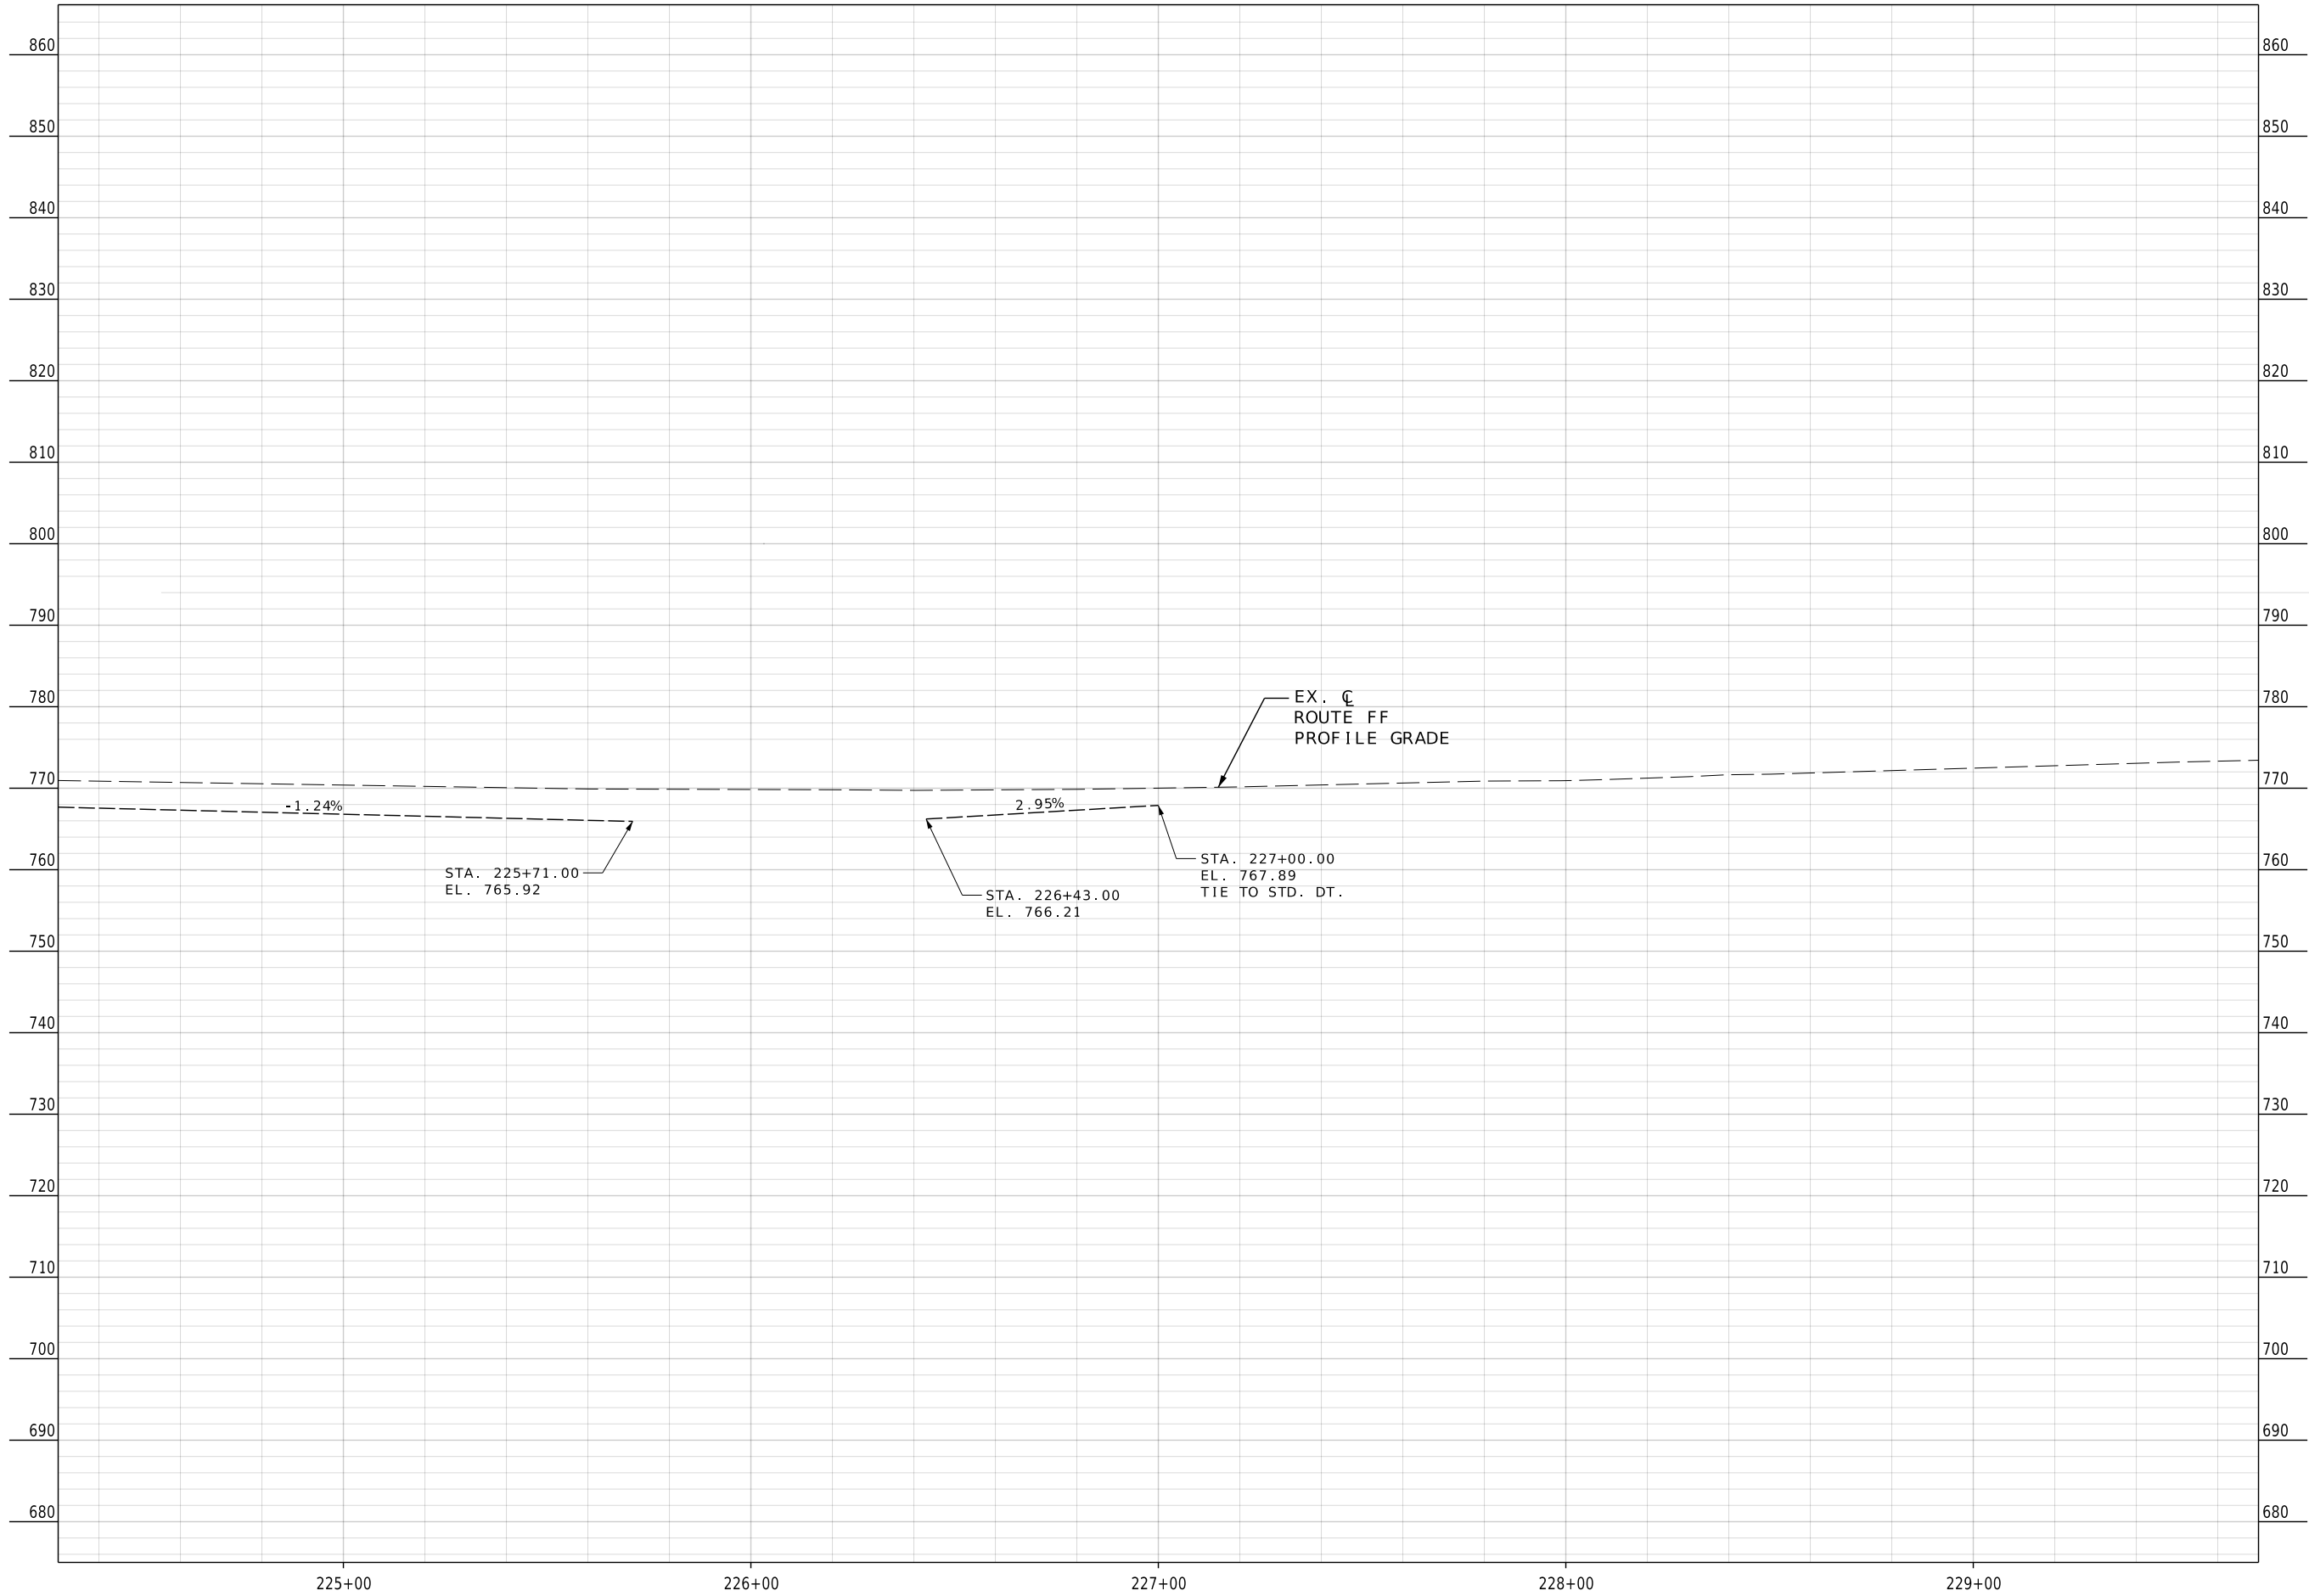



DATE PREPARED 12/01/2025	
ROUTE FF	STATE MO
DISTRICT KC	SHEET NO. 9
COUNTY PLATTE	
JOB NO. JKU0394 / JKU0068	
CONTRACT ID.	
PROJECT NO.	
BRIDGE NO.	

DESCRIPTION	DATE

MISSOURI HIGHWAYS AND TRANSPORTATION COMMISSION

105 WEST CAPITOL
JEFFERSON CITY, MO 65102
1-888-ASK-MODOT (1-888-275-6636)

11501 Outlook St., Suite 575
Overland Park, MO 66211
Phone: 913.928.2060

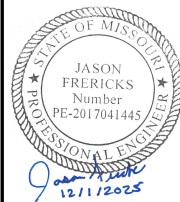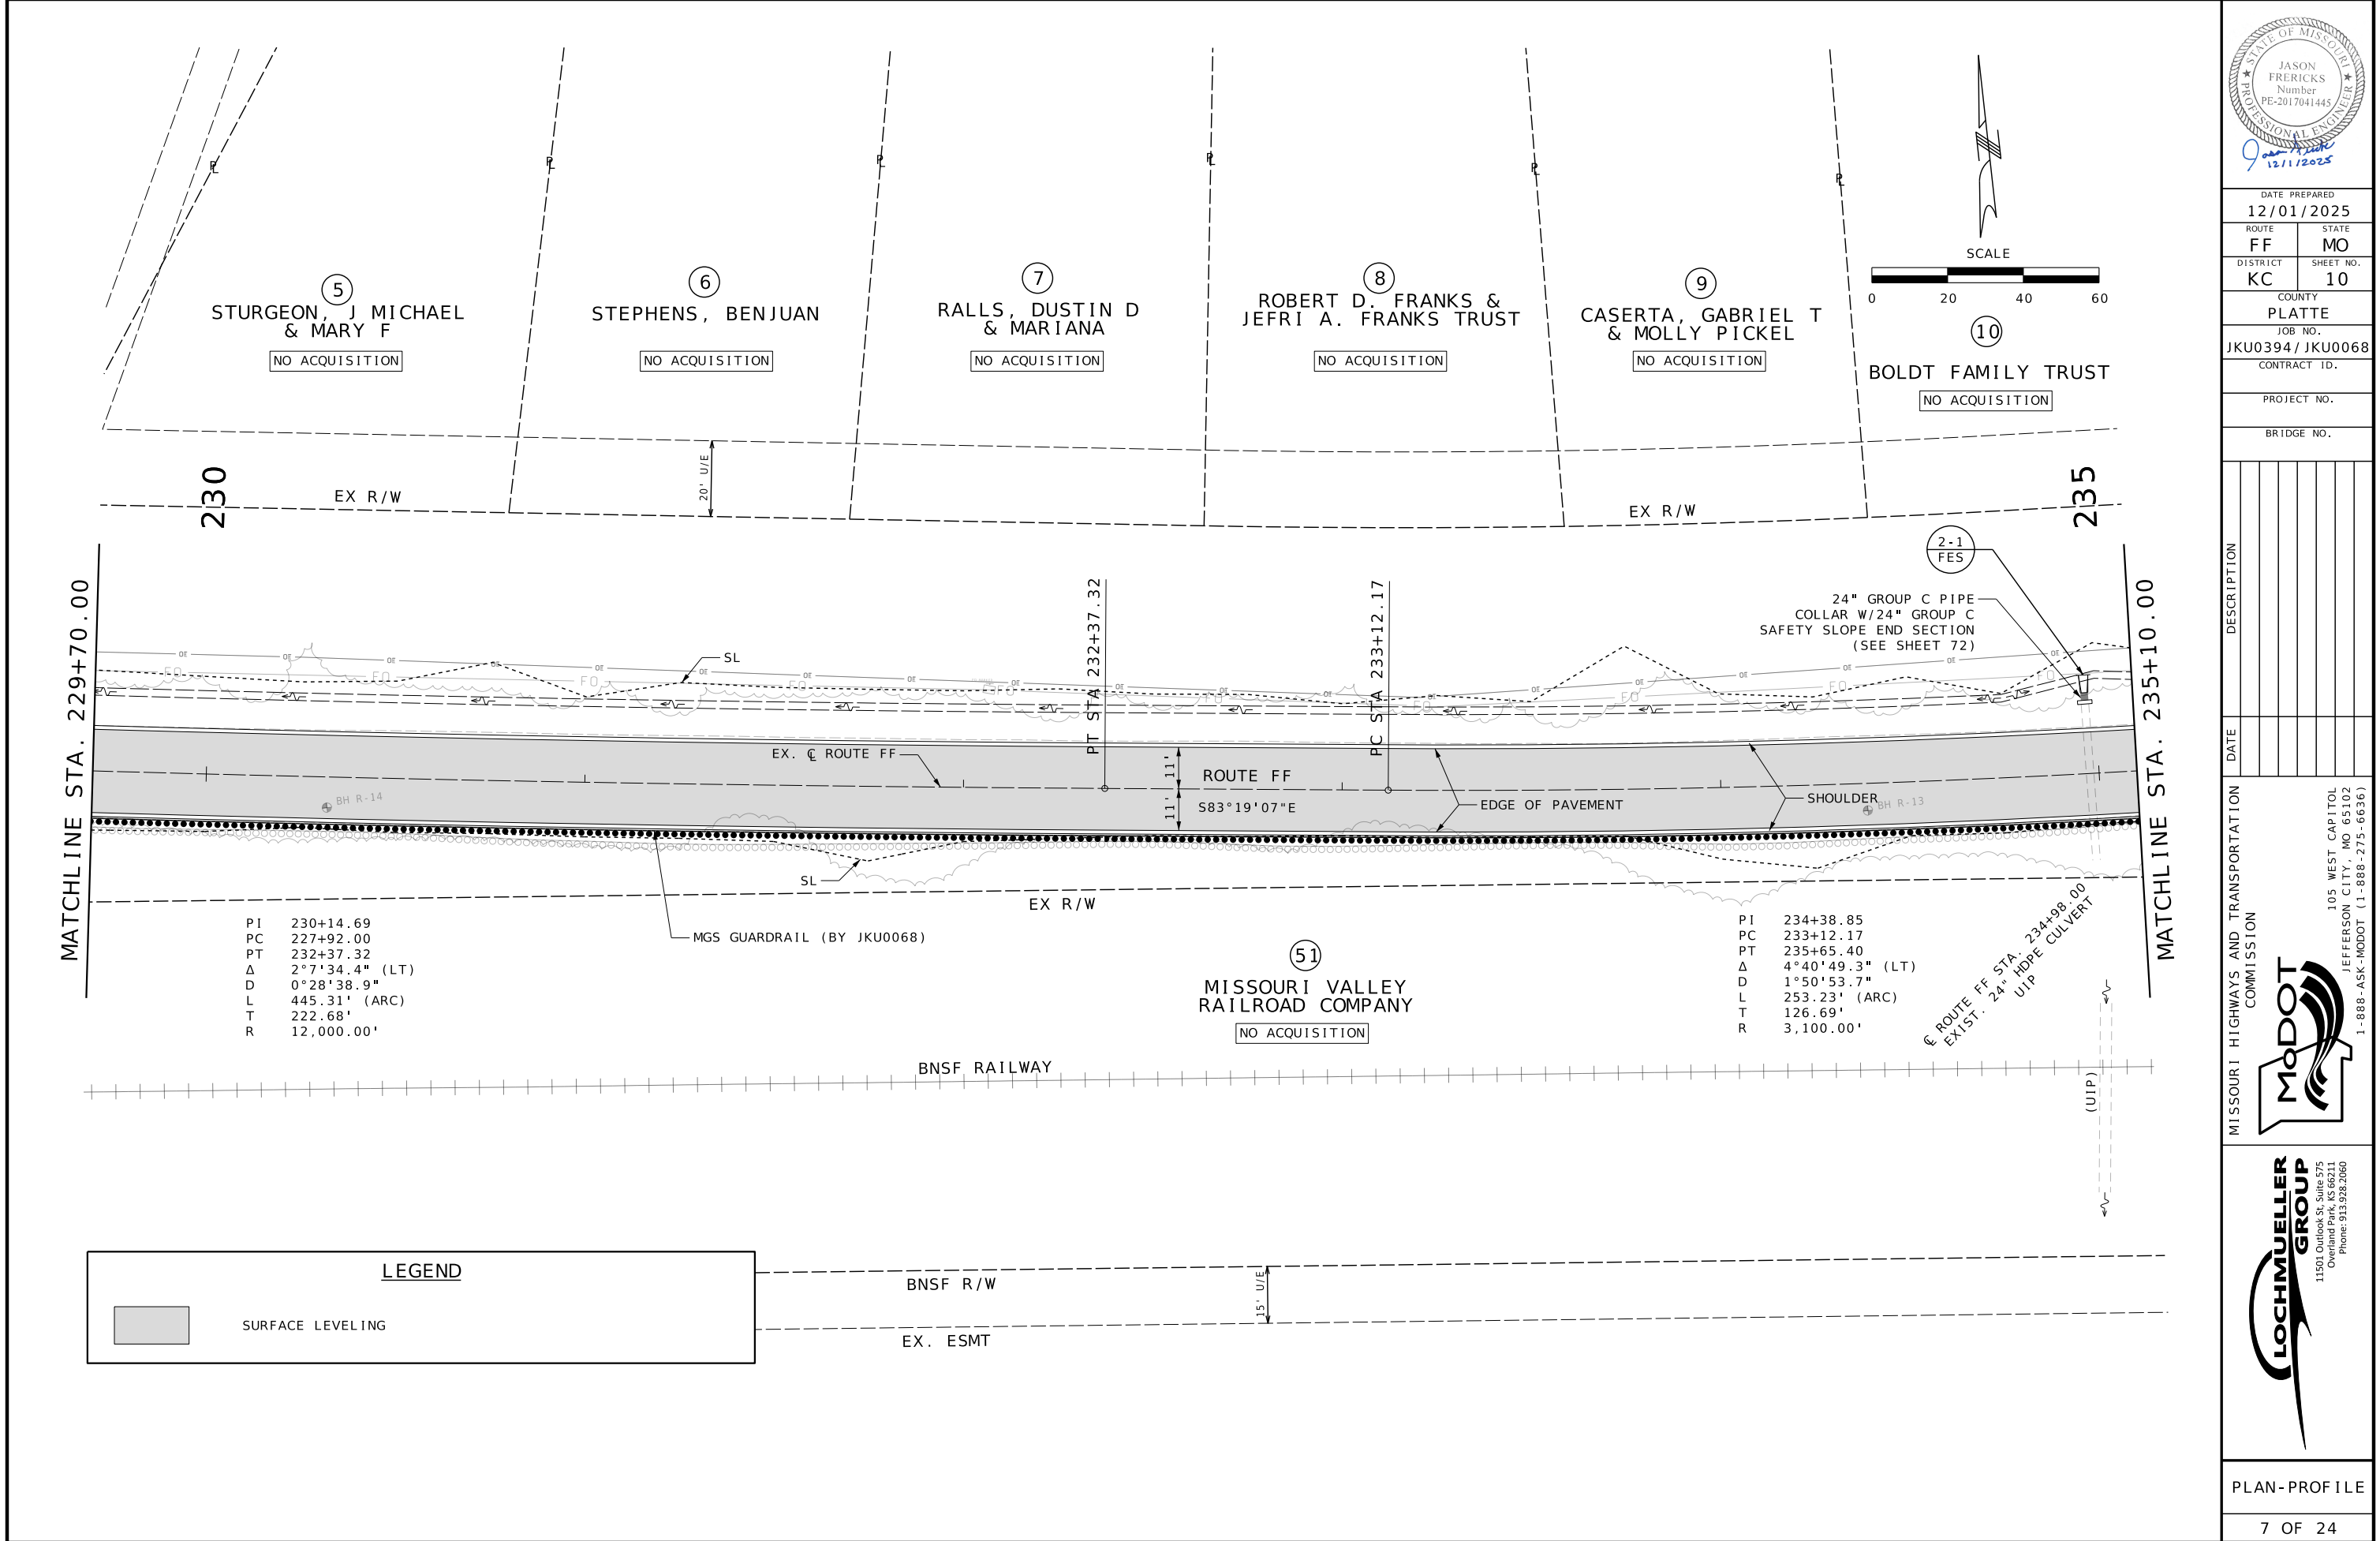

DATE PREPARED 12/01/2025	
ROUTE FF	STATE MO
DISTRICT KC	SHEET NO. 10
COUNTY PLATTE	
JOB NO. JKU0394/ JKU0068	
CONTRACT ID.	
PROJECT NO.	
BRIDGE NO.	

DESCRIPTION	DATE

MISSOURI HIGHWAYS AND TRANSPORTATION COMMISSION

MoDOT


105 WEST CAPITOL
JEFFERSON CITY, MO 65102
1-888-ASK-MODOT (1-888-275-6636)

LOCHMUELLER GROUP

11501 Outlook St. Suite 575
Overland Park, KS 66211
Phone: 913.928.2060



DATE PREPARED	
12/01/2025	
ROUTE	STATE
FF	MO
DISTRICT	SHEET NO.
KC	12
COUNTY	
PLATTE	
JOB NO.	
JKU0394 / JKU0068	
CONTRACT ID.	
PROJECT NO.	
BRIDGE NO.	

 [illegible]

MISSOURI HIGHWAYS AND TRANSPORTATION
COMMISSION



MoDOT

105 WEST CAPITOL
JEFFERSON CITY, MO 65102
1-888-ASK-MODOT (1-888-275-6636)



LOCHMUELLER
GROUP

11501 Outlook St., Suite 575
Overland Park, KS 66211
Phone: 913.928.2060

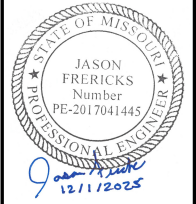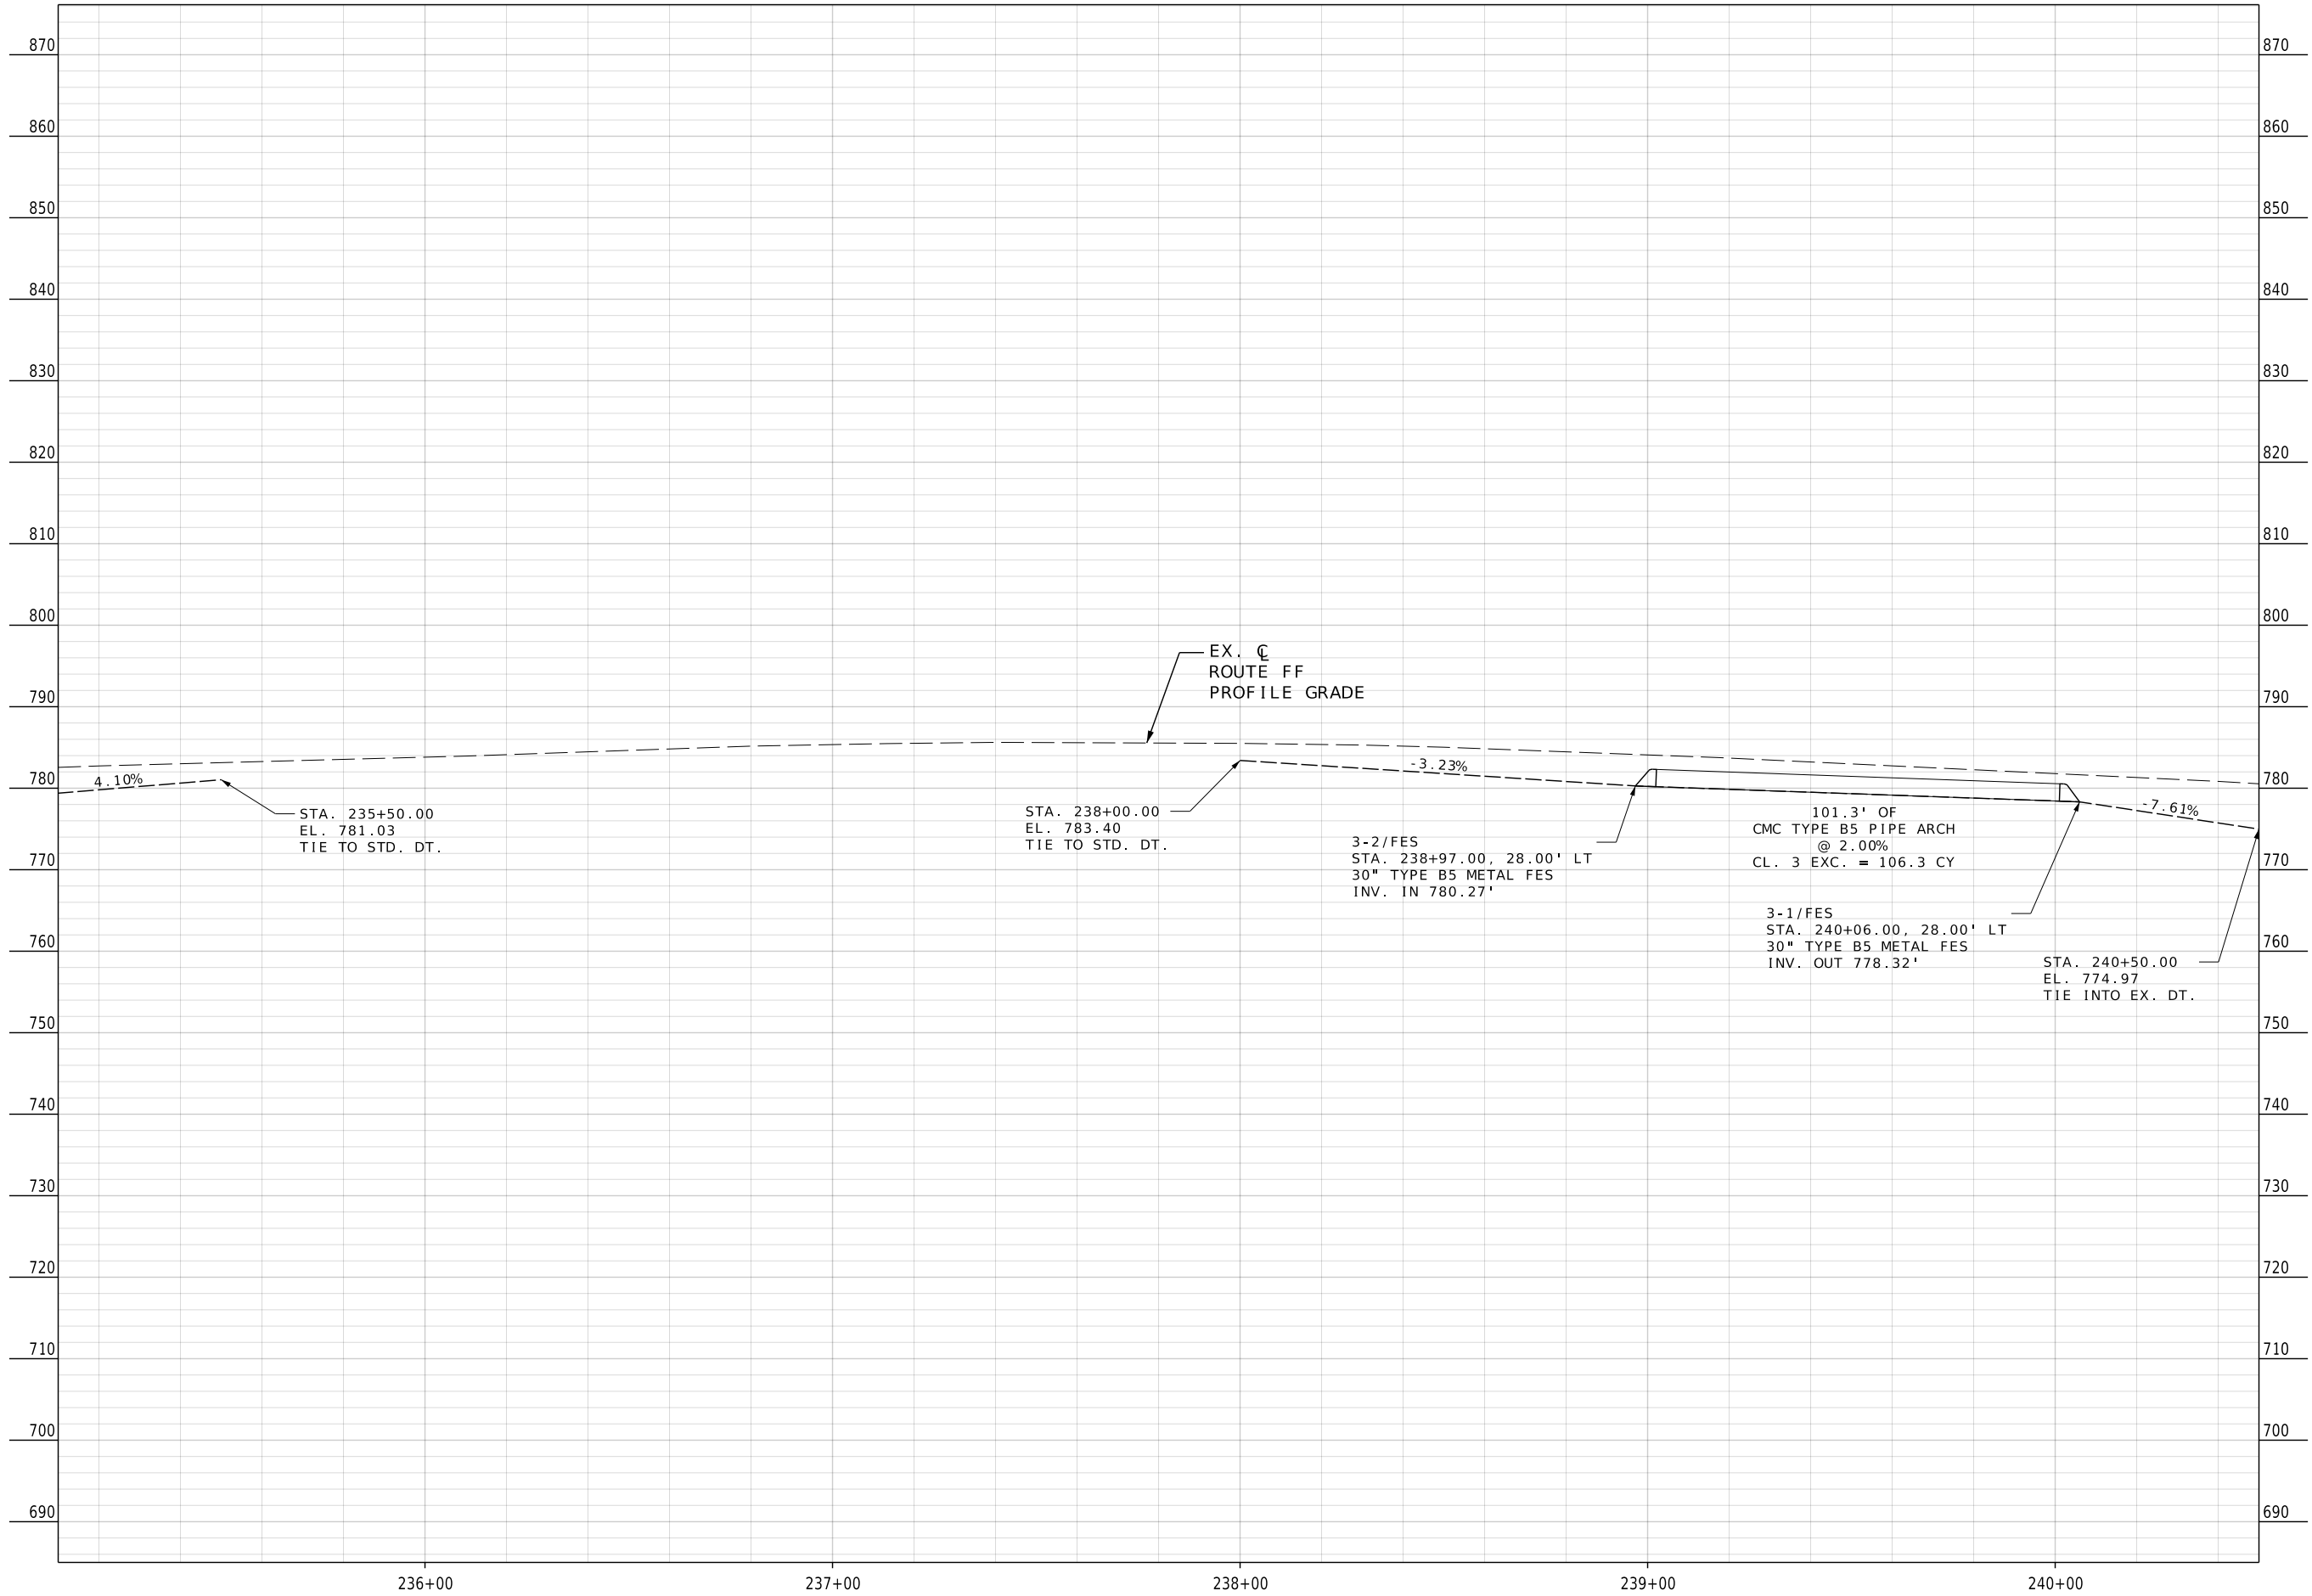

DATE PREPARED 12/01/2025	
ROUTE FF	STATE MO
DISTRICT KC	SHEET NO. 13
COUNTY PLATTE	
JOB NO. JKU0394 / JKU0068	
CONTRACT ID.	



PROJECT NO.
BRIDGE NO.

DESCRIPTION	DATE

MISSOURI HIGHWAYS AND TRANSPORTATION COMMISSION

105 WEST CAPITOL
JEFFERSON CITY, MO 65102
1-888-ASK-MODOT (1-888-275-6636)

11501 Outlook St., Suite 575
Overland Park, KS 66211
Phone: 913.928.2060

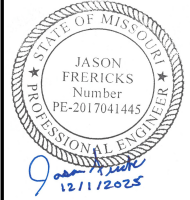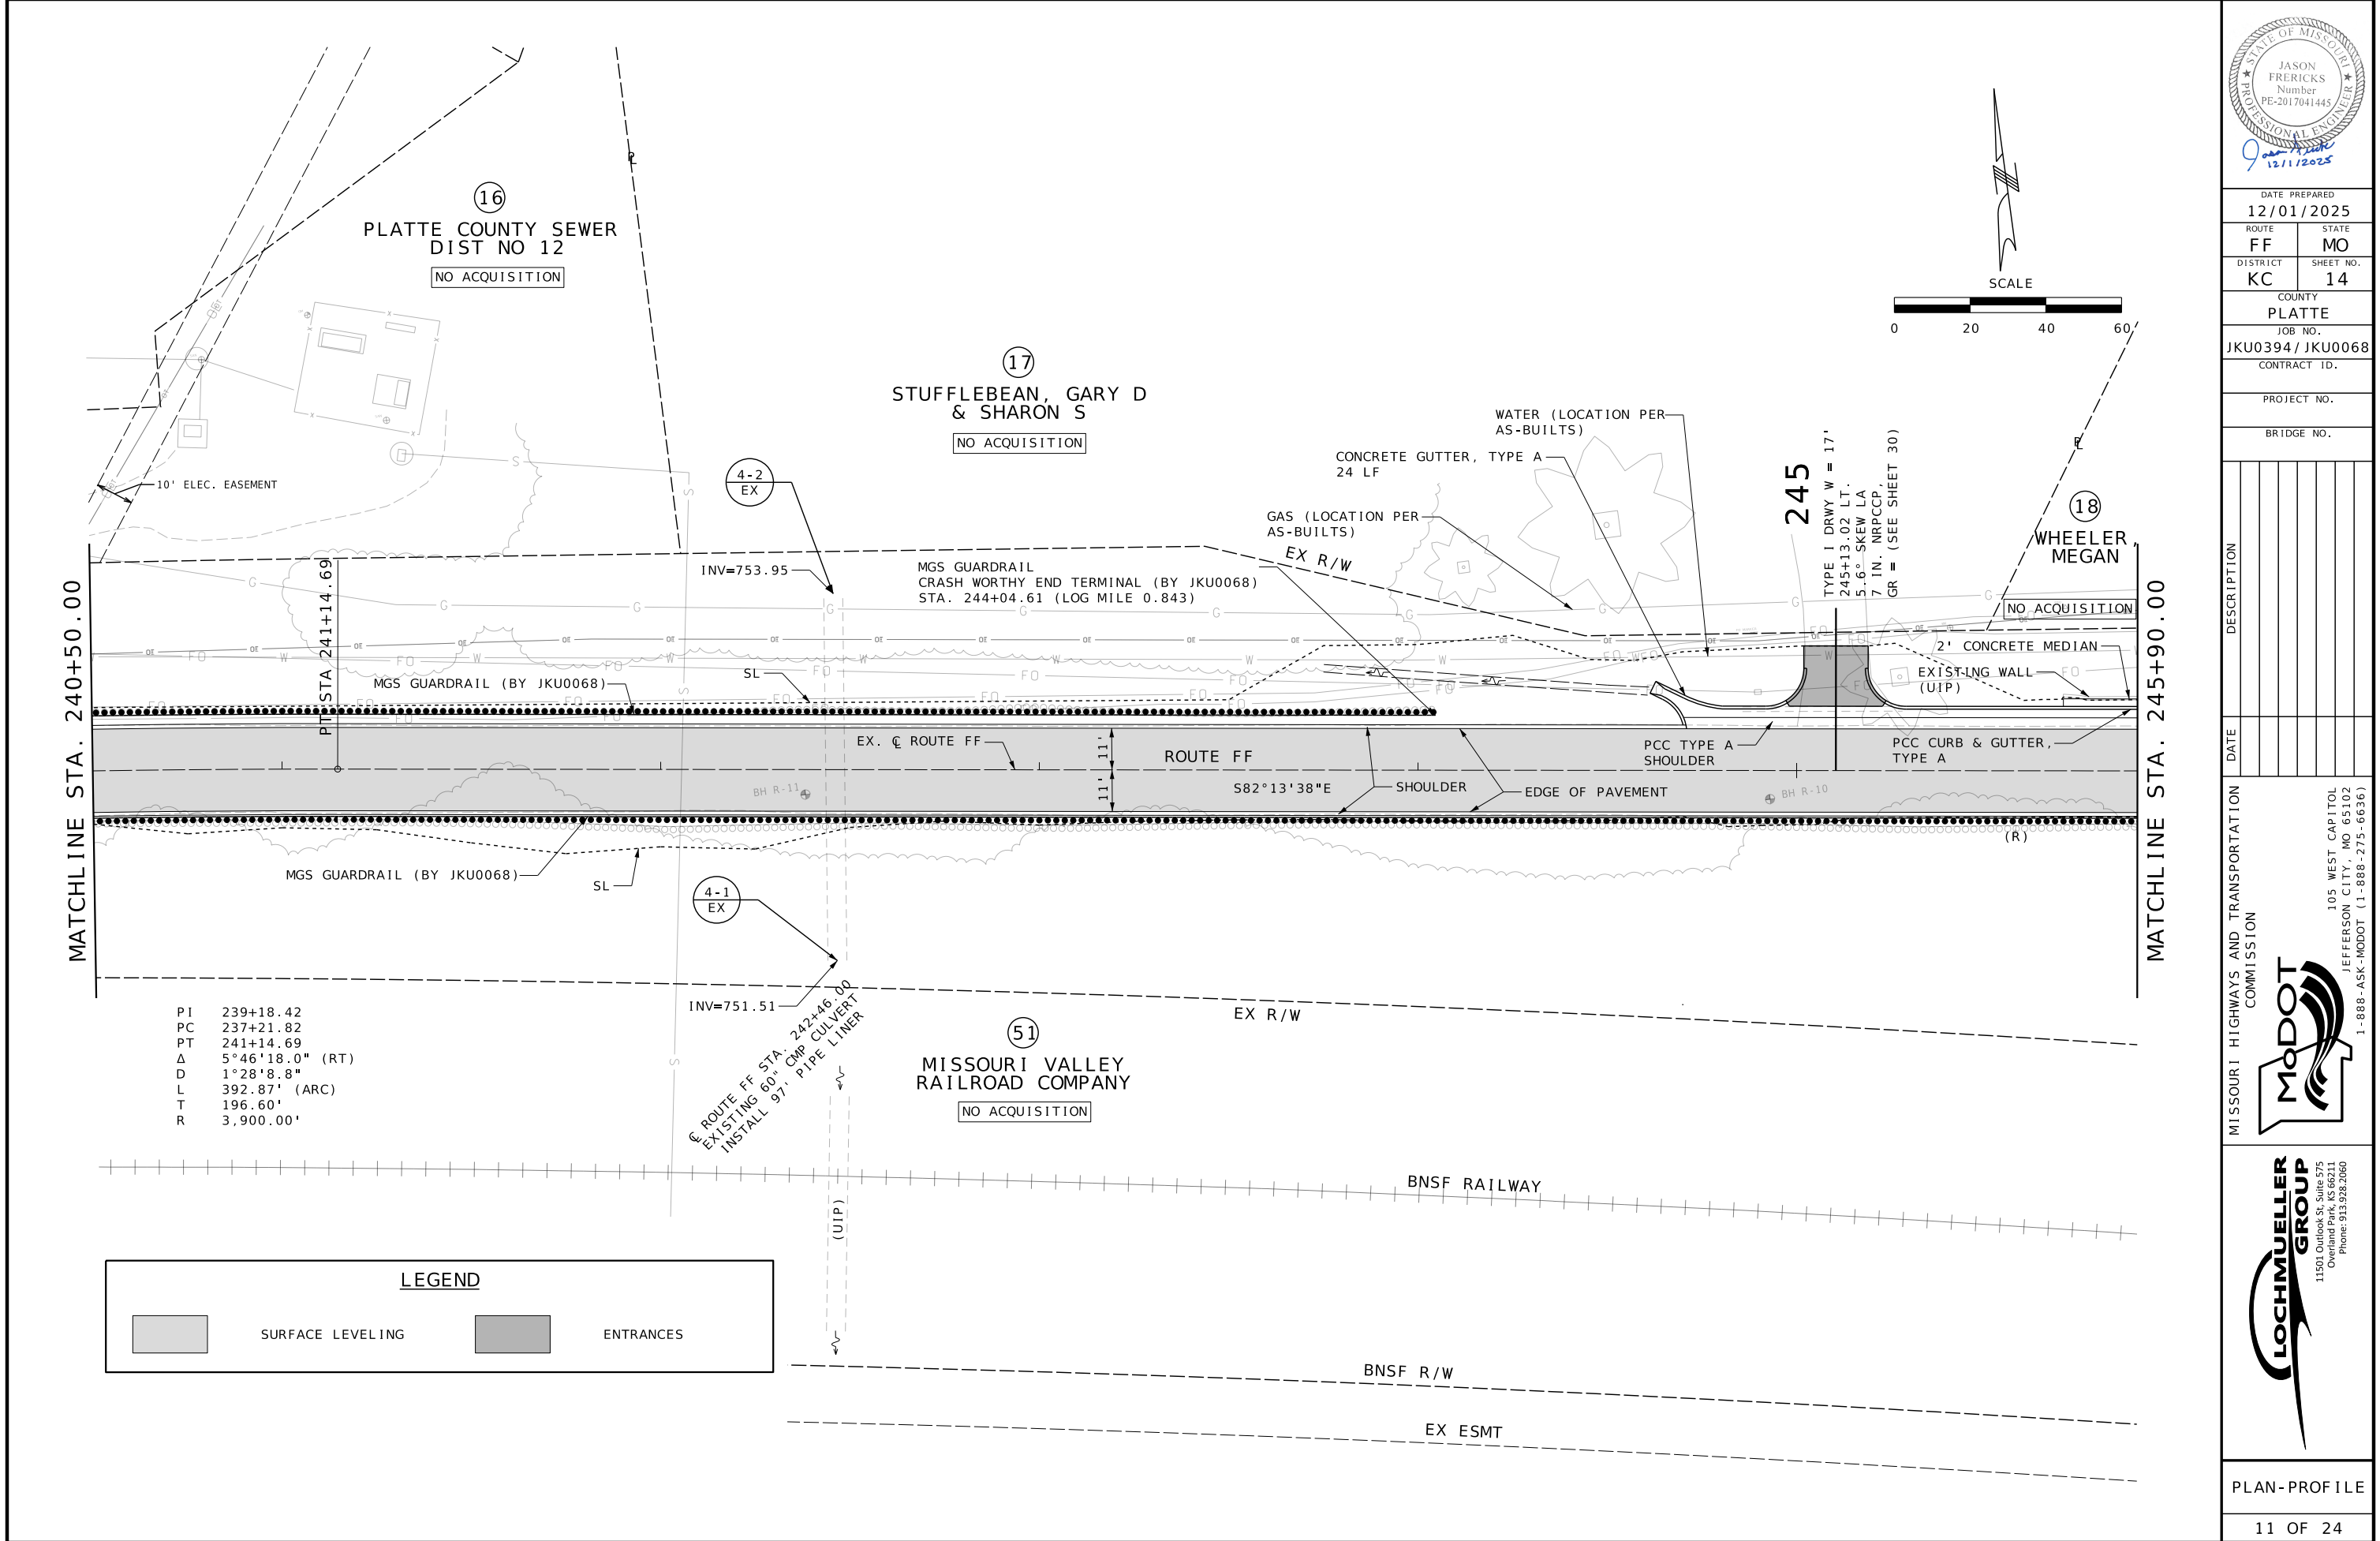

DATE PREPARED 12/01/2025	
ROUTE FF	STATE MO
DISTRICT KC	SHEET NO. 14
COUNTY PLATTE	
JOB NO. JKU0394 / JKU0068	
CONTRACT ID.	



PROJECT NO.
BRIDGE NO.

DATE	DESCRIPTION

MISSOURI HIGHWAYS AND TRANSPORTATION COMMISSION

105 WEST CAPITOL
JEFFERSON CITY, MO 65102
1-888-ASK-MODOT (1-888-275-6636)

11501 Outlook St. Suite 575
Overland Park, KS 66211
Phone: 913.928.2060

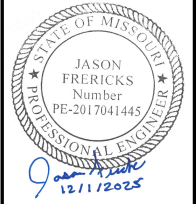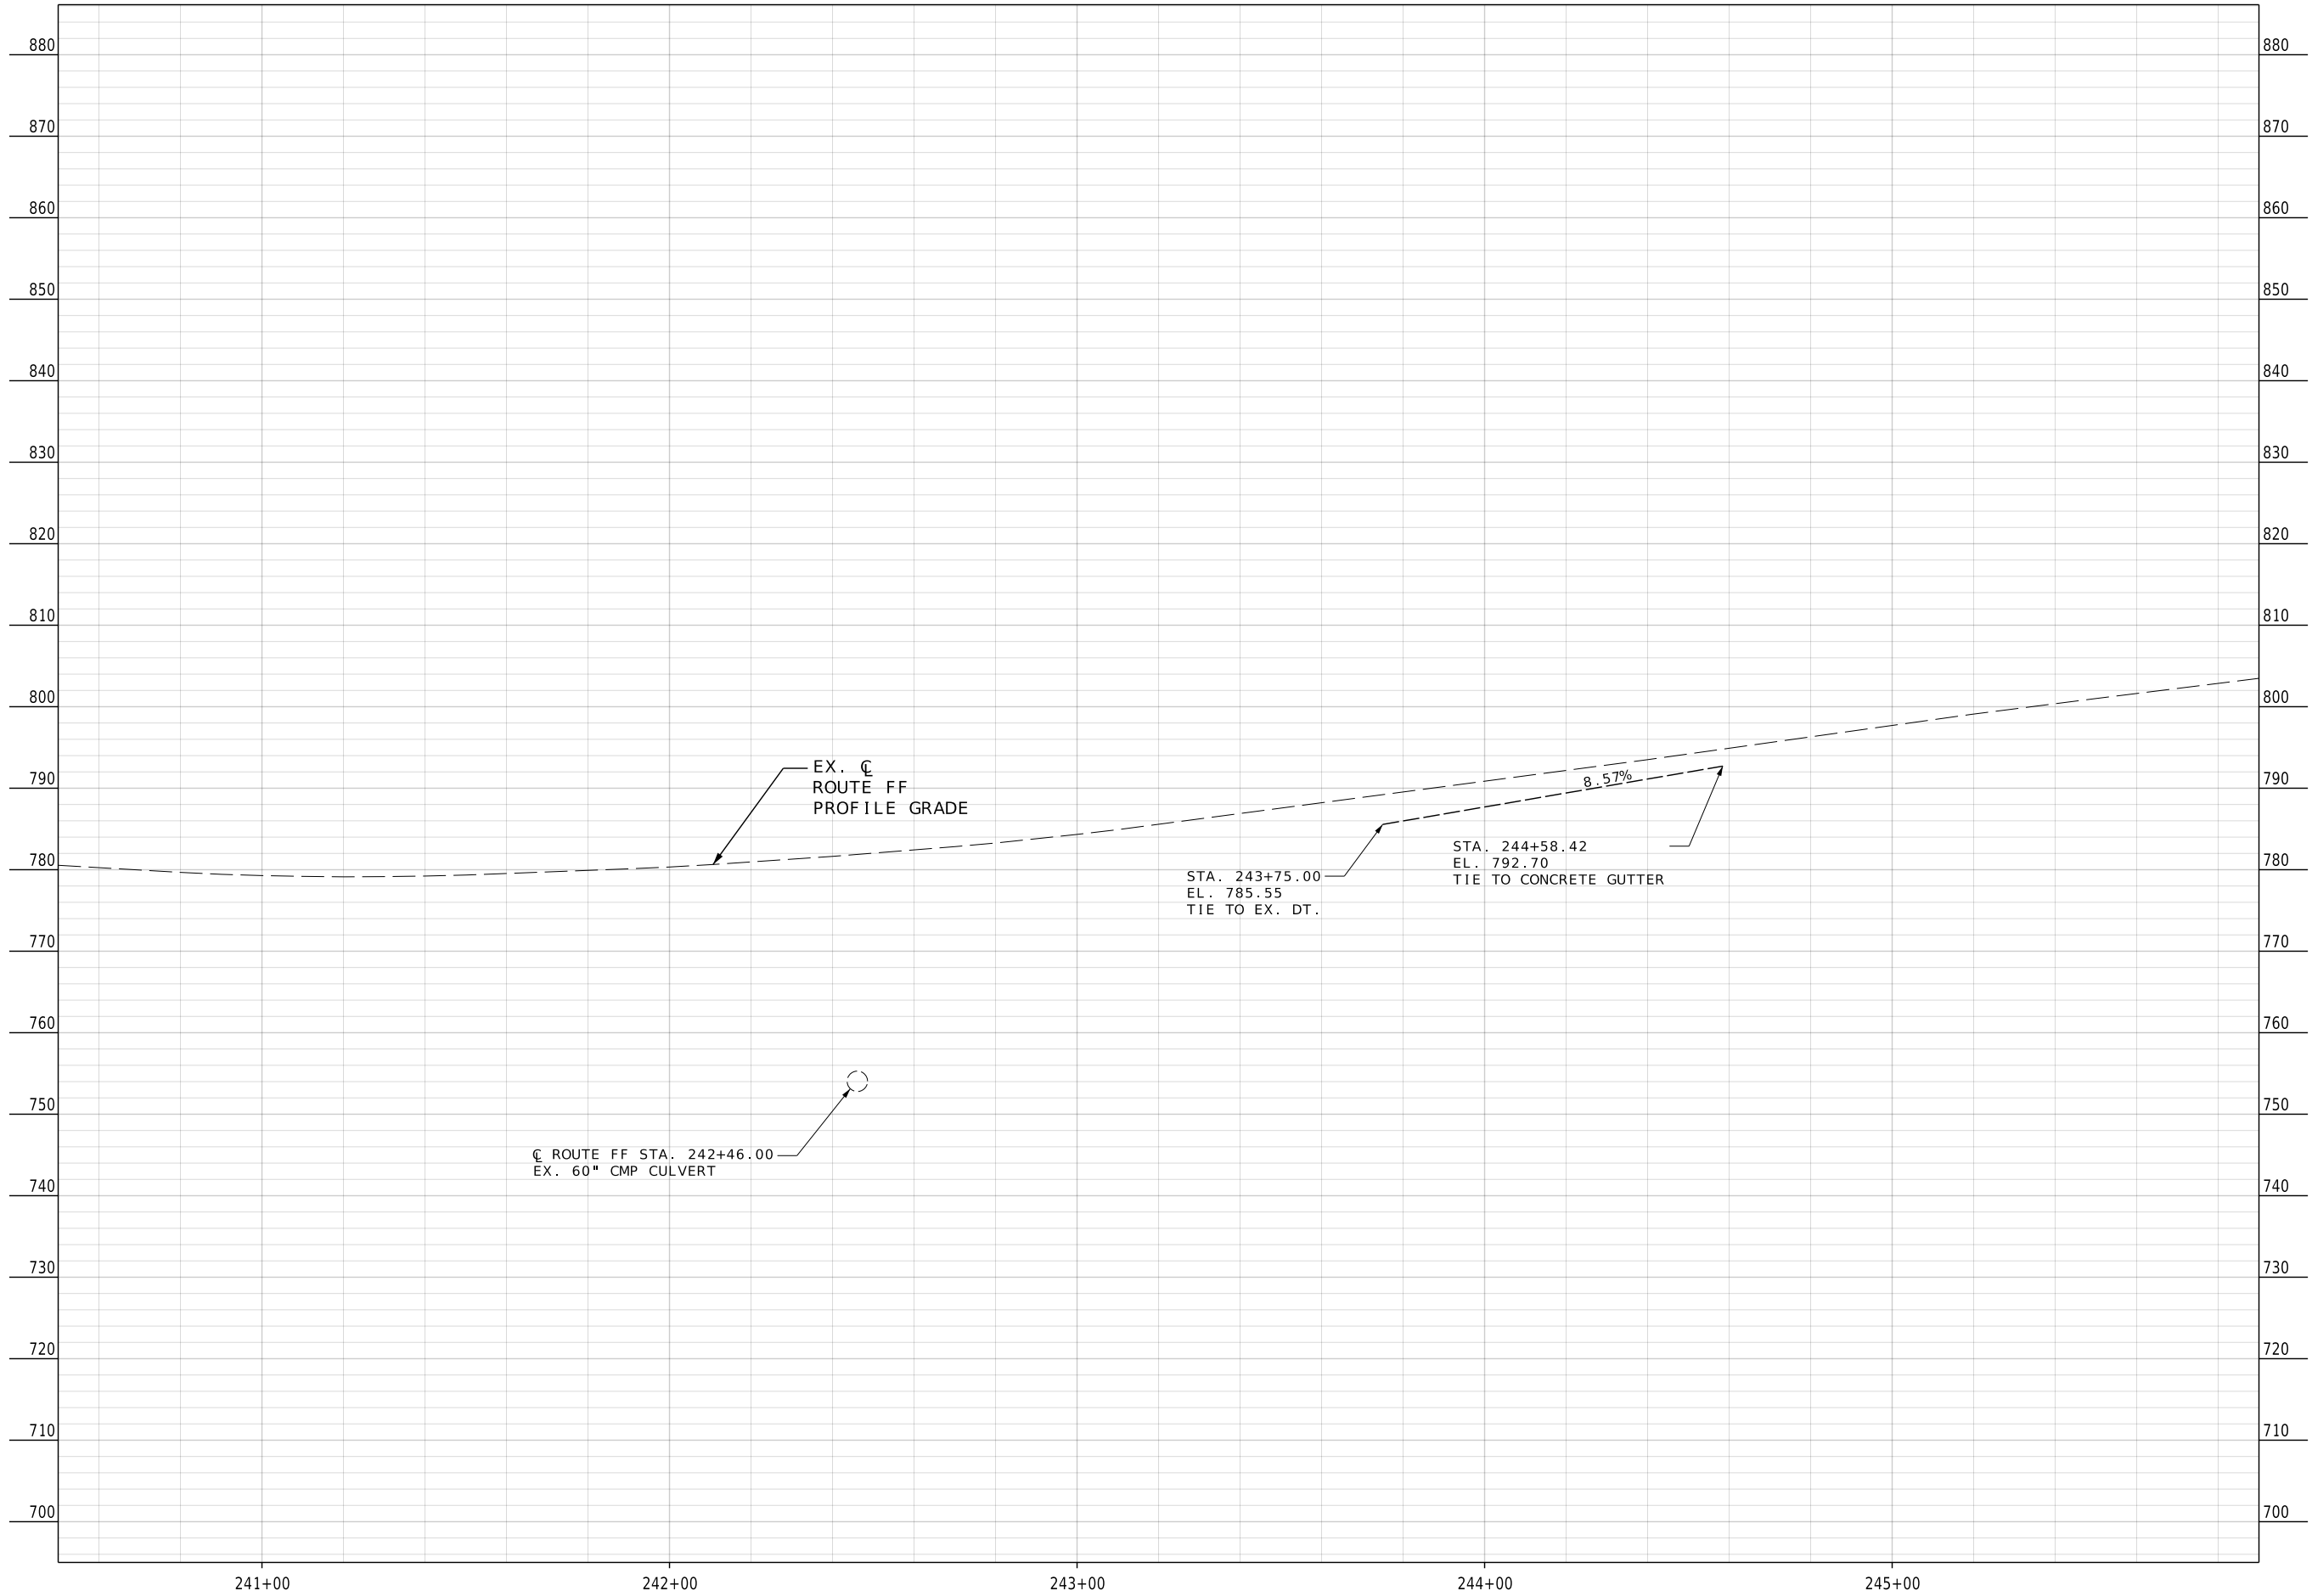

DATE PREPARED 12/01/2025	
ROUTE FF	STATE MO
DISTRICT KC	SHEET NO. 15
COUNTY PLATTE	
JOB NO. JKU0394 / JKU0068	
CONTRACT ID.	

PROJECT NO.
BRIDGE NO.

DESCRIPTION	DATE



MISSOURI HIGHWAYS AND TRANSPORTATION COMMISSION



105 WEST CAPITOL
JEFFERSON CITY, MO 65102
1-888-ASK-MODOT (1-888-275-6636)



11501 Outlook St., Suite 575
Overland Park, KS 66211
Phone: 913.928.2060

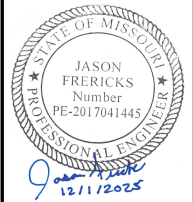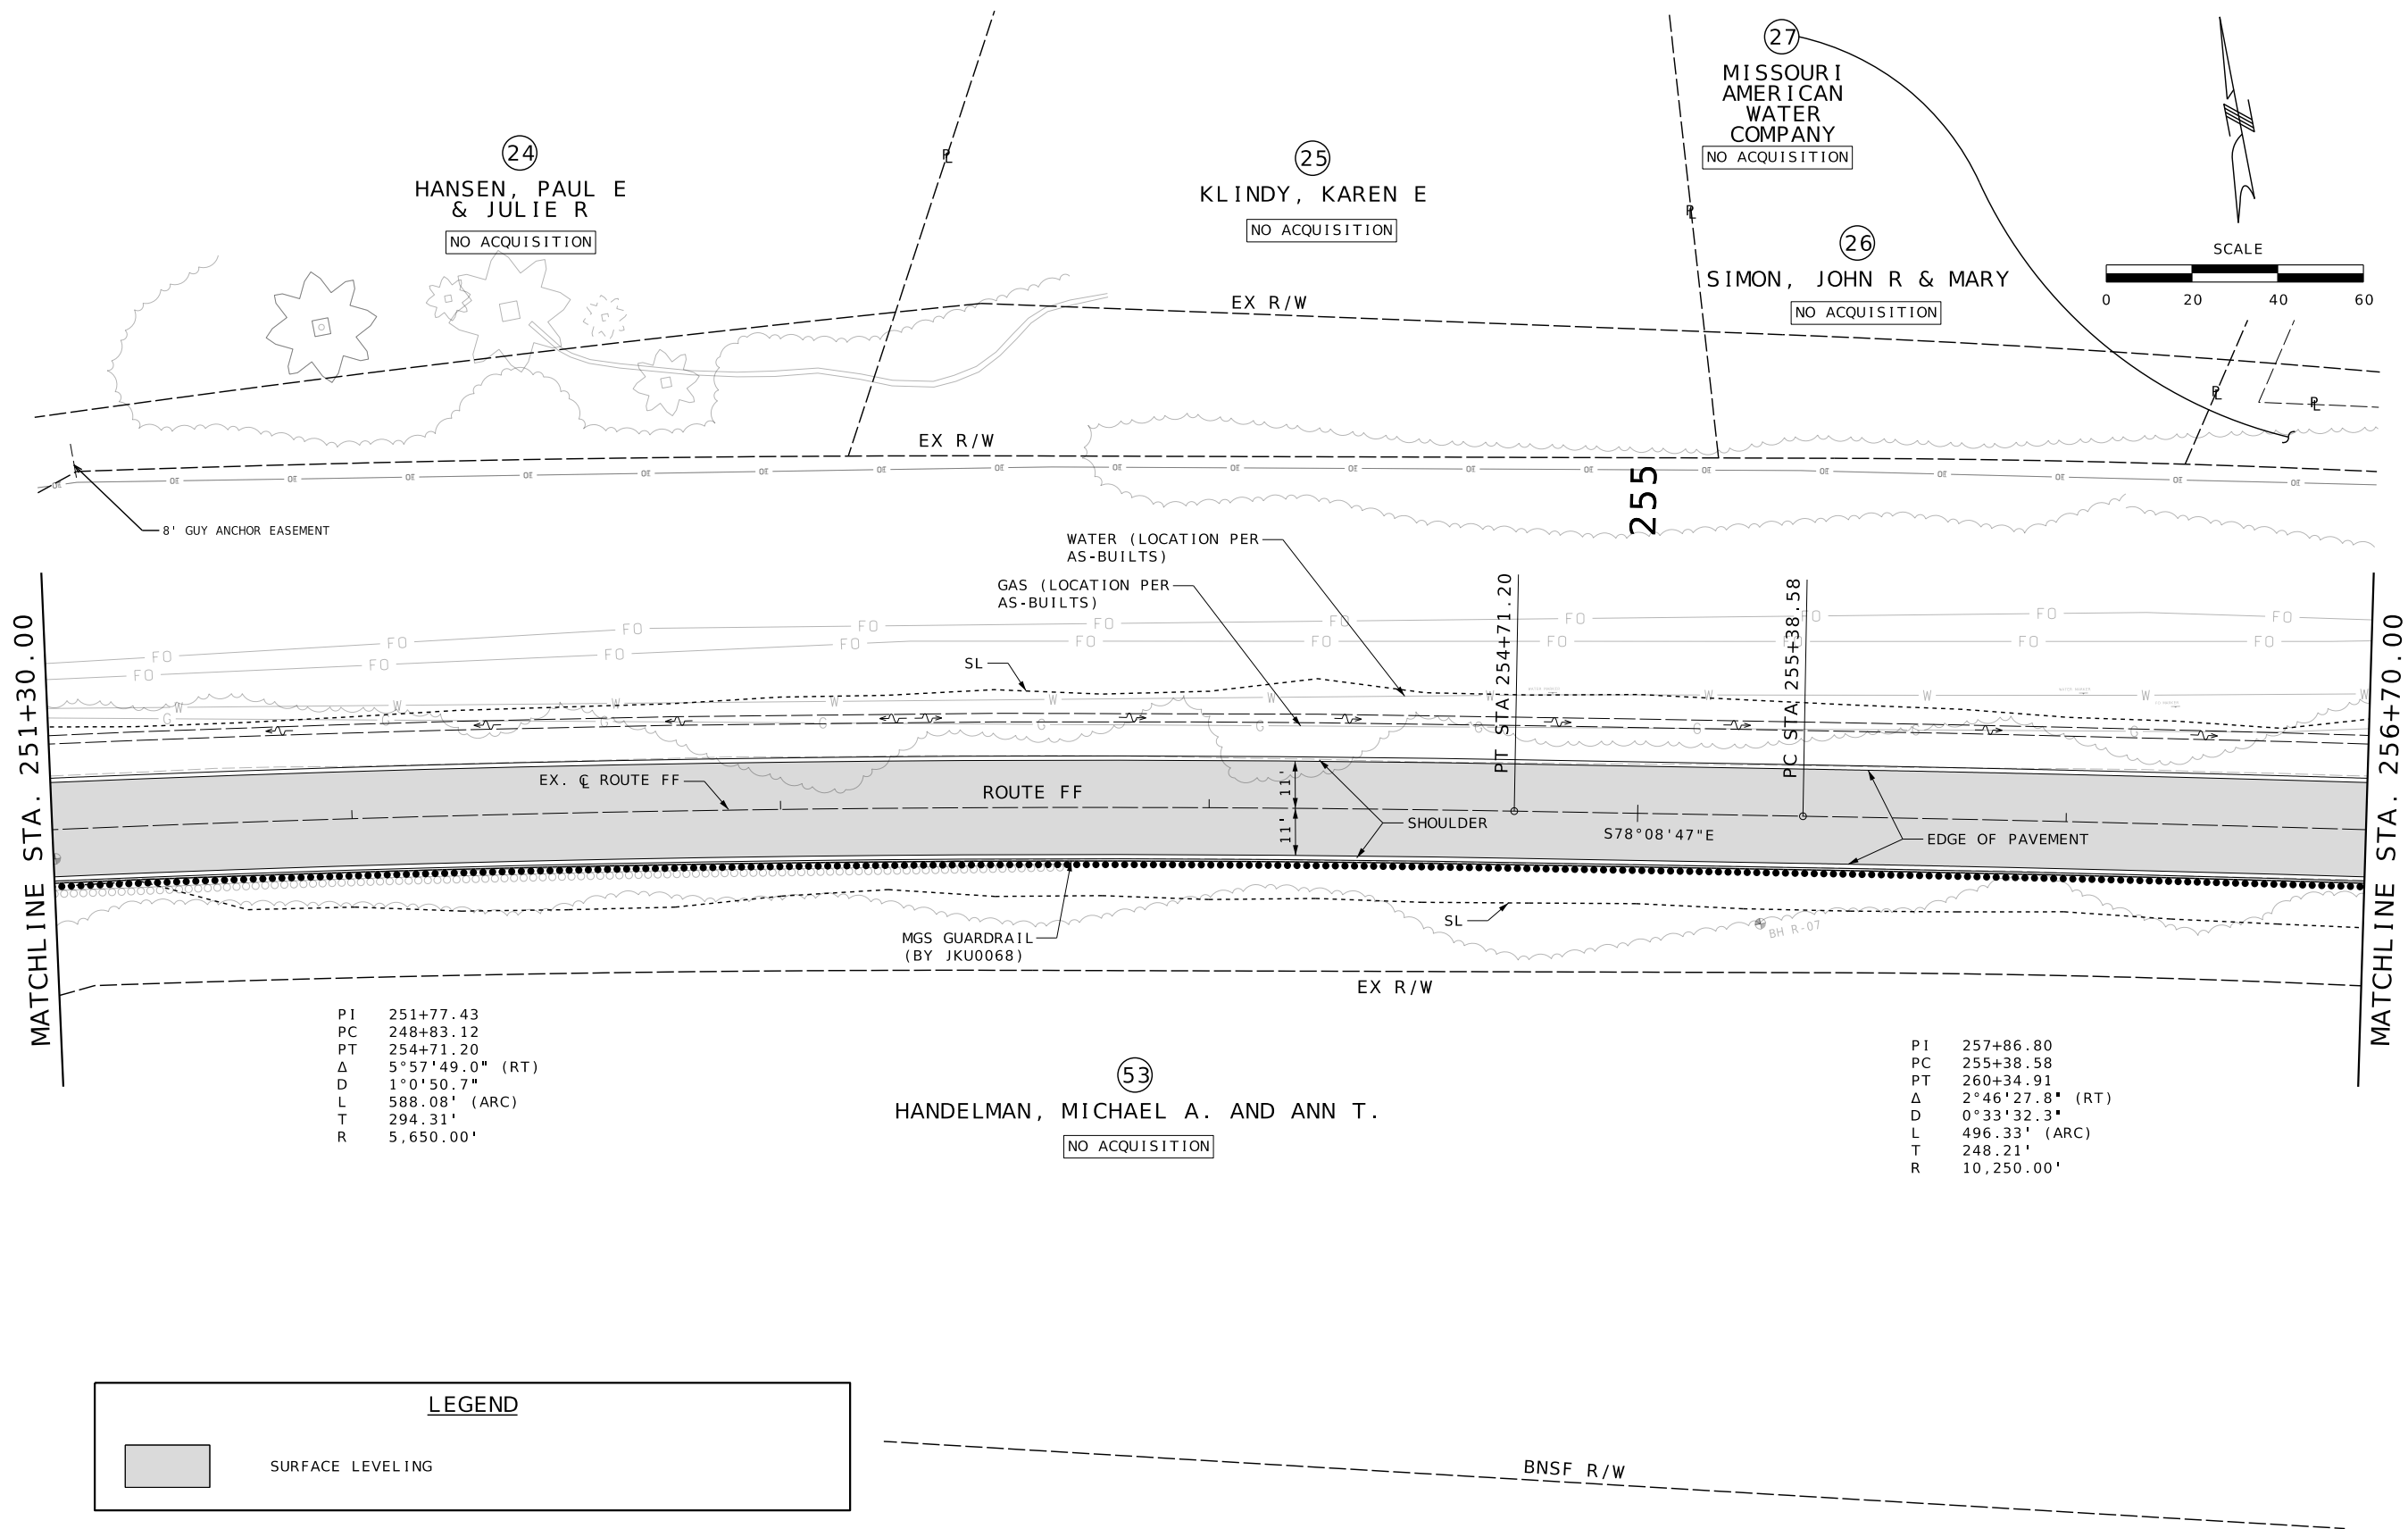



DATE PREPARED 12/01/2025	
ROUTE FF	STATE MO
DISTRICT KC	SHEET NO. 18
COUNTY PLATTE	
JOB NO. JKU0394 / JKU0068	
CONTRACT ID.	
PROJECT NO.	
BRIDGE NO.	

DESCRIPTION

MISSOURI HIGHWAYS AND TRANSPORTATION COMMISSION

105 WEST CAPITOL
JEFFERSON CITY, MO 65102
1-888-ASK-MODOT (1-888-275-6636)

11501 Outlook St. Suite 575
Overland Park, KS 66211
Phone: 913.928.2060

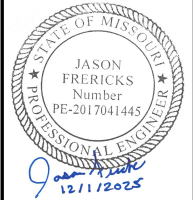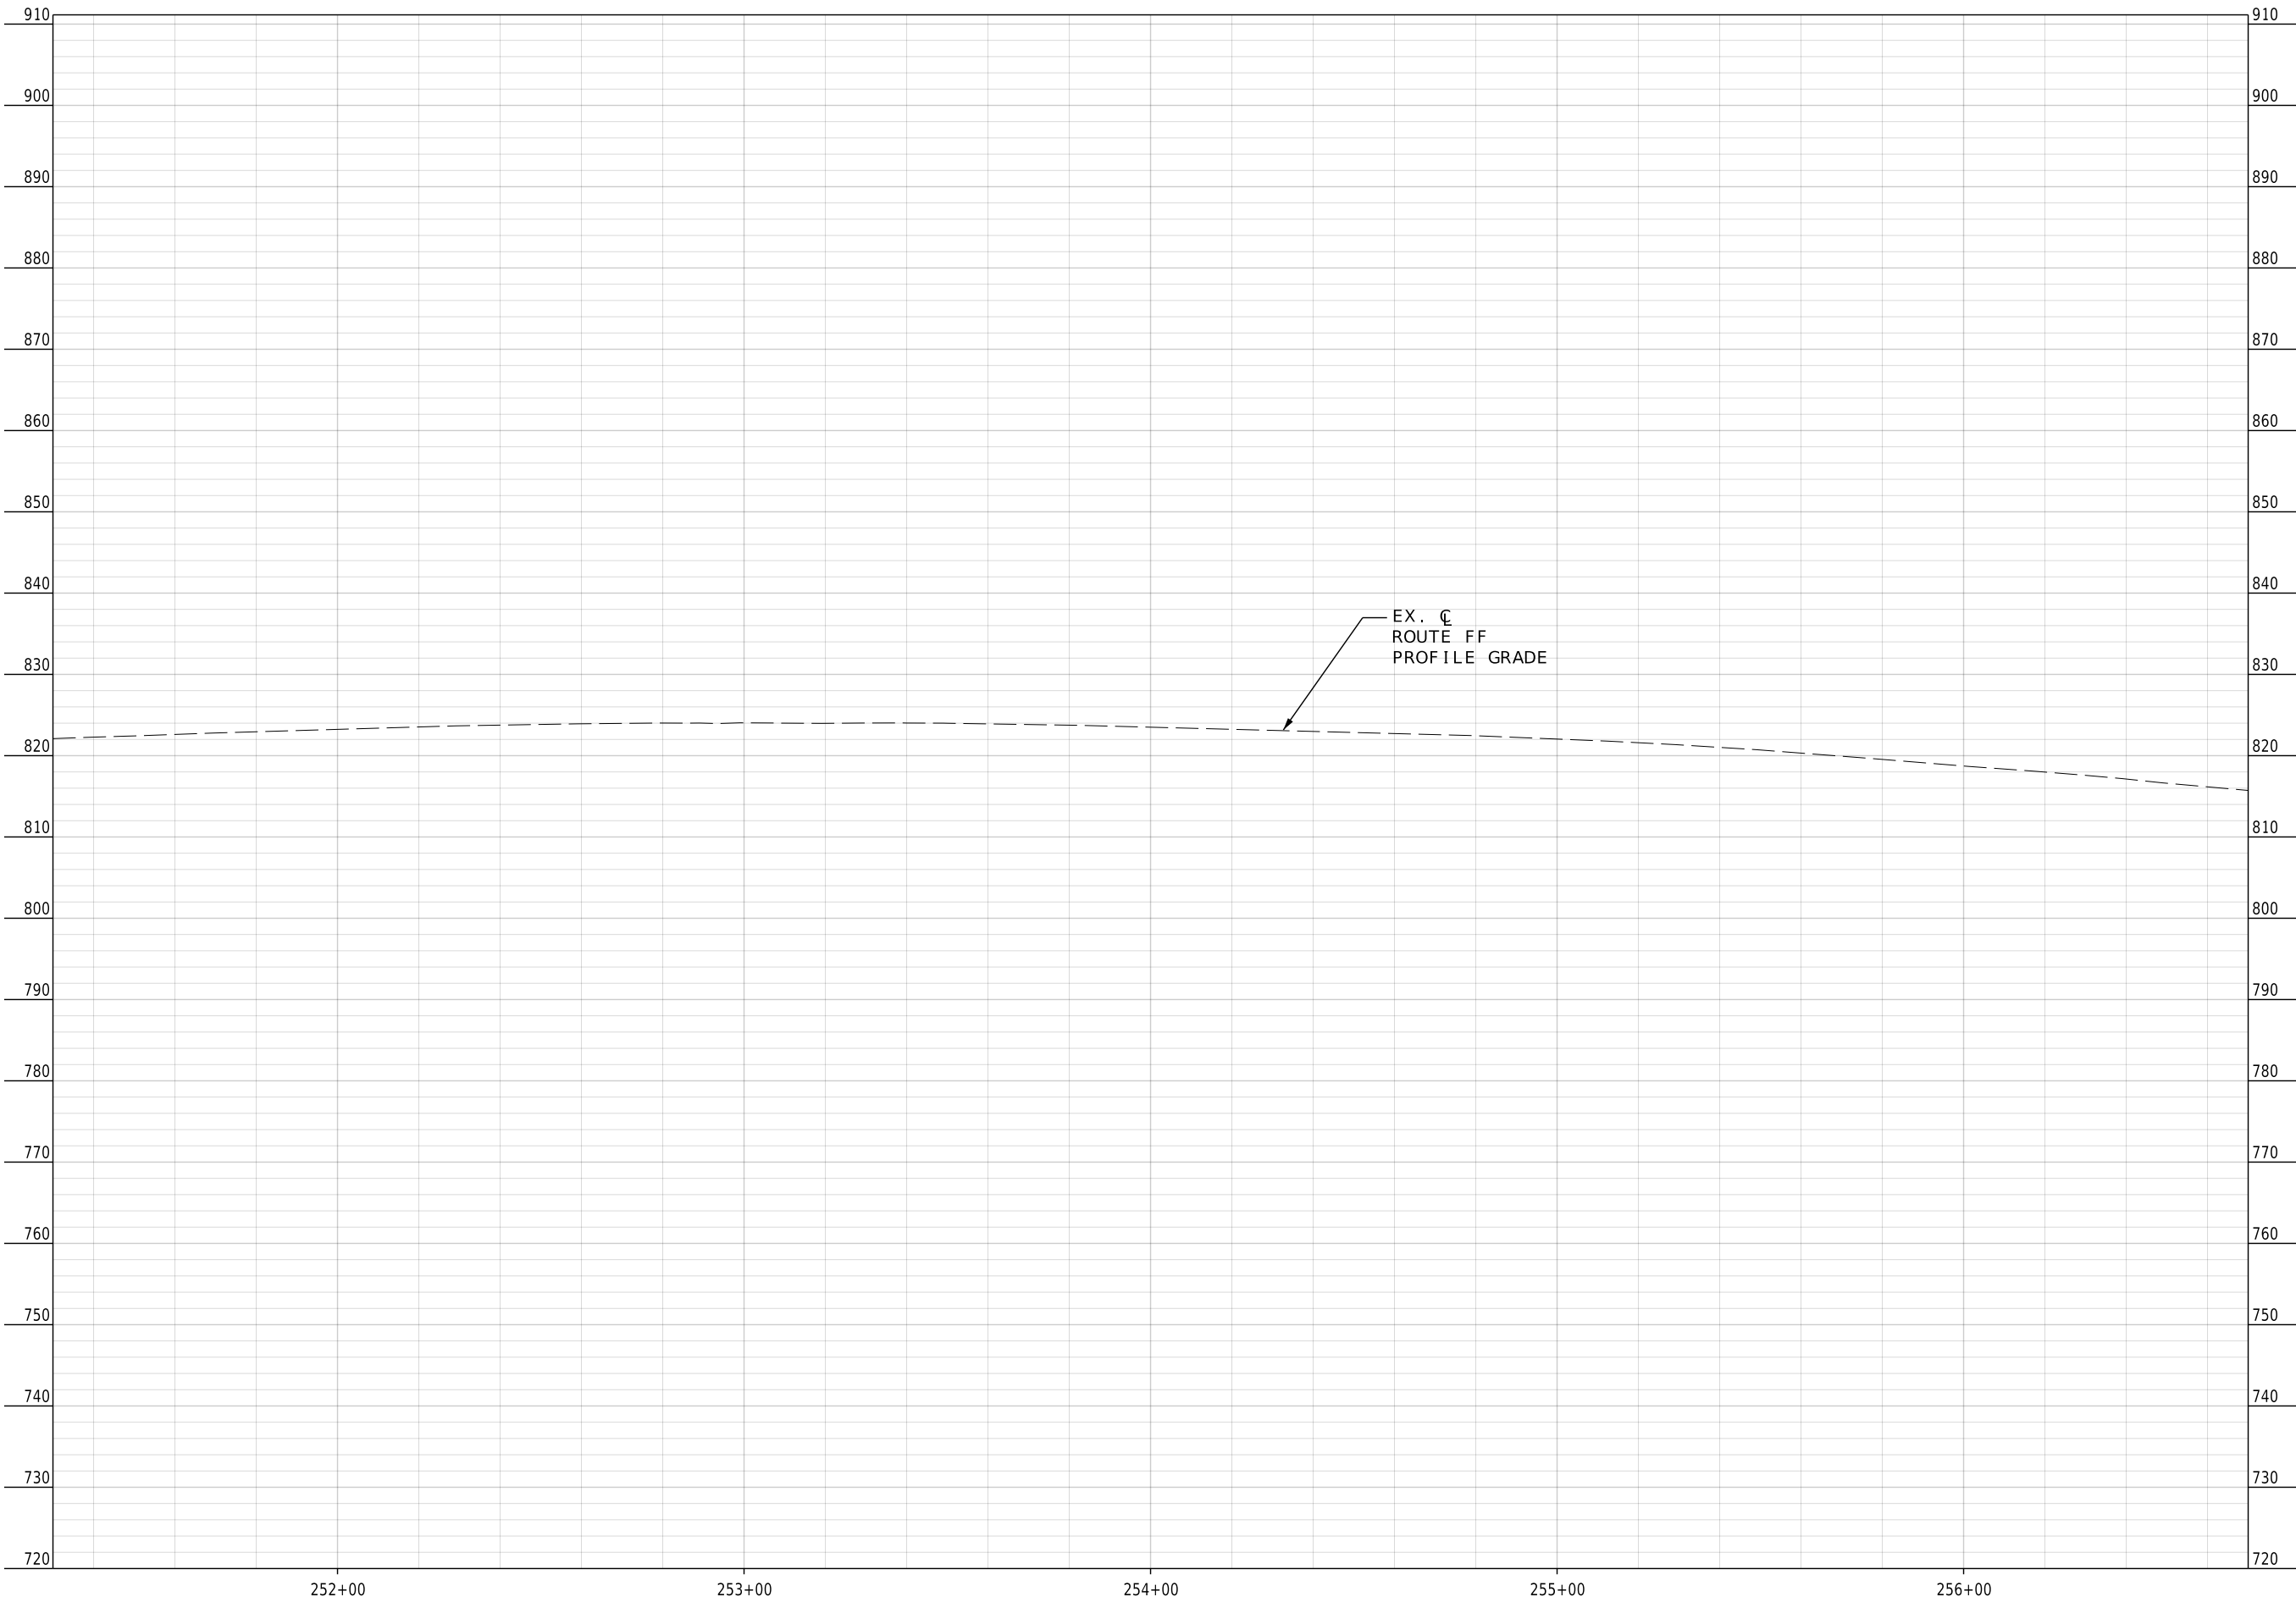

DATE PREPARED 12/01/2025	
ROUTE FF	STATE MO
DISTRICT KC	SHEET NO. 19
COUNTY PLATTE	
JOB NO. JKU0394 / JKU0068	
CONTRACT ID.	

PROJECT NO.
BRIDGE NO.

DESCRIPTION	DATE


MISSOURI HIGHWAYS AND TRANSPORTATION COMMISSION





105 WEST CAPITOL
JEFFERSON CITY, MO 65102
1-888-ASK-MODOT (1-888-275-6636)



11501 Outlook St., Suite 575
Overland Park, KS 66211
Phone: 913.928.2060

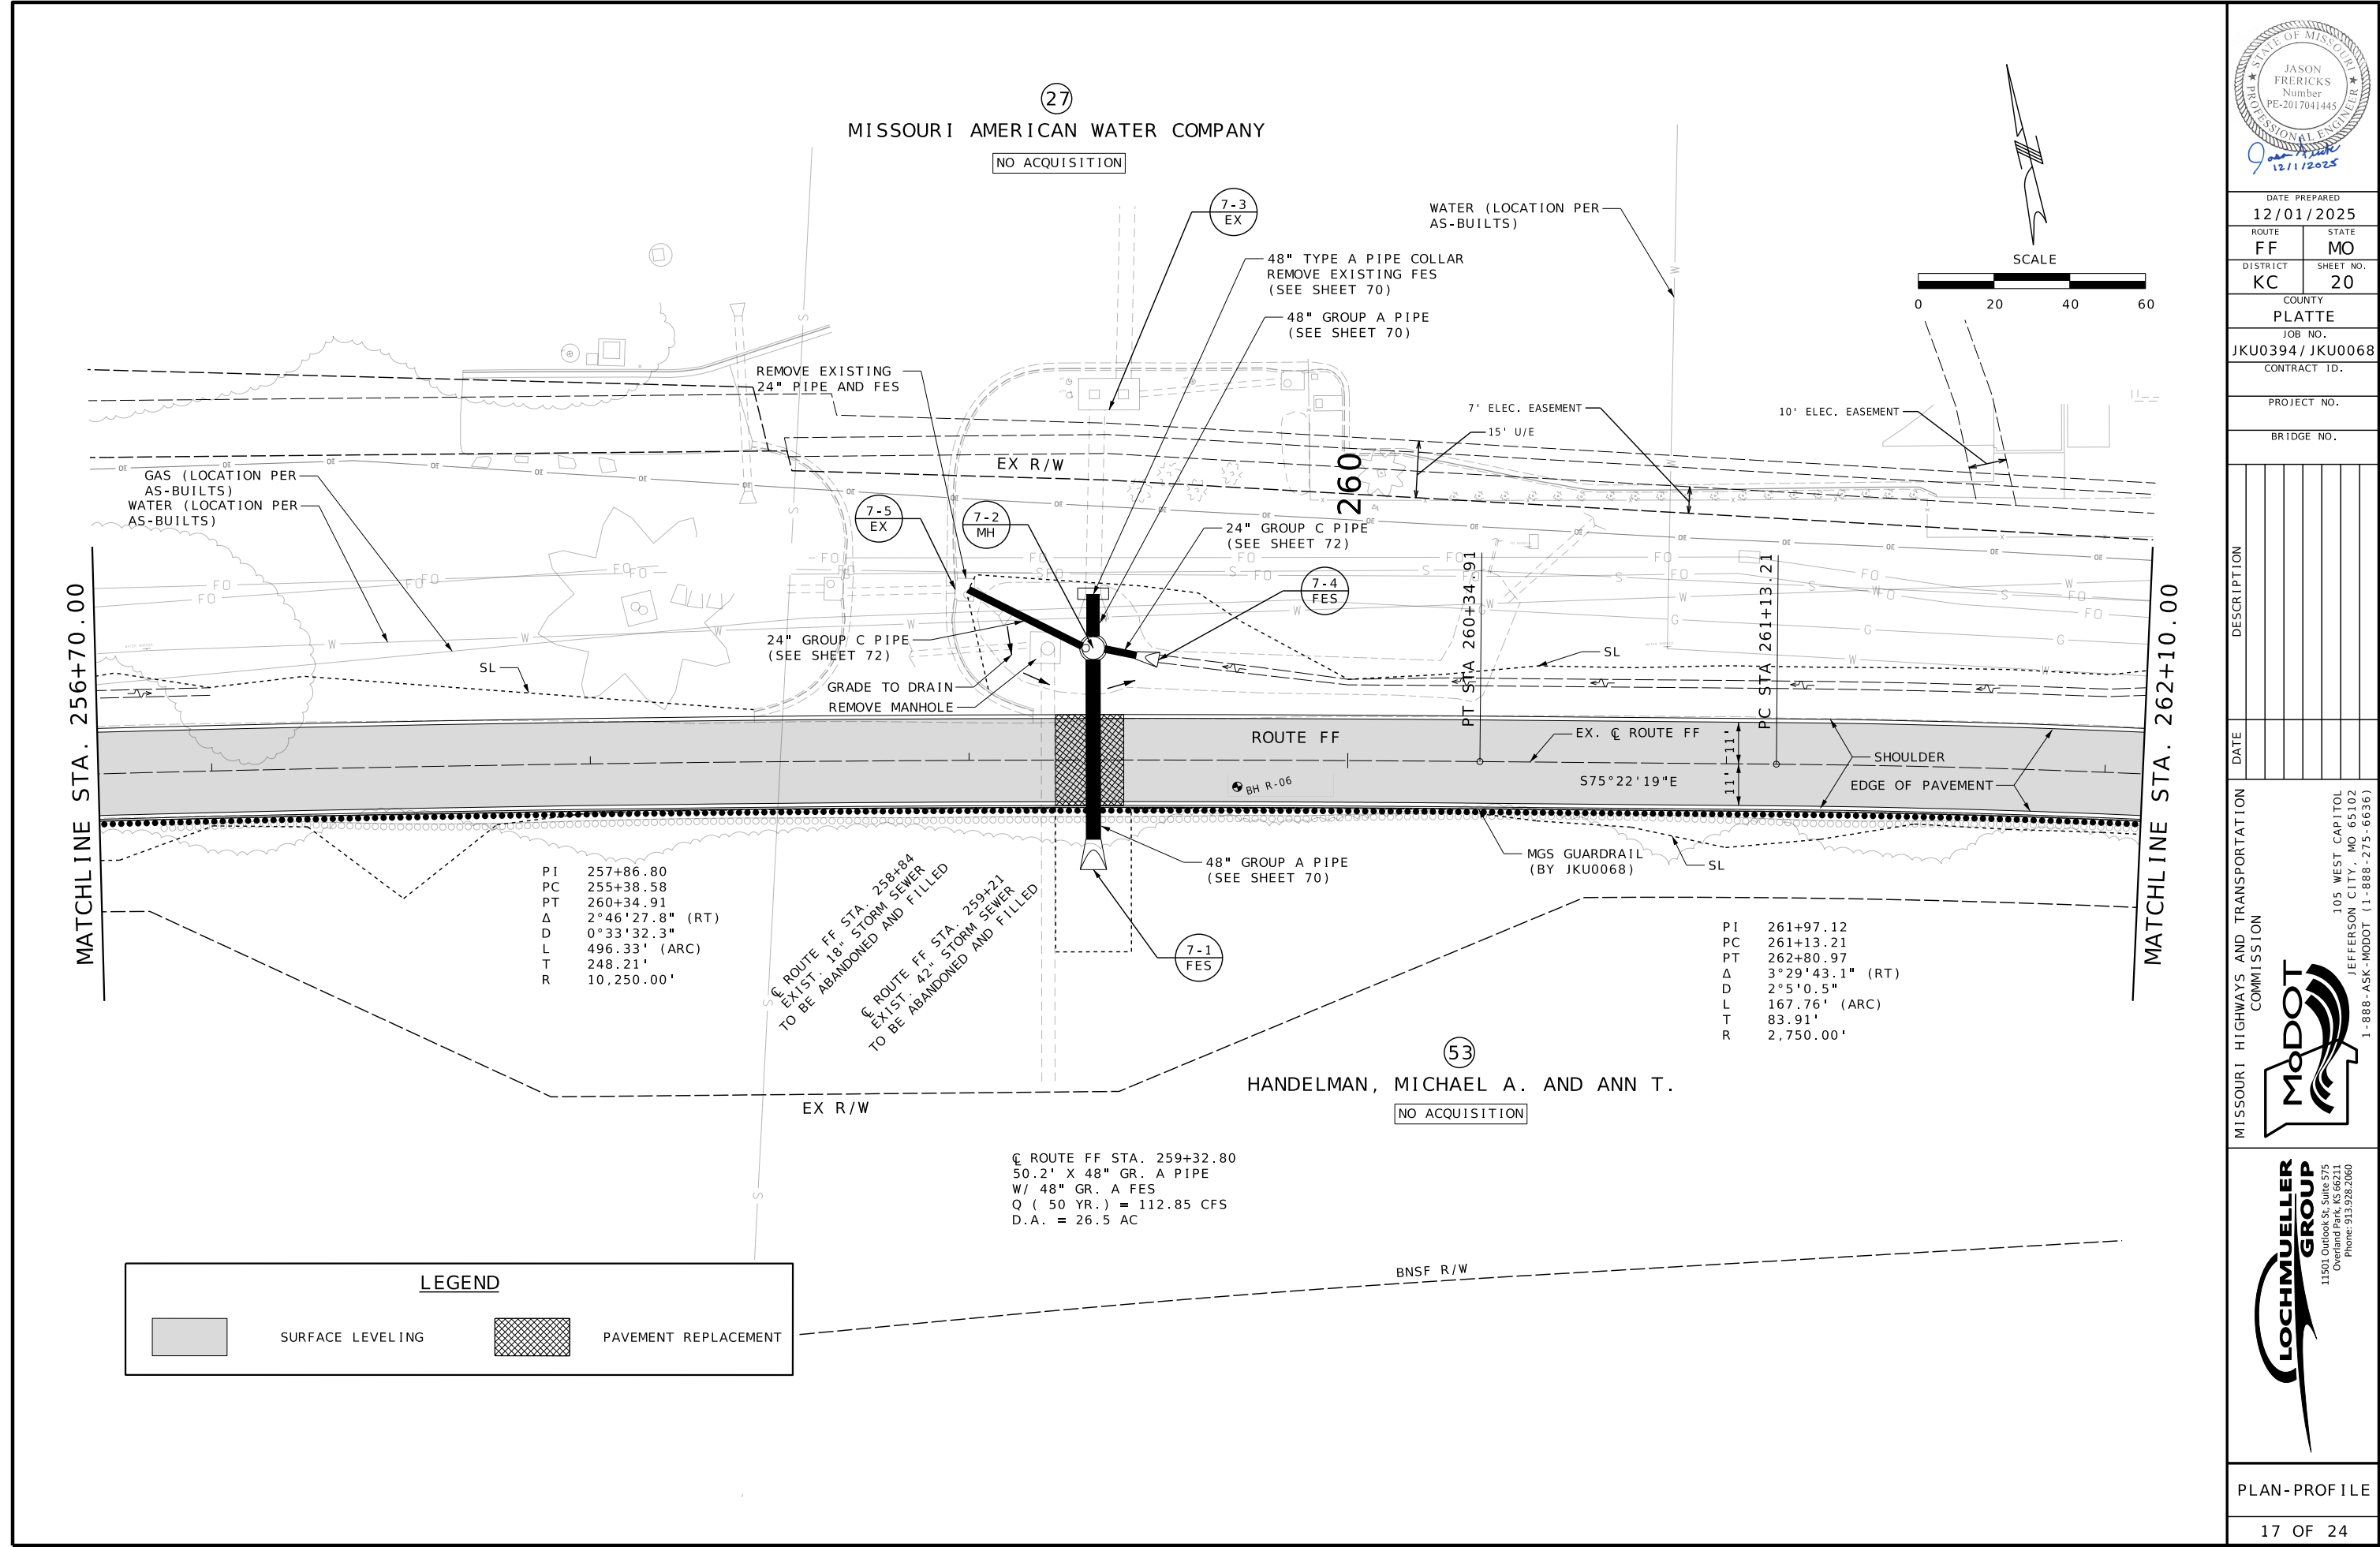

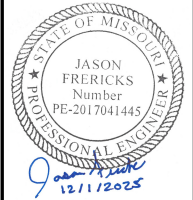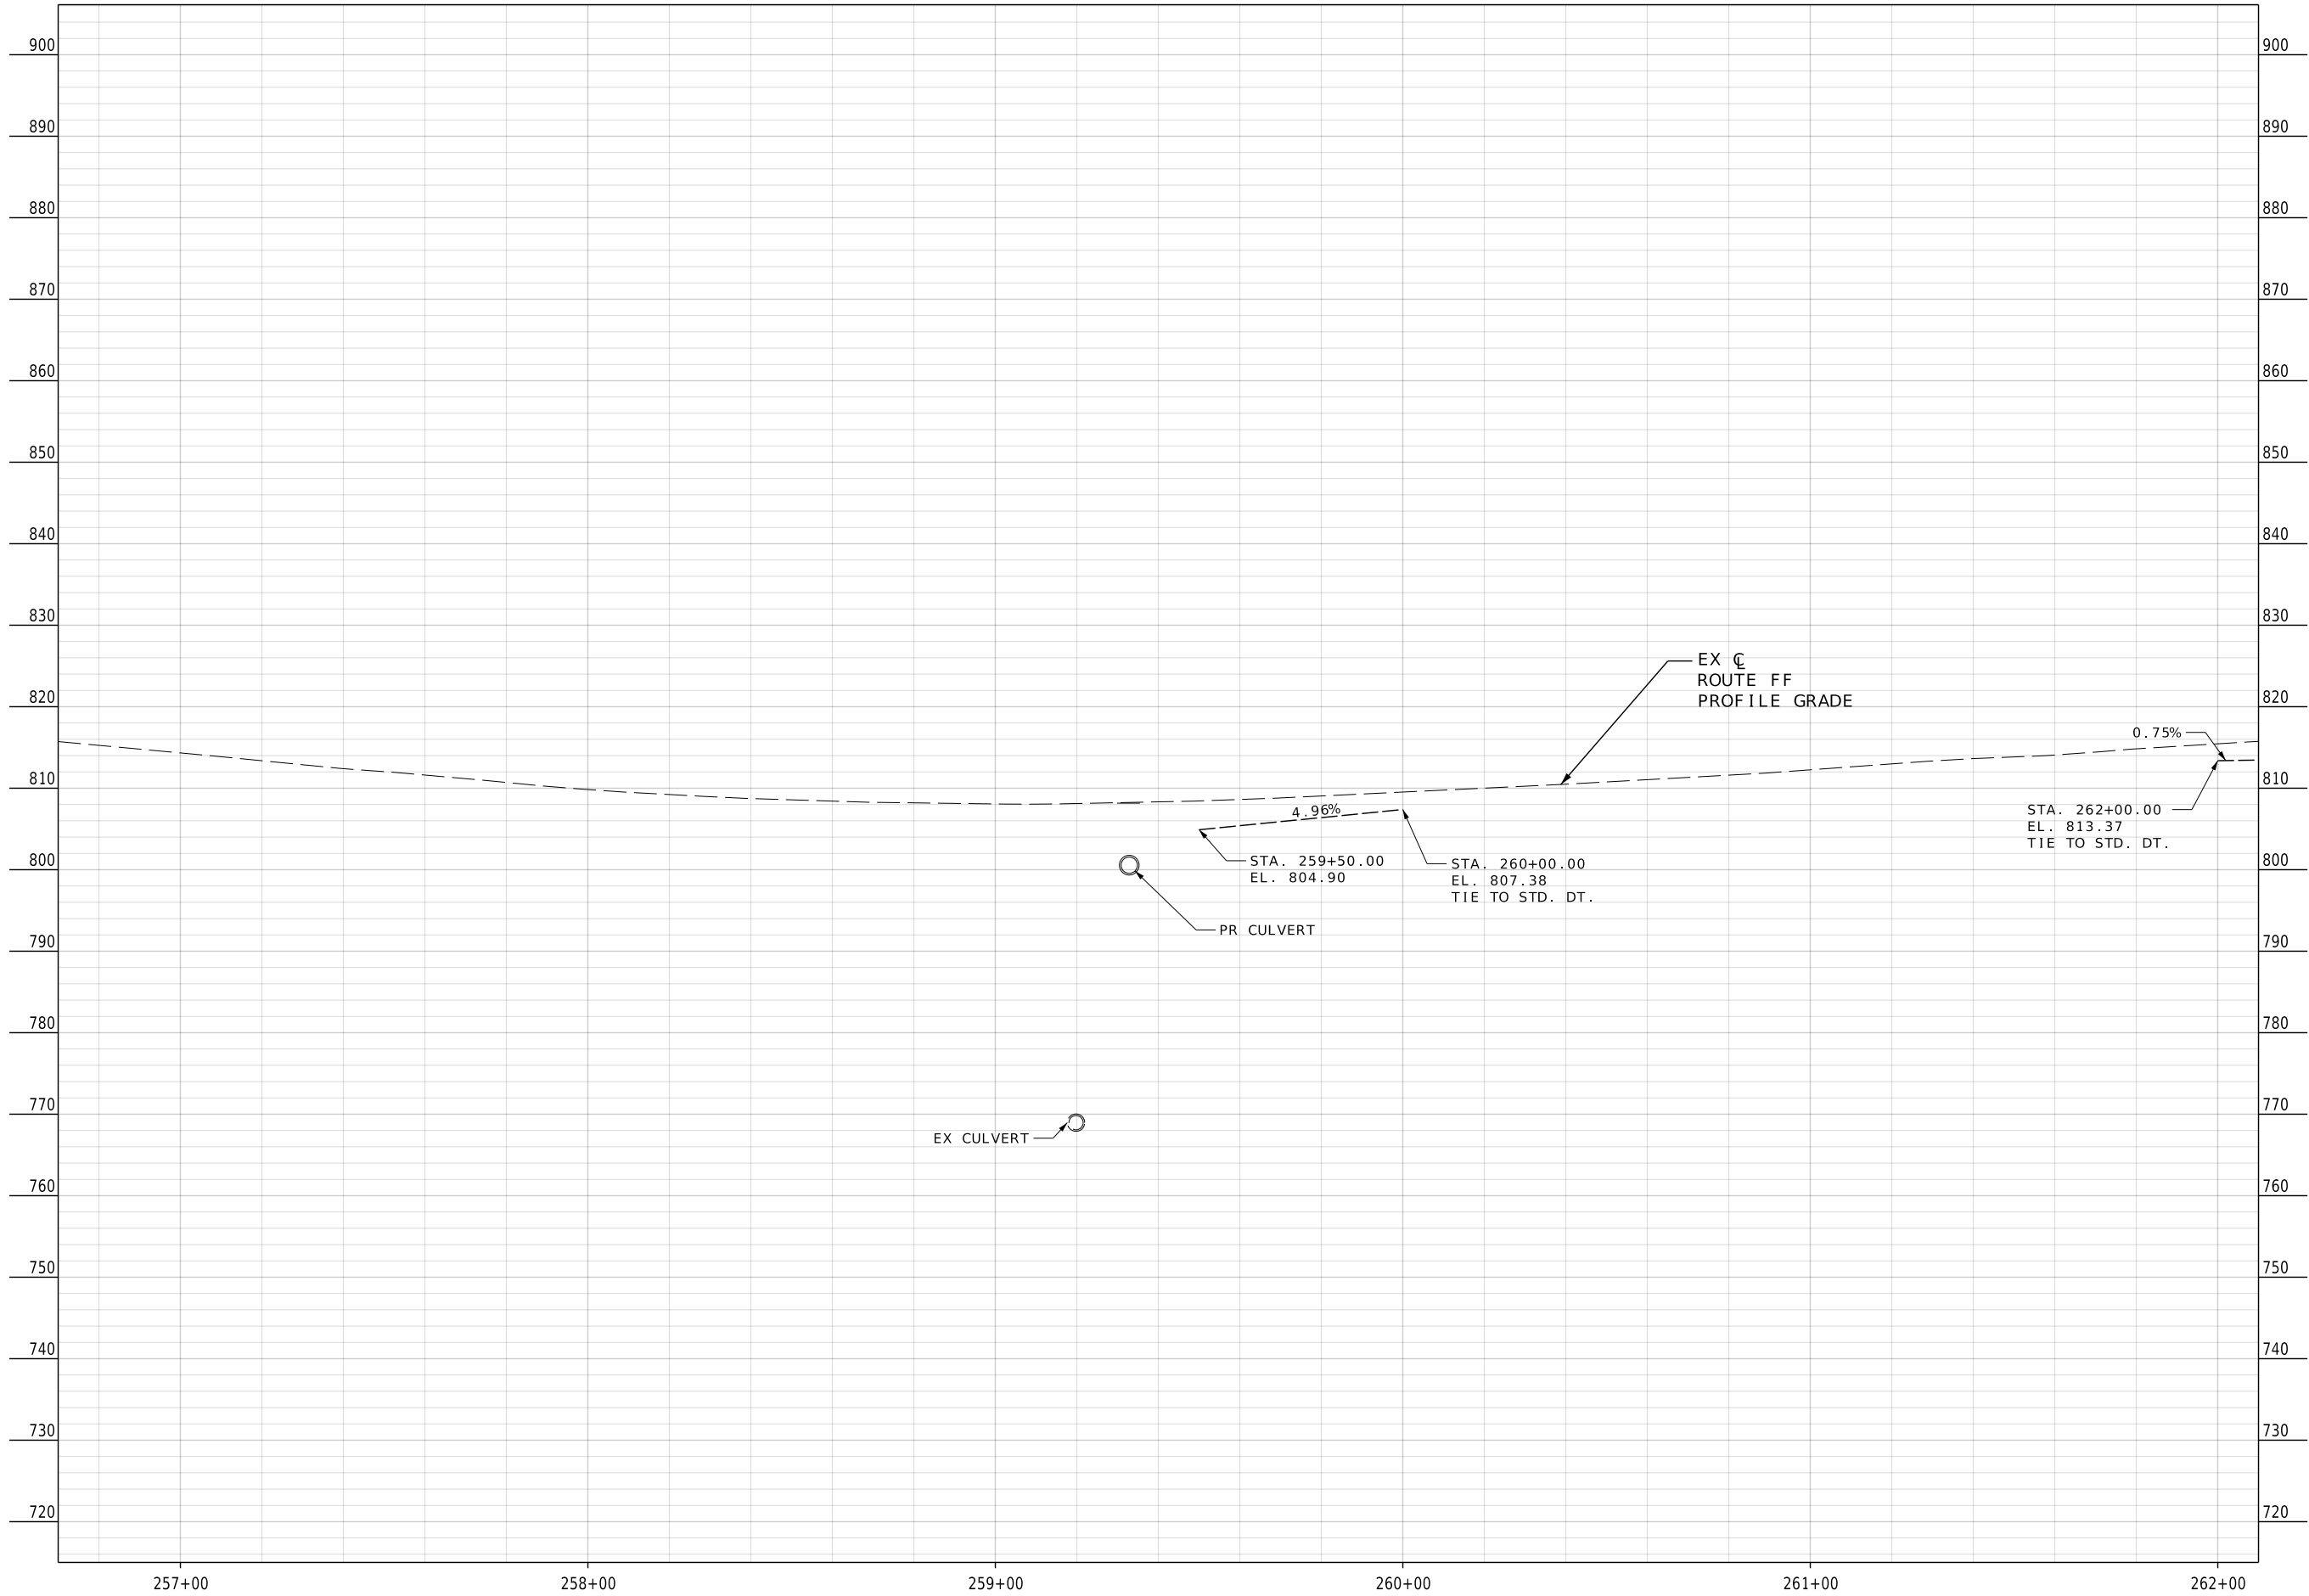

DATE PREPARED 12/01/2025	
ROUTE FF	STATE MO
DISTRICT KC	SHEET NO. 21
COUNTY PLATTE	
JOB NO. JKU0394/ JKU0068	
CONTRACT ID.	



PROJECT NO.
BRIDGE NO.

DESCRIPTION	DATE

MISSOURI HIGHWAYS AND TRANSPORTATION COMMISSION

105 WEST CAPITOL
JEFFERSON CITY, MO 65102
1-888-ASK-MODOT (1-888-275-6636)

11501 Outlook St, Suite 575
Overland Park, KS 66211
Phone: 913.928.2060

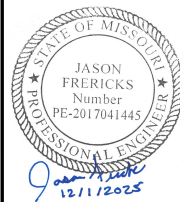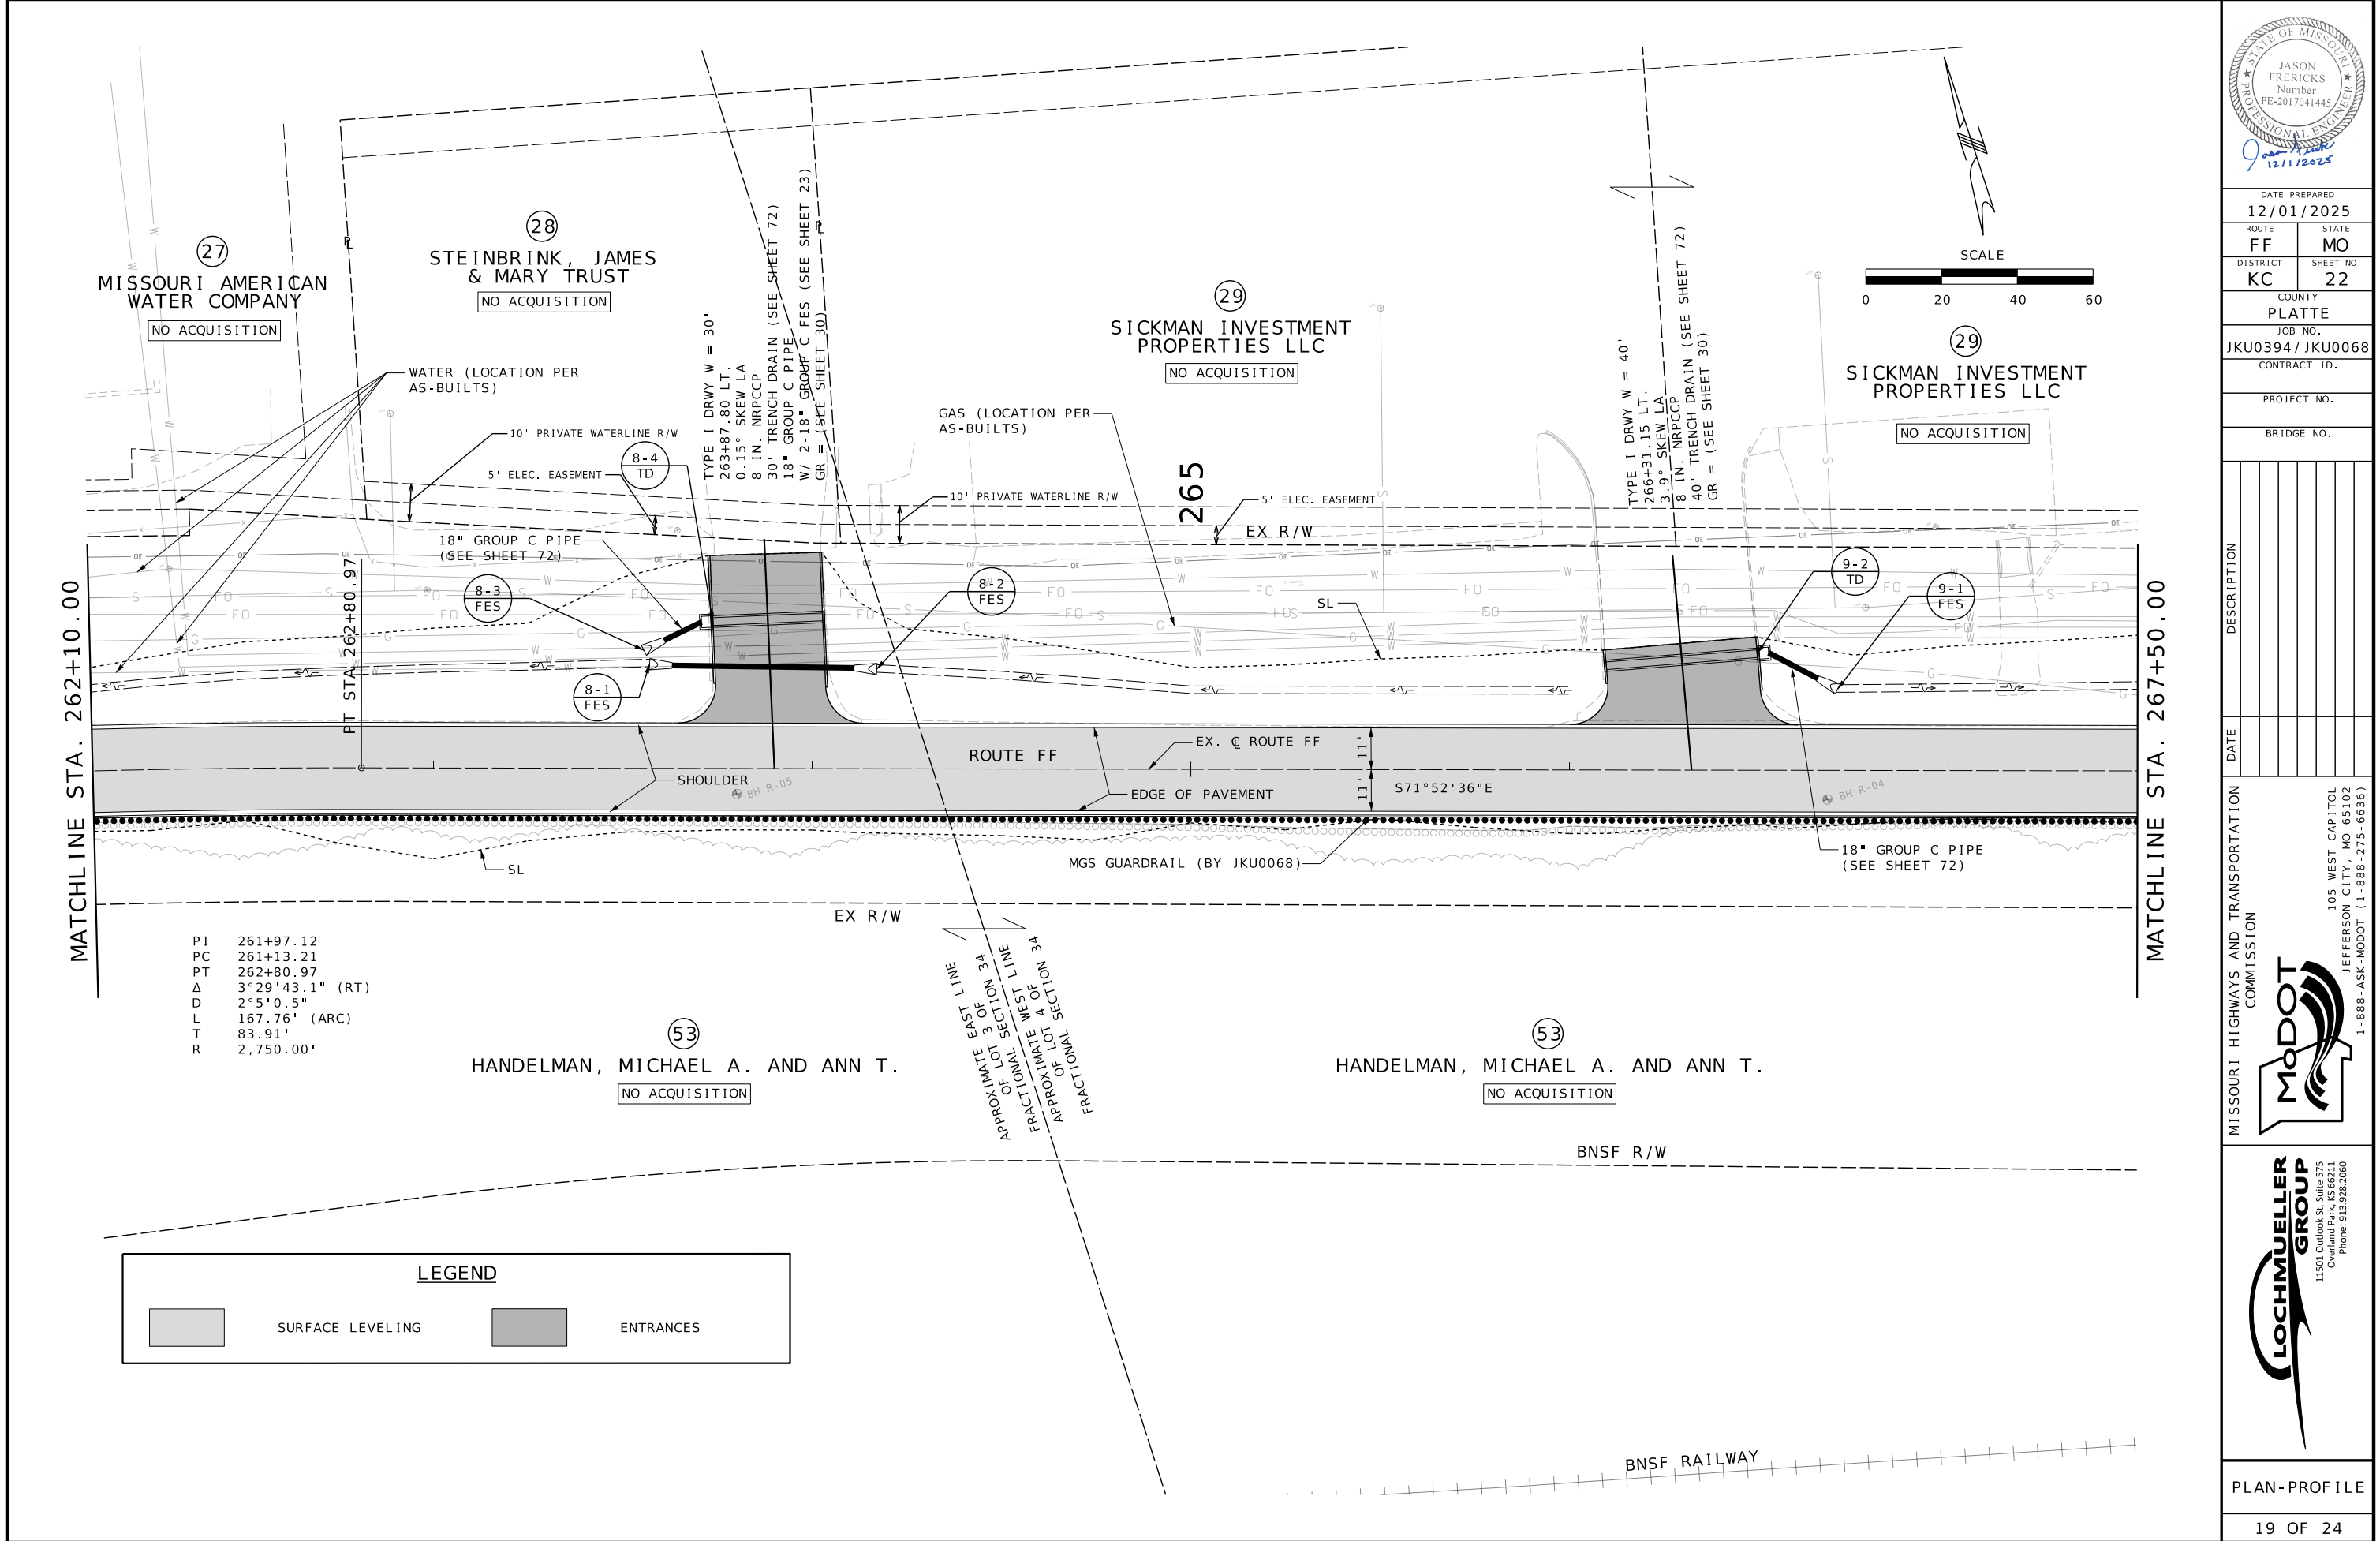

DATE PREPARED		12/01/2025	
ROUTE	FF	STATE	MO
DISTRICT	KC	SHEET NO.	22
COUNTY			
PLATTE			
JOB NO.			
JKU0394/ JKU0068			
CONTRACT ID.			
PROJECT NO.			
BRIDGE NO.			

DATE	DESCRIPTION



MISSOURI HIGHWAYS AND TRANSPORTATION COMMISSION

MoDOT

105 WEST CAPITOL
JEFFERSON CITY, MO 65102
1-888-ASK-MODOT (1-888-275-6636)

LOCHMUELLER GROUP

11501 Outlook St. Suite 575
Overland Park, KS 66204
Phone: 913.928.2060

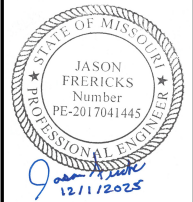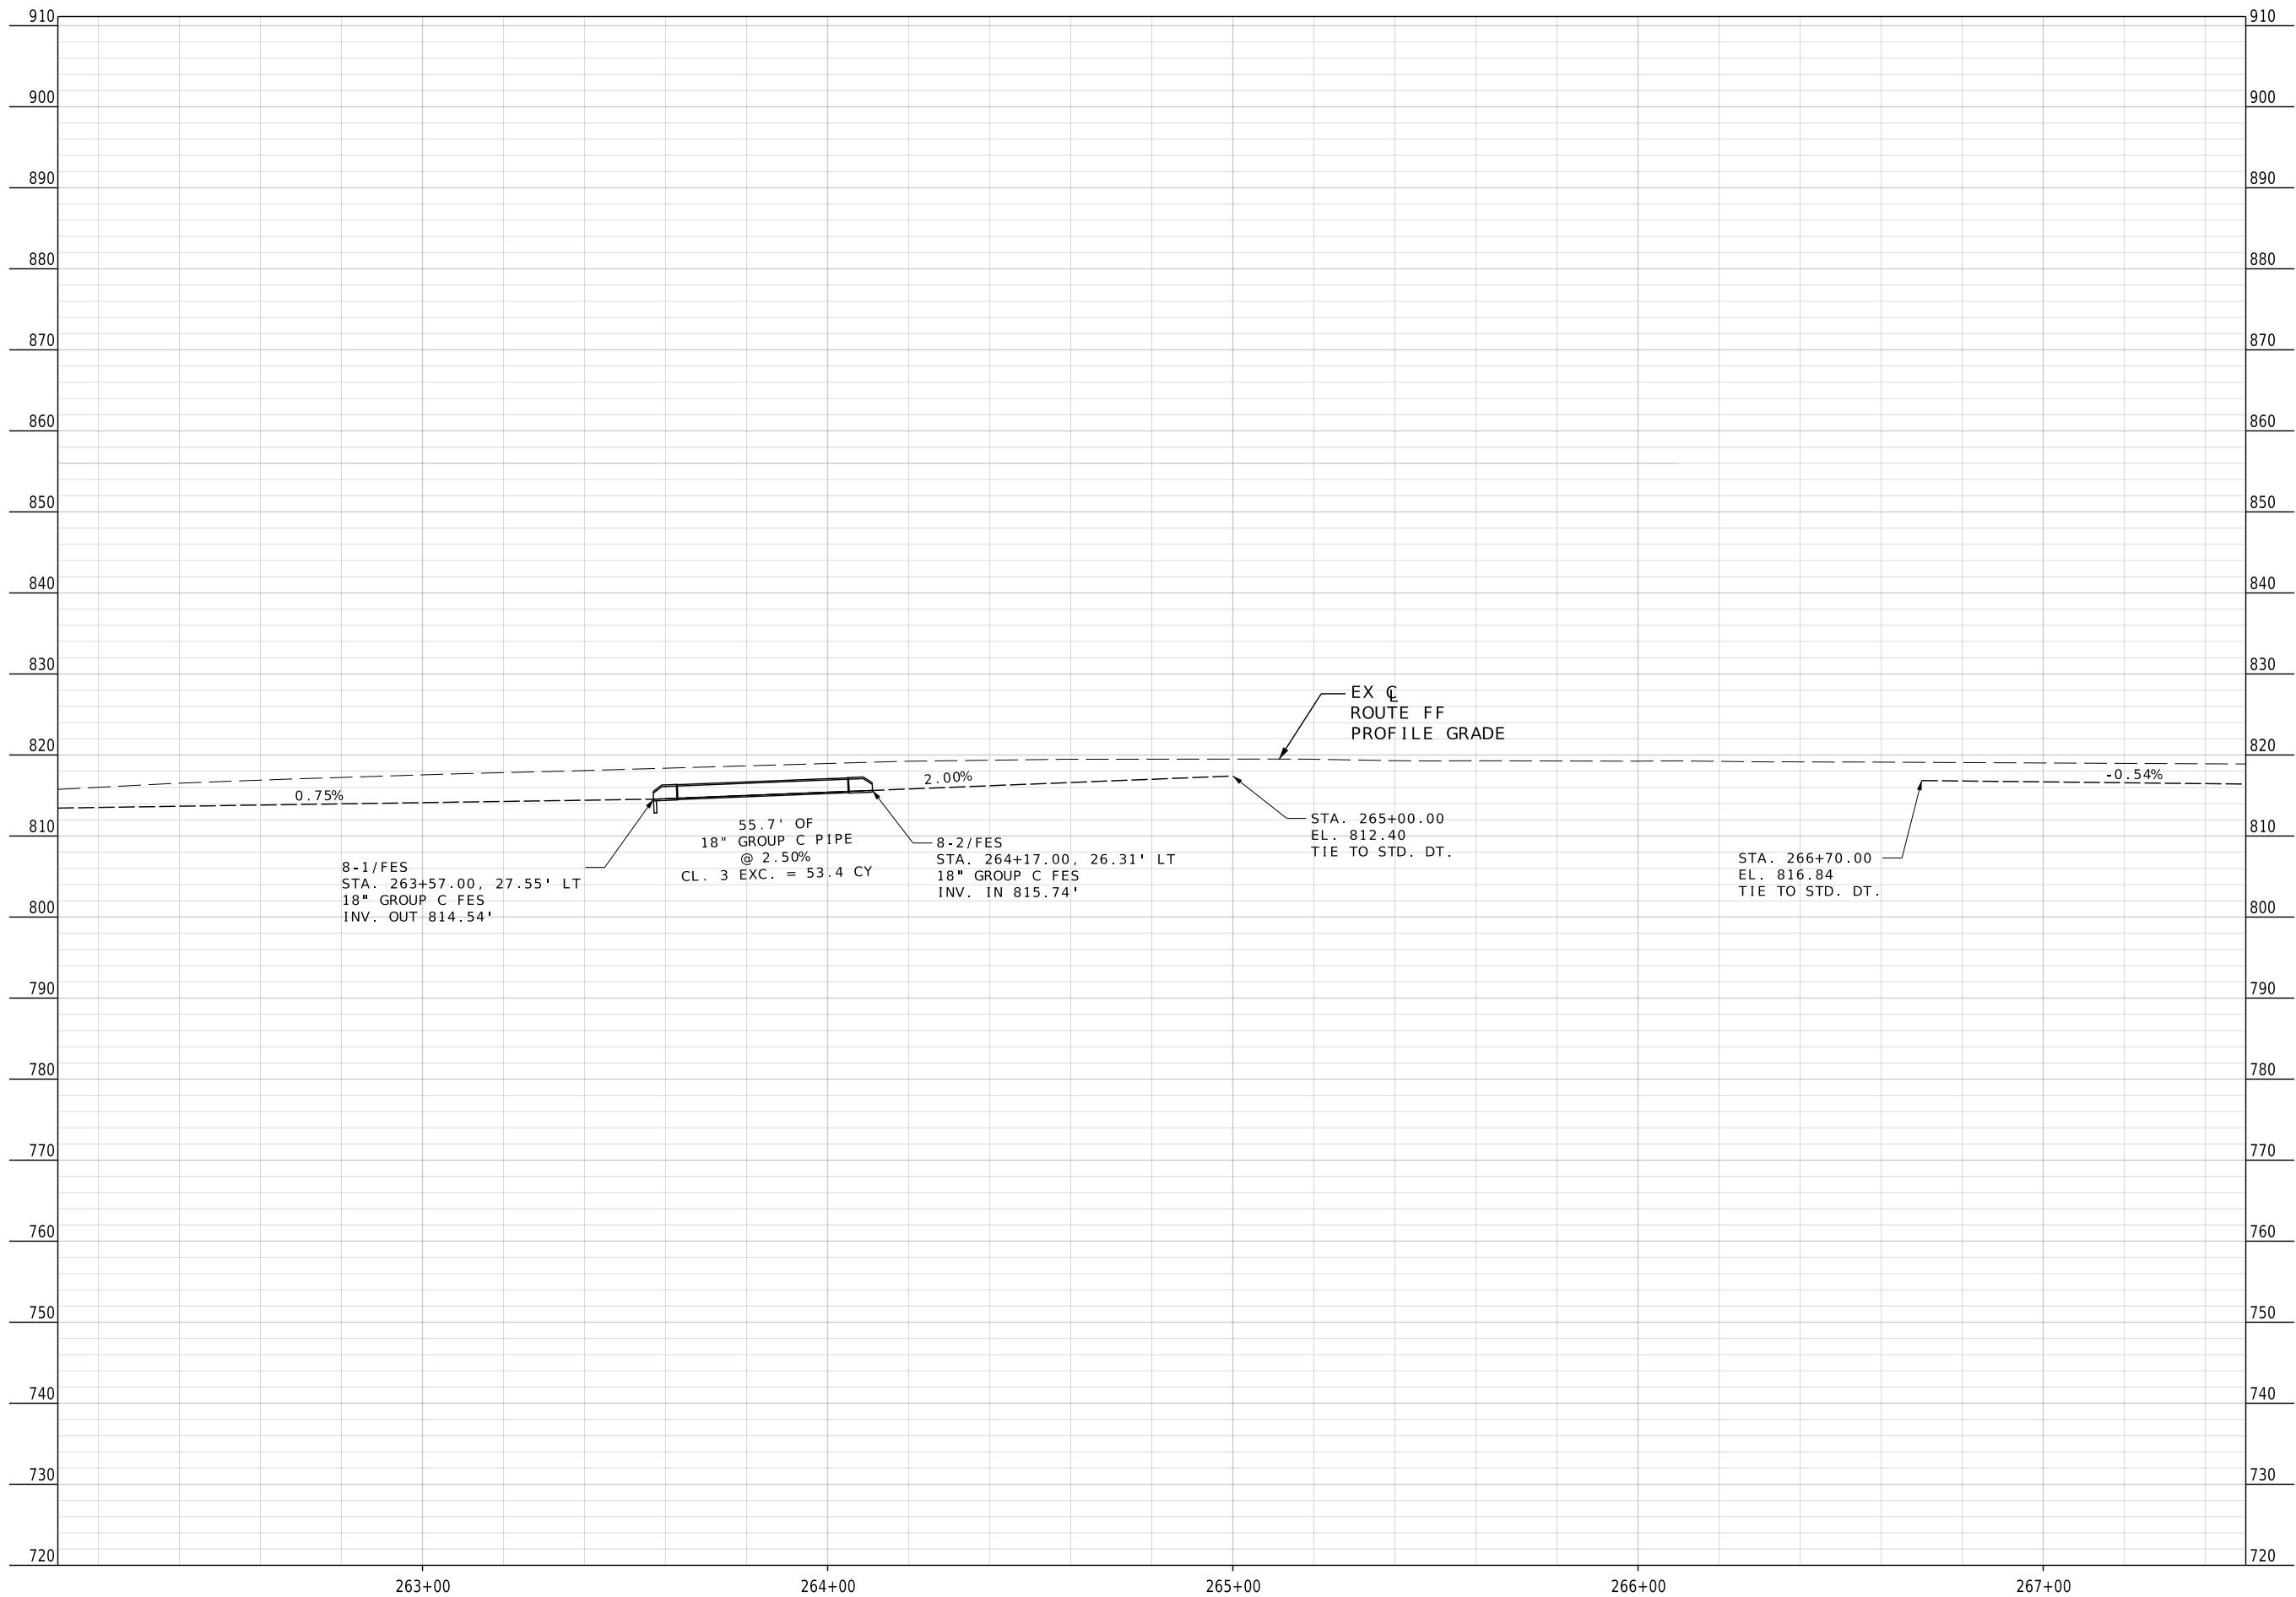

DATE PREPARED 12/01/2025	
ROUTE FF	STATE MO
DISTRICT KC	SHEET NO. 23
COUNTY PLATTE	
JOB NO. JKU0394 / JKU0068	
CONTRACT ID.	

PROJECT NO.
BRIDGE NO.

DESCRIPTION	DATE


MISSOURI HIGHWAYS AND TRANSPORTATION COMMISSION





105 WEST CAPITOL
JEFFERSON CITY, MO 65102
1-888-ASK-MODOT (1-888-275-6636)



11501 Outlook St., Suite 575
Overland Park, KS 66211
Phone: 913.928.2060

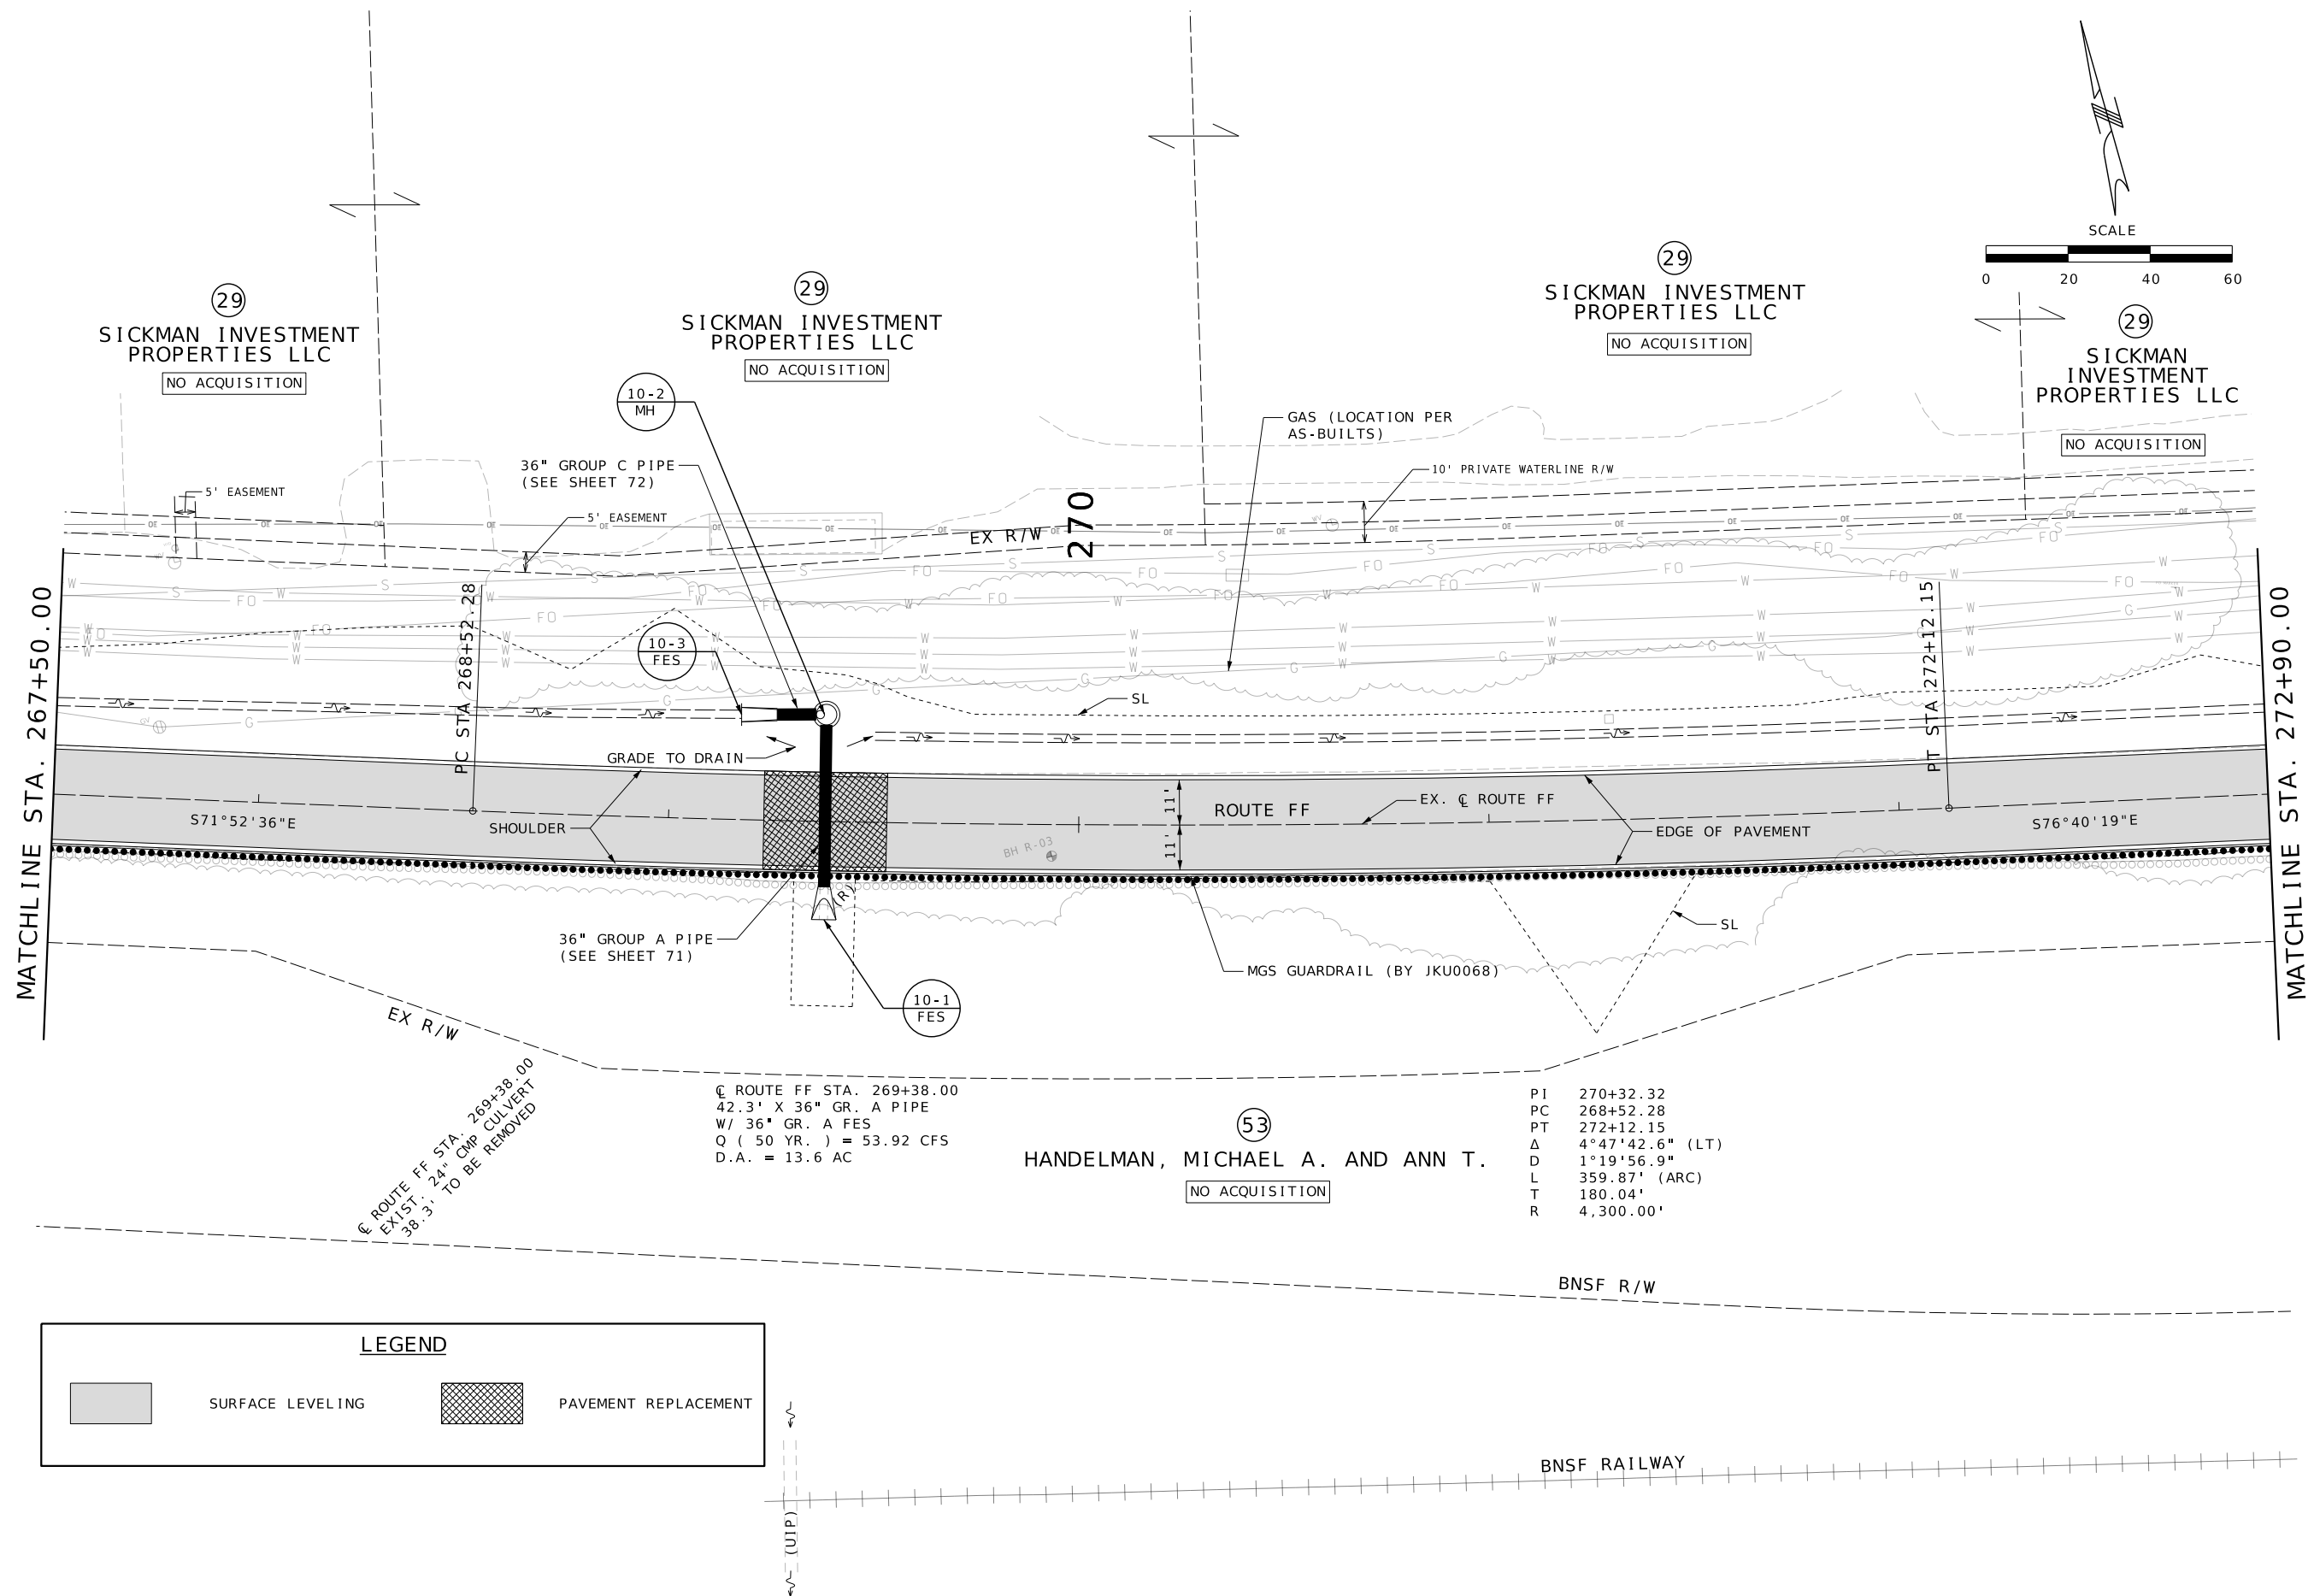

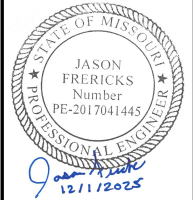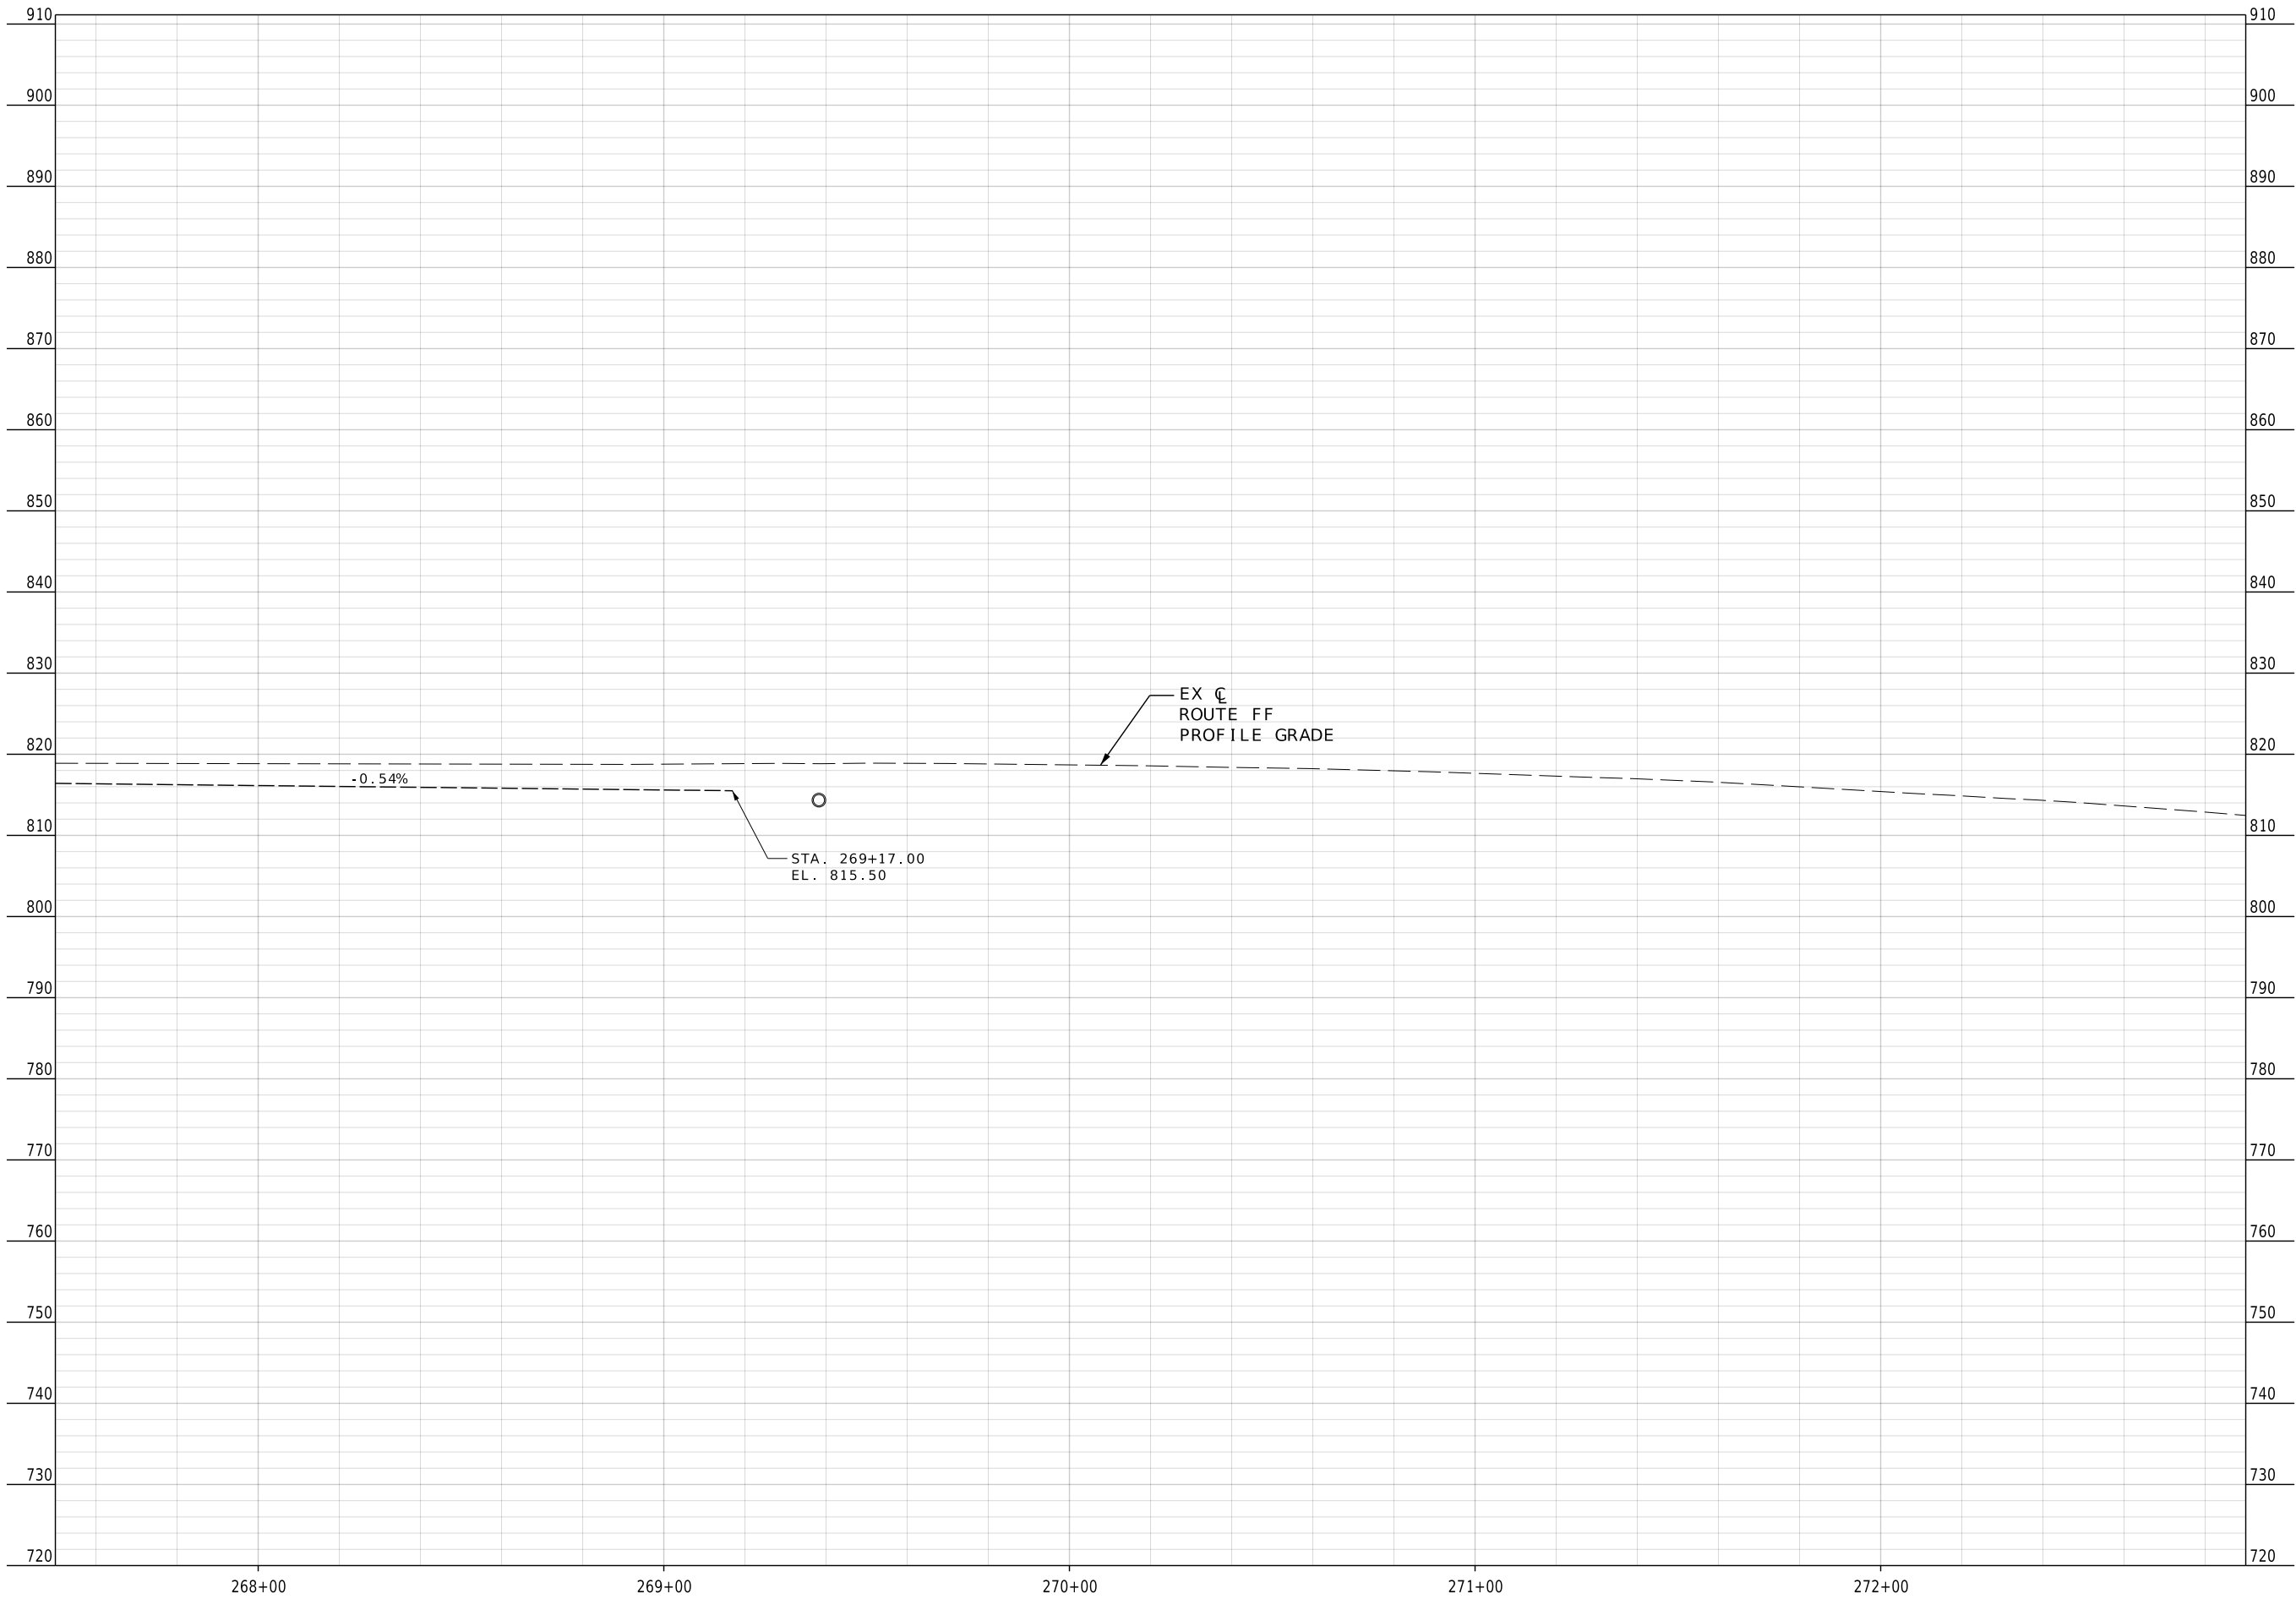

DATE PREPARED
12/01/2025

ROUTE FF	STATE MO
DISTRICT KC	SHEET NO. 25

COUNTY
PLATTE

JOB NO.
JKU0394 / JKU0068

CONTRACT ID.

PROJECT NO.


BRIDGE NO.

DESCRIPTION	DATE

MISSOURI HIGHWAYS AND TRANSPORTATION COMMISSION

105 WEST CAPITOL
JEFFERSON CITY, MO 65102
1-888-ASK-MODOT (1-888-275-6636)

11501 Outlook St, Suite 575
Overland Park, KS 66211
Phone: 913.928.2060

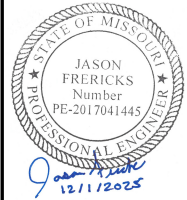

DATE PREPARED 12/01/2025	
ROUTE FF	STATE MO
DISTRICT KC	SHEET NO. 27
COUNTY PLATTE	
JOB NO. JKU0394/ JKU0068	
CONTRACT ID.	



PROJECT NO.
BRIDGE NO.

DESCRIPTION	DATE

MISSOURI HIGHWAYS AND TRANSPORTATION COMMISSION

105 WEST CAPITOL
JEFFERSON CITY, MO 65102
1-888-ASK-MODOT (1-888-275-6636)

11501 Outlook St. Suite 575
Overland Park, KS 66204
Phone: 913.928.2060

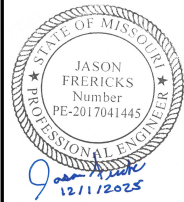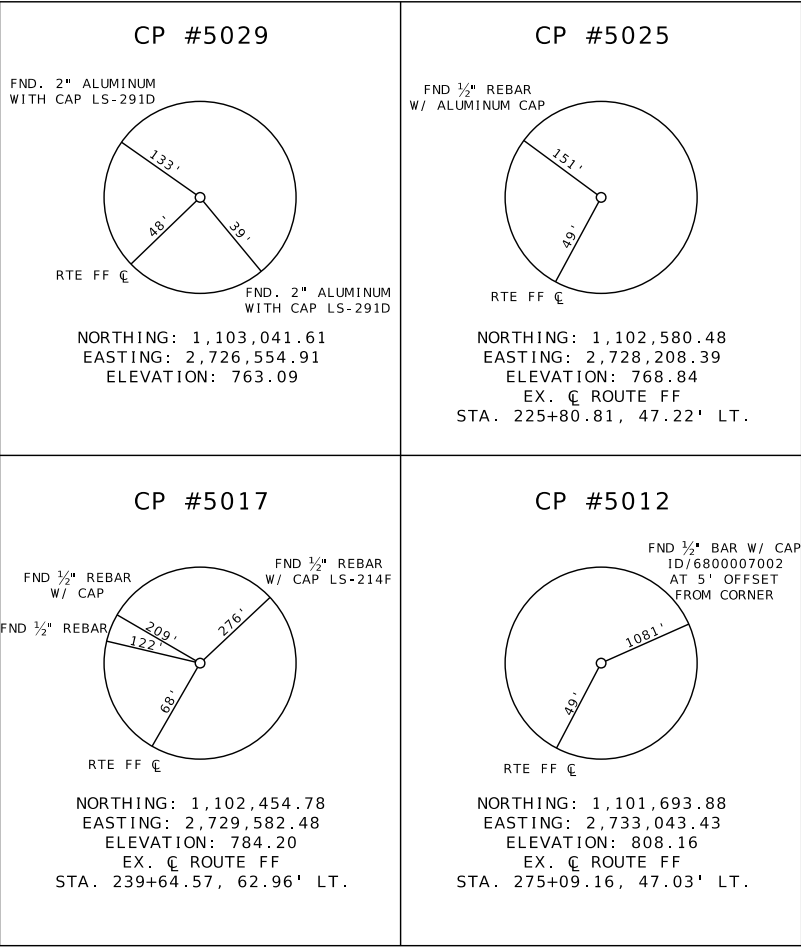

DATE PREPARED
12/01/2025

ROUTE	STATE
FF	MO
DISTRICT	SHEET NO.
KC	28

COUNTY
PLATTE

JOB NO.
JKU0394/ JKU0068

CONTRACT ID.

PROJECT NO.

BRIDGE NO.











DESCRIPTION

DATE

MISSOURI HIGHWAYS AND TRANSPORTATION
COMMISSION

105 WEST CAPITOL
JEFFERSON CITY, MO 65102
1-888-ASK-MODOT (1-888-275-6636)

11501 Outlook St, Suite 575
Overland Park, KS 66211
Phone: 913.928.2060

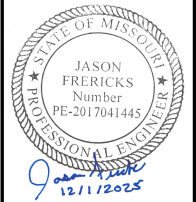 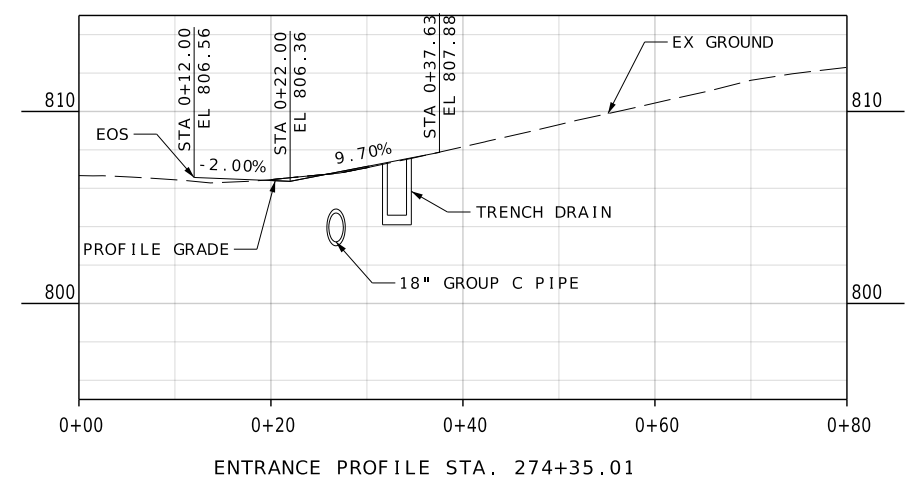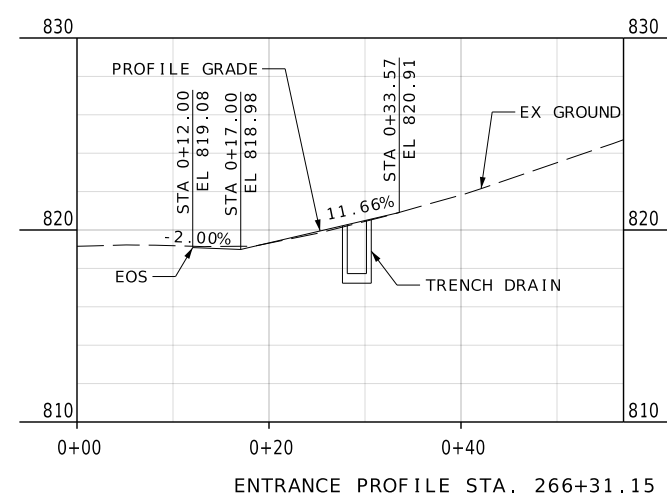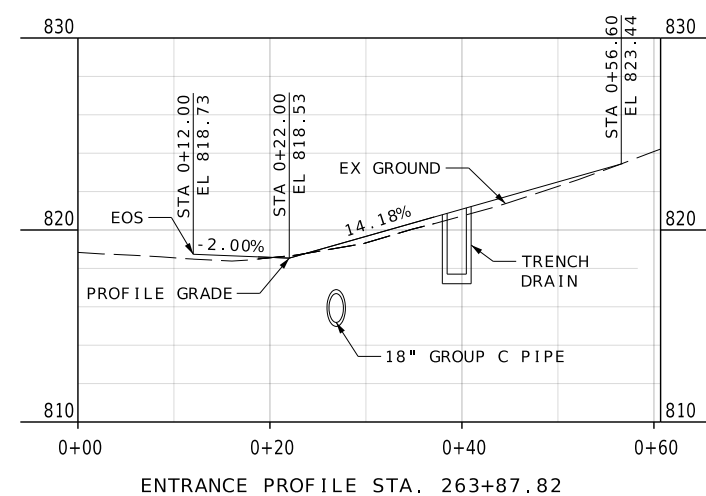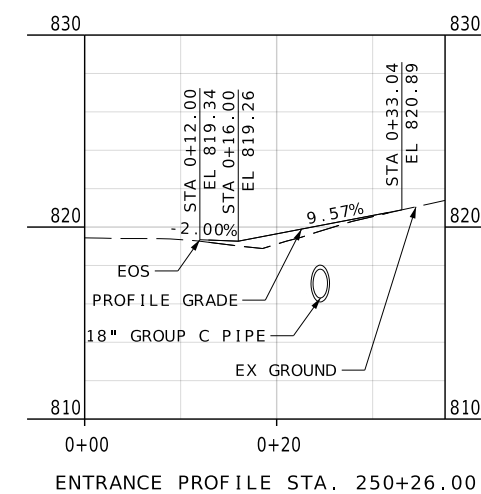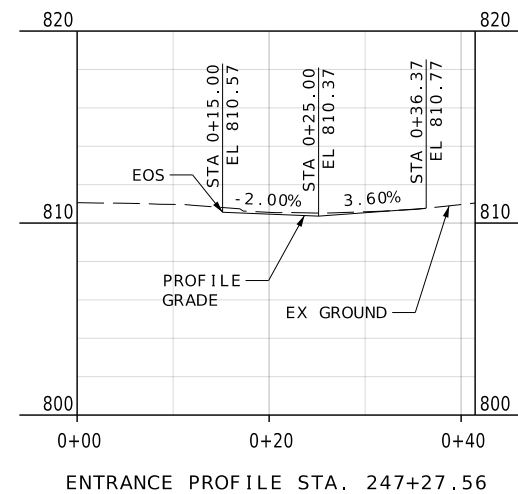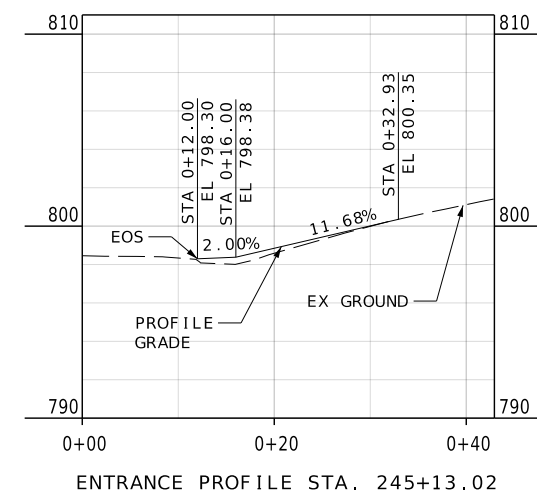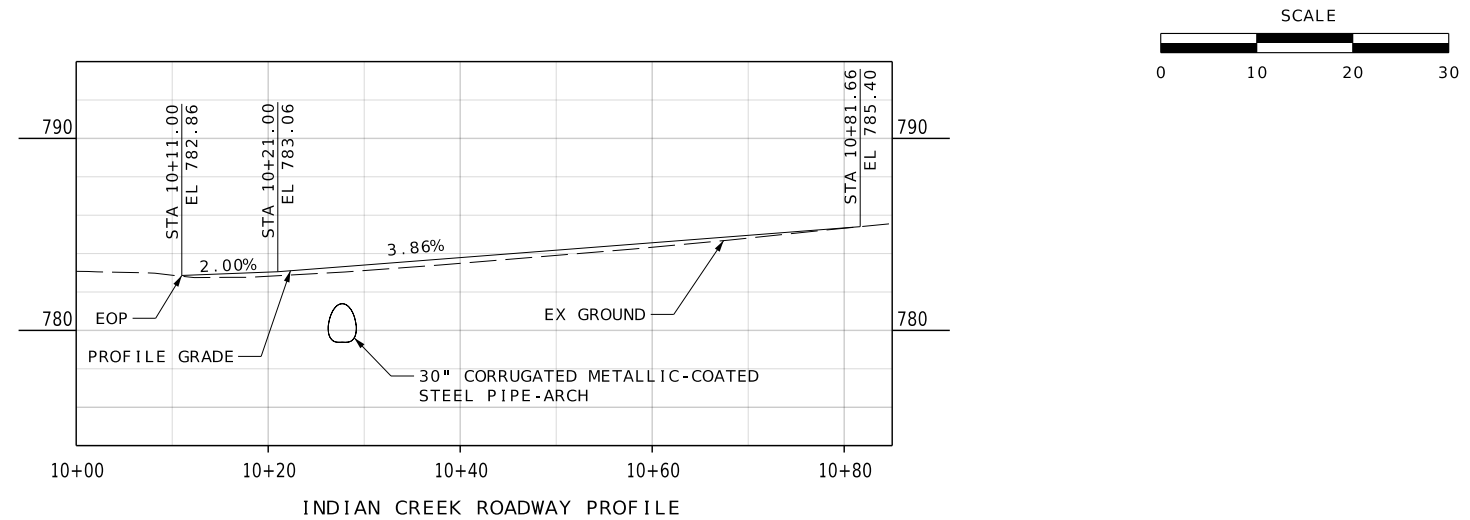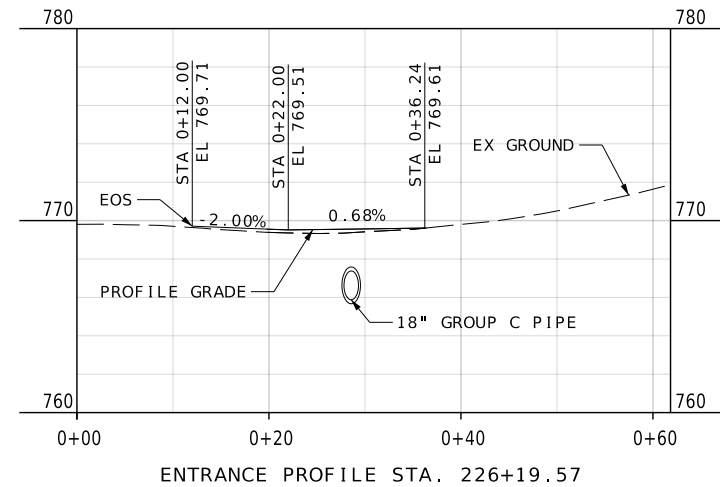

DATE PREPARED	
12/01/2025	
ROUTE	STATE
FF	MO
DISTRICT	SHEET NO.
KC	30
COUNTY	
PLATTEE	
JOB NO.	
JKU0394 / JKU0068	
CONTRACT ID.	

PROJECT NO.
BRIDGE NO.

[illegible]

MISSOURI HIGHWAYS AND TRANSPORTATION
COMMISSION




105 WEST CAPITOL
JEFFERSON CITY, MO 65102
1-888-ASK-MODOT (1-888-275-6636)

The logo for the Lochmüller Group features a stylized, thick black swoosh that curves from the bottom left towards the center. To the right of this swoosh, the word "LOCHMÜLLER" is written in a bold, black, sans-serif font. Below "LOCHMÜLLER", the word "GROUP" is written in a larger, bold, black, sans-serif font.

LOCHMÜLLER
GROUP

11301 Outlook St, Suite 575
Overland Park, KS 66211
Phone: 913.928.2060

SPECIAL SHEETS
1 OF 5

   

PHASE 1 CONSTRUCTION	PHASE 1 TRAFFIC CONTROL
ROUTE FF CROSS ROAD CULVERT REPLACEMENT AT STA 225+71. GUARDRAIL REMOVAL, CLEARING AND GRUBBING, SOUTH SLOPE GRADING, EASTBOUND PAVEMENT WEDGE, GUARDRAIL INSTALLATION FROM STA 210+08 TO STA 239+00. NORTH SIDE CLEARING, GRUBBING AND EARTHWORK FROM STA 214+50 TO STA 239+00. DRIVEWAY CULVERT AND DRIVEWAY INSTALLATION AT STA 226+20.	1. ROUTE FF SHALL BE CLOSED TO THROUGH TRAFFIC, LOCAL ACCESS SHALL BE MAINTAINED, A MARKED DETOUR WILL BE PROVIDED FOR THROUGH TRAFFIC. 2. INGRESS AND EGRESS TO RESIDENCE AT STA 226+20 SHALL BE MAINTAINED. 3. MARKED DETOUR ROUTE SHALL BE AS FOLLOWS: MO-9 TO MO-45 TO UNION CHAPEL ROAD.
PHASE 2 CONSTRUCTION	PHASE 2 TRAFFIC CONTROL
INDIAN HILLS CULVERT REPLACEMENT AND INTERSECTION IMPROVEMENTS. CENTRIFUGALLY-CAST CONCRETE PIPE LINING AT STA 242+46. GUARDRAIL REMOVAL, CLEARING AND GRUBBING, SOUTH SLOPE GRADING, EASTBOUND PAVEMENT WEDGE, GUARDRAIL INSTALLATION FROM STA 239+00 TO STA 248+00. NORTH SIDE CLEARING, GRUBBING AND EARTHWORK FROM STA 239+00 TO STA 263+00. SHOULDER, CURB AND GUTTER, DRIVEWAY INSTALLATION AT STA 245+13 AND STA 247+28.	1. ROUTE FF SHALL BE CLOSED TO THROUGH TRAFFIC, LOCAL ACCESS SHALL BE MAINTAINED, A MARKED DETOUR WILL BE PROVIDED FOR THROUGH TRAFFIC. 2. INGRESS AND EGRESS TO RESIDENCES AT STA 245+13 AND STA 247+28 SHALL BE MAINTAINED. 3. MARKED DETOUR ROUTE SHALL BE AS FOLLOWS: MO-9 TO MO-45 TO UNION CHAPEL ROAD. 4. INDIAN HILLS LANE SHALL BE CLOSED TO THROUGH TRAFFIC. INGRESS AND EGRESS TO THE SANITARY PUMP SHALL BE MAINTAINED.
PHASE 3 CONSTRUCTION	PHASE 3 TRAFFIC CONTROL
ROUTE FF CROSS ROAD CULVERT REPLACEMENT AND ALL STORM SEWERS ON THE NORTH SIDE OF ROUTE FF NEAR STA 225+71. GUARDRAIL REMOVAL, CLEARING AND GRUBBING, SOUTH SLOPE GRADING, EASTBOUND PAVEMENT WEDGE, GUARDRAIL INSTALLATION FROM STA 248+00 TO STA 249+00.	1. ROUTE FF SHALL BE CLOSED TO THROUGH TRAFFIC, LOCAL ACCESS SHALL BE MAINTAINED, A MARKED DETOUR WILL BE PROVIDED FOR THROUGH TRAFFIC. 2. INGRESS AND EGRESS TO HOMER WHITE ROAD SHALL BE MAINTAINED TO THE EAST 3. MARKED DETOUR ROUTE SHALL BE AS FOLLOWS: MO-9 TO MO-45 TO UNION CHAPEL ROAD.
PHASE 4 CONSTRUCTION	PHASE 4 TRAFFIC CONTROL
ROUTE FF CROSS ROAD CULVERT REPLACEMENT AND ALL STORM SEWERS ON THE NORTH SIDE OF ROUTE FF NEAR STA 259+21. GUARDRAIL REMOVAL, CLEARING AND GRUBBING, SOUTH SLOPE GRADING, EASTBOUND PAVEMENT WEDGE, GUARDRAIL INSTALLATION FROM STA 249+00.00 TO STA 263+00 NORTH SIDE CLEARING, GRUBBING, AND EARTHWORK FROM STA 249+00 TO STA 263+00. DRIVEWAY CULVERT AND DRIVEWAY INSTALLATION AT STA 250+26.	1. ROUTE FF SHALL BE CLOSED TO THROUGH TRAFFIC, LOCAL ACCESS SHALL BE MAINTAINED, A MARKED DETOUR WILL BE PROVIDED FOR THROUGH TRAFFIC. 2. INGRESS AND EGRESS TO RESIDENCES AT STA 250+26 AND MO AM WATER AT STA 258+75 SHALL BE MAINTAINED. 3. MARKED DETOUR ROUTE SHALL BE AS FOLLOWS: MO-9 TO MO-45 TO UNION CHAPEL ROAD.
PHASE 5 CONSTRUCTION	PHASE 5 TRAFFIC CONTROL
ROUTE FF CROSS ROAD CULVERT REPLACEMENT AT STA 269+38. PIPE LINING AT STA 275+80. GUARDRAIL REMOVAL, CLEARING AND GRUBBING, SOUTH SLOPE GRADING, EASTBOUND PAVEMENT WEDGE, GUARDRAIL INSTALLATION FROM STA 263+00 TO STA 295+56. NORTH SIDE CLEARING, GRUBBING, AND EARTHWORK GRADING FROM STA 263+00 TO STA 276+89. DRIVEWAY CULVERT AND DRIVEWAY INSTALLATION AT STA 263+88, STA 266+31, AND STA 274+35.	1. ROUTE FF SHALL BE CLOSED TO THROUGH TRAFFIC, LOCAL ACCESS SHALL BE MAINTAINED, A MARKED DETOUR WILL BE PROVIDED FOR THROUGH TRAFFIC. 2. INGRESS AND EGRESS TO COMMERCIAL PROPERTIES AT STA 263+88, STA 266+31, STA 274+35, AND BLUFFS DALE DRIVE SHALL BE MAINTAINED. 3. MARKED DETOUR ROUTE SHALL BE AS FOLLOWS: MO-9 TO MO-45 TO UNION CHAPEL ROAD.
PHASE 6 CONSTRUCTION	PHASE 6 TRAFFIC CONTROL
NORTH SIDE CLEARING AND GRUBBING, EARTHWORK GRADING, DRIVEWAY CULVERTS, AND DRIVEWAY INSTALLATION NOT FINISHED IN EARLIER STAGES. 1" CLC INSTALLATION.	1. DAILY WORK ACTIVITIES WILL BE PROTECTED WITH FLAGGER CONTROL. 2. SEE SHEETS 38 AND 39 FOR FLAGGING DETAILS.

STATE OF MISSOURI

JASON FRERICKS

Number

PE-2017041445

PROFESSIONAL ENGINEER

12/11/2025

DATE PREPARED

12/01/2025

ROUTE

FF

STATE

MO

DISTRICT

KC

SHEET NO.

36

COUNTY

PLATTE

JOB NO.

JKU0394 / JKU0068

CONTRACT ID.

PROJECT NO.

BRIDGE NO.

DESCRIPTION

DATE

MISSOURI HIGHWAYS AND TRANSPORTATION COMMISSION

105 WEST CAPITOL

JEFFERSON CITY, MO 65102

1-888-ASK-MODOT (1-888-275-6636)

LOCHMUELLER GROUP

11501 Outlook St, Suite 575

Overland Park, Kansas 66204


Phone: 913.928.2060

TRAFFIC CONTROL

2 OF 6

036_TC_002_JKU0394_i1.dgn 12:11:27 PM 12/1/2025

NOT TO SCALE

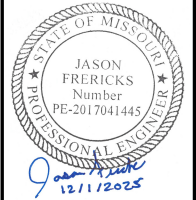

DATE PREPARED
12/01/2025

ROUTE FF	STATE MO
-------------	-------------

DISTRICT KC	SHEET NO. 37
----------------	-----------------


COUNTY
PLATTE

JOB NO.
JKU0394 / JKU0068

CONTRACT ID.

PROJECT NO.

BRIDGE NO.							

 [illegible]


MISSOURI HIGHWAYS AND TRANSPORTATION
COMMISSION

105 WEST CAPITOL
JEFFERSON CITY, MO 65102
1-888-ASK-MODOT (1-888-275-6636)

LOCHMUELLER GROUP
11501 Outlook St., Suite 575
Overland Park, KS 66211
Phone: 913.928.2060


TRAFFIC CONTROL

3 OF 6

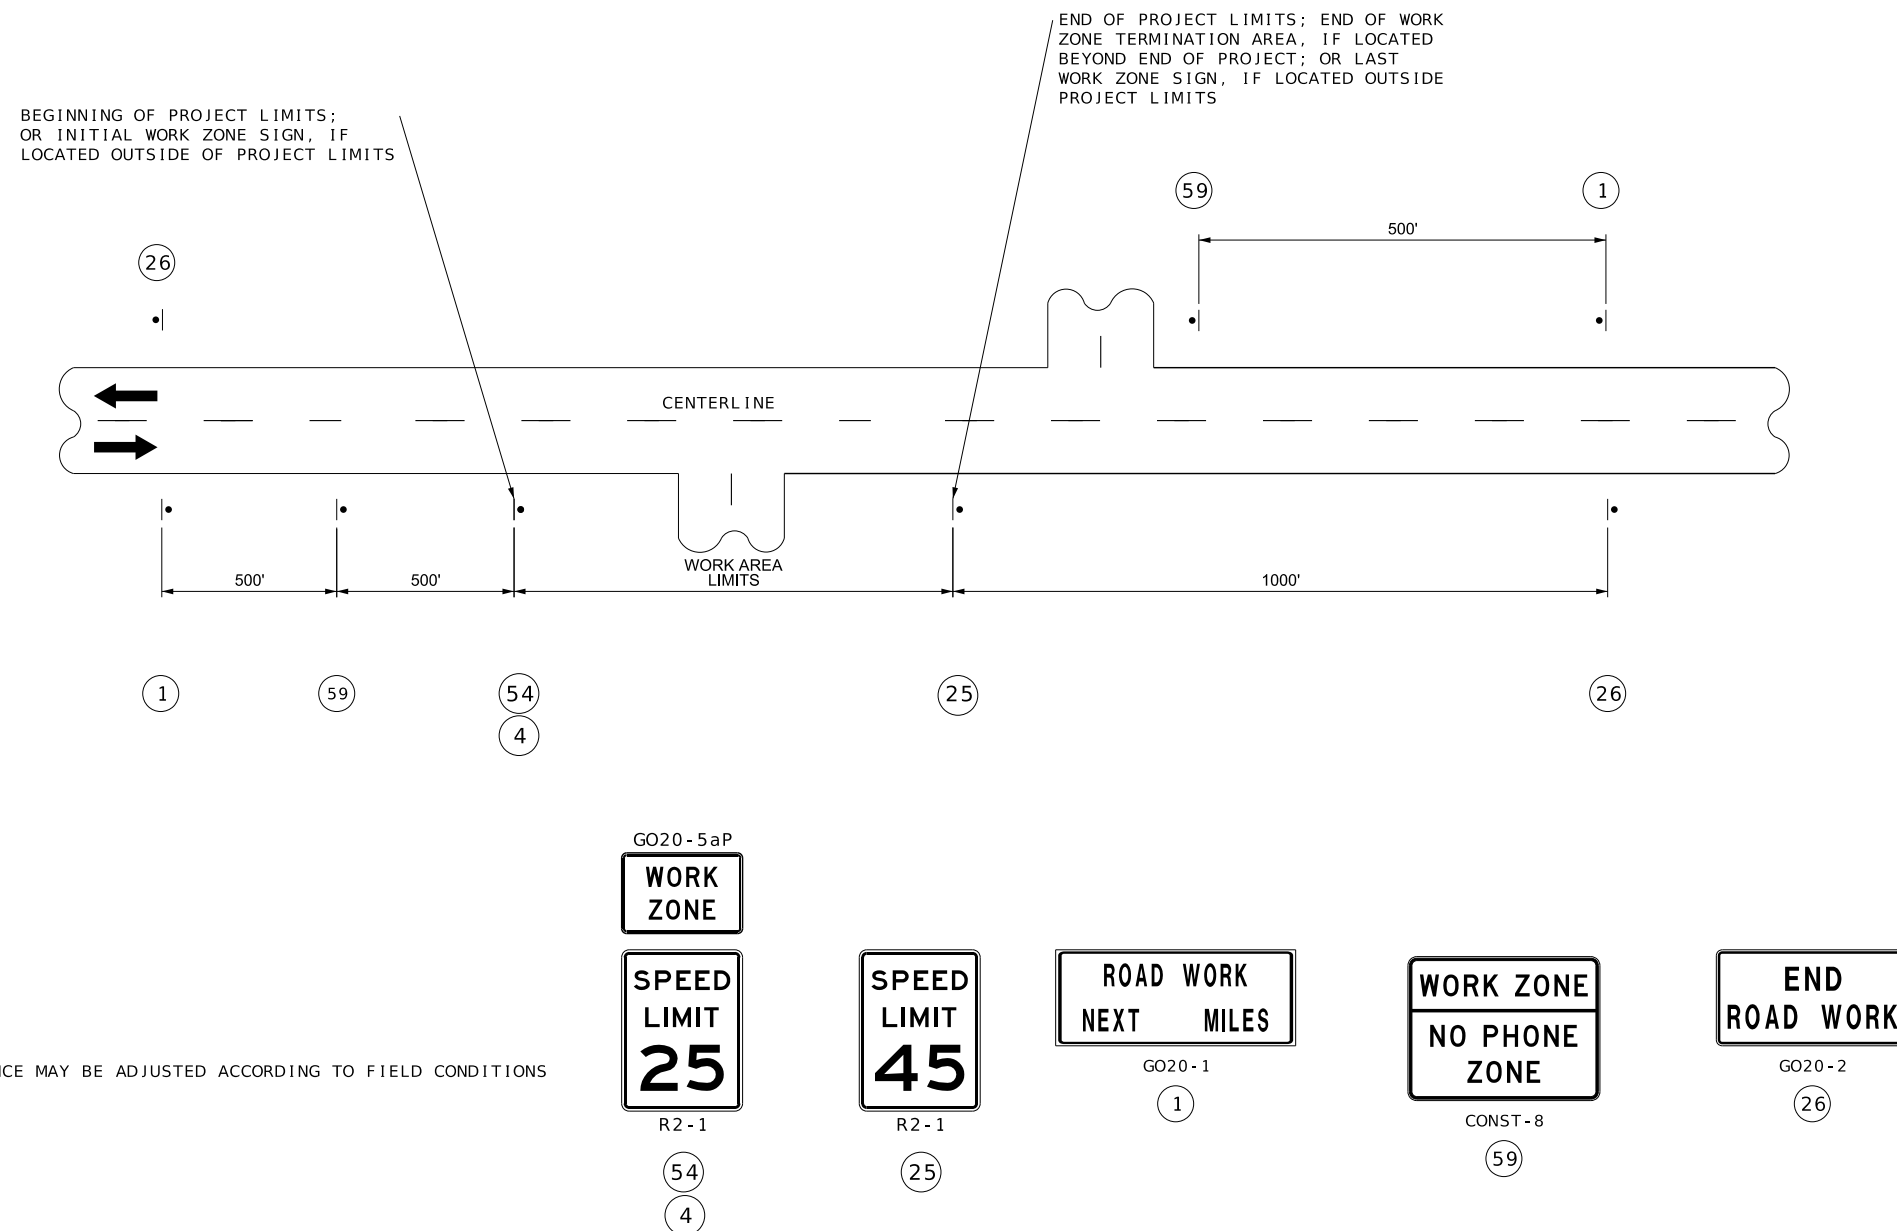

037_TC_003_JKU0394_i1.dgn 12:11:37 PM 12/1/2025

NOT TO SCALE

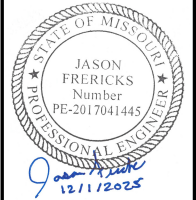

DATE PREPARED
12/01/2025

ROUTE FF	STATE MO
DISTRICT KC	SHEET NO. 39

COUNTY
PLATTE


JOB NO.
JKU0394 / JKU0068
CONTRACT ID.

PROJECT NO.


BRIDGE NO.

[illegible]MISSOURI HIGHWAYS AND TRANSPORTATION
COMMISSION

105 WEST CAPITOL
JEFFERSON CITY, MO 65102
1-888-ASK-MODOT (1-888-275-6636)

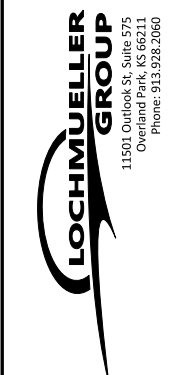TRAFFIC
CONTROL

5 OF 6

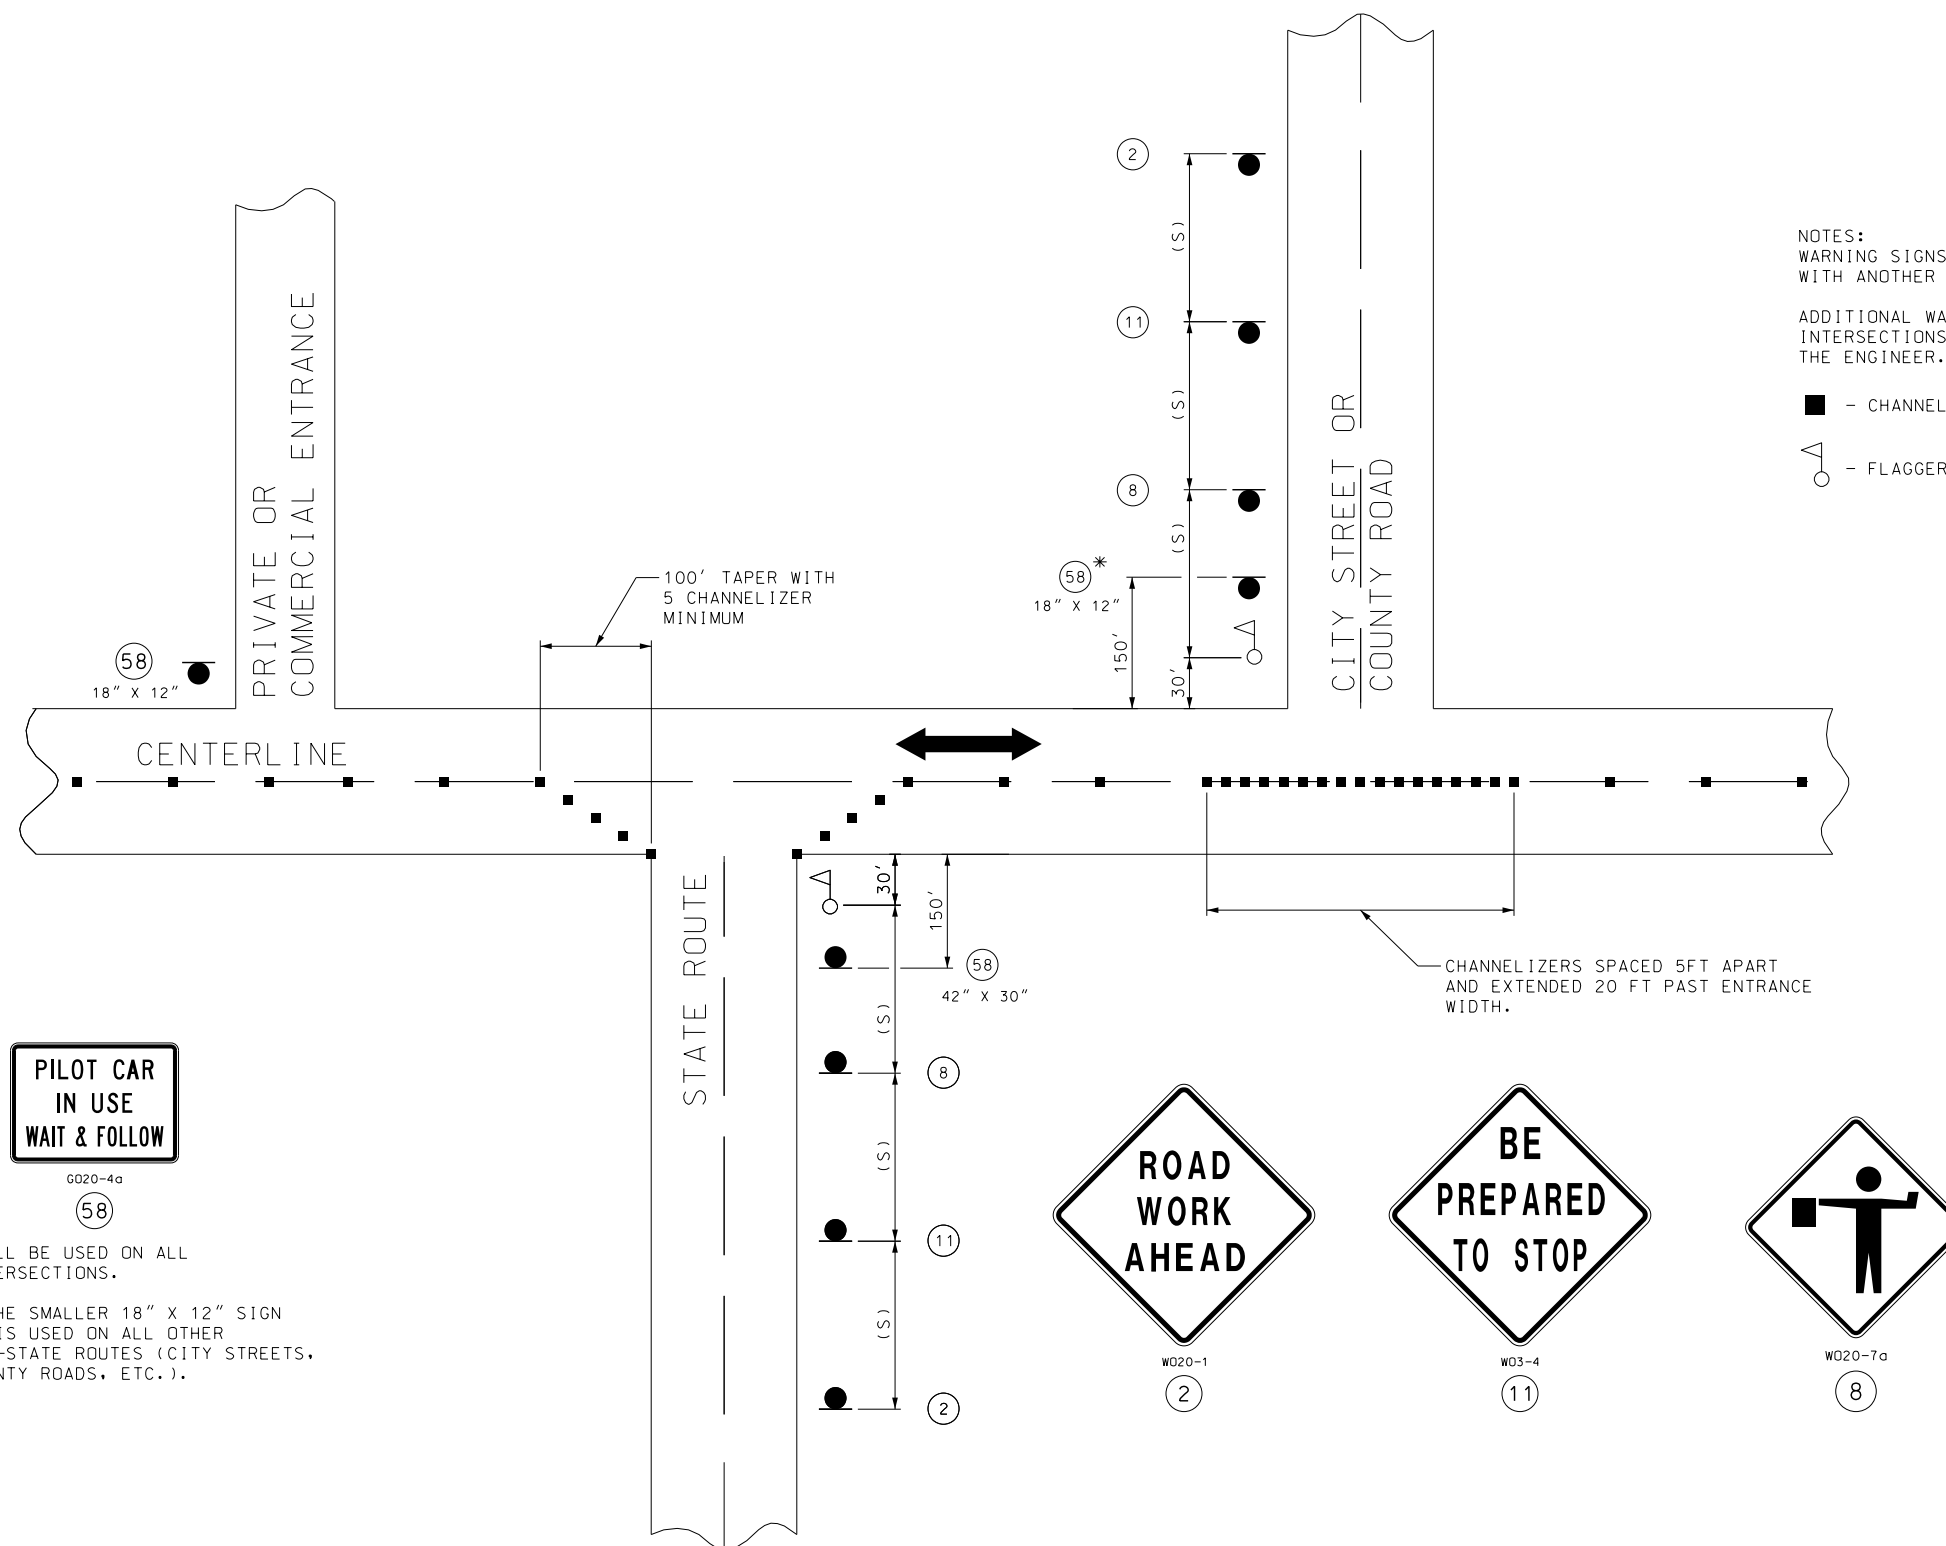

NOTES:
WARNING SIGNS SHALL BE ERECTED AT EACH INTERSECTION
WITH ANOTHER STATE HIGHWAY WITHIN THE WORK ZONE.



ADDITIONAL WARNING SIGNS SHALL BE ERECTED AT OTHER INTERSECTIONS WITHIN THE WORK ZONE, AS DIRECTED BY THE ENGINEER.

■ - CHANNELIZERS (AS SPECIFIED)

 - FLAGGER

— CHANNELIZERS SPACED 5 FT APART
AND EXTENDED 20 FT PAST ENTRANCE
WIDTH.

SIDE ROADS ENTERING WORK ZONES

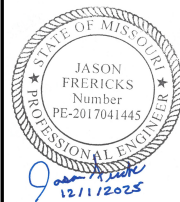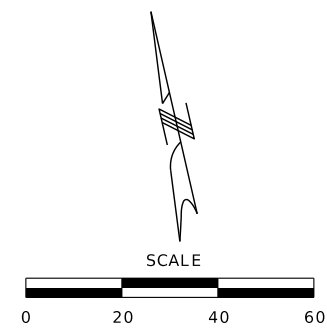

DATE PREPARED
12/01/2025

ROUTE STATE
FF MO

DISTRICT SHEET NO.
KC 41

COUNTY
PLATTE

JOB NO.
JKU0394/ JKU0068

CONTRACT ID.

PROJECT NO.

BRIDGE NO.

DATE	DESCRIPTION

MISSOURI HIGHWAYS AND TRANSPORTATION COMMISSION


105 WEST CAPITOL
JEFFERSON CITY, MO 65102
1-888-ASK-MODOT (1-888-275-6636)



11501 Outlook St, Suite 575
Overland Park, KS 66211
Phone: 913.928.2060

EROSION CONTROL
1 OF 12

LEGEND

	SILT FENCE		EROSION CONTROL BLANKET
	9" ALTERNATE DITCH CHECK		

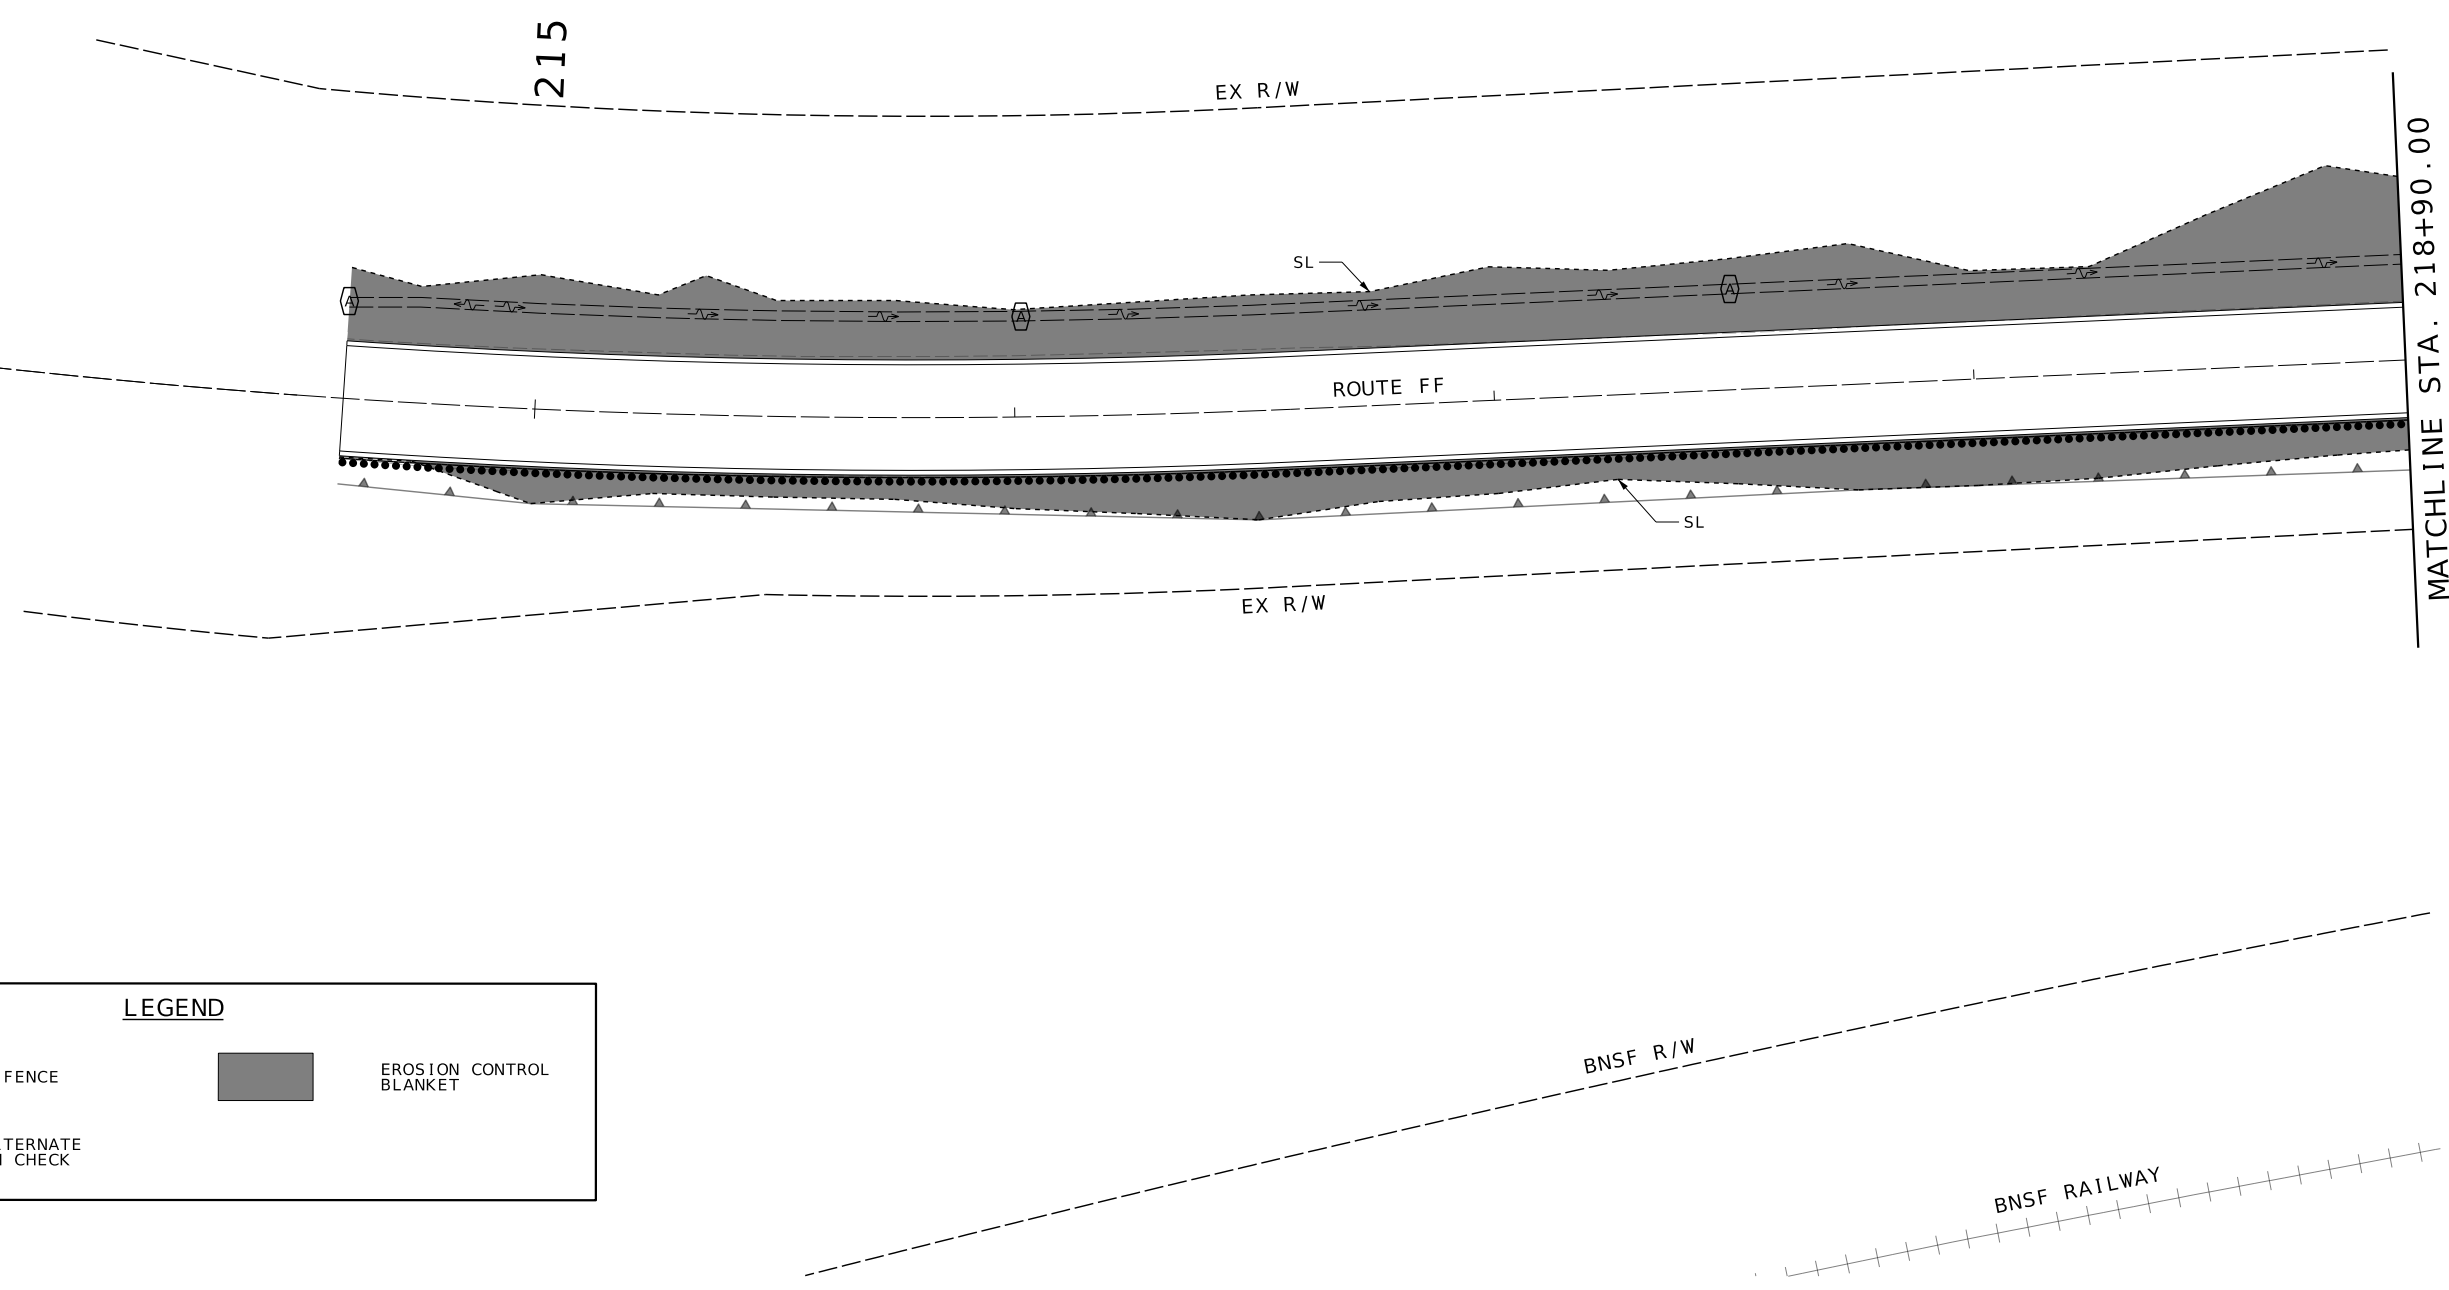

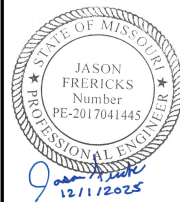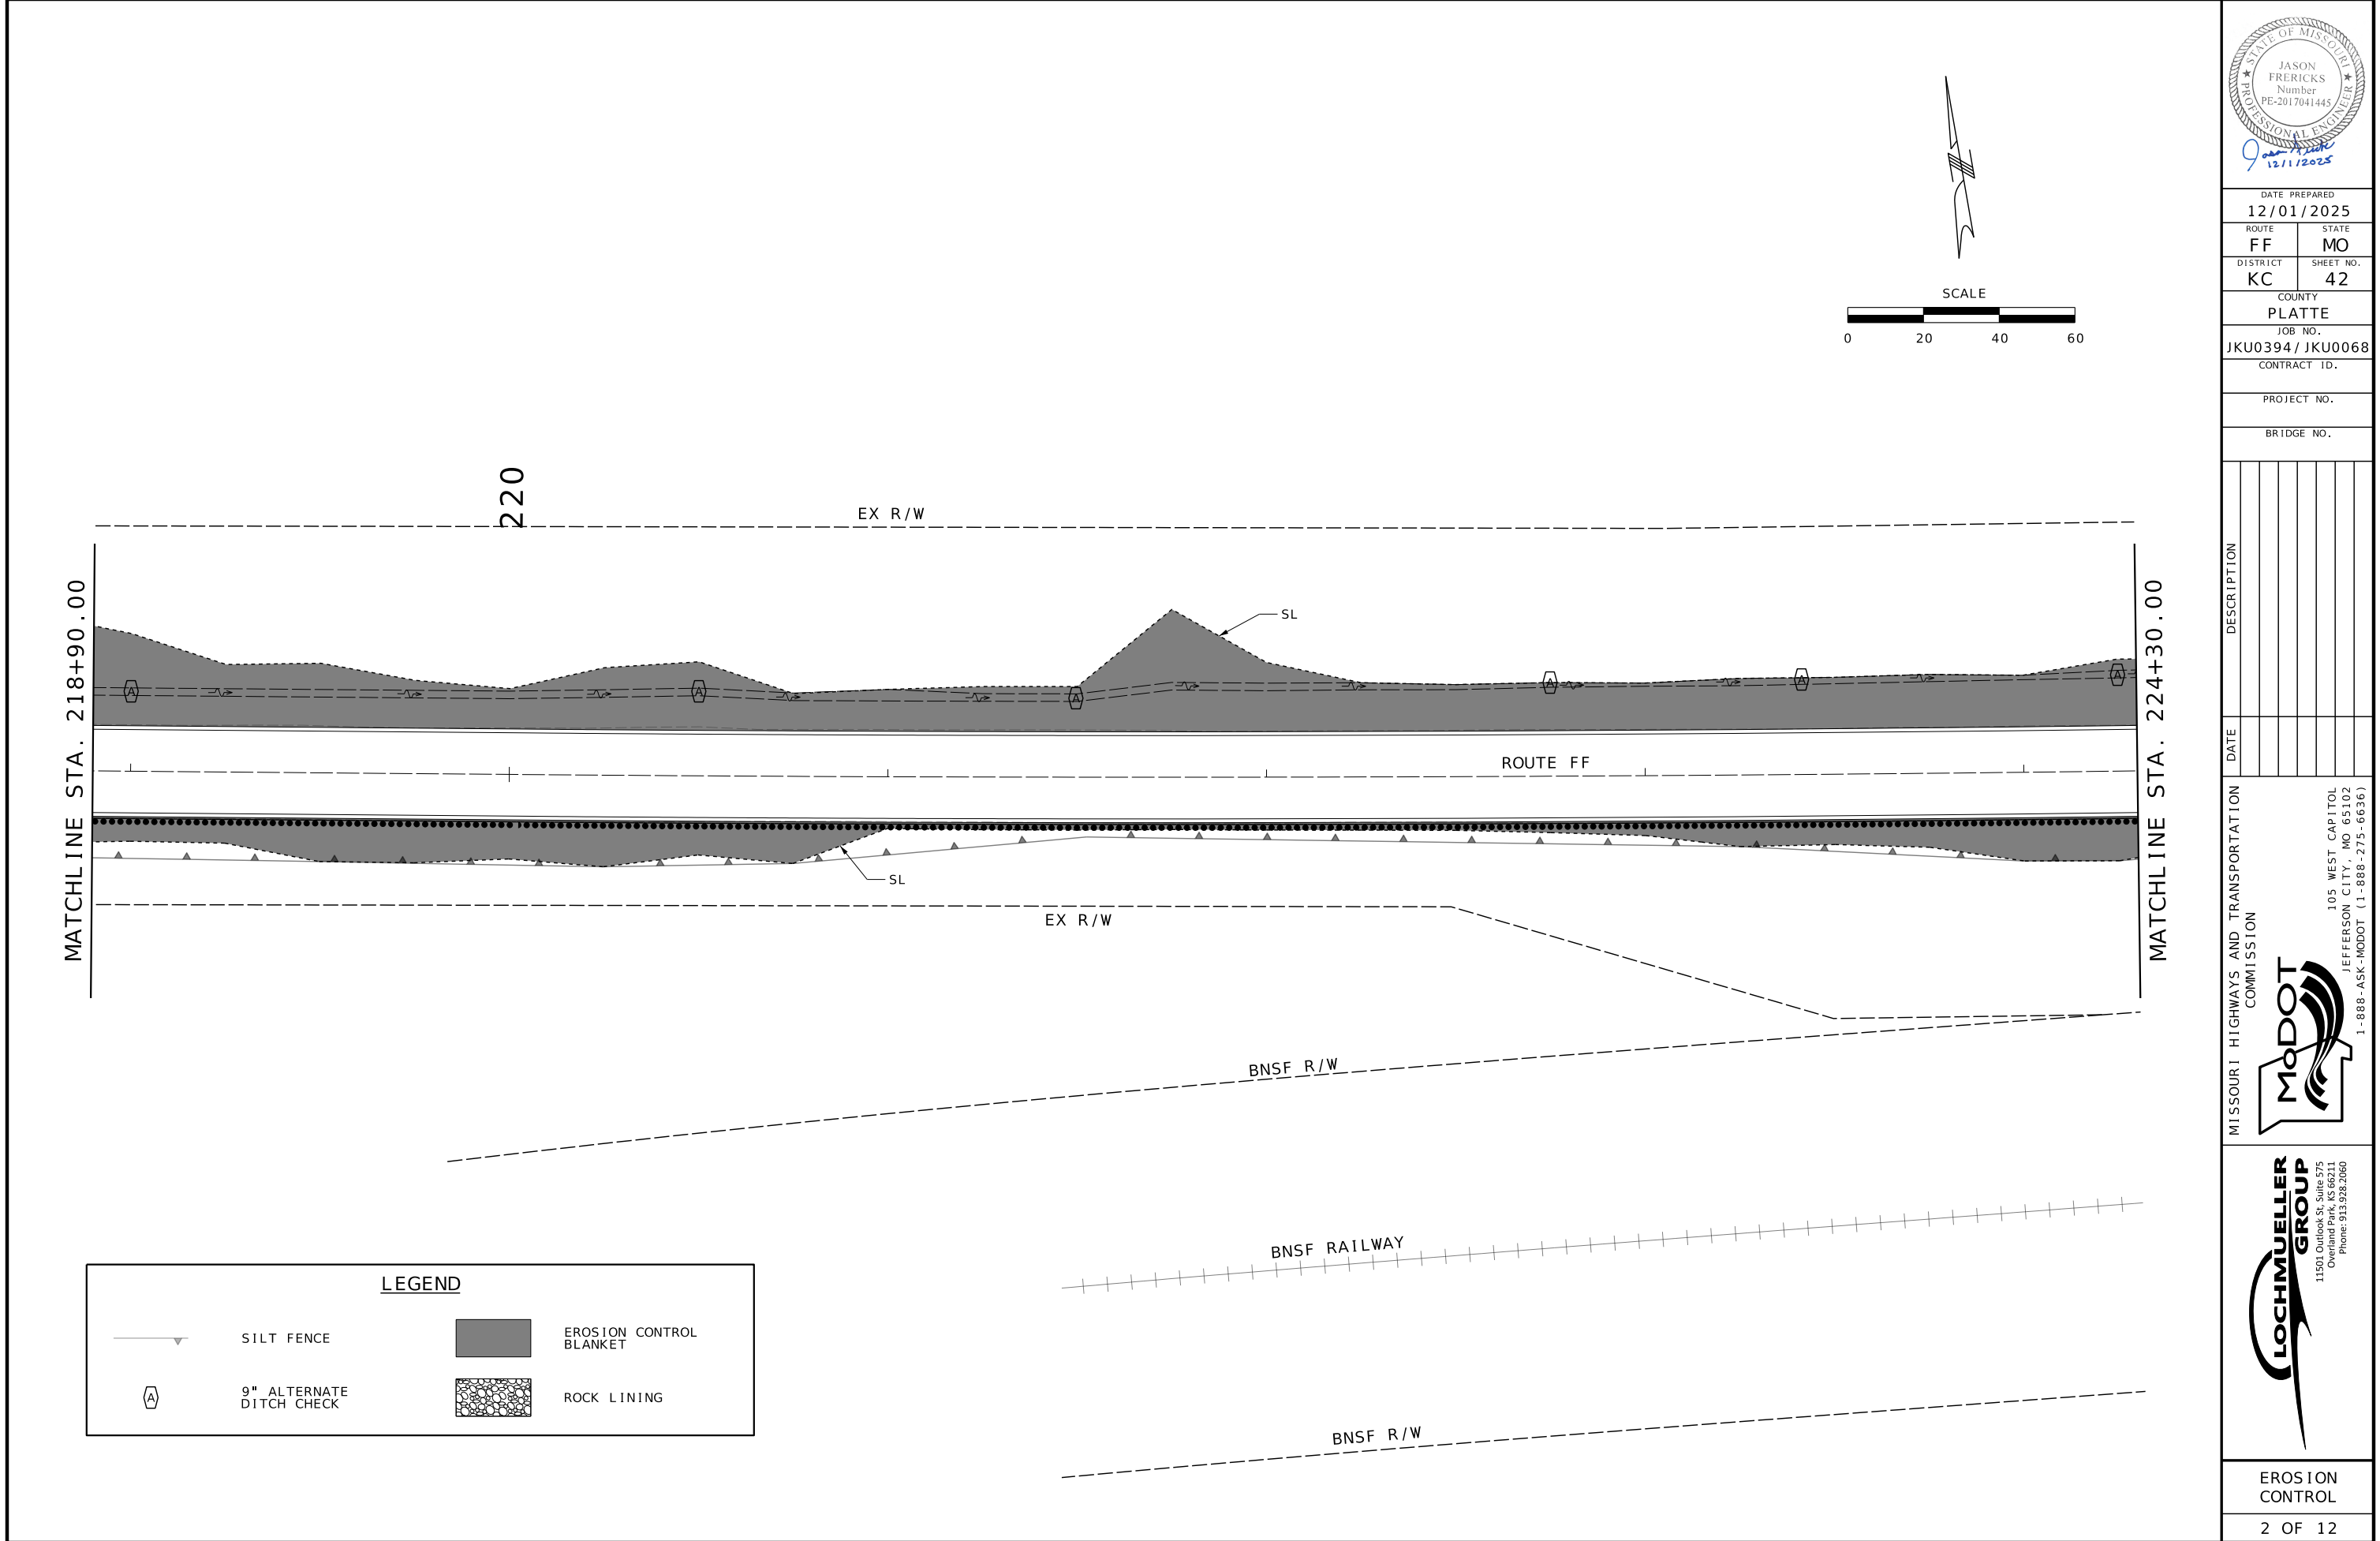

DATE PREPARED	
12/01/2025	
ROUTE	STATE
FF	MO
DISTRICT	SHEET NO.
KC	42
COUNTY	
PLATTE	
JOB NO.	
JKU0394 / JKU0068	
CONTRACT ID.	
PROJECT NO.	
BRIDGE NO.	

DESCRIPTION	DATE



MISSOURI HIGHWAYS AND TRANSPORTATION COMMISSION

MoDOT

105 WEST CAPITOL
JEFFERSON CITY, MO 65102
1-888-ASK-MODOT (1-888-275-6636)


LOCHMUELLER GROUP

11501 Outlook St., Suite 575
Overland Park, KS 66211
Phone: 913.928.2060

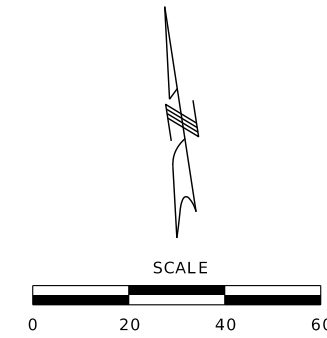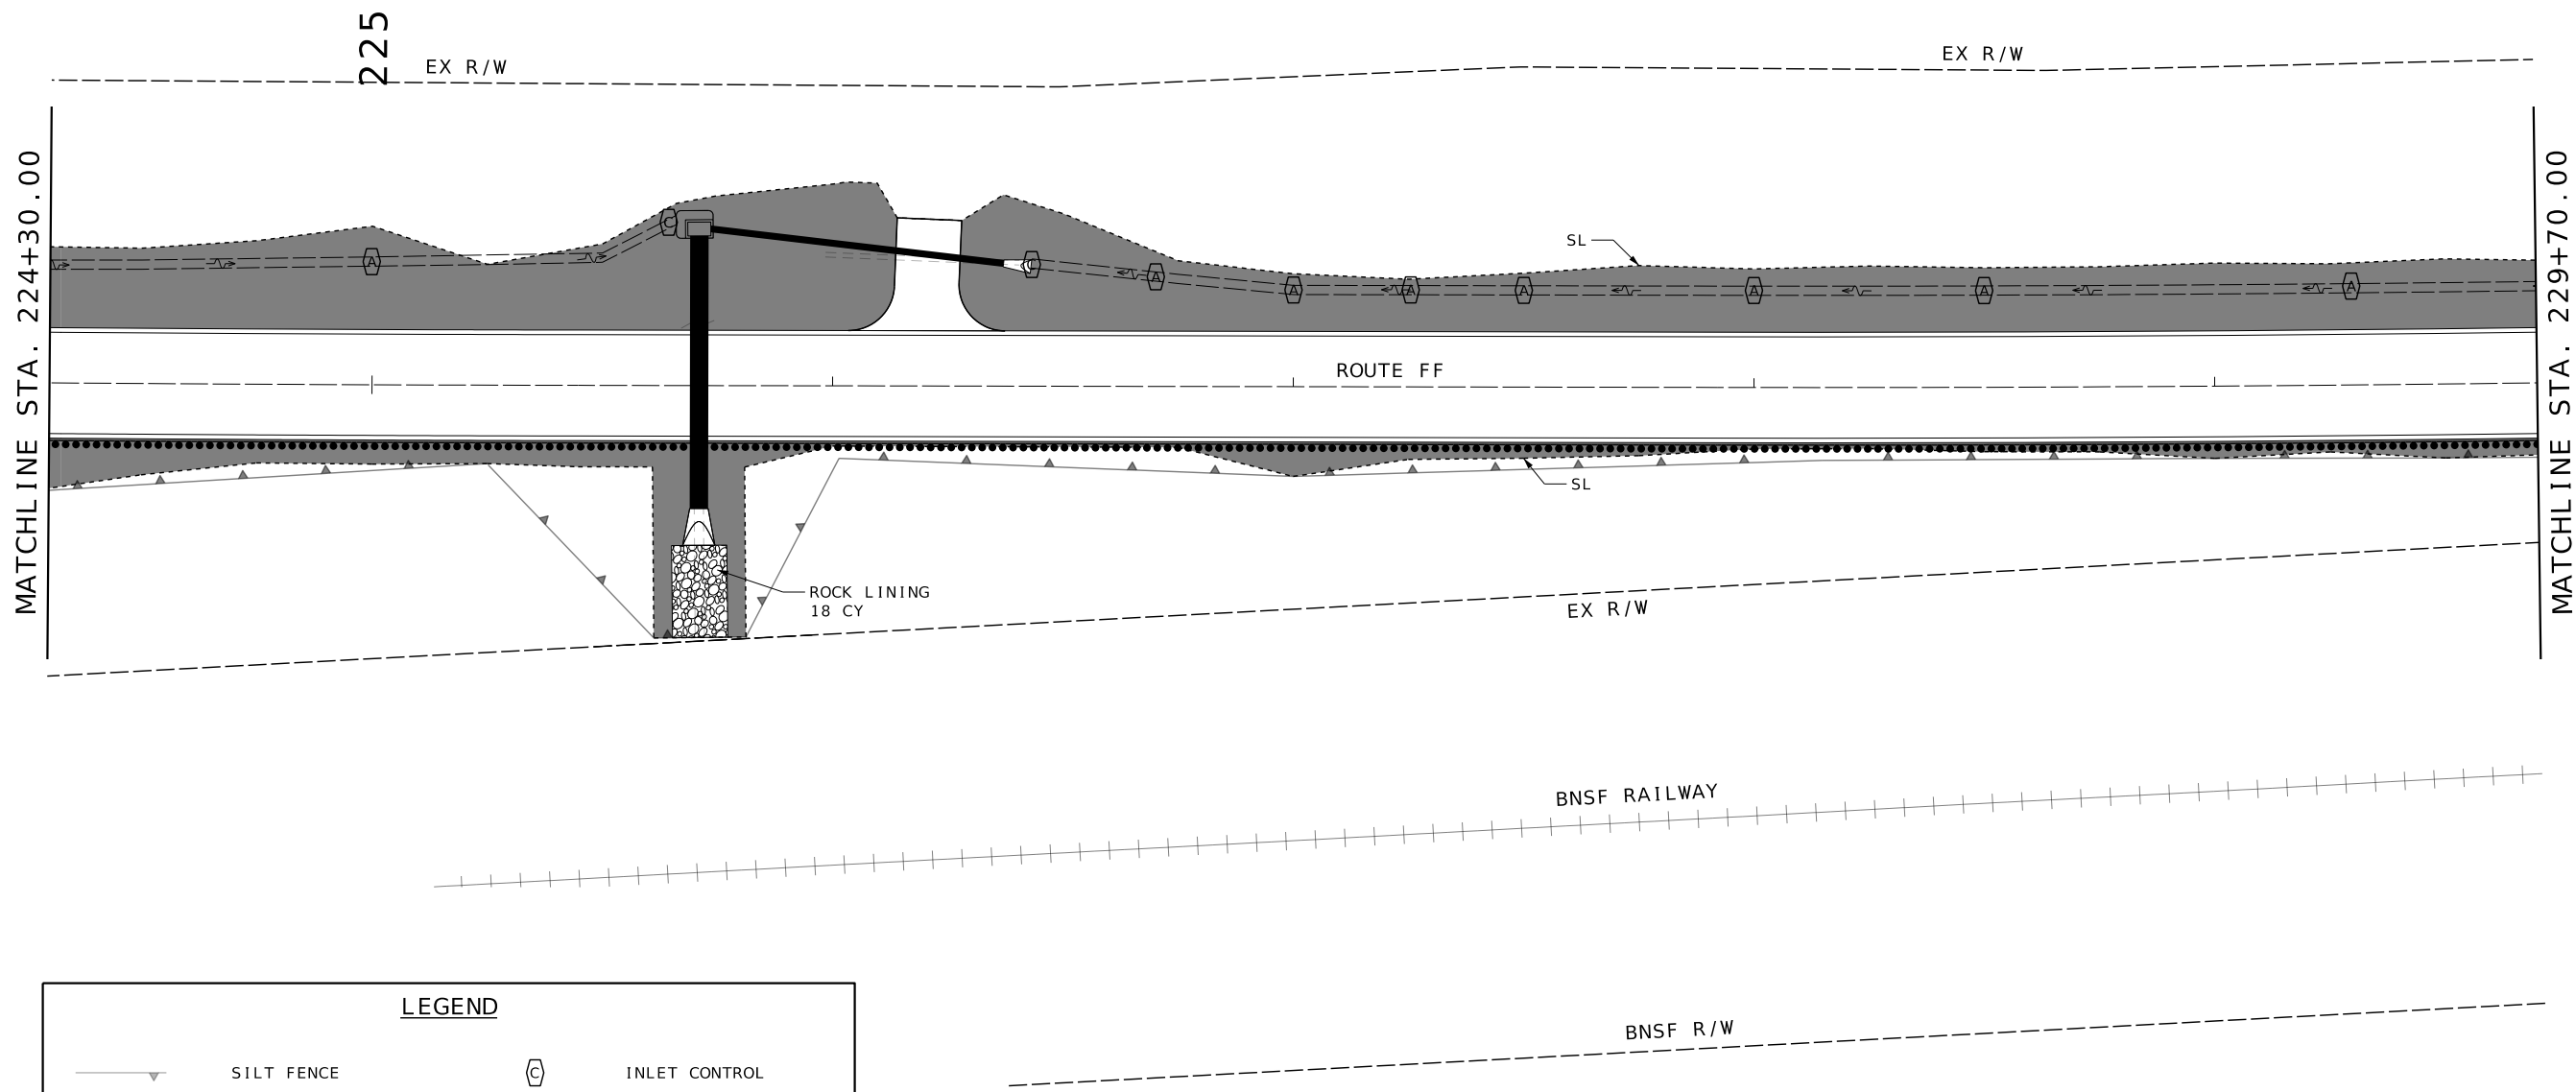

LEGEND

	SILT FENCE		INLET CONTROL
	9" ALTERNATE DITCH CHECK		ROCK LINING
	EROSION CONTROL BLANKET		

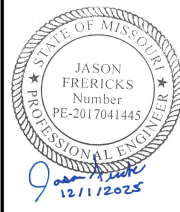



DATE PREPARED	
12/01/2025	
ROUTE	STATE
FF	MO
DISTRICT	SHEET NO.
KC	43
COUNTY	
PLATTE	
JOB NO.	
JKU0394/ JKU0068	
CONTRACT ID.	
PROJECT NO.	
BRIDGE NO.	

DESCRIPTION	DATE


MISSOURI HIGHWAYS AND TRANSPORTATION COMMISSION

105 WEST CAPITOL
JEFFERSON CITY, MO 65102
1-888-ASK-MODOT (1-888-275-6636)

11501 Outlook St. Suite 575
Overland Park, KS 66211
Phone: 913.928.2060

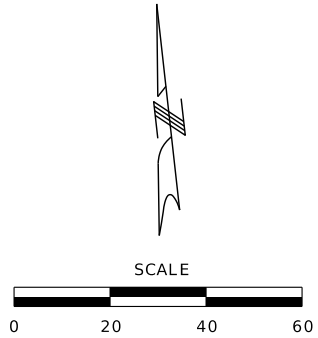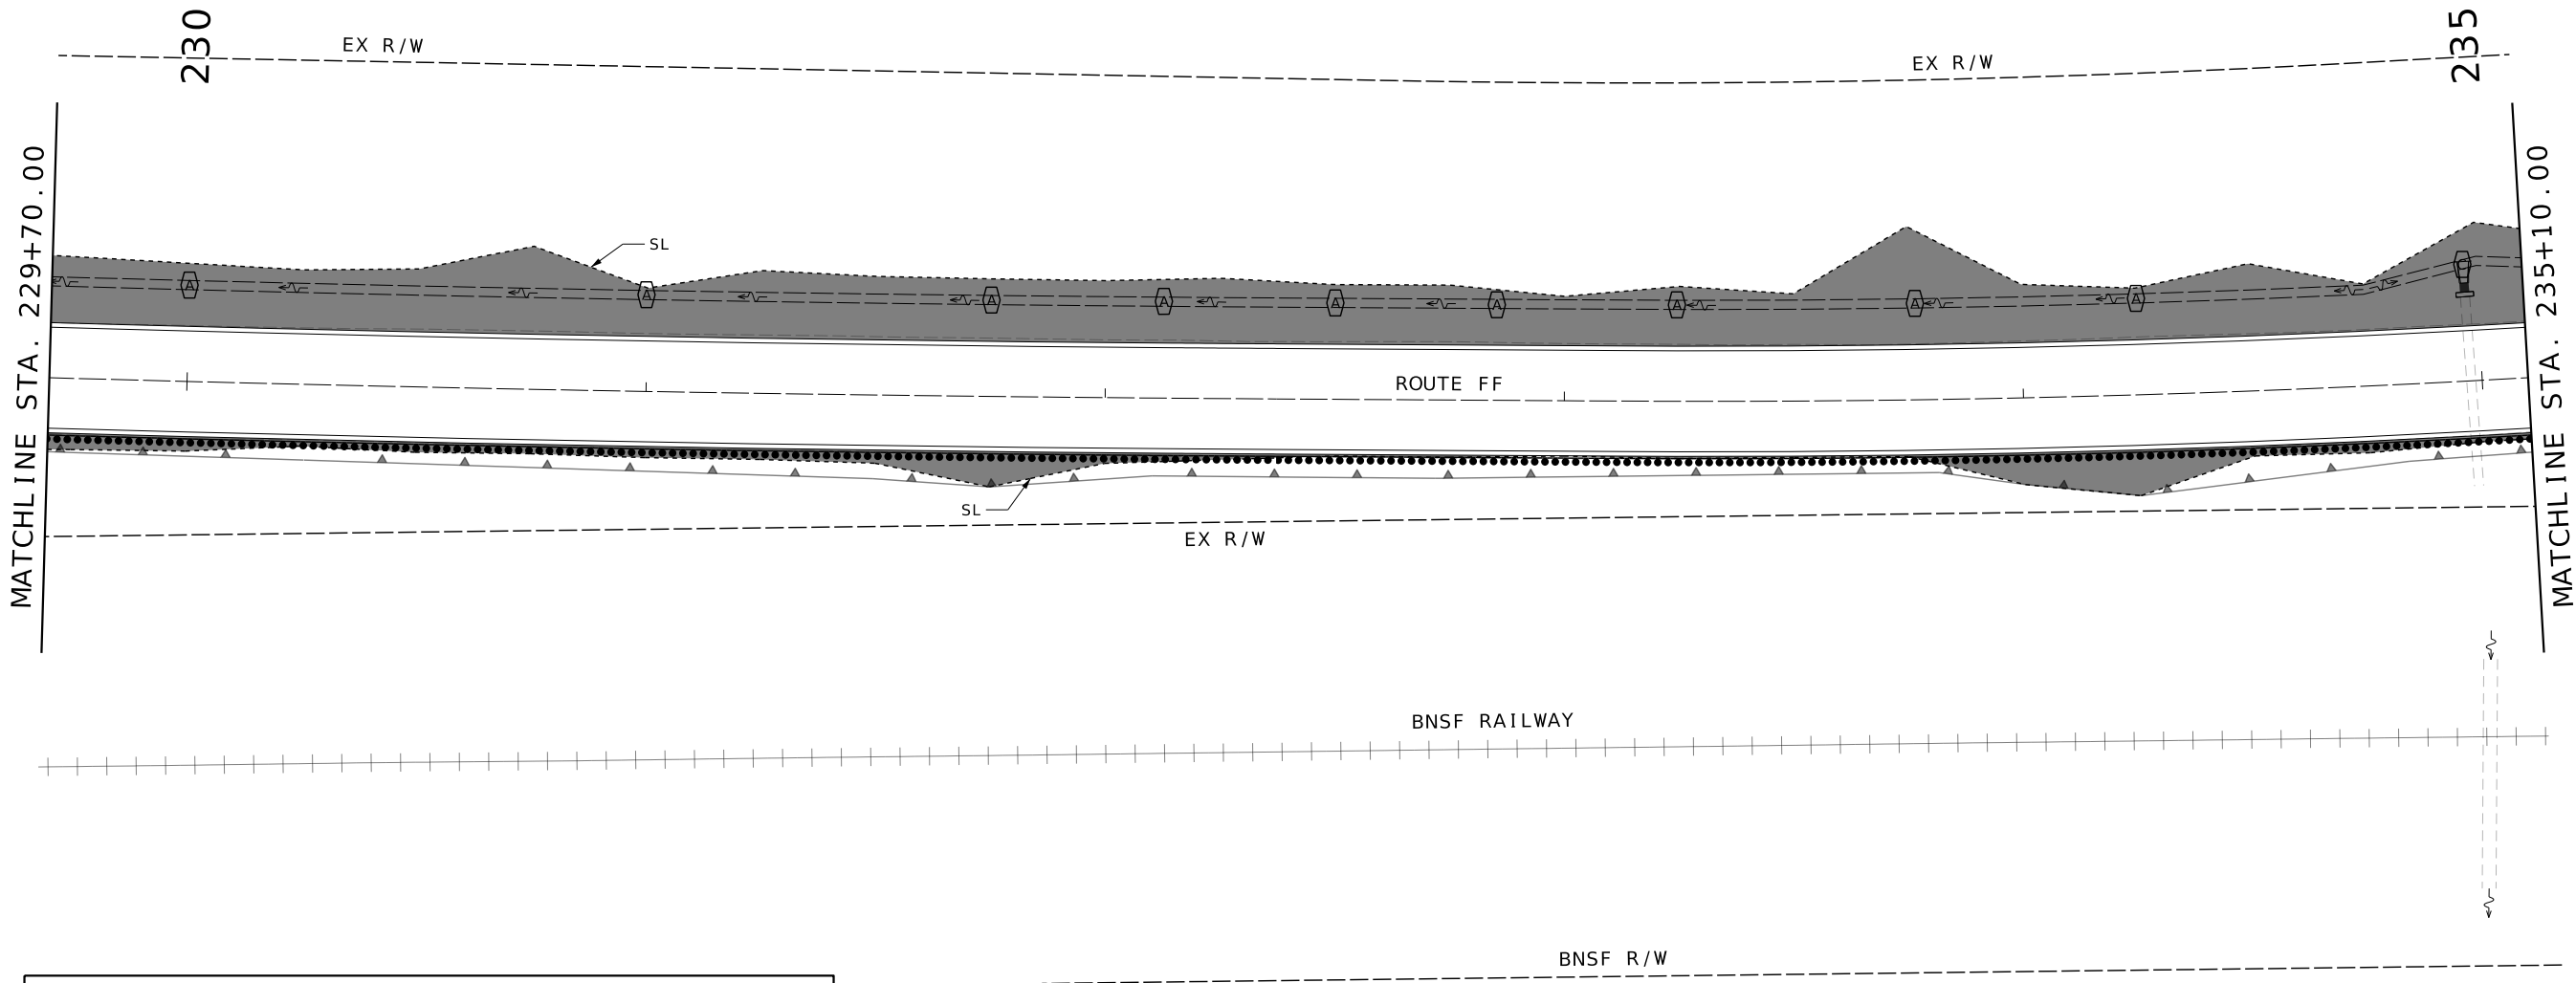

LEGEND			
	SILT FENCE		INLET CONTROL
	9" ALTERNATE DITCH CHECK		EROSION CONTROL BLANKET

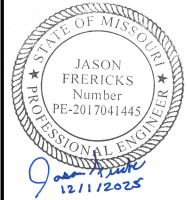

DATE PREPARED	
12/01/2025	
ROUTE	STATE
FF	MO
DISTRICT	SHEET NO.
KC	44
COUNTY	
PLATTE	
JOB NO.	
JKU0394 / JKU0068	
CONTRACT ID.	

PROJECT NO.
BRIDGE NO.


DESCRIPTION	DATE

MISSOURI HIGHWAYS AND TRANSPORTATION COMMISSION

105 WEST CAPITOL
JEFFERSON CITY, MO 65102
1-888-ASK-MODOT (1-888-275-6636)

11501 Outlook St. Suite 575
Overland Park, KS 66204
Phone: 913.928.2060

EROSION CONTROL
4 OF 12

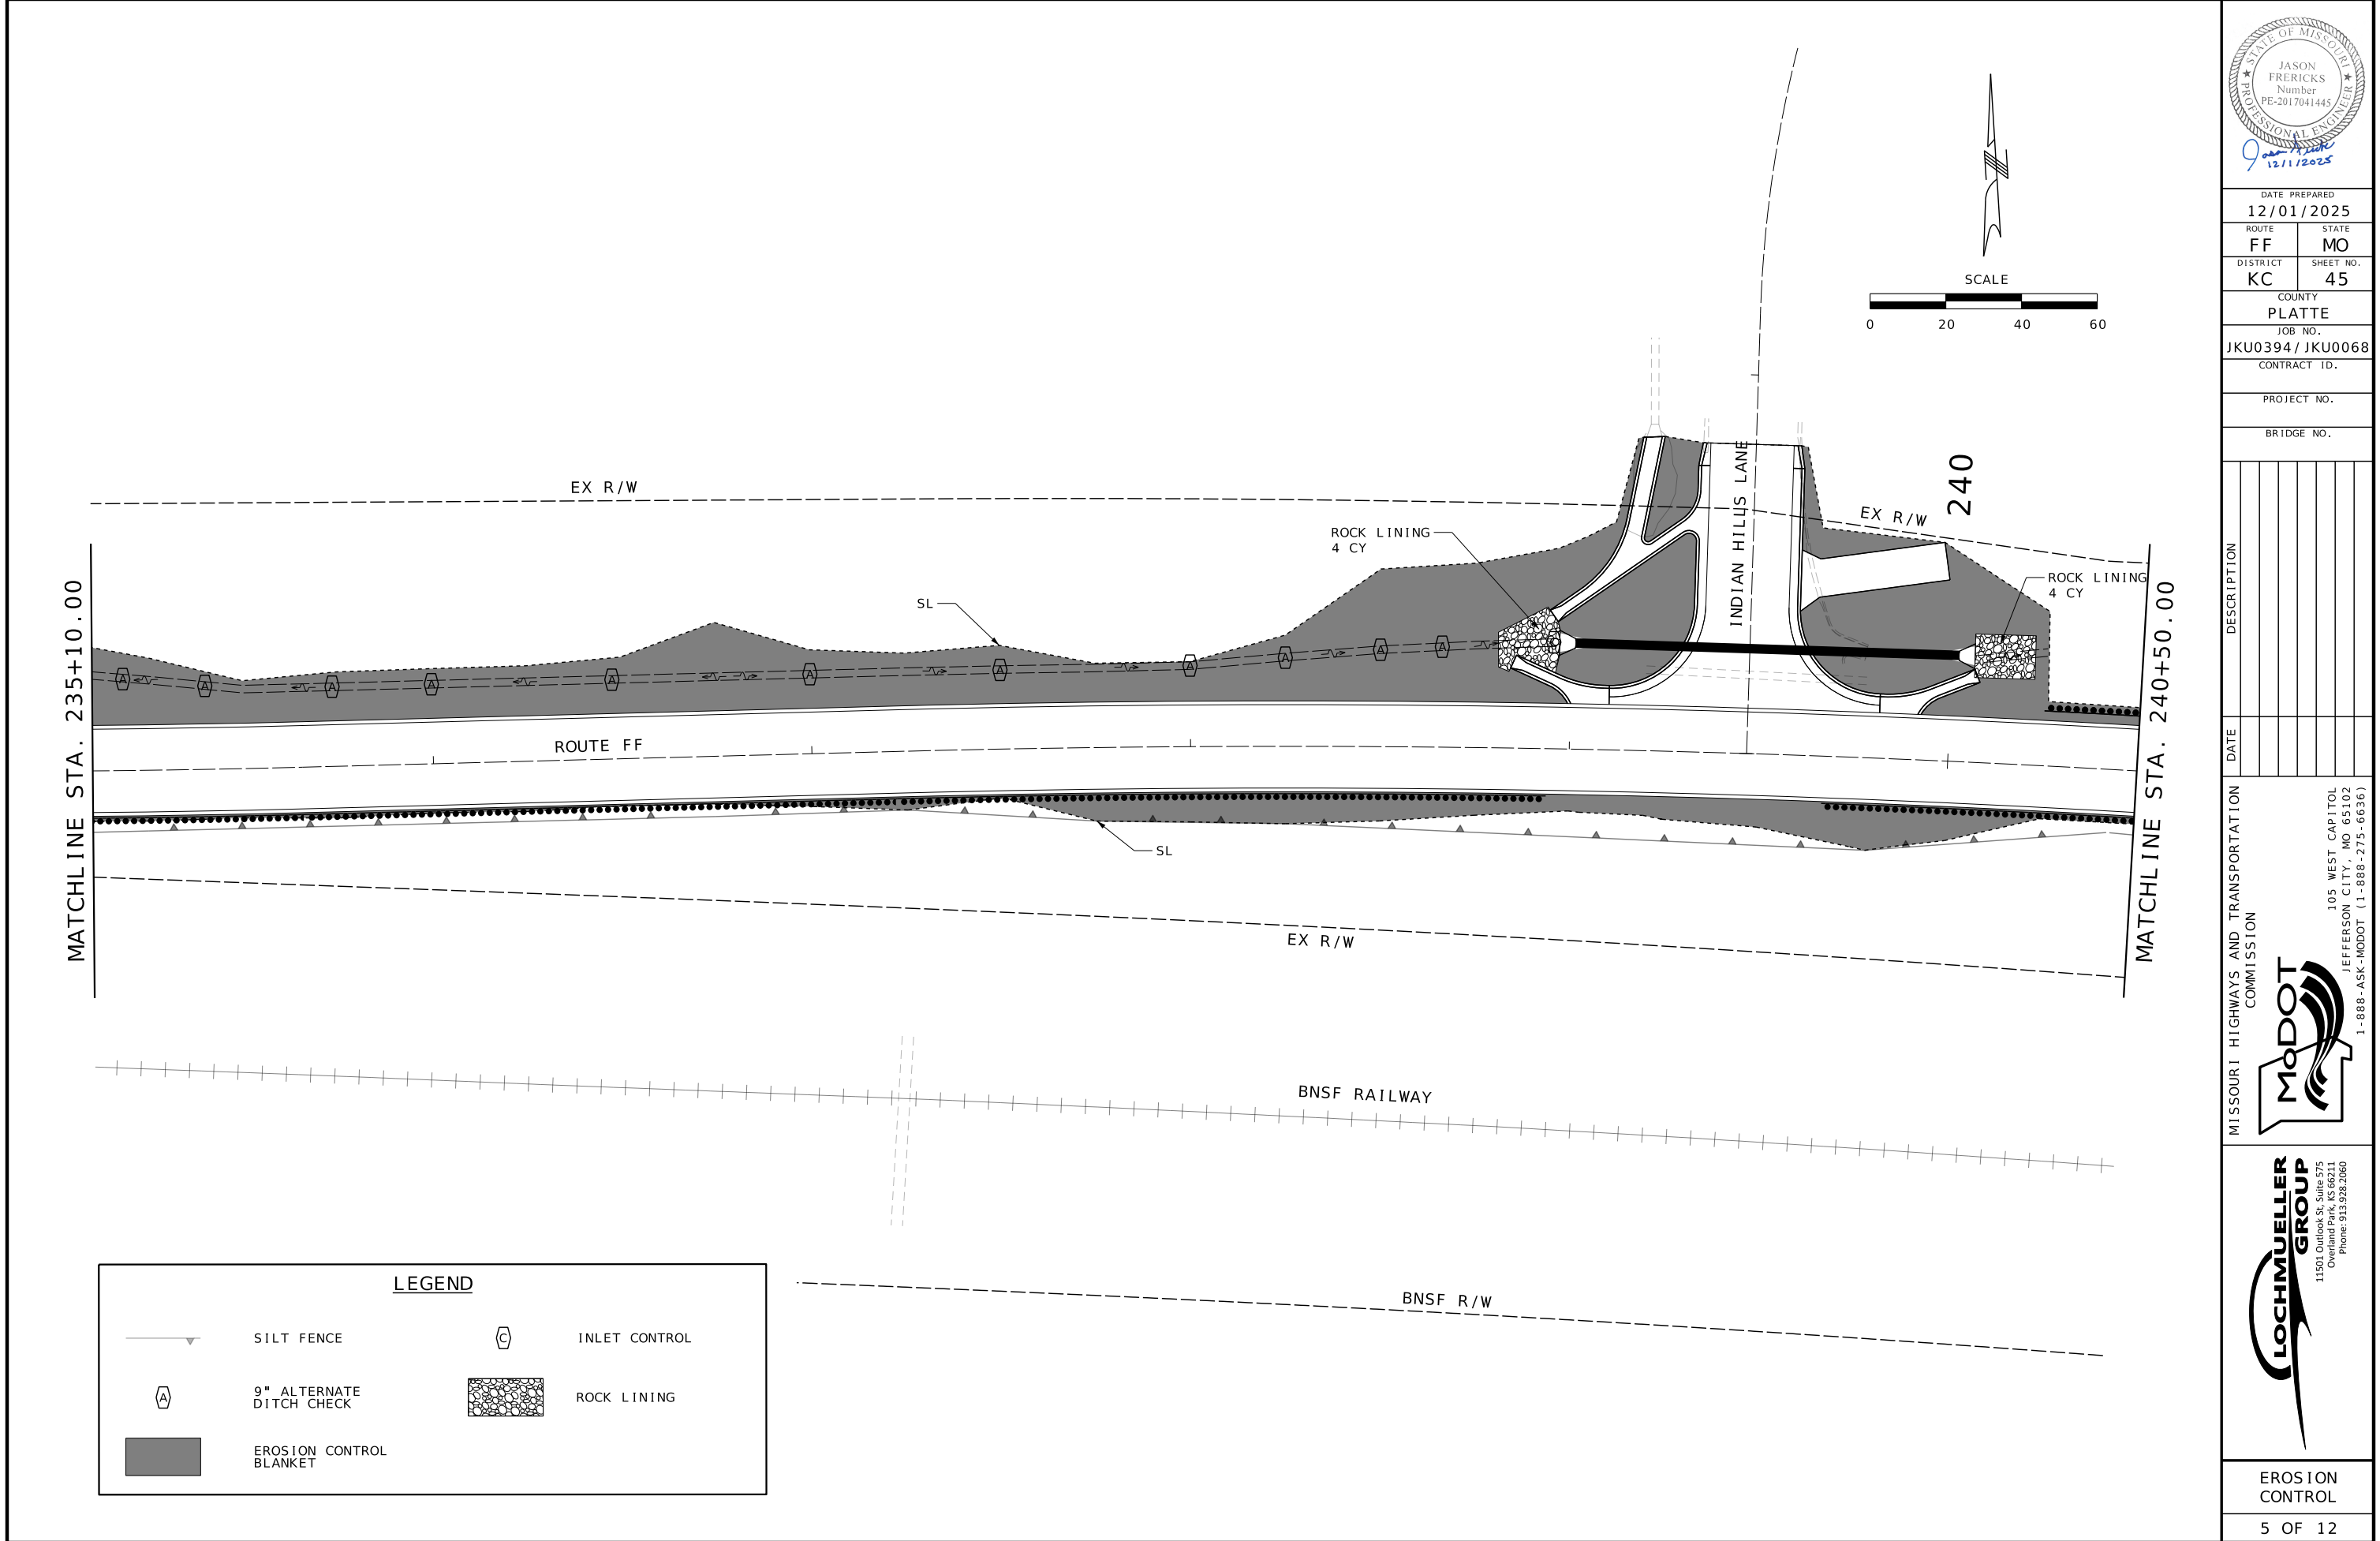


LEGEND


SILT FENCE

9" ALTERNATE DITCH CHECK

EROSION CONTROL BLANKET

INLET CONTROL

 ROCK LINING

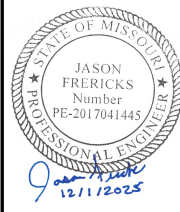

DATE PREPARED		12/01/2025	
ROUTE	STATE	FF	MO
DISTRICT	SHEET NO.	KC	45
COUNTY			
PLATTE			
JOB NO.			
JKU0394 / JKU0068			
CONTRACT ID.			
PROJECT NO.			
BRIDGE NO.			

DATE	DESCRIPTION



MISSOURI HIGHWAYS AND TRANSPORTATION COMMISSION



105 WEST CAPITOL
JEFFERSON CITY, MO 65102
1-888-ASK-MODOT (1-888-275-6636)



11501 Outlook St. Suite 575
Overland Park, Kansas 66151
Phone: 913.928.2060

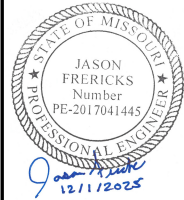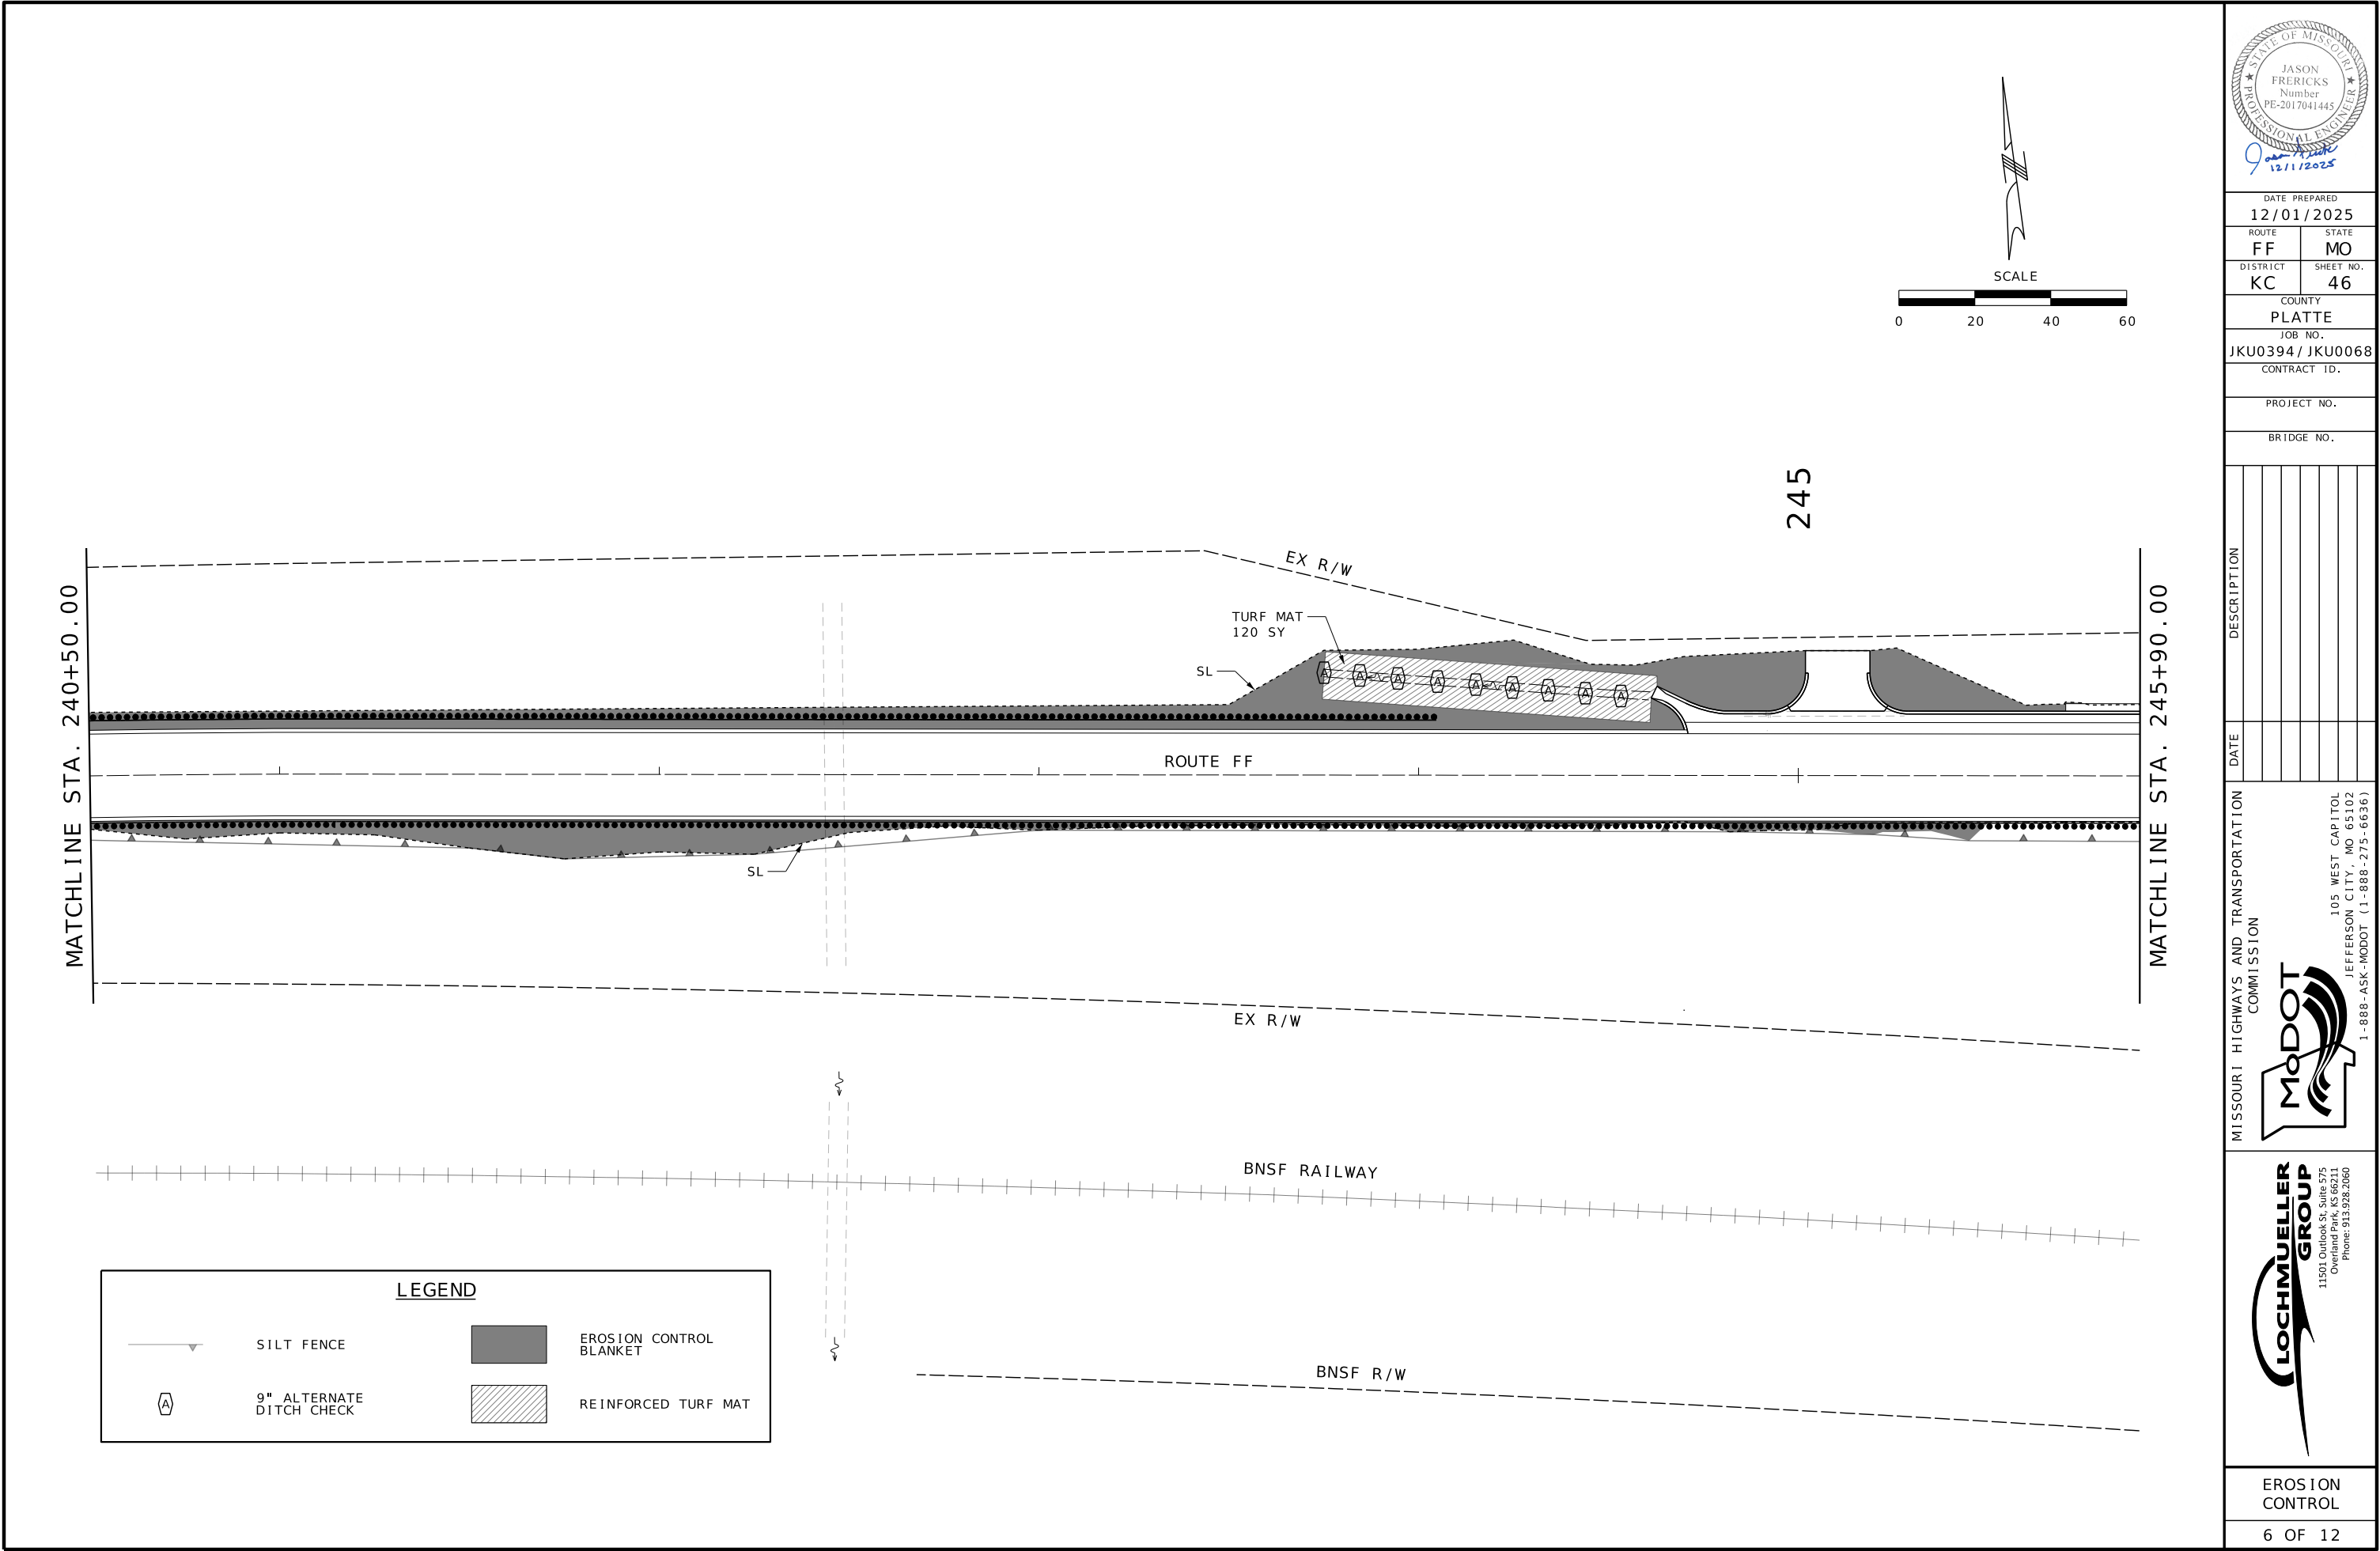

DATE PREPARED
12/01/2025

ROUTE	STATE
FF	MO
DISTRICT	SHEET NO.
KC	46

COUNTY
PLATTE

JOB NO.
JKU0394/ JKU0068

CONTRACT ID.

PROJECT NO.

BRIDGE NO.

DATE	DESCRIPTION


MISSOURI HIGHWAYS AND TRANSPORTATION COMMISSION

MoDOT

105 WEST CAPITOL
JEFFERSON CITY, MO 65102
1-888-ASK-MODOT (1-888-275-6636)

LOCHMUELLER GROUP

11501 Outlook St., Suite 575
Overland Park, KS 66211
Phone: 913.928.2060

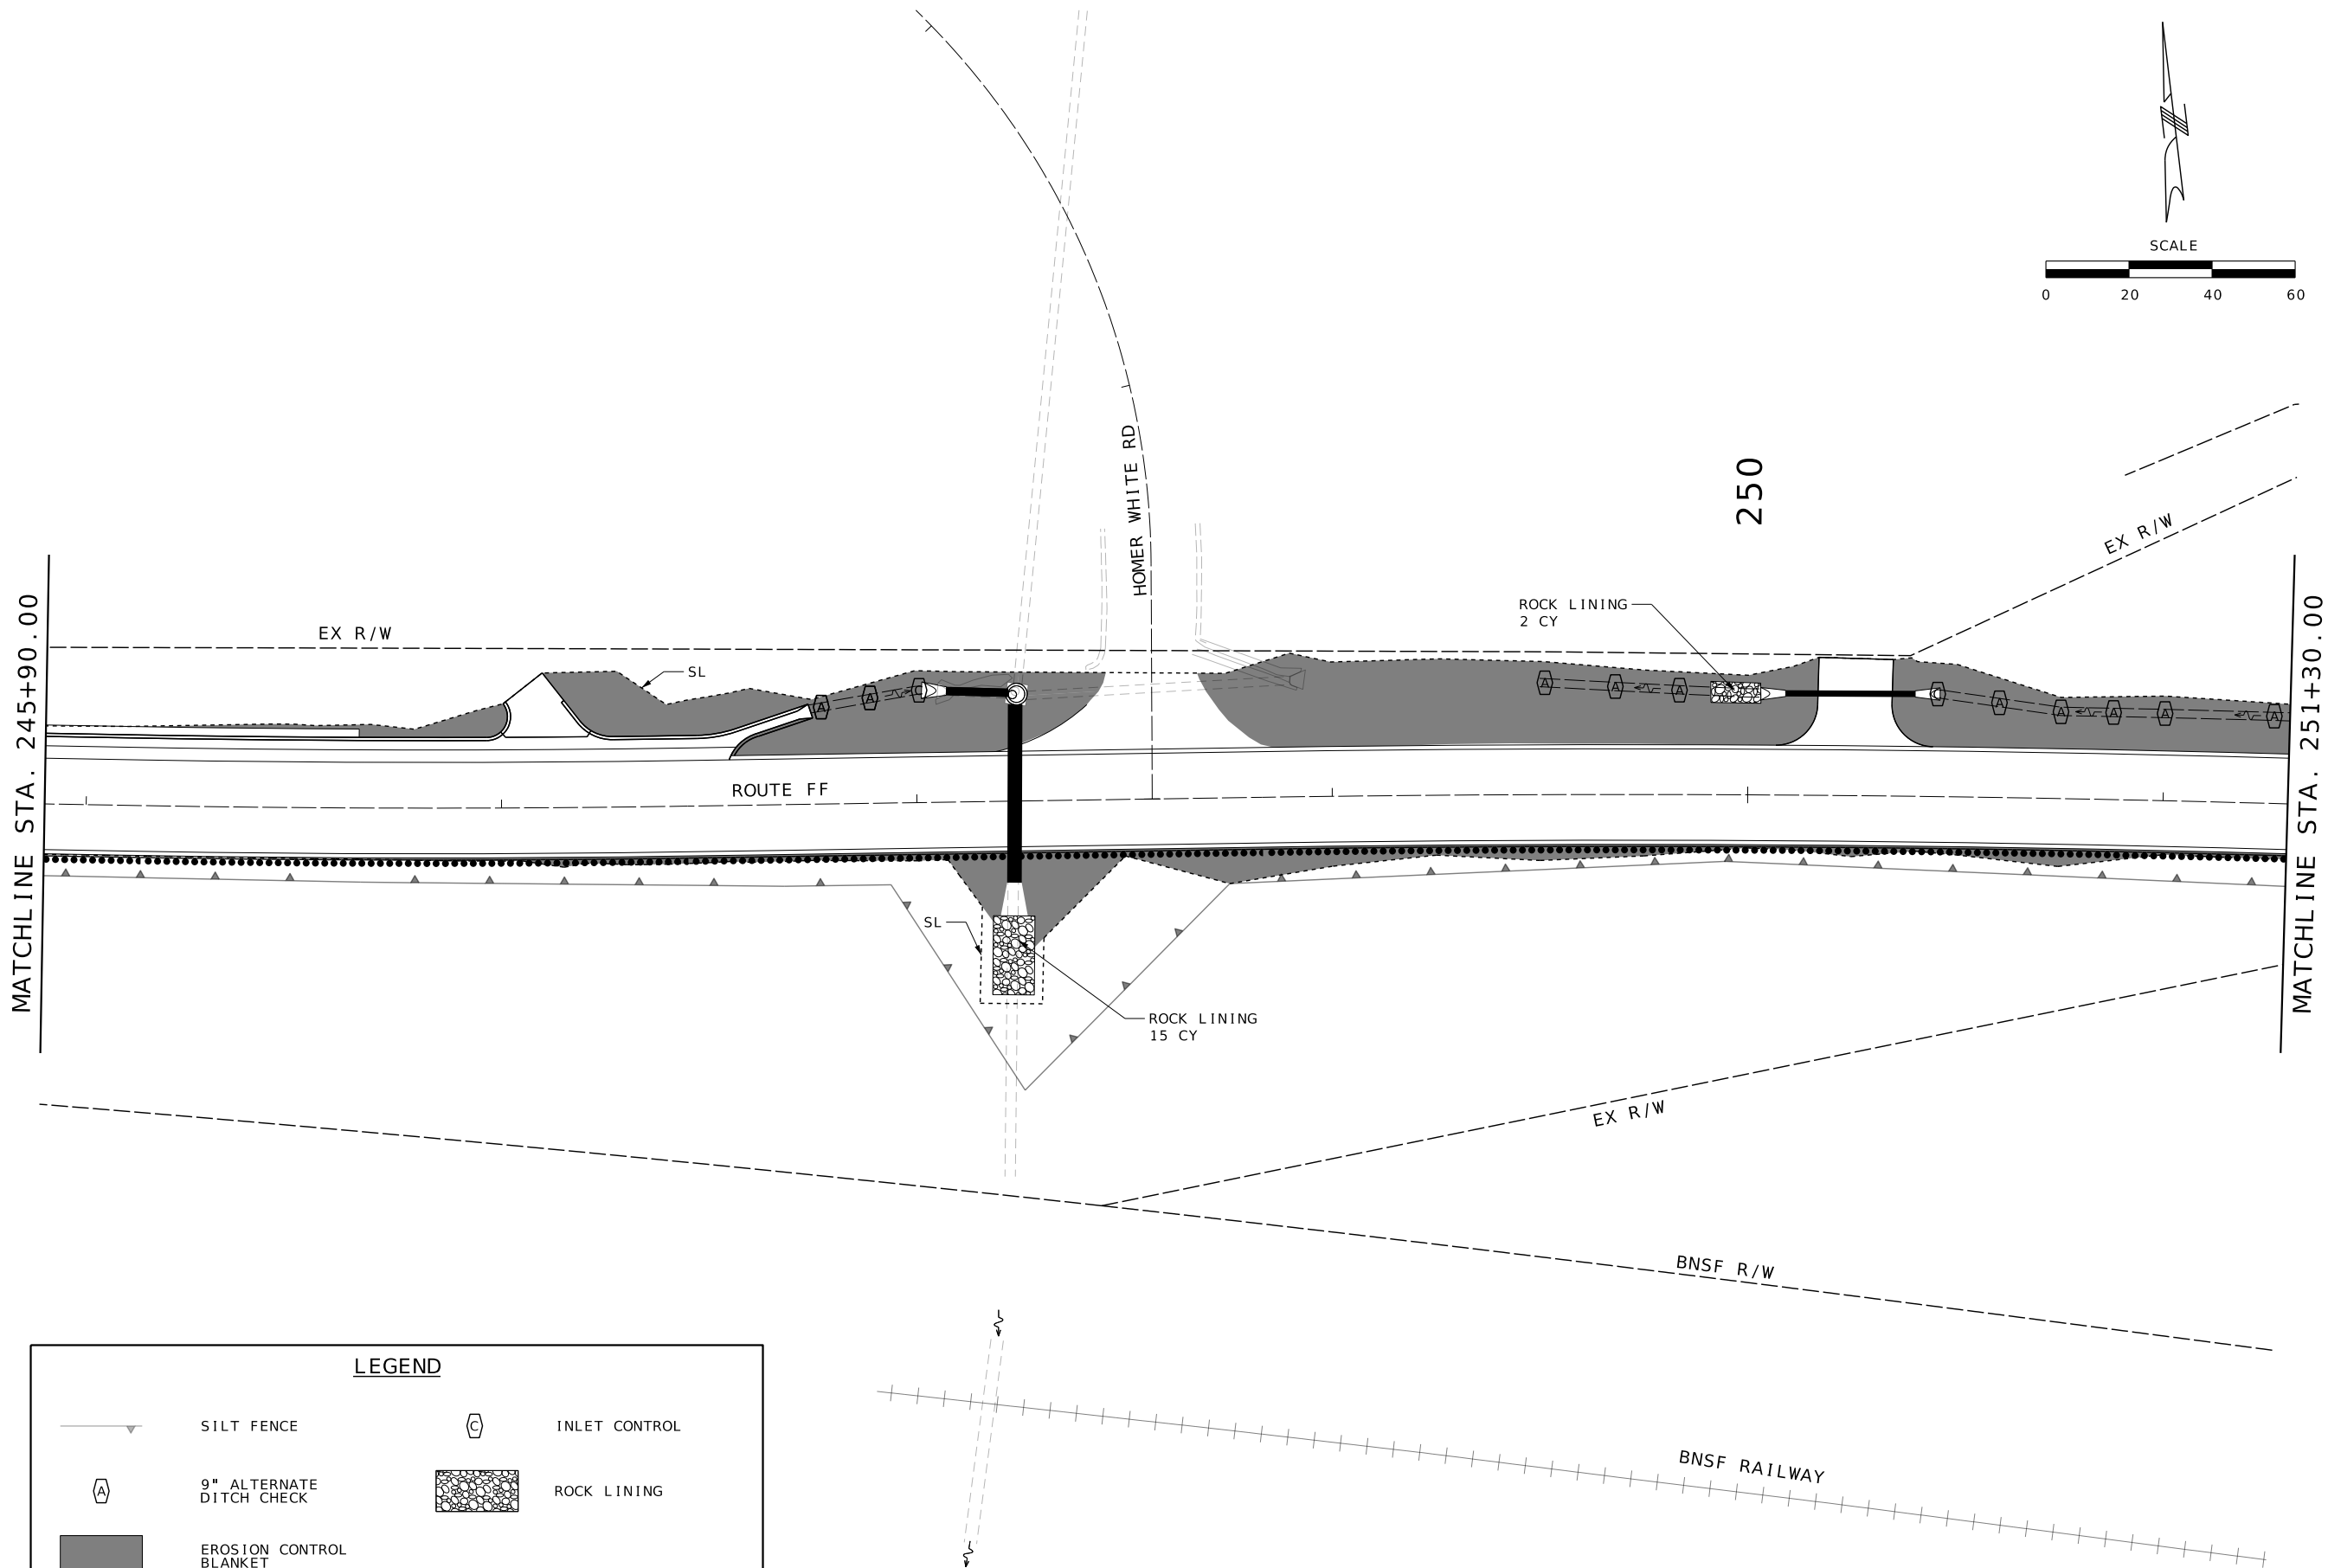

LEGEND

 SILT FENCE

 9" ALTERNATE DITCH CHECK

 EROSION CONTROL BLANKET

 INLET CONTROL

 ROCK LINING

STATE OF MISSOURI

JASON FRERICKS
Number
PE-2017041445

PROFESSIONAL ENGINEER

12/1/2025

DATE PREPARED 12/01/2025	
ROUTE FF	STATE MO
DISTRICT KC	SHEET NO. 47
COUNTY PLATTE	
JOB NO. JKU0394 / JKU0068	
CONTRACT ID.	
PROJECT NO.	
BRIDGE NO.	

DESCRIPTION	DATE



MISSOURI HIGHWAYS AND TRANSPORTATION COMMISSION



105 WEST CAPITOL
JEFFERSON CITY, MO 65102
1-888-ASK-MODOT (1-888-275-6636)



11501 Outlook St. Suite 575
Overland Park, KS 66211
Phone: 913.928.2060

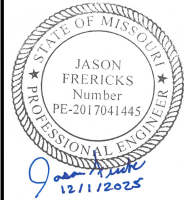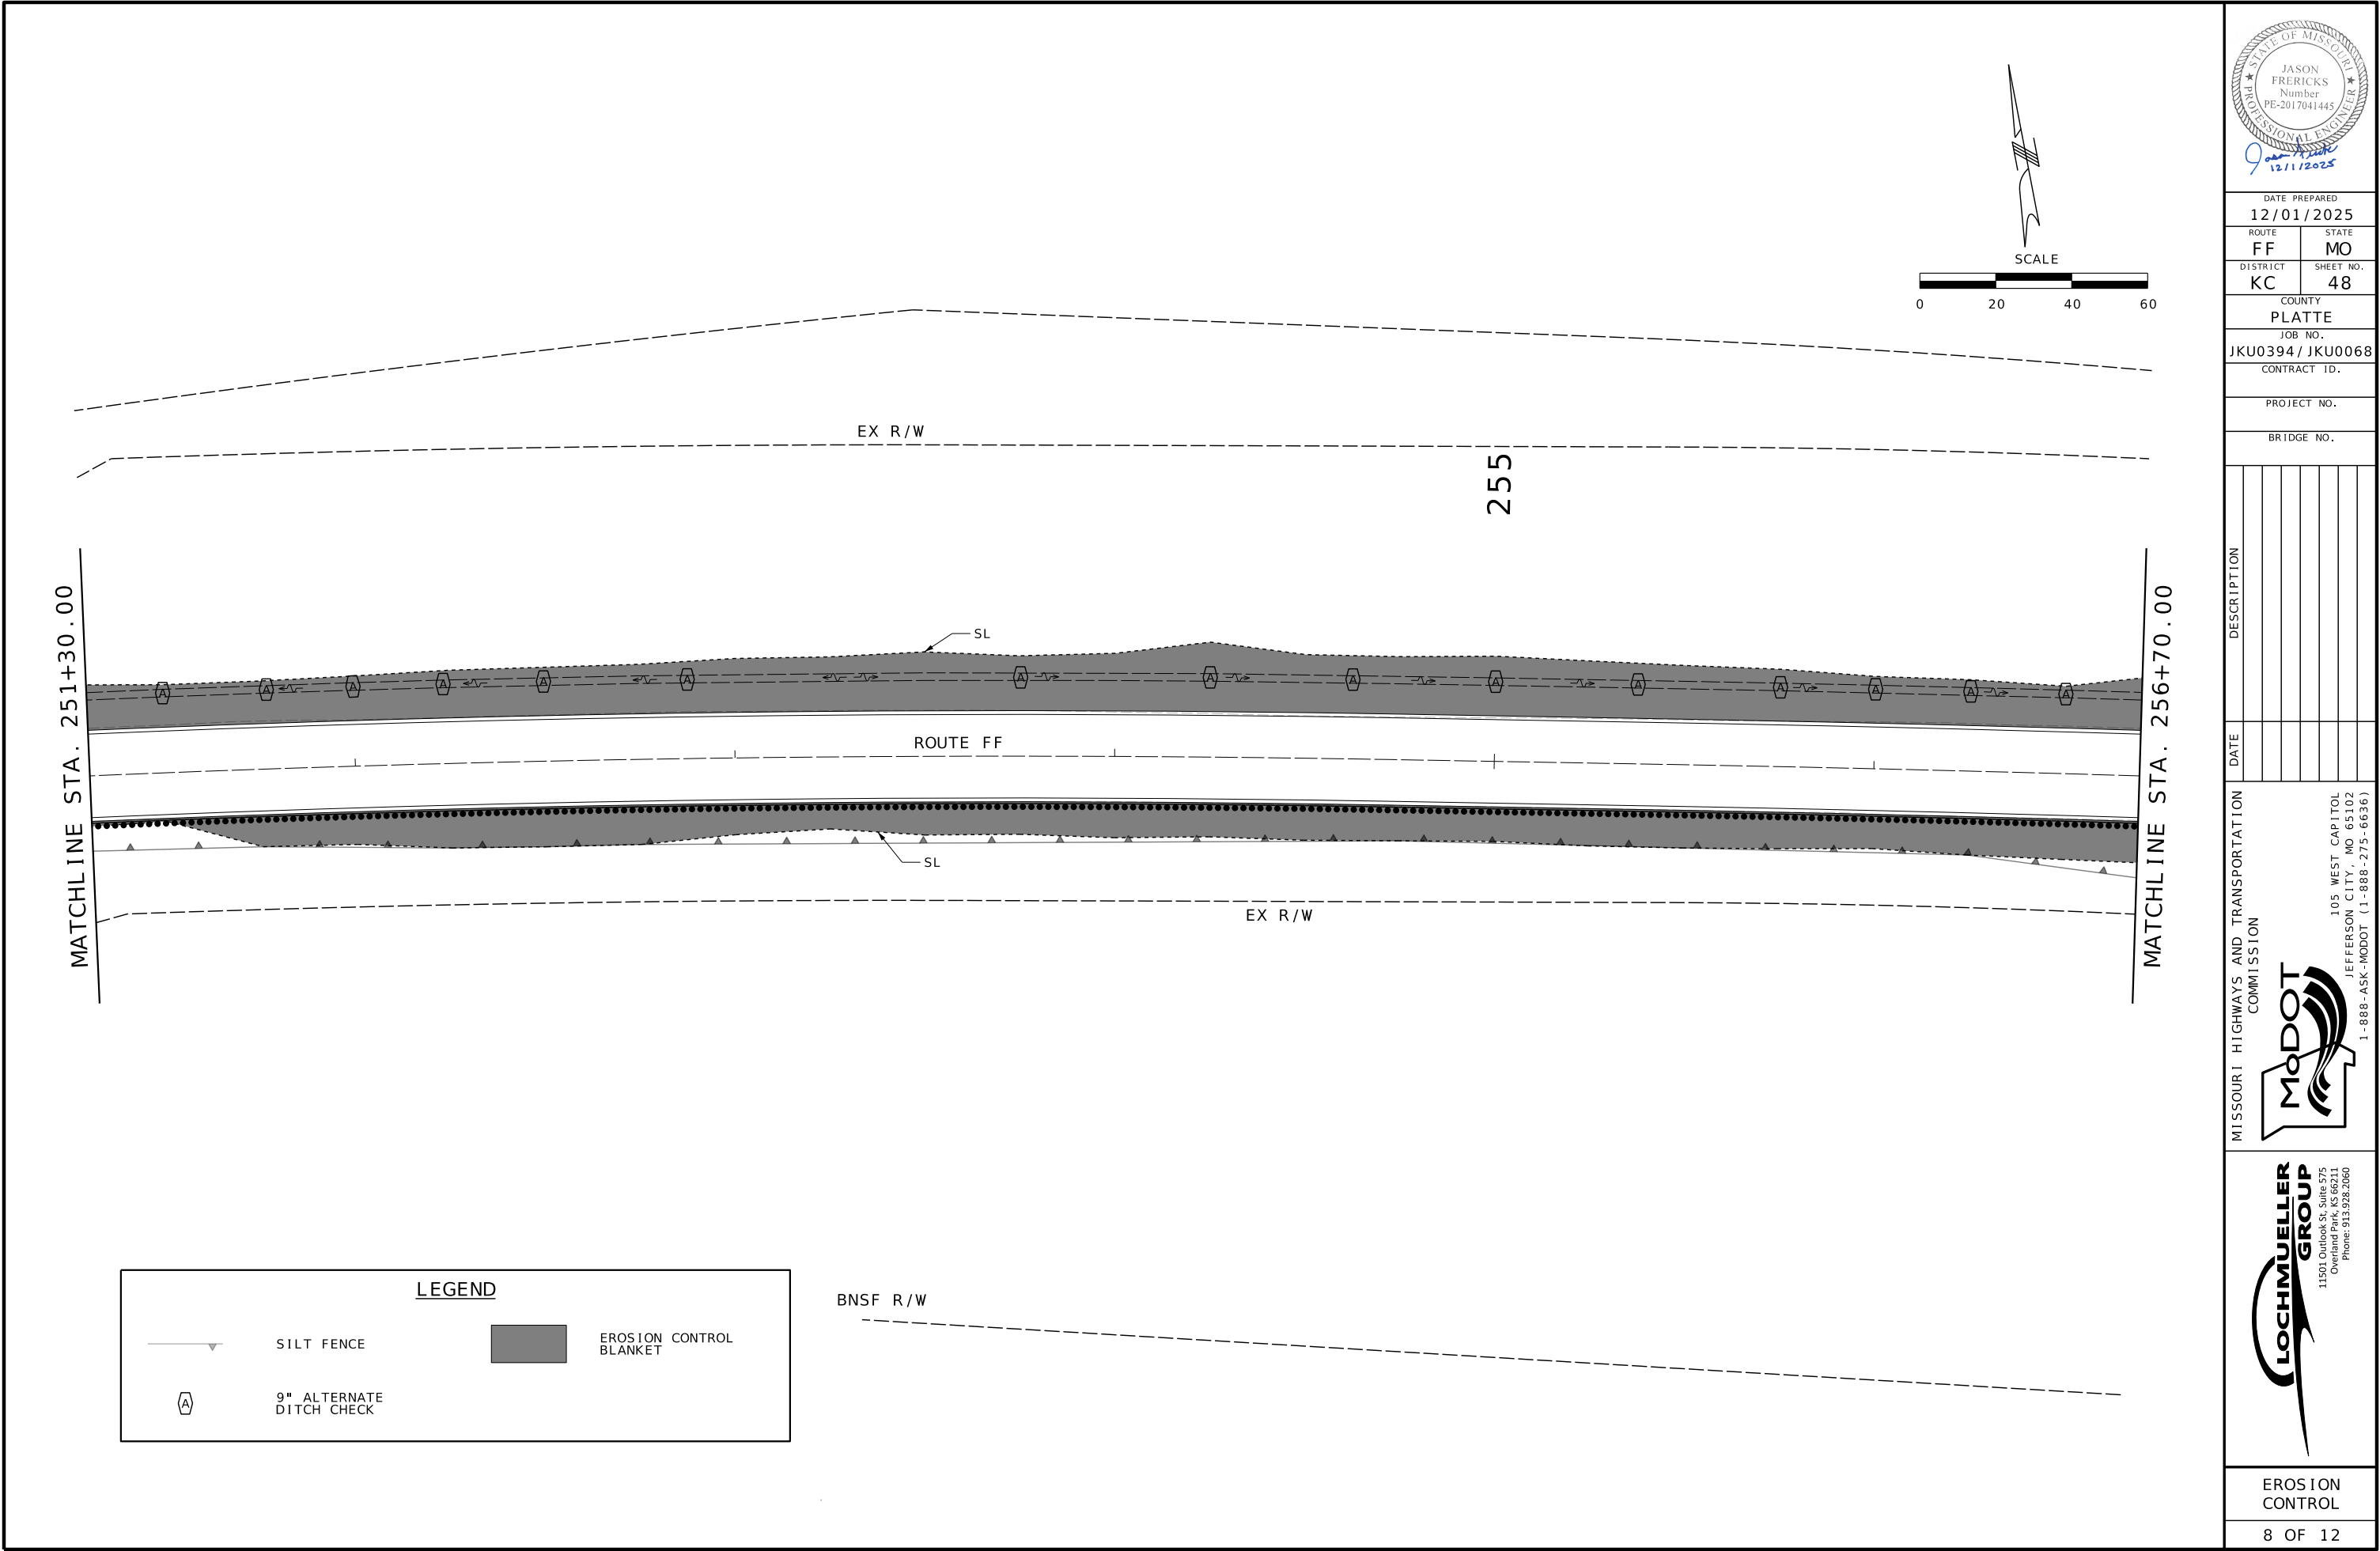

DATE PREPARED 12/01/2025	
ROUTE FF	STATE MO
DISTRICT KC	SHEET NO. 48
COUNTY PLATTE	
JOB NO. JKU0394/ JKU0068	
CONTRACT ID.	

PROJECT NO.
BRIDGE NO.

DATE	DESCRIPTION



MISSOURI HIGHWAYS AND TRANSPORTATION COMMISSION

MoDOT

105 WEST CAPITOL
JEFFERSON CITY, MO 65102
1-888-ASK-MODOT (1-888-275-6636)

LOCHMUELLER GROUP

11501 Outlook St, Suite 575
Overland Park, KS 66204
Phone: 913.928.2060

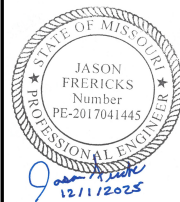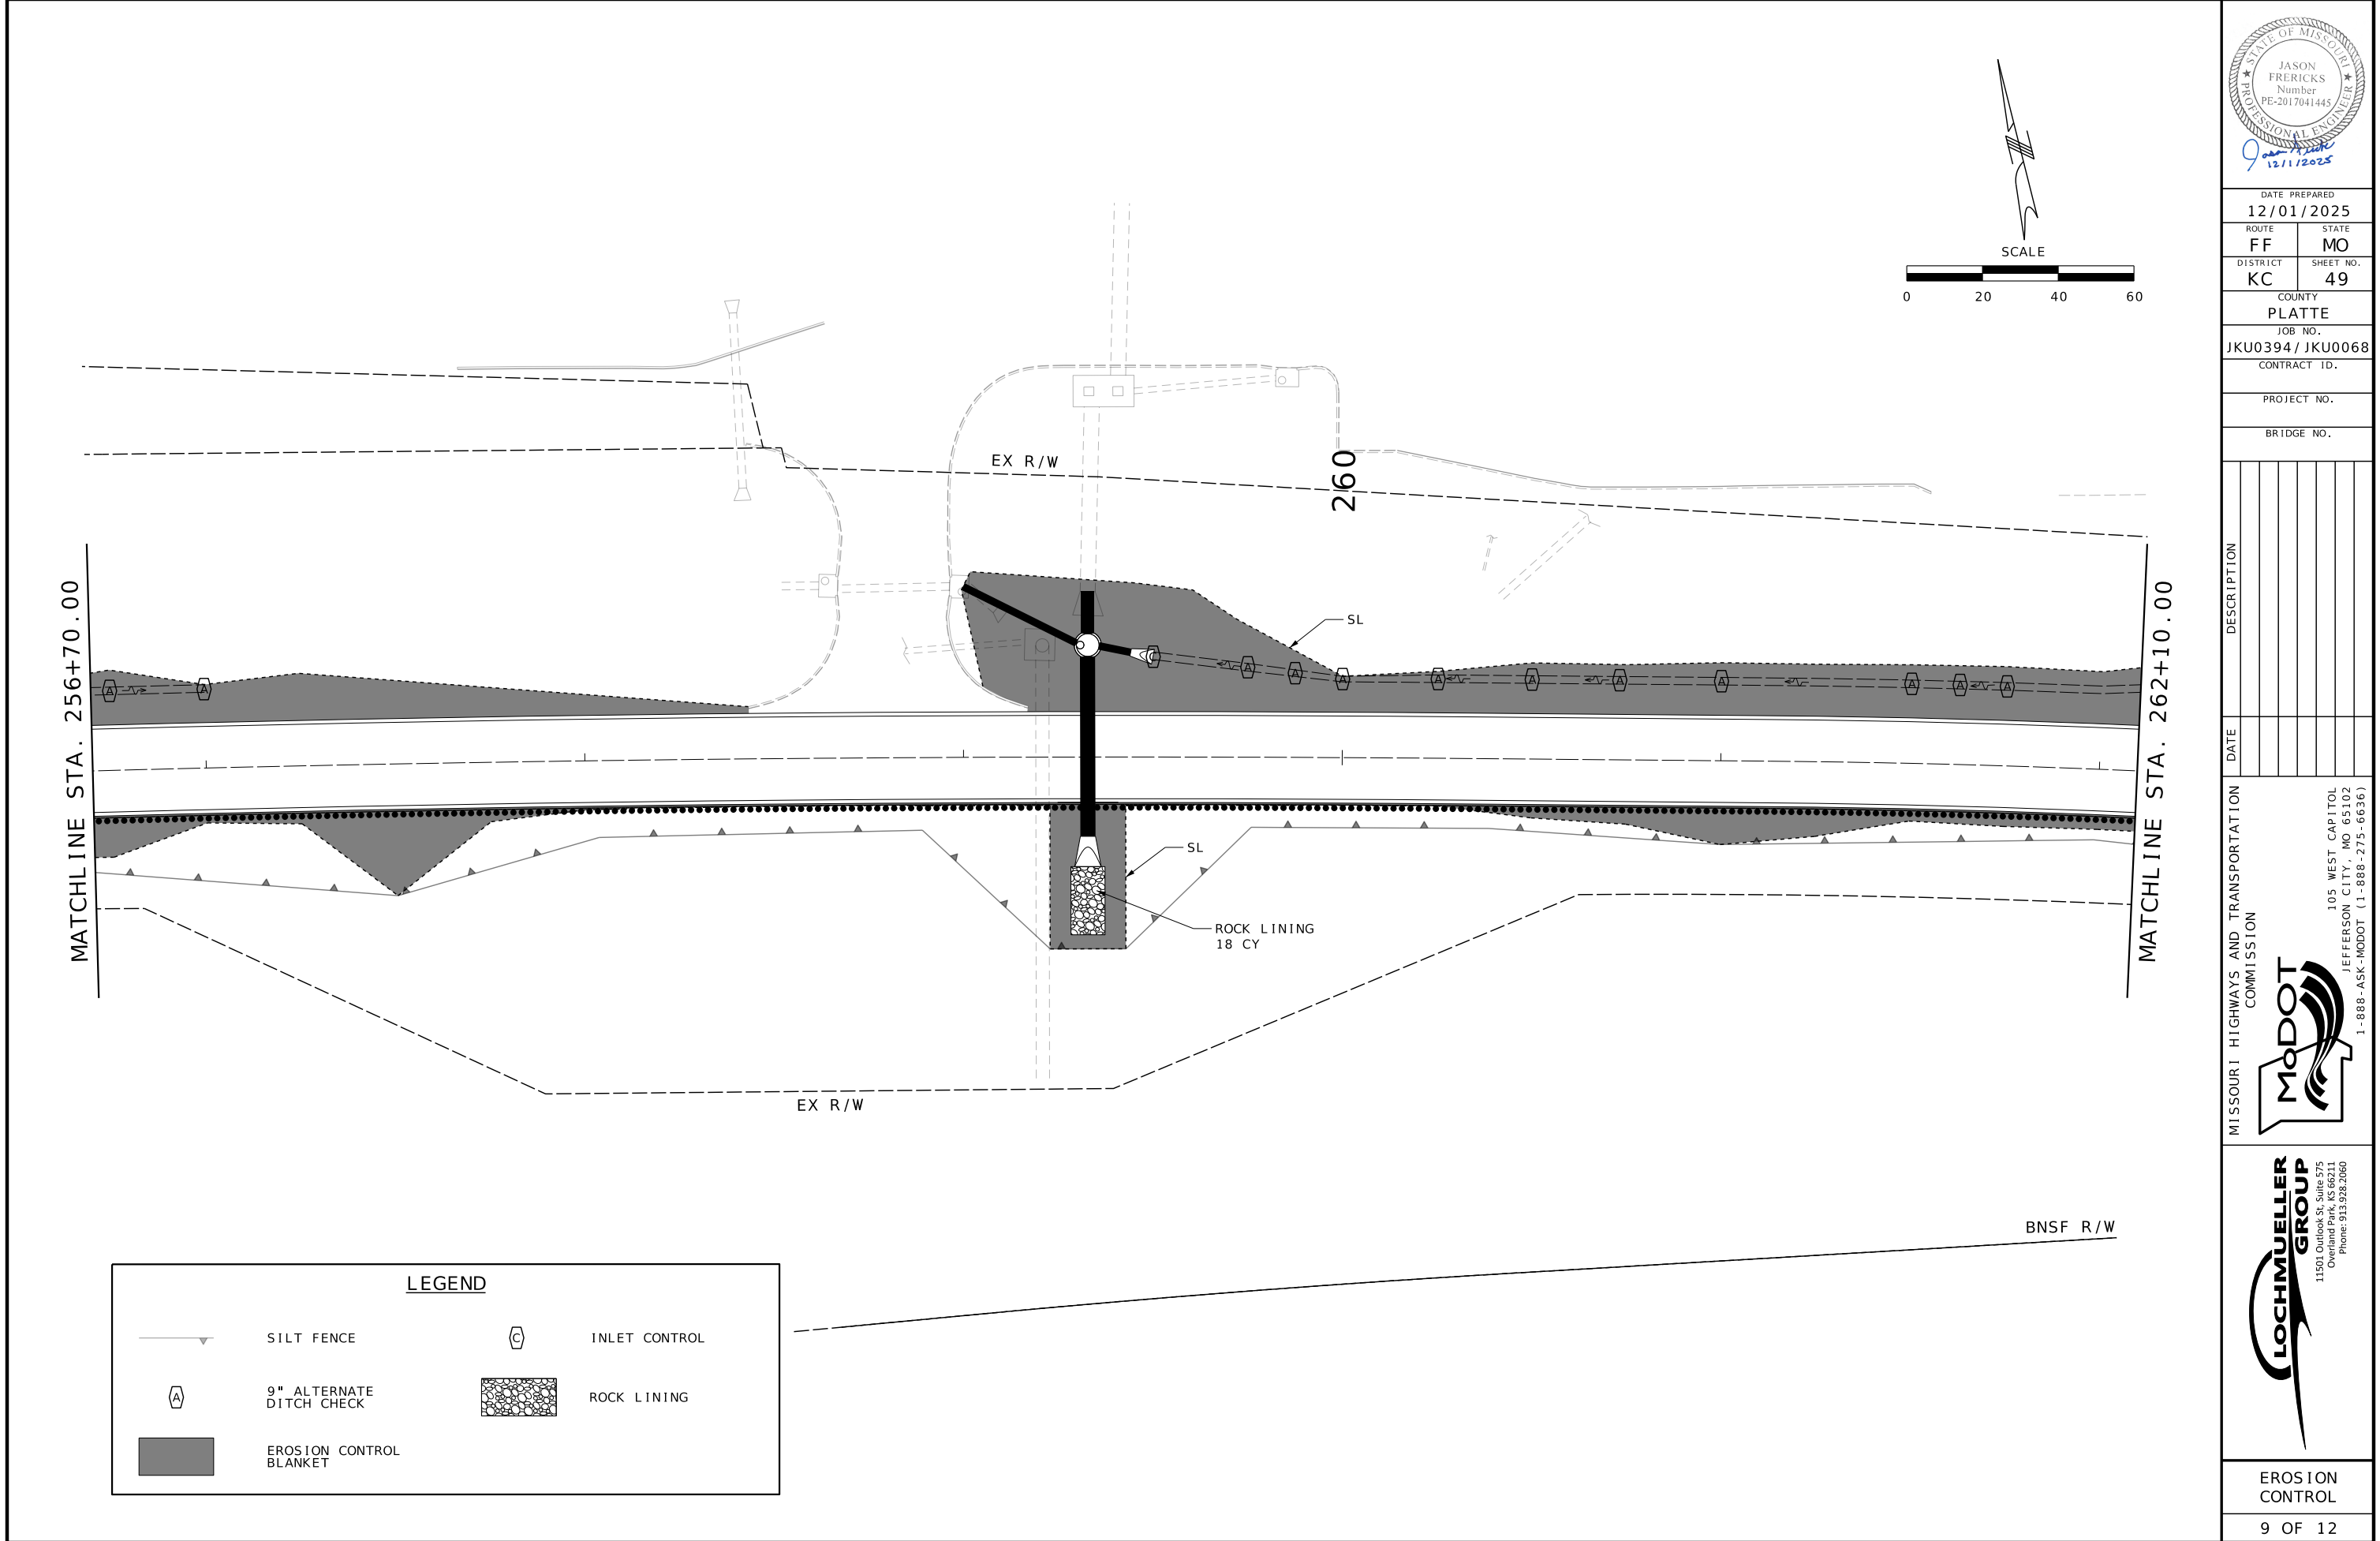

DATE PREPARED
12/01/2025

ROUTE STATE
FF MO

DISTRICT SHEET NO.
KC 49

COUNTY
PLATTE

JOB NO.
JKU0394/ JKU0068

CONTRACT ID.

PROJECT NO.

BRIDGE NO.

DATE	DESCRIPTION



MISSOURI HIGHWAYS AND TRANSPORTATION COMMISSION

MoDOT

105 WEST CAPITOL
JEFFERSON CITY, MO 65102
1-888-ASK-MODOT (1-888-275-6636)

LOCHMUELLER GROUP



11501 Outlook St., Suite 575
Overland Park, KS 66204
Phone: 913.928.2060

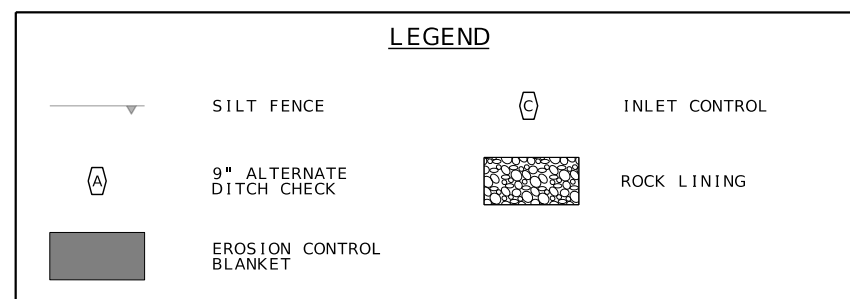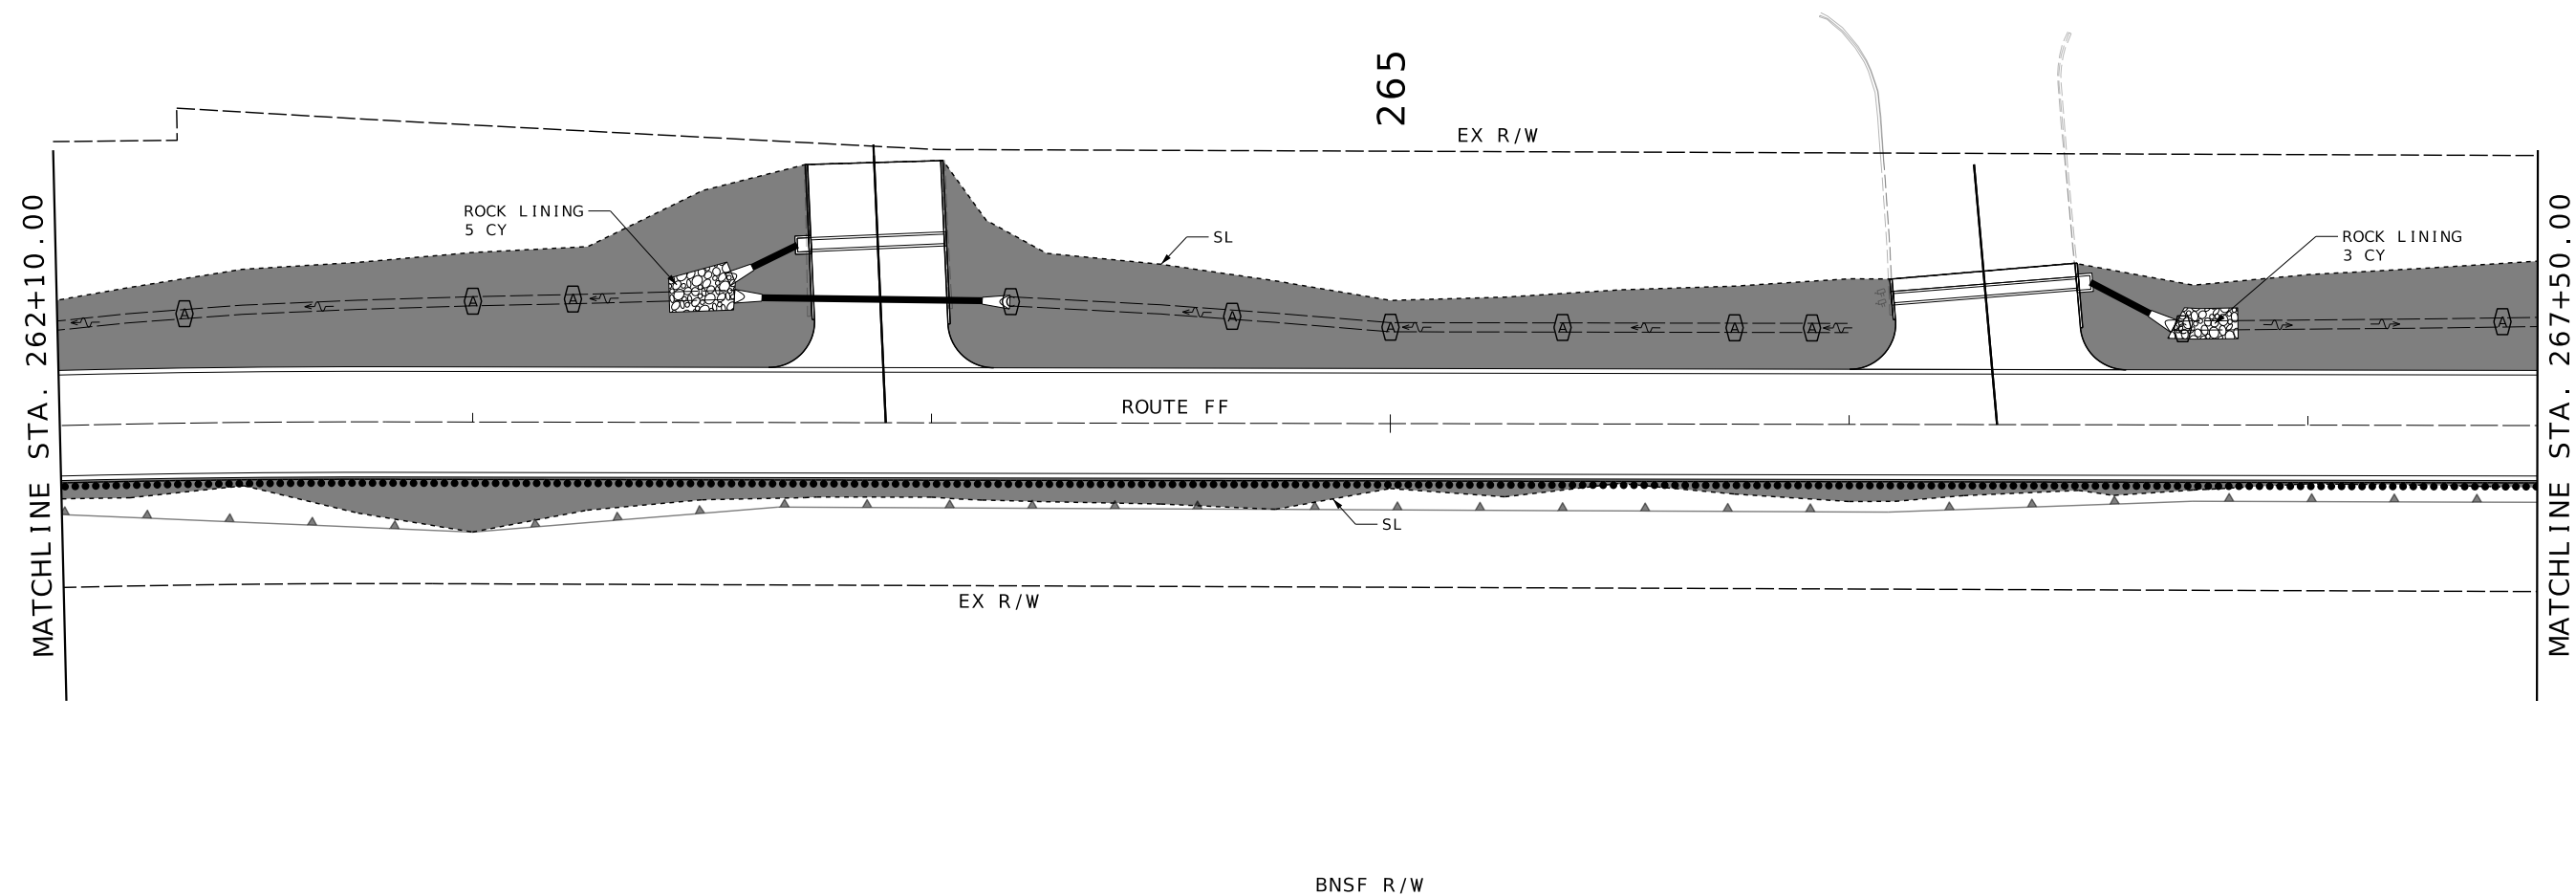

DATE PREPARED	
12/01/2025	
ROUTE	STATE
FF	MO
DISTRICT	SHEET NO.
KC	50
COUNTY	
PLATTE	
JOB NO.	
JKU0394 / JKU0068	
CONTRACT ID.	

[illegible]

EROSION
CONTROL

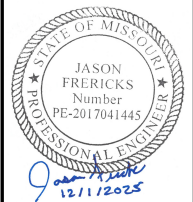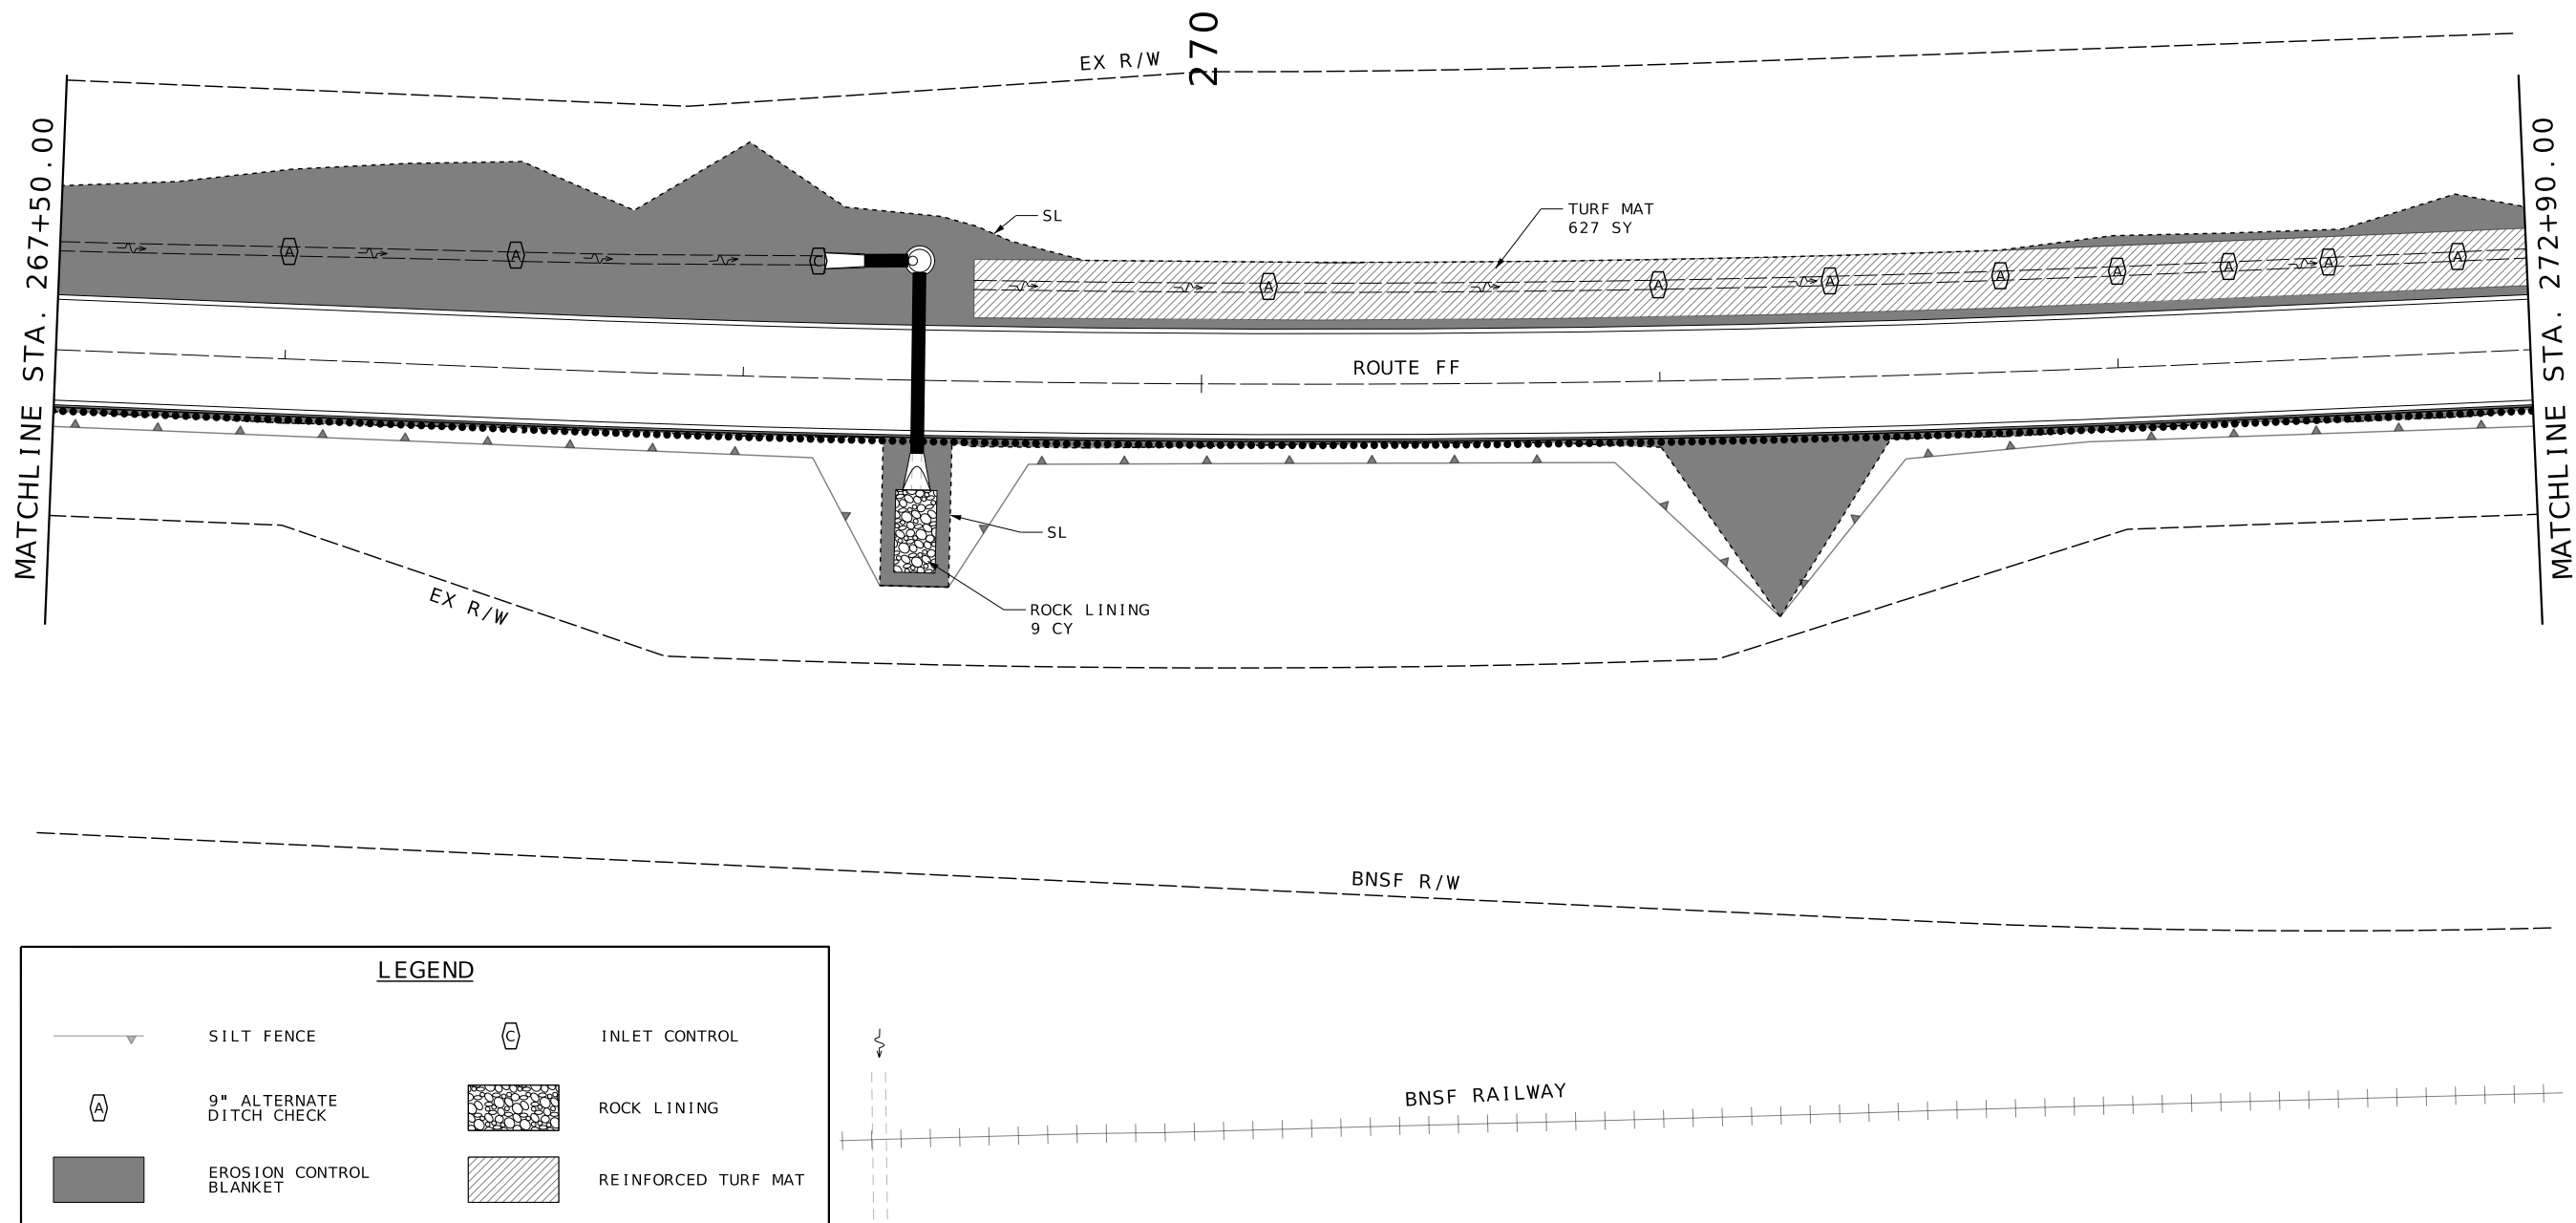

DATE PREPARED 12/01/2025	
ROUTE FF	STATE MO
DISTRICT KC	SHEET NO. 51
COUNTY PLATTE	
JOB NO. JKU0394/ JKU0068	
CONTRACT ID.	

PROJECT NO.
BRIDGE NO.

DESCRIPTION	DATE


MISSOURI HIGHWAYS AND TRANSPORTATION COMMISSION

MoDOT

105 WEST CAPITOL
JEFFERSON CITY, MO 65102
1-888-ASK-MODOT (1-888-275-6636)

LOCHMUELLER GROUP

11501 Outlook St, Suite 575
Overland Park, KS 66204
Phone: 913.928.2060

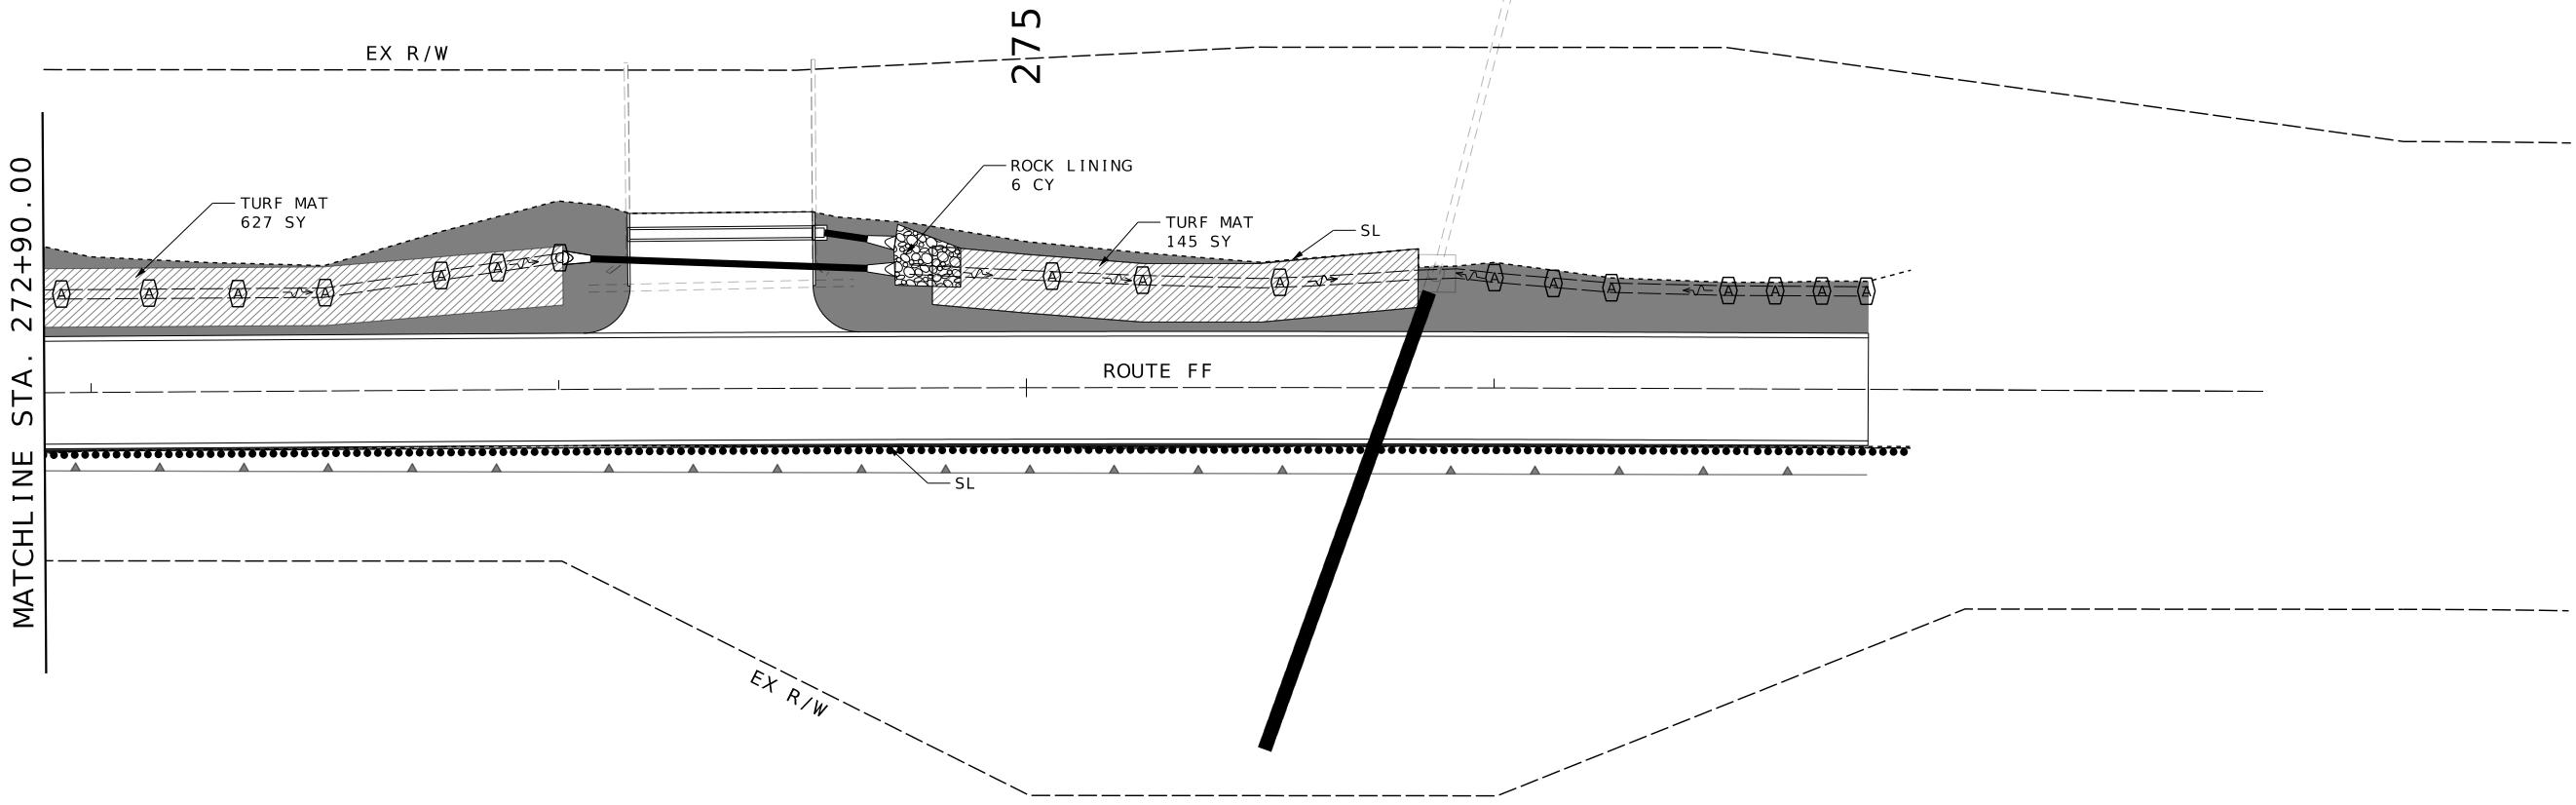

LEGEND

SILT FENCE

9" ALTERNATE DITCH CHECK

EROSION CONTROL BLANKET

INLET CONTROL

ROCK LINING

REINFORCED TURF MAT



DATE PREPARED
12/01/2025

ROUTE
FF

DISTRICT
KC

STATE
MO

SHEET NO.
52

COUNTY
PLATTE

JOB NO.
JKU0394/ JKU0068

CONTRACT ID.

PROJECT NO.

BRIDGE NO.

DESCRIPTION

DATE

MISSOURI HIGHWAYS AND TRANSPORTATION COMMISSION



105 WEST CAPITOL
JEFFERSON CITY, MO 65102
1-888-ASK-MODOT (1-888-275-6636)





11501 Outlook St, Suite 575
Overland Park, KS 66204
Phone: 913.928.2060

EROSION CONTROL

12 OF 12

052_EC_012_JKU394_i20.dgn 12:17:57 PM 12/1/2025

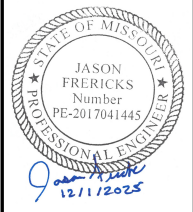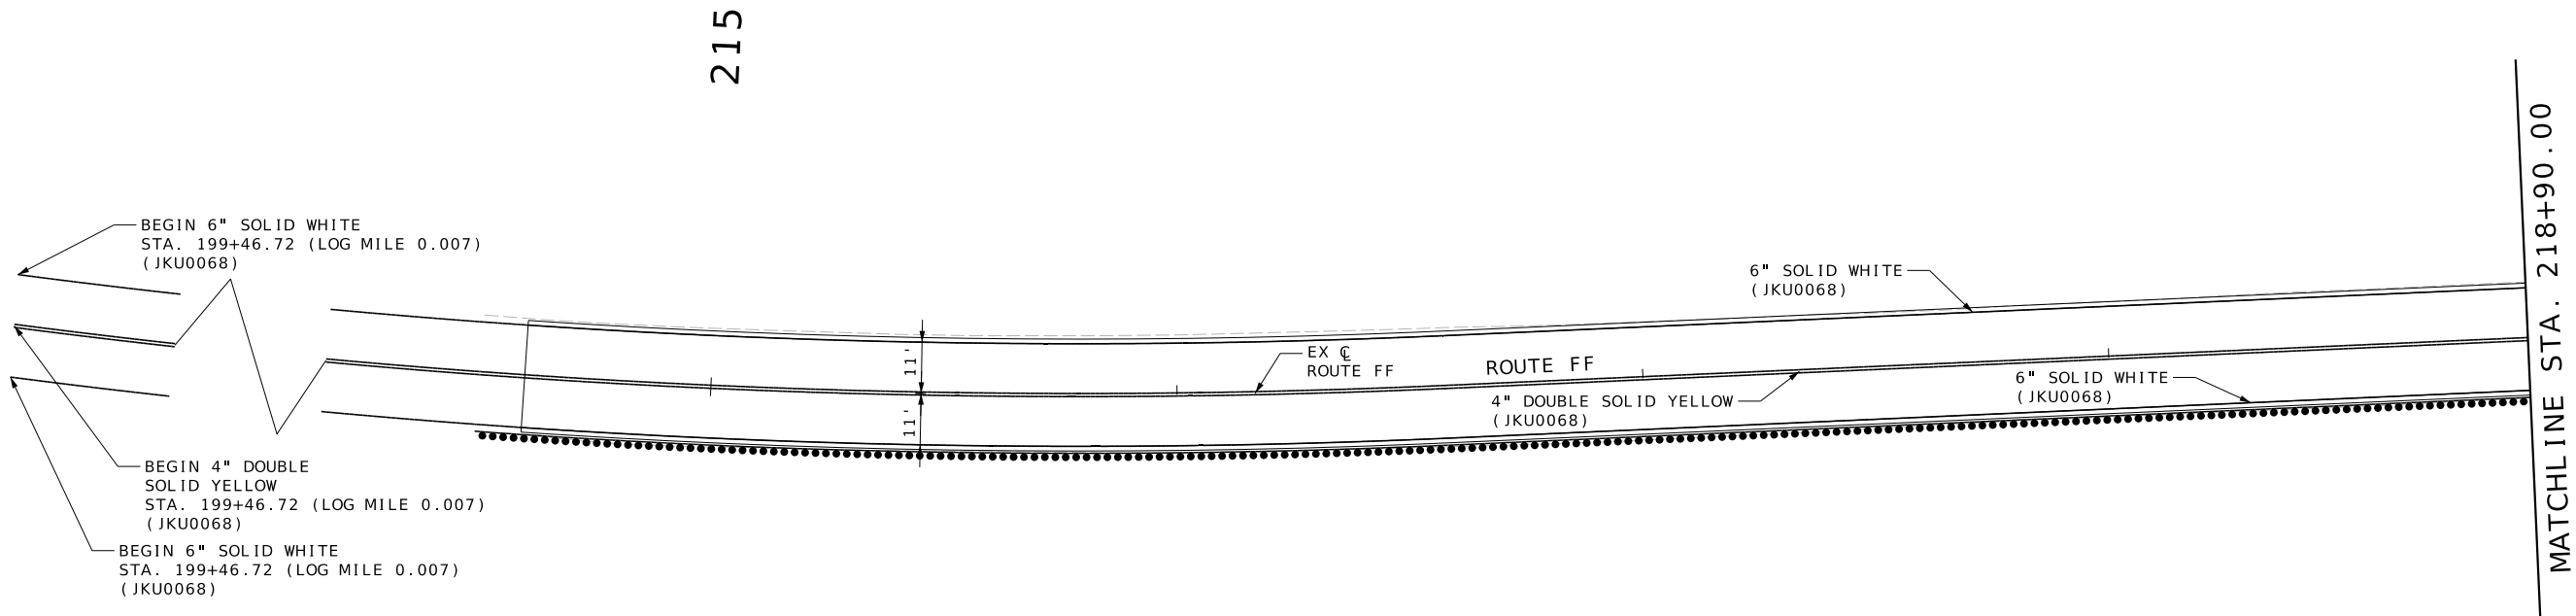

DATE PREPARED	
12/01/2025	
ROUTE	STATE
FF	MO
DISTRICT	SHEET NO.
KC	53
COUNTY	
PLATTE	
JOB NO.	
JKU0394/ JKU0068	
CONTRACT ID.	
PROJECT NO.	
BRIDGE NO.	

DESCRIPTION	DATE

MISSOURI HIGHWAYS AND TRANSPORTATION COMMISSION

105 WEST CAPITOL
JEFFERSON CITY, MO 65102
1-888-ASK-MODOT (1-888-275-6636)

11501 Outlook St., Suite 575
Overland Park, KS 66211
Phone: 913.928.2060

MATCHLINE STA. 218+90.00

220

MATCHLINE STA. 224+30.00


6" SOLID WHITE
(JKU0068)

EX C
ROUTE FF

ROUTE FF

4" DOUBLE SOLID YELLOW
(JKU0068)

6" SOLID WHITE
(JKU0068)

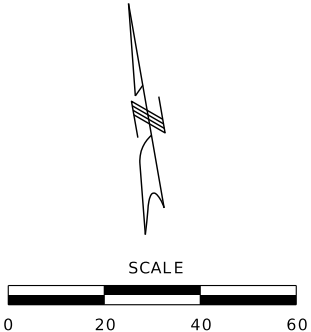

DATE PREPARED
12/01/2025

ROUTE FF	STATE MO
DISTRICT KC	SHEET NO. 54

COUNTY
PLATTE

JOB NO.
JKU0394 / JKU0068

CONTRACT ID.

PROJECT NO.

BRIDGE NO.

DATE	DESCRIPTION

MISSOURI HIGHWAYS AND TRANSPORTATION COMMISSION






105 WEST CAPITOL
JEFFERSON CITY, MO 65102
1-888-ASK-MODOT (1-888-275-6636)



11501 Outlook St, Suite 575
Overland Park, KS 66211
Phone: 913.928.2060

SIGNING &
STRIPING

2 OF 12

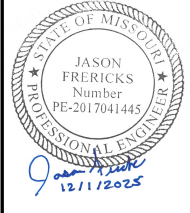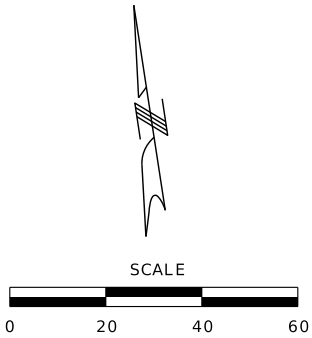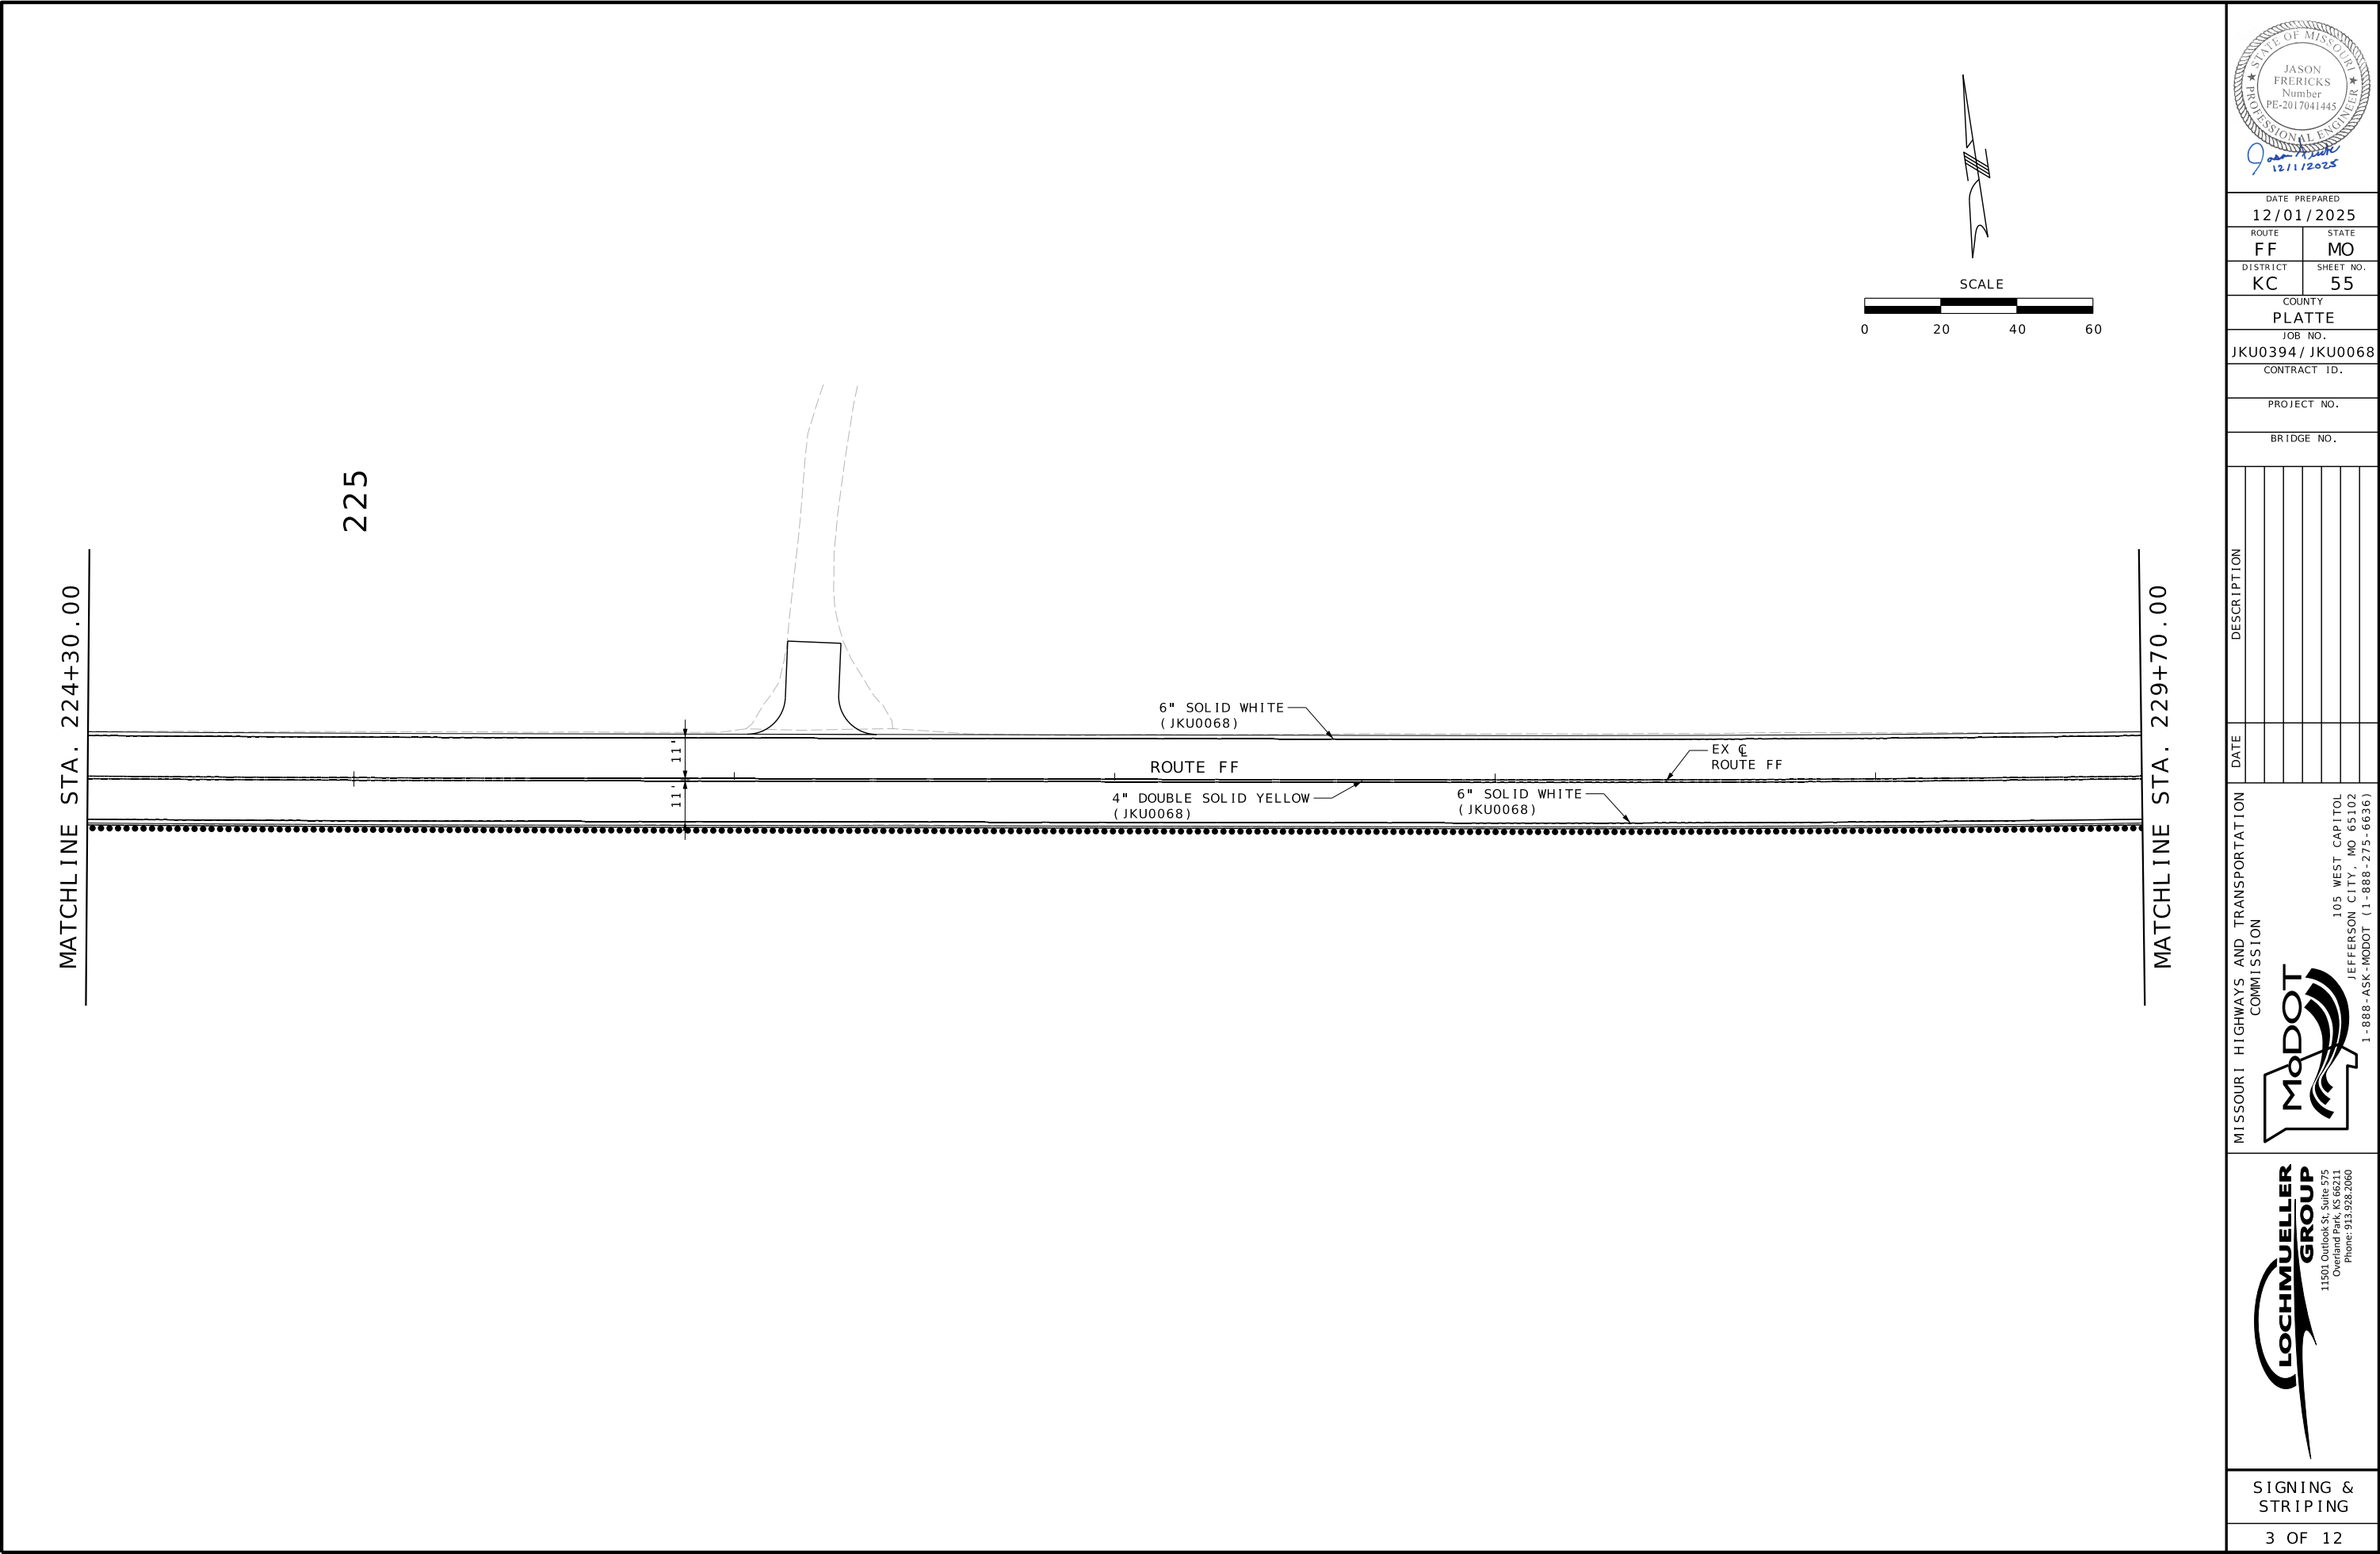

DATE PREPARED	
12/01/2025	
ROUTE	STATE
FF	MO
DISTRICT	SHEET NO.
KC	55
COUNTY	
PLATTE	
JOB NO.	
JKU0394/ JKU0068	
CONTRACT ID.	
PROJECT NO.	
BRIDGE NO.	

DATE	DESCRIPTION

MISSOURI HIGHWAYS AND TRANSPORTATION COMMISSION



105 WEST CAPITOL
JEFFERSON CITY, MO 65102
1-888-ASK-MODOT (1-888-275-6636)



11501 Outlook St, Suite 575
Overland Park, KS 66211
Phone: 913.928.2060

MATCHLINE STA. 229+70.00

230

235

MATCHLINE STA. 235+10.00


EX ∇
ROUTE FF

4" DOUBLE SOLID YELLOW
(JKU0068)

ROUTE FF

6" SOLID WHITE
(JKU0068)

6" SOLID WHITE
(JKU0068)

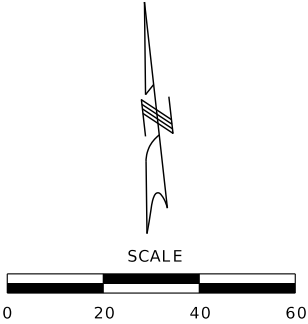

DATE PREPARED
12/01/2025

ROUTE FF	STATE MO
DISTRICT KC	SHEET NO. 56

COUNTY
PLATTE

JOB NO.
JKU0394 / JKU0068

CONTRACT ID.

PROJECT NO.

BRIDGE NO.

DATE	DESCRIPTION

MISSOURI HIGHWAYS AND TRANSPORTATION
COMMISSION





105 WEST CAPITOL
JEFFERSON CITY, MO 65102
1-888-ASK-MODOT (1-888-275-6636)



11501 Outlook St, Suite 575
Overland Park, KS 66211
Phone: 913.928.2060

SIGNING &
STRIPING

4 OF 12

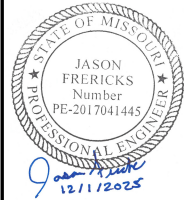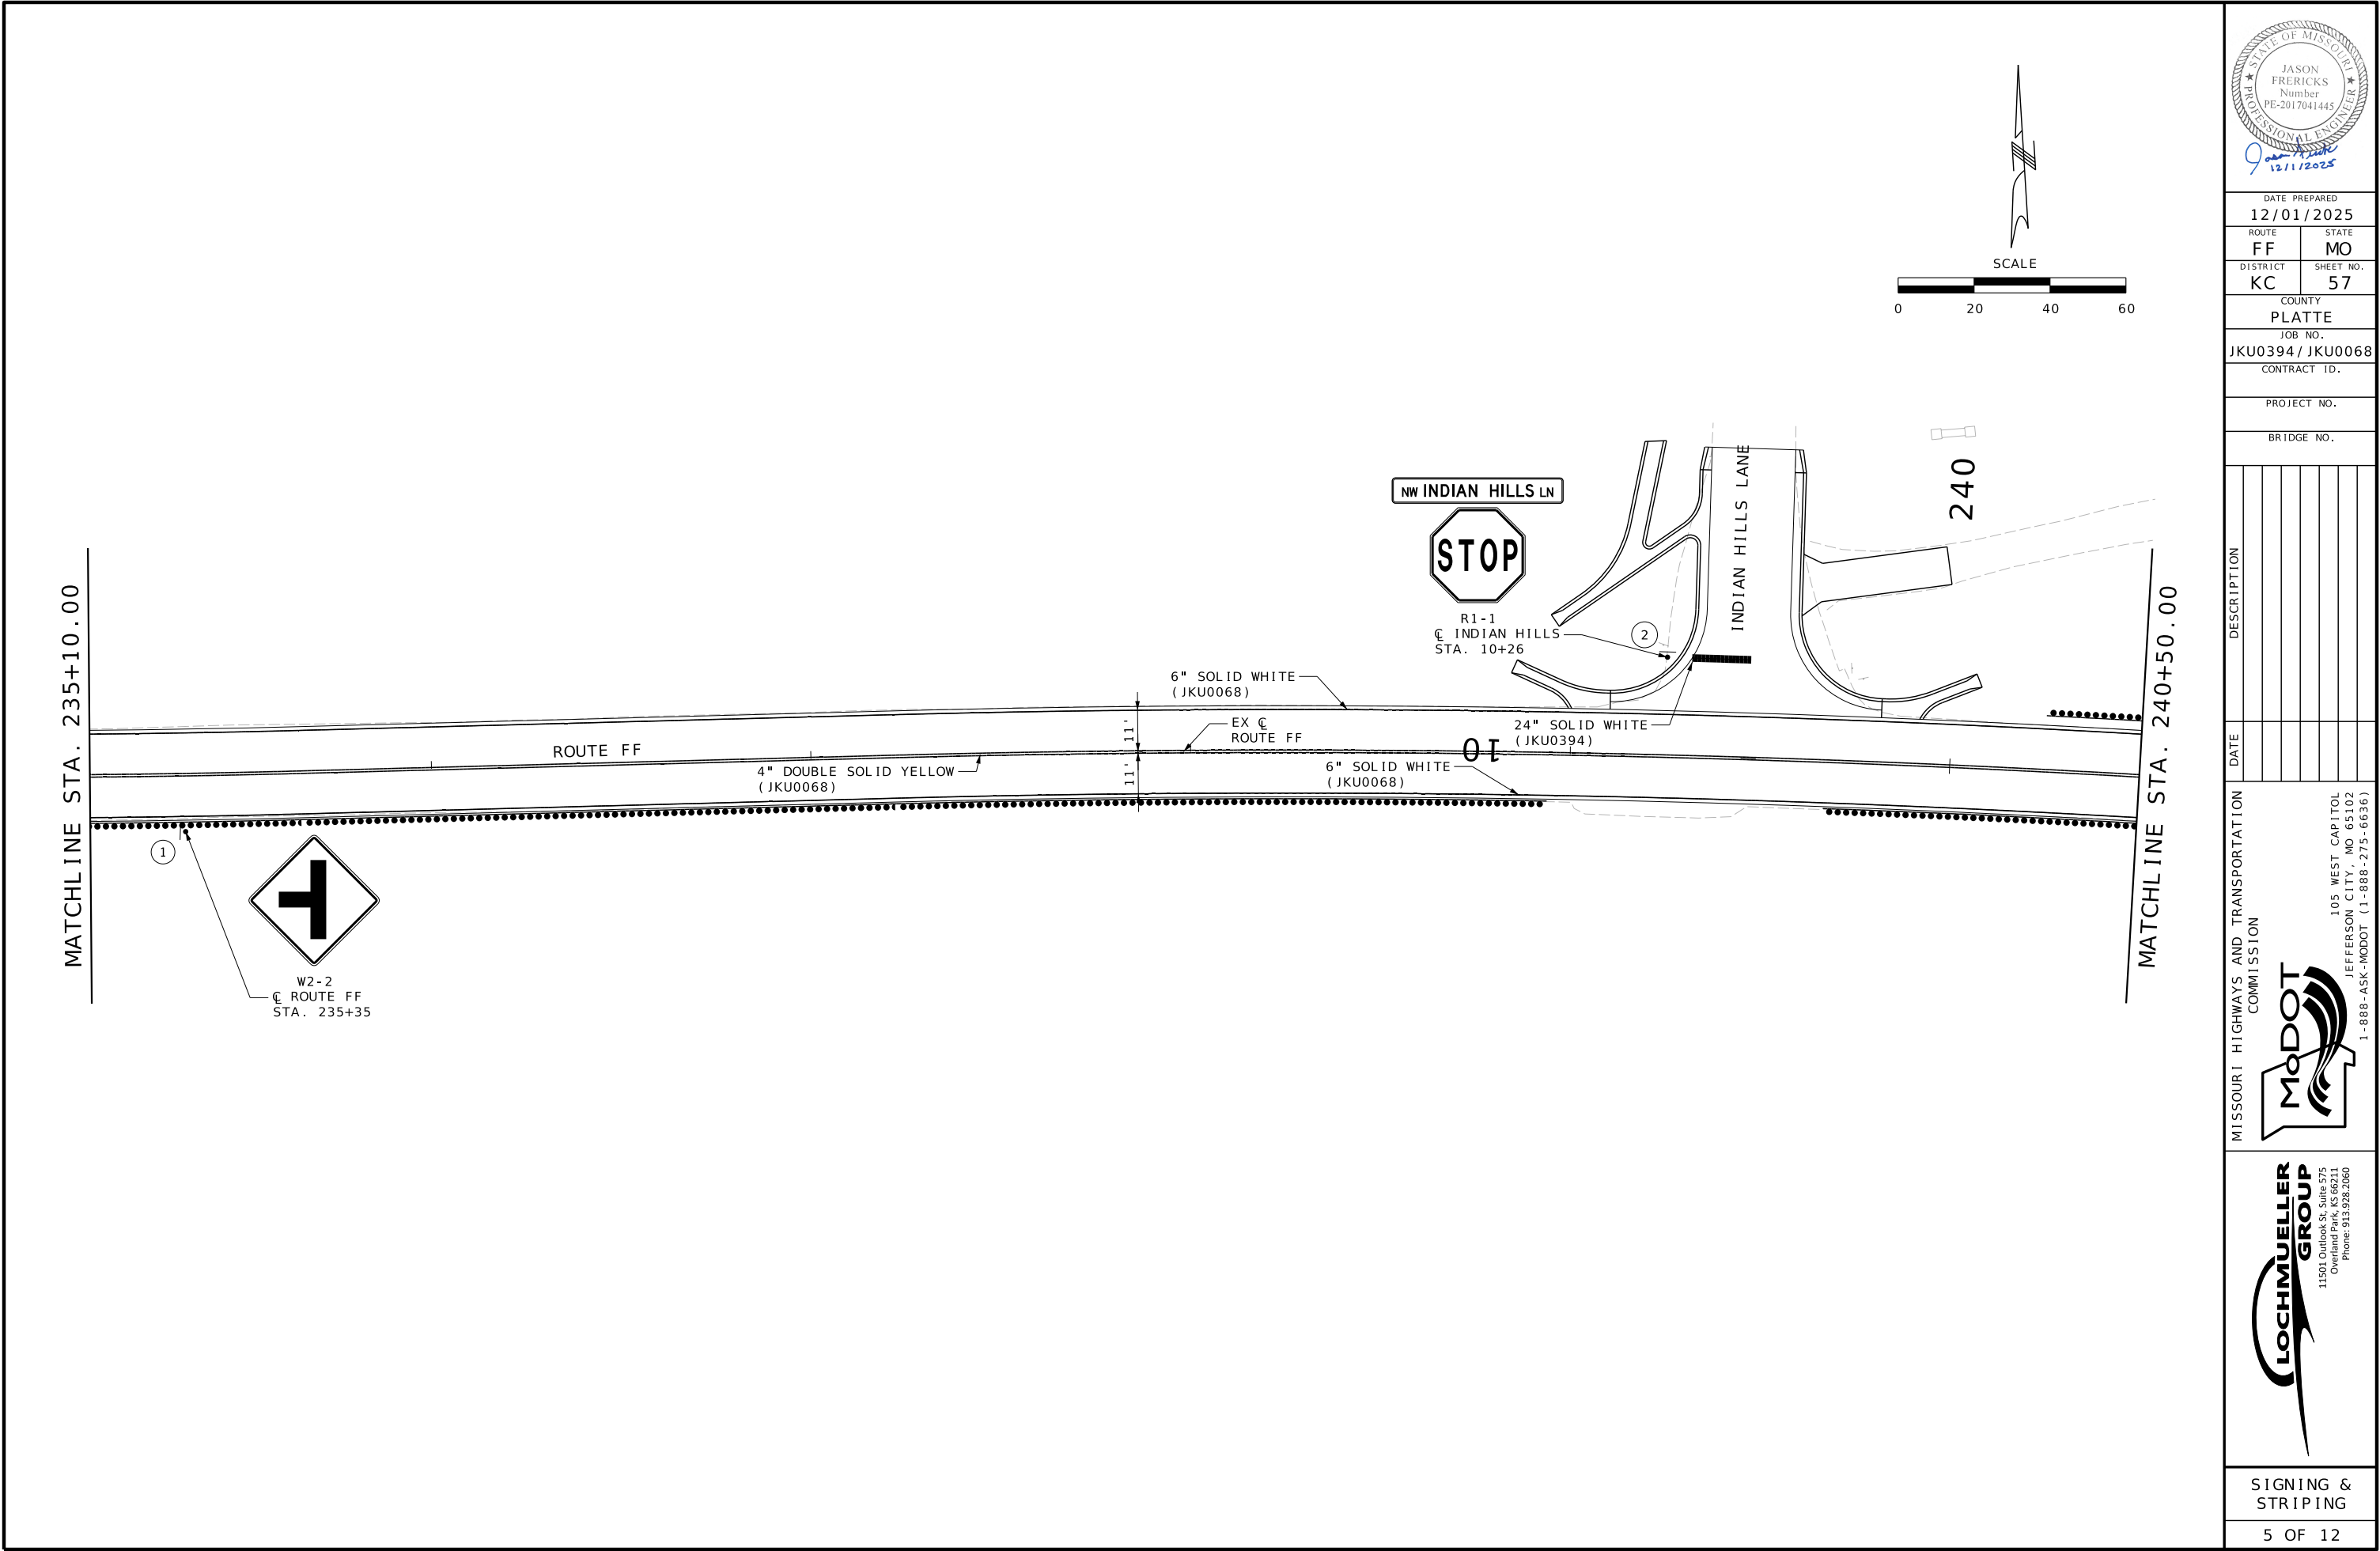

DATE PREPARED
12/01/2025

ROUTE	STATE
FF	MO
DISTRICT	SHEET NO.
KC	57

COUNTY
PLATTE

JOB NO.
JKU0394/ JKU0068

CONTRACT ID.

PROJECT NO.

BRIDGE NO.

DATE	DESCRIPTION

MISSOURI HIGHWAYS AND TRANSPORTATION COMMISSION




105 WEST CAPITOL
JEFFERSON CITY, MO 65102
1-888-ASK-MODOT (1-888-275-6636)



11501 Outlook St, Suite 575
Overland Park, KS 66211
Phone: 913.928.2060


MATCHLINE STA. 240+50.00

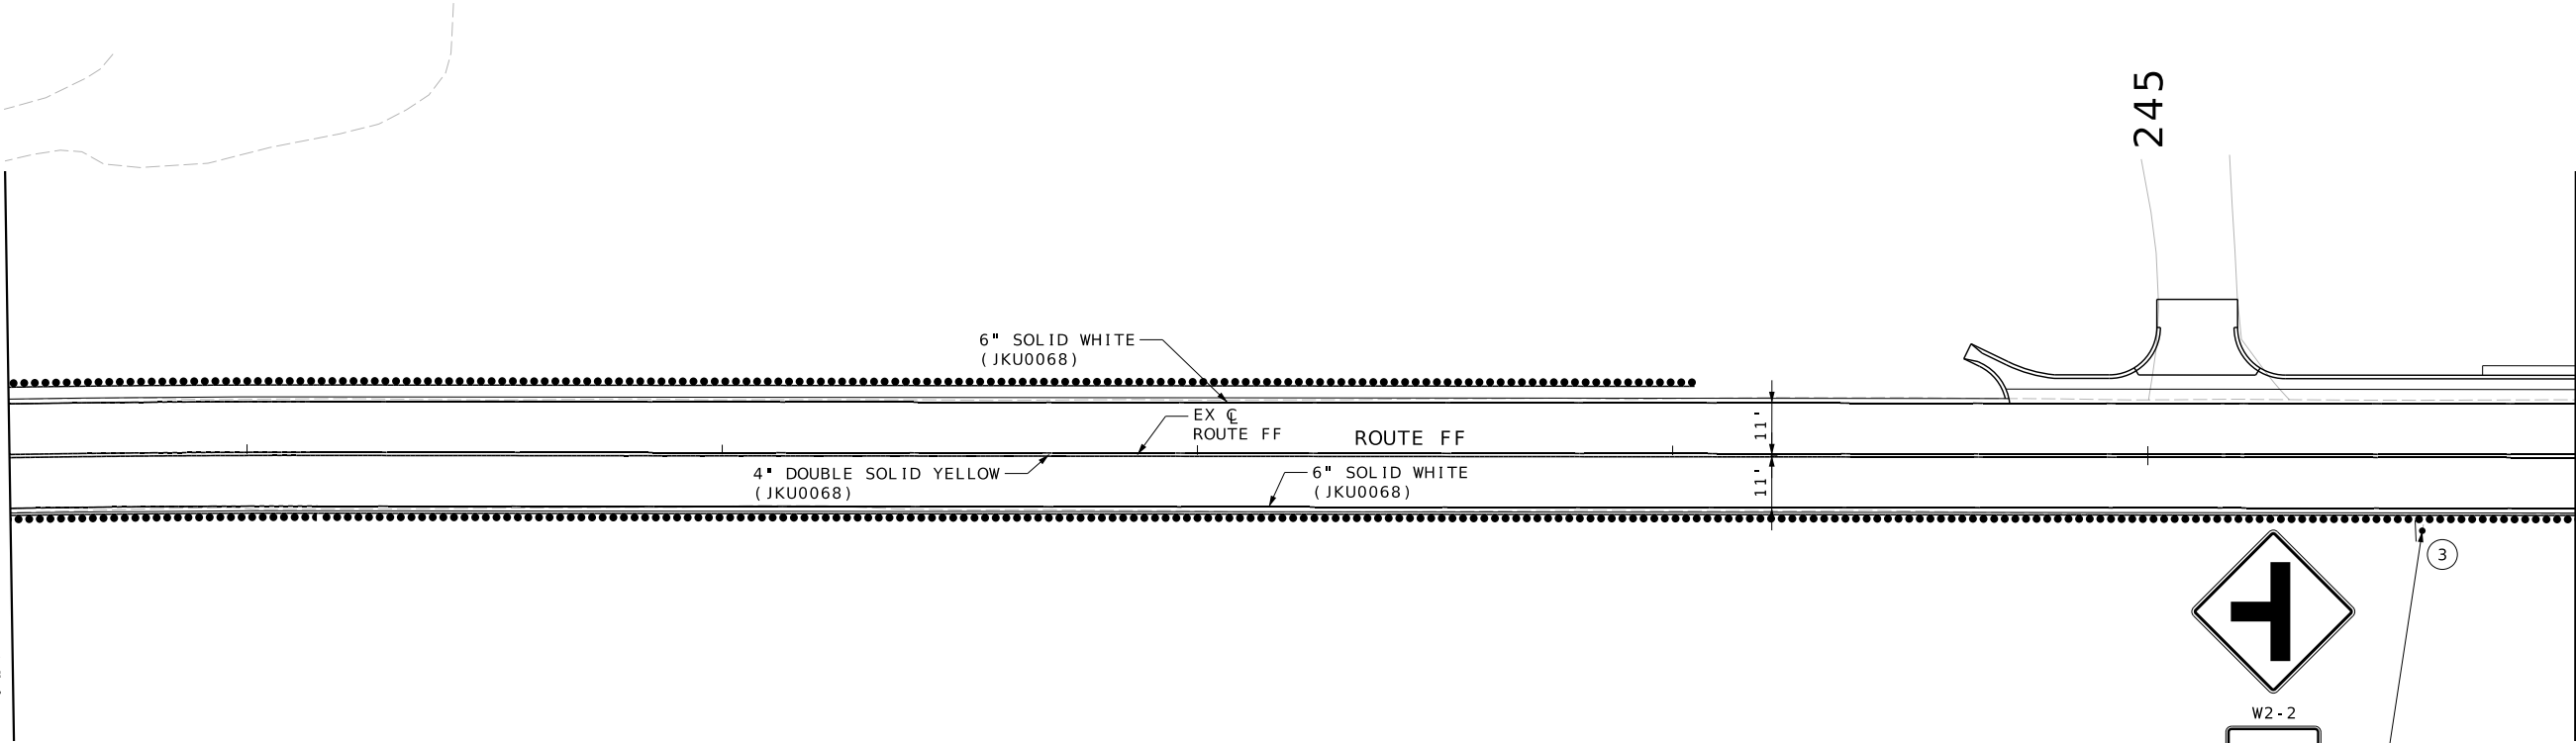

W2-2




W13-1P
CENTRAL ROUTE FF
STA. 245+58

 

SCALE

MATCHLINE STA. 245+90.00

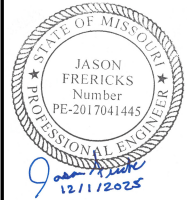

DATE PREPARED
12/01/2025

ROUTE FF	STATE MO
DISTRICT KC	SHEET NO. 58

COUNTY
PLATTE

JOB NO.
JKU0394 / JKU0068

CONTRACT ID.

PROJECT NO.

BRIDGE NO.

DATE	DESCRIPTION

MISSOURI HIGHWAYS AND TRANSPORTATION
COMMISSION

MoDOT

105 WEST CAPITOL
JEFFERSON CITY, MO 65102
1-888-ASK-MODOT (1-888-275-6636)


LOCHMUELLER GROUP

11501 Outlook St., Suite 575
Overland Park, KS 66204
Phone: 913.928.2060


SIGNING &
STRIPING

6 OF 12

MATCHLINE STA. 245+90.00

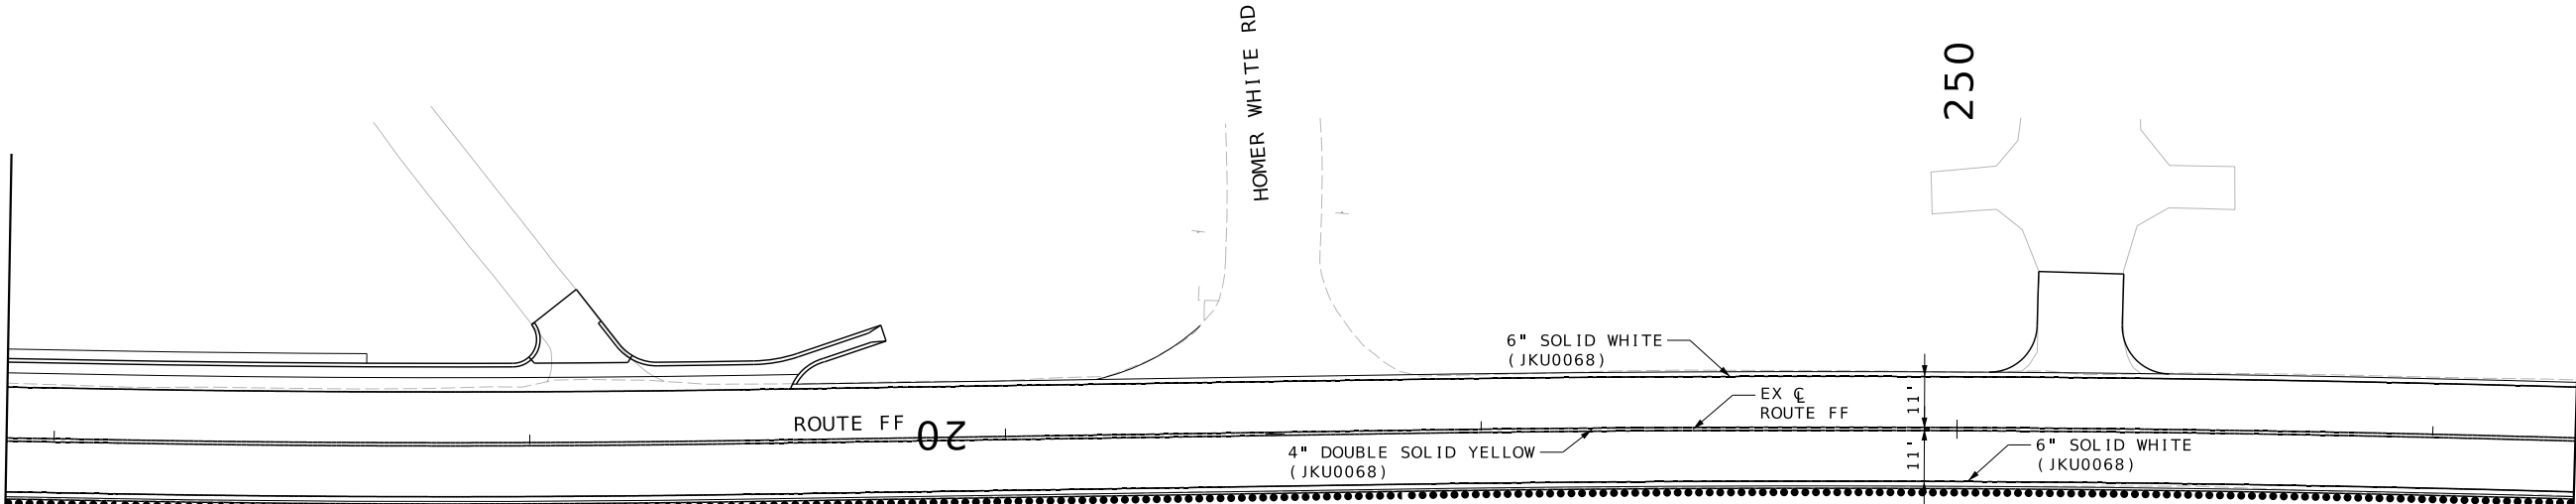

MATCHLINE STA. 251+30.00

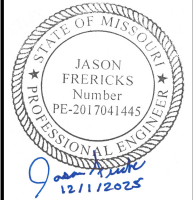

DATE PREPARED 12/01/2025	
ROUTE FF	STATE MO
DISTRICT KC	SHEET NO. 59
COUNTY PLATTE	
JOB NO. JKU0394 / JKU0068	
CONTRACT ID.	
PROJECT NO.	
BRIDGE NO.	

DATE	DESCRIPTION

MISSOURI HIGHWAYS AND TRANSPORTATION COMMISSION





105 WEST CAPITOL
JEFFERSON CITY, MO 65102
1-888-ASK-MODOT (1-888-275-6636)



11501 Outlook St, Suite 575
Overland Park, KS 66211
Phone: 913.928.2060

SIGNING & STRIPING
7 OF 12

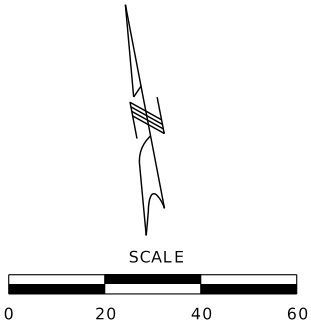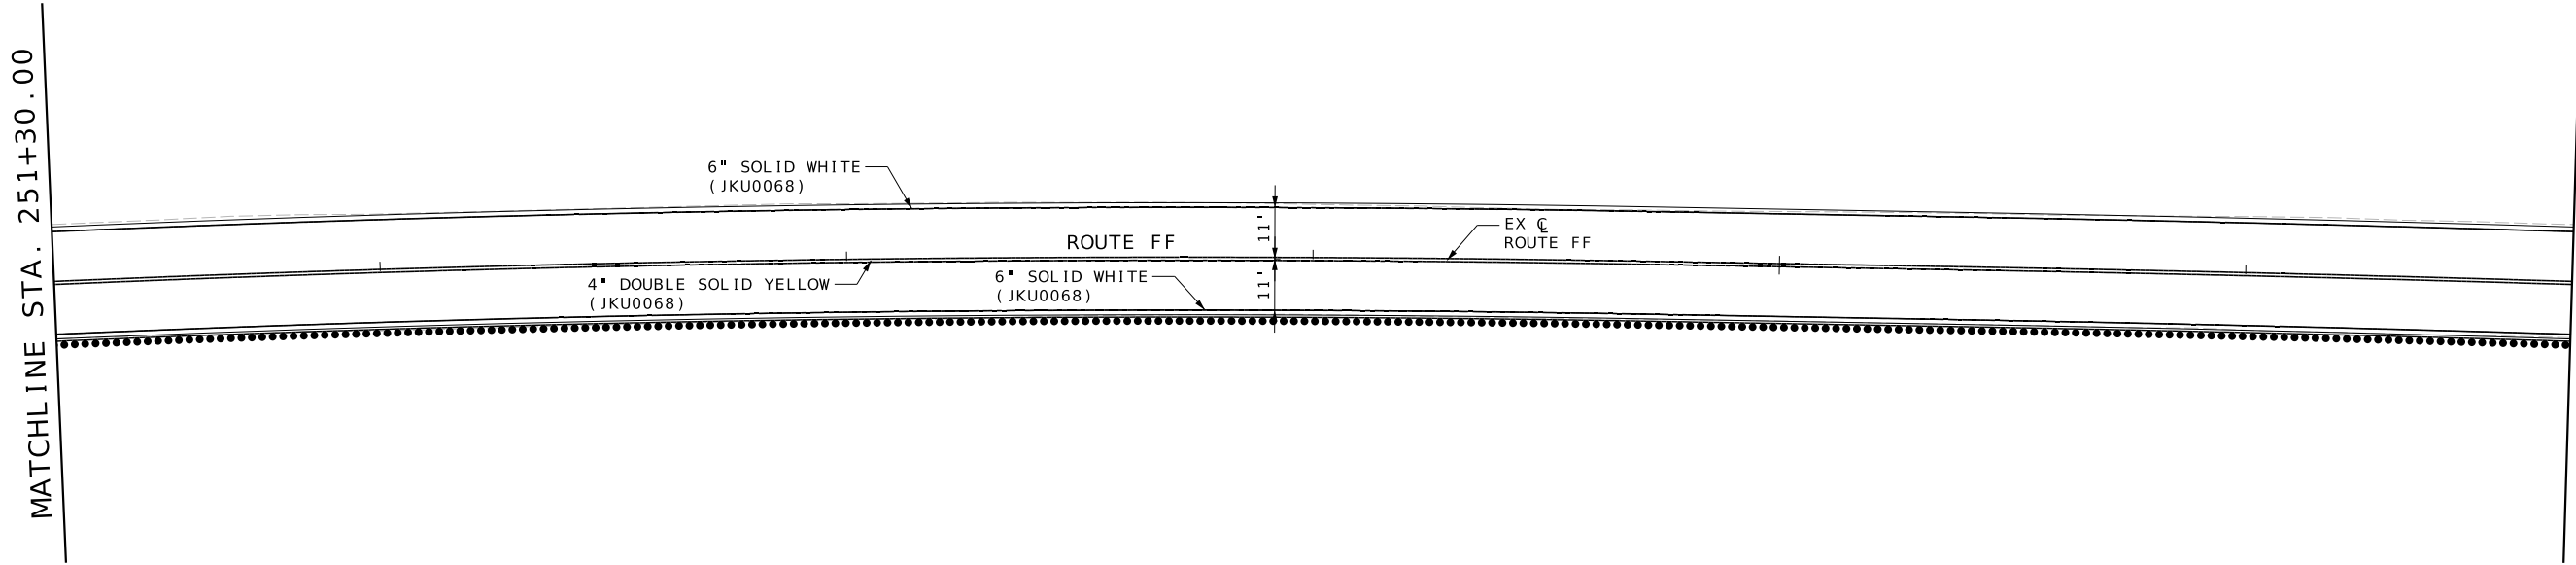

DATE PREPARED
12/01/2025

ROUTE FF	STATE MO
DISTRICT KC	SHEET NO. 60

COUNTY
PLATTE

JOB NO.
JKU0394/ JKU0068

CONTRACT ID.

PROJECT NO.

BRIDGE NO.

DATE	DESCRIPTION

MISSOURI HIGHWAYS AND TRANSPORTATION COMMISSION


105 WEST CAPITOL
JEFFERSON CITY, MO 65102
1-888-ASK-MODOT (1-888-275-6636)

11501 Outlook St. Suite 575
Overland Park, KS 66211
Phone: 913.928.2060



SIGNING &
STRIPING

8 OF 12

MATCHLINE STA. 256+70.00

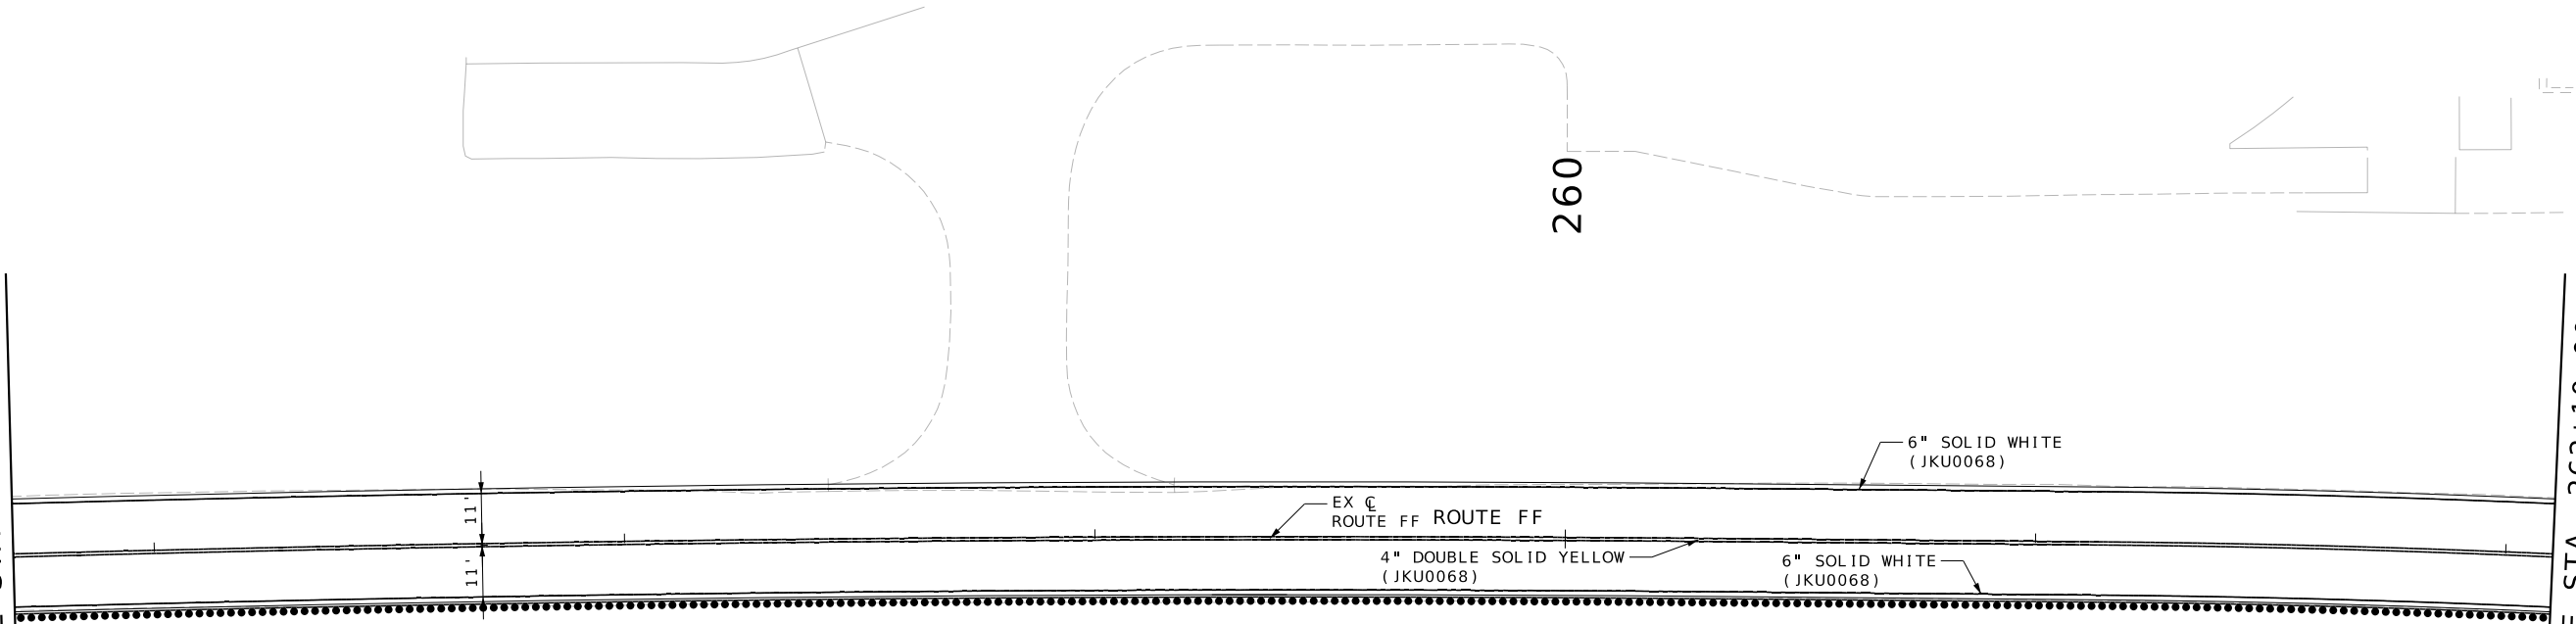

MATCHLINE STA. 262+10.00

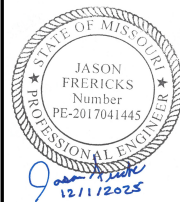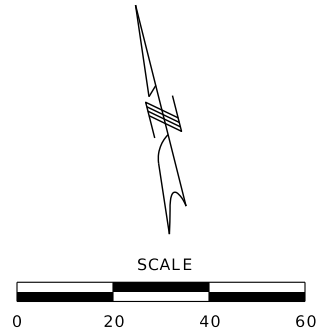

DATE PREPARED
12/01/2025

ROUTE FF	STATE MO
DISTRICT KC	SHEET NO. 61

COUNTY
PLATTE

JOB NO.
JKU0394 / JKU0068

CONTRACT ID.

PROJECT NO.

BRIDGE NO.

DESCRIPTION	DATE




MISSOURI HIGHWAYS AND TRANSPORTATION COMMISSION

105 WEST CAPITOL
JEFFERSON CITY, MO 65102
1-888-ASK-MODOT (1-888-275-6636)

11501 Outlook St., Suite 575
Overland Park, KS 66211
Phone: 913.928.2060

SIGNING &
STRIPING

9 OF 12

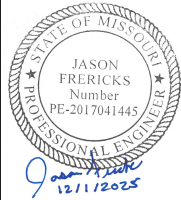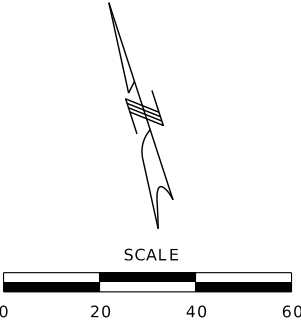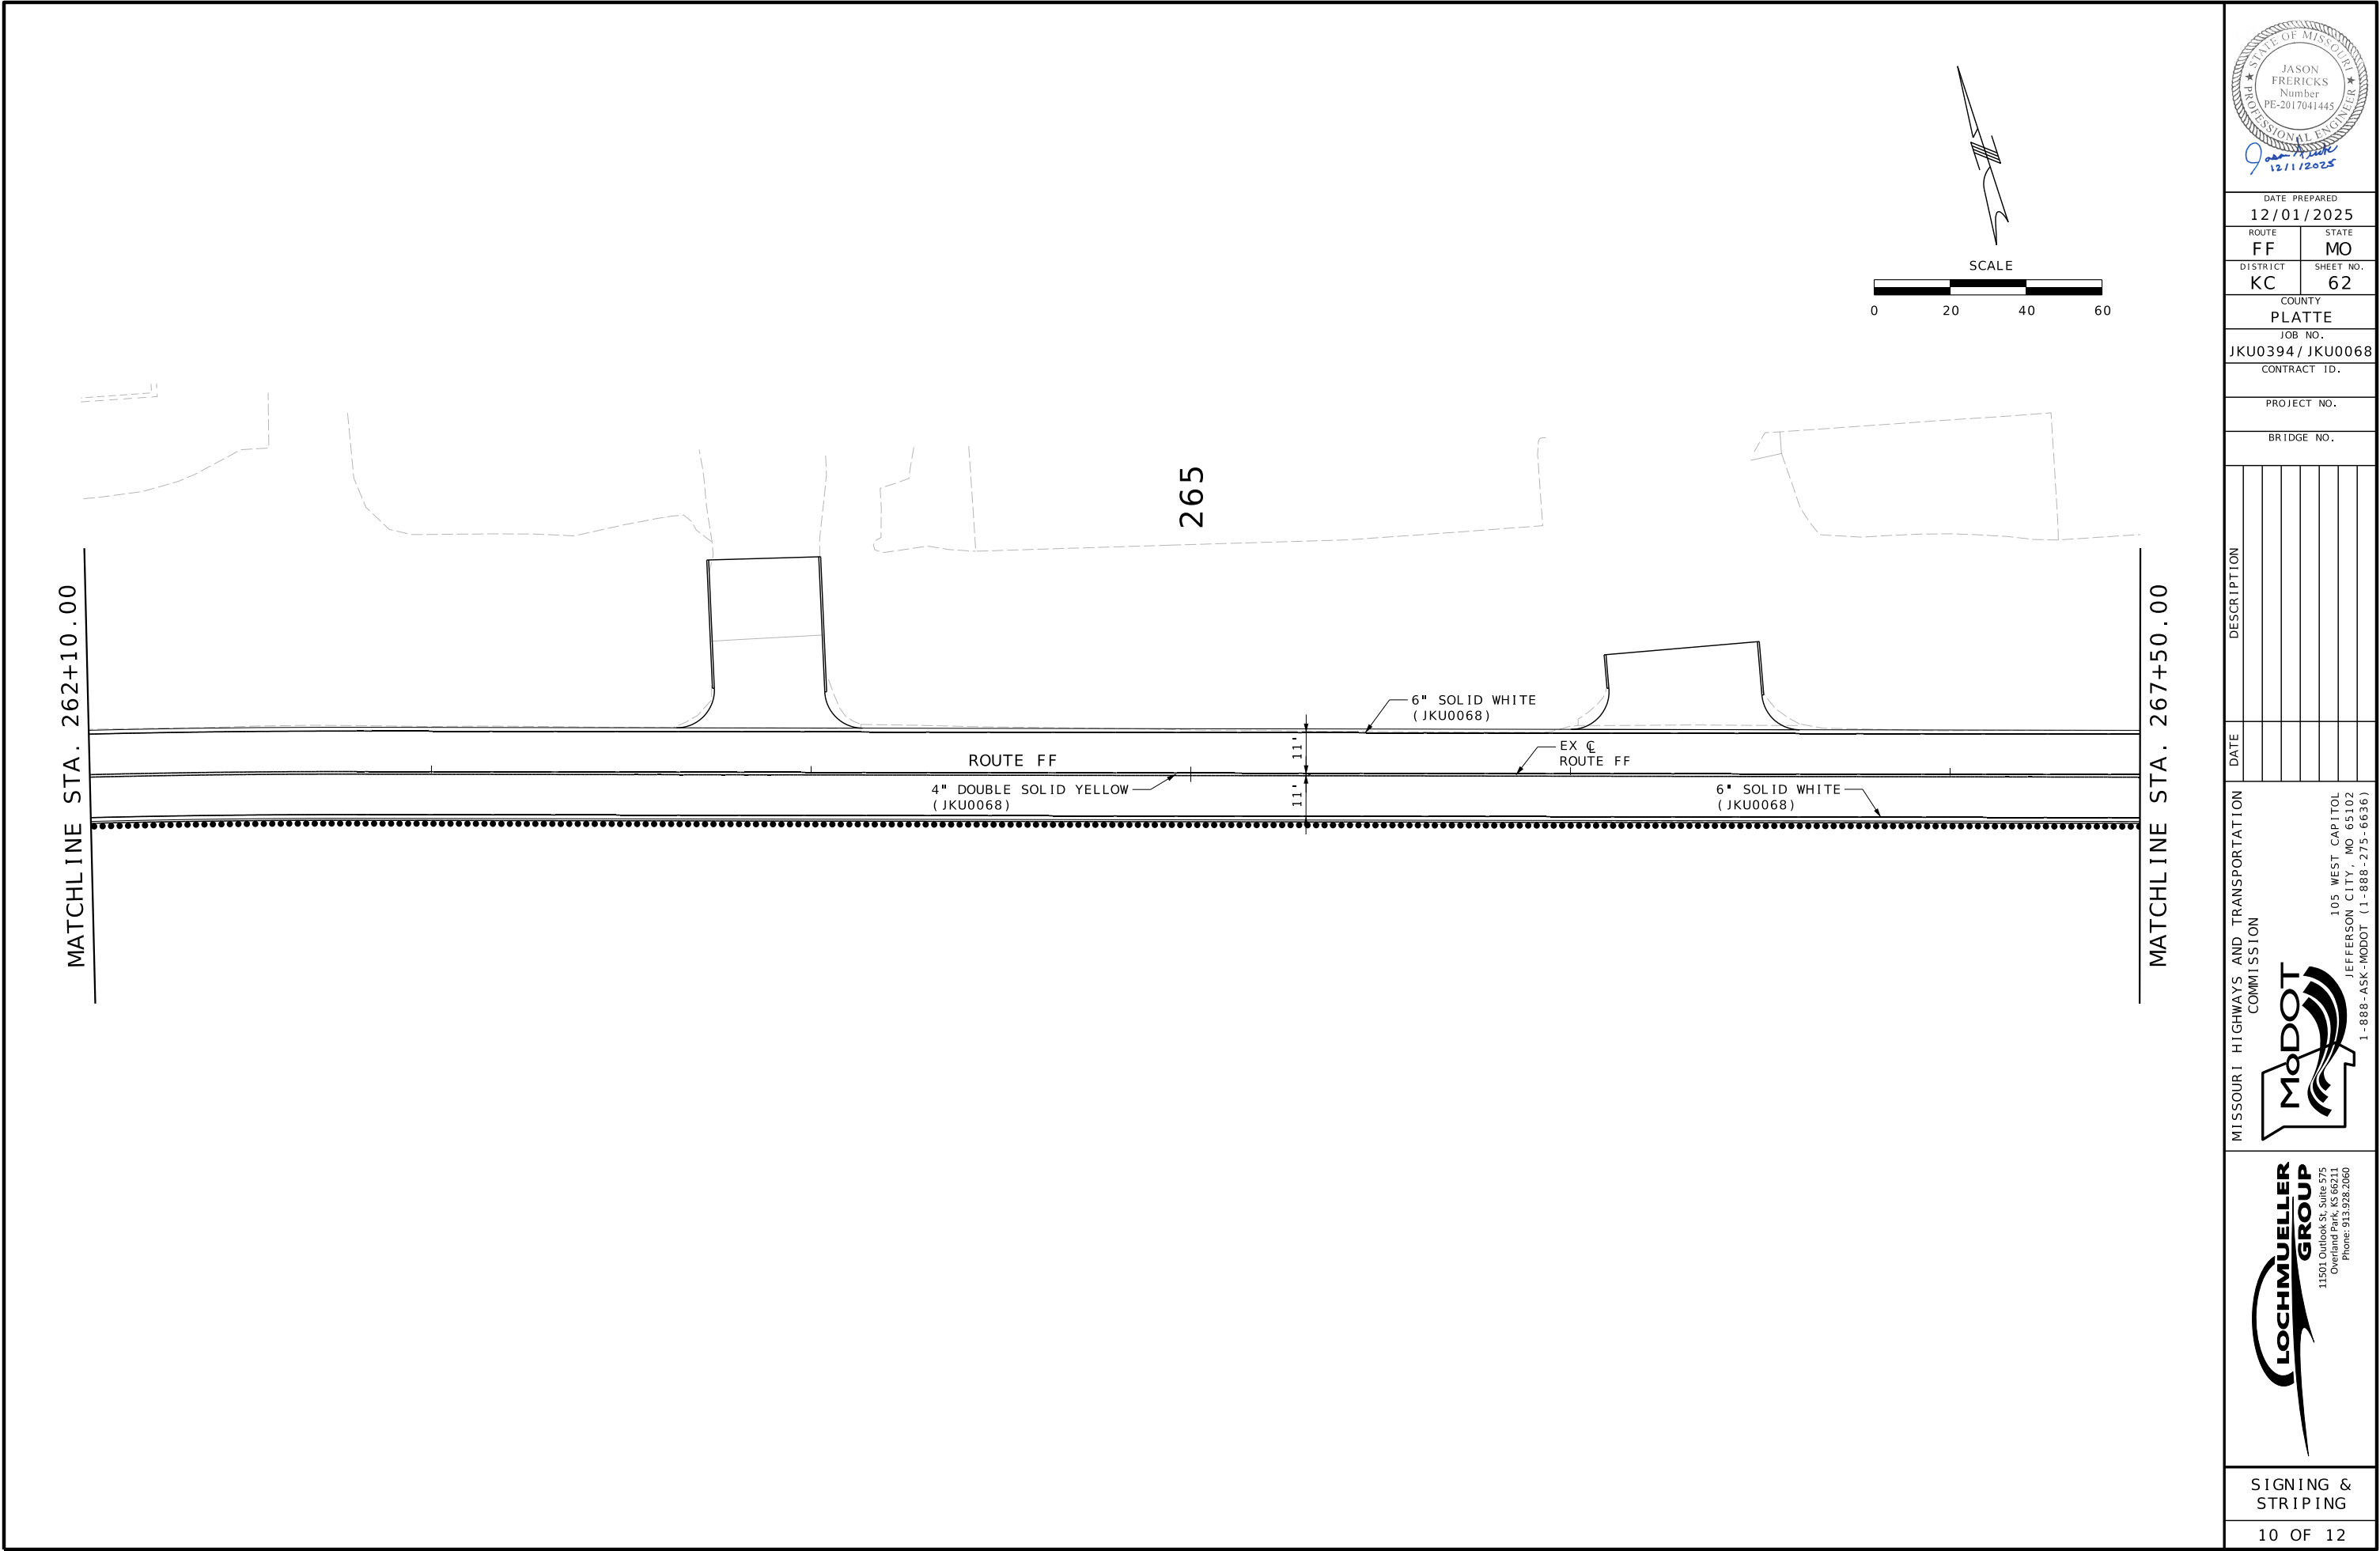

DATE PREPARED
12/01/2025

ROUTE FF	STATE MO
DISTRICT KC	SHEET NO. 62

COUNTY
PLATTE

JOB NO.
JKU0394/ JKU0068

CONTRACT ID.

PROJECT NO.

BRIDGE NO.

DATE	DESCRIPTION

MISSOURI HIGHWAYS AND TRANSPORTATION COMMISSION




105 WEST CAPITOL
JEFFERSON CITY, MO 65102
1-888-ASK-MODOT (1-888-275-6636)





11501 Outlook St., Suite 575
Overland Park, KS 66211
Phone: 913.928.2060

SIGNING &
STRIPING

MATCHLINE STA. 267+50.00

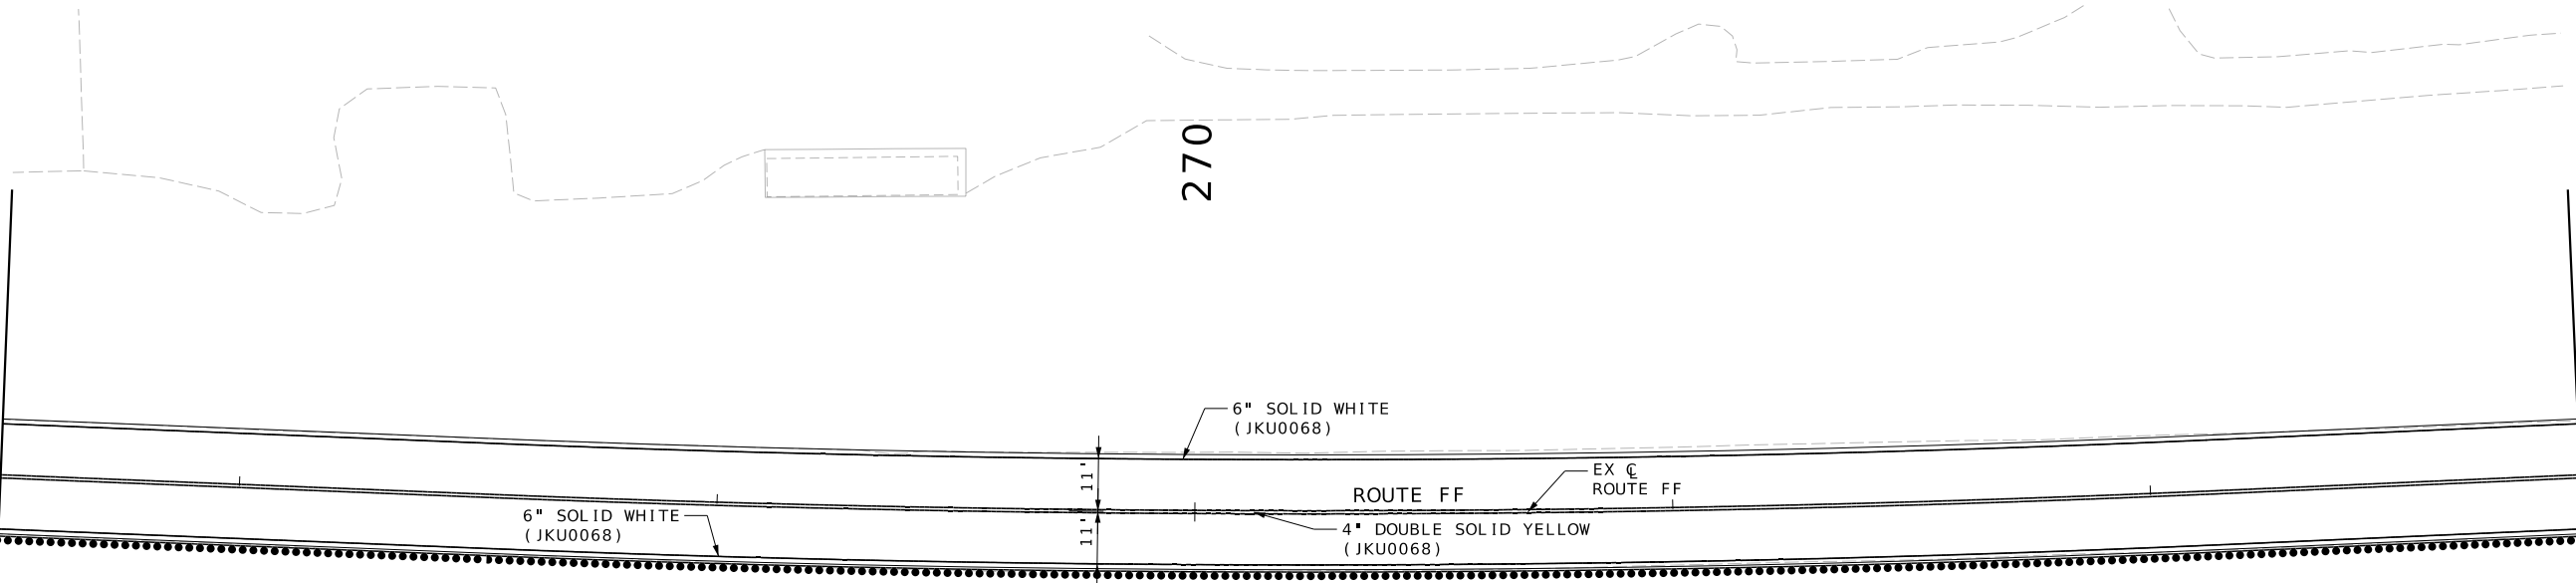

MATCHLINE STA. 272+90.00

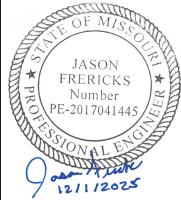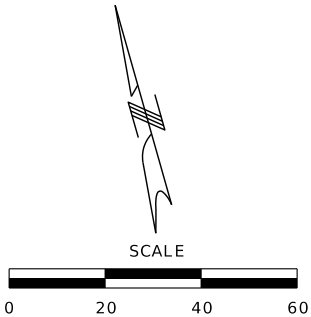

DATE PREPARED
12/01/2025

ROUTE FF	STATE MO
DISTRICT KC	SHEET NO. 63

COUNTY
PLATTE

JOB NO.
JKU0394 / JKU0068

CONTRACT ID.

PROJECT NO.

BRIDGE NO.

DESCRIPTION	DATE



MISSOURI HIGHWAYS AND TRANSPORTATION COMMISSION

105 WEST CAPITOL
JEFFERSON CITY, MO 65102
1-888-ASK-MODOT (1-888-275-6636)

11501 Outlook St., Suite 575
Overland Park, KS 66211
Phone: 913.928.2060

SIGNING &
STRIPING

11 OF 12

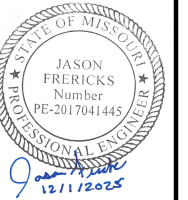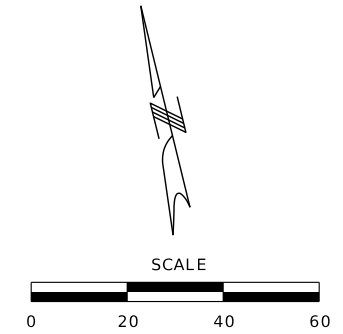

DATE PREPARED
12/01/2025

ROUTE	STATE
FF	MO

DISTRICT	SHEET NO.
KC	64

COUNTY
PLATTE

JOB NO.
KU0394 / JKU0068

CONTRACT ID.

PROJECT NO.

BRIDGE NO.



105 WEST CAPITOL
JEFFERSON CITY, MO 65102
1-888-ASK-MODOT (1-888-275-6636)



**MUELLER
GROUP**
11501 Outlook St, Suite 575
Overland Park, KS 66211
Phone: 913.928.2060

SIGNING & STRIPING

12 OF 12

SIGNS

902 SIGNAL SIGNS TABULATED ON D-37A SHEET

CONCRETE FOOTINGS EMBEDDED

ITEM NO. 9031010
CY

STRUCTURAL STEEL POSTS*

POST DES NO. LF LF LF LBS PER FT
ITEM NO. 9031210 LBS

PIPE POSTS*

PIPE SIZE NO.1 NO.2 LBS PER FT
ITEM NO. 9031220 LBS

BACKING BARS**

2" X 3/8" BARS AT 2.55 LBS/FT
ITEM NO. 9031250A LF

U-CHANNEL POST

POST NO.1 LF LF
POST NO.2 LF LF
ITEM NO. 9031270A LF

PERFORATED SQUARE STEEL TUBE

2-INCH POST

ANCHORS
DRIVEN 12 GA. 7 GA. 7 GA.
ITEM NO. 9031271A 9031273A 9031274

2.5-INCH POST

2.25" INSERT (6 FT)
ITEM NO. 9031280

ANCHORS
DRIVEN 7 GA. 7 GA.
ITEM NO. 9031281A 9031285

BREAK-AWAY ASSEMBLY
ITEM NO. 9031241

REMARKS AND OTHER REQUIRED ITEMS

EFFECTIVE: 07-01-2024

DATE PREPARED
12/01/2025

ROUTE FF STATE MO
DISTRICT KC SHEET NO. 65

COUNTY PLATTE

JOB NO. JKU0394/ JKU0068

CONTRACT ID.

PROJECT NO.

BRIDGE NO.

DESCRIPTION

DATE

MISSOURI HIGHWAYS AND TRANSPORTATION COMMISSION

105 WEST CAPITOL
JEFFERSON CITY, MO 65102
1-888-ASK-MODOT (1-888-275-6636)

LOCHMUELLER GROUP

11501 Outlook St. Suite 575
Overland Park, MO 66204
Phone: 913.928.2060


ROUND PIPE POST AND FOOTING DATA TABLE

NOM. SIZE		WEIGHT		STUB LENGTH	FOOTING		CONCRETE
(IN.)	LBS/FT	LBS/IN	DIA.		DEPTH	C.Y.	
2 1/2	5.79	0.48	4'- 3 1/2"	12"	4-6"	0.13	
4	10.79	0.90	5'- 3 1/2"	18"	5-6"	0.36	

STRUCTURAL STEEL POST AND FOOTING DATA TABLE


POST DES. NO.	NOM. SIZE	POST WEIGHT		STUB LENGTH	DIA.	FOOTING									
		LBS/FT	LBS/IN			LEVEL GROUND		6:1 GRADE		4:1 GRADE		3:1 OR 2:1 GRADE			
						DEPTH	C.Y.	DEPTH	C.Y.	DEPTH	C.Y.	DEPTH	C.Y.	DEPTH	C.Y.
1	W6	9.0	0.75	3'-0"	15"	3'-0"	0.14	3'-2"	0.15	3'-3"	0.16	3'-6"	0.17		
2	W6	15.0	1.25	4'-0"	24"	4'-0"	0.47	4'-2"	0.50	4'-3"	0.51	4'-6"	0.54		
3	W8	18.0	1.50	4'-6"	28"	4'-6"	0.71	4'-8"	0.73	4'-9"	0.74	5'-0"	0.78		
4	W10	22.0	1.83	5'-0"	36"	5'-0"	1.31	5'-2"	1.36	5'-3"	1.39	5'-6"	1.45		
5	W10	26.0	2.17	5'-0"	36"	5'-0"	1.31	5'-3"	1.37	5'-5"	1.43	5'-9"	1.52		
6	W12	35.0	2.92	5'-6"	36"	5'-6"	1.44	5'-9"	1.52	5'-11"	1.56	6'-3"	1.65		

065_SG_013_JKU0394_i1_D29.dgn 12:23:40 PM 12/1/2025

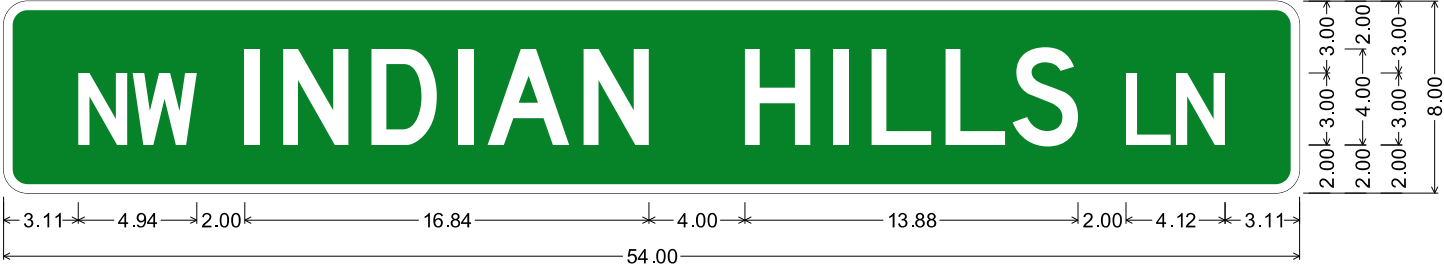

1.00" Radius, 0.38" Border, White on Green;
 "NW", D 2K 50% spacing; "INDIAN HILLS", D 2K; "LN", D 2K 50% spacing;
 Table of widths and spaces

3.11	N	2.04	0.23	W	2.67	2.00	0.64	I	0.96	N	2.72	0.96	D	2.72	0.88	I	0.64	A	0.60	N	2.72		
		4.00	H	2.72	0.96	I	0.64	0.96	L	2.48	0.60	L	2.48	0.32	S	2.72	2.00	L	1.86	0.22	N	2.04	3.11

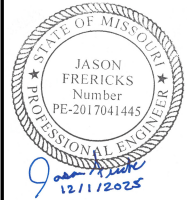

DATE PREPARED 12/01/2025	
ROUTE FF	STATE MO
DISTRICT KC	SHEET NO. 67
COUNTY PLATTE	
JOB NO. JKU0394 / JKU0068	
CONTRACT ID.	
PROJECT NO.	
BRIDGE NO.	

DATE	DESCRIPTION





MISSOURI HIGHWAYS AND TRANSPORTATION COMMISSION



105 WEST CAPITOL
JEFFERSON CITY, MO 65102
1-888-ASK-MODOT (1-888-275-6636)



11501 Outlook St, Suite 575
Overland Park, KS 66211
Phone: 913.928.2060

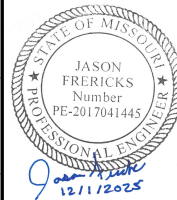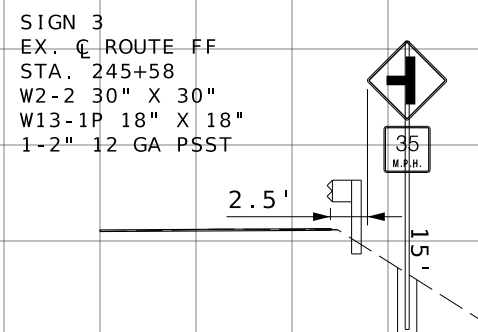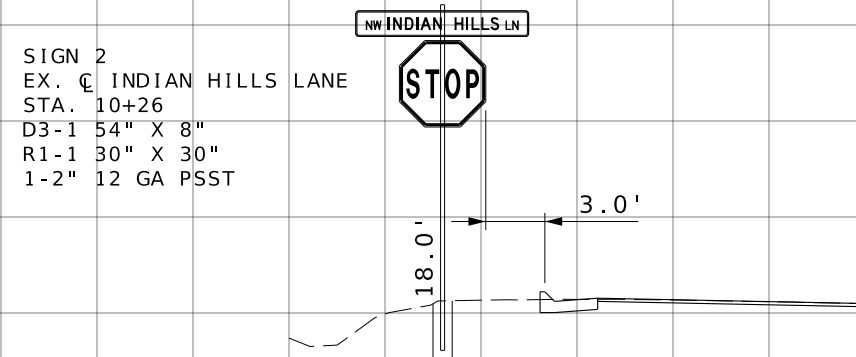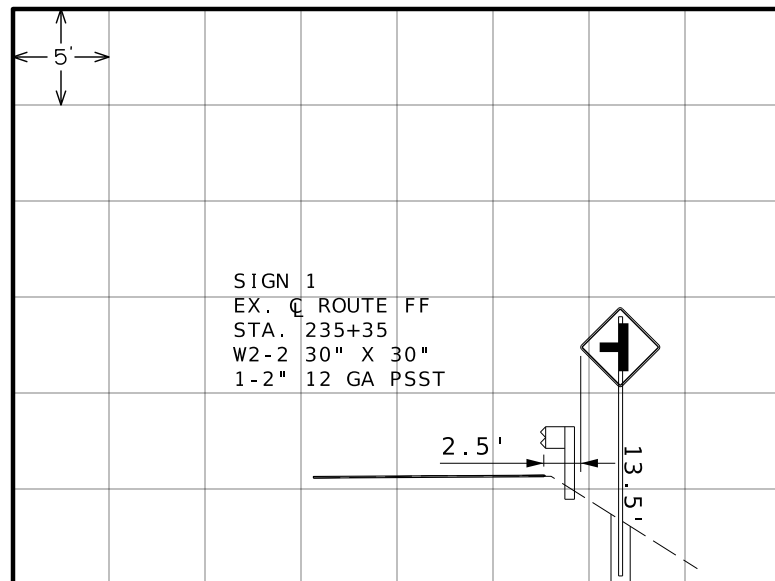

DATE PREPARED
12/01/2025

ROUTE FF	STATE MO
-------------	-------------

DISTRICT	SHEET N
KC	68

COUNTY
PLATTE

JOB NO.
JKU0394 / JKU0068

CONTRACT ID.

PROJECT NO.

BRIDGE NO.

[illegible]MISSOURI HIGHWAYS AND TRANSPORTATION
COMMISSION


105 WEST CAPITOL
JEFFERSON CITY, MO 65102
1-888-ASK-MODOT (1-888-275-6636)



1501 Outlook St., Suite 575
Overland Park, KS 66211
Phone: 913 928 2050

SIGN
SECTIONS

1 OF 1

 

070 CS 002 JKU0394 i10.dgn 12:25:38 PM 12/1/2025

