

DESIGN DESIGNATION

A.A.D.T. - 2025 = 77,274 (WB)
A.A.D.T. - 2045 = 94,289
D.H.V. = 18 %
T = 11 %
V = 60 M.P.H.
D = 48%

FUNCTIONAL CLASSIFICATION-INTERSTATE

A.A.D.T. - 2025 = 83,212 (EB)
A.A.D.T. - 2045 = 101,534 (EB)
D.H.V. = 18 %
T = 11 %
V = 60 M.P.H.
D = 52%

FUNCTIONAL CLASSIFICATION-INTERSTATE

NO NEW RIGHT OF WAY
WILL BE REQUIRED
FOR THIS PROJECT

CONVENTIONAL SYMBOLS
(USED IN PLANS)

	EXISTING	NEW
BUILDINGS AND STRUCTURES		
GUARD RAIL		
GUARD CABLE		
CONCRETE RIGHT-OF-WAY MARKER		
STEEL RIGHT-OF-WAY MARKER		
LOCATION SURVEY MARKER		
UTILITIES		
FIBER OPTICS	-FO-	-FO-
OVERHEAD CABLE TV	-OTV-	-OTV-
UNDERGROUND CABLE TV	-UTV-	-UTV-
OVERHEAD TELEPHONE	-OT-	-OT-
UNDERGROUND TELEPHONE	-UT-	-UT-
OVERHEAD POWER	-OE-	-OE-
UNDERGROUND POWER	-UE-	-UE-
SANITARY SEWER	-S-	-S-
STORM SEWER	-SS-	-SS-
GAS	-G-	-G-
WATER	-W-	-W-
MANHOLE		
FIRE HYDRANT		
WATER VALVE		
WATER METER		
DROP INLET		
DITCH BLOCK		
GROUND MOUNTED SIGN		
LIGHT POLE		
H-FRAME POWER POLE		
TELEPHONE PEDESTAL		
FENCE		
CHAIN LINK		
WOVEN WIRE		
GATE POST		
BENCHMARK		

NOTE: DASHED OR OPEN SYMBOLS INDICATE
EXISTING FEATURES


MISSOURI HIGHWAYS AND TRANSPORTATION COMMISSION
PLANS FOR PROPOSED
STATE HIGHWAY
ST. LOUIS CITY



BEGIN PROJECT
I-64 STA.10+00.00

END PROJECT
I-64 STA.180+00.00

CRACK FILLING, GUARDRAIL,
PAVEMENT REPAIR

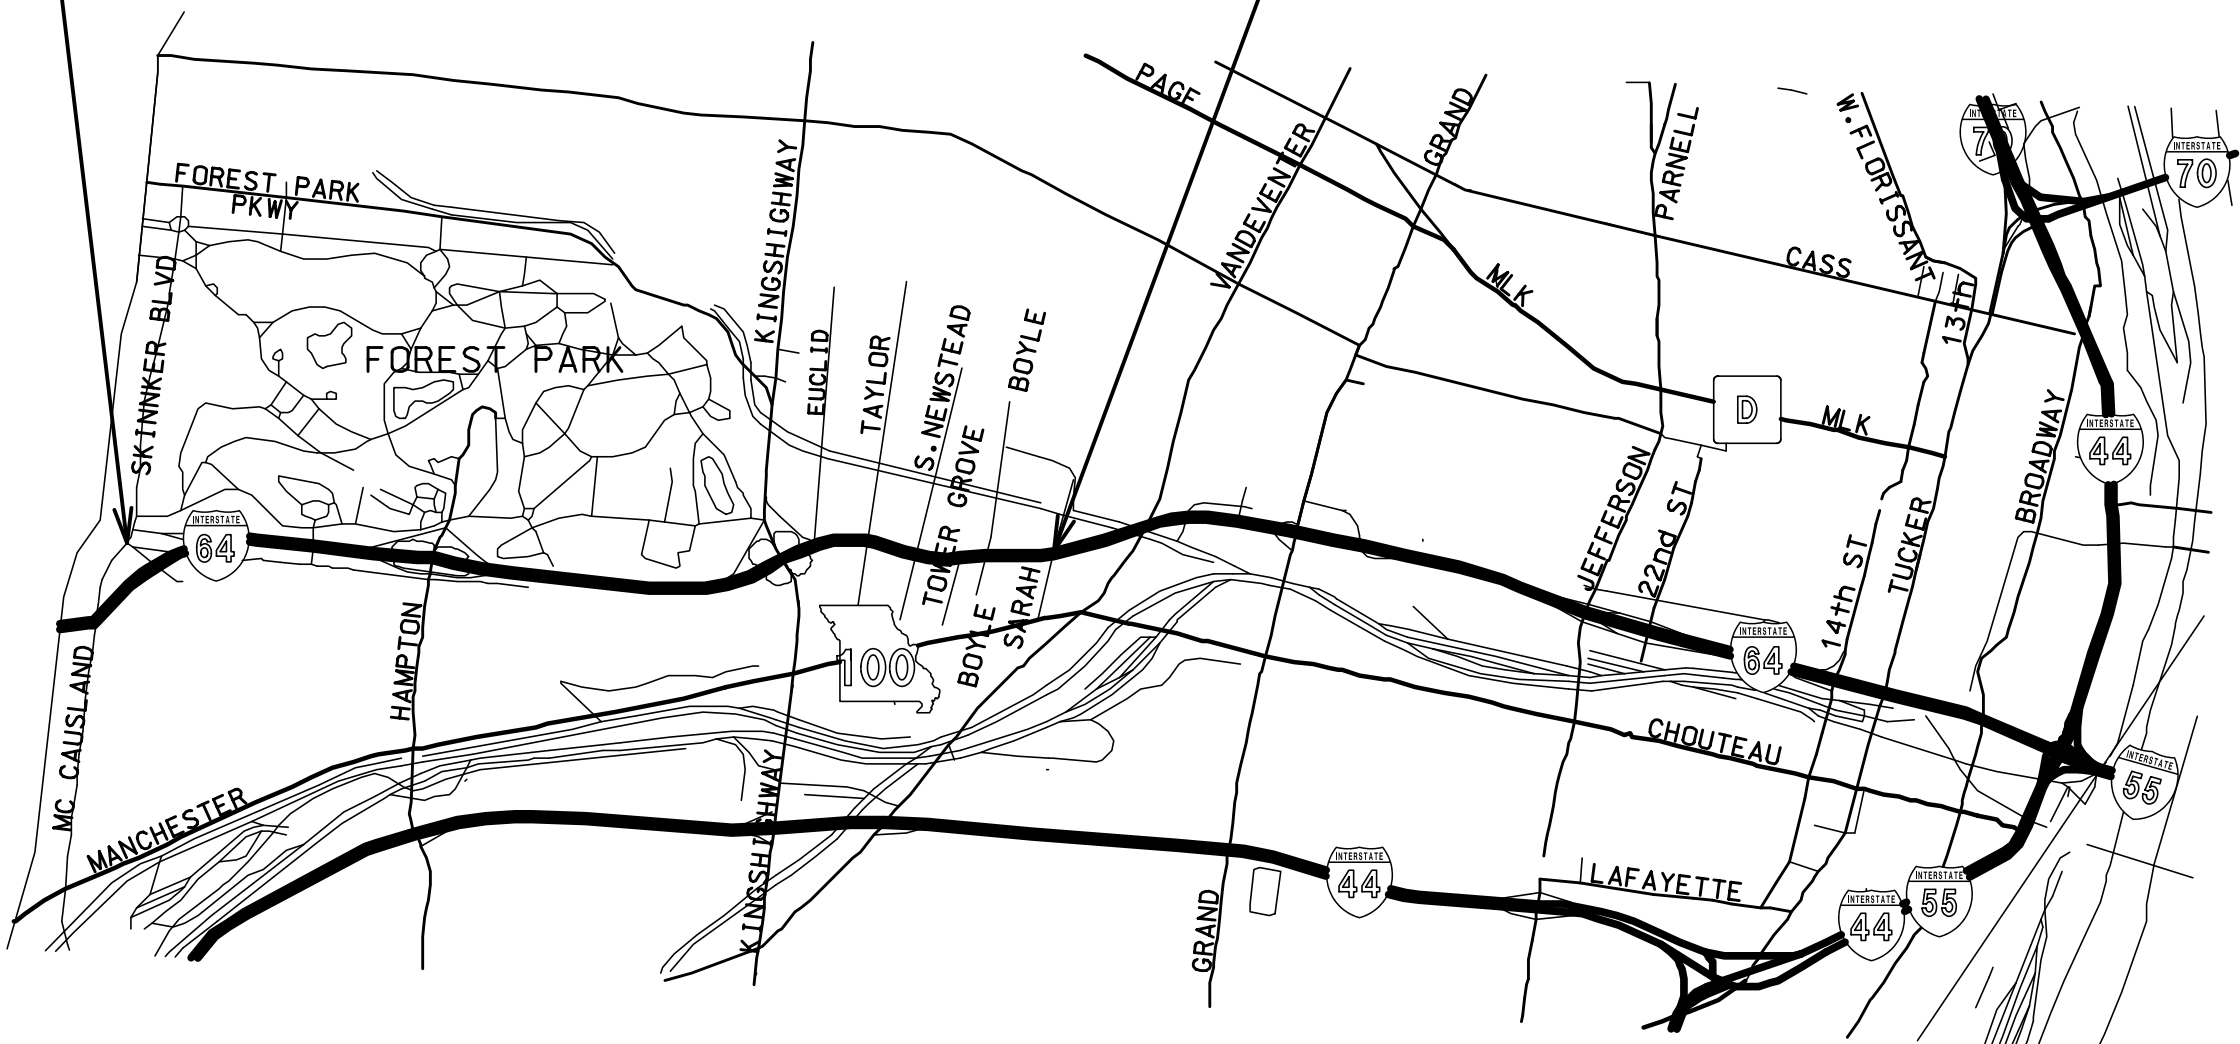


CL I-64

WB I-64

EB I-64

CRACK FILLING, GUARDRAIL, PAVEMENT REPAIR

CRACK FILLING, GUARDRAIL, PAVEMENT REPAIR

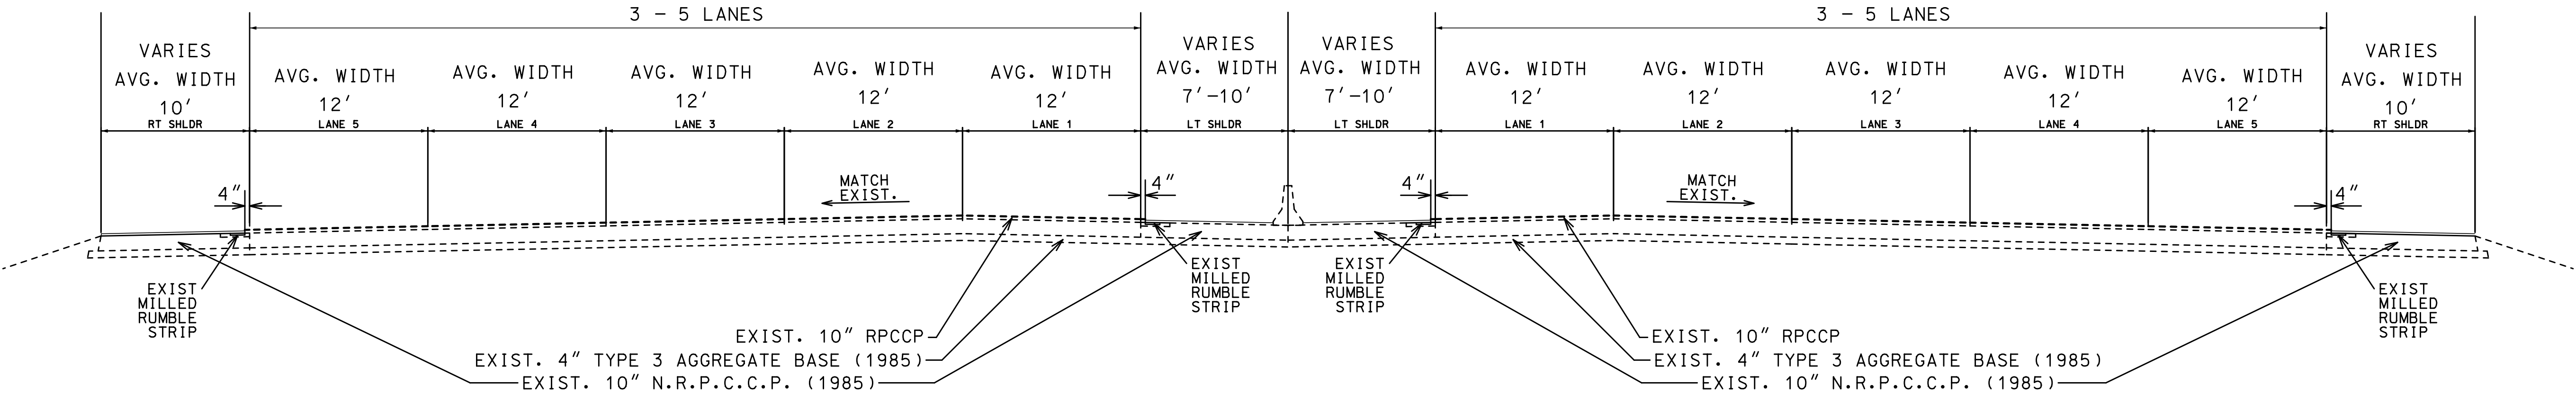


EXISTING TYPICAL SECTION

I-64 STA. 10+00.00 TO STA. 180+00.00
CRACK FILLING, I-64 STA.10+60.38 TO STA 157+50.00
PAVEMENT REPAIR, I-64 STA.136+41.00 TO STA 141+51.00

NOT TO SCALE

DISCLAIMER
THE PROFESSIONAL WHOSE SIGNATURE
AND PERSONAL SEAL APPEAR HEREON
ASSUMES RESPONSIBILITY ONLY FOR
WHAT APPEARS ON THIS PAGE, AND
DISCLAIMS (PURSUANT TO SECTION
327.411 RSMO) SPECIFICATION,
ESTIMATES, REPORTS, OR OTHER
DOCUMENTS OR INSTRUMENTS NOT
SEALED BY THE UNDERSIGNED
PROFESSIONAL RELATING TO OR
INTENDED TO BE USED FOR ANY PART
OR PARTS OF THE PROJECT TO
WHICH THIS PAGE REFERS.

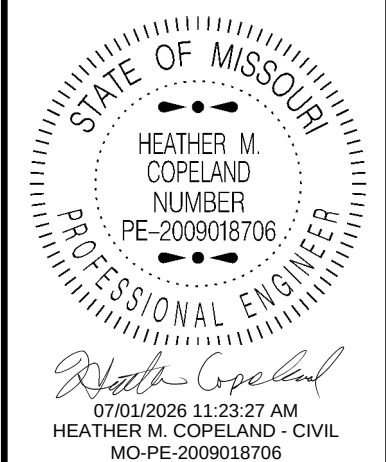

DATE PREPARED 7/1/2026	
ROUTE 1-64	STATE MO
DISTRICT SL	SHEET NO. 2
COUNTY ST. LOUIS CITY	
JOB NO. JSL0129	
CONTRACT ID.	
PROJECT NO.	
BRIDGE NO.	

DESCRIPTION	DATE


MISSOURI HIGHWAYS AND TRANSPORTATION
COMMISSION

105 WEST CAPITOL
JEFFERSON CITY, MO 65102
1-888-ASK-MODOT (1-888-275-6636)

PERMANENT PAVEMENT MARKINGS										
PLAN SHEET NO.	ROADWAY	BEGIN STATION	END STATION	CLASS 2 PAVEMENT MARKING PAINT (25 MIL, TYPE L BEADS)						REMARKS
				6" WHITE			6" SOLID YELLOW (LF)	12" WHITE		
				SOLID	INTERMITTENT	DOTTED		DOTTED	SOLID	
				(LF)	(LF)	(LF)	(LF)	(LF)	(GORE) (LF)	
25	I-64	10+60.38	13+50	580	290		580			
26	I-64	13+50	27+00	2750	1340	240	2700		730	
27	I-64	27+00	40+50	3190	1350	15	2700	70	685	
28	I-64	40+50	54+00	2700	1800	115	2700	250	25	
29	I-64	54+00	67+50	2880	2025	170	2700		800	
30	I-64	67+50	81+00	2730	2025		2700		655	
31	I-64	81+00	94+50	2700	2025	310	2700		330	
32	I-64	94+50	108+00	2700	2025		2700			
33	I-64	108+00	121+50	2700	2025	300	2700		930	
34	I-64	121+50	135+00	2700	2025		2700			
35	I-64	135+00	148+50	2590	2025		2700	340	900	
36	I-64	148+50	162+00	2700	1950		2700	500	1170	
37	I-64	162+00	175+53.75	3120	1600		2700	110	1530	
38	I-64EB	175+53.75	180+89	560	360		550		310	
38	I-64	175+53.75	181+36	600	295	100	600		300	
			TOTALS	35200.0	23160.0	1250.0	34130.0	1270.0	8365.0	
			PAY TOTALS	59610			34130	9635		

PAVEMENT MARKING REMOVAL					
PLAN SHEET NO.	ROADWAY	BEGIN STATION	END STATION	EXISTING IW STRIPES	REMARKS
				6" WHITE	
				INTERMITTENT	
				(LF)	
26	I-64 EB	17+02	19+42	60	ON ACCEL LANE
26	I-64 WB	22+30	24+30	50	ON DECEL LANE
28	I-64 EB	52+72	54+00	30	ON DECEL LANE
29	I-64 EB	54+00	54+72	20	ON DECEL LANE
29	I-64 WB	56+84	59+64	70	ON ACCEL LANE
31	I-64 EB	82+36	83+96	40	ON ACCEL LANE
31	I-64 WB	80+85	82+45	40	ON DECEL LANE
33	I-64 EB	115+93	117+93	50	ON DECEL LANE
33	I-64 WB	115+80	117+80	50	ON ACCEL LANE
			TOTALS	410.0	
			PAY TOTALS	410	

SUMMARY OF QUANTITIES

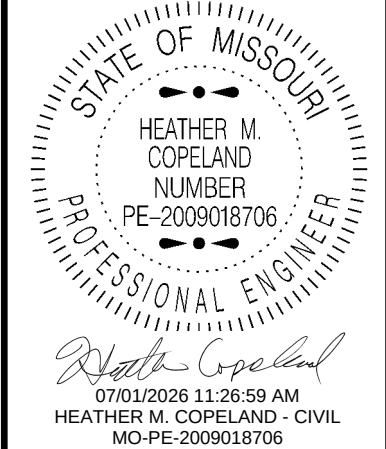

DATE PREPARED 7/1/2026	
ROUTE I-64	STATE MO
DISTRICT SL	SHEET NO. 3


COUNTY ST. LOUIS CITY
JOB NO. JSL0129
CONTRACT ID.

PROJECT NO.

BRIDGE NO.

DESCRIPTION	DATE



MISSOURI HIGHWAYS AND TRANSPORTATION COMMISSION

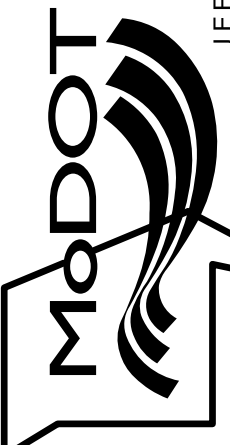


105 WEST CAPITOL
JEFFERSON CITY, MO 65102
1-888-ASK-MODOT (1-888-275-6636)

QUANTITY SHEET
SHEET 4 OF 5

SIGN	SIZE	AREA	QTY	TOTAL AREA	RELOC	TOTAL RELOC	SIGN	DESCRIPTION	SIGN	SIZE	AREA	QTY	TOTAL	RELOC	TOTAL RELOC	SIGN	DESCRIPTION	ITEM	TOTAL	EFFECTIVE: 07-01-2025	
	IN.	SQ.FT.	EACH	SQ.FT.	EACH	SQ.FT.	NO.			IN.	SQ.FT.	EACH	SQ.FT.	EACH	SQ.FT.	NO.		NUMBER	QTY	DESCRIPTION	
WARNING SIGNS									GUIDE SIGNS									6122008		IMPACT ATTENUATOR 40 MPH (SAND BARRELS)	
WO1-1L	48X48	16.00						TURN (SYMBOL LEFT)	E05-1	36X48	12.00	2	24.00				GORE EXIT	6122009		IMPACT ATTENUATOR 45 MPH (SAND BARRELS)	
WO1-1R	48X48	16.00						TURN (SYMBOL RIGHT)	E05-2	48X36	12.00						EXIT OPEN	6122010		IMPACT ATTENUATOR 50 MPH (SAND BARRELS)	
WO1-2L	48X48	16.00						CURVE (SYMBOL LEFT)	E05-2a	48X36	12.00						EXIT CLOSED	6122012		IMPACT ATTENUATOR 55 MPH (SAND BARRELS)	
WO1-2R	48X48	16.00						CURVE (SYMBOL RIGHT)	GO20-1	60X24	10.00						ROAD WORK NEXT XX MILES	6122014		IMPACT ATTENUATOR 60 MPH (SAND BARRELS)	
WO1-3L	48X48	16.00						REVERSE TURN (SYMBOL LEFT)	GO20-2	48X24	8.00						END ROAD WORK	6122017		IMPACT ATTENUATOR 65 MPH (SAND BARRELS)	
WO1-3R	48X48	16.00						REVERSE TURN (SYMBOL RIGHT)	GO20-4	36X18	4.50						PILOT CAR FOLLOW ME	6122019		IMPACT ATTENUATOR 70 MPH (SAND BARRELS)	
WO1-4L	48X48	16.00						REVERSE CURVE (SYMBOL LEFT)	GO20-4a	42X30	8.75						PILOT CAR IN USE WAIT & FOLLOW	6122020		REPLACEMENT SAND BARREL	
WO1-4R	48X48	16.00	1	16.00				REVERSE CURVE (SYMBOL RIGHT)	GO20-4a	18X12	1.50						PILOT CAR IN USE WAIT & FOLLOW	6122030		IMPACT ATTENUATOR (RELOCATION)	
WO1-4bL	48X48	16.00						DOUBLE ARROW REVERSE CURVE (SYMBOL LEFT)	GO20-5aP	36X24	6.00	12	72.00				WORK ZONE (PLAQUE)	6122040		WORK ZONE CRASH CUSHION (NARROW)	
WO1-4bR	48X48	16.00						DOUBLE ARROW REVERSE CURVE (SYMBOL RIGHT)	MO4-8a	24X18	3.00						END DETOUR	6122041		WORK ZONE CRASH CUSHION (RELOCATION)	
WO1-4cL	48X48	16.00						TRIPLE ARROW REVERSE CURVE (SYMBOL LEFT)	MO4-9L	48X36	12.00						DETOUR (LEFT)	6123001	1 *	TRUCK MOUNTED ATTENUATOR (TMA)	
WO1-4cR	48X48	16.00						TRIPLE ARROW REVERSE CURVE (SYMBOL RIGHT)	MO4-9R	48X36	12.00						DETOUR (RIGHT)	6161012		BUOYS (BOATS KEEP OUT)	
WO1-6	60X30	12.50						HORIZONTAL ARROW (SYMBOL)	MO4-9P	48X12	4.00						STREET NAME (PLAQUE)	6161013		BUOYS (NO WAKE)	
WO1-6a	72X36	18.00						HORIZ. ARROW (SYMBOL ON PERMANENT BARRICADE)	MO4-10L	48X18	6.00						DETOUR ARROW (LEFT)	6161014		SPECIAL SIGN ASSEMBLY (BOATS KEEP OUT)	
WO1-7	60X30	12.50						DOUBLE HEAD HORIZONTAL ARROW (SYMBOL)	MO4-10R	48X18	6.00						DETOUR ARROW (RIGHT)	6161020		CHANNELIZER (DRUM-LIKE)	
WO1-7a	72X36	18.00						DOUBLE HEAD HORIZ. ARROW (SYMBOL ON PERM. BARR.)	REGULATORY SIGNS									6161022		CHANNELIZER (CONE)	
WO1-8	18X24	3.00						CHEVRON (SYMBOL)	R1-1	48X48	13.25						STOP	6161025	400	CHANNELIZER (TRIM-LINE)	
WO1-8a	30X36	7.50						CHEVRON (SYMBOL FOR DIVIDED HIGHWAYS)	R1-2	48TRI.	6.93	1	6.93				YIELD	6161026		CHANNELIZER (VERTICAL PANEL)	
WO3-1	48X48	16.00						STOP AHEAD (SYMBOL)	R1-2a	36X36	9.00						TO ONCOMING TRAFFIC (PLAQUE)	6161030		TYPE 3 MOVEABLE BARRICADE	
WO3-2	48X48	16.00	1	16.00				YIELD AHEAD (SYMBOL)	R1-3P	30X12	2.50						ALL WAY (PLAQUE)	6161033	42	DIRECTION INDICATOR BARRICADE	
WO3-3	48X48	16.00						SIGNAL AHEAD (SYMBOL)	R2-1	36X48	12.00	12	144.00				SPEED LIMIT XX	6161040	4	FLASHING ARROW PANEL	
WO3-4	48X48	16.00						BE PREPARED TO STOP	R3-1	48X48	16.00						NO RIGHT TURN (SYMBOL)	6161047		TYPE 3 OBJECT MARKER	
WO3-5	48X48	16.00						SPEED LIMIT AHEAD	R3-2	48X48	16.00						NO LEFT TURN (SYMBOL)	6161055		SEQUENTIAL FLASHING WARNING LIGHT	
WO4-1L	48X48	16.00						MERGE (SYMBOL FROM LEFT)	R3-3	36X36	9.00						NO TURNS	6161070		TUBULAR MARKER	
WO4-1R	48X48	16.00	2	32.00				MERGE (SYMBOL FROM RIGHT)	R3-4	48X48	16.00						NO U-TURN (SYMBOL)	6161095		RADAR SPEED ADVISORY SYSTEM	
WO4-1aL	48X48	16.00	7	112.00				MERGE (LEFT)	R3-7L	30X30	6.25						LEFT LANE MUST TURN LEFT	6161096		CHANGEABLE MESSAGE SIGN,	
WO4-1aR	48X48	16.00						MERGE (RIGHT)	R3-7R	30X30	6.25						RIGHT LANE MUST TURN RIGHT			COMMISSION FURNISHED/RETAINED	
WO5-1	48X48	16.00	5	80.00				ROAD/BRIDGE/RAMP NARROWS	R4-1	36X48	12.00						DO NOT PASS	6161098A	2 *	CHANGEABLE MESSAGE SIGN WITHOUT COMM.	
WO5-3	48X48	16.00						ONE LANE BRIDGE	R4-2	36X48	12.00						PASS WITH CARE			INTERFACE, CONTRACTOR FURNISHED/RETAINED	
WO5-5	48X48	16.00						NARROW LANES	R4-7a	36X48	12.00						KEEP RIGHT (HORIZONTAL ARROW)	6161099		CHANGEABLE MESSAGE SIGN WITH COMM.	
WO6-1	48X48	16.00						DIVIDED HIGHWAY (SYMBOL)	R4-8a	36X48	12.00						KEEP LEFT (HORIZONTAL ARROW)			INTERFACE, CONTRACTOR FURNISHED/RETAINED	
WO6-2	48X48	16.00						DIVIDED HIGHWAY END (SYMBOL)	R5-1	30X30	6.25						DO NOT ENTER	6162000A		WORK ZONE TRAFFIC SIGNAL SYSTEM	
WO6-3	48X48	16.00						TWO WAY TRAFFIC (SYMBOL)	R5-1a	36X24	6.00						WRONG WAY	6162002		TEMPORARY LONG-TERM RUMBLE STRIPS	
WO7-3a	30X24	5.00						NEXT XX MILES (PLAQUE)	R6-1L	54X18	6.75						ONE WAY ARROW (LEFT)	6173600D		TEMPORARY TRAFFIC BARRIER,	
WO8-1	48X48	16.00						BUMP	R6-1R	54X18	6.75						ONE WAY ARROW (RIGHT)			CONTRACTOR FURNISHED/RETAINED	
WO8-2	48X48	16.00						DIP	R6-2L	24X30	5.00						ONE WAY (LEFT)	6173700B		TEMP. TRAFFIC BARRIER ANCHORED,	
WO8-3	48X48	16.00						PAVEMENT ENDS	R6-2R	24X30	5.00						ONE WAY (RIGHT)			CONTRACTOR FURNISHED/RETAINED	
WO8-4	48X48	16.00						SOFT SHOULDER	R9-9	24X12	2.00						SIDEWALK CLOSED	6173706		TEMP. TRAFFIC BARRIER STIFFNESS TRANSITION,	
WO8-5	48X48	16.00						SLIPPERY WHEN WET (SYMBOL)	R9-11L	24X18	3.00						SIDEWALK CLOSED AHEAD,			CONTRACTOR FURNISHED/RETAINED	
WO8-6	48X48	16.00						TRUCK CROSSING									(ARROW LEFT) CROSS HERE			TEMP. TRAFFIC BARRIER HEIGHT TRANSITION,	
WO8-6c	48X48	16.00						TRUCK ENTRANCE	R9-11R	24X18	3.00						SIDEWALK CLOSED AHEAD,	CONTRACTOR FURNISHED/RETAINED			
WO8-7	36X36	9.00						LOOSE GRAVEL									(ARROW RIGHT) CROSS HERE	RELOCATING TEMPORARY TRAFFIC BARRIER			
WO8-7a	36X36	9.00						FRESH OIL / LOOSE GRAVEL	R10-6	24X36	6.00						STOP HERE ON RED (45° ARROW)	6175010A		RELOCATING TEMP. TRAFFIC BARRIER ANCHORED	
WO8-9	48X48	16.00						LOW SHOULDER	R11-2	48X30	10.00						ROAD CLOSED	6175011B		RELOCATING TEMP. TRAFFIC BARRIER STIFFNESS	
WO8-11	48X48	16.00						UNEVEN LANES	R11-3a	60X30	12.50						ROAD CLOSED XX MILES AHEAD	6175013		RELOCATING TEMP. TRAFFIC BARRIER HEIGHT	
WO8-12	48X48	16.00						NO CENTER LINE									LOCAL TRAFFIC ONLY	6175020A		TEMPORARY RAISED PAVEMENT MARKER	
WO8-15	48X48	16.00						GROOVED PAVEMENT	R11-4	60X30	12.50						ROAD CLOSED TO THRU TRAFFIC	6208064A		TEMPORARY TRAFFIC SIGNALS	
WO8-15P	30X24	5.00						MOTORCYCLE (PLAQUE)	CONST-3A	60X48	20.00						FINE SIGN	9029400		TEMPORARY TRAFFIC SIGNALS AND LIGHTING	
WO8-17L	48X48	16.00						SHOULDER DROP-OFF (SYMBOL LEFT)	CONST-3X	56X12	4.67						SPEEDING/PASSING (PLATE)	9029401			
WO8-17R	48X48	16.00						SHOULDER DROP-OFF (SYMBOL RIGHT)	MISCELLANEOUS SIGNS									NOTE: ALL TRAFFIC CONTROL ITEMS ARE INCLUDED IN PAY ITEM 6169901, TEMPORARY TRAFFIC CONTROL, LUMP SUM, UNLESS OTHERWISE NOTED IN THE PLANS. THESE QUANTITIES ARE ONLY AN ESTIMATE AND ARE SUBJECT TO CHANGE BASED ON FIELD CONDITIONS AND CONTRACTOR'S TRAFFIC CONTROL OPERATIONS. SIGN AND DEVICE LOCATIONS WILL BE FIELD VERIFIED AND APPROVED BY THE ENGINEER. CMS LOCATION TO BE DETERMINED BY THE ENGINEER.			
WO8-17P	30X24	5.00						SHOULDER DROP-OFF (PLAQUE)	CONST-5	48X36	12.00						POINT OF PRESENCE				
W10-1	42RND.	9.62						RAILROAD CROSSING	CONST-5	96X48	32.00						POINT OF PRESENCE				
WO12-1	24X24	4.00						DOUBLE DOWN ARROW (SYMBOL)	CONST-8	48X36	12.00						WORK ZONE NO PHONE ZONE				
WO12-2	48X48	16.00						LOW CLEARANCE (SYMBOL)													
WO12-2x	24X18	3.00						LOW CLEARANCE (PLAQUE)													
WO12-2a	84X24	14.00						OVERHEAD LOW CLEARANCE (FEET AND INCHES)													
WO12-4	120X60	50.00						LOW CLEARANCE XX FT XX IN XX MILES AHEAD													
WO12-5	120X60	50.00						WIDTH RESTRICTION XX FT XX IN XX MILES AHEAD													
WO13-1	30X30	6.25	1	6.25				ADVISORY SPEED (PLAQUE)													
WO16-2	30X24	5.00						XXX FEET (													

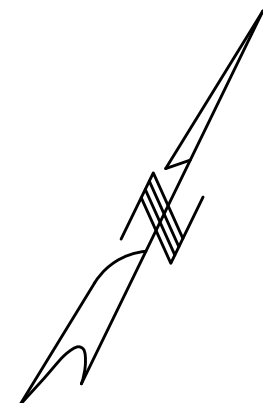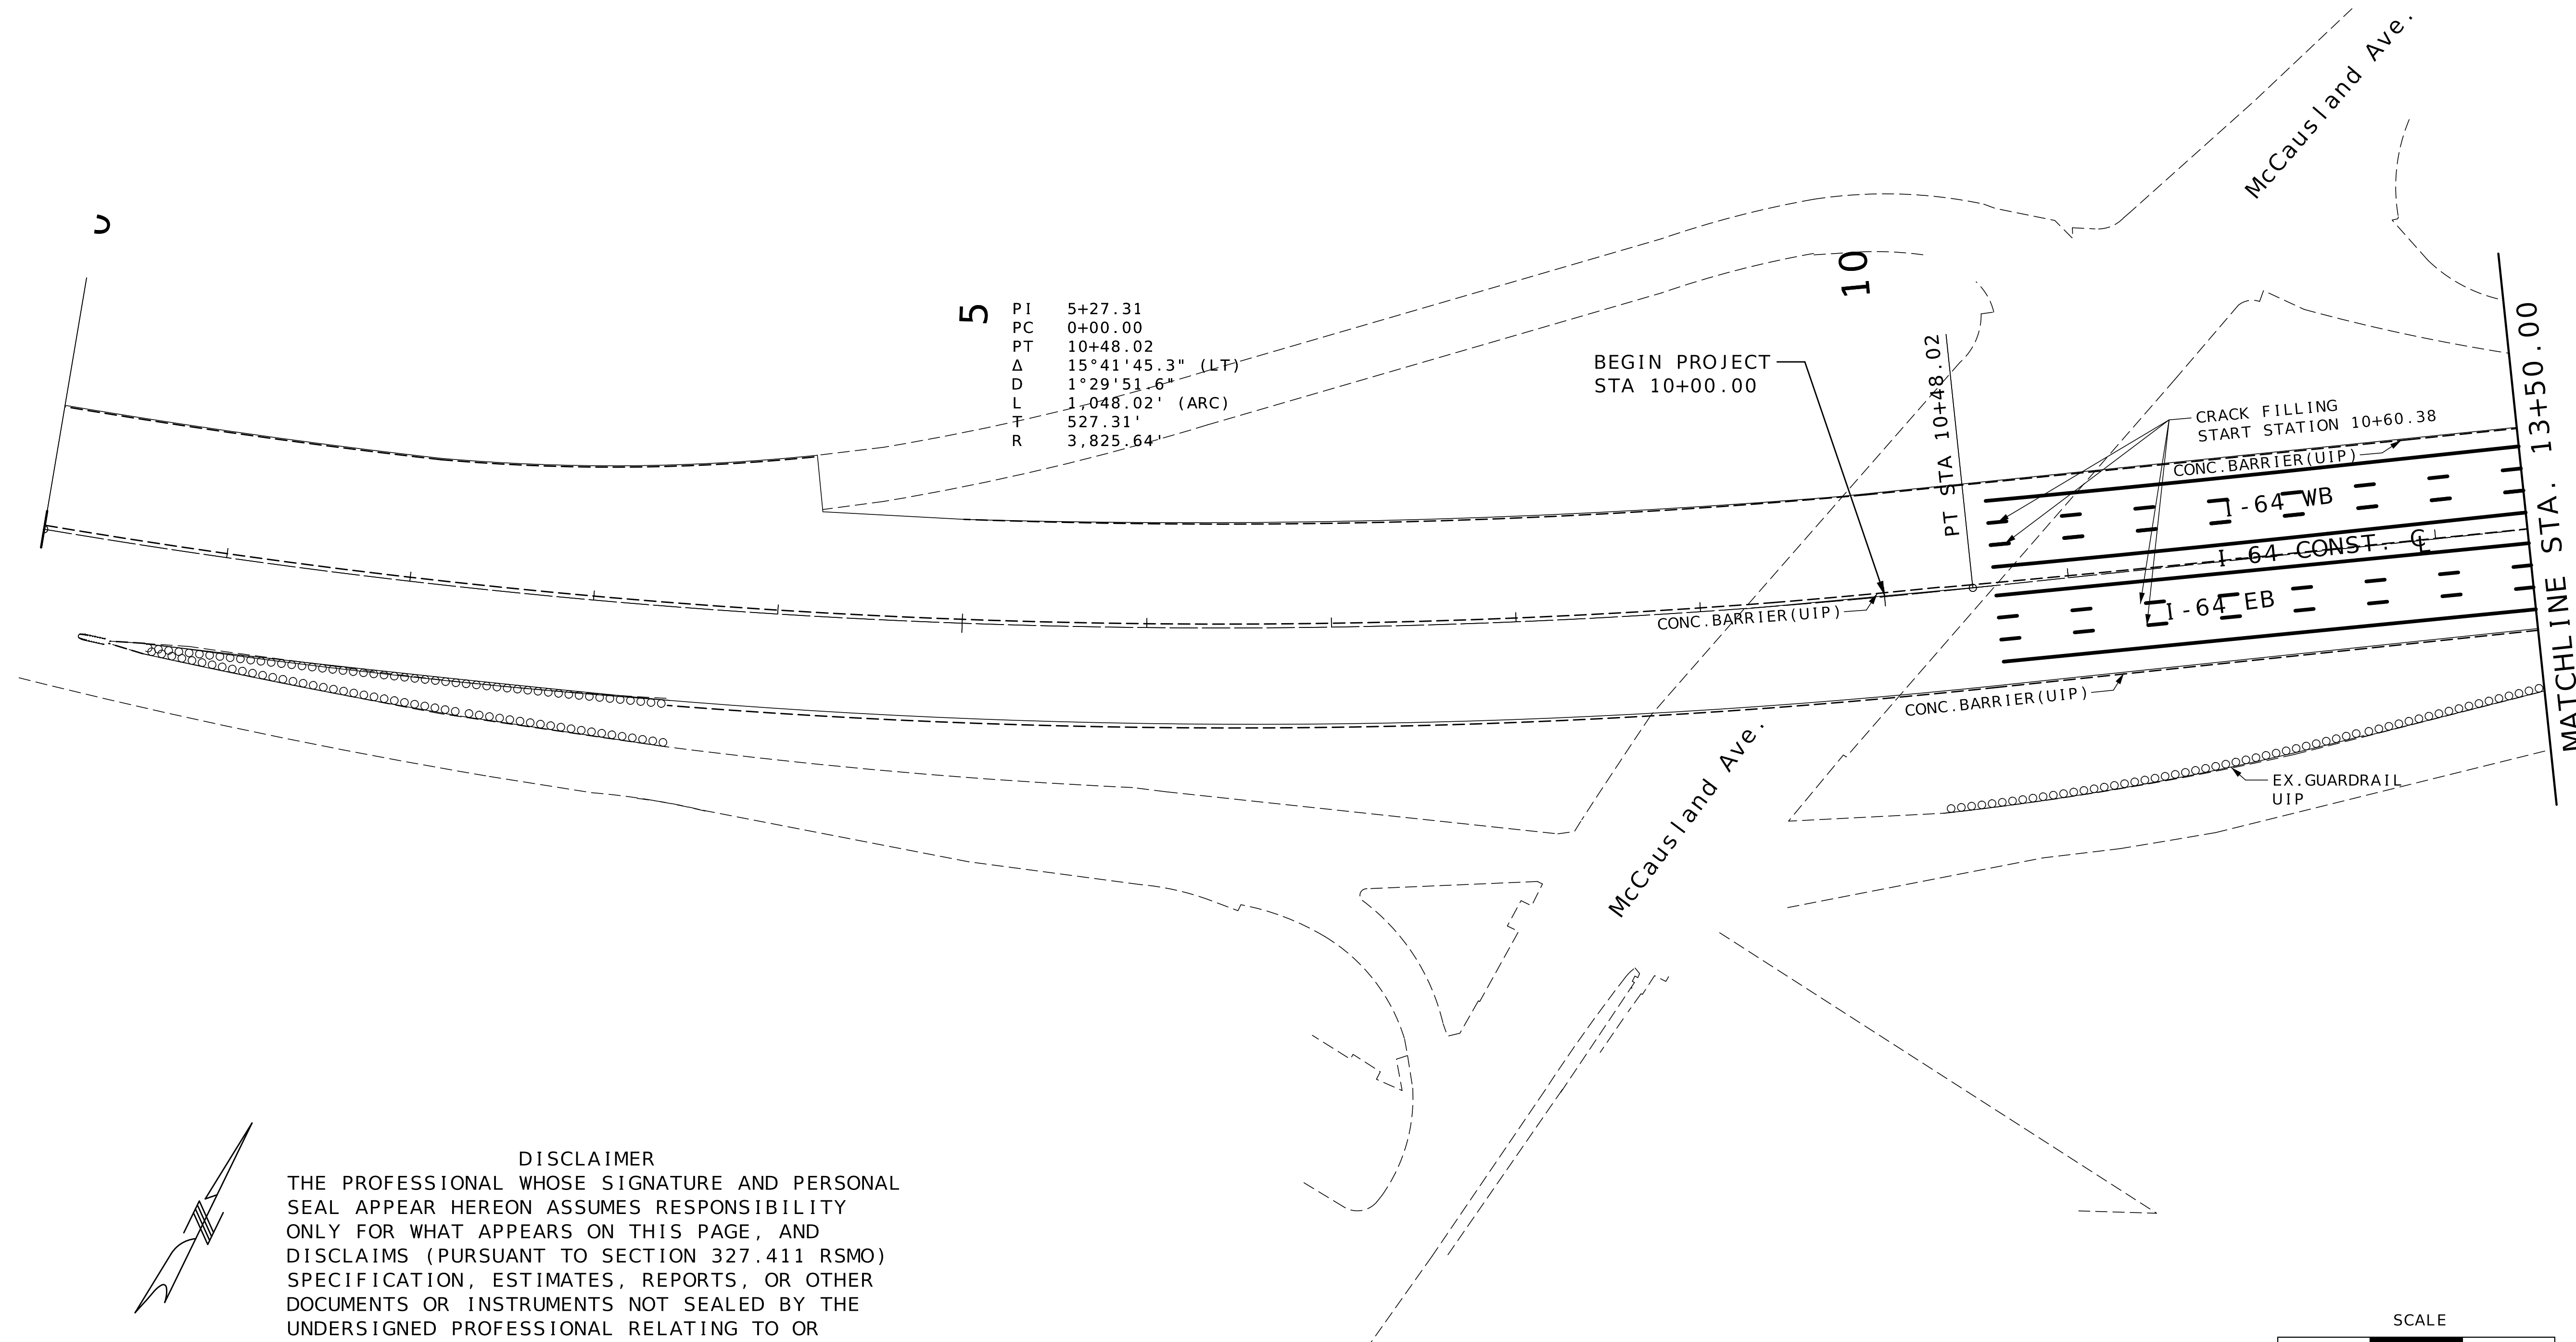

DISCLAIMER
THE PROFESSIONAL WHOSE SIGNATURE AND PERSONAL SEAL APPEAR HEREON ASSUMES RESPONSIBILITY ONLY FOR WHAT APPEARS ON THIS PAGE, AND DISCLAIMS (PURSUANT TO SECTION 327.411 RSMO) SPECIFICATION, ESTIMATES, REPORTS, OR OTHER DOCUMENTS OR INSTRUMENTS NOT SEALED BY THE UNDERSIGNED PROFESSIONAL RELATING TO OR INTENDED TO BE USED FOR ANY PART OR PARTS OF THE PROJECT TO WHICH THIS PAGE REFERS.

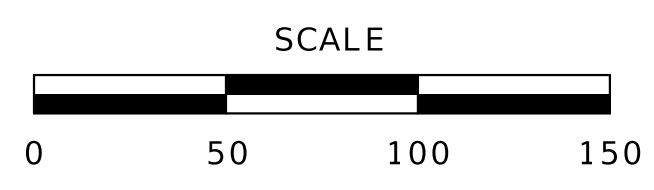

STATE OF MISSOURI
HEATHER M. COPELAND
NUMBER
PE-2009018706
PROFESSIONAL ENGINEER
Heather M. Copeland
07/01/2026 11:28:34 AM
HEATHER M. COPELAND - CIVIL
MO-PE-2009018706

DATE PREPARED
7/1/2026



ROUTE I - 64	STATE MO
DISTRICT SL	SHEET NO. 4
COUNTY ST. LOUIS CITY	
JOB NO. JSL0129	
CONTRACT ID.	
PROJECT NO.	
BRIDGE NO.	

DESCRIPTION	DATE

MISSOURI HIGHWAYS AND TRANSPORTATION COMMISSION

MoDOT

105 WEST CAPITOL
JEFFERSON CITY, MO 65102
1-888-ASK-MODOT (1-888-275-6636)

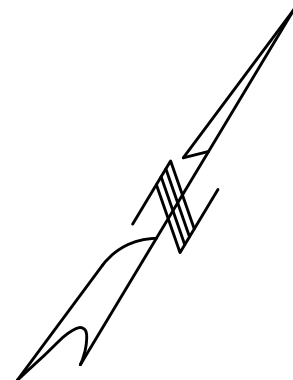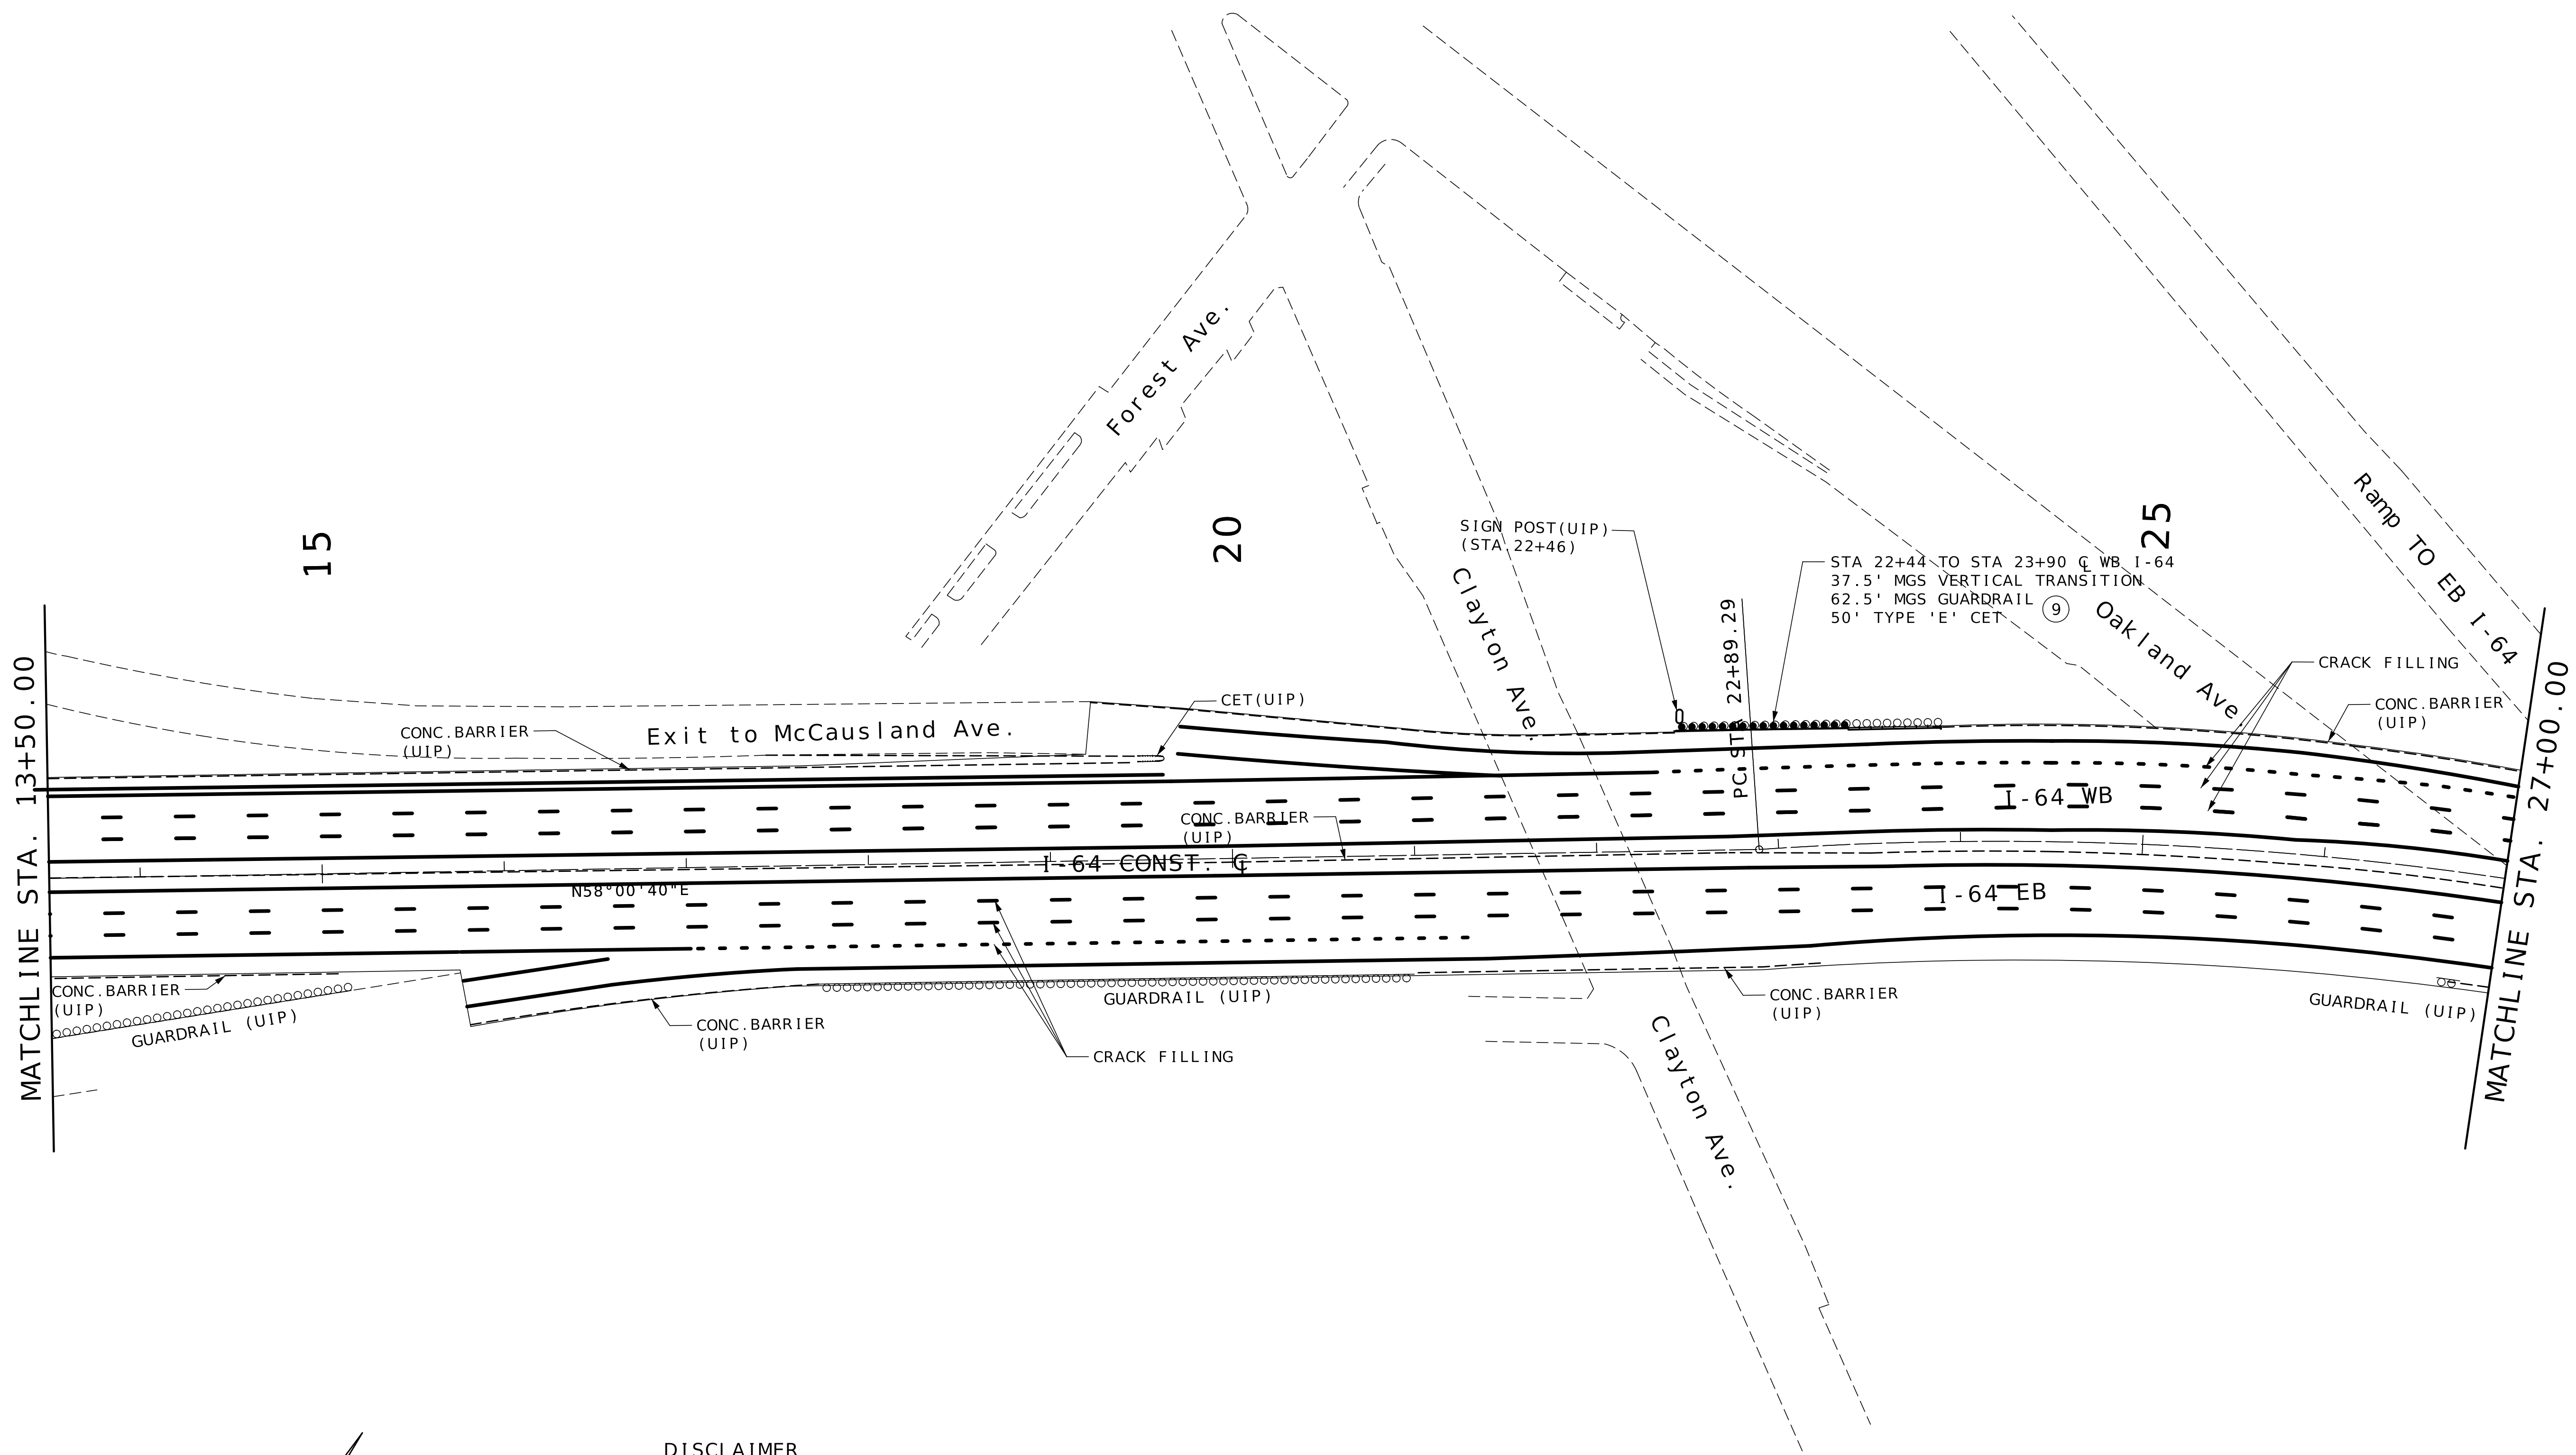

DISCLAIMER
THE PROFESSIONAL WHOSE SIGNATURE AND PERSONAL SEAL APPEAR HEREON ASSUMES RESPONSIBILITY ONLY FOR WHAT APPEARS ON THIS PAGE, AND DISCLAIMS (PURSUANT TO SECTION 327.411 RSMO) SPECIFICATION, ESTIMATES, REPORTS, OR OTHER DOCUMENTS OR INSTRUMENTS NOT SEALED BY THE UNDERSIGNED PROFESSIONAL RELATING TO OR INTENDED TO BE USED FOR ANY PART OR PARTS OF THE PROJECT TO WHICH THIS PAGE REFERS.



STATE OF MISSOURI
HEATHER M. COPELAND
NUMBER
PE-2009018706
PROFESSIONAL ENGINEER

Heather Copeland
07/01/2026 11:29:08 AM
HEATHER M. COPELAND - CIVIL
MO-PE-2009018706

DATE PREPARED
7/1/2026

ROUTE
I - 64

DISTRICT
SL

STATE
MO

SHEET NO.
5

COUNTY
ST. LOUIS CITY

JOB NO.
JSL0129

CONTRACT ID.

PROJECT NO.


BRIDGE NO.

DESCRIPTION	DATE

MISSOURI HIGHWAYS AND TRANSPORTATION COMMISSION



105 WEST CAPITOL
JEFFERSON CITY, MO 65102
1-888-ASK-MODOT (1-888-275-6636)

PLAN SHEET
SHEET 2 OF 14

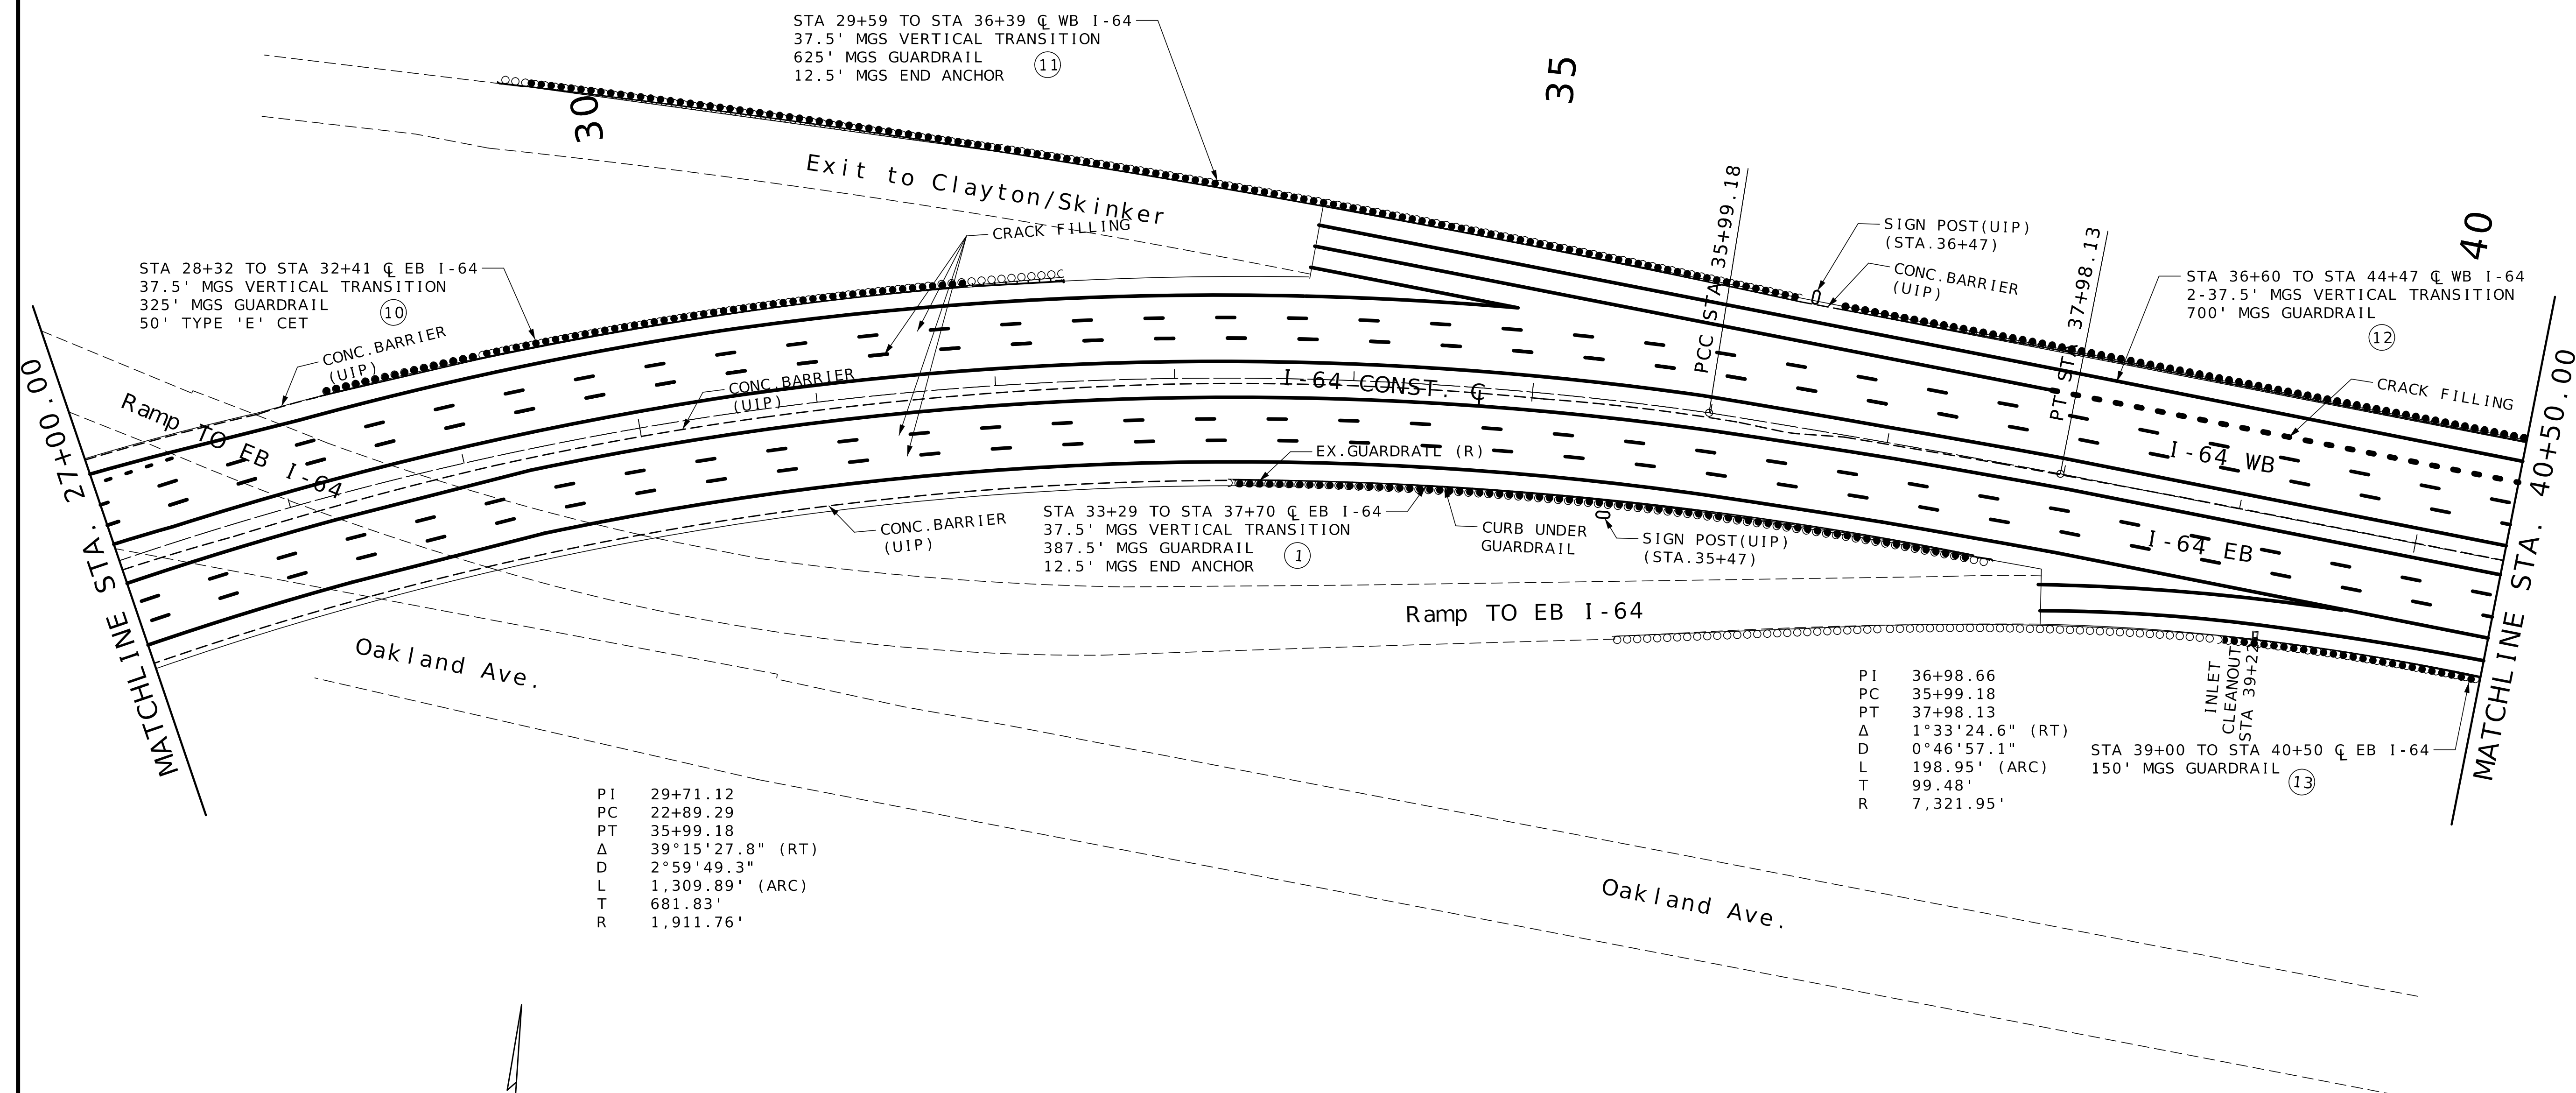

DISCLAIMER

THE PROFESSIONAL WHOSE SIGNATURE AND PERSONAL SEAL APPEAR HEREON ASSUMES RESPONSIBILITY ONLY FOR WHAT APPEARS ON THIS PAGE, AND DISCLAIMS (PURSUANT TO SECTION 327.411 RSMO) SPECIFICATION, ESTIMATES, REPORTS, OR OTHER DOCUMENTS OR INSTRUMENTS NOT SEALED BY THE UNDERSIGNED PROFESSIONAL RELATING TO OR INTENDED TO BE USED FOR ANY PART OR PARTS OF THE PROJECT TO WHICH THIS PAGE REFERS.

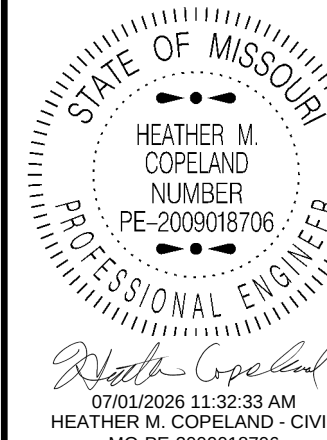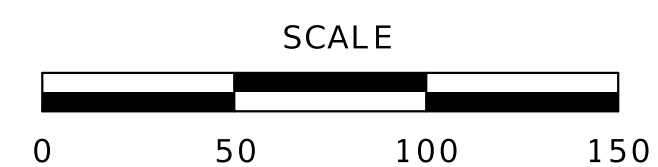

DATE PREPARED
7/1/2026

ROUTE	STATE
I - 64	MO

DISTRICT	SHEET NO.
SL	6

COUNTY
ST. LOUIS CITY


JOB NO.
JSL0129

CONTRACT ID.

PROJECT NO.


BRIDGE NO.

DATE	DESCRIPTION


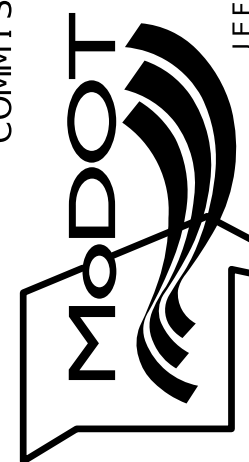
MISSOURI HIGHWAYS AND TRANSPORTATION
COMMISSION

105 WEST CAPITOL
JEFFERSON CITY, MO 65102
1-888-ASK-MODOT (1-888-275-6636)

PLAN SHEET
SHEET 3 OF 14

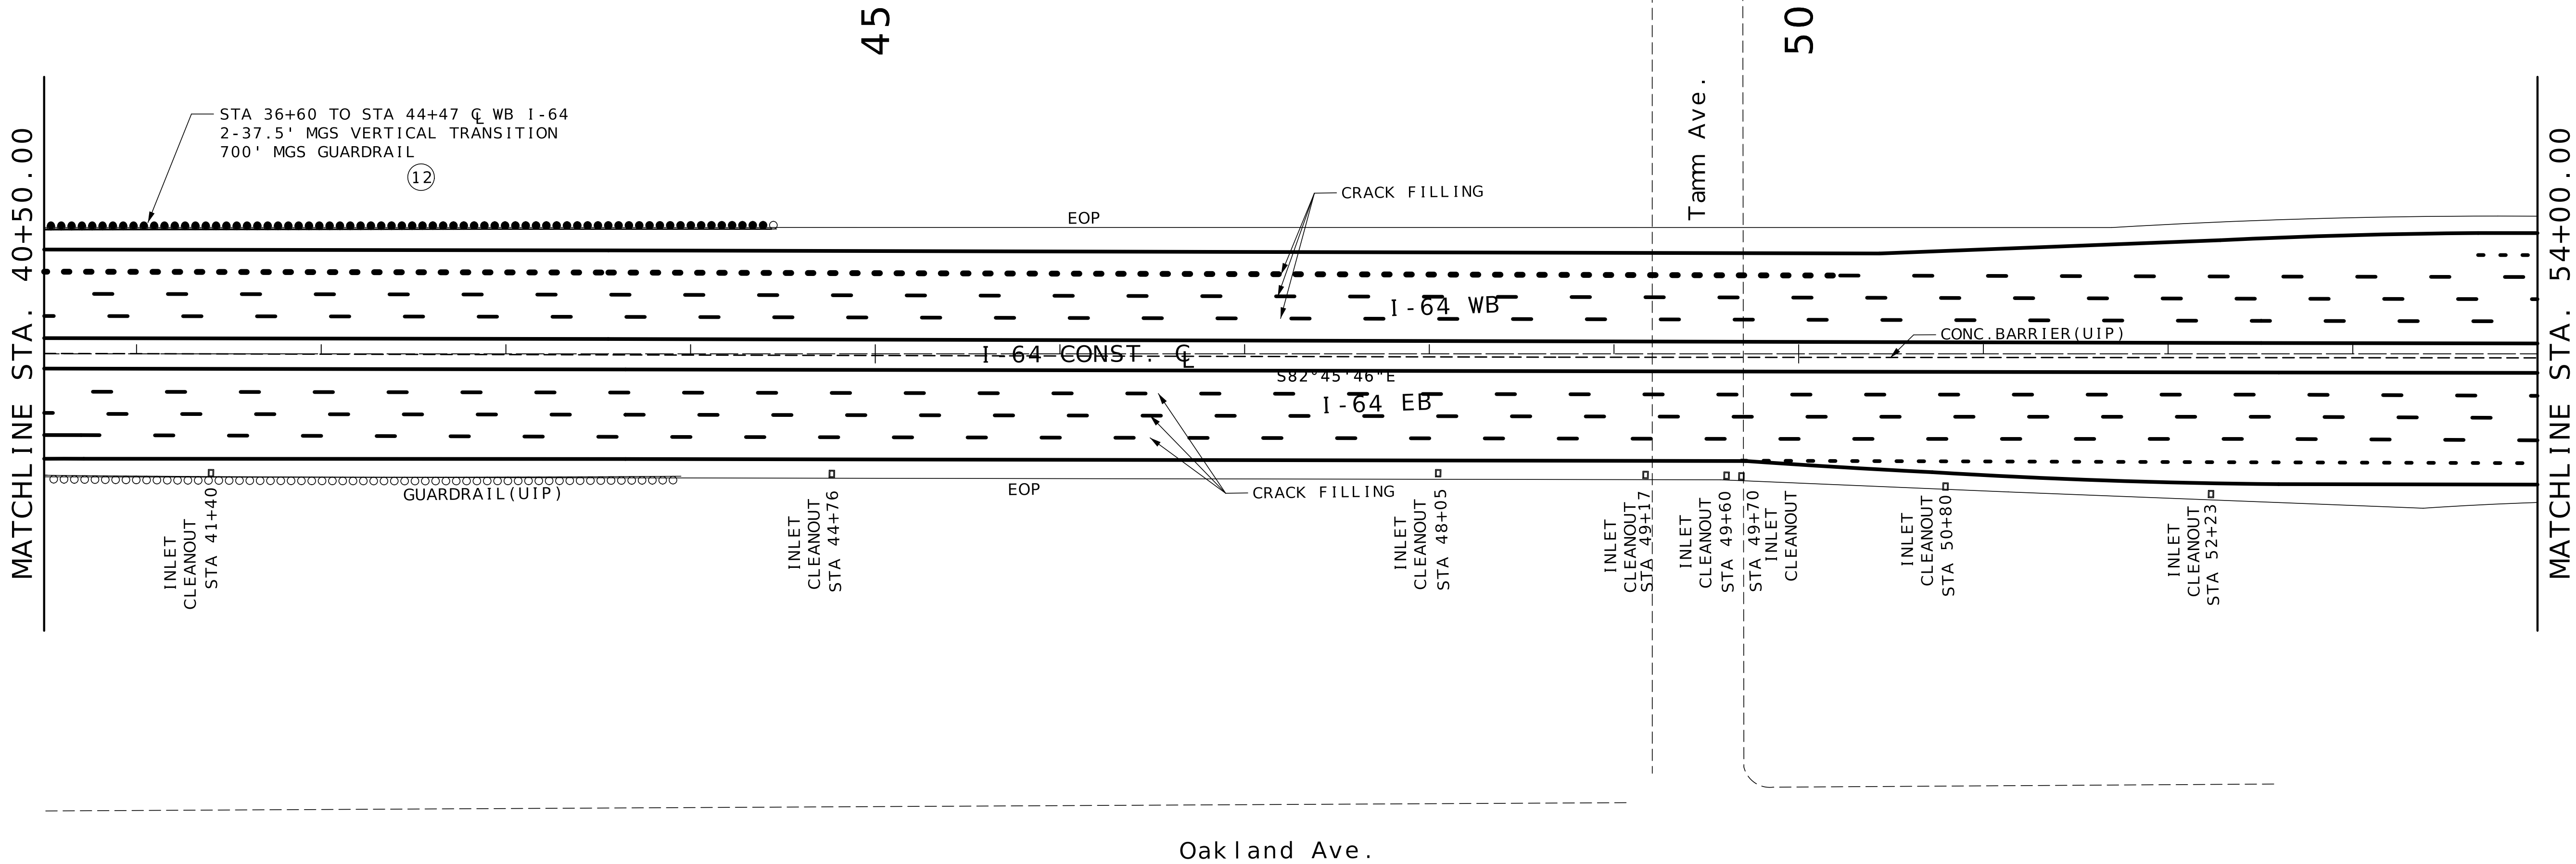

DISCLAIMER
THE PROFESSIONAL WHOSE SIGNATURE AND PERSONAL
SEAL APPEAR HEREON ASSUMES RESPONSIBILITY
ONLY FOR WHAT APPEARS ON THIS PAGE, AND
DISCLAIMS (PURSUANT TO SECTION 327.411 RSMO)
SPECIFICATION, ESTIMATES, REPORTS, OR OTHER
DOCUMENTS OR INSTRUMENTS NOT SEALED BY THE
UNDERSIGNED PROFESSIONAL RELATING TO OR
INTENDED TO BE USED FOR ANY PART OR PARTS OF
THE PROJECT TO WHICH THIS PAGE REFERS.

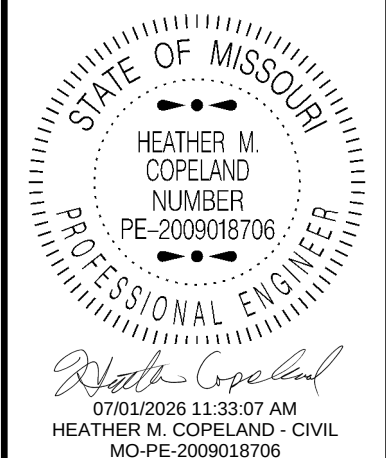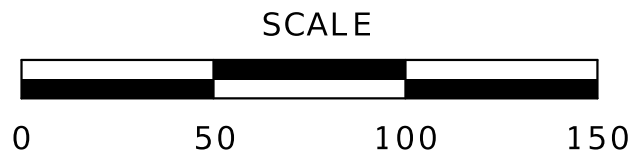


DATE PREPARED 7/1/2026	
ROUTE I - 64	STATE MO
DISTRICT SL	SHEET NO. 7
COUNTY ST. LOUIS CITY	
JOB NO. JSL0129	
CONTRACT ID.	
PROJECT NO.	
BRIDGE NO.	

DATE	DESCRIPTION



MISSOURI HIGHWAYS AND TRANSPORTATION
COMMISSION

105 WEST CAPITOL
JEFFERSON CITY, MO 65102
1-888-ASK-MODOT (1-888-275-6636)

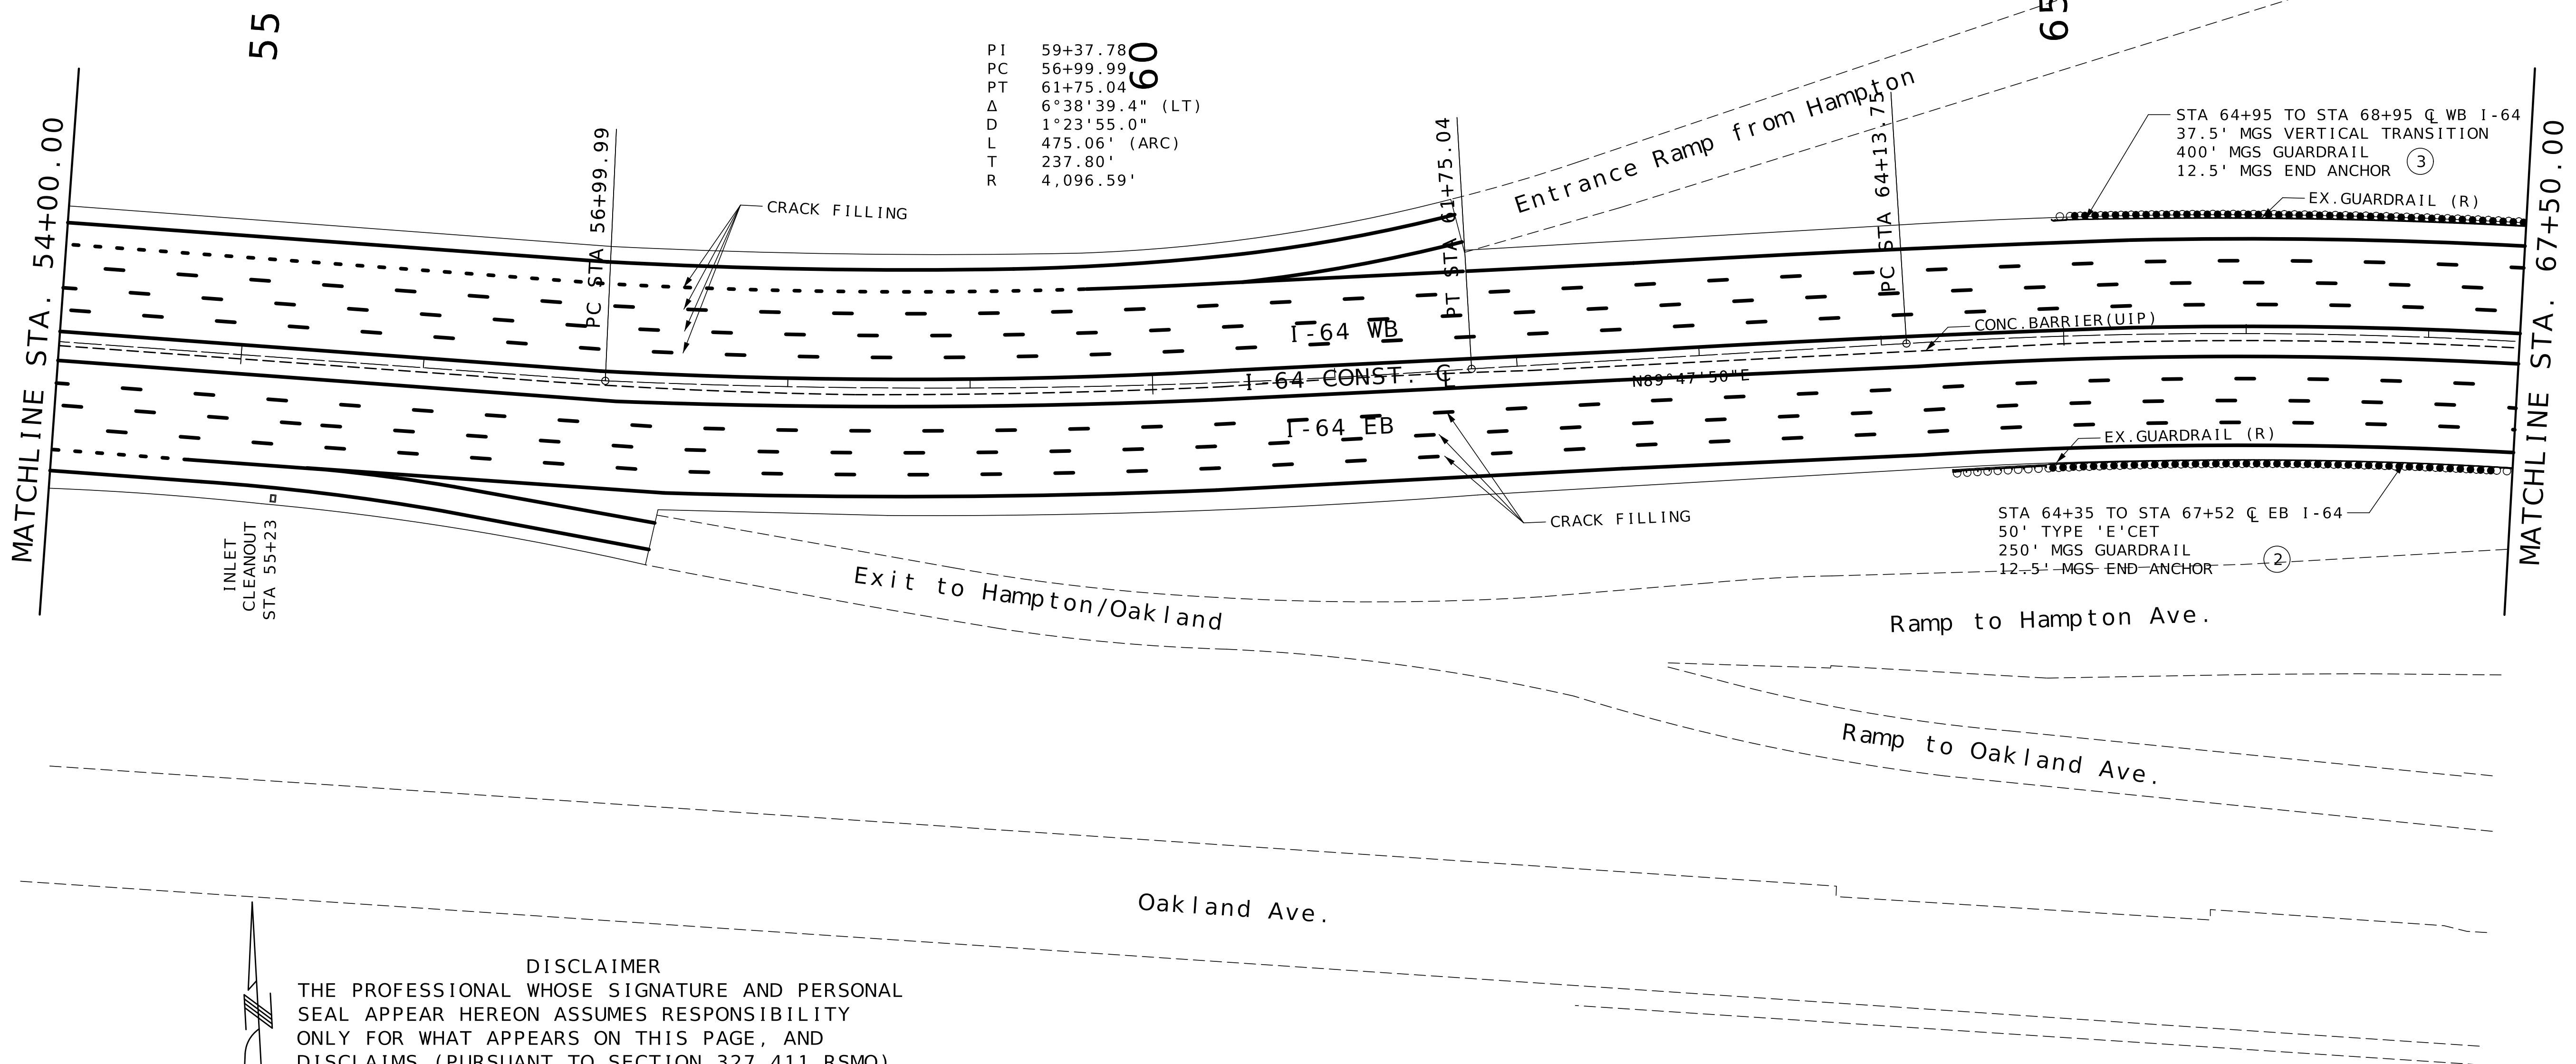

PI 59+37.78
PC 56+99.99
PT 61+75.04
Δ 6°38'39.4" (LT)
D 1°23'55.0"
L 475.06' (ARC)
T 237.80'
R 4,096.59'

DISCLAIMER
THE PROFESSIONAL WHOSE SIGNATURE AND PERSONAL SEAL APPEAR HEREON ASSUMES RESPONSIBILITY ONLY FOR WHAT APPEARS ON THIS PAGE, AND DISCLAIMS (PURSUANT TO SECTION 327.411 RSMO) SPECIFICATION, ESTIMATES, REPORTS, OR OTHER DOCUMENTS OR INSTRUMENTS NOT SEALED BY THE UNDERSIGNED PROFESSIONAL RELATING TO OR INTENDED TO BE USED FOR ANY PART OR PARTS OF THE PROJECT TO WHICH THIS PAGE REFERS.

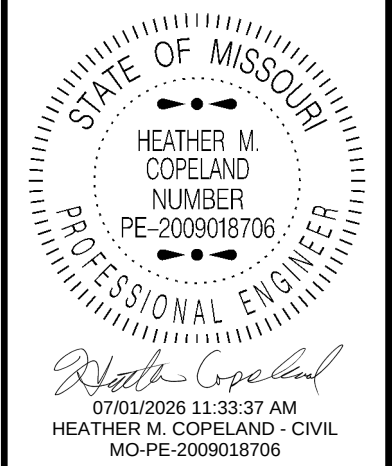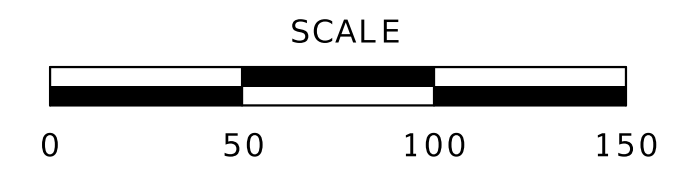


DATE PREPARED 7/1/2026	
ROUTE I - 64	STATE MO
DISTRICT SL	SHEET NO. 8
COUNTY ST. LOUIS CITY	
JOB NO. JSL0129	
CONTRACT ID.	
PROJECT NO.	
BRIDGE NO.	

DESCRIPTION



MISSOURI HIGHWAYS AND TRANSPORTATION COMMISSION

105 WEST CAPITOL
JEFFERSON CITY, MO 65102
1-888-ASK-MODOT (1-888-275-6636)

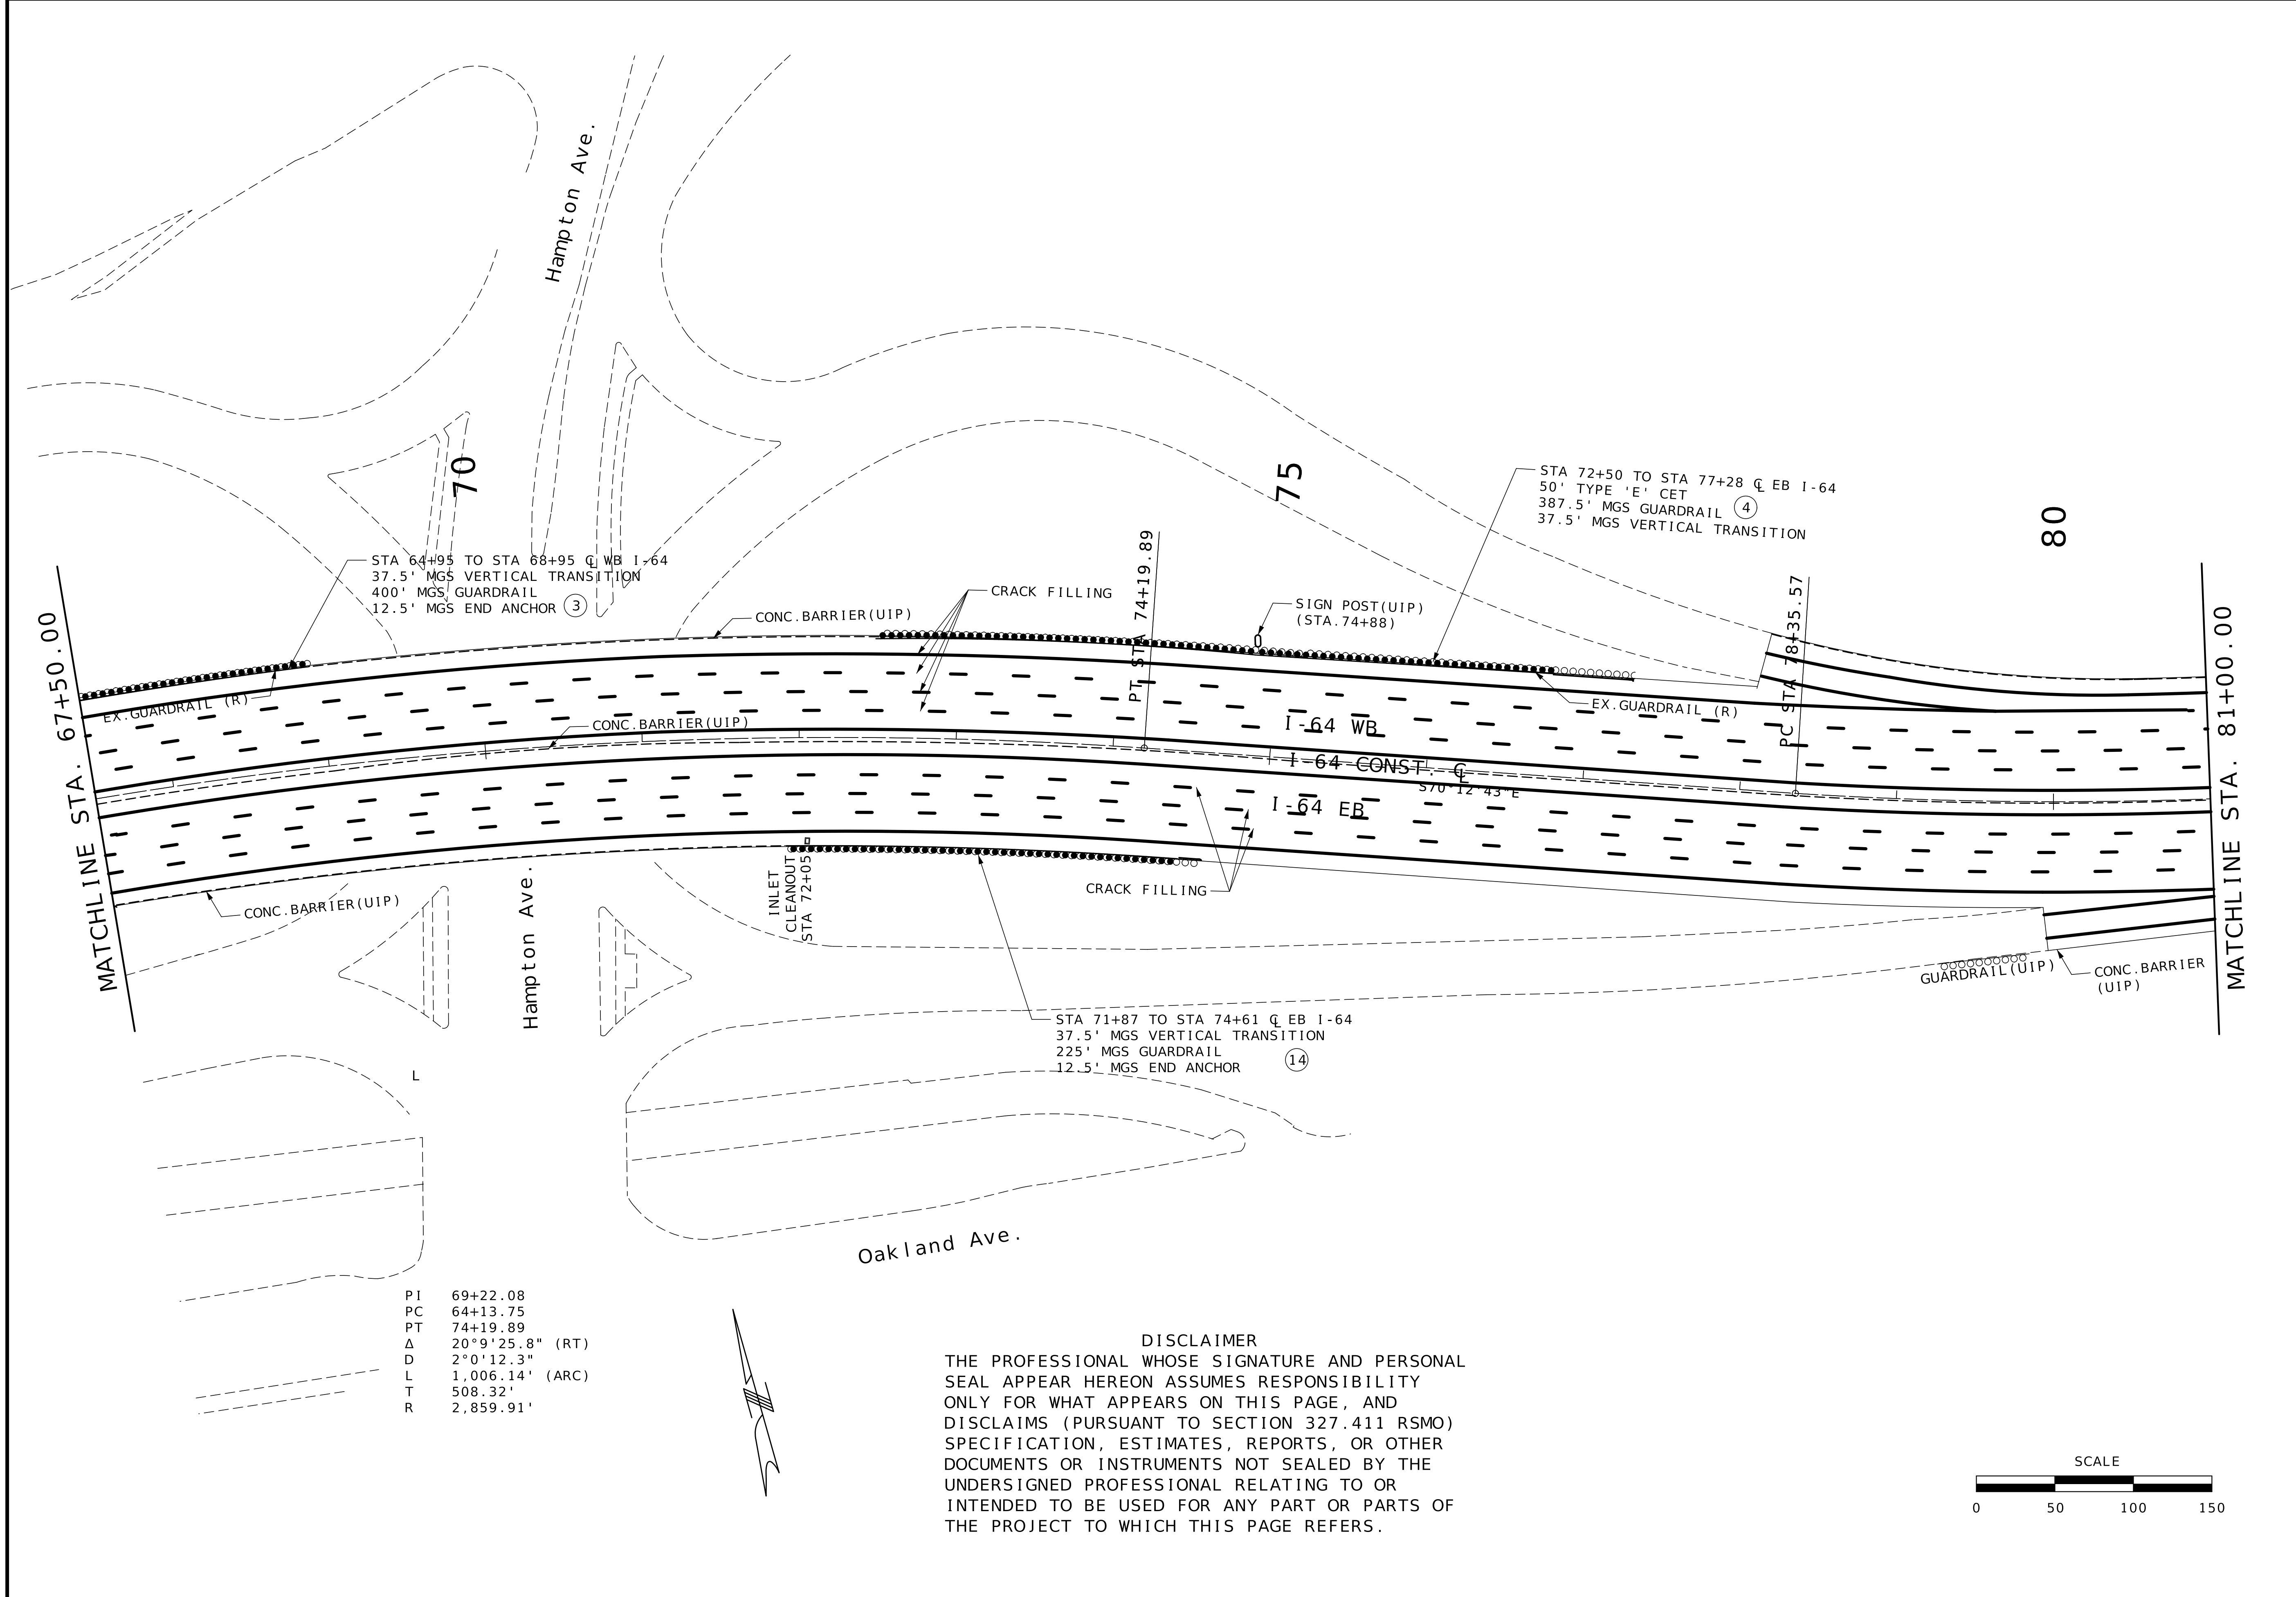

PI 69+22.08
PC 64+13.75
PT 74+19.89
Δ 20°9'25.8" (RT)
D 2°0'12.3"
L 1,006.14' (ARC)
T 508.32'
R 2,859.91'

DISCLAIMER
THE PROFESSIONAL WHOSE SIGNATURE AND PERSONAL SEAL APPEAR HEREON ASSUMES RESPONSIBILITY ONLY FOR WHAT APPEARS ON THIS PAGE, AND DISCLAIMS (PURSUANT TO SECTION 327.411 RSMO) SPECIFICATION, ESTIMATES, REPORTS, OR OTHER DOCUMENTS OR INSTRUMENTS NOT SEALED BY THE UNDERSIGNED PROFESSIONAL RELATING TO OR INTENDED TO BE USED FOR ANY PART OR PARTS OF THE PROJECT TO WHICH THIS PAGE REFERS.

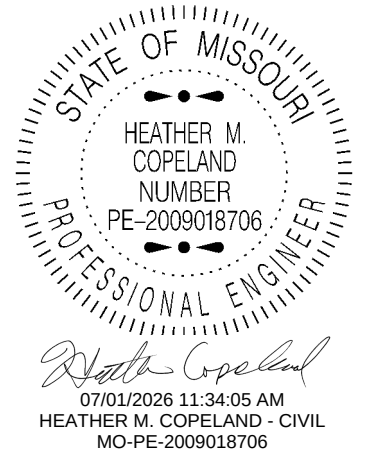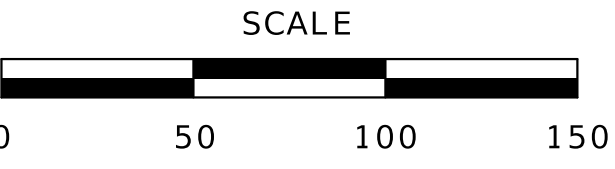


DATE PREPARED 7/1/2026	
ROUTE I - 64	STATE MO
DISTRICT SL	SHEET NO. 9
COUNTY ST. LOUIS CITY	
JOB NO. JSL0129	
CONTRACT ID.	
PROJECT NO.	
BRIDGE NO.	



DESCRIPTION	DATE

MISSOURI HIGHWAYS AND TRANSPORTATION COMMISSION

105 WEST CAPITOL
JEFFERSON CITY, MO 65102
1-888-ASK-MODOT (1-888-275-6636)

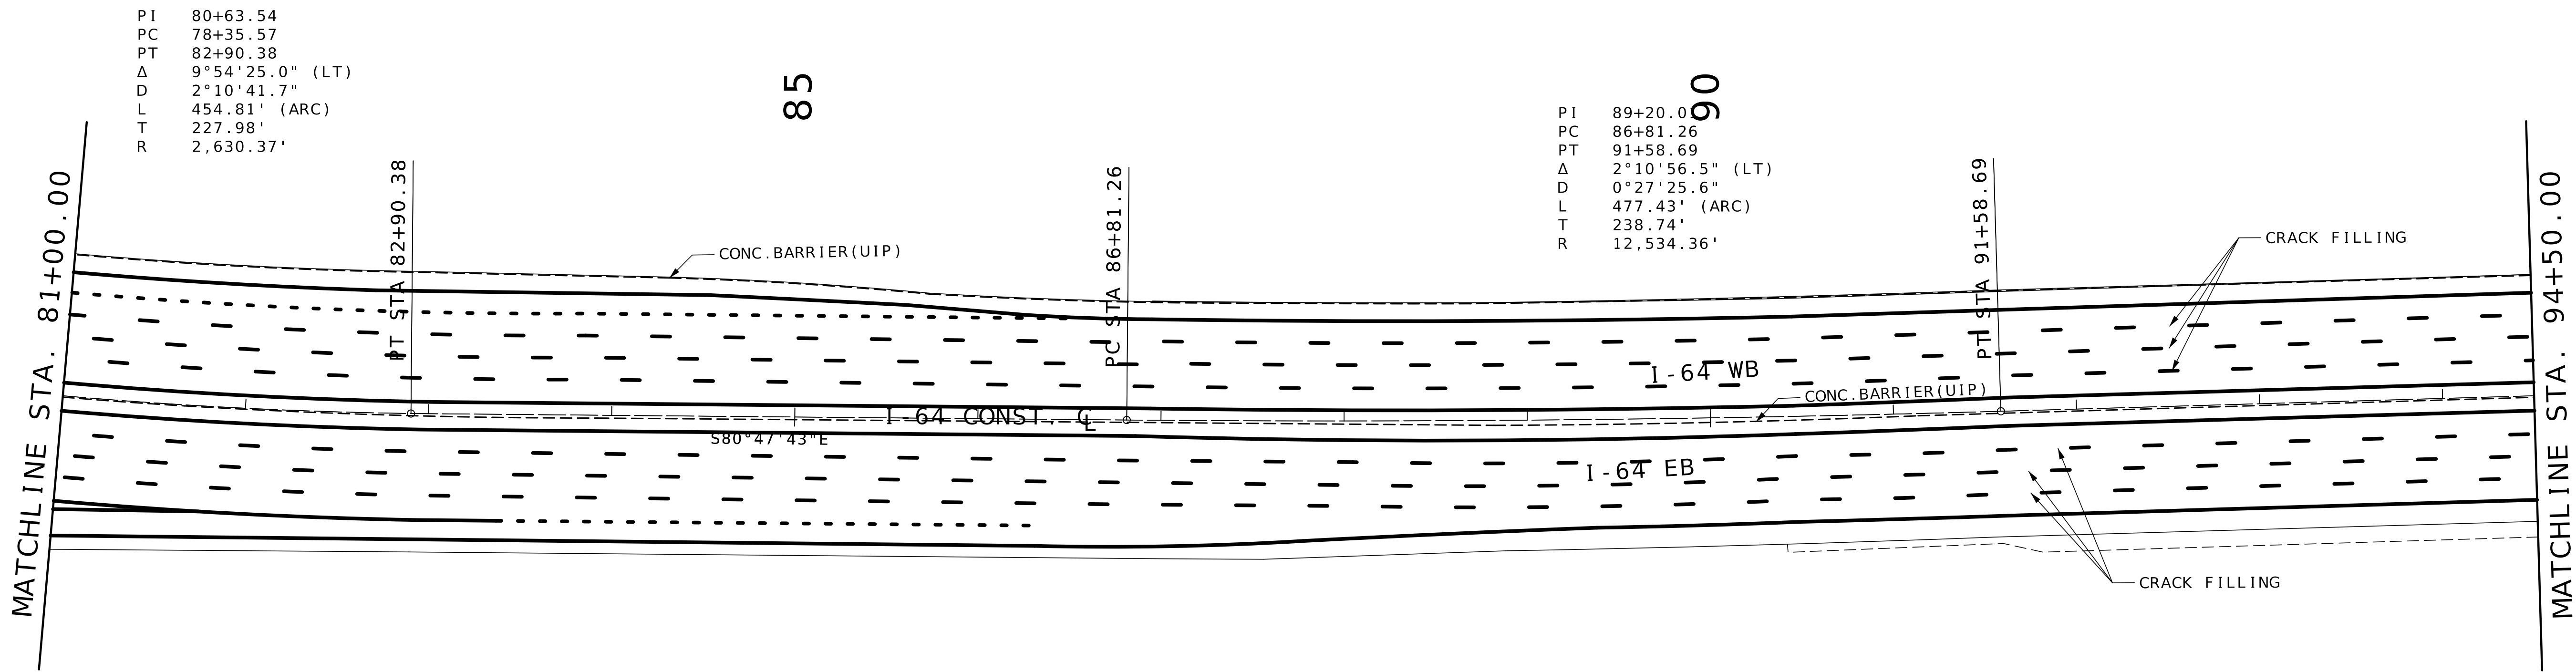



DISCLAIMER
THE PROFESSIONAL WHOSE SIGNATURE AND PERSONAL
SEAL APPEAR HEREON ASSUMES RESPONSIBILITY
ONLY FOR WHAT APPEARS ON THIS PAGE, AND
DISCLAIMS (PURSUANT TO SECTION 327.411 RSMO)
SPECIFICATION, ESTIMATES, REPORTS, OR OTHER
DOCUMENTS OR INSTRUMENTS NOT SEALED BY THE
UNDERSIGNED PROFESSIONAL RELATING TO OR
INTENDED TO BE USED FOR ANY PART OR PARTS OF
THE PROJECT TO WHICH THIS PAGE REFERS.

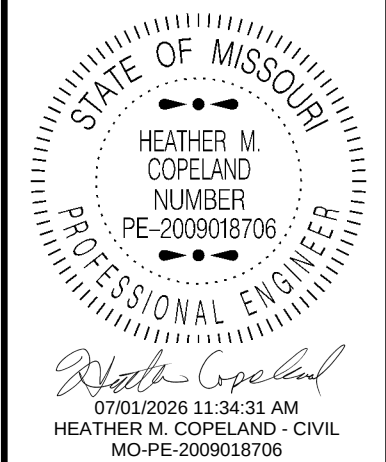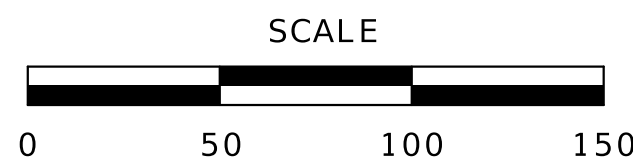


DATE PREPARED 7/1/2026	
ROUTE I - 64	STATE MO
DISTRICT SL	SHEET NO. 10
COUNTY ST. LOUIS CITY	
JOB NO. JSL0129	
CONTRACT ID.	
PROJECT NO.	
BRIDGE NO.	

DATE	DESCRIPTION

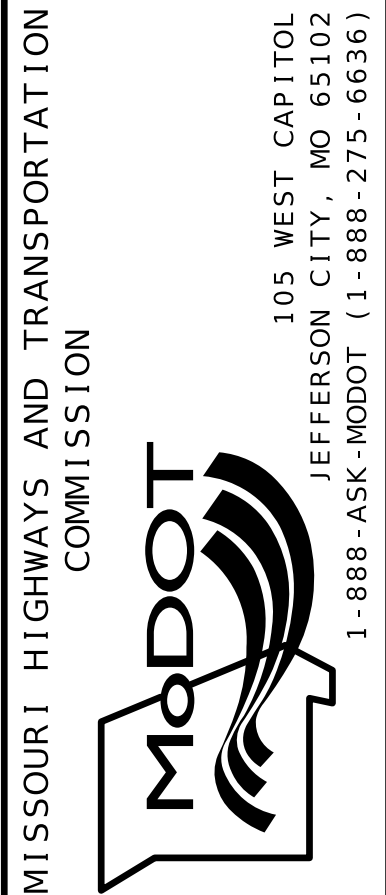

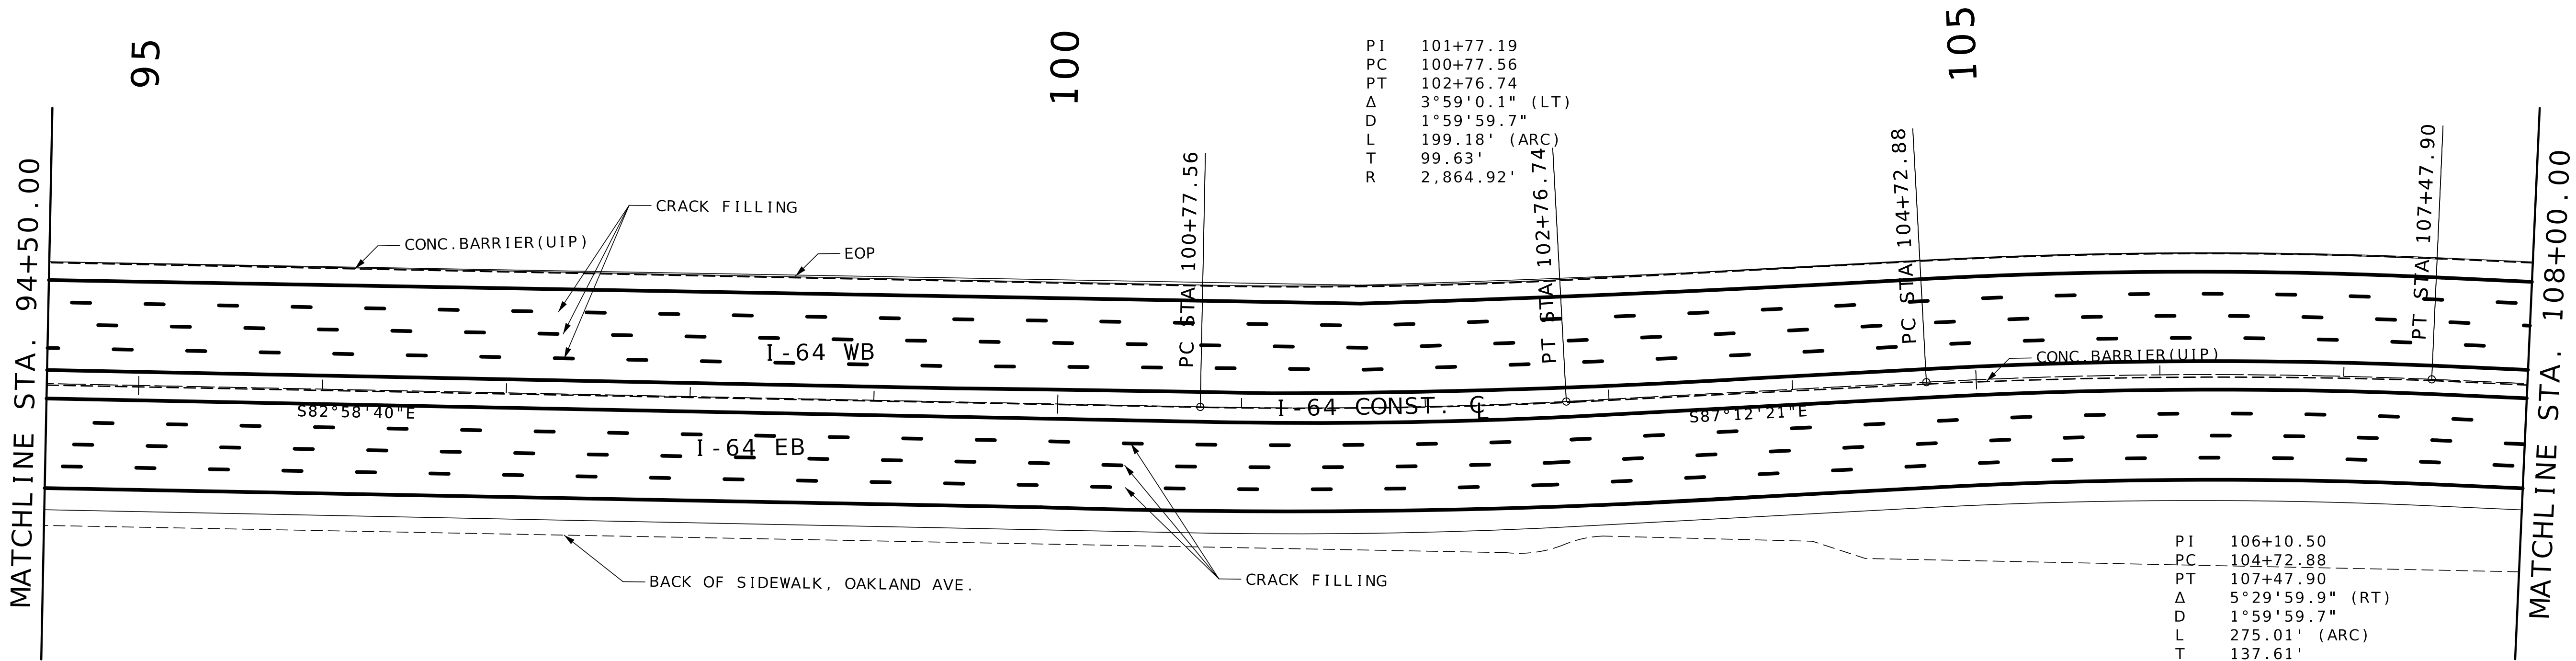

DISCLAIMER
THE PROFESSIONAL WHOSE SIGNATURE AND PERSONAL
SEAL APPEAR HEREON ASSUMES RESPONSIBILITY
ONLY FOR WHAT APPEARS ON THIS PAGE, AND
DISCLAIMS (PURSUANT TO SECTION 327.411 RSMO)
SPECIFICATION, ESTIMATES, REPORTS, OR OTHER
DOCUMENTS OR INSTRUMENTS NOT SEALED BY THE
UNDERSIGNED PROFESSIONAL RELATING TO OR
INTENDED TO BE USED FOR ANY PART OR PARTS OF
THE PROJECT TO WHICH THIS PAGE REFERS.

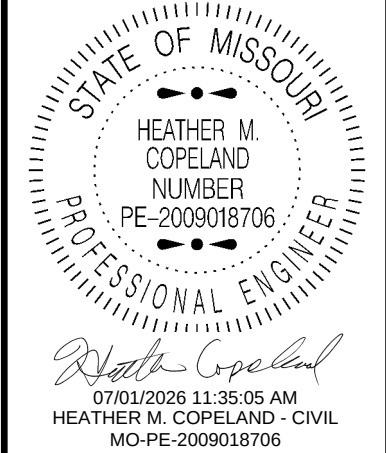


DATE PREPARED 7/1/2026	
ROUTE I - 64	STATE MO
DISTRICT SL	SHEET NO. 11
COUNTY ST. LOUIS CITY	
JOB NO. JSL0129	
CONTRACT ID.	
PROJECT NO.	
BRIDGE NO.	

DATE	DESCRIPTION


MISSOURI HIGHWAYS AND TRANSPORTATION
COMMISSION

MoDOT

105 WEST CAPITOL
JEFFERSON CITY, MO 65102
1-888-ASK-MODOT (1-888-275-6636)

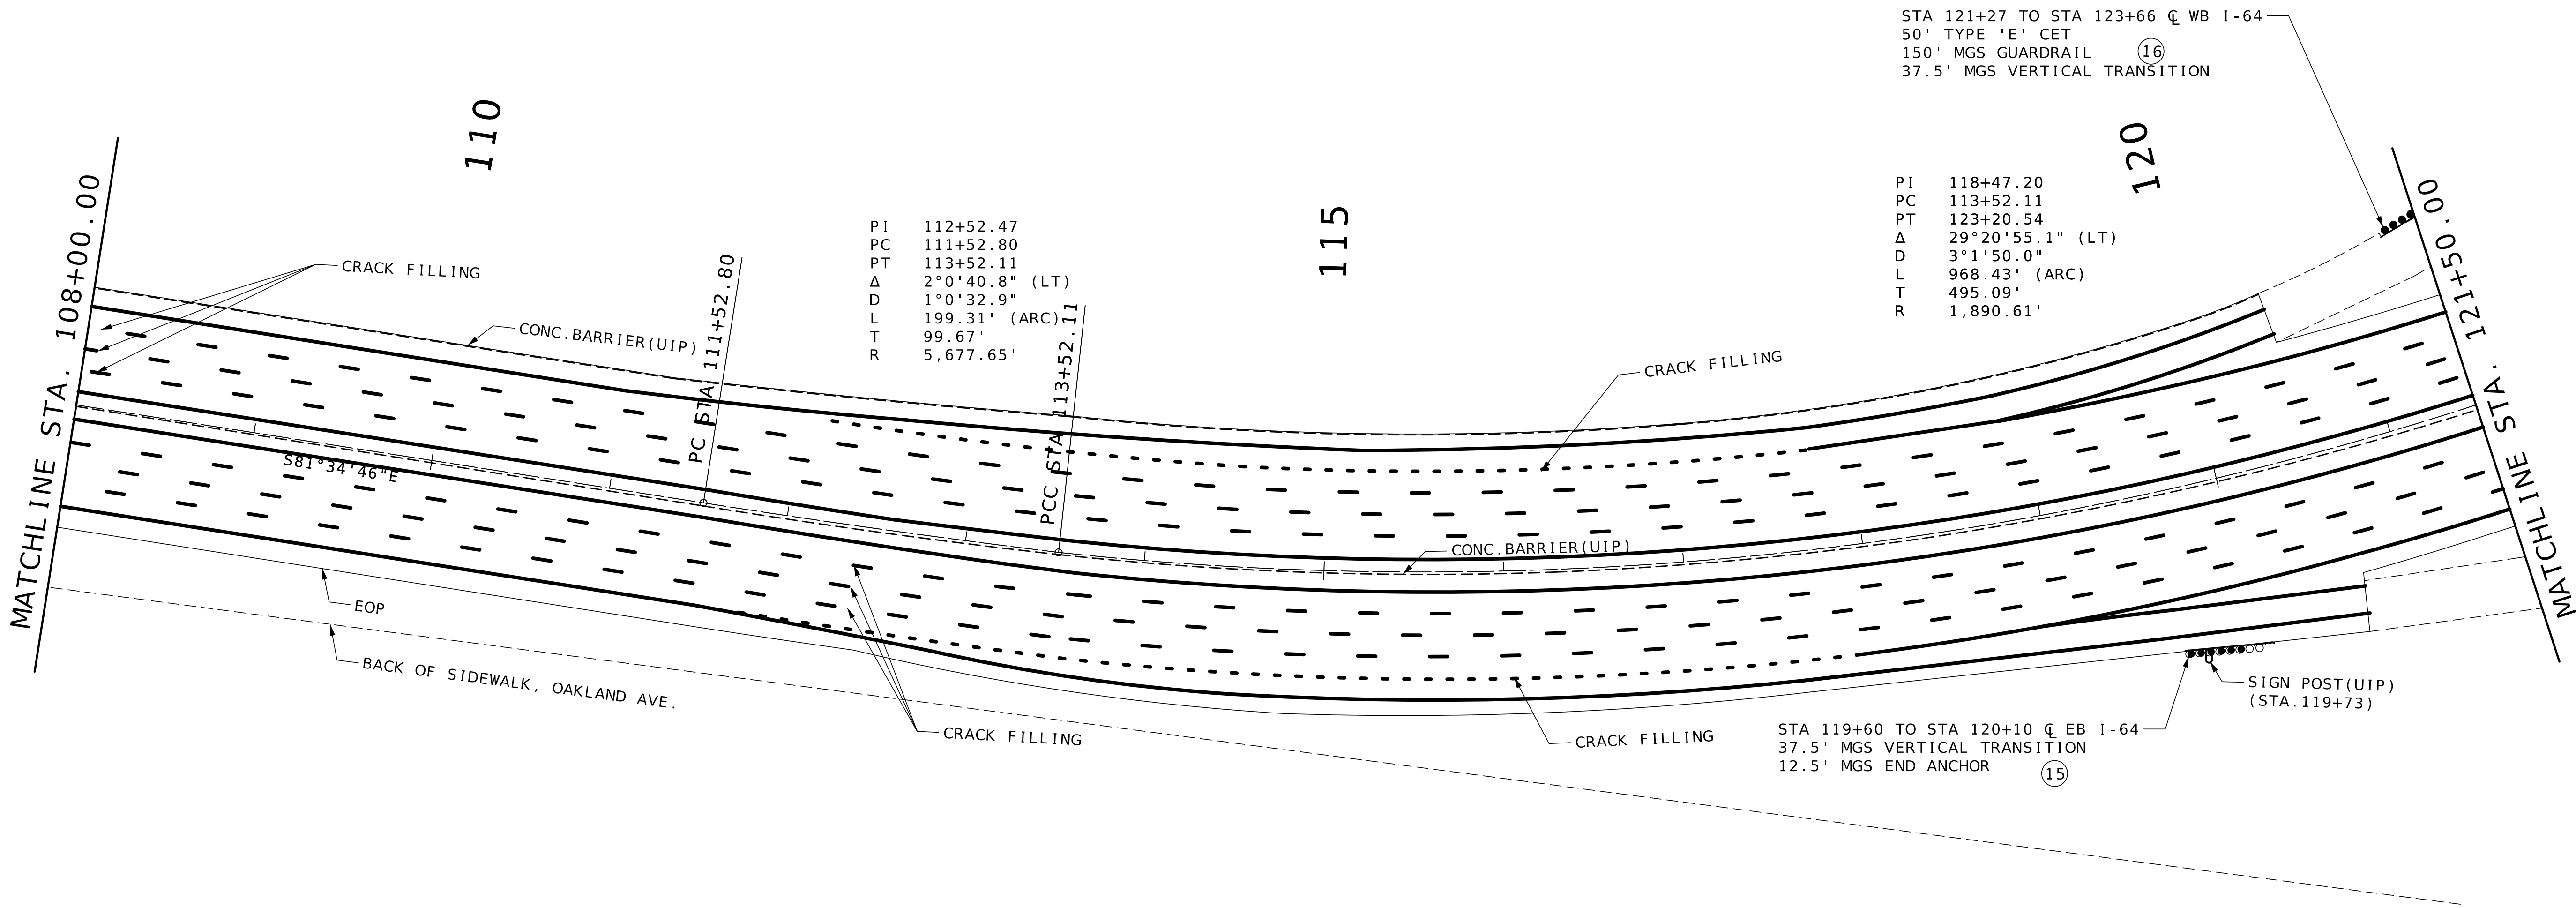

DISCLAIMER
THE PROFESSIONAL WHOSE SIGNATURE AND PERSONAL
SEAL APPEAR HEREON ASSUMES RESPONSIBILITY
ONLY FOR WHAT APPEARS ON THIS PAGE, AND
DISCLAIMS (PURSUANT TO SECTION 327.411 RSMO)
SPECIFICATION, ESTIMATES, REPORTS, OR OTHER
DOCUMENTS OR INSTRUMENTS NOT SEALED BY THE
UNDERSIGNED PROFESSIONAL RELATING TO OR
INTENDED TO BE USED FOR ANY PART OR PARTS OF
THE PROJECT TO WHICH THIS PAGE REFERS.

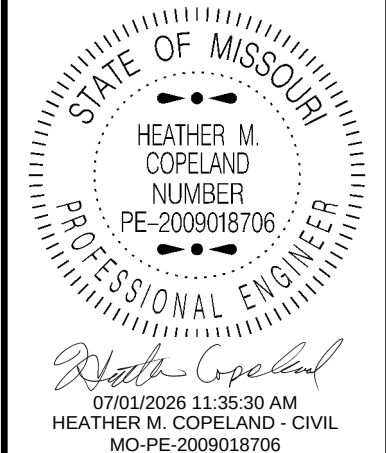


DATE PREPARED 7/1/2026	
ROUTE I - 64	STATE MO
DISTRICT SL	SHEET NO. 12
COUNTY ST. LOUIS CITY	
JOB NO. JSL0129	
CONTRACT ID.	


PROJECT NO.
BRIDGE NO.

DESCRIPTION	DATE

MISSOURI HIGHWAYS AND TRANSPORTATION
COMMISSION

105 WEST CAPITOL
JEFFERSON CITY, MO 65102
1-888-ASK-MODOT (1-888-275-6636)

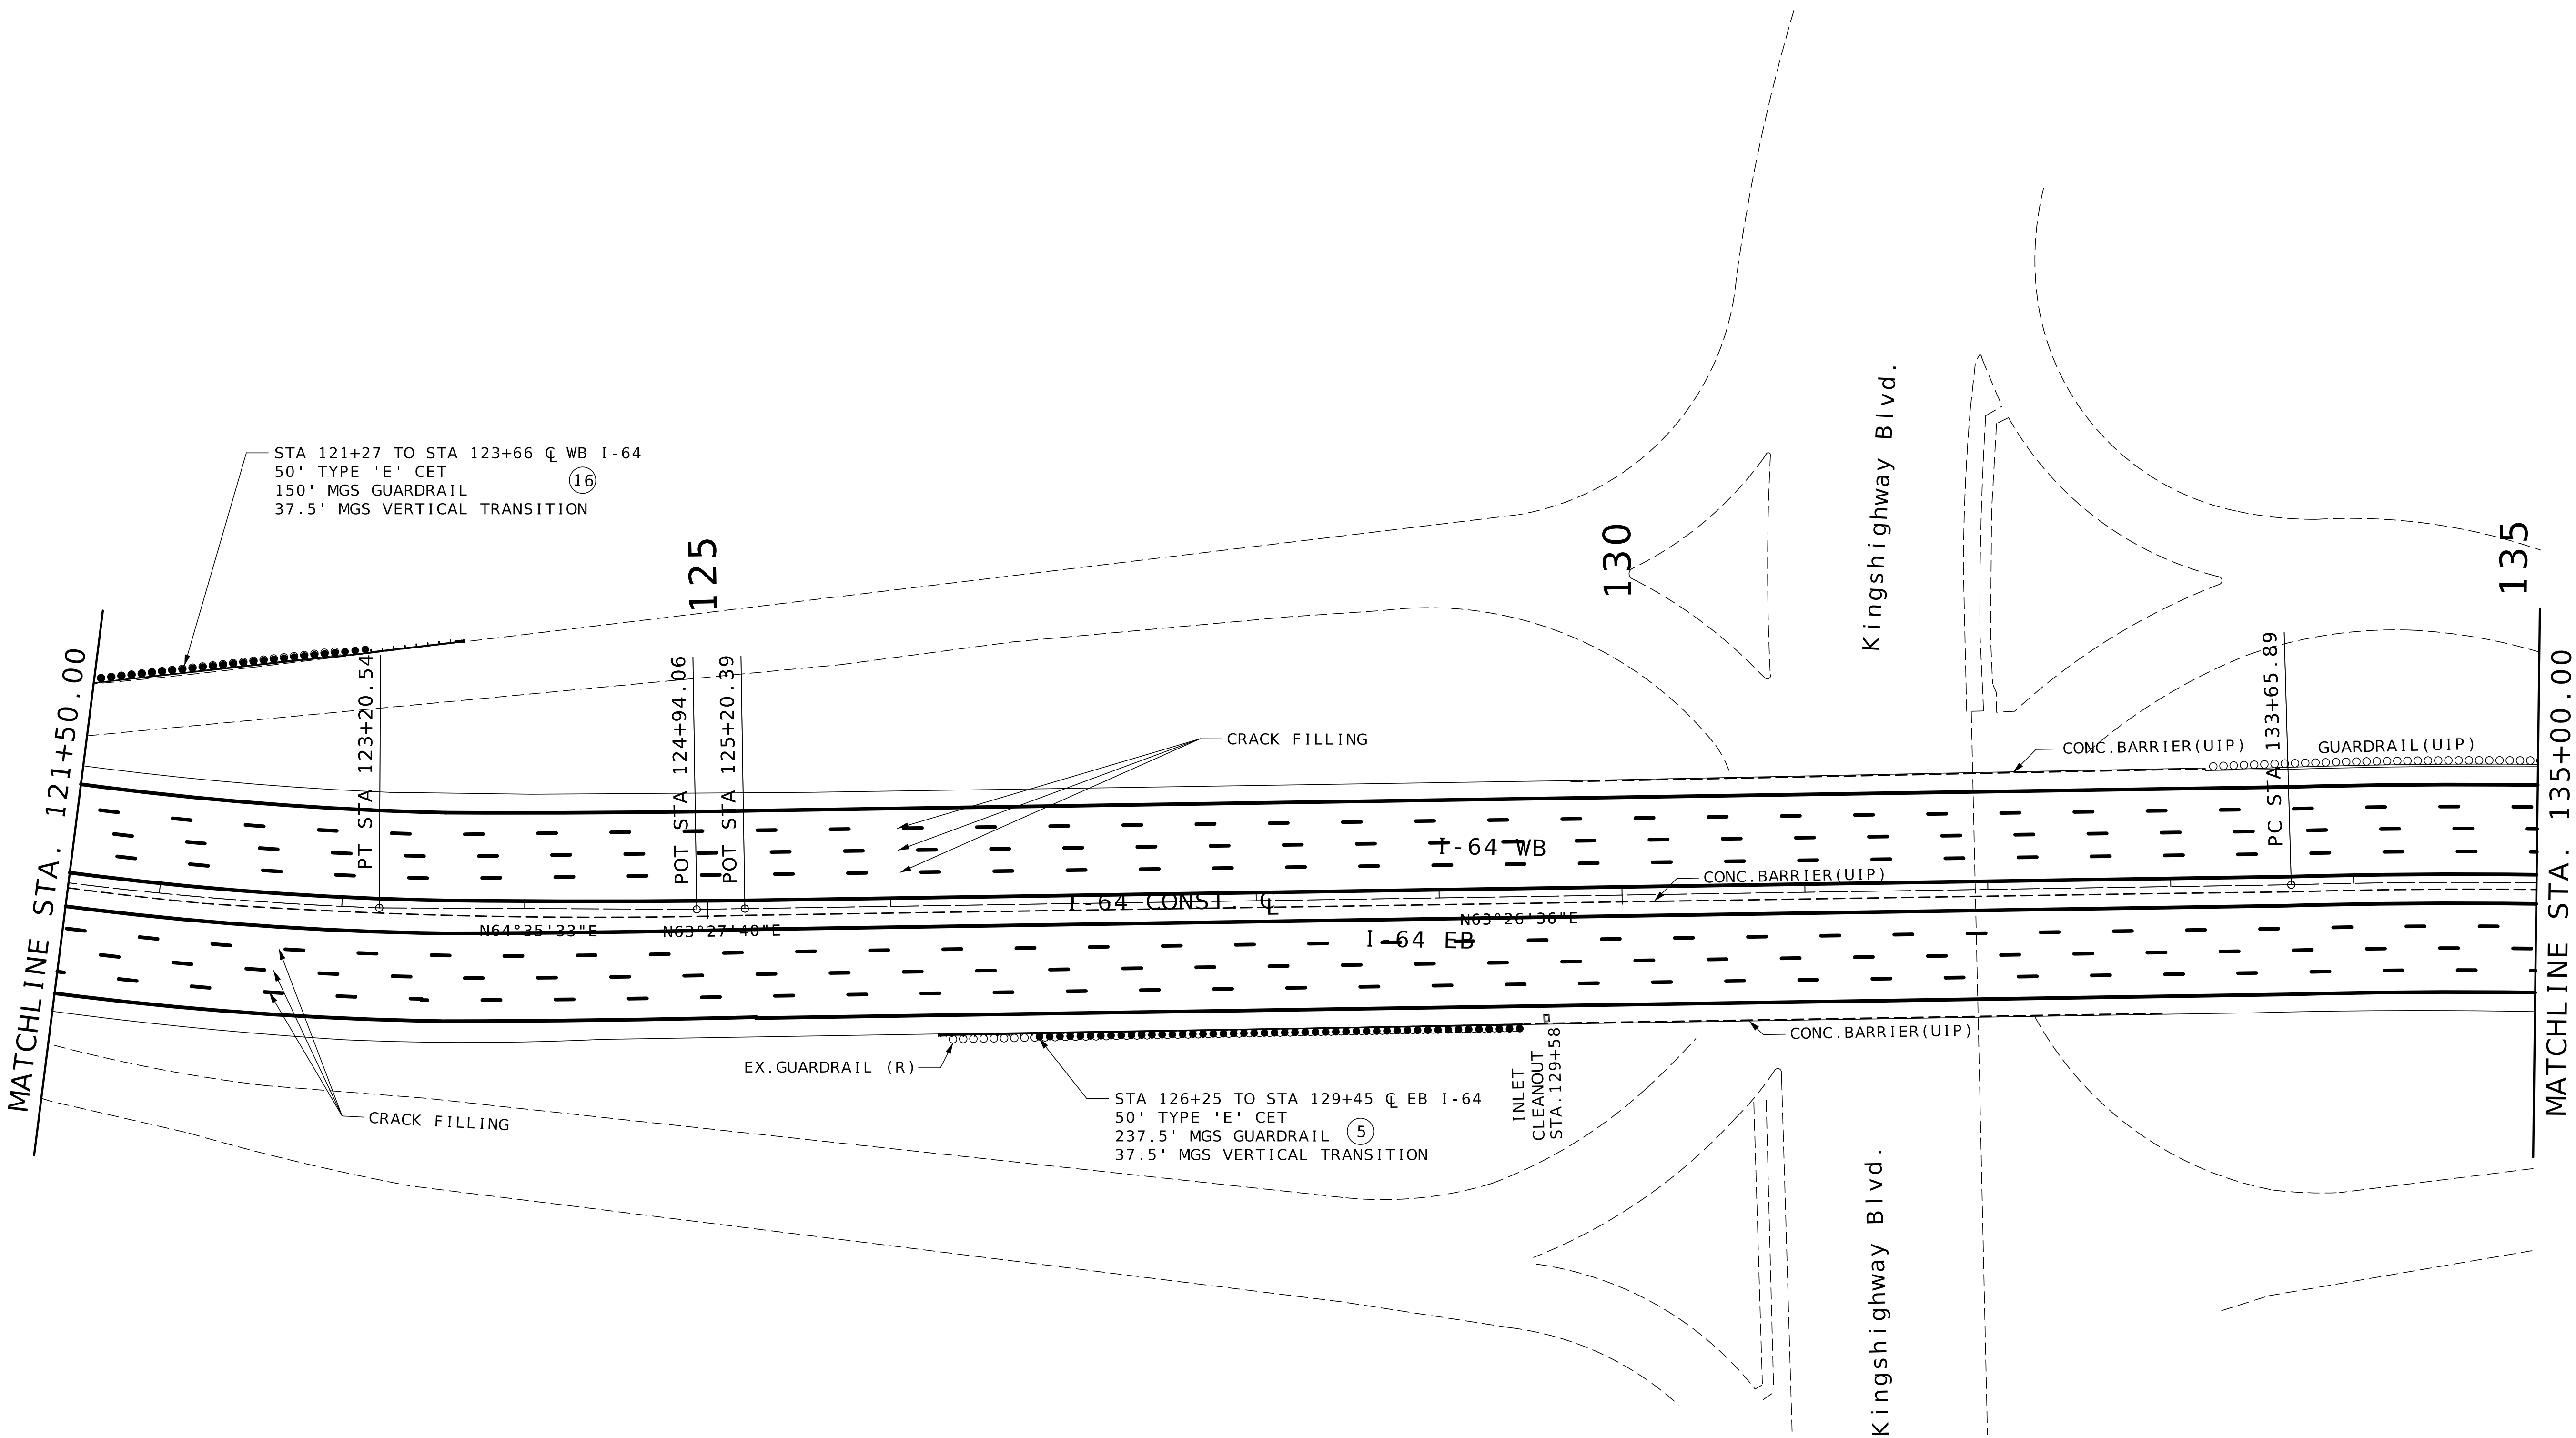

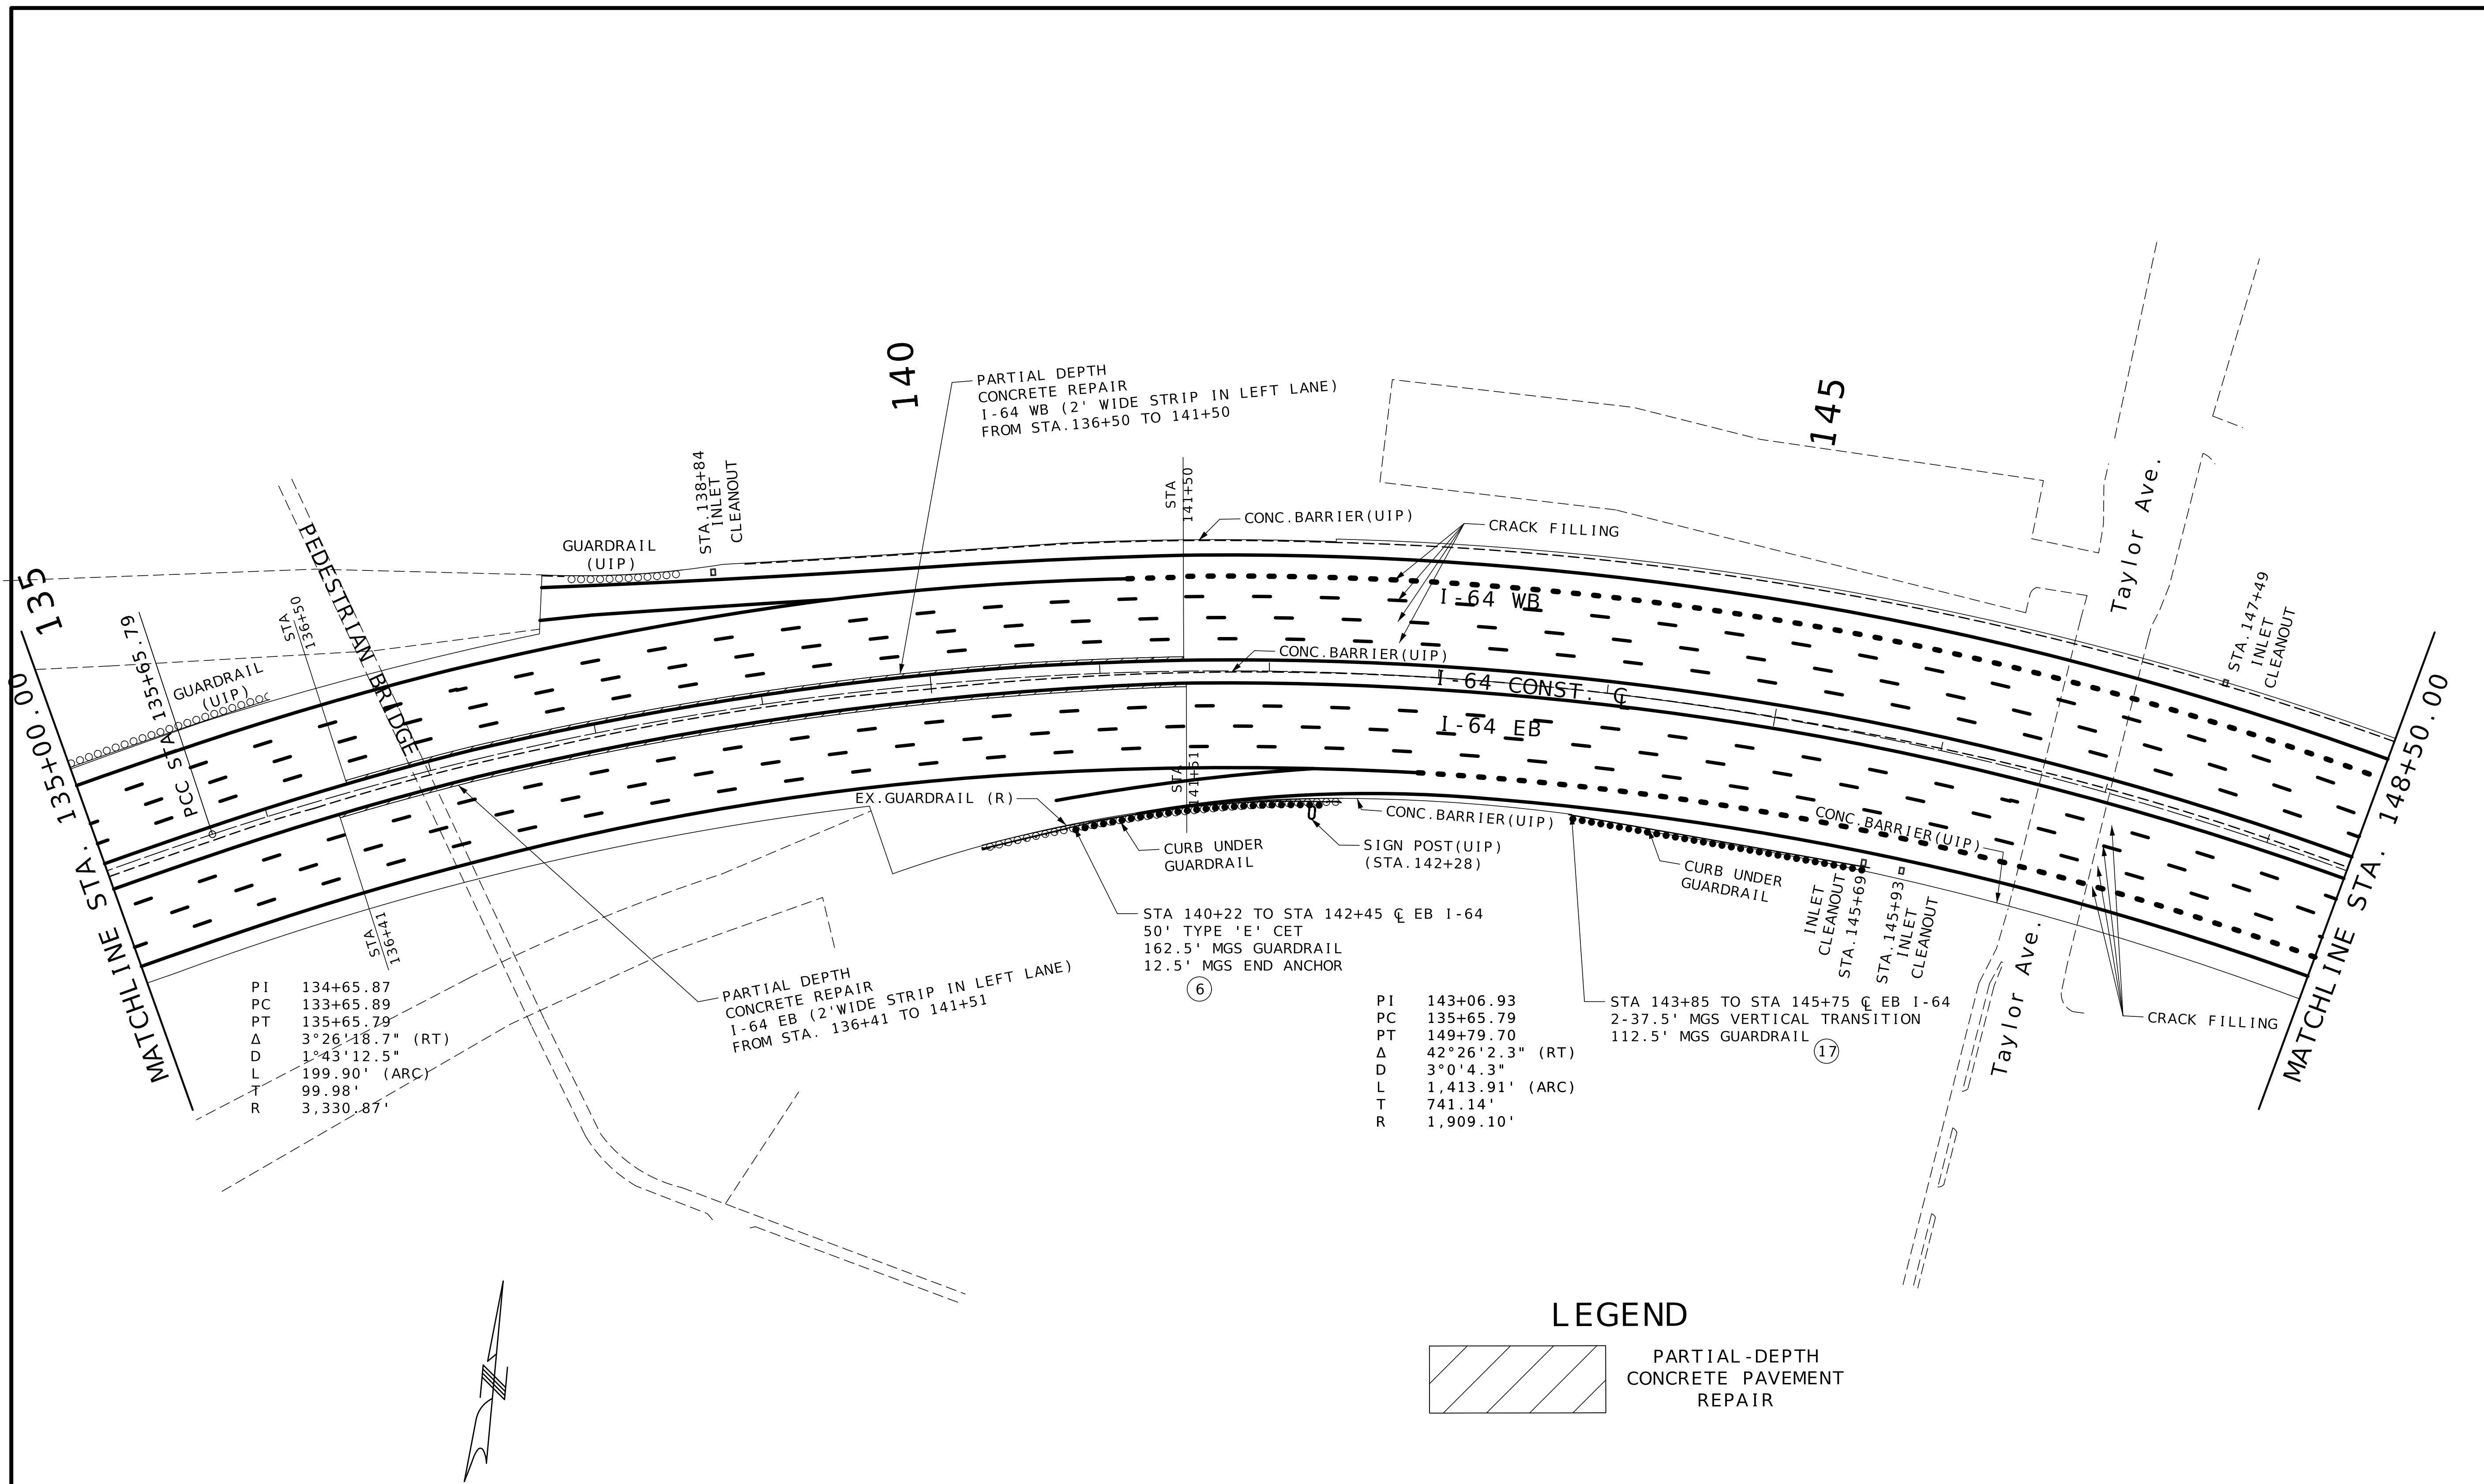

PI 134+65.87
PC 133+65.89
PT 135+65.79
Δ 3°26'18.7" (RT)
D 1°43'12.5"
L 199.90' (ARC)
T 99.98'
R 3,330.87'


PARTIAL DEPTH
CONCRETE REPAIR
I-64 EB (2' WIDE STRIP IN LEFT LANE)
FROM STA. 136+41 TO 141+51

STA 140+22 TO STA 142+45 C EB I-64
50' TYPE 'E' CET
162.5' MGS GUARDRAIL
12.5' MGS END ANCHOR


PI 143+06.93
PC 135+65.79
PT 149+79.70
Δ 42°26'2.3" (RT)
D 3°0'4.3"
L 1,413.91' (ARC)
T 741.14'
R 1,909.10'

STA 143+85 TO STA 145+75 C EB I-64
2-37.5' MGS VERTICAL TRANSITION
112.5' MGS GUARDRAIL


LEGEND

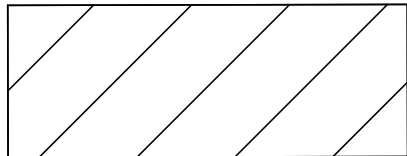

PARTIAL-DEPTH
CONCRETE PAVEMENT
REPAIR

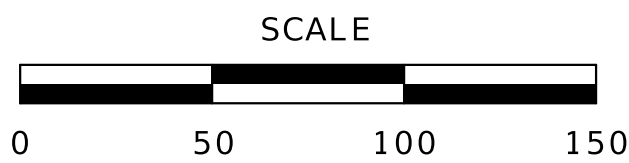

DISCLAIMER
THE PROFESSIONAL WHOSE SIGNATURE AND PERSONAL
SEAL APPEAR HEREON ASSUMES RESPONSIBILITY
ONLY FOR WHAT APPEARS ON THIS PAGE, AND
DISCLAIMS (PURSUANT TO SECTION 327.411 RSMO)
SPECIFICATION, ESTIMATES, REPORTS, OR OTHER
DOCUMENTS OR INSTRUMENTS NOT SEALED BY THE
UNDERSIGNED PROFESSIONAL RELATING TO OR
INTENDED TO BE USED FOR ANY PART OR PARTS OF
THE PROJECT TO WHICH THIS PAGE REFERS.

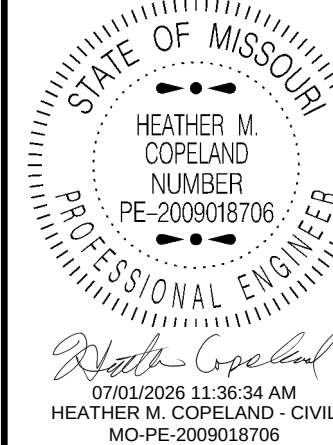

DATE PREPARED
7/1/2026

ROUTE I - 64 STATE MO

DISTRICT SL SHEET NO. 14

COUNTY
ST. LOUIS CITY

JOB NO.
JSL0129


CONTRACT ID.

PROJECT NO.

BRIDGE NO.

DATE	DESCRIPTION

MISSOURI HIGHWAYS AND TRANSPORTATION
COMMISSION

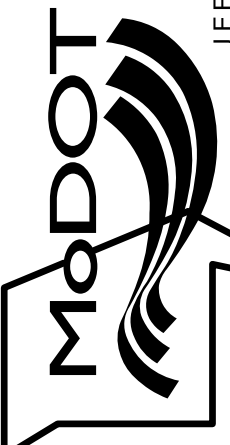

105 WEST CAPITOL
JEFFERSON CITY, MO 65102
1-888-ASK-MODOT (1-888-275-6636)

MATCHLINE STA. 148+50.00

150

155

160

MATCHLINE STA. 162+00.00

CRACK FILLING

CRACK FILLING

CONC. BARRIER (UIP)

STA 152+42 TO STA 153+85 $\frac{1}{4}$ WB I-64
37.5' MGS VERTICAL TRANSITION
87.5' MGS GUARDRAIL
50' TYPE 'E' CET

CONC. BARRIER (UIP)

INLET
CLEANOUT
STA. 153+04

I-64 WB

INLET
CLEANOUT
STA. 153+30

INLET
CLEANOUT
STA. 154+24

INLET
CLEANOUT
STA. 155+49

Newstead Ave.

Newstead Ave.

PI 156+03.75
PC 154+78.73
PT 157+28.60
 Δ 5°6'40.7" (LT)
D 2°2'44.1"
L 249.87' (ARC)
T 125.02'
R 2,800.96'

PCC STA. 157+28.60

STA. 157+50

STA. 157+46

CRACK FILLING END

CRACK FILLING END

INLET
CLEANOUT
STA. 158+15

CONC. BARRIER (UIP)


INLET
CLEANOUT
STA. 160+63

INLET
CLEANOUT
STA. 160+83

INLET
CLEANOUT

GUARDRAIL (UIP)
Exit to Tower Grove Ave.

PI 160+20.53
PC 157+28.60
PT 163+04.57
 Δ 23°2'45.4" (
D 4°0'4.5"
L 575.97' (ARC)
T 291.93'
R 1,431.95'

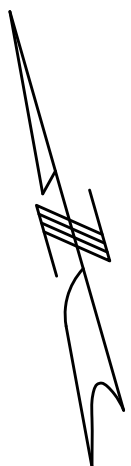

DISCLAIMER

THE PROFESSIONAL WHOSE SIGNATURE AND PERSONAL SEAL APPEAR HEREON ASSUMES RESPONSIBILITY ONLY FOR WHAT APPEARS ON THIS PAGE, AND DISCLAIMS (PURSUANT TO SECTION 327.411 RSMO) SPECIFICATION, ESTIMATES, REPORTS, OR OTHER DOCUMENTS OR INSTRUMENTS NOT SEALED BY THE UNDERSIGNED PROFESSIONAL RELATING TO OR INTENDED TO BE USED FOR ANY PART OR PARTS OF THE PROJECT TO WHICH THIS PAGE REFERS.

SCALE



DATE PREPARED
7/1/2026

ROUTE	STATE
I - 64	MO
DISTRICT	SHEET NO.
SL	15

COUNTY
ST. LOUIS CITY

JOB NO.
JSL0129


CONTRACT ID.

PROJECT NO.

BRIDGE NO.


DATE	DESCRIPTION

MISSOURI HIGHWAYS AND TRANSPORTATION COMMISSION

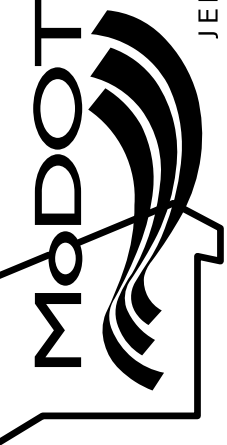


105 WEST CAPITOL
JEFFERSON CITY, MO 65102
1-888-ASK-MODOT (1-888-275-6636)

PLAN SHEET
SHEET 12 OF 14

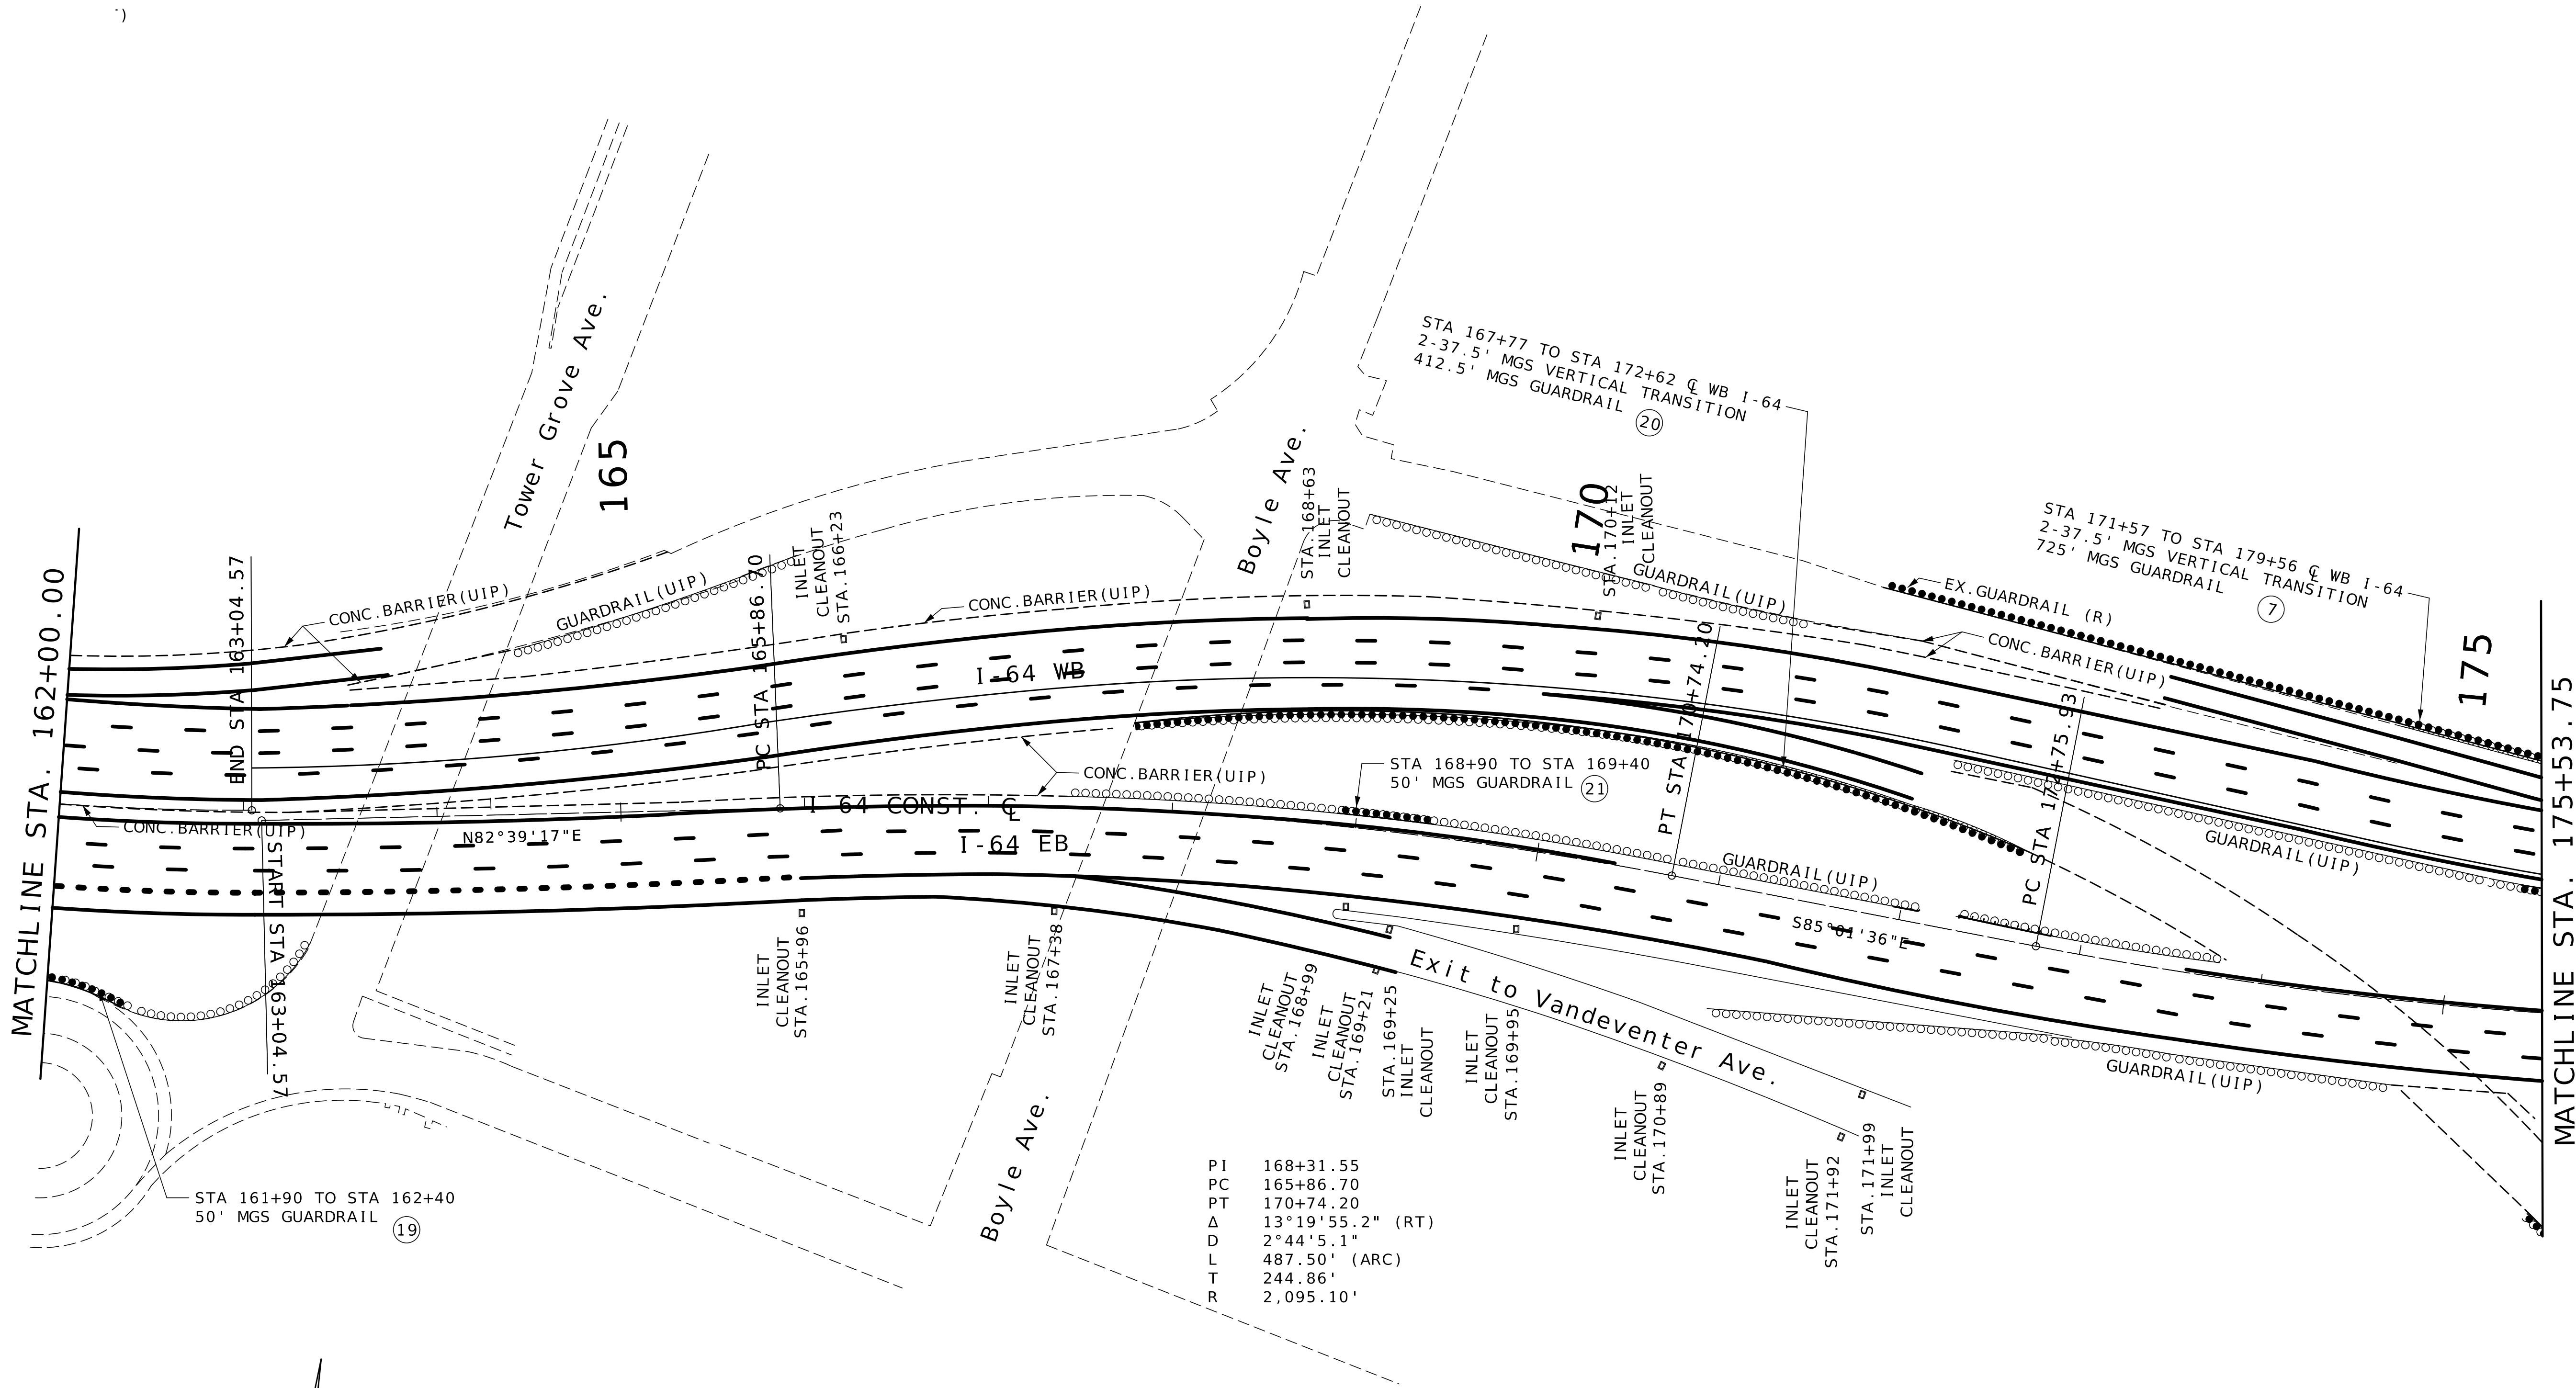

PI 168+31.55
PC 165+86.70
PT 170+74.20
Δ 13°19'55.2" (RT)
D 2°44'5.1"
L 487.50' (ARC)
T 244.86'
R 2,095.10'


DISCLAIMER
THE PROFESSIONAL WHOSE SIGNATURE AND PERSONAL SEAL APPEAR HEREON ASSUMES RESPONSIBILITY ONLY FOR WHAT APPEARS ON THIS PAGE, AND DISCLAIMS (PURSUANT TO SECTION 327.411 RSMO) SPECIFICATION, ESTIMATES, REPORTS, OR OTHER DOCUMENTS OR INSTRUMENTS NOT SEALED BY THE UNDERSIGNED PROFESSIONAL RELATING TO OR INTENDED TO BE USED FOR ANY PART OR PARTS OF THE PROJECT TO WHICH THIS PAGE REFERS.

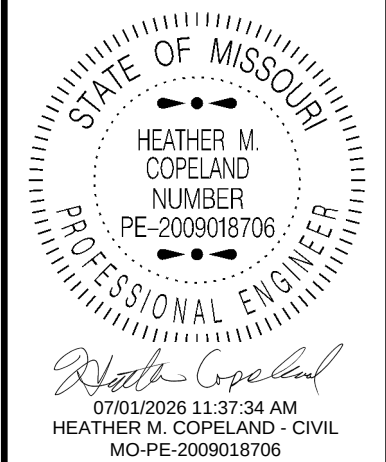


DATE PREPARED 7/1/2026	
ROUTE I - 64	STATE MO
DISTRICT SL	SHEET NO. 16
COUNTY ST. LOUIS CITY	
JOB NO. JSL0129	
CONTRACT ID.	
PROJECT NO.	
BRIDGE NO.	

DESCRIPTION

MISSOURI HIGHWAYS AND TRANSPORTATION COMMISSION

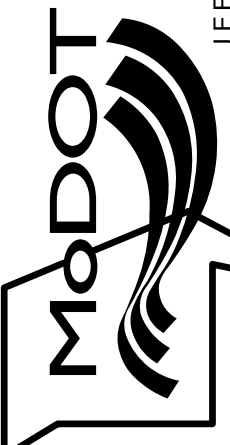

105 WEST CAPITOL
JEFFERSON CITY, MO 65102
1-888-ASK-MODOT (1-888-275-6636)

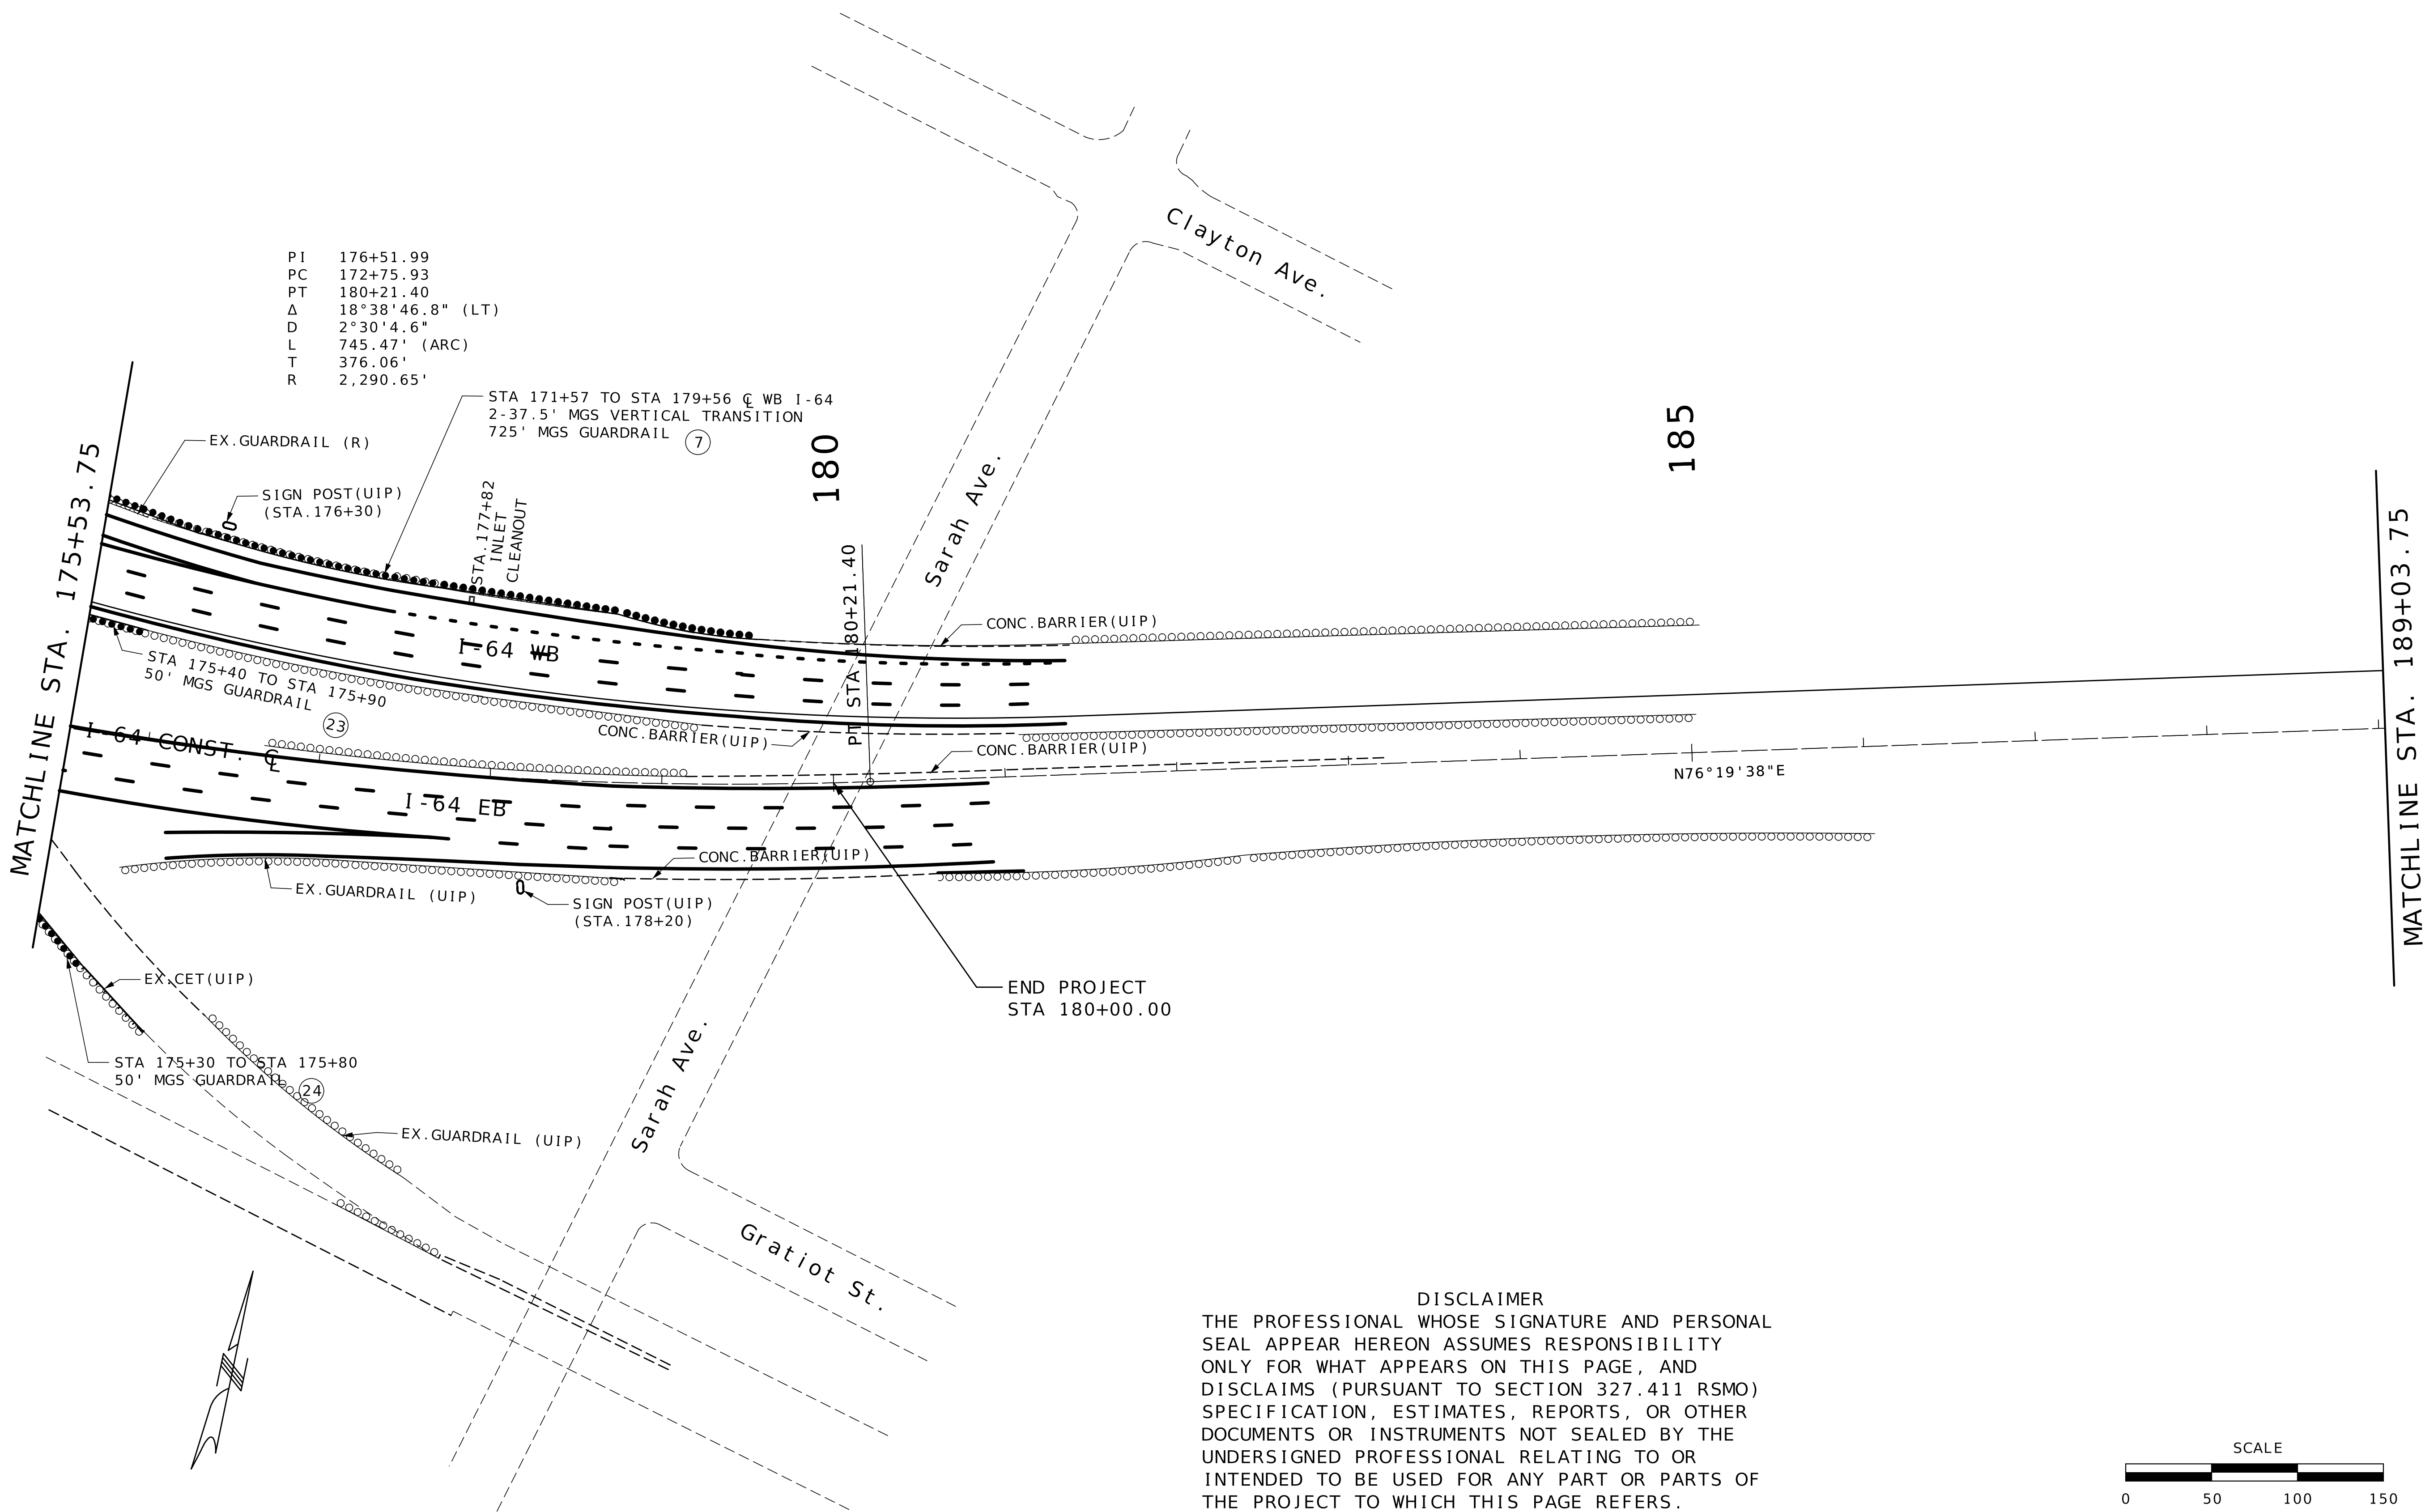

PI 176+51.99
PC 172+75.93
PT 180+21.40
Δ 18°38'46.8" (LT)
D 2°30'4.6"
L 745.47' (ARC)
T 376.06'
R 2,290.65'



STA 171+57 TO STA 179+56 @ WB I-64
2-37.5' MGS VERTICAL TRANSITION
725' MGS GUARDRAIL (7)

STA 177+82
INLET
CLEANOUT

STA 175+40 TO STA 175+90
50' MGS GUARDRAIL (23)

STA 175+30 TO STA 175+80
50' MGS GUARDRAIL (24)

DISCLAIMER
THE PROFESSIONAL WHOSE SIGNATURE AND PERSONAL
SEAL APPEAR HEREON ASSUMES RESPONSIBILITY
ONLY FOR WHAT APPEARS ON THIS PAGE, AND
DISCLAIMS (PURSUANT TO SECTION 327.411 RSMO)
SPECIFICATION, ESTIMATES, REPORTS, OR OTHER
DOCUMENTS OR INSTRUMENTS NOT SEALED BY THE
UNDERSIGNED PROFESSIONAL RELATING TO OR
INTENDED TO BE USED FOR ANY PART OR PARTS OF
THE PROJECT TO WHICH THIS PAGE REFERS.

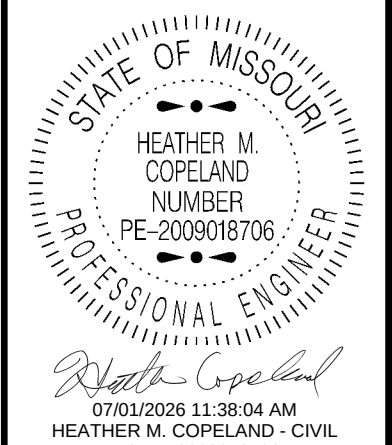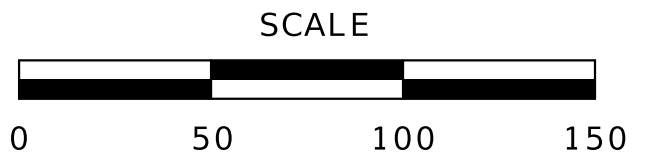

DATE PREPARED 7/1/2026	
ROUTE I - 64	STATE MO
DISTRICT SL	SHEET NO. 17
COUNTY ST. LOUIS CITY	
JOB NO. JSL0129	
CONTRACT ID.	
PROJECT NO.	
BRIDGE NO.	

DATE	DESCRIPTION

MISSOURI HIGHWAYS AND TRANSPORTATION
COMMISSION

105 WEST CAPITOL
JEFFERSON CITY, MO 65102
1-888-ASK-MODOT (1-888-275-6636)

ALL PROJECT COORDINATES HAVE BEEN PROJECTED FROM THE MISSOURI STATE PLANE COORDINATE (SPC) SYSTEM OF 1983 USING AN AVERAGE PROJECT PROJECTION (GRID TO GROUND) FACTOR. TO GET BACK TO STATE PLANE COORDINATES MULTIPLY THE PROJECT COORDINATES BY THE AVERAGE GRID FACTOR AS SHOWN IN THE "REFERENCE CONTROL INFORMATION" PORTION OF THIS TABLE.

[illegible]

COORDINATE SYSTEM	MODIFIED STATE PLANE (GROUND)
HORIZONTAL DATUM	NAD 83 (2011) EPOCH 2010.0
VERTICAL DATUM	NAVID 1988: GNSS DERIVED
GEOID MODEL	GEOID18 (CONUS)

ELEVATIONS DETERMINED BY	
-----------------------------	--

PROJECT PROJECTION FACTOR	1.00008780
---------------------------	------------

REFERENCE	CONTROL	INFORMATION
-----------	---------	-------------

COORDINATE SYSTEM	MISSOURI COORD. SYSTEM OF 1983
CONTROL STATION	MISSOURI CORS
DESIGNATION	MODOT SEILER TREECOURT CORS ARP
CORS_ID	MOSI
PID	DL3650
LATITUDE	30°33'44.23061" N
LONGITUDE	90°27'40.90237" W
NORTHING (M)	302843.5680
EASTING (M)	253367.3910
ZONE	EAST

PROJECT AVERAGE GRID FACTOR	0.99991220
-----------------------------	------------

EXAMPLE OF PROJECT COORDINATE TO S.P.C.


PROJECT NORTHING X AVERAGE GRID FACTOR
= STATE PLANE NORTHING
PROJECT EASTING X AVERAGE GRID FACTOR
= STATE PLANE EASTING

```
EXAMPLE: CONTROL POINT #___
N 1027709.437 X 0.9999122 = N 1027619.212
E 826027.084 X .09999122 = E
```

LINEAR UNIT CONVERSION

1 METER = 3.280833333 US SURVEY FEET (USFT)

COORDINATE POINT LISTING							
SHEET NO	STATION	LOCATION	OFFSET (USFT)	MODIFIED STATE PLANE (GROUND)			DESCRIPTION
				NORTHING (US SURVEY FT)	EASTING (US SURVEY FT)	ELEVATION (US SURVEY FT)	
ALIGNMENTS							
4	0+00	I-64	0	1017980.995	874656.901		PC, START 64_MAINLINE
4	10+48.02	I-64	0	1018409.489	875609.73		PT, BOP
5	22+89.29	I-64	0	1019067.062	876662.516		PC
6	29+71.12	I-64	0	1019457.64	877221.392		HPI
6	35+99.182	I-64	0	1019406.405	877901.295		PCC
6	36+98.664	I-64	0	1019397.359	878000.365		HPI
6	37+98.133	I-64	0	1019385.624	878099.152		PT
8	56+99.986	I-64	0	1019146.031	879985.852		PC
8	59+37.781	I-64	0	1019122.57	880222.488		HPI
8	61+75.044	I-64	0	1019126.647	880460.248		PT
8	64+13.752	I-64	0	1019127.492	880698.955		PC
9	69+22.076	I-64	0	1019131.181	881207.266		HPI
9	74+19.893	I-64	0	1018959.482	881685.714		PT
9	78+35.568	I-64	0	1018818.758	882076.844		PC
9	80+63.543	I-64	0	1018742.894	882291.826		HPI
10	82+90.382	I-64	0	1018705.149	882516.655		PT
10	86+81.264	I-64	0	1018642.624	882902.504		PC
10	89+20.007	I-64	0	1018604.434	883138.173		HPI
10	91+58.693	I-64	0	1018575.247	883375.126		PT
11	100+77.562	I-64	0	1018462.911	884287.103		PC
11	101+77.191	I-64	0	1018450.731	884385.984		HPI
11	102+76.740	I-64	0	1018445.45	884485.473		PT
11	104+72.885	I-64	0	1018435.888	884681.385		PC
11	106+10.496	I-64	0	1018429.179	884818.833		HPI
11	107+47.897	I-64	0	1018409.327	884955.005		PT
12	111+52.801	I-64	0	1018350.034	885355.544		PC
12	112+52.466	I-64	0	1018335.315	885454.117		HPI
12	113+52.111	I-64	0	1018324.065	885553.145		PCC
12	118+47.197	I-64	0	1018274.882	886045.782		HPI
13	123+20.538	I-64	0	1018473.464	886499.297		PT
13	124+94.061	I-64	0	1018547.915	886656.037		HPI
13	133+65.891	I-64	0	1018937.686	887435.886		PC
13	134+65.870	I-64	0	1018983.504	887524.749		HPI
14	135+65.789	I-64	0	1019023.91	887616.199		PCC
14	143+06.933	I-64	0	1019320.114	888295.579		HPI
15	149+79.696	I-64	0	1019080.323	888996.86		PT
15	151+79.563	I-64	0	1019009.098	889183.606		HPI
15	154+78.733	I-64	0	1018897.622	889461.231		PC
15	156+03.751	I-64	0	1018849.244	889576.509		HPI
15	157+28.603	I-64	0	1018811.327	889695.639		PCC
15	160+20.534	I-64	0	1018726.57	889974.995		HPI
16	163+04.572	I-64	0	1018757.936	890265.236		PT END 64_MAINLINE
16	163+04.572	I-64	0	1018757.936	890265.236		PT, START 64_MAINLINE_EB
16	165+86.696	I-64	0	1018789.049	890550.953		PC
16	168+31.553	I-64	0	1018824.644	890793.21		HPI
16	170+74.200	I-64	0	1018803.417	891037.146		PT
16	172+75.933	I-64	0	1018785.927	891238.12		PC
17	176+51.992	I-64	0	1018753.326	891612.762		HPI
17	180+21.401	I-64	0	1018842.218	891978.164		PT, EOP

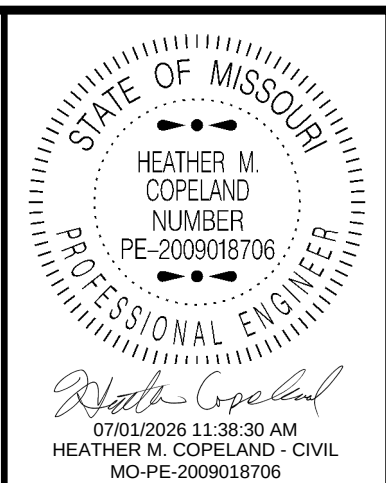

DATE PREPARED
7/1/2026

ROUTE I - 64	STATE MO
DISTRICT SL	SHEET NO. 18


COUNTY
ST. LOUIS CITY

JOB NO.
ISI 0139

CONTRACT ID.

PROJECT NO.


BRIDGE NO.

 [illegible]

MISSOURI HIGHWAYS AND TRANSPORTATION
COMMISSION

105 WEST CAPITOL
JEFFERSON CITY, MO 65102
1-888-ASK-MODOT (1-888-279-6636)

COORDINATE POINTS SHEET
1 OF 1

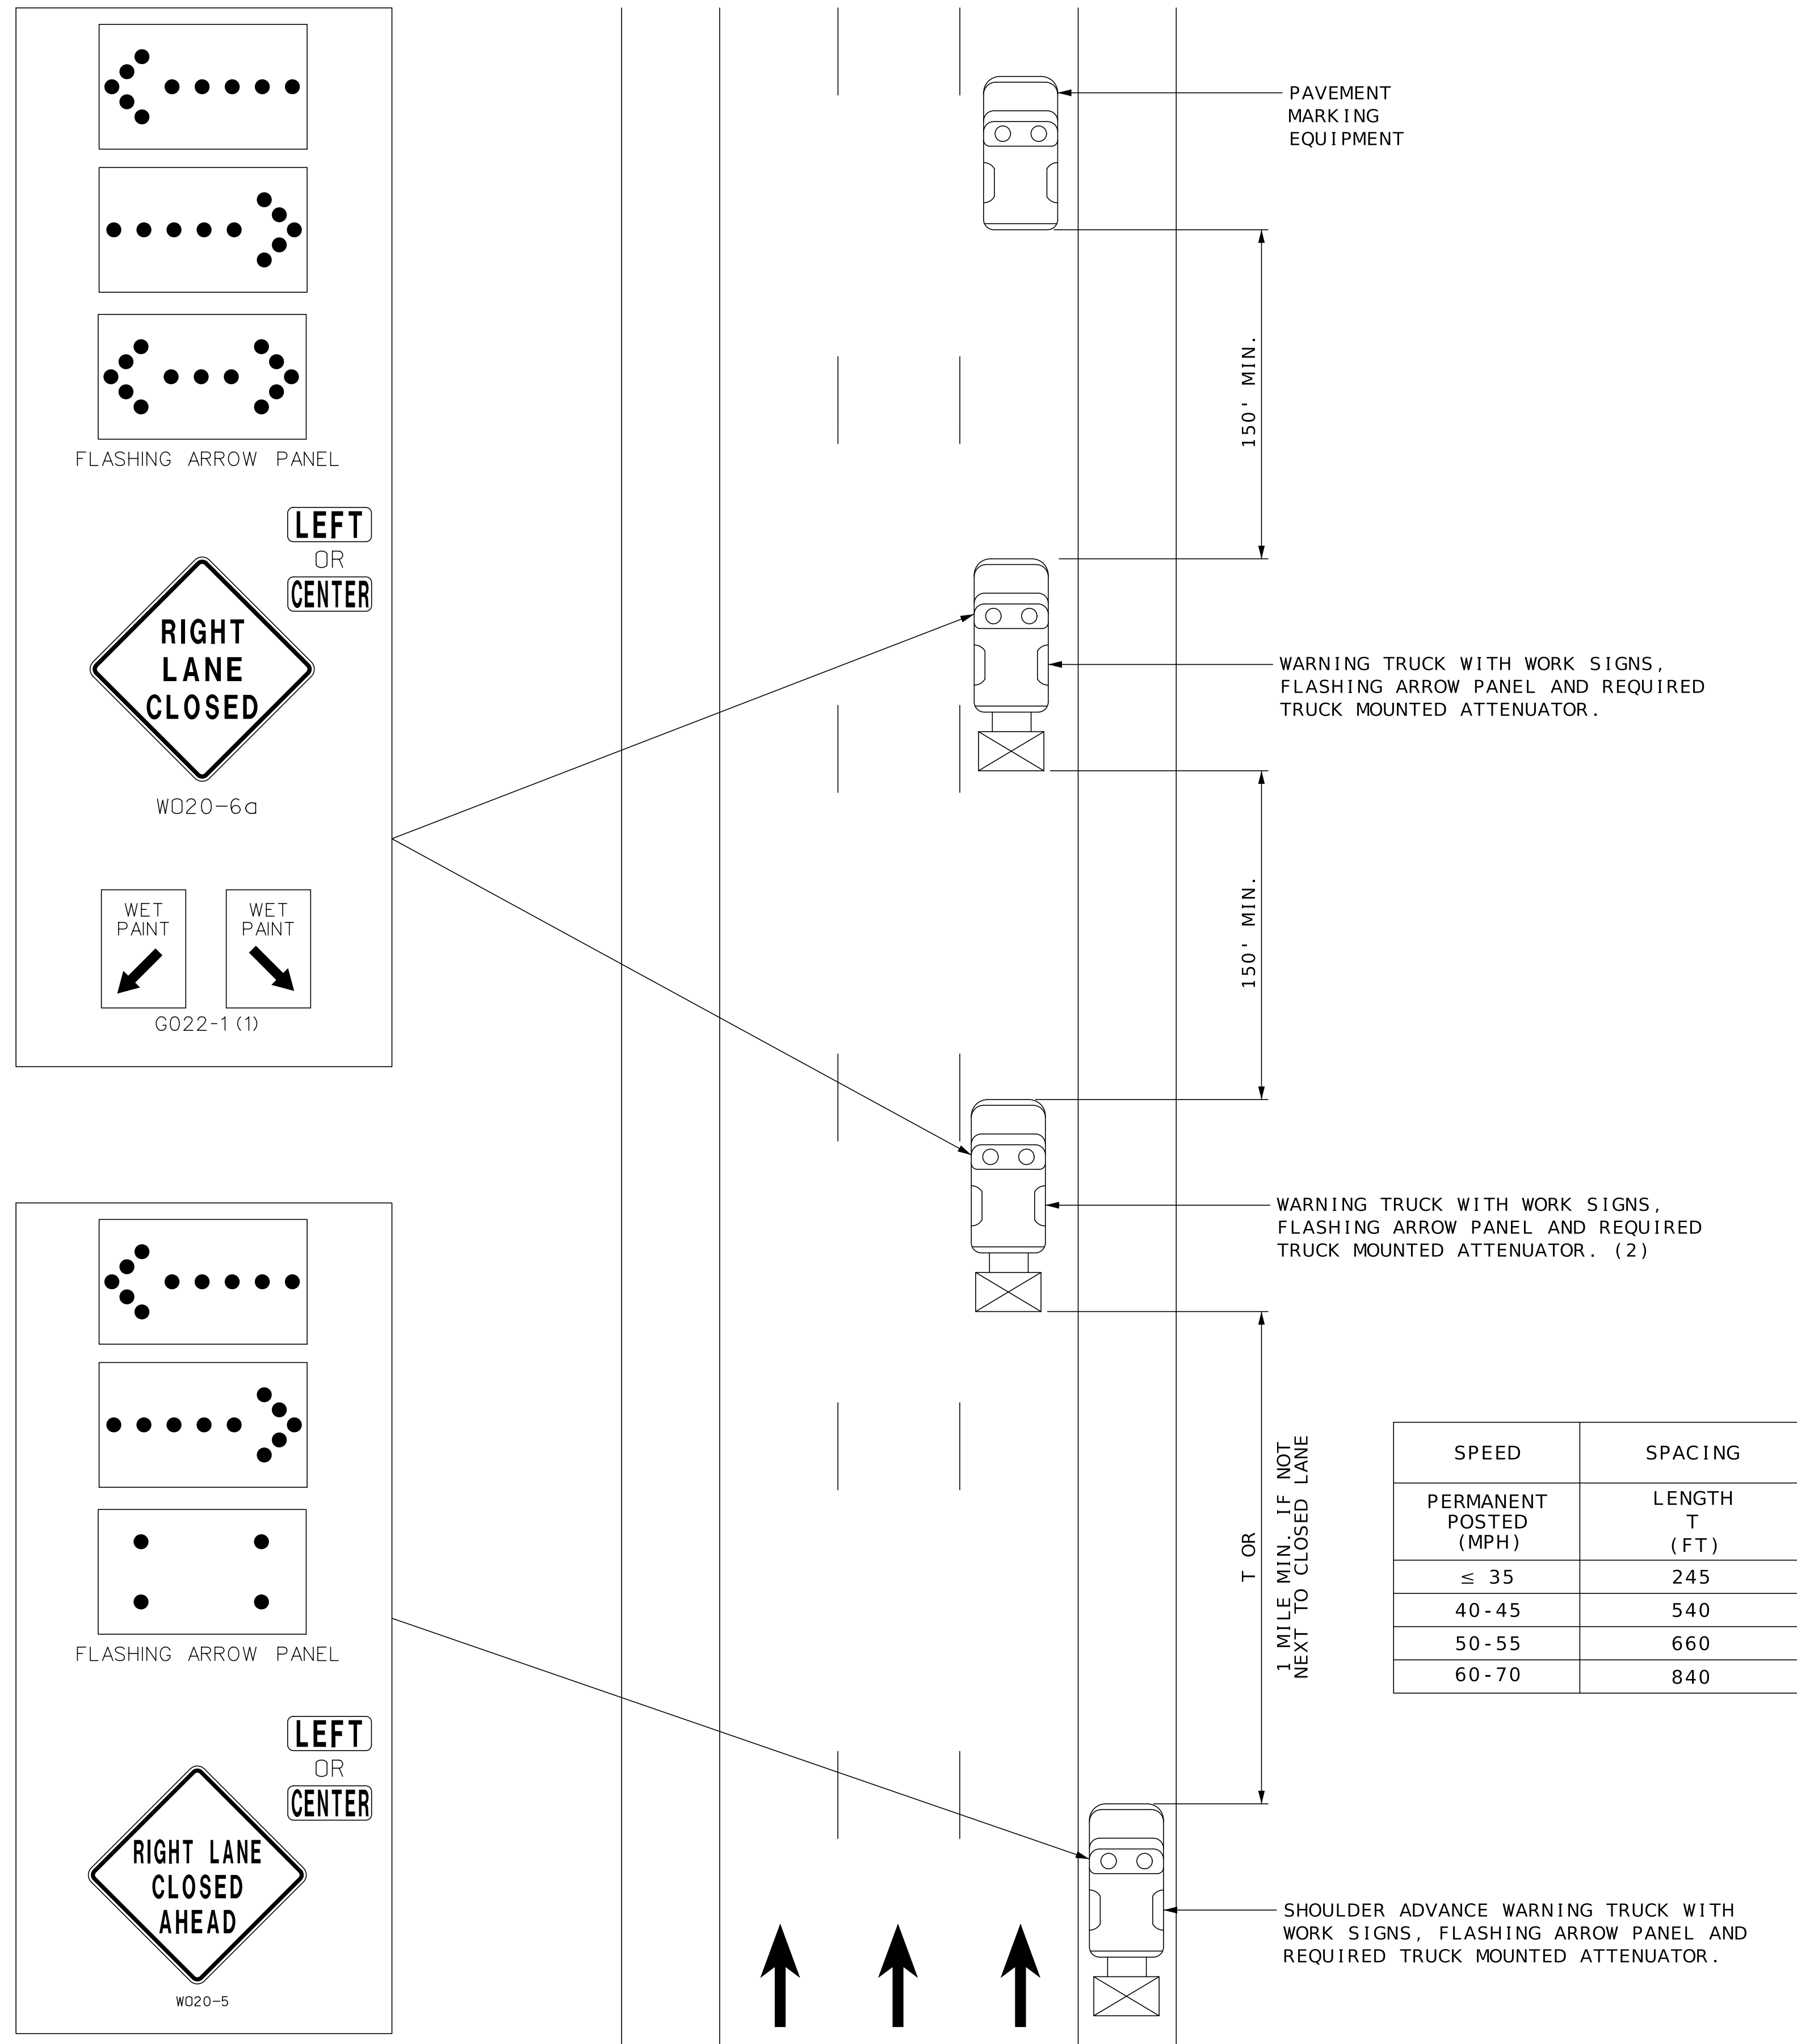

STRIPING ON MULTI-LANE HIGHWAY

NOT TO SCALE

NOTES :

UPON APPROVAL OF THE ENGINEER, THE CONTRACTOR MAY PROVIDE ADDITIONAL PROTECTIVE TRUCKS EQUIPPED WITH PROPER WARNING DEVICES.

PROTECTIVE TRUCKS AND WORK VEHICLES SHALL DISPLAY HIGH-INTENSITY ROTATING, FLASHING, OSCILLATING, OR STROBE LIGHTS.

VEHICLE HAZARD WARNING SIGNALS SHALL NOT BE USED INSTEAD OF THE VEHICLE'S HIGH-INTENSITY ROTATING, FLASHING, OSCILLATING, OR STROBE LIGHTS.

VEHICLE-MOUNTED SIGNS SHALL BE MOUNTED IN A MANNER SUCH THAT THEY
ARE NOT OBSCURED BY EQUIPMENT OR SUPPLIES. SIGN LEGENDS ON VEHICLE-
MOUNTED SIGNS SHALL BE COVERED OR TURNED FROM VIEW WHEN WORK
IS NOT IN PROGRESS.

FLASHING ARROW PANELS SHALL BE INCIDENTAL TO TRUCK MOUNTED
ATTENUATORS, WHEREVER USED. NO ADDITIONAL PAYMENT WILL BE MADE.

FLASHING ARROW PANELS SHALL, AS A MINIMUM, BE TYPE B, WITH A SIZE OF 60 X 30 INCHES.

A FLASHING ARROW BOARD SHALL BE USED WHEN A FREEWAY LANE IS CLOSED. WHEN MORE THAN ONE LANE CLOSED, A SEPARATE FLASHING ARROW BOARD SHALL BE USED FOR EACH CLOSED LANE.


(1) WET PAINT SIGNS ARE INSTALLED TO INDICATE THE SIDE IN WHICH THE PAVEMENT MARKING MATERIAL IS BEING APPLIED. AT THE CONTRACTOR'S OPTION, A FRONT FACING WET PAINT SIGN MAY BE INSTALLED ON THE LEFT SIDE OF THE PAVEMENT MARKING EQUIPMENT.

(2) WARNING TRUCK IS POSITIONED AT THE NO TRACK POINT OF THE PAVEMENT MARKING MATERIAL, OR SPACING SHOWN, WHICH EVER IS GREATER.

SPEED	SPACING
PERMANENT POSTED (MPH)	LENGTH T (FT)
≤ 35	245
40 - 45	540
50 - 55	660
60 - 70	840

TEMPORARY TRAFFIC CONTROL TA-35 STRIPING






[illegible]

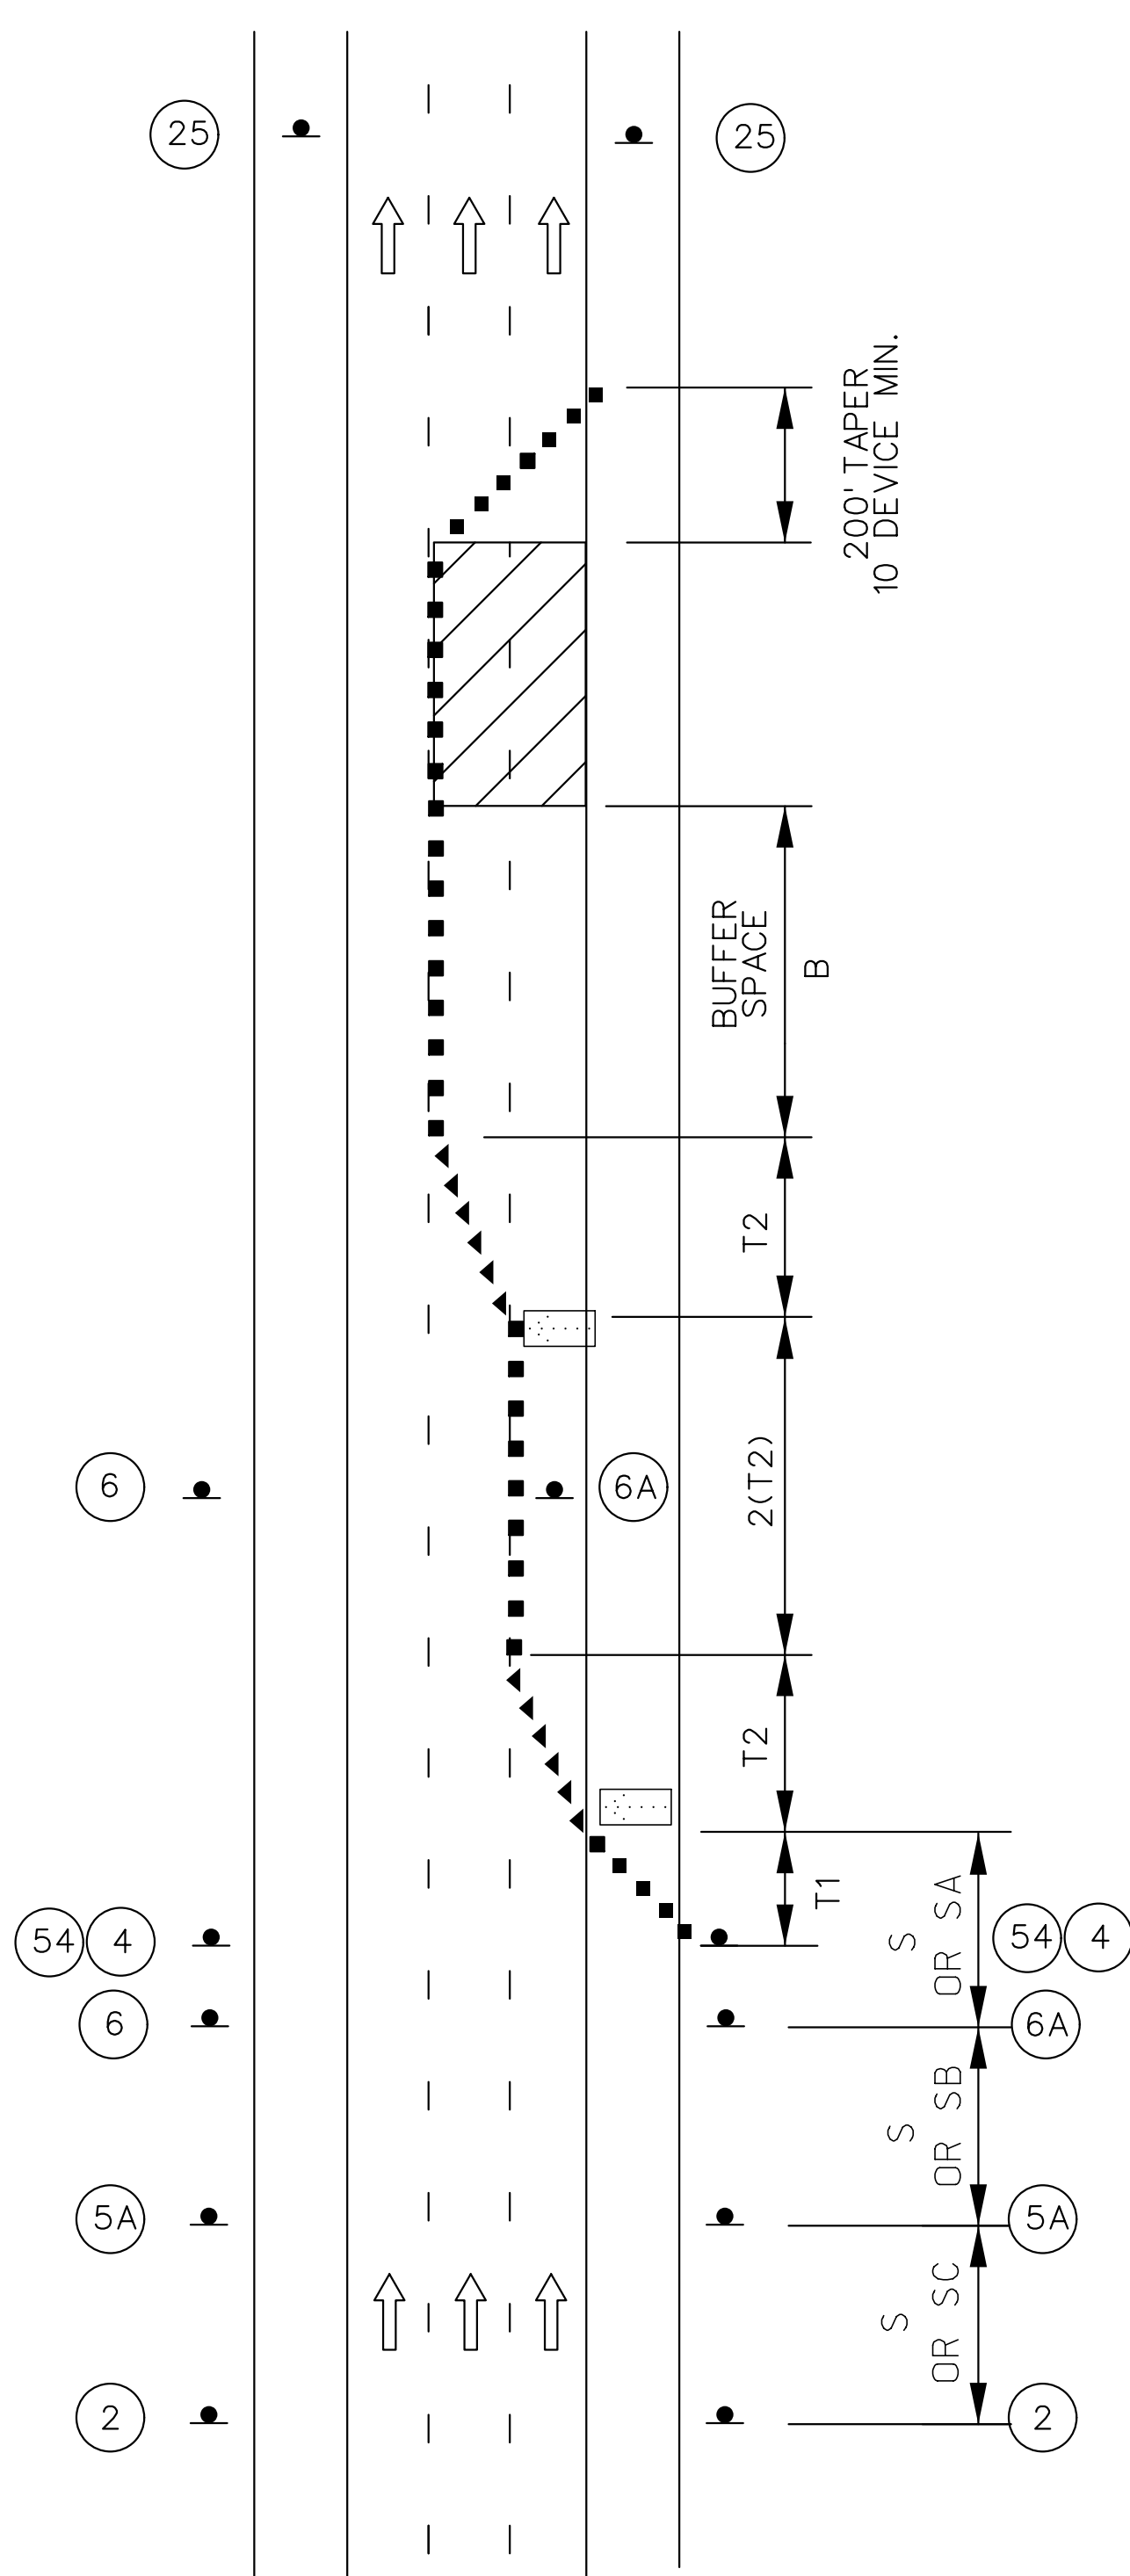

DOUBLE LANE CLOSURE
ON A FREEWAY

TRAFFIC CONTROL LEGEND

- SIGN (SINGLE SIDED)
- DIRECTIONAL INDICATOR BARRICADE
- CHANNELIZER (TRIM-LINE)
- WORK AREA
- FLASHING ARROW PANEL

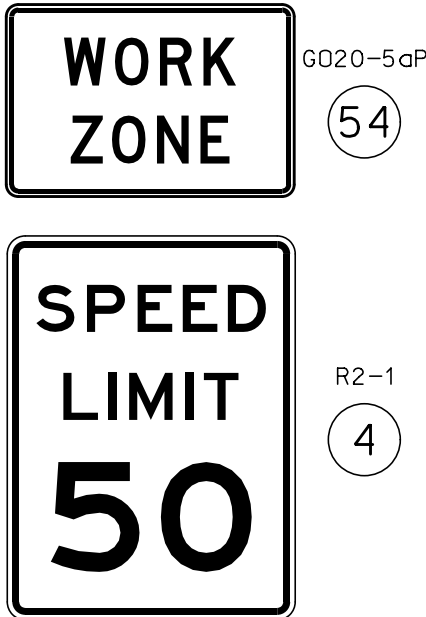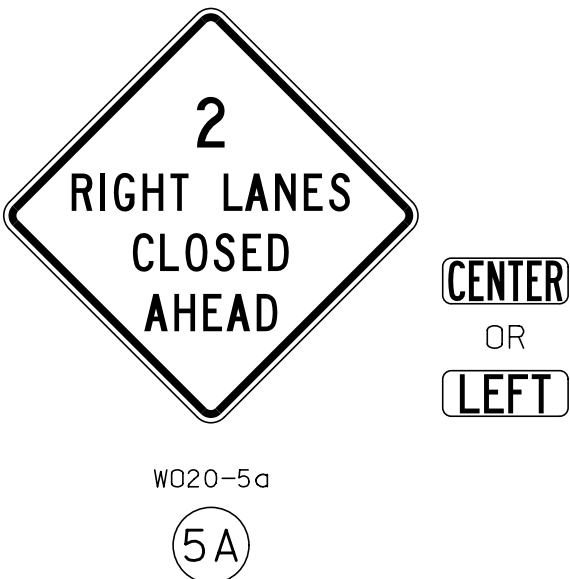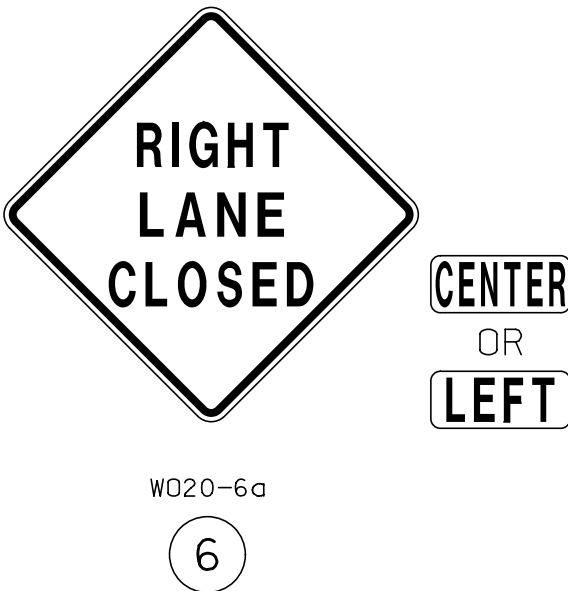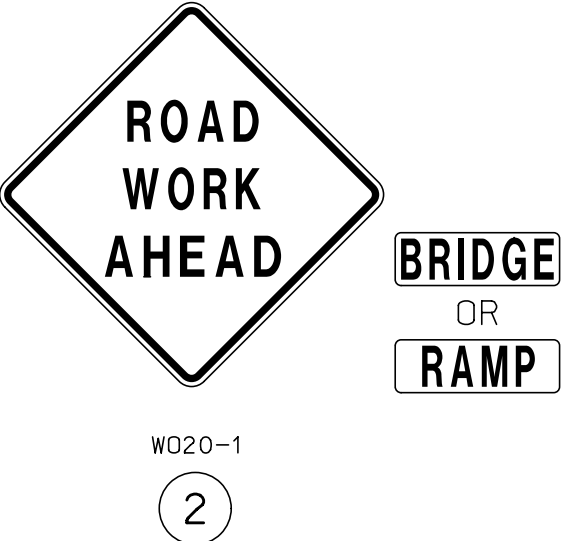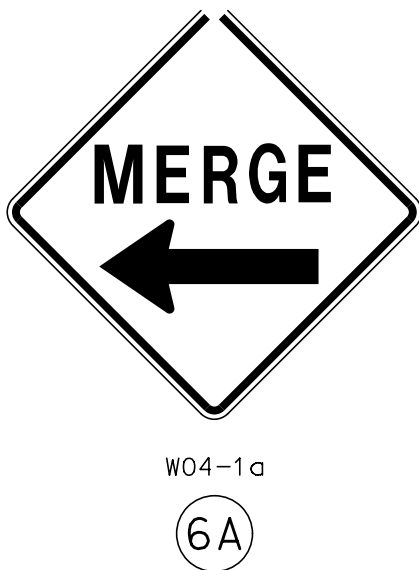

NOTES:

SEE EPG 616.12 WORK ZONE SPEED LIMITS FOR SPEED LIMIT GUIDELINES.

REMOVE AND/OR MODIFY ANY EXISTING PAVEMENT MARKING AS NEEDED.

TEMPORARY PAVEMENT MARKING REQUIRED WITH LONG TERM LANE CLOSURES.

ALTERNATIVE TEMPORARY TRAFFIC CONTROL SET-UPS SHOULD BE CONSIDERED WHEN REDUCTION IN CAPACITY CANNOT BE TOLERATED.

FOR NIGHTTIME OPERATIONS, REVIEW EPG 616.6.83 WARNING LIGHTS FOR USE OF SEQUENTIAL LIGHTS.


FOR FLAGS AND ADVANCE WARNING RAIL SYSTEM, REFER TO EPG 616.6.2.2 FLAGS AND ADVANCE WARNING RAIL SYSTEM.

REVIEW EPG 616.6.63 CHANNELIZING DEVICES FOR DIFFERENT TYPES AND GUIDELINES FOR THE DEVICES.

A FLASHING ARROW BOARD SHALL BE USED WHEN A FREEWAY LANE IS CLOSED. WHEN MORE THAN ONE FREEWAY LANE IS CLOSED, A SEPARATE FLASHING ARROW BOARD SHALL BE USED FOR EACH CLOSED LANE.

SPEED	SIGN SPACING (ft.)		TAPER LENGTH (ft.)		OPTIONAL BUFFER LENGTH (ft.) (B)	CHANNELIZER SPACING (ft.)	
	UN -DIVIDED (S)	DIVIDED (S)	SHOULDER (1) (T1)	LANE (2) (T2)		TAPERS	BUFFER/ WORK AREAS
50-55	-	1000	185	660	560	50	80
60-70	-	SA-1000 SB-1500 SC-2640	235	840	840	60	120

1. Shoulder taper length based on 10 ft. (standard shoulder width) offset.
2. Lane taper length based on 12 ft. (standard lane width) offset.

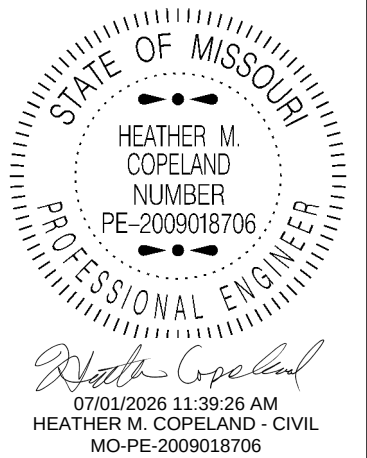

DATE PREPARED
7/1/2026

ROUTE 1-64	STATE MO
DISTRICT SL	SHEET NO. 20

COUNTY
ST. LOUIS CITY

JOB NO.
JSL0129

CONTRACT ID.


PROJECT NO.

BRIDGE NO.

DESCRIPTION	DATE

MISSOURI HIGHWAYS AND TRANSPORTATION
COMMISSION

105 WEST CAPITOL
JEFFERSON CITY, MO 65102
1-888-ASK-MODOT (1-888-275-6636)

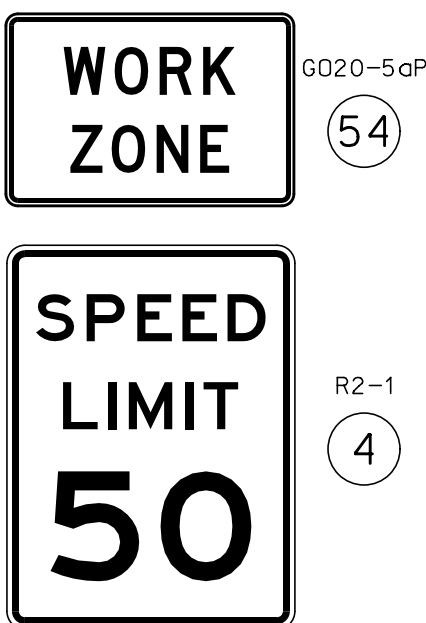

SEE EPG 616.12 WORK ZONE SPEED LIMITS FOR SPEED LIMIT GUIDELINES.

REMOVE AND/OR MODIFY ANY EXISTING PAVEMENT MARKING AS NEEDED.

TEMPORARY PAVEMENT MARKING REQUIRED WITH LONG TERM LANE CLOSURES.

ALTERNATIVE TEMPORARY TRAFFIC CONTROL SET-UPS SHOULD BE CONSIDERED WHEN REDUCTION IN CAPACITY CANNOT BE TOLERATED.

FOR NIGHTTIME OPERATIONS, REVIEW EPG 616.6.83 WARNING LIGHTS FOR USE OF SEQUENTIAL LIGHTS.

FOR FLAGS AND ADVANCE WARNING RAIL SYSTEM, REFER TO EPG 616.6.2.2
 FLAGS AND ADVANCE WARNING RAIL SYSTEM.

REVIEW EPG 616.6.63 CHANNELIZING DEVICES FOR DIFFERENT TYPES AND GUIDELINES FOR THE DEVICES.

A FLASHING ARROWBOARD SHALL BE USED WHEN A FREEWAY LANE IS CLOSED. WHEN MORE THAN ONE FREEWAY LANE IS CLOSED, A SEPARATE FLASHING ARROW BOARD SHALL BE USED FOR EACH CLOSED LANE.

1. Shoulder taper length based on 10 ft. (standard shoulder width) offset.
2. Lane taper length based on 12 ft. (standard lane width) offset.

TRAFFIC CONTROL LEGEND

- | | |
|---|-------------------------------------|
|  | SIGN (SINGLE SIDED) |
|  | DIRECTIONAL INDICATOR BARRICADE |
|  | CHANNELIZER (TRIM-LINE) |
|  | WORK AREA |
|  | FLASHING ARROW PANEL |
|  | TRUCK MOUNTED
ATTENUATOR (TMA) |


NOT TO SCALE


<i>Heather M. Copeland</i> 07/01/2026 11:40:00 AM HEATHER M. COPELAND - CIVIL MO-P.E.-2009018706	
DATE PREPARED 7/1/2026	
ROUTE I - 64	STATE MO
DISTRICT SL	SHEET NO. 21
COUNTY ST. LOUIS CITY	
JOB NO. JSL0129	
CONTRACT ID.	
PROJECT NO.	
BRIDGE NO.	
DESCRIPTION	DATE
MISSOURI HIGHWAYS AND TRANSPORTATION COMMISSION	
105 WEST CAPITOL JEFFERSON CITY, MO 65102 1-888-ASK-MODOT (1-888-275-6636)	
TRAFFIC CONTROL SHEET SHEET 3 OF 6	



Diagram illustrating a bridge deck layout with various dimensions and labels:

- Top section: 100' TAPER 5' DEVICE MINIMUM
- Central section: 200' MIN. (Total width), 150' (Segment width), 100' TAPER 5' DEVICE MINIMUM
- Dimensions: 10' MIN, 12', 1000' MIN, T1, T2, S, OR SA, OR SB, OR SC, 6A
- Labels: (25), (49), (43), (54), (4), (6), (5), (2), (3)

 

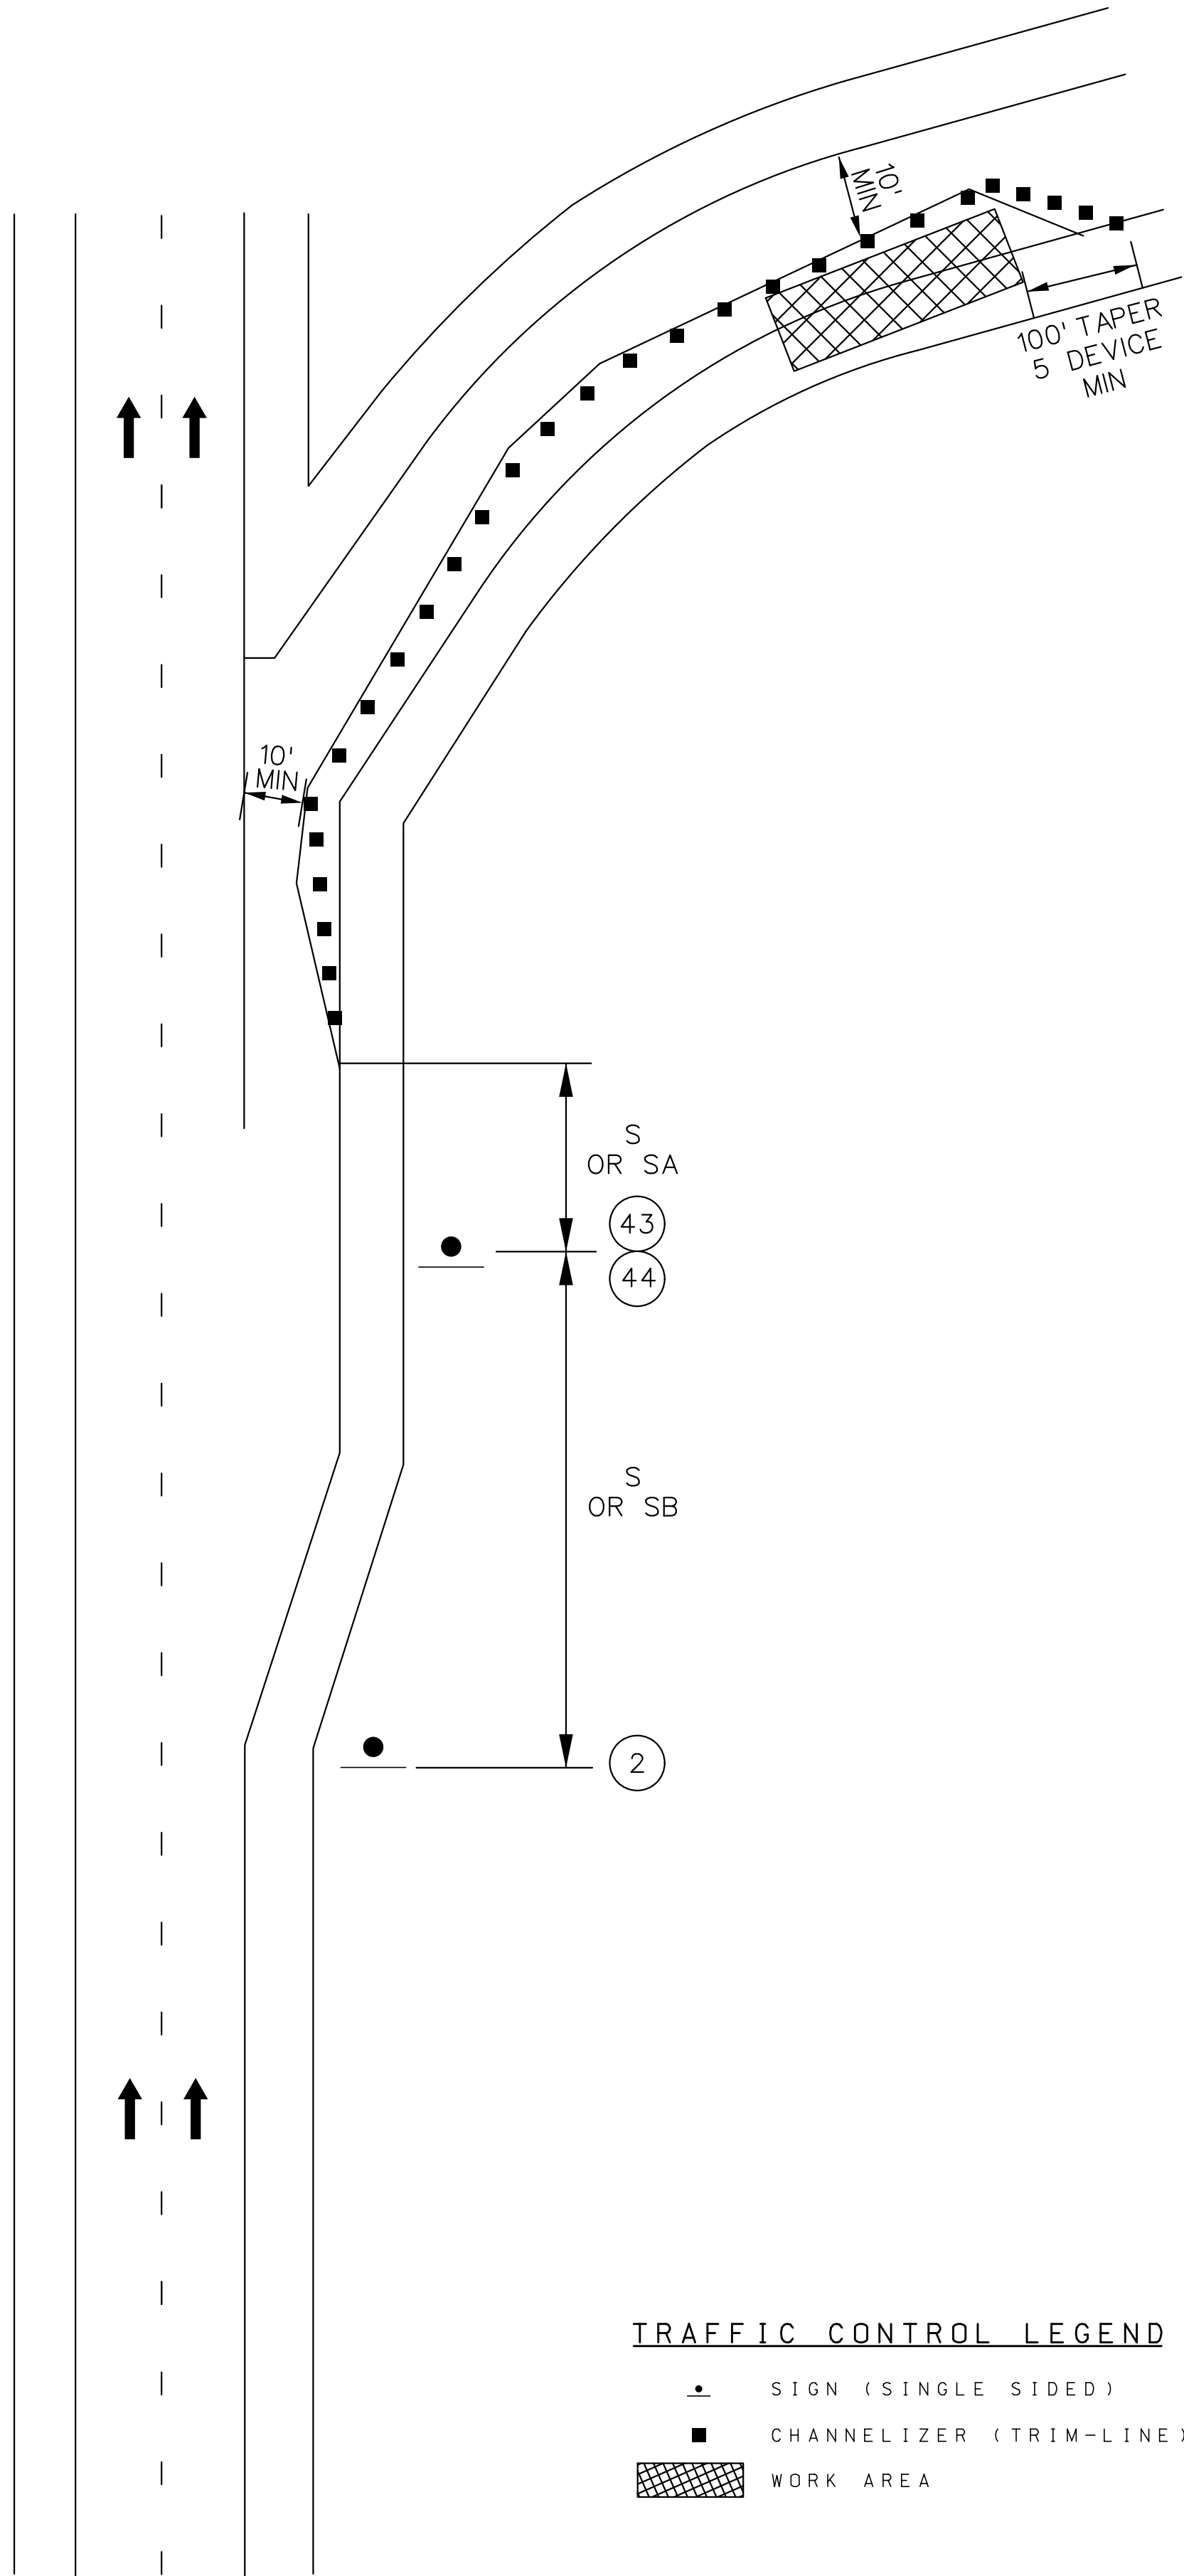

TRAFFIC CONTROL LEGEND

- SIGN (SINGLE SIDED)
- CHANNELIZER (TRIM-LINE)
- WORK AREA



W05-1
(43)



W013-1
(44)



W020-1
(2)

NOTES:

REMOVE AND/OR MODIFY ANY EXISTING PAVEMENT MARKING AS NEEDED.

TEMPORARY PAVEMENT MARKING OPTIONAL FOR SHORT TERM OPERATIONS.

RAMP NARROWS SIGN IS REQUIRED WHEN RAMP WIDTH IS REDUCED


IF RUMBLE STRIPS ARE USED, REVIEW EPG 616.6.87 RUMBLE STRIPS.

FOR FLAGS AND ADVANCE WARNING RAIL SYSTEM, REFER TO EPG 616.6.2.2
FLAGS AND ADVANCE WARNING RAIL SYSTEM.

REVIEW EPG 616.6.63 CHANNELIZING DEVICES FOR DIFFERENT TYPES AND GUIDELINES FOR THE DEVICES.

SPEED	SIGN SPACING (ft.)		TAPER LENGTH (ft.)		OPTIONAL BUFFER LENGTH (ft.) (B)	CHANNELIZER SPACING (ft.)	
	UN -DIVIDED (S)	DIVIDED (S)	SHOULDER (1) (T1)	LANE (2) (T2)		TAPERS	BUFFER/ WORK AREAS
50-55	-	1000	185	660	560	50	80
60-70	-	SA-1000 SB-1500 SC-2640	235	840	840	60	120

1 Shoulder taper length based on 10 ft. (standard shoulder width) offset.
2. Lane taper length based on 12 ft. (standard lane width) offset.

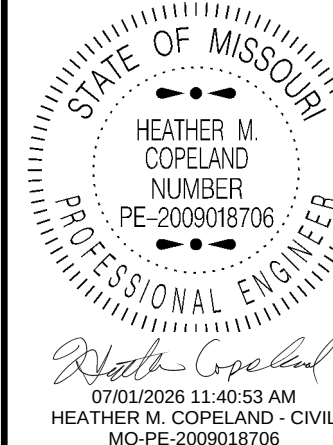

DATE PREPARED 7/1/2026	
ROUTE 1-64	STATE MO
DISTRICT SL	SHEET NO. 23
COUNTY ST. LOUIS CITY	
JOB NO. JSL0129	
CONTRACT ID.	
PROJECT NO.	
BRIDGE NO.	

DESCRIPTION


DATE

MISSOURI HIGHWAYS AND TRANSPORTATION COMMISSION

105 WEST CAPITOL
JEFFERSON CITY, MO 65102
1-888-ASK-MODOT (1-888-275-6636)



NOT TO SCALE

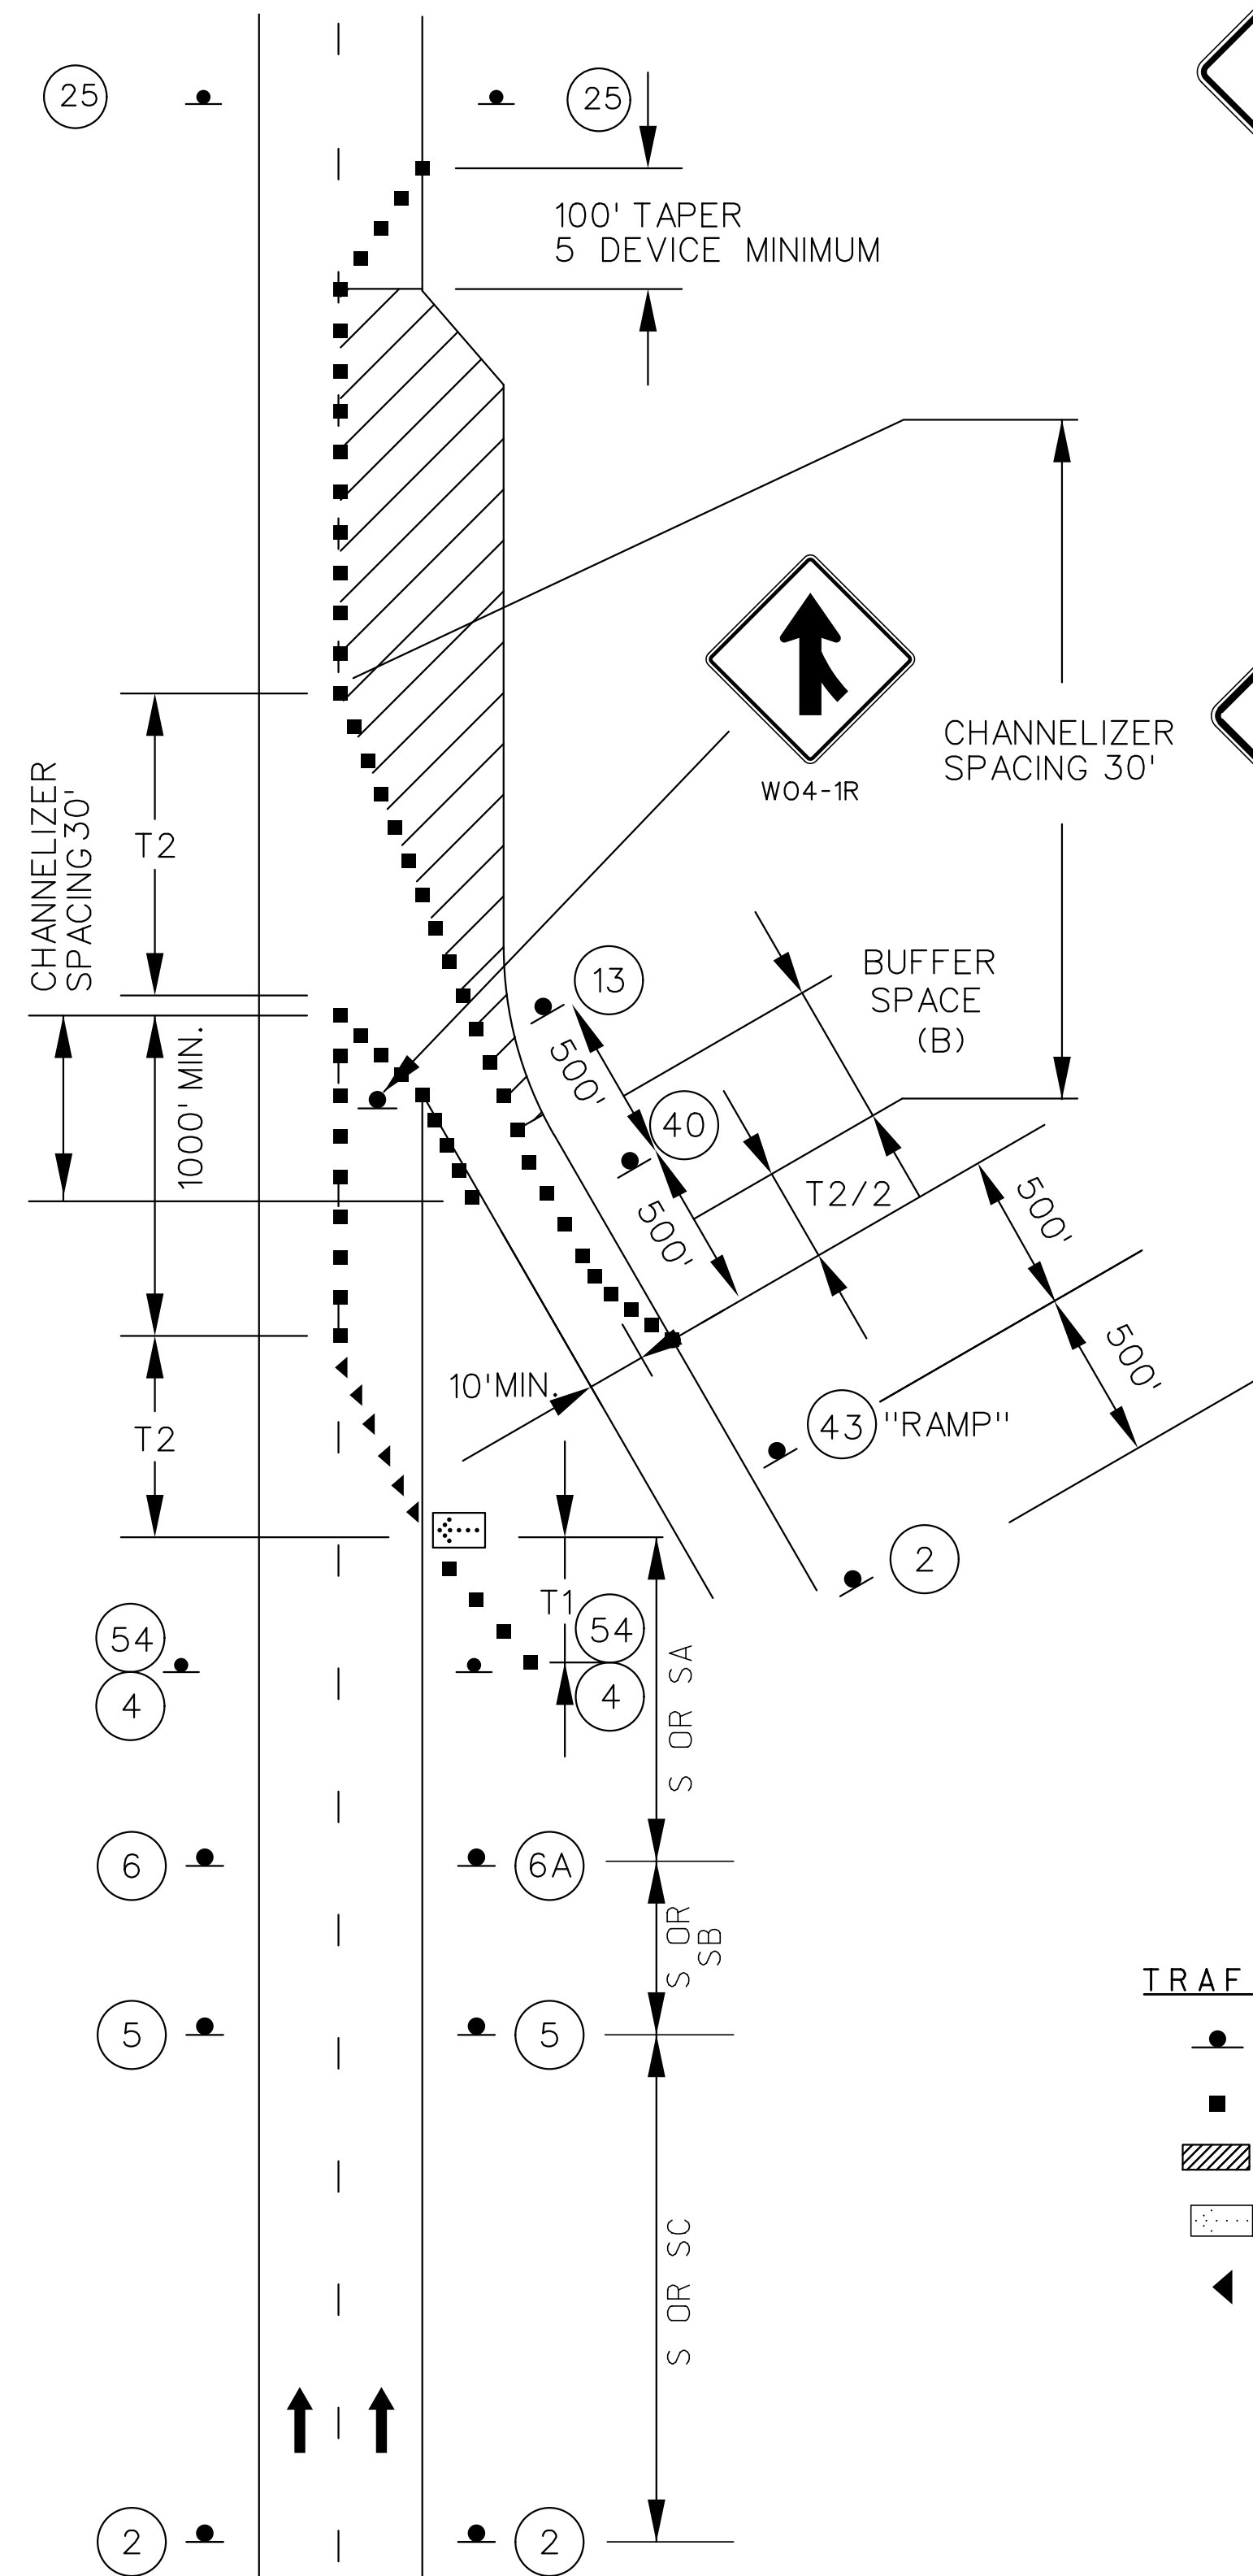

TRAFFIC CONTROL LEGEND

- | | |
|---|-------------------------------------|
|  | SIGN (SINGLE SIDED) |
|  | CHANNELIZER (TRIM-LINE) |
|  | WORK AREA |
|  | FLASHING ARROW PANEL |
|  | DIRECTIONAL INDICATOR
BARRICADES |

NOTES:

SEE EPG 616.12 WORK ZONE SPEED LIMITS FOR SPEED LIMIT GUIDELINES.
REMOVE AND/OR MODIFY ANY EXISTING PAVEMENT MARKING AS NEEDED.
TEMPORARY PAVEMENT MARKING REQUIRED WITH LONG TERM LANE CLOSURES.
RAMP NARROWS SIGN IS REQUIRED WHEN RAMP WIDTH IS REDUCED.

YIELD SIGN SHOULD BE PLACED ON THE RAMP TO PROVIDE ADEQUATE VISIBILITY OF MAINLINE TRAFFIC. WHERE INADEQUATE ACCELERATION DISTANCE EXISTS FOR THE TEMPORARY ENTRANCE, THE YIELD SIGN SHALL BE REPLACED WITH STOP SIGNS (ONE ON EACH SIDE OF THE APPROACH).

IF RUMBLE STRIPS ARE USED, REVIEW EPG 616.6.87 RUMBLE STRIPS.

FOR NIGHTTIME OPERATIONS, REVIEW EPG 616.6.83 WARNING LIGHTS FOR USE OF SEQUENTIAL LIGHTS.

FOR FLAGS AND ADVANCE WARNING RAIL SYSTEM, REFER TO EPG 616.6.2.2
 FLAGS AND ADVANCE WARNING RAIL SYSTEM.



REVIEW EPG 616.6.63 CHANNELIZING DEVICES FOR DIFFERENT TYPES AND GUIDELINES FOR THE DEVICES.

FOR RAMPS WITH SHARP CURVES OR MULTIPLE LANES, RAMP SIGNS MAY BE PLACED ON BOTH SIDES OF THE RAMP.

THE LOCATION OF THE SIGN SEQUENCE AND MERGE TAPER SHOULD BE ADJUSTED SO THAT THE ARROW PANEL LOCATION IS NOT CONFUSING TO MOTORISTS ON THE RAMP.

SPEED	SIGN SPACING (ft.)		TAPER LENGTH (ft.)		OPTIONAL	CHANNELIZER SPACING (ft.)	
PERM. POSTED (MPH)	UN -DIVIDED (S)	DIVIDED (S)	SHOULDER (1) (T1)	LANE (2) (T2)	BUFFER LENGTH (ft) (B)	TAPERS	BUFFER/ WORK AREAS
50-55	-	1000	185	660	560	50	80
60-70	-	SA-1000 SB-1500 SC-2640	235	840	840	60	120
1 Shoulder taper length based on 10 ft. (standard shoulder width) offset. 2. Lane taper length based on 12 ft. (standard lane width) offset.							

1. Shoulder taper length based on 10 ft. (standard shoulder width) offset.
2. Lane taper length based on 12 ft. (standard lane width) offset.

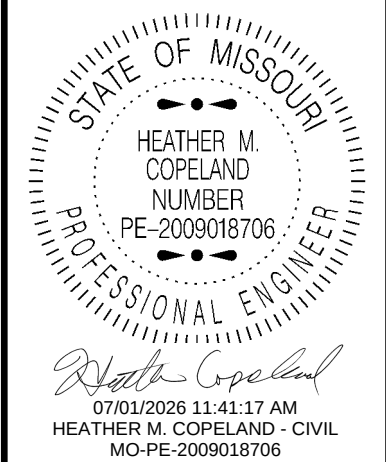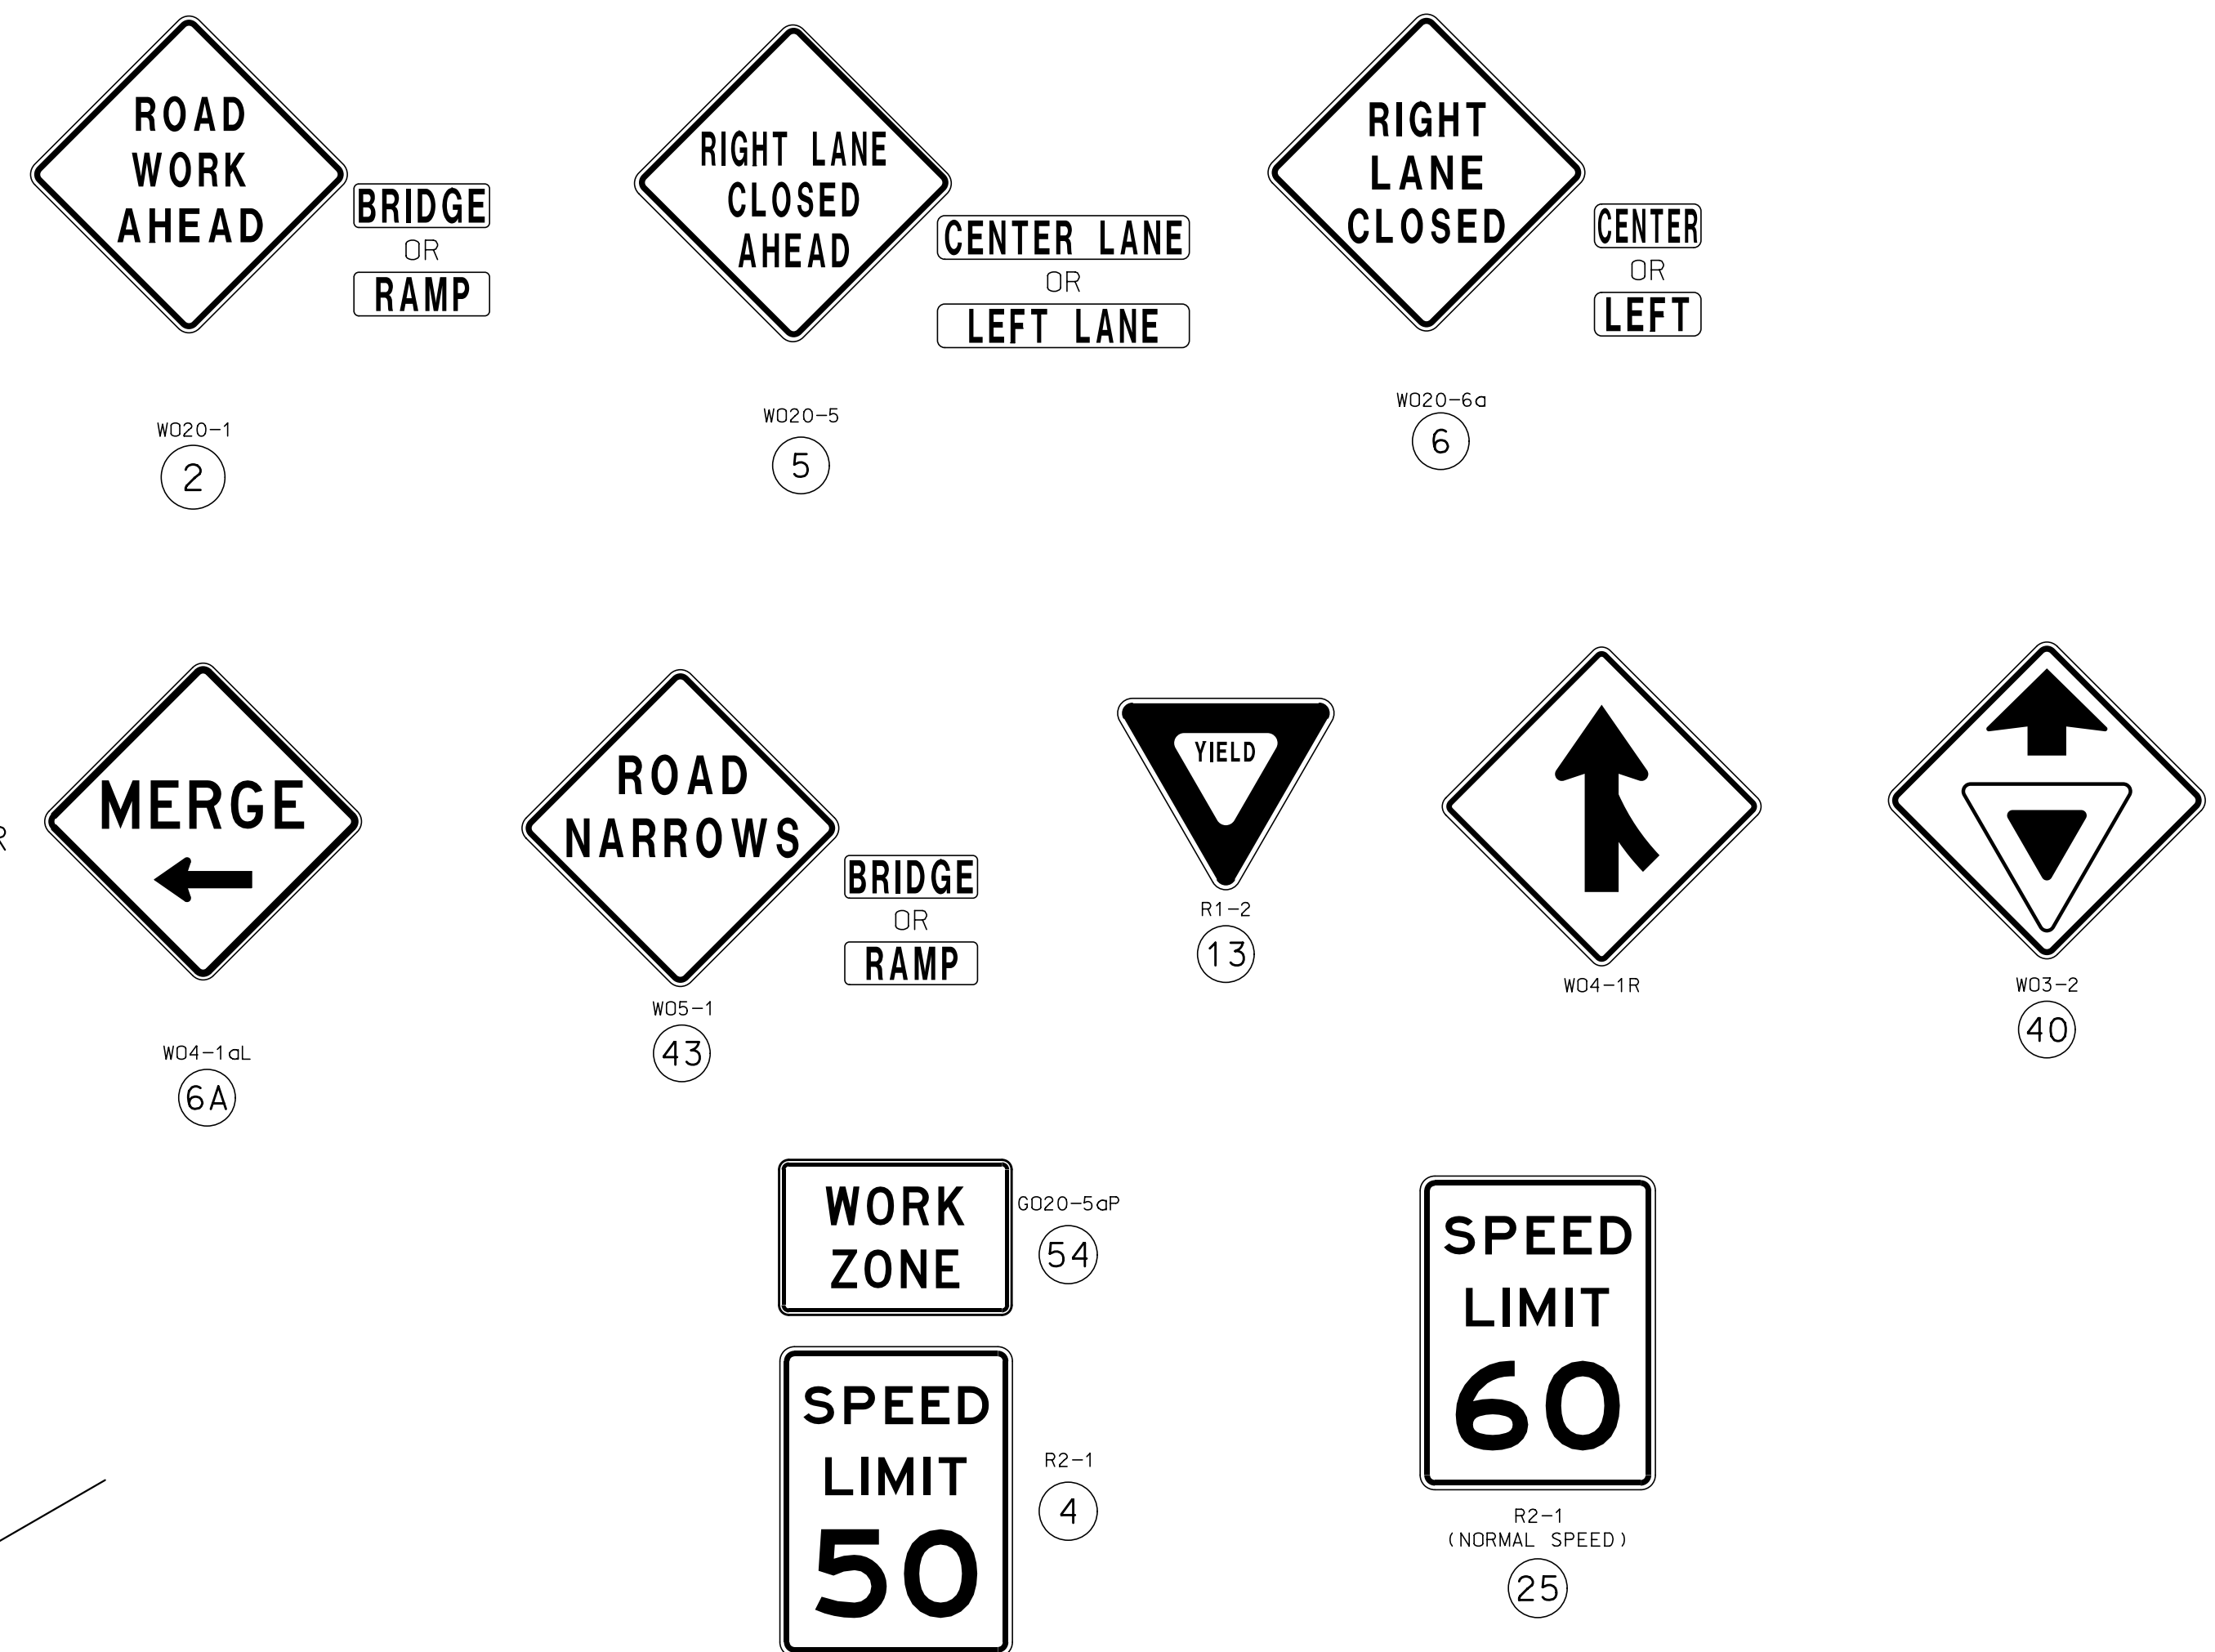

DATE PREPARED
7/1/2026

ROUTE I - 64	STATE MO
DISTRICT SL	SHEET NO. 24


COUNTY
ST. LOUIS CITY

JOB NO.
JSL0129

CONTRACT ID.

PROJECT NO.



BRIDGE NO.

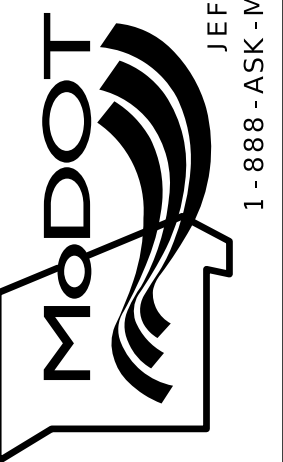[illegible]MISSOURI HIGHWAYS AND TRANSPORTATION
COMMISSION

**105 WEST CAPITOL
JEFFERSON CITY, MO 65102
1-888-ASK-MODOT (1-888-275-6636)**

TRAFFIC CONTROL SHEET
SHEET 6 OF 6

REV.

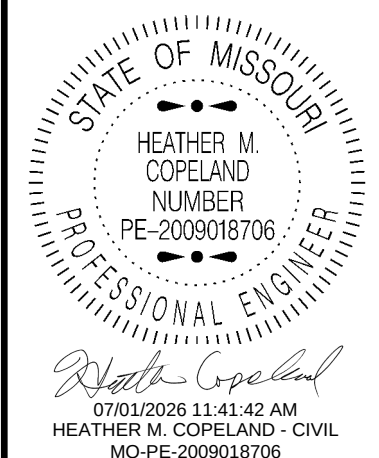
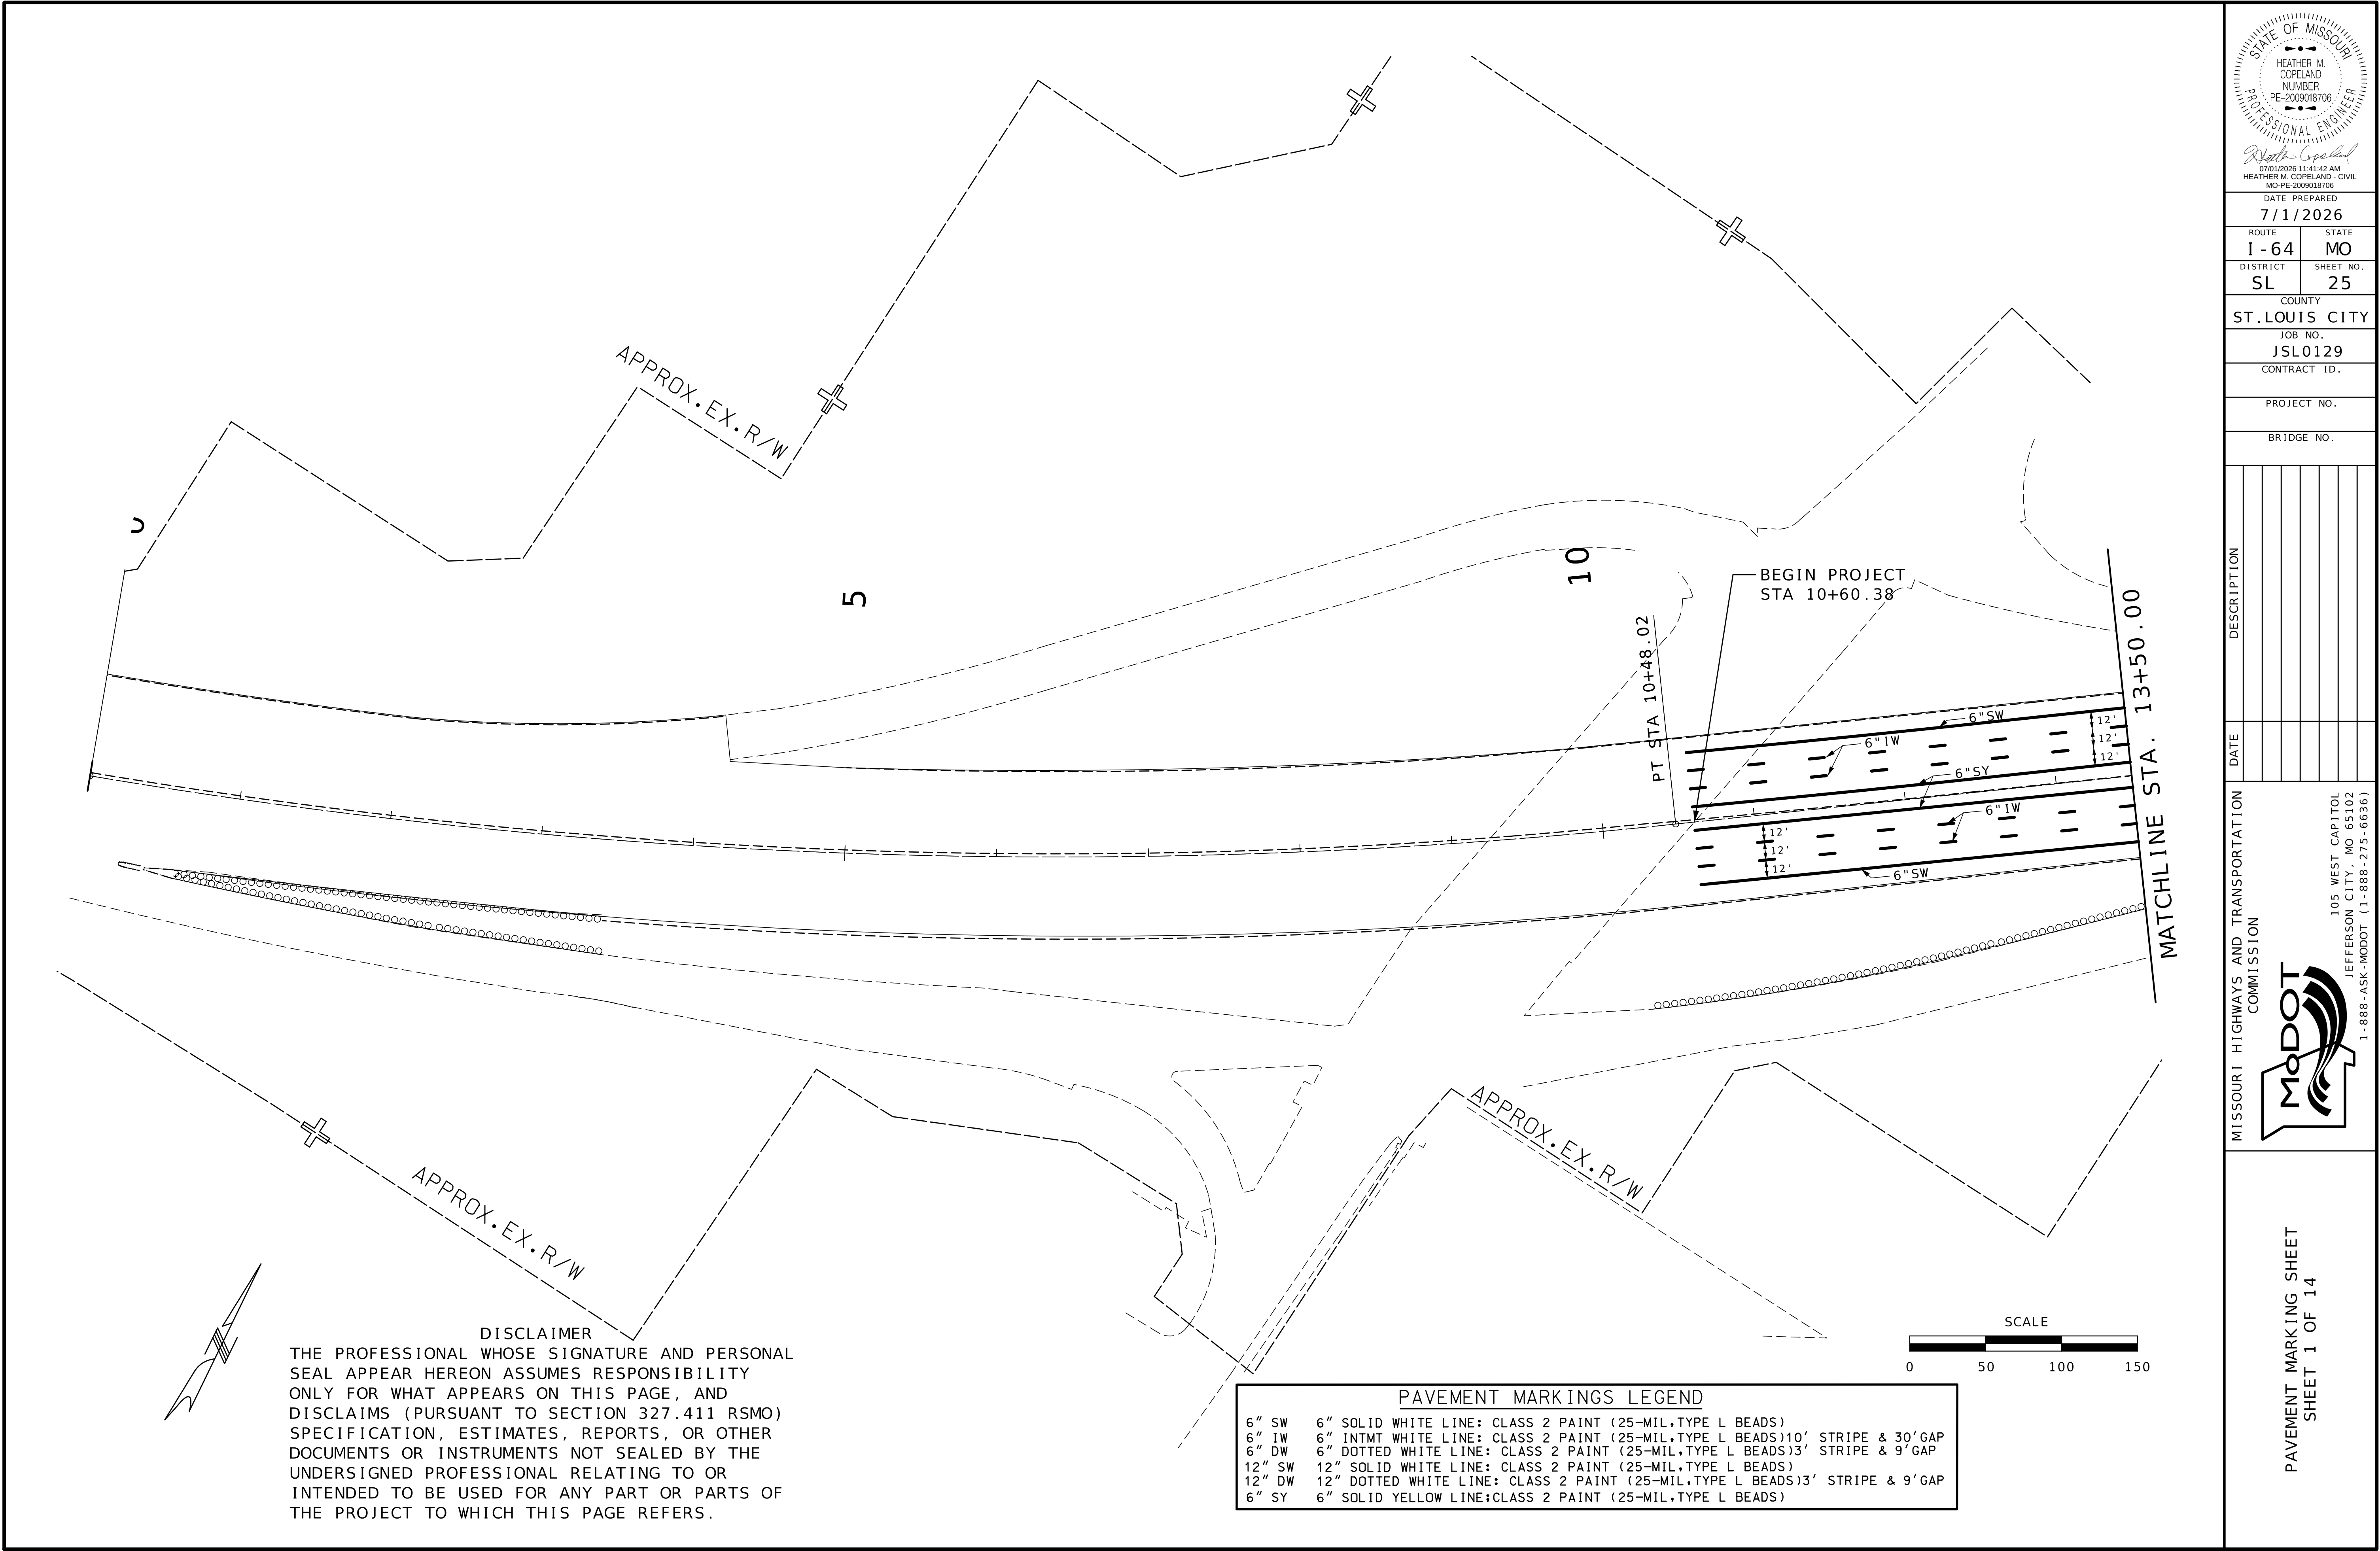


DATE PREPARED 7/1/2026	
ROUTE I - 64	STATE MO
DISTRICT SL	SHEET NO. 25
COUNTY ST. LOUIS CITY	
JOB NO. JSL0129	
CONTRACT ID.	
PROJECT NO.	
BRIDGE NO.	

DATE	DESCRIPTION


MISSOURI HIGHWAYS AND TRANSPORTATION COMMISSION

105 WEST CAPITOL
JEFFERSON CITY, MO 65102
1-888-ASK-MODOT (1-888-275-6636)

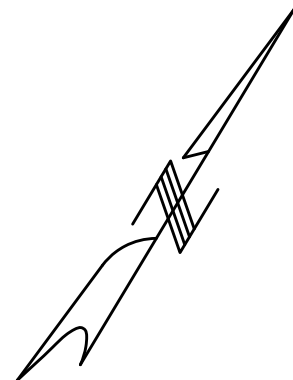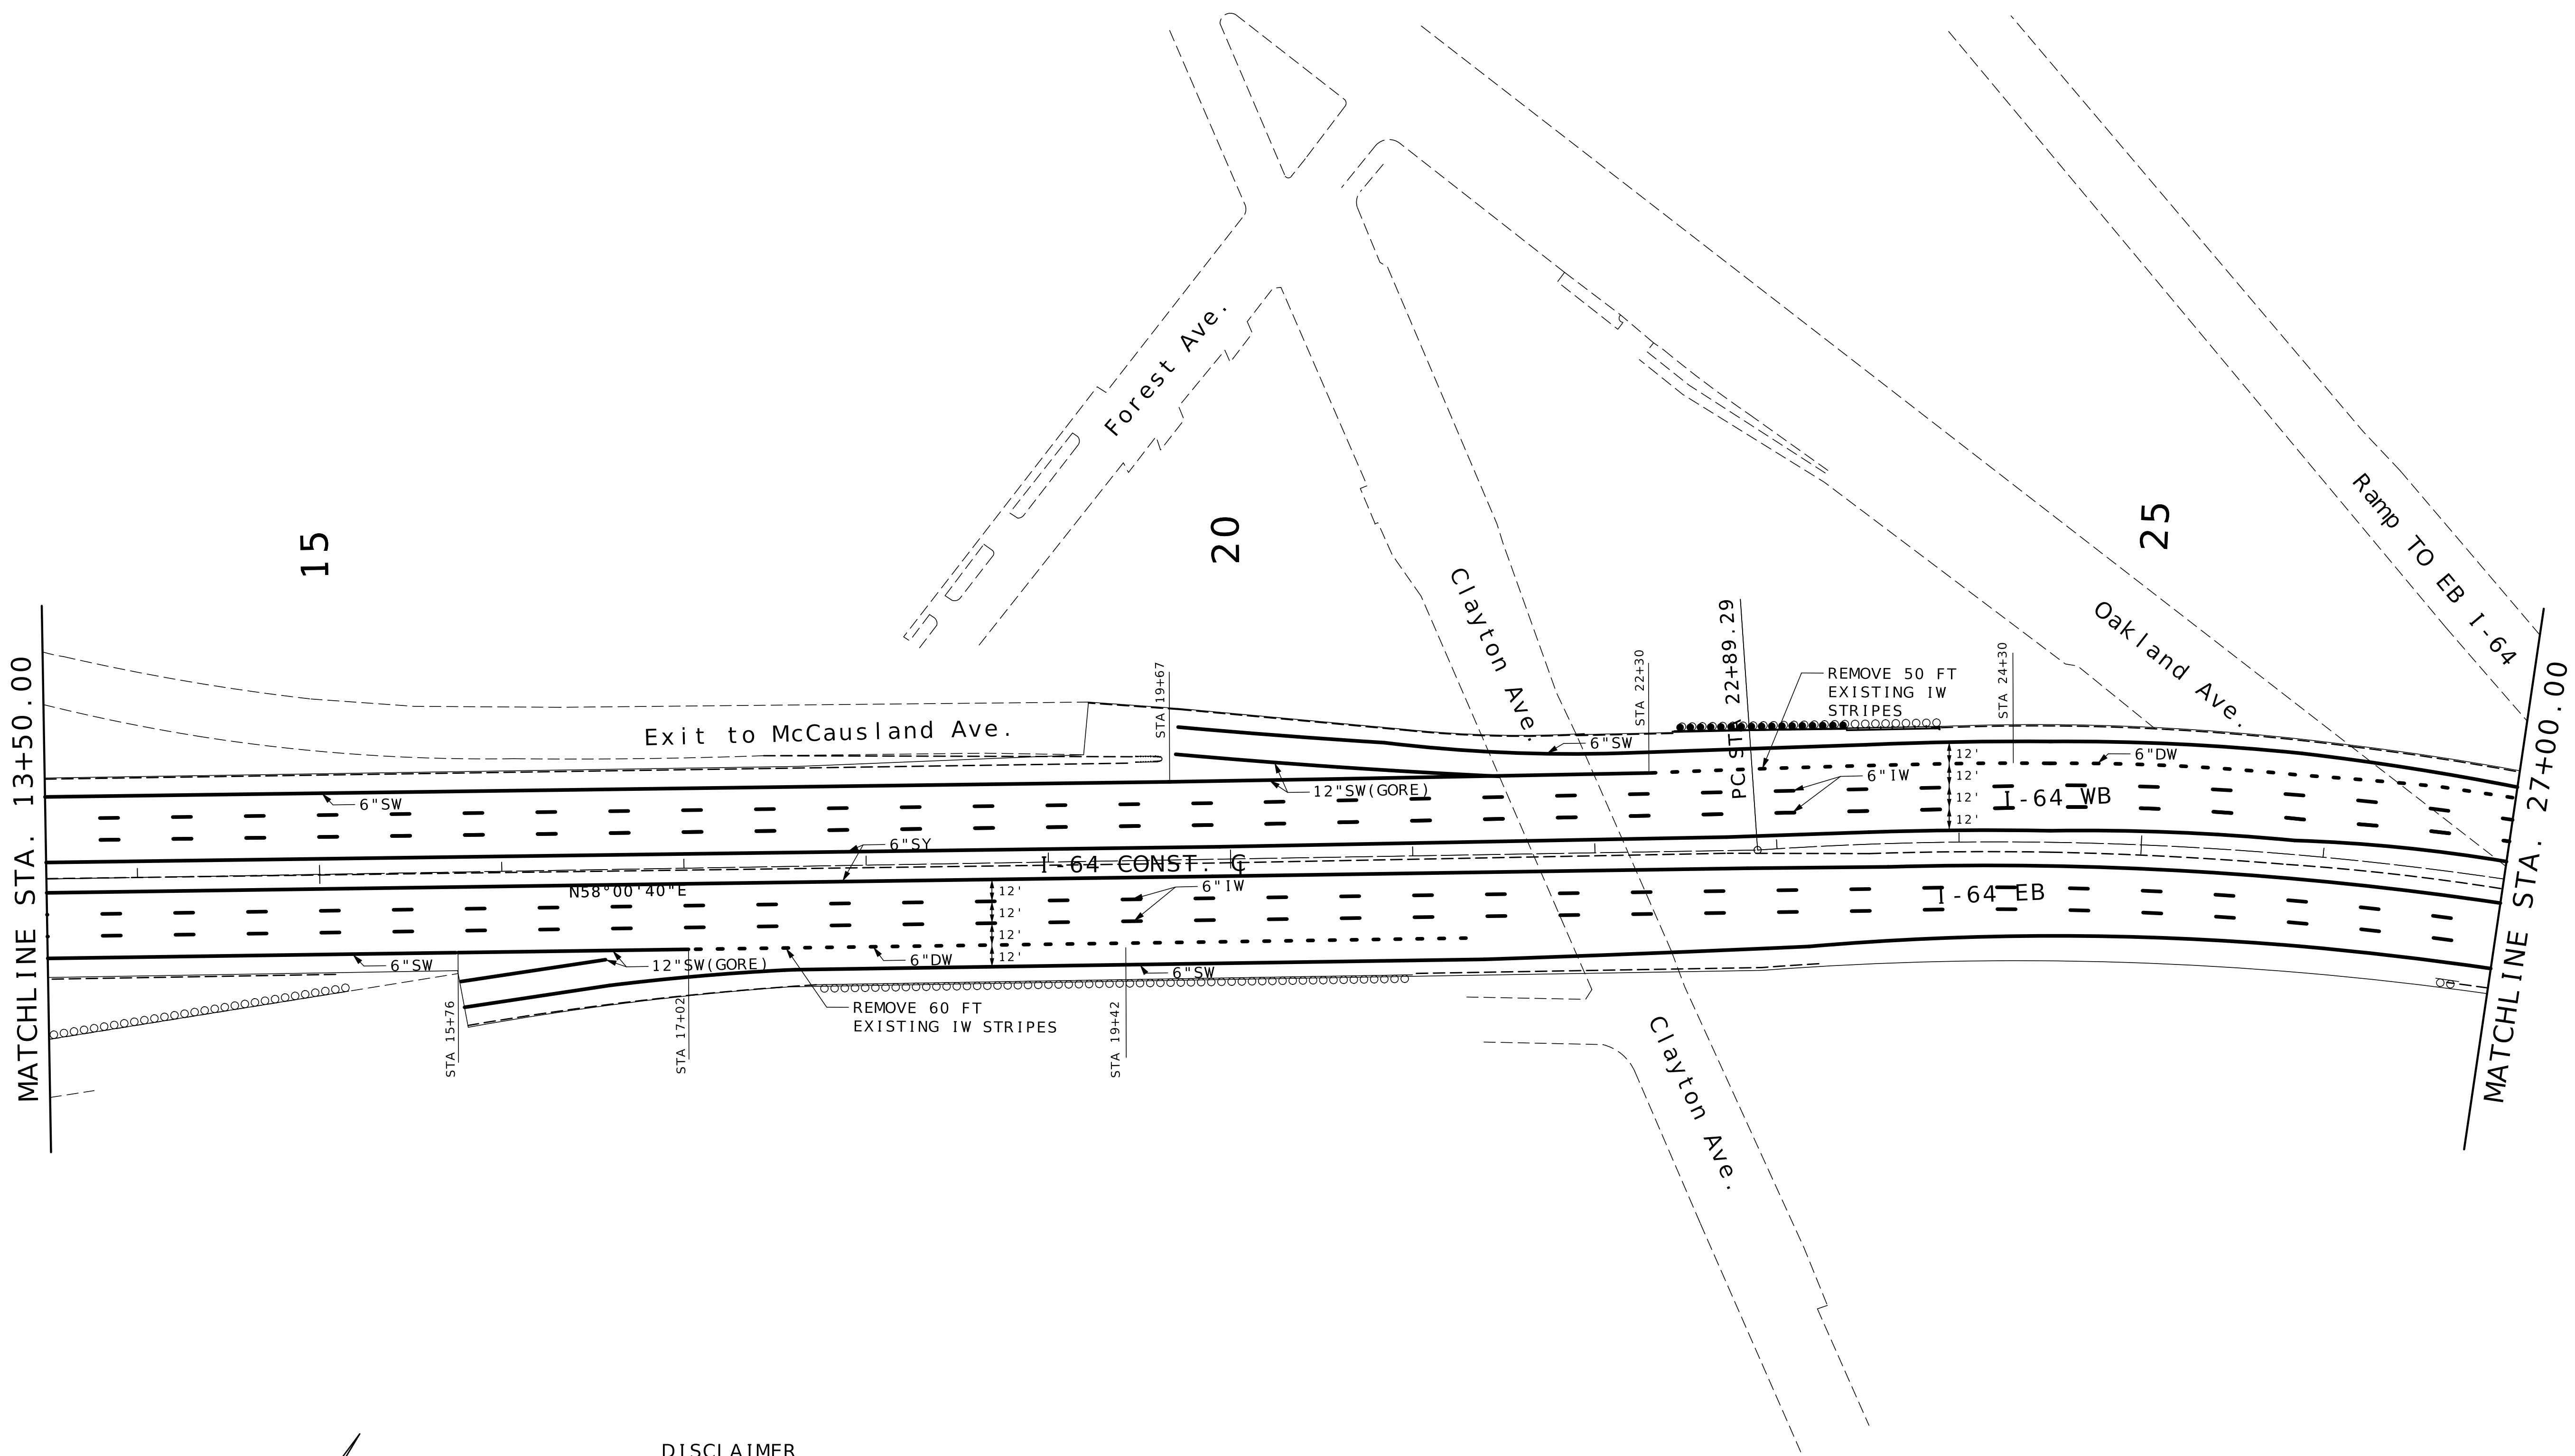

DISCLAIMER
THE PROFESSIONAL WHOSE SIGNATURE AND PERSONAL SEAL APPEAR HEREON ASSUMES RESPONSIBILITY ONLY FOR WHAT APPEARS ON THIS PAGE, AND DISCLAIMS (PURSUANT TO SECTION 327.411 RSMO) SPECIFICATION, ESTIMATES, REPORTS, OR OTHER DOCUMENTS OR INSTRUMENTS NOT SEALED BY THE UNDERSIGNED PROFESSIONAL RELATING TO OR INTENDED TO BE USED FOR ANY PART OR PARTS OF THE PROJECT TO WHICH THIS PAGE REFERS.

PAVEMENT MARKINGS LEGEND	
6" SW	6" SOLID WHITE LINE: CLASS 2 PAINT (25-MIL,TYPE L BEADS)
6" IW	6" INTMT WHITE LINE: CLASS 2 PAINT (25-MIL,TYPE L BEADS)10' STRIPE & 30' GAP
6" DW	6" DOTTED WHITE LINE: CLASS 2 PAINT (25-MIL,TYPE L BEADS)3' STRIPE & 9' GAP
12" SW	12" SOLID WHITE LINE: CLASS 2 PAINT (25-MIL,TYPE L BEADS)
12" DW	12" DOTTED WHITE LINE: CLASS 2 PAINT (25-MIL,TYPE L BEADS)3' STRIPE & 9' GAP
6" SY	6" SOLID YELLOW LINE:CLASS 2 PAINT (25-MIL,TYPE L BEADS)

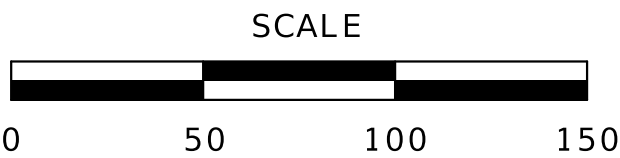

STATE OF MISSOURI

HEATHER M. COPELAND

NUMBER

PE-2009018706

PROFESSIONAL ENGINEER

DATE PREPARED

7/1/2026

ROUTE

I - 64

STATE

MO

DISTRICT

SL

SHEET NO.

26

COUNTY

ST. LOUIS CITY

JOB NO.

JSL0129

CONTRACT ID.

PROJECT NO.

BRIDGE NO.


DESCRIPTION	DATE

MISSOURI HIGHWAYS AND TRANSPORTATION COMMISSION

105 WEST CAPITOL
JEFFERSON CITY, MO 65102
1-888-ASK-MODOT (1-888-275-6636)

PAVEMENT MARKING SHEET

SHEET 2 OF 14

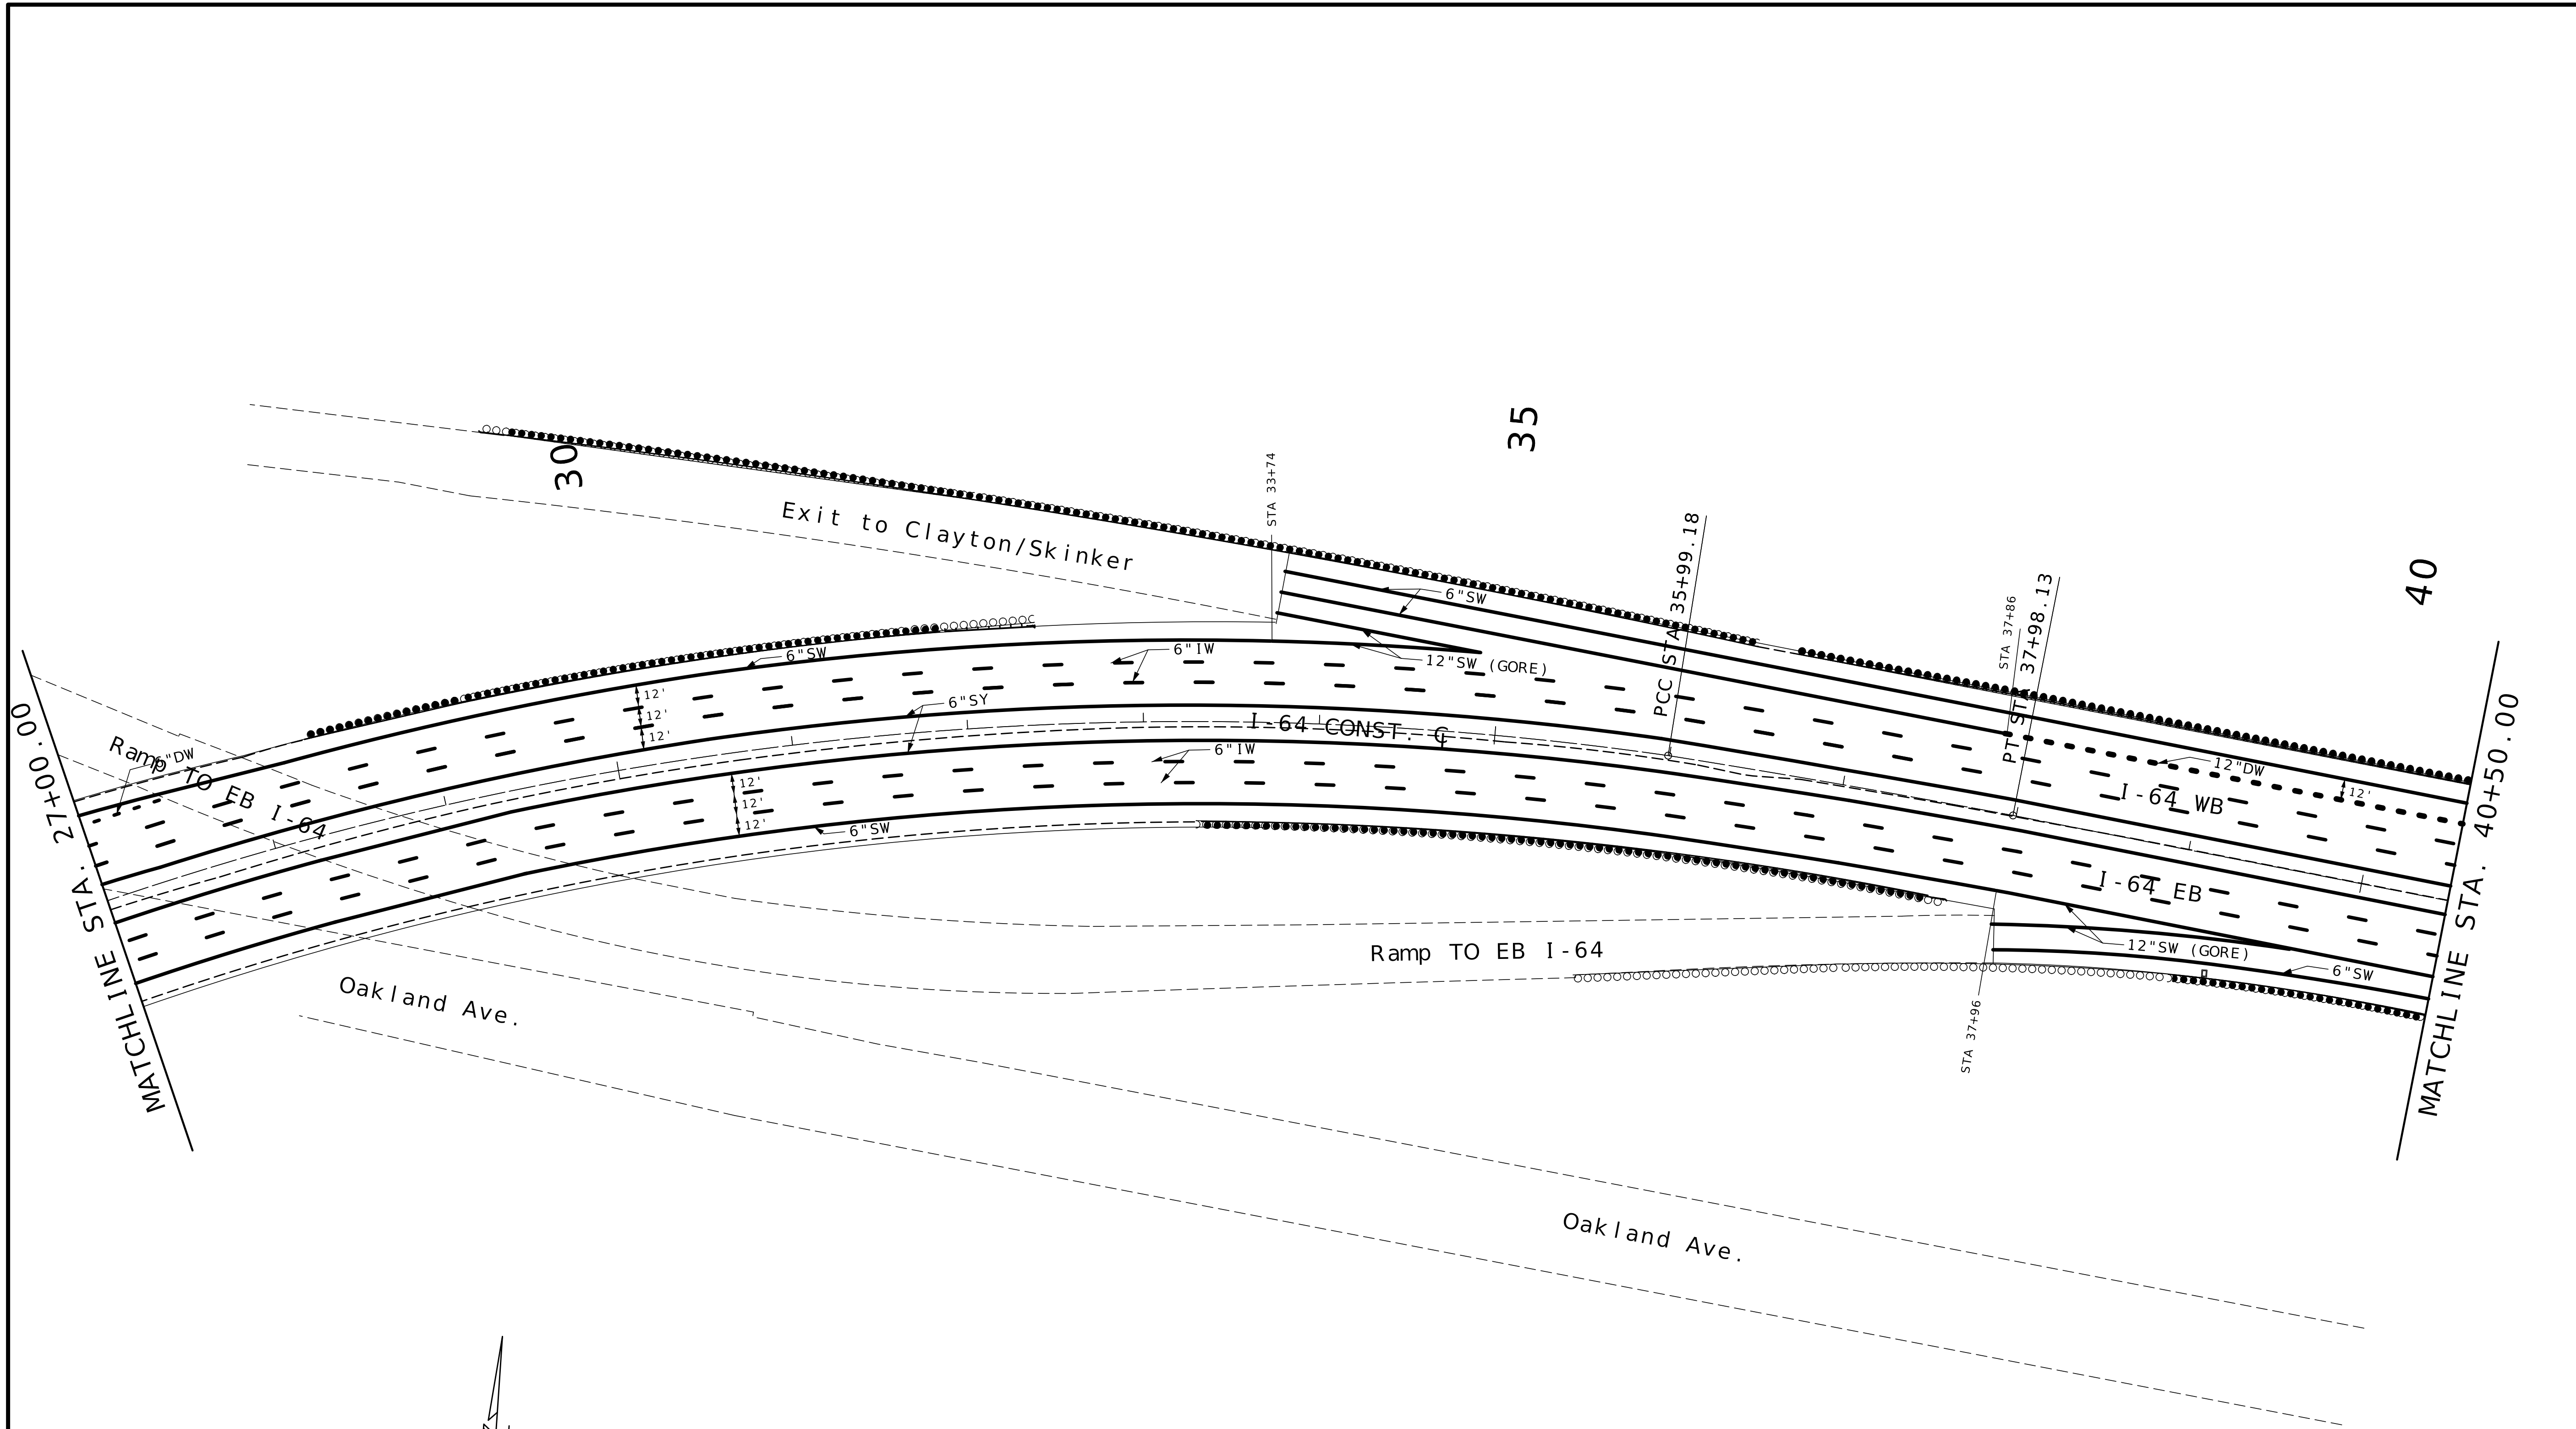

DISCLAIMER
THE PROFESSIONAL WHOSE SIGNATURE AND PERSONAL SEAL APPEAR HEREON ASSUMES RESPONSIBILITY ONLY FOR WHAT APPEARS ON THIS PAGE, AND DISCLAIMS (PURSUANT TO SECTION 327.411 RSMO) SPECIFICATION, ESTIMATES, REPORTS, OR OTHER DOCUMENTS OR INSTRUMENTS NOT SEALED BY THE UNDERSIGNED PROFESSIONAL RELATING TO OR INTENDED TO BE USED FOR ANY PART OR PARTS OF THE PROJECT TO WHICH THIS PAGE REFERS.

PAVEMENT MARKINGS LEGEND	
6" SW	6" SOLID WHITE LINE: CLASS 2 PAINT (25-MIL,TYPE L BEADS)
6" IW	6" INTMT WHITE LINE: CLASS 2 PAINT (25-MIL,TYPE L BEADS)10' STRIPE & 30' GAP
6" DW	6" DOTTED WHITE LINE: CLASS 2 PAINT (25-MIL,TYPE L BEADS)3' STRIPE & 9' GAP
12" SW	12" SOLID WHITE LINE: CLASS 2 PAINT (25-MIL,TYPE L BEADS)
12" DW	12" DOTTED WHITE LINE: CLASS 2 PAINT (25-MIL,TYPE L BEADS)3' STRIPE & 9' GAP
6" SY	6" SOLID YELLOW LINE:CLASS 2 PAINT (25-MIL,TYPE L BEADS)



STATE OF MISSOURI

HEATHER M. COPELAND

NUMBER

PE-2009018706

PROFESSIONAL ENGINEER

DATE PREPARED

7/1/2026

ROUTE

I - 64

STATE

MO

DISTRICT

SL

SHEET NO.

27

COUNTY

ST. LOUIS CITY

JOB NO.

JSL0129

CONTRACT ID.

PROJECT NO.

BRIDGE NO.


DESCRIPTION	DATE

MISSOURI HIGHWAYS AND TRANSPORTATION COMMISSION

105 WEST CAPITOL
JEFFERSON CITY, MO 65102
1-888-ASK-MODOT (1-888-275-6636)


PAVEMENT MARKING SHEET

SHEET 3 OF 14

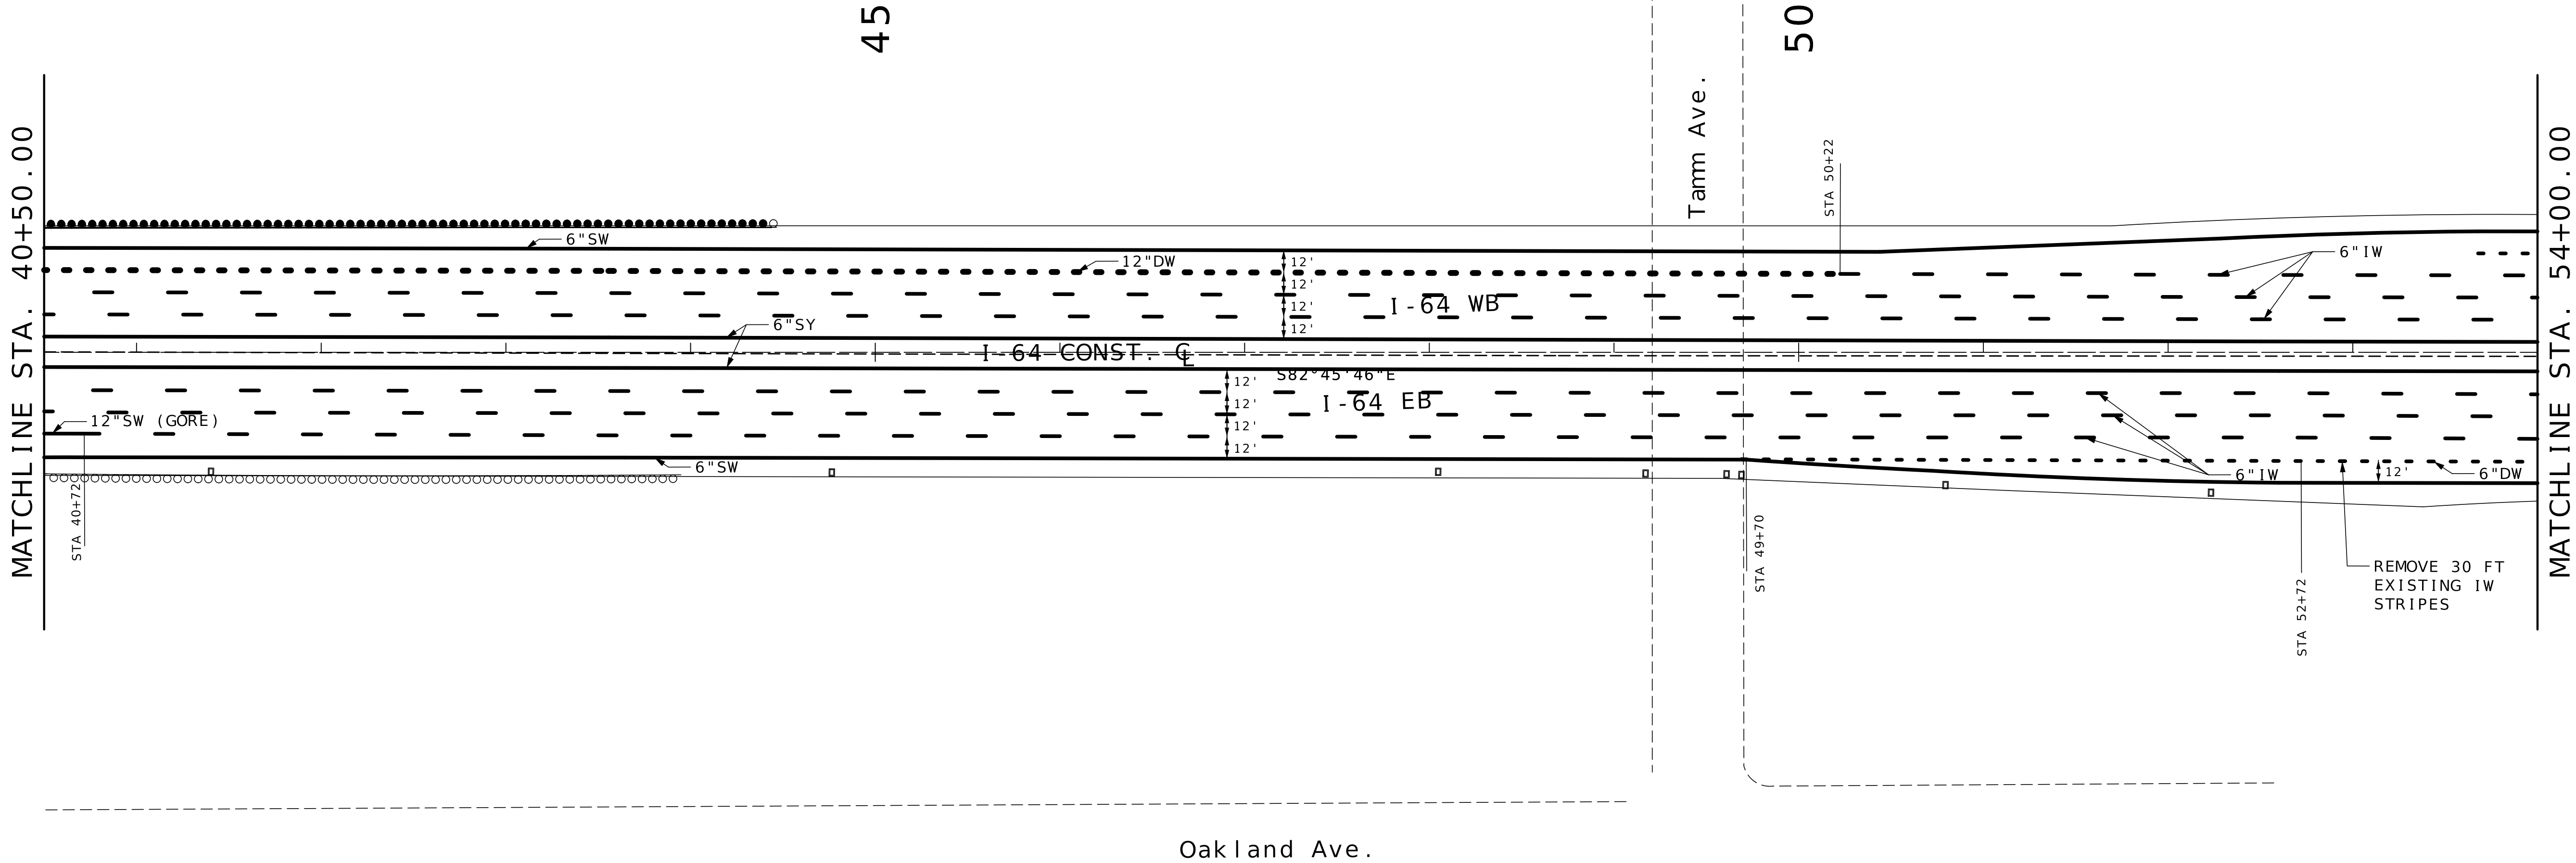

DISCLAIMER
THE PROFESSIONAL WHOSE SIGNATURE AND PERSONAL SEAL APPEAR HEREON ASSUMES RESPONSIBILITY ONLY FOR WHAT APPEARS ON THIS PAGE, AND DISCLAIMS (PURSUANT TO SECTION 327.411 RSMO) SPECIFICATION, ESTIMATES, REPORTS, OR OTHER DOCUMENTS OR INSTRUMENTS NOT SEALED BY THE UNDERSIGNED PROFESSIONAL RELATING TO OR INTENDED TO BE USED FOR ANY PART OR PARTS OF THE PROJECT TO WHICH THIS PAGE REFERS.

PAVEMENT MARKINGS LEGEND	
6" SW	6" SOLID WHITE LINE: CLASS 2 PAINT (25-MIL,TYPE L BEADS)
6" IW	6" INTMT WHITE LINE: CLASS 2 PAINT (25-MIL,TYPE L BEADS)10' STRIPE & 30'GAP
6" DW	6" DOTTED WHITE LINE: CLASS 2 PAINT (25-MIL,TYPE L BEADS)3' STRIPE & 9'GAP
12" SW	12" SOLID WHITE LINE: CLASS 2 PAINT (25-MIL,TYPE L BEADS)
12" DW	12" DOTTED WHITE LINE: CLASS 2 PAINT (25-MIL,TYPE L BEADS)3' STRIPE & 9'GAP
6" SY	6" SOLID YELLOW LINE:CLASS 2 PAINT (25-MIL,TYPE L BEADS)

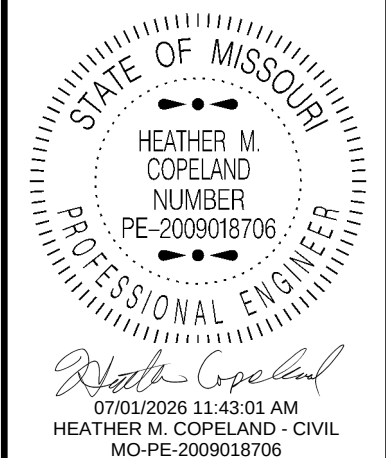


DATE PREPARED 7/1/2026	
ROUTE I - 64	STATE MO
DISTRICT SL	SHEET NO. 28
COUNTY ST. LOUIS CITY	
JOB NO. JSL0129	
CONTRACT ID.	
PROJECT NO.	
BRIDGE NO.	

DESCRIPTION	DATE


MISSOURI HIGHWAYS AND TRANSPORTATION COMMISSION

105 WEST CAPITOL
JEFFERSON CITY, MO 65102
1-888-ASK-MODOT (1-888-275-6636)

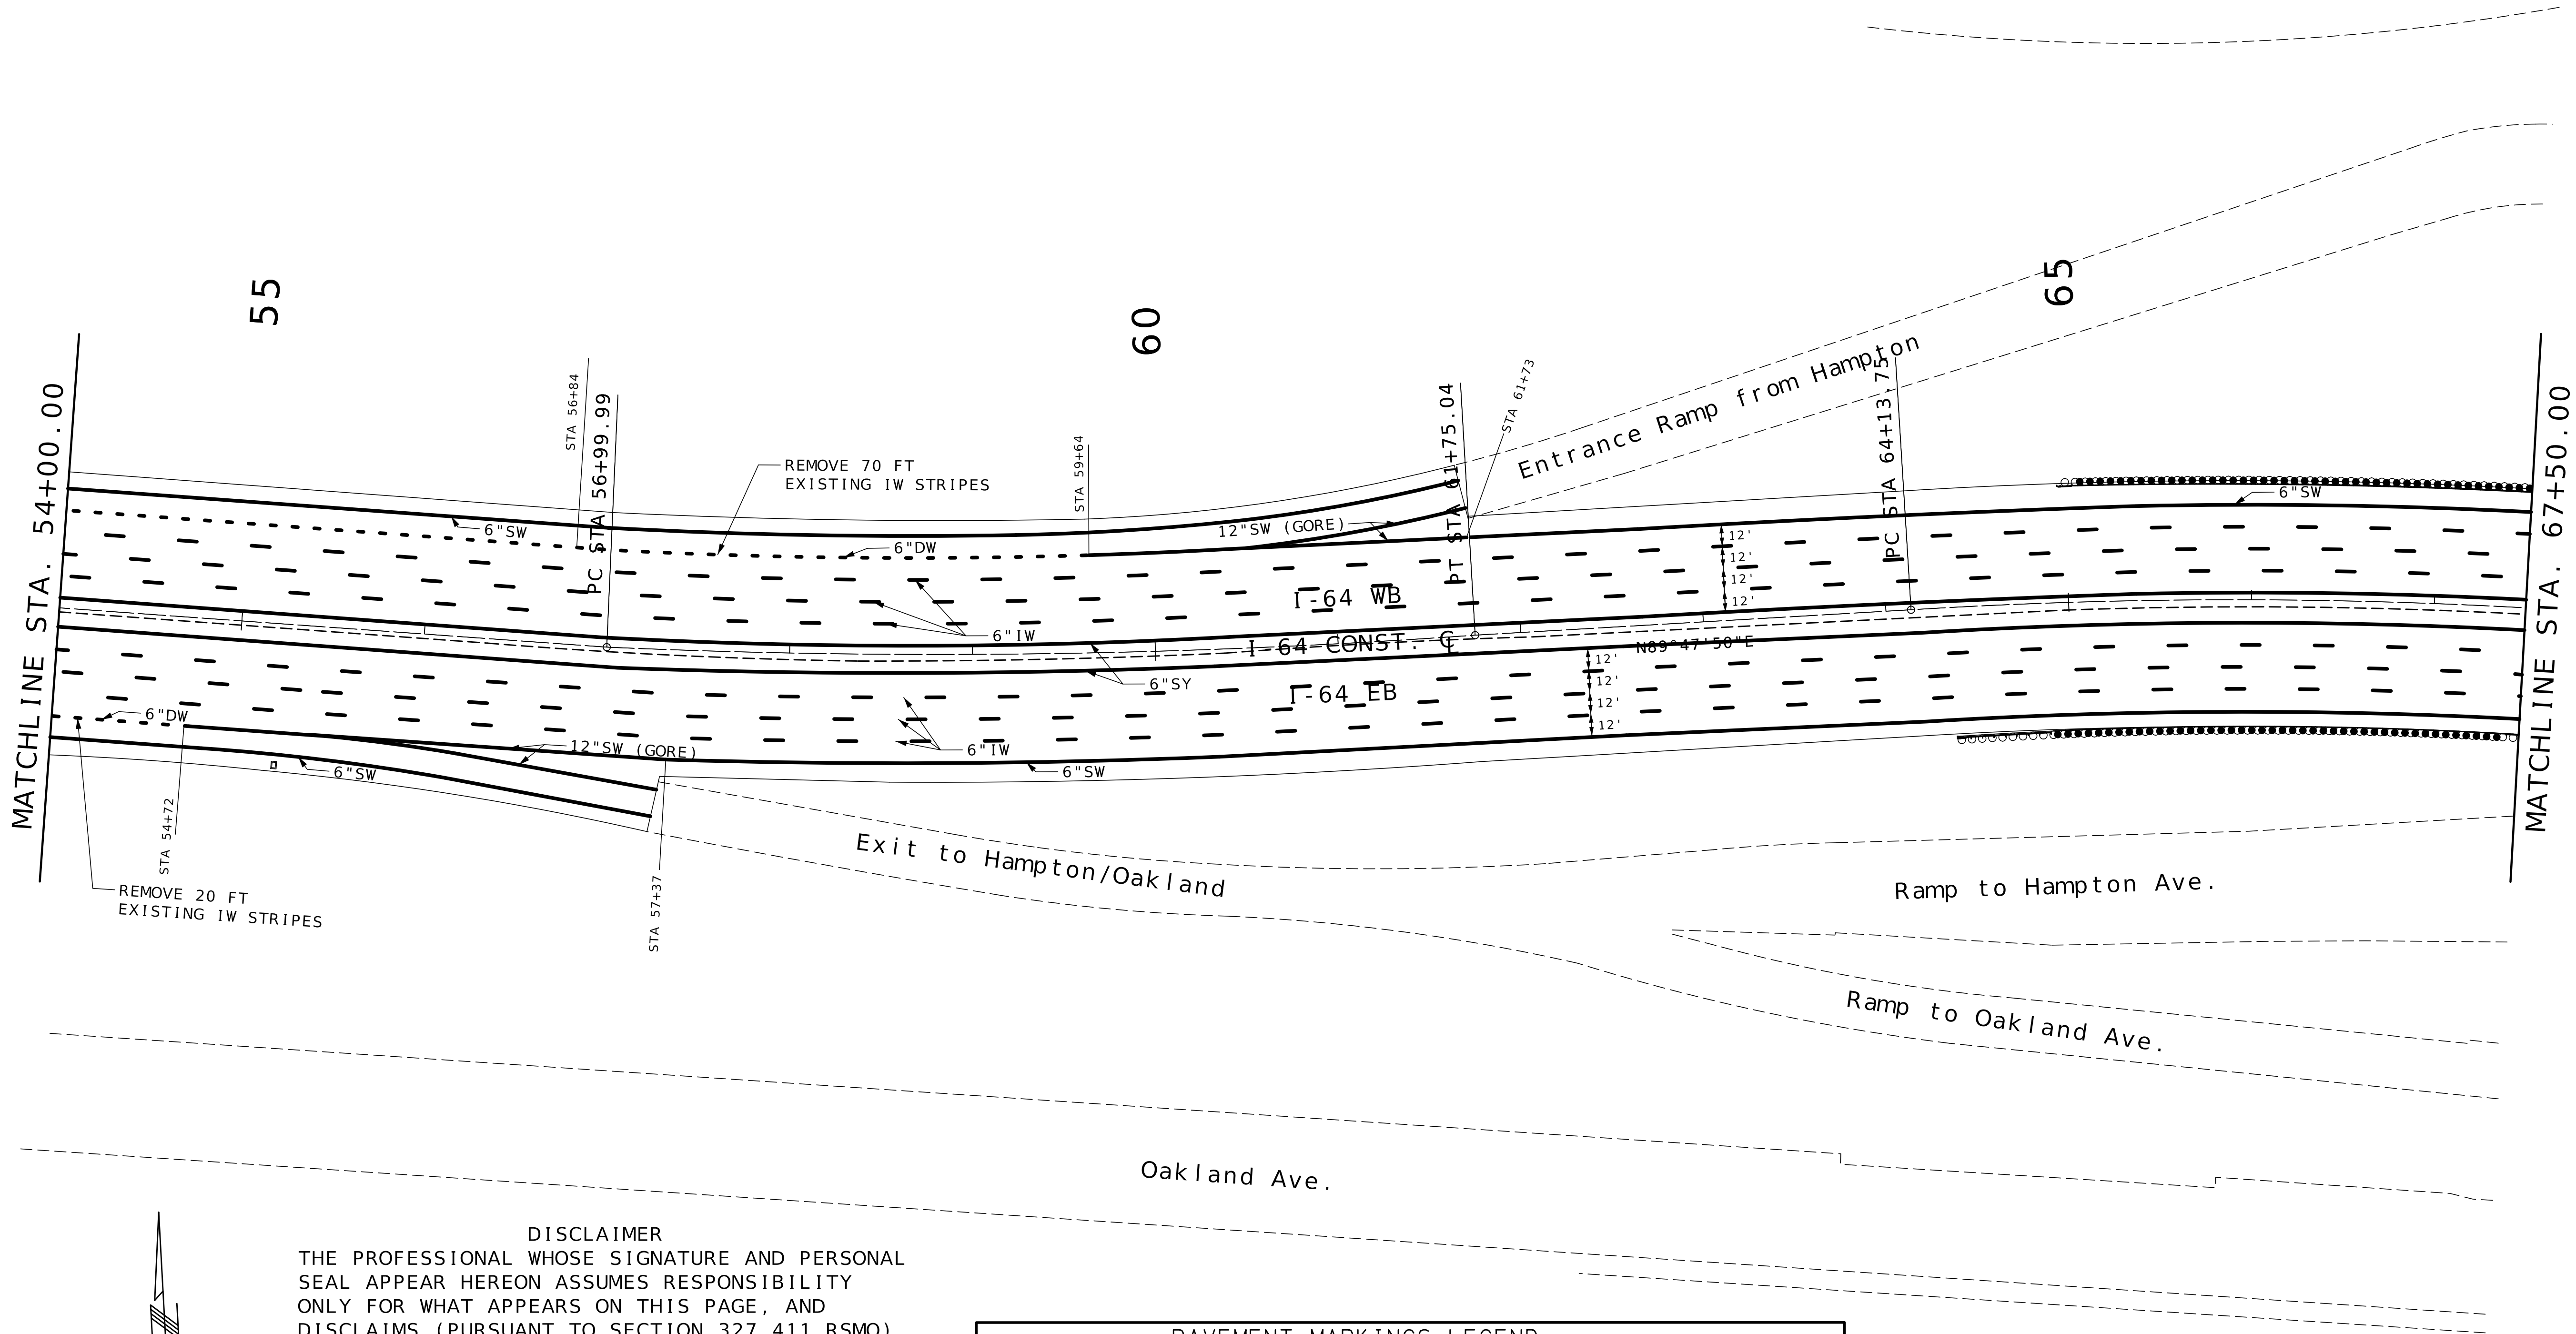

DISCLAIMER
THE PROFESSIONAL WHOSE SIGNATURE AND PERSONAL SEAL APPEAR HEREON ASSUMES RESPONSIBILITY ONLY FOR WHAT APPEARS ON THIS PAGE, AND DISCLAIMS (PURSUANT TO SECTION 327.411 RSMO) SPECIFICATION, ESTIMATES, REPORTS, OR OTHER DOCUMENTS OR INSTRUMENTS NOT SEALED BY THE UNDERSIGNED PROFESSIONAL RELATING TO OR INTENDED TO BE USED FOR ANY PART OR PARTS OF THE PROJECT TO WHICH THIS PAGE REFERS.


PAVEMENT MARKINGS LEGEND	
6" SW	6" SOLID WHITE LINE: CLASS 2 PAINT (25-MIL,TYPE L BEADS)
6" IW	6" INTMT WHITE LINE: CLASS 2 PAINT (25-MIL,TYPE L BEADS)10' STRIPE & 30'GAP
6" DW	6" DOTTED WHITE LINE: CLASS 2 PAINT (25-MIL,TYPE L BEADS)3' STRIPE & 9'GAP
12" SW	12" SOLID WHITE LINE: CLASS 2 PAINT (25-MIL,TYPE L BEADS)
12" DW	12" DOTTED WHITE LINE: CLASS 2 PAINT (25-MIL,TYPE L BEADS)3' STRIPE & 9'GAP
6" SY	6" SOLID YELLOW LINE:CLASS 2 PAINT (25-MIL,TYPE L BEADS)

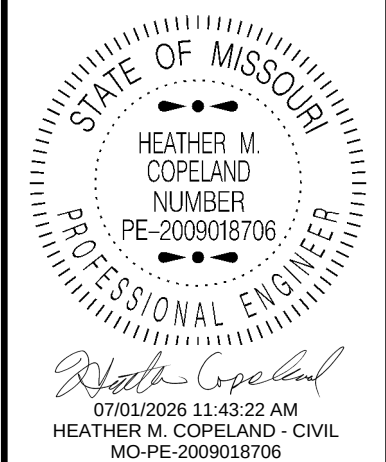


DATE PREPARED 7/1/2026	
ROUTE I - 64	STATE MO
DISTRICT SL	SHEET NO. 29
COUNTY ST. LOUIS CITY	
JOB NO. JSL0129	
CONTRACT ID.	
PROJECT NO.	
BRIDGE NO.	

DESCRIPTION

MISSOURI HIGHWAYS AND TRANSPORTATION COMMISSION

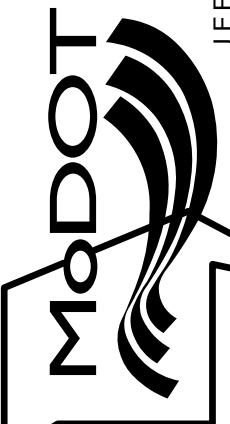


105 WEST CAPITOL
JEFFERSON CITY, MO 65102
1-888-ASK-MODOT (1-888-275-6636)

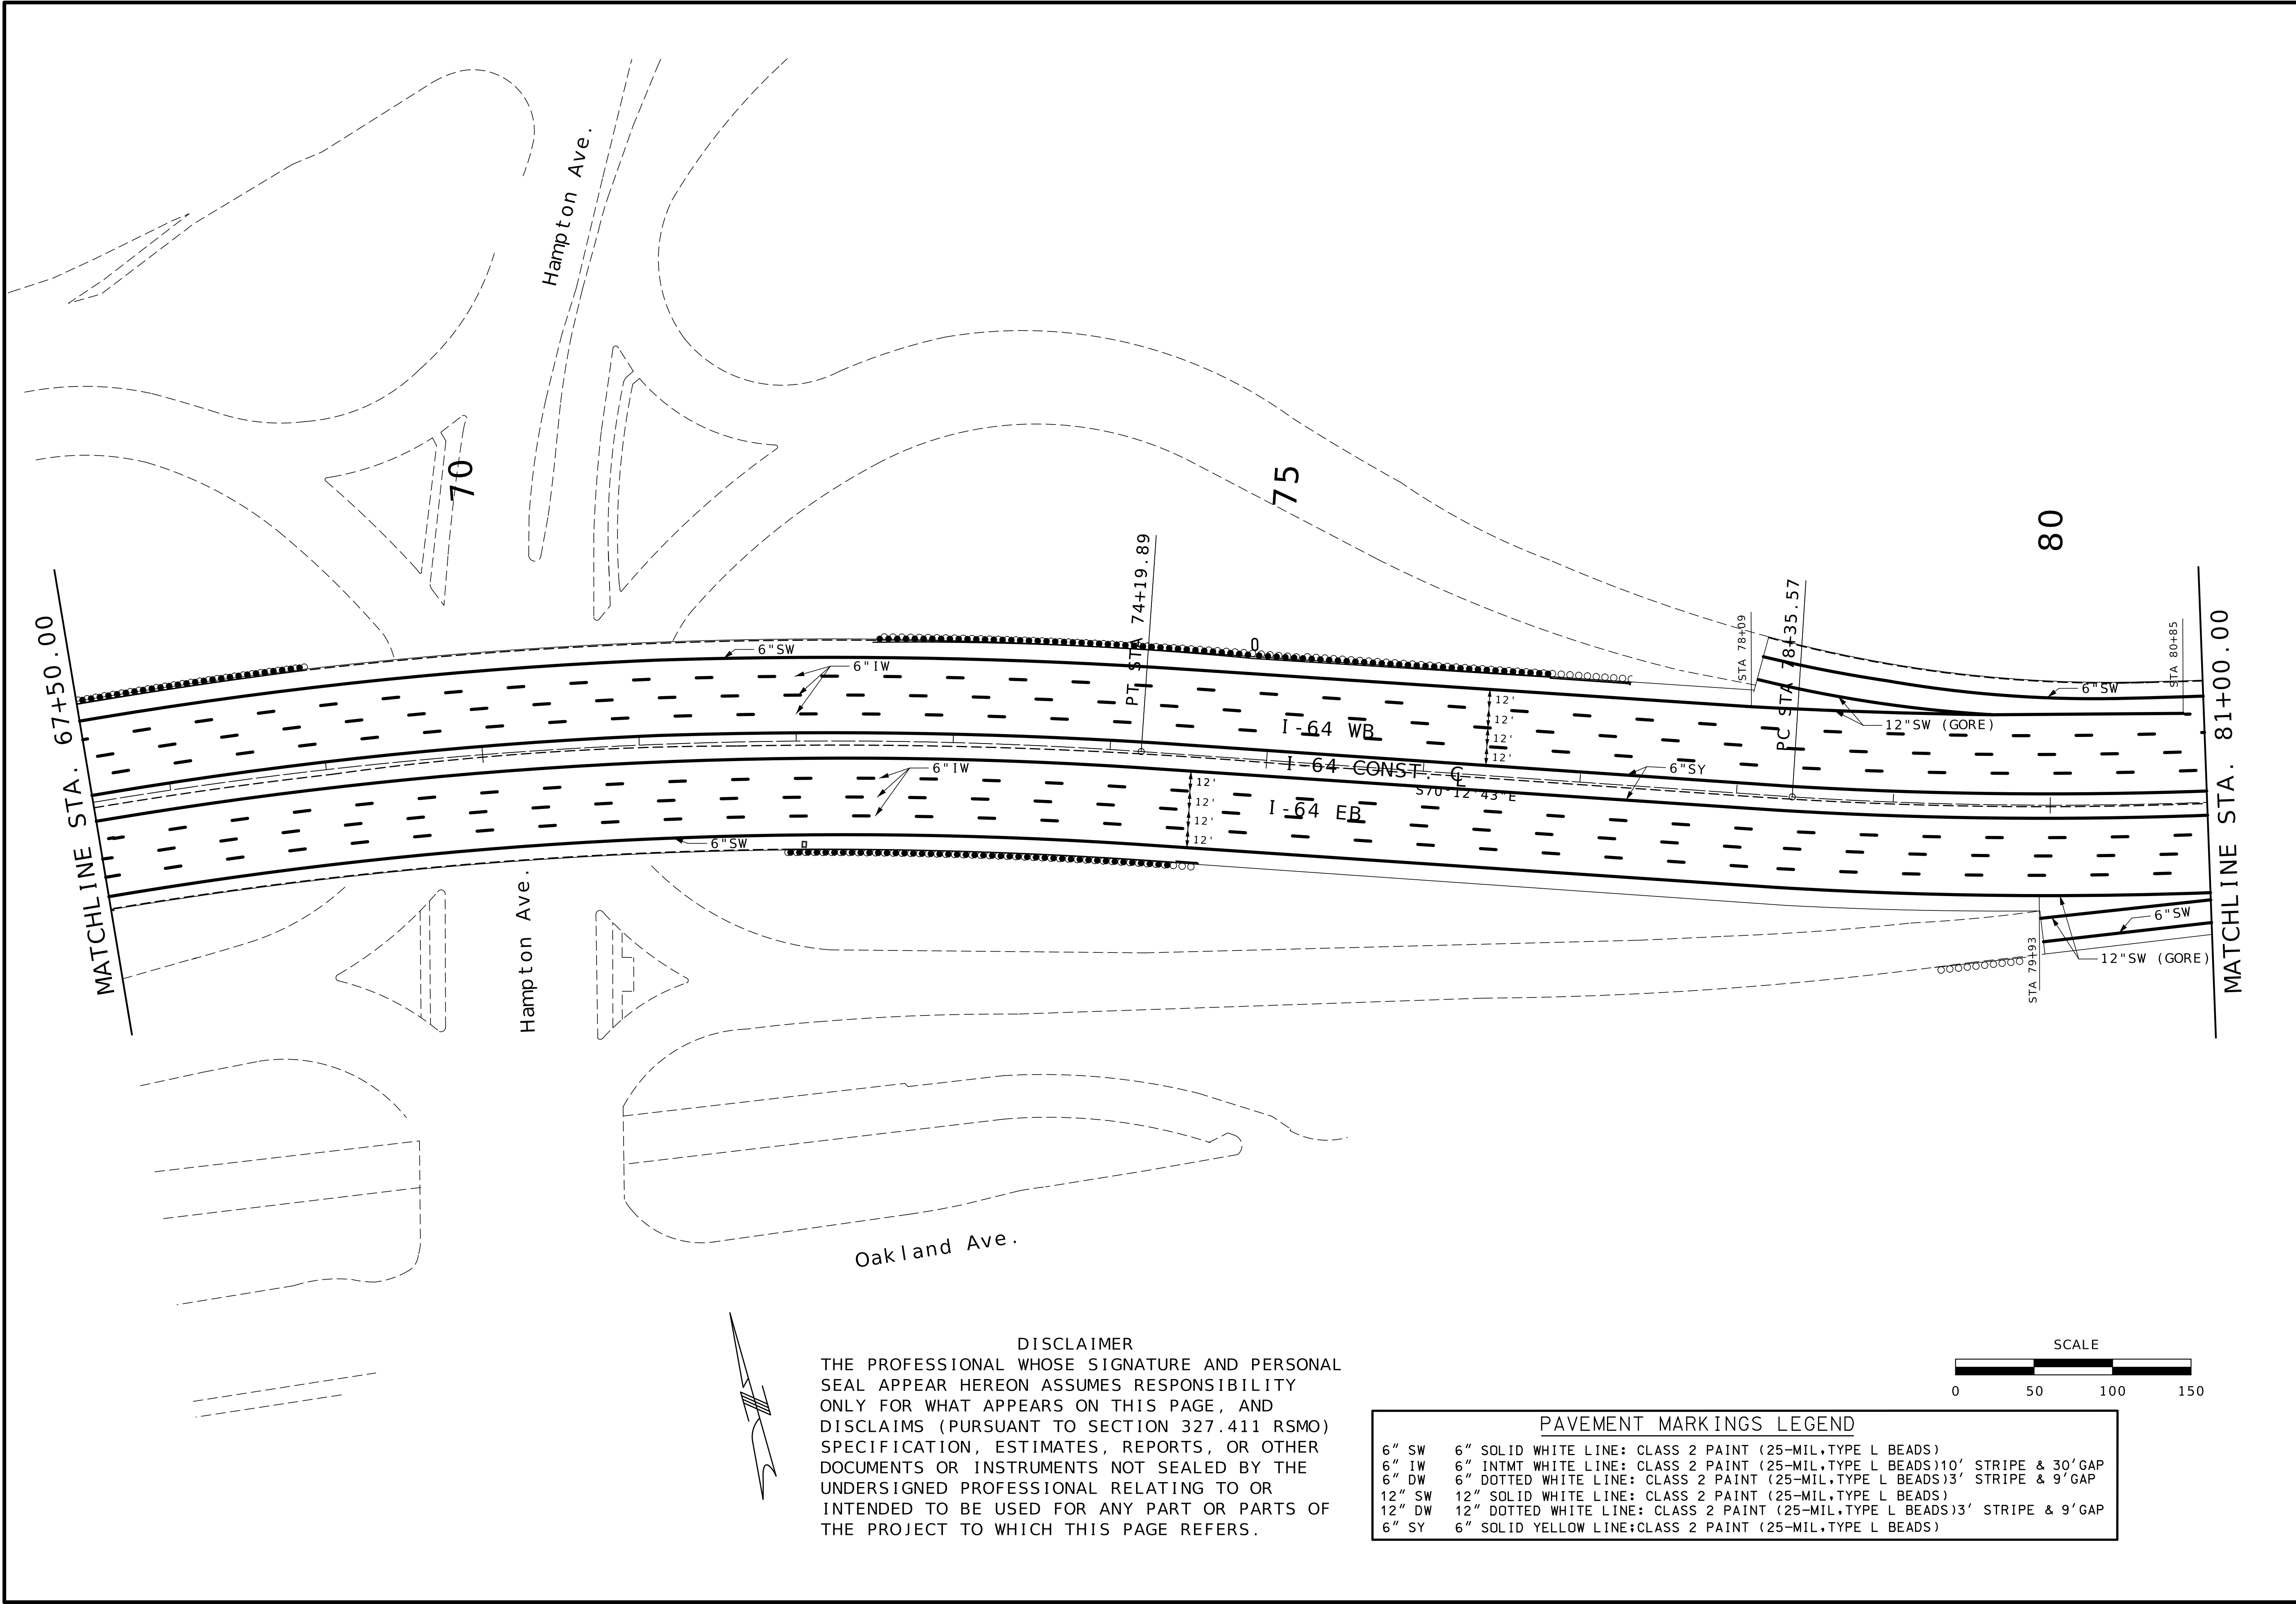

DISCLAIMER
THE PROFESSIONAL WHOSE SIGNATURE AND PERSONAL SEAL APPEAR HEREON ASSUMES RESPONSIBILITY ONLY FOR WHAT APPEARS ON THIS PAGE, AND DISCLAIMS (PURSUANT TO SECTION 327.411 RSMO) SPECIFICATION, ESTIMATES, REPORTS, OR OTHER DOCUMENTS OR INSTRUMENTS NOT SEALED BY THE UNDERSIGNED PROFESSIONAL RELATING TO OR INTENDED TO BE USED FOR ANY PART OR PARTS OF THE PROJECT TO WHICH THIS PAGE REFERS.

PAVEMENT MARKINGS LEGEND	
6" SW	6" SOLID WHITE LINE: CLASS 2 PAINT (25-MIL,TYPE L BEADS)
6" IW	6" INTMT WHITE LINE: CLASS 2 PAINT (25-MIL,TYPE L BEADS)10' STRIPE & 30'GAP
6" DW	6" DOTTED WHITE LINE: CLASS 2 PAINT (25-MIL,TYPE L BEADS)3' STRIPE & 9'GAP
12" SW	12" SOLID WHITE LINE: CLASS 2 PAINT (25-MIL,TYPE L BEADS)
12" DW	12" DOTTED WHITE LINE: CLASS 2 PAINT (25-MIL,TYPE L BEADS)3' STRIPE & 9'GAP
6" SY	6" SOLID YELLOW LINE:CLASS 2 PAINT (25-MIL,TYPE L BEADS)

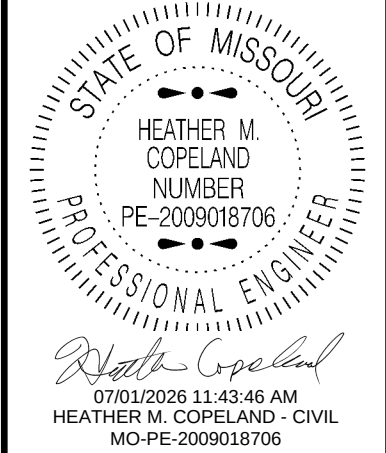


DATE PREPARED 7/1/2026	
ROUTE I - 64	STATE MO
DISTRICT SL	SHEET NO. 30
COUNTY ST. LOUIS CITY	
JOB NO. JSL0129	
CONTRACT ID.	
PROJECT NO.	
BRIDGE NO.	

DESCRIPTION	DATE


MISSOURI HIGHWAYS AND TRANSPORTATION COMMISSION

105 WEST CAPITOL
JEFFERSON CITY, MO 65102
1-888-ASK-MODOT (1-888-275-6636)

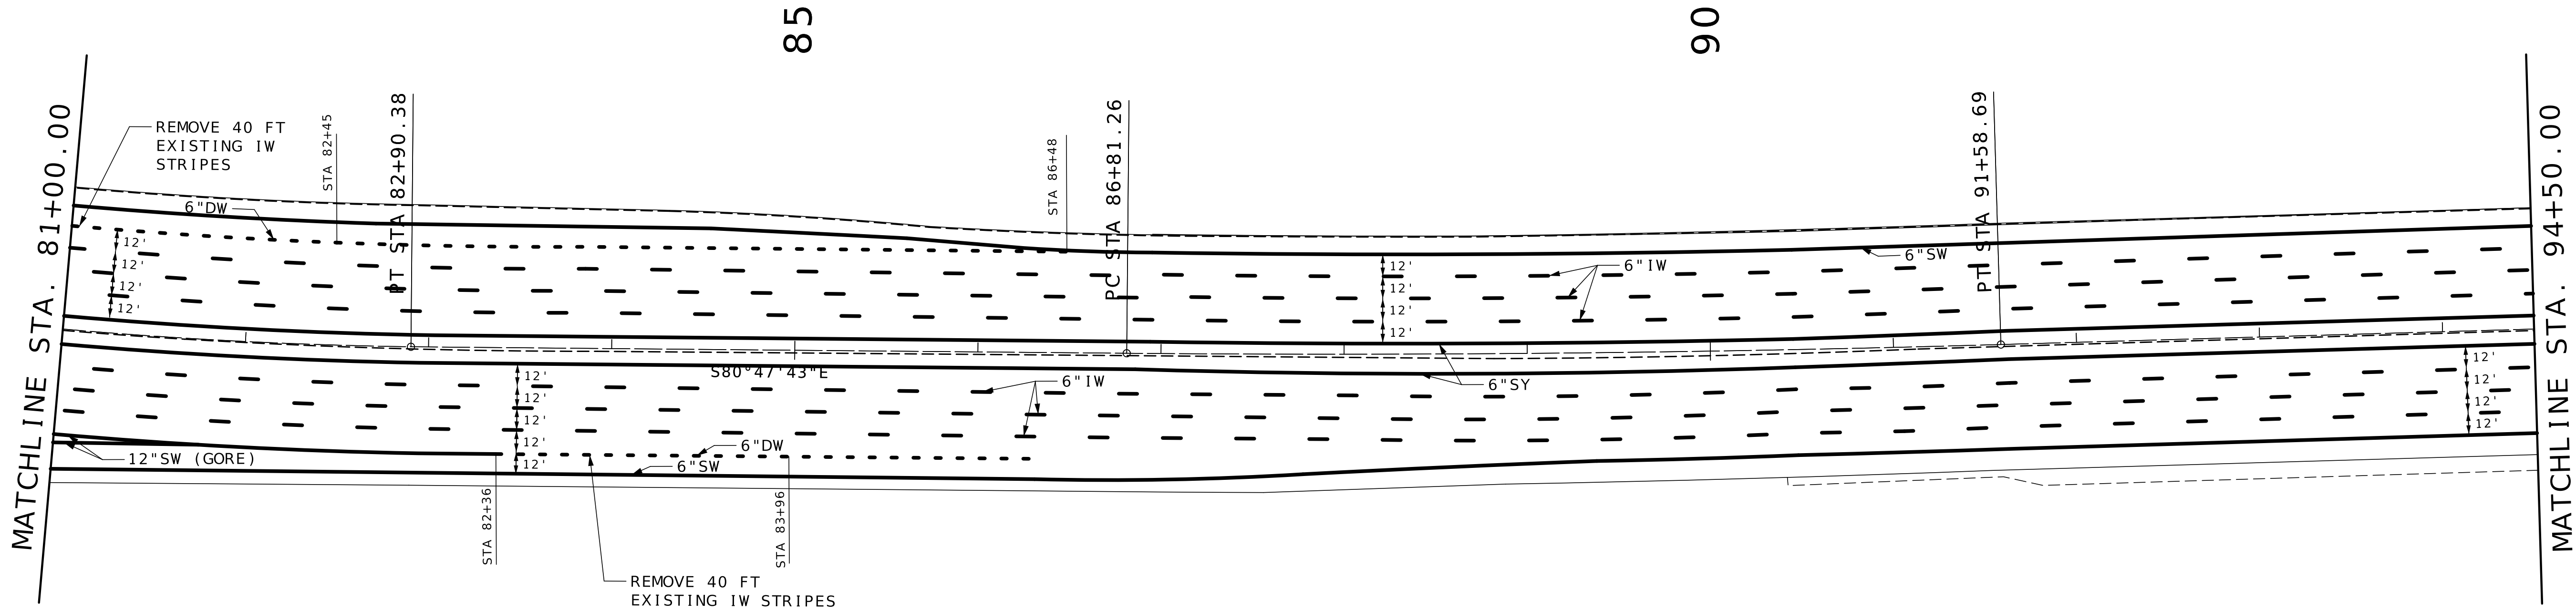

DISCLAIMER
THE PROFESSIONAL WHOSE SIGNATURE AND PERSONAL SEAL APPEAR HEREON ASSUMES RESPONSIBILITY ONLY FOR WHAT APPEARS ON THIS PAGE, AND DISCLAIMS (PURSUANT TO SECTION 327.411 RSMO) SPECIFICATION, ESTIMATES, REPORTS, OR OTHER DOCUMENTS OR INSTRUMENTS NOT SEALED BY THE UNDERSIGNED PROFESSIONAL RELATING TO OR INTENDED TO BE USED FOR ANY PART OR PARTS OF THE PROJECT TO WHICH THIS PAGE REFERS.


PAVEMENT MARKINGS LEGEND	
6" SW	6" SOLID WHITE LINE: CLASS 2 PAINT (25-MIL,TYPE L BEADS)
6" IW	6" INTMT WHITE LINE: CLASS 2 PAINT (25-MIL,TYPE L BEADS)10' STRIPE & 30'GAP
6" DW	6" DOTTED WHITE LINE: CLASS 2 PAINT (25-MIL,TYPE L BEADS)3' STRIPE & 9'GAP
12" SW	12" SOLID WHITE LINE: CLASS 2 PAINT (25-MIL,TYPE L BEADS)
12" DW	12" DOTTED WHITE LINE: CLASS 2 PAINT (25-MIL,TYPE L BEADS)3' STRIPE & 9'GAP
6" SY	6" SOLID YELLOW LINE:CLASS 2 PAINT (25-MIL,TYPE L BEADS)

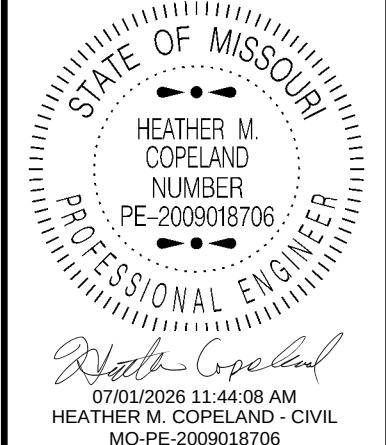

DATE PREPARED 7/1/2026	
ROUTE I - 64	STATE MO
DISTRICT SL	SHEET NO. 31
COUNTY ST. LOUIS CITY	
JOB NO. JSL0129	
CONTRACT ID.	
PROJECT NO.	
BRIDGE NO.	

DATE	DESCRIPTION



MISSOURI HIGHWAYS AND TRANSPORTATION COMMISSION

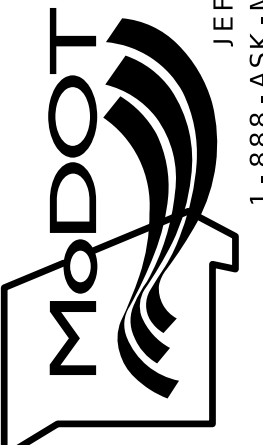


105 WEST CAPITOL
JEFFERSON CITY, MO 65102
1-888-ASK-MODOT (1-888-275-6636)



PAVEMENT MARKINGS LEGEND	
6" SW	6" SOLID WHITE LINE: CLASS 2 PAINT (25-MIL,TYPE L BEADS)
6" IW	6" INTMT WHITE LINE: CLASS 2 PAINT (25-MIL,TYPE L BEADS)10' STRIPE & 30'GAP
6" DW	6" DOTTED WHITE LINE: CLASS 2 PAINT (25-MIL,TYPE L BEADS)3' STRIPE & 9'GAP
12" SW	12" SOLID WHITE LINE: CLASS 2 PAINT (25-MIL,TYPE L BEADS)
12" DW	12" DOTTED WHITE LINE: CLASS 2 PAINT (25-MIL,TYPE L BEADS)3' STRIPE & 9'GAP
6" SY	6" SOLID YELLOW LINE:CLASS 2 PAINT (25-MIL,TYPE L BEADS)

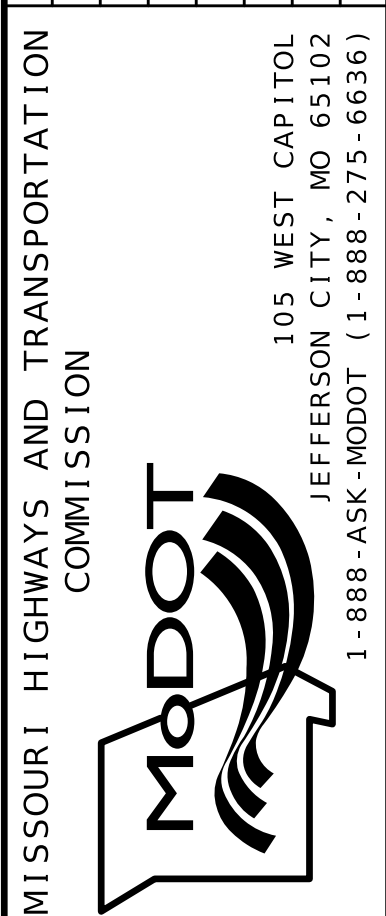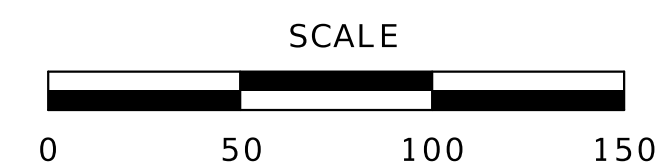

PAVEMENT MARKING SHEET
SHEET 8 OF 14

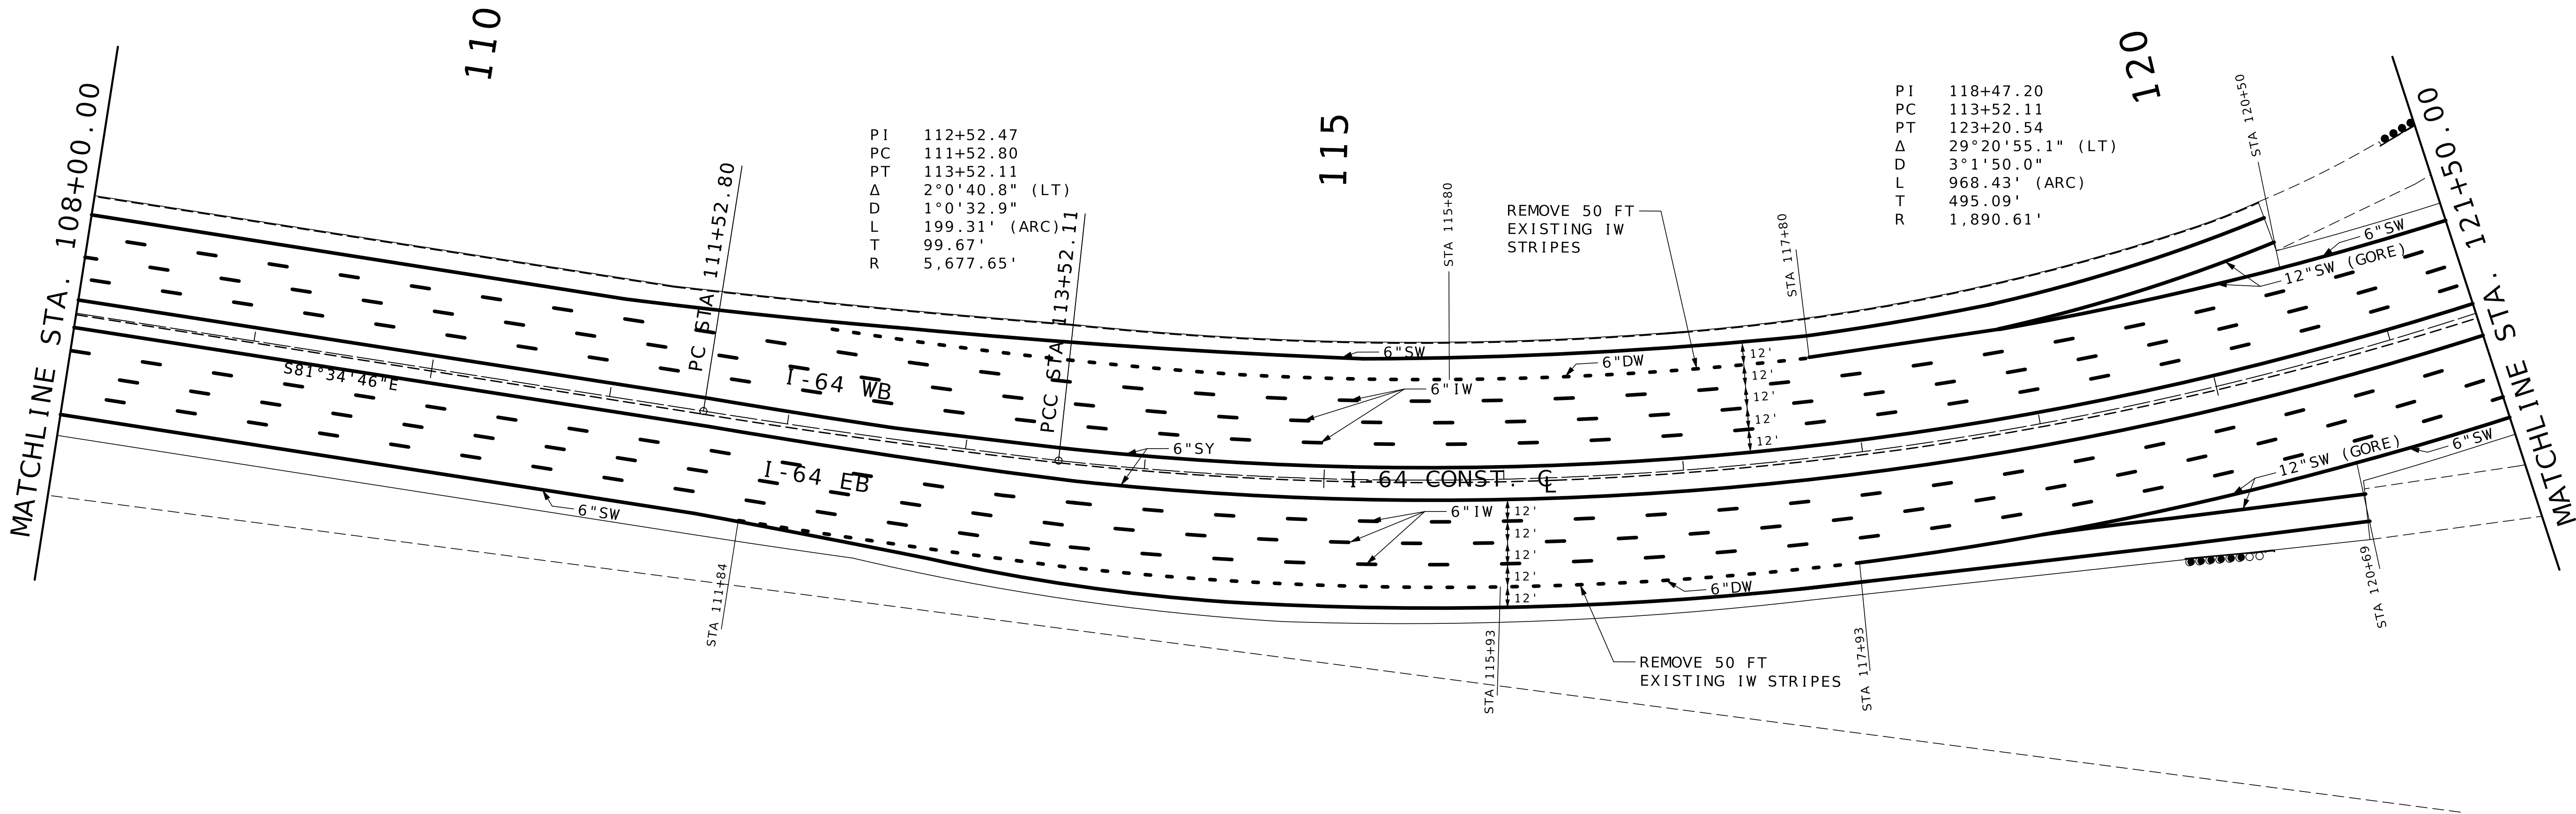

PI 112+52.47
PC 111+52.80
PT 113+52.11
Δ 2°0'40.8" (LT)
D 1°0'32.9"
L 199.31' (ARC)
T 99.67'
R 5,677.65'


PI 118+47.20
PC 113+52.11
PT 123+20.54
Δ 29°20'55.1" (LT)
D 3°1'50.0"
L 968.43' (ARC)
T 495.09'
R 1,890.61'

REMOVE 50 FT
EXISTING IW
STRIPES

REMOVE 50 FT
EXISTING IW STRIPES

DISCLAIMER
THE PROFESSIONAL WHOSE SIGNATURE AND PERSONAL
SEAL APPEAR HEREON ASSUMES RESPONSIBILITY
ONLY FOR WHAT APPEARS ON THIS PAGE, AND
DISCLAIMS (PURSUANT TO SECTION 327.411 RSMO)
SPECIFICATION, ESTIMATES, REPORTS, OR OTHER
DOCUMENTS OR INSTRUMENTS NOT SEALED BY THE
UNDERSIGNED PROFESSIONAL RELATING TO OR
INTENDED TO BE USED FOR ANY PART OR PARTS OF
THE PROJECT TO WHICH THIS PAGE REFERS.

PAVEMENT MARKINGS LEGEND	
6" SW	6" SOLID WHITE LINE: CLASS 2 PAINT (25-MIL,TYPE L BEADS)
6" IW	6" INTMT WHITE LINE: CLASS 2 PAINT (25-MIL,TYPE L BEADS)10' STRIPE & 30'GAP
6" DW	6" DOTTED WHITE LINE: CLASS 2 PAINT (25-MIL,TYPE L BEADS)3' STRIPE & 9'GAP
12" SW	12" SOLID WHITE LINE: CLASS 2 PAINT (25-MIL,TYPE L BEADS)
12" DW	12" DOTTED WHITE LINE: CLASS 2 PAINT (25-MIL,TYPE L BEADS)3' STRIPE & 9'GAP
6" SY	6" SOLID YELLOW LINE:CLASS 2 PAINT (25-MIL,TYPE L BEADS)

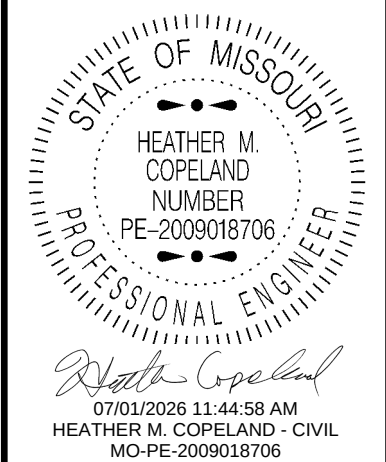


DATE PREPARED 7/1/2026	
ROUTE I - 64	STATE MO
DISTRICT SL	SHEET NO. 33
COUNTY ST. LOUIS CITY	
JOB NO. JSL0129	
CONTRACT ID.	
PROJECT NO.	
BRIDGE NO.	

DESCRIPTION	DATE



MISSOURI HIGHWAYS AND TRANSPORTATION
COMMISSION

105 WEST CAPITOL
JEFFERSON CITY, MO 65102
1-888-ASK-MODOT (1-888-275-6636)

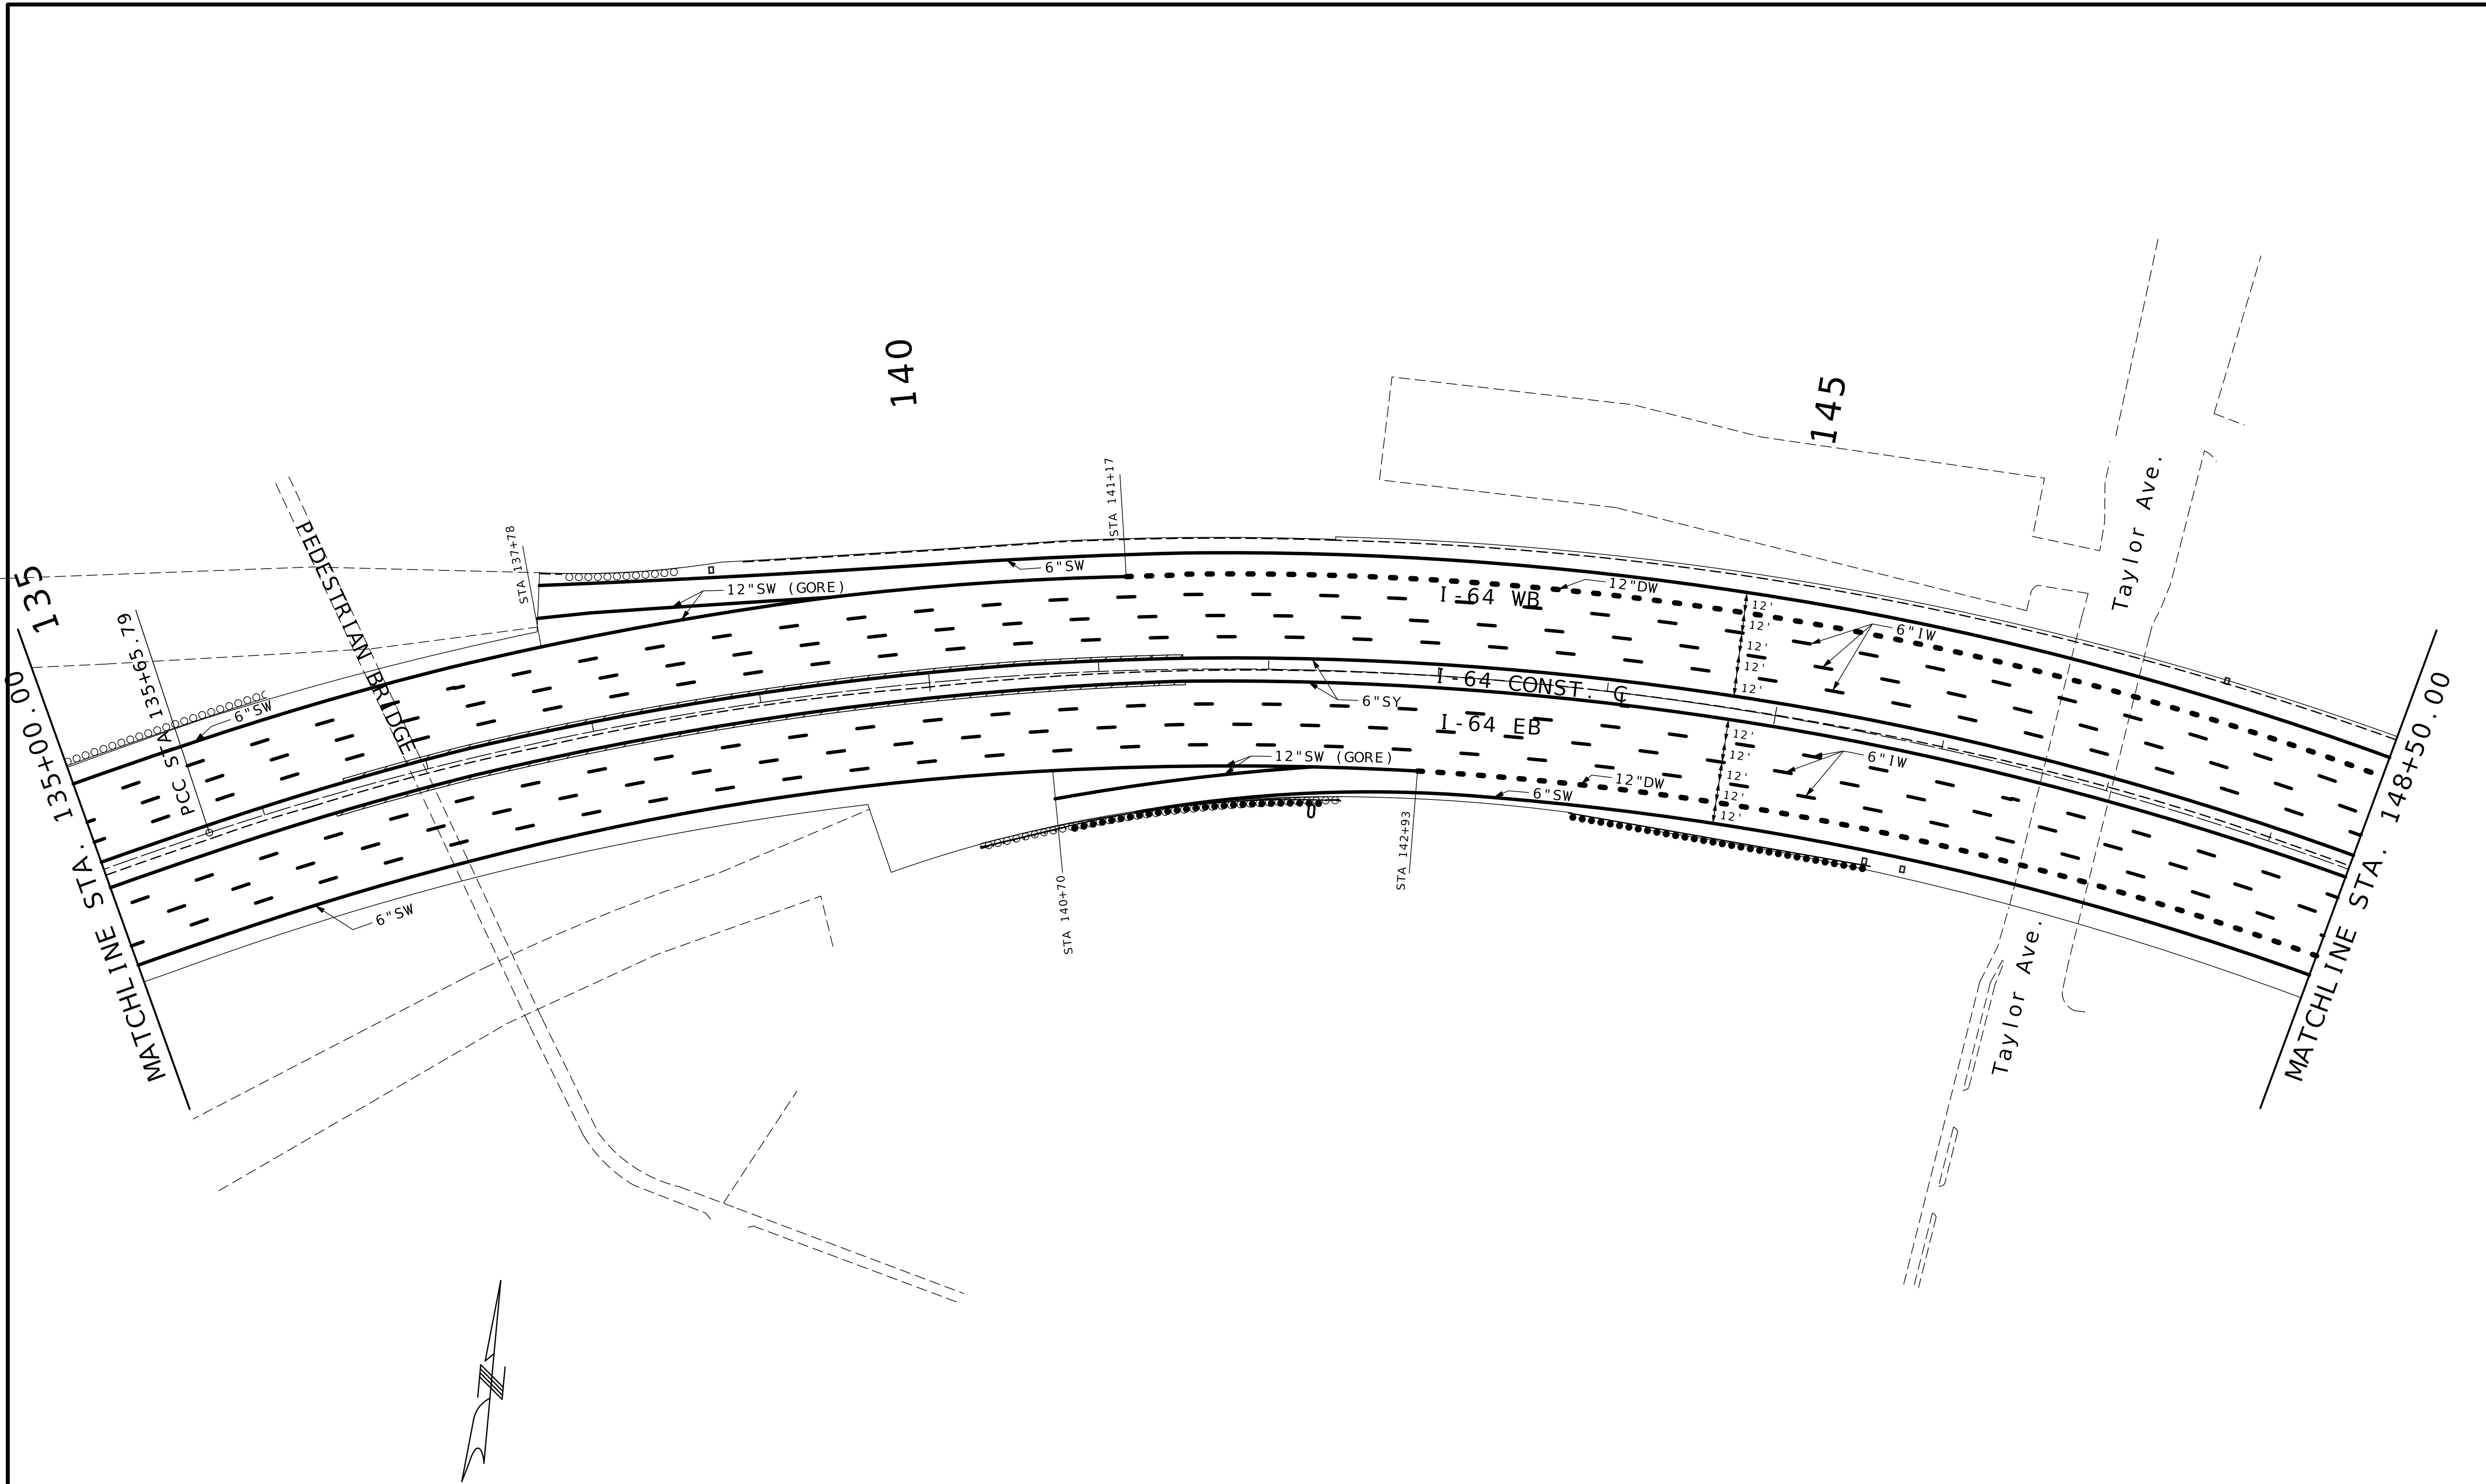

DISCLAIMER
THE PROFESSIONAL WHOSE SIGNATURE AND PERSONAL SEAL APPEAR HEREON ASSUMES RESPONSIBILITY ONLY FOR WHAT APPEARS ON THIS PAGE, AND DISCLAIMS (PURSUANT TO SECTION 327.411 RSMO) SPECIFICATION, ESTIMATES, REPORTS, OR OTHER DOCUMENTS OR INSTRUMENTS NOT SEALED BY THE UNDERSIGNED PROFESSIONAL RELATING TO OR INTENDED TO BE USED FOR ANY PART OR PARTS OF THE PROJECT TO WHICH THIS PAGE REFERS.


PAVEMENT MARKINGS LEGEND	
6" SW	6" SOLID WHITE LINE: CLASS 2 PAINT (25-MIL,TYPE L BEADS)
6" IW	6" INTMT WHITE LINE: CLASS 2 PAINT (25-MIL,TYPE L BEADS)10' STRIPE & 30'GAP
6" DW	6" DOTTED WHITE LINE: CLASS 2 PAINT (25-MIL,TYPE L BEADS)3' STRIPE & 9'GAP
12" SW	12" SOLID WHITE LINE: CLASS 2 PAINT (25-MIL,TYPE L BEADS)
12" DW	12" DOTTED WHITE LINE: CLASS 2 PAINT (25-MIL,TYPE L BEADS)3' STRIPE & 9'GAP
6" SY	6" SOLID YELLOW LINE:CLASS 2 PAINT (25-MIL,TYPE L BEADS)

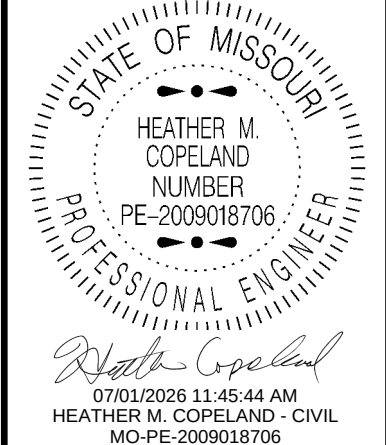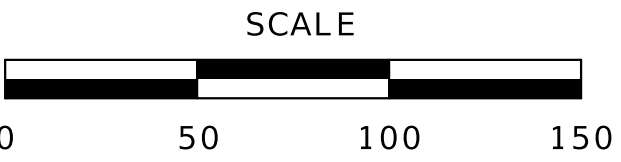



DATE PREPARED 7/1/2026	
ROUTE I - 64	STATE MO
DISTRICT SL	SHEET NO. 35
COUNTY ST. LOUIS CITY	
JOB NO. JSL0129	
CONTRACT ID.	
PROJECT NO.	
BRIDGE NO.	

DATE	DESCRIPTION


MISSOURI HIGHWAYS AND TRANSPORTATION COMMISSION

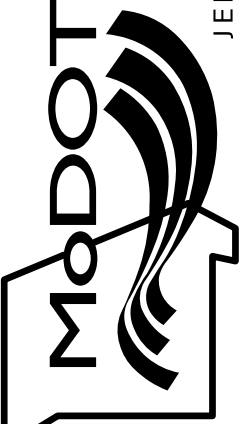

105 WEST CAPITOL
JEFFERSON CITY, MO 65102
1-888-ASK-MODOT (1-888-275-6636)

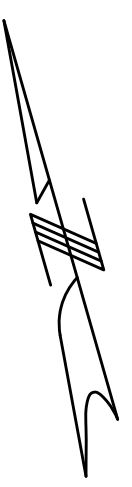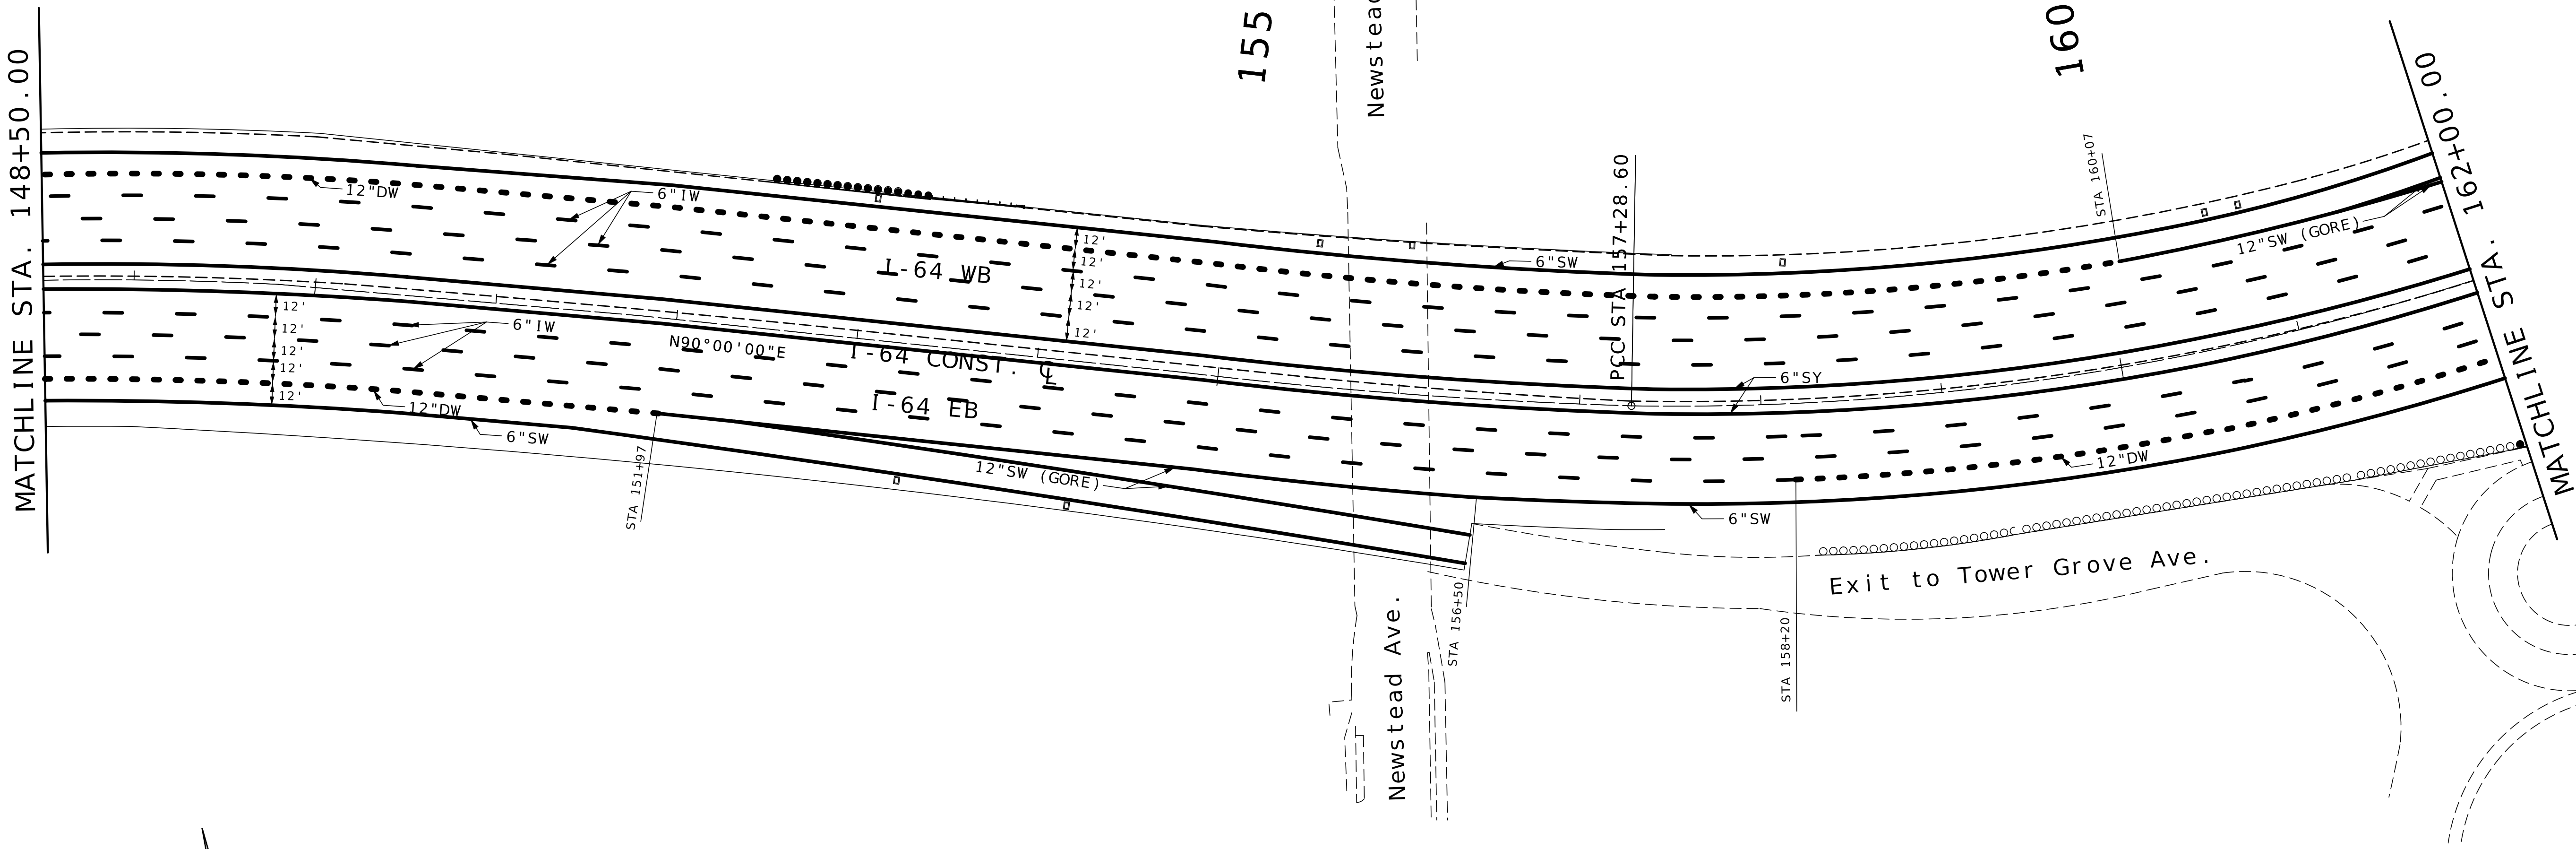

DISCLAIMER
THE PROFESSIONAL WHOSE SIGNATURE AND PERSONAL SEAL APPEAR HEREON ASSUMES RESPONSIBILITY ONLY FOR WHAT APPEARS ON THIS PAGE, AND DISCLAIMS (PURSUANT TO SECTION 327.411 RSMO) SPECIFICATION, ESTIMATES, REPORTS, OR OTHER DOCUMENTS OR INSTRUMENTS NOT SEALED BY THE UNDERSIGNED PROFESSIONAL RELATING TO OR INTENDED TO BE USED FOR ANY PART OR PARTS OF THE PROJECT TO WHICH THIS PAGE REFERS.

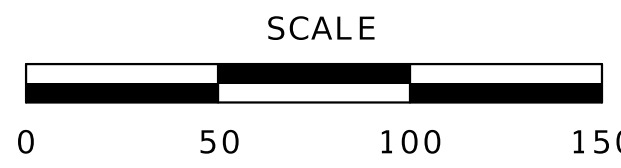

PAVEMENT MARKINGS LEGEND	
6" SW	6" SOLID WHITE LINE: CLASS 2 PAINT (25-MIL,TYPE L BEADS)
6" IW	6" INTMT WHITE LINE: CLASS 2 PAINT (25-MIL,TYPE L BEADS)10' STRIPE & 30'GAP
6" DW	6" DOTTED WHITE LINE: CLASS 2 PAINT (25-MIL,TYPE L BEADS)3' STRIPE & 9'GAP
12" SW	12" SOLID WHITE LINE: CLASS 2 PAINT (25-MIL,TYPE L BEADS)
12" DW	12" DOTTED WHITE LINE: CLASS 2 PAINT (25-MIL,TYPE L BEADS)3' STRIPE & 9'GAP
6" SY	6" SOLID YELLOW LINE:CLASS 2 PAINT (25-MIL,TYPE L BEADS)

STATE OF MISSOURI

HEATHER M. COPELAND

NUMBER

PE-2009018706

PROFESSIONAL ENGINEER

07/01/2026 11:46:09 AM
HEATHER M. COPELAND - CIVIL
MO-PE-2009018706

DATE PREPARED
7/1/2026

ROUTE
I - 64

STATE
MO

DISTRICT
SL

SHEET NO.
36

COUNTY
ST. LOUIS CITY

JOB NO.
JSL0129

CONTRACT ID.

PROJECT NO.


BRIDGE NO.

DESCRIPTION	DATE

MISSOURI HIGHWAYS AND TRANSPORTATION COMMISSION

105 WEST CAPITOL
JEFFERSON CITY, MO 65102
1-888-ASK-MODOT (1-888-275-6636)


PAVEMENT MARKING SHEET
SHEET 12 OF 14

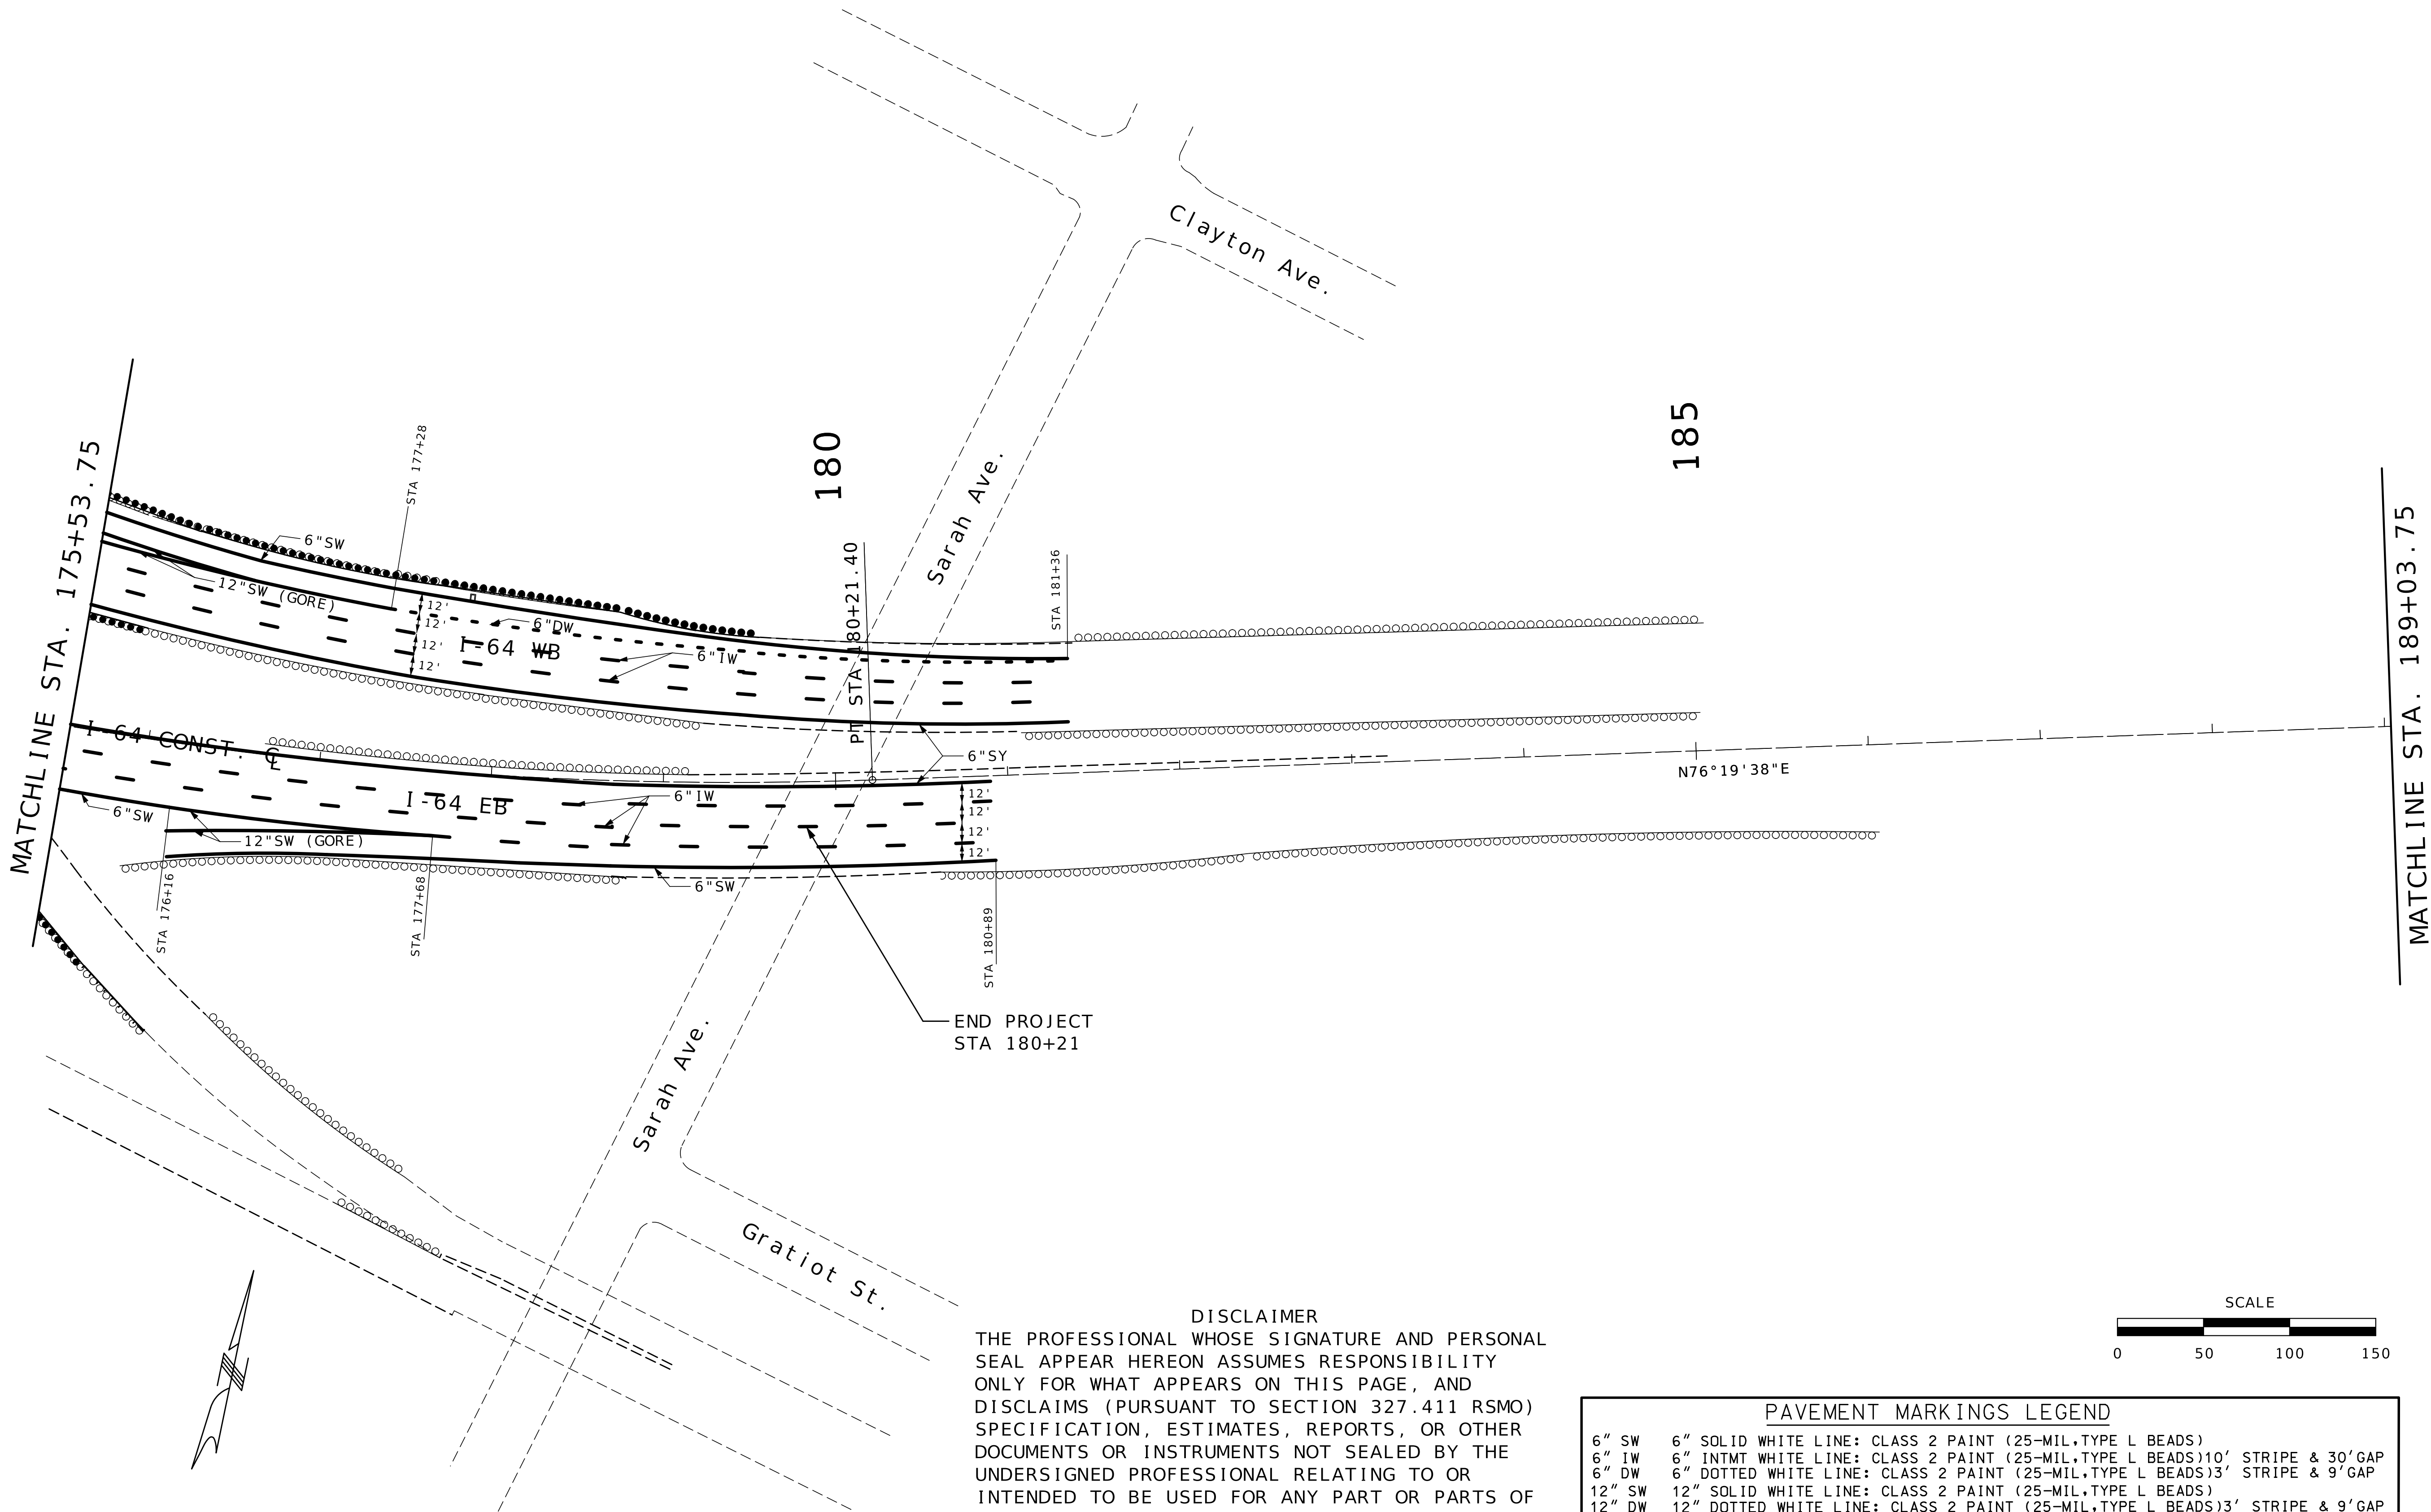

DISCLAIMER
THE PROFESSIONAL WHOSE SIGNATURE AND PERSONAL SEAL APPEAR HEREON ASSUMES RESPONSIBILITY ONLY FOR WHAT APPEARS ON THIS PAGE, AND DISCLAIMS (PURSUANT TO SECTION 327.411 RSMO) SPECIFICATION, ESTIMATES, REPORTS, OR OTHER DOCUMENTS OR INSTRUMENTS NOT SEALED BY THE UNDERSIGNED PROFESSIONAL RELATING TO OR INTENDED TO BE USED FOR ANY PART OR PARTS OF THE PROJECT TO WHICH THIS PAGE REFERS.




PAVEMENT MARKINGS LEGEND	
6" SW	6" SOLID WHITE LINE: CLASS 2 PAINT (25-MIL,TYPE L BEADS)
6" IW	6" INTMT WHITE LINE: CLASS 2 PAINT (25-MIL,TYPE L BEADS)10' STRIPE & 30'GAP
6" DW	6" DOTTED WHITE LINE: CLASS 2 PAINT (25-MIL,TYPE L BEADS)3' STRIPE & 9'GAP
12" SW	12" SOLID WHITE LINE: CLASS 2 PAINT (25-MIL,TYPE L BEADS)
12" DW	12" DOTTED WHITE LINE: CLASS 2 PAINT (25-MIL,TYPE L BEADS)3' STRIPE & 9'GAP
6" SY	6" SOLID YELLOW LINE:CLASS 2 PAINT (25-MIL,TYPE L BEADS)

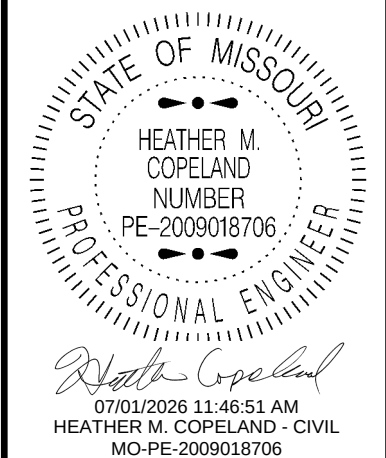

DATE PREPARED 7/1/2026	
ROUTE I - 64	STATE MO
DISTRICT SL	SHEET NO. 38
COUNTY ST. LOUIS CITY	
JOB NO. JSL0129	
CONTRACT ID.	
PROJECT NO.	
BRIDGE NO.	

DATE	DESCRIPTION

MISSOURI HIGHWAYS AND TRANSPORTATION COMMISSION

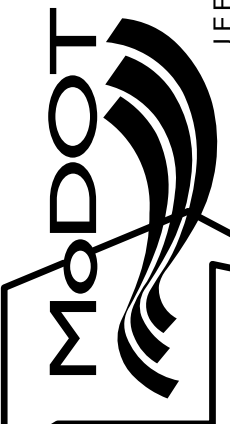

105 WEST CAPITOL
JEFFERSON CITY, MO 65102
1-888-ASK-MODOT (1-888-275-6636)