


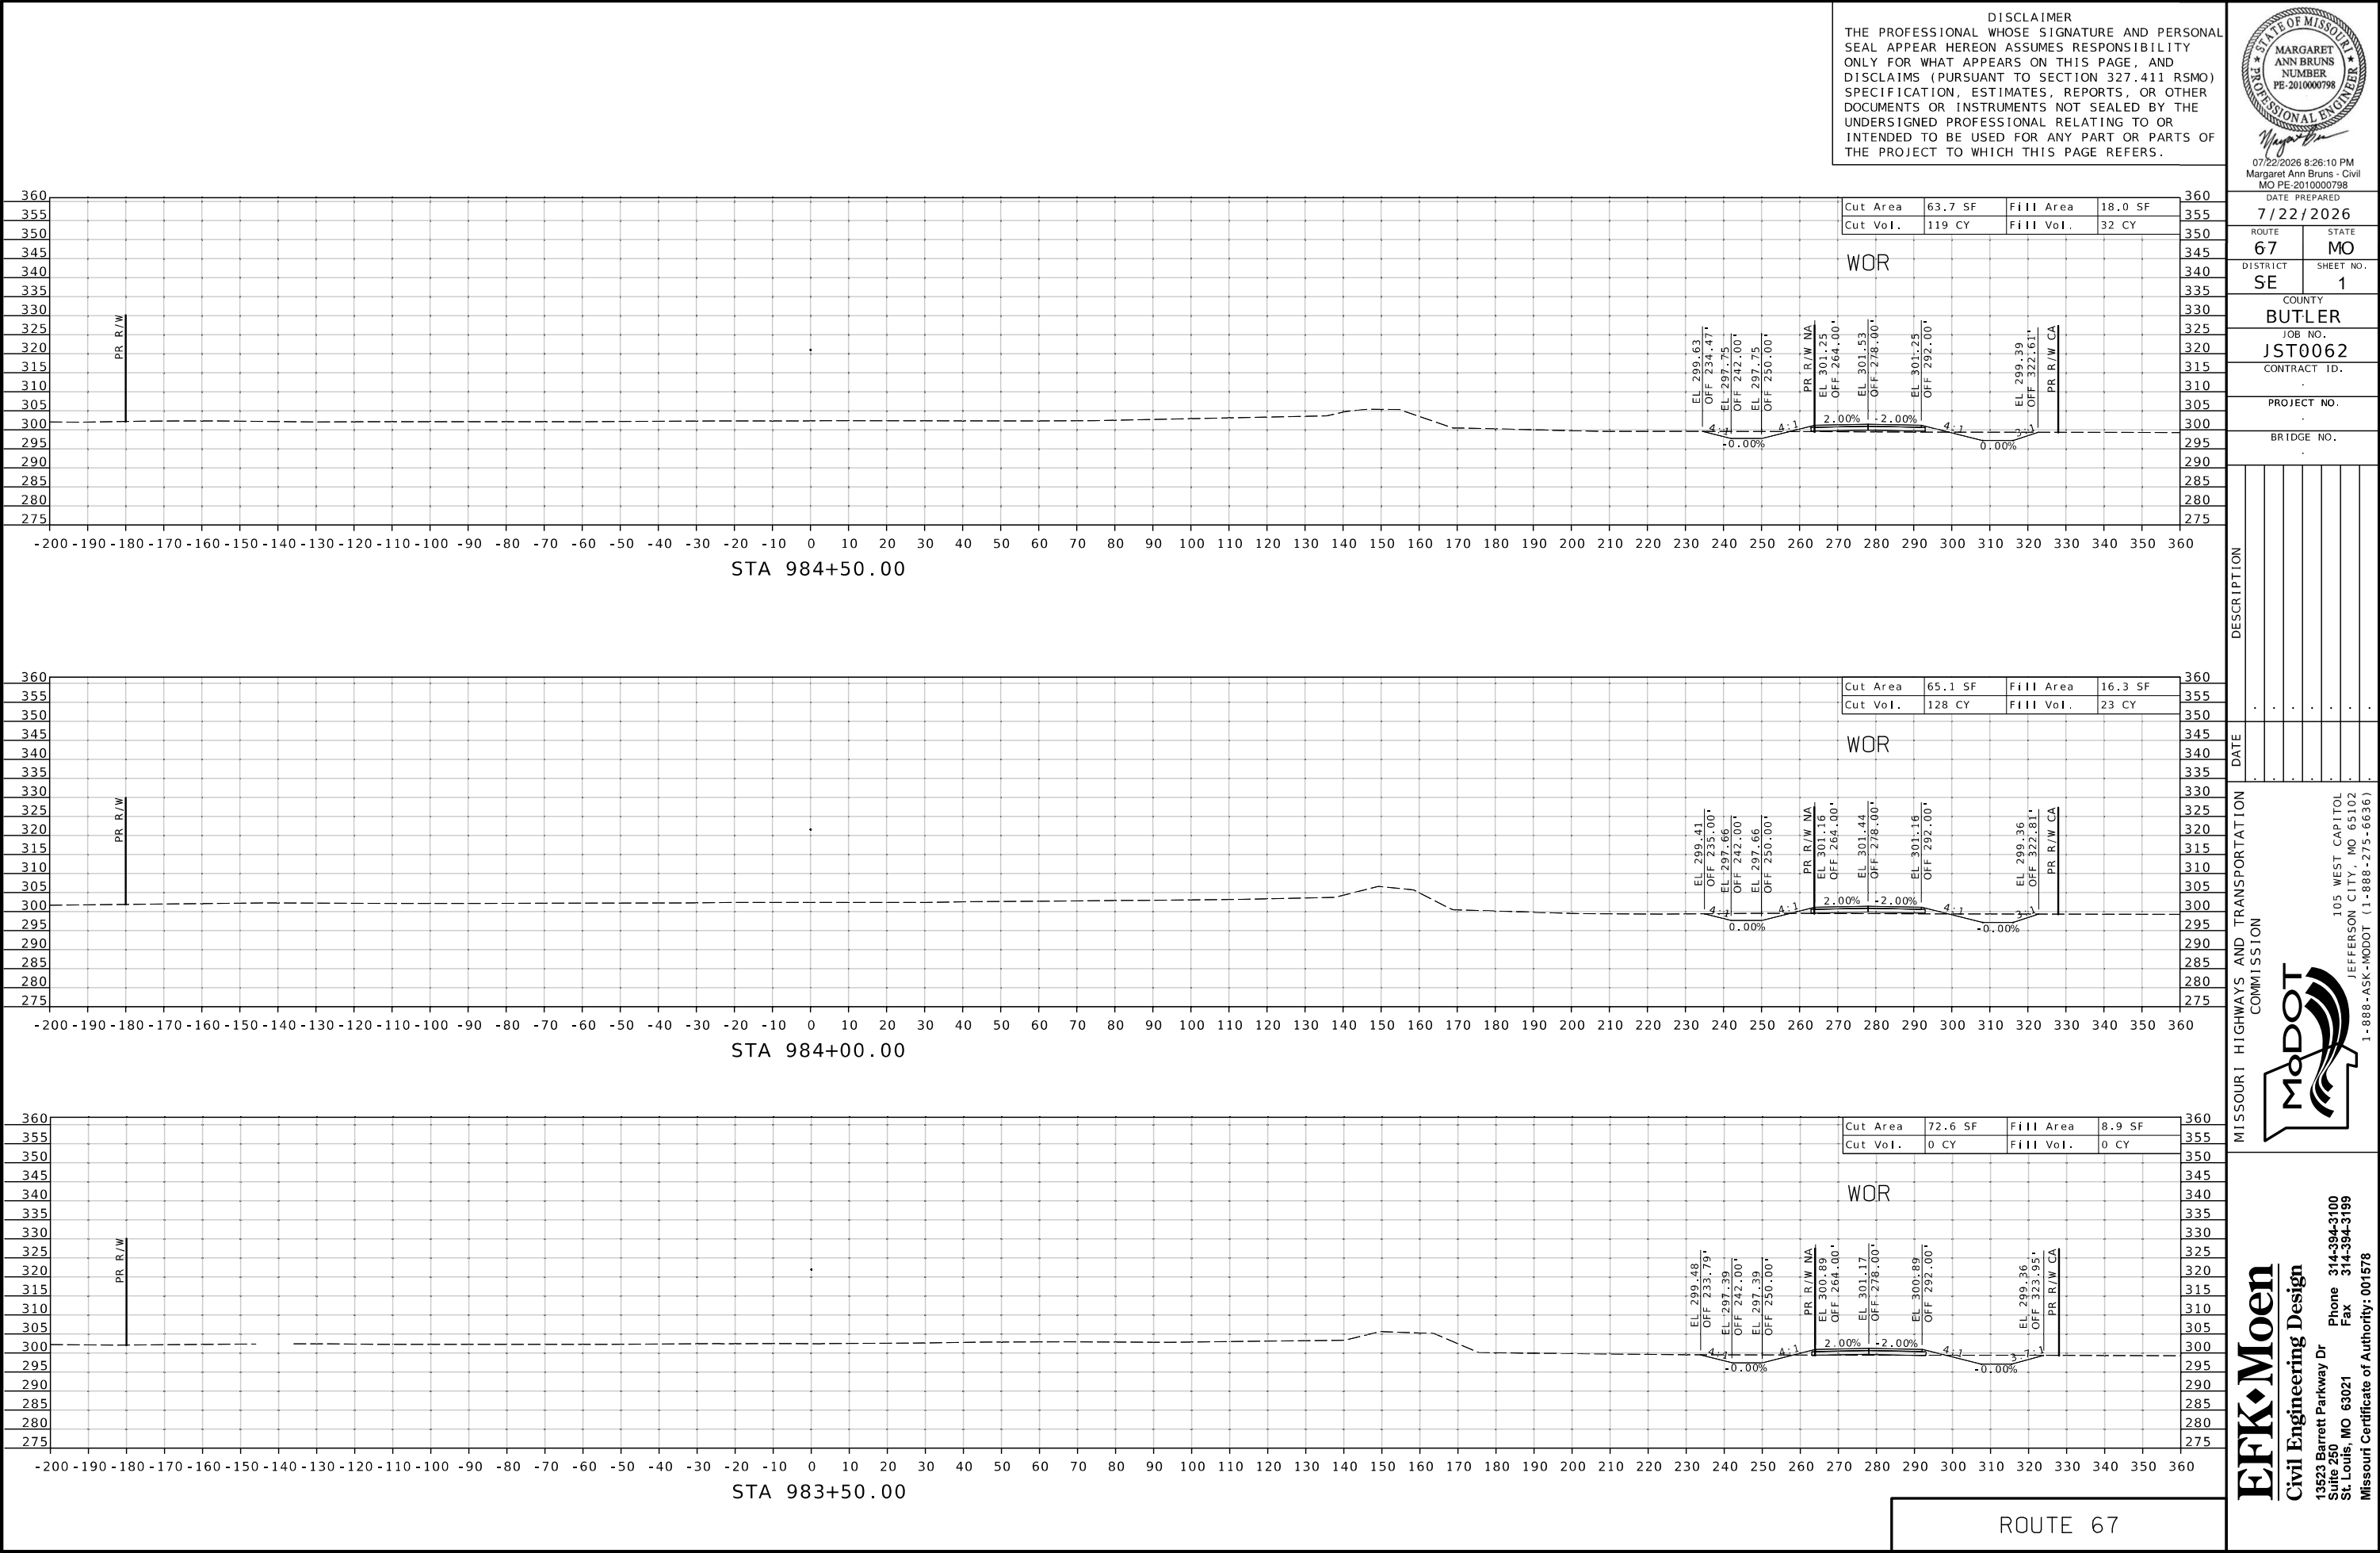

DATE PREPARED
7/22/2026

DISTRICT	SHEET NO
65	5

BUTLER
JOB NO.

8

BRIDGE NO.

--	--	--	--	--	--	--	--

--	--	--	--	--	--	--

ATION						
-------	--	--	--	--	--	--

DESIGN

--	--	--	--	--	--	--	--	--

--	--	--	--	--	--	--	--

	.	.	.	.	.	.	

DATE _____

	.	.	.	.	.	.
--	---	---	---	---	---	---

ITOL
5102CAP
MO 6WEST
TY, MTRANS-105 W
W CI-

PERSON 1

AND
ISS
—
EFFE



055

MI

100
199

94-3'

un

one : :
:sig

Office
Department
Phone
Fax

M
ing
Dr

Peer-reviewed
Open Access
Journal

K **gine**
tt Par
O 63

En

523 E
ite 2
Louis

13
Su
St.

42 PM 7/22/20

Missouri Certificate of Authority: 001578	1-888-ASK-MODOT (1-888-275-6636)	.
---	----------------------------------	---



ROUTE 67

DISCLAIMER
THE PROFESSIONAL WHOSE SIGNATURE AND PERSONAL SEAL APPEAR HEREON ASSUMES RESPONSIBILITY ONLY FOR WHAT APPEARS ON THIS PAGE, AND DISCLAIMS (PURSUANT TO SECTION 327.411 RSMO) SPECIFICATION, ESTIMATES, REPORTS, OR OTHER DOCUMENTS OR INSTRUMENTS NOT SEALED BY THE UNDERSIGNED PROFESSIONAL RELATING TO OR INTENDED TO BE USED FOR ANY PART OR PARTS OF THE PROJECT TO WHICH THIS PAGE REFERS.



07/22/2026 8:26:11 PM
Margaret Ann Bruns - Civil
MO PE-201000798

DATE PREPARED
7/22/2026

ROUTE 67 STATE MO

DISTRICT SE SHEET NO. 8

COUNTY BUTLER

JOB NO. JST0062

CONTRACT ID.

PROJECT NO.

BRIDGE NO.

DESCRIPTION

DATE

MISSOURI HIGHWAYS AND TRANSPORTATION COMMISSION




MoDOT

105 WEST CAPITOL
JEFFERSON CITY, MO 65102
1-888-ASK-MODOT (1-888-275-6636)

EFK Moen

Civil Engineering Design

13523 Barrett Parkway Dr
Suite 250
St. Louis, MO 63021
Phone 314-394-3100
Fax 314-394-3199
Missouri Certificate of Authority: 001578

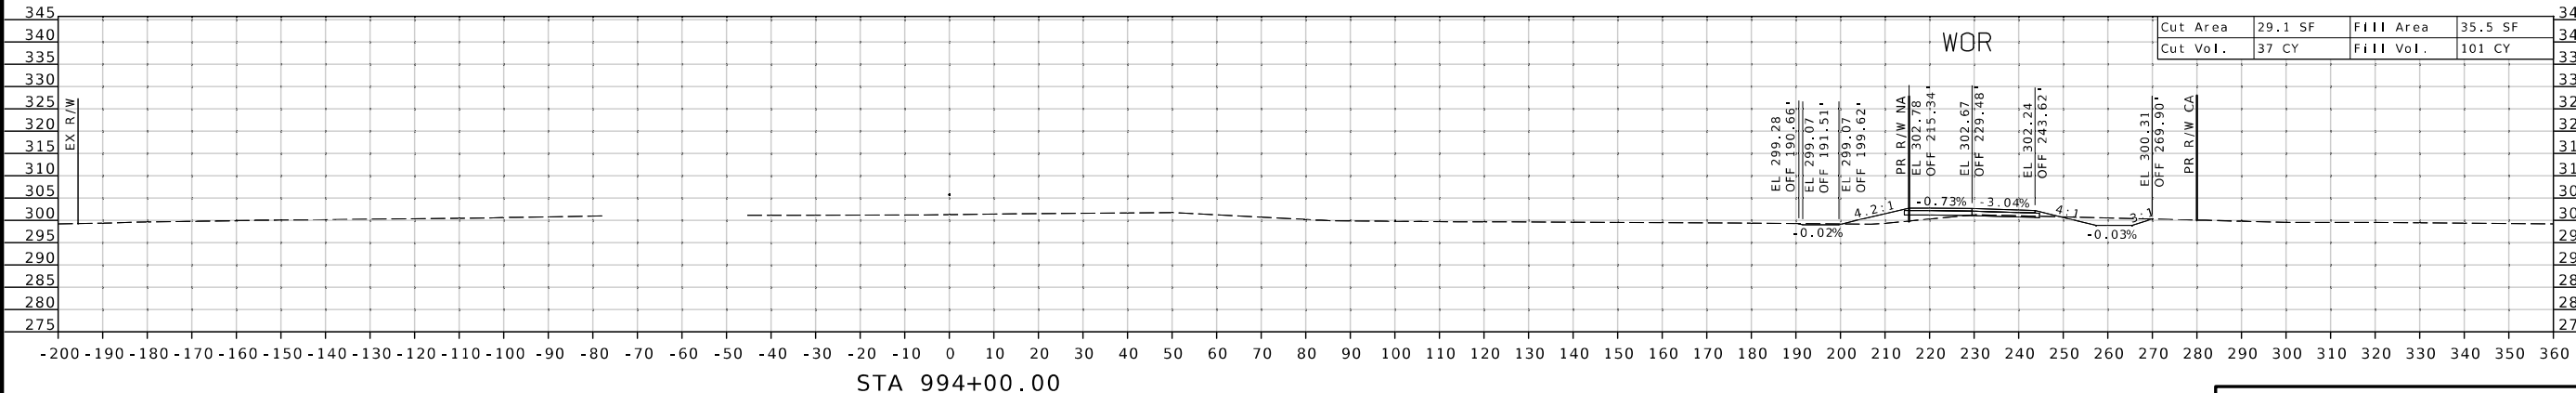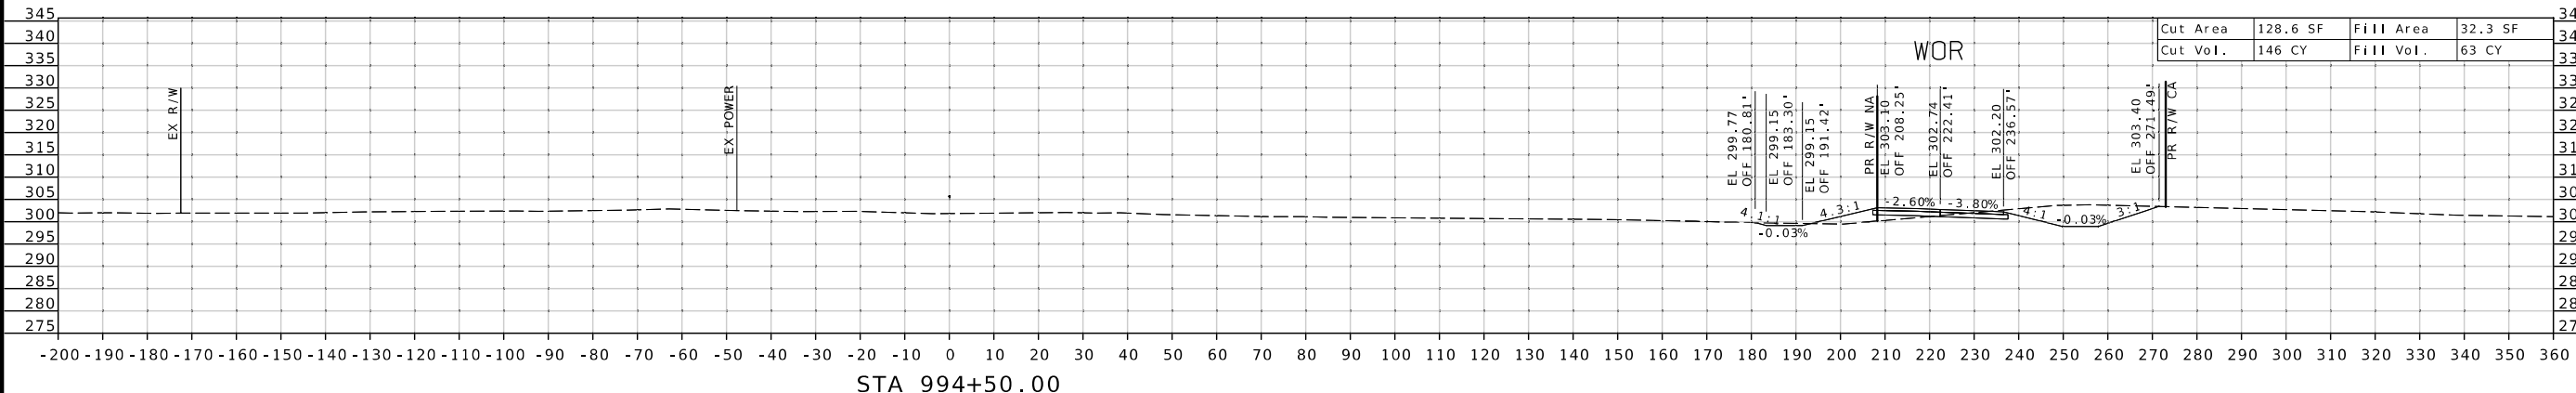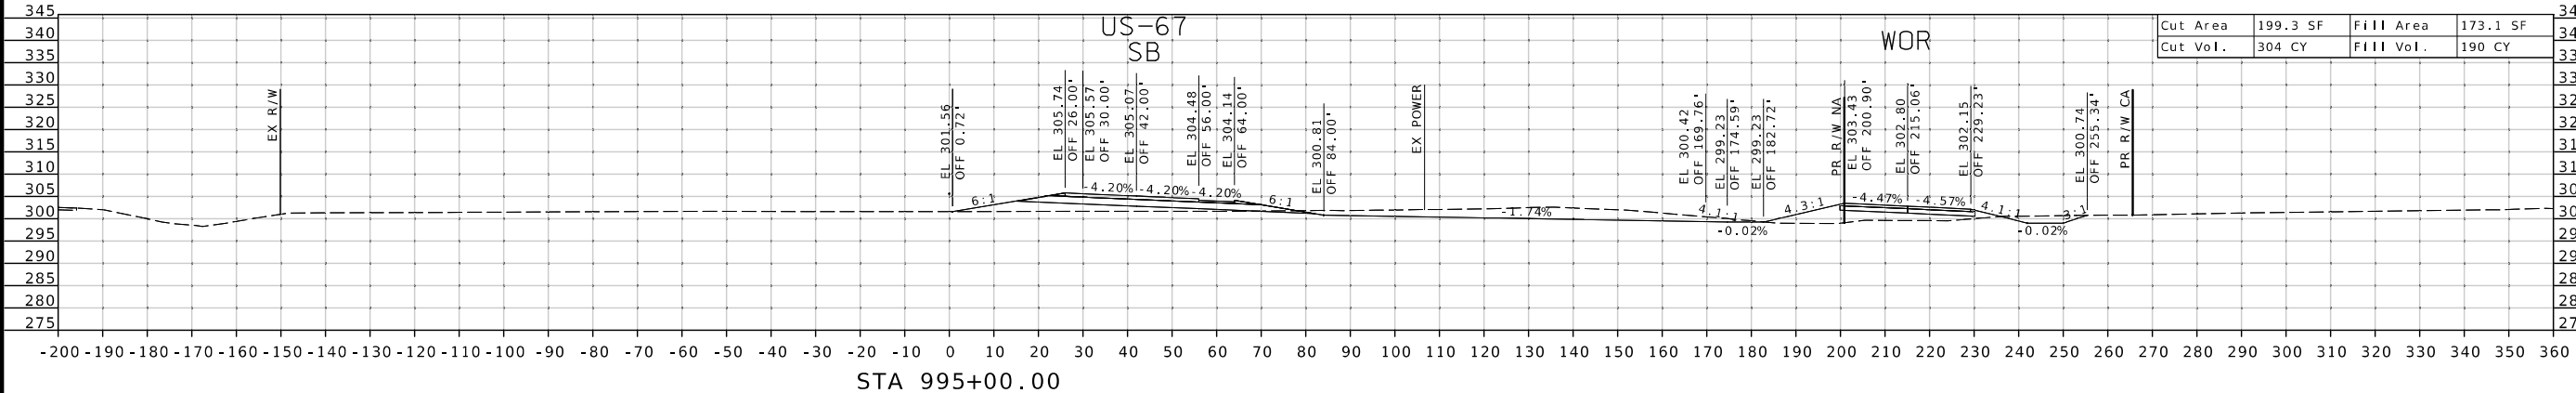

ROUTE 67

DISCLAIMER
THE PROFESSIONAL WHOSE SIGNATURE AND PERSONAL SEAL APPEAR HEREON ASSUMES RESPONSIBILITY ONLY FOR WHAT APPEARS ON THIS PAGE, AND DISCLAIMS (PURSUANT TO SECTION 327.411 RSMO) SPECIFICATION, ESTIMATES, REPORTS, OR OTHER DOCUMENTS OR INSTRUMENTS NOT SEALED BY THE UNDERSIGNED PROFESSIONAL RELATING TO OR INTENDED TO BE USED FOR ANY PART OR PARTS OF THE PROJECT TO WHICH THIS PAGE REFERS.



07/22/2026 8:26:11 PM
Margaret Ann Bruns - Civil
MO PE-2010000798

DATE PREPARED
7/22/2026

ROUTE 67 STATE MO

DISTRICT SE SHEET NO. 9

COUNTY BUTLER

JOB NO. JST0062

CONTRACT ID.

PROJECT NO.

BRIDGE NO.

DESCRIPTION

DATE

MISSOURI HIGHWAYS AND TRANSPORTATION COMMISSION




MoDOT

105 WEST CAPITOL
JEFFERSON CITY, MO 65102
1-888-ASK-MODOT (1-888-275-6636)

EFK Moen

Civil Engineering Design

13523 Barrett Parkway Dr
Suite 250
St. Louis, MO 63021
Phone 314-394-3100
Fax 314-394-3199
Missouri Certificate of Authority: 001578

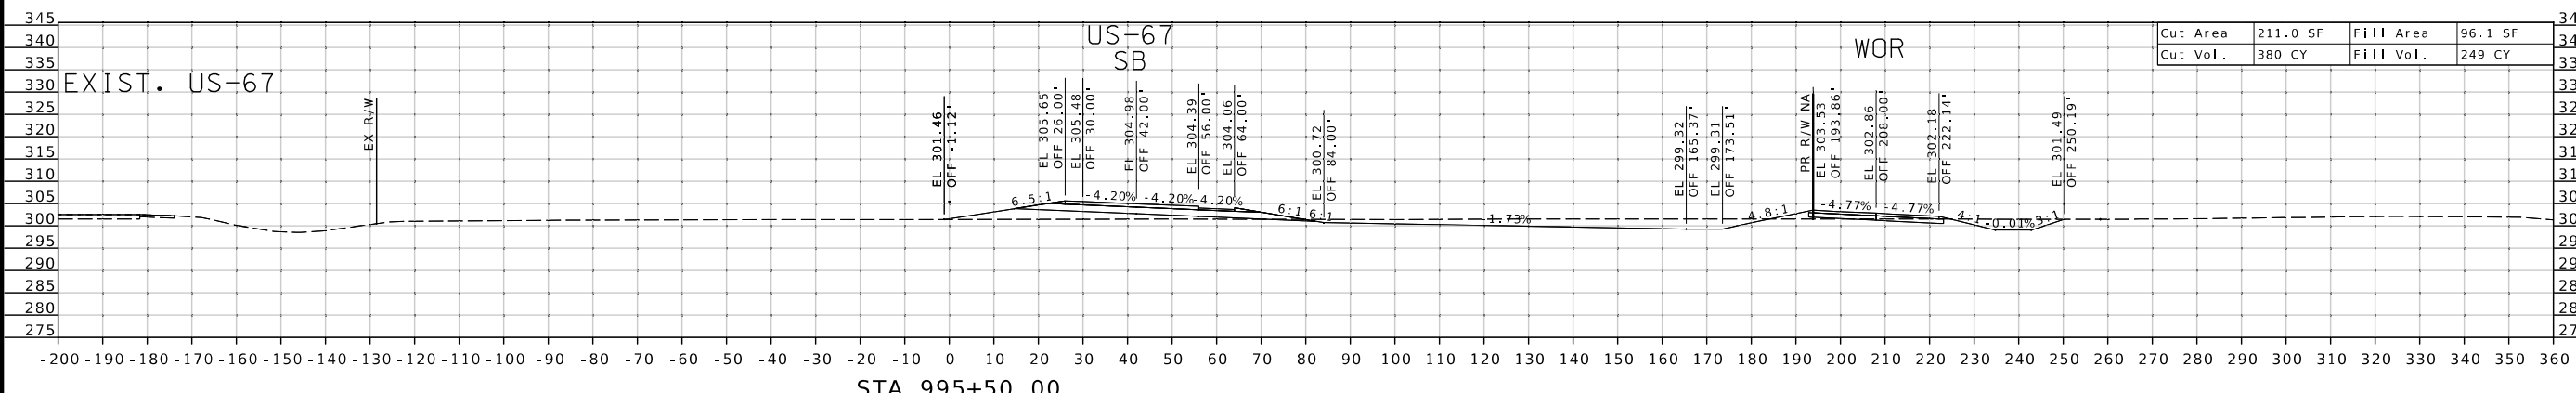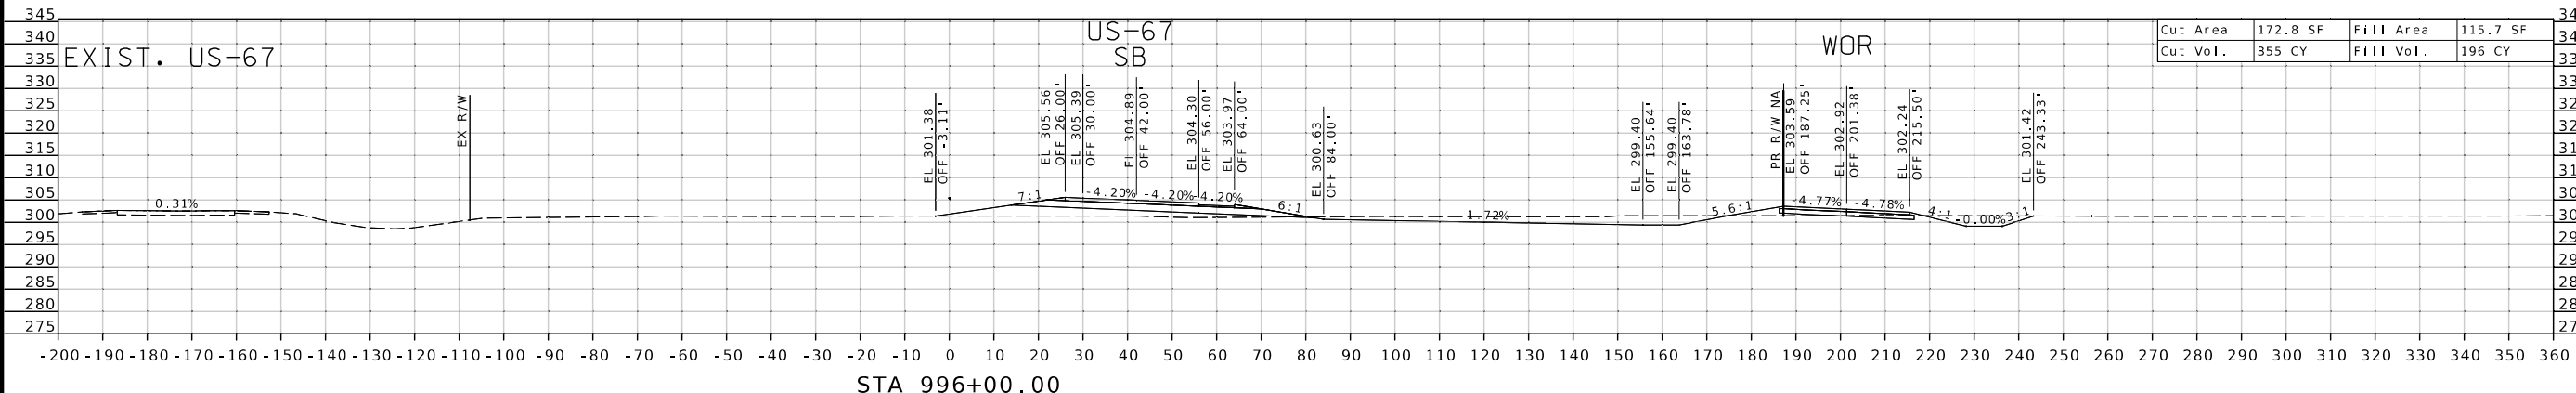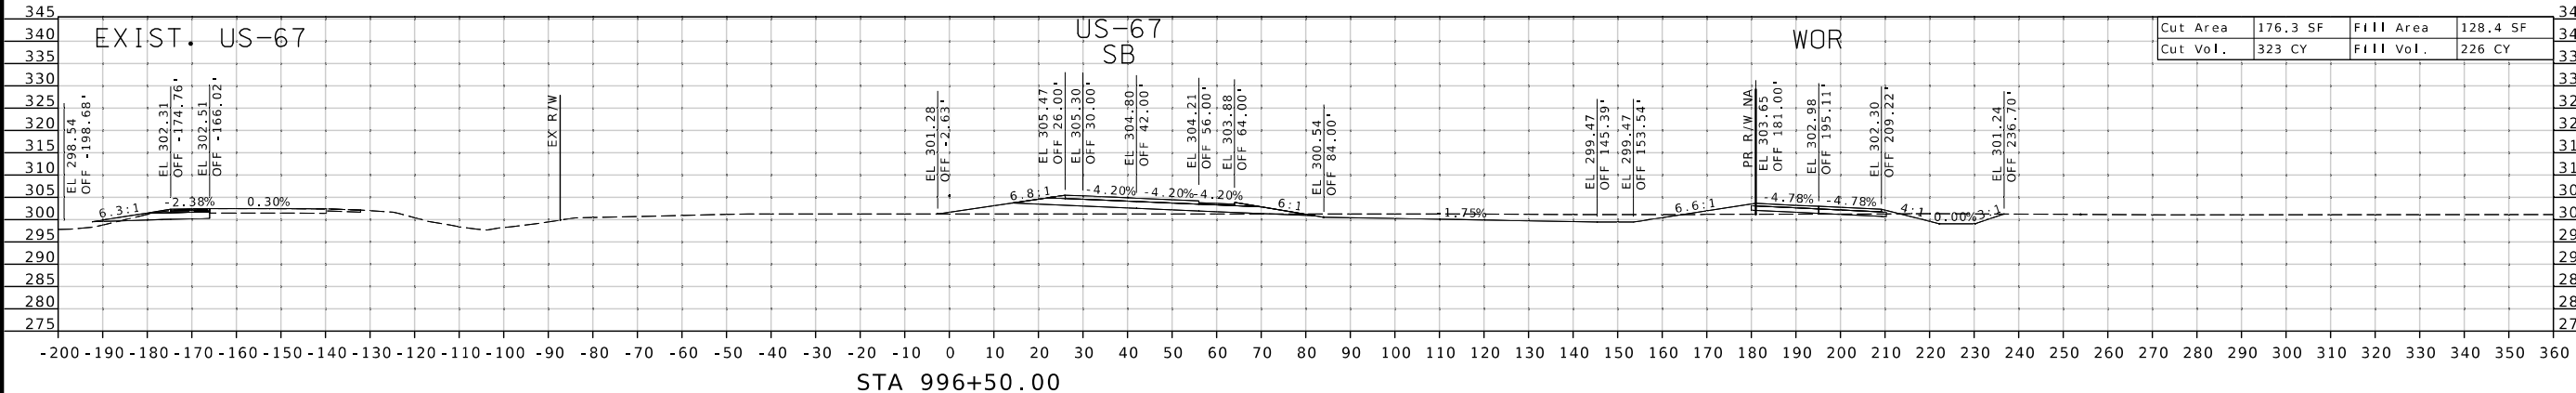

ROUTE 67

DISCLAIMER
THE PROFESSIONAL WHOSE SIGNATURE AND PERSONAL SEAL APPEAR HEREON ASSUMES RESPONSIBILITY ONLY FOR WHAT APPEARS ON THIS PAGE, AND DISCLAIMS (PURSUANT TO SECTION 327.411 RSMO) SPECIFICATION, ESTIMATES, REPORTS, OR OTHER DOCUMENTS OR INSTRUMENTS NOT SEALED BY THE UNDERSIGNED PROFESSIONAL RELATING TO OR INTENDED TO BE USED FOR ANY PART OR PARTS OF THE PROJECT TO WHICH THIS PAGE REFERS.



07/22/2026 8:26:12 PM
Margaret Ann Bruns - Civil
MO PE-2010000798

DATE PREPARED
7/22/2026

ROUTE 67 STATE MO

DISTRICT SE SHEET NO. 10

COUNTY BUTLER

JOB NO. JST0062

CONTRACT ID.

PROJECT NO.

BRIDGE NO.

DESCRIPTION

DATE

MISSOURI HIGHWAYS AND TRANSPORTATION COMMISSION

105 WEST CAPITOL
JEFFERSON CITY, MO 65102
1-888-ASK-MODOT (1-888-275-6636)

MoDOT




EFK Moen

Civil Engineering Design

13523 Barrett Parkway Dr
Suite 250
St. Louis, MO 63021

Phone 314-394-3100
Fax 314-394-3199

Missouri Certificate of Authority: 001578

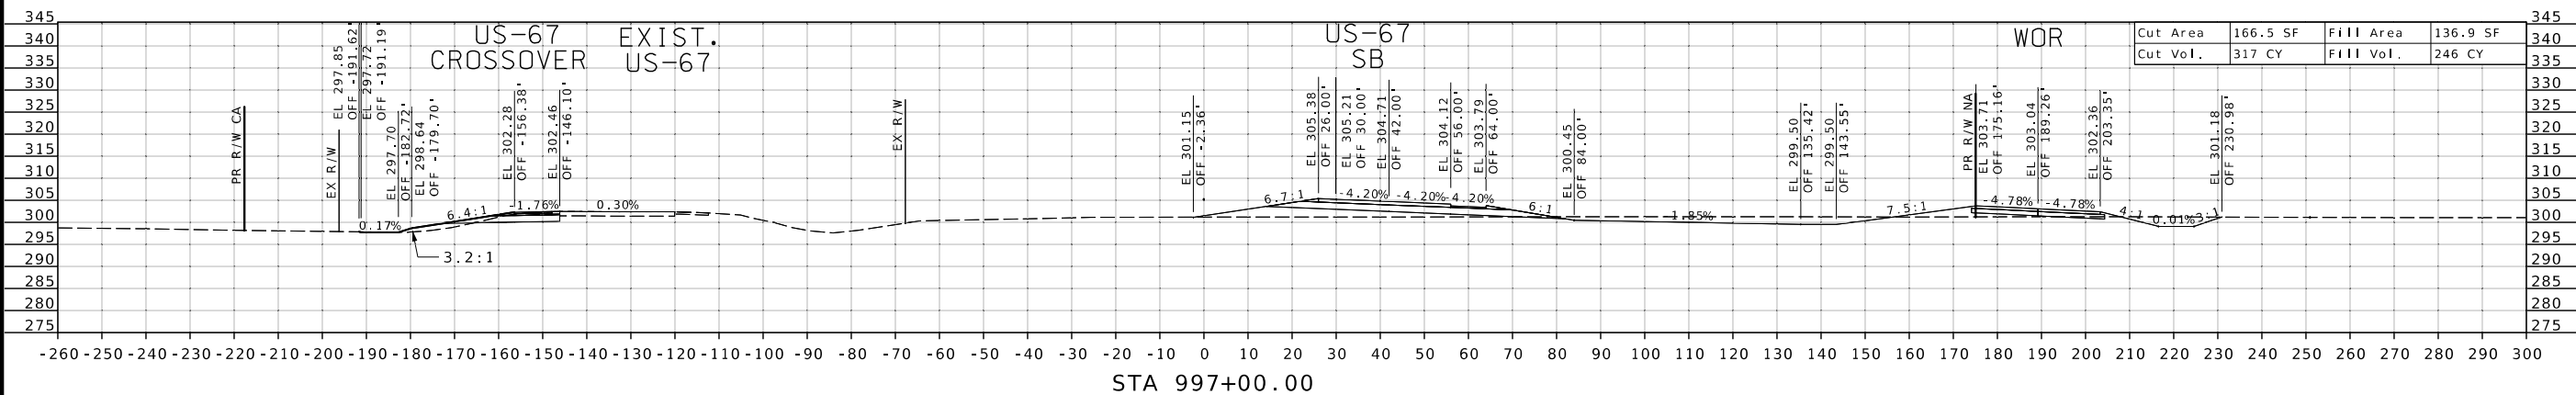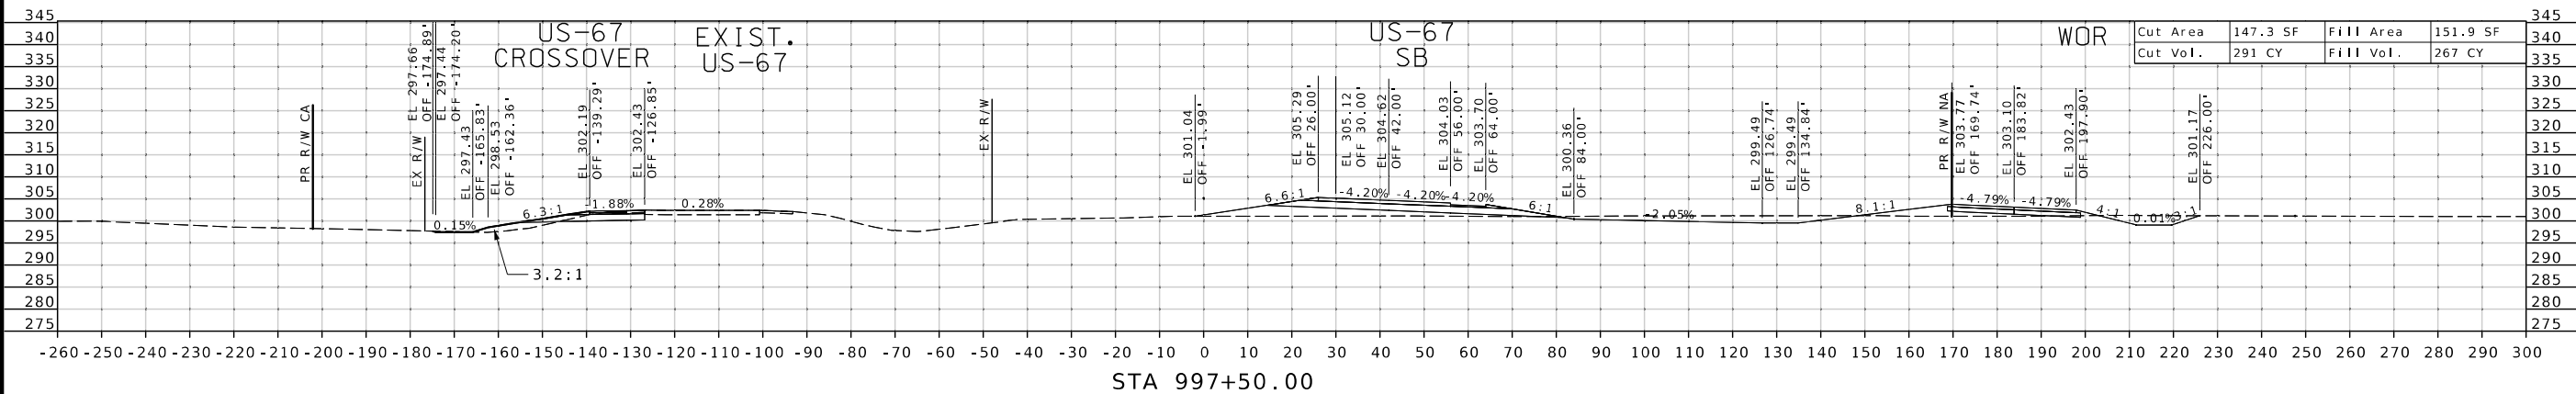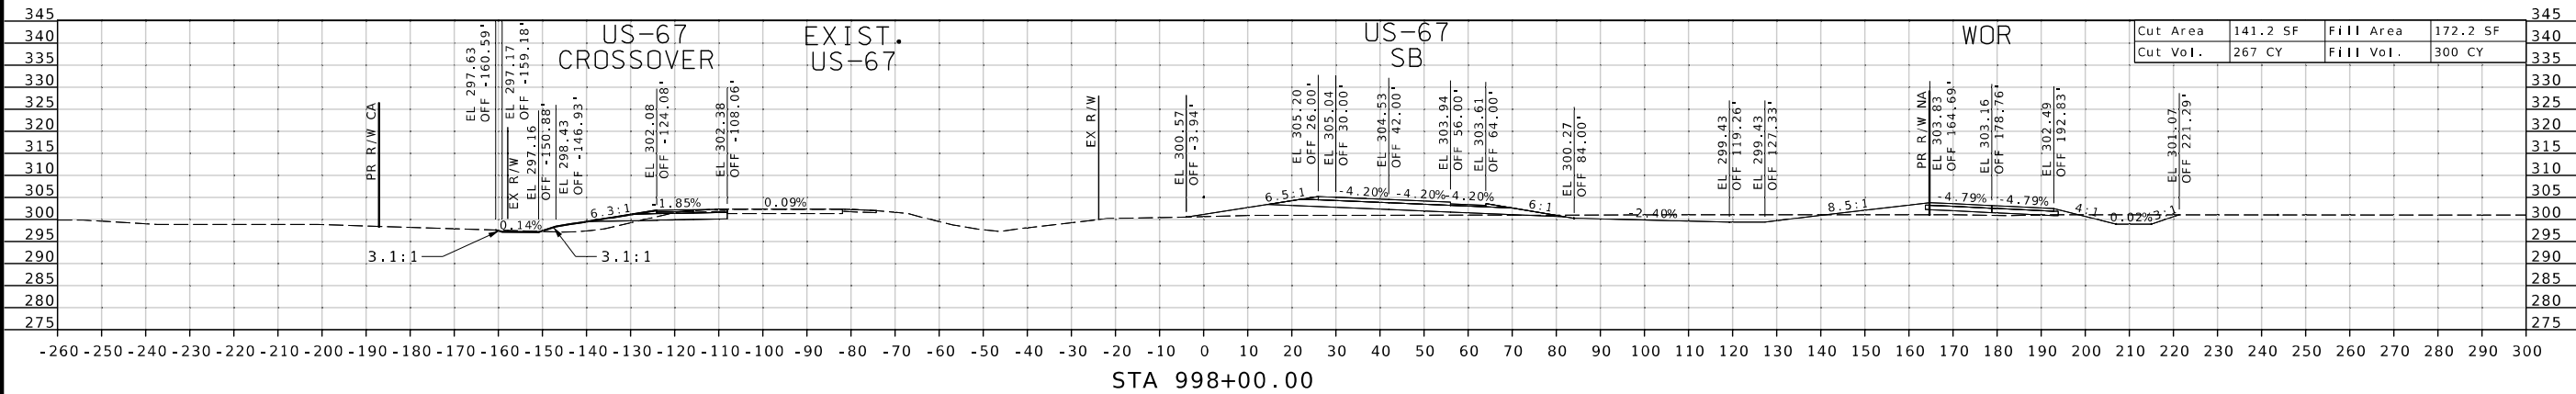

ROUTE 67

DISCLAIMER
THE PROFESSIONAL WHOSE SIGNATURE AND PERSONAL SEAL APPEAR HEREON ASSUMES RESPONSIBILITY ONLY FOR WHAT APPEARS ON THIS PAGE, AND DISCLAIMS (PURSUANT TO SECTION 327.411 RSMO) SPECIFICATION, ESTIMATES, REPORTS, OR OTHER DOCUMENTS OR INSTRUMENTS NOT SEALED BY THE UNDERSIGNED PROFESSIONAL RELATING TO OR INTENDED TO BE USED FOR ANY PART OR PARTS OF THE PROJECT TO WHICH THIS PAGE REFERS.



07/22/2026 8:26:12 PM
Margaret Ann Bruns - Civil
MO PE-2010000798

DATE PREPARED
7/22/2026

ROUTE 67 STATE MO

DISTRICT SE SHEET NO. 11

COUNTY BUTLER

JOB NO. JST0062

CONTRACT ID.

PROJECT NO.

BRIDGE NO.

DESCRIPTION

DATE

MISSOURI HIGHWAYS AND TRANSPORTATION COMMISSION

105 WEST CAPITOL JEFFERSON CITY, MO 65102

1-888-ASK-MODOT (1-888-275-6636)




IF A SEAL IS PRESENT ON THIS SHEET IT HAS BEEN ELECTRONICALLY SEALED AND DATED.

STA 999+50.00

STA 999+00.00

STA 998+50.00

ROUTE 67

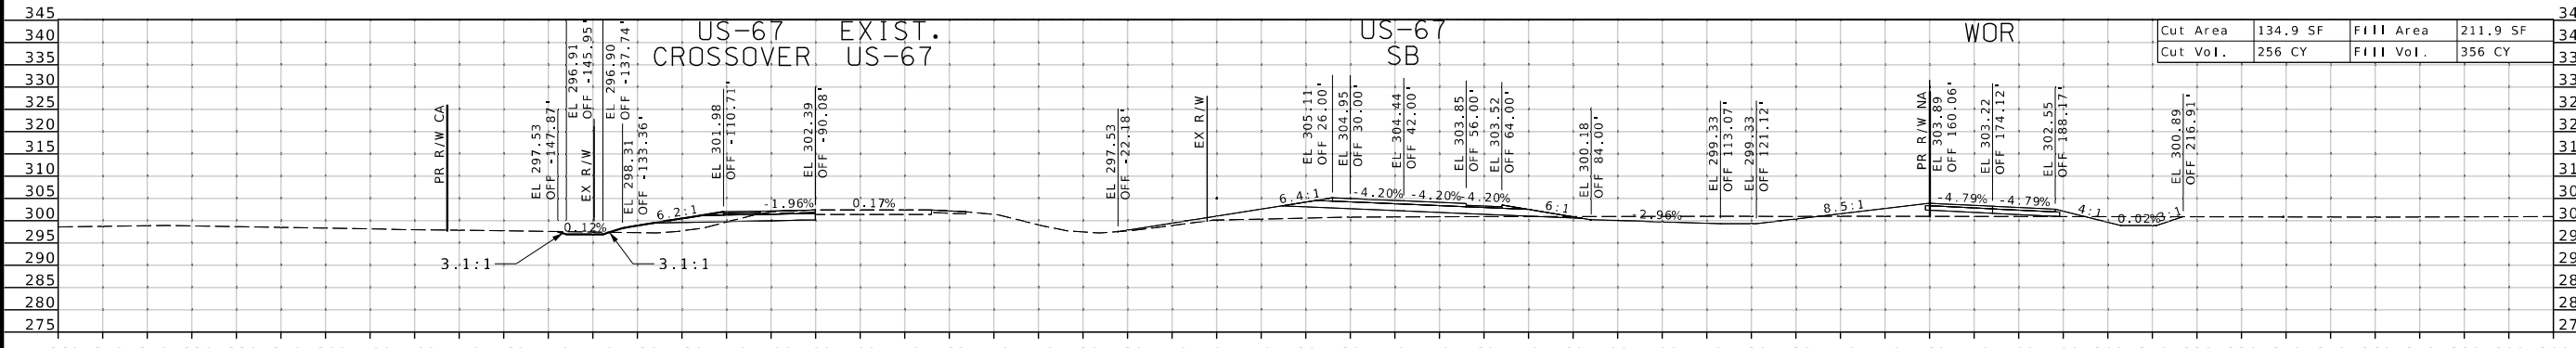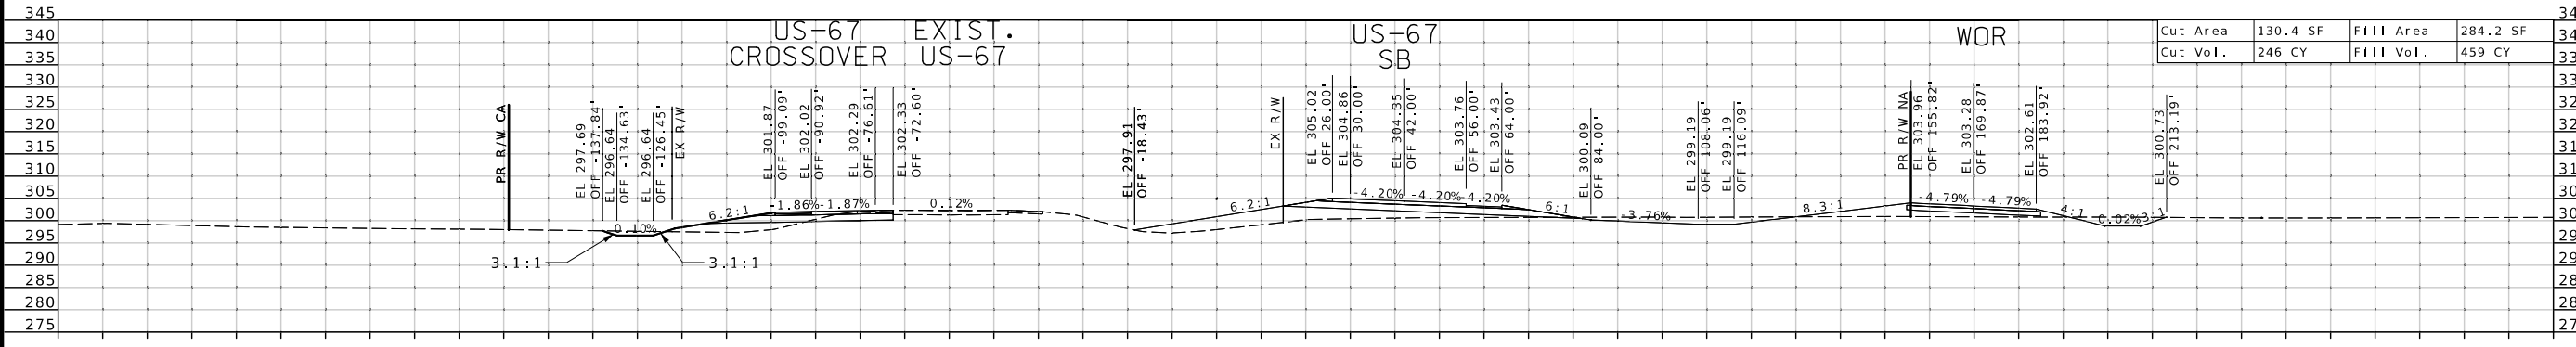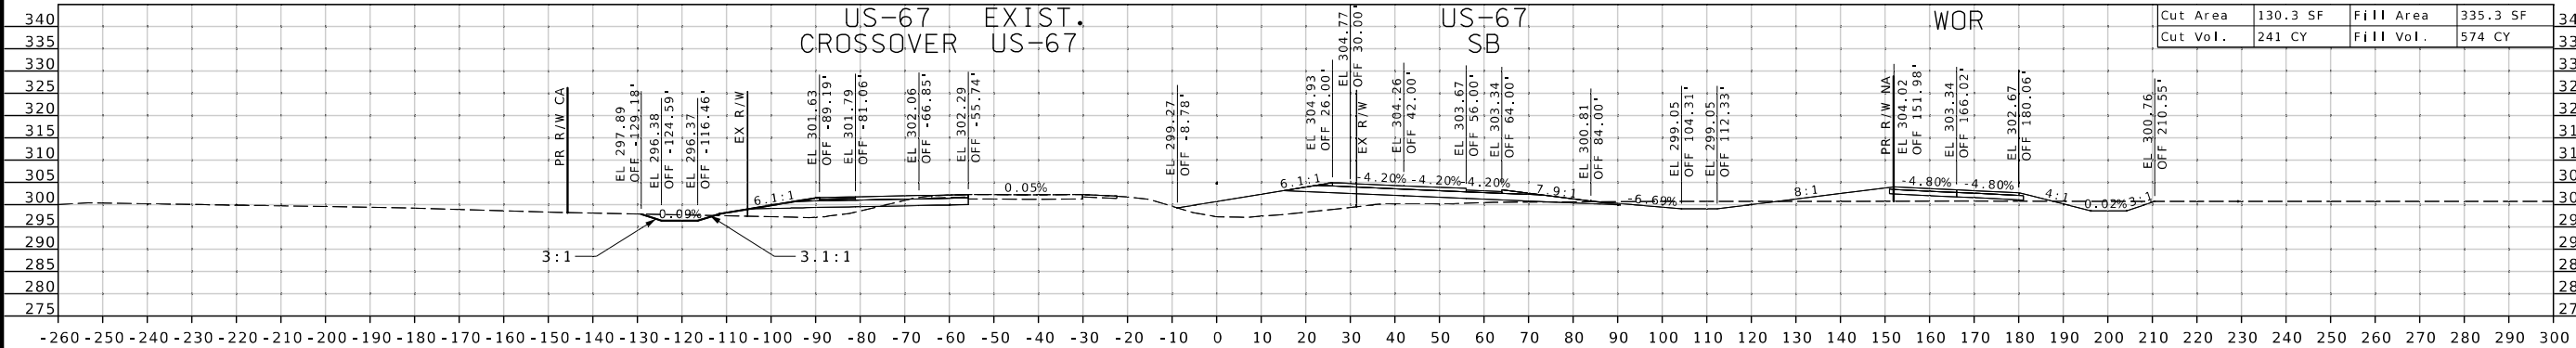

DISCLAIMER
THE PROFESSIONAL WHOSE SIGNATURE AND PERSONAL SEAL APPEAR HEREON ASSUMES RESPONSIBILITY ONLY FOR WHAT APPEARS ON THIS PAGE, AND DISCLAIMS (PURSUANT TO SECTION 327.411 RSMO) SPECIFICATION, ESTIMATES, REPORTS, OR OTHER DOCUMENTS OR INSTRUMENTS NOT SEALED BY THE UNDERSIGNED PROFESSIONAL RELATING TO OR INTENDED TO BE USED FOR ANY PART OR PARTS OF THE PROJECT TO WHICH THIS PAGE REFERS.



07/22/2026 8:26:12 PM
Margaret Ann Bruns - Civil
MO PE-2010000798

DATE PREPARED
7/22/2026

ROUTE 67 STATE MO

DISTRICT SE SHEET NO. 12

COUNTY BUTLER

JOB NO. JST0062

CONTRACT ID.

PROJECT NO.

BRIDGE NO.

DESCRIPTION

DATE

MISSOURI HIGHWAYS AND TRANSPORTATION COMMISSION

105 WEST CAPITOL
JEFFERSON CITY, MO 65102

1-888-ASK-MODOT (1-888-275-6636)

MoDOT




EFK Moen

Civil Engineering Design

13523 Barrett Parkway Dr
Suite 250
St. Louis, MO 63021

Phone 314-394-3100
Fax 314-394-3199

Missouri Certificate of Authority: 001578

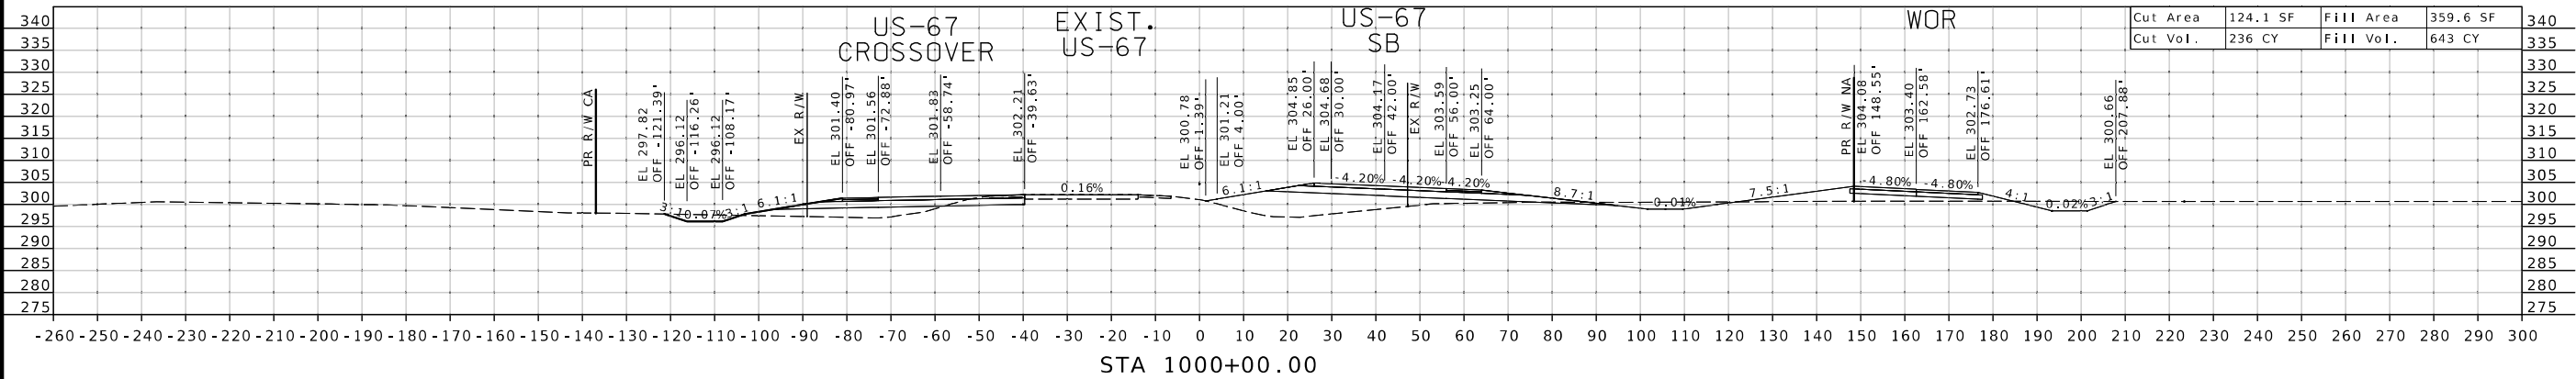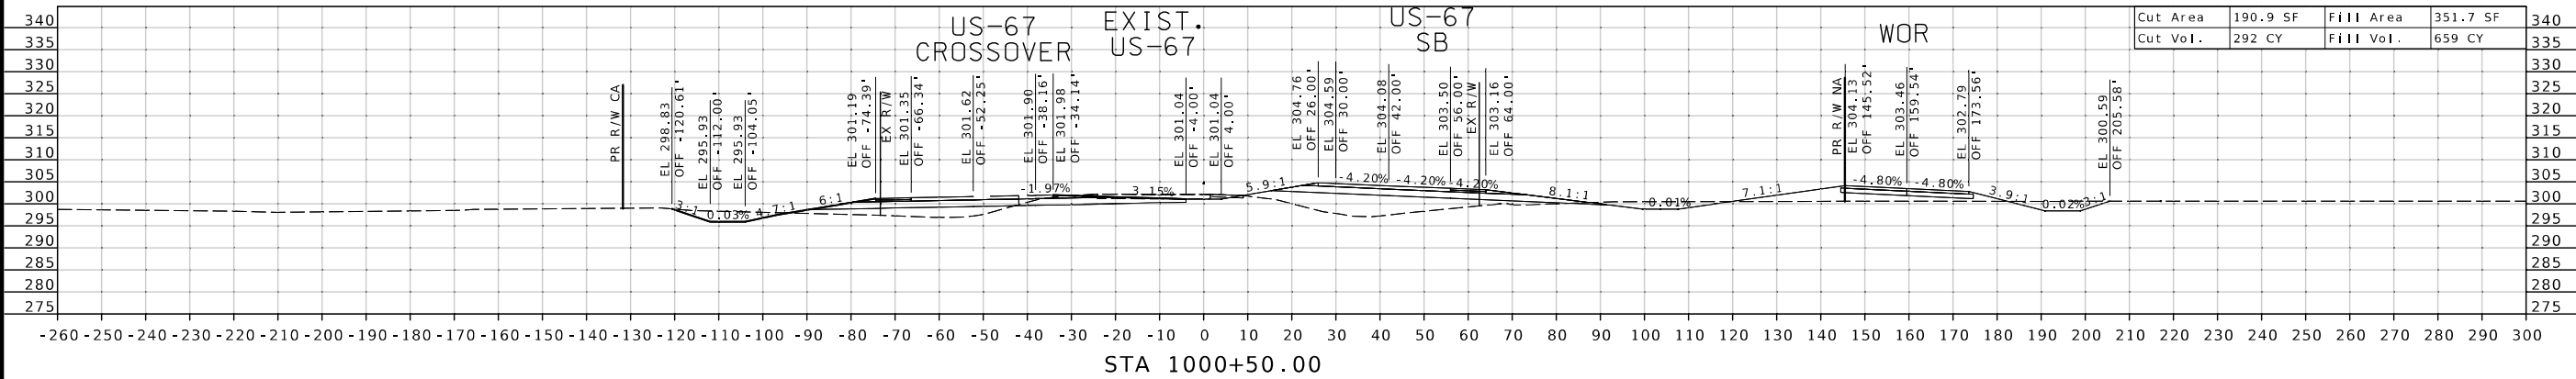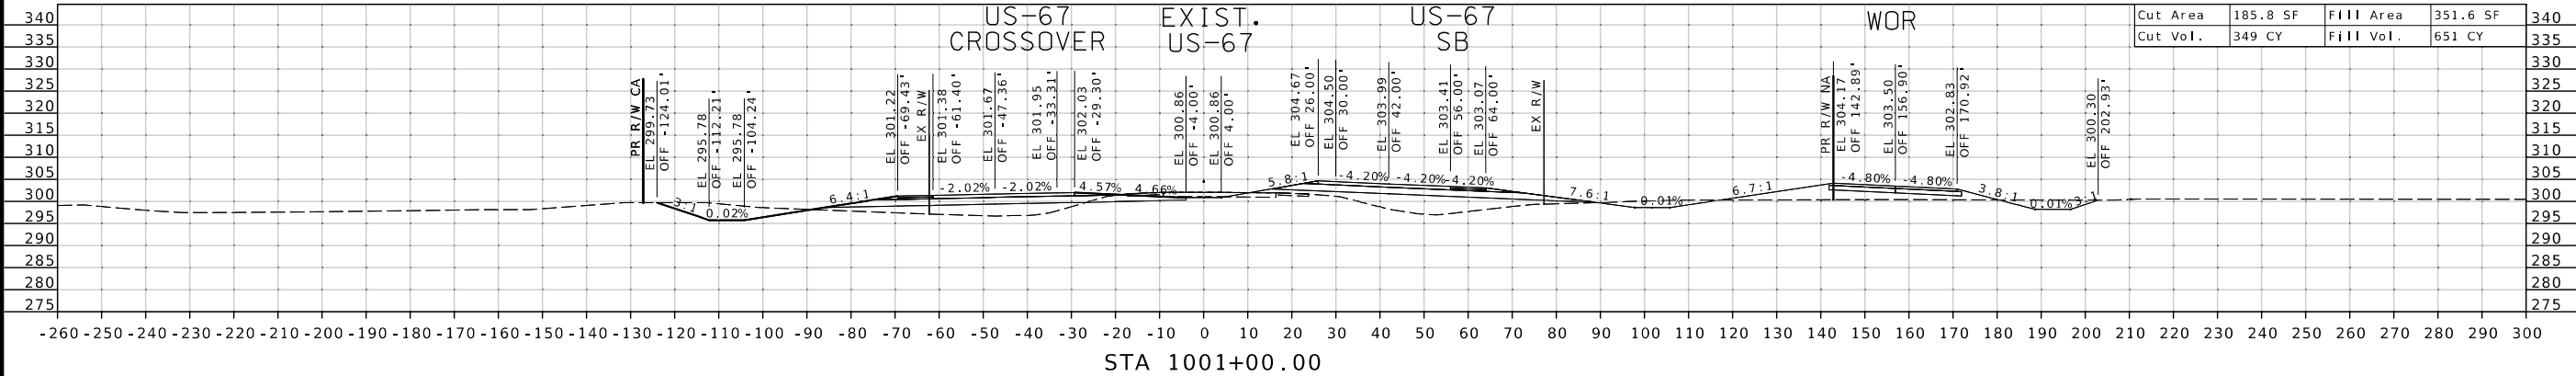

ROUTE 67



DATE PREPARED

ROUTE	STATE
-------	-------

DISTRICT	SHEET NO.
----------	-----------

COUNTY

JOB NO.

CONTRACT ID.

PROJECT NO.

BRIDGE NO.

--	--	--	--	--	--	--	--

[illegible][illegible]

10						
----	--	--	--	--	--	--

[illegible][illegible][illegible]

.	.	.	.	.	.

--	--	--	--	--	--	--	--

--	--	--	--	--	--	--	--

020610

A

ESTIMATES

05
C
1

IO
RS
OT

SL



Introduction



7

66
00

:94:

1 **in** 31. 31. 157

E

g

VeriWay

631

En

E will
23
te 2
Low
son

1100

2. 11. 1971, 12, 13, 14,



ROUTE 67

DISCLAIMER
THE PROFESSIONAL WHOSE SIGNATURE AND PERSONAL SEAL APPEAR HEREON ASSUMES RESPONSIBILITY ONLY FOR WHAT APPEARS ON THIS PAGE, AND DISCLAIMS (PURSUANT TO SECTION 327.411 RSMO) SPECIFICATION, ESTIMATES, REPORTS, OR OTHER DOCUMENTS OR INSTRUMENTS NOT SEALED BY THE UNDERSIGNED PROFESSIONAL RELATING TO OR INTENDED TO BE USED FOR ANY PART OR PARTS OF THE PROJECT TO WHICH THIS PAGE REFERS.



07/22/2026 8:26:13 PM
Margaret Ann Bruns - Civil
MO PE-2010000798

DATE PREPARED

7/22/2026

ROUTE STATE

67 MO

DISTRICT SHEET NO.

SE 15

COUNTY

BUTLER

JST0062

CONTRACT ID.

PROJECT NO.

BRIDGE NO.

DESCRIPTION

DATE

DATE

DISCLAIMER
THE PROFESSIONAL WHOSE SIGNATURE AND PERSONAL SEAL APPEAR HEREON ASSUMES RESPONSIBILITY ONLY FOR WHAT APPEARS ON THIS PAGE, AND DISCLAIMS (PURSUANT TO SECTION 327.411 RSMO) SPECIFICATION, ESTIMATES, REPORTS, OR OTHER DOCUMENTS OR INSTRUMENTS NOT SEALED BY THE UNDERSIGNED PROFESSIONAL RELATING TO OR INTENDED TO BE USED FOR ANY PART OR PARTS OF THE PROJECT TO WHICH THIS PAGE REFERS.



07/22/2026 8:26:13 PM
Margaret Ann Bruns - Civil
MO PE-2010000798

DATE PREPARED
7/22/2026

ROUTE 67 STATE MO

DISTRICT SE SHEET NO. 17

COUNTY BUTLER

JST0062

CONTRACT ID.

PROJECT NO.

BRIDGE NO.

DESCRIPTION

DATE

MISSOURI HIGHWAYS AND TRANSPORTATION COMMISSION

105 WEST CAPITOL
JEFFERSON CITY, MO 65102

1-888-ASK-MODOT (1-888-275-6636)

MoDOT




EFK Moen

Civil Engineering Design

13523 Barrett Parkway Dr
Suite 250
St. Louis, MO 63021

Phone 314-394-3100
Fax 314-394-3199

Missouri Certificate of Authority: 001578

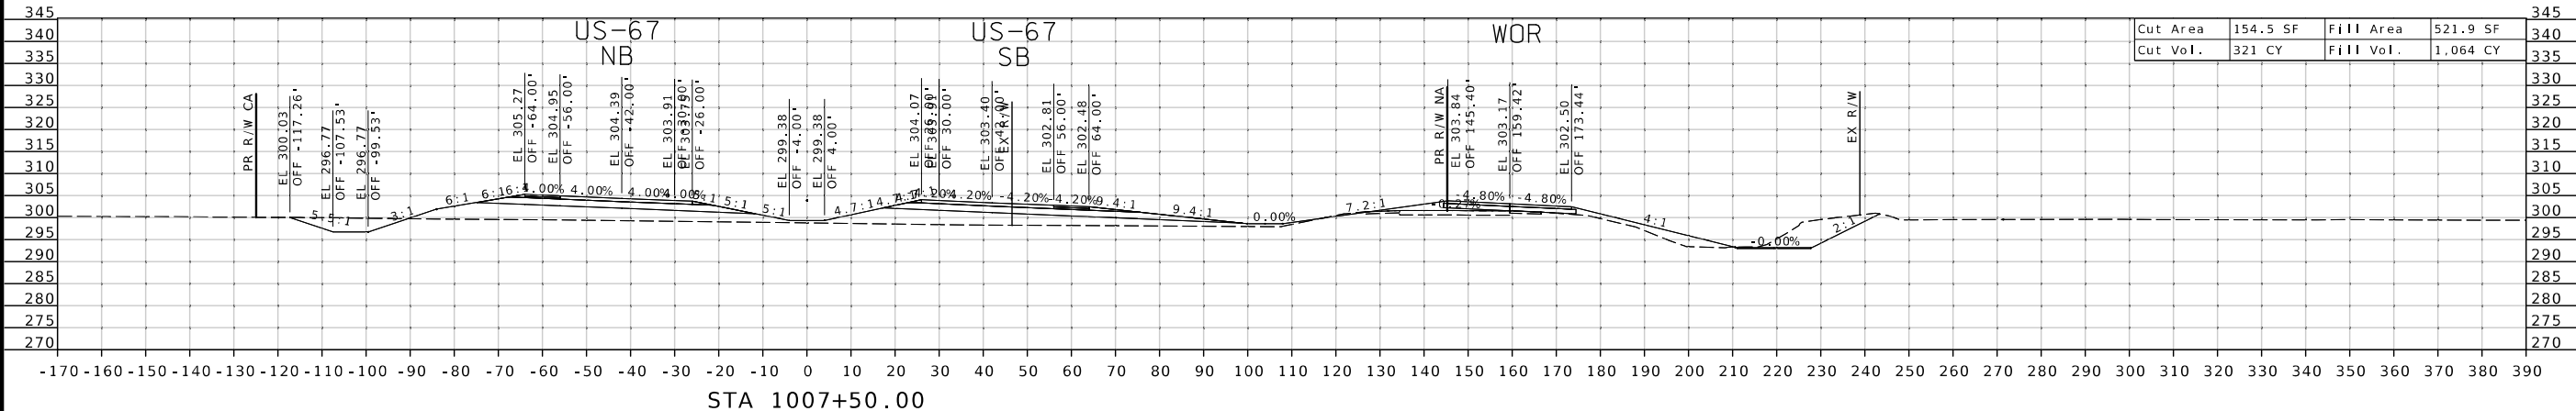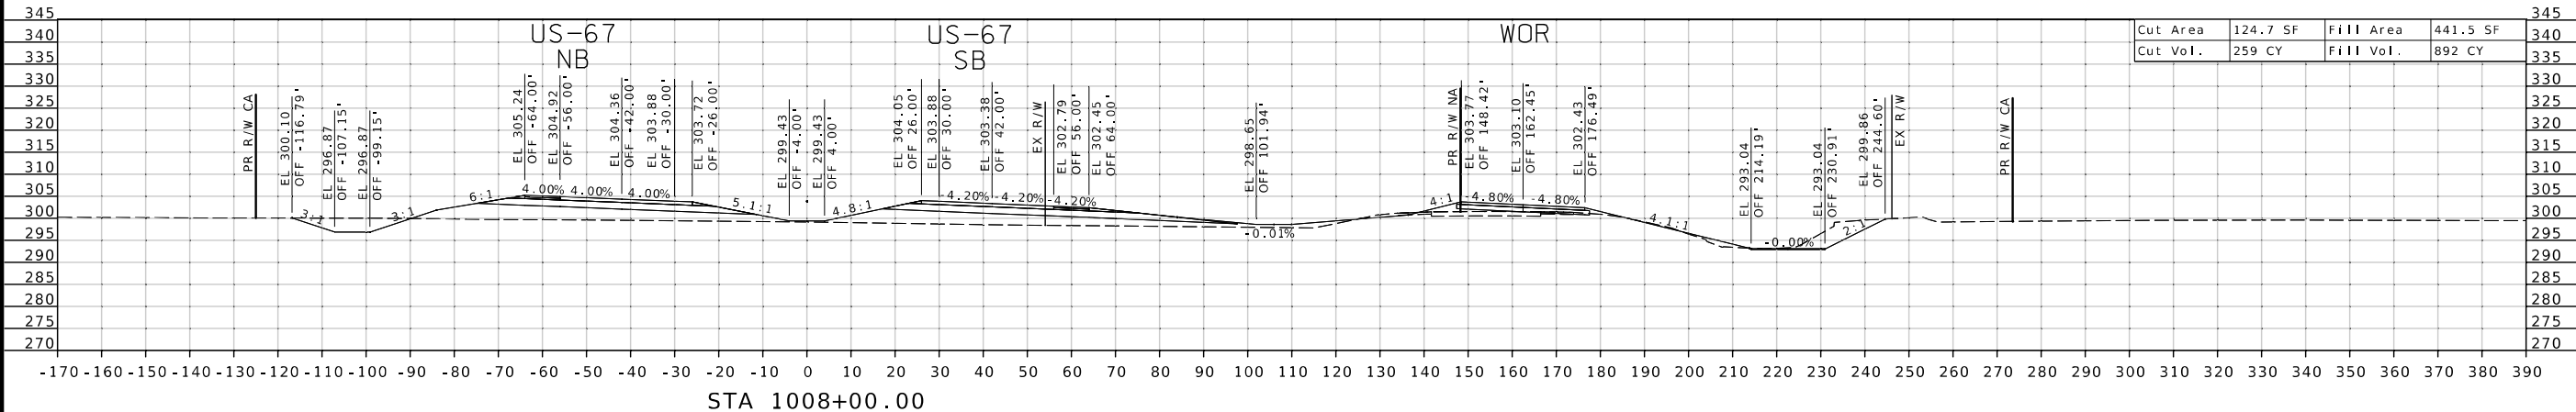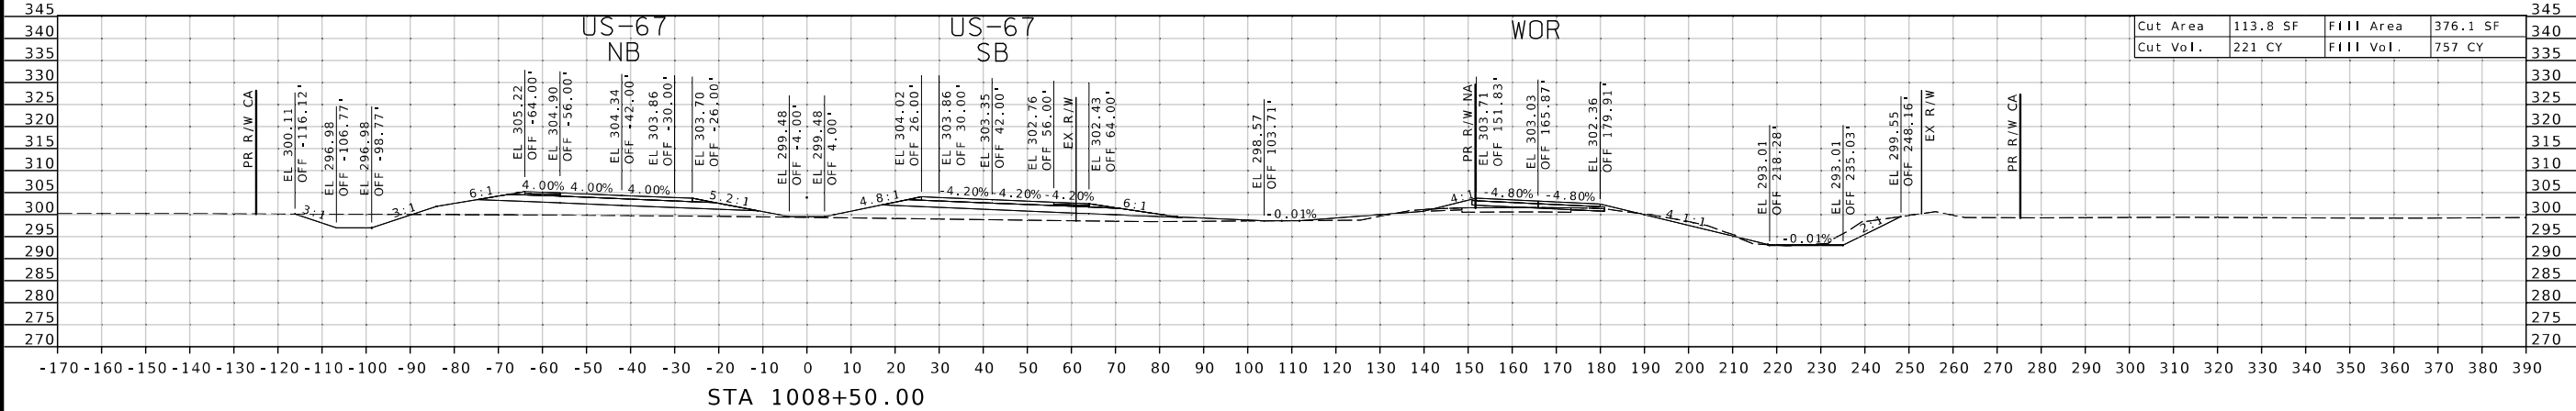

ROUTE 67

DISCLAIMER
THE PROFESSIONAL WHOSE SIGNATURE AND PERSONAL SEAL APPEAR HEREON ASSUMES RESPONSIBILITY ONLY FOR WHAT APPEARS ON THIS PAGE, AND DISCLAIMS (PURSUANT TO SECTION 327.411 RSMO) SPECIFICATION, ESTIMATES, REPORTS, OR OTHER DOCUMENTS OR INSTRUMENTS NOT SEALED BY THE UNDERSIGNED PROFESSIONAL RELATING TO OR INTENDED TO BE USED FOR ANY PART OR PARTS OF THE PROJECT TO WHICH THIS PAGE REFERS.



07/22/2026 8:26:13 PM
Margaret Ann Bruns - Civil
MO PE-2010000798

DATE PREPARED
7/22/2026
ROUTE **67** STATE **MO**
DISTRICT **SE** SHEET NO. **18**
COUNTY

BUTLER
JOB NO. **JST0062**
CONTRACT ID.

PROJECT NO.
BRIDGE NO.




DESCRIPTION

DATE

MISSOURI HIGHWAYS AND TRANSPORTATION COMMISSION

105 WEST CAPITOL
JEFFERSON CITY, MO 65102
1-888-ASK-MODOT (1-888-275-6636)

EFK•Moen
Civil Engineering Design
13523 Barrett Parkway Dr
Suite 250
St. Louis, MO 63021
Phone 314-394-3100
Fax 314-394-3199
Missouri Certificate of Authority: 001578

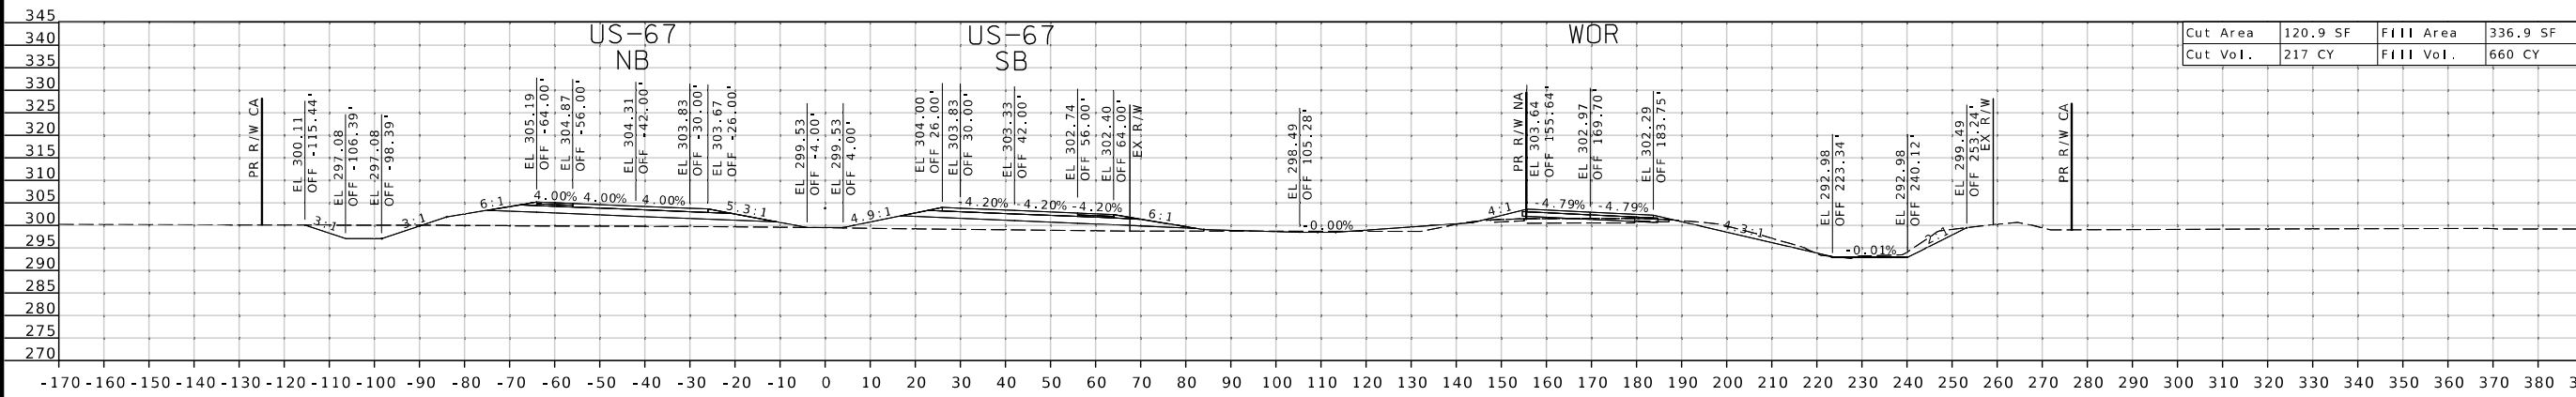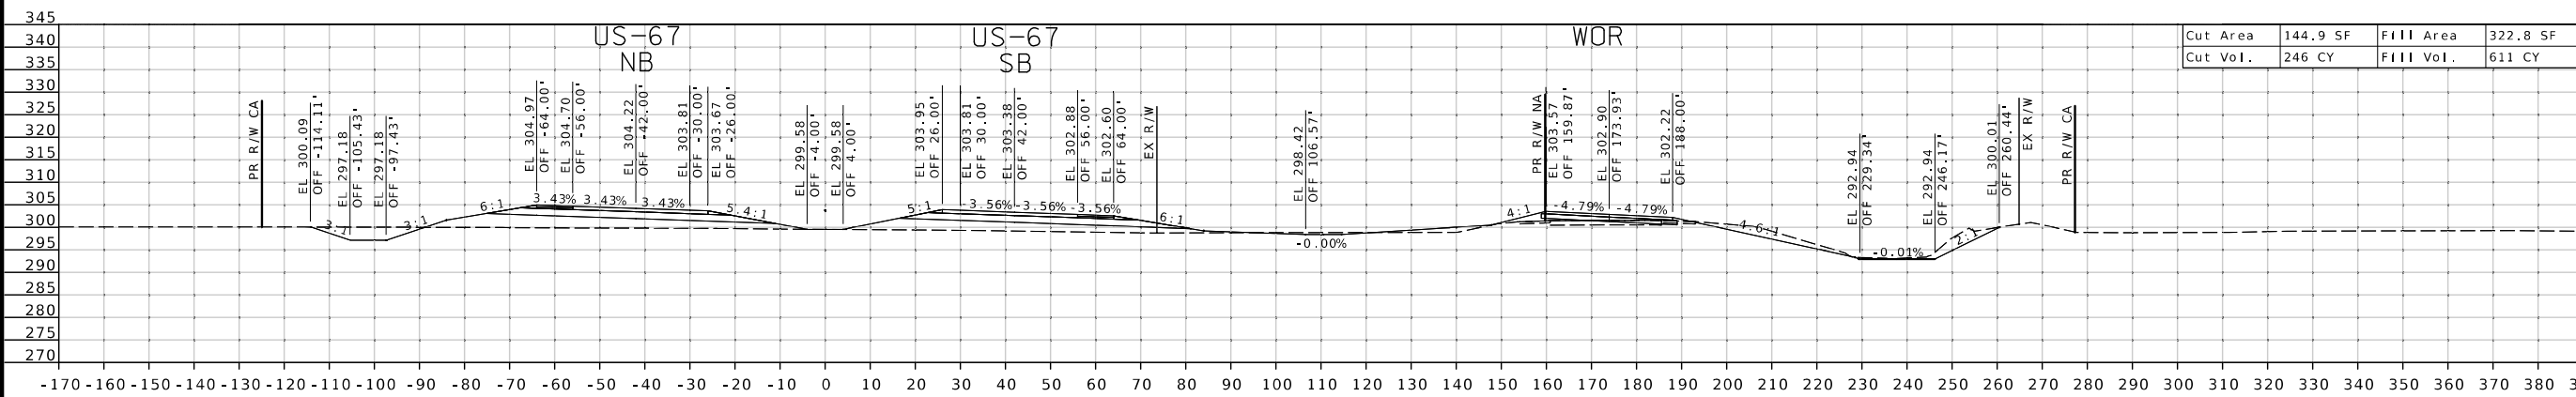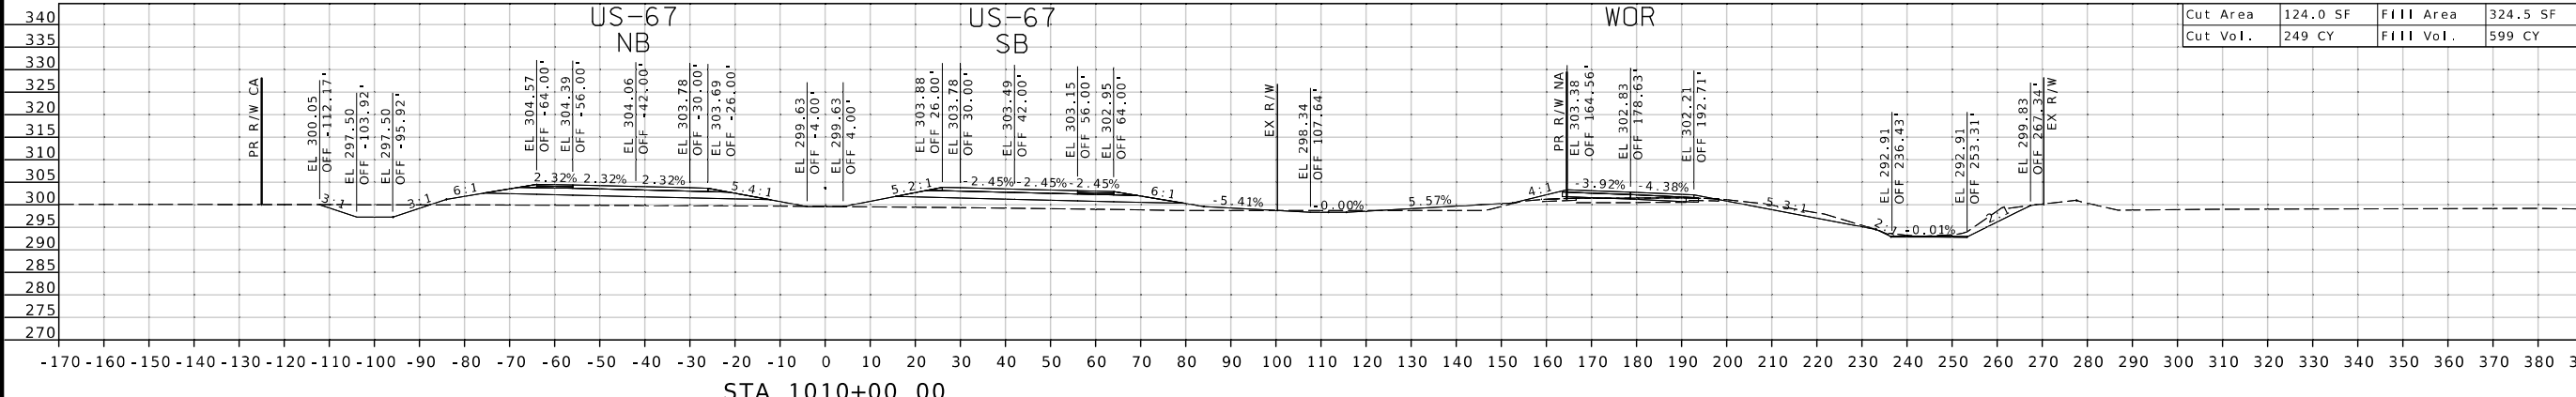

ROUTE 67

DISCLAIMER
THE PROFESSIONAL WHOSE SIGNATURE AND PERSONAL SEAL APPEAR HEREON ASSUMES RESPONSIBILITY ONLY FOR WHAT APPEARS ON THIS PAGE, AND DISCLAIMS (PURSUANT TO SECTION 327.411 RSMO) SPECIFICATION, ESTIMATES, REPORTS, OR OTHER DOCUMENTS OR INSTRUMENTS NOT SEALED BY THE UNDERSIGNED PROFESSIONAL RELATING TO OR INTENDED TO BE USED FOR ANY PART OR PARTS OF THE PROJECT TO WHICH THIS PAGE REFERS.



07/22/2026 8:26:13 PM
Margaret Ann Bruns - Civil
MO PE-2010000798

DATE PREPARED
7/22/2026

ROUTE 67 STATE MO

DISTRICT SE SHEET NO. 19

COUNTY BUTLER

JOB NO. JST0062

CONTRACT ID.

PROJECT NO.

BRIDGE NO.

DESCRIPTION

DATE

MISSOURI HIGHWAYS AND TRANSPORTATION COMMISSION

MoDOT

105 WEST CAPITOL
JEFFERSON CITY, MO 65102

1-888-ASK-MODOT (1-888-275-6636)




EFK Moen

Civil Engineering Design

13523 Barrett Parkway Dr
Suite 250
St. Louis, MO 63021

Phone 314-394-3100
Fax 314-394-3199

Missouri Certificate of Authority: 001578

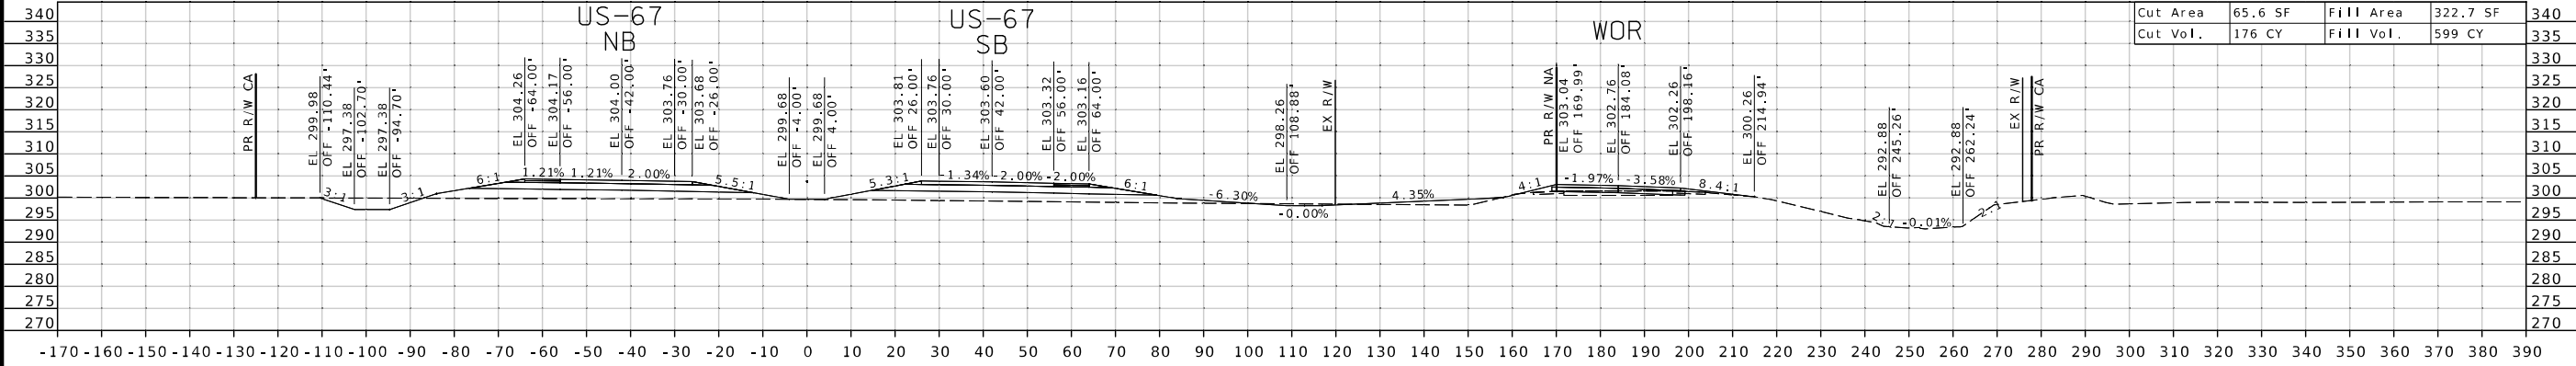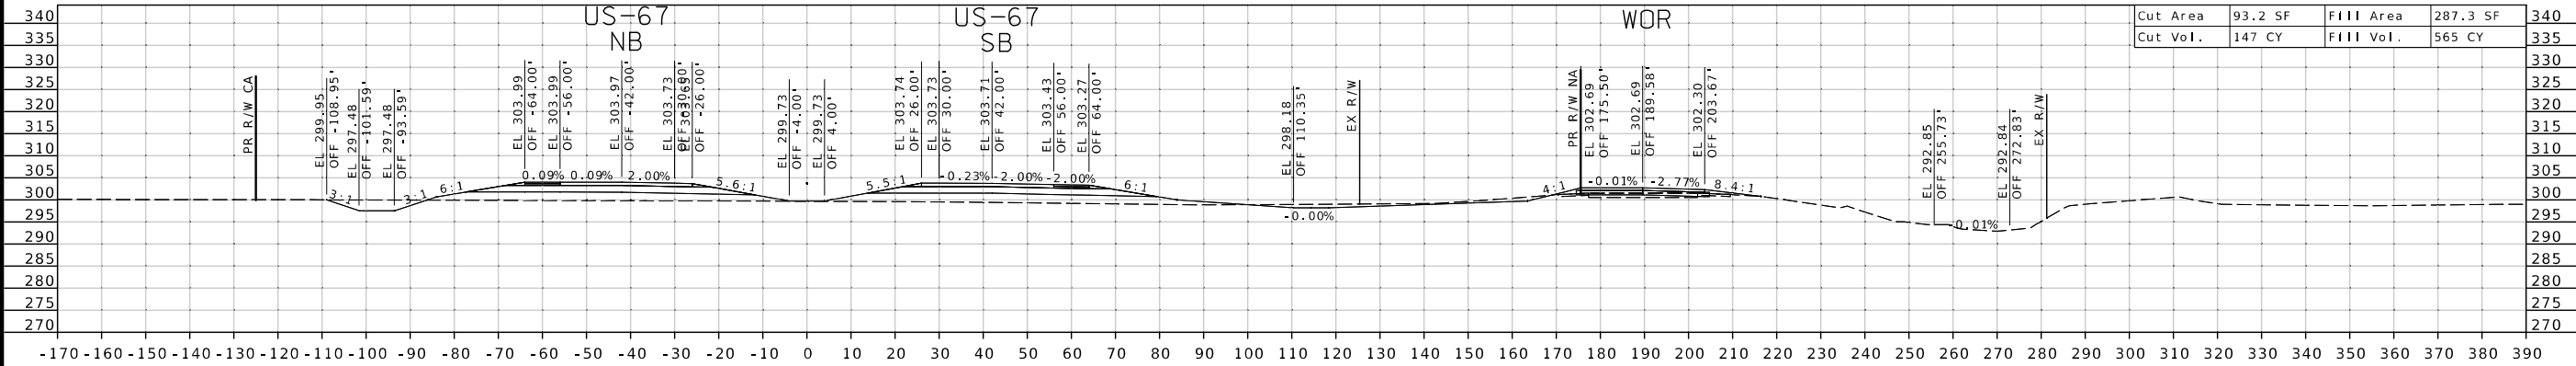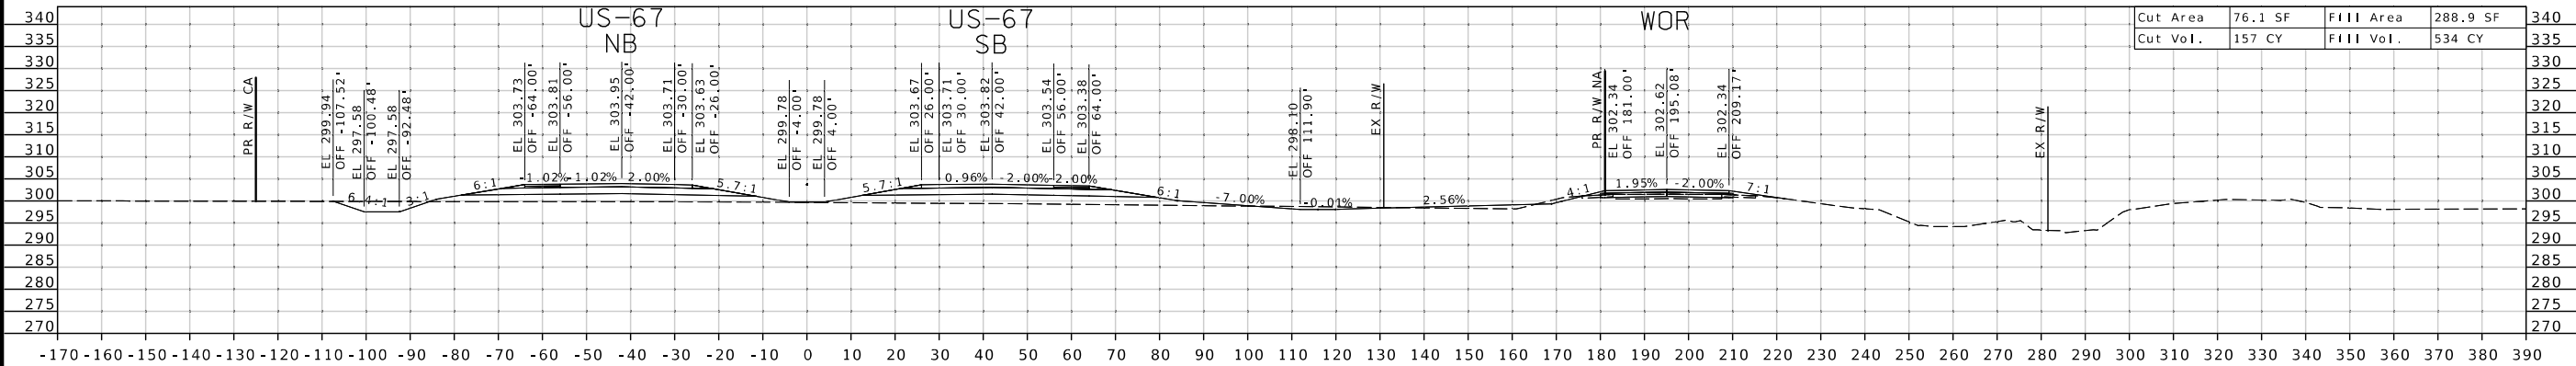

ROUTE 67

DISCLAIMER
THE PROFESSIONAL WHOSE SIGNATURE AND PERSONAL SEAL APPEAR HEREON ASSUMES RESPONSIBILITY ONLY FOR WHAT APPEARS ON THIS PAGE, AND DISCLAIMS (PURSUANT TO SECTION 327.411 RSMO) SPECIFICATION, ESTIMATES, REPORTS, OR OTHER DOCUMENTS OR INSTRUMENTS NOT SEALED BY THE UNDERSIGNED PROFESSIONAL RELATING TO OR INTENDED TO BE USED FOR ANY PART OR PARTS OF THE PROJECT TO WHICH THIS PAGE REFERS.



07/22/2026 8:26:13 PM
Margaret Ann Bruns - Civil
MO PE-2010000798

DATE PREPARED
7/22/2026

ROUTE 67 STATE MO

DISTRICT SE SHEET NO. 20

COUNTY BUTLER

JOB NO. JST0062

CONTRACT ID.

PROJECT NO.

BRIDGE NO.

DESCRIPTION

DATE

MISSOURI HIGHWAYS AND TRANSPORTATION COMMISSION

MoDOT

105 WEST CAPITOL
JEFFERSON CITY, MO 65102

1-888-ASK-MODOT (1-888-275-6636)


EFK Moen

Civil Engineering Design


13523 Barrett Parkway Dr
Suite 250
St. Louis, MO 63021

Phone 314-394-3100
Fax 314-394-3199


Missouri Certificate of Authority: 001578

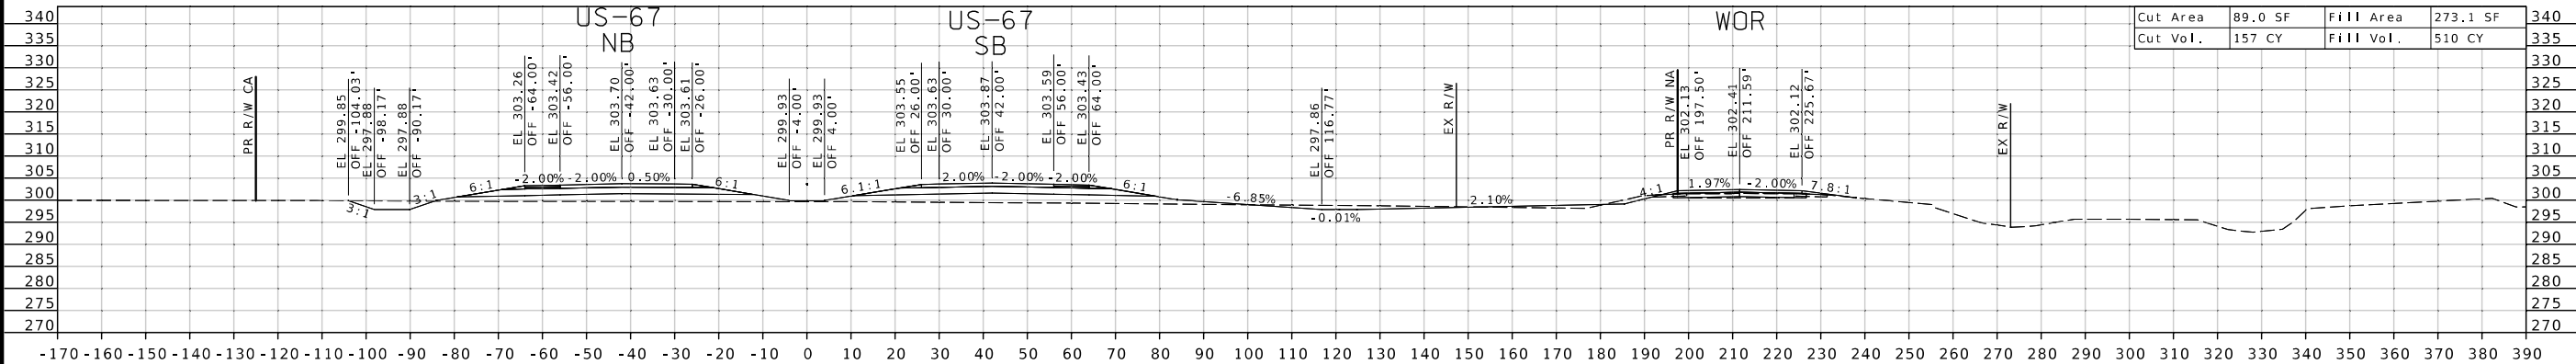

STA 1013+00.00

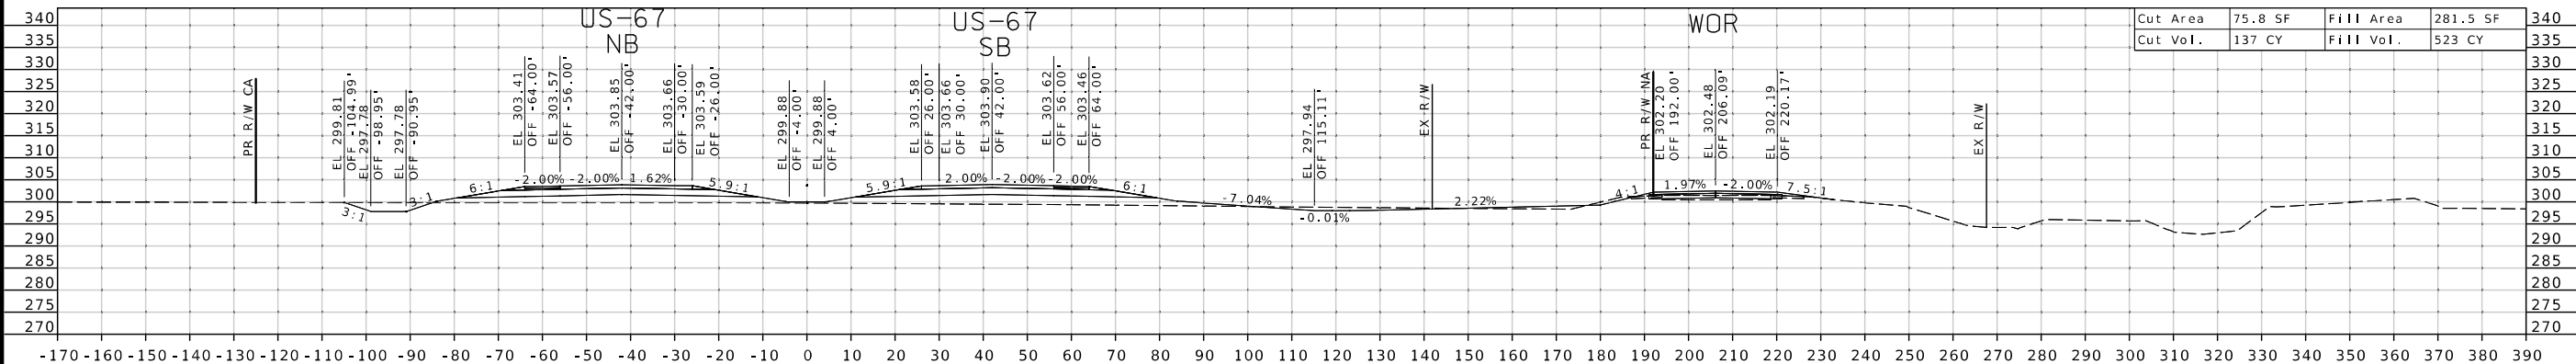

STA 1012+50.00

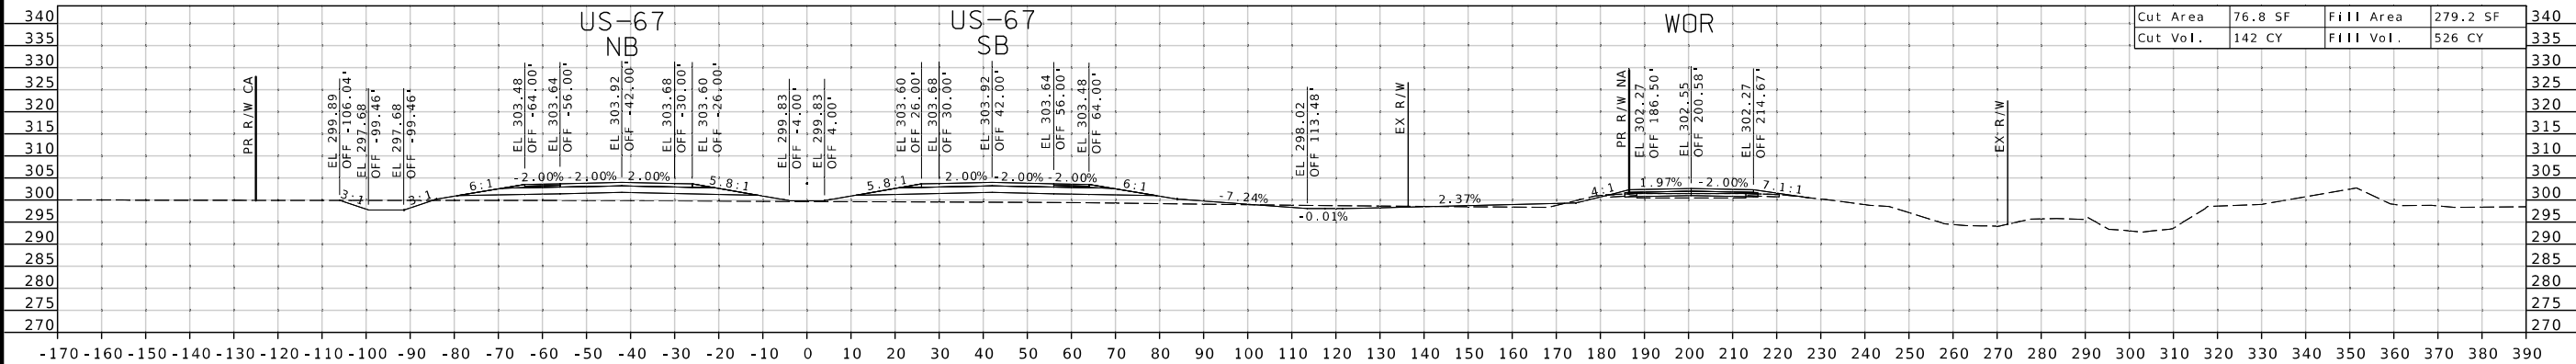

STA 1012+00.00

ROUTE 67

DISCLAIMER
THE PROFESSIONAL WHOSE SIGNATURE AND PERSONAL SEAL APPEAR HEREON ASSUMES RESPONSIBILITY ONLY FOR WHAT APPEARS ON THIS PAGE, AND DISCLAIMS (PURSUANT TO SECTION 327.411 RSMO) SPECIFICATION, ESTIMATES, REPORTS, OR OTHER DOCUMENTS OR INSTRUMENTS NOT SEALED BY THE UNDERSIGNED PROFESSIONAL RELATING TO OR INTENDED TO BE USED FOR ANY PART OR PARTS OF THE PROJECT TO WHICH THIS PAGE REFERS.



07/22/2026 8:26:14 PM
Margaret Ann Bruns - Civil
MO PE-2010000798

DATE PREPARED
7/22/2026

ROUTE 67 STATE MO

DISTRICT SE SHEET NO. 22

COUNTY BUTLER

JOB NO. JST0062

CONTRACT ID.

PROJECT NO.

BRIDGE NO.

DESCRIPTION

DATE

MISSOURI HIGHWAYS AND TRANSPORTATION COMMISSION

MoDOT

105 WEST CAPITOL JEFFERSON CITY, MO 65102

1-888-ASK-MODOT (1-888-275-6636)




EFK Moen

Civil Engineering Design

13523 Barrett Parkway Dr Suite 250 St. Louis, MO 63021

Phone 314-394-3100 Fax 314-394-3199

Missouri Certificate of Authority: 001578

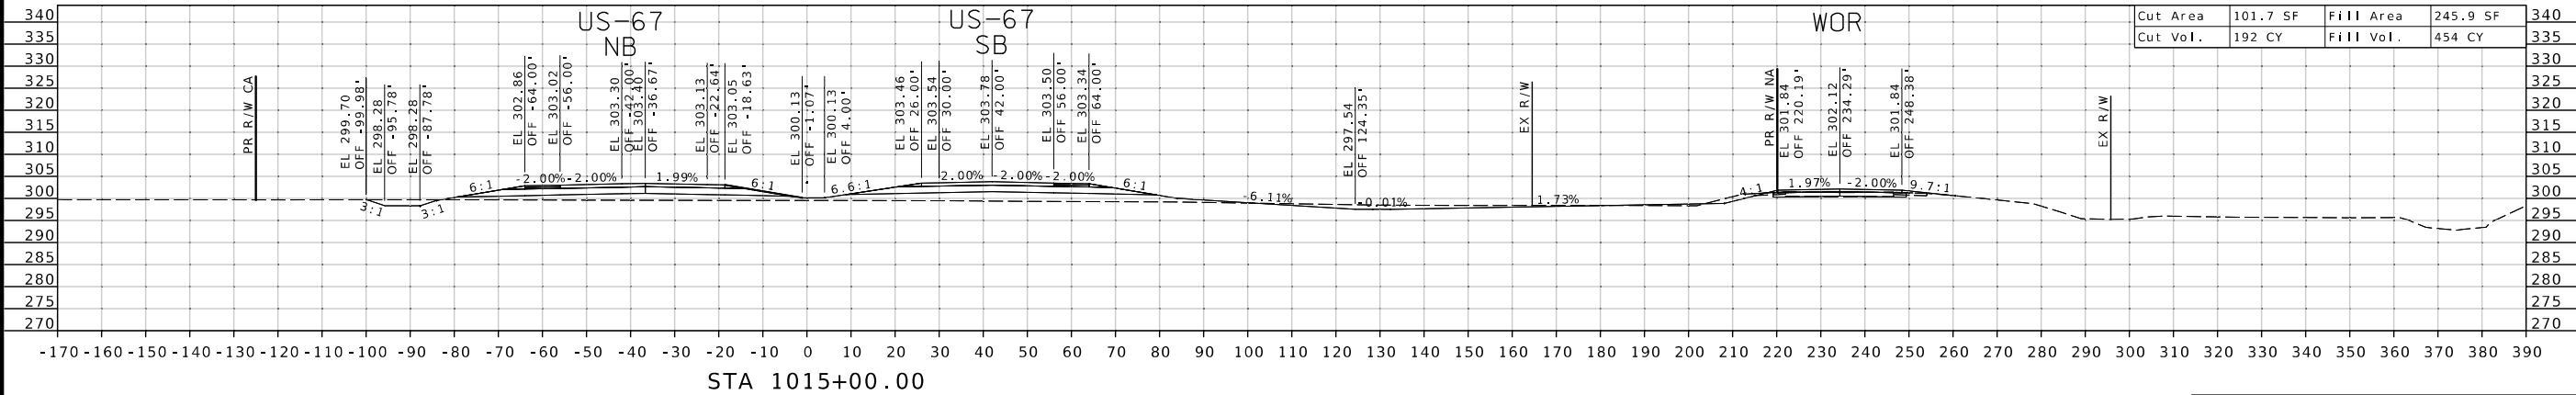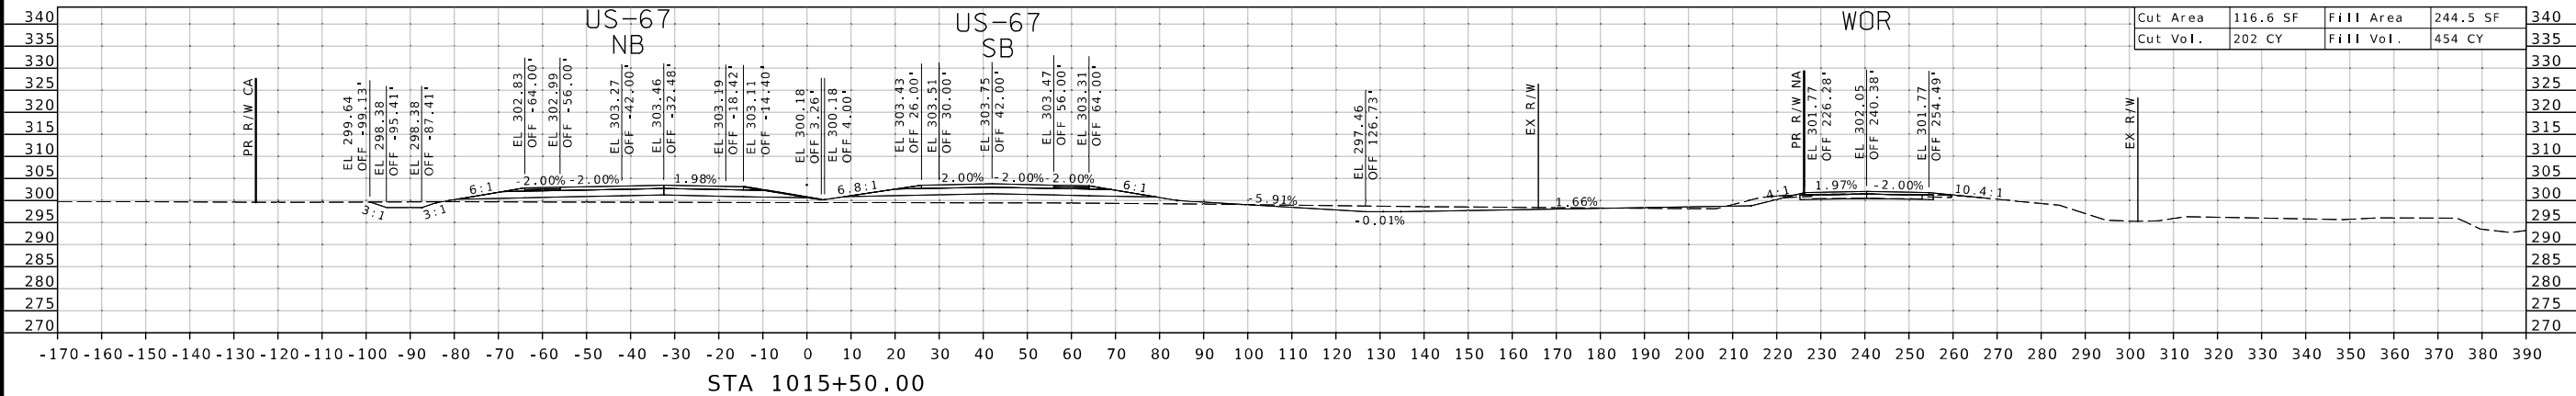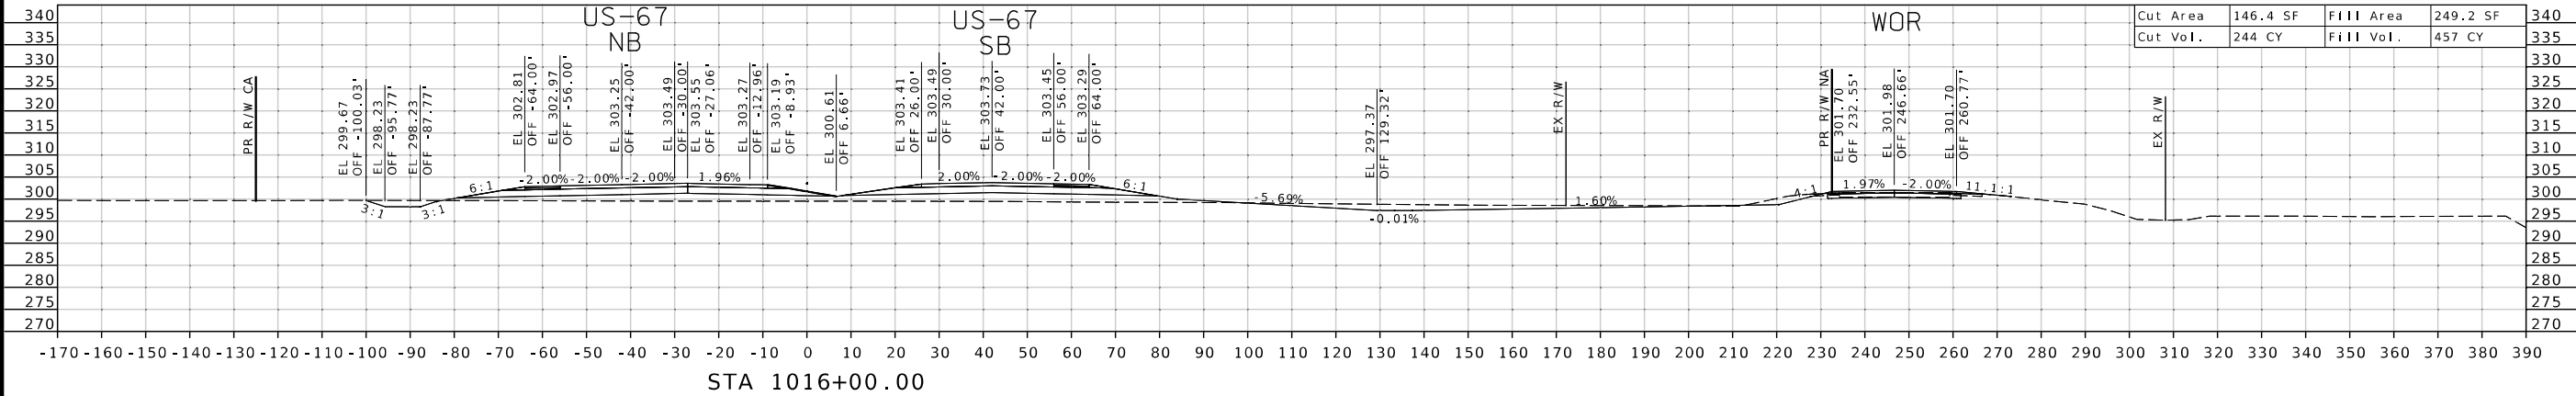

ROUTE 67

DISCLAIMER
THE PROFESSIONAL WHOSE SIGNATURE AND PERSONAL SEAL APPEAR HEREON ASSUMES RESPONSIBILITY ONLY FOR WHAT APPEARS ON THIS PAGE, AND DISCLAIMS (PURSUANT TO SECTION 327.411 RSMO) SPECIFICATION, ESTIMATES, REPORTS, OR OTHER DOCUMENTS OR INSTRUMENTS NOT SEALED BY THE UNDERSIGNED PROFESSIONAL RELATING TO OR INTENDED TO BE USED FOR ANY PART OR PARTS OF THE PROJECT TO WHICH THIS PAGE REFERS.



07/22/2026 8:26:14 PM
Margaret Ann Bruns - Civil
MO PE-2010000798
DATE PREPARED

7/22/2026
ROUTE 67 STATE MO
DISTRICT SE SHEET NO. 23

COUNTY BUTLER
JOB NO. JST0062
CONTRACT ID.




PROJECT NO.
BRIDGE NO.

DESCRIPTION	DATE

MISSOURI HIGHWAYS AND TRANSPORTATION COMMISSION

105 WEST CAPITOL
JEFFERSON CITY, MO 65102
1-888-ASK-MODOT (1-888-275-6636)

EFK Moen
Civil Engineering Design
13523 Barrett Parkway Dr
Suite 250
St. Louis, MO 63021
Phone 314-394-3100
Fax 314-394-3199
Missouri Certificate of Authority: 001578

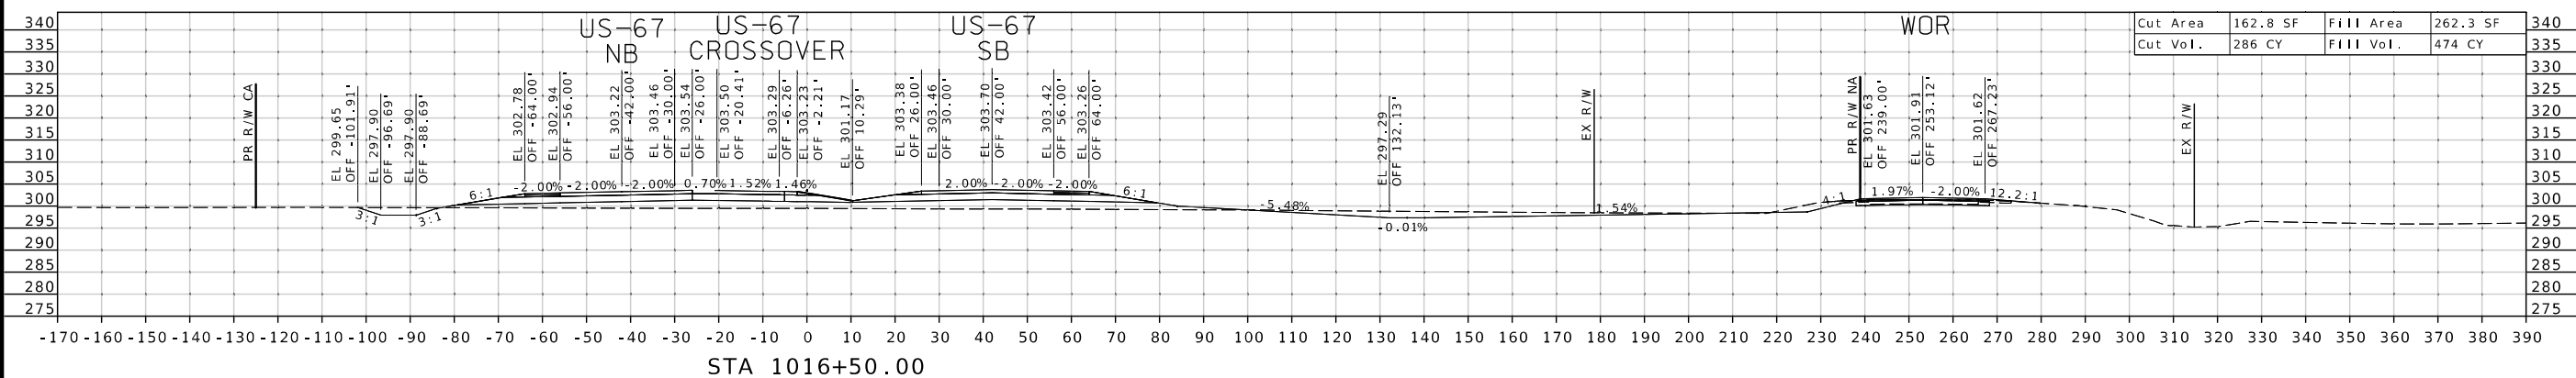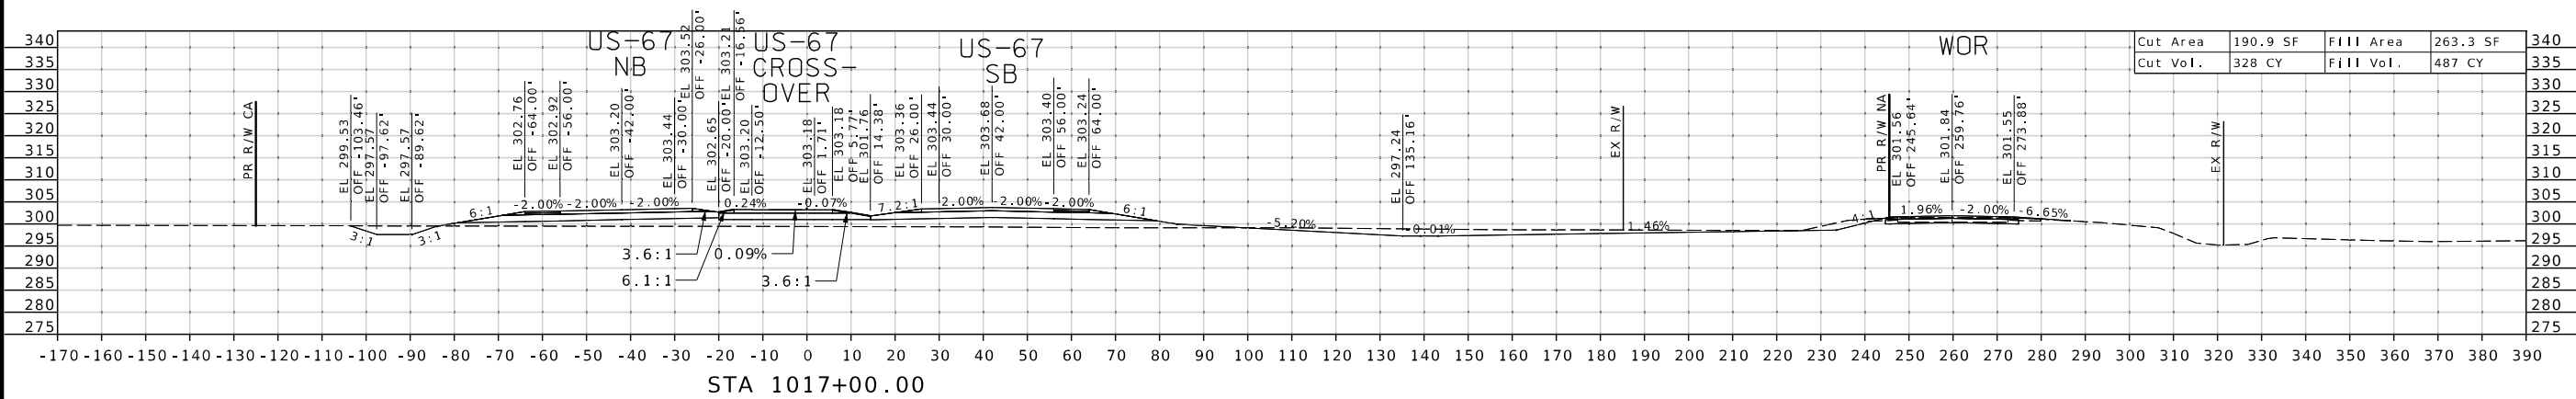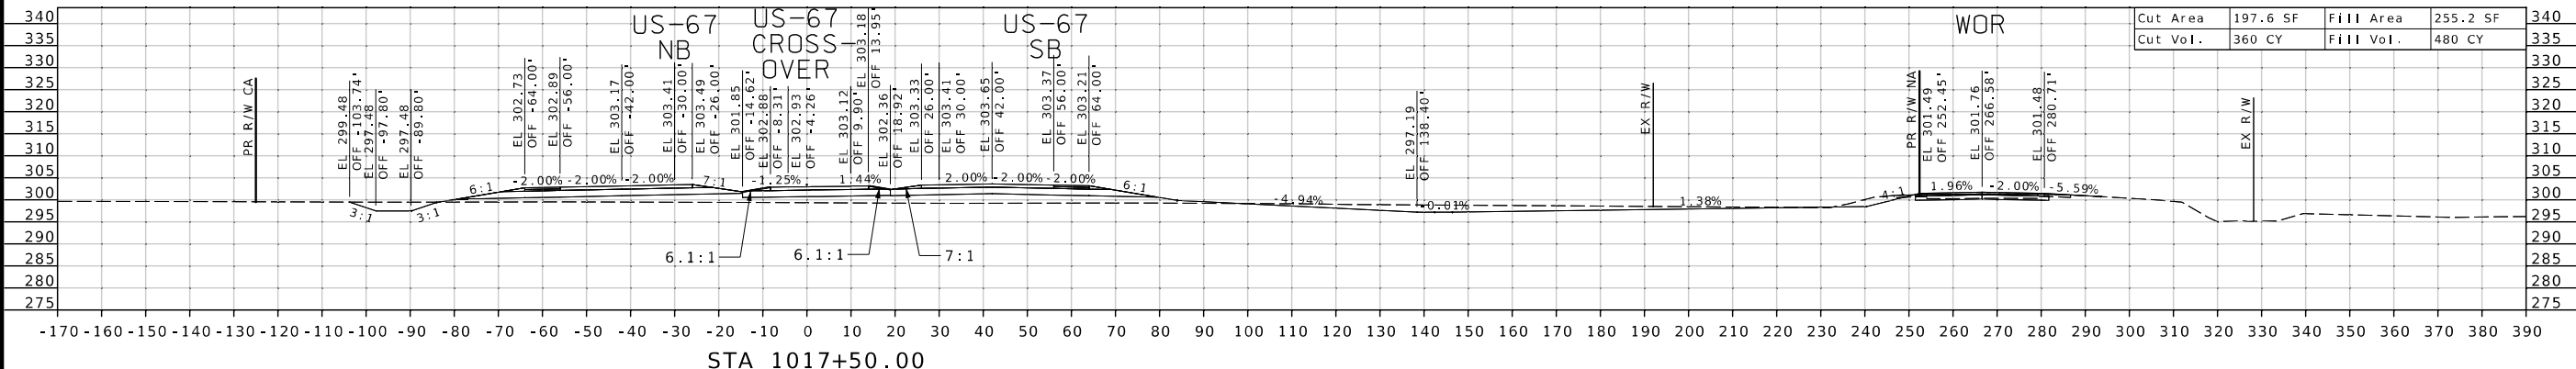

ROUTE 67

DISCLAIMER
THE PROFESSIONAL WHOSE SIGNATURE AND PERSONAL SEAL APPEAR HEREON ASSUMES RESPONSIBILITY ONLY FOR WHAT APPEARS ON THIS PAGE, AND DISCLAIMS (PURSUANT TO SECTION 327.411 RSMO) SPECIFICATION, ESTIMATES, REPORTS, OR OTHER DOCUMENTS OR INSTRUMENTS NOT SEALED BY THE UNDERSIGNED PROFESSIONAL RELATING TO OR INTENDED TO BE USED FOR ANY PART OR PARTS OF THE PROJECT TO WHICH THIS PAGE REFERS.



07/22/2026 8:26:14 PM
Margaret Ann Bruns - Civil
MO PE-2010000798
DATE PREPARED

7/22/2026
ROUTE 67 STATE MO
DISTRICT SE SHEET NO. 24
COUNTY BUTLER

JOB NO. JST0062
CONTRACT ID.


PROJECT NO.
BRIDGE NO.

DESCRIPTION	DATE

MISSOURI HIGHWAYS AND TRANSPORTATION COMMISSION

105 WEST CAPITOL
JEFFERSON CITY, MO 65102
1-888-ASK-MODOT (1-888-275-6636)

EFK Moen
Civil Engineering Design
13523 Barrett Parkway Dr
Suite 250
St. Louis, MO 63021
Phone 314-394-3100
Fax 314-394-3199
Missouri Certificate of Authority: 001578

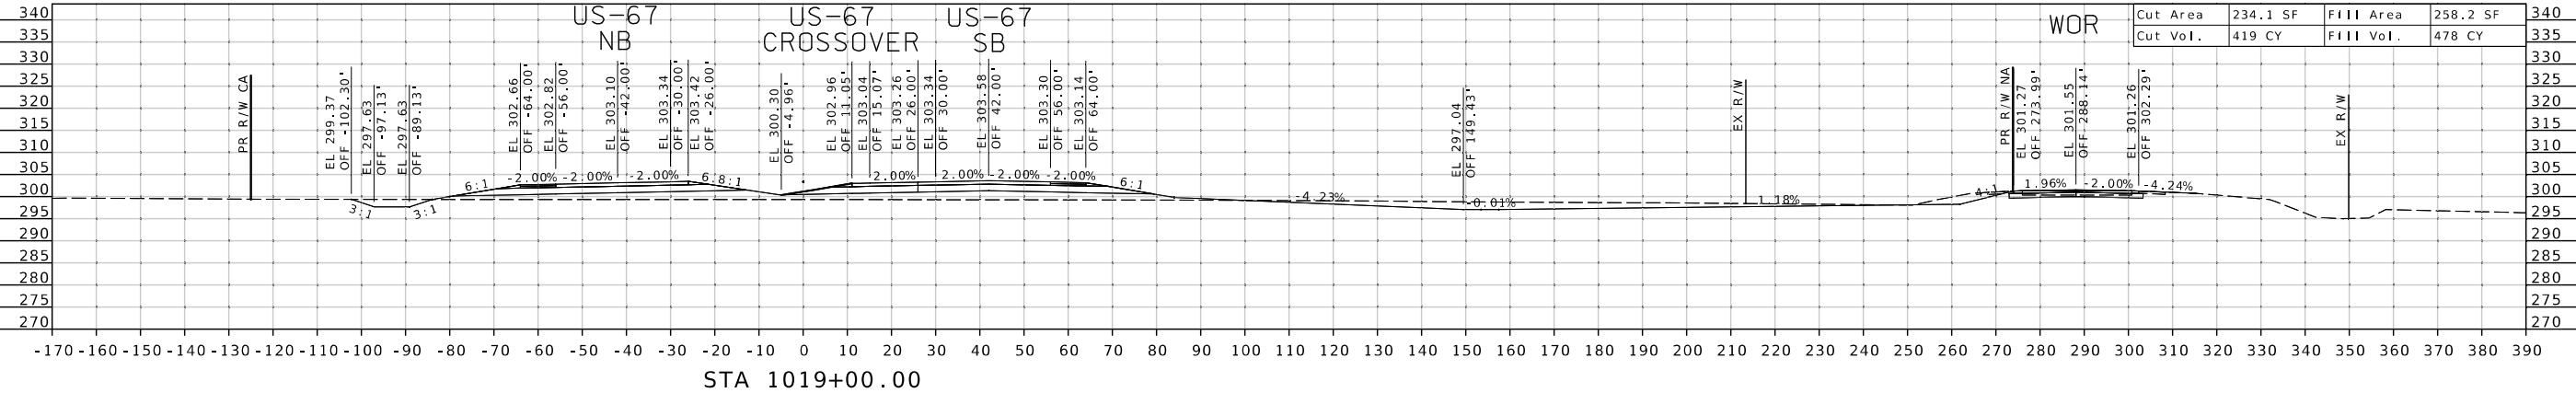

DISCLAIMER
THE PROFESSIONAL WHOSE SIGNATURE AND PERSONAL SEAL APPEAR HEREON ASSUMES RESPONSIBILITY ONLY FOR WHAT APPEARS ON THIS PAGE, AND DISCLAIMS (PURSUANT TO SECTION 327.411 RSMO) SPECIFICATION, ESTIMATES, REPORTS, OR OTHER DOCUMENTS OR INSTRUMENTS NOT SEALED BY THE UNDERSIGNED PROFESSIONAL RELATING TO OR INTENDED TO BE USED FOR ANY PART OR PARTS OF THE PROJECT TO WHICH THIS PAGE REFERS.



07/22/2026 8:26:14 PM
Margaret Ann Bruns - Civil
MO PE-2010000798

DATE PREPARED
7/22/2026

ROUTE	STATE
67	MO
DISTRICT	SHEET NO.
SE	25

COUNTY
BUTLER

JOB NO.
JST0062

CONTRACT ID.

PROJECT NO.

BRIDGE NO.

DATE	DESCRIPTION
.	.
.	.
.	.
.	.
.	.
.	.




MISSOURI HIGHWAYS AND TRANSPORTATION COMMISSION



105 WEST CAPITOL
JEFFERSON CITY, MO 65102
1-888-ASK-MODOT (1-888-275-6636)

EFK Moen
Civil Engineering Design

13523 Barrett Parkway Dr
Suite 250
St. Louis, MO 63021
Phone 314-394-3100
Fax 314-394-3199
Missouri Certificate of Authority: 001578

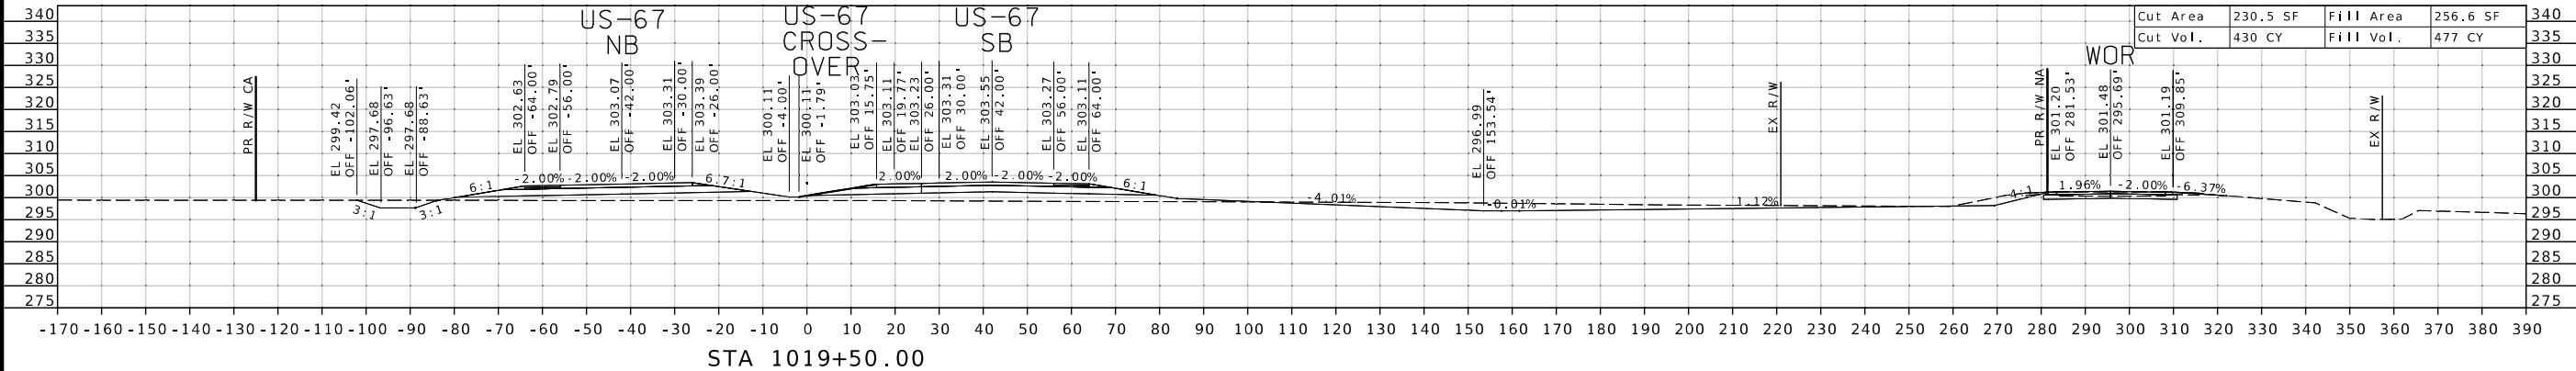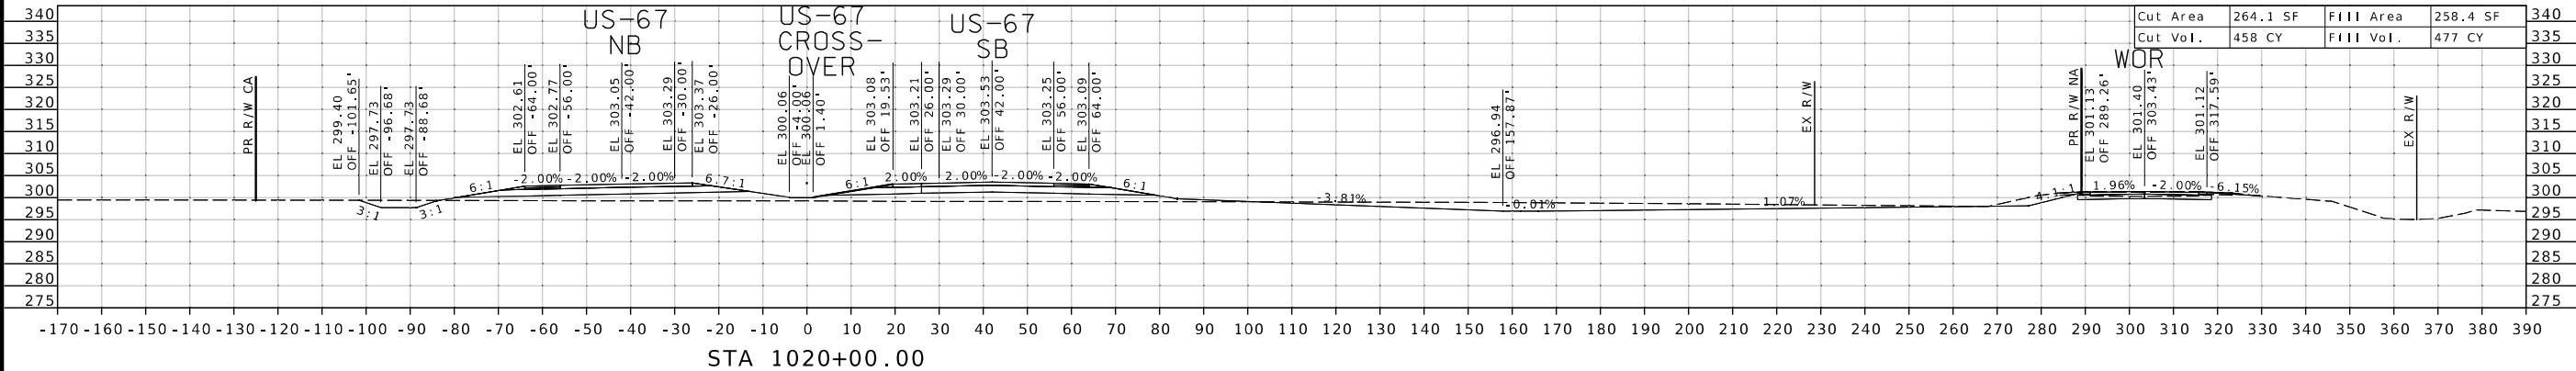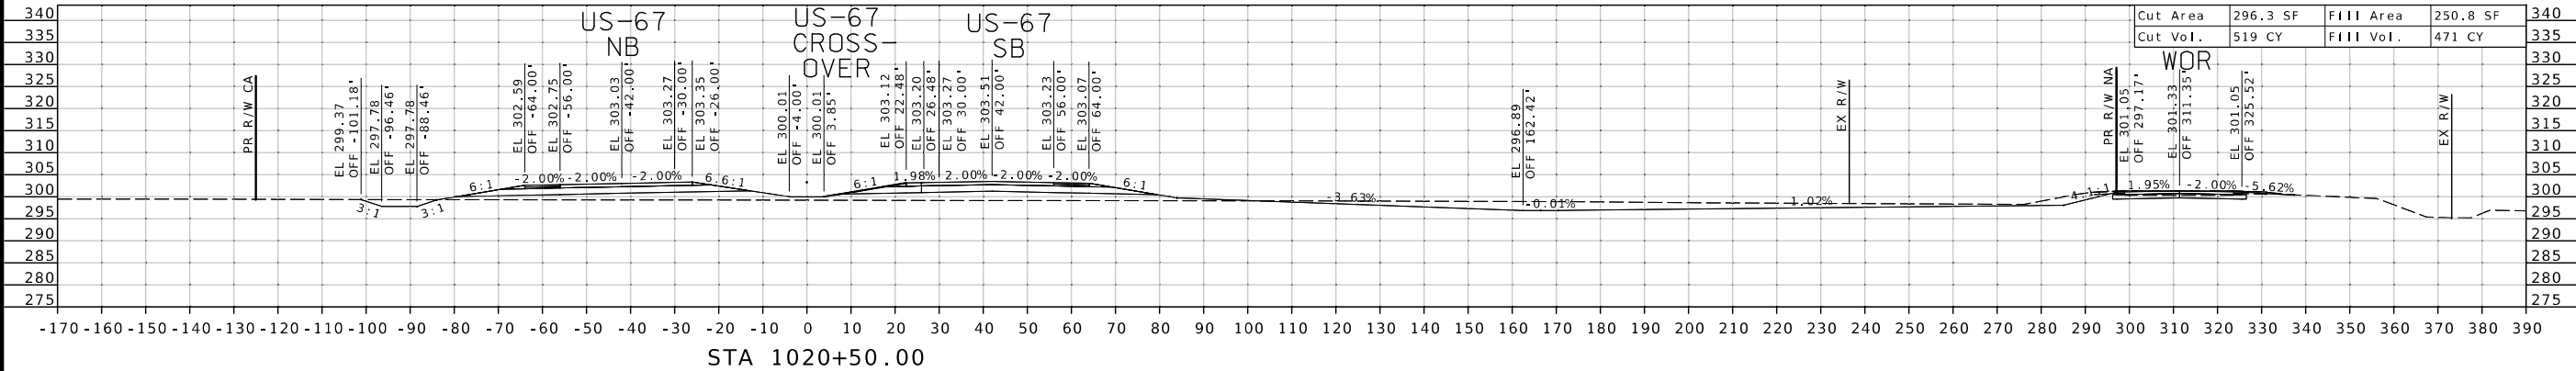

ROUTE 67




DISCLAIMER
THE PROFESSIONAL WHOSE SIGNATURE AND PERSONAL SEAL APPEAR HEREON ASSUMES RESPONSIBILITY ONLY FOR WHAT APPEARS ON THIS PAGE, AND DISCLAIMS (PURSUANT TO SECTION 327.411 RSMO) SPECIFICATION, ESTIMATES, REPORTS, OR OTHER DOCUMENTS OR INSTRUMENTS NOT SEALED BY THE UNDERSIGNED PROFESSIONAL RELATING TO OR INTENDED TO BE USED FOR ANY PART OR PARTS OF THE PROJECT TO WHICH THIS PAGE REFERS.



07/22/2026 8:26:14 PM
Margaret Ann Bruns - Civil
MO PE-2010000798

DATE PREPARED
7/22/2026

ROUTE	STATE
67	MO
DISTRICT	SHEET NO.
SE	26
COUNTY	
BUTLER	
JOB NO.	
JST0062	
CONTRACT ID.	
PROJECT NO.	
BRIDGE NO.	

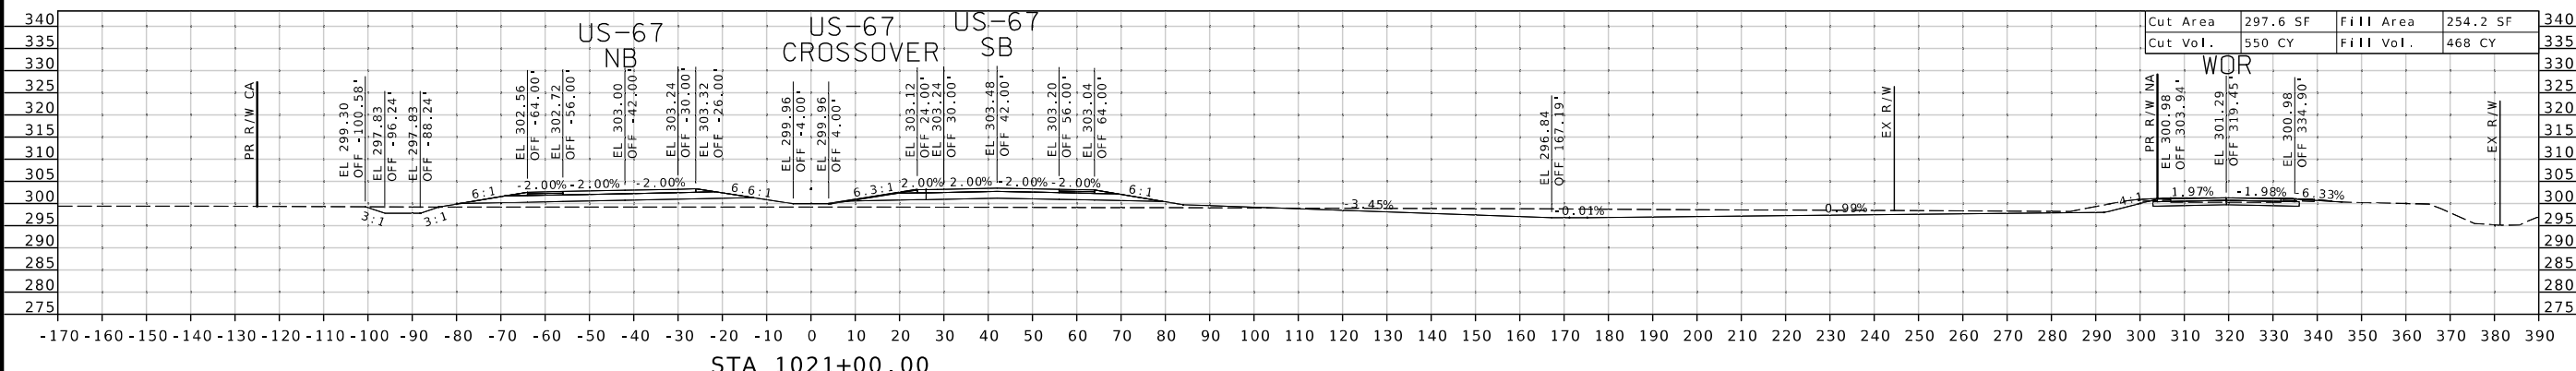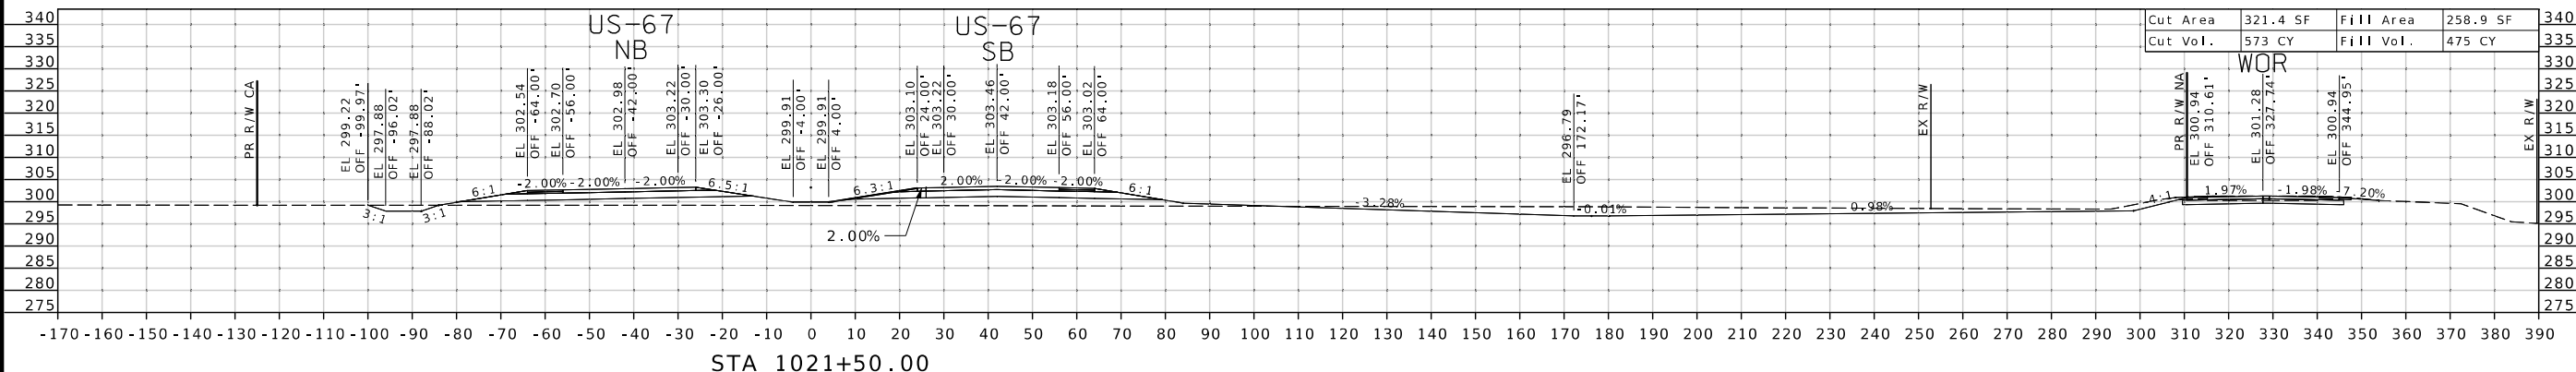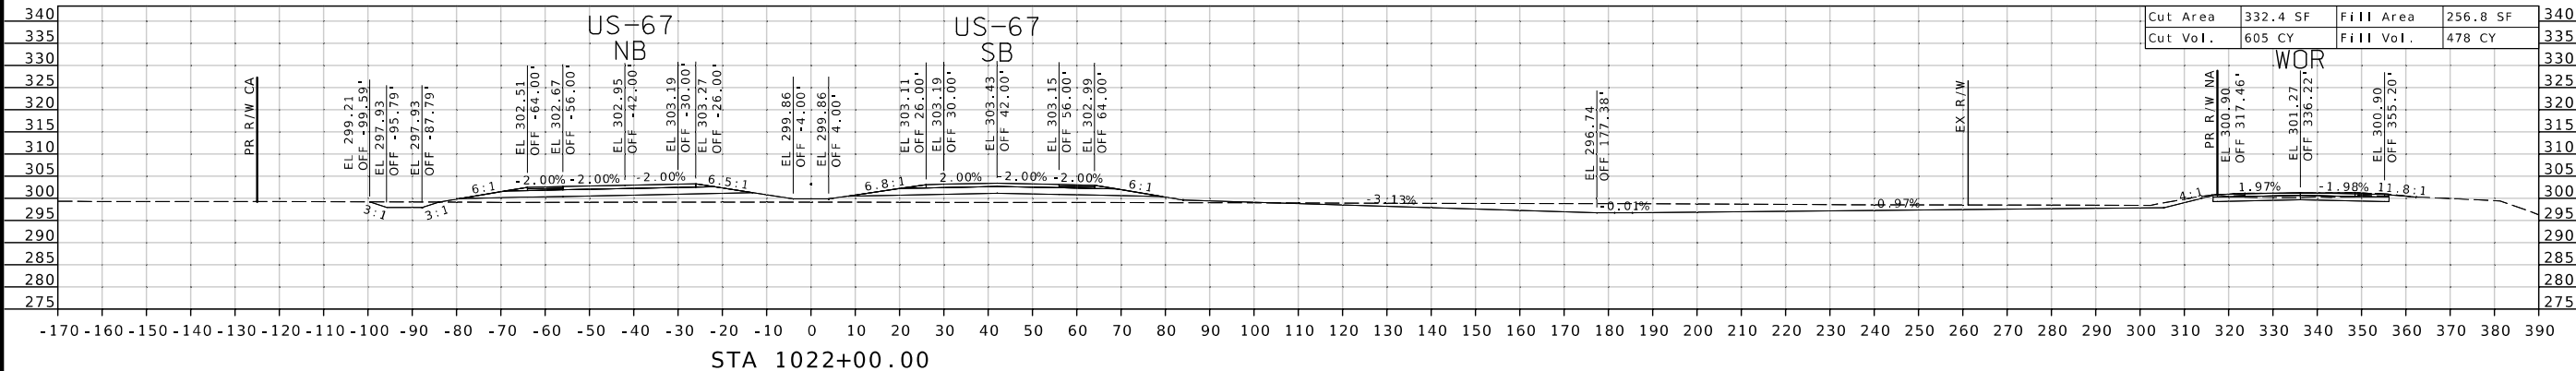

ROUTE 67

DATE	DESCRIPTION
.	.
.	.
.	.
.	.
.	.
.	.

MISSOURI HIGHWAYS AND TRANSPORTATION COMMISSION

105 WEST CAPITOL
JEFFERSON CITY, MO 65102
1-888-ASK-MODOT (1-888-275-6636)

EFK Moen
Civil Engineering Design
13523 Barrett Parkway Dr
Suite 250
St. Louis, MO 63021
Phone 314-394-3100
Fax 314-394-3199
Missouri Certificate of Authority: 001578

IF A SEAL IS PRESENT ON THIS SHEET IT HAS BEEN ELECTRONICALLY SEALED AND DATED.

DISCLAIMER
THE PROFESSIONAL WHOSE SIGNATURE AND PERSONAL SEAL APPEAR HEREON ASSUMES RESPONSIBILITY ONLY FOR WHAT APPEARS ON THIS PAGE, AND DISCLAIMS (PURSUANT TO SECTION 327.411 RSMO) SPECIFICATION, ESTIMATES, REPORTS, OR OTHER DOCUMENTS OR INSTRUMENTS NOT SEALED BY THE UNDERSIGNED PROFESSIONAL RELATING TO OR INTENDED TO BE USED FOR ANY PART OR PARTS OF THE PROJECT TO WHICH THIS PAGE REFERS.



07/22/2026 8:26:15 PM
Margaret Ann Bruns - Civil
MO PE-2010000798

DATE PREPARED
7/22/2026

ROUTE 67 STATE MO

DISTRICT SE SHEET NO. 27

COUNTY BUTLER

JOB NO. JST0062

CONTRACT ID.

PROJECT NO.




BRIDGE NO.

DATE	DESCRIPTION

MISSOURI HIGHWAYS AND TRANSPORTATION COMMISSION

105 WEST CAPITOL
JEFFERSON CITY, MO 65102
1-888-ASK-MODOT (1-888-275-6636)

EFK Moen
Civil Engineering Design
13523 Barrett Parkway Dr
Suite 250
St. Louis, MO 63021
Phone 314-394-3100
Fax 314-394-3199
Missouri Certificate of Authority: 001578

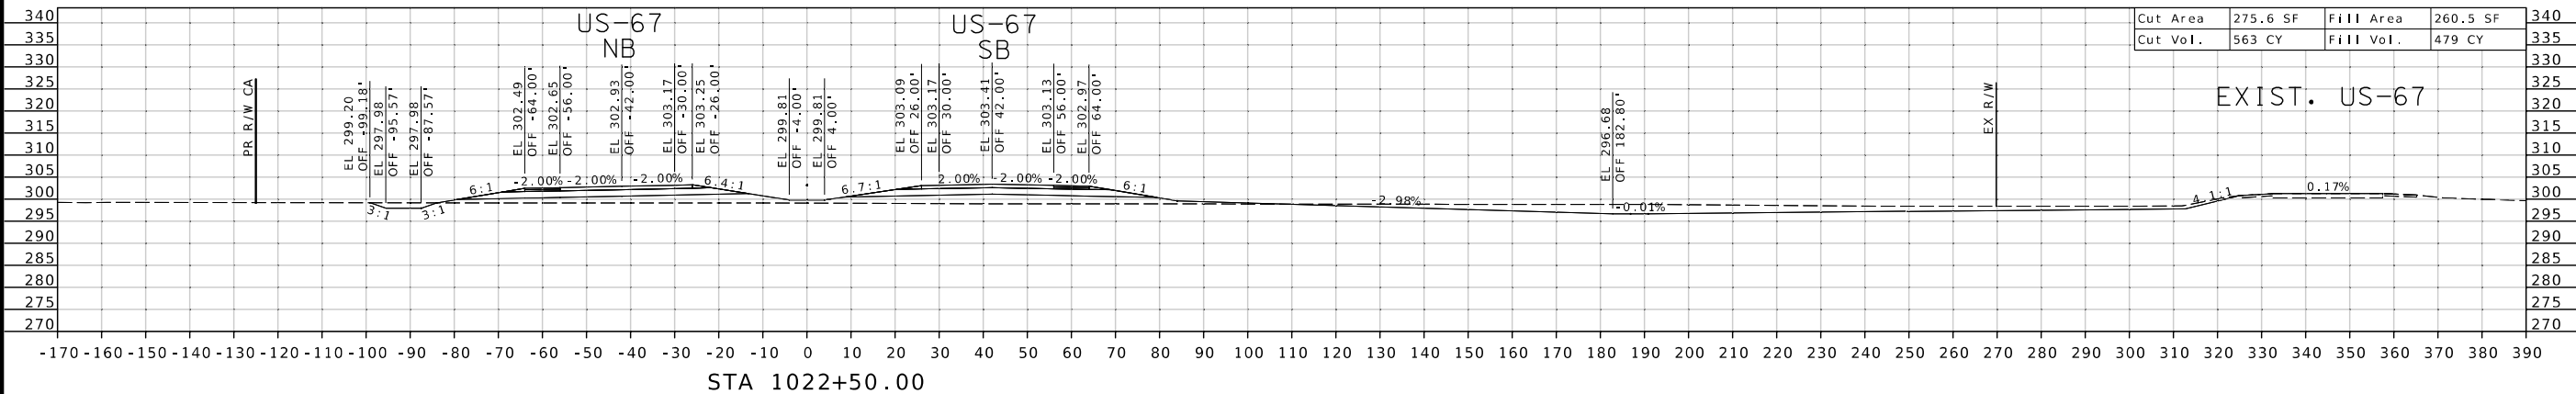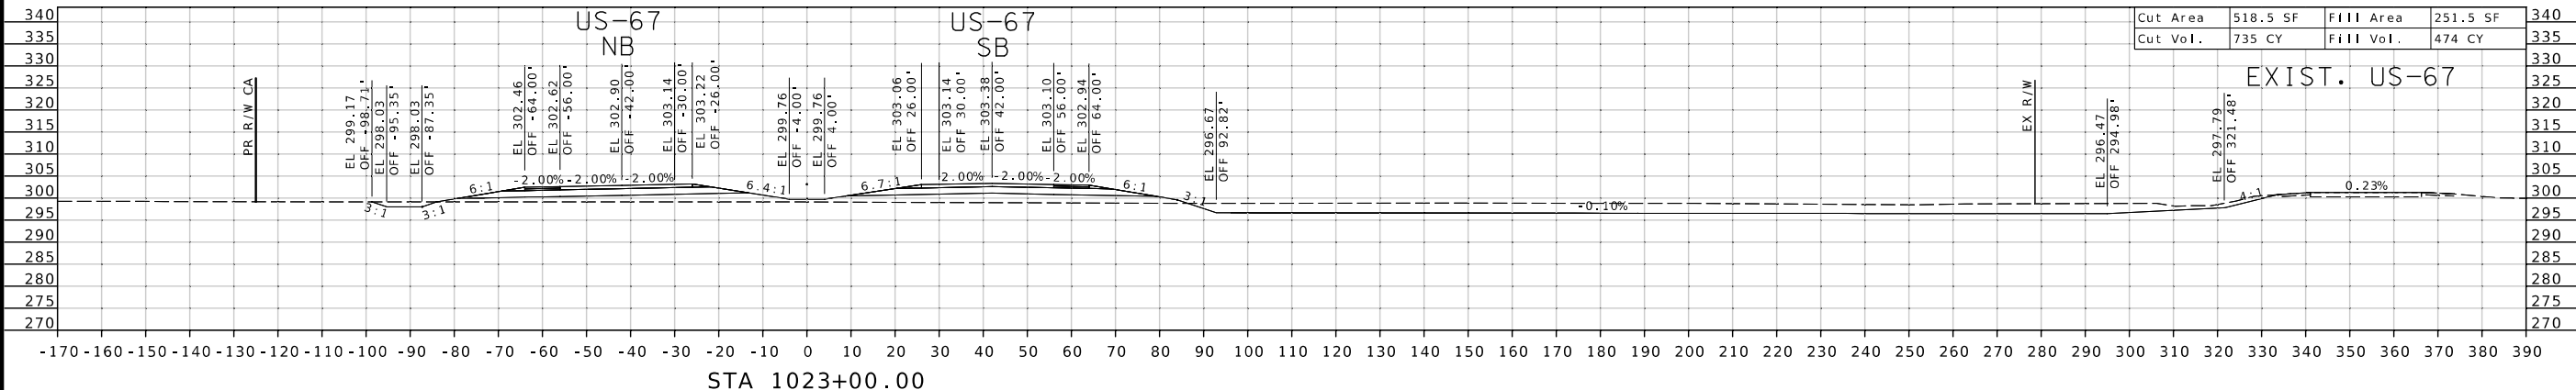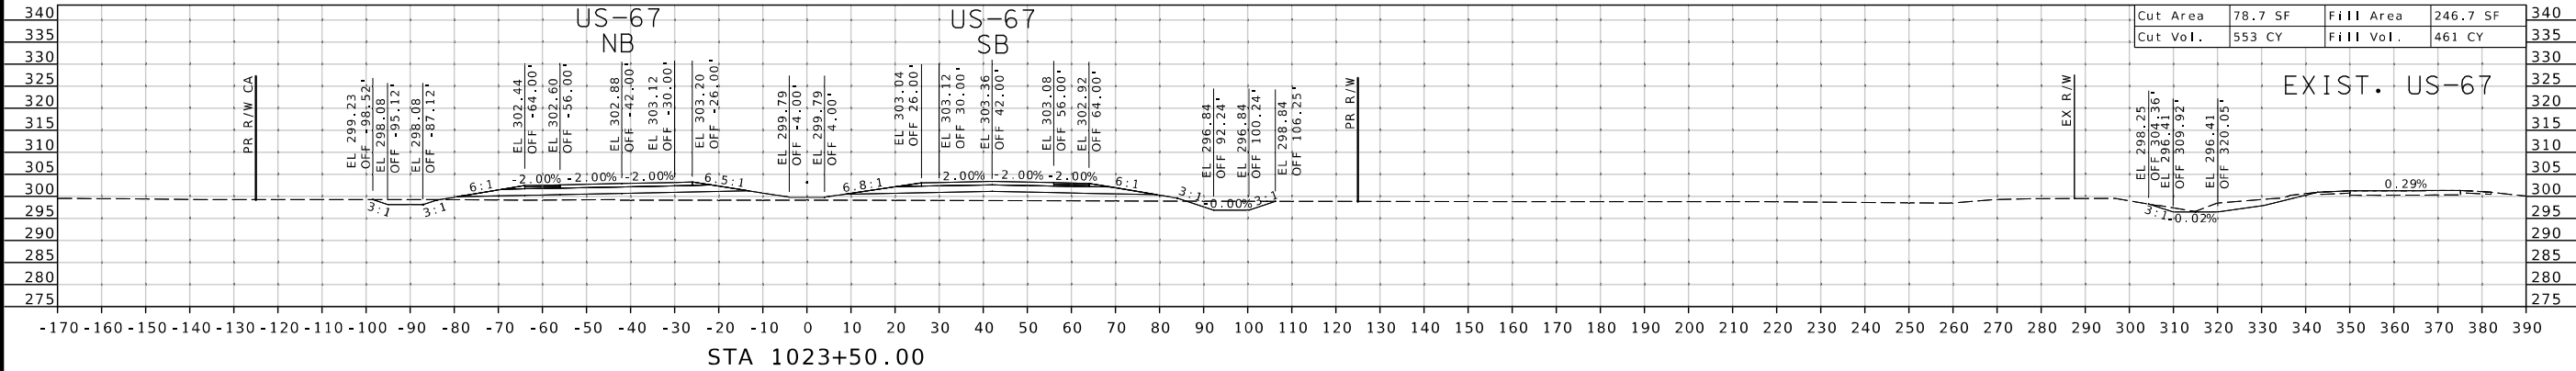

ROUTE 67

DISCLAIMER
THE PROFESSIONAL WHOSE SIGNATURE AND PERSONAL SEAL APPEAR HEREON ASSUMES RESPONSIBILITY ONLY FOR WHAT APPEARS ON THIS PAGE, AND DISCLAIMS (PURSUANT TO SECTION 327.411 RSMO) SPECIFICATION, ESTIMATES, REPORTS, OR OTHER DOCUMENTS OR INSTRUMENTS NOT SEALED BY THE UNDERSIGNED PROFESSIONAL RELATING TO OR INTENDED TO BE USED FOR ANY PART OR PARTS OF THE PROJECT TO WHICH THIS PAGE REFERS.



07/22/2026 8:26:15 PM
Margaret Ann Bruns - Civil
MO PE-2010000798

DATE PREPARED

7/22/2026

ROUTE STATE

67 MO

DISTRICT SHEET NO.

SE 28

COUNTY

BUTLER

JOB NO.

JST0062

CONTRACT ID.

PROJECT NO.

BRIDGE NO.

DESCRIPTION

DATE

MISSOURI HIGHWAYS AND TRANSPORTATION COMMISSION

MoDOT

105 WEST CAPITOL

JEFFERSON CITY, MO 65102

1-888-ASK-MODOT (1-888-275-6636)

EXIST. US-67

EXIST. US-67

52
--	---	---	---	---	---	---	---	---	---	----	----	-----	-----	----

	1	2	52
--	---	---	---	---	---	---	---	---	---	----	----	-----	-----	----

101					
-----	--	--	--	--	--

[illegible]

DE					
----	--	--	--	--	--

[illegible]

	1	2	52
--	---	---	---	---	---	---	---	---	---	----	----	-----	-----	----

[illegible]

D)

OL 02

NC

AT
AP 6

...ST...
...OF...

05 CI

ON

A IS — EF



6600

94-
94-un 314
314

esione

C

Virgin




◆ **me**
Parl
630

En

vil
231
e 2
-ou

Index

31 FM 7/22/20

   

ROUTE 67

DATE PREPARED

ROUTE	STATE
-------	-------

DISTRICT	SHEET NO
----------	----------

COUNTY

JOB NO.

CONTRACT ID.

[illegible]

	1	2	52
--	---	---	---	---	---	---	---	---	---	----	----	-----	-----	----

No.

PT						
----	--	--	--	--	--	--

50						
----	--	--	--	--	--	--

	1	2	52
--	---	---	---	---	---	---	---	---	---	----	----	-----	-----	----

	1	2	52
--	---	---	---	---	---	---	---	---	---	----	----	-----	-----	----

AT						
----	--	--	--	--	--	--

	.	.	.	.	.	.
--	---	---	---	---	---	---

651

RT

WITNESS

TRON 1

FREE



-31-

4-3
4-3

Figure 1

Ph
Fa

A

021kw/ee

K

F

35
Suite
St. 1

55 PM 7/22/201



ROUTE 67

DISCLAIMER
THE PROFESSIONAL WHOSE SIGNATURE AND PERSONAL SEAL APPEAR HEREON ASSUMES RESPONSIBILITY ONLY FOR WHAT APPEARS ON THIS PAGE, AND DISCLAIMS (PURSUANT TO SECTION 327.411 RSMO) SPECIFICATION, ESTIMATES, REPORTS, OR OTHER DOCUMENTS OR INSTRUMENTS NOT SEALED BY THE UNDERSIGNED PROFESSIONAL RELATING TO OR INTENDED TO BE USED FOR ANY PART OR PARTS OF THE PROJECT TO WHICH THIS PAGE REFERS.



07/22/2026 8:26:16 PM
Margaret Ann Bruns - Civil
MO PE-2010000798
DATE PREPARED

7/22/2026

ROUTE 67 STATE MO

DISTRICT SE SHEET NO. 33

COUNTY BUTLER

JOB NO. JST0062

CONTRACT ID.

PROJECT NO.

BRIDGE NO.

DESCRIPTION

DATE

MISSOURI HIGHWAYS AND TRANSPORTATION COMMISSION

105 WEST CAPITOL

JEFFERSON CITY, MO 65102

1-888-ASK-MODOT (1-888-275-6636)

MoDOT

EFK Moen

Civil Engineering Design

13523 Barrett Parkway Dr




Suite 250

St. Louis, MO 63021

Phone 314-394-3100

Fax 314-394-3199

Missouri Certificate of Authority: 001578

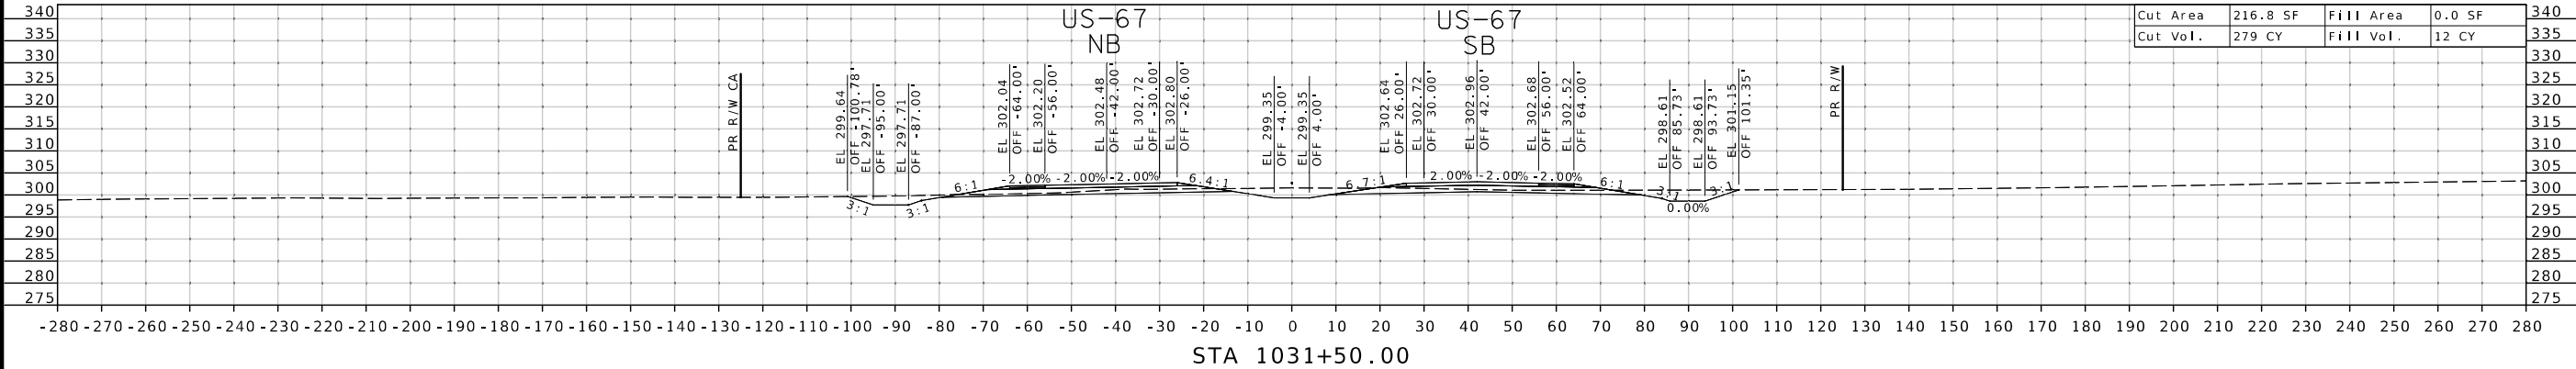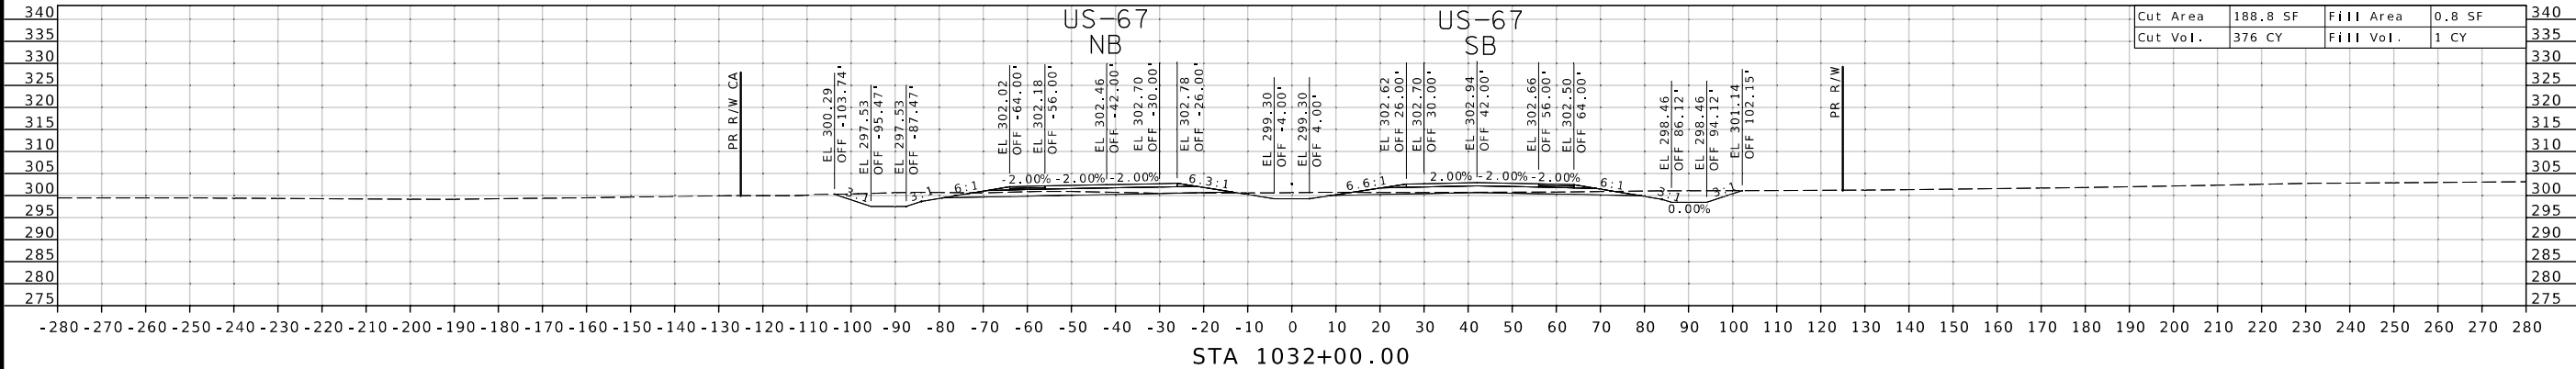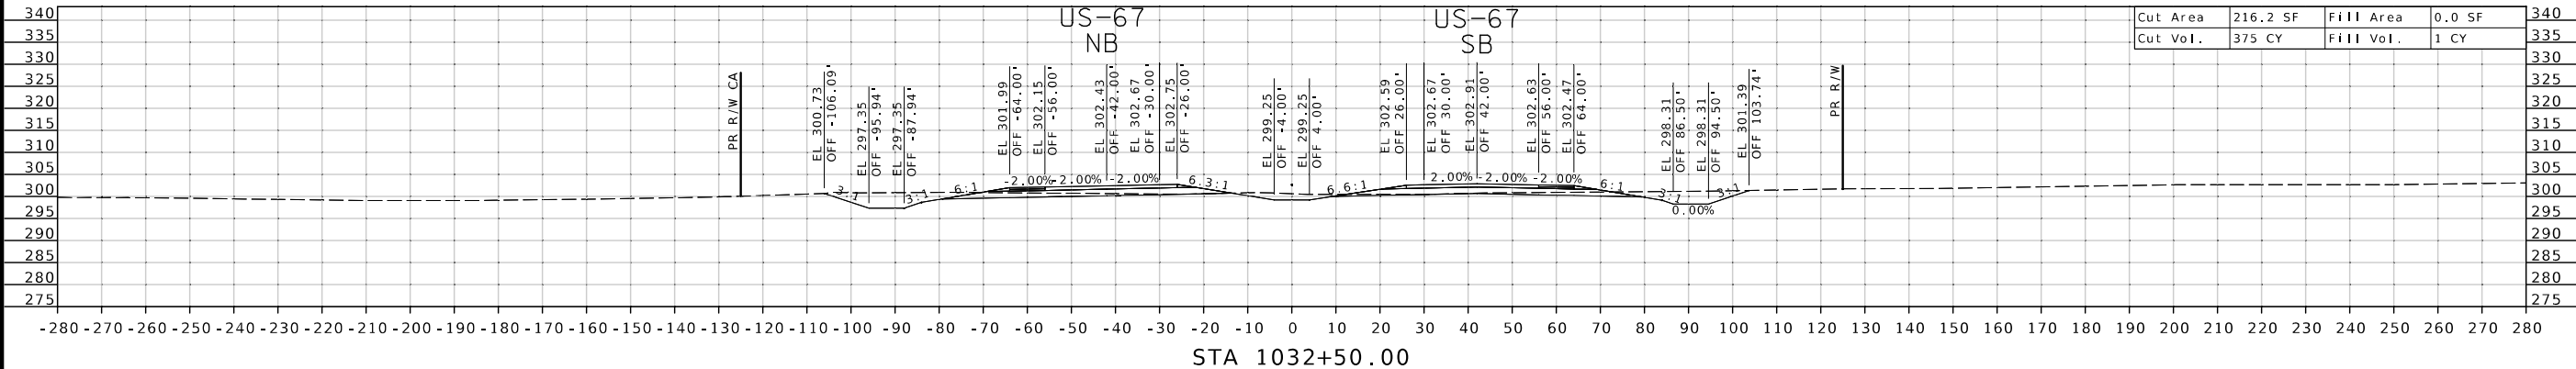

ROUTE 67

DISCLAIMER
THE PROFESSIONAL WHOSE SIGNATURE AND PERSONAL SEAL APPEAR HEREON ASSUMES RESPONSIBILITY ONLY FOR WHAT APPEARS ON THIS PAGE, AND DISCLAIMS (PURSUANT TO SECTION 327.411 RSMO) SPECIFICATION, ESTIMATES, REPORTS, OR OTHER DOCUMENTS OR INSTRUMENTS NOT SEALED BY THE UNDERSIGNED PROFESSIONAL RELATING TO OR INTENDED TO BE USED FOR ANY PART OR PARTS OF THE PROJECT TO WHICH THIS PAGE REFERS.



07/22/2026 8:26:16 PM
Margaret Ann Bruns - Civil
MO PE-2010000798

DATE PREPARED
7/22/2026

ROUTE 67 STATE MO

DISTRICT SE SHEET NO. 34

COUNTY BUTLER

JOB NO. JST0062

CONTRACT ID.

PROJECT NO.

BRIDGE NO.

DESCRIPTION

DATE

MISSOURI HIGHWAYS AND TRANSPORTATION COMMISSION

105 WEST CAPITOL
JEFFERSON CITY, MO 65102

1-888-ASK-MODOT (1-888-275-6636)

MoDOT




EFK Moen

Civil Engineering Design

13523 Barrett Parkway Dr
Suite 250
St. Louis, MO 63021

Phone 314-394-3100
Fax 314-394-3199

Missouri Certificate of Authority: 001578

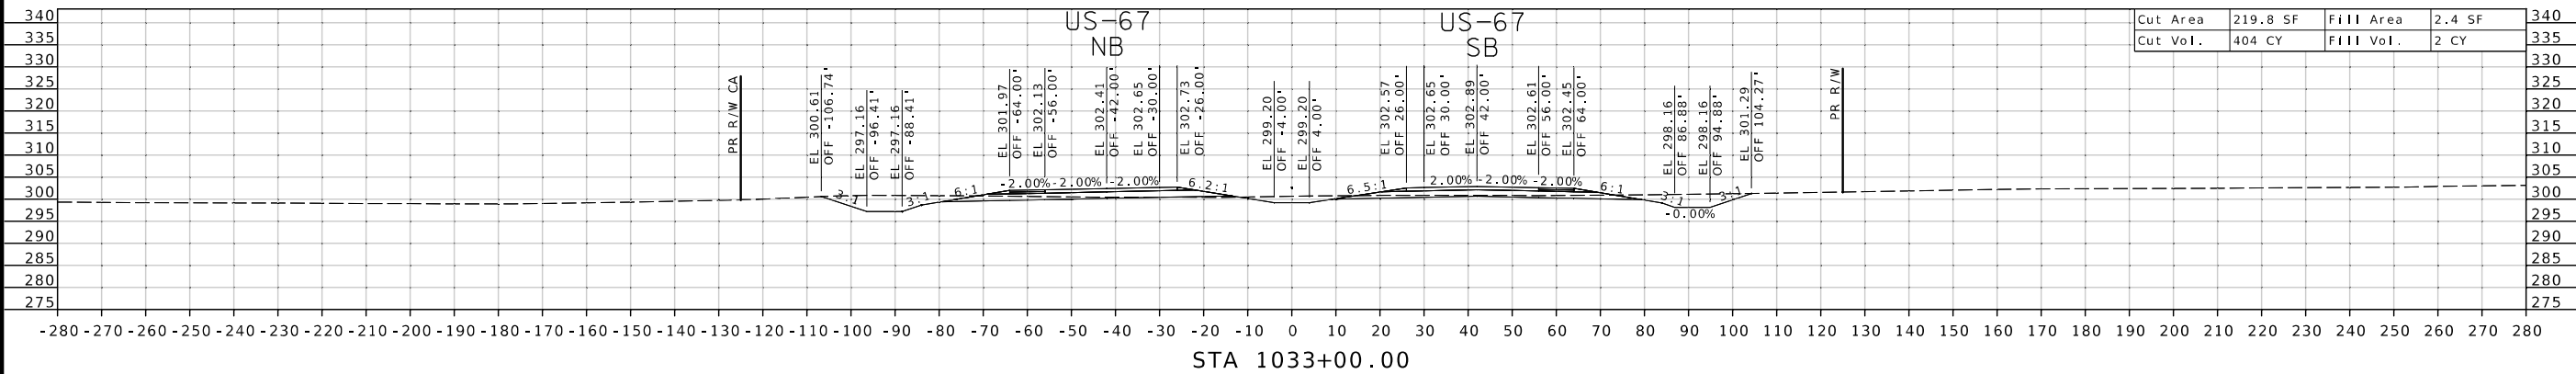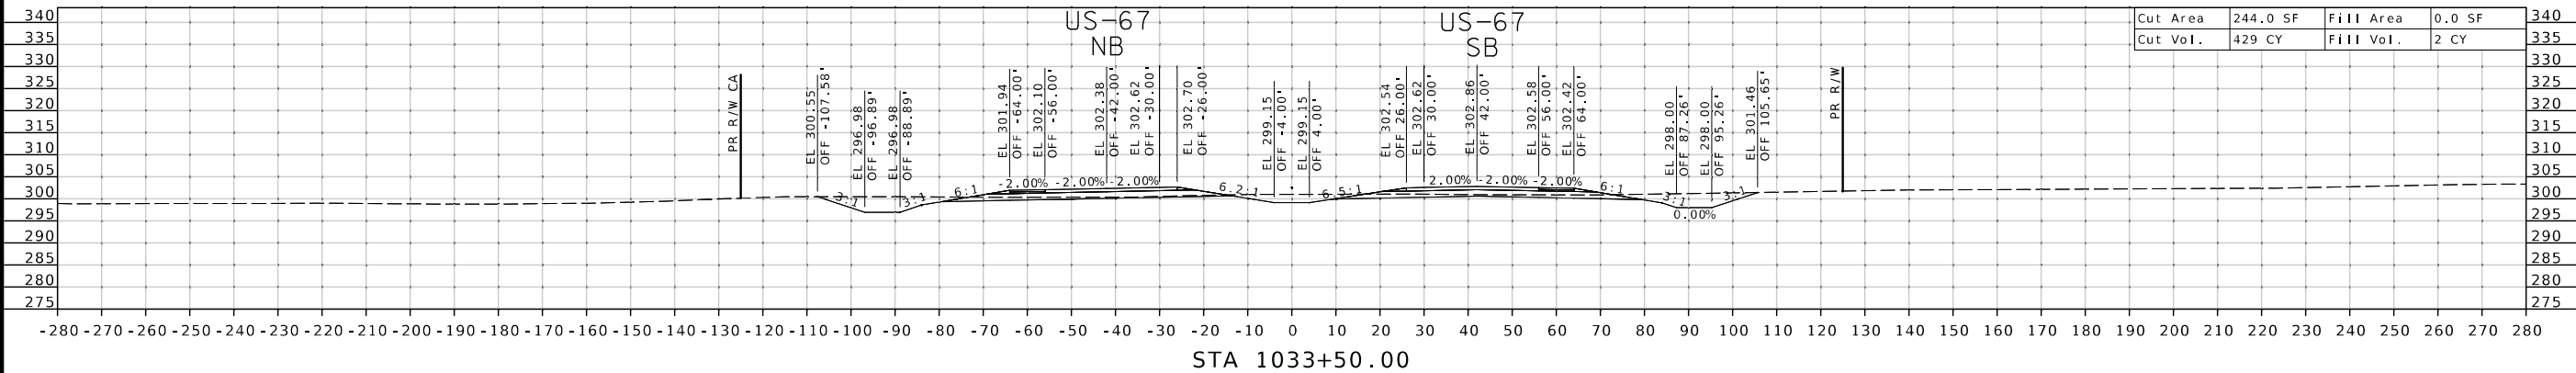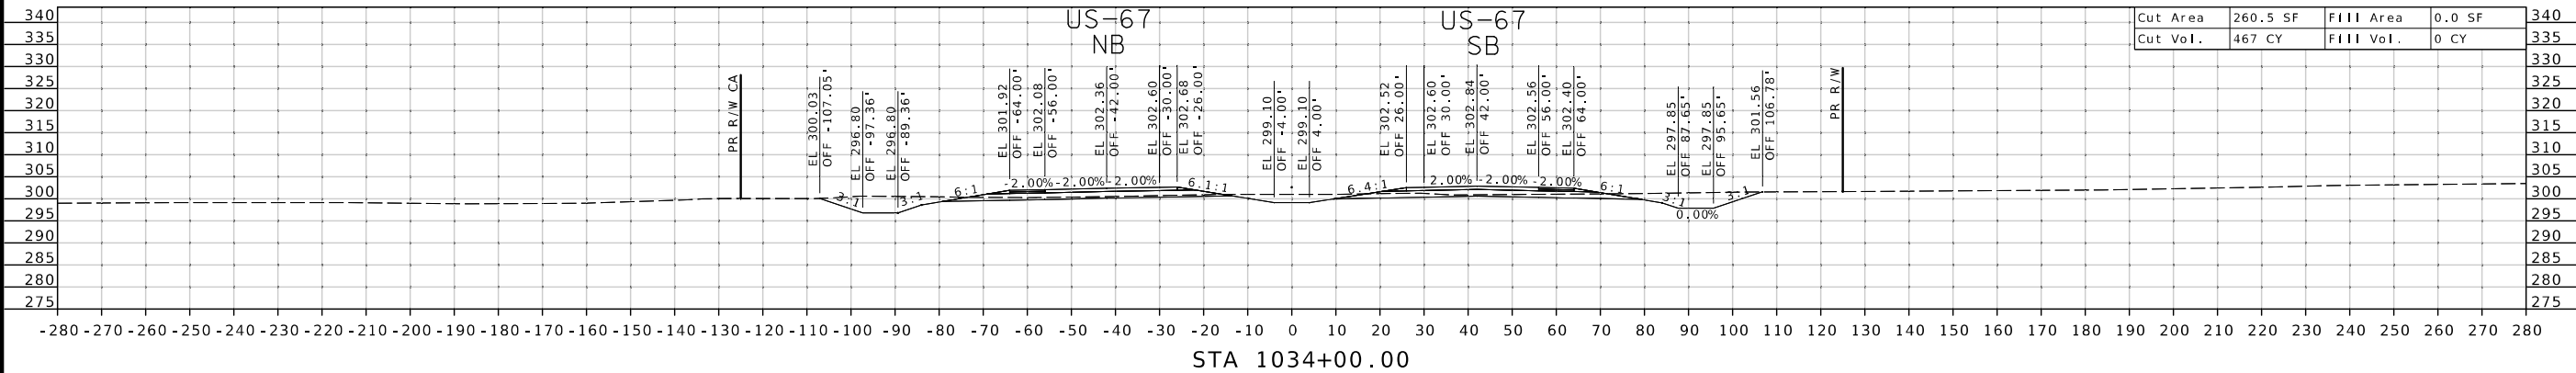

ROUTE 67

DISCLAIMER
THE PROFESSIONAL WHOSE SIGNATURE AND PERSONAL SEAL APPEAR HEREON ASSUMES RESPONSIBILITY ONLY FOR WHAT APPEARS ON THIS PAGE, AND DISCLAIMS (PURSUANT TO SECTION 327.411 RSMO) SPECIFICATION, ESTIMATES, REPORTS, OR OTHER DOCUMENTS OR INSTRUMENTS NOT SEALED BY THE UNDERSIGNED PROFESSIONAL RELATING TO OR INTENDED TO BE USED FOR ANY PART OR PARTS OF THE PROJECT TO WHICH THIS PAGE REFERS.



07/22/2026 8:26:16 PM
Margaret Ann Bruns - Civil
MO PE-2010000798

DATE PREPARED
7/22/2026

ROUTE	STATE
67	MO
DISTRICT	SHEET NO.
SE	35

COUNTY
BUTLER
JOB NO.
JST0062
CONTRACT ID.

PROJECT NO.

BRIDGE NO.

DATE	DESCRIPTION

MISSOURI HIGHWAYS AND TRANSPORTATION COMMISSION






105 WEST CAPITOL
JEFFERSON CITY, MO 65102
1-888-ASK-MODOT (1-888-275-6636)

EFK Moen

Civil Engineering Design

13523 Barrett Parkway Dr
Suite 250
St. Louis, MO 63021
Phone 314-394-3100
Fax 314-394-3199
Missouri Certificate of Authority: 001578

ROUTE 67

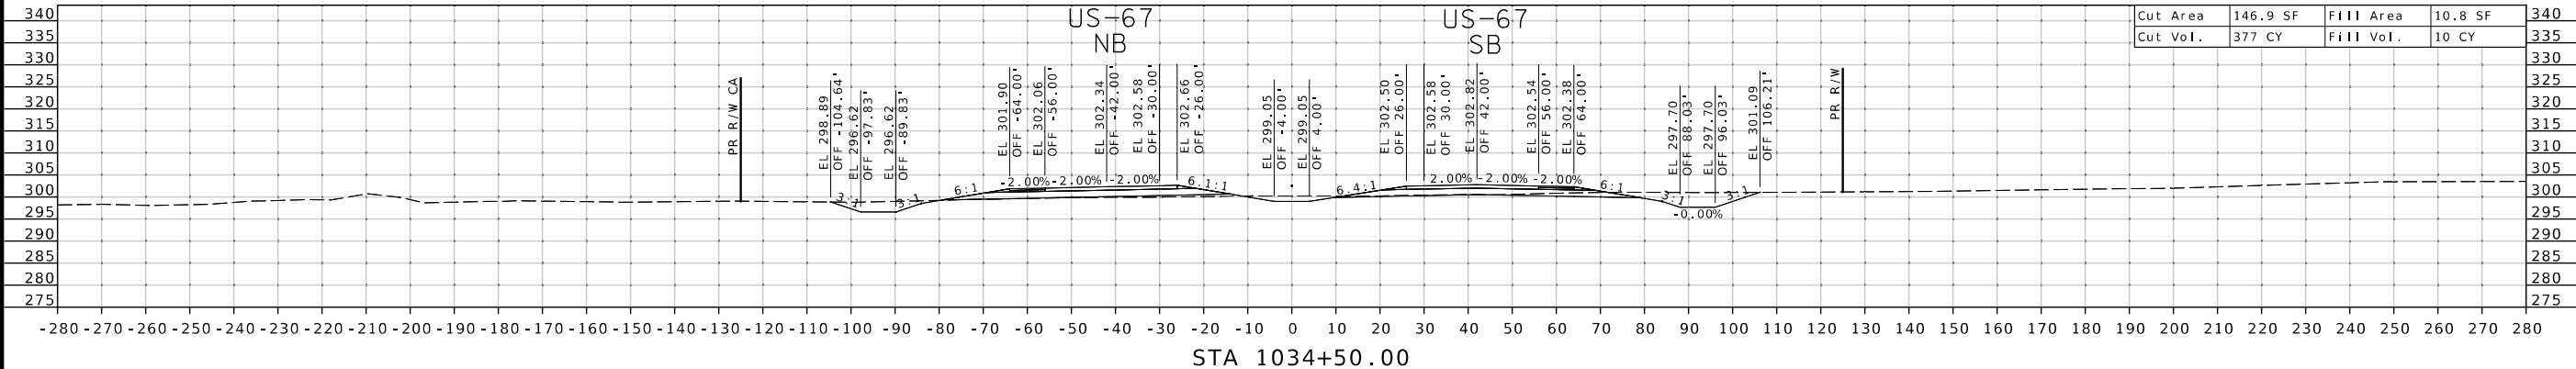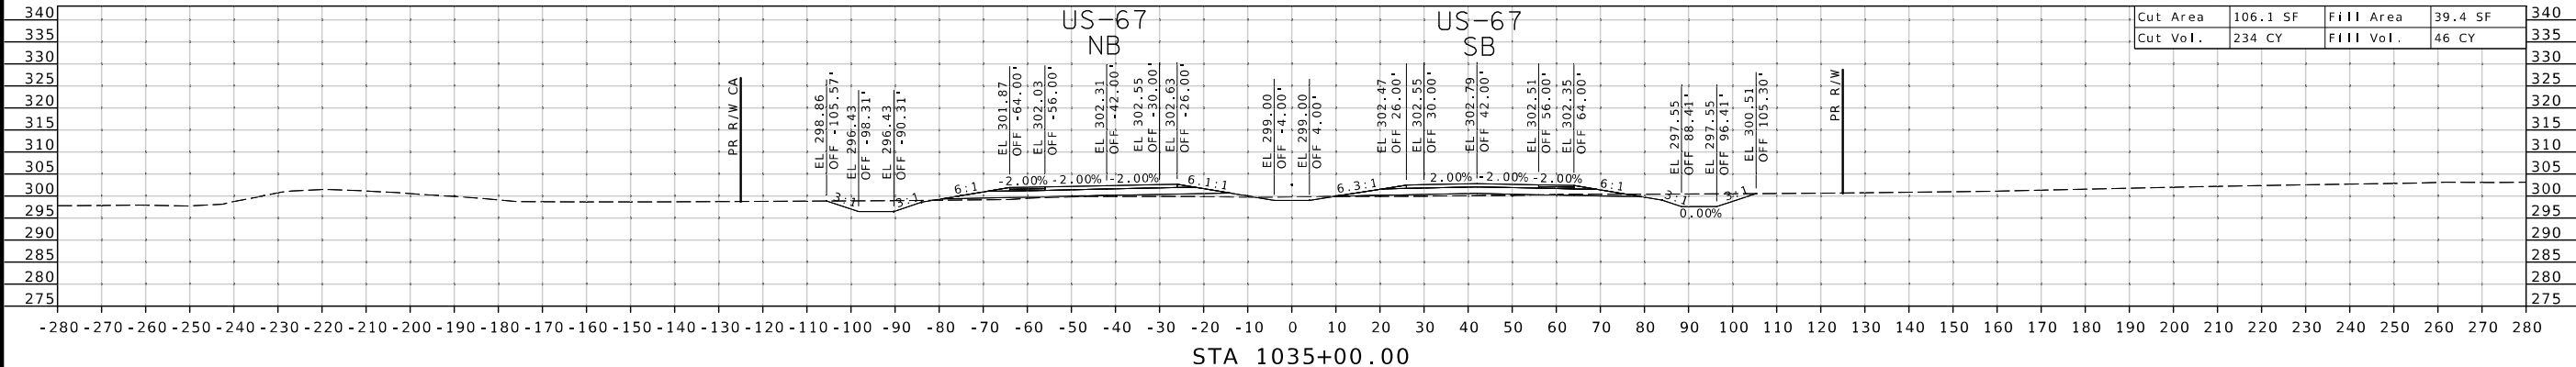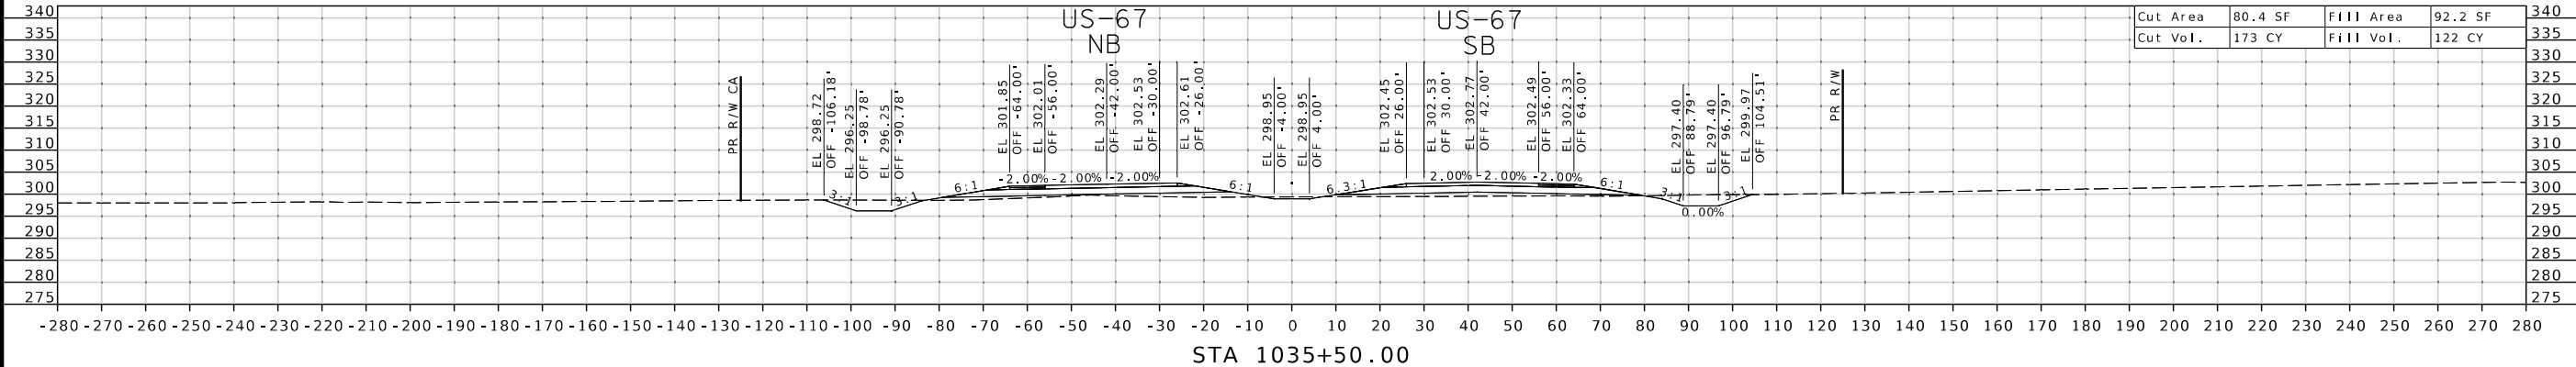

DISCLAIMER
THE PROFESSIONAL WHOSE SIGNATURE AND PERSONAL SEAL APPEAR HEREON ASSUMES RESPONSIBILITY ONLY FOR WHAT APPEARS ON THIS PAGE, AND DISCLAIMS (PURSUANT TO SECTION 327.411 RSMO) SPECIFICATION, ESTIMATES, REPORTS, OR OTHER DOCUMENTS OR INSTRUMENTS NOT SEALED BY THE UNDERSIGNED PROFESSIONAL RELATING TO OR INTENDED TO BE USED FOR ANY PART OR PARTS OF THE PROJECT TO WHICH THIS PAGE REFERS.



07/22/2026 8:26:16 PM
Margaret Ann Bruns - Civil
MO PE-2010000798

DATE PREPARED
7/22/2026

ROUTE 67 STATE MO

DISTRICT SE SHEET NO. 36

COUNTY BUTLER

JOB NO. JST0062

CONTRACT ID.

PROJECT NO.

BRIDGE NO.

DESCRIPTION

DATE

MISSOURI HIGHWAYS AND TRANSPORTATION COMMISSION

MoDOT

105 WEST CAPITOL
JEFFERSON CITY, MO 65102

1-888-ASK-MODOT (1-888-275-6636)




EFK Moen

Civil Engineering Design

13523 Barrett Parkway Dr
Suite 250
St. Louis, MO 63021

Phone 314-394-3100
Fax 314-394-3199

Missouri Certificate of Authority: 001578

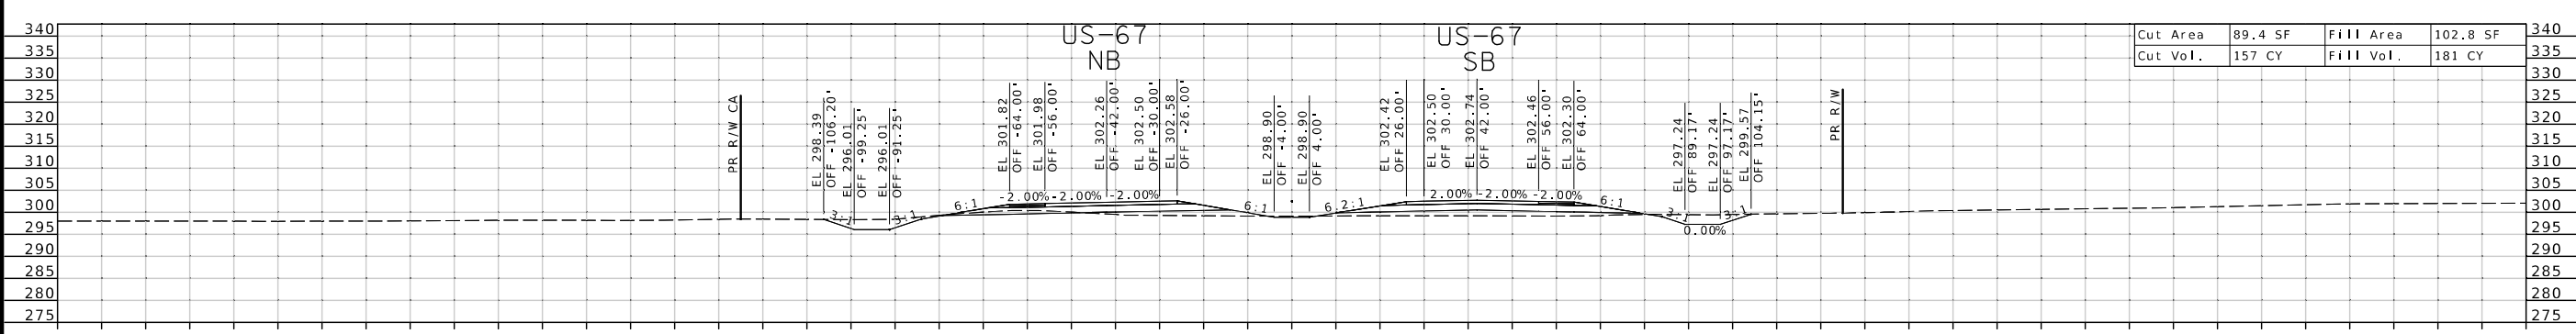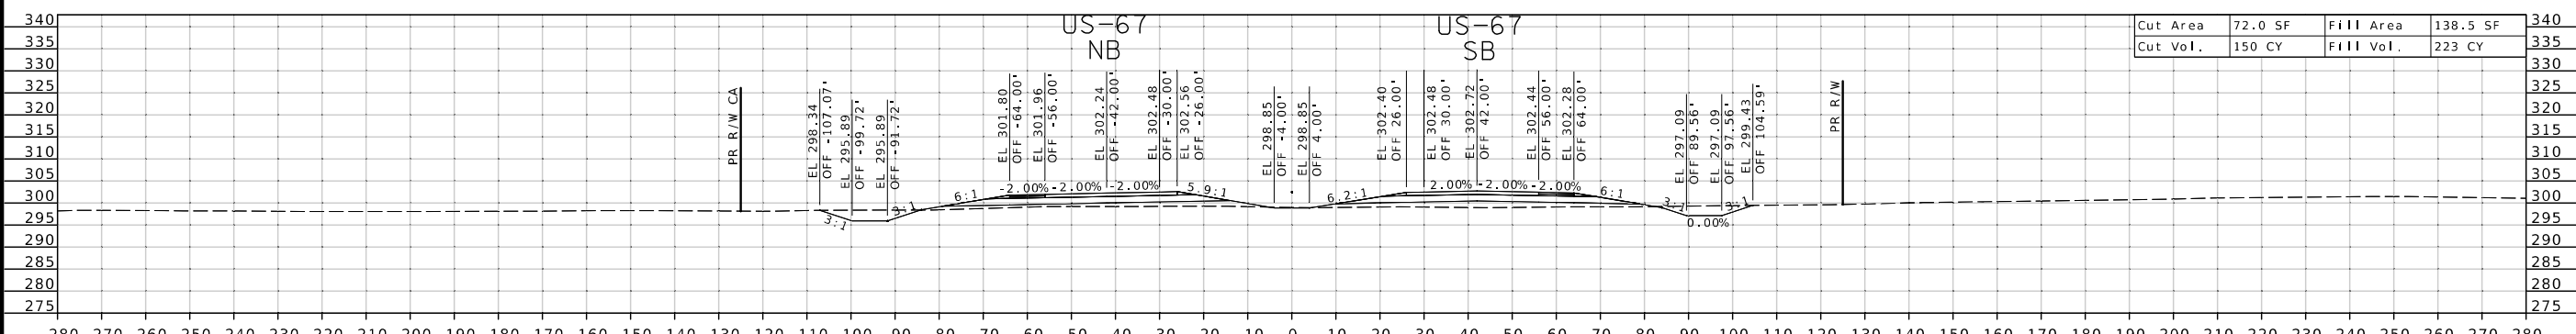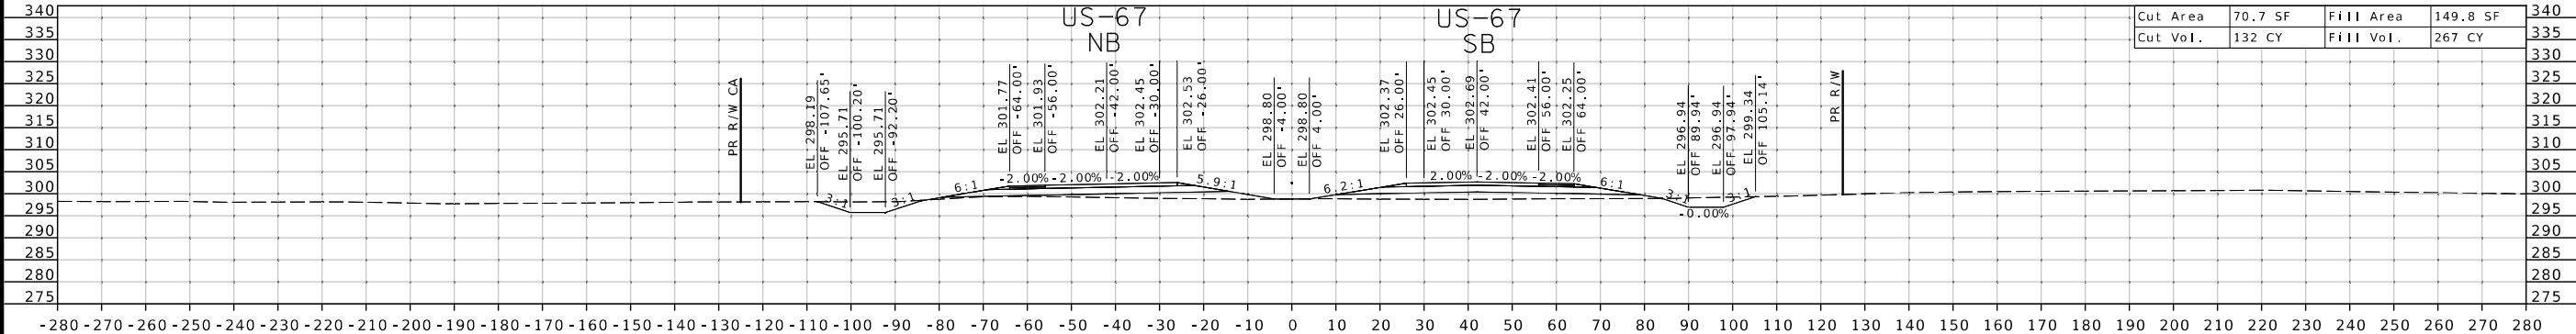

ROUTE 67

DATE PREPARED
7/22/2026

67	MO
DISTRICT	SHEET NO

COUNTY
BUTLER

CONTRACT ID.

PROJECT NO.

--	--	--	--	--	--	--	--

[illegible]

SCR

--	--	--	--	--	--	--	--

	.	.	.	.	.	.
--	---	---	---	---	---	---

DA

ITO
510EST
Y, M

101
ON 6

ANALYTICAL EFFORT

55

-310-

Un




DE
De:
Pho
Fax

Verimay Day D

K

will

22 PM 7/22/20

   

ROUTE 67

DISCLAIMER
THE PROFESSIONAL WHOSE SIGNATURE AND PERSONAL SEAL APPEAR HEREON ASSUMES RESPONSIBILITY ONLY FOR WHAT APPEARS ON THIS PAGE, AND DISCLAIMS (PURSUANT TO SECTION 327.411 RSMO) SPECIFICATION, ESTIMATES, REPORTS, OR OTHER DOCUMENTS OR INSTRUMENTS NOT SEALED BY THE UNDERSIGNED PROFESSIONAL RELATING TO OR INTENDED TO BE USED FOR ANY PART OR PARTS OF THE PROJECT TO WHICH THIS PAGE REFERS.



07/22/2026 8:26:17 PM
Margaret Ann Bruns - Civil
MO PE-2010000798

DATE PREPARED
7/22/2026

ROUTE	STATE
67	MO
DISTRICT	SHEET NO.
SE	39

COUNTY
BUTLER

JOB NO.
JST0062

CONTRACT ID.

PROJECT NO.

BRIDGE NO.

DESCRIPTION

DATE

DATE

DISCLAIMER
THE PROFESSIONAL WHOSE SIGNATURE AND PERSONAL SEAL APPEAR HEREON ASSUMES RESPONSIBILITY ONLY FOR WHAT APPEARS ON THIS PAGE, AND DISCLAIMS (PURSUANT TO SECTION 327.411 RSMO) SPECIFICATION, ESTIMATES, REPORTS, OR OTHER DOCUMENTS OR INSTRUMENTS NOT SEALED BY THE UNDERSIGNED PROFESSIONAL RELATING TO OR INTENDED TO BE USED FOR ANY PART OR PARTS OF THE PROJECT TO WHICH THIS PAGE REFERS.



07/22/2026 8:26:17 PM
Margaret Ann Bruns - Civil
MO PE-2010000798

DATE PREPARED
7/22/2026

ROUTE 67 STATE MO

DISTRICT SE SHEET NO. 41

COUNTY BUTLER

JST0062

CONTRACT ID.

PROJECT NO.

BRIDGE NO.

DESCRIPTION

DATE

MISSOURI HIGHWAYS AND TRANSPORTATION COMMISSION




105 WEST CAPITOL
JEFFERSON CITY, MO 65102
1-888-ASK-MODOT (1-888-273-6636)

MoDOT

EFK Moen

Civil Engineering Design

13523 Barrett Parkway Dr
Suite 250
St. Louis, MO 63021
Phone 314-394-3100
Fax 314-394-3199
Missouri Certificate of Authority: 001578

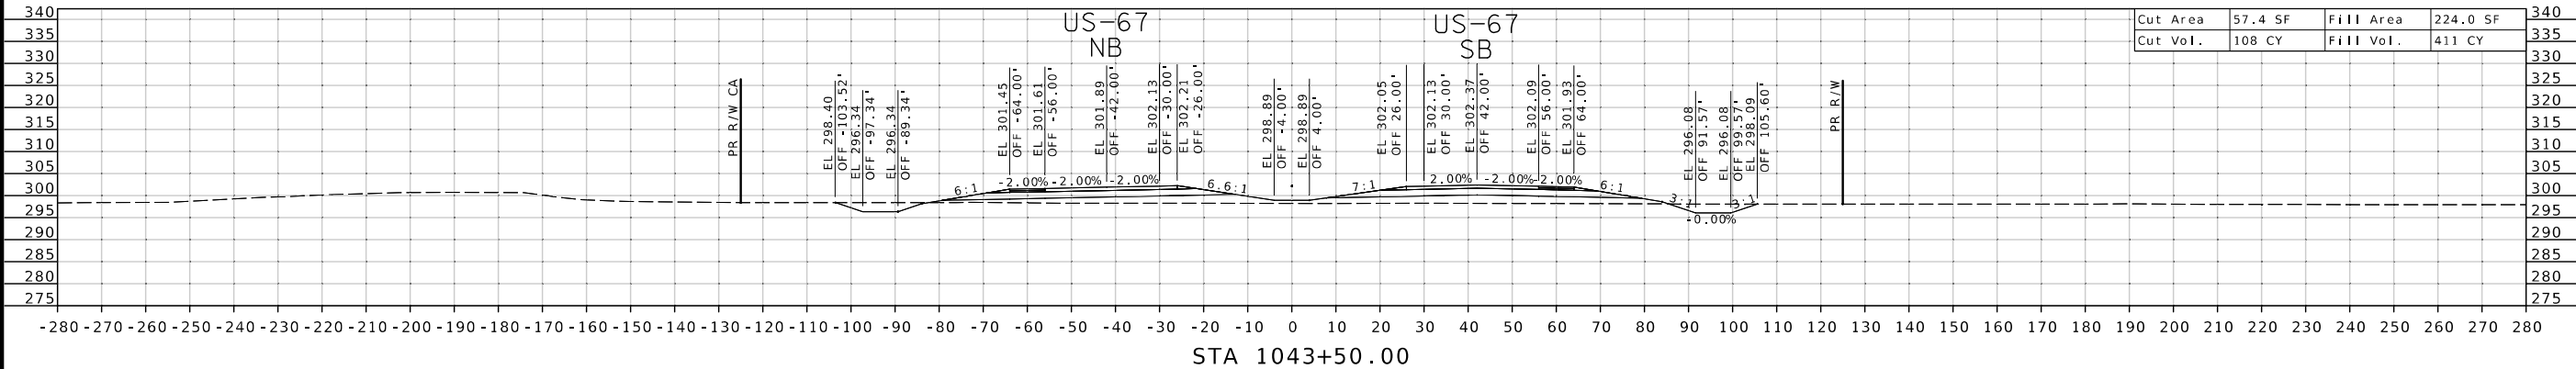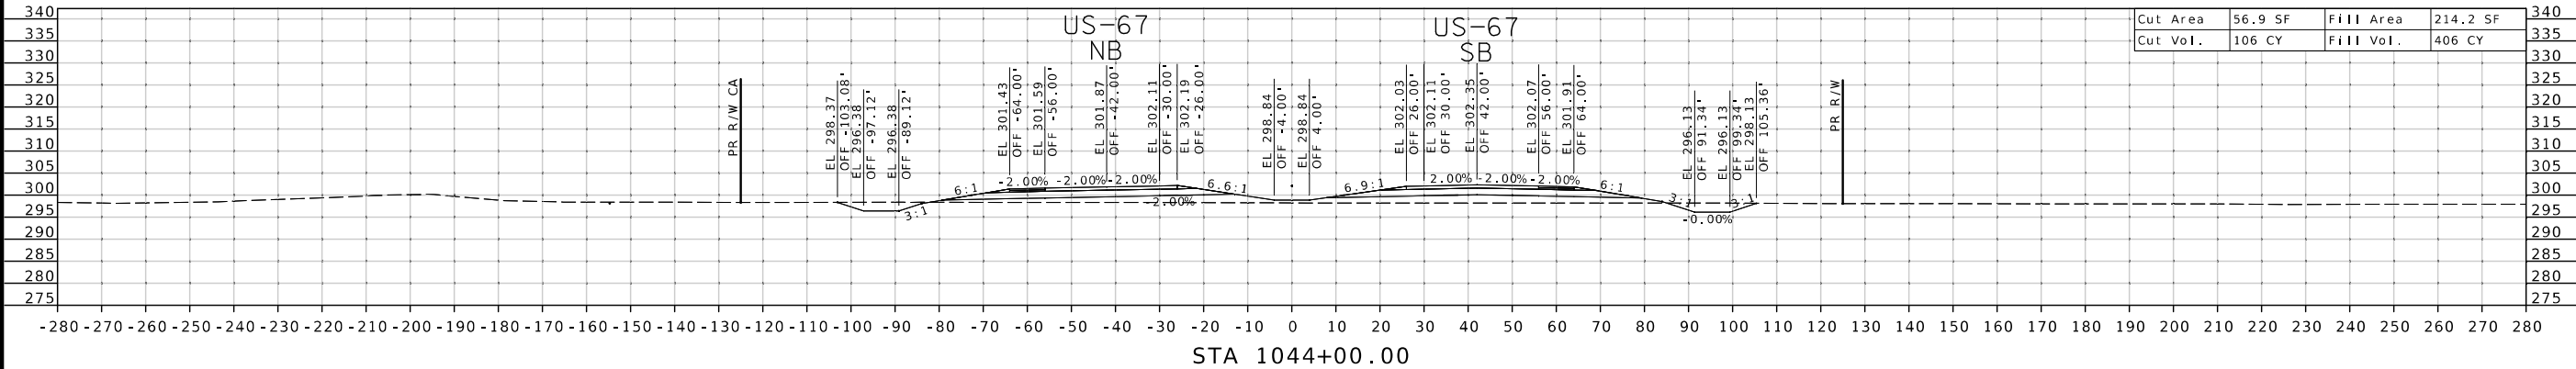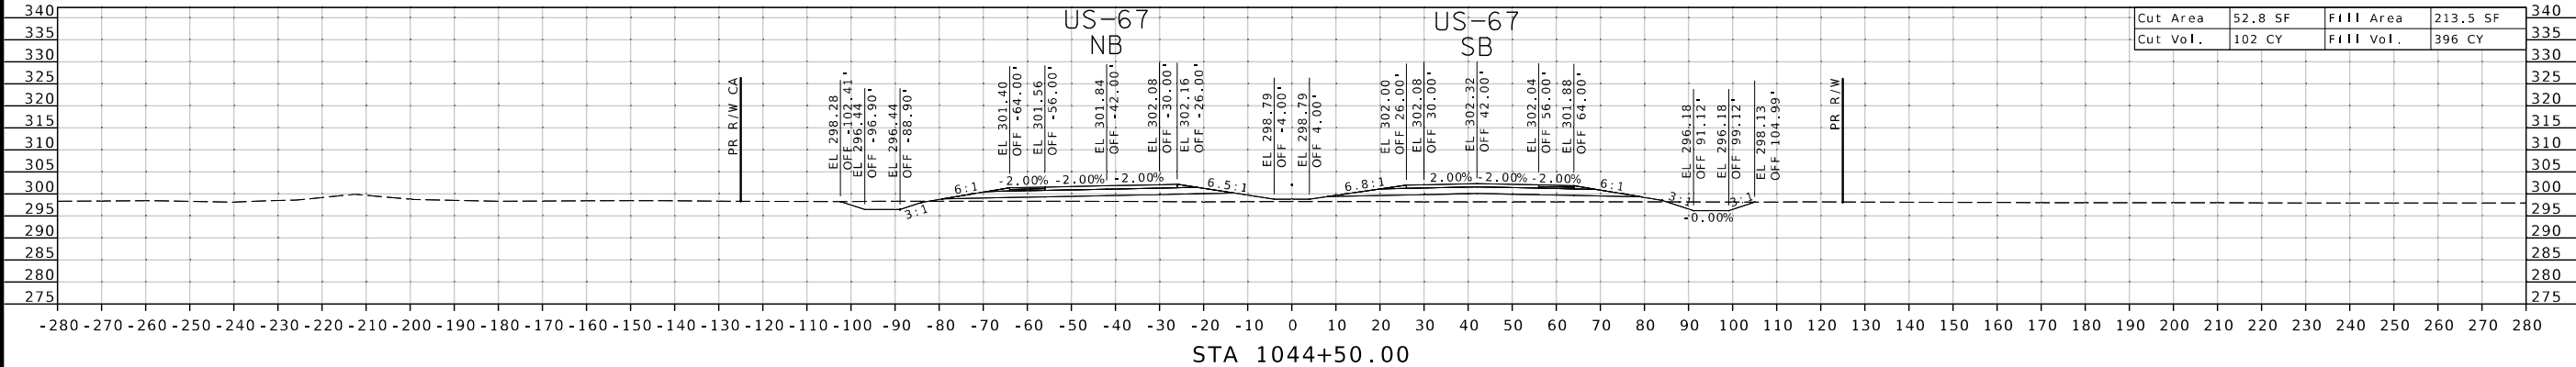

ROUTE 67

DISCLAIMER
THE PROFESSIONAL WHOSE SIGNATURE AND PERSONAL SEAL APPEAR HEREON ASSUMES RESPONSIBILITY ONLY FOR WHAT APPEARS ON THIS PAGE, AND DISCLAIMS (PURSUANT TO SECTION 327.411 RSMO) SPECIFICATION, ESTIMATES, REPORTS, OR OTHER DOCUMENTS OR INSTRUMENTS NOT SEALED BY THE UNDERSIGNED PROFESSIONAL RELATING TO OR INTENDED TO BE USED FOR ANY PART OR PARTS OF THE PROJECT TO WHICH THIS PAGE REFERS.



07/22/2026 8:26:17 PM
Margaret Ann Bruns - Civil
MO PE-2010000798

DATE PREPARED
7/22/2026

ROUTE **67** STATE **MO**

DISTRICT **SE** SHEET NO. **42**

COUNTY

BUTLER

JOB NO.
JST0062

CONTRACT ID.

PROJECT NO.

BRIDGE NO.

DESCRIPTION

DATE

COMMISSION

MISSOURI HIGHWAYS AND TRANSPORTATION




105 WEST CAPITOL
JEFFERSON CITY, MO 65102
1-888-ASK-MODOT (1-888-275-6636)

MoDOT

EFK Moen

Civil Engineering Design

13523 Barrett Parkway Dr
Suite 250
St. Louis, MO 63021
Phone 314-394-3100
Fax 314-394-3199
Missouri Certificate of Authority: 001578

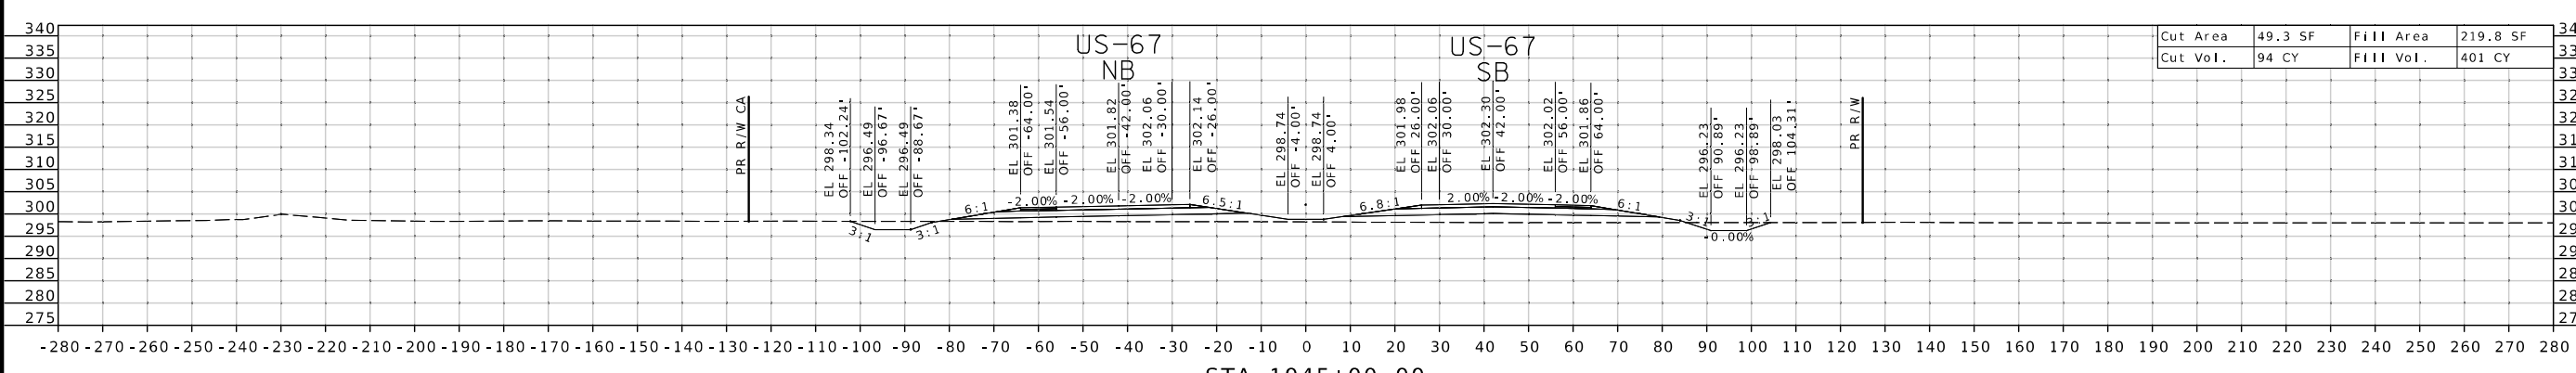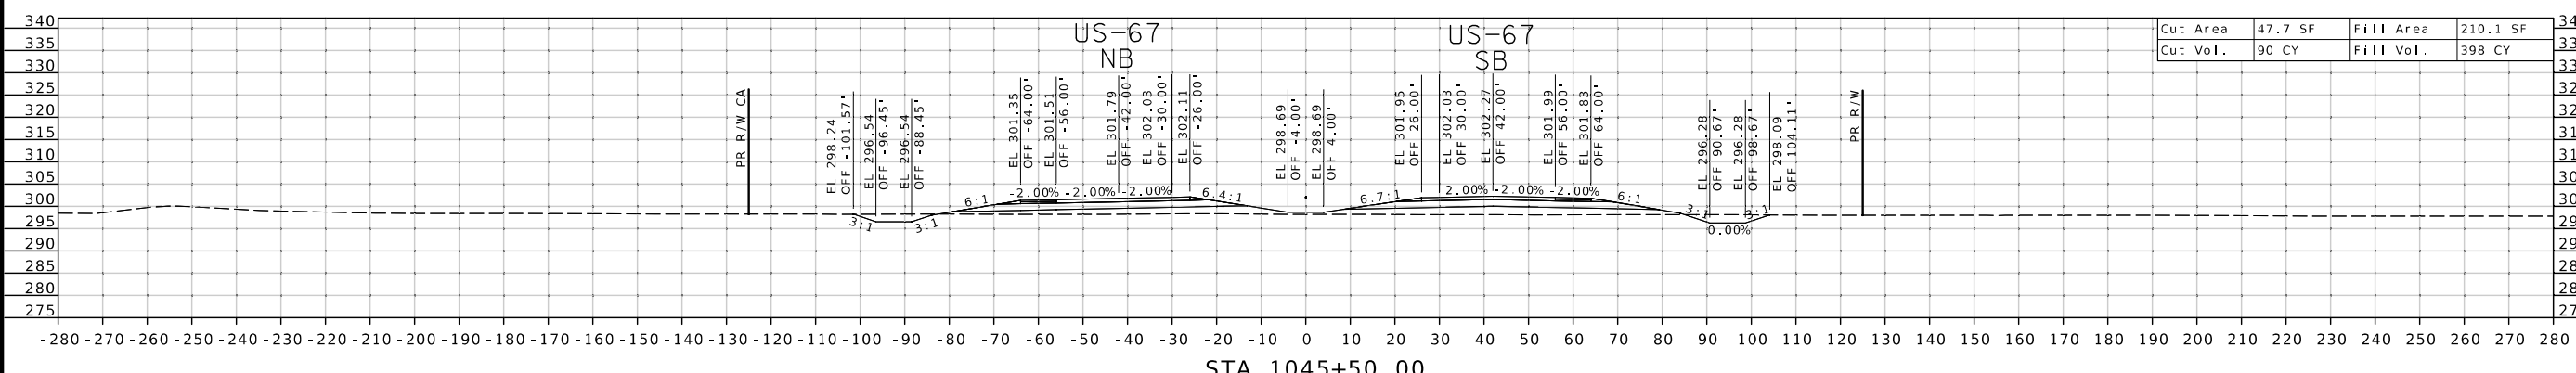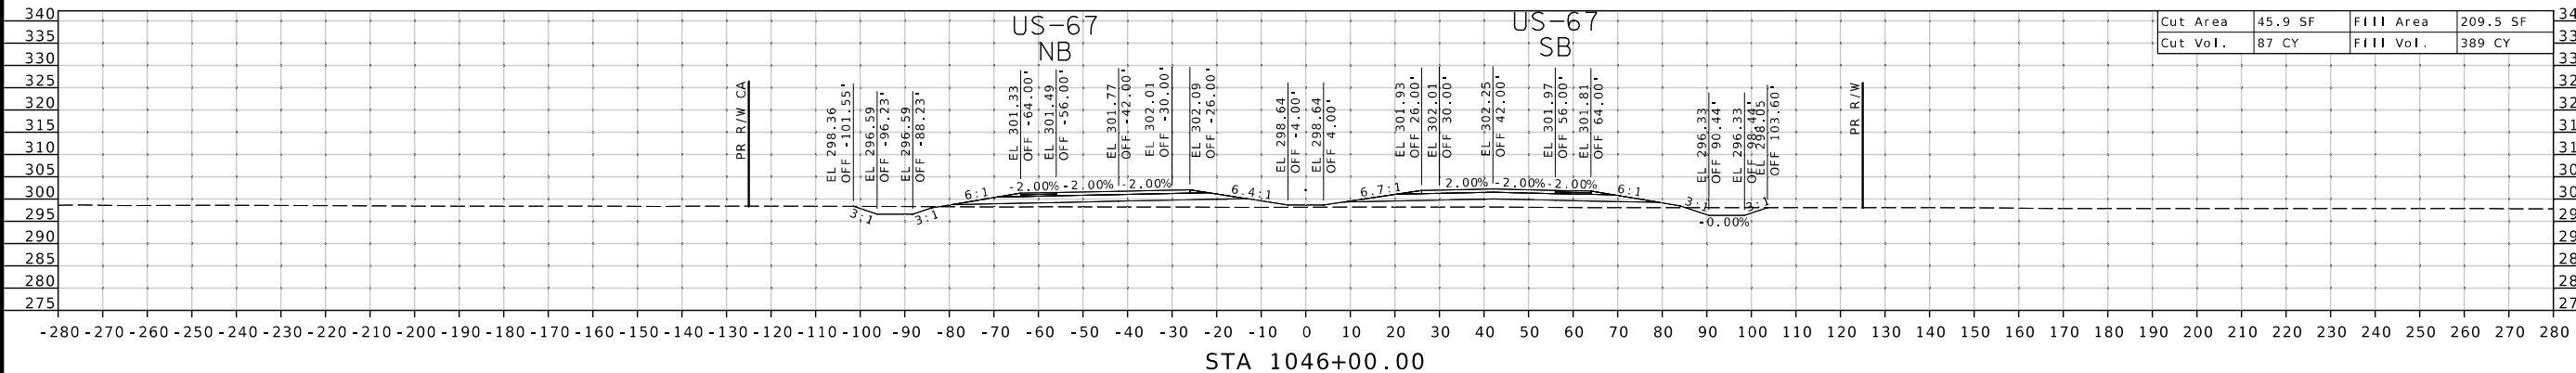

ROUTE 67

DISCLAIMER
THE PROFESSIONAL WHOSE SIGNATURE AND PERSONAL SEAL APPEAR HEREON ASSUMES RESPONSIBILITY ONLY FOR WHAT APPEARS ON THIS PAGE, AND DISCLAIMS (PURSUANT TO SECTION 327.411 RSMO) SPECIFICATION, ESTIMATES, REPORTS, OR OTHER DOCUMENTS OR INSTRUMENTS NOT SEALED BY THE UNDERSIGNED PROFESSIONAL RELATING TO OR INTENDED TO BE USED FOR ANY PART OR PARTS OF THE PROJECT TO WHICH THIS PAGE REFERS.



07/22/2026 8:26:18 PM
Margaret Ann Bruns - Civil
MO PE-2010000798

DATE PREPARED
7/22/2026

ROUTE 67 STATE MO

DISTRICT SE SHEET NO. 43

COUNTY BUTLER

JST0062

CONTRACT ID.

PROJECT NO.

BRIDGE NO.

DISCLAIMER
THE PROFESSIONAL WHOSE SIGNATURE AND PERSONAL SEAL APPEAR HEREON ASSUMES RESPONSIBILITY ONLY FOR WHAT APPEARS ON THIS PAGE, AND DISCLAIMS (PURSUANT TO SECTION 327.411 RSMO) SPECIFICATION, ESTIMATES, REPORTS, OR OTHER DOCUMENTS OR INSTRUMENTS NOT SEALED BY THE UNDERSIGNED PROFESSIONAL RELATING TO OR INTENDED TO BE USED FOR ANY PART OR PARTS OF THE PROJECT TO WHICH THIS PAGE REFERS.



07/22/2026 8:26:18 PM
Margaret Ann Bruns - Civil
MO PE-2010000798

DATE PREPARED
7/22/2026

ROUTE 67 STATE MO

DISTRICT SE SHEET NO. 46

COUNTY BUTLER

JOB NO. JST0062

CONTRACT ID.

PROJECT NO.

BRIDGE NO.

DESCRIPTION

DATE

MISSOURI HIGHWAYS AND TRANSPORTATION COMMISSION




MoDOT

105 WEST CAPITOL
JEFFERSON CITY, MO 65102
1-888-ASK-MODOT (1-888-275-6636)

EFK Moen

Civil Engineering Design

13523 Barrett Parkway Dr
Suite 250
St. Louis, MO 63021
Phone 314-394-3100
Fax 314-394-3199
Missouri Certificate of Authority: 001578

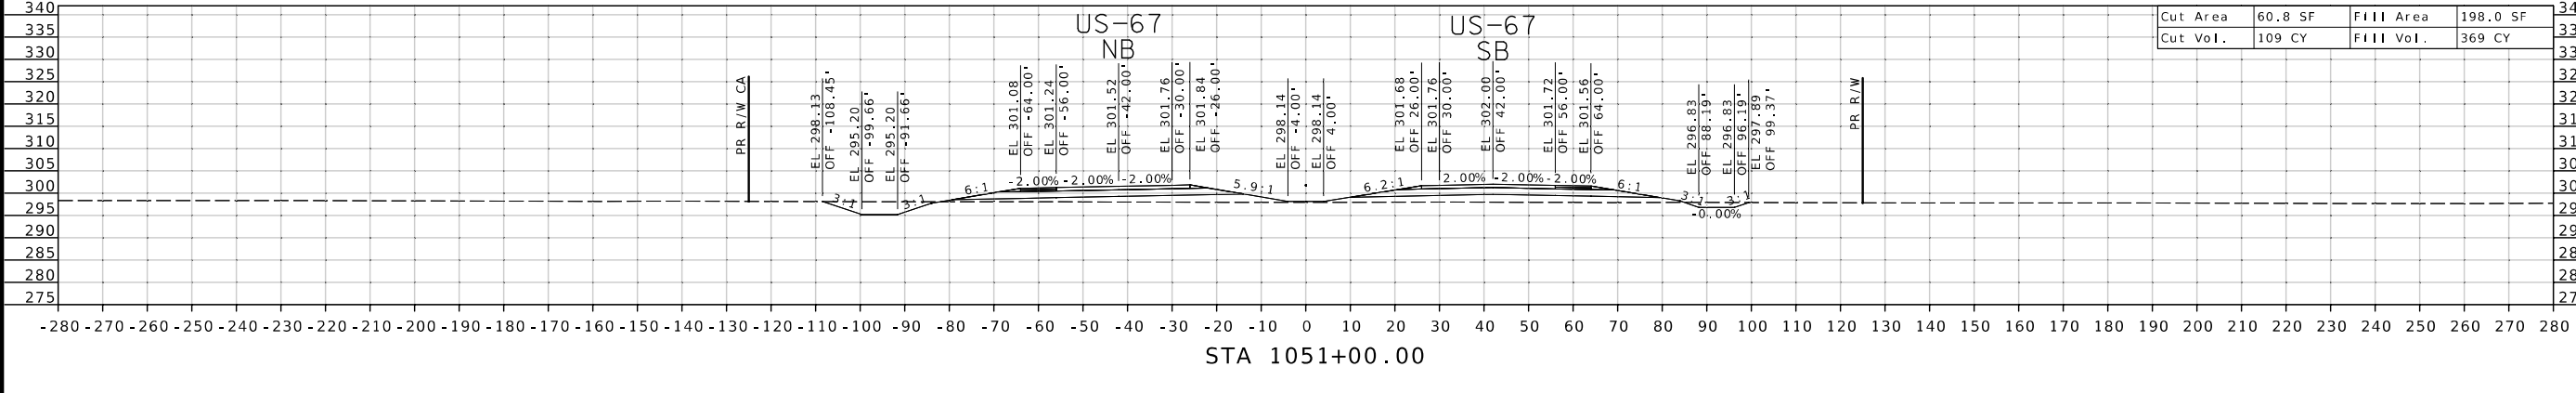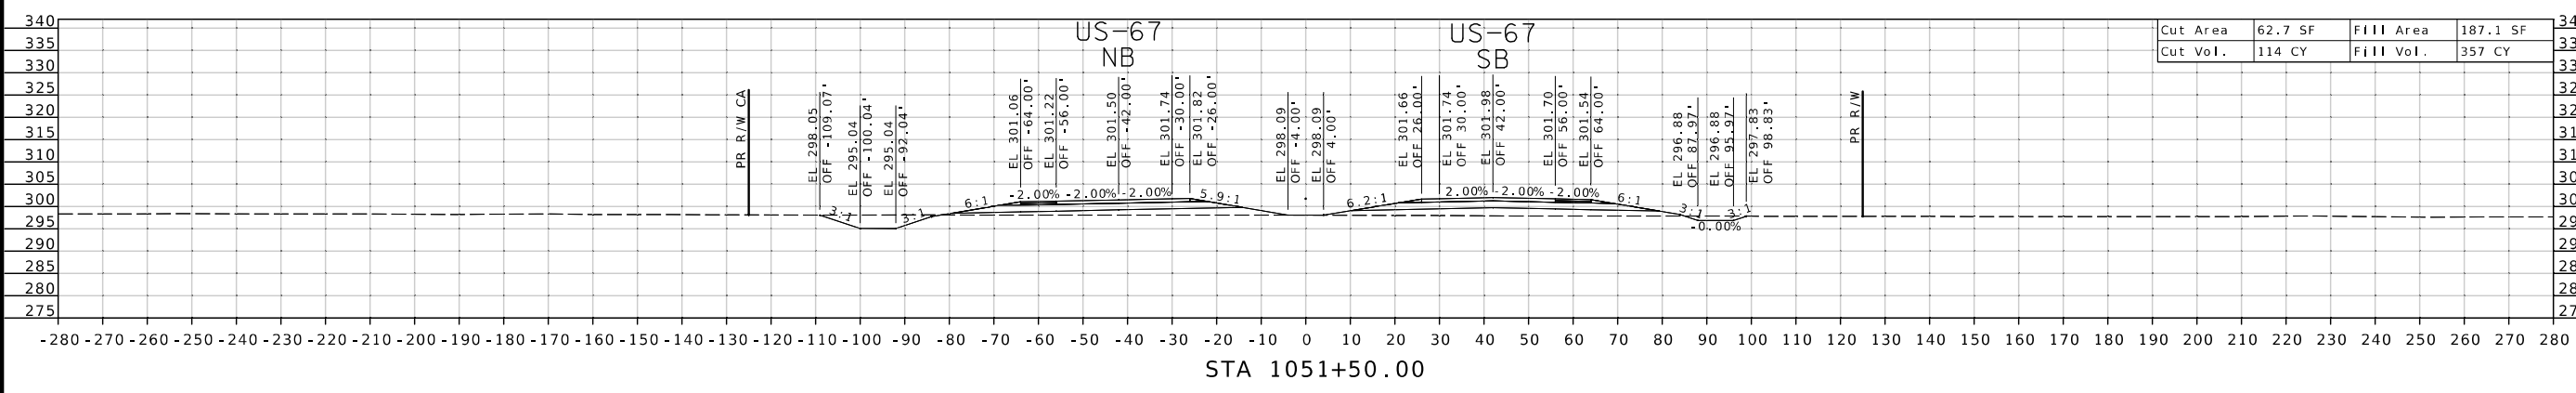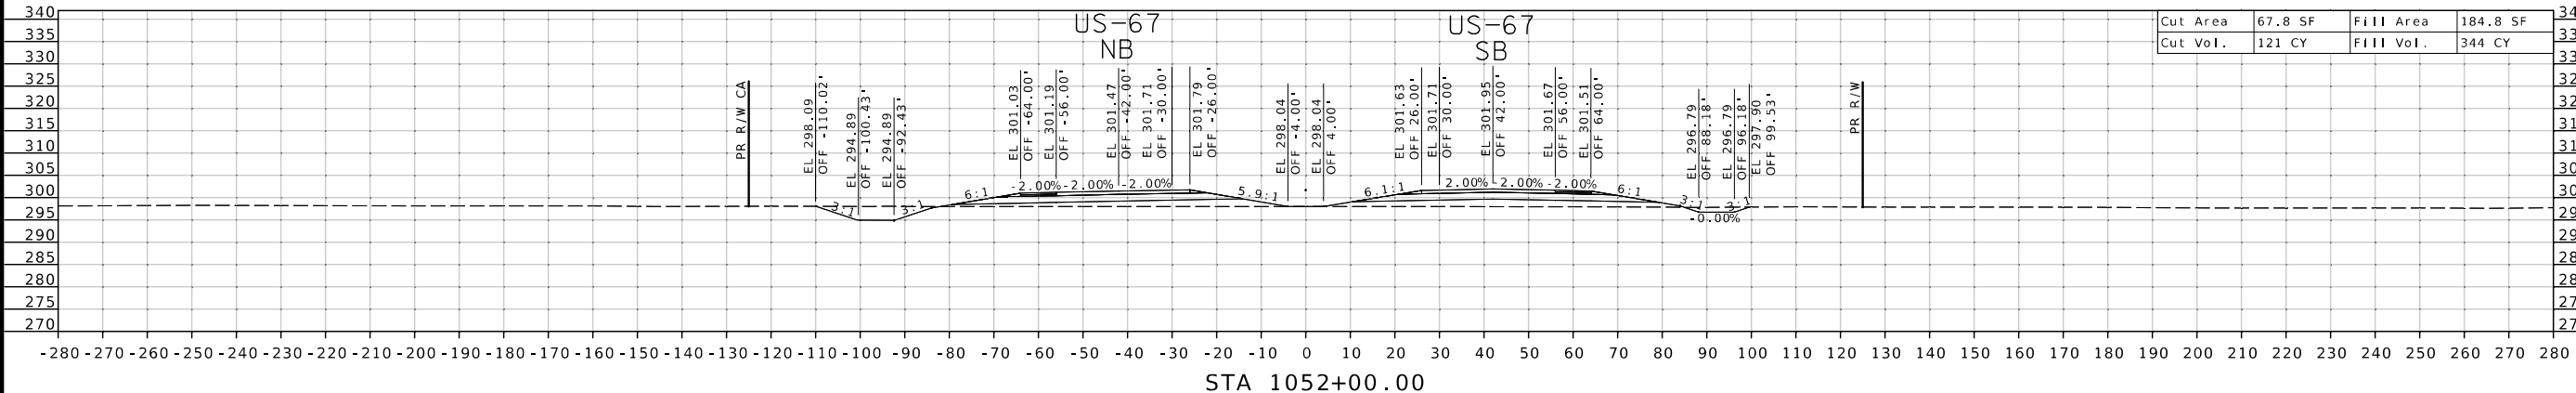

ROUTE 67

DISCLAIMER
THE PROFESSIONAL WHOSE SIGNATURE AND PERSONAL SEAL APPEAR HEREON ASSUMES RESPONSIBILITY ONLY FOR WHAT APPEARS ON THIS PAGE, AND DISCLAIMS (PURSUANT TO SECTION 327.411 RSMO) SPECIFICATION, ESTIMATES, REPORTS, OR OTHER DOCUMENTS OR INSTRUMENTS NOT SEALED BY THE UNDERSIGNED PROFESSIONAL RELATING TO OR INTENDED TO BE USED FOR ANY PART OR PARTS OF THE PROJECT TO WHICH THIS PAGE REFERS.



07/22/2026 8:26:18 PM
Margaret Ann Bruns - Civil
MO PE-2010000798

DATE PREPARED
7/22/2026

ROUTE 67 STATE MO

DISTRICT SE SHEET NO. 47

COUNTY BUTLER

JOB NO. JST0062

CONTRACT ID.

PROJECT NO.

BRIDGE NO.

DESCRIPTION

DATE

MISSOURI HIGHWAYS AND TRANSPORTATION COMMISSION

MoDOT

105 WEST CAPITOL
JEFFERSON CITY, MO 65102
1-888-ASK-MODOT (1-888-275-6636)




EFK Moen

Civil Engineering Design

13523 Barrett Parkway Dr
Suite 250
St. Louis, MO 63021

Phone 314-394-3100
Fax 314-394-3199

Missouri Certificate of Authority: 001578

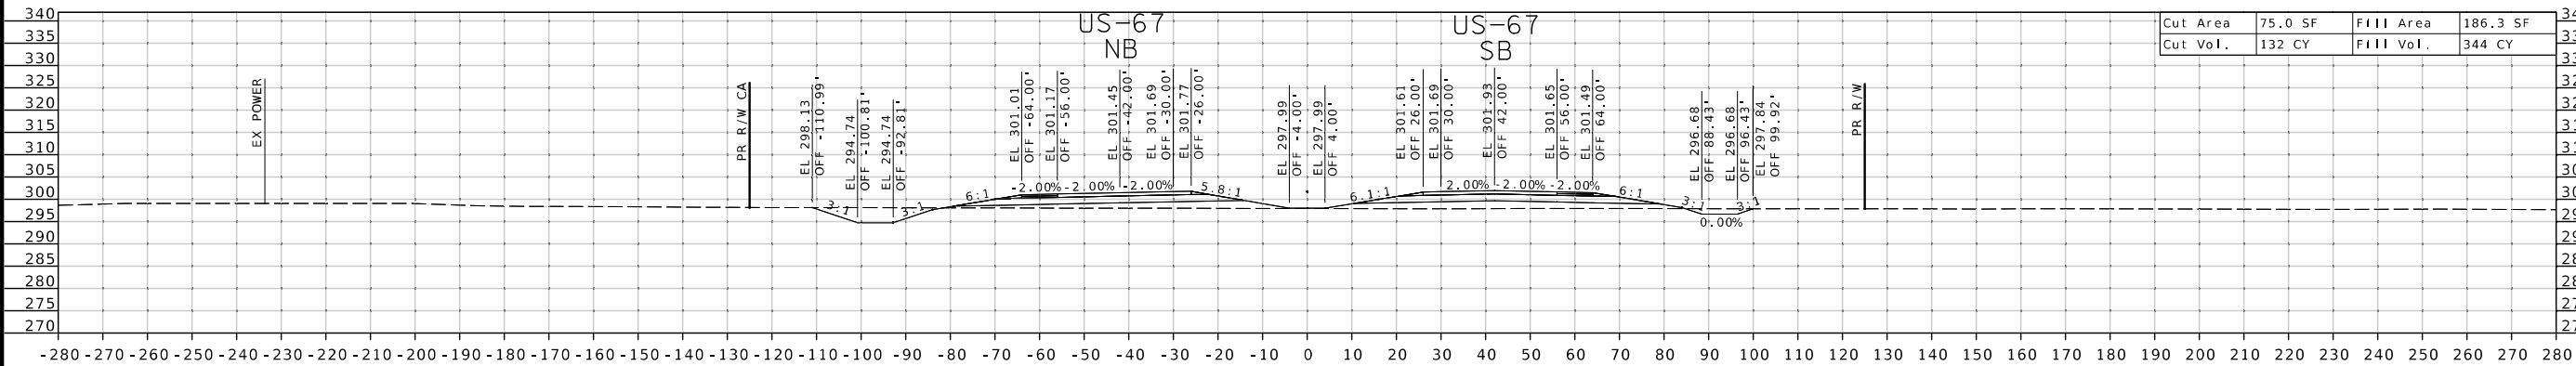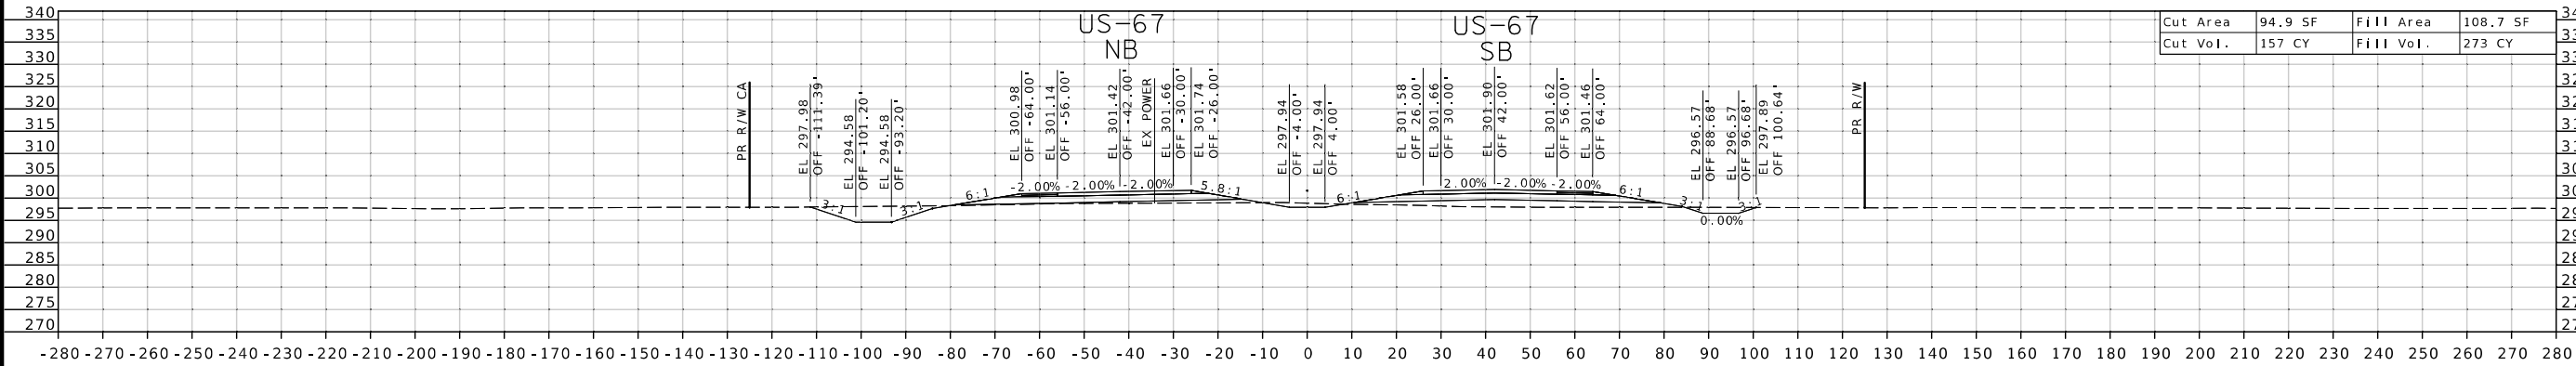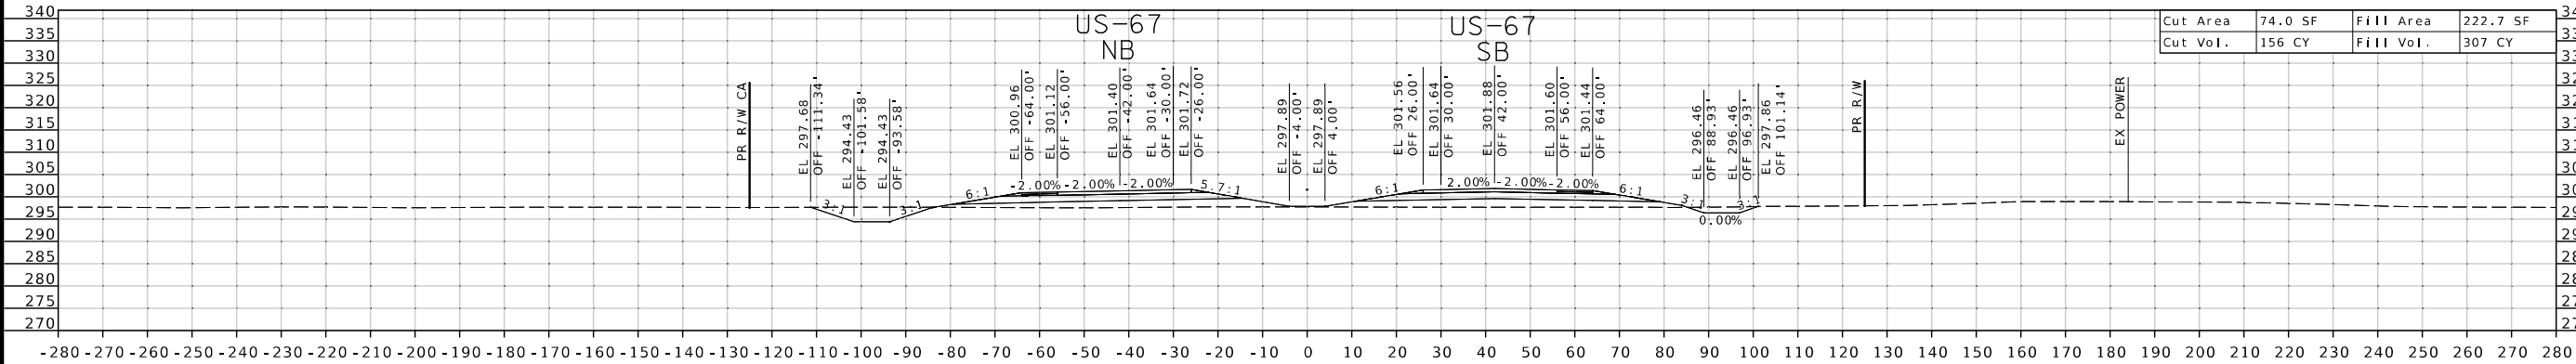

ROUTE 67

DATE PREPARED
7/22/2026

DISTRICT	SHEET NO
S.F	48

BUTLER
JOB NO.
16T0063

PROJECT NO.

--	--	--	--	--	--	--	--

--	--	--	--	--	--	--	--

[illegible]

--	--	--	--	--	--	--

	.	.	.	.	.	.

.	.	.	.	.	.	.

MO & CAP

105
ON CH

04-310
04-319




ne 3 3

Ming / Dr

King
ett Pa
IO 63

B Civil
3523
Suite 2
St. Louis

EC DM 7/22/20

   

ROUTE 67

DISCLAIMER
THE PROFESSIONAL WHOSE SIGNATURE AND PERSONAL SEAL APPEAR HEREON ASSUMES RESPONSIBILITY ONLY FOR WHAT APPEARS ON THIS PAGE, AND DISCLAIMS (PURSUANT TO SECTION 327.411 RSMO) SPECIFICATION, ESTIMATES, REPORTS, OR OTHER DOCUMENTS OR INSTRUMENTS NOT SEALED BY THE UNDERSIGNED PROFESSIONAL RELATING TO OR INTENDED TO BE USED FOR ANY PART OR PARTS OF THE PROJECT TO WHICH THIS PAGE REFERS.



07/22/2026 8:26:19 PM
Margaret Ann Bruns - Civil
MO PE-2010000798

DATE PREPARED
7/22/2026

ROUTE 67 STATE MO

DISTRICT SE SHEET NO. 49

COUNTY BUTLER

JOB NO. JST0062

CONTRACT ID.

PROJECT NO.

BRIDGE NO.

DESCRIPTION

DATE

MISSOURI HIGHWAYS AND TRANSPORTATION COMMISSION

MoDOT

105 WEST CAPITOL
JEFFERSON CITY, MO 65102
1-888-ASK-MODOT (1-888-275-6636)

EFK Moen




Civil Engineering Design

13523 Barrett Parkway Dr
Suite 250
St. Louis, MO 63021
Missouri Certificate of Authority: 001578

Phone 314-394-3100
Fax 314-394-3199

Missouri Certificate of Authority: 001578

ROUTE 67

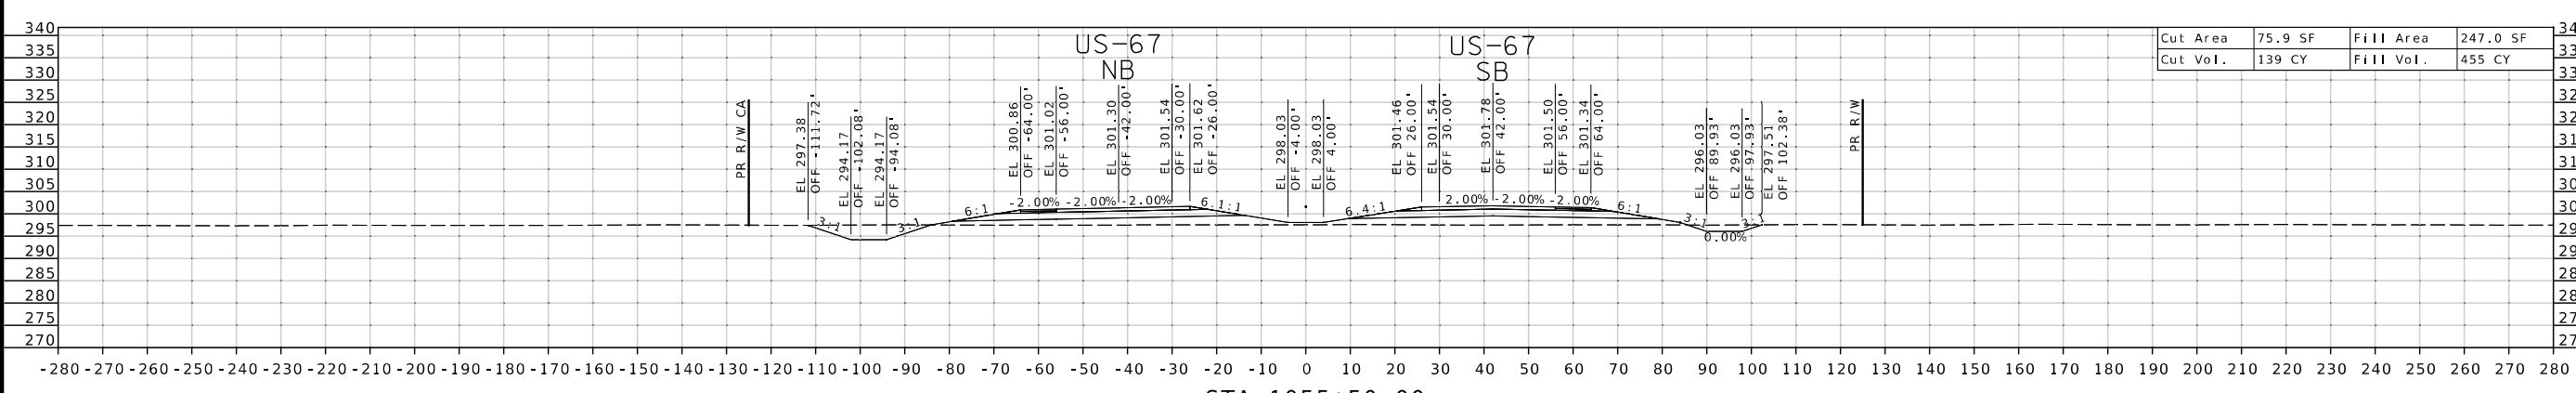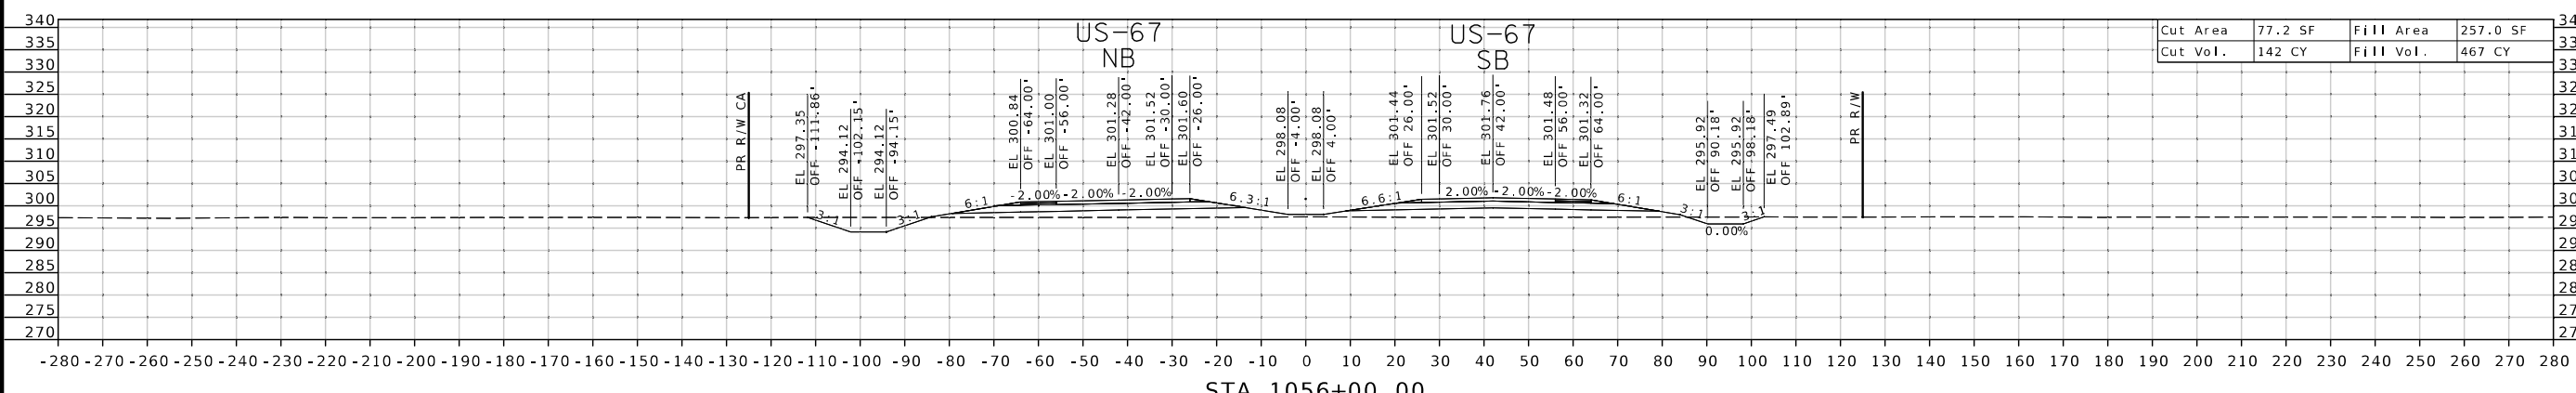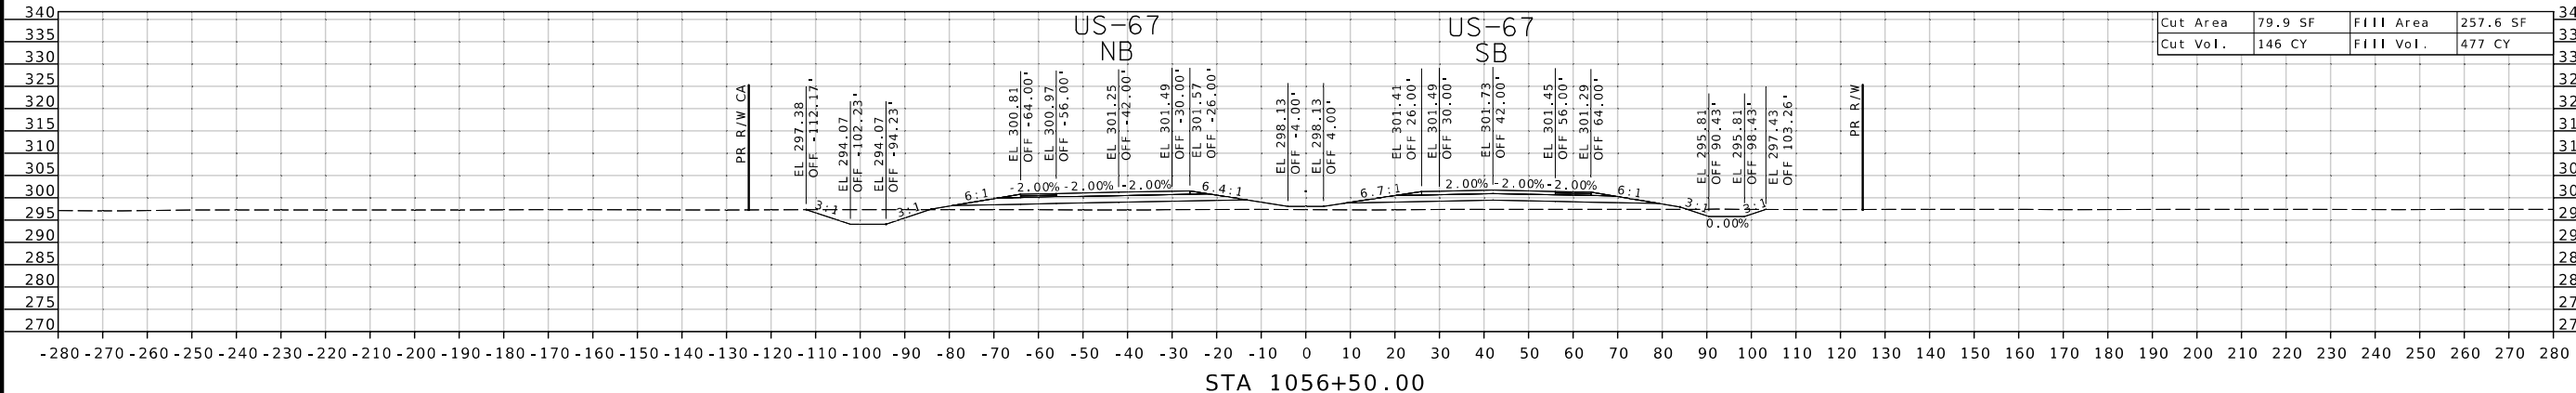

DISCLAIMER
THE PROFESSIONAL WHOSE SIGNATURE AND PERSONAL SEAL APPEAR HEREON ASSUMES RESPONSIBILITY ONLY FOR WHAT APPEARS ON THIS PAGE, AND DISCLAIMS (PURSUANT TO SECTION 327.411 RSMO) SPECIFICATION, ESTIMATES, REPORTS, OR OTHER DOCUMENTS OR INSTRUMENTS NOT SEALED BY THE UNDERSIGNED PROFESSIONAL RELATING TO OR INTENDED TO BE USED FOR ANY PART OR PARTS OF THE PROJECT TO WHICH THIS PAGE REFERS.



07/22/2026 8:26:19 PM
Margaret Ann Bruns - Civil
MO PE-2010000798

DATE PREPARED
7/22/2026

ROUTE 67 STATE MO

DISTRICT SE SHEET NO. 50

COUNTY BUTLER

JOB NO. JST0062

CONTRACT ID.

PROJECT NO.

BRIDGE NO.

DESCRIPTION

DATE

MISSOURI HIGHWAYS AND TRANSPORTATION COMMISSION

MoDOT

105 WEST CAPITOL
JEFFERSON CITY, MO 65102
1-888-ASK-MODOT (1-888-275-6636)




EFK Moen

Civil Engineering Design

13523 Barrett Parkway Dr
Suite 250
St. Louis, MO 63021
Missouri Certificate of Authority: 001578

Phone 314-394-3100
Fax 314-394-3199

ROUTE 67

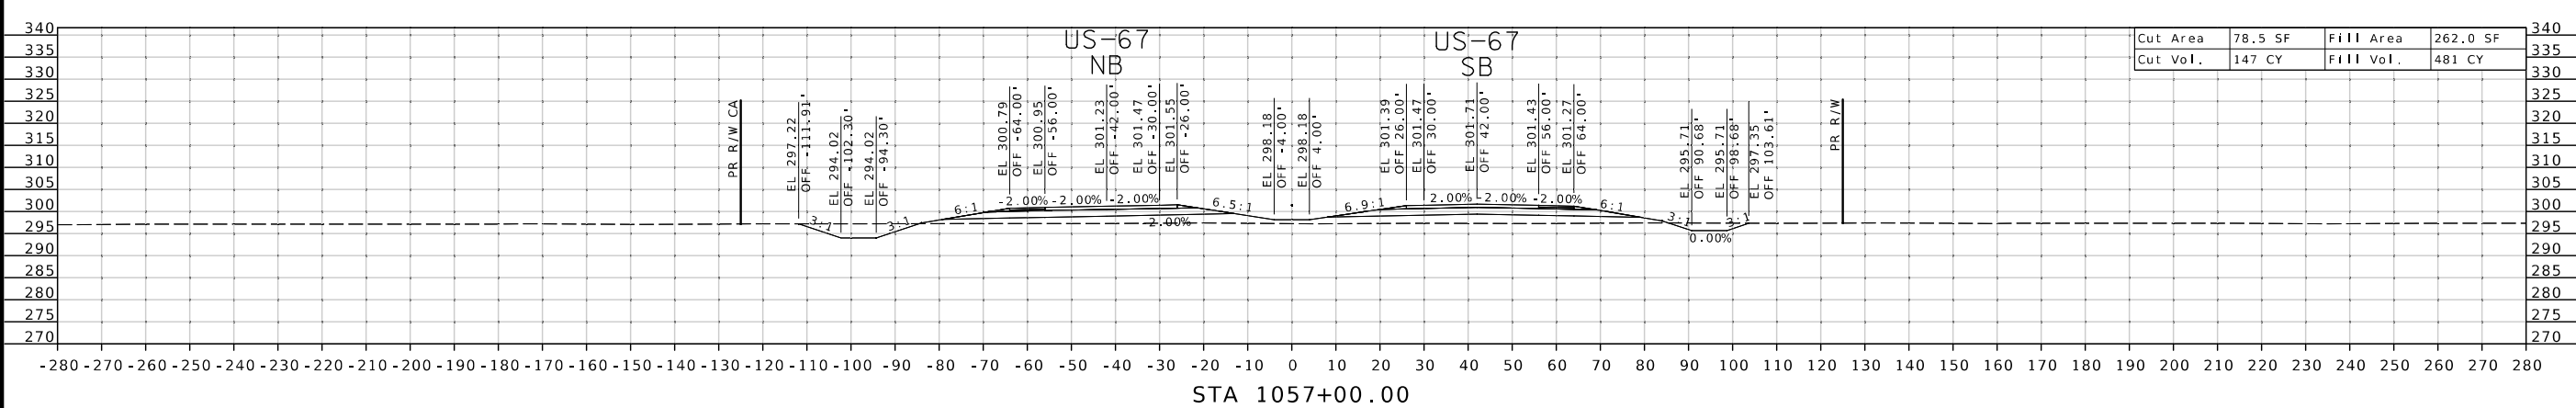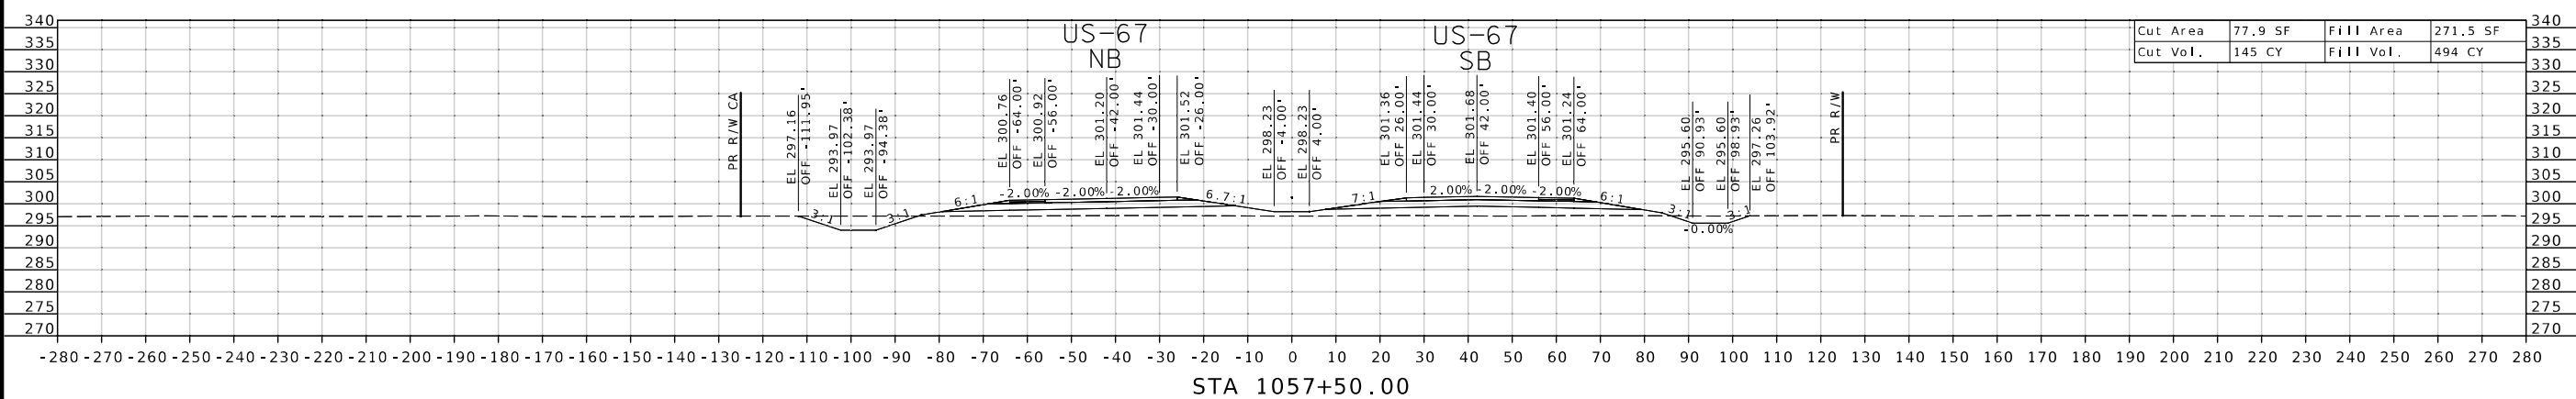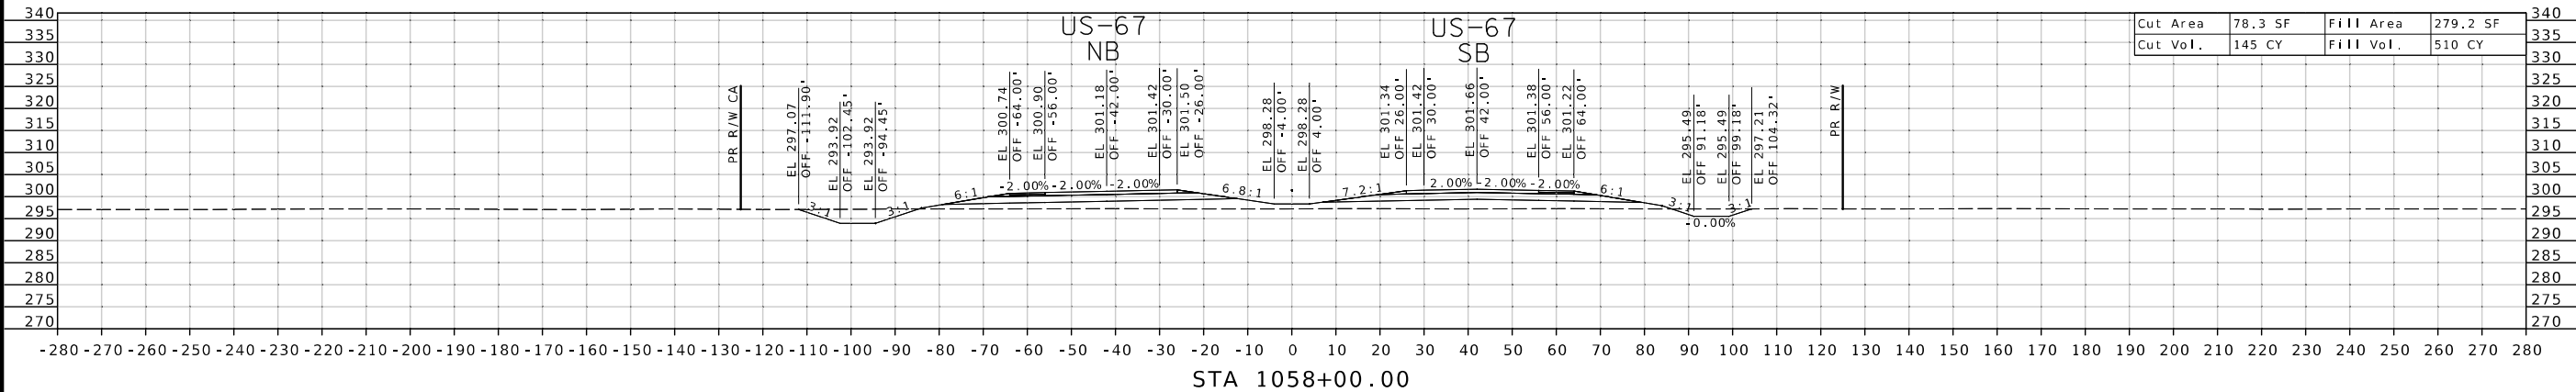

DISCLAIMER
THE PROFESSIONAL WHOSE SIGNATURE AND PERSONAL SEAL APPEAR HEREON ASSUMES RESPONSIBILITY ONLY FOR WHAT APPEARS ON THIS PAGE, AND DISCLAIMS (PURSUANT TO SECTION 327.411 RSMO) SPECIFICATION, ESTIMATES, REPORTS, OR OTHER DOCUMENTS OR INSTRUMENTS NOT SEALED BY THE UNDERSIGNED PROFESSIONAL RELATING TO OR INTENDED TO BE USED FOR ANY PART OR PARTS OF THE PROJECT TO WHICH THIS PAGE REFERS.



07/22/2026 8:26:19 PM
Margaret Ann Bruns - Civil
MO PE-2010000798
DATE PREPARED

7/22/2026

ROUTE	STATE
67	MO
DISTRICT	SHEET NO.
SE	51

COUNTY
BUTLER

JOB NO.
JST0062

CONTRACT ID.
.

PROJECT NO.
.




BRIDGE NO.
.

DATE	DESCRIPTION
.	.
.	.
.	.
.	.
.	.
.	.

MISSOURI HIGHWAYS AND TRANSPORTATION COMMISSION

105 WEST CAPITOL
JEFFERSON CITY, MO 65102
1-888-ASK-MODOT (1-888-275-6636)

EFK Moen
Civil Engineering Design
13523 Barrett Parkway Dr
Suite 250
St. Louis, MO 63021
Phone 314-394-3100
Fax 314-394-3199
Missouri Certificate of Authority: 001578

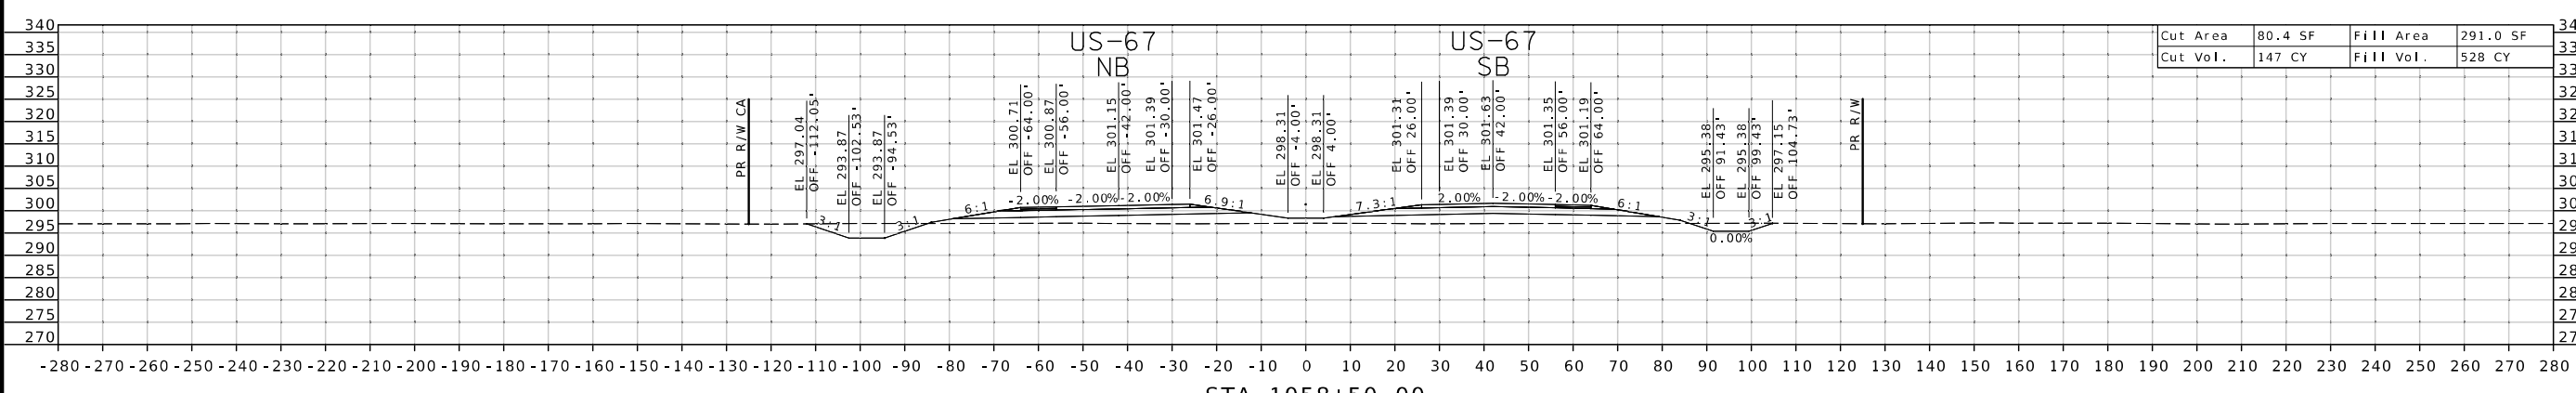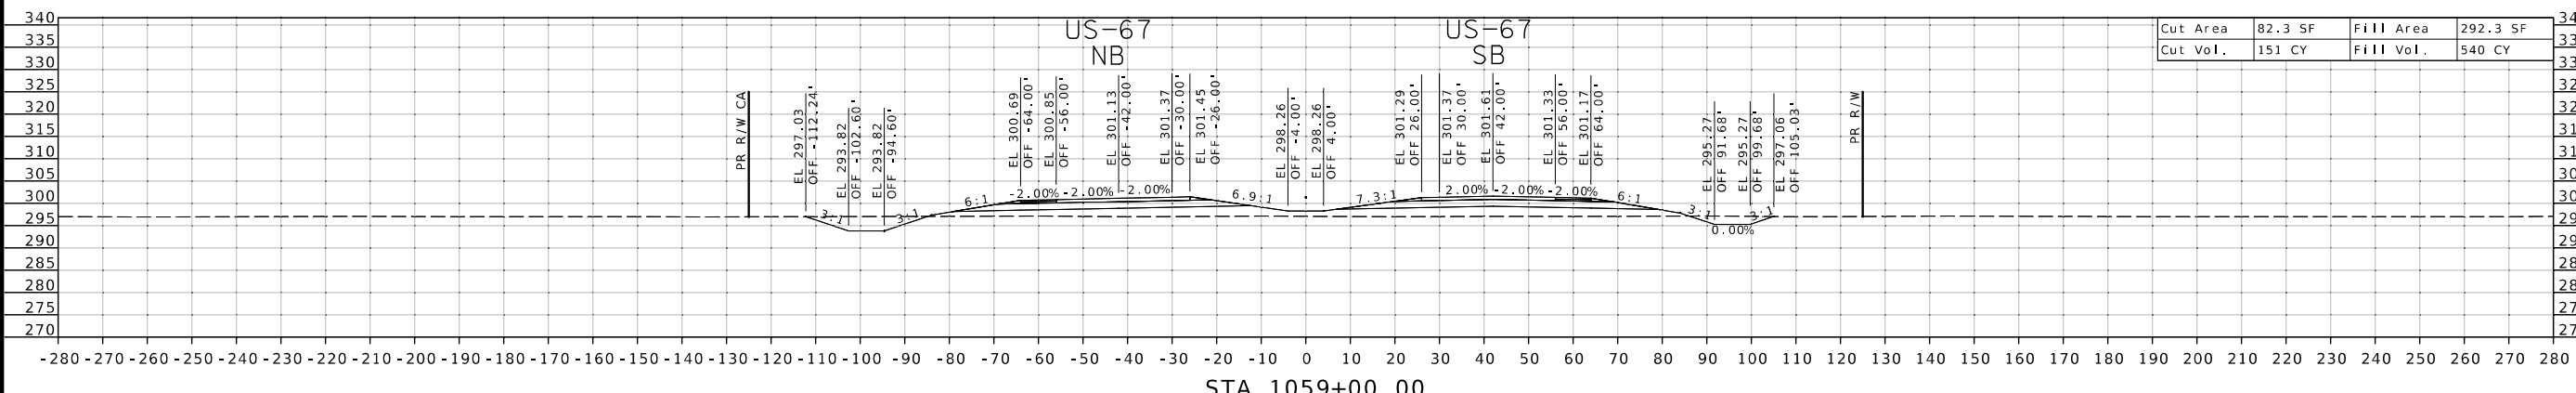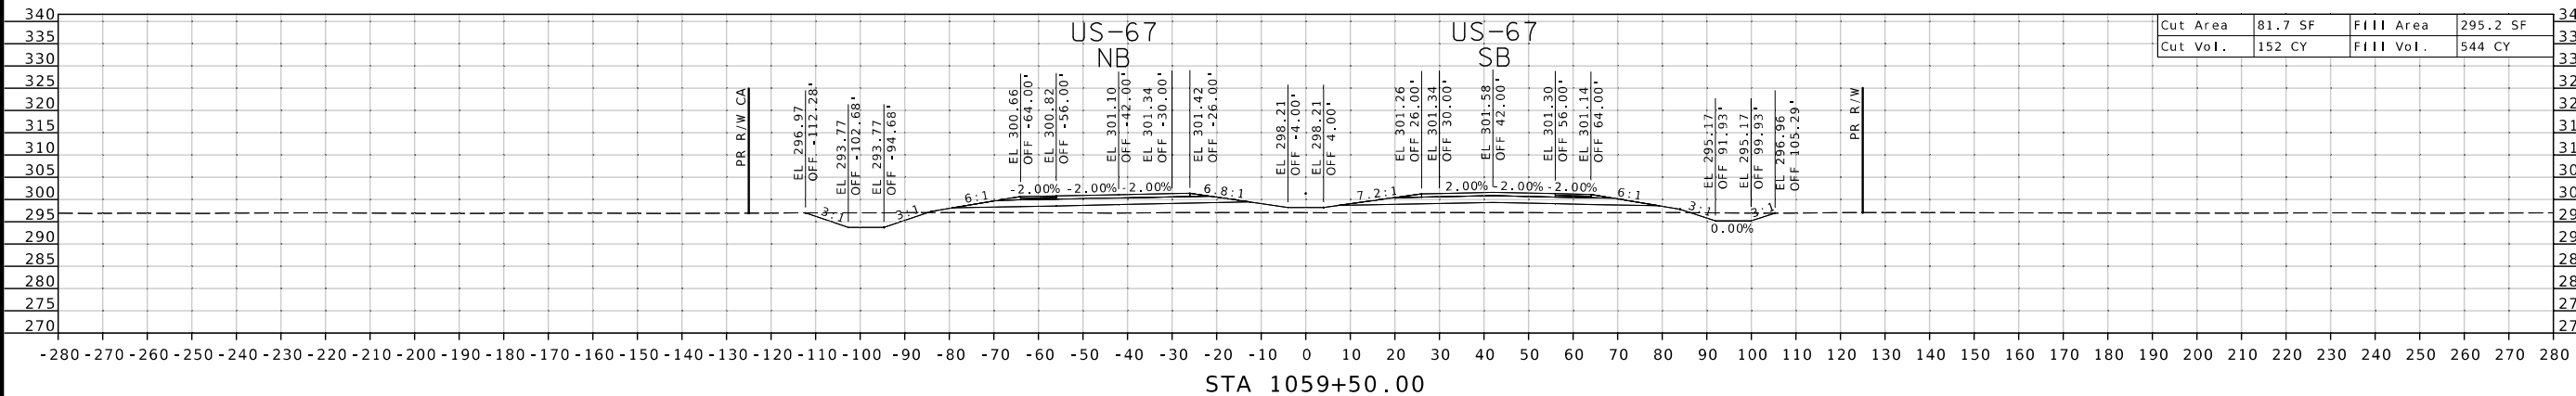

ROUTE 67

DISCLAIMER
THE PROFESSIONAL WHOSE SIGNATURE AND PERSONAL SEAL APPEAR HEREON ASSUMES RESPONSIBILITY ONLY FOR WHAT APPEARS ON THIS PAGE, AND DISCLAIMS (PURSUANT TO SECTION 327.411 RSMO) SPECIFICATION, ESTIMATES, REPORTS, OR OTHER DOCUMENTS OR INSTRUMENTS NOT SEALED BY THE UNDERSIGNED PROFESSIONAL RELATING TO OR INTENDED TO BE USED FOR ANY PART OR PARTS OF THE PROJECT TO WHICH THIS PAGE REFERS.



07/22/2026 8:26:19 PM
Margaret Ann Bruns - Civil
MO PE-2010000798

DATE PREPARED
7/22/2026

ROUTE 67 STATE MO

DISTRICT SE SHEET NO. 52

COUNTY BUTLER

JOB NO. JST0062

CONTRACT ID.

PROJECT NO.

BRIDGE NO.

DESCRIPTION

DATE

MISSOURI HIGHWAYS AND TRANSPORTATION COMMISSION




MoDOT

105 WEST CAPITOL
JEFFERSON CITY, MO 65102
1-888-ASK-MODOT (1-888-275-6636)

EFK Moen

Civil Engineering Design

13523 Barrett Parkway Dr
Suite 250
St. Louis, MO 63021
Phone 314-394-3100
Fax 314-394-3199
Missouri Certificate of Authority: 001578

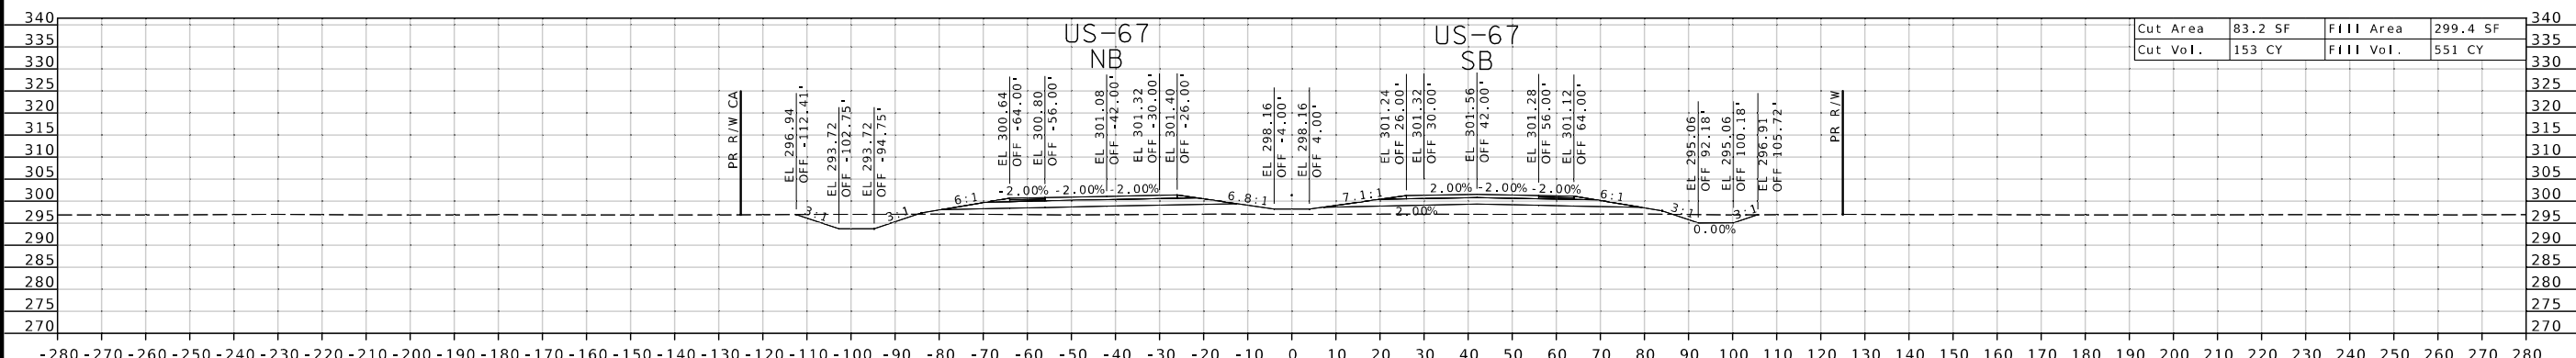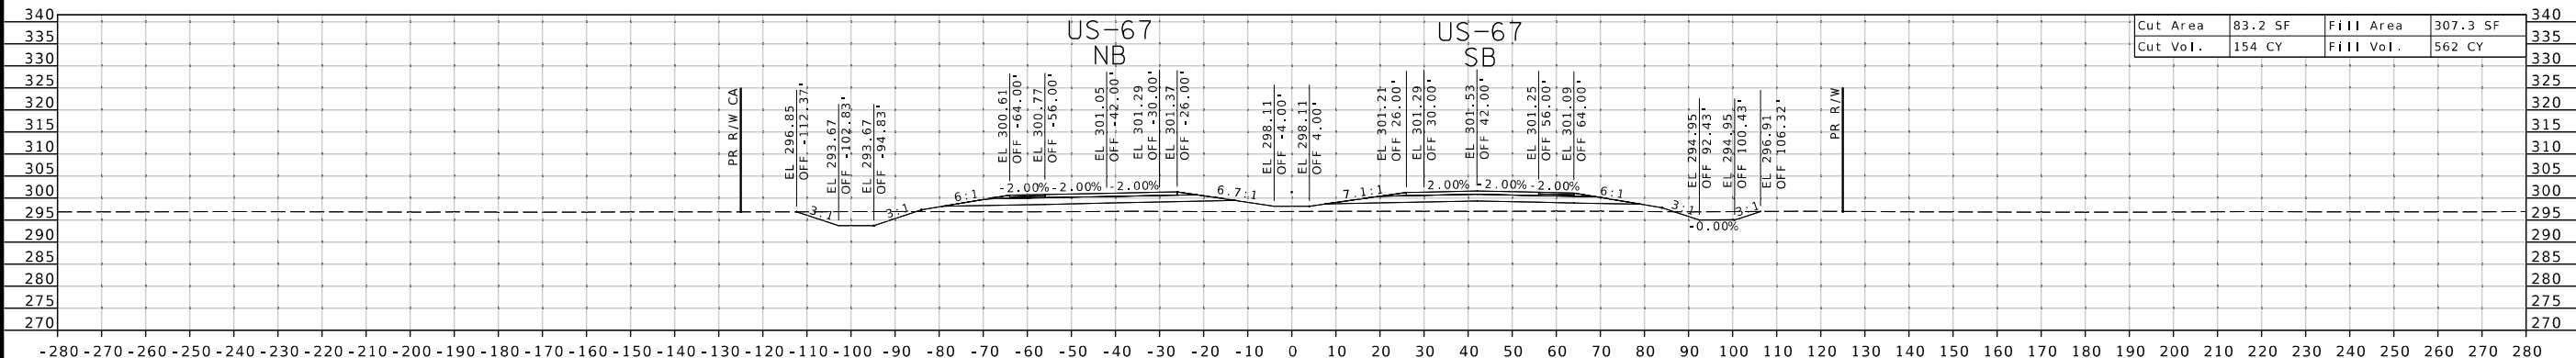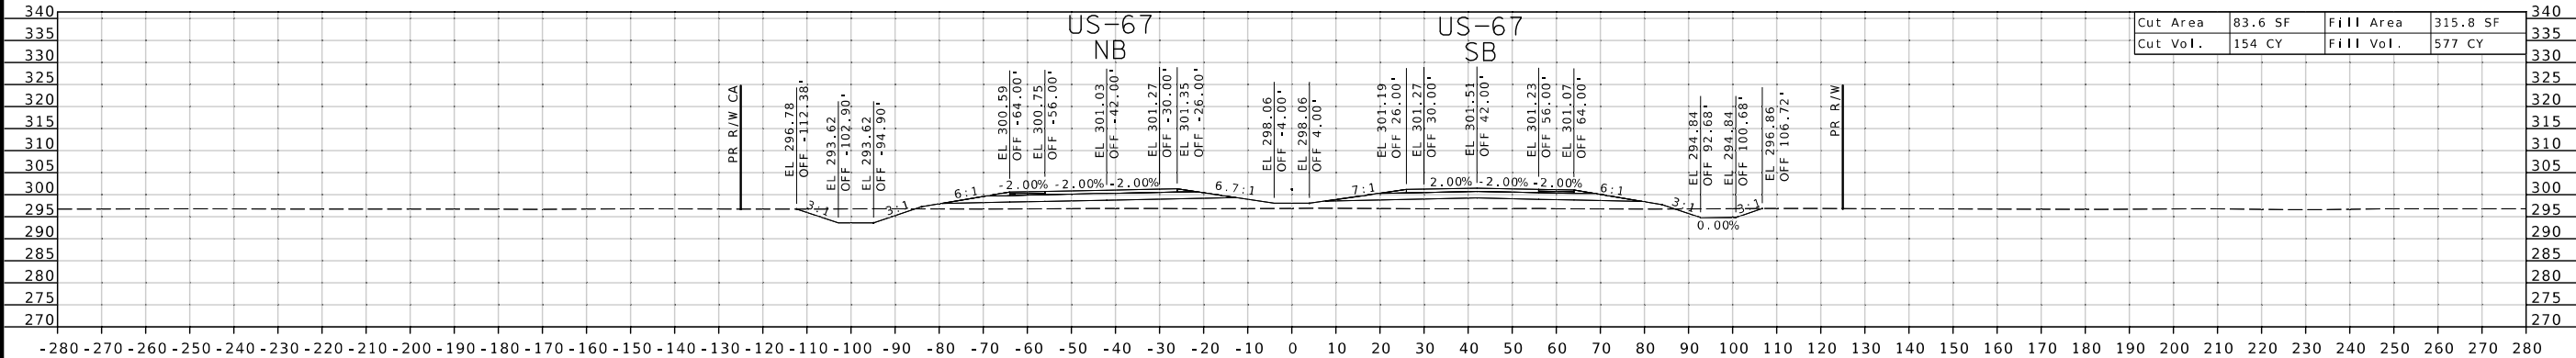

ROUTE 67

DISCLAIMER
THE PROFESSIONAL WHOSE SIGNATURE AND PERSONAL SEAL APPEAR HEREON ASSUMES RESPONSIBILITY ONLY FOR WHAT APPEARS ON THIS PAGE, AND DISCLAIMS (PURSUANT TO SECTION 327.411 RSMO) SPECIFICATION, ESTIMATES, REPORTS, OR OTHER DOCUMENTS OR INSTRUMENTS NOT SEALED BY THE UNDERSIGNED PROFESSIONAL RELATING TO OR INTENDED TO BE USED FOR ANY PART OR PARTS OF THE PROJECT TO WHICH THIS PAGE REFERS.



07/22/2026 8:26:19 PM
Margaret Ann Bruns - Civil
MO PE-2010000798

DATE PREPARED
7/22/2026

ROUTE 67 STATE MO

DISTRICT SE SHEET NO. 53

COUNTY BUTLER

JOB NO. JST0062

CONTRACT ID.

PROJECT NO.

BRIDGE NO.

DESCRIPTION

DATE

MISSOURI HIGHWAYS AND TRANSPORTATION COMMISSION

MoDOT




105 WEST CAPITOL
JEFFERSON CITY, MO 65102
1-888-ASK-MODOT (1-888-275-6636)

EFK Moen

Civil Engineering Design

13523 Barrett Parkway Dr
Suite 250
St. Louis, MO 63021
Phone 314-394-3100
Fax 314-394-3199
Missouri Certificate of Authority: 001578

ROUTE 67

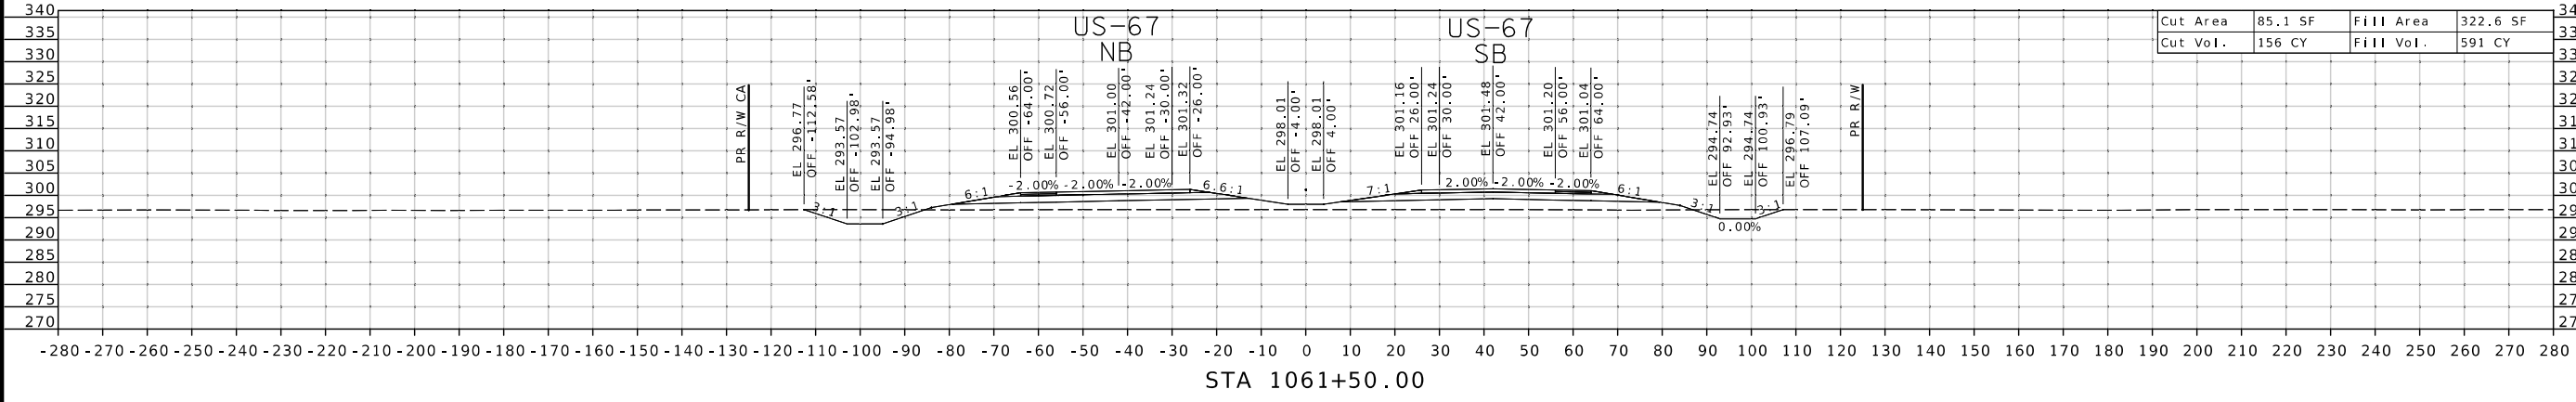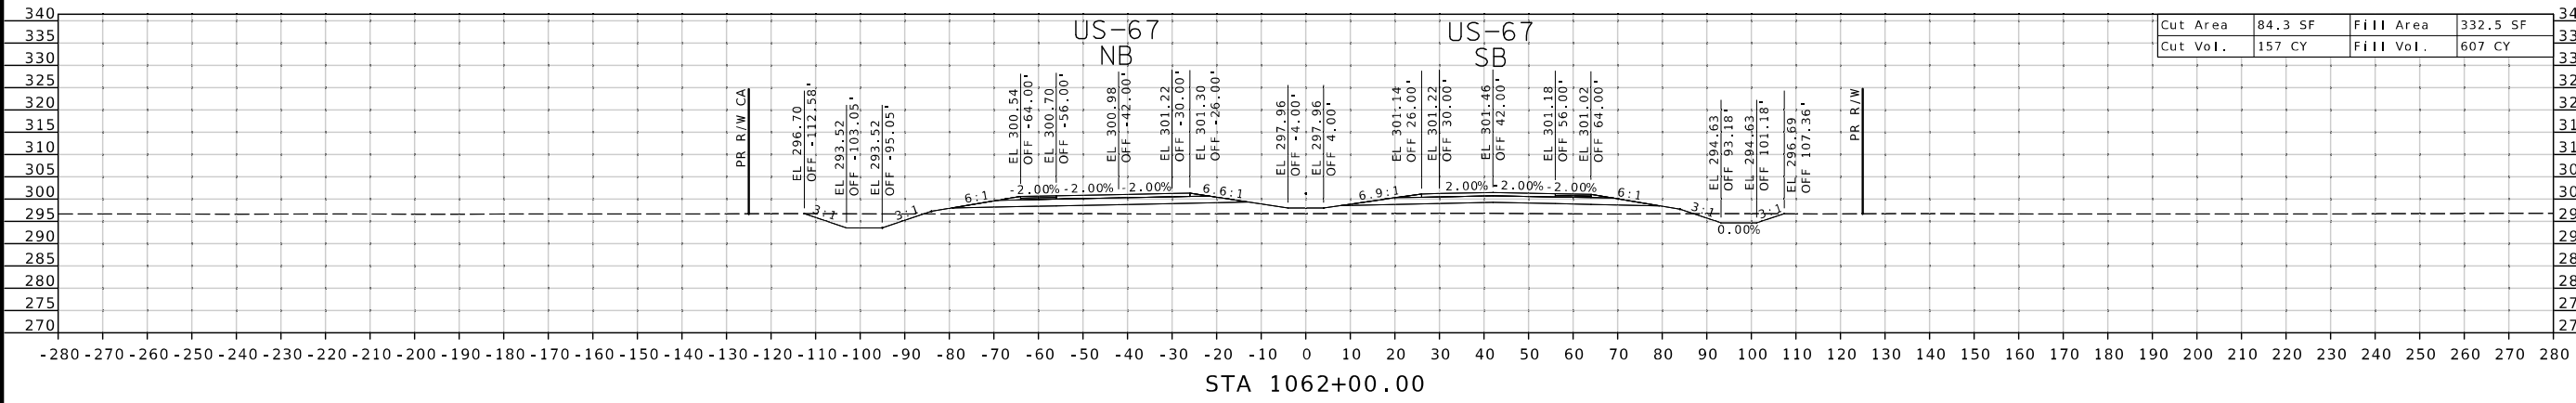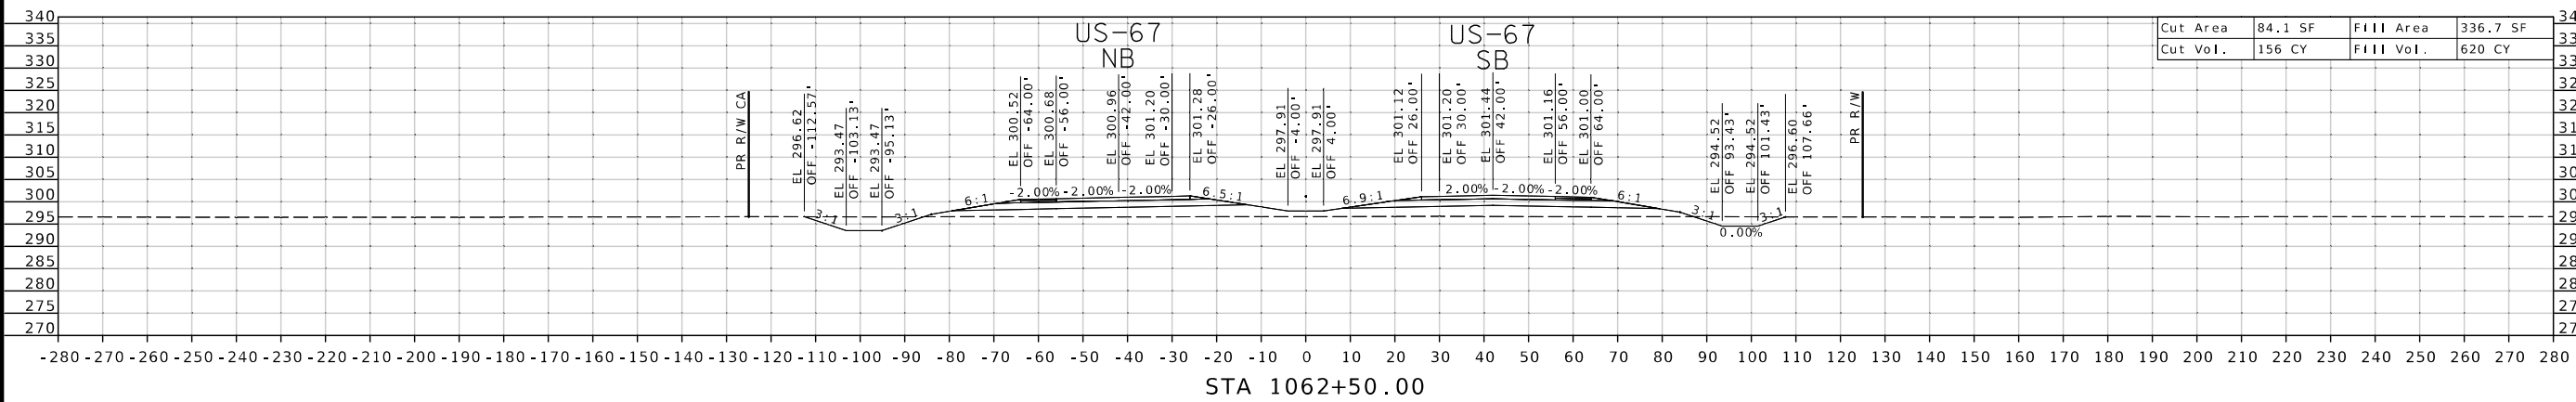

DISCLAIMER
THE PROFESSIONAL WHOSE SIGNATURE AND PERSONAL SEAL APPEAR HEREON ASSUMES RESPONSIBILITY ONLY FOR WHAT APPEARS ON THIS PAGE, AND DISCLAIMS (PURSUANT TO SECTION 327.411 RSMO) SPECIFICATION, ESTIMATES, REPORTS, OR OTHER DOCUMENTS OR INSTRUMENTS NOT SEALED BY THE UNDERSIGNED PROFESSIONAL RELATING TO OR INTENDED TO BE USED FOR ANY PART OR PARTS OF THE PROJECT TO WHICH THIS PAGE REFERS.



07/22/2026 8:26:20 PM
Margaret Ann Bruns - Civil
MO PE-2010000798

DATE PREPARED
7/22/2026

ROUTE 67 STATE MO

DISTRICT SE SHEET NO. 54

COUNTY BUTLER

JOB NO. JST0062

CONTRACT ID.

PROJECT NO.

BRIDGE NO.

DESCRIPTION

DATE

MISSOURI HIGHWAYS AND TRANSPORTATION COMMISSION




MoDOT

105 WEST CAPITOL
JEFFERSON CITY, MO 65102
1-888-ASK-MODOT (1-888-275-6636)

EFK Moen

Civil Engineering Design

13523 Barrett Parkway Dr
Suite 250
St. Louis, MO 63021
Phone 314-394-3100
Fax 314-394-3199
Missouri Certificate of Authority: 001578

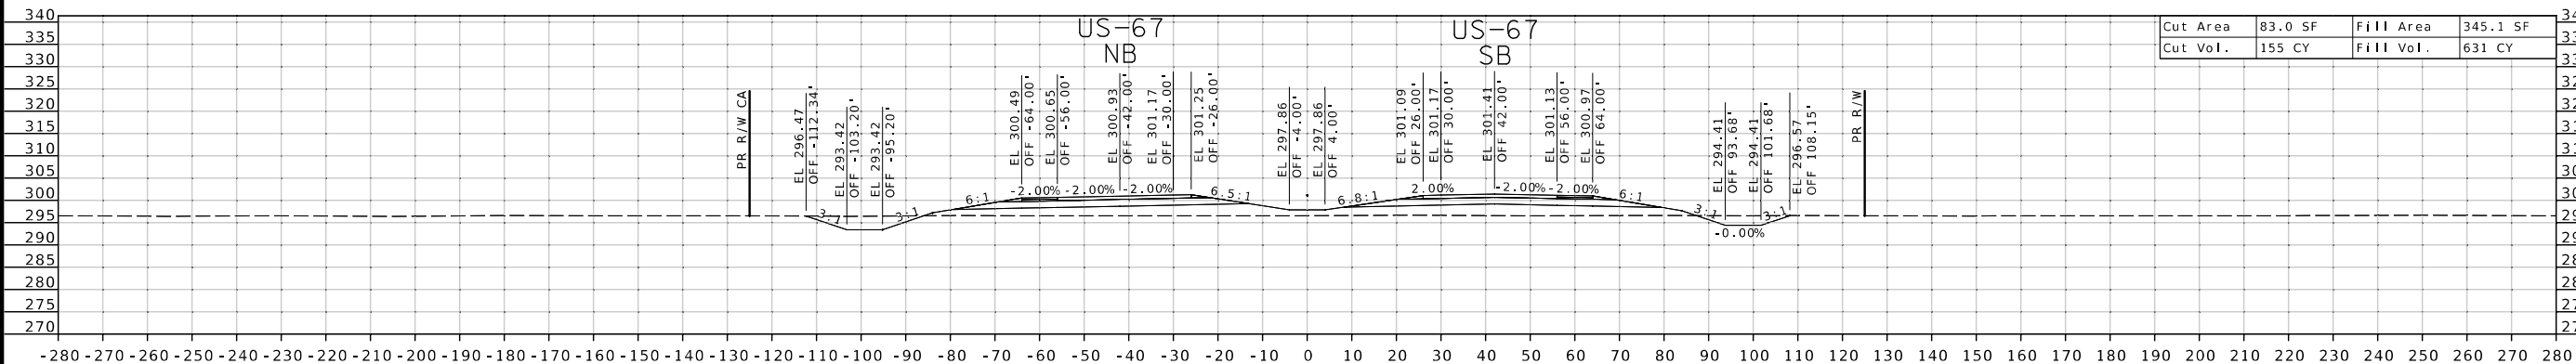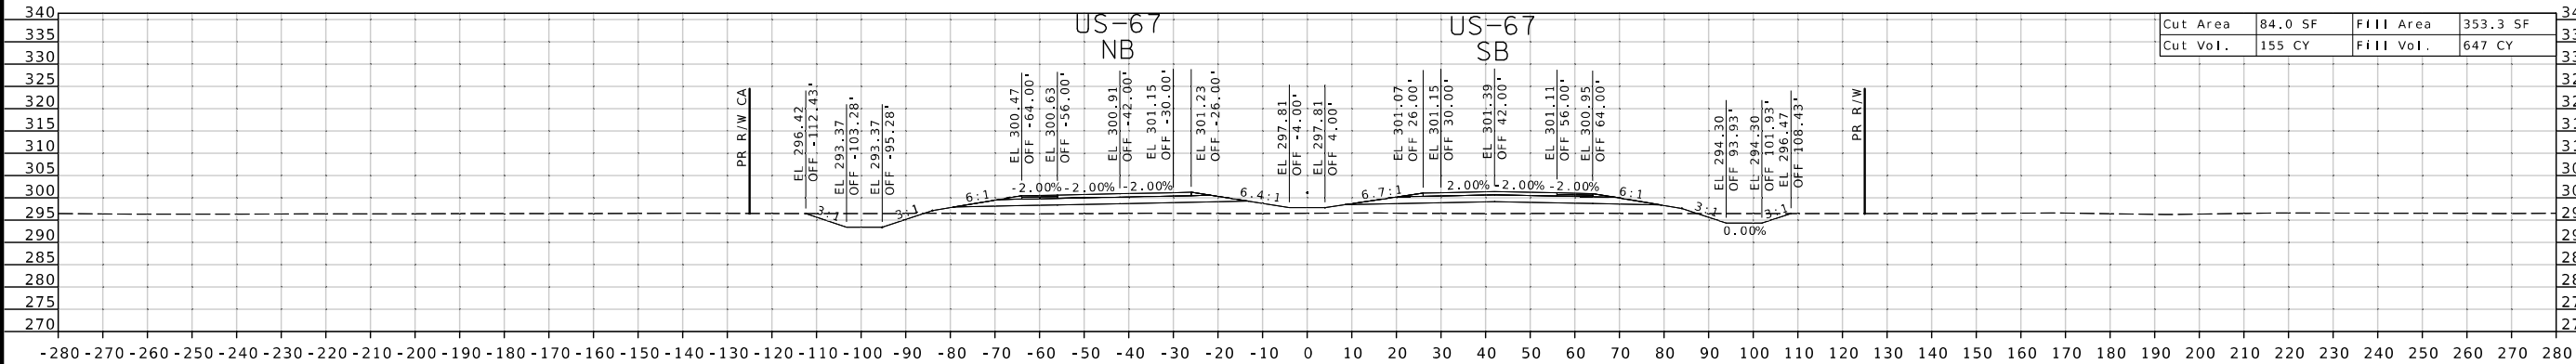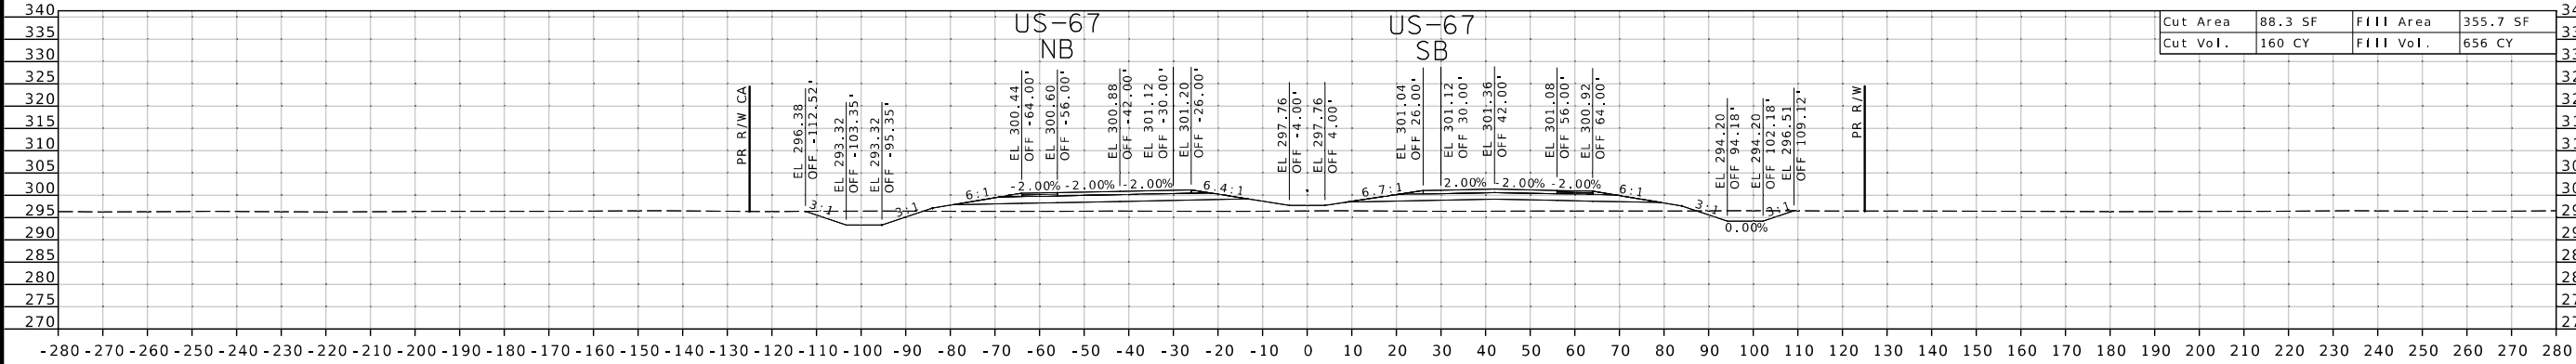

ROUTE 67

DATE PREPARED
7/22/2026

6.7	MO
-----	----

SE	57
----	----

BUTLER

JST0062

PROJECT NO.

BRIDGE NO.

--	--	--	--	--	--	--	--

--	--	--	--	--	--	--	--

--	--	--	--	--	--	--	--

PT					
----	--	--	--	--	--

ES					
----	--	--	--	--	--

--	--	--	--	--	--	--	--

--	--	--	--	--	--	--	--

...							

DA						
----	--	--	--	--	--	--

02
-OL
NO

CAP
O 6WEST
TY,10
NND
SI
FEP

MI

100
199.394
.394

33

De
De
Pho
Fax

Dr

102

King
rett
MO

HE

110 1555



ROUTE 67

DISCLAIMER
THE PROFESSIONAL WHOSE SIGNATURE AND PERSONAL SEAL APPEAR HEREON ASSUMES RESPONSIBILITY ONLY FOR WHAT APPEARS ON THIS PAGE, AND DISCLAIMS (PURSUANT TO SECTION 327.411 RSMO) SPECIFICATION, ESTIMATES, REPORTS, OR OTHER DOCUMENTS OR INSTRUMENTS NOT SEALED BY THE UNDERSIGNED PROFESSIONAL RELATING TO OR INTENDED TO BE USED FOR ANY PART OR PARTS OF THE PROJECT TO WHICH THIS PAGE REFERS.



07/22/2026 8:26:21 PM
Margaret Ann Bruns - Civil
MO PE-2010000798

DATE PREPARED

7/22/2026

ROUTE STATE

67 MO

DISTRICT SHEET NO.

SE 59

COUNTY

BUTLER

JOB NO.

JST0062

CONTRACT ID.

PROJECT NO.

BRIDGE NO.

DESCRIPTION

DATE

DATE

DISCLAIMER
THE PROFESSIONAL WHOSE SIGNATURE AND PERSONAL SEAL APPEAR HEREON ASSUMES RESPONSIBILITY ONLY FOR WHAT APPEARS ON THIS PAGE, AND DISCLAIMS (PURSUANT TO SECTION 327.411 RSMO) SPECIFICATION, ESTIMATES, REPORTS, OR OTHER DOCUMENTS OR INSTRUMENTS NOT SEALED BY THE UNDERSIGNED PROFESSIONAL RELATING TO OR INTENDED TO BE USED FOR ANY PART OR PARTS OF THE PROJECT TO WHICH THIS PAGE REFERS.



07/22/2026 8:26:21 PM
Margaret Ann Bruns - Civil
MO PE-2010000798

DATE PREPARED
7/22/2026

ROUTE 67 STATE MO

DISTRICT SE SHEET NO. 60

COUNTY BUTLER

JOB NO. JST0062

CONTRACT ID.

PROJECT NO.

BRIDGE NO.

DESCRIPTION

DATE

MISSOURI HIGHWAYS AND TRANSPORTATION COMMISSION

105 WEST CAPITOL
JEFFERSON CITY, MO 65102

1-888-ASK-MODOT (1-888-275-6636)

MoDOT




EFK Moen

Civil Engineering Design

13523 Barrett Parkway Dr
Suite 250
St. Louis, MO 63021

Phone 314-394-3100
Fax 314-394-3199

Missouri Certificate of Authority: 001578

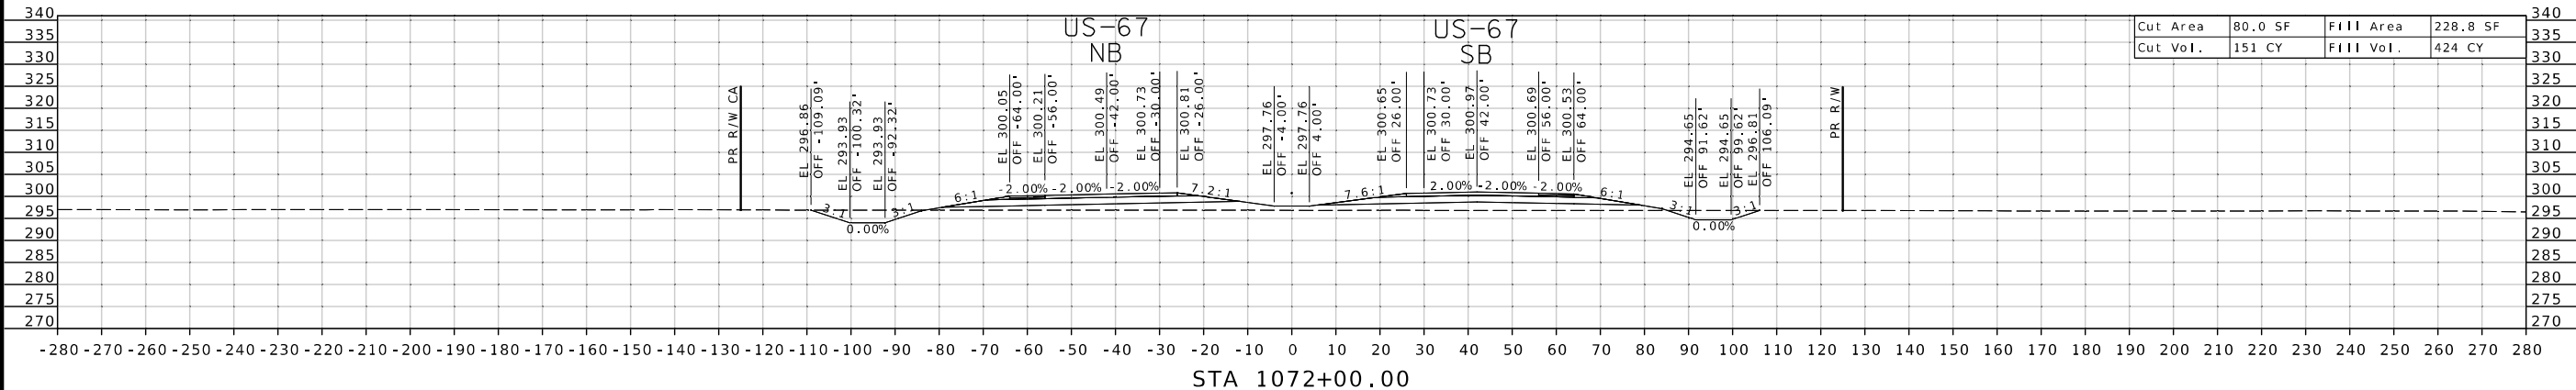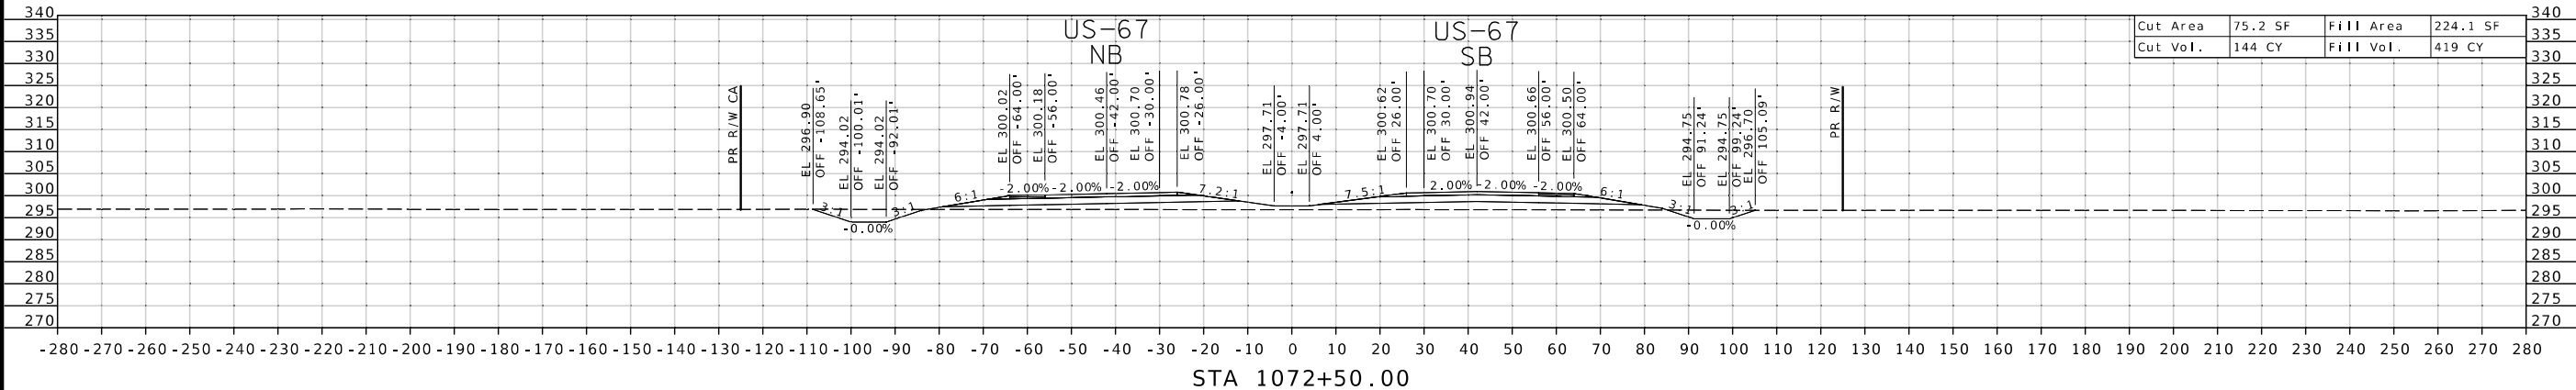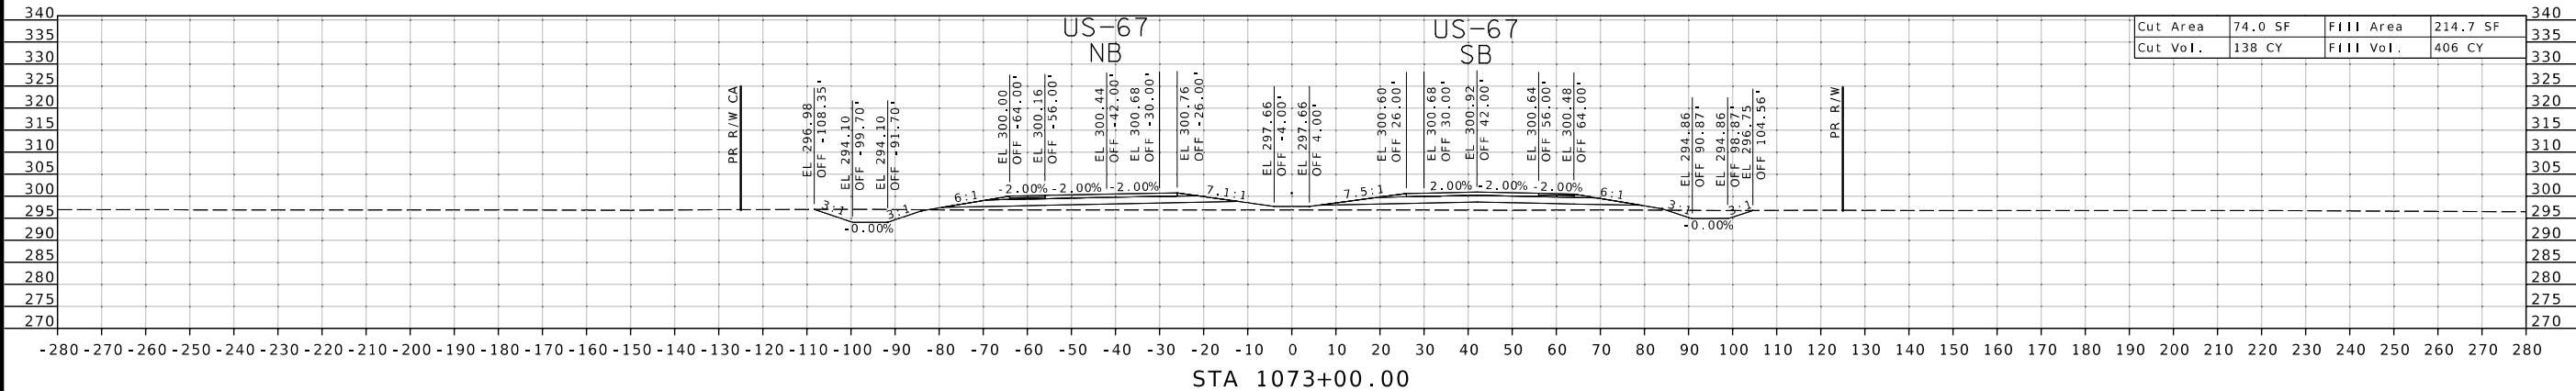

ROUTE 67

DISCLAIMER
THE PROFESSIONAL WHOSE SIGNATURE AND PERSONAL SEAL APPEAR HEREON ASSUMES RESPONSIBILITY ONLY FOR WHAT APPEARS ON THIS PAGE, AND DISCLAIMS (PURSUANT TO SECTION 327.411 RSMO) SPECIFICATION, ESTIMATES, REPORTS, OR OTHER DOCUMENTS OR INSTRUMENTS NOT SEALED BY THE UNDERSIGNED PROFESSIONAL RELATING TO OR INTENDED TO BE USED FOR ANY PART OR PARTS OF THE PROJECT TO WHICH THIS PAGE REFERS.



07/22/2026 8:26:21 PM
Margaret Ann Bruns - Civil
MO PE-2010000798

DATE PREPARED
7/22/2026

ROUTE **67** STATE **MO**

DISTRICT **SE** SHEET NO. **61**

COUNTY
BUTLER

JOB NO.
JST0062

CONTRACT ID.
.

PROJECT NO.
.

BRIDGE NO.
.




DATE	DESCRIPTION
.	.
.	.
.	.
.	.
.	.
.	.

MISSOURI HIGHWAYS AND TRANSPORTATION COMMISSION

105 WEST CAPITOL
JEFFERSON CITY, MO 65102
1-888-ASK-MODOT (1-888-275-6636)

EFK Moen
Civil Engineering Design
13523 Barrett Parkway Dr
Suite 250
St. Louis, MO 63021
Phone 314-394-3100
Fax 314-394-3199
Missouri Certificate of Authority: 001578

ROUTE 67

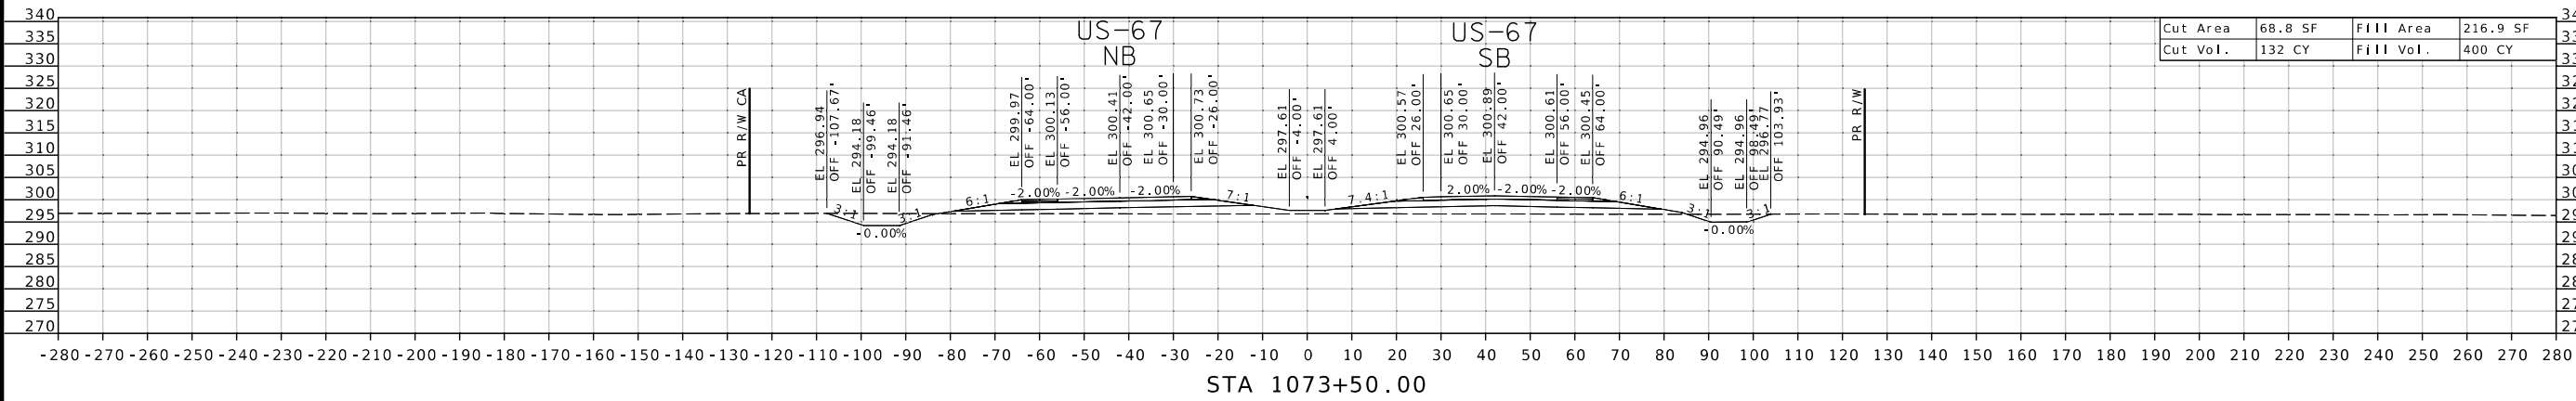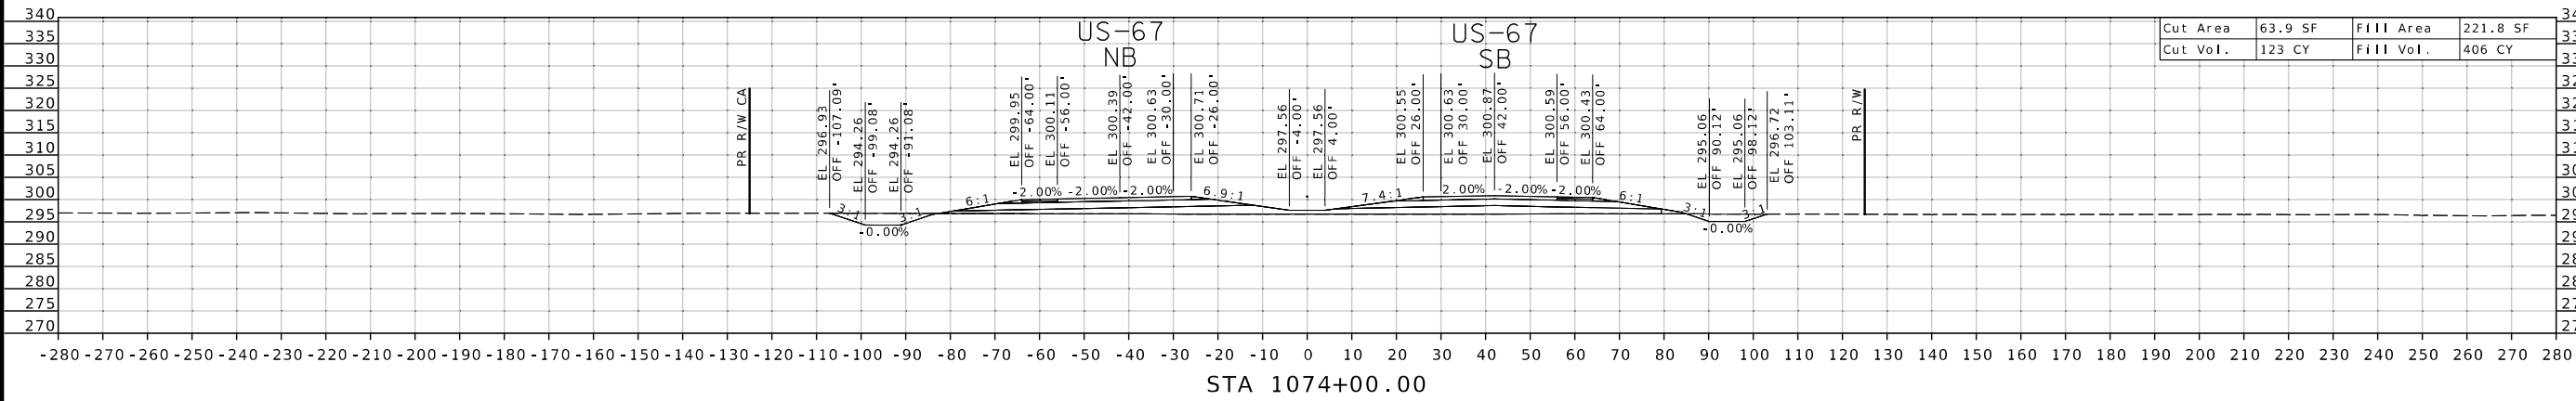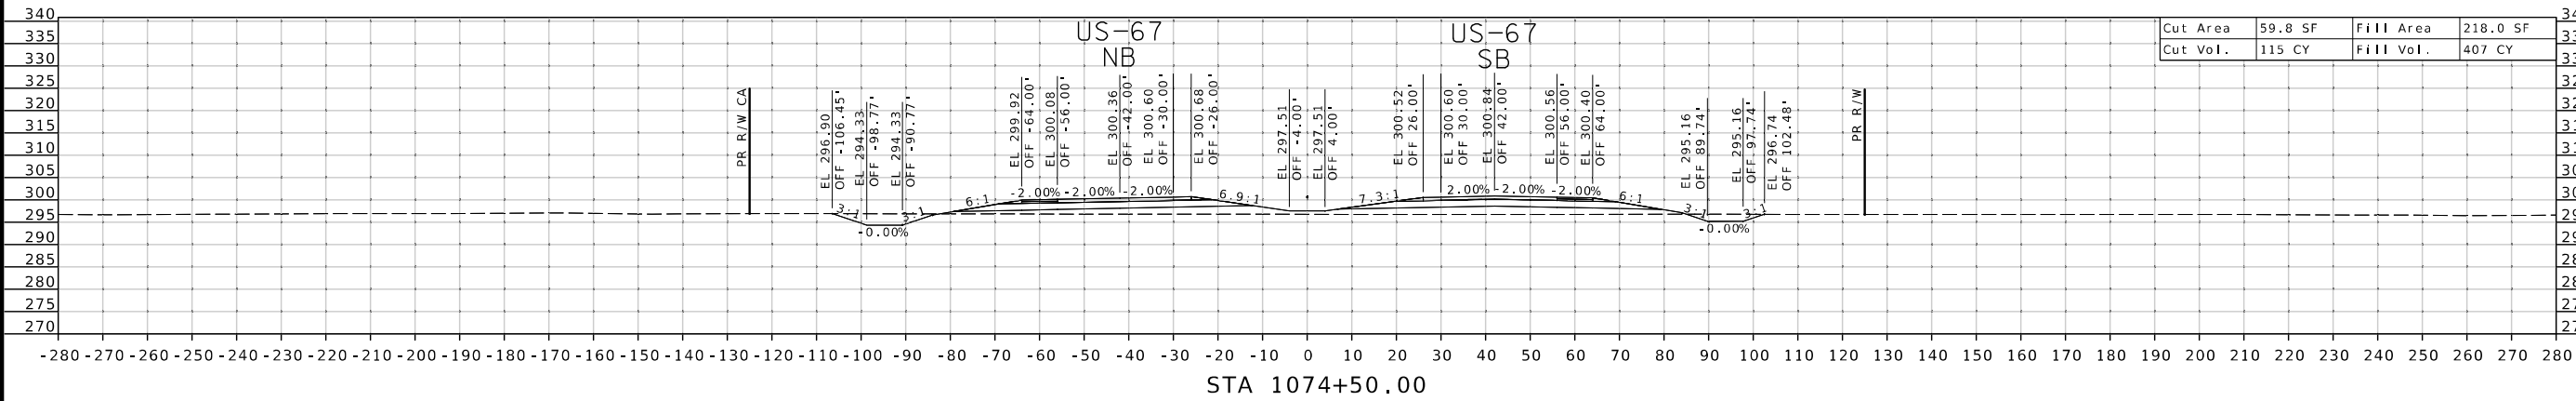

DISCLAIMER
THE PROFESSIONAL WHOSE SIGNATURE AND PERSONAL SEAL APPEAR HEREON ASSUMES RESPONSIBILITY ONLY FOR WHAT APPEARS ON THIS PAGE, AND DISCLAIMS (PURSUANT TO SECTION 327.411 RSMO) SPECIFICATION, ESTIMATES, REPORTS, OR OTHER DOCUMENTS OR INSTRUMENTS NOT SEALED BY THE UNDERSIGNED PROFESSIONAL RELATING TO OR INTENDED TO BE USED FOR ANY PART OR PARTS OF THE PROJECT TO WHICH THIS PAGE REFERS.



07/22/2026 8:26:21 PM
Margaret Ann Bruns - Civil
MO PE-2010000798

DATE PREPARED
7/22/2026

ROUTE 67 STATE MO

DISTRICT SE SHEET NO. 62

COUNTY BUTLER

JST0062

CONTRACT ID.

PROJECT NO.

BRIDGE NO.

DESCRIPTION

DATE

MISSOURI HIGHWAYS AND TRANSPORTATION COMMISSION

MoDOT

105 WEST CAPITOL
JEFFERSON CITY, MO 65102
1-888-ASK-MODOT (1-888-273-6636)

EFK Moen

Civil Engineering Design

13523 Barrett Parkway Dr
Suite 250
St. Louis, MO 63021

Phone 314-394-3100
Fax 314-394-3199

Missouri Certificate of Authority: 001578

ROUTE 67



DATE PREPARED
7/22/2026

DISTRICT	SHEET NO
S.F	63

BUTLER
JOB NO.
16T0063

PROJECT NO.

BRIDGE NO.

--	--	--	--	--	--	--	--

--	--	--	--	--	--	--	--

--	--	--	--	--	--	--	--

NON						
-----	--	--	--	--	--	--

SCRIPT

[illegible]

--	--	--	--	--	--	--

--	--	--	--	--	--	--	--

	.	.	.	.	.	.

DATE					

.	.	.	.	.	.	.

651022

MO & CAP

WEST
ITY,105
ON CH

PERSONNEL

 TJ
S AN
MISS
JEFF

6600

04-310
04-319

14-399

ne 3 3

OE
De
Pho
Fax

Ming / Dr

N

King
ett Pa
IO 63

Barre
250
uis, M




B Civil
3523
Suite 2
St. Louis

155

04. RM 7/22/20

04 PM 7/22/201

Missouri Certificate of Authority: 001578	1-888-ASK-MODOT (1-888-275-6636)	.
---	----------------------------------	---

   

ROUTE 67

DISCLAIMER
THE PROFESSIONAL WHOSE SIGNATURE AND PERSONAL SEAL APPEAR HEREON ASSUMES RESPONSIBILITY ONLY FOR WHAT APPEARS ON THIS PAGE, AND DISCLAIMS (PURSUANT TO SECTION 327.411 RSMO) SPECIFICATION, ESTIMATES, REPORTS, OR OTHER DOCUMENTS OR INSTRUMENTS NOT SEALED BY THE UNDERSIGNED PROFESSIONAL RELATING TO OR INTENDED TO BE USED FOR ANY PART OR PARTS OF THE PROJECT TO WHICH THIS PAGE REFERS.



07/22/2026 8:26:22 PM
Margaret Ann Bruns - Civil
MO PE-2010000798

DATE PREPARED
7/22/2026

ROUTE 67 STATE MO

DISTRICT SE SHEET NO. 64

COUNTY BUTLER

JOB NO. JST0062

CONTRACT ID.

PROJECT NO.

BRIDGE NO.

DESCRIPTION

DATE

MISSOURI HIGHWAYS AND TRANSPORTATION COMMISSION




MoDOT

105 WEST CAPITOL
JEFFERSON CITY, MO 65102
1-888-ASK-MODOT (1-888-275-6636)

EFK Moen

Civil Engineering Design

13523 Barrett Parkway Dr
Suite 250
St. Louis, MO 63021
Phone 314-394-3100
Fax 314-394-3199
Missouri Certificate of Authority: 001578

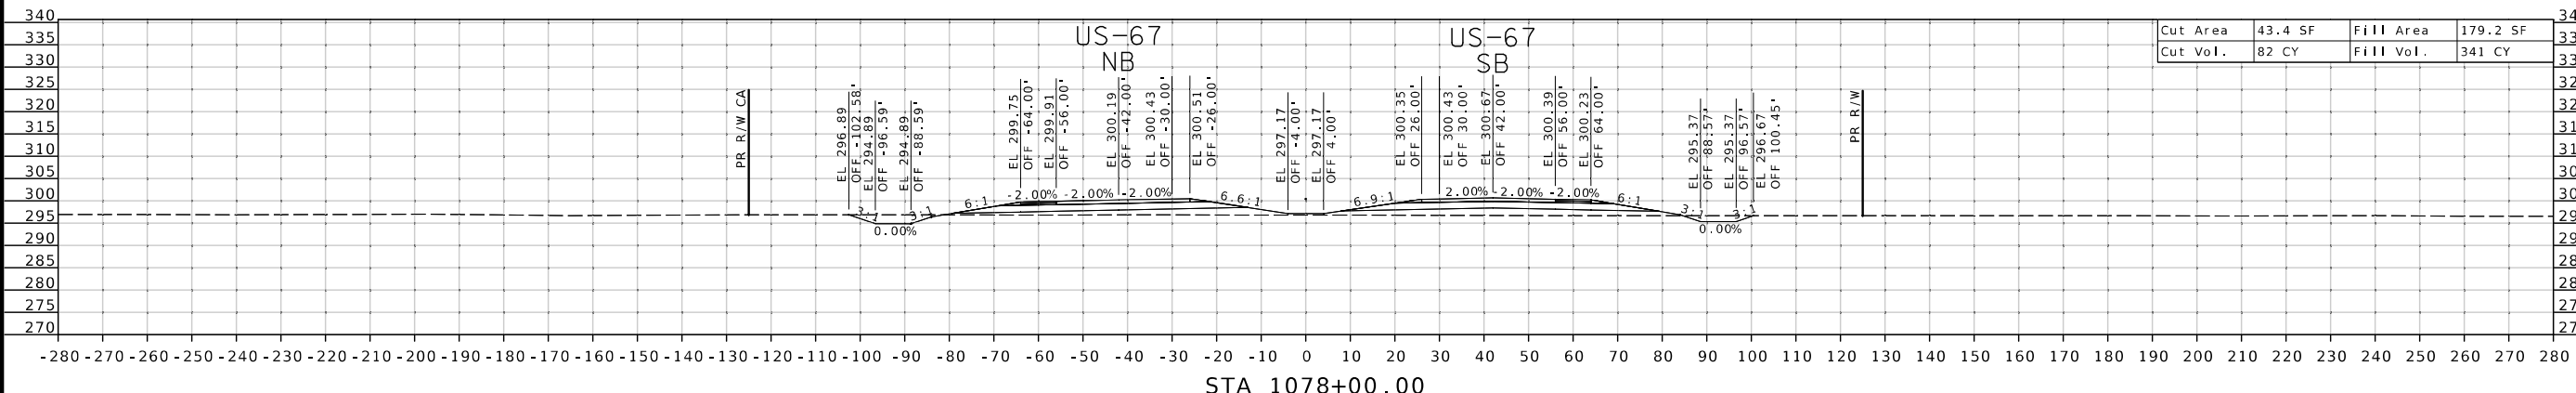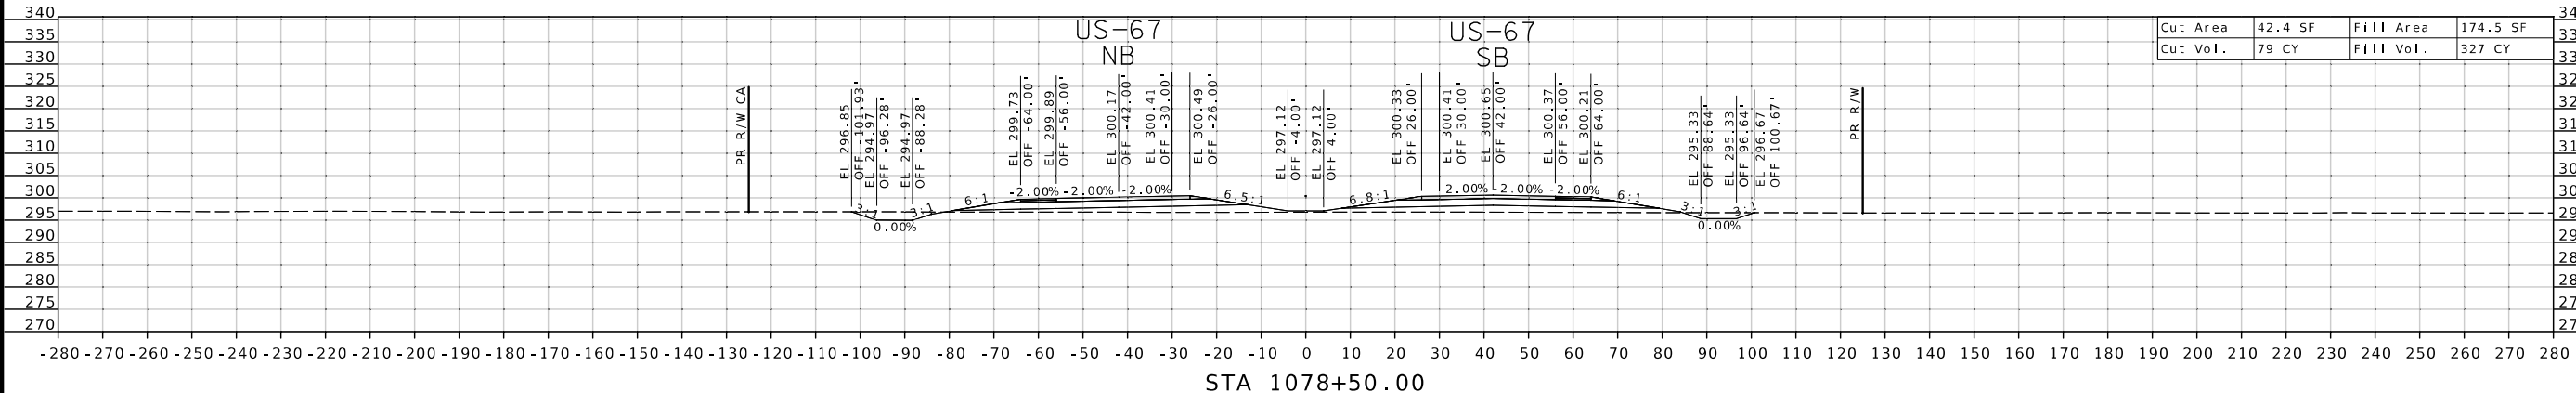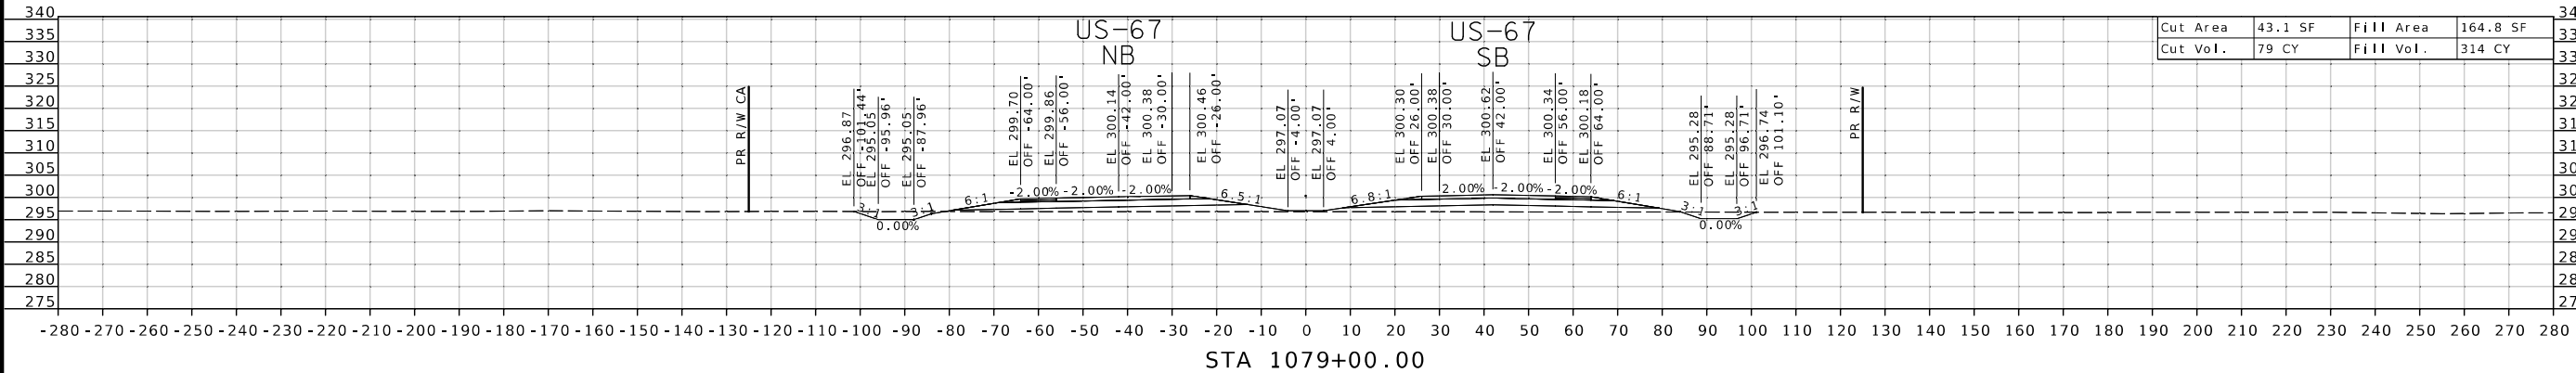

ROUTE 67

DISCLAIMER
THE PROFESSIONAL WHOSE SIGNATURE AND PERSONAL SEAL APPEAR HEREON ASSUMES RESPONSIBILITY ONLY FOR WHAT APPEARS ON THIS PAGE, AND DISCLAIMS (PURSUANT TO SECTION 327.411 RSMO) SPECIFICATION, ESTIMATES, REPORTS, OR OTHER DOCUMENTS OR INSTRUMENTS NOT SEALED BY THE UNDERSIGNED PROFESSIONAL RELATING TO OR INTENDED TO BE USED FOR ANY PART OR PARTS OF THE PROJECT TO WHICH THIS PAGE REFERS.



07/22/2026 8:26:22 PM
Margaret Ann Bruns - Civil
MO PE-2010000798

DATE PREPARED
7/22/2026

ROUTE	STATE
67	MO
DISTRICT	SHEET NO.
SE	65

COUNTY
BUTLER

JOB NO.
JST0062

CONTRACT ID.

PROJECT NO.

BRIDGE NO.

DESCRIPTION

DATE

MISSOURI HIGHWAYS AND TRANSPORTATION COMMISSION

105 WEST CAPITOL

JEFFERSON CITY, MO 65102

1-888-ASK-MODOT (1-888-273-6636)

MoDOT

EFK Moen

Civil Engineering Design

13523 Barrett Parkway Dr




Suite 250

St. Louis, MO 63021

Phone 314-394-3100

Fax 314-394-3199

Missouri Certificate of Authority: 001578

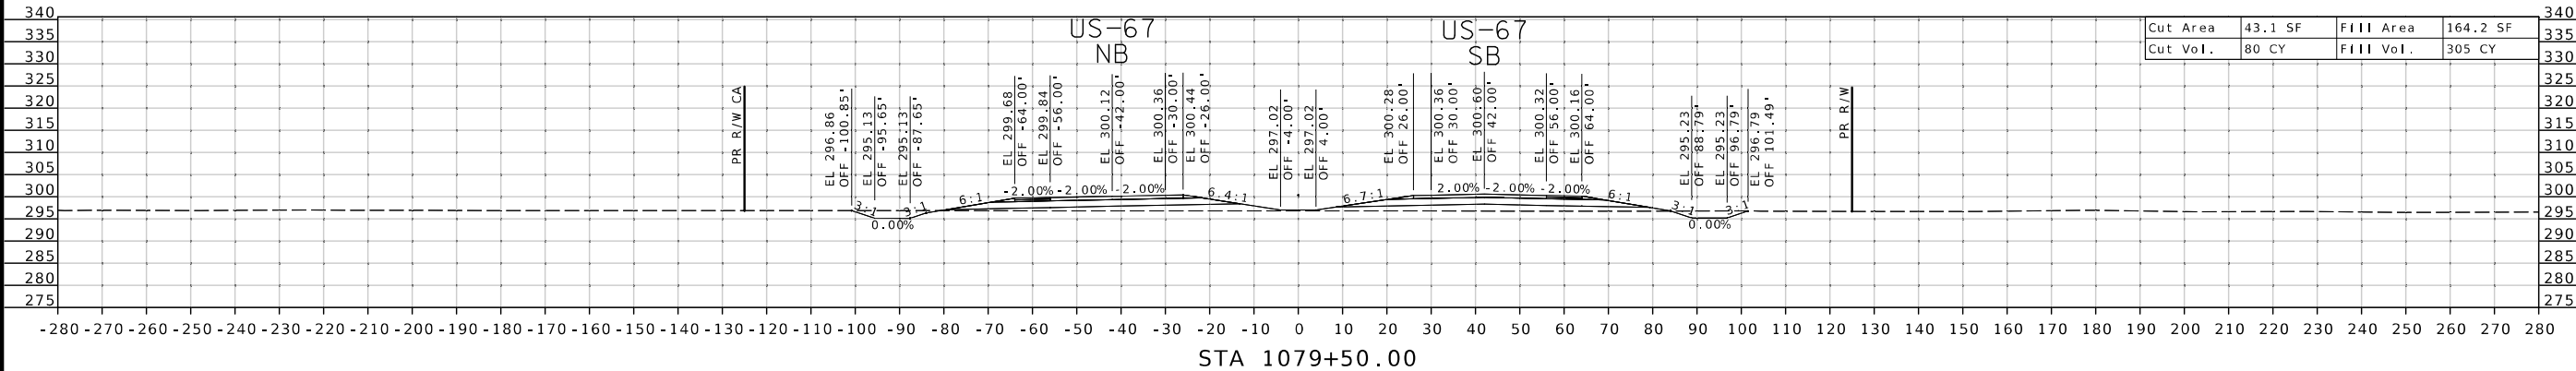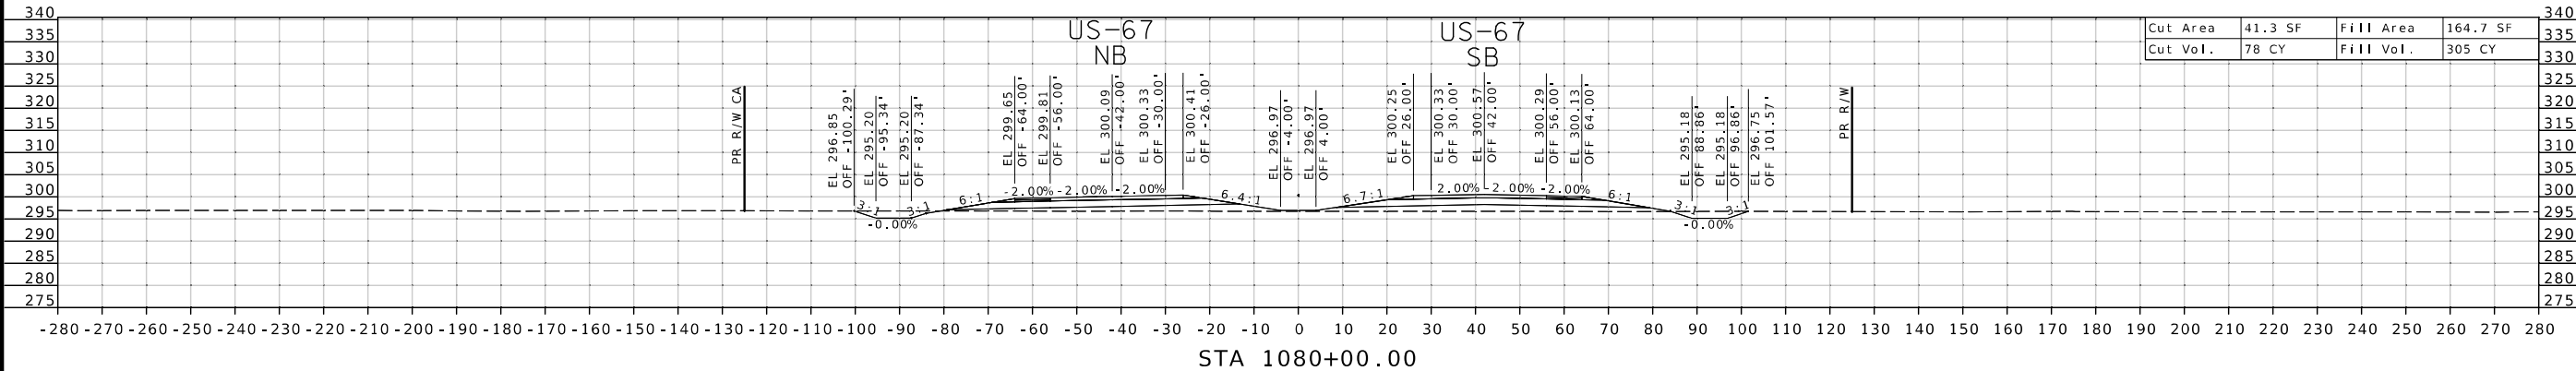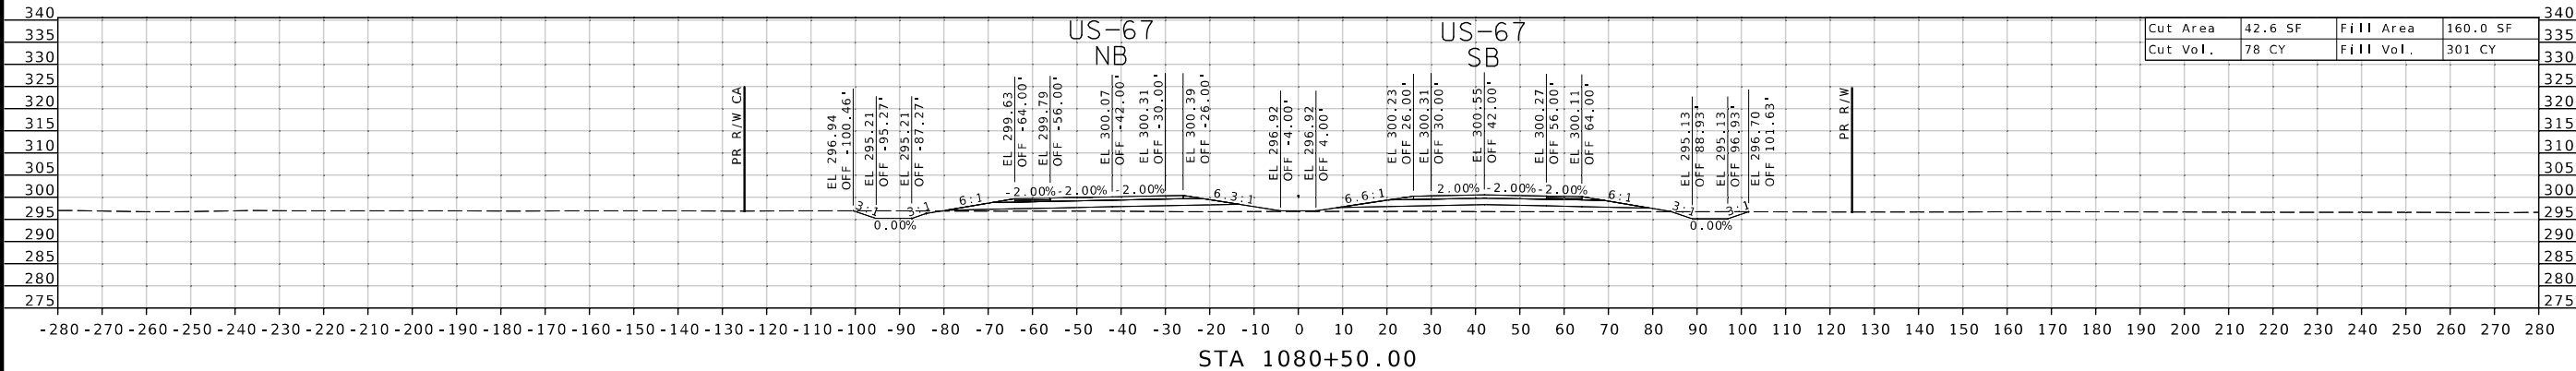

ROUTE 67

DISCLAIMER
THE PROFESSIONAL WHOSE SIGNATURE AND PERSONAL SEAL APPEAR HEREON ASSUMES RESPONSIBILITY ONLY FOR WHAT APPEARS ON THIS PAGE, AND DISCLAIMS (PURSUANT TO SECTION 327.411 RSMO) SPECIFICATION, ESTIMATES, REPORTS, OR OTHER DOCUMENTS OR INSTRUMENTS NOT SEALED BY THE UNDERSIGNED PROFESSIONAL RELATING TO OR INTENDED TO BE USED FOR ANY PART OR PARTS OF THE PROJECT TO WHICH THIS PAGE REFERS.



07/22/2026 8:26:22 PM
Margaret Ann Bruns - Civil
MO PE-2010000798

DATE PREPARED
7/22/2026

ROUTE 67 STATE MO

DISTRICT SE SHEET NO. 66

COUNTY BUTLER

JST0062

CONTRACT ID.

PROJECT NO.

BRIDGE NO.

DESCRIPTION

DATE

MISSOURI HIGHWAYS AND TRANSPORTATION COMMISSION

105 WEST CAPITOL
JEFFERSON CITY, MO 65102

1-888-ASK-MODOT (1-888-275-6636)

MoDOT




EFK Moen

Civil Engineering Design

13523 Barrett Parkway Dr
Suite 250
St. Louis, MO 63021

Phone 314-394-3100
Fax 314-394-3199

Missouri Certificate of Authority: 001578

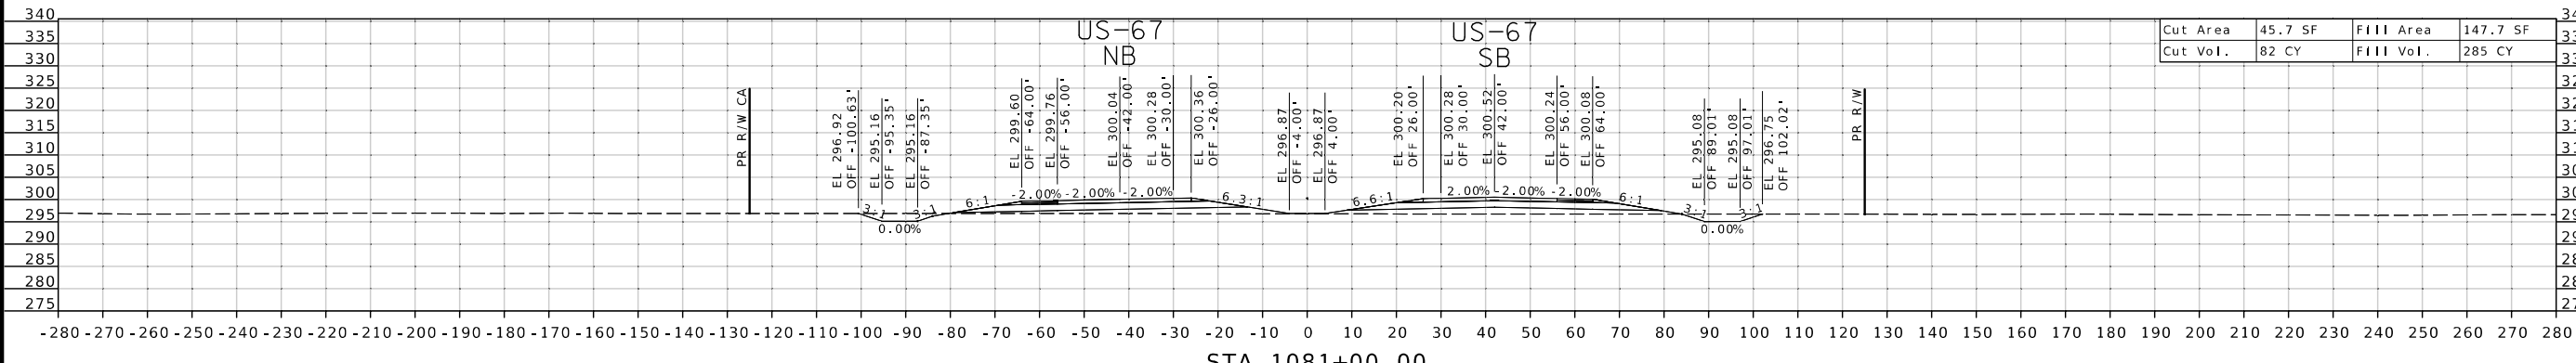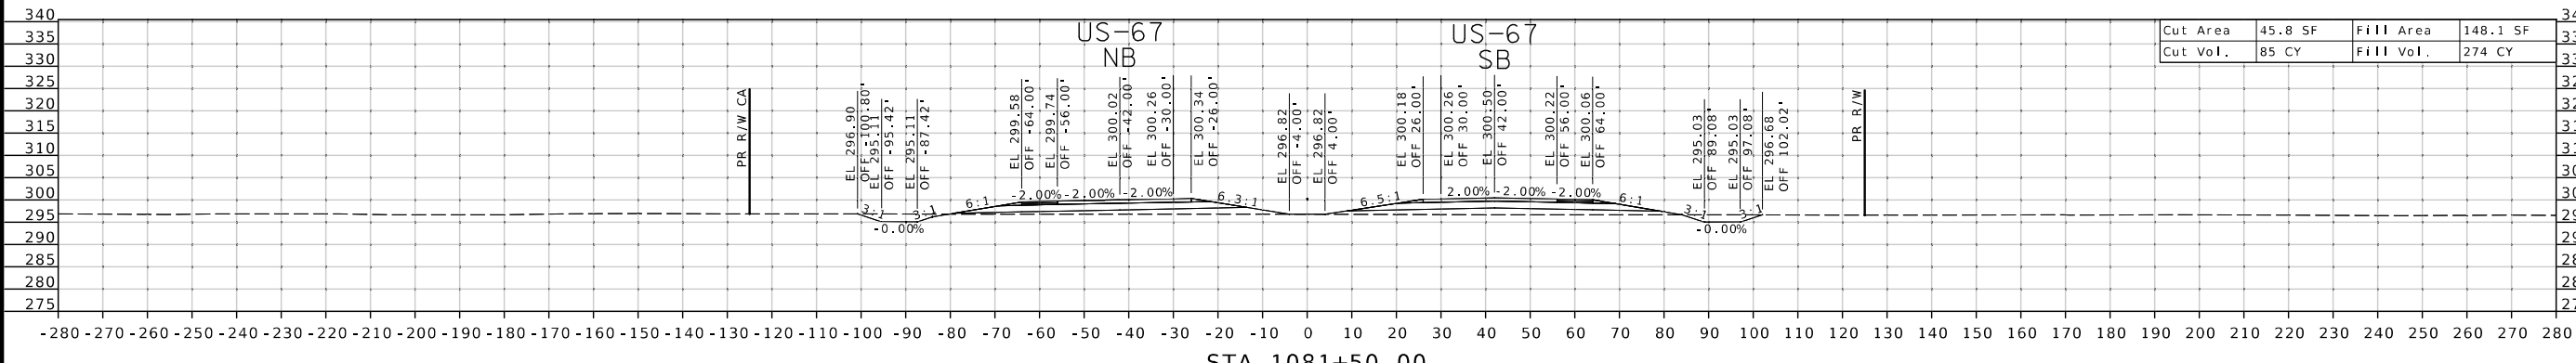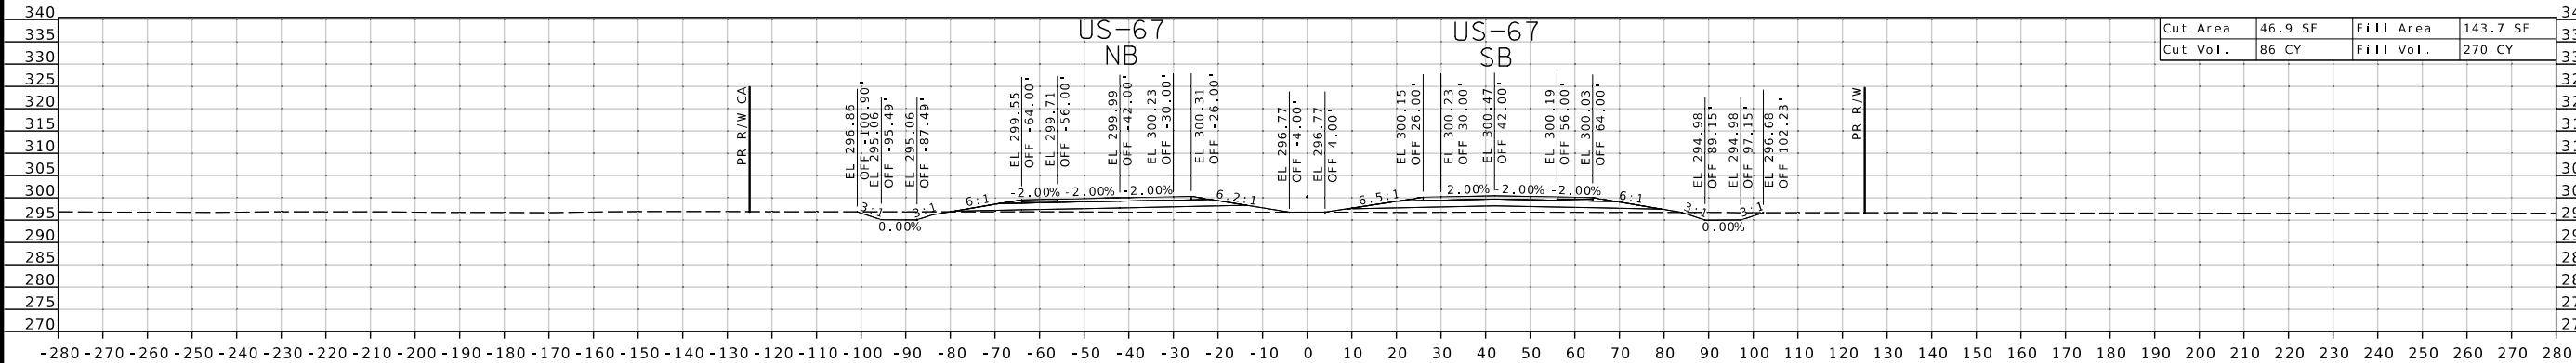

ROUTE 67

DISCLAIMER
THE PROFESSIONAL WHOSE SIGNATURE AND PERSONAL SEAL APPEAR HEREON ASSUMES RESPONSIBILITY ONLY FOR WHAT APPEARS ON THIS PAGE, AND DISCLAIMS (PURSUANT TO SECTION 327.411 RSMO) SPECIFICATION, ESTIMATES, REPORTS, OR OTHER DOCUMENTS OR INSTRUMENTS NOT SEALED BY THE UNDERSIGNED PROFESSIONAL RELATING TO OR INTENDED TO BE USED FOR ANY PART OR PARTS OF THE PROJECT TO WHICH THIS PAGE REFERS.



07/22/2026 8:26:22 PM
Margaret Ann Bruns - Civil
MO PE-2010000798

DATE PREPARED
7/22/2026

ROUTE 67 STATE MO

DISTRICT SE SHEET NO. 67

COUNTY BUTLER

JOB NO. JST0062

CONTRACT ID.

PROJECT NO.

BRIDGE NO.

DESCRIPTION

DATE

MISSOURI HIGHWAYS AND TRANSPORTATION COMMISSION

105 WEST CAPITOL
JEFFERSON CITY, MO 65102

1-888-ASK-MODOT (1-888-275-6636)

MoDOT

EFK Moen

Civil Engineering Design

13523 Barrett Parkway Dr
Suite 250
St. Louis, MO 63021

Phone 314-394-3100
Fax 314-394-3199

Missouri Certificate of Authority: 001578

ROUTE 67

DISCLAIMER
THE PROFESSIONAL WHOSE SIGNATURE AND PERSONAL SEAL APPEAR HEREON ASSUMES RESPONSIBILITY ONLY FOR WHAT APPEARS ON THIS PAGE, AND DISCLAIMS (PURSUANT TO SECTION 327.411 RSMO) SPECIFICATION, ESTIMATES, REPORTS, OR OTHER DOCUMENTS OR INSTRUMENTS NOT SEALED BY THE UNDERSIGNED PROFESSIONAL RELATING TO OR INTENDED TO BE USED FOR ANY PART OR PARTS OF THE PROJECT TO WHICH THIS PAGE REFERS.



07/22/2026 8:26:23 PM
Margaret Ann Bruns - Civil
MO PE-2010000798
DATE PREPARED

7/22/2026

ROUTE 67 STATE MO

DISTRICT SE SHEET NO. 68

COUNTY BUTLER

JOB NO. JST0062

CONTRACT ID.

PROJECT NO.

BRIDGE NO.

DESCRIPTION

DATE

MISSOURI HIGHWAYS AND TRANSPORTATION COMMISSION

MoDOT

105 WEST CAPITOL

JEFFERSON CITY, MO 65102

1-888-ASK-MODOT (1-888-275-6636)

Missouri Certificate of Authority: 001578

EFK Moen

Civil Engineering Design

13523 Barrett Parkway Dr

Suite 250

St. Louis, MO 63021

Phone 314-394-3100

Fax 314-394-3199

Missouri Certificate of Authority: 001578

MISSOURI HIGHWAYS AND TRANSPORTATION COMMISSION

MoDOT

105 WEST CAPITOL

JEFFERSON CITY, MO 65102

1-888-ASK-MODOT (1-888-275-6636)

Missouri Certificate of Authority: 001578

EFK Moen

Civil Engineering Design

13523 Barrett Parkway Dr

Suite 250

DISCLAIMER
THE PROFESSIONAL WHOSE SIGNATURE AND PERSONAL SEAL APPEAR HEREON ASSUMES RESPONSIBILITY ONLY FOR WHAT APPEARS ON THIS PAGE, AND DISCLAIMS (PURSUANT TO SECTION 327.411 RSMO) SPECIFICATION, ESTIMATES, REPORTS, OR OTHER DOCUMENTS OR INSTRUMENTS NOT SEALED BY THE UNDERSIGNED PROFESSIONAL RELATING TO OR INTENDED TO BE USED FOR ANY PART OR PARTS OF THE PROJECT TO WHICH THIS PAGE REFERS.



DATE PREPARED
2/27/2026

ROUTE 67 STATE MO
DISTRICT SE SHEET NO. XS70

COUNTY
BUTLER

JOB NO.
JST0062

CONTRACT ID.
.

PROJECT NO.
.




BRIDGE NO.
.

DESCRIPTION
.
.
.
.
.
.
.
.
.
.
DATE
.
.
.
.
.
.

MISSOURI HIGHWAYS AND TRANSPORTATION COMMISSION

105 WEST CAPITOL
JEFFERSON CITY, MO 65102
1-888-ASK-MODOT (1-888-275-6636)

Cape Girardeau, MO Office
3437 William St. Cape Girardeau, MO 63701
573-222-5632 / BFWengineers.com
Copyright© 2024

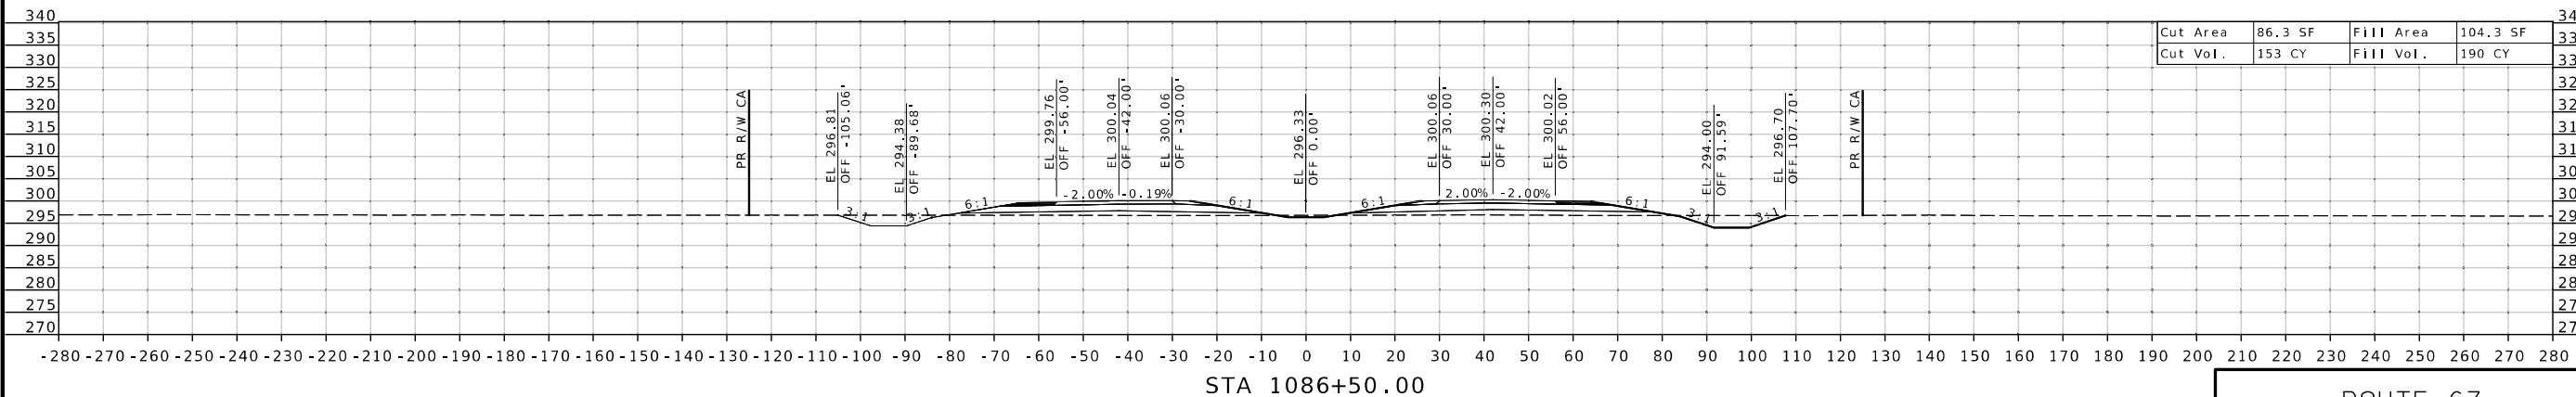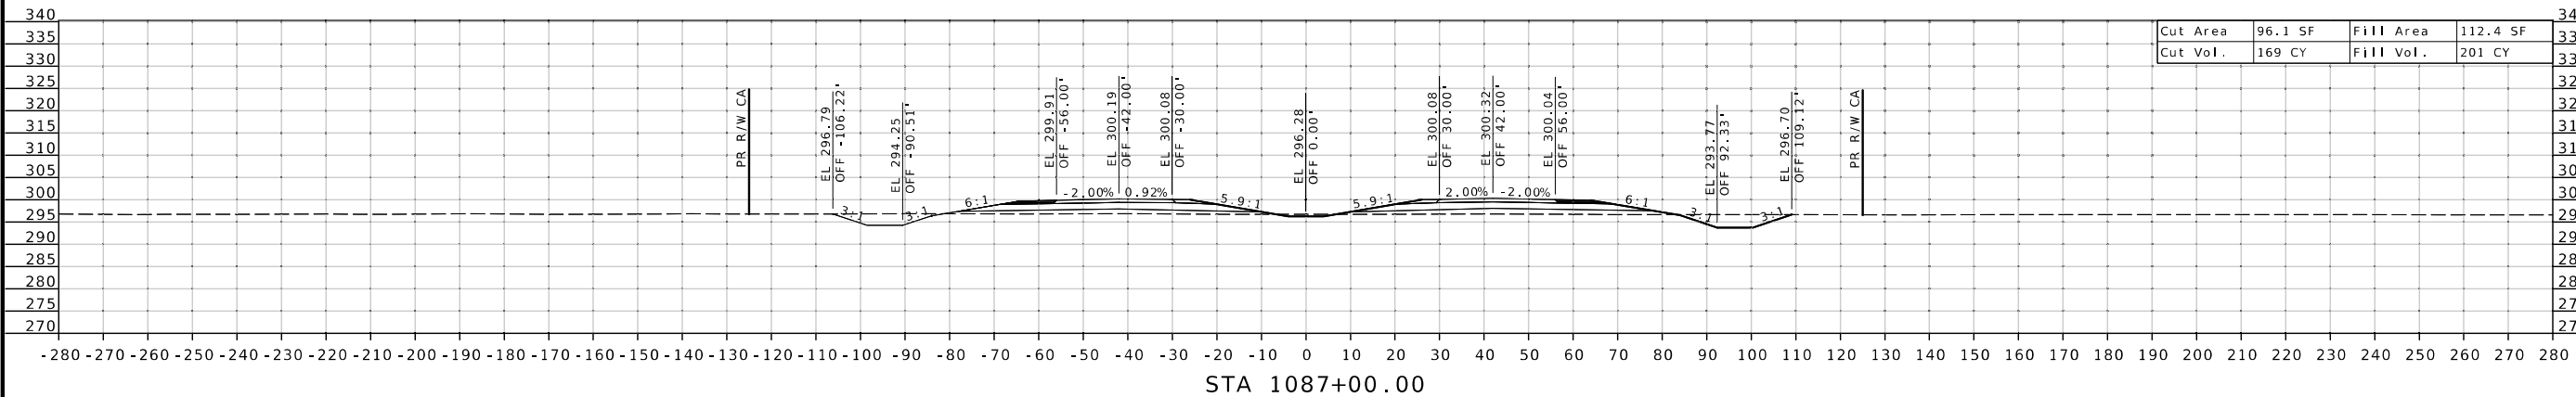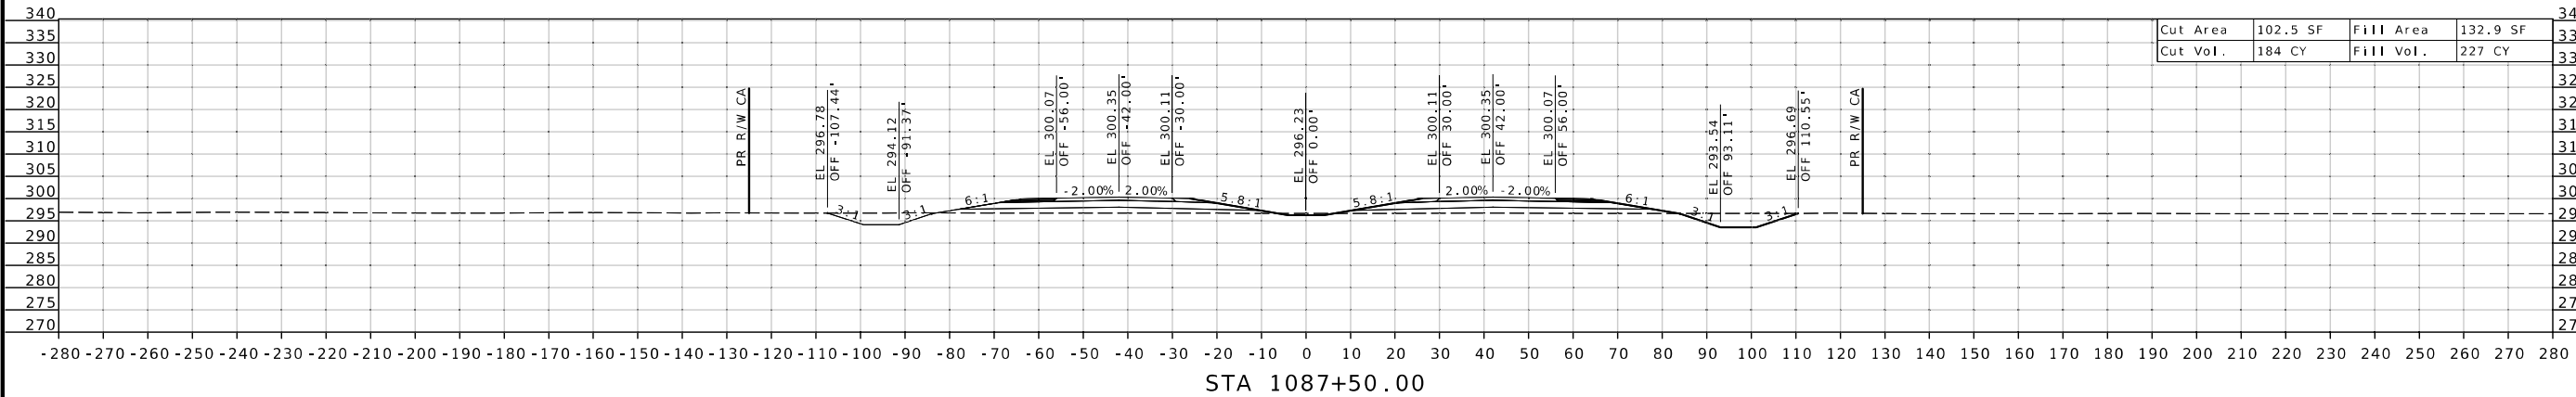

ROUTE 67

DISCLAIMER
THE PROFESSIONAL WHOSE SIGNATURE AND PERSONAL SEAL APPEAR HEREON ASSUMES RESPONSIBILITY ONLY FOR WHAT APPEARS ON THIS PAGE, AND DISCLAIMS (PURSUANT TO SECTION 327.411 RSMO) SPECIFICATION, ESTIMATES, REPORTS, OR OTHER DOCUMENTS OR INSTRUMENTS NOT SEALED BY THE UNDERSIGNED PROFESSIONAL RELATING TO OR INTENDED TO BE USED FOR ANY PART OR PARTS OF THE PROJECT TO WHICH THIS PAGE REFERS.



DATE PREPARED
2/27/2026

ROUTE 67 STATE MO
DISTRICT SE SHEET NO. XS71

COUNTY
BUTLER

JOB NO.
JST0062

CONTRACT ID.
.

PROJECT NO.
.

BRIDGE NO.
.




DESCRIPTION
.
.
.
.
.
.

DATE
.
.
.
.
.
.

MISSOURI HIGHWAYS AND TRANSPORTATION COMMISSION

105 WEST CAPITOL
JEFFERSON CITY, MO 65102
1-888-ASK-MODOT (1-888-275-6636)

Cape Girardeau, MO Office
3437 William St. Cape Girardeau, MO 63701
573-222-5632 / BFWengineers.com
Copyright© 2024

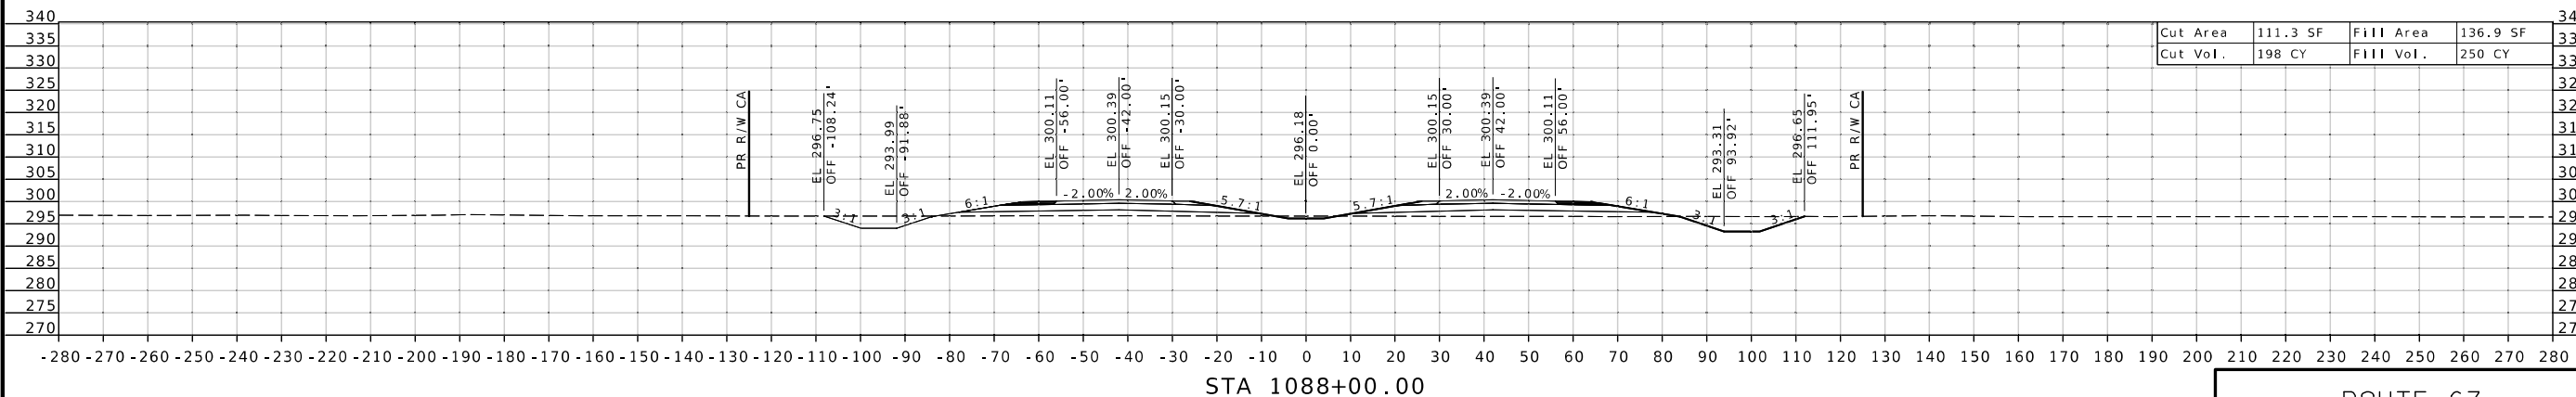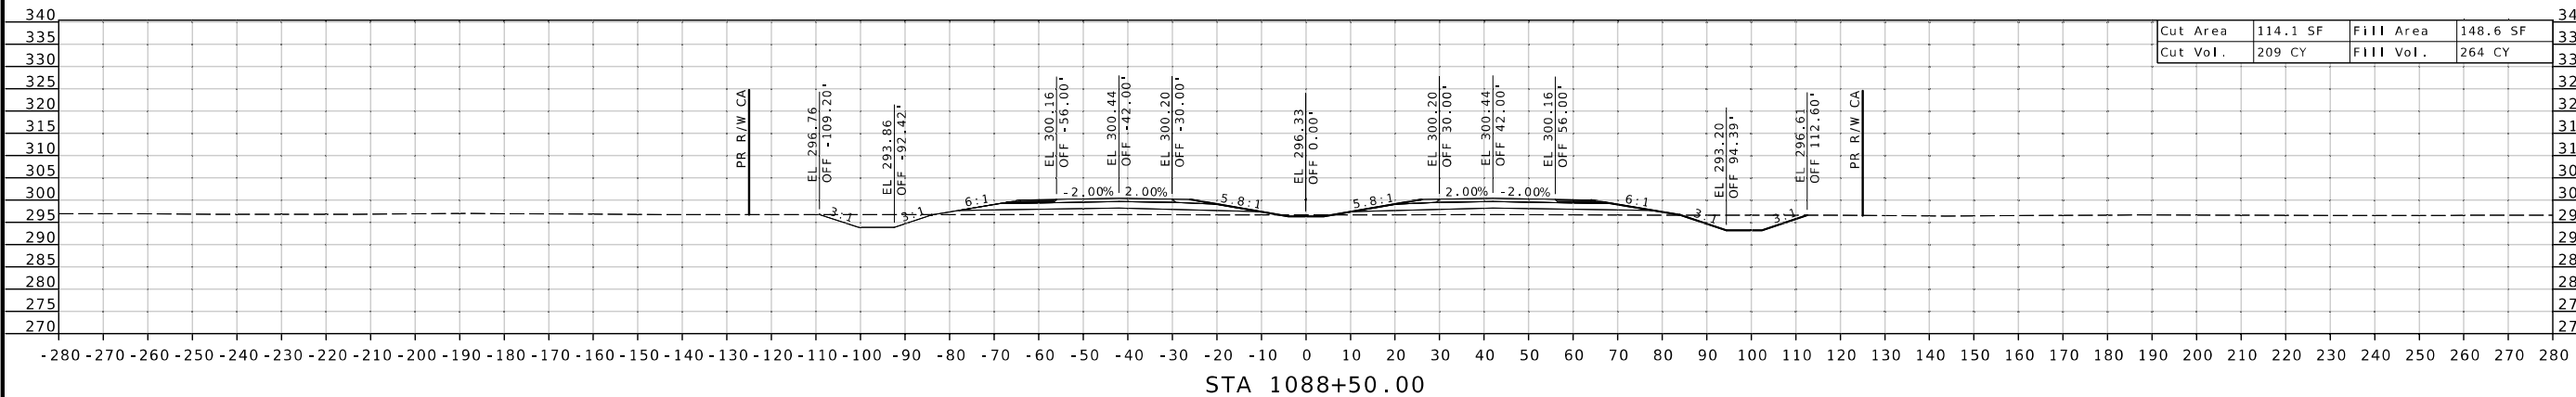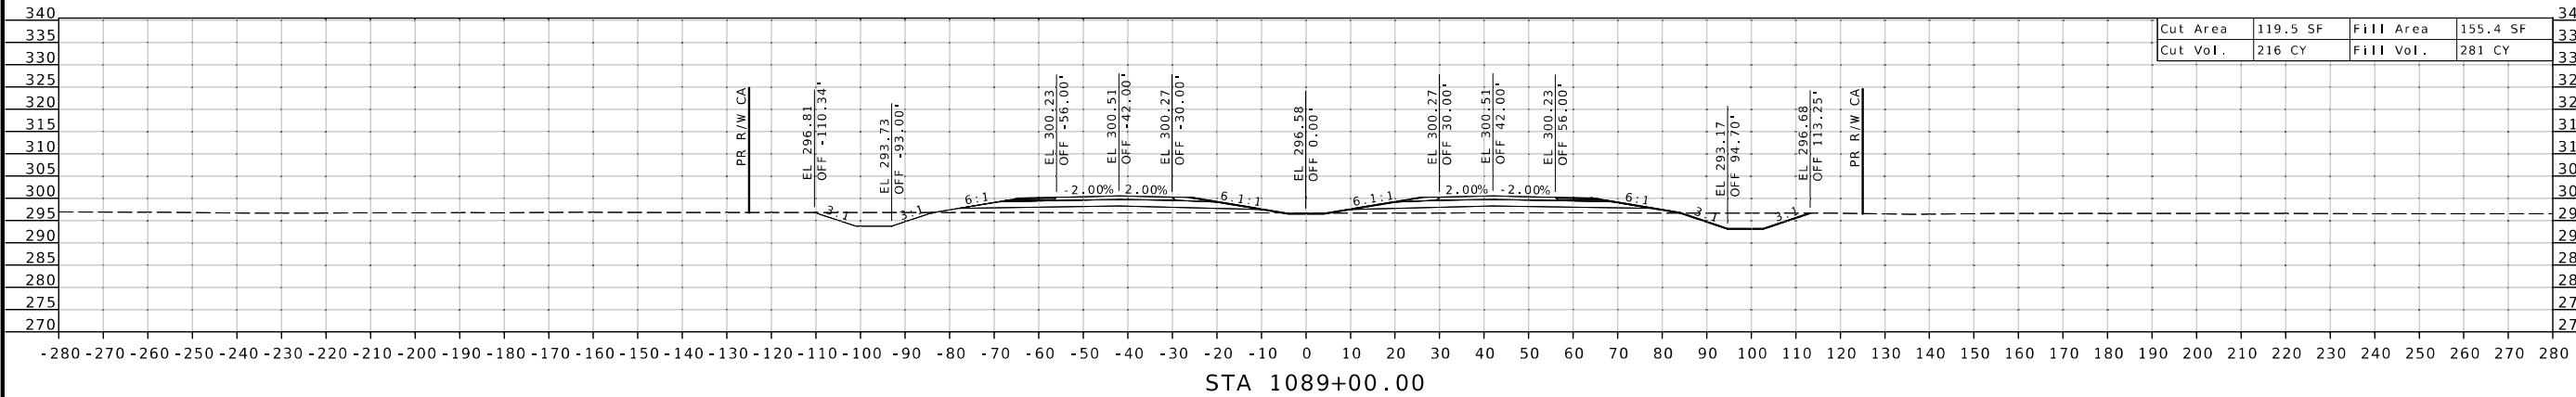

ROUTE 67

DISCLAIMER
THE PROFESSIONAL WHOSE SIGNATURE AND PERSONAL SEAL APPEAR HEREON ASSUMES RESPONSIBILITY ONLY FOR WHAT APPEARS ON THIS PAGE, AND DISCLAIMS (PURSUANT TO SECTION 327.411 RSMO) SPECIFICATION, ESTIMATES, REPORTS, OR OTHER DOCUMENTS OR INSTRUMENTS NOT SEALED BY THE UNDERSIGNED PROFESSIONAL RELATING TO OR INTENDED TO BE USED FOR ANY PART OR PARTS OF THE PROJECT TO WHICH THIS PAGE REFERS.



DATE PREPARED
2/27/2026

ROUTE 67 STATE MO
DISTRICT SE SHEET NO. XS73

COUNTY
BUTLER

JOB NO.
JST0062

CONTRACT ID.
.

PROJECT NO.
.




BRIDGE NO.
.

DESCRIPTION
.
.
.
.
.
.
.
.
.
.
DATE
.
.
.
.
.
.
.

MISSOURI HIGHWAYS AND TRANSPORTATION COMMISSION

105 WEST CAPITOL
JEFFERSON CITY, MO 65102
1-888-ASK-MODOT (1-888-275-6636)

Cape Girardeau, MO Office
3437 William St. Cape Girardeau, MO 63701
573-222-5632 / BFWengineers.com
Copyright© 2024

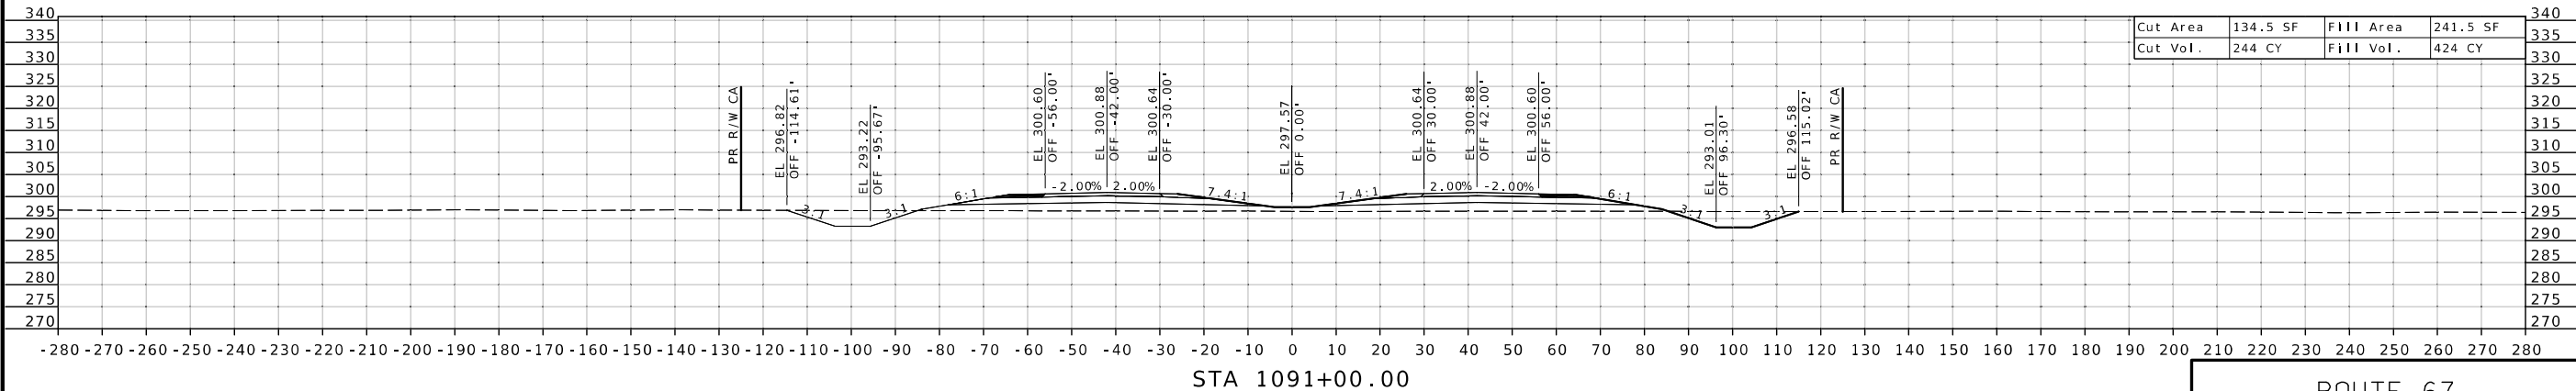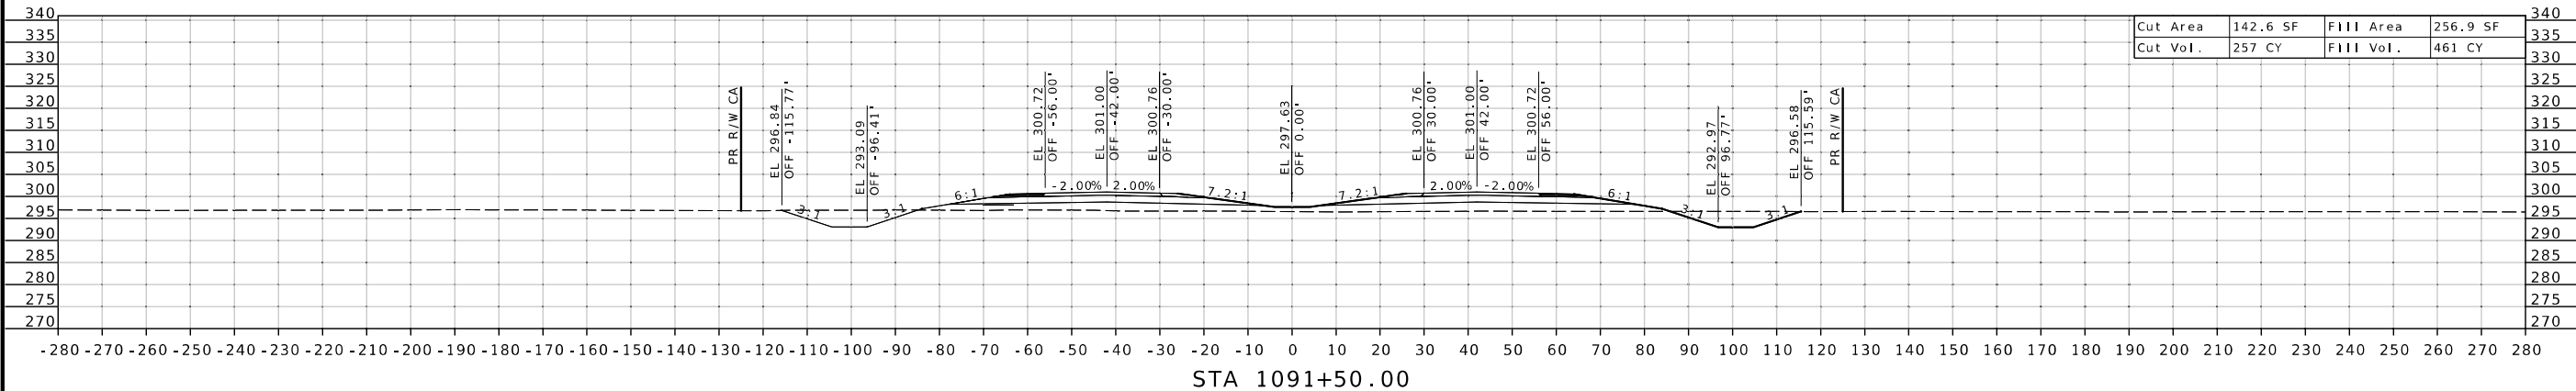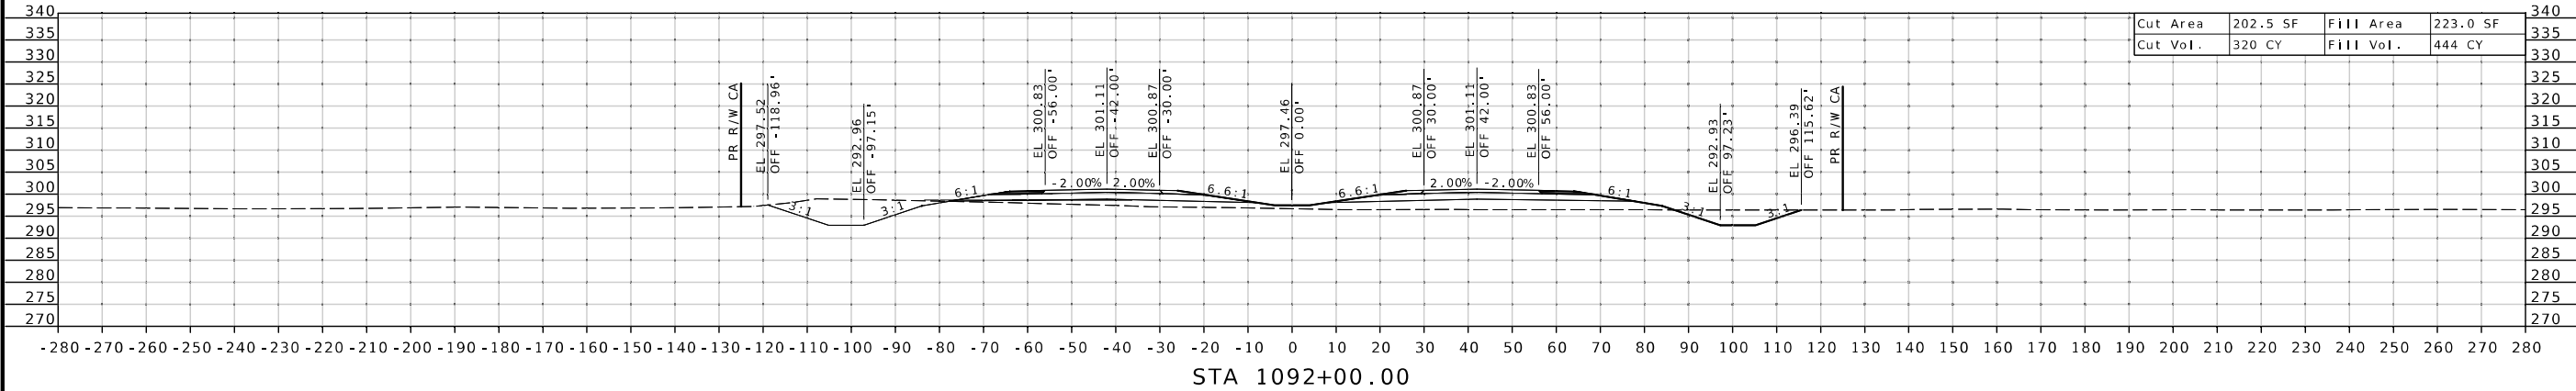

ROUTE 67

IF A SEAL IS PRESENT ON THIS SHEET IT HAS BEEN ELECTRONICALLY SEALED AND DATED.

DISCLAIMER
THE PROFESSIONAL WHOSE SIGNATURE AND PERSONAL SEAL APPEAR HEREON ASSUMES RESPONSIBILITY ONLY FOR WHAT APPEARS ON THIS PAGE, AND DISCLAIMS (PURSUANT TO SECTION 327.411 RSMO) SPECIFICATION, ESTIMATES, REPORTS, OR OTHER DOCUMENTS OR INSTRUMENTS NOT SEALED BY THE UNDERSIGNED PROFESSIONAL RELATING TO OR INTENDED TO BE USED FOR ANY PART OR PARTS OF THE PROJECT TO WHICH THIS PAGE REFERS.



DATE PREPARED
2/27/2026

ROUTE 67 STATE MO
DISTRICT SE SHEET NO. XS74

COUNTY
BUTLER

JOB NO.
JST0062

CONTRACT ID.
.

PROJECT NO.
.

BRIDGE NO.
.

DESCRIPTION
.
.
.
.
.
.

DATE
.
.
.
.
.
.

MISSOURI HIGHWAYS AND TRANSPORTATION COMMISSION




MoDOT

105 WEST CAPITOL
JEFFERSON CITY, MO 65102
1-888-ASK-MODOT (1-888-275-6636)

BFW

Cape Girardeau, MO Office
3437 William St. Cape Girardeau, MO 63701
573-222-5632 / BFWengineers.com

Copyright © 2024

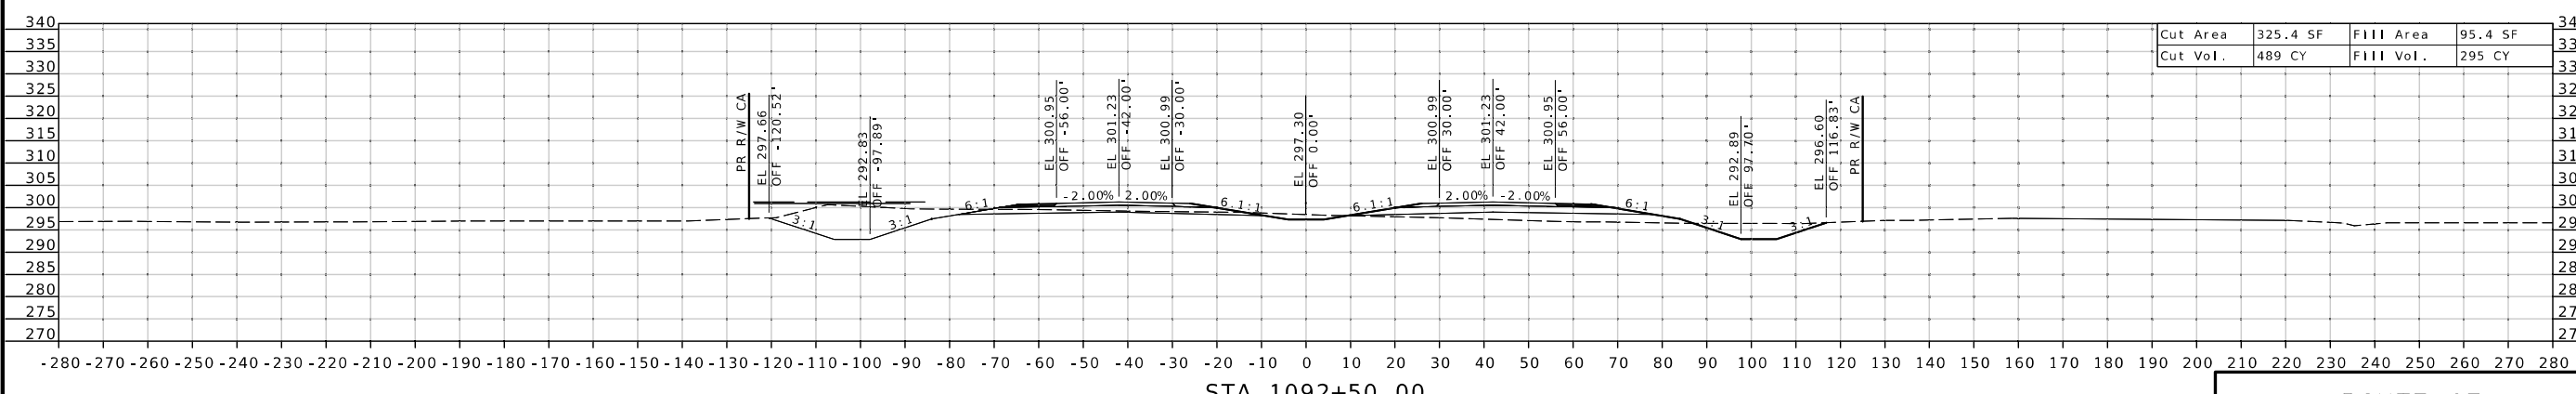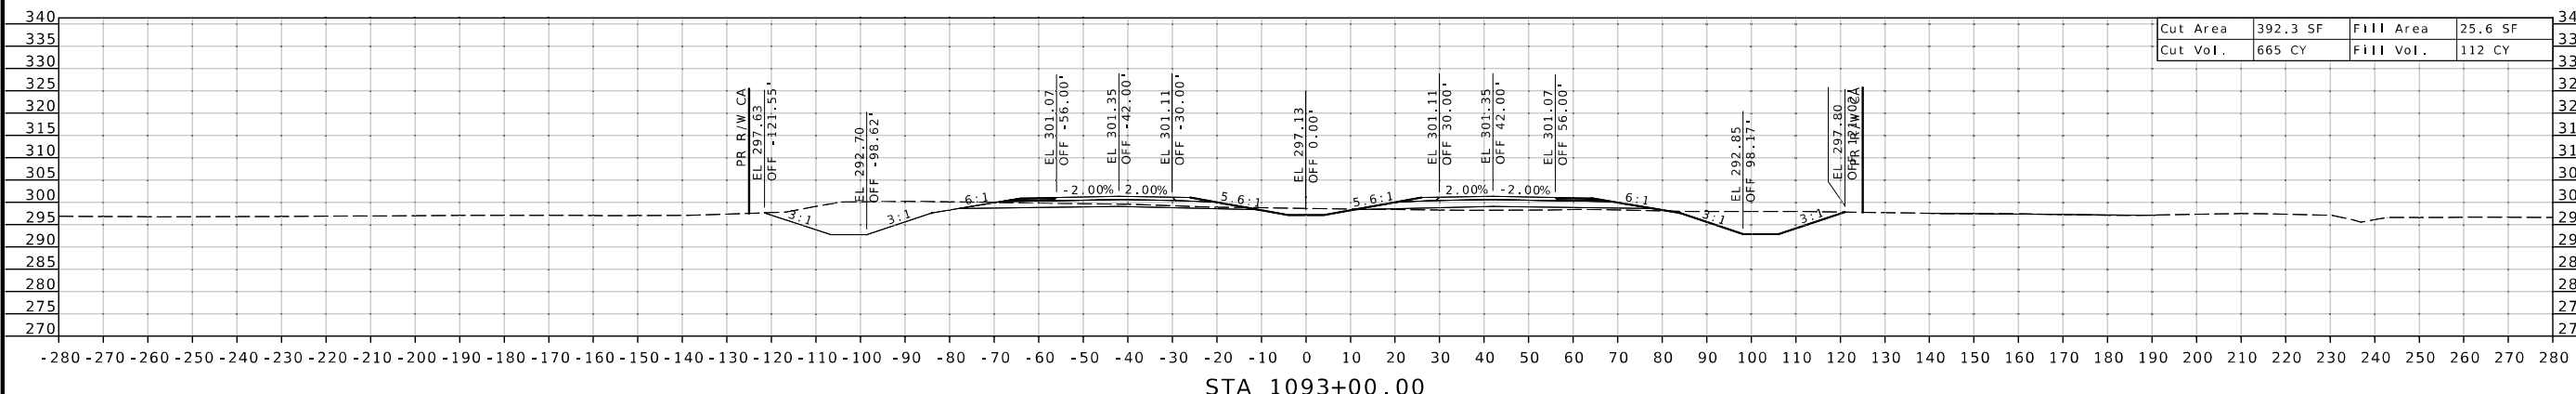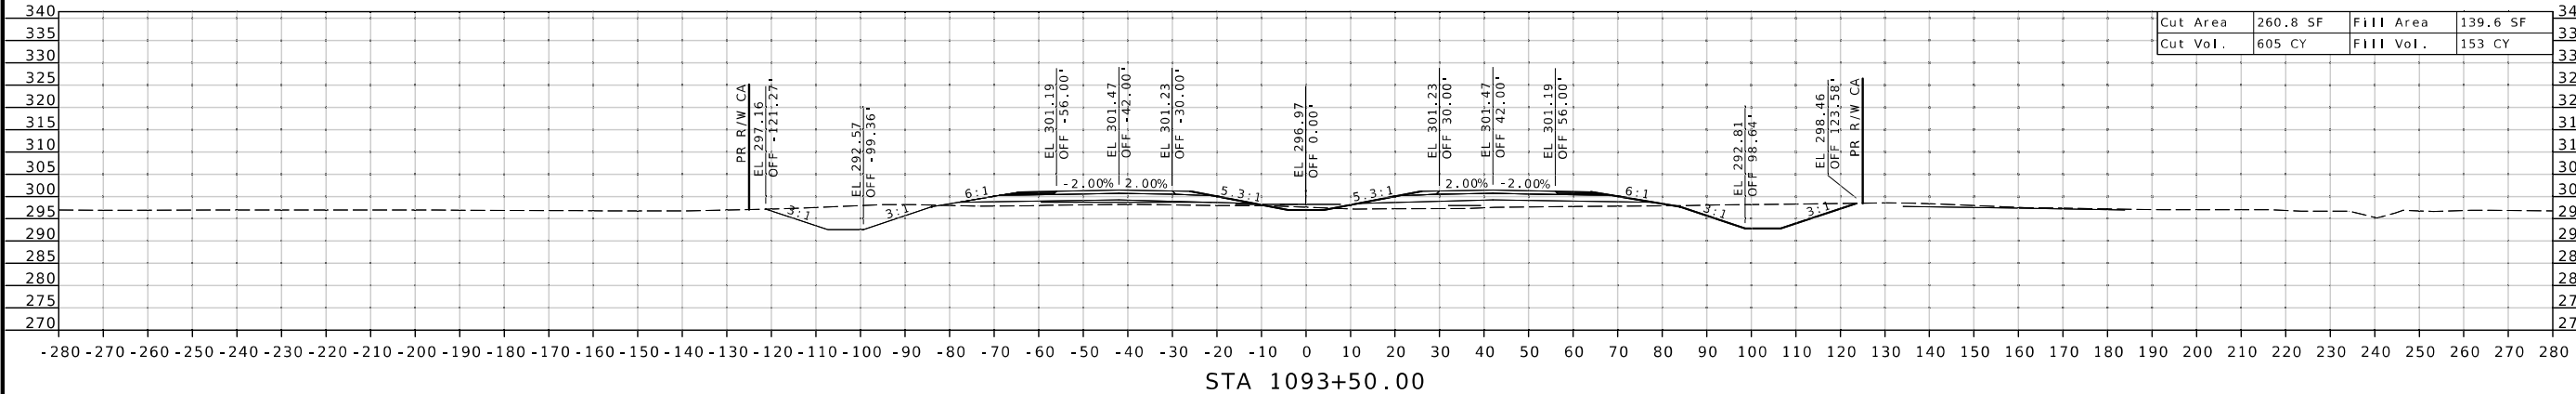

ROUTE 67

IF A SEAL IS PRESENT ON THIS SHEET IT HAS BEEN ELECTRONICALLY SEALED AND DATED.

DISCLAIMER
THE PROFESSIONAL WHOSE SIGNATURE AND PERSONAL SEAL APPEAR HEREON ASSUMES RESPONSIBILITY ONLY FOR WHAT APPEARS ON THIS PAGE, AND DISCLAIMS (PURSUANT TO SECTION 327.411 RSMO) SPECIFICATION, ESTIMATES, REPORTS, OR OTHER DOCUMENTS OR INSTRUMENTS NOT SEALED BY THE UNDERSIGNED PROFESSIONAL RELATING TO OR INTENDED TO BE USED FOR ANY PART OR PARTS OF THE PROJECT TO WHICH THIS PAGE REFERS.



DATE PREPARED
2/27/2026

ROUTE 67 STATE MO
DISTRICT SE SHEET NO. XS75

COUNTY
BUTLER

JOB NO.
JST0062

CONTRACT ID.
.

PROJECT NO.
.

BRIDGE NO.
.




DESCRIPTION	
.	.
.	.
.	.
.	.
.	.
.	.

DATE
.
.
.
.
.
.

MISSOURI HIGHWAYS AND TRANSPORTATION COMMISSION

105 WEST CAPITOL
JEFFERSON CITY, MO 65102
1-888-ASK-MODOT (1-888-275-6636)

Cape Girardeau, MO Office
3437 William St. Cape Girardeau, MO 63701
573-222-5632 / BFWengineers.com
Copyright© 2024

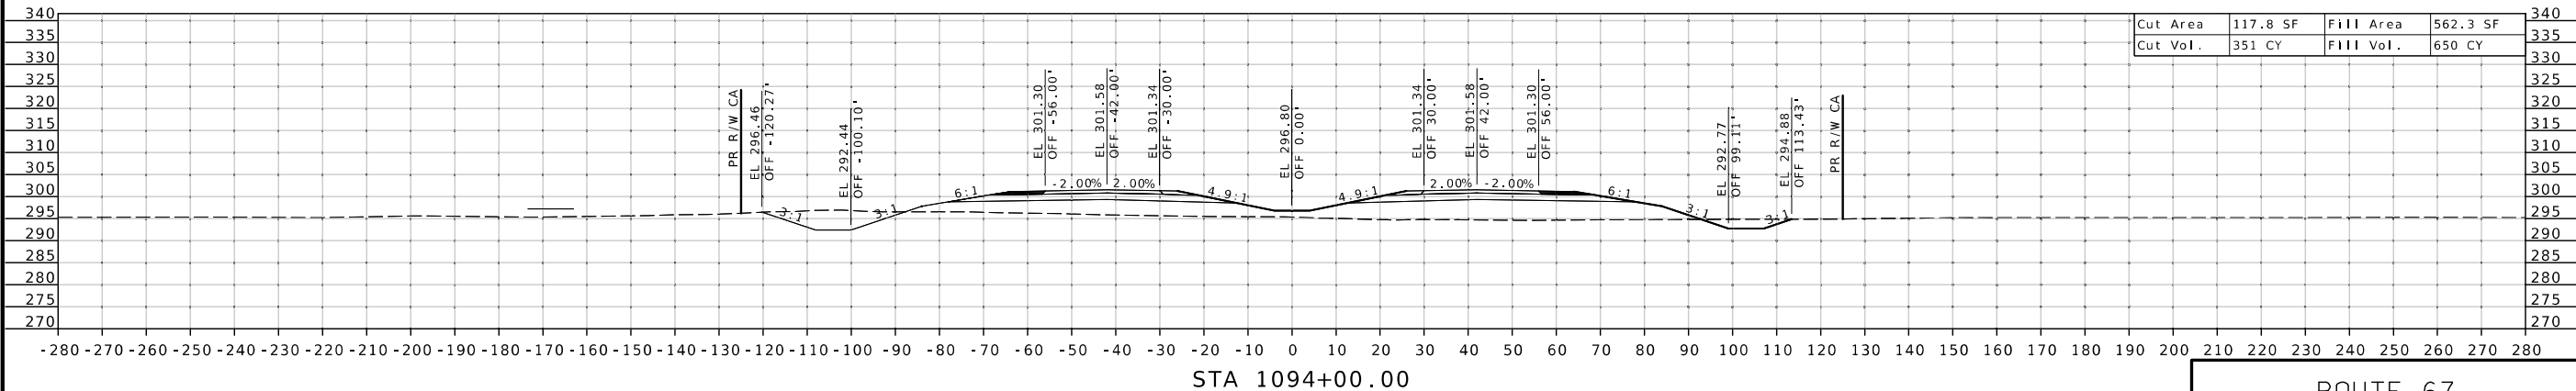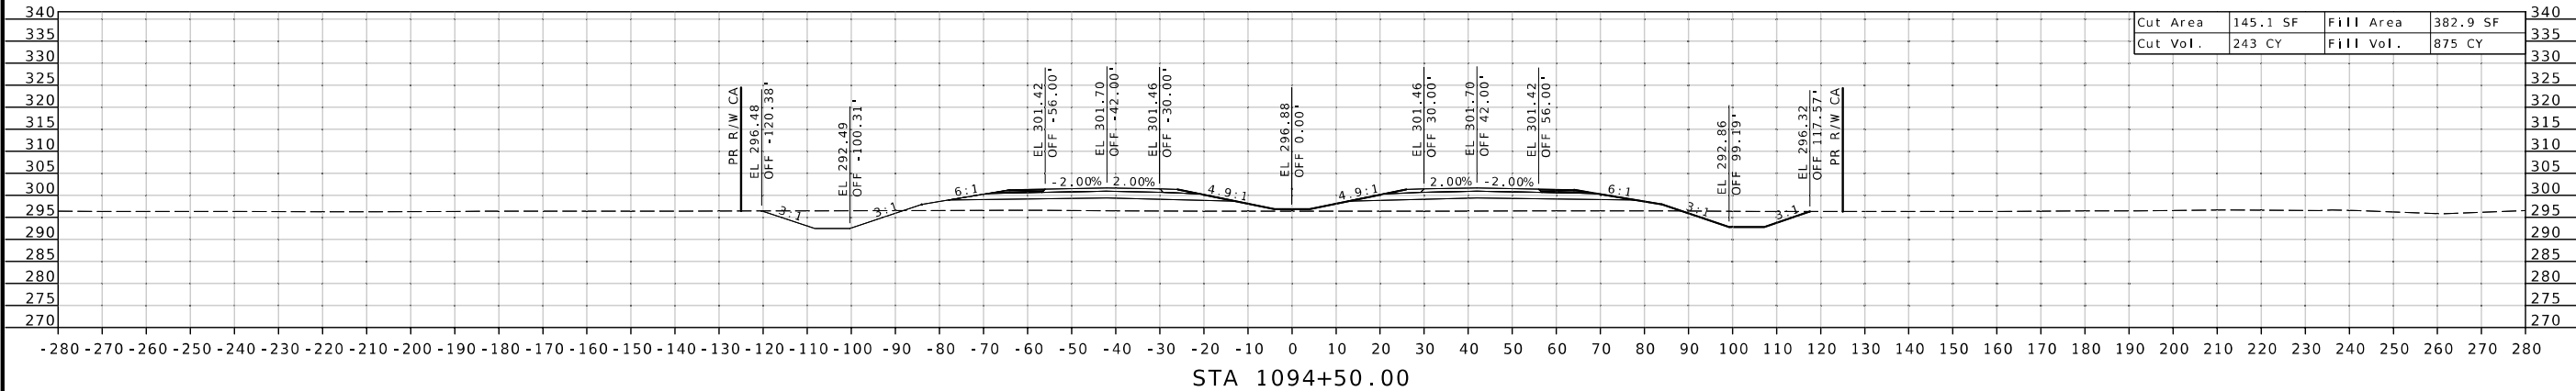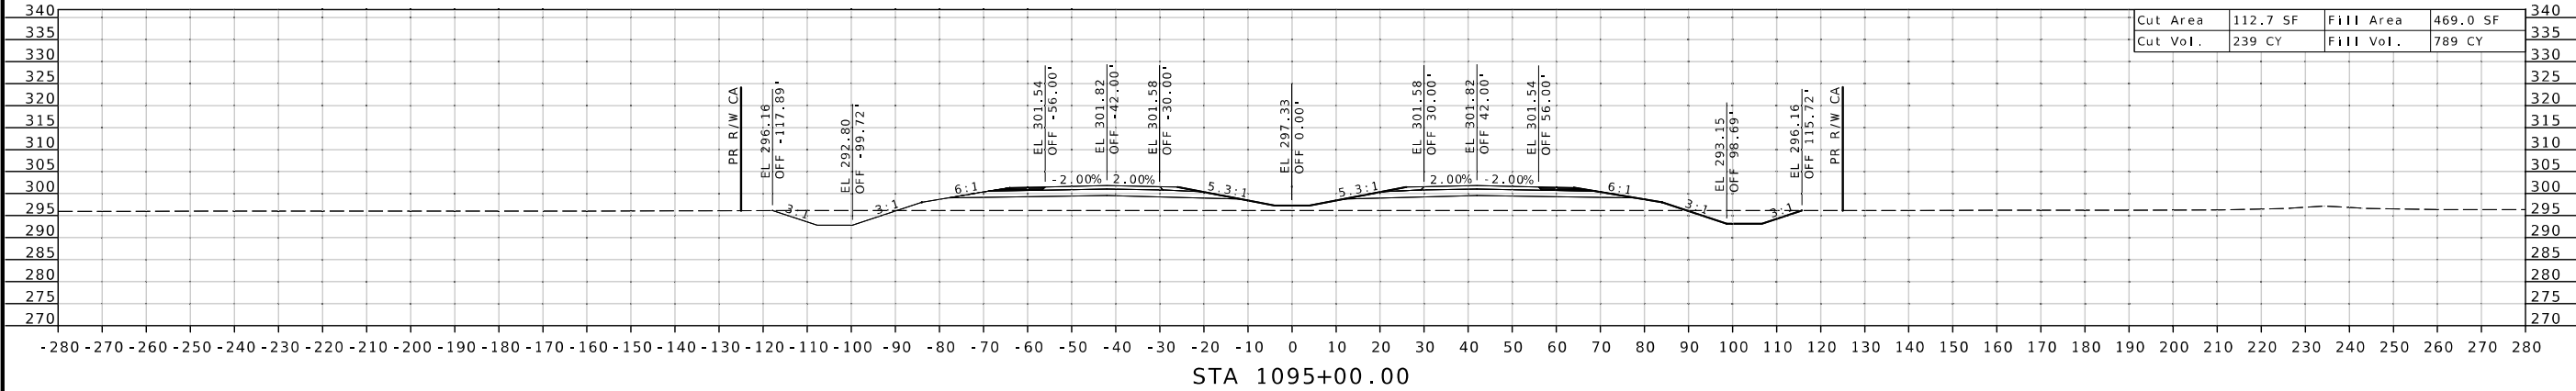

ROUTE 67

DISCLAIMER
THE PROFESSIONAL WHOSE SIGNATURE AND PERSONAL SEAL APPEAR HEREON ASSUMES RESPONSIBILITY ONLY FOR WHAT APPEARS ON THIS PAGE, AND DISCLAIMS (PURSUANT TO SECTION 327.411 RSMO) SPECIFICATION, ESTIMATES, REPORTS, OR OTHER DOCUMENTS OR INSTRUMENTS NOT SEALED BY THE UNDERSIGNED PROFESSIONAL RELATING TO OR INTENDED TO BE USED FOR ANY PART OR PARTS OF THE PROJECT TO WHICH THIS PAGE REFERS.



DATE PREPARED
2/27/2026

ROUTE 67 STATE MO
DISTRICT SE SHEET NO. XS76

COUNTY
BUTLER

JOB NO.
JST0062

CONTRACT ID.
.

PROJECT NO.
.

BRIDGE NO.
.

DESCRIPTION
.
.
.
.
.
.

MISSOURI HIGHWAYS AND TRANSPORTATION COMMISSION




MoDOT

105 WEST CAPITOL
JEFFERSON CITY, MO 65102
1-888-ASK-MODOT (1-888-275-6636)

BFW

Cape Girardeau, MO Office
3437 William St. Cape Girardeau, MO 63701
573-222-5632 / BFWengineers.com
Copyright© 2024

IF A SEAL IS PRESENT ON THIS SHEET IT HAS BEEN ELECTRONICALLY SEALED AND DATED.

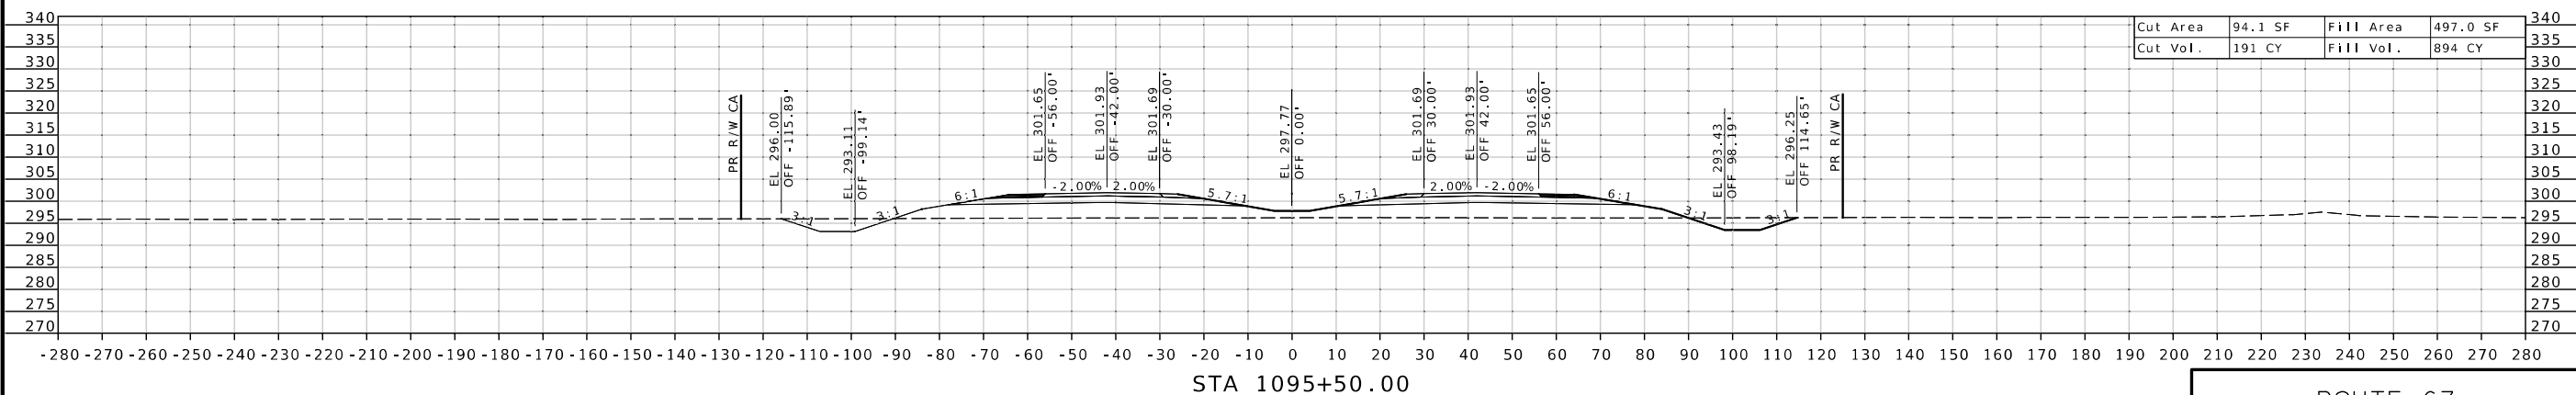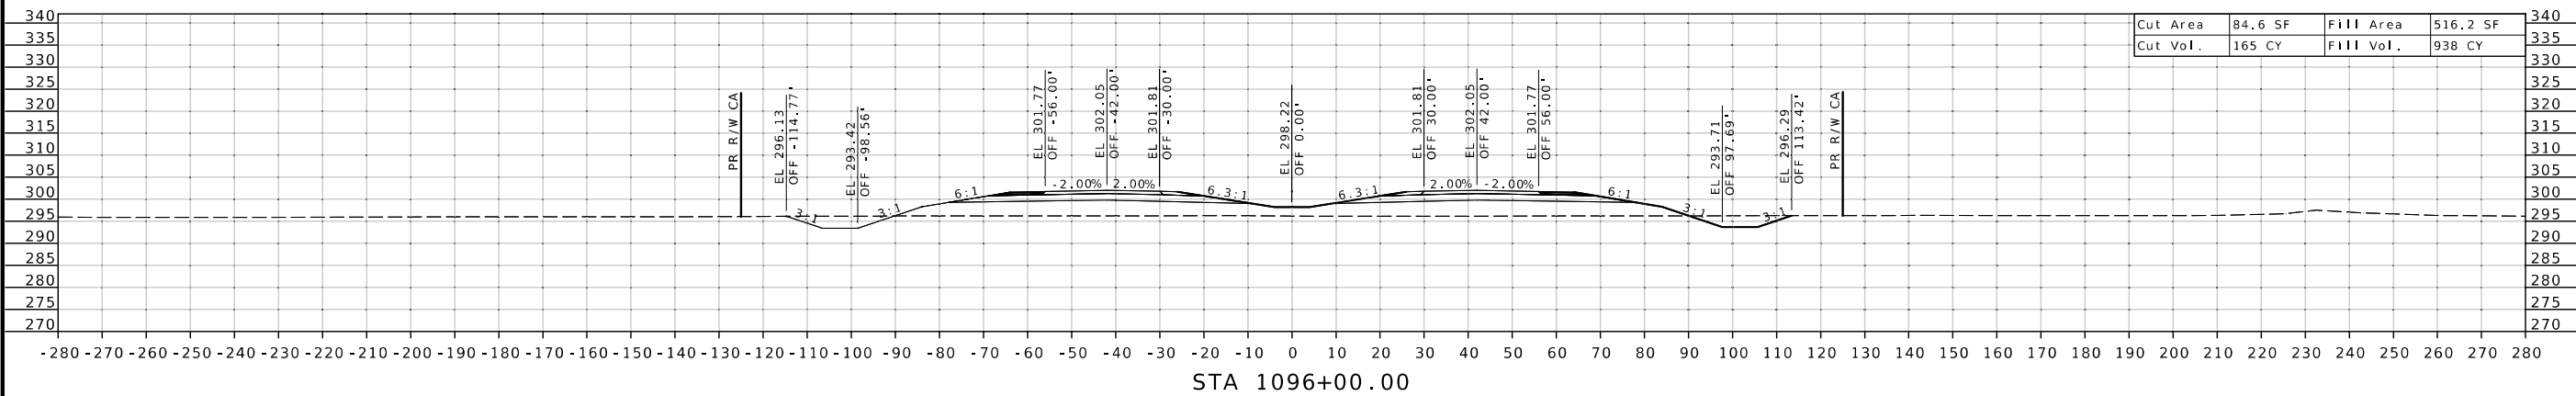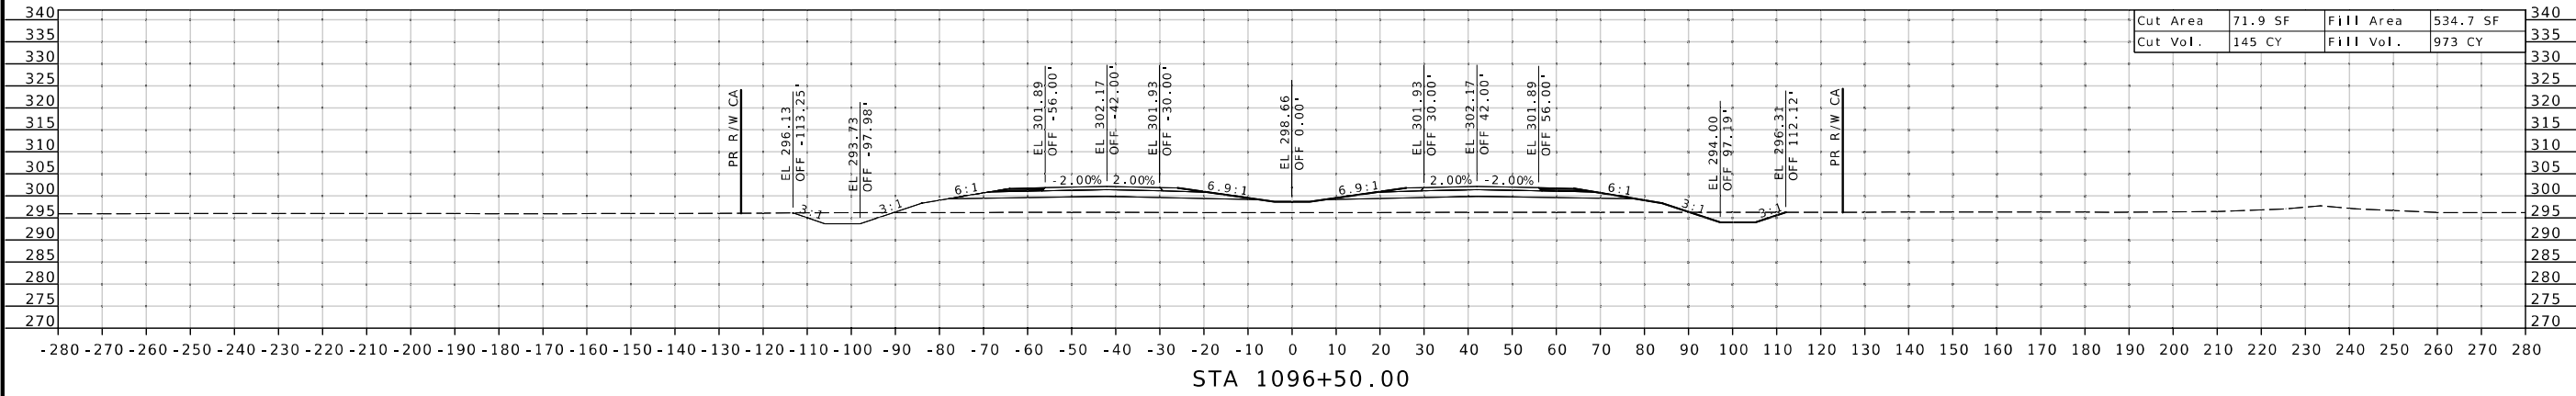

ROUTE 67

DISCLAIMER
THE PROFESSIONAL WHOSE SIGNATURE AND PERSONAL SEAL APPEAR HEREON ASSUMES RESPONSIBILITY ONLY FOR WHAT APPEARS ON THIS PAGE, AND DISCLAIMS (PURSUANT TO SECTION 327.411 RSMO) SPECIFICATION, ESTIMATES, REPORTS, OR OTHER DOCUMENTS OR INSTRUMENTS NOT SEALED BY THE UNDERSIGNED PROFESSIONAL RELATING TO OR INTENDED TO BE USED FOR ANY PART OR PARTS OF THE PROJECT TO WHICH THIS PAGE REFERS.



DATE PREPARED
2/27/2026

ROUTE 67 STATE MO
DISTRICT SE SHEET NO. XS77

COUNTY
BUTLER

JOB NO.
JST0062

CONTRACT ID.
.

PROJECT NO.
.

BRIDGE NO.
.




DESCRIPTION
.
.
.
.
.
.

DATE
.
.
.
.
.
.

MISSOURI HIGHWAYS AND TRANSPORTATION COMMISSION

105 WEST CAPITOL
JEFFERSON CITY, MO 65102
1-888-ASK-MODOT (1-888-275-6636)

Cape Girardeau, MO Office
3437 William St. Cape Girardeau, MO 63701
573-222-5632 / BFWengineers.com
Copyright© 2024

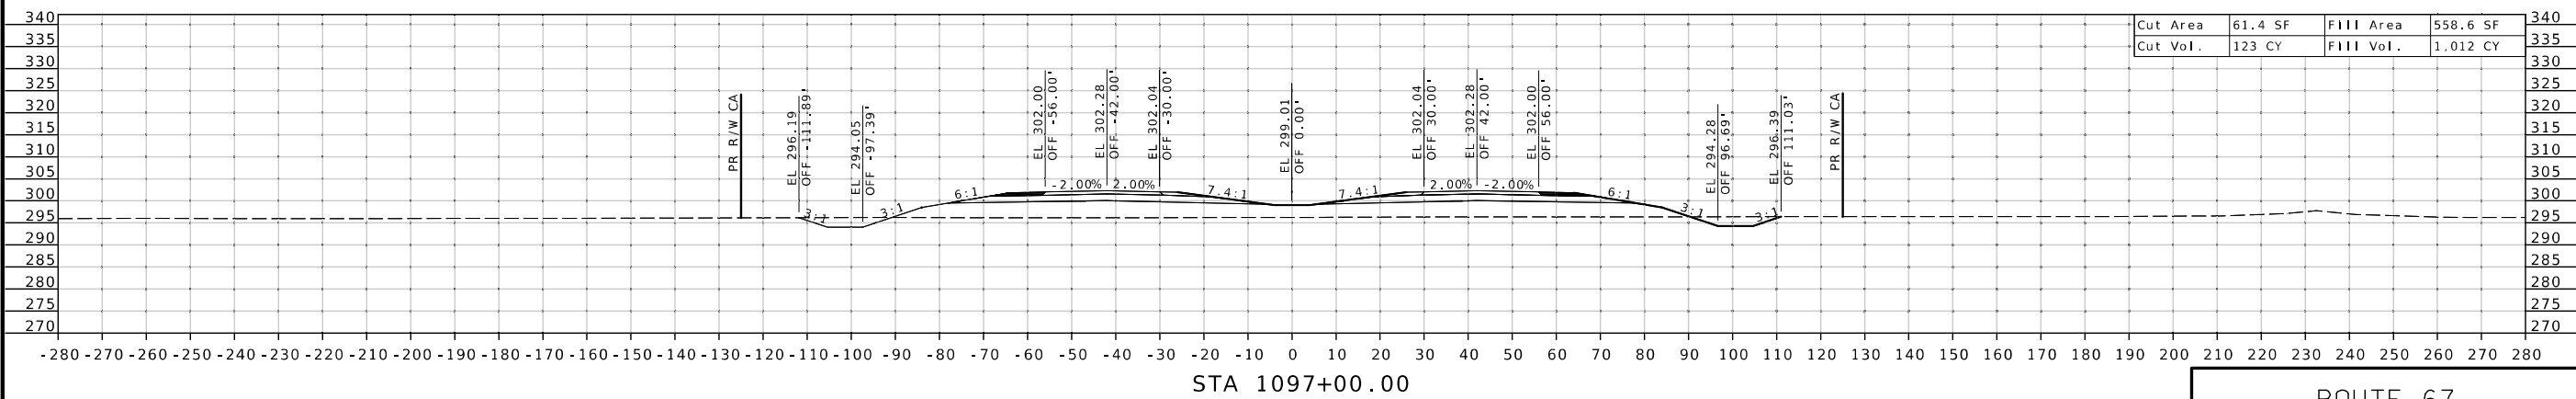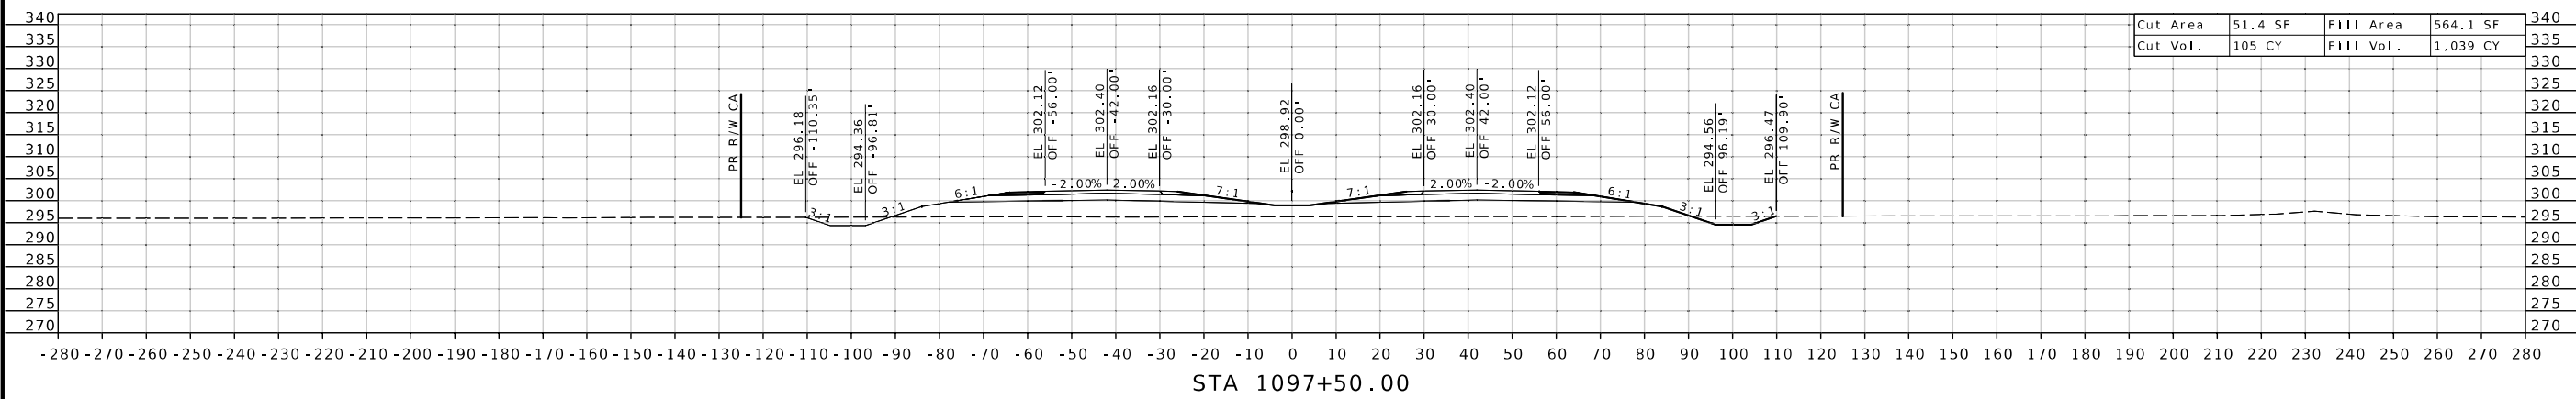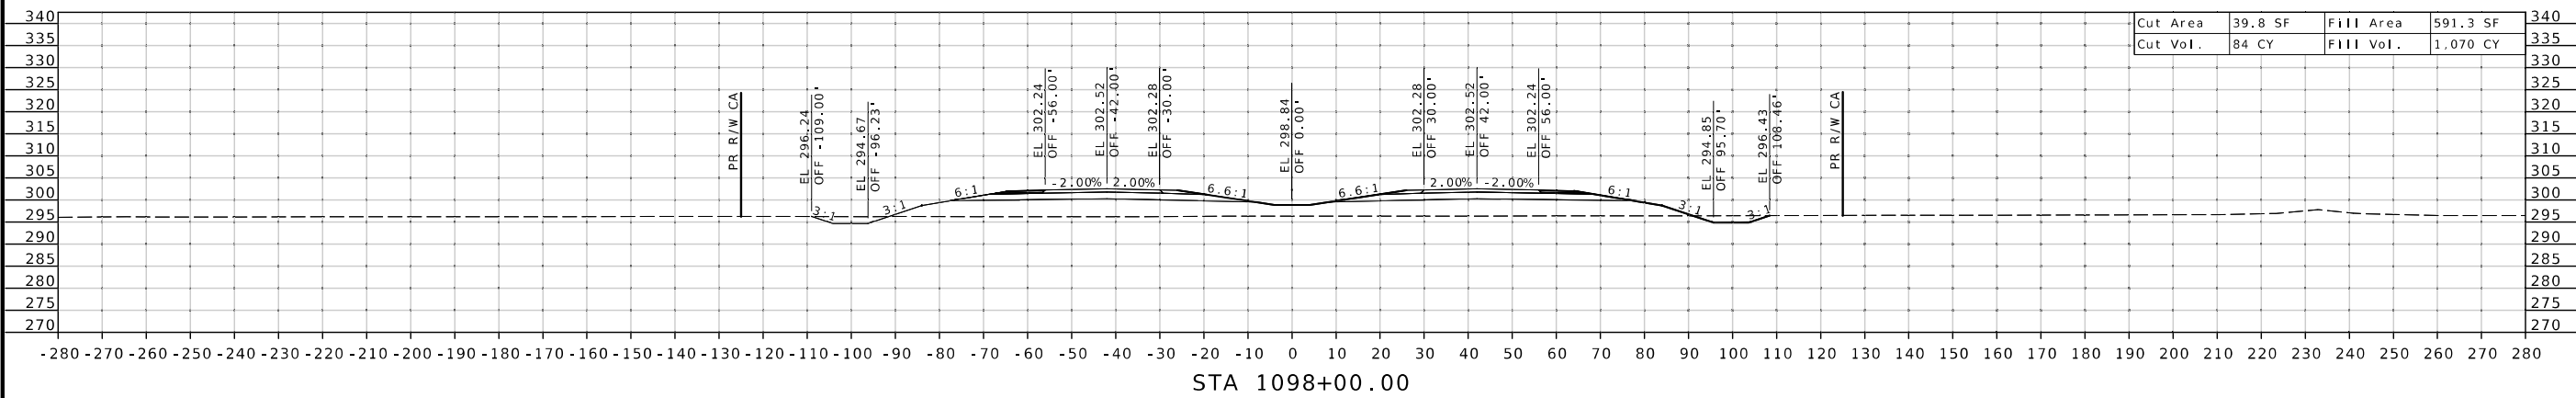

ROUTE 67




STATE OF MISSOURI
ERIC KRAFE
NUMBER
E-30103
REGISTERED PROFESSIONAL ENGINEER

BRIDGE NO.



105 WEST CAPITOL
JEFFERSON CITY, MO 65102
1-888-ASK-MODOT (1-888-275-6636)

100

   

pw://cmtengr-pw.bentley.com:cmt-connect-projects/Documents/MoDOT/US67 Freeway Conversion - Phase 3/040908/Roadway/Sheets/ST0062 Current Plans/XS_069-105_ST00062.i20 US67 108500-114000 11:50:53 AM 2/27/2026

A circular professional engineer seal for the State of Missouri. The outer ring contains the text "STATE OF MISSOURI" at the top and "REGISTERED PROFESSIONAL ENGINEER" at the bottom. In the center, the name "ERIC KRAFE" is printed above the license number "E-30103". A handwritten signature is scrawled across the seal.

ROUTE	STATE
-------	-------

DISTRICT	SHEET NO
----------	----------

COUNTY

JOB NO.

CONTRACT ID.

PROJECT NO.

BRIDGE NO.

--	--	--	--	--	--	--	--

[illegible][illegible]

1	2	
---	---	---	---	---	---	---	---	---	----	----	-----	-----	

[illegible][illegible][illegible][illegible][illegible][illegible]

02

CAP 60

Y, S.

05 C,

IO
RS

FL

10



7

01

Office
10
S.C.

U


nu,
Gira
8FW

3

22-5

Ca
7 W
573

1997, 1998, 1999,26

 

ROUTE 67

ROUTE	STATE
67	MO

COUNTY
BUTLER

CONTRACT ID.




BRIDGE NO.



105 WEST CAPITOL
JEFFERSON CITY, MO 65102
1-888-ASK-MODOT (1-888-275-6636)

1999, 2000, 2001,26

Copyright © 2024

   

pw://cmtengr-pw.bentley.com:cmt-connect-projects/Documents/ModOT/US67 Freeway Conversion - Phase 3/040908/Roadway/Sheets/ST0062 Current Plans/XS 069-105 ST00062 120 US67 108500-114000 11:51:02 AM 2/27/2026

DISCLAIMER

THE PROFESSIONAL WHOSE SIGNATURE AND PERSONAL SEAL APPEAR HEREON ASSUMES RESPONSIBILITY ONLY FOR WHAT APPEARS ON THIS PAGE, AND DISCLAIMS (PURSUANT TO SECTION 327.411 RSMO) SPECIFICATION, ESTIMATES, REPORTS, OR OTHER DOCUMENTS OR INSTRUMENTS NOT SEALED BY THE UNDERSIGNED PROFESSIONAL RELATING TO OR INTENDED TO BE USED FOR ANY PART OR PARTS OF THE PROJECT TO WHICH THIS PAGE REFERS.



DATE PREPARED
2/27/2026

ROUTE 67	STATE MO
DISTRICT SE	SHEET NO. XS81

COUNTY
BUTLER

JOB NO.
JST0062

CONTRACT ID.	.
PROJECT NO.	

BRIDGE NO.

--	--	--	--	--	--	--

[illegible][illegible][illegible][illegible][illegible][illegible]

.	.	.	.	.	.	.

[illegible]

	.	.	.	.	.	.	.	.	.
--	---	---	---	---	---	---	---	---	---

CAPITAL
O 651
5-663WEST
TY, M
88-27

105 V
ON CI-
(1-8)

PERSON
ODOT

• 888 •



--	--

1998, 1999, 2000,26

701
m

Office
MO 63
ers.com



MOORE
rdeau,
engine

FL **leau,**
ope Gir
/ BFW

B




Cape Cod
William
3-222-
© 2024

Copyright
3437
57

1997, 1998, 1999,26

1998, 1999, 2000,26

6 AM 2/27/2026

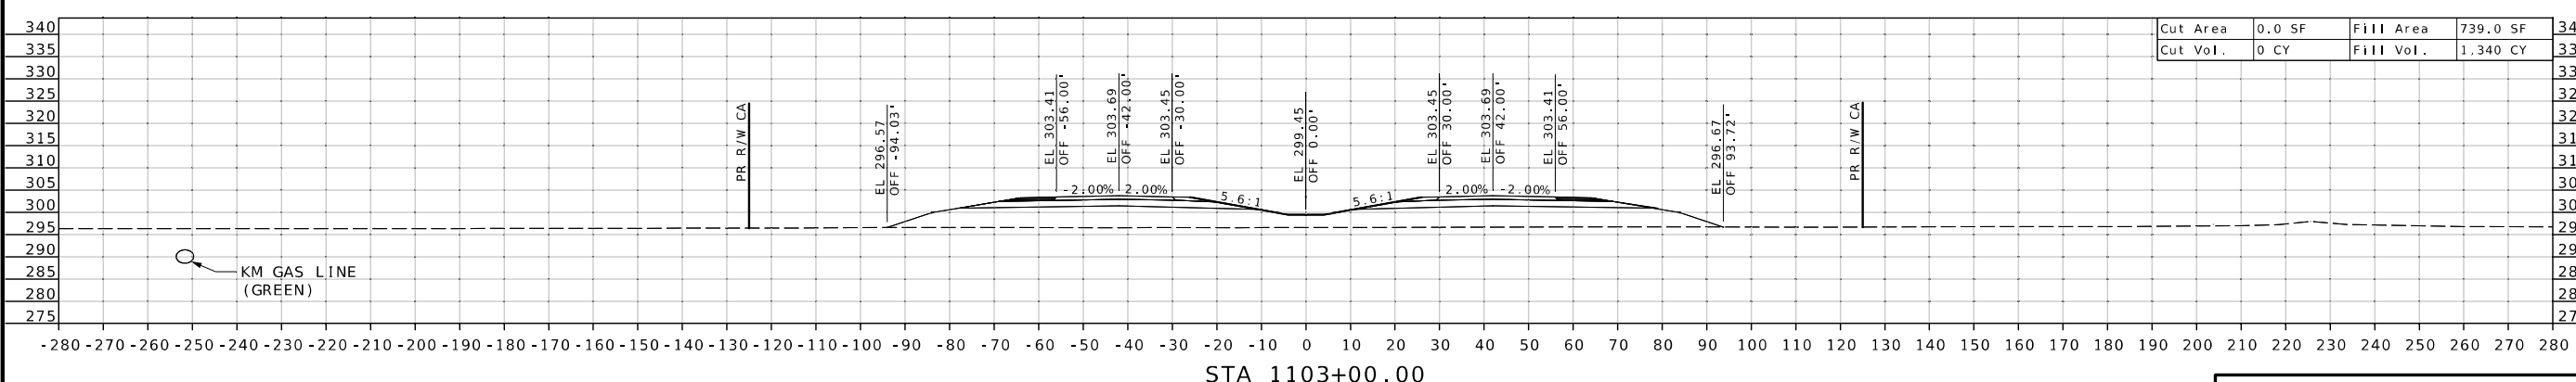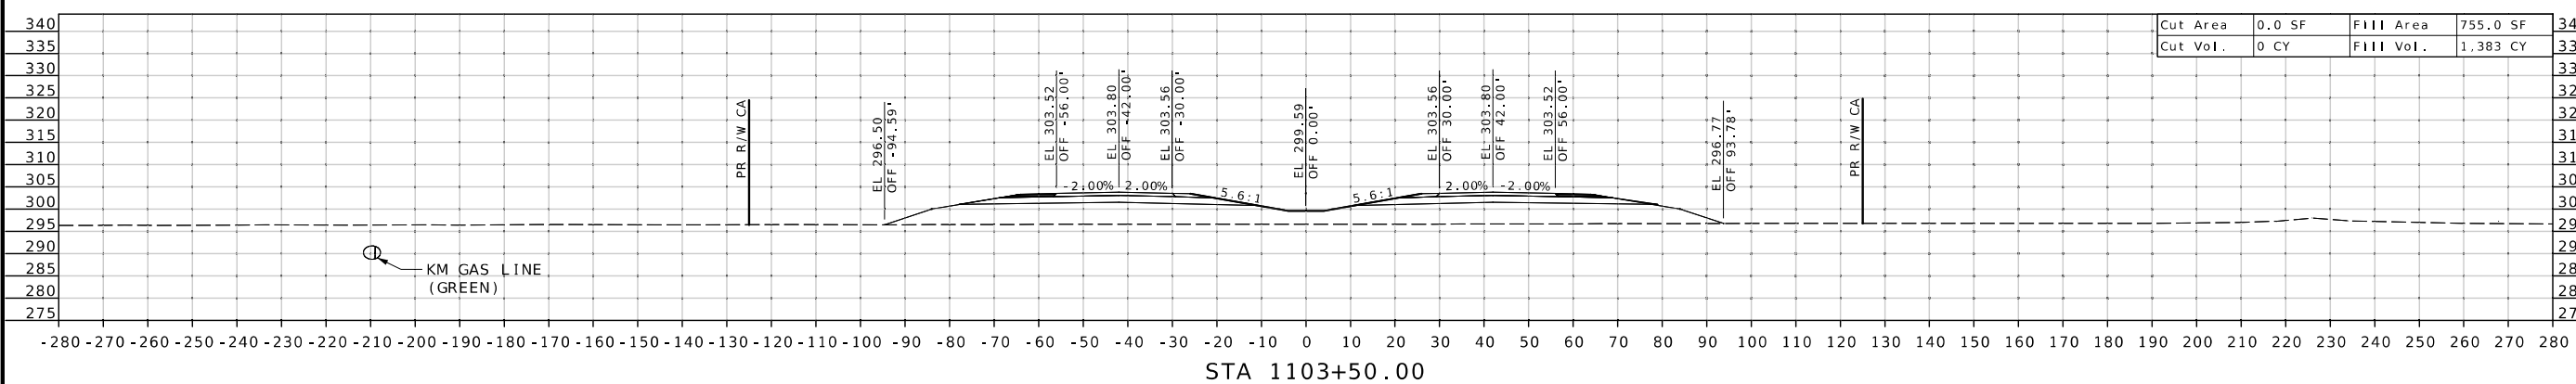
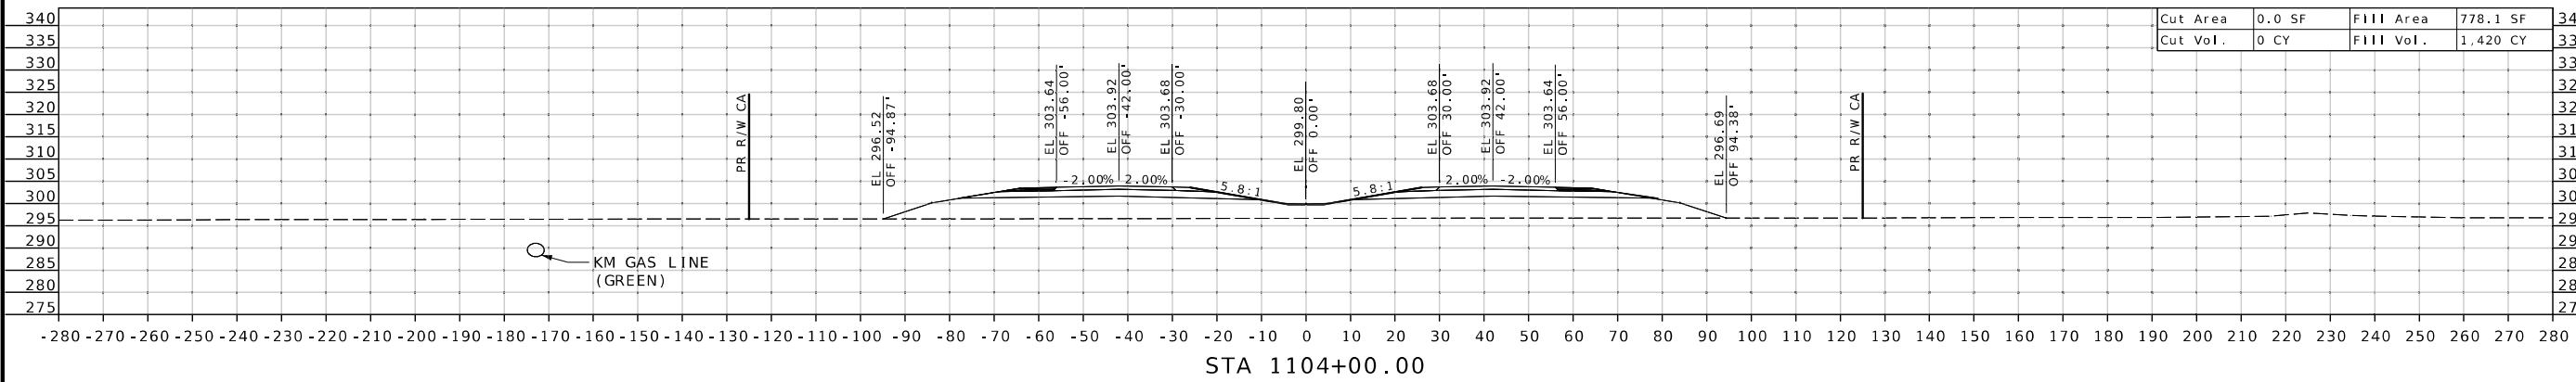


ROUTE 67

A circular professional engineer seal for the State of Missouri. The outer ring contains the text "STATE OF MISSOURI" at the top and "REGISTERED PROFESSIONAL ENGINEER" at the bottom. In the center, the name "ERIC KRAFFT" is printed above "LICENSE NUMBER" and "E-30103". A handwritten signature is written across the seal.

BRIDGE NO.

--	--	--	--	--	--	--	--

  

pw://cmtengr-pw.bentley.com:cmt-connect-projects/Documents/ModOT/US67 Freeway Conversion - Phase 3/040908/Roadway/Sheets/ST0062 Current Plans/XS 069-105 ST00062 120 US67 108500-114000 11:51:11 AM 2/27/2026

DISCLAIMER
THE PROFESSIONAL WHOSE SIGNATURE AND PERSONAL SEAL APPEAR HEREON ASSUMES RESPONSIBILITY ONLY FOR WHAT APPEARS ON THIS PAGE, AND DISCLAIMS (PURSUANT TO SECTION 327.411 RSMO) SPECIFICATION, ESTIMATES, REPORTS, OR OTHER DOCUMENTS OR INSTRUMENTS NOT SEALED BY THE UNDERSIGNED PROFESSIONAL RELATING TO OR INTENDED TO BE USED FOR ANY PART OR PARTS OF THE PROJECT TO WHICH THIS PAGE REFERS.



DATE PREPARED
2/27/2026
ROUTE **67** STATE **MO**
DISTRICT **SE** SHEET NO. **XS83**

COUNTY
BUTLER
JOB NO.
JST0062
CONTRACT ID.
.

PROJECT NO.
.
BRIDGE NO.
.




DESCRIPTION
.
.
.
.
.
.

DATE
.
.
.
.
.
.

MISSOURI HIGHWAYS AND TRANSPORTATION COMMISSION

105 WEST CAPITOL
JEFFERSON CITY, MO 65102
1-888-ASK-MODOT (1-888-275-6636)

Cape Girardeau, MO Office
3437 William St. Cape Girardeau, MO 63701
573-222-5632 / BFWengineers.com
Copyright© 2024

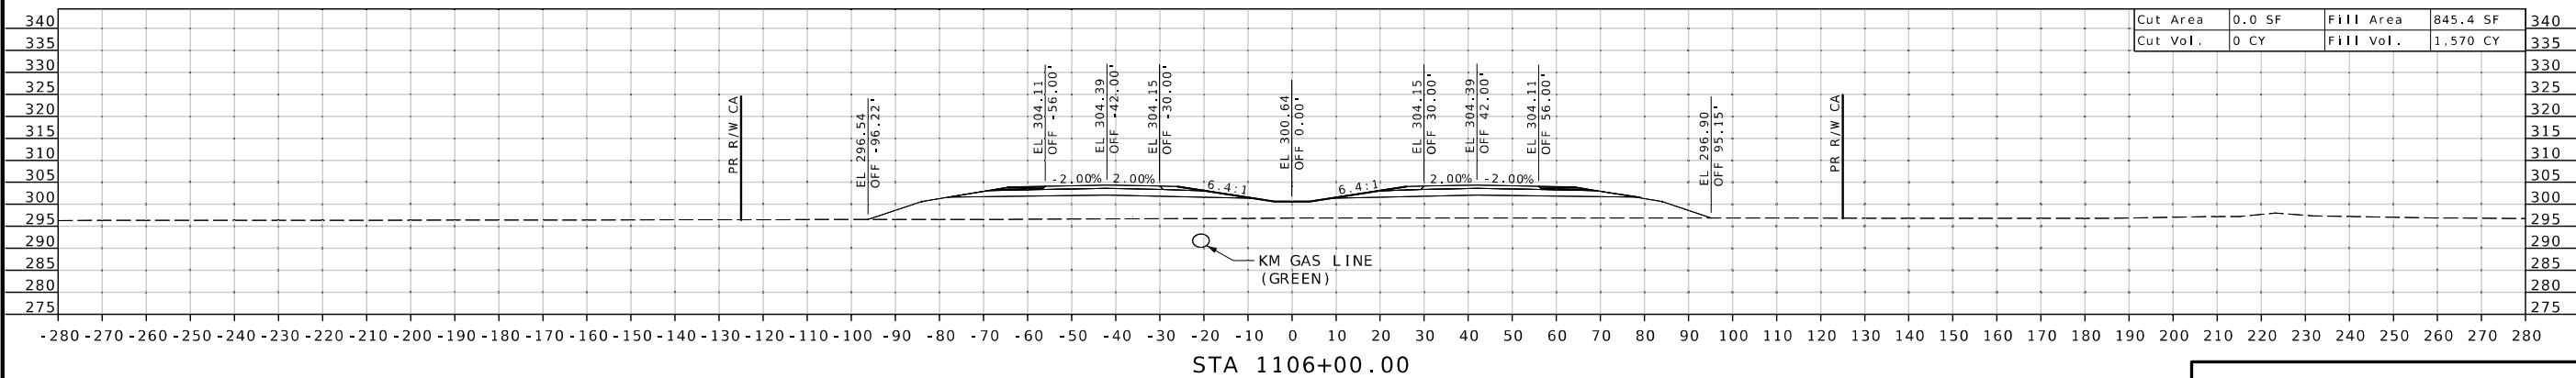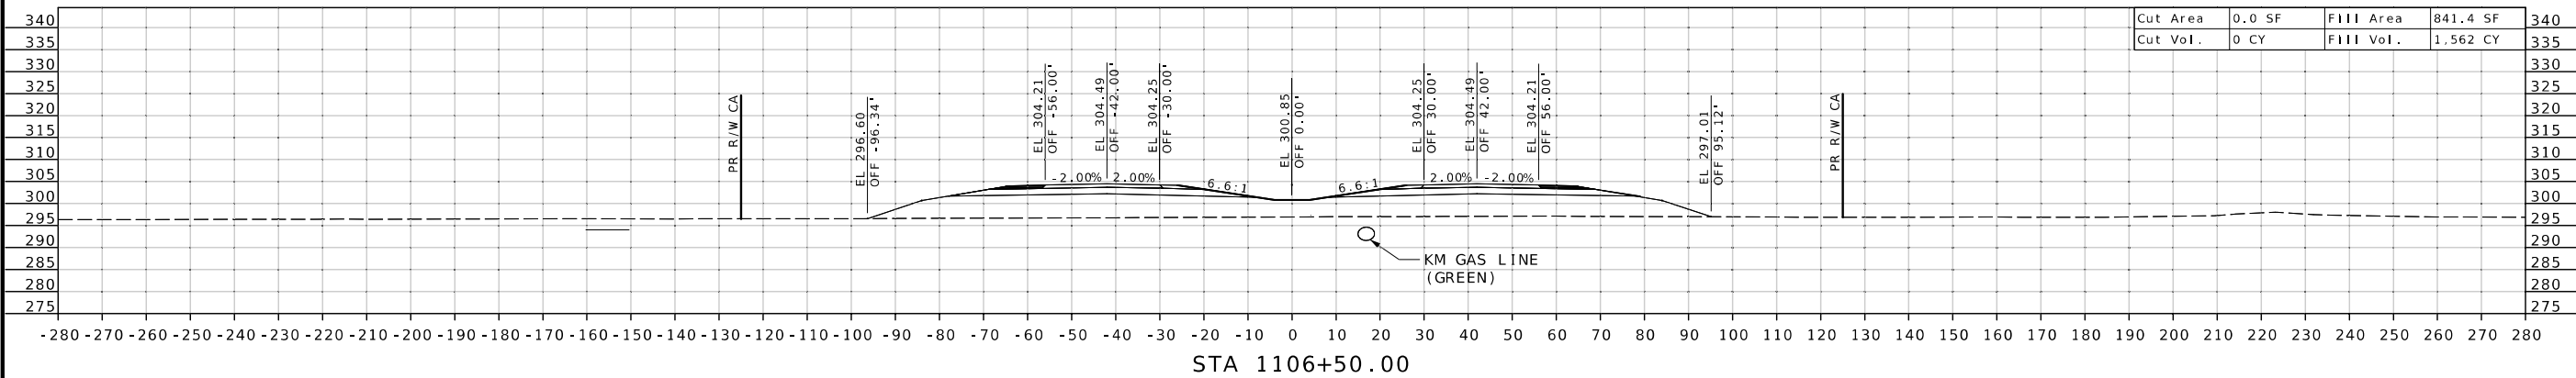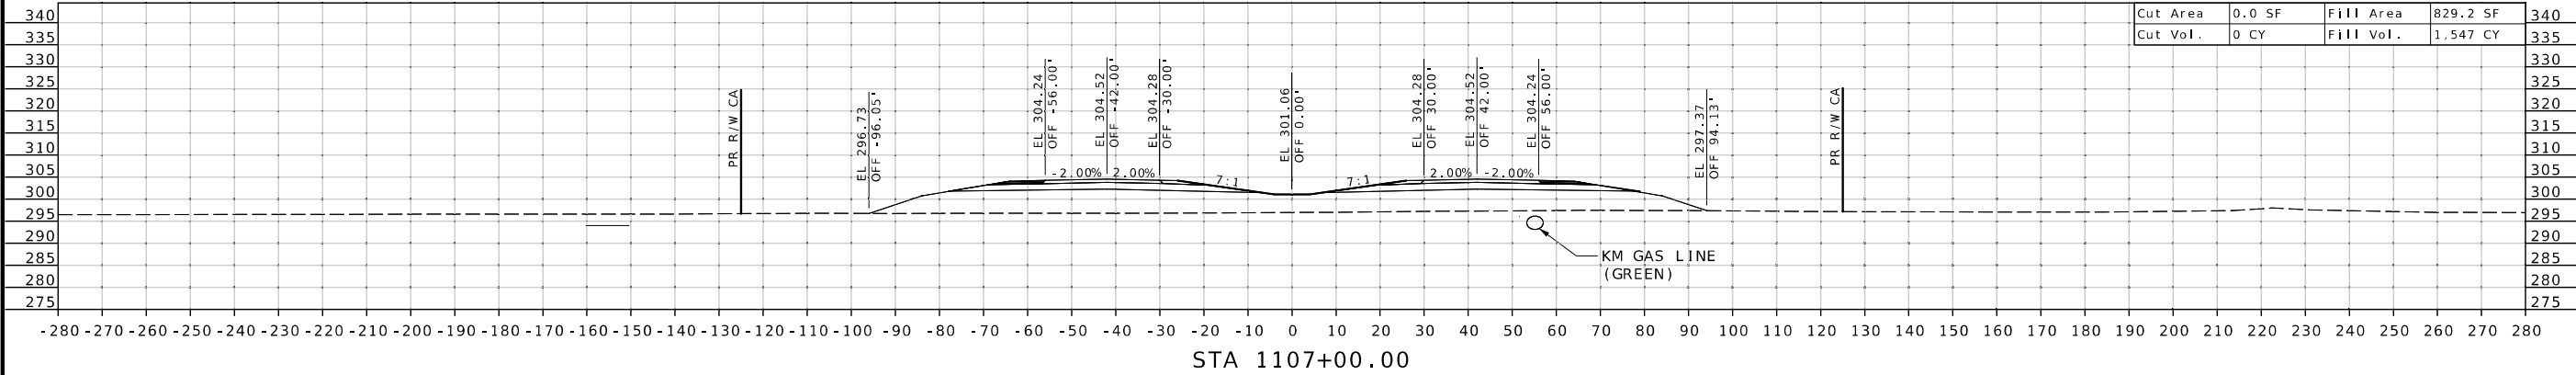

ROUTE 67

DISCLAIMER
THE PROFESSIONAL WHOSE SIGNATURE AND PERSONAL SEAL APPEAR HEREON ASSUMES RESPONSIBILITY ONLY FOR WHAT APPEARS ON THIS PAGE, AND DISCLAIMS (PURSUANT TO SECTION 327.411 RSMO) SPECIFICATION, ESTIMATES, REPORTS, OR OTHER DOCUMENTS OR INSTRUMENTS NOT SEALED BY THE UNDERSIGNED PROFESSIONAL RELATING TO OR INTENDED TO BE USED FOR ANY PART OR PARTS OF THE PROJECT TO WHICH THIS PAGE REFERS.



DATE PREPARED
2/27/2026
ROUTE **67** STATE **MO**
DISTRICT **SE** SHEET NO. **XS84**

COUNTY
BUTLER
JOB NO.
JST0062
CONTRACT ID.
.

PROJECT NO.
.
BRIDGE NO.
.




DESCRIPTION
.
.
.
.
.
.
.
.
.
.

DATE
.
.
.
.
.
.
.
.
.
.

MISSOURI HIGHWAYS AND TRANSPORTATION COMMISSION

105 WEST CAPITOL
JEFFERSON CITY, MO 65102
1-888-ASK-MODOT (1-888-275-6636)

Cape Girardeau, MO Office
3437 William St. Cape Girardeau, MO 63701
573-222-5632 / BFWengineers.com
Copyright© 2024

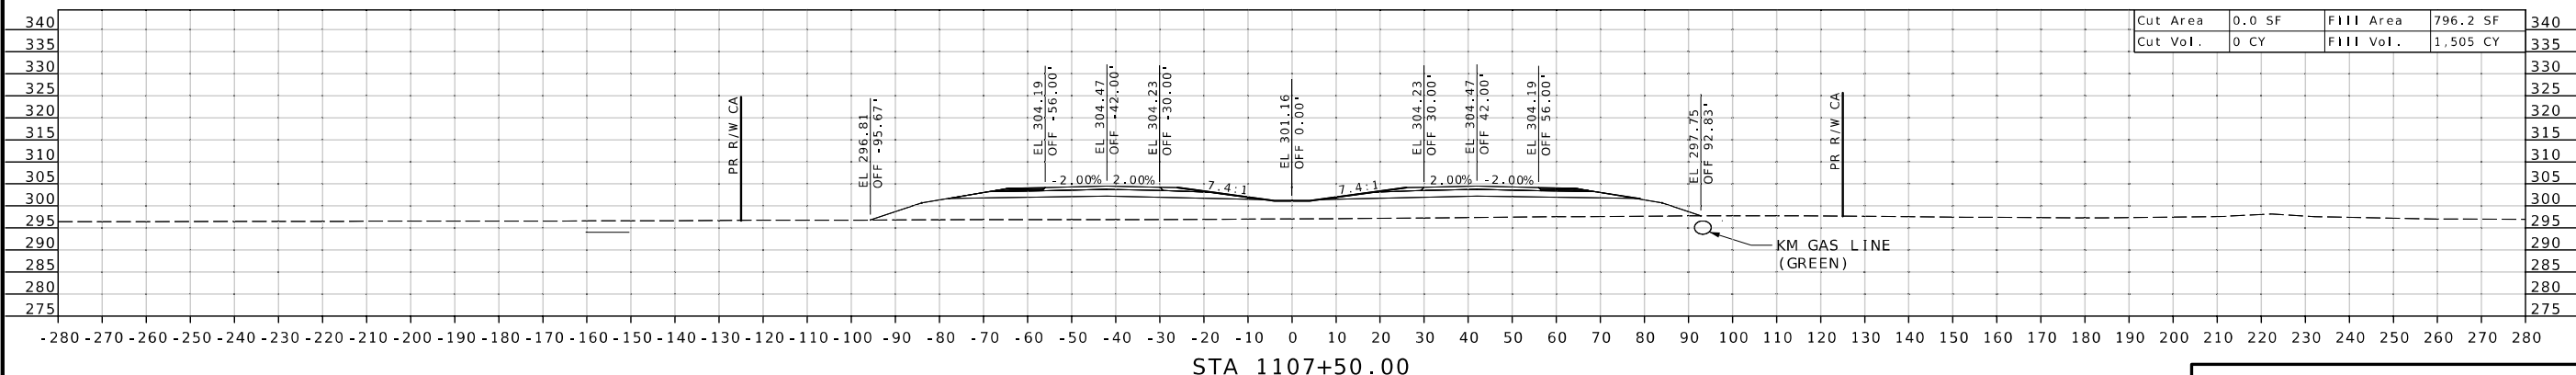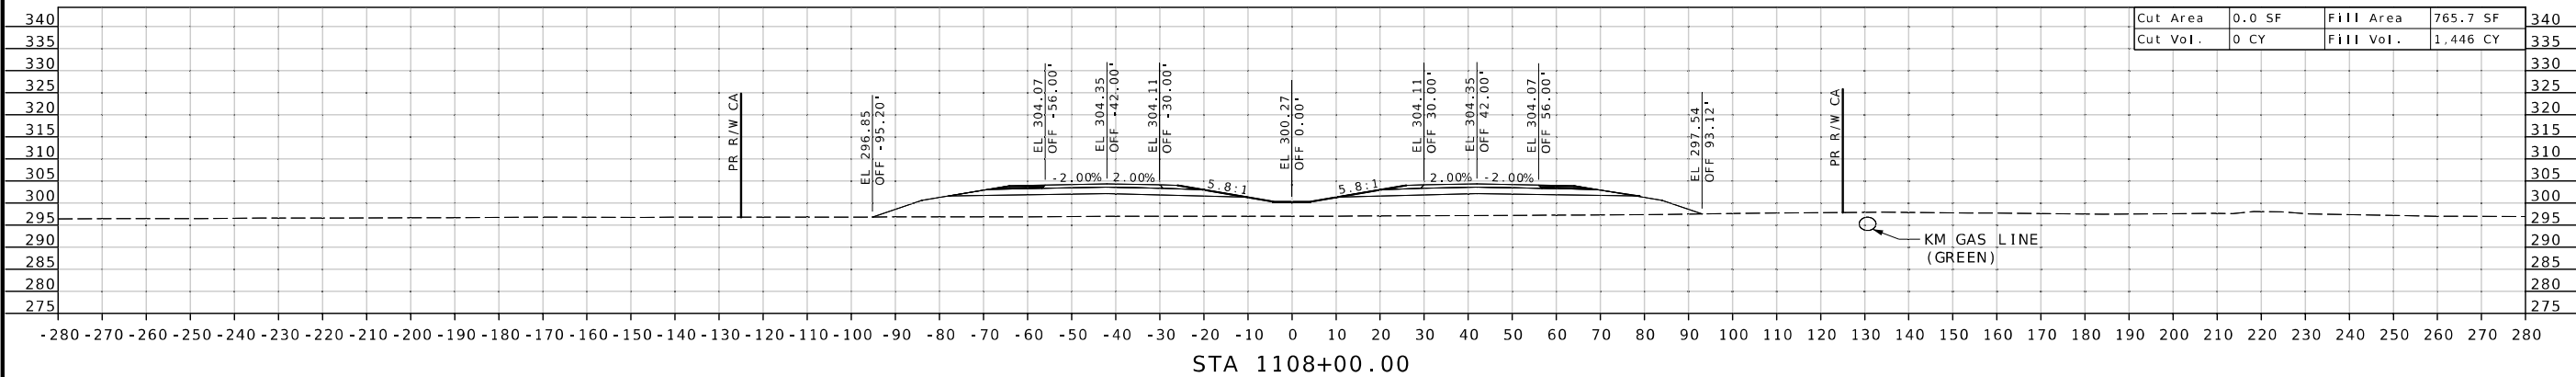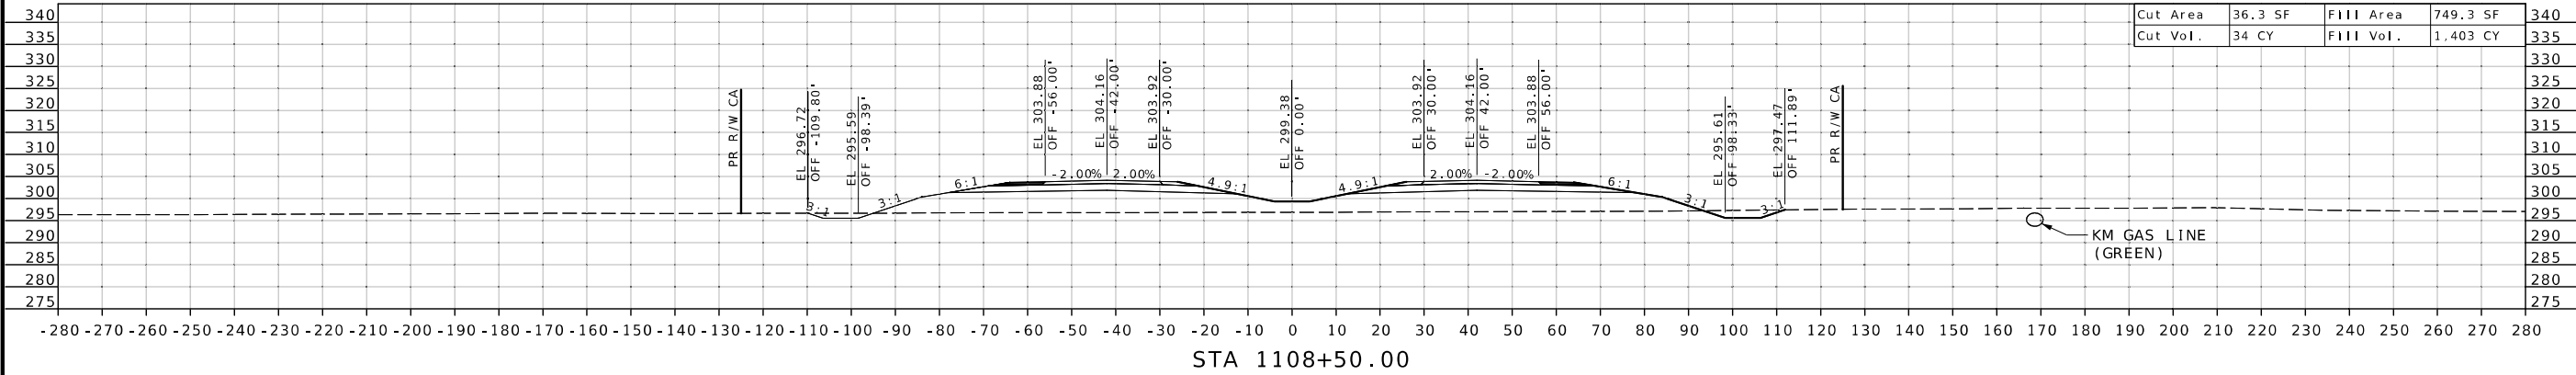

ROUTE 67

DISCLAIMER
THE PROFESSIONAL WHOSE SIGNATURE AND PERSONAL SEAL APPEAR HEREON ASSUMES RESPONSIBILITY ONLY FOR WHAT APPEARS ON THIS PAGE, AND DISCLAIMS (PURSUANT TO SECTION 327.411 RSMO) SPECIFICATION, ESTIMATES, REPORTS, OR OTHER DOCUMENTS OR INSTRUMENTS NOT SEALED BY THE UNDERSIGNED PROFESSIONAL RELATING TO OR INTENDED TO BE USED FOR ANY PART OR PARTS OF THE PROJECT TO WHICH THIS PAGE REFERS.



DATE PREPARED
2/27/2026

ROUTE 67 STATE MO
DISTRICT SE SHEET NO. XS85

COUNTY
BUTLER

JOB NO.
JST0062

CONTRACT ID.
.

PROJECT NO.
.

BRIDGE NO.
.

DESCRIPTION
.
.
.
.
.
.

DATE
.
.
.
.
.
.




MISSOURI HIGHWAYS AND TRANSPORTATION COMMISSION



105 WEST CAPITOL
JEFFERSON CITY, MO 65102
1-888-ASK-MODOT (1-888-275-6636)



Cape Girardeau, MO Office
3437 William St. Cape Girardeau, MO 63701
573-222-5632 / BFWengineers.com
Copyright© 2024

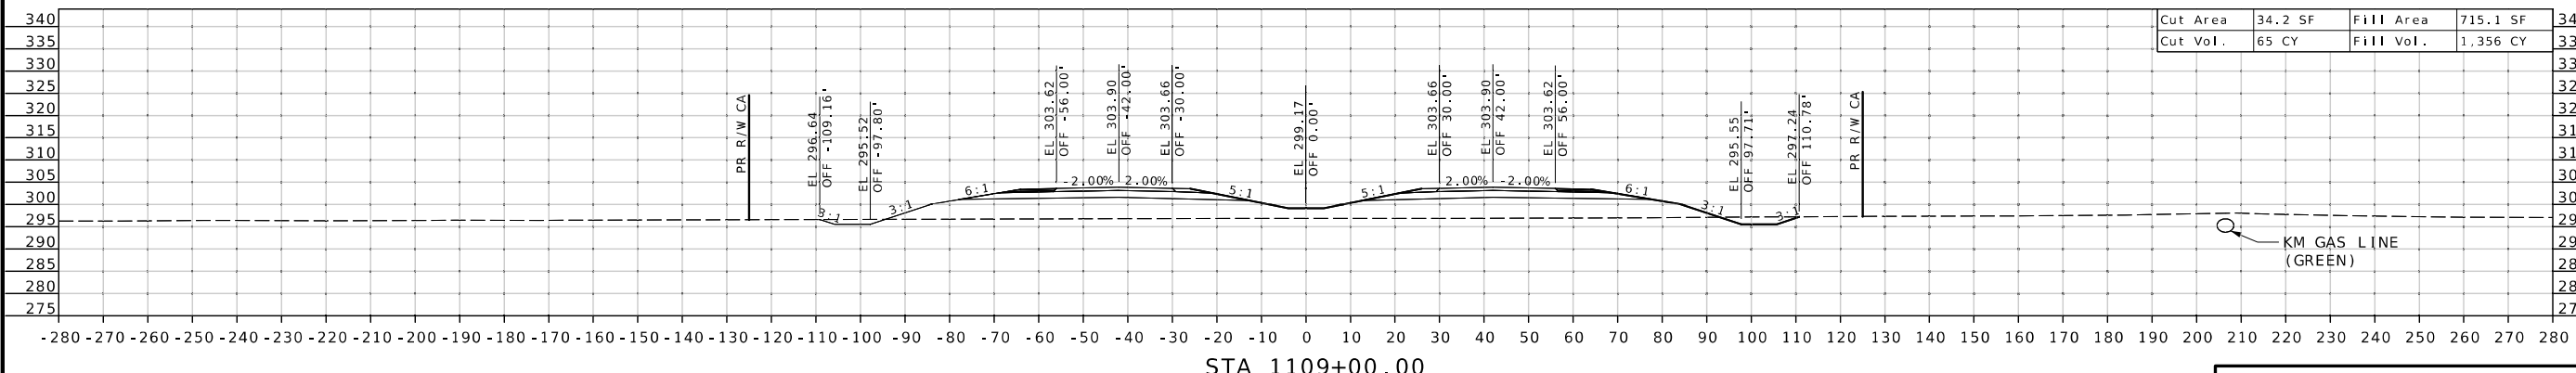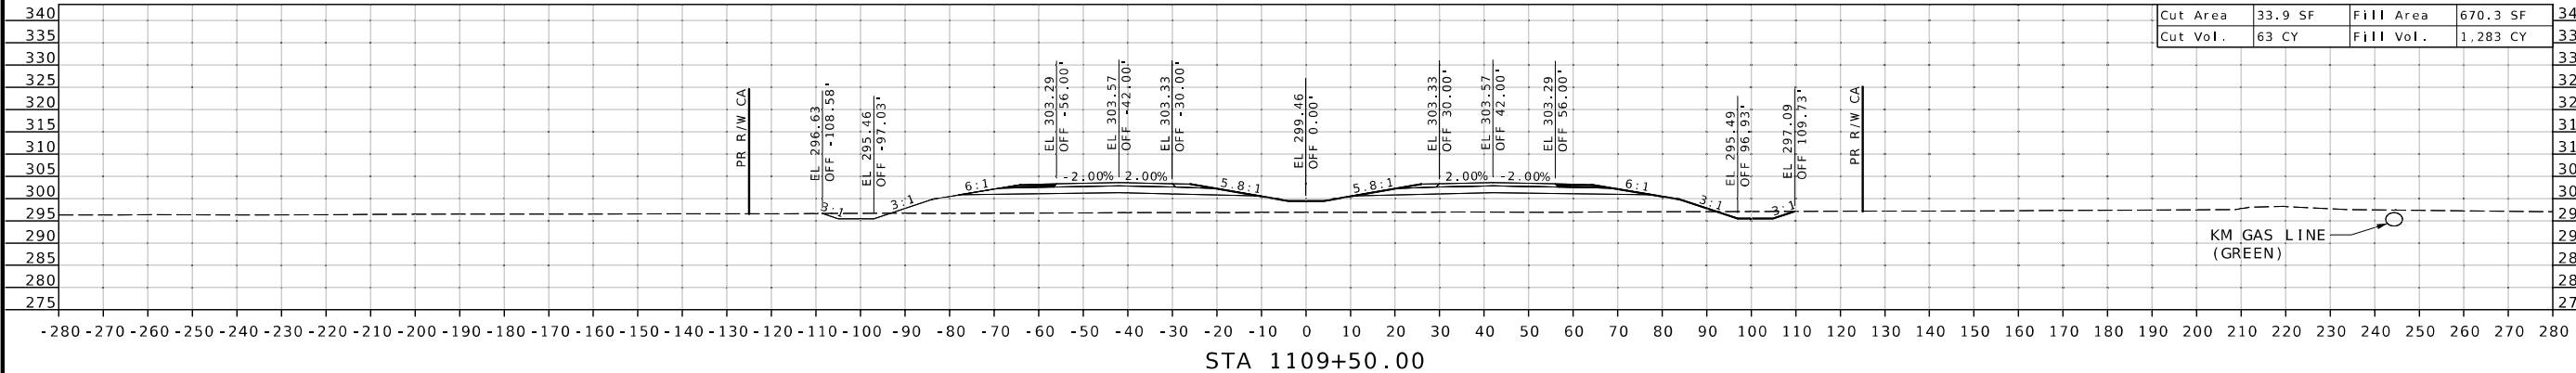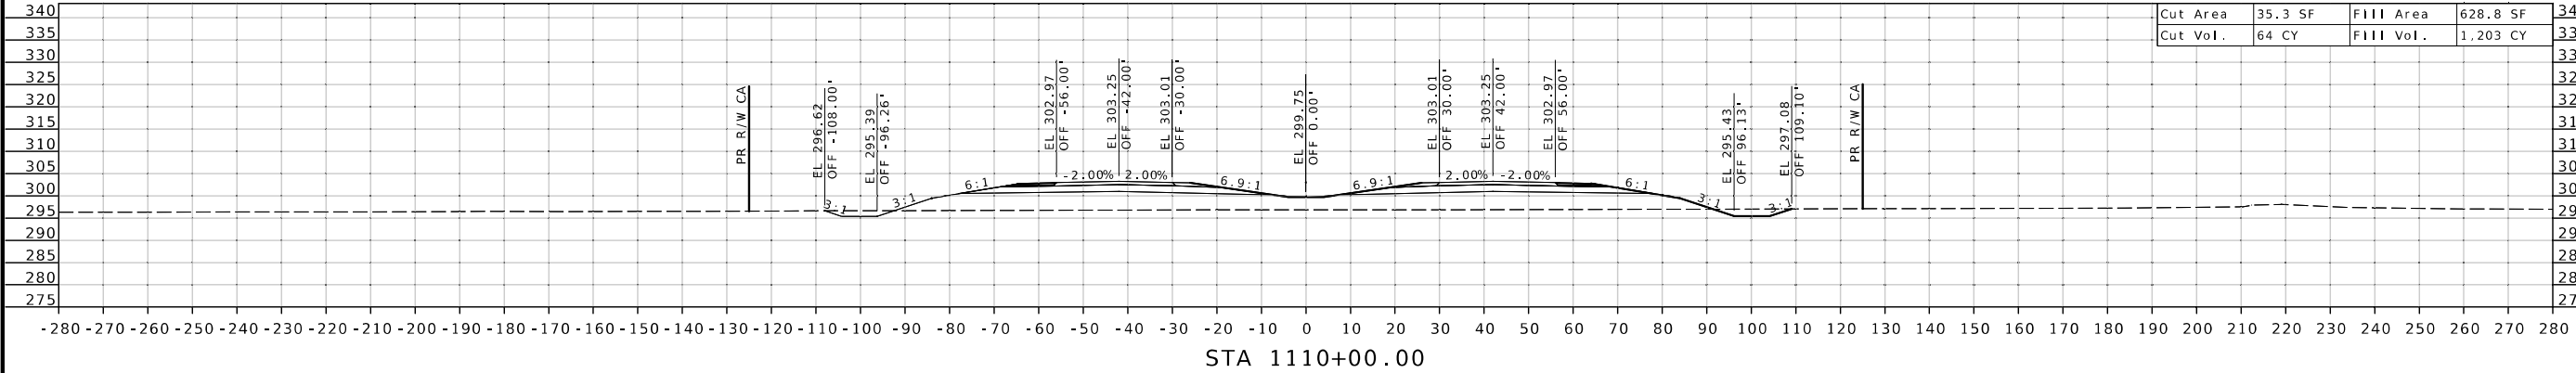

ROUTE 67

DISCLAIMER
THE PROFESSIONAL WHOSE SIGNATURE AND PERSONAL SEAL APPEAR HEREON ASSUMES RESPONSIBILITY ONLY FOR WHAT APPEARS ON THIS PAGE, AND DISCLAIMS (PURSUANT TO SECTION 327.411 RSMO) SPECIFICATION, ESTIMATES, REPORTS, OR OTHER DOCUMENTS OR INSTRUMENTS NOT SEALED BY THE UNDERSIGNED PROFESSIONAL RELATING TO OR INTENDED TO BE USED FOR ANY PART OR PARTS OF THE PROJECT TO WHICH THIS PAGE REFERS.



DATE PREPARED
2/27/2026
ROUTE **67** STATE **MO**
DISTRICT **SE** SHEET NO. **XS86**
COUNTY
BUTLER
JOB NO.
JST0062
CONTRACT ID.
.

PROJECT NO.
.
BRIDGE NO.
.




DESCRIPTION
.
.
.
.
.
.
.
.
.
.

DATE
.
.
.
.
.
.
.
.
.
.

MISSOURI HIGHWAYS AND TRANSPORTATION COMMISSION

105 WEST CAPITOL
JEFFERSON CITY, MO 65102
1-888-ASK-MODOT (1-888-275-6636)

Cape Girardeau, MO Office
3437 William St. Cape Girardeau, MO 63701
573-222-5632 / BFWengineers.com
Copyright© 2024

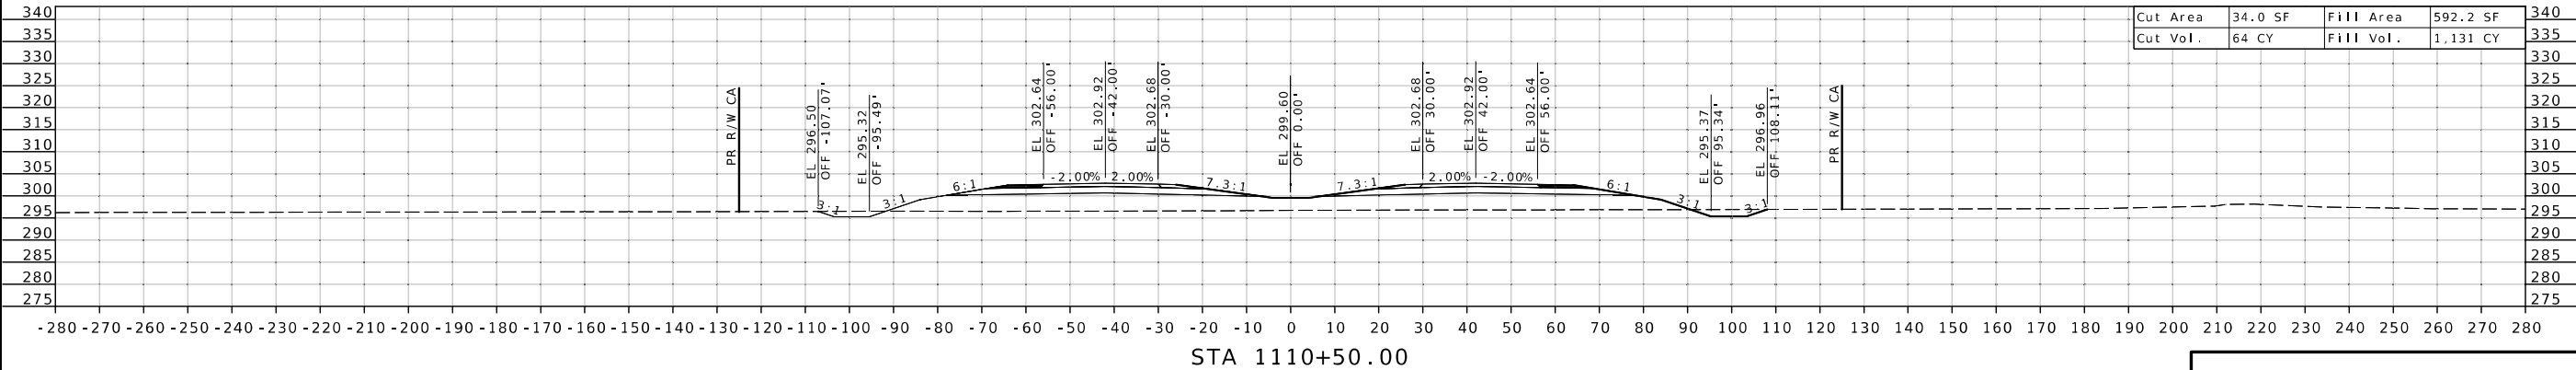
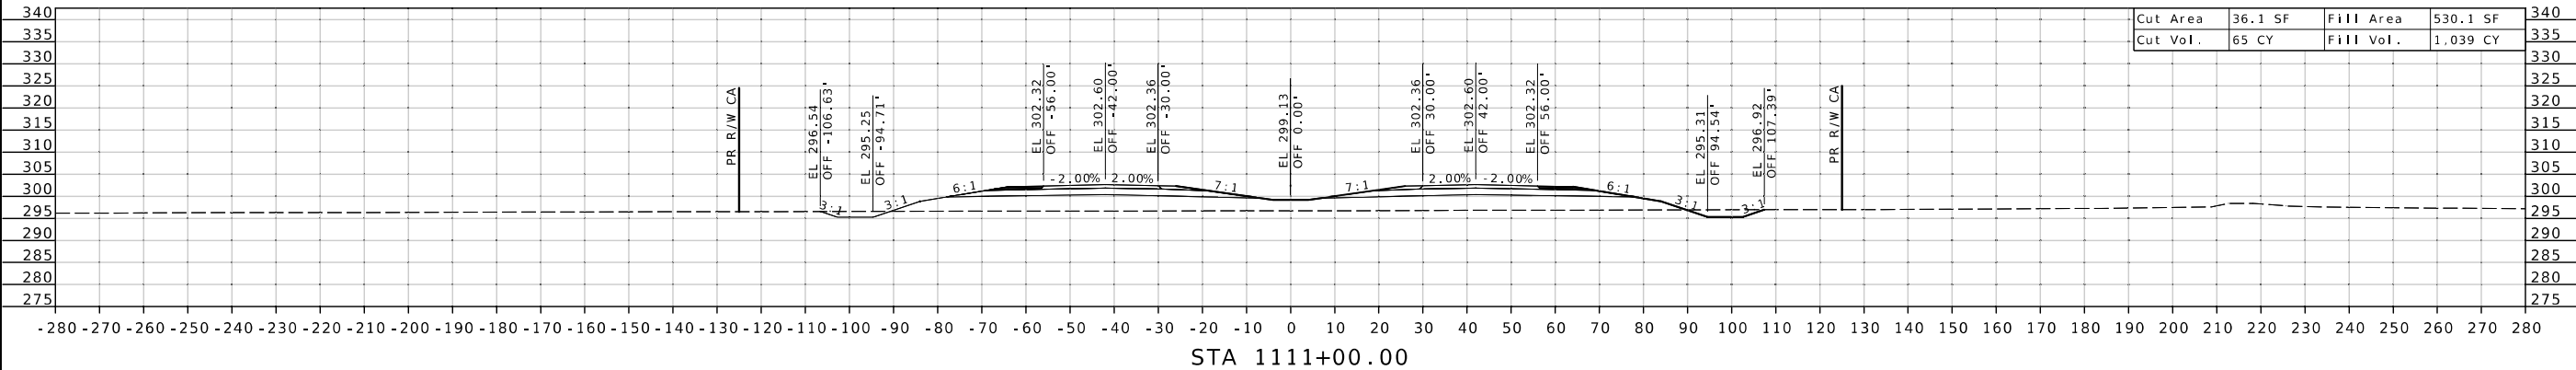
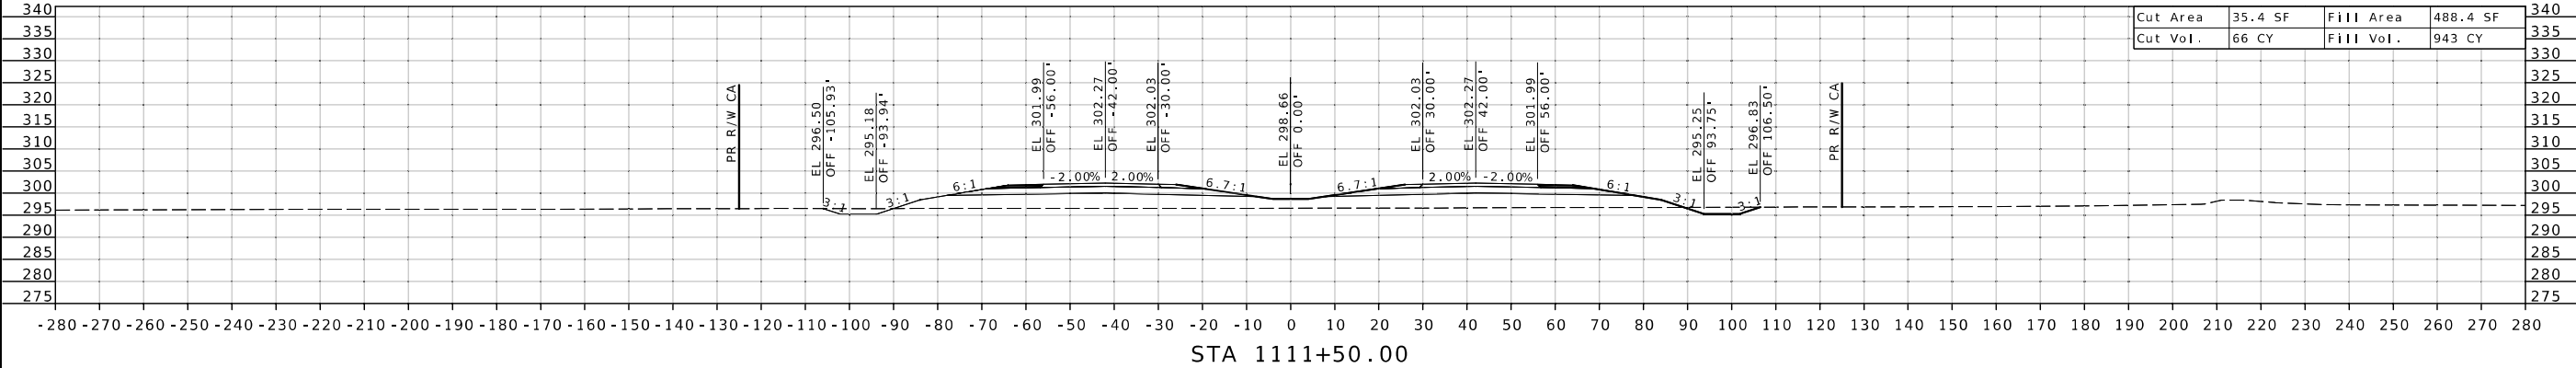


ROUTE 67

DISCLAIMER
THE PROFESSIONAL WHOSE SIGNATURE AND PERSONAL SEAL APPEAR HEREON ASSUMES RESPONSIBILITY ONLY FOR WHAT APPEARS ON THIS PAGE, AND DISCLAIMS (PURSUANT TO SECTION 327.411 RSMO) SPECIFICATION, ESTIMATES, REPORTS, OR OTHER DOCUMENTS OR INSTRUMENTS NOT SEALED BY THE UNDERSIGNED PROFESSIONAL RELATING TO OR INTENDED TO BE USED FOR ANY PART OR PARTS OF THE PROJECT TO WHICH THIS PAGE REFERS.



DATE PREPARED 2/27/2026	
ROUTE 67	STATE MO
DISTRICT SE	SHEET NO. XS87
COUNTY BUTLER	
JOB NO. JST0062	
CONTRACT ID. .	
PROJECT NO. .	
BRIDGE NO. .	

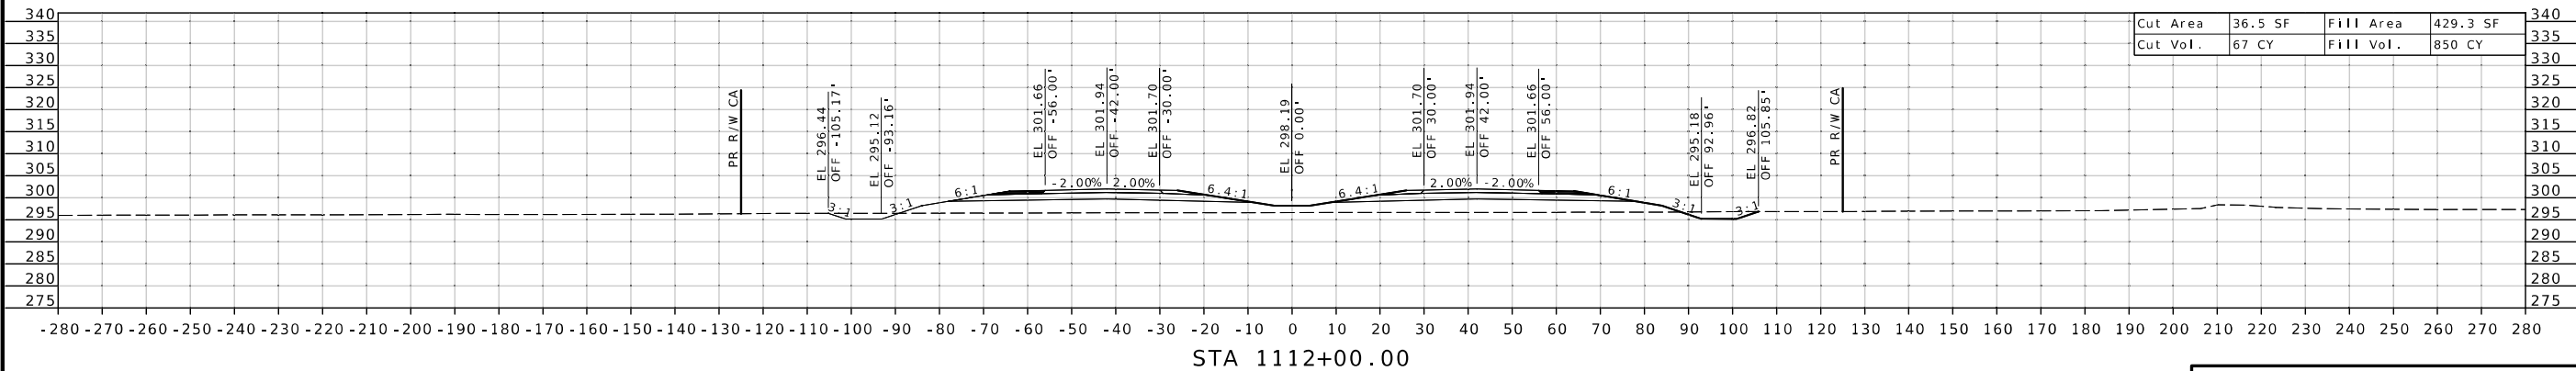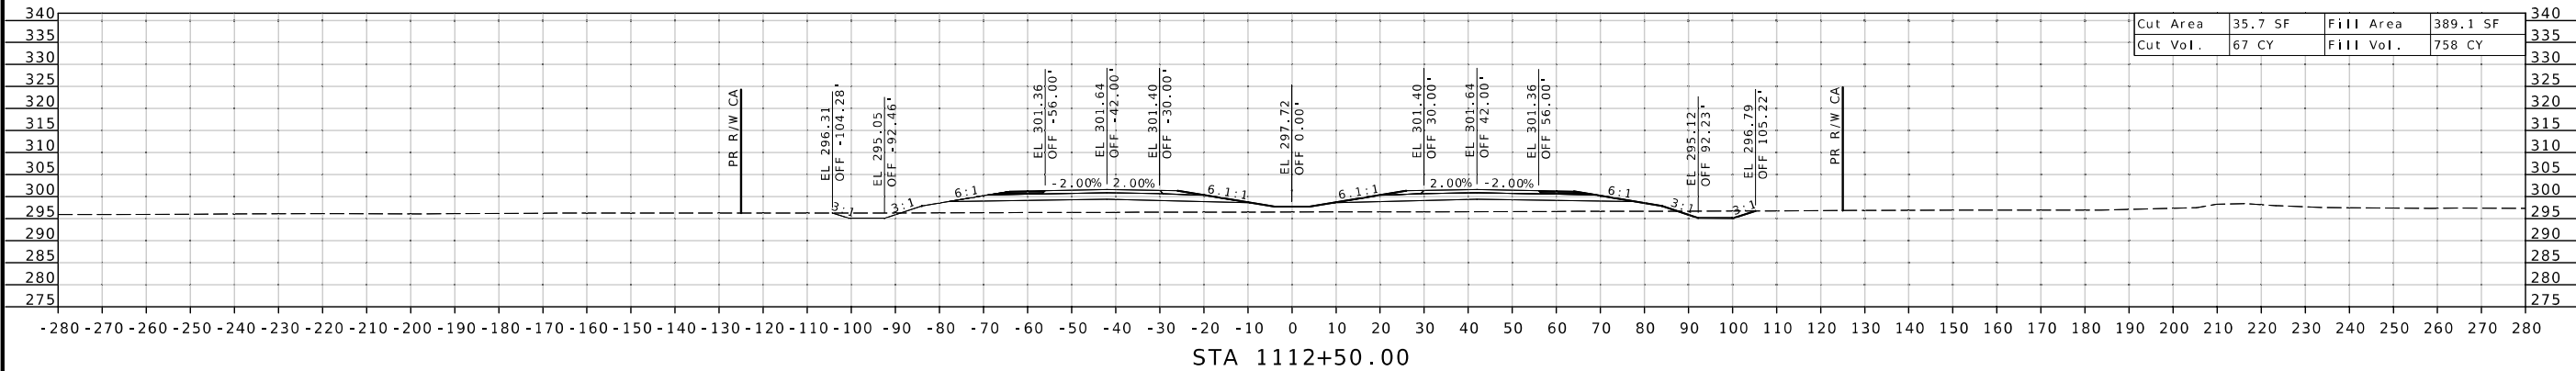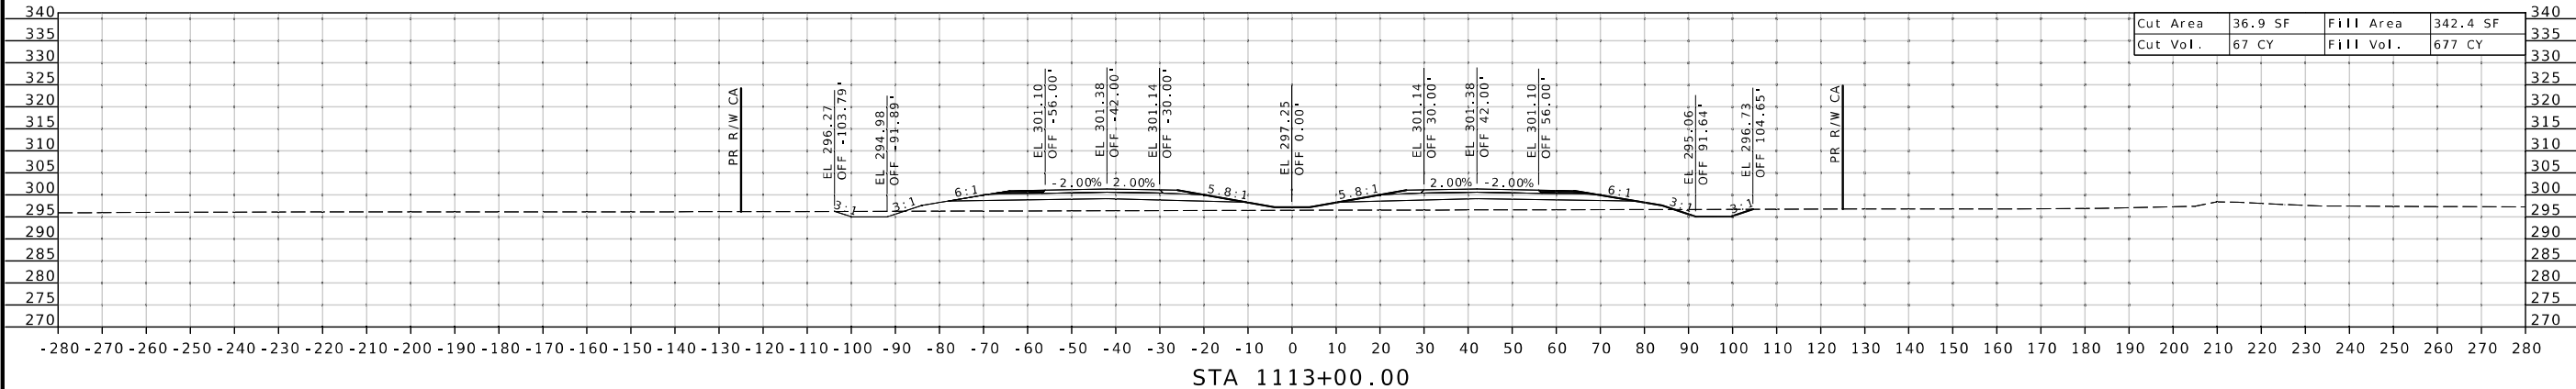

ROUTE 67

DATE	DESCRIPTION
.	.
.	.
.	.
.	.
.	.
.	.

MISSOURI HIGHWAYS AND TRANSPORTATION COMMISSION

105 WEST CAPITOL
JEFFERSON CITY, MO 65102
1-888-ASK-MODOT (1-888-275-6636)

Cape Girardeau, MO Office
3437 William St. Cape Girardeau, MO 63701
573-222-5632 / BFWengineers.com
Copyright© 2024

IF A SEAL IS PRESENT ON THIS SHEET IT HAS BEEN ELECTRONICALLY SEALED AND DATED.

STATE OF MISSOURI
ERIC KRAFFT
NUMBER E-30103
REGISTERED PROFESSIONAL ENGINEER

DISTRICT	SHEET NO.
SE	XS-89

JST0062

PROJECT NO.

BRIDGE NO. _____

--	--	--	--	--	--	--

	*	*	*	*	*	*

102	103	104	
-----	-----	

CAPIT
O 651
5-663WEST
 CITY, MO
 388-2771105 W
N CITT
(1-88PERSON
DDOT

JEFFREY SK-MC



1-800-368-1011



1

ce
63701
com

Office
au, MO
ineers.


Wu, MC
Mirardev
Weng**BF**

B e Girard
am St. C
2-56322


Copyright © 2024

343


2 AM 2/27/2026

 

ROUTE 67

 

ROUTE 67

 

ROUTE 67

DISCLAIMER
THE PROFESSIONAL WHOSE SIGNATURE AND PERSONAL SEAL APPEAR HEREON ASSUMES RESPONSIBILITY ONLY FOR WHAT APPEARS ON THIS PAGE, AND DISCLAIMS (PURSUANT TO SECTION 327.411 RSMO) SPECIFICATION, ESTIMATES, REPORTS, OR OTHER DOCUMENTS OR INSTRUMENTS NOT SEALED BY THE UNDERSIGNED PROFESSIONAL RELATING TO OR INTENDED TO BE USED FOR ANY PART OR PARTS OF THE PROJECT TO WHICH THIS PAGE REFERS.



DATE PREPARED
2/27/2026

ROUTE 67 STATE MO
DISTRICT SE SHEET NO. XS90

COUNTY
BUTLER

JOB NO.
JST0062

CONTRACT ID.
.



PROJECT NO.
.

BRIDGE NO.
.

DESCRIPTION	




DATE	

MISSOURI HIGHWAYS AND TRANSPORTATION COMMISSION	

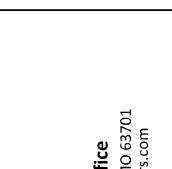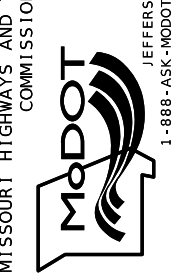

Cape Girardeau, MO Office
3437 William St. Cape Girardeau, MO 63701
573-222-5632 / BFWengineers.com
Copyright© 2024

IF A SEAL IS PRESENT ON THIS SHEET IT HAS BEEN ELECTRONICALLY SEALED AND DATED.

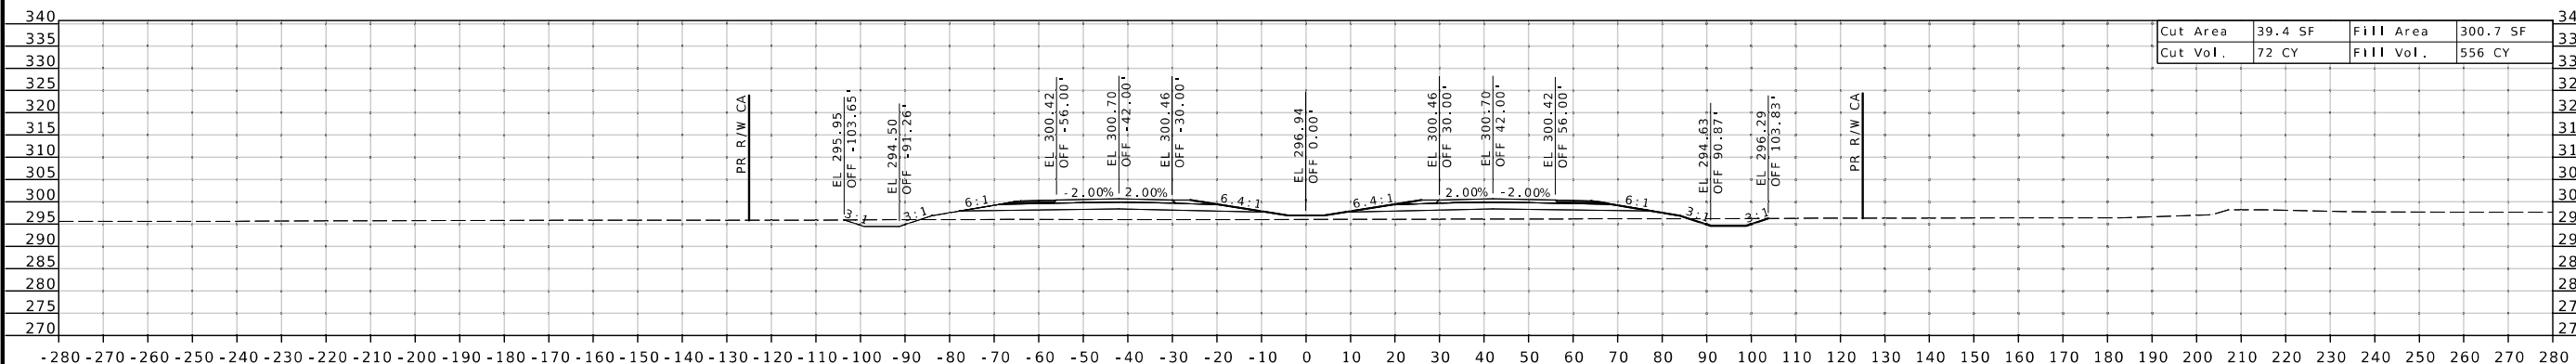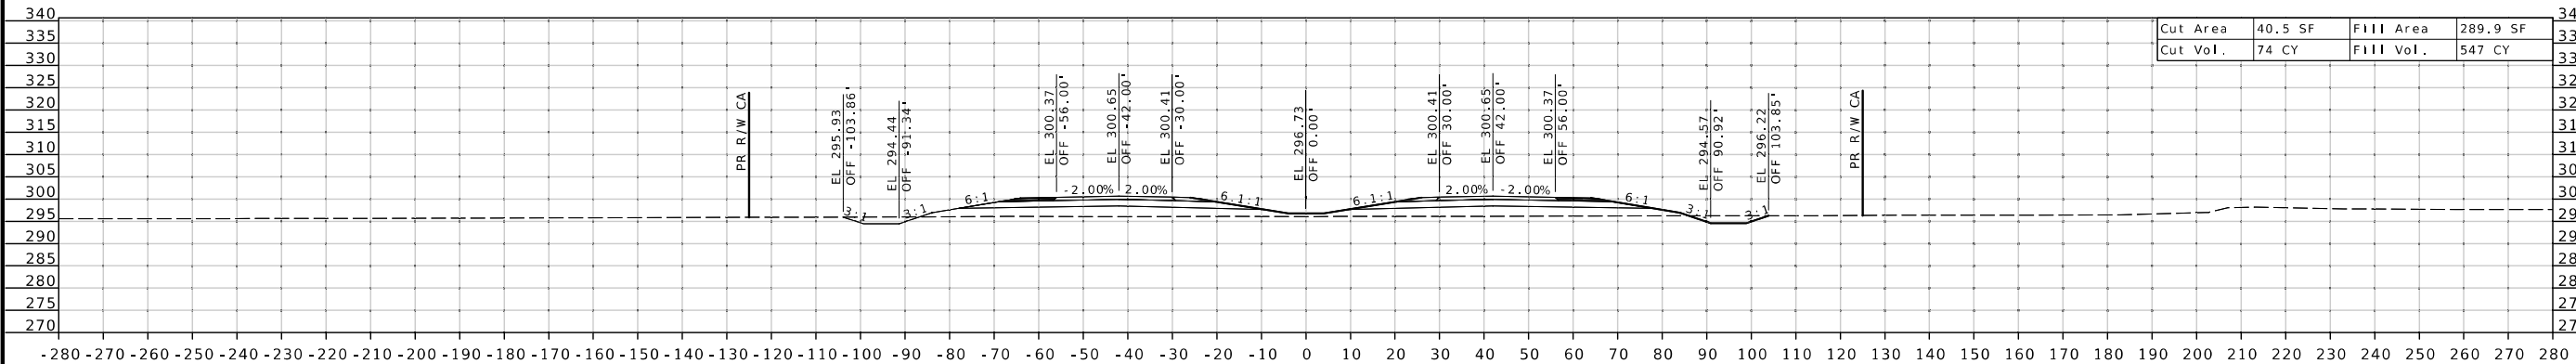
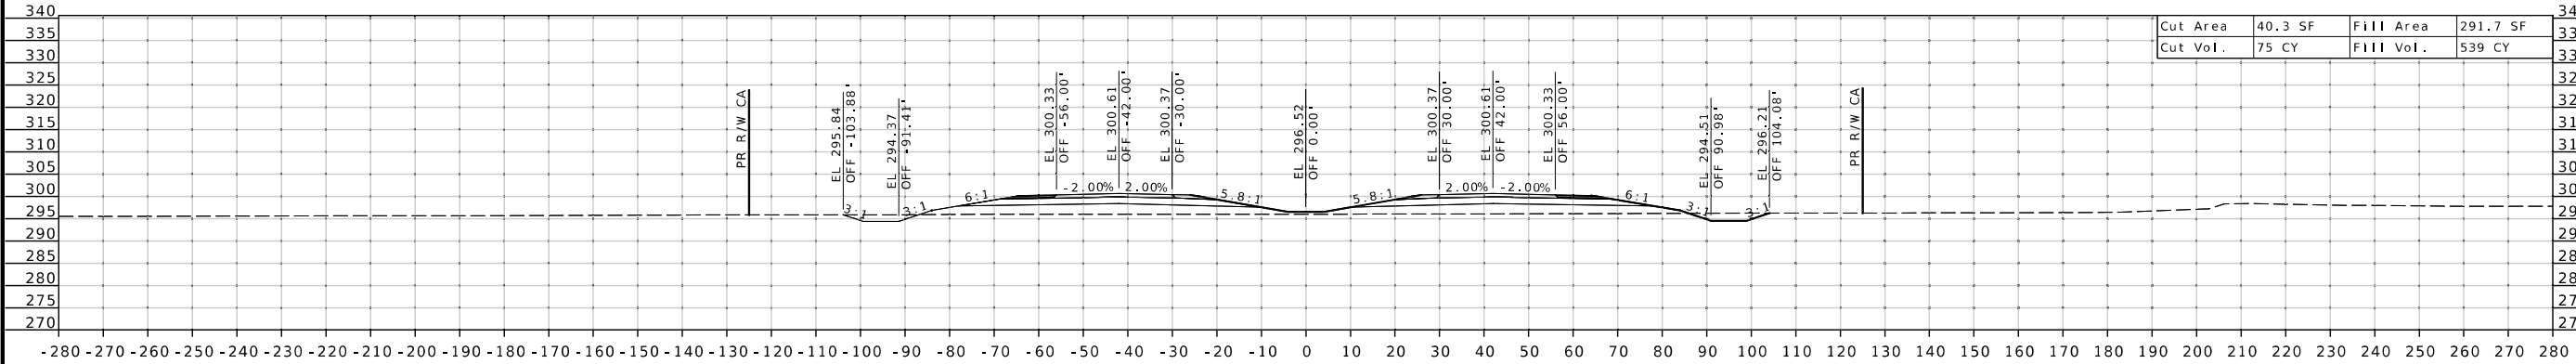


ROUTE 67

BRIDGE NO.

	340
	335
	330

320
315
310

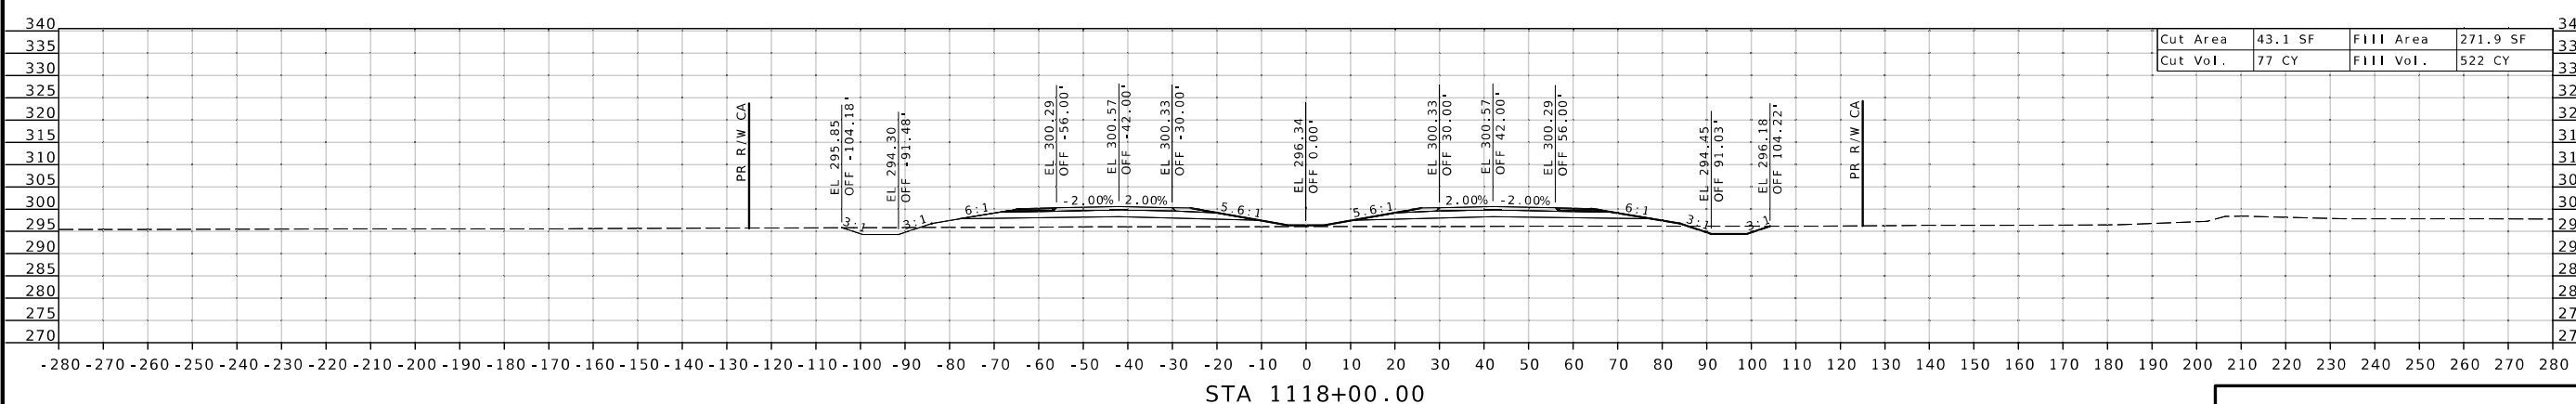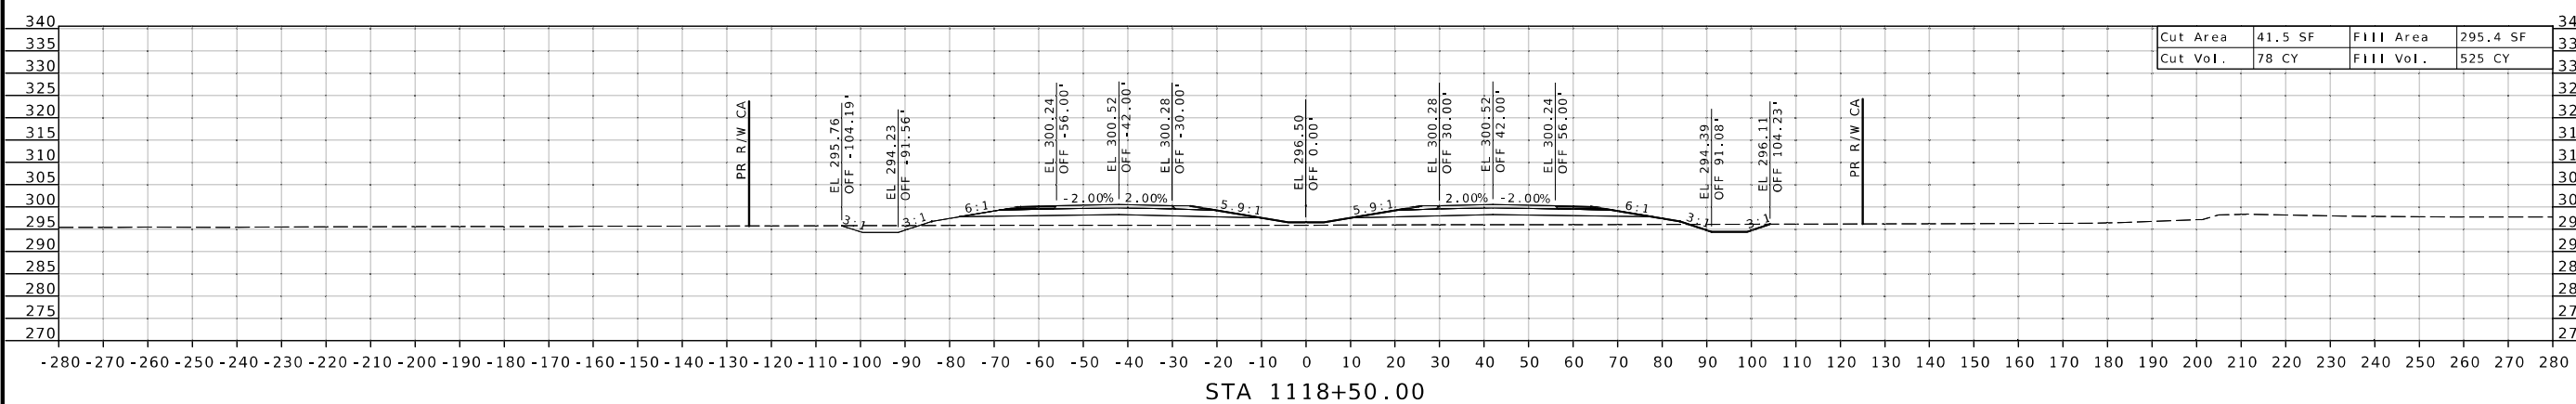

ROUTE 67

pw: //cmtengr-pw.bentley.com:cmt-connect-projects/Documents/ModOT/US67 Freeway Conversion - Phase 3/040908/Roadway/Sheets/ST0062 Current Plans/X5_069-105_ST00062_i20_US67_108500-114000 11:51:50 AM 2/27/2026

DISCLAIMER
THE PROFESSIONAL WHOSE SIGNATURE AND PERSONAL SEAL APPEAR HEREON ASSUMES RESPONSIBILITY ONLY FOR WHAT APPEARS ON THIS PAGE, AND DISCLAIMS (PURSUANT TO SECTION 327.411 RSMO) SPECIFICATION, ESTIMATES, REPORTS, OR OTHER DOCUMENTS OR INSTRUMENTS NOT SEALED BY THE UNDERSIGNED PROFESSIONAL RELATING TO OR INTENDED TO BE USED FOR ANY PART OR PARTS OF THE PROJECT TO WHICH THIS PAGE REFERS.



DATE PREPARED
2/27/2026

ROUTE 67 STATE MO
DISTRICT SE SHEET NO. XS92

COUNTY
BUTLER

JOB NO.
JST0062

CONTRACT ID.
.

PROJECT NO.
.

BRIDGE NO.
.




DESCRIPTION
.
.
.
.
.
.

DATE
.
.
.
.
.
.

MISSOURI HIGHWAYS AND TRANSPORTATION COMMISSION

105 WEST CAPITOL
JEFFERSON CITY, MO 65102
1-888-ASK-MODOT (1-888-275-6636)

Cape Girardeau, MO Office
3437 William St. Cape Girardeau, MO 63701
573-222-5632 / BFWengineers.com
Copyright© 2024

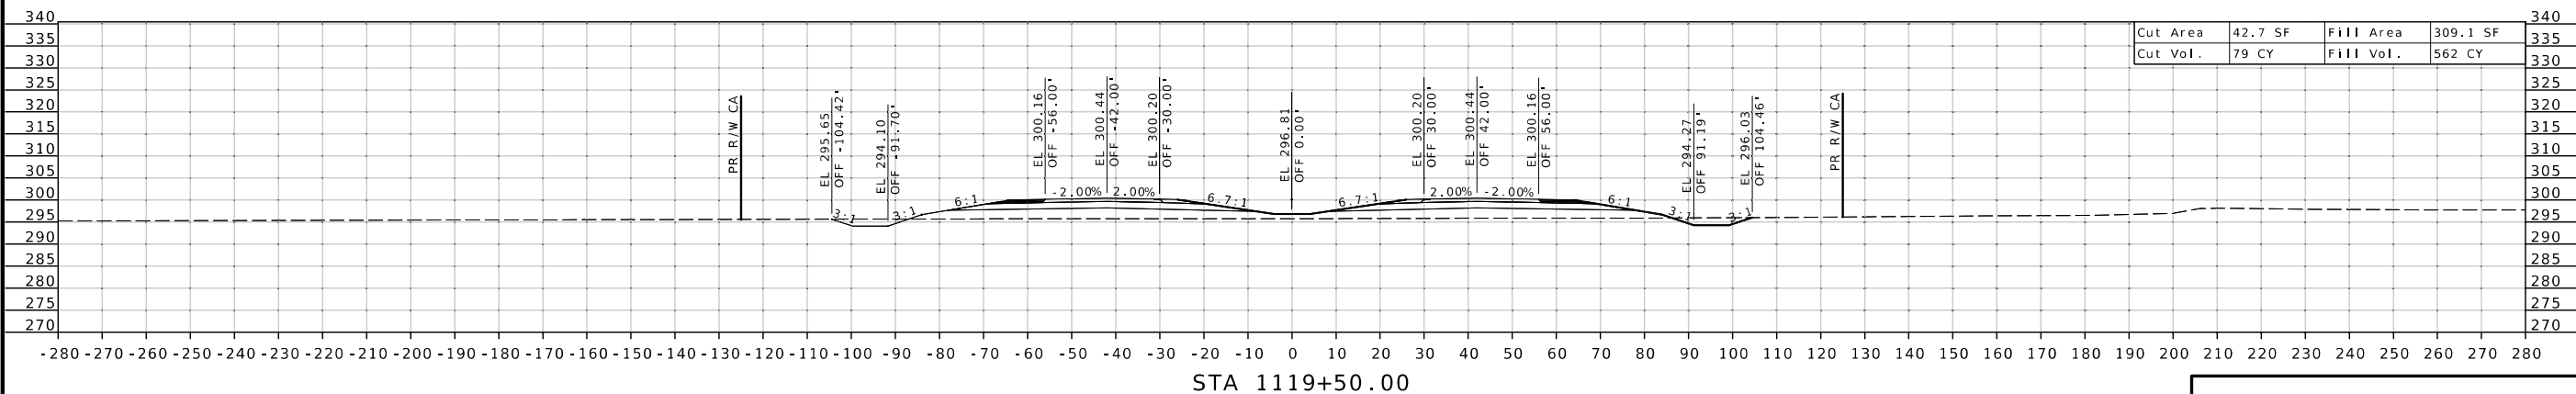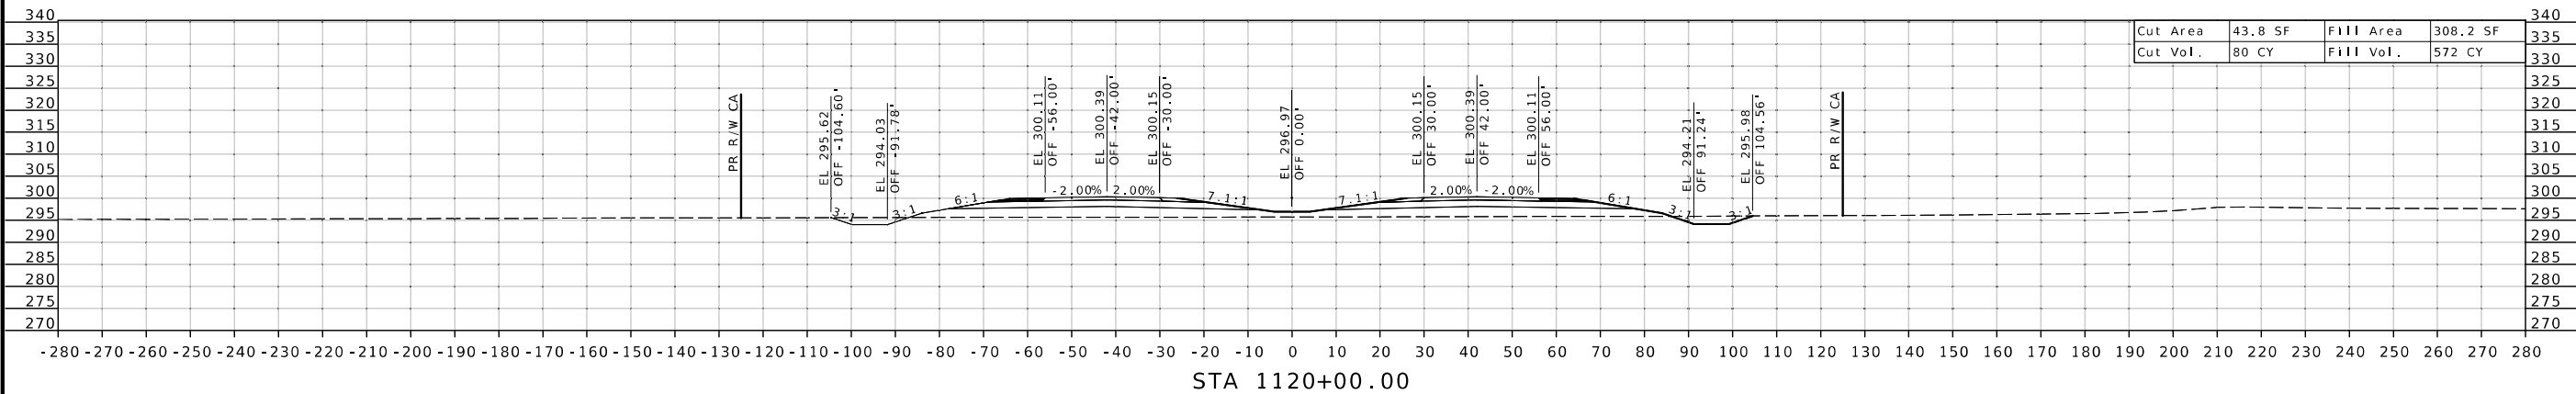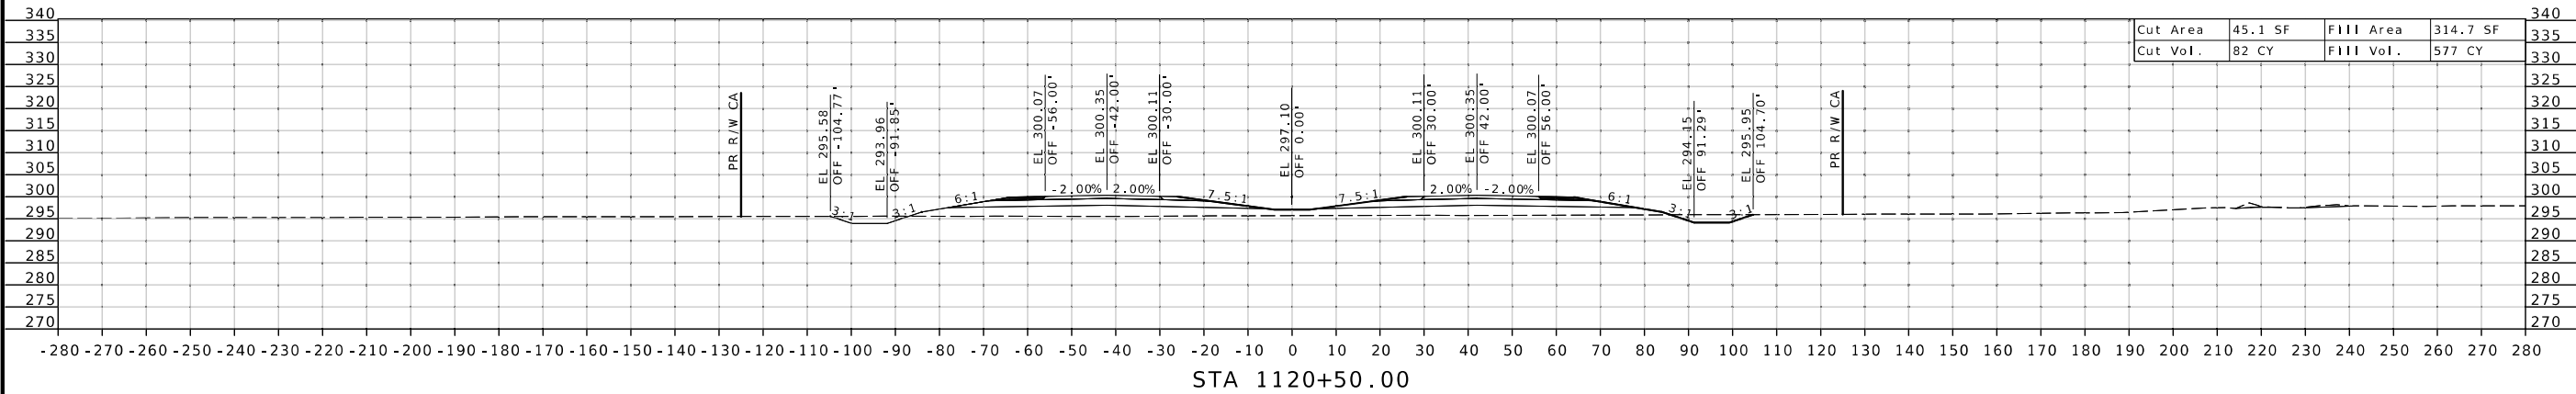

ROUTE 67

STATE OF MISSOURI
ERIC KRAFF
NUMBER E-30103
REGISTERED PROFESSIONAL ENGINEER

DISTRICT	SHEET NO.
SE	XS-93

JST0062




PROJECT NO.

BRIDGE NO.



MISSOURI DEPARTMENT OF
TRANSPORTATION
COMMISSION

100

   

pw://cmtengr-pw.bentley.com:cmt-connect-projects/Documents/ModOT/US67 Freeway Conversion - Phase 3/040908/Roadway/Sheets/ST0062 Current Plans/XS 069-105 ST00062 120 US67 108500-114000 11:51:59 AM 2/27/2026

ROUTE 67	STATE MO
-------------	-------------

COUNTY
BUTLER

CONTRACT ID.

BRIDGE NO.
 .[illegible]

--	--	--	--	--	--	--

[illegible]

.	.	.	.	.	.	.

--	--	--	--	--	--	--	--

T CA
MO
275-

105
SON (1
T (1






1356

63701
com

W, MO
rardea
Wengi

B Girard
St. Charles
5632

3437 57

 
 
 


pw://cmtengr-pw.bentley.com:cmt-connect-projects/Documents/ModOT/US67 Freeway Conversion - Phase 3/040908/Roadway/Sheets/ST0062 Current Plans/XS 069-105 ST00062 i20 US67 108500-114000 11:52:03 AM 2/27/2026

DISCLAIMER
THE PROFESSIONAL WHOSE SIGNATURE AND PERSONAL SEAL APPEAR HEREON ASSUMES RESPONSIBILITY ONLY FOR WHAT APPEARS ON THIS PAGE, AND DISCLAIMS (PURSUANT TO SECTION 327.411 RSMO) SPECIFICATION, ESTIMATES, REPORTS, OR OTHER DOCUMENTS OR INSTRUMENTS NOT SEALED BY THE UNDERSIGNED PROFESSIONAL RELATING TO OR INTENDED TO BE USED FOR ANY PART OR PARTS OF THE PROJECT TO WHICH THIS PAGE REFERS.



DATE PREPARED 2/27/2026	
ROUTE 67	STATE MO
DISTRICT SE	SHEET NO. XS95
COUNTY BUTLER	
JOB NO. JST0062	
CONTRACT ID. .	
PROJECT NO. .	
BRIDGE NO. .	

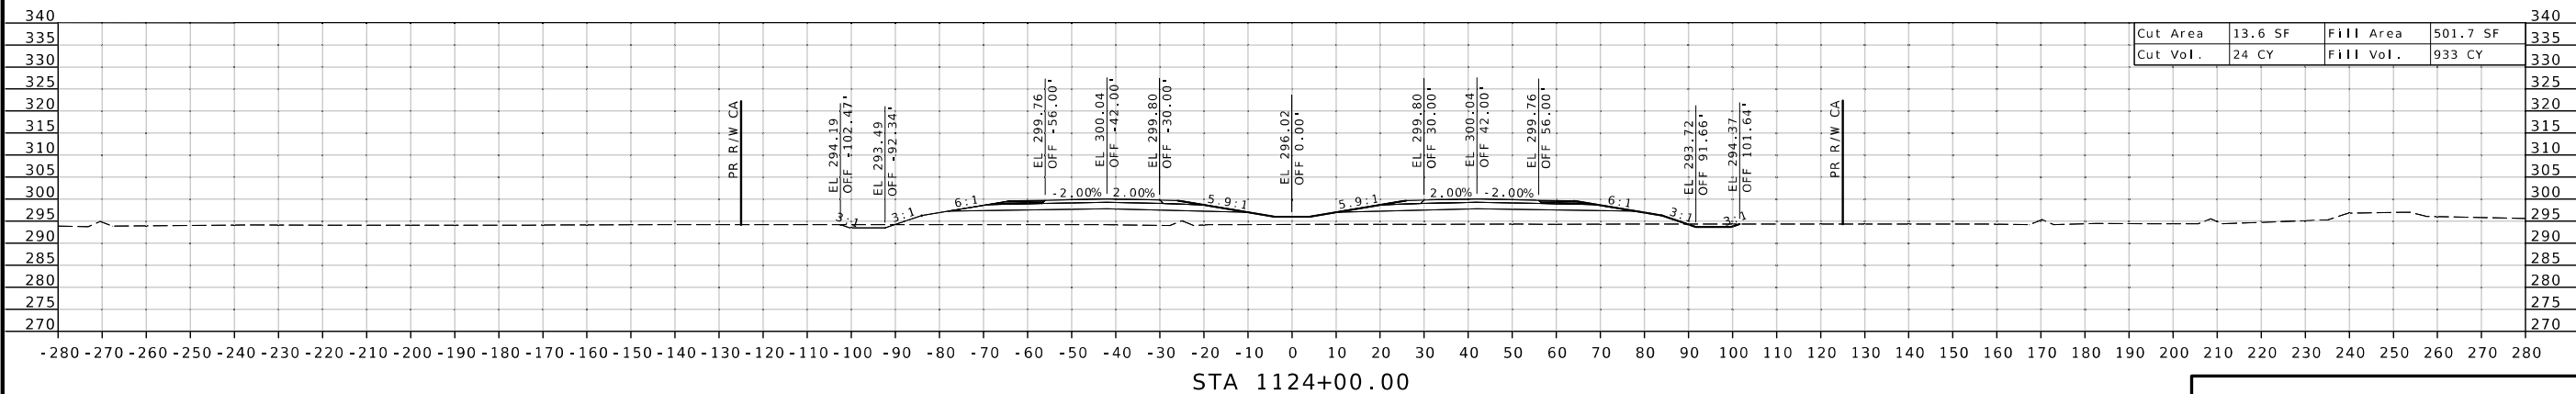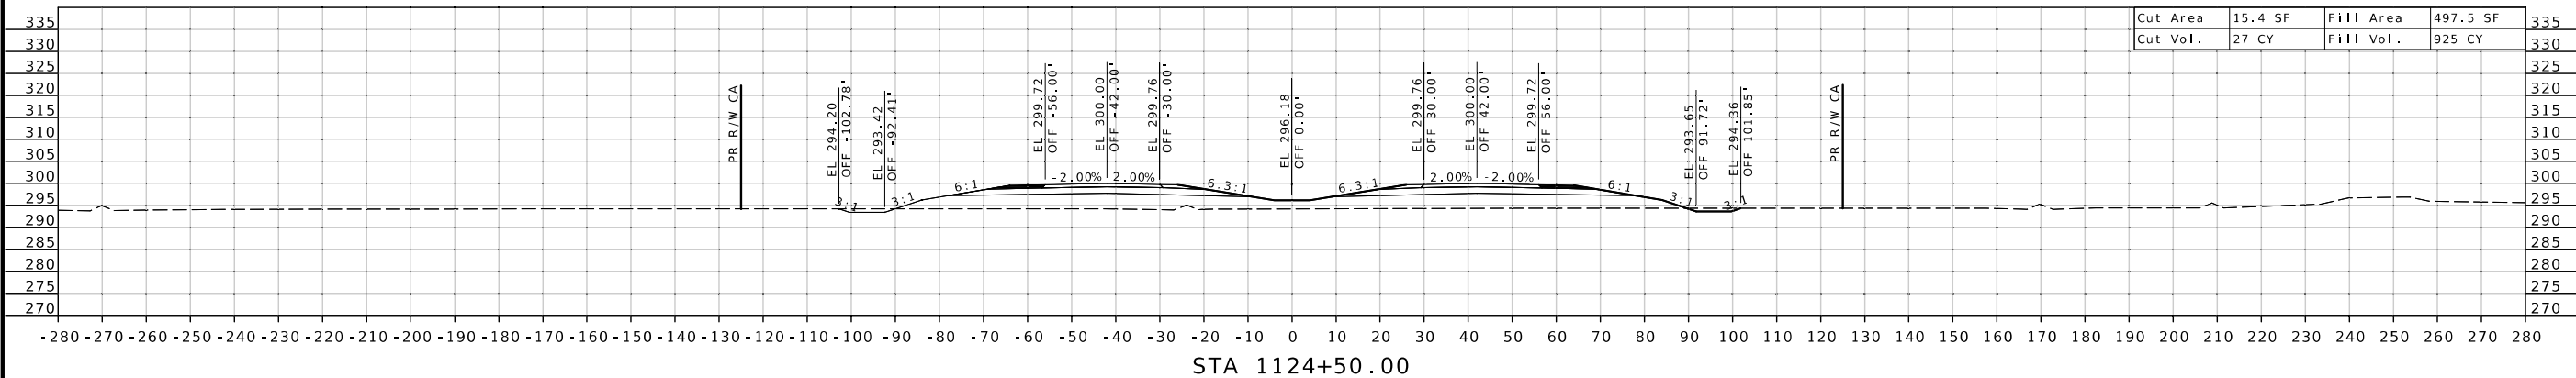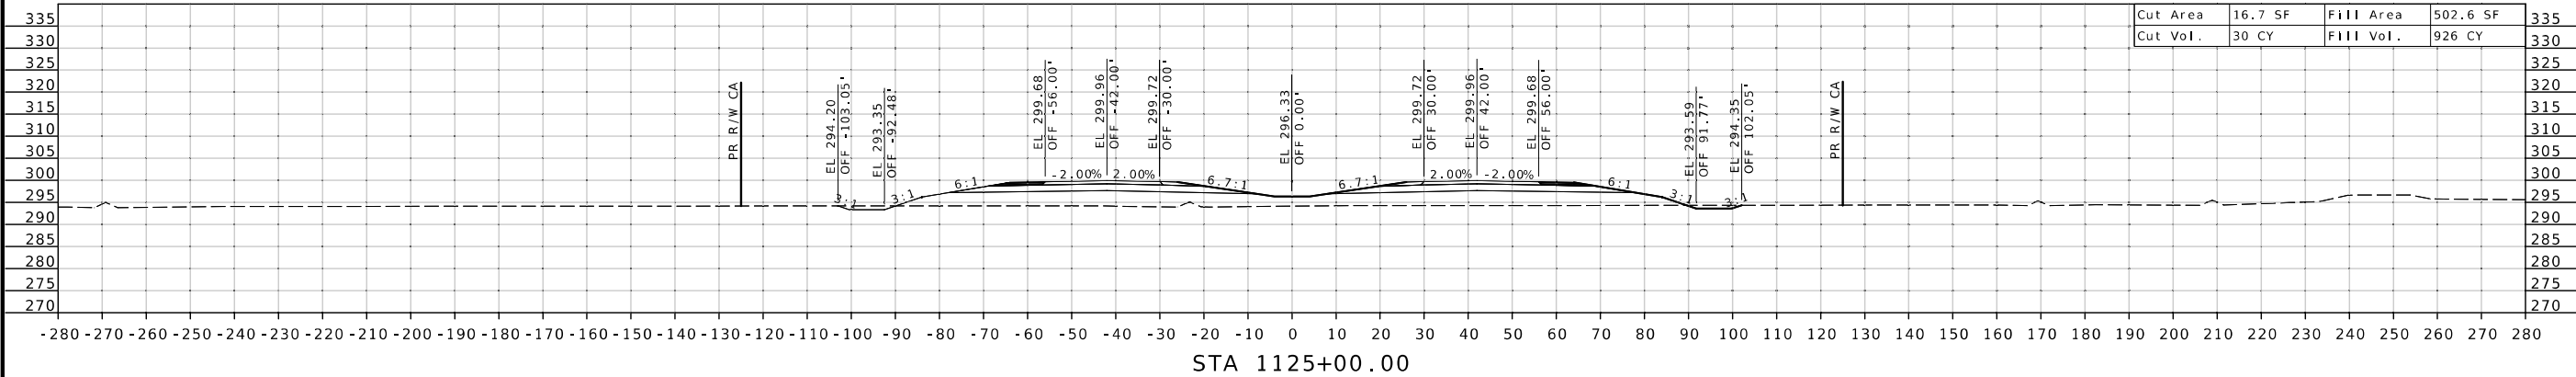

ROUTE 67

MISSOURI HIGHWAYS AND TRANSPORTATION COMMISSION

105 WEST CAPITOL
JEFFERSON CITY, MO 65102
1-888-ASK-MODOT (1-888-275-6636)

Cape Girardeau, MO Office
3437 William St. Cape Girardeau, MO 63701
573-222-5632 / BFWengineers.com

Copyright© 2024

IF A SEAL IS PRESENT ON THIS SHEET IT HAS BEEN ELECTRONICALLY SEALED AND DATED.

DISTRICT	SHEET NO
S.E	XS-96

JOB NO.
JST0062

PROJECT NO.

BRIDGE NO.




105 WEST CAPITOL
JEFFERSON CITY, MO 65102
1-800-452-6263



Cape Girardeau, MO Office
3437 William St. Cape Girardeau, MO 63701
573-222-5632 / BFWengineers.com

Copyright © 2024

IF A SEAL IS PRESENT ON THIS SHEET IT HAS BEEN ELECTRONICALLY SEALED AND DATED.

 

pw://cmtengr-pw.bentley.com:cmt-connect-projects/Documents/MoDOT/US67 Freeway Conversion - Phase 3/040908/Roadway/Sheets/ST0062 Current Plans/XS_069-105_ST00062.i20 US67 108500-114000 11:52:11 AM 2/27/2026

DISCLAIMER
THE PROFESSIONAL WHOSE SIGNATURE AND PERSONAL SEAL APPEAR HEREON ASSUMES RESPONSIBILITY ONLY FOR WHAT APPEARS ON THIS PAGE, AND DISCLAIMS (PURSUANT TO SECTION 327.411 RSMO) SPECIFICATION, ESTIMATES, REPORTS, OR OTHER DOCUMENTS OR INSTRUMENTS NOT SEALED BY THE UNDERSIGNED PROFESSIONAL RELATING TO OR INTENDED TO BE USED FOR ANY PART OR PARTS OF THE PROJECT TO WHICH THIS PAGE REFERS.



DATE PREPARED
2/27/2026
ROUTE **67** STATE **MO**
DISTRICT **SE** SHEET NO. **XS97**

COUNTY
BUTLER
JOB NO.
JST0062
CONTRACT ID.
.




PROJECT NO.
.
BRIDGE NO.
.

DATE	DESCRIPTION
.	.
.	.
.	.
.	.
.	.
.	.

MISSOURI HIGHWAYS AND TRANSPORTATION COMMISSION

105 WEST CAPITOL
JEFFERSON CITY, MO 65102
1-888-ASK-MODOT (1-888-275-6636)

Cape Girardeau, MO Office
3437 William St. Cape Girardeau, MO 63701
573-222-5632 / BFWengineers.com
Copyright© 2024

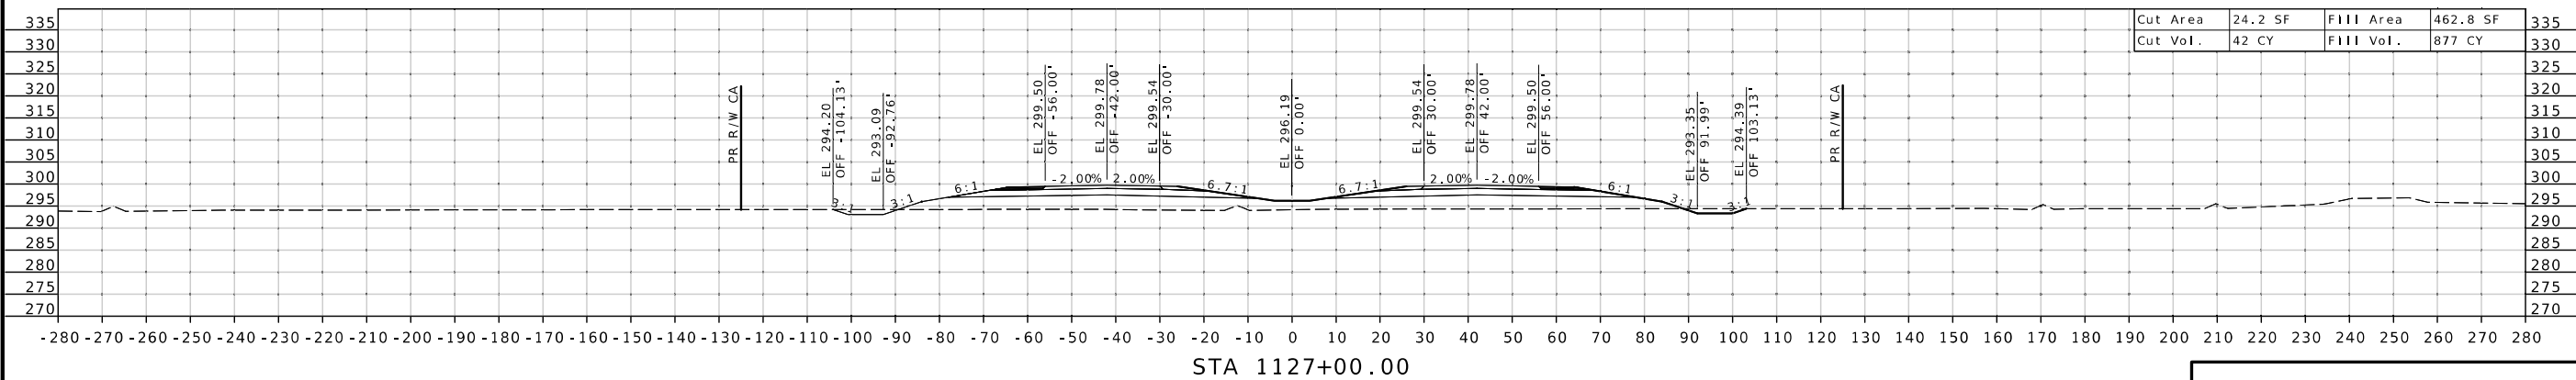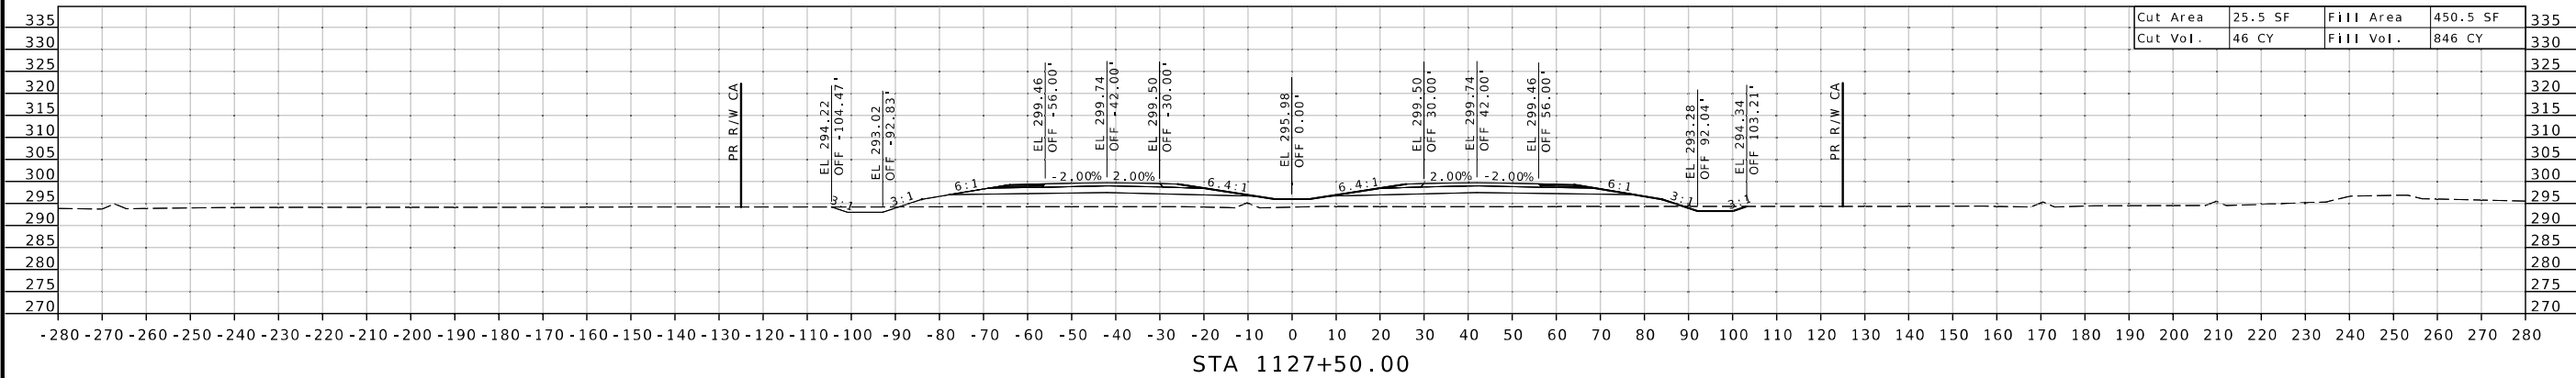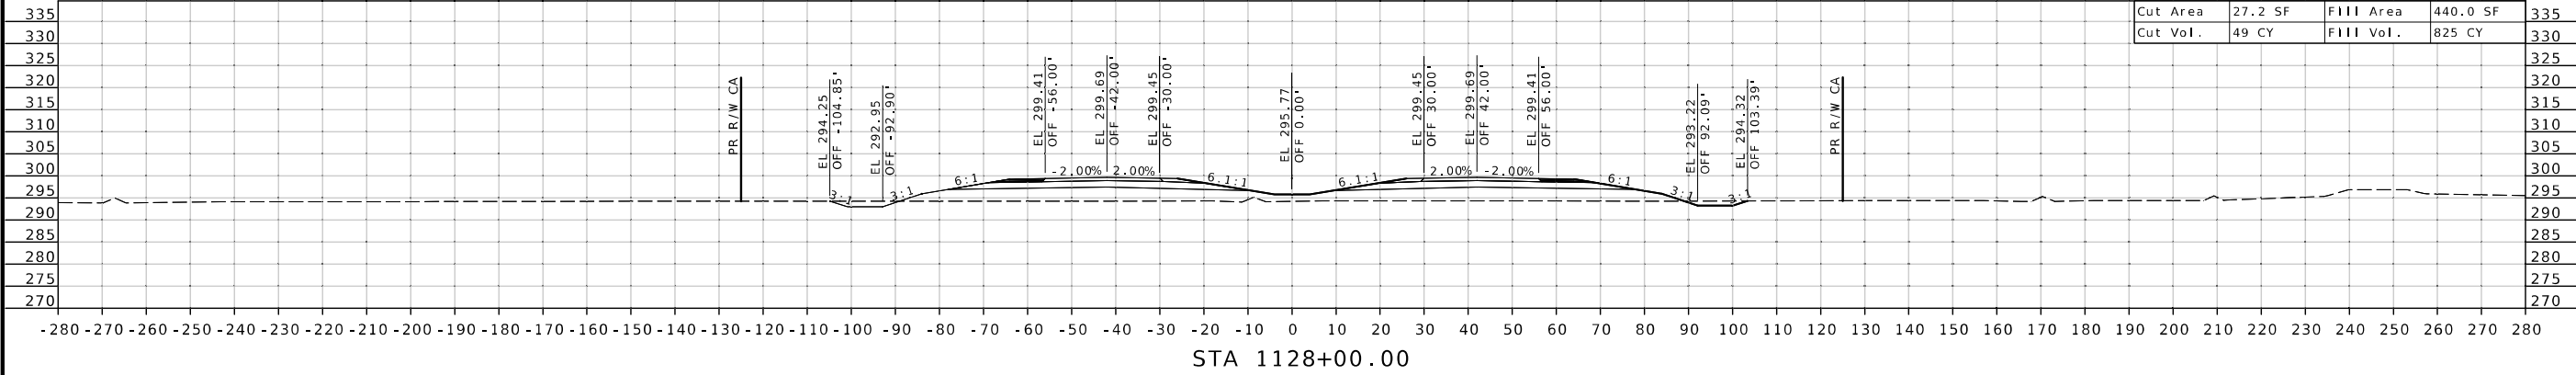

ROUTE 67

A circular professional engineer seal for the State of Missouri. The outer ring contains the text "STATE OF MISSOURI" at the top and "REGISTERED PROFESSIONAL ENGINEER" at the bottom. In the center, the name "ERIC KRAFE" is printed above "NUMBER E-30103". A handwritten signature is scrawled across the seal.

BRIDGE NO.

The diagram illustrates a cross-section of a road project. The vertical axis represents elevation in feet, ranging from 270 to 335. The horizontal axis represents stationing, ranging from -280 to 280, with a specific point marked as STA 1128+50.00. The profile shows a road with a central crown and side slopes. Key features include:

- PR R/W CA** (Proposed Right of Way Centerline) at station -125 and 125.
- EL 294.17 OFF -104.88'** at station -100.
- EL 292.89 OFF -92.97'** at station -90.
- EL 299.37 OFF -56.00'** at station -60.
- EL 299.65 OFF -42.00'** at station -40.
- EL 299.41 OFF -30.00'** at station -30.
- EL 295.56 OFF 0.00'** at station 0.
- EL 299.41 OFF 30.00'** at station 30.
- EL 299.65 OFF 42.00'** at station 40.
- EL 299.37 OFF 56.00'** at station 60.
- EL 293.16 OFF 92.15'** at station 90.
- EL 294.30 OFF 103.56'** at station 100.

 Slopes are indicated as 3:1, 6:1, 2.00%, and 5.8:1. A summary table on the right provides cut and fill areas and volumes.

Cut Area	28.0 SF	Fill Area	437.0 SF
Cut Vol.	51 CY	Fill Vol.	812 CY

[illegible]

MISSOURI DEPARTMENT OF TRANSPORTATION
COMMISSION

105 WEST CAPITOL
JEFFERSON CITY, MO 65102
1-888-ASK-MODOT (1-888-275-6636)

BFW^{US}

DISCLAIMER
THE PROFESSIONAL WHOSE SIGNATURE AND PERSONAL SEAL APPEAR HEREON ASSUMES RESPONSIBILITY ONLY FOR WHAT APPEARS ON THIS PAGE, AND DISCLAIMS (PURSUANT TO SECTION 327.411 RSMO) SPECIFICATION, ESTIMATES, REPORTS, OR OTHER DOCUMENTS OR INSTRUMENTS NOT SEALED BY THE UNDERSIGNED PROFESSIONAL RELATING TO OR INTENDED TO BE USED FOR ANY PART OR PARTS OF THE PROJECT TO WHICH THIS PAGE REFERS.



DATE PREPARED
2/27/2026
ROUTE **67** STATE **MO**
DISTRICT **SE** SHEET NO. **XS100**

COUNTY
BUTLER
JOB NO.
JST0062
CONTRACT ID.
.

PROJECT NO.
.
BRIDGE NO.
.




DESCRIPTION
.
.
.
.
.
.

DATE
.
.
.
.
.
.

MISSOURI HIGHWAYS AND TRANSPORTATION COMMISSION

105 WEST CAPITOL
JEFFERSON CITY, MO 65102
1-888-ASK-MODOT (1-888-275-6636)

Cape Girardeau, MO Office
3437 William St. Cape Girardeau, MO 63701
573-222-5632 / BFWengineers.com
Copyright© 2024

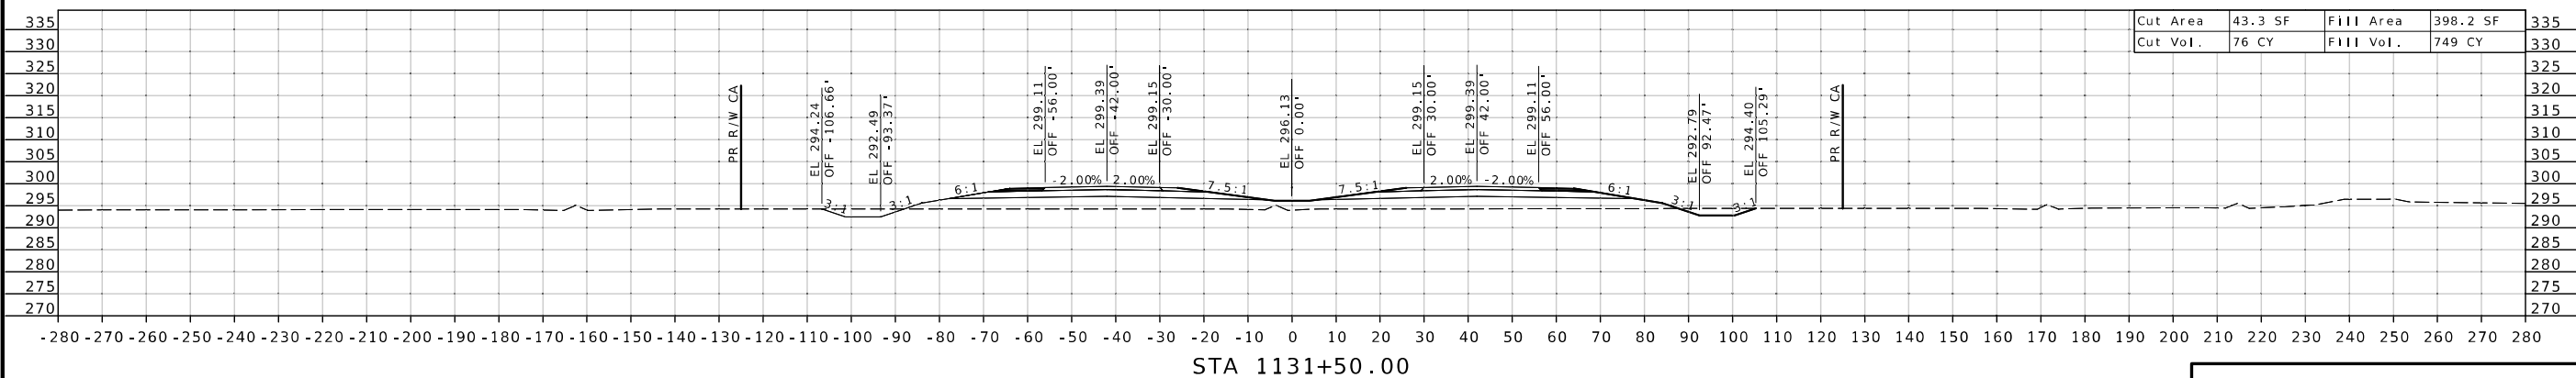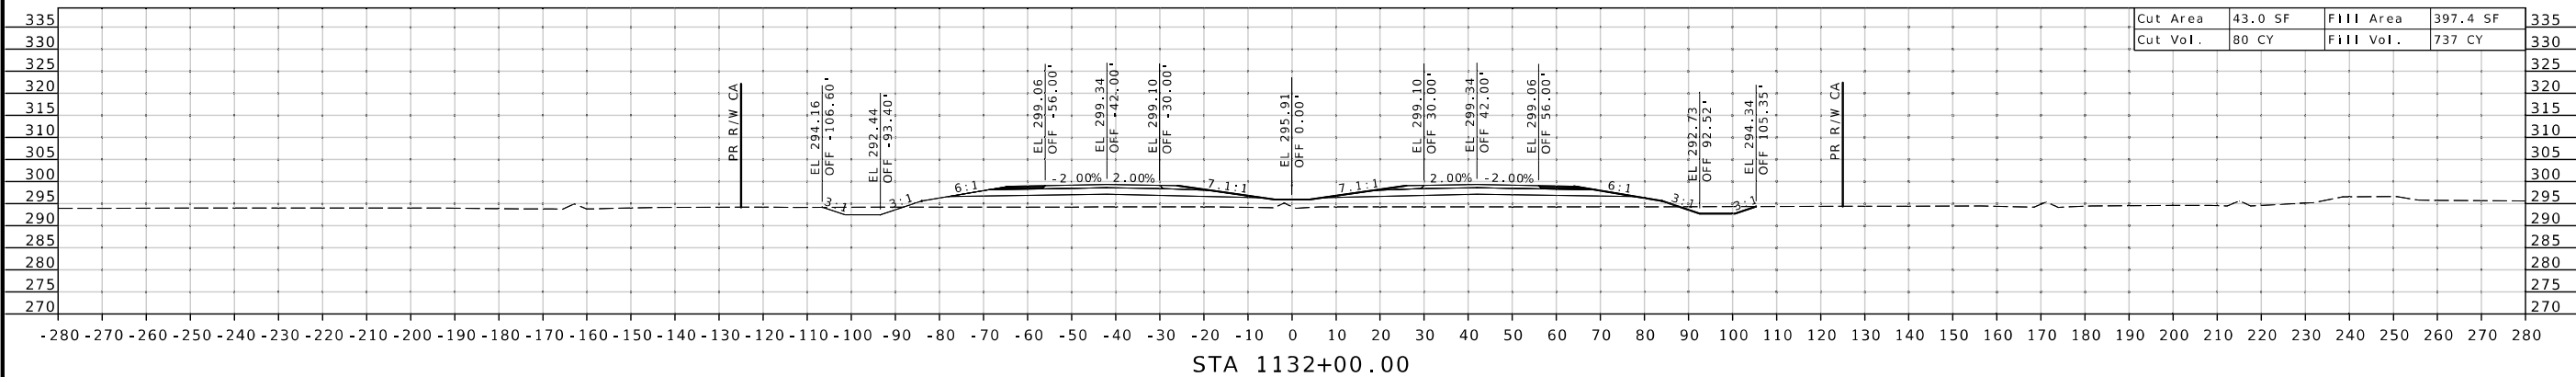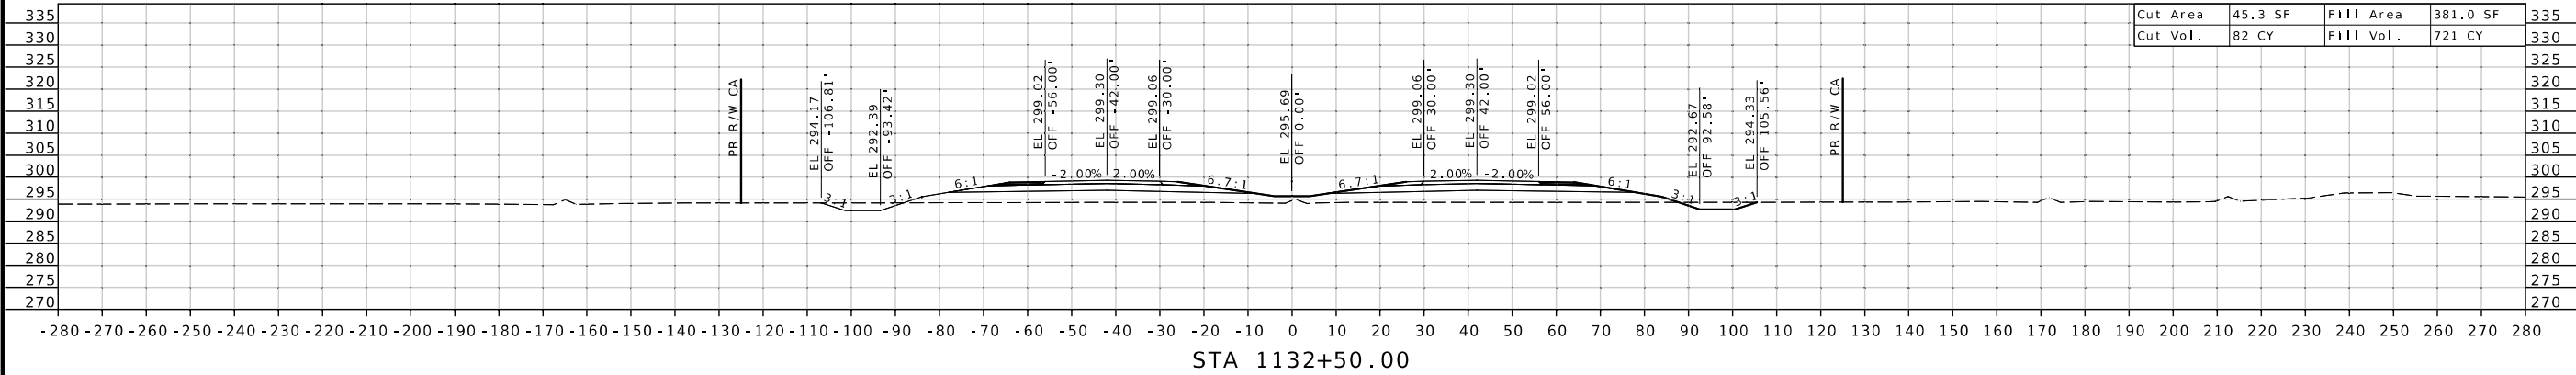


ROUTE 67

A circular professional engineer seal for the State of Missouri. The outer ring contains the text "STATE OF MISSOURI" at the top and "REGISTERED PROFESSIONAL ENGINEER" at the bottom. In the center, the name "ERIC KRAZ" is printed above "NUMBER E-30103". A handwritten signature is scrawled across the seal.

BRIDGE NO.
.


MISSOURI HIGHWAYS AND TRANSPORTATION COMMISSION
 105 WEST CAPITOL
 JEFFERSON CITY, MO 65102

BFW

 

ROUTE 67

DISCLAIMER
THE PROFESSIONAL WHOSE SIGNATURE AND PERSONAL SEAL APPEAR HEREON ASSUMES RESPONSIBILITY ONLY FOR WHAT APPEARS ON THIS PAGE, AND DISCLAIMS (PURSUANT TO SECTION 327.411 RSMO) SPECIFICATION, ESTIMATES, REPORTS, OR OTHER DOCUMENTS OR INSTRUMENTS NOT SEALED BY THE UNDERSIGNED PROFESSIONAL RELATING TO OR INTENDED TO BE USED FOR ANY PART OR PARTS OF THE PROJECT TO WHICH THIS PAGE REFERS.



DATE PREPARED
2/27/2026
ROUTE **67** STATE **MO**
DISTRICT **SE** SHEET NO. **XS102**

COUNTY
BUTLER
JOB NO.
JST0062
CONTRACT ID.
.

PROJECT NO.
.
BRIDGE NO.
.

DESCRIPTION
.
.
.
.
.
.




DATE

.	.	.	.	.	.
---	---	---	---	---	---

MISSOURI HIGHWAYS AND TRANSPORTATION COMMISSION

105 WEST CAPITOL
JEFFERSON CITY, MO 65102
1-888-ASK-MODOT (1-888-275-6636)

Cape Girardeau, MO Office
3437 William St. Cape Girardeau, MO 63701
573-222-5632 / BFWengineers.com
Copyright© 2024

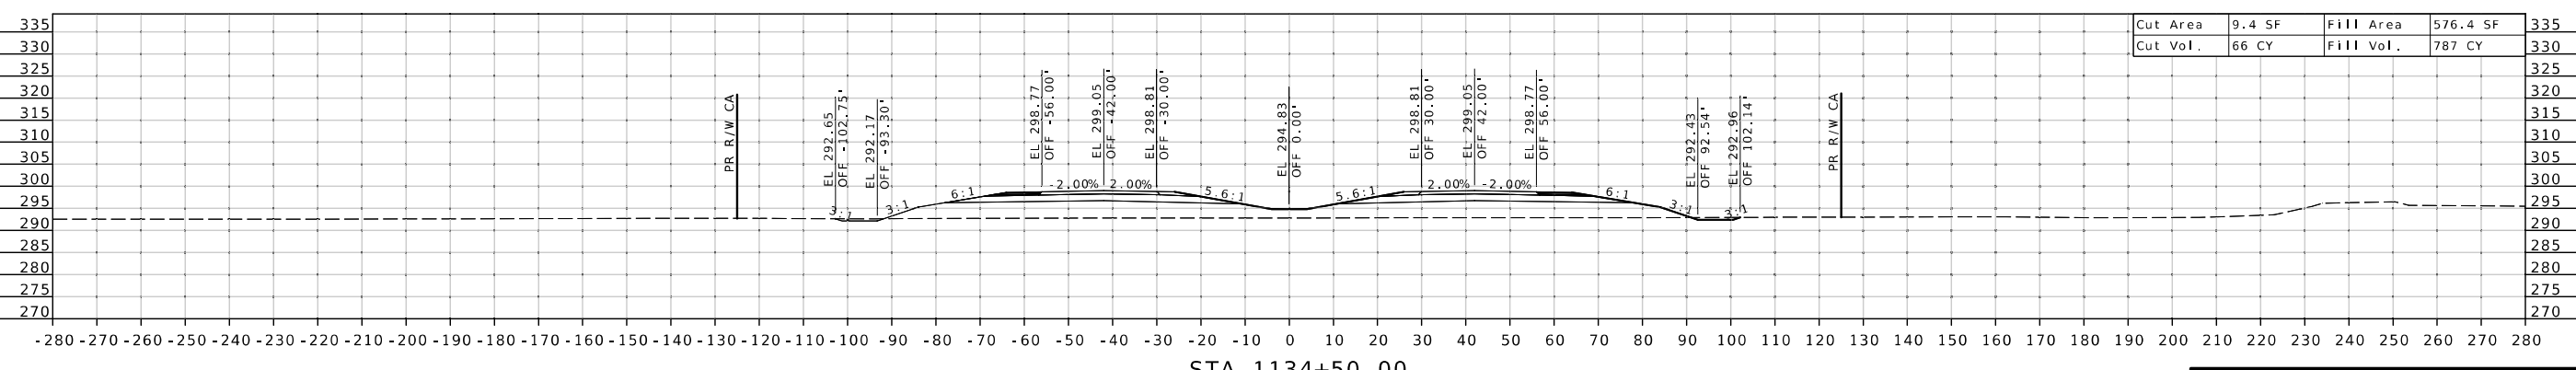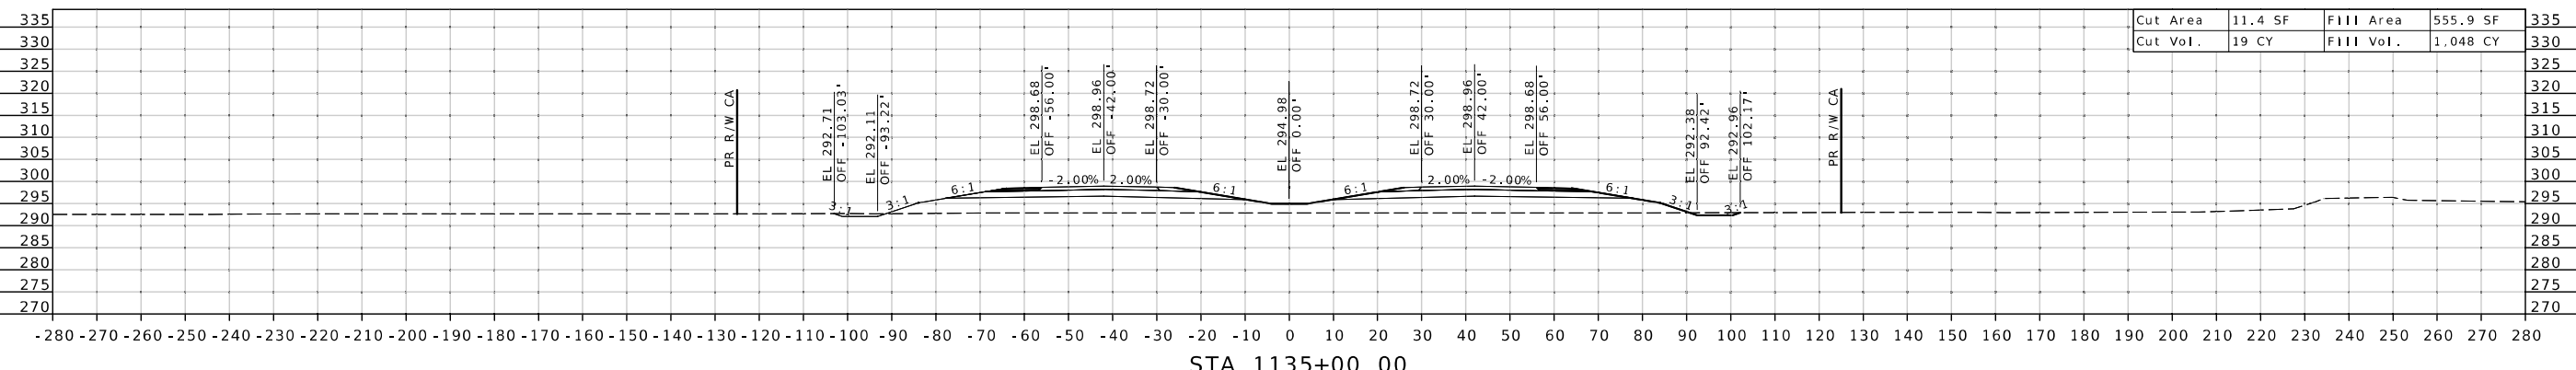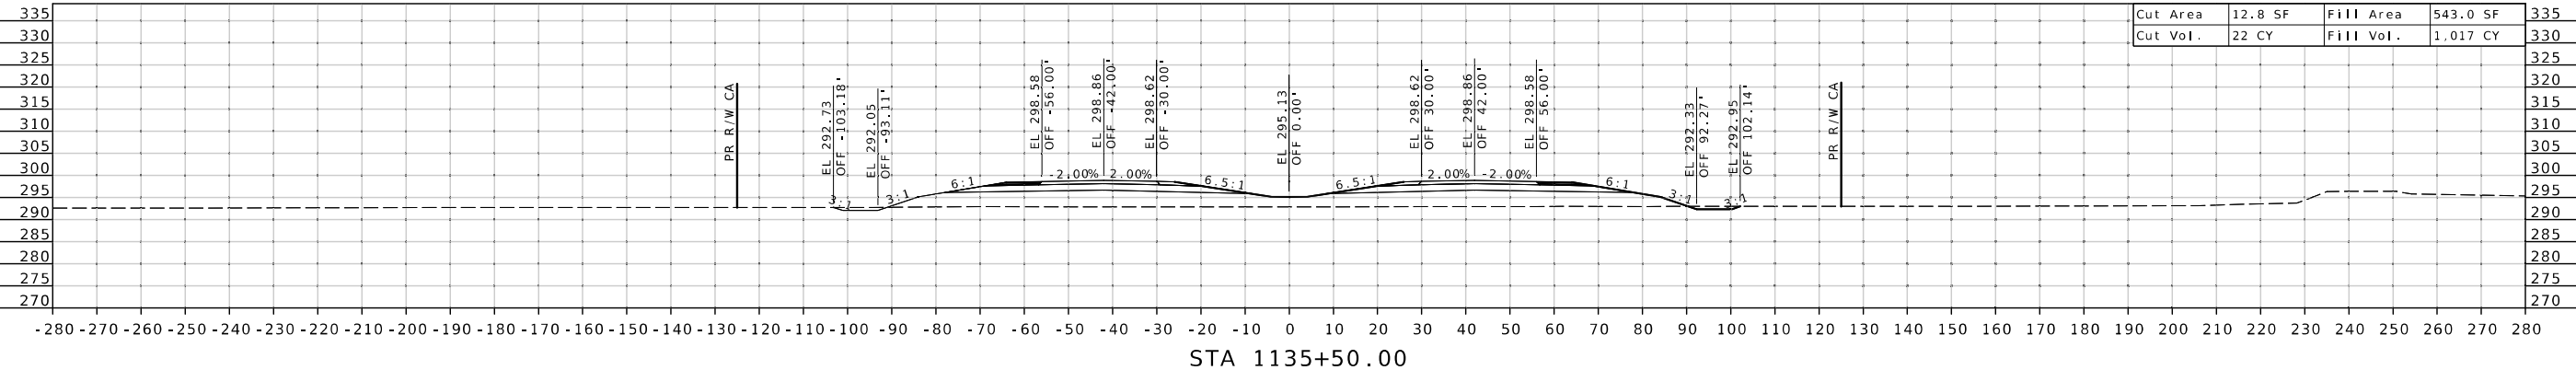

ROUTE 67

DISCLAIMER
THE PROFESSIONAL WHOSE SIGNATURE AND PERSONAL SEAL APPEAR HEREON ASSUMES RESPONSIBILITY ONLY FOR WHAT APPEARS ON THIS PAGE, AND DISCLAIMS (PURSUANT TO SECTION 327.411 RSMO) SPECIFICATION, ESTIMATES, REPORTS, OR OTHER DOCUMENTS OR INSTRUMENTS NOT SEALED BY THE UNDERSIGNED PROFESSIONAL RELATING TO OR INTENDED TO BE USED FOR ANY PART OR PARTS OF THE PROJECT TO WHICH THIS PAGE REFERS.



DATE PREPARED
2/27/2026
ROUTE **67** STATE **MO**
DISTRICT **SE** SHEET NO. **XS104**

COUNTY
BUTLER
JOB NO.
JST0062
CONTRACT ID.
.

PROJECT NO.
.
BRIDGE NO.
.




DESCRIPTION
.
.
.
.
.
.

DATE
.
.
.
.
.
.

MISSOURI HIGHWAYS AND TRANSPORTATION COMMISSION

105 WEST CAPITOL
JEFFERSON CITY, MO 65102
1-888-ASK-MODOT (1-888-275-6636)

Cape Girardeau, MO Office
3437 William St. Cape Girardeau, MO 63701
573-222-5632 / BFWengineers.com
Copyright© 2024

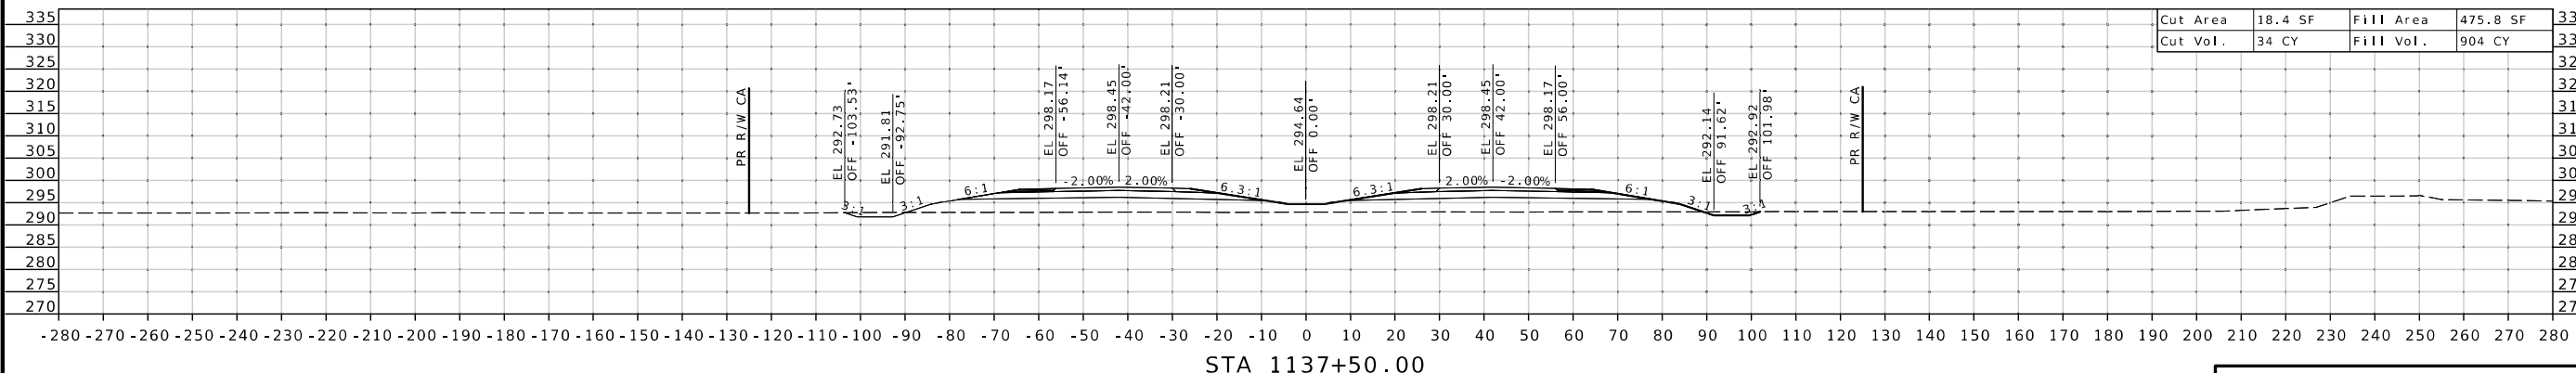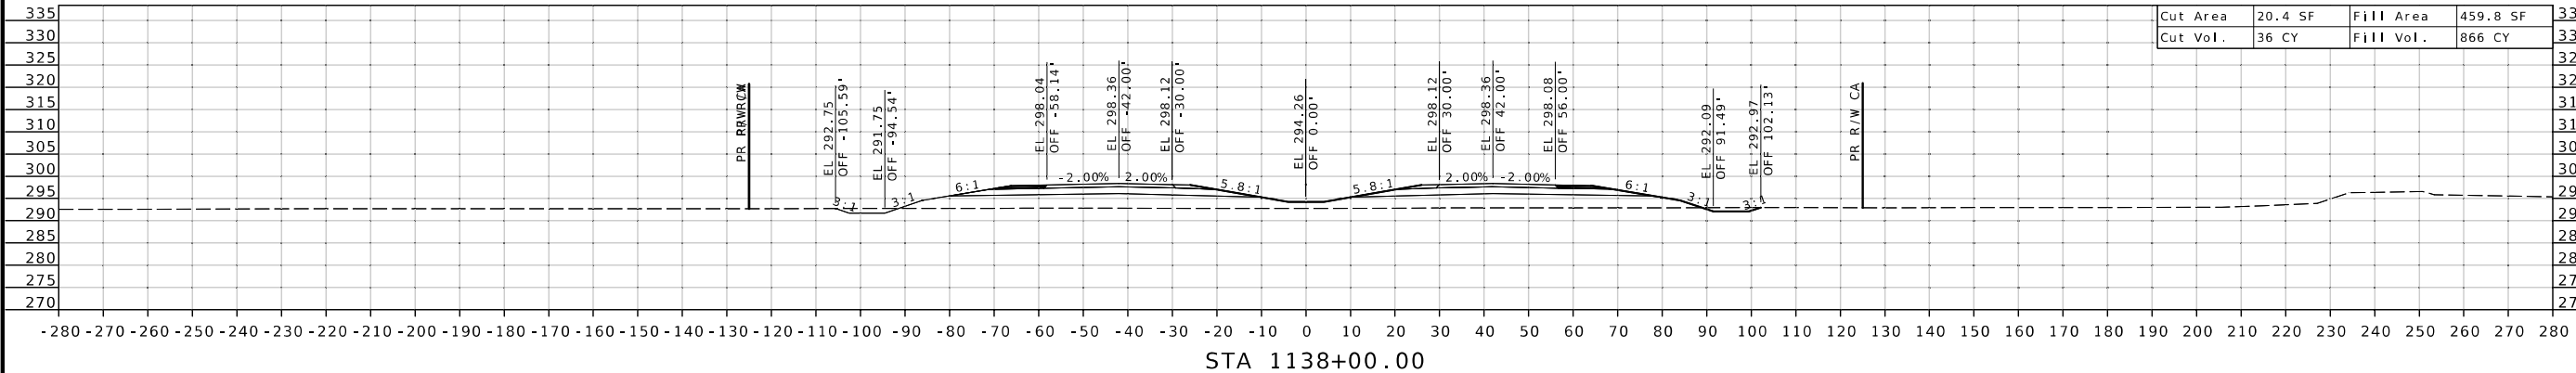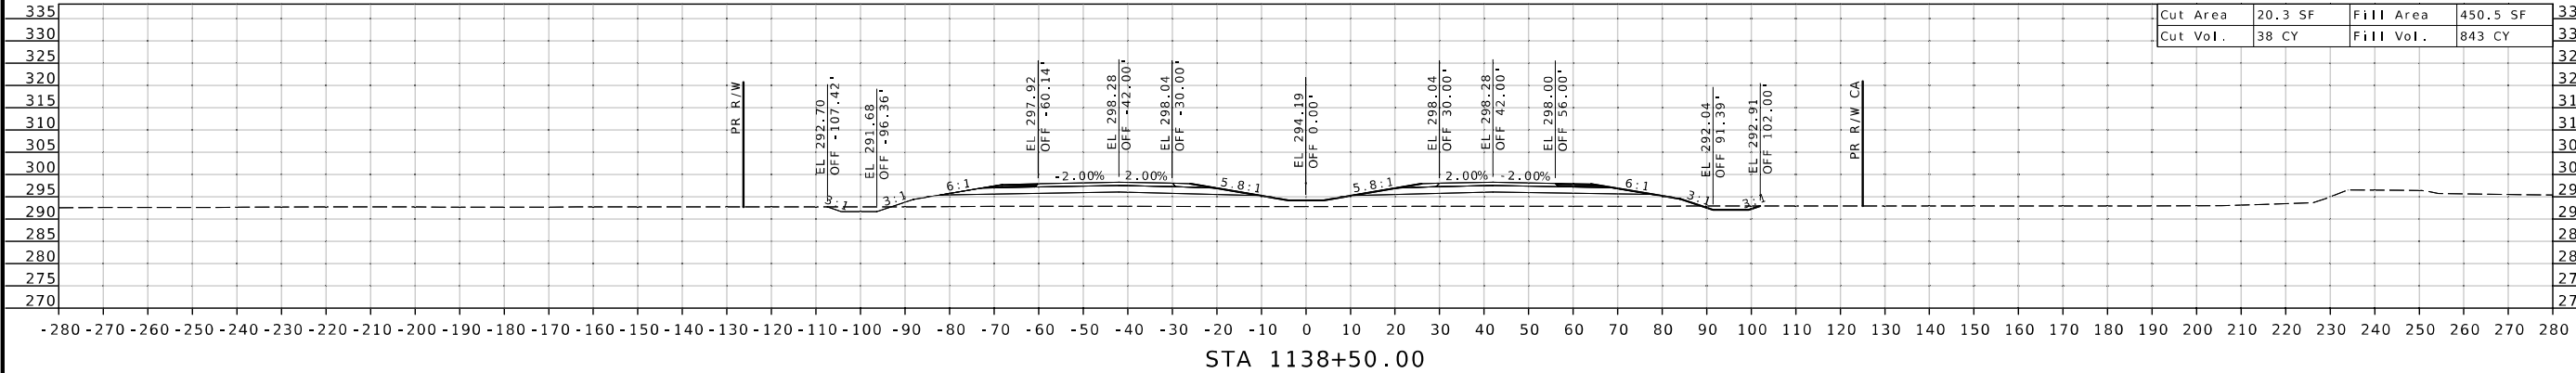

ROUTE 67

ROUTE 67	STATE MO
DISTRICT SE	SHEET NO. XS105

PROJECT NO.

BRIDGE NO.

1	1
2	2
3	3
100	100

MISSOURI INDIAN TRADING AND TRANSFORMATION
COMMISSION






105 WEST CAPITOL
JEFFERSON CITY, MO 65102
1-888-ASK-MODOT (1-888-275-6636)



Cape Girardeau, MO Office
3437 William St. Cape Girardeau, MO 63701
573-222-5632 / BFWengineers.com
Copyright© 2024

1

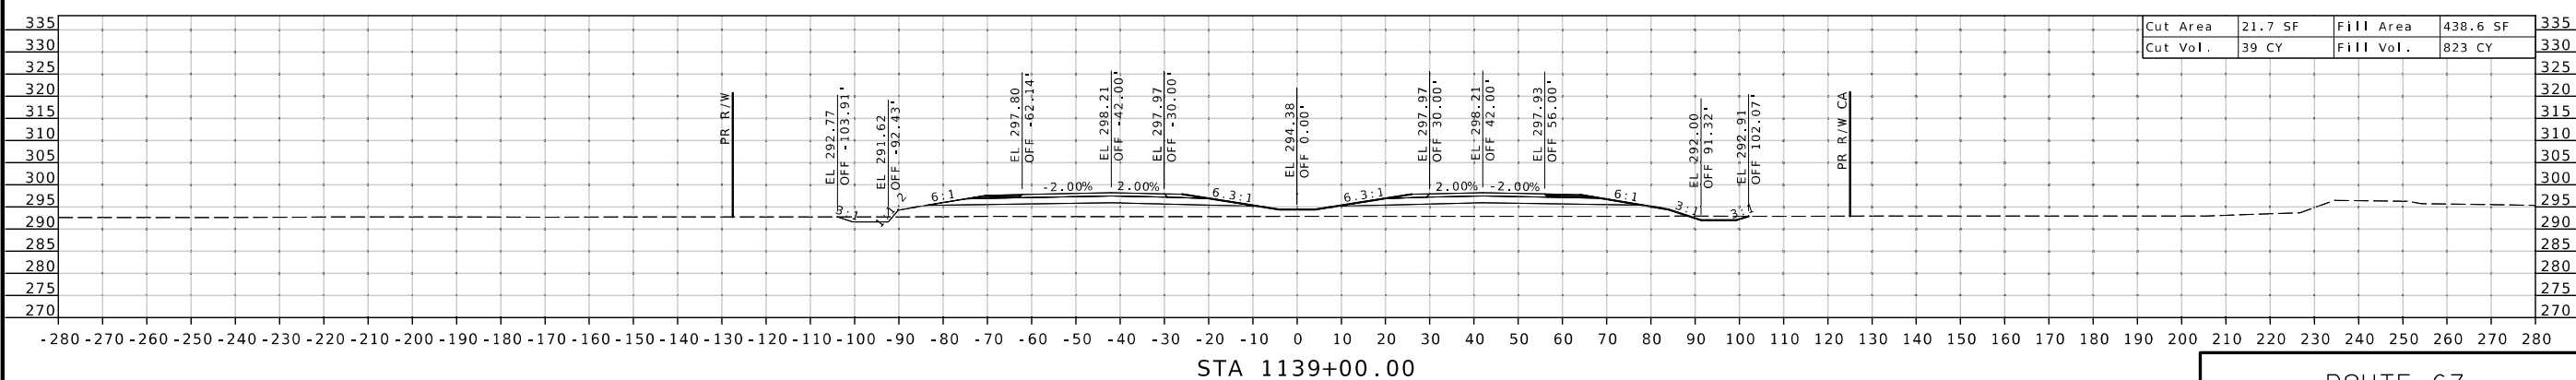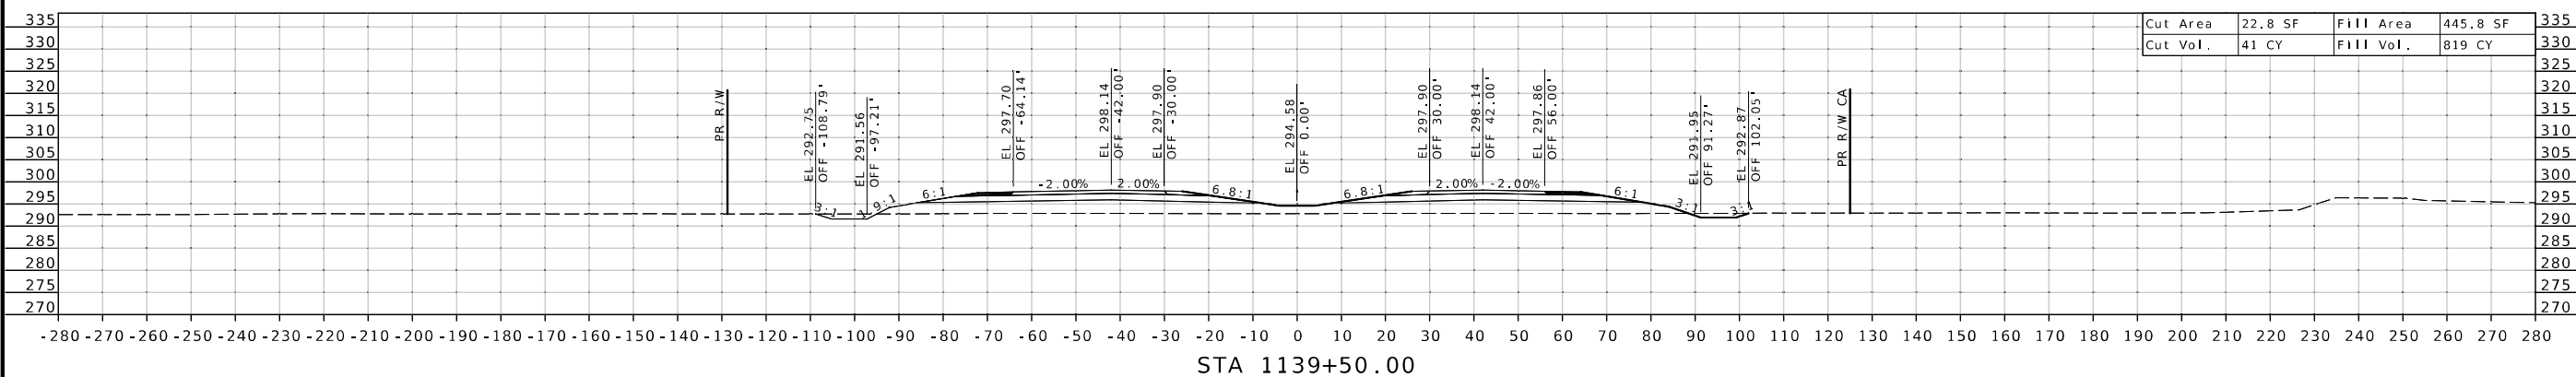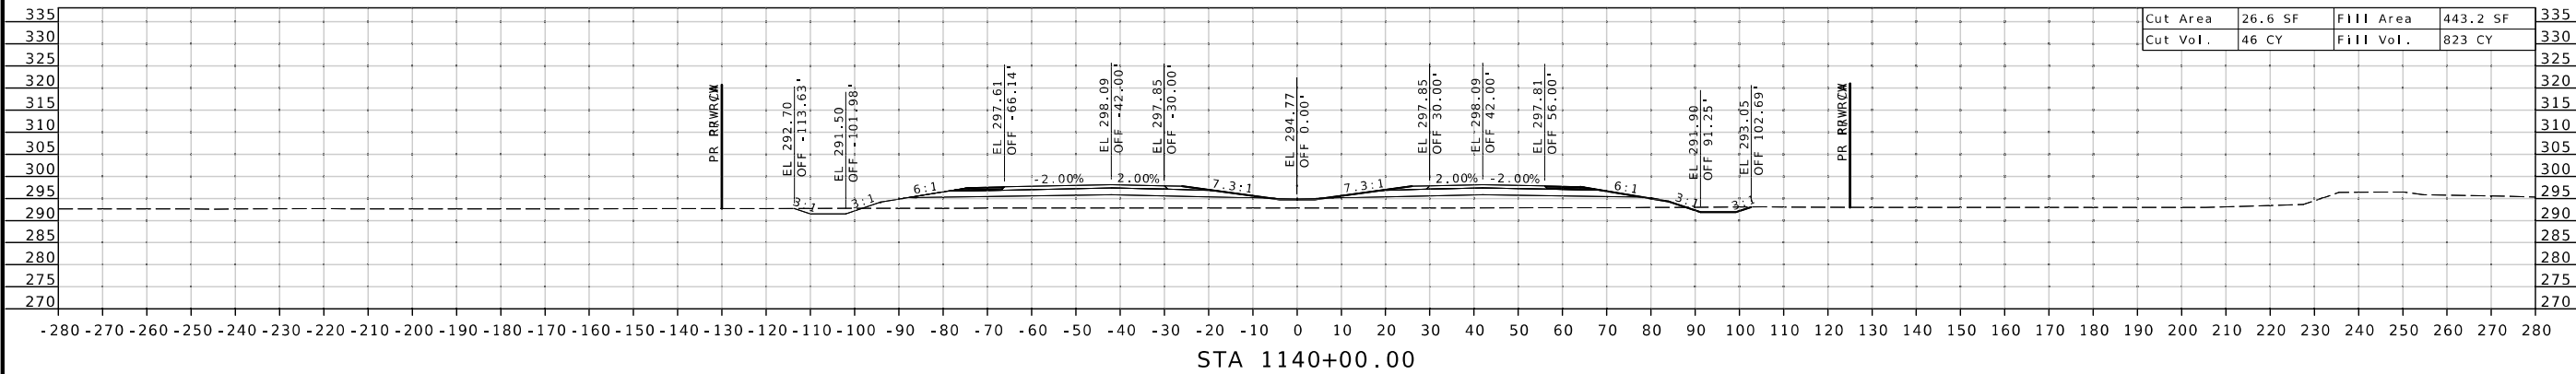

ROUTE 67

DISCLAIMER
THE PROFESSIONAL WHOSE SIGNATURE AND PERSONAL SEAL APPEAR HEREON ASSUMES RESPONSIBILITY ONLY FOR WHAT APPEARS ON THIS PAGE, AND DISCLAIMS (PURSUANT TO SECTION 327.411 RSMO) SPECIFICATION, ESTIMATES, REPORTS, OR OTHER DOCUMENTS OR INSTRUMENTS NOT SEALED BY THE UNDERSIGNED PROFESSIONAL RELATING TO OR INTENDED TO BE USED FOR ANY PART OR PARTS OF THE PROJECT TO WHICH THIS PAGE REFERS.



Reem A. Naser
07/23/2026 4:10:23 AM
Reem A. Naser - Civil
MO PE - 2024017333

DATE PREPARED
7/6/2026

ROUTE 67 STATE MO

DISTRICT SE SHEET NO. XS106

COUNTY BUTLER




JOB NO. JST0062

CONTRACT ID.

PROJECT NO.

BRIDGE NO.

IF A SEAL IS PRESENT ON THIS SHEET IT HAS BEEN ELECTRONICALLY SEALED AND DATED.

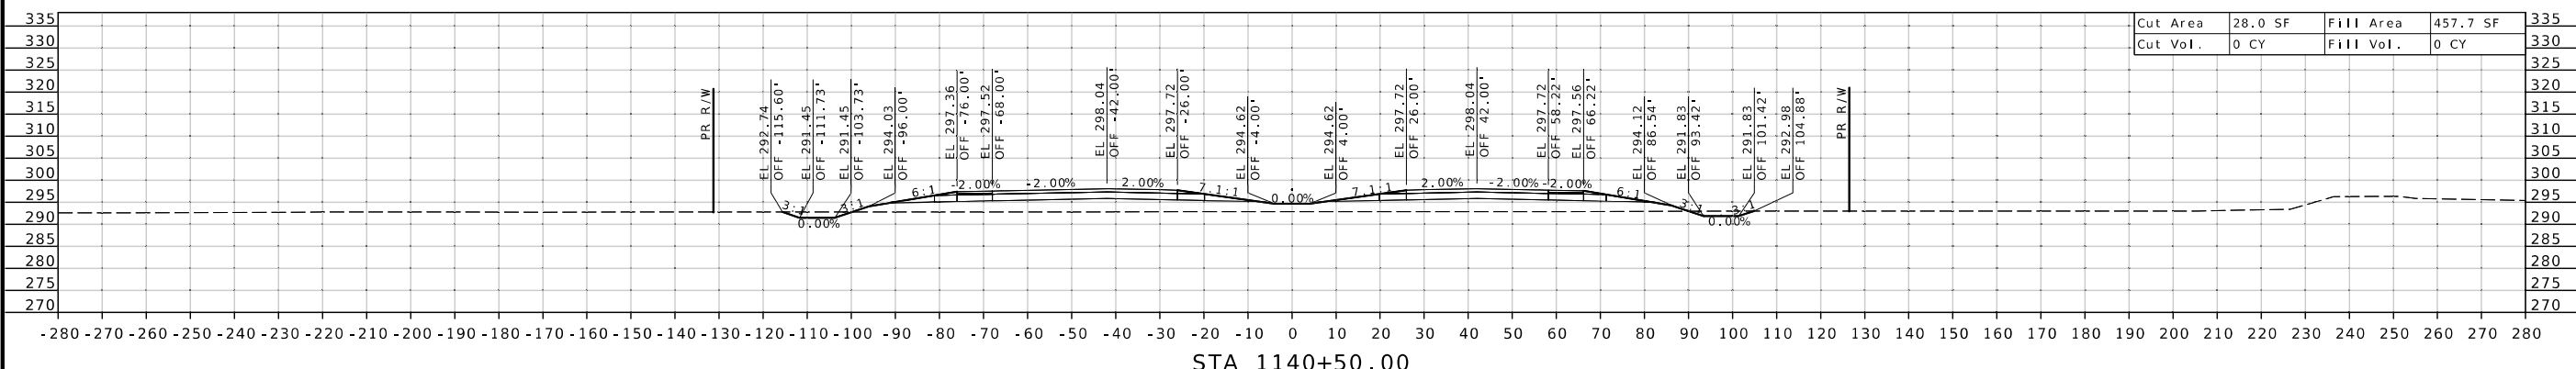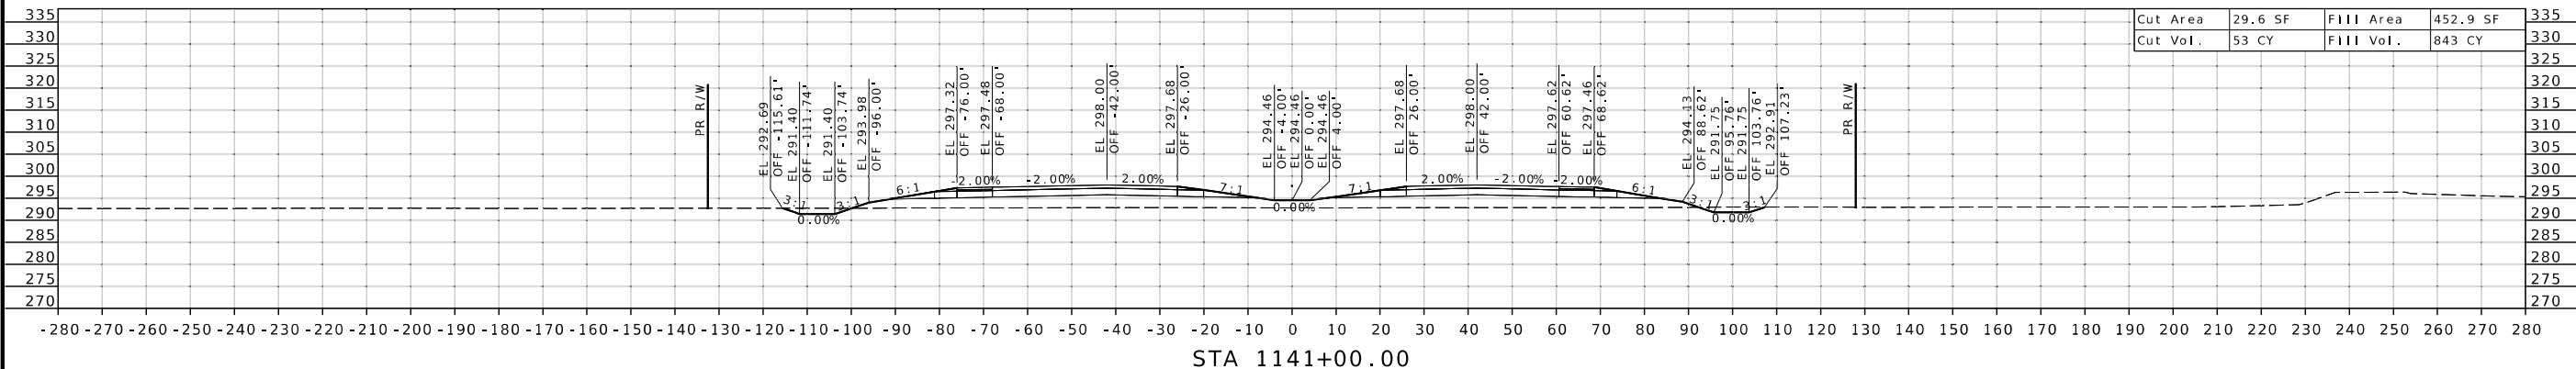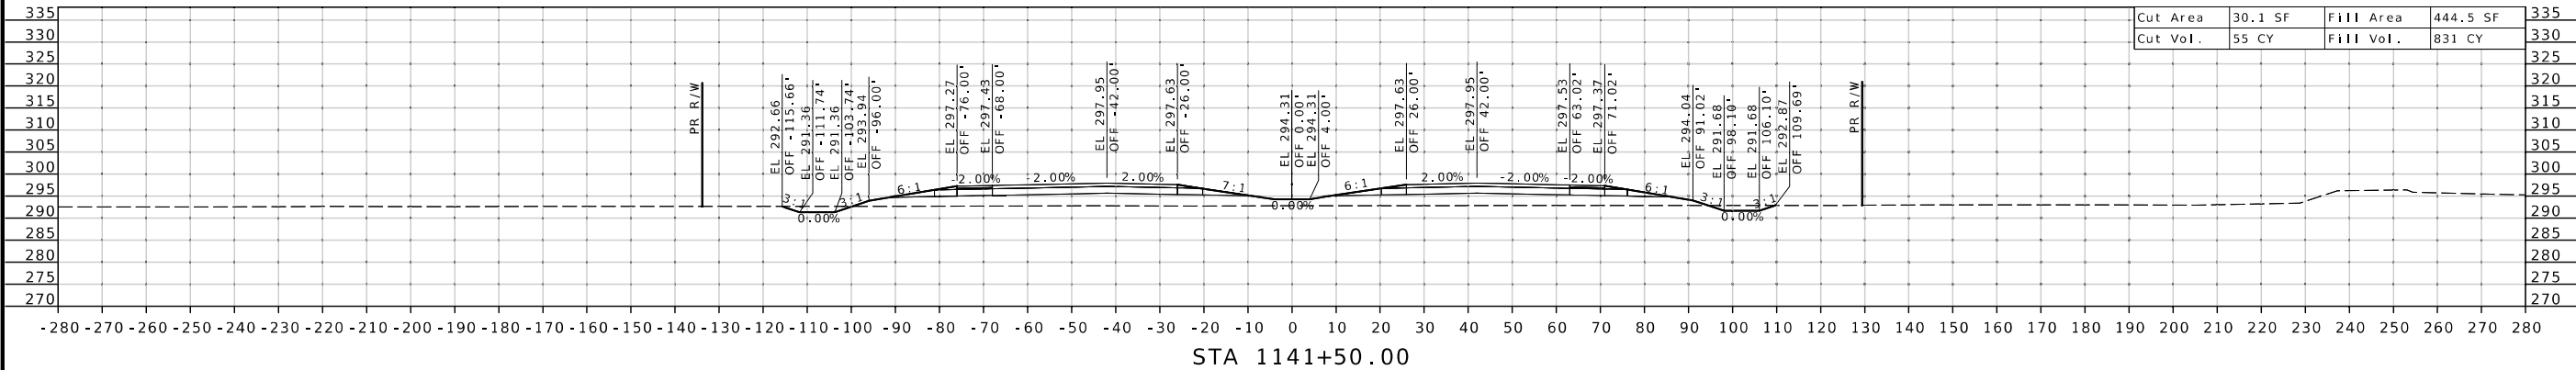

ROUTE 67

DISCLAIMER
THE PROFESSIONAL WHOSE SIGNATURE AND PERSONAL SEAL APPEAR HEREON ASSUMES RESPONSIBILITY ONLY FOR WHAT APPEARS ON THIS PAGE, AND DISCLAIMS (PURSUANT TO SECTION 327.411 RSMO) SPECIFICATION, ESTIMATES, REPORTS, OR OTHER DOCUMENTS OR INSTRUMENTS NOT SEALED BY THE UNDERSIGNED PROFESSIONAL RELATING TO OR INTENDED TO BE USED FOR ANY PART OR PARTS OF THE PROJECT TO WHICH THIS PAGE REFERS.



Reem A. Naser

07/23/2026 4:11:05 AM
Reem A. Naser - Civil
MO PE - 2024017333

DATE PREPARED

7/6/2026

ROUTE 67 STATE MO

DISTRICT SE SHEET NO. XS107

COUNTY

BUTLER

JST0062

CONTRACT ID.

PROJECT NO.

BRIDGE NO.

DESCRIPTION

DATE

MISSOURI HIGHWAYS AND TRANSPORTATION COMMISSION






105 WEST CAPITOL
JEFFERSON CITY, MO 65102
1-888-ASK-MODOT (1-888-275-6636)



© Copyright CMT, Inc.

CRAWFORD, MURPHY, & TILLY, INC.
1631 WEST EUNDALE STREET
SPRINGFIELD, MO 65807 (417) 869-6009
ENGINEERING CORPORATION - 000631

ROUTE 67

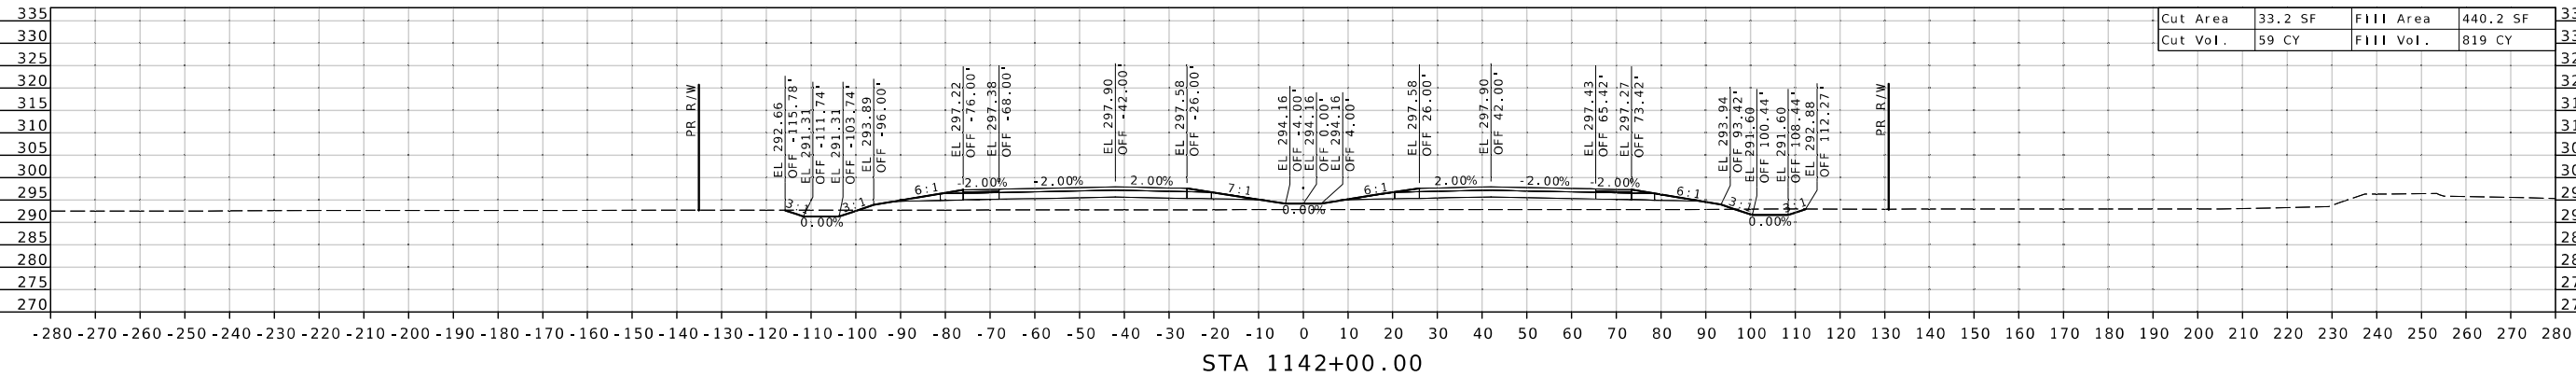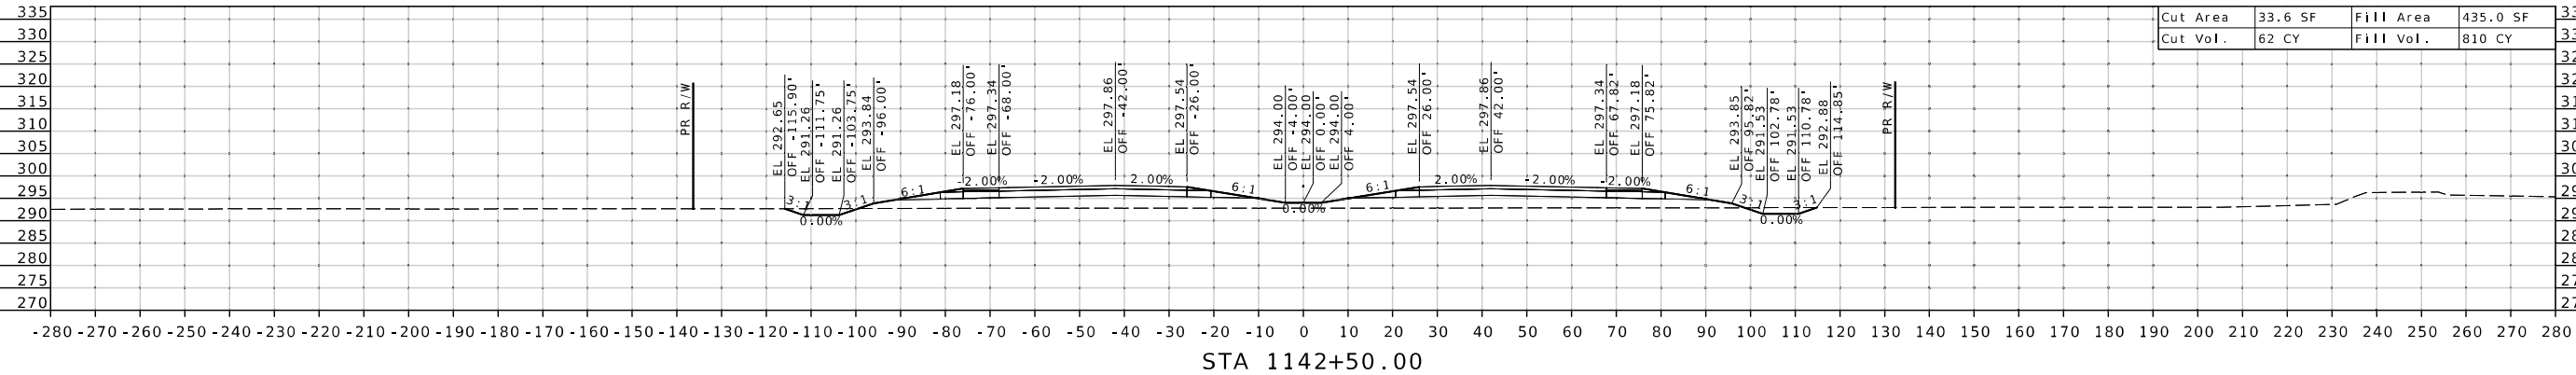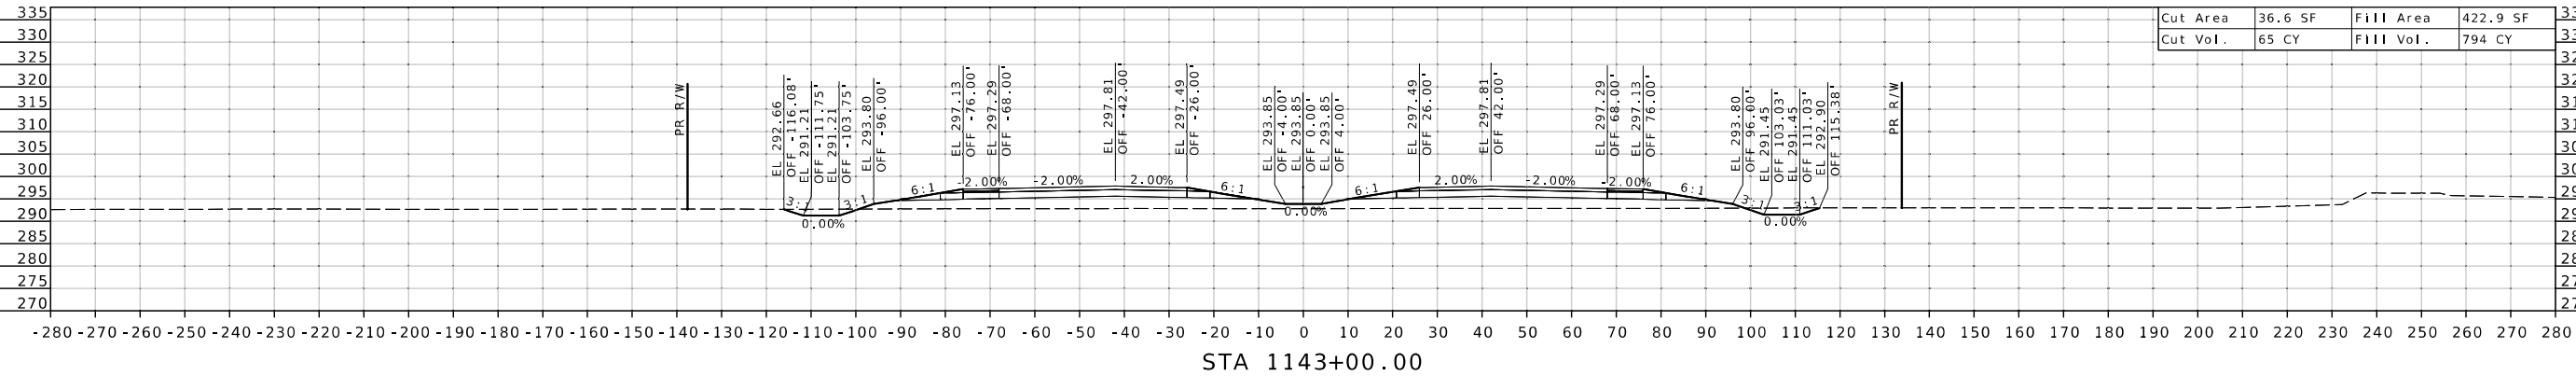

DISCLAIMER
THE PROFESSIONAL WHOSE SIGNATURE AND PERSONAL SEAL APPEAR HEREON ASSUMES RESPONSIBILITY ONLY FOR WHAT APPEARS ON THIS PAGE, AND DISCLAIMS (PURSUANT TO SECTION 327.411 RSMO) SPECIFICATION, ESTIMATES, REPORTS, OR OTHER DOCUMENTS OR INSTRUMENTS NOT SEALED BY THE UNDERSIGNED PROFESSIONAL RELATING TO OR INTENDED TO BE USED FOR ANY PART OR PARTS OF THE PROJECT TO WHICH THIS PAGE REFERS.



Reem A. Naser

07/23/2026 4:11:05 AM
Reem A. Naser - Civil
MO PE - 2024017333

DATE PREPARED

7/6/2026

ROUTE 67 STATE MO

DISTRICT SE SHEET NO. XS108

COUNTY BUTLER

JOB NO. JST0062

CONTRACT ID.

PROJECT NO.

BRIDGE NO.

DESCRIPTION

DATE

MISSOURI HIGHWAYS AND TRANSPORTATION COMMISSION






105 WEST CAPITOL
JEFFERSON CITY, MO 65102
1-888-ASK-MODOT (1-888-275-6636)



© Copyright CMT, Inc.

CRAWFORD, MURPHY & TILLY, INC.
1631 WEST ELDONDALE STREET
SPRINGFIELD, MO 65807 (417) 869-6009
ENGINEERING CORPORATION - 000631

IF A SEAL IS PRESENT ON THIS SHEET IT HAS BEEN ELECTRONICALLY SEALED AND DATED.

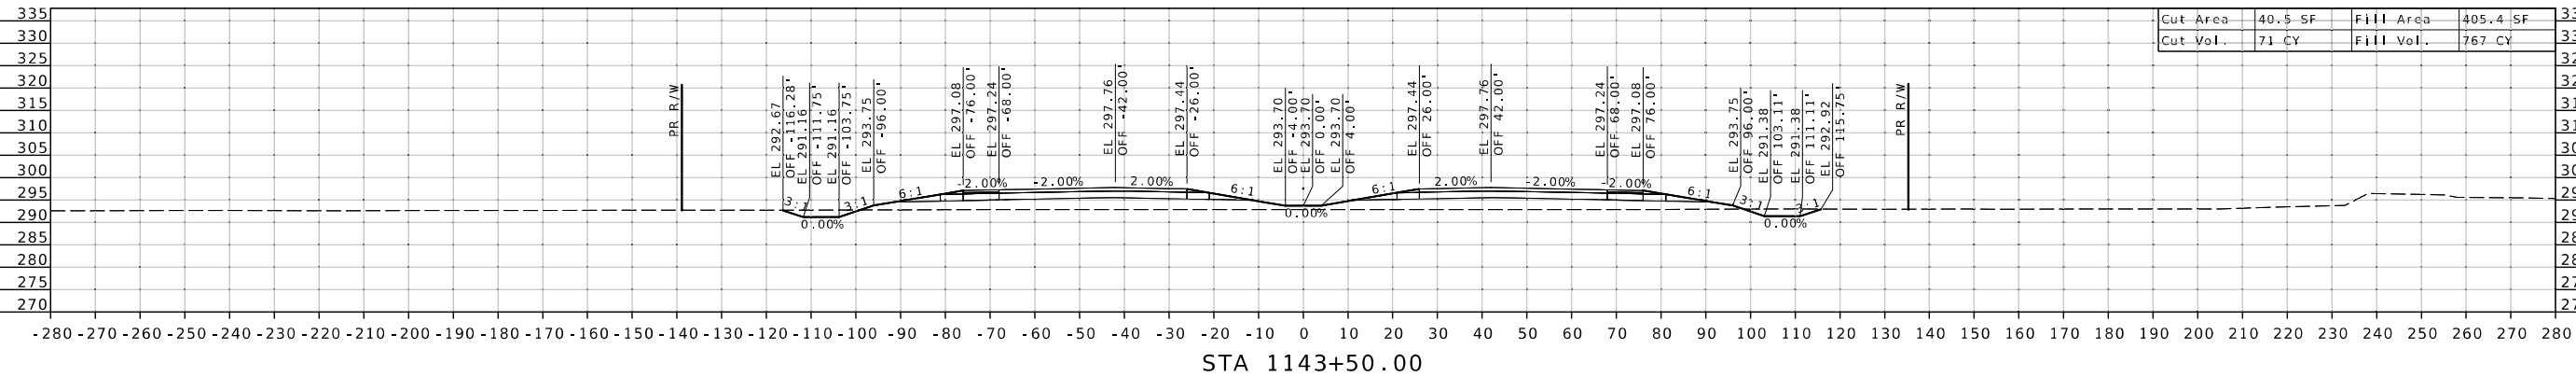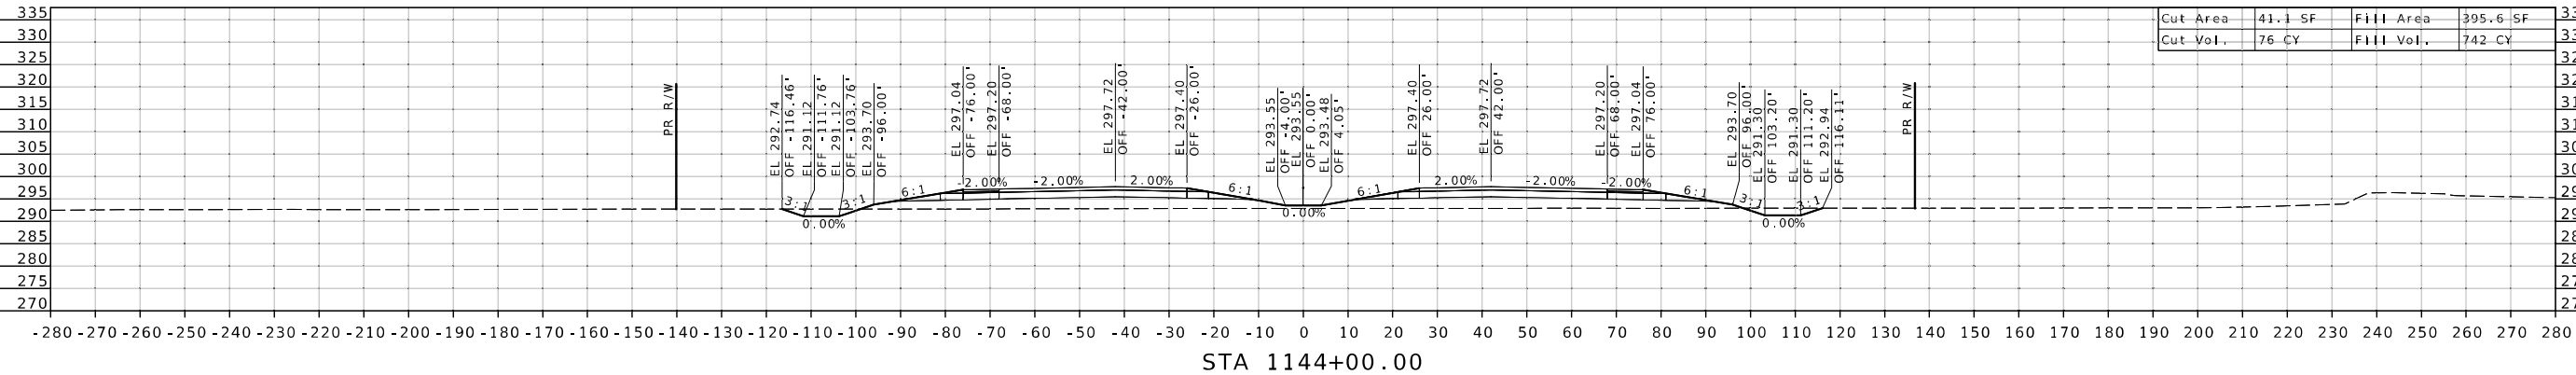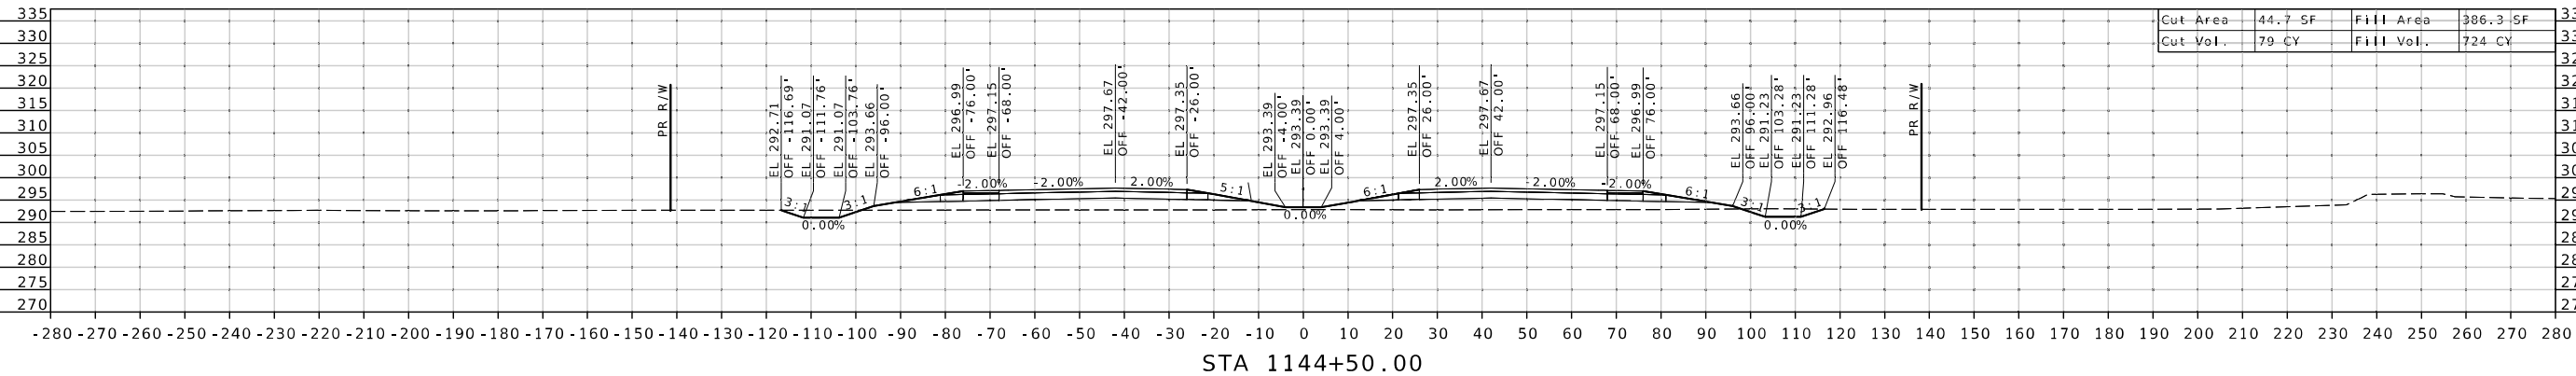

ROUTE 67

DISCLAIMER
THE PROFESSIONAL WHOSE SIGNATURE AND PERSONAL SEAL APPEAR HEREON ASSUMES RESPONSIBILITY ONLY FOR WHAT APPEARS ON THIS PAGE, AND DISCLAIMS (PURSUANT TO SECTION 327.411 RSMO) SPECIFICATION, ESTIMATES, REPORTS, OR OTHER DOCUMENTS OR INSTRUMENTS NOT SEALED BY THE UNDERSIGNED PROFESSIONAL RELATING TO OR INTENDED TO BE USED FOR ANY PART OR PARTS OF THE PROJECT TO WHICH THIS PAGE REFERS.



Reem A. Naser

07/23/2026 4:11:06 AM
Reem A. Naser - Civil
MO PE - 2024017333

DATE PREPARED

7/6/2026

ROUTE 67 STATE MO
DISTRICT SE SHEET NO. XS1111

COUNTY

BUTLER

JOB NO. JST0062

CONTRACT ID.

PROJECT NO.

BRIDGE NO.

DESCRIPTION

DATE

MISSOURI HIGHWAYS AND TRANSPORTATION COMMISSION




105 WEST CAPITOL
JEFFERSON CITY, MO 65102
1-888-ASK-MODOT (1-888-275-6636)




© Copyright CMT, Inc.

CRAWFORD, MURPHY & TILLY, INC.
1631 WEST ELMDALE STREET
SPRINGFIELD, MO 65807 (417) 869-6009
ENGINEERING CORPORATION - 000631


ROUTE 67

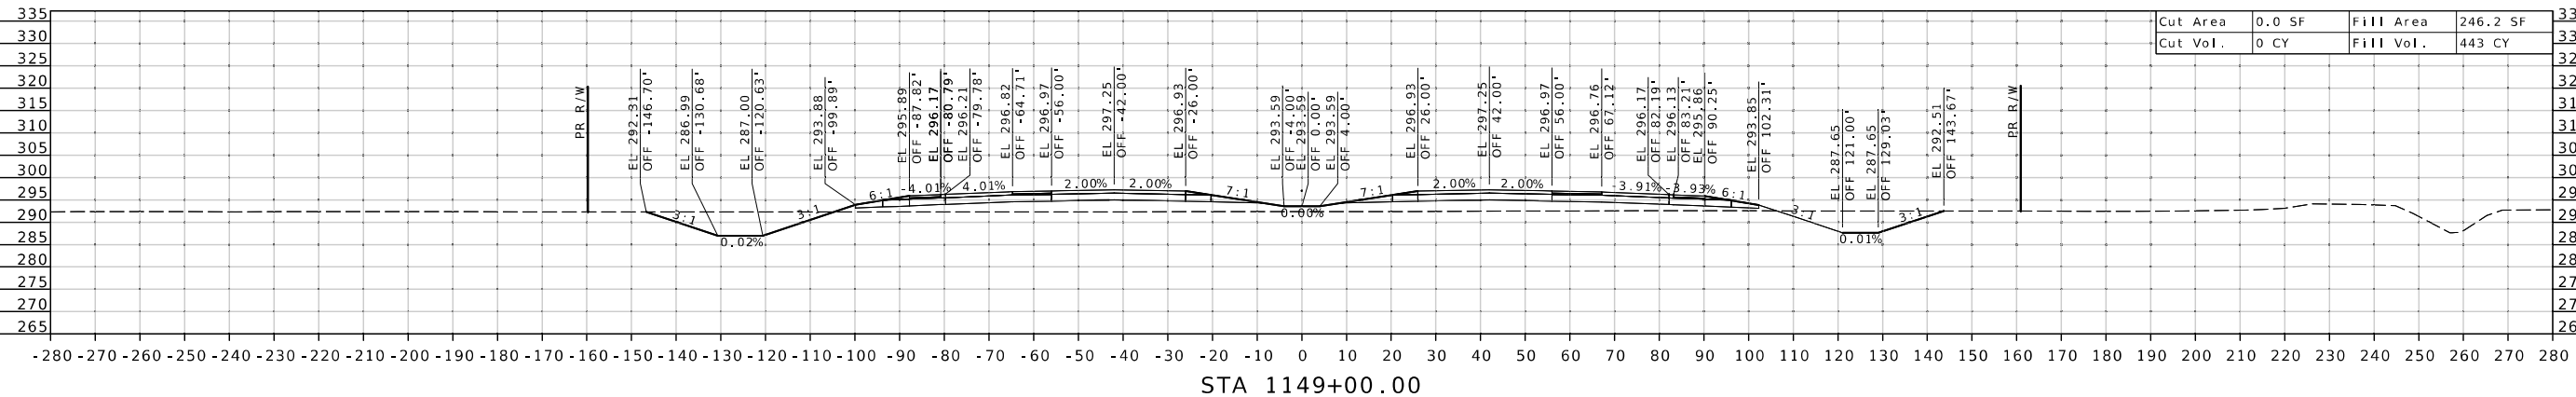

STA 1149+00.00

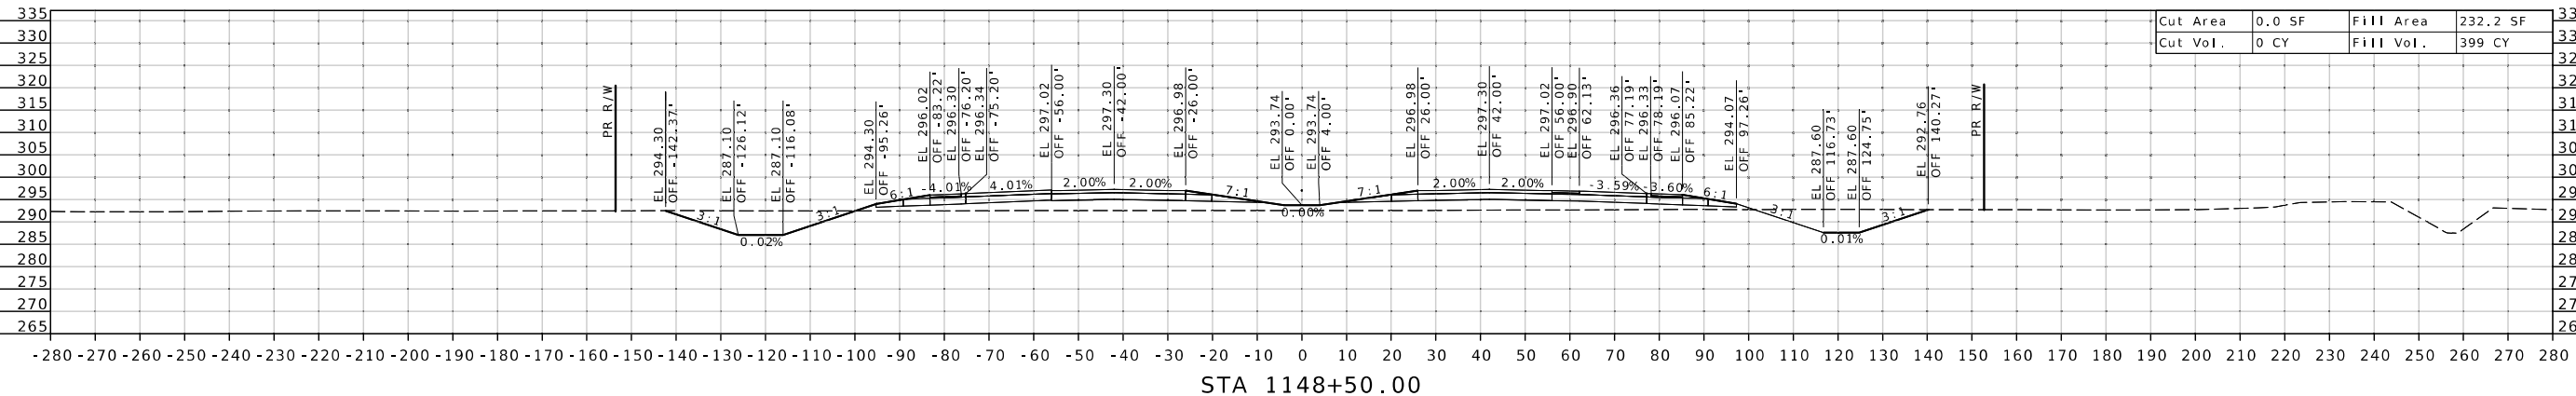

STA 1148+50.00

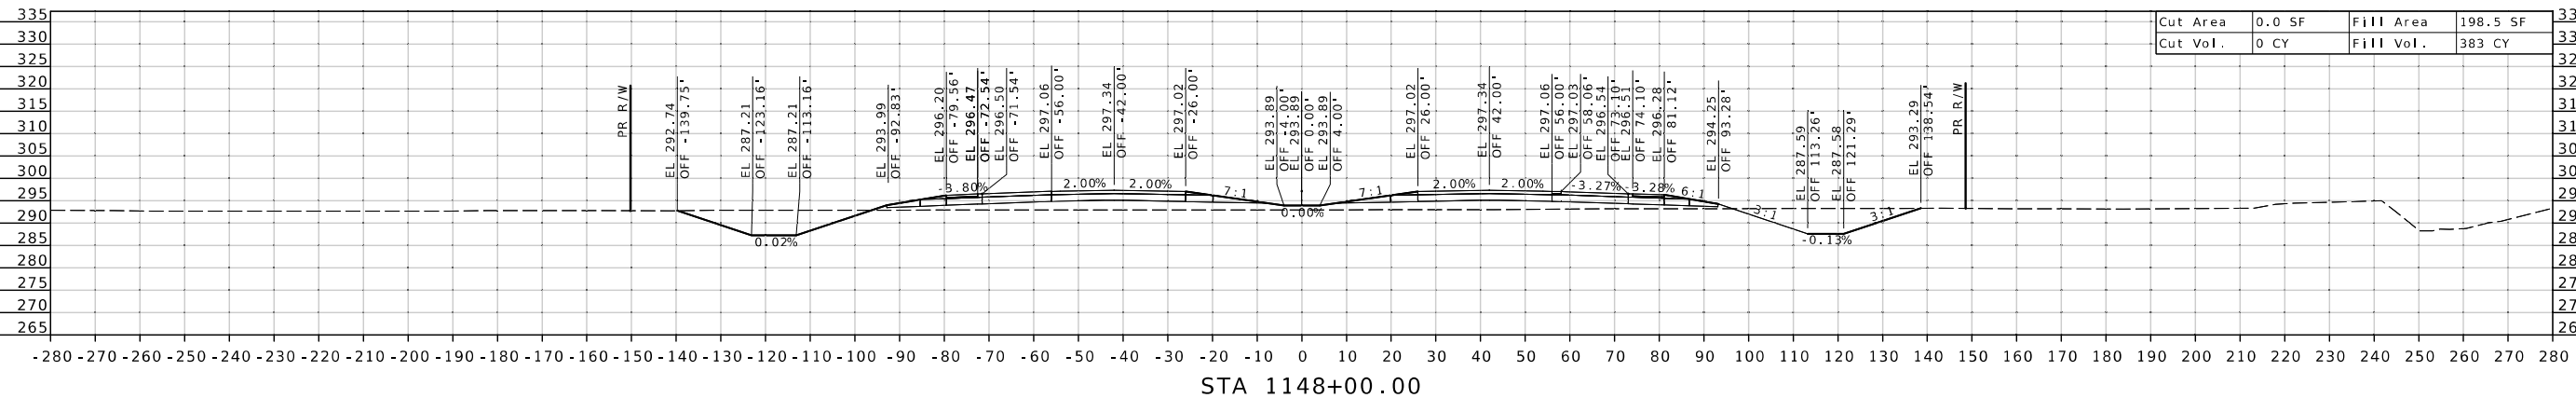

STA 1148+00.00



07/23/2026 4:11:06 AM
Reem A. Naser - Civil
MO PE - 2024017333

DATE PREPARED

7 / 6 / 2026

ROUTE	STATE
6-7	MO

67	MO
DISTRICT	SHEET M

SE	XS11
----	------

COUNTY
BUTLER

JOB NO.

JST0062

CONTRACT ID.

PROJECT NO.

BRIDGE NO.

BRIDGE NO.
.

--	--	--	--	--	--

CAPITOL
MO 65102

N
105 WEST
CON CITY

6009
531

TILLY, INC.
STREET
(417) 869




MT
JURPHY & T
FINDALE ST
MO 65807
CORPORATION



Copyright CMT, Inc.

© Copyright 1999 by CRA
1631 SPR
ENC

2 PM 7/6/20

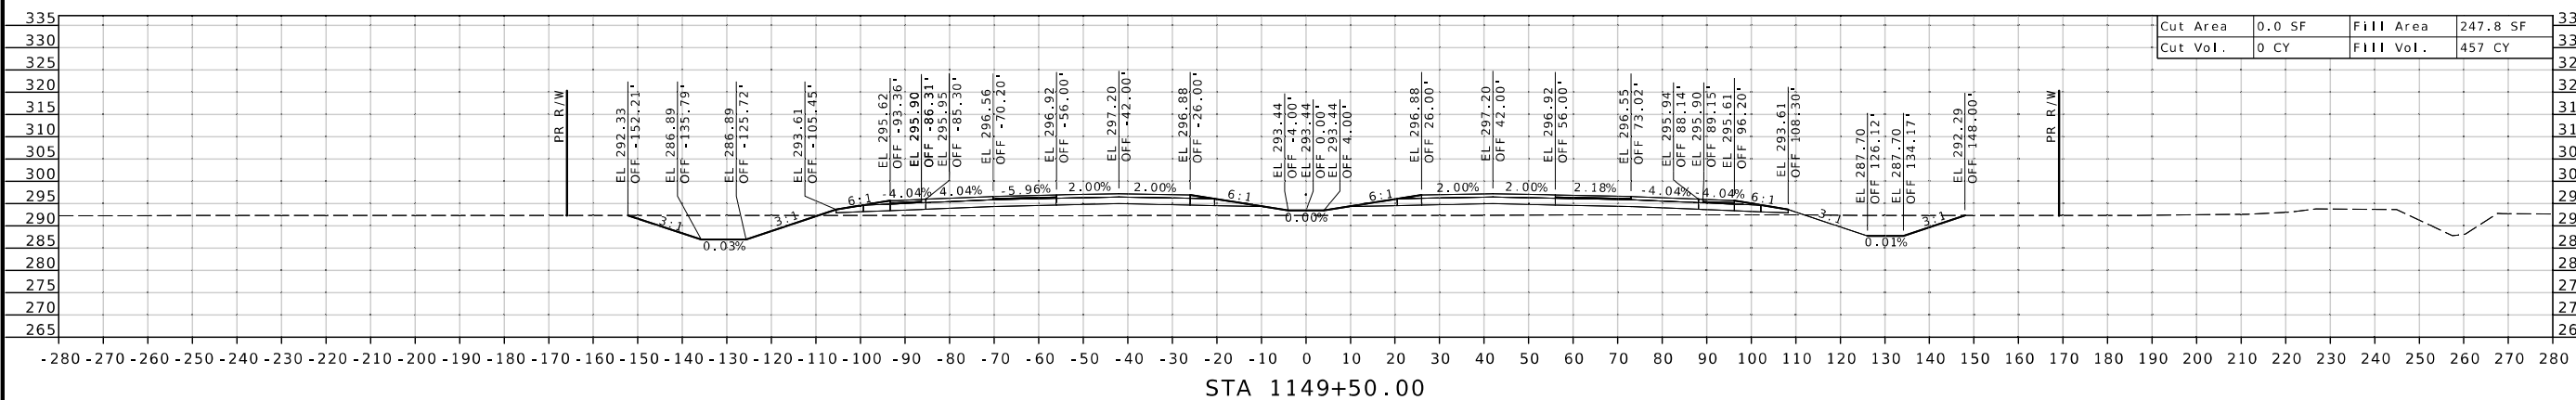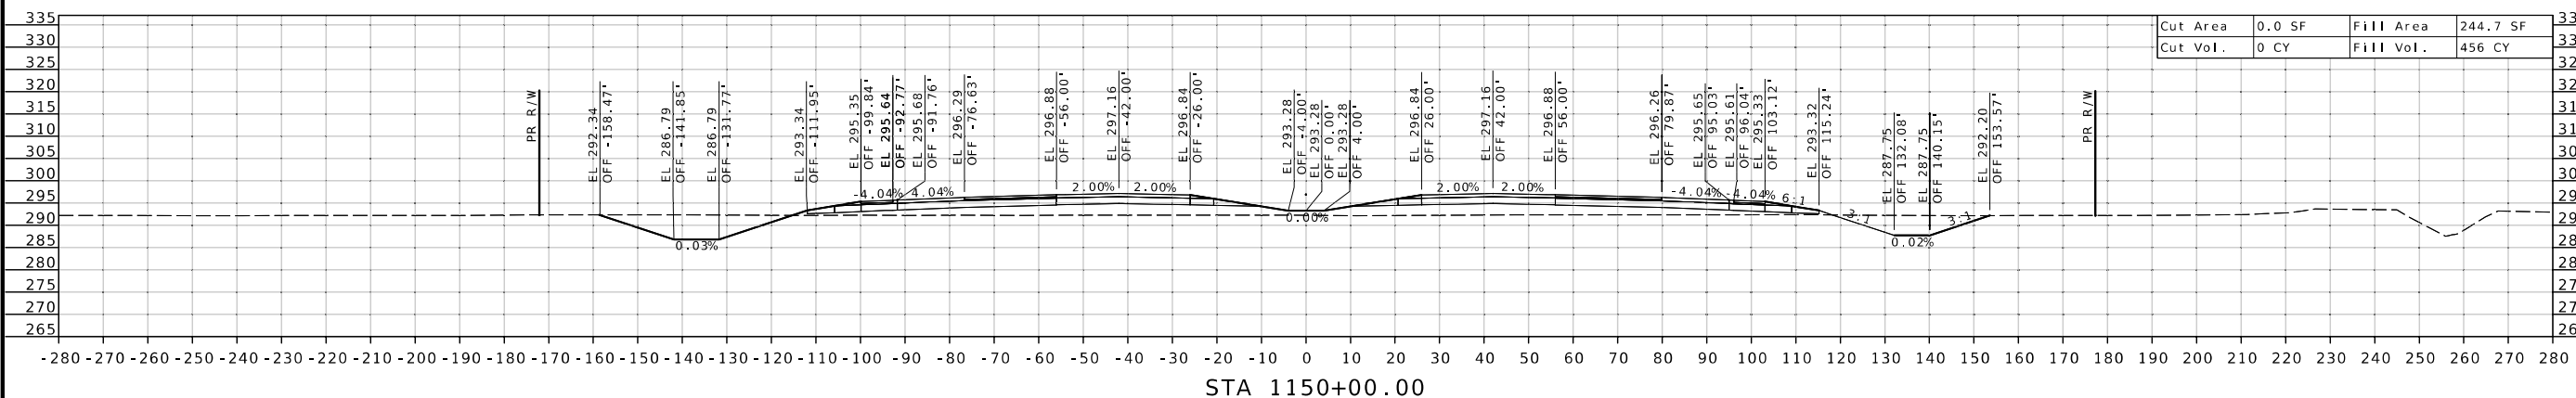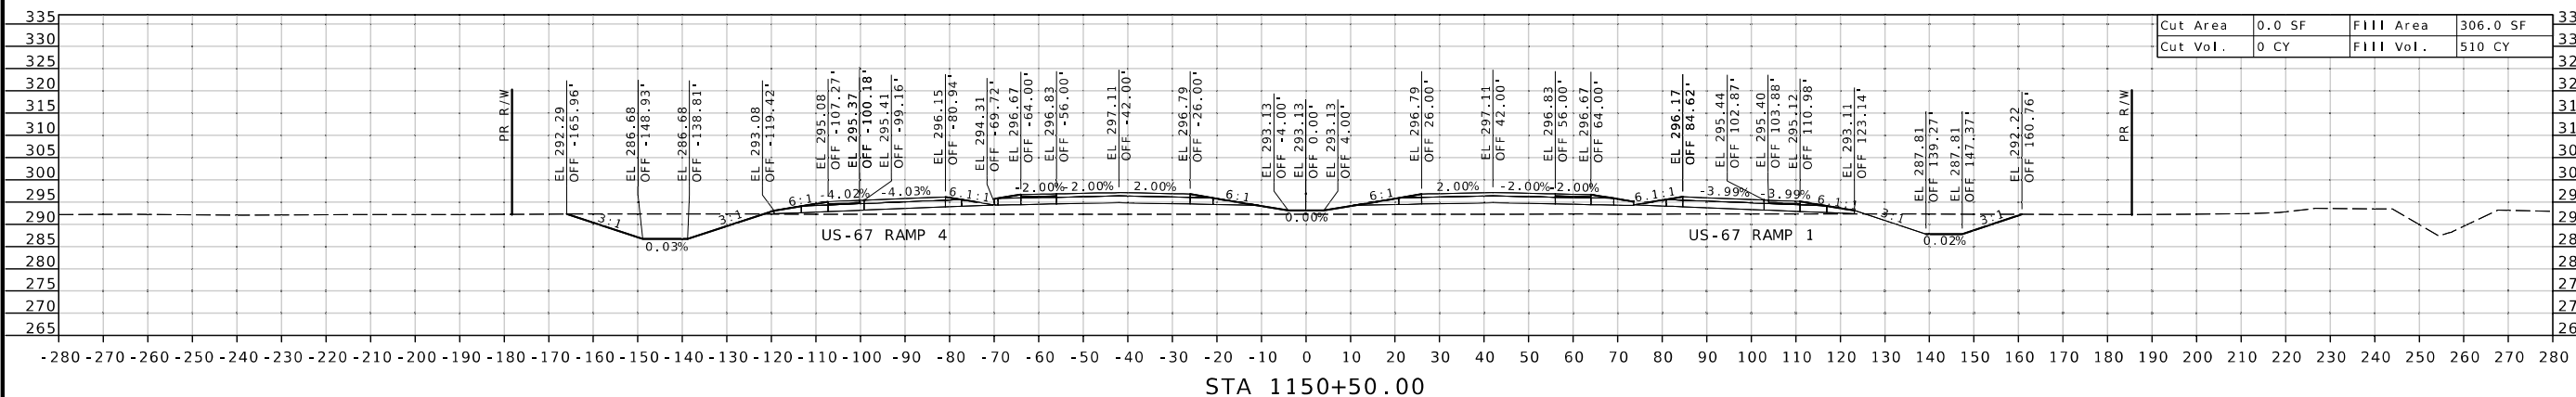

ROUTE 67

DISCLAIMER
THE PROFESSIONAL WHOSE SIGNATURE AND PERSONAL SEAL APPEAR HEREON ASSUMES RESPONSIBILITY ONLY FOR WHAT APPEARS ON THIS PAGE, AND DISCLAIMS (PURSUANT TO SECTION 327.411 RSMO) SPECIFICATION, ESTIMATES, REPORTS, OR OTHER DOCUMENTS OR INSTRUMENTS NOT SEALED BY THE UNDERSIGNED PROFESSIONAL RELATING TO OR INTENDED TO BE USED FOR ANY PART OR PARTS OF THE PROJECT TO WHICH THIS PAGE REFERS.



Reem A. Naser

07/23/2026 4:11:07 AM
Reem A. Naser - Civil
MO PE - 2024017333

DATE PREPARED

7/6/2026

ROUTE 67 STATE MO

DISTRICT SHEET NO.

SE \$XS\$11

COUNTY BUTLER

JOB NO. JST0062

CONTRACT ID.

PROJECT NO.

BRIDGE NO.

DESCRIPTION

DATE

DATE

MISSOURI HIGHWAYS AND TRANSPORTATION COMMISSION



105 WEST CAPITOL
JEFFERSON CITY, MO 65102
1-888-ASK-MODOT (1-888-275-6636)






© Copyright CMT, Inc.
CRAWFORD, MURPHY, & TILLY, INC.
1631 WEST ELMDALE STREET
SPRINGFIELD, MO 65807 (417) 869-6009
ENGINEERING CORPORATION - 000631

ROUTE 67


STA 1152+00.00

STA 1151+50.00

STA 1151+00.00

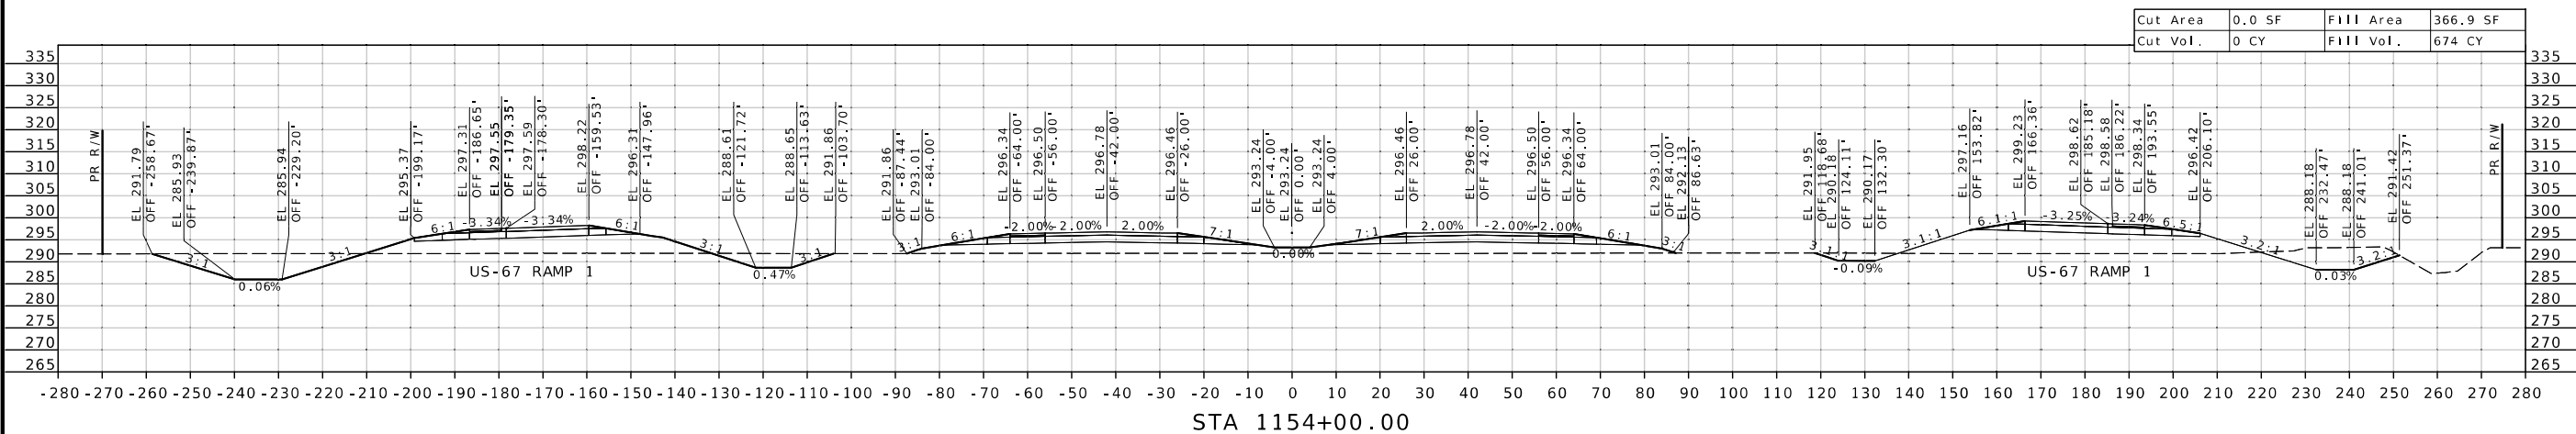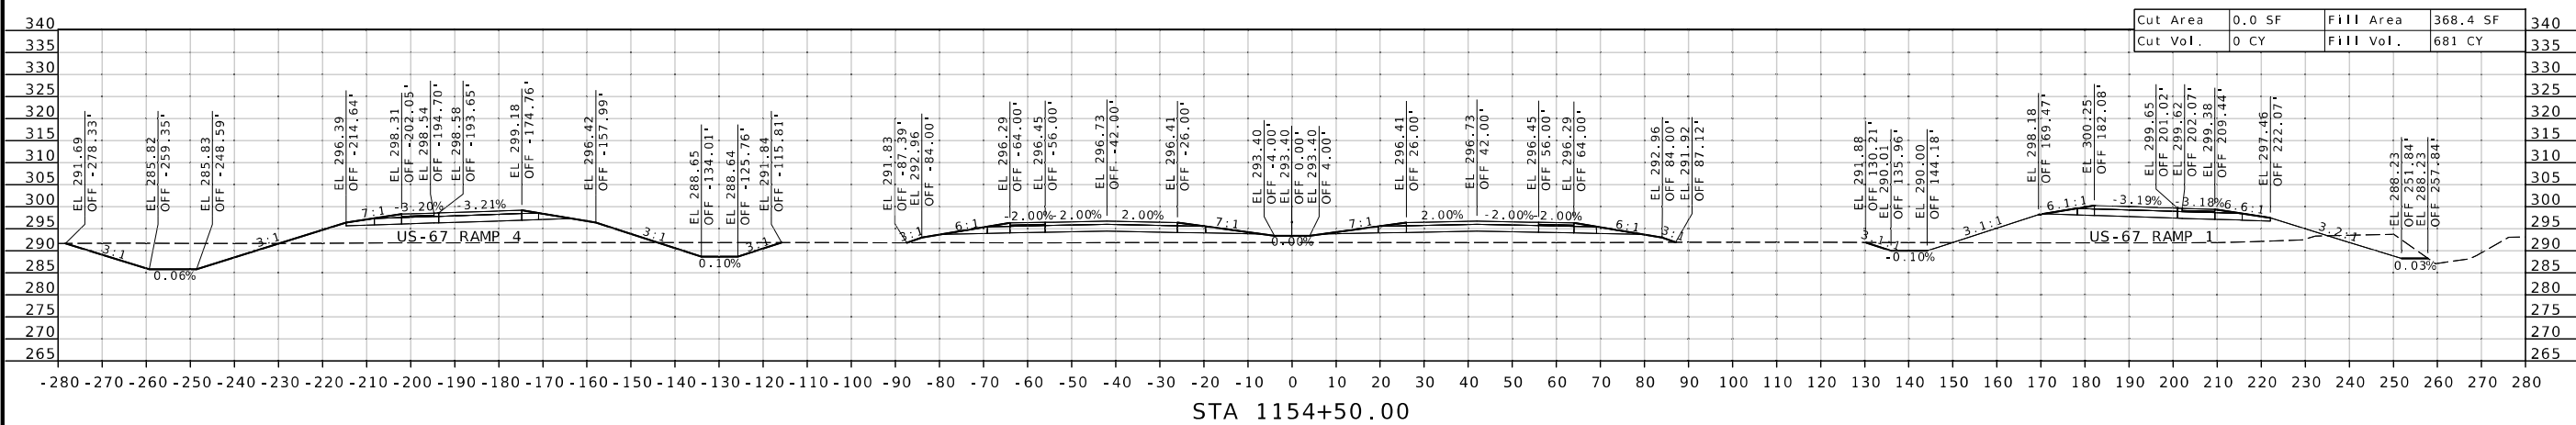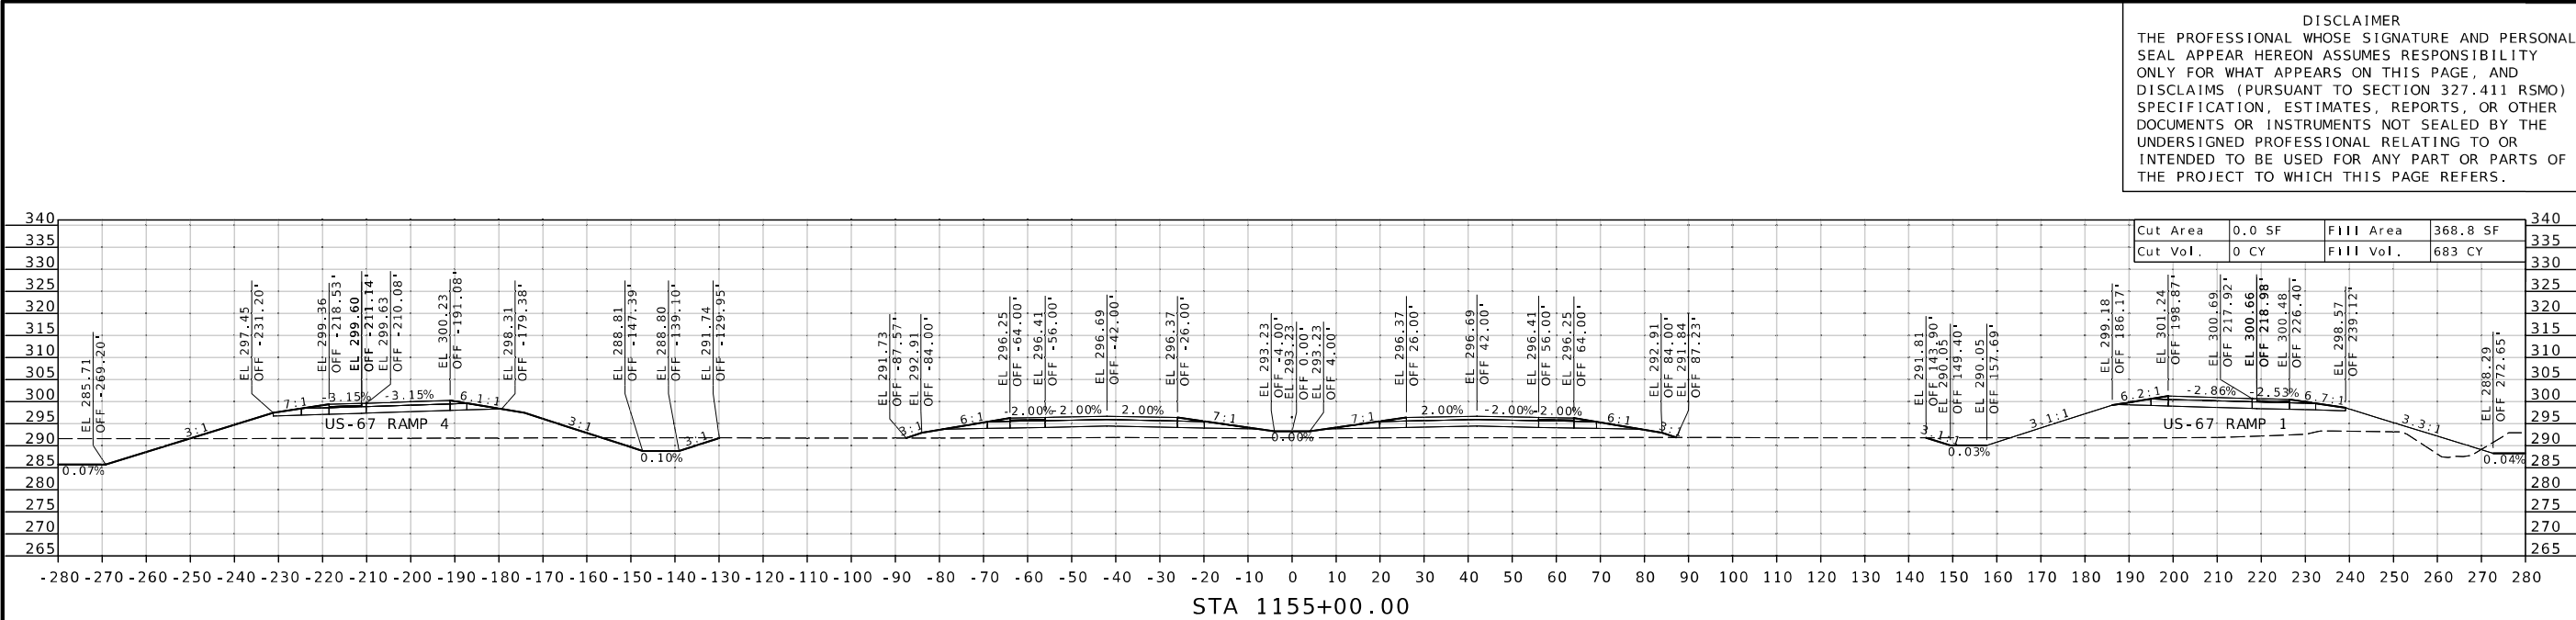

DISCLAIMER
THE PROFESSIONAL WHOSE SIGNATURE AND PERSONAL SEAL APPEAR HEREON ASSUMES RESPONSIBILITY ONLY FOR WHAT APPEARS ON THIS PAGE, AND DISCLAIMS (PURSUANT TO SECTION 327.411 RSMO) SPECIFICATION, ESTIMATES, REPORTS, OR OTHER DOCUMENTS OR INSTRUMENTS NOT SEALED BY THE UNDERSIGNED PROFESSIONAL RELATING TO OR INTENDED TO BE USED FOR ANY PART OR PARTS OF THE PROJECT TO WHICH THIS PAGE REFERS.

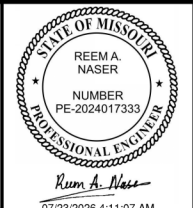

07/23/2026 4:11:07 AM
Reem A. Naser - Civil
MO PE - 2024017333

DATE PREPARED
7/6/2026

ROUTE **67** STATE **MO**

DISTRICT **SE** SHEET NO. **XS115**

COUNTY **BUTLER**

JOB NO. **JST0062**

CONTRACT ID.

PROJECT NO.

BRIDGE NO.

DESCRIPTION

DATE

MISSOURI HIGHWAYS AND TRANSPORTATION COMMISSION

105 WEST CAPITOL
JEFFERSON CITY, MO 65102
1-888-ASK-MODOT (1-888-275-6636)

MoDOT

CMT

© Copyright CMT, Inc.
CRAWFORD, MURPHY, & TILLY, INC.
1631 WEST ELFINDALE STREET
SPRINGFIELD, MO 65807 (417) 869-6009
ENGINEERING CORPORATION - 000631

ROUTE 67

Cut Area	0.0 SF	Fill Area	374.0 SF
Cut Vol.	0 CY	Fill Vol.	687 CY

Rum A. Nase

DATE PREPARED
7/6/2026

67	MO
DISTRICT	SHEET NO

COUNTY
BUTLER

CONTRACT ID.

PROJECT NO. _____

--	--	--	--	--	--	--

[illegible]

UPTI

DES

[illegible]

DATE

OL	02
NC	

RTA
T CA
MO105
N CI

AND
SSI
-
FFEI



ISSN

063


ALLY-
FREE-
417
N -

IT




Inc.
MUNICIPAL
ELF
D, W
IG C


© 2008 The Authors

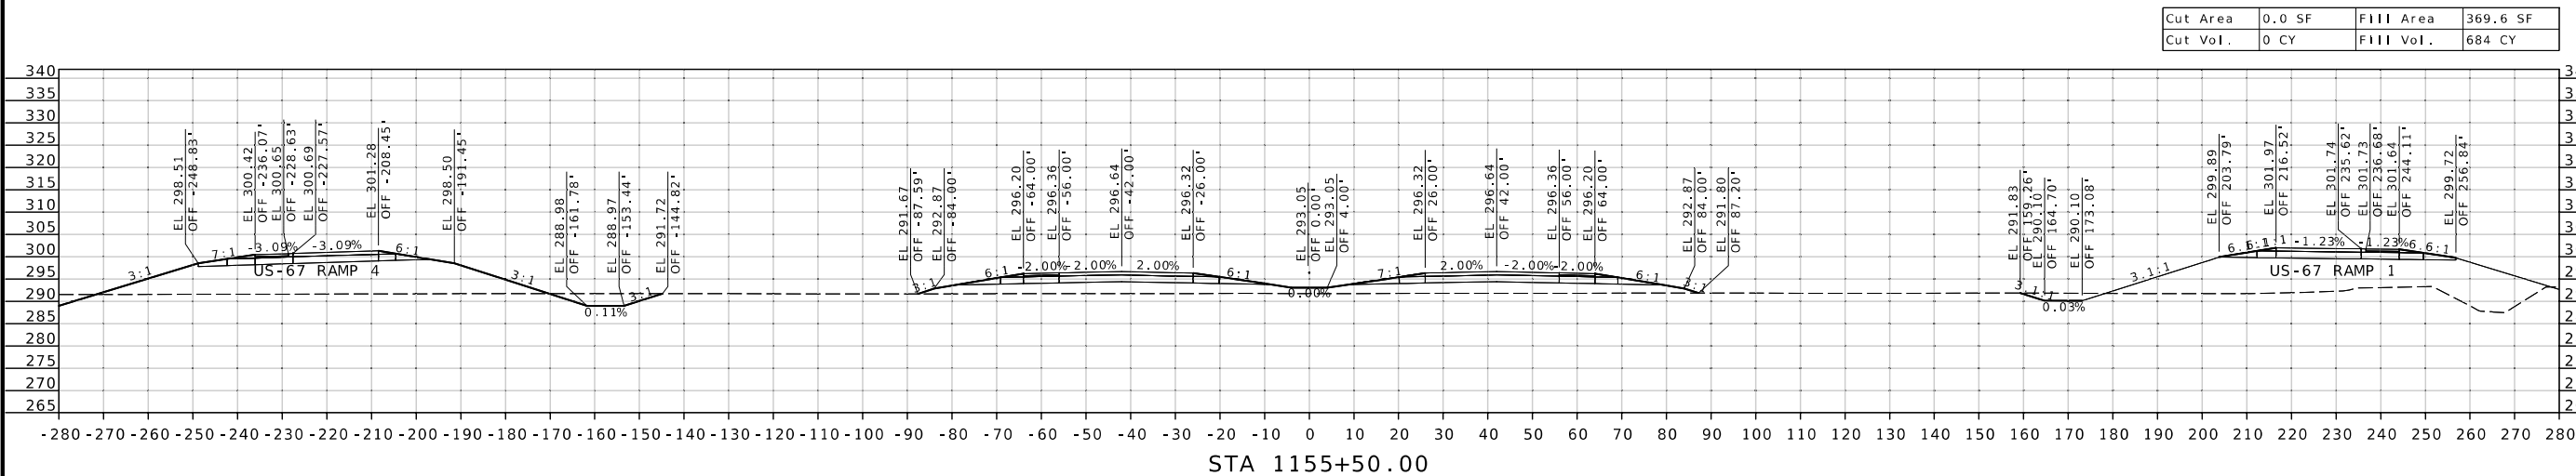

pw://cmtengr-pw.bentley.com:cmt-connect-projects/Documents/ModOT/US67 Freeway Conversion - Phase 3/040908/Roadway/Sheets/ST0062 Current Plans/XS 106-122 JST0062 i20 US67 114050-116450.dgn 4:33:07 PM 7/6/2026

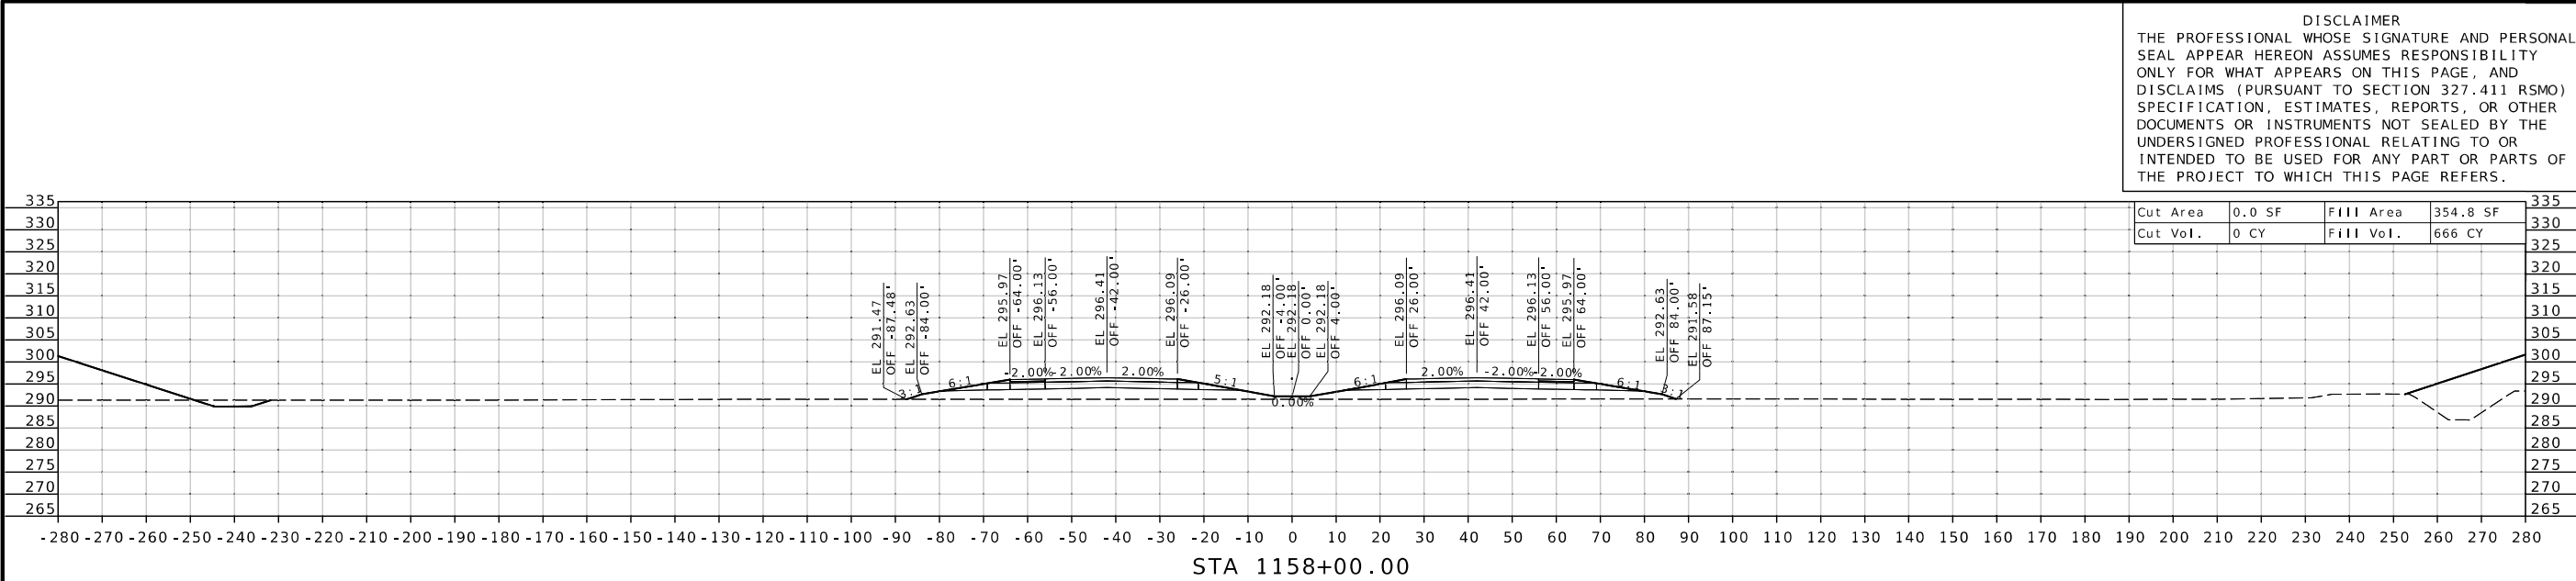

DISCLAIMER
THE PROFESSIONAL WHOSE SIGNATURE AND PERSONAL SEAL APPEAR HEREON ASSUMES RESPONSIBILITY ONLY FOR WHAT APPEARS ON THIS PAGE, AND DISCLAIMS (PURSUANT TO SECTION 327.411 RSMO) SPECIFICATION, ESTIMATES, REPORTS, OR OTHER DOCUMENTS OR INSTRUMENTS NOT SEALED BY THE UNDERSIGNED PROFESSIONAL RELATING TO OR INTENDED TO BE USED FOR ANY PART OR PARTS OF THE PROJECT TO WHICH THIS PAGE REFERS.

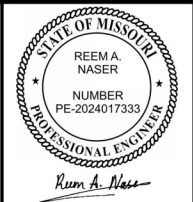

07/23/2026 4:11:07 AM
Reem A. Naser - Civil
MO PE - 2024017333
DATE PREPARED

7/6/2026

ROUTE 67 STATE MO
DISTRICT SE SHEET NO. XS117

COUNTY BUTLER
JOB NO. JST0062

CONTRACT ID. .
PROJECT NO. .

BRIDGE NO. .

DESCRIPTION

DATE



MISSOURI HIGHWAYS AND TRANSPORTATION COMMISSION

MoDOT

105 WEST CAPITOL
JEFFERSON CITY, MO 65102
1-888-ASK-MODOT (1-888-275-6636)

CMT

© Copyright CMT, Inc.
CRAWFORD, MURPHY, & TILLY, INC.
1631 WEST EUNDALE STREET
SPRINGFIELD, MO 65807 (417) 869-6009
ENGINEERING CORPORATION - 000631

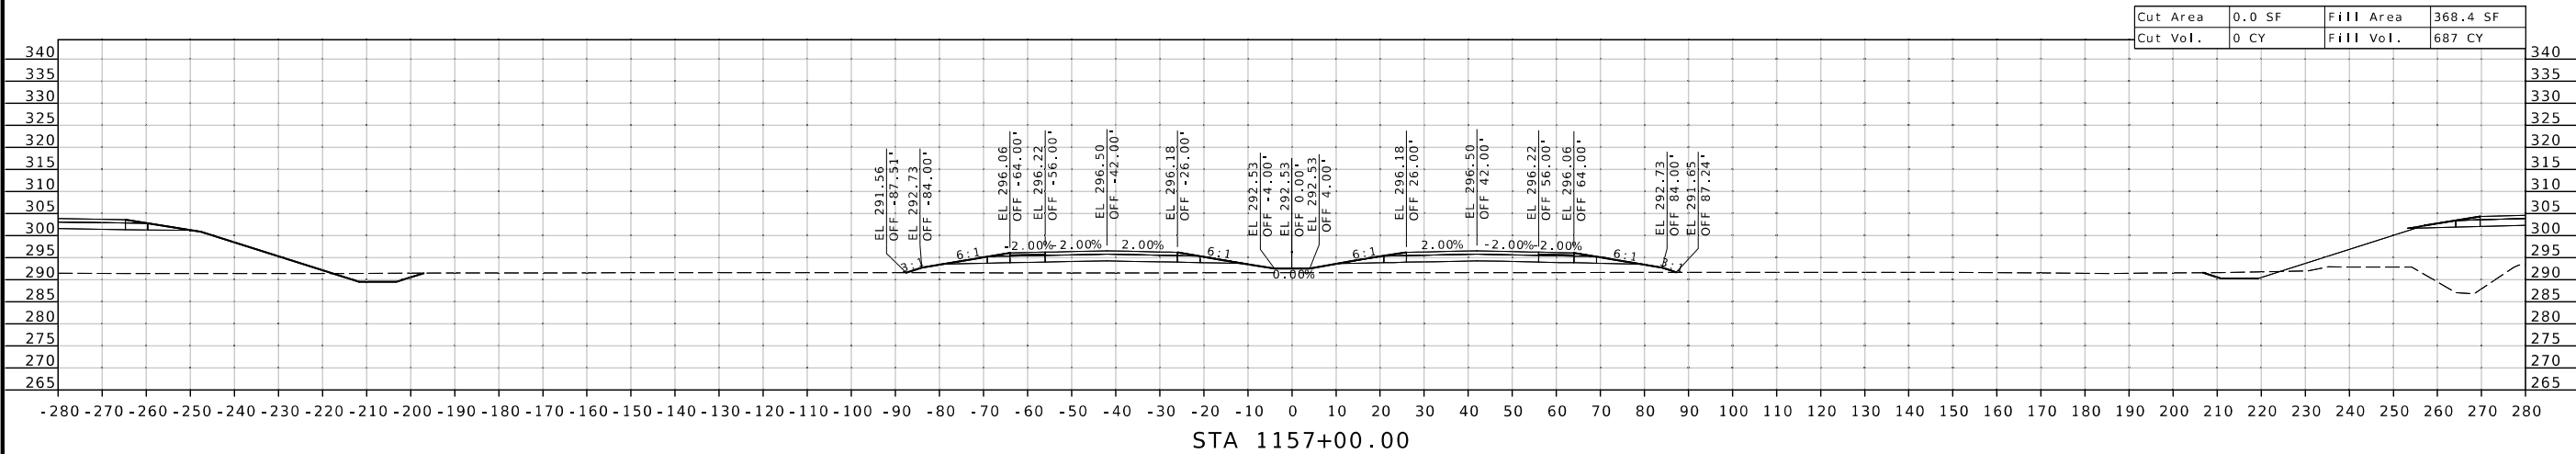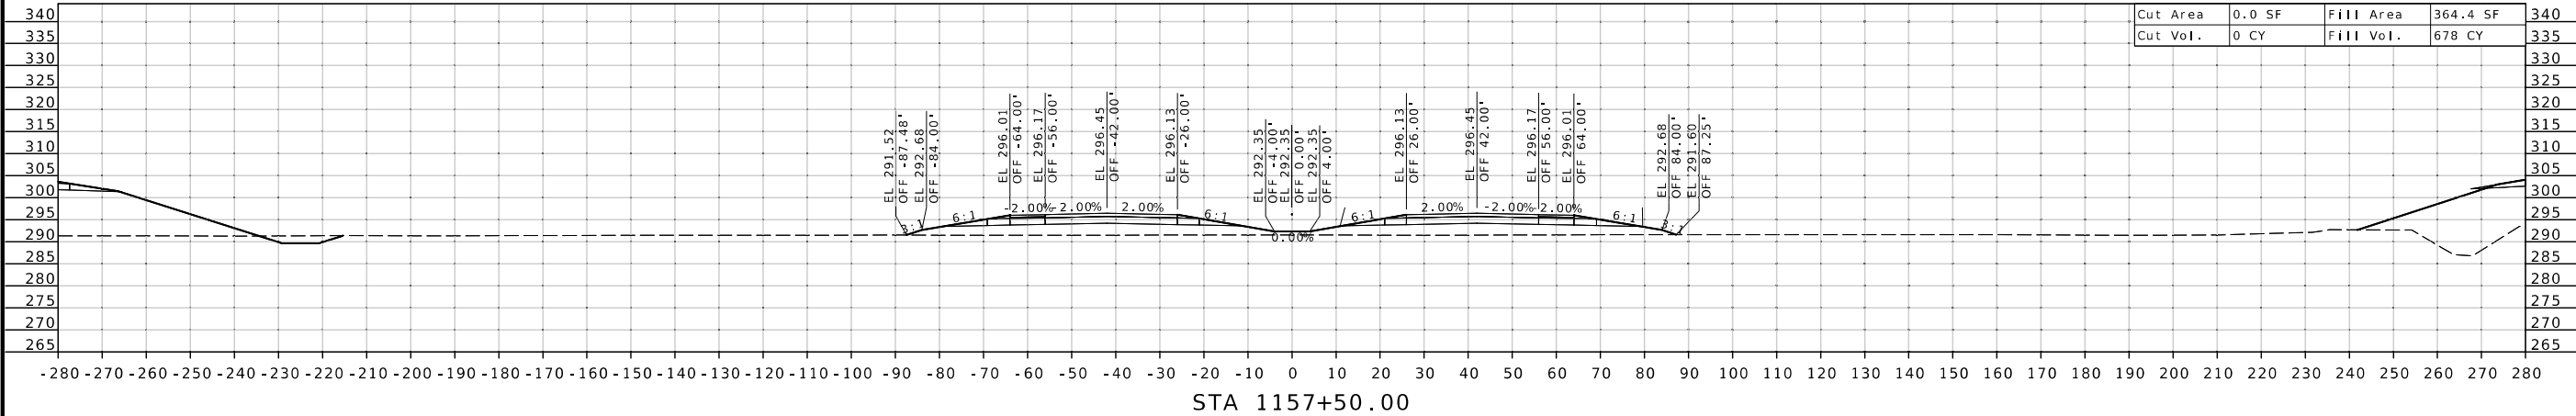

ROUTE 67

DISCLAIMER
THE PROFESSIONAL WHOSE SIGNATURE AND PERSONAL SEAL APPEAR HEREON ASSUMES RESPONSIBILITY ONLY FOR WHAT APPEARS ON THIS PAGE, AND DISCLAIMS (PURSUANT TO SECTION 327.411 RSMO) SPECIFICATION, ESTIMATES, REPORTS, OR OTHER DOCUMENTS OR INSTRUMENTS NOT SEALED BY THE UNDERSIGNED PROFESSIONAL RELATING TO OR INTENDED TO BE USED FOR ANY PART OR PARTS OF THE PROJECT TO WHICH THIS PAGE REFERS.



07/23/2026 4:11:08 AM
Reem A. Naser - Civil
MO PE - 2024017333

DATE PREPARED
7/6/2026

ROUTE 67 STATE MO
DISTRICT SE SHEET NO. XS118

COUNTY BUTLER

JST0062

CONTRACT ID.

PROJECT NO.




BRIDGE NO.

DESCRIPTION	DATE

MISSOURI HIGHWAYS AND TRANSPORTATION COMMISSION

105 WEST CAPITOL
JEFFERSON CITY, MO 65102
1-888-ASK-MODOT (1-888-275-6636)

© Copyright CMT, Inc.
CRAWFORD, MURPHY & TILLY, INC.
1631 WEST ELMDALE STREET
SPRINGFIELD, MO 65807 (417) 869-6009
ENGINEERING CORPORATION - 000631

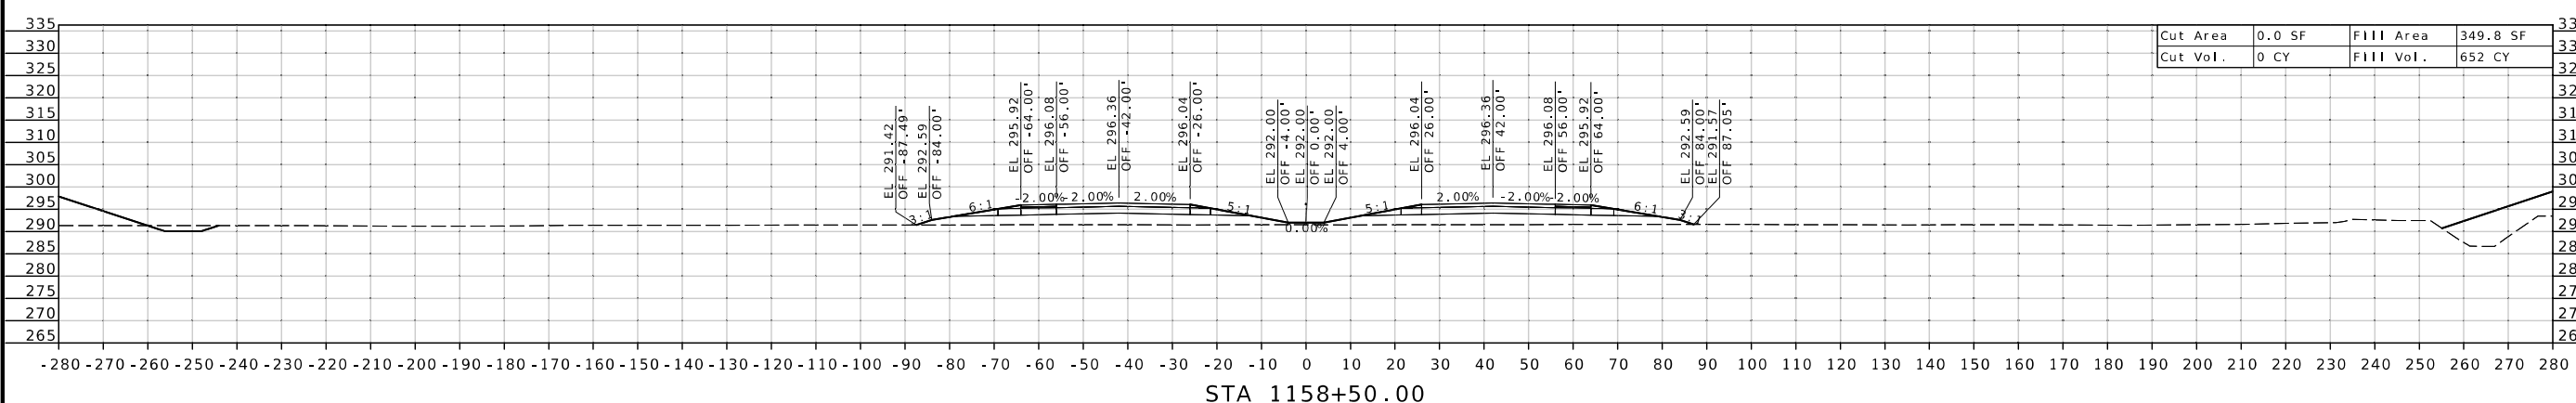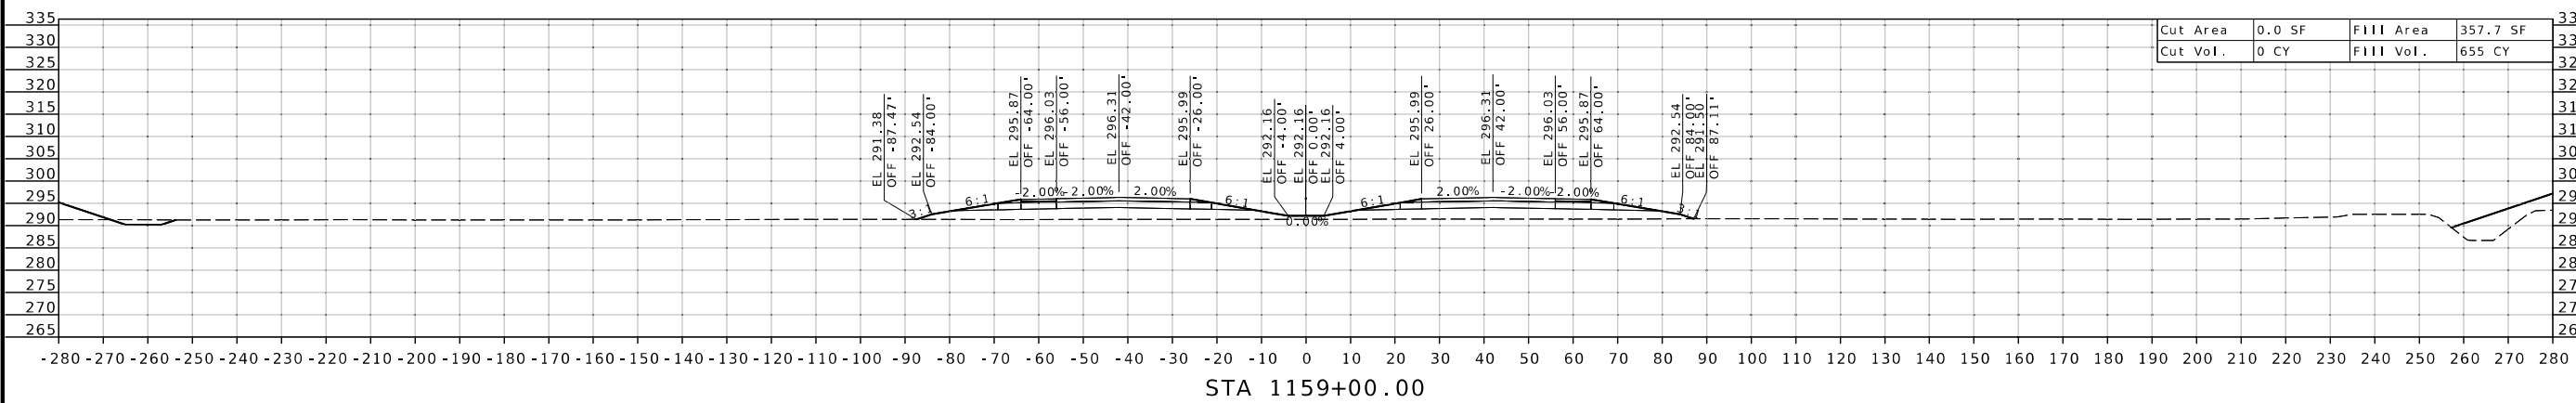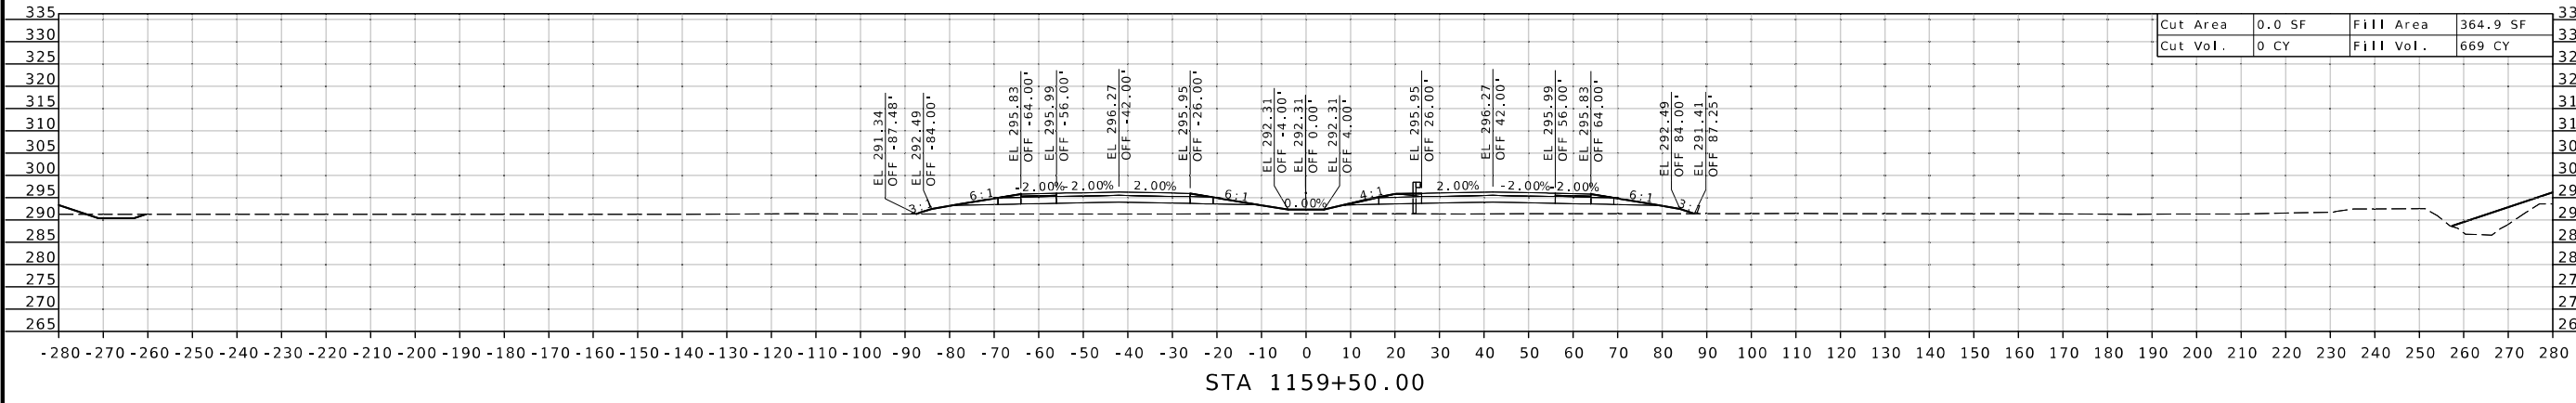

ROUTE 67

DISCLAIMER
THE PROFESSIONAL WHOSE SIGNATURE AND PERSONAL SEAL APPEAR HEREON ASSUMES RESPONSIBILITY ONLY FOR WHAT APPEARS ON THIS PAGE, AND DISCLAIMS (PURSUANT TO SECTION 327.411 RSMO) SPECIFICATION, ESTIMATES, REPORTS, OR OTHER DOCUMENTS OR INSTRUMENTS NOT SEALED BY THE UNDERSIGNED PROFESSIONAL RELATING TO OR INTENDED TO BE USED FOR ANY PART OR PARTS OF THE PROJECT TO WHICH THIS PAGE REFERS.



Reem A. Naser
07/23/2026 4:11:08 AM
Reem A. Naser - Civil
MO PE - 2024017333

DATE PREPARED
7/6/2026

ROUTE **67** STATE **MO**

DISTRICT **SE** SHEET NO. **XS119**

COUNTY
BUTLER

JOB NO.
JST0062

CONTRACT ID.
.

PROJECT NO.
.

BRIDGE NO.
.

DATE

DESCRIPTION

MISSOURI HIGHWAYS AND TRANSPORTATION COMMISSION


105 WEST CAPITOL
JEFFERSON CITY, MO 65102
1-888-ASK-MODOT (1-888-275-6636)

MoDOT


CMT

© Copyright CMT, Inc.
CRAWFORD, MURPHY & TILLY, INC.
1631 WEST ELDONDALE STREET
SPRINGFIELD, MO 65807 (417) 869-6009
ENGINEERING CORPORATION - 000631


ROUTE 67

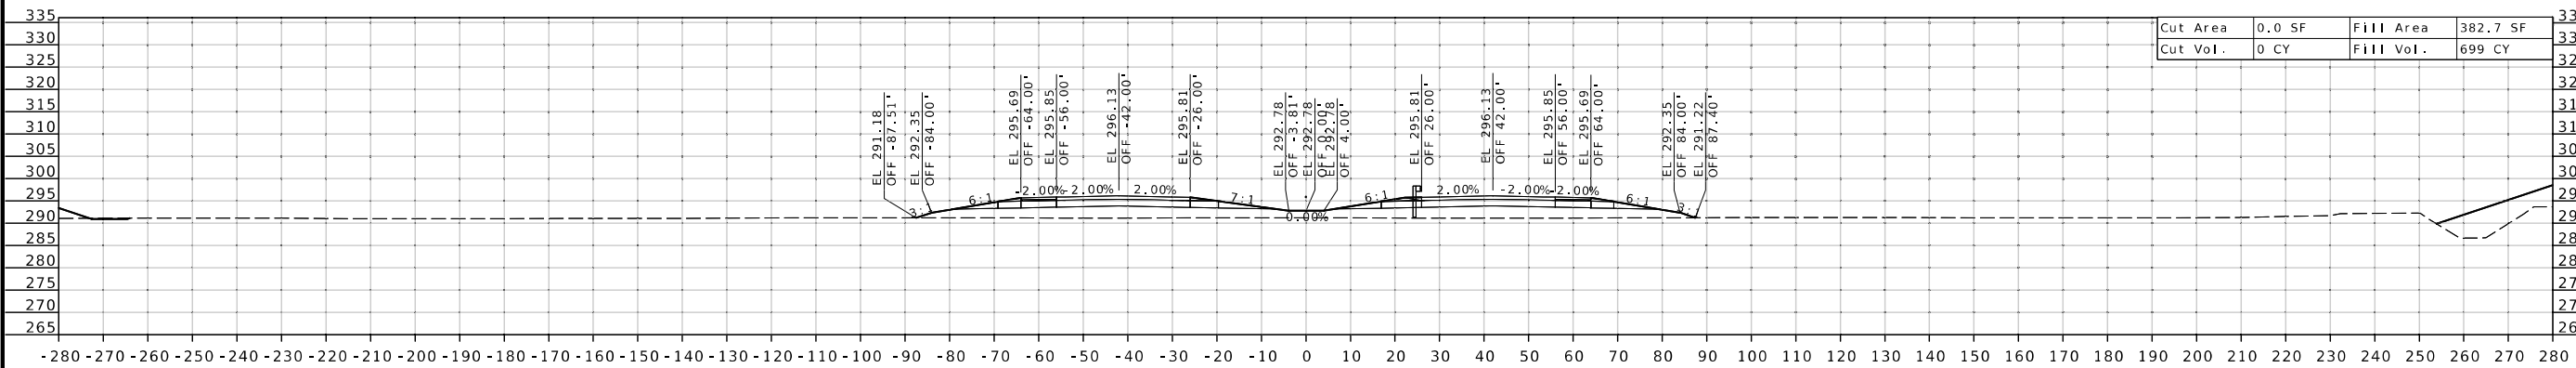


STA 1161+00.00

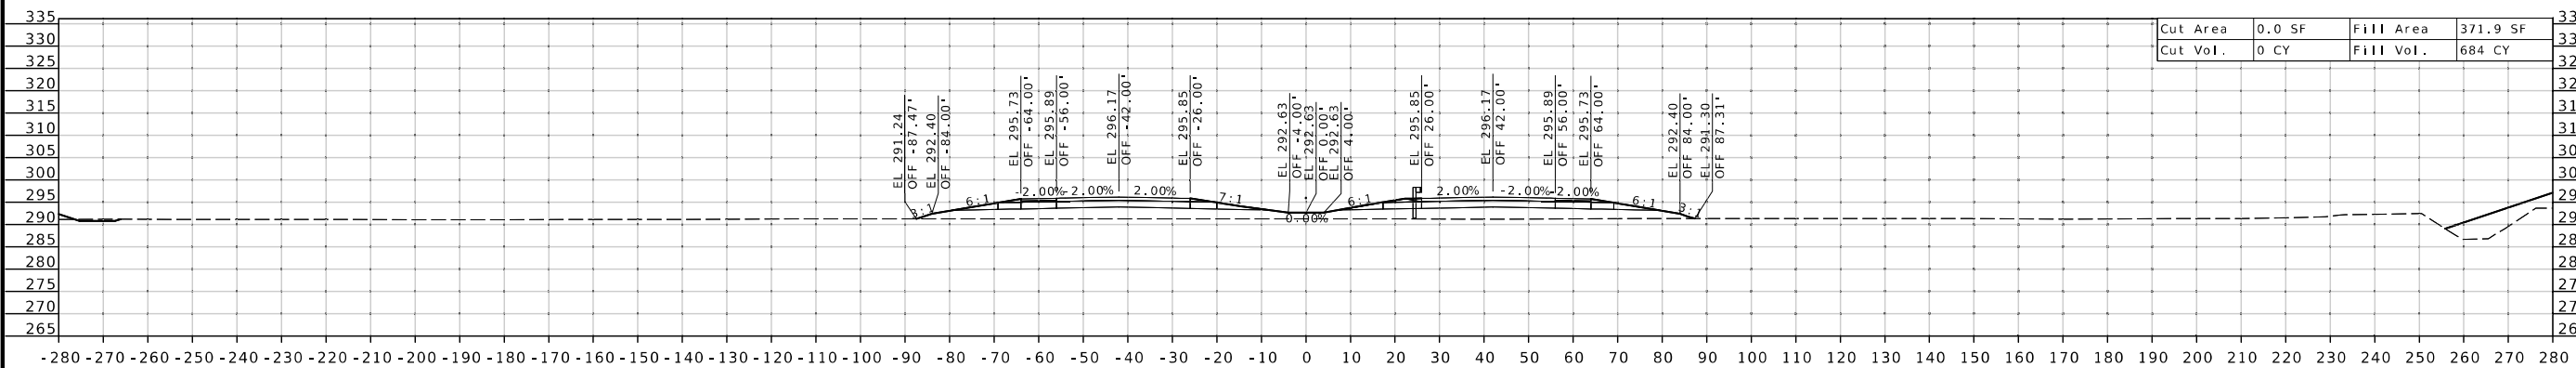

STA 1160+50.00

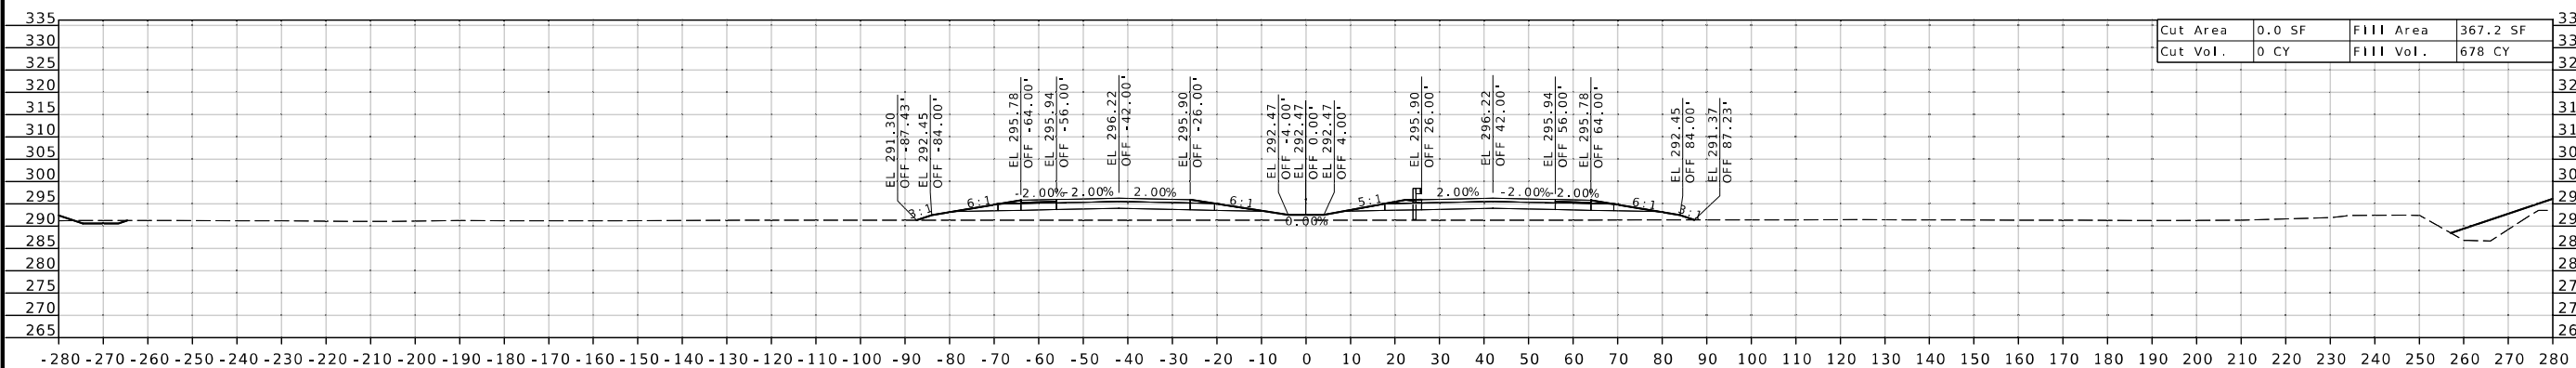


STA 1160+00.00

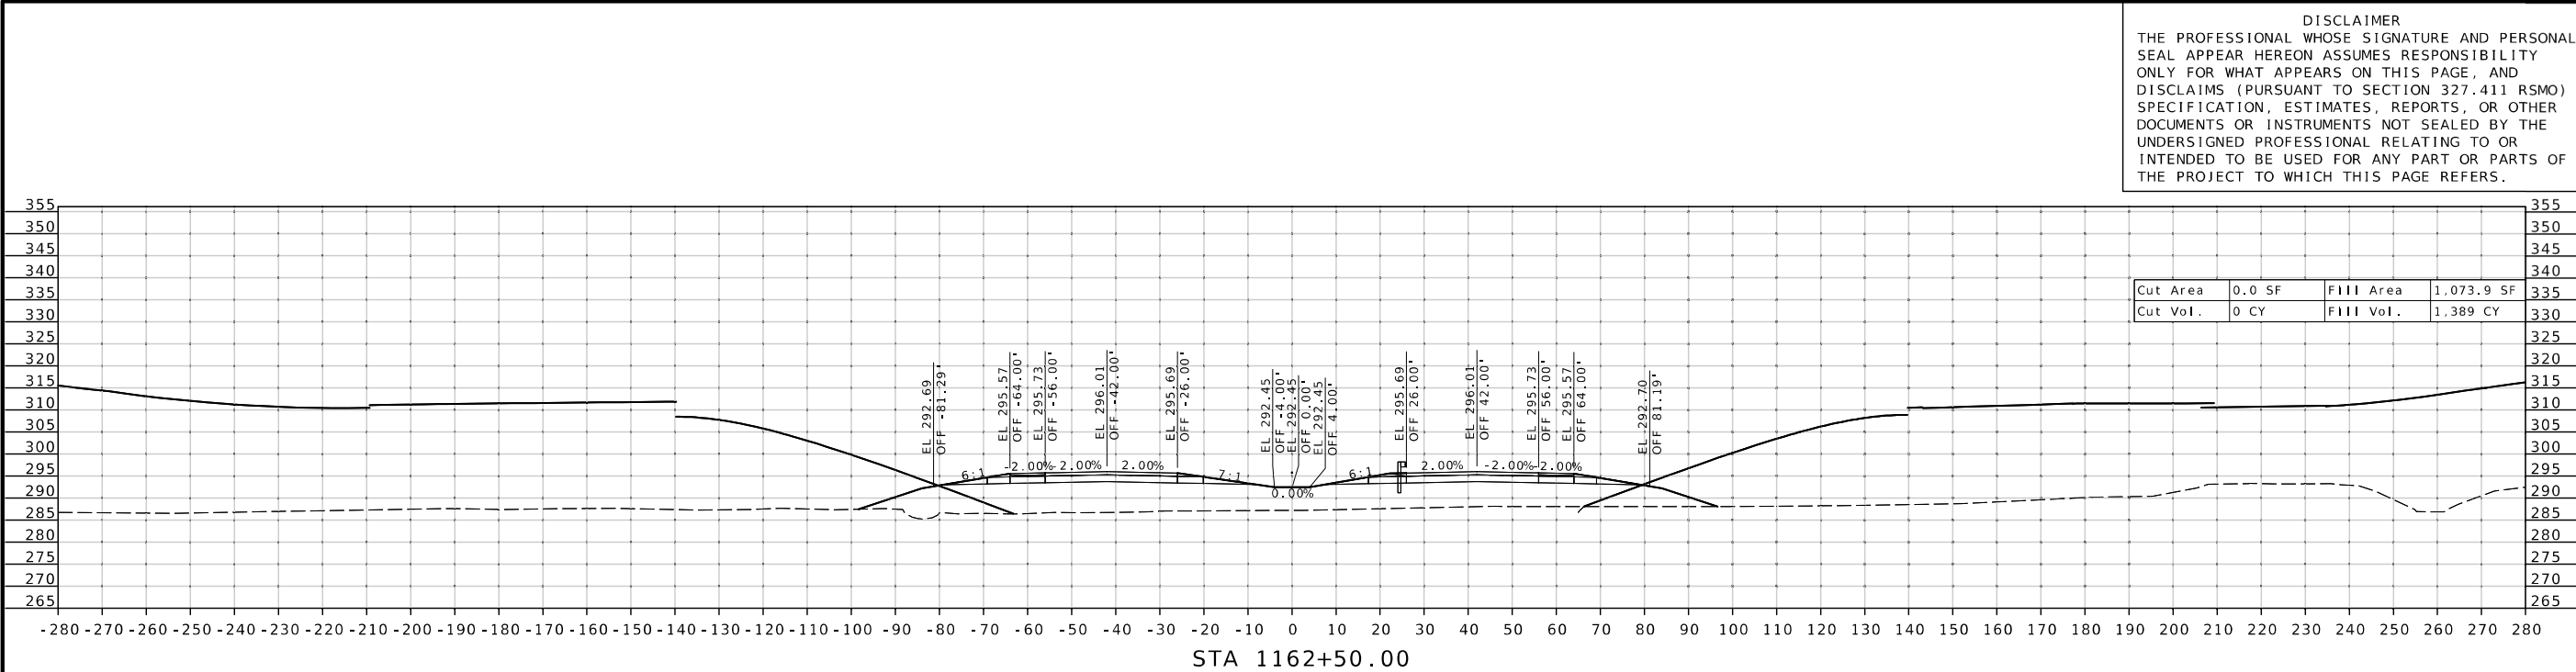


STA 1162+50.00

Cut Area	0.0 SF	Fill Area	1,073.9 SF
Cut Vol.	0 CY	Fill Vol.	1,389 CY

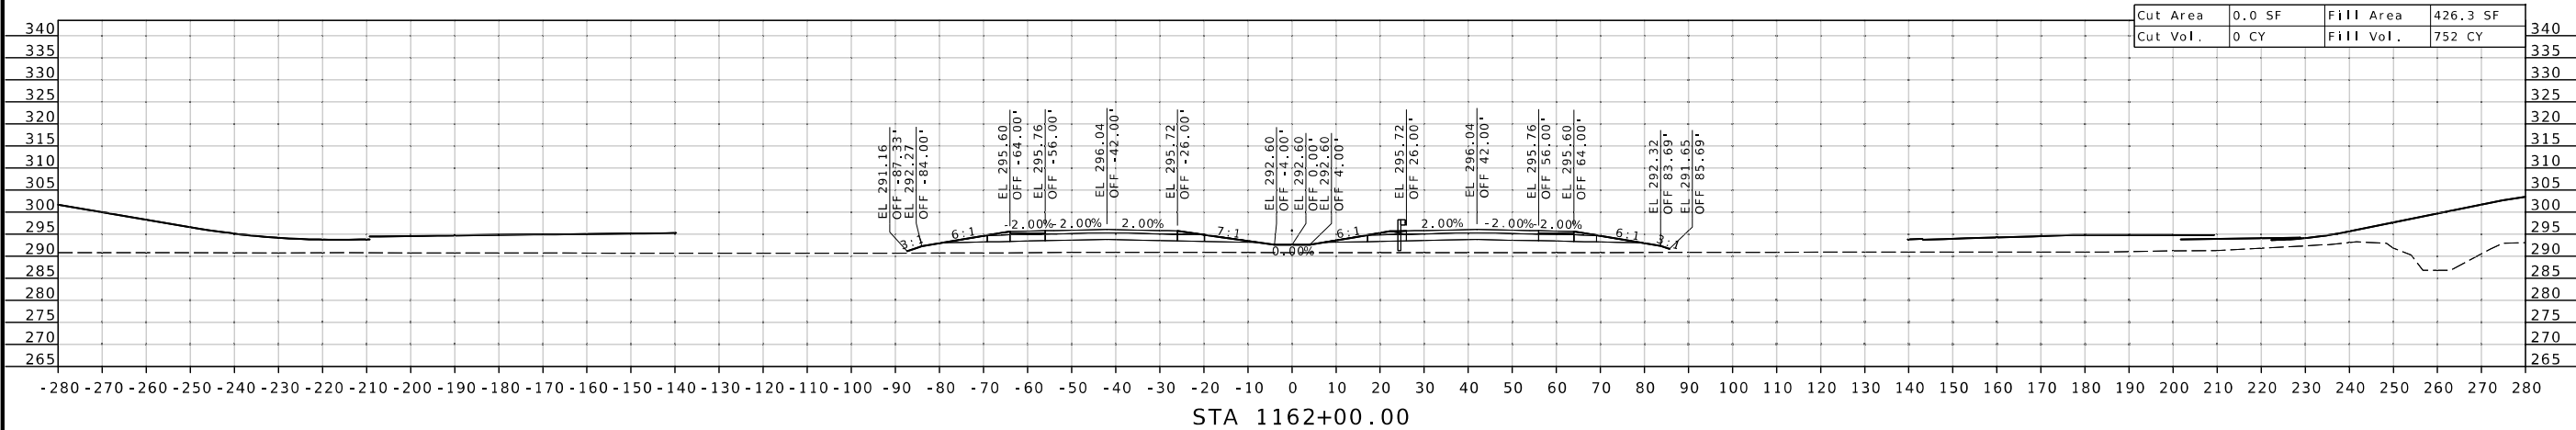

STA 1162+00.00


Cut Area	0.0 SF	Fill Area	426.3 SF
Cut Vol.	0 CY	Fill Vol.	752 CY

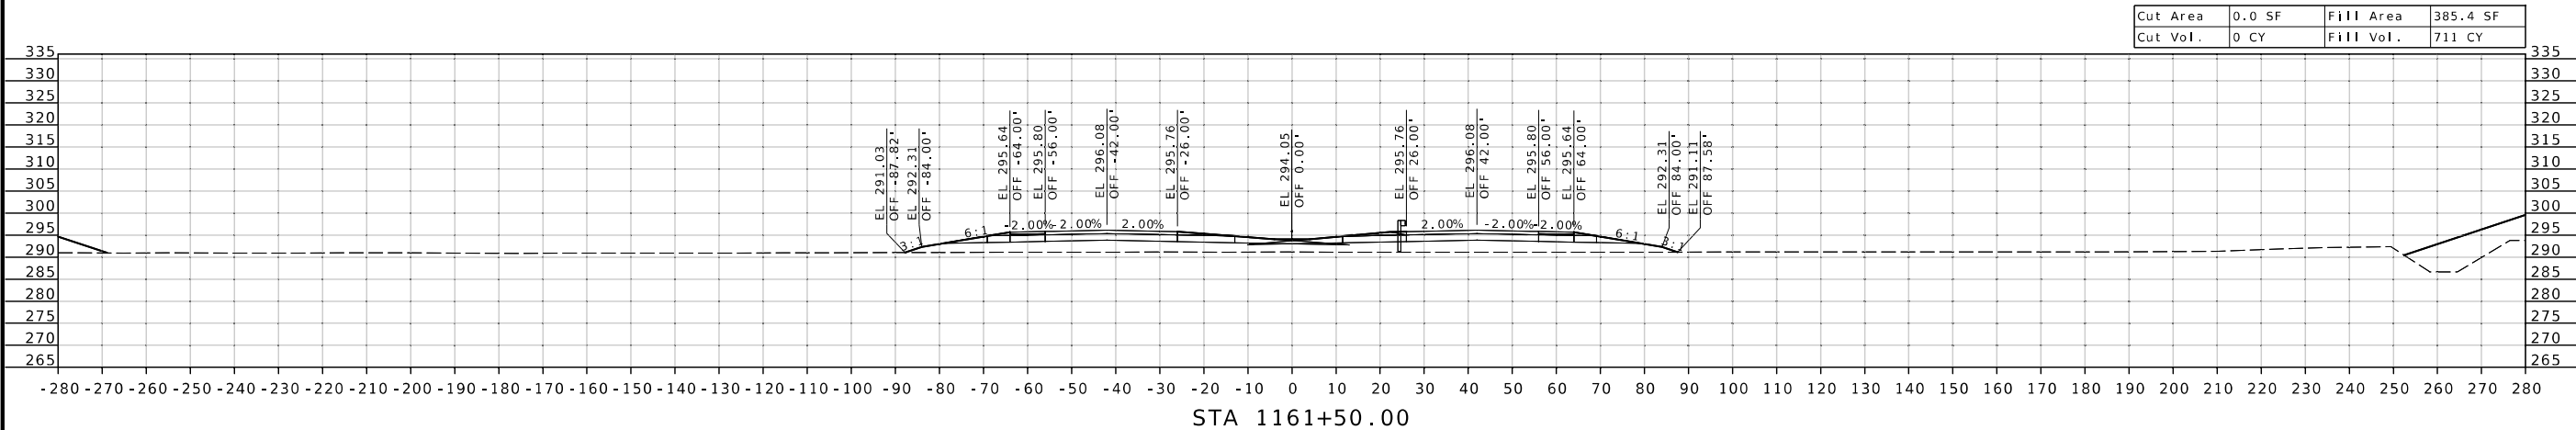

STA 1161+50.00

Cut Area	0.0 SF	Fill Area	385.4 SF
Cut Vol.	0 CY	Fill Vol.	711 CY

DISCLAIMER
THE PROFESSIONAL WHOSE SIGNATURE AND PERSONAL SEAL APPEAR HEREON ASSUMES RESPONSIBILITY ONLY FOR WHAT APPEARS ON THIS PAGE, AND DISCLAIMS (PURSUANT TO SECTION 327.411 RSMO) SPECIFICATION, ESTIMATES, REPORTS, OR OTHER DOCUMENTS OR INSTRUMENTS NOT SEALED BY THE UNDERSIGNED PROFESSIONAL RELATING TO OR INTENDED TO BE USED FOR ANY PART OR PARTS OF THE PROJECT TO WHICH THIS PAGE REFERS.

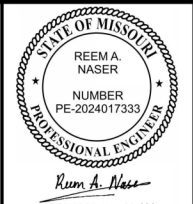

07/23/2026 4:11:08 AM
Reem A. Naser - Civil
MO PE - 2024017333
DATE PREPARED

7/6/2026

ROUTE 67 STATE MO
DISTRICT SE SHEET NO. XS120

COUNTY BUTLER

JOB NO. JST0062

CONTRACT ID.

PROJECT NO.

BRIDGE NO.

DATE	DESCRIPTION
.	.
.	.
.	.
.	.
.	.
.	.

MISSOURI HIGHWAYS AND TRANSPORTATION COMMISSION

105 WEST CAPITOL
JEFFERSON CITY, MO 65102
1-888-ASK-MODOT (1-888-275-6636)

CMT

© Copyright CMT, Inc.
CRAWFORD, MURPHY, & TILLY, INC.
1631 WEST ELFINDALE STREET
SPRINGFIELD, MO 65807 (417) 869-6009
ENGINEERING CORPORATION - 000631

ROUTE 67

DISCLAIMER
THE PROFESSIONAL WHOSE SIGNATURE AND PERSONAL SEAL APPEAR HEREON ASSUMES RESPONSIBILITY ONLY FOR WHAT APPEARS ON THIS PAGE, AND DISCLAIMS (PURSUANT TO SECTION 327.411 RSMO) SPECIFICATION, ESTIMATES, REPORTS, OR OTHER DOCUMENTS OR INSTRUMENTS NOT SEALED BY THE UNDERSIGNED PROFESSIONAL RELATING TO OR INTENDED TO BE USED FOR ANY PART OR PARTS OF THE PROJECT TO WHICH THIS PAGE REFERS.



Reem A. Naser

07/23/2026 4:11:08 AM
Reem A. Naser - Civil
MO PE - 2024017333

DATE PREPARED

7/6/2026

ROUTE 67 STATE MO

DISTRICT SE SHEET NO. XS121

COUNTY

BUTLER

JOB NO.

JST0062

CONTRACT ID.

PROJECT NO.

BRIDGE NO.

DESCRIPTION

DATE

MISSOURI HIGHWAYS AND TRANSPORTATION COMMISSION




105 WEST CAPITOL
JEFFERSON CITY, MO 65102
1-888-ASK-MODOT (1-888-275-6636)




© Copyright CMT, Inc.

CRAWFORD, MURPHY & TILLY, INC.
1631 WEST ELFINDALE STREET
SPRINGFIELD, MO 65807 (417) 869-6009
ENGINEERING CORPORATION - 000631

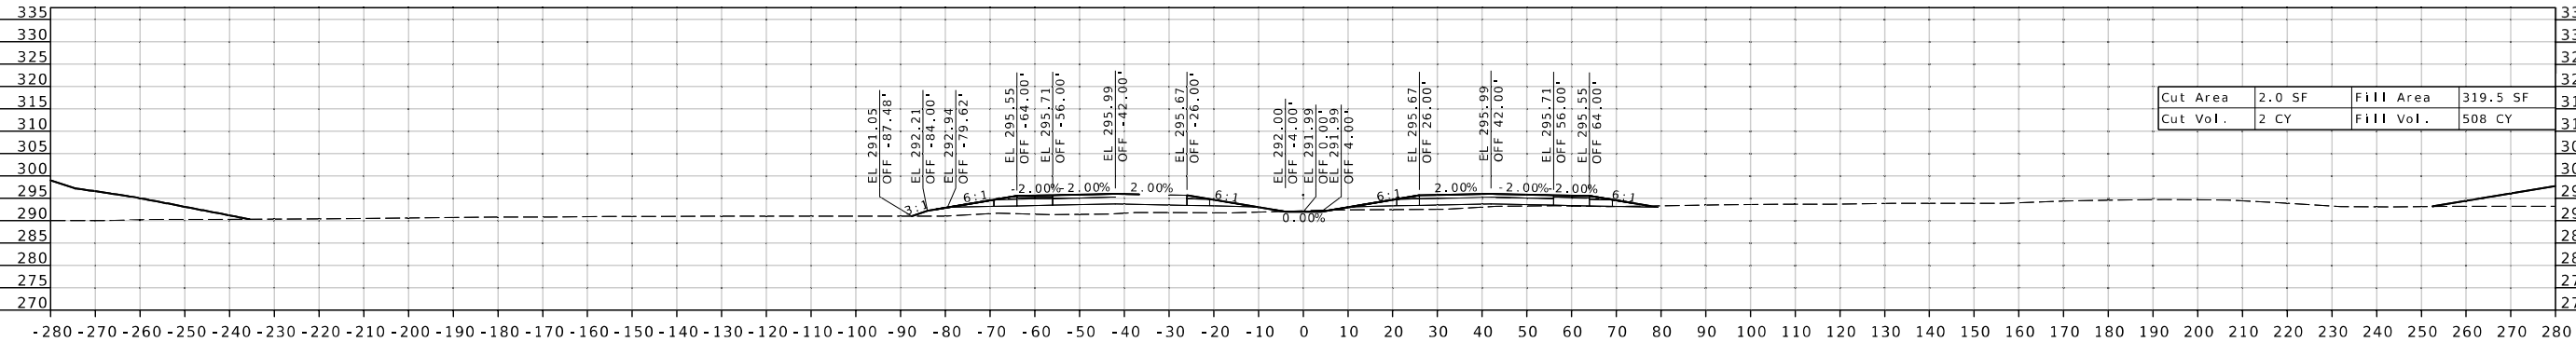


STA 1164+00.00

Cut Area	2.0 SF	Fill Area	319.5 SF
Cut Vol.	2 CY	Fill Vol.	508 CY

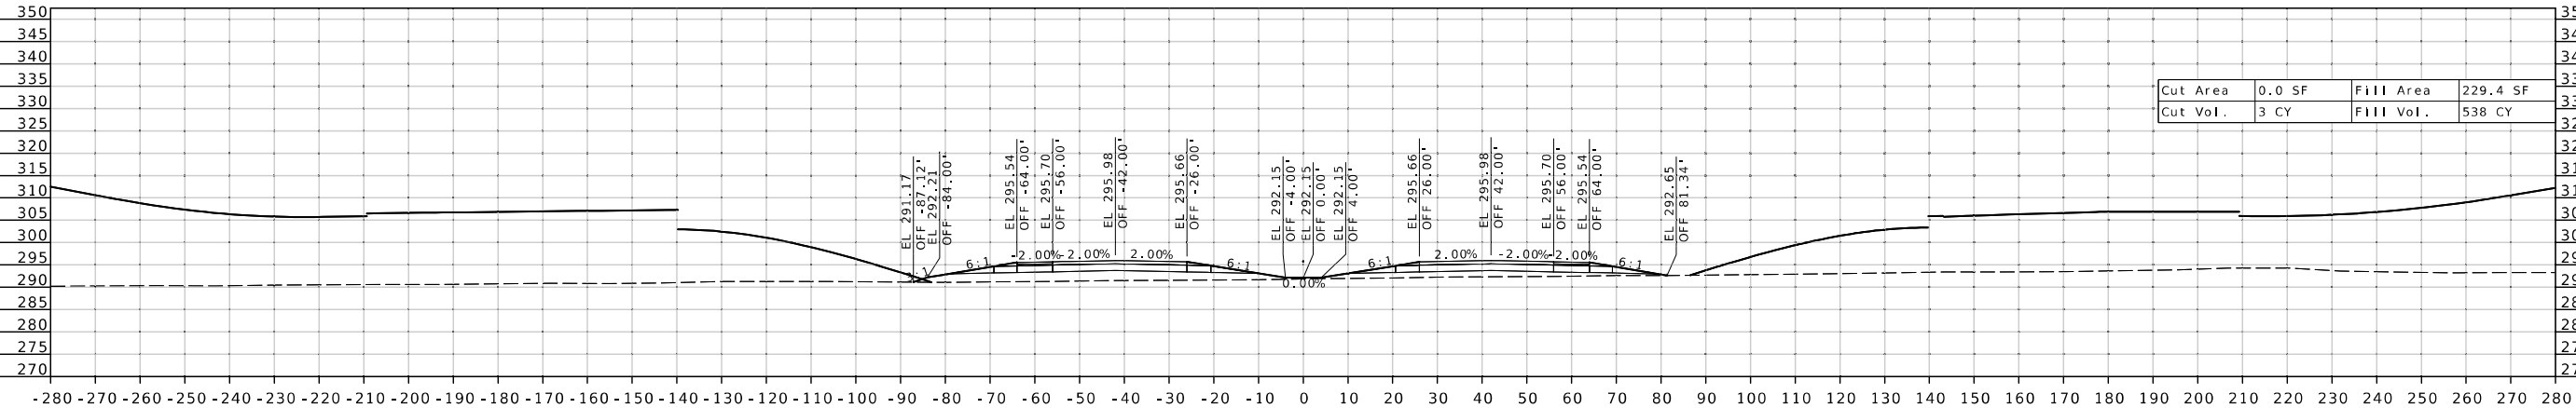

STA 1163+50.00

Cut Area	0.0 SF	Fill Area	229.4 SF
Cut Vol.	3 CY	Fill Vol.	538 CY

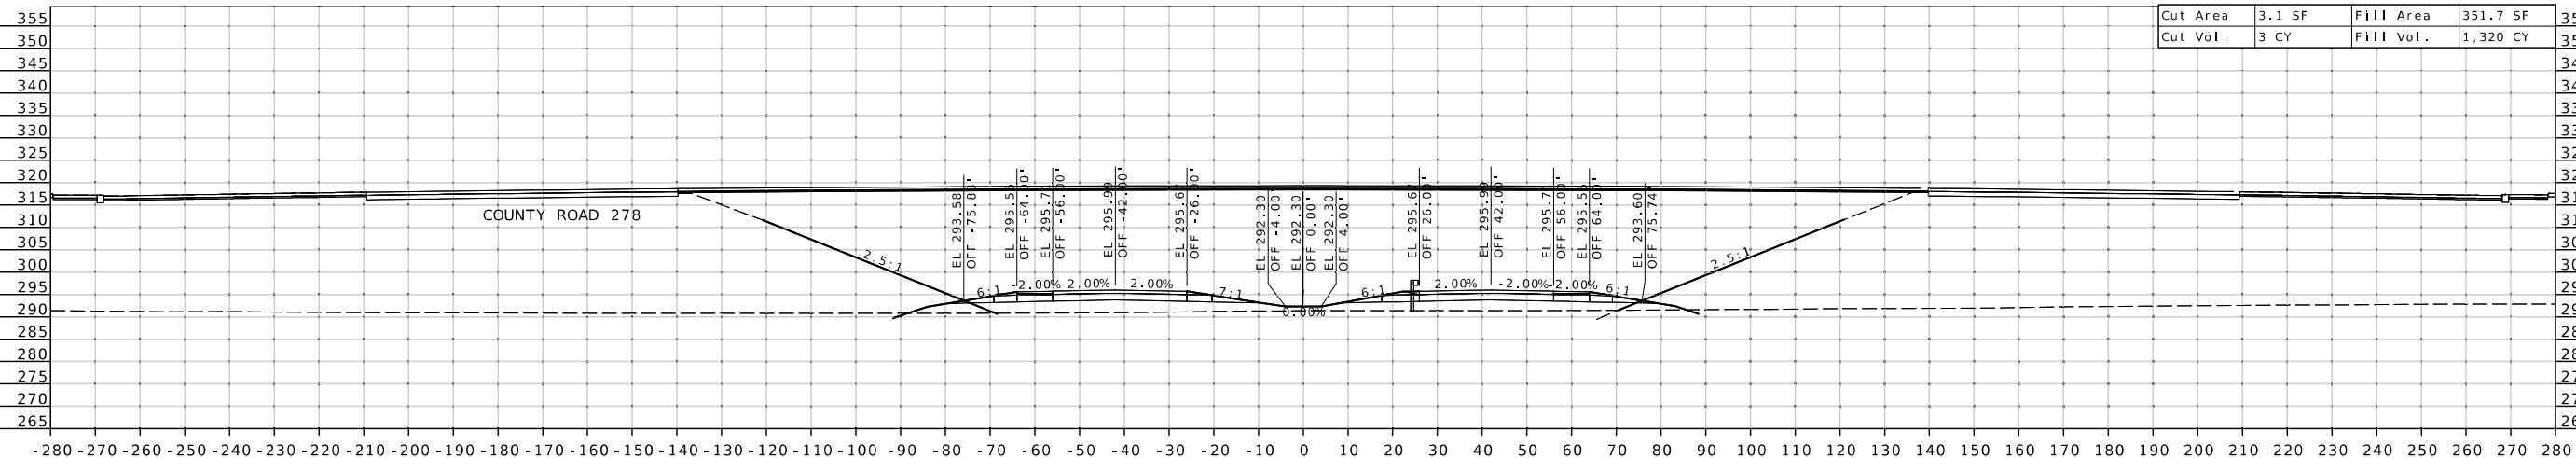

STA 1163+00.00

Cut Area	3.1 SF	Fill Area	351.7 SF
Cut Vol.	3 CY	Fill Vol.	1,320 CY

ROUTE 67



Reem A. Naser

DATE PREPARED
/ 6 / 2026

RICT	SHEET NO.
E	VS 124

BUTLER

JOB NO.

PROJECT NO.



BRIDGE NO.
.

MODOT


MISSOURI DEPARTMENT OF
TRANSPORTATION

105 WEST CAPITOL
JEFFERSON CITY, MO 65102
1-888-ASK-MODOT (1-888-275-6636)

☐ B ☐ C ☐ D ☐ E ☐ F

  


pw://cmtengr-pw.bentley.com:cmt-connect-projects/Documents/MoDOT/US67 Freeway Conversion - Phase 3/040908/Roadway/Sheets/ST0062 Current Plans/XS 123-131 ST0062 i20 CR270.dgn 4:33:27 PM 7/6/2026

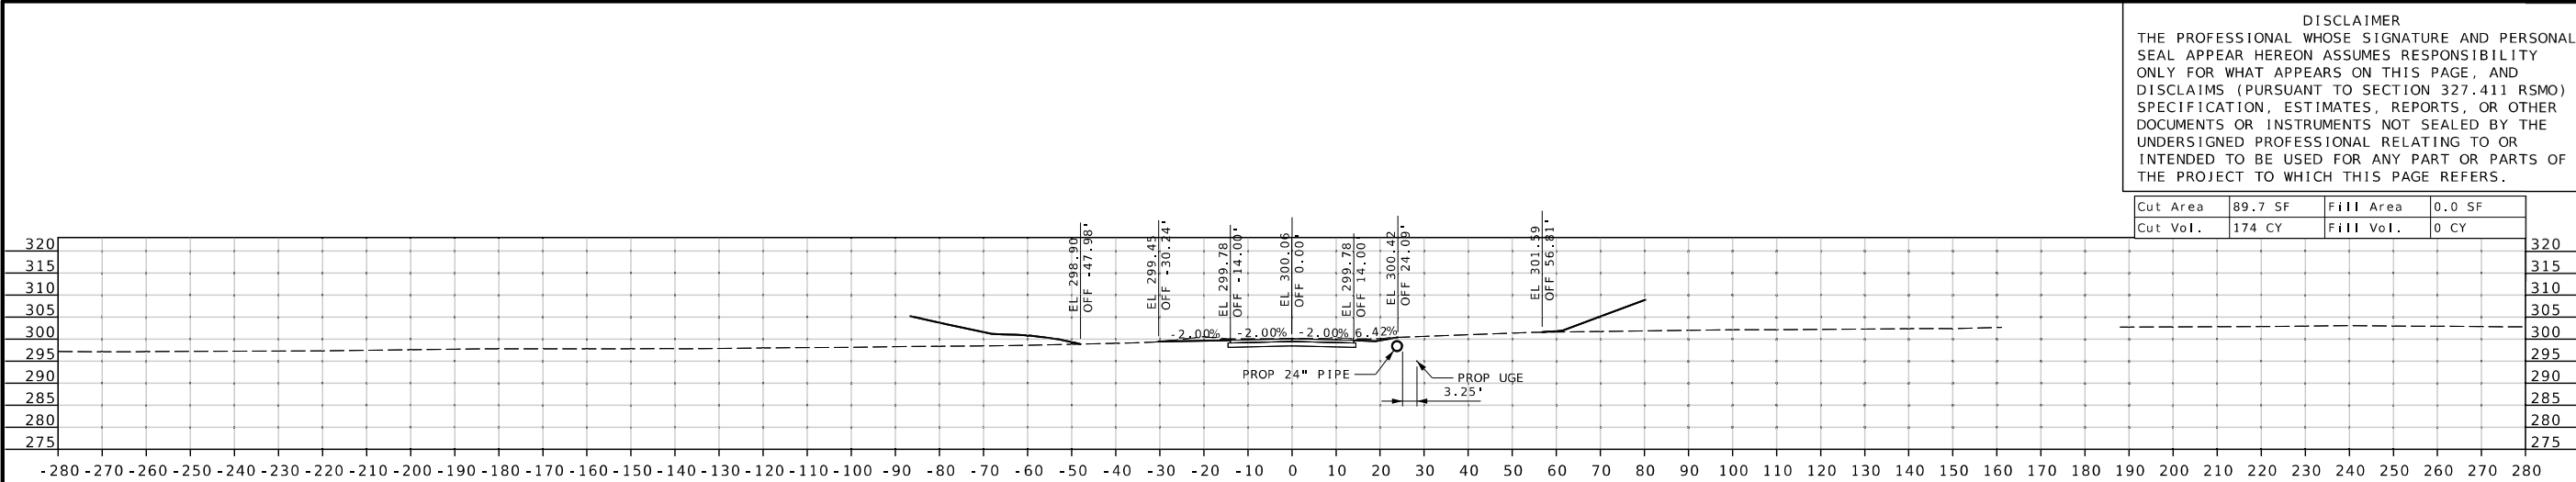

DISCLAIMER
THE PROFESSIONAL WHOSE SIGNATURE AND PERSONAL SEAL APPEAR HEREON ASSUMES RESPONSIBILITY ONLY FOR WHAT APPEARS ON THIS PAGE, AND DISCLAIMS (PURSUANT TO SECTION 327.411 RSMO) SPECIFICATION, ESTIMATES, REPORTS, OR OTHER DOCUMENTS OR INSTRUMENTS NOT SEALED BY THE UNDERSIGNED PROFESSIONAL RELATING TO OR INTENDED TO BE USED FOR ANY PART OR PARTS OF THE PROJECT TO WHICH THIS PAGE REFERS.

Cut Area	89.7 SF	Fill Area	0.0 SF
Cut Vol.	174 CY	Fill Vol.	0 CY

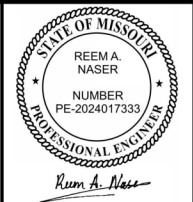

07/23/2026 4:11:09 AM
Reem A. Naser - Civil
MO PE - 2024017333

DATE PREPARED
7/6/2026

ROUTE **67** STATE **MO**
DISTRICT **SE** SHEET NO. **XS125**


COUNTY
BUTLER

JOB NO.
J9P3661 (JST0062)


CONTRACT ID.
.

PROJECT NO.
.


BRIDGE NO.
.

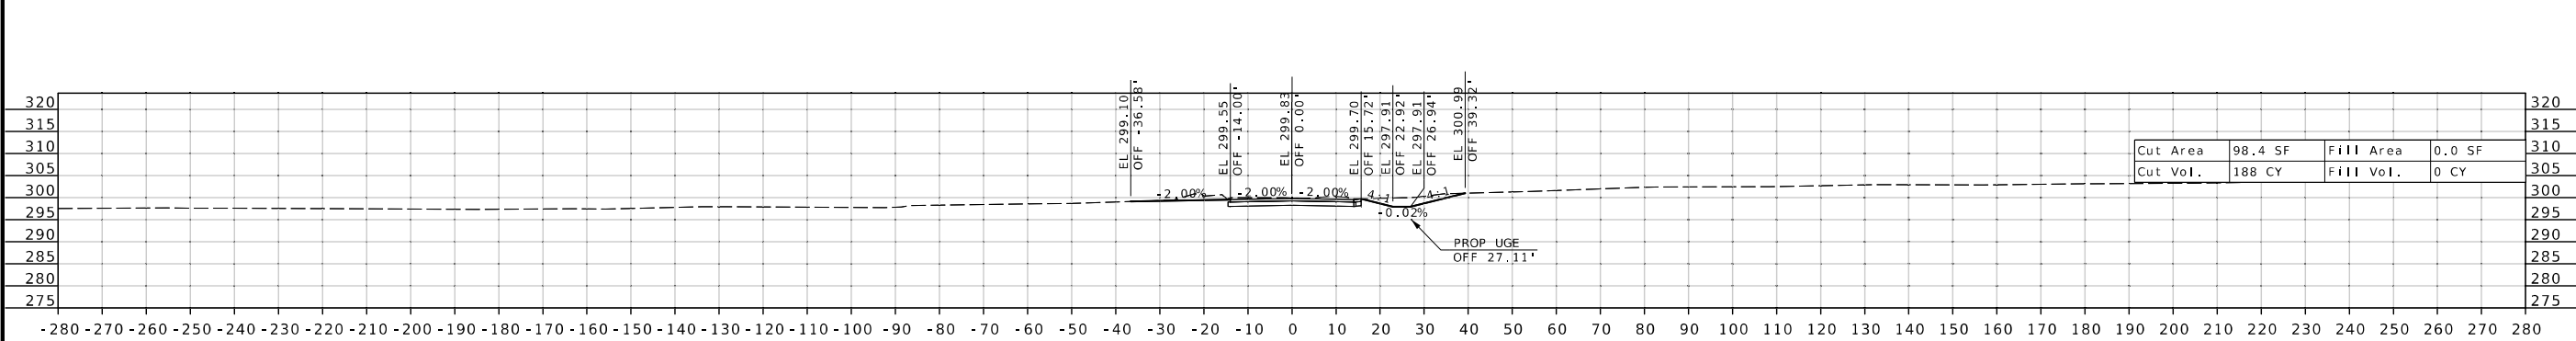

Cut Area	98.4 SF	Fill Area	0.0 SF
Cut Vol.	188 CY	Fill Vol.	0 CY

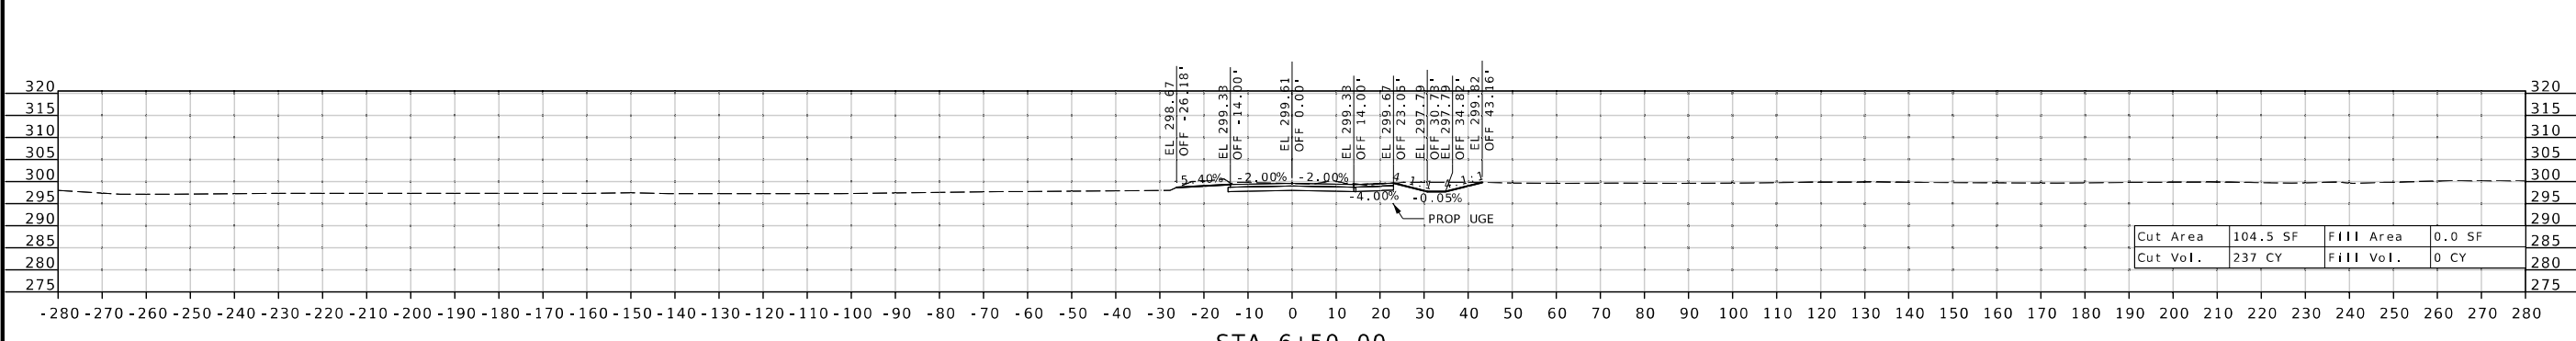

Cut Area	104.5 SF	Fill Area	0.0 SF
Cut Vol.	237 CY	Fill Vol.	0 CY

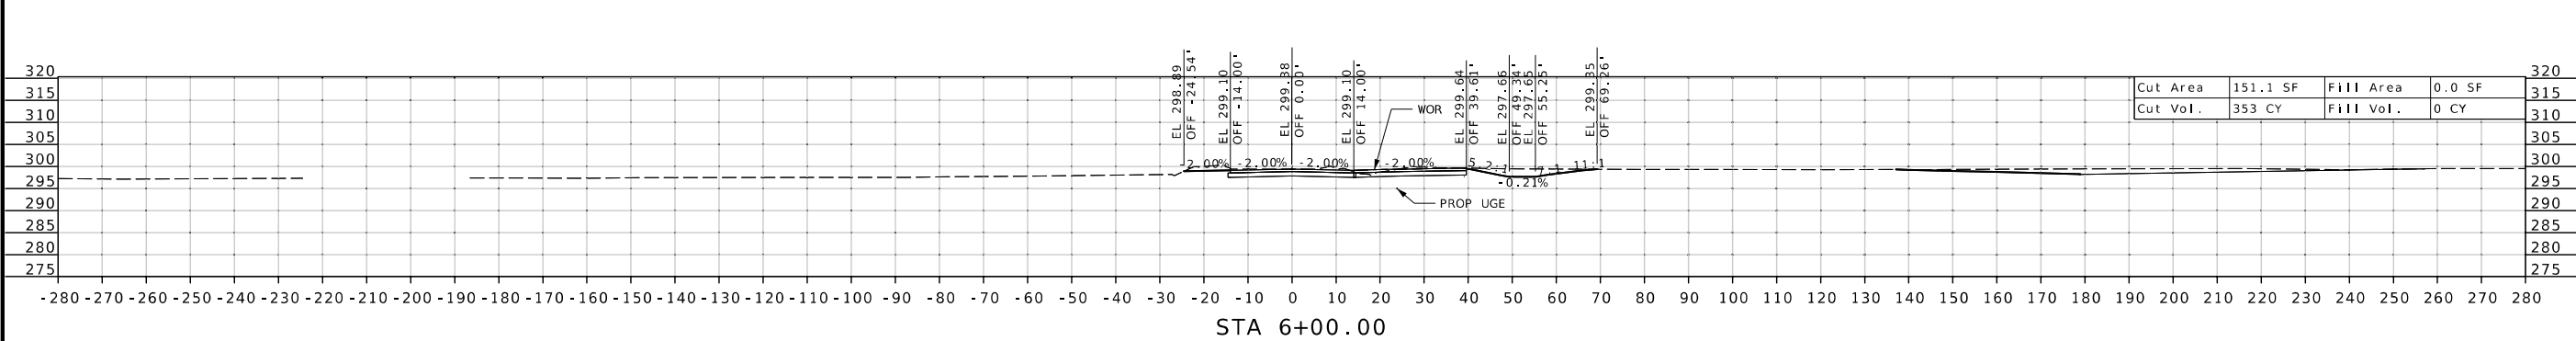

Cut Area	151.1 SF	Fill Area	0.0 SF
Cut Vol.	353 CY	Fill Vol.	0 CY

DESCRIPTION	DATE
.	.
.	.
.	.
.	.
.	.

MISSOURI HIGHWAYS AND TRANSPORTATION COMMISSION





105 WEST CAPITOL
JEFFERSON CITY, MO 65102
1-888-ASK-MODOT (1-888-275-6636)

CMT
© Copyright CMT, Inc.
CRAWFORD, MURPHY, & TILLY, INC.
1631 WEST ELFINDALE STREET
SPRINGFIELD, MO 65807 (417) 869-6009
ENGINEERING CORPORATION - 000631


COUNTY ROAD 270

IF A SEAL IS PRESENT ON THIS SHEET IT HAS BEEN ELECTRONICALLY SEALED AND DATED.


Cut Area	33.1 SF	Fill Area	0.8 SF
Cut Vol.	62 CY	Fill Vol.	15 CY

    


pw://cmtengr-pw.bentley.com:cmt-connect-projects/Documents/ModOT/US67 Freeway Conversion - Phase 3/040908/Roadway/Sheets/ST0062 Current Plans/XS 123-131 JST0062 I20 CR270.dgn 4:34:46 PM 7/6/2026

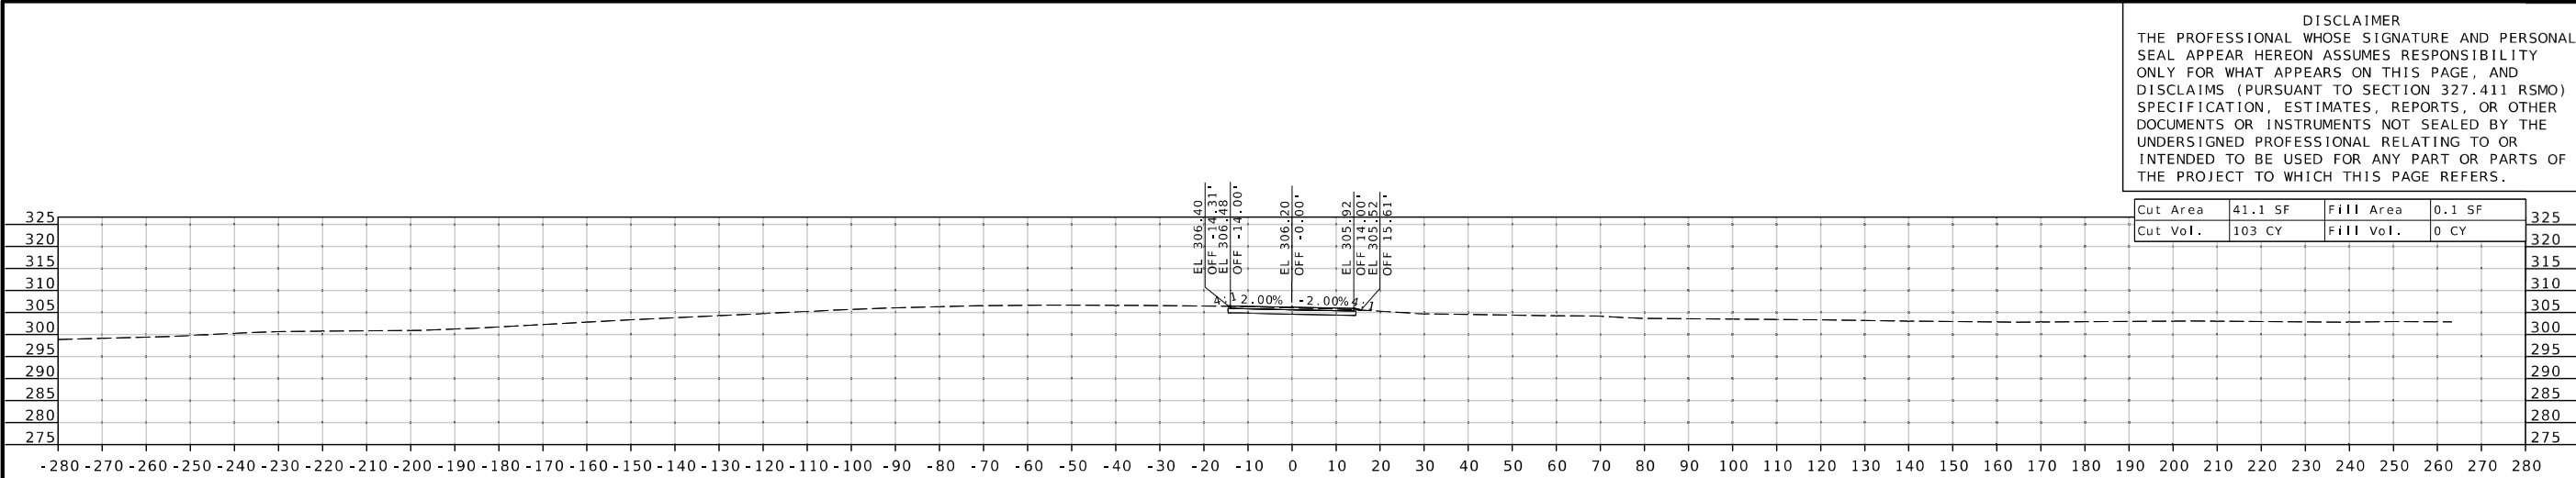


STA 13+50.00

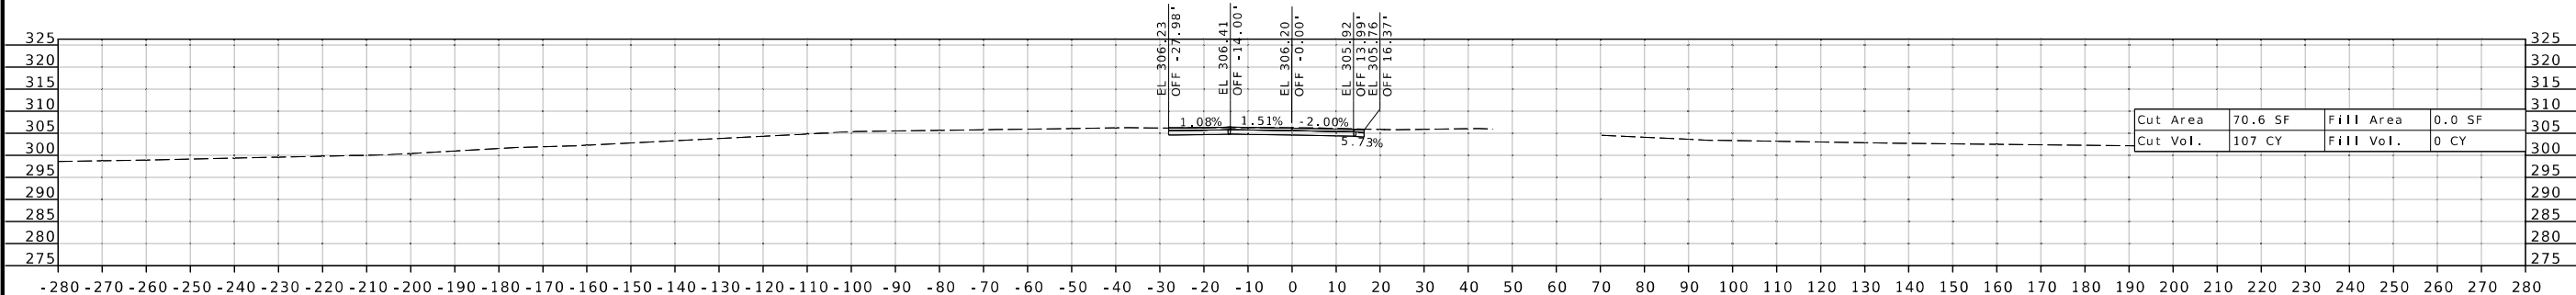

STA 13+00.00

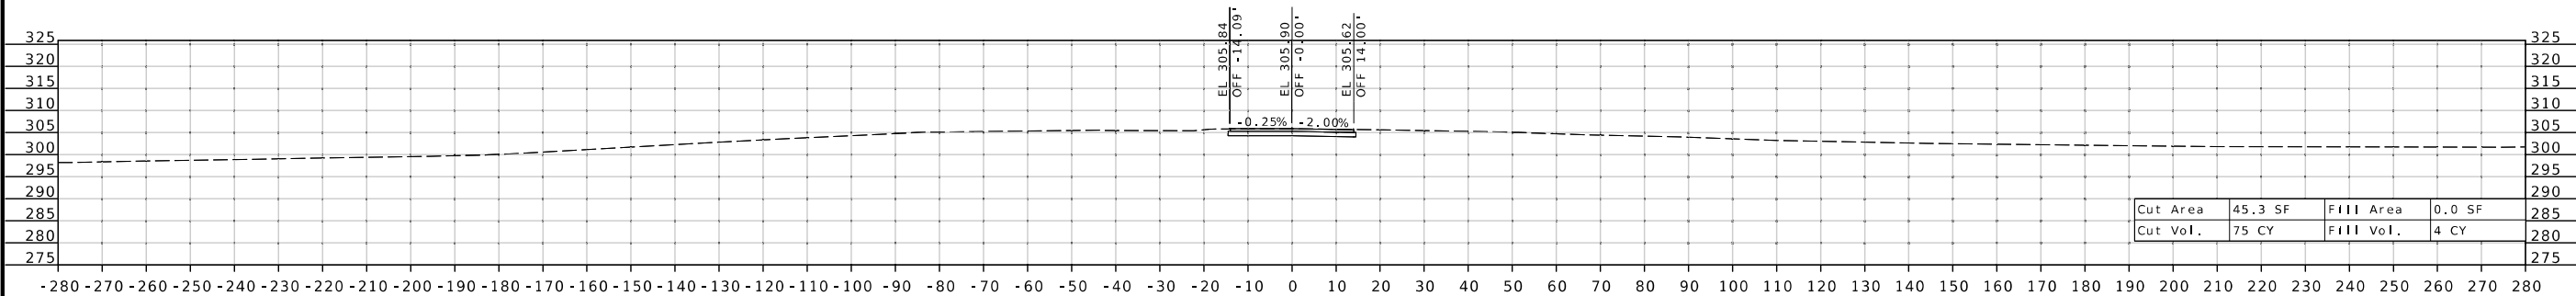


STA 12+50.00

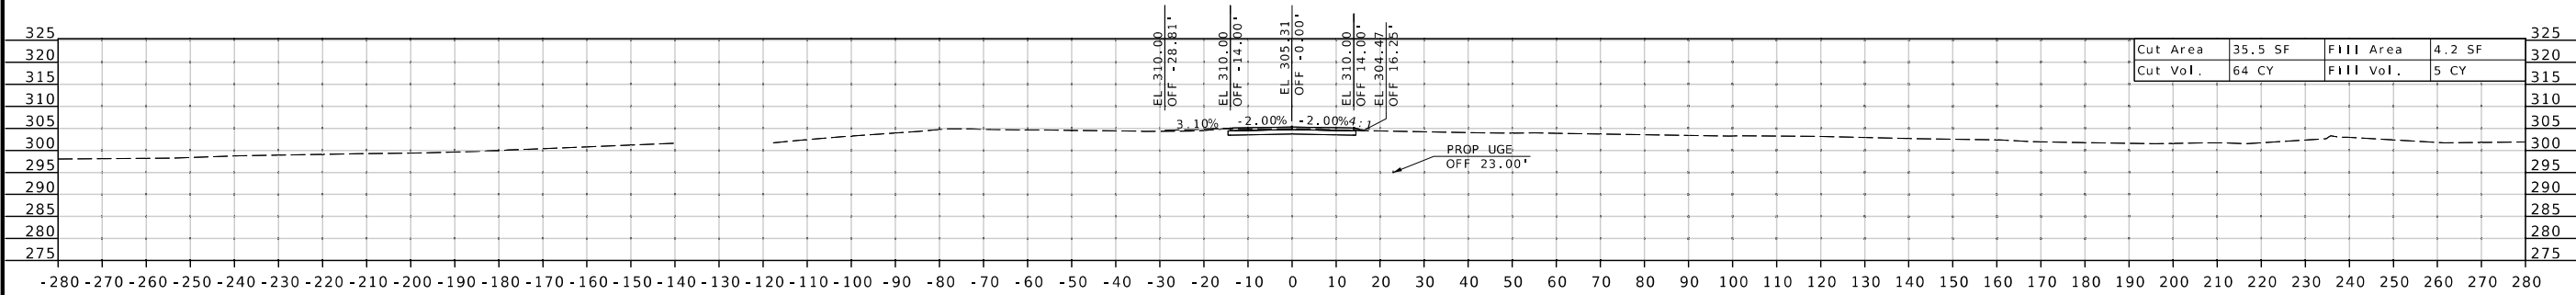

STA 12+00.00

DISCLAIMER
THE PROFESSIONAL WHOSE SIGNATURE AND PERSONAL SEAL APPEAR HEREON ASSUMES RESPONSIBILITY ONLY FOR WHAT APPEARS ON THIS PAGE, AND DISCLAIMS (PURSUANT TO SECTION 327.411 RSMO) SPECIFICATION, ESTIMATES, REPORTS, OR OTHER DOCUMENTS OR INSTRUMENTS NOT SEALED BY THE UNDERSIGNED PROFESSIONAL RELATING TO OR INTENDED TO BE USED FOR ANY PART OR PARTS OF THE PROJECT TO WHICH THIS PAGE REFERS.

Cut Area	41.1 SF	Fill Area	0.1 SF
Cut Vol.	103 CY	Fill Vol.	0 CY

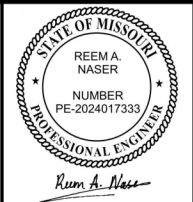

07/23/2026 4:11:10 AM
Reem A. Naser - Civil
MO PE - 2024017333

DATE PREPARED
7/6/2026

ROUTE 67 STATE MO
DISTRICT SE SHEET NO. XS128

COUNTY BUTLER

JOB NO. J9P3661 (JST0062)

CONTRACT ID.

PROJECT NO.

BRIDGE NO.

DESCRIPTION

DATE

MISSOURI HIGHWAYS AND TRANSPORTATION COMMISSION

105 WEST CAPITOL
JEFFERSON CITY, MO 65102
1-888-ASK-MODOT (1-888-275-6636)

MoDOT

CMT

© Copyright CMT, Inc.


CRAWFORD, MURPHY & TILLY, INC.

1631 WEST ELFINDALE STREET

SPRINGFIELD, MO 65807 (417) 869-6009


ENGINEERING CORPORATION - 000631

COUNTY ROAD 270

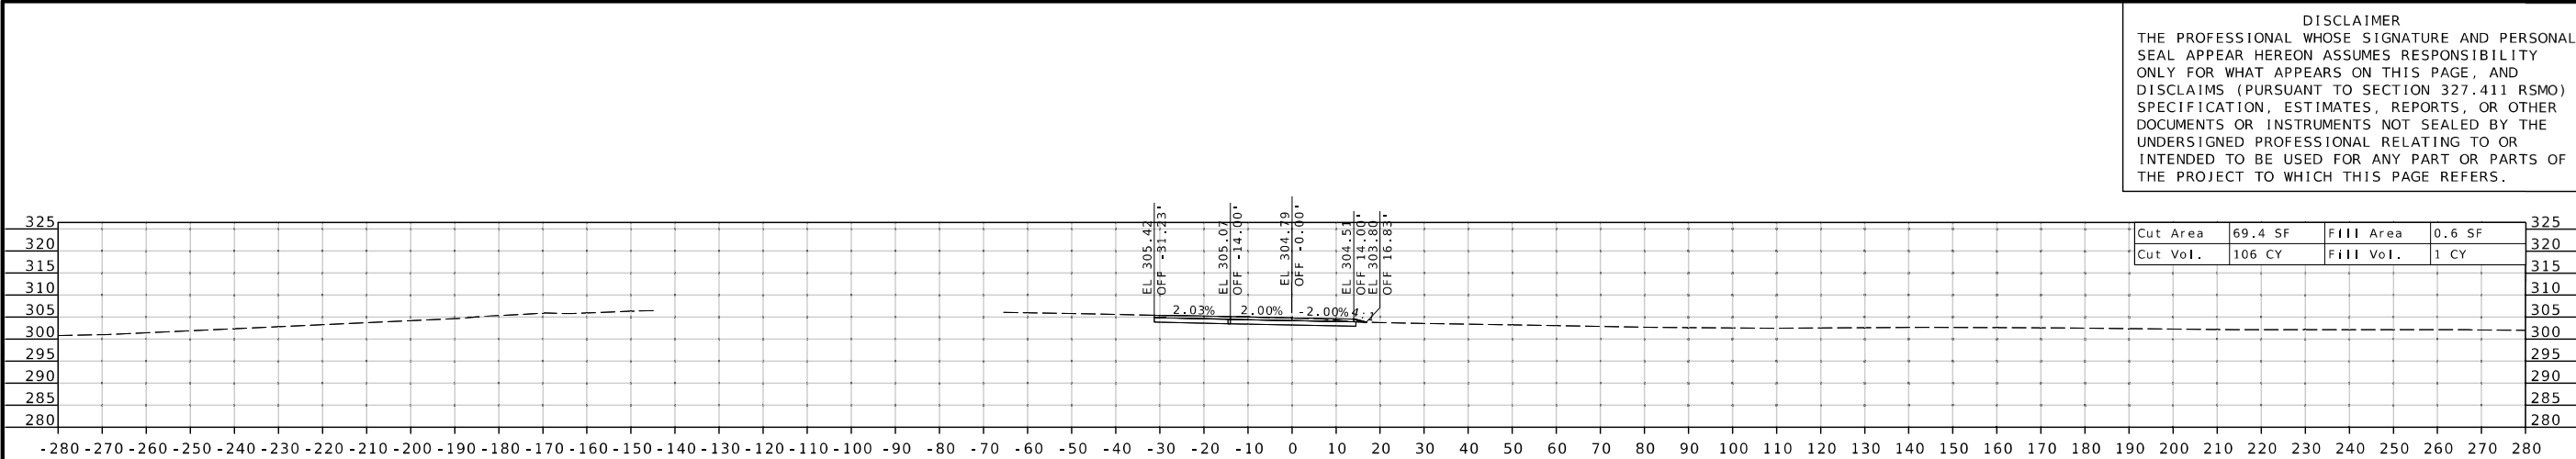


STA 15+50.00

Cut Area	69.4 SF	Fill Area	0.6 SF
Cut Vol.	106 CY	Fill Vol.	1 CY

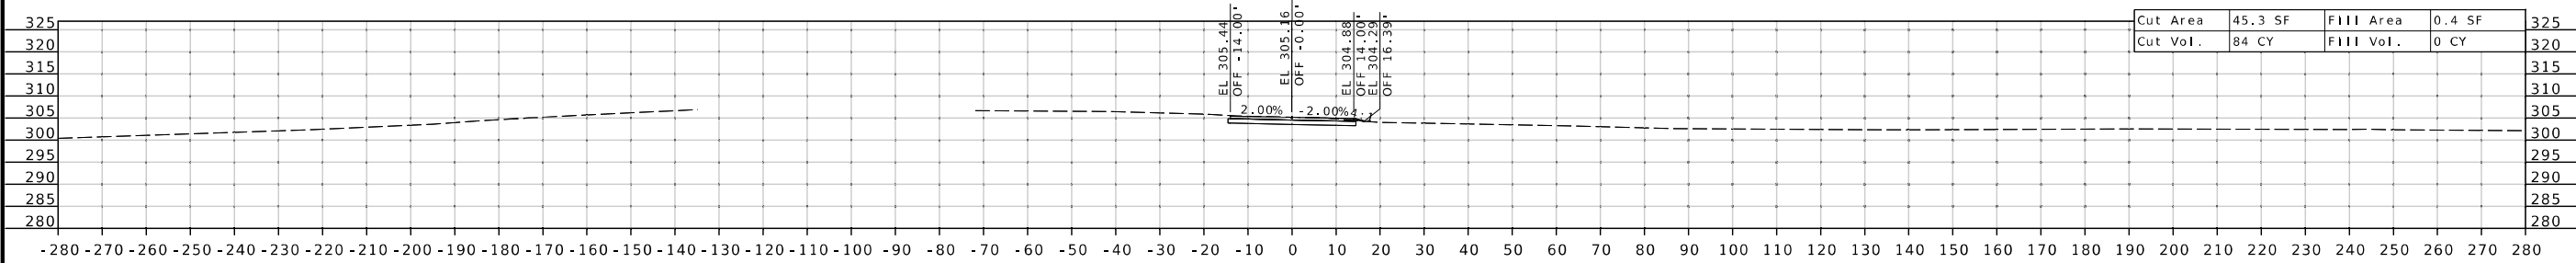


STA 15+00.00

Cut Area	45.3 SF	Fill Area	0.4 SF
Cut Vol.	84 CY	Fill Vol.	0 CY

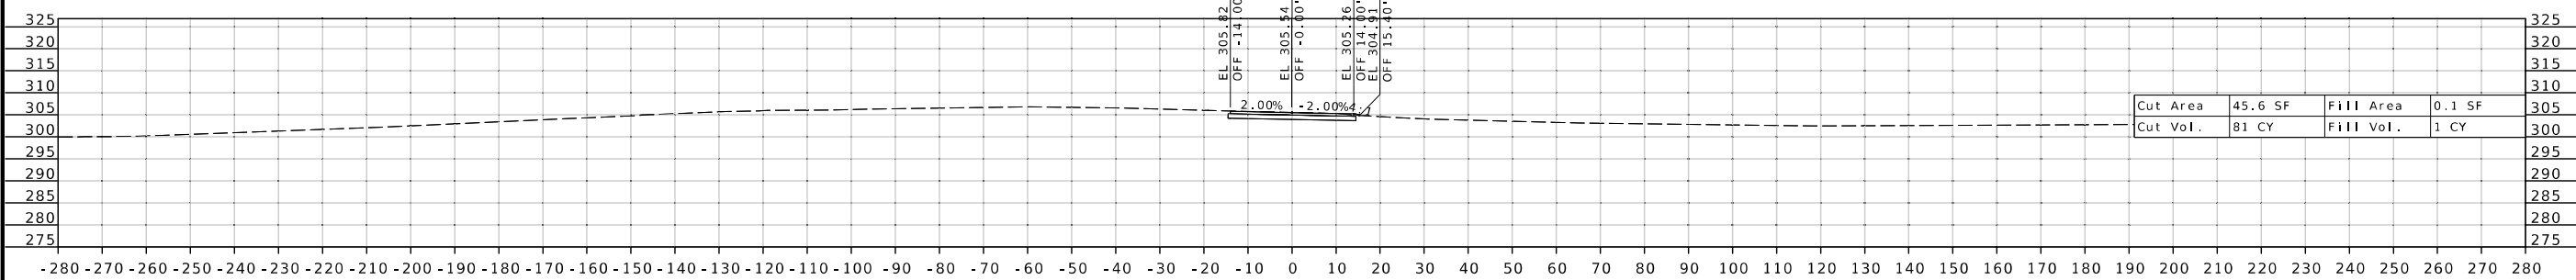

STA 14+50.00


Cut Area	45.6 SF	Fill Area	0.1 SF
Cut Vol.	81 CY	Fill Vol.	1 CY

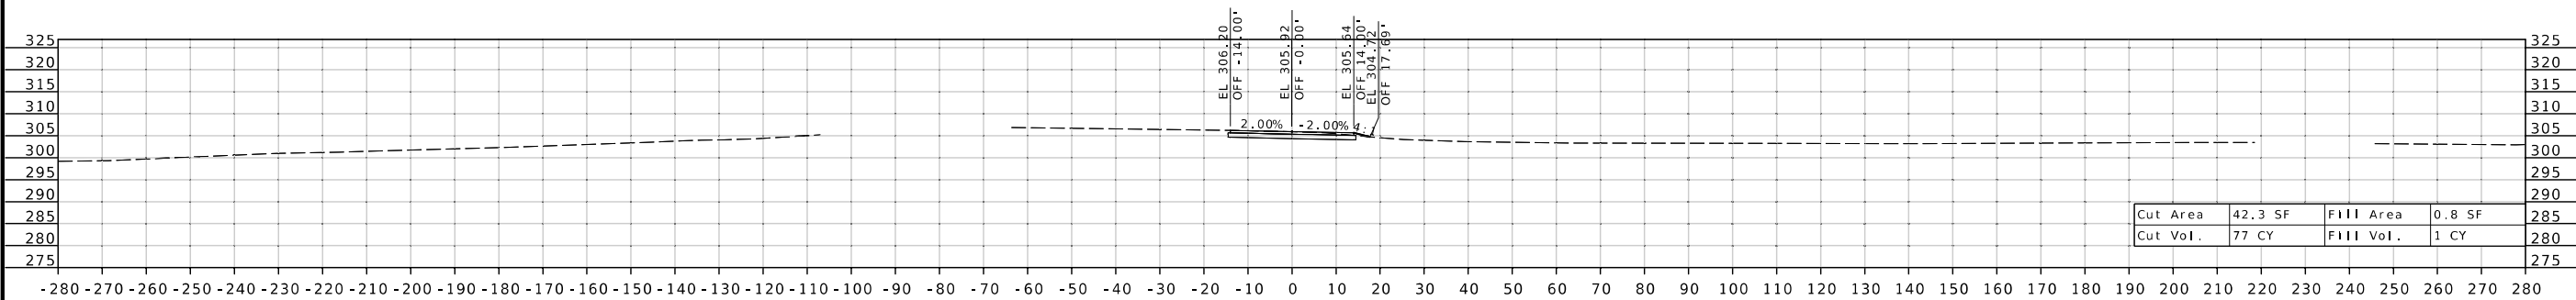

STA 14+00.00

Cut Area	42.3 SF	Fill Area	0.8 SF
Cut Vol.	77 CY	Fill Vol.	1 CY

DISCLAIMER
THE PROFESSIONAL WHOSE SIGNATURE AND PERSONAL SEAL APPEAR HEREON ASSUMES RESPONSIBILITY ONLY FOR WHAT APPEARS ON THIS PAGE, AND DISCLAIMS (PURSUANT TO SECTION 327.411 RSMO) SPECIFICATION, ESTIMATES, REPORTS, OR OTHER DOCUMENTS OR INSTRUMENTS NOT SEALED BY THE UNDERSIGNED PROFESSIONAL RELATING TO OR INTENDED TO BE USED FOR ANY PART OR PARTS OF THE PROJECT TO WHICH THIS PAGE REFERS.

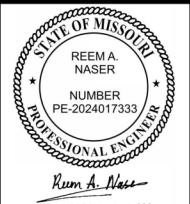

DATE PREPARED
7/6/2026

ROUTE
67

STATE
MO

DISTRICT
SE

SHEET NO.
XS129

COUNTY
BUTLER

JOB NO.
J9P3661 (JST0062)

CONTRACT ID.
.

PROJECT NO.
.


BRIDGE NO.
.

DATE	DESCRIPTION
.	.
.	.
.	.
.	.
.	.
.	.


MISSOURI HIGHWAYS AND TRANSPORTATION COMMISSION
105 WEST CAPITOL
JEFFERSON CITY, MO 65102
1-888-ASK-MODOT (1-888-275-6636)

CMT
© Copyright CMT, Inc.
CRAWFORD, MURPHY, & TILLY, INC.
1631 WEST EUNDALE STREET
SPRINGFIELD, MO 65807 (417) 869-6009
ENGINEERING CORPORATION - 000631


COUNTY ROAD 270

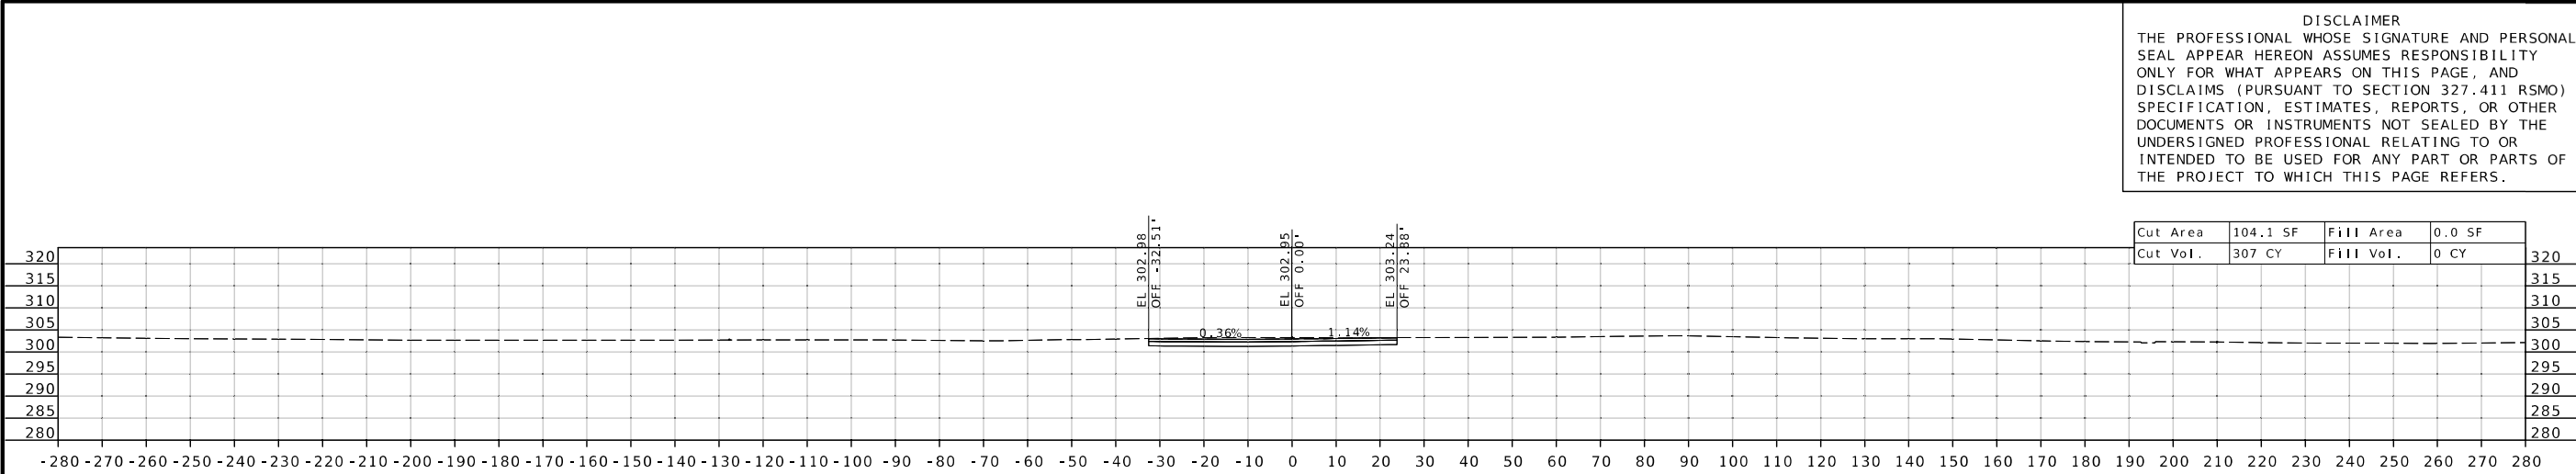


STA 17+50.00

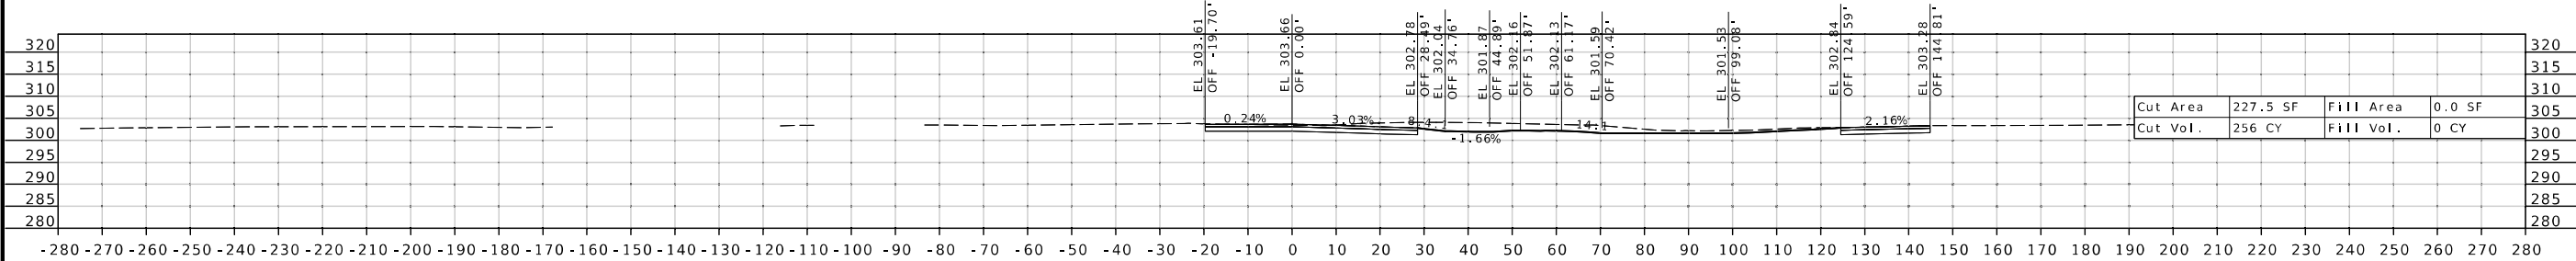

STA 17+00.00

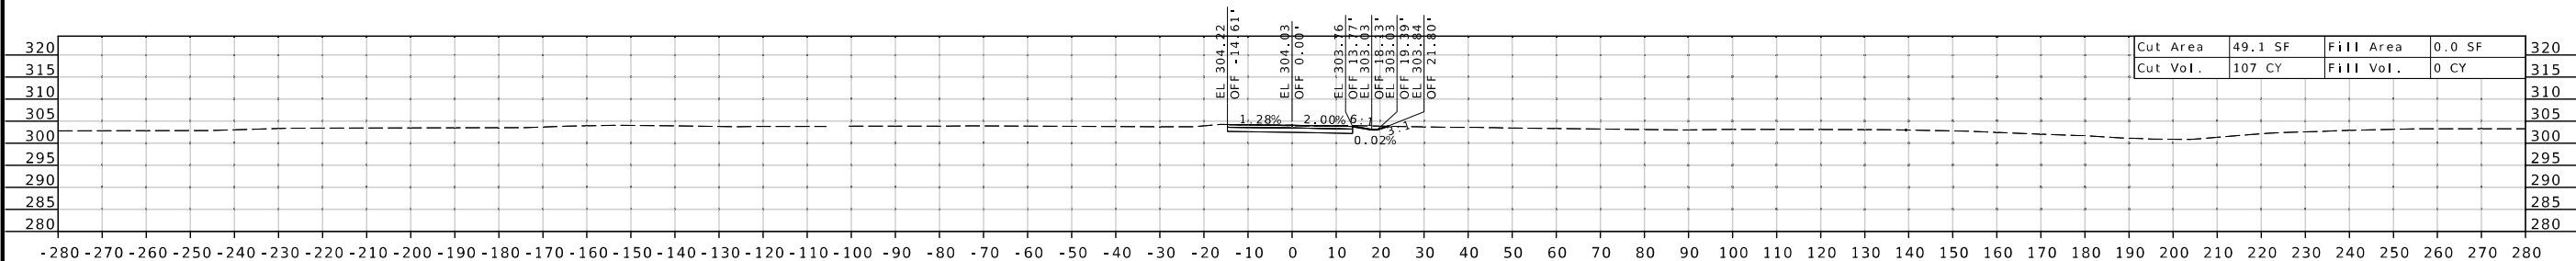

STA 16+50.00

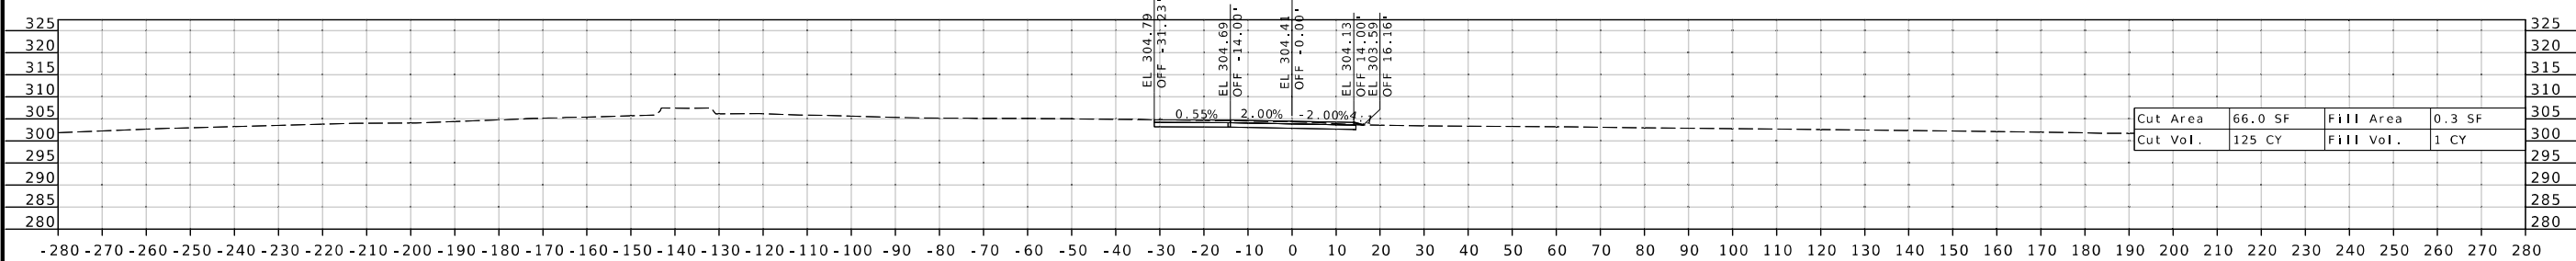

STA 16+00.00

DISCLAIMER
THE PROFESSIONAL WHOSE SIGNATURE AND PERSONAL SEAL APPEAR HEREON ASSUMES RESPONSIBILITY ONLY FOR WHAT APPEARS ON THIS PAGE, AND DISCLAIMS (PURSUANT TO SECTION 327.411 RSMO) SPECIFICATION, ESTIMATES, REPORTS, OR OTHER DOCUMENTS OR INSTRUMENTS NOT SEALED BY THE UNDERSIGNED PROFESSIONAL RELATING TO OR INTENDED TO BE USED FOR ANY PART OR PARTS OF THE PROJECT TO WHICH THIS PAGE REFERS.

Cut Area	104.1 SF	Fill Area	0.0 SF
Cut Vol.	307 CY	Fill Vol.	0 CY

Cut Area	227.5 SF	Fill Area	0.0 SF
Cut Vol.	256 CY	Fill Vol.	0 CY

Cut Area	49.1 SF	Fill Area	0.0 SF
Cut Vol.	107 CY	Fill Vol.	0 CY

Cut Area	66.0 SF	Fill Area	0.3 SF
Cut Vol.	125 CY	Fill Vol.	1 CY



Reem A. Naser
07/23/2026 4:11:10 AM
Reem A. Naser - Civil
MO PE - 2024017333

DATE PREPARED
7/6/2026

ROUTE 67 STATE MO

DISTRICT SE SHEET NO. XS130

COUNTY BUTLER

JOB NO. J9P3661 (JST0062)

CONTRACT ID.

PROJECT NO.

BRIDGE NO.

DESCRIPTION

DATE

MISSOURI HIGHWAYS AND TRANSPORTATION COMMISSION

105 WEST CAPITOL

JEFFERSON CITY, MO 65102

1-888-ASK-MODOT (1-888-275-6636)

CMT

© Copyright CMT, Inc.


CRAWFORD, MURPHY & TILLY, INC.

1631 WEST ELDONDALE STREET


SPRINGFIELD, MO 65807 (417) 869-6009

ENGINEERING CORPORATION - 000631

COUNTY ROAD 270

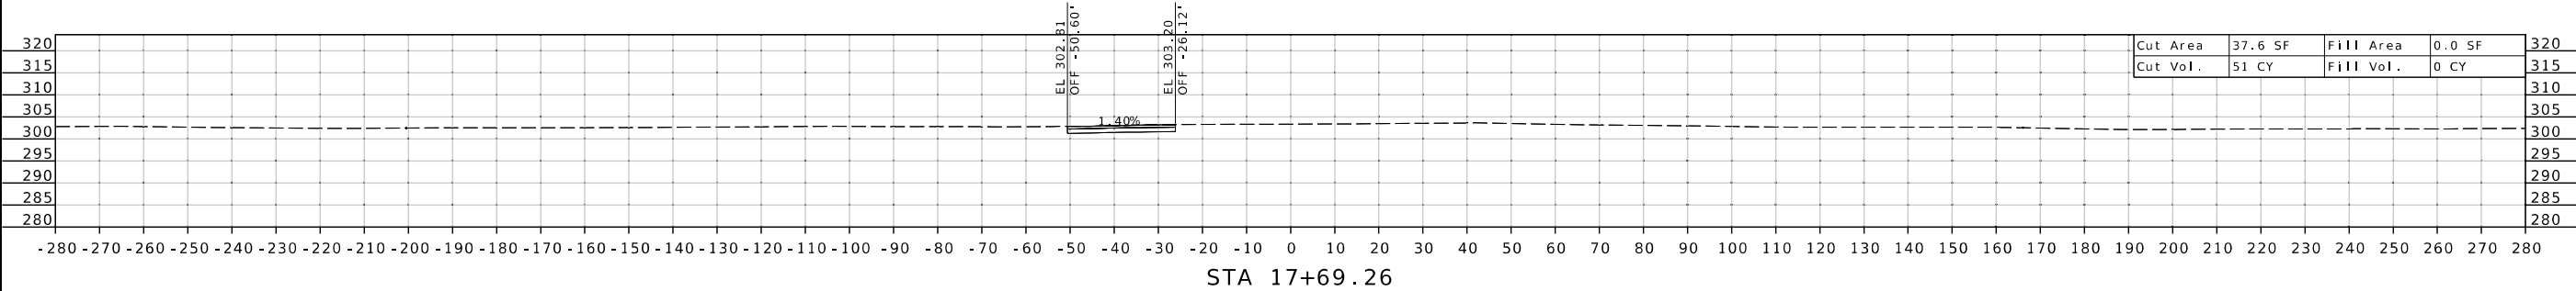

DISCLAIMER
THE PROFESSIONAL WHOSE SIGNATURE AND PERSONAL SEAL APPEAR HEREON ASSUMES RESPONSIBILITY ONLY FOR WHAT APPEARS ON THIS PAGE, AND DISCLAIMS (PURSUANT TO SECTION 327.411 RSMO) SPECIFICATION, ESTIMATES, REPORTS, OR OTHER DOCUMENTS OR INSTRUMENTS NOT SEALED BY THE UNDERSIGNED PROFESSIONAL RELATING TO OR INTENDED TO BE USED FOR ANY PART OR PARTS OF THE PROJECT TO WHICH THIS PAGE REFERS.

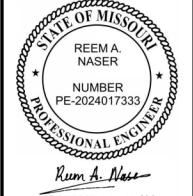

07/23/2026 4:11:10 AM
Reem A. Naser - Civil
MO PE - 2024017333

DATE PREPARED
7/6/2026

ROUTE 67 STATE MO

DISTRICT SE SHEET NO. XS131

COUNTY BUTLER

JOB NO. J9P3661 (JST0062)

CONTRACT ID.

PROJECT NO.

BRIDGE NO.

DESCRIPTION

DATE

MISSOURI HIGHWAYS AND TRANSPORTATION COMMISSION

105 WEST CAPITOL JEFFERSON CITY, MO 65102

1-888-ASK-MODOT (1-888-275-6636)

MoDOT

© Copyright CMT, Inc.

CRAWFORD, MURPHY & TILLY, INC.

1631 WEST ELMDALE STREET


SPRINGFIELD, MO 65807 (417) 869-6009

ENGINEERING CORPORATION - 000631

COUNTY ROAD 270



DISCLAIMER
THE PROFESSIONAL WHOSE SIGNATURE AND PERSONAL SEAL APPEAR HEREON ASSUMES RESPONSIBILITY ONLY FOR WHAT APPEARS ON THIS PAGE, AND DISCLAIMS (PURSUANT TO SECTION 327.411 RSMO) SPECIFICATION, ESTIMATES, REPORTS, OR OTHER DOCUMENTS OR INSTRUMENTS NOT SEALED BY THE UNDERSIGNED PROFESSIONAL RELATING TO OR INTENDED TO BE USED FOR ANY PART OR PARTS OF THE PROJECT TO WHICH THIS PAGE REFERS.

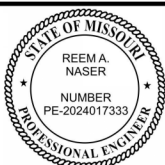

07/23/2026 4:11:11 AM
Reem A. Naser - Civil
MO PE - 2024017333

DATE PREPARED
7/6/2026

ROUTE 67 STATE MO
DISTRICT SE SHEET NO. XS133

COUNTY BUTLER

JOB NO. JST0062

CONTRACT ID.

PROJECT NO.

BRIDGE NO.

DESCRIPTION

DATE

MISSOURI HIGHWAYS AND TRANSPORTATION COMMISSION

MoDOT

105 WEST CAPITOL
JEFFERSON CITY, MO 65102
1-888-ASK-MODOT (1-888-275-6636)

CMT

© Copyright CMT, Inc.
CRAWFORD, MURPHY & TILLY, INC.
1631 WEST ELFINDALE STREET
SPRINGFIELD, MO 65807 (417) 869-6009
ENGINEERING CORPORATION - 000631

IF A SEAL IS PRESENT ON THIS SHEET IT HAS BEEN ELECTRONICALLY SEALED AND DATED.



STATE OF MISSOURI
REEM A. NASER
NUMBER
PE-2024017333
PROFESSIONAL ENGINEER

Reem A. Naser

DATE PREPARED
FEB 10 1968

ROUTE	STATE
-------	-------

TRICT	SHEET NO
-------	----------

COUNTY

JOB NO.

CONTRACT ID.

PROJECT NO.

BRIDGE NO.

--	--	--	--	--	--

	.	.	.	.	.	.	.	
--	---	---	---	---	---	---	---	--

11

27

WITNESSES

11

FEB 1968



60

065-09-09

0.30

ON (4)

8
E
580
ORA

CORPORATE

Inc. N. E. D. NG

FO
VES
GF
EE


3 PM 7/6/202



Reem A. Naser

DATE PREPARED
7/6/2026

DISTRICT	SHEET NO
S.E	XS130

BUTLER
JOB NO.
16T0063

PROJECT NO.




[illegible]

MISSOURI HIGHWAYS AND TRANSPORTATION
COMMISSION


MoDOT

105 WEST CAPITOL
JEFFERSON CITY, MO 65102

REFERENCES

   

pw://cmtengr-pw.bentley.com:cmt-connect-projects/Documents/MoDOT/US67 Freeway Conversion - Phase 3/040908/Roadway/Sheets/ST0062 Current Plans/XS 132-155/ST0062 i20 CR278.dgn 4:35:06 PM 7/6/2026

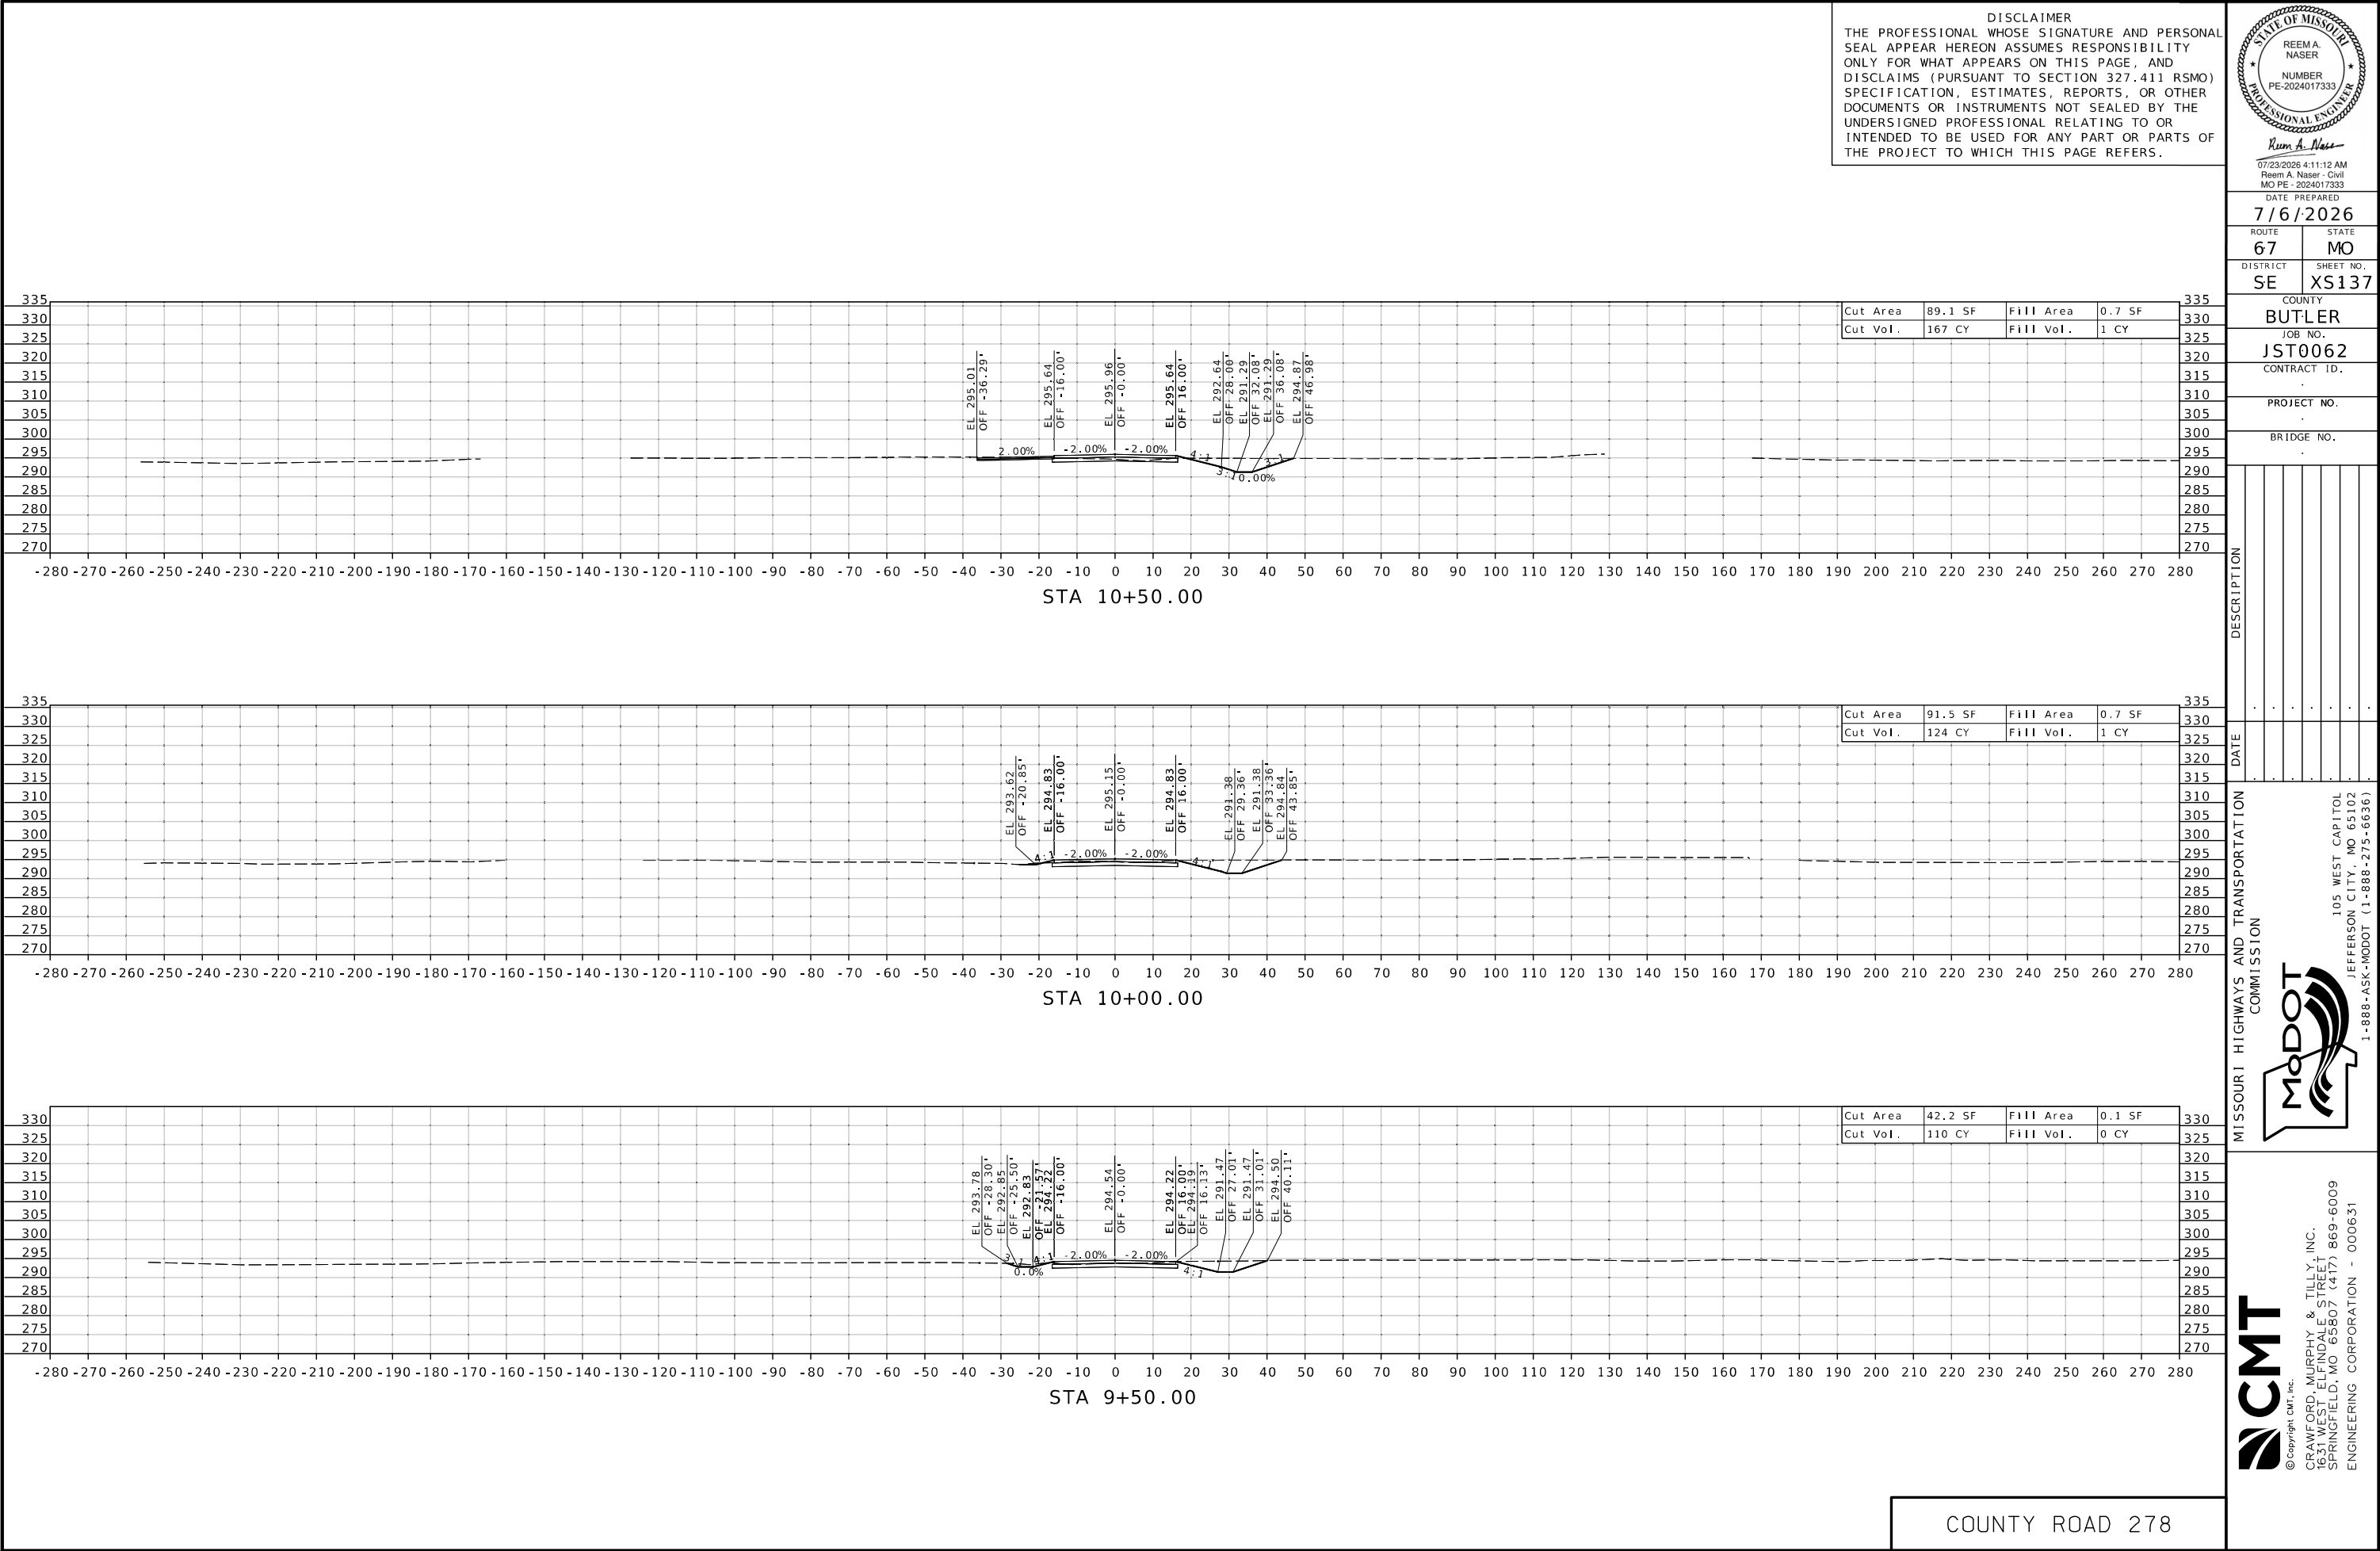

DISCLAIMER
THE PROFESSIONAL WHOSE SIGNATURE AND PERSONAL SEAL APPEAR HEREON ASSUMES RESPONSIBILITY ONLY FOR WHAT APPEARS ON THIS PAGE, AND DISCLAIMS (PURSUANT TO SECTION 327.411 RSMO) SPECIFICATION, ESTIMATES, REPORTS, OR OTHER DOCUMENTS OR INSTRUMENTS NOT SEALED BY THE UNDERSIGNED PROFESSIONAL RELATING TO OR INTENDED TO BE USED FOR ANY PART OR PARTS OF THE PROJECT TO WHICH THIS PAGE REFERS.



07/23/2026 4:11:12 AM
Reem A. Naser - Civil
MO PE - 2024017333

DATE PREPARED
7/6/2026

ROUTE **67** STATE **MO**

DISTRICT **SE** SHEET NO. **XS139**

COUNTY
BUTLER

JOB NO.
JST0062

CONTRACT ID.
.

PROJECT NO.
.

BRIDGE NO.
.

DESCRIPTION

DATE

DATE

COUNTY ROAD 278

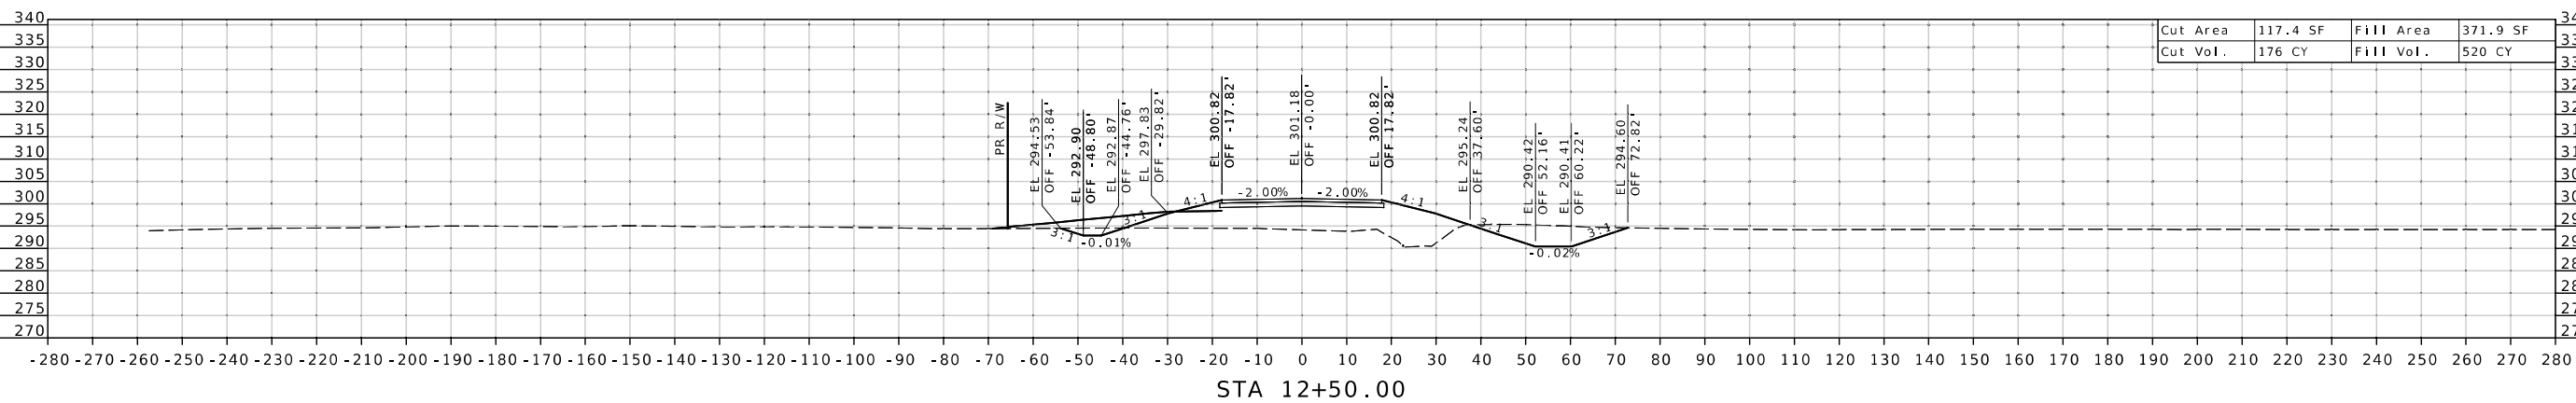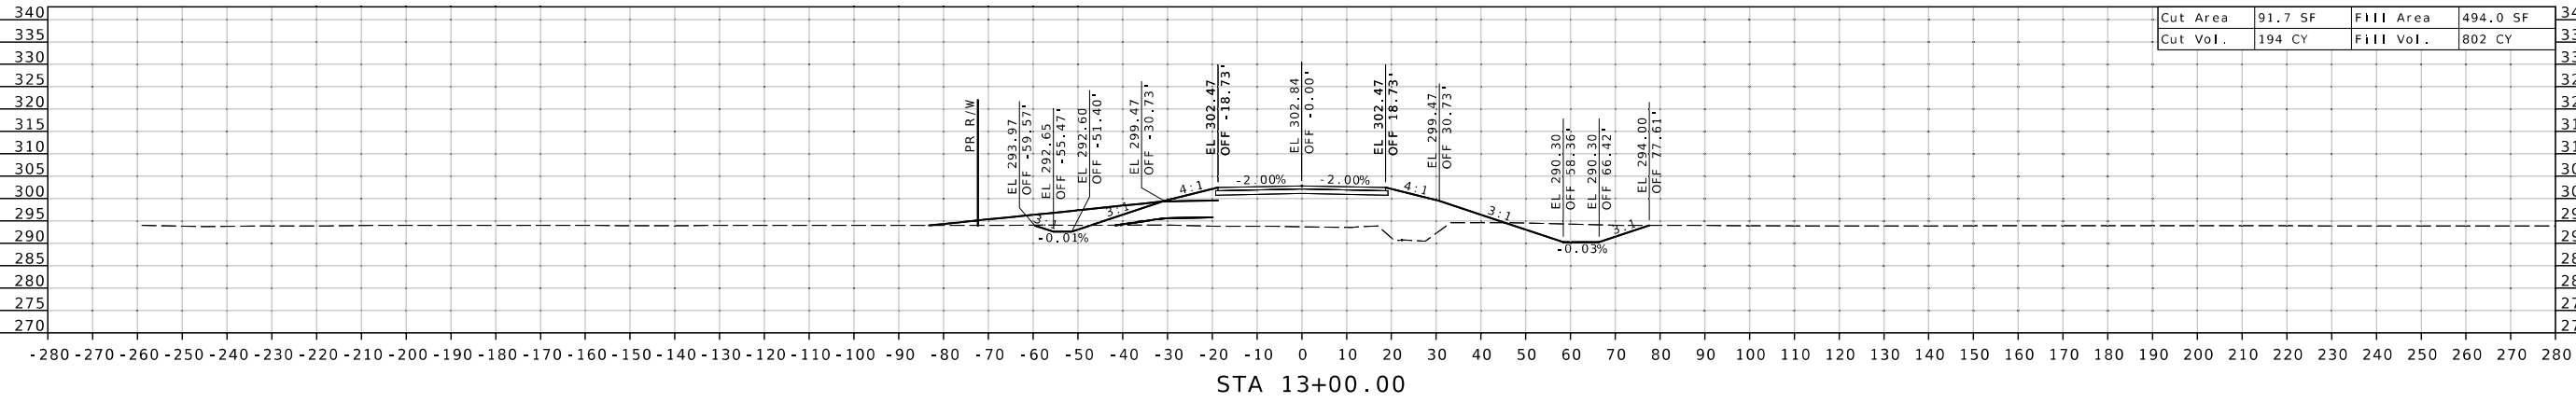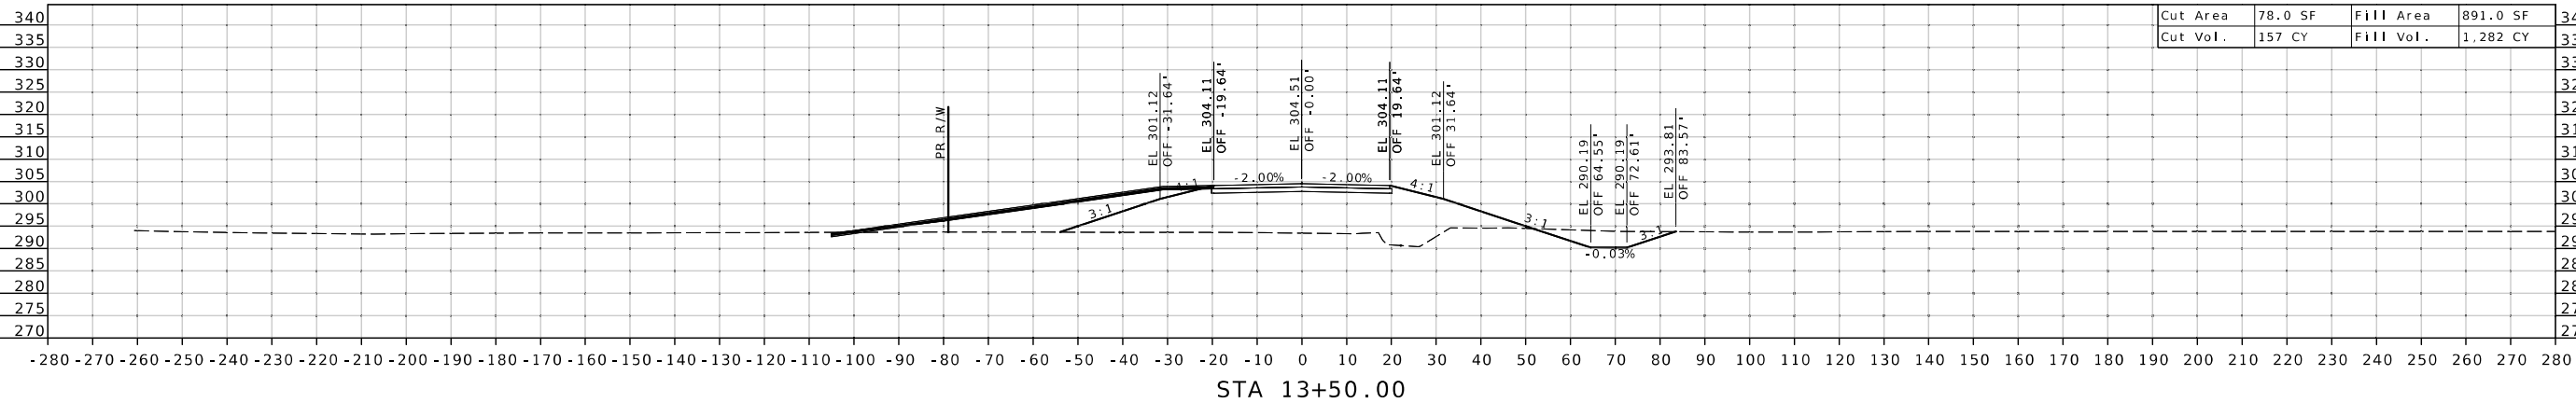

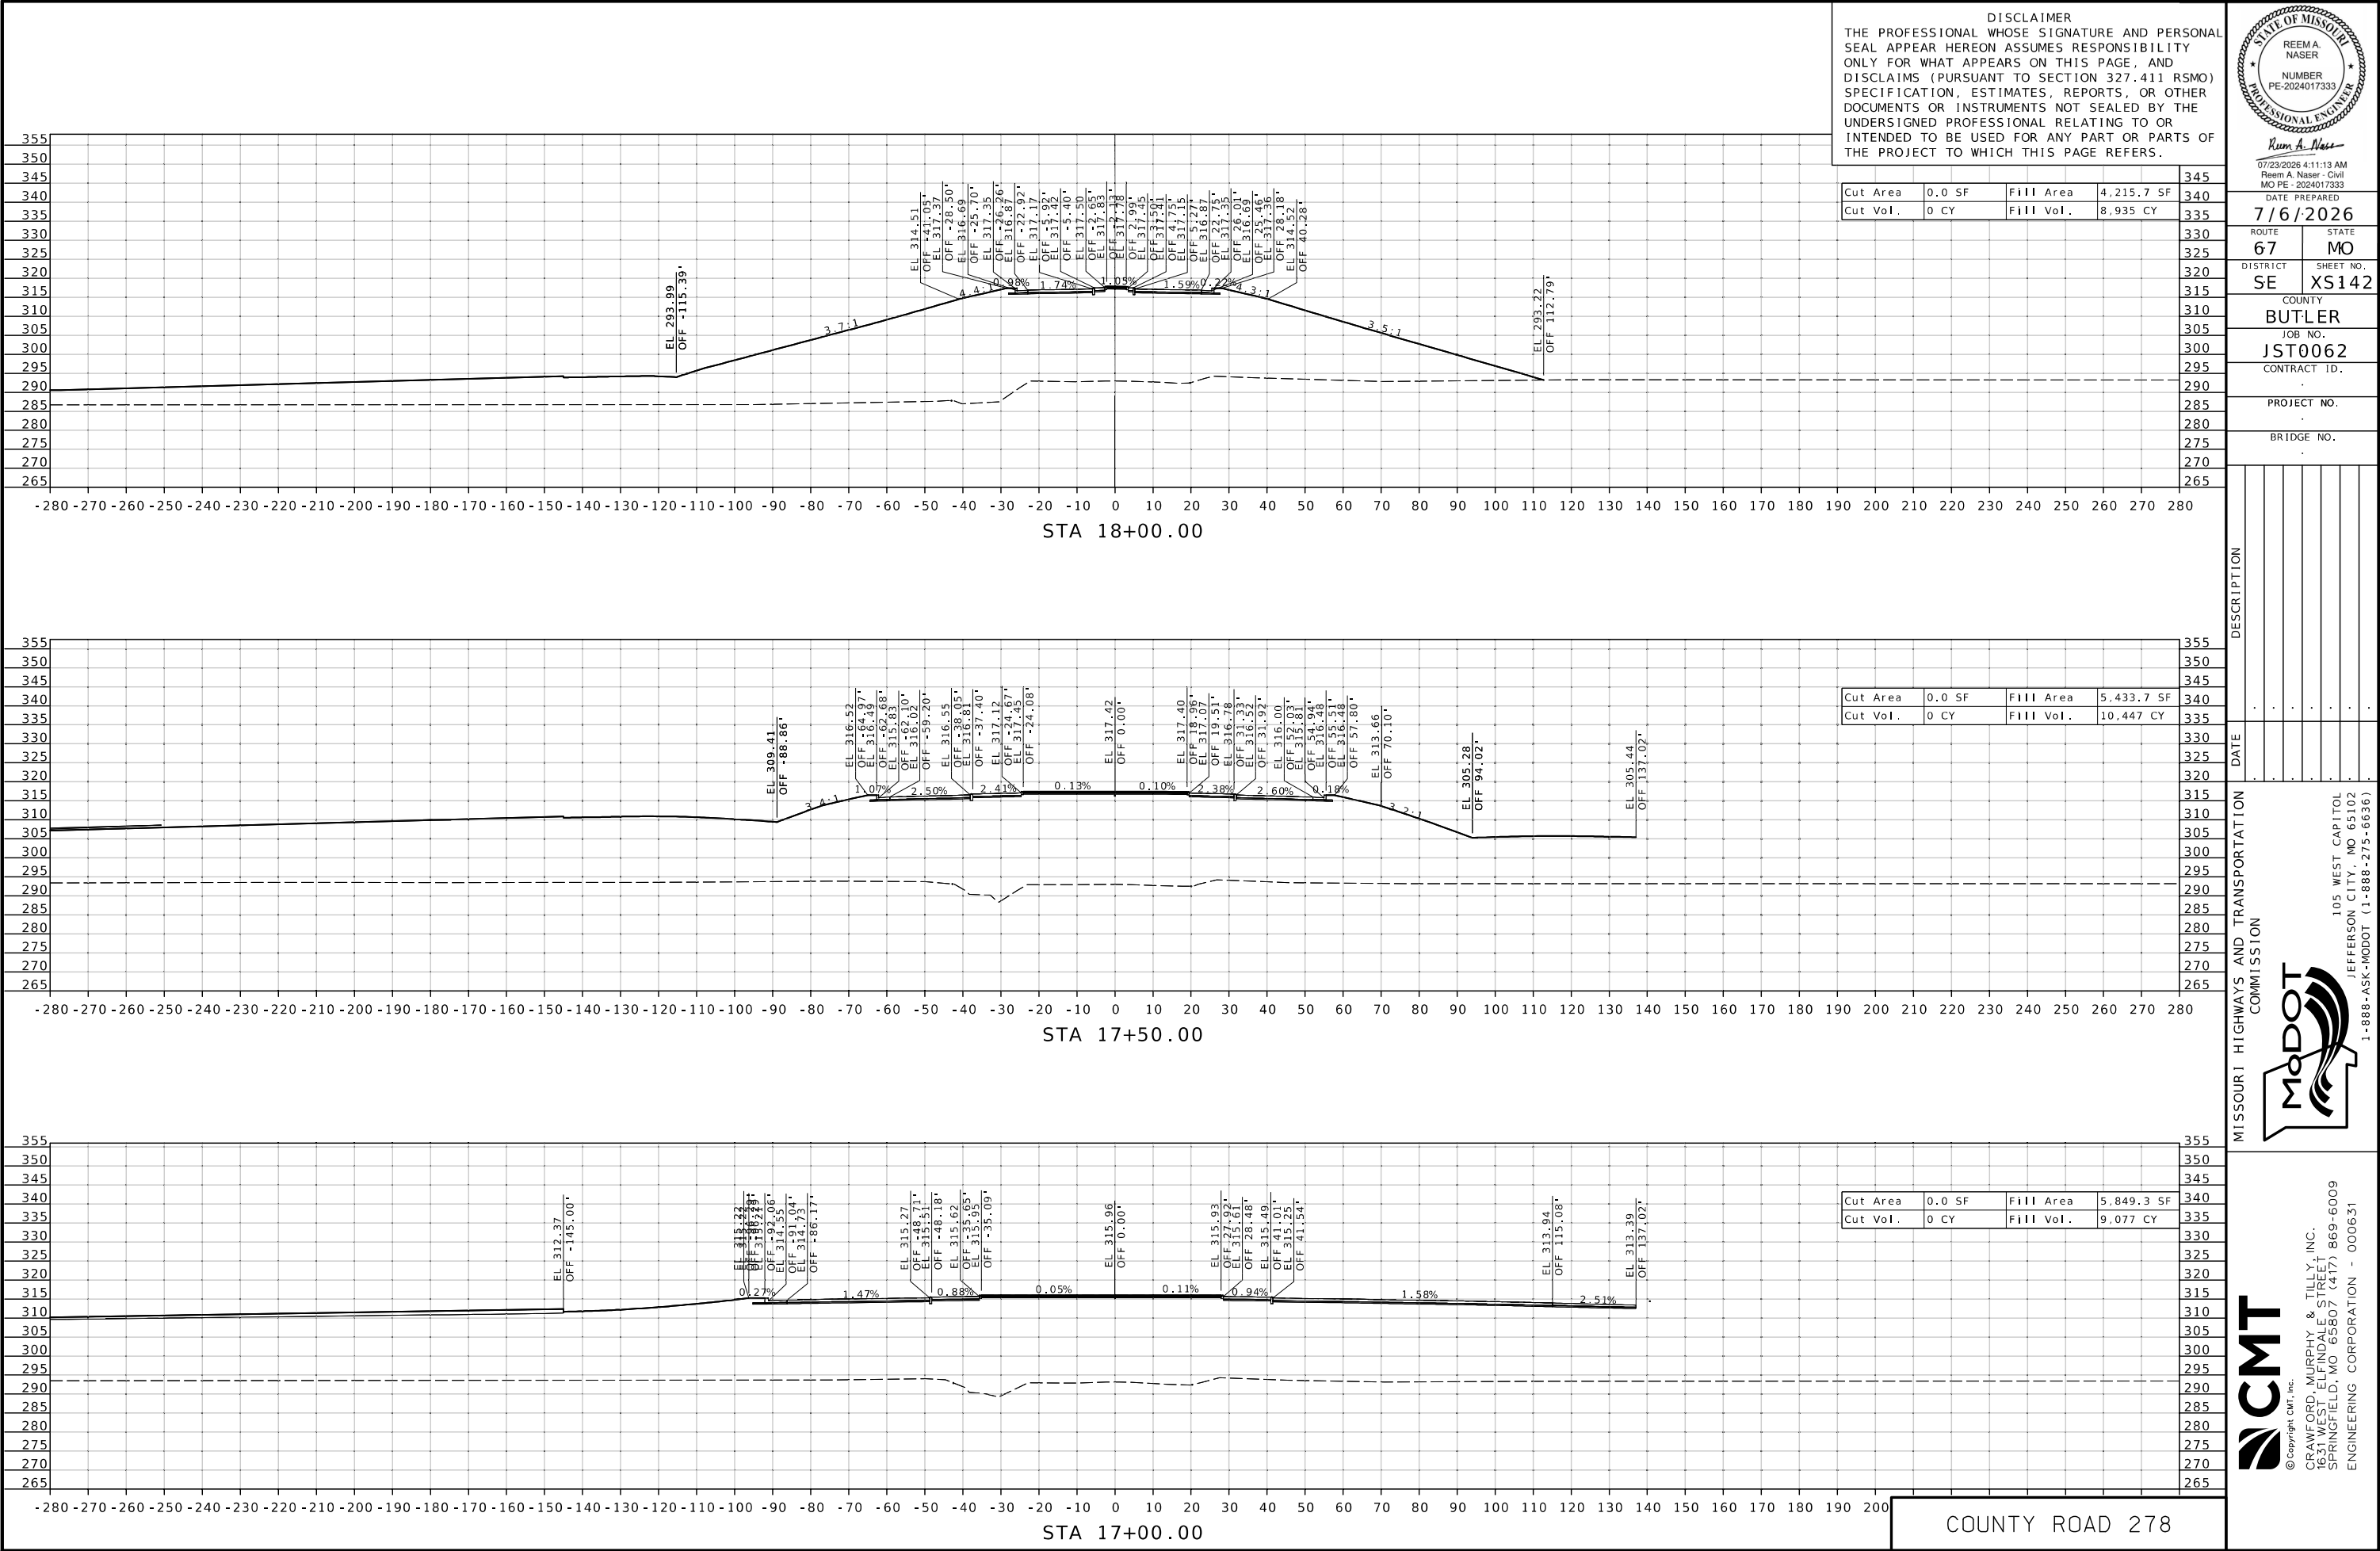

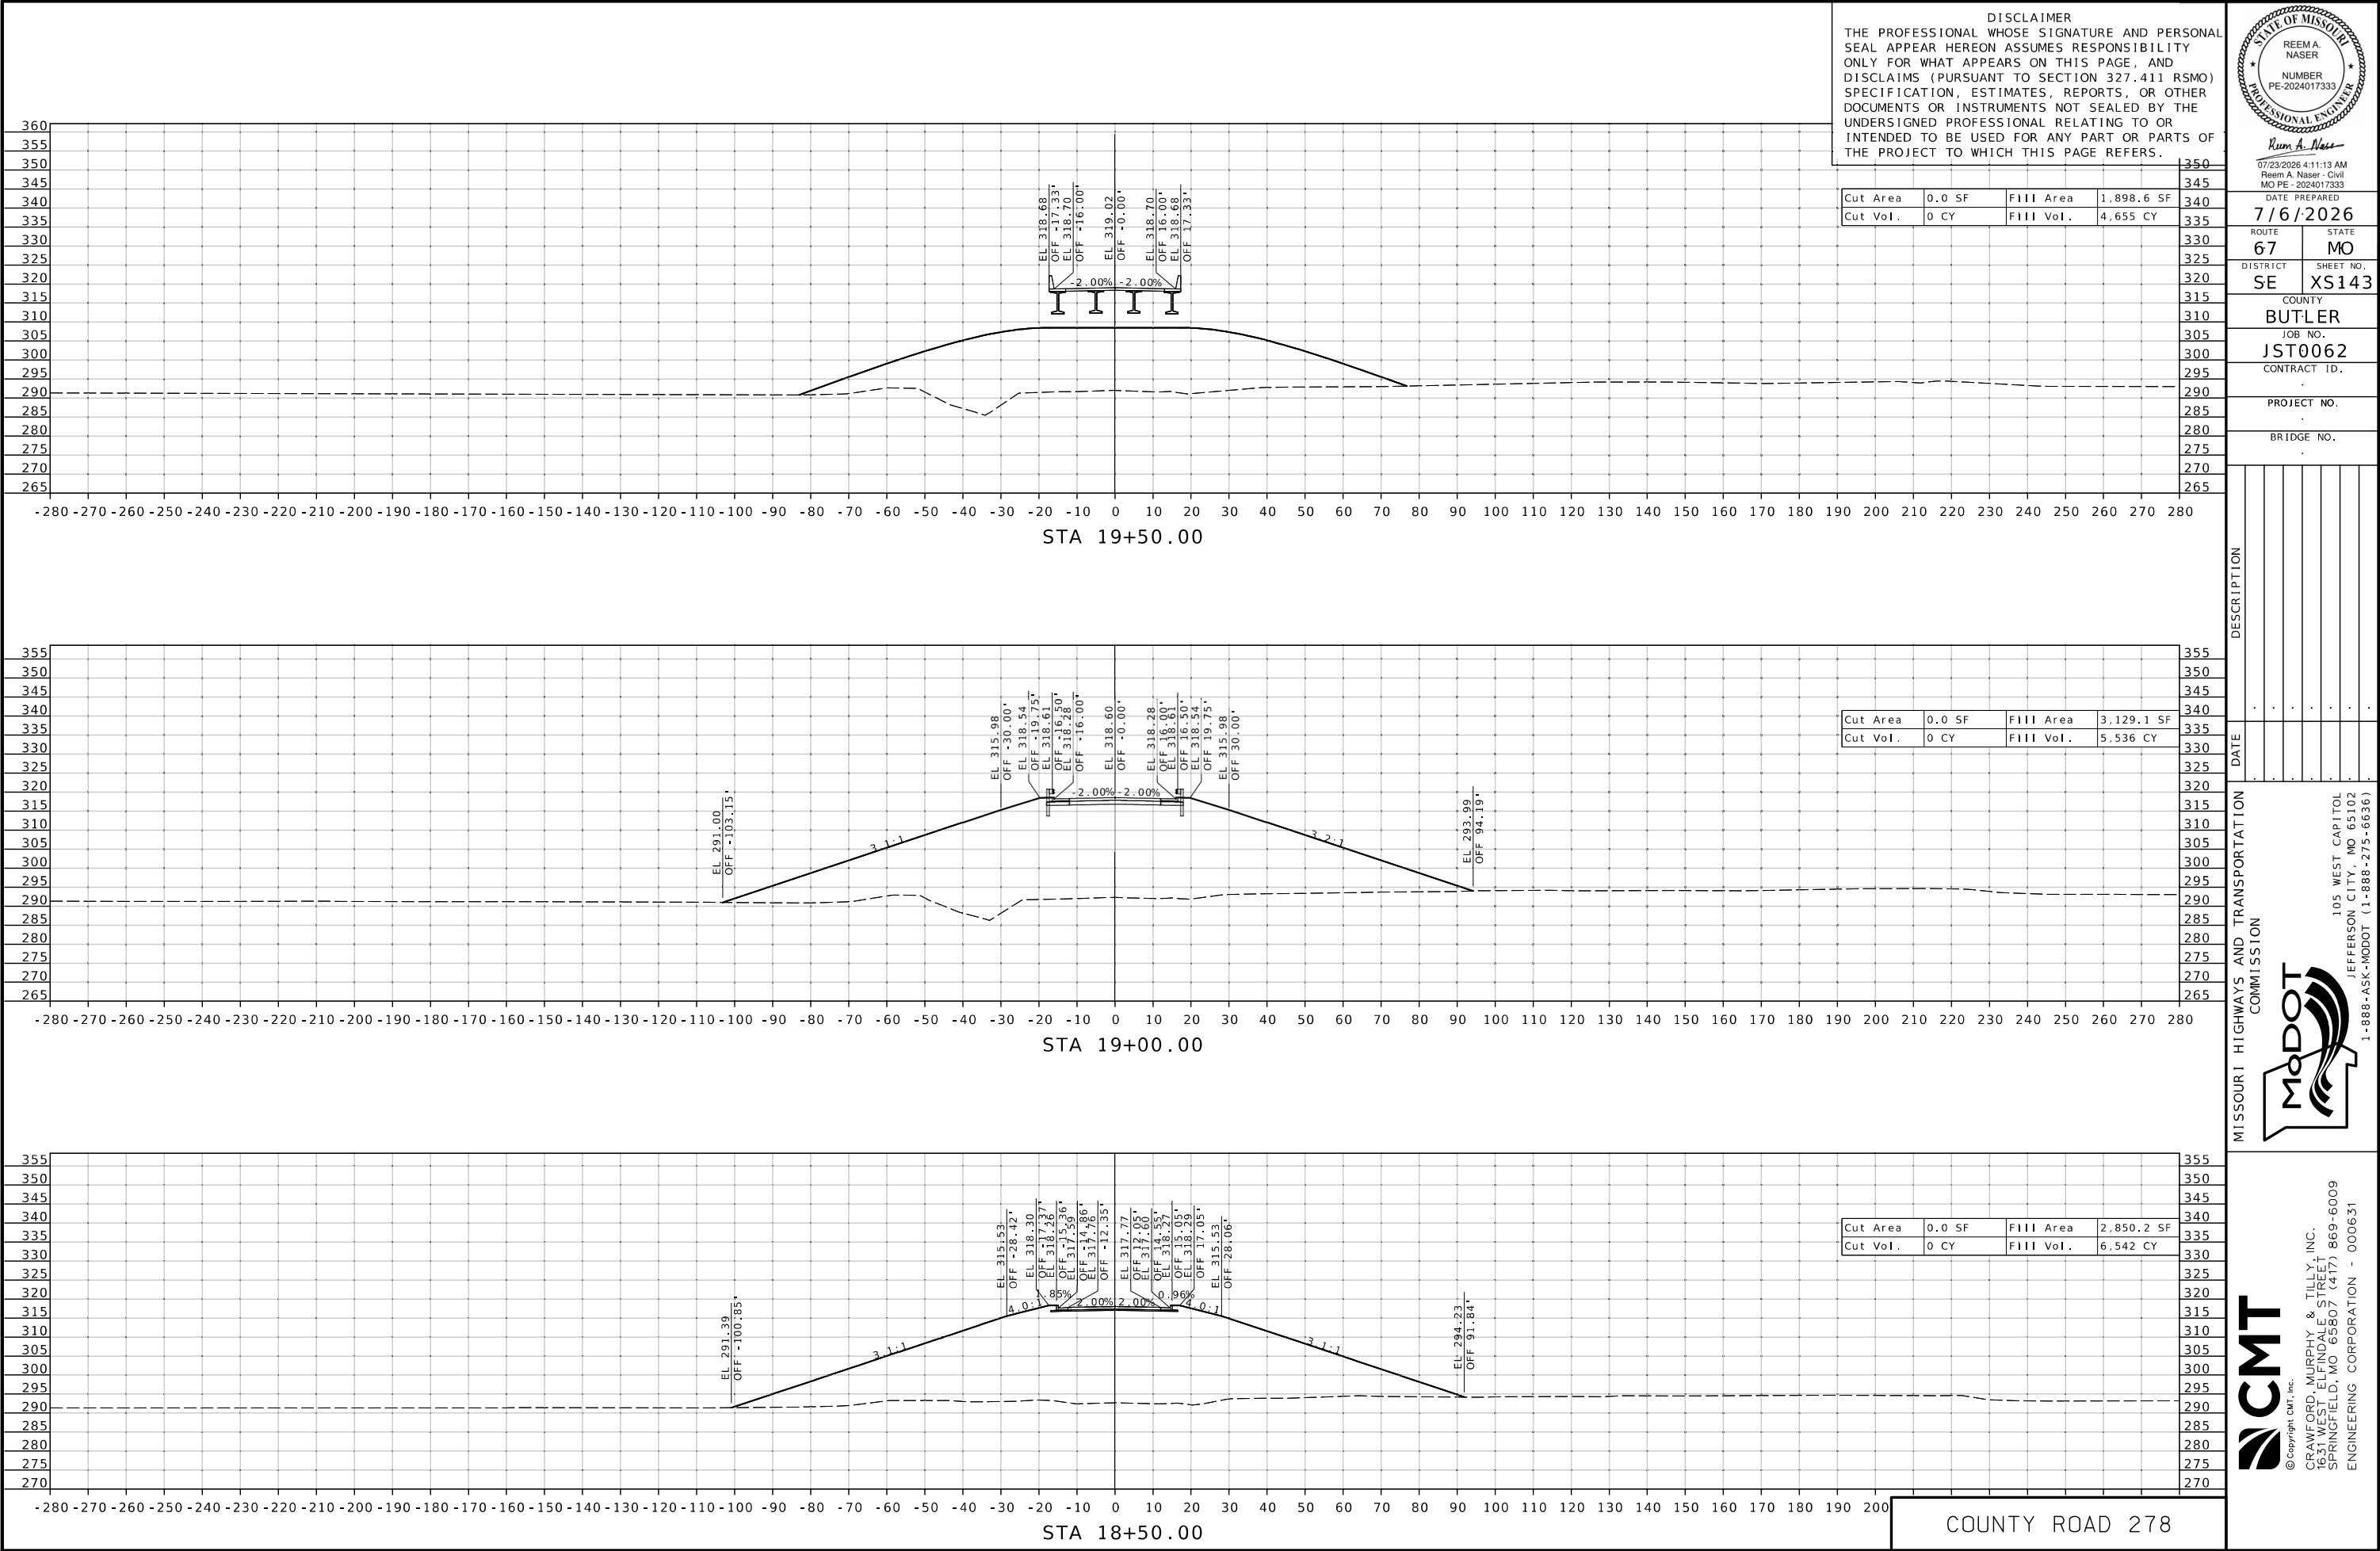



STATE OF MISSOURI
REEM A. NASER
NUMBER
PE-2024017333
PROFESSIONAL ENGINEER

Reem A. Naser

DATE PREPARED

ROUTE	STATE
-------	-------

TRICT	SHEET NO
-------	----------

COUNTY

JOB NO.


CONTRACT ID.

PROJECT NO.

BRIDGE NO.

--	--	--	--	--	--

© Copyright CMT, Inc.
CRAWFORD, MURPHY & TILLY, INC.
1631 WEST ELFINDALE STREET
SPRINGFIELD, MO 65807 (417) 869-6009
ENGINEERING CORPORATION - 000631

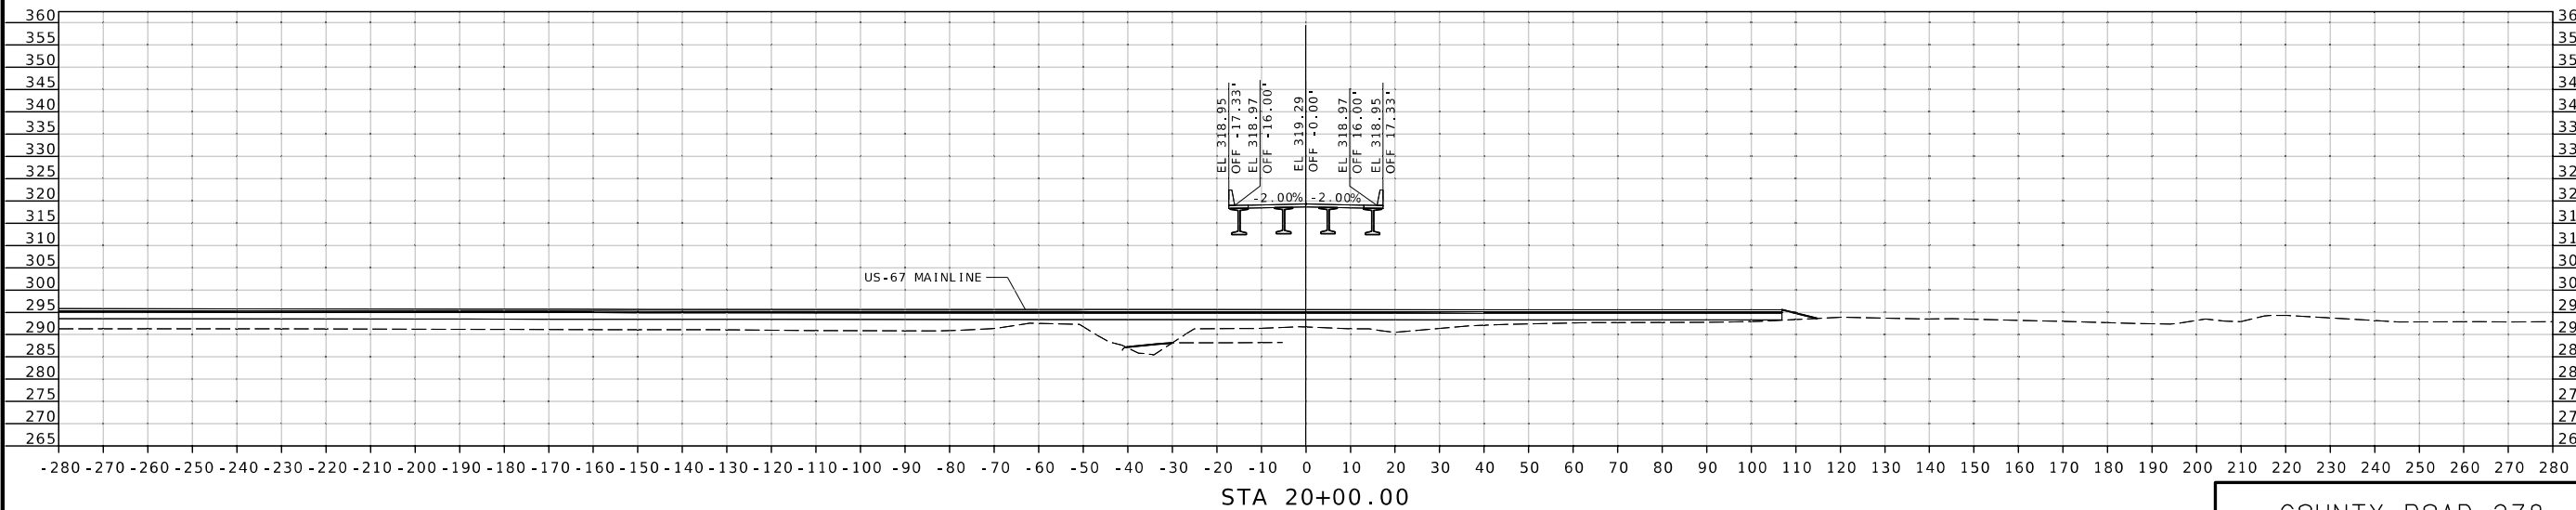

pw://cmtengr-pw.bentley.com:cmt-connect-projects/Documents/ModOT/US67 Freeway Conversion - Phase 3/040908/Roadway/Sheets/ST0062 Current Plans/XS_132-155_ST0062_120 CR278.dgn 4:35:16 PM 7/6/2026



STATE OF MISSOURI
REEM A. NASER
NUMBER
PE-2024017333
PROFESSIONAL ENGINEER

Reem A. Naser

DATE PREPARED
FEB 10 1968

ROUTE	STATE
-------	-------

TRICT	SHEET NO.
-------	-----------

COUNTY

JOB NO.



CONTRACT ID.

1	1
2	2
3	3
100	100

MoDOT
MISSOURI DEPARTMENT OF TRANSPORTATION
COMMISSION

CMT
Copyright CMT, Inc.
RAWFORD, MURPHY & TILLY, INC.
631 WEST ELFINDALE STREET
SPRINGFIELD, MO 65807 (417) 869-6009
ENGINEERING CORPORATION - 000631

© 2015 E

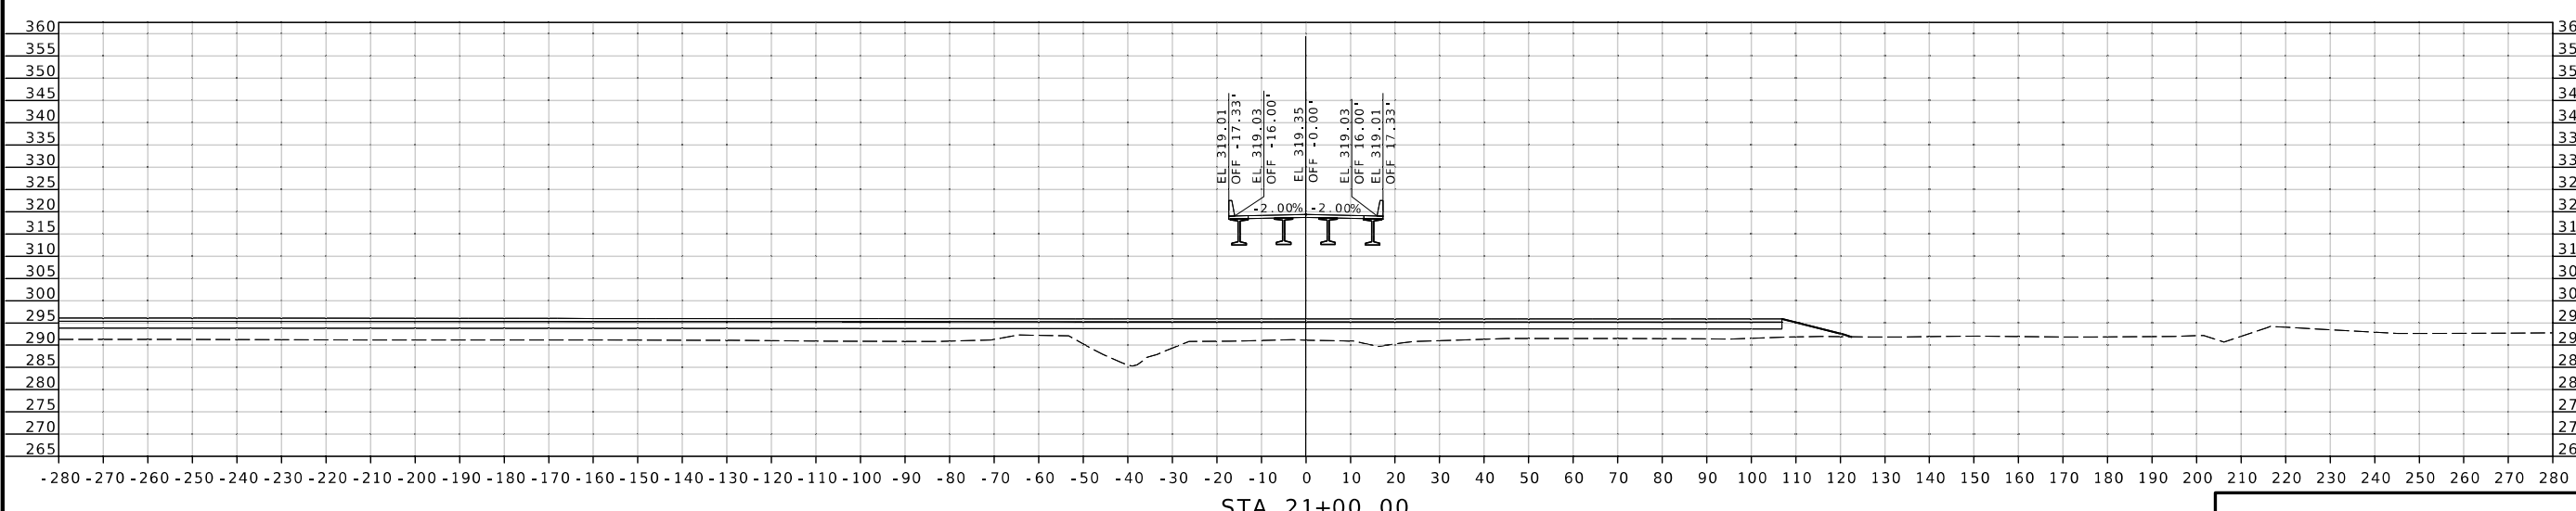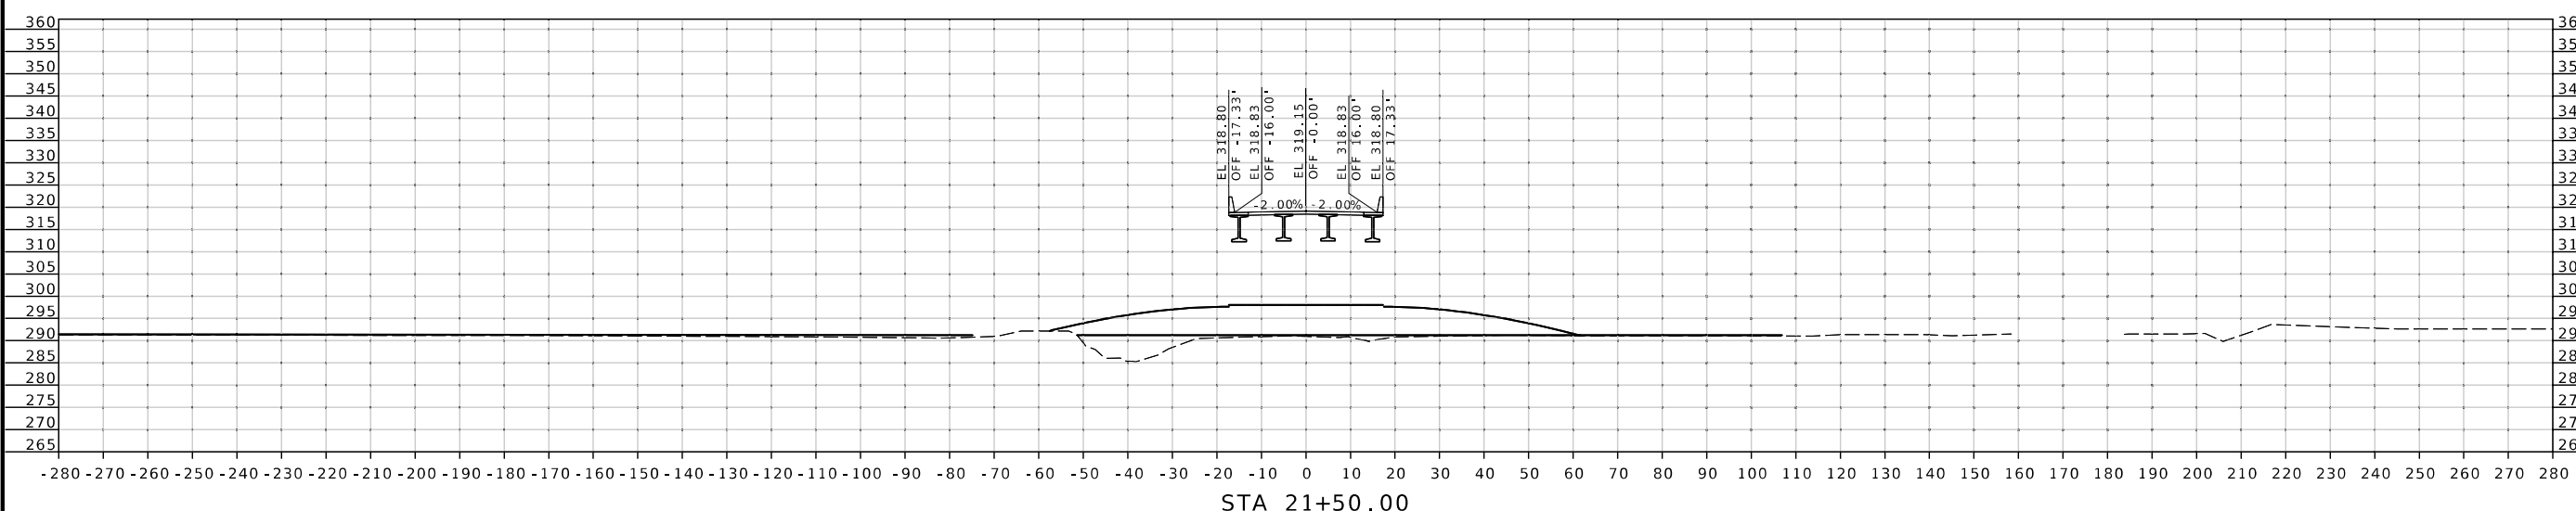

COUNTY ROAD 278



STATE OF MISSOURI
REEM A. NASER
NUMBER
PE-2024017333
PROFESSIONAL ENGINEER

Reem A. Naser

DATE PREPARED
FEB 10 1968

ROUTE	STATE
-------	-------

TRICT	SHEET NO.
-------	-----------

COUNTY

JOB NO.

CONTRACT ID.

PROJECT NO.



BRIDGE NO.

--	--	--	--	--	--

1000

HSBC

CMT
© Copyright CMT, Inc.
CRAWFORD, MURPHY & TILLY, INC.
1631 WEST ELFINDALE STREET
SPRINGFIELD, MO 65807 (417) 869-6009
ENGINEERING CORPORATION - 000631

  

COUNTY ROAD 278



STATE OF MISSOURI
REEM A. NASER
NUMBER
PE-2024017333
PROFESSIONAL ENGINEER

Reem A. Naser

DATE PREPARED
FEB 10 1968

ROUTE	STATE
-------	-------

TRICT	SHEET NO
-------	----------

COUNTY

JOB NO.

CONTRACT ID.

[illegible]TOL
102
200

CAPI

ES:
Y,

05
C10
ERS

THE

10



7

✓

31

36: NC: 100

17EY

STATION


1

C
 M
 LFI
 MUFF

RD
ST
IEL
RIN



© C11 S E

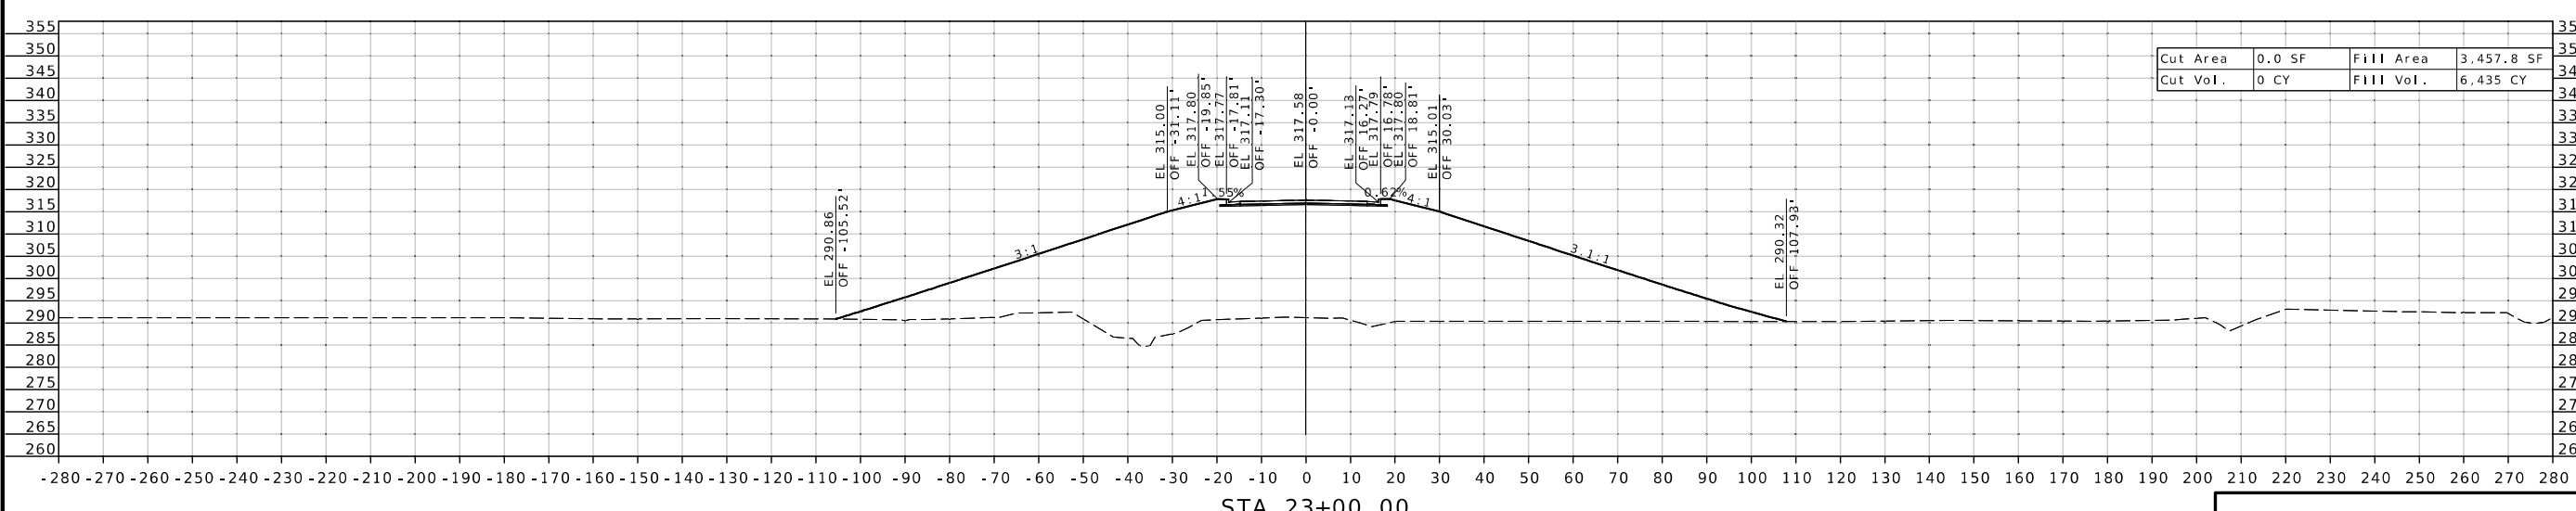

pw://cmtengr-pw.bentley.com:cmt-connect-projects/Documents/MoDOT/US67 Freeway Conversion - Phase 3/040908/Roadway/Sheets/ST0062 Current Plans/XS 132-155/ST0062 i20 CR278.dgn 4:35:20 PM 7/6/2026

DISCLAIMER
THE PROFESSIONAL WHOSE SIGNATURE AND PERSONAL SEAL APPEAR HEREON ASSUMES RESPONSIBILITY ONLY FOR WHAT APPEARS ON THIS PAGE, AND DISCLAIMS (PURSUANT TO SECTION 327.411 RSMO) SPECIFICATION, ESTIMATES, REPORTS, OR OTHER DOCUMENTS OR INSTRUMENTS NOT SEALED BY THE UNDERSIGNED PROFESSIONAL RELATING TO OR INTENDED TO BE USED FOR ANY PART OR PARTS OF THE PROJECT TO WHICH THIS PAGE REFERS.



Reem A. Naser

07/23/2026 4:11:15 AM
Reem A. Naser - Civil
MO PE - 2024017333

DATE PREPARED

7/6/2026

ROUTE 67 STATE MO
DISTRICT SE SHEET NO. XS150

COUNTY

BUTLER

JOB NO.

JST0062

CONTRACT ID.

PROJECT NO.

BRIDGE NO.

DESCRIPTION

DATE


MISSOURI HIGHWAYS AND TRANSPORTATION COMMISSION



© Copyright CMT, Inc.


CRAWFORD, MURPHY, & TILLY, INC.
1631 WEST ELFINDALE STREET
SPRINGFIELD, MO 65807 (417) 869-6009
ENGINEERING CORPORATION - 000631

IF A SEAL IS PRESENT ON THIS SHEET IT HAS BEEN ELECTRONICALLY SEALED AND DATED.

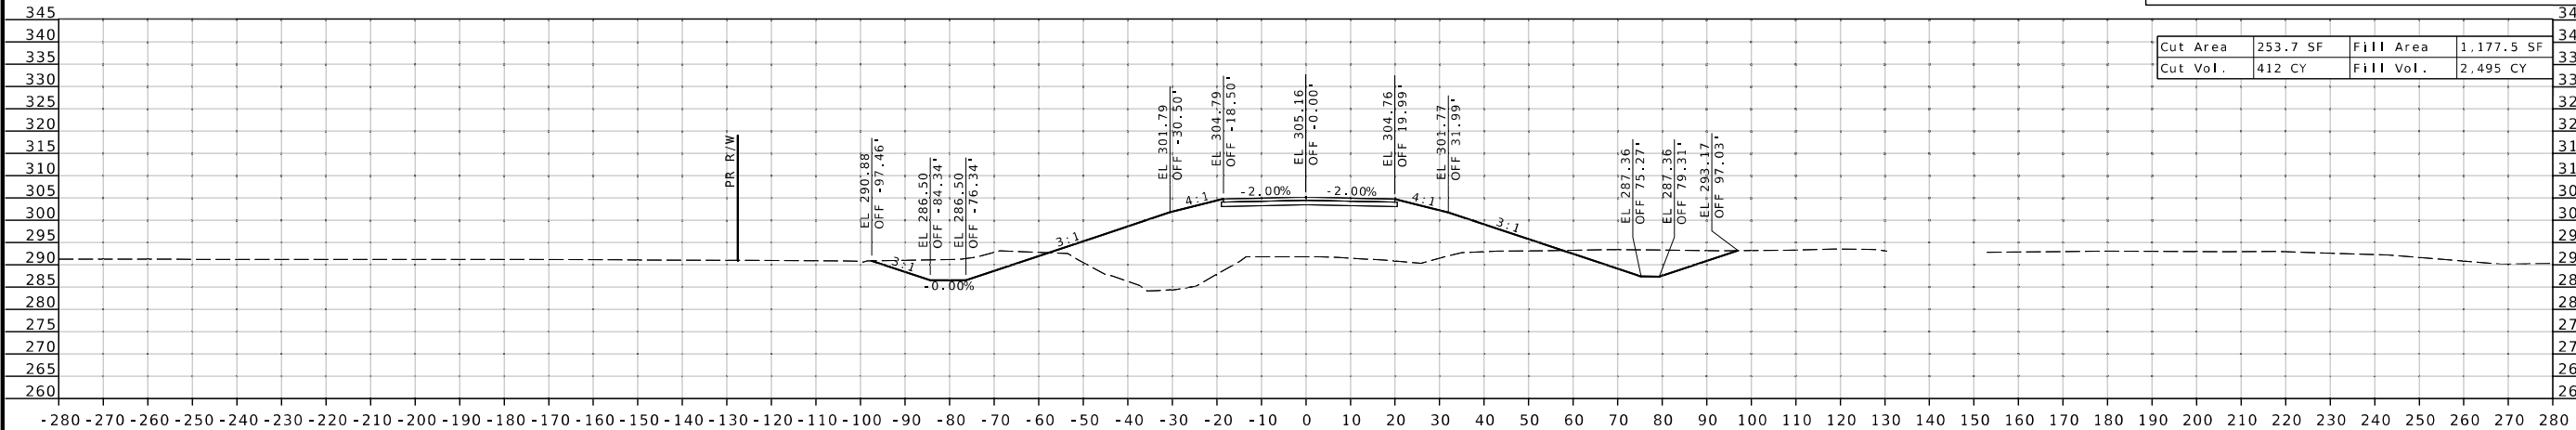


STA 27+50.00

Cut Area	253.7 SF	Fill Area	1,177.5 SF
Cut Vol.	412 CY	Fill Vol.	2,495 CY

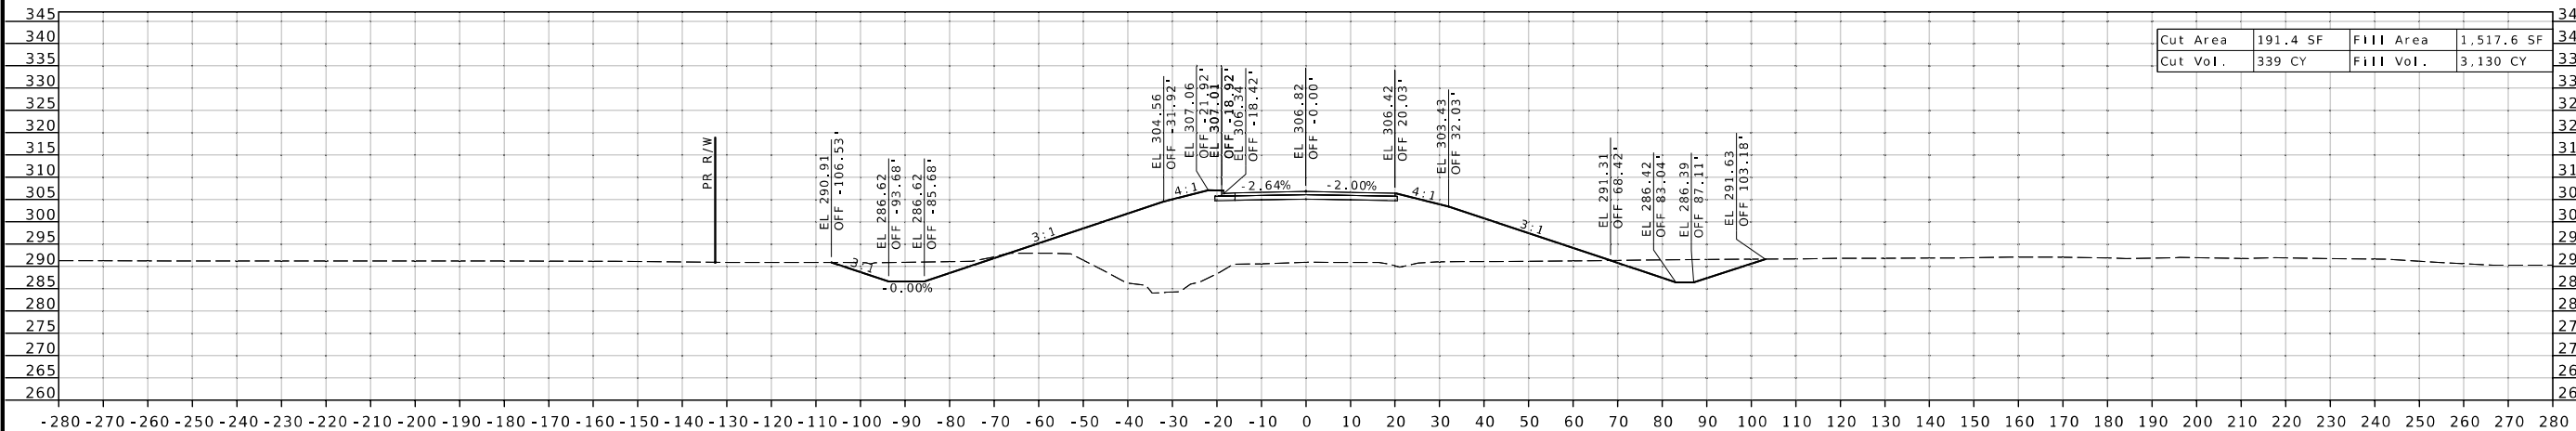

STA 27+00.00

Cut Area	191.4 SF	Fill Area	1,517.6 SF
Cut Vol.	339 CY	Fill Vol.	3,130 CY

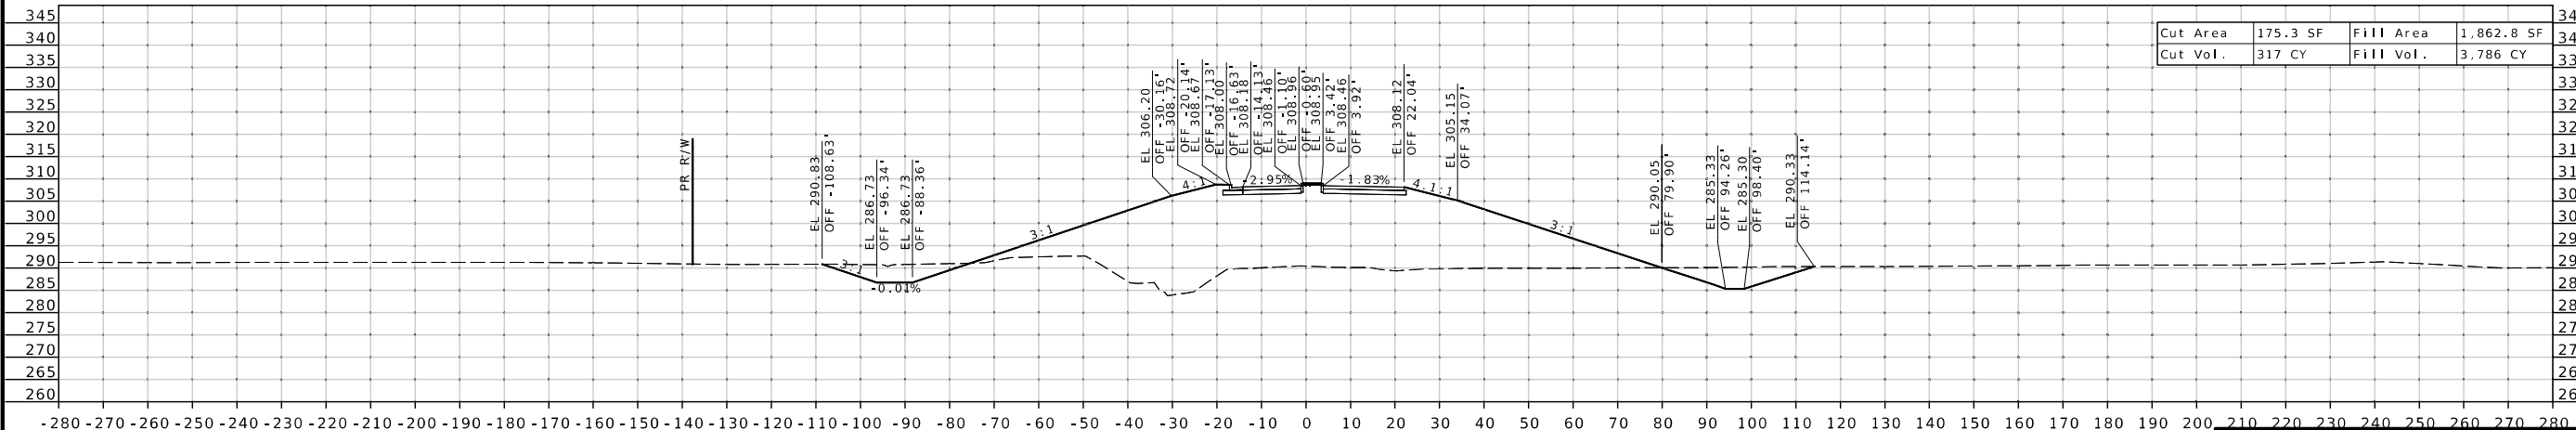

STA 26+50.00

Cut Area	175.3 SF	Fill Area	1,862.8 SF
Cut Vol.	317 CY	Fill Vol.	3,786 CY

COUNTY ROAD 278

DISCLAIMER
THE PROFESSIONAL WHOSE SIGNATURE AND PERSONAL SEAL APPEAR HEREON ASSUMES RESPONSIBILITY ONLY FOR WHAT APPEARS ON THIS PAGE, AND DISCLAIMS (PURSUANT TO SECTION 327.411 RSMO) SPECIFICATION, ESTIMATES, REPORTS, OR OTHER DOCUMENTS OR INSTRUMENTS NOT SEALED BY THE UNDERSIGNED PROFESSIONAL RELATING TO OR INTENDED TO BE USED FOR ANY PART OR PARTS OF THE PROJECT TO WHICH THIS PAGE REFERS.



Reem A. Naser

07/23/2026 4:11:15 AM
Reem A. Naser - Civil
MO PE - 2024017333

DATE PREPARED

7/6/2026

ROUTE 67 STATE MO
DISTRICT SE SHEET NO. XS151

COUNTY

BUTLER

JOB NO.

JST0062

CONTRACT ID.

PROJECT NO.

BRIDGE NO.

DESCRIPTION

DATE

MISSOURI HIGHWAYS AND TRANSPORTATION COMMISSION



105 WEST CAPITOL
JEFFERSON CITY, MO 65102
1-888-ASK-MODOT (1-888-275-6636)



© Copyright CMT, Inc.

CRAWFORD, MURPHY, & TILLY, INC.
1631 WEST ELMDALE STREET
SPRINGFIELD, MO 65807 (417) 869-6009
ENGINEERING CORPORATION - 000631

COUNTY ROAD 278

DISCLAIMER
THE PROFESSIONAL WHOSE SIGNATURE AND PERSONAL SEAL APPEAR HEREON ASSUMES RESPONSIBILITY ONLY FOR WHAT APPEARS ON THIS PAGE, AND DISCLAIMS (PURSUANT TO SECTION 327.411 RSMO) SPECIFICATION, ESTIMATES, REPORTS, OR OTHER DOCUMENTS OR INSTRUMENTS NOT SEALED BY THE UNDERSIGNED PROFESSIONAL RELATING TO OR INTENDED TO BE USED FOR ANY PART OR PARTS OF THE PROJECT TO WHICH THIS PAGE REFERS.



Reem A. Naser

07/23/2026 4:11:15 AM
Reem A. Naser - Civil
MO PE - 2024017333

DATE PREPARED

7/6/2026

ROUTE	STATE
67	MO
DISTRICT	SHEET NO.
SE	XS152

COUNTY

BUTLER

JST0062

CONTRACT ID.

PROJECT NO.

BRIDGE NO.

DESCRIPTION

DATE

MISSOURI HIGHWAYS AND TRANSPORTATION COMMISSION



105 WEST CAPITOL
JEFFERSON CITY, MO 65102
1-888-ASK-MODOT (1-888-275-6636)



© Copyright CMT, Inc.

CRAWFORD, MURPHY, & TILLY, INC.
1631 WEST ELFINDALE STREET
SPRINGFIELD, MO 65807 (417) 869-6009
ENGINEERING CORPORATION - 000631

COUNTY ROAD 278

DISCLAIMER
THE PROFESSIONAL WHOSE SIGNATURE AND PERSONAL SEAL APPEAR HEREON ASSUMES RESPONSIBILITY ONLY FOR WHAT APPEARS ON THIS PAGE, AND DISCLAIMS (PURSUANT TO SECTION 327.411 RSMO) SPECIFICATION, ESTIMATES, REPORTS, OR OTHER DOCUMENTS OR INSTRUMENTS NOT SEALED BY THE UNDERSIGNED PROFESSIONAL RELATING TO OR INTENDED TO BE USED FOR ANY PART OR PARTS OF THE PROJECT TO WHICH THIS PAGE REFERS.



Reem A. Naser
07/23/2026 4:11:15 AM
Reem A. Naser - Civil
MO PE - 2024017333

DATE PREPARED
7/6/2026

ROUTE 67 STATE MO

DISTRICT SE SHEET NO. XS153

COUNTY BUTLER

JOB NO. JST0062

CONTRACT ID.

PROJECT NO.

BRIDGE NO.

DESCRIPTION


DATE

MISSOURI HIGHWAYS AND TRANSPORTATION COMMISSION




© Copyright CMT, Inc.
CRAWFORD, MURPHY, & TILLY, INC.
1631 WEST ELFINDALE STREET
SPRINGFIELD, MO 65807 (417) 869-6009
ENGINEERING CORPORATION - 000631


IF A SEAL IS PRESENT ON THIS SHEET IT HAS BEEN ELECTRONICALLY SEALED AND DATED.

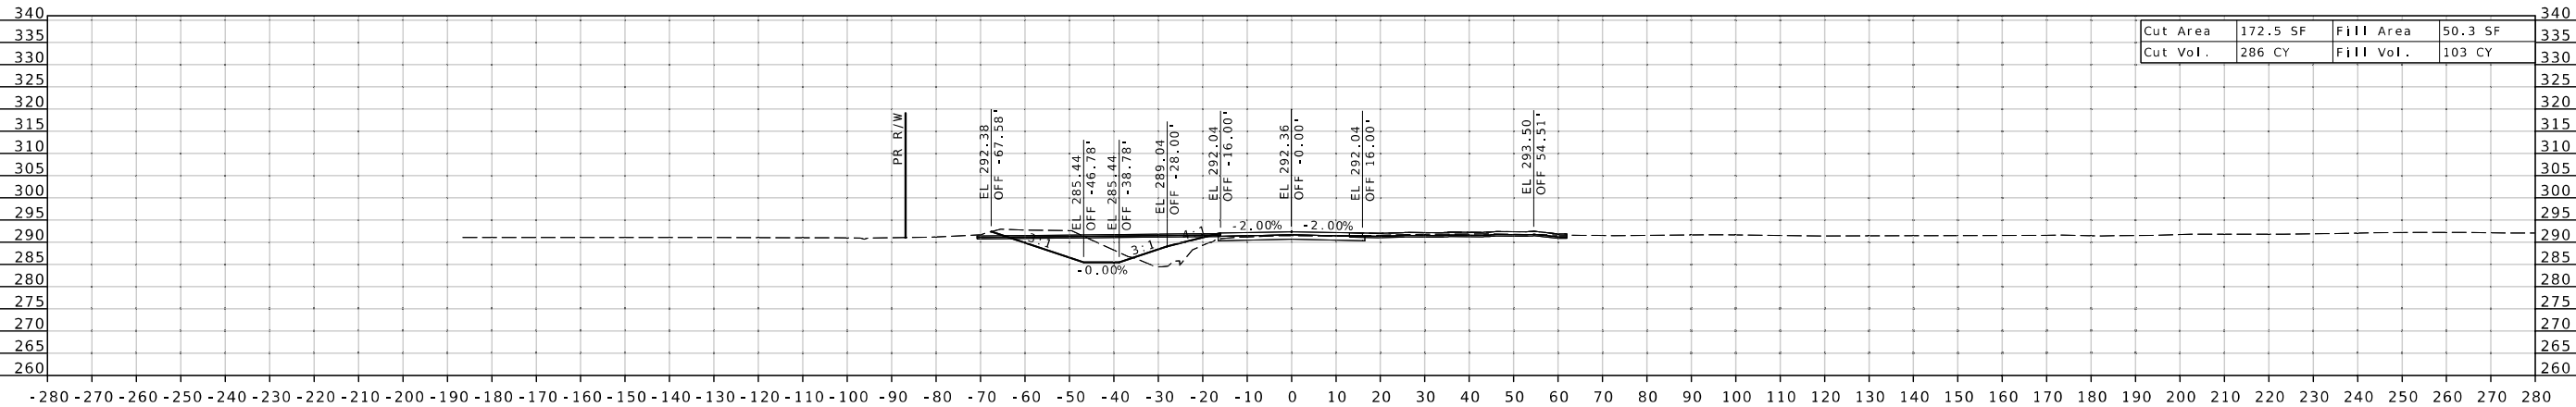

STA 32+00.00

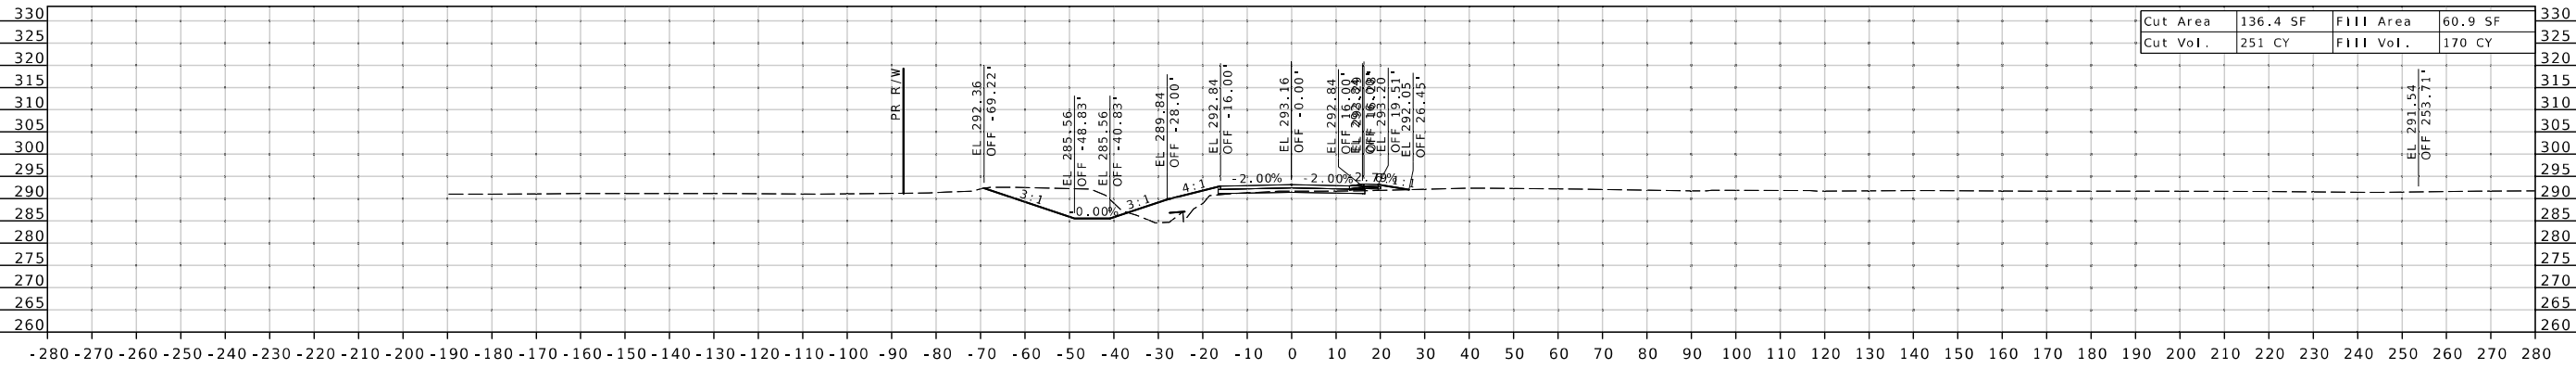


STA 31+50.00

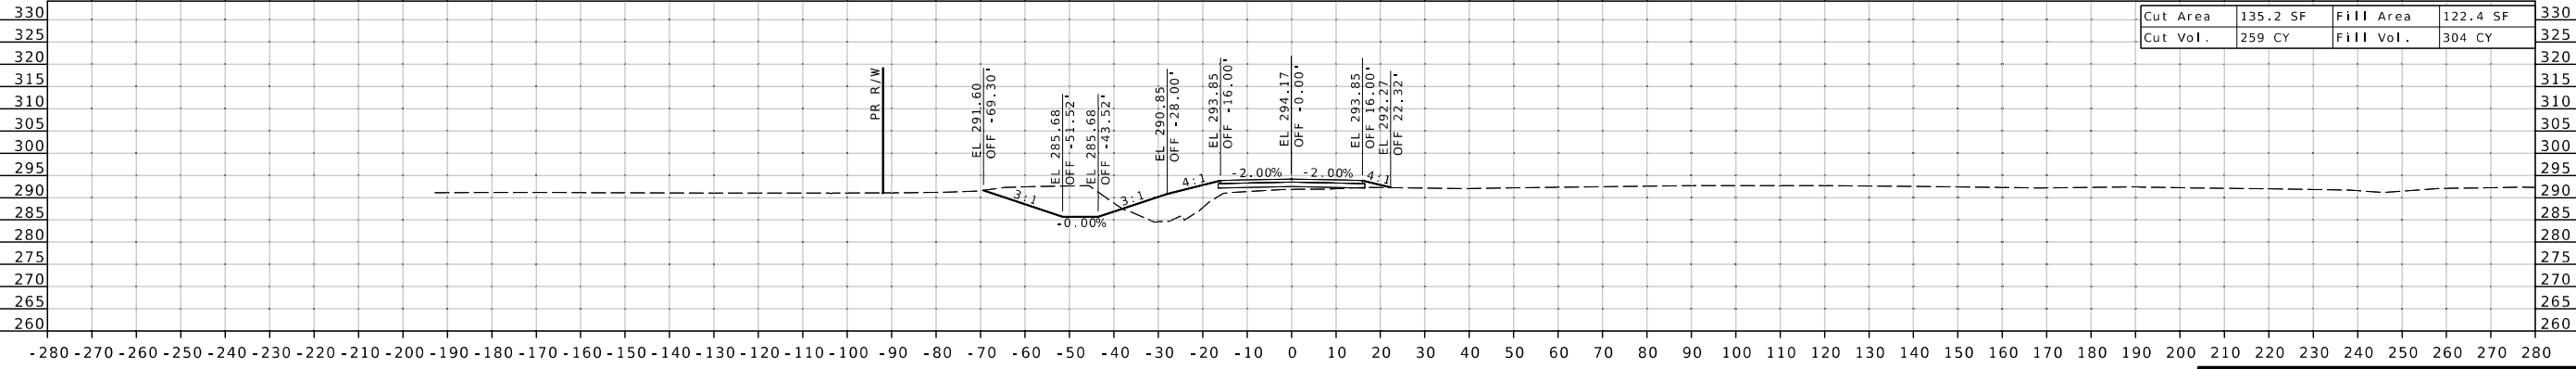

STA 31+00.00

COUNTY ROAD 278

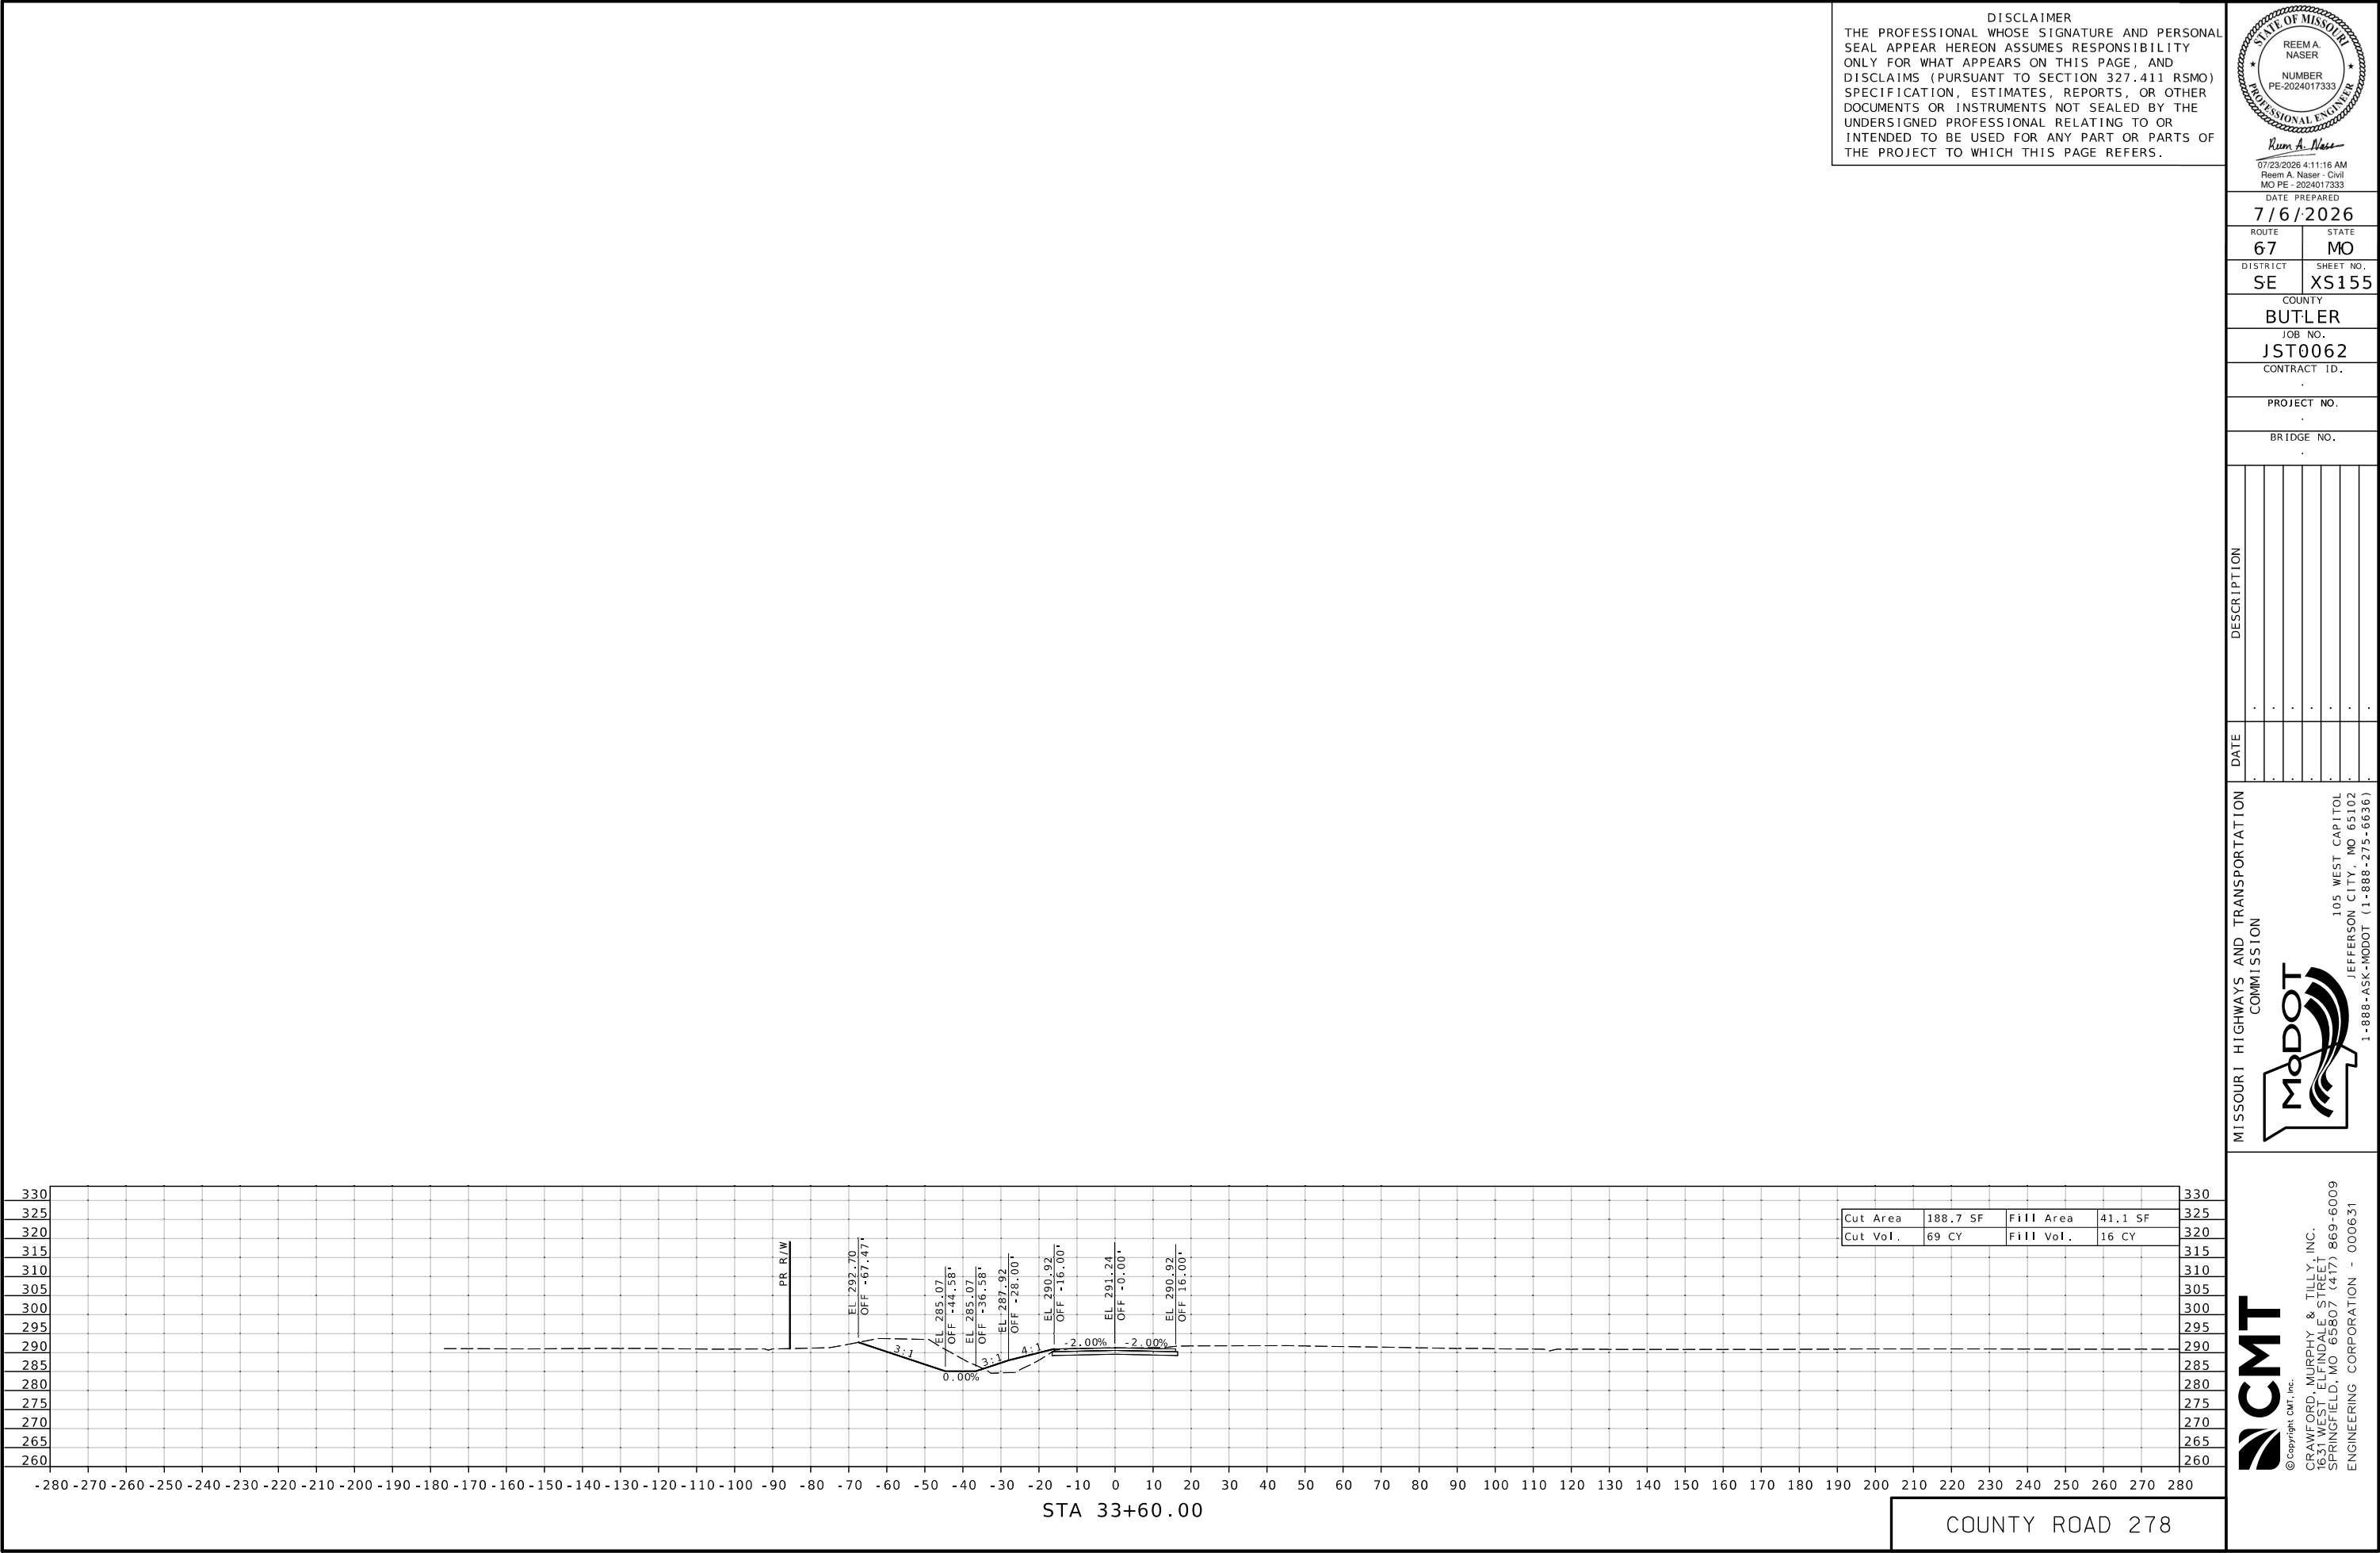

DISCLAIMER
THE PROFESSIONAL WHOSE SIGNATURE AND PERSONAL SEAL APPEAR HEREON ASSUMES RESPONSIBILITY ONLY FOR WHAT APPEARS ON THIS PAGE, AND DISCLAIMS (PURSUANT TO SECTION 327.411 RSMO) SPECIFICATION, ESTIMATES, REPORTS, OR OTHER DOCUMENTS OR INSTRUMENTS NOT SEALED BY THE UNDERSIGNED PROFESSIONAL RELATING TO OR INTENDED TO BE USED FOR ANY PART OR PARTS OF THE PROJECT TO WHICH THIS PAGE REFERS.



07/23/2026 4:11:16 AM
Reem A. Naser - Civil
MO PE - 2024017333

DATE PREPARED
7/6/2026

ROUTE 67 STATE MO

DISTRICT SE SHEET NO. XS155

COUNTY BUTLER

JOB NO. JST0062

CONTRACT ID.

PROJECT NO.

BRIDGE NO.



IF A SEAL IS PRESENT ON THIS SHEET IT HAS BEEN ELECTRONICALLY SEALED AND DATED.

DISCLAIMER
THE PROFESSIONAL WHOSE SIGNATURE AND PERSONAL SEAL APPEAR HEREON ASSUMES RESPONSIBILITY ONLY FOR WHAT APPEARS ON THIS PAGE, AND DISCLAIMS (PURSUANT TO SECTION 327.411 RSMO) SPECIFICATION, ESTIMATES, REPORTS, OR OTHER DOCUMENTS OR INSTRUMENTS NOT SEALED BY THE UNDERSIGNED PROFESSIONAL RELATING TO OR INTENDED TO BE USED FOR ANY PART OR PARTS OF THE PROJECT TO WHICH THIS PAGE REFERS.



Reem A. Naser
07/23/2026 4:11:16 AM
Reem A. Naser - Civil
MO PE - 2024017333

DATE PREPARED
7/6/2026

ROUTE **67** STATE **MO**

DISTRICT **SE** SHEET NO. **XS156**

COUNTY
BUTLER

JOB NO.
JST0062

CONTRACT ID.
.

PROJECT NO.
.

BRIDGE NO.
.

DESCRIPTION

DATE

MISSOURI HIGHWAYS AND TRANSPORTATION COMMISSION

105 WEST CAPITOL
JEFFERSON CITY, MO 65102




1-888-ASK-MODOT (1-888-275-6636)

CMT

© Copyright CMT, Inc.
CRAWFORD, MURPHY, & TILLY, INC.
1631 WEST ELMDALE STREET
SPRINGFIELD, MO 65807 (417) 869-6009
ENGINEERING CORPORATION - 000631

COUNTY ROAD 278
RAMP 1

IF A SEAL IS PRESENT ON THIS SHEET IT HAS BEEN ELECTRONICALLY SEALED AND DATED.

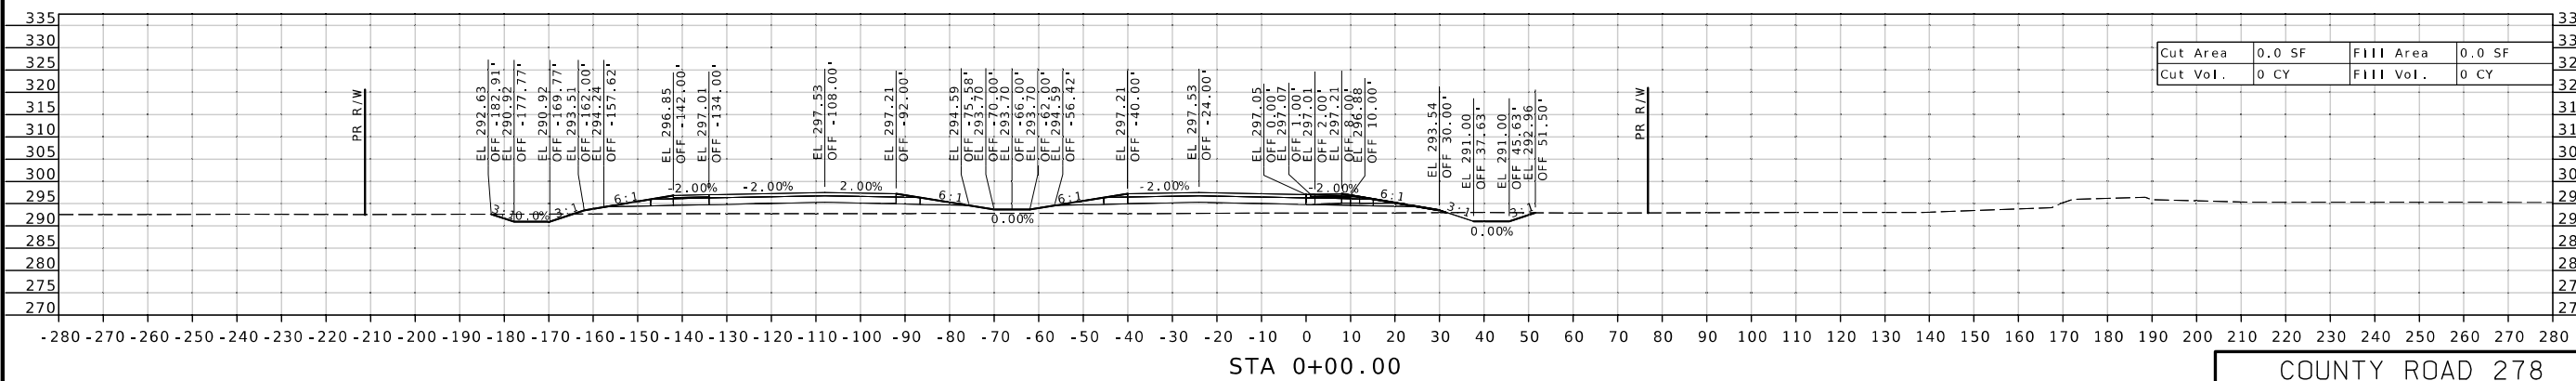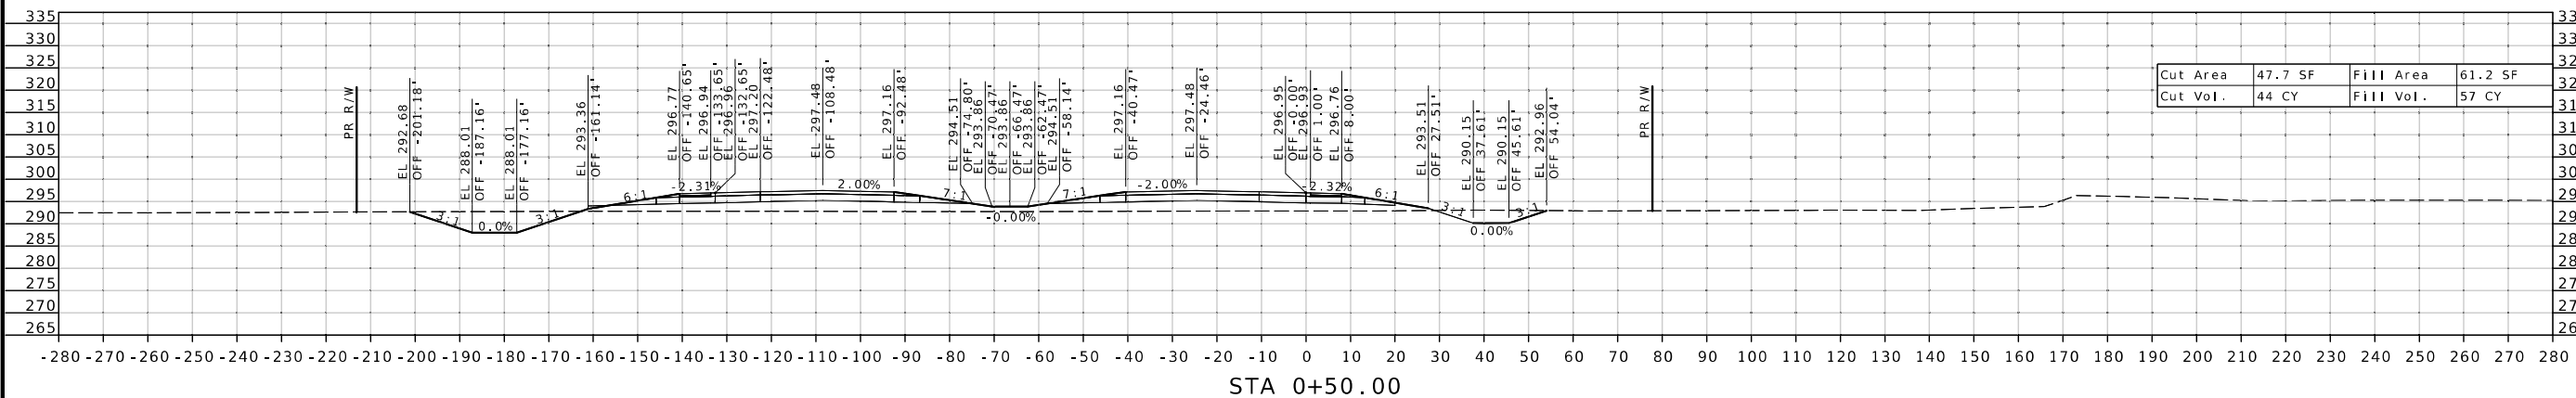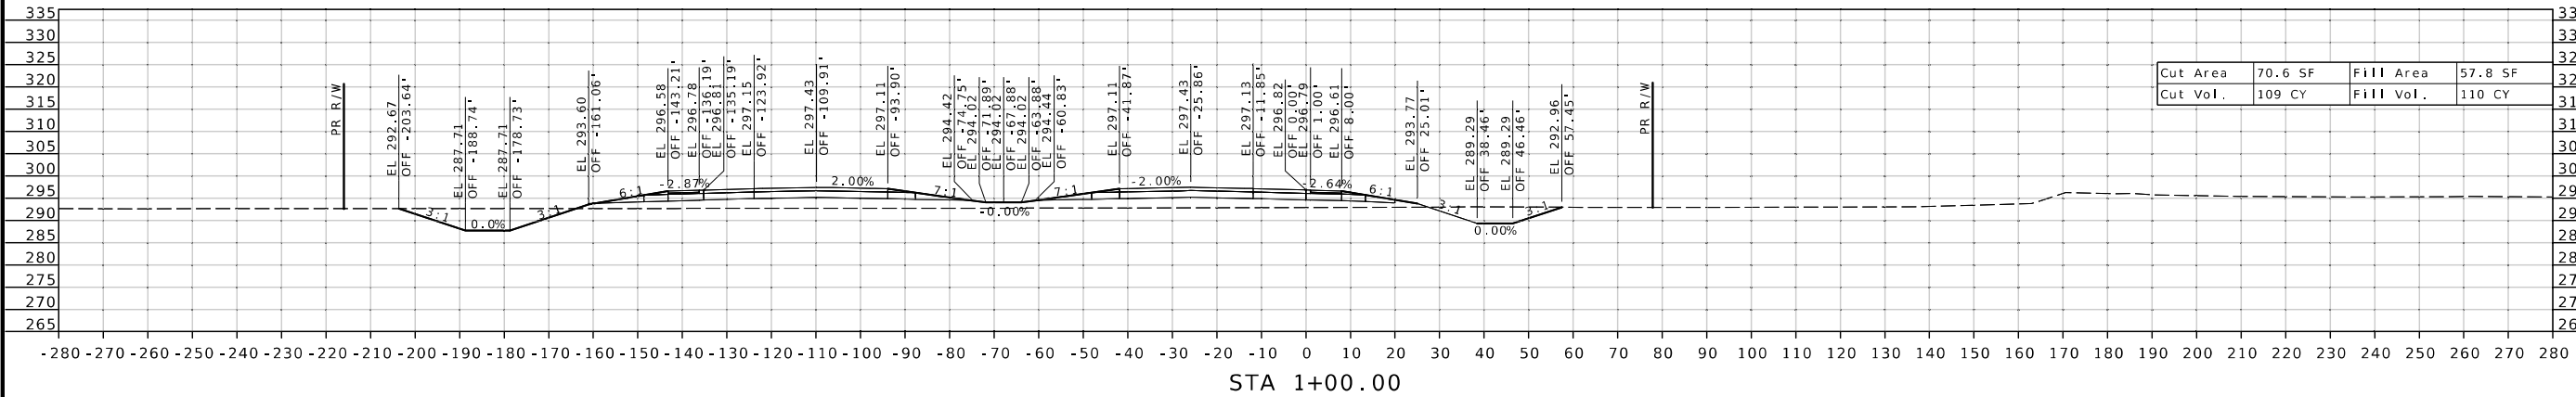



07/23/2026 4:11:17 AM
Reem A. Naser - Civil
MO PE - 2024017333

ROUTE	STATE
67	MO

S.E	XS15
COUNTY	

JST0062

PROJECT NO. _____

--	--	--	--	--	--	--	--

[illegible]

DES

--	--	--	--	--	--	--	--

--	--	--	--	--	--	--	--

	.	.	.	.	.	.

ATE

D						
	.	.	.	.	.	.

TOL
102

CAPITOL 65

REPORT

5 WEE
CITY

TRA
ON

IND
SIC

The logo of the American Music Therapy Association (AMTA) is located in the top right corner. It features a stylized graphic of a person's head and shoulders in profile, facing right, with a musical note integrated into the design. To the right of the graphic, the text "AMERICAN MUSIC THERAPY ASSOCIATION" is written in a serif font, with "AMERICAN" and "ASSOCIATION" on the top line and "MUSIC THERAPY" on the bottom line. Below the main text, the acronym "AMTA" is written in a larger, bold, serif font.



ISSI

 Σ

31 6009

169-10063

80

ION

T

PHY
NDAL
65
IRPO


4 MURKIN
ELFIN
MO
CO

 CMT, Inc.

WFO
WES
NGF
NEE

© Copyright
CRAI
1631
SPR
ENGI

40 PM 7/6/20.

 

COUNTY ROAD 278
RAMP 1



STATE OF MISSOURI
REEM A. NASER
NUMBER
PE-2024017333
PROFESSIONAL ENGINEER

Reem A. Naser

DATE PREPARED

ROUTE	STATE
-------	-------

DISTRICT	SHEET NO.
----------	-----------

COUNTY

JOB NO.

CONTRACT ID.

PROJECT NO.

BRIDGE NO.

--	--	--	--	--	--	--	--

	1	2	52
--	---	---	---	---	---	---	---	---	---	----	----	-----	-----	----

	1	2	52
--	---	---	---	---	---	---	---	---	---	----	----	-----	-----	----

IC						
----	--	--	--	--	--	--

CR						
----	--	--	--	--	--	--

DE						
----	--	--	--	--	--	--

[illegible][illegible]

E							
---	--	--	--	--	--	--	--

D						
---	--	--	--	--	--	--

NO
COL
02
86)

- A -

PO

05
C
15

100

AL



15



05 7


506
5100
369
NC..

YEE-17

F

T

N

COMPTON, ROBERT
STANLEY
RIN





© 1995 E


[illegible]

10-111 7/9/88

  

COUNTY ROAD 278
RAMP 1

DISCLAIMER
THE PROFESSIONAL WHOSE SIGNATURE AND PERSONAL SEAL APPEAR HEREON ASSUMES RESPONSIBILITY ONLY FOR WHAT APPEARS ON THIS PAGE, AND DISCLAIMS (PURSUANT TO SECTION 327.411 RSMO) SPECIFICATION, ESTIMATES, REPORTS, OR OTHER DOCUMENTS OR INSTRUMENTS NOT SEALED BY THE UNDERSIGNED PROFESSIONAL RELATING TO OR INTENDED TO BE USED FOR ANY PART OR PARTS OF THE PROJECT TO WHICH THIS PAGE REFERS.



Reem A. Naser
07/23/2026 4:11:17 AM
Reem A. Naser - Civil
MO PE - 2024017333

DATE PREPARED
7/6/2026

ROUTE **67** STATE **MO**

DISTRICT **SE** SHEET NO. **XS161**

COUNTY
BUTLER

JOB NO.
JST0062

CONTRACT ID.
.

PROJECT NO.
.




BRIDGE NO.
.

DATE	DESCRIPTION
.	.
.	.
.	.
.	.
.	.
.	.

MISSOURI HIGHWAYS AND TRANSPORTATION COMMISSION

105 WEST CAPITOL
JEFFERSON CITY, MO 65102
1-888-ASK-MODOT (1-888-275-6636)

CMT
© Copyright CMT, Inc.
CRAWFORD, MURPHY, & TILLY, INC.
1631 WEST ELMDALE STREET
SPRINGFIELD, MO 65807 (417) 869-6009
ENGINEERING CORPORATION - 000631

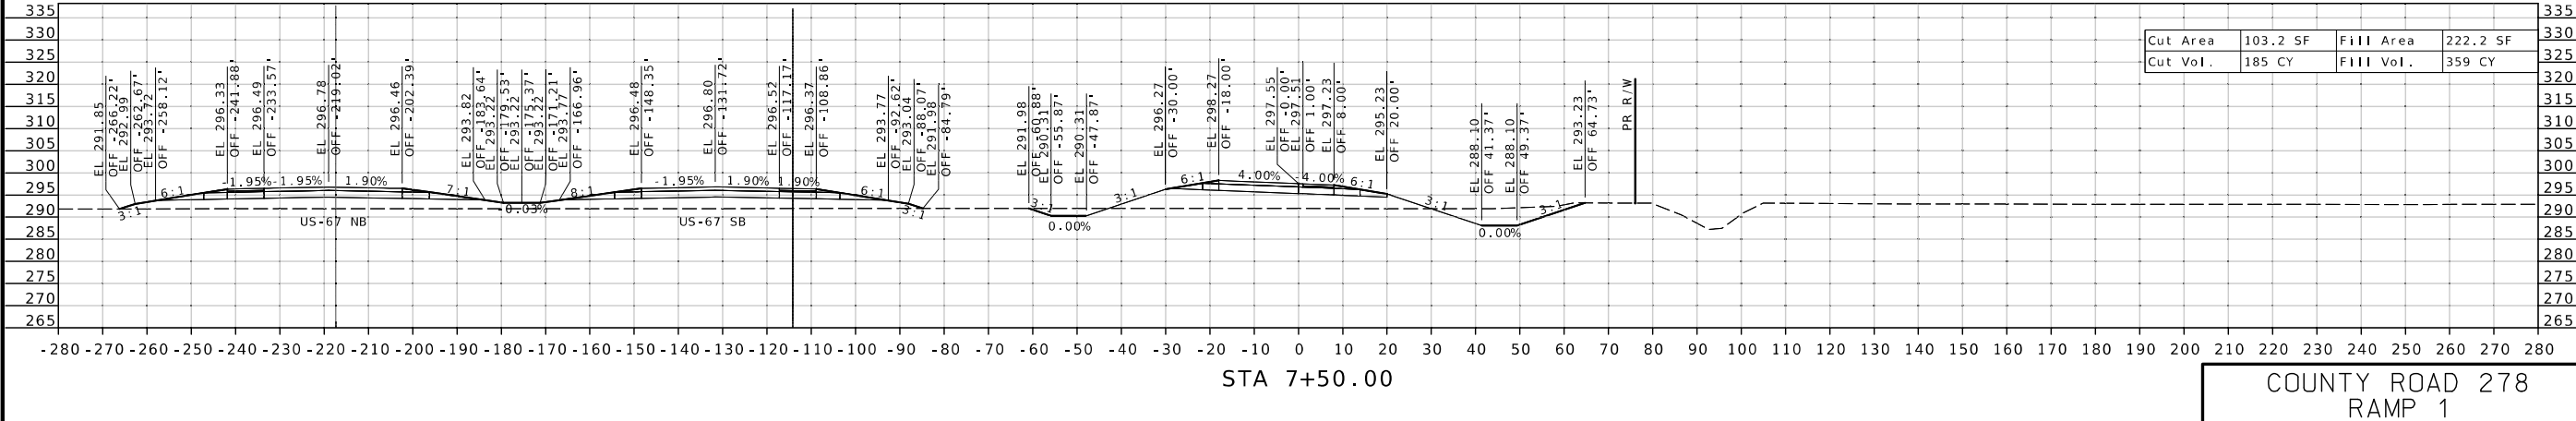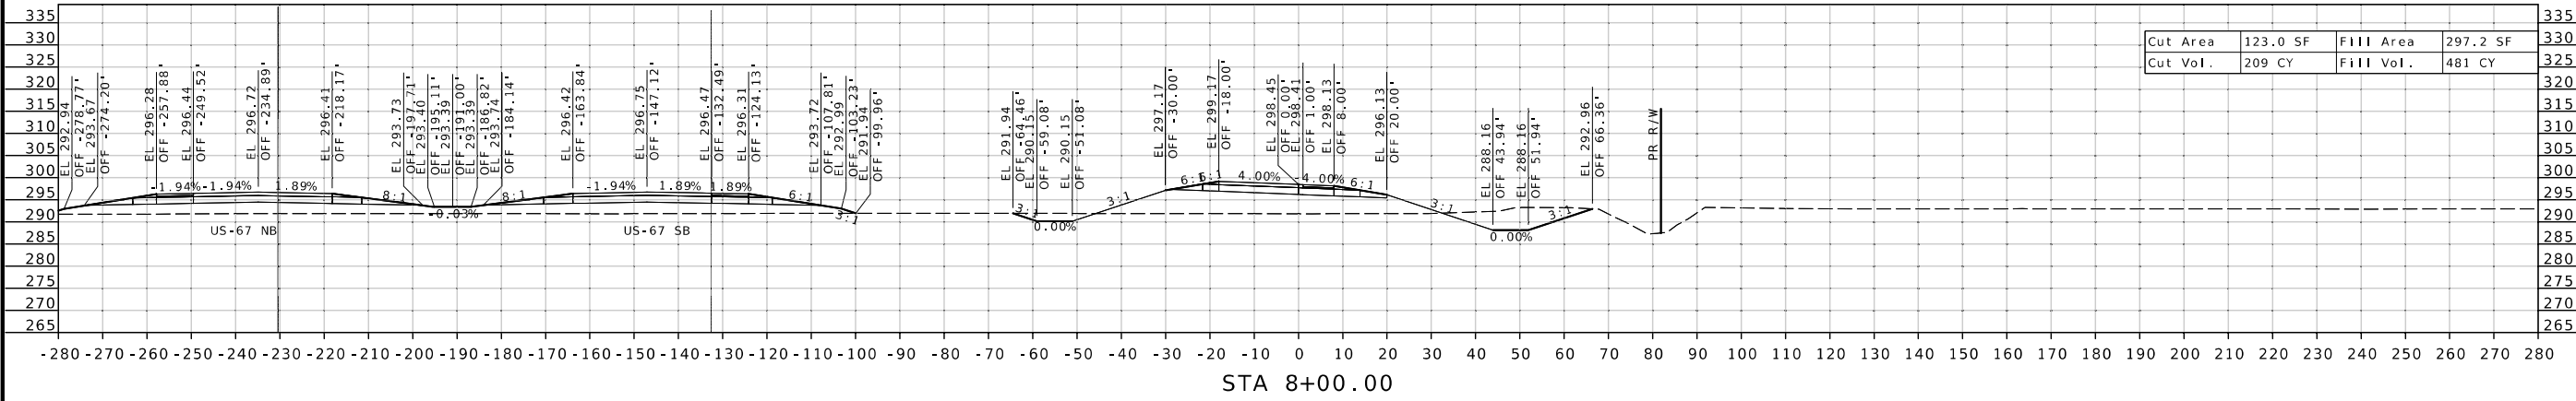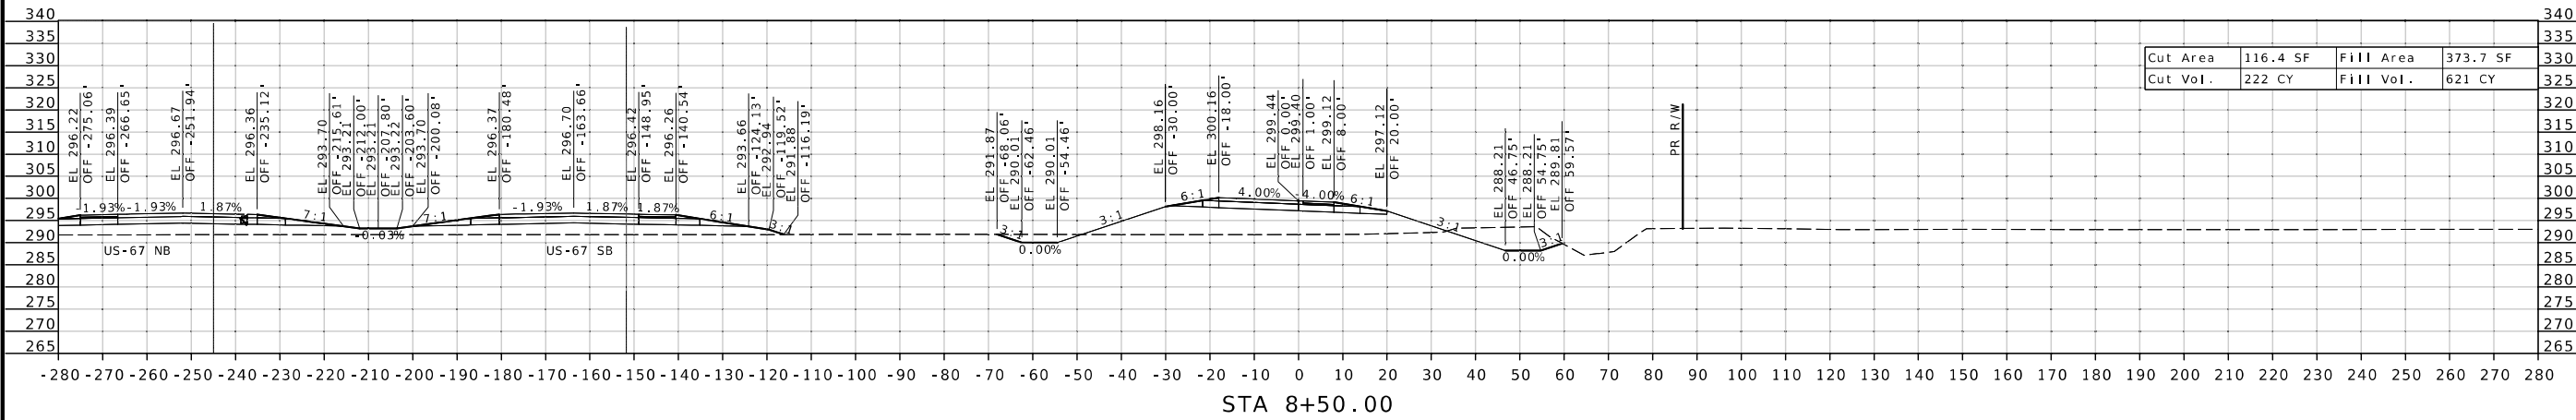

COUNTY ROAD 278
RAMP 1

DISCLAIMER
THE PROFESSIONAL WHOSE SIGNATURE AND PERSONAL SEAL APPEAR HEREON ASSUMES RESPONSIBILITY ONLY FOR WHAT APPEARS ON THIS PAGE, AND DISCLAIMS (PURSUANT TO SECTION 327.411 RSMO) SPECIFICATION, ESTIMATES, REPORTS, OR OTHER DOCUMENTS OR INSTRUMENTS NOT SEALED BY THE UNDERSIGNED PROFESSIONAL RELATING TO OR INTENDED TO BE USED FOR ANY PART OR PARTS OF THE PROJECT TO WHICH THIS PAGE REFERS.



Reem A. Naser

07/23/2026 4:11:18 AM
Reem A. Naser - Civil
MO PE - 2024017333

DATE PREPARED

7/6/2026

ROUTE 67 STATE MO
DISTRICT SE SHEET NO. XS162

COUNTY

BUTLER

JST0062

CONTRACT ID.

PROJECT NO.

BRIDGE NO.

DESCRIPTION

DATE

MISSOURI HIGHWAYS AND TRANSPORTATION COMMISSION



105 WEST CAPITOL
JEFFERSON CITY, MO 65102
1-888-ASK-MODOT (1-888-275-6636)



© Copyright CMT, Inc.

CRAWFORD, MURPHY, & TILLY, INC.
1631 WEST ELFINDALE STREET
SPRINGFIELD, MO 65807 (417) 869-6009
ENGINEERING CORPORATION - 000631

COUNTY ROAD 278
RAMP 1

STA 10+00.00

STA 9+50.00

STA 9+00.00

DISCLAIMER
THE PROFESSIONAL WHOSE SIGNATURE AND PERSONAL SEAL APPEAR HEREON ASSUMES RESPONSIBILITY ONLY FOR WHAT APPEARS ON THIS PAGE, AND DISCLAIMS (PURSUANT TO SECTION 327.411 RSMO) SPECIFICATION, ESTIMATES, REPORTS, OR OTHER DOCUMENTS OR INSTRUMENTS NOT SEALED BY THE UNDERSIGNED PROFESSIONAL RELATING TO OR INTENDED TO BE USED FOR ANY PART OR PARTS OF THE PROJECT TO WHICH THIS PAGE REFERS.



Reem A. Naser

07/23/2026 4:11:18 AM
Reem A. Naser - Civil
MO PE - 2024017333

DATE PREPARED

7/6/2026

ROUTE 67 STATE MO
DISTRICT SE SHEET NO. XS163

COUNTY

BUTLER

JOB NO.

JST0062

CONTRACT ID.

PROJECT NO.

BRIDGE NO.

DESCRIPTION

MISSOURI HIGHWAYS AND TRANSPORTATION COMMISSION




105 WEST CAPITOL
JEFFERSON CITY, MO 65102
1-888-ASK-MODOT (1-888-275-6636)




© Copyright CMT, Inc.


CRAWFORD, MURPHY, & TILLY, INC.
1631 WEST ELFINDALE STREET
SPRINGFIELD, MO 65807 (417) 869-6009
ENGINEERING CORPORATION - 000631

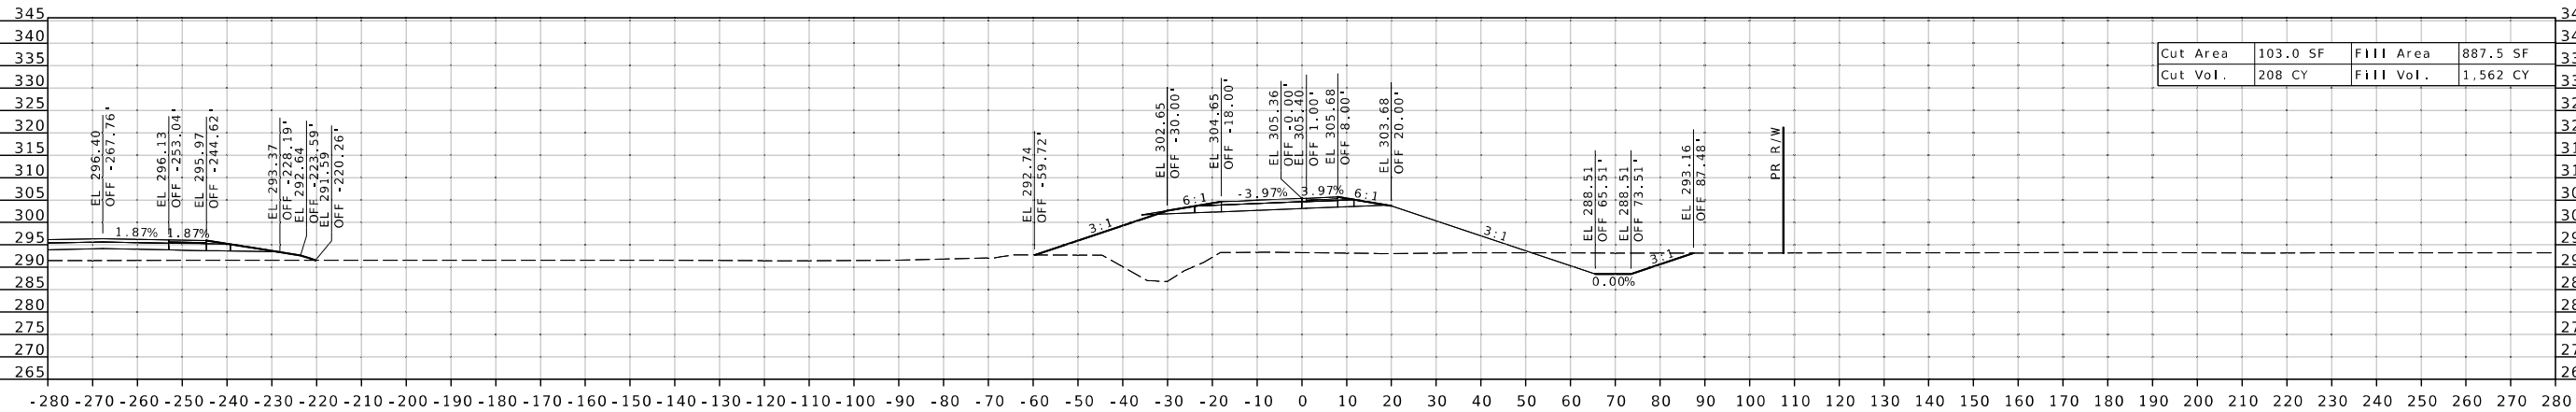

STA 11+50.00

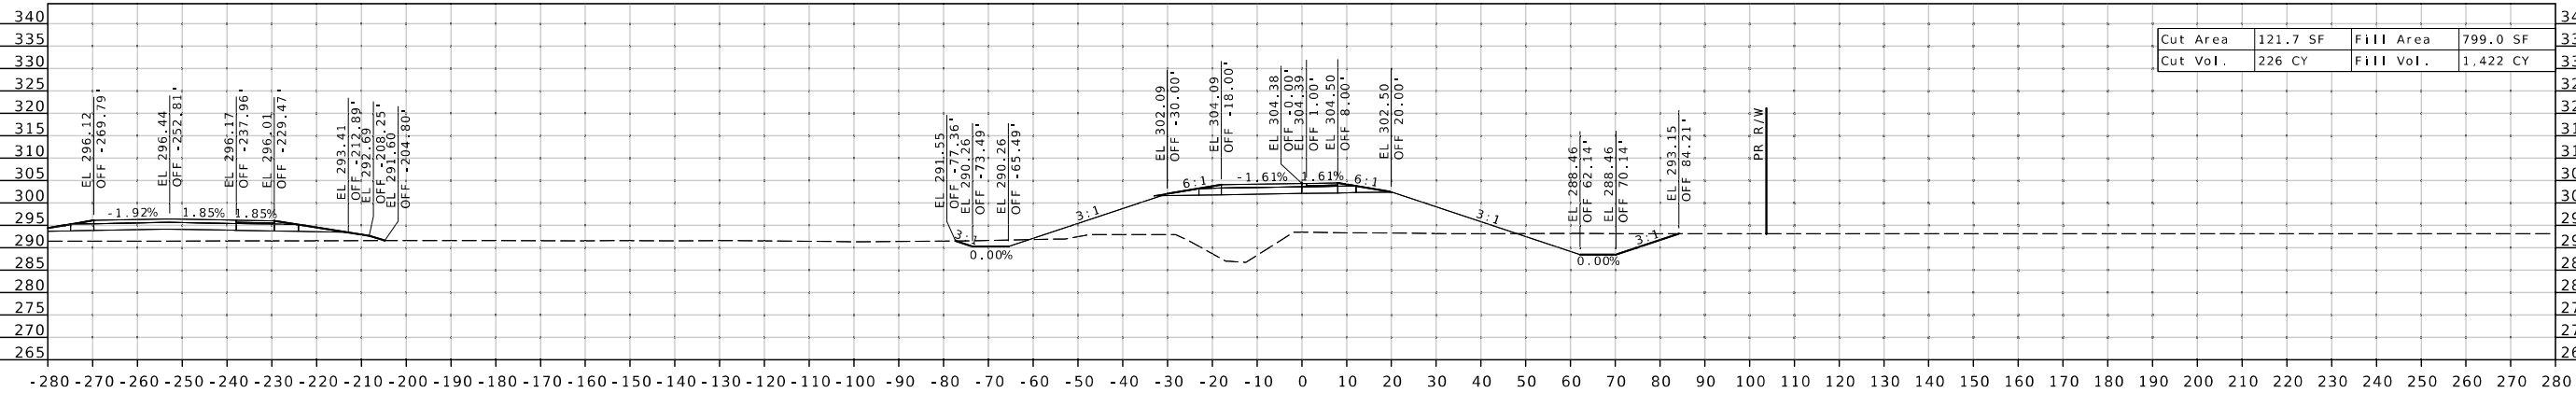

STA 11+00.00

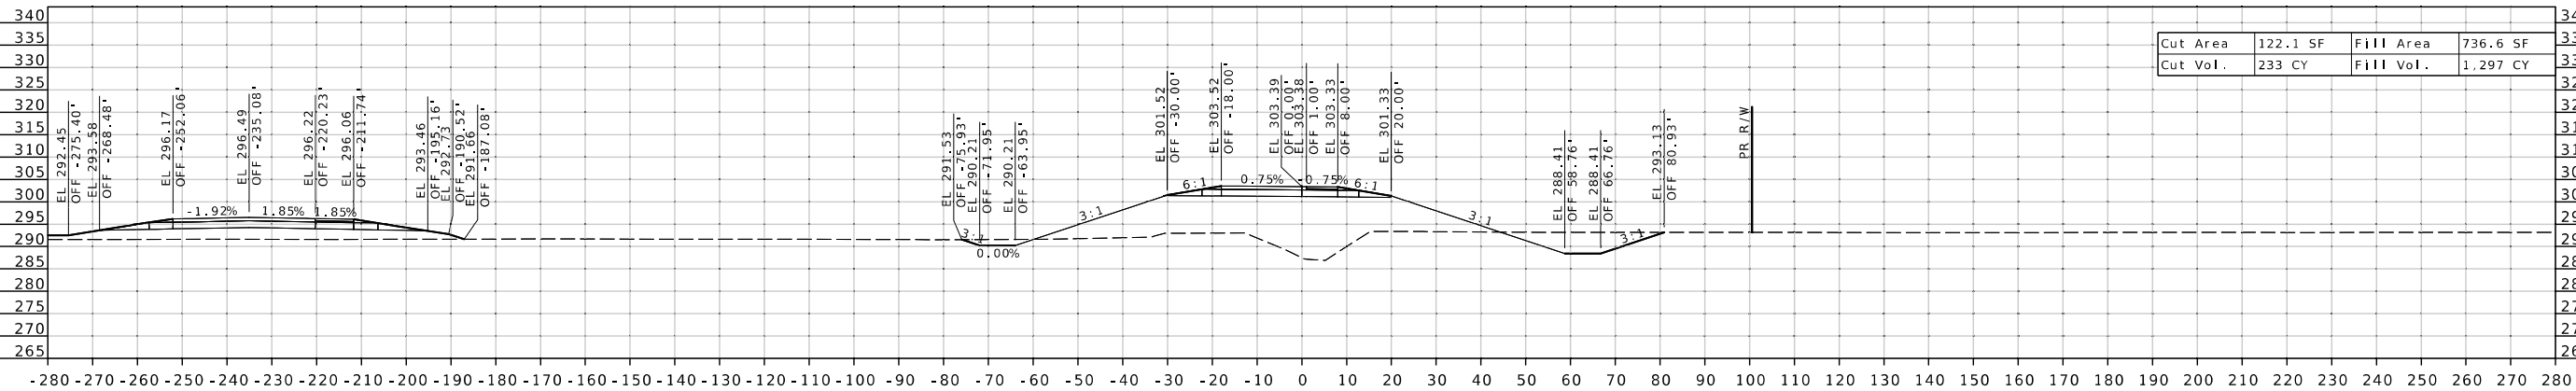

STA 10+50.00

COUNTY ROAD 278
RAMP 1

DISCLAIMER
THE PROFESSIONAL WHOSE SIGNATURE AND PERSONAL SEAL APPEAR HEREON ASSUMES RESPONSIBILITY ONLY FOR WHAT APPEARS ON THIS PAGE, AND DISCLAIMS (PURSUANT TO SECTION 327.411 RSMO) SPECIFICATION, ESTIMATES, REPORTS, OR OTHER DOCUMENTS OR INSTRUMENTS NOT SEALED BY THE UNDERSIGNED PROFESSIONAL RELATING TO OR INTENDED TO BE USED FOR ANY PART OR PARTS OF THE PROJECT TO WHICH THIS PAGE REFERS.



Reem A. Naser

07/23/2026 4:11:18 AM
Reem A. Naser - Civil
MO PE - 2024017333

DATE PREPARED

7/6/2026

ROUTE STATE

67 MO

DISTRICT SHEET NO.

SE XS164

COUNTY

BUTLER

JOB NO.

JST0062

CONTRACT ID.

PROJECT NO.

BRIDGE NO.

DESCRIPTION

DATE


MISSOURI HIGHWAYS AND TRANSPORTATION COMMISSION



© Copyright CMT, Inc.


CRAWFORD, MURPHY, & TILLY, INC.
1631 WEST ELFINDALE STREET
SPRINGFIELD, MO 65807 (417) 869-6009
ENGINEERING CORPORATION - 000631

COUNTY ROAD 278
RAMP 1

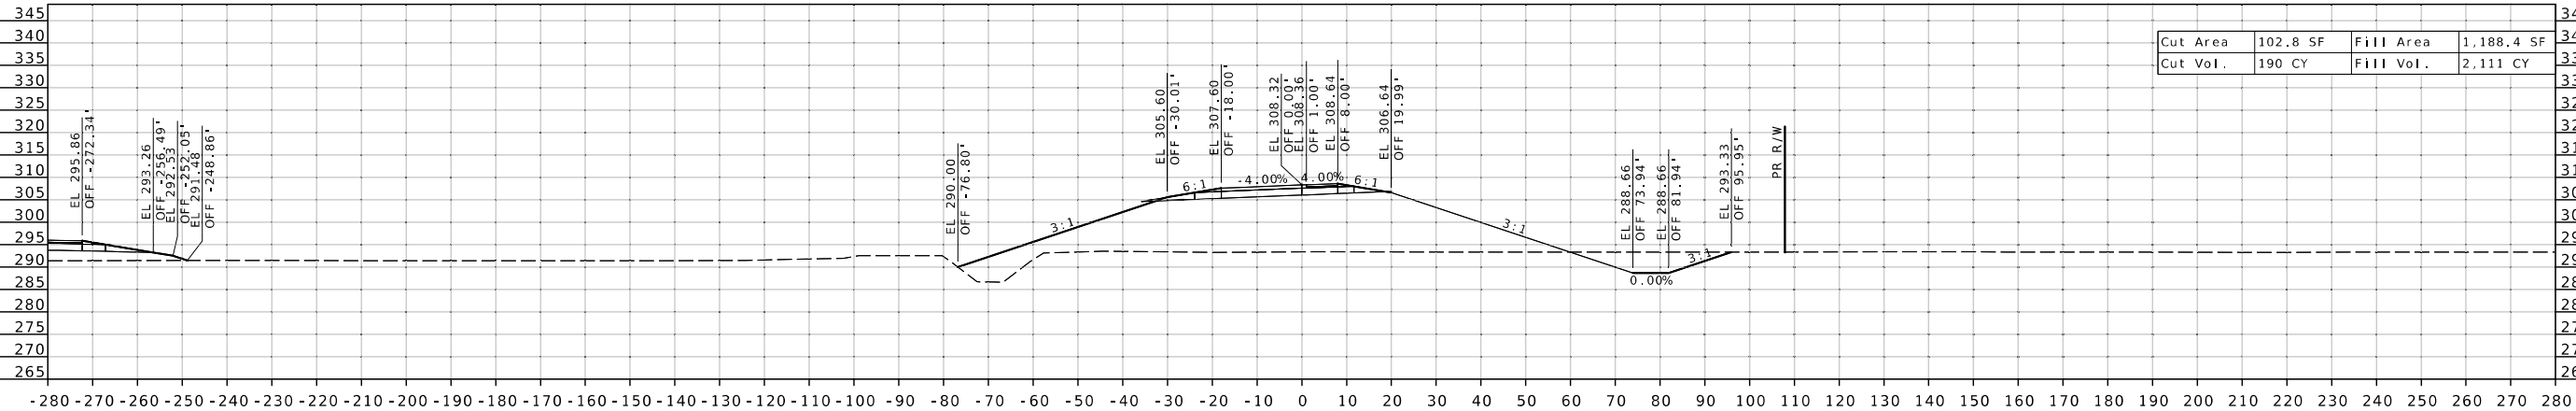


STA 13+00.00

Cut Area	102.8 SF	Fill Area	1,188.4 SF
Cut Vol.	190 CY	Fill Vol.	2,111 CY

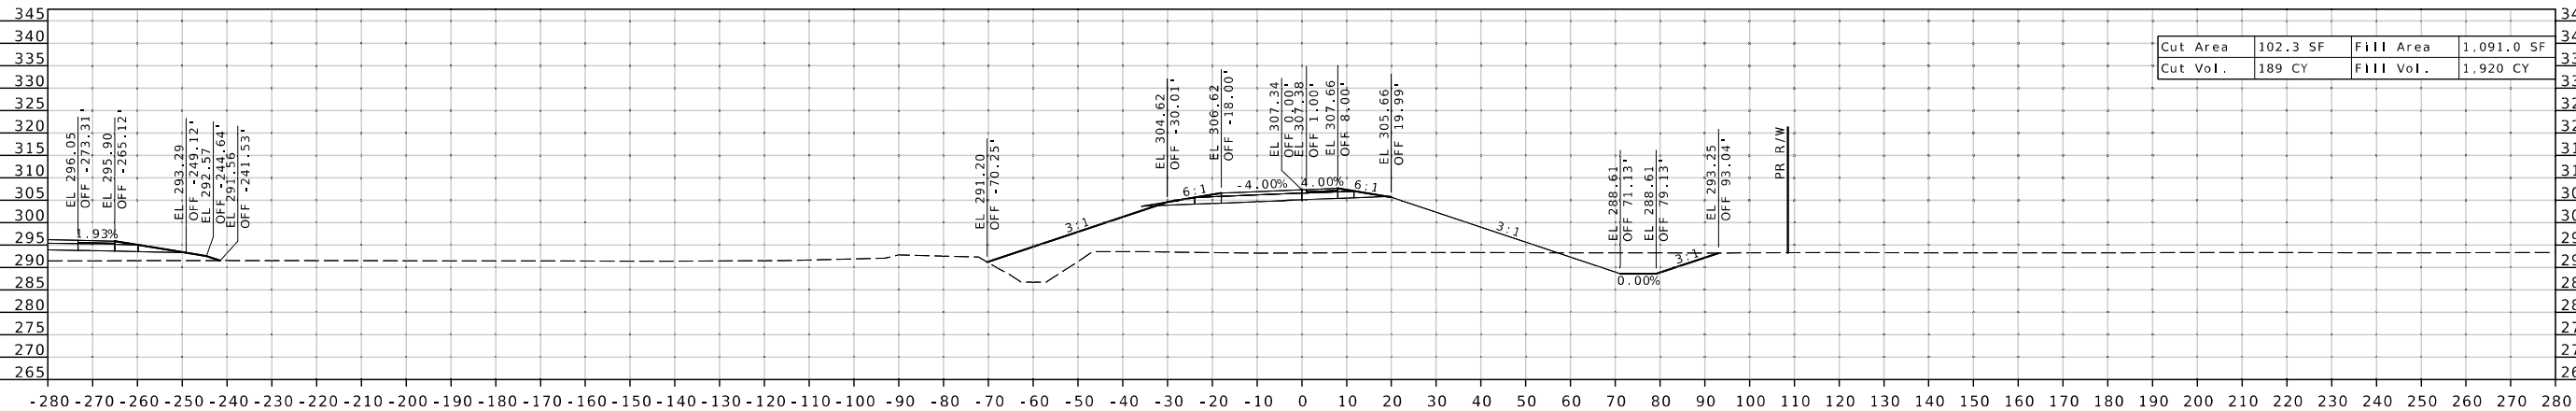

STA 12+50.00

Cut Area	102.3 SF	Fill Area	1,091.0 SF
Cut Vol.	189 CY	Fill Vol.	1,920 CY

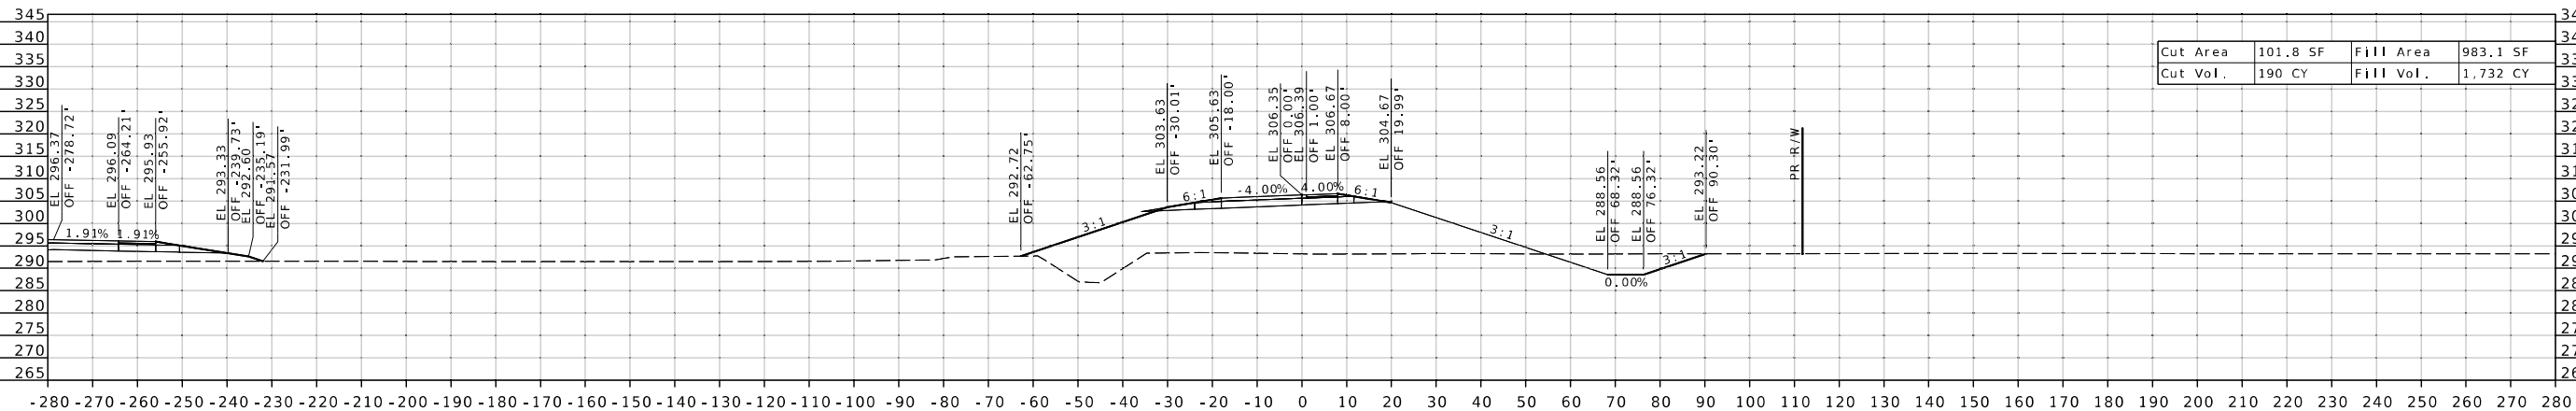

STA 12+00.00

Cut Area	101.8 SF	Fill Area	983.1 SF
Cut Vol.	190 CY	Fill Vol.	1,732 CY

DISCLAIMER
THE PROFESSIONAL WHOSE SIGNATURE AND PERSONAL SEAL APPEAR HEREON ASSUMES RESPONSIBILITY ONLY FOR WHAT APPEARS ON THIS PAGE, AND DISCLAIMS (PURSUANT TO SECTION 327.411 RSMO) SPECIFICATION, ESTIMATES, REPORTS, OR OTHER DOCUMENTS OR INSTRUMENTS NOT SEALED BY THE UNDERSIGNED PROFESSIONAL RELATING TO OR INTENDED TO BE USED FOR ANY PART OR PARTS OF THE PROJECT TO WHICH THIS PAGE REFERS.



Reem A. Naser

07/23/2026 4:11:18 AM

Reem A. Naser - Civil

MO PE - 2024017333

DATE PREPARED

7/6/2026

ROUTE 67 STATE MO
DISTRICT SE SHEET NO. XS165

COUNTY

BUTLER

JOB NO.

JST0062

CONTRACT ID.

PROJECT NO.

BRIDGE NO.

DESCRIPTION

DATE

MISSOURI HIGHWAYS AND TRANSPORTATION COMMISSION



© Copyright CMT, Inc.

CRAWFORD, MURPHY, & TILLY, INC.
1631 WEST ELFINDALE STREET
SPRINGFIELD, MO 65807 (417) 869-6009
ENGINEERING CORPORATION - 000631

Cut Area	104.2 SF	Fill Area	1,556.7 SF
Cut Vol.	191 CY	Fill Vol.	2,756 CY

STA 14+50.00

Cut Area	102.6 SF	Fill Area	1,419.9 SF
Cut Vol.	190 CY	Fill Vol.	2,516 CY

STA 14+00.00

Cut Area	102.8 SF	Fill Area	1,297.2 SF
Cut Vol.	190 CY	Fill Vol.	2,301 CY

STA 13+50.00

COUNTY ROAD 278
RAMP 1

DISCLAIMER
THE PROFESSIONAL WHOSE SIGNATURE AND PERSONAL SEAL APPEAR HEREON ASSUMES RESPONSIBILITY ONLY FOR WHAT APPEARS ON THIS PAGE, AND DISCLAIMS (PURSUANT TO SECTION 327.411 RSMO) SPECIFICATION, ESTIMATES, REPORTS, OR OTHER DOCUMENTS OR INSTRUMENTS NOT SEALED BY THE UNDERSIGNED PROFESSIONAL RELATING TO OR INTENDED TO BE USED FOR ANY PART OR PARTS OF THE PROJECT TO WHICH THIS PAGE REFERS.



Reem A. Naser

07/23/2026 4:11:18 AM

Reem A. Naser - Civil

MO PE - 2024017333

DATE PREPARED

7/6/2026

ROUTE 67 STATE MO
DISTRICT SE SHEET NO. XS166

COUNTY

BUTLER

JOB NO.

JST0062

CONTRACT ID.

PROJECT NO.

BRIDGE NO.

DESCRIPTION

DATE


MISSOURI HIGHWAYS AND TRANSPORTATION COMMISSION



© Copyright CMT, Inc.


CRAWFORD, MURPHY, & TILLY, INC.
1631 WEST ELMDALE STREET
SPRINGFIELD, MO 65807 (417) 869-6009
ENGINEERING CORPORATION - 000631

IF A SEAL IS PRESENT ON THIS SHEET IT HAS BEEN ELECTRONICALLY SEALED AND DATED.

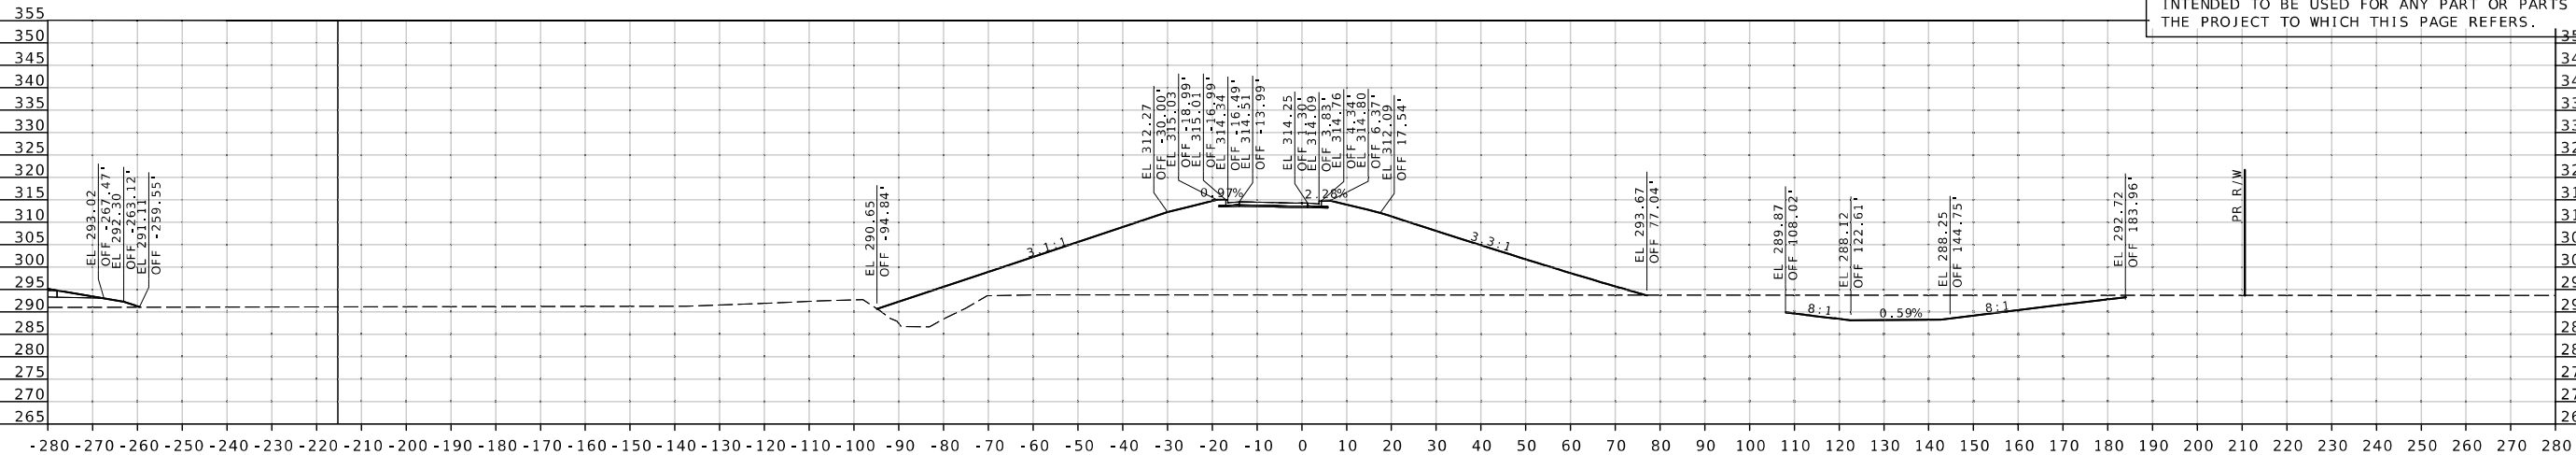


STA 16+00.00

Cut Area	100.5 SF	Fill Area	1,912.9 SF
Cut Vol.	186 CY	Fill Vol.	3,371 CY

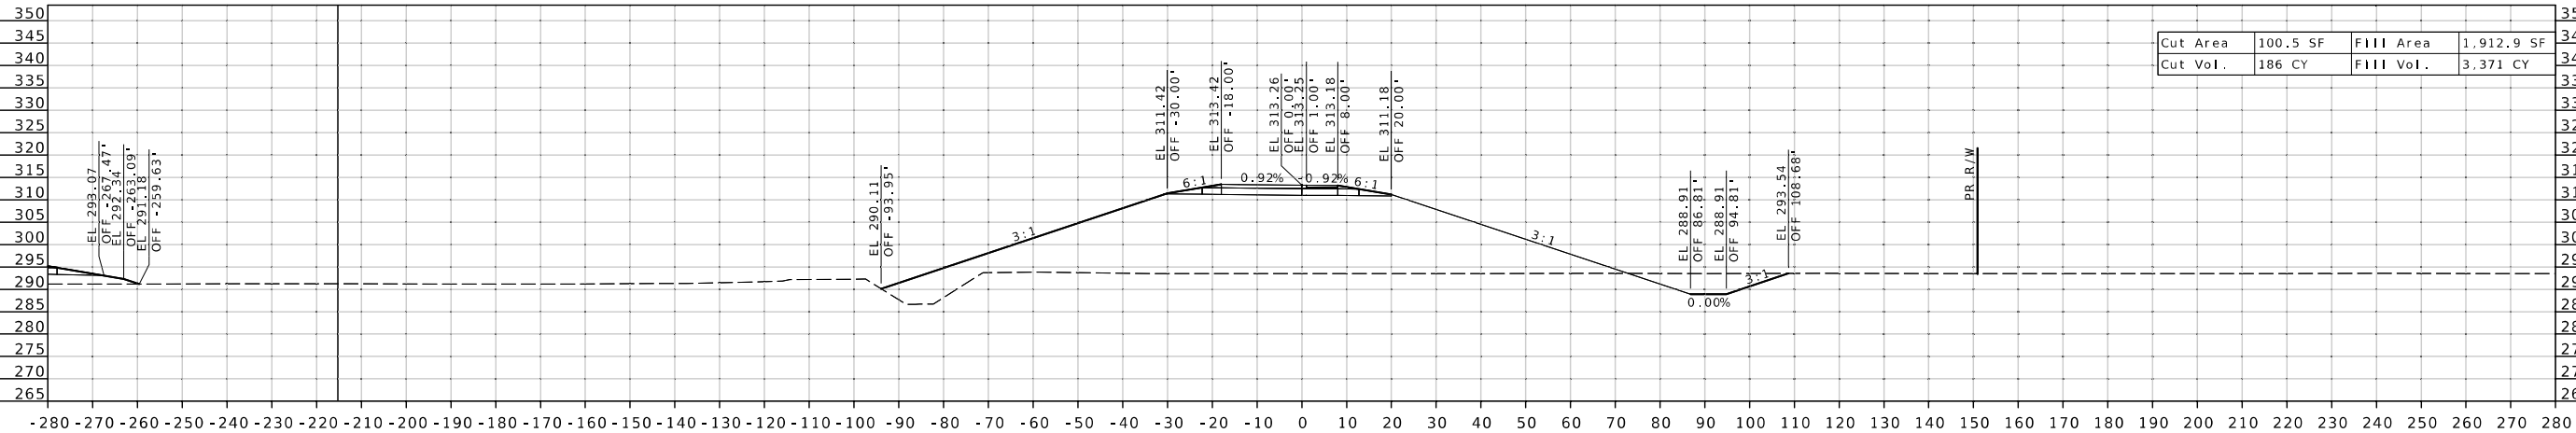


STA 15+50.00

Cut Area	100.2 SF	Fill Area	1,728.3 SF
Cut Vol.	189 CY	Fill Vol.	3,042 CY

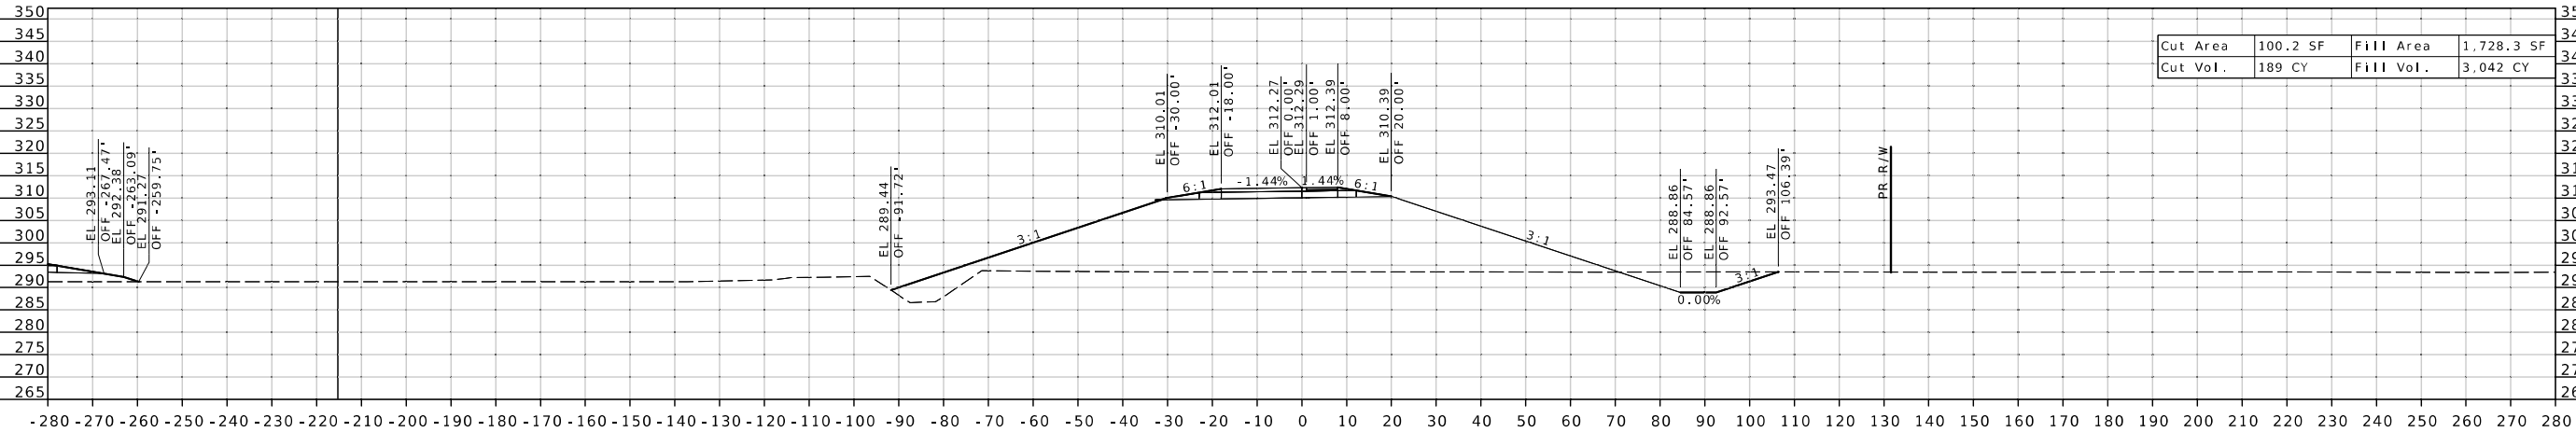


STA 15+00.00


COUNTY ROAD 278
RAMP 1

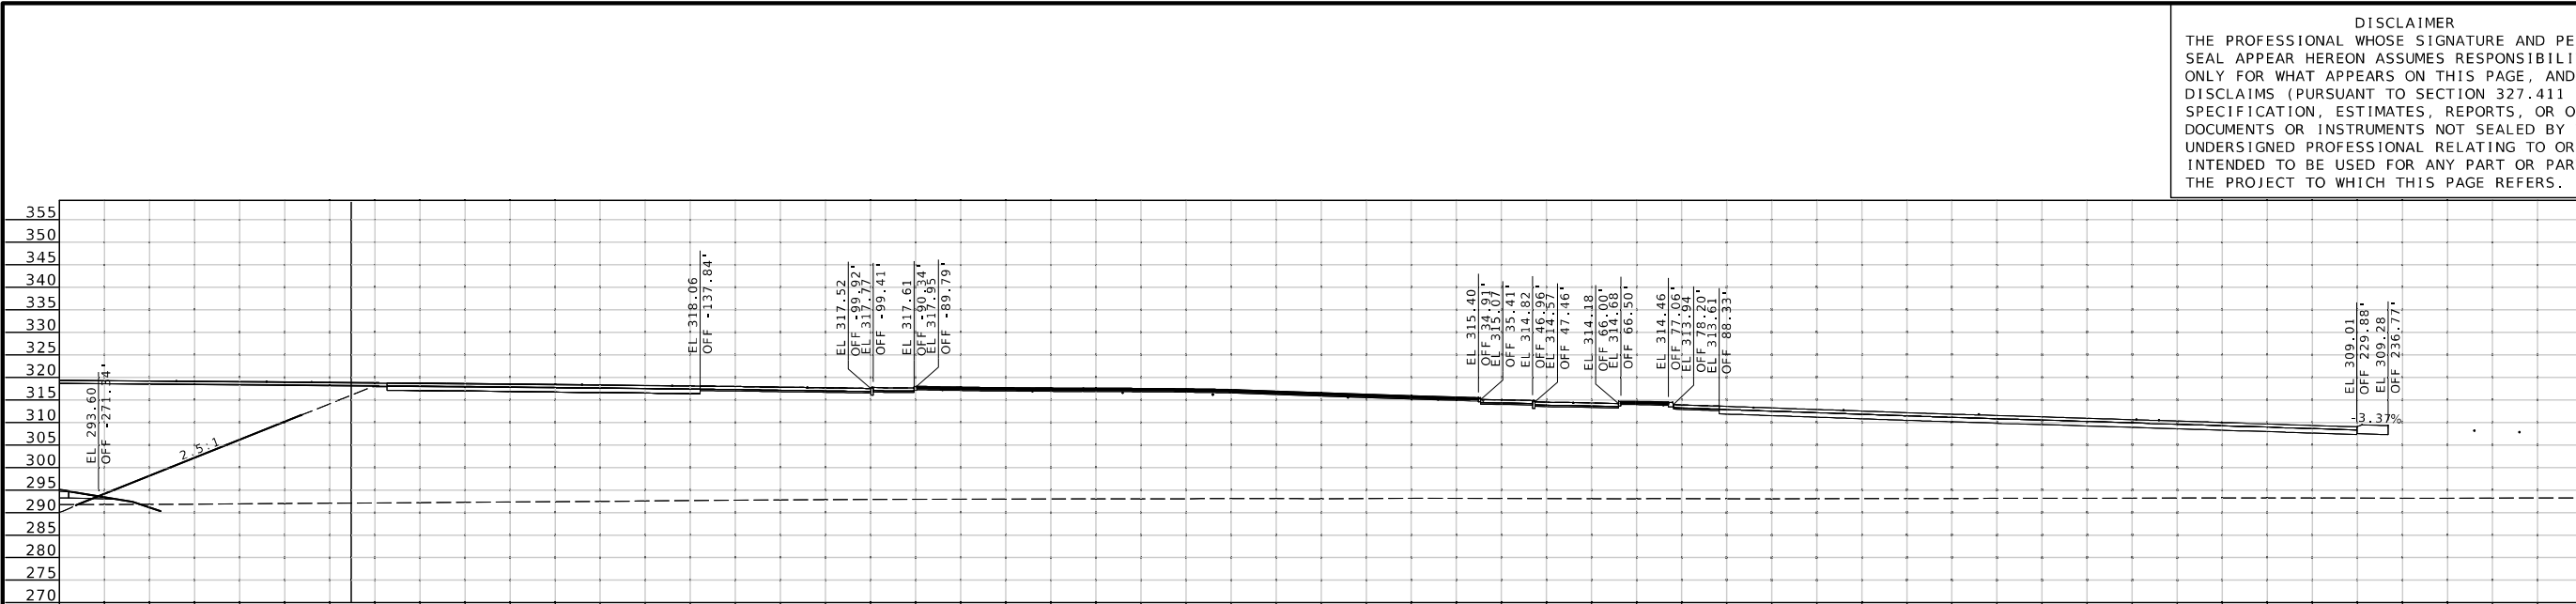

STA 17+25.25

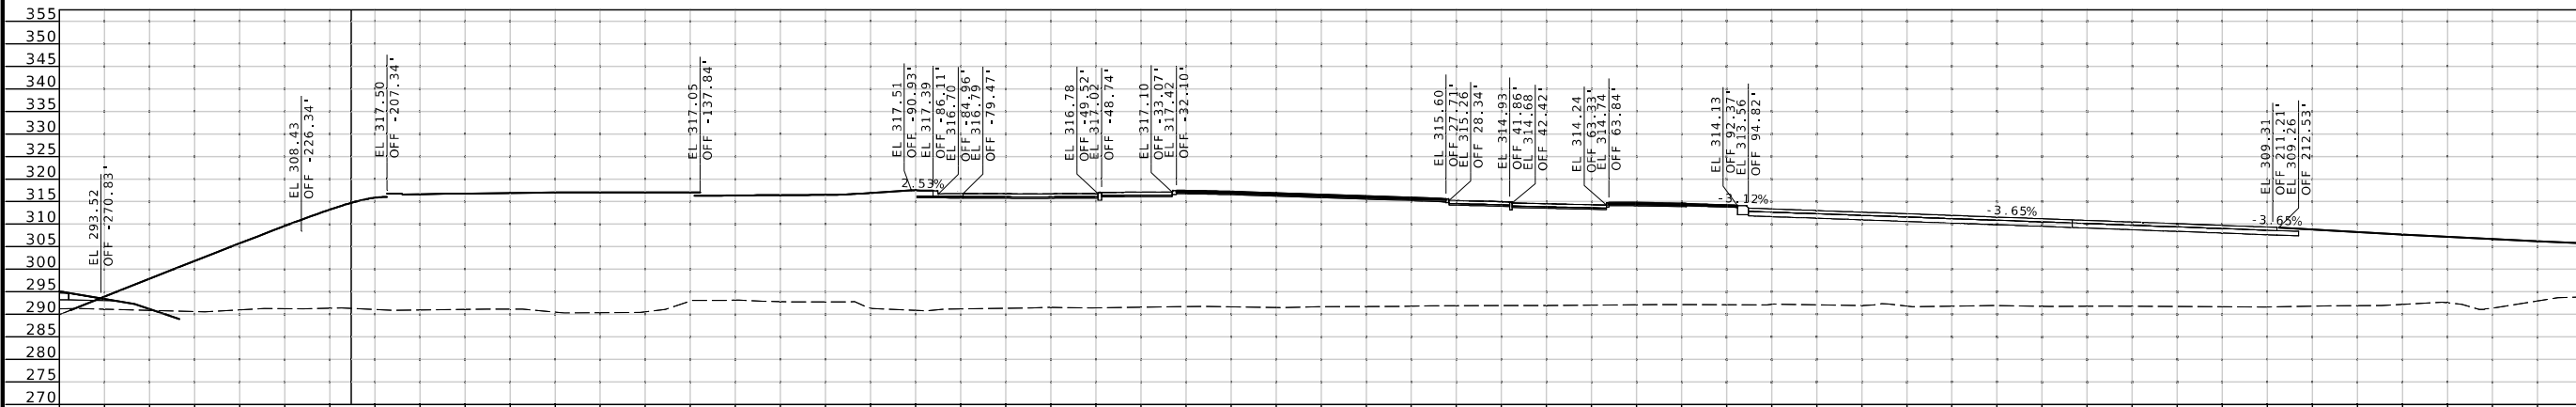

STA 17+00.00

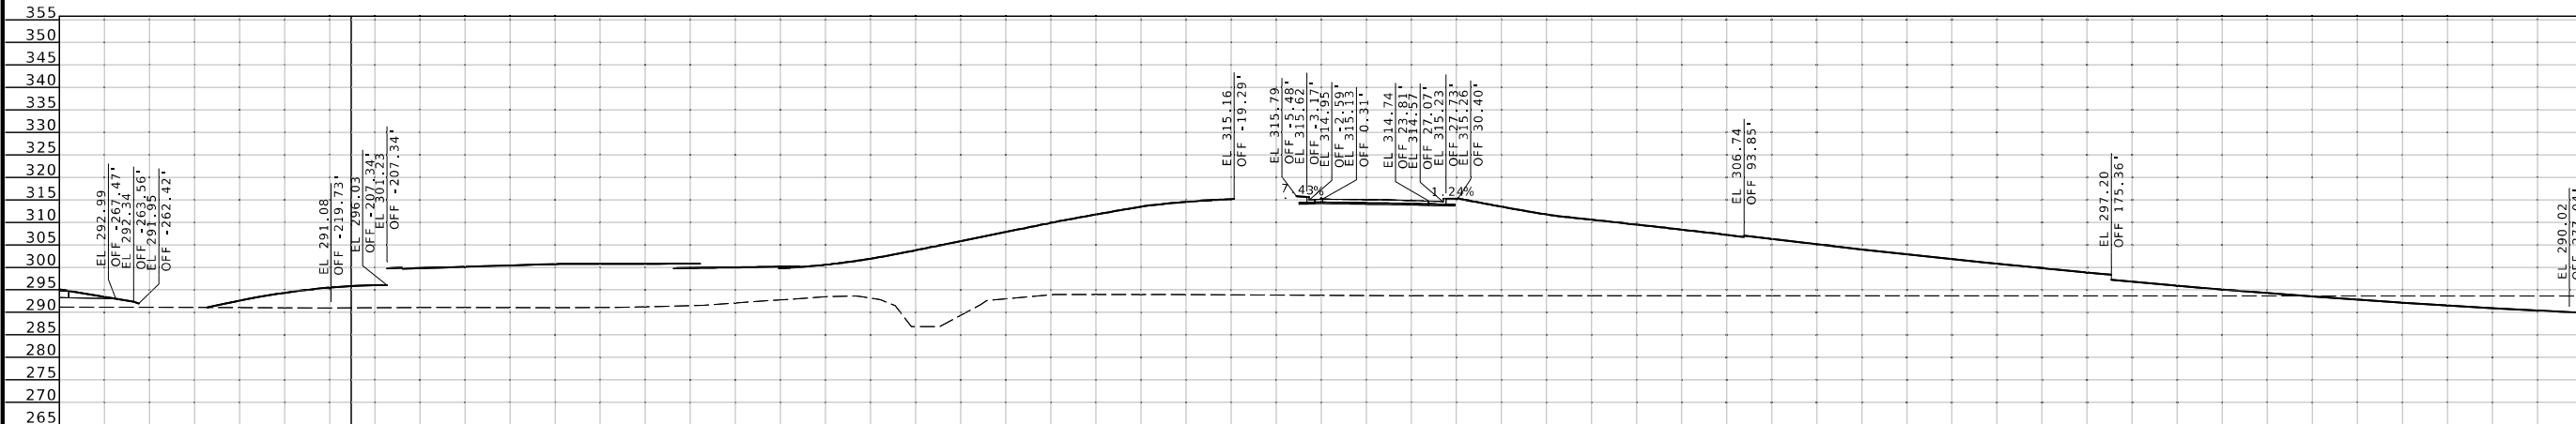

STA 16+50.00

DISCLAIMER
THE PROFESSIONAL WHOSE SIGNATURE AND PERSONAL SEAL APPEAR HEREON ASSUMES RESPONSIBILITY ONLY FOR WHAT APPEARS ON THIS PAGE, AND DISCLAIMS (PURSUANT TO SECTION 327.411 RSMO) SPECIFICATION, ESTIMATES, REPORTS, OR OTHER DOCUMENTS OR INSTRUMENTS NOT SEALED BY THE UNDERSIGNED PROFESSIONAL RELATING TO OR INTENDED TO BE USED FOR ANY PART OR PARTS OF THE PROJECT TO WHICH THIS PAGE REFERS.



Reem A. Naser
07/23/2026 4:11:19 AM
Reem A. Naser - Civil
MO PE - 2024017333

DATE PREPARED

7/6/2026

ROUTE 67 STATE MO

DISTRICT SE SHEET NO. XS167

COUNTY BUTLER

JOB NO. JST0062

CONTRACT ID.

PROJECT NO.

BRIDGE NO.

DISCLAIMER
THE PROFESSIONAL WHOSE SIGNATURE AND PERSONAL SEAL APPEAR HEREON ASSUMES RESPONSIBILITY ONLY FOR WHAT APPEARS ON THIS PAGE, AND DISCLAIMS (PURSUANT TO SECTION 327.411 RSMO) SPECIFICATION, ESTIMATES, REPORTS, OR OTHER DOCUMENTS OR INSTRUMENTS NOT SEALED BY THE UNDERSIGNED PROFESSIONAL RELATING TO OR INTENDED TO BE USED FOR ANY PART OR PARTS OF THE PROJECT TO WHICH THIS PAGE REFERS.



Reem A. Naser

07/23/2026 4:11:19 AM
Reem A. Naser - Civil
MO PE - 2024017333

DATE PREPARED

7/6/2026

ROUTE	STATE
67	MO
DISTRICT	SHEET NO.
SE	XS168

COUNTY

BUTLER

JOB NO.

JST0062

CONTRACT ID.

.

PROJECT NO.

.

BRIDGE NO.

.

DESCRIPTION

DATE




MISSOURI HIGHWAYS AND TRANSPORTATION COMMISSION



© Copyright CMT, Inc.

CRAWFORD, MURPHY, & TILLY, INC.
1631 WEST ELDONDALE STREET
SPRINGFIELD, MO 65807 (417) 869-6009
ENGINEERING CORPORATION - 000631

IF A SEAL IS PRESENT ON THIS SHEET IT HAS BEEN ELECTRONICALLY SEALED AND DATED.

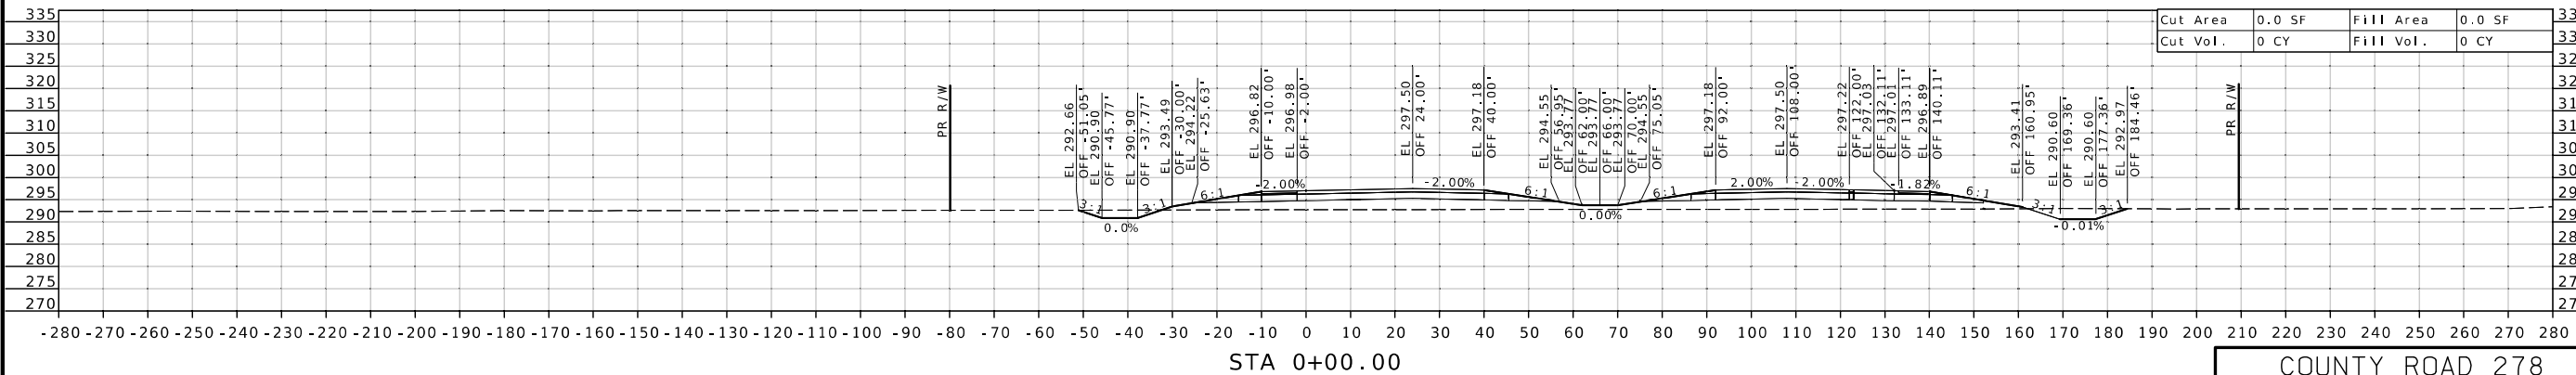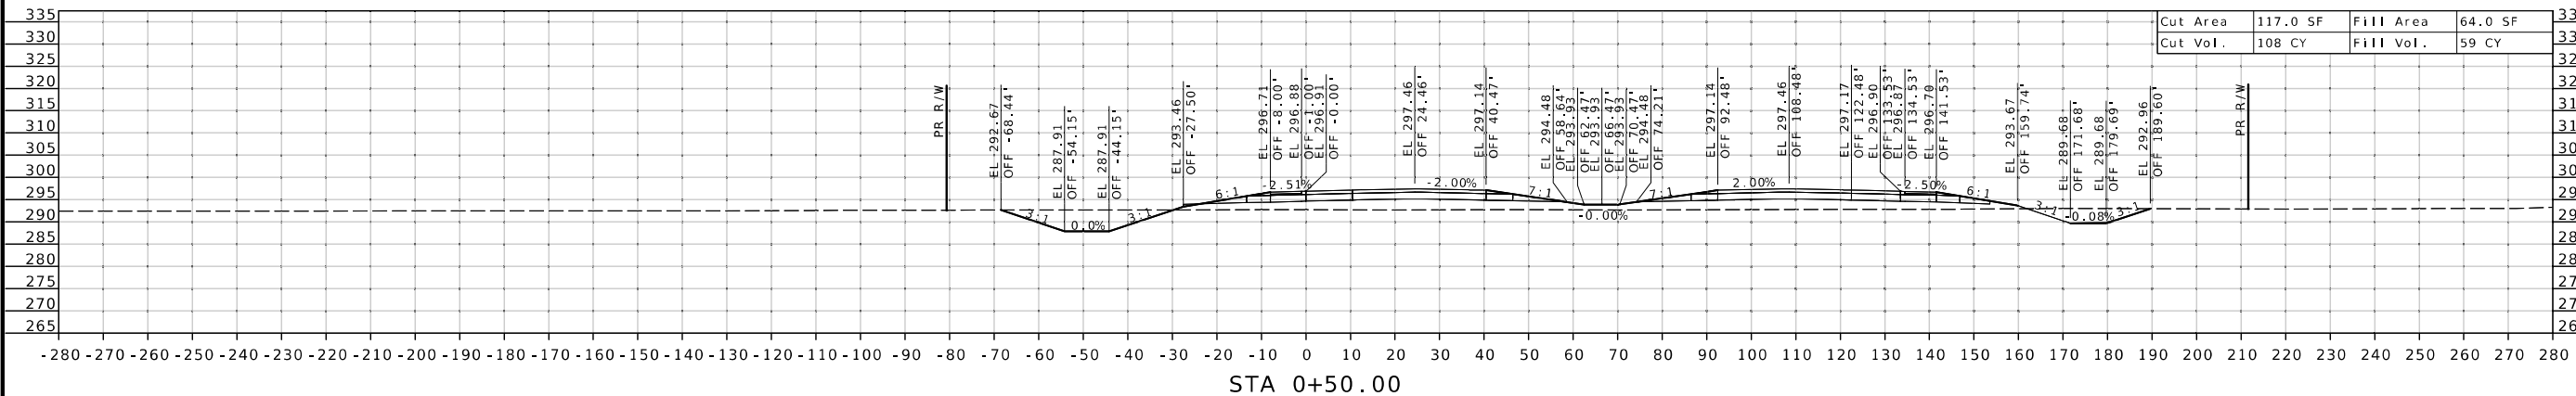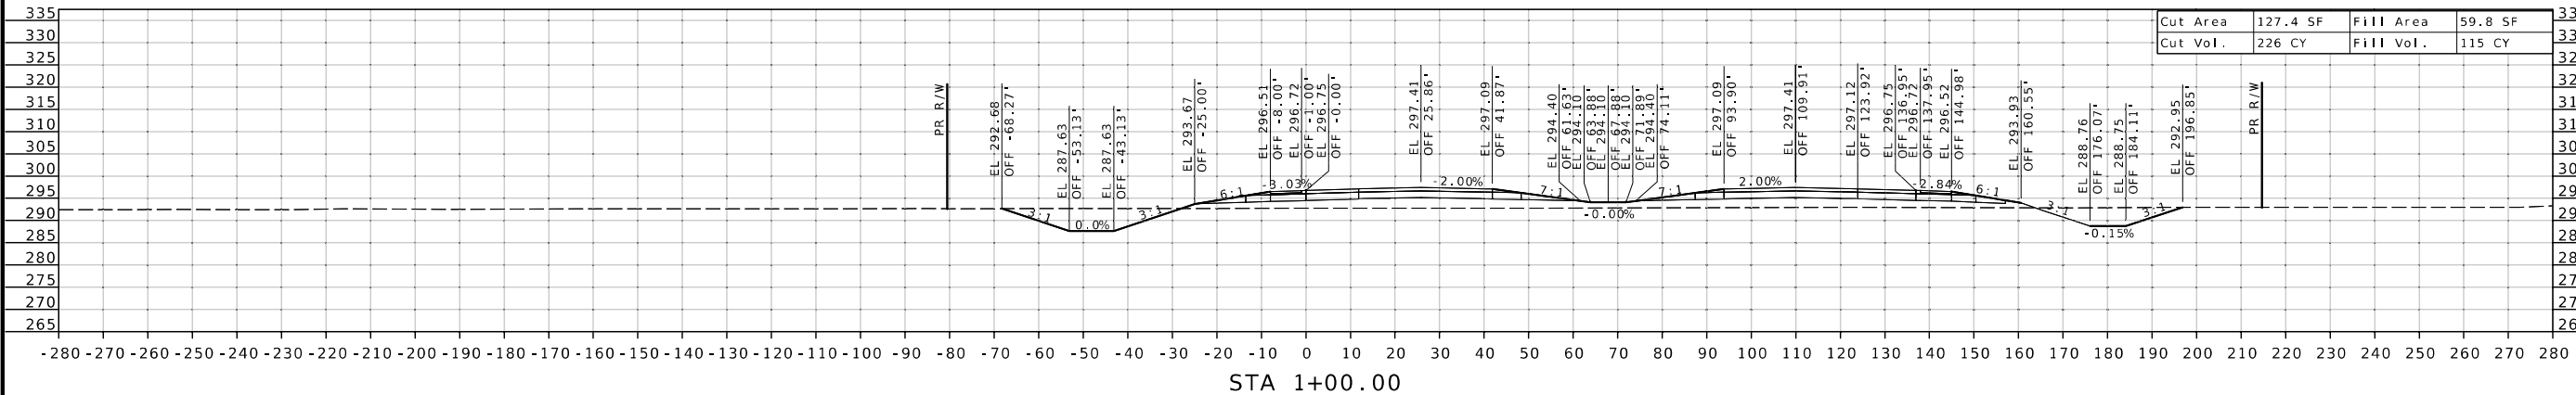

COUNTY ROAD 278
RAMP 4

DISCLAIMER
THE PROFESSIONAL WHOSE SIGNATURE AND PERSONAL SEAL APPEAR HEREON ASSUMES RESPONSIBILITY ONLY FOR WHAT APPEARS ON THIS PAGE, AND DISCLAIMS (PURSUANT TO SECTION 327.411 RSMO) SPECIFICATION, ESTIMATES, REPORTS, OR OTHER DOCUMENTS OR INSTRUMENTS NOT SEALED BY THE UNDERSIGNED PROFESSIONAL RELATING TO OR INTENDED TO BE USED FOR ANY PART OR PARTS OF THE PROJECT TO WHICH THIS PAGE REFERS.



Reem A. Naser
Reem A. Naser - Civil
MO PE - 2024017333

07/23/2026 4:11:19 AM
DATE PREPARED
7/6/2026

ROUTE 67 STATE MO

DISTRICT SE SHEET NO. XS169

COUNTY BUTLER

JOB NO. JST0062

CONTRACT ID.

PROJECT NO.

BRIDGE NO.

DESCRIPTION

DATE

MISSOURI HIGHWAYS AND TRANSPORTATION COMMISSION

105 WEST CAPITOL

JEFFERSON CITY, MO 65102

1-888-ASK-MODOT (1-888-275-6636)

MoDOT

CMT




© Copyright CMT, Inc.

CRAWFORD, MURPHY, & TILLY, INC.

1631 WEST ELFINDALE STREET

SPRINGFIELD, MO 65807 (417) 869-6009

ENGINEERING CORPORATION - 000631

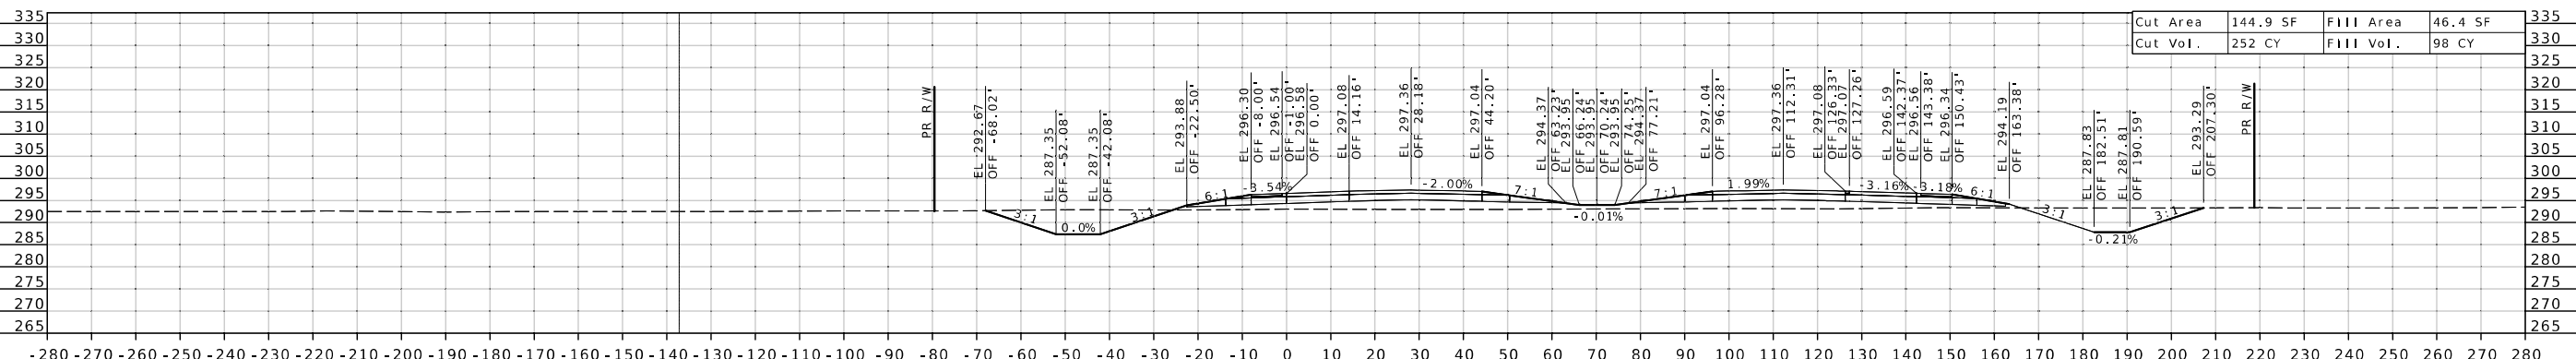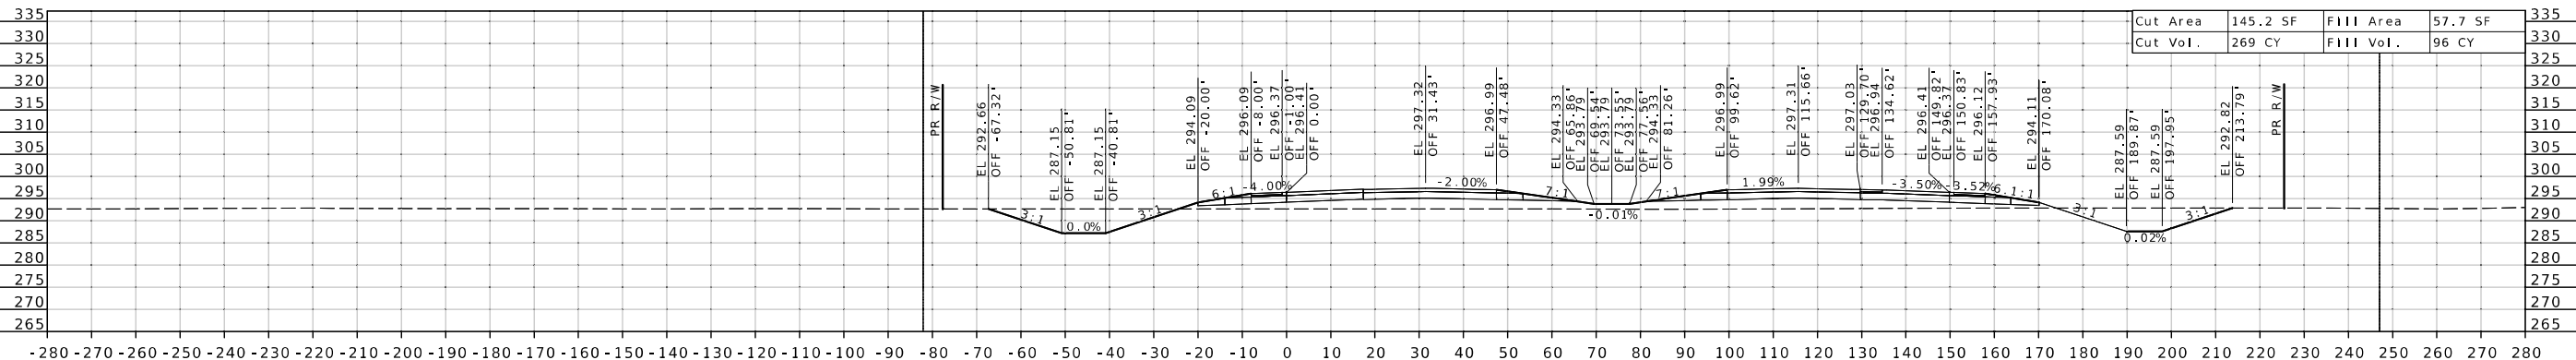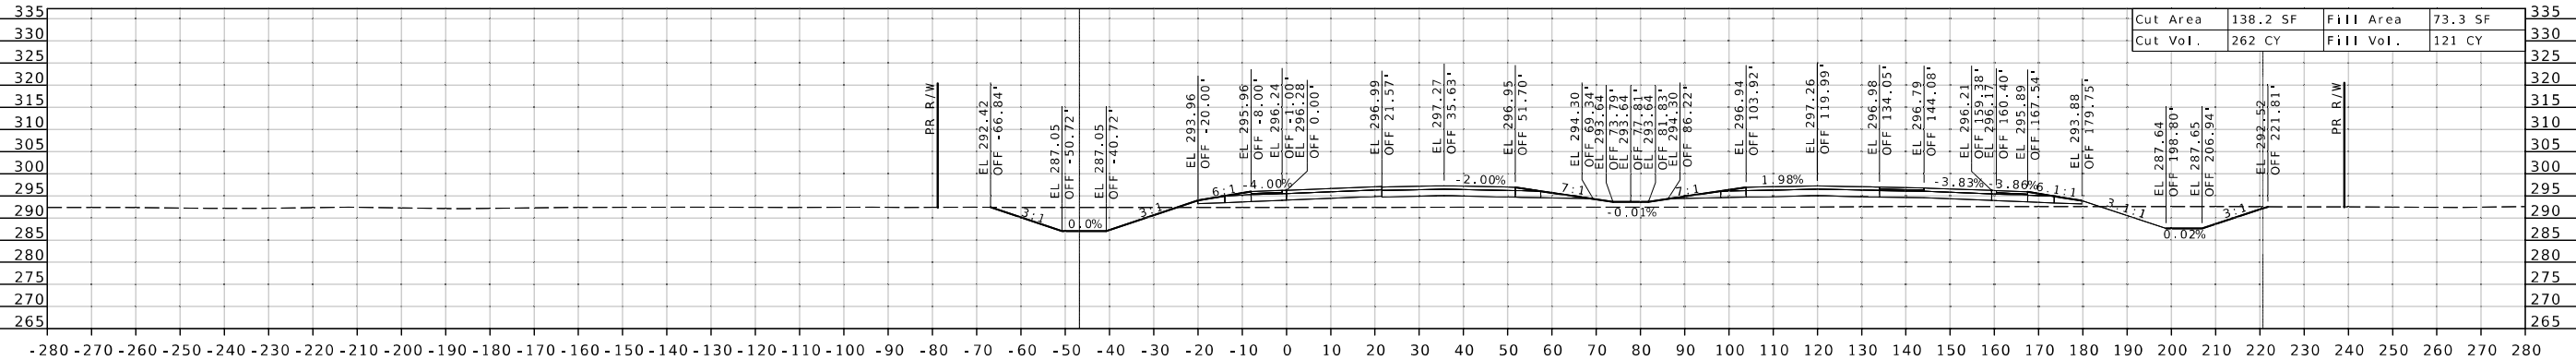

COUNTY ROAD 278
RAMP 4

DISCLAIMER
THE PROFESSIONAL WHOSE SIGNATURE AND PERSONAL SEAL APPEAR HEREON ASSUMES RESPONSIBILITY ONLY FOR WHAT APPEARS ON THIS PAGE, AND DISCLAIMS (PURSUANT TO SECTION 327.411 RSMO) SPECIFICATION, ESTIMATES, REPORTS, OR OTHER DOCUMENTS OR INSTRUMENTS NOT SEALED BY THE UNDERSIGNED PROFESSIONAL RELATING TO OR INTENDED TO BE USED FOR ANY PART OR PARTS OF THE PROJECT TO WHICH THIS PAGE REFERS.



07/23/2026 4:11:19 AM
Reem A. Naser - Civil
MO PE - 2024017333

DATE PREPARED
7/6/2026

ROUTE **67** STATE **MO**

DISTRICT **SE** SHEET NO. **XS170**

COUNTY
BUTLER

JOB NO.
JST0062

CONTRACT ID.
.

PROJECT NO.
.

BRIDGE NO.
.

DATE

DESCRIPTION

DATE

DESCRIPTION

DISCLAIMER
THE PROFESSIONAL WHOSE SIGNATURE AND PERSONAL SEAL APPEAR HEREON ASSUMES RESPONSIBILITY ONLY FOR WHAT APPEARS ON THIS PAGE, AND DISCLAIMS (PURSUANT TO SECTION 327.411 RSMO) SPECIFICATION, ESTIMATES, REPORTS, OR OTHER DOCUMENTS OR INSTRUMENTS NOT SEALED BY THE UNDERSIGNED PROFESSIONAL RELATING TO OR INTENDED TO BE USED FOR ANY PART OR PARTS OF THE PROJECT TO WHICH THIS PAGE REFERS.



07/23/2026 4:11:20 AM
Reem A. Naser - Civil
MO PE - 2024017333

DATE PREPARED
7/6/2026

ROUTE **67** STATE **MO**
DISTRICT **SE** SHEET NO. **XS171**

COUNTY
BUTLER

JOB NO.
JST0062

CONTRACT ID.
.

PROJECT NO.
.




BRIDGE NO.
.

DATE	DESCRIPTION
.	.
.	.
.	.
.	.
.	.
.	.

MISSOURI HIGHWAYS AND TRANSPORTATION COMMISSION

105 WEST CAPITOL
JEFFERSON CITY, MO 65102
1-888-ASK-MODOT (1-888-275-6636)

CMT
© Copyright CMT, Inc.
CRAWFORD, MURPHY, & TILLY, INC.
1631 WEST ELFINDALE STREET
SPRINGFIELD, MO 65807 (417) 869-6009
ENGINEERING CORPORATION - 000631

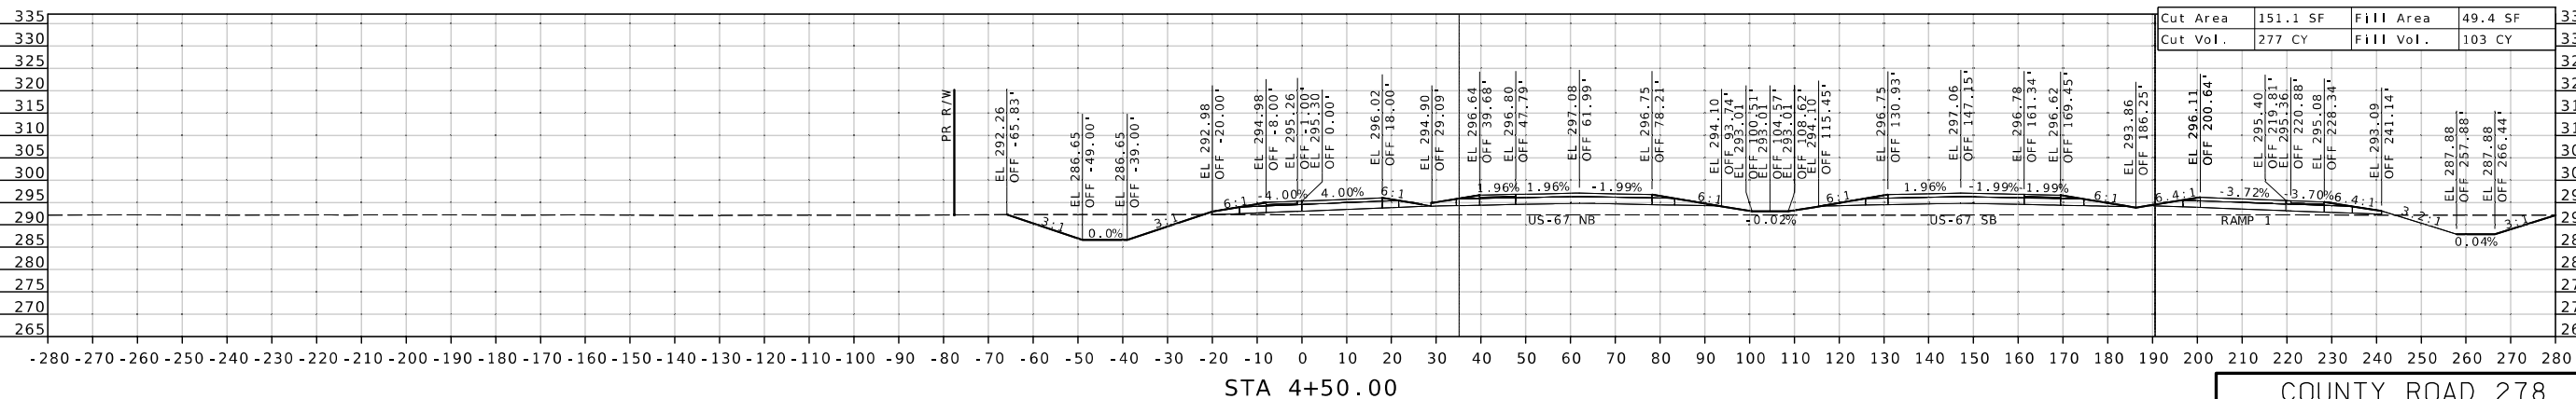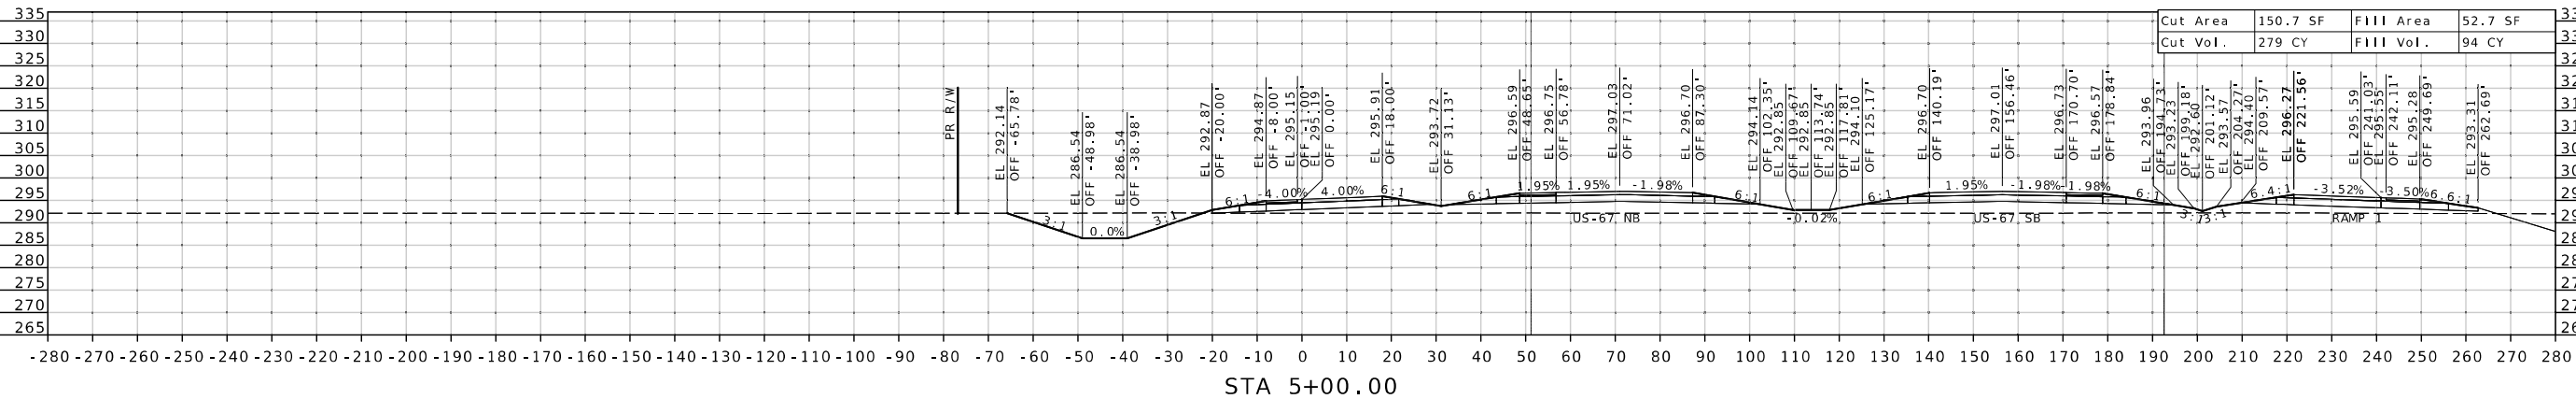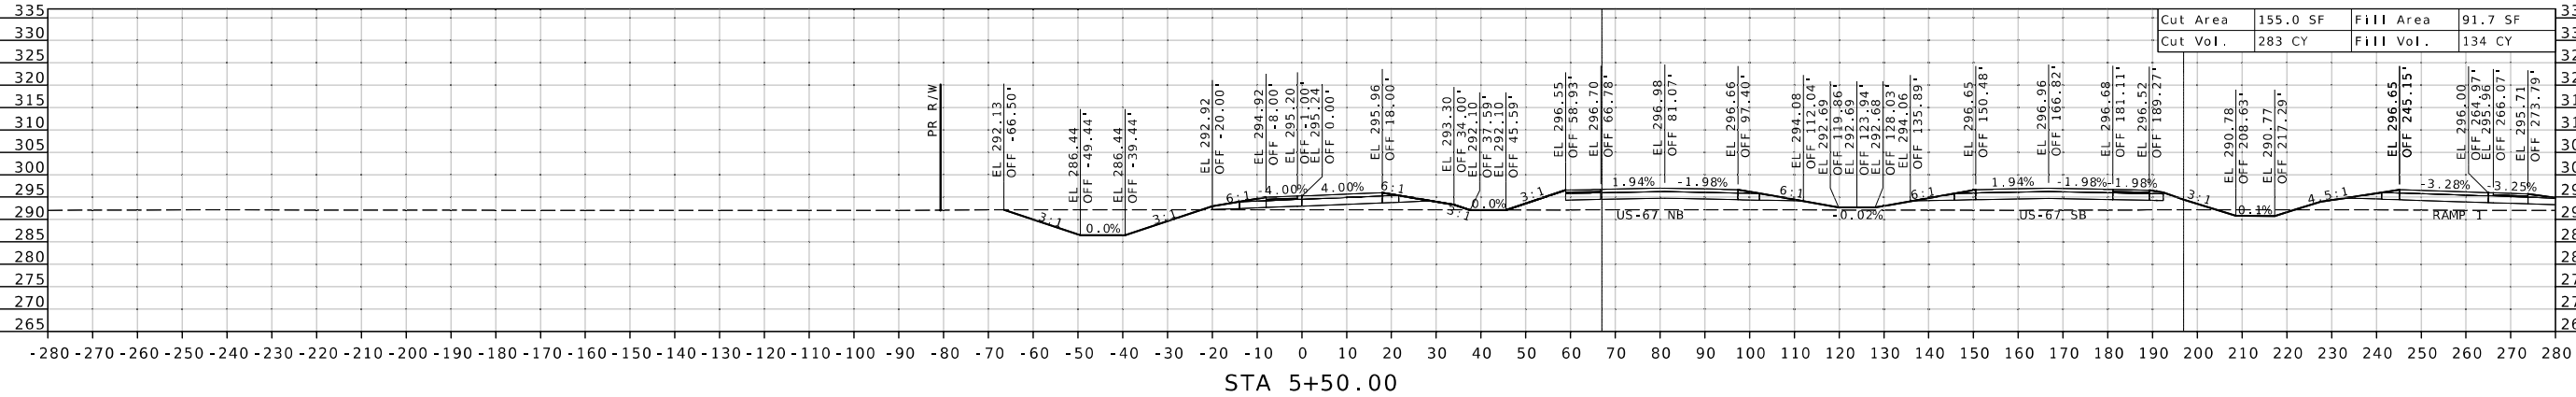

COUNTY ROAD 278
RAMP 4

DISCLAIMER
THE PROFESSIONAL WHOSE SIGNATURE AND PERSONAL SEAL APPEAR HEREON ASSUMES RESPONSIBILITY ONLY FOR WHAT APPEARS ON THIS PAGE, AND DISCLAIMS (PURSUANT TO SECTION 327.411 RSMO) SPECIFICATION, ESTIMATES, REPORTS, OR OTHER DOCUMENTS OR INSTRUMENTS NOT SEALED BY THE UNDERSIGNED PROFESSIONAL RELATING TO OR INTENDED TO BE USED FOR ANY PART OR PARTS OF THE PROJECT TO WHICH THIS PAGE REFERS.



Reem A. Naser
07/23/2026 4:11:20 AM
Reem A. Naser - Civil
MO PE - 2024017333

DATE PREPARED
7/6/2026

ROUTE **67** STATE **MO**

DISTRICT **SE** SHEET NO. **XS172**

COUNTY
BUTLER

JOB NO.
JST0062

CONTRACT ID.
.

PROJECT NO.
.

BRIDGE NO.
.




DATE	DESCRIPTION
.	.
.	.
.	.
.	.
.	.
.	.

DATE	DESCRIPTION
.	.
.	.
.	.
.	.
.	.
.	.

MISSOURI HIGHWAYS AND TRANSPORTATION COMMISSION

105 WEST CAPITOL
JEFFERSON CITY, MO 65102
1-888-ASK-MODOT (1-888-275-6636)

CMT
© Copyright CMT, Inc.
CRAWFORD, MURPHY, & TILLY, INC.
1631 WEST ELFINDALE STREET
SPRINGFIELD, MO 65807 (417) 869-6009
ENGINEERING CORPORATION - 000631

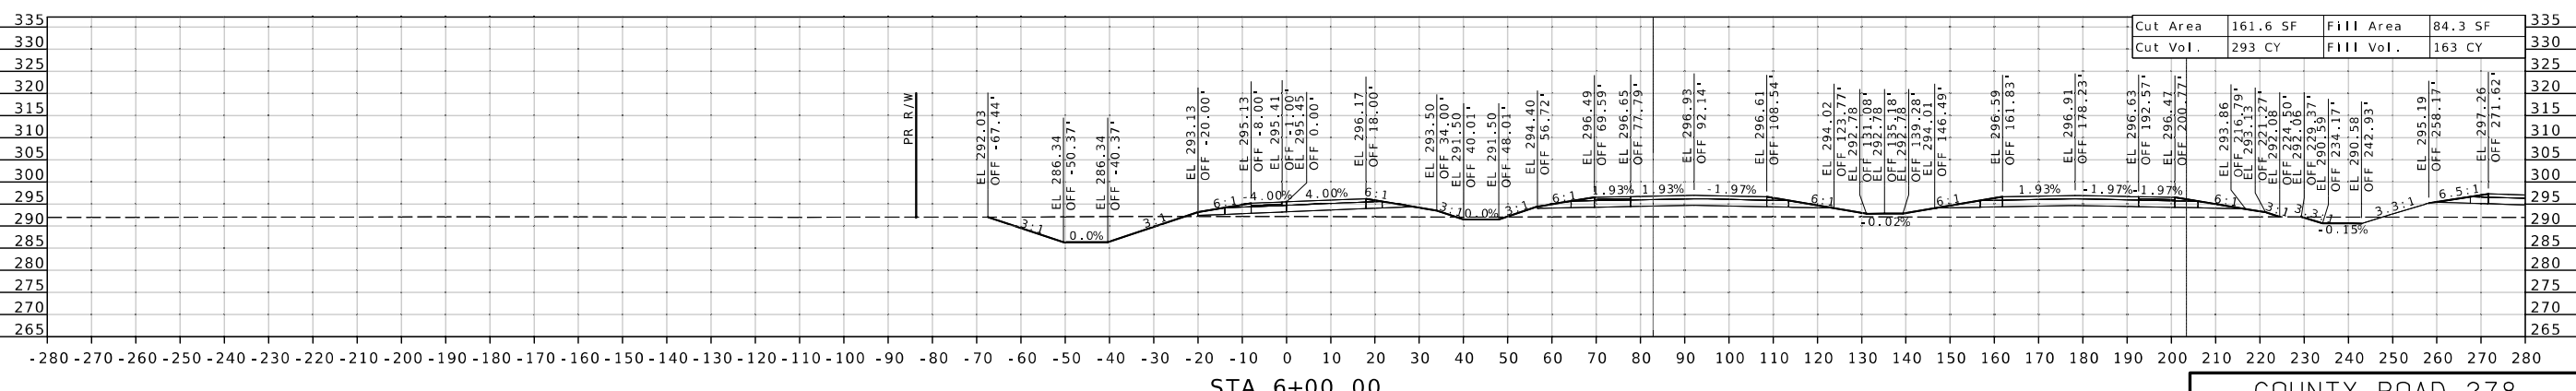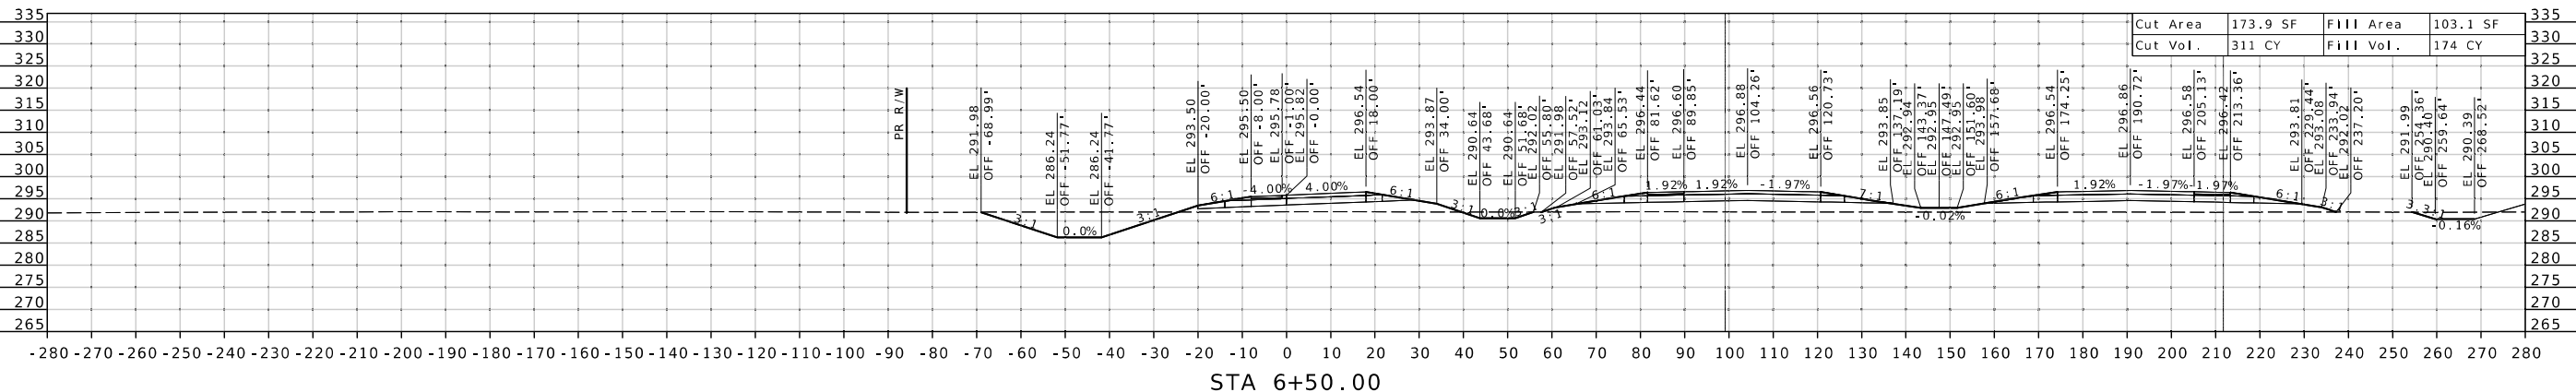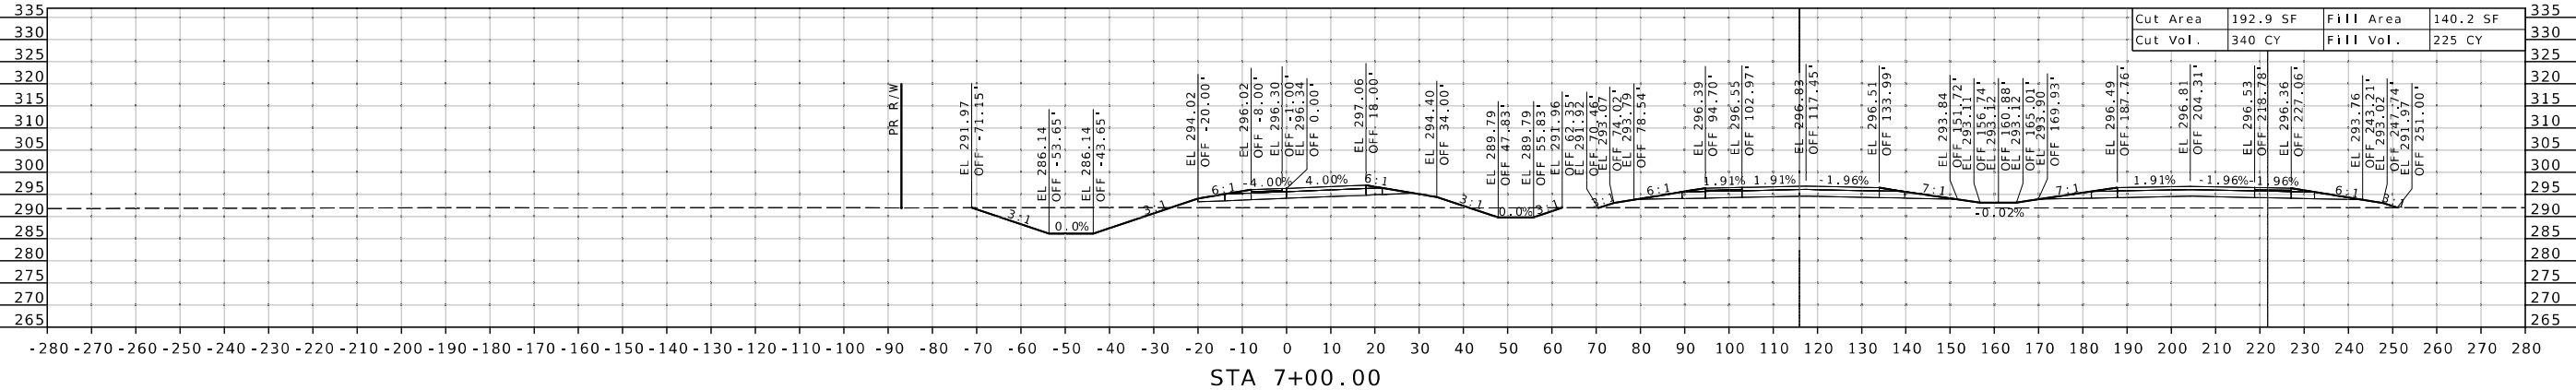

COUNTY ROAD 278
RAMP 4

DISCLAIMER
THE PROFESSIONAL WHOSE SIGNATURE AND PERSONAL SEAL APPEAR HEREON ASSUMES RESPONSIBILITY ONLY FOR WHAT APPEARS ON THIS PAGE, AND DISCLAIMS (PURSUANT TO SECTION 327.411 RSMO) SPECIFICATION, ESTIMATES, REPORTS, OR OTHER DOCUMENTS OR INSTRUMENTS NOT SEALED BY THE UNDERSIGNED PROFESSIONAL RELATING TO OR INTENDED TO BE USED FOR ANY PART OR PARTS OF THE PROJECT TO WHICH THIS PAGE REFERS.



Reem A. Naser

07/23/2026 4:11:20 AM
Reem A. Naser - Civil
MO PE - 2024017333

DATE PREPARED

7/6/2026

ROUTE 67 STATE MO

DISTRICT SE SHEET NO. XS174

COUNTY

BUTLER

JOB NO. JST0062

CONTRACT ID.

PROJECT NO.

BRIDGE NO.

DESCRIPTION

DATE

MISSOURI HIGHWAYS AND TRANSPORTATION COMMISSION




105 WEST CAPITOL
JEFFERSON CITY, MO 65102
1-888-ASK-MODOT (1-888-275-6636)




© Copyright CMT, Inc.

CRAWFORD, MURPHY, & TILLY, INC.
1631 WEST ELFINDALE STREET
SPRINGFIELD, MO 65807 (417) 869-6009
ENGINEERING CORPORATION - 000631


COUNTY ROAD 278
RAMP 4

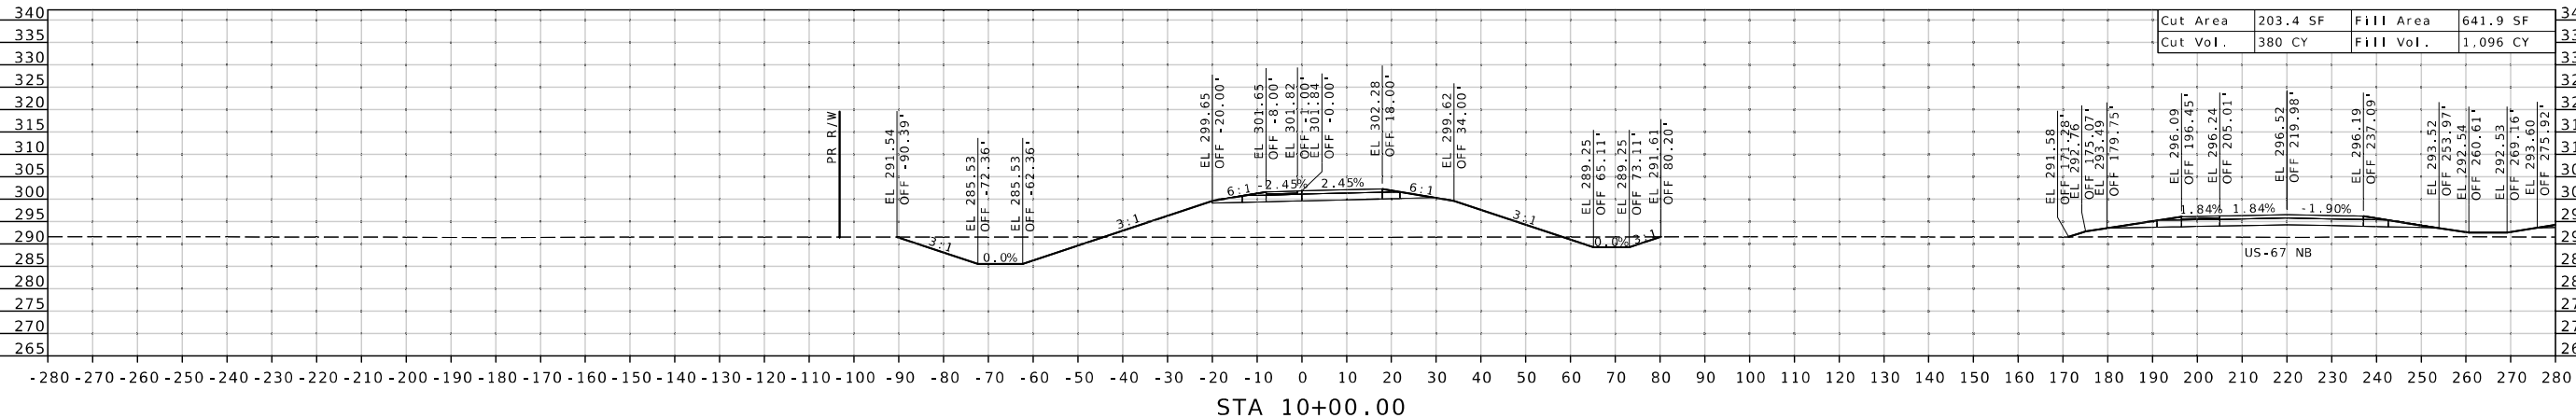

STA 10+00.00

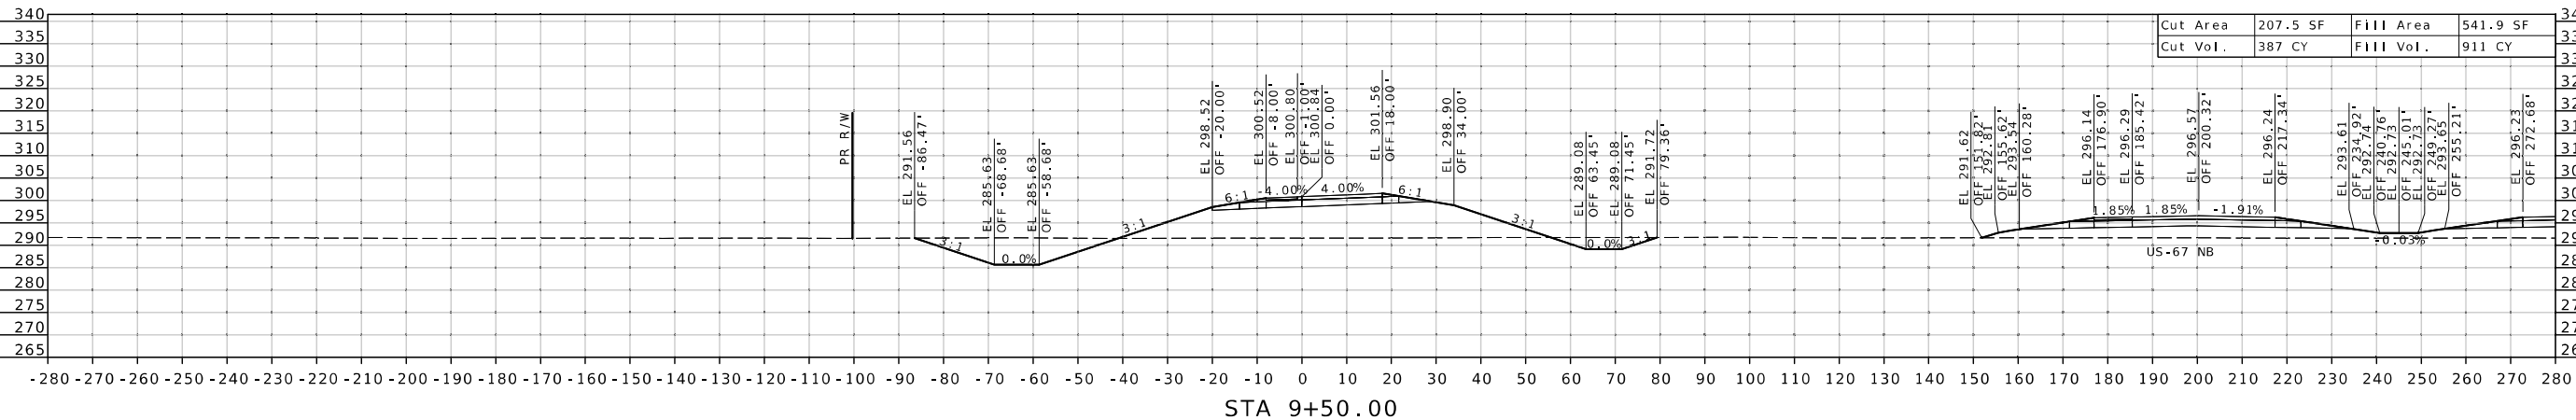

STA 9+50.00

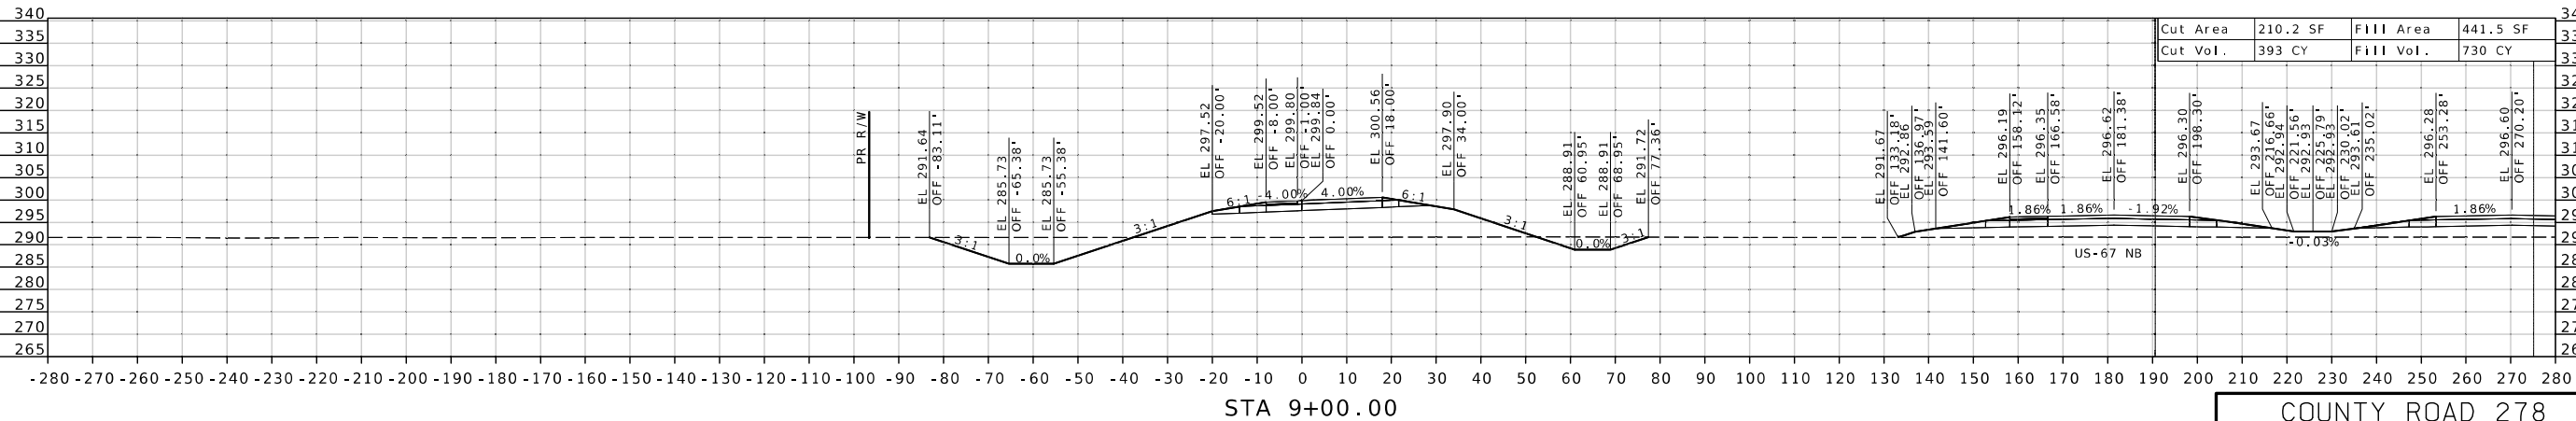

STA 9+00.00

DISCLAIMER
THE PROFESSIONAL WHOSE SIGNATURE AND PERSONAL SEAL APPEAR HEREON ASSUMES RESPONSIBILITY ONLY FOR WHAT APPEARS ON THIS PAGE, AND DISCLAIMS (PURSUANT TO SECTION 327.411 RSMO) SPECIFICATION, ESTIMATES, REPORTS, OR OTHER DOCUMENTS OR INSTRUMENTS NOT SEALED BY THE UNDERSIGNED PROFESSIONAL RELATING TO OR INTENDED TO BE USED FOR ANY PART OR PARTS OF THE PROJECT TO WHICH THIS PAGE REFERS.



Reem A. Naser

07/23/2026 4:11:21 AM

Reem A. Naser - Civil

MO PE - 2024017333

DATE PREPARED

7/6/2026

ROUTE 67 STATE MO

DISTRICT SE SHEET NO. XS178

COUNTY BUTLER

JOB NO. JST0062

CONTRACT ID.

PROJECT NO.

BRIDGE NO.

DESCRIPTION

DATE


MISSOURI HIGHWAYS AND TRANSPORTATION COMMISSION




© Copyright CMT, Inc.

CRAWFORD, MURPHY, & TILLY, INC.
1631 WEST ELFINDALE STREET
SPRINGFIELD, MO 65807 (417) 869-6009
ENGINEERING CORPORATION - 000631


IF A SEAL IS PRESENT ON THIS SHEET IT HAS BEEN ELECTRONICALLY SEALED AND DATED.

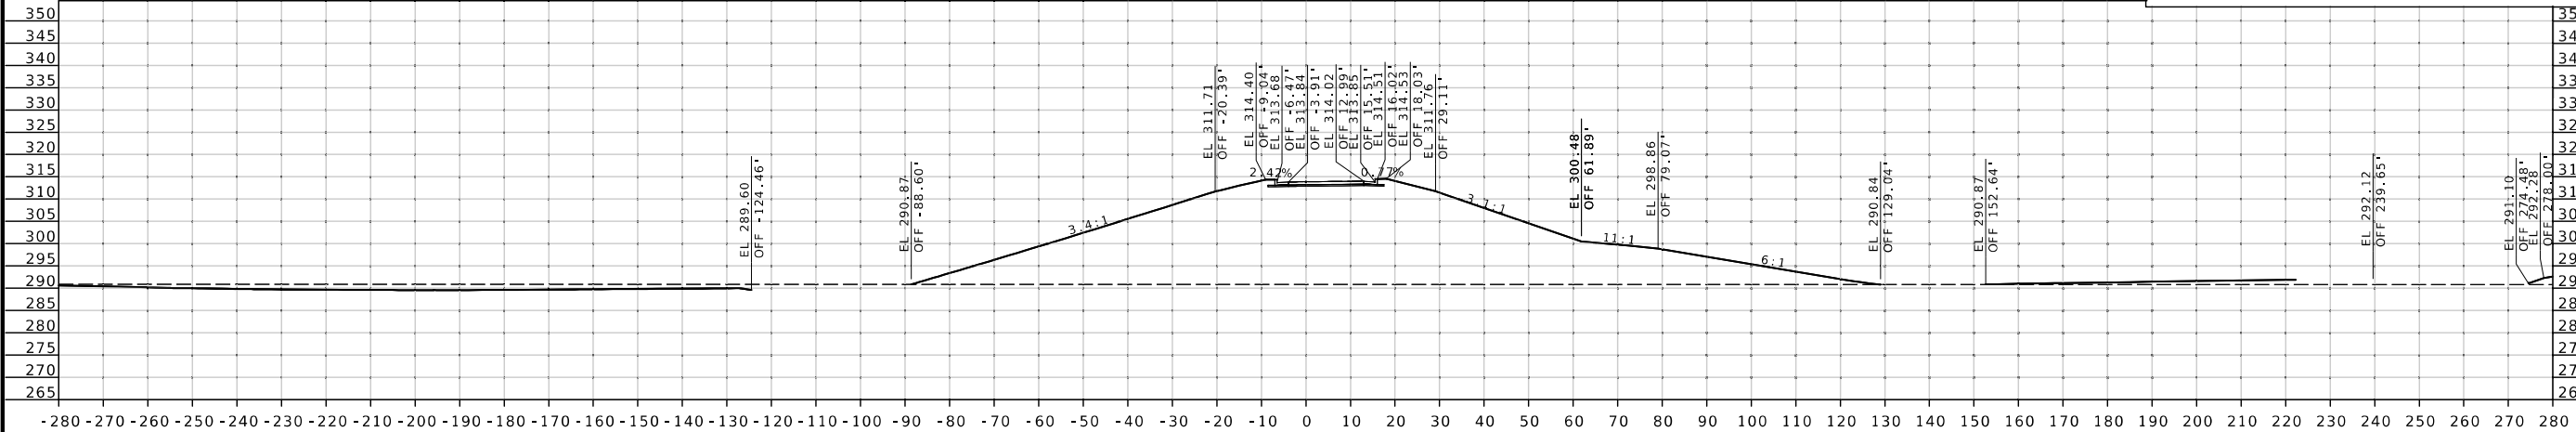

STA 16+00.00

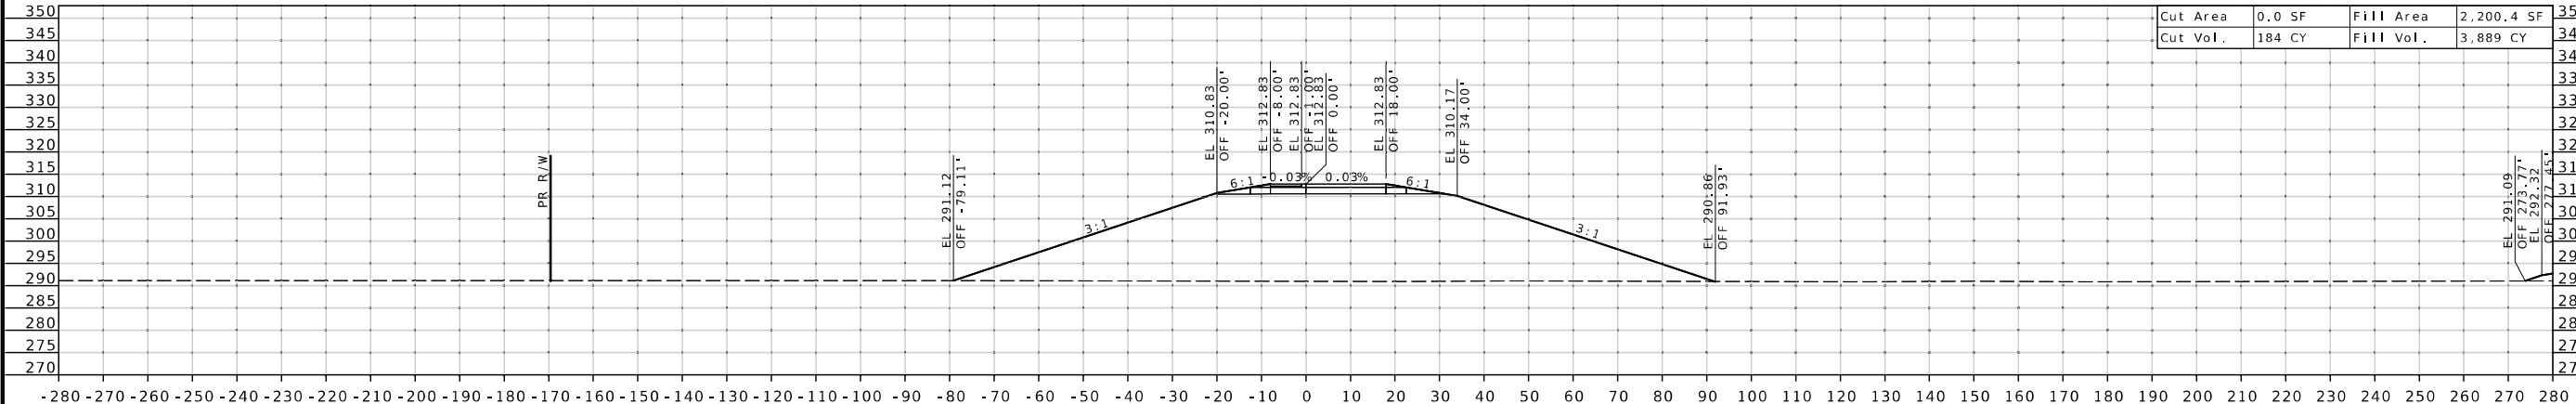

STA 15+50.00

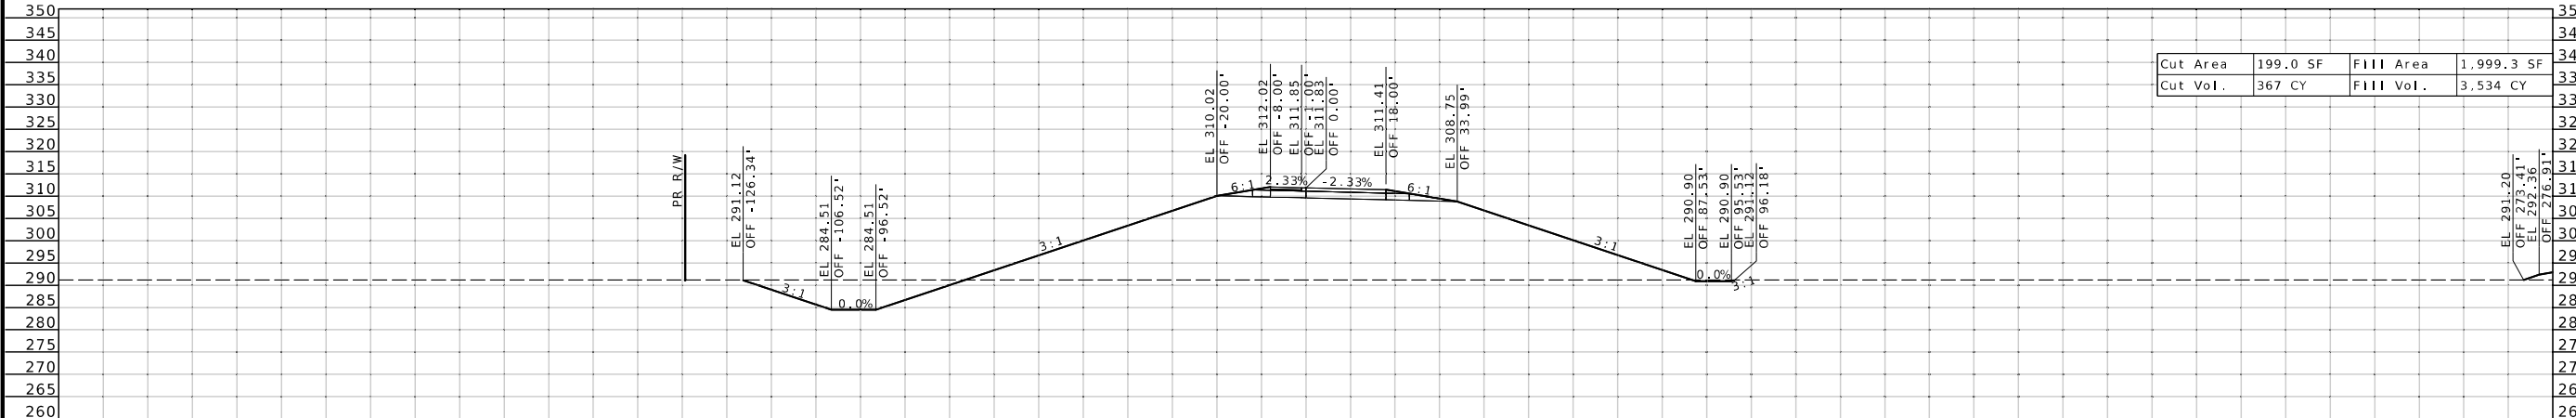

STA 15+00.00

COUNTY ROAD 278
RAMP 4

