

A.A.D.T. - 2027 = 150,656.5
A.A.D.T. - 2047 = 183,828.95
D.H.V. = 8-12%
T = 9.8% EB & 7.7% WB
V = 60 M.P.H.
D = 49% W

FUNCTIONAL CLASSIFICATION - INTERSTATE

NO ADDITIONAL RIGHT-OF-WAY
OR EASEMENTS REQUIRED
FOR THIS PROJECT.


BUILDINGS AND STRUCTURES	EXISTING	NEW
GUARD RAIL		
CONCRETE RIGHT-OF-WAY MARKER		
STEEL RIGHT-OF-WAY MARKER		
LOCATION SURVEY MARKER		
UTILITIES		
FIBER OPTICS	- F0 -	- F0 -
OVERHEAD TELEPHONE	- O -	- ● -
UNDERGROUND TELEPHONE	- T -	- T -
OVERHEAD POWER	- □ -	- ■ -
UNDERGROUND POWER	- P -	- P -
GAS	- G -	- G -
WATER	- W -	- W -
MANHOLE		
FIRE HYDRANT		
WATER VALVE		
WATER METER		
DROP INLET		
DITCH BLOCK		
GROUND MOUNTED SIGN		
LIGHT POLE		
H-FRAME POWER POLE		
TELEPHONE PEDESTAL		
FENCE		
CHAIN LINK		
WOVEN WIRE		
GATE POST		
BENCHMARK		
TEMPORARY CONSTRUCTION EASEMENT		
DO NOT DISTURB		(DND)
REMOVE		(R)
RELOCATE		(RELOC.)
ADJUST TO GRADE		(ATG)
USE IN PLACE		(UIP)
TO BE ABANDONED		(TBA)
NOTE: DASHED OR OPEN SYMBOLS INDICATE EXISTING FEATURES		

KEY MAP
SHOWING LOCATION OF
SAINT LOUIS COUNTY

I-64 2" MILL/FILL
ST. LOUIS COUNTY

DISCLAIMER

THE PROFESSIONAL WHOSE SIGNATURE AND PERSONAL SEAL APPEAR HEREON ASSUME RESPONSIBILITY ONLY FOR WHAT APPEARS ON THIS PAGE, AND DISCLAIMERS (PURSUANT TO SECTION 327.411 RSMO) SPECIFICATION, ESTIMATES, REPORTS, OR OTHER DOCUMENTS OR INSTRUMENTS NOT SEALED BY THE UNDERSIGNED PROFESSIONAL RELATING TO OR INTENDED TO BE USED FOR ANY PART OR PARTS OF THE PROJECT TO WHICH THIS PAGE REFERS.

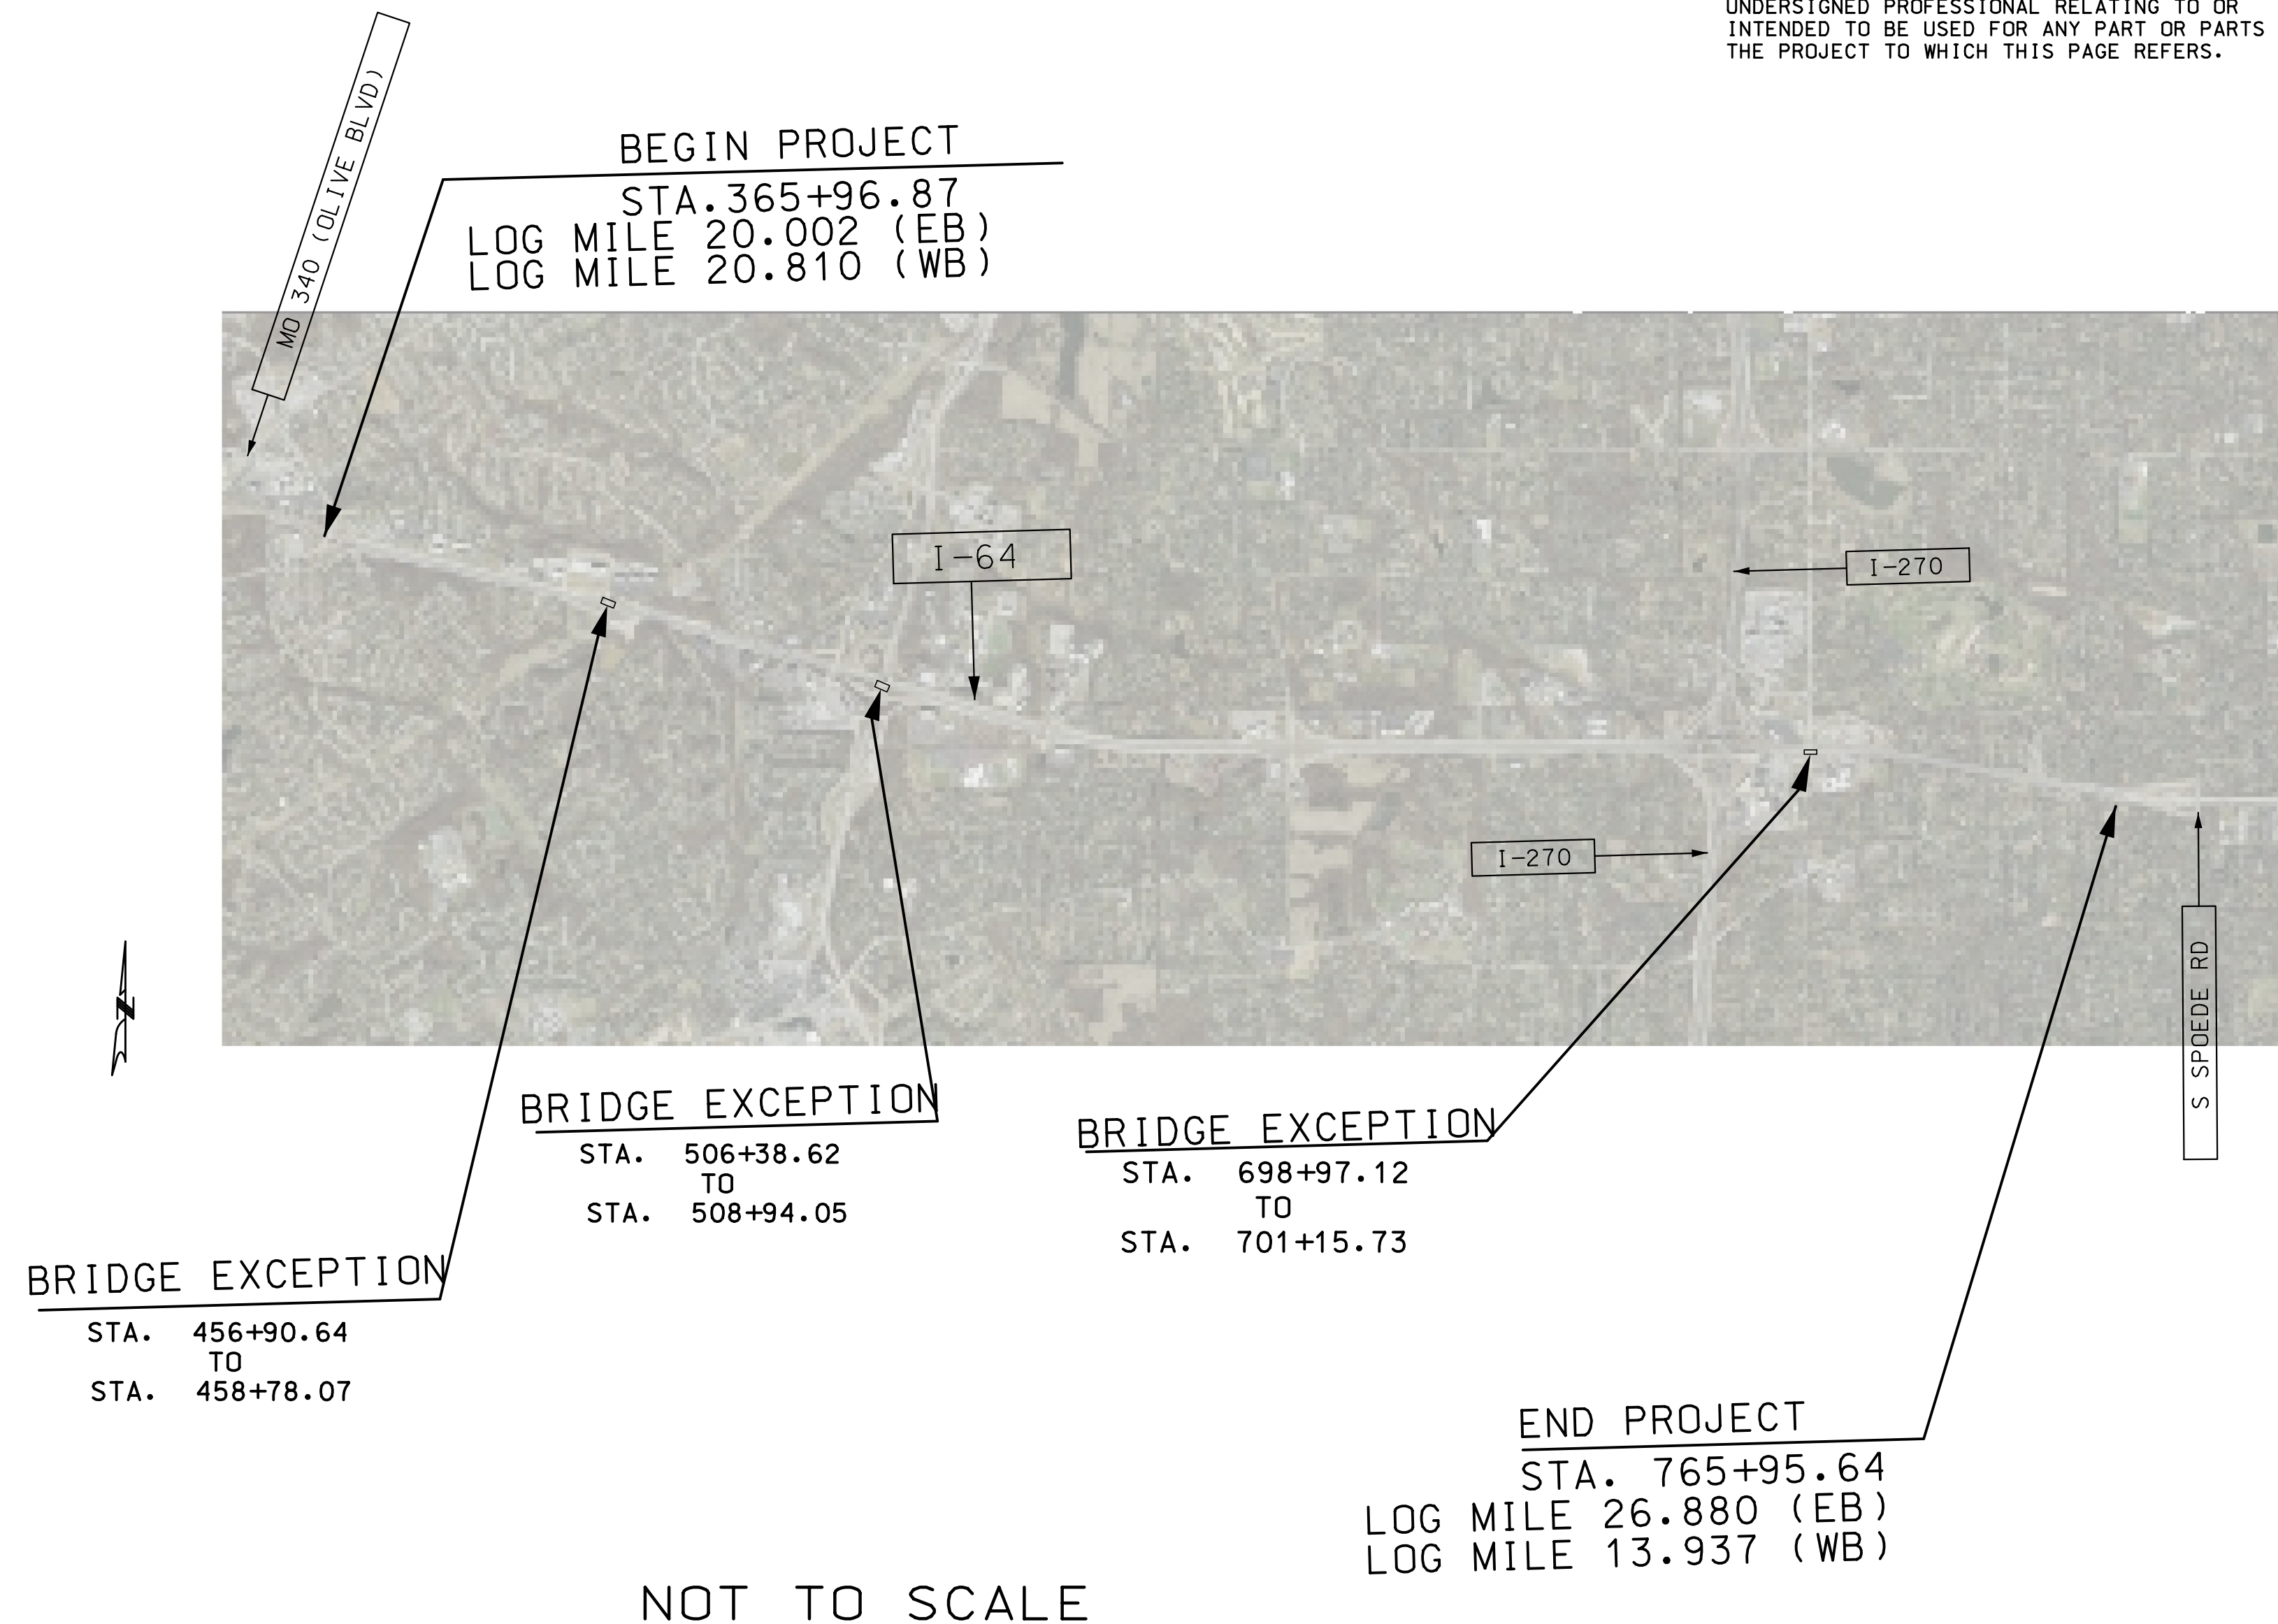

TITLE SHEET -----	1
TYPICAL SECTIONS (TS) (2 SHEETS)--	2
QUANTITIES (QU) (7 SHEETS)-----	3
PLAN SHEETS (PP)(33 SHEET)-----	4-35
SPECIAL SHEETS (SS)(2 SHEETS)-----	36-37
TRAFFIC CONTROL PLAN (TCP)(15 SHEETS)--	38-51
PAVEMENT MARKING (PM)(34 SHEETS)-----	52-84

<u>OVERALL LENGTH</u>			
BEGINNING OF PROJECT	STA.	365+96.87	
END OF PROJECT	STA.	765+95.64	
APPARENT LENGTH		40,123.94	FEET
STATE LENGTH		7.59	MILES

EQUATIONS AND EXCEPTIONS:

EQUATION: STA. 539+31.16 BK = STA. 539+17.90 AH (+13.26')

EQUATION: STA. 641+13.84 BK = STA. 641+12.00 AH (+1.84')

EQUATION: STA. 661+50.00 BK = STA. 661+50.50 AH (-0.50')


EQUATION: STA. 704+84.81 BK = STA. 704+98.70 AH (-13.89')

TOTAL CORRECTIONS	+0.71	FEET
NET LENGTH OF PROJECT	40,124.65	FEET
STATE LENGTH	7.599	MILES

BRIDGE EXCEPTIONS :


A4783	STA.	456+90.64	TO	STA.	458+78.07	(-187.43')
A4066	STA.	506+38.62	TO	STA.	508+94.05	(-255.43')
A4580	STA.	698+97.12	TO	STA.	701+15.73	(-218.61)

TOTAL CORRECTIONS	-661.47
NET LENGTH OF PROJECT	39,462.47
STATE LENGTH	7.473

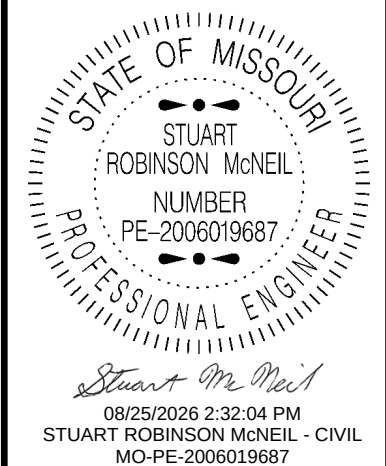


DATE PREPARED	
8/24/2026	
ROUTE	STATE
I - 64	MO
DISTRICT	SHEET NO.
SL	1
COUNTY	
ST. LOUIS	
JOB NO.	
JSL0138	
CONTRACT ID.	

PROJECT NO.
BRIDGE NO.

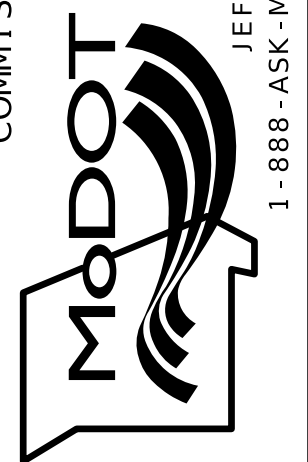
[illegible]MISSOURI HIGHWAYS AND TRANSPORTATION
COMMISSION

SHEET 1 OF 1

STA. 365+96.87 TO STA. 374+12.50
STA. 391+27.72 TO STA. 641+58.18
STA. 695+72.72 TO STA. 699+09.00
STA. 700+89.00 TO STA. 731+60.54
STA. 735+22.50 TO STA. 738+38.20

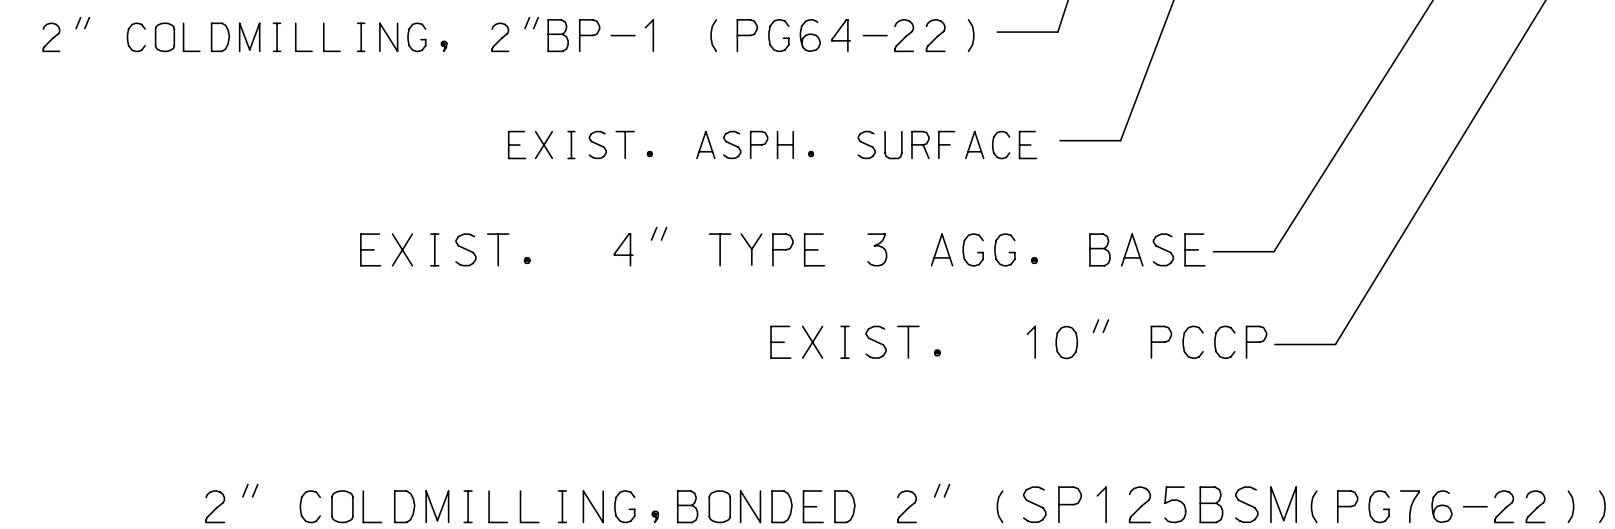


APPLICATION RATES:
SP125BSM (PG76-22) = 1.940 TONS PER CUYD
BP-1 (PG64-22) = 1.960 TONS PER CUYD
TACK COAT = 0.08 GAL/SQYD (OVER EX.ASPH.OR CONC SURF.)
CATIONIC MODIFIED EMULSION (CPEM) = 0.20 GAL/SQYD
OVER EXISTING & NEW CONCRETE SURFACES

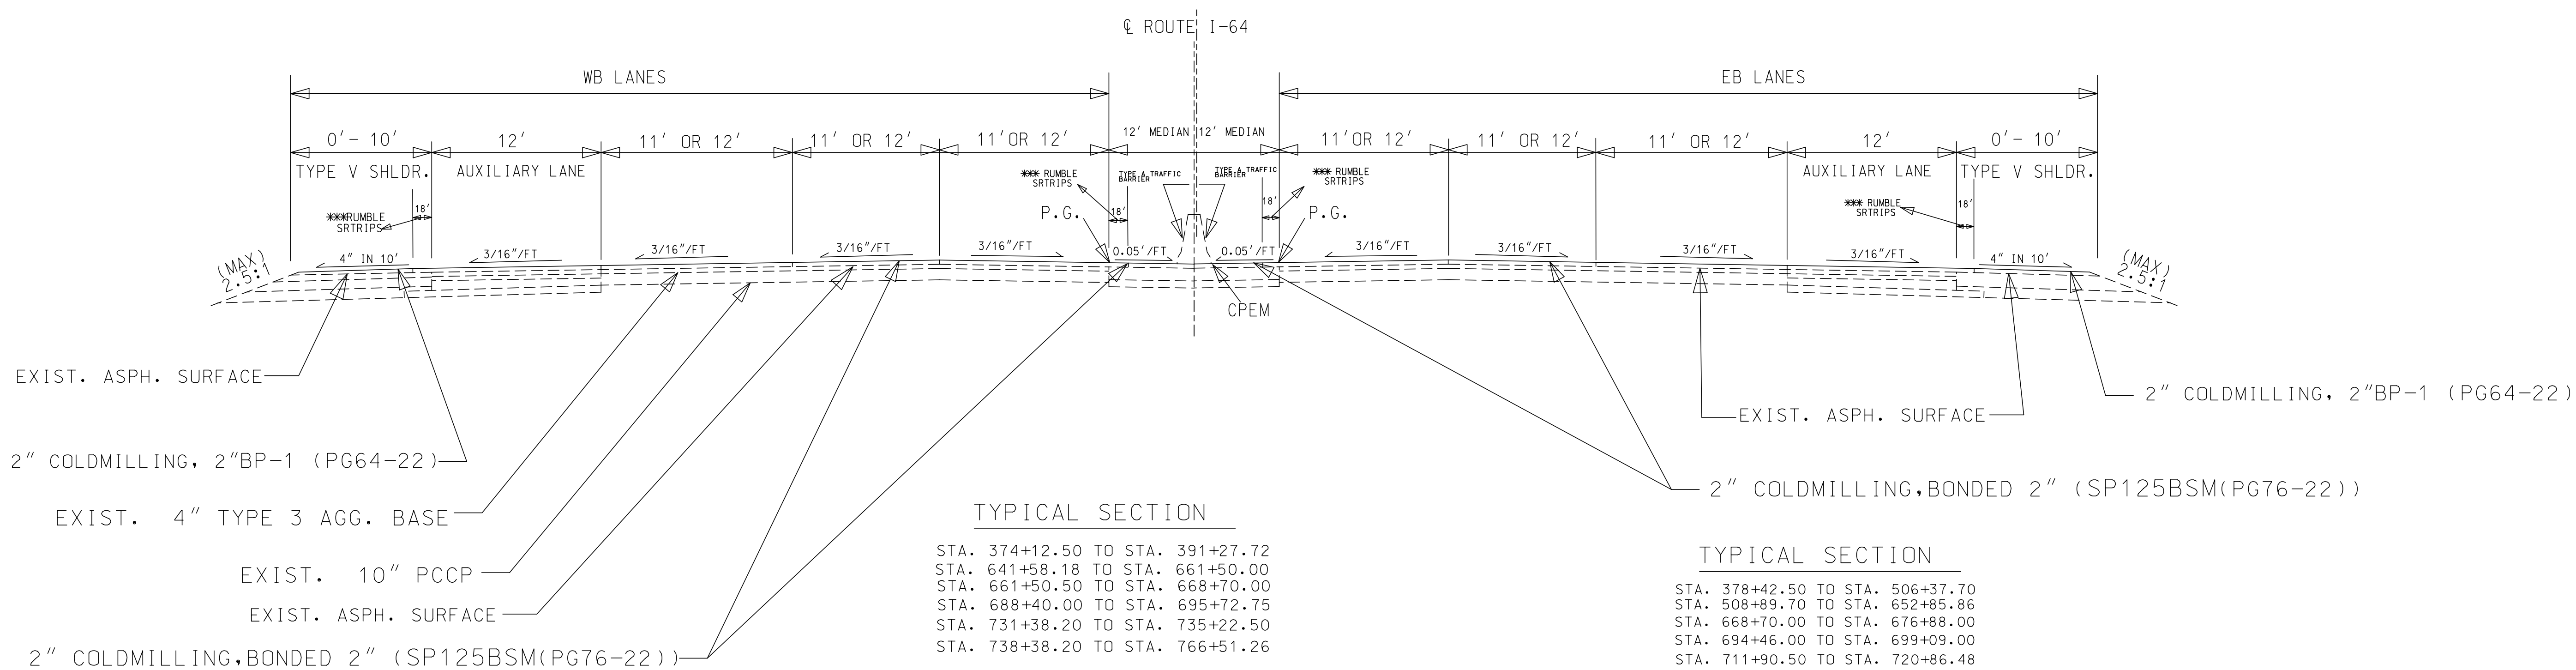


*** THE MAINLINE TREATMENT SHOULD BE EXTENDED ONTO SHOULDERS AT LEAST 18-INCHES FOR GOOD LONGITUDINAL JOINT AND RUMBLE STRIPE PERFORMANCE. ANY REMAINING SHOULDER WIDTH THAT IS 3 FEET OR GREATER SHOULD UTILIZE A LESSER TREATMENT WITH A SEPARATE SHOULDER PAVING OPERATION AND PAY ITEM. IF THE REMAINING SHOULDER WIDTH IS LESS THAN 3 FEET; THEN THE MAINLINE TREATMENT SHOULD ALSO BE APPLIED TO THE SHOULDER

NOT TO SCALE

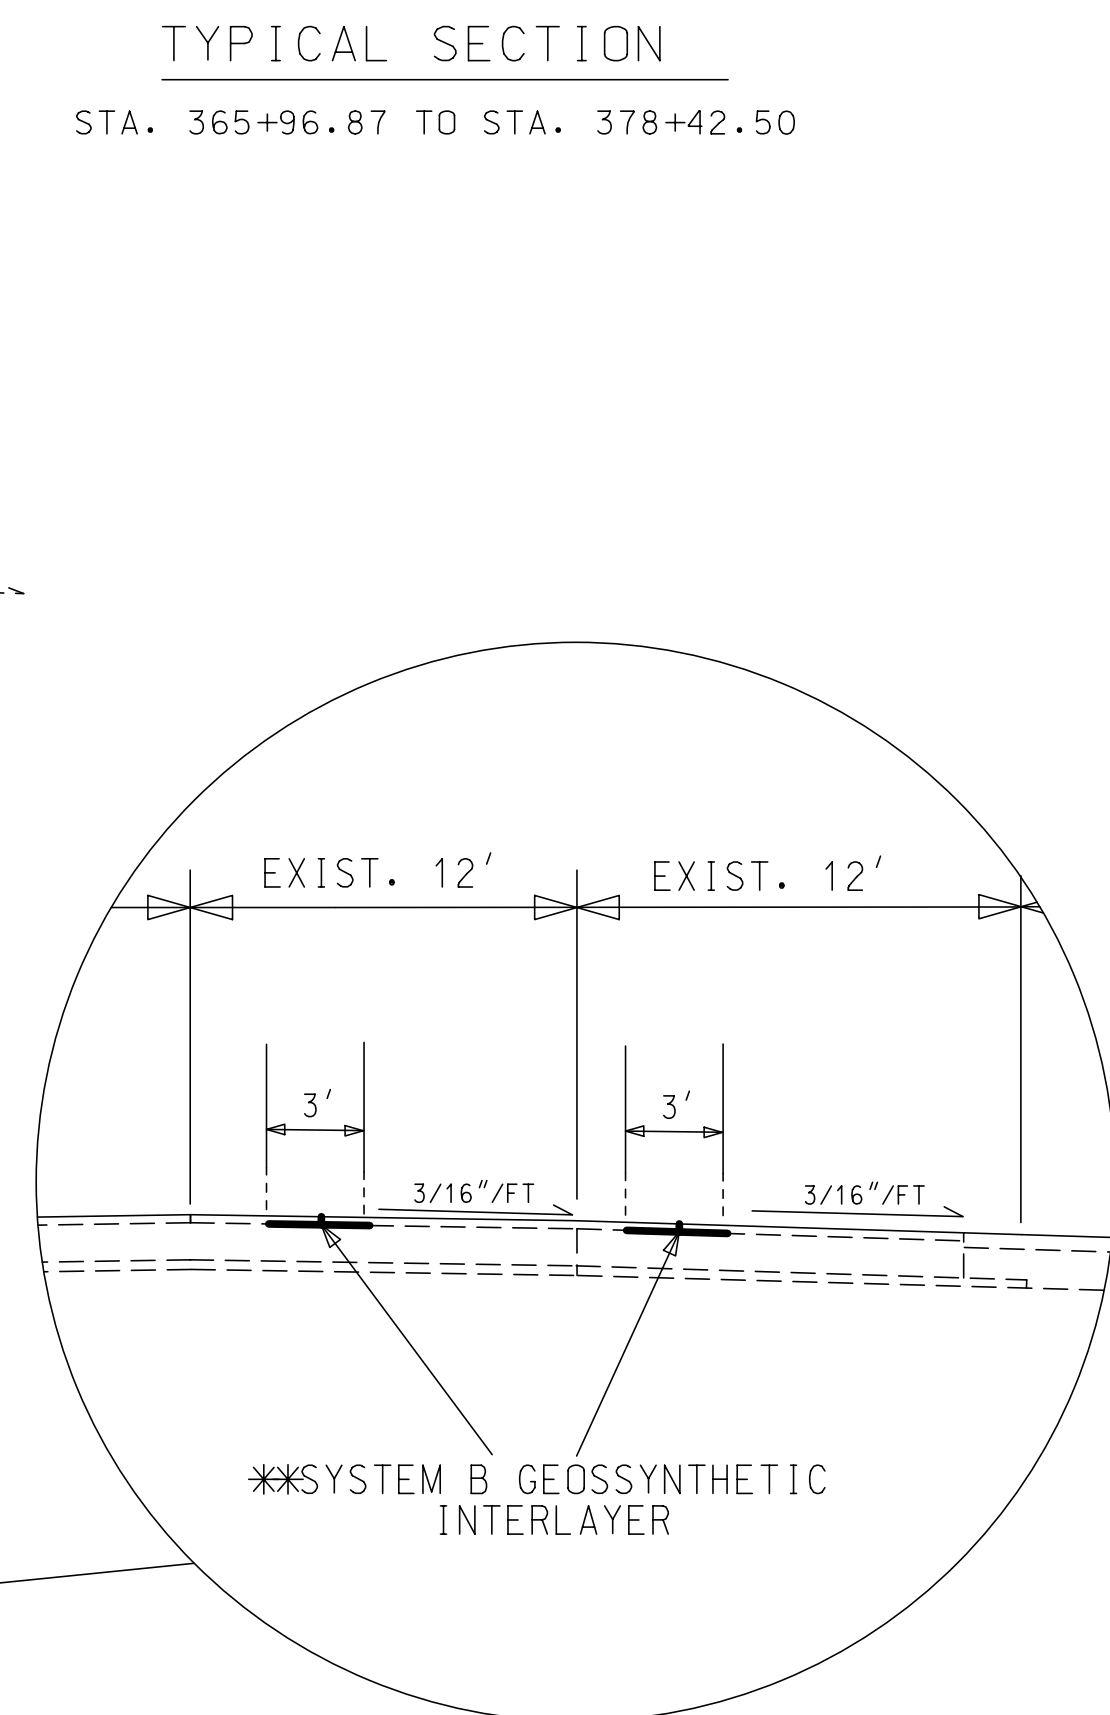

STA. 365+96.87 TO STA. 378+42.50

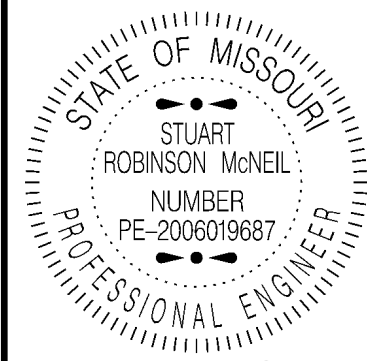

09/10/2026 7:22:41 AM
STUART ROBINSON McNEIL - CIVIL
MO-PE-2006019687

DATE PREPARED
9/10/2026

ROUTE	STATE
I - 64	MO

DISTRICT	SHEET NO.
SL	2


COUNTY
ST. LOUIS

JOB NO.
ISL 0138

CONTRACT ID.


PROJECT NO.

BRIDGE NO.

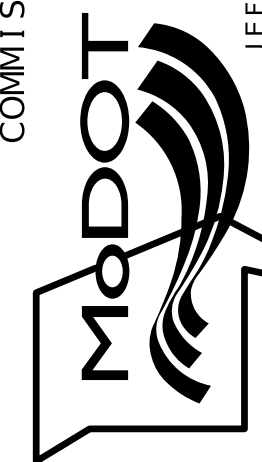[illegible]MISSOURI HIGHWAYS AND TRANSPORTATION
COMMISSION

105 WEST CAPITOL
JEFFERSON CITY, MO 65102
1-888-ASK-MODOT (1-888-275-6636)

TYPICAL SECTION
SHEET 1 OF 2

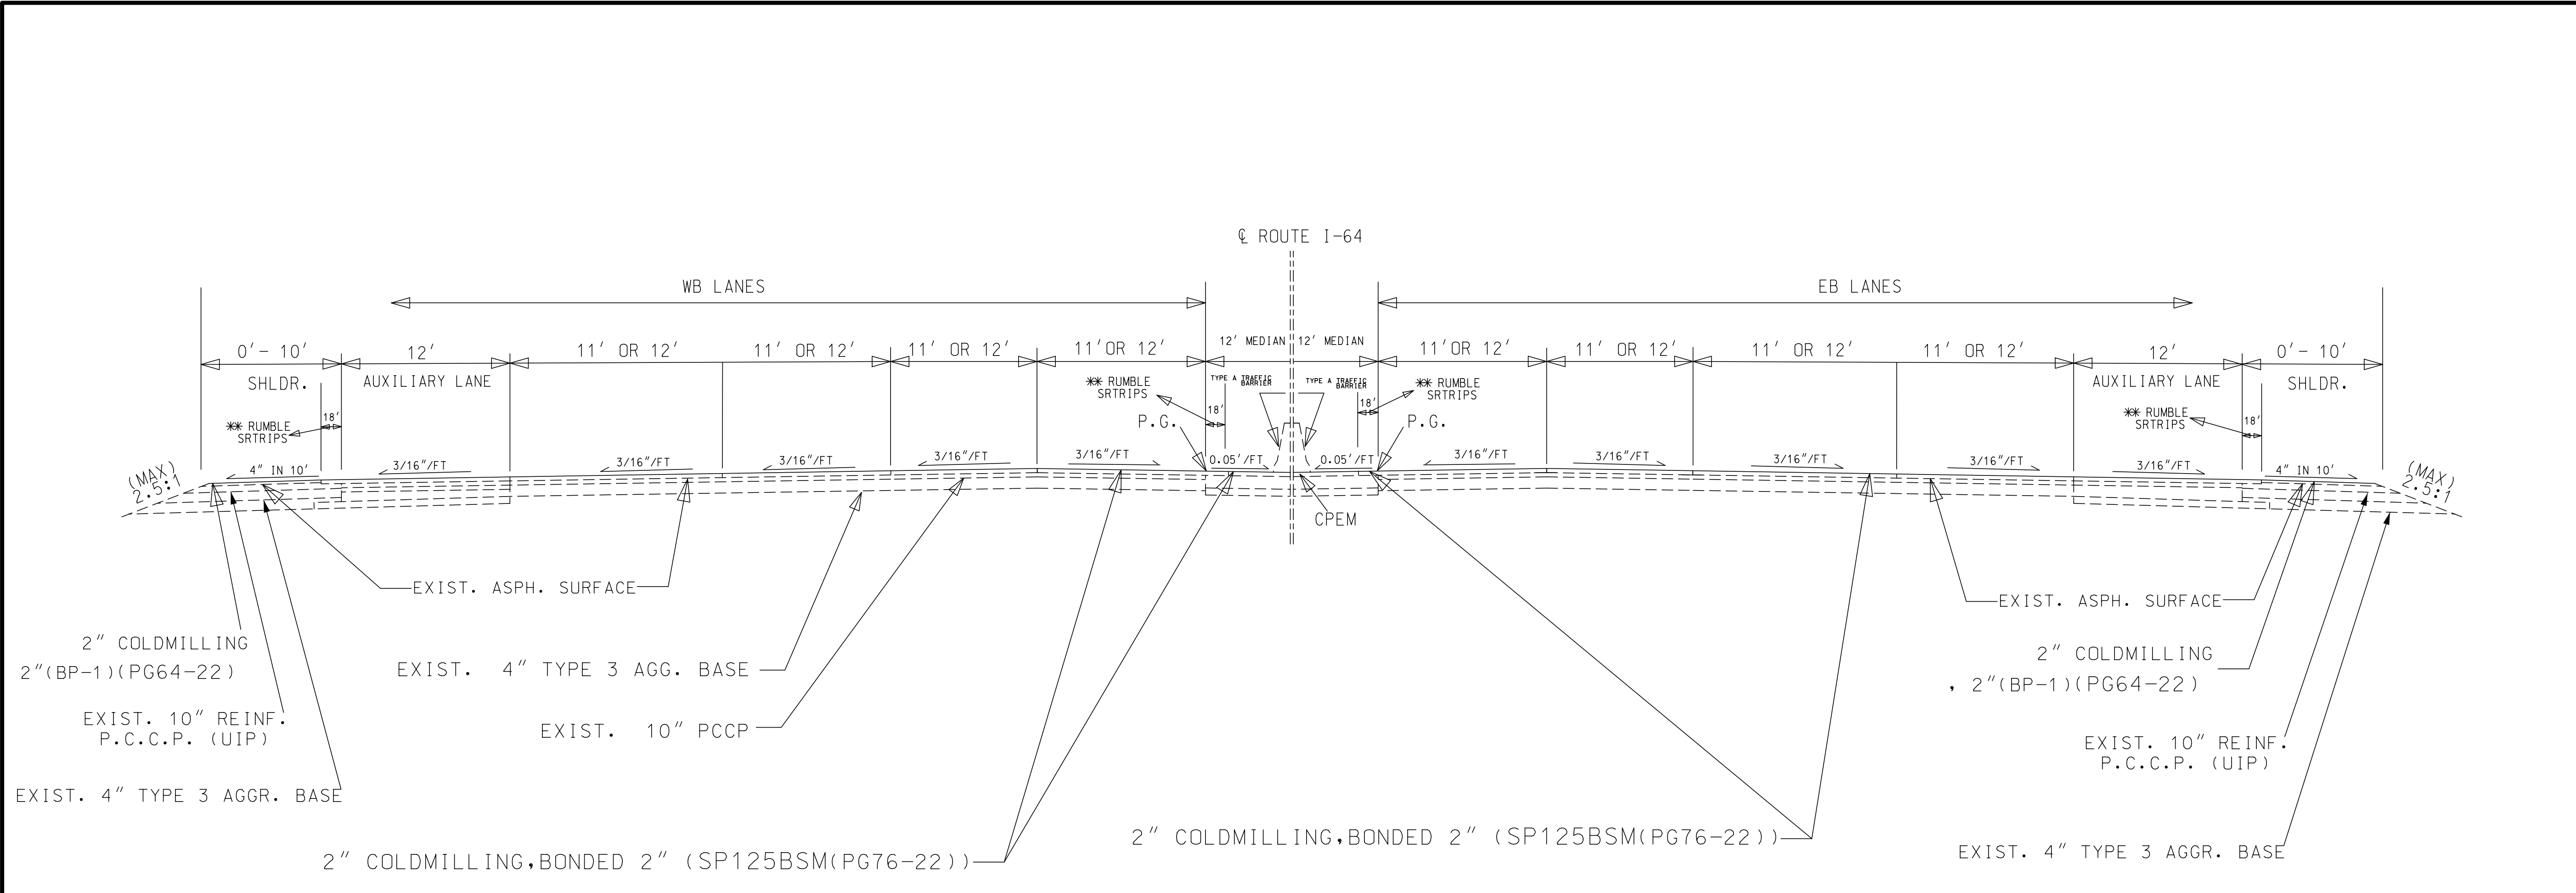

TYPICAL SECTION


STA. 538+30.15 TO STA. 565+76.60
STA. 586+46.60 TO STA. 592+83.60
STA. 604+49.65 TO STA. 661+52.25
STA. 718+81.25 TO STA. 738+38.20

**THE MAINLINE TREATMENT SHOULD BE EXTENDED ONTO SHOULDERS AT LEAST 18-INCHES FOR GOOD LONGITUDINAL JOINT AND RUMBLE STRIPE PERFORMANCE. ANY REMAINING SHOULDER WIDTH THAT IS 3 FEET OR GREATER SHOULD UTILIZE A LESSER TREATMENT WITH A SEPARATE SHOULDER PAVING OPERATION AND PAY ITEM. IF THE REMAINING SHOULDER WIDTH IS LESS THAN 3 FEET; THEN THE MAINLINE TREATMENT SHOULD ALSO BE APPLIED TO THE SHOULDER

TYPICAL SECTION

STA. 652+85.86 TO STA. 668+70.00
STA. 700+89.00 TO STA. 711+90.50
STA. 720+86.48 TO STA. 731+60.54

- * EXIST. BRIDGE OVER CREVE COEUR CREEK (A-4783)
STA. 456+46.95 TO STA. 458+46.71
- * EXIST. BRIDGE OVER ROUTE 141 (A-4350)
STA. 506+37.70 TO STA. 508+89.70
- * BRIDGE OMISSION STATION RANGES
STA. 676+03.00 (I-64 WB) TO STA. 688+40.00 (I-64 WB)
STA. 676+88.00 (I-64 EB) TO STA. 694+46.00 (I-64 EB)
STA. 699+09.00 TO STA. 700+89.00

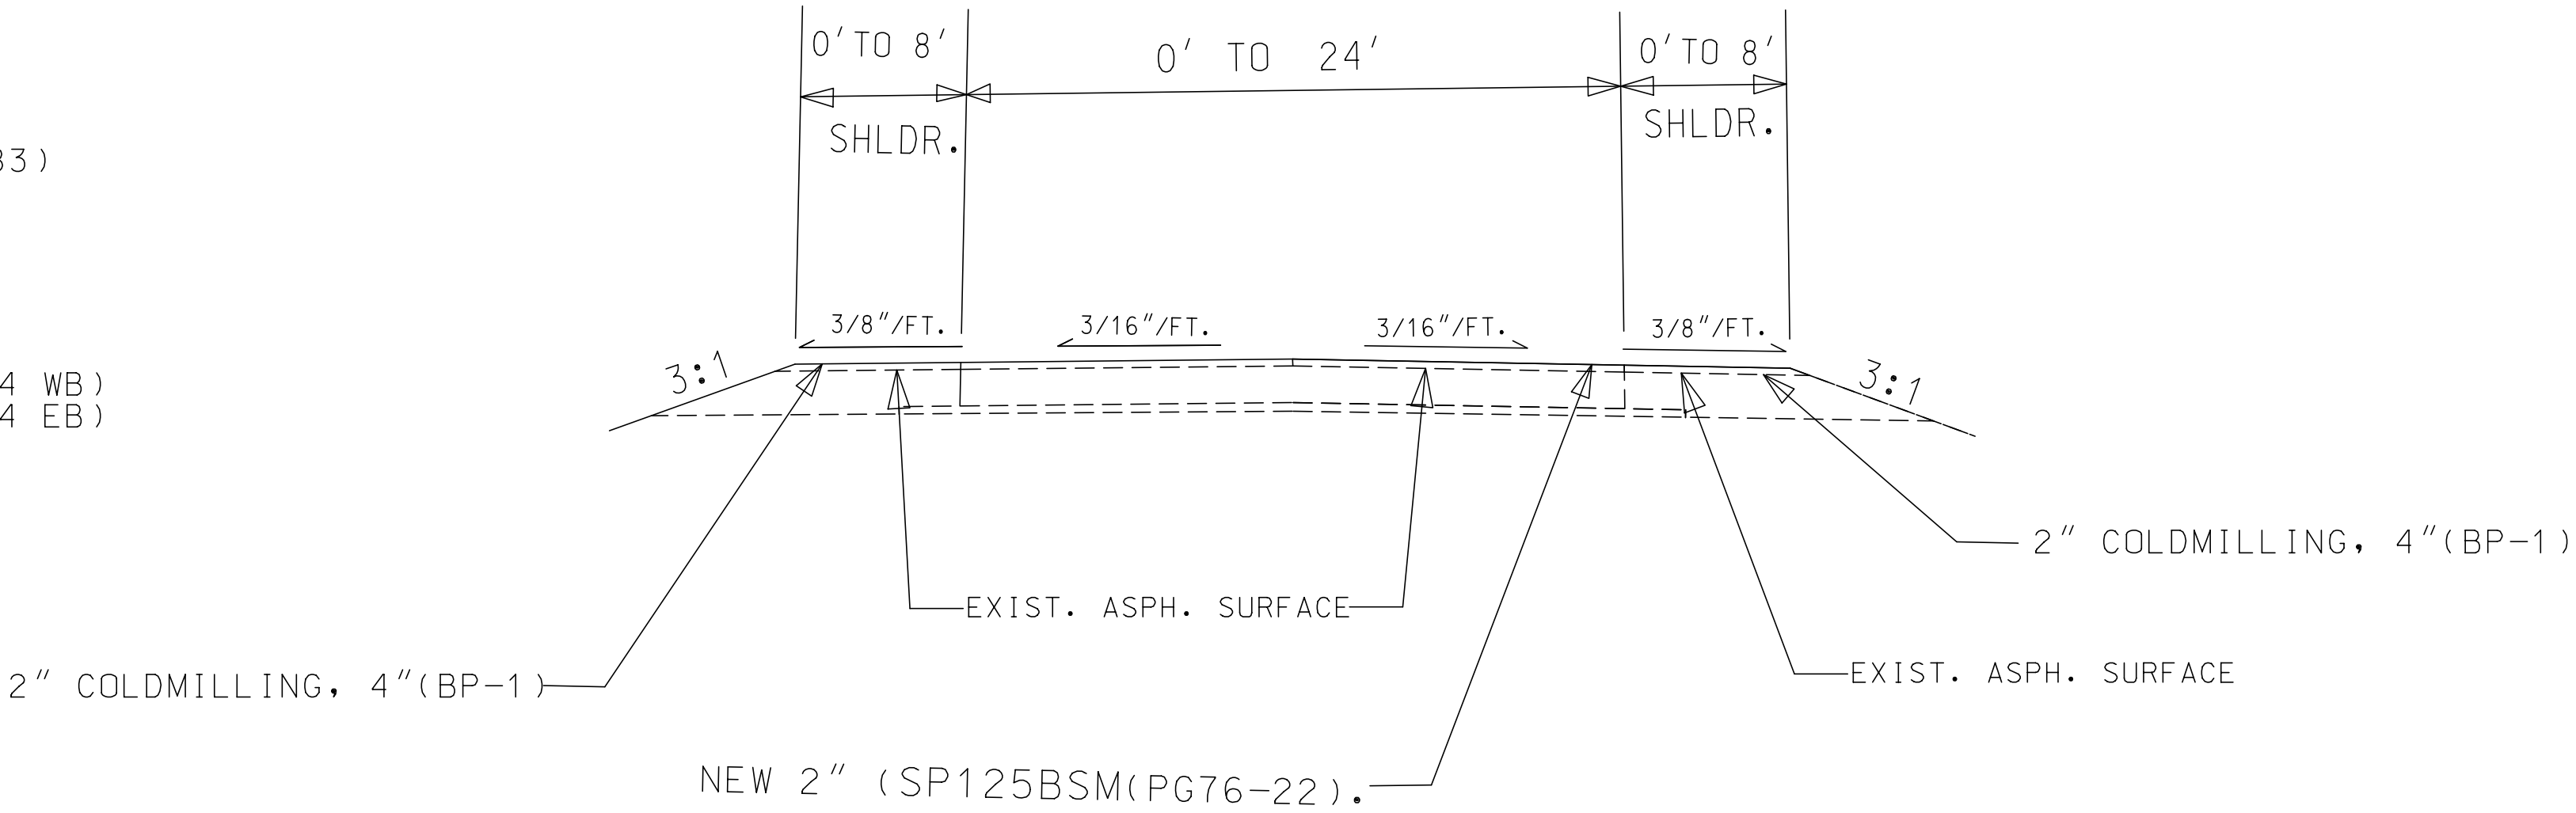

I-270 RAMPS

NOT TO SCALE

STATE OF MISSOURI

STUART ROBINSON MCNEIL

NUMBER

PE-2006019687

PROFESSIONAL ENGINEER

Stuart McNeil

09/10/2026 7:22:29 AM

STUART ROBINSON MCNEIL - CIVIL

MO-PE-2006019687

DATE PREPARED

9/10/2026

ROUTE

1-64

STATE

MO

DISTRICT

SL

SHEET NO.

2

COUNTY

ST. LOUIS

JOB NO.

JSL0138

CONTRACT ID.

PROJECT NO.

BRIDGE NO.

DESCRIPTION

DATE

MISSOURI HIGHWAYS AND TRANSPORTATION COMMISSION

105 WEST CAPITOL

JEFFERSON CITY, MO 65102

1-888-ASK-MODOT (1-888-275-6636)

TYPICAL SECTION

SHEET 2 OF 2



MOBILIZATION - 1 LUMP SUM

TEMPORARY PAVEMENT MARKING PAINT - 1 LUMP SUM


PAVEMENT MARKING REMOVAL WITHIN CONCRETE SURFACES - 1 LUMP SUM

UTILITIES								
PLAN SHEET NO.	ROADWAY	STA.	LOC.	DRAINAGE FEATURE	CULVERT CLEANOUT	ADJUSTING MANHOLE	ADJUSTING VALVES	REMARKS
					EACH			
VAR. *	I - 64	VAR. *	VAR. *	VALVE / MANHOLE		10	10	
VAR. *	I - 64	VAR. *	VAR. *	VALVE / MANHOLE	10			
VAR. *	I - 64	VAR. *	VAR. *	VALVE / MANHOLE				
SUBTOTAL					10.0	10	10	
PAYTOTAL					10	10	10	

* LOCATION TO BE DETERMINED BY ENGINEER.

REMOVAL OF IMPROVEMENTS - 1 LUMP SUM				
PLAN SHEET NO.	FROM STATION	TO STATION	LENGTH LF	DESCRIPTION
24	634+66.12	635+58.93	150	GUARDRAIL
TOTAL			150	


ITS					
PLAN SHEET	RDWY	STA.	STA.	LOC.	MODOT ITS ASSETS RELOCATION L.F.
VAR. *	I - 64	VAR. *	VAR. *	VAR. *	22
SUBTOTALS					22
PAYTOTALS					22

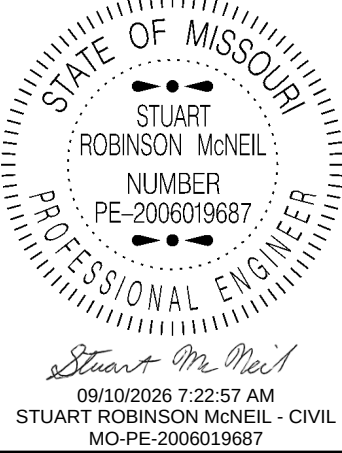

DATE PREPARED	
9/10/2026	
ROUTE	STATE
I - 64	MO
DISTRICT	SHEET NO.
SL	3
COUNTY	
ST LOUIS	
JOB NO.	
JSL0138	
CONTRACT ID.	
PROJECT NO.	
BRIDGE NO.	

DESCRIPTION	DATE							


MISSOURI HIGHWAYS AND TRANSPORTATION COMMISSION

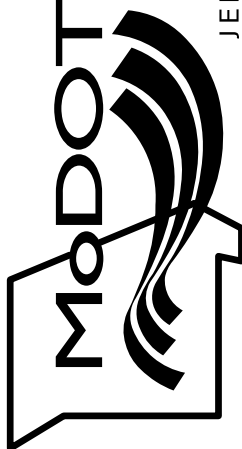

105 WEST CAPITOL
JEFFERSON CITY, MO 65102
1-888-ASK-MODOT (1-888-275-6636)

PAVEMENT REPAIRS (1 OF 2)															
RDWY	DIRECTION	#1	#2	#3	#4 #5 #6	NUMBER OF REPIARS	WIDTH FT	LENGTH FT						DESCRIPTION	
									FULL DEPTH PAVEMENT REPAIR						
									FURNISHING & PLACING CONCRETE MATERIAL FOR FULL DEPTH PAVEMENT REPAIR S.Y.	SUBGRADE COMPACTION (6 IN DEPTH) PAVEMENT REPAIR S.Y.	TYPE 1 OR 5 AGGREGATE FOR BASE (4 IN THICK) S.Y.	FULL DEPTH PAVEMENT REPAIR SAW CUT L.F.	DOWEL BAR FOR FULL DEPTH PAVEMENT REPAIR EA.		
I-64 MAINLINE	EB	1	4	5	1	11	12	6	88.0	88.0	88.0	462.00	264.0	340 TO CHESTERFIELD PARKWAY EAST	
I-64 MAINLINE	EB	1	1	1	1	4	12	6	32.0	32.0	32.0	168.00	96.0	CHESTERFIELD PARKWAY EAST TO TIMBERLAKE MANOR	
I-64 MAINLINE	EB	1	1	3	0	5	12	6	40.0	40.0	40.0	210.00	120.0	TIMBERLAKE MANOR TO 141	
I-64 MAINLINE	EB	1	3	6	0	10	12	6	80.0	80.0	80.0	420.00	240.0	141 TO MARYVILLE	
I-64 MAINLINE	EB	0	0	1	0	1	12	6	8.0	8.0	8.0	42.00	24.0	MARYVILLE TO MASON	
I-64 MAINLINE	EB	0	0	6	11	17	12	6	136.0	136.0	136.0	714.00	408.0	MASON TO 270	
I-64 MAINLINE	EB	0	0	0	0	0	12	6	0.0	0.0	0.0	0.00	0.0	270 TO BALLAS	
I-64 MAINLINE	EB	4	4	3	12	23	12	6	184.0	184.0	184.0	966.00	552.0	BALLAS TO SPOEDE	
I-64 MAINLINE	WB	1	1	1	4	7	12	6	56.0	56.0	56.0	294.00	168.0	340 TO CHESTERFIELD PARKWAY EAST	
I-64 MAINLINE	WB	0	0	0	0	0	12	6	0.0	0.0	0.0	0.00	0.0	CHESTERFIELD PARKWAY EAST TO TIMBERLAKE MANOR	
I-64 MAINLINE	WB	0	0	2	3	5	12	6	40.0	40.0	40.0	210.00	120.0	TIMBERLAKE MANOR TO 141	
I-64 MAINLINE	WB	0	1	1	0	2	12	6	16.0	16.0	16.0	84.00	48.0	141 TO MARYVILLE	
I-64 MAINLINE	WB	0	1	0	2	3	12	6	24.0	24.0	24.0	126.00	72.0	MARYVILLE TO MASON	
I-64 MAINLINE	WB	1	1	3	9	14	12	6	112.0	112.0	112.0	588.00	336.0	MASON TO 270	
I-64 MAINLINE	WB	0	0	0	0	0	12	6	0.0	0.0	0.0	0.00	0.0	270 TO BALLAS	
I-64 MAINLINE	WB	0	0	1	3	4	12	6	32.0	32.0	32.0	168.00	96.0	BALLAS TO SPOEDE	
64 EB to 270 SB						4	12	6	32.0	32.0	32.0	168.00	96.0		
64 EB to 270 NB						0	N/A	N/A	0.0	0.0	0.0	0.00	0.0		
64 WB to 270 SB						8	12	6	64.0	64.0	64.0	336.00	192.0		
64 WB to 270 NB						8	12	6	64.0	64.0	64.0	336.00	192.0		
270 SB to 64 EB						1	12	6	8.0	8.0	8.0	42.00	24.0		
270 SB to 64 WB						3	12	6	24.0	24.0	24.0	126.00	72.0		
270 NB to 64 EB						4	12	6	32.00	32.0	32.0	168.00	96.0		
270 NB to 64 WB						14	12	6	112.00	112.0	112.0	588.00	336.0		
VAR	VAR								296.00	296.00	296.00	1,554.00	888.00	ADDED FOR ADD'L REPAIRS	
SUBTOTAL									1480	1480	1480	7770	4440		
PAY TOTAL									1480	1480	1480	7770	4440		

PAVEMENT REPAIRS (2 OF 2)							
RDWY	DIRECTION	WIDTH	LENGTH	PARTIAL DEPTH PAVEMENT REPAIRS SF			DESCRIPTION
					CLASS A HOT POLYMER MODIFIED REPAIR MATERIAL LBS	REMOVAL FOR CLASS A PARTIAL DEPTH PAVEMENT REPAIR S.Y.	
		FT	FT				
64 EB to 270 SB		12	6	200	5,750.0	22.2	
64 EB to 270 NB		N/A	N/A	200	5,750.0	22.2	
64 WB to 270 SB		12	6	250	7,187.5	27.8	
64 WB to 270 NB		12	6	150	4,312.5	16.7	
270 SB to 64 EB		12	6	300	8,625.0	33.3	
270 SB to 64 WB		12	6	250	7,187.5	27.8	
270 NB to 64 EB		12	6	450	12,937.5	50.0	
270 NB to 64 WB		12	6	300	8,625.0	33.3	
VAR	VAR.	VAR.	VAR.	VAR.	15,093.8	58.3	ADDED FOR ADD'L REPAIRS
SUBTOTAL					75468.8	291.7	
PAY TOTAL					75469	292	

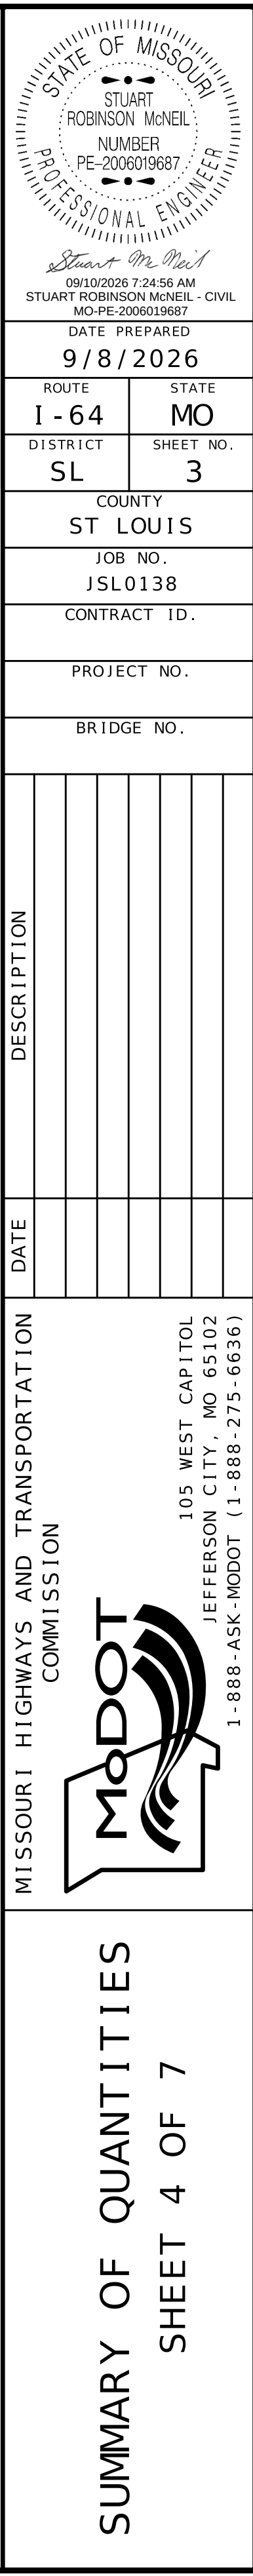



GEOSYNTHETIC INTERLAYER						
PAVEMENT MARKING SHEET NO.	FROM STA	TO STA	ROADWAY MAINLINE	LENGTH BY LANE	TOTAL LENGTH	SYSTEM "B" GEOSYNTHETIC INTERLAYER JOINTS 1' WIDE S.Y.
				L.F	L.F	
1	0	0	I-64 W	1869		0
1	0	0	I-64 E	1501		0
2	0	0	I-64 W	1351		0
2	0	0	I-64 E	1351		0
3	389+74.71	404+85	I-64 W	1345	10129.5	1125.5
3	0	0	I-64 E	1360		0
4	404+85	418+35	I-64 W	1297	10129.5	1125.5
4	0	0	I-64 E	1350		0
5	418+35	431+85	I-64 W	1350	10131.21	1125.69
5	0	0	I-64 E	1350		0
6	431+85	445+35	I-64 W	1341	10355.85	1150.65
6	0	0	I-64 E	1645		0
7	445+35	458+85	I-64 W	1350	5936.4	659.6
7	0	0	I-64 E	1350		0
8	458+85	472+35	I-64 W	1382	10131.21	1125.69
8	0	0	I-64 E	1350		0
9	472+35	485+85	I-64 W	1350	10131.21	1125.69
9	0	0	I-64 E	1351		0
10	485+85	499+35	I-64 W	1346	7673.4	852.6
10	0	0	I-64 E	1667		0
11	499+35	512+85	I-64 W	1090	5853.24	650.36
11	508+72.32	512+85	I-64 E	1090	4550.85	505.65
12	512+85	526+35	I-64 W	1350	8673.21	963.69
12	512+85	526+35	I-64 E	2700	10131.21	1125.69
13	526+35	539+85	I-64 W	1155	8550	950
13	526+35	539+85	I-64 E	976	7655.94	850.66
14	539+85	553+35	I-64 W	1350	450	50
14	539+85	553+35	I-64 E	1350	600	125.69
15	553+35	566+85	I-64 W	1260	995.4	110.6
15	553+35	566+85	I-64 E	1260	5305.5	589.5
16	566+85	580+35	I-64 W	1350	600	1125.69
16	566+85	580+35	I-64 E	1350	5372.1	596.9
17	580+35	593+85	I-64 W	1380	9455.4	1050.6
17	580+35	593+86	I-64 E	1362	10131.21	1125.69
18	593+85	607+35	I-64 W	1355	10131.21	1125.69
18	593+86	607+35	I-64 E	1365	10131.21	1125.69
19	607+35	620+85	I-64 W	1350	10131.21	1125.69
19	607+35	620+85	I-64 E	1350	10131.21	1125.69
20	620+85	634+35	I-64 W	1350	10131.21	1125.69
20	620+85	634+35	I-64 E	1350	10131.21	1125.69
21	634+35	647+85	I-64 W	1350	10131.21	1125.69
21	634+35	647+85	I-64 E	1350	10131.21	1125.69
22	647+85	659+55.34	I-64 W	1350	10131.21	1125.69
22	647+85	659+55.34	I-64 E	1350	10131.21	1125.69
VAR	VAR	VAR	I-64 E	VAR	15%	4221.366
SUBTOTALS						32363.8
PAY TOTALS						32364

TRANSVERE RUMBLE STRIPS					
PLAN SHEET NO.	STATION	ROADWAY	LOCATION	TRANSVERE RUMBLE STRIP S.Y.	REMARKS
37	770+87.26	I-64 SOR	SPOEDE RD RAMP	333.3	
37	772+26.94	I-64 SOR	SPOEDE RD RAMP	333.3	
TOTALS				666.6	
PAYTOTALS				667	

STATE OF MISSOURI

STUART ROBINSON McNEIL

NUMBER

PE-2006019687

PROFESSIONAL ENGINEER

Stuart McNeil

09/10/2026 7:25:41 AM

STUART ROBINSON McNEIL - CIVIL

MO-PE-2006019687

DATE PREPARED

9/8/2026

ROUTE

I-64

STATE

MO

DISTRICT

SL

SHEET NO.

3

COUNTY

ST LOUIS

JOB NO.

JSL0138

CONTRACT ID.

PROJECT NO.

BRIDGE NO.

DESCRIPTION

DATE

MISSOURI HIGHWAYS AND TRANSPORTATION COMMISSION

105 WEST CAPITOL

JEFFERSON CITY, MO 65102

1-888-ASK-MODOT (1-888-275-6636)

SUMMARY OF QUANTITIES

SHEET 6 OF 7

	SIGN	SIZE IN.	AREA SQ.FT.	QTY EACH	TOTAL AREA SQ.FT.	QTY RELOC EACH	TOTAL RELOC SQ.FT.	SIGN NUM.	
WARNING SIGNS									DESCRIPTION
W01-1L	48X48	16.00							TURN (SYMBOL LEFT)
W01-1R	48X48	16.00							TURN (SYMBOL RIGHT)
W01-2L	48X48	16.00							CURVE (SYMBOL LEFT)
W01-2R	48X48	16.00							CURVE (SYMBOL RIGHT)
W01-3L	48X48	16.00							REVERSE TURN (SYMBOL LEFT)
W01-3R	48X48	16.00							REVERSE TURN (SYMBOL RIGHT)
W01-4L	48X48	16.00							REVERSE CURVE (SYMBOL LEFT)
W01-4R	48X48	16.00	1	16					REVERSE CURVE (SYMBOL RIGHT)
W01-4bL	48X48	16.00							DOUBLE ARROW REVERSE CURVE (SYMBOL LEFT)
W01-4bR	48X48	16.00							DOUBLE ARROW REVERSE CURVE (SYMBOL RIGHT)
W01-4cL	48X48	16.00							TRIPLE ARROW REVERSE CURVE (SYMBOL LEFT)
W01-4cR	48X48	16.00							TRIPLE ARROW REVERSE CURVE (SYMBOL RIGHT)
W01-6	60X30	12.50							HORIZONTAL ARROW (SYMBOL)
W01-6a	72X36	18.00							HORIZ. ARROW (SYMBOL ON PERMANENT BARRICADE)
W01-7	60X30	12.50							DOUBLE HEAD HORIZONTAL ARROW (SYMBOL)
W01-7a	72X36	18.00							DOUBLE HEAD HORIZ. ARROW (SYMBOL ON PERM. BARR.)
W01-8	18X24	3.00							CHEVRON (SYMBOL)
W01-8a	30X36	7.50							CHEVRON (SYMBOL FOR DIVIDED HIGHWAYS)
W03-1	48X48	16.00							STOP AHEAD (SYMBOL)
W03-2	48X48	16.00	1	16					YIELD AHEAD (SYMBOL)
W03-3	48X48	16.00							SIGNAL AHEAD (SYMBOL)
W03-4	48X48	16.00							BE PREPARED TO STOP
W03-5	48X48	16.00							SPEED LIMIT AHEAD
W04-1L	48X48	16.00							MERGE (SYMBOL FROM LEFT)
W04-1R	48X48	16.00	1	16					MERGE (SYMBOL FROM RIGHT)
W04-1aL	48X48	16.00	11	176					MERGE (LEFT)
W04-1aR	48X48	16.00							MERGE (RIGHT)
W05-1	48X48	16.00	4	64					ROAD/BRIDGE/RAMP NARROWS
W05-3	48X48	16.00							ONE LANE BRIDGE
W05-5	48X48	16.00							NARROW LANES
W06-1	48X48	16.00							DIVIDED HIGHWAY (SYMBOL)
W06-2	48X48	16.00							DIVIDED HIGHWAY END (SYMBOL)
W06-3	48X48	16.00							TWO WAY TRAFFIC (SYMBOL)
W07-3a	30X24	5.00							NEXT XX MILES (PLAQUE)
W08-1	48X48	16.00							BUMP
W08-2	48X48	16.00							DIP
W08-3	48X48	16.00							PAVEMENT ENDS
W08-4	48X48	16.00							SOFT SHOULDER
W08-5	48X48	16.00							SLIPPERY WHEN WET (SYMBOL)
W08-6	48X48	16.00							TRUCK CROSSING
W08-6c	48X48	16.00							TRUCK ENTRANCE
W08-7	36X36	9.00							LOOSE GRAVEL
W08-7a	36X36	9.00							FRESH OIL / LOOSE GRAVEL
W08-9	48X48	16.00							LOW SHOULDER
W08-11	48X48	16.00							UNEVEN LANES
W08-12	48X48	16.00							NO CENTER LINE
W08-15	48X48	16.00							GROOVED PAVEMENT
W08-15P	30X24	5.00							MOTORCYCLE (PLAQUE)
W08-17L	48X48	16.00							SHOULDER DROP-OFF (SYMBOL LEFT)
W08-17R	48X48	16.00							SHOULDER DROP-OFF (SYMBOL RIGHT)
W08-17P	30X24	5.00							SHOULDER DROP-OFF (PLAQUE)
W10-1	42RND.	9.62							RAILROAD CROSSING
W012-1	24X24	4.00							DOUBLE DOWN ARROW (SYMBOL)
W012-2	48X48	16.00							LOW CLEARANCE (SYMBOL)
W012-2x	24X18	3.00							LOW CLEARANCE (PLAQUE)
W012-2a	84X24	14.00							OVERHEAD LOW CLEAR

[illegible]

+++ INDICATES THAT TMAs WILL BE REQUIRED FOR MOBILE OPERATIONS ON THIS PROJECT BUT AT NO DIRECT PAY. THE CONTRACTOR MAY USE TMAs AT STATIONARY LOCATIONS OF THEIR OWN CHOOSING BUT NO PAYMENT SHALL BE MADE FOR THESE TMAs.

* NO DIRECT PAYMENT FOR RELOCATED SIGNS

✖✖ ITEMS NOT INCLUDED IN TEMPORARY TRAFFIC CONTROL, LUMP SUM

ITEM NUMBER	TOTAL QTY	DESCRIPTION
6122008		IMPACT ATTENUATOR 40 MPH (SAND BARRELS)
6122009		IMPACT ATTENUATOR 45 MPH (SAND BARRELS)
6122010		IMPACT ATTENUATOR 50 MPH (SAND BARRELS)
6122012		IMPACT ATTENUATOR 55 MPH (SAND BARRELS)
6122014		IMPACT ATTENUATOR 60 MPH (SAND BARRELS)
6122017		IMPACT ATTENUATOR 65 MPH (SAND BARRELS)
6122019		IMPACT ATTENUATOR 70 MPH (SAND BARRELS)
6122020		REPLACEMENT SAND BARREL
6122030		IMPACT ATTENUATOR (RELOCATION)
6123001	4	TRUCK MOUNTED ATTENUATOR (TMA)
6161008		ADVANCED WARNING RAIL SYSTEM
6161012		BUOYS (BOATS KEEP OUT)
6161013		BUOYS (NO WAKE)
6161014		SPECIAL SIGN ASSEMBLY (BOATS KEEP OUT)
6161025	417	CHANNELIZER (TRIM LINE)
6161030		TYPE III MOVEABLE BARRICADE
6161033	65	DIRECTION INDICATOR BARRICADE
6161040	14	FLASHING ARROW PANEL
6161047		TYPE III OBJECT MARKER
6161055		SEQUENTIAL FLASHING WARNING LIGHT
6161070		TUBULAR MARKER
6161095		RADAR SPEED ADVISORY SYSTEM
6161096		CHANGEABLE MESSAGE SIGN, COMMISSION FURNISHED/RETAINED
6161098A	6**	CHANGEABLE MESSAGE SIGN W/O COMM. INTERFACE - CONTRACTOR FURNISHED/RETAINED
6161099		CHANGEABLE MESSAGE SIGN WITH COMM. INTERFACE - CONTRACTOR FURNISHED/RETAINED
6162000A		WORK ZONE TRAFFIC SIGNAL SYSTEM
6162002		TEMPORARY LONG-TERM RUMBLE STRIPS
6173600D		TEMPORARY TRAFFIC BARRIER CONTRACTOR FURNISHED/RETAINED
6173602B		TEMPORARY TRAFFIC BARRIER CONTRACTOR FURNISHED/COMMISSION RETAINED
6174000A		TEMP. TRAFFIC BARRIER HEIGHT TRANSITION
6175010A		RELOCATING TEMPORARY TRAFFIC BARRIER
6176000B		TEMPORARY TRAFFIC BARRIER COMMISSION FURNISHED/RETAINED
6177000B		TEMP. TRAFFIC BARRIER HEIGHT TRANSITION COMMISSION FURNISHED/RETAINED
6208064A		TEMPORARY RAISED PAVEMENT MARKER
9029400		TEMPORARY TRAFFIC SIGNALS
9029401		TEMPORARY TRAFFIC SIGNALS AND LIGHTING
6169902		ADA COMPLIANT MOVEABLE BARRICADE


TEMPORARY TRAFFIC CONTROL	PAY TOTAL = 1 LUMP SUM
---------------------------	------------------------

NOTE: ALL TRAFFIC CONTROL ITEMS ARE INCLUDED IN PAY ITEM 616-99.01, TEMPORARY TRAFFIC CONTROL, LUMP SUM, UNLESS NOTED OTHERWISE IN THE PLANS. THESE QUANTITIES ARE ONLY AN ESTIMATE AND ARE SUBJECT TO CHANGE BASED ON FIELD CONDITIONS.

-NO DIRECT PAY WILL BE MADE FOR CONSTRUCTION
SIGNS OR DEVICES

-SIGN AND DEVICE LOCATIONS WILL BE FIELD
VERIFIED AND APPROVED BY THE ENGINEER

-CMS LOCATIONS TO BE DETERMINED BY THE ENGINEER

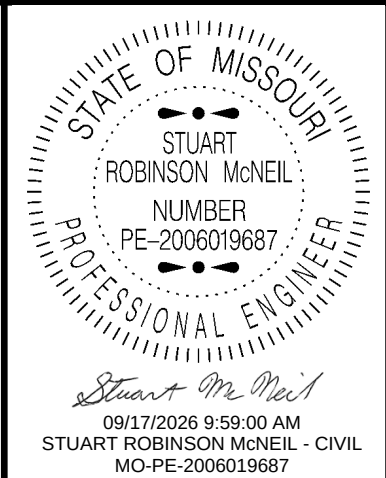

DATE PREPARED
8/24/2026

ROUTE I - 64	STATE MO
DISTRICT SL	SHEET NO. 3


COUNTY
ST. LOUIS

JOB NO.
JSL0138

CONTRACT ID.

PROJECT NO.


BRIDGE NO.

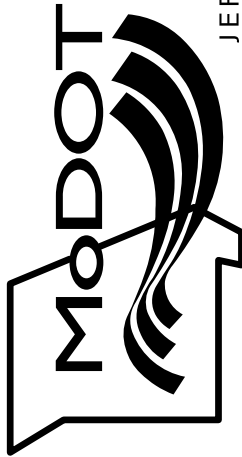[illegible]MISSOURI HIGHWAYS AND TRANSPORTATION
COMMISSION

105 WEST CAPITOL
JEFFERSON CITY, MO 65102
1-888-ASK-MODOT (1-888-275-6636)

SUMMARY OF QUANTITIES

7 OF 7

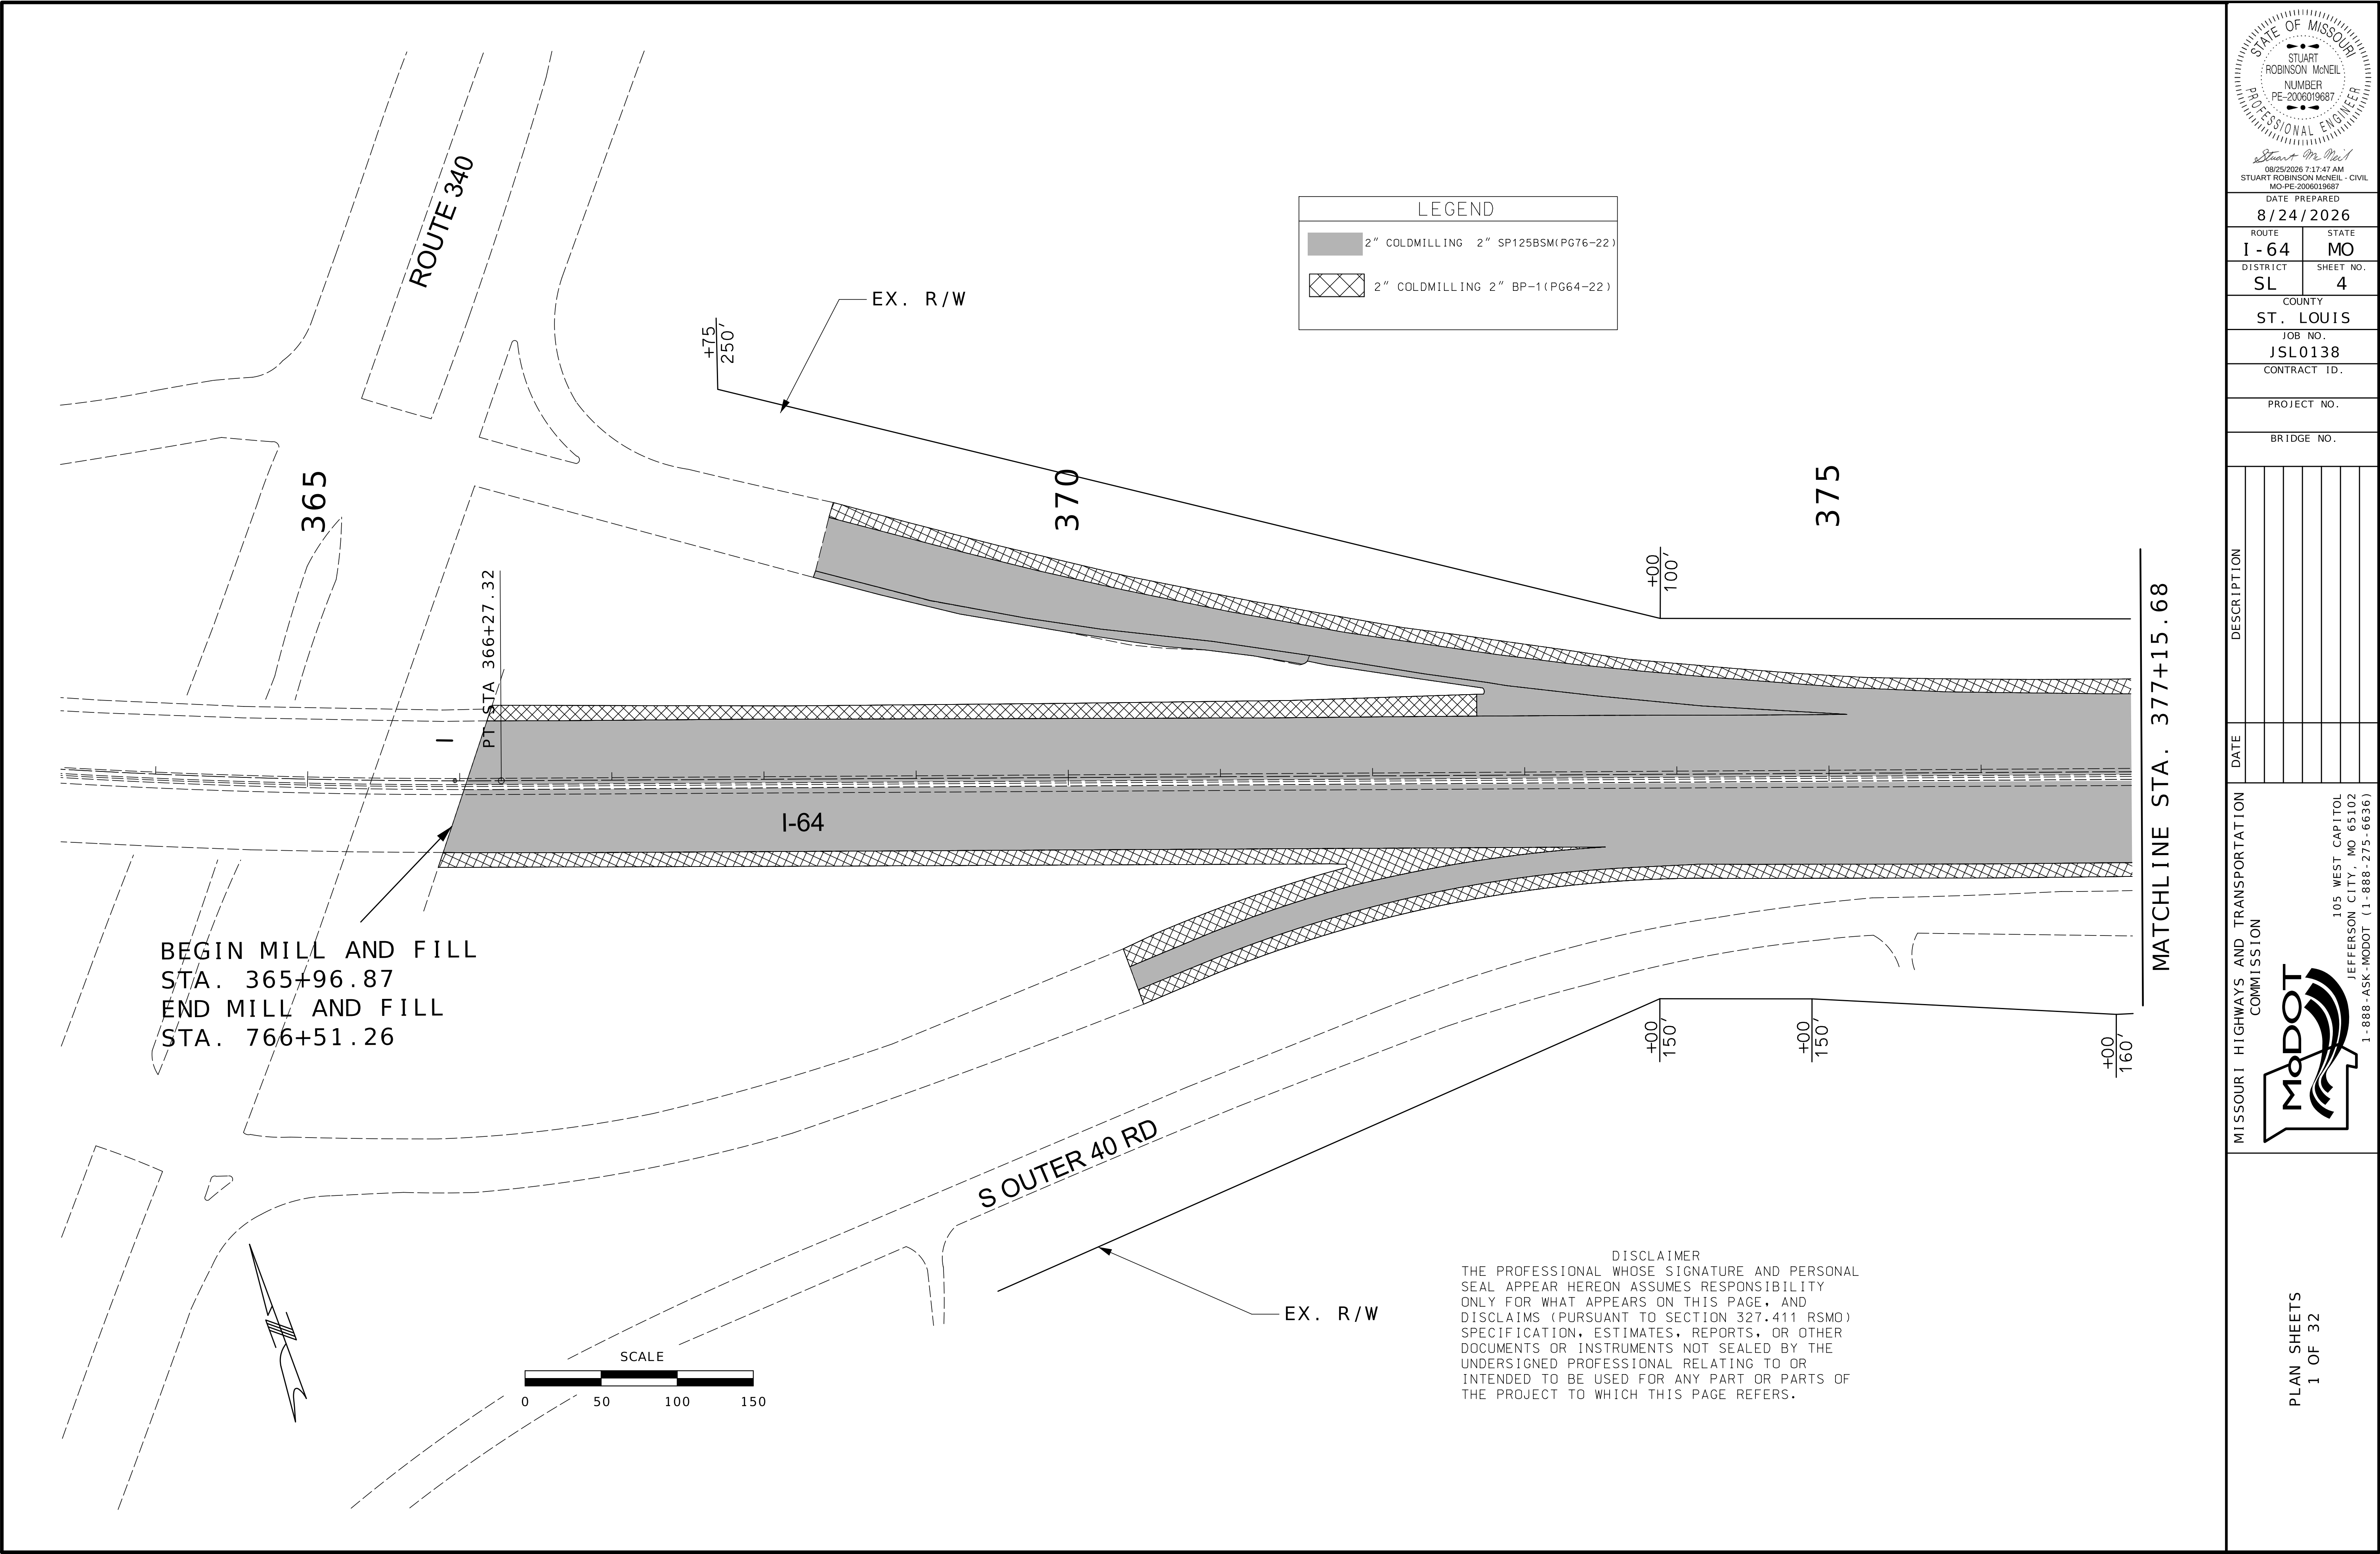

STATE OF MISSOURI

STUART ROBINSON McNEIL

NUMBER PE-2006019687

PROFESSIONAL ENGINEER

Stuart M. McNeil

08/25/2026 7:17:47 AM

STUART ROBINSON McNEIL - CIVIL

MO-PE-2006019687

DATE PREPARED

8/24/2026

ROUTE

I-64

STATE

MO

DISTRICT

SL

SHEET NO.

4

COUNTY

ST. LOUIS

JOB NO.

JSL0138

CONTRACT ID.

PROJECT NO.

BRIDGE NO.

DATE	DESCRIPTION

MISSOURI HIGHWAYS AND TRANSPORTATION COMMISSION

MoDOT

105 WEST CAPITOL

JEFFERSON CITY, MO 65102

1-888-ASK-MODOT (1-888-275-6636)


MATCHLINE STA. 377+15.68

MATCHLINE STA. 390+65.68

LEGEND

2" COLDMILLING 2" SP125BSM(PG76-22)

2" COLDMILLING 2" BP-1(PG64-22)

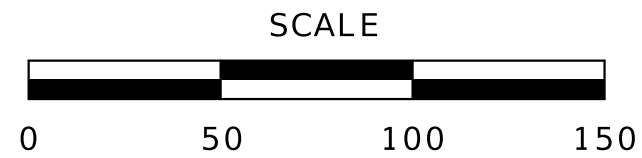

DISCLAIMER
THE PROFESSIONAL WHOSE SIGNATURE AND PERSONAL SEAL APPEAR HEREON ASSUMES RESPONSIBILITY ONLY FOR WHAT APPEARS ON THIS PAGE, AND DISCLAIMS (PURSUANT TO SECTION 327.411 RSMO) SPECIFICATION, ESTIMATES, REPORTS, OR OTHER DOCUMENTS OR INSTRUMENTS NOT SEALED BY THE UNDERSIGNED PROFESSIONAL RELATING TO OR INTENDED TO BE USED FOR ANY PART OR PARTS OF THE PROJECT TO WHICH THIS PAGE REFERS.

STATE OF MISSOURI

STUART ROBINSON McNEIL

NUMBER PE-2006019687

PROFESSIONAL ENGINEER

Stuart McNeil

09/25/2026 7:17:56 AM

STUART ROBINSON McNEIL - CIVIL

MO-PE-2006019687

DATE PREPARED
8/24/2026

ROUTE
1-64

STATE
MO

DISTRICT
SL

SHEET NO.
5

COUNTY
ST. LOUIS

JOB NO.
JSL0138

CONTRACT ID.

PROJECT NO.


BRIDGE NO.

DATE	DESCRIPTION

MISSOURI HIGHWAYS AND TRANSPORTATION COMMISSION

105 WEST CAPITOL
JEFFERSON CITY, MO 65102
1-888-ASK-MODOT (1-888-275-6636)

MoDOT

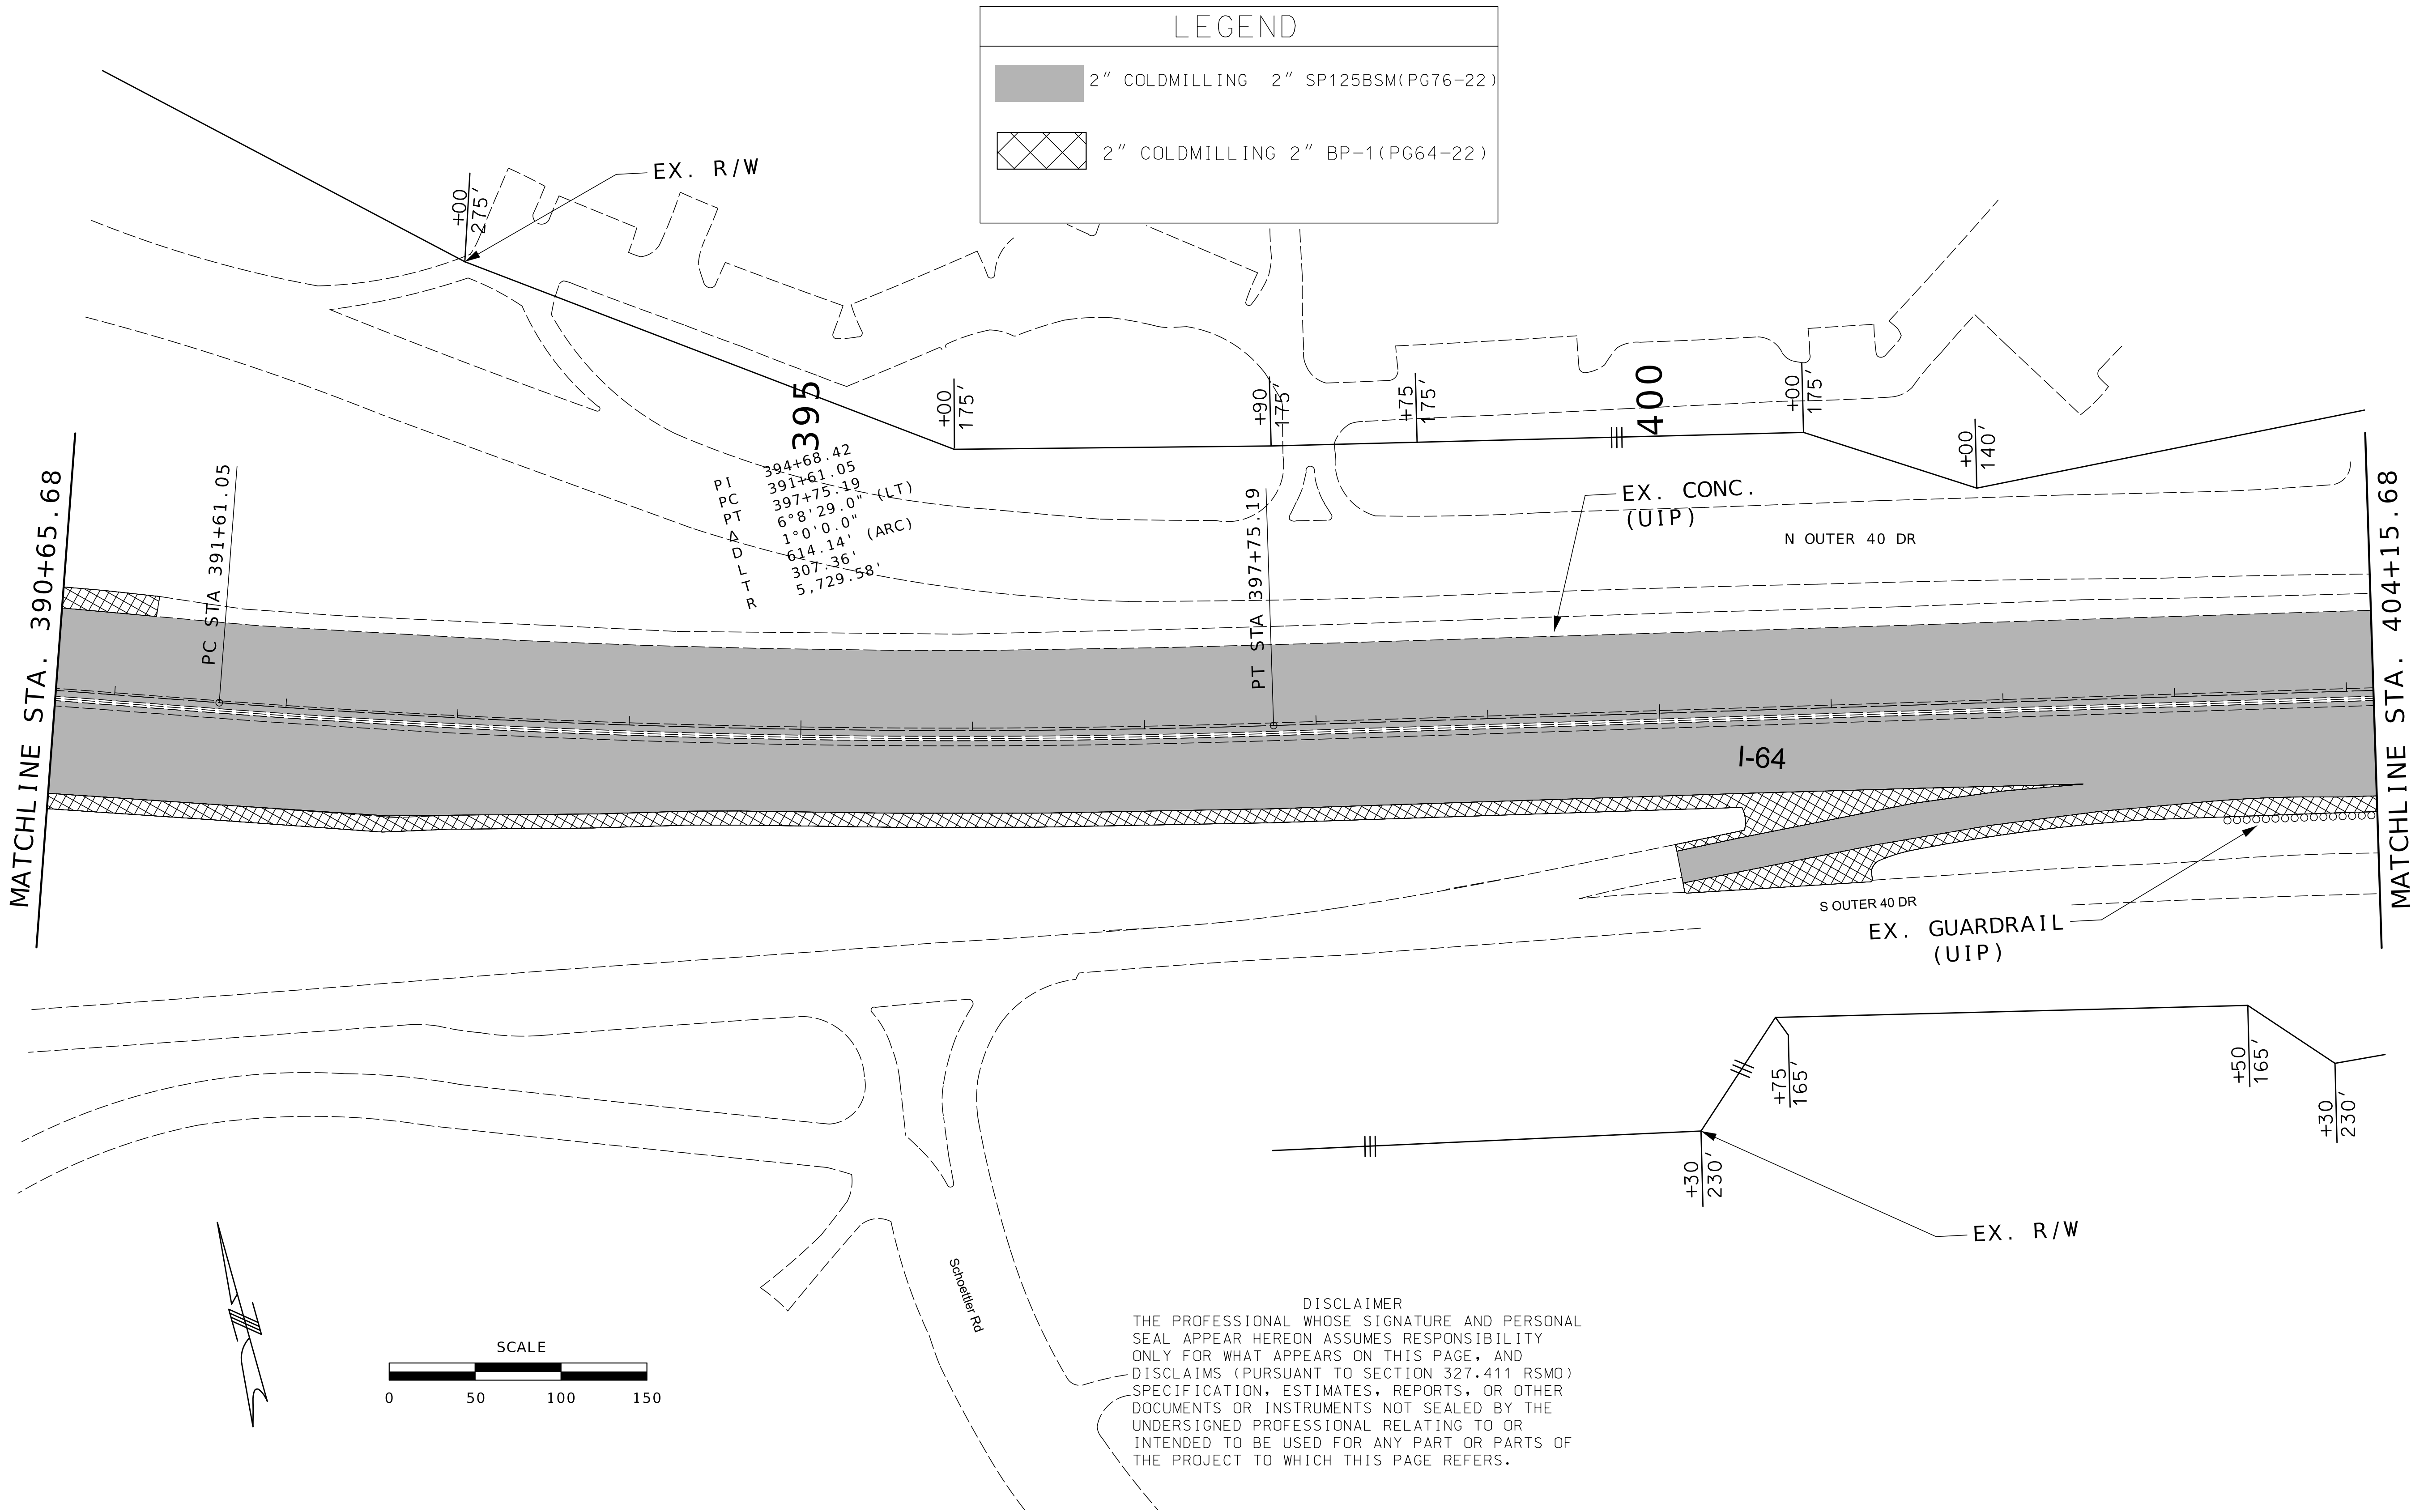

LEGEND

2" COLDMILLING 2" SP125BSM(PG76-22)

2" COLDMILLING 2" BP-1(PG64-22)



DISCLAIMER
THE PROFESSIONAL WHOSE SIGNATURE AND PERSONAL SEAL APPEAR HEREON ASSUMES RESPONSIBILITY ONLY FOR WHAT APPEARS ON THIS PAGE, AND DISCLAIMS (PURSUANT TO SECTION 327.411 RSMO) SPECIFICATION, ESTIMATES, REPORTS, OR OTHER DOCUMENTS OR INSTRUMENTS NOT SEALED BY THE UNDERSIGNED PROFESSIONAL RELATING TO OR INTENDED TO BE USED FOR ANY PART OR PARTS OF THE PROJECT TO WHICH THIS PAGE REFERS.

STATE OF MISSOURI

STUART ROBINSON McNEIL

NUMBER PE-2006019687

PROFESSIONAL ENGINEER

Stuart McNeil

08/28/2026 7:18:09 AM

STUART ROBINSON McNEIL - CIVIL



MO-PE-2006019687

DATE PREPARED 8/24/2026	
ROUTE 1-64	STATE MO
DISTRICT SL	SHEET NO. 6
COUNTY ST. LOUIS	
JOB NO. JSL0138	
CONTRACT ID.	
PROJECT NO.	
BRIDGE NO.	

DATE	DESCRIPTION

MISSOURI HIGHWAYS AND TRANSPORTATION COMMISSION


105 WEST CAPITOL
JEFFERSON CITY, MO 65102
1-888-ASK-MODOT (1-888-275-6636)

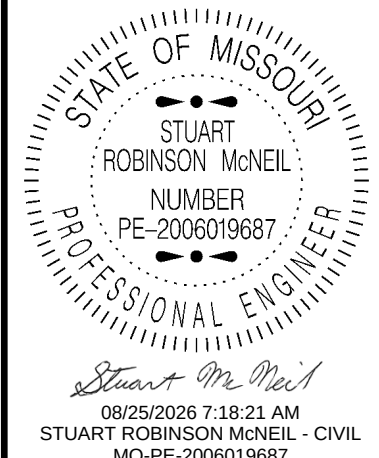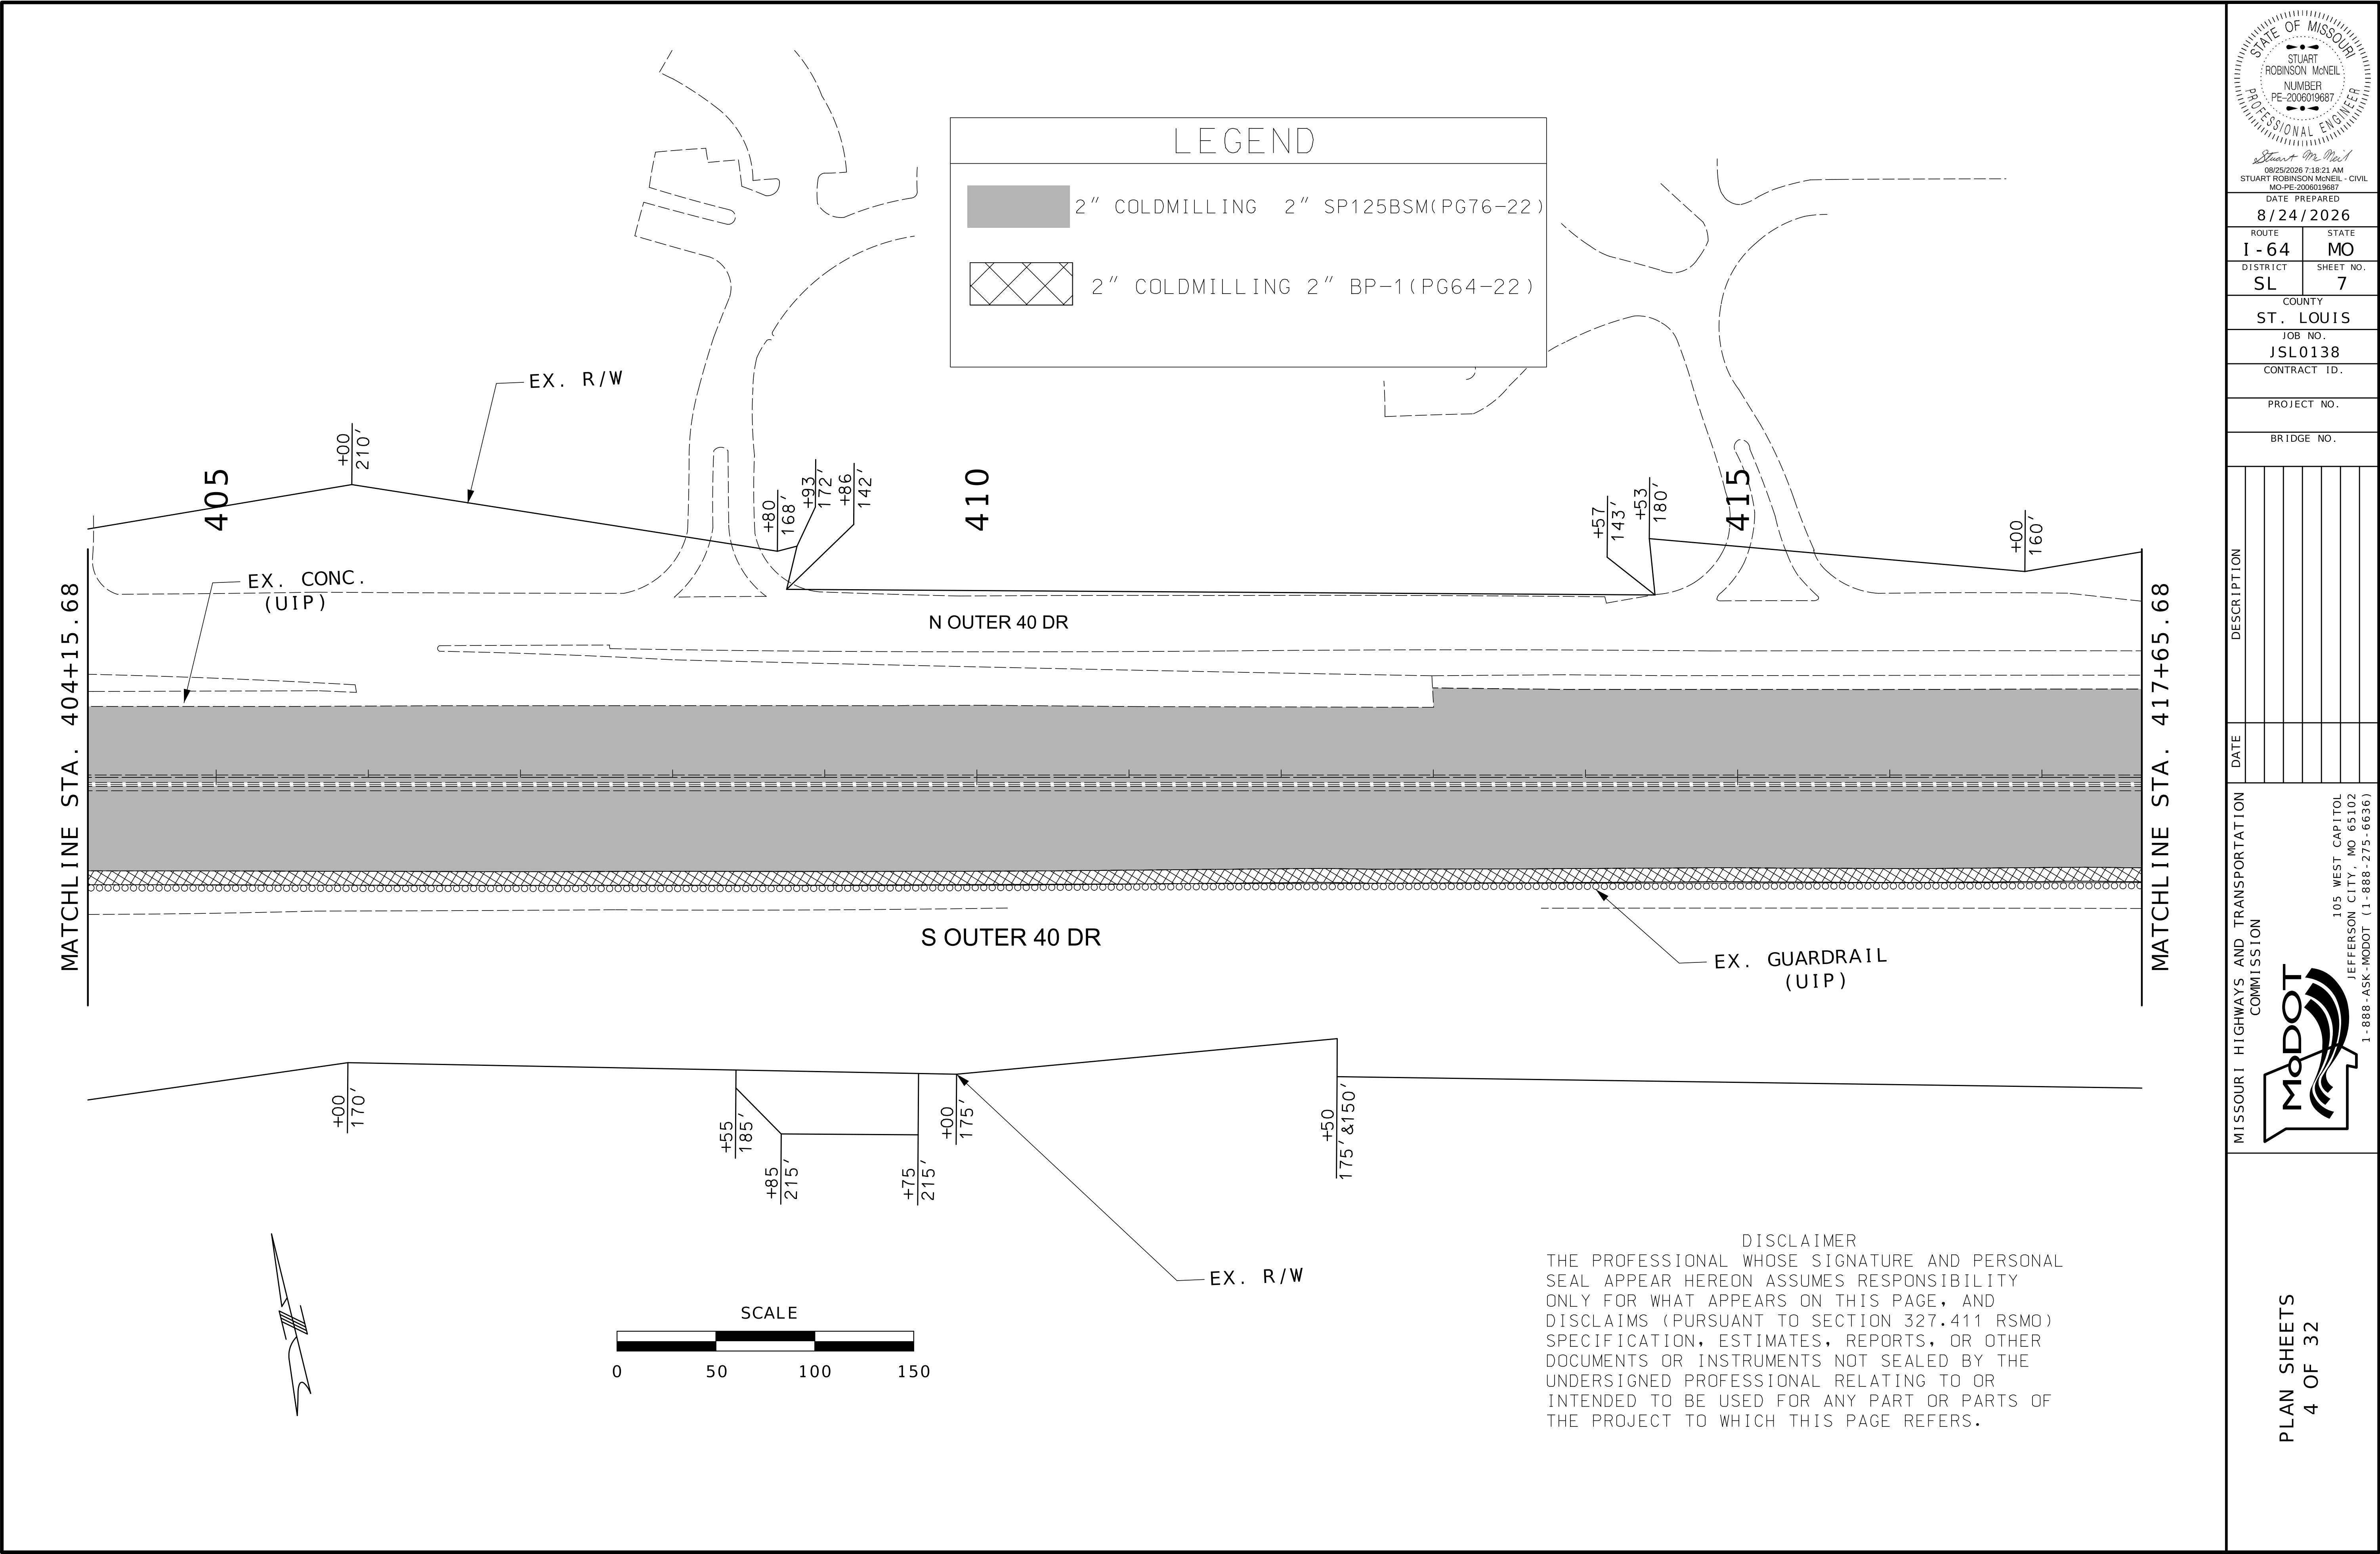

DATE PREPARED 8/24/2026	
ROUTE 1-64	STATE MO
DISTRICT SL	SHEET NO. 7
COUNTY ST. LOUIS	
JOB NO. JSL0138	
CONTRACT ID.	
PROJECT NO.	
BRIDGE NO.	


DATE	DESCRIPTION


MISSOURI HIGHWAYS AND TRANSPORTATION COMMISSION

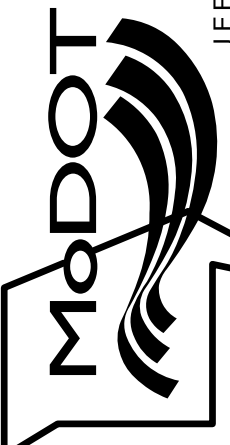


105 WEST CAPITOL
JEFFERSON CITY, MO 65102
1-888-ASK-MODOT (1-888-275-6636)

DISCLAIMER
THE PROFESSIONAL WHOSE SIGNATURE AND PERSONAL SEAL APPEAR HEREON ASSUMES RESPONSIBILITY ONLY FOR WHAT APPEARS ON THIS PAGE, AND DISCLAIMS (PURSUANT TO SECTION 327.411 RSMO) SPECIFICATION, ESTIMATES, REPORTS, OR OTHER DOCUMENTS OR INSTRUMENTS NOT SEALED BY THE UNDERSIGNED PROFESSIONAL RELATING TO OR INTENDED TO BE USED FOR ANY PART OR PARTS OF THE PROJECT TO WHICH THIS PAGE REFERS.

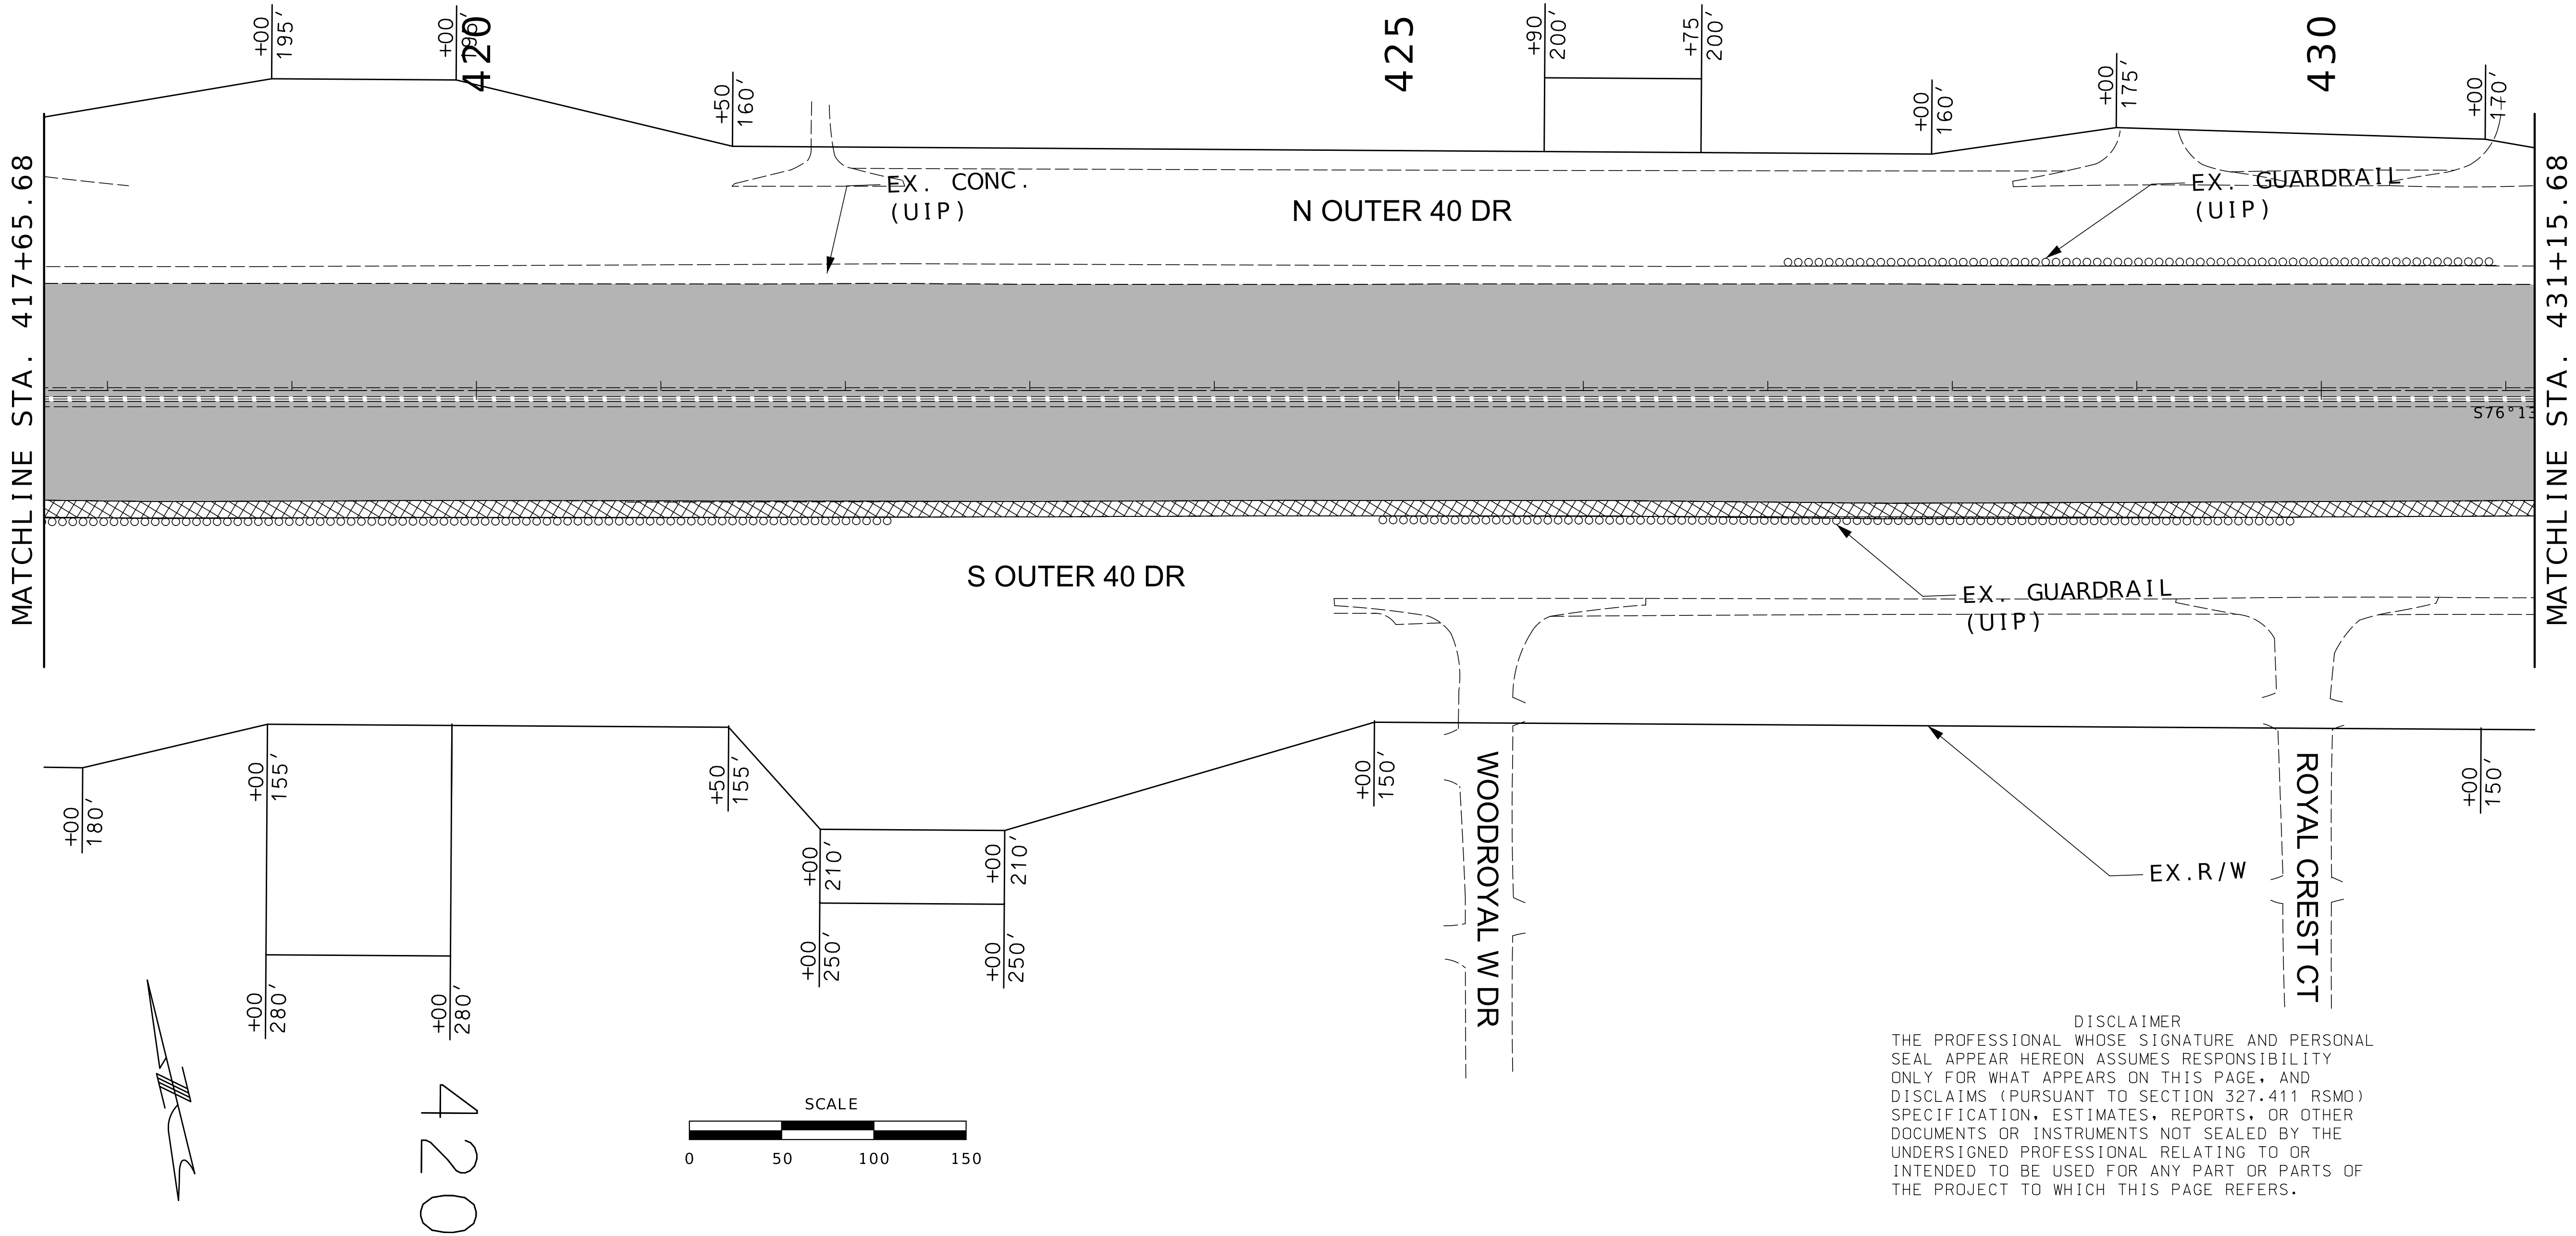

 LEGEND	
	2" COLDMILLING 2" SP125BSM(PG76-22)
	2" COLDMILLING 2" BP-1(PG64-22)


DISCLAIMER
THE PROFESSIONAL WHOSE SIGNATURE AND PERSONAL SEAL APPEAR HEREON ASSUMES RESPONSIBILITY ONLY FOR WHAT APPEARS ON THIS PAGE, AND DISCLAIMS (PURSUANT TO SECTION 327.411 RSMO) SPECIFICATION, ESTIMATES, REPORTS, OR OTHER DOCUMENTS OR INSTRUMENTS NOT SEALED BY THE UNDERSIGNED PROFESSIONAL RELATING TO OR INTENDED TO BE USED FOR ANY PART OR PARTS OF THE PROJECT TO WHICH THIS PAGE REFERS.

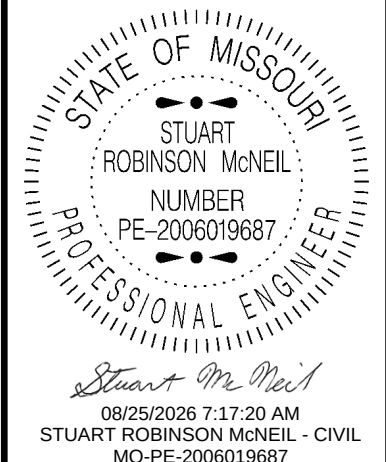


DATE PREPARED 8/24/2026	
ROUTE 1-64	STATE MO
DISTRICT SL	SHEET NO. 8
COUNTY ST. LOUIS	
JOB NO. JSL0138	
CONTRACT ID.	
PROJECT NO.	
BRIDGE NO.	

DATE	DESCRIPTION

MISSOURI HIGHWAYS AND TRANSPORTATION COMMISSION

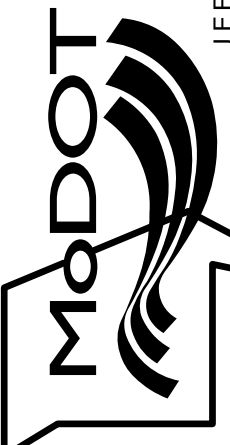



105 WEST CAPITOL
JEFFERSON CITY, MO 65102
1-888-ASK-MODOT (1-888-275-6636)

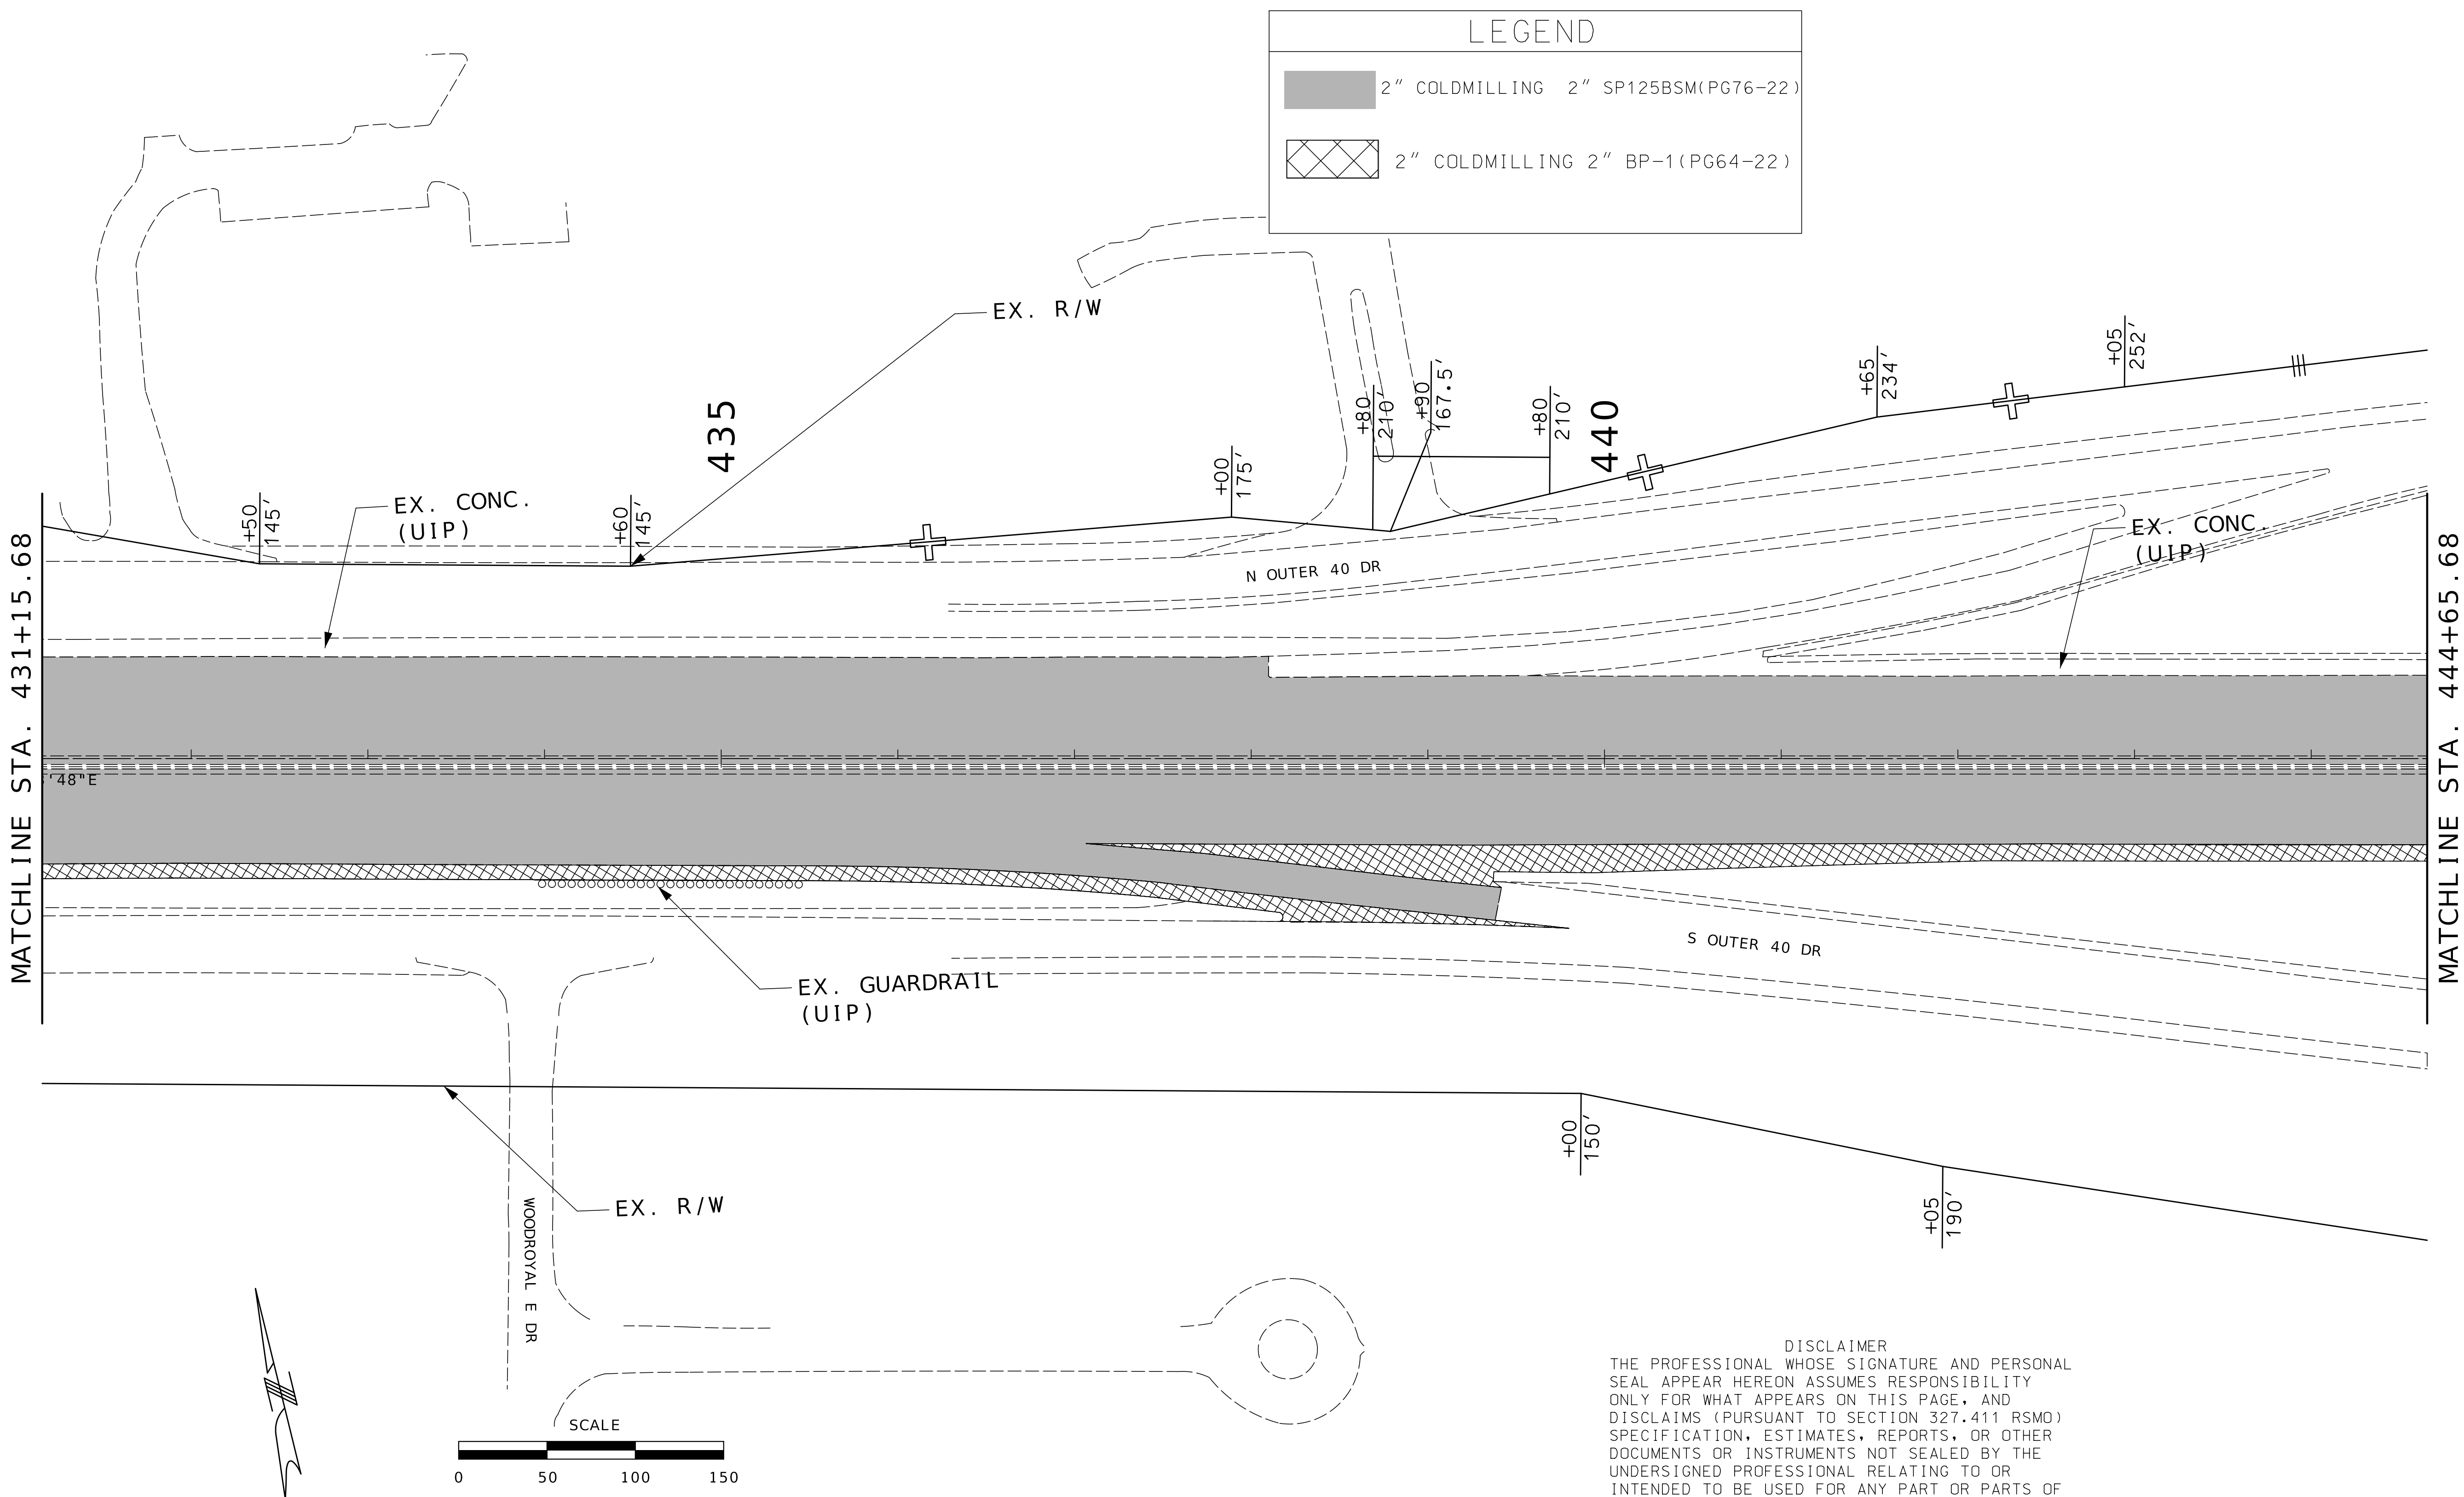

LEGEND

2" COLDMILLING 2" SP125BSM(PG76-22)

2" COLDMILLING 2" BP-1(PG64-22)

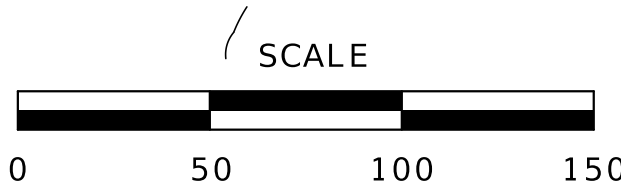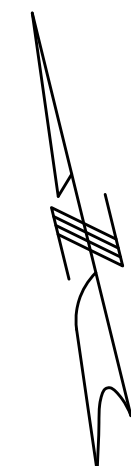

DISCLAIMER
THE PROFESSIONAL WHOSE SIGNATURE AND PERSONAL SEAL APPEAR HEREON ASSUMES RESPONSIBILITY ONLY FOR WHAT APPEARS ON THIS PAGE, AND DISCLAIMS (PURSUANT TO SECTION 327.411 RSMO) SPECIFICATION, ESTIMATES, REPORTS, OR OTHER DOCUMENTS OR INSTRUMENTS NOT SEALED BY THE UNDERSIGNED PROFESSIONAL RELATING TO OR INTENDED TO BE USED FOR ANY PART OR PARTS OF THE PROJECT TO WHICH THIS PAGE REFERS.

STATE OF MISSOURI

STUART ROBINSON McNEIL

NUMBER
PE-2006019687

PROFESSIONAL ENGINEER

Stuart McNeil

08/25/2026 7:25:45 AM

STUART ROBINSON McNEIL - CIVIL

MO-PE-2006019687

DATE PREPARED	
8/24/2026	
ROUTE	STATE
I-64	MO
DISTRICT	SHEET NO.
SL	9
COUNTY	
ST. LOUIS	
JOB NO.	
JSL0138	
CONTRACT ID.	
PROJECT NO.	
BRIDGE NO.	

DESCRIPTION

MISSOURI HIGHWAYS AND TRANSPORTATION COMMISSION

105 WEST CAPITOL
JEFFERSON CITY, MO 65102
1-888-ASK-MODOT (1-888-275-6636)


MoDOT



MATCHLINE STA. 458+15.68

DISCLAIMER
THE PROFESSIONAL WHOSE SIGNATURE AND PERSONAL
SEAL APPEAR HEREON ASSUMES RESPONSIBILITY
ONLY FOR WHAT APPEARS ON THIS PAGE, AND
DISCLAIMS (PURSUANT TO SECTION 327.411 RSMO)
SPECIFICATION, ESTIMATES, REPORTS, OR OTHER
DOCUMENTS OR INSTRUMENTS NOT SEALED BY THE
UNDERSIGNED PROFESSIONAL RELATING TO OR
INTENDED TO BE USED FOR ANY PART OR PARTS OF
THE PROJECT TO WHICH THIS PAGE REFERS.

<i>Stuart McNeil</i> 08/25/2026 7:25:56 AM STUART ROBINSON MCNEIL - CIVIL MO-PE-2006019687 DATE : PREPARED							
8/24/2026							
ROUTE I - 64				STATE MO			
DISTRICT SL				SHEET NO. 10			
COUNTY ST. LOUIS							
JOB NO. JSL0138							
CONTRACT ID.							
PROJECT NO.							
BRIDGE NO.							
DATE	DESCRIPTION						
MISSOURI HIGHWAYS AND TRANSPORTATION COMMISSION							
105 WEST CAPITOL JEFFERSON CITY, MO 65102 1-888-ASK-MODOT (1-888-275-6636)							
PLAN SHEETS 7 OF 32							

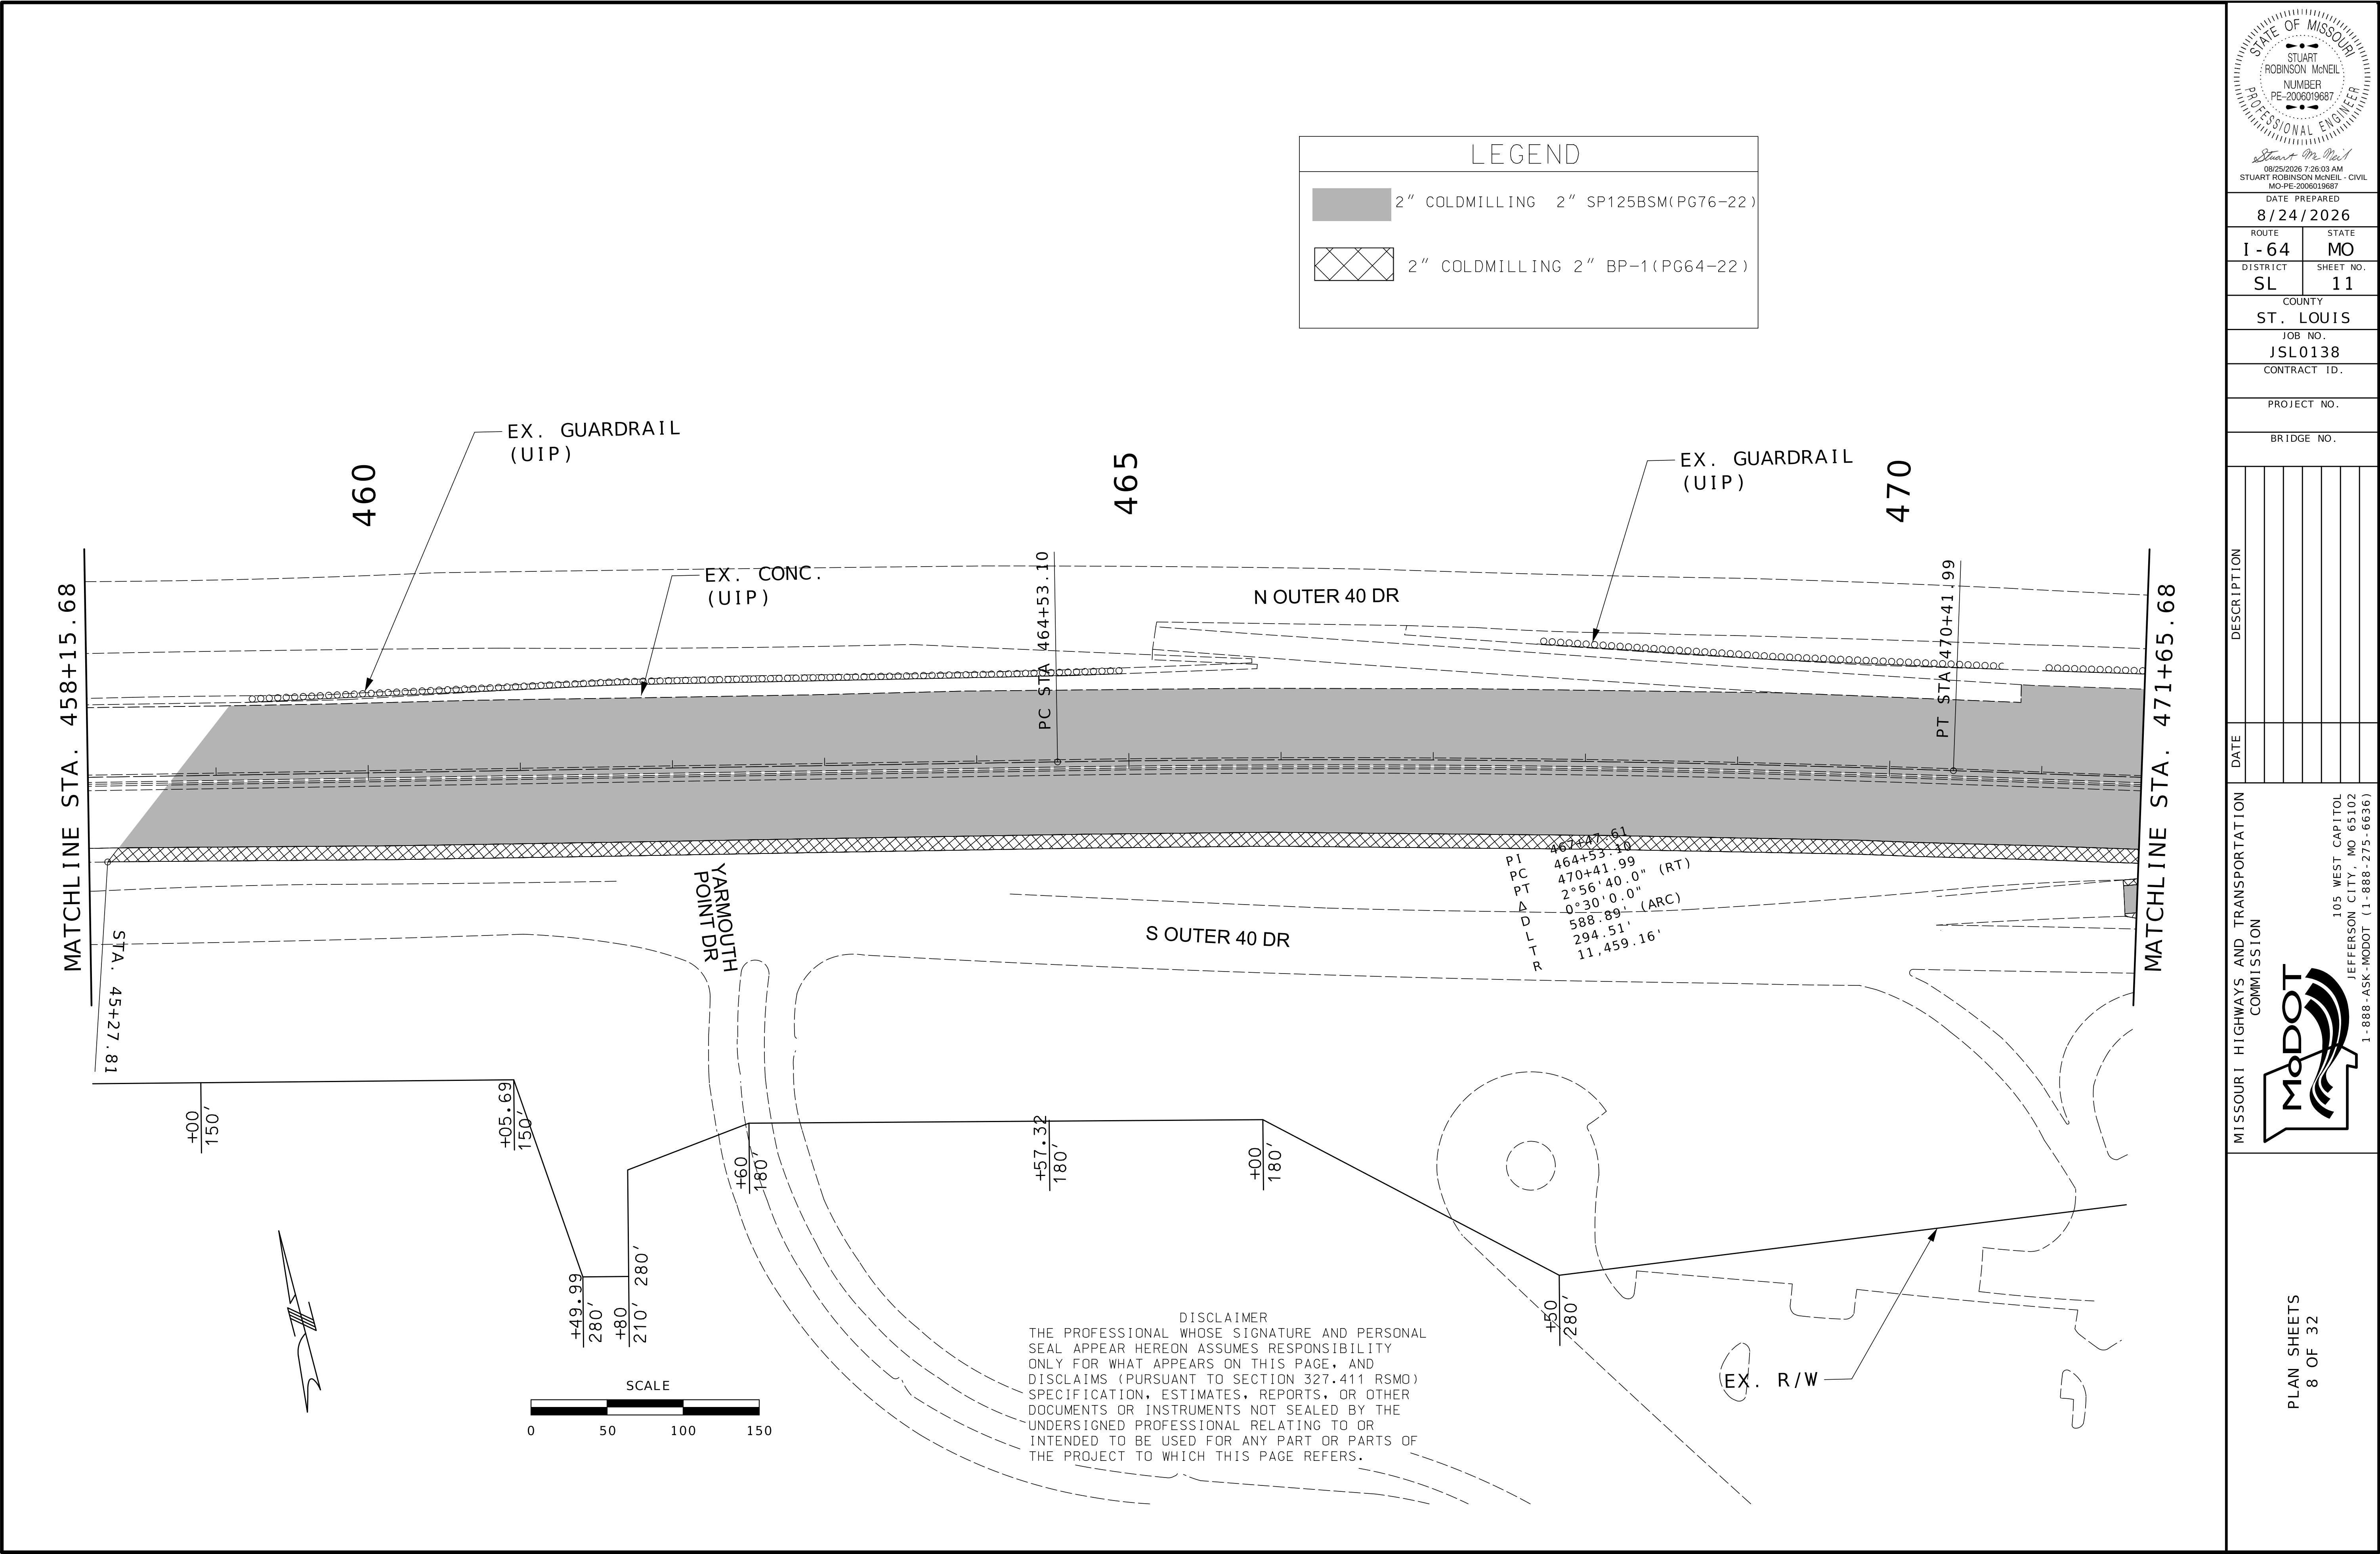

MATCHLINE STA. 471+65.68

MATCHLINE STA. 485+15.68

LEGEND

2" COLDMILLING 2" SP125BSM(PG76-22)

2" COLDMILLING 2" BP-1(PG64-22)

475

480

485

CONWAY MEADOWS DR

E CONWAY MEADOWS CT

EX. CONC.
(UIP)

EX. GUARDRAIL
(UIP)


N OUTER 40 DR

S OUTER 40 DR

EX. R/W

+00
200'

DISCLAIMER
THE PROFESSIONAL WHOSE SIGNATURE AND PERSONAL
SEAL APPEAR HEREON ASSUMES RESPONSIBILITY
ONLY FOR WHAT APPEARS ON THIS PAGE, AND
DISCLAIMS (PURSUANT TO SECTION 327.411 RSMO)
SPECIFICATION, ESTIMATES, REPORTS, OR OTHER
DOCUMENTS OR INSTRUMENTS NOT SEALED BY THE
UNDERSIGNED PROFESSIONAL RELATING TO OR
INTENDED TO BE USED FOR ANY PART OR PARTS OF
THE PROJECT TO WHICH THIS PAGE REFERS.

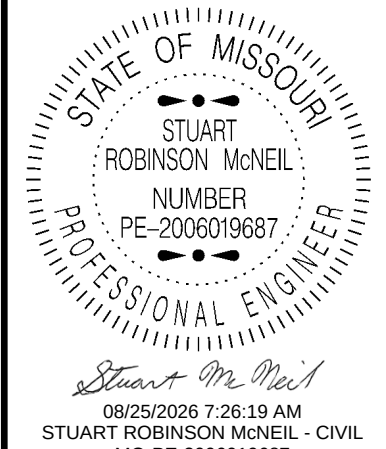


DATE PREPARED	
8/24/2026	
ROUTE	STATE
1-64	MO
DISTRICT	SHEET NO.
SL	12
COUNTY	
ST. LOUIS	
JOB NO.	
JSL0138	
CONTRACT ID.	
PROJECT NO.	
BRIDGE NO.	

DATE	DESCRIPTION

MISSOURI HIGHWAYS AND TRANSPORTATION
COMMISSION

105 WEST CAPITOL
JEFFERSON CITY, MO 65102
1-888-ASK-MODOT (1-888-275-6636)

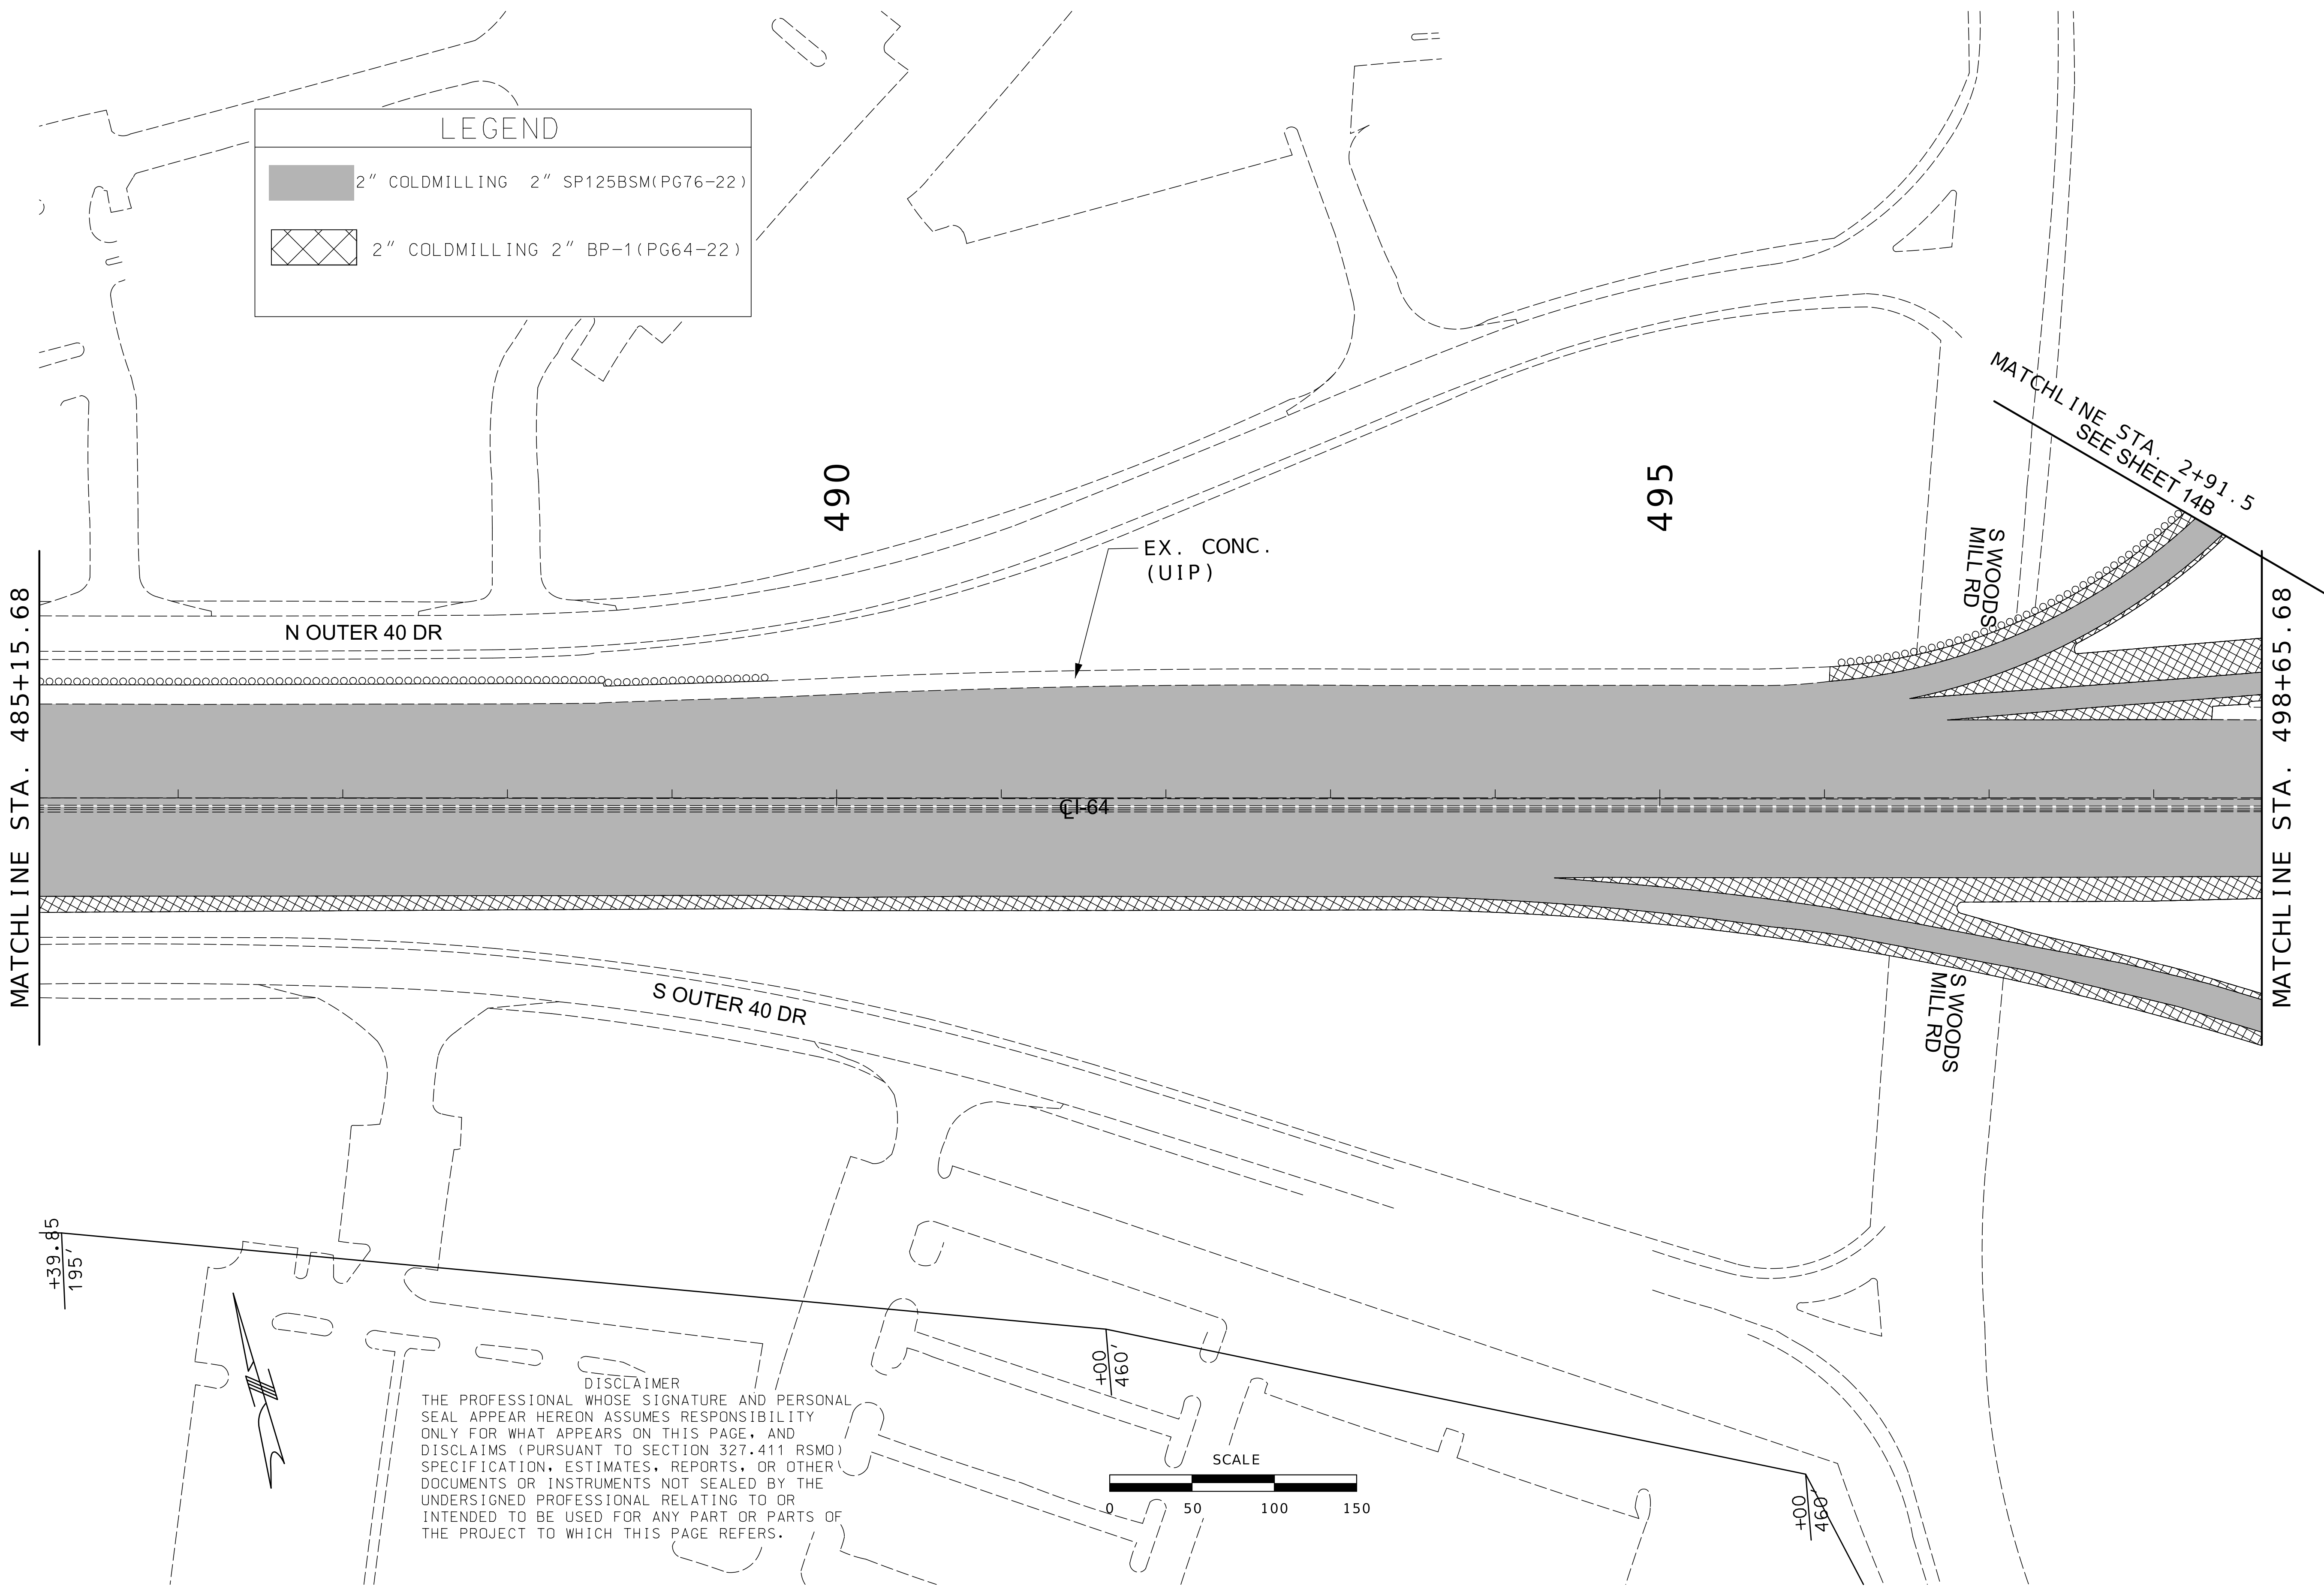


LEGEND

2" COLDMILLING 2" SP125BSM(PG76-22)

2" COLDMILLING 2" BP-1(PG64-22)

DISCLAIMER
THE PROFESSIONAL WHOSE SIGNATURE AND PERSONAL SEAL APPEAR HEREON ASSUMES RESPONSIBILITY ONLY FOR WHAT APPEARS ON THIS PAGE, AND DISCLAIMS (PURSUANT TO SECTION 327.411 RSMO) SPECIFICATION, ESTIMATES, REPORTS, OR OTHER DOCUMENTS OR INSTRUMENTS NOT SEALED BY THE UNDERSIGNED PROFESSIONAL RELATING TO OR INTENDED TO BE USED FOR ANY PART OR PARTS OF THE PROJECT TO WHICH THIS PAGE REFERS.

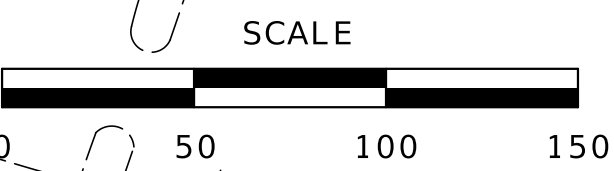

STATE OF MISSOURI

STUART ROBINSON MCNEIL

NUMBER PE-2006019687

PROFESSIONAL ENGINEER

Stuart McNeil

08/25/2026 7:26:26 AM

STUART ROBINSON MCNEIL - CIVIL

MO-PE-2006019687

DATE PREPARED
8/24/2026

ROUTE
1-64

STATE
MO

DISTRICT
SL

SHEET NO.
13

COUNTY
ST. LOUIS

JOB NO.
JSL0138

CONTRACT ID.

PROJECT NO.

BRIDGE NO.


DATE	DESCRIPTION

MISSOURI HIGHWAYS AND TRANSPORTATION COMMISSION

MoDOT

105 WEST CAPITOL
JEFFERSON CITY, MO 65102
1-888-ASK-MODOT (1-888-275-6636)

PLAN SHEETS
10 OF 32

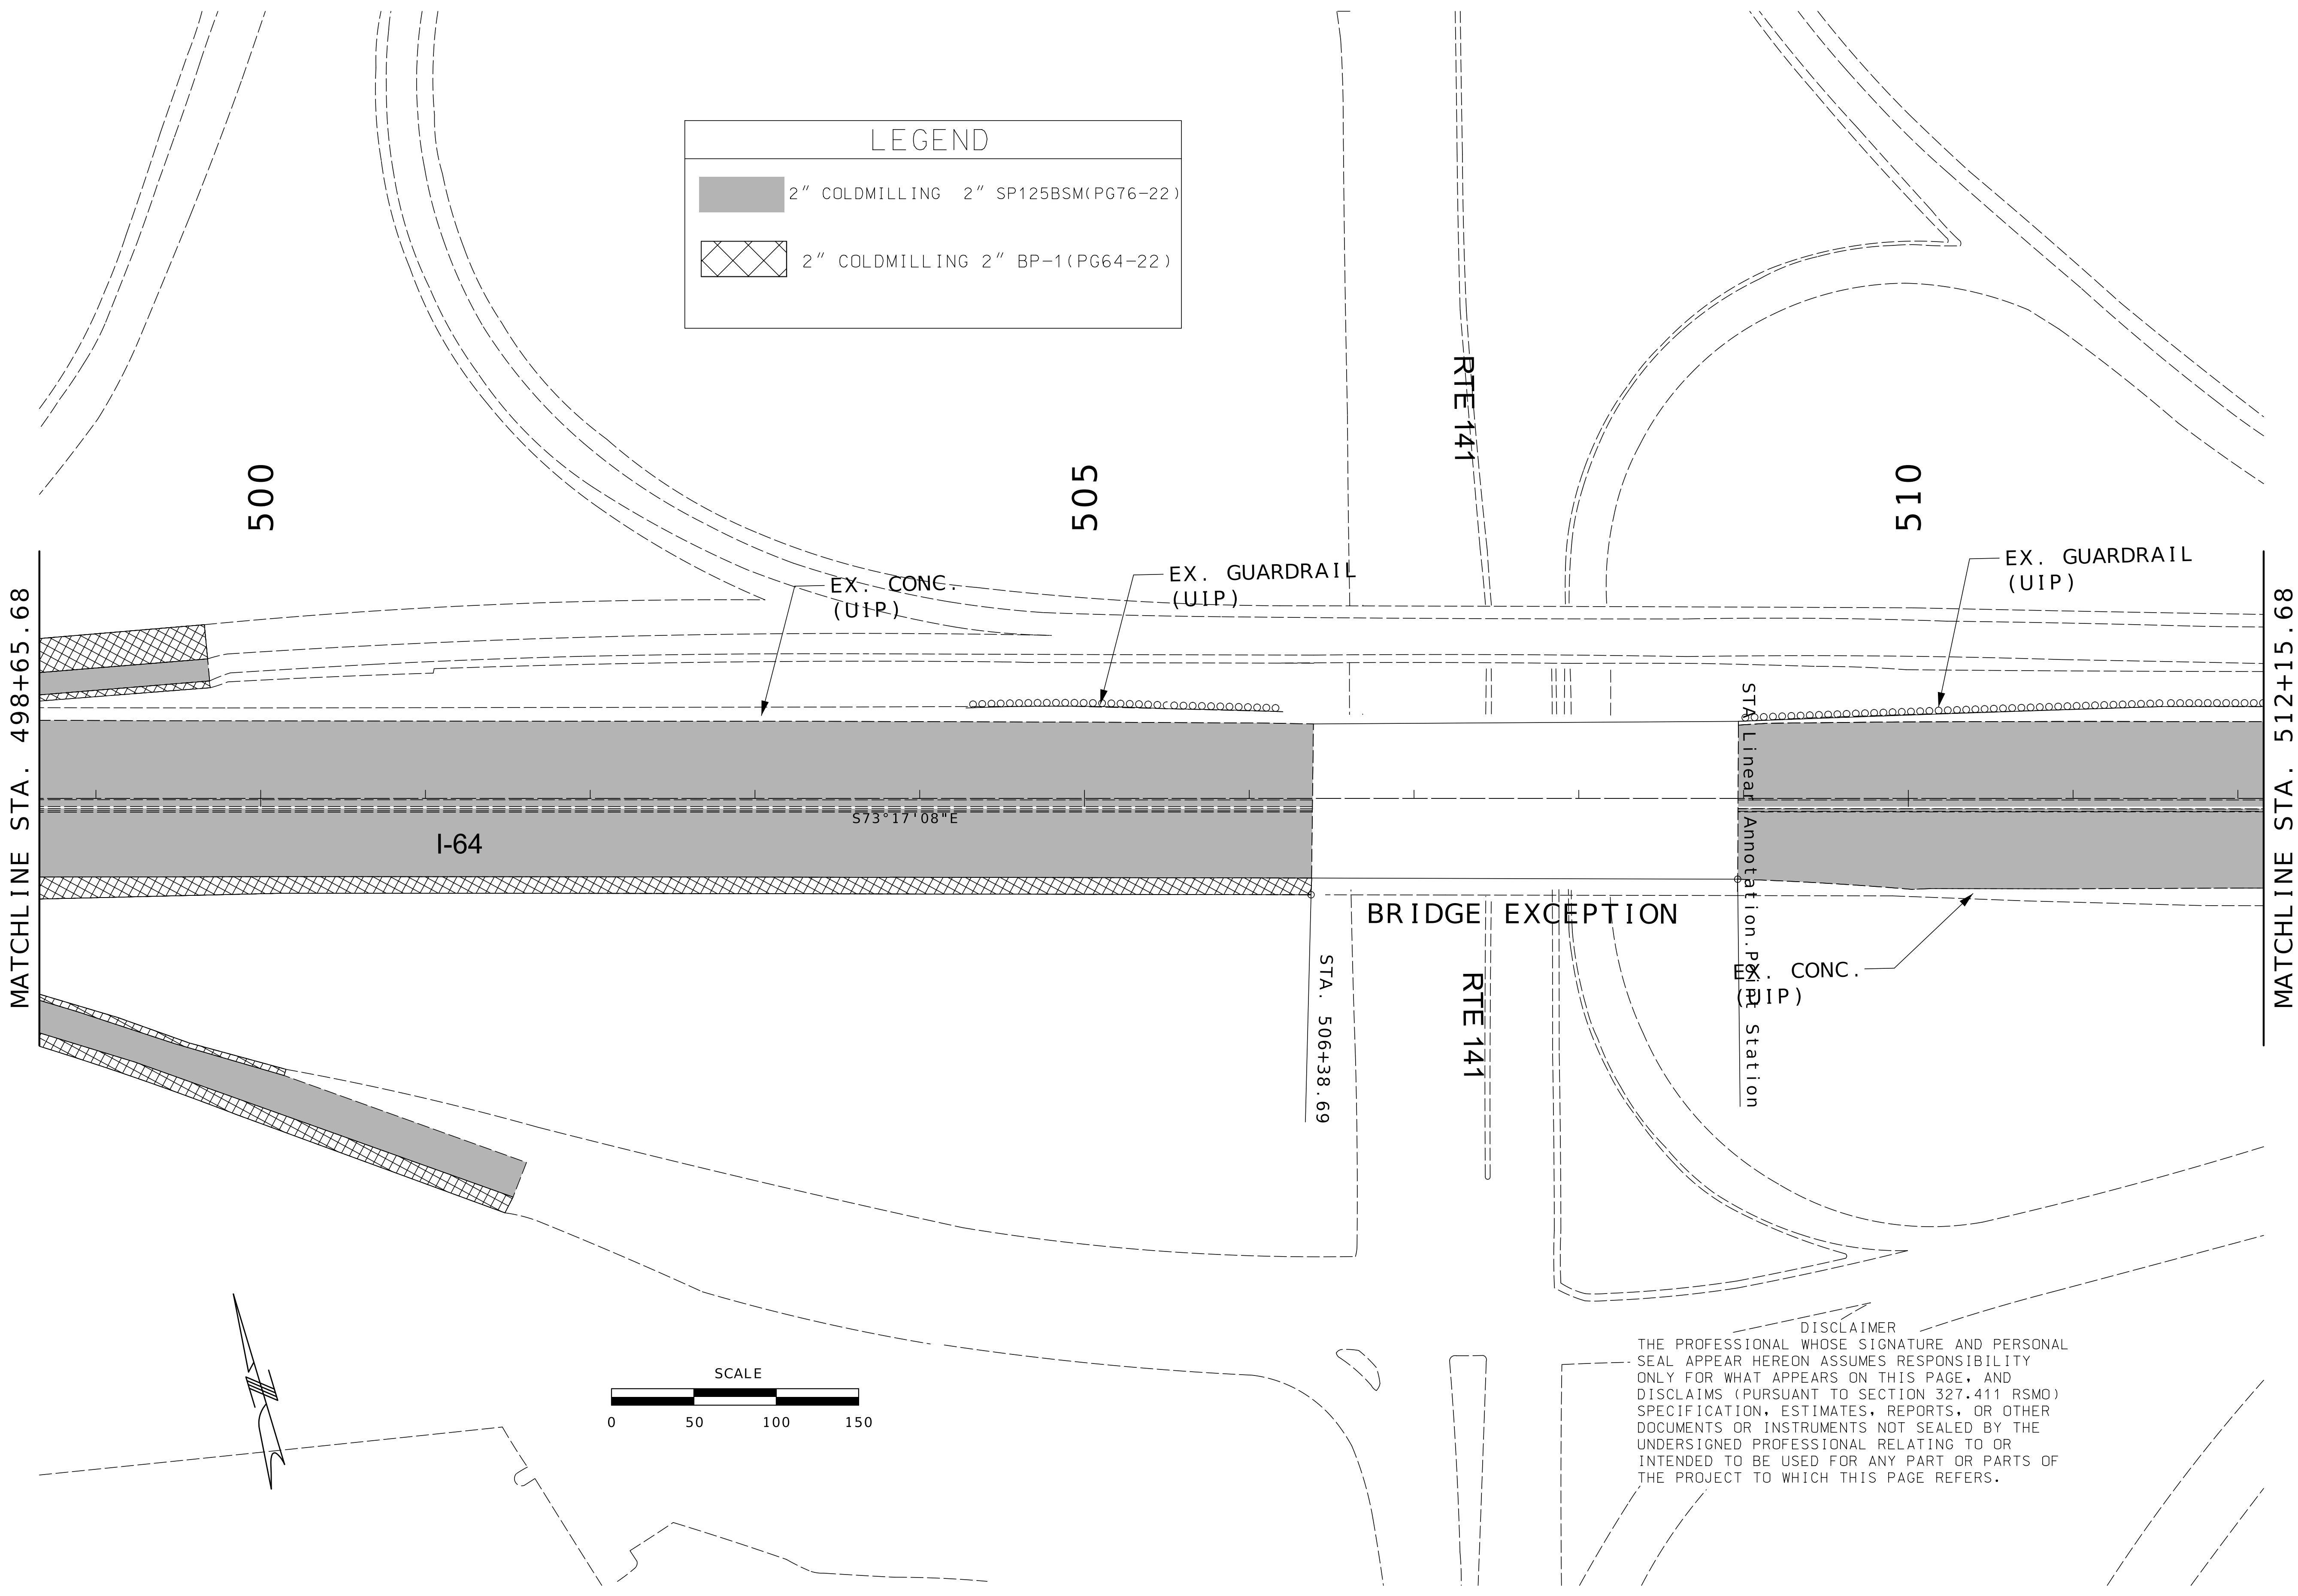

LEGEND

2" COLDMILLING 2" SP125BSM(PG76-22)

2" COLDMILLING 2" BP-1(PG64-22)

DISCLAIMER
THE PROFESSIONAL WHOSE SIGNATURE AND PERSONAL SEAL APPEAR HEREON ASSUMES RESPONSIBILITY ONLY FOR WHAT APPEARS ON THIS PAGE, AND DISCLAIMS (PURSUANT TO SECTION 327.411 RSMO) SPECIFICATION, ESTIMATES, REPORTS, OR OTHER DOCUMENTS OR INSTRUMENTS NOT SEALED BY THE UNDERSIGNED PROFESSIONAL RELATING TO OR INTENDED TO BE USED FOR ANY PART OR PARTS OF THE PROJECT TO WHICH THIS PAGE REFERS.

STATE OF MISSOURI

STUART ROBINSON McNEIL

NUMBER
PE-2006019687

PROFESSIONAL ENGINEER

Stuart McNeil
08/25/2026 7:26:35 AM
STUART ROBINSON McNEIL - CIVIL
MO-PE-2006019687

DATE PREPARED
8/24/2026

ROUTE
1-64

DISTRICT
SL

STATE
MO

SHEET NO.
14

COUNTY
ST. LOUIS

JOB NO.
JSL0138

CONTRACT ID.

PROJECT NO.



BRIDGE NO.

DATE	DESCRIPTION

MISSOURI HIGHWAYS AND TRANSPORTATION COMMISSION

MoDOT

105 WEST CAPITOL
JEFFERSON CITY, MO 65102
1-888-ASK-MODOT (1-888-275-6636)

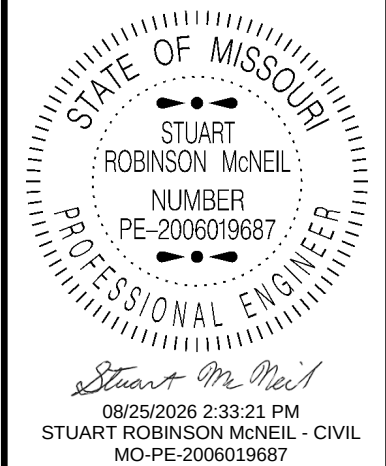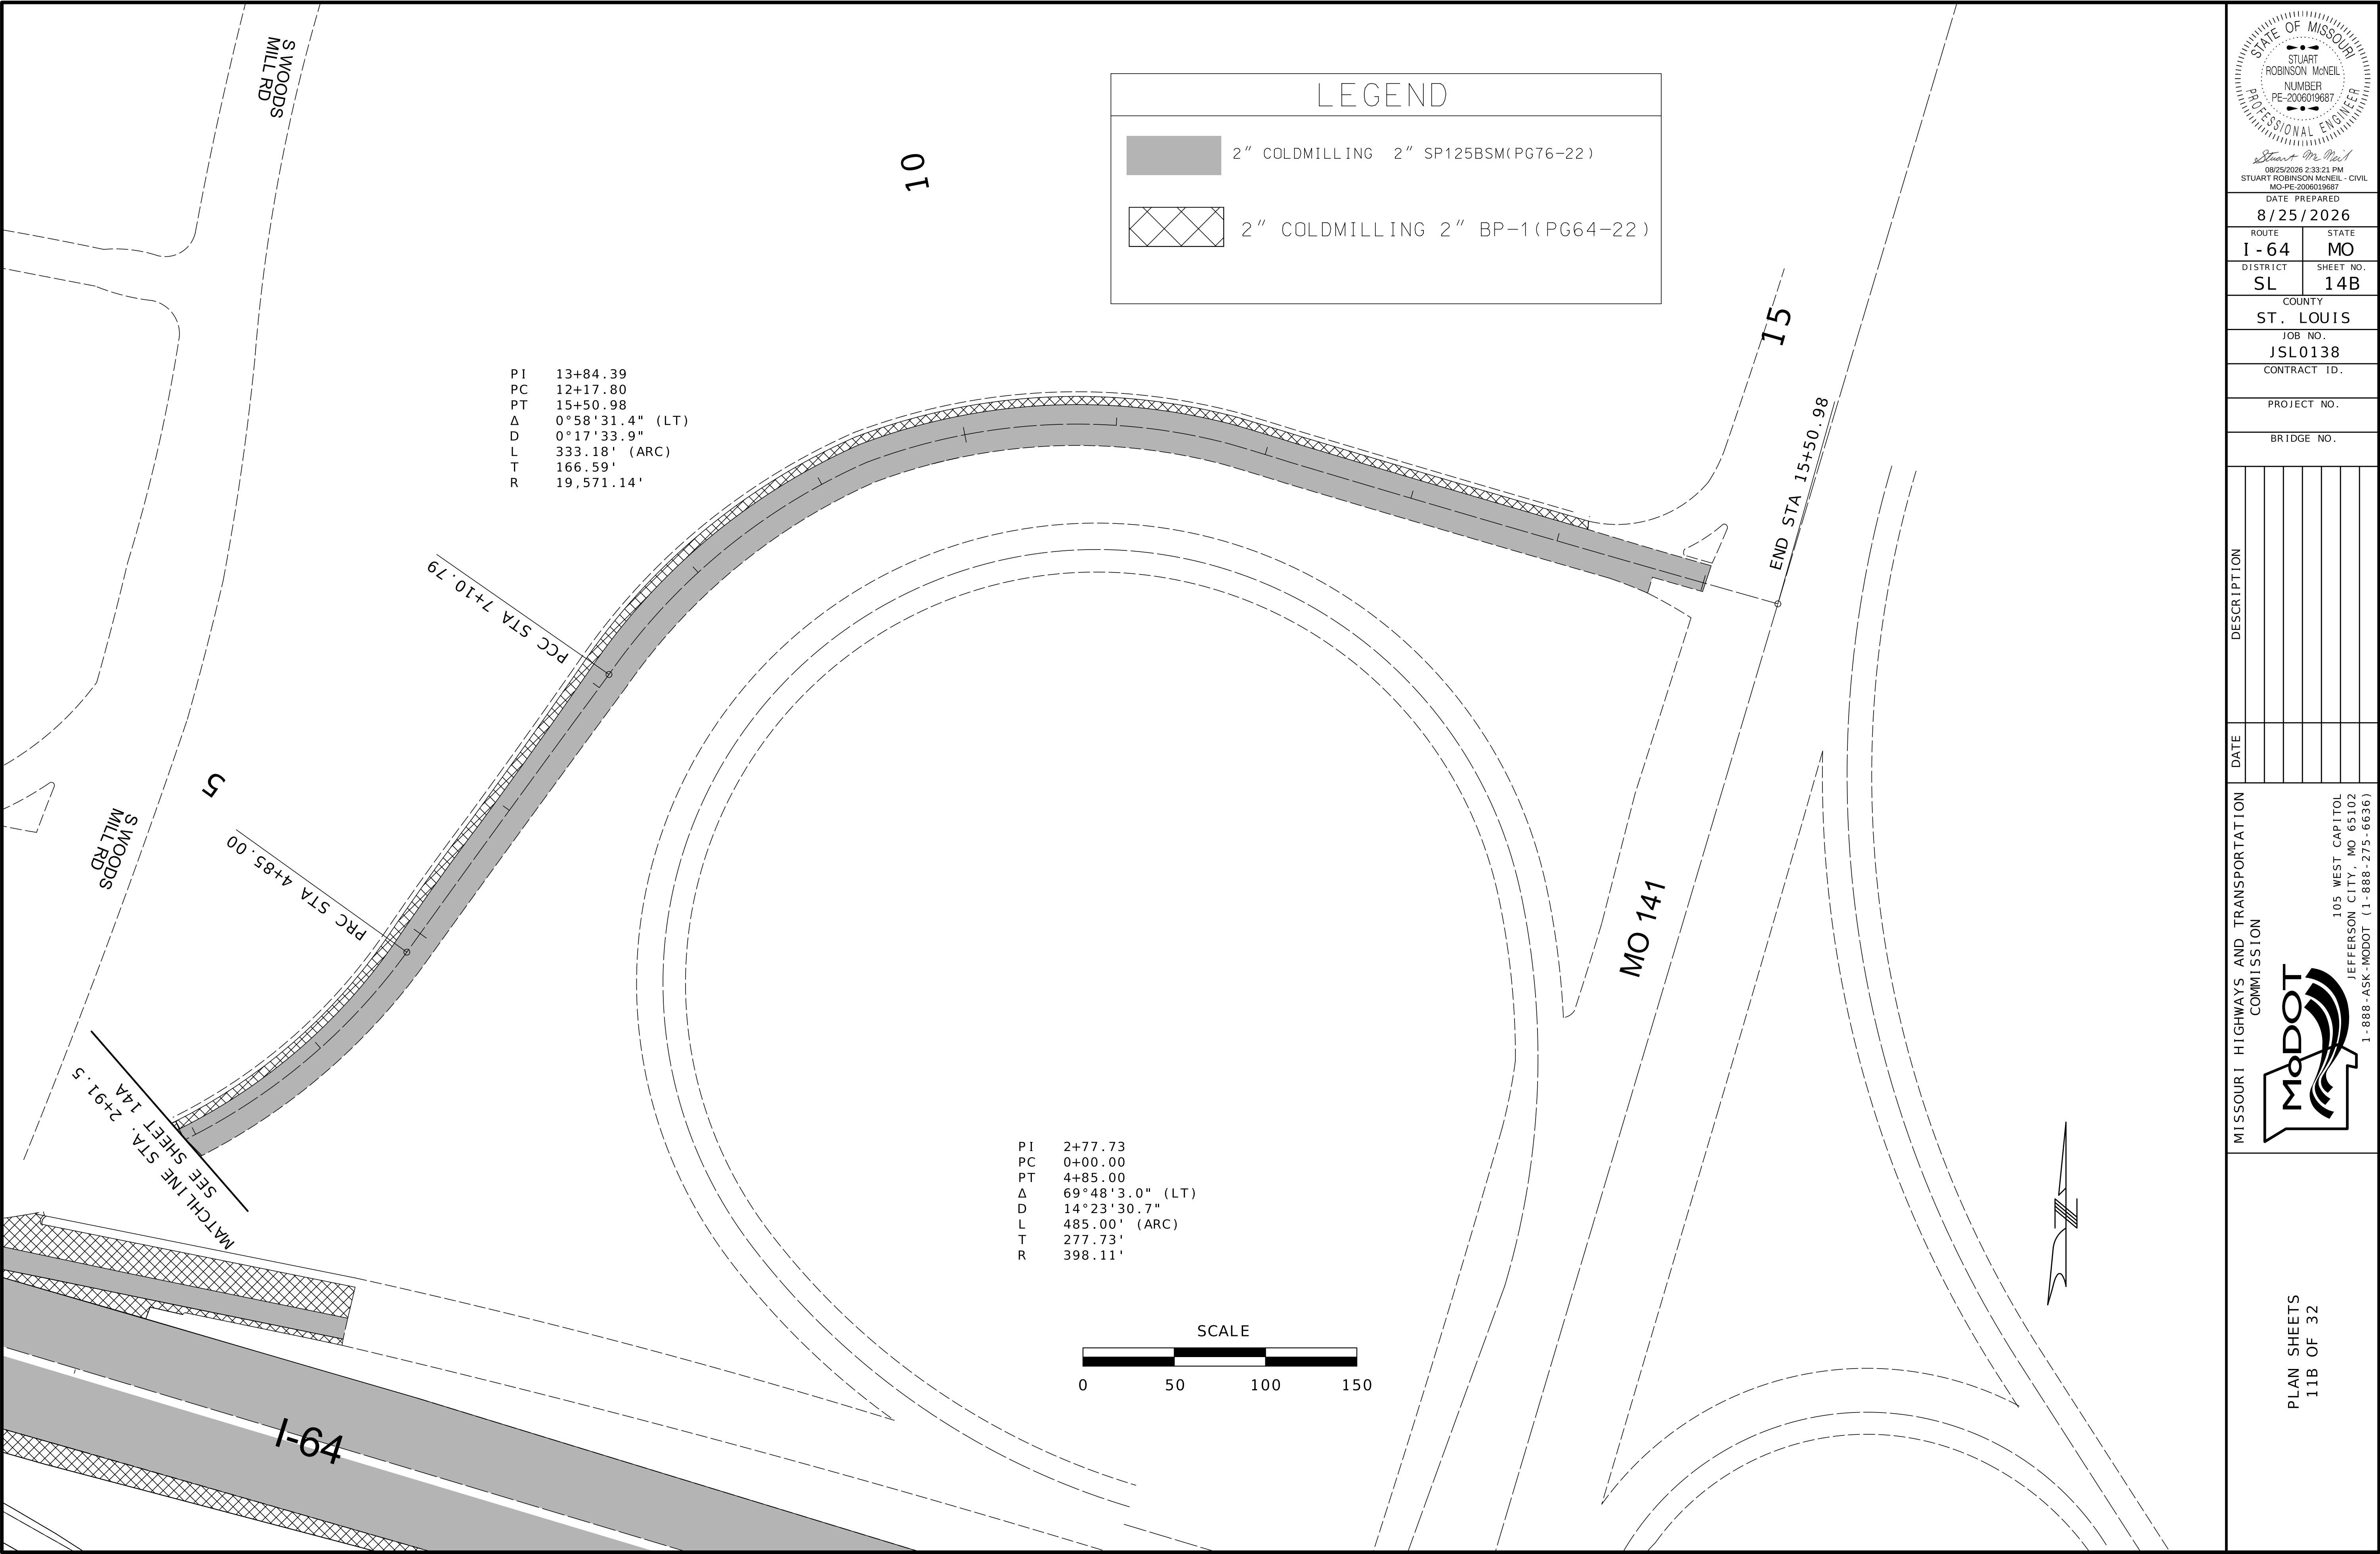

DATE PREPARED 8/25/2026	
ROUTE 1-64	STATE MO
DISTRICT SL	SHEET NO. 14B
COUNTY ST. LOUIS	
JOB NO. JSL0138	
CONTRACT ID.	

PROJECT NO.
BRIDGE NO.


DATE	DESCRIPTION

MISSOURI HIGHWAYS AND TRANSPORTATION COMMISSION

MoDOT

105 WEST CAPITOL
JEFFERSON CITY, MO 65102
1-888-ASK-MODOT (1-888-275-6636)

MATCHLINE STA. 512+15.68

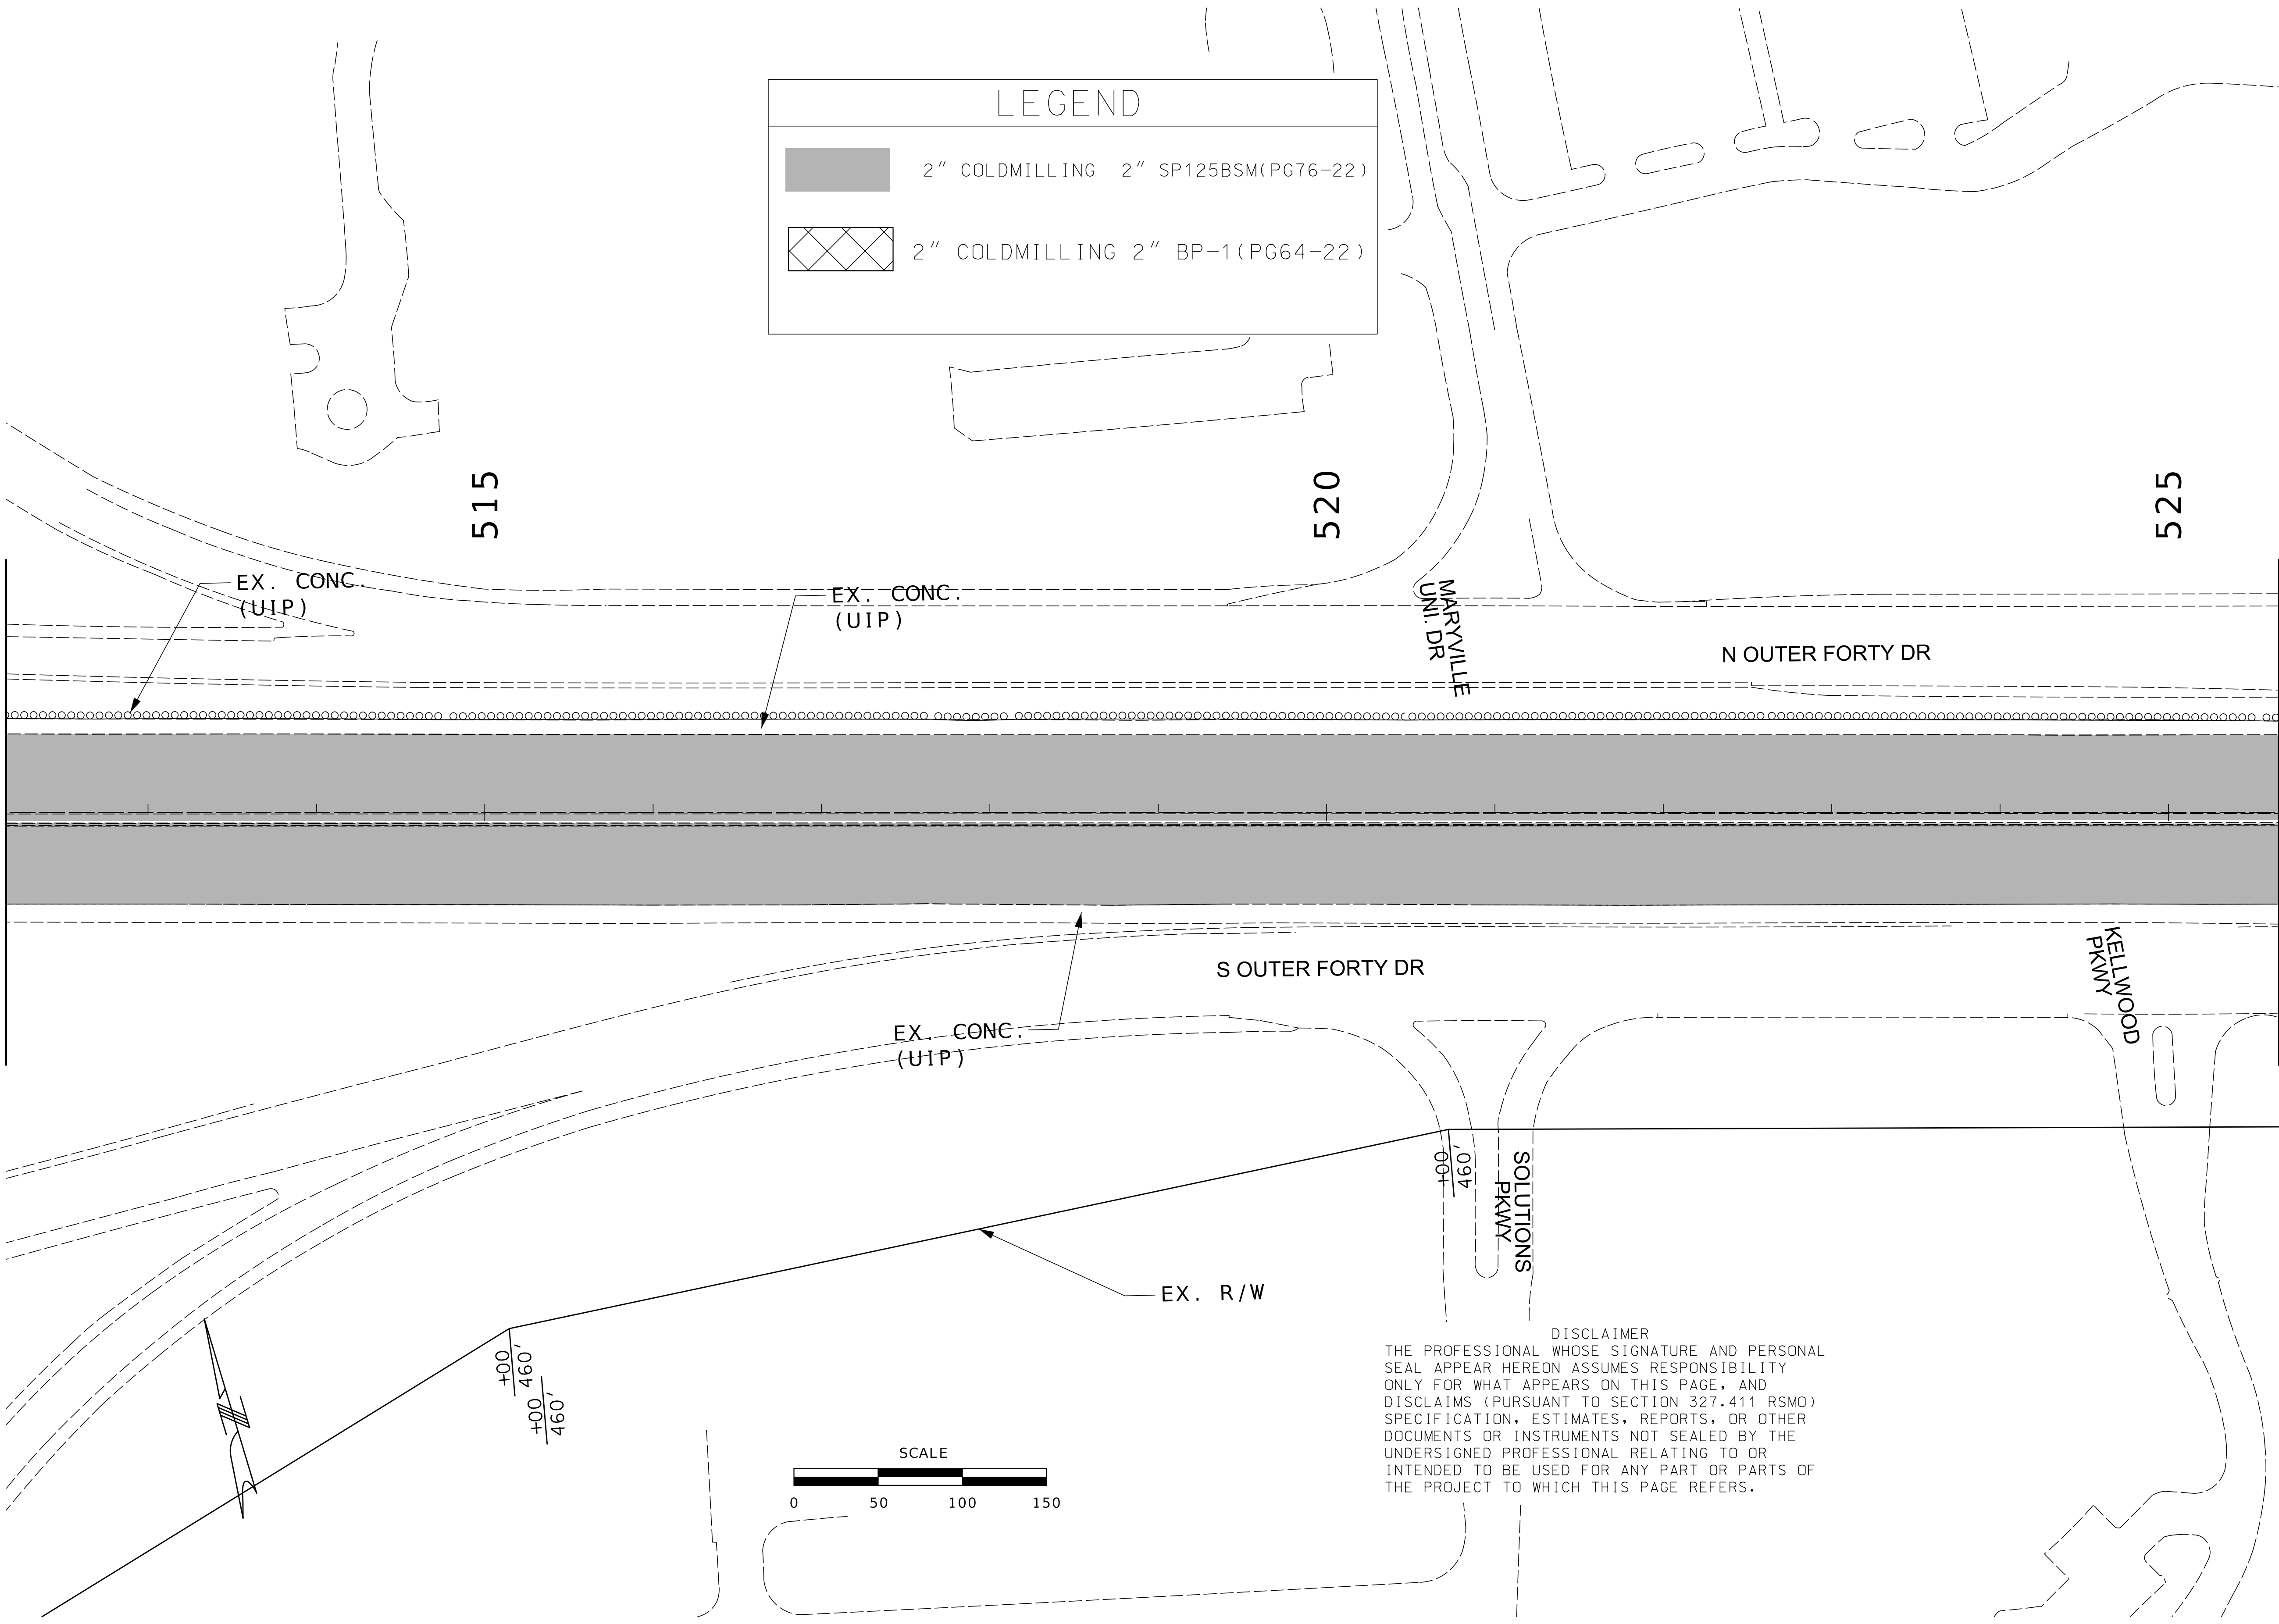


LEGEND

2" COLDMILLING 2" SP125BSM(PG76-22)

2" COLDMILLING 2" BP-1(PG64-22)



DISCLAIMER
THE PROFESSIONAL WHOSE SIGNATURE AND PERSONAL SEAL APPEAR HEREON ASSUMES RESPONSIBILITY ONLY FOR WHAT APPEARS ON THIS PAGE, AND DISCLAIMS (PURSUANT TO SECTION 327.411 RSMO) SPECIFICATION, ESTIMATES, REPORTS, OR OTHER DOCUMENTS OR INSTRUMENTS NOT SEALED BY THE UNDERSIGNED PROFESSIONAL RELATING TO OR INTENDED TO BE USED FOR ANY PART OR PARTS OF THE PROJECT TO WHICH THIS PAGE REFERS.

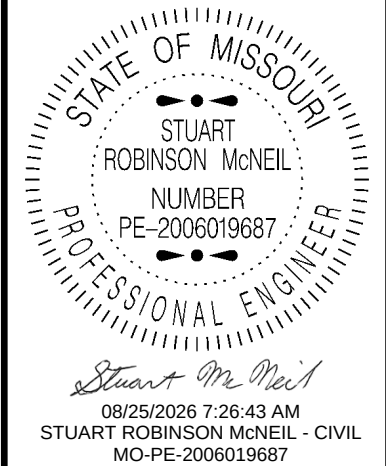


DATE PREPARED 8/24/2026	
ROUTE 1-64	STATE MO
DISTRICT SL	SHEET NO. 15
COUNTY ST. LOUIS	
JOB NO. JSL0138	
CONTRACT ID.	
PROJECT NO.	
BRIDGE NO.	

DESCRIPTION	DATE

MISSOURI HIGHWAYS AND TRANSPORTATION COMMISSION


105 WEST CAPITOL
JEFFERSON CITY, MO 65102
1-888-ASK-MODOT (1-888-275-6636)

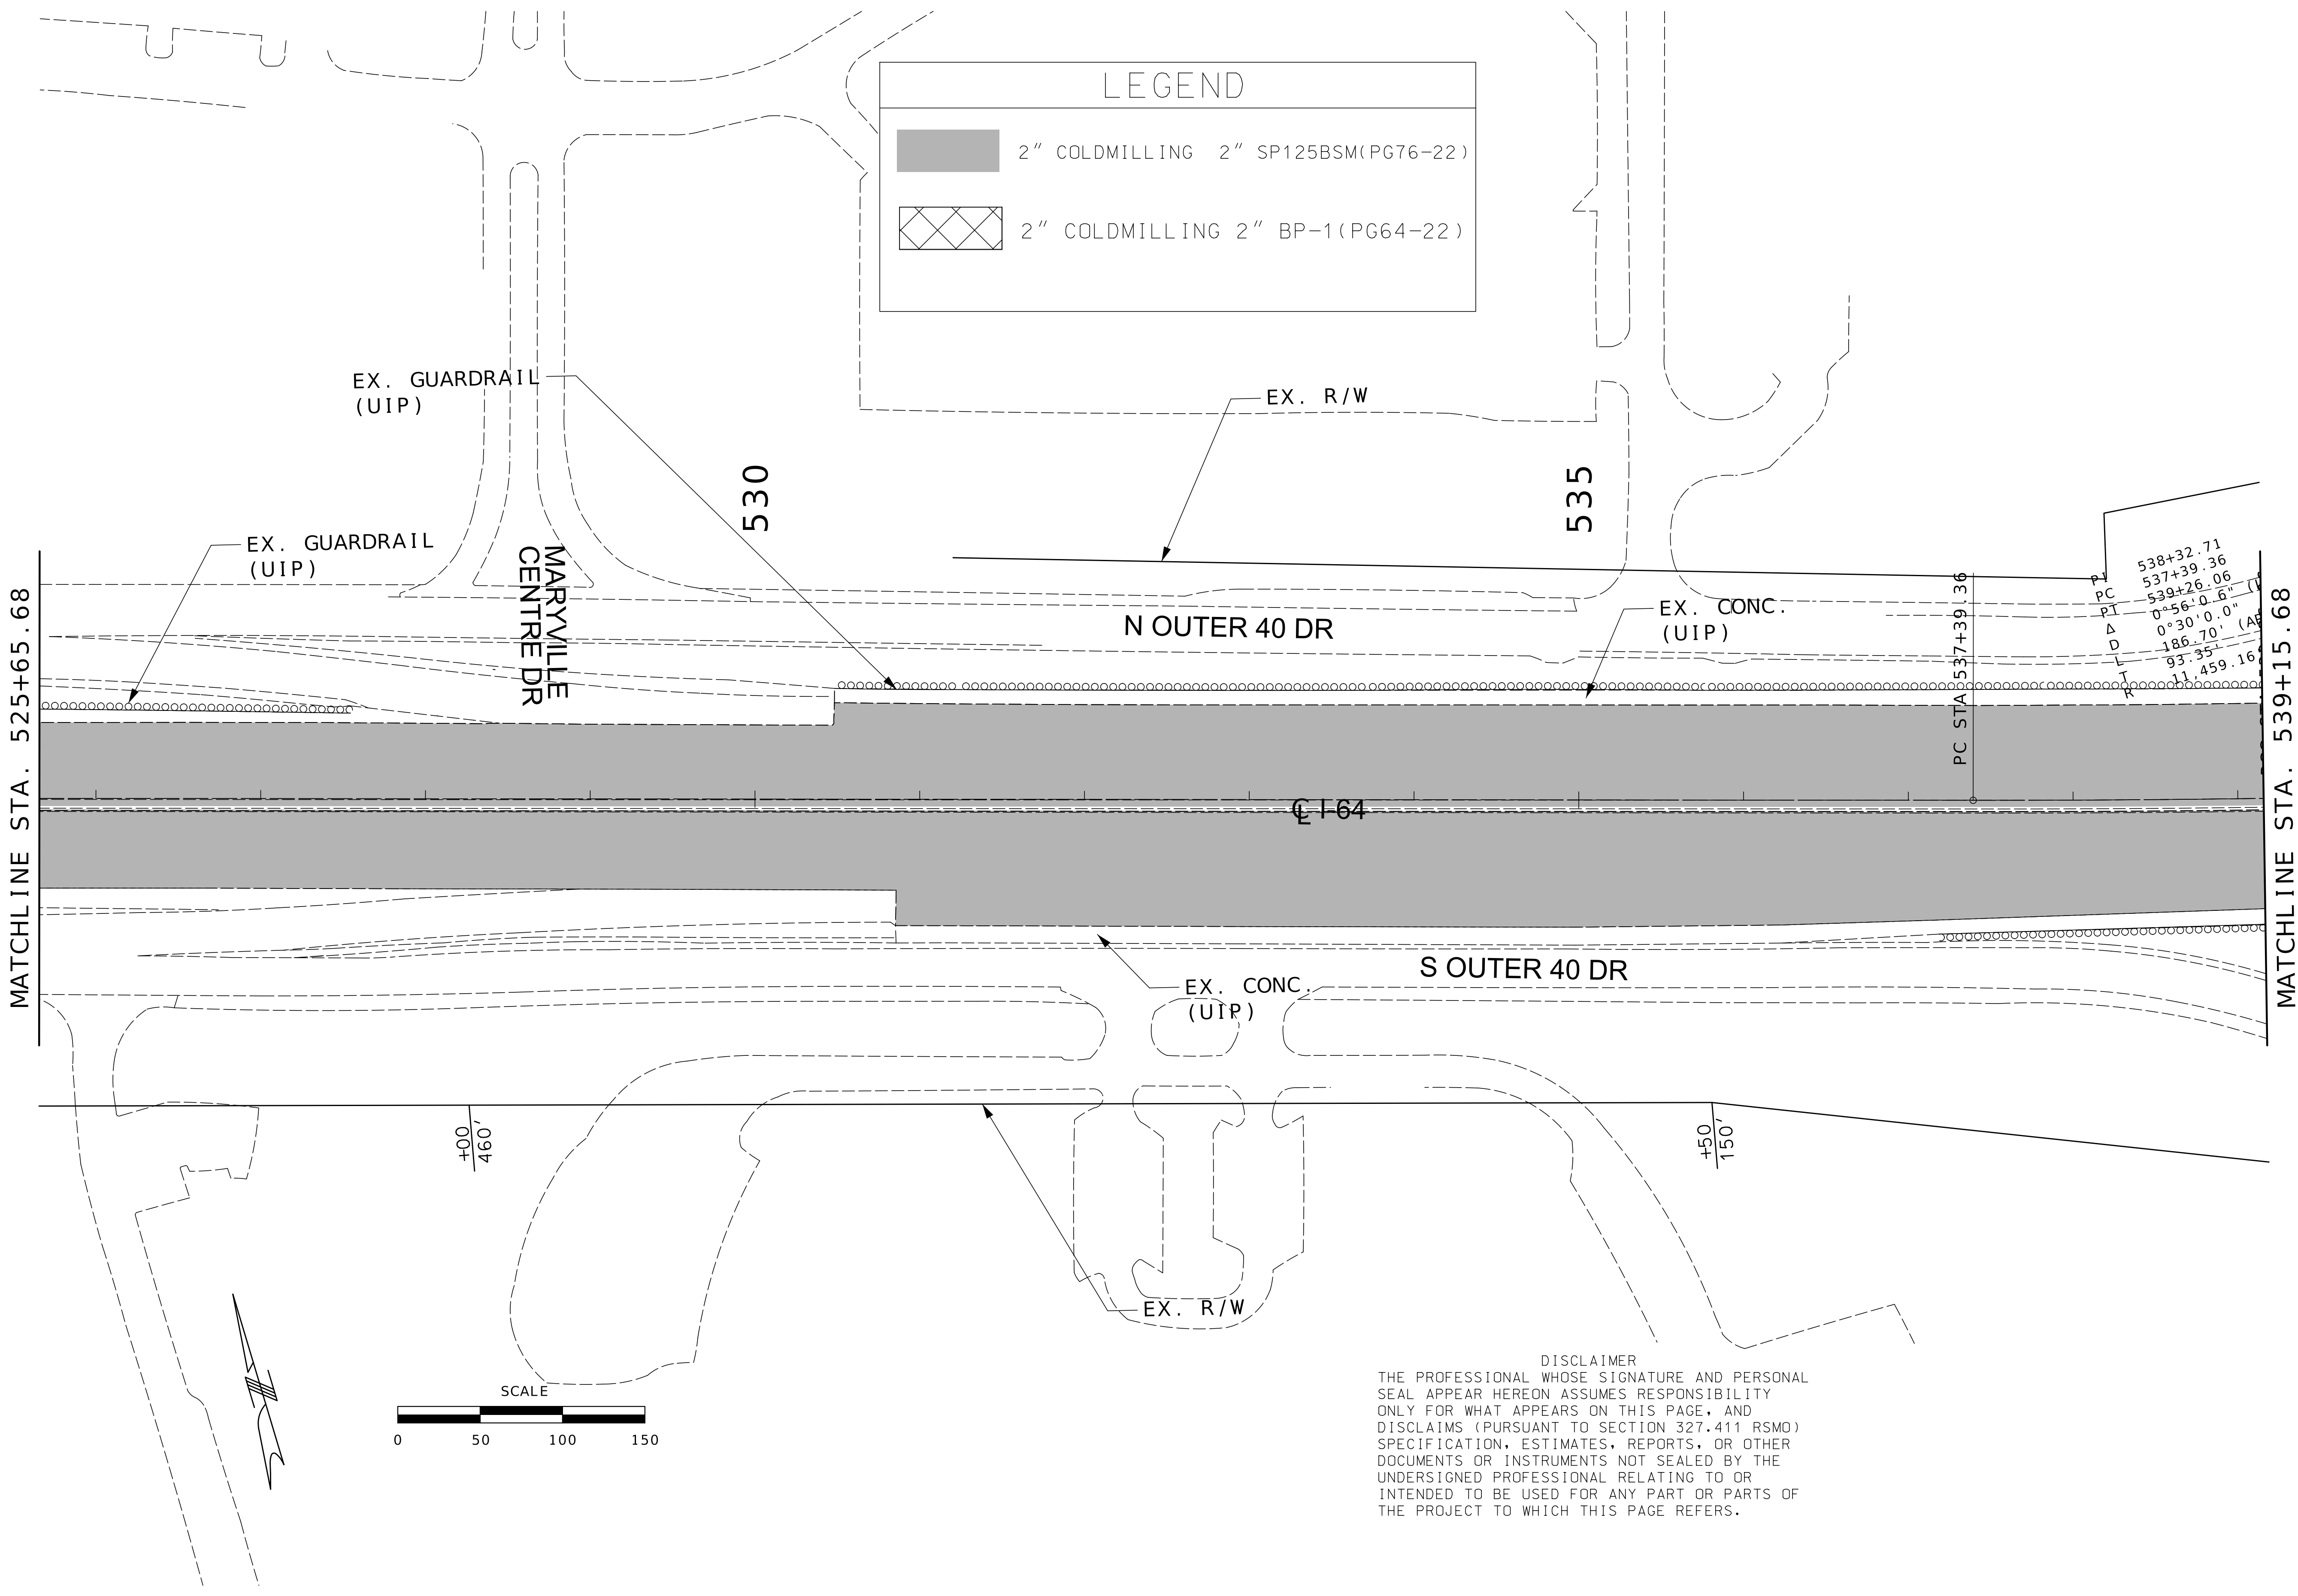

LEGEND

2" COLDMILLING 2" SP125BSM(PG76-22)

2" COLDMILLING 2" BP-1(PG64-22)

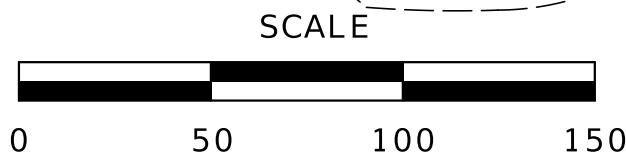

DISCLAIMER
THE PROFESSIONAL WHOSE SIGNATURE AND PERSONAL SEAL APPEAR HEREON ASSUMES RESPONSIBILITY ONLY FOR WHAT APPEARS ON THIS PAGE, AND DISCLAIMS (PURSUANT TO SECTION 327.411 RSMO) SPECIFICATION, ESTIMATES, REPORTS, OR OTHER DOCUMENTS OR INSTRUMENTS NOT SEALED BY THE UNDERSIGNED PROFESSIONAL RELATING TO OR INTENDED TO BE USED FOR ANY PART OR PARTS OF THE PROJECT TO WHICH THIS PAGE REFERS.

STATE OF MISSOURI

STUART ROBINSON McNEIL

NUMBER
PE-2006019687

PROFESSIONAL ENGINEER

Stuart McNeil

08/25/2026 7:26:50 AM
STUART ROBINSON McNEIL - CIVIL
MO-PE-2006019687

DATE PREPARED
8/24/2026

ROUTE
I-64

STATE
MO

DISTRICT
SL

SHEET NO.
16

COUNTY
ST. LOUIS

JOB NO.
JSL0138

CONTRACT ID.


PROJECT NO.

BRIDGE NO.

DATE	DESCRIPTION

MISSOURI HIGHWAYS AND TRANSPORTATION COMMISSION

105 WEST CAPITOL
JEFFERSON CITY, MO 65102
1-888-ASK-MODOT (1-888-275-6636)

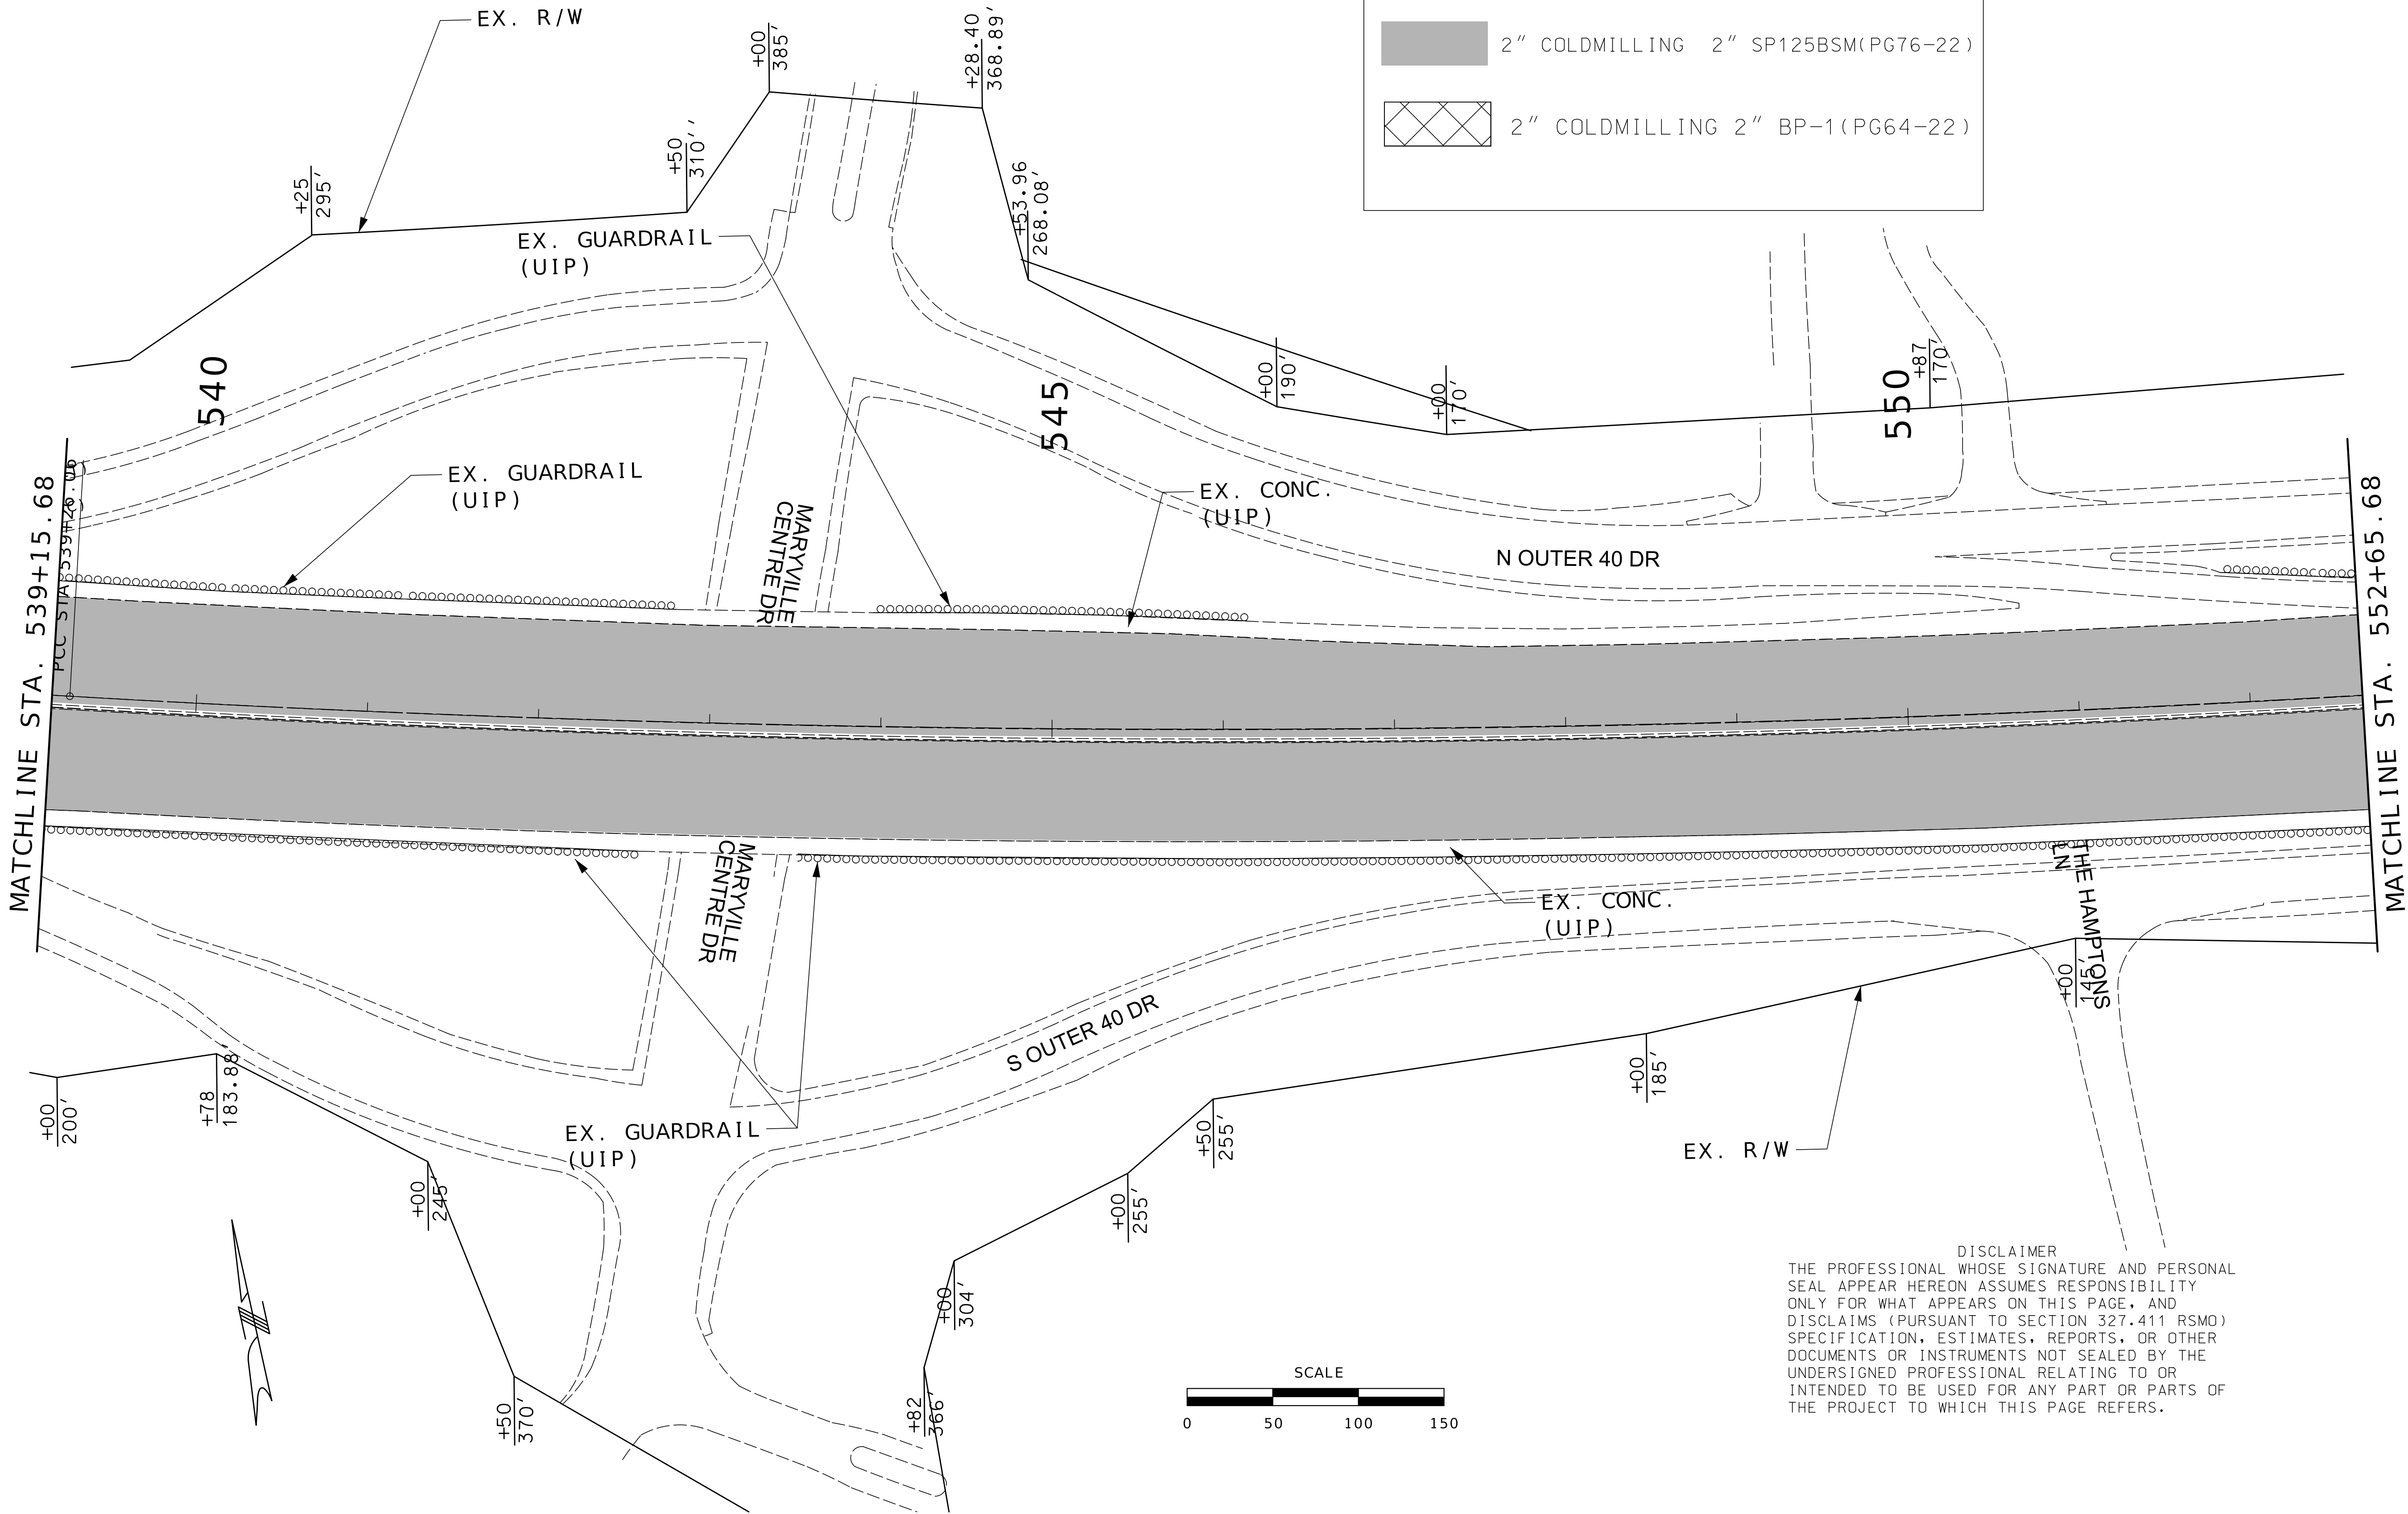

LEGEND

2" COLDMILLING 2" SP125BSM(PG76-22)

2" COLDMILLING 2" BP-1(PG64-22)

DISCLAIMER
THE PROFESSIONAL WHOSE SIGNATURE AND PERSONAL SEAL APPEAR HEREON ASSUMES RESPONSIBILITY ONLY FOR WHAT APPEARS ON THIS PAGE, AND DISCLAIMS (PURSUANT TO SECTION 327.411 RSMO) SPECIFICATION, ESTIMATES, REPORTS, OR OTHER DOCUMENTS OR INSTRUMENTS NOT SEALED BY THE UNDERSIGNED PROFESSIONAL RELATING TO OR INTENDED TO BE USED FOR ANY PART OR PARTS OF THE PROJECT TO WHICH THIS PAGE REFERS.

STATE OF MISSOURI

STUART ROBINSON McNEIL

NUMBER
PE-2006019687

PROFESSIONAL ENGINEER

Stuart McNeil


08/25/2026 7:26:58 AM
STUART ROBINSON McNEIL - CIVIL
MO-PE-2006019687

DATE PREPARED 8/24/2026	
ROUTE 1-64	STATE MO
DISTRICT SL	SHEET NO. 17
COUNTY ST. LOUIS	
JOB NO. JSL0138	
CONTRACT ID.	
PROJECT NO.	
BRIDGE NO.	

DATE	DESCRIPTION

MISSOURI HIGHWAYS AND TRANSPORTATION COMMISSION

105 WEST CAPITOL
JEFFERSON CITY, MO 65102
1-888-ASK-MODOT (1-888-275-6636)

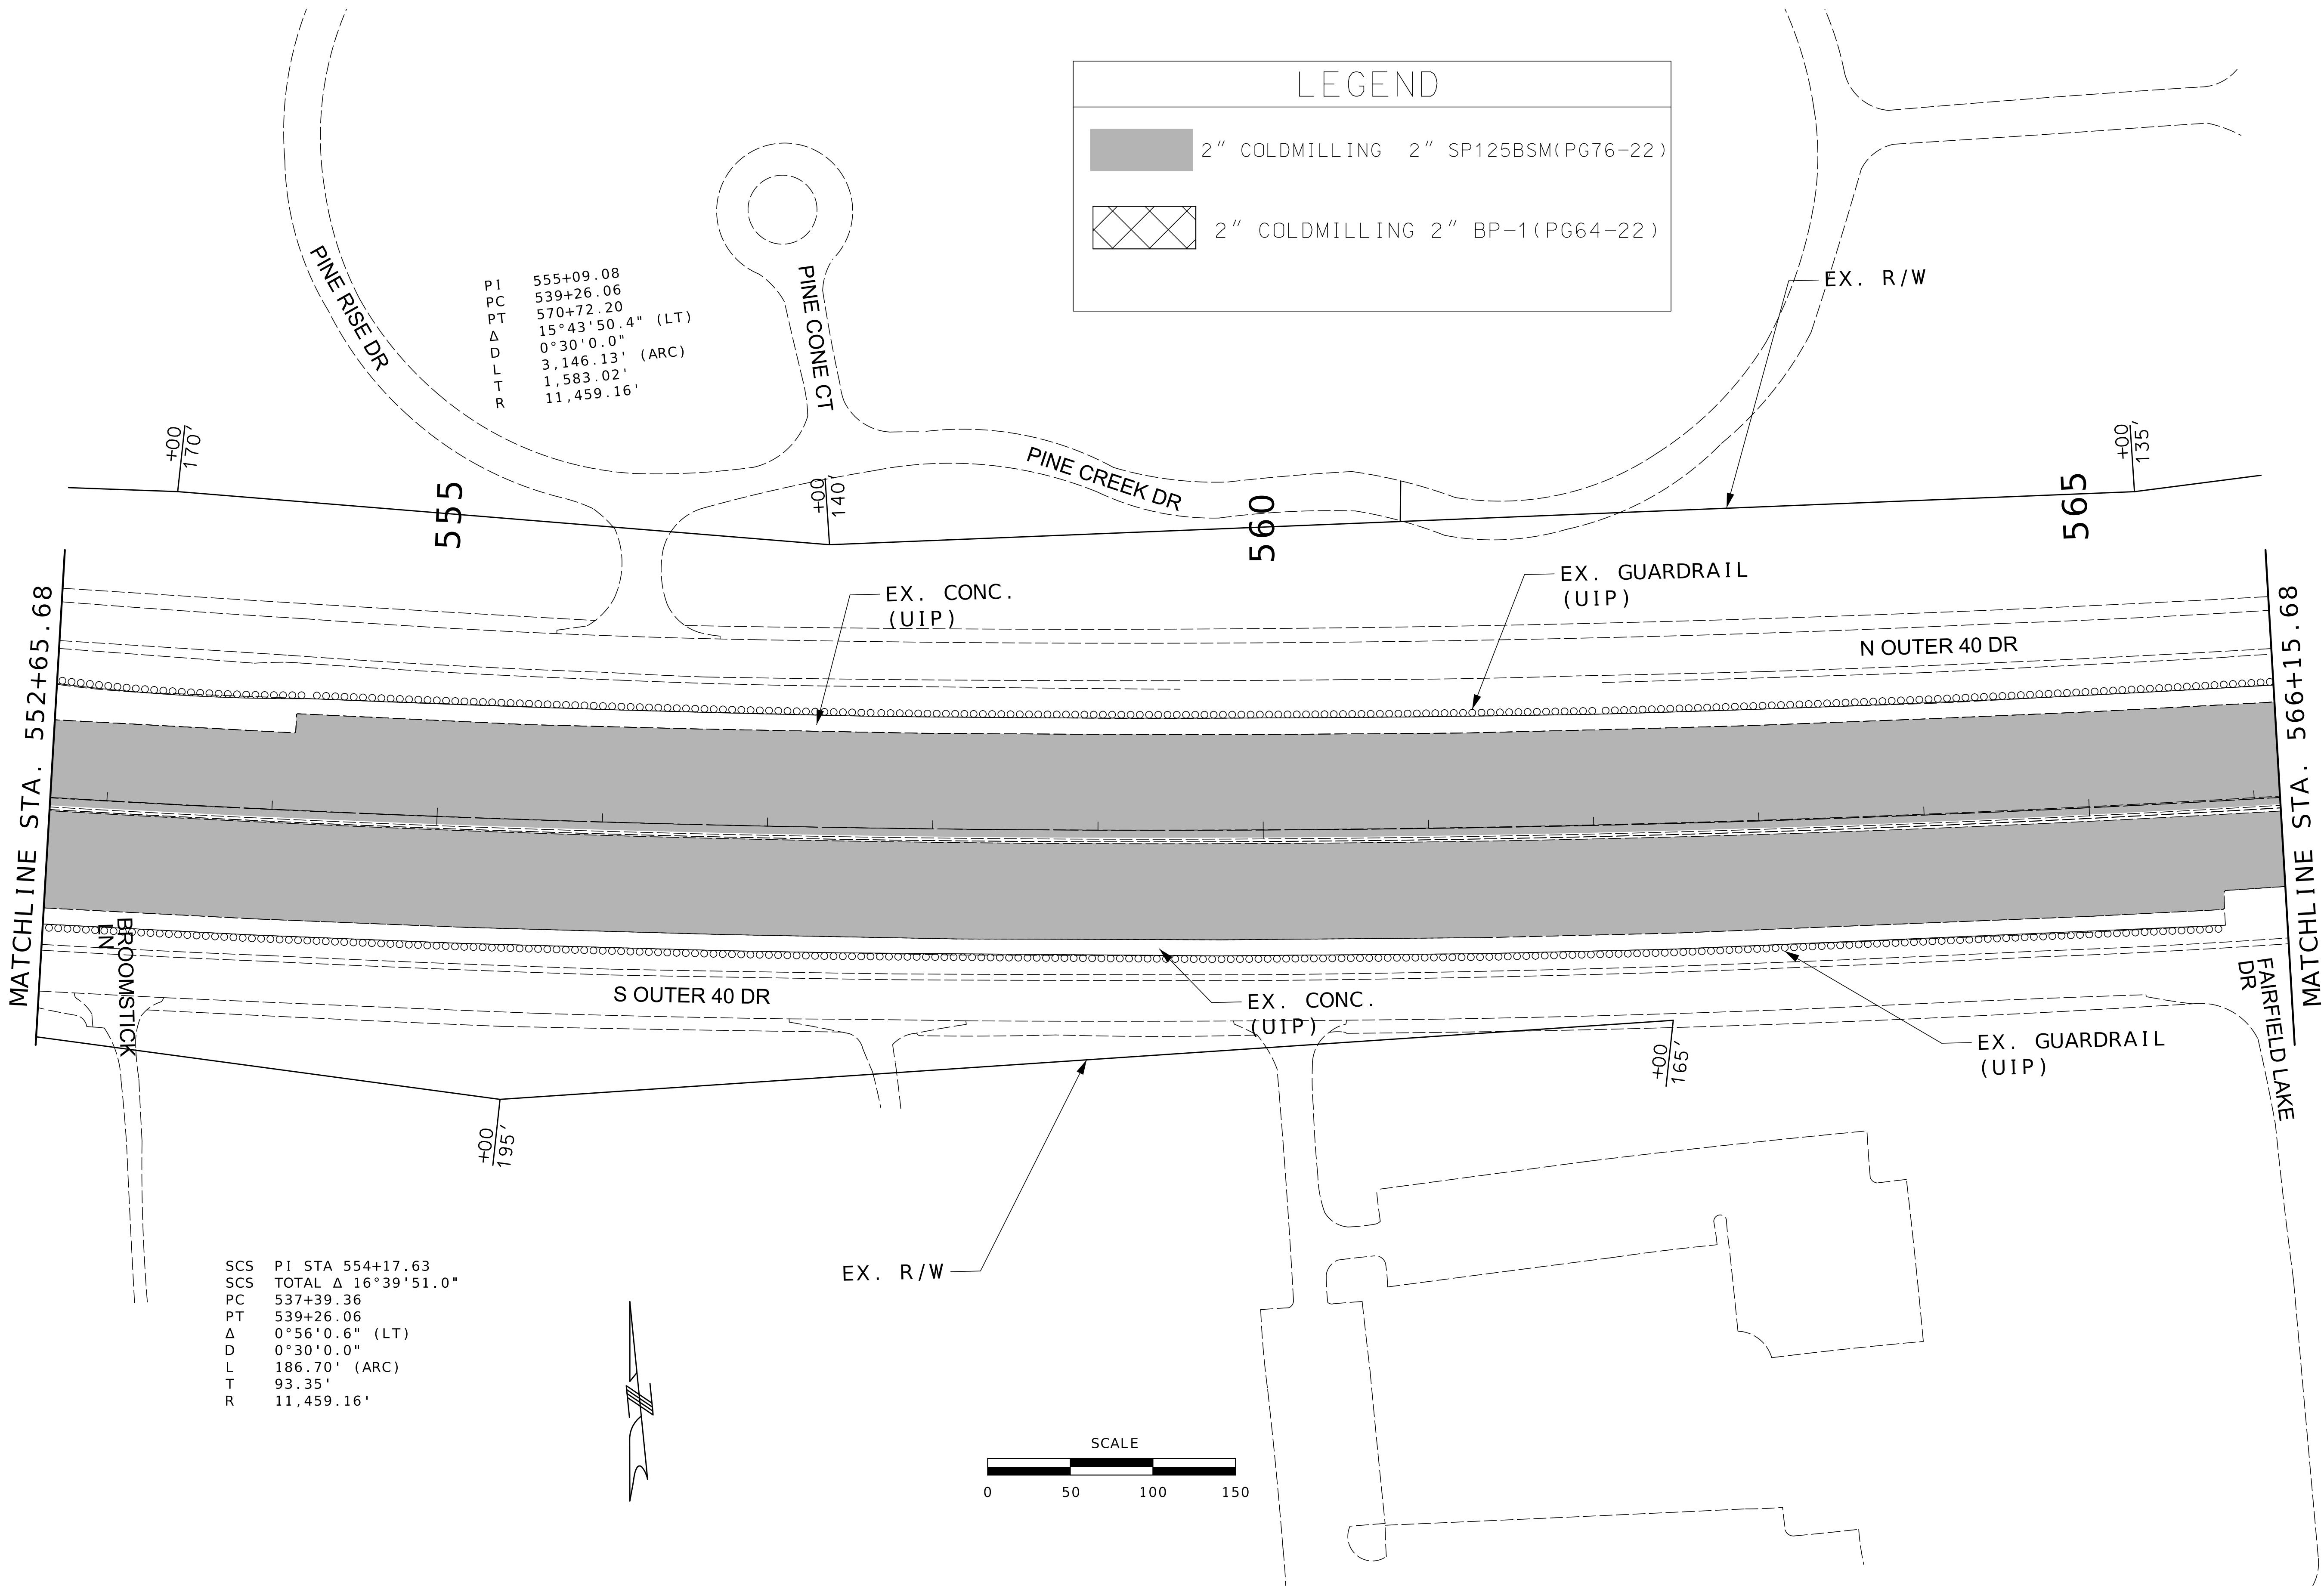

LEGEND

2" COLDMILLING 2" SP125BSM(PG76-22)

2" COLDMILLING 2" BP-1(PG64-22)

PI 555+09.08
PC 539+26.06
PT 570+72.20
Δ 15°43'50.4" (LT)
D 0°30'0.0"
L 3,146.13' (ARC)
T 1,583.02'
R 11,459.16'

SCS PI STA 554+17.63
SCS TOTAL Δ 16°39'51.0"
PC 537+39.36
PT 539+26.06
Δ 0°56'0.6" (LT)
D 0°30'0.0"
L 186.70' (ARC)
T 93.35'
R 11,459.16'

STATE OF MISSOURI

STUART ROBINSON McNEIL

NUMBER
PE-2006019687

PROFESSIONAL ENGINEER

Stuart Robinson McNeil

08/25/2026 7:27:06 AM
STUART ROBINSON McNEIL - CIVIL
MO-PE-2006019687

DATE PREPARED
8/24/2026

ROUTE
I-64

STATE
MO

DISTRICT
SL

SHEET NO.
18

COUNTY
ST. LOUIS

JOB NO.
JSL0138

CONTRACT ID.

PROJECT NO.


BRIDGE NO.

DESCRIPTION	DATE

MISSOURI HIGHWAYS AND TRANSPORTATION COMMISSION

105 WEST CAPITOL
JEFFERSON CITY, MO 65102
1-888-ASK-MODOT (1-888-275-6636)


PLAN SHEETS
15 OF 32

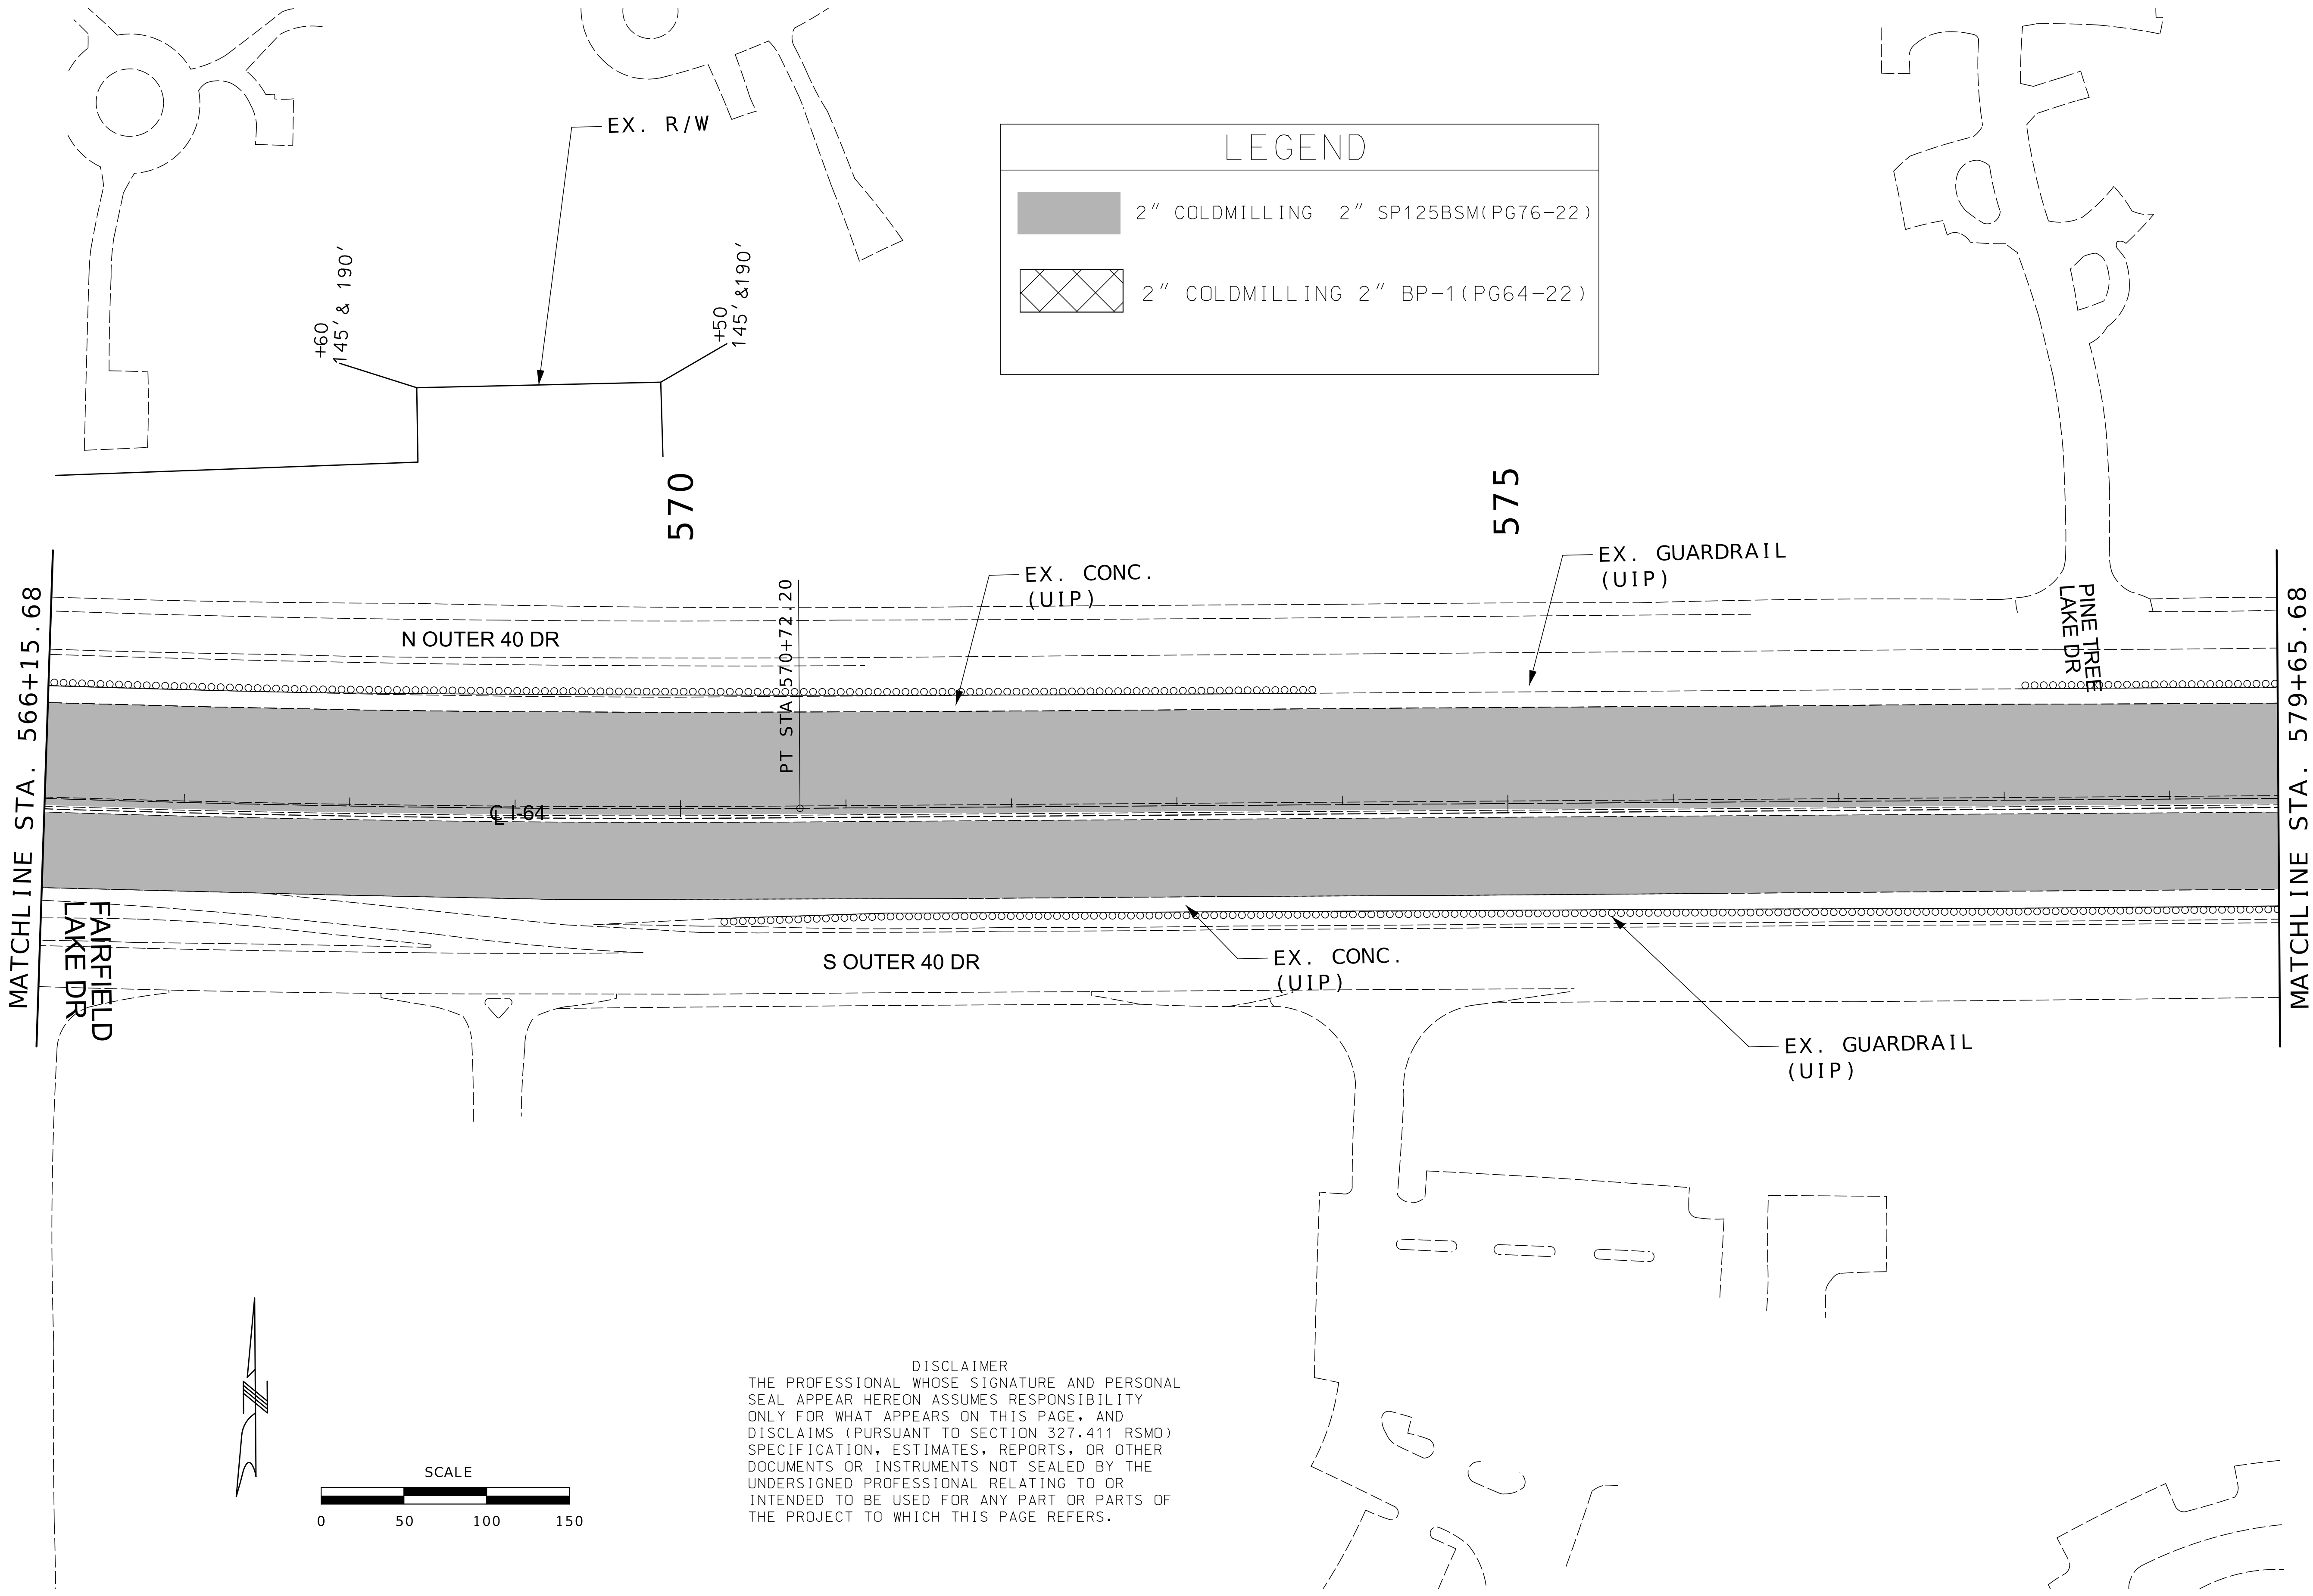

LEGEND

2" COLDMILLING 2" SP125BSM(PG76-22)

2" COLDMILLING 2" BP-1(PG64-22)

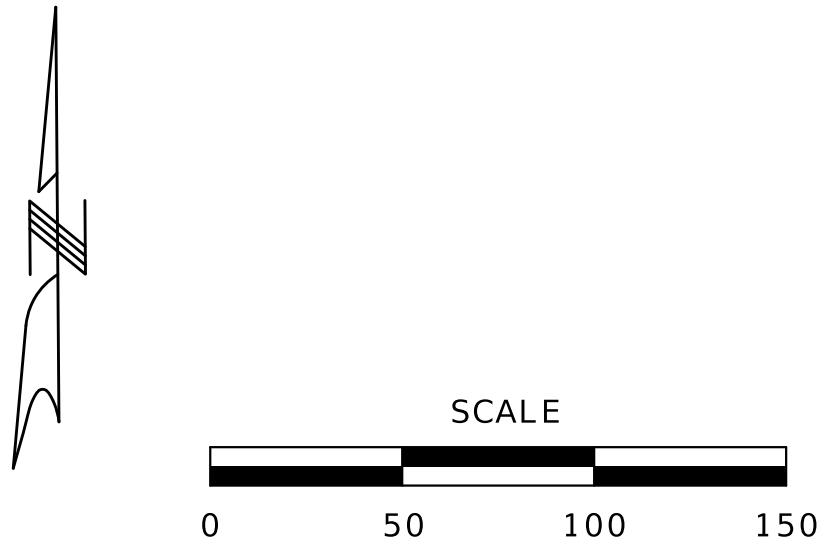

DISCLAIMER
THE PROFESSIONAL WHOSE SIGNATURE AND PERSONAL SEAL APPEAR HEREON ASSUMES RESPONSIBILITY ONLY FOR WHAT APPEARS ON THIS PAGE, AND DISCLAIMS (PURSUANT TO SECTION 327.411 RSMO) SPECIFICATION, ESTIMATES, REPORTS, OR OTHER DOCUMENTS OR INSTRUMENTS NOT SEALED BY THE UNDERSIGNED PROFESSIONAL RELATING TO OR INTENDED TO BE USED FOR ANY PART OR PARTS OF THE PROJECT TO WHICH THIS PAGE REFERS.

STATE OF MISSOURI

STUART ROBINSON McNEIL

NUMBER
PE-2006019687

PROFESSIONAL ENGINEER

Stuart McNeil
09/25/2026 7:27:13 AM
STUART ROBINSON McNEIL - CIVIL
MO-PE-2006019687

DATE PREPARED
8/24/2026

ROUTE
1-64

STATE
MO

DISTRICT
SL

SHEET NO.
19

COUNTY
ST. LOUIS

JOB NO.
JSL0138

CONTRACT ID.

PROJECT NO.


BRIDGE NO.

DATE	DESCRIPTION

MISSOURI HIGHWAYS AND TRANSPORTATION COMMISSION

105 WEST CAPITOL
JEFFERSON CITY, MO 65102
1-888-ASK-MODOT (1-888-275-6636)


PLAN SHEETS
16 OF 32

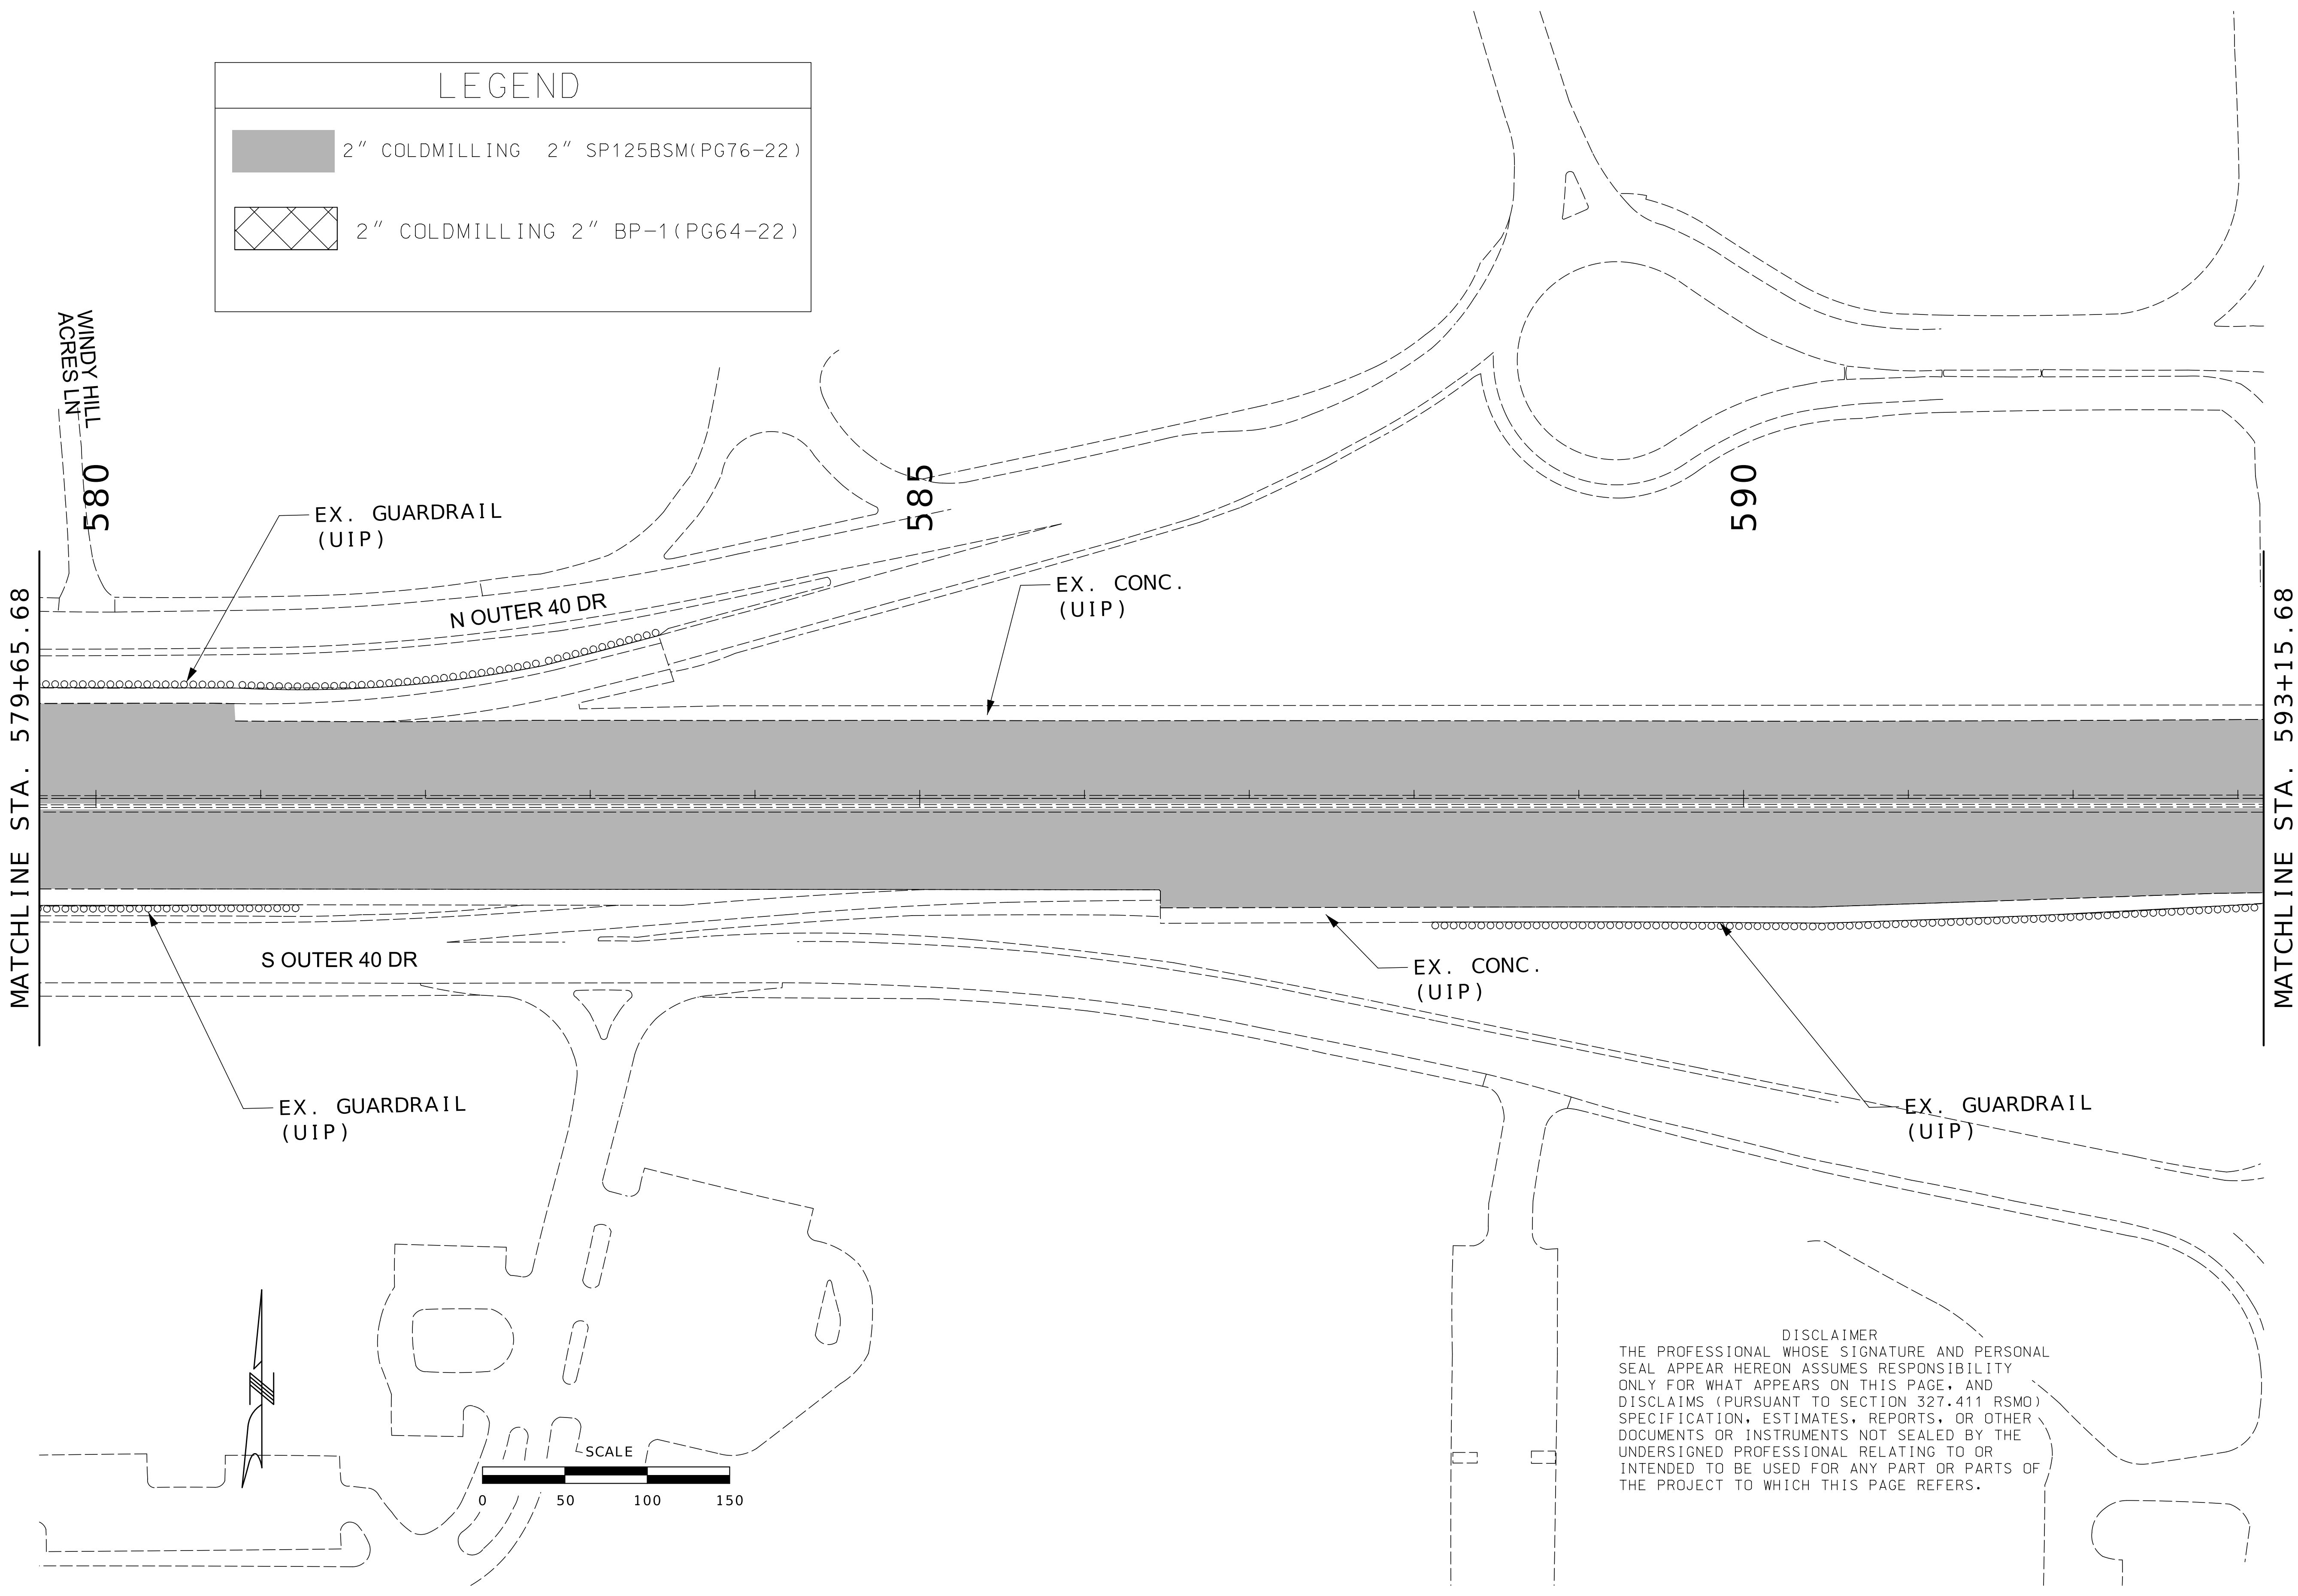

LEGEND

2" COLDMILLING 2" SP125BSM(PG76-22)

2" COLDMILLING 2" BP-1(PG64-22)

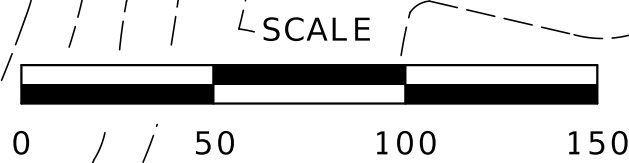

DISCLAIMER
THE PROFESSIONAL WHOSE SIGNATURE AND PERSONAL SEAL APPEAR HEREON ASSUMES RESPONSIBILITY ONLY FOR WHAT APPEARS ON THIS PAGE, AND DISCLAIMS (PURSUANT TO SECTION 327.411 RSMO) SPECIFICATION, ESTIMATES, REPORTS, OR OTHER DOCUMENTS OR INSTRUMENTS NOT SEALED BY THE UNDERSIGNED PROFESSIONAL RELATING TO OR INTENDED TO BE USED FOR ANY PART OR PARTS OF THE PROJECT TO WHICH THIS PAGE REFERS.

STATE OF MISSOURI

STUART ROBINSON McNEIL

NUMBER
PE-2006019687

PROFESSIONAL ENGINEER

Stuart McNeil

09/17/2026 9:59:25 AM
STUART ROBINSON McNEIL - CIVIL
MO-PE-2006019687

DATE PREPARED
8/25/2026

ROUTE
1-64

STATE
MO

DISTRICT
SL

SHEET NO.
20

COUNTY
ST. LOUIS

JOB NO.
JSL0138

CONTRACT ID.

PROJECT NO.


BRIDGE NO.

DATE	DESCRIPTION

MISSOURI HIGHWAYS AND TRANSPORTATION COMMISSION

105 WEST CAPITOL
JEFFERSON CITY, MO 65102
1-888-ASK-MODOT (1-888-275-6636)

PLAN SHEETS
17 OF 32

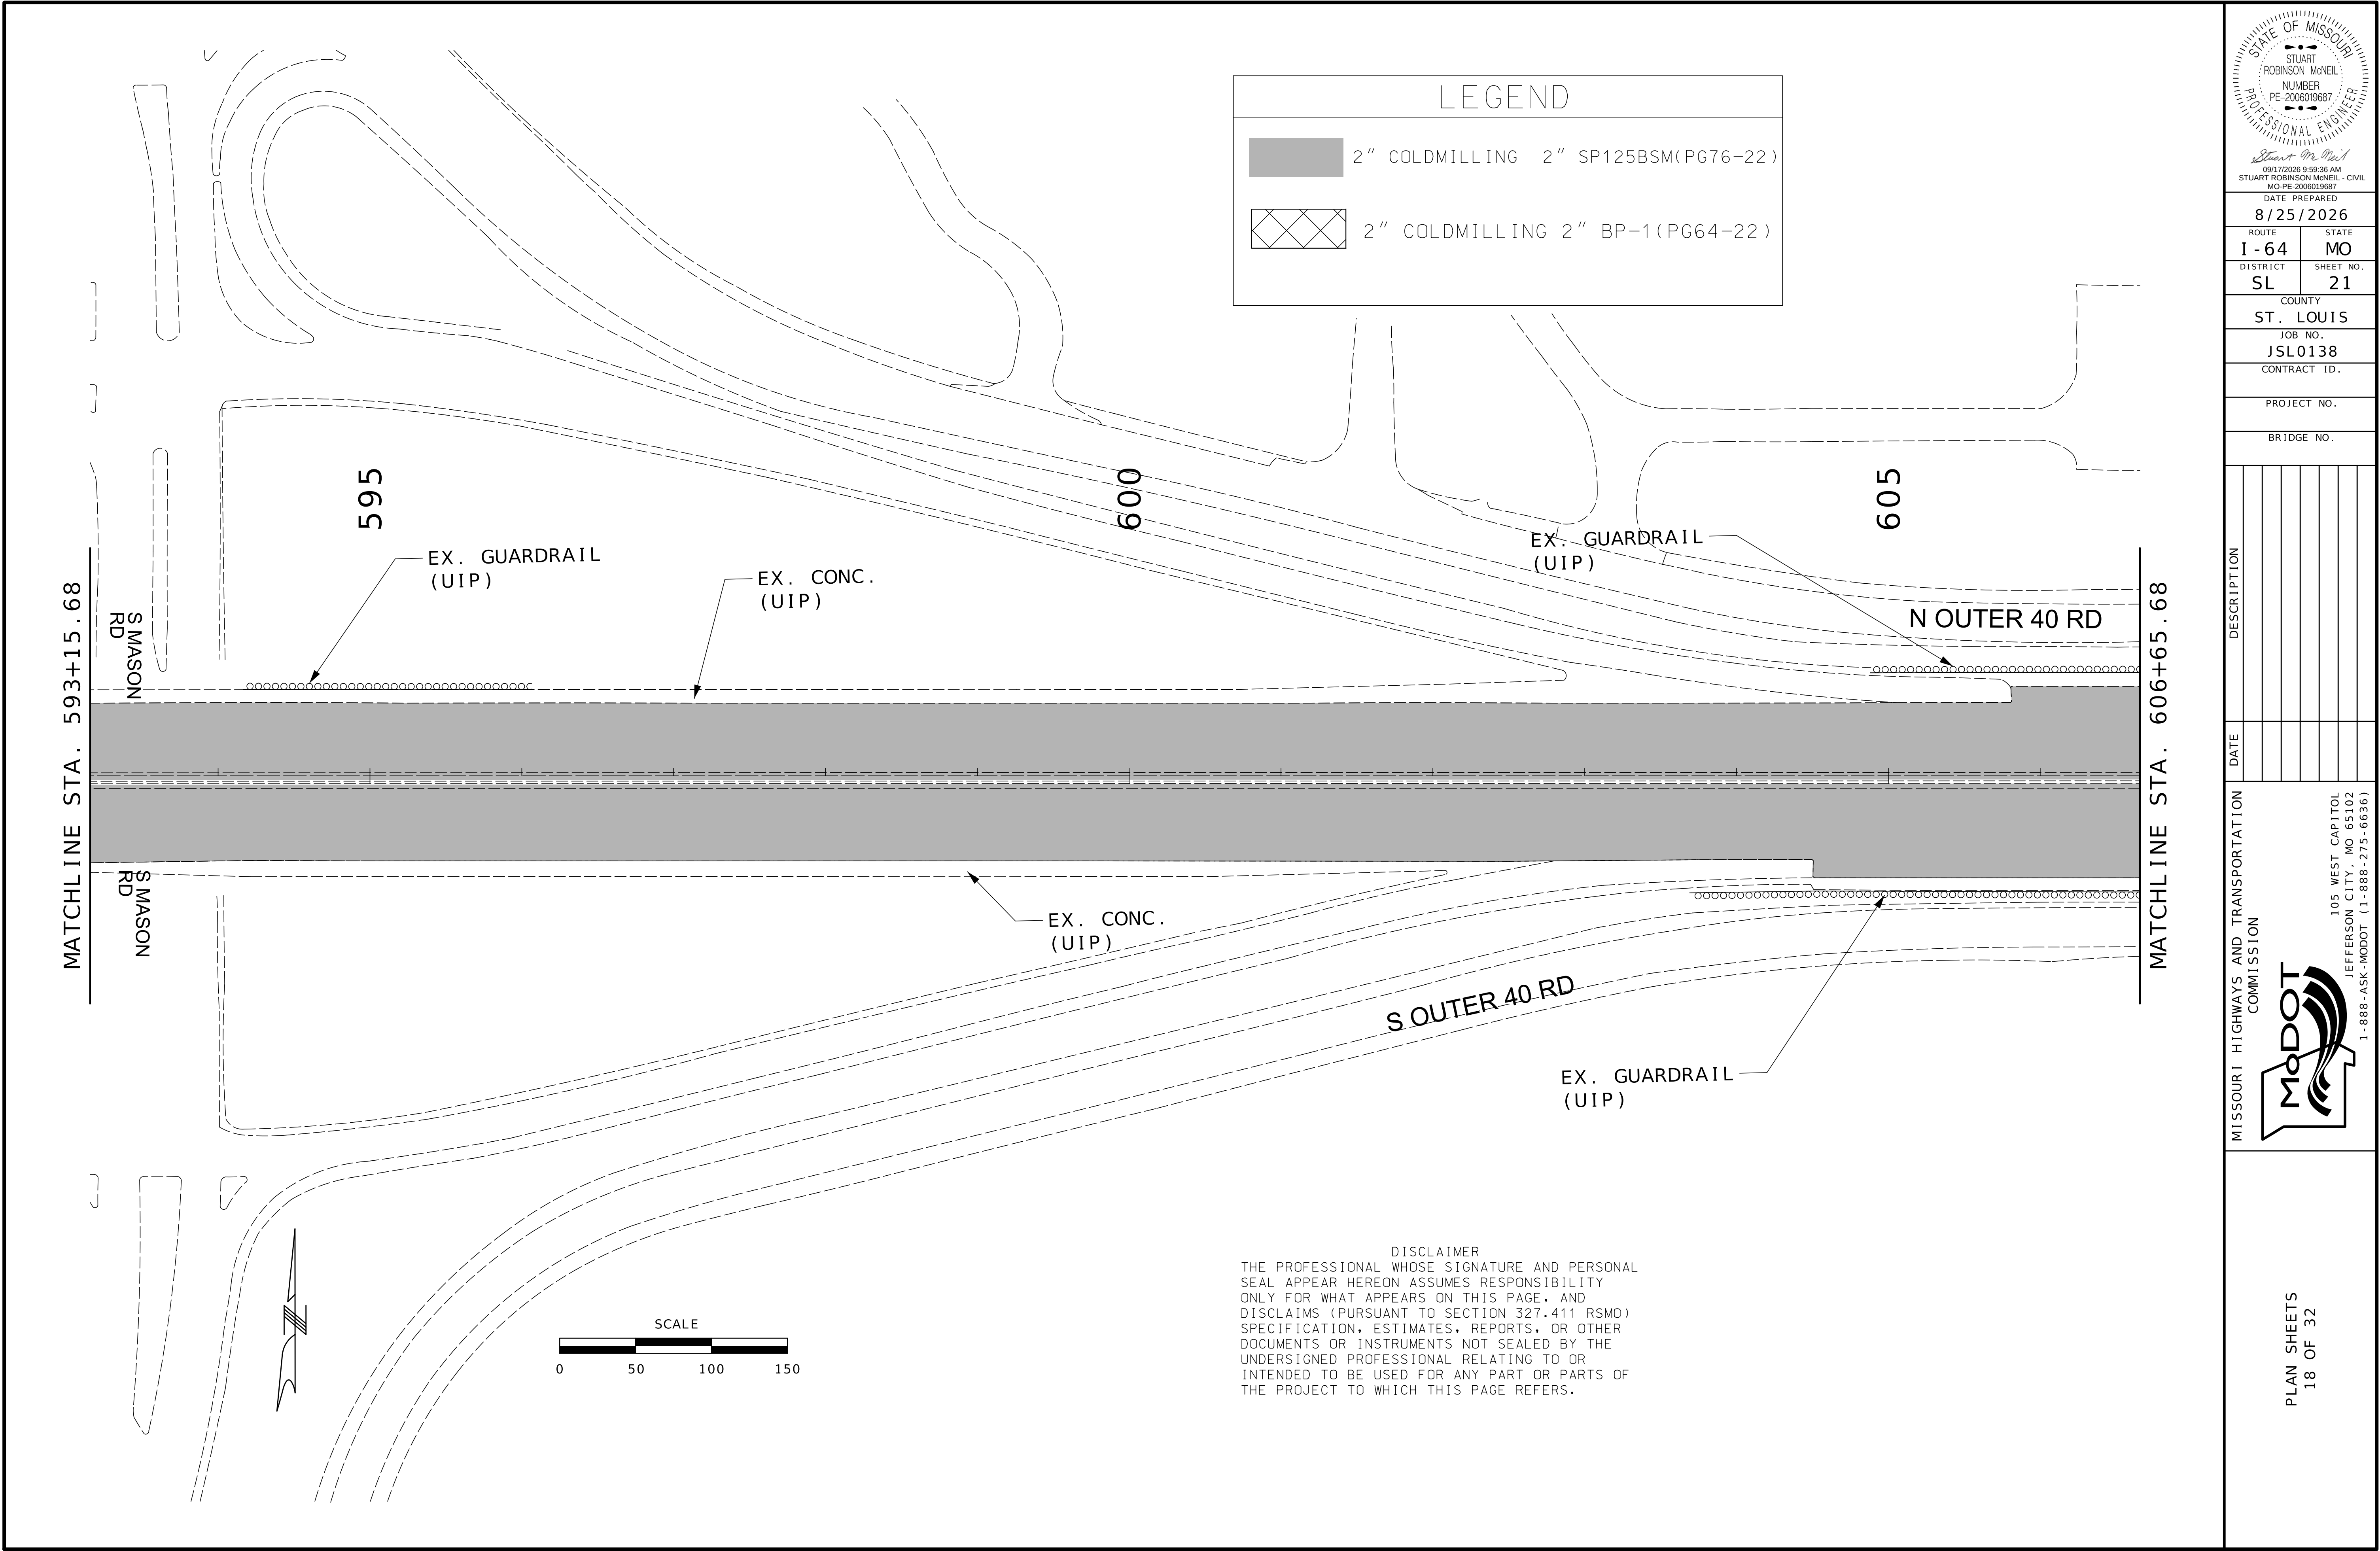

LEGEND

2" COLDMILLING 2" SP125BSM(PG76-22)

2" COLDMILLING 2" BP-1(PG64-22)

STATE OF MISSOURI

STUART ROBINSON McNEIL

NUMBER

PE-2006019687

PROFESSIONAL ENGINEER

Stuart McNeil

09/17/2026 9:59:36 AM

STUART ROBINSON McNEIL - CIVIL

MO-PE-2006019687

DATE PREPARED

8/25/2026

ROUTE

1-64

DISTRICT

SL

STATE

MO

SHEET NO.

21

COUNTY

ST. LOUIS

JOB NO.

JSL0138

CONTRACT ID.

PROJECT NO.

BRIDGE NO.

DESCRIPTION	DATE

MISSOURI HIGHWAYS AND TRANSPORTATION COMMISSION

MoDOT


105 WEST CAPITOL

JEFFERSON CITY, MO 65102

1-888-ASK-MODOT (1-888-275-6636)

PLAN SHEETS

18 OF 32

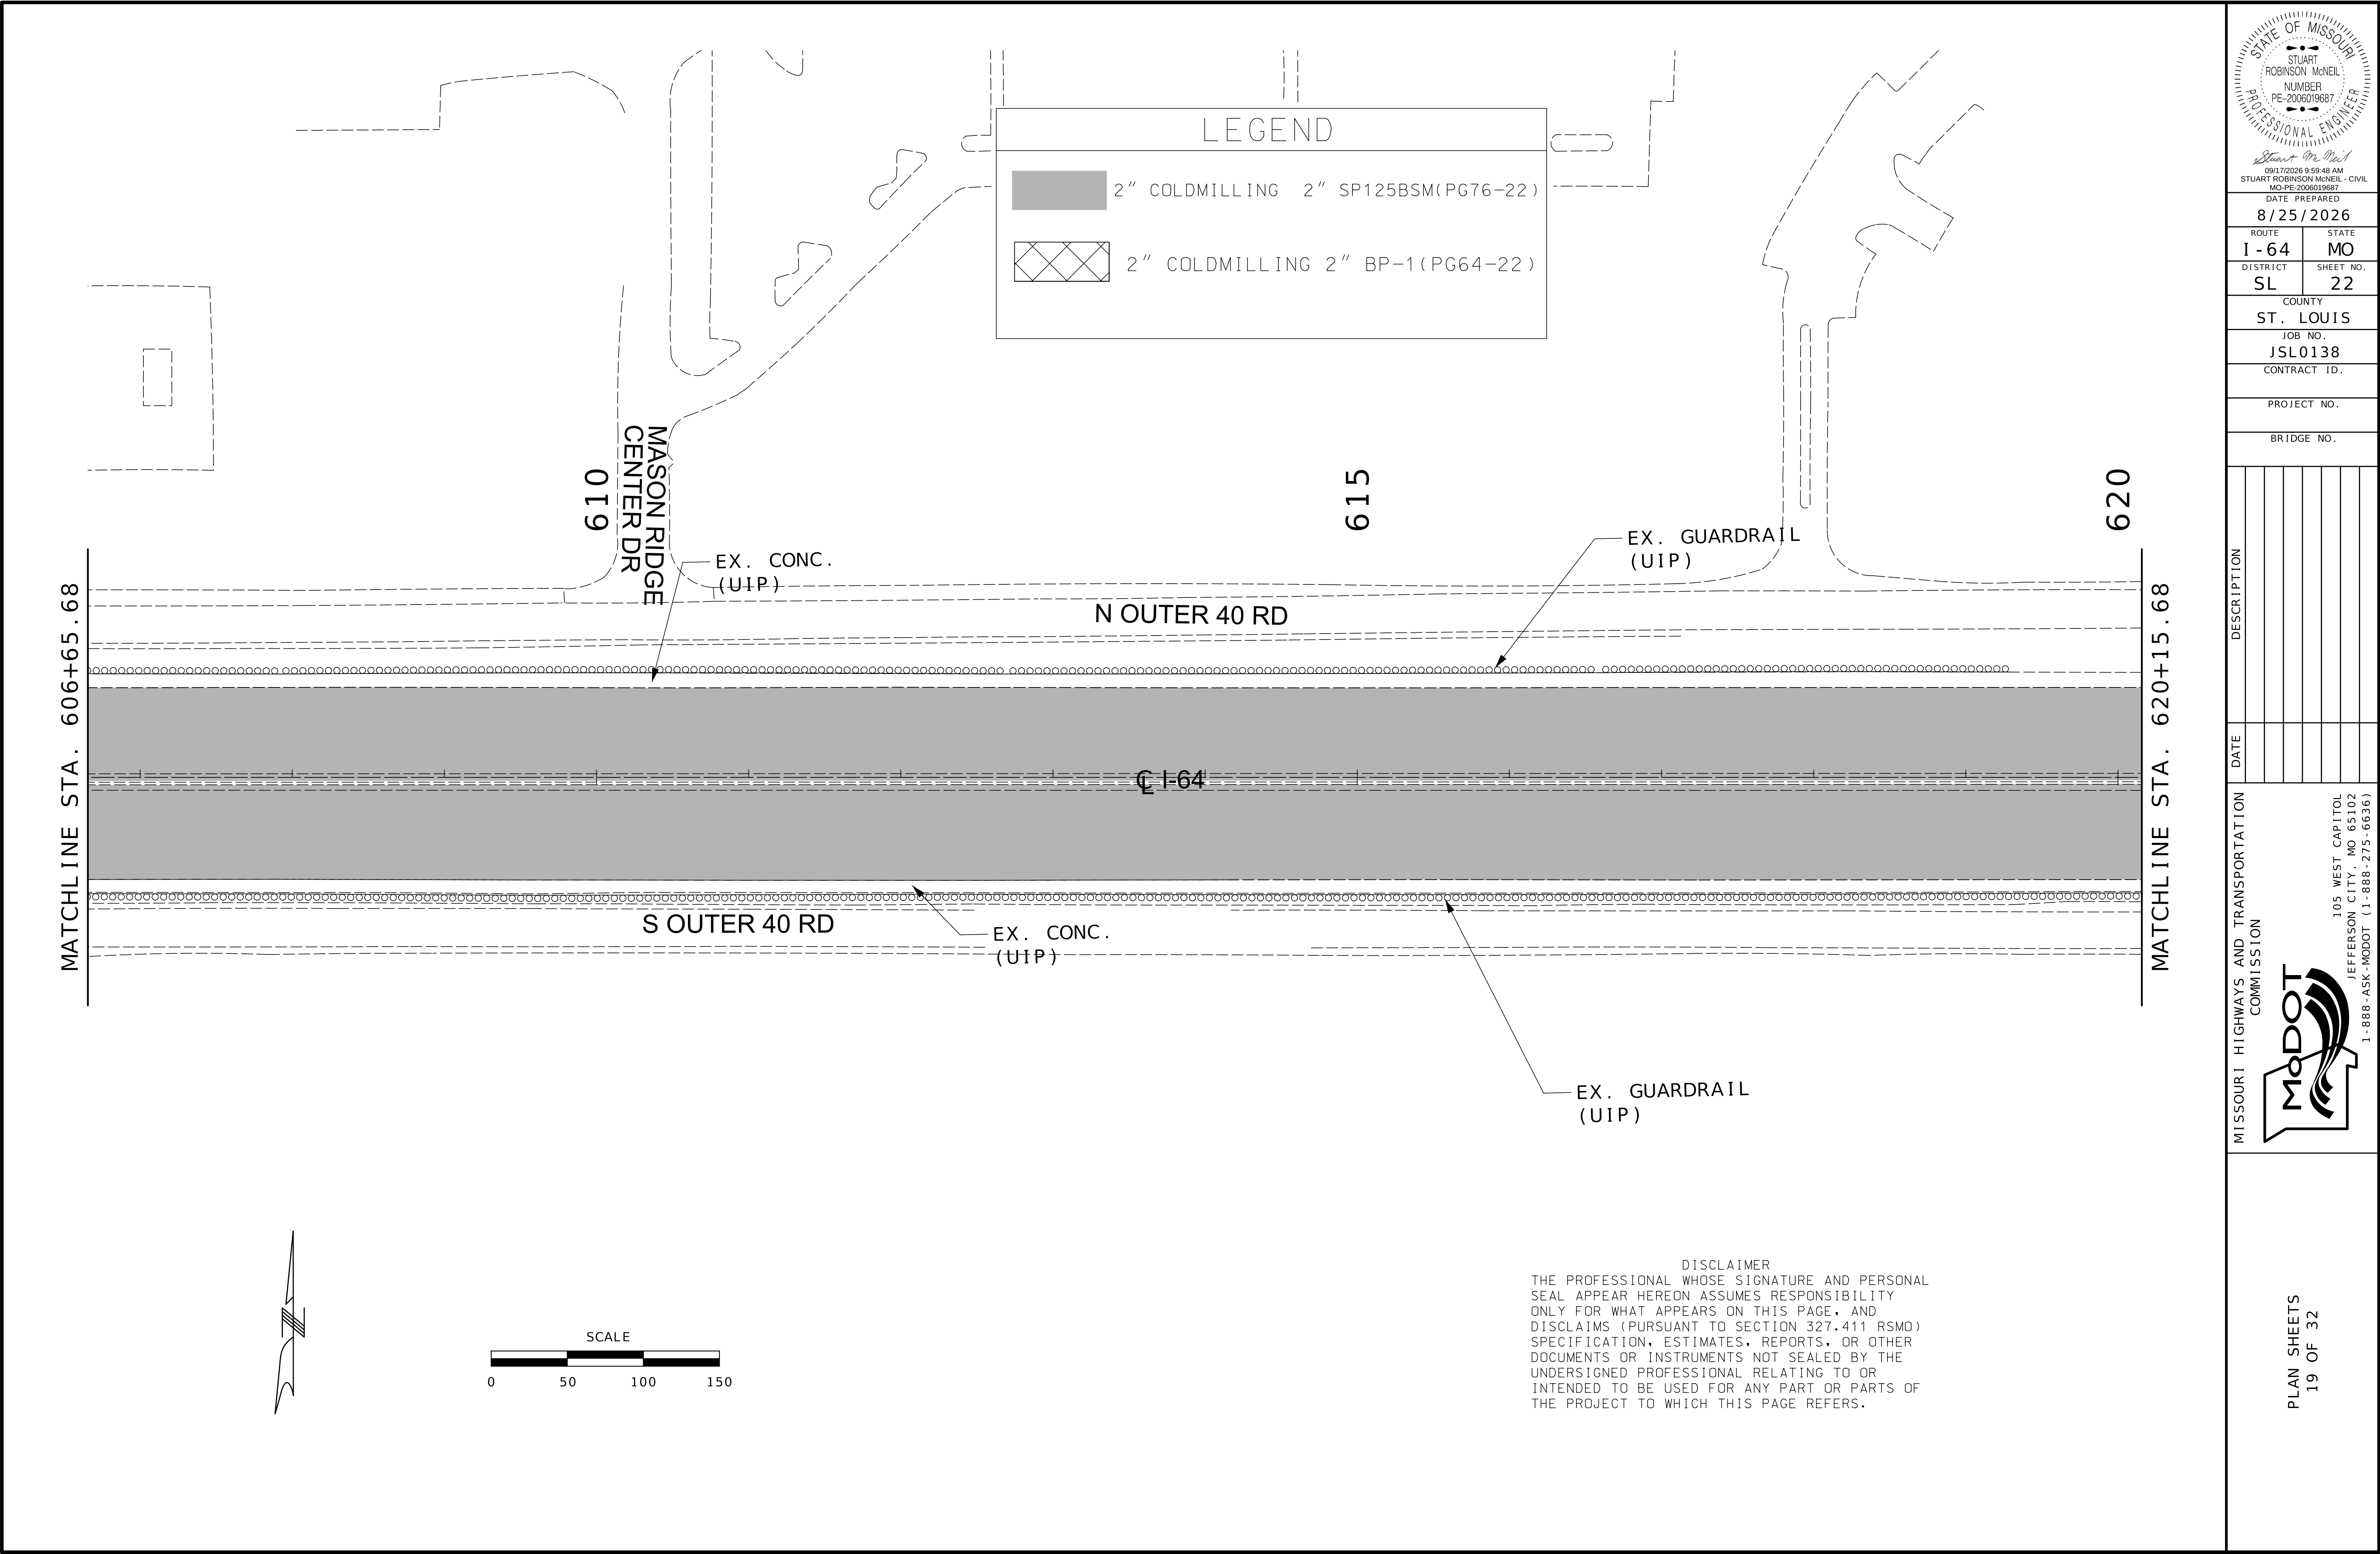

STATE OF MISSOURI

STUART ROBINSON McNEIL

NUMBER
PE-2006019687

PROFESSIONAL ENGINEER

Stuart R. McNeil

09/17/2026 9:59:48 AM

STUART ROBINSON McNEIL - CIVIL

MO-PE-2006019687

DATE PREPARED		8/25/2026
ROUTE	STATE	
1-64	MO	
DISTRICT	SHEET NO.	
SL	22	
COUNTY		
ST. LOUIS		
JOB NO.		
JSL0138		
CONTRACT ID.		
PROJECT NO.		
BRIDGE NO.		


DESCRIPTION	DATE

MISSOURI HIGHWAYS AND TRANSPORTATION COMMISSION

MoDOT

105 WEST CAPITOL
JEFFERSON CITY, MO 65102
1-888-ASK-MODOT (1-888-275-6636)

DISCLAIMER
THE PROFESSIONAL WHOSE SIGNATURE AND PERSONAL SEAL APPEAR HEREON ASSUMES RESPONSIBILITY ONLY FOR WHAT APPEARS ON THIS PAGE, AND DISCLAIMS (PURSUANT TO SECTION 327.411 RSMO) SPECIFICATION, ESTIMATES, REPORTS, OR OTHER DOCUMENTS OR INSTRUMENTS NOT SEALED BY THE UNDERSIGNED PROFESSIONAL RELATING TO OR INTENDED TO BE USED FOR ANY PART OR PARTS OF THE PROJECT TO WHICH THIS PAGE REFERS.

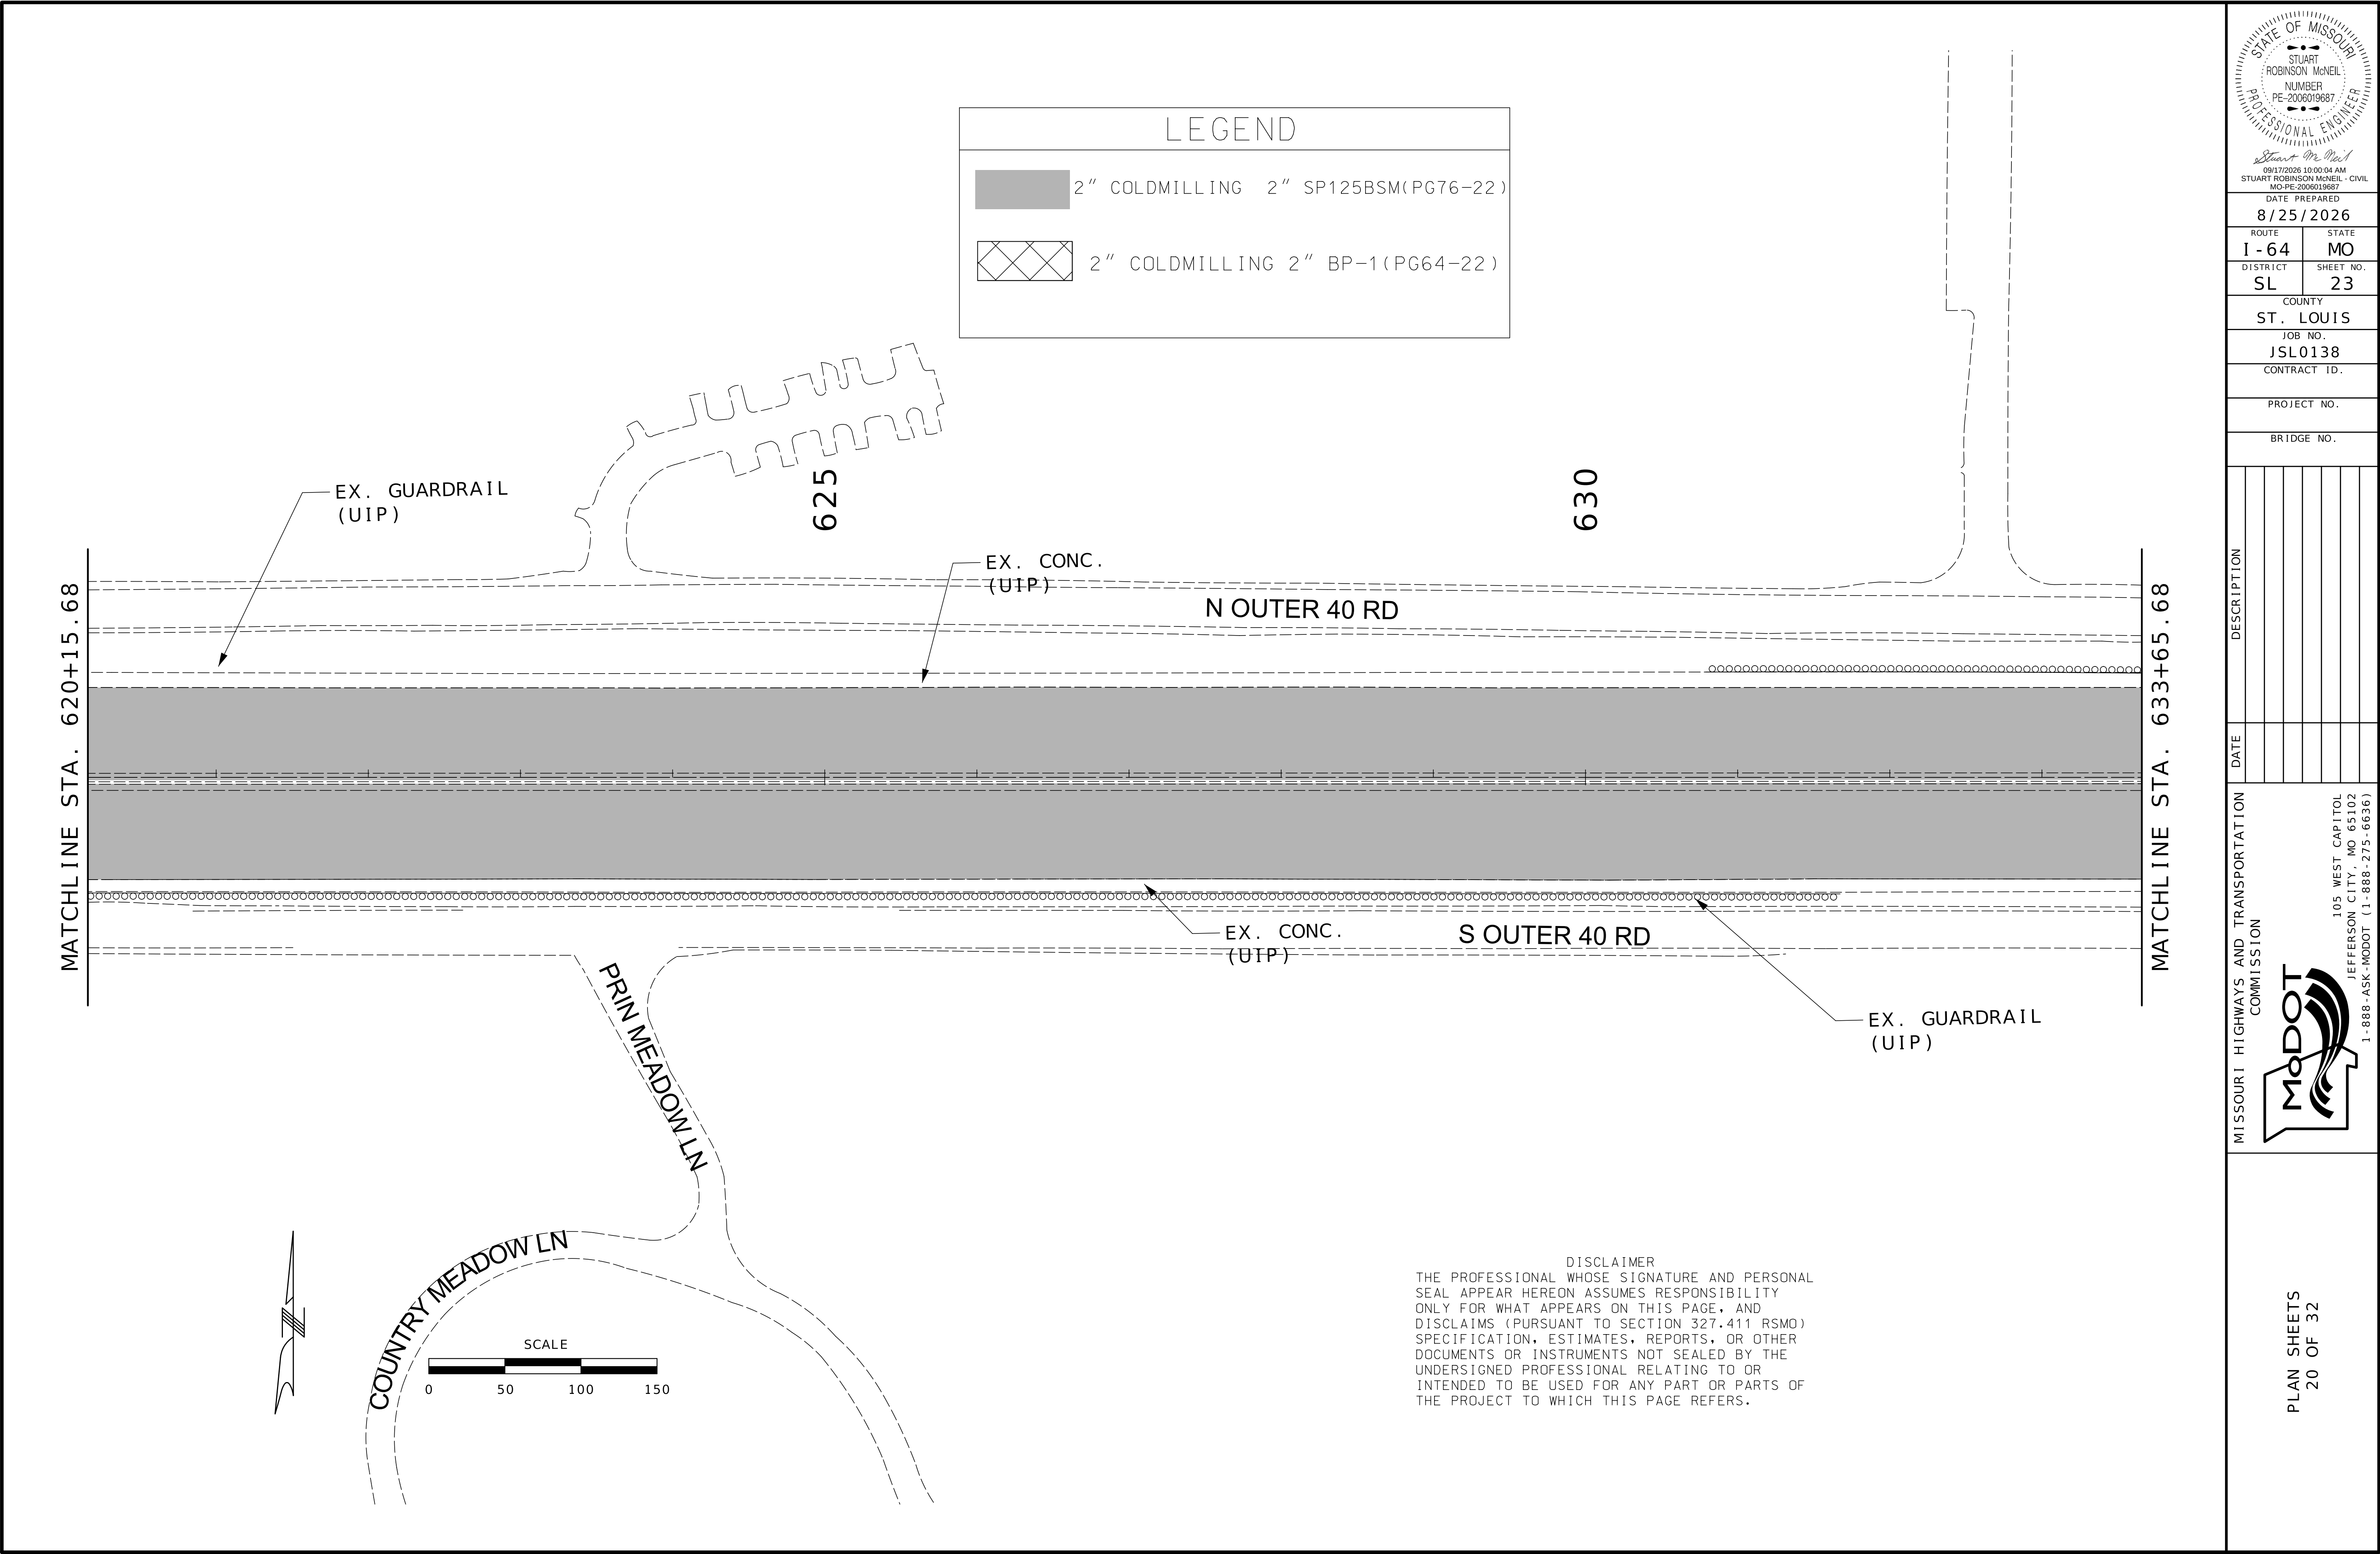

LEGEND

2" COLDMILLING 2" SP125BSM(PG76-22)

2" COLDMILLING 2" BP-1(PG64-22)

STATE OF MISSOURI

STUART ROBINSON MCNEIL

NUMBER
PE-2006019687

PROFESSIONAL ENGINEER

Stuart M. McNeil
09/17/2026 10:06:04 AM
STUART ROBINSON MCNEIL - CIVIL
MO-PE-2006019687

DATE PREPARED
8/25/2026

ROUTE
1-64

DISTRICT
SL

STATE
MO

SHEET NO.
23

COUNTY
ST. LOUIS

JOB NO.
JSL0138

CONTRACT ID.

PROJECT NO.

BRIDGE NO.



DATE	DESCRIPTION

MISSOURI HIGHWAYS AND TRANSPORTATION COMMISSION

MoDOT

105 WEST CAPITOL
JEFFERSON CITY, MO 65102
1-888-ASK-MODOT (1-888-275-6636)

DISCLAIMER
THE PROFESSIONAL WHOSE SIGNATURE AND PERSONAL SEAL APPEAR HEREON ASSUMES RESPONSIBILITY ONLY FOR WHAT APPEARS ON THIS PAGE, AND DISCLAIMS (PURSUANT TO SECTION 327.411 RSMO) SPECIFICATION, ESTIMATES, REPORTS, OR OTHER DOCUMENTS OR INSTRUMENTS NOT SEALED BY THE UNDERSIGNED PROFESSIONAL RELATING TO OR INTENDED TO BE USED FOR ANY PART OR PARTS OF THE PROJECT TO WHICH THIS PAGE REFERS.

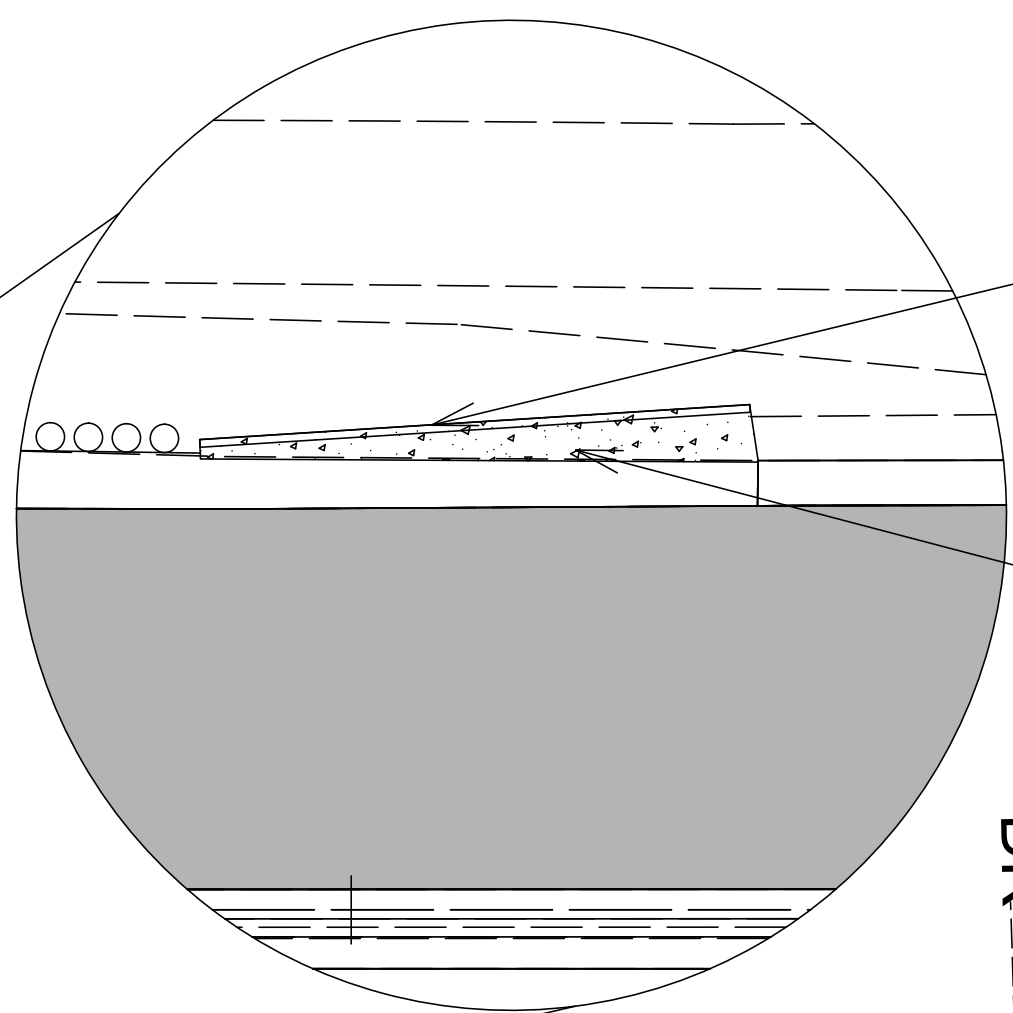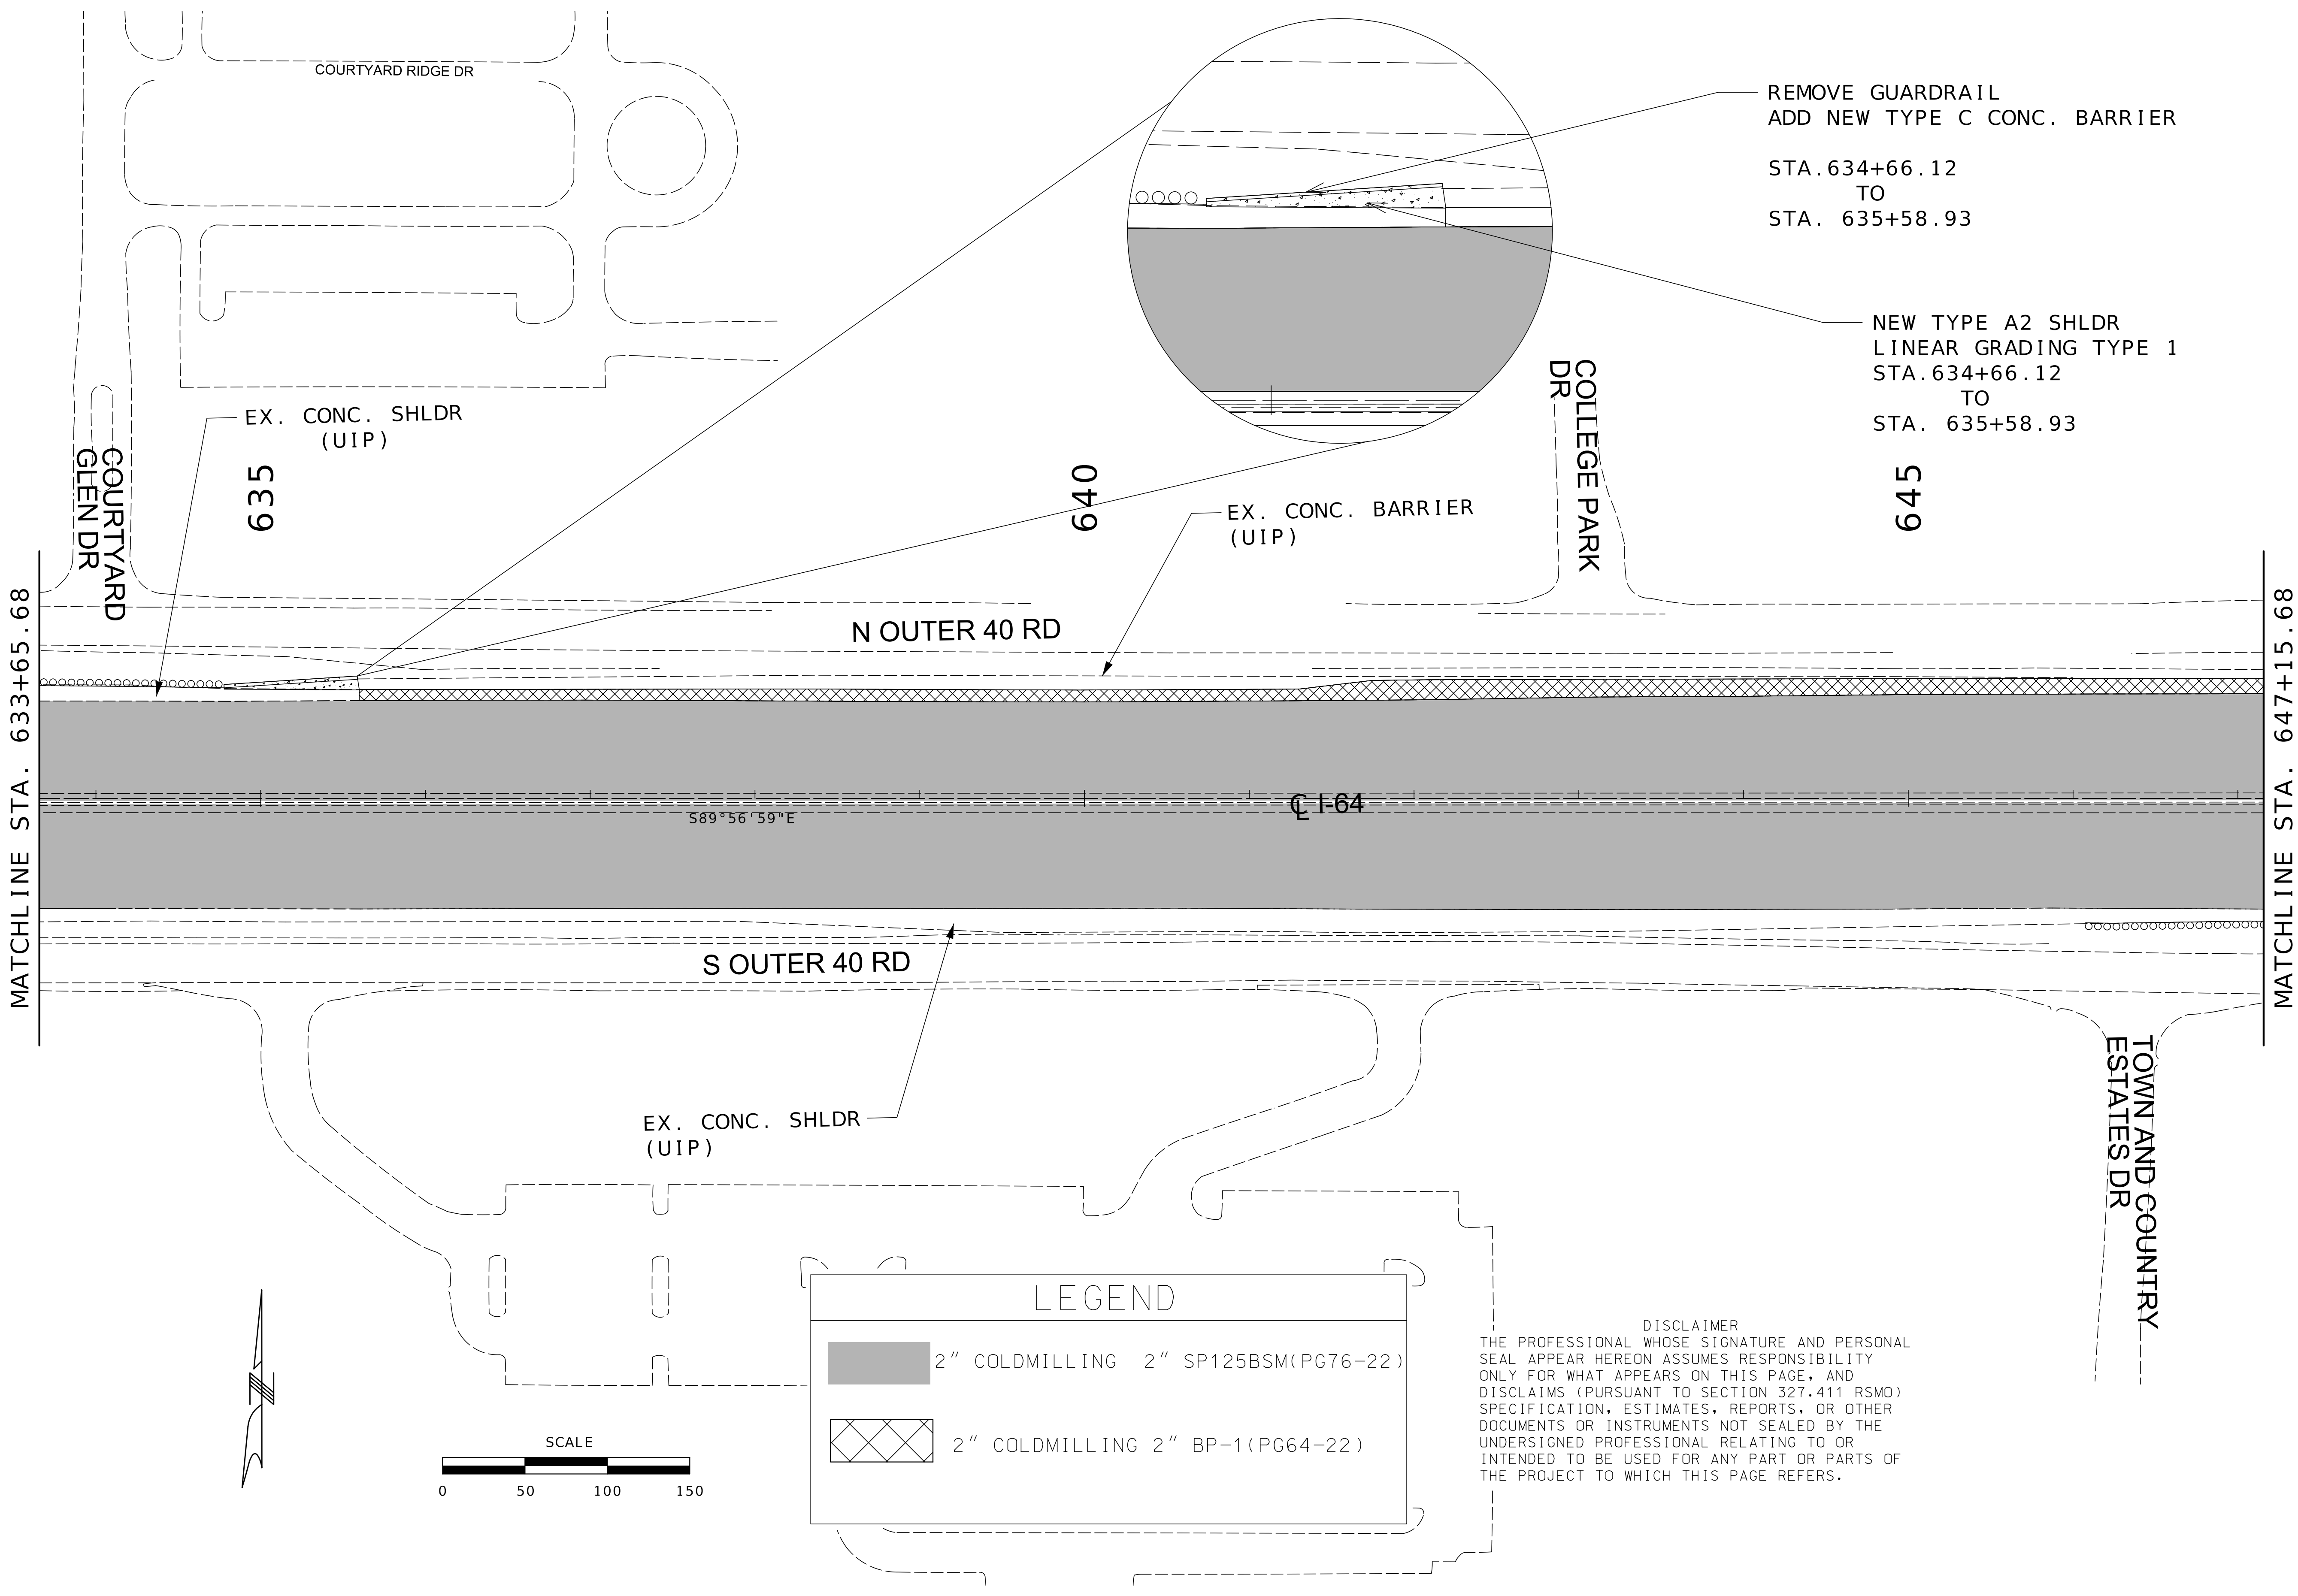

REMOVE GUARDRAIL
ADD NEW TYPE C CONC. BARRIER

STA. 634+66.12
TO
STA. 635+58.93

NEW TYPE A2 SHLDR
LINEAR GRADING TYPE 1
STA. 634+66.12
TO
STA. 635+58.93

N OUTER 40 RD

S OUTER 40 RD

EX. CONC. SHLDR
(UIP)



EX. CONC. BARRIER
(UIP)

EX. CONC. SHLDR
(UIP)

LEGEND

- 2" COLDMILLING 2" SP125BSM(PG76-22)
- 2" COLDMILLING 2" BP-1(PG64-22)

DISCLAIMER
THE PROFESSIONAL WHOSE SIGNATURE AND PERSONAL SEAL APPEAR HEREON ASSUMES RESPONSIBILITY ONLY FOR WHAT APPEARS ON THIS PAGE, AND DISCLAIMS (PURSUANT TO SECTION 327.411 RSMO) SPECIFICATION, ESTIMATES, REPORTS, OR OTHER DOCUMENTS OR INSTRUMENTS NOT SEALED BY THE UNDERSIGNED PROFESSIONAL RELATING TO OR INTENDED TO BE USED FOR ANY PART OR PARTS OF THE PROJECT TO WHICH THIS PAGE REFERS.

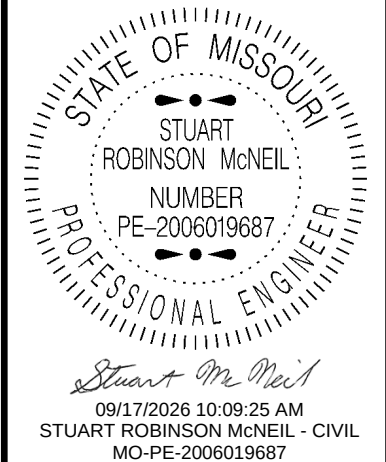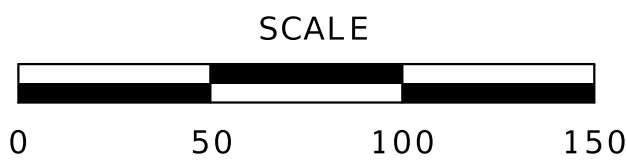

DATE PREPARED 8/25/2026	
ROUTE 1-64	STATE MO
DISTRICT SL	SHEET NO. 24
COUNTY ST. LOUIS	
JOB NO. JSL0138	
CONTRACT ID.	
PROJECT NO.	
BRIDGE NO.	

DATE	DESCRIPTION

MISSOURI HIGHWAYS AND TRANSPORTATION COMMISSION

105 WEST CAPITOL
JEFFERSON CITY, MO 65102
1-888-ASK-MODOT (1-888-275-6636)

MATCHLINE STA. 647+15.68

MATCHLINE STA. 660+65.68

650

655

660

DE LA SALLE DR

N OUTER 40 DR

S OUTER 40 DR

EX. CONC.
(UIP)


EX. CONC. PAVED
APPROACH (UIP)

EX. GUARDRAIL
(UIP)

LEGEND



2" COLDMILLING 2" SP125BSM(PG76-22)

 

2" COLDMILLING 2" BP-1(PG64-22)




SCALE



DISCLAIMER

THE PROFESSIONAL WHOSE SIGNATURE AND PERSONAL SEAL APPEAR HEREON ASSUMES RESPONSIBILITY ONLY FOR WHAT APPEARS ON THIS PAGE, AND DISCLAIMS (PURSUANT TO SECTION 327.411 RSMO) SPECIFICATION, ESTIMATES, REPORTS, OR OTHER DOCUMENTS OR INSTRUMENTS NOT SEALED BY THE UNDERSIGNED PROFESSIONAL RELATING TO OR INTENDED TO BE USED FOR ANY PART OR PARTS OF THE PROJECT TO WHICH THIS PAGE REFERS.

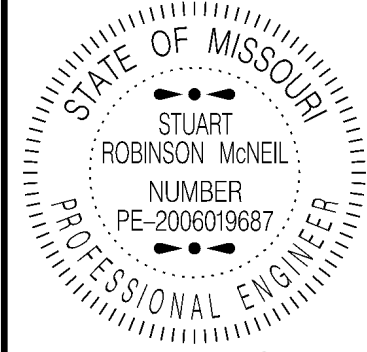

DATE PREPARED
8/25/2026

ROUTE	STATE
1-64	MO
DISTRICT	SHEET NO.
SL	25

COUNTY
ST. LOUIS

JOB NO.
JSL0138


CONTRACT ID.

PROJECT NO.

BRIDGE NO.


DATE	DESCRIPTION

MISSOURI HIGHWAYS AND TRANSPORTATION
COMMISSION

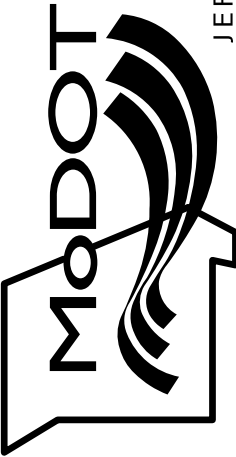

105 WEST CAPITOL
JEFFERSON CITY, MO 65102
1-888-ASK-MODOT (1-888-275-6636)

PLAN SHEETS
22 OF 32

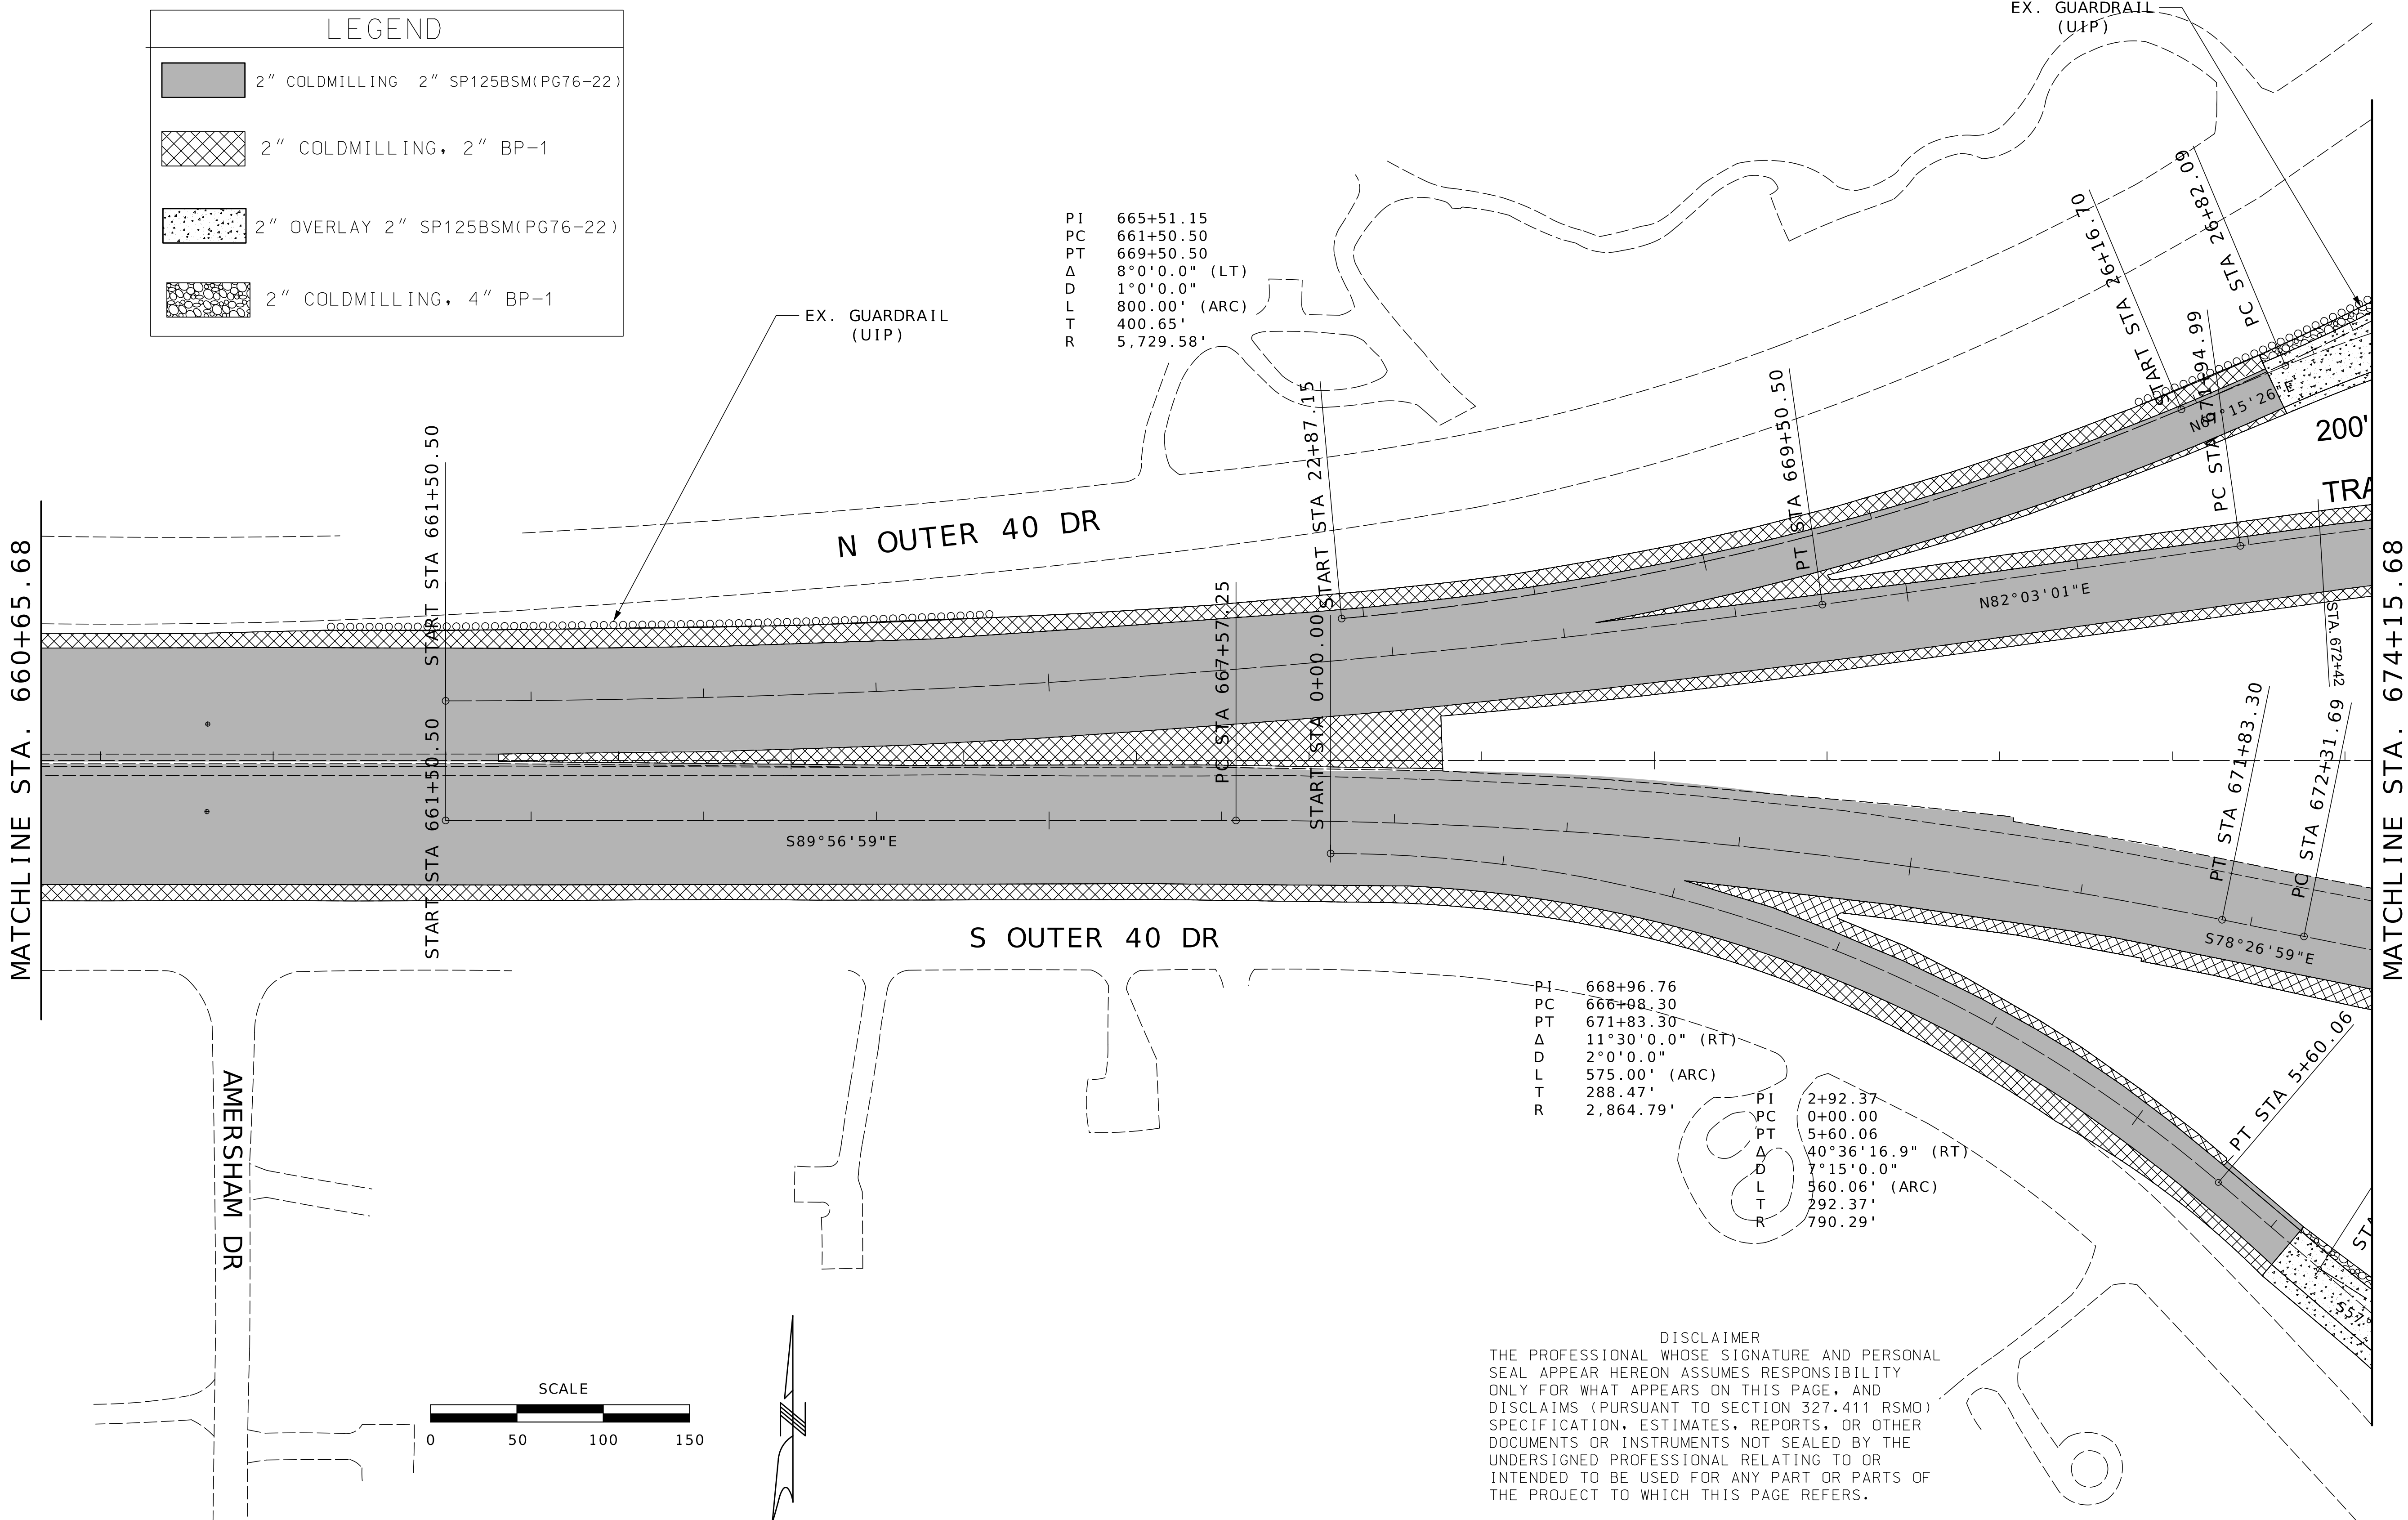


LEGEND	
	2" COLDMILLING 2" SP125BSM(PG76-22)
	2" COLDMILLING, 2" BP-1
	2" OVERLAY 2" SP125BSM(PG76-22)
	2" COLDMILLING, 4" BP-1

PI 665+51.15
PC 661+50.50
PT 669+50.50
Δ 8°0'0.0" (LT)
D 1°0'0.0"
L 800.00' (ARC)
T 400.65'
R 5,729.58'

PI 668+96.76
PC 666+08.30
PT 671+83.30
Δ 11°30'0.0" (RT)
D 2°0'0.0"
L 575.00' (ARC)
T 288.47'
R 2,864.79'

PI 2+92.37
PC 0+00.00
PT 5+60.06
Δ 40°36'16.9" (RT)
D 7°15'0.0"
L 560.06' (ARC)
T 292.37'
R 790.29'

DISCLAIMER
THE PROFESSIONAL WHOSE SIGNATURE AND PERSONAL SEAL APPEAR HEREON ASSUMES RESPONSIBILITY ONLY FOR WHAT APPEARS ON THIS PAGE, AND DISCLAIMS (PURSUANT TO SECTION 327.411 RSMO) SPECIFICATION, ESTIMATES, REPORTS, OR OTHER DOCUMENTS OR INSTRUMENTS NOT SEALED BY THE UNDERSIGNED PROFESSIONAL RELATING TO OR INTENDED TO BE USED FOR ANY PART OR PARTS OF THE PROJECT TO WHICH THIS PAGE REFERS.

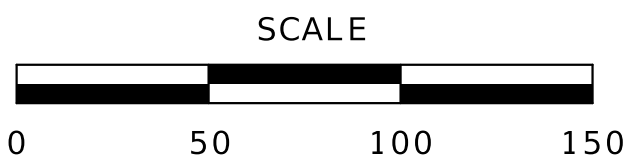

STATE OF MISSOURI

STUART ROBINSON McNEIL

NUMBER PE-2006019687

PROFESSIONAL ENGINEER

Stuart McNeil

09/17/2026 10:09:32 AM

STUART ROBINSON McNEIL - CIVIL

MO-PE-2006019687

DATE PREPARED

8/25/2026

ROUTE

I - 64

STATE

MO

DISTRICT

SL

SHEET NO.

26

COUNTY

ST. LOUIS

JOB NO.

JSL0138

CONTRACT ID.

PROJECT NO.

BRIDGE NO.

DESCRIPTION


DATE

MISSOURI HIGHWAYS AND TRANSPORTATION COMMISSION

105 WEST CAPITOL
JEFFERSON CITY, MO 65102
1-888-ASK-MODOT (1-888-275-6636)

PLAN SHEETS


23 OF 32

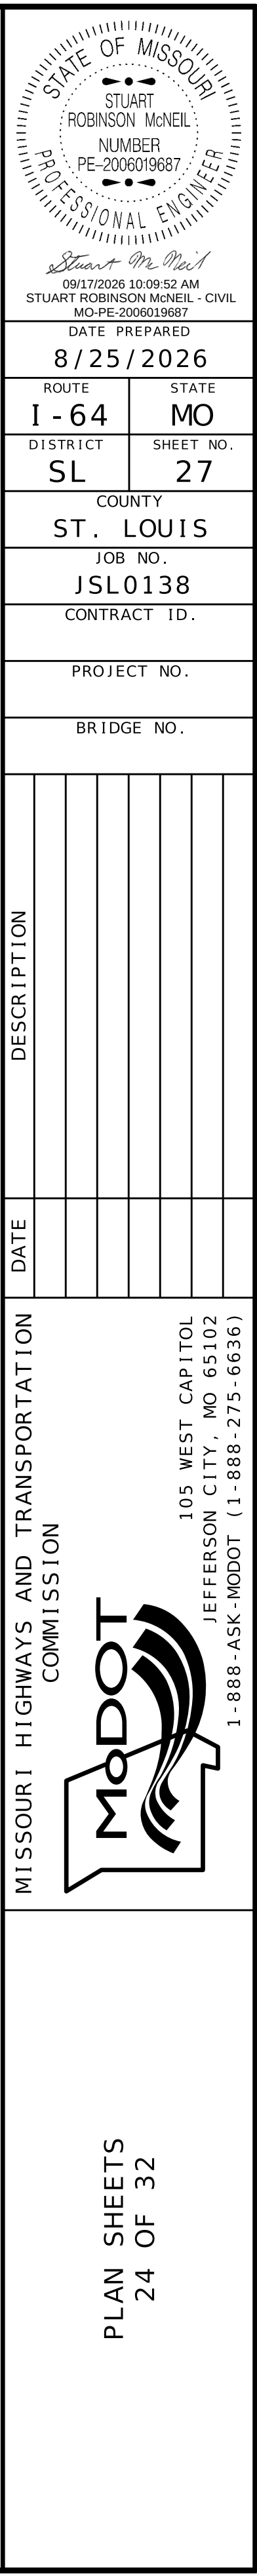

DISCLAIMER

THE PROFESSIONAL WHOSE SIGNATURE AND PERSONAL SEAL APPEAR HEREON ASSUMES RESPONSIBILITY ONLY FOR WHAT APPEARS ON THIS PAGE, AND DISCLAIMS (PURSUANT TO SECTION 327.411 RSMO) SPECIFICATION, ESTIMATES, REPORTS, OR OTHER DOCUMENTS OR INSTRUMENTS NOT SEALED BY THE UNDERSIGNED PROFESSIONAL RELATING TO OR INTENDED TO BE USED FOR ANY PART OR PARTS OF THE PROJECT TO WHICH THIS PAGE REFERS.



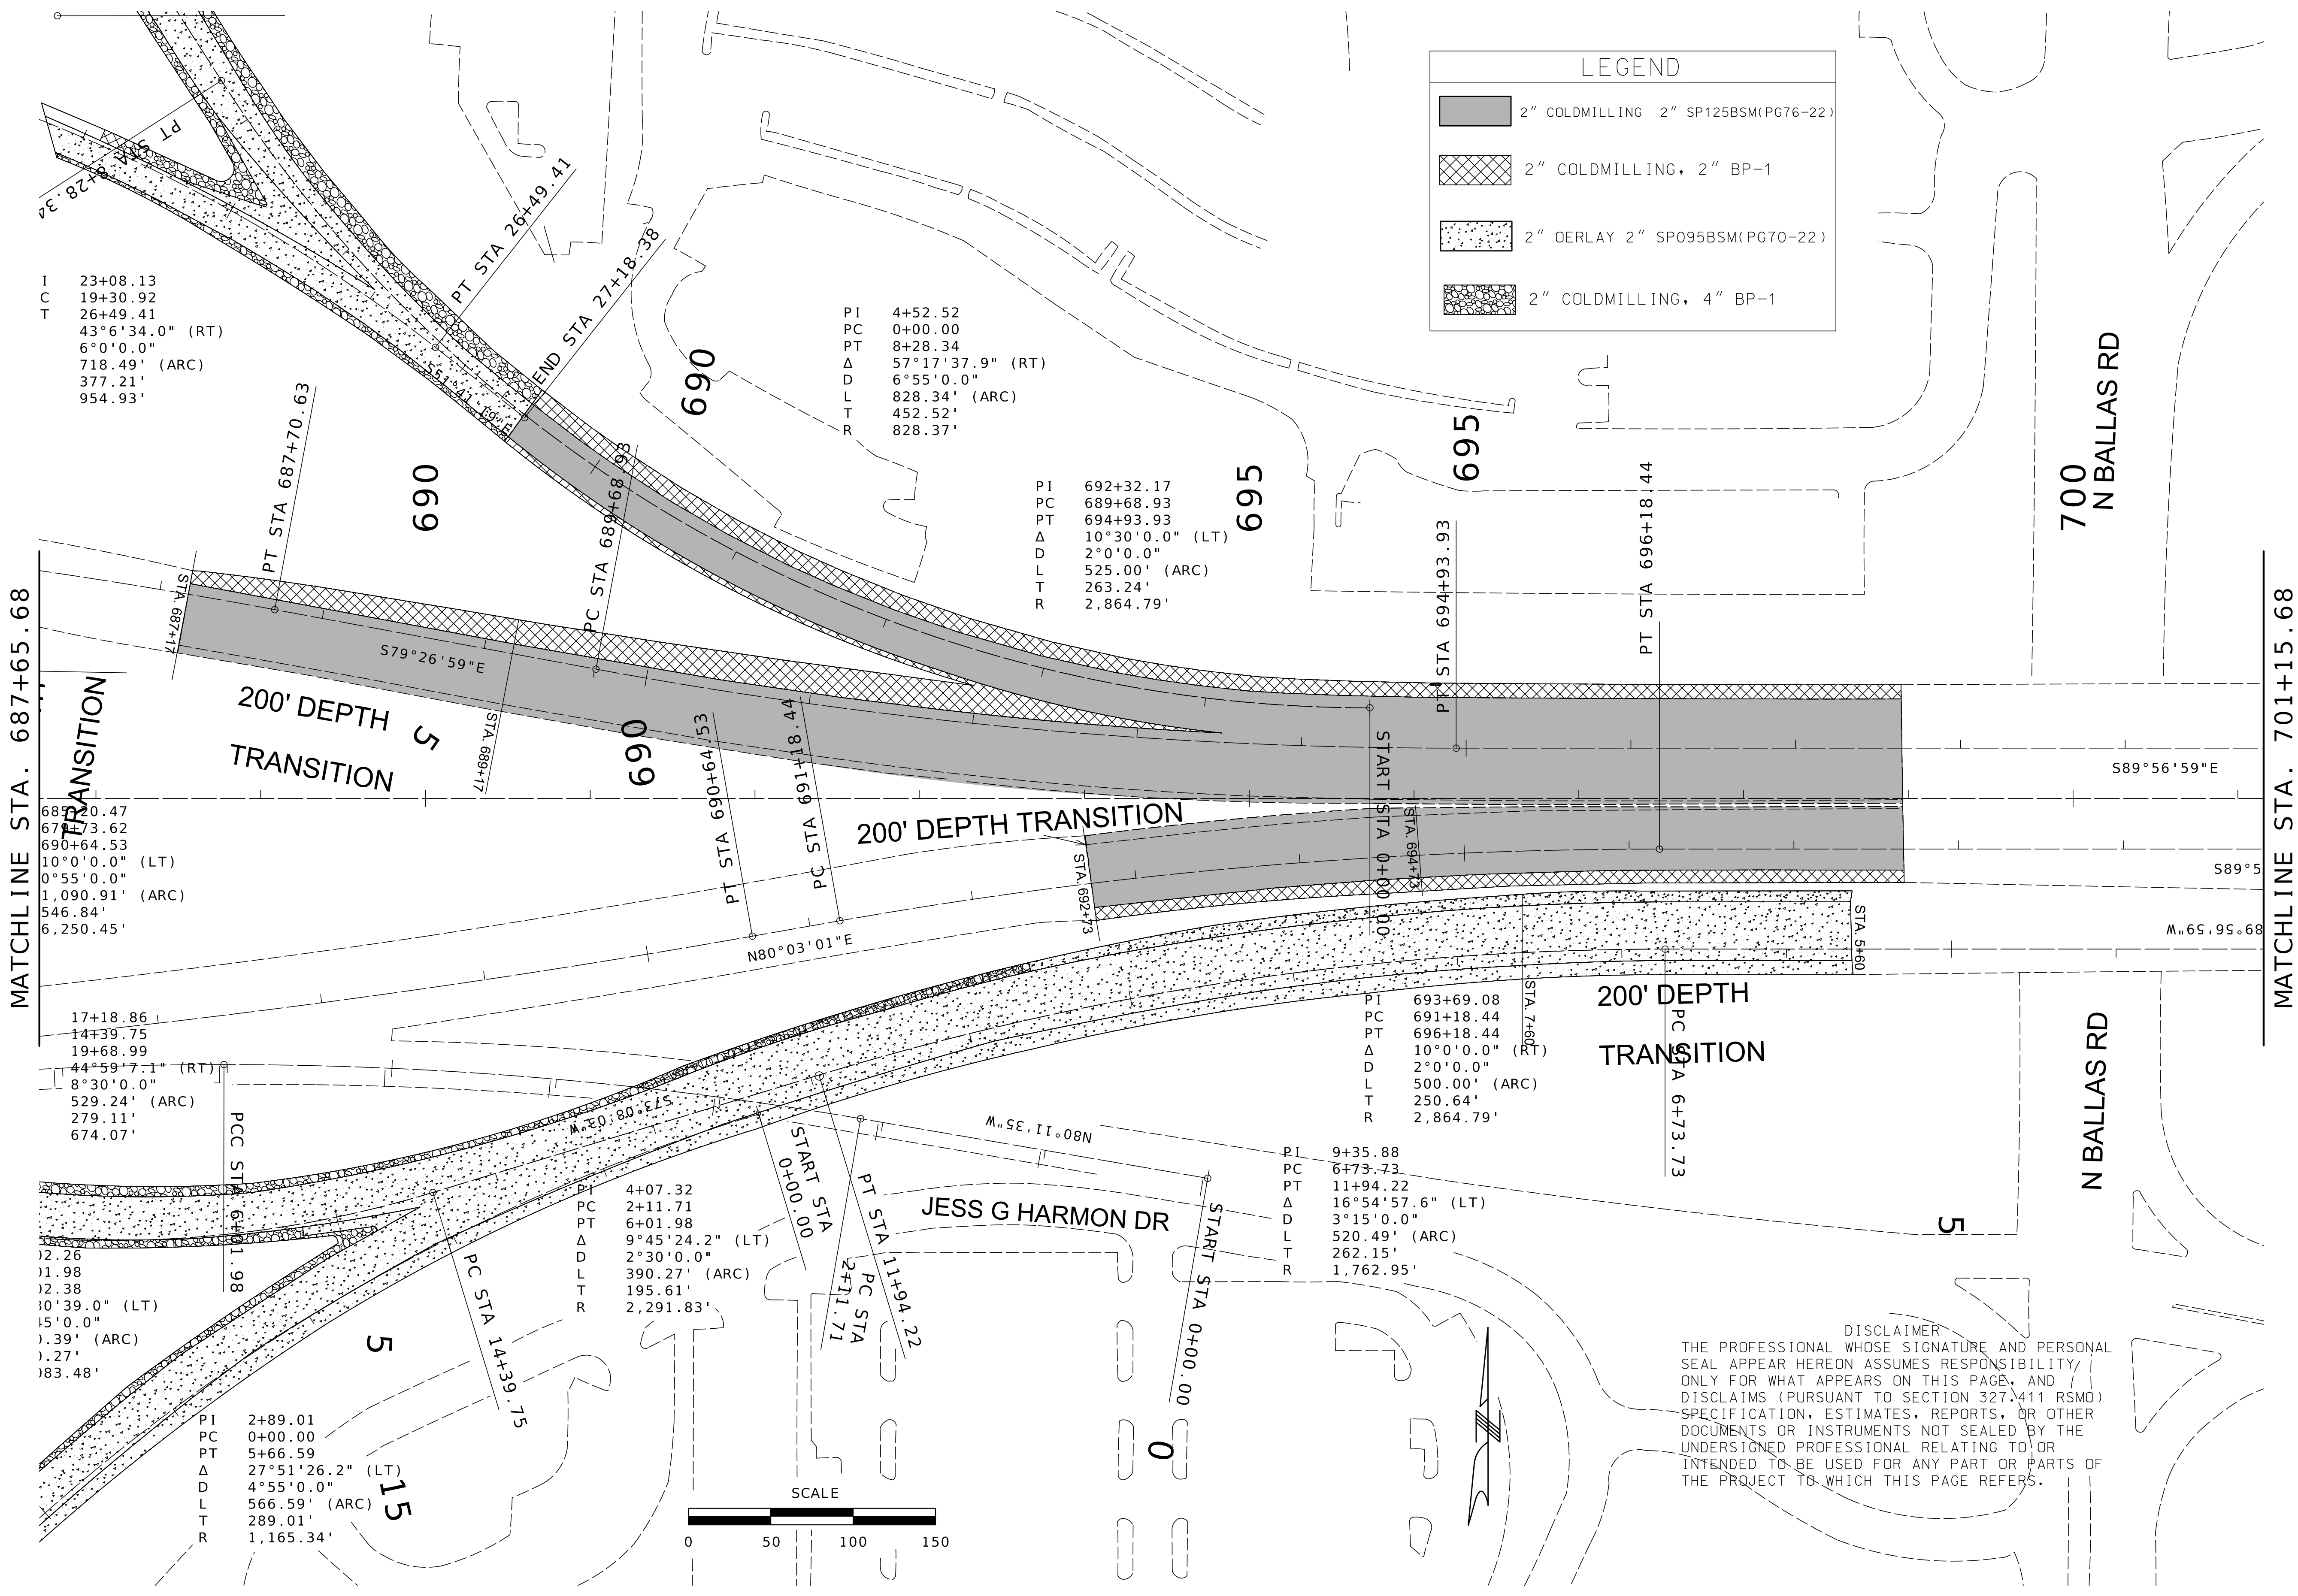

STATE OF MISSOURI

STUART ROBINSON MCNEIL

NUMBER PE-2006019687

PROFESSIONAL ENGINEER

Stuart McNeil

08/25/2026 7:38:22 AM

STUART ROBINSON MCNEIL - CIVIL

MO-PE-2006019687

DATE PREPARED

8/24/2026

ROUTE

1-64

STATE

MO

DISTRICT

SL

SHEET NO.

30

COUNTY

ST. LOUIS

JOB NO.

JSL0138

CONTRACT ID.

PROJECT NO.

BRIDGE NO.

DESCRIPTION

DATE

MISSOURI HIGHWAYS AND TRANSPORTATION COMMISSION


105 WEST CAPITOL

JEFFERSON CITY, MO 65102

1-888-ASK-MODOT (1-888-275-6636)

PLAN SHEETS

27 OF 32

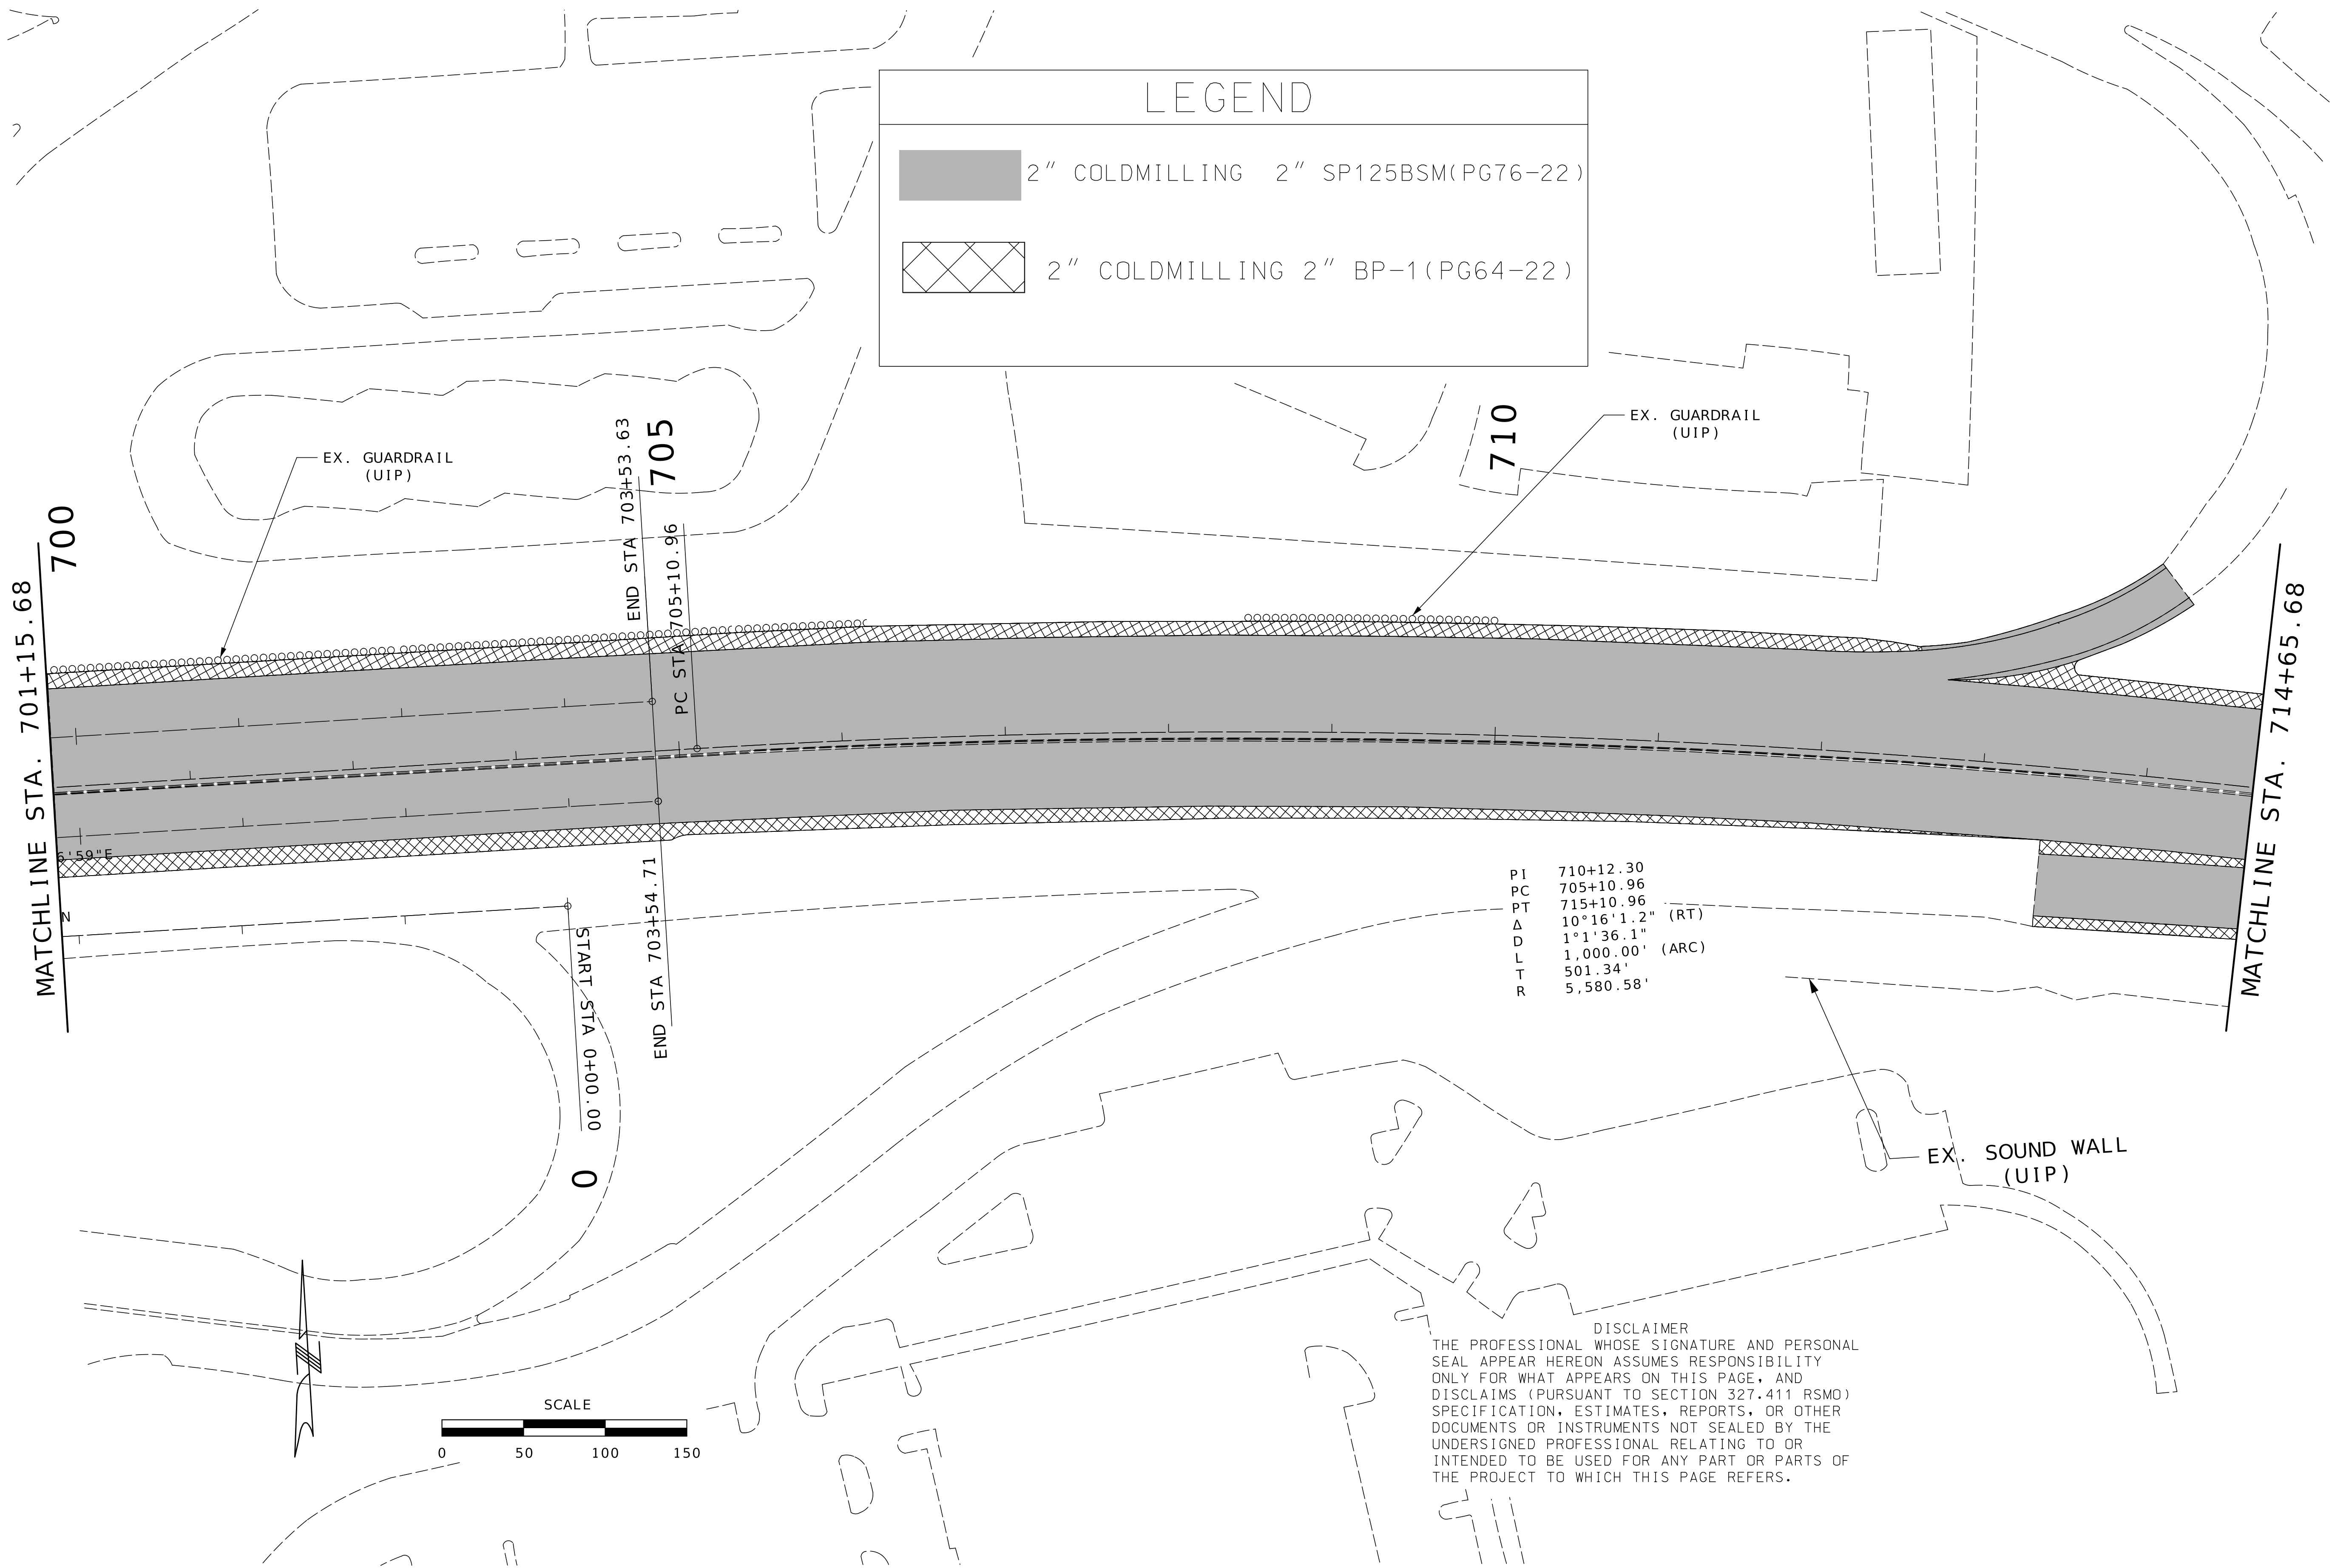

LEGEND

2" COLDMILLING 2" SP125BSM(PG76-22)

2" COLDMILLING 2" BP-1(PG64-22)

PI	710+12.30
PC	705+10.96
PT	715+10.96
Δ	10°16'1.2" (RT)
D	1°1'36.1"
L	1,000.00' (ARC)
R	501.34'
	5,580.58'

DISCLAIMER
THE PROFESSIONAL WHOSE SIGNATURE AND PERSONAL SEAL APPEAR HEREON ASSUMES RESPONSIBILITY ONLY FOR WHAT APPEARS ON THIS PAGE, AND DISCLAIMS (PURSUANT TO SECTION 327.411 RSMO) SPECIFICATION, ESTIMATES, REPORTS, OR OTHER DOCUMENTS OR INSTRUMENTS NOT SEALED BY THE UNDERSIGNED PROFESSIONAL RELATING TO OR INTENDED TO BE USED FOR ANY PART OR PARTS OF THE PROJECT TO WHICH THIS PAGE REFERS.

STATE OF MISSOURI

STUART ROBINSON MCNEIL

NUMBER
PE-2006019687

PROFESSIONAL ENGINEER

Stuart M. McNeil

08/25/2026 7:38:32 AM

STUART ROBINSON MCNEIL - CIVIL

MO-PE-2006019687

DATE PREPARED 8/24/2026	
ROUTE 1-64	STATE MO
DISTRICT SL	SHEET NO. 31
COUNTY ST. LOUIS	
JOB NO. JSL0138	
CONTRACT ID.	


PROJECT NO.
BRIDGE NO.

DATE	DESCRIPTION

MISSOURI HIGHWAYS AND TRANSPORTATION COMMISSION

MoDOT

105 WEST CAPITOL
JEFFERSON CITY, MO 65102
1-888-ASK-MODOT (1-888-275-6636)

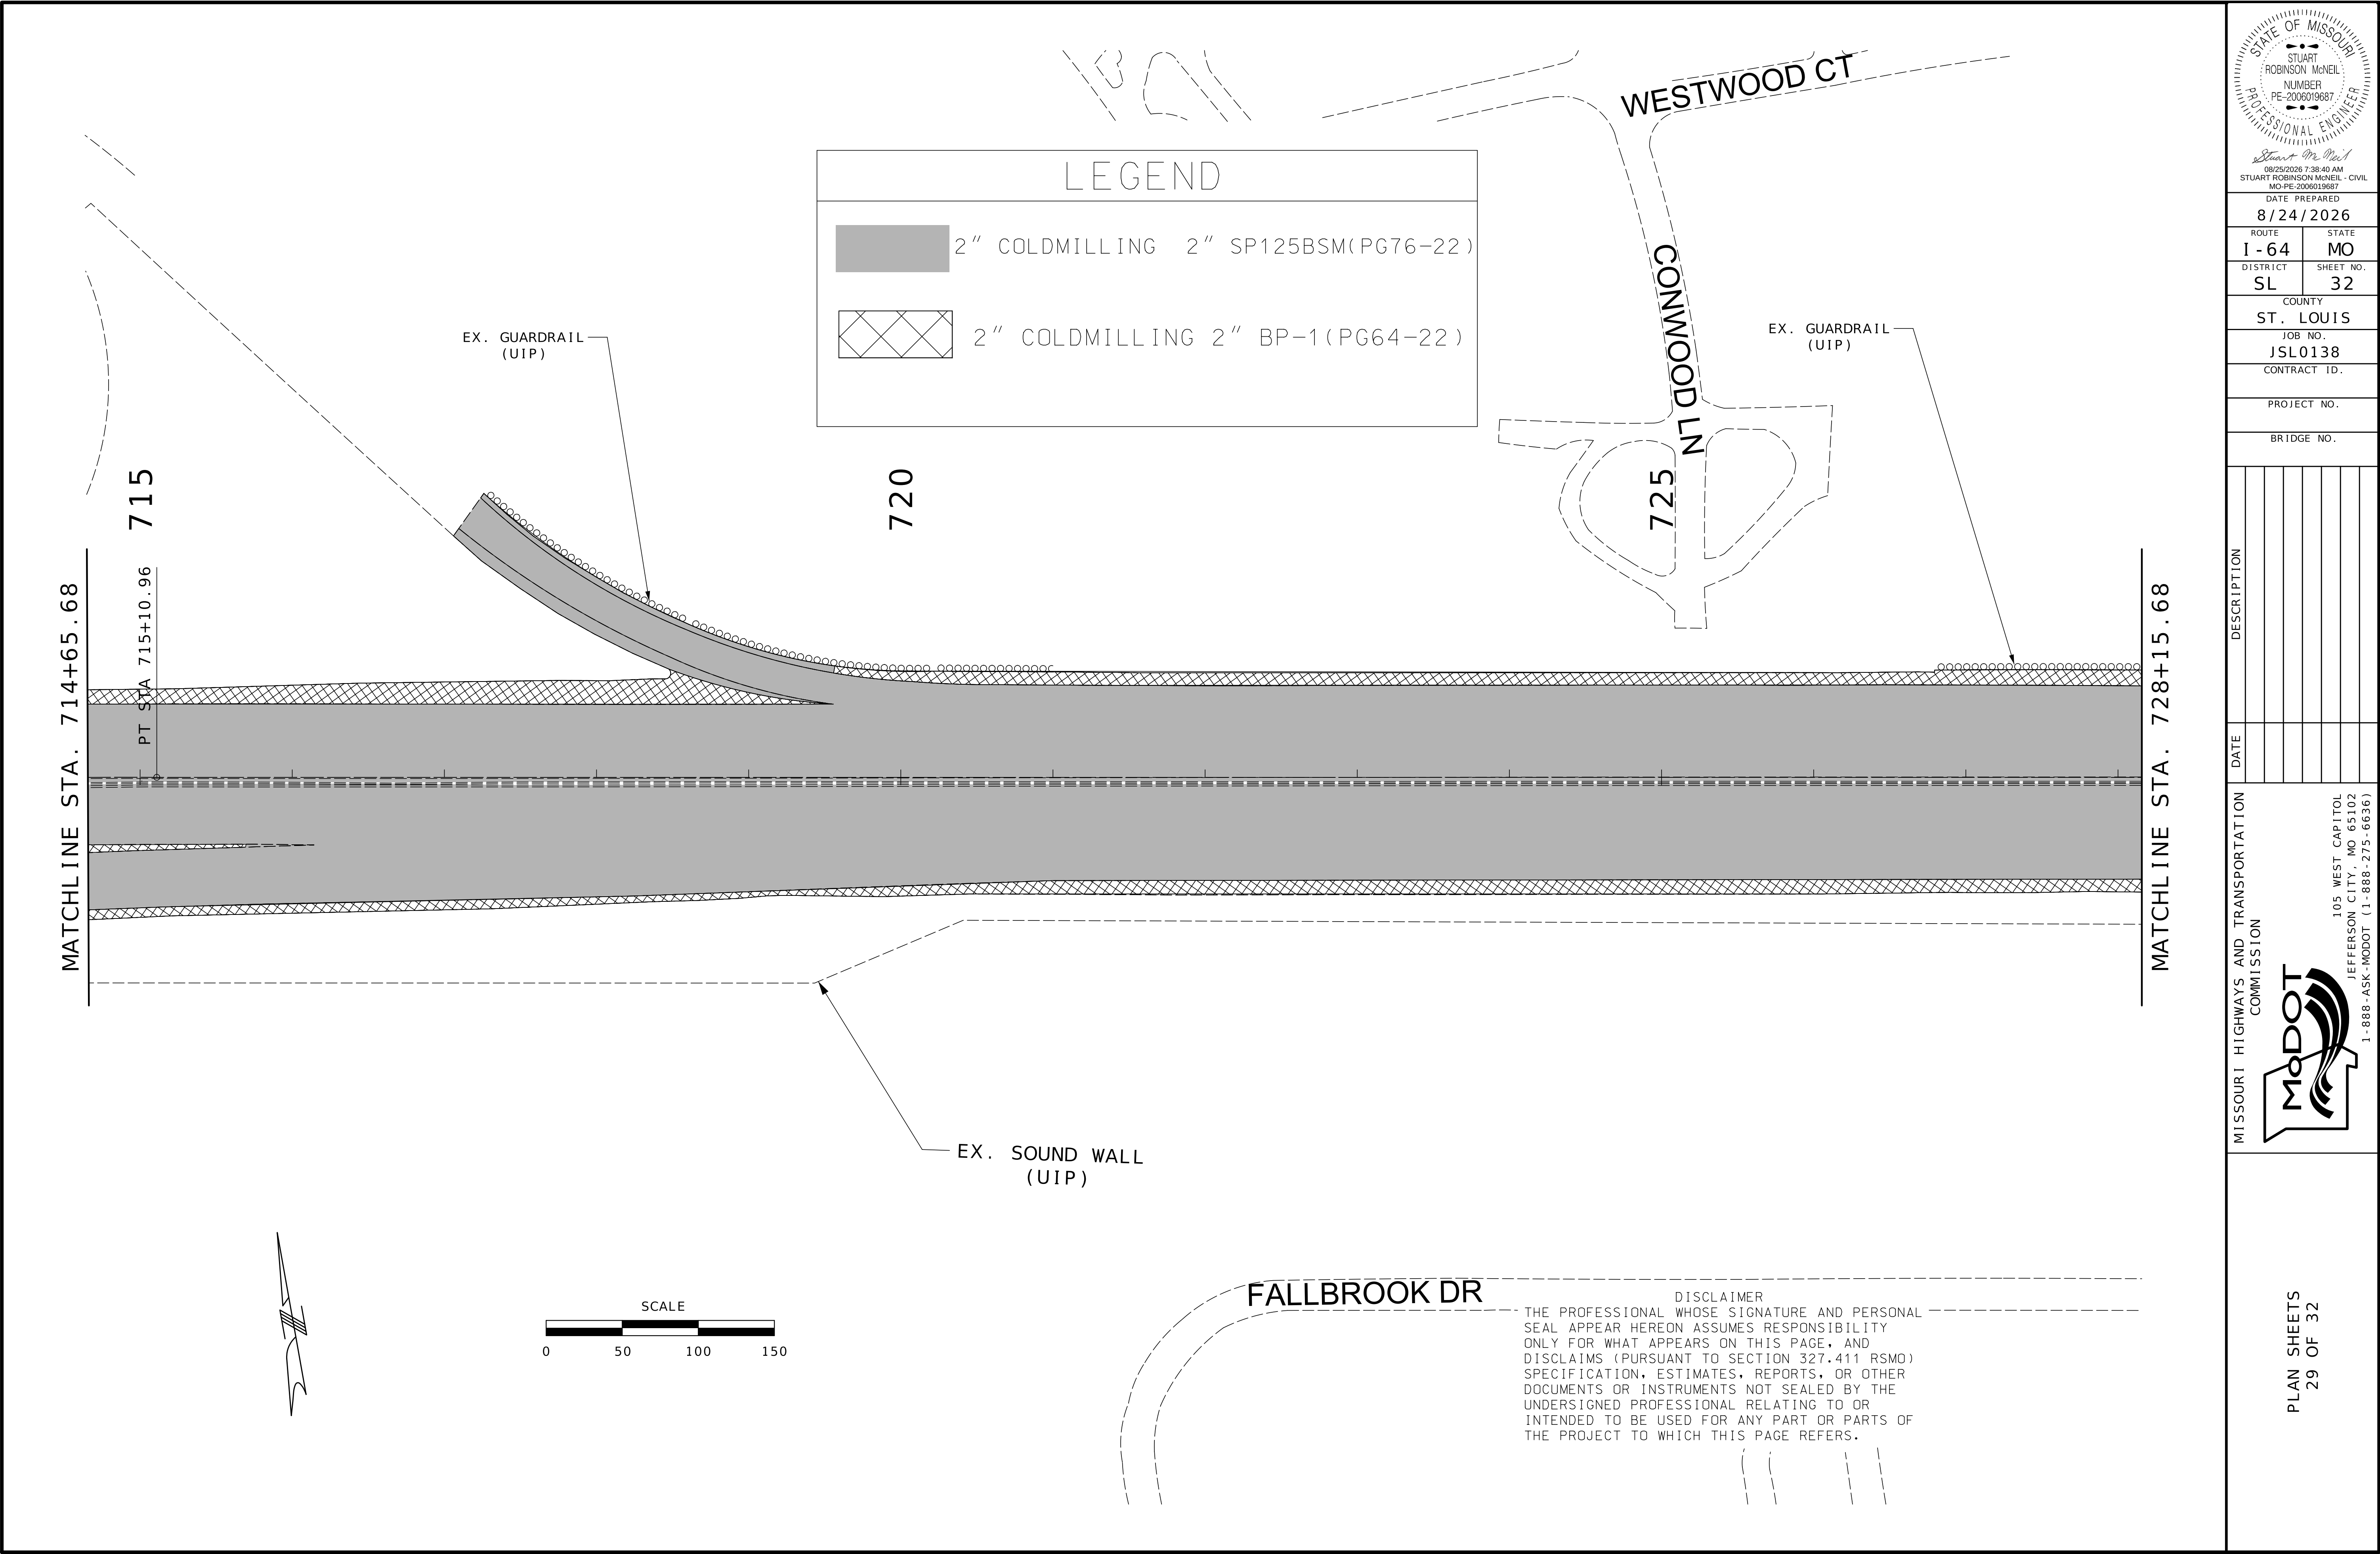

STATE OF MISSOURI

STUART ROBINSON McNEIL

NUMBER

PE-2006019687

PROFESSIONAL ENGINEER

Stuart M. McNeil

08/25/2026 7:38:40 AM

STUART ROBINSON McNEIL - CIVIL

MO-PE-2006019687

DATE PREPARED

8/24/2026

ROUTE

1-64

DISTRICT

SL

STATE

MO

SHEET NO.

32

COUNTY

ST. LOUIS

JOB NO.

JSL0138

CONTRACT ID.

PROJECT NO.

BRIDGE NO.

MISSOURI HIGHWAYS AND TRANSPORTATION COMMISSION

MoDOT

105 WEST CAPITOL

JEFFERSON CITY, MO 65102


1-888-ASK-MODOT (1-888-275-6636)

PLAN SHEETS

29 OF 32

DISCLAIMER

THE PROFESSIONAL WHOSE SIGNATURE AND PERSONAL SEAL APPEAR HEREON ASSUMES RESPONSIBILITY ONLY FOR WHAT APPEARS ON THIS PAGE, AND DISCLAIMS (PURSUANT TO SECTION 327.411 RSMO) SPECIFICATION, ESTIMATES, REPORTS, OR OTHER DOCUMENTS OR INSTRUMENTS NOT SEALED BY THE UNDERSIGNED PROFESSIONAL RELATING TO OR INTENDED TO BE USED FOR ANY PART OR PARTS OF THE PROJECT TO WHICH THIS PAGE REFERS.

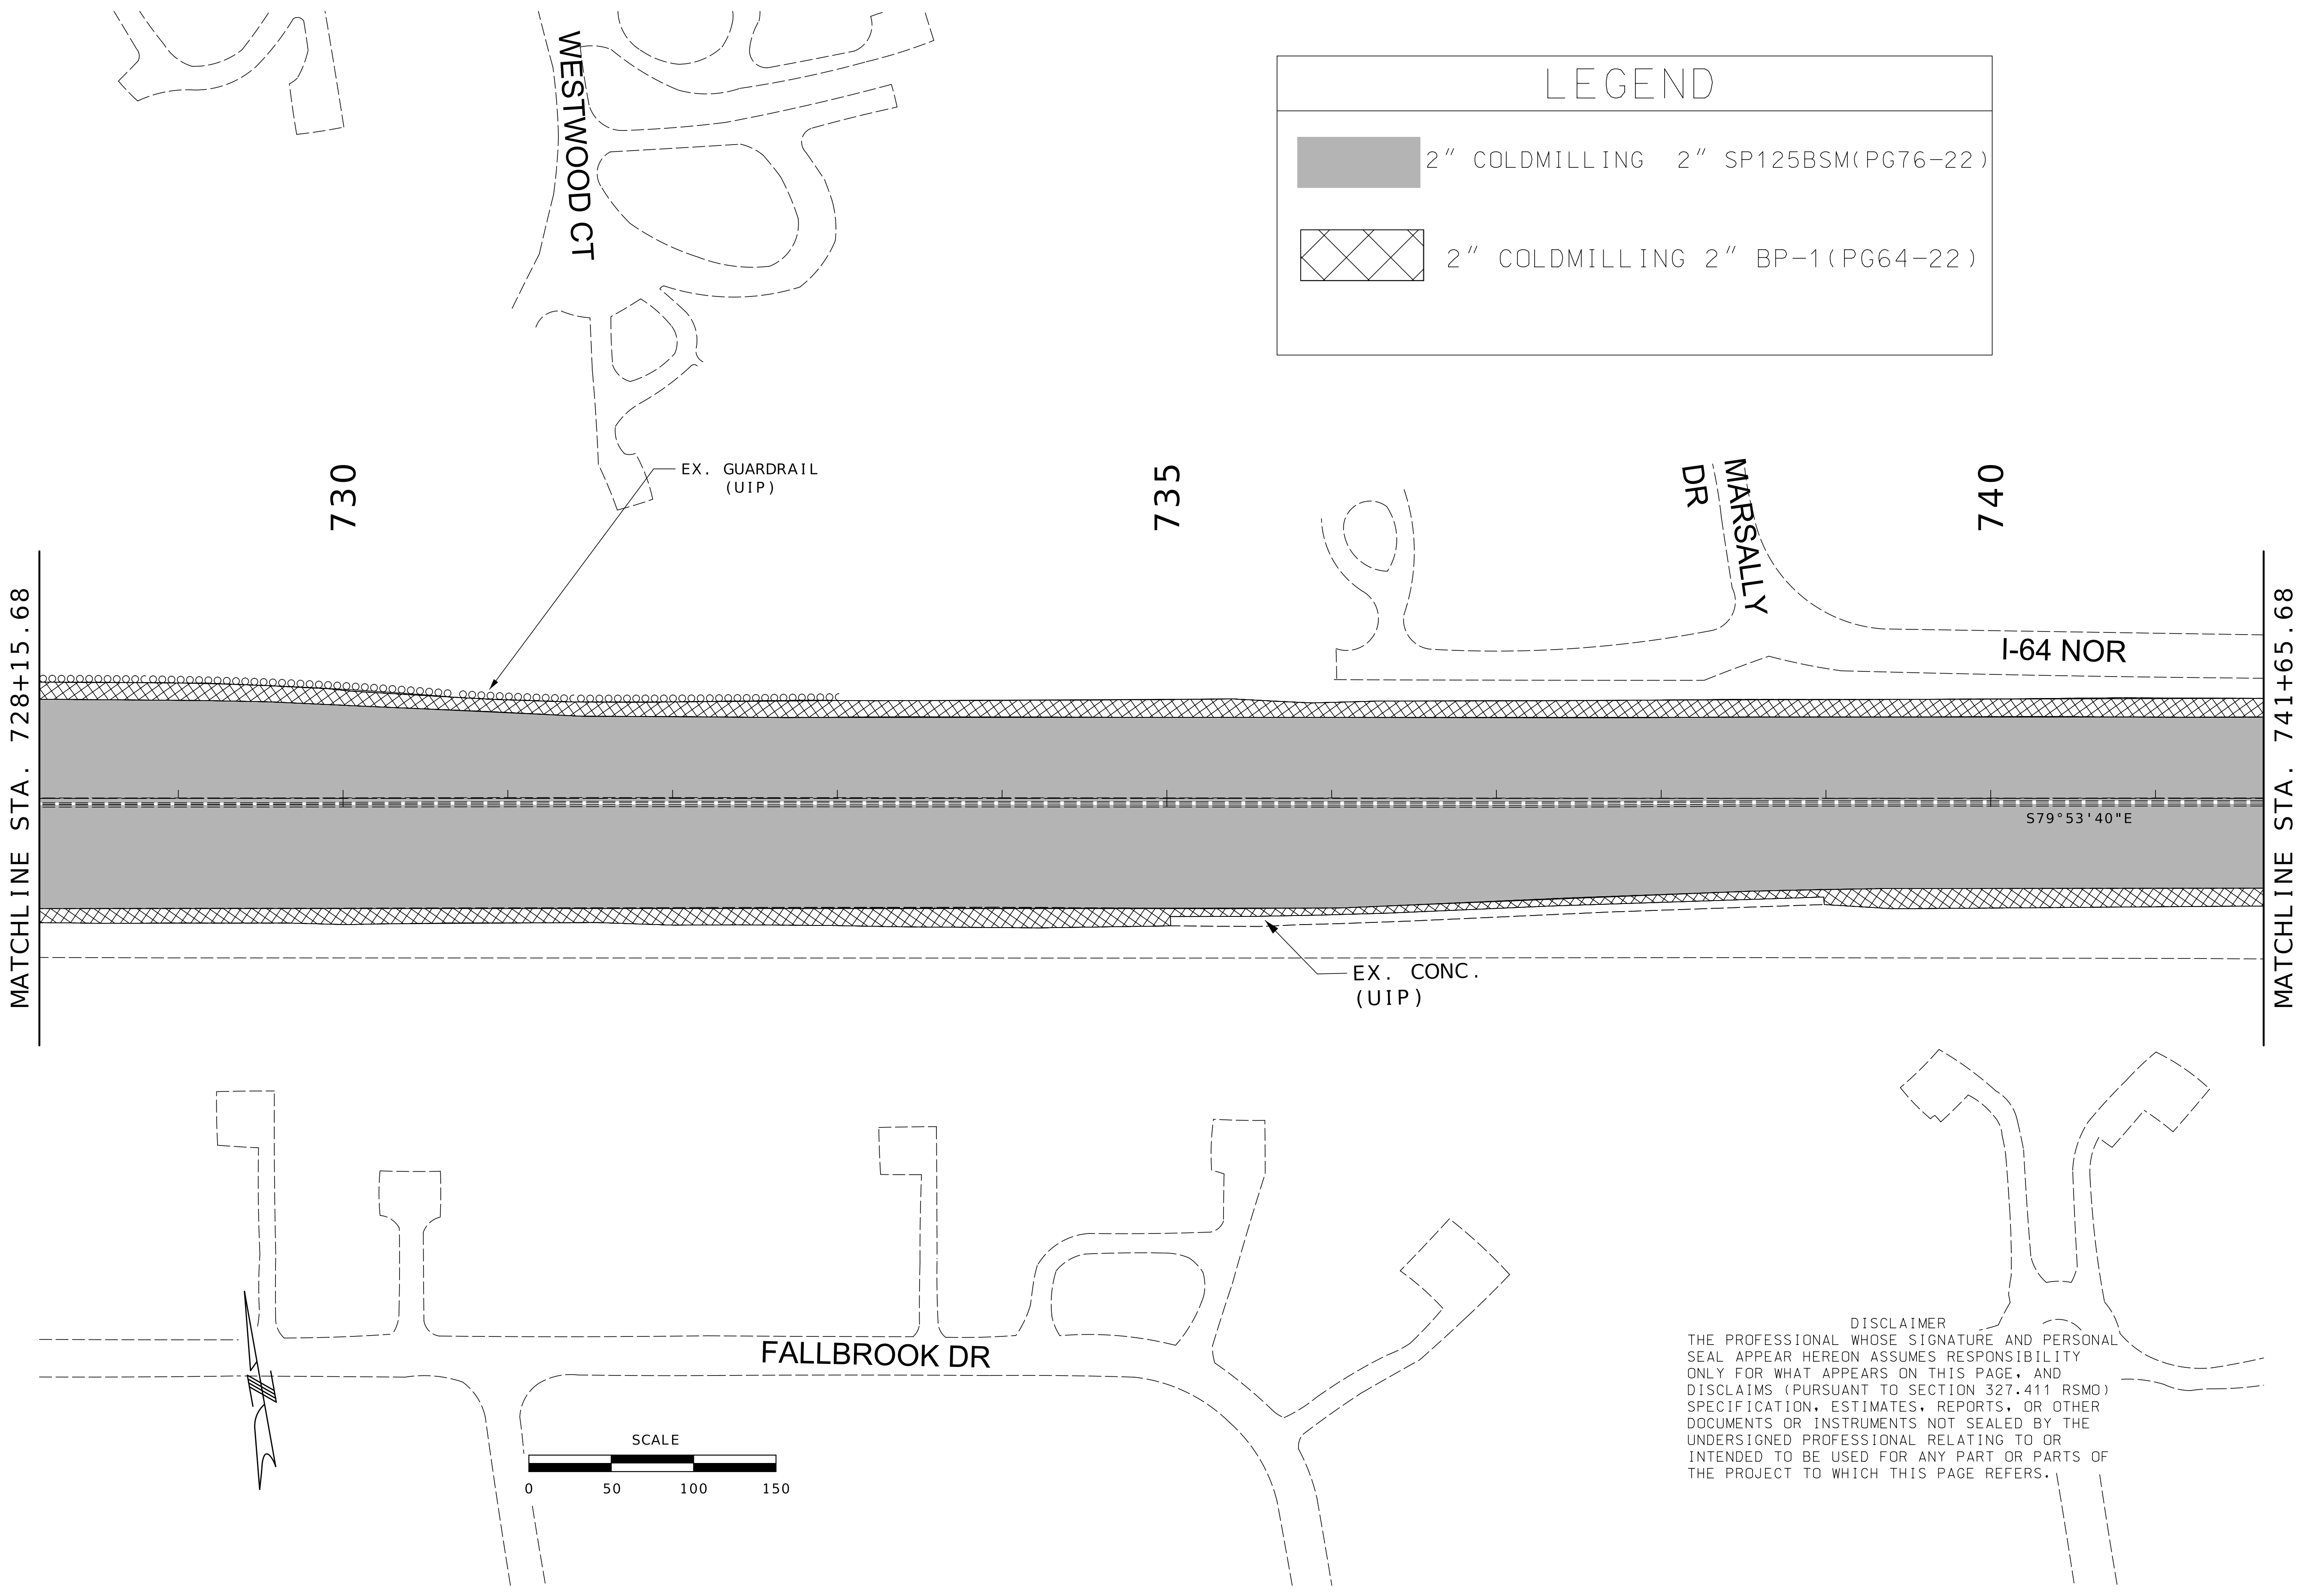

LEGEND

2" COLDMILLING 2" SP125BSM(PG76-22)

2" COLDMILLING 2" BP-1(PG64-22)

DISCLAIMER
THE PROFESSIONAL WHOSE SIGNATURE AND PERSONAL SEAL APPEAR HEREON ASSUMES RESPONSIBILITY ONLY FOR WHAT APPEARS ON THIS PAGE, AND DISCLAIMS (PURSUANT TO SECTION 327.411 RSMO) SPECIFICATION, ESTIMATES, REPORTS, OR OTHER DOCUMENTS OR INSTRUMENTS NOT SEALED BY THE UNDERSIGNED PROFESSIONAL RELATING TO OR INTENDED TO BE USED FOR ANY PART OR PARTS OF THE PROJECT TO WHICH THIS PAGE REFERS.

STATE OF MISSOURI

STUART ROBINSON McNEIL

NUMBER PE-2006019687

PROFESSIONAL ENGINEER

Stuart McNeil

08/25/2026 7:38:52 AM

STUART ROBINSON McNEIL - CIVIL

MO-PE-2006019687

DATE PREPARED

8/24/2026

ROUTE

1-64

STATE

MO

DISTRICT

SL

SHEET NO.

33

COUNTY

ST. LOUIS

JOB NO.

JSL0138

CONTRACT ID.

PROJECT NO.

BRIDGE NO.

DESCRIPTION

DATE

MISSOURI HIGHWAYS AND TRANSPORTATION COMMISSION

MoDOT

105 WEST CAPITOL



JEFFERSON CITY, MO 65102

1-888-ASK-MODOT (1-888-275-6636)

PLAN SHEETS

30 OF 32

MATCHLINE STA. 741+65.68

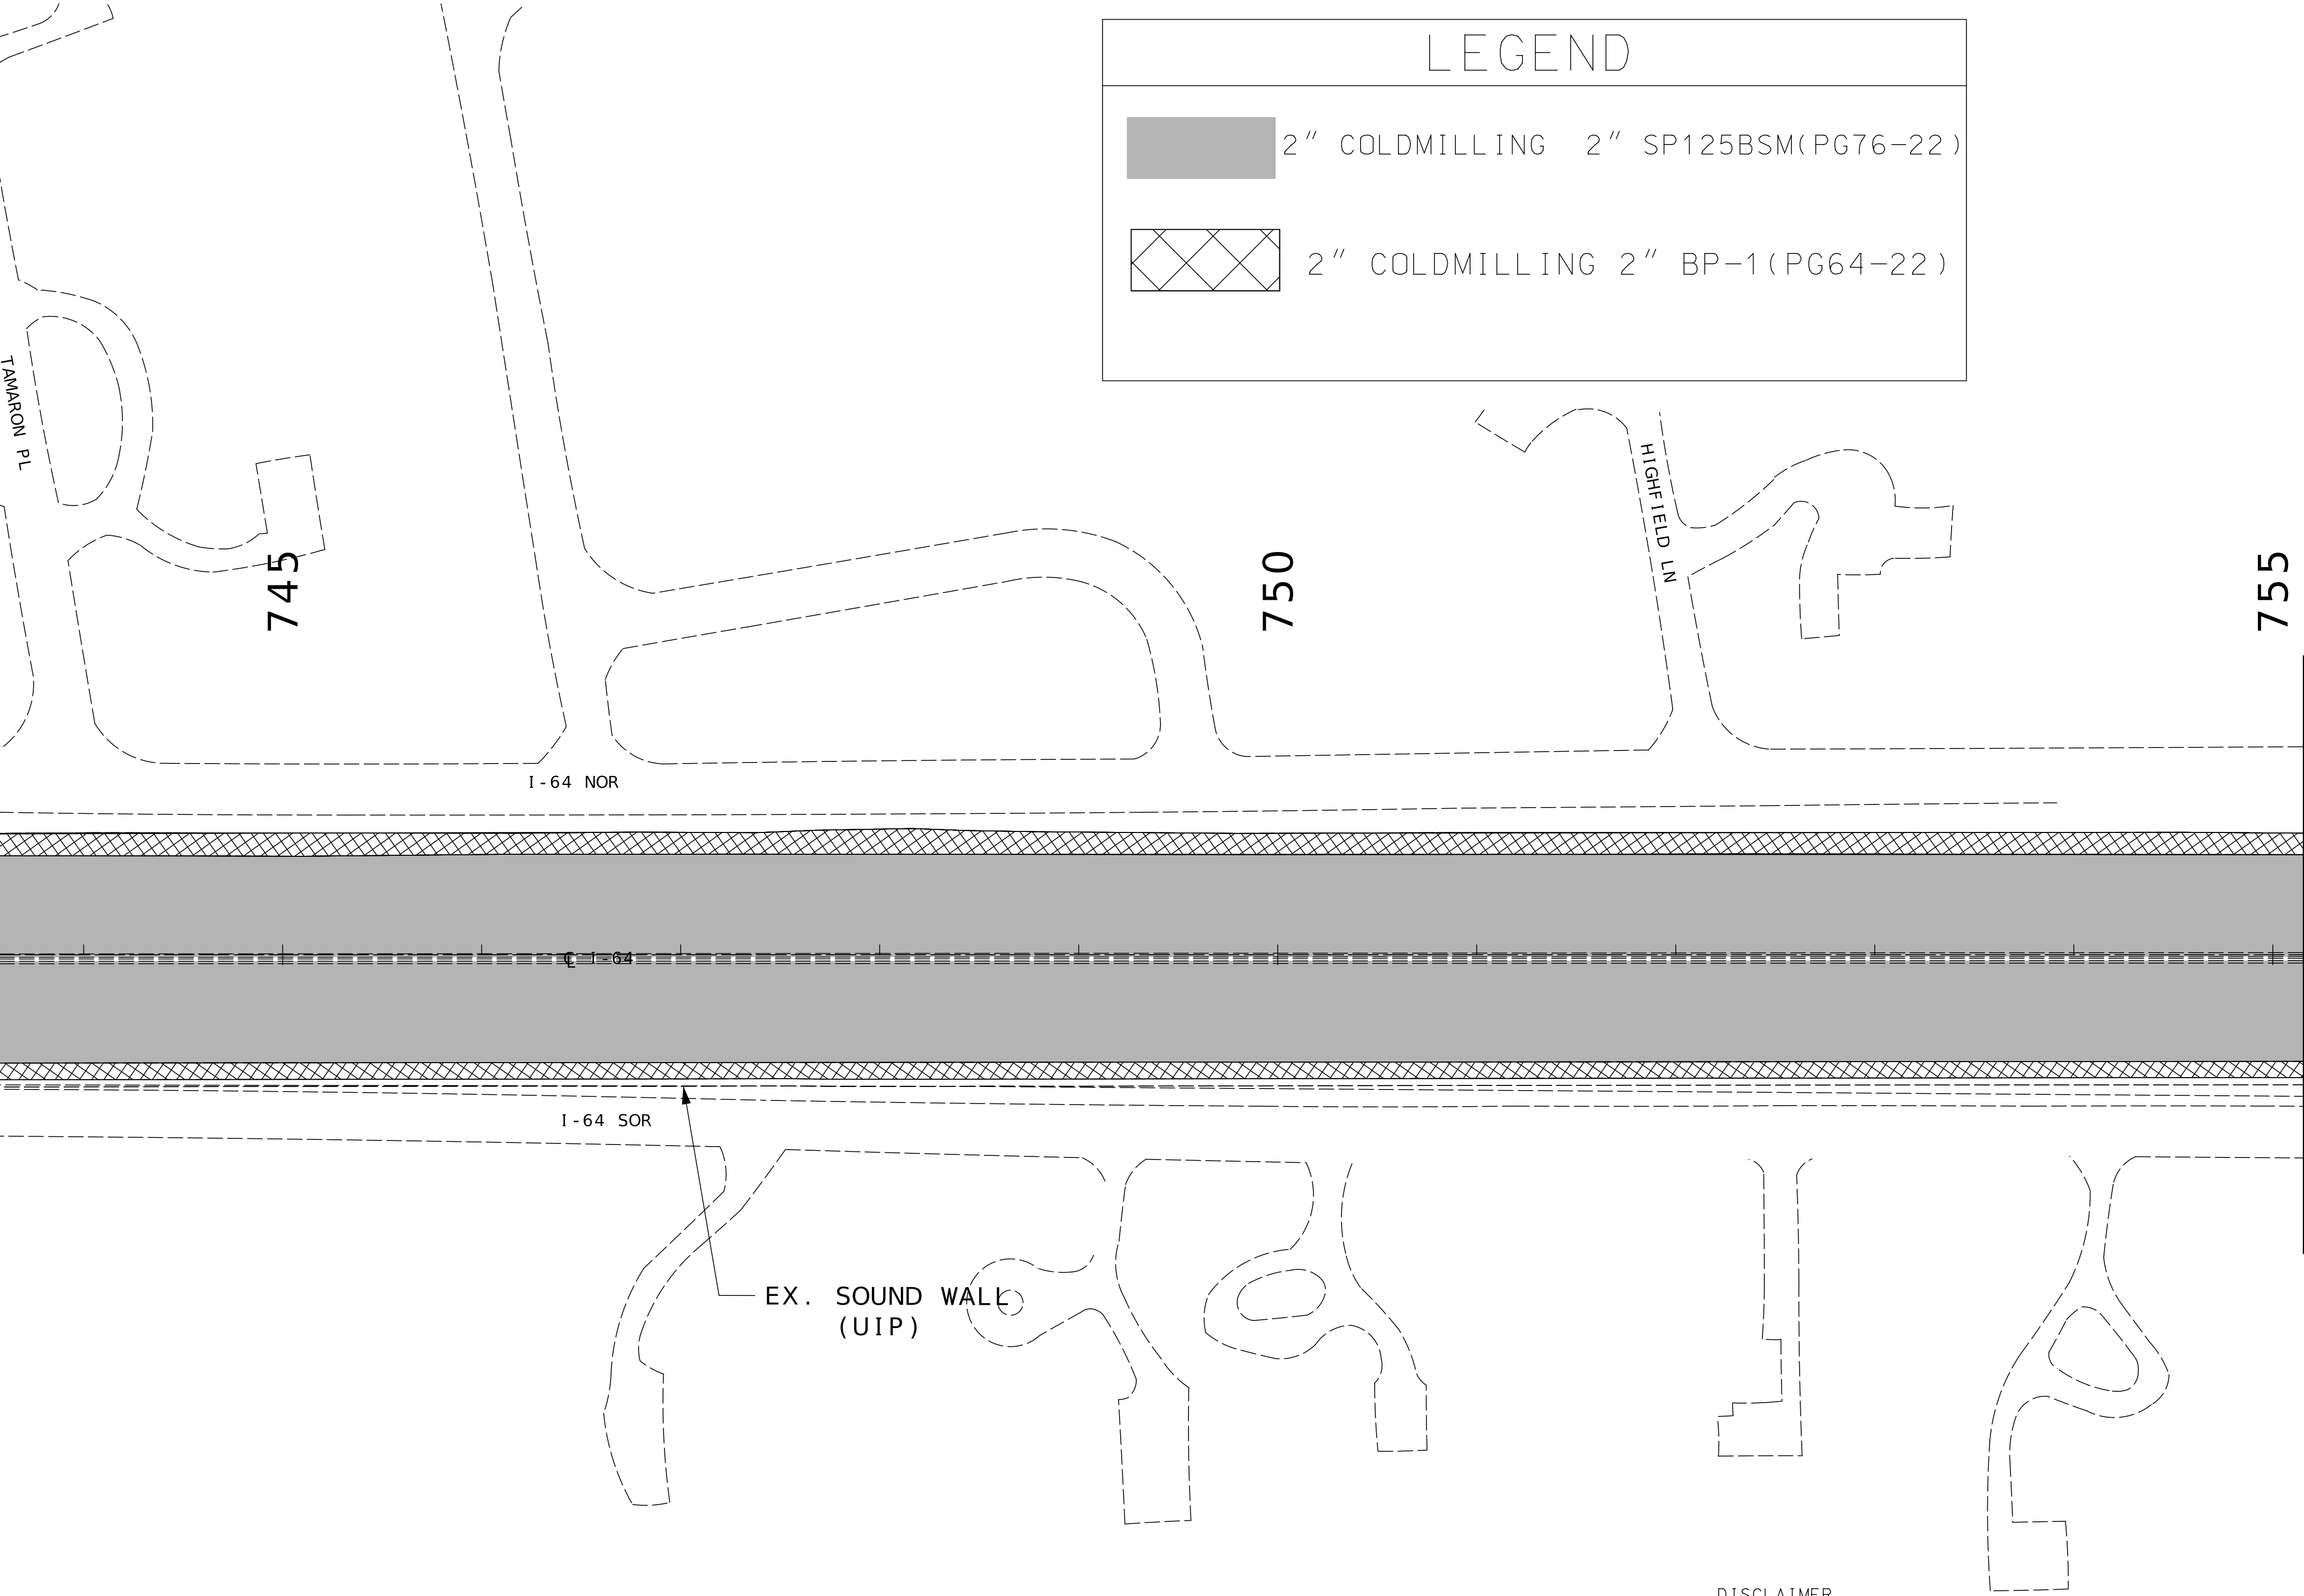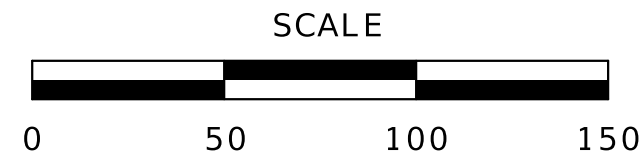

LEGEND

2" COLDMILLING 2" SP125BSM(PG76-22)

2" COLDMILLING 2" BP-1(PG64-22)

DISCLAIMER
THE PROFESSIONAL WHOSE SIGNATURE AND PERSONAL SEAL APPEAR HEREON ASSUMES RESPONSIBILITY ONLY FOR WHAT APPEARS ON THIS PAGE, AND DISCLAIMS (PURSUANT TO SECTION 327.411 RSMO) SPECIFICATION, ESTIMATES, REPORTS, OR OTHER DOCUMENTS OR INSTRUMENTS NOT SEALED BY THE UNDERSIGNED PROFESSIONAL RELATING TO OR INTENDED TO BE USED FOR ANY PART OR PARTS OF THE PROJECT TO WHICH THIS PAGE REFERS.

STATE OF MISSOURI

STUART ROBINSON McNEIL

NUMBER

PE-2006019687

PROFESSIONAL ENGINEER

Stuart McNeil

08/25/2026 7:39:07 AM

STUART ROBINSON McNEIL - CIVIL

MO-PE-2006019687

DATE PREPARED

8/24/2026

ROUTE

STATE

1 - 64

MO

DISTRICT

SHEET NO.

SL

34

COUNTY

ST. LOUIS

JOB NO.

JSL0138

CONTRACT ID.

PROJECT NO.

BRIDGE NO.

DATE	DESCRIPTION

MISSOURI HIGHWAYS AND TRANSPORTATION COMMISSION

MoDOT


105 WEST CAPITOL

JEFFERSON CITY, MO 65102

1-888-ASK-MODOT (1-888-275-6636)

PLAN SHEETS

31 OF 32

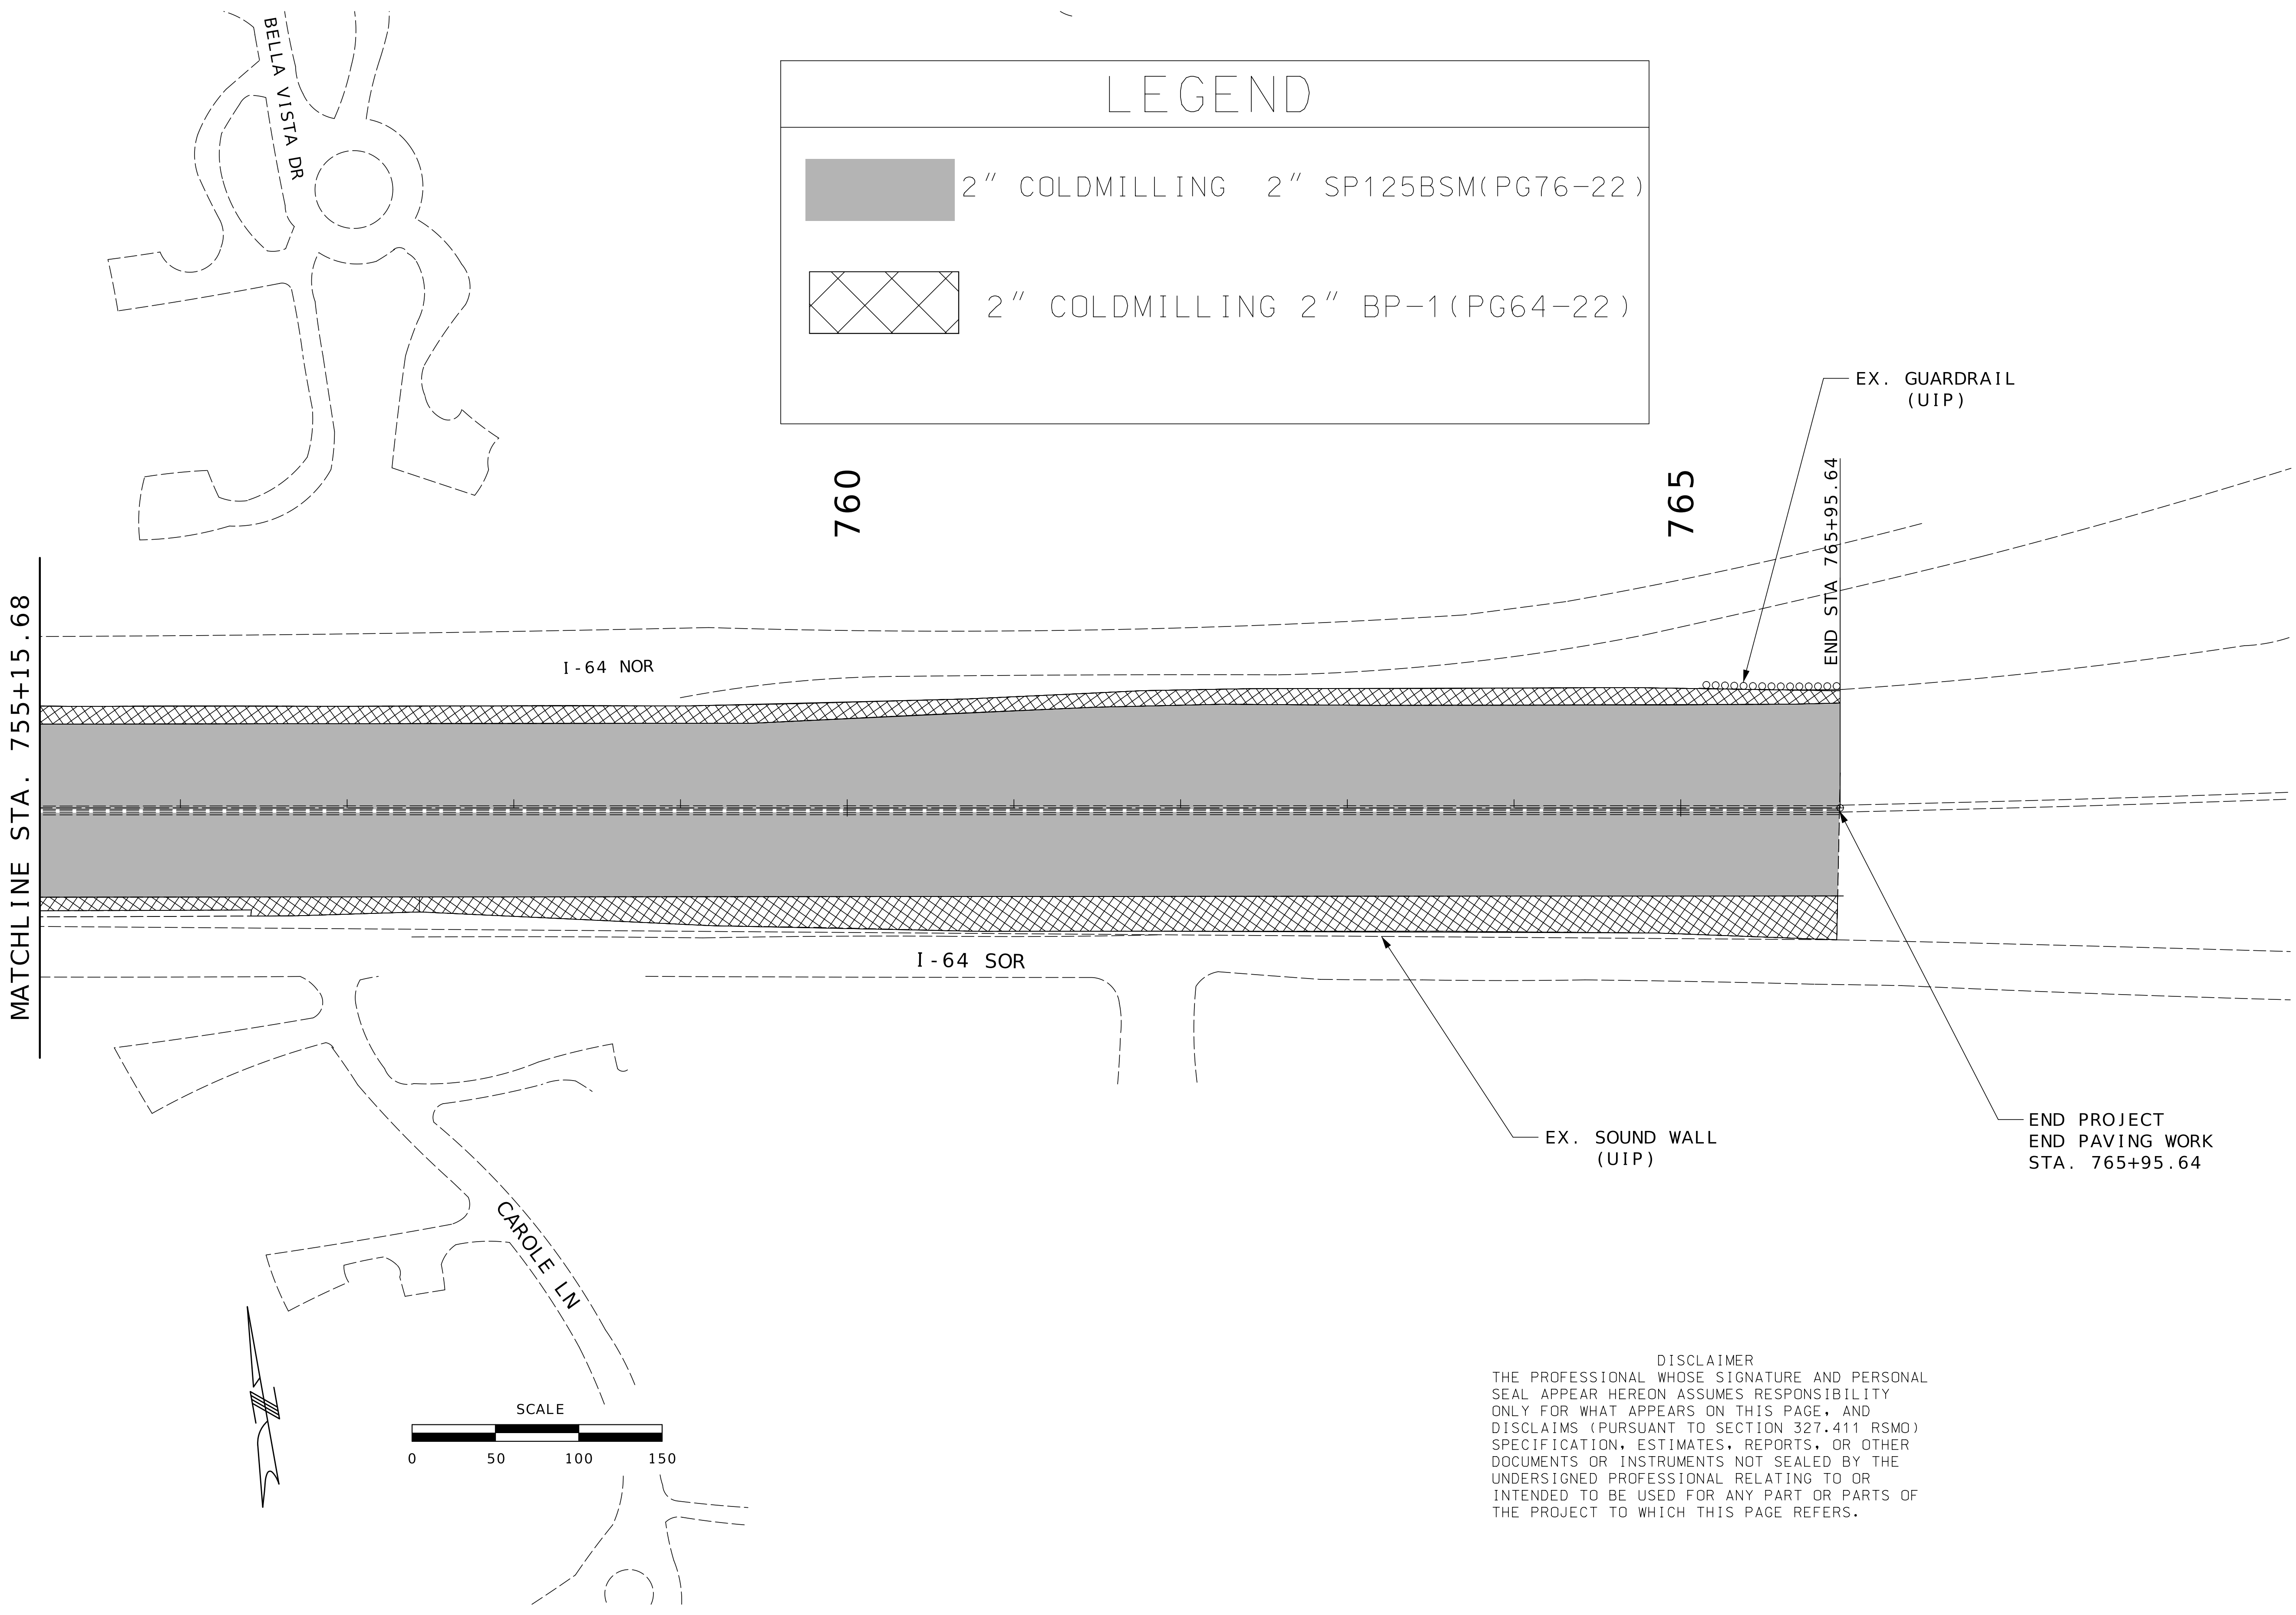

LEGEND

2" COLDMILLING 2" SP125BSM(PG76-22)

2" COLDMILLING 2" BP-1(PG64-22)

DISCLAIMER
THE PROFESSIONAL WHOSE SIGNATURE AND PERSONAL SEAL APPEAR HEREON ASSUMES RESPONSIBILITY ONLY FOR WHAT APPEARS ON THIS PAGE, AND DISCLAIMS (PURSUANT TO SECTION 327.411 RSMO) SPECIFICATION, ESTIMATES, REPORTS, OR OTHER DOCUMENTS OR INSTRUMENTS NOT SEALED BY THE UNDERSIGNED PROFESSIONAL RELATING TO OR INTENDED TO BE USED FOR ANY PART OR PARTS OF THE PROJECT TO WHICH THIS PAGE REFERS.

STATE OF MISSOURI

STUART ROBINSON MCNEIL

NUMBER PE-2006019687

PROFESSIONAL ENGINEER

Stuart McNeil

08/25/2026 7:39:21 AM

STUART ROBINSON MCNEIL - CIVIL

MO-PE-2006019687

DATE PREPARED

8/24/2026

ROUTE

1-64

STATE

MO

DISTRICT

SL

SHEET NO.

35

COUNTY

ST. LOUIS

JOB NO.

JSL0138

CONTRACT ID.

PROJECT NO.

BRIDGE NO.

DESCRIPTION	DATE


MISSOURI HIGHWAYS AND TRANSPORTATION COMMISSION

MoDOT



105 WEST CAPITOL

JEFFERSON CITY, MO 65102


1-888-ASK-MODOT (1-888-275-6636)

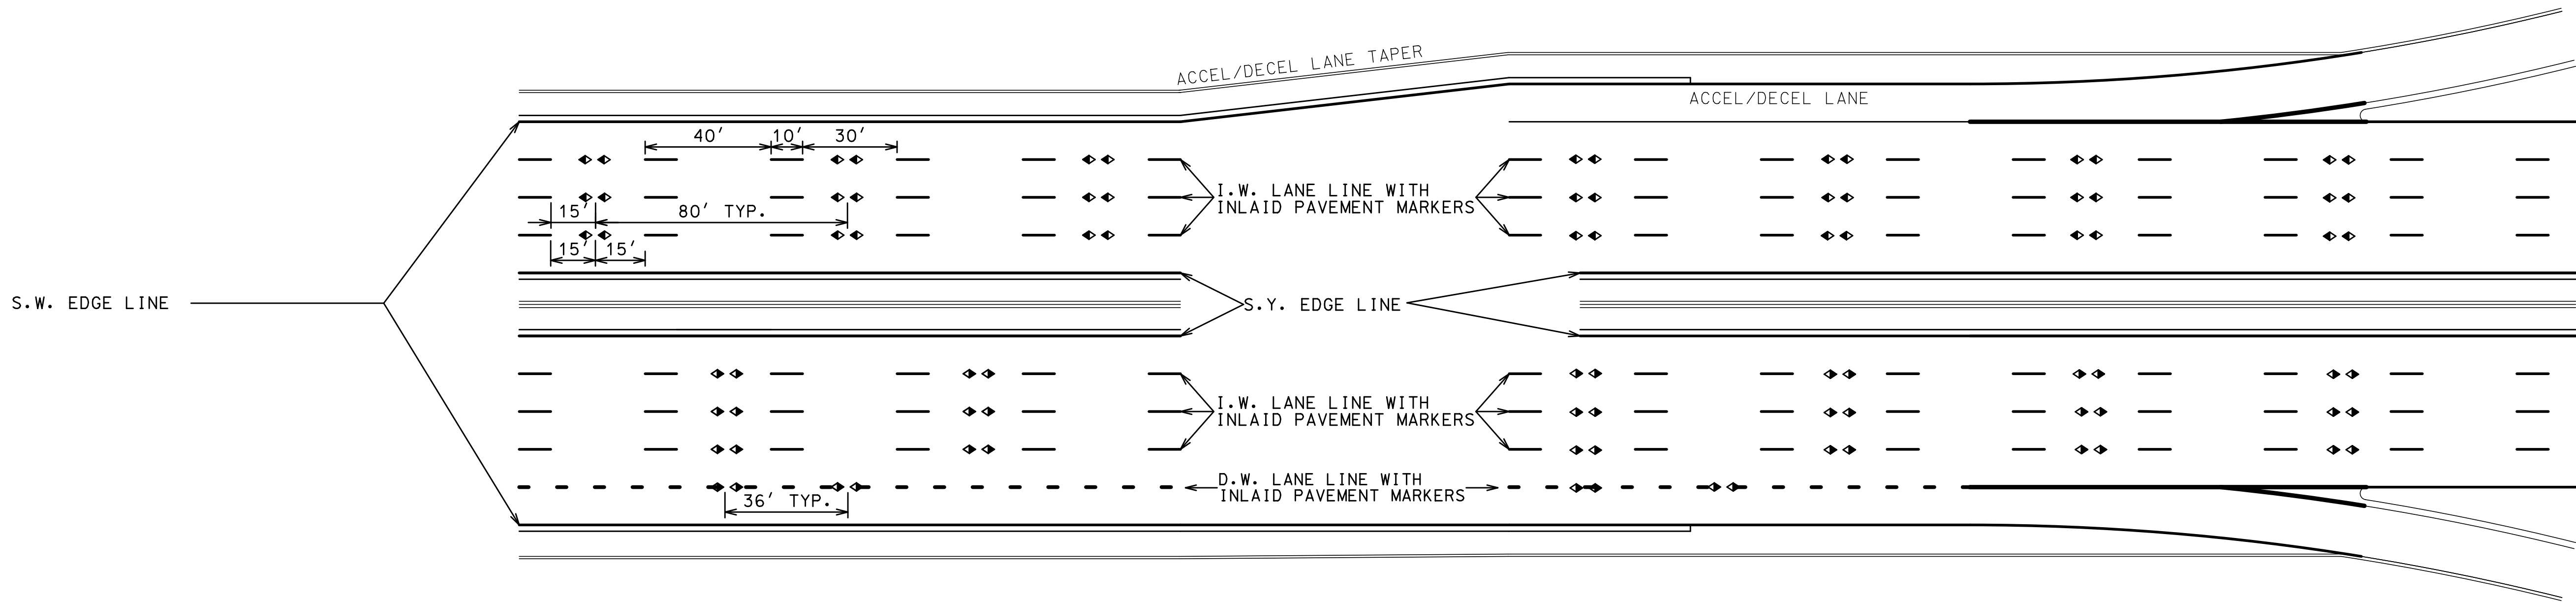

I.W. = 6" INTERMITTENT WHITE HIGH BUILD WATERBORNE PAVEMENT MARKING PAINT (TYPE L BEADS)
NOTE: USE CONTRAST MARKINGS (NO DIRECT PAY)
S.W. = 6" SOLID WHITE HIGH BUILD WATERBORNE PAVEMENT MARKING PAINT (TYPE L BEADS)
S.Y. = 6" SOLID YELLOW HIGH BUILD WATERBORNE PAVEMENT MARKING PAINT (TYPE L BEADS)
GORE = 12" SOLID WHITE HIGH BUILD WATERBORNE PAVEMENT MARKING PAINT (TYPE L BEADS)
D.W. = 6" OR 12" DOTTED WHITE HIGH BUILD WATERBORNE PAVEMENT MARKING PAINT (TYPE L BEADS)

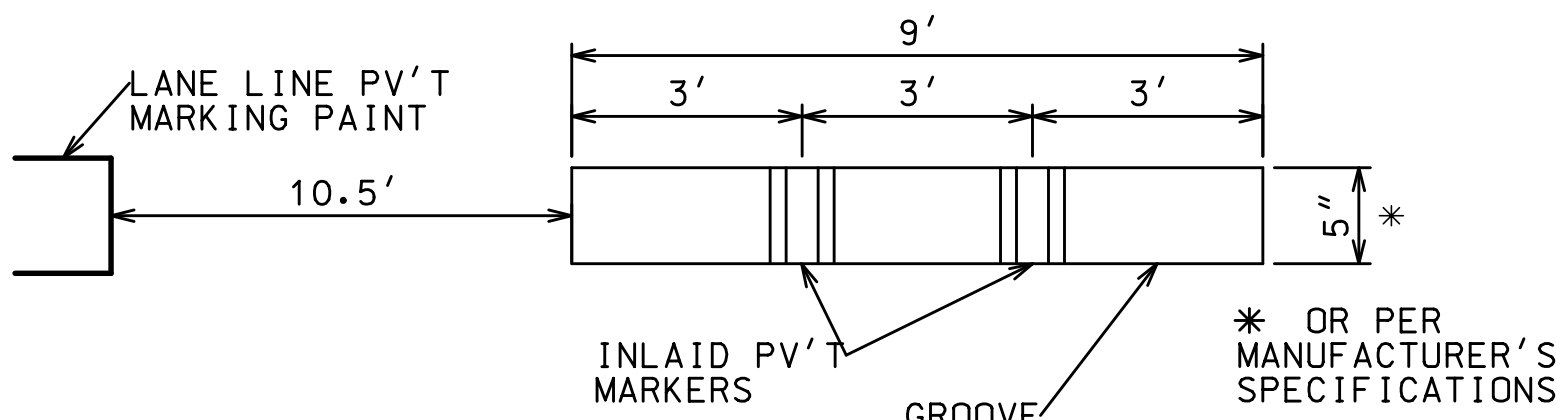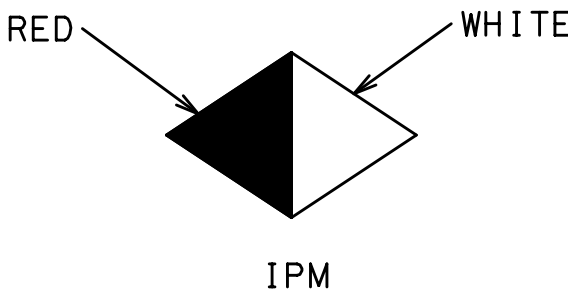

PLAN VIEW
DOUBLE INLAID
PAVEMENT MARKER DETAIL

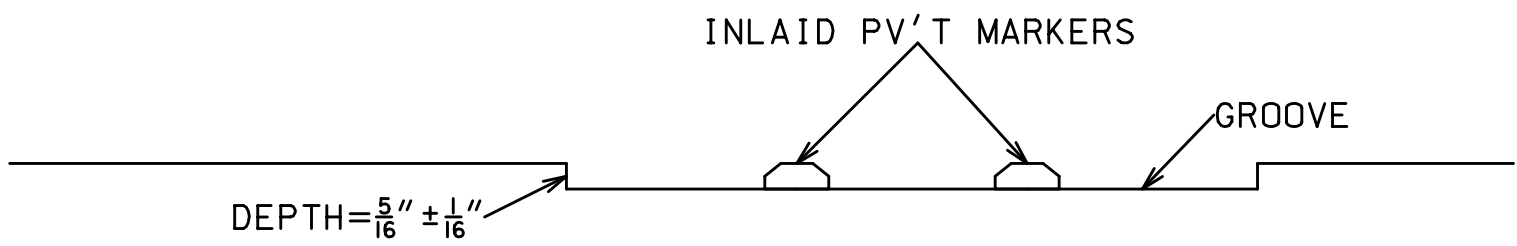


SECTION ALONG LANE LINE
DOUBLE INLAID PAVEMENT
MARKER DETAIL

INLAID PAVEMENT MARKER DETAIL

NOT TO SCALE

DISCLAIMER
THE PROFESSIONAL WHOSE SIGNATURE AND PERSONAL SEAL APPEAR HEREON ASSUMES RESPONSIBILITY ONLY FOR WHAT APPEARS ON THIS PAGE, AND DISCLAIMS (PURSUANT TO SECTION 327.411 RSMO) SPECIFICATION, ESTIMATES, REPORTS, OR OTHER DOCUMENTS OR INSTRUMENTS NOT SEALED BY THE UNDERSIGNED PROFESSIONAL RELATING TO OR INTENDED TO BE USED FOR ANY PART OR PARTS OF THE PROJECT TO WHICH THIS PAGE REFERS.

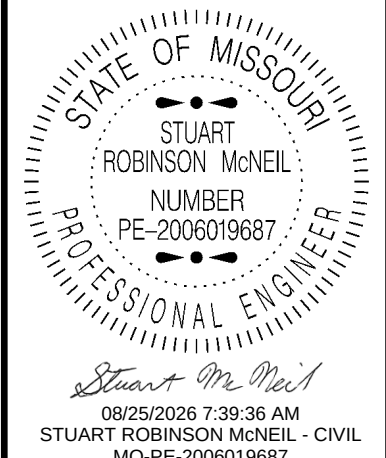

DATE PREPARED 8/24/2026	
ROUTE 1 - 64	STATE MO
DISTRICT SL	SHEET NO. 36
COUNTY ST. LOUIS	
JOB NO. JSL0138	
CONTRACT ID.	

PROJECT NO.
BRIDGE NO.

DESCRIPTION	DATE

MISSOURI HIGHWAYS AND TRANSPORTATION COMMISSION

105 WEST CAPITOL
JEFFERSON CITY, MO 65102
1-888-ASK-MODOT (1-888-275-6636)

SPECIAL SHEET
INLAID PAVEMENT MARKER
(IPM) DETAIL
SHEET 1 OF 1

 
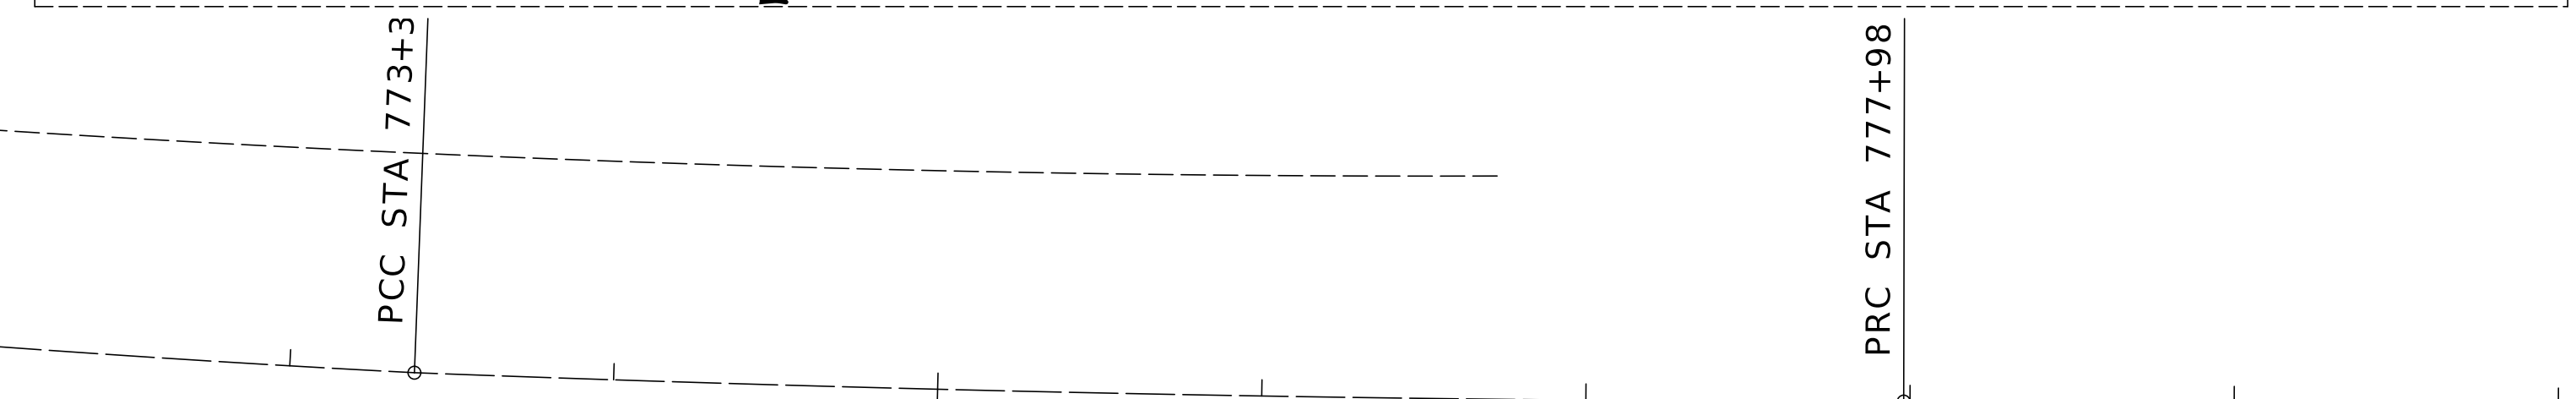
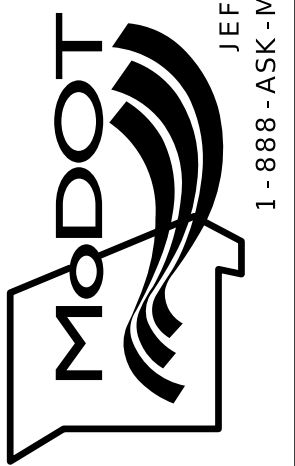


Diagram illustrating the layout of a 130' long rumble strip. The layout shows two rows of rumble strips, labeled "TRANSVERSE RUMBLE STRIPS". The distance between the two rows is marked as "EX. WHITE EDGE LINE" and "EX. YELLOW EDGE LINE". The total length of the rumble strip is indicated as "130'". A note "NOT TO SCALE" is present.

PI	779+13.92
PC	777+98.05
PT	780+29.79
Δ	0°15'3.1" (RT)
D	0°6'29.7"
L	231.75' (ARC)
T	115.87'
R	52,931.21'

[illegible]MISSOURI HIGHWAYS AND TRANSPORTATION
COMMISSION

105 WEST CAPITOL
JEFFERSON CITY, MO 65102
1-888-ASK-MODOT (1-888-275-6636)

NOT TO SCALE

2

5A

LEFT

6

LEFT

6A

NOTES:

SEE EPG 616.12 WORK ZONE SPEED LIMITS FOR SPEED LIMIT GUIDELINES.

REMOVE AND/OR MODIFY ANY EXISTING PAVEMENT MARKING AS NEEDED.

TEMPORARY PAVEMENT MARKING REQUIRED WITH LONG TERM LANE CLOSURES.

ALTERNATIVE TEMPORARY TRAFFIC CONTROL SET-UPS SHOULD BE CONSIDERED WHEN REDUCTION IN CAPACITY CANNOT BE TOLERATED.

FOR NIGHTTIME OPERATIONS, REVIEW EPG 616.6.83 WARNING LIGHTS FOR USE OF SEQUENTIAL LIGHTS.

FOR FLAGS AND ADVANCE WARNING RAIL SYSTEM, REFER TO EPG 616.6.2.2
 FLAGS AND ADVANCE WARNING RAIL SYSTEM.

REVIEW EPG 616.6.63 CHANNELIZING DEVICES FOR DIFFERENT TYPES AND GUIDELINES FOR THE DEVICES.


A FLASHING ARROW BOARD SHALL BE USED WHEN A FREEWAY LANE IS CLOSED. WHEN MORE THAN ONE FREEWAY LANE IS CLOSED, A SEPARATE FLASHING ARROW BOARD SHALL BE USED FOR EACH CLOSED LANE.

CMS LOCATIONS TO BE DETERMINED BY ENGINEER.

SIGN & DEV. LOCATION WILL BE VERIFIED & APPROVED BY ENGINEER.

TRAFFIC CONTROL LEGEND

- | | |
|--|---------------------------------|
|  | SIGN (SINGLE SIDED) |
|  | DIRECTIONAL INDICATOR BARRICADE |
|  | CHANNELIZER (TRIM-LINE) |
|  | WORK AREA |
|  | FLASHING ARROW PANEL |
|  | CHANGEABLE MESSAGE SIGN |
|  | TRUCK MOUNTED ATTENUATOR |

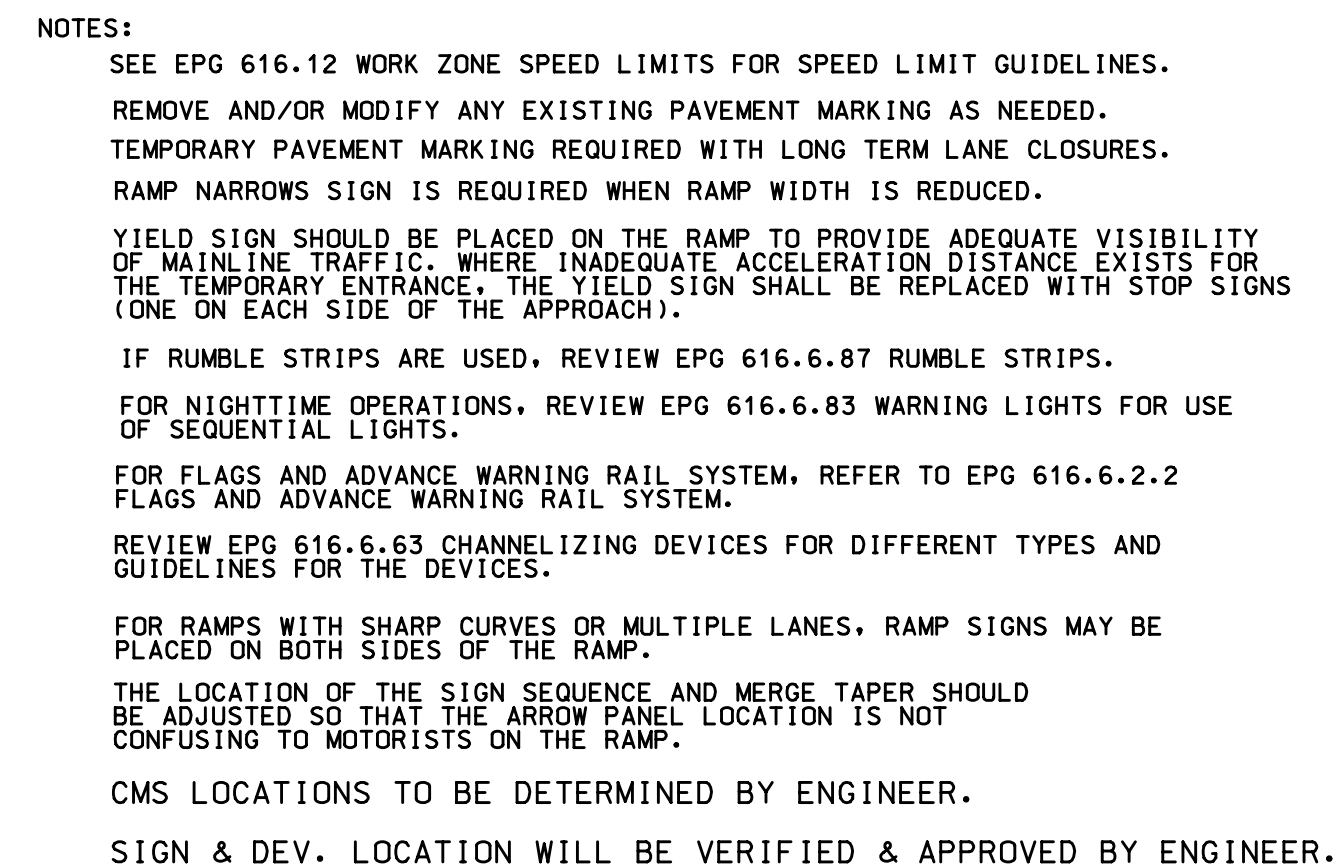


DISCLAIMER


THE PROFESSIONAL WHOSE SIGNATURE AND PERSONAL SEAL APPEAR HEREON ASSUMES RESPONSIBILITY ONLY FOR WHAT APPEARS ON THIS PAGE, AND DISCLAIMS (PURSUANT TO SECTION 327.411 RSMO) SPECIFICATION, ESTIMATES, REPORTS, OR OTHER DOCUMENTS OR INSTRUMENTS NOT SEALED BY THE UNDERSIGNED PROFESSIONAL RELATING TO OR INTENDED TO BE USED FOR ANY PART OR PARTS OF THE PROJECT TO WHICH THIS PAGE REFERS.

NOT TO SCALE

[illegible]

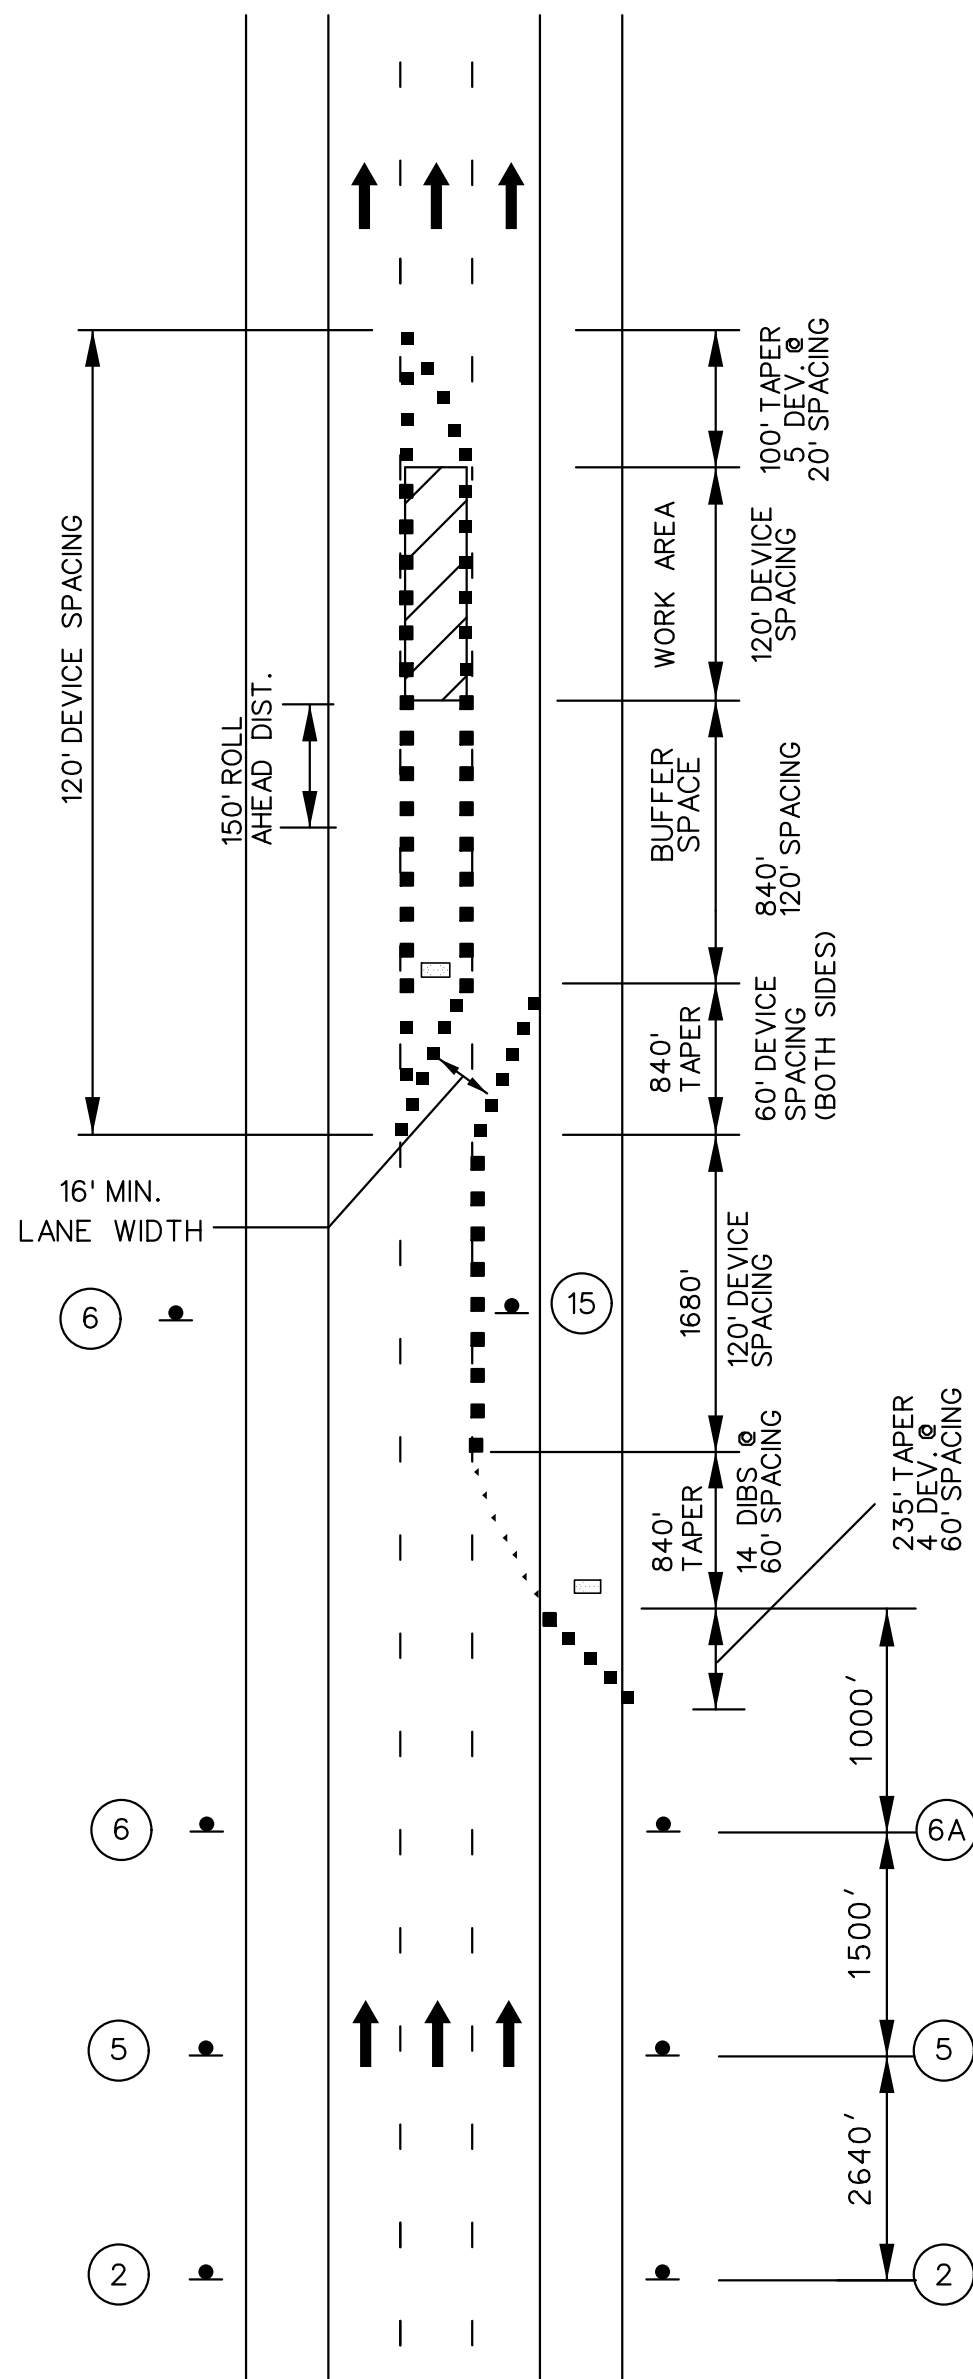

INTERIOR LANE CLOSURE
ON MULTI-LANE HIGHWAY

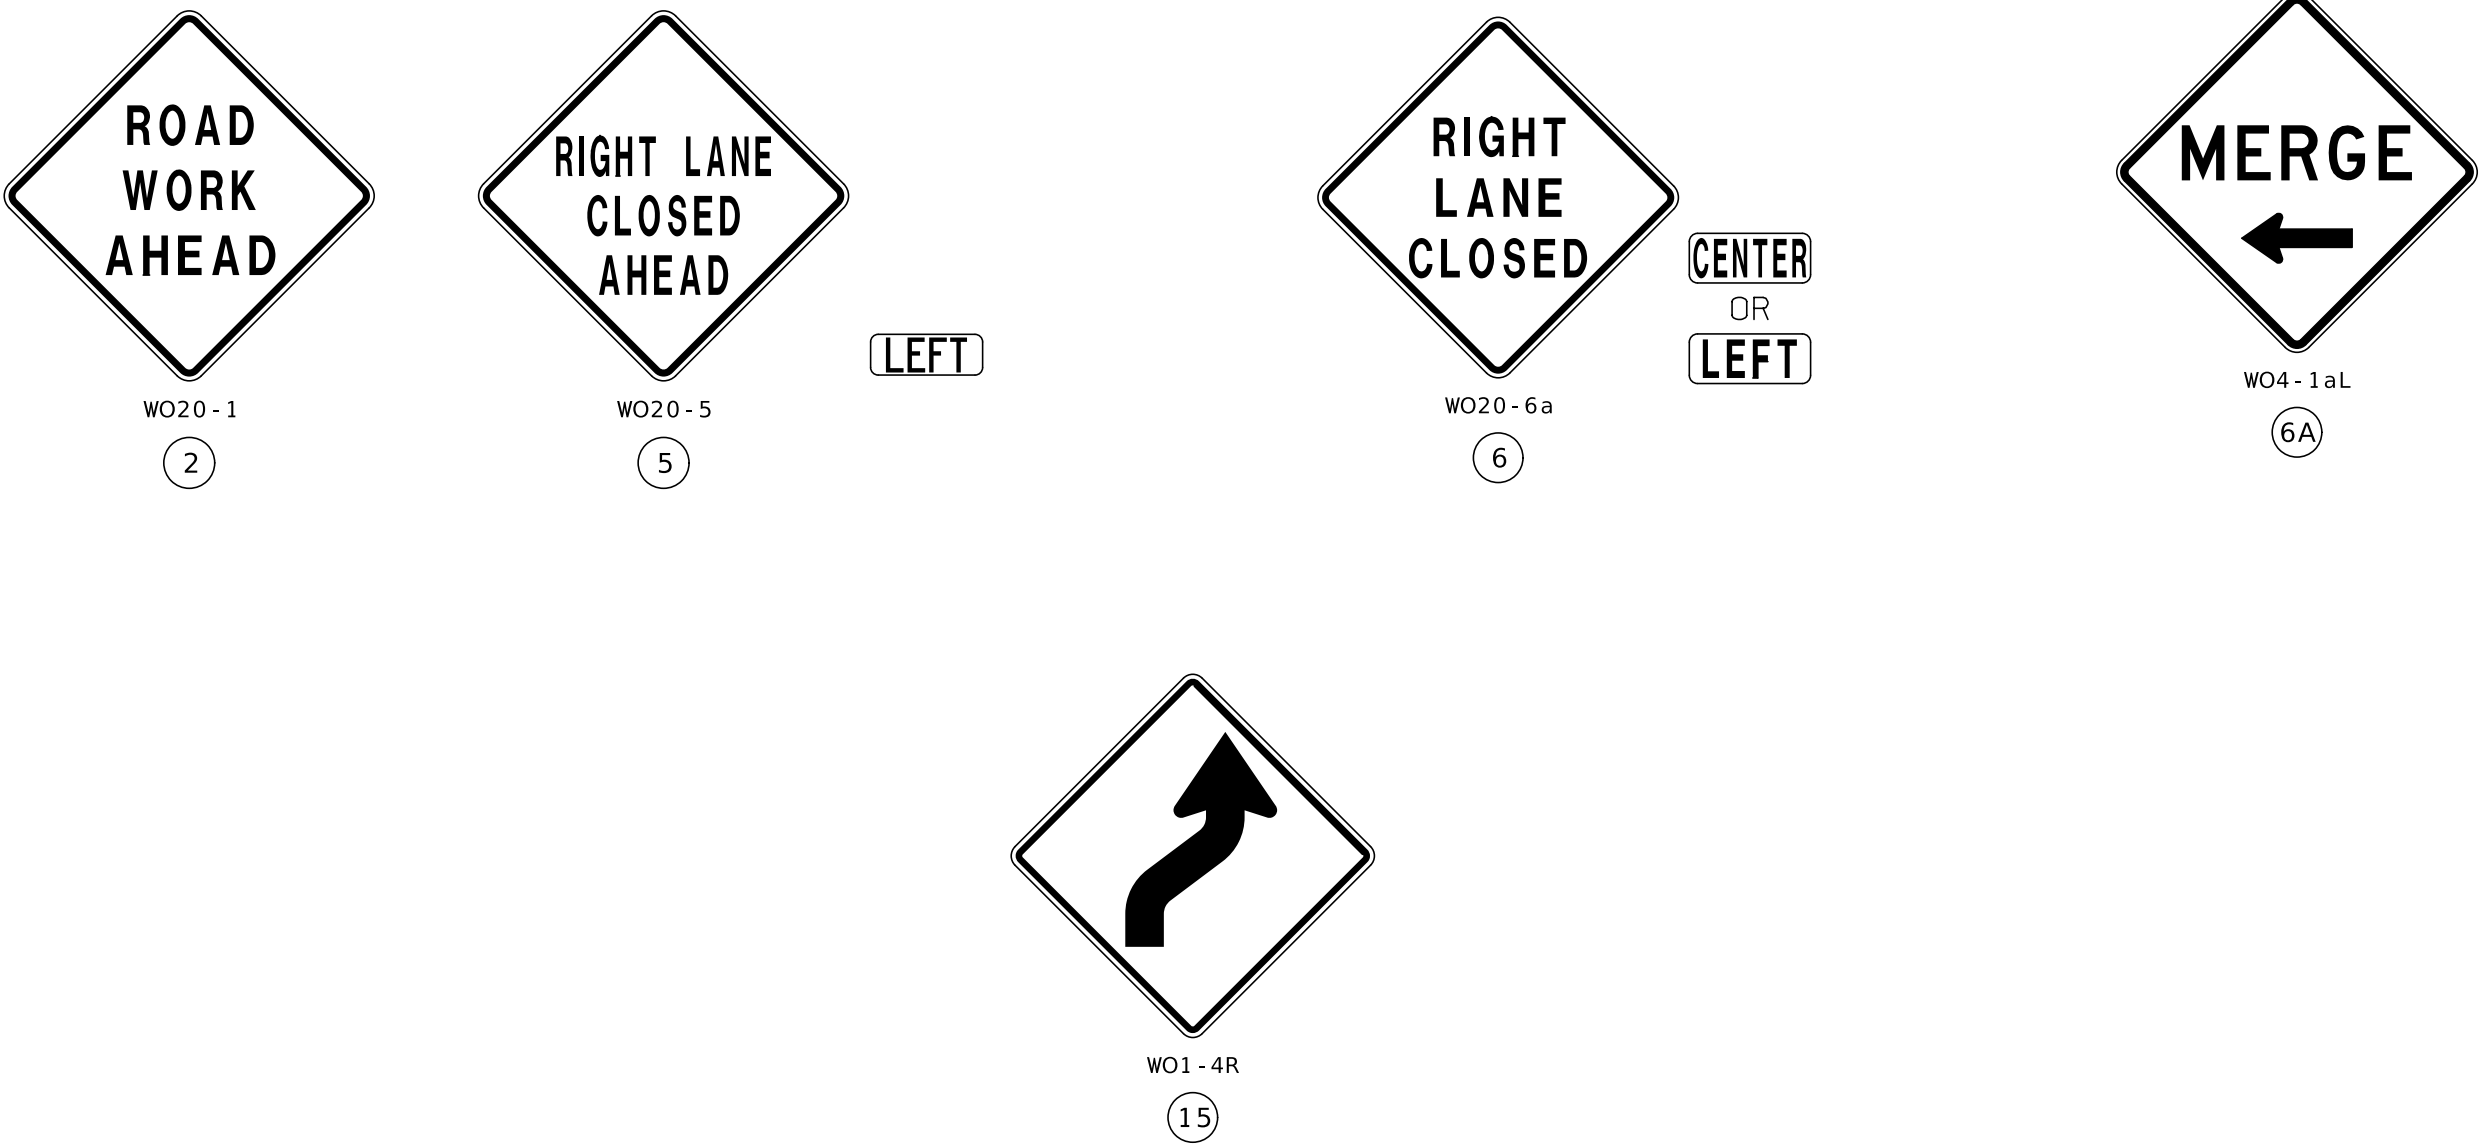

NOTES:

SEE EPG 616.12 WORK ZONE SPEED LIMITS FOR SPEED LIMIT GUIDELINES.

REMOVE AND/OR MODIFY ANY EXISTING PAVEMENT MARKING AS NEEDED.

TEMPORARY PAVEMENT MARKING REQUIRED WITH LONG TERM LANE CLOSURES.

ALTERNATIVE TEMPORARY TRAFFIC CONTROL SET-UPS SHOULD BE CONSIDERED WHEN REDUCTION IN CAPACITY CANNOT BE TOLERATED.

FOR NIGHTTIME OPERATIONS, REVIEW EPG 616.6.83 WARNING LIGHTS FOR USE OF SEQUENTIAL LIGHTS.

FOR FLAGS AND ADVANCE WARNING RAIL SYSTEM, REFER TO EPG 616.6.2.2 FLAGS AND ADVANCE WARNING RAIL SYSTEM.

REVIEW EPG 616.6.63 CHANNELIZING DEVICES FOR DIFFERENT TYPES AND GUIDELINES FOR THE DEVICES.

A FLASHING ARROW BOARD SHALL BE USED WHEN A FREEWAY LANE IS CLOSED. WHEN MORE THAN ONE FREEWAY LANE IS CLOSED, A SEPARATE FLASHING ARROW BOARD SHALL BE USED FOR EACH CLOSED LANE.

CMS LOCATIONS TO BE DETERMINED BY ENGINEER.


SIGN & DEV. LOCATION WILL BE VERIFIED & APPROVED BY ENGINEER.

TRAFFIC CONTROL LEGEND

- ▲ SIGN (SINGLE SIDED)
- DIRECTIONAL INDICATOR BARRICADES
- CHANNELIZER (TRIM-LINE)
- ▨ WORK AREA
- FLASHING ARROW PANEL
- ◻ CHANGEABLE MESSAGE SIGN
- ◻ TRUCK MOUNTED ATTENUATOR

DISCLAIMER
THE PROFESSIONAL WHOSE SIGNATURE AND PERSONAL SEAL APPEAR HEREON ASSUMES RESPONSIBILITY ONLY FOR WHAT APPEARS ON THIS PAGE, AND DISCLAIMS (PURSUANT TO SECTION 327.411 RSMO) SPECIFICATION, ESTIMATES, REPORTS, OR OTHER DOCUMENTS OR INSTRUMENTS NOT SEALED BY THE UNDERSIGNED PROFESSIONAL RELATING TO OR INTENDED TO BE USED FOR ANY PART OR PARTS OF THE PROJECT TO WHICH THIS PAGE REFERS.

NOT TO SCALE

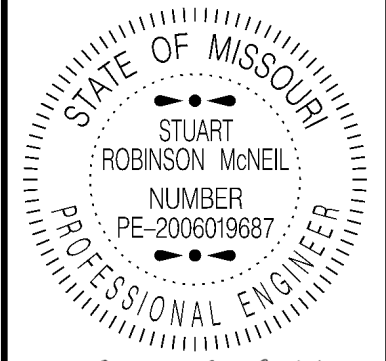

DATE PREPARED
8/24/2026

ROUTE
I-64
DISTRICT
SL
STATE
MO
SHEET NO.
40

COUNTY
ST. LOUIS

JOB NO.
JSL0138
CONTRACT ID.


PROJECT NO.

BRIDGE NO.

DESCRIPTION	DATE

MISSOURI HIGHWAYS AND TRANSPORTATION
COMMISSION
105 WEST CAPITOL
JEFFERSON CITY, MO 65102
1-888-ASK-MODOT (1-888-275-6636)

TRAFFIC CONTROL
SHEET 3 OF 14

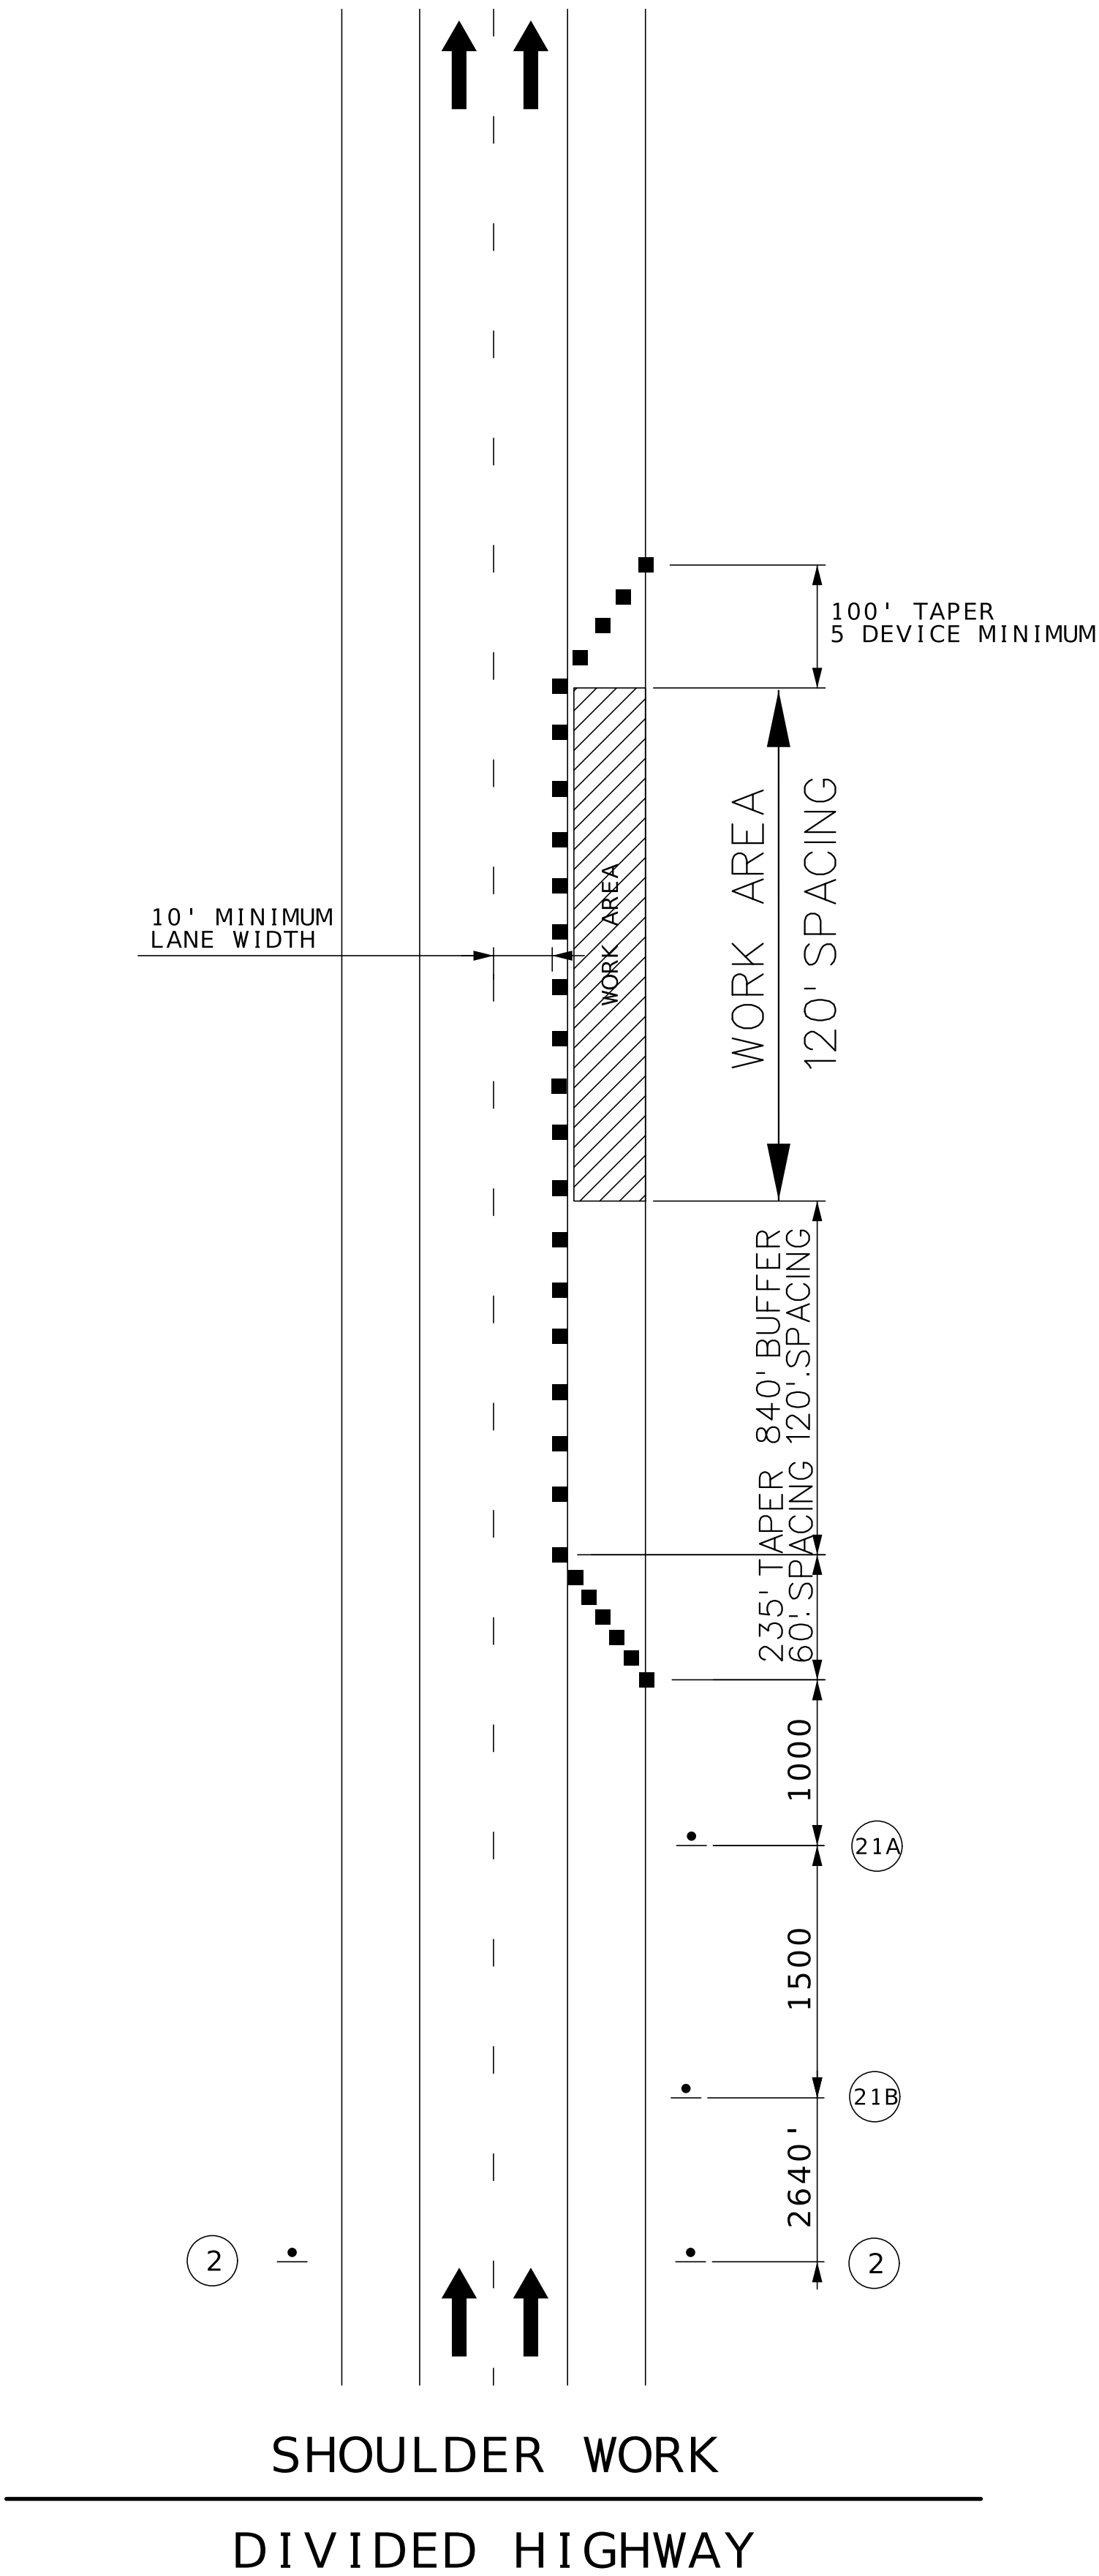

BRIDGE
OR
RAMP



NOTES:

PROVIDE SIGNS ON LEFT AND RIGHT SIDES OF DIVIDED HIGHWAYS.

ROAD WORK AHEAD SIGN NOT NEEDED IF SHOULDER WORK IS LOCATED WITHIN THE LIMITS OF AN ACTIVITY AREA WHERE ANOTHER ROAD WORK AHEAD SIGN IS ALREADY USED.

SEE EPG 616.12 WORK ZONE SPEED LIMITS FOR SPEED LIMIT GUIDELINES.

VEHICLE HAZARD WARNING SIGNALS SHALL NOT BE USED INSTEAD OF THE VEHICLE'S ROTATING LIGHTS OR STROBE LIGHTS.


WHEN PAVED SHOULDERS HAVING A WIDTH OF 8 FEET OR MORE ARE CLOSED, AT LEAST ONE ADVANCE WARNING SIGN SHALL BE USED. IN ADDITION, CHANNELIZING DEVICES SHALL BE USED TO CLOSE THE SHOULDER IN ADVANCE TO DELINEATE THE BEGINNING OF THE WORK SPACE AND DIRECT VEHICULAR TRAFFIC TO REMAIN WITHIN THE TRAVELED WAY.

DISCLAIMER
THE PROFESSIONAL WHOSE SIGNATURE AND PERSONAL SEAL APPEAR HEREON ASSUMES RESPONSIBILITY ONLY FOR WHAT APPEARS ON THIS PAGE, AND DISCLAIMS (PURSUANT TO SECTION 327.411 RSMO) SPECIFICATION, ESTIMATES, REPORTS, OR OTHER DOCUMENTS OR INSTRUMENTS NOT SEALED BY THE UNDERSIGNED PROFESSIONAL RELATING TO OR INTENDED TO BE USED FOR ANY PART OR PARTS OF THE PROJECT TO WHICH THIS PAGE REFERS.

TRAFFIC CONTROL LEGEND

- SIGN (SINGLE SIDED)
- CHANNELIZER (TRIM-LINE)
- ▨ WORK AREA

NOT TO SCALE

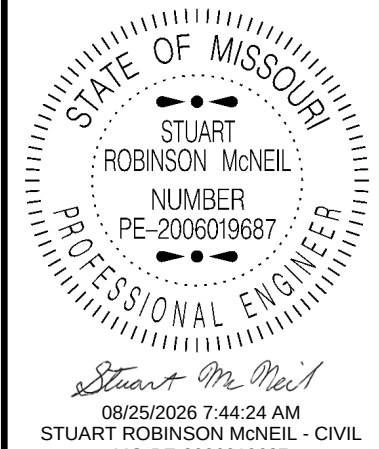




DATE PREPARED
8/24/2026
ROUTE
1-64
DISTRICT
SL
STATE
MO
SHEET NO.
41
COUNTY
ST. LOUIS
JOB NO.
JSL0138
CONTRACT ID.

PROJECT NO.
BRIDGE NO.

DESCRIPTION	DATE

MISSOURI HIGHWAYS AND TRANSPORTATION COMMISSION
105 WEST CAPITOL
JEFFERSON CITY, MO 65102
1-888-ASK-MODOT (1-888-275-6636)

TRAFFIC CONTROL
SHEET 4 OF 14

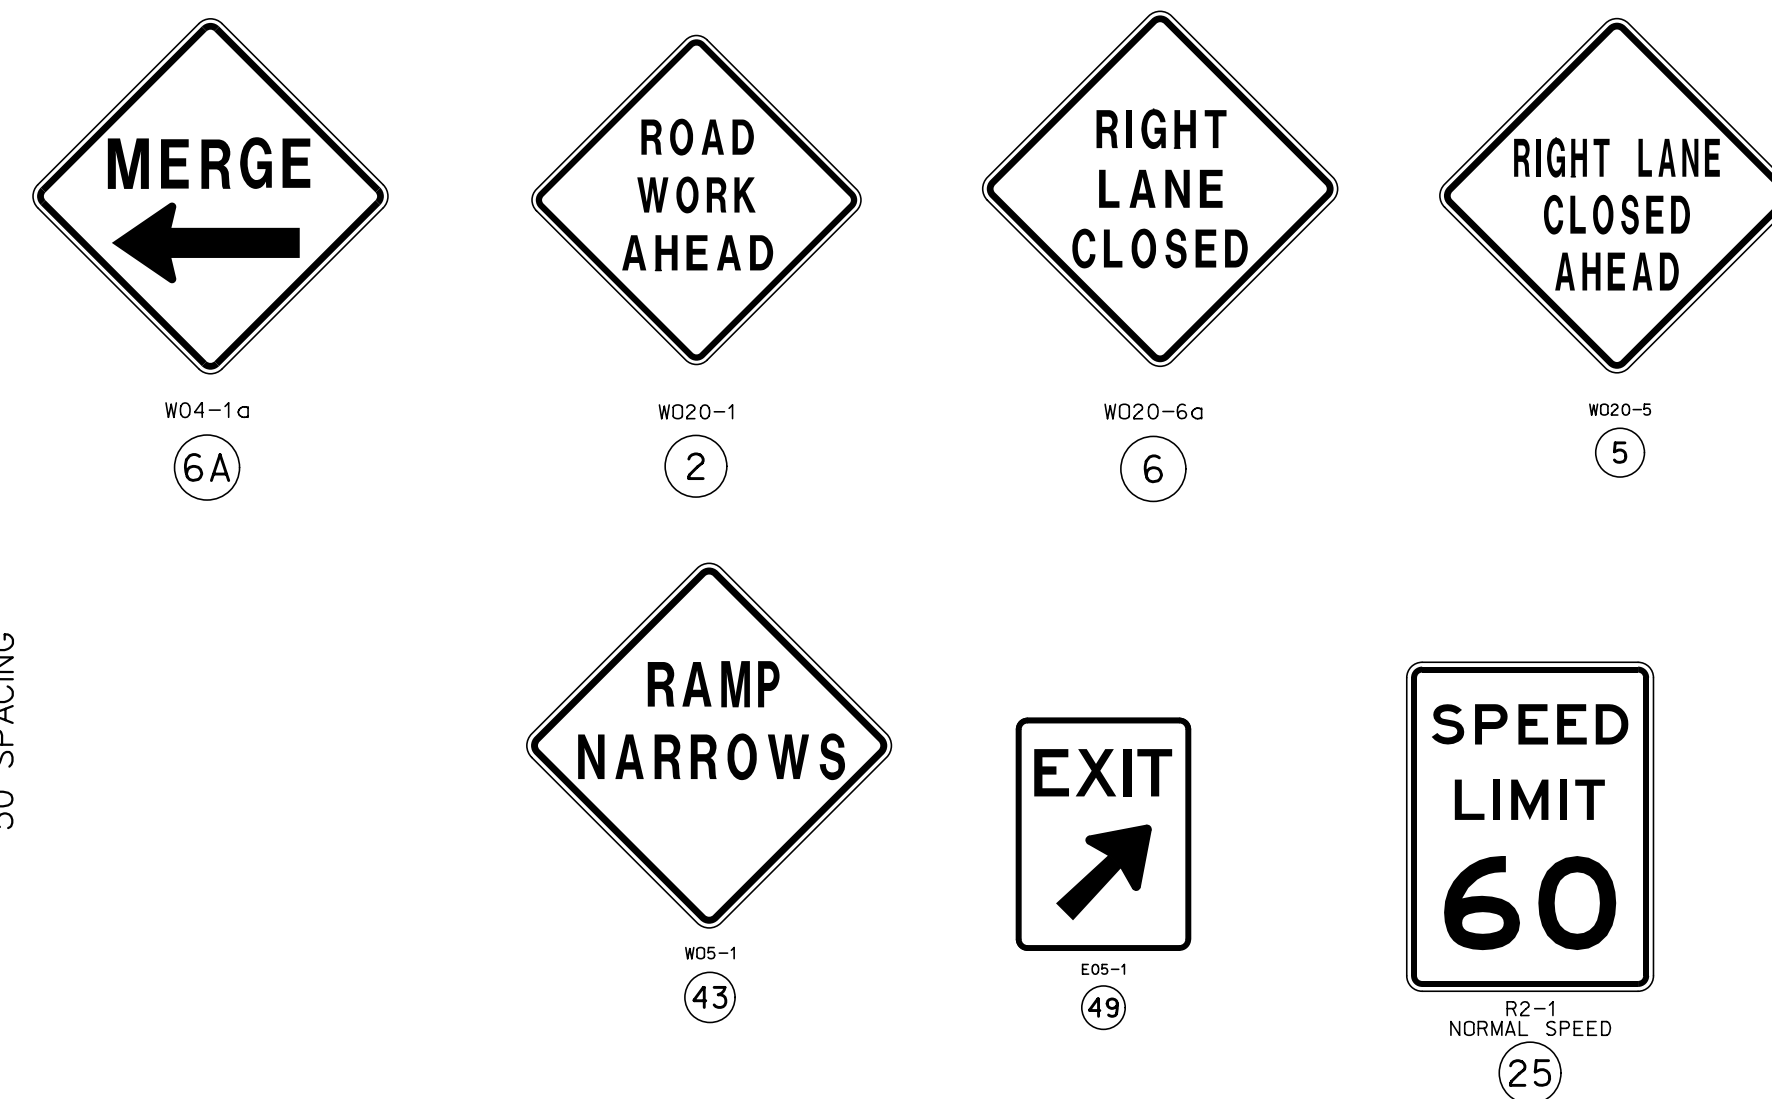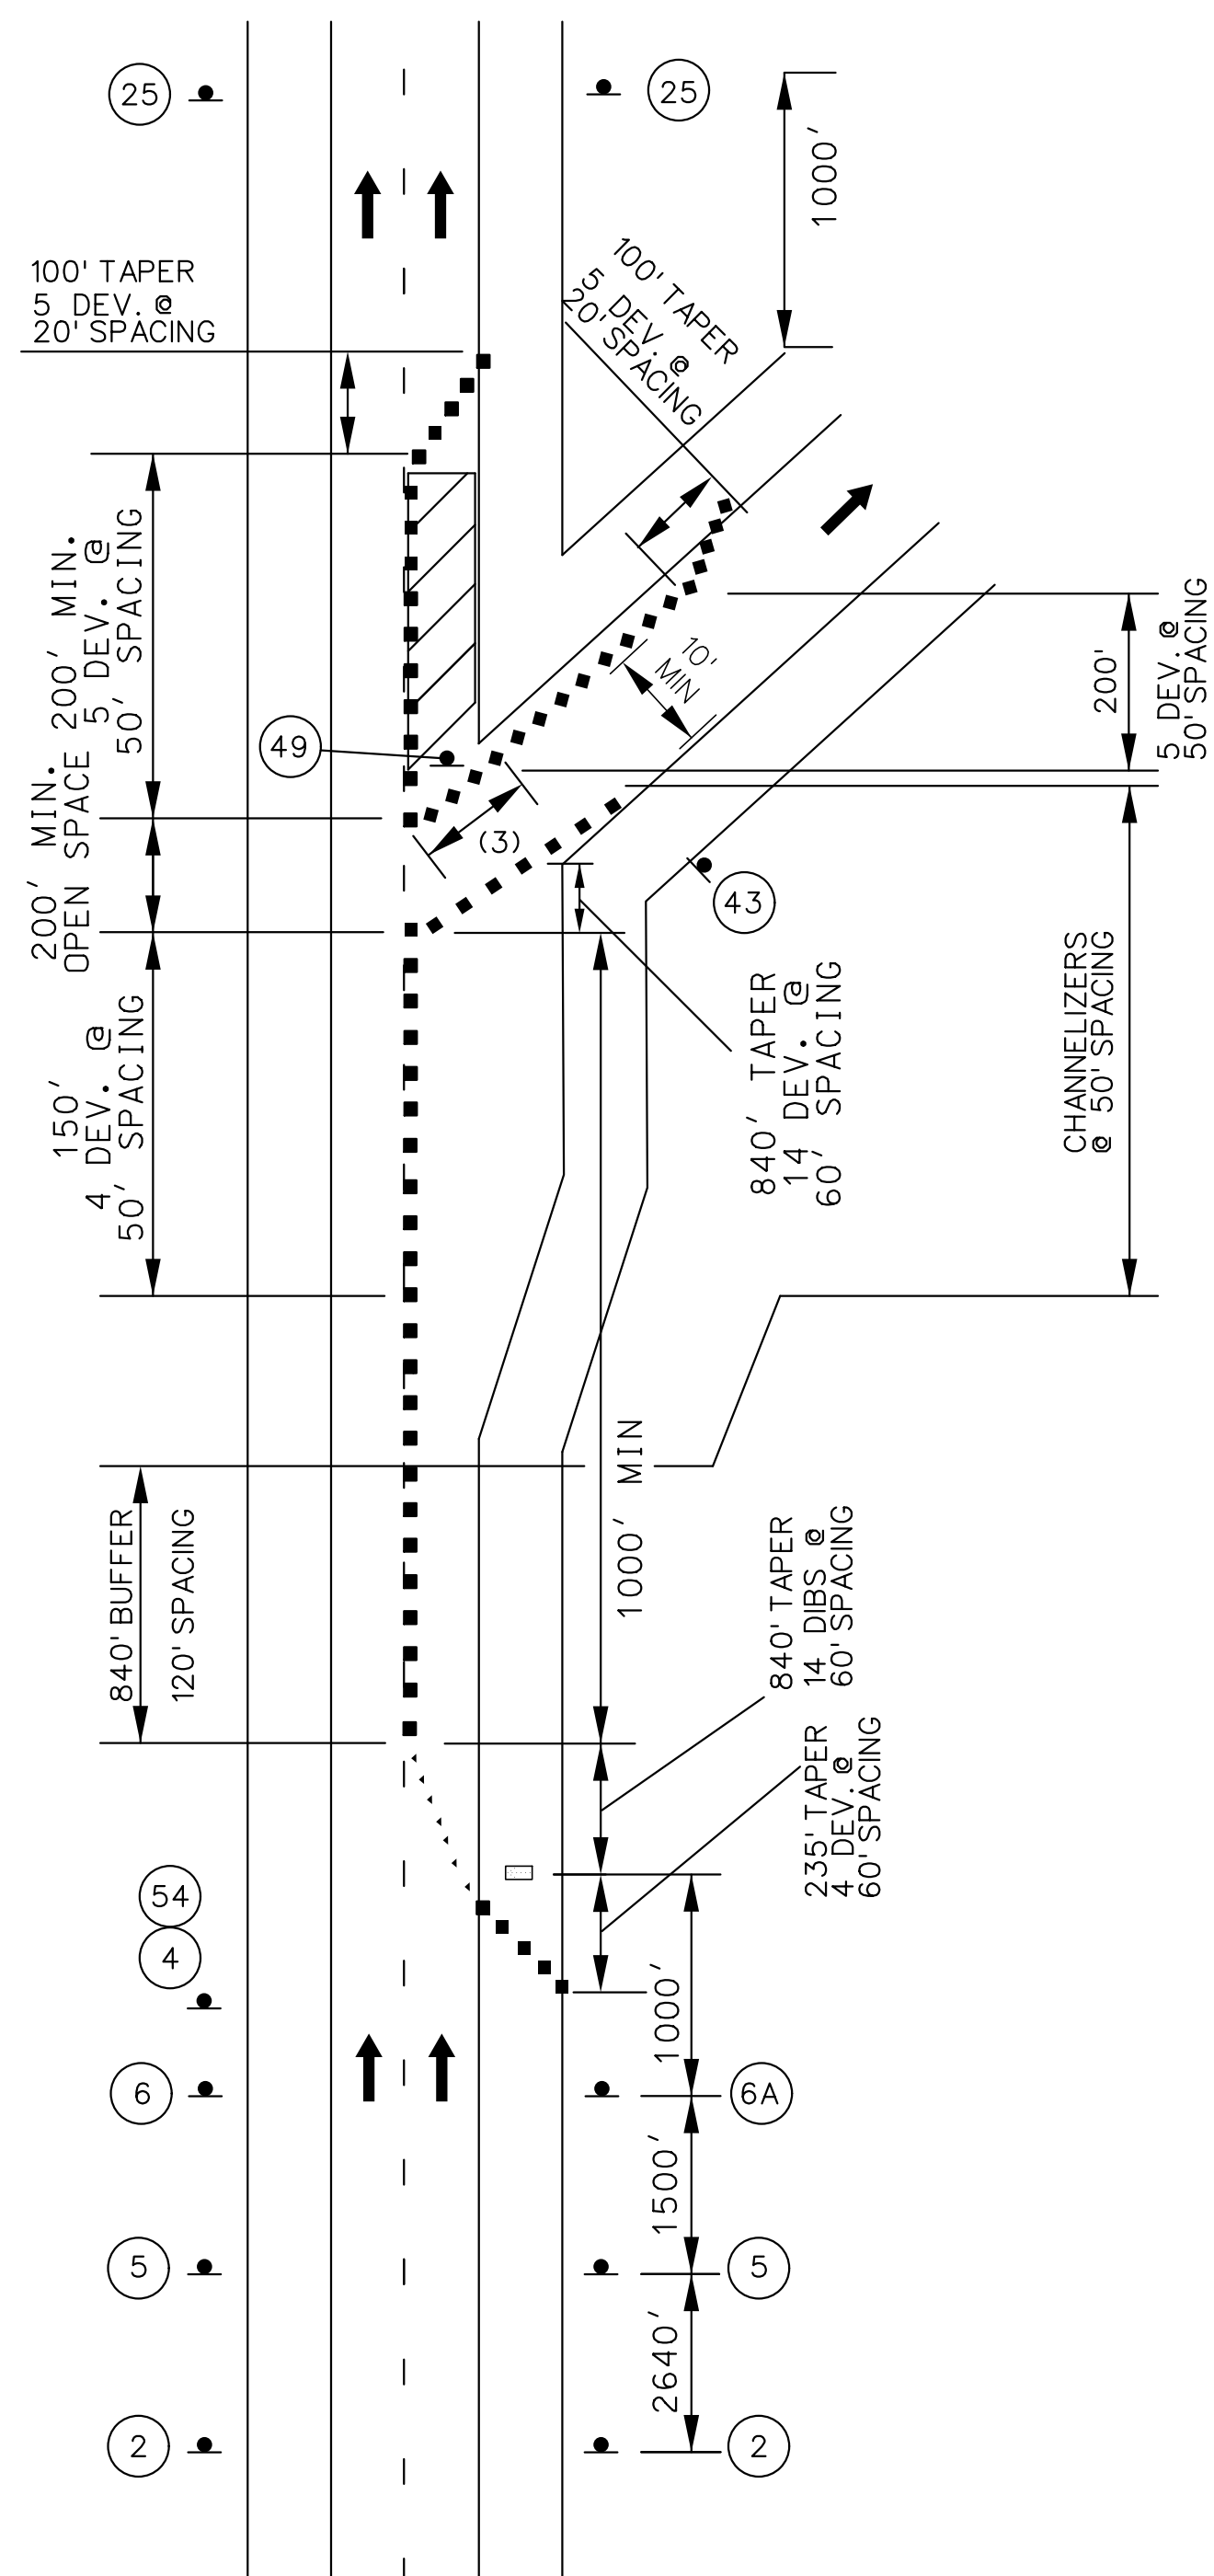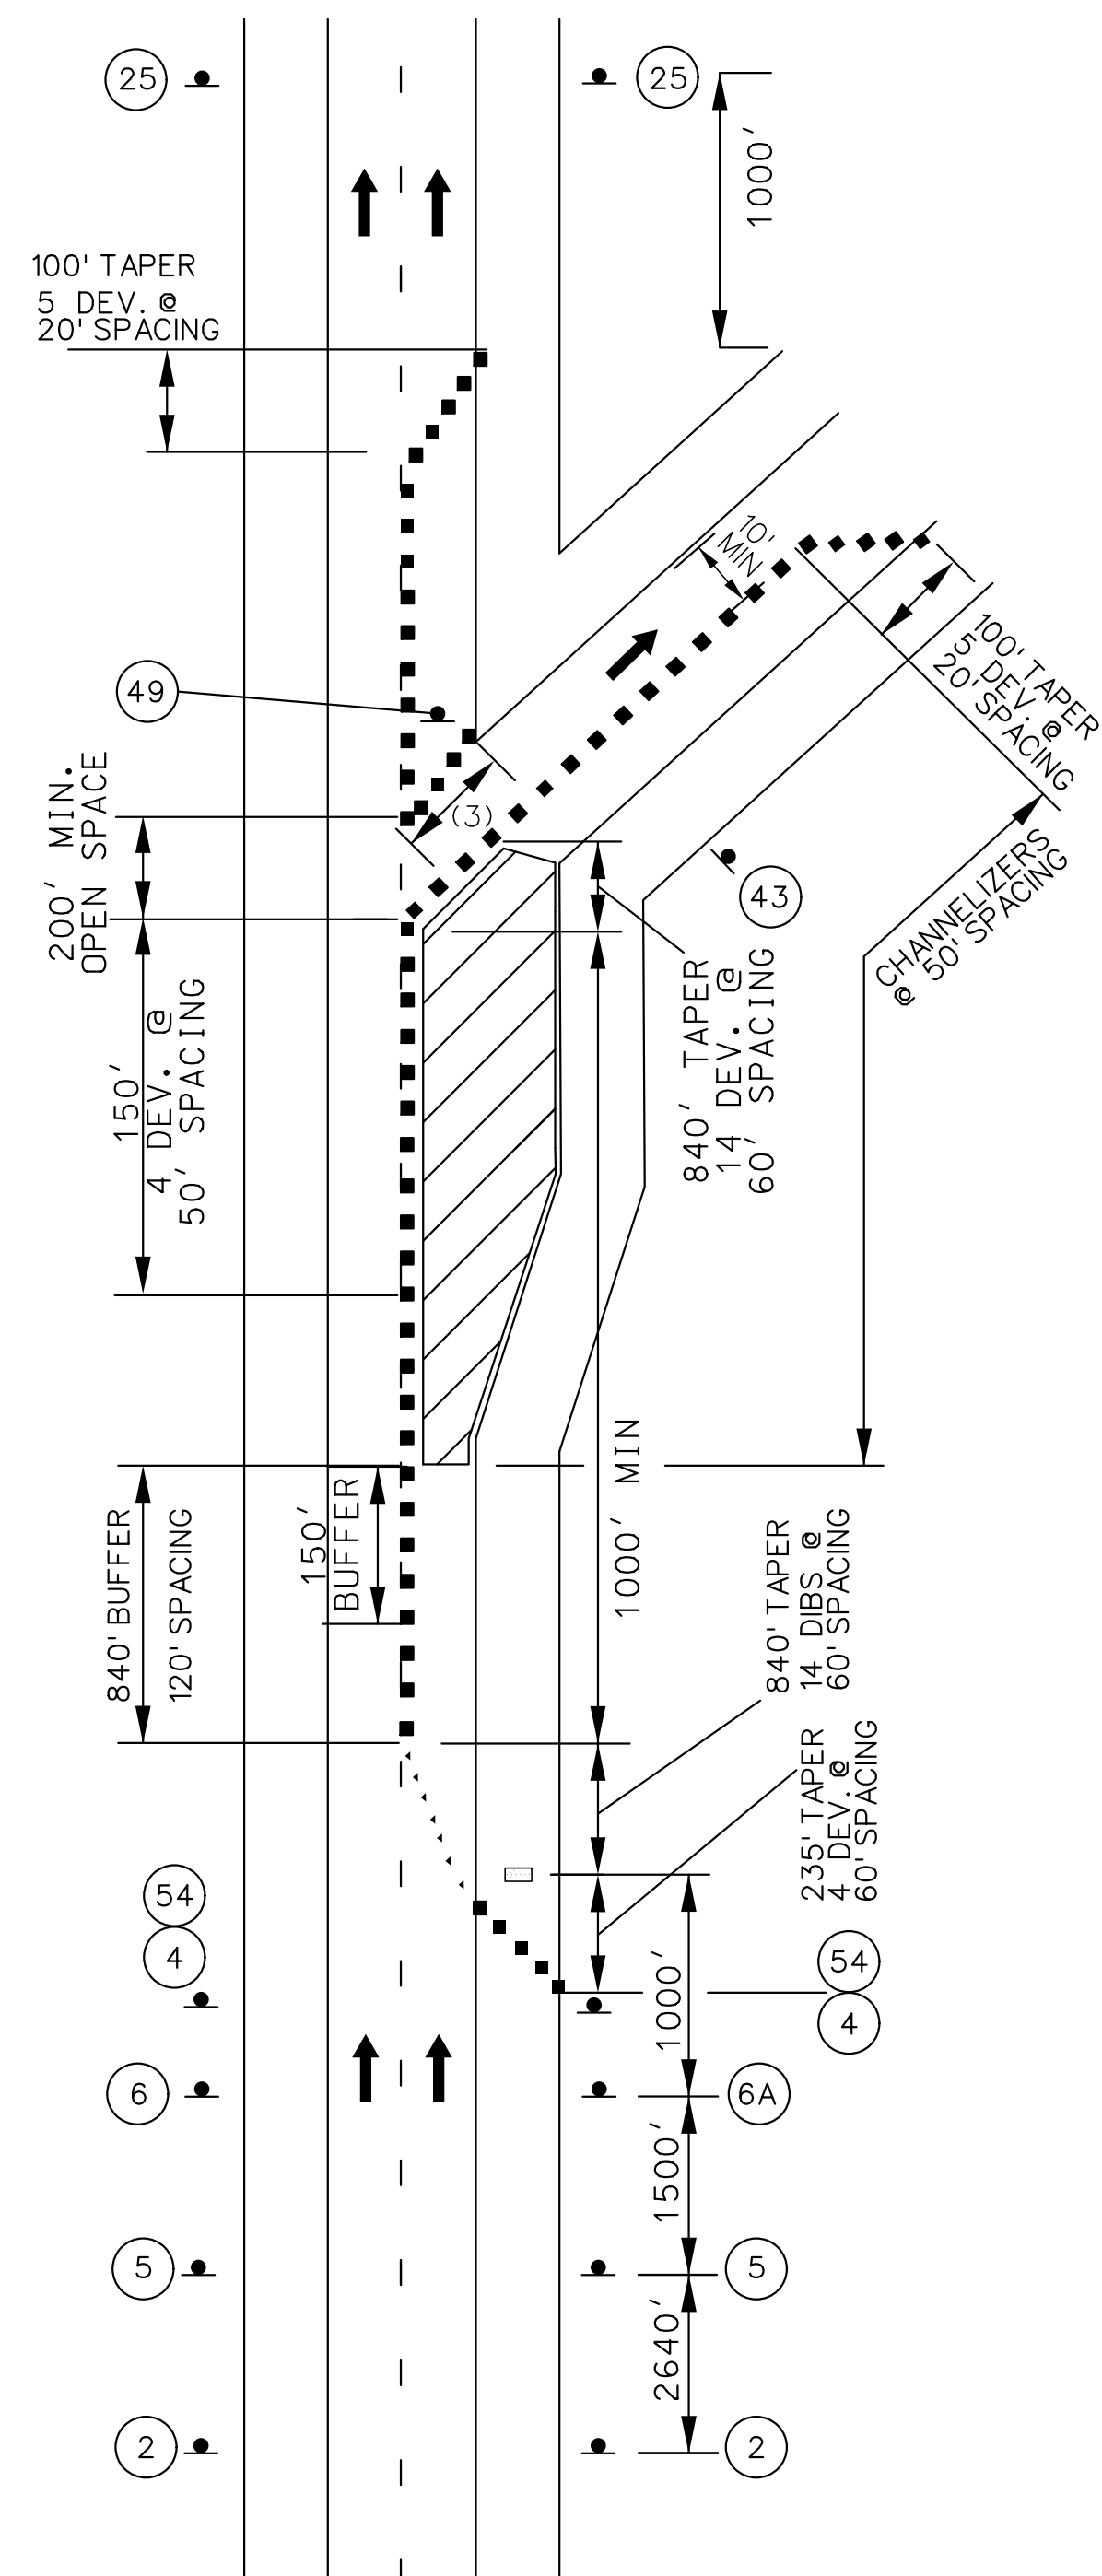



TRAFFIC CONTROL LEGEND

- | | |
|---|-------------------------------------|
|  | SIGN (SINGLE SIDED) |
|  | CHANNELIZER (TRIM-LINE) |
|  | WORK AREA |
|  | FLASHING ARROW PANEL |
|  | DIRECTIONAL INDICATOR
BARRICADES |
|  | CHANGEABLE MESSAGE SIGN |
|  | TRUCK MOUNTED ATTENUATOR |

DISCLAIMER

THE PROFESSIONAL WHOSE SIGNATURE AND PERSONAL SEAL APPEAR HEREON ASSUMES RESPONSIBILITY ONLY FOR WHAT APPEARS ON THIS PAGE. NO DISCLAIMERS (PURSUANT TO SECTION 327.411 RSMO) SPECIFICATION, ESTIMATES, REPORTS, OR OTHER DOCUMENTS OR INSTRUMENTS NOT SEALED BY THE UNDERSIGNED PROFESSIONAL RELATING TO OR INTENDED TO BE USED FOR ANY PART OR PARTS OF THE PROJECT TO WHICH THIS PAGE REFERS.

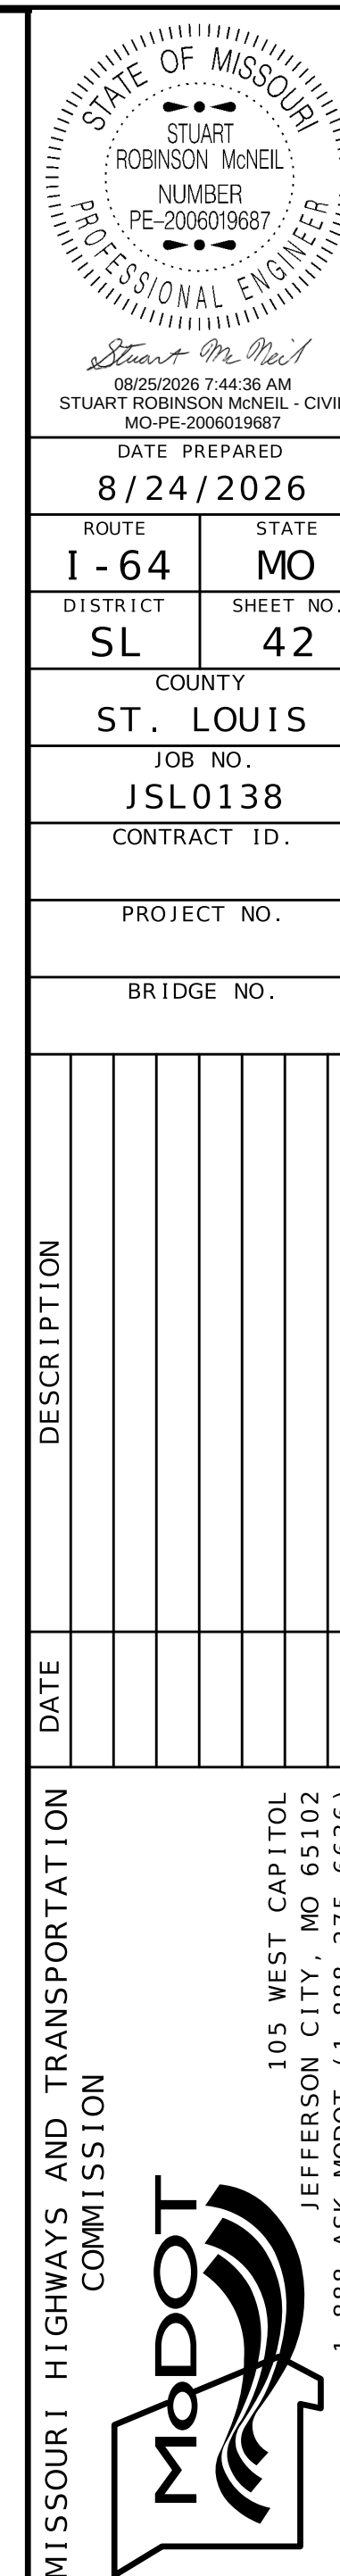

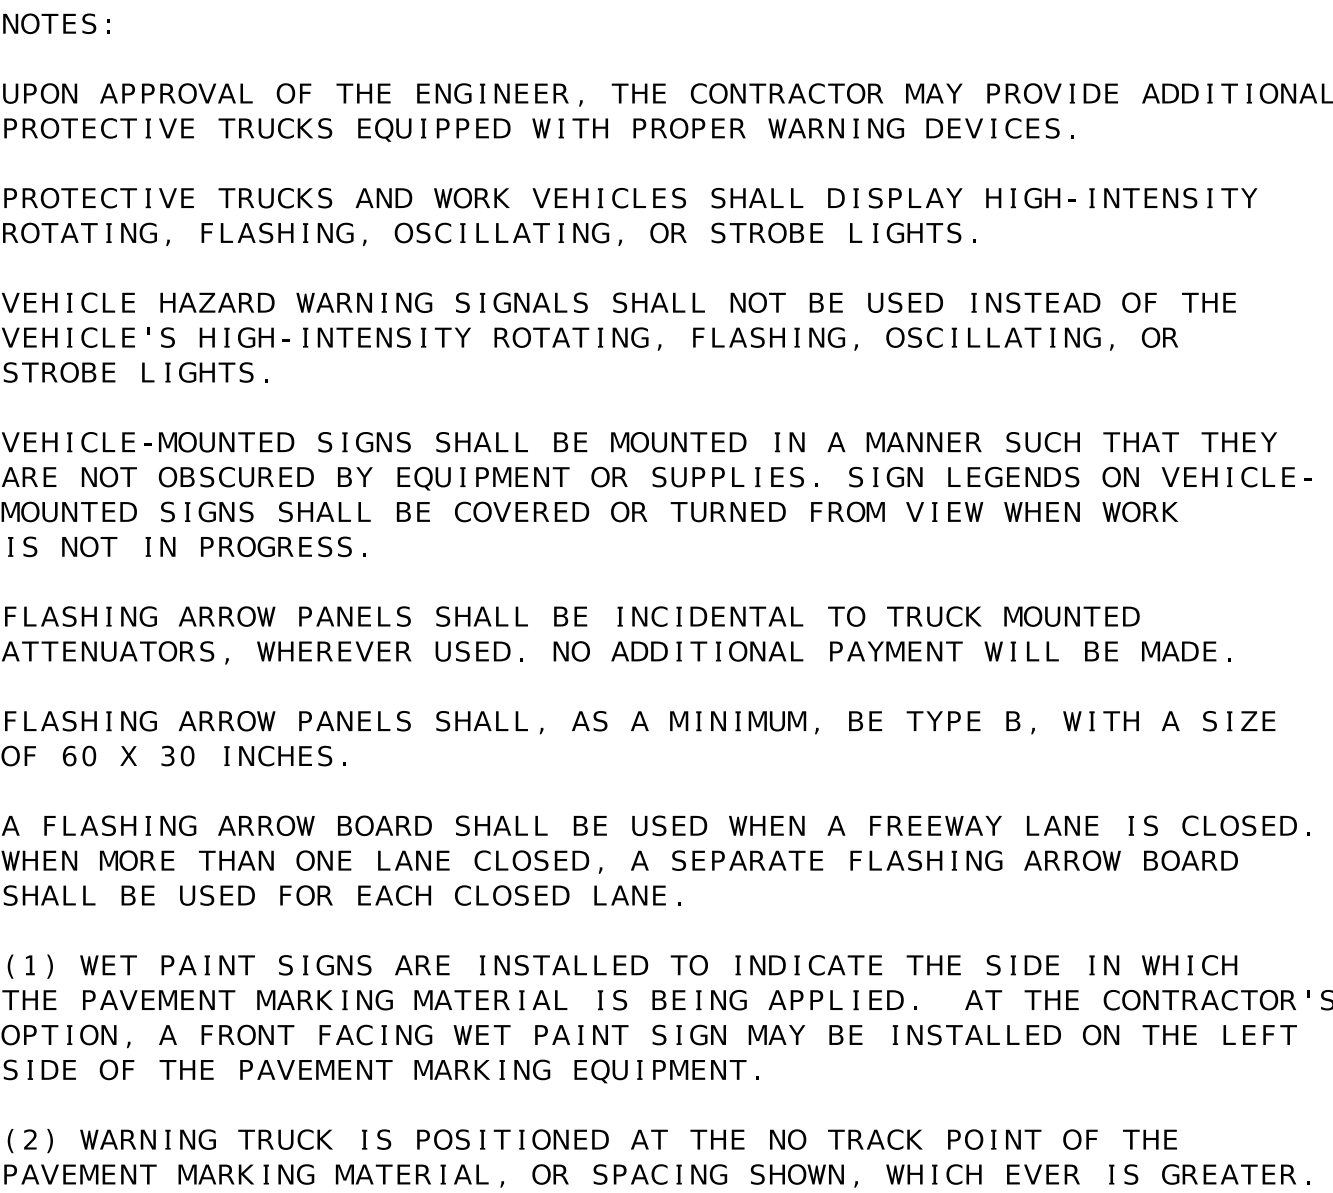

SPEED	SPACING
PERMANENT POSTED (MPH)	LENGTH T (FT)
≤ 35	245
40 - 45	540
50 - 55	660
60 - 70	840

NOT TO SCALE

NOTES:

UPON APPROVAL OF THE ENGINEER, THE CONTRACTOR MAY PROVIDE ADDITIONAL PROTECTIVE TRUCKS EQUIPPED WITH PROPER WARNING DEVICES.

PROTECTIVE TRUCKS AND WORK VEHICLES SHALL DISPLAY HIGH-INTENSITY ROTATING, FLASHING, OSCILLATING, OR STROBE LIGHTS.

VEHICLE HAZARD WARNING SIGNALS SHALL NOT BE USED INSTEAD OF THE VEHICLE'S HIGH-INTENSITY ROTATING, FLASHING, OSCILLATING, OR STROBE LIGHTS.

VEHICLE-MOUNTED SIGNS SHALL BE MOUNTED IN A MANNER SUCH THAT THEY ARE NOT OBSCURED BY EQUIPMENT OR SUPPLIES. SIGN LEGENDS ON VEHICLE-MOUNTED SIGNS SHALL BE COVERED OR TURNED FROM VIEW WHEN WORK IS NOT IN PROGRESS.


FLASHING ARROW PANELS SHALL BE INCIDENTAL TO TRUCK MOUNTED
ATTENUATORS, WHEREVER USED. NO ADDITIONAL PAYMENT WILL BE MADE.

FLASHING ARROW PANELS SHALL, AS A MINIMUM, BE TYPE B, WITH A SIZE OF 60 X 30 INCHES.

A FLASHING ARROW BOARD SHALL BE USED WHEN A FREEWAY LANE IS CLOSED. WHEN MORE THAN ONE LANE CLOSED, A SEPARATE FLASHING ARROW BOARD SHALL BE USED FOR EACH CLOSED LANE.

(1) WET PAINT SIGNS ARE INSTALLED TO INDICATE THE SIDE IN WHICH THE PAVEMENT MARKING MATERIAL IS BEING APPLIED. AT THE CONTRACTOR'S OPTION, A FRONT FACING WET PAINT SIGN MAY BE INSTALLED ON THE LEFT SIDE OF THE PAVEMENT MARKING EQUIPMENT.

(2) WARNING TRUCK IS POSITIONED AT THE NO TRACK POINT OF THE PAVEMENT MARKING MATERIAL, OR SPACING SHOWN, WHICH EVER IS GREATER.

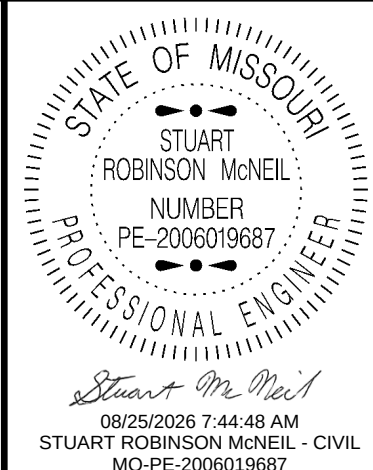

DATE PREPARED
8/24/2026

ROUTE	STATE
I - 64	MO

DISTRICT	SHEET NO.
SL	43
COUNTY	


ST. LOUIS

JSL0138

CONTRACT ID.

PROJECT NO.


BRIDGE NO.

 [illegible]

MISSOURI HIGHWAYS AND TRANSPORTATION
COMMISSION



105 WEST CAPITOL
JEFFERSON CITY, MO 65102
1-888-ASK-MODOT (1-888-275-6636)

TRAFFIC CONTROL
SHEET 6 OF 14

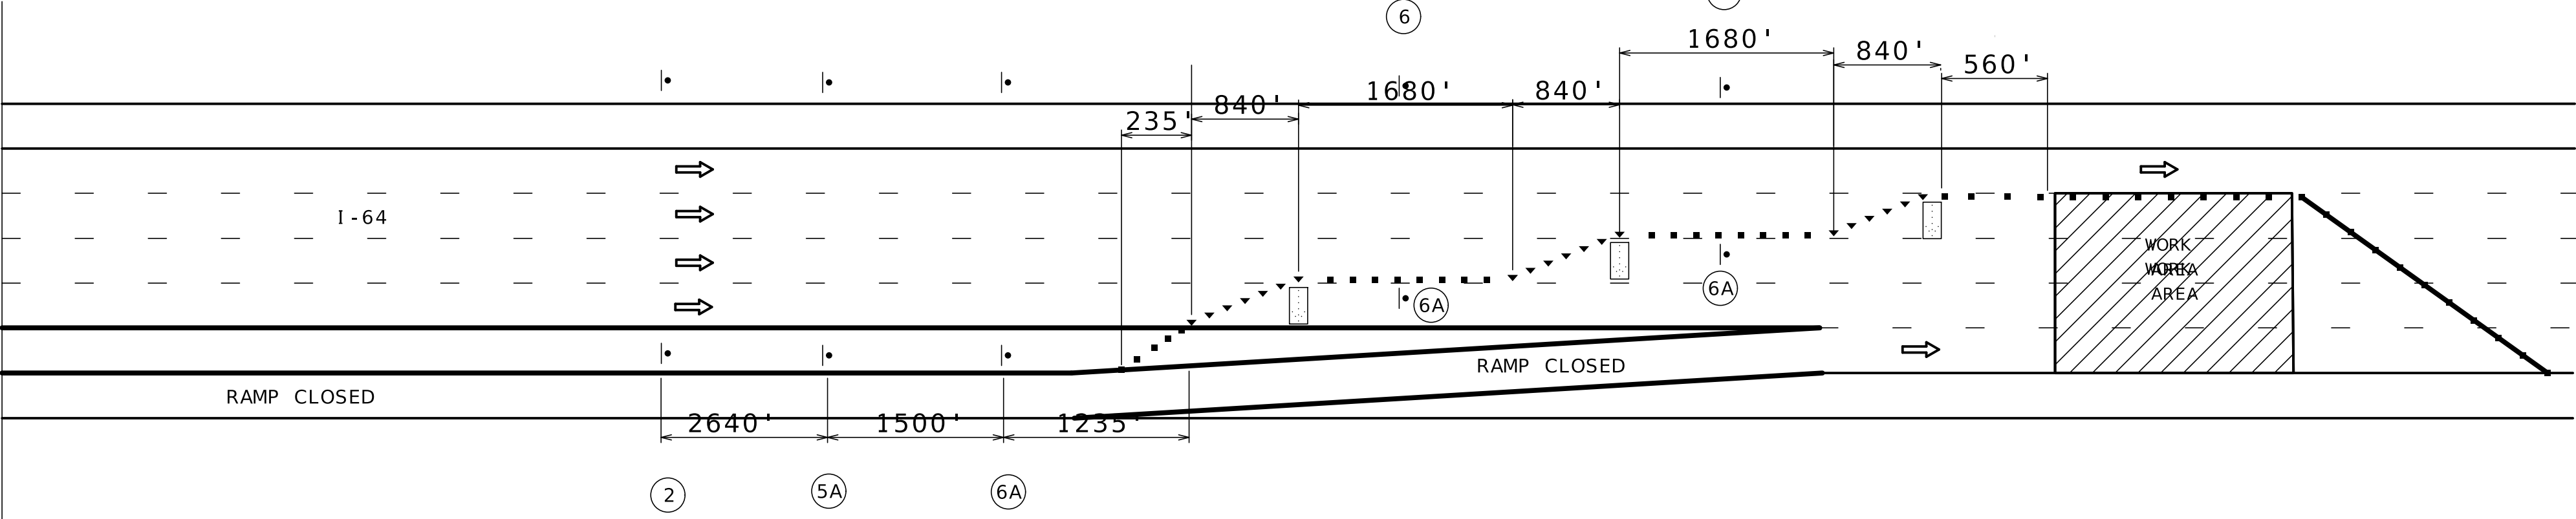

- | | |
|---|---------------------------------|
|  | SIGN (SINGLE SIDED) |
|  | DIRECTIONAL INDICATOR BARRICADE |
|  | CHANNELIZER (TRIM-LINE) |
|  | WORK AREA |
|  | FLASHING ARROW PANEL |
|  | TRUCK MOUNTED ATTENUATOR |


SHEET 7 OF 15

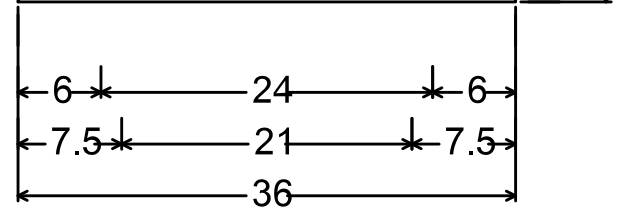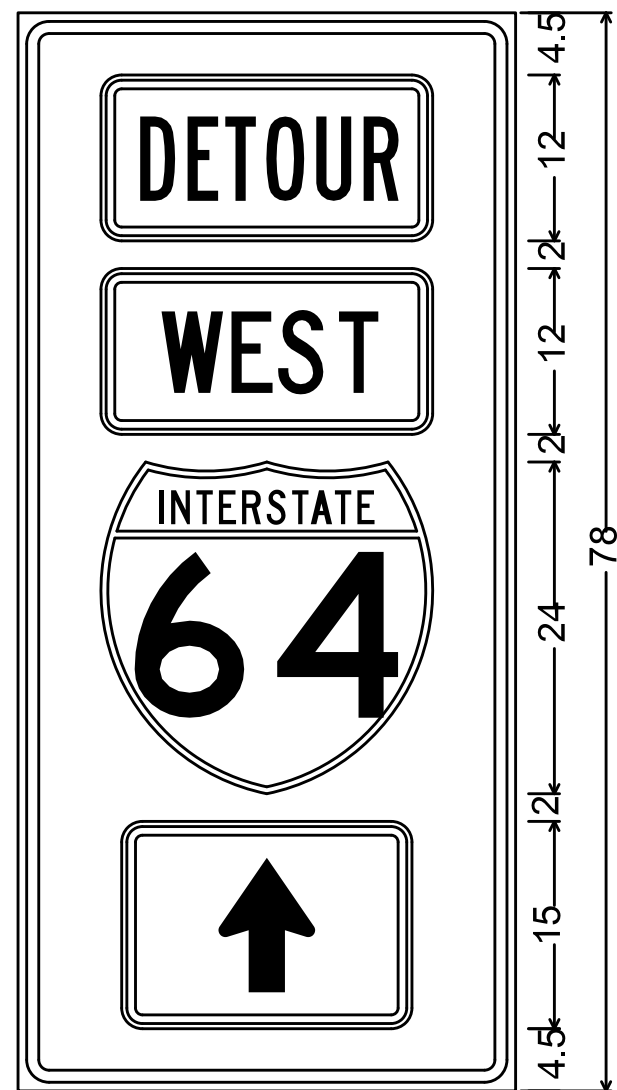

MO4-11-36 SHF-FLAT SHEET FLUORESCENT;
2.250" Radius, 0.875" Border, 0.625" Indent, Black on, Orange;
Interstate 64 12.000" B;
Table of letter and object lefts

	6.000
	6.000
	6.000
	7.500



70E

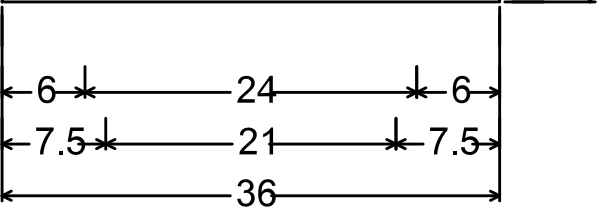

MO4-11-36 SHF-FLAT SHEET FLUORESCENT;
2.250" Radius, 0.875" Border, 0.625" Indent, Black on, Orange;
Interstate 64 12.000" B;
Table of letter and object lefts

	6.000
	6.000
	6.000
	7.500



70F

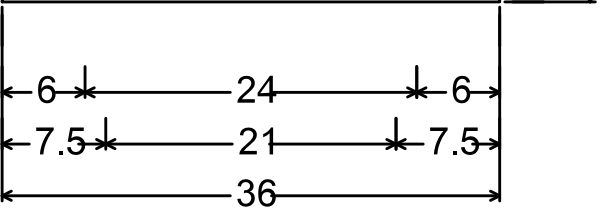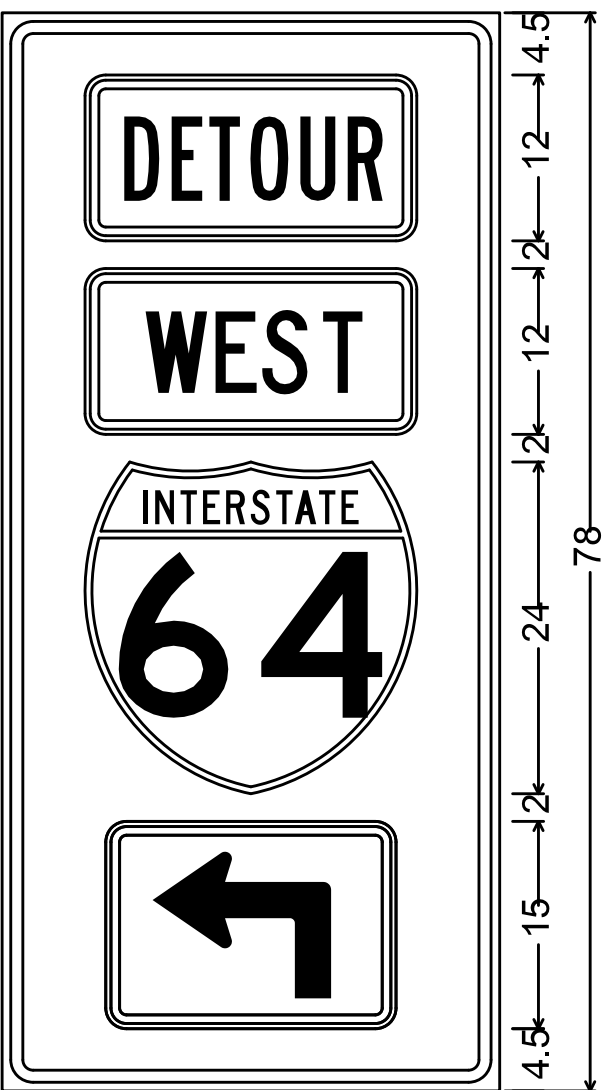

MO4-11-36 SHF-FLAT SHEET FLUORESCENT;
2.250" Radius, 0.875" Border, 0.625" Indent, Black on, Orange;
Interstate 64 12.000" B;
Table of letter and object lefts

	6.000
	6.000
	6.000
	7.500



70G

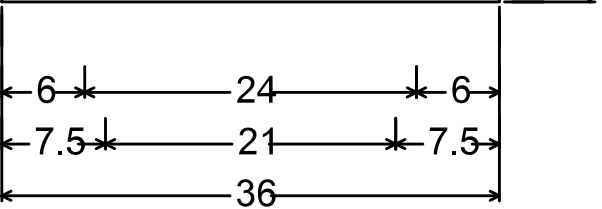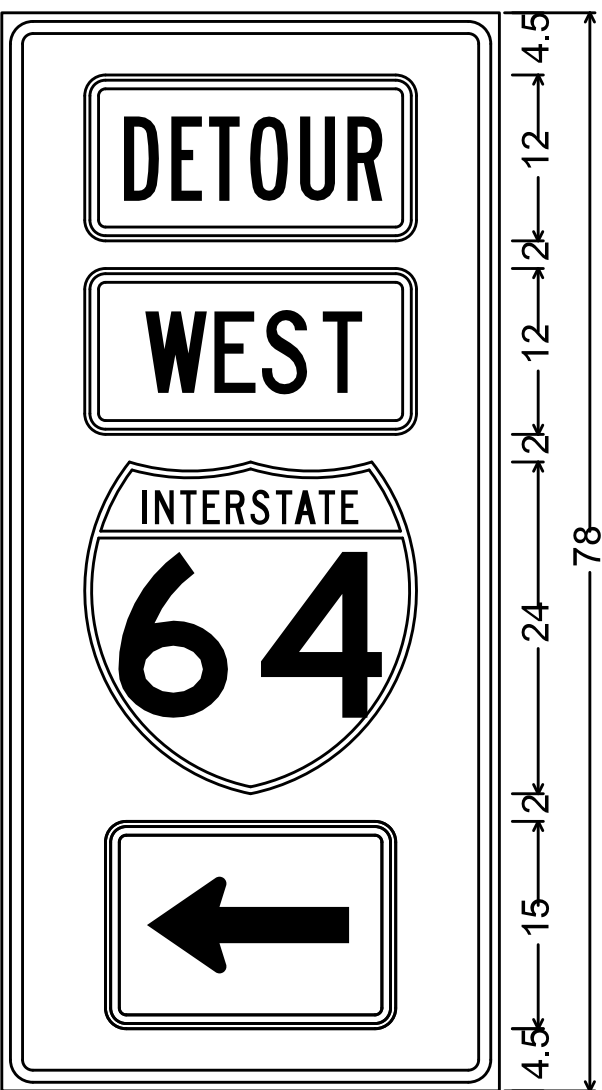

MO4-11-36 SHF-FLAT SHEET FLUORESCENT;
2.250" Radius, 0.875" Border, 0.625" Indent, Black on, Orange;
Interstate 64 12.000" B;
Table of letter and object lefts

	6.000
	6.000
	6.000
	7.500



70H

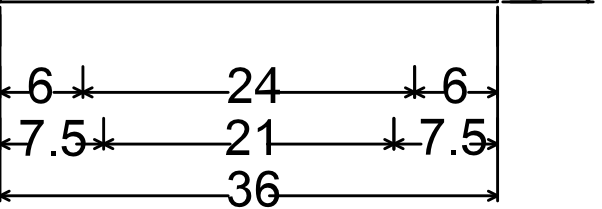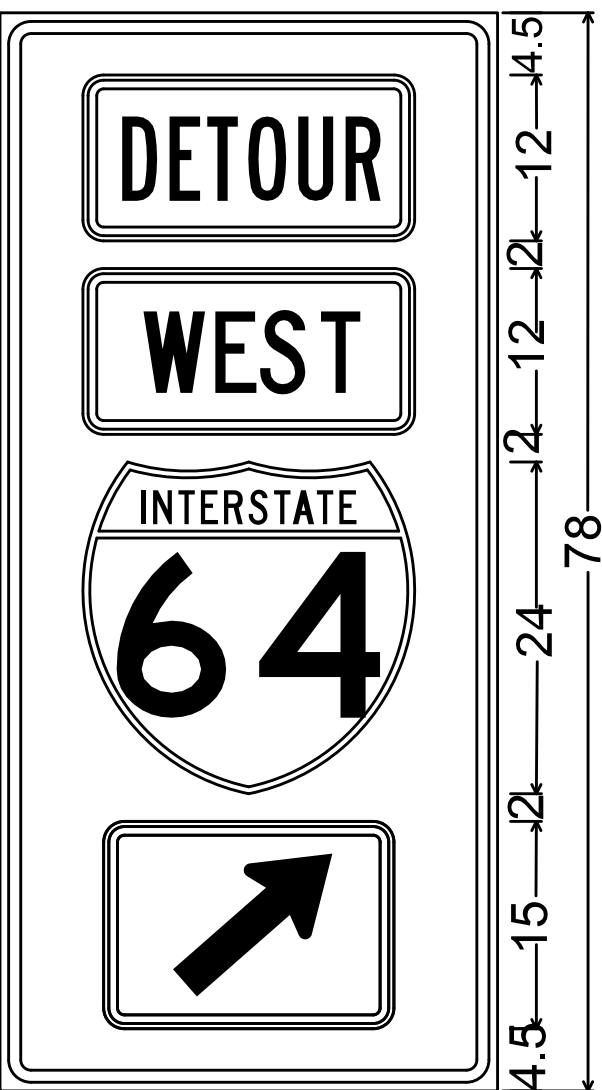

MO4-11-36 SHF-FLAT SHEET FLUORESCENT;
2.250" Radius, 0.875" Border, 0.625" Indent, Black on, Orange;
Interstate 64 12.000" B;
Table of letter and object lefts

	6.000
	6.000
	6.000
	7.500


70I

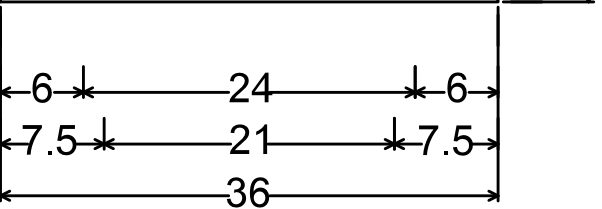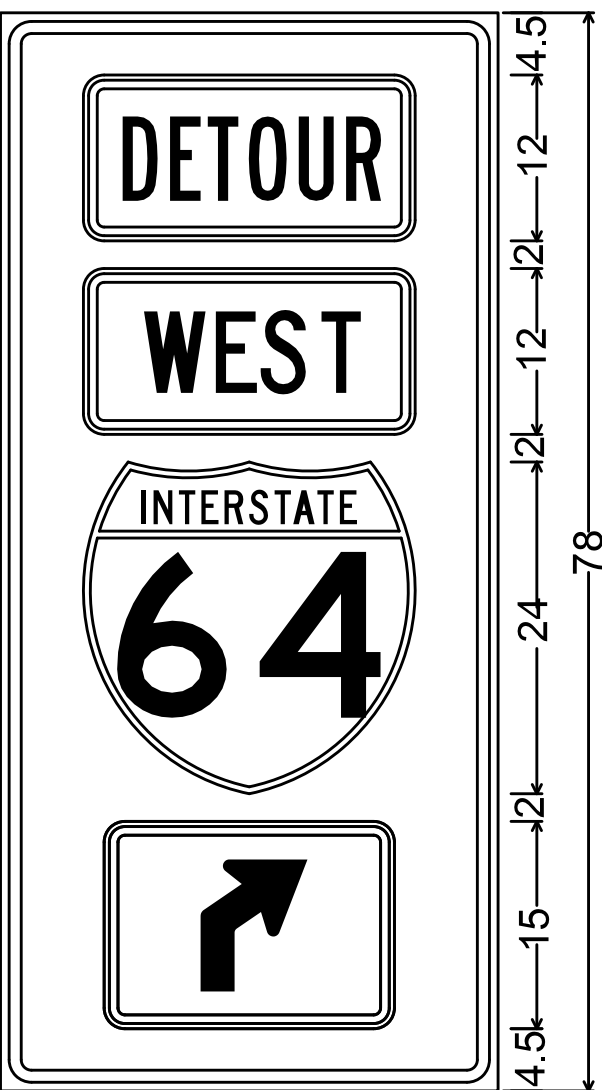

MO4-11-36 SHF-FLAT SHEET FLUORESCENT;
2.250" Radius, 0.875" Border, 0.625" Indent, Black on, Orange;
Interstate 64 12.000" B;
Table of letter and object lefts

	6.000
	6.000
	6.000
	7.500

70J

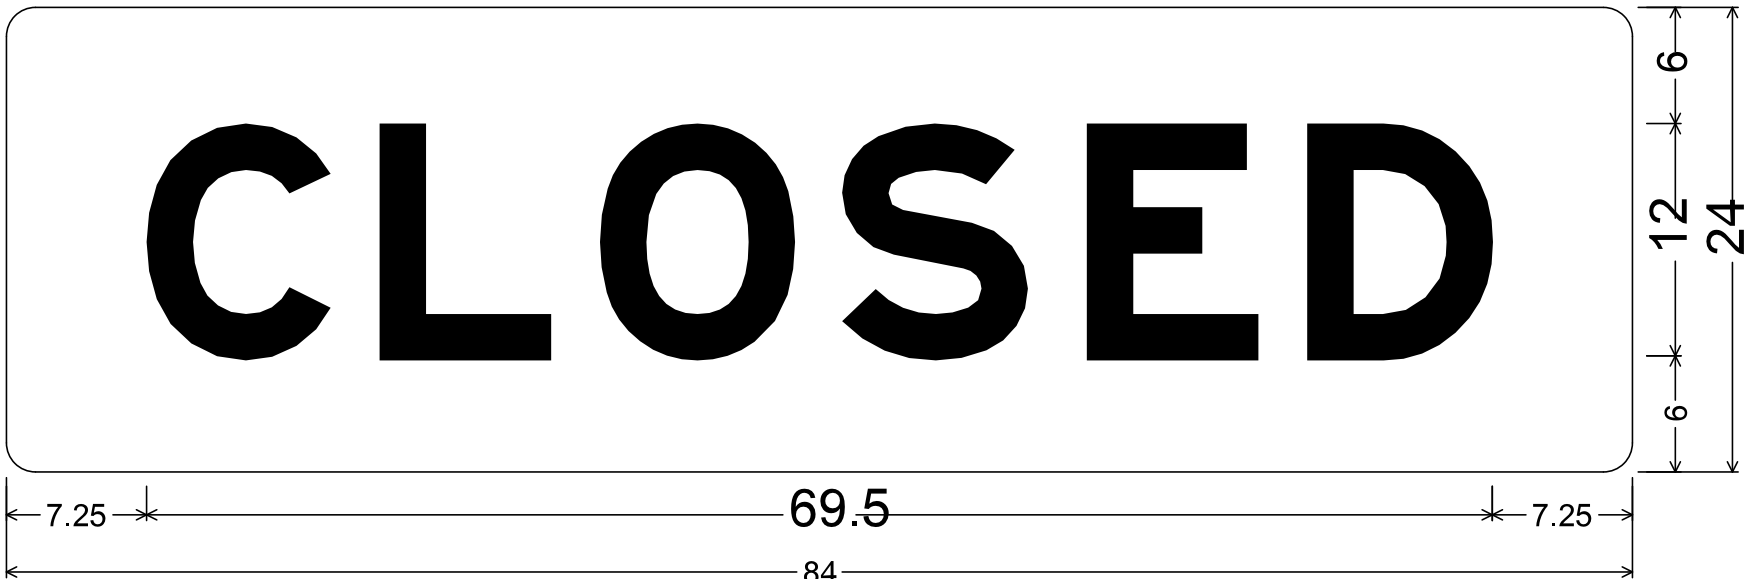


SPECIAL SHF-FLAT SHEET FLUORESCENT; 1.500" Radius, No border, Orange;
[CLOSED] Black E Mod;
Table of letter and object lefts.

C	L	O	S	E	D
7.250	19.250	30.625	43.125	55.875	67.250

72

NOT TO SCALE

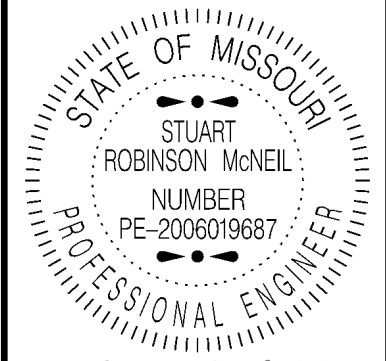

Stuart Robinson McNeil
08/25/2026 7:48:30 AM
STUART ROBINSON MCNEIL - CIVIL
MO-PE-2006019687

DATE PREPARED
8/24/2026

ROUTE	STATE
I - 64	MO
DISTRICT	SHEET NO.
SL	45

COUNTY
ST. LOUIS

JOB NO.
JSL0138


CONTRACT ID.

PROJECT NO.

BRIDGE NO.






DESCRIPTION	DATE

MISSOURI HIGHWAYS AND TRANSPORTATION
COMMISSION

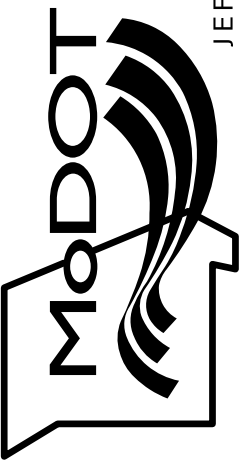

105 WEST CAPITOL
JEFFERSON CITY, MO 65102
1-888-ASK-MODOT (1-888-275-6636)

TRAFFIC CONTROL
SHEET 8 OF 14

 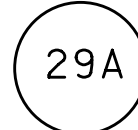  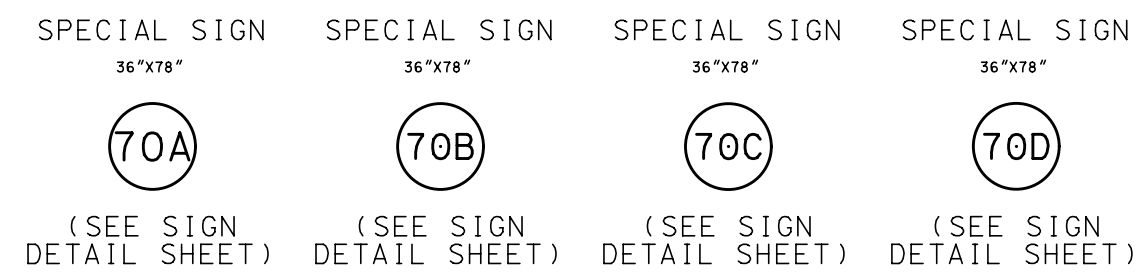

● SIGN (SINGLE SIDED)

TYPE III MOVABLE BARRICADE



1. ANY EXISTING SIGNS THAT CONFLICT WITH THE TRAFFIC CONTROL PLAN SHALL BE COMPLETELY COVERED OR REMOVED.
2. ALL SIGNS SHALL BE GROUND-MOUNTED.
3. ALL DISTANCES AND SPACING OF TRAFFIC CONTROL DEVICES ARE APPROXIMATE AND MAY BE REVISED AS DIRECTED BY THE ENGINEER TO FIT FIELD CONDITIONS.
4. ADD 5 CHANNELIZERS WITH 20' SPACINGS FOR EACH CMS BOARD.

NOTE: SIGN SHOULD BE PLACED 8 FT.
BEHIND 2 - TYPE III BARRICADES.



SEE TCP PLANS
FOR LOCATION

CONWAY RD.

1 - ROAD 3 CLOSED SIGN
(BEHIND BARRICADES)


70D

29A

70D

270

SOUTHBOUND I-270 TO EASTBOUND I-64
DETOUR SET-UP TO CLOSE THE
SB I-270 TO EB I-64 FLYUNDER RAMP

 

ROUTE	STATE
-------	-------

I - 64	MO
--------	----

DISTRICT	SHEET NO.
----------	-----------

SL	47
----	----

COUNTY

ST. LOUIS

JOB NO.


JSL0138

CONTRACT ID.

PROJECT NO.

TABLE 1

BRIDGE NO.

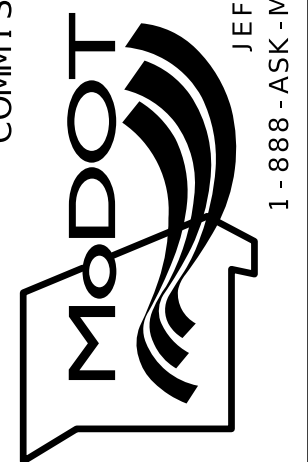
[illegible]MISSOURI HIGHWAYS AND TRANSPORTATION
COMMISSION

105 WEST CAPITOL
JEFFERSON CITY, MO 65102
1-888-ASK-MODOT (1-888-275-6636)

TRAFFIC CONTROL
SHEET 10 OF 14

MATCHLINE STA. 27+00.00

MATCHLINE STA. 40+50.00

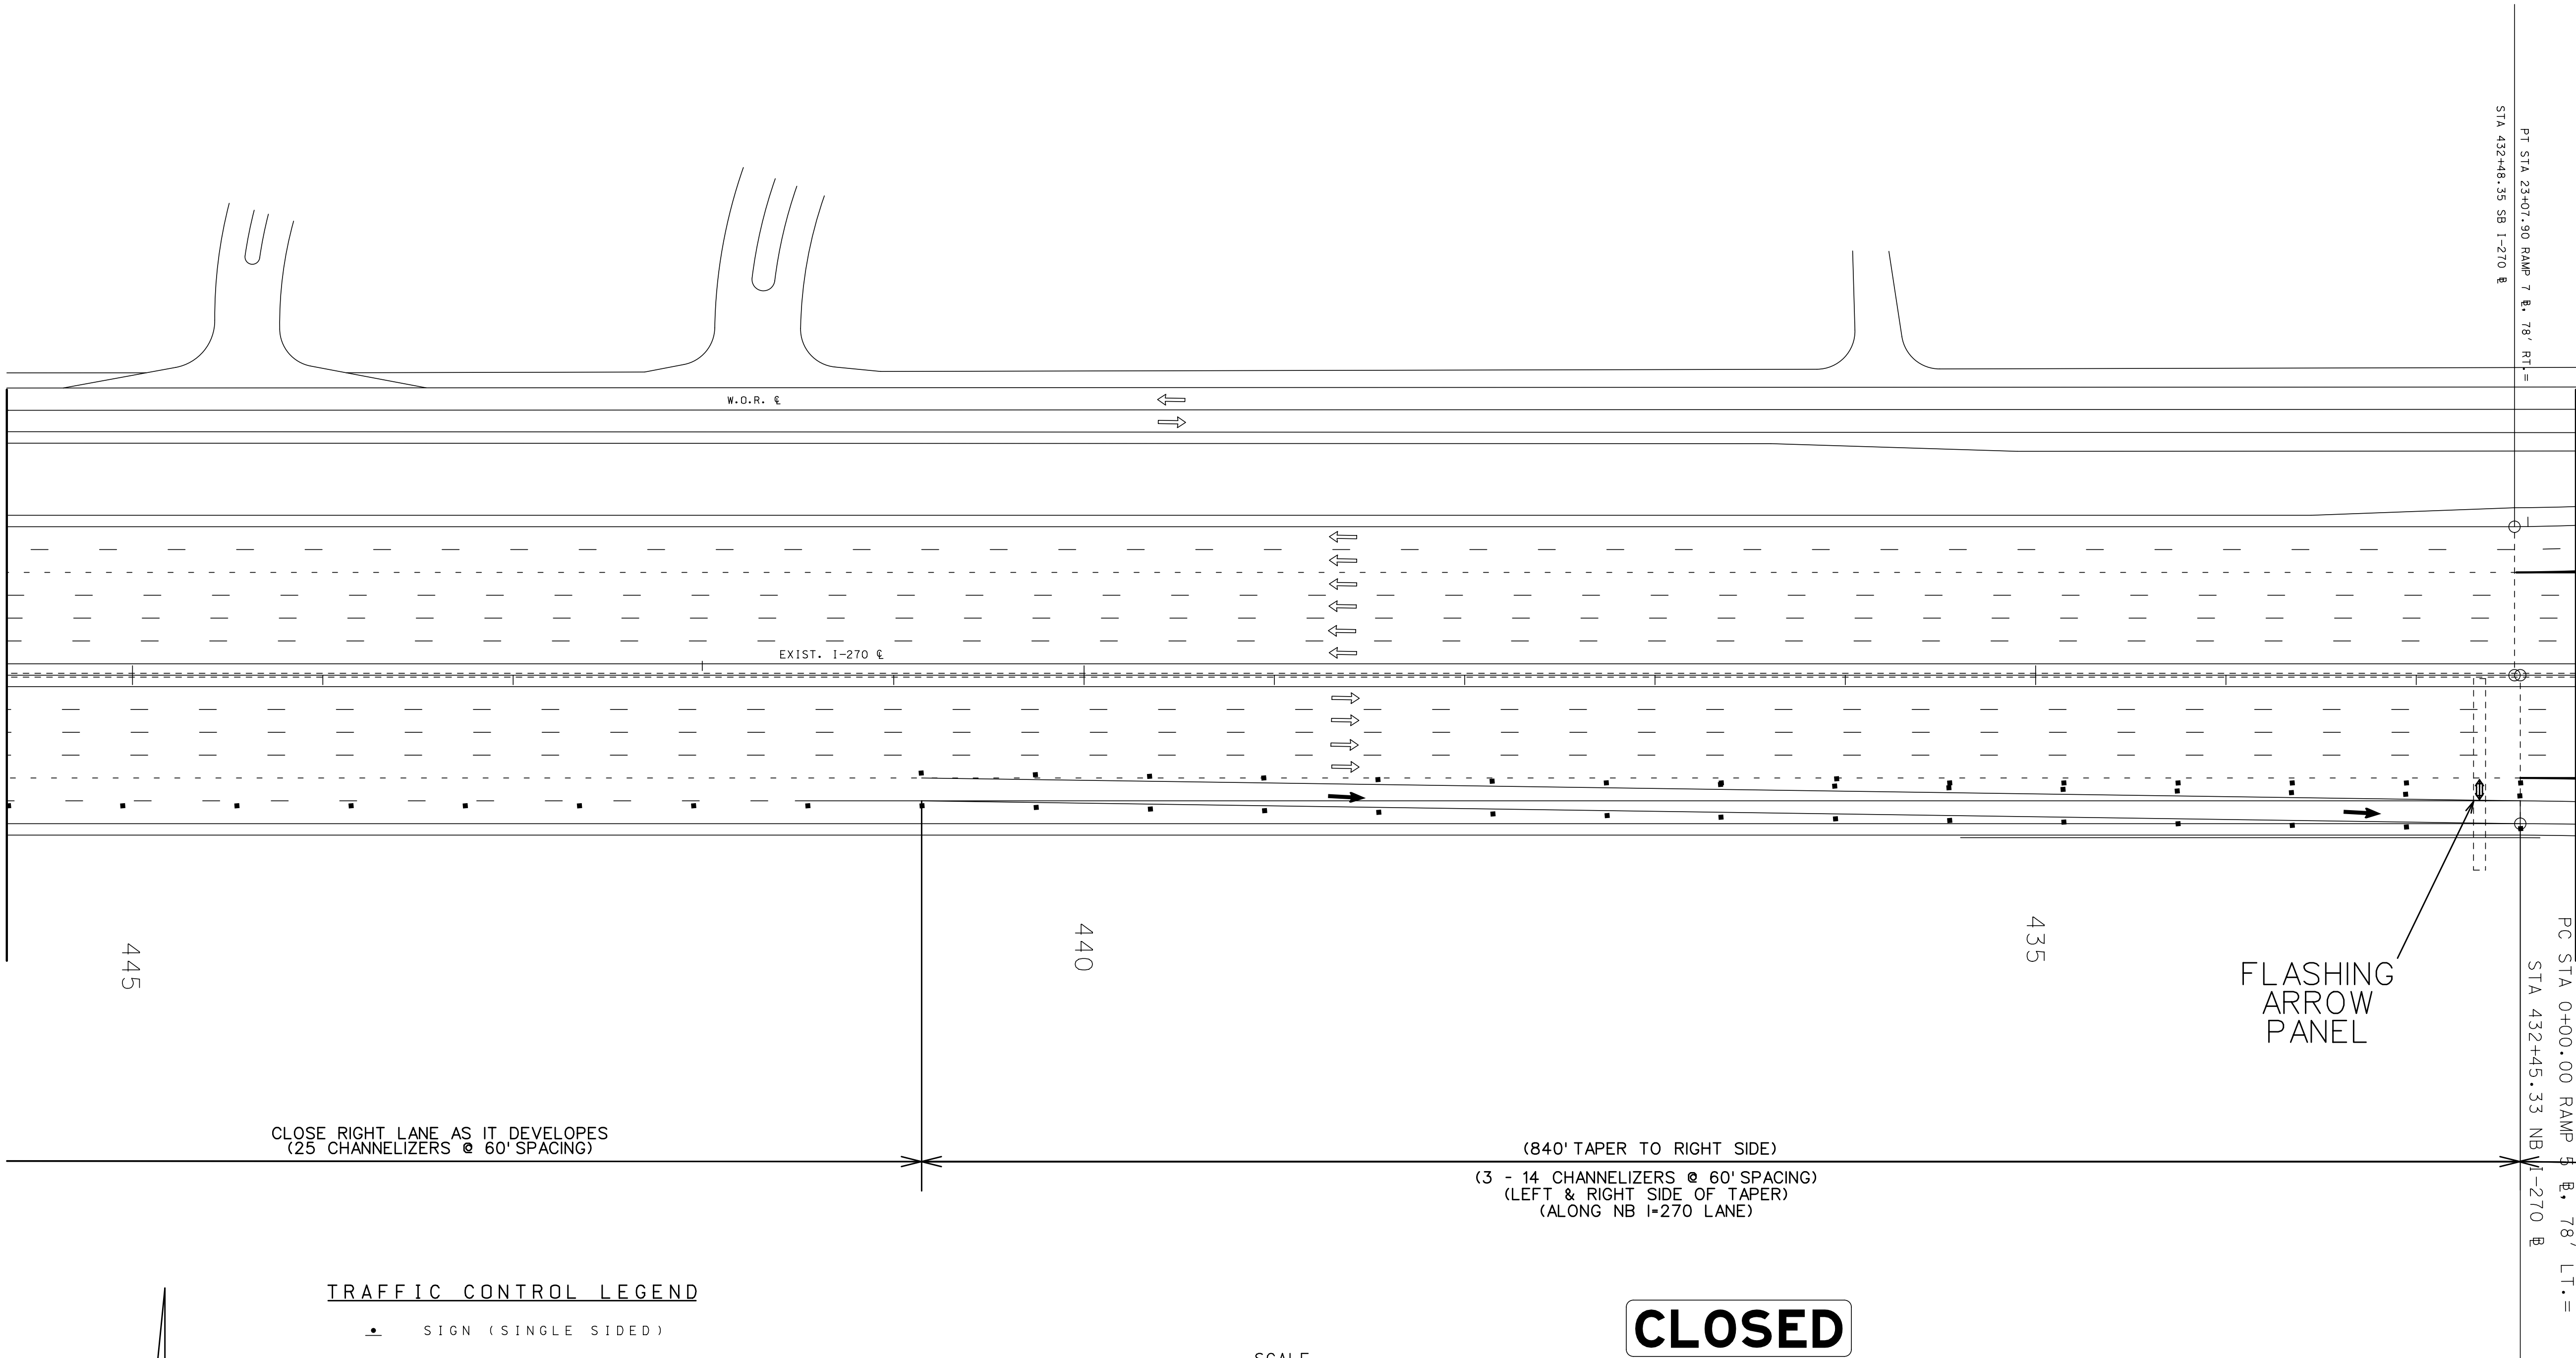

CLOSE RIGHT LANE AS IT DEVELOPES
(25' CHANNELIZERS @ 60' SPACING)

(840' TAPER TO RIGHT SIDE)
(3 - 14 CHANNELIZERS @ 60' SPACING)
(LEFT & RIGHT SIDE OF TAPER)
(ALONG NB I-270 LANE)

TRAFFIC CONTROL LEGEND

- SIGN (SINGLE SIDED)
- DIRECTIONAL INDICATOR BARRICADE
- CHANNELIZER (TRIM-LINE)
- WORK AREA
- FLASHING ARROW PANEL
- CHANGEABLE MESSAGE SIGN (CMS)




CLOSED

72

SEE SPECIAL SIGN SHEET

RAMP CLOSED
(I-270 NB TO I-64 WB)

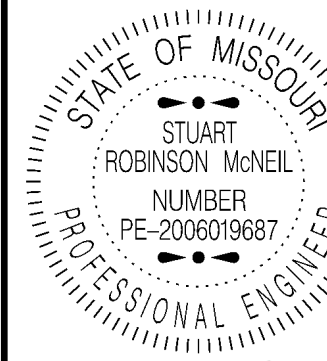

DATE PREPARED
8/24/2026

ROUTE
I-64

STATE
MO

DISTRICT
SL

SHEET NO.
50

COUNTY
ST. LOUIS

JOB NO.
JSL0138

CONTRACT ID.

PROJECT NO.

BRIDGE NO.


DESCRIPTION

DATE


MISSOURI HIGHWAYS AND TRANSPORTATION COMMISSION

105 WEST CAPITOL
JEFFERSON CITY, MO 65102
(1-888-ASK-MODOT) (1-888-275-6636)

TRAFFIC CONTROL
SHEET 13 OF 14

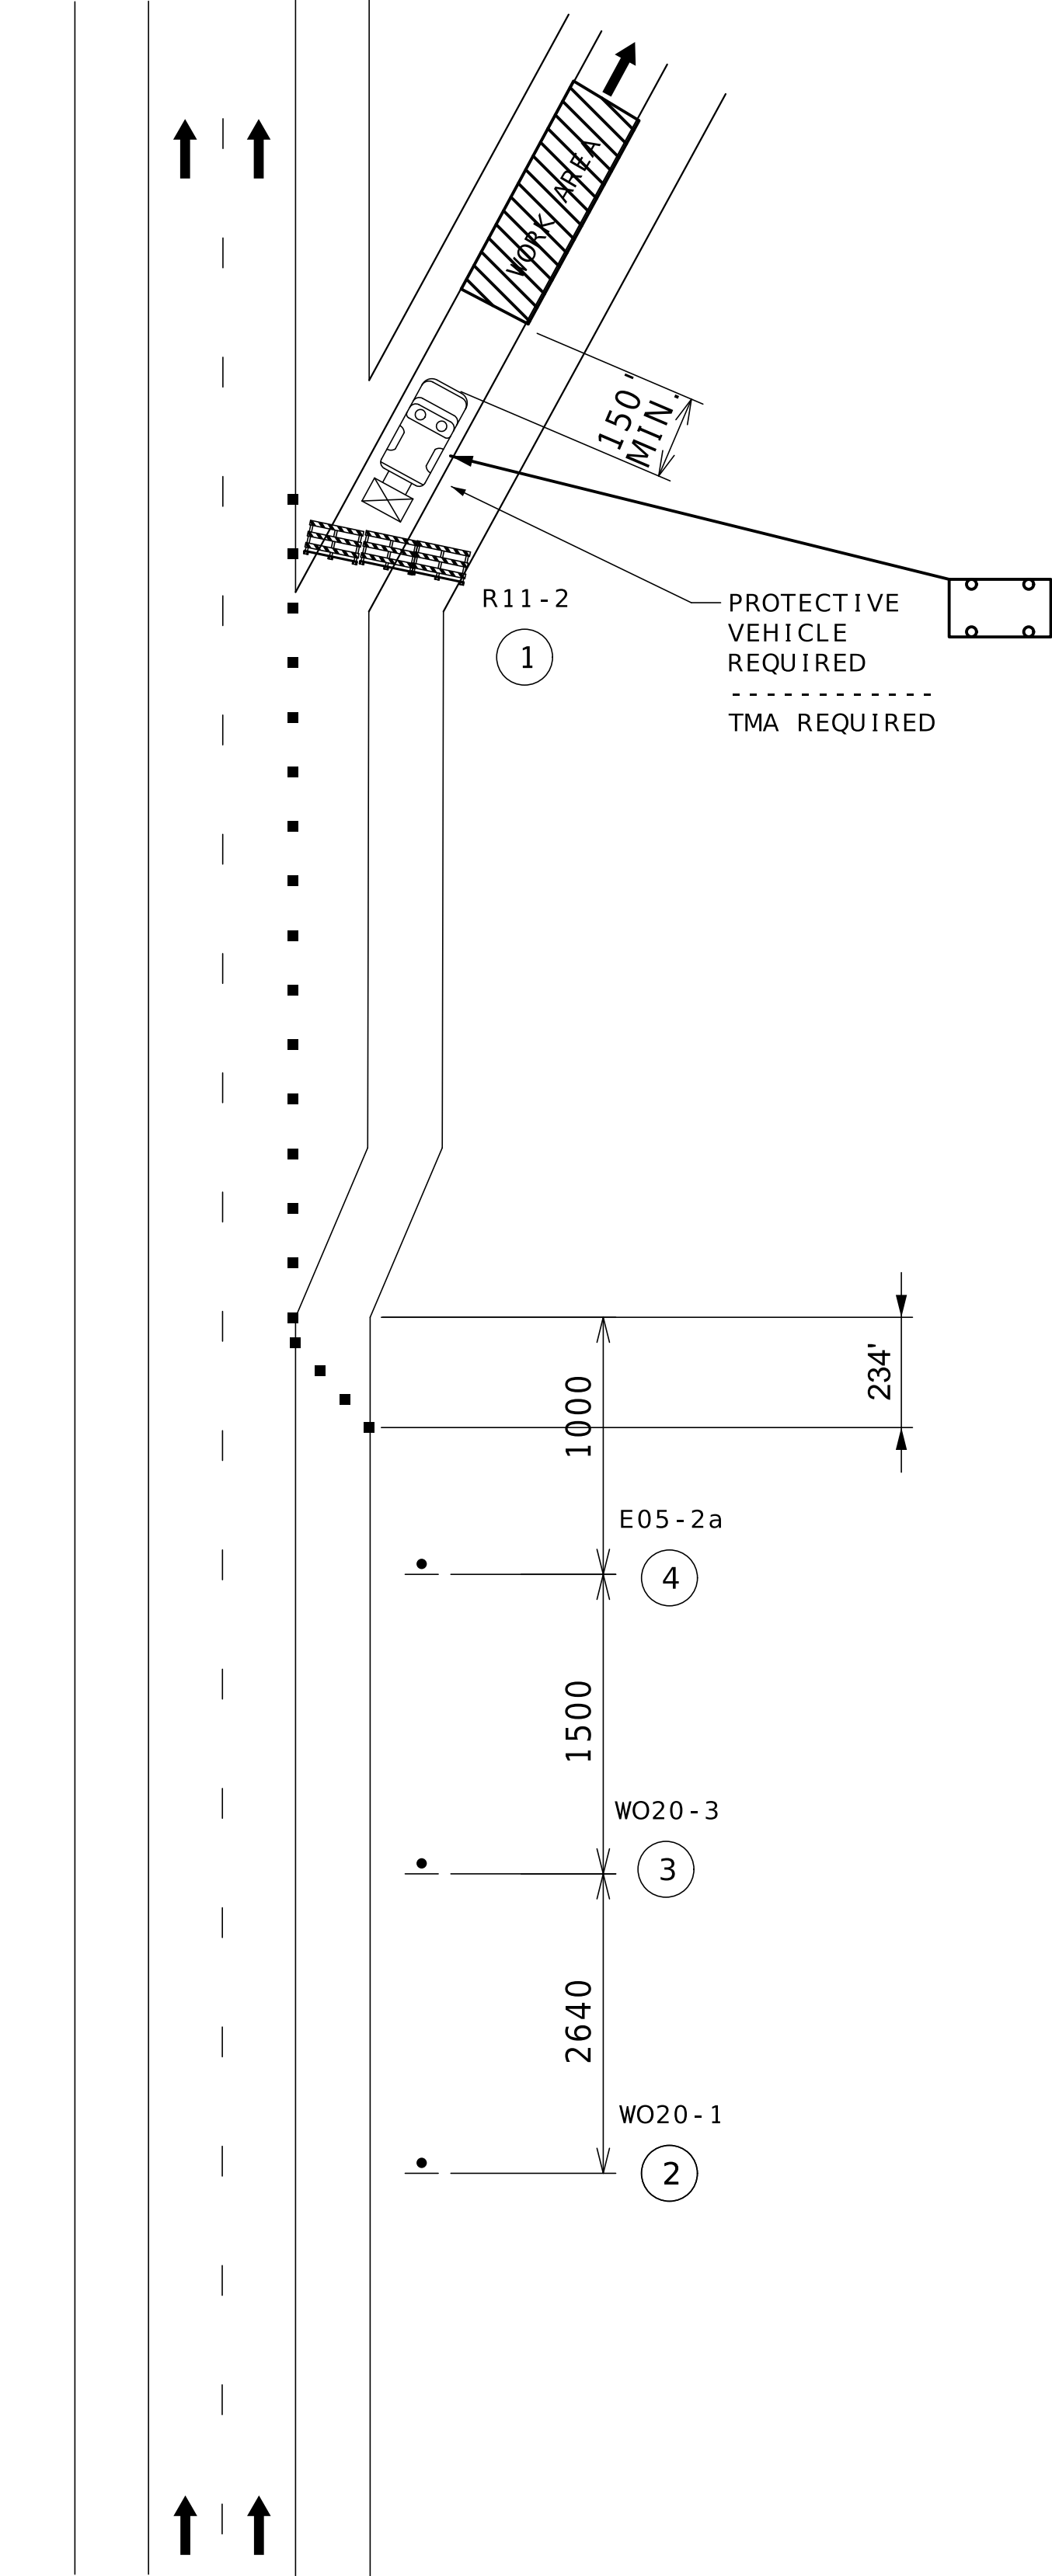


RAMP CLOSURE

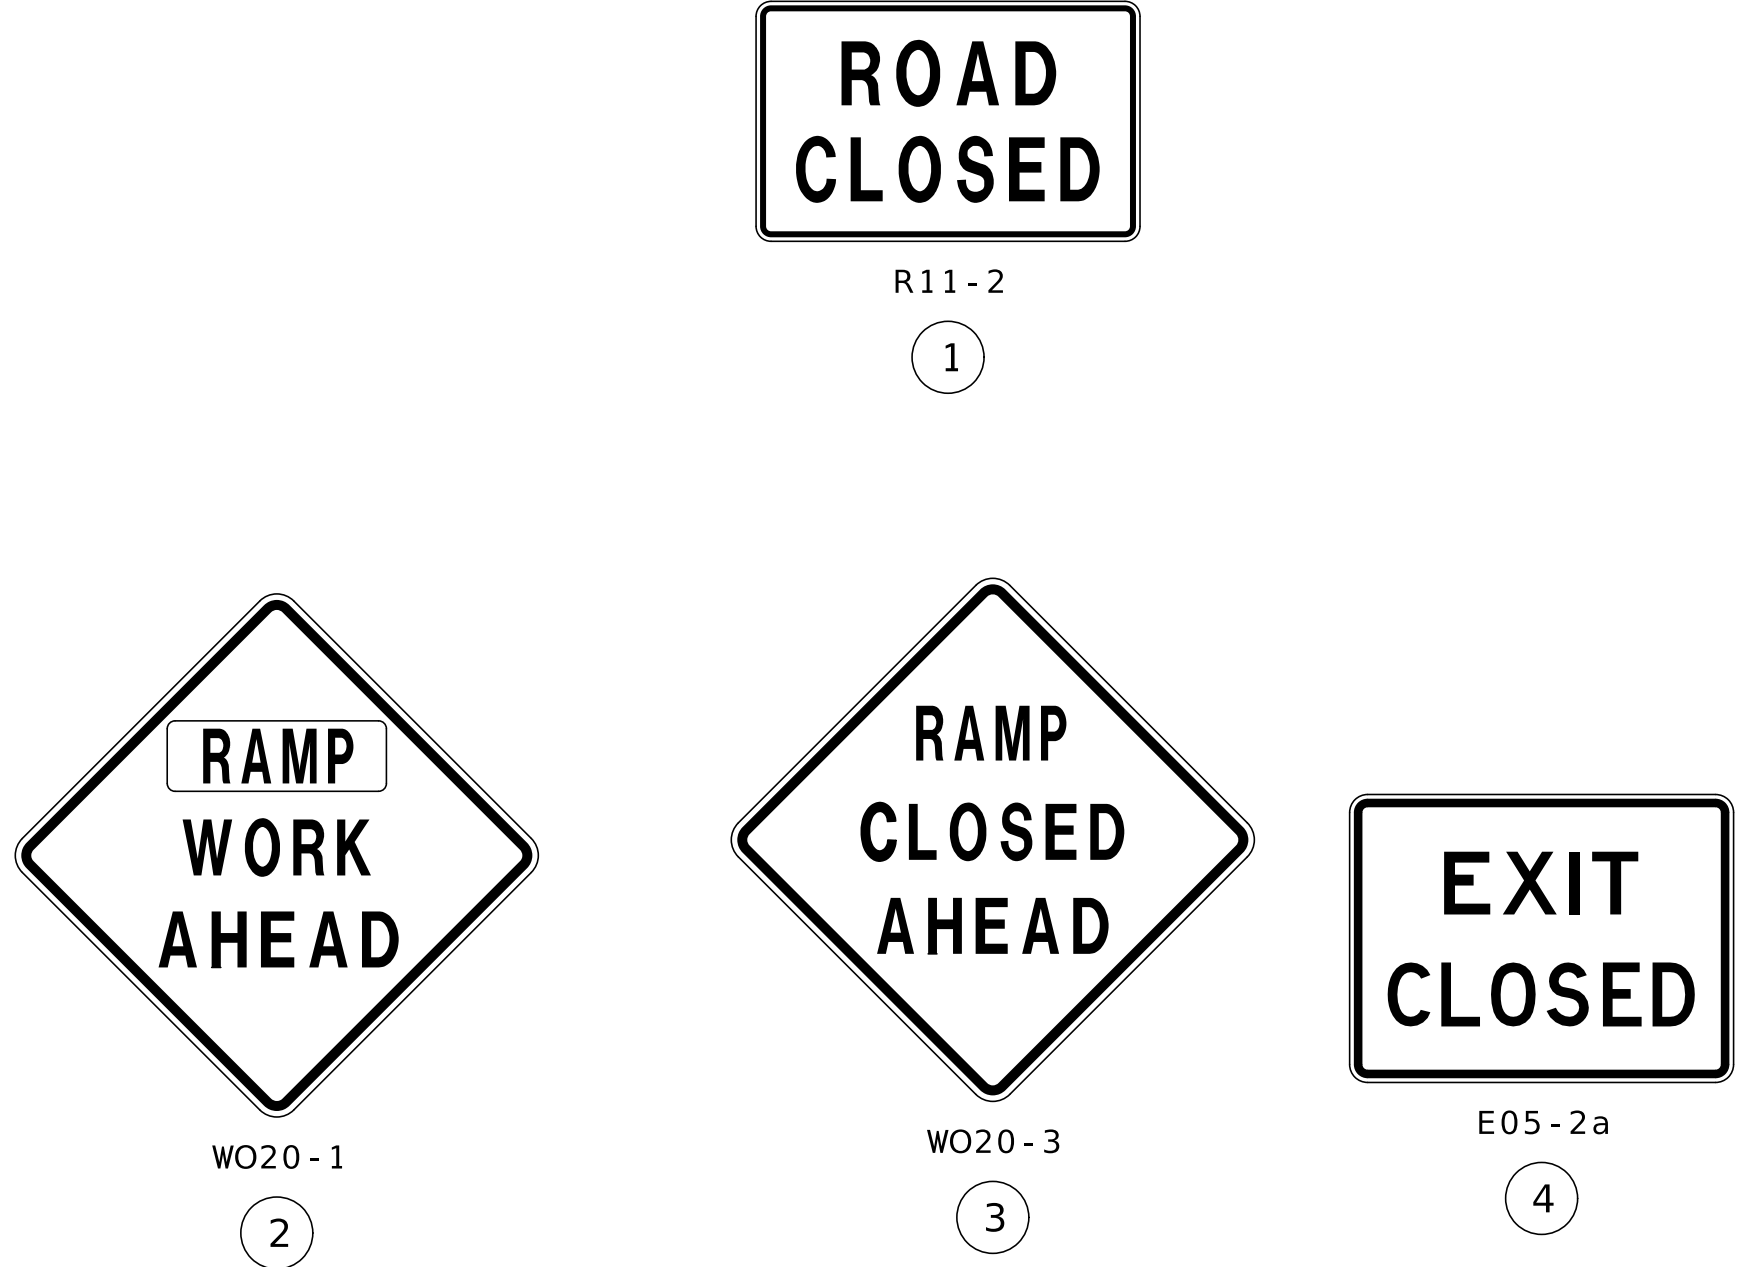

LEGEND

	CHANNELIZER
	FLASHING ARROW PANEL
	SIGN
	TRUCK/TRAILER MOUNTED ATTENUATOR (TMA)
	PROTECTIVE VEHICLE
	WORK SPACE

NOT TO SCALE

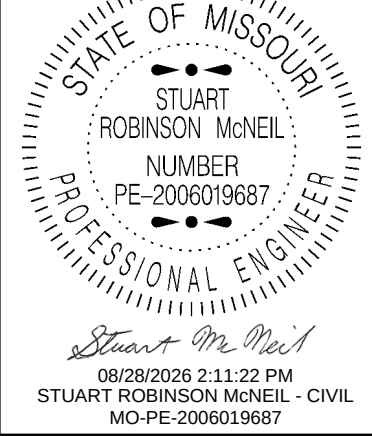

DATE PREPARED 8/25/2026	
ROUTE I - 64	STATE MO
DISTRICT SL	SHEET NO. 51B
COUNTY ST. LOUIS	
JOB NO. JSL0138	
CONTRACT ID.	
PROJECT NO.	
BRIDGE NO.	

DATE	DESCRIPTION

MISSOURI HIGHWAYS AND TRANSPORTATION COMMISSION

105 WEST CAPITOL
JEFFERSON CITY, MO 65102
1-888-ASK-MODOT (1-888-275-6636)

MATCHLINE STA. 364+35.58

BEGIN STRIPING
STA. 365+96.87
END MILL AND FILL
STA. 766+51.26

PT STA 366+27.32

ICOGO POINT 2

+75'
250'

370

6" S.W.

6" I.W.

+00'
100'

375

12" S.W.

6" S.Y.

6" S.W.

4" S.Y.

6" S.W.

12" S.W.

6" D.W.

+00'
150'



+00'
150'

+00'
160'

MATCHLINE STA. 377+85.58

PAVEMENT MARKING LEGEND

- S.W. SOLID WHITE (1)
I.W. INTERMITTENT WHITE (1)
D.W. DOTTED WHITE (1) (2)
S.Y. SOLID YELLOW (1)
D.S.Y. DOUBLE SOLID YELLOW (1)
I.Y. INTERMITTENT YELLOW (1)
-T THERMOPLASTIC
-C BLACK CONTRAST MARKINGS
SWY SOLID WHITE YIELD TRIANGLES (24"X36")
SWRTA SOLID WHITE RIGHT TURN ARROW
SWLTA SOLID WHITE LEFT TURN ARROW
SWSTA SOLID WHITE STRAIGHT ARROW
SWSTRTA SOLID WHITE STRAIGHT/ RIGHT TURN ARROW
SWSTLTA SOLID WHITE STRAIGHT/ LEFT TURN ARROW
(1) CLASS 2 PAINT WITH TYPE L BEADS
(2) USE THERMOPLASTIC WHERE SPECIFIED

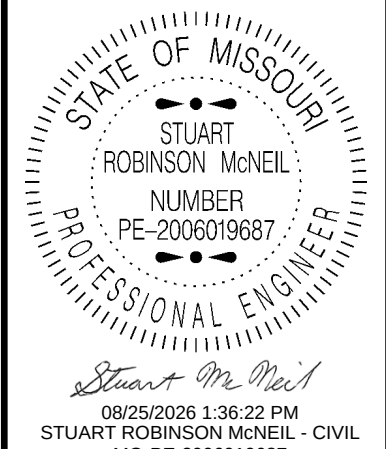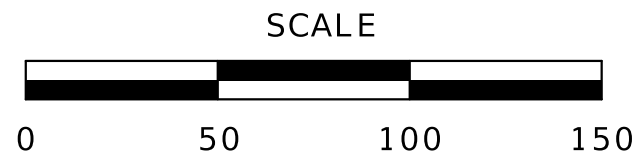

DATE PREPARED 8/24/2026	
ROUTE I-64	STATE MO
DISTRICT SL	SHEET NO. 52
COUNTY ST. LOUIS	
JOB NO. JSL0138	
CONTRACT ID.	

PROJECT NO.
BRIDGE NO.

DATE	DESCRIPTION

MISSOURI HIGHWAYS AND TRANSPORTATION COMMISSION

105 WEST CAPITOL
JEFFERSON CITY, MO 65102
1-888-ASK-MODOT (1-888-275-6636)

PAVEMENT MARKING
SHEET 1 OF 33

MATCHLINE STA. 377+85.58

MATCHLINE STA. 391+35.58

PAVEMENT MARKING LEGEND	
S.W.	SOLID WHITE (1)
I.W.	INTERMITTENT WHITE (1)
D.W.	DOTTED WHITE (1) (2)
S.Y.	SOLID YELLOW (1)
D.S.Y.	DOUBLE SOLID YELLOW (1)
I.Y.	INTERMITTENT YELLOW (1)
-T	THERMOPLASTIC
-C	BLACK CONTRAST MARKINGS
SWY	SOLID WHITE YIELD TRIANGLES (24"X36")
SWRTA	SOLID WHITE RIGHT TURN ARROW
SWLTA	SOLID WHITE LEFT TURN ARROW
SWSTA	SOLID WHITE STRAIGHT ARROW
SWSTRTA	SOLID WHITE STRAIGHT/ RIGHT TURN ARROW
SWSTLTA	SOLID WHITE STRAIGHT/ LEFT TURN ARROW
(1)	CLASS 2 PAINT WITH TYPE L BEADS
(2)	USE THERMOPLASTIC WHERE SPECIFIED

380

385

390

S70°05'19"E

+00
150'

+00
125'

+14
125'

+00
100'




6" I.W.

6" S.Y.

6" S.W.

12" D.W.

6" D.W.

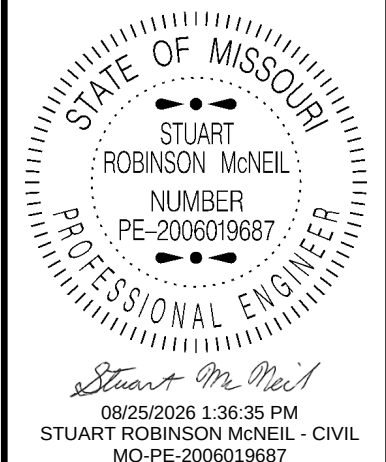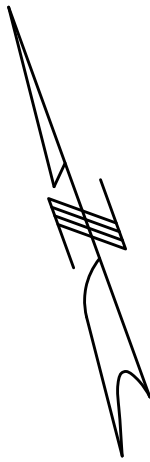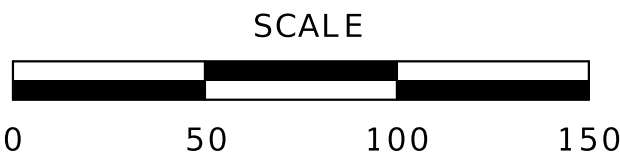


DATE PREPARED 8/24/2026	
ROUTE 1-64	STATE MO
DISTRICT SL	SHEET NO. 53
COUNTY ST. LOUIS	
JOB NO. JSL0138	
CONTRACT ID.	

PROJECT NO.
BRIDGE NO.

DATE	DESCRIPTION

MISSOURI HIGHWAYS AND TRANSPORTATION COMMISSION

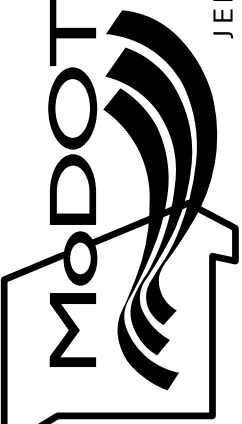

105 WEST CAPITOL
JEFFERSON CITY, MO 65102
1-888-ASK-MODOT (1-888-275-6636)

MATCHLINE STA. 391+35.58

PC STA 391+61.05

PI
PC
PT
Δ
D
L
L
R

394+68.42
391+61.05
397+75.19
6°8'29.0" (LT)
1°0'0.0" (ARC)
614.14'
307.36'
5,729.58'

6" I.W.

6" S.Y.

6" S.W.

PT STA 397+75.19

EX. CONC. PAVED
APPROACH (UIP)

12" D.W.

6" S.W.

12" S.W.

12" D.W.



+30
230'

+75
165'

+50
165'

+30
230'

PAVEMENT MARKING LEGEND	
S.W.	SOLID WHITE (1)
I.W.	INTERMITTENT WHITE (1)
D.W.	DOTTED WHITE (1) (2)
S.Y.	SOLID YELLOW (1)
D.S.Y.	DOUBLE SOLID YELLOW (1)
I.Y.	INTERMITTENT YELLOW (1)
-T	THERMOPLASTIC
-C	BLACK CONTRAST MARKINGS
SWY	SOLID WHITE YIELD TRIANGLES (24"X36")
SWRTA	SOLID WHITE RIGHT TURN ARROW
SWLTA	SOLID WHITE LEFT TURN ARROW
SWSTA	SOLID WHITE STRAIGHT ARROW
SWSTRTA	SOLID WHITE STRAIGHT/ RIGHT TURN ARROW
SWSTLTA	SOLID WHITE STRAIGHT/ LEFT TURN ARROW
(1) CLASS 2 PAINT WITH TYPE L BEADS	
(2) USE THERMOPLASTIC WHERE SPECIFIED	

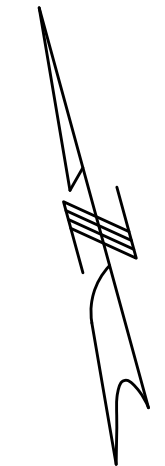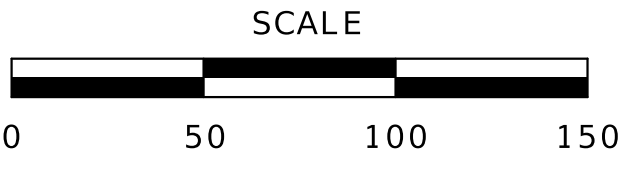

MATCHLINE STA. 404+85.58

STATE OF MISSOURI

STUART

ROBINSON McNEIL

NUMBER

PE-2006019687

PROFESSIONAL ENGINEER

Stuart McNeil

08/25/2026 1:36:52 PM

STUART ROBINSON McNEIL - CIVIL

MO-PE-2006019687

DATE PREPARED

8/24/2026

ROUTE

1-64

STATE

MO

DISTRICT

SL

SHEET NO.

54

COUNTY

ST. LOUIS

JOB NO.

JSL0138

CONTRACT ID.

PROJECT NO.

BRIDGE NO.

DATE

DESCRIPTION

MISSOURI HIGHWAYS AND TRANSPORTATION COMMISSION




105 WEST CAPITOL

JEFFERSON CITY, MO 65102

1-888-ASK-MODOT (1-888-275-6636)

PAVEMENT MARKING

SHEET 3 OF 33

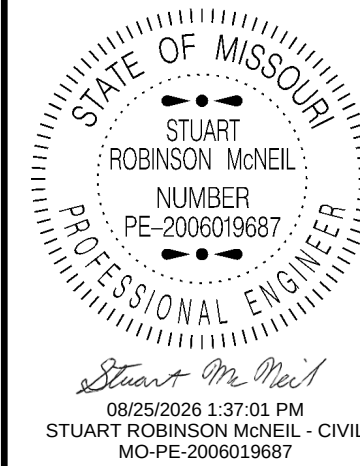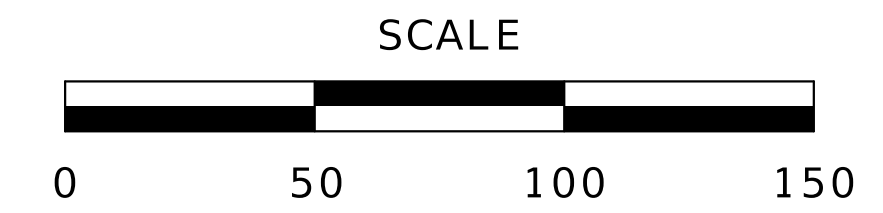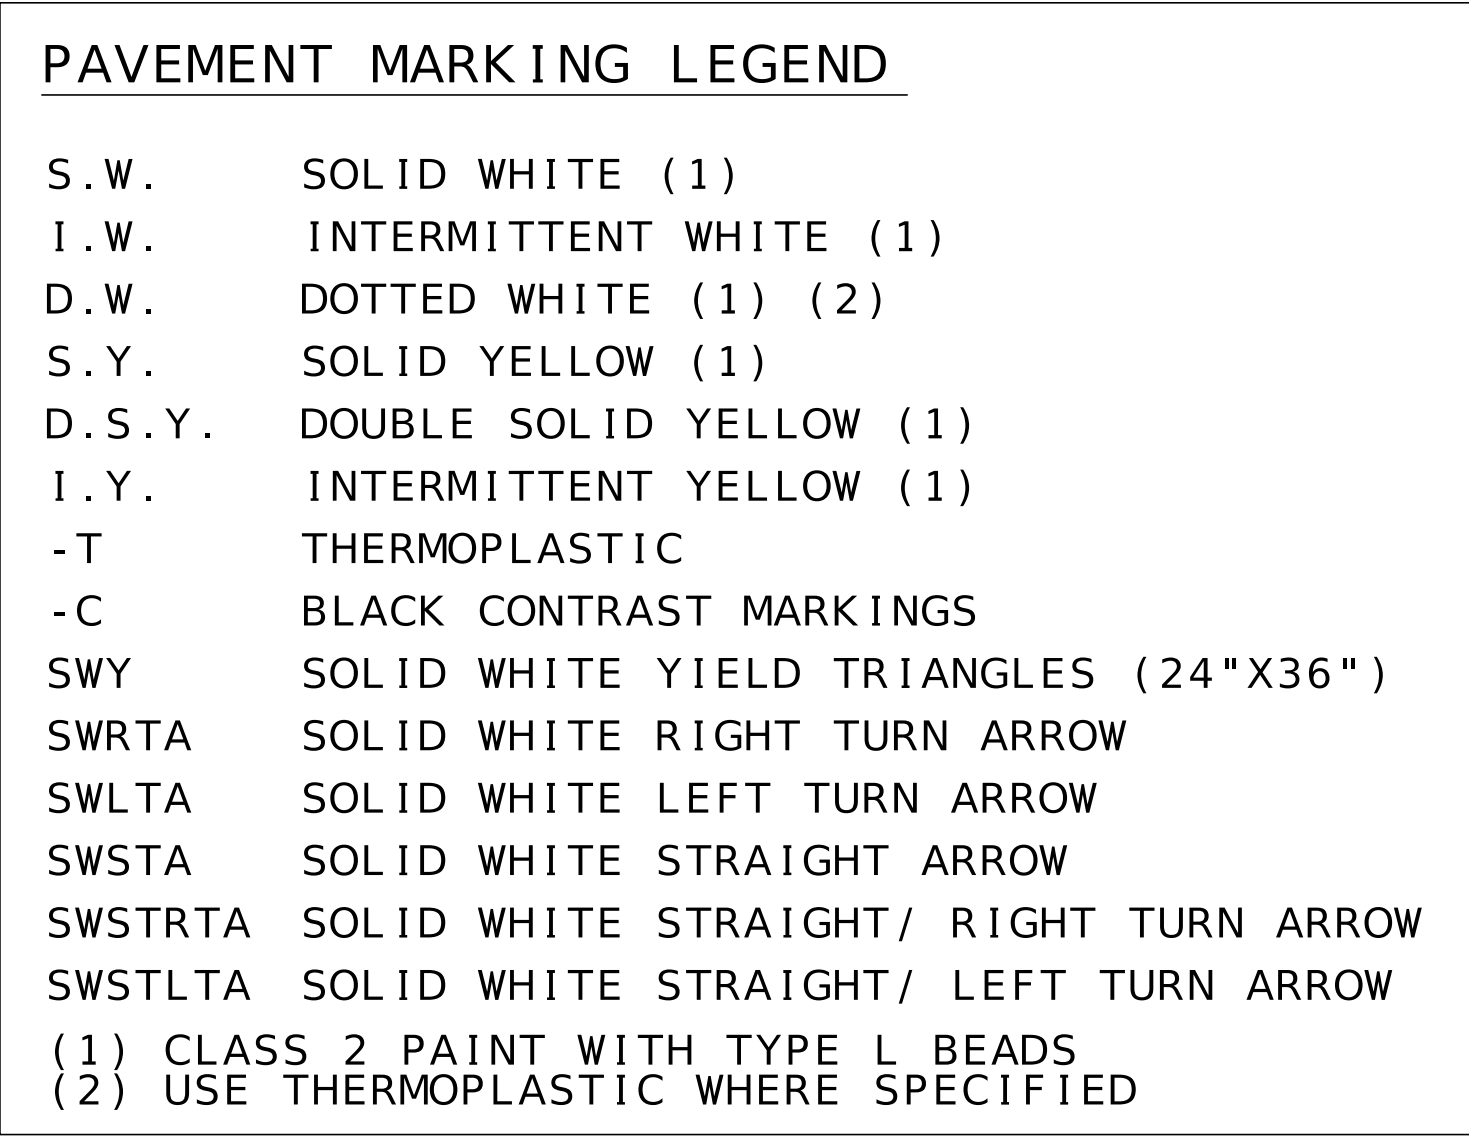



DATE PREPARED	
8/24/2026	
ROUTE	STATE
I - 64	MO
DISTRICT	SHEET NO.
SL	55
COUNTY	
ST. LOUIS	
JOB NO.	
JSL0138	
CONTRACT ID.	
PROJECT NO.	
BRIDGE NO.	

[illegible]


MISSOURI HIGHWAYS AND TRANSPORTATION
COMMISSION

105 WEST CAPITOL
JEFFERSON CITY, MO 65102
1-888-ASK-MODOT (1-888-725-6836)

MATCHLINE STA. 418+35.58

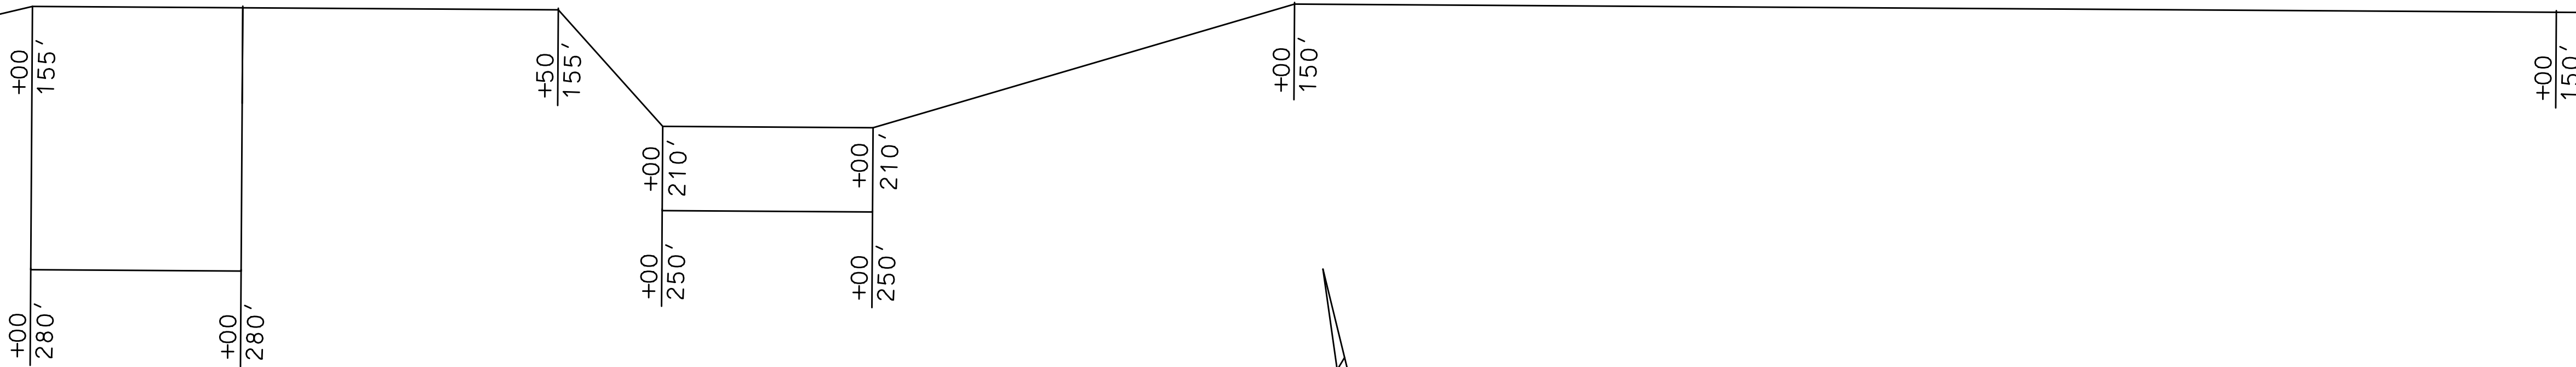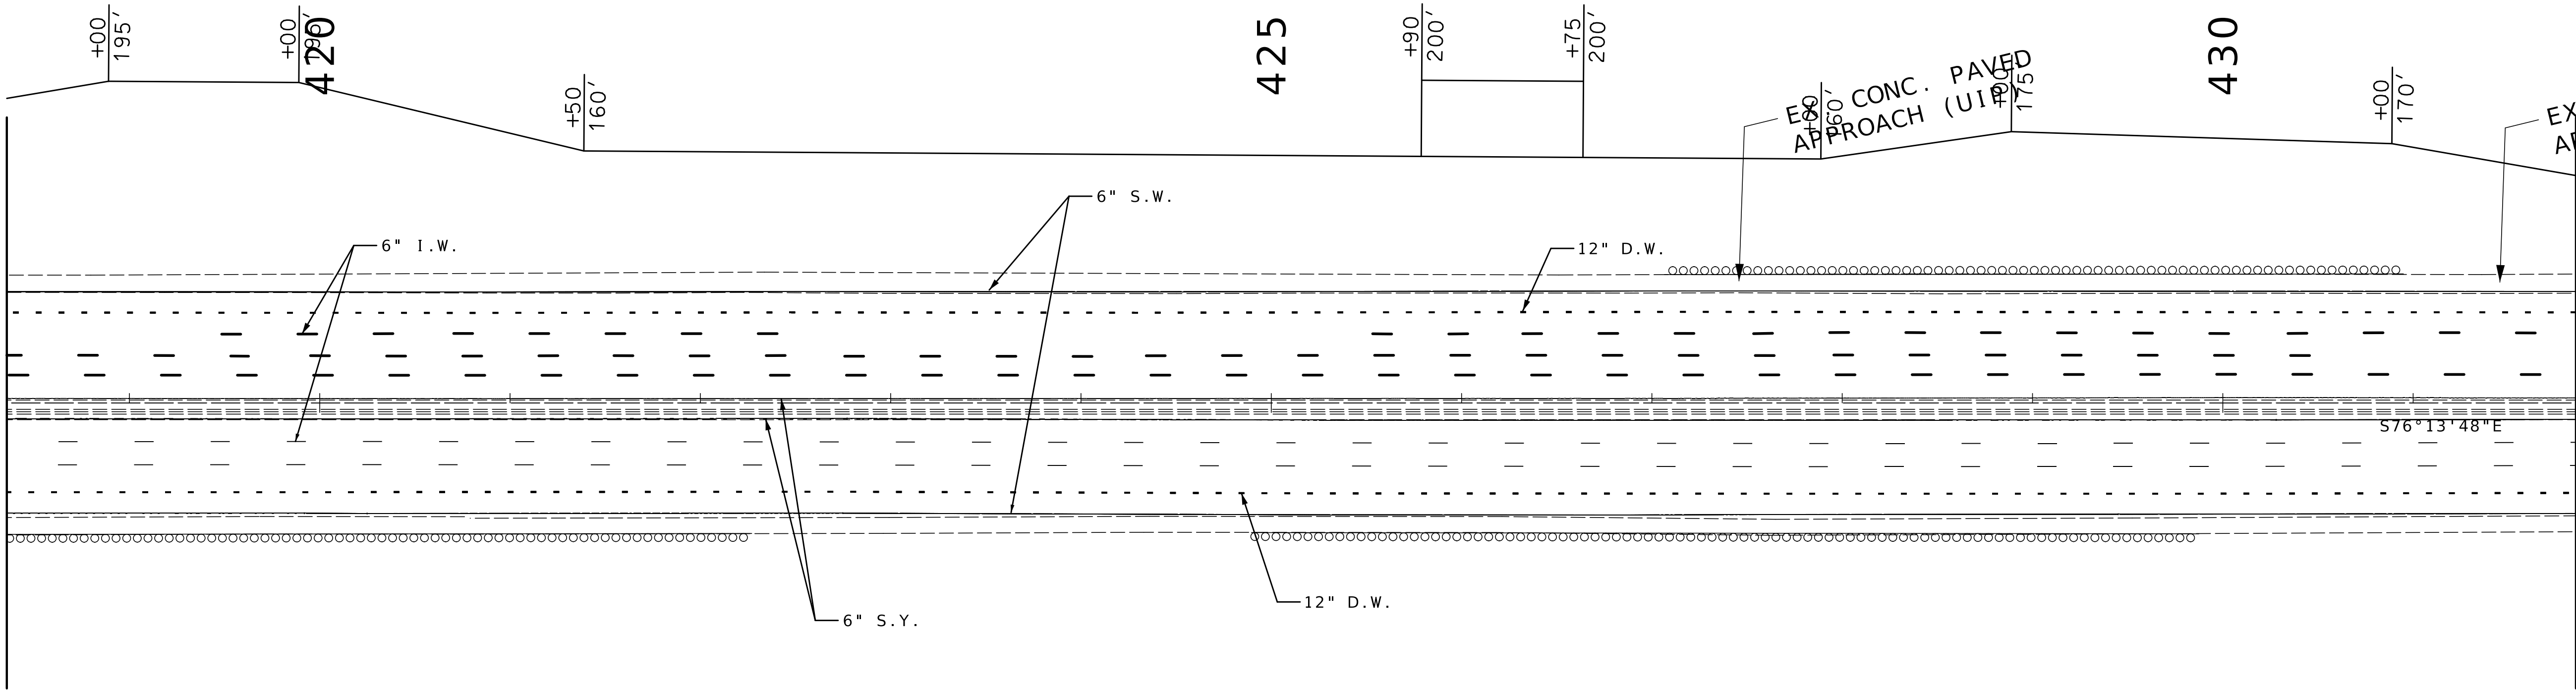


420

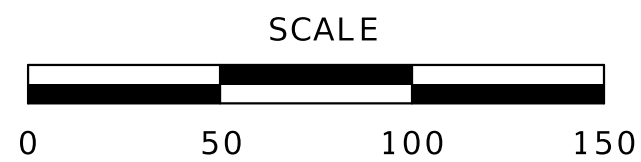

PAVEMENT MARKING LEGEND

- S.W. SOLID WHITE (1)
- I.W. INTERMITTENT WHITE (1)
- D.W. DOTTED WHITE (1) (2)
- S.Y. SOLID YELLOW (1)
- D.S.Y. DOUBLE SOLID YELLOW (1)
- I.Y. INTERMITTENT YELLOW (1)
- T THERMOPLASTIC
- C BLACK CONTRAST MARKINGS
- SWY SOLID WHITE YIELD TRIANGLES (24"X36")
- SWRTA SOLID WHITE RIGHT TURN ARROW
- SWLTA SOLID WHITE LEFT TURN ARROW
- SWSTA SOLID WHITE STRAIGHT ARROW
- SWSTRTA SOLID WHITE STRAIGHT/ RIGHT TURN ARROW
- SWSTLTA SOLID WHITE STRAIGHT/ LEFT TURN ARROW
- (1) CLASS 2 PAINT WITH TYPE L BEADS
- (2) USE THERMOPLASTIC WHERE SPECIFIED

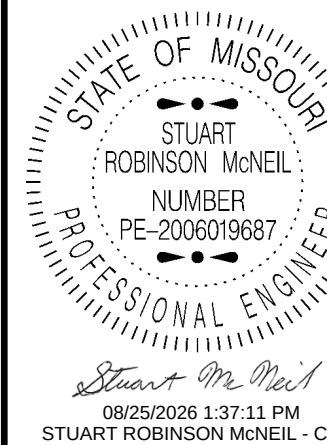

DATE PREPARED
8/24/2026

ROUTE 1-64 STATE MO

DISTRICT SL SHEET NO. 56

COUNTY ST. LOUIS

JOB NO. JSL0138

CONTRACT ID.


PROJECT NO.

BRIDGE NO.

DATE	DESCRIPTION




PAVEMENT MARKING
SHEET 5 OF 33

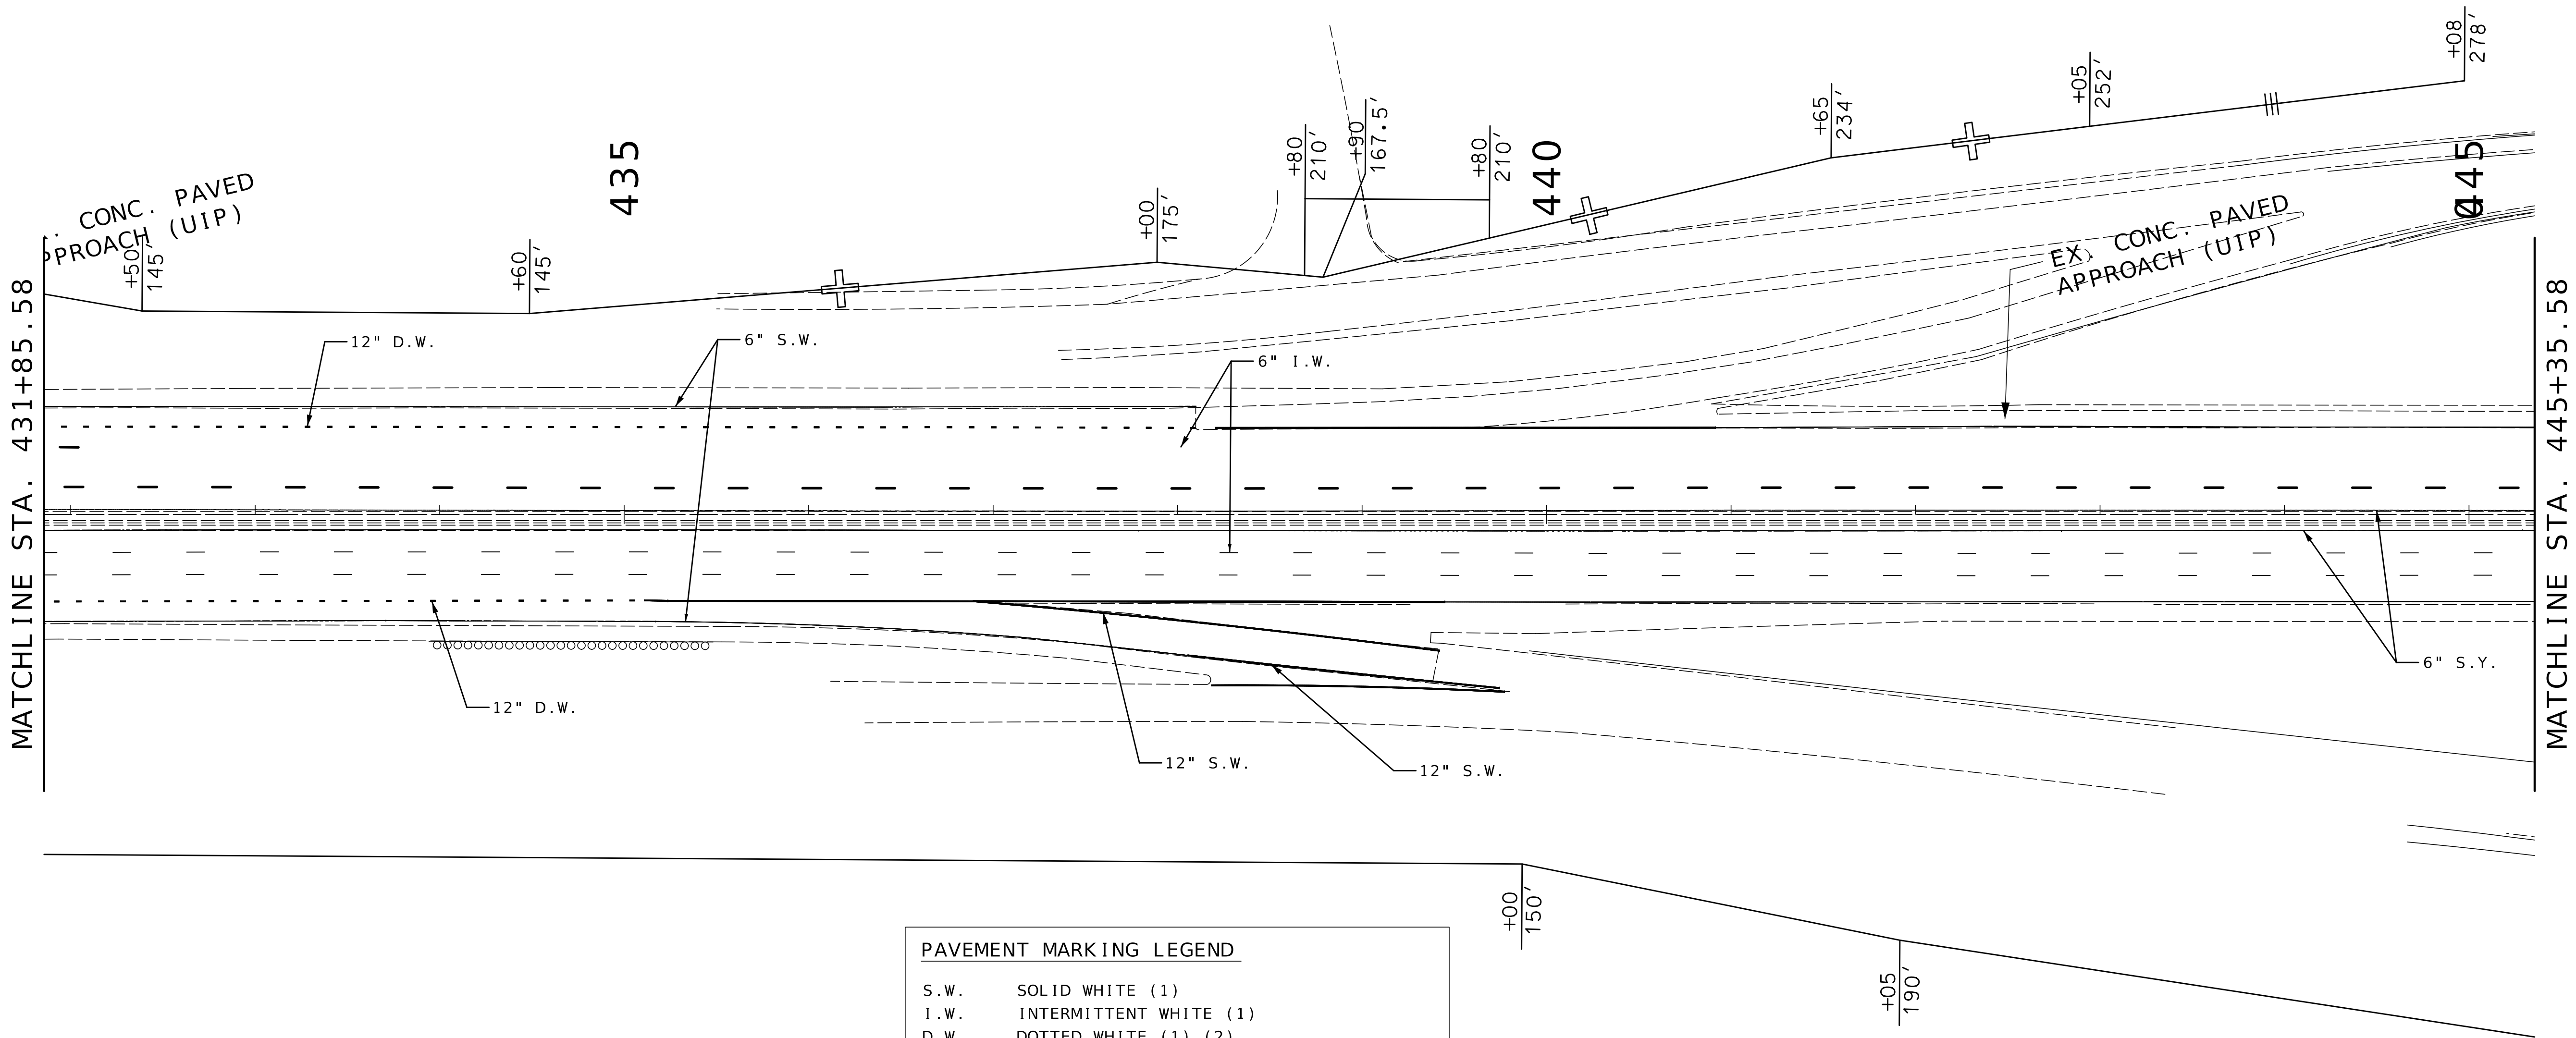

PAVEMENT MARKING LEGEND

- | | |
|---------|--|
| S.W. | SOLID WHITE (1) |
| I.W. | INTERMITTENT WHITE (1) |
| D.W. | DOTTED WHITE (1) (2) |
| S.Y. | SOLID YELLOW (1) |
| D.S.Y. | DOUBLE SOLID YELLOW (1) |
| I.Y. | INTERMITTENT YELLOW (1) |
| -T | THERMOPLASTIC |
| -C | BLACK CONTRAST MARKINGS |
| SWY | SOLID WHITE YIELD TRIANGLES (24"X36") |
| SWRTA | SOLID WHITE RIGHT TURN ARROW |
| SWLTA | SOLID WHITE LEFT TURN ARROW |
| SWSTA | SOLID WHITE STRAIGHT ARROW |
| SWSTRTA | SOLID WHITE STRAIGHT/ RIGHT TURN ARROW |
| SWSTLTA | SOLID WHITE STRAIGHT/ LEFT TURN ARROW |
| (1) | CLASS 2 PAINT WITH TYPE L BEADS |
| (2) | USE THERMOPLASTIC WHERE SPECIFIED |

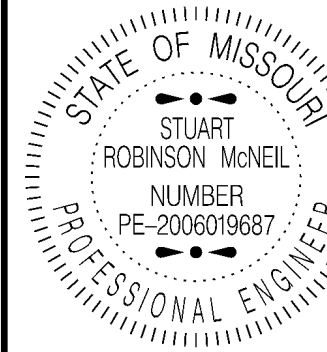

STUART ROBINSON MCNEIL
PE-2006019687
DATE PREPARED

8/24/2026

ROUTE 1-64 STATE MO

DISTRICT SL SHEET NO. 57

COUNTY ST. LOUIS


JOB NO. JSL0138

CONTRACT ID.

PROJECT NO.

BRIDGE NO.

MISSOURI HIGHWAYS AND TRANSPORTATION COMMISSION

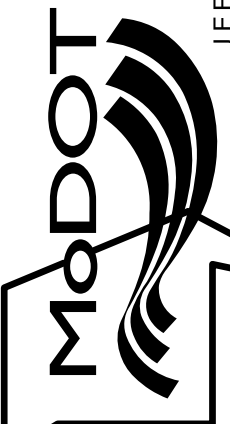

105 WEST CAPITOL
JEFFERSON CITY, MO 65102
1-888-ASK-MODOT (1-888-275-6636)

PAVEMENT MARKING
SHEET 6 OF 33

MATCHLINE STA. 445+35.58

MATCHLINE STA. 458+85.58

PAVEMENT MARKING LEGEND	
S.W.	SOLID WHITE (1)
I.W.	INTERMITTENT WHITE (1)
D.W.	DOTTED WHITE (1) (2)
S.Y.	SOLID YELLOW (1)
D.S.Y.	DOUBLE SOLID YELLOW (1)
I.Y.	INTERMITTENT YELLOW (1)
-T	THERMOPLASTIC
-C	BLACK CONTRAST MARKINGS
SWY	SOLID WHITE YIELD TRIANGLES (24"X36")
SWRTA	SOLID WHITE RIGHT TURN ARROW
SWLTA	SOLID WHITE LEFT TURN ARROW
SWSTA	SOLID WHITE STRAIGHT ARROW
SWSTRTA	SOLID WHITE STRAIGHT/ RIGHT TURN ARROW
SWSTLTA	SOLID WHITE STRAIGHT/ LEFT TURN ARROW
(1)	CLASS 2 PAINT WITH TYPE L BEADS
(2)	USE THERMOPLASTIC WHERE SPECIFIED

EX. CONC. PAVED
APPROACH (UIP)

N OUTER 40 DR

S OUTER 40 DR

STA. 456+46.66


+83
150'

+00

+55
320'

+55
284' 305'

+85
260'

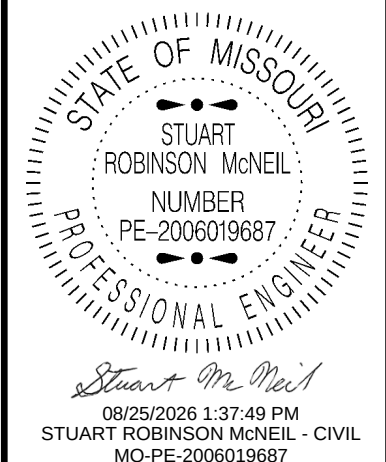



DATE PREPARED 8/24/2026	
ROUTE 1-64	STATE MO
DISTRICT SL	SHEET NO. 58
COUNTY ST. LOUIS	
JOB NO. JSL0138	
CONTRACT ID.	
PROJECT NO.	
BRIDGE NO.	

DATE	DESCRIPTION

MISSOURI HIGHWAYS AND TRANSPORTATION
COMMISSION

105 WEST CAPITOL
JEFFERSON CITY, MO 65102
1-888-ASK-MODOT (1-888-275-6636)

PAVEMENT MARKING LEGEND	
S.W.	SOLID WHITE (1)
I.W.	INTERMITTENT WHITE (1)
D.W.	DOTTED WHITE (1) (2)
S.Y.	SOLID YELLOW (1)
D.S.Y.	DOUBLE SOLID YELLOW (1)
I.Y.	INTERMITTENT YELLOW (1)
-T	THERMOPLASTIC
-C	BLACK CONTRAST MARKINGS
SWY	SOLID WHITE YIELD TRIANGLES (24"X36")
SWRTA	SOLID WHITE RIGHT TURN ARROW
SWLTA	SOLID WHITE LEFT TURN ARROW
SWSTA	SOLID WHITE STRAIGHT ARROW
SWSTRTA	SOLID WHITE STRAIGHT/ RIGHT TURN ARROW
SWSTLTA	SOLID WHITE STRAIGHT/ LEFT TURN ARROW
(1)	CLASS 2 PAINT WITH TYPE L BEADS
(2)	USE THERMOPLASTIC WHERE SPECIFIED

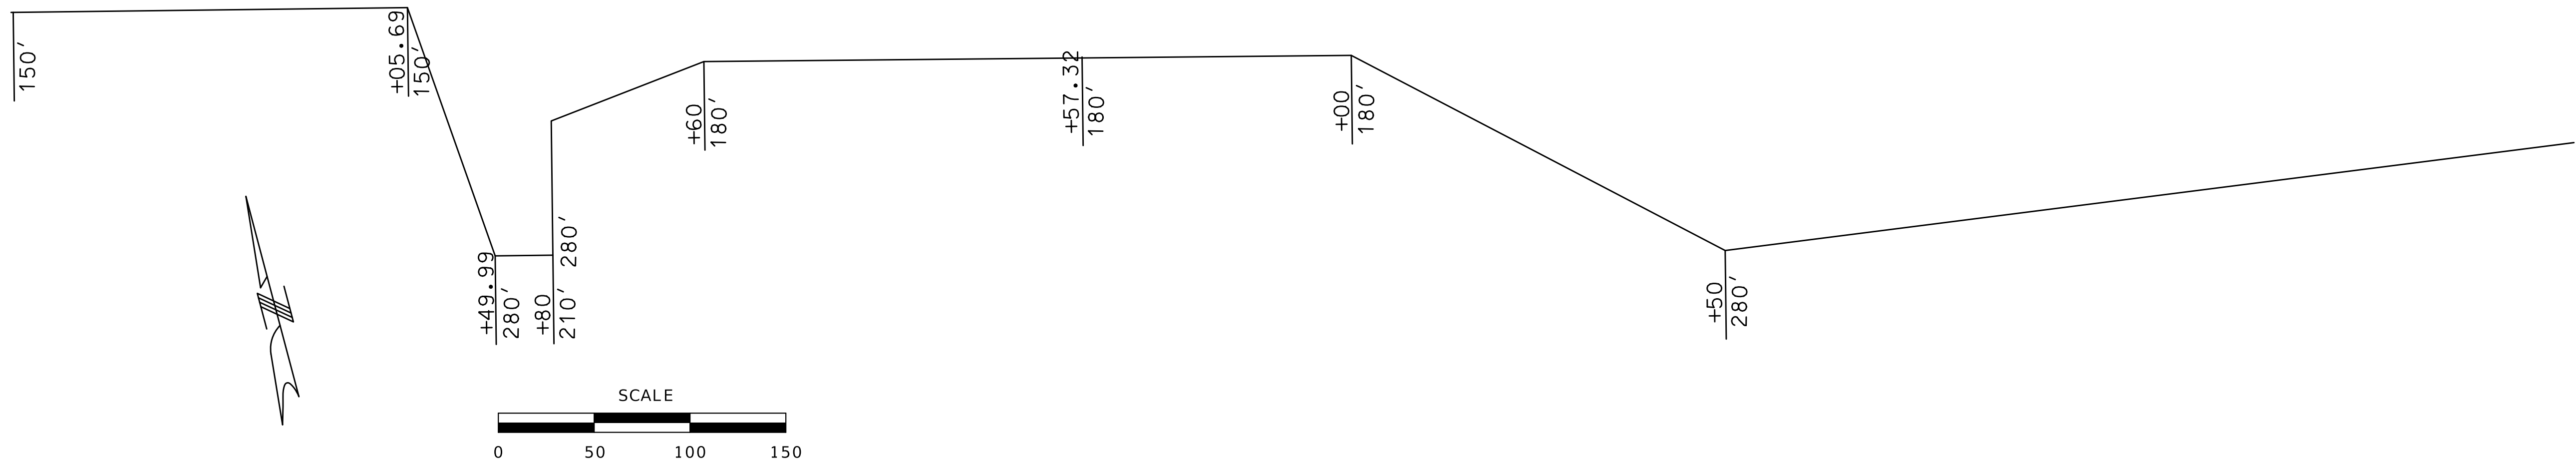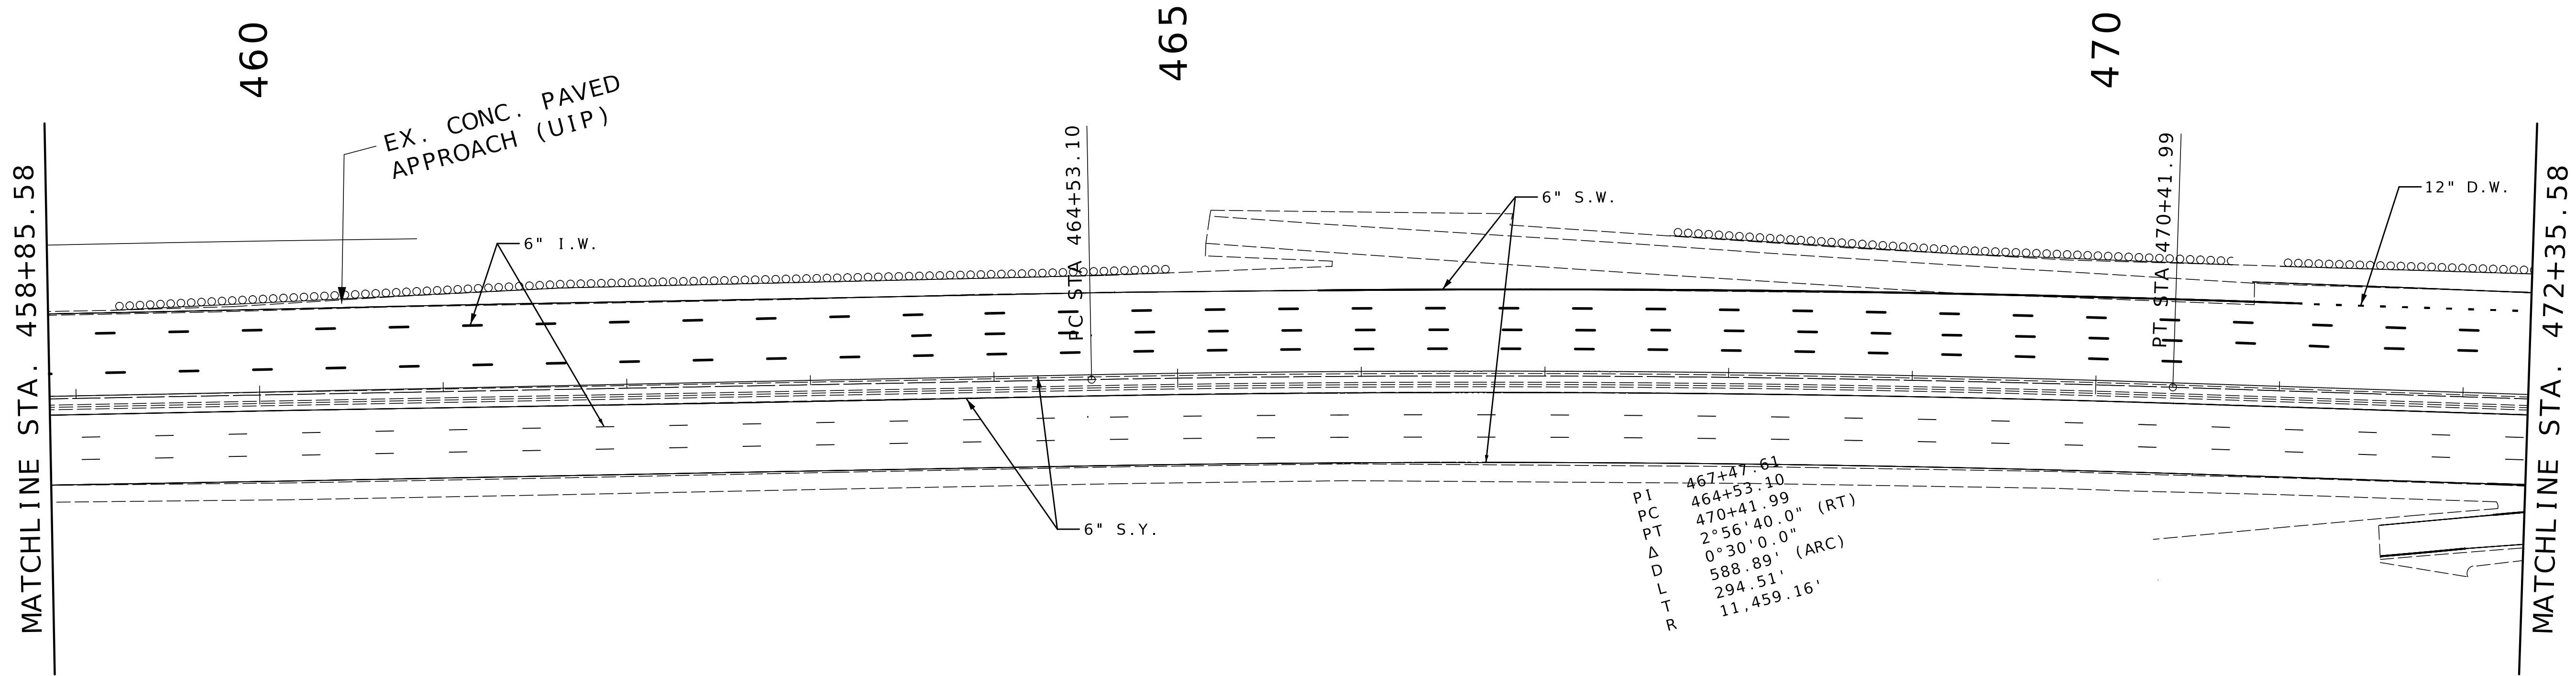

STATE OF MISSOURI

STUART

ROBINSON McNEIL

NUMBER

PE-2006019687

PROFESSIONAL ENGINEER

Stuart McNeil

09/25/2026 1:38:05 PM

STUART ROBINSON McNEIL - CIVIL

MO-PE-2006019687

DATE PREPARED

8/24/2026

ROUTE

1-64

DISTRICT

SL

STATE

MO

SHEET NO.

59

COUNTY

ST. LOUIS

JOB NO.

JSL0138


CONTRACT ID.

PROJECT NO.

BRIDGE NO.


DATE	DESCRIPTION

MISSOURI HIGHWAYS AND TRANSPORTATION COMMISSION

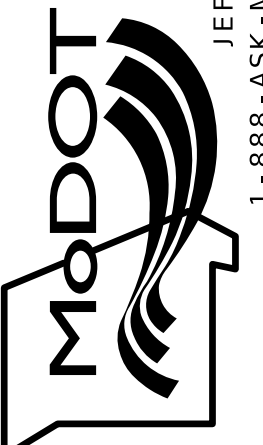

105 WEST CAPITOL
JEFFERSON CITY, MO 65102
1-888-ASK-MODOT (1-888-275-6636)

PAVEMENT MARKING
SHEET 8 OF 33



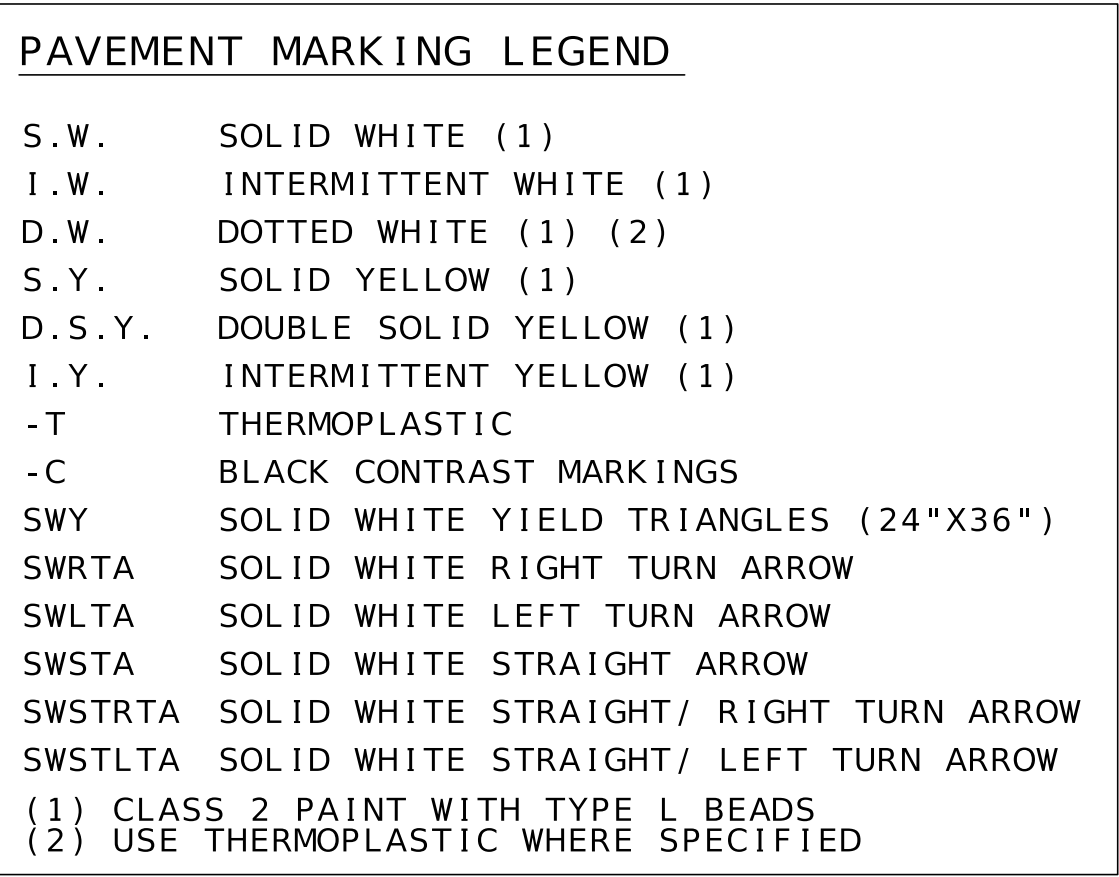


 STUART ROBINSON MCNEIL NUMBER PE-2006019687 PROFESSIONAL ENGINEER <i>Stuart McNeil</i> 08/25/2026 1:38:38 PM STUART ROBINSON MCNEIL - CIVIL MO-PE-2006019687	
DATE PREPARED 8/24/2026	
ROUTE I - 64	STATE MO
DISTRICT SL	SHEET NO. 60
COUNTY ST. LOUIS	
JOB NO. JSL0138	
CONTRACT ID.	
PROJECT NO.	
BRIDGE NO.	
DESCRIPTION	
DATE	
MISSOURI HIGHWAYS AND TRANSPORTATION COMMISSION	
 105 WEST CAPITOL JEFFERSON CITY, MO 65102 1-888-ASK-MODOT (1-888-275-6636)	
PAVEMENT MARKING SHEET 9 OF 33	

MATCHLINE STA. 485+85.58

MATCHLINE STA. 499+35.58

PAVEMENT MARKING LEGEND	
S.W.	SOLID WHITE (1)
I.W.	INTERMITTENT WHITE (1)
D.W.	DOTTED WHITE (1) (2)
S.Y.	SOLID YELLOW (1)
D.S.Y.	DOUBLE SOLID YELLOW (1)
I.Y.	INTERMITTENT YELLOW (1)
-T	THERMOPLASTIC
-C	BLACK CONTRAST MARKINGS
SWY	SOLID WHITE YIELD TRIANGLES (24"X36")
SWRTA	SOLID WHITE RIGHT TURN ARROW
SWLTA	SOLID WHITE LEFT TURN ARROW
SWSTA	SOLID WHITE STRAIGHT ARROW
SWSTRTA	SOLID WHITE STRAIGHT/ RIGHT TURN ARROW
SWSTLTA	SOLID WHITE STRAIGHT/ LEFT TURN ARROW
(1) CLASS 2 PAINT WITH TYPE L BEADS	
(2) USE THERMOPLASTIC WHERE SPECIFIED	

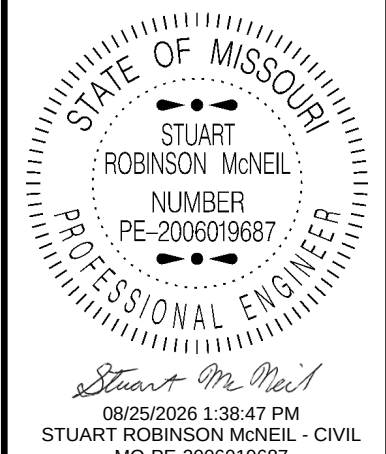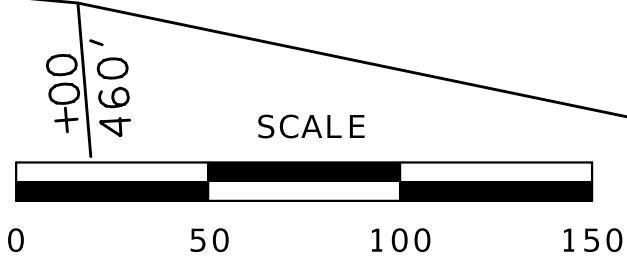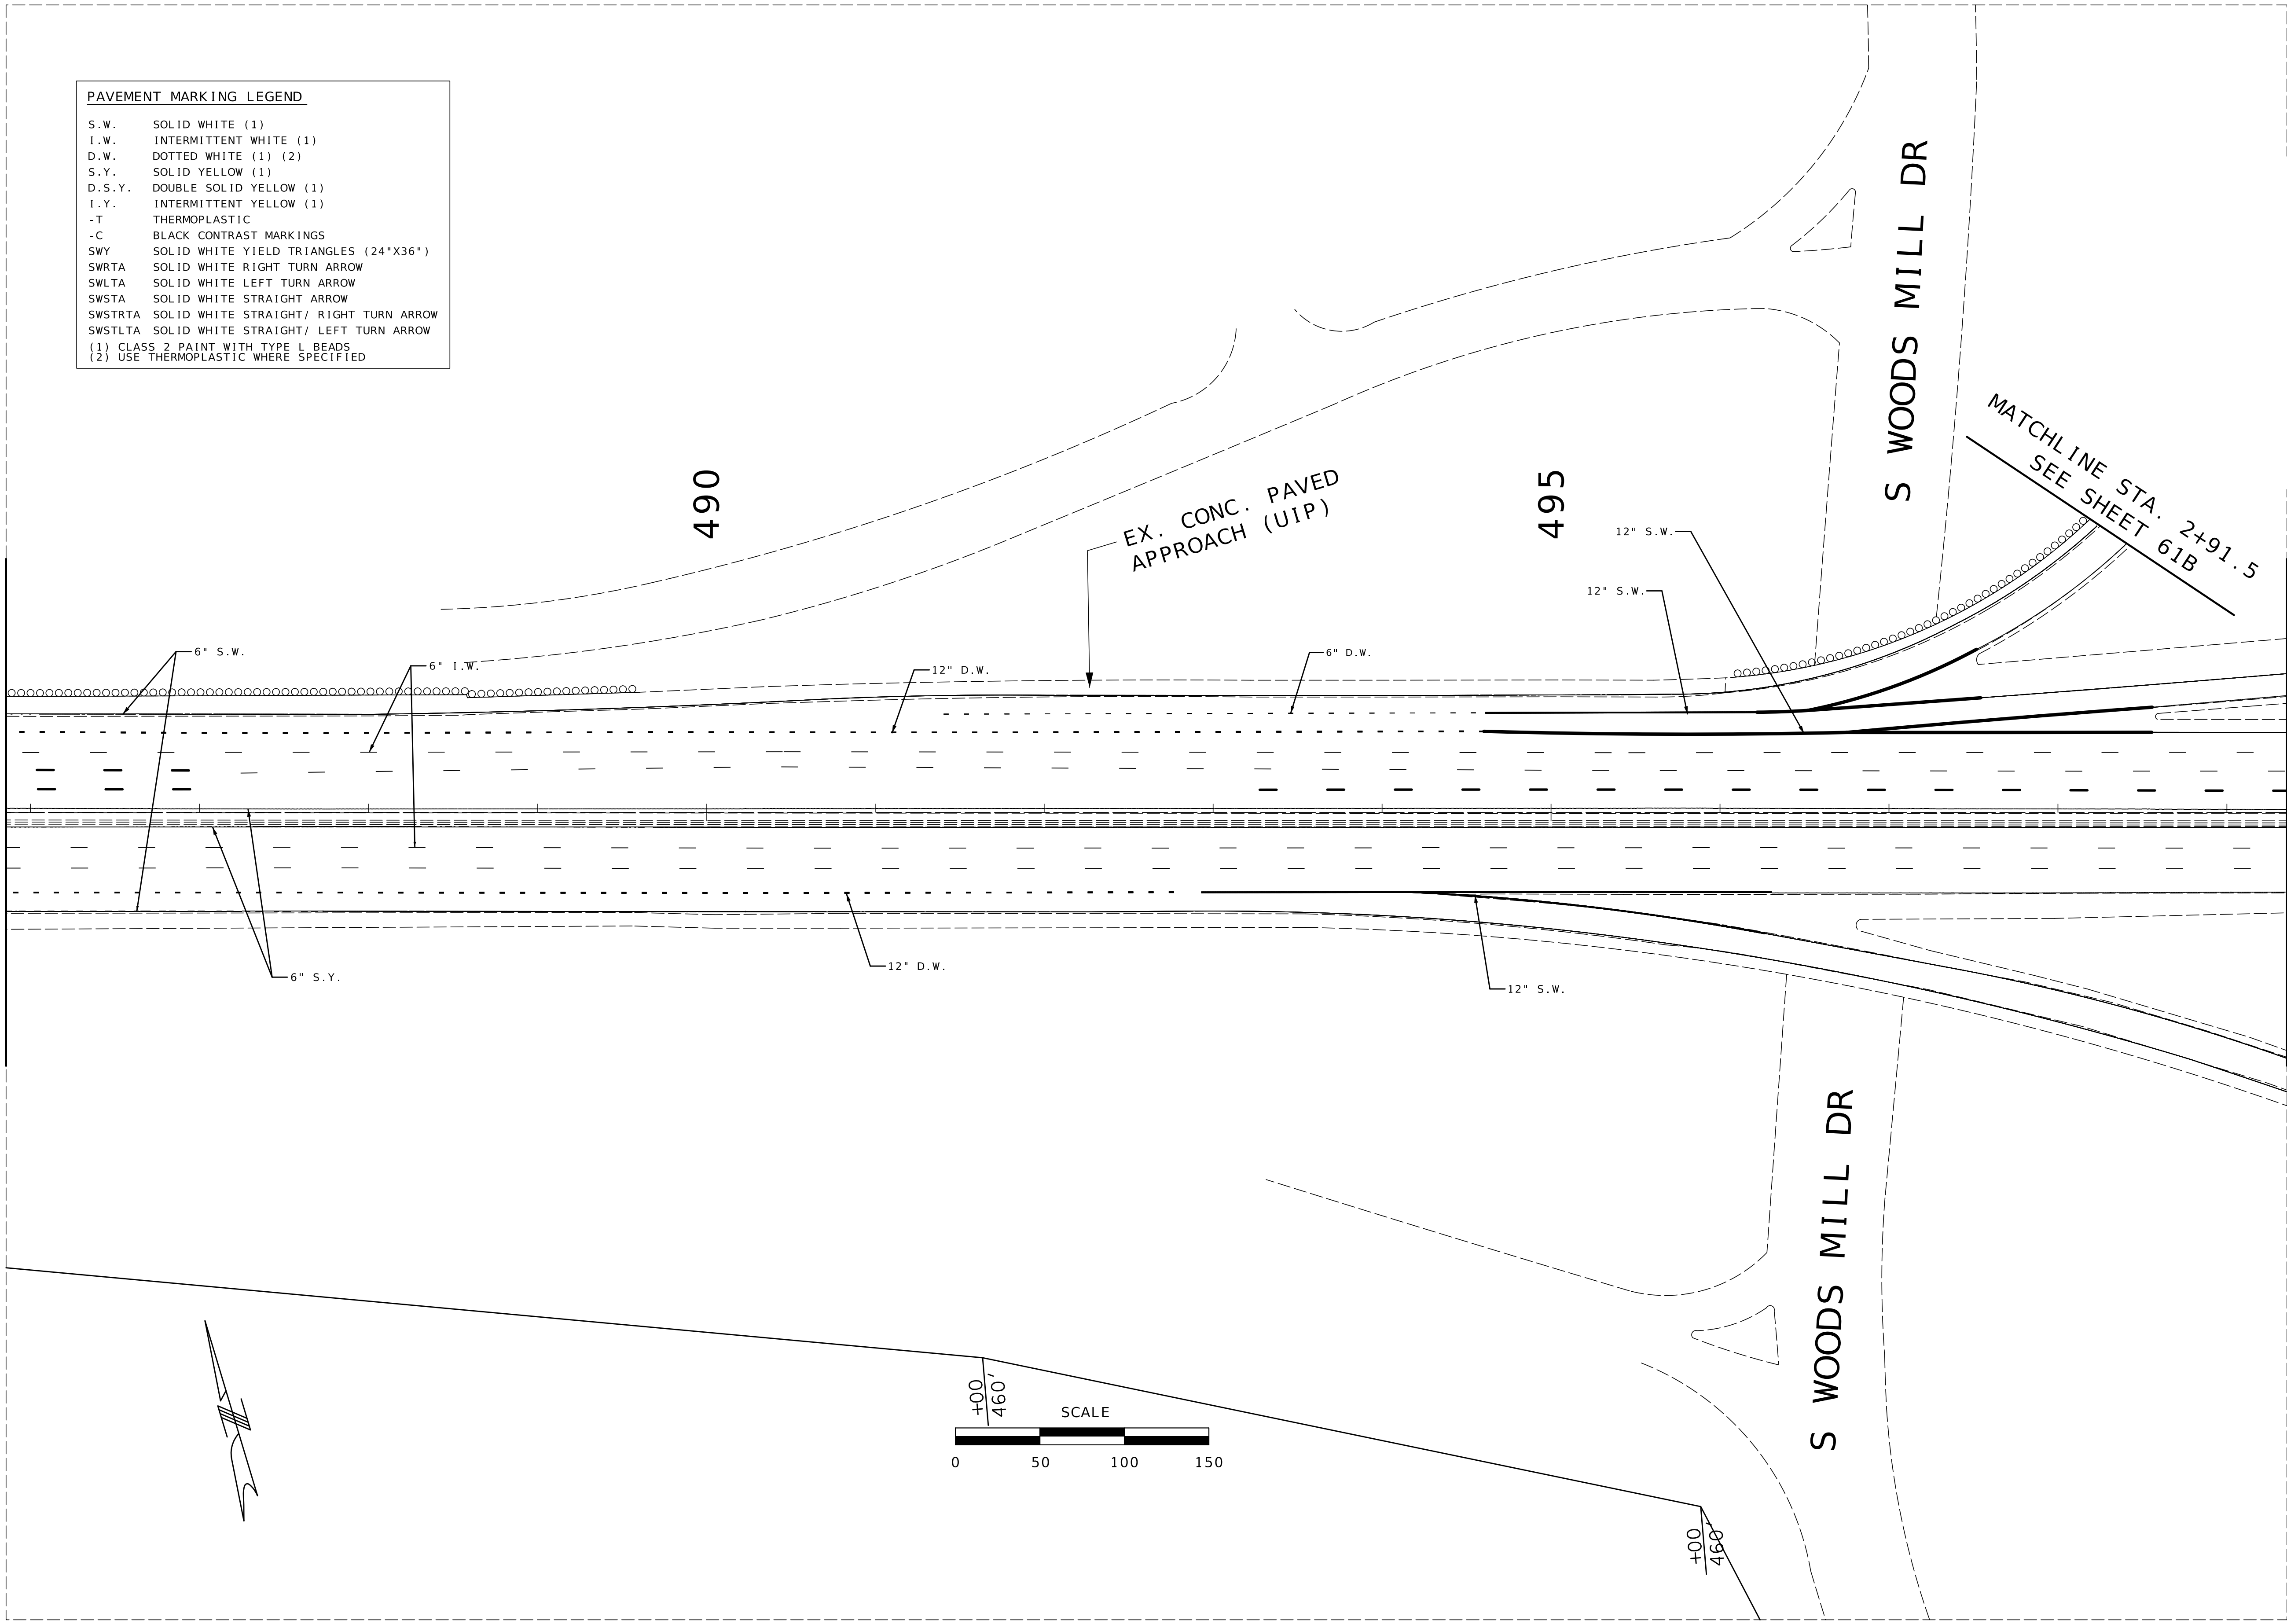

DATE PREPARED 8/24/2026	
ROUTE I - 64	STATE MO
DISTRICT SL	SHEET NO. 61A
COUNTY ST. LOUIS	
JOB NO. JSL0138	
CONTRACT ID.	


PROJECT NO.
BRIDGE NO.

DATE	DESCRIPTION

MISSOURI HIGHWAYS AND TRANSPORTATION COMMISSION

105 WEST CAPITOL
JEFFERSON CITY, MO 65102
1-888-ASK-MODOT (1-888-275-6636)

PAVEMENT MARKING
SHEET 10A OF 33

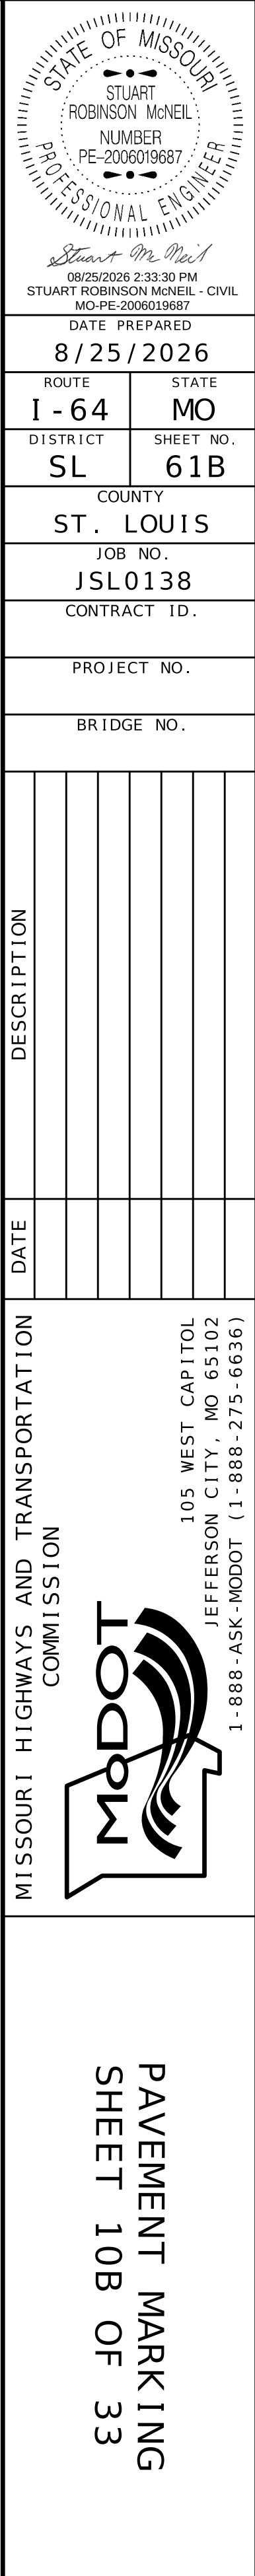

MATCHLINE STA. 512+85.58

515

520

525

MATCHLINE STA. 526+35.58

PAVEMENT MARKING LEGEND	
S.W.	SOLID WHITE (1)
I.W.	INTERMITTENT WHITE (1)
D.W.	DOTTED WHITE (1) (2)
S.Y.	SOLID YELLOW (1)
D.S.Y.	DOUBLE SOLID YELLOW (1)
I.Y.	INTERMITTENT YELLOW (1)
-T	THERMOPLASTIC
-C	BLACK CONTRAST MARKINGS
SWY	SOLID WHITE YIELD TRIANGLES (24"X36")
SWRTA	SOLID WHITE RIGHT TURN ARROW
SWLTA	SOLID WHITE LEFT TURN ARROW
SWSTA	SOLID WHITE STRAIGHT ARROW
SWSTRTA	SOLID WHITE STRAIGHT/ RIGHT TURN ARROW
SWSTLTA	SOLID WHITE STRAIGHT/ LEFT TURN ARROW
(1) CLASS 2 PAINT WITH TYPE L BEADS	
(2) USE THERMOPLASTIC WHERE SPECIFIED	

EX. CONC. PAVED
APPROACH (UIP)

6" I.W.

6" S.W.

6" S.Y.


24" S.W.-T

EX. CONC. PAVED
APPROACH (UIP)

+00'
460'

SCALE

0 50 100 150

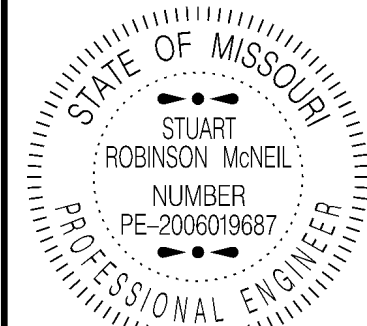

DATE PREPARED
8/24/2026

ROUTE	STATE
I - 64	MO
DISTRICT	SHEET NO.
SL	63

COUNTY
ST. LOUIS

JOB NO.
JSL0138

CONTRACT ID.

PROJECT NO.


BRIDGE NO.

DATE	DESCRIPTION

MISSOURI HIGHWAYS AND TRANSPORTATION
COMMISSION

105 WEST CAPITOL
JEFFERSON CITY, MO 65102
1-888-ASK-MODOT (1-888-275-6636)

PAVEMENT MARKING
SHEET 12 OF 33

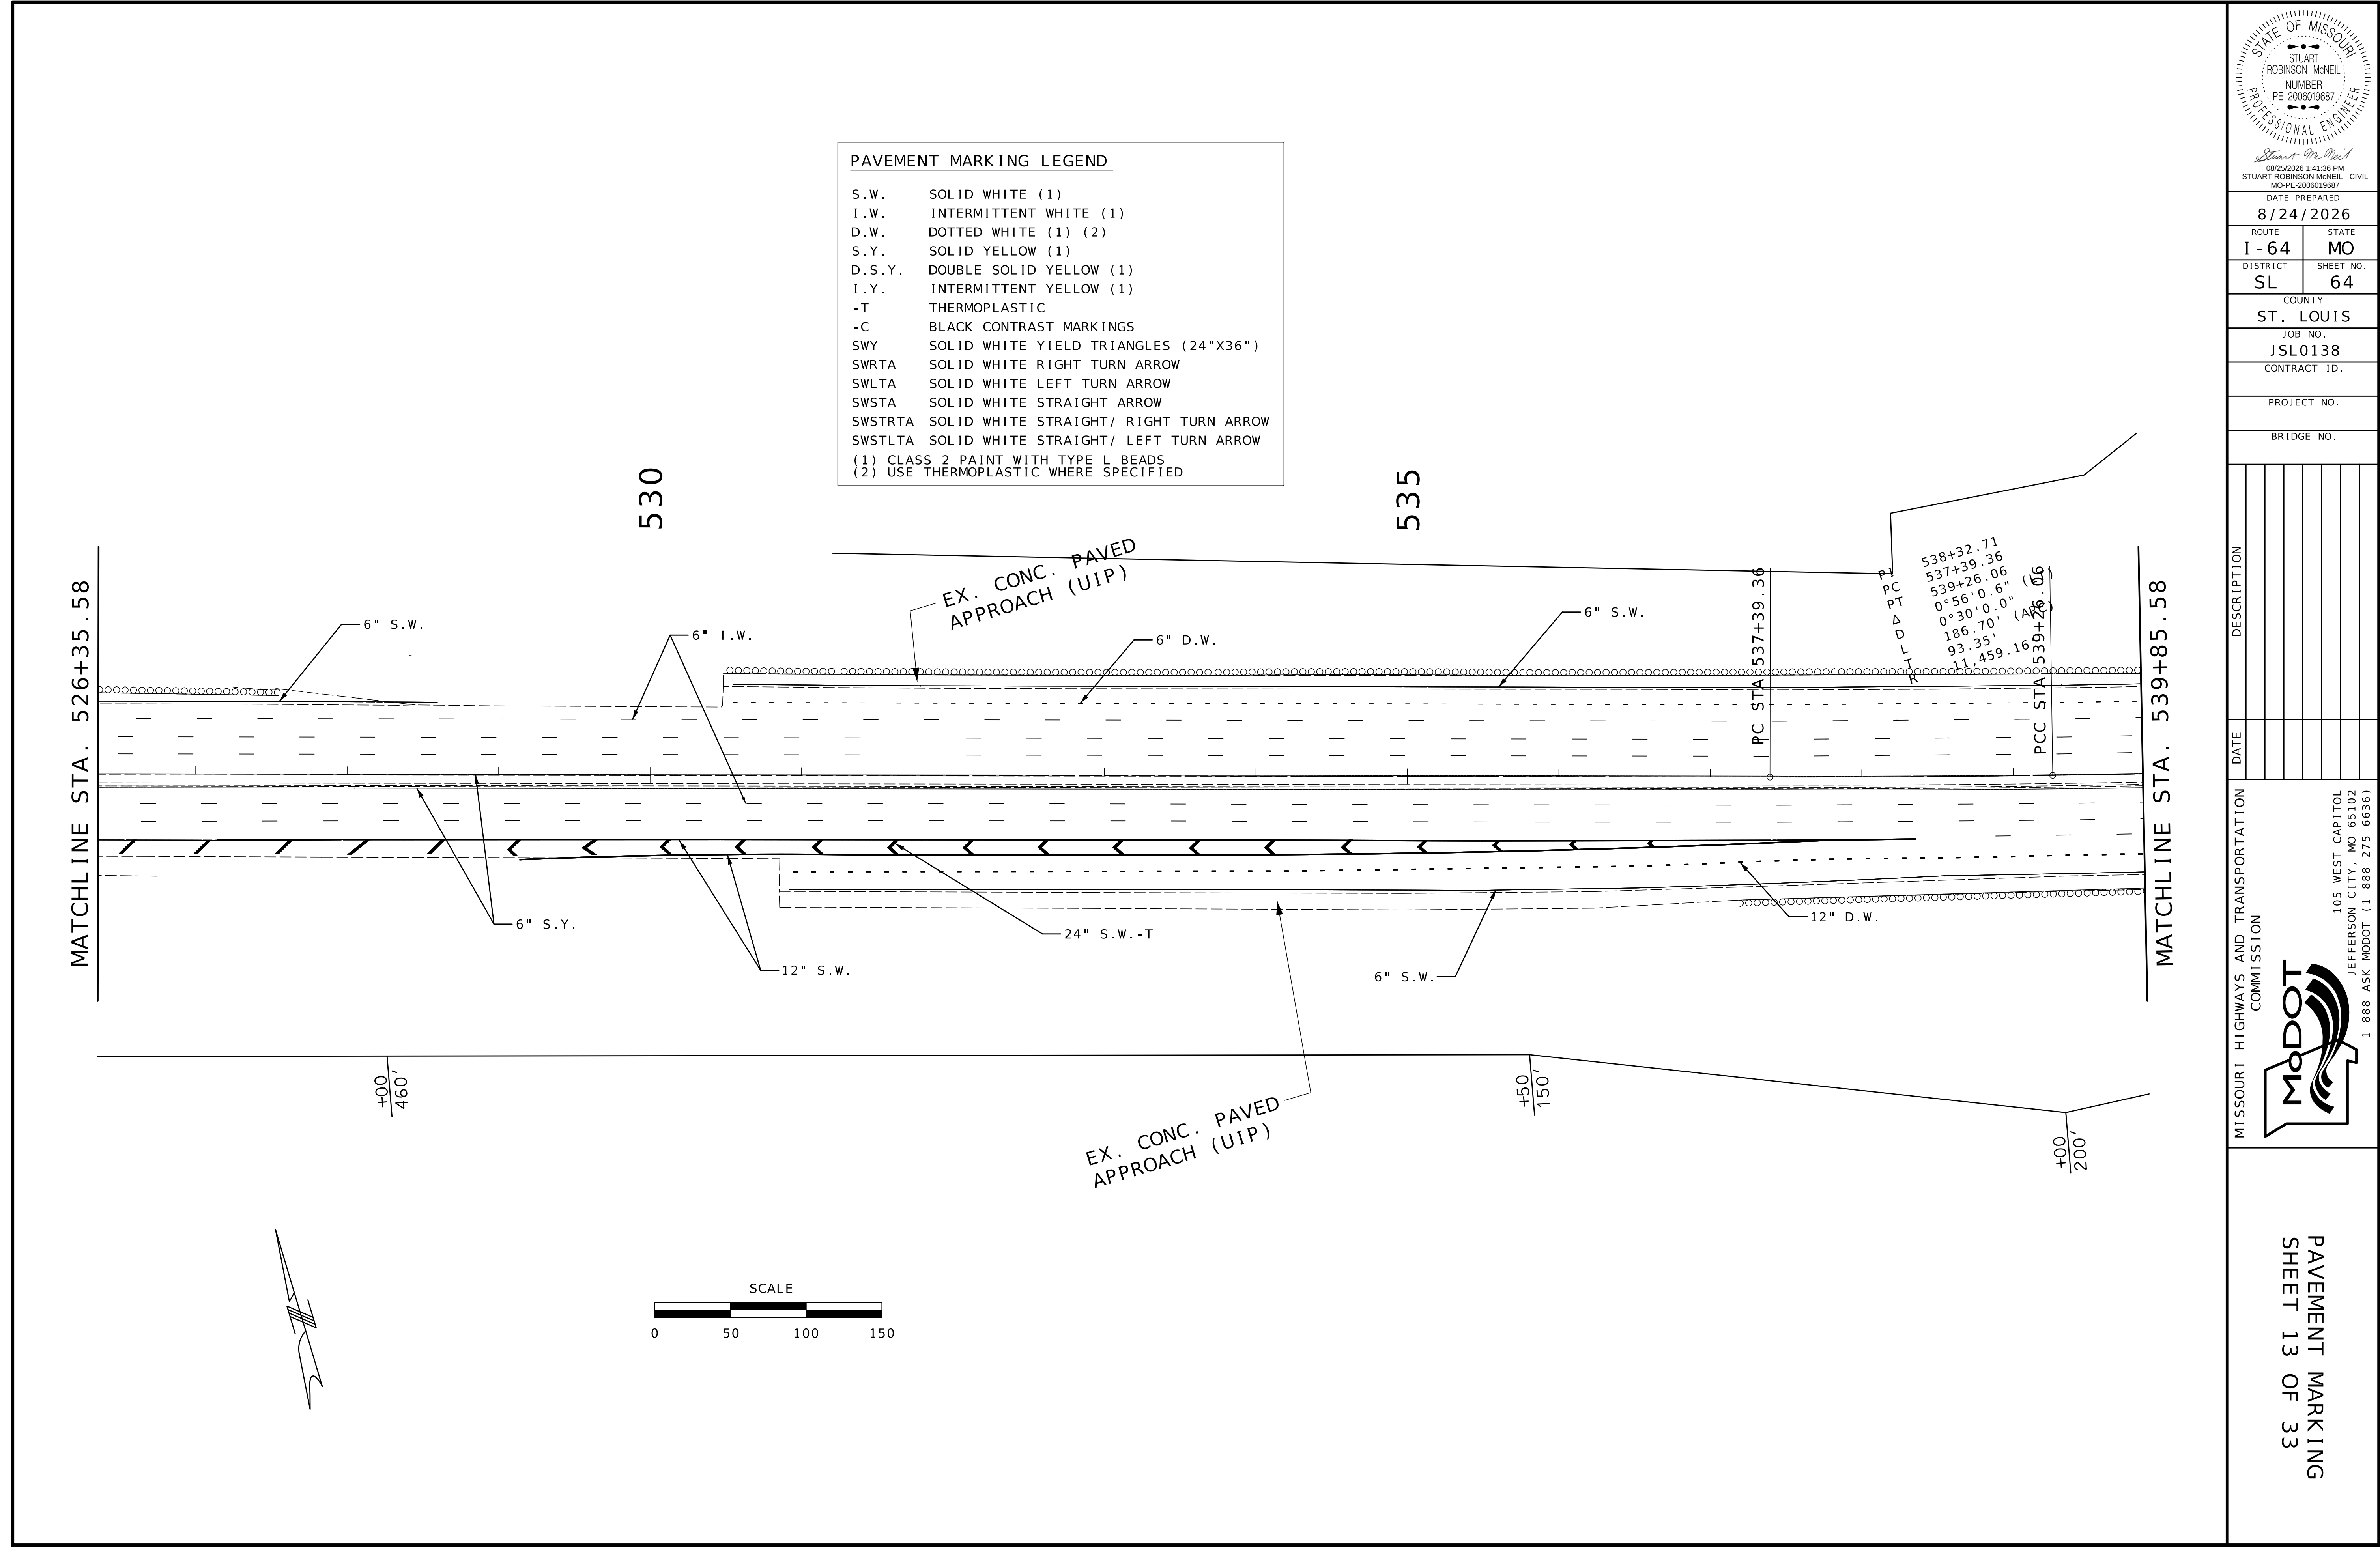

PAVEMENT MARKING LEGEND	
S.W.	SOLID WHITE (1)
I.W.	INTERMITTENT WHITE (1)
D.W.	DOTTED WHITE (1) (2)
S.Y.	SOLID YELLOW (1)
D.S.Y.	DOUBLE SOLID YELLOW (1)
I.Y.	INTERMITTENT YELLOW (1)
-T	THERMOPLASTIC
-C	BLACK CONTRAST MARKINGS
SWY	SOLID WHITE YIELD TRIANGLES (24"X36")
SWRTA	SOLID WHITE RIGHT TURN ARROW
SWLTA	SOLID WHITE LEFT TURN ARROW
SWSTA	SOLID WHITE STRAIGHT ARROW
SWSTRTA	SOLID WHITE STRAIGHT/ RIGHT TURN ARROW
SWSTLTA	SOLID WHITE STRAIGHT/ LEFT TURN ARROW
(1) CLASS 2 PAINT WITH TYPE L BEADS	
(2) USE THERMOPLASTIC WHERE SPECIFIED	



DATE PREPARED
8/24/2026

ROUTE
I-64

STATE
MO

DISTRICT
SL

SHEET NO.
64

COUNTY
ST. LOUIS

JOB NO.
JSL0138

CONTRACT ID.

PROJECT NO.


BRIDGE NO.

DATE	DESCRIPTION


MISSOURI HIGHWAYS AND TRANSPORTATION COMMISSION

105 WEST CAPITOL
JEFFERSON CITY, MO 65102
1-888-ASK-MODOT (1-888-275-6636)

PAVEMENT MARKING
SHEET 13 OF 33

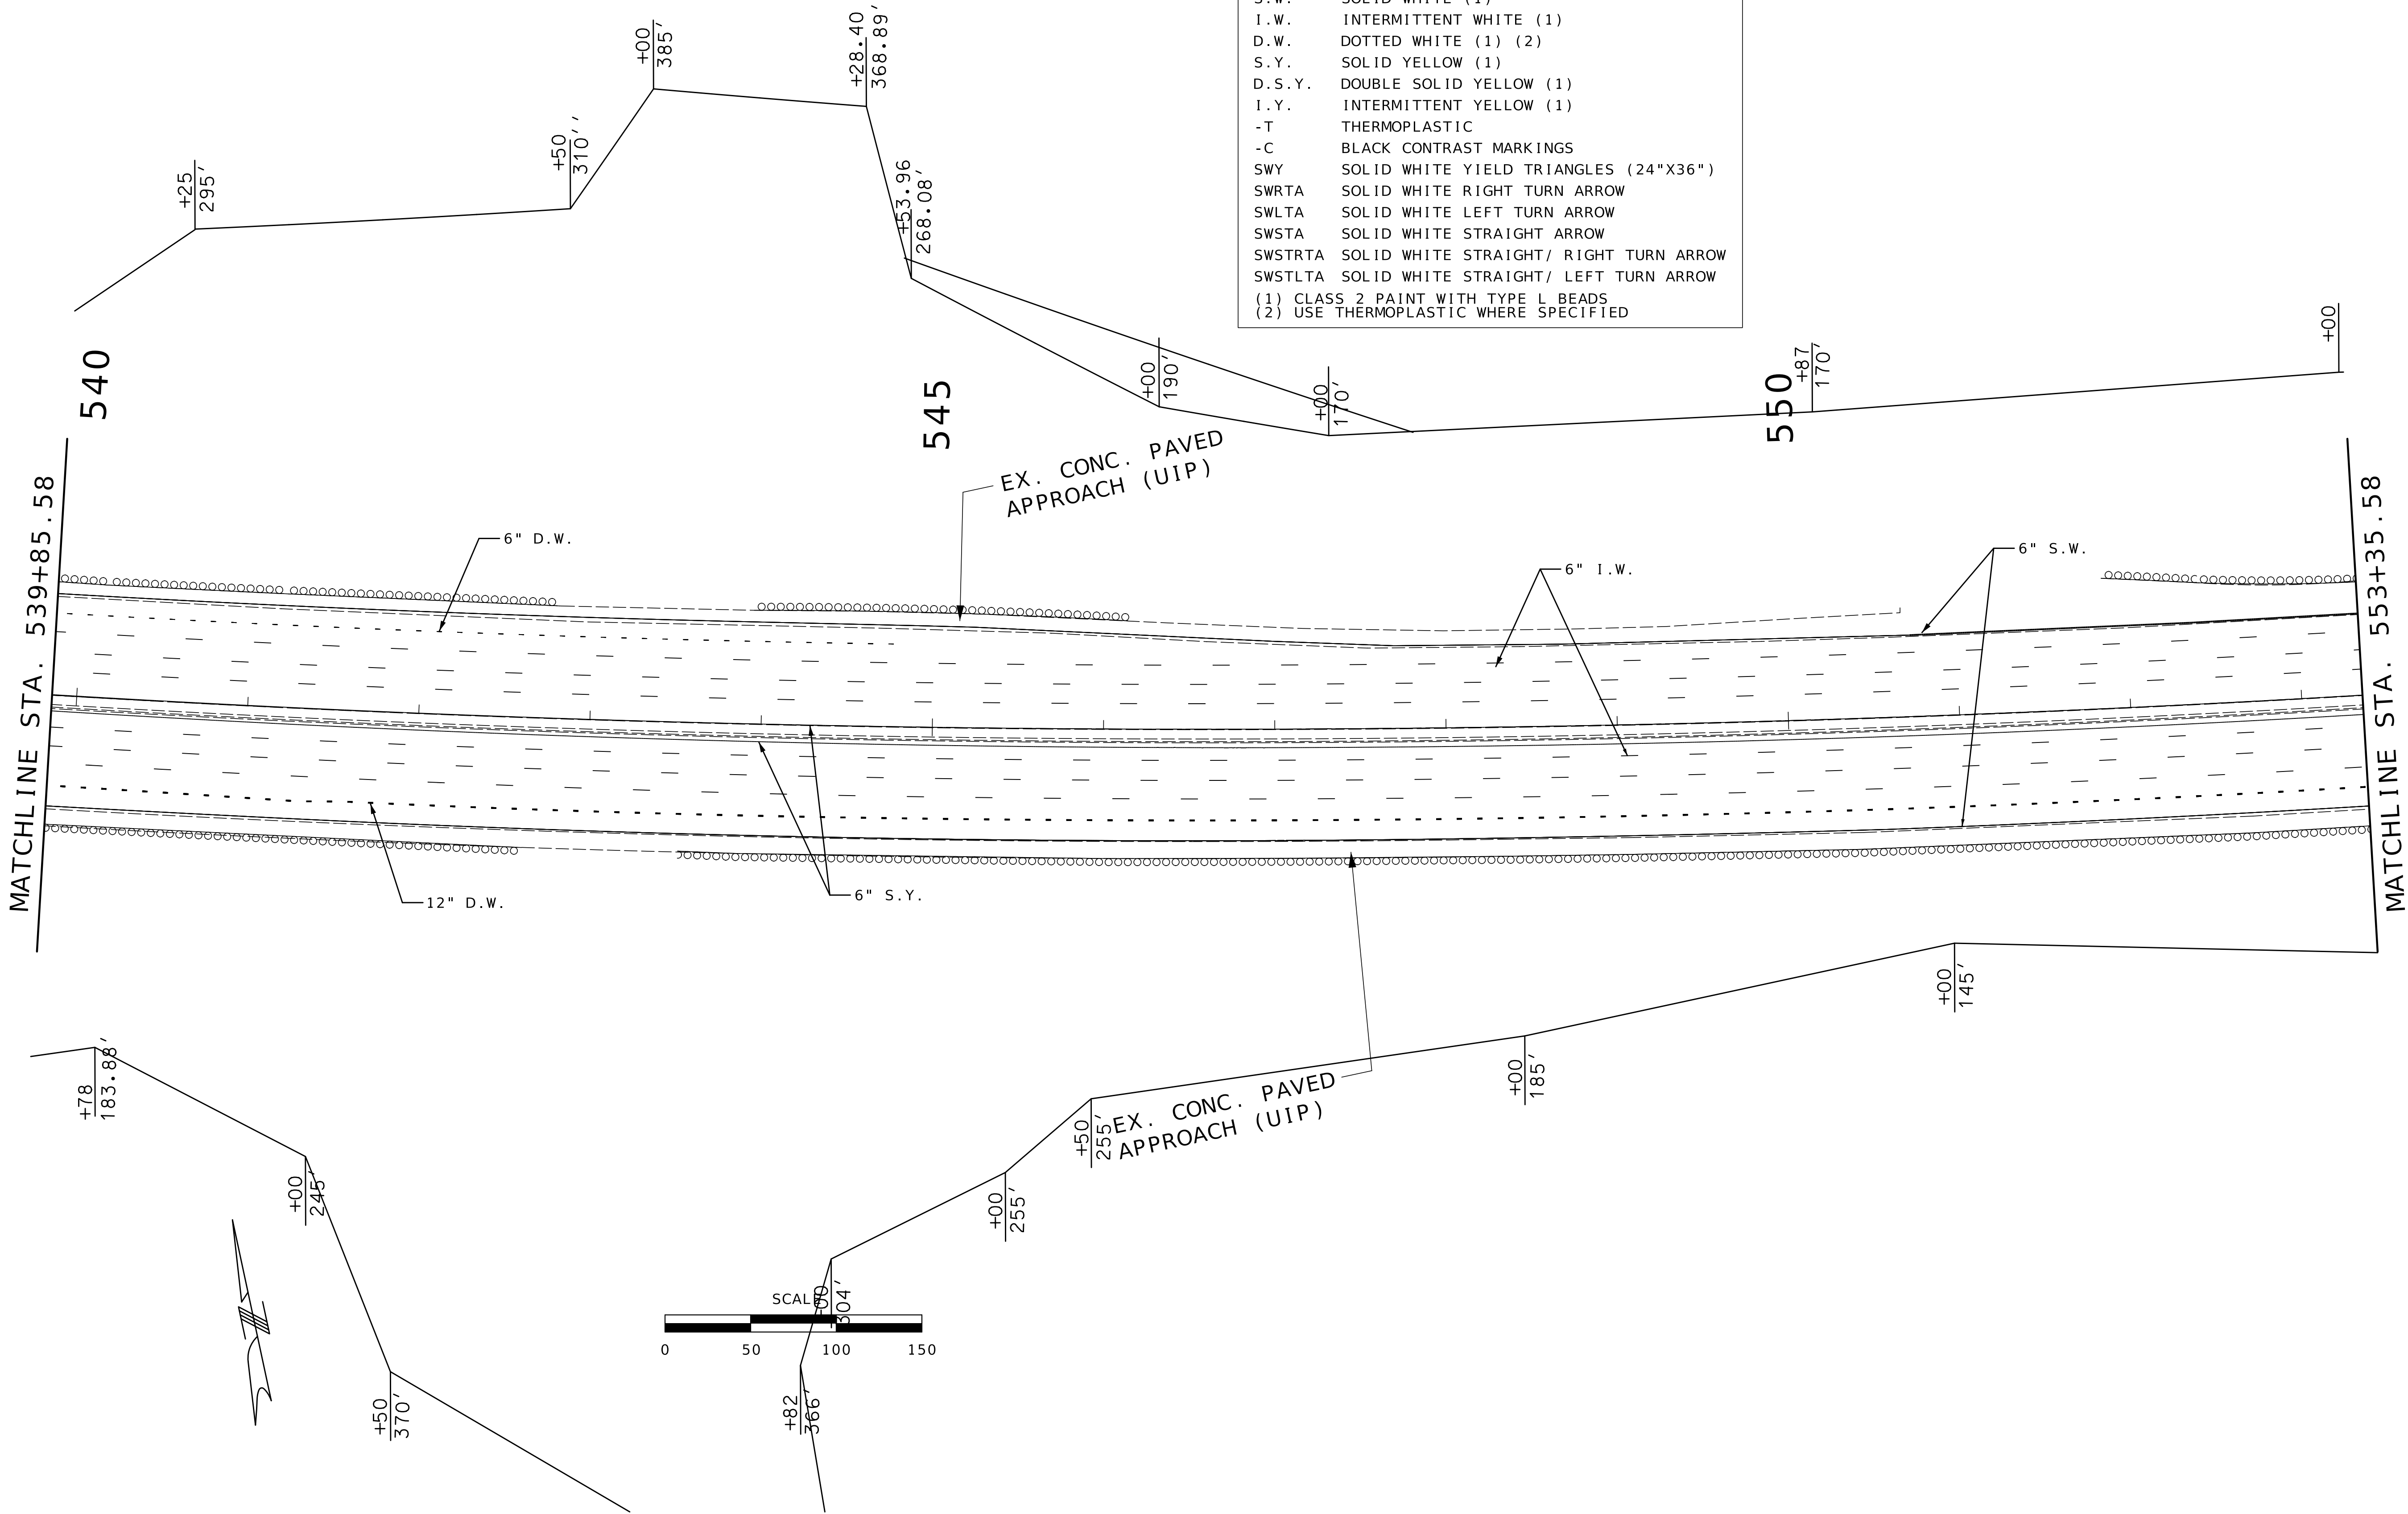

PAVEMENT MARKING LEGEND	
S.W.	SOLID WHITE (1)
I.W.	INTERMITTENT WHITE (1)
D.W.	DOTTED WHITE (1) (2)
S.Y.	SOLID YELLOW (1)
D.S.Y.	DOUBLE SOLID YELLOW (1)
I.Y.	INTERMITTENT YELLOW (1)
-T	THERMOPLASTIC
-C	BLACK CONTRAST MARKINGS
SWY	SOLID WHITE YIELD TRIANGLES (24"X36")
SWRTA	SOLID WHITE RIGHT TURN ARROW
SWLTA	SOLID WHITE LEFT TURN ARROW
SWSTA	SOLID WHITE STRAIGHT ARROW
SWSTRTA	SOLID WHITE STRAIGHT/ RIGHT TURN ARROW
SWSTLTA	SOLID WHITE STRAIGHT/ LEFT TURN ARROW
(1) CLASS 2 PAINT WITH TYPE L BEADS	
(2) USE THERMOPLASTIC WHERE SPECIFIED	

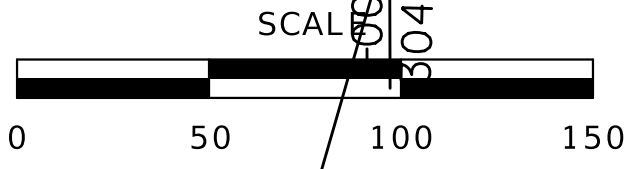

STATE OF MISSOURI

STUART ROBINSON McNEIL

NUMBER

PE-2006019687

PROFESSIONAL ENGINEER

Stuart McNeil

09/25/2026 1:41:46 PM

STUART ROBINSON McNEIL - CIVIL

MO-PE-2006019687

DATE PREPARED

8/24/2026

ROUTE

1-64

DISTRICT

SL

STATE

MO

SHEET NO.

65

COUNTY

ST. LOUIS

JOB NO.

JSL0138

CONTRACT ID.

PROJECT NO.

BRIDGE NO.

DATE	DESCRIPTION

MISSOURI HIGHWAYS AND TRANSPORTATION COMMISSION


105 WEST CAPITOL
JEFFERSON CITY, MO 65102
1-888-ASK-MODOT (1-888-275-6636)

PAVEMENT MARKING
SHEET 14 OF 33


PAVEMENT MARKING LEGEND

S.W. SOLID WHITE (1)
I.W. INTERMITTENT WHITE (1)
D.W. DOTTED WHITE (1) (2)
S.Y. SOLID YELLOW (1)
D.S.Y. DOUBLE SOLID YELLOW (1)
I.Y. INTERMITTENT YELLOW (1)
-T THERMOPLASTIC
-C BLACK CONTRAST MARKINGS
SWY SOLID WHITE YIELD TRIANGLES (24"X36")
SWRTA SOLID WHITE RIGHT TURN ARROW
SWLTA SOLID WHITE LEFT TURN ARROW
SWSTA SOLID WHITE STRAIGHT ARROW
SWSTRTA SOLID WHITE STRAIGHT/ RIGHT TURN ARROW
SWSTLTA SOLID WHITE STRAIGHT/ LEFT TURN ARROW
(1) CLASS 2 PAINT WITH TYPE L BEADS
(2) USE THERMOPLASTIC WHERE SPECIFIED

PI 555+09.08
PC 539+26.06
PT 570+72.20
Δ 15°43'50.4" (LT)
D 0°30'0.0"
L 3,146.13' (ARC)
T 1,583.02'
R 11,459.16'

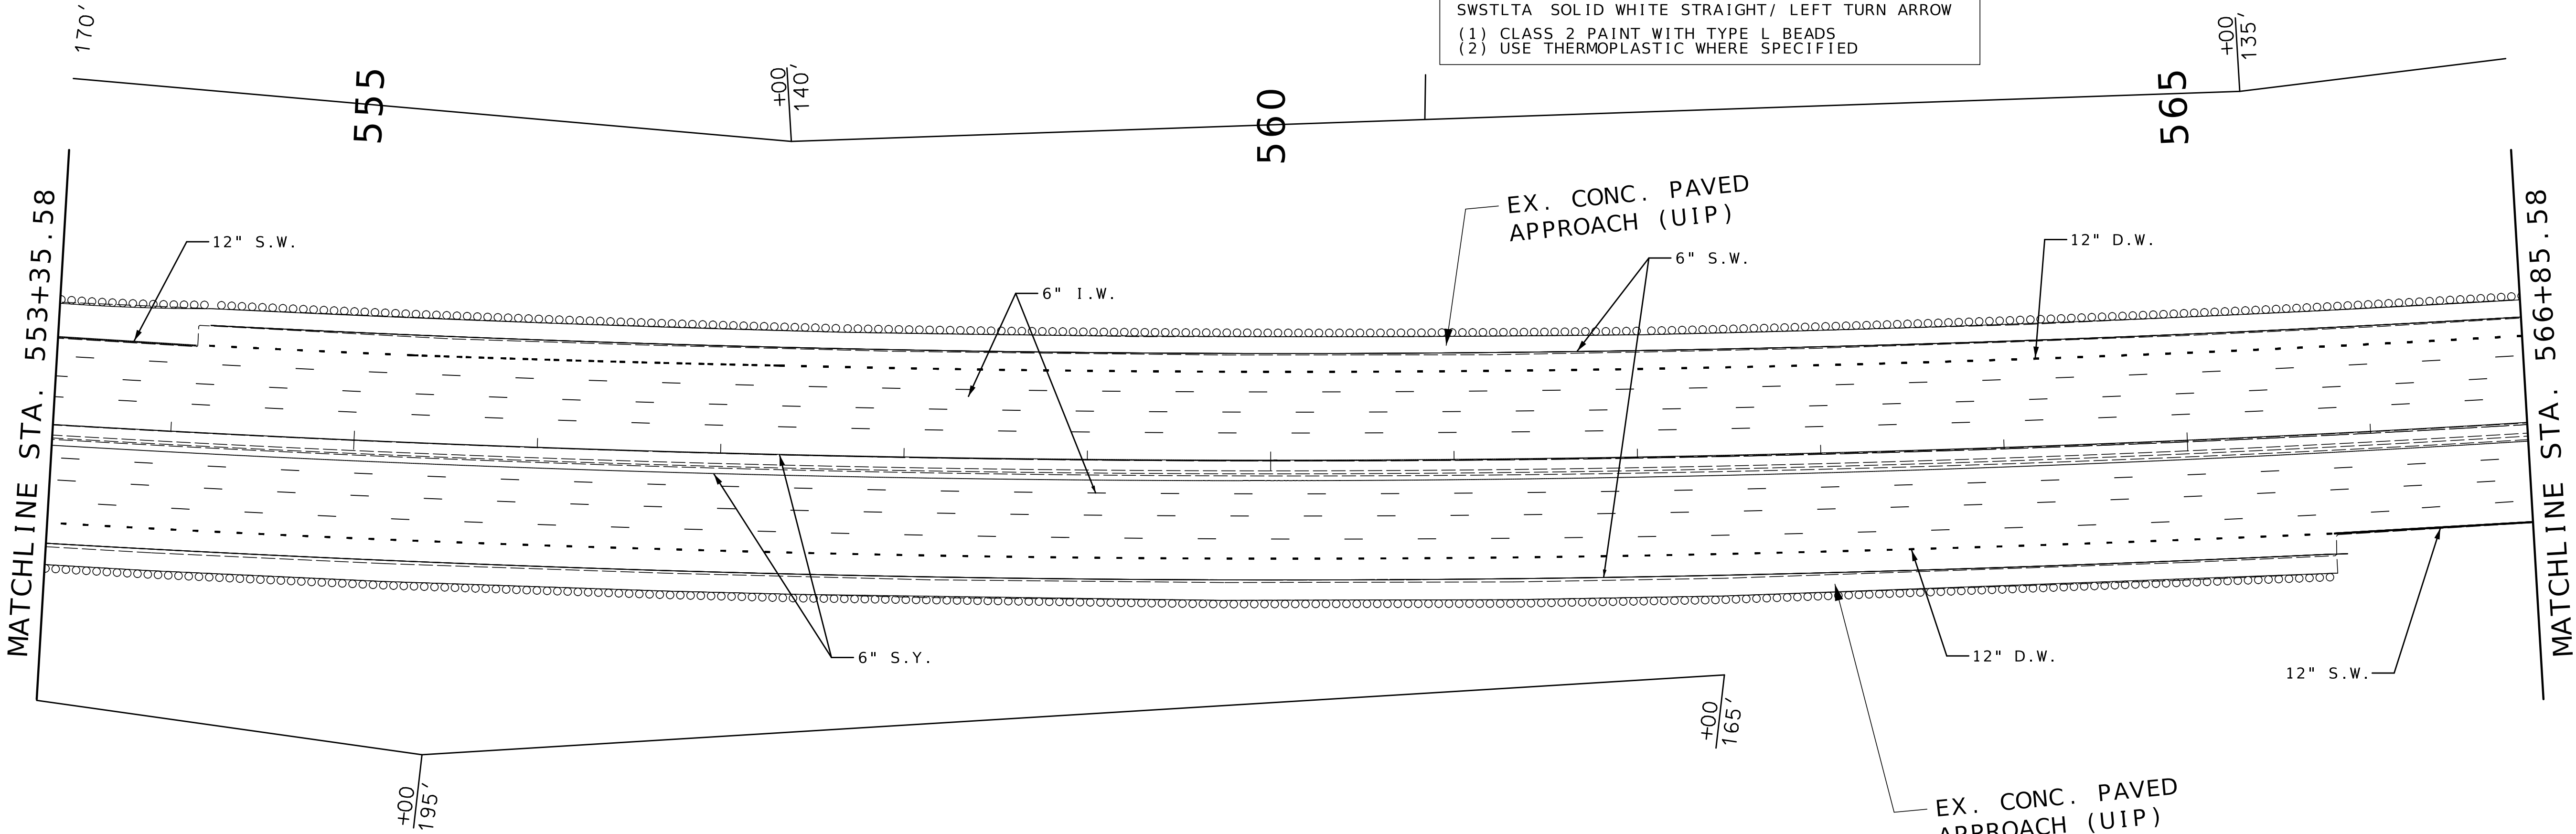

SCS PI STA 554+17.63
SCS TOTAL Δ 16°39'51.0"
PC 537+39.36
PT 539+26.06
Δ 0°56'0.6" (LT)
D 0°30'0.0"
L 186.70' (ARC)
T 93.35'
R 11,459.16'

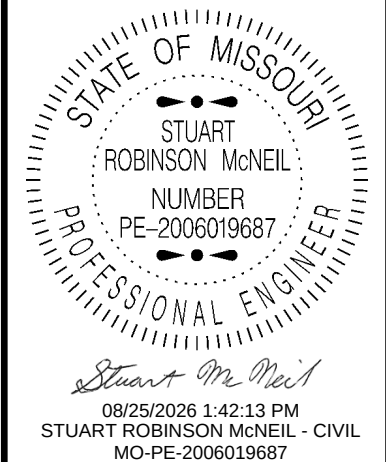

DATE PREPARED 8/24/2026	
ROUTE I-64	STATE MO
DISTRICT SL	SHEET NO. 66
COUNTY ST. LOUIS	
JOB NO. JSL0138	
CONTRACT ID.	


PROJECT NO.
BRIDGE NO.

DESCRIPTION	DATE


MISSOURI HIGHWAYS AND TRANSPORTATION COMMISSION

105 WEST CAPITOL
JEFFERSON CITY, MO 65102
1-888-ASK-MODOT (1-888-275-6636)

PAVEMENT MARKING
SHEET 15 OF 33

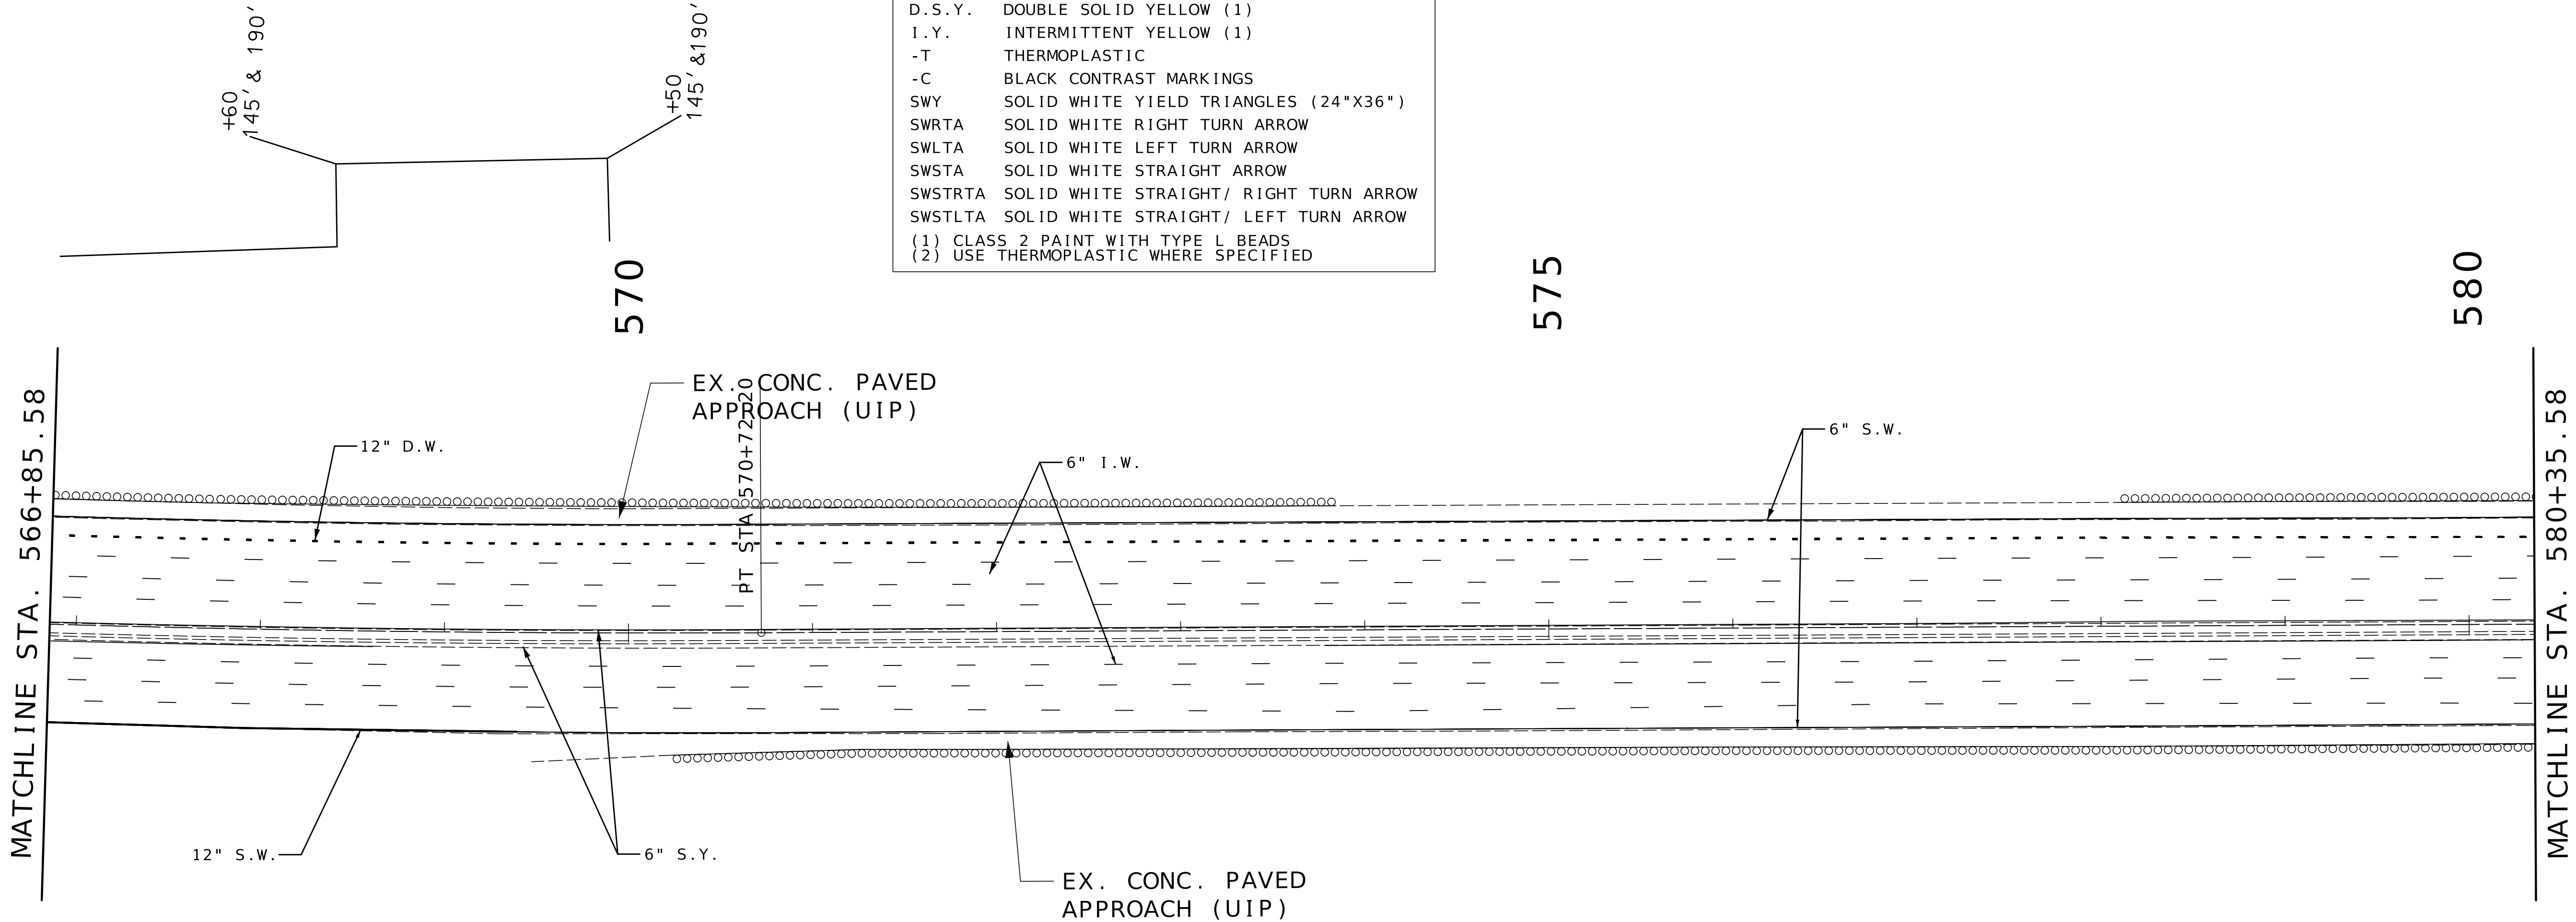

PAVEMENT MARKING LEGEND	
S.W.	SOLID WHITE (1)
I.W.	INTERMITTENT WHITE (1)
D.W.	DOTTED WHITE (1) (2)
S.Y.	SOLID YELLOW (1)
D.S.Y.	DOUBLE SOLID YELLOW (1)
I.Y.	INTERMITTENT YELLOW (1)
-T	THERMOPLASTIC
-C	BLACK CONTRAST MARKINGS
SWY	SOLID WHITE YIELD TRIANGLES (24"X36")
SWRTA	SOLID WHITE RIGHT TURN ARROW
SWLTA	SOLID WHITE LEFT TURN ARROW
SWSTA	SOLID WHITE STRAIGHT ARROW
SWSTRTA	SOLID WHITE STRAIGHT/ RIGHT TURN ARROW
SWSTLTA	SOLID WHITE STRAIGHT/ LEFT TURN ARROW
(1)	CLASS 2 PAINT WITH TYPE L BEADS
(2)	USE THERMOPLASTIC WHERE SPECIFIED

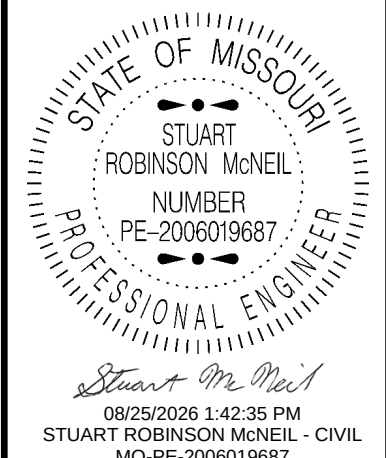


DATE PREPARED 8/24/2026	
ROUTE 1-64	STATE MO
DISTRICT SL	SHEET NO. 67
COUNTY ST. LOUIS	
JOB NO. JSL0138	
CONTRACT ID.	
PROJECT NO.	
BRIDGE NO.	


DATE	DESCRIPTION

MISSOURI HIGHWAYS AND TRANSPORTATION COMMISSION

105 WEST CAPITOL
JEFFERSON CITY, MO 65102
1-888-ASK-MODOT (1-888-275-6636)

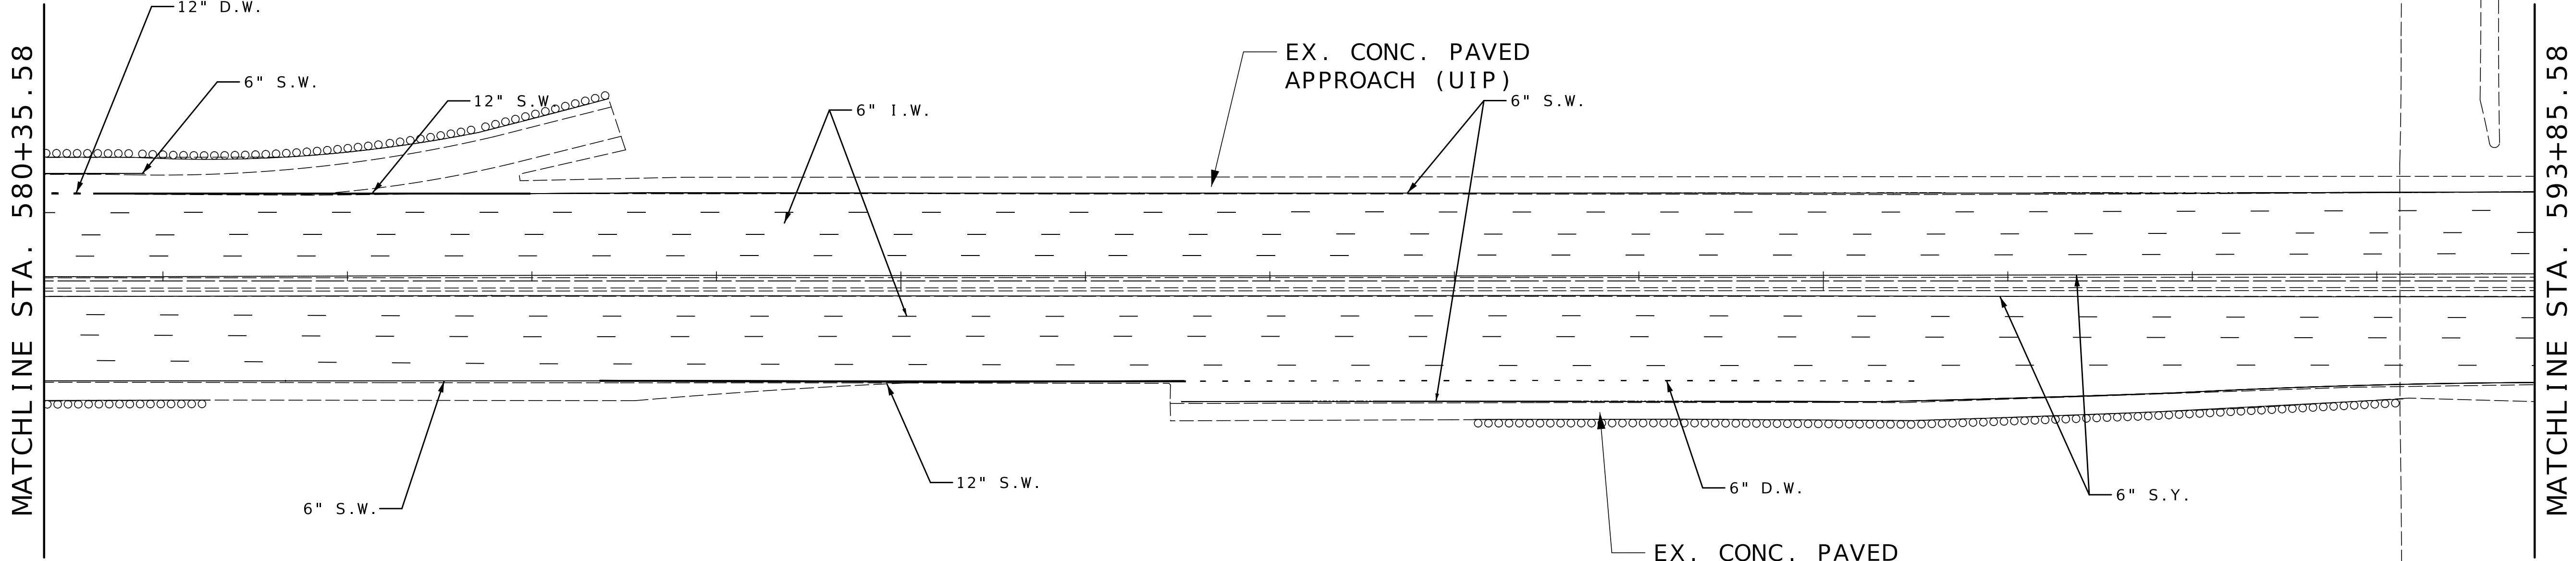

PAVEMENT MARKING LEGEND	
S.W.	SOLID WHITE (1)
I.W.	INTERMITTENT WHITE (1)
D.W.	DOTTED WHITE (1) (2)
S.Y.	SOLID YELLOW (1)
D.S.Y.	DOUBLE SOLID YELLOW (1)
I.Y.	INTERMITTENT YELLOW (1)
-T	THERMOPLASTIC
-C	BLACK CONTRAST MARKINGS
SWY	SOLID WHITE YIELD TRIANGLES (24"X36")
SWRTA	SOLID WHITE RIGHT TURN ARROW
SWLTA	SOLID WHITE LEFT TURN ARROW
SWSTA	SOLID WHITE STRAIGHT ARROW
SWSTRTA	SOLID WHITE STRAIGHT/ RIGHT TURN ARROW
SWSTLTA	SOLID WHITE STRAIGHT/ LEFT TURN ARROW
(1)	CLASS 2 PAINT WITH TYPE L BEADS
(2)	USE THERMOPLASTIC WHERE SPECIFIED

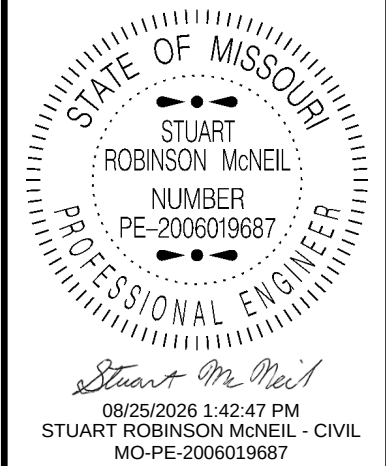

DATE PREPARED 8/24/2026	
ROUTE I - 64	STATE MO
DISTRICT SL	SHEET NO. 68
COUNTY ST. LOUIS	
JOB NO. JSL0138	
CONTRACT ID.	

PROJECT NO.
BRIDGE NO.

DESCRIPTION	DATE

MISSOURI HIGHWAYS AND TRANSPORTATION COMMISSION

105 WEST CAPITOL
JEFFERSON CITY, MO 65102
1-888-ASK-MODOT (1-888-275-6636)


S MASON RD.
MATCHLINE STA. 593+85.58
S MASON RD.

595

600

605

PAVEMENT MARKING LEGEND	
S.W.	SOLID WHITE (1)
I.W.	INTERMITTENT WHITE (1)
D.W.	DOTTED WHITE (1) (2)
S.Y.	SOLID YELLOW (1)
D.S.Y.	DOUBLE SOLID YELLOW (1)
I.Y.	INTERMITTENT YELLOW (1)
-T	THERMOPLASTIC
-C	BLACK CONTRAST MARKINGS
SWY	SOLID WHITE YIELD TRIANGLES (24"X36")
SWRTA	SOLID WHITE RIGHT TURN ARROW
SWLTA	SOLID WHITE LEFT TURN ARROW
SWSTA	SOLID WHITE STRAIGHT ARROW
SWSTRTA	SOLID WHITE STRAIGHT/ RIGHT TURN ARROW
SWSTLTA	SOLID WHITE STRAIGHT/ LEFT TURN ARROW
(1) CLASS 2 PAINT WITH TYPE L BEADS	
(2) USE THERMOPLASTIC WHERE SPECIFIED	

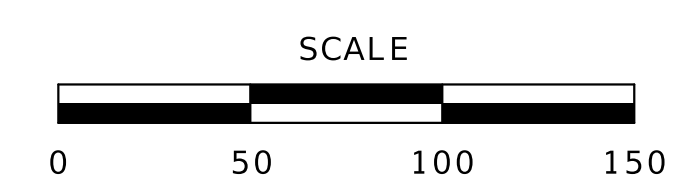

EX. CONC. PAVED
APPROACH (UIP)

EX. CONC. PAVED
APPROACH (UIP)

6" S.W.

6" I.W.

12" S.W.

6" S.W.

12" D.W.


6" S.Y.

12" S.W.

6" S.W.

6" I.W.

MATCHLINE STA. 607+35.58

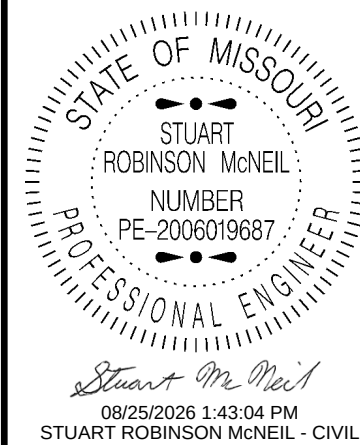

DATE PREPARED 8/24/2026	
ROUTE I-64	STATE MO
DISTRICT SL	SHEET NO. 69
COUNTY ST. LOUIS	
JOB NO. JSL0138	
CONTRACT ID.	
PROJECT NO.	
BRIDGE NO.	




DESCRIPTION	DATE

MISSOURI HIGHWAYS AND TRANSPORTATION COMMISSION

105 WEST CAPITOL
JEFFERSON CITY, MO 65102
1-888-ASK-MODOT (1-888-275-6636)

PAVEMENT MARKING
SHEET 18 OF 33

PAVEMENT MARKING LEGEND	
S.W.	SOLID WHITE (1)
I.W.	INTERMITTENT WHITE (1)
D.W.	DOTTED WHITE (1) (2)
S.Y.	SOLID YELLOW (1)
D.S.Y.	DOUBLE SOLID YELLOW (1)
I.Y.	INTERMITTENT YELLOW (1)
-T	THERMOPLASTIC
-C	BLACK CONTRAST MARKINGS
SWY	SOLID WHITE YIELD TRIANGLES (24"X36")
SWRTA	SOLID WHITE RIGHT TURN ARROW
SWLTA	SOLID WHITE LEFT TURN ARROW
SWSTA	SOLID WHITE STRAIGHT ARROW
SWSTRTA	SOLID WHITE STRAIGHT/ RIGHT TURN ARROW
SWSTLTA	SOLID WHITE STRAIGHT/ LEFT TURN ARROW
(1)	CLASS 2 PAINT WITH TYPE L BEADS
(2)	USE THERMOPLASTIC WHERE SPECIFIED

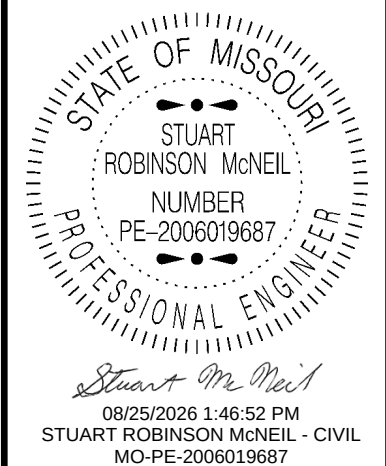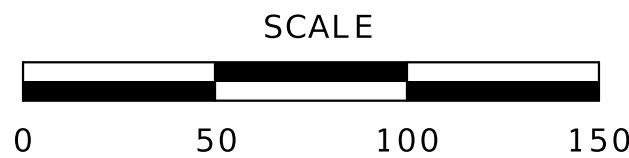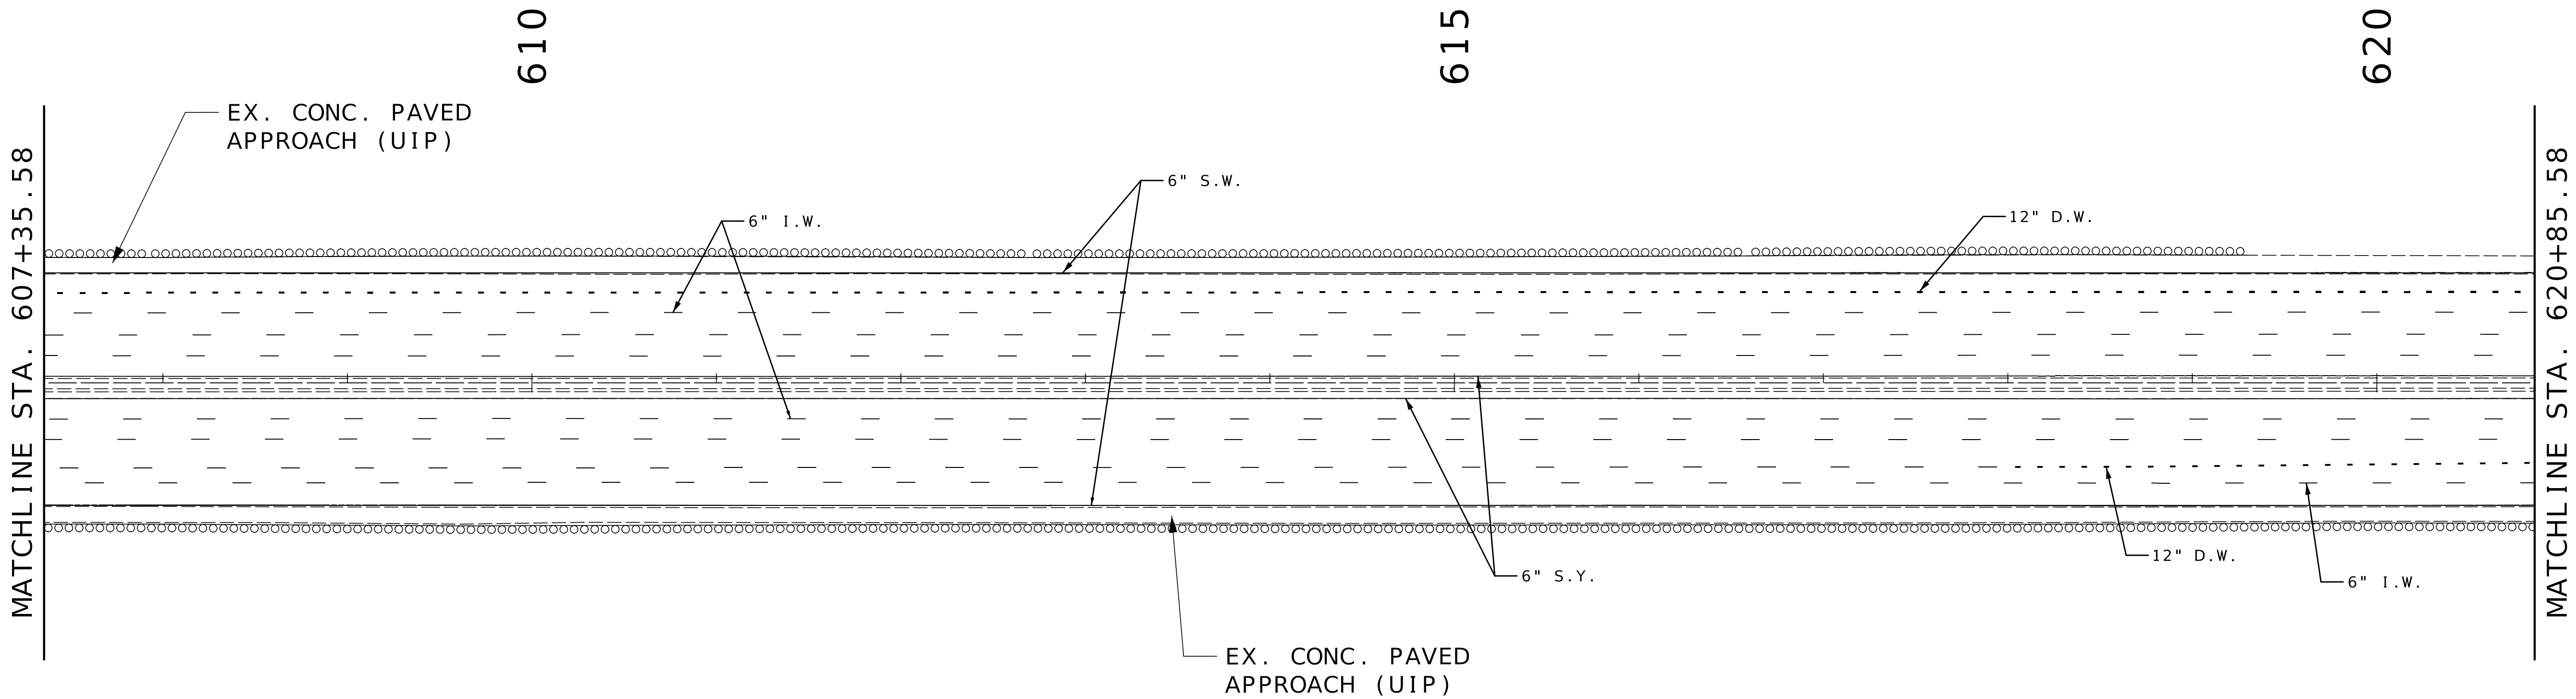


DATE PREPARED 8/24/2026	
ROUTE 1 - 64	STATE MO
DISTRICT SL	SHEET NO. 70
COUNTY ST. LOUIS	
JOB NO. JSL0138	
CONTRACT ID.	

PROJECT NO.

BRIDGE NO.




DESCRIPTION	DATE

MISSOURI HIGHWAYS AND TRANSPORTATION COMMISSION

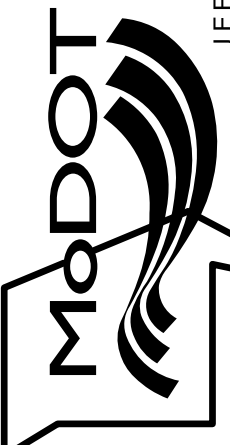

105 WEST CAPITOL
JEFFERSON CITY, MO 65102
1-888-ASK-MODOT (1-888-275-6636)

PAVEMENT MARKING LEGEND	
S.W.	SOLID WHITE (1)
I.W.	INTERMITTENT WHITE (1)
D.W.	DOTTED WHITE (1) (2)
S.Y.	SOLID YELLOW (1)
D.S.Y.	DOUBLE SOLID YELLOW (1)
I.Y.	INTERMITTENT YELLOW (1)
-T	THERMOPLASTIC
-C	BLACK CONTRAST MARKINGS
SWY	SOLID WHITE YIELD TRIANGLES (24"X36")
SWRTA	SOLID WHITE RIGHT TURN ARROW
SWLTA	SOLID WHITE LEFT TURN ARROW
SWSTA	SOLID WHITE STRAIGHT ARROW
SWSTRTA	SOLID WHITE STRAIGHT/ RIGHT TURN ARROW
SWSTLTA	SOLID WHITE STRAIGHT/ LEFT TURN ARROW
(1)	CLASS 2 PAINT WITH TYPE L BEADS
(2)	USE THERMOPLASTIC WHERE SPECIFIED

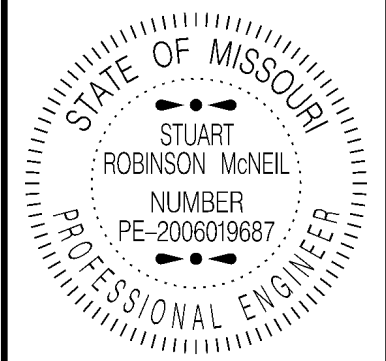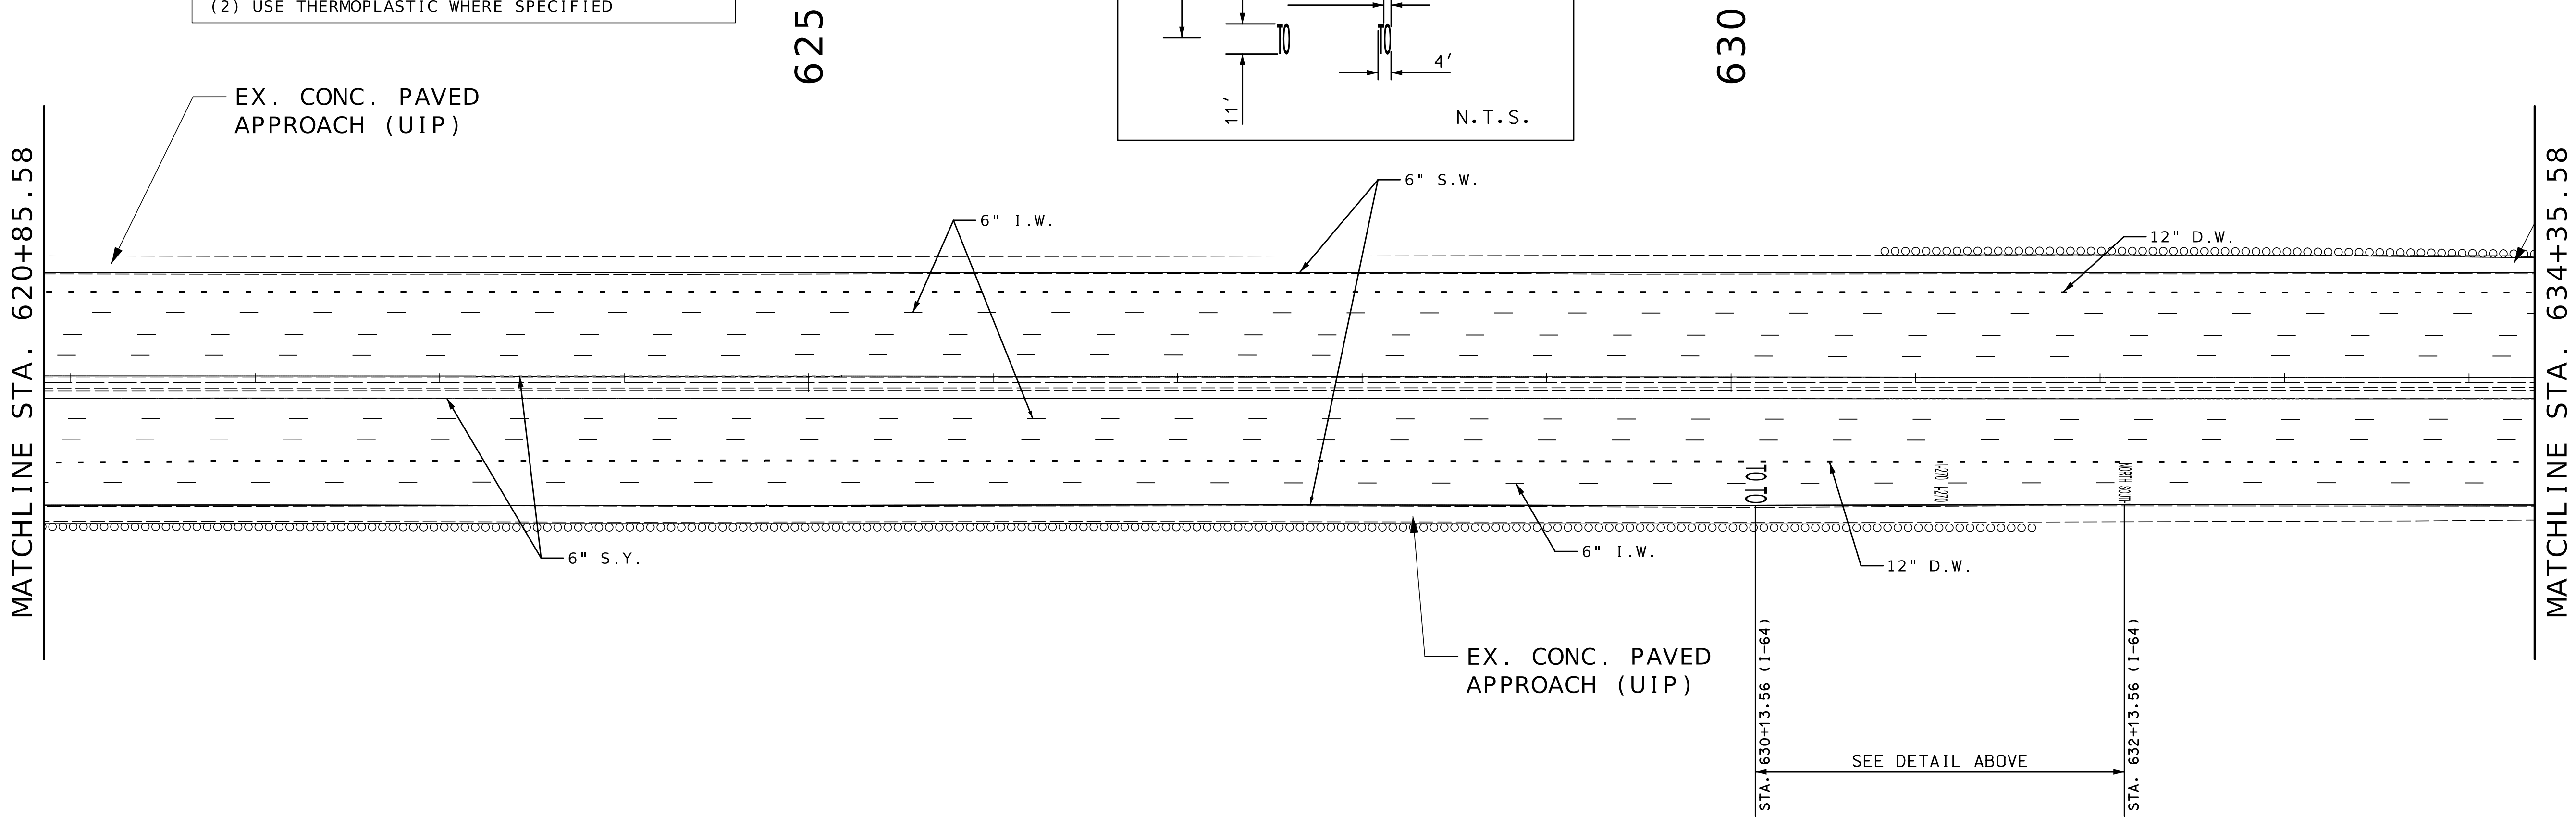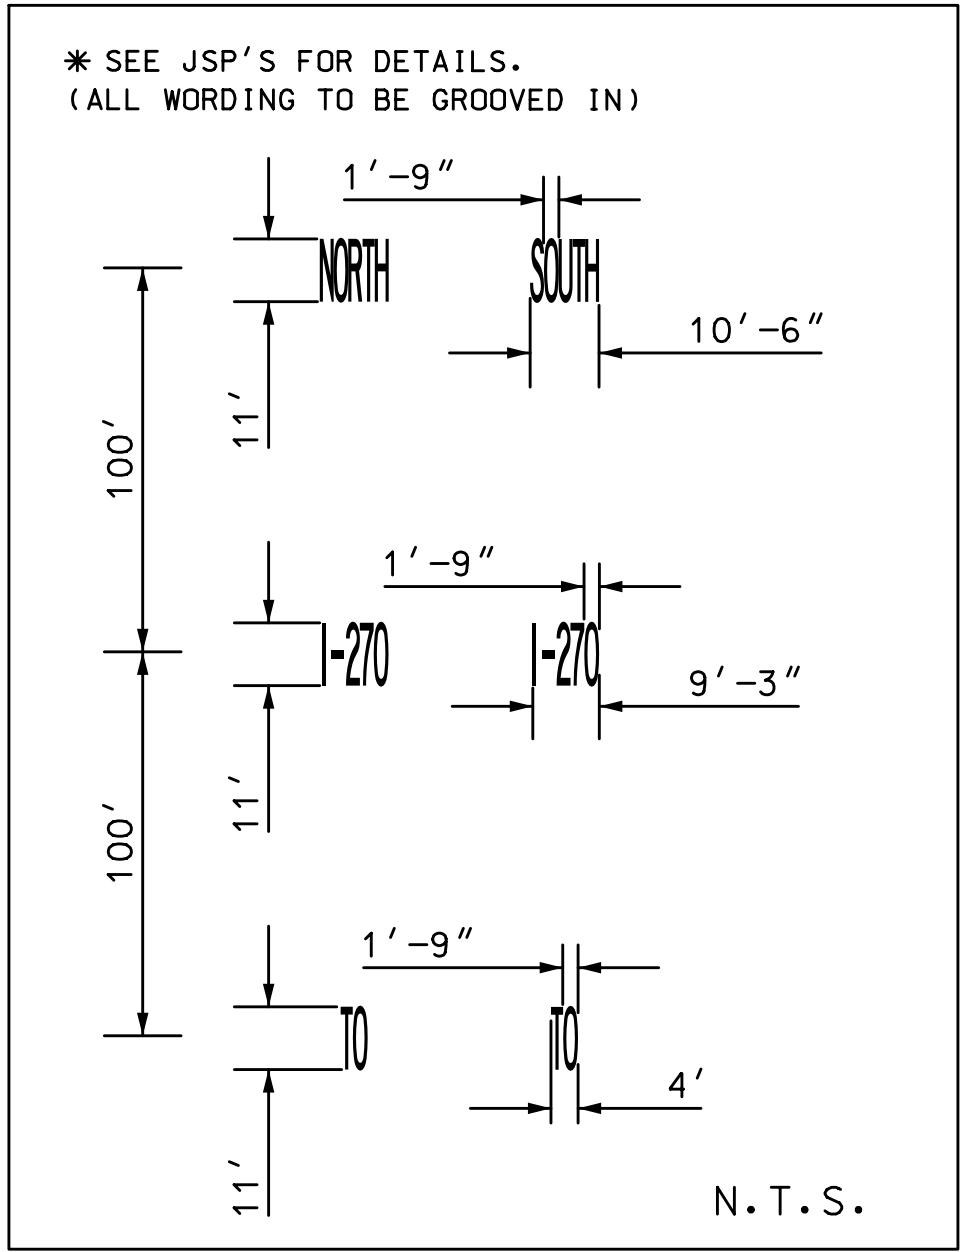





DATE PREPARED 8/24/2026	
ROUTE I-64	STATE MO
DISTRICT SL	SHEET NO. 71
COUNTY ST. LOUIS	
JOB NO. JSL0138	
CONTRACT ID.	
PROJECT NO.	
BRIDGE NO.	

DATE	DESCRIPTION

MISSOURI HIGHWAYS AND TRANSPORTATION COMMISSION

105 WEST CAPITOL
JEFFERSON CITY, MO 65102
1-888-ASK-MODOT (1-888-275-6636)

PAVEMENT MARKING LEGEND	
S.W.	SOLID WHITE (1)
I.W.	INTERMITTENT WHITE (1)
D.W.	DOTTED WHITE (1) (2)
S.Y.	SOLID YELLOW (1)
D.S.Y.	DOUBLE SOLID YELLOW (1)
I.Y.	INTERMITTENT YELLOW (1)
-T	THERMOPLASTIC
-C	BLACK CONTRAST MARKINGS
SWY	SOLID WHITE YIELD TRIANGLES (24"X36")
SWRTA	SOLID WHITE RIGHT TURN ARROW
SWLTA	SOLID WHITE LEFT TURN ARROW
SWSTA	SOLID WHITE STRAIGHT ARROW
SWSTRTA	SOLID WHITE STRAIGHT/ RIGHT TURN ARROW
SWSTLTA	SOLID WHITE STRAIGHT/ LEFT TURN ARROW
(1) CLASS 2 PAINT WITH TYPE L BEADS	
(2) USE THERMOPLASTIC WHERE SPECIFIED	

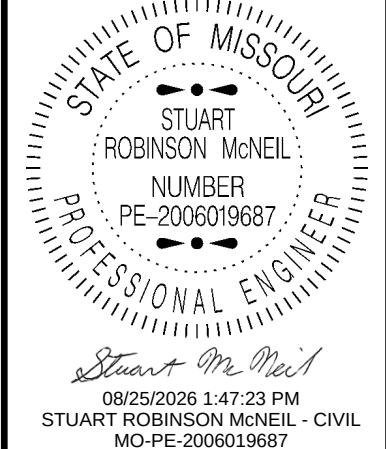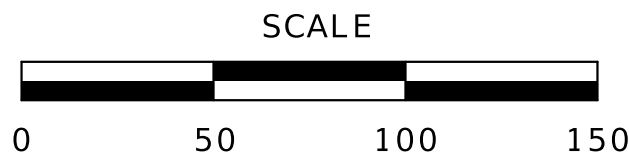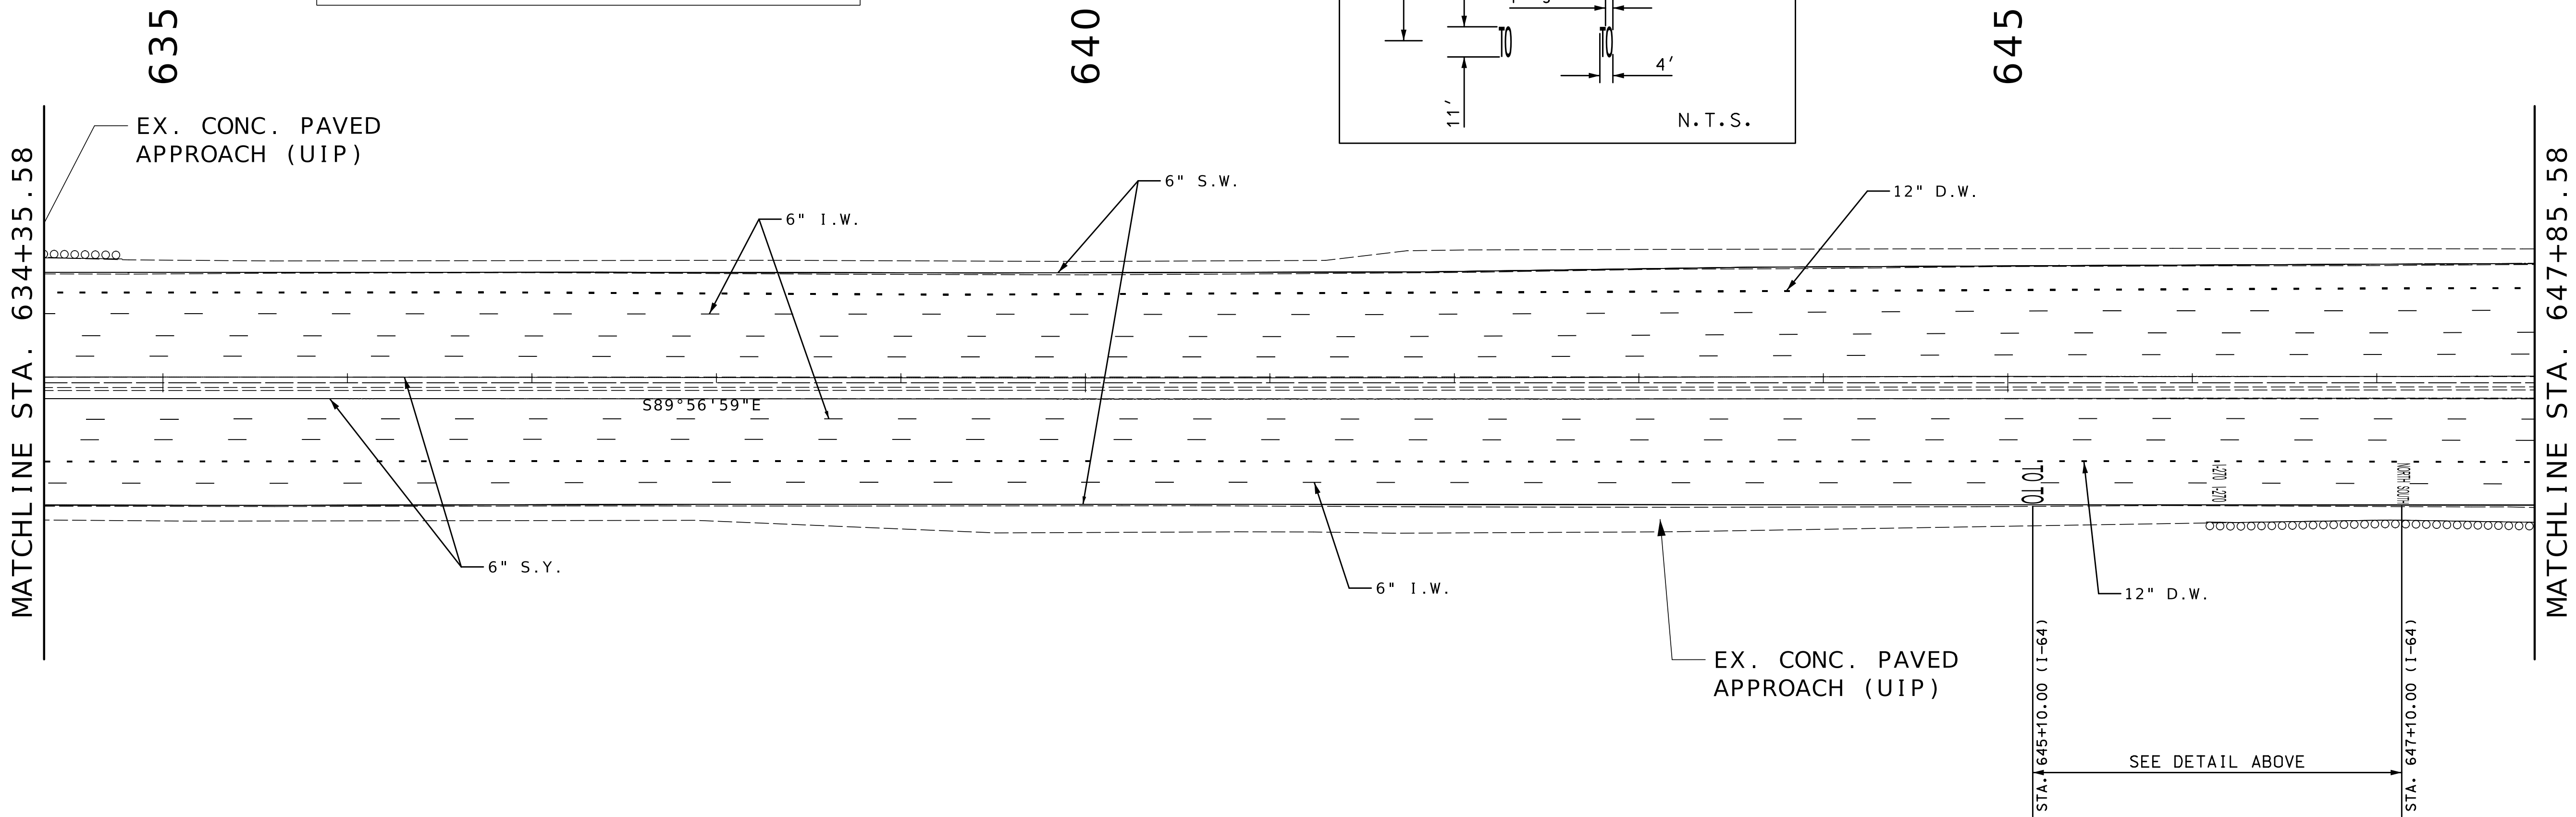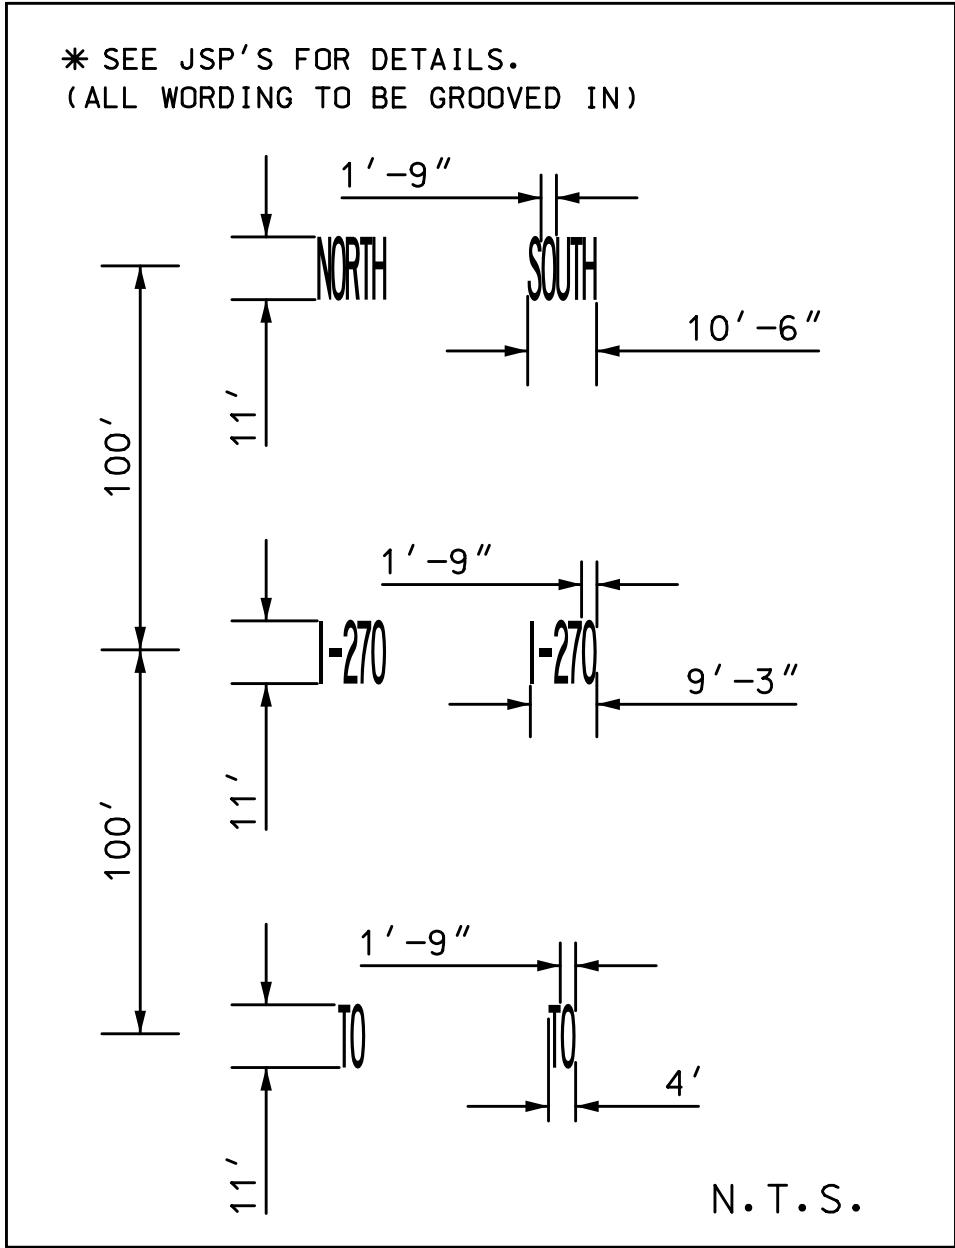

DATE PREPARED 8/24/2026	
ROUTE 1-64	STATE MO
DISTRICT SL	SHEET NO. 72
COUNTY ST. LOUIS	
JOB NO. JSL0138	
CONTRACT ID.	
PROJECT NO.	
BRIDGE NO.	

DESCRIPTION	DATE

MISSOURI HIGHWAYS AND TRANSPORTATION COMMISSION

105 WEST CAPITOL
JEFFERSON CITY, MO 65102
1-888-ASK-MODOT (1-888-275-6636)

MATCHLINE STA. 647+85.58

650

655

660

MATCHLINE STA. 661+35.58

PAVEMENT MARKING LEGEND	
S.W.	SOLID WHITE (1)
I.W.	INTERMITTENT WHITE (1)
D.W.	DOTTED WHITE (1) (2)
S.Y.	SOLID YELLOW (1)
D.S.Y.	DOUBLE SOLID YELLOW (1)
I.Y.	INTERMITTENT YELLOW (1)
-T	THERMOPLASTIC
-C	BLACK CONTRAST MARKINGS
SWY	SOLID WHITE YIELD TRIANGLES (24"X36")
SWRTA	SOLID WHITE RIGHT TURN ARROW
SWLTA	SOLID WHITE LEFT TURN ARROW
SWSTA	SOLID WHITE STRAIGHT ARROW
SWSTRTA	SOLID WHITE STRAIGHT/ RIGHT TURN ARROW
SWSTLTA	SOLID WHITE STRAIGHT/ LEFT TURN ARROW
(1)	CLASS 2 PAINT WITH TYPE L BEADS
(2)	USE THERMOPLASTIC WHERE SPECIFIED

EX. CONC. PAVED
APPROACH (UIP)



6" S.W.

6" I.W.


12" D.W.

6" S.Y.

6" I.W.

12" D.W.

12" S.W.

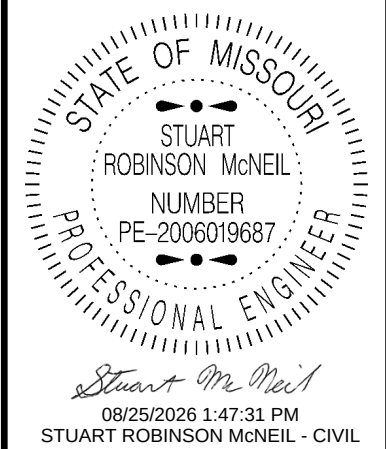

DATE PREPARED 8/24/2026	
ROUTE 1-64	STATE MO
DISTRICT SL	SHEET NO. 73
COUNTY ST. LOUIS	
JOB NO. JSL0138	
CONTRACT ID.	
PROJECT NO.	
BRIDGE NO.	

DATE	DESCRIPTION

MISSOURI HIGHWAYS AND TRANSPORTATION
COMMISSION

105 WEST CAPITOL
JEFFERSON CITY, MO 65102
1-888-ASK-MODOT (1-888-275-6636)

PAVEMENT MARKING LEGEND

S.W. SOLID WHITE (1)
I.W. INTERMITTENT WHITE (1)
D.W. DOTTED WHITE (1) (2)
S.Y. SOLID YELLOW (1)
D.S.Y. DOUBLE SOLID YELLOW (1)
I.Y. INTERMITTENT YELLOW (1)
-T THERMOPLASTIC
-C BLACK CONTRAST MARKINGS
SWY SOLID WHITE YIELD TRIANGLES (24"X36")
SWRTA SOLID WHITE RIGHT TURN ARROW
SWLTA SOLID WHITE LEFT TURN ARROW
SWSTA SOLID WHITE STRAIGHT ARROW
SWSTRTA SOLID WHITE STRAIGHT/ RIGHT TURN ARROW
SWSTLTA SOLID WHITE STRAIGHT/ LEFT TURN ARROW
(1) CLASS 2 PAINT WITH TYPE L BEADS
(2) USE THERMOPLASTIC WHERE SPECIFIED



PI 665+51.15
PC 661+50.50
PT 669+50.50
Δ 8°0'0.0" (LT)
D 1°0'0.0"
L 800.00' (ARC)
T 400.65'
R 5,729.58'

PI 668+96.76
PC 666+08.30
PT 671+83.30
Δ 11°30'0.0" (RT)
D 2°0'0.0"
L 575.00' (ARC)
T 288.47'
R 2,864.79'

PI 2+92.37
PC 0+00.00
PT 5+60.06
Δ 40°36'16.9" (RT)
D 7°15'0.0"
L 560.06' (ARC)
T 292.37'
R 790.29'

MATCHLINE STA. 661+35.58

MATCHLINE STA. 674+85.58

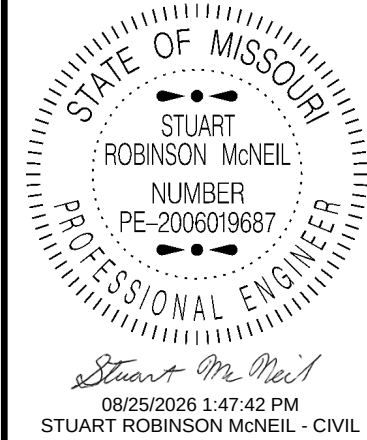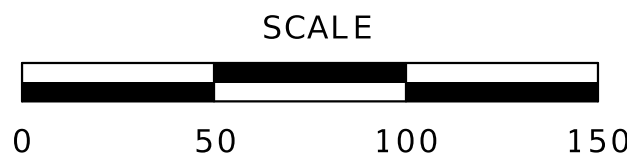



DATE PREPARED
8/24/2026
ROUTE 1-64 STATE MO
DISTRICT SL SHEET NO. 74
COUNTY ST. LOUIS
JOB NO. JSL0138
CONTRACT ID.

PROJECT NO.
BRIDGE NO.

DATE	DESCRIPTION

MISSOURI HIGHWAYS AND TRANSPORTATION COMMISSION
105 WEST CAPITOL
JEFFERSON CITY, MO 65102
1-888-ASK-MODOT (1-888-275-6636)

PAVEMENT MARKING
SHEET 23 OF 33

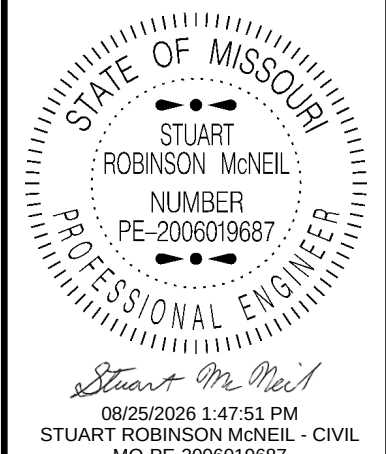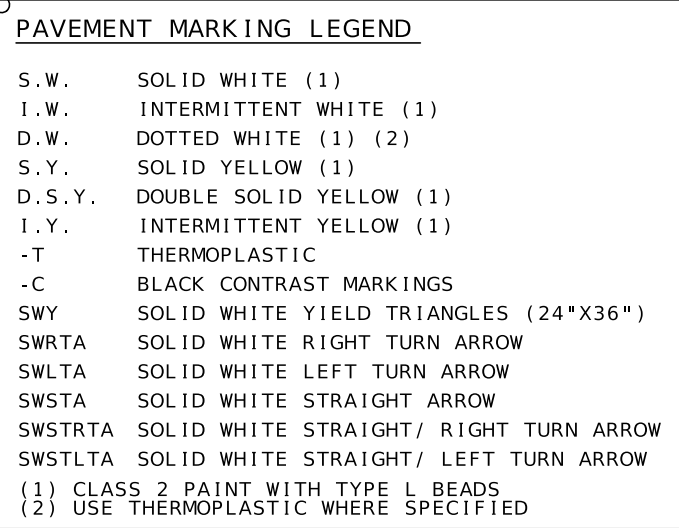


MCP# 2006019687	
DATE PREPARED	
8/24/2026	
ROUTE	STATE
I - 64	MO
DISTRICT	SHEET NO.
SL	75
COUNTY	
ST. LOUIS	
JOB NO.	
JSL0138	
CONTRACT ID.	
PROJECT NO.	


[illegible]

MISSOURI HIGHWAYS AND TRANSPORTATION
COMMISSION

105 WEST CAPITOL
JEFFERSON CITY, MO 65102
1-888-ASK-MODOT (1-888-275-6636)

PAVEMENT MARKING
SHEET 24 OF 33

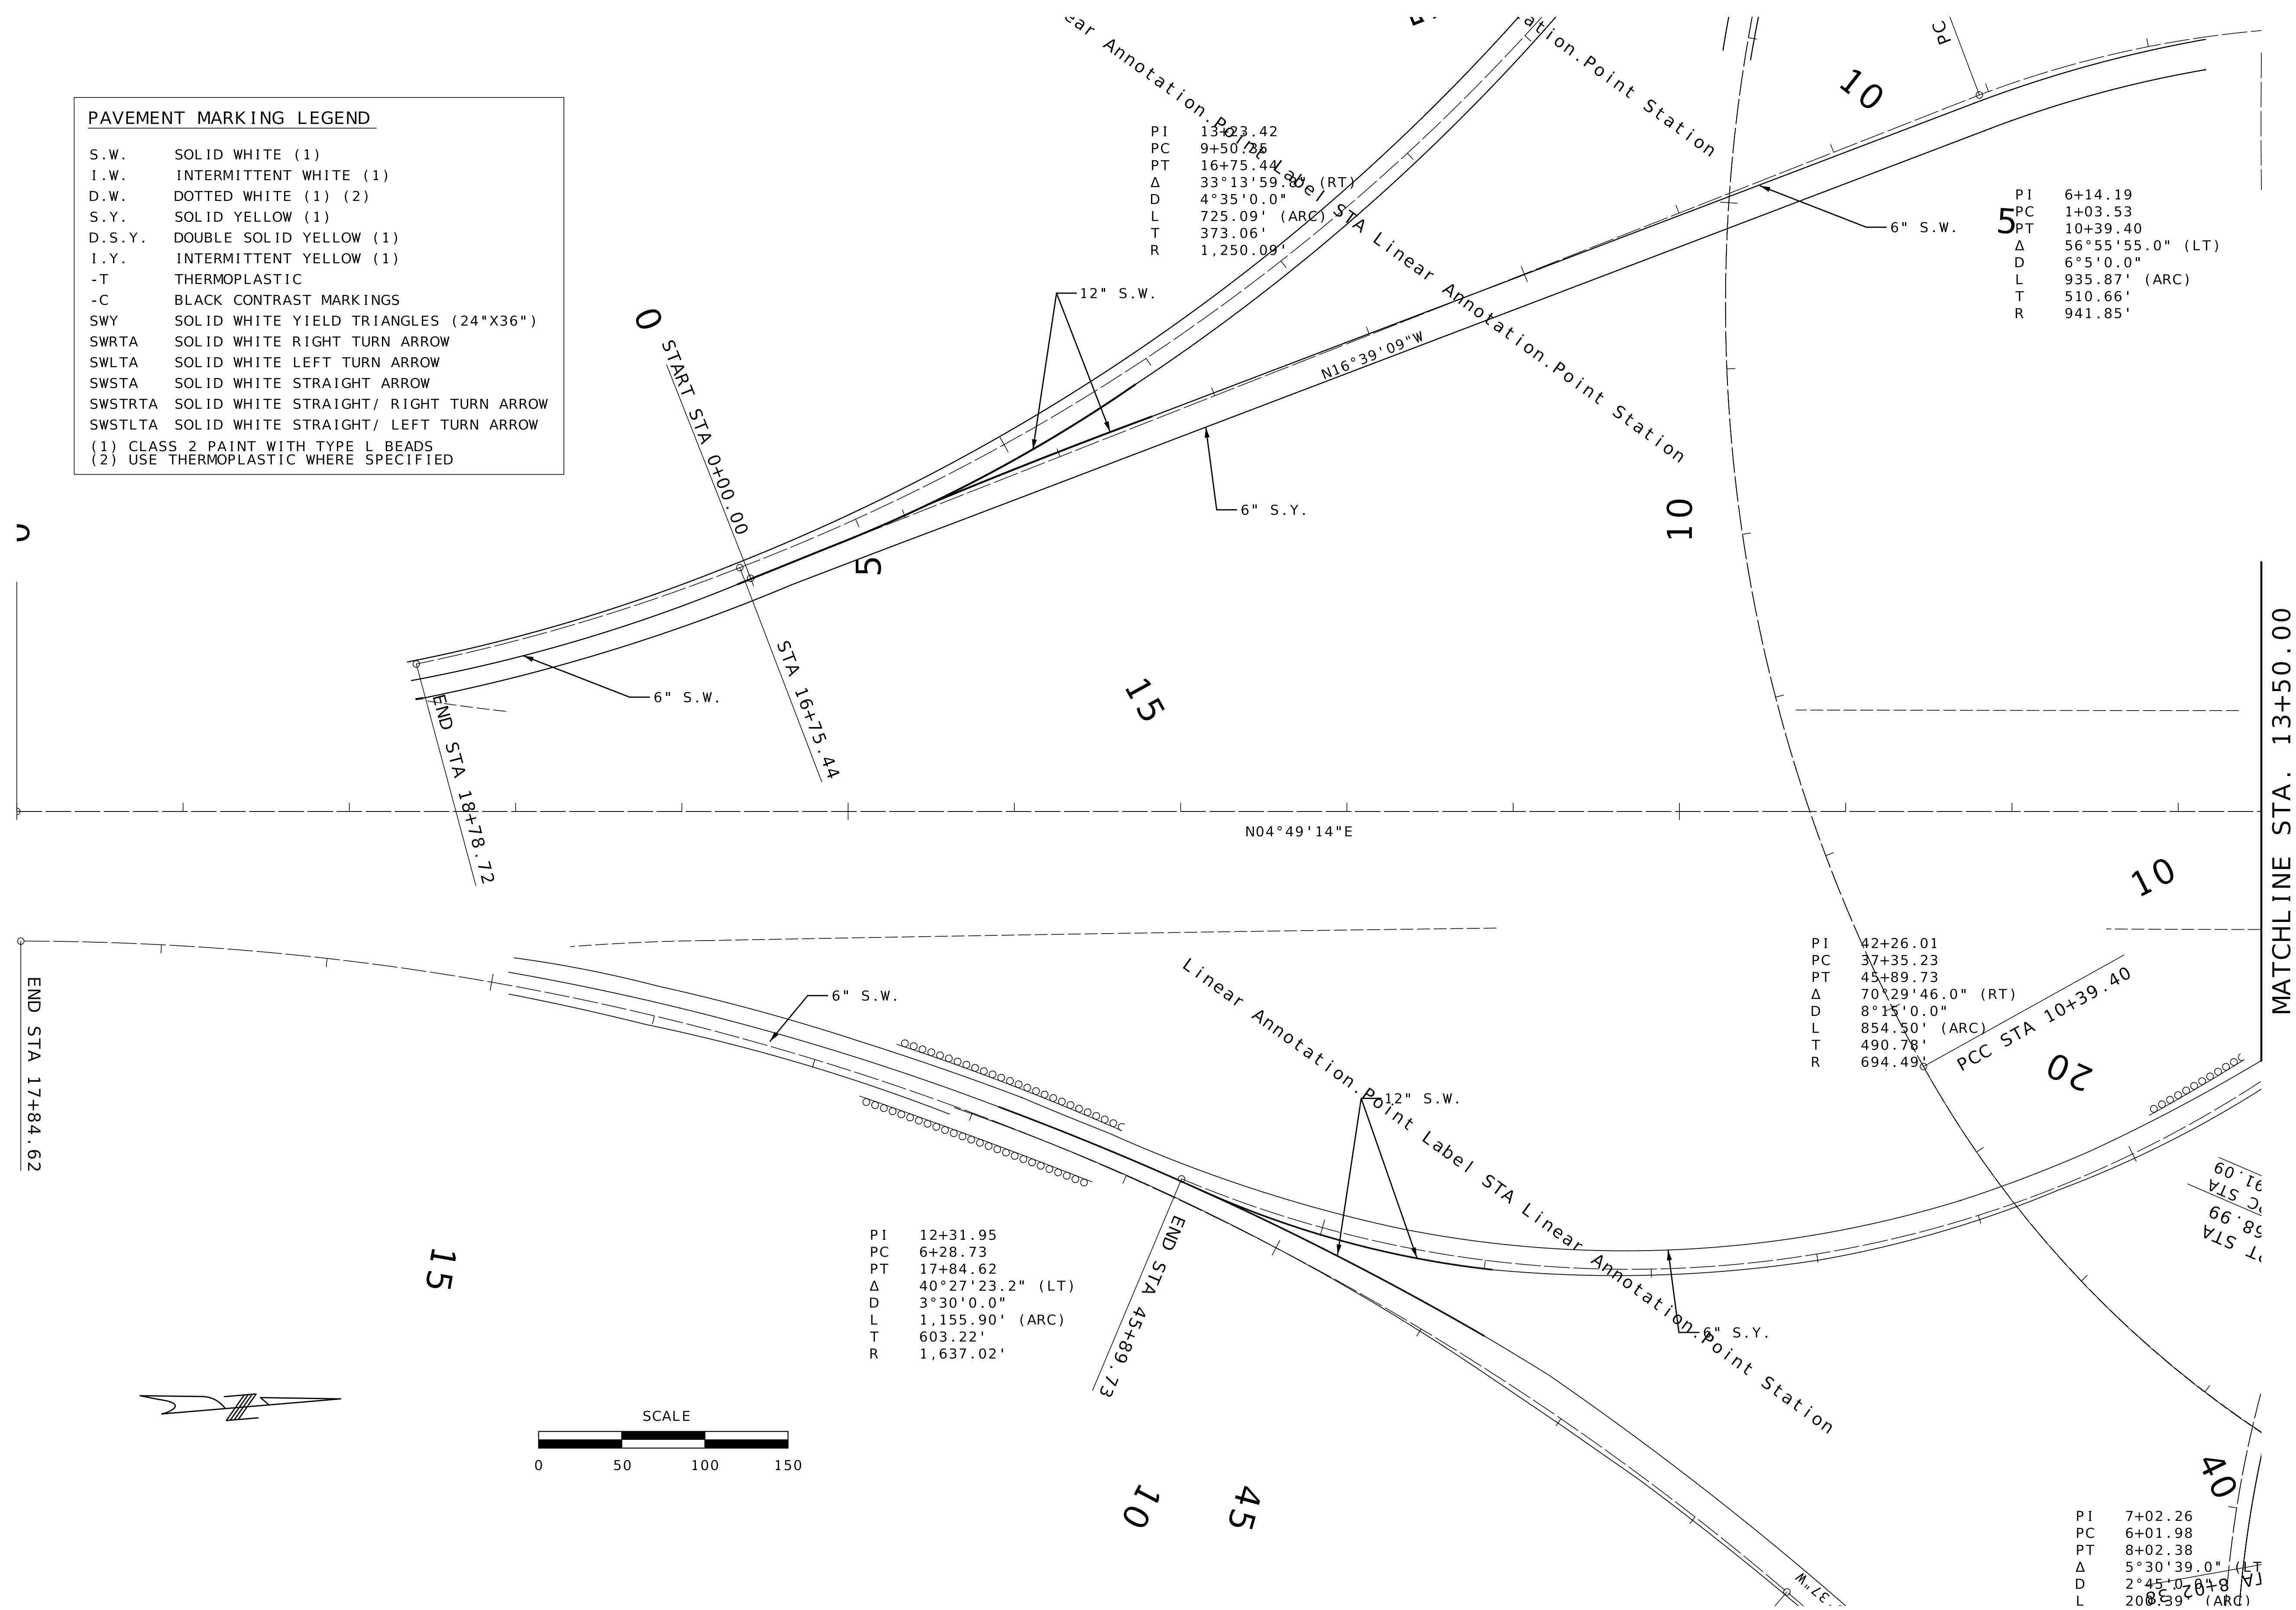PAVEMENT MARKING
SHEET 25 OF 33

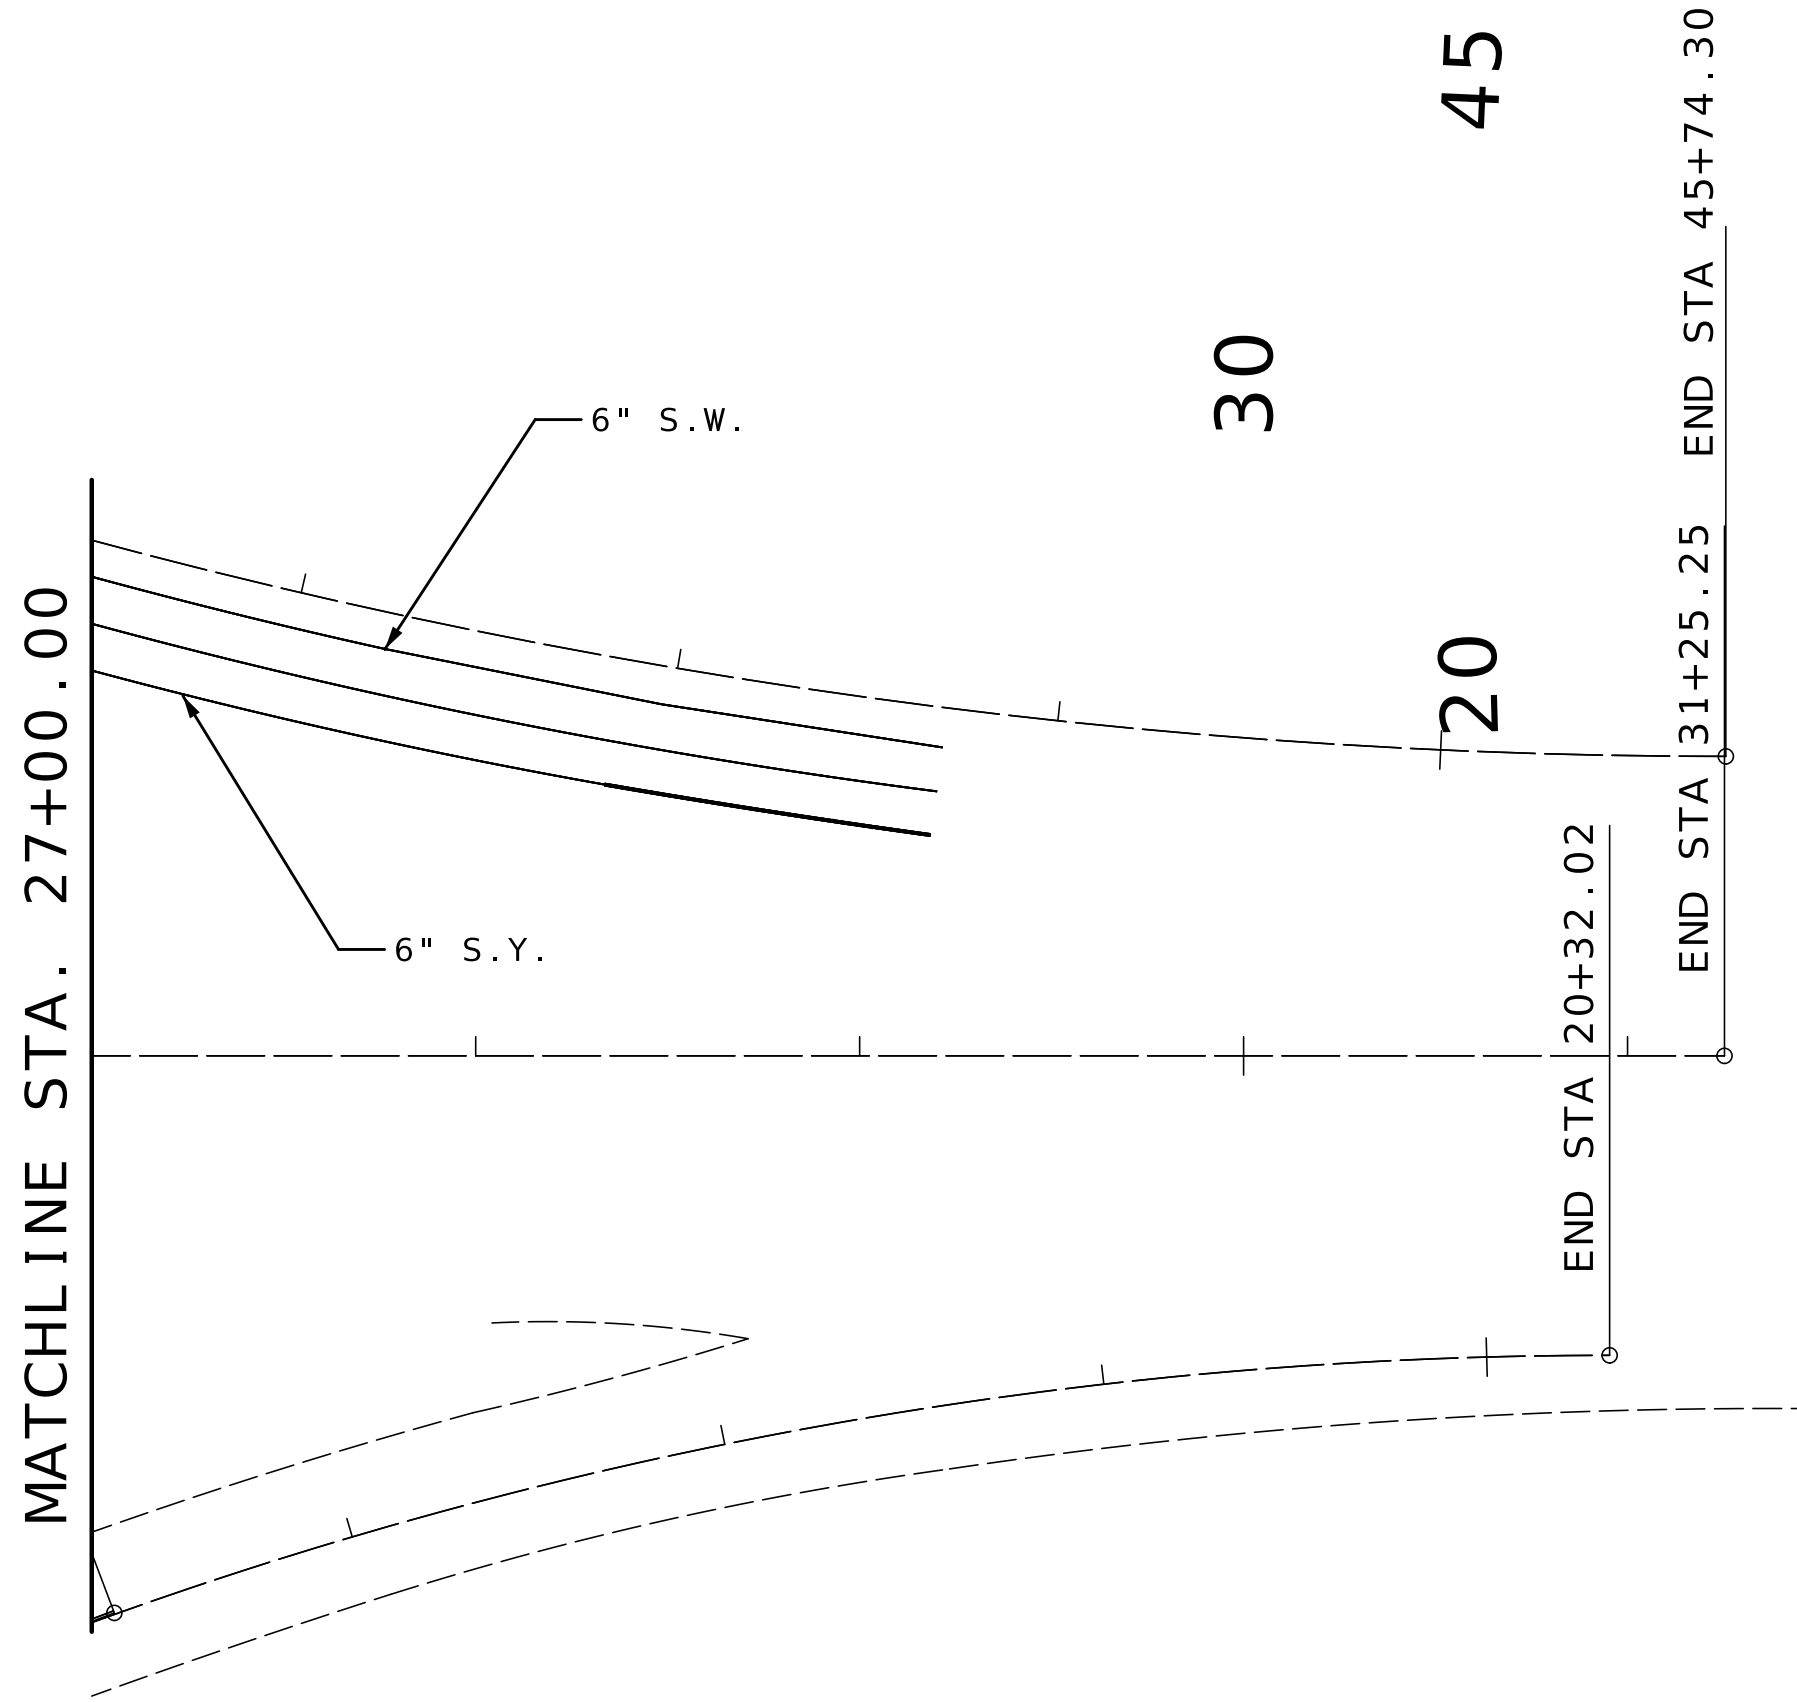


PI 16+67.57
PC 12+74.92
PT 20+32.02
 Δ 37°28'35.1" (RT)
D 4°57'0.0"
L 757.10' (ARC)
T 392.65'
R 1,157.49'



PAVEMENT MARKING LEGEND

S.W. SOLID WHITE (1)
I.W. INTERMITTENT WHITE (1)
D.W. DOTTED WHITE (1) (2)
S.Y. SOLID YELLOW (1)
D.S.Y. DOUBLE SOLID YELLOW (1)
I.Y. INTERMITTENT YELLOW (1)
-T THERMOPLASTIC
-C BLACK CONTRAST MARKINGS
SWY SOLID WHITE YIELD TRIANGLES (24"X36")
SWRTA SOLID WHITE RIGHT TURN ARROW
SWLTA SOLID WHITE LEFT TURN ARROW
SWSTA SOLID WHITE STRAIGHT ARROW
SWSTRTA SOLID WHITE STRAIGHT/ RIGHT TURN ARROW
SWSTLTA SOLID WHITE STRAIGHT/ LEFT TURN ARROW
(1) CLASS 2 PAINT WITH TYPE L BEADS
(2) USE THERMOPLASTIC WHERE SPECIFIED

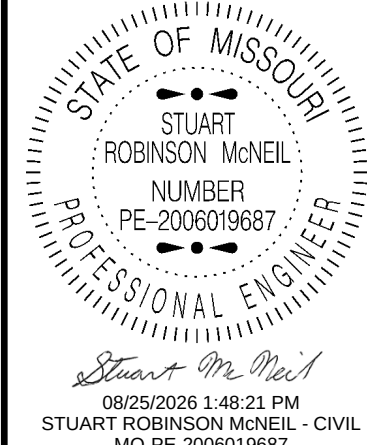

DATE PREPARED
8/24/2026

ROUTE 1-64	STATE MO
DISTRICT SL	SHEET NO. 78

COUNTY
ST. LOUIS


JOB NO.
JSL0138

CONTRACT ID.

PROJECT NO.



BRIDGE NO.

DESCRIPTION	DATE

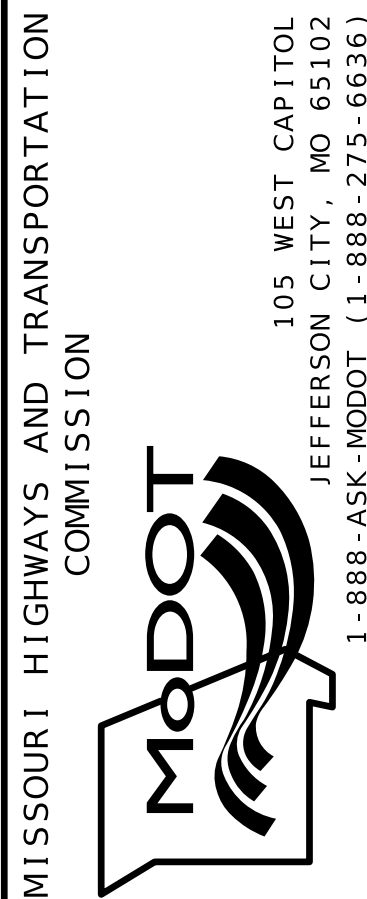

PAVEMENT MARKING
SHEET 27 OF 33

S.W.	SOLID WHITE (1)
I.W.	INTERMITTENT WHITE (1)
D.W.	DOTTED WHITE (1) (2)
S.Y.	SOLID YELLOW (1)
D.S.Y.	DOUBLE SOLID YELLOW (1)
I.Y.	INTERMITTENT YELLOW (1)
-T	THERMOPLASTIC
-C	BLACK CONTRAST MARKINGS
SWY	SOLID WHITE YIELD TRIANGLES (24"X36")
SWRTA	SOLID WHITE RIGHT TURN ARROW
SWLTA	SOLID WHITE LEFT TURN ARROW
SWSTA	SOLID WHITE STRAIGHT ARROW
SWSTRTA	SOLID WHITE STRAIGHT/ RIGHT TURN ARROW
SWSTLTA	SOLID WHITE STRAIGHT/ LEFT TURN ARROW
(1)	CLASS 2 PAINT WITH TYPE L BEADS
(2)	USE THERMOPLASTIC WHERE SPECIFIED

 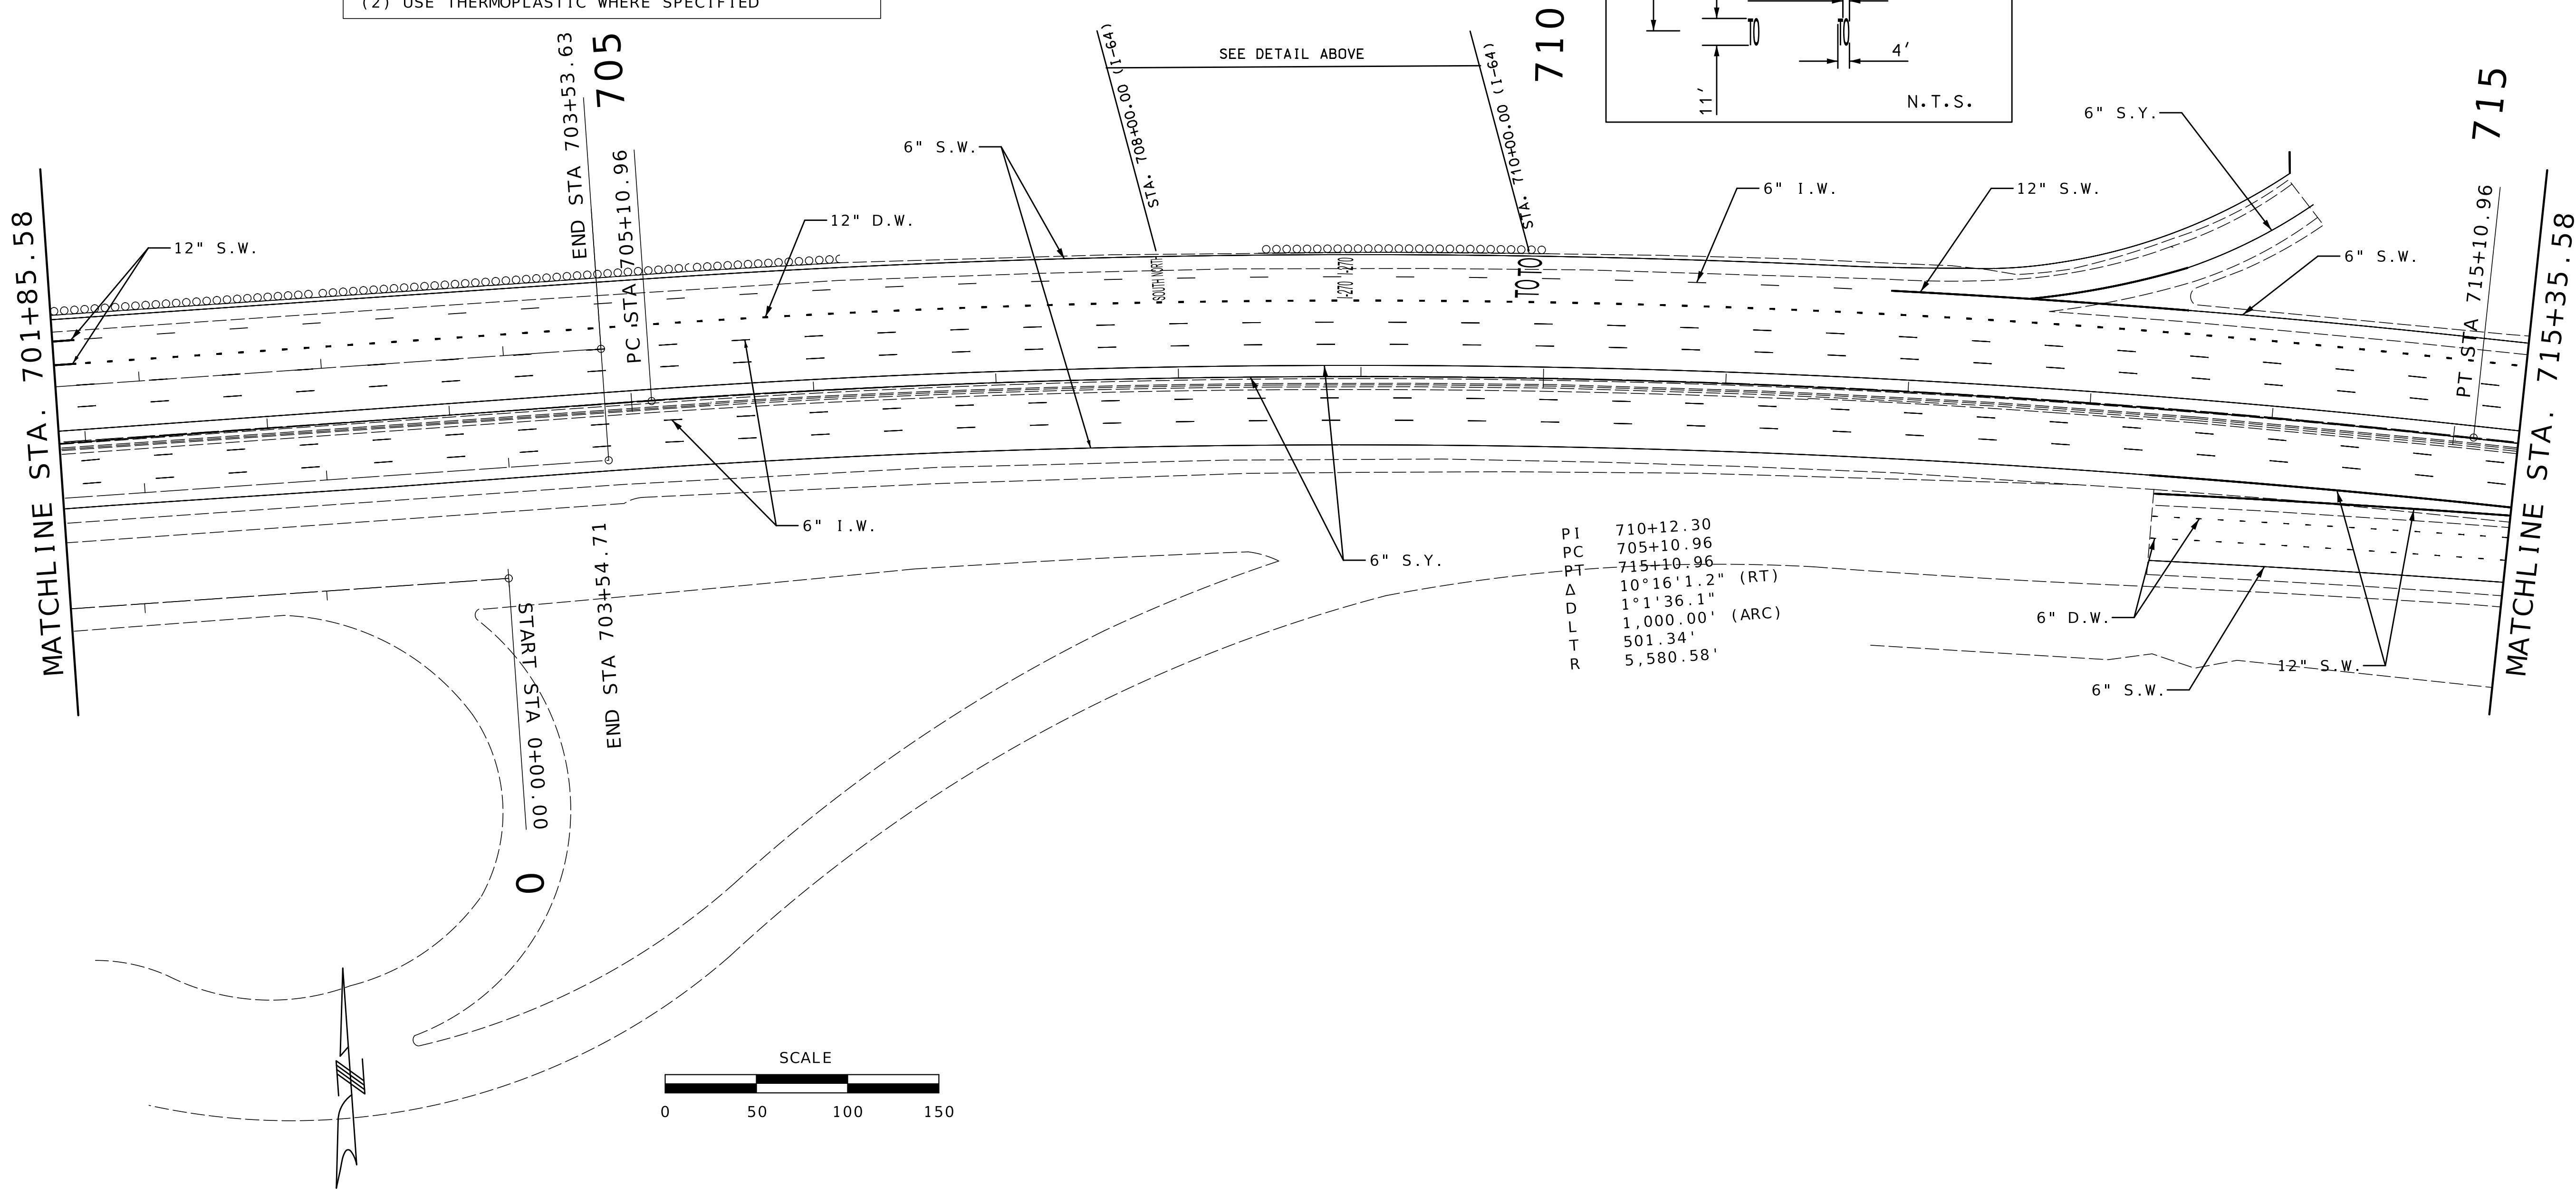

DATE PREPARED
8/24/2026

ROUTE I - 64	STATE MO
-----------------	-------------

DISTRICT	SHEET NO.
SL	80

COUNTY
ST. LOUIS

JOB NO.
JSL0138

CONTRACT ID.

PROJECT NO.

BRIDGE NO.

[illegible]



 MISSOURI HIGHWAYS AND TRANSPORTATION COMMISSION
 105 WEST CAPITOL
 JEFFERSON CITY, MO 65102
 1.888.ASK.MODOT / 1.888.275.6626

PAVEMENT MARKING
SHEET 29 OF 33

MATCHLINE STA. 715+35.58

MATCHLINE STA. 728+85.58

PAVEMENT MARKING LEGEND	
S.W.	SOLID WHITE (1)
I.W.	INTERMITTENT WHITE (1)
D.W.	DOTTED WHITE (1) (2)
S.Y.	SOLID YELLOW (1)
D.S.Y.	DOUBLE SOLID YELLOW (1)
I.Y.	INTERMITTENT YELLOW (1)
-T	THERMOPLASTIC
-C	BLACK CONTRAST MARKINGS
SWY	SOLID WHITE YIELD TRIANGLES (24"X36")
SWRTA	SOLID WHITE RIGHT TURN ARROW
SWLTA	SOLID WHITE LEFT TURN ARROW
SWSTA	SOLID WHITE STRAIGHT ARROW
SWSTRTA	SOLID WHITE STRAIGHT/ RIGHT TURN ARROW
SWSTLTA	SOLID WHITE STRAIGHT/ LEFT TURN ARROW
(1)	CLASS 2 PAINT WITH TYPE L BEADS
(2)	USE THERMOPLASTIC WHERE SPECIFIED

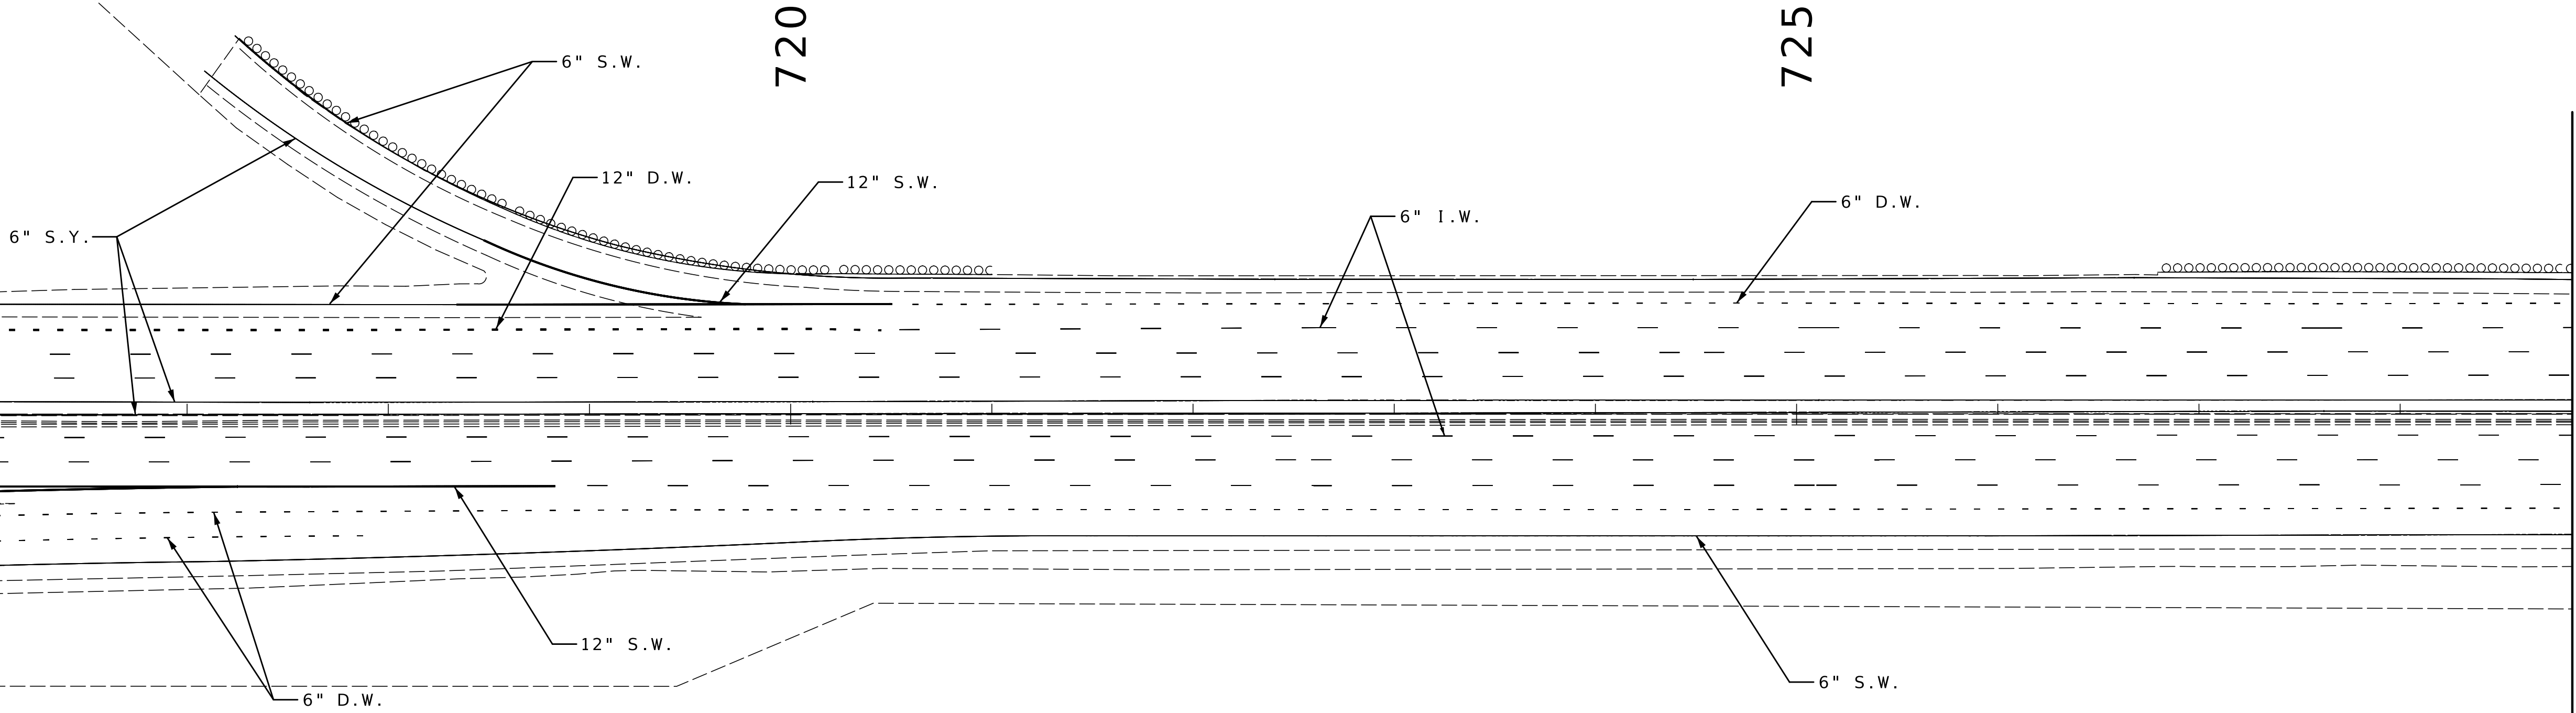

STATE OF MISSOURI

STUART ROBINSON McNEIL

NUMBER
PE-2006019687

PROFESSIONAL ENGINEER

08/25/2026 1:48:57 PM

STUART ROBINSON McNEIL - CIVIL

MO-PE-2006019687

DATE PREPARED
8/24/2026

ROUTE 1-64	STATE MO
DISTRICT SL	SHEET NO. 81

COUNTY
ST. LOUIS

JOB NO.
JSL0138

CONTRACT ID.

PROJECT NO.

BRIDGE NO.

DATE	DESCRIPTION

MISSOURI HIGHWAYS AND TRANSPORTATION COMMISSION

MODOT

105 WEST CAPITOL
JEFFERSON CITY, MO 65102
1-888-ASK-MODOT (1-888-275-6636)

PAVEMENT MARKING
SHEET 30 OF 33

MATCHLINE STA. 728+85.58

730

735

740

MATCHLINE STA. 742+35.58

PAVEMENT MARKING LEGEND

S.W.

SOLID WHITE (1)

I.W.

INTERMITTENT WHITE (1)

D.W.

DOTTED WHITE (1) (2)

S.Y.

SOLID YELLOW (1)

D.S.Y.

DOUBLE SOLID YELLOW (1)

I.Y.

INTERMITTENT YELLOW (1)

-T

THERMOPLASTIC

-C

BLACK CONTRAST MARKINGS

SWY

SOLID WHITE YIELD TRIANGLES (24"X36")

SWRTA

SOLID WHITE RIGHT TURN ARROW

SWLTA

SOLID WHITE LEFT TURN ARROW

SWSTA

SOLID WHITE STRAIGHT ARROW

SWSTRTA

SOLID WHITE STRAIGHT/ RIGHT TURN ARROW

SWSTLTA

SOLID WHITE STRAIGHT/ LEFT TURN ARROW

L.R.A.


LANE REDUCTION ARROW

(1)

CLASS 2 PAINT WITH TYPE L BEADS

(2)

USE THERMOPLASTIC WHERE SPECIFIED

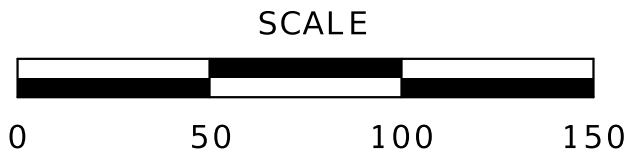

STATE OF MISSOURI

STUART ROBINSON McNEIL

NUMBER
PE-2006019687

PROFESSIONAL ENGINEER

08/25/2026 1:49:06 PM

STUART ROBINSON McNEIL - CIVIL

MO-PE-2006019687

DATE PREPARED
8/24/2026

ROUTE
1-64

STATE
MO

DISTRICT
SL

SHEET NO.
82

COUNTY
ST. LOUIS

JOB NO.
JSL0138

CONTRACT ID.

PROJECT NO.

BRIDGE NO.

DATE	DESCRIPTION

MISSOURI HIGHWAYS AND TRANSPORTATION COMMISSION

MODOT

105 WEST CAPITOL
JEFFERSON CITY, MO 65102
1-888-ASK-MODOT (1-888-275-6636)

PAVEMENT MARKING
SHEET 31 OF 33

PAVEMENT MARKING LEGEND	
S.W.	SOLID WHITE (1)
I.W.	INTERMITTENT WHITE (1)
D.W.	DOTTED WHITE (1) (2)
S.Y.	SOLID YELLOW (1)
D.S.Y.	DOUBLE SOLID YELLOW (1)
I.Y.	INTERMITTENT YELLOW (1)
-T	THERMOPLASTIC
-C	BLACK CONTRAST MARKINGS
SWY	SOLID WHITE YIELD TRIANGLES (24"X36")
SWRTA	SOLID WHITE RIGHT TURN ARROW
SWLTA	SOLID WHITE LEFT TURN ARROW
SWSTA	SOLID WHITE STRAIGHT ARROW
SWSTRTA	SOLID WHITE STRAIGHT/ RIGHT TURN ARROW
SWSTLTA	SOLID WHITE STRAIGHT/ LEFT TURN ARROW
(1) CLASS 2 PAINT WITH TYPE L BEADS	
(2) USE THERMOPLASTIC WHERE SPECIFIED	


MATCHLINE STA. 742+35.58

745

750

755


MATCHLINE STA. 755+85.58

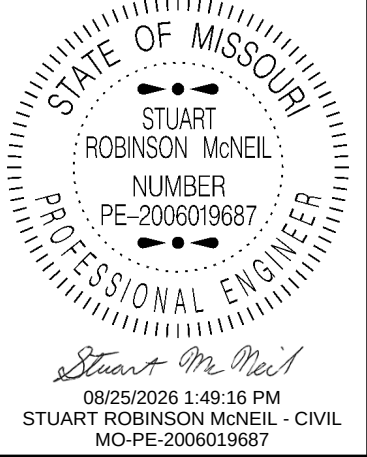

DATE PREPARED 8/24/2026	
ROUTE 1 - 64	STATE MO
DISTRICT SL	SHEET NO. 83
COUNTY ST. LOUIS	
JOB NO. JSL0138	
CONTRACT ID.	
PROJECT NO.	
BRIDGE NO.	


DATE	DESCRIPTION

MISSOURI HIGHWAYS AND TRANSPORTATION COMMISSION

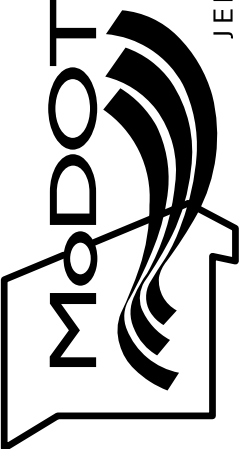


105 WEST CAPITOL
JEFFERSON CITY, MO 65102
1-888-ASK-MODOT (1-888-275-6636)

MATCHLINE STA. 755+85.58

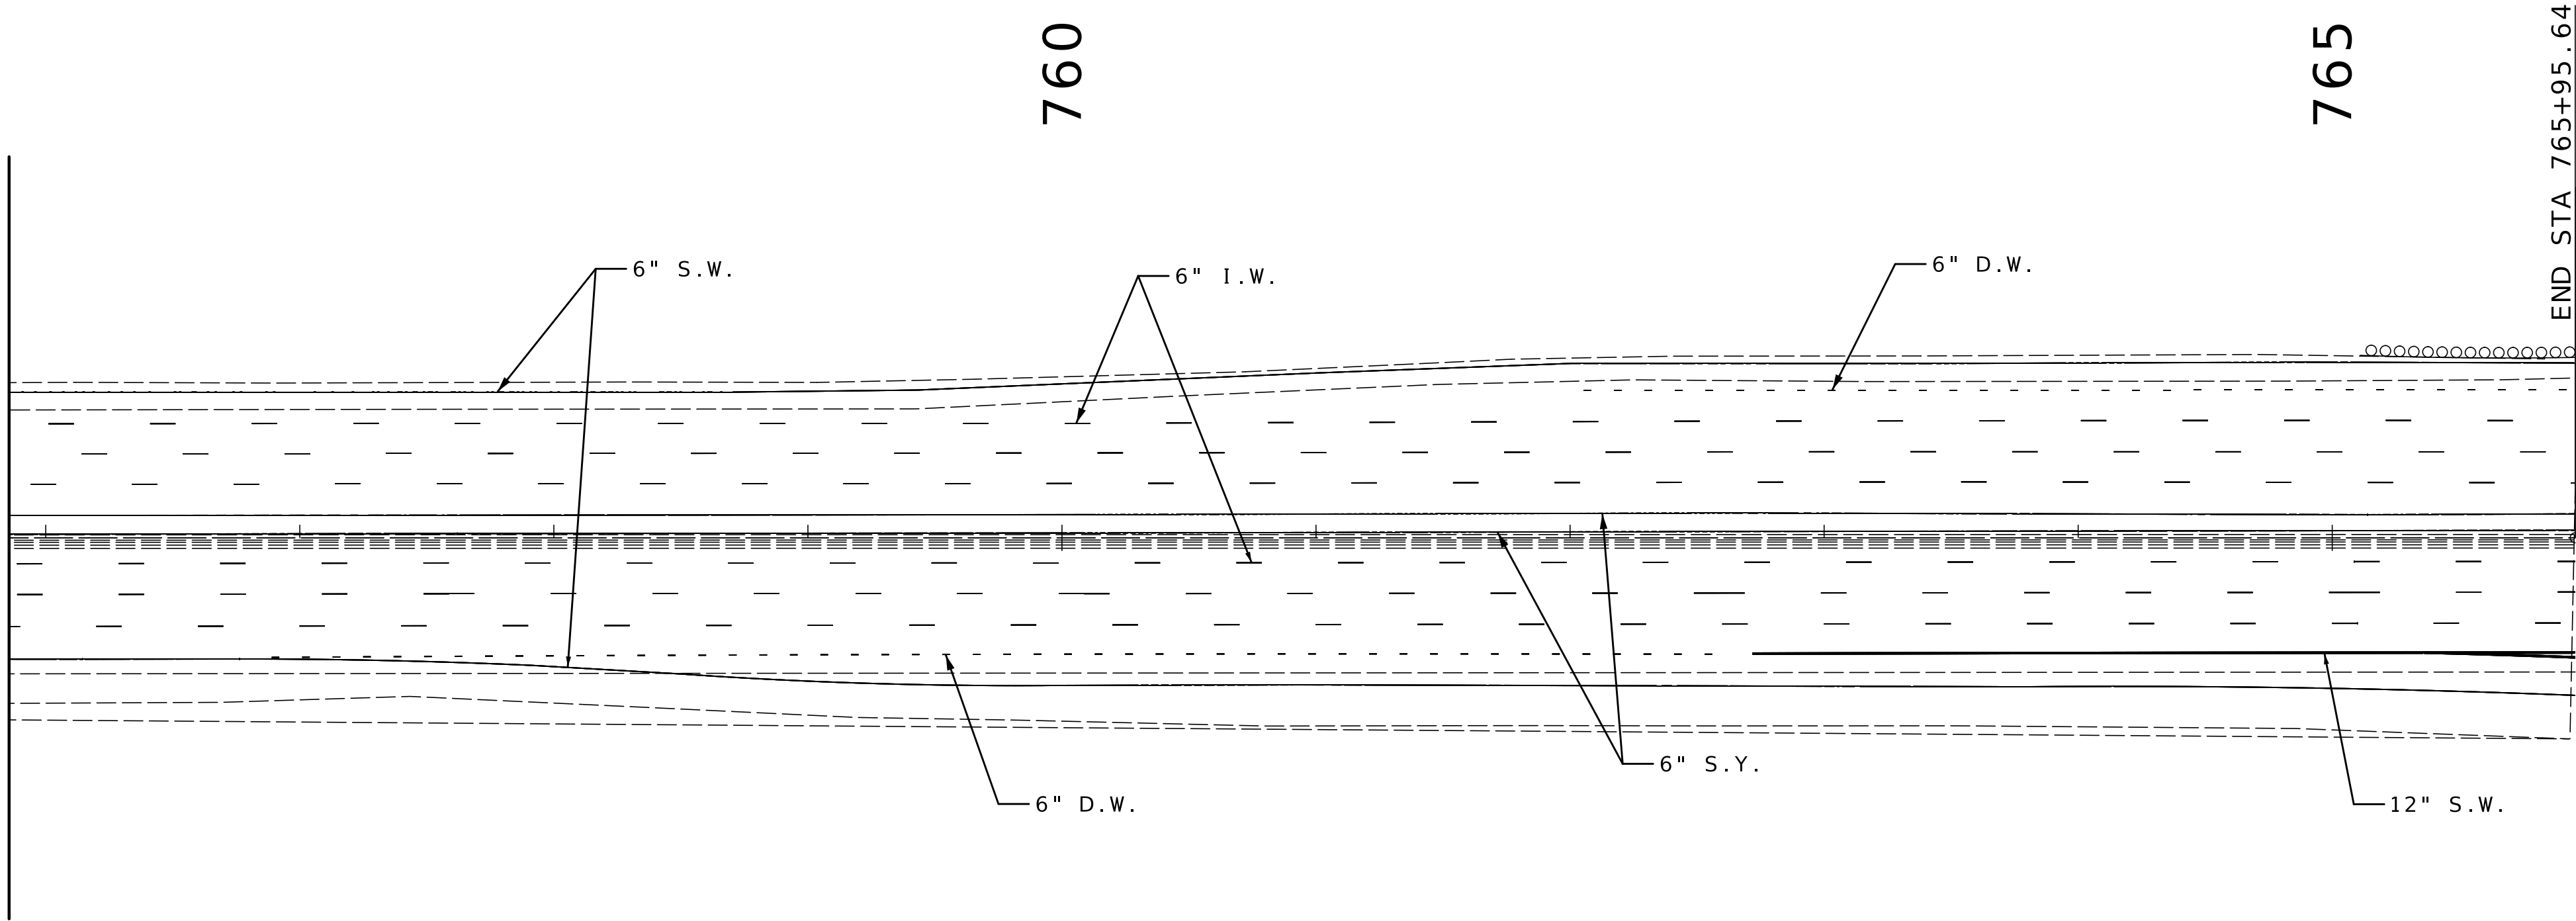

PAVEMENT MARKING LEGEND


- | | |
|---------|--|
| S.W. | SOLID WHITE (1) |
| I.W. | INTERMITTENT WHITE (1) |
| D.W. | DOTTED WHITE (1) (2) |
| S.Y. | SOLID YELLOW (1) |
| D.S.Y. | DOUBLE SOLID YELLOW (1) |
| I.Y. | INTERMITTENT YELLOW (1) |
| -T | THERMOPLASTIC |
| -C | BLACK CONTRAST MARKINGS |
| SWY | SOLID WHITE YIELD TRIANGLES (24"X36") |
| SWRTA | SOLID WHITE RIGHT TURN ARROW |
| SWLTA | SOLID WHITE LEFT TURN ARROW |
| SWSTA | SOLID WHITE STRAIGHT ARROW |
| SWSTRTA | SOLID WHITE STRAIGHT/ RIGHT TURN ARROW |
| SWSTLTA | SOLID WHITE STRAIGHT/ LEFT TURN ARROW |
| (1) | CLASS 2 PAINT WITH TYPE L BEADS |
| (2) | USE THERMOPLASTIC WHERE SPECIFIED |

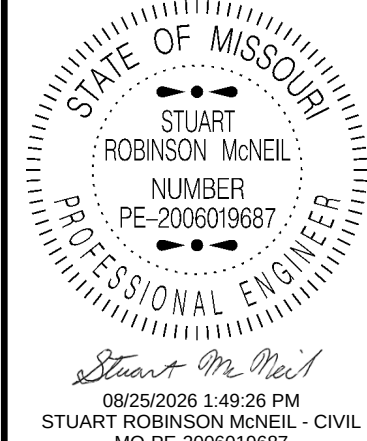

DATE PREPARED 8/24/2026	
ROUTE 1-64	STATE MO
DISTRICT SL	SHEET NO. 84
COUNTY ST. LOUIS	
JOB NO. JSL0138	
CONTRACT ID.	

PROJECT NO.
BRIDGE NO.


DESCRIPTION	DATE

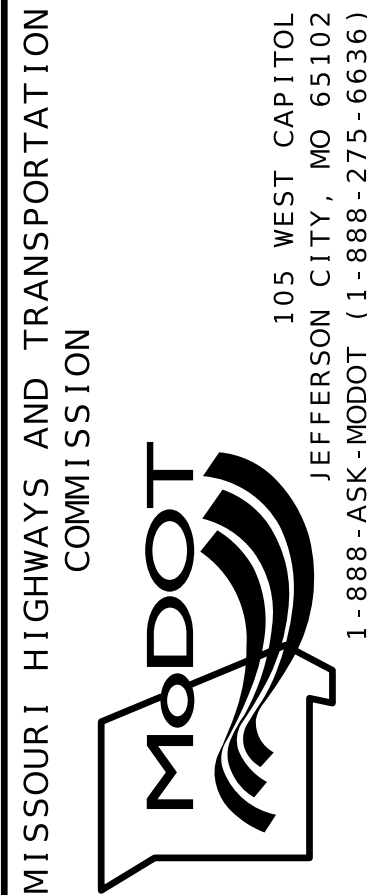

DESIGN DESIGNATION

SOUTH 40 DR	NORTH 40 DR
A.A.D.T. - 2027 = 3,083	A.A.D.T. - 2027 = 3,220
A.A.D.T. - 2047 = 3,762	A.A.D.T. - 2047 = 3,929
D.H.V. = 10%	D.H.V. = 10%
T = 5%	T = 5%
V = 45 M.P.H.	V = 45 M.P.H.
D = 50% W	D = 50% W
FUNCTIONAL CLASSIFICATION- TWO-WAY	


MISSOURI HIGHWAYS AND TRANSPORTATION COMMISSION
PLANS FOR PROPOSED
STATE HIGHWAY
ST. LOUIS COUNTY

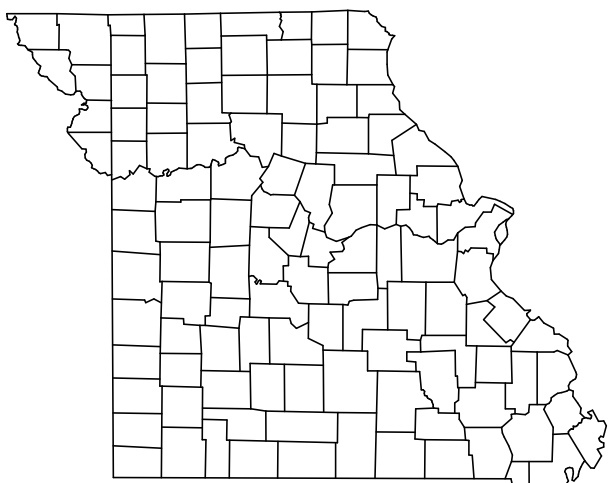

KEY MAP
LOCATION OF SL COUNTY

NOT TO SCALE

FORTY DR(I-64 OUTER RD)
NORTH & SOUTH OUTER RD FROM S MASON RD

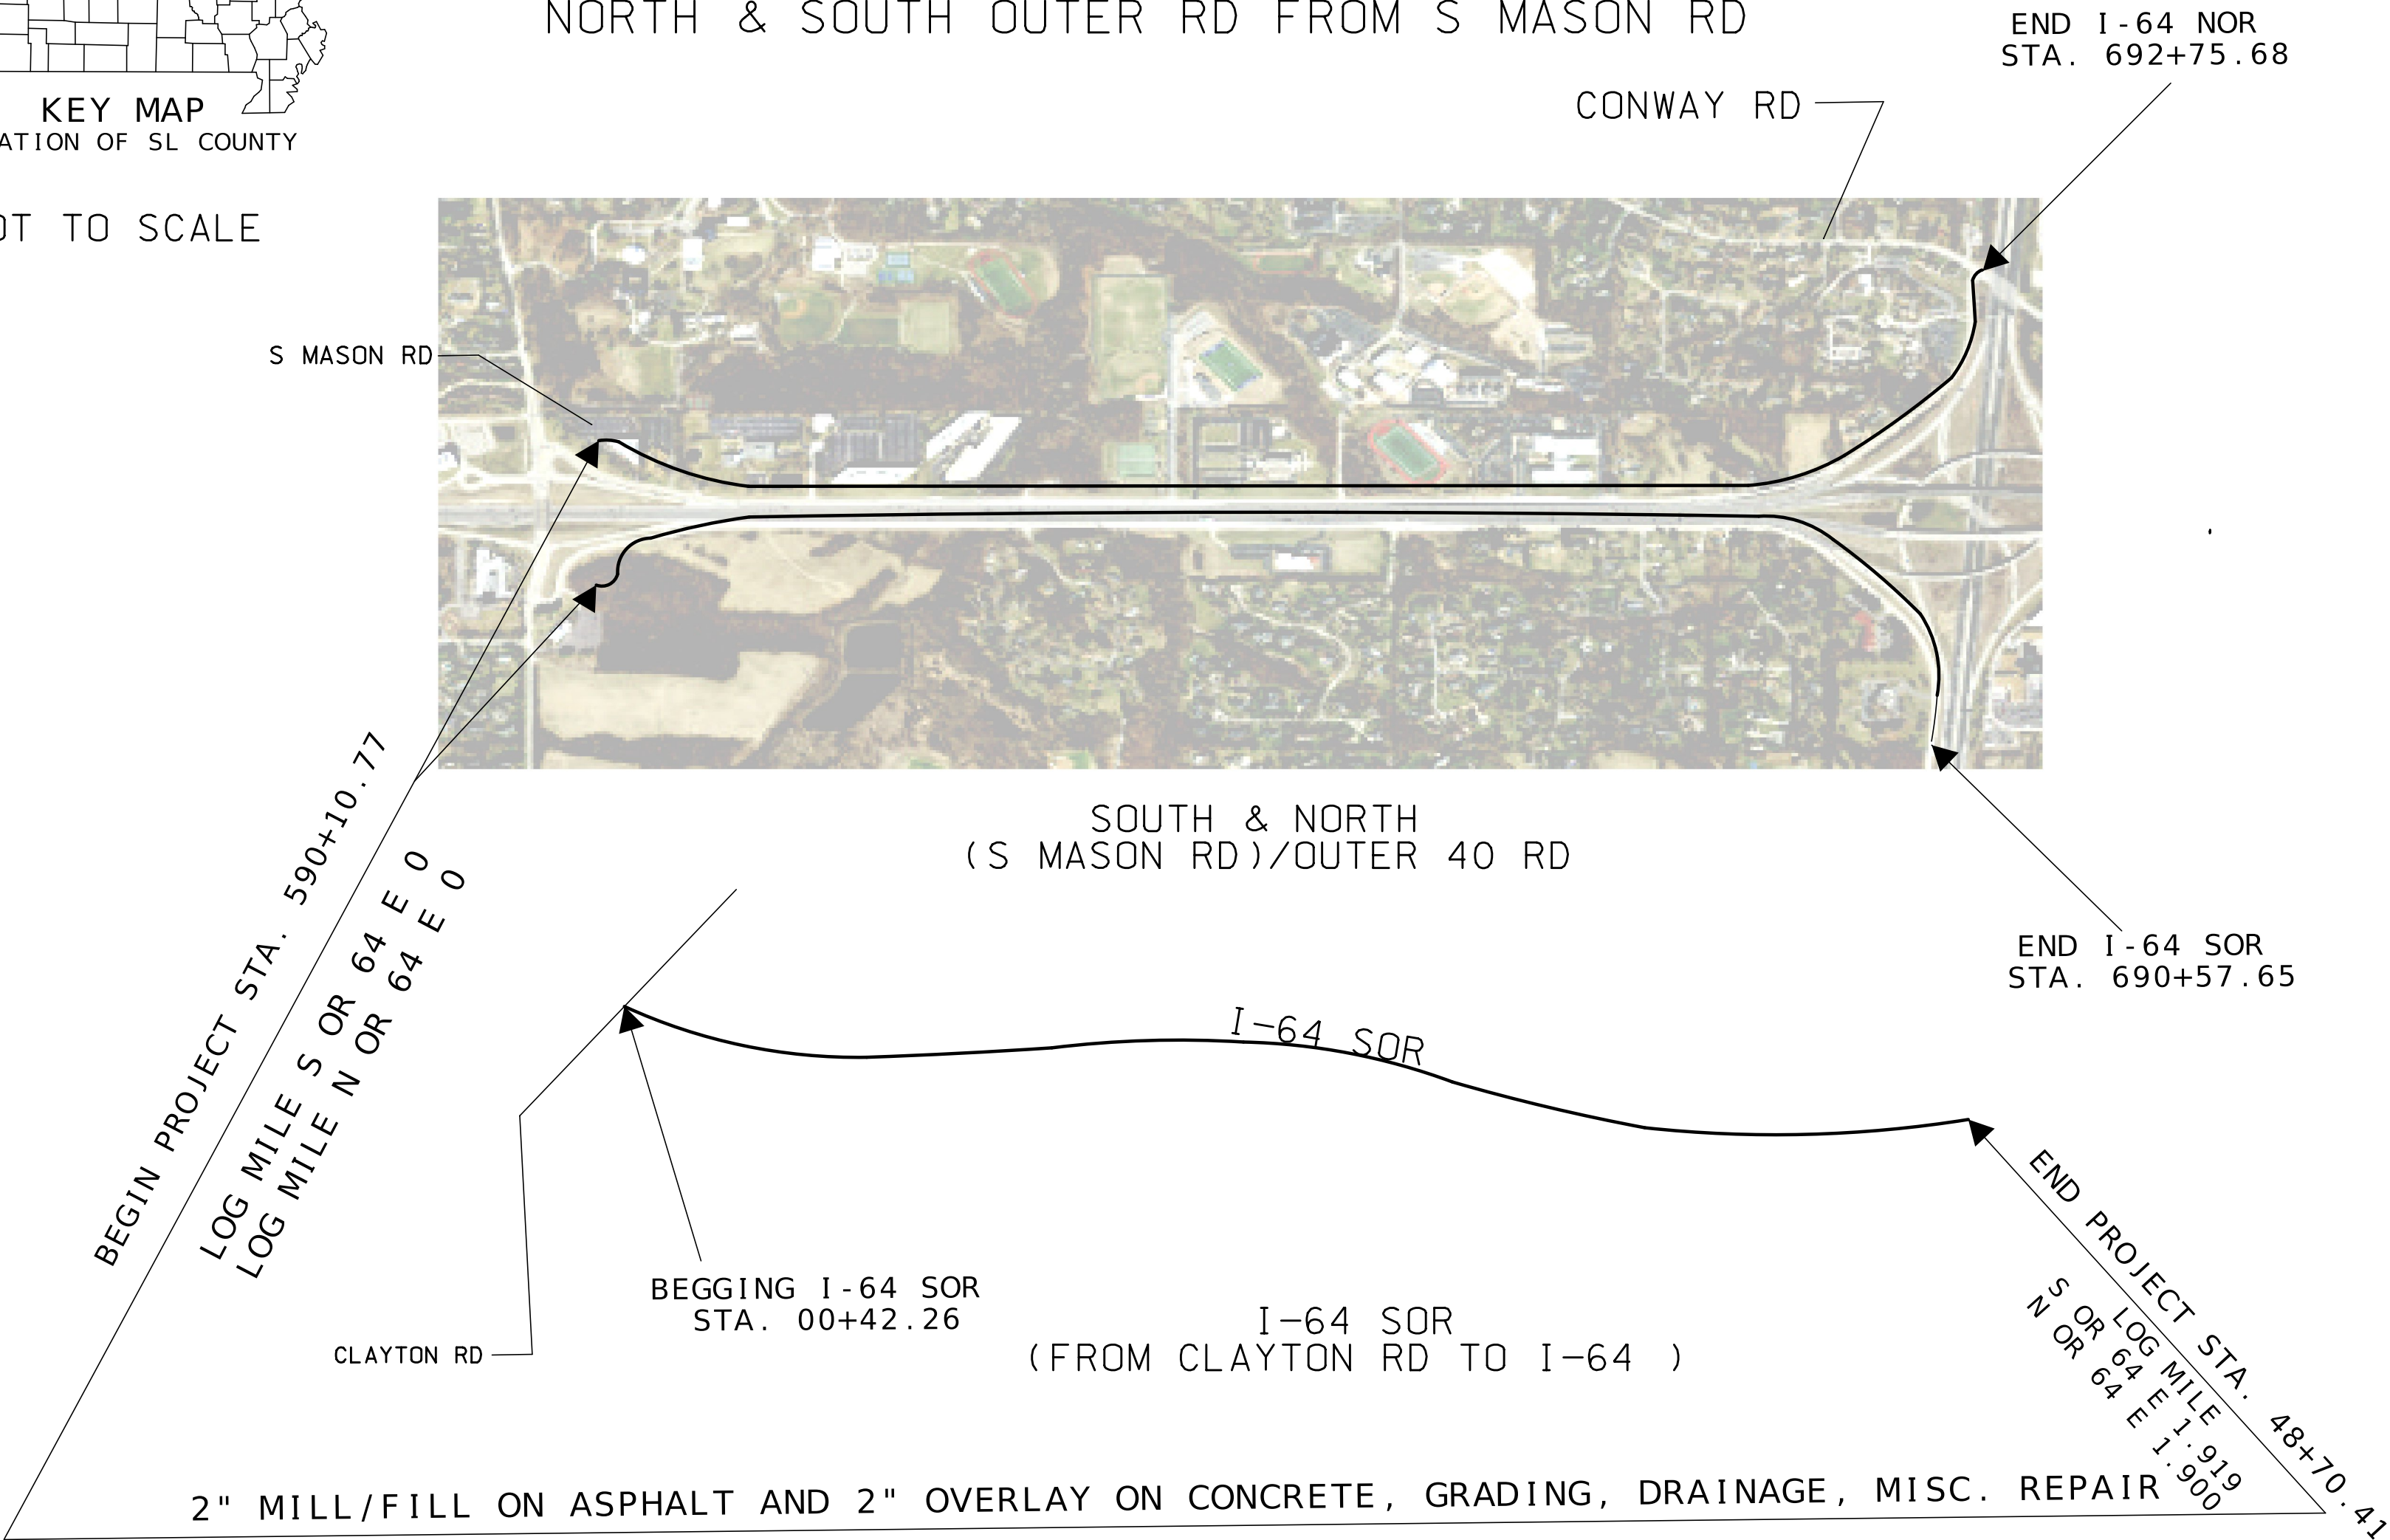


THE EXISTENCE AND APPROXIMATE LOCATION OF UTILITY FACILITIES KNOWN TO EXIST, AS SHOWN ON THE PLANS, ARE BASED ON THE BEST INFORMATION AVAILABLE TO THE COMMISSION AT THIS TIME. THIS INFORMATION IS PROVIDED BY THE COMMISSION "AS-IS" AND THE COMMISSION EXPRESSLY DISCLAIMS ANY REPRESENTATION OR WARRANTY AS TO THE COMPLETENESS, ACCURACY, OR SUITABILITY OF THE INFORMATION FOR ANY USE. RELIANCE UPON THIS INFORMATION IS DONE AT THE RISK AND PERIL OF THE USER, AND THE COMMISSION SHALL NOT BE LIABLE FOR ANY DAMAGES THAT MAY ARISE FROM ANY ERROR IN THE INFORMATION. IT IS, THEREFORE, THE RESPONSIBILITY OF THE CONTRACTOR TO VERIFY THE EXISTENCE, LOCATION AND STATUS OF ANY FACILITY. SUCH VERIFICATION INCLUDES DIRECT CONTACT WITH THE LISTED UTILITIES.

DISCLAIMER

THE PROFESSIONAL WHOSE SIGNATURE AND PERSONAL SEAL APPEAR HEREON ASSUMES RESPONSIBILITY ONLY FOR WHAT APPEARS ON THIS PAGE, AND DISCLAIMS (PURSUANT TO SECTION 327.411 RSMO) SPECIFICATION, ESTIMATES, REPORTS, OR OTHER DOCUMENTS OR INSTRUMENTS NOT SEALED BY THE UNDERSIGNED PROFESSIONAL RELATING TO OR INTENDED TO BE USED FOR ANY PART OR PARTS OF THE PROJECT TO WHICH THIS PAGE REFERS.

INDEX OF SHEETS

DESCRIPTION	SHEET NUMBER
TITLE SHEET -----	1
TYPICAL SECTIONS (TS) (5 SHEETS)---	2
QUANTITIES (QU) (10 SHEETS)-----	3
PLAN-PROFILE (PP) -----	4-35
REFERENCE POINTS (RP) -----	36-37
SPECIAL SHEETS (SS)-----	38-39
TRAFFIC CONTROL SHEETS (TC)-----	40-41
SIGNAL (SG)-----	42
PAVEMENT MARKING (PM)-----	43-55
CROSS-SECTIONS (XS)-----	56-65

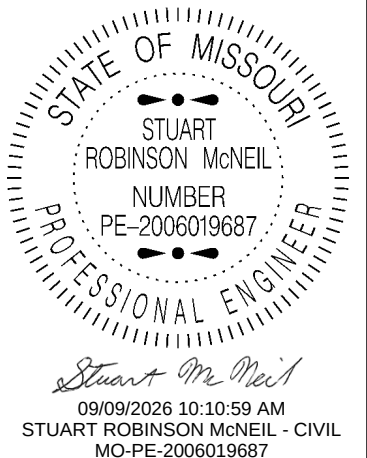

DATE PREPARED 9/8/2026	
ROUTE I - 64OR	STATE MO
DISTRICT SL	SHEET NO. 1
COUNTY ST. LOUIS	
JOB NO. JSL0168	
CONTRACT ID.	


PROJECT NO.
BRIDGE NO.

DESCRIPTION	DATE


LENGTH OF PROJECT

ROAD NAME	LENGTH (FEET)	BEGINNING OF PROJECT	END OF PROJECT
I - 64 SOR	9,852.73	STA. 590+10.77	STA. 690+57.65
I - 64 SOR	4,870.41	STA. 0+42.26	STA. 48+70.41
I - 64 NOR	10,070.59	STA. 590+10.77	STA. 692+75.68

NET LENGTH OF PROJECT	24,793.73 FEET
STATE LENGTH	4.7 MILES
FOR INFORMATION ONLY ESTIMATED DISTURBED ACRES	0.40 ACRES

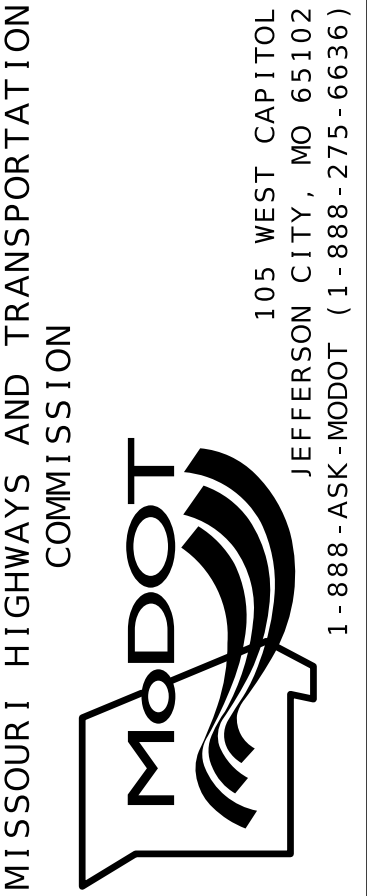

TITLE SHEET

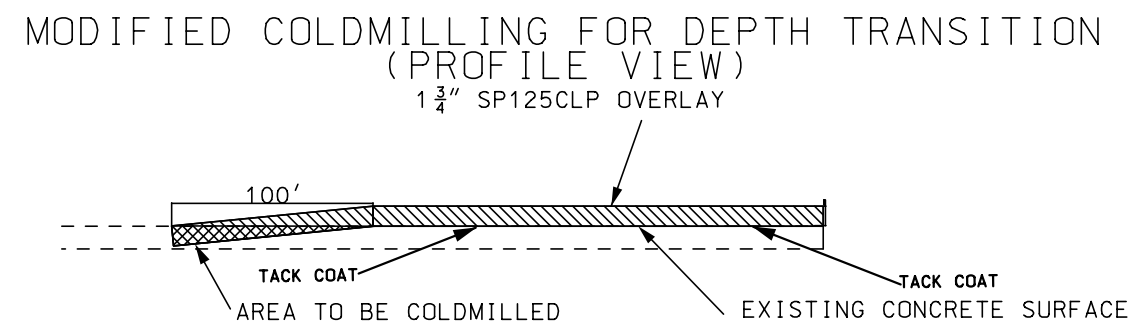


- STA. 660+44.00


APPLICATION RATES:

SP125CLP (PG70-22) = 1.927 TONS PER CUYD
BP-1 (PG64-22) = 1.948 TONS PER CUYD
TACK COAT = 0.10 GAL/SQYD (OVER COLDMILLED SURF.)

NORTH OUTER ROADS

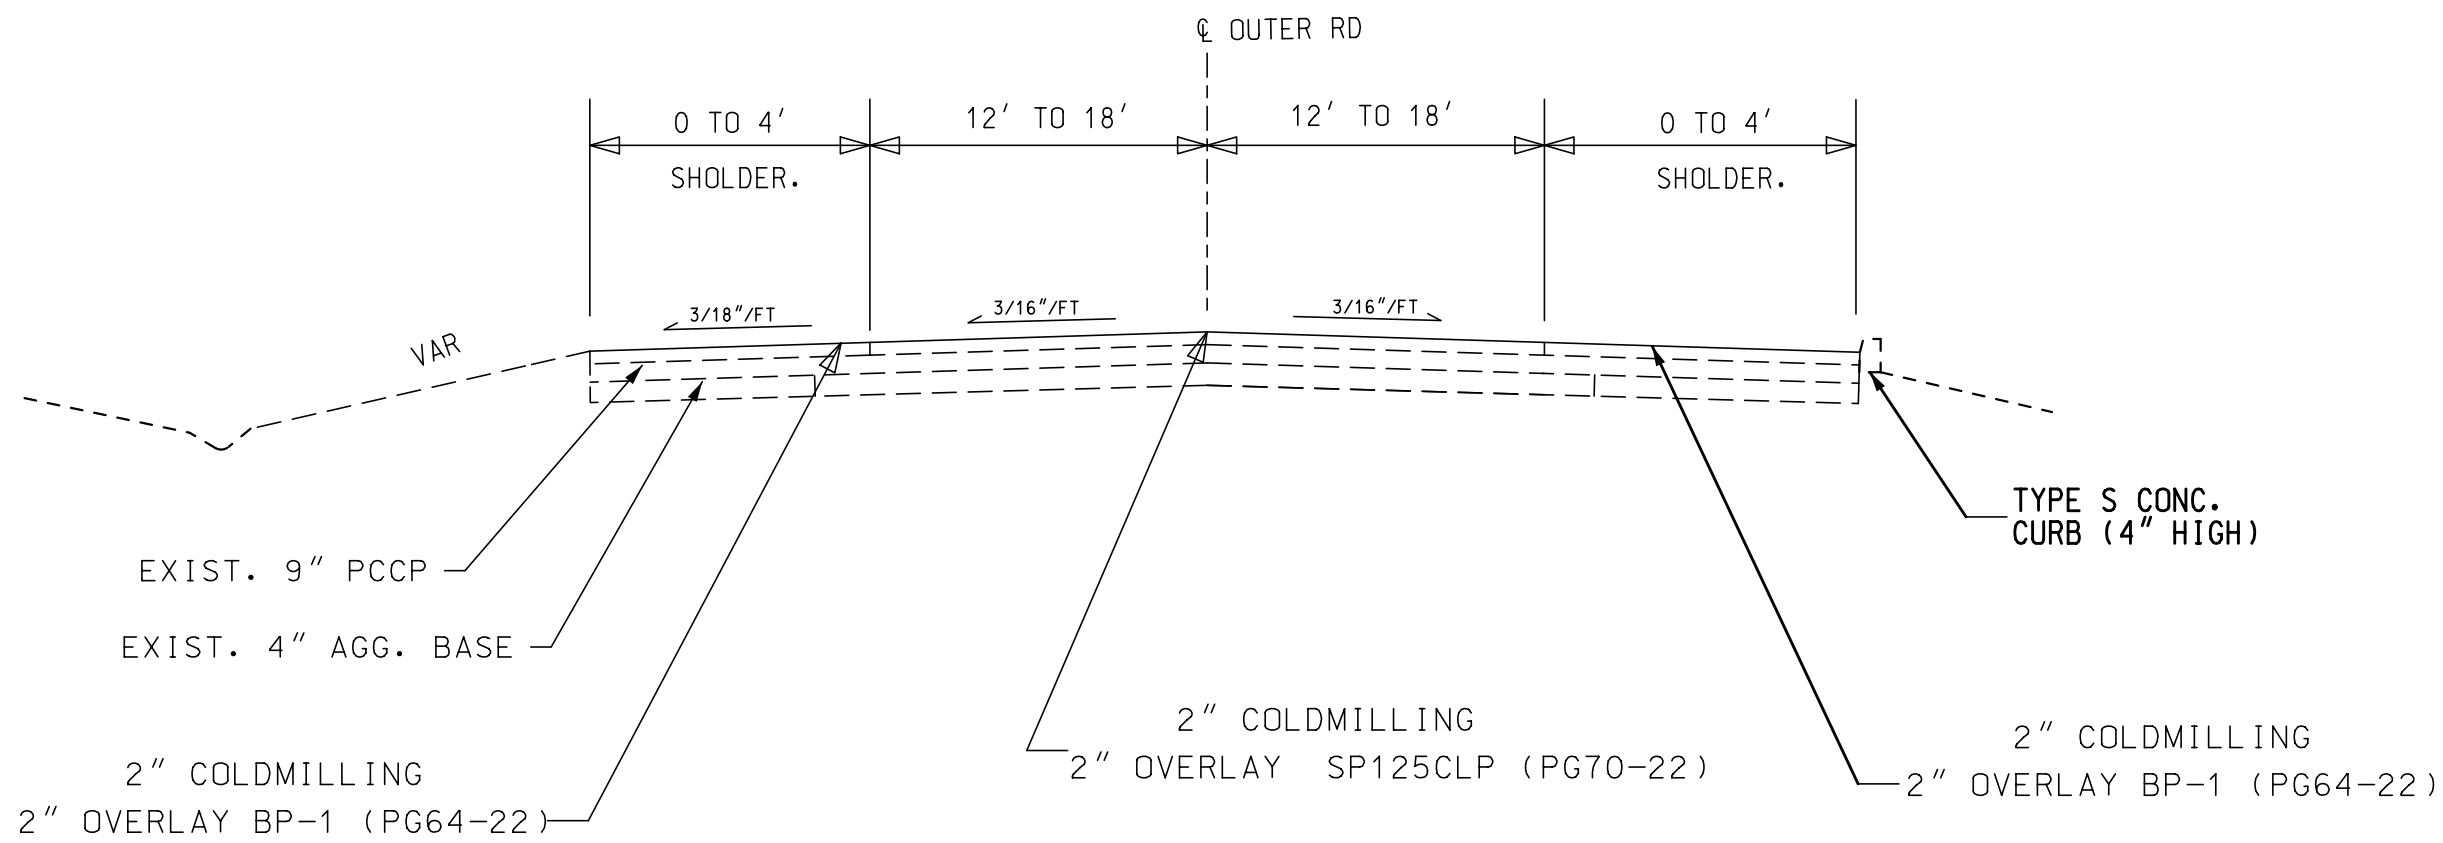

- STA. 660+44.00 TO 691+91.21

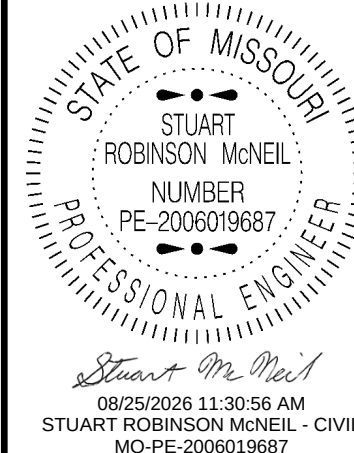

DATE PREPARED
8/25/2026

ROUTE STATE
I - 64OR MO

DISTRICT SHEET NO.
SL 2

COUNTY
ST. LOUIS

JOB NO.
JSL0168

CONTRACT ID.

PROJECT NO.

BRIDGE NO.


DESCRIPTION	DATE

MISSOURI HIGHWAYS AND TRANSPORTATION
COMMISSION

105 WEST CAPITOL
JEFFERSON CITY, MO 65102
1-888-ASK-MODOT (1-888-275-6636)

MoDOT

TYPICAL SECTIONS SHEET
SHEET 2 OF 5

 

ROUTE	STATE
I - 640B	MO

DISTRICT	SHEET NO
61	3

SL	Z
COUNTY	

ST. LOUIS
JOB NO.

JSL0168

PROJECT NO.

PROJECT NO.

BRIDGE NO.

[illegible]


**MISSOURI HIGHWAYS AND TRANSPORTATION
COMMISSION**

MoDOT



105 WEST CAPITOL
JEFFERSON CITY, MO 65102

SHEET 3 OF 5

SP125CLP (PG70-22) = 1.927 TONS PER CUYD
BP-1 (PG64-22) = 1.948 TONS PER CUYD
TACK COAT = 0.10 GAL/SQYD (OVER COLDMILLED SURF.)

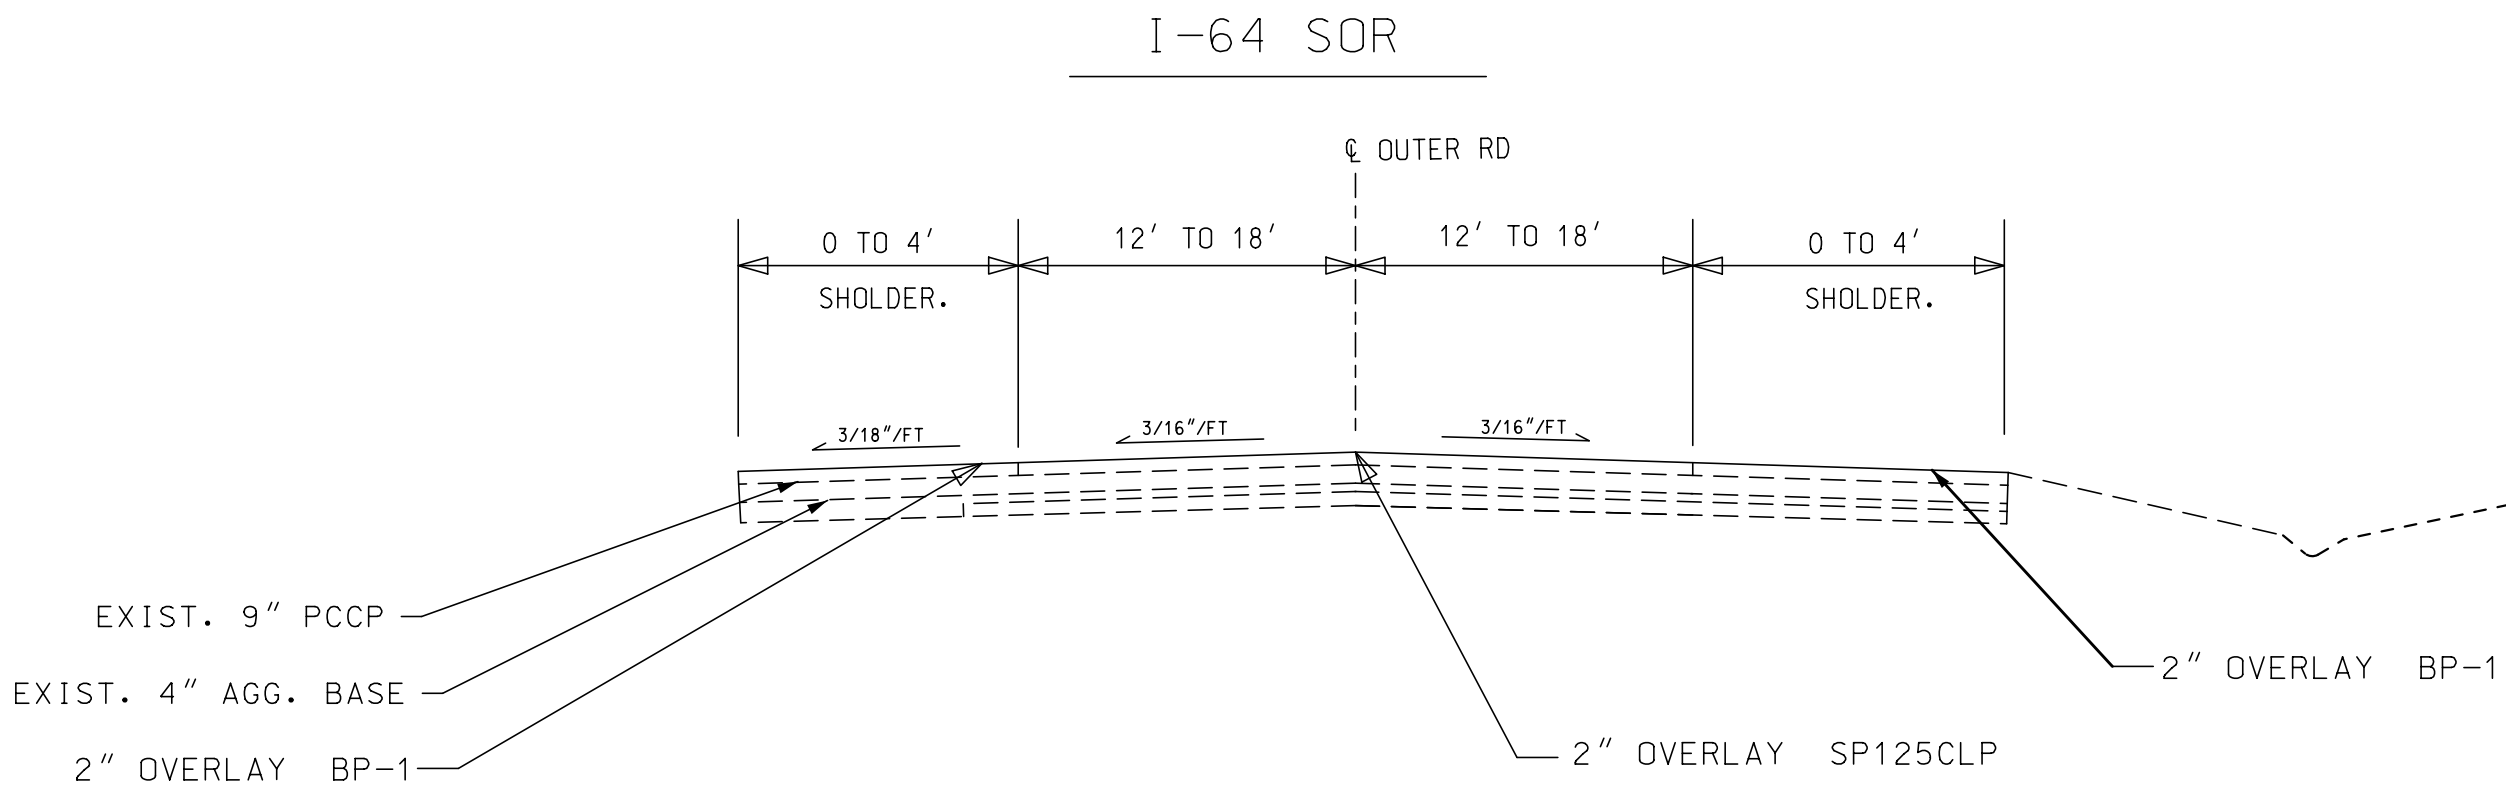

- STA.648+76.10 TO 690+60.00

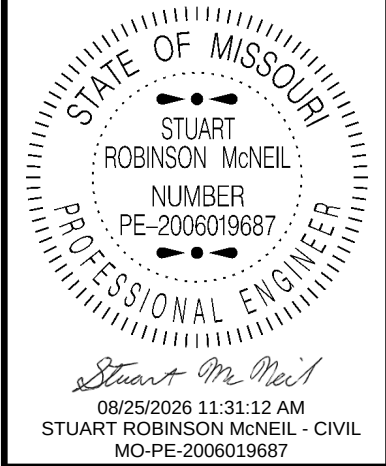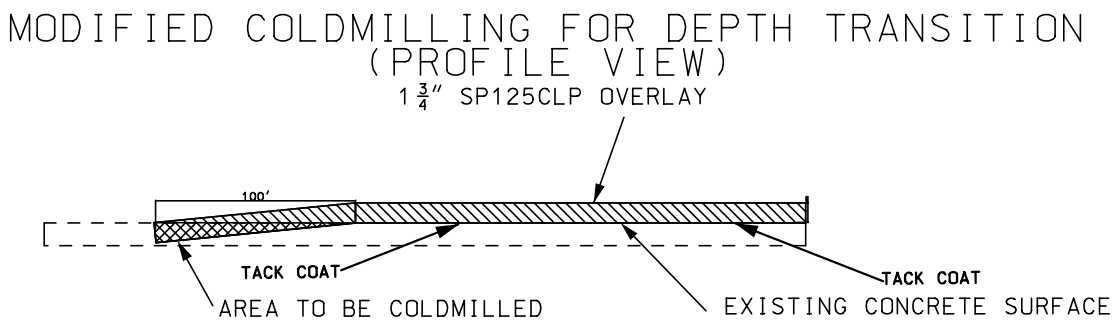

DATE PREPARED 8/25/2026	
ROUTE I - 64OR	STATE MO
DISTRICT SL	SHEET NO. 2
COUNTY ST. LOUIS	
JOB NO. JSL0168	
CONTRACT ID.	
PROJECT NO.	
BRIDGE NO.	


DESCRIPTION	DATE

MISSOURI HIGHWAYS AND TRANSPORTATION COMMISSION

105 WEST CAPITOL
JEFFERSON CITY, MO 65102
1-888-ASK-MODOT (1-888-275-6636)



I-64 SOR
(FROM CLAYTON RD TO I-64)

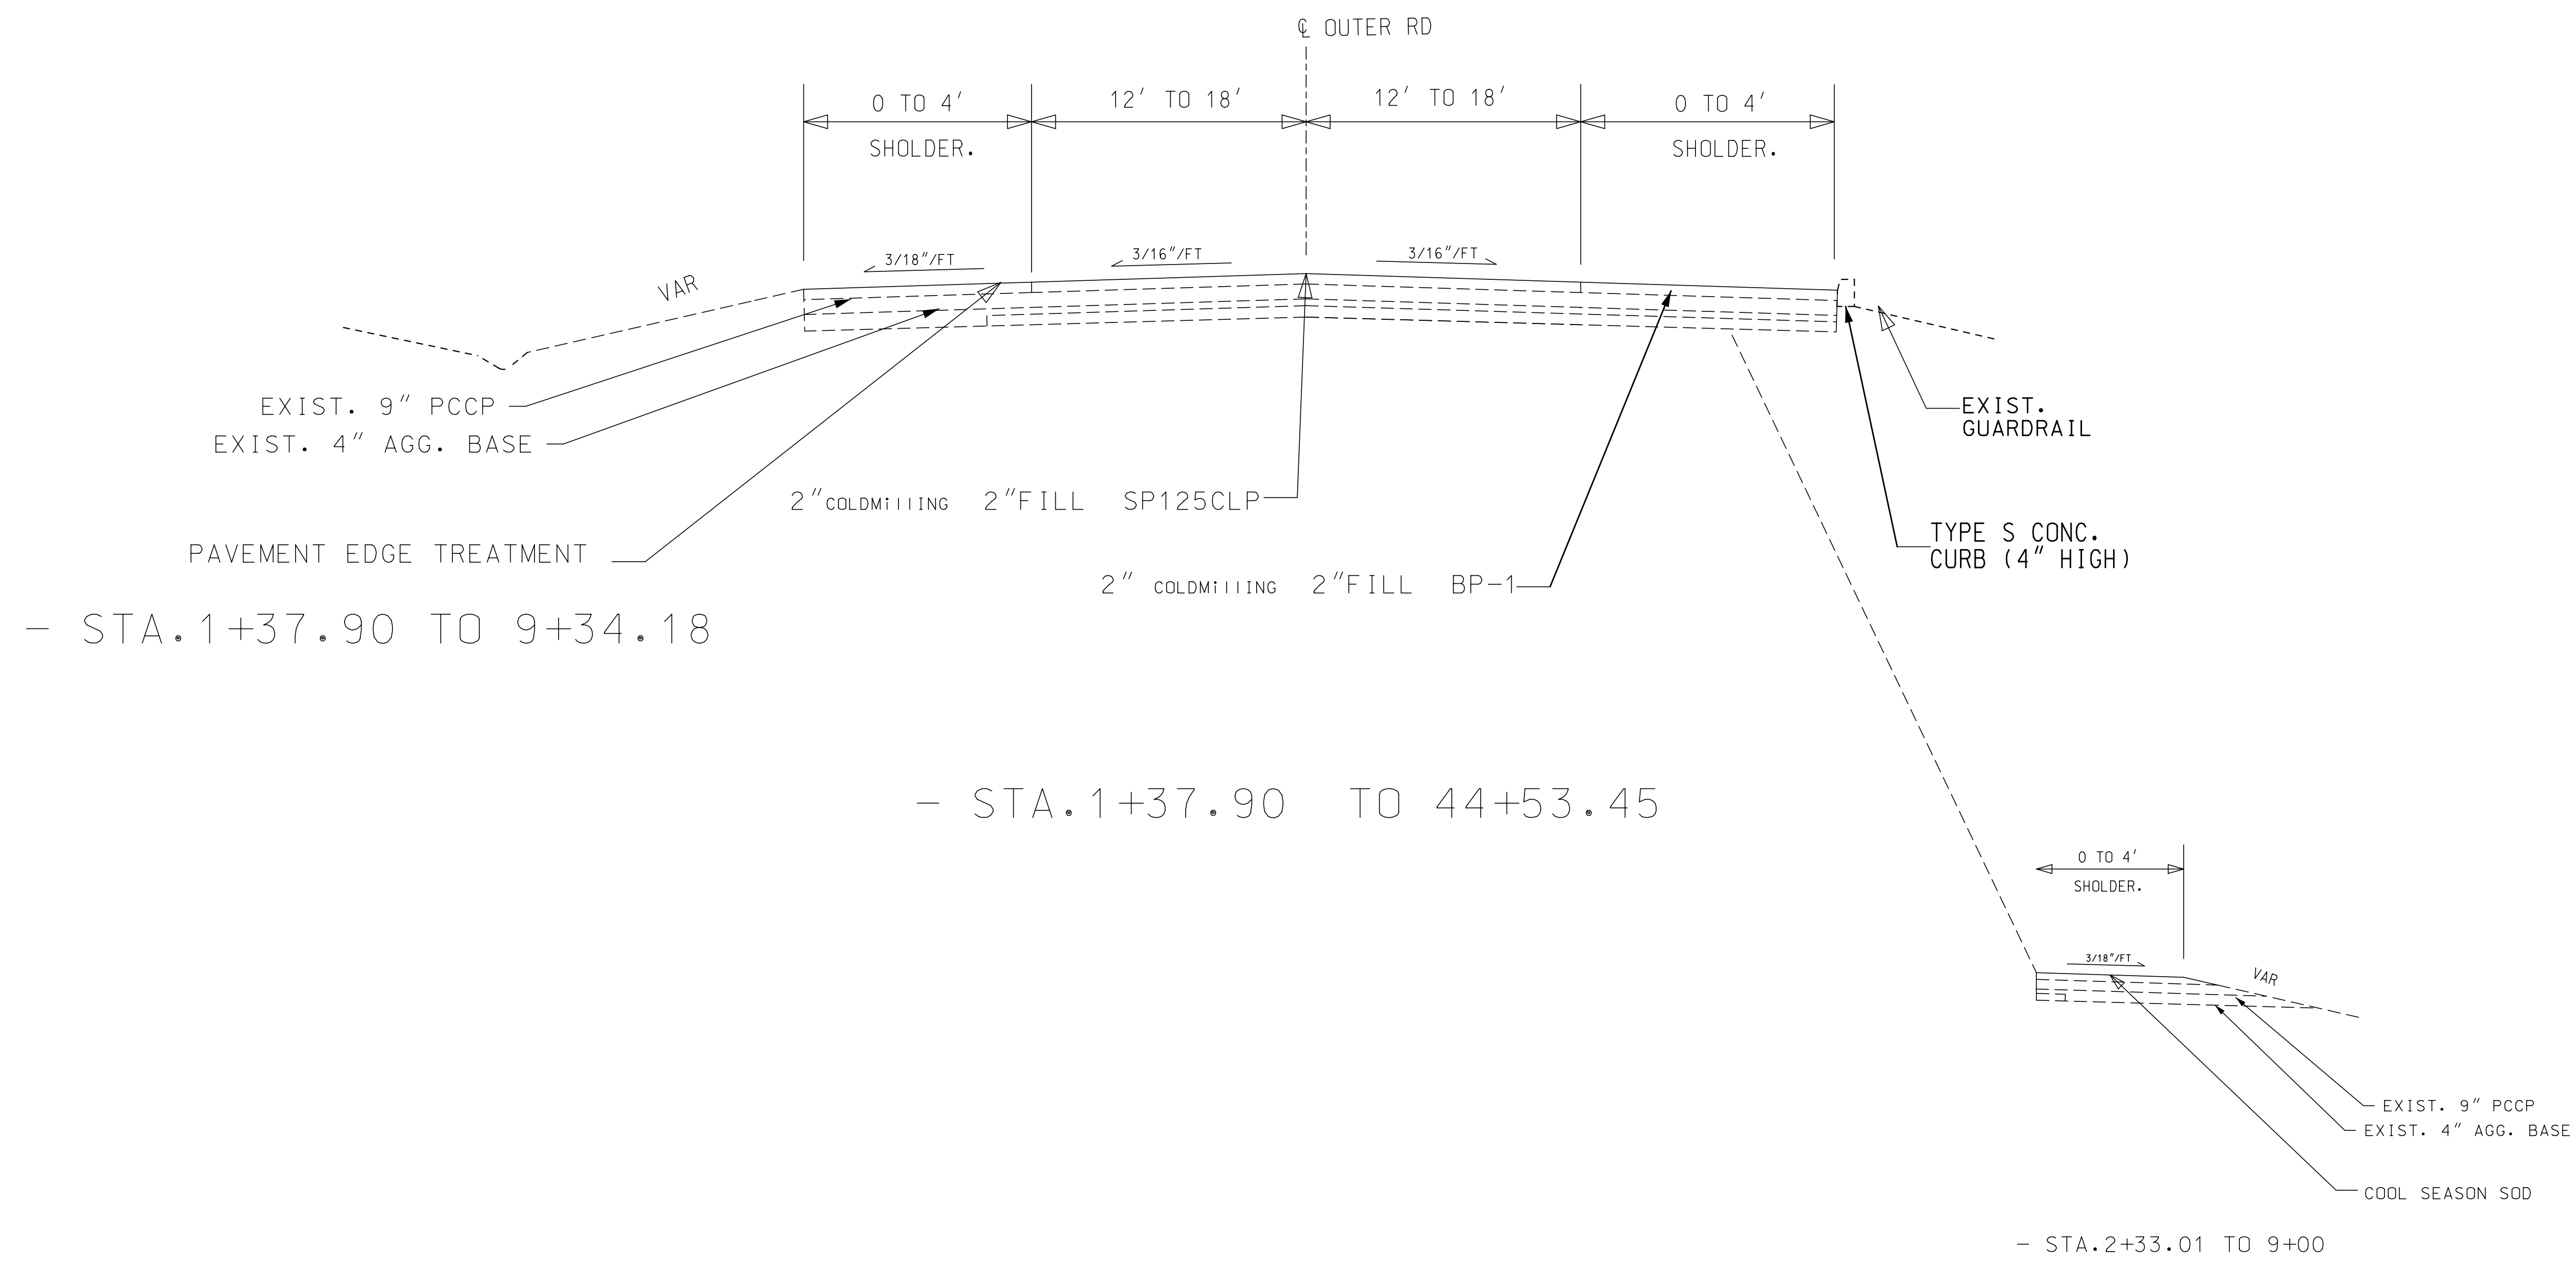

STATE OF MISSOURI
STUART ROBINSON MCNEIL
NUMBER
PE-2006019687
PROFESSIONAL ENGINEER
08/25/2026 11:31:21 AM
STUART ROBINSON MCNEIL - CIVIL
MO-PE-2006019687

DATE PREPARED
8/25/2026

ROUTE	STATE
I - 64OR	MO
DISTRICT	SHEET NO.
SL	2
COUNTY	
ST. LOUIS	
JOB NO.	
JSL0168	
CONTRACT ID.	
PROJECT NO.	
BRIDGE NO.	

DESCRIPTION	DATE

MISSOURI HIGHWAYS AND TRANSPORTATION COMMISSION

105 WEST CAPITOL
JEFFERSON CITY, MO 65102
1-888-ASK-MODOT (1-888-275-6636)

MoDOT

TYPICAL SECTIONS SHEET
SHEET 5 OF 5

REMOVAL OF IMPROVEMENTS - 1 LUMP SUM							
PLAN SHEET NO.	STATION	STATION	LOC				DESCRIPTION
				LF	SF	EA	
4,5			N 40 Dr WB	370.0			GUARDRAIL
18,19			S 40 Dr WB	675.0			GUARDRAIL
27			S 40 Dr WB	270.0			GUARDRAIL
29			S 40 Dr WB	202.0			GUARDRAIL
31			S 40 Dr WB	65.0			GUARDRAIL
32			S 40 Dr WB	150.0			GUARDRAIL
VAR.	VAR.	VAR.	S&N 40 DR			31	ADOPT A HWY SIGNS & POSTS
				1 LUMP SUM			

SOD COOL SEASON I-64 SOR (BY CLYTON RD)				
PLAN SHEET	RDWY	FROM STA.	TO STA.	SOD COOL SEASON S.Y.
3	N 40 DR	614+74.61	616+38.63	466.5
4,5	N 40 DR	624+56.07	626+19.26	65
27	I-64 SOR	2+35.5	9+03.8	609
SUBTOTALS				681.6
PAYTOTALS				682

SIGNALS			
PLAN SHEET	RDWY	FROM STA.	CABLE , LOOP DETECTOR , IN DUCT S.Y.
3	I-64 SOR	0+52.26	539.7
SUBTOTALS			539.7
PAYTOTALS			540

MOBILIZATION - 1 LUMP SUM

CONTRACTOR FURNISHED SURVEYING AND STAKING - 1 LUMP SUM

TEMPORARY PAVEMENT MARKING PAINT - 1 LUMP SUM

PAVEMENT MARKING REMOVAL WITHIN CONCRETE SURFACES - 1 LUMP SUM

STATE OF MISSOURI

STUART ROBINSON McNEIL

NUMBER

PE-2006019687

PROFESSIONAL ENGINEER

Stuart McNeil

09/10/2026 12:54:51 PM

STUART ROBINSON McNEIL - CIVIL

MO-PE-2006019687

DATE PREPARED

9/10/2026

ROUTE	STATE
I - 64 OR	MO
DISTRICT	SHEET NO.
SL	3
COUNTY	
ST. LOUIS	
JOB NO.	
JSL0168	
CONTRACT ID.	

PROJECT NO.
BRIDGE NO.

DESCRIPTION	DATE

MISSOURI HIGHWAYS AND TRANSPORTATION COMMISSION

MoDOT

105 WEST CAPITOL JEFFERSON CITY, MO 65102 1-888-ASK-MODOT (1-888-275-6636)

ASPHALT PAVEMENT															
PLAN SHEET NO.	DIRECTION	STATION	STATION	ROADWAY	2"	2"	2"	2"	2" MILL 4"FILL SHOULDER AREA BP - 1	2" BP - 1 (PG64 - 22) (1.95 TONS/CUYD)	2" SP125CLP (PG70 - 22) (1.93TONS/YD3)	COLDMILL BIT. PVMNT FOR REMOVAL OF SURFACING (3 IN. THICK OR LESS) S.Y.	FOR MILLING TACK COAT (0.1 GAL/SY)	FOR OVERLAY TACK COAT (0.08 GAL/SY)	REMARKS
					SHOULDER AREA M/F	SHOULDER AREA OVERLAY									
					S.F.	S.F.	S.F.	S.F.	TON	TON	TON	S.Y.	GAL.	GAL.	
1	EB	590+10.77	598+20.77	S 40 DR	0.0		20470.0	0.0	198.4	0.0	252.6	0.0	0.0	1637.6	
1	WB	590+10.77	598+20.77	S 40 DR	0.0			0.0	179.4	0.0	0.0	0.0	0.0	0.0	
2	EB	598+20.77	606+30.77	S 40 DR	0.0		19420.0	0.0	187.6	0.0	239.7	0.0	0.0	1553.6	
2	WB	598+20.77	606+30.77	S 40 DR	0.0			0.0	123.8	0.0	0.0	0.0	0.0	0.0	
3	EB	606+30.77	614+40.77	S 40 DR	0.0		1405.0	9608.7	94.0	0.0	135.9	1067.6	960.9	112.4	
3	WB	606+30.77	614+40.77	S 40 DR				8383.0		0.0	103.5	931.4	838.3	0.0	
4	EB	614+40.77	622+50.77	S 40 DR	3680.0			10513.5		45.4	129.7	1577.1	1419.4	0.0	
4	WB	614+40.77	622+50.77	S 40 DR				8320.2		0.0	102.7	924.5	832.0	0.0	
5	EB	622+50.77	630+60.77	S 40 DR	2057.1			10576.2		25.4	130.5	1403.7	1263.3	0.0	
5	WB	622+50.77	630+60.77	S 40 DR	2768.2			8393.5		34.2	103.6	1240.2	1116.2	0.0	
6	EB	630+60.77	638+70.77	S 40 DR	3170.8			9999.8		39.1	123.4	1463.4	1317.1	0.0	
6	WB	630+60.77	638+70.77	S 40 DR	85.9			7757.8		1.1	95.7	871.5	784.4	0.0	
7	EB	638+70.77	646+80.77	S 40 DR	2958.3			9983.2		36.5	123.2	1437.9	1294.2	0.0	
7	WB	638+70.77	646+80.77	S 40 DR	5041.2			8525.4		62.2	105.2	1507.4	1356.7	0.0	
8	EB	646+80.77	654+90.77	S 40 DR	748.5	691.8	6512.3	1583.7		17.8	99.9	259.1	233.2	576.3	
8	WB	646+80.77	654+90.77	S 40 DR	434.3	613.6	6116.7	1592.4		12.9	95.1	225.2	202.7	538.4	
9	EB	654+90.77	663+00.77	S 40 DR		936.7	9500.0			11.6	117.2	0.0	0.0	834.9	
9	WB	654+90.77	663+00.77	S 40 DR		917.7	1055.0			11.3	13.0	0.0	0.0	157.8	
10	EB	663+00.77	671+10.77	S 40 DR		789.8	10399.9			9.7	128.3	0.0	0.0	895.2	
10	WB	663+00.77	671+10.77	S 40 DR		942.3	8472.6			11.6	104.6	0.0	0.0	753.2	
11	EB	671+10.77	679+20.77	S 40 DR		836.8	9308.9			10.3	114.9	0.0	0.0	811.7	
11	WB	671+10.77	679+20.77	S 40 DR		956.8	9750.0			11.8	120.3	0.0	0.0	856.5	
12	EB	679+20.77	678+30.77	S 40 DR		798.4	9227.6			9.9	113.9	0.0	0.0	802.1	
12	WB	679+20.77	678+30.77	S 40 DR		1036.9	10531.3			12.8	130.0	0.0	0.0	925.5	
13	EB	678+30.77	690+57.65	S 40 DR		349.0	3295.7			4.3	40.7	0.0	0.0	291.6	
13	WB	678+30.77	690+57.65	S 40 DR		438.1	4780.5			5.4	59.0	0.0	0.0	417.5	
14	EB	592+89.11	600+57.01	N 40 DR	419.8					5.2	0.0	46.6	42.0	0.0	
14	WB	592+89.11	600+57.01	N 40 DR	5182.0					63.9	0.0	575.8	518.2	0.0	
15	EB	600+57.01	608+67.01	N 40 DR	3579.0					44.2	0.0	397.7	357.9	0.0	
15	WB	600+57.01	608+67.01	N 40 DR	7947.5					98.1	0.0	883.1	794.8	0.0	
16	EB	608+67.01	616+77.01	N 40 DR	0.0			2653.5		0.0	32.7	294.8	265.4	0.0	
16	WB	608+67.01	616+77.01	N 40 DR	8563.4			2826.0		105.7	34.9	1265.5	1138.9	0.0	
17	EB	616+77.01	624+87.01	N 40 DR	558.4			9404.7		6.9	116.1	1107.0	996.3	0.0	
17	WB	616+77.01	624+87.01	N 40 DR	6078.6			8881.0		75.0	109.6	1662.2	1496.0	0.0	
18	EB	624+87.01	632+97.01	N 40 DR	2343.0			9424.3		28.9	116.3	1307.5	1176.7	0.0	
18	WB	624+87.01	632+97.01	N 40 DR	5255.3			8751.0		64.9	108.0	1556.3	1400.6	0.0	
19	EB	632+97.01	641+07.01	N 40 DR	578.2			9768.4		7.1	120.5	1149.6	1034.7	0.0	
19	WB	632+97.01	641+07.01	N 40 DR	4561.5			9009.2		56.3	111.2	1507.9	1357.1	0.0	
20	EB	641+07.01	649+17.01	N 40 DR	0.0			9695.1		0.0	119.6	1077.2	969.5	0.0	
20	WB	641+07.01	649+17.01	N 40 DR	4714.9			9679.4		58.2	119.5	1599.4	1439.4	0.0	
21	EB	649+17.01	657+27.01	N 40 DR	0.0			10906.1		0.0	134.6	1211.8	1090.6	0.0	
21	WB	649+17.01	657+27.01	N 40 DR	3442.5			22078.1		42.5	272.5	2835.6	2552.1	0.0	
22	EB	657+27.01	665+37.01	N 40 DR	1252.9	4432.0	7454.6	3644.7		70.2	137.0	544.2	489.8	950.9	
22	WB	657+27.01	665+37.01	N 40 DR	2423.7	3574.8	7546.5	7157.9		74.0	181.5	1064.6	958.2	889.7	
23	EB	665+37.01	673+47.01	N 40 DR		6699.2	9981.0			82.7	123.2	0.0	0.0	1334.4	
23	WB	665+37.01	673+47.01	N 40 DR		9154.1	8554.1			113.0	105.6	0.0	0.0	1416.7	
24	EB	673+47.01	681+57.01	N 40 DR		7790.0	8902.0			96.1	109.9	0.0	0.0	1335.4	
24	WB	673+47.01	681+57.01	N 40 DR		8250.1	9786.6			101.8	120.8	0.0	0.0	1442.9	
25	EB	681+57.01	689+67.01	N 40 DR		7073.3	11299.8			87.3	139.4	0.0	0.0	1469.8	
25	WB	681+57.01	689+67.01	N 40 DR		8868.5	8971.6			109.4	110.7	0.0	0.0	1427.2	
26	EB	689+67.01	692+75.68	N 40 DR		3026.0	5255.2			37.3	64.9	0.0	0.0	662.5	
26	WB	689+67.01	692+75.68	N 40 DR		3069.0	3845.6			37.9	47.5	0.0	0.0	553.2	
27	EB	00+00.0	8+10.00	S 40 DR/Clyton				12470.7		0.0	153.9	1385.6	1247.1	0.0	
27	WB	00+00.0	8+10.00	S 40 DR/Clyton				5415.5		0.0	66.8	601.7	541.6	0.0	
28	EB	8+10.00	16+20.00	S 40 DR/Clyton				7384.8		0.0	91.1	820.5	738.5	0.0	
28	WB	8+10.00	16+20.00	S 40 DR/Clyton				11725.1		0.0	144.7	1302.8	1172.5	0.0	
29	EB	16+20.00	24+30.00	S 40 DR/Clyton				7332.0		0.0	90.5	814.7	733.2	0.0	
29	WB	16+20.00	24+30.00	S 40 DR/Clyton				12092.6		0.0	149.2	1343.6	1209.3	0.0	
30	EB	24+30.00	32+40.00	S 40 DR/Clyton				7458.5		0.0	92.0	828.7	745.9	0.0	
30	WB	24+30.00	32+40.00	S 40 DR/Clyton				11333.8		0.0	139.9	1259.3	1133.4	0.0	
31	EB	32+40.00	40+50.00	S 40 DR/Clyton				7184.2		0.0	88.7	798.2	718.4	0.0	
31	WB	32+40.00	40+50.00	S 40 DR/Clyton				11912.3		0.0	147.0	1323.6	1191.2	0.0	
32	EB	40+50.00	48+32.76	S 40 DR/Clyton				10300.4		0.0	127.1	1144.5	1030.0	0.0	
32	WB	40+50.00	48+32.76	S 40 DR/Clyton				8676.8		0.0	107.1	964.1	867.7		
SUBTOTALS									783.2	1839.9	6716.6	24663.0	22197.0	22647.0	
PAY TOTALS									2623.0		6717.0	24663	44844		

STATE OF MISSOURI

STUART ROBINSON MCNEIL

NUMBER PE-2006019687

PROFESSIONAL ENGINEER

Stuart McNeil

09/10/2026 12:55:32 PM

STUART ROBINSON MCNEIL - CIVIL

MO-PE-2006019687

DATE PREPARED
9/10/2026

ROUTE I - 640R

DISTRICT SL

COUNTY ST. LOUIS

JOB NO. JSL0168

CONTRACT ID.

PROJECT NO.

BRIDGE NO.

DESCRIPTION

DATE

MISSOURI HIGHWAYS AND TRANSPORTATION COMMISSION

MoDOT

105 WEST CAPITOL

JEFFERSON CITY, MO 65102

1-888-ASK-MODOT (1-888-275-6636)

SUMMARY OF QUANTITIES
4 OF 10

TEMPORARY EROSION CONTROL									
SHEET NO.	ROUTE	STATION	STATION	AREA SF.					
					SILT FENCE	MULCHING	SEEDING COOL SEASON MIXTURES	SEDIMENT REMOVAL	REMARKS
					L.F.	(TOTAL IN ACRES)	(TOTAL IN ACRES)	C.Y.	
17	I-64 SOR/NOR	VAR	VAR	6750.0	319.0	6750.0	6750.0	3.2	
5	I-64 SOR/NOR	VAR	VAR	6075.0	595.0	6075.0	6075.0	6.0	
29	I-64 SOR/NOR	VAR	VAR	2175.0	205.0	2175.0	2175.0	2.1	
31	I-64 SOR/NOR	VAR	VAR	745.0	62.0	745.0	745.0	0.6	
TOTALS					1181.0	0.4	0.4	11.9	
PAY TOTALS					1181	0.4	0.4	12.0	

**TO BE USED AS DETERMINED BY ENGINEER

CONCRETE ENTRANCES						
PLAN SHEET NO.	RDWY	FROM STA	TO STA	LOC	8 IN. PAVED CONCRETE APPROACH	REMARKS
					S.Y.	
15	N 40 Dr	600+74.02	602+02.79	WB	173.7	LEWIS RICE- TOWN AND COUNTRY
5	S 40 Dr	623+26.28	623+97.32	EB	281.6	PRIN MEADOW LN
20	S 40 Dr	645+38.31	647+30.41	EB	304.3	TOWN AND COUNTRY ETATES DR
27	S 40 Dr Clayton	5+81.31	7+07.84	WB	209.5	VATTEROTT COLLEGE
28	S 40 Dr Clayton	9+07.34	9+89.82	WB	205.0	VATTEROTT COLLEGE
28	S 40 Dr Clayton	8+99.78	10+00.84	EB	204.1	DEER CREEK PRESERVE
TOTALS					1378.2	
PAY TOTALS					1378	

PAVEMENT REPAIRS (2 OF 2)													
STATION	STATION	RDWY	OFFSET	DIRECTION	NUMBER OF REPAIRS	WIDTH FT	LENGTH FT						DESCRIPTION
								FULL DEPTH PAVEMENT REPAIR					
								FURNISHING & PLACING CONCRETE MATERIAL FOR FULL DEPTH PAVEMENT REPAIR S.Y.	SUBGRADE COMPACTION (6 IN DEPTH) S.Y.	TYPE 1 OR 5 AGGREGATE FOR BASE (4 IN THICK) S.Y.	FULL DEPTH PAVEMENT REPAIR SAW CUT L.F.	DOWEL BAR FOR FULL DEPTH PVMT REPAIR EA.	
660+44	692+76	NOR (MASON)	RT/LT	EB/WB	6	12	6	48.0	48.0	48.0	252.0	144.0	
590+11	606+90	SOR (MASON)	LT/RT	EB/WB	2	12	6	16.0	16.0	16.0	84.0	48.0	
645+30	647+30	SOR (MASON)	RT	EB	1	12	6	8.0	8.0	8.0	42.0	24.0	
649+80	690+58	SOR (MASON)	LT/RT	EB/WB	4.0	12	6	32.0	32.0	32.0	168.0	96.0	
VAR	VAR	VAR	VAR	EB & WB				26.0	26.0	26.0	136.5	78.0	LOCATION TBD BY ENGINEER
SUBTOTAL								130	130	130	682.5	390	
PAY TOTALS								130	130	130	683	390	

* AREAS AND LOCATIONS OF PAVEMENT REPAIRS ARE AN APPROXIMATION.

STATE OF MISSOURI

STUART ROBINSON McNEIL

NUMBER

PE-2006019687

PROFESSIONAL ENGINEER

Stuart McNeil

09/10/2026 12:55:45 PM

STUART ROBINSON McNEIL - CIVIL

MO-PE-2006019687

DATE PREPARED

9/10/2026

ROUTE

I-64

OR

STATE

MO

DISTRICT

SL

SHEET NO.

3

COUNTY

ST. LOUIS

JOB NO.

JSL0168

CONTRACT ID.

PROJECT NO.

BRIDGE NO.

DESCRIPTION

DATE

MISSOURI HIGHWAYS AND TRANSPORTATION COMMISSION

105 WEST CAPITOL

JEFFERSON CITY, MO 65102

1-888-ASK-MODOT (1-888-275-6636)



MoDOT

SUMMARY OF QUANTITIES

5 OF 10

										EFFECTIVE: 07-01-2024														
SIGN	SIZE IN.	AREA SQ. FT.	QTY EACH	TOTAL AREA SQ. FT.	QTY RELOC EACH	TOTAL RELOC SQ. FT.	SIGN NUM.			SIGN	SIZE IN.	AREA SQ. FT.	QTY EACH	TOTAL AREA SQ. FT.	QTY RELOC EACH	TOTAL RELOC SQ. FT.	SIGN NUM.			ITEM NUMBER	TOTAL QTY	DESCRIPTION		
WARNING SIGNS								DESCRIPTION		GUIDE SIGNS								DESCRIPTION						
WO1-1L	48X48	16.00						TURN (SYMBOL LEFT)		E05-1	36X48	12.00						GORE EXIT		6122008		IMPACT ATTENUATOR 40 MPH (SAND BARRELS)		
WO1-1R	48X48	16.00						TURN (SYMBOL RIGHT)		E05-2	48X36	12.00						EXIT OPEN		6122009		IMPACT ATTENUATOR 45 MPH (SAND BARRELS)		
WO1-2L	48X48	16.00						CURVE (SYMBOL LEFT)		E05-2a	48X36	12.00						EXIT CLOSED		6122010		IMPACT ATTENUATOR 50 MPH (SAND BARRELS)		
WO1-2R	48X48	16.00						CURVE (SYMBOL RIGHT)		GO20-1	60X24	10.00						ROAD WORK NEXT XX MILES		6122012		IMPACT ATTENUATOR 55 MPH (SAND BARRELS)		
WO1-3L	48X48	16.00						REVERSE TURN (SYMBOL LEFT)		GO20-2	48X24	8.00						END ROAD WORK		6122014		IMPACT ATTENUATOR 60 MPH (SAND BARRELS)		
WO1-3R	48X48	16.00						REVERSE TURN (SYMBOL RIGHT)		GO20-4	36X18	4.50						PILOT CAR FOLLOW ME		6122017		IMPACT ATTENUATOR 65 MPH (SAND BARRELS)		
WO1-4L	48X48	16.00						REVERSE CURVE (SYMBOL LEFT)		GO20-4a	42X30	8.75						PILOT CAR IN USE WAIT & FOLLOW		6122019		IMPACT ATTENUATOR 70 MPH (SAND BARRELS)		
WO1-4R	48X48	16.00						REVERSE CURVE (SYMBOL RIGHT)		GO20-4a	18X12	1.50						PILOT CAR IN USE WAIT & FOLLOW		6122020		REPLACEMENT SAND BARREL		
WO1-4bL	48X48	16.00						DOUBLE ARROW REVERSE CURVE (SYMBOL LEFT)		GO20-5aP	36X24	6.00						WORK ZONE (PLAQUE)		6122030		IMPACT ATTENUATOR (RELOCATION)		
WO1-4bR	48X48	16.00						DOUBLE ARROW REVERSE CURVE (SYMBOL RIGHT)		MO4-8a	24X18	3.00						END DETOUR		6123001		TRUCK MOUNTED ATTENUATOR (TMA)		
WO1-4cL	48X48	16.00						TRIPLE ARROW REVERSE CURVE (SYMBOL LEFT)		MO4-9L	48X36	12.00						DETOUR (LEFT)		6161008		ADVANCED WARNING RAIL SYSTEM		
WO1-4cR	48X48	16.00						TRIPLE ARROW REVERSE CURVE (SYMBOL RIGHT)		MO4-9R	48X36	12.00						DETOUR (RIGHT)		6161012		BUOYS (BOATS KEEP OUT)		
WO1-6	60X30	12.50						HORIZONTAL ARROW (SYMBOL)		MO4-9P	48X12	4.00						STREET NAME (PLAQUE)		6161013		BUOYS (NO WAKE)		
WO1-6a	72X36	18.00						HORIZ. ARROW (SYMBOL ON PERMANENT BARRICADE)		MO4-10L	48X18	6.00						DETOUR ARROW (LEFT)		6161014		SPECIAL SIGN ASSEMBLY (BOATS KEEP OUT)		
WO1-7	60X30	12.50						DOUBLE HEAD HORIZONTAL ARROW (SYMBOL)		MO4-10R	48X18	6.00						DETOUR ARROW (RIGHT)		6161025	63	CHANNELIZER (TRIM LINE)		
WO1-7a	72X36	18.00						DOUBLE HEAD HORIZ. ARROW (SYMBOL ON PERM. BARR.)		REGULATORY SIGNS										6161030		TYPE III MOVEABLE BARRICADE		
WO1-8	18X24	3.00						CHEVRON (SYMBOL)		R1-1	48X48	13.25						STOP		6161033		DIRECTION INDICATOR BARRICADE		
WO1-8a	30X36	7.50						CHEVRON (SYMBOL FOR DIVIDED HIGHWAYS)		R1-2	48TRI	6.93						YIELD		6161040		FLASHING ARROW PANEL		
WO3-1	48X48	16.00						STOP AHEAD (SYMBOL)		R1-2a	36X36	9.00						TO ONCOMING TRAFFIC (PLAQUE)		6161047		TYPE III OBJECT MARKER		
WO3-2	48X48	16.00						YIELD AHEAD (SYMBOL)		R1-3P	30X12	2.50						ALL WAY (PLAQUE)		6161055		SEQUENTIAL FLASHING WARNING LIGHT		
WO3-3	48X48	16.00						SIGNAL AHEAD (SYMBOL)		R2-1	36X48	12.00						SPEED LIMIT XX		6161070		TUBULAR MARKER		
WO3-4	48X48	16.00	2	32				BE PREPARED TO STOP		R3-1	48X48	16.00						NO RIGHT TURN (SYMBOL)		6161095		RADAR SPEED ADVISORY SYSTEM		
WO3-5	48X48	16.00						SPEED LIMIT AHEAD		R3-2	48X48	16.00						NO LEFT TURN (SYMBOL)		6161096	4**	CHANGEABLE MESSAGE SIGN, COMMISSION FURNISHED/RETAINED		
WO4-1L	48X48	16.00						MERGE (SYMBOL FROM LEFT)		R3-3	36X36	9.00						NO TURNS				CHANGEABLE MESSAGE SIGN W/O COMM.		
WO4-1R	48X48	16.00						MERGE (SYMBOL FROM RIGHT)		R3-4	48X48	16.00						NO U-TURN (SYMBOL)		6161098A		INTERFACE - CONTRACTOR FURNISHED/RETAINED		
WO4-1aL	48X48	16.00						MERGE (LEFT)		R3-7L	30X30	6.25						LEFT LANE MUST TURN LEFT				CONTRACTOR FURNISHED/RETAINED		
WO4-1aR	48X48	16.00						MERGE (RIGHT)		R3-7R	30X30	6.25						RIGHT LANE MUST TURN RIGHT		6161099		CHANGEABLE MESSAGE SIGN WITH COMM. INTERFACE - CONTRACTOR FURNISHED/RETAINED		
WO5-1	48X48	16.00						ROAD/BRIDGE/RAMP NARROWS		R4-1	36X48	12.00						DO NOT PASS				INTERFACE - CONTRACTOR FURNISHED/RETAINED		
WO5-3	48X48	16.00						ONE LANE BRIDGE		R4-2	36X48	12.00						PASS WITH CARE		6162000A		WORK ZONE TRAFFIC SIGNAL SYSTEM		
WO5-5	48X48	16.00						NARROW LANES		R4-7a	36X48	12.00						KEEP RIGHT (HORIZONTAL ARROW)		6162002		TEMPORARY LONG-TERM RUMBLE STRIPS		
WO6-1	48X48	16.00						DIVIDED HIGHWAY (SYMBOL)		R4-8a	36X48	12.00						KEEP LEFT (HORIZONTAL ARROW)		6173600D		TEMPORARY TRAFFIC BARRIER		
WO6-2	48X48	16.00						DIVIDED HIGHWAY END (SYMBOL)		R5-1	30X30	6.25						DO NOT ENTER				CONTRACTOR FURNISHED/RETAINED		
WO6-3	48X48	16.00						TWO WAY TRAFFIC (SYMBOL)		R5-1a	36X24	6.00						WRONG WAY		6173602B		TEMPORARY TRAFFIC BARRIER		
WO7-3a	30X24	5.00						NEXT XX MILES (PLAQUE)		R6-1L	54X18	6.75						ONE WAY ARROW (LEFT)				CONTRACTOR FURNISHED/COMMISSION RETAINED		
WO8-1	48X48	16.00						BUMP		R6-1R	54X18	6.75						ONE WAY ARROW (RIGHT)		6174000A		TEMP. TRAFFIC BARRIER HEIGHT TRANSITION		
WO8-2	48X48	16.00						DIP		R6-2L	24X30	5.00						ONE WAY (LEFT)		6175010A		RELOCATING TEMPORARY TRAFFIC BARRIER		
WO8-3	48X48	16.00						PAVEMENT ENDS		R6-2R	24X30	5.00						ONE WAY (RIGHT)				TEMPORARY TRAFFIC BARRIER		
WO8-4	48X48	16.00						SOFT SHOULDER		R9-9	24X12	2.00						SIDEWALK CLOSED		6176000B		COMMISSION FURNISHED/RETAINED		
WO8-5	48X48	16.00						SLIPPERY WHEN WET (SYMBOL)		R9-11L	24X18	3.00						SIDEWALK CLOSED AHEAD, (ARROW LEFT) CROSS HERE				TEMP. TRAFFIC BARRIER HEIGHT TRANSITION		
WO8-6	48X48	16.00						TRUCK CROSSING		R9-11R	24X18	3.00						(ARROW RIGHT) CROSS HERE		6177000B		COMMISSION FURNISHED/RETAINED		
WO8-6c	48X48	16.00						TRUCK ENTRANCE		R10-6	24X36	6.00						SIDEWALK CLOSED AHEAD, (ARROW RIGHT) CROSS HERE				TEMPORARY RAISED PAVEMENT MARKER		
WO8-7	36X36	9.00						LOOSE GRAVEL		R11-2	48X30	10.00						STOP HERE ON RED (45° ARROW)		9029400		TEMPORARY TRAFFIC SIGNALS		
WO8-7a	36X36	9.00						FRESH OIL / LOOSE GRAVEL		R11-3a	60X30	12.50						ROAD CLOSED		9029401		TEMPORARY TRAFFIC SIGNALS AND LIGHTING		
WO8-9	48X48	16.00						LOW SHOULDER		R11-4	60X30	12.50						ROAD CLOSED		6169902		ADA COMPLIANT MOVEABLE BARRICADE		
WO8-11	48X48	16.00						UNEVEN LANES		CONST-3A	60X48	20.00						ROAD CLOSED TO THRU TRAFFIC						
WO8-12	48X48	16.00						NO CENTER LINE		CONST-3X	56X12	4.67						FINE SIGN						
WO8-15	48X48	16.00						GROOVED PAVEMENT		MISCELLANEOUS SIGNS														
WO8-15P	30X24	5.00						MOTORCYCLE (PLAQUE)		CONST-5	48X36	12.00						POINT OF PRESENCE		6169902		TEMPORARY TRAFFIC CONTROL		
WO8-17L	48X48	16.00						SHOULDER DROP-OFF (SYMBOL LEFT)		CONST-5	96X48	32.00						POINT OF PRESENCE						
WO8-17R	48X48	16.00						SHOULDER DROP-OFF (SYMBOL RIGHT)		CONST-8	48X36	12.00						WORK ZONE NO PHONE ZONE		6169902		PAY TOTAL = 1 LUMP SUM		
WO8-17P	30X24	5.00						SHOULDER DROP-OFF (PLAQUE)		W11-2	36X36	9.00						PEDESTRIAN CROSSING						
W10-1	42RND.	9.62						RAILROAD CROSSING		W16-7P	21X15	2.19						DOWN ARROW		6169902				
WO12-1	24X24	4.00						DOUBLE DOWN ARROW (SYMBOL)		W16-9P	30X18	3.75						AHEAD						
WO12-2	48X48	16.00						LOW CLEARANCE (SYMBOL)		R9														

MATCHLINE STA. 606+30.77

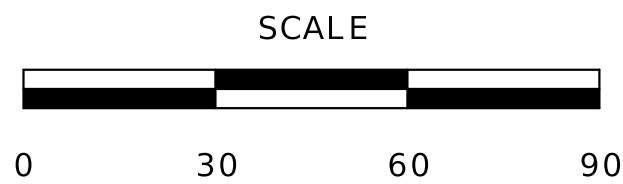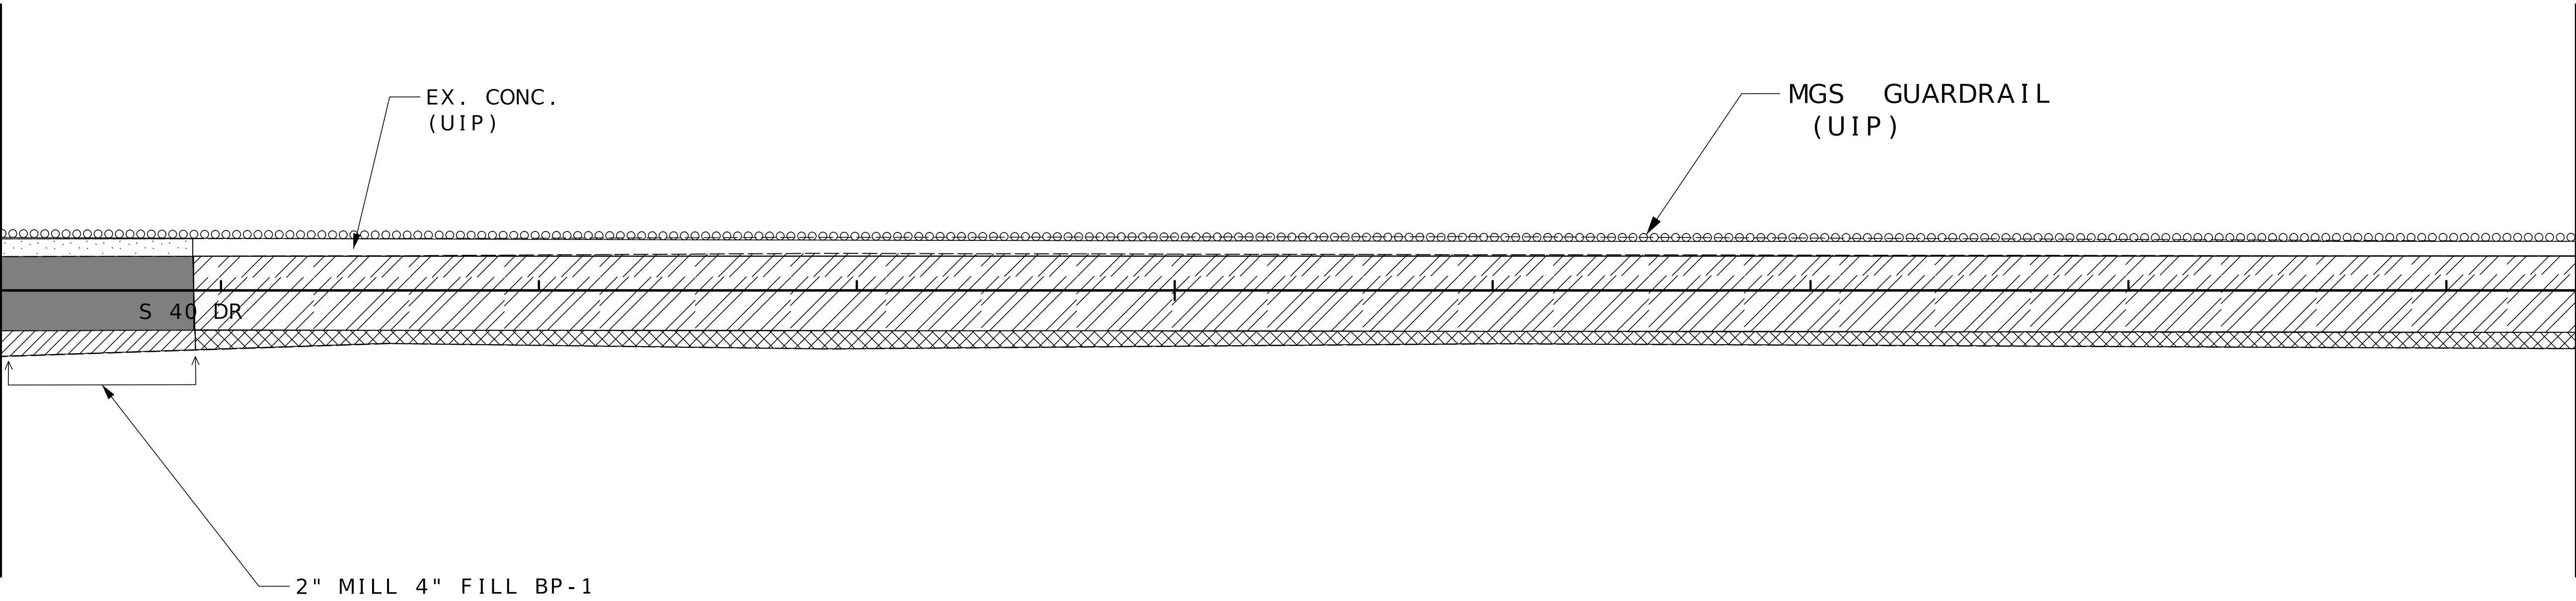

LEGEND	
	2" MILL, 2" SP125CLP w/PG 70-22
	2" OVERLAY SP125CLP w/PG 70-22
	2" MILL, 2" BP-1 W/PG 64-22
	2" BP-1 OVERLAY W/PG 64-22 (CONCRETE SHOULDER)
	2" MILL, 4" BP-1 W/PG 64-22
	8" PAVED CONCRETE APPROACH

DISCLAIMER
THE PROFESSIONAL WHOSE SIGNATURE AND PERSONAL SEAL APPEAR HEREON ASSUMES RESPONSIBILITY ONLY FOR WHAT APPEARS ON THIS PAGE, AND DISCLAIMS (PURSUANT TO SECTION 327.411 RSMO) SPECIFICATION, ESTIMATES, REPORTS, OR OTHER DOCUMENTS OR INSTRUMENTS NOT SEALED BY THE UNDERSIGNED PROFESSIONAL RELATING TO OR INTENDED TO BE USED FOR ANY PART OR PARTS OF THE PROJECT TO WHICH THIS PAGE REFERS.

STATE OF MISSOURI

STUART ROBINSON McNEIL

NUMBER

PE-2006019687

PROFESSIONAL ENGINEER

Stuart McNeil

08/27/2026 11:01:42 AM

STUART ROBINSON McNEIL - CIVIL

MO-PE-2006019687

DATE PREPARED

8/26/2026

ROUTE

I - 64 SOR

DISTRICT

SL

STATE

MO

SHEET NO.

6

COUNTY

ST. LOUIS

JOB NO.

JSL0168

CONTRACT ID.

PROJECT NO.

BRIDGE NO.

DATE	DESCRIPTION

MISSOURI HIGHWAYS AND TRANSPORTATION COMMISSION


105 WEST CAPITOL
JEFFERSON CITY, MO 65102
1-888-ASK-MODOT (1-888-275-6636)

PLAN SHEET
SHEET 3 OF 32


MATCHLINE STA. 614+40.77

615

620

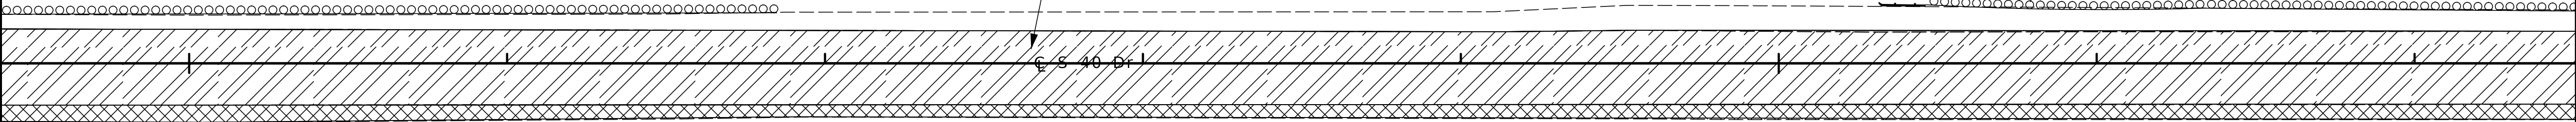


MATCHLINE STA. 622+50.77

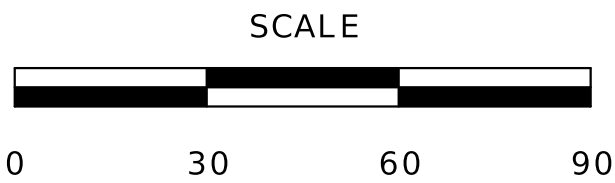

LEGEND	
	2" MILL, 2" SP125CLP w/PG 70-22
	2" OVERLAY SP125CLP w/PG 70-22
	2" MILL, 2" BP-1 w/PG 64-22
	2" BP-1 OVERLAY w/PG 64-22 (CONCRETE SHOULDER)
	8" PAVED CONCRETE APPROACH

DISCLAIMER
THE PROFESSIONAL WHOSE SIGNATURE AND PERSONAL SEAL APPEAR HEREON ASSUMES RESPONSIBILITY ONLY FOR WHAT APPEARS ON THIS PAGE, AND DISCLAIMS (PURSUANT TO SECTION 327.411 RSMO) SPECIFICATION, ESTIMATES, REPORTS, OR OTHER DOCUMENTS OR INSTRUMENTS NOT SEALED BY THE UNDERSIGNED PROFESSIONAL RELATING TO OR INTENDED TO BE USED FOR ANY PART OR PARTS OF THE PROJECT TO WHICH THIS PAGE REFERS.

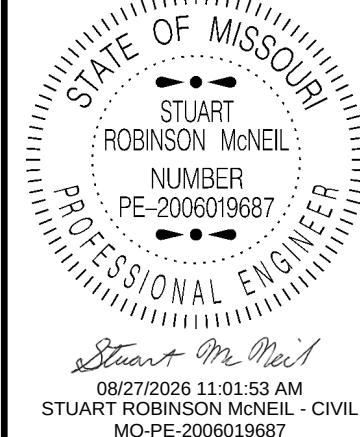


DATE PREPARED 8/26/2026	
ROUTE I-64 SOR	STATE MO
DISTRICT SL	SHEET NO. 7
COUNTY ST. LOUIS	
JOB NO. JSL0168	
CONTRACT ID.	
PROJECT NO.	
BRIDGE NO.	

DATE	DESCRIPTION

MISSOURI HIGHWAYS AND TRANSPORTATION COMMISSION


105 WEST CAPITOL
JEFFERSON CITY, MO 65102
1-888-ASK-MODOT (1-888-275-6636)

MATCHLINE STA. 622+50.77

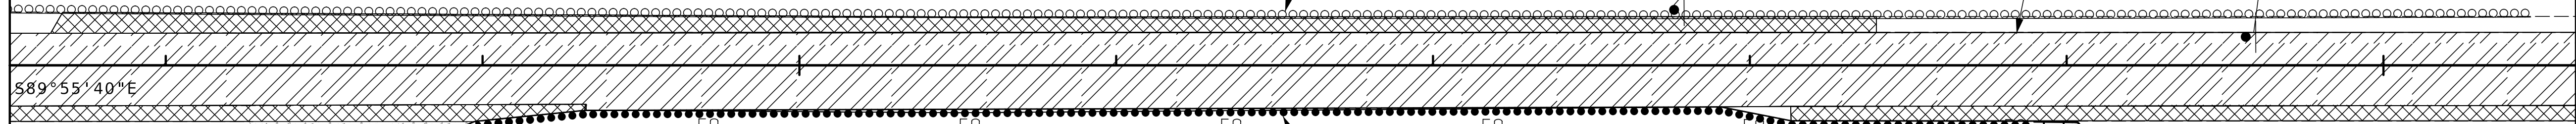

PR IN MEADOW LN



MoDOT ITS BY MAP

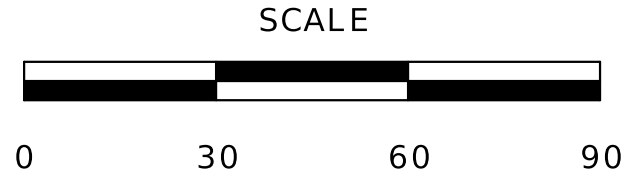


LEGEND	
	2" MILL, 2" SP125CLP w/PG 70-22
	2" OVERLAY SP125CLP w/PG 70-22
	2" MILL, 2" BP-1 w/PG 64-22
	2" BP-1 OVERLAY w/PG 64-22 (CONCRETE SHOULDER)
	8" PAVED CONCRETE APPROACH

537.5' MGS GUARDRAIL
1 MGS TYPE A CET
1 MGS TYPE A END ANCHOR


DISCLAIMER
THE PROFESSIONAL WHOSE SIGNATURE AND PERSONAL SEAL APPEAR HEREON ASSUMES RESPONSIBILITY ONLY FOR WHAT APPEARS ON THIS PAGE, AND DISCLAIMS (PURSUANT TO SECTION 327.411 RSMO) SPECIFICATION, ESTIMATES, REPORTS, OR OTHER DOCUMENTS OR INSTRUMENTS NOT SEALED BY THE UNDERSIGNED PROFESSIONAL RELATING TO OR INTENDED TO BE USED FOR ANY PART OR PARTS OF THE PROJECT TO WHICH THIS PAGE REFERS.

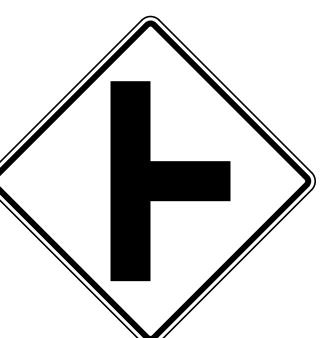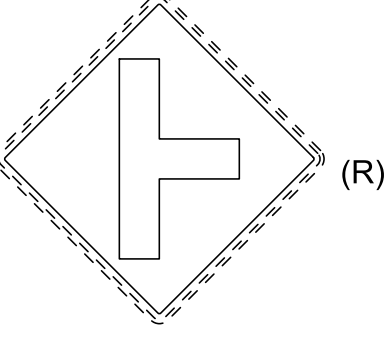

9

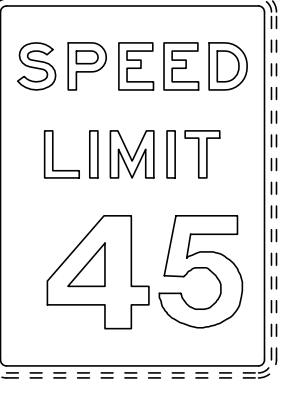

10

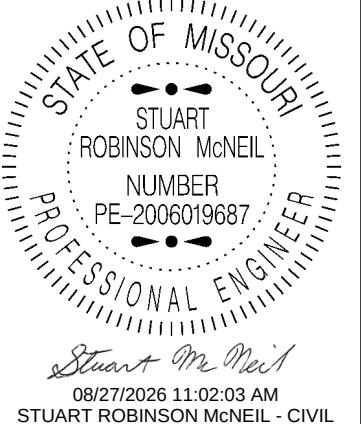


DATE PREPARED 8/26/2026	
ROUTE I - 64 SOR	STATE MO
DISTRICT SL	SHEET NO. 8
COUNTY ST. LOUIS	
JOB NO. JSL0168	
CONTRACT ID.	
PROJECT NO.	
BRIDGE NO.	

DESCRIPTION	DATE

MISSOURI HIGHWAYS AND TRANSPORTATION COMMISSION

105 WEST CAPITOL
JEFFERSON CITY, MO 65102
1-888-ASK-MODOT (1-888-275-6636)

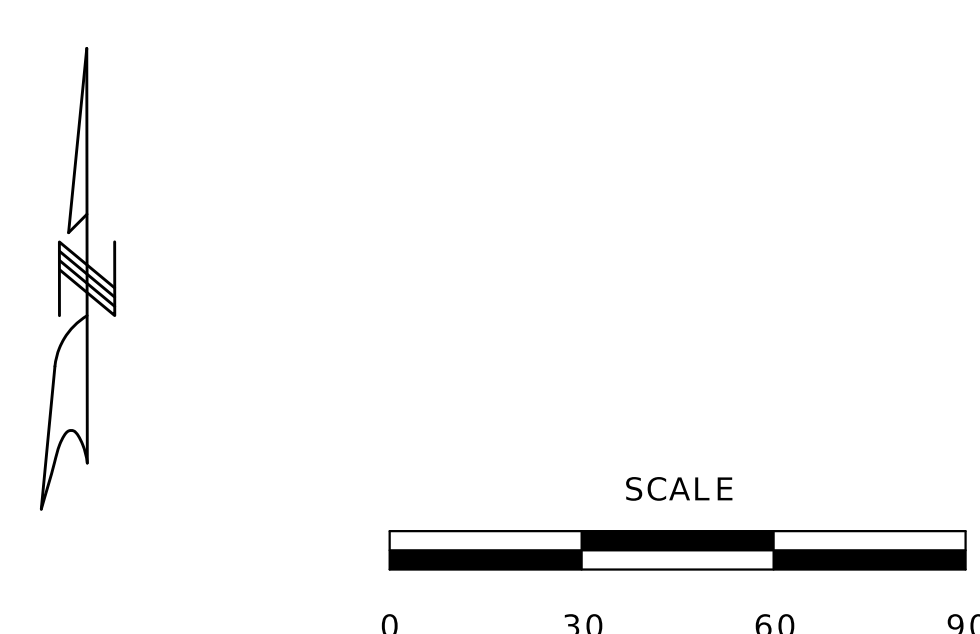

DISCLAIMER
THE PROFESSIONAL WHOSE SIGNATURE AND PERSONAL
SEAL APPEAR HEREON ASSUMES RESPONSIBILITY
ONLY FOR WHAT APPEARS ON THIS PAGE, AND
DISCLAIMS (PURSUANT TO SECTION 327.411 RSMO)
SPECIFICATION, ESTIMATES, REPORTS, OR OTHER
DOCUMENTS OR INSTRUMENTS NOT SEALED BY THE
UNDERSIGNED PROFESSIONAL RELATING TO OR
INTENDED TO BE USED FOR ANY PART OR PARTS OF
THE PROJECT TO WHICH THIS PAGE REFERS.

PLAN SHEET
SHEET 6 OF 32

MATCHLINE STA. 638+70.77

EX. GUARDRAIL
(UIP)

POT STA 639+88.01

640

POT STA 642+14.21

645

MATCHLINE STA. 646+80.77

(R)

11

W2 - 2
36"x36"

W2 - 2
36"x36"

LOG 0.968

N89°32'57"E


E S 40 Dr

S88°56'58"E

TOWN AND COUNTRY
ESTATES DR

8" PAVED
CONC. APPROACH


LEGEND

 


2" MILL, 2" SP125CLP
w/PG 70-22



2" OVERLAY SP125CLP
w/PG 70-22

 

2" MILL, 2" BP-1
W/PG 64-22

 

2" BP-1 OVERLAY
W/PG 64-22
(CONCRETE SHOULDER)




8" PAVED CONCRETE
APPROACH

SCALE



DISCLAIMER
THE PROFESSIONAL WHOSE SIGNATURE AND PERSONAL
SEAL APPEAR HEREON ASSUMES RESPONSIBILITY
ONLY FOR WHAT APPEARS ON THIS PAGE, AND
DISCLAIMS (PURSUANT TO SECTION 327.411 RSMO)
SPECIFICATION, ESTIMATES, REPORTS, OR OTHER
DOCUMENTS OR INSTRUMENTS NOT SEALED BY THE
UNDERSIGNED PROFESSIONAL RELATING TO OR
INTENDED TO BE USED FOR ANY PART OR PARTS OF
THE PROJECT TO WHICH THIS PAGE REFERS.

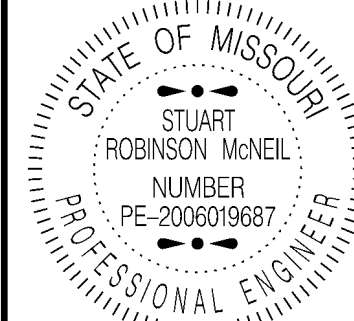

DATE PREPARED
8/26/2026

ROUTE STATE
I - 64 SOR MO

DISTRICT SHEET NO.
SL 10

COUNTY
ST. LOUIS

JOB NO.
JSL0168

CONTRACT ID.

PROJECT NO.

BRIDGE NO.

DESCRIPTION

DATE

DATE

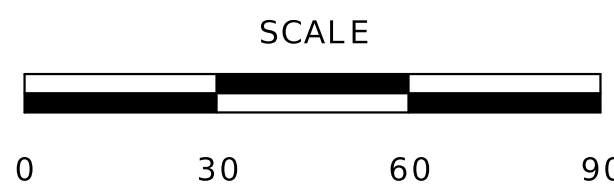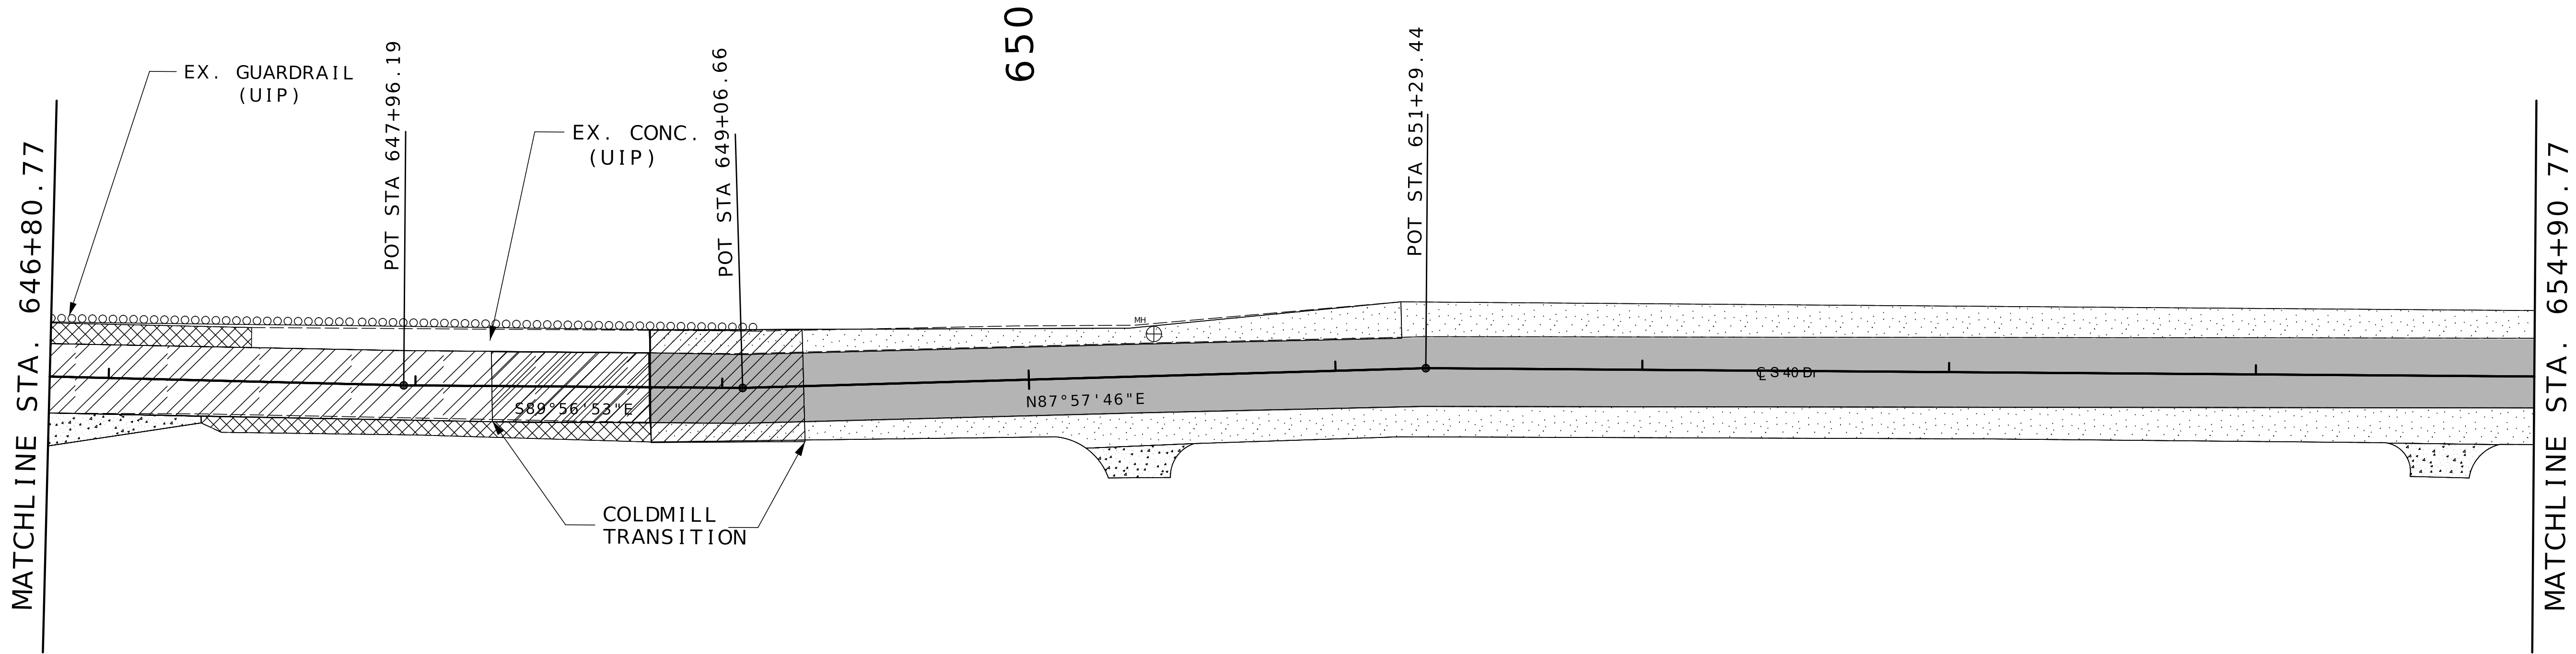

LEGEND	
	2" MILL, 2" SP125CLP w/PG 70-22
	2" OVERLAY SP125CLP w/PG 70-22
	2" MILL, 2" BP-1 W/PG 64-22
	2" BP-1 OVERLAY W/PG 64-22 (CONCRETE SHOULDER)
	8" PAVED CONCRETE APPROACH

DISCLAIMER
THE PROFESSIONAL WHOSE SIGNATURE AND PERSONAL SEAL APPEAR HEREON ASSUMES RESPONSIBILITY ONLY FOR WHAT APPEARS ON THIS PAGE, AND DISCLAIMS (PURSUANT TO SECTION 327.411 RSMO) SPECIFICATION, ESTIMATES, REPORTS, OR OTHER DOCUMENTS OR INSTRUMENTS NOT SEALED BY THE UNDERSIGNED PROFESSIONAL RELATING TO OR INTENDED TO BE USED FOR ANY PART OR PARTS OF THE PROJECT TO WHICH THIS PAGE REFERS.

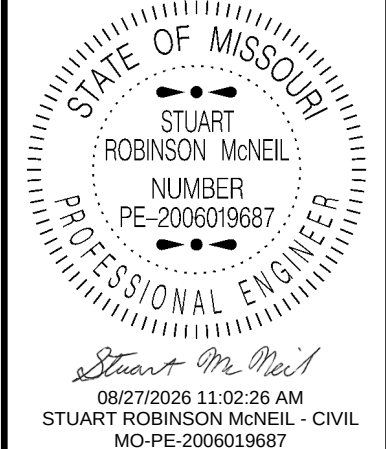

DATE PREPARED 8/26/2026	
ROUTE I-64 SOR	STATE MO
DISTRICT SL	SHEET NO. 11
COUNTY ST. LOUIS	
JOB NO. JSL0168	
CONTRACT ID.	
PROJECT NO.	
BRIDGE NO.	

DATE	DESCRIPTION

MISSOURI HIGHWAYS AND TRANSPORTATION COMMISSION





105 WEST CAPITOL
JEFFERSON CITY, MO 65102
1-888-ASK-MODOT (1-888-275-6636)

MATCHLINE STA. 654+90.77


655

660

MATCHLINE STA. 663+00.77

    LEGEND	
	2" MILL, 2" SP125CLP w/PG 70-22
	2" OVERLAY SP125CLP w/PG 70-22
	2" MILL, 2" BP-1 W/PG 64-22
	2" BP-1 OVERLAY W/PG 64-22 (CONCRETE SHOULDER)
	8" PAVED CONCRETE APPROACH

DISCLAIMER
THE PROFESSIONAL WHOSE SIGNATURE AND PERSONAL
SEAL APPEAR HEREON ASSUMES RESPONSIBILITY
ONLY FOR WHAT APPEARS ON THIS PAGE, AND
DISCLAIMS (PURSUANT TO SECTION 327.411 RSMO)
SPECIFICATION, ESTIMATES, REPORTS, OR OTHER
DOCUMENTS OR INSTRUMENTS NOT SEALED BY THE
UNDERSIGNED PROFESSIONAL RELATING TO OR
INTENDED TO BE USED FOR ANY PART OR PARTS OF
THE PROJECT TO WHICH THIS PAGE REFERS.

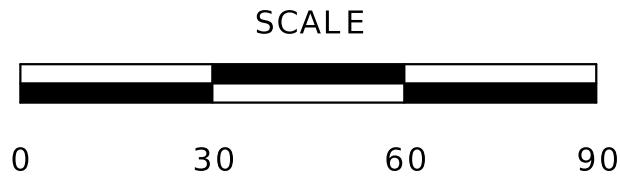

STATE OF MISSOURI


STUART

ROBINSON McNEIL

NUMBER

PE-2006019687

PROFESSIONAL ENGINEER

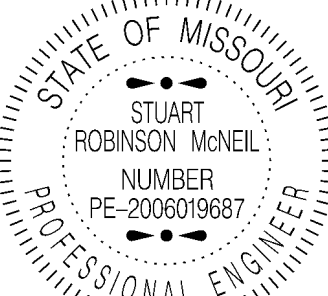

Stuart M. McNeil
08/27/2026 11:02:33 AM
STUART ROBINSON McNEIL - CIVIL
MO-PE-2006019687

DATE PREPARED

8/26/2026

ROUTE

I - 64 SOR

STATE

MO

DISTRICT

SL

SHEET NO.

12

COUNTY

ST. LOUIS

JOB NO.

JSL0168


CONTRACT ID.

PROJECT NO.

BRIDGE NO.

DATE	DESCRIPTION


MISSOURI HIGHWAYS AND TRANSPORTATION COMMISSION

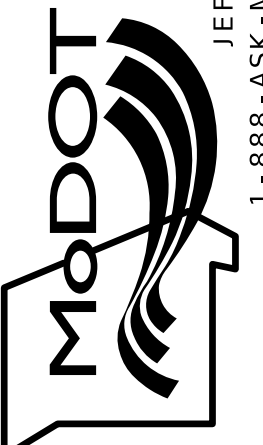

105 WEST CAPITOL
JEFFERSON CITY, MO 65102
1-888-ASK-MODOT (1-888-275-6636)

PLAN SHEET


SHEET 9 OF 32

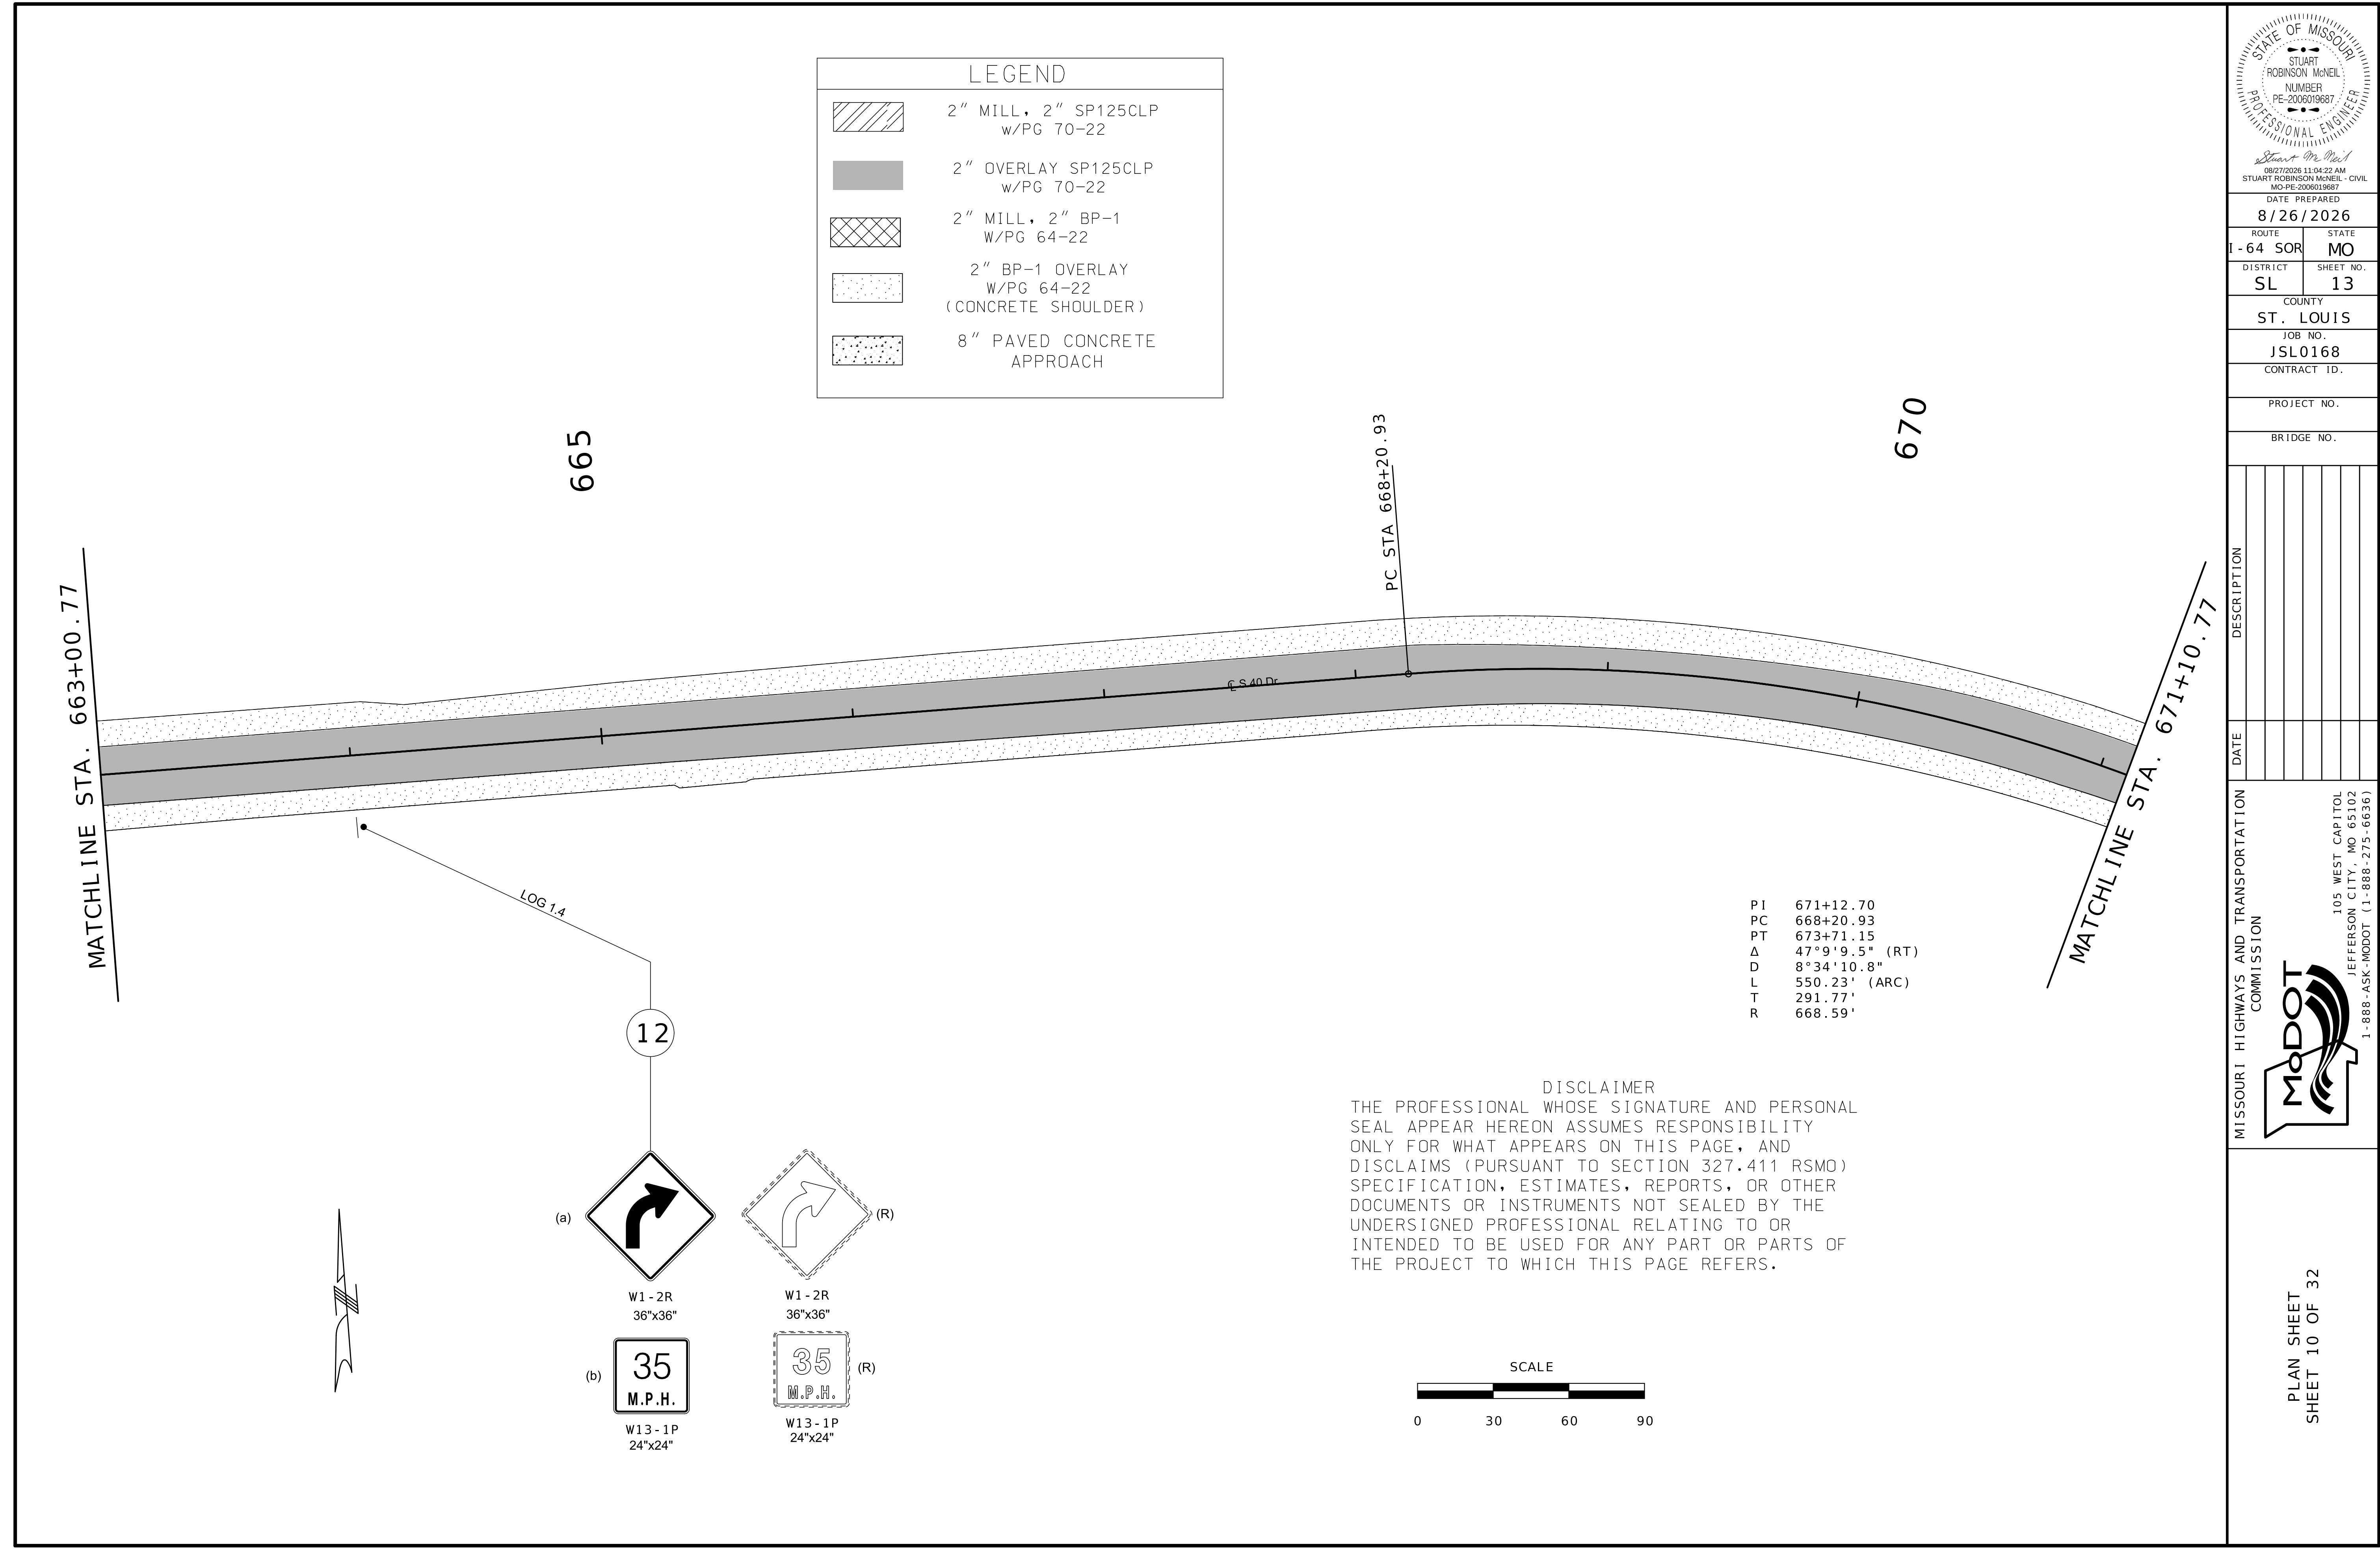

LEGEND	
	2" MILL, 2" SP125CLP w/PG 70-22
	2" OVERLAY SP125CLP w/PG 70-22
	2" MILL, 2" BP-1 W/PG 64-22
	2" BP-1 OVERLAY W/PG 64-22 (CONCRETE SHOULDER)
	8" PAVED CONCRETE APPROACH

PI 671+12.70
PC 668+20.93
PT 673+71.15
Δ 47°9'9.5" (RT)
D 8°34'10.8"
L 550.23' (ARC)
T 291.77'
R 668.59'

DISCLAIMER
THE PROFESSIONAL WHOSE SIGNATURE AND PERSONAL SEAL APPEAR HEREON ASSUMES RESPONSIBILITY ONLY FOR WHAT APPEARS ON THIS PAGE, AND DISCLAIMS (PURSUANT TO SECTION 327.411 RSMO) SPECIFICATION, ESTIMATES, REPORTS, OR OTHER DOCUMENTS OR INSTRUMENTS NOT SEALED BY THE UNDERSIGNED PROFESSIONAL RELATING TO OR INTENDED TO BE USED FOR ANY PART OR PARTS OF THE PROJECT TO WHICH THIS PAGE REFERS.

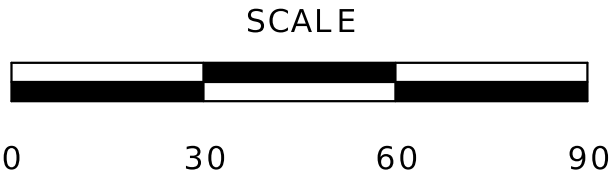

(a)

W1 - 2R
36"x36"

(b)

W13 - 1P
24"x24"

(R)

W1 - 2R
36"x36"

(R)

W13 - 1P
24"x24"

STATE OF MISSOURI

STUART ROBINSON McNEIL

NUMBER
PE-2006019687

PROFESSIONAL ENGINEER

08/27/2026 11:04:22 AM
STUART ROBINSON McNEIL - CIVIL
MO-PE-2006019687

DATE PREPARED
8/26/2026

ROUTE
I-64 SOR

DISTRICT
SL

COUNTY
ST. LOUIS

JOB NO.
JSL0168

CONTRACT ID.

PROJECT NO.


BRIDGE NO.

DATE	DESCRIPTION

MISSOURI HIGHWAYS AND TRANSPORTATION COMMISSION

105 WEST CAPITOL
JEFFERSON CITY, MO 65102
1-888-ASK-MODOT (1-888-275-6636)

PLAN SHEET
SHEET 10 OF 32

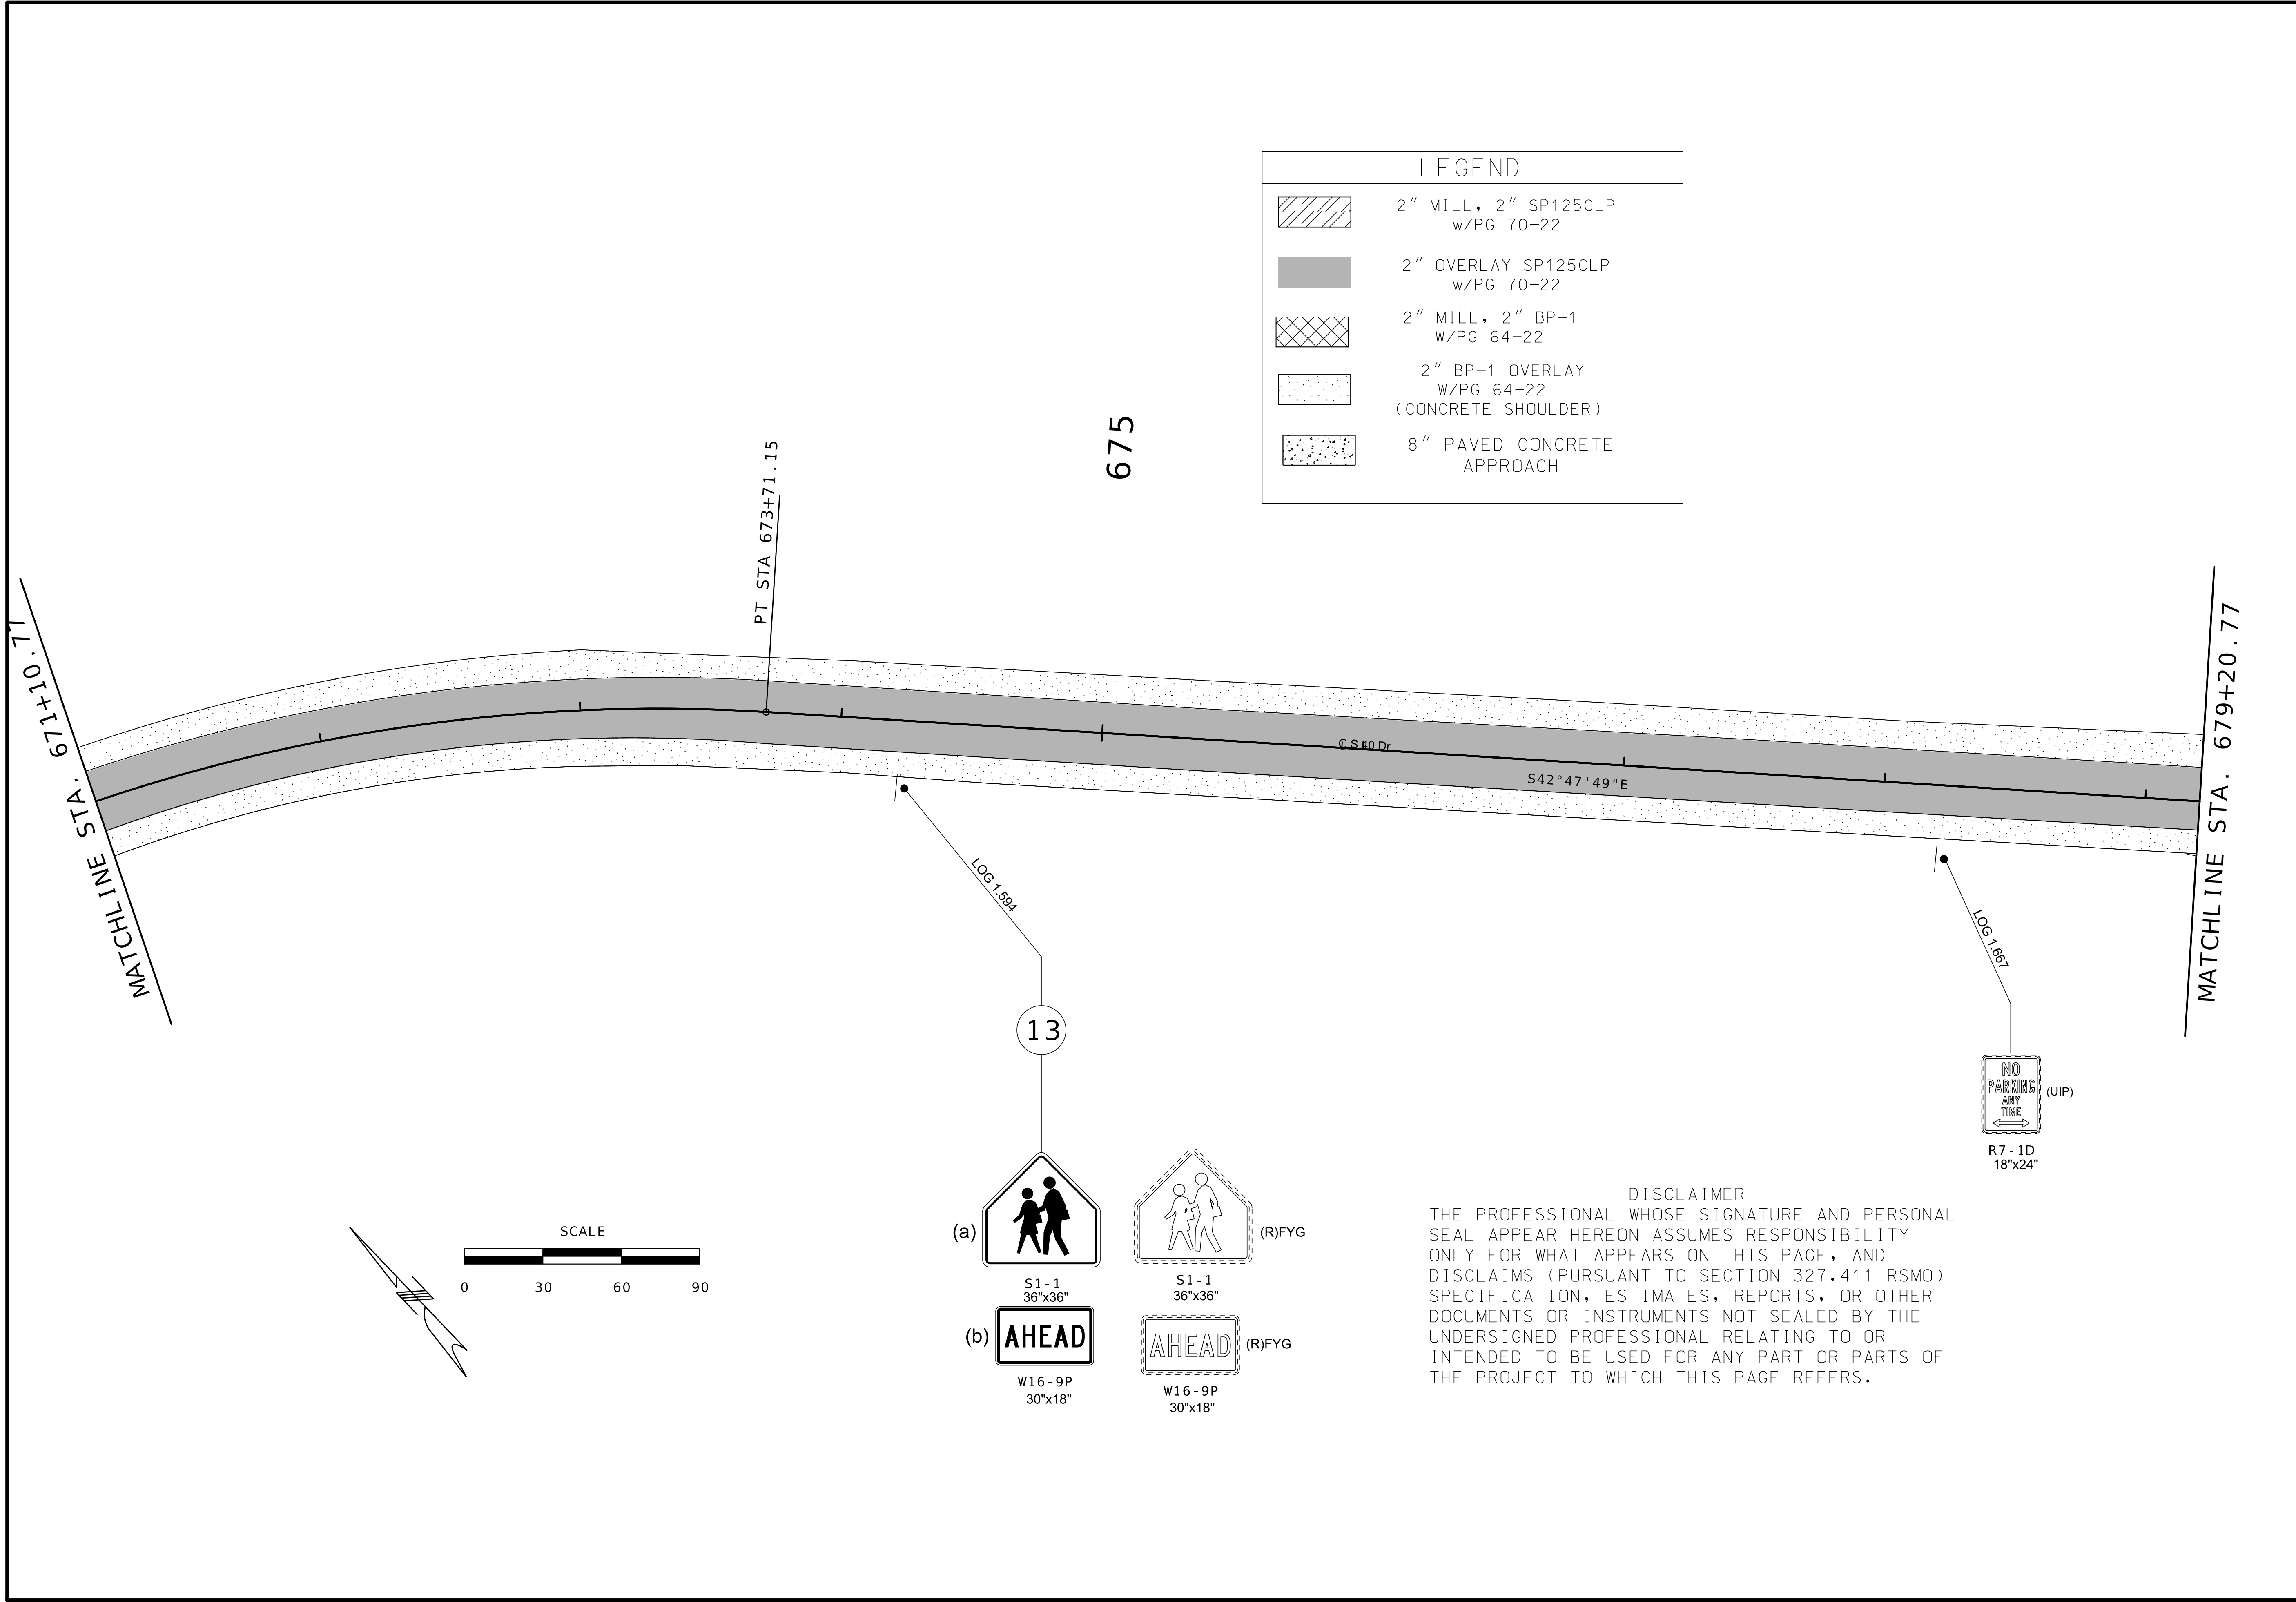

LEGEND	
	2" MILL, 2" SP125CLP w/PG 70-22
	2" OVERLAY SP125CLP w/PG 70-22
	2" MILL, 2" BP-1 W/PG 64-22
	2" BP-1 OVERLAY W/PG 64-22 (CONCRETE SHOULDER)
	8" PAVED CONCRETE APPROACH

STATE OF MISSOURI

STUART ROBINSON McNEIL

NUMBER
PE-2006019687

PROFESSIONAL ENGINEER

Stuart McNeil

08/27/2026 11:04:33 AM

STUART ROBINSON McNEIL - CIVIL

MO-PE-2006019687

DATE PREPARED

8/26/2026

ROUTE

I-64 SOR

STATE

MO

DISTRICT

SL

SHEET NO.

14

COUNTY

ST. LOUIS

JOB NO.

JSL0168

CONTRACT ID.

PROJECT NO.

BRIDGE NO.

DATE	DESCRIPTION



MISSOURI HIGHWAYS AND TRANSPORTATION
COMMISSION

105 WEST CAPITOL
JEFFERSON CITY, MO 65102
1-888-ASK-MODOT (1-888-275-6636)

PLAN SHEET

SHEET 11 OF 32

DISCLAIMER
THE PROFESSIONAL WHOSE SIGNATURE AND PERSONAL SEAL APPEAR HEREON ASSUMES RESPONSIBILITY ONLY FOR WHAT APPEARS ON THIS PAGE, AND DISCLAIMS (PURSUANT TO SECTION 327.411 RSMO) SPECIFICATION, ESTIMATES, REPORTS, OR OTHER DOCUMENTS OR INSTRUMENTS NOT SEALED BY THE UNDERSIGNED PROFESSIONAL RELATING TO OR INTENDED TO BE USED FOR ANY PART OR PARTS OF THE PROJECT TO WHICH THIS PAGE REFERS.

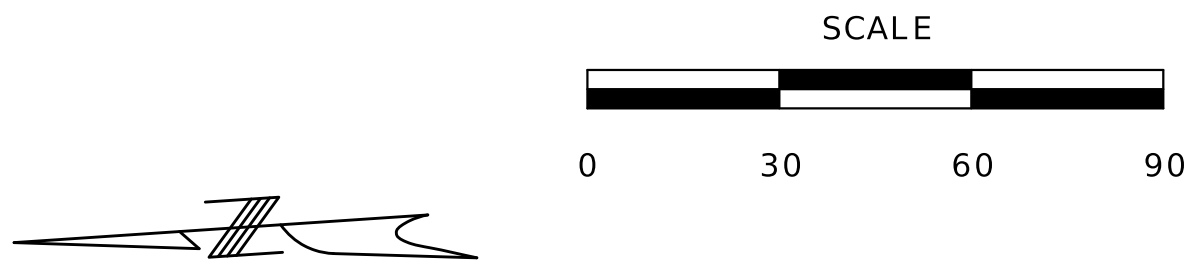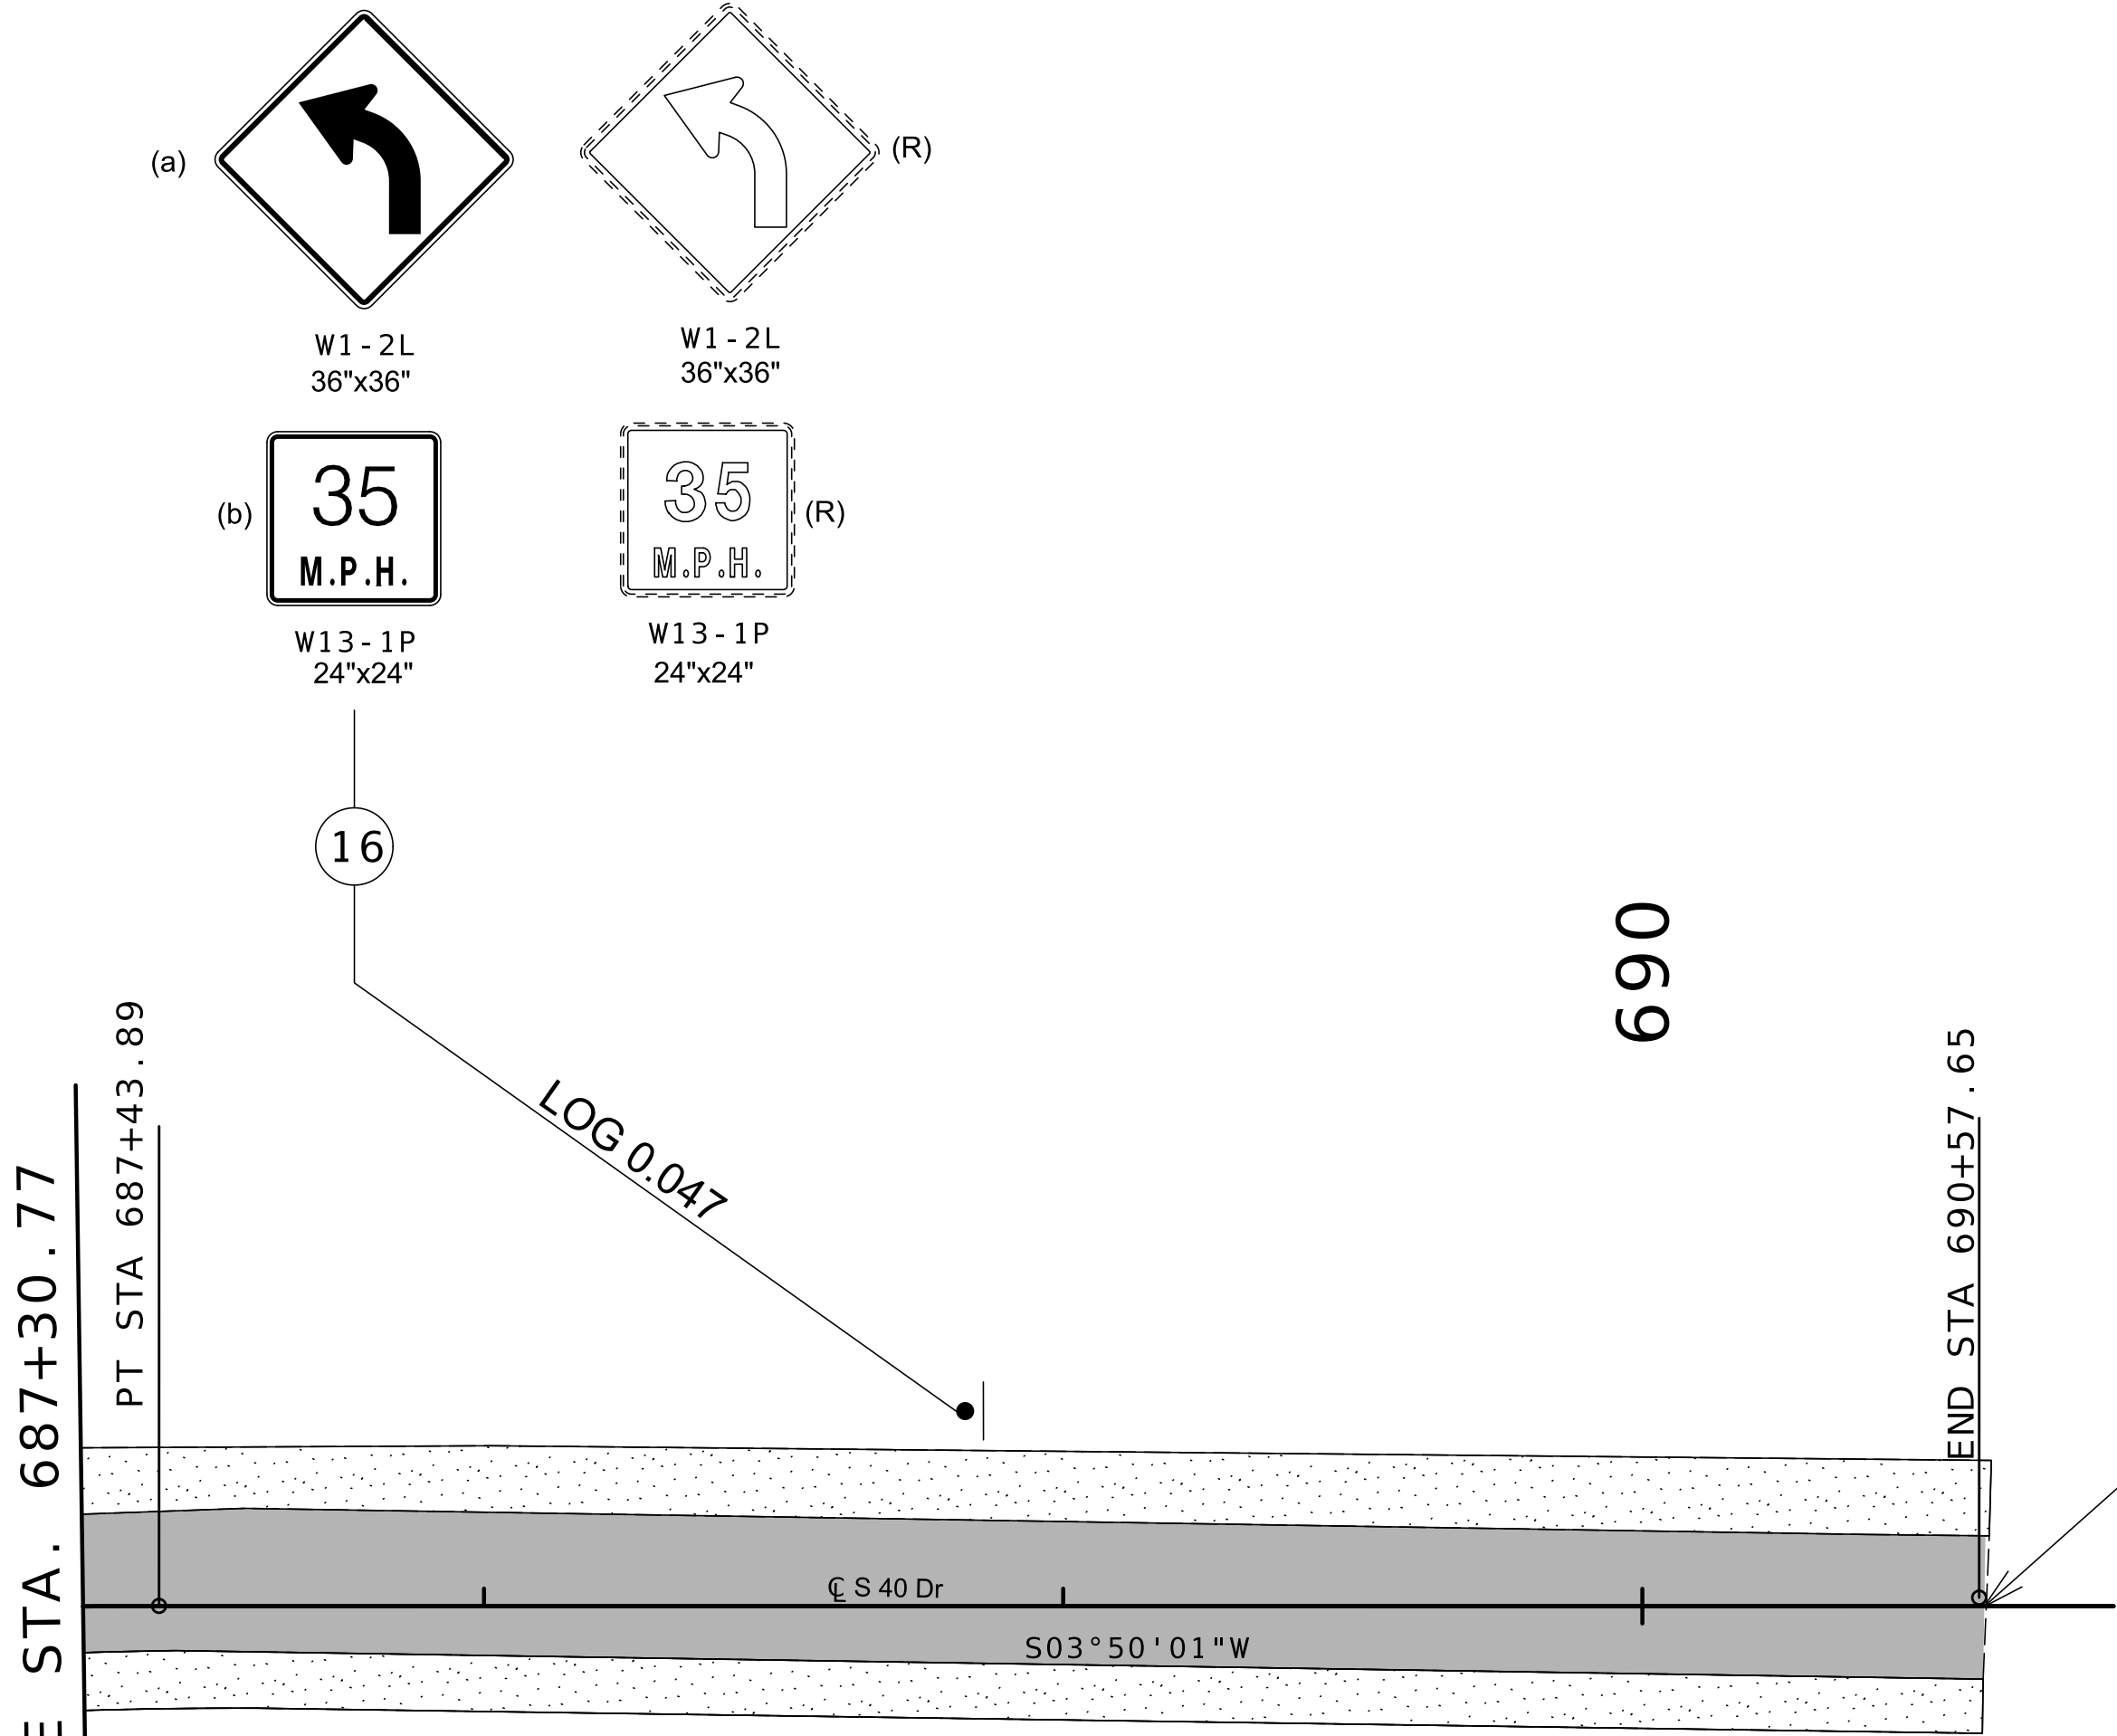

LEGEND	
	2" MILL, 2" SP125CLP w/PG 70-22
	2" OVERLAY SP125CLP w/PG 70-22
	2" MILL, 2" BP-1 w/PG 64-22
	2" BP-1 OVERLAY w/PG 64-22 (CONCRETE SHOULDER)
	8" PAVED CONCRETE APPROACH

DISCLAIMER
THE PROFESSIONAL WHOSE SIGNATURE AND PERSONAL SEAL APPEAR HEREON ASSUMES RESPONSIBILITY ONLY FOR WHAT APPEARS ON THIS PAGE, AND DISCLAIMS (PURSUANT TO SECTION 327.411 RSMO) SPECIFICATION, ESTIMATES, REPORTS, OR OTHER DOCUMENTS OR INSTRUMENTS NOT SEALED BY THE UNDERSIGNED PROFESSIONAL RELATING TO OR INTENDED TO BE USED FOR ANY PART OR PARTS OF THE PROJECT TO WHICH THIS PAGE REFERS.

STATE OF MISSOURI

STUART ROBINSON MOEHL

NUMBER
PE-2006019687

PROFESSIONAL ENGINEER

Stuart M. Moehl

08/27/2026 11:04:49 AM

STUART ROBINSON MOEHL - CIVIL

MO-PE-2006019687

DATE PREPARED
8/26/2026

ROUTE
I-64 SOR

DISTRICT
SL

STATE
MO

SHEET NO.
16

COUNTY
ST. LOUIS

JOB NO.
JSL0168

CONTRACT ID.

PROJECT NO.


BRIDGE NO.

DATE	DESCRIPTION

MISSOURI HIGHWAYS AND TRANSPORTATION
COMMISSION

105 WEST CAPITOL
JEFFERSON CITY, MO 65102
1-888-ASK-MODOT (1-888-275-6636)

PLAN SHEET
SHEET 13 OF 32

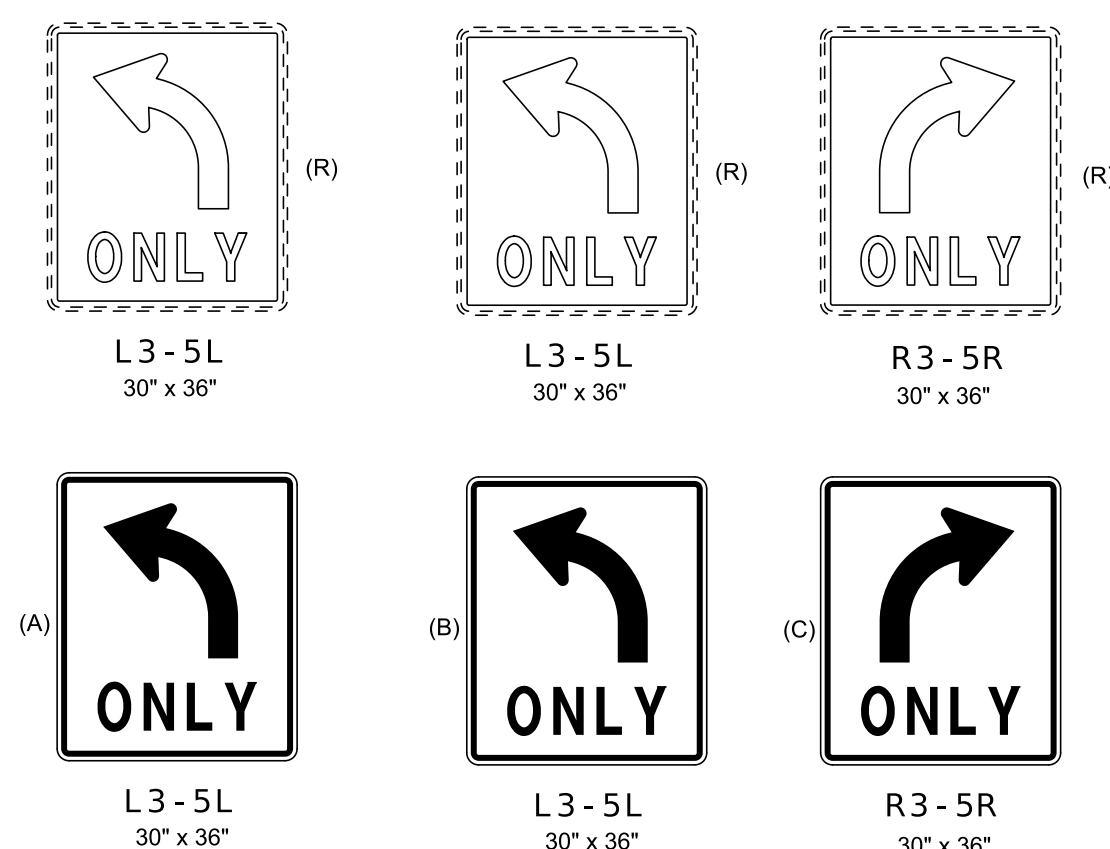

STUART ROBINSON MCNEIL
NUMBER
PE-2006019687

Stuart McNeil
08/27/2026 11:04:57 AM
STUART ROBINSON MCNEIL - CIVIL

MO-PE-2006019687	
DATE PREPARED	
8/26/2026	
ROUTE	STATE
I - 64 NOR	MO
DISTRICT	SHEET NO.
SL	17
COUNTY	
ST. LOUIS	
JOB NO.	
JSL0168	
CONTRACT ID.	


PROJECT NO.
BRIDGE NO.

[illegible]


MISSOURI HIGHWAYS AND TRANSPORTATION
COMMISSION

105 WEST CAPITOL
JEFFERSON CITY, MO 65102
1 888 ASK MoDOT (1 888 275 6626)

PLAN SHEET
SHEET 14 OF 32

 LEGEND	
	2" MILL, 2" SP125CLP w/PG 70-22
	2" OVERLAY SP125CLP w/PG 70-22
	2" MILL, 2" BP-1 W/PG 64-22
	2" BP-1 OVERLAY W/PG 64-22 (CONCRETE SHOULDER)
	8" PAVED CONCRETE APPROACH

DISCLAIMER
THE PROFESSIONAL WHOSE SIGNATURE AND PERSONAL SEAL APPEAR HEREON ASSUMES RESPONSIBILITY ONLY FOR WHAT APPEARS ON THIS PAGE, AND DISCLAIMS (PURSUANT TO SECTION 327.411 RSMO) SPECIFICATION, ESTIMATES, REPORTS, OR OTHER DOCUMENTS OR INSTRUMENTS NOT SEALED BY THE UNDERSIGNED PROFESSIONAL RELATING TO OR INTENDED TO BE USED FOR ANY PART OR PARTS OF THE PROJECT TO WHICH THIS PAGE REFERS.

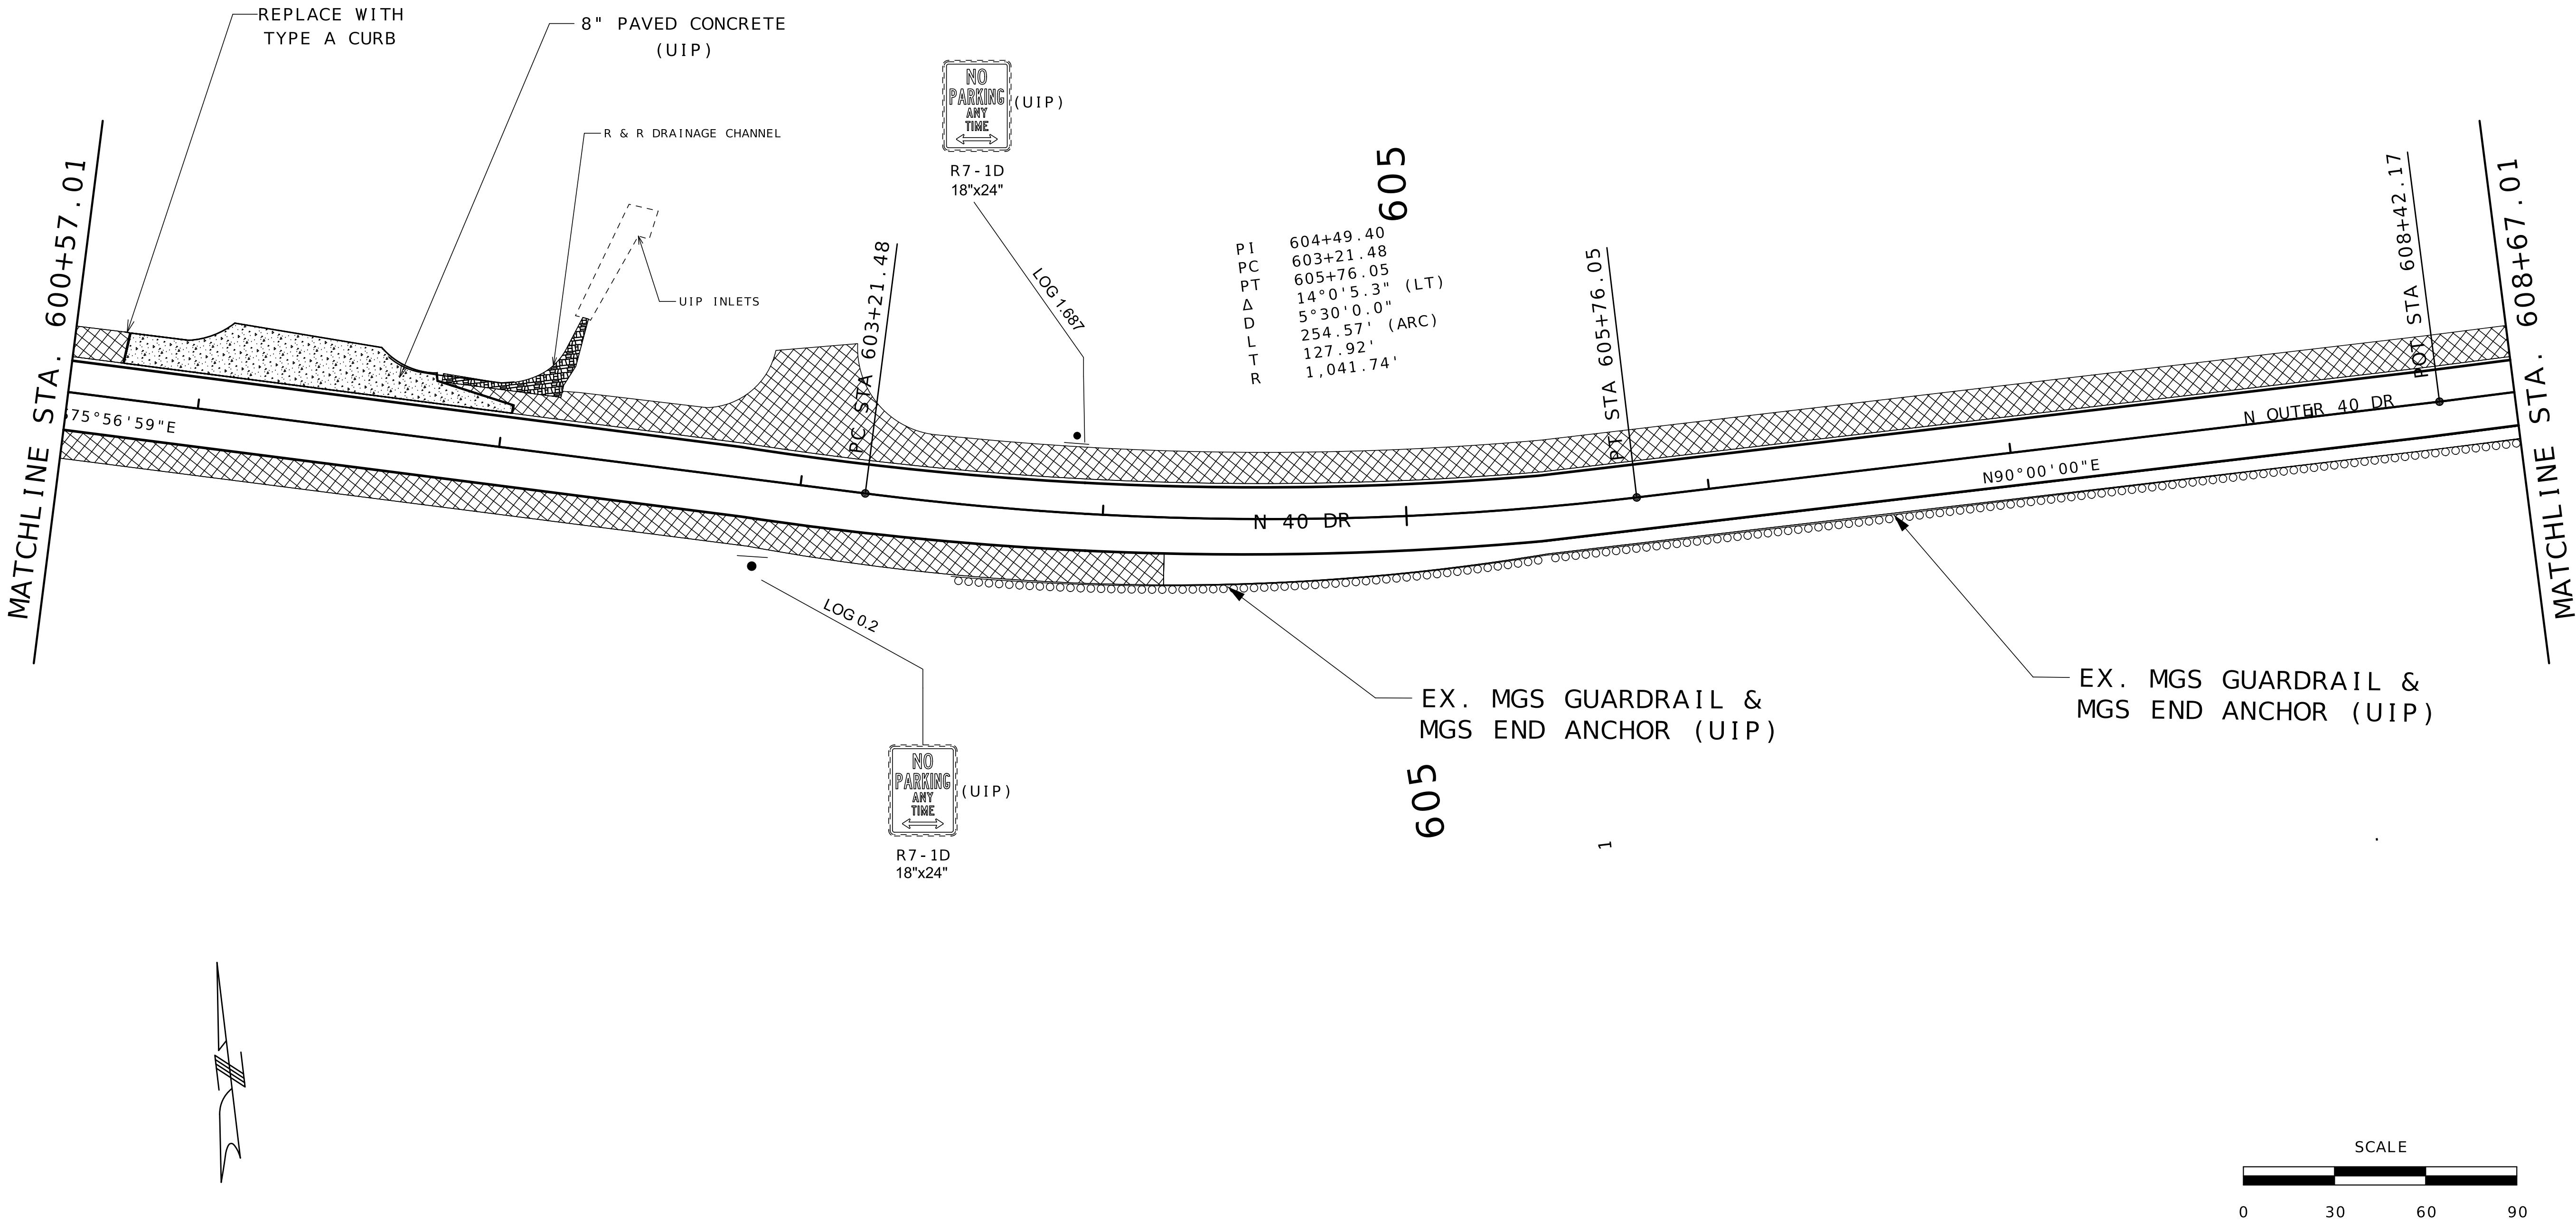

STATE OF MISSOURI

STUART ROBINSON McNEIL

NUMBER

PE-2006019687

PROFESSIONAL ENGINEER

08/27/2026 11:05:05 AM

STUART ROBINSON McNEIL - CIVIL

MO-PE-2006019687

DATE PREPARED

8/26/2026

ROUTE

1 - 64 NOR

DISTRICT

SL

STATE

MO

SHEET NO.

18

COUNTY

ST. LOUIS

JOB NO.

JSL0168

CONTRACT ID.

PROJECT NO.

BRIDGE NO.

DATE	DESCRIPTION


MISSOURI HIGHWAYS AND TRANSPORTATION COMMISSION

MoDOT

105 WEST CAPITOL
JEFFERSON CITY, MO 65102
1-888-ASK-MODOT (1-888-275-6636)

PLAN SHEET
SHEET 15 OF 32

MATCHLINE STA. 616+77.01

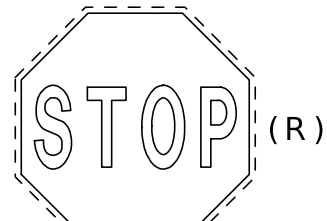

R1 - 1
36" x 36"



R1 - 1
36" x 36"

21

LOG 1.43

DOT STA 617+80.59

40' DR

620

620

287.5' MGS GUARDRAIL (R&R)
2 MGS TYPE A MASH C.E.T.S


N89°43'02"E

EX. CONC.
(UIP)

EX. GUARDRAIL
(UIP)

MATCHLINE STA. 624+87.01


LEGEND

 


2" MILL, 2" SP125CLP
w/PG 70-22




2" OVERLAY SP125CLP
w/PG 70-22

 


2" MILL, 2" BP-1
W/PG 64-22

 


2" BP-1 OVERLAY
W/PG 64-22
(CONCRETE SHOULDER)

 

8" PAVED CONCRETE
APPROACH

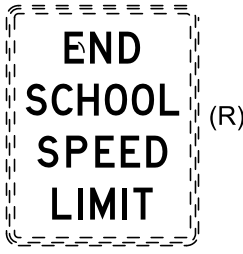

S5 - 3
24"x30"

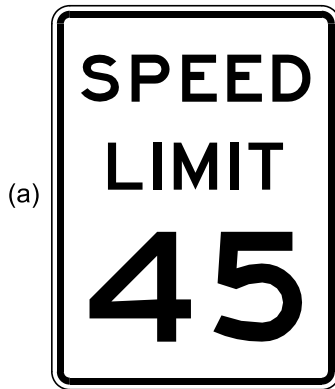


(a)


R2 - 1
36"x48"

22

LOG 1.331

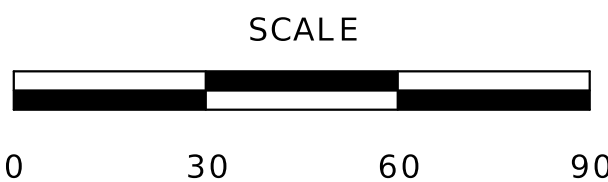

DISCLAIMER
THE PROFESSIONAL WHOSE SIGNATURE AND PERSONAL SEAL APPEAR HEREON ASSUMES RESPONSIBILITY ONLY FOR WHAT APPEARS ON THIS PAGE, AND DISCLAIMS (PURSUANT TO SECTION 327.411 RSMO) SPECIFICATION, ESTIMATES, REPORTS, OR OTHER DOCUMENTS OR INSTRUMENTS NOT SEALED BY THE UNDERSIGNED PROFESSIONAL RELATING TO OR INTENDED TO BE USED FOR ANY PART OR PARTS OF THE PROJECT TO WHICH THIS PAGE REFERS.

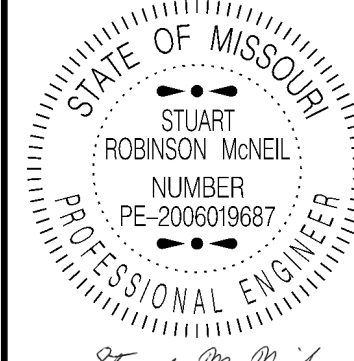

DATE PREPARED
8/26/2026

ROUTE
I - 64 NOR

STATE
MO

DISTRICT
SL

SHEET NO.
20

COUNTY
ST. LOUIS

JOB NO.
JSL0168

CONTRACT ID.

PROJECT NO.

BRIDGE NO.

DESCRIPTION

DATE

DATE

MISSOURI HIGHWAYS AND TRANSPORTATION
COMMISSION

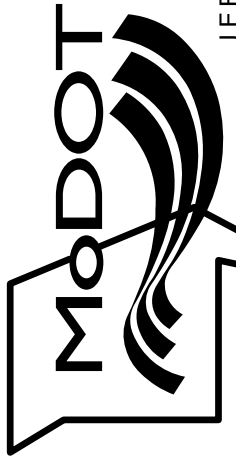


105 WEST CAPITOL
JEFFERSON CITY, MO 65102
1-888-ASK-MODOT (1-888-275-6636)

PLAN SHEET
SHEET 17 OF 32

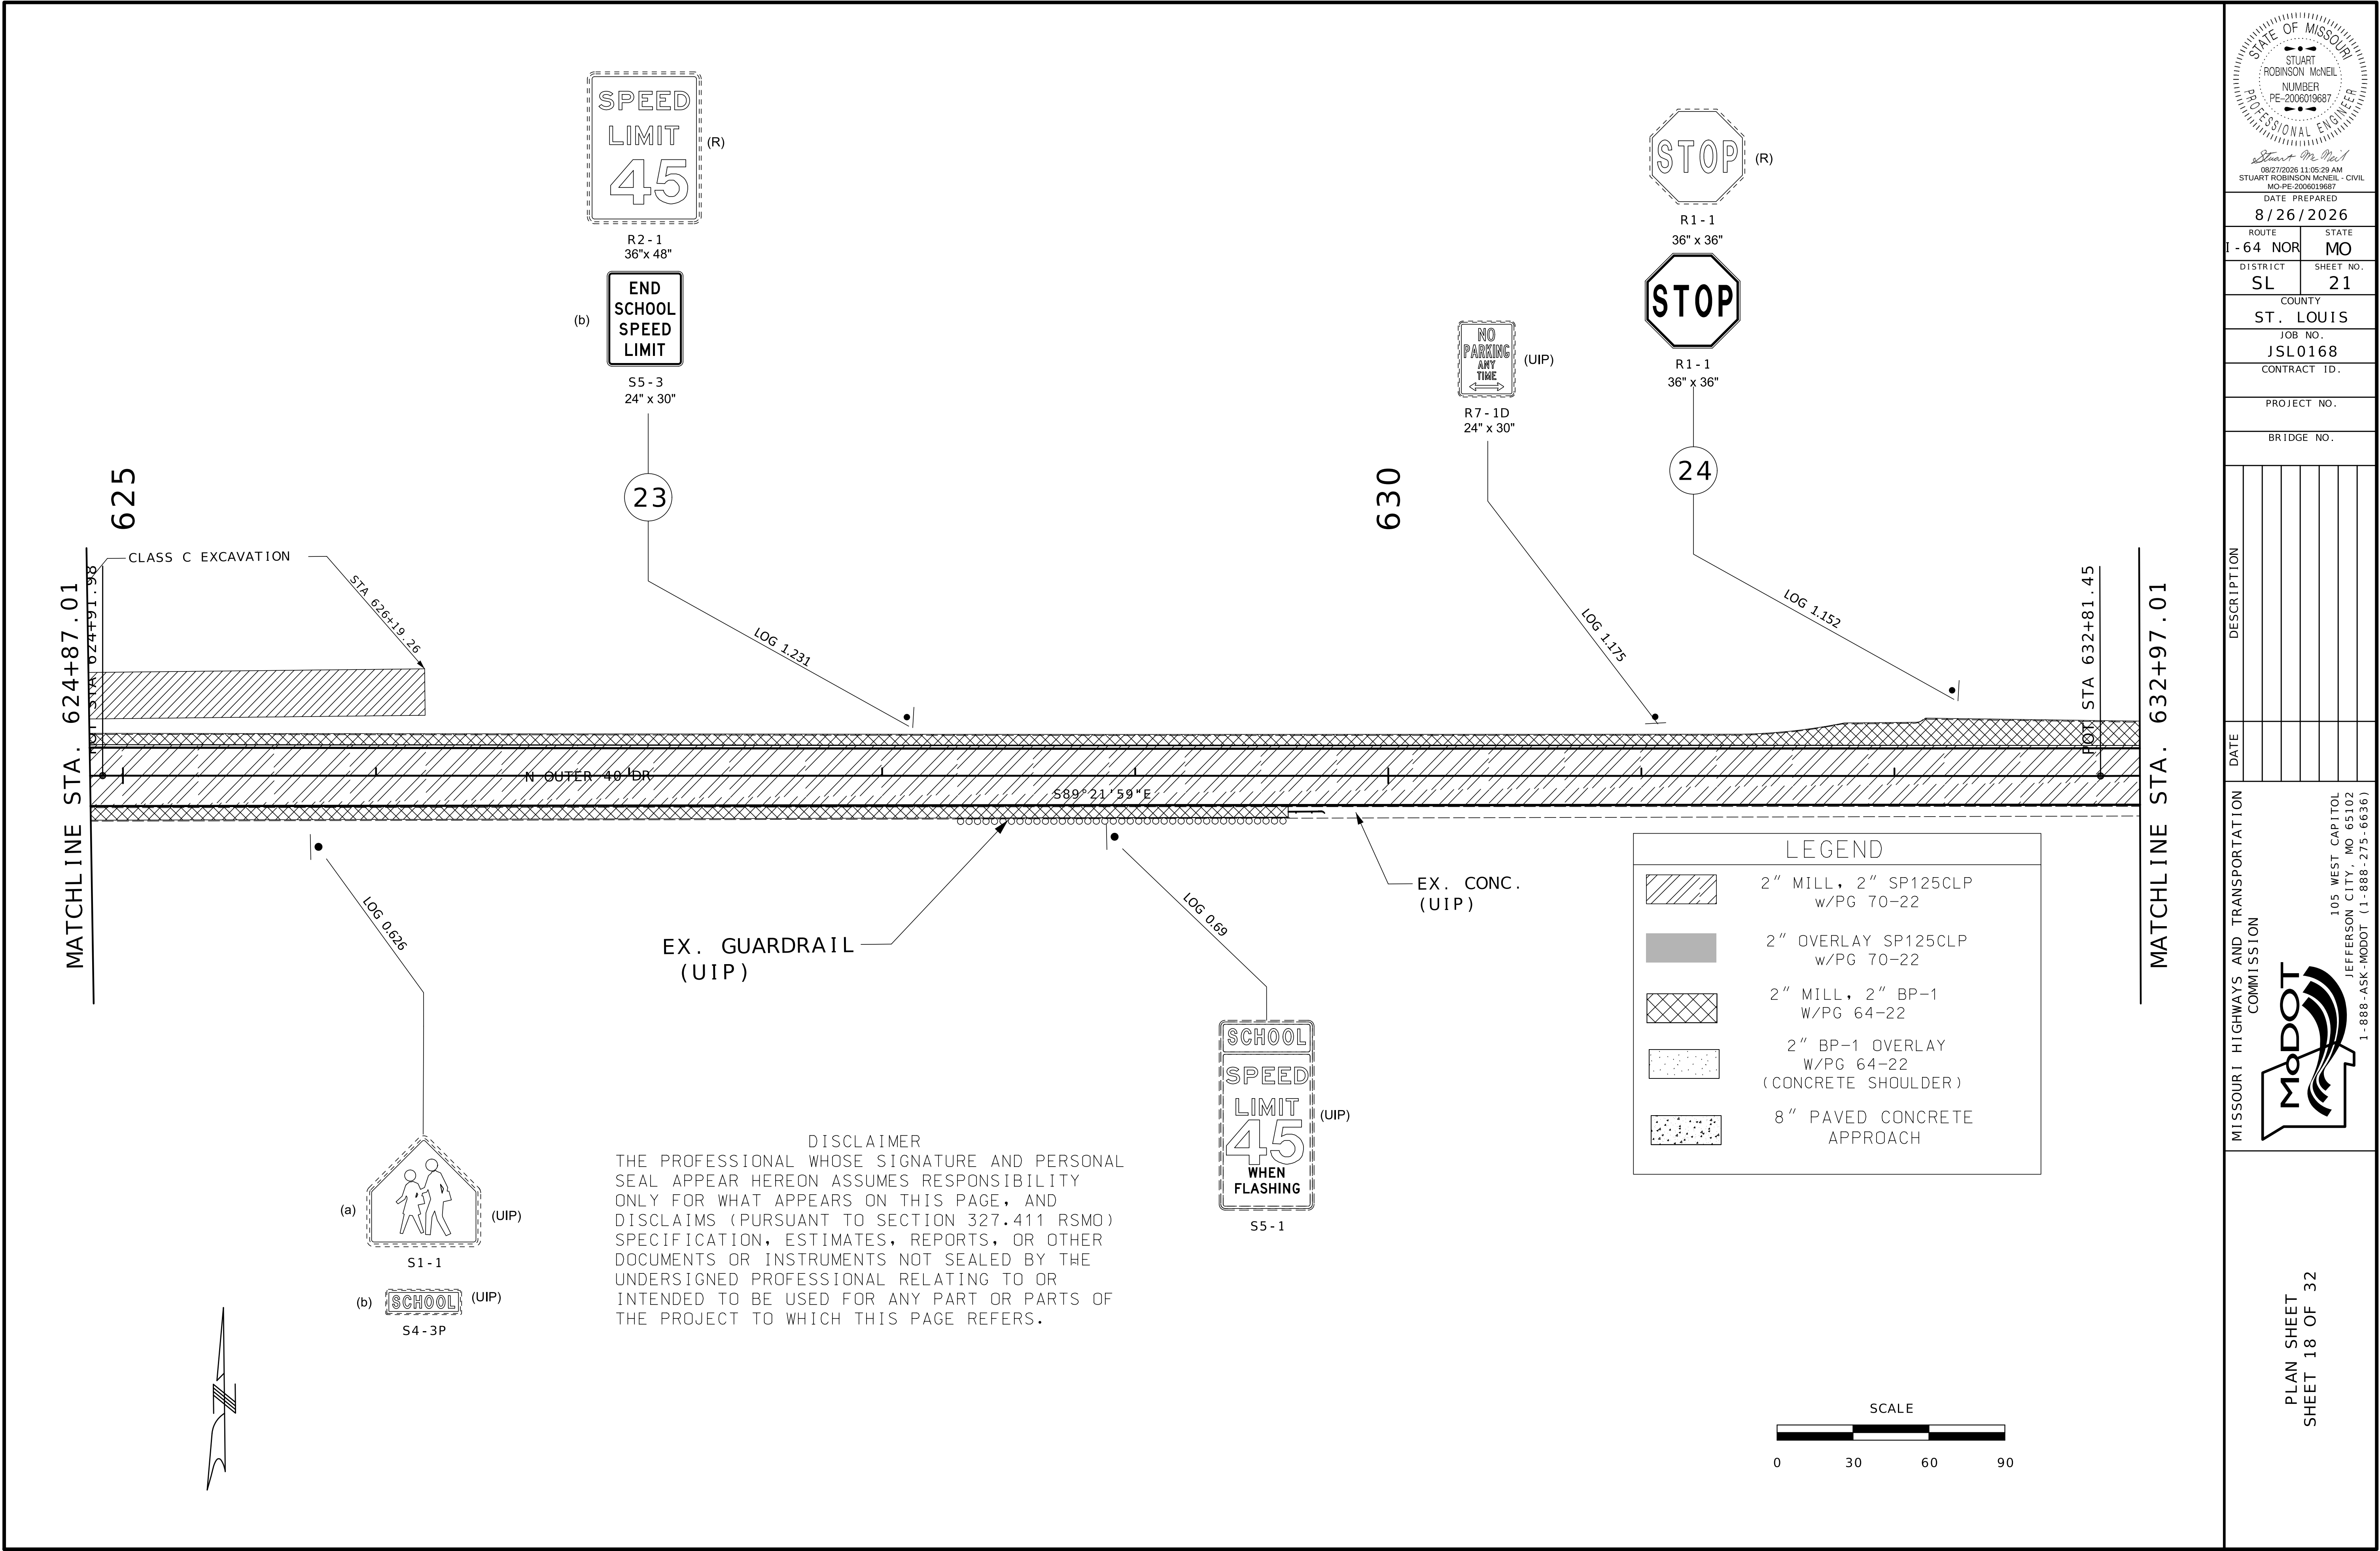

   LEGEND	
	2" MILL, 2" SP125CLP w/PG 70-22
	2" OVERLAY SP125CLP w/PG 70-22
	2" MILL, 2" BP-1 W/PG 64-22
	2" BP-1 OVERLAY W/PG 64-22 (CONCRETE SHOULDER)
	8" PAVED CONCRETE APPROACH

DISCLAIMER
THE PROFESSIONAL WHOSE SIGNATURE AND PERSONAL SEAL APPEAR HEREON ASSUMES RESPONSIBILITY ONLY FOR WHAT APPEARS ON THIS PAGE, AND DISCLAIMS (PURSUANT TO SECTION 327.411 RSMD) SPECIFICATION, ESTIMATES, REPORTS, OR OTHER DOCUMENTS OR INSTRUMENTS NOT SEALED BY THE UNDERSIGNED PROFESSIONAL RELATING TO OR INTENDED TO BE USED FOR ANY PART OR PARTS OF THE PROJECT TO WHICH THIS PAGE REFERS.

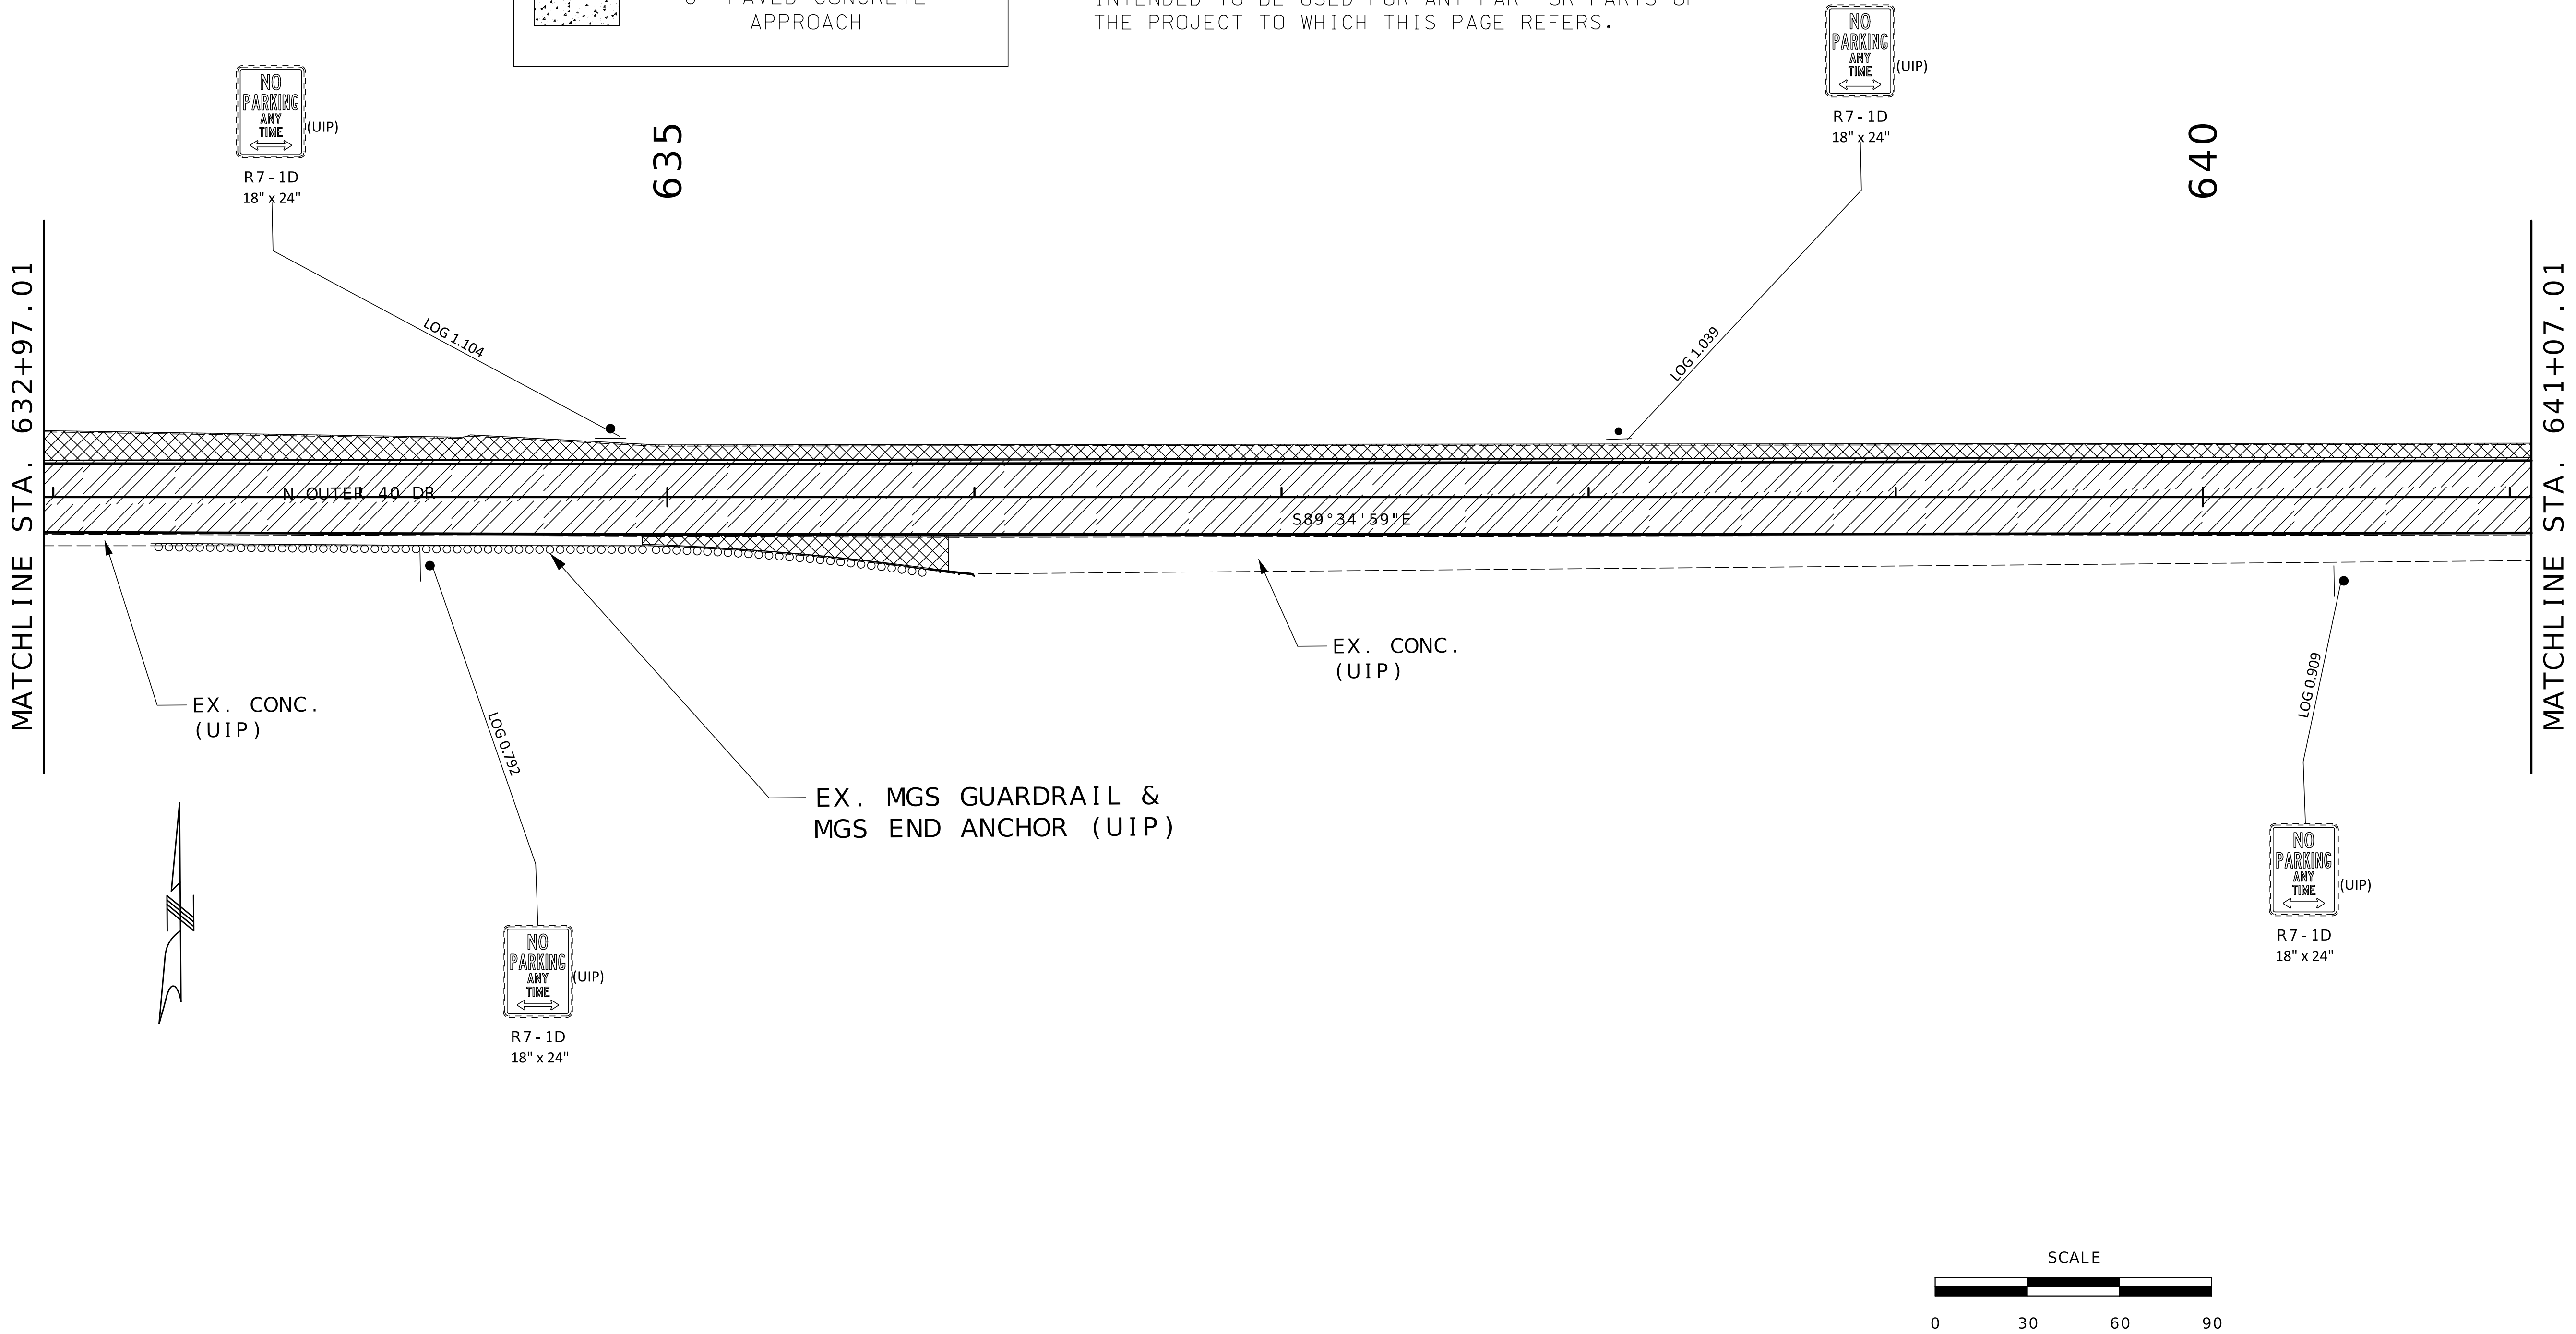

STATE OF MISSOURI

STUART ROBINSON McNEIL

NUMBER
PE-2006019687

PROFESSIONAL ENGINEER

Stuart McNeil

08/27/2026 11:08:29 AM

STUART ROBINSON McNEIL - CIVIL

MO-PE-2006019687

DATE PREPARED
8/26/2026

ROUTE
I-64 NOR

DISTRICT
SL

STATE
MO

SHEET NO.
22

COUNTY
ST. LOUIS

JOB NO.
JSL0168

CONTRACT ID.

PROJECT NO.

BRIDGE NO.

DATE	DESCRIPTION

MISSOURI HIGHWAYS AND TRANSPORTATION COMMISSION

MoDOT

105 WEST CAPITOL
JEFFERSON CITY, MO 65102
1-888-ASK-MODOT (1-888-275-6636)

PLAN SHEET
SHEET 19 OF 32


MATCHLINE STA. 641+07.01




R7 - 1D
18" x 24"

LOG 0.982

POT STA 641+63.64

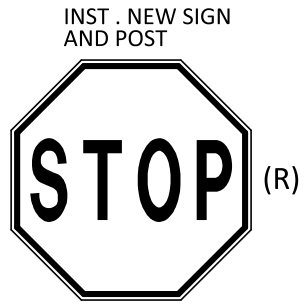

R1 - 1
36" x 36"

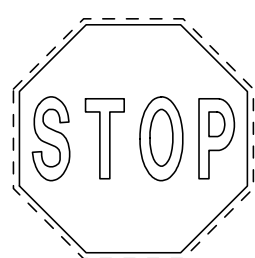

R1 - 1
36" x 36"

25

LOG 0.954

COLLEGE
PARK DR

N89°55'02"E



R7 - 1D
18" x 24"

LOG 0.984

POT STA 644+61.15

N OUTER 40' DR

645

EX. CONC.
(UIP)



R7 - 1D
18" x 24"

LOG 1.041




R7 - 1D
18" x 24"


LOG 0.834

MATCHLINE STA. 649+17.01

LEGEND	
	2" MILL, 2" SP125CLP w/PG 70-22
	2" OVERLAY SP125CLP w/PG 70-22
	2" MILL, 2" BP-1 W/PG 64-22
	2" BP-1 OVERLAY W/PG 64-22 (CONCRETE SHOULDER)
	8" PAVED CONCRETE APPROACH

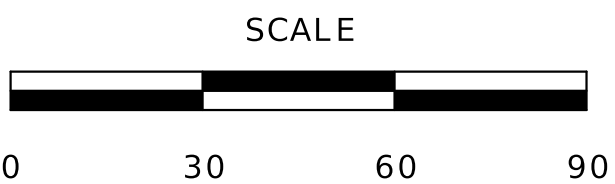

DISCLAIMER
THE PROFESSIONAL WHOSE SIGNATURE AND PERSONAL
SEAL APPEAR HEREON ASSUMES RESPONSIBILITY
ONLY FOR WHAT APPEARS ON THIS PAGE, AND
DISCLAIMS (PURSUANT TO SECTION 327.411 RSMO)
SPECIFICATION, ESTIMATES, REPORTS, OR OTHER
DOCUMENTS OR INSTRUMENTS NOT SEALED BY THE
UNDERSIGNED PROFESSIONAL RELATING TO OR
INTENDED TO BE USED FOR ANY PART OR PARTS OF
THE PROJECT TO WHICH THIS PAGE REFERS.

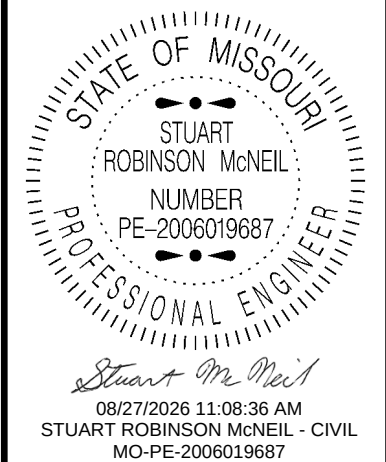


DATE PREPARED 8/26/2026	
ROUTE I - 64 NOR	STATE MO
DISTRICT SL	SHEET NO. 23
COUNTY ST. LOUIS	
JOB NO. JSL0168	
CONTRACT ID.	
PROJECT NO.	
BRIDGE NO.	

DATE	DESCRIPTION

MISSOURI HIGHWAYS AND TRANSPORTATION
COMMISSION


105 WEST CAPITOL
JEFFERSON CITY, MO 65102
1-888-ASK-MODOT (1-888-275-6636)

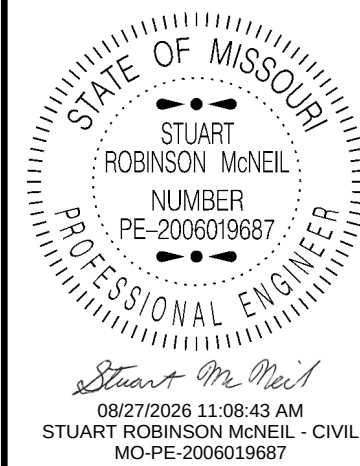

DATE PREPARED	
8/26/2026	
ROUTE	STATE
I-64 NOR	MO
DISTRICT	SHEET NO.
SL	24
COUNTY	
ST. LOUIS	
JOB NO.	
JSL0168	
CONTRACT ID.	
PROJECT NO.	
BRIDGE NO.	

DATE	DESCRIPTION


MISSOURI HIGHWAYS AND TRANSPORTATION COMMISSION

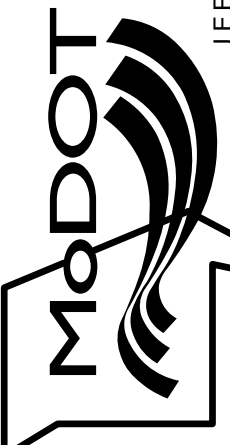



105 WEST CAPITOL
JEFFERSON CITY, MO 65102
1-888-ASK-MODOT (1-888-275-6636)


DISCLAIMER
THE PROFESSIONAL WHOSE SIGNATURE AND PERSONAL SEAL APPEAR HEREON ASSUMES RESPONSIBILITY ONLY FOR WHAT APPEARS ON THIS PAGE, AND DISCLAIMS (PURSUANT TO SECTION 327.411 RSMO) SPECIFICATION, ESTIMATES, REPORTS, OR OTHER DOCUMENTS OR INSTRUMENTS NOT SEALED BY THE UNDERSIGNED PROFESSIONAL RELATING TO OR INTENDED TO BE USED FOR ANY PART OR PARTS OF THE PROJECT TO WHICH THIS PAGE REFERS.

LEGEND

 	2" MILL, 2" SP125CLP w/PG 70-22
	2" OVERLAY SP125CLP w/PG 70-22
	2" MILL, 2" BP-1 W/PG 64-22
	2" BP-1 OVERLAY W/PG 64-22 (CONCRETE SHOULDER)
	8" PAVED CONCRETE APPROACH

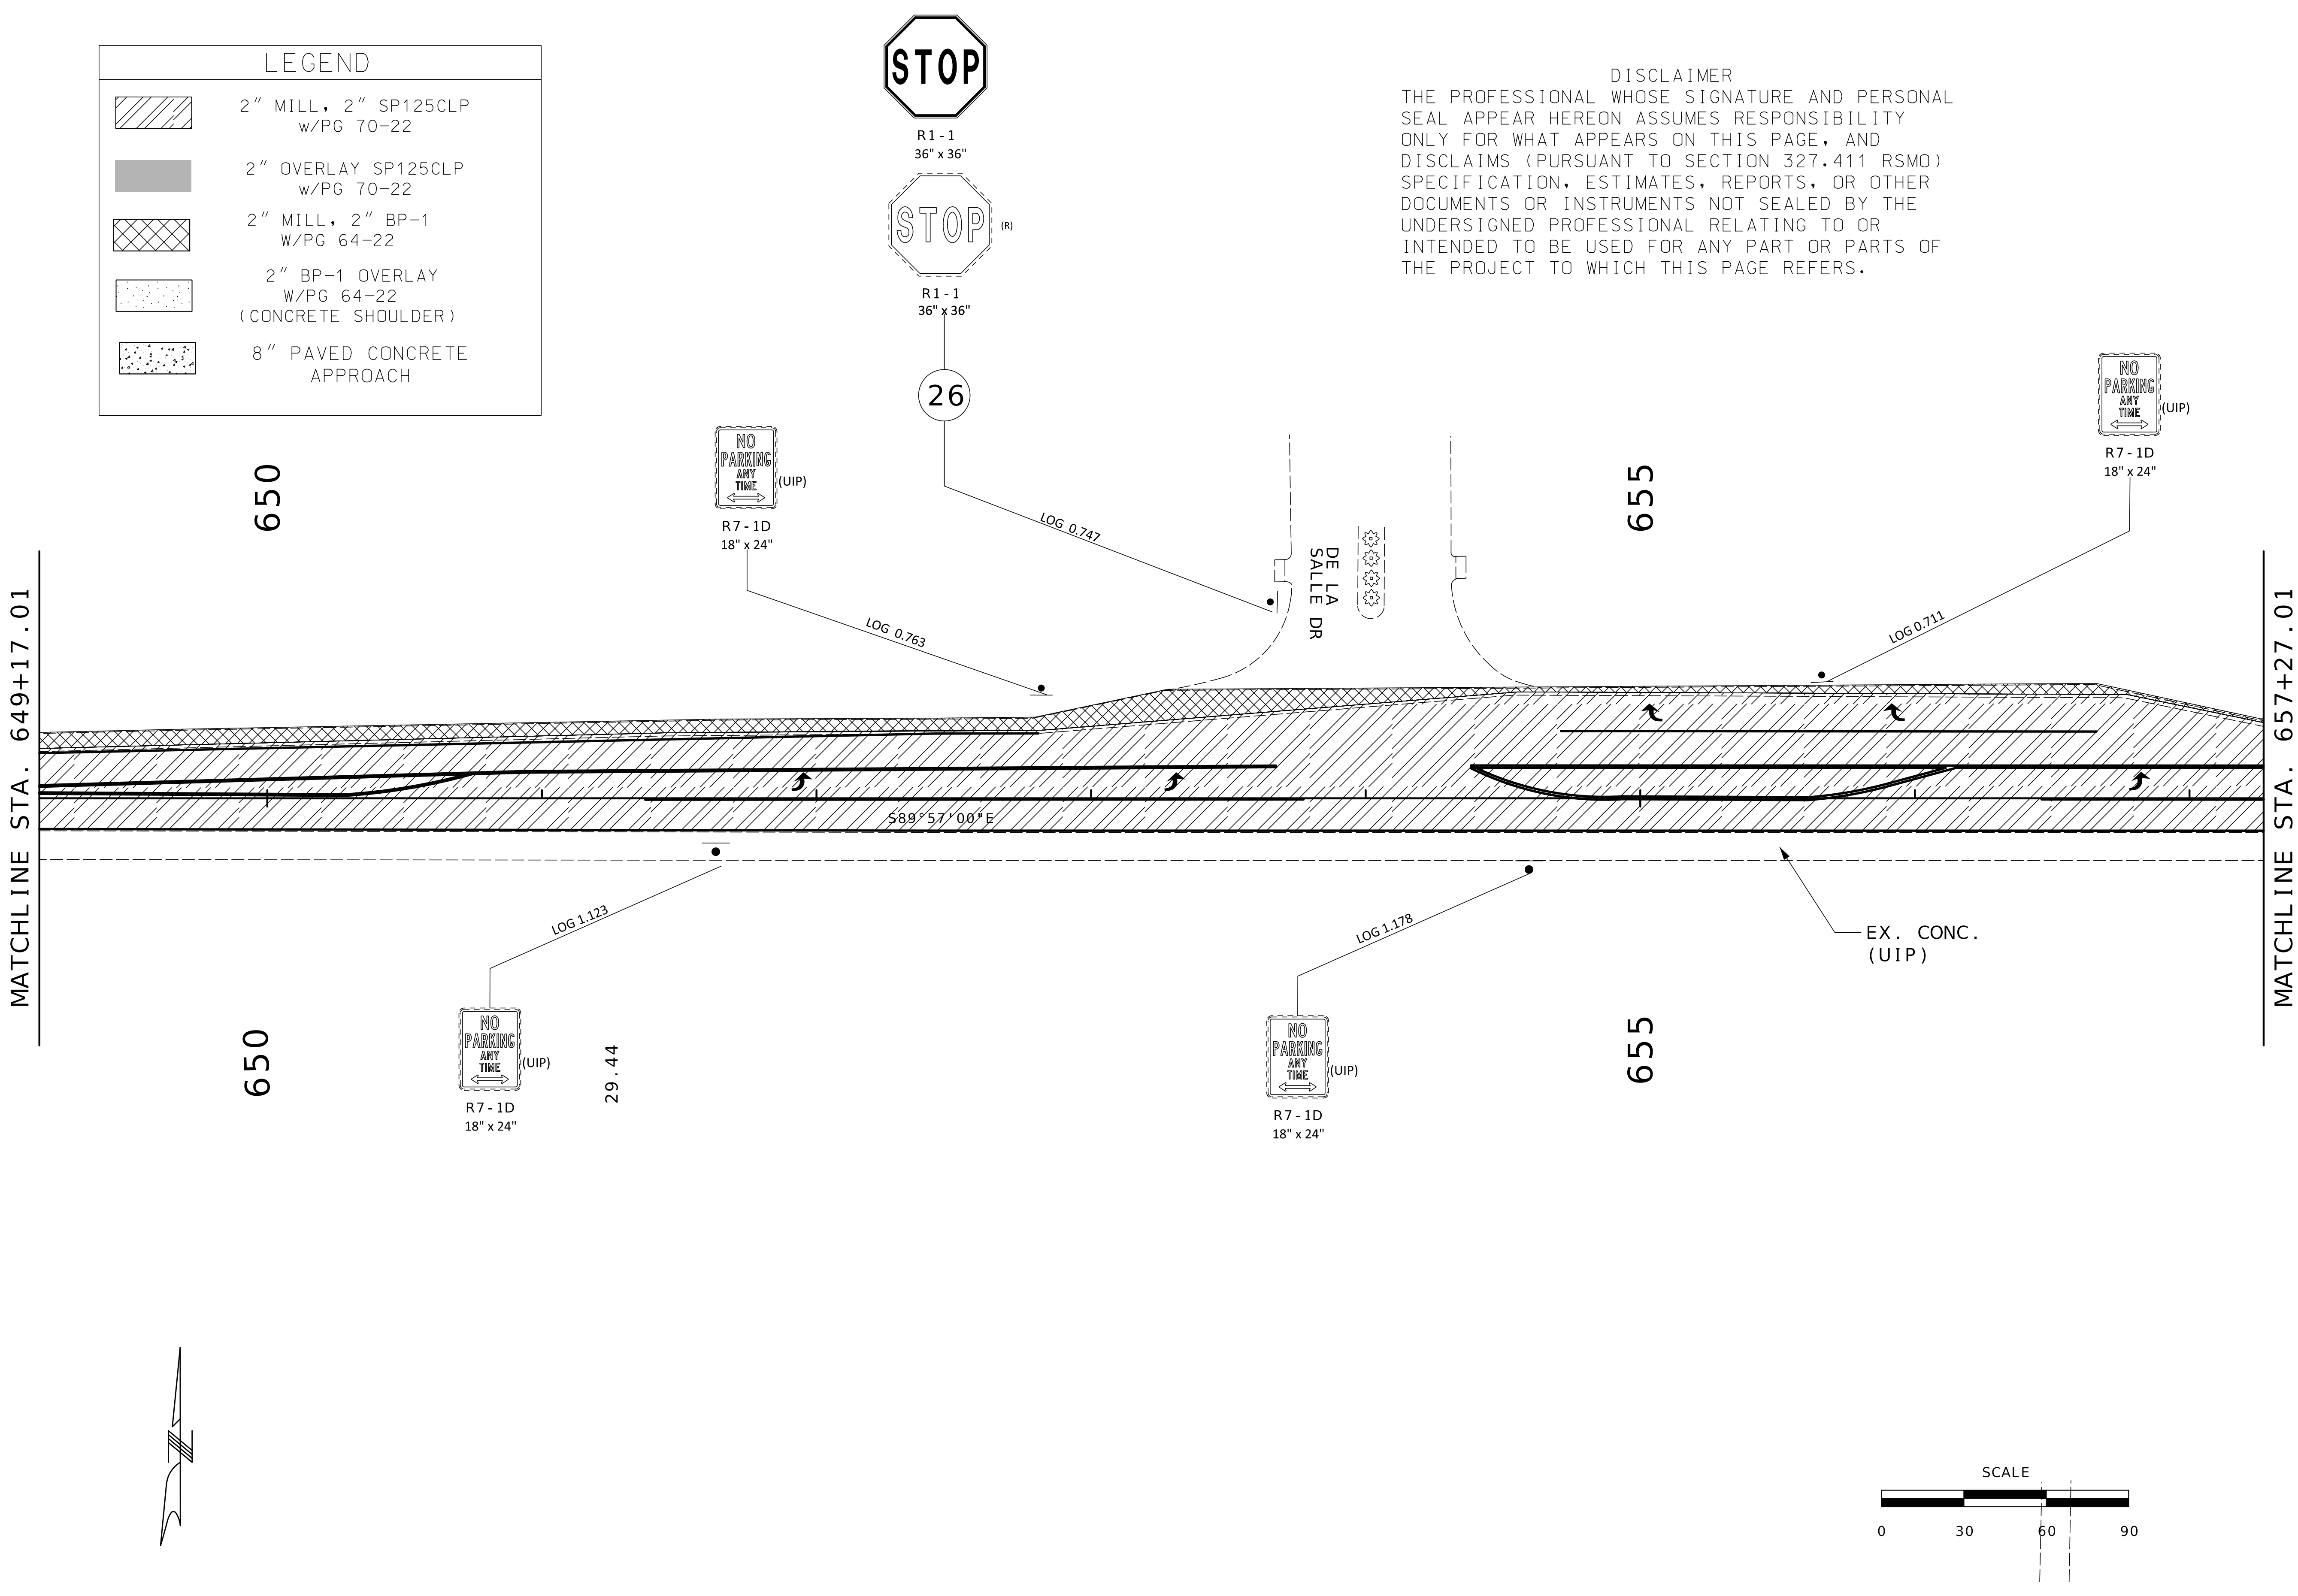

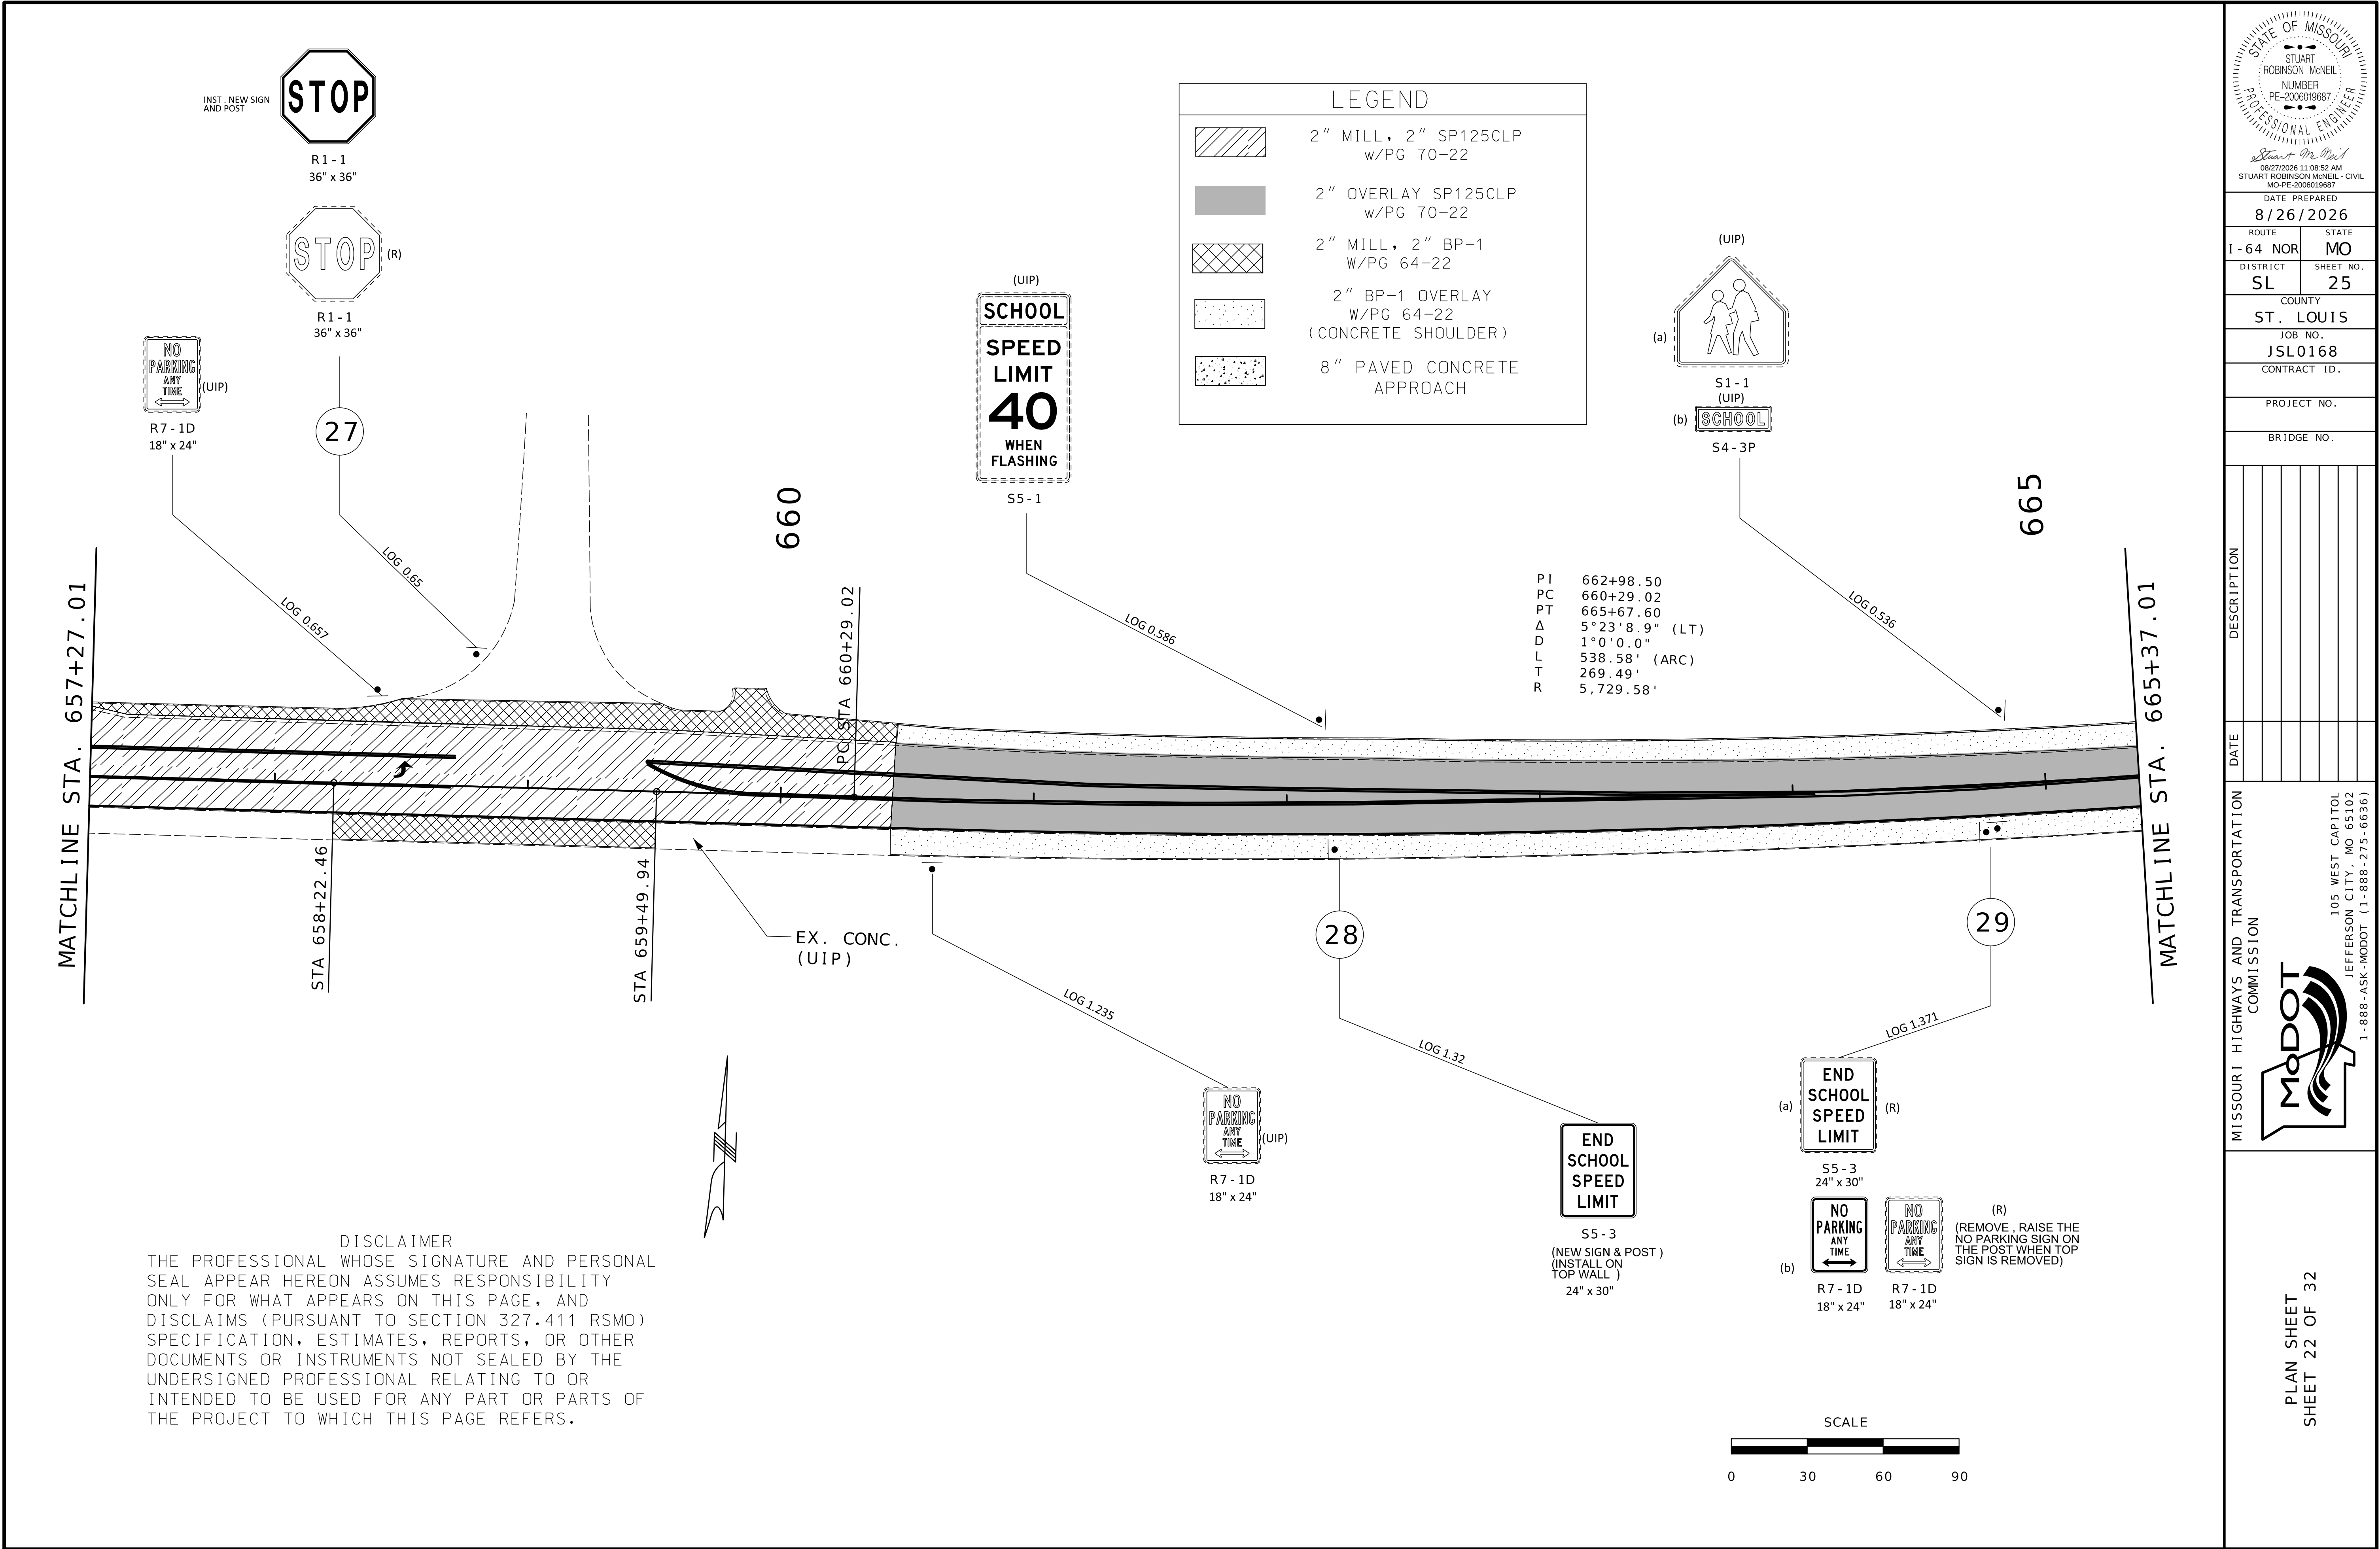

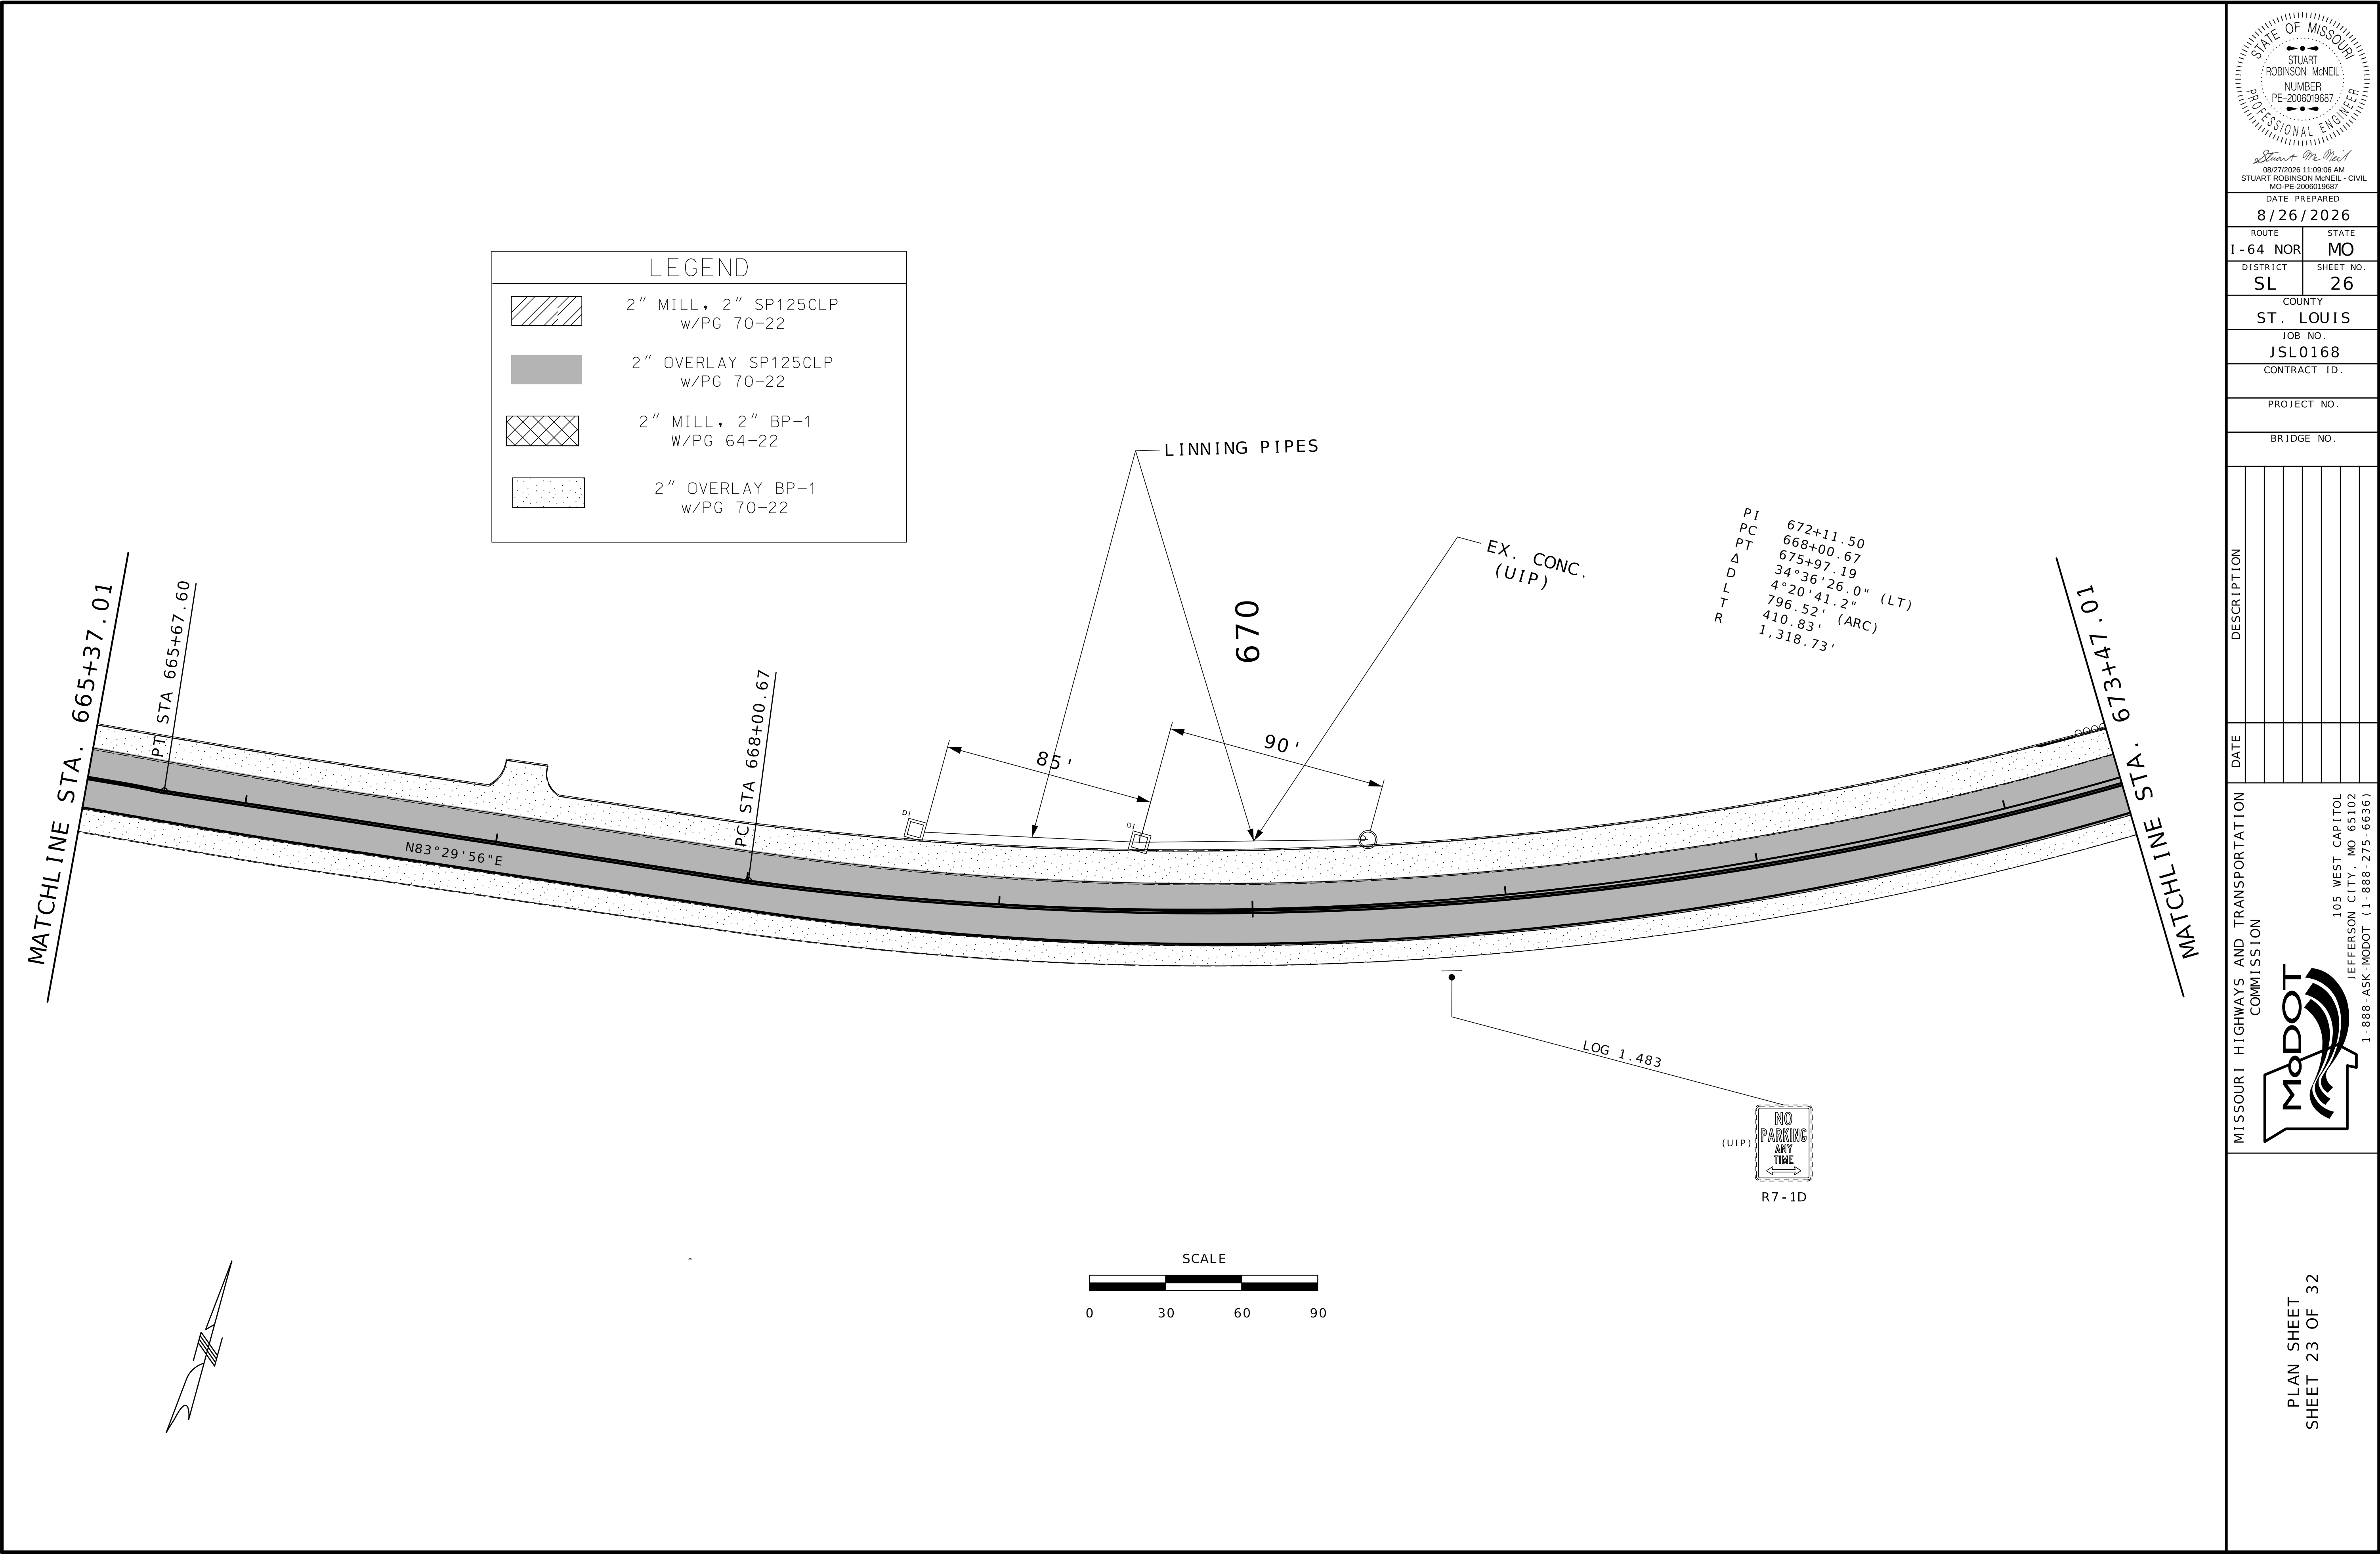

LEGEND	
	2" MILL, 2" SP125CLP w/PG 70-22
	2" OVERLAY SP125CLP w/PG 70-22
	2" MILL, 2" BP-1 w/PG 64-22
	2" OVERLAY BP-1 w/PG 70-22

STATE OF MISSOURI

STUART ROBINSON McNEIL

NUMBER
PE-2006019687

PROFESSIONAL ENGINEER

08/27/2026 11:09:06 AM
STUART ROBINSON McNEIL - CIVIL
MO-PE-2006019687


DATE PREPARED 8/26/2026	
ROUTE I - 64 NOR	STATE MO
DISTRICT SL	SHEET NO. 26
COUNTY ST. LOUIS	
JOB NO. JSL0168	
CONTRACT ID.	
PROJECT NO.	
BRIDGE NO.	

DATE	DESCRIPTION

MISSOURI HIGHWAYS AND TRANSPORTATION
COMMISSION

105 WEST CAPITOL
JEFFERSON CITY, MO 65102
1-888-ASK-MODOT (1-888-275-6636)

PLAN SHEET
SHEET 23 OF 32

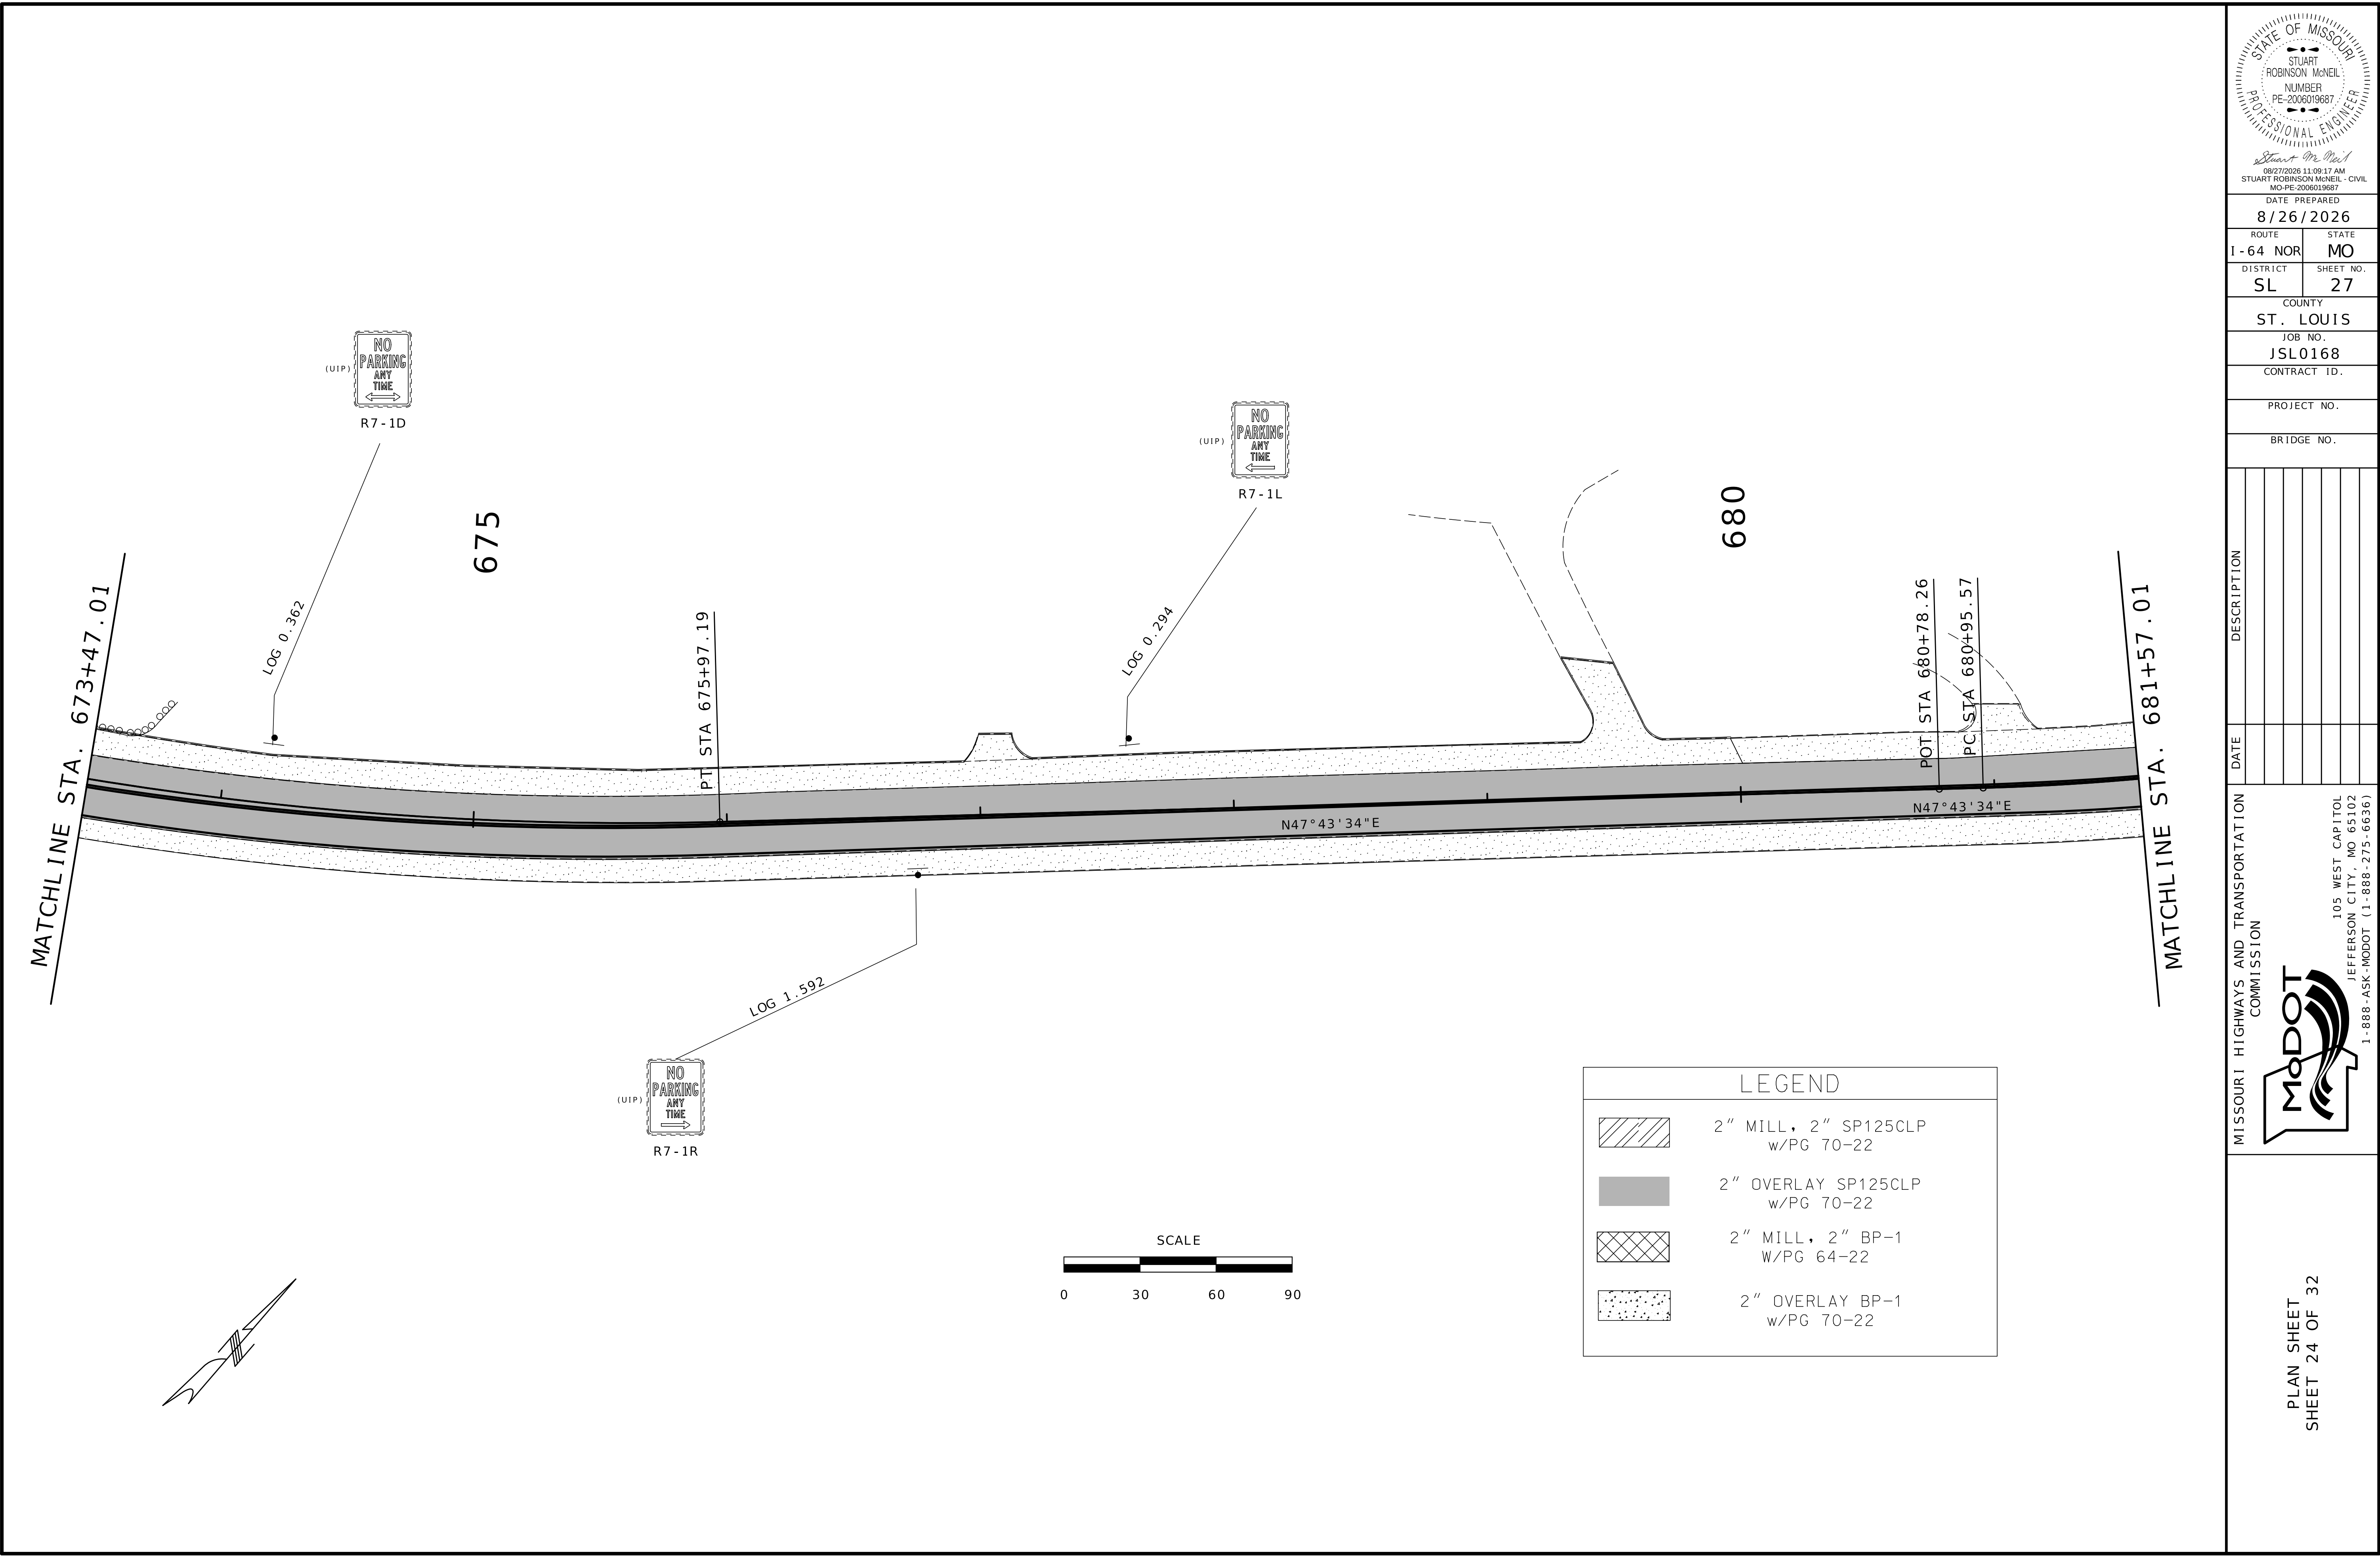

STATE OF MISSOURI

STUART
ROBINSON McNEIL

NUMBER
PE-2006019687

PROFESSIONAL ENGINEER

Stuart McNeil


08/27/2026 11:09:17 AM
STUART ROBINSON McNEIL - CIVIL
MO-PE-2006019687

DATE PREPARED 8/26/2026	
ROUTE I - 64 NOR	STATE MO
DISTRICT SL	SHEET NO. 27
COUNTY ST. LOUIS	
JOB NO. JSL0168	
CONTRACT ID.	

PROJECT NO.
BRIDGE NO.


DATE	DESCRIPTION

MISSOURI HIGHWAYS AND TRANSPORTATION
COMMISSION

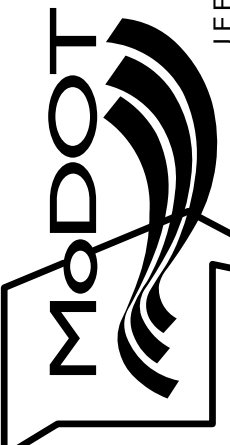

105 WEST CAPITOL
JEFFERSON CITY, MO 65102
1-888-ASK-MODOT (1-888-275-6636)


PLAN SHEET
SHEET 24 OF 32

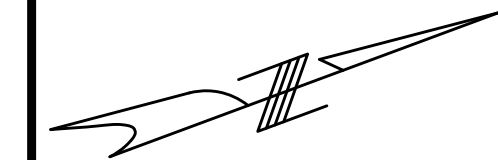

<i>Stuart McNeil</i> 08/27/2026 11:09:23 AM STUART ROBINSON MCNEIL - CIVIL MO-PE-2006019687					
DATE PREPARED					
8/26/2026					
ROUTE		STATE			
I - 64 NOR		MO			
DISTRICT		SHEET NO.			
SL		28			
COUNTY					
ST. LOUIS					
JOB NO.					
JSL0168					
CONTRACT ID.					
PROJECT NO.					
BRIDGE NO.					
DESCRIPTION	DATE				
MISSOURI HIGHWAYS AND TRANSPORTATION COMMISSION					
105 WEST CAPITOL JEFFERSON CITY, MO 65102 1-888-ASK-MODOT (1-888-275-6636)					
PLAN SHEET SHEET 25 OF 32					

MATCHLINE STA. 689+67.01



690

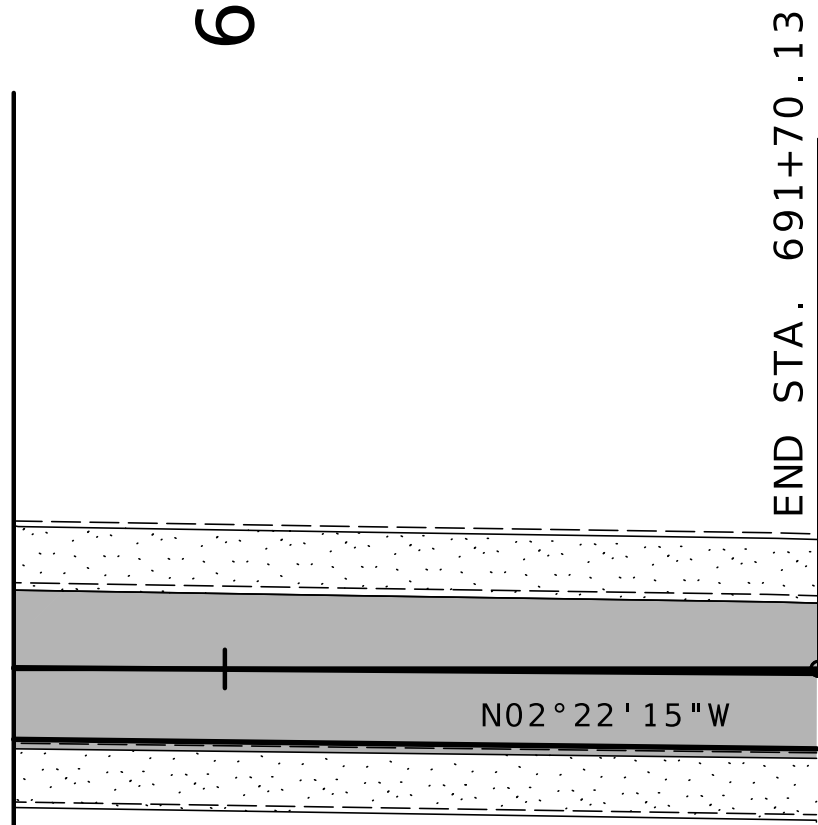


END PROJECT
JSL0168
BEGINNING PROJECT
JSI2090

CONWAY RD

CONWAY RD

 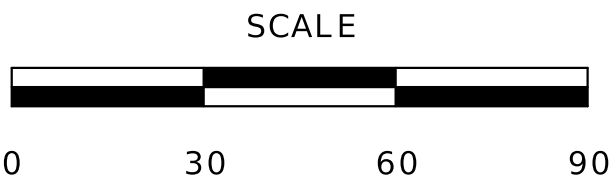

LEGEND	
	2" MILL, 2" SP125CLP w/PG 70-22
	2" OVERLAY SP125CLP w/PG 70-22
	2" MILL, 2" BP-1 W/PG 64-22
	2" OVERLAY BP-1 w/PG 70-22

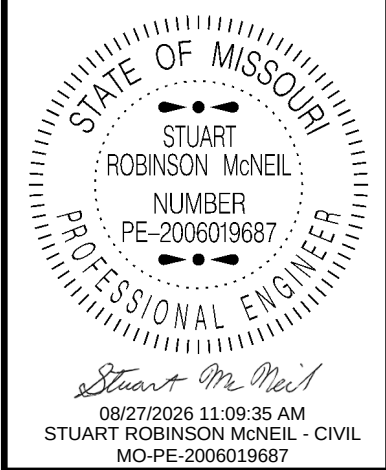


DATE PREPARED 8/26/2026	
ROUTE I-64 NOR	STATE MO
DISTRICT SL	SHEET NO. 29
COUNTY ST. LOUIS	
JOB NO. JSL0168	
CONTRACT ID.	
PROJECT NO.	
BRIDGE NO.	

DATE	DESCRIPTION

MISSOURI HIGHWAYS AND TRANSPORTATION
COMMISSION

105 WEST CAPITOL
JEFFERSON CITY, MO 65102
1-888-ASK-MODOT (1-888-275-6636)

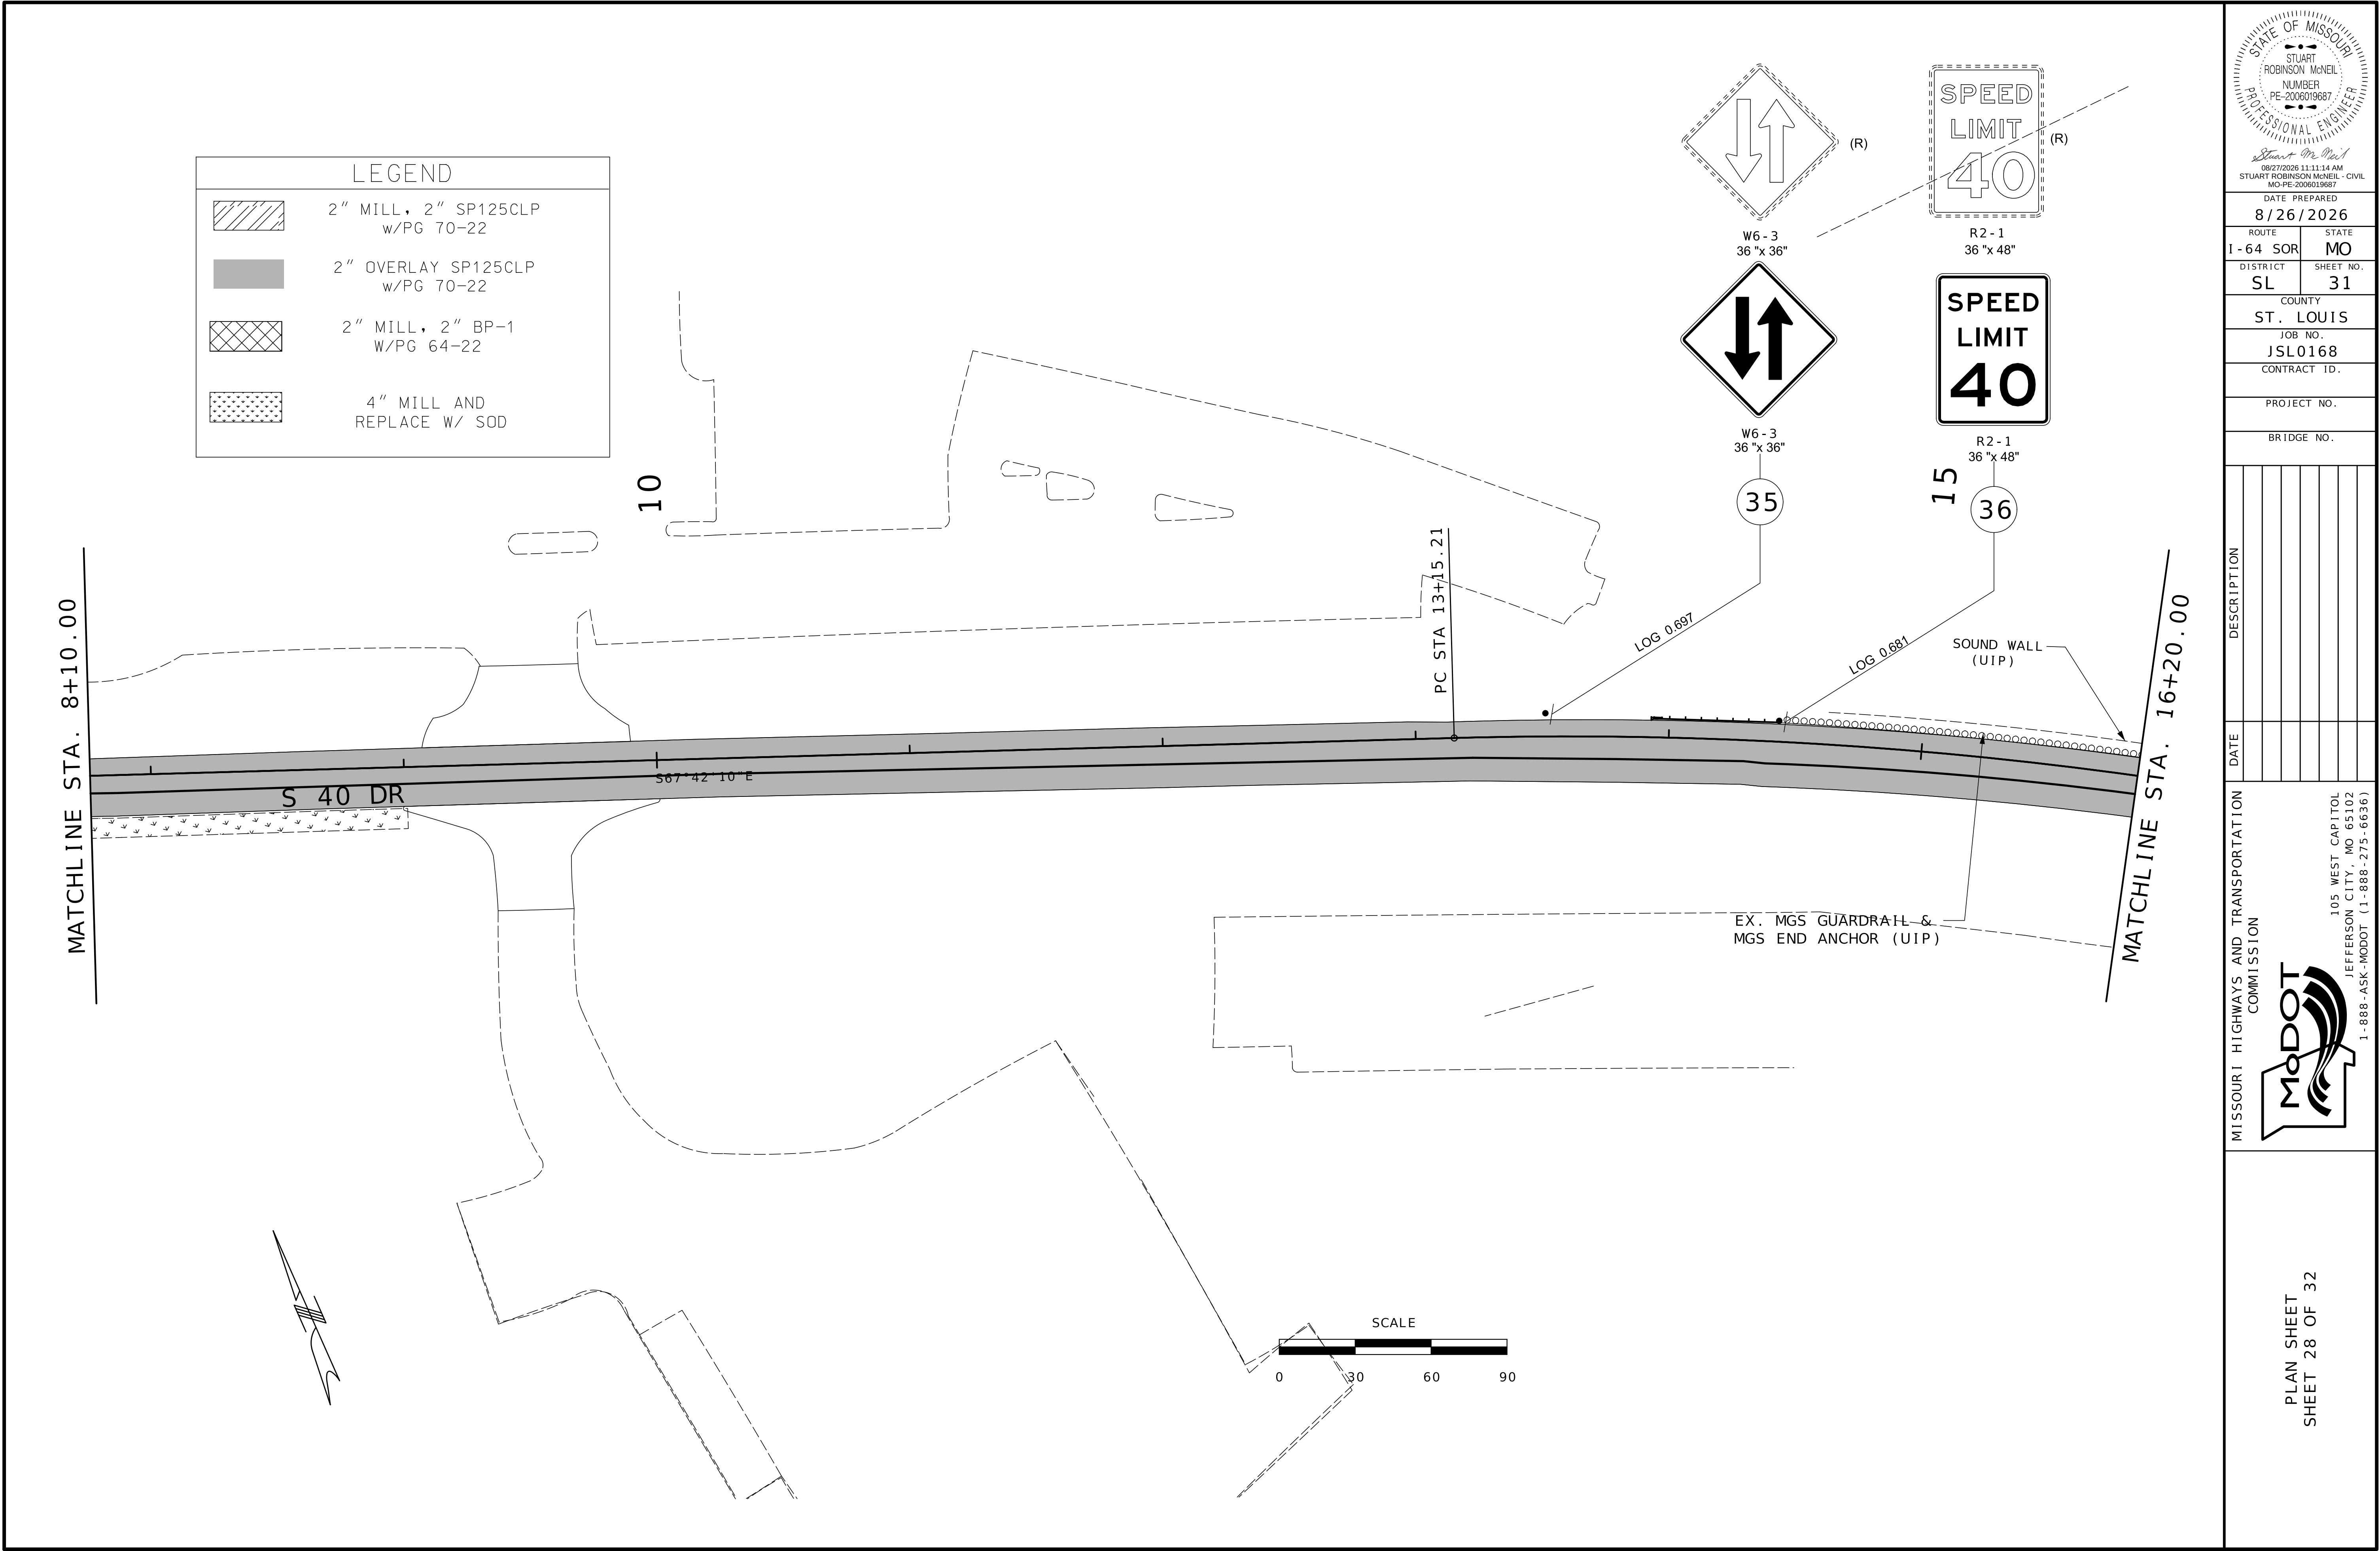


LEGEND

2" MILL, 2" SP125CLP
w/PG 70-22

2" OVERLAY SP125CLP
w/PG 70-22

2" MILL, 2" BP-1
W/PG 64-22

4" MILL AND
REPLACE W/ SOD

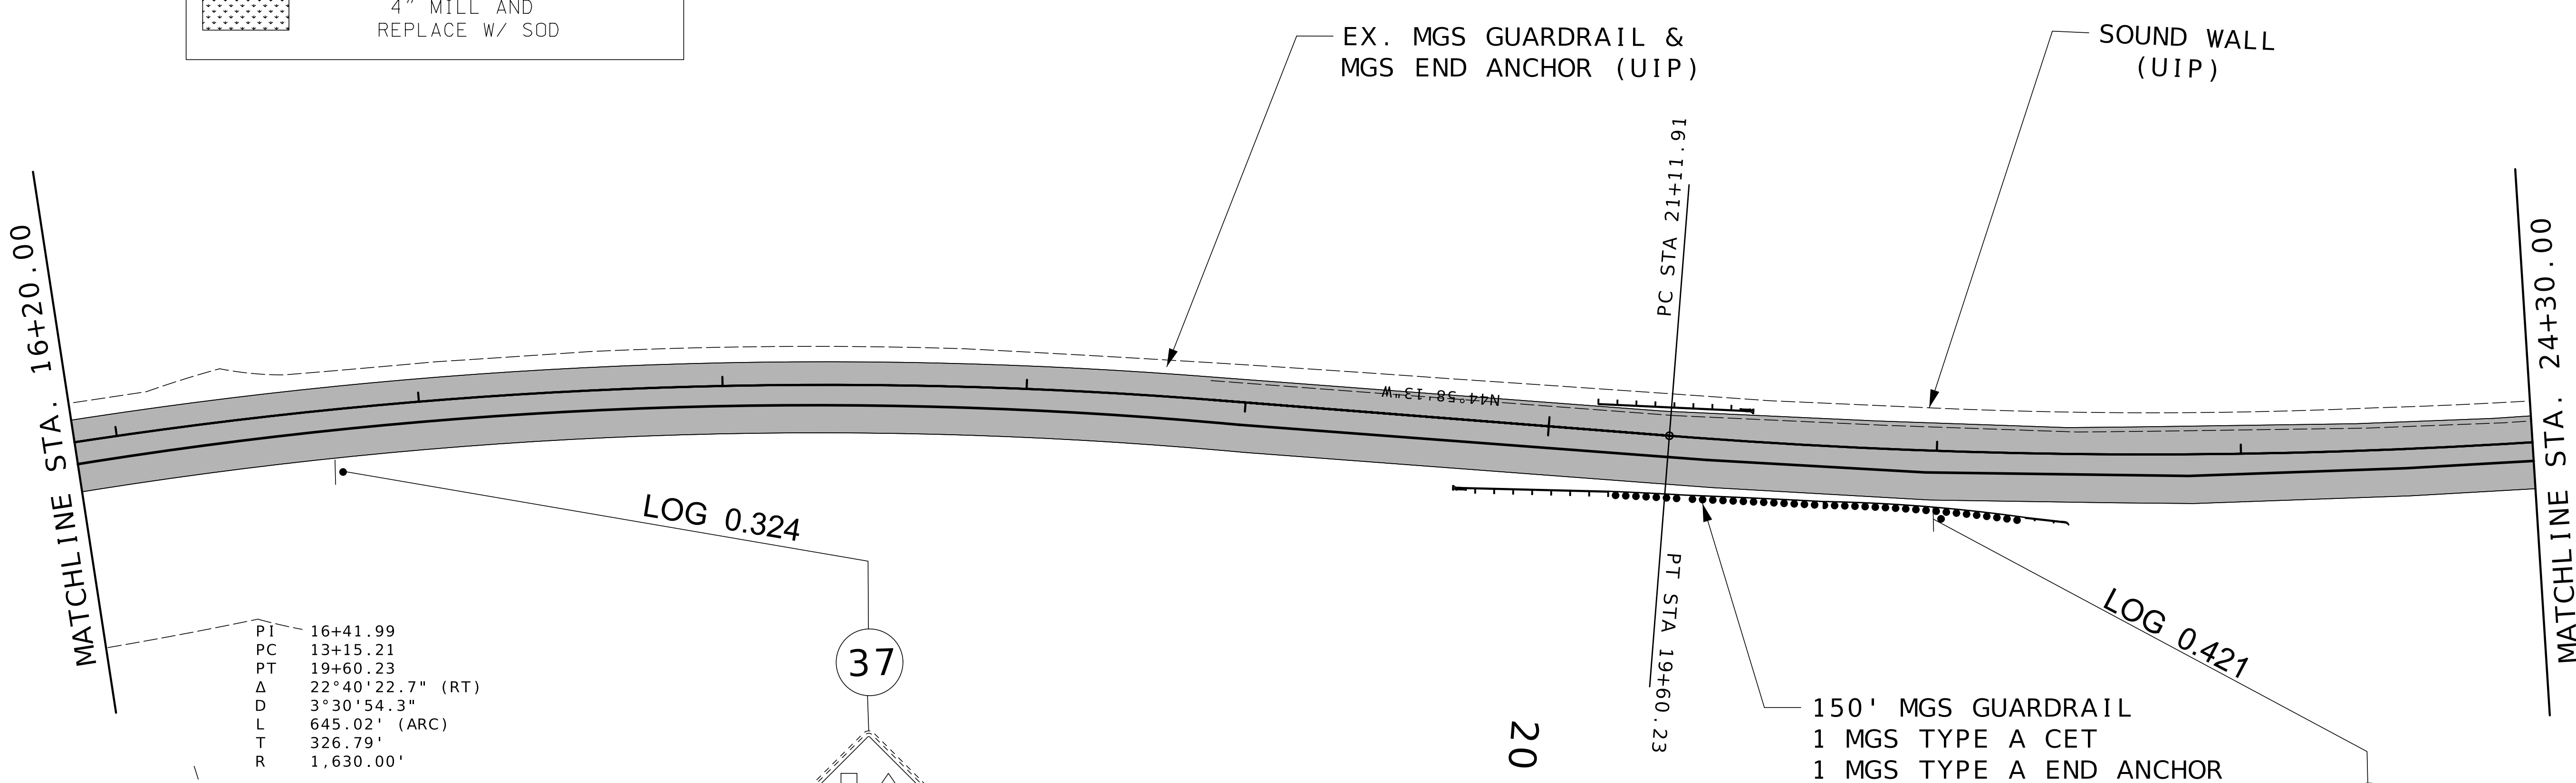

PI 16+41.99
PC 13+15.21
PT 19+60.23
Δ 22°40'22.7" (RT)
D 3°30'54.3"
L 645.02' (ARC)
T 326.79'
R 1,630.00'


37

(R)

W6 - 3
36 "x 36"

W6 - 3
36 "x 36"

20

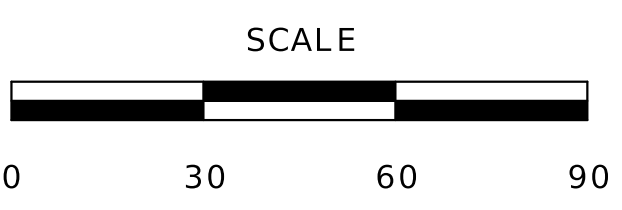

150' MGS GUARDRAIL
1 MGS TYPE A CET
1 MGS TYPE A END ANCHOR

38

SPEED
LIMIT
40

(R)

R2 - 1
36 "x 48"

SPEED
LIMIT
40

R2 - 1
36 "x 48"

STATE OF MISSOURI

STUART
ROBINSON McNEIL

NUMBER
PE-2006019687

PROFESSIONAL ENGINEER

08/27/2026 11:11:21 AM

STUART ROBINSON McNEIL - CIVIL

MO-PE-2006019687

DATE PREPARED

8/26/2026

ROUTE

I - 64

SOR

SL

STATE

MO

DISTRICT

SL

SHEET NO.

32

COUNTY

ST. LOUIS

JOB NO.

JSL0168

CONTRACT ID.

PROJECT NO.

BRIDGE NO.

DATE



DESCRIPTION

MISSOURI HIGHWAYS AND TRANSPORTATION
COMMISSION

105 WEST CAPITOL
JEFFERSON CITY, MO 65102
1-888-ASK-MODOT (1-888-275-6636)

MoDOT

PLAN SHEET
SHEET 29 OF 32

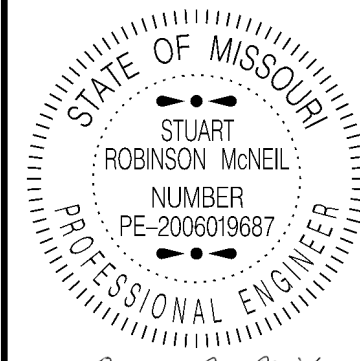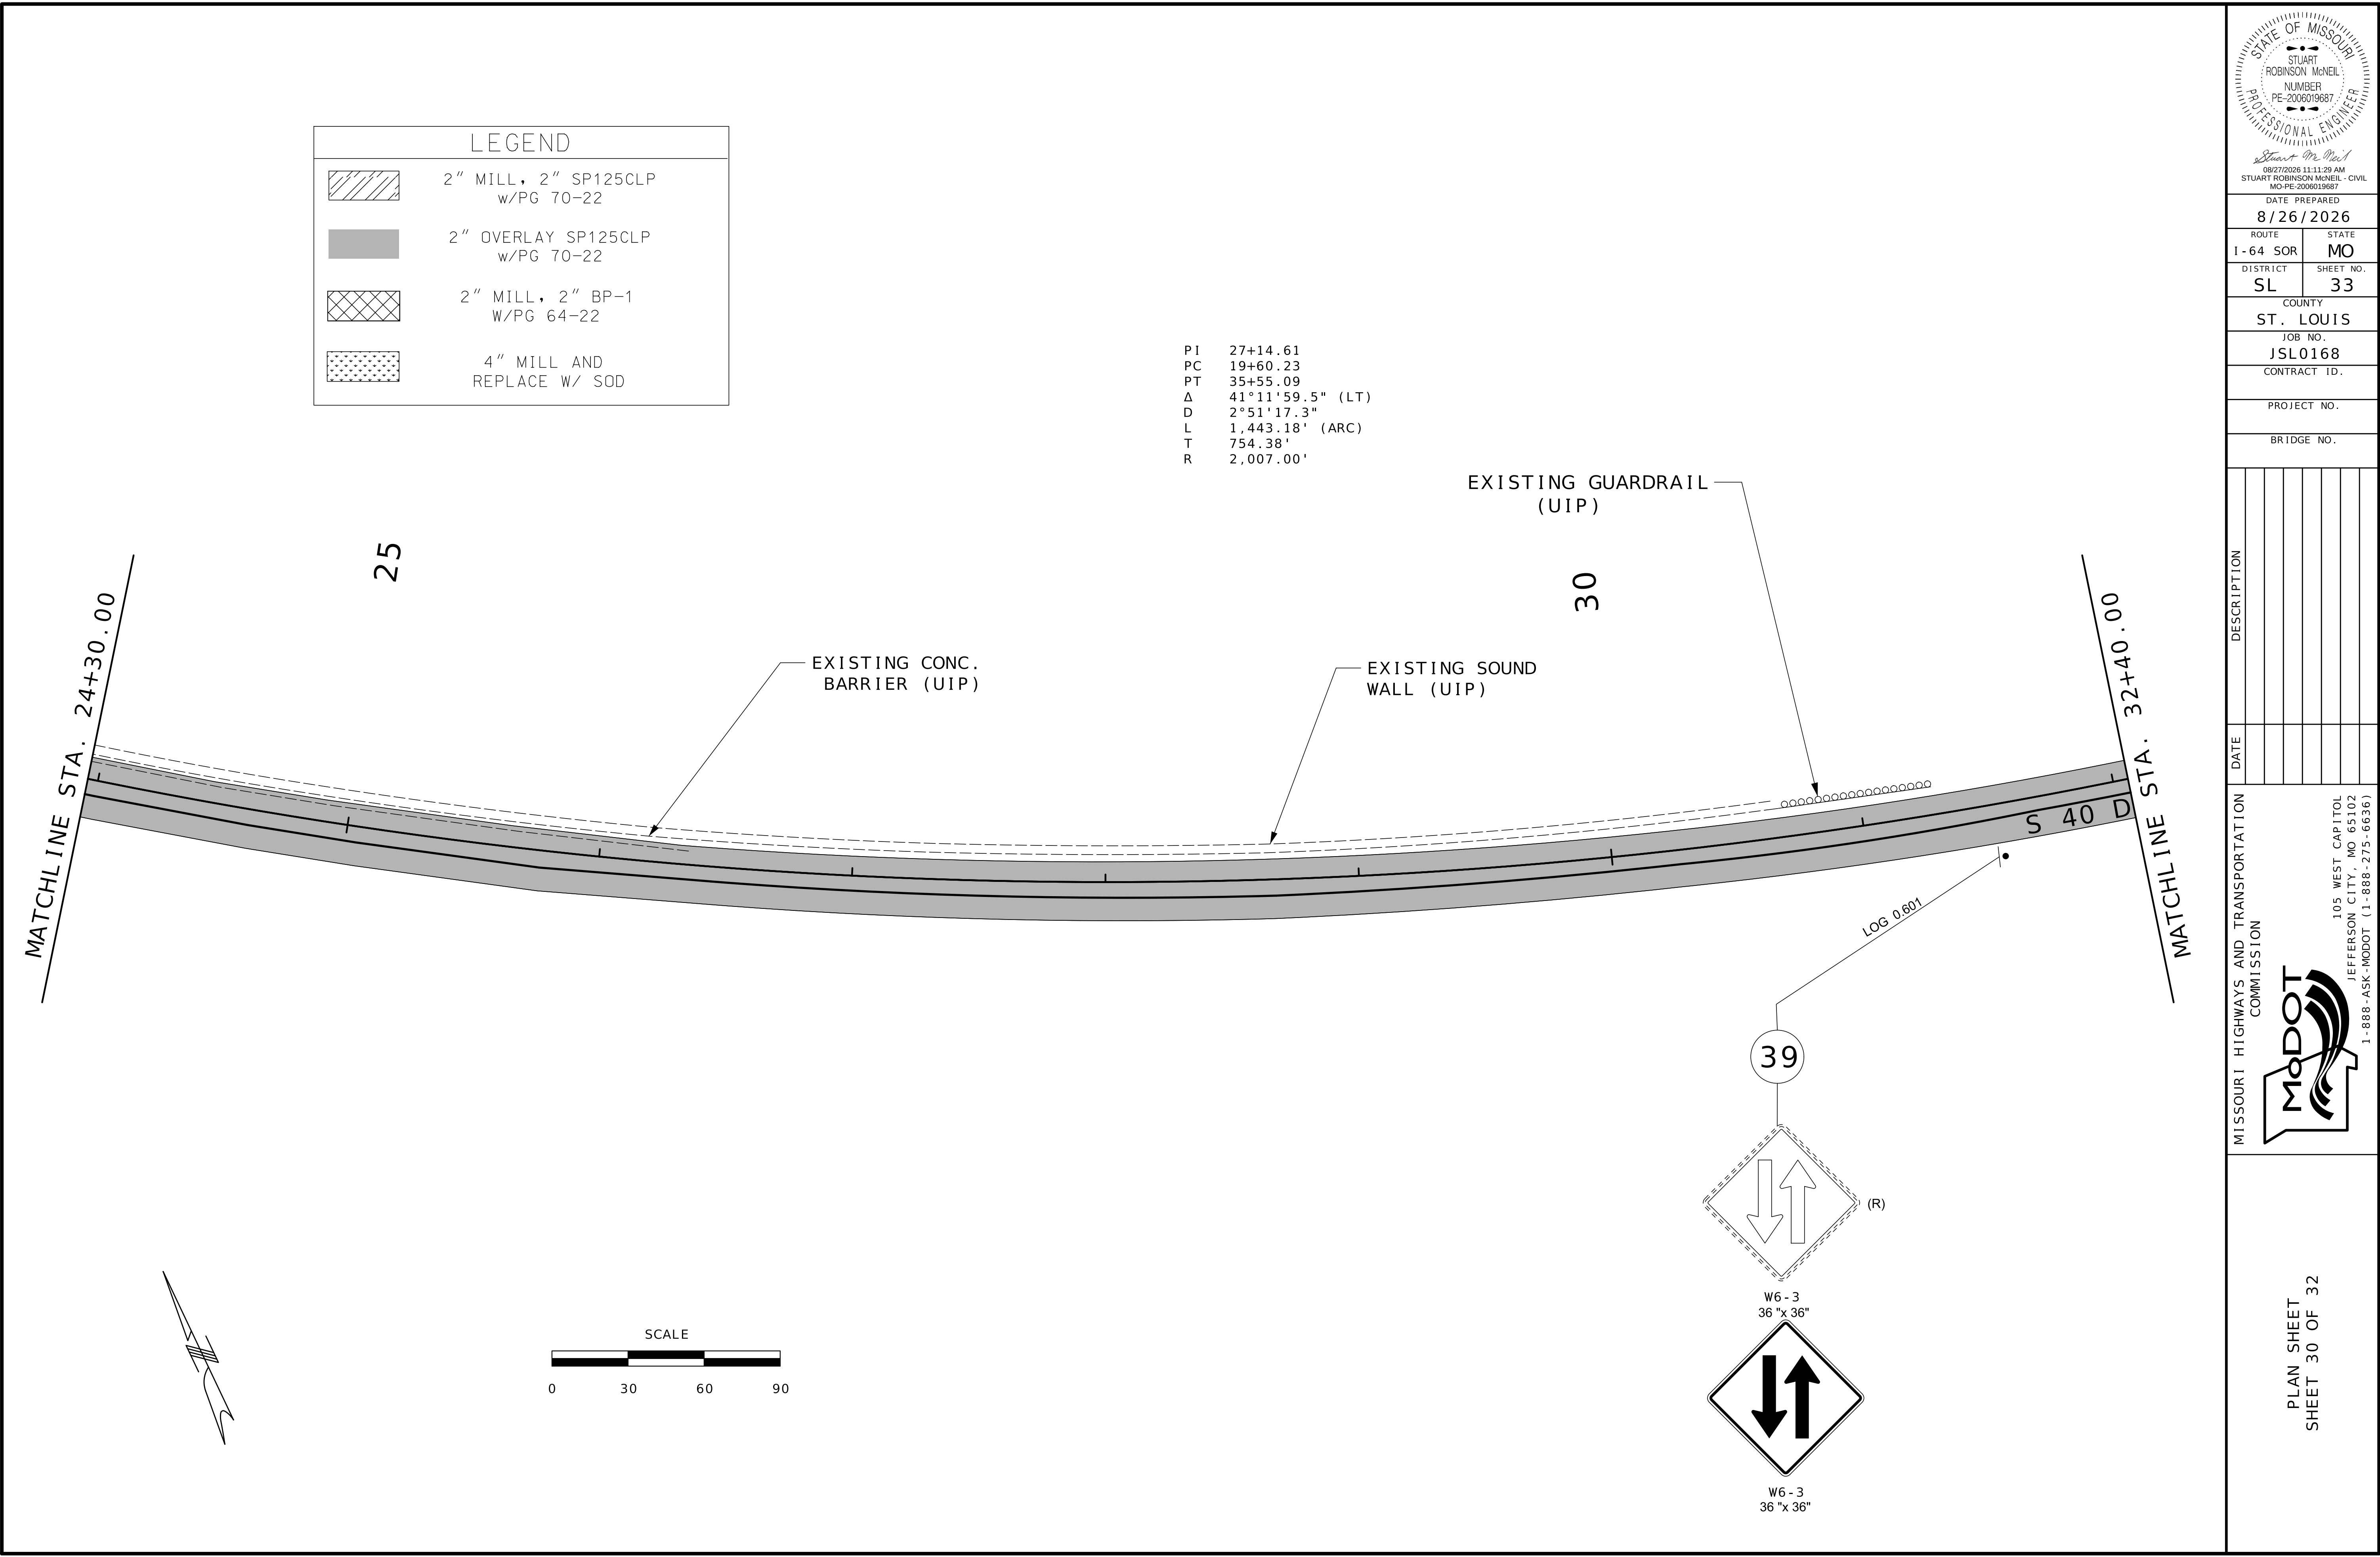

DATE PREPARED
8/26/2026

ROUTE
I - 64 SOR

STATE
MO

DISTRICT
SL

SHEET NO.
33

COUNTY
ST. LOUIS

JOB NO.
JSL0168

CONTRACT ID.

PROJECT NO.

BRIDGE NO.


DATE	DESCRIPTION

MISSOURI HIGHWAYS AND TRANSPORTATION COMMISSION

MoDOT

105 WEST CAPITOL
JEFFERSON CITY, MO 65102
1-888-ASK-MODOT (1-888-275-6636)

PLAN SHEET
SHEET 30 OF 32

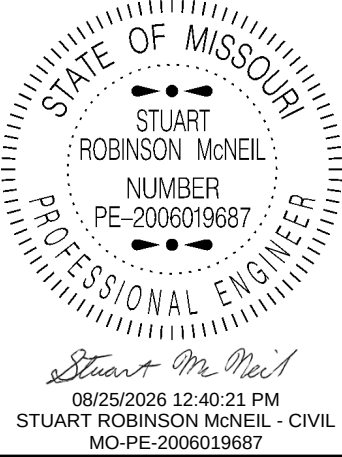

DATE PREPARED
8/24/2026

ROUTE STATE
I - 64OR MO

DISTRICT SHEET NO.
SL 36


COUNTY
ST. LOUIS

JOB NO.
JSL0168

CONTRACT ID.


PROJECT NO.

BRIDGE NO.

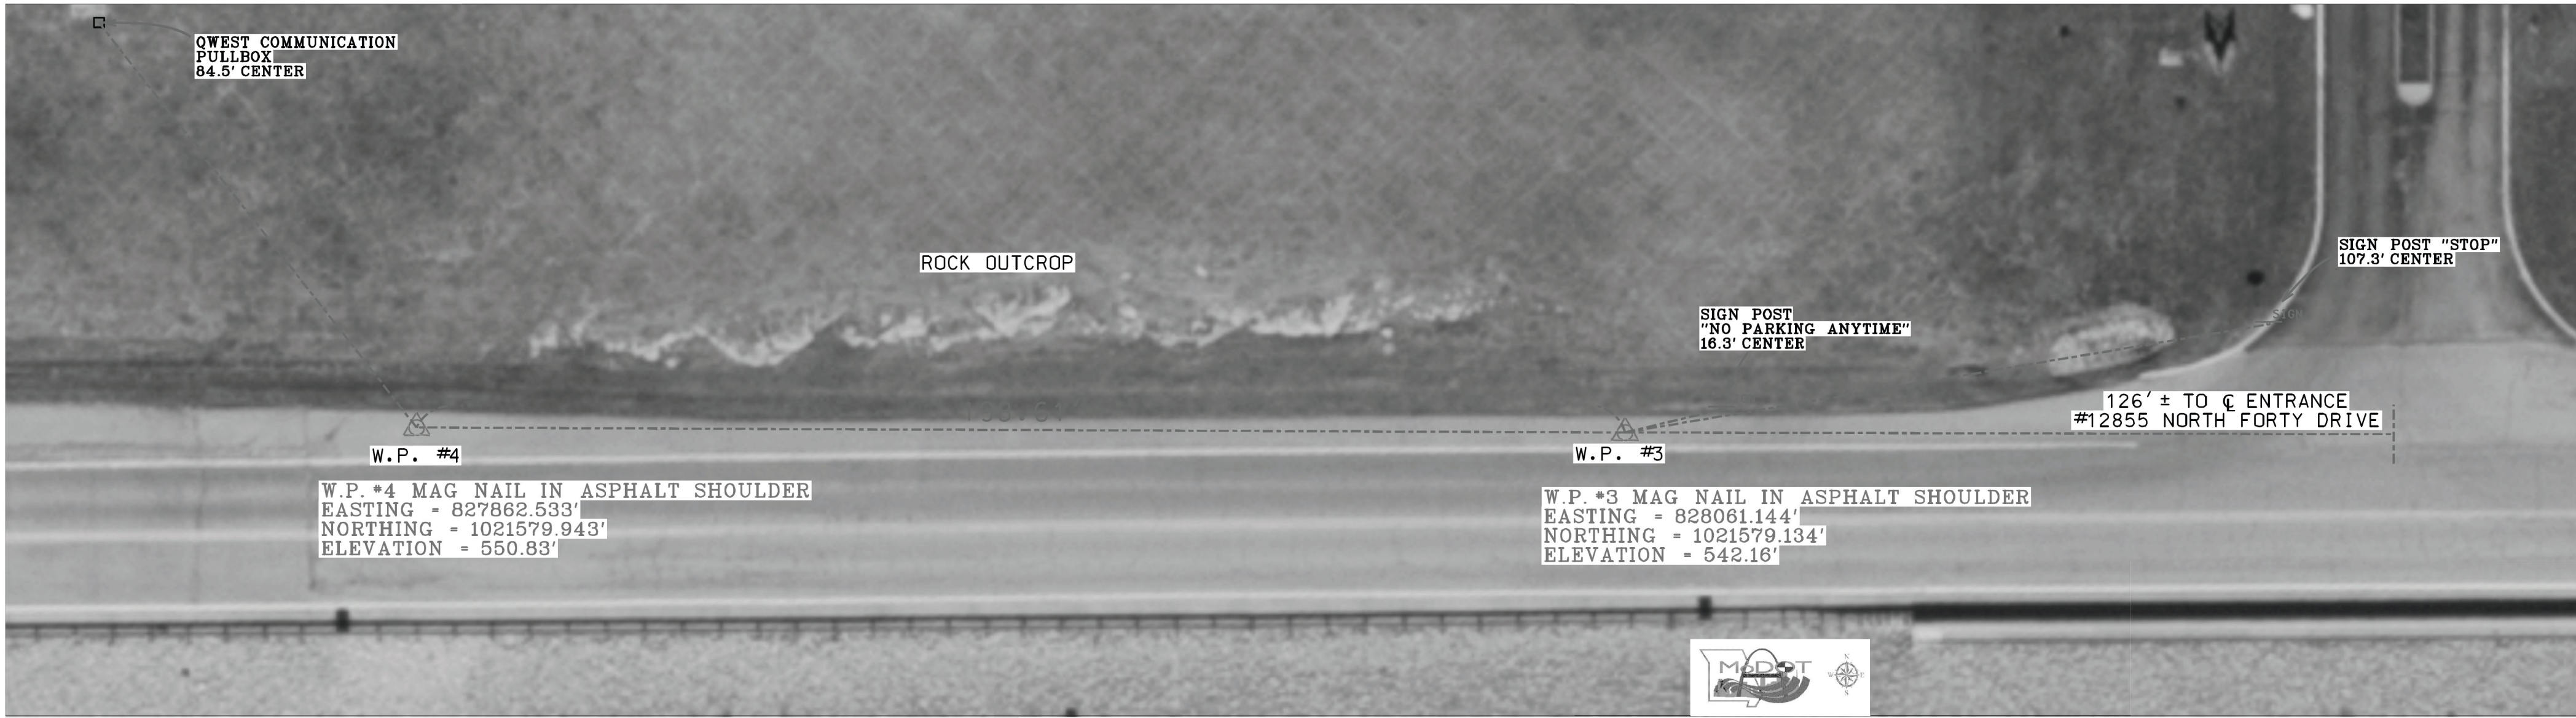

DESCRIPTION	DATE

MISSOURI HIGHWAYS AND TRANSPORTATION COMMISSION

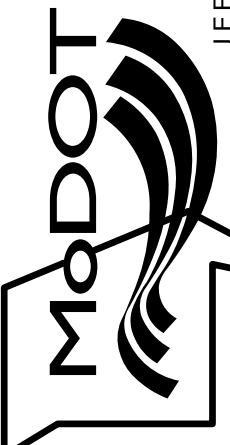

105 WEST CAPITOL
JEFFERSON CITY, MO 65102
1-888-ASK-MODOT (1-888-275-6636)



SECTION B-B




SECTION B-B



BENDING DIAGRAM FOR B-BARS




NOTE: INSTALL 'C' BARS VERTICALLY INTO MANHOLE APRON CONCRETE. PROVIDE MIN. 1.5" CLEARANCE FROM TOP OF PAVEMENT & BOTTOM OF APRON. LENGTH OF 'C' BARS FOR 'F' DIMENSION SHALL BE 6". BAR LENGTH MAY VARY. 'C' BARS SHALL BE TIED TO 'A' REINFORCEMENT. 'B' BARS SHALL BE TIED TO 'A' REINFORCEMENT. 'A' BAR REINFORCEMENT SHALL HAVE 1.5" CLEARANCE TO EDGE OF APRON.

 

ALTERNATE MANHOLE TOP

- GENERAL NOTES:

1. IF MANHOLE STRUCTURE DOES NOT HAVE FRAME & COVER BUT INSTEAD THE ENTIRE STRUCTURE REACHES THE TOP OF ROADWAY, THEN THIS SHEET SHALL NOT BE USED.
2. THIS SHEET SHALL TYPICALLY BE USED WHERE THE MANHOLE FRAME & COVER NEED TO BE RAISED TO GRADE, BUT CAN BE USED FOR NEW STRUCTURES AS WELL, PARTICULARLY FOR STRUCTURES INSTALLED WITHIN ASPHALT PAVEMENT.
3. THE CONTRACTOR SHALL USE 2 LAYERS OF 'A' & 'B' BAR REINFORCEMENT AS LONG AS 'F' THICKNESS NOTED ABOVE IS GREATER THAN OR EQUAL TO 9".
4. PAYMENT FOR REINFORCED CONCRETE MANHOLE APRON SHALL BE MADE PER EACH AND SHALL INCLUDE ALL NECESSARY REINFORCEMENT AND SAW CUTS OF EXISTING OR PROPOSED PAVEMENT.
5. MIN. DIMENSIONS OF 'A' AND 'B' IS THE FOLLOWING: 12" WALL + MANHOLE (INCLUDING WALL THICKNESS) + 12".
6. CONTRACTOR SHALL PROVIDE EITHER A SQUARE OR RECTANGLE SHAPED FULL DEPTH SAWCUT AROUND THE CONCRETE MANHOLE APRON AFTER CONSTRUCTION. THE MIN. WIDTH SHALL BE 12" BUT MAY VARY. THE CONTRACTOR SHALL NOT DO A CIRCULAR SAWCUT AROUND THE REINFORCED CONCRETE MANHOLE APRON.
7. CONCRETE USED FOR MANHOLE APRON SHALL BE THE SAME AS THAT USED FOR FULL DEPTH PAVEMENT REPAIRS. PLEASE SEE SECTION 613.10 OF THE STANDARD SPECIFICATIONS FOR ADDITIONAL DETAILS. CONTRACTOR MAY BE ALLOWED TO USE HIGH EARLY STRENGTH CONCRETE, WITH APPROVAL FROM THE ENGINEER.
8. THE CONTRACTOR SHALL RAISE THE MANHOLE FRAME & COVER USING CONCRETE RINGS AND APPROVED MECHANICAL ADJUSTMENT DEVICES TO FINISH GRADE MATCHING PROFILE AND CROSS SLOPE.
9. REINFORCING BARS IN PAVEMENT SHALL BE EPOXY COATED AND SECURELY TIED TOGETHER AND FASTENED TO AVOID ANY POSSIBLE DISPLACEMENT DURING THE PLACING OF CONCRETE.
10. NO DIRECT PAYMENT WILL BE MADE FOR PROVIDING, CUTTING OR BENDING REINFORCING STEEL.
11. THE CONTRACTOR SHALL SEAL JOINTS FORMED BETWEEN THE INTERFACE OF THE NEW APRON AND THE ASPHALT PAVEMENT ALONG WITH JOINTS CREATED BY THE OVERCUT OF SAWING FOR THE REMOVAL OF PAVEMENT. SEE THE JSP FOR ADDITIONAL INFORMATION.

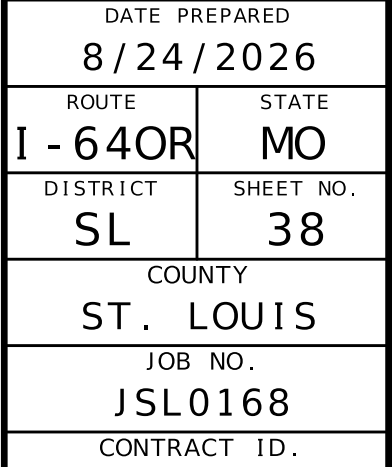


PROJECT NO.
BRIDGE NO.

[illegible]

MISSOURI HIGHWAYS AND TRANSPORTATION
COMMISSION


105 WEST CAPITOL
JEFFERSON CITY, MO 65102
1-888-ASK-MODOT (1-888-275-6636)


SPECIAL SHEET
SHEET 1 OF 2

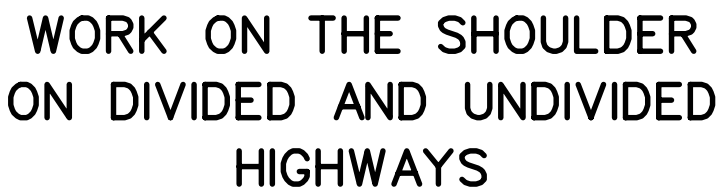

 SIGN (SINGLE SIDED)
 CHANNELIZER (TRIM-LINE)
 WORK AREA

NOT TO SCALE

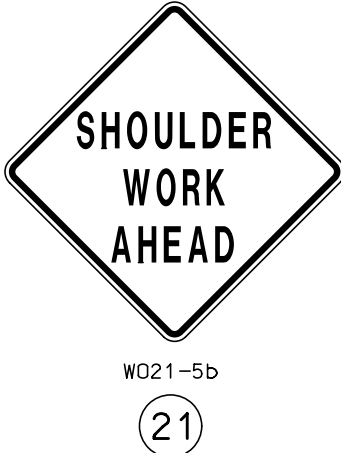[illegible]

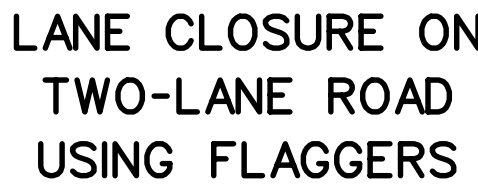

TRAFFIC CONTROL LEGEND

	SIGN (SINGLE SIDED)
	CHANNELIZER (TRIM-LINE)
	WORK AREA
	FLAGGER




AUTOMATED FLAGGER ASSISTANCE DEVICES (AFAD) AND PORTABLE SIGNAL FLAGGING DEVICES (PSFD) MAY BE USED AS AN ALTERNATIVE FLAGGING OPERATION.

SEE EPG 616.18 WORK ZONE SPEED LIMITS FOR SPEED
LIMIT GUIDELINES.



IF RUMBLE STRIPS ARE USED, REVIEW 616.13.6 TEMPORARY TRANSVERSE RUMBLE STRIPS.

IF USED AT NIGHT, THE FLAGGER STATIONS SHALL BE ILLUMINATED WITH AN AVERAGE MAINTAINED INTENSITY OF 0.6 FOOTCANDLES (6.5 LUX).

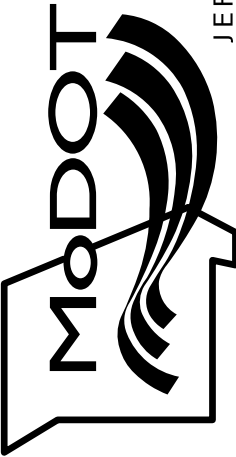[illegible]MISSOURI HIGHWAYS AND TRANSPORTATION
COMMISSION

105 WEST CAPITOL
JEFFERSON CITY, MO 65102
1-888-ASK-MODOT (1-888-275-6636)

TRAFFIC CONTROL SHEET
LANE CLOSURE ON
TWO-LANE ROAD USING FLAGGERS
SHEET 2 OF 2

 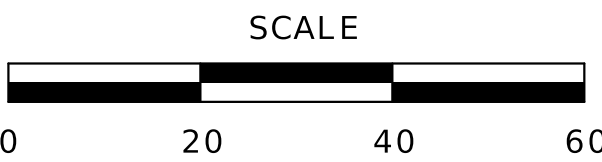

DATE PREPARED

8 / 24 / 2026

ROUTE	STATE
-------	-------

I - 64	SOR	MO
--------	-----	----

DISTRICT	SHEET NO
----------	----------

SL	42
----	----

COUNTY

ST. LOUIS

JOB NO.

JSL0168

CONTRACT ID.

PROJECT NO.


BRIDGE NO.

[illegible]


MISSOURI HIGHWAYS AND TRANSPORTATION
COMMISSION

105 WEST CAPITOL
JEFFERSON CITY, MO 65102

SIGNAL SHEET

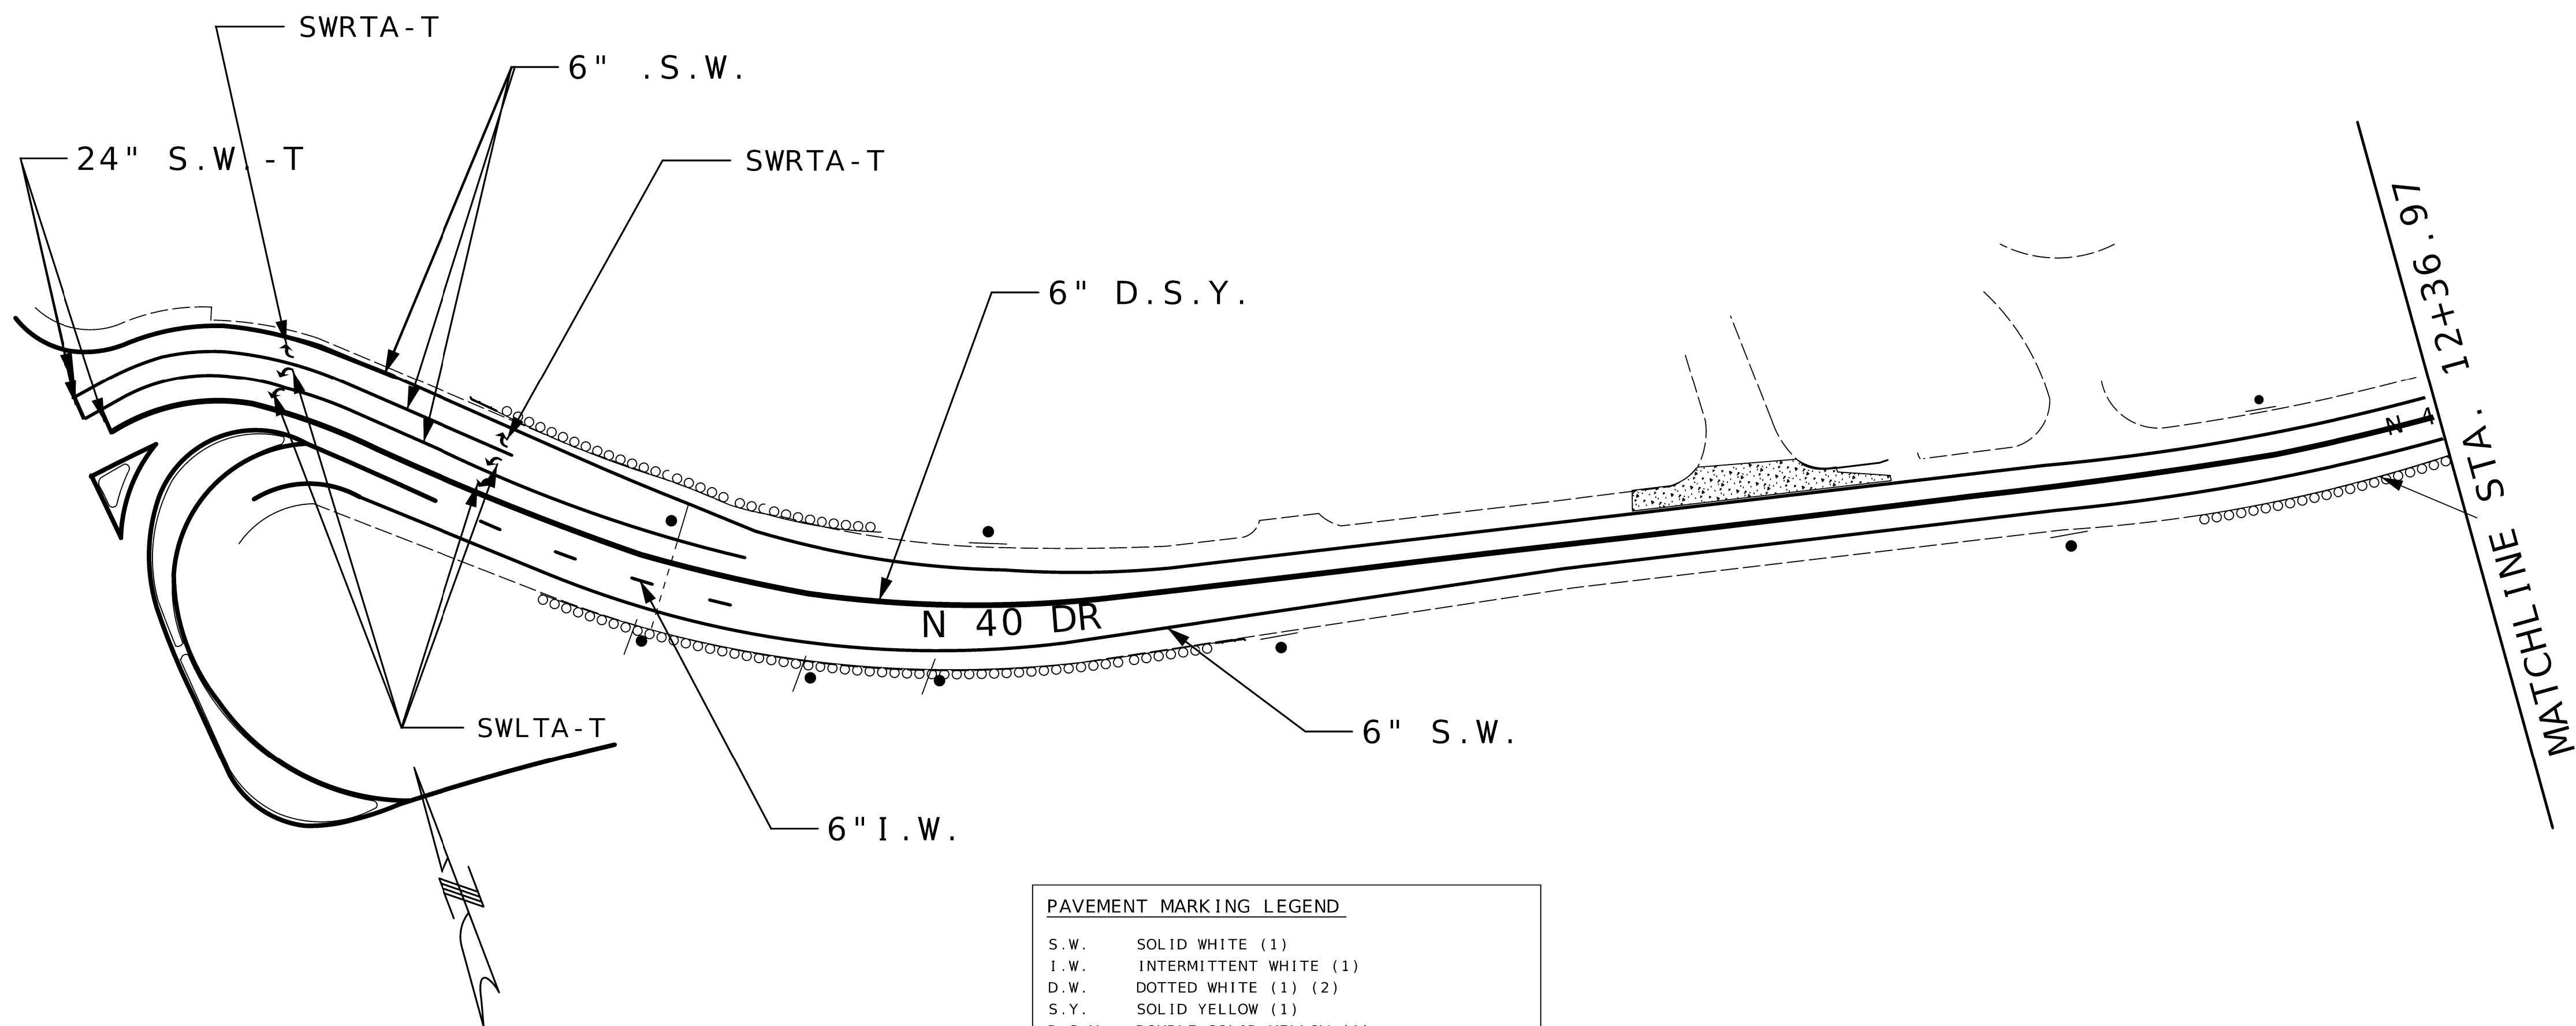

PAVEMENT MARKING LEGEND	
S.W.	SOLID WHITE (1)
I.W.	INTERMITTENT WHITE (1)
D.W.	DOTTED WHITE (1) (2)
S.Y.	SOLID YELLOW (1)
D.S.Y.	DOUBLE SOLID YELLOW (1)
I.Y.	INTERMITTENT YELLOW (1)
-T	THERMOPLASTIC
-C	BLACK CONTRAST MARKINGS
SWY	SOLID WHITE YIELD TRIANGLES (24"X36")
SWRTA	SOLID WHITE RIGHT TURN ARROW
SWLTA	SOLID WHITE LEFT TURN ARROW
SWSTA	SOLID WHITE STRAIGHT ARROW
SWSTRTA	SOLID WHITE STRAIGHT/ RIGHT TURN ARROW
SWSTLTA	SOLID WHITE STRAIGHT/ LEFT TURN ARROW
(1) CLASS 2 PAINT WITH TYPE L BEADS	
(2) USE THERMOPLASTIC WHERE SPECIFIED	

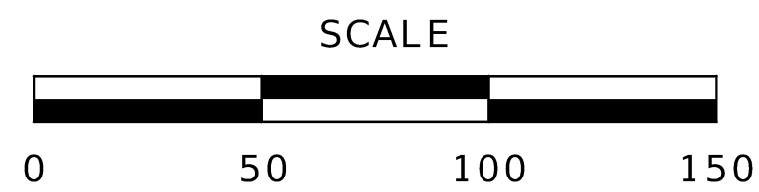

STATE OF MISSOURI

STUART ROBINSON McNEIL

NUMBER

PE-2006019687

PROFESSIONAL ENGINEER

Stuart McNeil

08/25/2026 12:54:28 PM

STUART ROBINSON McNEIL - CIVIL

MO-PE-2006019687

DATE PREPARED

8/24/2026

ROUTE

I - 640R

STATE

MO

DISTRICT

SL

SHEET NO.

43

COUNTY

ST. LOUIS

JOB NO.

JSL0168

CONTRACT ID.

PROJECT NO.

BRIDGE NO.

DESCRIPTION	DATE

MISSOURI HIGHWAYS AND TRANSPORTATION COMMISSION

MODOT



105 WEST CAPITOL

JEFFERSON CITY, MO 65102


1-888-ASK-MODOT (1-888-275-6636)

PAVEMENT MARKING

SHEET 1 OF 13

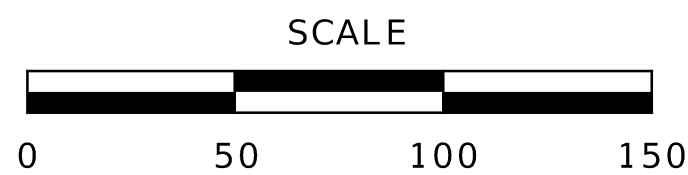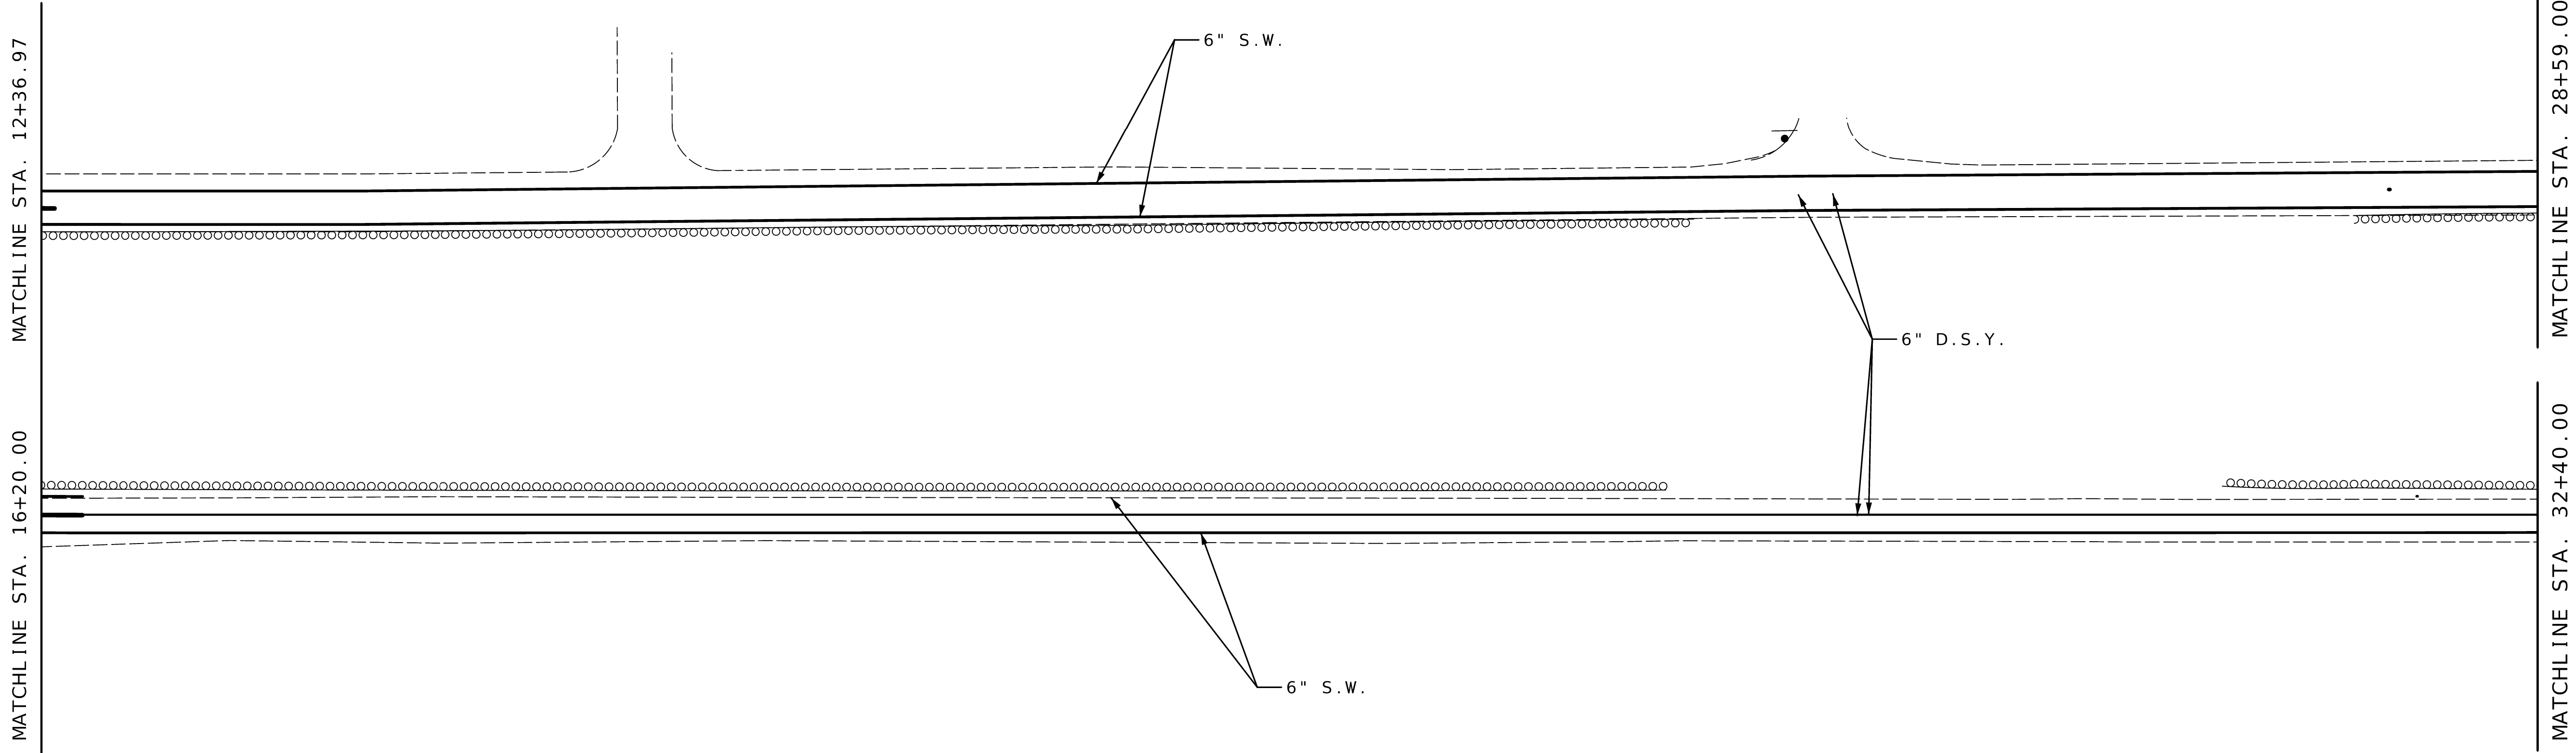


PAVEMENT MARKING LEGEND	
S.W.	SOLID WHITE (1)
I.W.	INTERMITTENT WHITE (1)
D.W.	DOTTED WHITE (1) (2)
S.Y.	SOLID YELLOW (1)
D.S.Y.	DOUBLE SOLID YELLOW (1)
I.Y.	INTERMITTENT YELLOW (1)
-T	THERMOPLASTIC
-C	BLACK CONTRAST MARKINGS
SWY	SOLID WHITE YIELD TRIANGLES (24"X36")
SWRTA	SOLID WHITE RIGHT TURN ARROW
SWLTA	SOLID WHITE LEFT TURN ARROW
SWSTA	SOLID WHITE STRAIGHT ARROW
SWSTRTA	SOLID WHITE STRAIGHT/ RIGHT TURN ARROW
SWSTLTA	SOLID WHITE STRAIGHT/ LEFT TURN ARROW
(1) CLASS 2 PAINT WITH TYPE I BEADS	
(2) USE THERMOPLASTIC WHERE SPECIFIED	

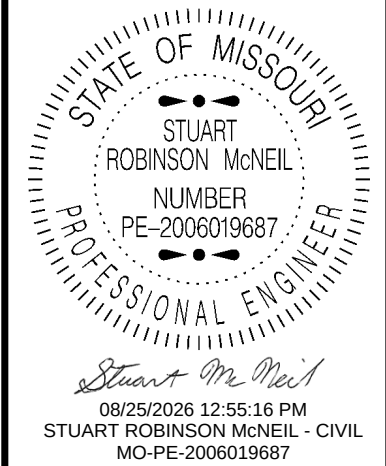

DATE PREPARED	
8/24/2026	
ROUTE	STATE
I - 64OR	MO
DISTRICT	SHEET NO.
SL	45
COUNTY	
ST. LOUIS	
JOB NO.	
JSL0168	
CONTRACT ID.	
PROJECT NO.	
BRIDGE NO.	

DATE	DESCRIPTION

MISSOURI HIGHWAYS AND TRANSPORTATION COMMISSION

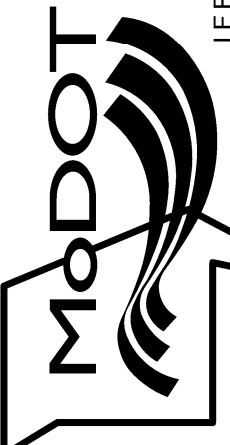


105 WEST CAPITOL
JEFFERSON CITY, MO 65102
1-888-ASK-MODOT (1-888-275-6636)

MATCHLINE STA. 28+59.0

MATCHLINE STA. 32+40.00

MATCHLINE STA. 44+79.00

MATCHLINE STA. 48+60.00

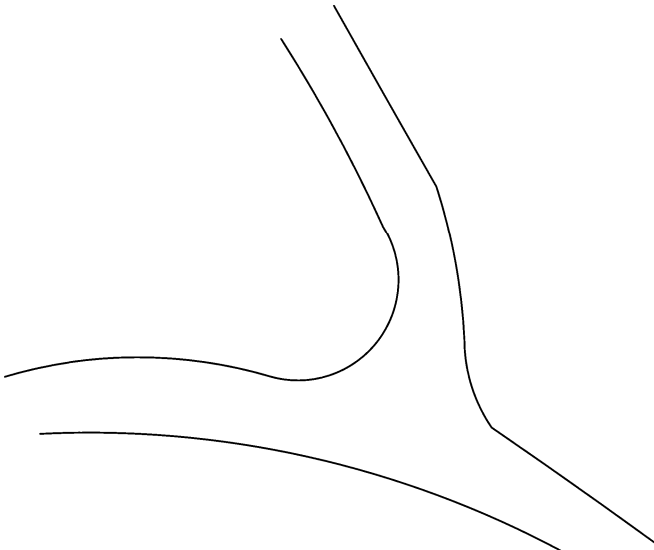


6" S.W.

6" D.S.Y.

6" S.W.




PAVEMENT MARKING LEGEND	
S.W.	SOLID WHITE (1)
I.W.	INTERMITTENT WHITE (1)
D.W.	DOTTED WHITE (1) (2)
S.Y.	SOLID YELLOW (1)
D.S.Y.	DOUBLE SOLID YELLOW (1)
I.Y.	INTERMITTENT YELLOW (1)
-T	THERMOPLASTIC
-C	BLACK CONTRAST MARKINGS
SWY	SOLID WHITE YIELD TRIANGLES (24"X36")
SWRTA	SOLID WHITE RIGHT TURN ARROW
SWLTA	SOLID WHITE LEFT TURN ARROW
SWSTA	SOLID WHITE STRAIGHT ARROW
SWSTRTA	SOLID WHITE STRAIGHT/ RIGHT TURN ARROW
SWSTLTA	SOLID WHITE STRAIGHT/ LEFT TURN ARROW
(1) CLASS 2 PAINT WITH TYPE L BEADS	
(2) USE THERMOPLASTIC WHERE SPECIFIED	

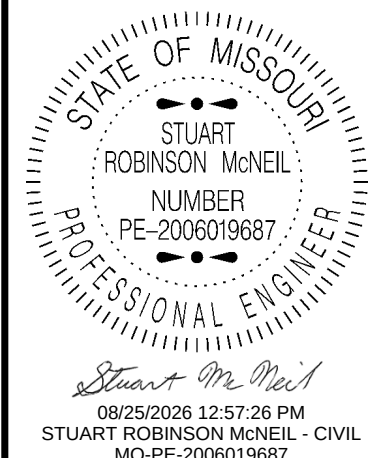

DATE PREPARED 8/24/2026	
ROUTE I - 64OR	STATE MO
DISTRICT SL	SHEET NO. 46
COUNTY ST. LOUIS	
JOB NO. JSL0168	
CONTRACT ID.	
PROJECT NO.	
BRIDGE NO.	

DATE	DESCRIPTION

MISSOURI HIGHWAYS AND TRANSPORTATION COMMISSION

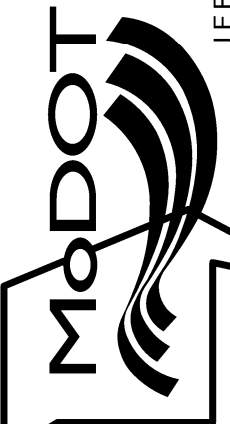


105 WEST CAPITOL
JEFFERSON CITY, MO 65102
1-888-ASK-MODOT (1-888-275-6636)

MATCHLINE STA. 44+79.00


MATCHLINE STA. 48+60.00

MATCHLINE STA. 60+99.00

MATCHLINE STA. 64+80.00

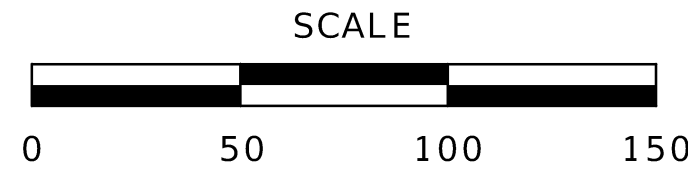

PAVEMENT MARKING LEGEND	
S.W.	SOLID WHITE (1)
I.W.	INTERMITTENT WHITE (1)
D.W.	DOTTED WHITE (1) (2)
S.Y.	SOLID YELLOW (1)
D.S.Y.	DOUBLE SOLID YELLOW (1)
I.Y.	INTERMITTENT YELLOW (1)
-T	THERMOPLASTIC
-C	BLACK CONTRAST MARKINGS
SWY	SOLID WHITE YIELD TRIANGLES (24"x36")
SWRTA	SOLID WHITE RIGHT TURN ARROW
SWLTA	SOLID WHITE LEFT TURN ARROW
SWSTA	SOLID WHITE STRAIGHT ARROW
SWSTRTA	SOLID WHITE STRAIGHT/ RIGHT TURN ARROW
SWSTLTA	SOLID WHITE STRAIGHT/ LEFT TURN ARROW
(1) CLASS 2 PAINT WITH TYPE I BEADS	
(2) USE THERMOPLASTIC WHERE SPECIFIED	

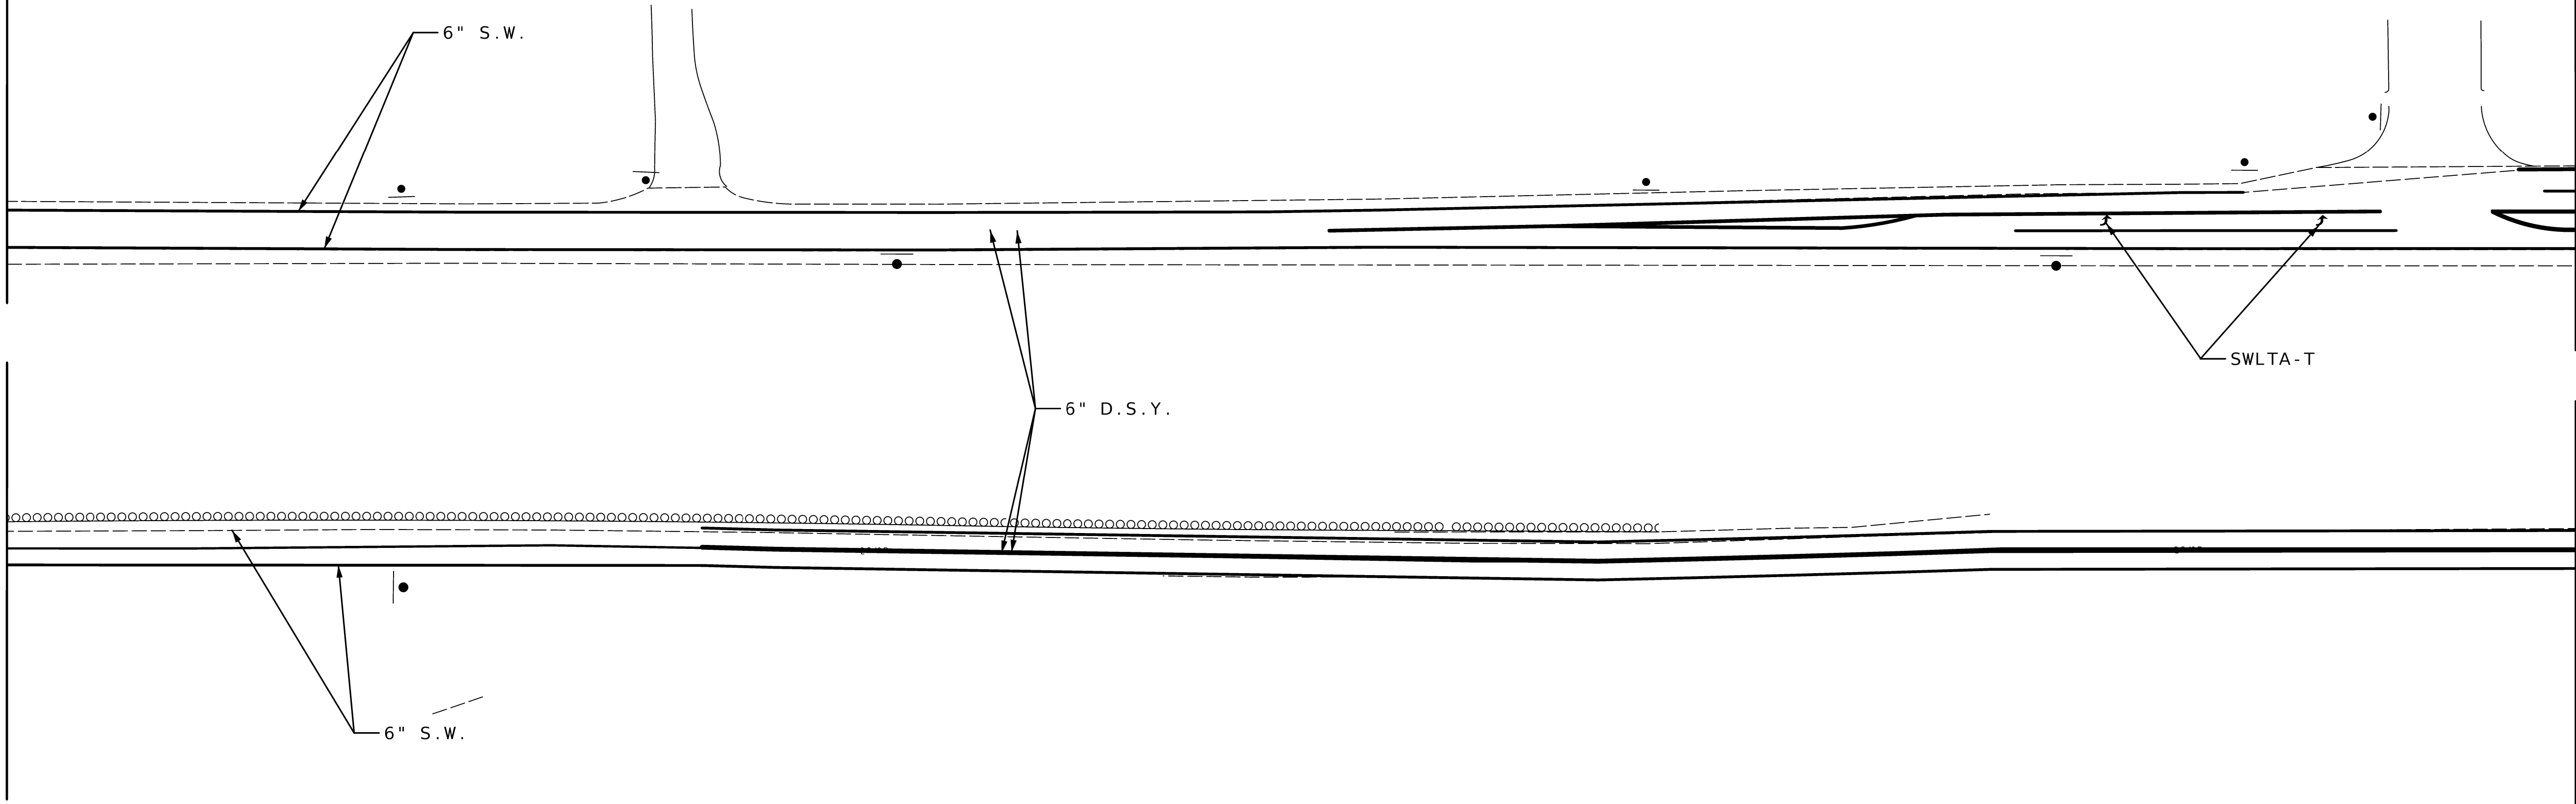

STATE OF MISSOURI

STUART

ROBINSON McNEIL

NUMBER

PE-2006019687

PROFESSIONAL ENGINEER

Stuart McNeil

08/25/2026 12:57:34 PM

STUART ROBINSON McNEIL - CIVIL

MO-PE-2006019687

DATE PREPARED

8/24/2026

ROUTE	STATE
I - 64OR	MO
DISTRICT	SHEET NO.
SL	47

COUNTY

ST. LOUIS

JOB NO.

JSL0168

CONTRACT ID.

PROJECT NO.

BRIDGE NO.

MISSOURI HIGHWAYS AND TRANSPORTATION COMMISSION


MoDOT

105 WEST CAPITOL

JEFFERSON CITY, MO 65102

1-888-ASK-MODOT (1-888-275-6636)


PAVEMENT MARKING
SHEET 5 OF 13

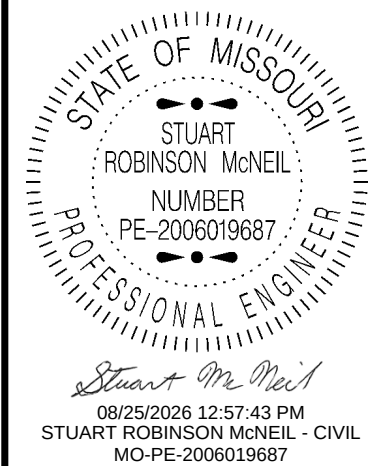

DATE PREPARED 8/24/2026	
ROUTE I - 64OR	STATE MO
DISTRICT SL	SHEET NO. 48
COUNTY ST. LOUIS	
JOB NO. JSL0168	
CONTRACT ID.	
PROJECT NO.	
BRIDGE NO.	





DATE	DESCRIPTION

MISSOURI HIGHWAYS AND TRANSPORTATION COMMISSION

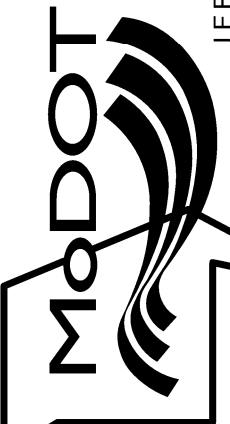


105 WEST CAPITOL
JEFFERSON CITY, MO 65102
1-888-ASK-MODOT (1-888-275-6636)

PAVEMENT MARKING
SHEET 6 OF 13

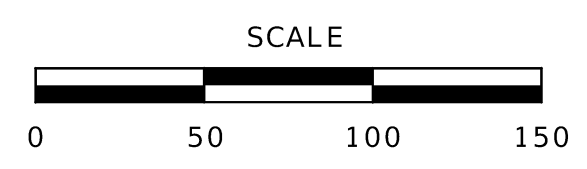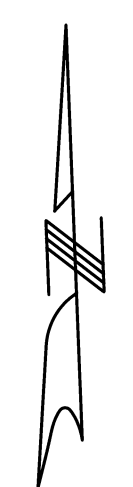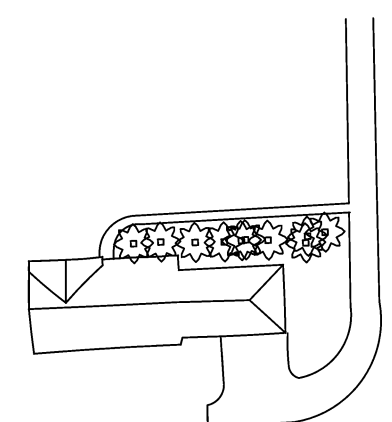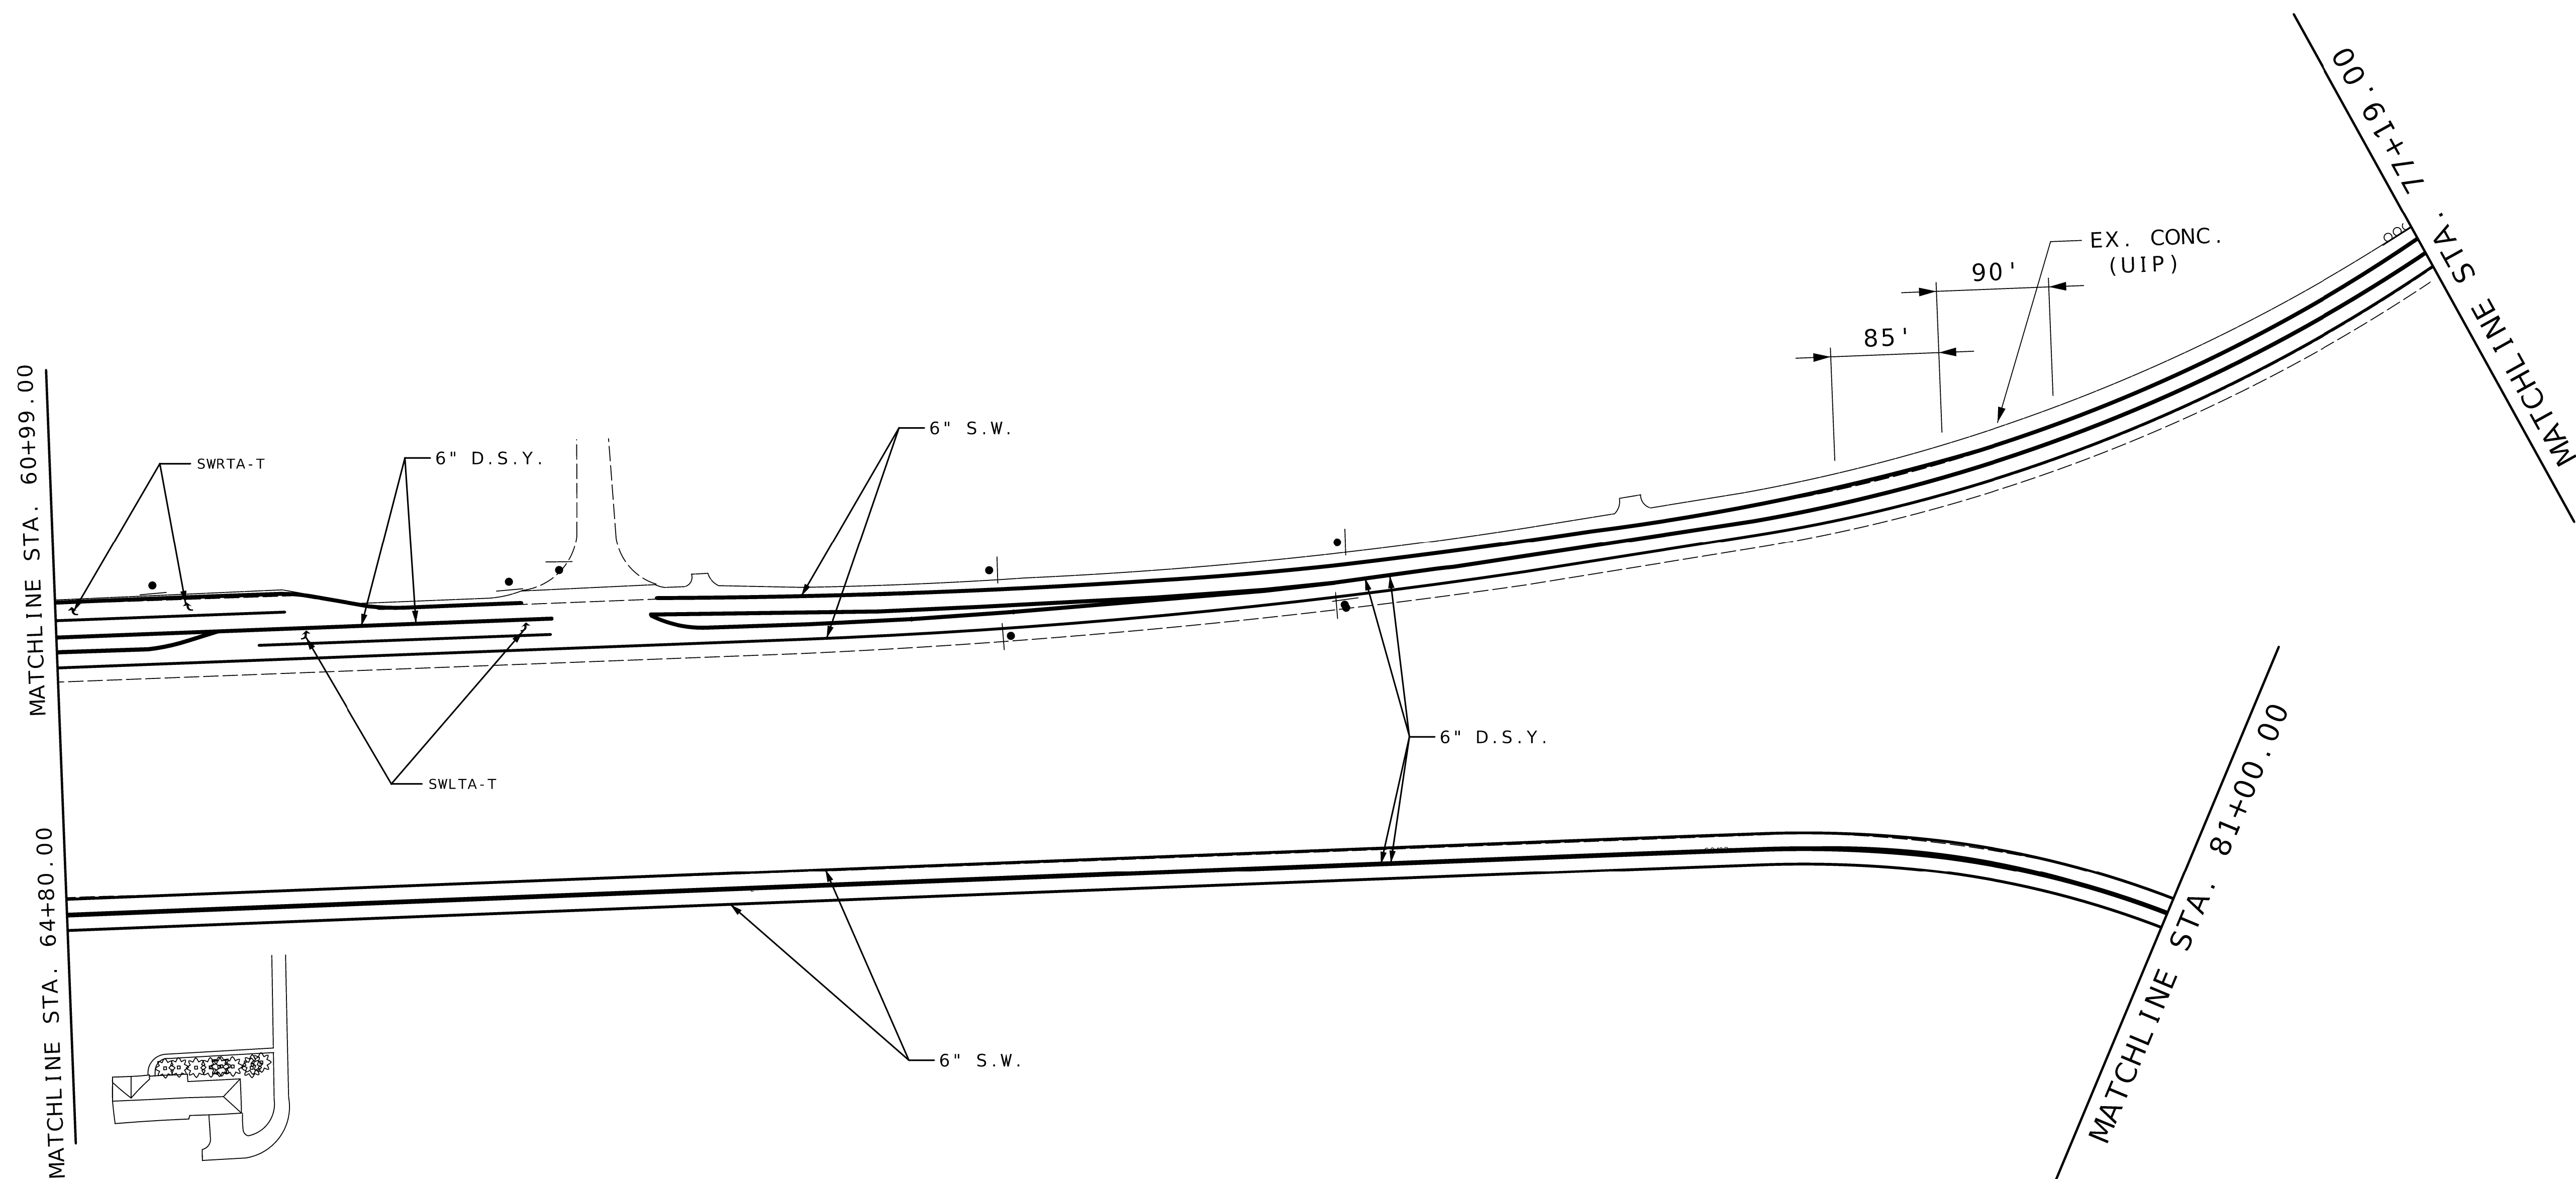

PAVEMENT MARKING LEGEND	
S.W.	SOLID WHITE (1)
I.W.	INTERMITTENT WHITE (1)
D.W.	DOTTED WHITE (1) (2)
S.Y.	SOLID YELLOW (1)
D.S.Y.	DOUBLE SOLID YELLOW (1)
I.Y.	INTERMITTENT YELLOW (1)
-T	THERMOPLASTIC
-C	BLACK CONTRAST MARKINGS
SWY	SOLID WHITE YIELD TRIANGLES (24"x36")
SWRTA	SOLID WHITE RIGHT TURN ARROW
SWLTA	SOLID WHITE LEFT TURN ARROW
SWSTA	SOLID WHITE STRAIGHT ARROW
SWSTRTA	SOLID WHITE STRAIGHT/ RIGHT TURN ARROW
SWSTLTA	SOLID WHITE STRAIGHT/ LEFT TURN ARROW
(1) CLASS 2 PAINT WITH TYPE I BEADS	
(2) USE THERMOPLASTIC WHERE SPECIFIED	

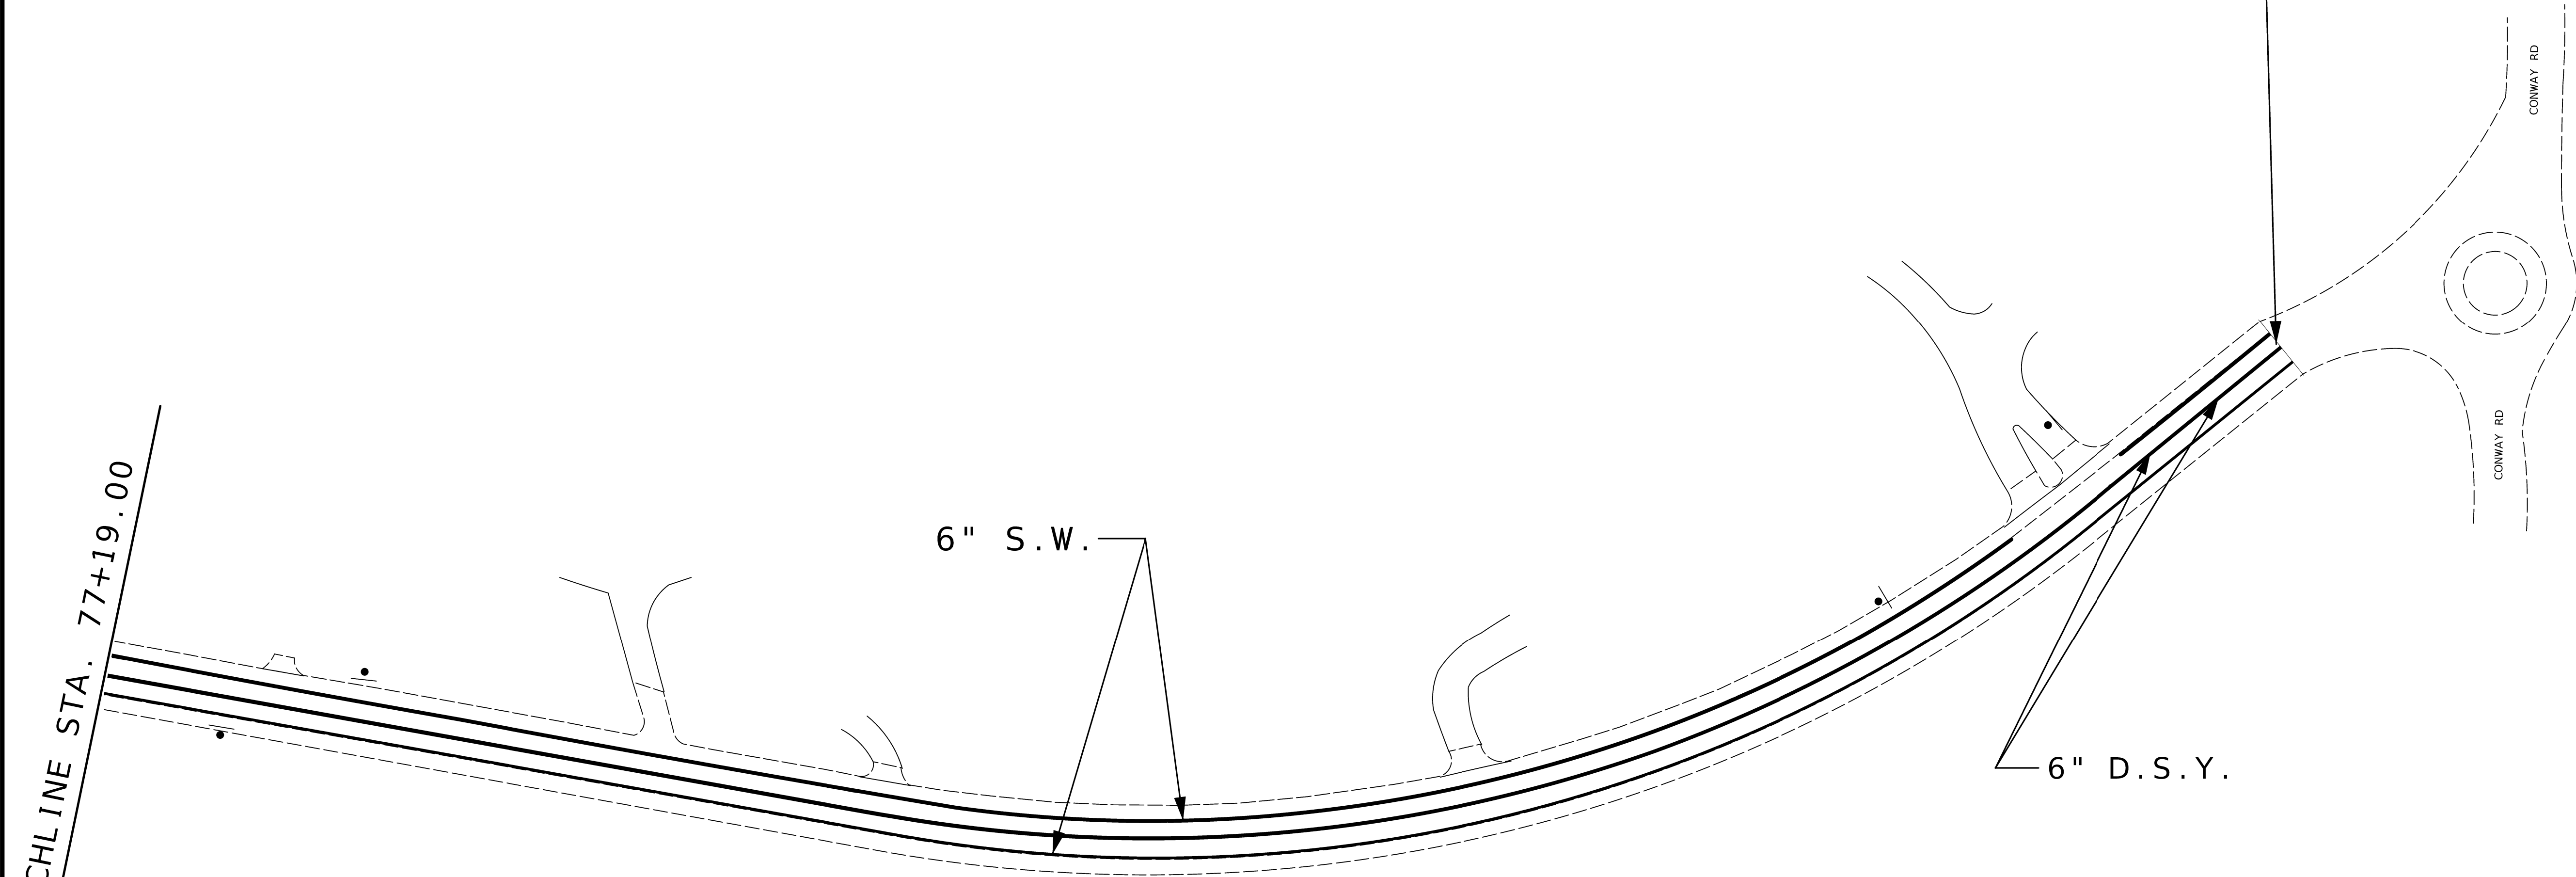


MATCHLINE STA. 77+19.00

6" S.W.

6" D.S.Y.

END STRIPING
STA. 94+13.56

PAVEMENT MARKING LEGEND	
S.W.	SOLID WHITE (1)
I.W.	INTERMITTENT WHITE (1)
D.W.	DOTTED WHITE (1) (2)
S.Y.	SOLID YELLOW (1)
D.S.Y.	DOUBLE SOLID YELLOW (1)
I.Y.	INTERMITTENT YELLOW (1)
-T	THERMOPLASTIC
-C	BLACK CONTRAST MARKINGS
SWY	SOLID WHITE YIELD TRIANGLES (24"x36")
SWRTA	SOLID WHITE RIGHT TURN ARROW
SWLTA	SOLID WHITE LEFT TURN ARROW
SWSTA	SOLID WHITE STRAIGHT ARROW
SWSTRTA	SOLID WHITE STRAIGHT/ RIGHT TURN ARROW
SWSTLTA	SOLID WHITE STRAIGHT/ LEFT TURN ARROW
(1) CLASS 2 PAINT WITH TYPE I BEADS	
(2) USE THERMOPLASTIC WHERE SPECIFIED	


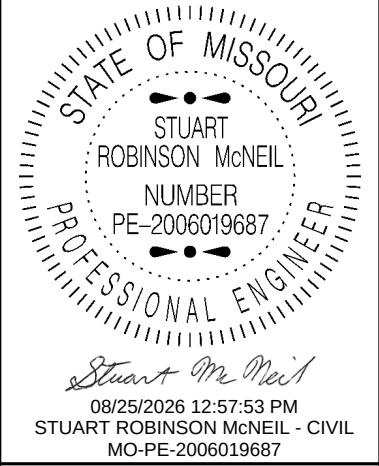


DATE PREPARED	
8/24/2026	
ROUTE	STATE
I - 64OR	MO
DISTRICT	SHEET NO.
SL	49
COUNTY	
ST. LOUIS	
JOB NO.	
JSL0168	
CONTRACT ID.	
PROJECT NO.	
BRIDGE NO.	


DATE	DESCRIPTION

MISSOURI HIGHWAYS AND TRANSPORTATION COMMISSION

105 WEST CAPITOL
JEFFERSON CITY, MO 65102
1-888-ASK-MODOT (1-888-275-6636)

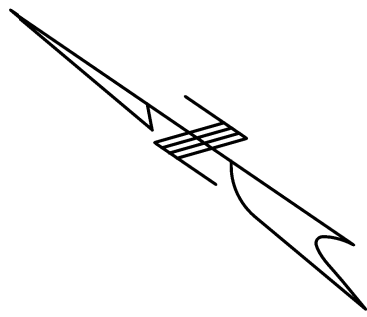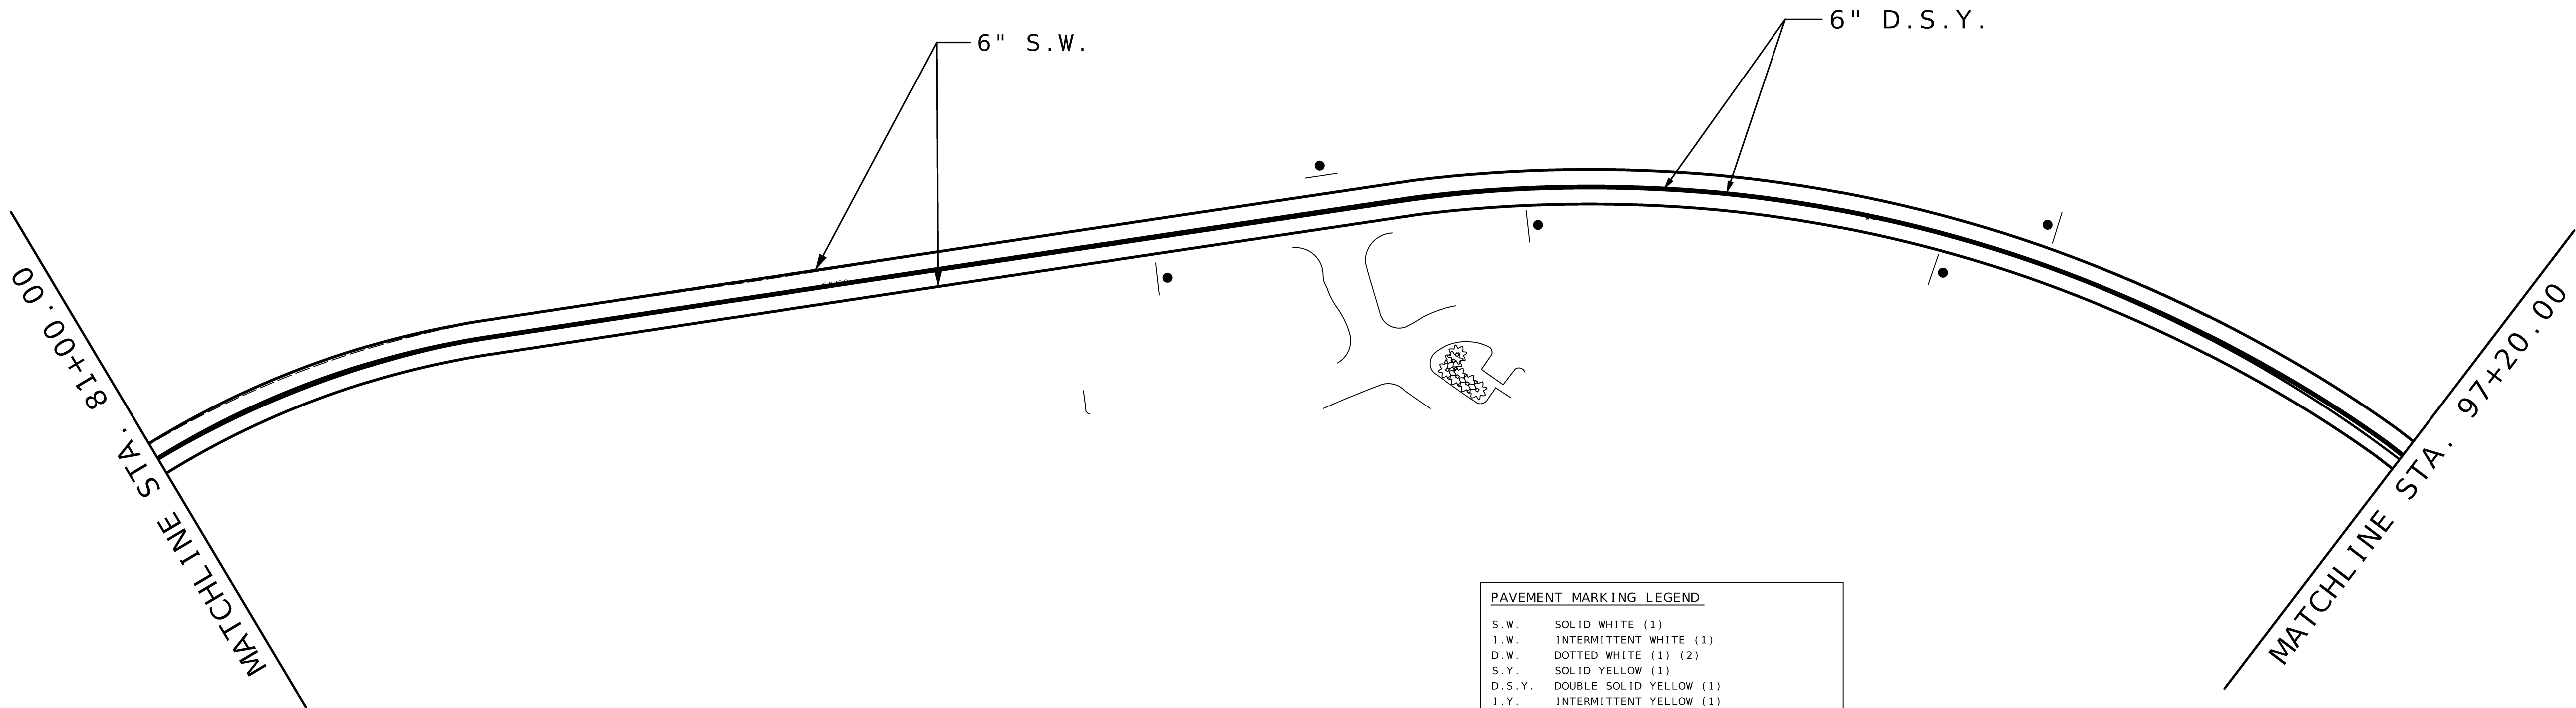


PAVEMENT MARKING LEGEND	
S.W.	SOLID WHITE (1)
I.W.	INTERMITTENT WHITE (1)
D.W.	DOTTED WHITE (1) (2)
S.Y.	SOLID YELLOW (1)
D.S.Y.	DOUBLE SOLID YELLOW (1)
I.Y.	INTERMITTENT YELLOW (1)
-T	THERMOPLASTIC
-C	BLACK CONTRAST MARKINGS
SWY	SOLID WHITE YIELD TRIANGLES (24"X36")
SWRTA	SOLID WHITE RIGHT TURN ARROW
SWLTA	SOLID WHITE LEFT TURN ARROW
SWSTA	SOLID WHITE STRAIGHT ARROW
SWSTRTA	SOLID WHITE STRAIGHT/ RIGHT TURN ARROW
SWSTLTA	SOLID WHITE STRAIGHT/ LEFT TURN ARROW
(1) CLASS 2 PAINT WITH TYPE L BEADS	
(2) USE THERMOPLASTIC WHERE SPECIFIED	

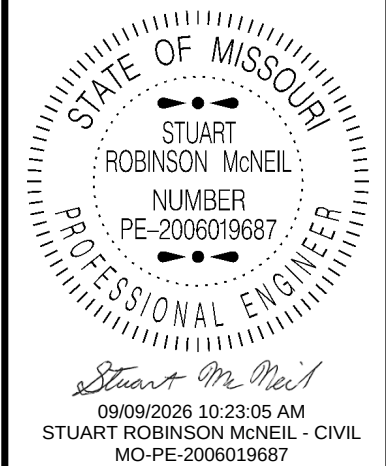


DATE PREPARED	
9/8/2026	
ROUTE	STATE
I - 64OR	MO
DISTRICT	SHEET NO.
SL	50
COUNTY	
ST. LOUIS	
JOB NO.	
JSL0168	
CONTRACT ID.	
PROJECT NO.	
BRIDGE NO.	

DESCRIPTION	DATE


MISSOURI HIGHWAYS AND TRANSPORTATION COMMISSION

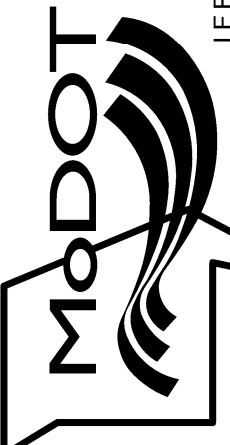

105 WEST CAPITOL
JEFFERSON CITY, MO 65102
1-888-ASK-MODOT (1-888-275-6636)

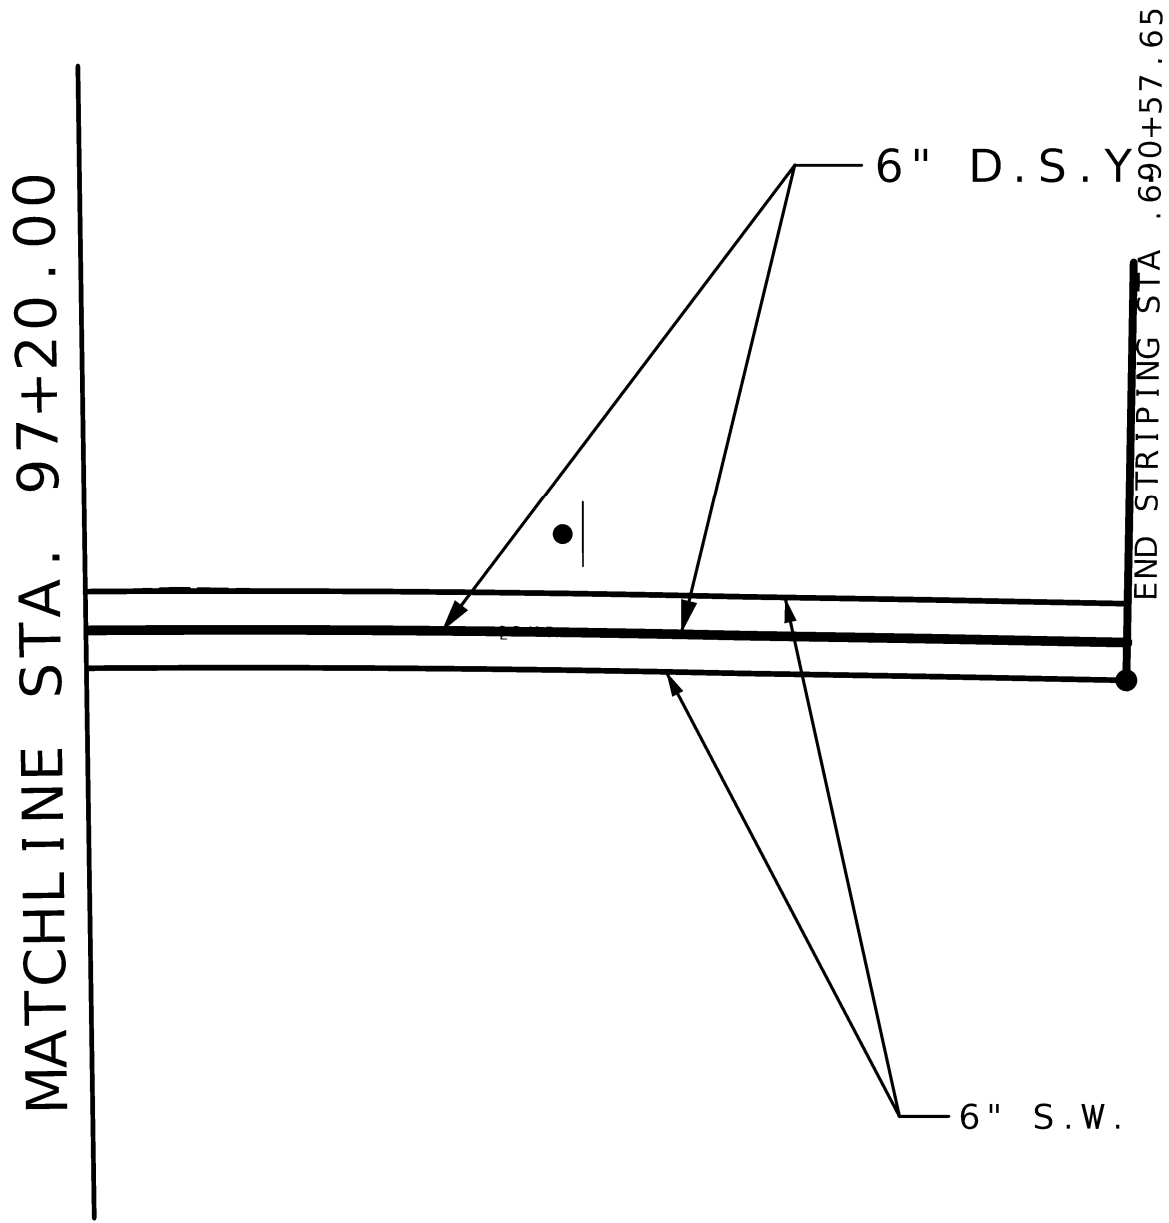

PAVEMENT MARKING LEGEND	
S.W.	SOLID WHITE (1)
I.W.	INTERMITTENT WHITE (1)
D.W.	DOTTED WHITE (1) (2)
S.Y.	SOLID YELLOW (1)
D.S.Y.	DOUBLE SOLID YELLOW (1)
I.Y.	INTERMITTENT YELLOW (1)
-T	THERMOPLASTIC
-C	BLACK CONTRAST MARKINGS
SWY	SOLID WHITE YIELD TRIANGLES (24"x36")
SWRTA	SOLID WHITE RIGHT TURN ARROW
SWLTA	SOLID WHITE LEFT TURN ARROW
SWSTA	SOLID WHITE STRAIGHT ARROW
SWSTRTA	SOLID WHITE STRAIGHT/ RIGHT TURN ARROW
SWSTLTA	SOLID WHITE STRAIGHT/ LEFT TURN ARROW
(1) CLASS 2 PAINT WITH TYPE I BEADS	
(2) USE THERMOPLASTIC WHERE SPECIFIED	

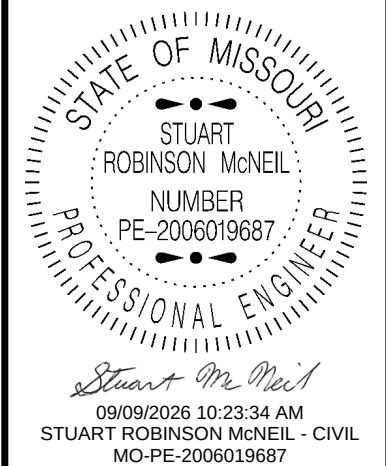


9/8/2026	
ROUTE	STATE
I - 64OR	MO
DISTRICT	SHEET NO.
SL	51
COUNTY	
ST. LOUIS	
JOB NO.	
JSL0168	
CONTRACT ID.	
PROJECT NO.	
BRIDGE NO.	

DATE	DESCRIPTION



MISSOURI HIGHWAYS AND TRANSPORTATION COMMISSION

105 WEST CAPITOL
JEFFERSON CITY, MO 65102
1-888-ASK-MODOT (1-888-275-6636)

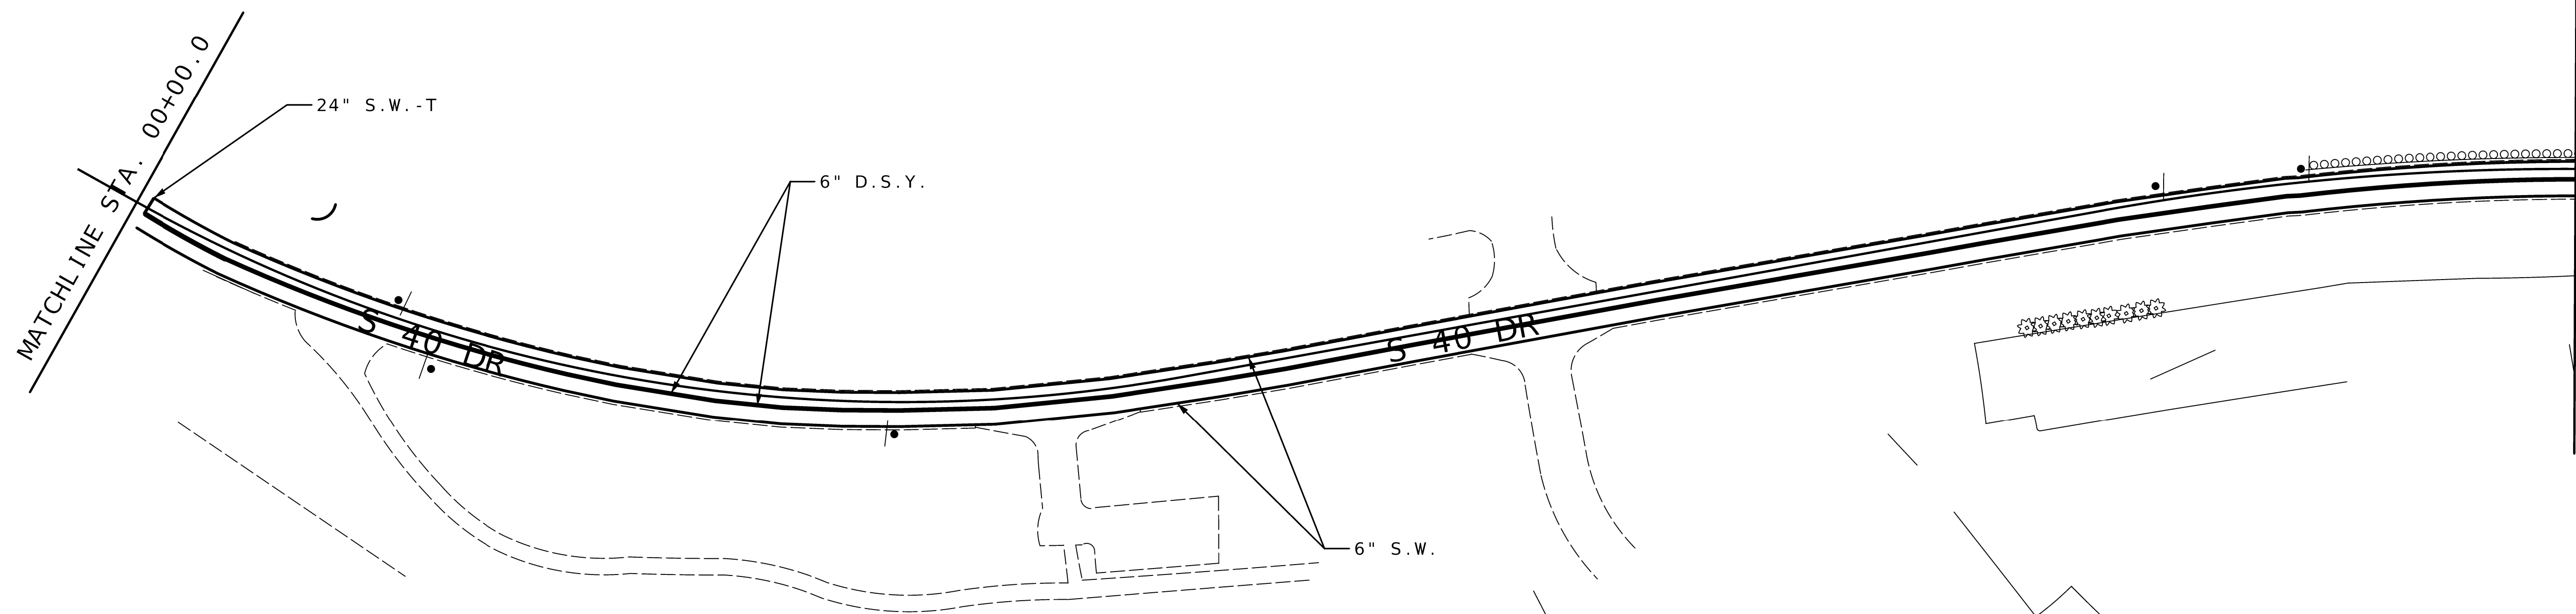

09/09/2026 10:23:46 AM
STUART ROBINSON McNEIL - CIVIL
MO-PE-2006019687

PAVEMENT MARKING
SHEET 10 OF 13

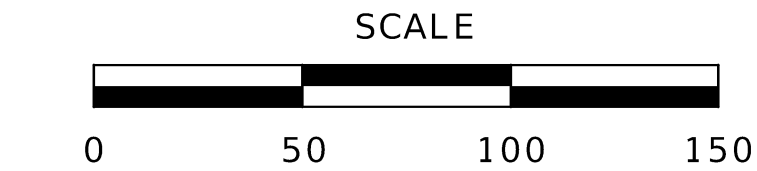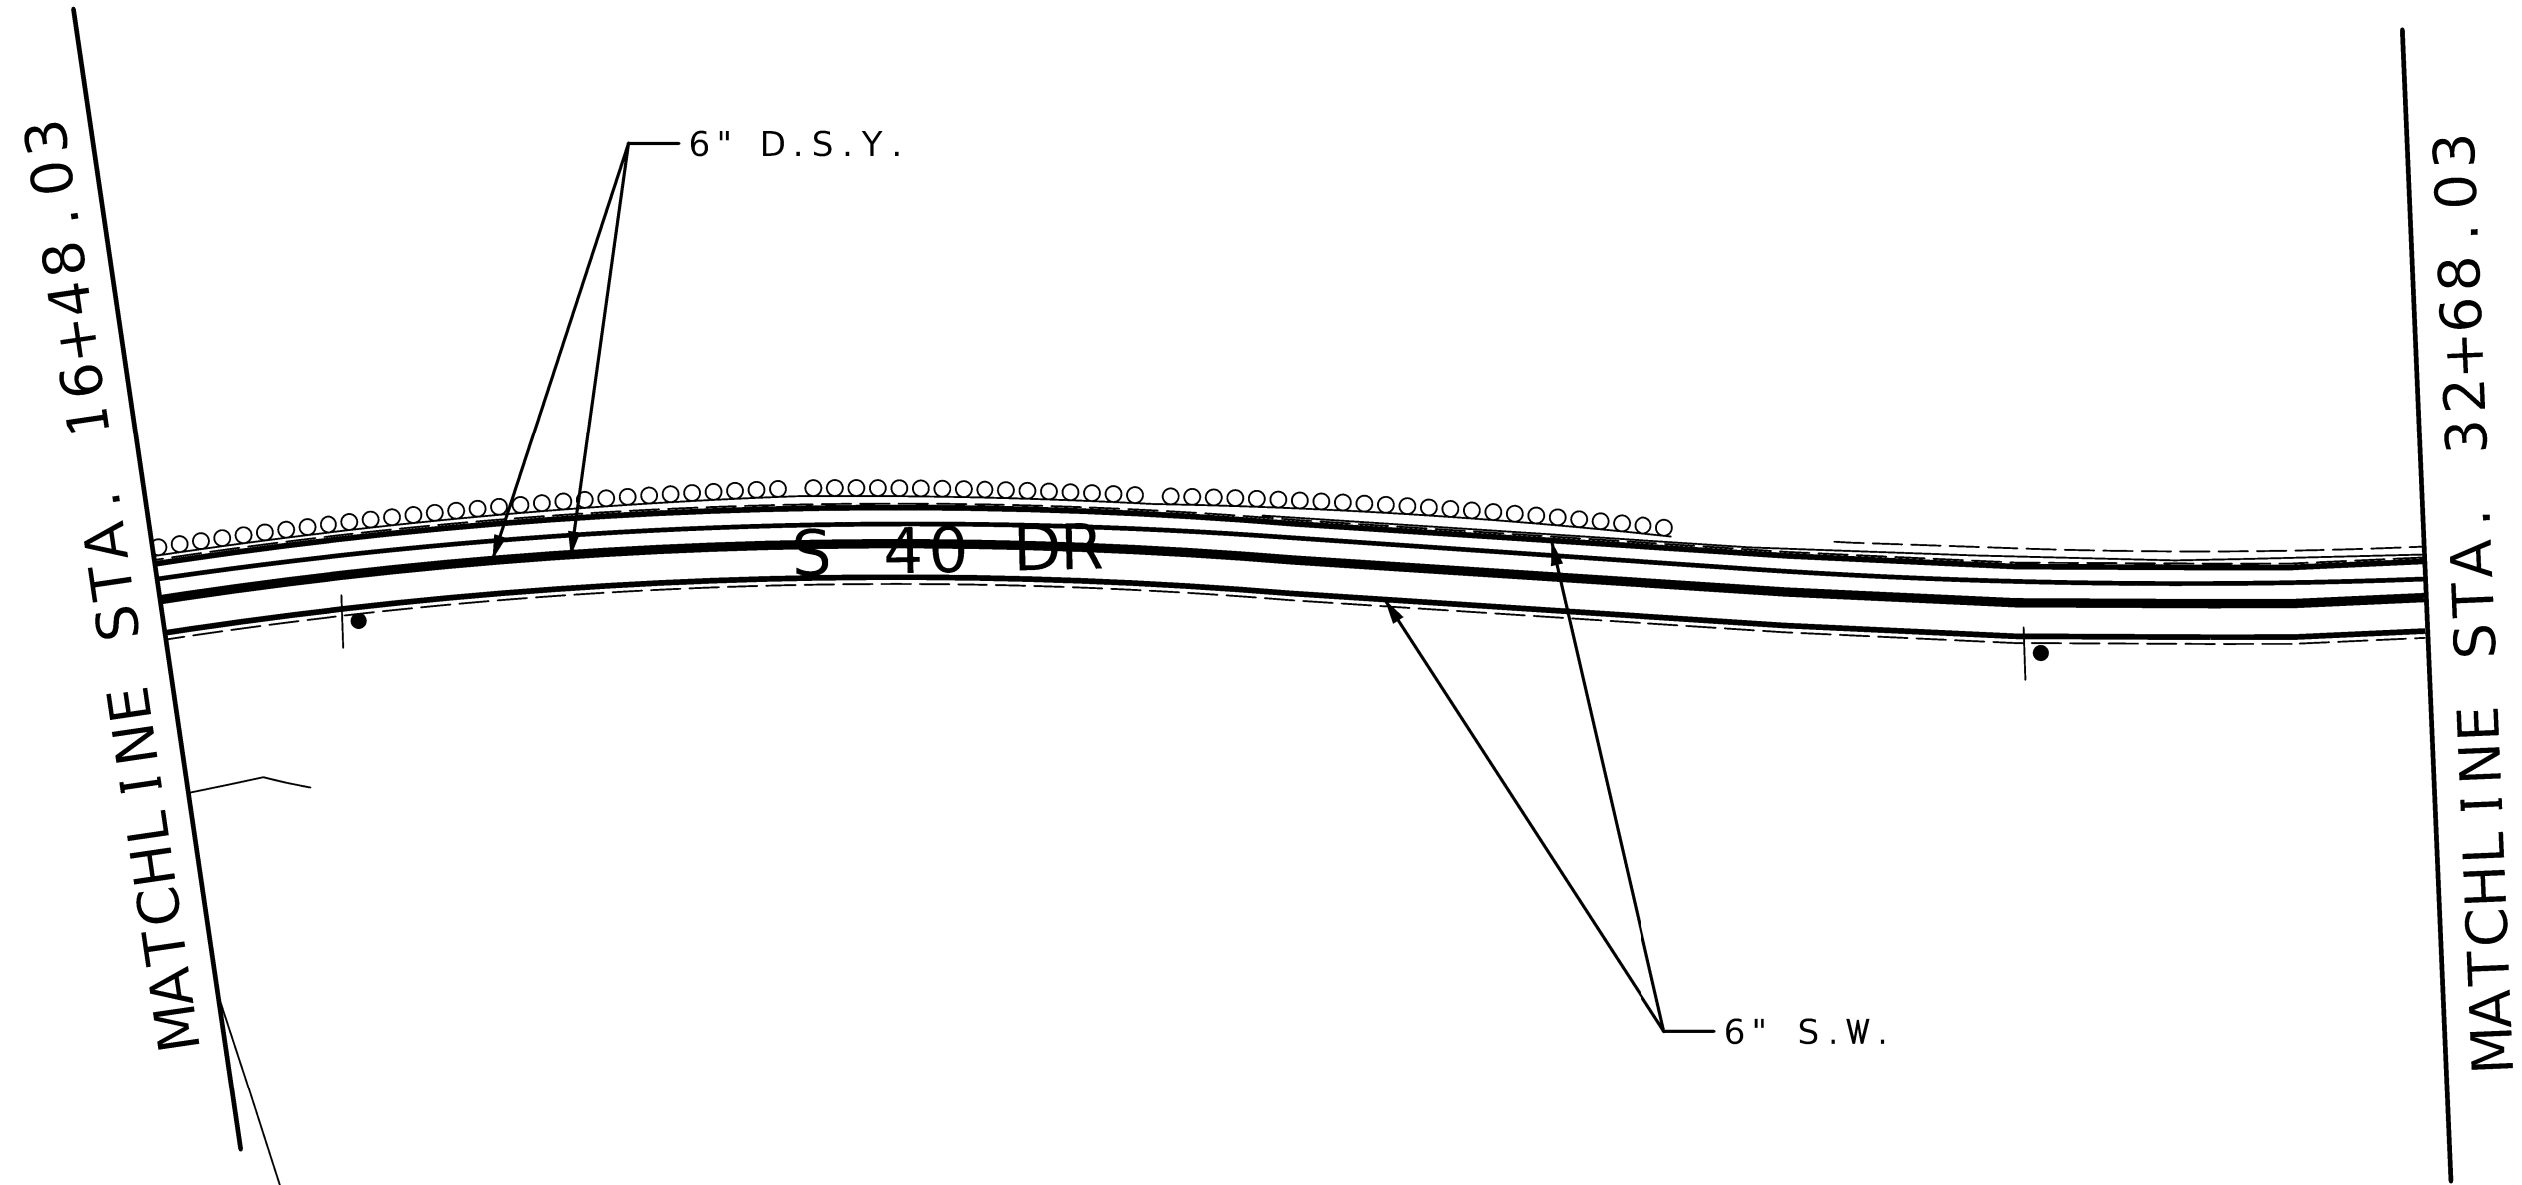

PAVEMENT MARKING LEGEND	
S.W.	SOLID WHITE (1)
I.W.	INTERMITTENT WHITE (1)
D.W.	DOTTED WHITE (1) (2)
S.Y.	SOLID YELLOW (1)
D.S.Y.	DOUBLE SOLID YELLOW (1)
I.Y.	INTERMITTENT YELLOW (1)
-T	THERMOPLASTIC
-C	BLACK CONTRAST MARKINGS
SWY	SOLID WHITE YIELD TRIANGLES (24"x36")
SWRTA	SOLID WHITE RIGHT TURN ARROW
SWLTA	SOLID WHITE LEFT TURN ARROW
SWSTA	SOLID WHITE STRAIGHT ARROW
SWSTRTA	SOLID WHITE STRAIGHT/ RIGHT TURN ARROW
SWSTLTA	SOLID WHITE STRAIGHT/ LEFT TURN ARROW
(1) CLASS 2 PAINT WITH TYPE L BEADS	
(2) USE THERMOPLASTIC WHERE SPECIFIED	

STATE OF MISSOURI

STUART

ROBINSON McNEIL

NUMBER

PE-2006019687

PROFESSIONAL ENGINEER

Stuart M. McNeil

09/09/2026 10:24:03 AM

STUART ROBINSON McNEIL - CIVIL

MO-PE-2006019687

DATE PREPARED

9/8/2026

ROUTE

I - 64OR

DISTRICT

SL

STATE

MO

SHEET NO.

53

COUNTY

ST. LOUIS

JOB NO.

JSL0168

CONTRACT ID.

PROJECT NO.

BRIDGE NO.

DESCRIPTION

DATE

MISSOURI HIGHWAYS AND TRANSPORTATION

COMMISSION

MoDOT


105 WEST CAPITOL

JEFFERSON CITY, MO 65102

1-888-ASK-MODOT (1-888-275-6636)

PAVEMENT MARKING

SHEET 11 OF 13

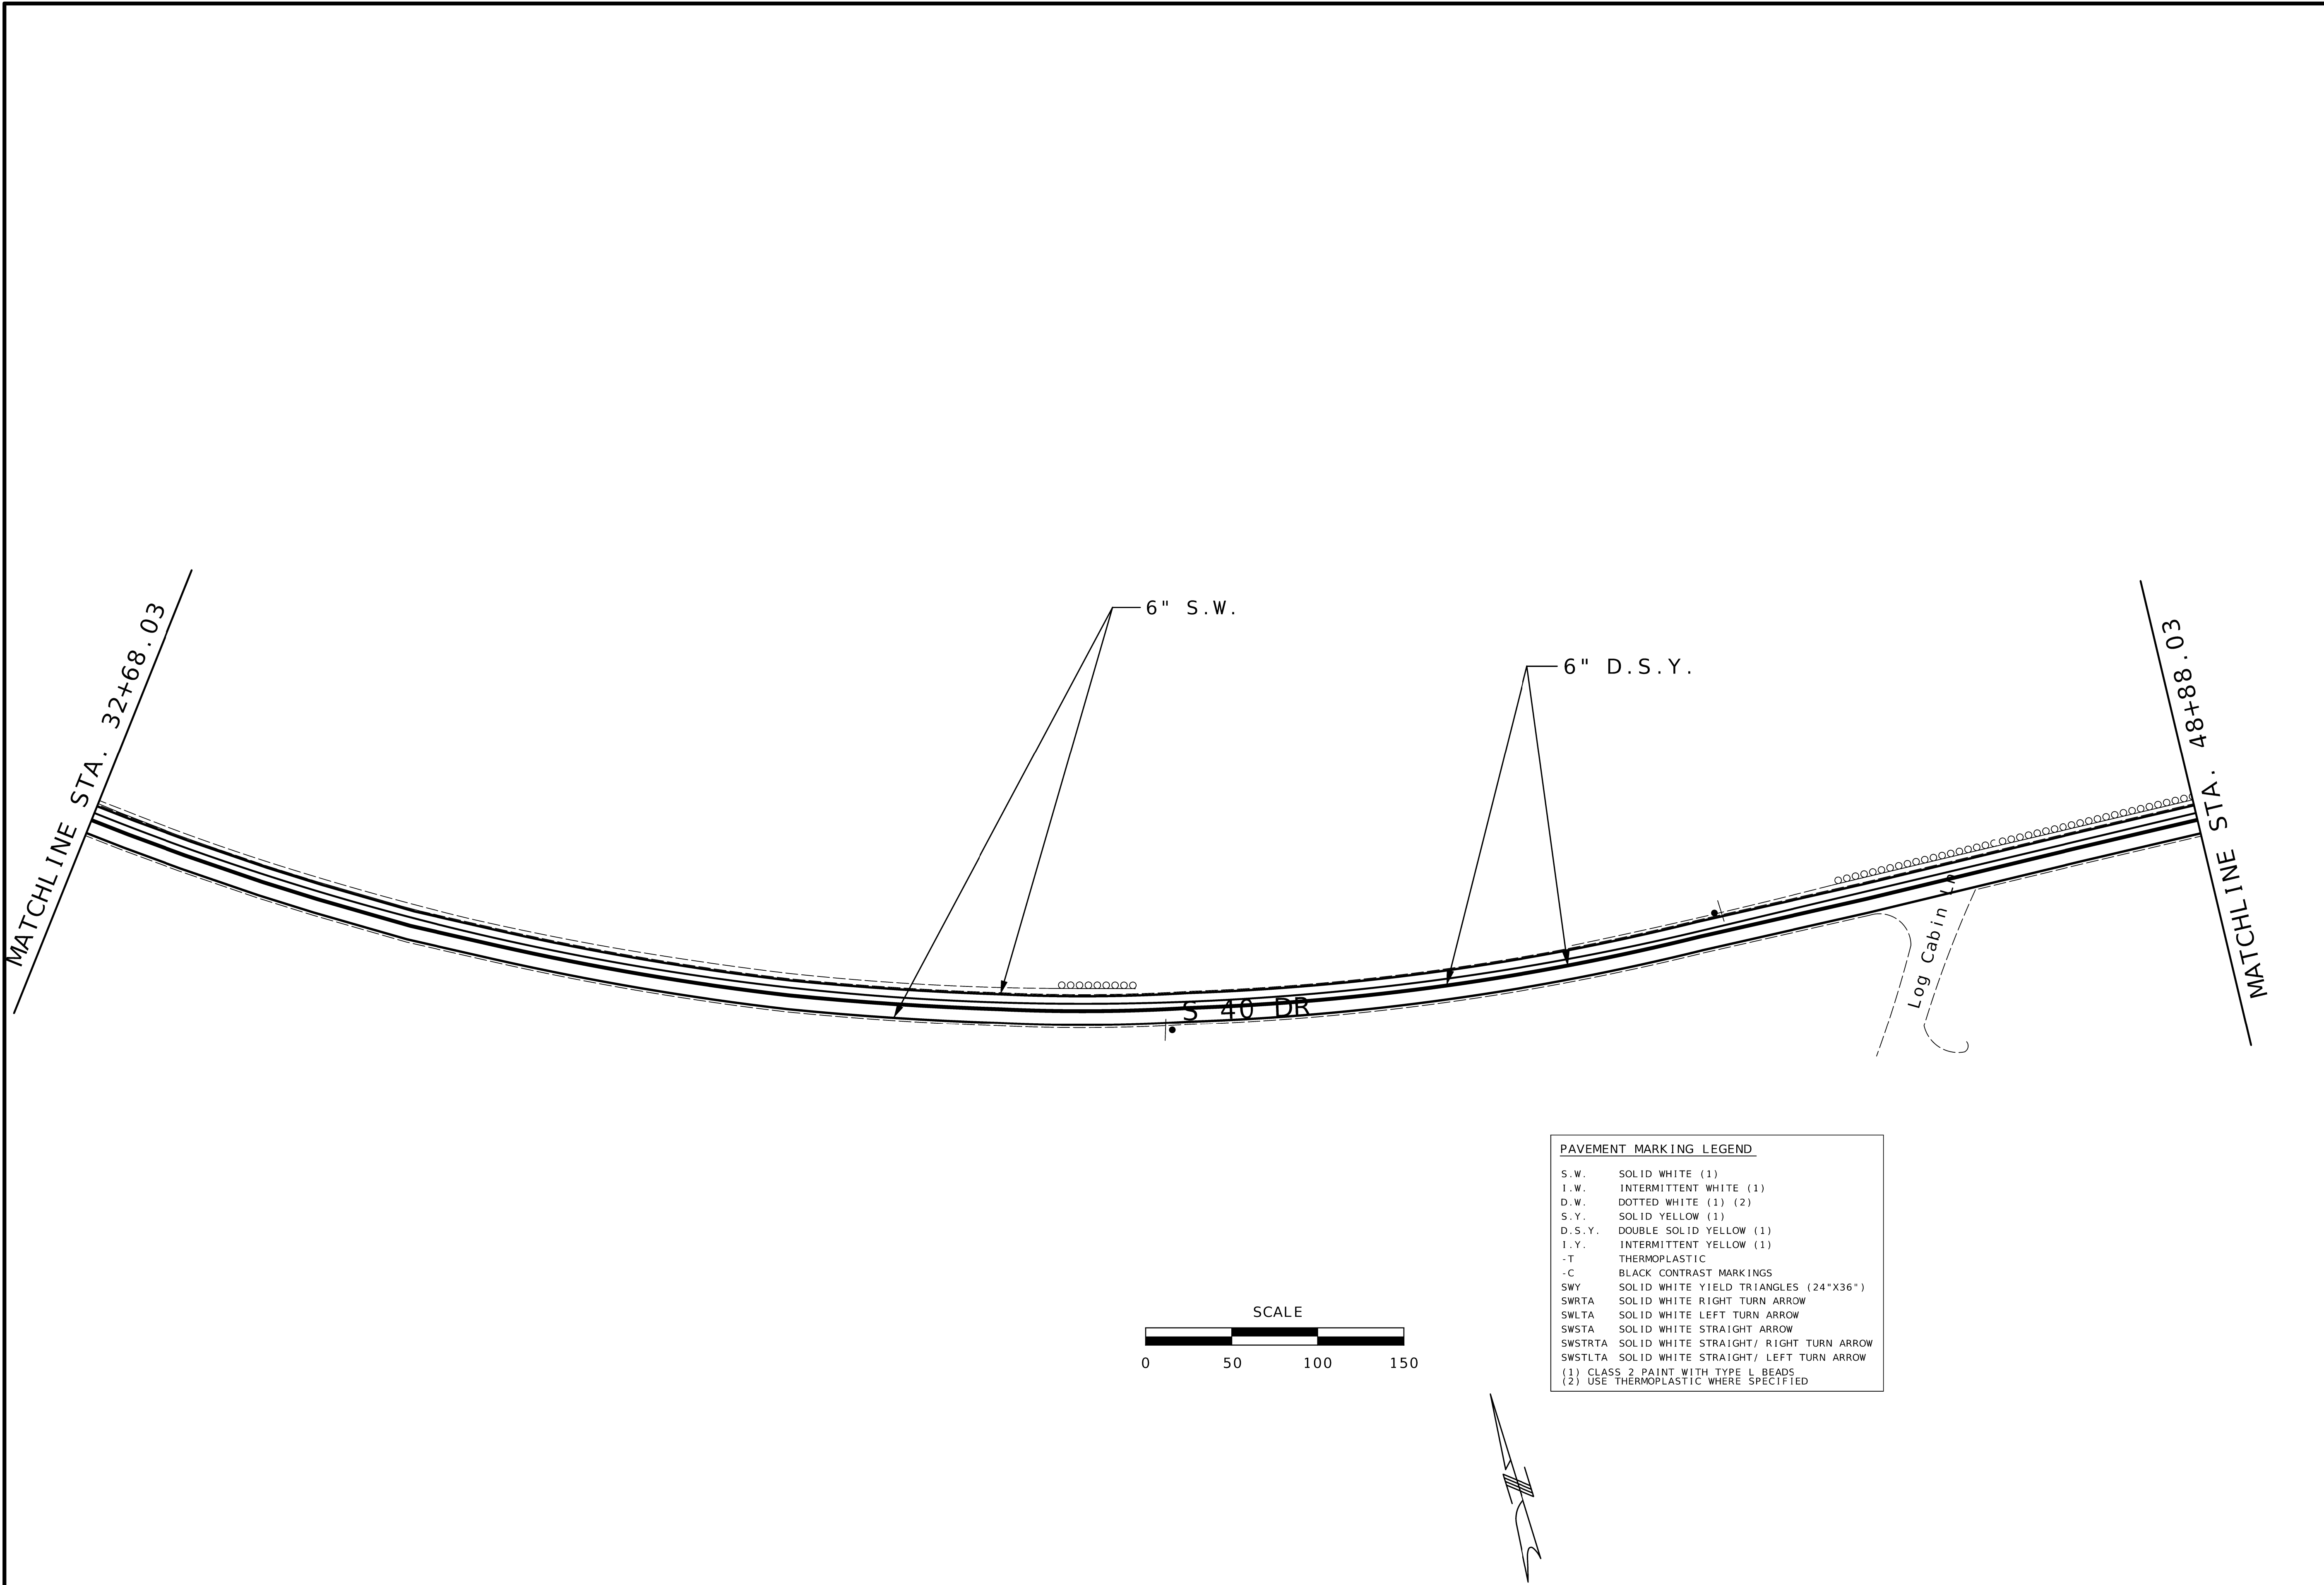

STATE OF MISSOURI

STUART

ROBINSON McNEIL

NUMBER

PE-2006019687

PROFESSIONAL ENGINEER

Stuart M. McNeil

09/09/2026 10:24:15 AM

STUART ROBINSON McNEIL - CIVIL

MO-PE-2006019687

DATE PREPARED

9/8/2026

ROUTE

I - 64OR

DISTRICT

SL

STATE

MO

SHEET NO.

54

COUNTY

ST. LOUIS

JOB NO.

JSL0168

CONTRACT ID.

PROJECT NO.

BRIDGE NO.

DESCRIPTION

DATE

MISSOURI HIGHWAYS AND TRANSPORTATION COMMISSION

105 WEST CAPITOL


JEFFERSON CITY, MO 65102

1-888-ASK-MODOT (1-888-275-6636)

PAVEMENT MARKING

SHEET 12 OF 13

MATCHLINE STA. 32+68.03

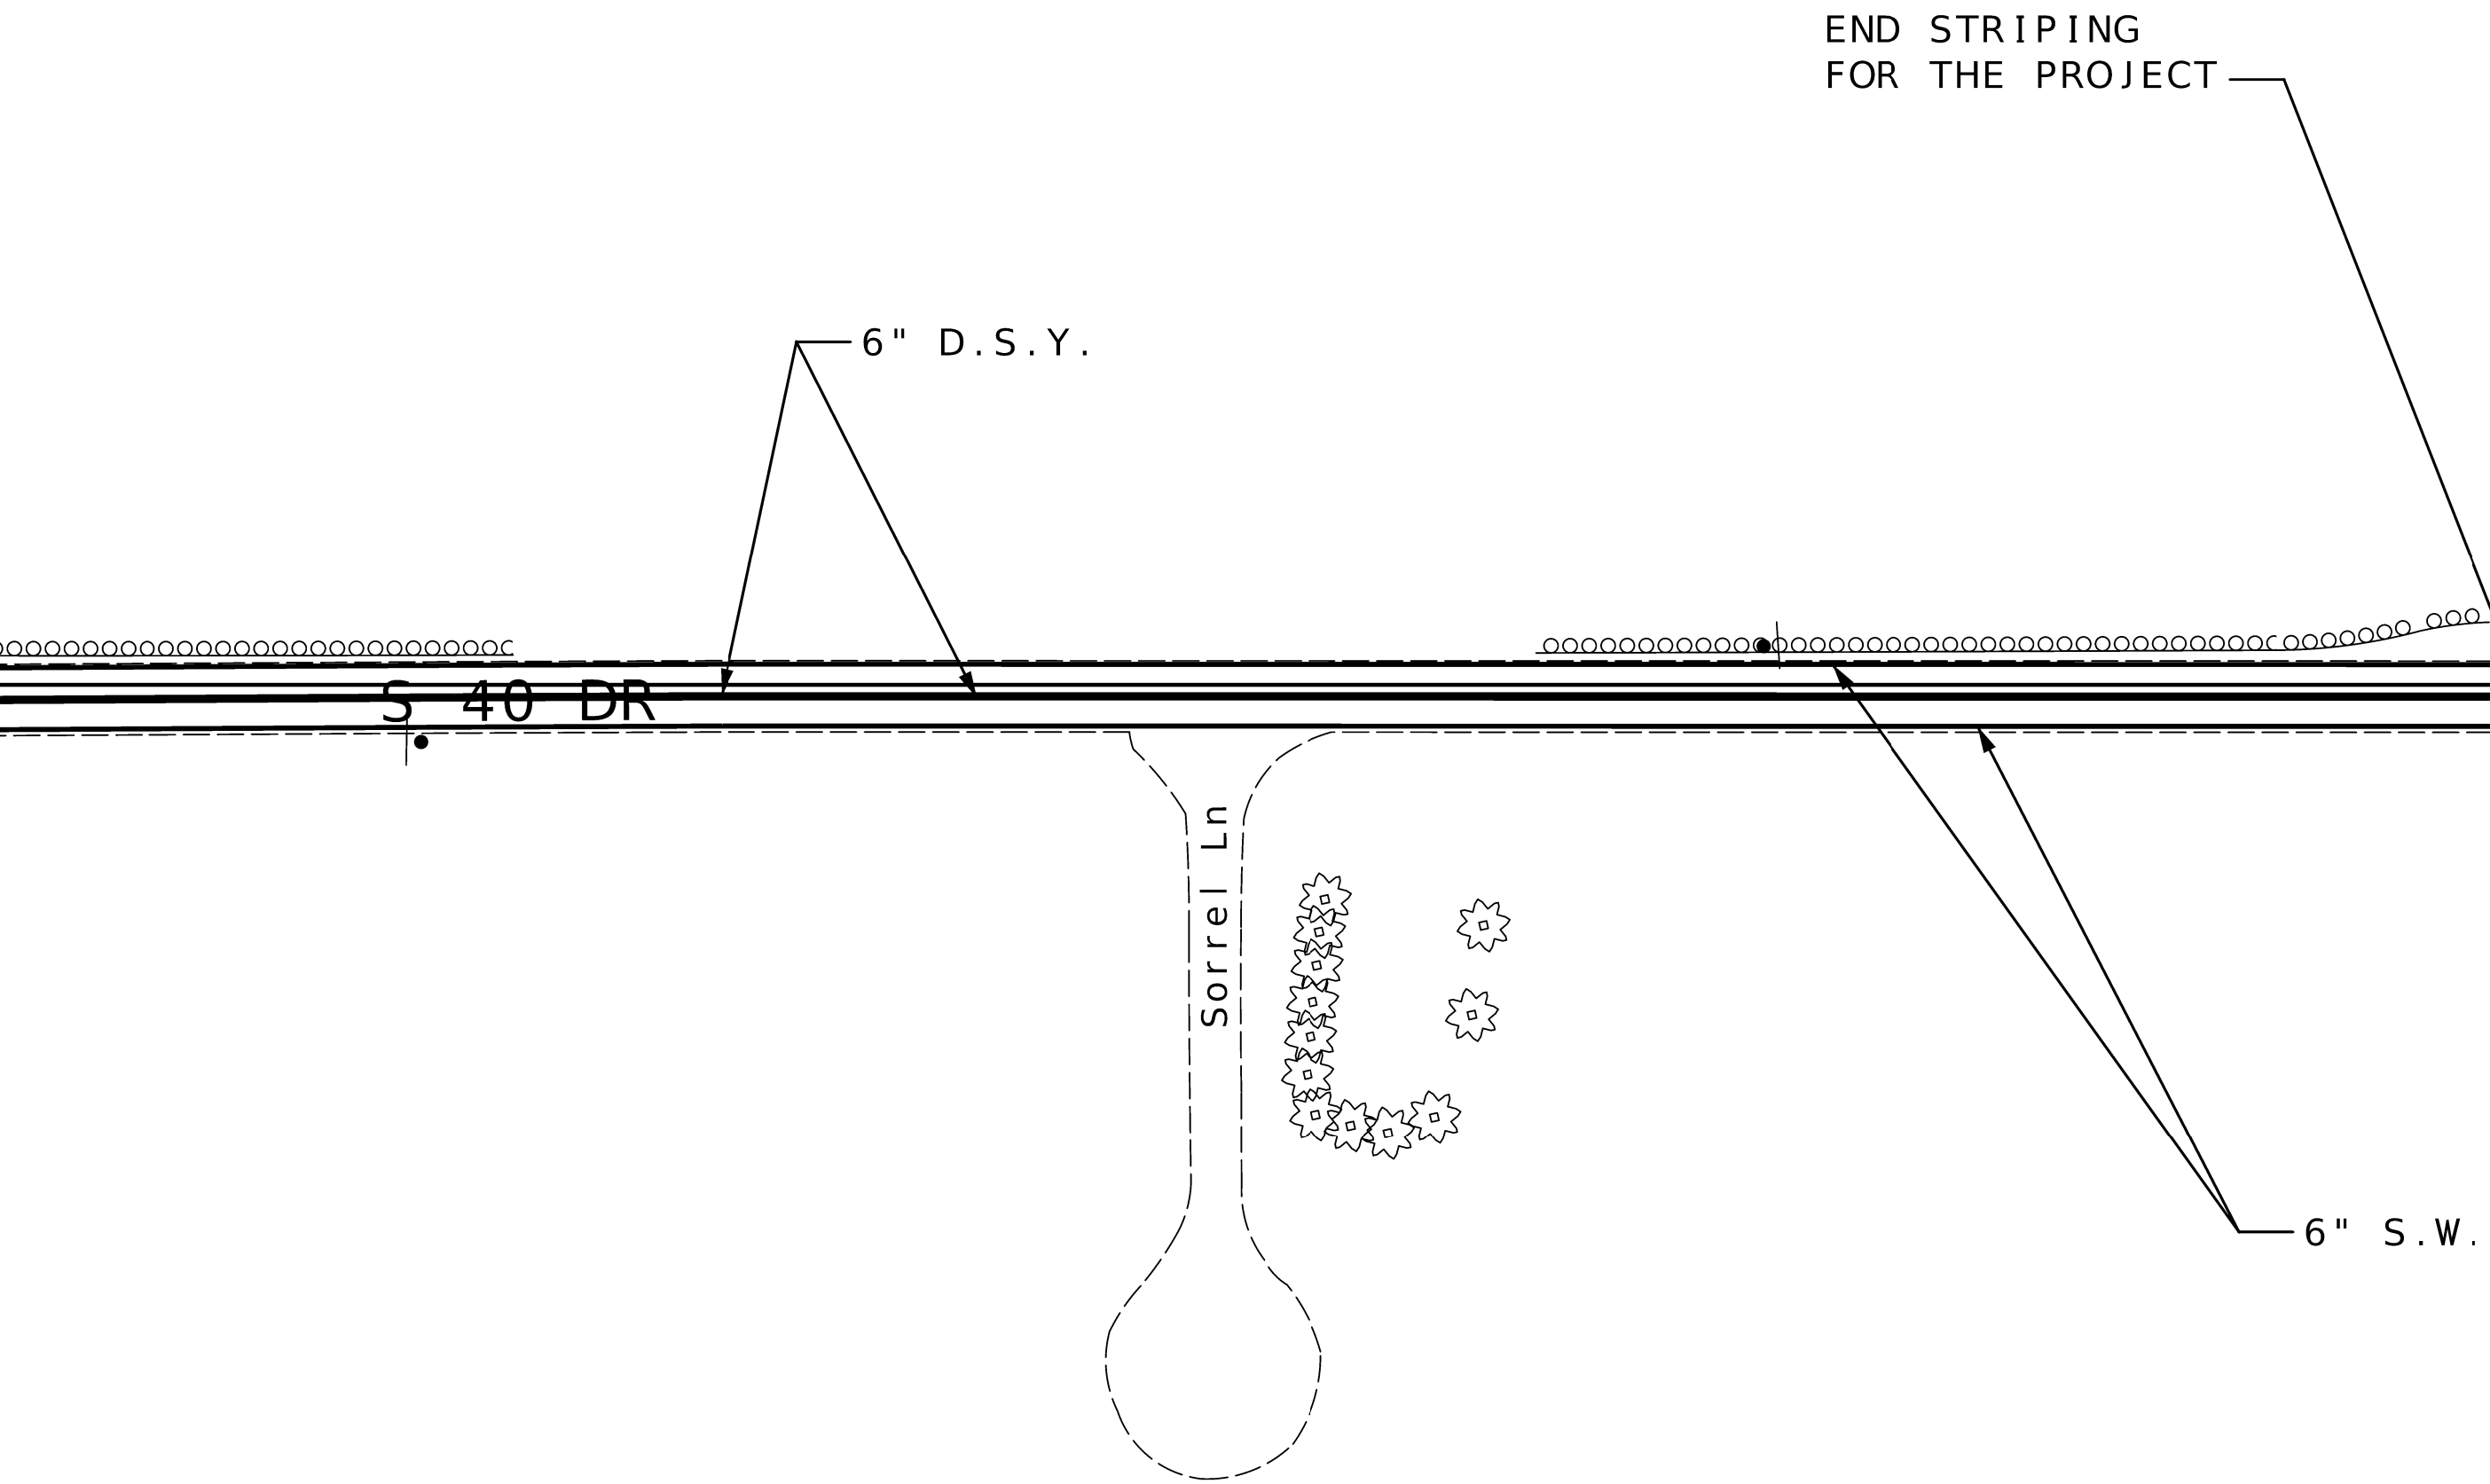

END STRIPING
FOR THE PROJECT


MATCHLINE STA. 48+88.03

SCALE



PAVEMENT MARKING LEGEND

- S. W. SOLID WHITE (1)
- I. W. INTERMITTENT WHITE (1)
- D. W. DOTTED WHITE (1) (2)
- S. Y. SOLID YELLOW (1)
- D. S. Y. DOUBLE SOLID YELLOW (1)
- I. Y. INTERMITTENT YELLOW (1)
- T THERMOPLASTIC
- C BLACK CONTRAST MARKINGS
- SWY SOLID WHITE YIELD TRIANGLES (24"X36")
- SWRTA SOLID WHITE RIGHT TURN ARROW
- SWLTA SOLID WHITE LEFT TURN ARROW
- SWSTA SOLID WHITE STRAIGHT ARROW
- SWSTRTA SOLID WHITE STRAIGHT/ RIGHT TURN ARROW
- SWSTLTA SOLID WHITE STRAIGHT/ LEFT TURN ARROW
- (1) CLASS 2 PAINT WITH TYPE L BEADS
- (2) USE THERMOPLASTIC WHERE SPECIFIED

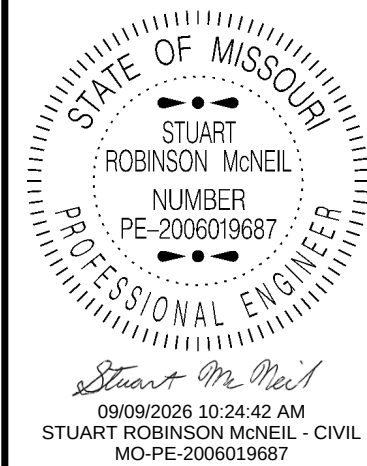


DATE PREPARED 9/8/2026	
ROUTE I - 64OR	STATE MO
DISTRICT SL	SHEET NO. 55
COUNTY ST. LOUIS	
JOB NO. JSL0168	
CONTRACT ID.	
PROJECT NO.	
BRIDGE NO.	

DESCRIPTION	DATE

MISSOURI HIGHWAYS AND TRANSPORTATION
COMMISSION

105 WEST CAPITOL
JEFFERSON CITY, MO 65102
1-888-ASK-MODOT (1-888-275-6636)

PAVEMENT MARKING
SHEET 13 OF 13

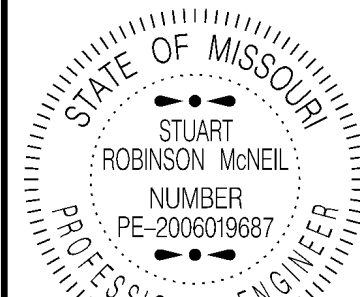

STUART ROBINSON MCNEIL
08/25/2026 1:11:15 PM
STUART ROBINSON MCNEIL - CIVIL
MO-PE-2006019687

DATE PREPARED
8/25/2026
ROUTE
I - 64 OR
DISTRICT
SL
STATE
MO
SHEET NO.
1

COUNTY
ST. LOUIS

JOB NO.
JSL0168B

CONTRACT ID.

PROJECT NO.

BRIDGE NO.

DESCRIPTION	DATE

MISSOURI HIGHWAYS AND TRANSPORTATION COMMISSION
105 WEST CAPITOL
JEFFERSON CITY, MO 65102
1-888-ASK-MODOT (1-888-275-6636)

TITLE SHEET

INDEX OF SHEETS

DESCRIPTION	SHEET NUMBER
TITLE SHEET -----	1
TYPICAL SECTIONS (TS) (1 SHEET)-----	2
QUANTITIES (QU) (4 SHEETS)-----	3
PLAN-PROFILE (PP) -----	4-14
SPECIAL SHEETS (SS) -----	15
TRAFFIC CONTROL SHEETS (TC)-----	16-17
PAVEMENT MARKING (PM)-----	18-21
SIGNING SHEETS (SN)-----	22-23

LENGTH OF PROJECT

I - 64 NOR	
BEGINNING OF PROJECT	LOG 0.00 (STA 00 + 00.00)
END OF PROJECT	LOG 0.886 (STA. 35 + 77.35)
NET LENGTH OF PROJECT	3,577.35' FEET
STATE LENGTH	0.886 MILES

I - 64 SOR	
BEGINNING OF PROJECT	STA. 0+00
END OF PROJECT	STA. 32+73.87
NET LENGTH OF PROJECT	3,332.02' FEET
STATE LENGTH	0.755 MILES

EQUATIONS AND EXCEPTIONS:
EQUATION: STA. 15+31.16 BK = STA. 15+51.42 AH (+20.26')

S SPOEDE RD	
BEGINNING OF PROJECT	STA. 14+51.70
END OF PROJECT	STA. 16+37.43
NET LENGTH OF PROJECT	185.73' FEET
STATE LENGTH	0.035 MILES

TOTAL	
APPARENT LENGTH	7095.1'
TOTAL CORRECTIONS	+20.26'
NET LENGTH OF PROJECT	7115.1
STATE LENGTH	1.34 MILES

DESIGN DESIGNATION

I - 64 NOR	I - 64 SOR
A.A.D.T. - 2027 = 189	A.A.D.T. - 2027 = 102
A.A.D.T. - 2045 = 231	A.A.D.T. - 2045 = 125
D.H.V. = 10%	D.H.V. = 10%
T = 5%	T = 5%
V = 35 M.P.H.	V = 35 M.P.H.
D = 51.8% WEST	D = 51.8% WEST

MISSOURI HIGHWAYS AND TRANSPORTATION COMMISSION
PLANS FOR PROPOSED
STATE HIGHWAY
ST. LOUIS COUNTY

FORTY DR(I-64 OUTER RD)
NORTH & SOUTH OUTER RD TO (S SPOEDE RD)

NOT TO SCALE



THE EXISTENCE AND APPROXIMATE LOCATION OF UTILITY FACILITIES KNOWN TO EXIST, AS SHOWN ON THE PLANS, ARE BASED ON THE BEST INFORMATION AVAILABLE TO THE COMMISSION AT THIS TIME. THIS INFORMATION IS PROVIDED BY THE COMMISSION "AS-IS" AND THE COMMISSION EXPRESSLY DISCLAIMS ANY REPRESENTATION OR WARRANTY AS TO THE COMPLETENESS, ACCURACY, OR SUITABILITY OF THE INFORMATION FOR ANY USE. RELIANCE UPON THIS INFORMATION IS DONE AT THE RISK AND PERIL OF THE USER, AND THE COMMISSION SHALL NOT BE LIABLE FOR ANY DAMAGES THAT MAY ARISE FROM ANY ERROR IN THE INFORMATION. IT IS, THEREFORE, THE RESPONSIBILITY OF THE CONTRACTOR TO VERIFY THE EXISTENCE, LOCATION AND STATUS OF ANY FACILITY. SUCH VERIFICATION INCLUDES DIRECT CONTACT WITH THE LISTED UTILITIES.



DISCLAIMER
THE PROFESSIONAL WHOSE SIGNATURE AND PERSONAL SEAL APPEAR HEREON ASSUMES RESPONSIBILITY ONLY FOR WHAT APPEARS ON THIS PAGE, AND DISCLAIMS (PURSUANT TO SECTION 327.411 RS MO) SPECIFICATION, ESTIMATES, REPORTS, OR OTHER DOCUMENTS OR INSTRUMENTS NOT SEALED BY THE UNDERSIGNED PROFESSIONAL RELATING TO OR INTENDED TO BE USED FOR ANY PART OR PARTS OF THE PROJECT TO WHICH THIS PAGE REFERS.

NO ADDITIONAL R/W WILL BE
ACQUIRED FOR THIS PROJECT

CONVENTIONAL SYMBOLS
(USED IN PLANS)

	EXISTING	NEW
BUILDINGS AND STRUCTURES		
GUARD RAIL		
GUARD CABLE		
CONCRETE RIGHT-OF-WAY MARKER		
STEEL RIGHT-OF-WAY MARKER		
LOCATION SURVEY MARKER		
UTILITIES		
FIBER OPTICS	-FO-	-FO-
OVERHEAD CABLE TV	-OTV-	-OTV-
UNDERGROUND CABLE TV	-UTV-	-UTV-
OVERHEAD TELEPHONE	-OT-	-OT-
UNDERGROUND TELEPHONE	-UT-	-UT-
OVERHEAD POWER	-OE-	-OE-
UNDERGROUND POWER	-UE-	-UE-
SANITARY SEWER	-S-	-S-
STORM SEWER	-SS-	-SS-
GAS	-G-	-G-
WATER	-W-	-W-
MANHOLE		
FIRE HYDRANT		
WATER VALVE		
WATER METER		
DROP INLET		
DITCH BLOCK		
GROUND MOUNTED SIGN		
LIGHT POLE		
H-FRAME POWER POLE		
TELEPHONE PEDESTAL		
FENCE		
CHAIN LINK	-V-	-V-
WOVEN WIRE	-X-	-X-
GATE POST		
BENCHMARK		

NOTE: DASHED OR OPEN SYMBOLS INDICATE
EXISTING FEATURES

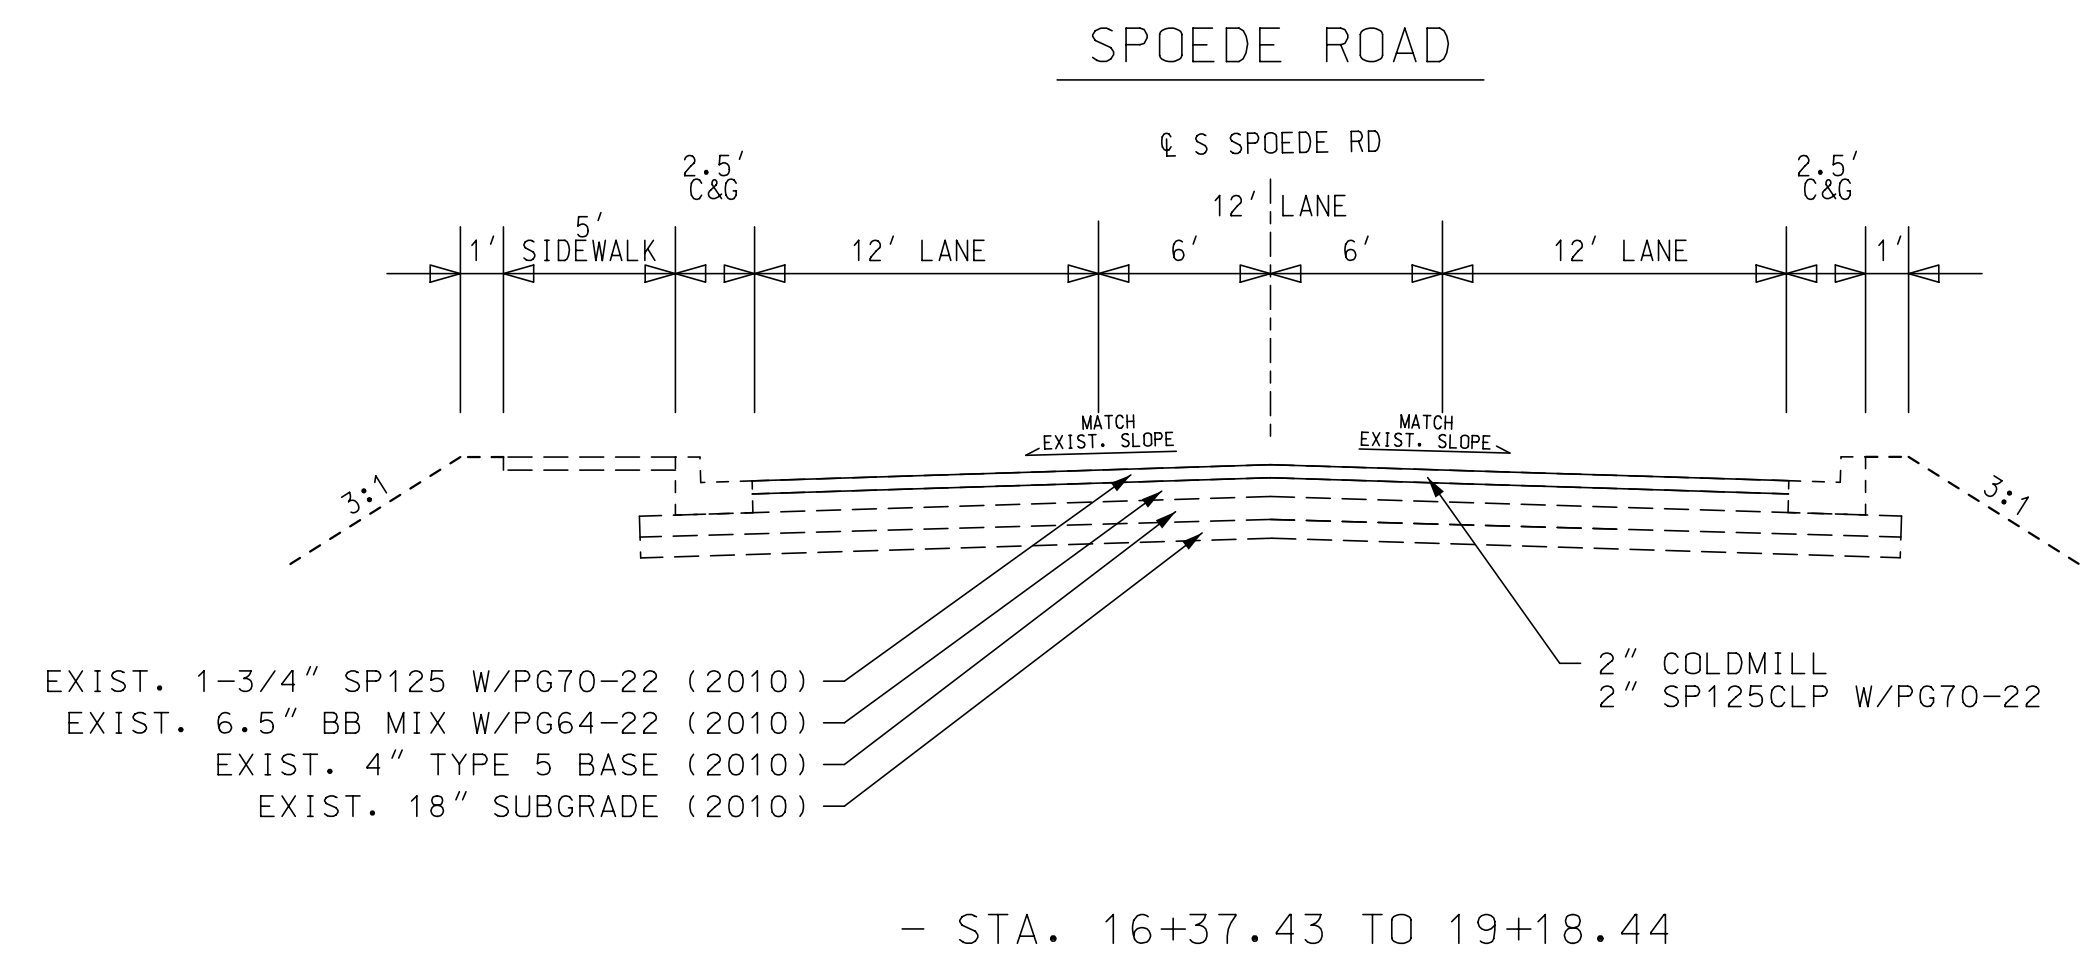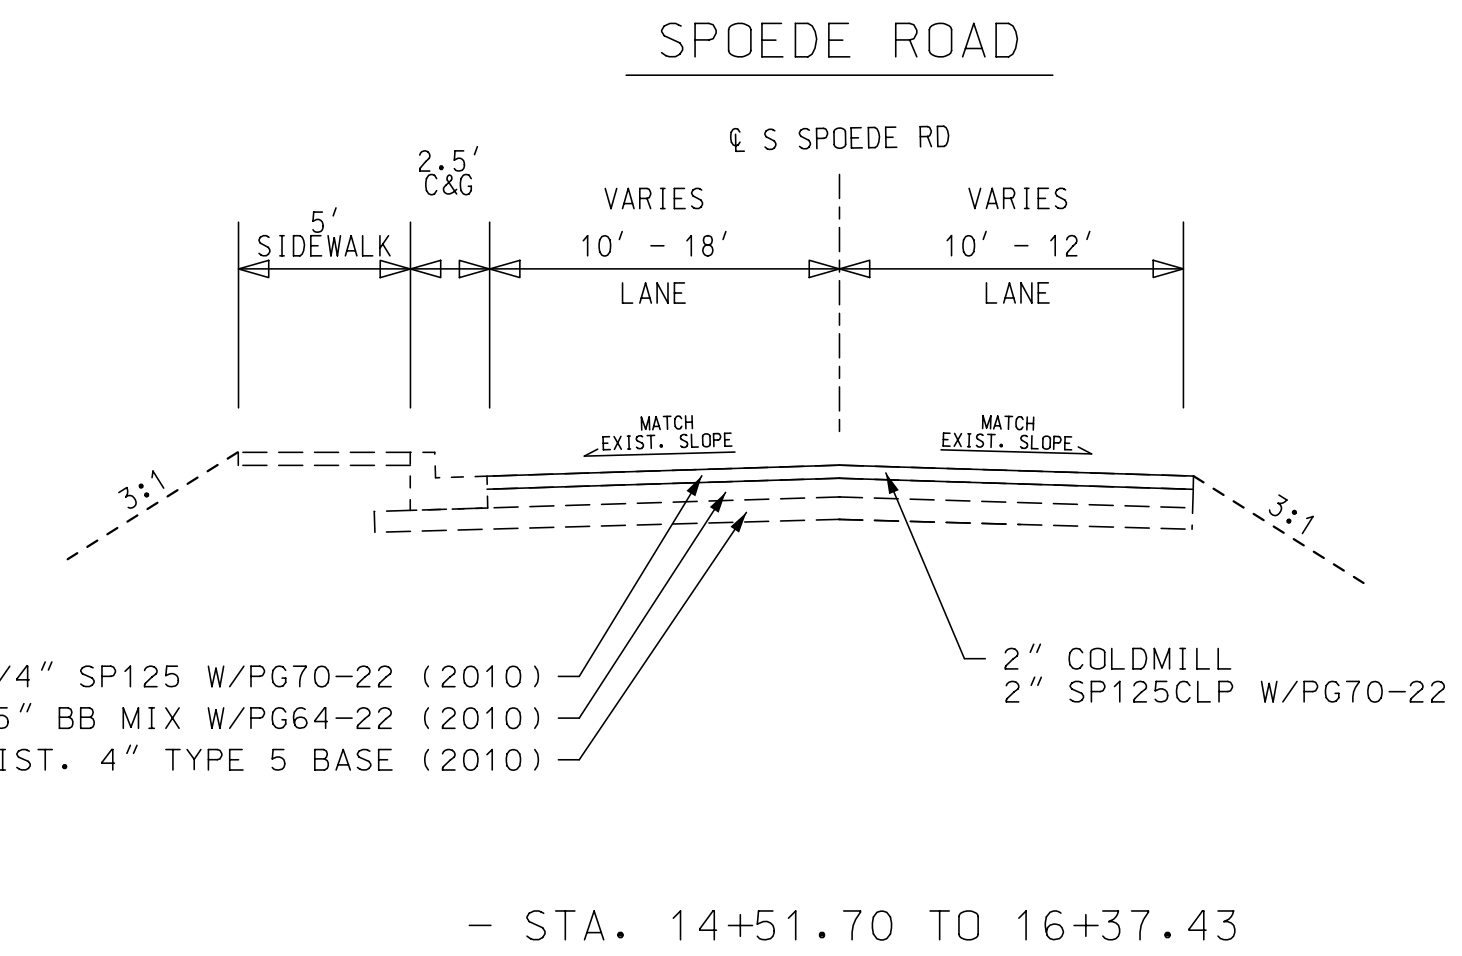

APPLICATION RATES: SP125CLP (PG70-22) = 1.927 TONS PER CUYD BP-1 (PG64-22) = 1.948 TONS PER CUYD TACK COAT = 0.10 GAL/SQYD (OVER COLDMILLED SURF.)
--

REMOVAL OF IMPROVEMENTS							DESCRIPTION
PLAN SHEET NO.	STATION	STATION	LOC	QUANTITY (L.F.)	QUANTITY (S.F.)	QUANTITY (EA.)	
5	9+19.03		N. OUTER RD		36		PAVEMENT REMOVAL FOR MANHOLE APRON
5	14+39.01		N. OUTER RD		36		PAVEMENT REMOVAL FOR MANHOLE APRON
6	18+34.25		N. OUTER RD		36		PAVEMENT REMOVAL FOR MANHOLE APRON
6	22+81.24		N. OUTER RD		36		PAVEMENT REMOVAL FOR MANHOLE APRON
7	28+15.22		N. OUTER RD		36		PAVEMENT REMOVAL FOR MANHOLE APRON
12	25+72.21		S. OUTER RD		36		PAVEMENT REMOVAL FOR MANHOLE APRON
12	25+72.21		S. OUTER RD		36		PAVEMENT REMOVAL FOR MANHOLE APRON
VAR.	VAR.	VAR.	I-64 NOR/SOR		325.5		VARIOUS ROADWAY SIGNS (SEE PLAN SHEETS FOR DETAILS)
PAY TOTAL				1 LUMP SUM			

UTILITY ADJUSTMENTS AND CONCRETE MANHOLE APRONS							
PLAN SHEET NO.	RDWY	STA	LOC				REMARKS
				ADJUST TO GRADE		CONCRETE MANHOLE APRON	
				ADJUSTING MANHOLE (EA.)	MISC. ADJUSTING VALVES (EA.)		
4	N. OUTER RD	2+46.42	11.2' LT		1		N. OUTER RD WB LANE 1
4	N. OUTER RD	2+46.42	16.2' LT		1		N. OUTER RD WB LANE 1
5	N. OUTER RD	9+19.12	11.7' LT			1	N. OUTER RD WB LANE 1
5	N. OUTER RD	14+39.01	13.0' LT			1	N. OUTER RD WB LANE 1
6	N. OUTER RD	18+34.25	14.7' LT			1	N. OUTER RD WB LANE 1
6	N. OUTER RD	22+81.24	16.5' LT			1	N. OUTER RD WB LANE 1
7	N. OUTER RD	28+15.22	14.8' LT			1	N. OUTER RD WB LANE 1
12	S. OUTER RD	25+72.21	5.5' LT			1	S. OUTER RD WB LANE 1
12	S. OUTER RD	25+72.21	15.1' LT			1	S. OUTER RD WB LANE 1
VAR.	VAR.	VAR.	VAR.	7	5		TBD BY ENGINEER
TOTALS				7	7	7	
PAY TOTALS				7	7	7	

MOBILIZATION	
PAY TOTAL	1 LUMP SUM

CULVERT CLEANOUT AND INLET TOP REPLACEMENT						
PLAN SHEET NO.	RDWY	STA	LOC			REMARKS
				CULVERT CLEANOUT (EA.)	CURB INLET TOP REPAIR/ REPLACEMENT (EA.)	
VAR.	VAR.	VAR.	VAR.	4		LOCATION TBD BY ENGINEER
VAR.	VAR.	VAR.	VAR.		10	LOCATION TBD BY ENGINEER
TOTALS				4	10	
PAY TOTALS				4	10	

STATE OF MISSOURI

STUART ROBINSON McNEIL

NUMBER PE-2006019687

PROFESSIONAL ENGINEER

Stuart McNeil

09/17/2026 9:43:31 AM

STUART ROBINSON McNEIL - CIVIL

MO-PE-2006019687

DATE PREPARED
8/25/2026

ROUTE
I - 64OR

STATE
MO

DISTRICT
SL

SHEET NO.
3

COUNTY
ST. LOUIS

JOB NO.
JSL0168B

CONTRACT ID.

PROJECT NO.

BRIDGE NO.

DESCRIPTION

DATE

MISSOURI HIGHWAYS AND TRANSPORTATION COMMISSION

MoDOT

105 WEST CAPITOL

JEFFERSON CITY, MO 65102

1-888-ASK-MODOT (1-888-275-6636)

SUMMARY OF QUANTITIES

SHEET 1 OF 4


PAVEMENT MARKINGS								
PAVEMENT MARKING SHEET NO.	STA	STA	ROADWAY	OFFSET				REMARKS
					CLASS 1 PAVEMENT MARKING PAINT (18-MIL, TYPE P BEADS)		PREFORMED THERMOPLASTIC PAVEMENT MARKING	
					4" S.W. (L.F.)	4" S.Y. (L.F.)	LT ARROW (EA.)	
18	0+00.00	13+50.00	N. OUTER RD			2660.6		
18	0+00.00	13+50.00	S. OUTER RD			1428.4		
19	13+50.00	27+00.00	N. OUTER RD			2700.8		
19	13+50.00	27+00.00	S. OUTER RD			2699.2		
20	27+00.00	40+13.05	N. OUTER RD			2093.2		
20	27+00.00	40+13.05	S. OUTER RD			2591.2		
21	14+51.70	19+18.44	SPODE RD		862	910	2	
TOTALS					862	15083.4	2	
PAY TOTALS					862	15084	2	

MISC. TEMPORARY PAVEMENT MARKING		
PAY TOTAL	1	LUMP SUM

MISC. PAVEMENT MARKING REMOVAL WITHIN CONCRETE SURFACES		
PAY TOTAL	1	LUMP SUM

PARTIAL DEPTH PAVEMENT REPAIRS									
STATION	RDWY	OFFSET	DIRECTION	WIDTH	LENGTH	PARTIAL DEPTH PAVEMENT REPAIRS (S.F.)	FURNISHING AND PLACING BIT. MATERIAL FOR CLASS B PARTIAL DEPTH PAVEMENT REPAIRS (TON)	REMOVAL FOR CLASS B PARTIAL DEPTH PAVEMENT REPAIR (S.Y.)	DESCRIPTION
3+75	I-64 NOR	CL	EB/WB	2	15	30.0	0.709	3.333	LANE 1
7+50	I-64 NOR	CL	EB/WB	4	75	300.0	7.085	33.333	LANE 1
8+50	I-64 NOR	LT CL	WB	12	30	360.0	8.502	40.000	LANE 1
9+00	I-64 NOR	CL	EB/WB	4	110	440.0	10.392	48.889	LANE 1
10+50	I-64 NOR	CL	EB/WB	12	55	660.0	15.587	73.333	LANE 1
13+25	I-64 NOR	LT CL	WB	12	40	480.0	11.336	53.333	LANE 1
15+75	I-64 NOR	CL	EB/WB	12	30	360.0	8.502	40.000	LANE 1
18+00	I-64 NOR	RT CL	EB	6	25	150.0	3.543	16.667	LANE 1
19+50	I-64 NOR	CL	EB/WB	8	75	600.0	14.170	66.667	LANE 1
22+00	I-64 NOR	CL	EB/WB	6	30	180.0	4.251	20.000	LANE 1
22+50	I-64 NOR	LT CL	WB	8	15	120.0	2.834	13.333	LANE 1
34+00	I-64 NOR	LT CL	WB	8	20	160.0	3.779	17.778	LANE 1
17+00	I-64 SOR	LT CL	WB	6	55	330.0	7.794	36.667	LANE 1
16+75	I-64 SOR	RT CL	EB	12	50	600.0	14.170	66.667	LANE 1
VAR.	VAR.	VAR.	VAR.	VAR.	VAR.		28.180	132.500	ADDED FOR ADD'L REPAIRS (TBD BY ENGINEER)
TOTALS							140.834	662.500	
PAY TOTALS							140.8	662.5	


NOTE: AREAS AND LOCATIONS OF PAVEMENT REPAIRS ARE AN APPROXIMATION.

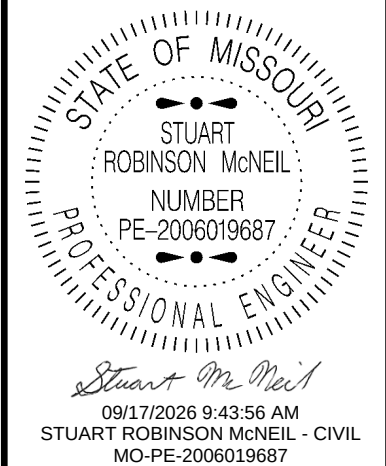

DATE PREPARED	
8/25/2026	
ROUTE	STATE
I - 64OR	MO
DISTRICT	SHEET NO.
SL	3
COUNTY	
ST. LOUIS	
JOB NO.	
JSL0168B	
CONTRACT ID.	
PROJECT NO.	
BRIDGE NO.	



DESCRIPTION	DATE

MISSOURI HIGHWAYS AND TRANSPORTATION COMMISSION

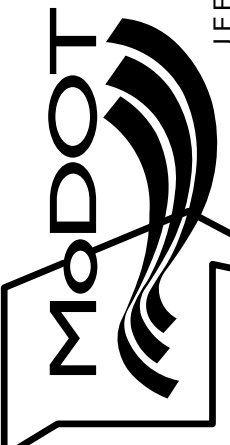

105 WEST CAPITOL
JEFFERSON CITY, MO 65102
1-888-ASK-MODOT (1-888-275-6636)


SIGN	SIZE IN.	AREA SQ. FT.	QTY EACH	TOTAL AREA SQ. FT.	QTY RELOC EACH	TOTAL RELOC SQ. FT.	SIGN NUM.		SIGN	SIZE IN.	AREA SQ. FT.	QTY EACH	TOTAL SQ. FT.	QTY RELOC EACH	TOTAL RELOC SQ. FT.	SIGN NUM.		ITEM NUMBER	TOTAL QTY	DESCRIPTION	
WARNING SIGNS								DESCRIPTION	GUIDE SIGNS								DESCRIPTION			DESCRIPTION	
WO1-1L	48X48	16.00						TURN (SYMBOL LEFT)	E05-1	36X48	12.00							GORE EXIT	6122008		IMPACT ATTENUATOR 40 MPH (SAND BARRELS)
WO1-1R	48X48	16.00						TURN (SYMBOL RIGHT)	E05-2	48X36	12.00							EXIT OPEN	6122009		IMPACT ATTENUATOR 45 MPH (SAND BARRELS)
WO1-2L	48X48	16.00						CURVE (SYMBOL LEFT)	E05-2a	48X36	12.00							EXIT CLOSED	6122010		IMPACT ATTENUATOR 50 MPH (SAND BARRELS)
WO1-2R	48X48	16.00						CURVE (SYMBOL RIGHT)	GO20-1	60X24	10.00							ROAD WORK NEXT XX MILES	6122012		IMPACT ATTENUATOR 55 MPH (SAND BARRELS)
WO1-3L	48X48	16.00						REVERSE TURN (SYMBOL LEFT)	GO20-2	48X24	8.00							END ROAD WORK	6122014		IMPACT ATTENUATOR 60 MPH (SAND BARRELS)
WO1-3R	48X48	16.00						REVERSE TURN (SYMBOL RIGHT)	GO20-4	36X18	4.50							PILOT CAR FOLLOW ME	6122017		IMPACT ATTENUATOR 65 MPH (SAND BARRELS)
WO1-4L	48X48	16.00						REVERSE CURVE (SYMBOL LEFT)	GO20-4a	42X30	8.75							PILOT CAR IN USE WAIT & FOLLOW	6122019		IMPACT ATTENUATOR 70 MPH (SAND BARRELS)
WO1-4R	48X48	16.00						REVERSE CURVE (SYMBOL RIGHT)	GO20-4a	18X12	1.50							PILOT CAR IN USE WAIT & FOLLOW	6122020		REPLACEMENT SAND BARREL
WO1-4bL	48X48	16.00						DOUBLE ARROW REVERSE CURVE (SYMBOL LEFT)	GO20-5aP	36X24	6.00							WORK ZONE (PLAQUE)	6122030		IMPACT ATTENUATOR (RELOCATION)
WO1-4bR	48X48	16.00						DOUBLE ARROW REVERSE CURVE (SYMBOL RIGHT)	MO4-8a	24X18	3.00							END DETOUR	6123001		TRUCK MOUNTED ATTENUATOR (TMA)
WO1-4cL	48X48	16.00						TRIPLE ARROW REVERSE CURVE (SYMBOL LEFT)	MO4-9L	48X36	12.00							DETOUR (LEFT)	6161008		ADVANCED WARNING RAIL SYSTEM
WO1-4cR	48X48	16.00						TRIPLE ARROW REVERSE CURVE (SYMBOL RIGHT)	MO4-9R	48X36	12.00							DETOUR (RIGHT)	6161012		BUOYS (BOATS KEEP OUT)
WO1-6	60X30	12.50						HORIZONTAL ARROW (SYMBOL)	MO4-9P	48X12	4.00							STREET NAME (PLAQUE)	6161013		BUOYS (NO WAKE)
WO1-6a	72X36	18.00						HORIZ. ARROW (SYMBOL ON PERMANENT BARRICADE)	MO4-10L	48X18	6.00							DETOUR ARROW (LEFT)	6161014		SPECIAL SIGN ASSEMBLY (BOATS KEEP OUT)
WO1-7	60X30	12.50						DOUBLE HEAD HORIZONTAL ARROW (SYMBOL)	MO4-10R	48X18	6.00							DETOUR ARROW (RIGHT)	6161025	63	CHANNELIZER (TRIM LINE)
WO1-7a	72X36	18.00						DOUBLE HEAD HORIZ. ARROW (SYMBOL ON PERM. BARR.)	REGULATORY SIGNS								6161030		TYPE III MOVEABLE BARRICADE		
WO1-8	18X24	3.00						CHEVRON (SYMBOL)	R1-1	48X48	13.25							STOP	6161033		DIRECTION INDICATOR BARRICADE
WO1-8a	30X36	7.50						CHEVRON (SYMBOL FOR DIVIDED HIGHWAYS)	R1-2	48TRI.	6.93							YIELD	6161040		FLASHING ARROW PANEL
WO3-1	48X48	16.00						STOP AHEAD (SYMBOL)	R1-2a	36X36	9.00							TO ONCOMING TRAFFIC (PLAQUE)	6161047		TYPE III OBJECT MARKER
WO3-2	48X48	16.00						YIELD AHEAD (SYMBOL)	R1-3P	30X12	2.50							ALL WAY (PLAQUE)	6161055		SEQUENTIAL FLASHING WARNING LIGHT
WO3-3	48X48	16.00						SIGNAL AHEAD (SYMBOL)	R2-1	36X48	12.00							SPEED LIMIT XX	6161070		TUBULAR MARKER
WO3-4	48X48	16.00	2	32				BE PREPARED TO STOP	R3-1	48X48	16.00							NO RIGHT TURN (SYMBOL)	6161095		RADAR SPEED ADVISORY SYSTEM
WO3-5	48X48	16.00						SPEED LIMIT AHEAD	R3-2	48X48	16.00							NO LEFT TURN (SYMBOL)	6161096		CHANGEABLE MESSAGE SIGN, COMMISSION FURNISHED/RETAINED
WO4-1L	48X48	16.00						MERGE (SYMBOL FROM LEFT)	R3-3	36X36	9.00						NO TURNS	6161098A			2**
WO4-1R	48X48	16.00						MERGE (SYMBOL FROM RIGHT)	R3-4	48X48	16.00							NO U-TURN (SYMBOL)	6161099		CHANGEABLE MESSAGE SIGN WITH COMM. INTERFACE - CONTRACTOR FURNISHED/RETAINED
WO4-1aL	48X48	16.00						MERGE (LEFT)	R3-7L	30X30	6.25						LEFT LANE MUST TURN LEFT	6162000A			
WO4-1aR	48X48	16.00						MERGE (RIGHT)	R3-7R	30X30	6.25							RIGHT LANE MUST TURN RIGHT	6162002		TEMPORARY LONG-TERM RUMBLE STRIPS
WO5-1	48X48	16.00						ROAD/BRIDGE/RAMP NARROWS	R4-1	36X48	12.00							DO NOT PASS	6173600D		TEMPORARY TRAFFIC BARRIER CONTRACTOR FURNISHED/RETAINED
WO5-3	48X48	16.00						ONE LANE BRIDGE	R4-2	36X48	12.00							PASS WITH CARE			6173602B
WO5-5	48X48	16.00						NARROW LANES	R4-7a	36X48	12.00							KEEP RIGHT (HORIZONTAL ARROW)	6174000A		TEMP. TRAFFIC BARRIER HEIGHT TRANSITION
WO6-1	48X48	16.00						DIVIDED HIGHWAY (SYMBOL)	R4-8a	36X48	12.00							KEEP LEFT (HORIZONTAL ARROW)	6175010A		RELOCATING TEMPORARY TRAFFIC BARRIER
WO6-2	48X48	16.00						DIVIDED HIGHWAY END (SYMBOL)	R5-1	30X30	6.25							DO NOT ENTER	6176000B		TEMPORARY TRAFFIC BARRIER COMMISSION FURNISHED/RETAINED
WO6-3	48X48	16.00						TWO WAY TRAFFIC (SYMBOL)	R5-1a	36X24	6.00							WRONG WAY			6177000B
WO7-3a	30X24	5.00						NEXT XX MILES (PLAQUE)	R6-1L	54X18	6.75							ONE WAY ARROW (LEFT)	6208064A		TEMPORARY RAISED PAVEMENT MARKER
WO8-1	48X48	16.00						BUMP	R6-1R	54X18	6.75							ONE WAY ARROW (RIGHT)	9029400		TEMPORARY TRAFFIC SIGNALS
WO8-2	48X48	16.00						DIP	R6-2L	24X30	5.00							ONE WAY (LEFT)	9029401		TEMPORARY TRAFFIC SIGNALS AND LIGHTING
WO8-3	48X48	16.00						PAVEMENT ENDS	R6-2R	24X30	5.00							ONE WAY (RIGHT)	6169902		ADA COMPLIANT MOVEABLE BARRICADE
WO8-4	48X48	16.00						SOFT SHOULDER	R9-9	24X12	2.00							SIDEWALK CLOSED			
WO8-5	48X48	16.00						SLIPPERY WHEN WET (SYMBOL)	R9-11L	24X18	3.00							SIDEWALK CLOSED AHEAD, (ARROW LEFT) CROSS HERE	6177000B		TEMP. TRAFFIC BARRIER HEIGHT TRANSITION COMMISSION FURNISHED/RETAINED
WO8-6	48X48	16.00						TRUCK CROSSING	R9-11R	24X18	3.00							SIDEWALK CLOSED AHEAD, (ARROW RIGHT) CROSS HERE			6208064A
WO8-6c	48X48	16.00						TRUCK ENTRANCE	R10-6	24X36	6.00							STOP HERE ON RED (45^ ARROW)	9029400		TEMPORARY TRAFFIC SIGNALS
WO8-7	36X36	9.00						LOOSE GRAVEL	R11-2	48X30	10.00							ROAD CLOSED	9029401		TEMPORARY TRAFFIC SIGNALS AND LIGHTING
WO8-7a	36X36	9.00						FRESH OIL / LOOSE GRAVEL	R11-3a	60X30	12.50							ROAD CLOSED XX MILES AHEAD LOCAL TRAFFIC ONLY	6169902		ADA COMPLIANT MOVEABLE BARRICADE
WO8-9	48X48	16.00						LOW SHOULDER	R11-4	60X30	12.50							ROAD CLOSED TO THRU TRAFFIC			
WO8-11	48X48	16.00						UNEVEN LANES	CONST-3A	60X48	20.00							FINE SIGN			
WO8-12	48X48	16.00						NO CENTER LINE	CONST-3X	56X12	4.67							SPEEDING/PASSING (PLATE)			
WO8-15	48X48	16.00						GROOVED PAVEMENT	MISCELLANEOUS SIGNS								CONST-5	48X36	12.00		POINT OF PRESENCE
WO8-15P	30X24	5.00						MOTORCYCLE (PLAQUE)	CONST-5	96X48	32.00							POINT OF PRESENCE	TEMPORARY TRAFFIC CONTROL PAY TOTAL = 1 LUMP SUM		
WO8-17L	48X48	16.00						SHOULDER DROP-OFF (SYMBOL LEFT)	CONST-8	48X36	12.00							WORK ZONE NO PHONE ZONE			
WO8-17R	48X48	16.00						SHOULDER DROP-OFF (SYMBOL RIGHT)	W11-2	36X36	9.00							PEDESTRIAN CROSSING			
WO8-17P	30X24	5.00			</																

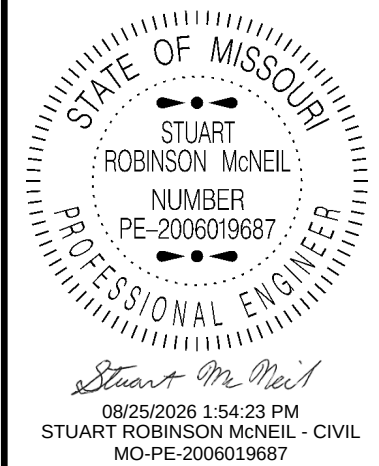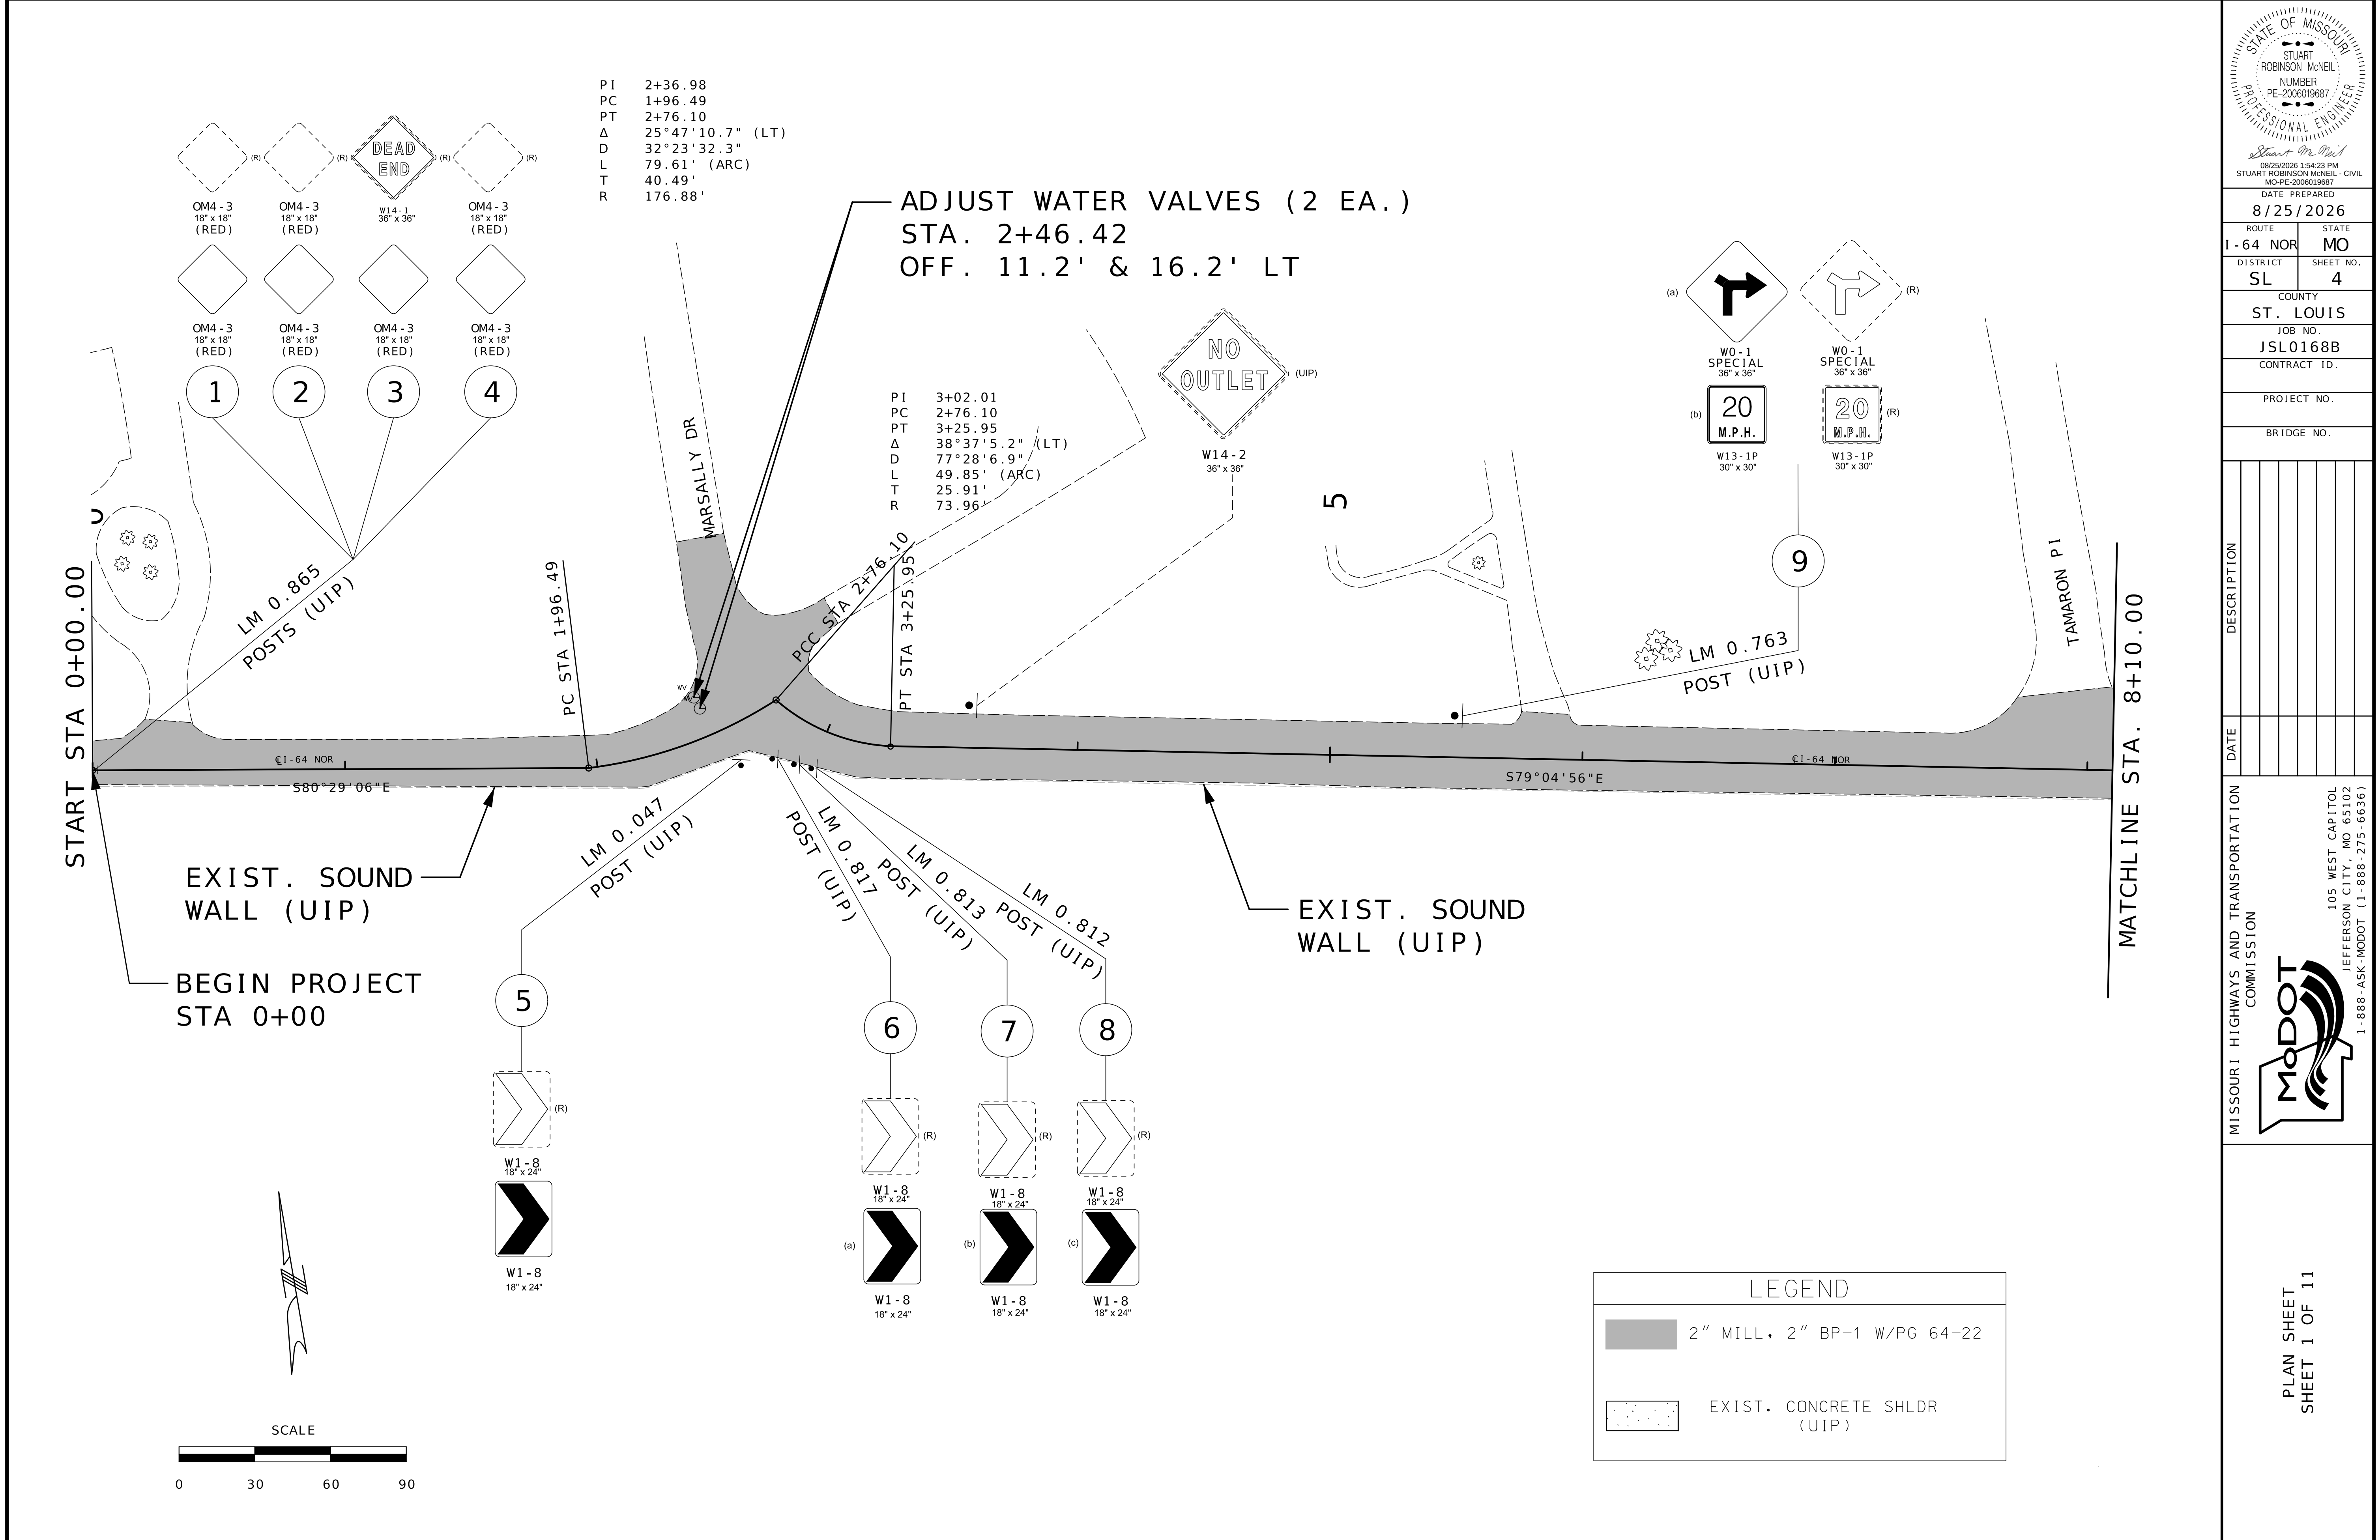

DATE PREPARED 8/25/2026	
ROUTE I-64 NOR	STATE MO
DISTRICT SL	SHEET NO. 4
COUNTY ST. LOUIS	
JOB NO. JSL0168B	
CONTRACT ID.	
PROJECT NO.	
BRIDGE NO.	



DATE	DESCRIPTION

MISSOURI HIGHWAYS AND TRANSPORTATION COMMISSION

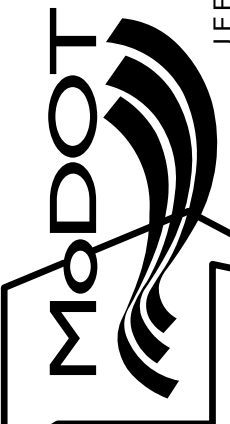

105 WEST CAPITOL
JEFFERSON CITY, MO 65102
1-888-ASK-MODOT (1-888-275-6636)

PLAN SHEET
SHEET 1 OF 11

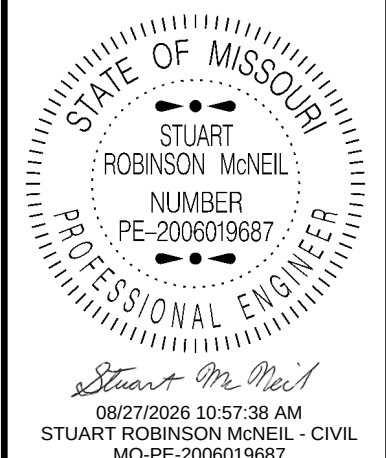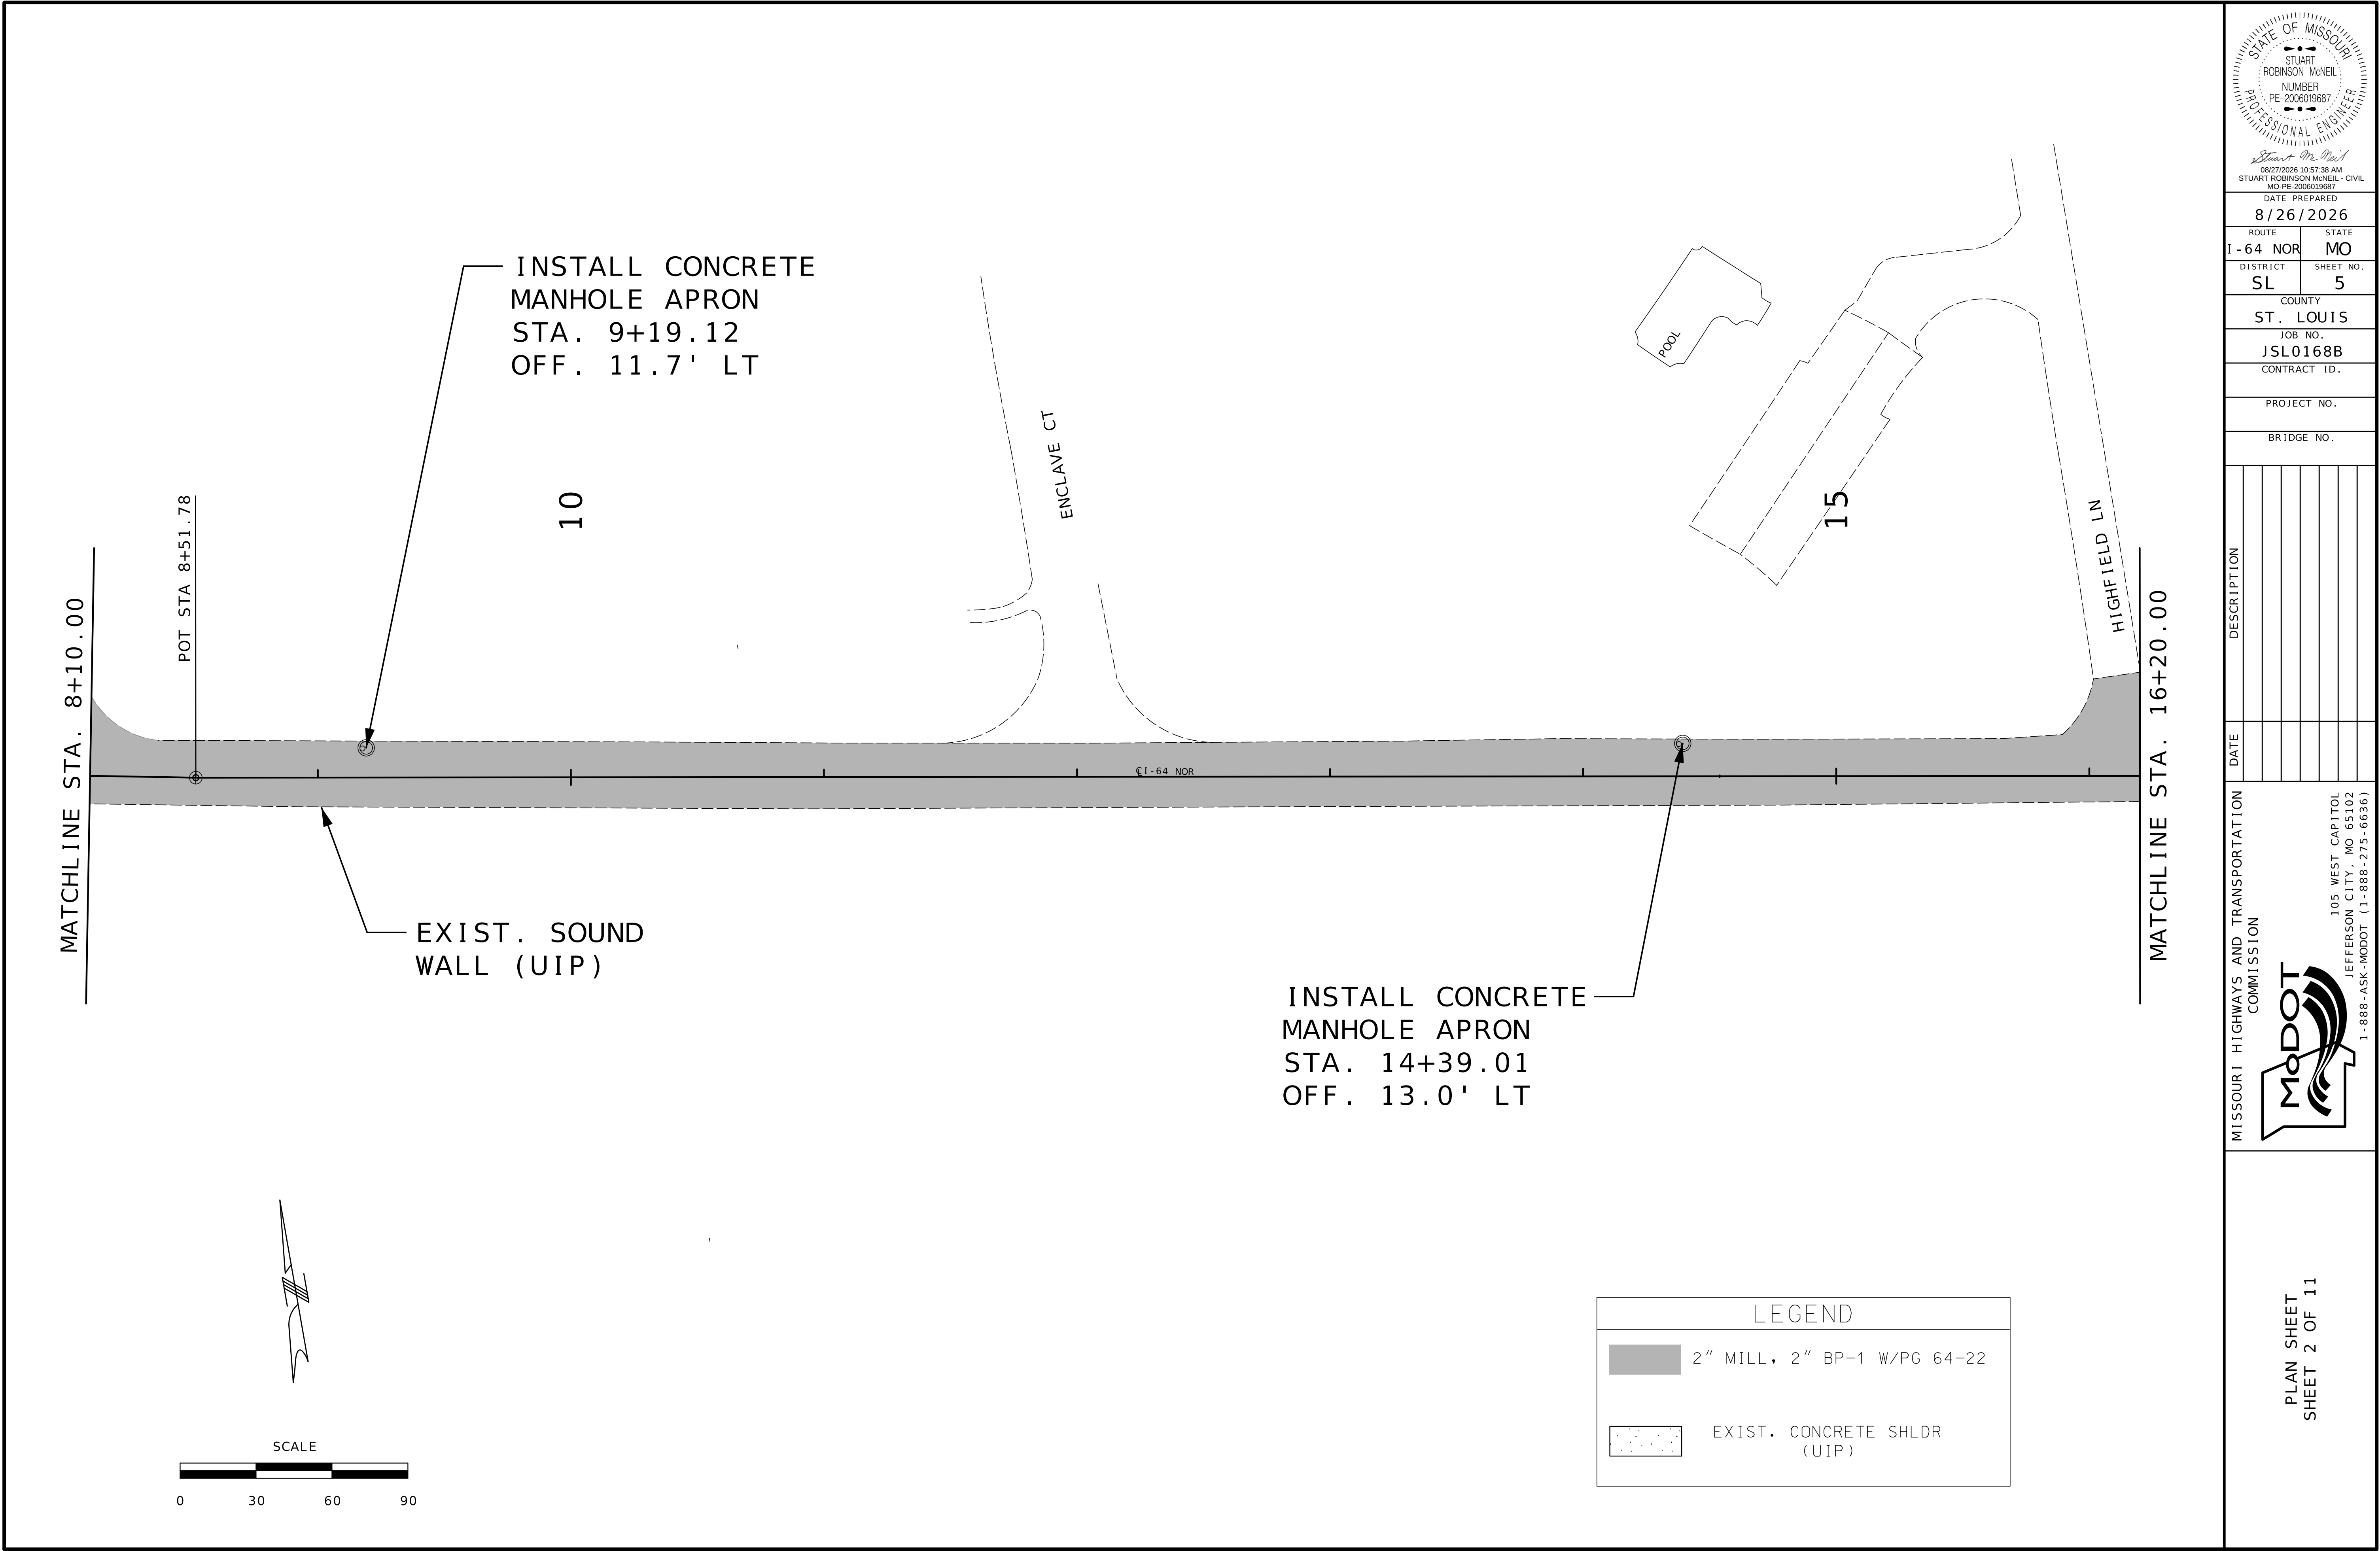



DATE PREPARED 8/26/2026	
ROUTE I-64 NOR	STATE MO
DISTRICT SL	SHEET NO. 5
COUNTY ST. LOUIS	
JOB NO. JSL0168B	
CONTRACT ID.	
PROJECT NO.	
BRIDGE NO.	

DATE	DESCRIPTION

MISSOURI HIGHWAYS AND TRANSPORTATION COMMISSION

MoDOT

105 WEST CAPITOL
JEFFERSON CITY, MO 65102
1-888-ASK-MODOT (1-888-275-6636)

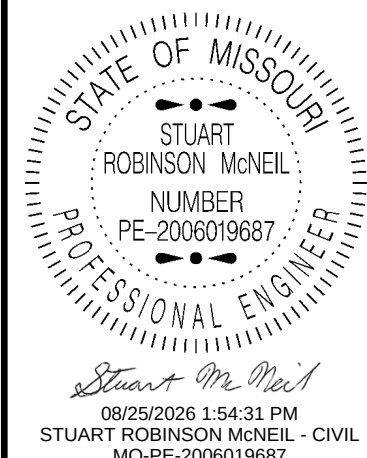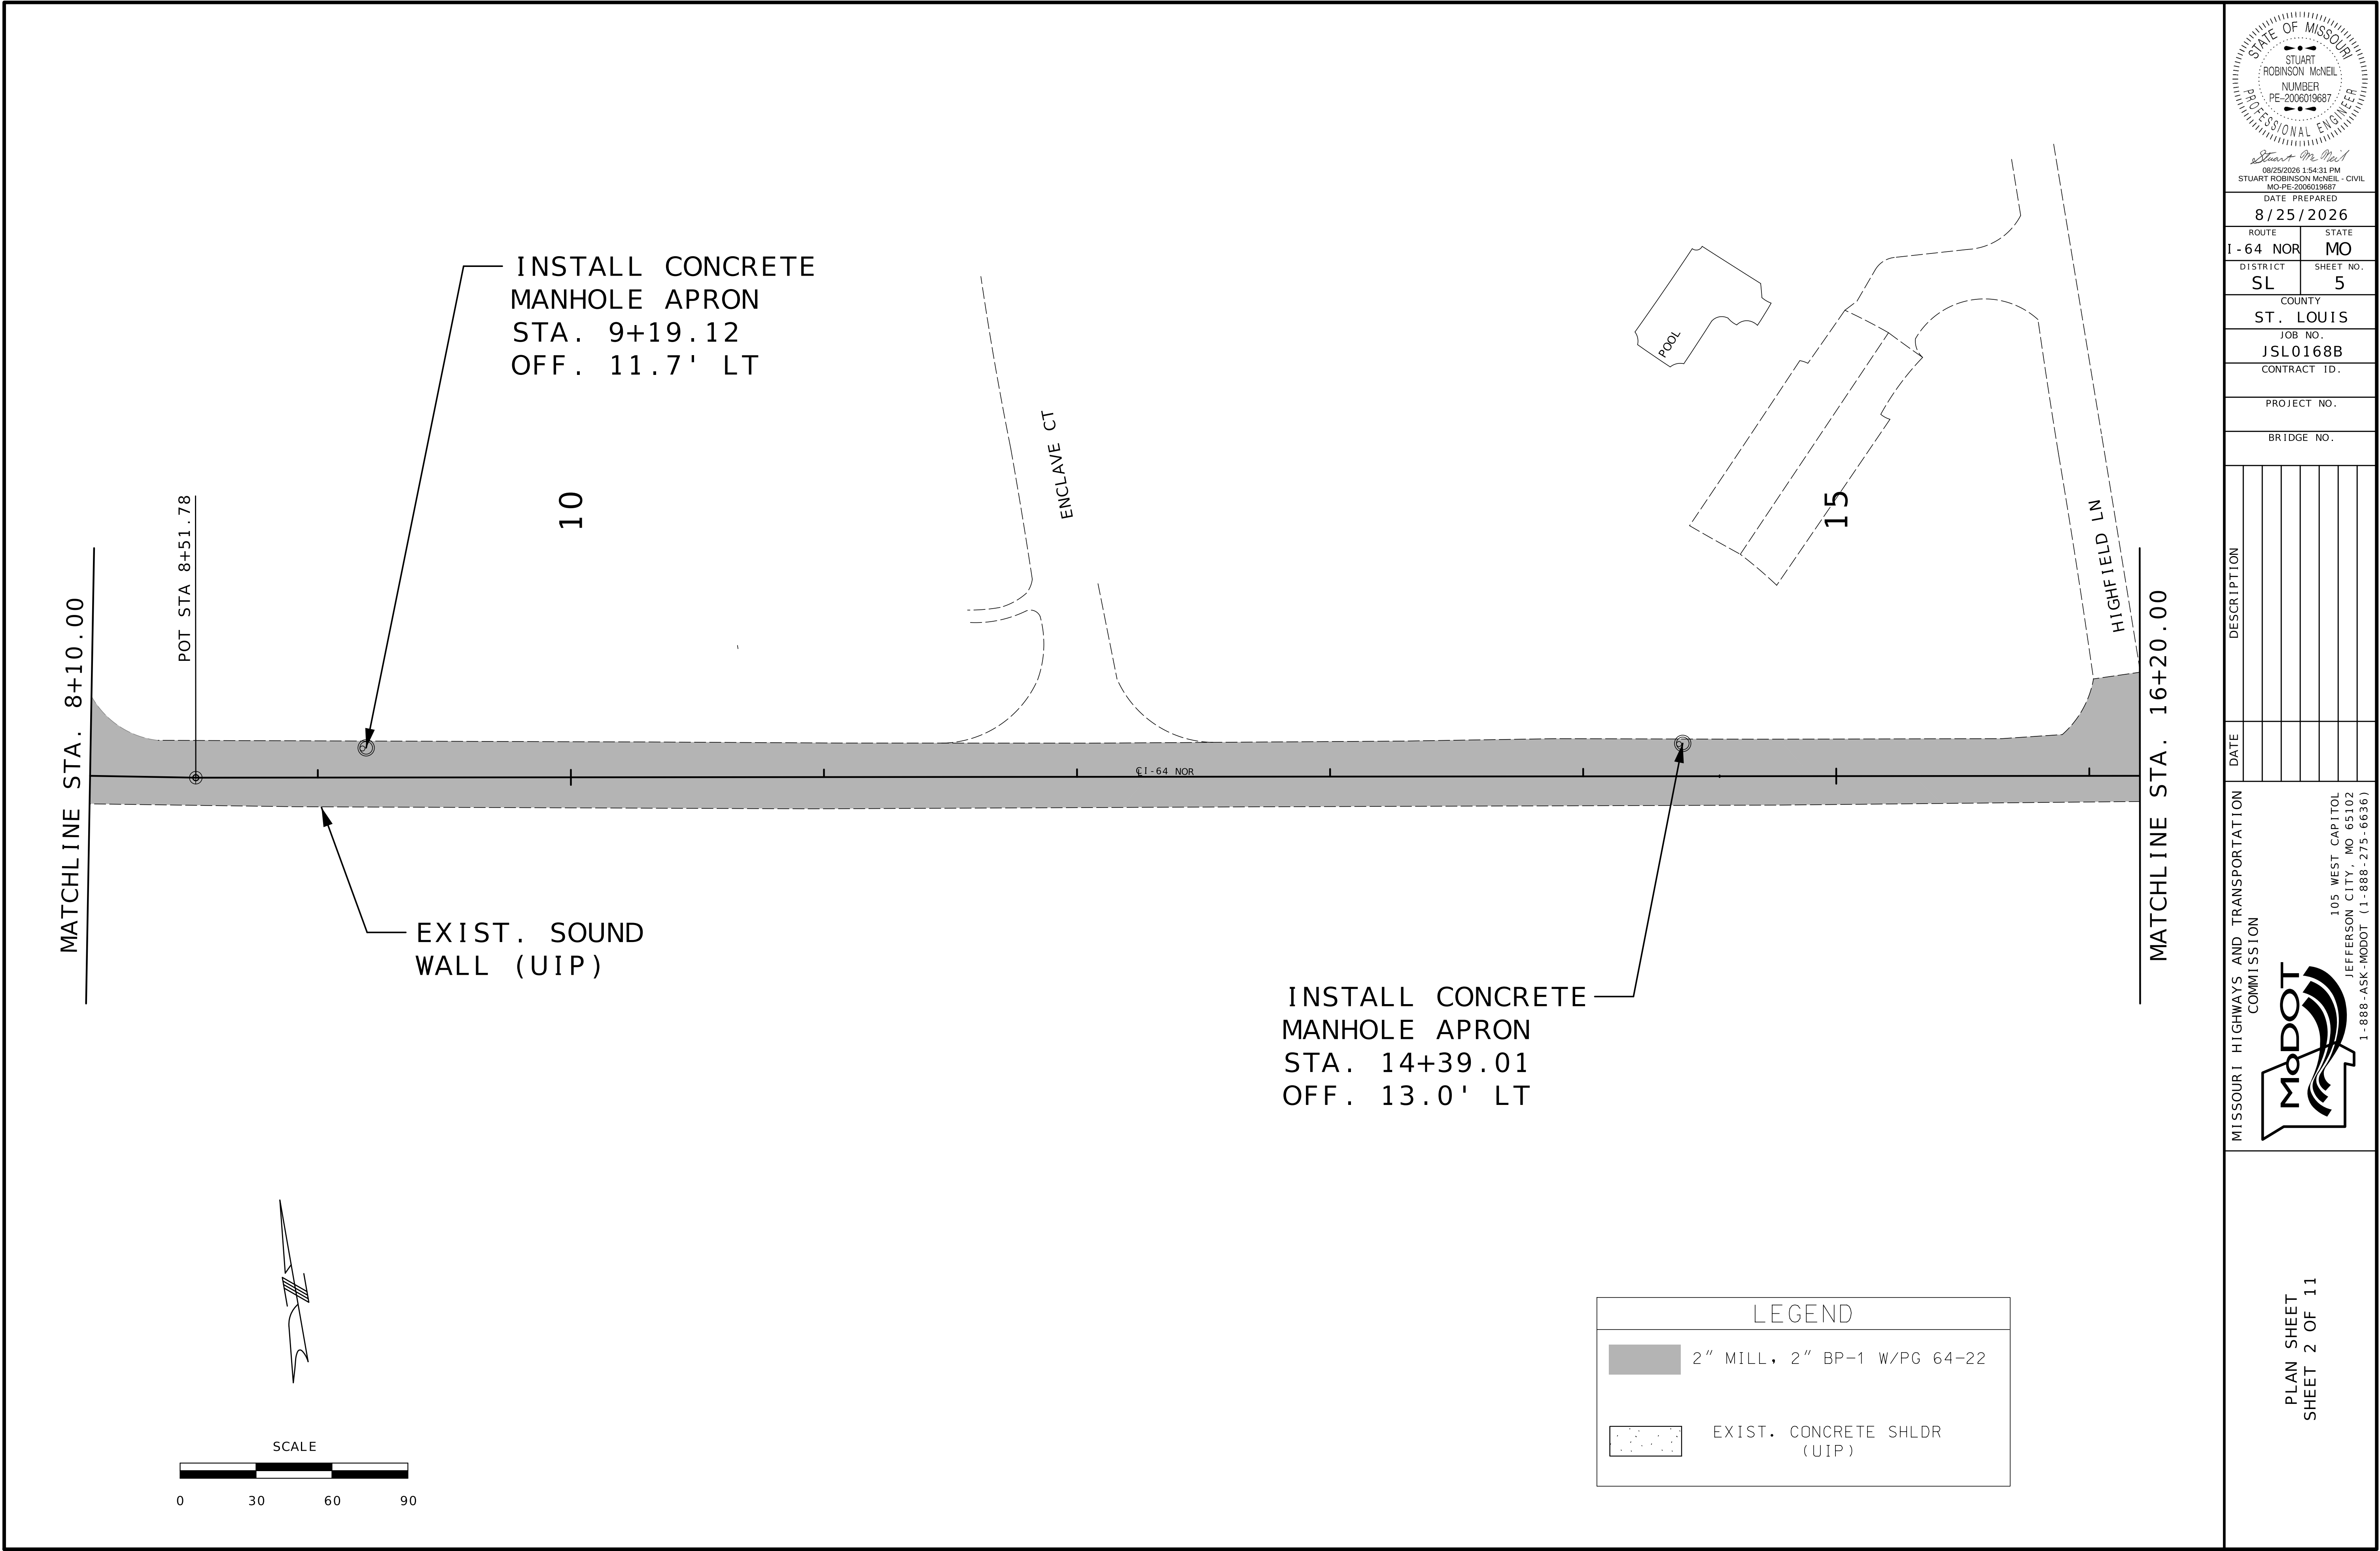

DATE PREPARED 8/25/2026	
ROUTE I-64 NOR	STATE MO
DISTRICT SL	SHEET NO. 5
COUNTY ST. LOUIS	
JOB NO. JSL0168B	
CONTRACT ID.	



PROJECT NO.
BRIDGE NO.

DATE	DESCRIPTION

MISSOURI HIGHWAYS AND TRANSPORTATION COMMISSION


MoDOT

105 WEST CAPITOL
JEFFERSON CITY, MO 65102
1-888-ASK-MODOT (1-888-275-6636)

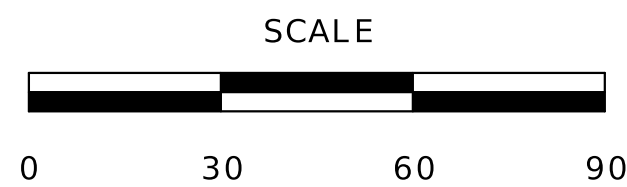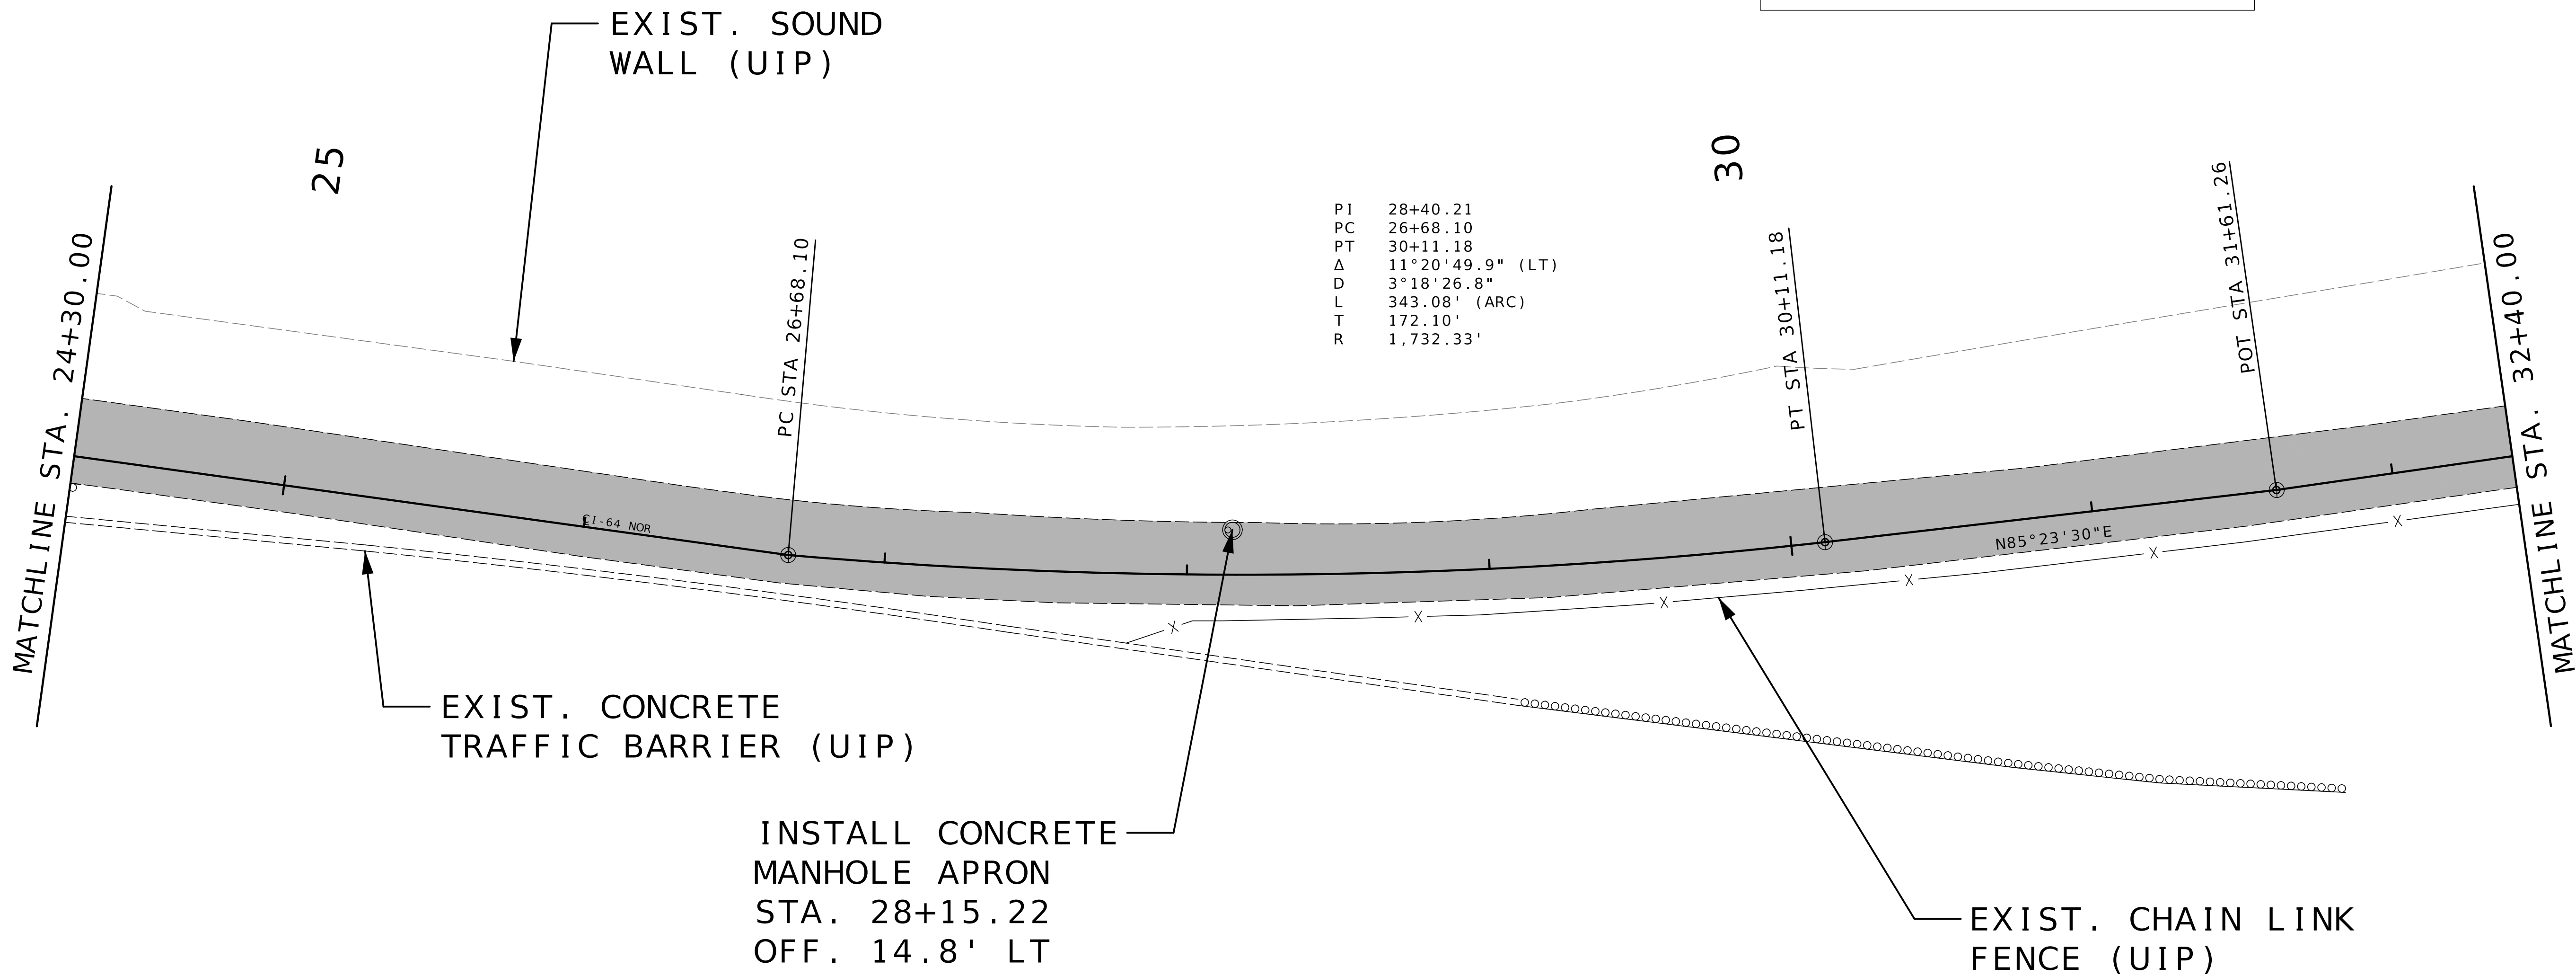

PI 28+40.21
PC 26+68.10
PT 30+11.18
Δ 11°20'49.9" (LT)
D 3°18'26.8"
L 343.08' (ARC)
T 172.10'
R 1,732.33'

LEGEND	
	2" MILL, 2" BP-1 W/PG 64-22
	EXIST. CONCRETE SHLDR (UIP)

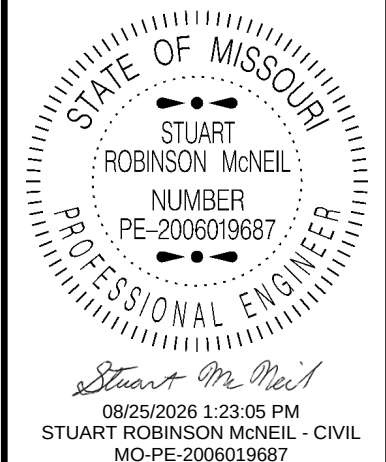

DATE PREPARED 8/24/2026	
ROUTE I-64 NOR	STATE MO
DISTRICT SL	SHEET NO. 7
COUNTY ST. LOUIS	
JOB NO. JSL0168B	
CONTRACT ID.	



PROJECT NO.
BRIDGE NO.

DATE	DESCRIPTION


MISSOURI HIGHWAYS AND TRANSPORTATION COMMISSION

105 WEST CAPITOL
JEFFERSON CITY, MO 65102
1-888-ASK-MODOT (1-888-275-6636)

PLAN SHEET
SHEET 4 OF 11

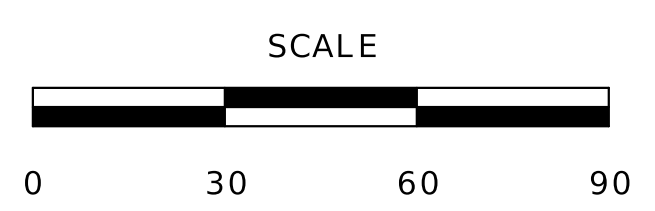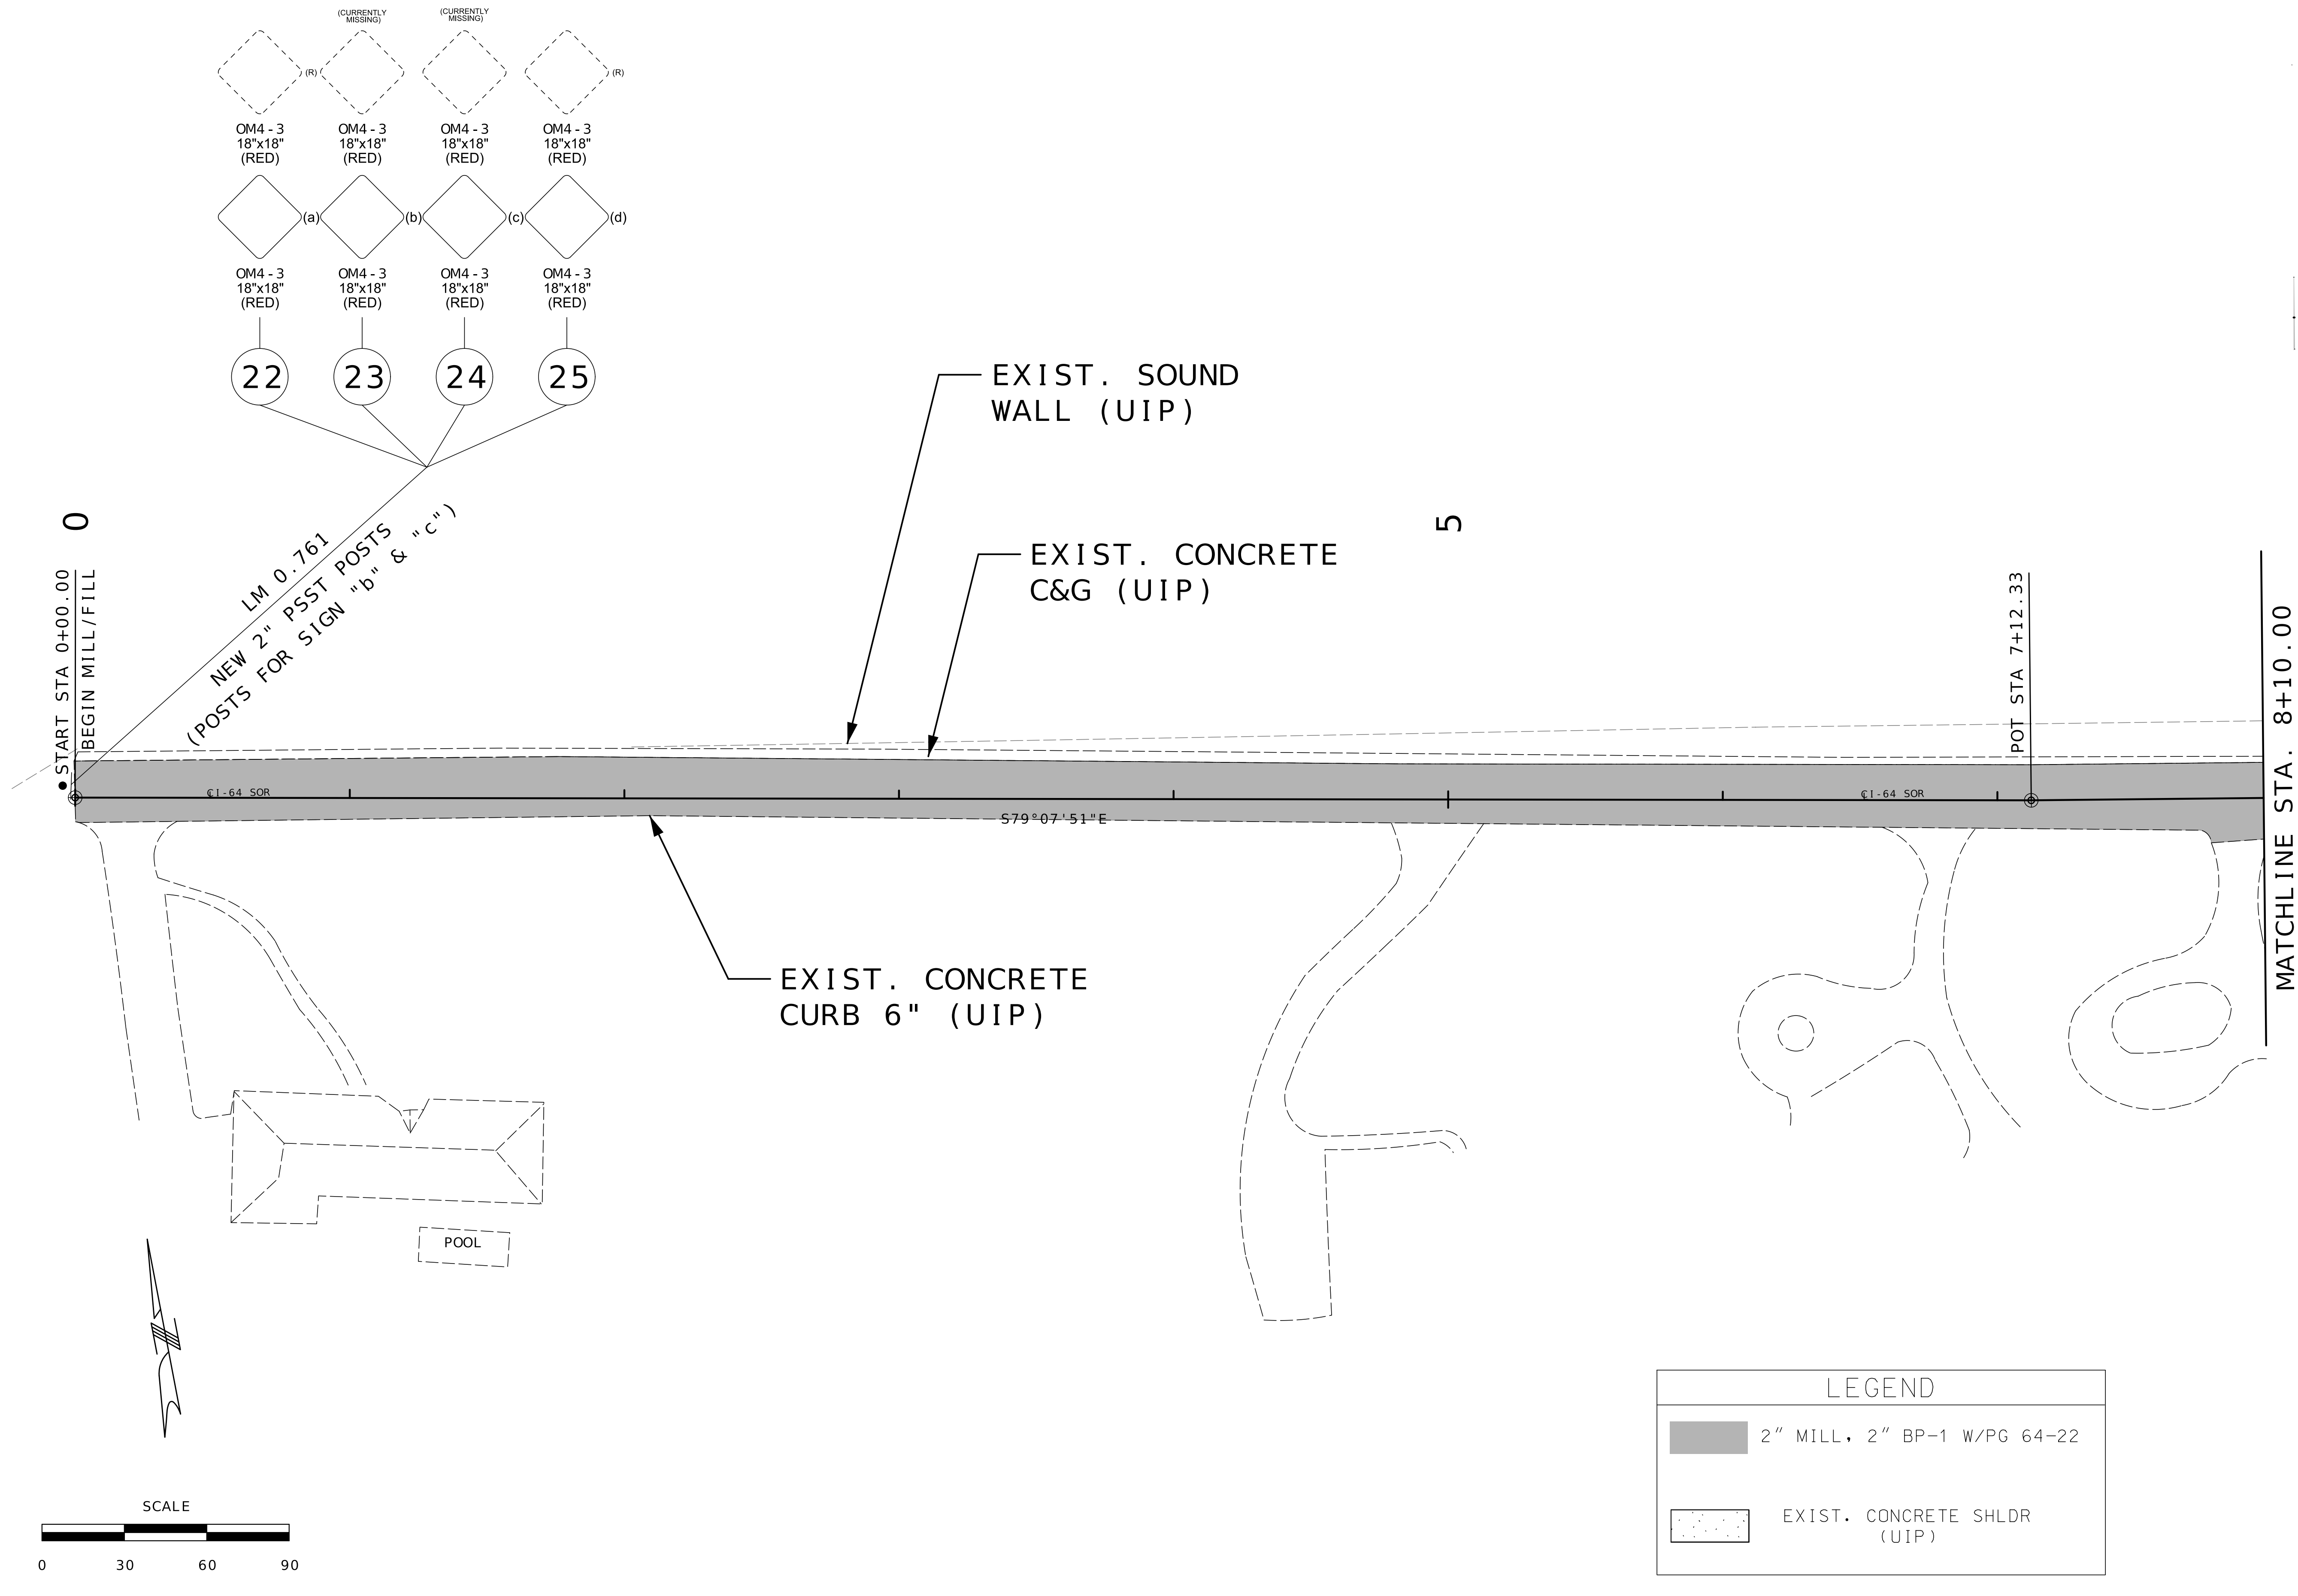

LEGEND	
	2" MILL, 2" BP-1 W/PG 64-22
	EXIST. CONCRETE SHLDR (UIP)


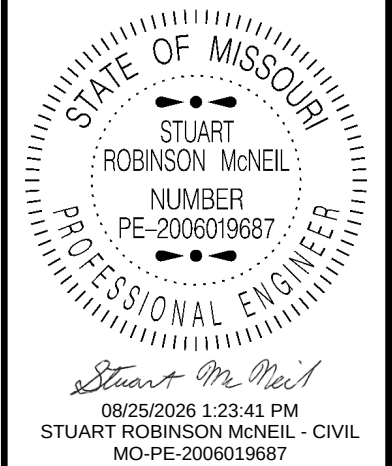


DATE PREPARED 8/24/2026	
ROUTE I-64 SOR	STATE MO
DISTRICT SL	SHEET NO. 9
COUNTY ST. LOUIS	
JOB NO. JSL0168B	
CONTRACT ID.	
PROJECT NO.	
BRIDGE NO.	

DATE	DESCRIPTION


MISSOURI HIGHWAYS AND TRANSPORTATION COMMISSION

105 WEST CAPITOL
JEFFERSON CITY, MO 65102
1-888-ASK-MODOT (1-888-275-6636)

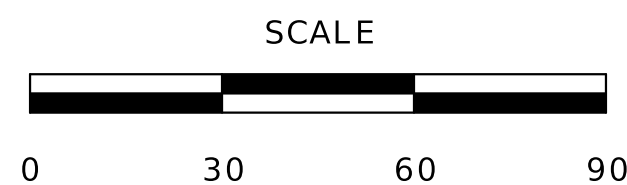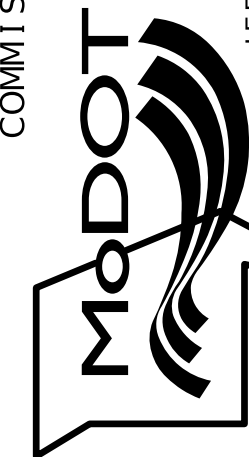[illegible]MISSOURI HIGHWAYS AND TRANSPORTATION
COMMISSION

105 WEST CAPITOL
JEFFERSON CITY, MO 65102
1-888-ASK-MODOT (1-888-275-6636)


PLAN SHEET
SHEET 7 OF 11

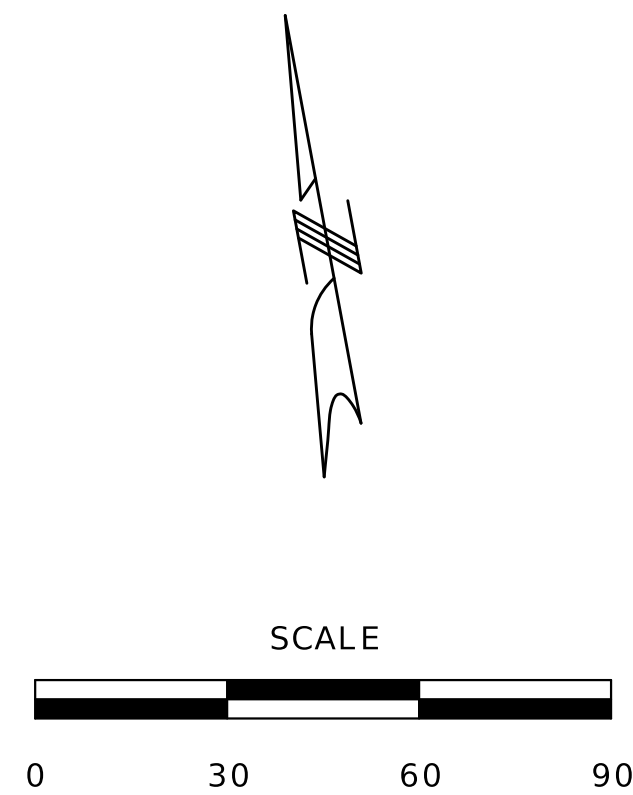

LEGEND

2" MILL, 2" BP-1 W/PG 64-22

EXIST. CONCRETE SHLDR (UIP)

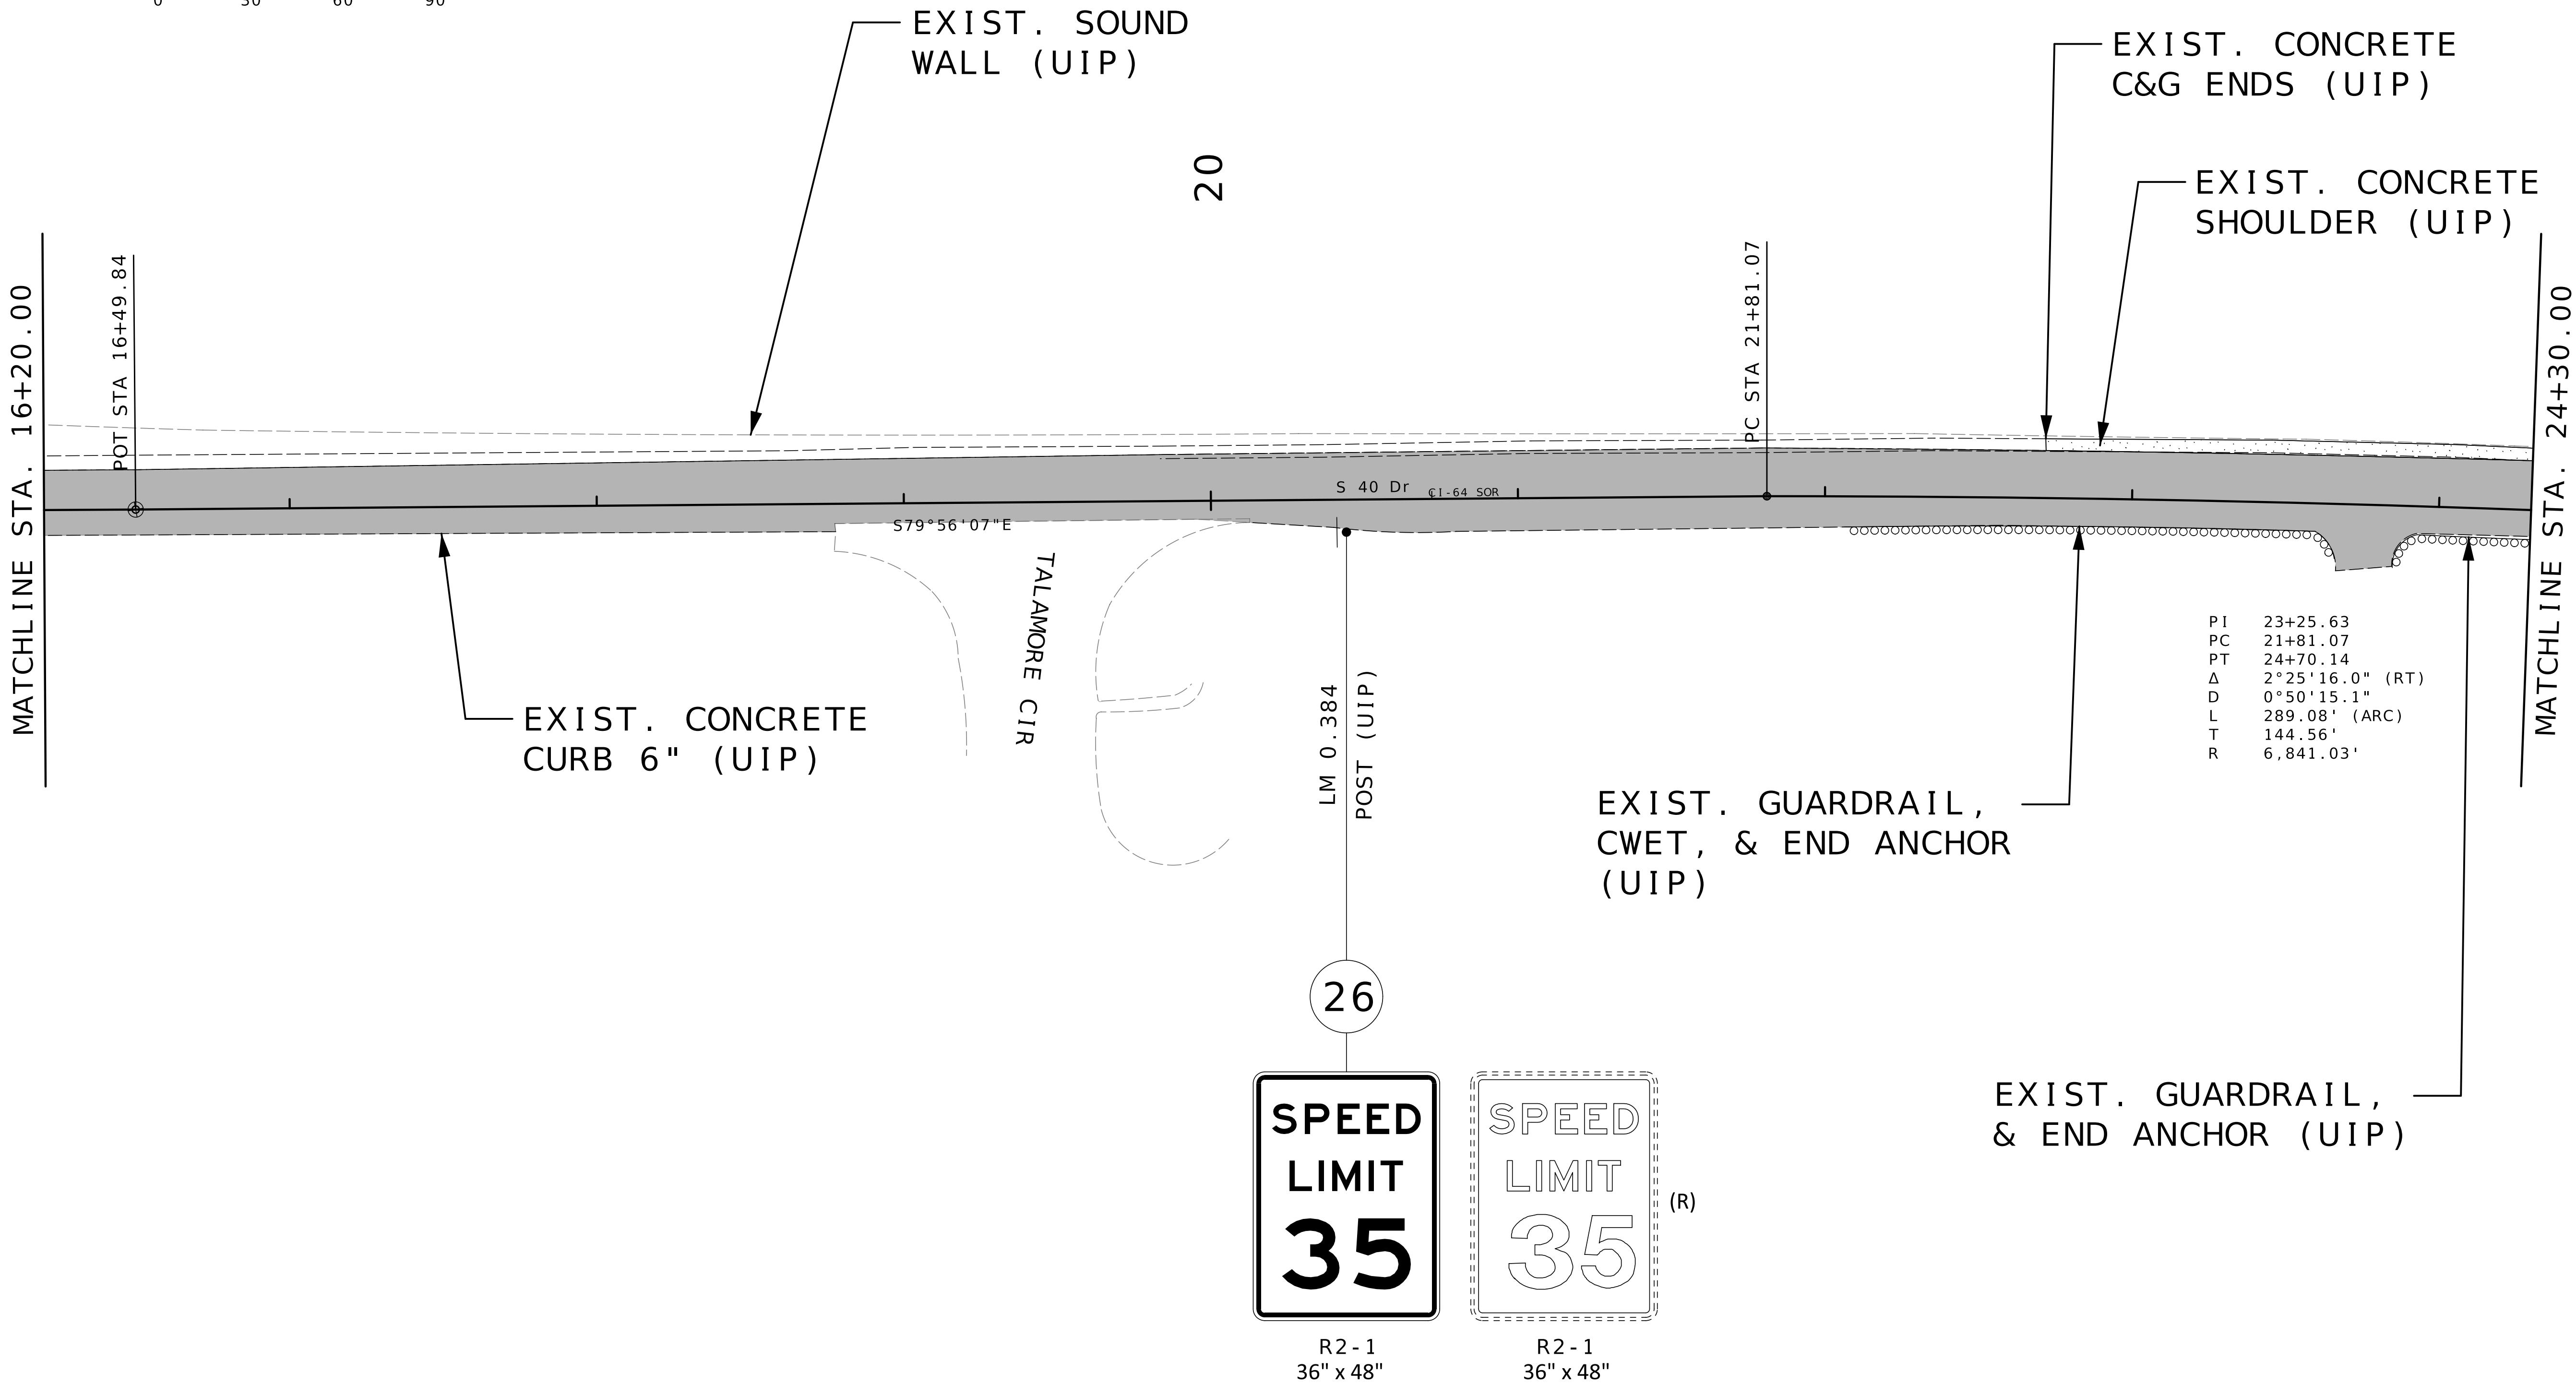

STATE OF MISSOURI

STUART ROBINSON McNEIL

NUMBER PE-2006019687

PROFESSIONAL ENGINEER

08/25/2026 1:24:11 PM

STUART ROBINSON McNEIL - CIVIL

MO-PE-2006019687

DATE PREPARED
8/24/2026

ROUTE I-64 SOR

STATE MO

DISTRICT SL

SHEET NO. 11

COUNTY
ST. LOUIS

JOB NO.
JSL0168B

CONTRACT ID.

PROJECT NO.

BRIDGE NO.

DATE	DESCRIPTION

MISSOURI HIGHWAYS AND TRANSPORTATION COMMISSION

MoDOT

105 WEST CAPITOL
JEFFERSON CITY, MO 65102
1-888-ASK-MODOT (1-888-275-6636)

PLAN SHEET
SHEET 8 OF 11

LEGEND

2" MILL, 2" BP-1 W/PG 64-22

EXIST. CONCRETE SHLDR (UIP)

EXIST. GUARDRAIL & CWET (UIP)

EXIST. SOUND WALL (UIP)

EXIST. CONCRETE SHOULDER (UIP)

EXIST. CONCRETE BARRIER WALL (UIP)

EXIST. GUARDRAIL & VERTICAL WALL TRANSITION SECTIONS (UIP)

INSTALL CONCRETE MANHOLE APRON
STA. 25+72.21
OFF. 5.5' & 15.1' LT

EXIST. GUARDRAIL & VERTICAL WALL TRANSITION SECTION (UIP)

(R)

SPEED LIMIT 35

R2 - 1
36"x48"

SPEED LIMIT 35

R2 - 1
36"x48"

NO OUTLET

W14 - 2
36"x36"

NO OUTLET

W14 - 2
36"x36"

PI 28+97.22
PC 28+17.62
PT 29+76.29
Δ 11°29'40.4" (RT)
D 7°14'38.2"
L 158.68' (ARC)
T 79.61'
R 790.95'

LM 0.564
POST (UIP)

27

(b)

15 M.P.H.

W13 - 1P
30 "x 30"

15 M.P.H.

W13 - 1P
30 "x 30"

(R)

(a)

W2-6
36 X 36

(UIP)

PI 32+14.40
PC 30+95.03
PT 33+32.03
Δ 16°55'0.9" (LT)
D 7°8'17.2"
L 236.99' (ARC)
T 119.37'
R 802.67'

LM 0.163
POST (UIP)

30

EXIST. CONC. BARRIER WALL (UIP)

EXIST. SOUND WALL (UIP)

28

W3 - 2
48"x 48"

(R)

W3 - 2
48"x 48"

STATE OF MISSOURI
STUART ROBINSON McNEIL
NUMBER
PE-2006019687
PROFESSIONAL ENGINEER
Stuart McNeil
08/25/2026 1:54:41 PM
STUART ROBINSON McNEIL - CIVIL
MO-PE-2006019687

DATE PREPARED
8/25/2026

ROUTE
I-64 SOR

STATE
MO

DISTRICT
SL

SHEET NO.
12

COUNTY
ST. LOUIS

JOB NO.
JSL0168B

CONTRACT ID.

PROJECT NO.

BRIDGE NO.

DESCRIPTION


DATE

MISSOURI HIGHWAYS AND TRANSPORTATION COMMISSION

105 WEST CAPITOL
JEFFERSON CITY, MO 65102
1-888-ASK-MODOT (1-888-275-6636)

MoDOT

PLAN SHEET
SHEET 9 OF 11

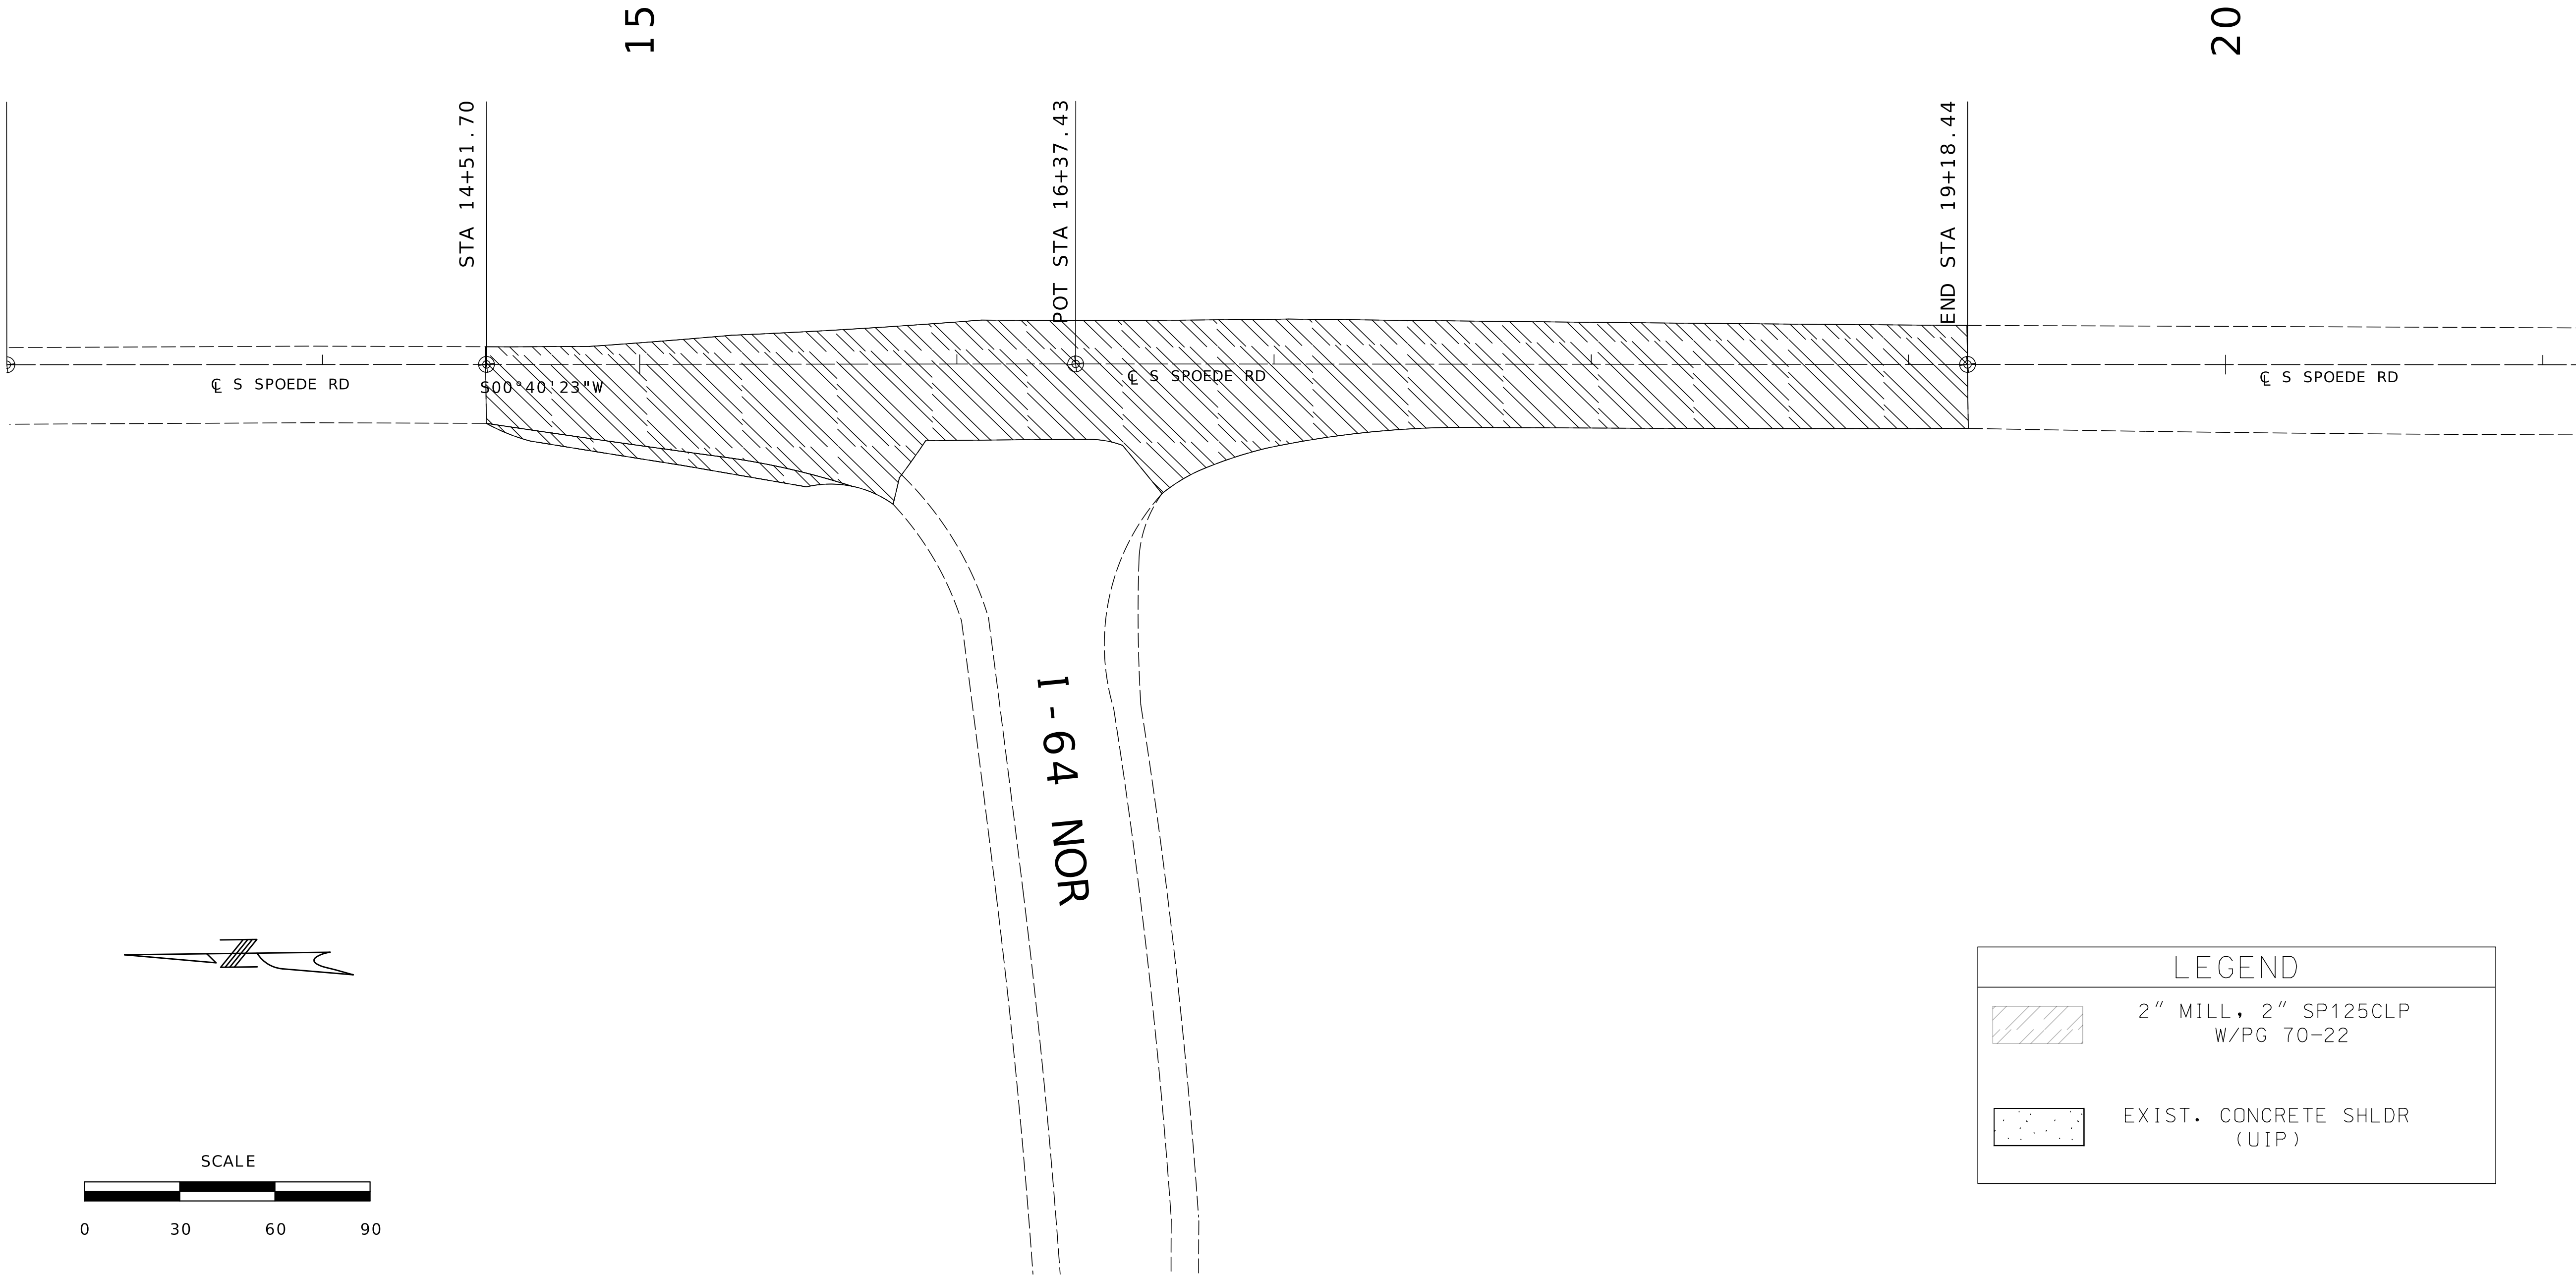

STATE OF MISSOURI

STUART ROBINSON McNEIL

NUMBER
PE-2006019687

PROFESSIONAL ENGINEER

Stuart M. McNeil

08/25/2026 1:24:50 PM
STUART ROBINSON McNEIL - CIVIL
MO-PE-2006019687

DATE PREPARED
8/24/2026

ROUTE	STATE
S SPOEDE RD	MO
DISTRICT	SHEET NO.
SL	14

COUNTY
ST. LOUIS

JOB NO.
JSL0168B

CONTRACT ID.

PROJECT NO.

BRIDGE NO.

DATE	DESCRIPTION

MISSOURI HIGHWAYS AND TRANSPORTATION COMMISSION

105 WEST CAPITOL
JEFFERSON CITY, MO 65102
1-888-ASK-MODOT (1-888-275-6636)

PLAN SHEET
SHEET 11 OF 11



SECTION B-B




SECTION B-B



BENDING DIAGRAM FOR B-BARS




NOTE: INSTALL 'C' BARS VERTICALLY INTO MANHOLE APRON CONCRETE. PROVIDE MIN. 1.5" CLEARANCE FROM TOP OF PAVEMENT & BOTTOM OF APRON. LENGTH OF 'C' BARS FOR 'F' DIMENSION SHALL BE 6". BAR LENGTH MAY VARY. 'C' BARS SHALL BE TIED TO 'A' REINFORCEMENT. 'B' BARS SHALL BE TIED TO 'A' REINFORCEMENT. 'A' BAR REINFORCEMENT SHALL HAVE 1.5" CLEARANCE TO EDGE OF APRON.

 

ALTERNATE MANHOLE TOP


- GENERAL NOTES:

1. IF MANHOLE STRUCTURE DOES NOT HAVE FRAME & COVER BUT INSTEAD THE ENTIRE STRUCTURE REACHES THE TOP OF ROADWAY, THEN THIS SHEET SHALL NOT BE USED.
2. THIS SHEET SHALL TYPICALLY BE USED WHERE THE MANHOLE FRAME & COVER NEED TO BE RAISED TO GRADE, BUT CAN BE USED FOR NEW STRUCTURES AS WELL, PARTICULARLY FOR STRUCTURES INSTALLED WITHIN ASPHALT PAVEMENT.
3. THE CONTRACTOR SHALL USE 2 LAYERS OF 'A' & 'B' BAR REINFORCEMENT AS LONG AS 'F' THICKNESS NOTED ABOVE IS GREATER THAN OR EQUAL TO 9".
4. PAYMENT FOR REINFORCED CONCRETE MANHOLE APRON SHALL BE MADE PER EACH AND SHALL INCLUDE ALL NECESSARY REINFORCEMENT AND SAW CUTS OF EXISTING OR PROPOSED PAVEMENT.
5. MIN. DIMENSIONS OF 'A' AND 'B' IS THE FOLLOWING: 12" WALL + MANHOLE (INCLUDING WALL THICKNESS) + 12".
6. CONTRACTOR SHALL PROVIDE EITHER A SQUARE OR RECTANGLE SHAPED FULL DEPTH SAWCUT AROUND THE CONCRETE MANHOLE APRON AFTER CONSTRUCTION. THE MIN. WIDTH SHALL BE 12" BUT MAY VARY. THE CONTRACTOR SHALL NOT DO A CIRCULAR SAWCUT AROUND THE REINFORCED CONCRETE MANHOLE APRON.
7. CONCRETE USED FOR MANHOLE APRON SHALL BE THE SAME AS THAT USED FOR FULL DEPTH PAVEMENT REPAIRS. PLEASE SEE SECTION 613.10 OF THE STANDARD SPECIFICATIONS FOR ADDITIONAL DETAILS. CONTRACTOR MAY BE ALLOWED TO USE HIGH EARLY STRENGTH CONCRETE, WITH APPROVAL FROM THE ENGINEER.
8. THE CONTRACTOR SHALL RAISE THE MANHOLE FRAME & COVER USING CONCRETE RINGS AND APPROVED MECHANICAL ADJUSTMENT DEVICES TO FINISH GRADE MATCHING PROFILE AND CROSS SLOPE.
9. REINFORCING BARS IN PAVEMENT SHALL BE EPOXY COATED AND SECURELY TIED TOGETHER AND FASTENED TO AVOID ANY POSSIBLE DISPLACEMENT DURING THE PLACING OF CONCRETE.
10. NO DIRECT PAYMENT WILL BE MADE FOR PROVIDING, CUTTING OR BENDING REINFORCING STEEL.
11. THE CONTRACTOR SHALL SEAL JOINTS FORMED BETWEEN THE INTERFACE OF THE NEW APRON AND THE ASPHALT PAVEMENT ALONG WITH JOINTS CREATED BY THE OVERCUT OF SAWING FOR THE REMOVAL OF PAVEMENT. SEE THE JSP FOR ADDITIONAL INFORMATION.

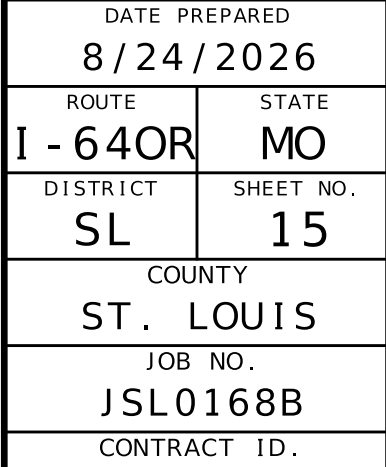


PROJECT NO.
BRIDGE NO.

[illegible]

 
MISSOURI HIGHWAYS AND TRANSPORTATION COMMISSION
 105 WEST CAPITOL
 JEFFERSON CITY, MO 65102
 1-888-ASK-MODOT (1-888-275-6636)

SPECIAL SHEET
SHEET 1 OF 1

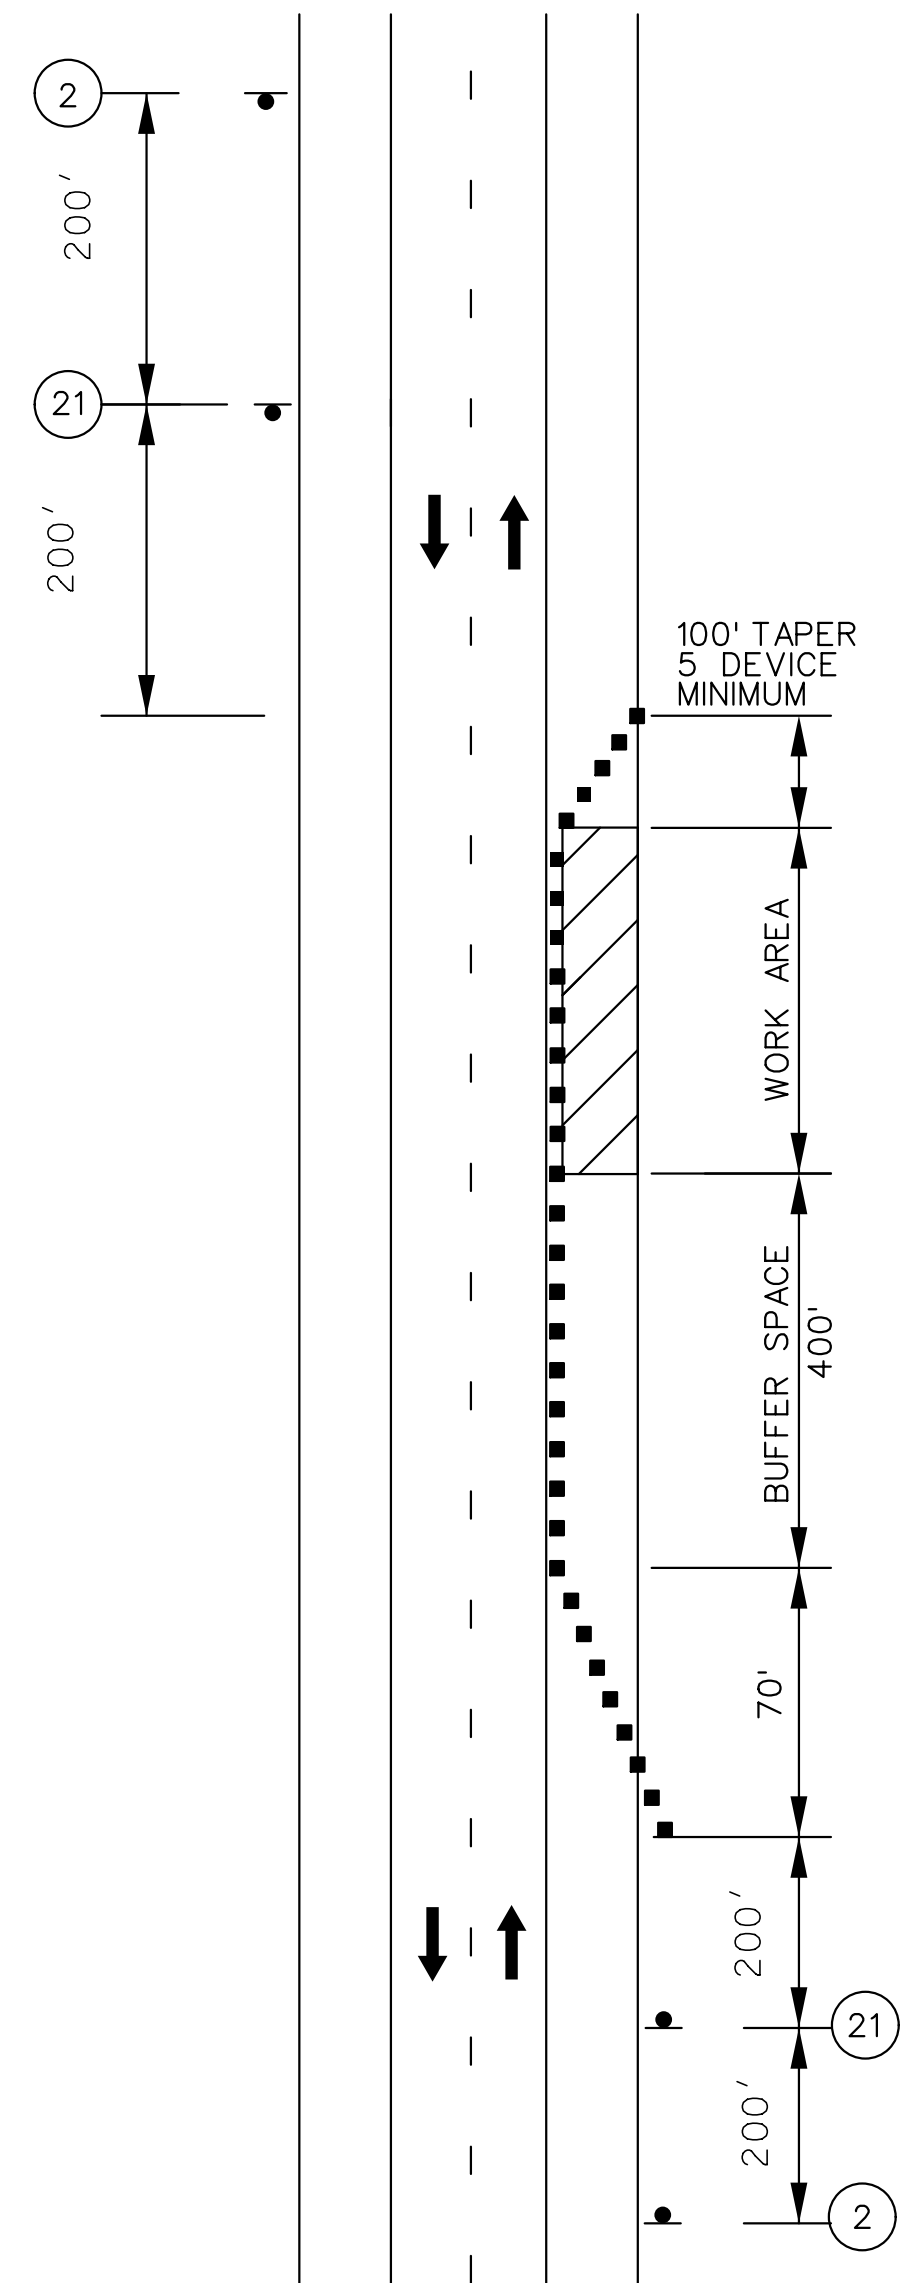

WORK ON THE SHOULDER ON DIVIDED AND UNDIVIDED HIGHWAYS


TRAFFIC CONTROL LEGEND

• SIGN (SINGLE SIDED)

■ CHANNELIZER (TRIM-LINE)

 WORK AREA

NOT TO SCALE

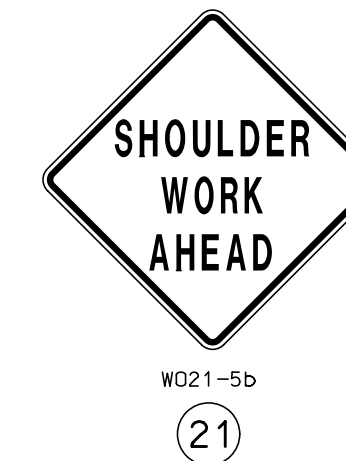


NOTES:

PROVIDE SIGNS ON LEFT AND RIGHT SIDES OF DIVIDED HIGHWAYS.

ROAD WORK AHEAD SIGN NOT NEEDED IF SHOULDER WORK IS
LOCATED WITHIN THE LIMITS OF AN ACTIVITY AREA WHERE
ANOTHER ROAD WORK AHEAD SIGN IS ALREADY USED.

VEHICLE HAZARD WARNING SIGNALS SHALL NOT BE USED INSTEAD OF THE VEHICLE'S ROTATING LIGHTS OR STROBE LIGHTS.

WHEN PAVED SHOULDERS HAVING A WIDTH OF 8 FEET OR MORE ARE CLOSED, AT LEAST ONE ADVANCE WARNING SIGN SHALL BE USED. IN ADDITION, CHANNELIZING DEVICES SHALL BE USED TO CLOSE THE SHOULDER IN ADVANCE TO DELINEATE THE BEGINNING OF THE WORK SPACE AND DIRECT VEHICULAR TRAFFIC TO REMAIN WITHIN THE TRAVELED WAY.

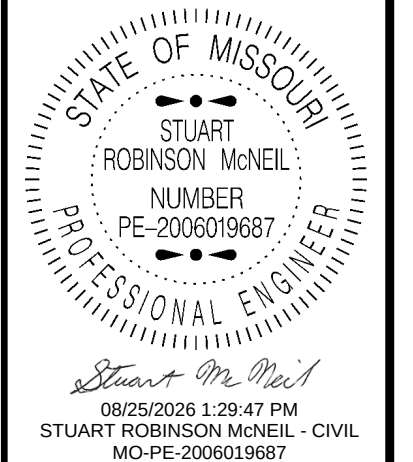

MO-PE-2000019007
DATE PREPARED

8 / 25 / 2026

ROUTE	STATE
-------	-------

I - 64OR	MO
----------	----

DISTRICT	SHEET NO
31	13

SL	16
----	----

COUNTY

ST. LOUIS

JOB NO.

JSL0168B


CONTRACT ID.

PROJECT NO.


BRIDGE NO.

[illegible]

MISSOURI HIGHWAYS AND TRANSPORTATION COMMISSION

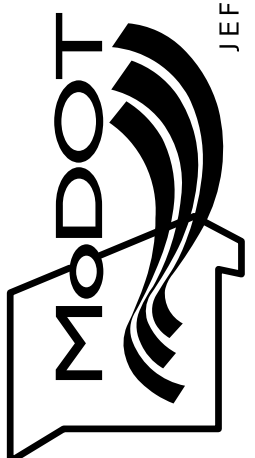

TRAFFIC CONTROL SHEET
WORK ON THE SHOULDER
1 OF 2

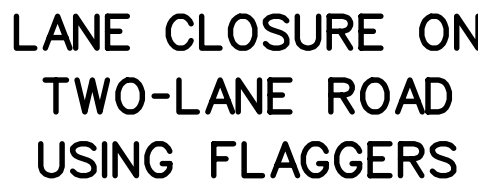

TRAFFIC CONTROL LEGEND

	SIGN (SINGLE SIDED)
	CHANNELIZER (TRIM-LINE)
	WORK AREA
	FLAGGER



AUTOMATED FLAGGER ASSISTANCE DEVICES (AFAD) AND PORTABLE SIGNAL FLAGGING DEVICES (PSFD) MAY BE USED AS AN ALTERNATIVE FLAGGING OPERATION.


SEE EPG 616.16.2 TYPICAL APPLICATIONS FOR CONTRACT PROJECTS.
AFAD AND PSFD TYPICAL APPLICATIONS AND CRITERIA
ARE LOCATED AT THE FOLLOWING: EPG 616.8.10A (TA-10A)
LANE CLOSURE ON TWO-LANE HIGHWAYS USING AUTOMATED
FLAGGER ASSISTANCE DEVICE WITH RED AND AMBER SIGNAL
SYSTEM & EPG 616.8.10C (TA-10C) LANE CLOSURE ON TWO-
LANE HIGHWAYS USING PORTABLE SIGNAL FLAGGING DEVICE.

SEE EPG 616.18 WORK ZONE SPEED LIMITS FOR SPEED
LIMIT GUIDELINES.


IF RUMBLE STRIPS ARE USED, REVIEW 616.13.6 TEMPORARY TRANSVERSE RUMBLE STRIPS.

IF USED AT NIGHT, THE FLAGGER STATIONS SHALL BE ILLUMINATED WITH AN AVERAGE MAINTAINED INTENSITY OF 0.6 FOOTCANDLES (6.5 LUX).

TRAFFIC CONTROL SHEET
LANE CLOSURE ON
TWO-LANE ROAD USING FLAGGERS
2 OF 2

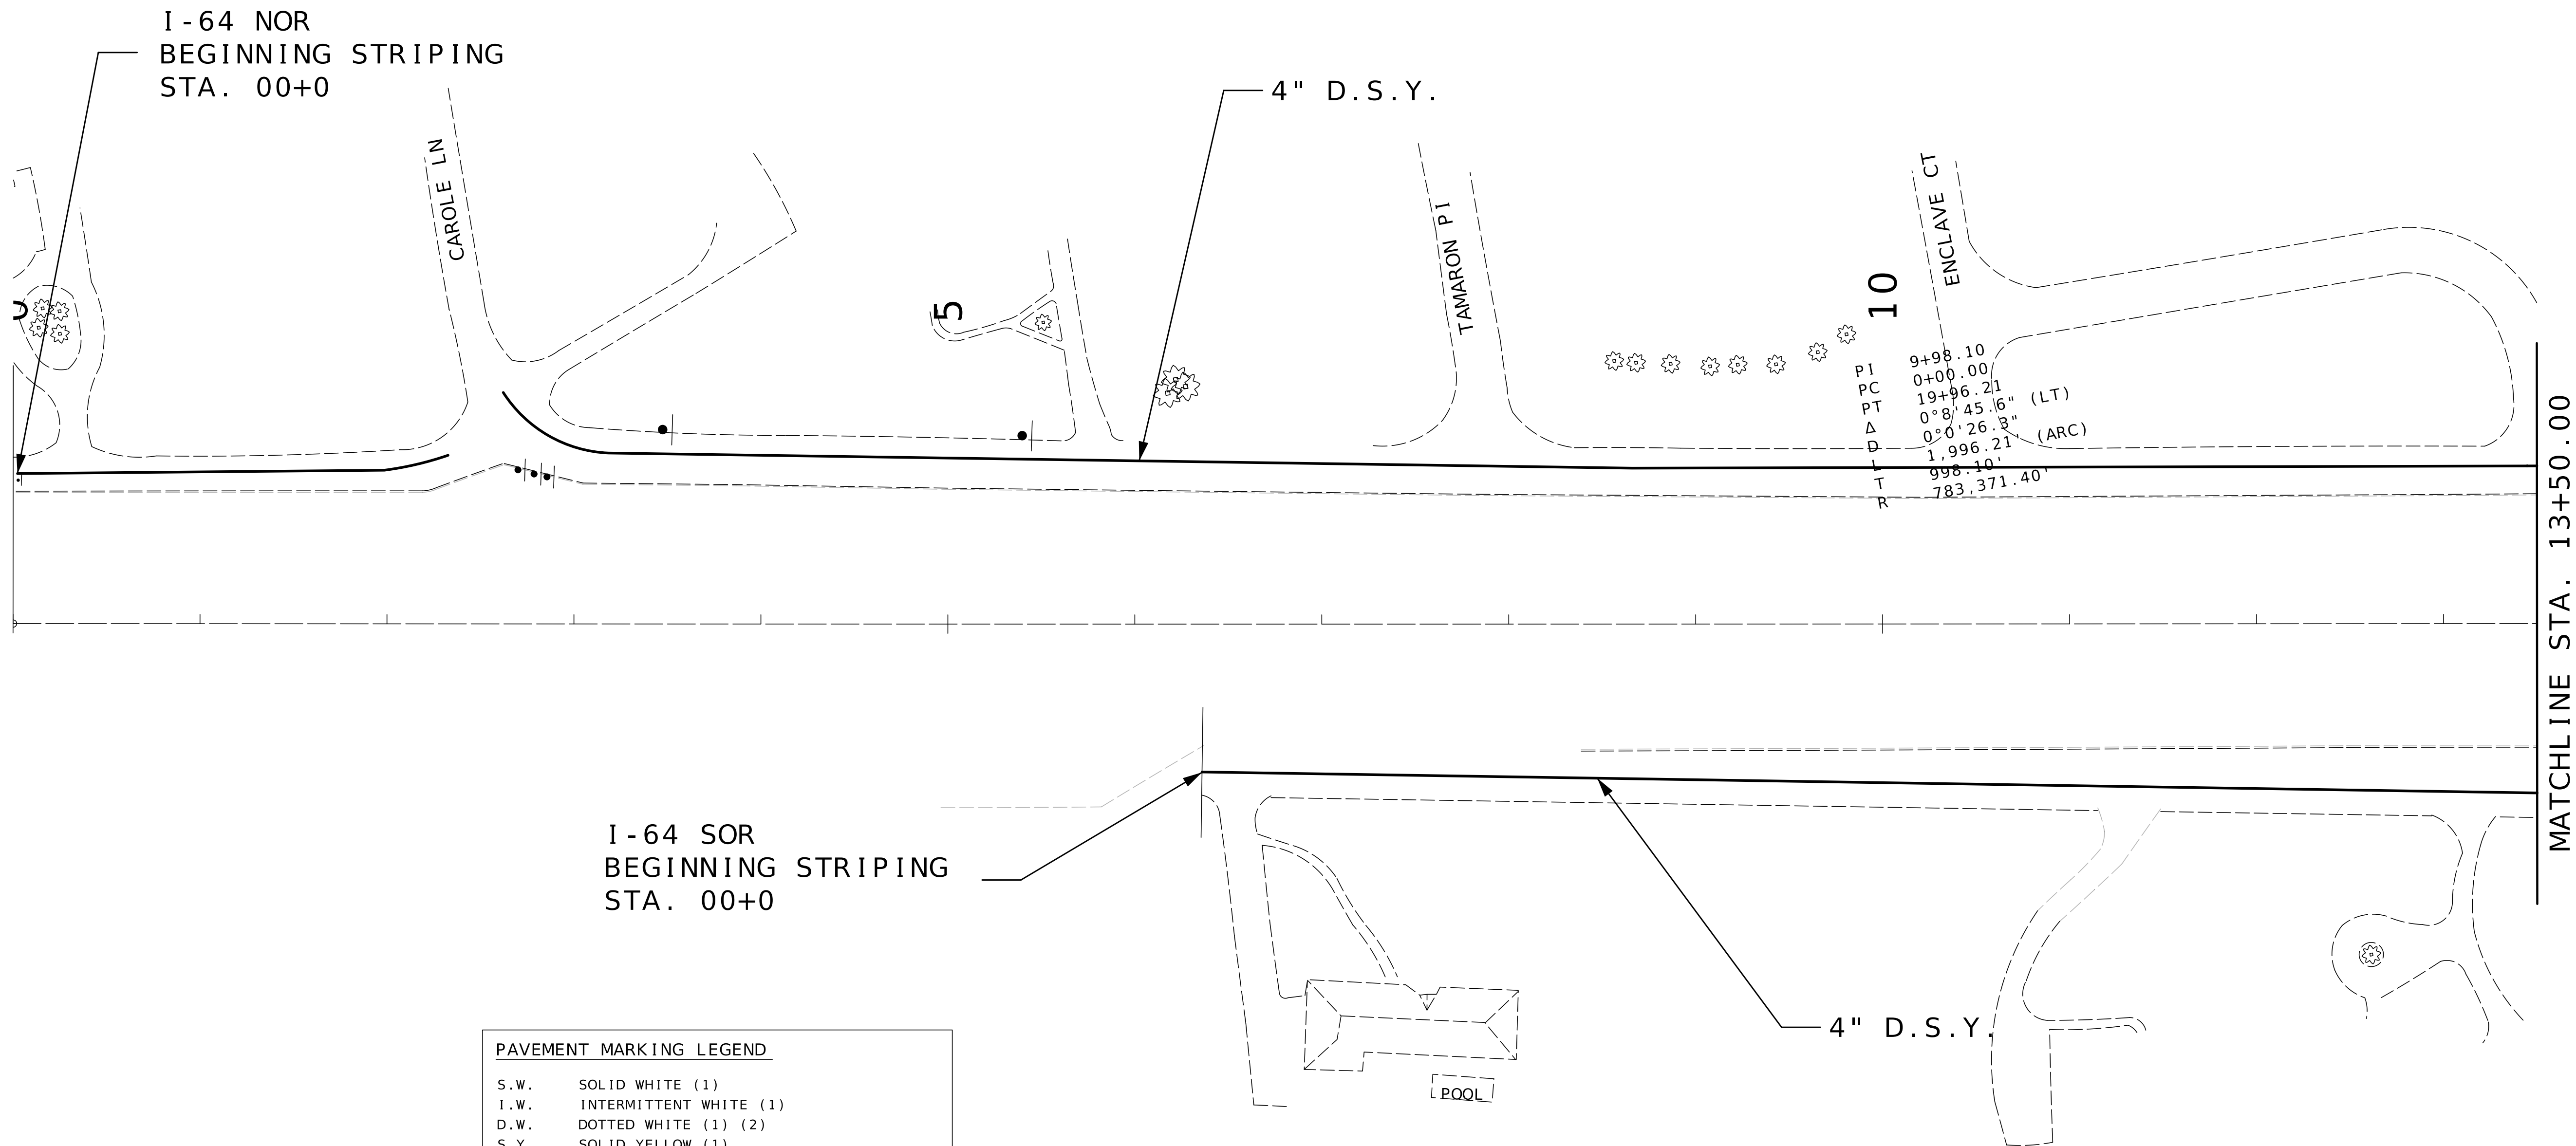

PAVEMENT MARKING LEGEND	
S.W.	SOLID WHITE (1)
I.W.	INTERMITTENT WHITE (1)
D.W.	DOTTED WHITE (1) (2)
S.Y.	SOLID YELLOW (1)
D.S.Y.	DOUBLE SOLID YELLOW (1)
I.Y.	INTERMITTENT YELLOW (1)
-T	THERMOPLASTIC
-C	BLACK CONTRAST MARKINGS
SWY	SOLID WHITE YIELD TRIANGLES (24\"X36\")
SWRTA	SOLID WHITE RIGHT TURN ARROW
SWLTA	SOLID WHITE LEFT TURN ARROW
SWSTA	SOLID WHITE STRAIGHT ARROW
SWSTRTA	SOLID WHITE STRAIGHT/ RIGHT TURN ARROW
SWSTLTA	SOLID WHITE STRAIGHT/ LEFT TURN ARROW
(1)	CLASS 2 PAINT WITH TYPE L BEADS
(2)	USE THERMOPLASTIC WHERE SPECIFIED

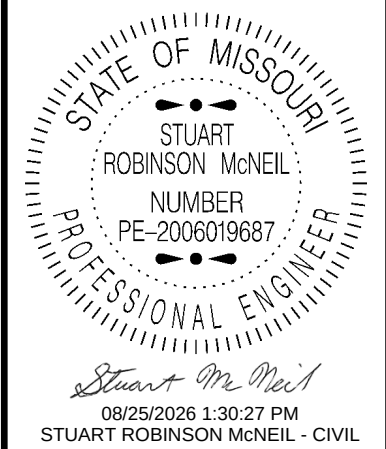

DATE PREPARED 8/24/2026	
ROUTE I - 64OR	STATE MO
DISTRICT SL	SHEET NO. 18
COUNTY ST. LOUIS	
JOB NO. JSL0168B	
CONTRACT ID.	
PROJECT NO.	
BRIDGE NO.	

DESCRIPTION	DATE



MISSOURI HIGHWAYS AND TRANSPORTATION COMMISSION

105 WEST CAPITOL
JEFFERSON CITY, MO 65102
1-888-ASK-MODOT (1-888-275-6636)



PAVEMENT MARKING SHEET
SHEET 2 OF 4

PAVEMENT MARKING LEGEND	
S.W.	SOLID WHITE (1)
I.W.	INTERMITTENT WHITE (1)
D.W.	DOTTED WHITE (1) (2)
S.Y.	SOLID YELLOW (1)
D.S.Y.	DOUBLE SOLID YELLOW (1)
I.Y.	INTERMITTENT YELLOW (1)
-T	THERMOPLASTIC
-C	BLACK CONTRAST MARKINGS
SWY	SOLID WHITE YIELD TRIANGLES (24"X36")
SWRTA	SOLID WHITE RIGHT TURN ARROW
SWLTA	SOLID WHITE LEFT TURN ARROW
SWSTA	SOLID WHITE STRAIGHT ARROW
SWSTRTA	SOLID WHITE STRAIGHT/ RIGHT TURN ARROW
SWSTLTA	SOLID WHITE STRAIGHT/ LEFT TURN ARROW
(1) CLASS 2 PAINT WITH TYPE L BEADS	
(2) USE THERMOPLASTIC WHERE SPECIFIED	

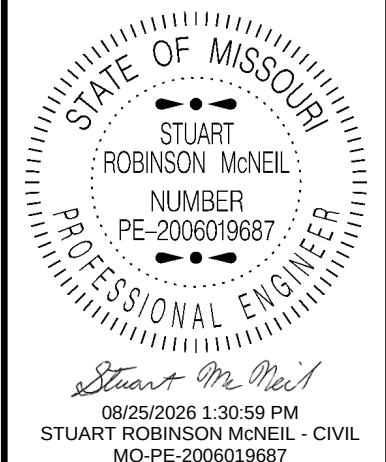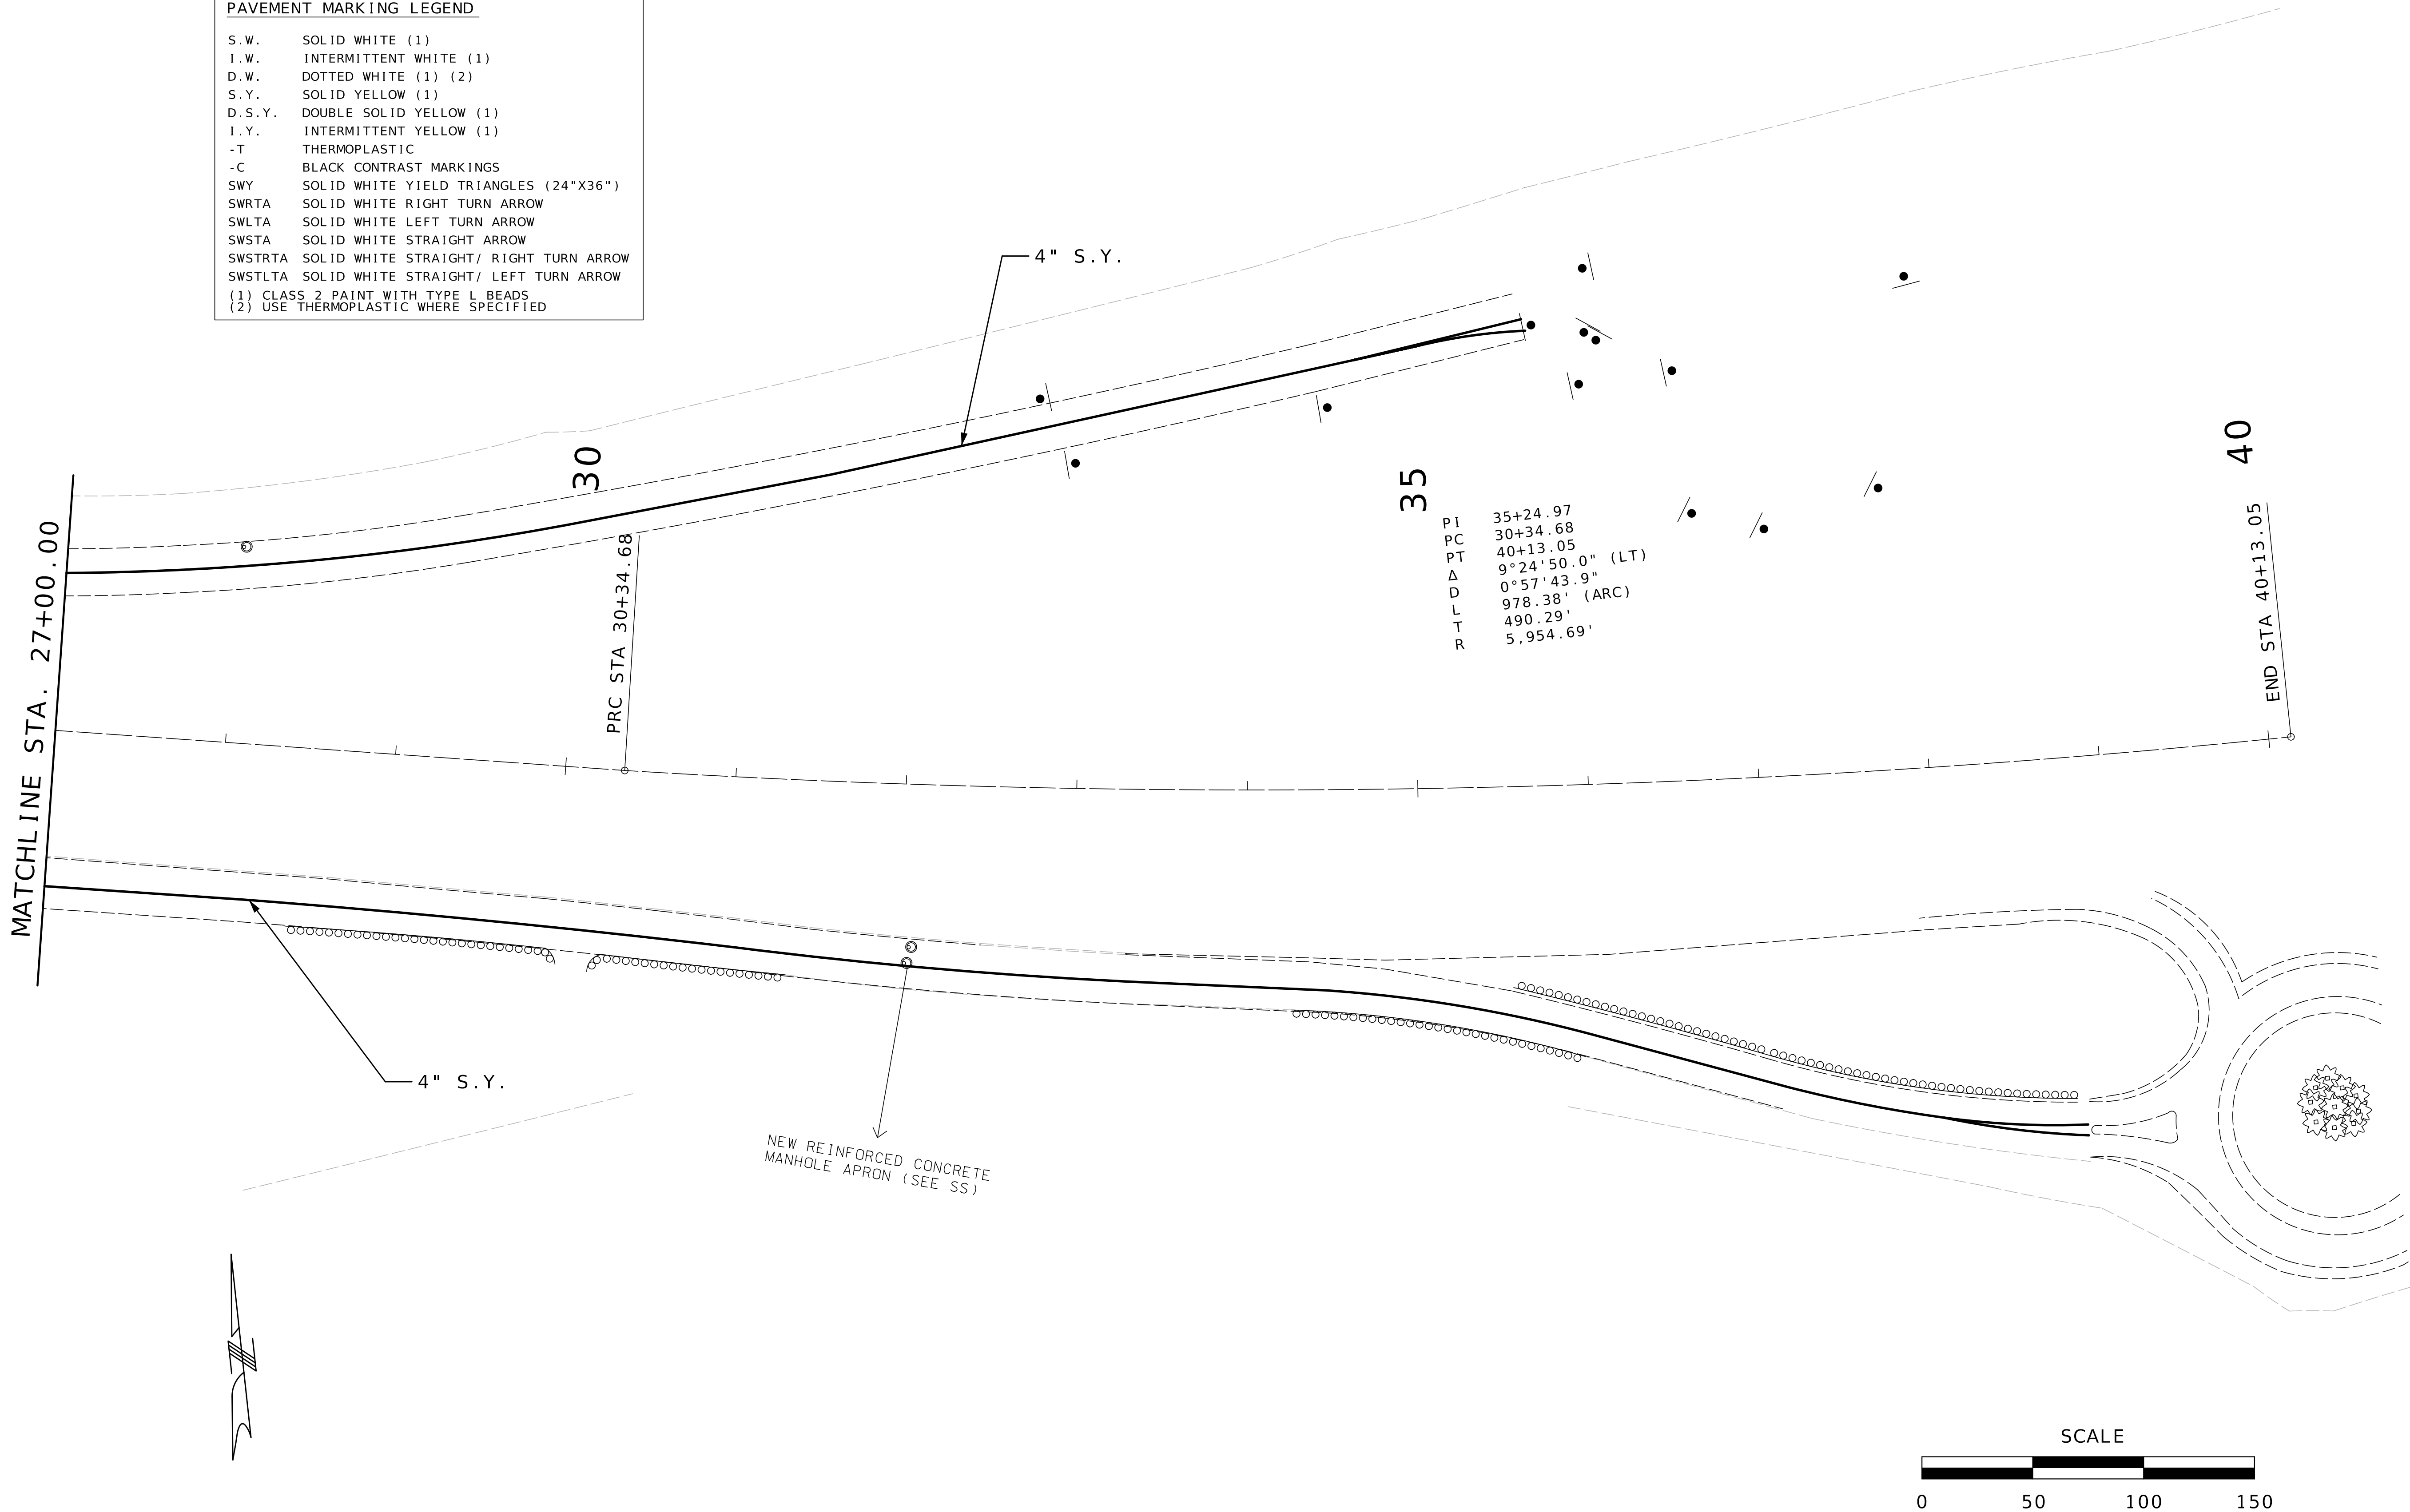


DATE PREPARED 8/24/2026	
ROUTE I - 64OR	STATE MO
DISTRICT SL	SHEET NO. 20
COUNTY ST. LOUIS	
JOB NO. JSL0168B	
CONTRACT ID.	


PROJECT NO.
BRIDGE NO.

DATE	DESCRIPTION

MISSOURI HIGHWAYS AND TRANSPORTATION COMMISSION

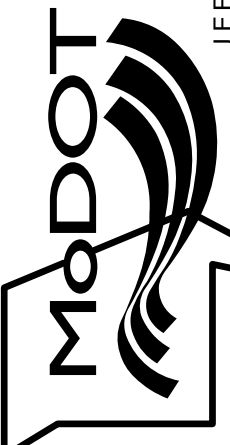


105 WEST CAPITOL
JEFFERSON CITY, MO 65102
1-888-ASK-MODOT (1-888-275-6636)

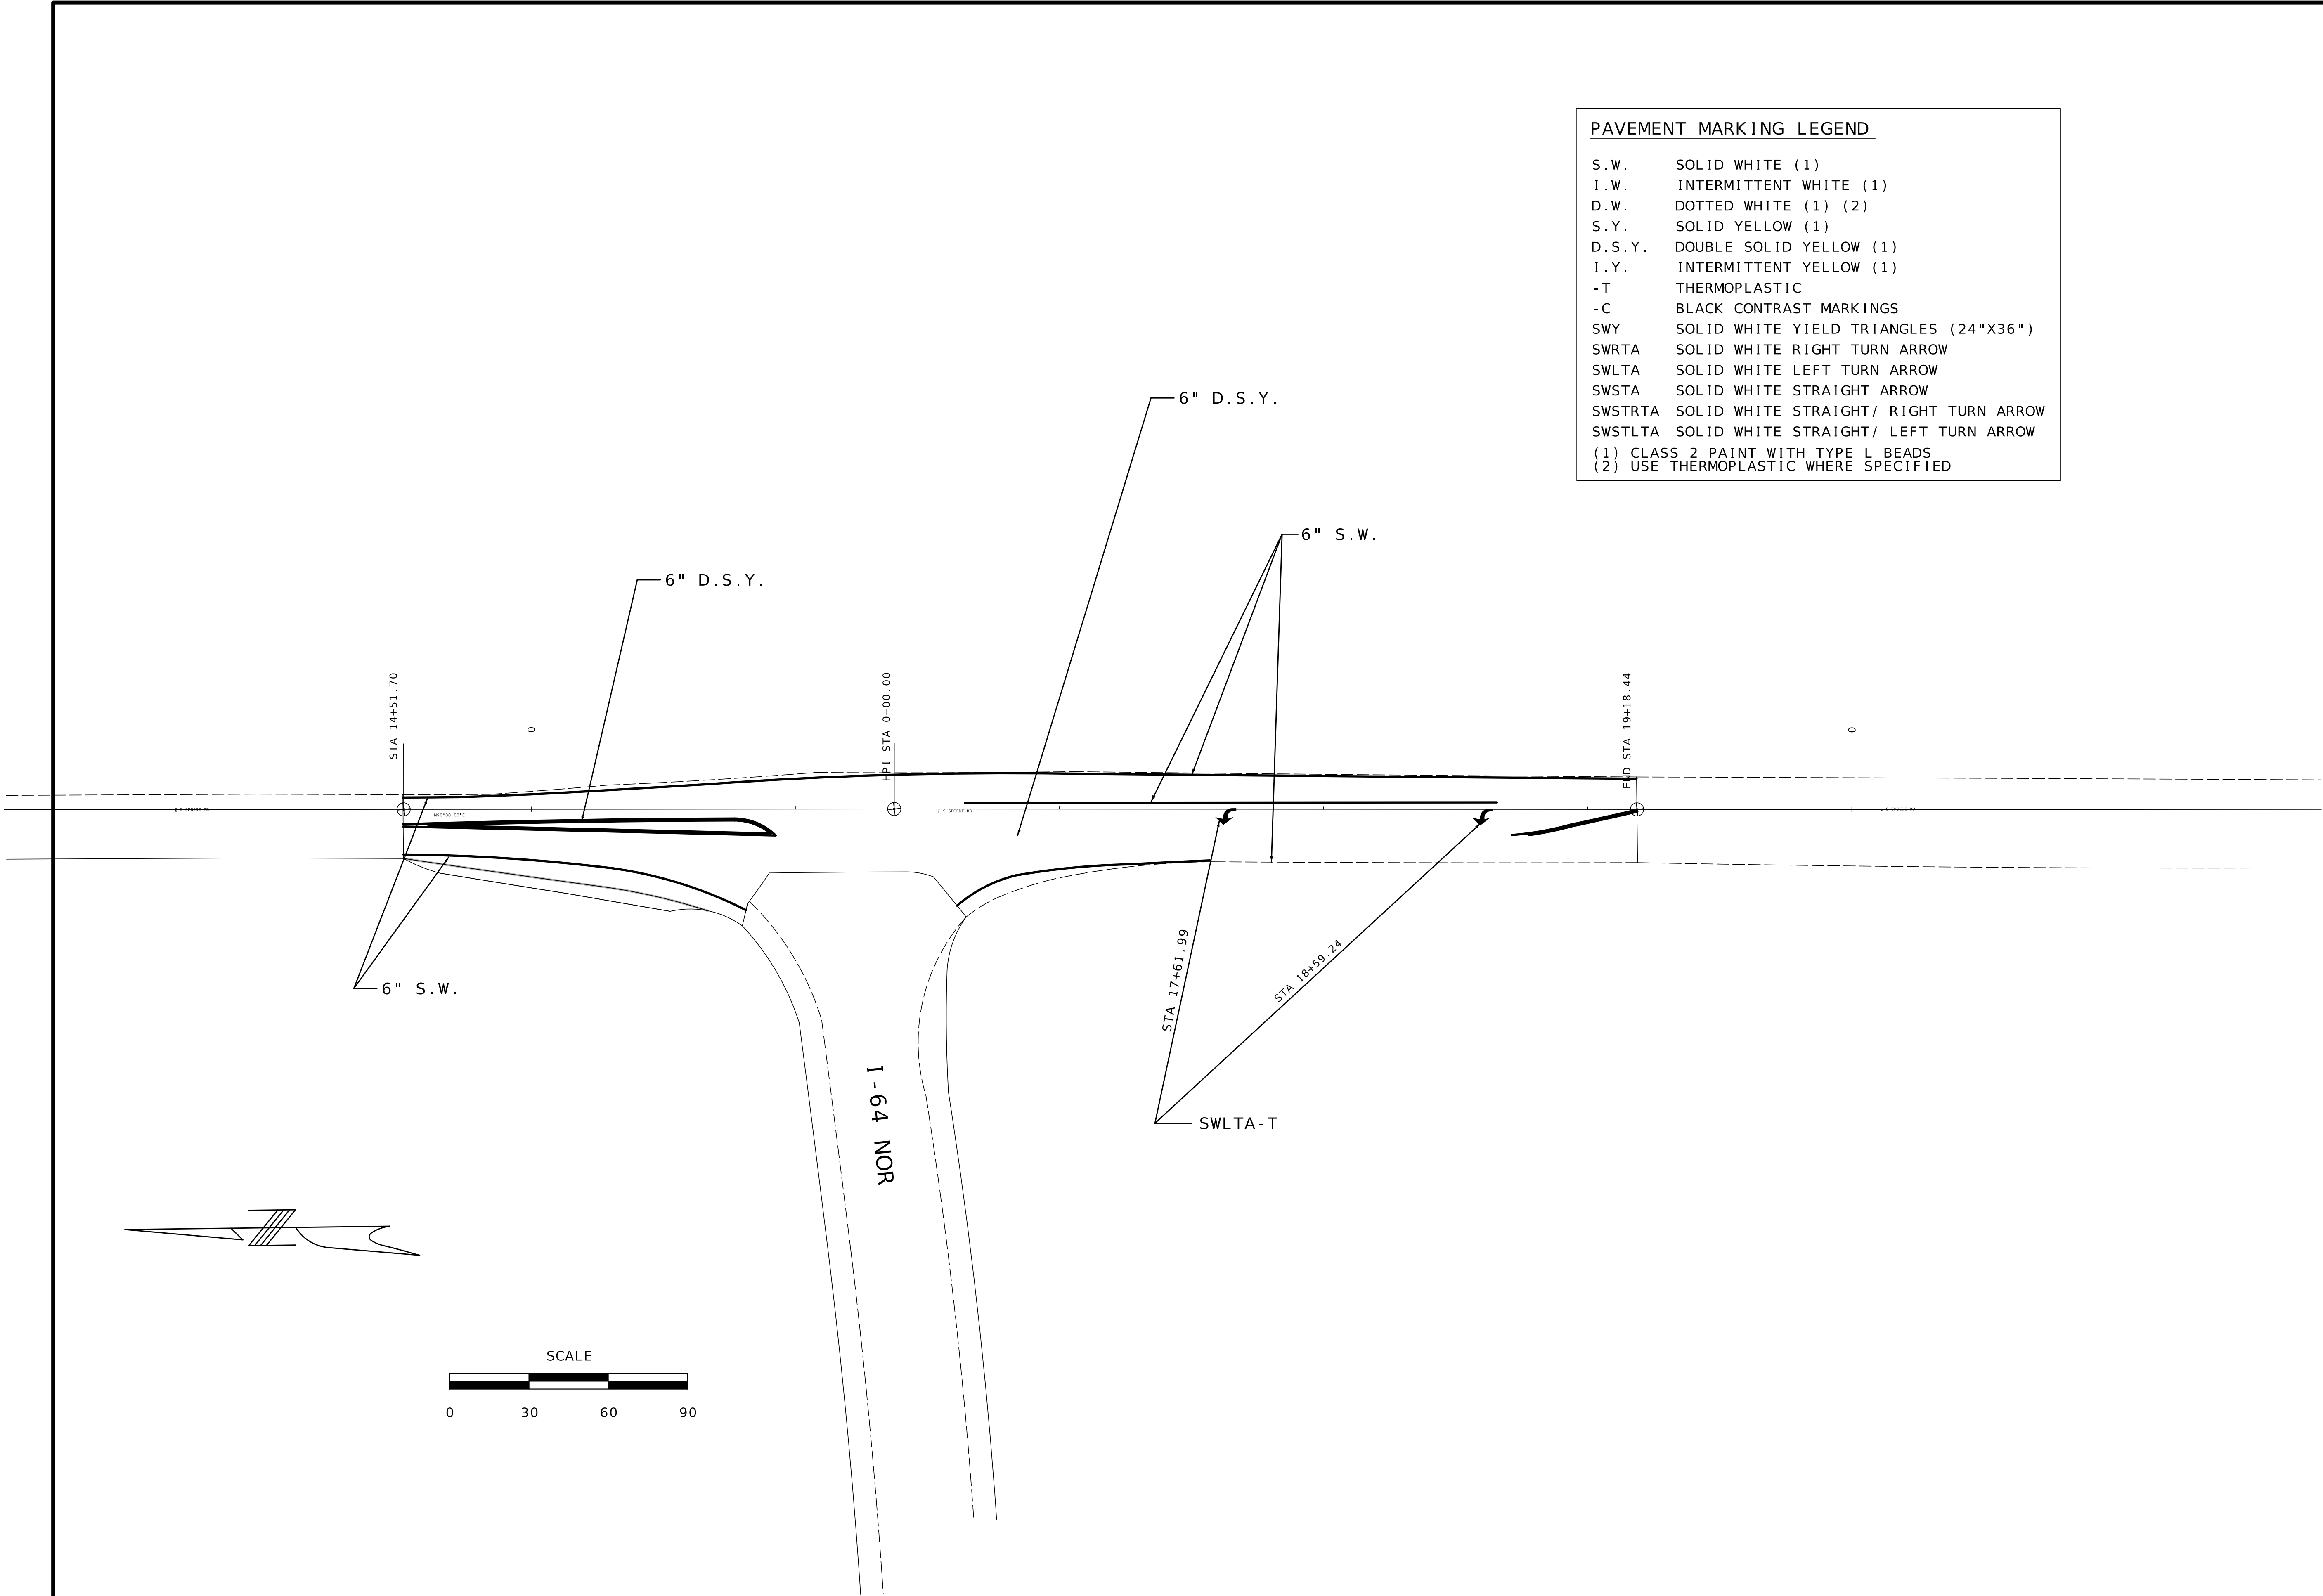

PAVEMENT MARKING LEGEND

- S.W. SOLID WHITE (1)
- I.W. INTERMITTENT WHITE (1)
- D.W. DOTTED WHITE (1) (2)
- S.Y. SOLID YELLOW (1)
- D.S.Y. DOUBLE SOLID YELLOW (1)
- I.Y. INTERMITTENT YELLOW (1)
- T THERMOPLASTIC
- C BLACK CONTRAST MARKINGS
- SWY SOLID WHITE YIELD TRIANGLES (24"X36")
- SWRTA SOLID WHITE RIGHT TURN ARROW
- SWLTA SOLID WHITE LEFT TURN ARROW
- SWSTA SOLID WHITE STRAIGHT ARROW
- SWSTRTA SOLID WHITE STRAIGHT/ RIGHT TURN ARROW
- SWSTLTA SOLID WHITE STRAIGHT/ LEFT TURN ARROW
- (1) CLASS 2 PAINT WITH TYPE L BEADS
- (2) USE THERMOPLASTIC WHERE SPECIFIED

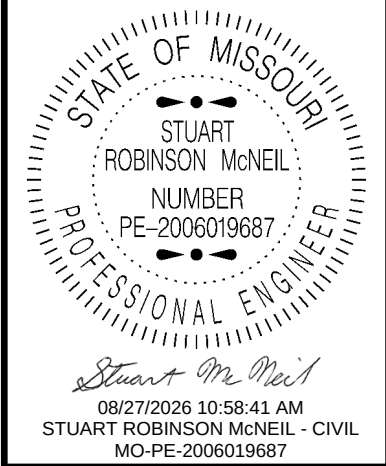


DATE PREPARED 8/27/2026	
ROUTE SPOEDE RD	STATE MO
DISTRICT SL	SHEET NO. 21
COUNTY ST. LOUIS	
JOB NO. JSL0168B	
CONTRACT ID.	

PROJECT NO.
BRIDGE NO.

DATE	DESCRIPTION

MISSOURI HIGHWAYS AND TRANSPORTATION COMMISSION

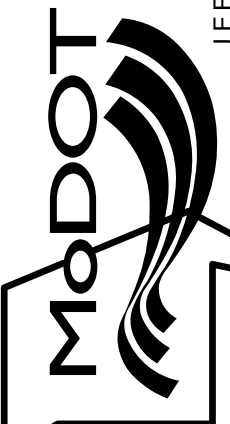

105 WEST CAPITOL
JEFFERSON CITY, MO 65102
1-888-ASK-MODOT (1-888-275-6636)

[illegible]