


A.A.D.T. - 2024 = 842
A.A.D.T. - 2034 = 977
V = 55 M.P.H.
FUNCTIONAL CLASSIFICATION - MAJOR COLLECTOR

NO ADDITIONAL RIGHT OF WAY WILL
BE ACQUIRED FOR THIS PROJECT

	EXISTING	NEW
BUILDINGS AND STRUCTURES		
GUARD RAIL		
GUARD CABLE		
CONCRETE RIGHT-OF-WAY MARKER		
STEEL RIGHT-OF-WAY MARKER		
LOCATION SURVEY MARKER		
UTILITIES		
FIBER OPTICS	- FO -	- FO -
OVERHEAD CABLE TV	- OTV -	- OTV -
UNDERGROUND CABLE TV	- UTV -	- UTV -
OVERHEAD TELEPHONE	- OT -	- OT -
UNDERGROUND TELEPHONE	- UT -	- UT -
OVERHEAD POWER	- OE -	- OE -
UNDERGROUND POWER	- UE -	- UE -
SANITARY SEWER	- S -	- S -
STORM SEWER	- SS -	- SS -
GAS	- G -	- G -
WATER	- W -	- W -
MANHOLE		
FIRE HYDRANT		
WATER VALVE		
WATER METER		
DROP INLET		
DITCH BLOCK		
GROUND MOUNTED SIGN		
LIGHT POLE		
H-FRAME POWER POLE		
TELEPHONE PEDESTAL		
FENCE		
CHAIN LINK		
WOVEN WIRE		
GATE POST		
BENCHMARK		

NOTE: DASHED OR OPEN SYMBOLS INDICATE EXISTING FEATURES

LOCATION MAP
SHOWING LOCATION OF
PLATTE COUNTY

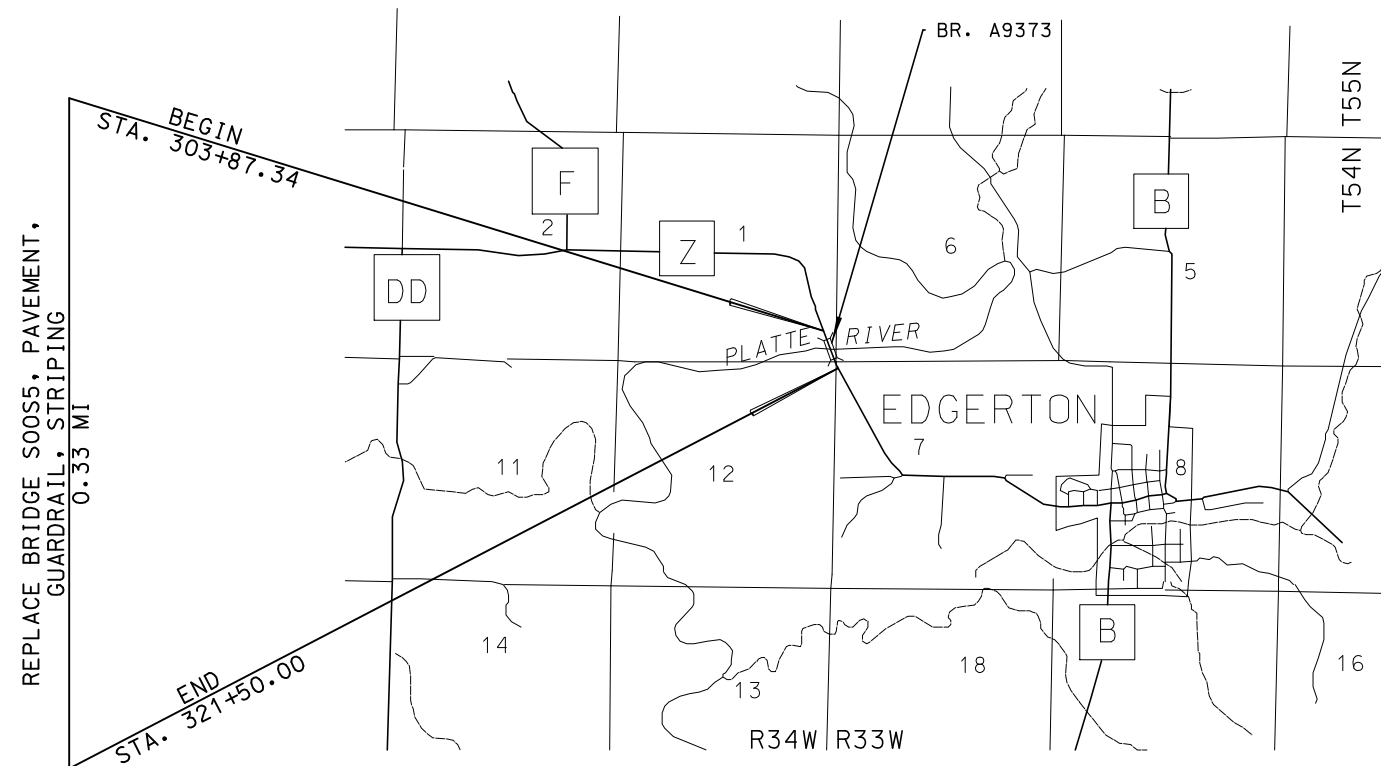


THE EXISTENCE AND APPROXIMATE LOCATION OF UTILITY FACILITIES KNOWN TO EXIST, AS SHOWN ON THE PLANS, ARE BASED ON THE BEST INFORMATION AVAILABLE TO THE COMMISSION AT THIS TIME. THIS INFORMATION IS PROVIDED BY THE COMMISSION "AS-IS" AND THE COMMISSION EXPRESSLY DISCLAIMS ANY REPRESENTATION OR WARRANTY AS TO THE COMPLETENESS, ACCURACY, OR SUITABILITY OF THE INFORMATION FOR ANY USE. RELIANCE UPON THIS INFORMATION IS DONE AT THE RISK AND PERIL OF THE USER, AND THE COMMISSION SHALL NOT BE LIABLE FOR ANY DAMAGES THAT MAY ARISE FROM ANY ERROR IN THE INFORMATION. IT IS, THEREFORE, THE RESPONSIBILITY OF THE CONTRACTOR TO VERIFY THE EXISTENCE, LOCATION AND STATUS OF ANY FACILITY. SUCH VERIFICATION INCLUDES DIRECT CONTACT WITH THE LISTED UTILITIES.

DESCRIPTION	NUMBER
TITLE SHEET -----	1
TYPICAL SECTIONS (TS) (2 SHEETS)---	2
QUANTITIES (QU) (3 SHEETS)-----	3
PLAN-PROFILE (PP)-----	4-5
REFERENCE POINTS (RP)-----	6
COORDINATE POINTS (CP)-----	7
SPECIAL SHEETS (SS)-----	8-9
TRAFFIC CONTROL SHEETS (TC)-----	10-14
EROSION CONTROL SHEETS (EC)-----	15-16
PAVEMENT MARKING (PM)-----	17-18
CULVERT SECTIONS (CS)-----	19
BRIDGE A9373-----	1-43
CROSS SECTIONS-----	1-21

BEGINNING OF PROJECT	STA.	303 + 87.34
END OF PROJECT	STA.	321 + 50.00
APPARENT LENGTH		1762.66 FEET
EQUATIONS AND EXCEPTIONS:		NONE

TOTAL CORRECTIONS	0.00	FEET
NET LENGTH OF PROJECT	1762.66	FEET
STATE LENGTH	0.33	MILES
FOR INFORMATION ONLY		
ESTIMATED DISTURBED ACRES	3.1	ACRES

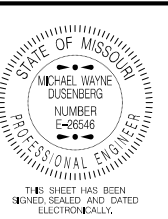

DATE PREPARED
8/26/2024

ROUTE Z	STATE MO
DISTRICT KC	SHEET NO. 1

COUNTY
PLATTE

JOB NO.
J4S3454

CONTRACT ID.



PROJECT NO.

BRIDGE NO.
A9373[illegible]

105 WEST CAPITOL
JEFFERSON CITY, MO 65102
1-888-ASK-MODOT (1-888-275-6636)



Bartlett & West
601 MONROE ST., SUITE 201 - JEFFERSON CITY, MO 65101
PHONE 573-634-3181
CERTIFICATE OF AUTHORITY NO. 000167 - ENGINEERING
WWW.BARTLETTWEST.COM

IF A SEAL IS PRESENT ON THIS SHEET IT HAS BEEN ELECTRONICALLY SEALED AND DATED:

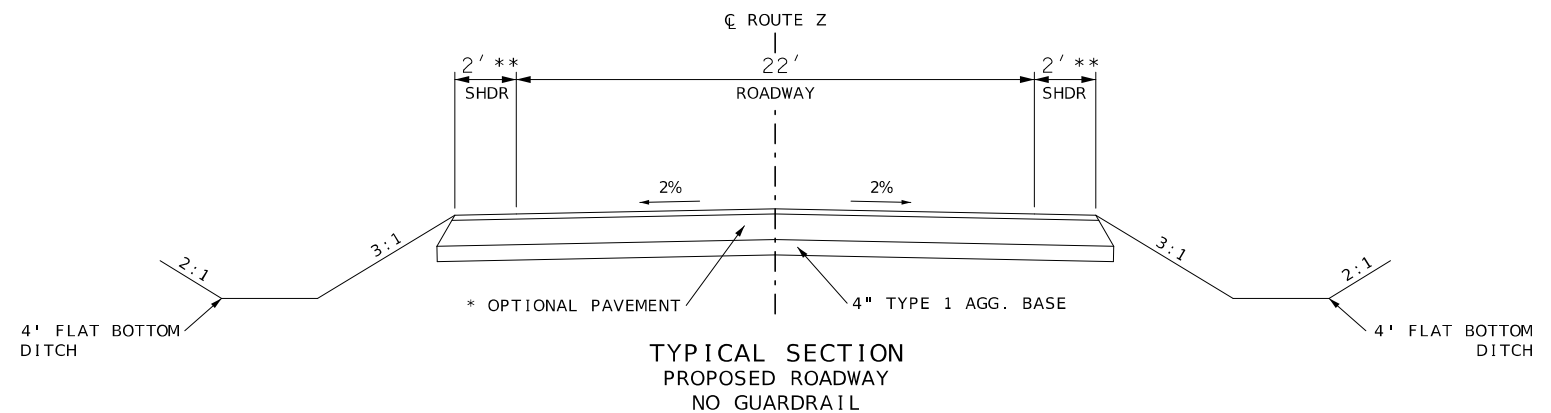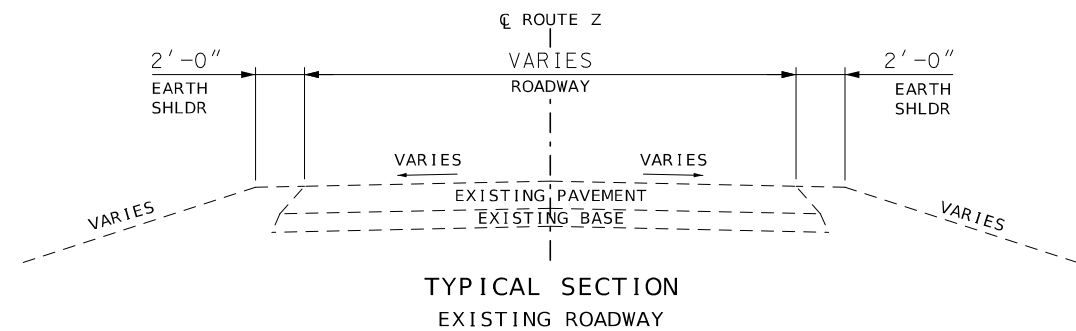


ROUTE Z PAVEMENT REPLACEMENT
* STA. 303+87.34 TO 305+65.44
** SHOULDER TAPERS TO ZERO FROM STA.303+87.34 TO STA. 304+87.34

	OPTIONAL PAVEMENT DESIGN	
BASE TYPE	BRIDGE APPROACH SLAB	OPTIONAL PAVEMENT
4" TYPE 1 AGGREGATE	12" NRPCCP	8" JPCP
4" TYPE 1 AGGREGATE	2" BP-1 PG64-22 ON 10" BIT. BASE	2" BP-1 PG64-22 ON 8" BIT. BASE
TACK COAT APPLIED AT 0.5 GAL/YD2 TACK COAT INCIDENTAL TO OPTIONAL PAVEMENT		

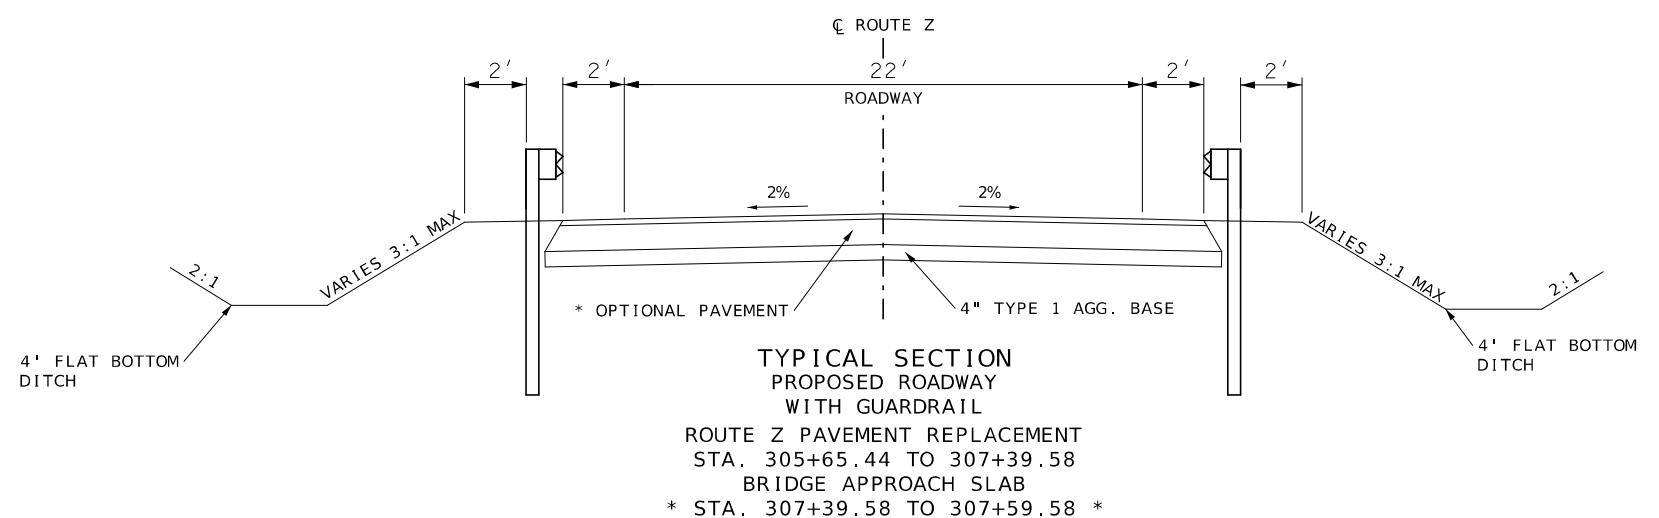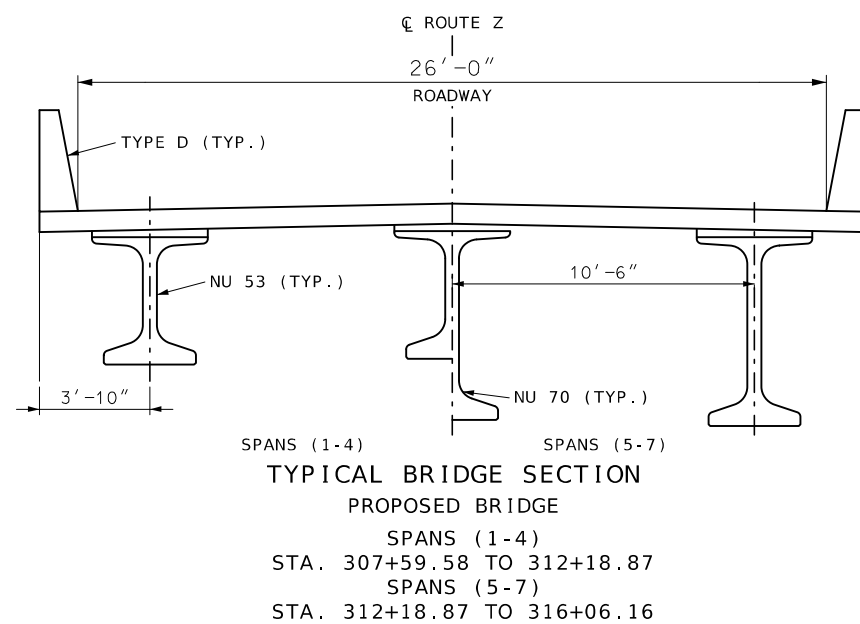

NOT TO SCALE

TYPICAL SECTIONS
SHEET 1 OF 2

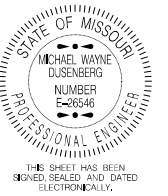

DATE PREPARED
3/8/2024

ROUTE	STATE
Z	MO

DISTRICT	SHEET NO.
KC	2

COUNTY
PLATTE

JOB NO.
1453454

CONTRACT ID.

PROJECT NO.

BRIDGE NO.
A9373

COMMISSION



JEFFERSON CITY, MO 65102
1-888-ASK-MODOT (1-888-275-6636)

Bartlett & West

6501 MONROE ST. SUITE 201 - JEFFERSON CITY, MO 65101
PHONE 573-634-3181
CERTIFICATE OF AUTHORITY NO. 000167 - ENGINEERING
WWW.BARTLETTWEST.COM

STATE OF MISSOURI

MICHAEL WAYNE DUSENBERG

NUMBER 5-28546

PROFESSIONAL ENGINEER

THIS SHEET HAS BEEN SIGNED, SEALED AND DATED ELECTRONICALLY.

DATE PREPARED 3/4/2024	
ROUTE Z	STATE MO
DISTRICT KC	SHEET NO. 2
COUNTY PLATTE	
JOB NO. J4S3454	
CONTRACT ID.	
PROJECT NO.	
BRIDGE NO. A9373	

DESCRIPTION	DATE

MISSOURI HIGHWAYS AND TRANSPORTATION COMMISSION


MoDOT

105 WEST CAPITOL
JEFFERSON CITY, MO 65102
1-888-ASK-MODOT (1-888-275-6636)

Bartlett & West


601 MONROE ST. SUITE 201 - JEFFERSON CITY, MO 65101
PHONE 572-634-3161
CERTIFICATE OF AUTHORITY NO. 000167 - ENGINEERING
WWW.BARTLETTWEST.COM

IF A SEAL IS PRESENT ON THIS SHEET IT HAS BEEN ELECTRONICALLY SEALED AND DATED.

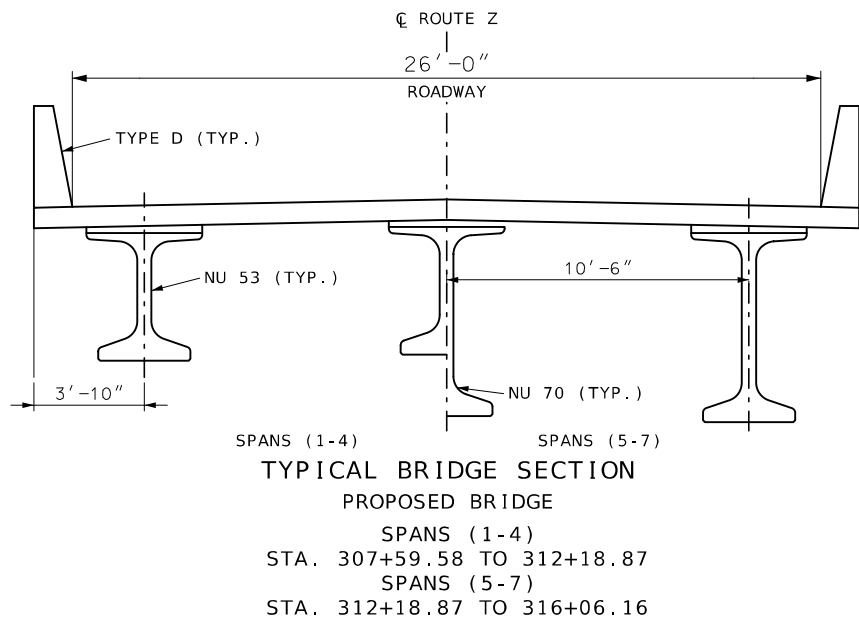


TYPICAL BRIDGE SECTION
PROPOSED BRIDGE
SPANS (1-4)
STA. 307+59.58 TO 312+18.87
SPANS (5-7)
STA. 312+18.87 TO 316+06.16

OPTIONAL PAVEMENT DESIGN		
BASE TYPE	BRIDGE APPROACH SLAB	OPTIONAL PAVEMENT
4" TYPE 1 AGGREGATE	* 12" MIN. HMA OR REINF. PCC *	10" HMA OR 8" JPCP
TACK COAT APPLIED AT 0.5 GAL/YD2 TACK COAT INCIDENTAL TO OPTIONAL PAVEMENT		

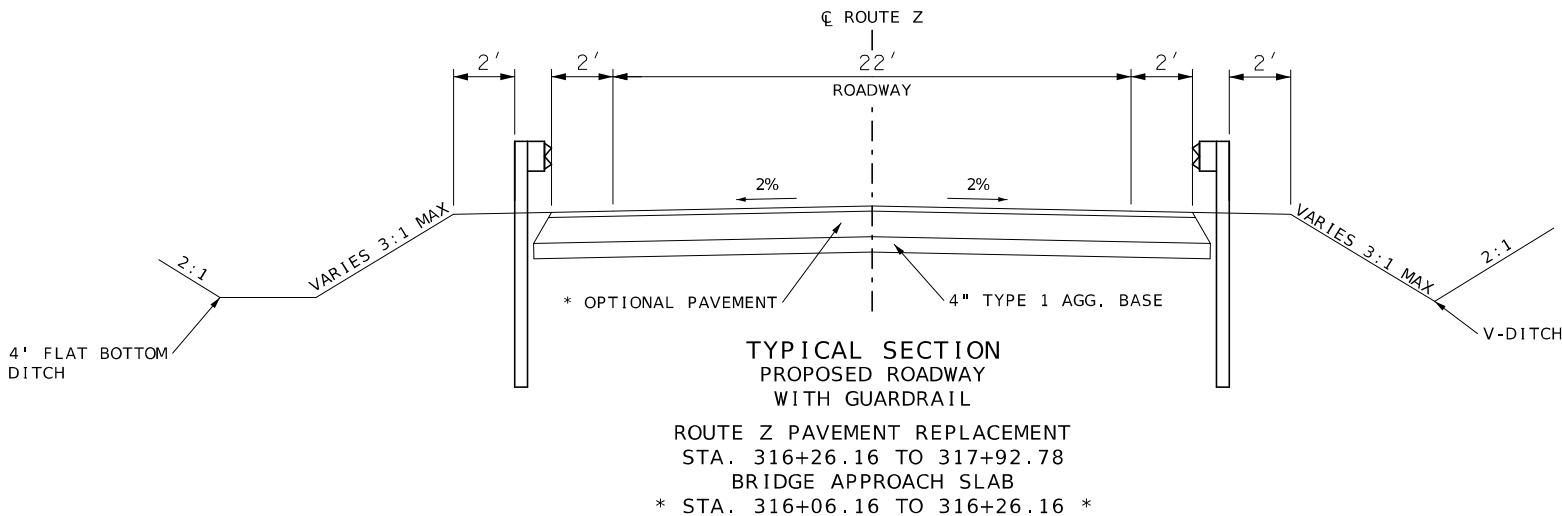

ROUTE Z PAVEMENT REPLACEMENT
STA. 316+26.16 TO 317+92.78
BRIDGE APPROACH SLAB
* STA. 316+06.16 TO 316+26.16 *

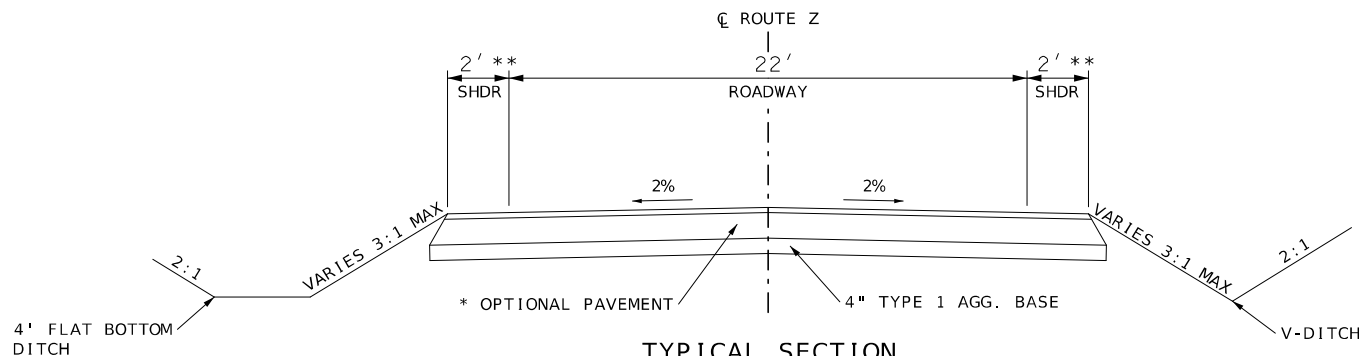

ROUTE Z PAVEMENT REPLACEMENT
* STA. 317+92.78 TO 321+50.00
** SHOULDER TAPER TO ZERO FROM STA. 320+50.00 TO 321+50.00

NOT TO SCALE

REMOVAL OF IMPROVEMENTS								
SHEET	ROUTE	STA.	STA.	LOCATION	DESCRIPTION	AMOUNT	UNIT	REMARKS
4	Z	303+87.34	-	BOTH	SAW CUT	26	LF	
4	Z	303+87.34	307+59.06	CENTERLINE	PAVEMENT REMOVAL	1150.11	SY	
4	Z	307+59.69	-	RT	WEIGHT LIMIT 45 TONS SIGN	1	EA	
4	Z	307+59.67	-	RT	TYPE III OBJECT MARKER	1	EA	
4	Z	307+63.22	-	LT	TYPE III OBJECT MARKER	1	EA	
4	Z	316+06.68	321+50.00	CENTERLINE	PAVEMENT REMOVAL	1503.14	SY	
5	Z	315+98.27	-	RT	TYPE III OBJECT MARKER	1	EA	
5	Z	316+07.55	-	LT	WEIGHT LIMIT 45 TONS SIGN	1	EA	
5	Z	316+07.55	-	LT	PLATTE RIVER SIGN	1	EA	
5	Z	316+05.20	-	LT	TYPE III OBJECT MARKER	1	EA	
5	Z	316+96.94	317+23.54	RT	15 " CMP	27	LF	
5	Z	317+19.81	317+50.08	LT	12" CMP	30.3	LF	
5	Z	321+19.21	-	BOTH	30" CMP	90	LF	
5	Z	321+50.00	-	BOTH	SAW CUT	26	LF	
TOTALS						1	LUMP SUM	

MGS GUARDRAIL								
SHEET	ROUTE	STA	STA	LOCATION	MGS GUARDRAIL	MGS BRIDGE APPROACH TRANSITION SECTION	TYPE A	REMARKS
					6' POST L.F.		CRASHWORTHY END TERMINAL EA.	
9	Z	305+65.44	306+16.57	RT			1	
9	Z	306+34.93	306+86.08	LT			1	
9	Z	306+16.57	307+04.07	RT	87.5			
9	Z	306+86.08	307+11.08	LT	25.0			
9	Z	307+04.07	307+41.57	RT		1		
9	Z	307+11.08	307+48.58	LT		1		
9	Z	316+21.13	316+58.63	RT		1		
9	Z	316+28.16	316+65.66	LT		1		
9	Z	316+65.66	317+40.66	LT	75.00			
9	Z	316+58.63	317+08.63	RT			1	
9	Z	317+40.66	317+92.78	LT			1	
TOTALS					187.5	4.0	4.0	
USE					187.5	4.0	4.0	

TEMPORARY EROSION AND SEDIMENT CONTROL DEVICES											
SHEET	ROUTE	STA.	STA.	LOCATION	ROCK DITCH	SILT	SEDIMENT TRAP	SEDIMENT TRAP	TYPE C	SEDIMENT	REMARKS
					CHECK LF	FENCE LF	EXCAVATION CY	ROCK CY	BERM LF	REMOVAL CY	
13	Z	303+87.25	313+09.53	RT		950.0				9.5	
13	Z	303+87.25	313+60.19	LT		1008.0				10.1	
13	Z	306+63.44	307+63.44	RT	20.0					2.0	2 AT 100' SPACING
13	Z	307+02.76	308+02.78	LT	20.0					2.0	2 AT 100' SPACING
14	Z	313+11.02	-	RT			3.5	3.5		1.0	OUTLET 1
14	Z	313+37.35	-	CL					166.0	0.0	
14	Z	313+61.99	-	LT			3.5	3.5		1.0	OUTLET 2
14	Z	314+51.04	-	RT			3.5	3.5		1.0	OUTLET 3
14	Z	314+57.53	-	CL					129.0	0.0	
14	Z	314+90.83	-	LT			3.5	3.5		1.0	OUTLET 4
14	Z	314+50.56	321+50.00	RT		733.0				7.3	
14	Z	314+92.79	321+50.00	LT		679.0				6.8	
14	Z	315+95.66	316+39.52	RT	40.0					4.0	4 AT 15' SPACING
14	Z	316+25.20	316+49.88	LT	20.0					2.0	2 AT 25' SPACING
14	Z	316+76.76	317+31.26	LT	30.0					3.0	3 AT 27' SPACING
14	Z	318+07.16	-	LT	10.0					1.0	1 AT 75' SPACING
14	Z	316+88.12	318+35.08	RT	20.0					2.0	2 AT 150' SPACING
14	Z	319+59.52	320+07.52	LT	20.0					2.0	2 AT 50' SPACING
14	Z	320+25.00	320+74.09	RT	20.0					2.0	2 AT 50' SPACING
14	Z	320+37.12	321+03.30	LT	50.0					5.0	5 AT 17' SPACING
14	Z	321+03.37	321+18.01	RT	20.0					2.0	2 AT 15' SPACING
14	Z	321+28.12	-	RT	10.0					1.0	1 AT PIPE INLET
TOTAL					280.0	3370.0	14.0	14.0	295.0	65.7	
USE					280	3370	14	14	295	66	
NOTE: SEDIMENT REMOVAL IS BASED ON 1 CY PER DITCH CHECK, 1 CY PER INLET CHECK, AND 1 CY PER 100 LINEAR FEET OF SILT FENCE.											

ROCK BLANKET						
SHEET	ROUTE	LOCATION	TYPE 2 ROCK BLANKET (24" THICK)			REMARKS
			FURNISHING ROCK BLANKET	PLACING ROCK BLANKET	EROSION CONTROL GEOTEXTILE	
			CY	CY	SY	
4	Z	NORTH BRIDGE END	205.0	205.0	308.0	
5	Z	SOUTH BRIDGE END	308.0	308.0	462.0	
TOTAL			513.0	513.0	770.0	
USE			513.0	513.0	770.0	

ENTRANCES						
SHEET	ROUTE	STA.	LOCATION	GRAVEL (A) CRUSHED STONE (B) CHAT (C)	LINEAR GRADING CLASS 2 STA.	REMARKS
				SY		
5	Z	317+26.61	RT	58.8	0.3	
5	Z	319+18.95	LT	178.3	0.7	
TOTAL				237.1	1.0	
USE				237	1.0	

ADDITIONAL MOBILIZATION FOR SEEDING
TOTAL QTY = 2


CONTRACTOR FURNISHED SURVEYING AND STAKING
TOTAL = 1 LUMP SUM

MOBILIZATION
TOTAL = 1 LUMP SUM

CLEARING AND GRUBBING					
ROUTE	STA.	STA.	LOCATION	ACRE	REMARKS
Z	303+87.34	307+39.57	RT	0.52	
Z	303+87.34	307+39.57	LT	0.57	
Z	316+01.94	316+36.94	RT	0.04	
TOTAL				1.1	
USE				1.0	

TREE TRIMMING					
ROUTE	STA.	STA.	LOCATION	ACRE	REMARKS
Z	307+63.44	316+01.94	RT	0.38	
TOTAL				0.4	
USE				1 LS	
NOTE: REMOVE ANY BRANCHES 25' BEYOND NEW BRIDGE					

SUMMARY OF QUANTITIES
SHEET 1 OF 3

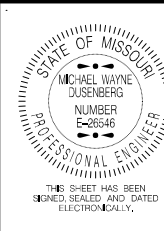

DATE PREPARED
4/1/2024

ROUTE
Z

STATE
MO

DISTRICT
KC

SHEET NO.
3

COUNTY
PLATTE

JOB NO.
J4S3454

CONTRACT ID.
.

PROJECT NO.
.

BRIDGE NO.
A9373

DESCRIPTION	DATE								




MISSOURI HIGHWAYS AND TRANSPORTATION COMMISSION

105 WEST CAPITOL
JEFFERSON CITY, MO 65102
1-888-ASK-MODOT (1-888-275-6636)

Bartlett & West

601 MONROE ST. SUITE 201 - JEFFERSON CITY, MO 65101
PHONE 572-634-3161
CERTIFICATE OF AUTHORITY NO. 000107 - ENGINEERING
WWW.BARTLETTWEST.COM

EFFECTIVE: 04-01-2023																							
SIGN	SIZE IN.	AREA SQ.FT.	QTY EACH	TOTAL AREA SQ.FT.	QTY RELOC EACH	TOTAL RELOC SQ.FT.	SIGN NUM.		SIGN	SIZE IN.	AREA SQ.FT.	QTY EACH	TOTAL AREA SQ.FT.	QTY RELOC EACH	TOTAL RELOC SQ.FT.	SIGN NUM.		ITEM NUMBER	TOTAL QTY	DESCRIPTION			
WARNING SIGNS								GUIDE SIGNS										DESCRIPTION					
W01-1L	48X48	16.00						TURN (SYMBOL LEFT ARROW)	E05-1	36X48	12.00							GORE EXIT	6122008		IMPACT ATTENUATOR 40 MPH (SAND BARRELS)		
W01-1R	48X48	16.00						TURN (SYMBOL RIGHT ARROW)	E05-2	48X36	12.00							EXIT OPEN	6122009		IMPACT ATTENUATOR 45 MPH (SAND BARRELS)		
W01-2L	48X48	16.00						CURVE (SYMBOL LEFT ARROW)	E05-2a	48X36	12.00							EXIT CLOSED	6122010		IMPACT ATTENUATOR 50 MPH (SAND BARRELS)		
W01-2R	48X48	16.00						CURVE (SYMBOL RIGHT ARROW)	GO20-1	60X24	10.00							ROAD WORK NEXT XX MILES	6122012		IMPACT ATTENUATOR 55 MPH (SAND BARRELS)		
W01-3L	48X48	16.00						REVERSE TURN (SYMBOL LEFT ARROW)	GO20-2	48X24	8.00							END ROAD WORK	6122014		IMPACT ATTENUATOR 60 MPH (SAND BARRELS)		
W01-3R	48X48	16.00						REVERSE TURN (SYMBOL RIGHT ARROW)	GO20-4	36X18	4.50							PILOT CAR FOLLOW ME	6122017		IMPACT ATTENUATOR 65 MPH (SAND BARRELS)		
W01-4L	48X48	16.00						REVERSE CURVE (SYMBOL LEFT ARROW)	GO20-4a	42X30	8.75							PILOT CAR IN USE WAIT & FOLLOW	6122019		IMPACT ATTENUATOR 70 MPH (SAND BARRELS)		
W01-4R	48X48	16.00						REVERSE CURVE (SYMBOL RIGHT ARROW)	GO20-4a	18X12	1.50							PILOT CAR IN USE WAIT & FOLLOW	6122020		REPLACEMENT SAND BARREL		
W01-4bL	48X48	16.00						DOUBLE ARROW REVERSE CURVE (SYMBOL LT ARROWS)	GO20-5aP	36X24	6.00							WORK ZONE (PLAQUE)	6122030		IMPACT ATTENUATOR (RELOCATION)		
W01-4bR	48X48	16.00						DOUBLE ARROW REVERSE CURVE (SYMBOL RT ARROWS)	MO4-8a	24X18	3.00	2	6			52	END DETOUR	6123000A		TRUCK OR TRAILER MOUNTED ATTENUATOR (TMA)			
W01-4cL	48X48	16.00						TRIPLE ARROW REVERSE CURVE (SYMBOL LT ARROWS)	MO4-9L	48X36	12.00							DETOUR (LEFT ARROW)	6161008	4	ADVANCED WARNING RAIL SYSTEM		
W01-4cR	48X48	16.00						TRIPLE ARROW REVERSE CURVE (SYMBOL RT ARROWS)	MO4-9R	48X36	12.00							DETOUR (RIGHT ARROW)	6161012	8	BUOYS (BOATS KEEP OUT)		
W01-6	60X30	12.50						HORIZONTAL ARROW (SYMBOL)	MO4-9P	48X12	4.00							STREET NAME (PLAQUE)	6161013	6	BUOYS (NO WAKE)		
W01-6a	72X36	18.00						HORIZ. ARROW (SYMBOL ON PERMANENT BARRICADE)	MO4-10L	48X18	6.00							DETOUR (ARROW LEFT)	6161014	4	SPECIAL SIGN ASSEMBLY (BOATS KEEP OUT)		
W01-7	60X30	12.50						DOUBLE HEAD HORIZONTAL ARROW (SYMBOL)	MO4-10R	48X18	6.00							DETOUR (ARROW RIGHT)	6161025	26	CHANNELIZER (TRIM LINE)		
W01-7a	72X36	18.00						DOUBLE HEAD HORIZ. ARROW (SYMBOL ON PERM. BARR.)	REGULATORY SIGNS										6161030	12	TYPE III MOVEABLE BARRICADE		
W01-8	18X24	3.00						CHEVRON (SYMBOL)	R1-1	48X48	13.25							STOP	6161033		DIRECTION INDICATOR BARRICADE		
W01-8a	30X36	7.50						CHEVRON (SYMBOL FOR DIVIDED HIGHWAYS)	R1-2	48TRI	6.93							YIELD	6161040		FLASHING ARROW PANEL		
W03-1	48X48	16.00						STOP AHEAD (SYMBOL)	R1-2a	36X36	9.00							TO ONCOMING TRAFFIC (PLAQUE)	6161047		TYPE III OBJECT MARKER		
W03-2	48X48	16.00						YIELD AHEAD (SYMBOL)	R1-3P	30X12	2.50							ALL WAY (PLAQUE)	6161055		SEQUENTIAL FLASHING WARNING LIGHT		
W03-3	48X48	16.00						SIGNAL AHEAD (SYMBOL)	R2-1	36X48	12.00							SPEED LIMIT 2-40MPH; 2-30MPH	6161070		TUBULAR MARKER		
W03-4	48X48	16.00						BE PREPARED TO STOP	R3-1	48X48	16.00							NO RIGHT TURN (SYMBOL)	6161095		RADAR SPEED ADVISORY SYSTEM		
W03-5	48X48	16.00						SPEED LIMIT AHEAD	R3-2	48X48	16.00							NO LEFT TURN (SYMBOL)	4		CHANGEABLE MESSAGE SIGN, COMMISSION FURNISHED/RETAINED		
W04-1L	48X48	16.00						MERGE (SYMBOL FROM LEFT)	R3-3	36X36	9.00							NO TURNS		6161096		CHANGEABLE MESSAGE SIGN W/O COMM. INTERFACE - CONTRACTOR FURNISHED/RETAINED	
W04-1R	48X48	16.00						MERGE (SYMBOL FROM RIGHT)	R3-4	48X48	16.00							NO U-TURN (SYMBOL)				CHANGEABLE MESSAGE SIGN WITH COMM. INTERFACE - CONTRACTOR FURNISHED/RETAINED	
W04-1aL	48X48	16.00						MERGE (ARROW SYMBOL)	R3-7L	30X30	6.25							LEFT LANE MUST TURN LEFT		6161098A		CHANGEABLE MESSAGE SIGN WITH COMM. INTERFACE - CONTRACTOR FURNISHED/RETAINED	
W04-1aR	48X48	16.00						MERGE (ARROW SYMBOL)	R3-7R	30X30	6.25							RIGHT LANE MUST TURN RIGHT	6161099		CHANGEABLE MESSAGE SIGN WITH COMM. INTERFACE - CONTRACTOR FURNISHED/RETAINED		
W05-1	48X48	16.00						ROAD/BRIDGE/RAMP NARROWS	R4-1	36X48	12.00							DO NOT PASS	6162000A		WORK ZONE TRAFFIC SIGNAL SYSTEM		
W05-3	48X48	16.00						ONE LANE BRIDGE	R4-2	36X48	12.00							PASS WITH CARE	6162002		TEMPORARY LONG-TERM RUMBLE STRIPS		
W05-5	48X48	16.00						NARROW LANES	R4-8a	36X48	12.00							KEEP LEFT (HORIZONTAL ARROW)	6173600D		TEMPORARY TRAFFIC BARRIER CONTRACTOR FURNISHED/RETAINED		
W06-1	48X48	16.00						DIVIDED HIGHWAY (SYMBOL)	R4-7a	36X48	12.00							KEEP RIGHT (HORIZONTAL ARROW)			TEMPORARY TRAFFIC BARRIER		
W06-2	48X48	16.00						DIVIDED HIGHWAY END (SYMBOL)	R5-1	30X30	6.25							DO NOT ENTER			TEMPORARY TRAFFIC BARRIER		
W06-3	48X48	16.00						TWO WAY TRAFFIC (SYMBOL)	R5-1a	36X24	6.00							WRONG WAY			TEMPORARY TRAFFIC BARRIER		
W07-3a	30X24	5.00						NEXT XX MILES (PLAQUE)	R6-1L	54X18	6.75							ONE WAY ARROW (LEFT)	6173602B		CONTRACTOR FURNISHED/COMMISSION RETAINED		
W08-1	48X48	16.00						BUMP	R6-1R	54X18	6.75							ONE WAY ARROW (RIGHT)	6174000A		TEMP. TRAFFIC BARRIER HEIGHT TRANSITION		
W08-2	48X48	16.00						DIP	R6-2L	24X30	5.00							ONE WAY (LEFT)	6175010A		RELOCATING TEMPORARY TRAFFIC BARRIER		
W08-3	48X48	16.00						PAVEMENT ENDS	R6-2R	24X30	5.00							ONE WAY (RIGHT)	6176000B		TEMPORARY TRAFFIC BARRIER COMMISSION FURNISHED/RETAINED		
W08-4	48X48	16.00						SOFT SHOULDER	R9-9	24X12	2.00							SIDEWALK CLOSED			TEMP. TRAFFIC BARRIER HEIGHT TRANSITION		
W08-5	48X48	16.00						SLIPPERY WHEN WET (SYMBOL)	R9-11L	24X18	3.00							SIDEWALK CLOSED AHEAD, (ARROW LEFT) CROSS HERE		6177000B		COMMISSION FURNISHED/RETAINED	
W08-6	48X48	16.00						TRUCK CROSSING (WITH FLAGS)													SIDEWALK CLOSED AHEAD, (ARROW RIGHT) CROSS HERE		6208064A
W08-6c	48X48	16.00						TRUCK ENTRANCE												STOP HERE ON RED (45° ARROW)	9029400		TEMPORARY TRAFFIC SIGNALS
W08-7	36X36	9.00						LOOSE GRAVEL												ROAD CLOSED	9029401		TEMPORARY TRAFFIC SIGNALS AND LIGHTING
W08-7a	36X36	9.00						FRESH OIL/LOOSE GRAVEL	R10-6	24X36	6.00							STOP HERE ON RED (45° ARROW)					
W08-9	48X48	16.00						LOW SHOULDER	R11-2	48X30	10.00	2	20			29	ROAD CLOSED						
W08-11	48X48	16.00						UNEVEN LANES	R11-3a	60X30	12.50	2	25			55B	ROAD CLOSED 4 MILES AHEAD LOCAL TRAFFIC ONLY						
W08-12	48X48	16.00						NO CENTER LINE	R11-4	60X30	12.50	4	50			55C	ROAD CLOSED TO THRU TRAFFIC						
W08-15	48X48	16.00						GROOVED PAVEMENT	CONST-3A	60X48	20.00						FINE SIGN						
W08-15P	30X24	5.00						MOTORCYCLE (PLAQUE)	CONST-3X	56X12	4.67						SPEEDING/PASSING (PLATE)						
W08-17	48X48	16.00						SHOULDER DROP-OFF (SYMBOL)	MISCELLANEOUS SIGNS														
W08-17P	30X24	5.00						SHOULDER DROP-OFF (PLAQUE)	CONST-5	48X36	12.00							POINT OF PRESENCE					
W10-1	42RND.	9.62						RAILROAD CROSSING	CONST-5	96X48	32.00						</						

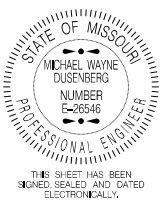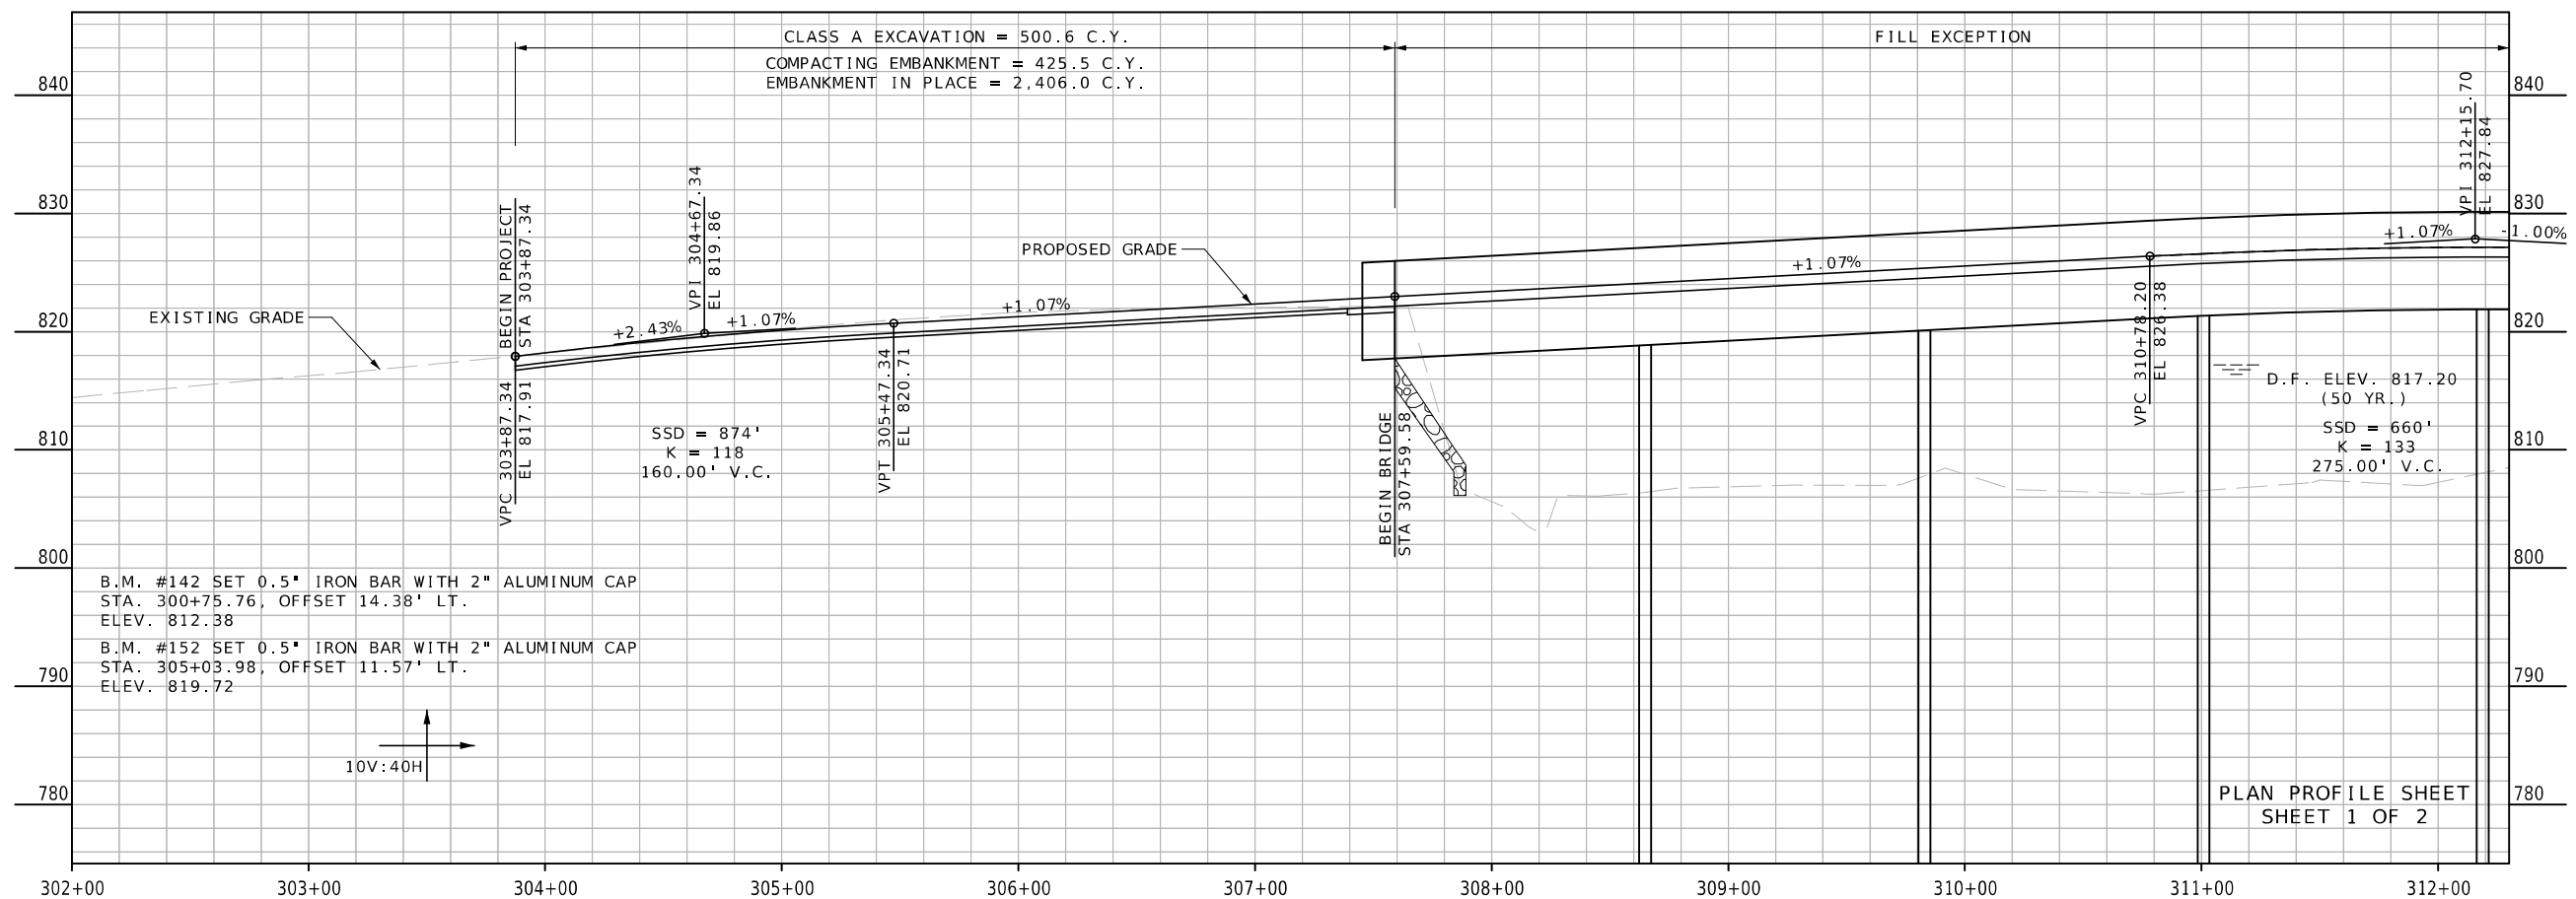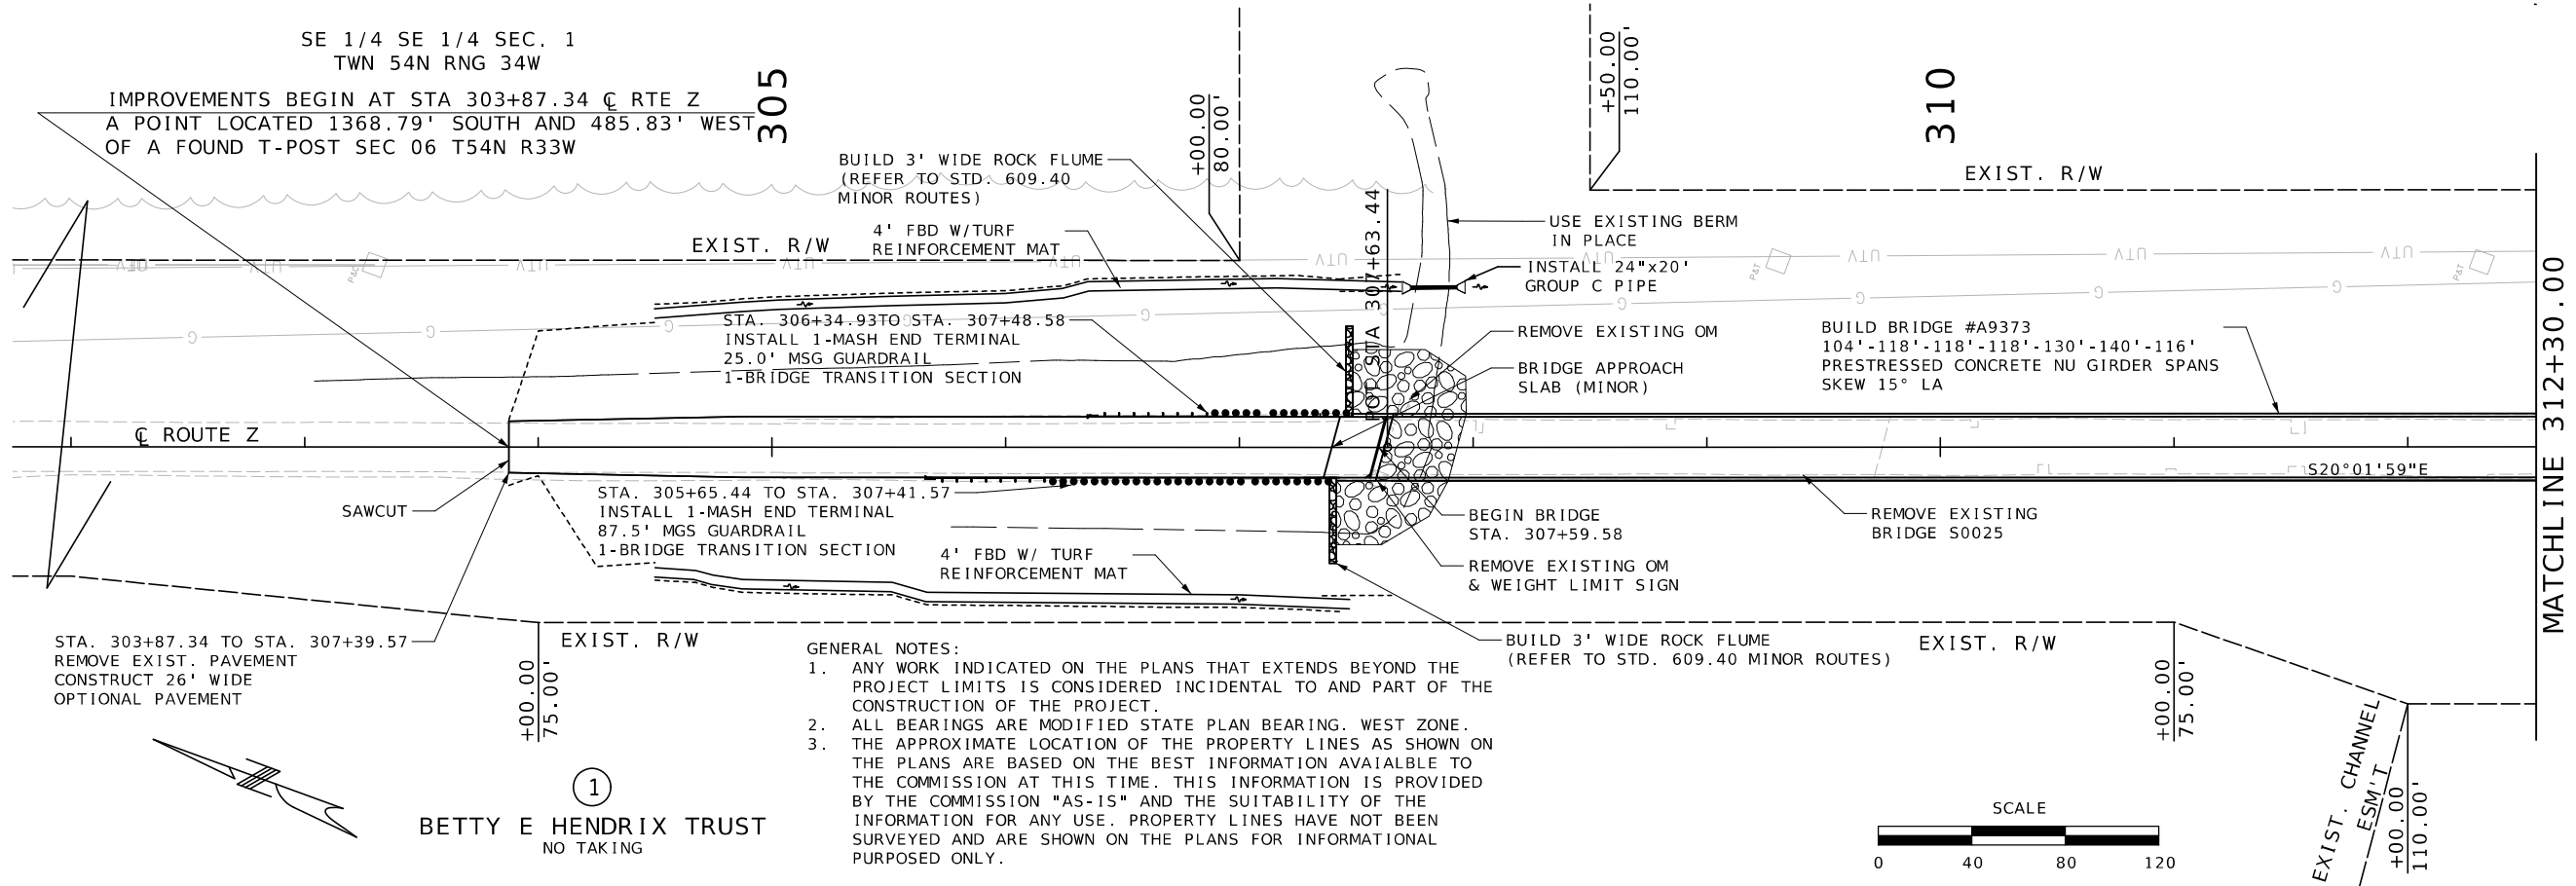

DATE PREPARED
3/15/2024

ROUTE Z STATE MO
DISTRICT KC SHEET NO. 4

COUNTY
PLATTE
JOB NO.
J4S3454
CONTRACT ID.

PROJECT NO.

BRIDGE NO.
A9373



DATE	DESCRIPTION

MISSOURI HIGHWAYS AND TRANSPORTATION
COMMISSION



Bartlett & West
601 MONROE ST. SUITE 201 - JEFFERSON CITY, MO 65101
PHONE 572-634-3161
CERTIFICATE OF AUTHORITY NO. 000107 - ENGINEERING
WWW.BARTLETTWEST.COM

IF A SEAL IS PRESENT ON THIS SHEET IT HAS BEEN ELECTRONICALLY SEALED AND DATED.

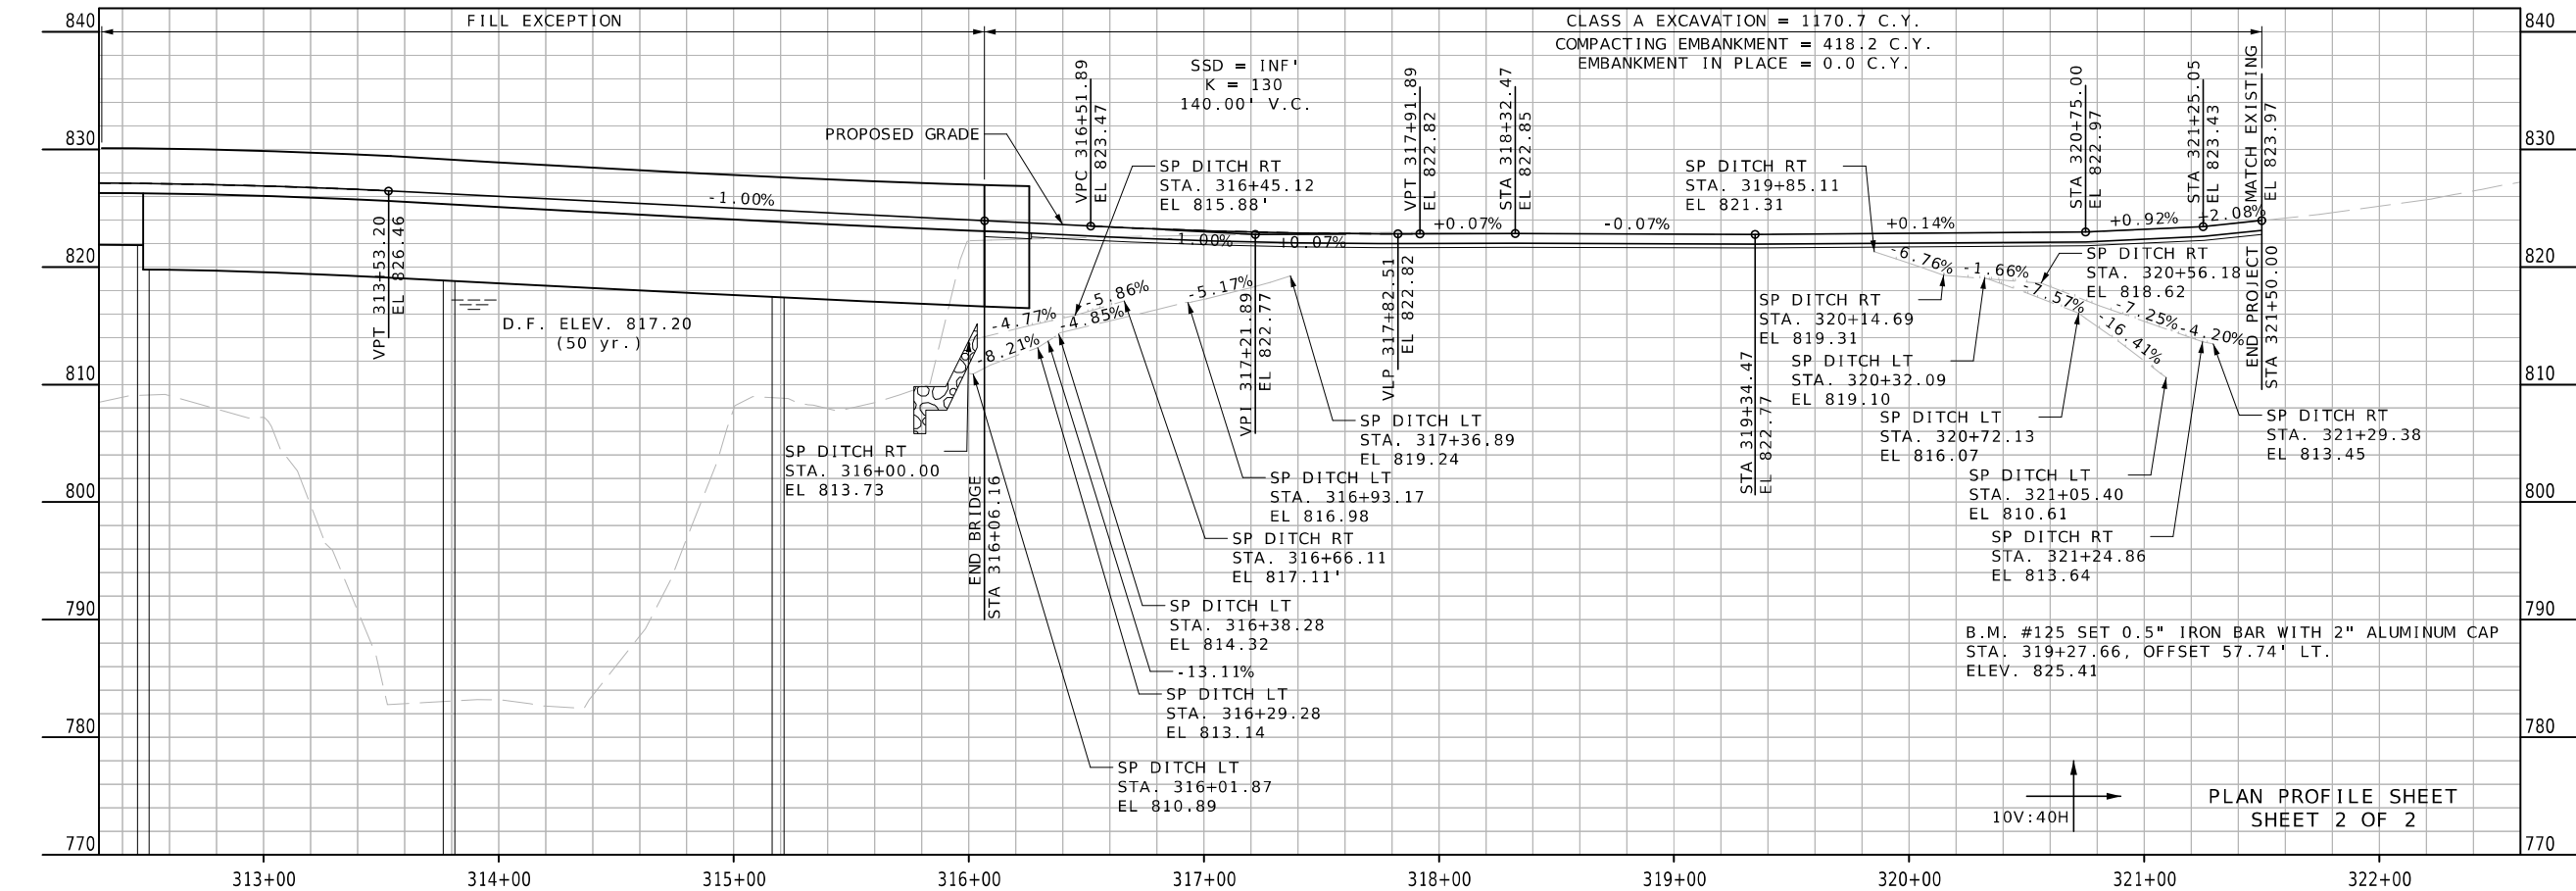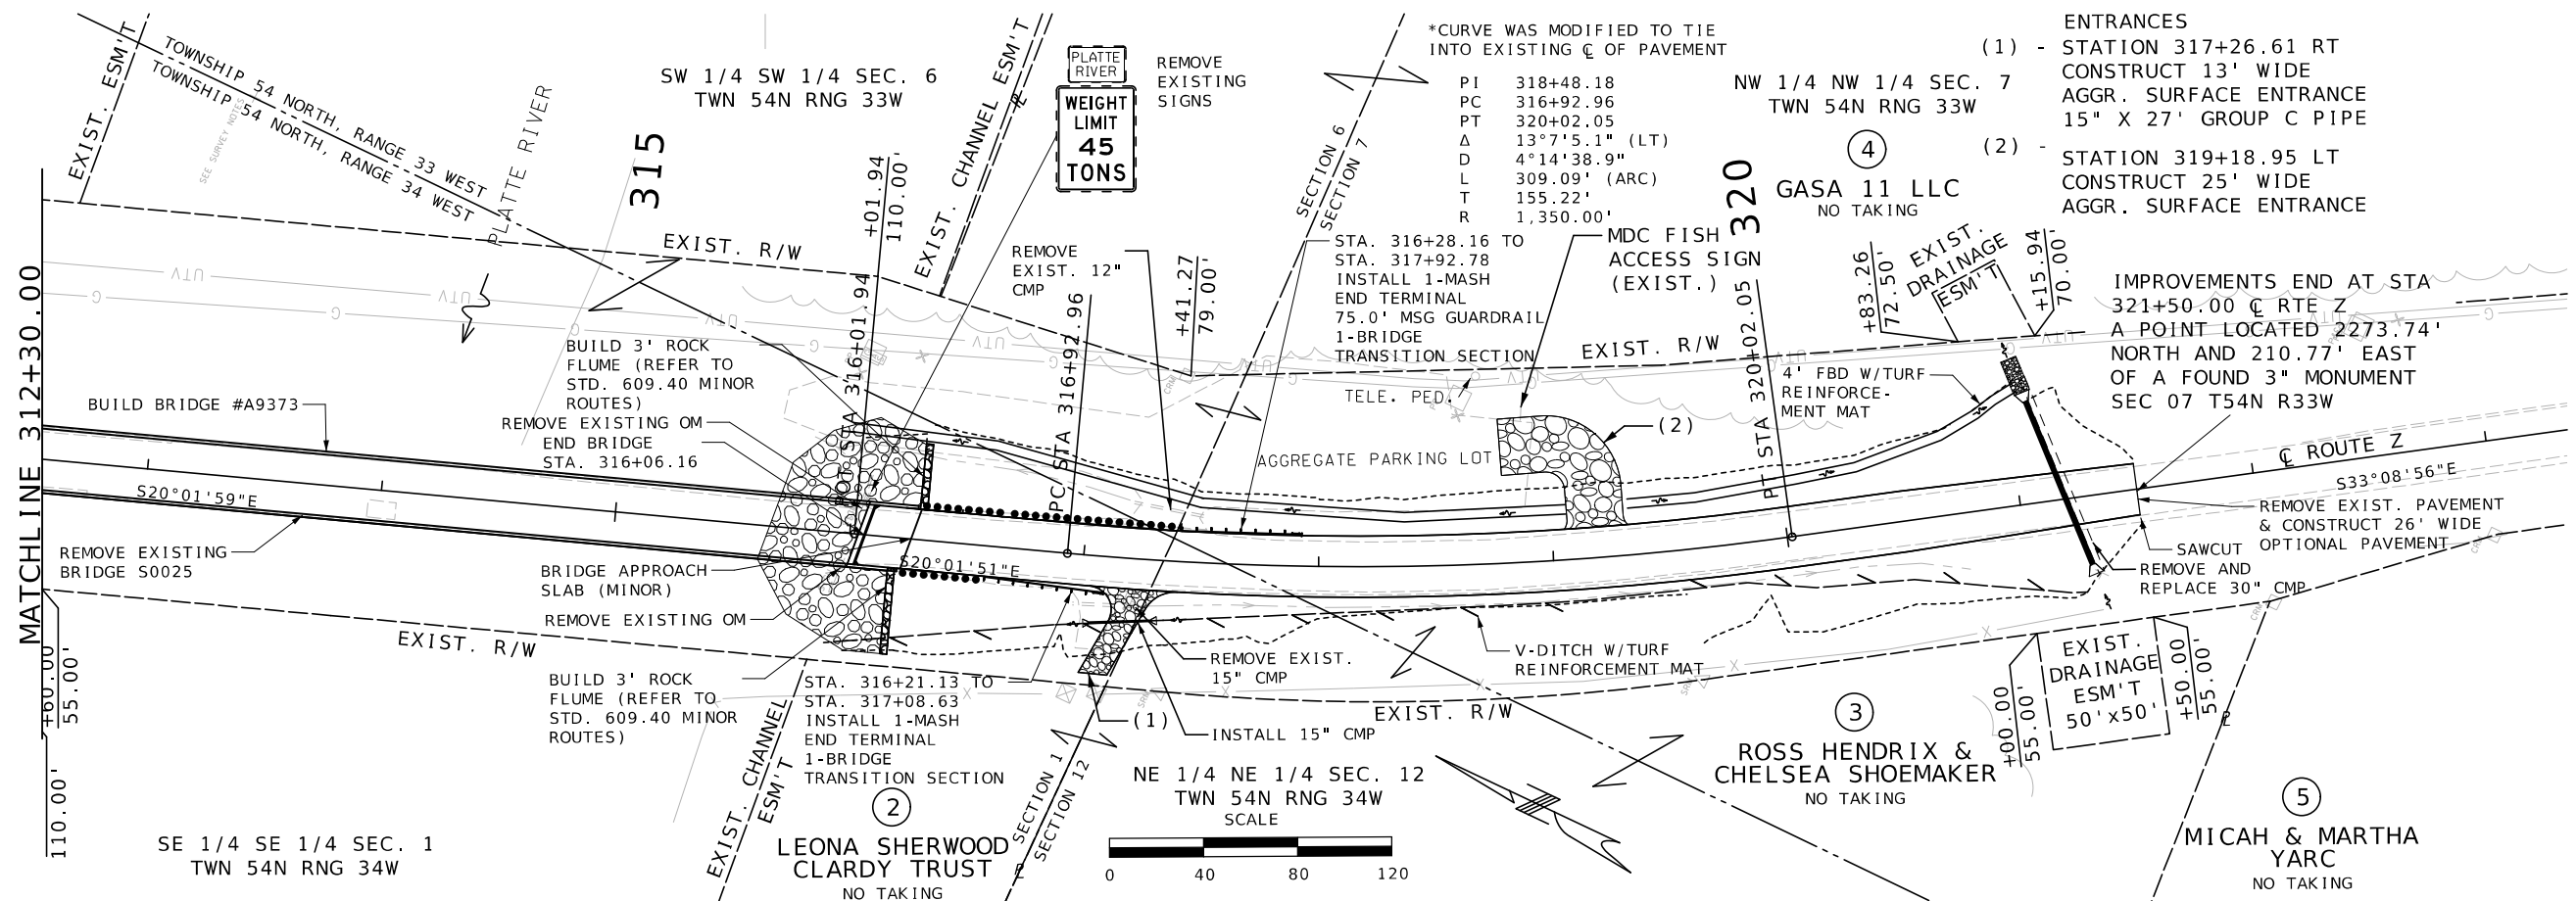

STATE OF MISSOURI

MICHAEL WAYNE DUSENBERG

NUMBER 5-26546

PROFESSIONAL ENGINEER

THIS SHEET HAS BEEN SIGNED, SEALED AND DATED ELECTRONICALLY.

DATE PREPARED
3/15/2024

ROUTE
Z

DISTRICT
KC

STATE
MO

SHEET NO.
5

COUNTY
PLATTE

JOB NO.
J4S3454

CONTRACT ID.

PROJECT NO.

BRIDGE NO.
A9373

DESCRIPTION

DATE

MISSOURI HIGHWAYS AND TRANSPORTATION COMMISSION

MoDOT

105 WEST CAPITOL

JEFFERSON CITY, MO 65102

1-888-ASK-MODOT (1-888-275-6636)

Bartlett & West




601 MONROE ST. SUITE 201 - JEFFERSON CITY, MO 65101

PHONE 572-634-3161

CERTIFICATE OF AUTHORITY NO. 000107 - ENGINEERING


WWW.BARTLETTWEST.COM

pw://bartwest-pw.bentley.com:bartwest-pw-04/Documents/19000/19421.G30 - Platt County Route Z/OpenRoads Designer/plan_sheets/3_Final Plans/005_PP_02_J4S2354_140 3:33:11 PM 3/15/2024

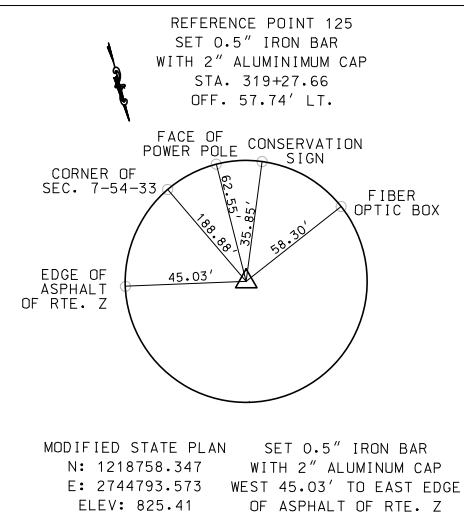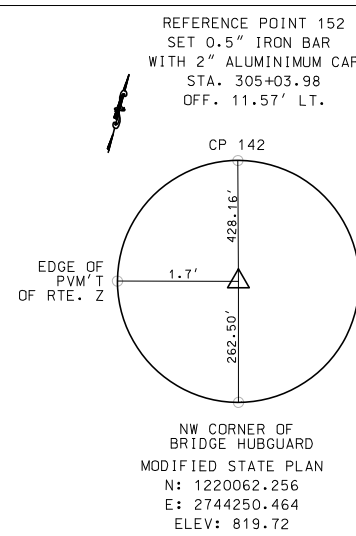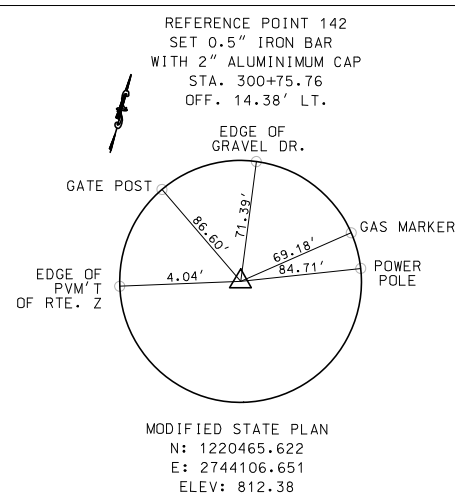

MODIFIED STATE PLANE COORDINATES
NAD-83 HORIZONTAL DATUM
NAVD-88 VERTICAL DATUM
WEST ZONE
PROJECTION FACTOR: 1.0000878
GRID FACTOR: 0.999909

REFERENCE POINTS
SHEET 1 OF 1

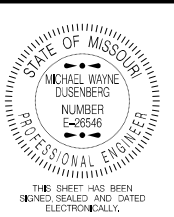

DATE PREPARED
3/1/2024

ROUTE	STATE
Z	MO

DISTRICT	SHEET NO.
KC	6

COUNTY

PLATTE

JOB NO.
J4S3454

CONTRACT ID.

PROJECT NO.

BRIDGE NO.
A9373[illegible]

MISSOURI HIGHWAYS AND TRANSPORTATION
COMMISSION



JEFFERSON CITY, MO 65102
1-888-ASK-MODOT (1-888-275-6636)

Bartlett & West

6501 MONROE ST. SUITE 201 - JEFFERSON CITY, MO 65101
PHONE 573-634-3181
CERTIFICATE OF AUTHORITY NO. 000167 - ENGINEERING
WWW.BARTLETTWEST.COM

IF A SEAL IS PRESENT ON THIS SHEET IT HAS BEEN ELECTRONICALLY SEALED AND DATED.

ALL PROJECT COORDINATES HAVE BEEN PROJECTED FROM THE MISSOURI STATE PLANE COORDINATE (SPC) SYSTEM OF 1983 USING AN AVERAGE PROJECT PROJECTION (GRID TO GROUND) FACTOR. TO GET BACK TO STATE PLANE COORDINATES, MULTIPLY THE PROJECT COORDINATES BY THE AVERAGE GRID FACTOR AS SHOWN IN THE "REFERENCE CONTROL INFORMATION" PORTION OF THIS TABLE.

[illegible]

COORDINATE SYSTEM	MISSOURI STATE PLAN
HORIZONTAL DATUM	NAD83
VERTICAL DATUM	NAVD88
GEOID MODEL	GEOID 12B
ELEVATIONS DETERMINED BY	180 EPOCH DOUBLE OCCUPANCY RTK SURVEY OBSERVATIONS, UTILIZING THE MODOT GLOBAL POSITIONING SYSTEM REFERENCE STATION NETWORK.

PROJECT PROJECTION FACTOR	1.0000878
---------------------------	-----------

REFERENCE CONTROL INFORMATION

COORDINATE SYSTEM	MISSOURI STATE PLAN 1983
CONTROL STATION	PL-61
DESIGNATION	XX
CORS_ID	XX
PID	165061
LATITUDE	39.311
LONGITUDE	94.394
NORTHING (M)	372244
EASTING (M)	836213
ZONE	West

PROJECT AVERAGE GRID FACTOR	0.999909
-----------------------------	----------

EXAMPLE OF PROJECT COORDINATE TO S.P.C.

```
PROJECT NORTHING X AVERAGE GRID FACTOR
= STATE PLANE NORTHING
PROJECT EASTING X AVERAGE GRID FACTOR
= STATE PLANE EASTING
```


EXAMPLE: CONTROL POINT #___

$$\begin{array}{l} N \text{ ---} \cdot \text{---} \times \text{---} \cdot \text{---} = N \text{ ---} \cdot \text{---} \\ E \text{ ---} \cdot \text{---} \times \text{---} \cdot \text{---} = E \text{ ---} \cdot \text{---} \end{array}$$

LINEAR UNIT CONVERSION

1 METER = 3.280833333 US SURVEY FEET (USFT)

COORDINATE POINT LISTING

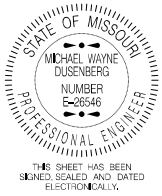[illegible]

DATE PREPARED
3 / 1 / 2024

ROUTE	STATE
Z	MO

DISTRICT	SHEET NO.
KC	7

COUNTY
PLATTE

JOB NO.
J4S3454

CONTRACT ID.


PROJECT NO.

BRIDGE NO.
A9373[illegible]MISSOURI HIGHWAYS AND TRANSPORTATION
COMMISSION


Bartlett & West
604 MONROE ST. SUITE 201 - JEFFERSON CITY, MO 65101
PHONE 573-634-3181
CERTIFICATE OF AUTHORITY NO. 000167 - ENGINEERING

[illegible]


COORDINATE POINT SHEET
SHEET 1 OF 1

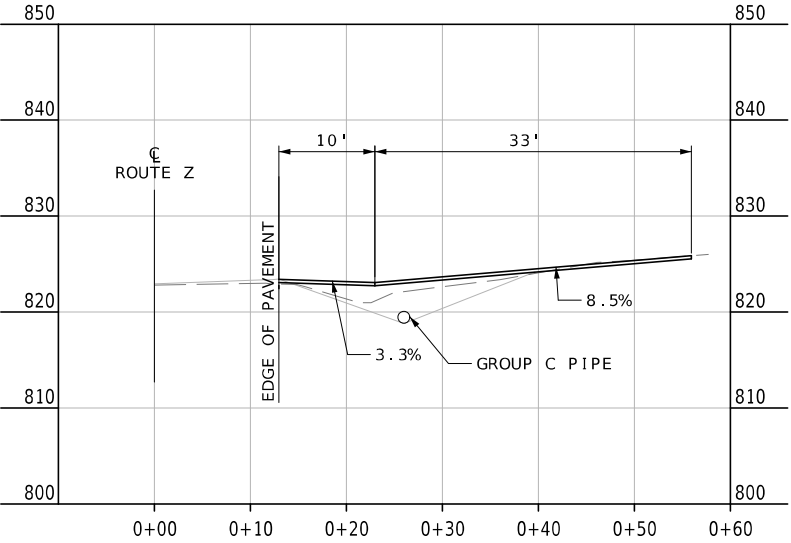

STA. 317+26.61 RT
AGGREGATE SURFACE
13' WIDE TOP
15" X 27' GROUP C PIPE

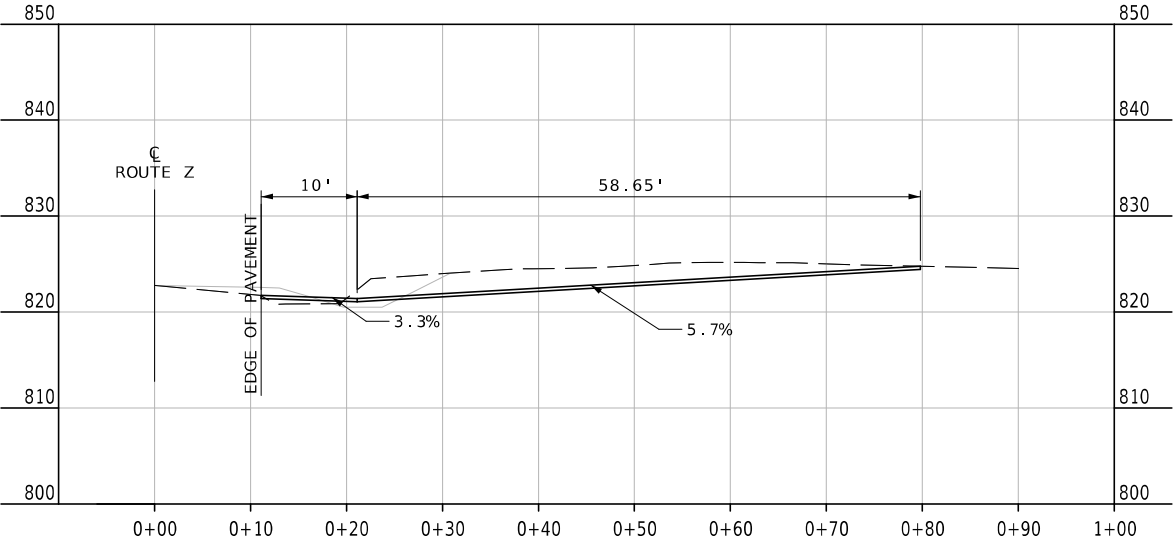

STA. 319+18.95 LT
AGGREGATE SURFACE
25' WIDE TOP

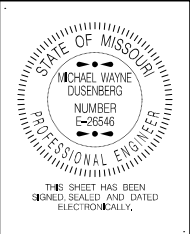

DATE PREPARED 3/1/2024	
ROUTE Z	STATE MO
DISTRICT KC	SHEET NO. 8
COUNTY PLATTE	
JOB NO. J4S3454	
CONTRACT ID.	
PROJECT NO.	
BRIDGE NO. A9373	



DESCRIPTION	DATE

MISSOURI HIGHWAYS AND TRANSPORTATION
COMMISSION

105 WEST CAPITOL
JEFFERSON CITY, MO 65102
1-888-ASK-MODOT (1-888-275-6636)

601 MONROE ST. SUITE 201 - JEFFERSON CITY, MO 65101
PHONE 572-634-3161
CERTIFICATE OF AUTHORITY NO. 000167 - ENGINEERING
WWW.BARTLETTWEST.COM

IF A SEAL IS PRESENT ON THIS SHEET IT HAS BEEN ELECTRONICALLY SEALED AND DATED.

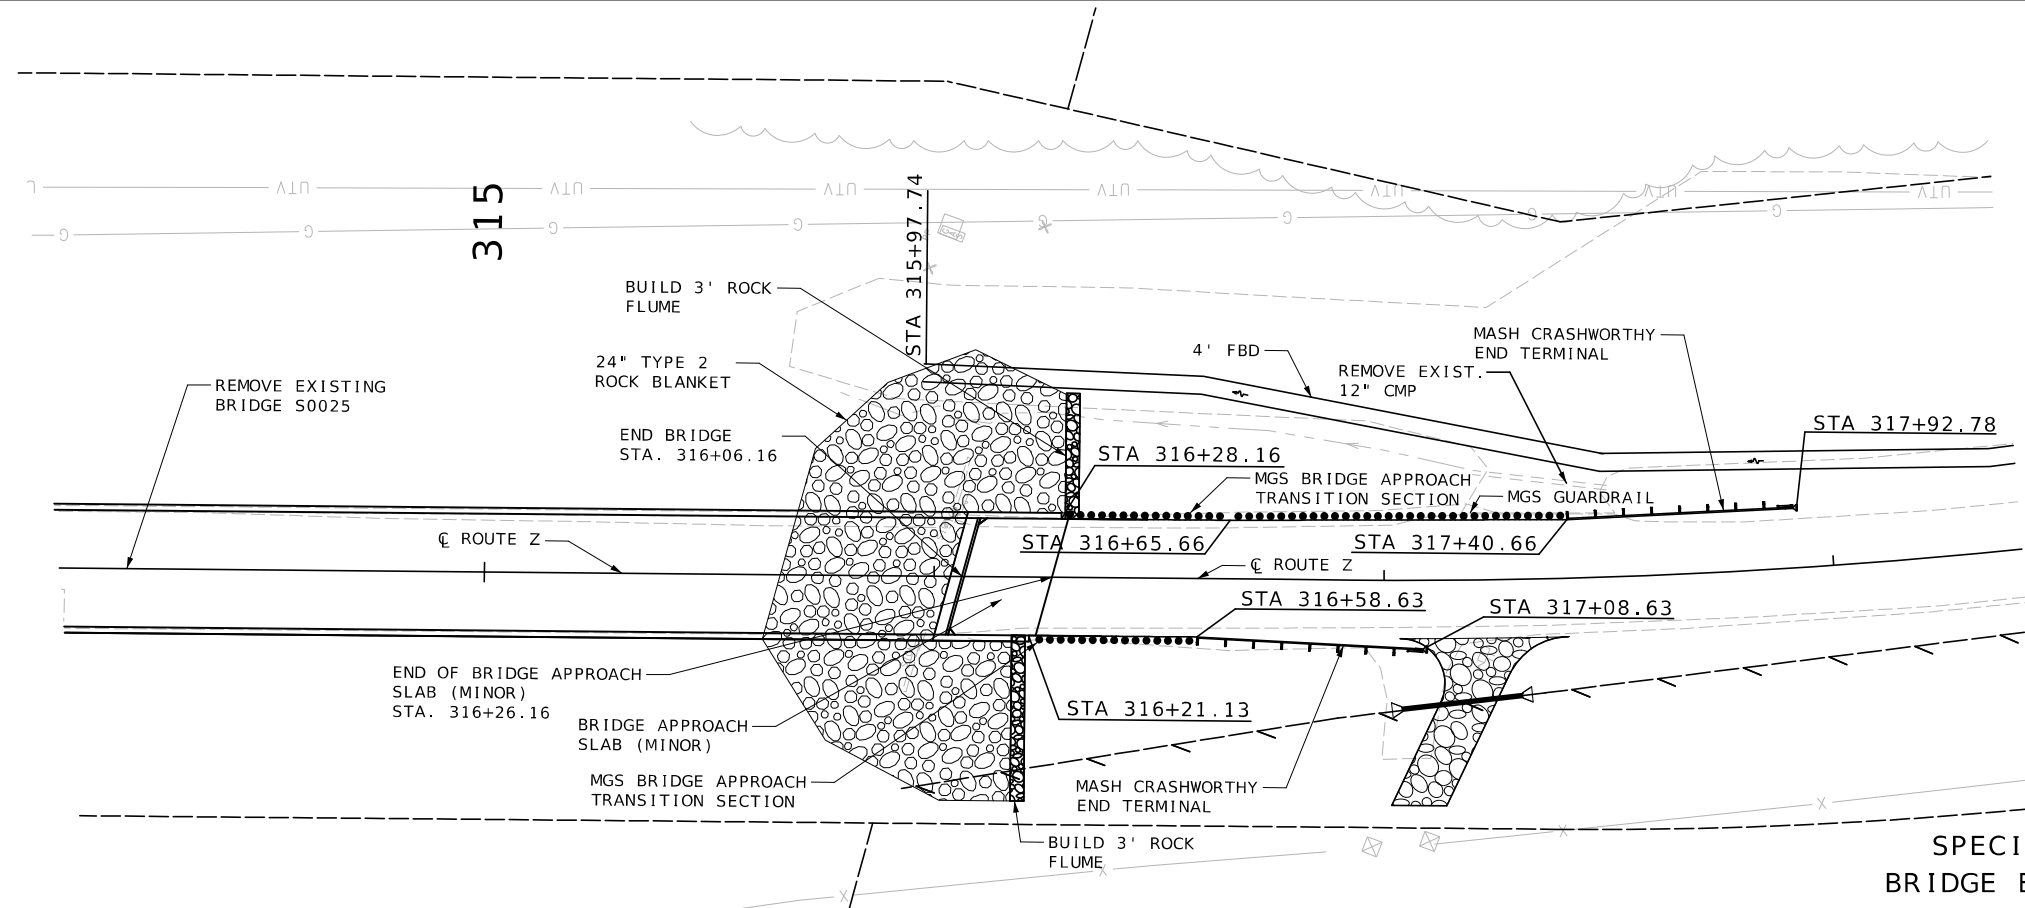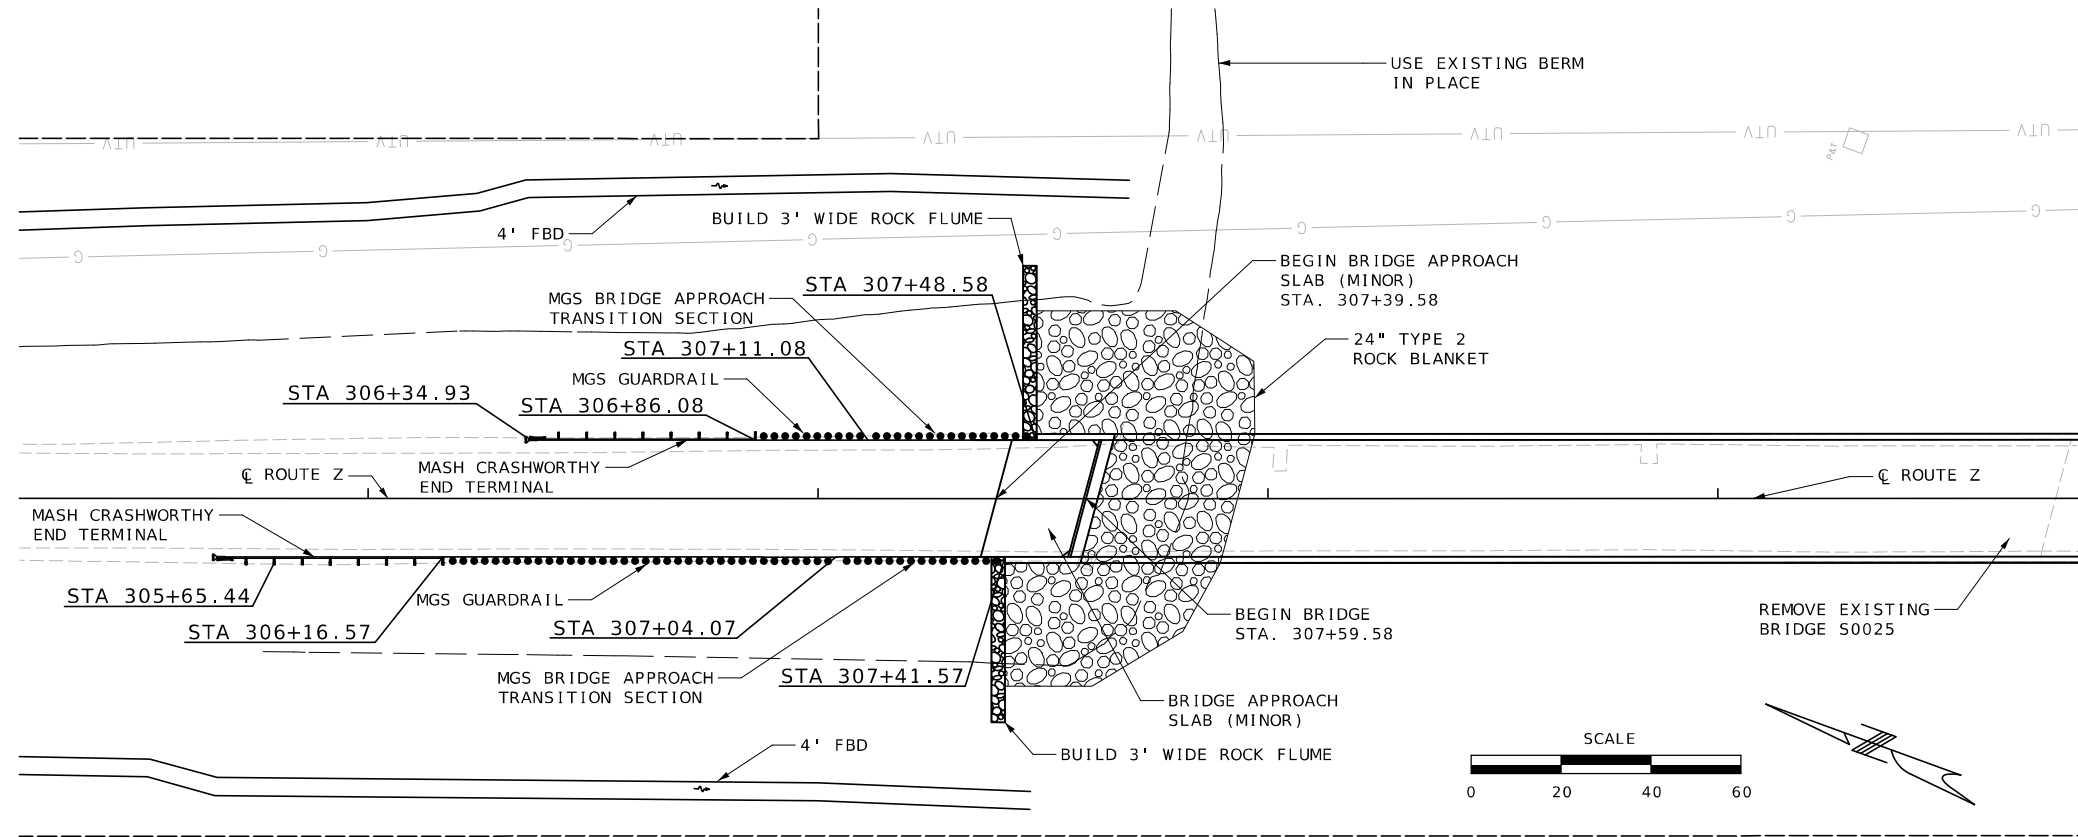

SPECIAL SHEET
BRIDGE END DETAILS
SHEET 2 OF 2



DATE PREPARED
3/15/2024

ROUTE Z	STATE MO
DISTRICT KC	SHEET NO. 9

COUNTY
PLATTE

JOB NO.
J4S3454

CONTRACT ID.

PROJECT NO.

BRIDGE NO.
A9373

DATE	DESCRIPTION









MISSOURI HIGHWAYS AND TRANSPORTATION COMMISSION

MoDOT

105 WEST CAPITOL
JEFFERSON CITY, MO 65102
1-888-ASK-MODOT (1-888-275-6636)




Bartlett & West

601 MONROE ST. SUITE 201 - JEFFERSON CITY, MO 65101
PHONE 972-634-3161
CERTIFICATE OF AUTHORITY NO. 000167 - ENGINEERING
WWW.BARTLETTWEST.COM

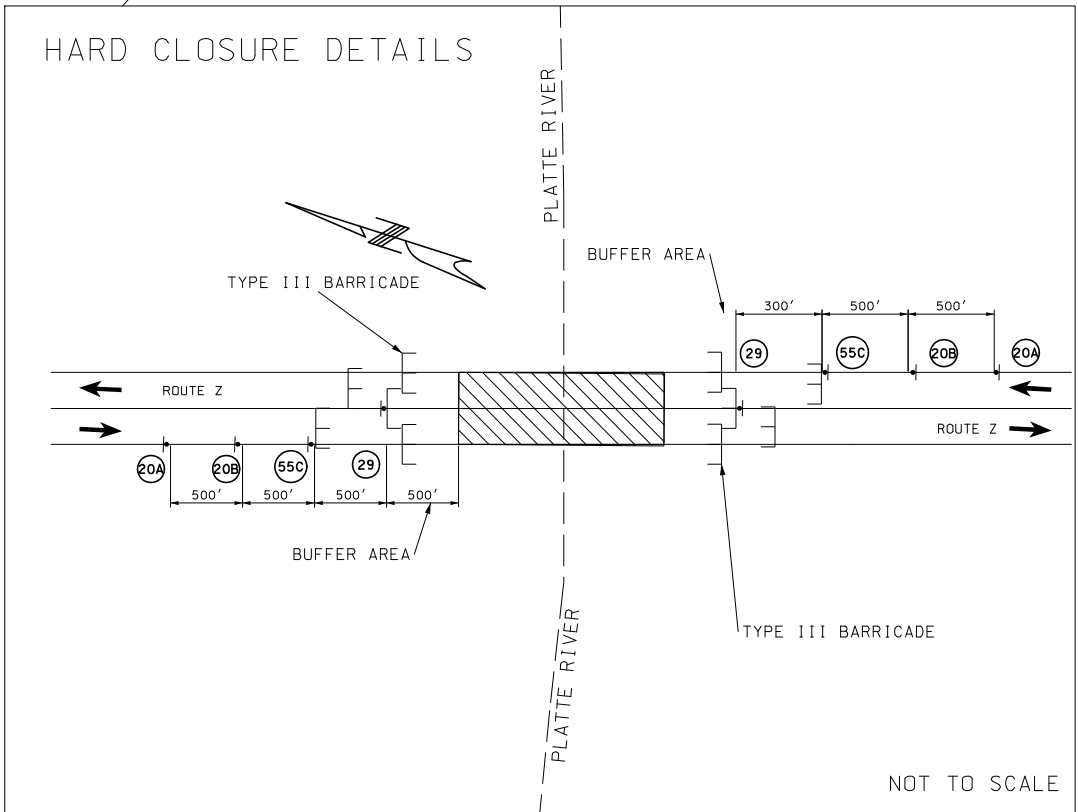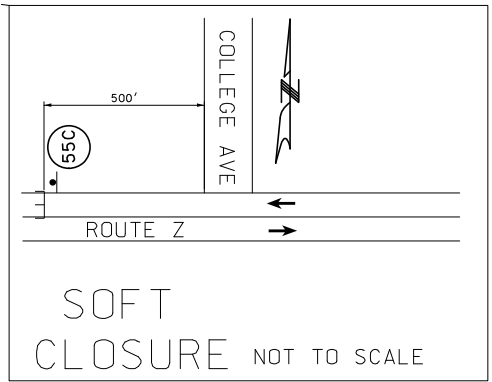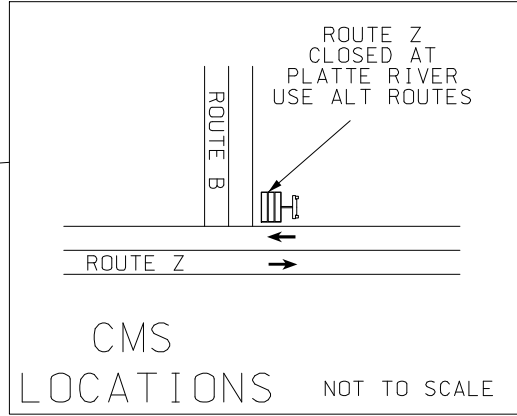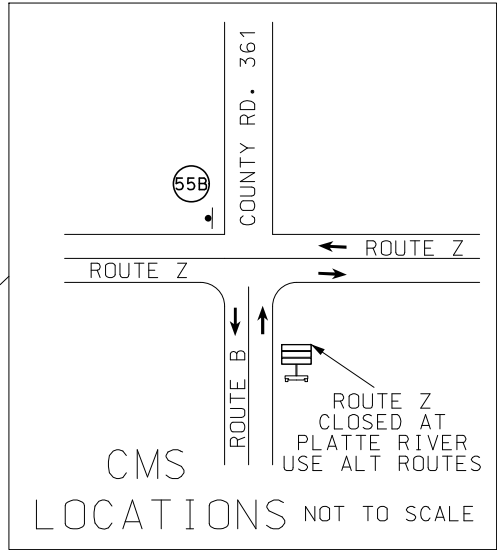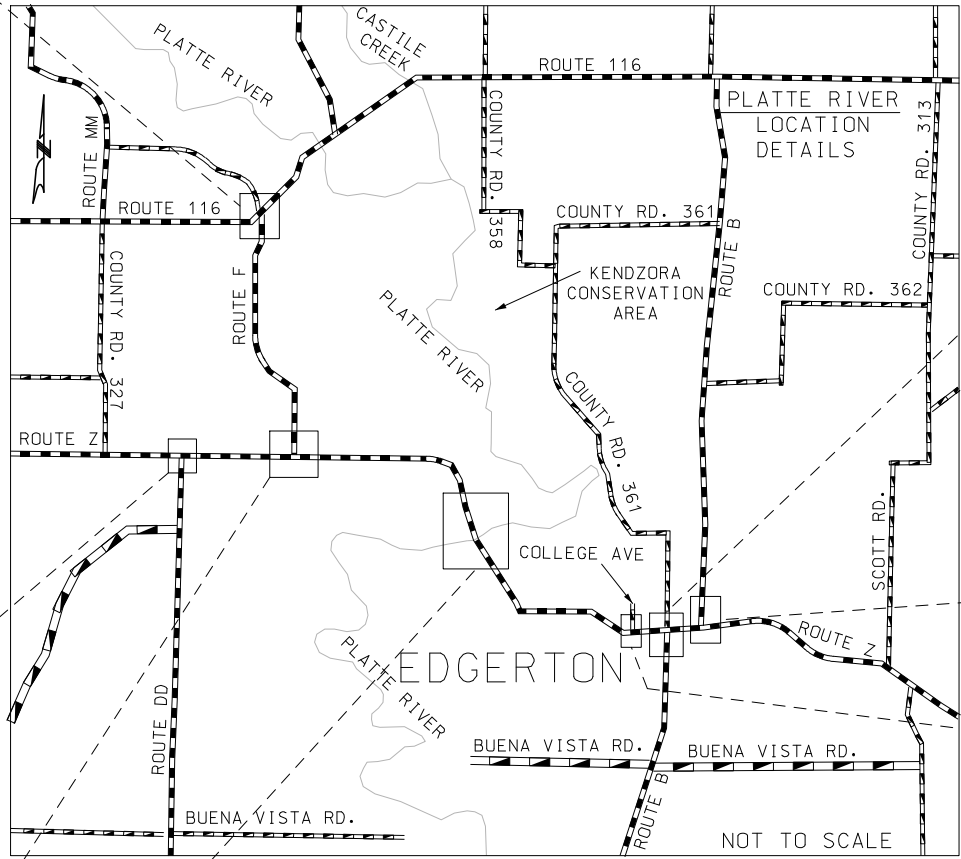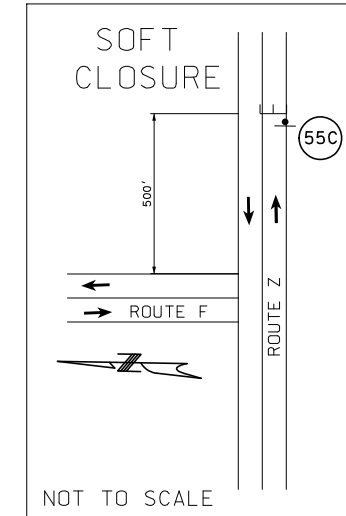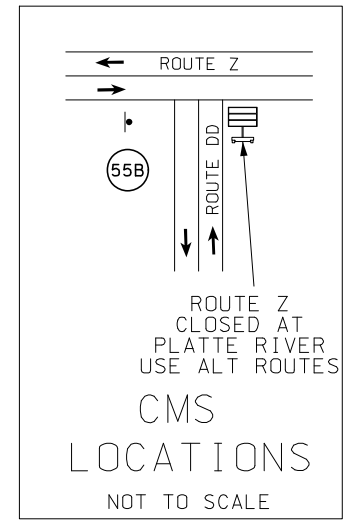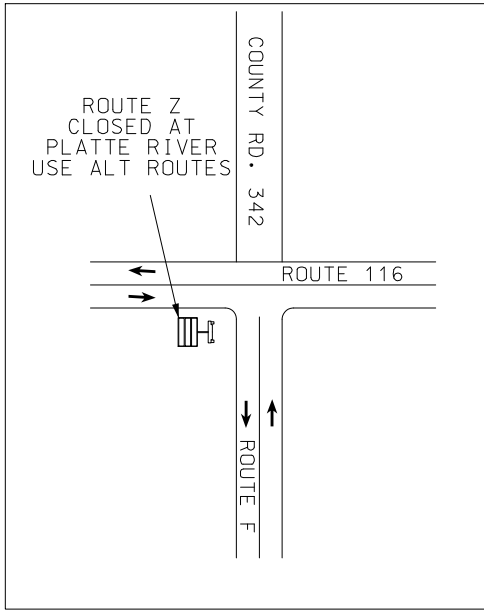

NOT TO SCALE

NOT TO SCALE

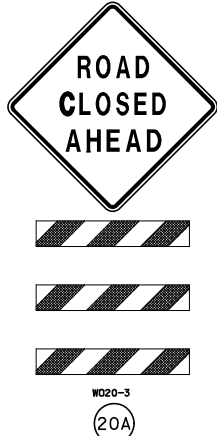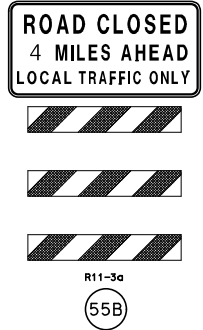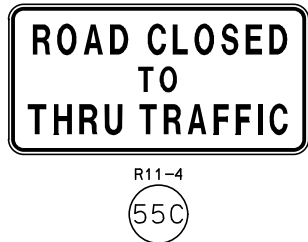


TRAFFIC CONTROL LEGEND

- SIGN (SINGLE SIDED)
- TYPE III MOVEABLE BARRICADE
- WORK AREA
- CHANGEABLE MESSAGE SIGN

GENERAL NOTES:

- SIGN LOCATIONS TO BE APPROVED BY ENGINEER.
- DISTANCE MAY BE ADJUSTED ACCORDING TO FIELD CONDITIONS WITH PERMISSION OF THE ENGINEER.
- NO DIRECT PAYMENT WILL BE MADE FOR RELOCATION OF TTC SIGNS AND DEVICES.
- ANY EXISTING SIGNS THAT CONFLICT WITH TEMPORARY TRAFFIC CONTROL SHALL BE COVERED OR REMOVED.
- ALL TRAFFIC CONTROL ITEMS WHICH ARE NOT INCLUDED IN THE PAY ITEMS ARE TO BE CONSIDERED INCIDENTAL.
- MAINTAIN ACCESS TO ALL ENTRANCES AT ALL TIMES.

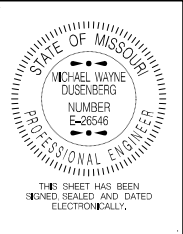

DATE PREPARED 3/1/2024	
ROUTE Z	STATE MO
DISTRICT KC	SHEET NO. 10
COUNTY PLATTE	
JOB NO. J4S3454	
CONTRACT ID.	
PROJECT NO.	
BRIDGE NO. A9373	

DESCRIPTION	DATE

MISSOURI HIGHWAYS AND TRANSPORTATION COMMISSION




MoDOT

105 WEST CAPITOL
JEFFERSON CITY, MO 65102
1-888-ASK-MODOT (1-888-275-6636)

Bartlett & West

601 MONROE ST. SUITE 201 - JEFFERSON CITY, MO 65101
PHONE 872-634-3161
CERTIFICATE OF AUTHORITY NO. 000107 - ENGINEERING
WWW.BARTLETTWEST.COM

IF A SEAL IS PRESENT ON THIS SHEET IT HAS BEEN ELECTRONICALLY SEALED AND DATED.

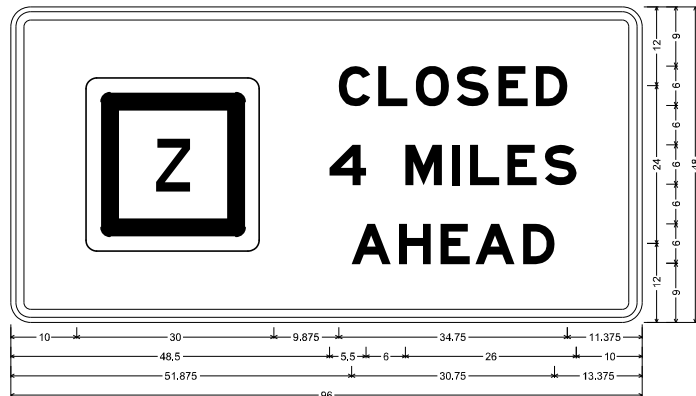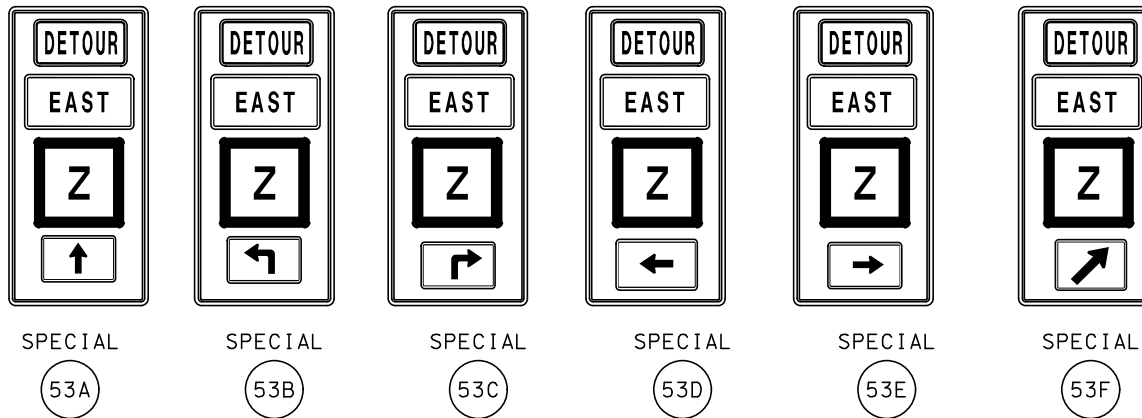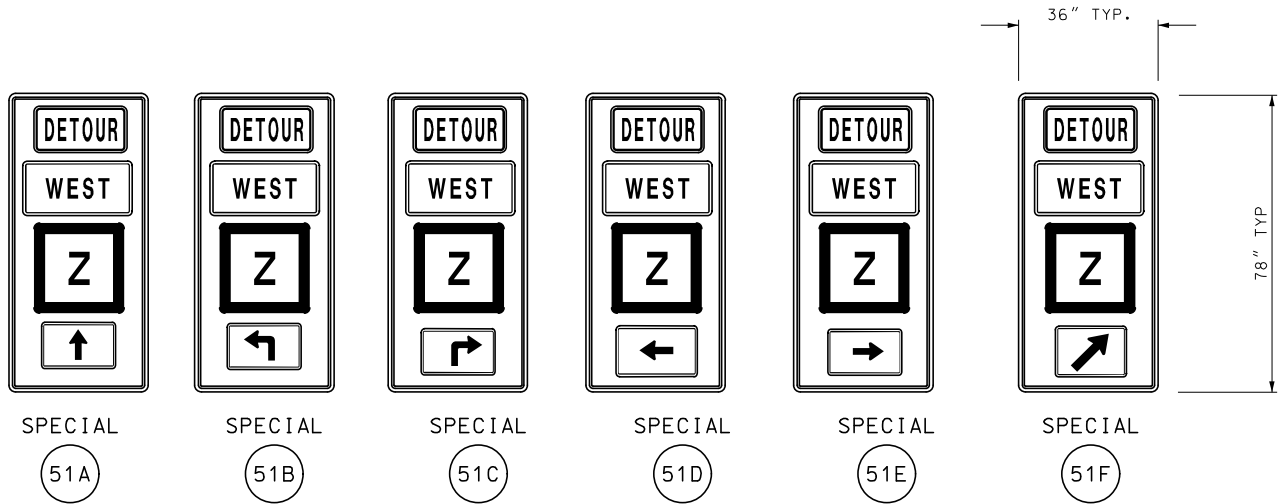

MO4-13-96 SHF-FLAT SHEET FLUORESCENT; 3.000" Radius, 1.250" Border, 0.750" Indent, Black on Orange;
[CLOSED] E Mod; [4 MILES] E Mod; [AHEAD] E Mod;
Table of letter and object lefts.

	C	L	O	S	E	D
10,000	49.875	55.875	61.625	67.875	74.125	79.875
4	M	I	L	E	S	
48,500	60.000	67.125	69.875	75.500	81.250	
A	H	E	A	D		
51,875	59.000	65.375	70.625	77.875		

56B

NOTES:
1. USE IN PLACE ALL SIGNS WHICH DO NOT CONFLICT WITH THIS PLAN. COVER AND/OR REMOVE CONFLICTING SIGNS. QUANTITY FOR #56 SIGNS ARE FOR A HOMOGENOUS PRODUCT PER SIGN. SUBSTITUTION OF SIGN BLANKS WITH BOLTED PLATES WILL BE ALLOWED FOR NO ADDITIONAL COMPENSATION.
2. 51E, 53E, 51D AND 53D DETOUR SIGNS ARE TO BE PLACED 500' BACK FROM THE INTERSECTION. 51C, 53C, 51B AND 53B ARE TO BE PLACED 1000' BACK FROM 51E, 53E, 51D AND 53D DETOUR SIGNS. DETOUR SIGN 51A, AND 53A IS TO BE SPACED APPROXIMATELY 2 MILES APART.
ALL SPACING AND DISTANCES OF TRAFFIC CONTROL DEVICES ARE APPROXIMATE AND MAY BE REVISED AS APPROVED BY THE ENGINEER TO FIT FIELD CONDITIONS.
NO DIRECT PAY WILL BE MADE FOR RELOCATING, COVERING, UNCOVERING OR REMOVING SIGNS.

DRAWING NOT TO SCALE.



W020-2


18

MD4-8a

52

TRAFFIC CONTROL LEGEND


● SIGN (SINGLE SIDED)
▨ WORK AREA

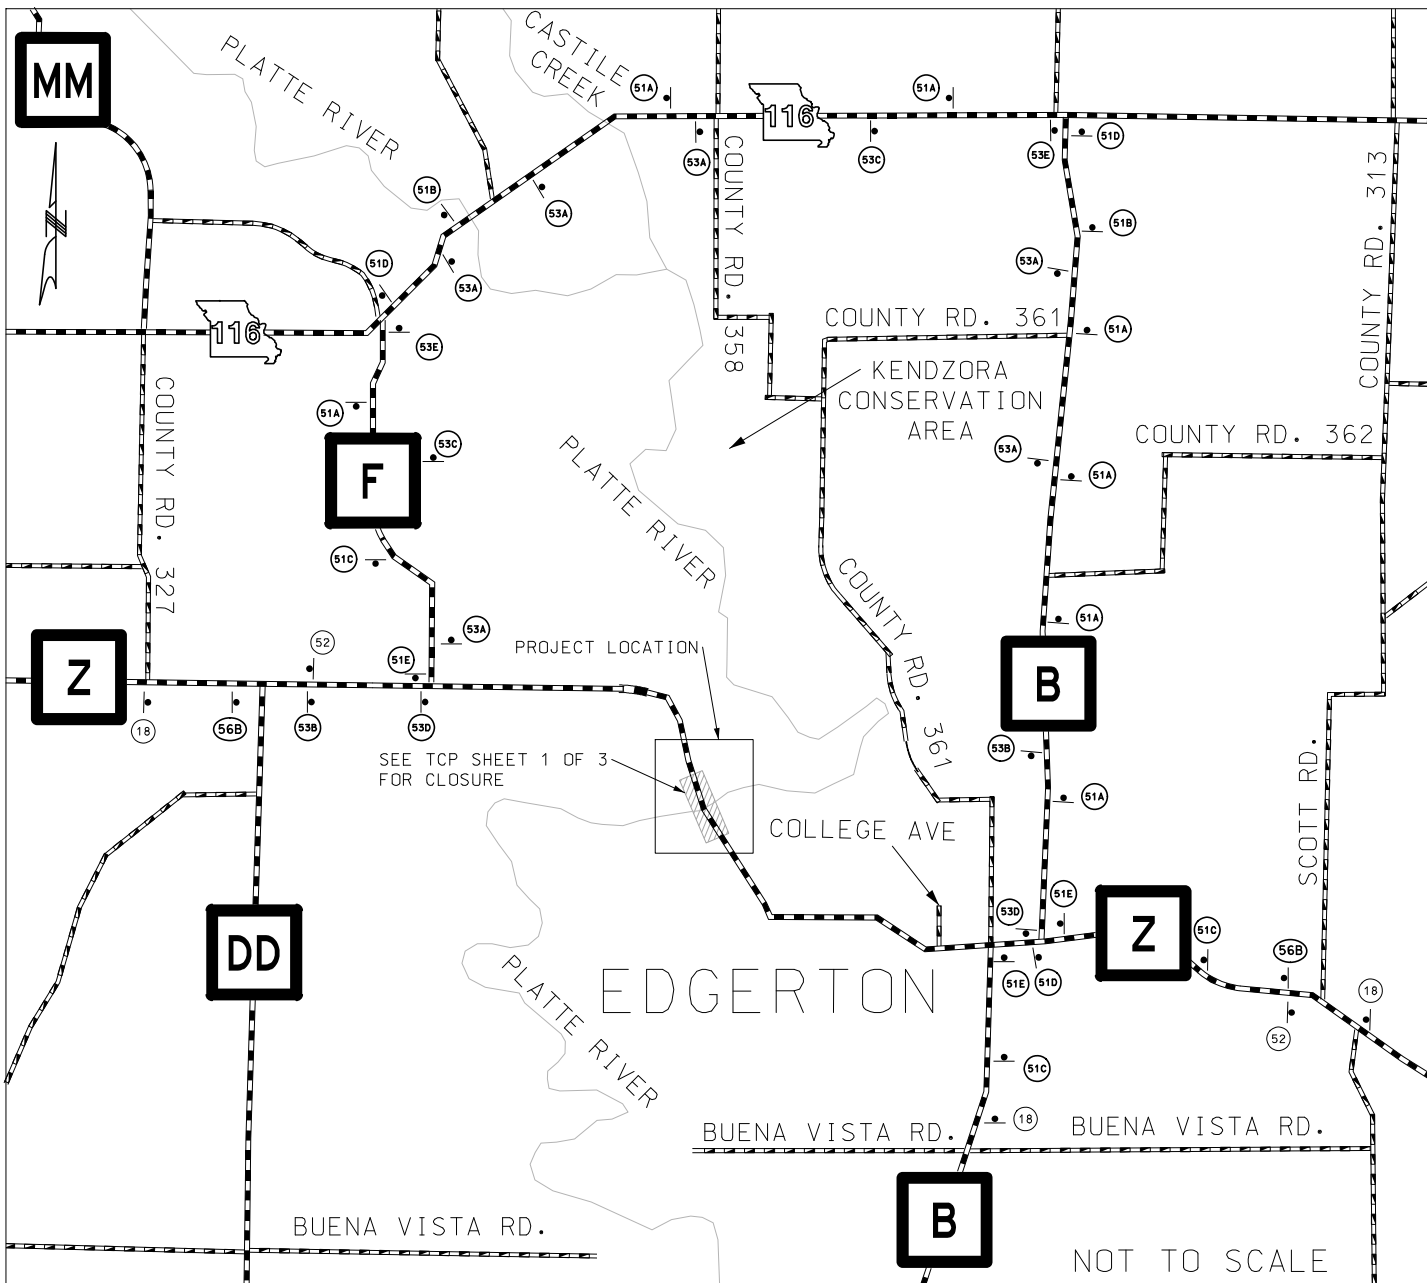

TYPICAL
TYPE III MOVEABLE BARRICADE

NOTES:
SIGN #29 SHALL BE INSTALLED ON THE BARRICADES OR SEPARATE SUPPORTS ADJACENT TO THE BARRICADES IN ACCORDANCE WITH STD PLAN 616.10.

TRAFFIC CONTROL PLAN
DETOUR SIGNING
SHEET 2 OF 5

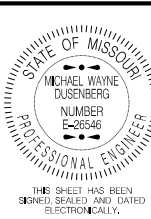

DATE PREPARED
3/1/2024
ROUTE Z STATE MO
DISTRICT KC SHEET NO. 11
COUNTY PLATTE
JOB NO. J4S3454
CONTRACT ID.

PROJECT NO.
BRIDGE NO. A9373

DATE	DESCRIPTION


MISSOURI HIGHWAYS AND TRANSPORTATION COMMISSION
MoDOT
105 WEST CAPITOL
JEFFERSON CITY, MO 65102
1-888-ASK-MODOT (1-888-275-6636)

Bartlett & West
601 MONROE ST. SUITE 201 - JEFFERSON CITY, MO 65101
PHONE 572-634-3161
CERTIFICATE OF AUTHORITY NO. 000167 - ENGINEERING
WWW.BARTLETTWEST.COM

IF A SEAL IS PRESENT ON THIS SHEET IT HAS BEEN ELECTRONICALLY SEALED AND DATED.



TRAFFIC CONTROL PLAN
SHOULDER WORK
SHEET 3 OF 5

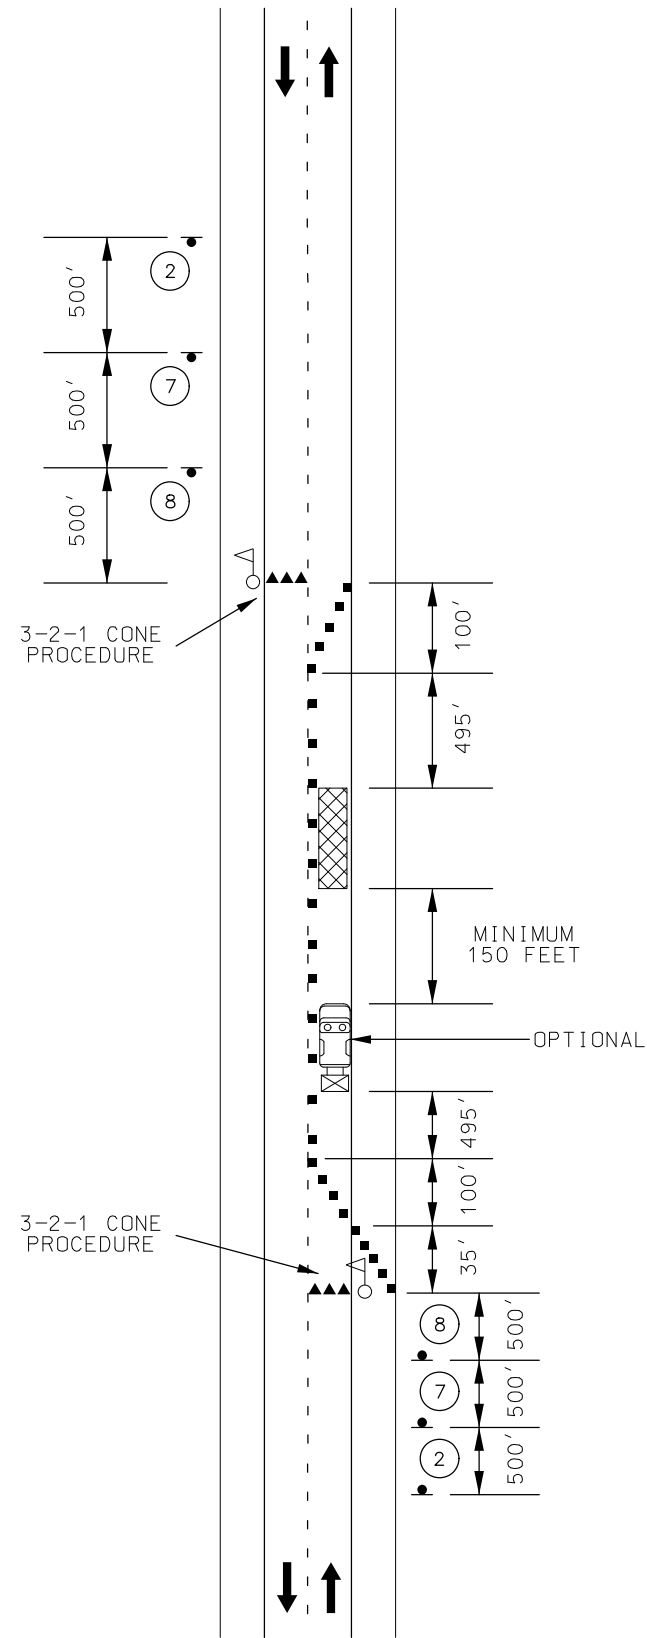

LANE CLOSURE ON A TWO-LANE
ROAD USING FLAGGERS



NOTES:

THE FLAGGER SHALL FOLLOW THE PROCEDURES
PROVIDED IN EPG 616.5.07 AND 616.05.08

DAYLIGHT FLAGGING OPERATIONS ONLY.

NO DIRECT PAYMENT WILL BE MADE FOR DRUM-LIKE,
OR TRIM-LINE CHANNELIZERS. OR FOR THE RELOCATION
OF CHANNELIZERS AS SHOWN ON THE PLANS.

TRAFFIC CONTROL LEGEND

- SIGN (SINGLE SIDED)
- ◁ FLAGGER
- ▲ CONE
- CHANNELIZER
- 🚚 PROTECTIVE VEHICLE
- ☒ TRUCK MOUNTED ATTENUATOR (TMA)
- ▨ WORK SPACE

STATE OF MISSOURI

MICHAEL WAYNE DUSENBERG

NUMBER F-26546

PROFESSIONAL ENGINEER

THE SHEET HAS BEEN SIGNED, SEALED AND DATED ELECTRONICALLY.

DATE PREPARED
3/8/2024

ROUTE
Z

STATE
MO

DISTRICT
KC

SHEET NO.
13

COUNTY
PLATTE

JOB NO.
J4S3454

CONTRACT ID.

PROJECT NO.

BRIDGE NO.
A9373

DESCRIPTION

DATE

MISSOURI HIGHWAYS AND TRANSPORTATION COMMISSION

MoDOT

105 WEST CAPITOL
JEFFERSON CITY, MO 65102
1-888-ASK-MODOT (1-888-275-6636)

Bartlett & West

601 MONROE ST. SUITE 201 - JEFFERSON CITY, MO 65101
PHONE 572-634-3161
CERTIFICATE OF AUTHORITY NO. 000167 - ENGINEERING
WWW.BARTLETTWEST.COM

IF A SEAL IS PRESENT ON THIS SHEET IT HAS BEEN ELECTRONICALLY SEALED AND DATED.

pw://bartwest-pw.bentley.com:bartwest-pw-04/Documents/19000/19421.G30 - Platt County Route Z/OpenRoads Designer/plan_sheets/3_Final Plans/013_TC_04_J4S3454_I10.dgn 1:24:38 PM 3/8/2024


BUOY LOCATIONS ARE BASED ON WATER LEVEL LIMITS ON THE DATE THE AERIAL PHOTOGRAPHY WAS TAKEN. THE WATER LEVELS WILL VARY THROUGH THE CONSTRUCTION TIME FRAME. THE DETAILS SHOWN ARE FOR BIDDING PURPOSES.

THE CONTRACTOR IS RESPONSIBLE FOR DETERMINING
ANTICIPATED WATER LEVELS DURING CONSTRUCTION.

BOATS KEEP OUT SIGN SHALL BE DOUBLE FACED.


ALL LETTERING TO BE BLACK IN COLOR IN BLOCK FORM.

* TO BE FURNISHED BY CONTRACTOR.


 


RESTRICTED AREA BUOY
("BOATS KEEP OUT")

COLOR: BACKGROUND - WHITE
LEGEND - BLACK
2" REFLECTIVE BAND AND SYMBOL - INTERNATIONAL ORANGE


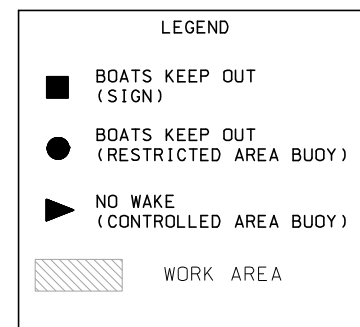


TRAFFIC CONTROL PLAN
NAVIGATIONAL TRAFFIC CONTROL
SHEET 5 OF 5

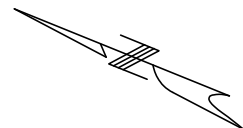 [illegible]


TEMPORARY EROSION CONTROL LEGEND

-  ROCK DITCH CHECK
-  SEDIMENT TRAP
-  TEMPORARY BERM TYPE C
-  SILT FENCE

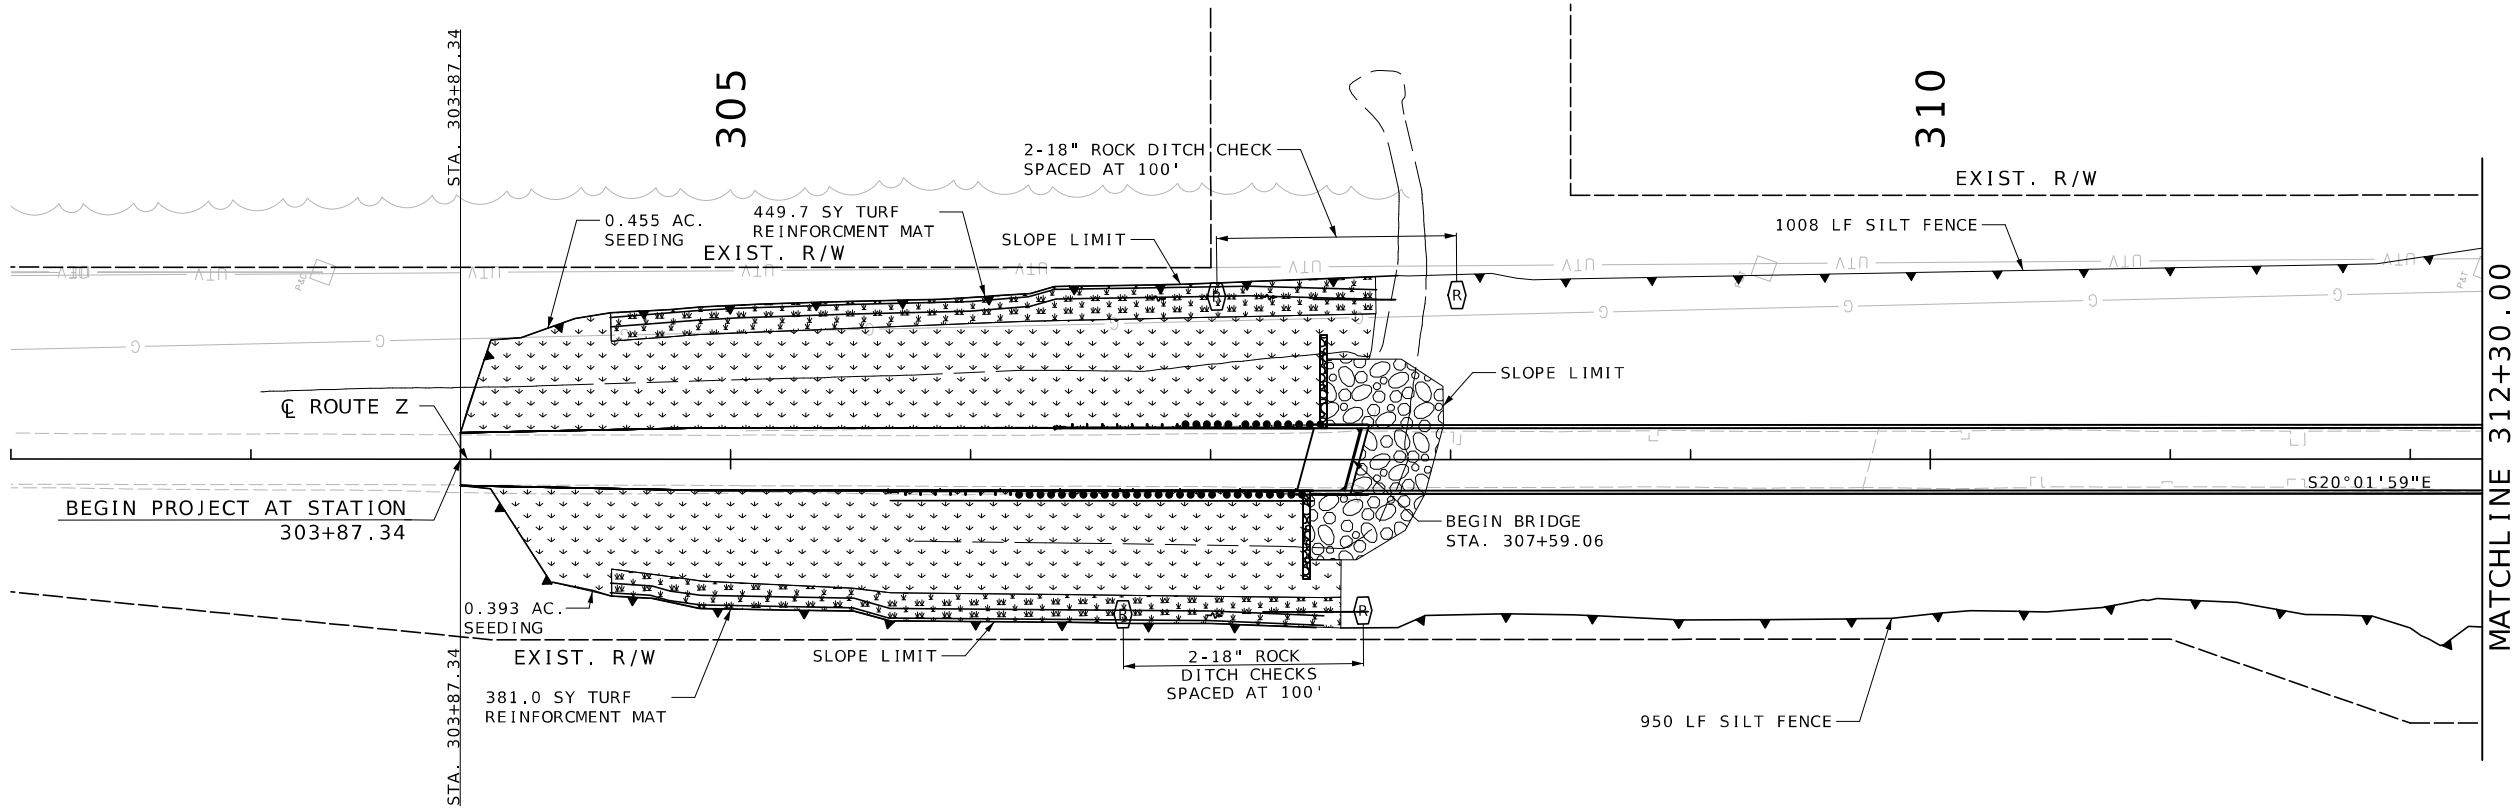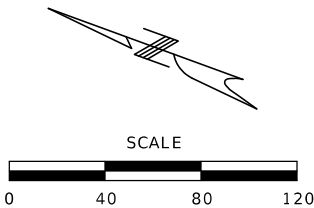

- GENERAL NOTES:
- 1) SEE STD. PLAN 806.10 FOR TEMPORARY EROSION CONTROL DETAILS
 - 2) FOR STORMWATER DISCHARGES AND TEMPORARY EROSION CONTROL, THE PROJECT OUTLETS INTO PLATTE RIVER (RECEIVING WATER)

EROSION CONTROL PLAN
SHEET 1 OF 2

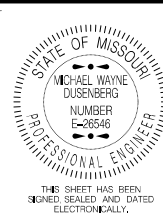

DATE PREPARED 3/1/2024	
ROUTE Z	STATE MO
DISTRICT KC	SHEET NO. 15
COUNTY PLATTE	
JOB NO. J4S3454	
CONTRACT ID.	

PROJECT NO.
BRIDGE NO. A9373

DESCRIPTION	DATE

MISSOURI HIGHWAYS AND TRANSPORTATION
COMMISSION





105 WEST CAPITOL
JEFFERSON CITY, MO 65102
1-888-ASK-MODOT (1-888-275-6636)

Bartlett & West

601 MONROE ST. SUITE 201 - JEFFERSON CITY, MO 65101
PHONE 572-634-3161
CERTIFICATE OF AUTHORITY NO. 000167 - ENGINEERING
WWW.BARTLETTWEST.COM


TEMPORARY EROSION CONTROL LEGEND

- (R) ROCK DITCH CHECK
(S) SEDIMENT TRAP
TEMPORARY BERM TYPE C
SILT FENCE

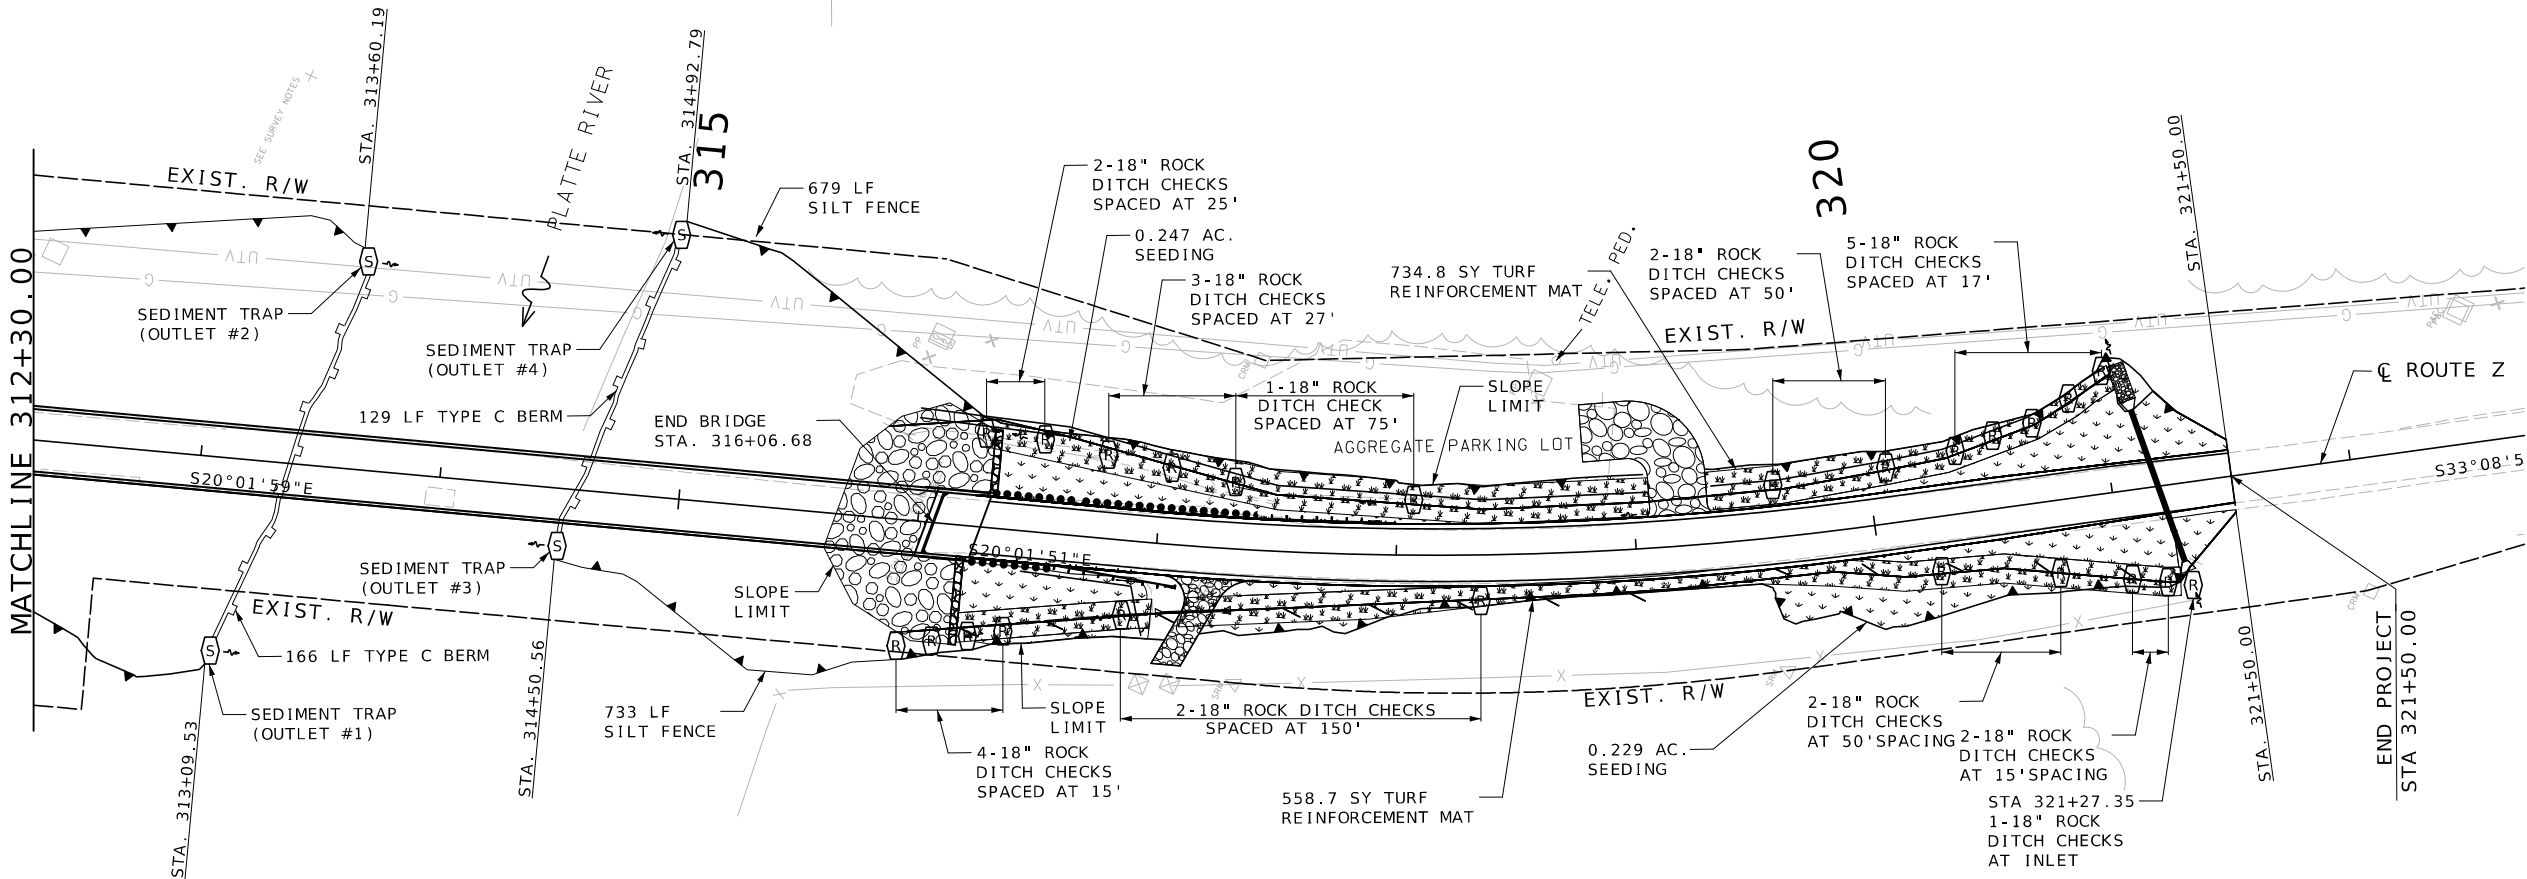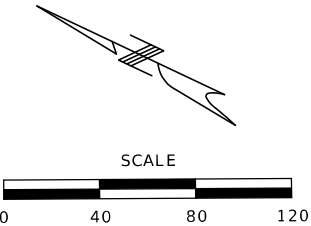

- GENERAL NOTES:
1) SEE STD. PLAN 806.10 FOR TEMPORARY EROSION CONTROL DETAILS
2) FOR STORMWATER DISCHARGES AND TEMPORARY EROSION CONTROL, THE PROJECT OUTLETS INTO PLATTE RIVER (RECEIVING WATER)

EROSION CONTROL PLAN
SHEET 2 OF 2

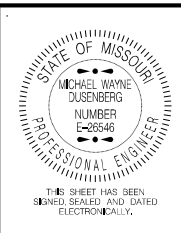

DATE PREPARED 3/1/2024	
ROUTE Z	STATE MO
DISTRICT KC	SHEET NO. 16
COUNTY PLATTE	
JOB NO. J4S3454	
CONTRACT ID.	
PROJECT NO.	
BRIDGE NO. A9373	


DESCRIPTION	DATE

MISSOURI HIGHWAYS AND TRANSPORTATION
COMMISSION

105 WEST CAPITOL
JEFFERSON CITY, MO 65102
1-888-ASK-MODOT (1-888-275-6636)


Bartlett & West

601 MONROE ST. SUITE 201 - JEFFERSON CITY, MO 65101
PHONE 872-634-3161
CERTIFICATE OF AUTHORITY NO. 000167 - ENGINEERING
WWW.BARTLETTWEST.COM

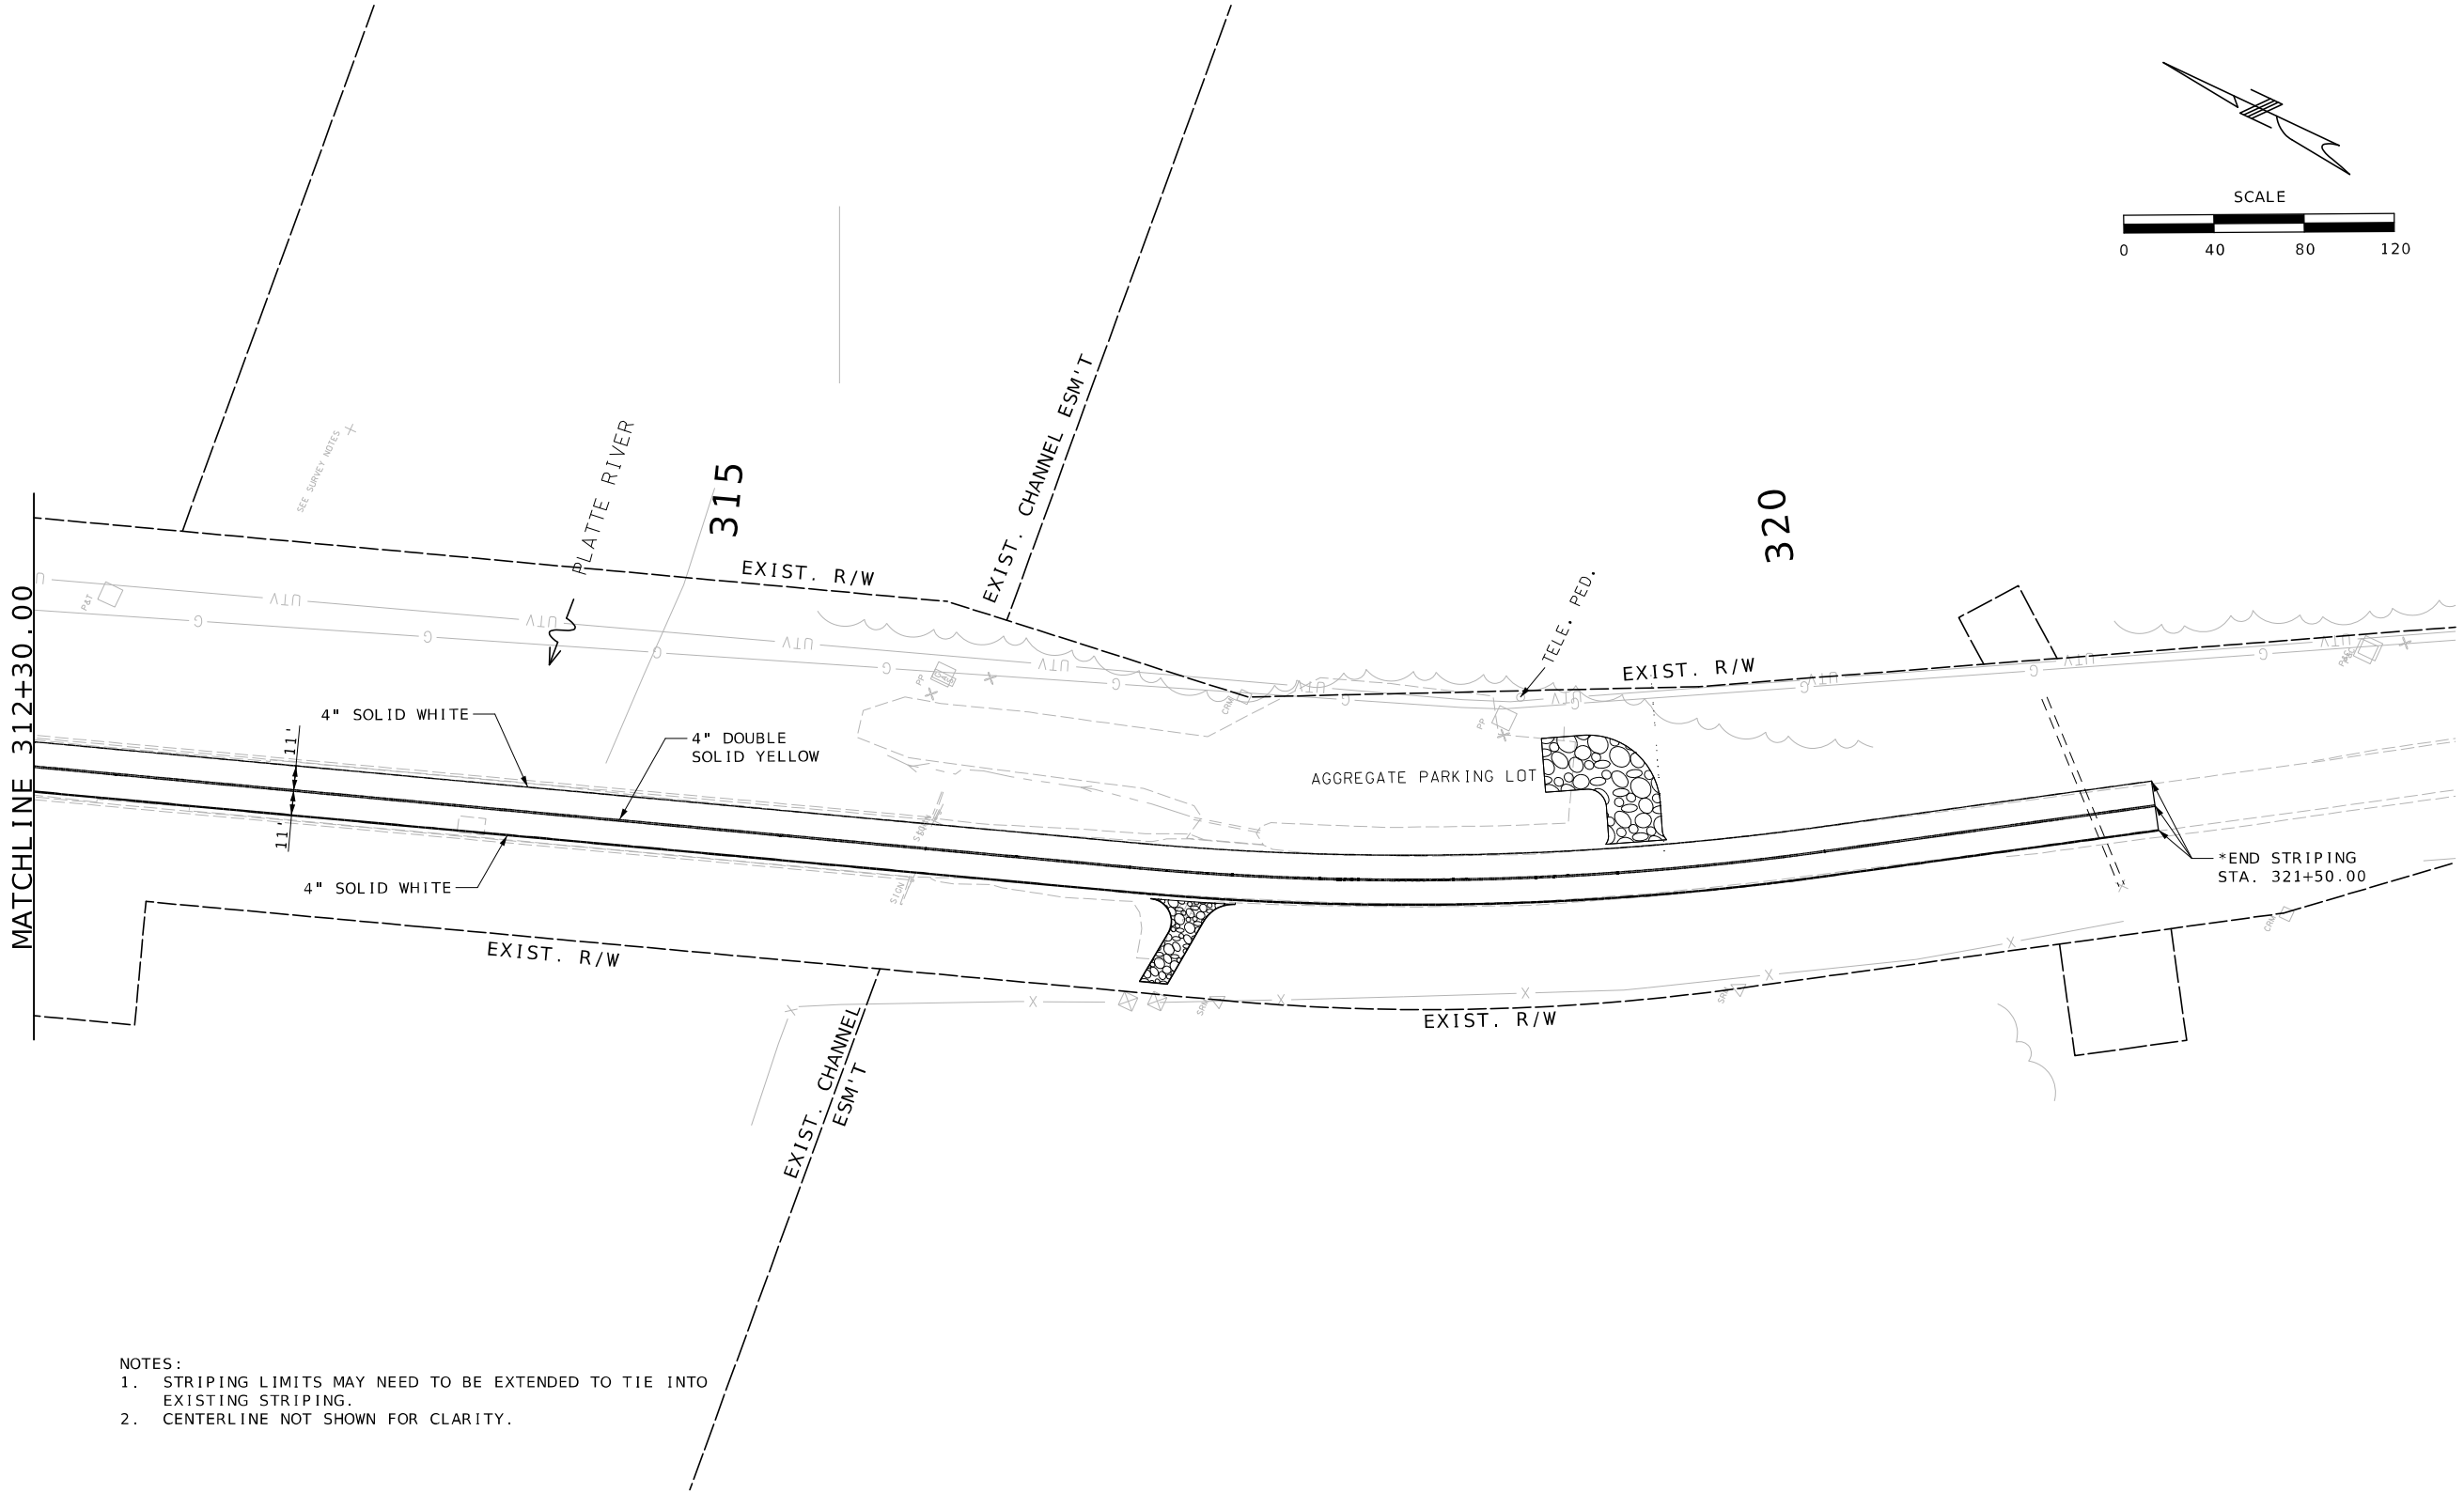

- NOTES:
1. STRIPING LIMITS MAY NEED TO BE EXTENDED TO TIE INTO EXISTING STRIPING.
 2. CENTERLINE NOT SHOWN FOR CLARITY.

PAVEMENT MARKING
SHEET 2 OF 2

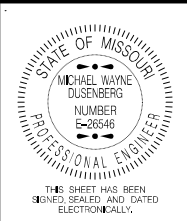

DATE PREPARED 3/4/2024	
ROUTE Z	STATE MO
DISTRICT KC	SHEET NO. 18
COUNTY PLATTE	
JOB NO. J4S3454	
CONTRACT ID.	

PROJECT NO.
BRIDGE NO. A9373

DATE	DESCRIPTION

MISSOURI HIGHWAYS AND TRANSPORTATION
COMMISSION



105 WEST CAPITOL
JEFFERSON CITY, MO 65102
1-888-ASK-MODOT (1-888-275-6636)


Bartlett & West

601 MONROE ST. SUITE 201 - JEFFERSON CITY, MO 65101
PHONE 572-634-3161
CERTIFICATE OF AUTHORITY NO. 000167 - ENGINEERING
WWW.BARTLETTWEST.COM

IF A SEAL IS PRESENT ON THIS SHEET IT HAS BEEN ELECTRONICALLY SEALED AND DATED.

(104'-118'-118'-118')(130'-140'-116') PRESTRESSED CONCRETE NU GIRDER SPANS
SKEW: 15°00'00" L.A.

SEC/SUR 1 TWP 54N RGE 34W

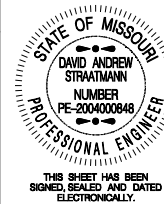

DATE PREPARED
3/20/2024

ROUTE Z STATE MO

DISTRICT BR SHEET NO. 1

COUNTY PLATTE

JOB NO. J4S3454

CONTRACT ID.

PROJECT NO.

BRIDGE NO. A9373

DESCRIPTION	DATE

MISSOURI HIGHWAYS AND TRANSPORTATION COMMISSION
MoDOT
105 WEST CAPITOL
JEFFERSON CITY, MO 65102
1-888-ASK-MODOT (1-888-275-6636)

Bartlett & West
601 MONROE STREET, SUITE 201 - JEFFERSON CITY, MO 65101
PHONE 572-6343181 - FAX 572-63447304
CERTIFICATE OF AUTHORITY NO. 000167 - ENGINEERING
WWW.BARTWEST.COM


* 2.5:1 Slope (Normal)
2'-0" Type 2 Rock Blanket
w/ Permanent Erosion
Control Geotextile (Typ.)
(Roadway Item)

Notes: For General Notes, Estimated Quantities, Foundation Data,
Estimated Quantities for Slab on Concrete NU-Girder and
Location Sketch, see Sheet No. 3.

Roadway fill shall be completed to the final roadway section
and up to the elevation of the bottom of the concrete beam
within the limits of the structure and for not less than
25 feet in back of the fill face of the end bents before any
piles are driven for any bents falling within the embankment
section.

Work this sheet with Sheet No. 2.

GENERAL ELEVATION

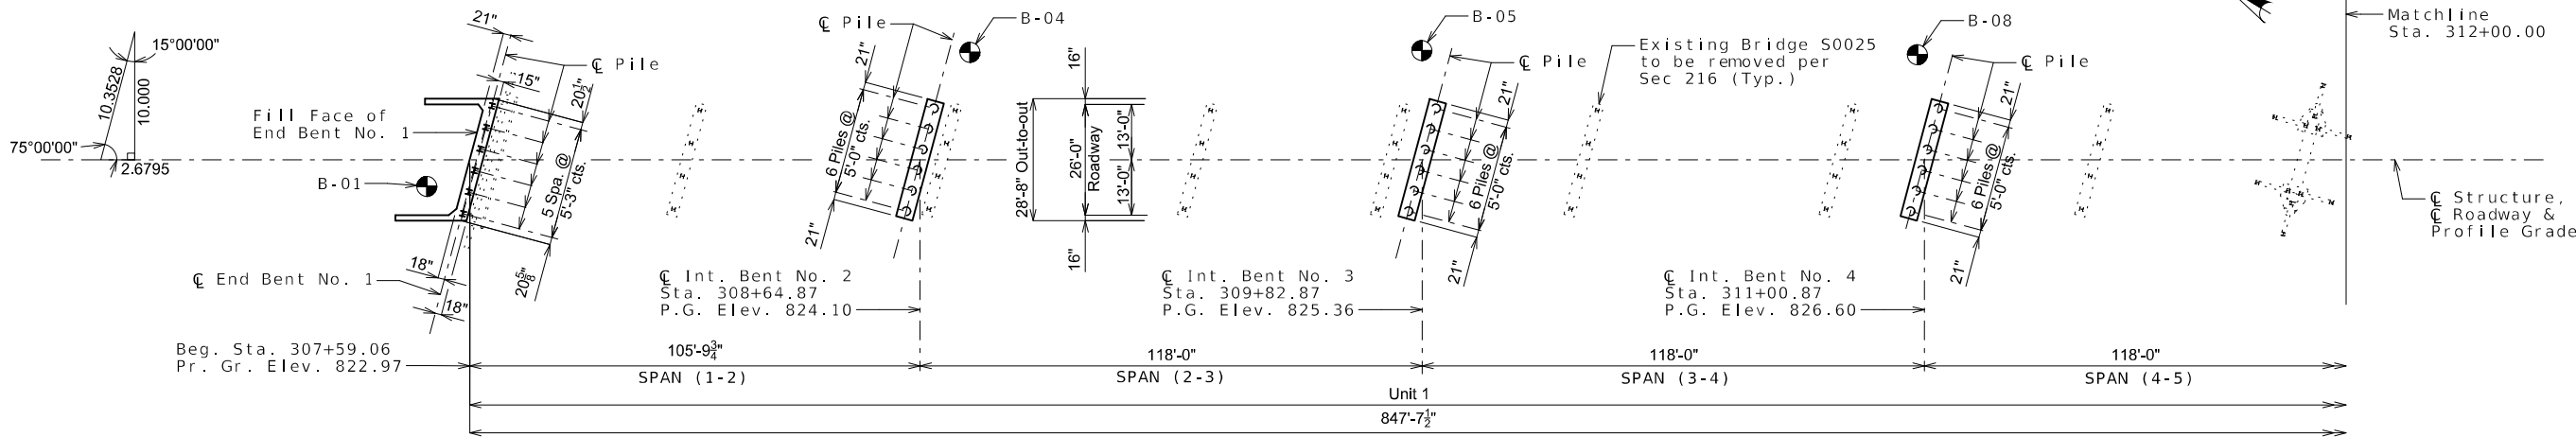

⊕ Indicates location of borings.

Notice and Disclaimer Regarding Boring Log Data

The locations of all subsurface borings for this structure are shown on the plan sheet(s)
for this structure. The boring data for all locations indicated, as well as any other
boring logs or other factual records of subsurface data and investigations performed by the
department for the design of the project, are shown on Sheets No. 42-43 and may be included
in the Electronic Bridge Deliverables. They will also be available from the Project Contact
upon written request. No greater significance or weight should be given to the boring data
depicted on the plan sheets than is given to the subsurface data available from the
district or elsewhere.

The Commission does not represent or warrant that any such boring data accurately depicts
the conditions to be encountered in constructing this project. A contractor assumes all
risks it may encounter in basing its bid prices, time or schedule of performance on the
boring data depicted here or those available from the district, or on any other
documentation not expressly warranted, which the contractor may obtain from the Commission.

Detailed Jan. 2024
Checked Jan. 2024

Note: This drawing is not to scale. Follow dimensions.

Sheet No. 1 of 43

B.M. #142, Set 0.5" Iron Bar with 2" Aluminum Cap
Sta. 300+75.76, Offset 14.38' Lt.
Elev. 812.38

B.M. #152, Set 0.5" Iron Bar with 2" Aluminum Cap
Sta. 305+03.98, Offset 11.57' Lt.
Elev. 819.72

B.M. #125, Set 0.5" Iron Bar with 2" Aluminum Cap
Sta. 319+27.66, Offset 57.74' Lt.
Elev. 825.41

BRIDGE: ROUTE Z OVER PLATTE RIVER

ROUTE Z FROM ROUTE F TO ROUTE B
ABOUT 1.5 MILES EAST OF ROUTE F
BEG. STATION 307+59.06

Estimated Quantities				
Item		Substr.	Superstr.	Total
Removal of Miscellaneous ACM (Non-Friable)	sq. foot		74	74
Class 1 Excavation	cu. yard	115		115
Removal of Bridges (S0025)	lump sum			1
Bridge Approach Slab (Minor)	sq. yard		117	117
Drilled Shafts (6 ft. 6 in. Dia.)	linear foot	147		147
Rock Sockets (6 ft. 0 in. Dia.)	linear foot	64		64
Video Camera Inspection	each	4		4
Foundation Inspection Holes	linear foot	116		116
Sonic Logging Testing	each	4		4
Galvanized Structural Steel Piles (14 in.)	linear foot	468		468
Galvanized Cast-in-Place Concrete Piles (24 in.)	linear foot	1452		1452
Dynamic Pile Testing	each	4		4
Pile Point Reinforcement (H-Pile)	each	12		12
Pile Point Reinforcement (CIP-Pile)	each	24		24
Class B Concrete (Substructure)	cu. yard	255.4		255.4
Type D Barrier	linear foot		1759	1759
Slab on Concrete NU-Girder	sq. yard		2697	2697
NU 53, Prestressed Concrete NU-Girder	linear foot		1369	1369
NU 70, Prestressed Concrete NU-Girder	linear foot		1155	1155
Reinforcing Steel (Bridges)	pound	79,700		79,700
Reinforcing Steel (Galvanized)	pound	3750		3750
Protective Coating-Concrete Bents and Piers (Epoxy)	lump sum	1		1
Expansion Device (Finger Plate)	linear foot		27	27
Steel Intermediate Diaphragm for P/S Concrete Girders	each		28	28
Slab Drain	each		78	78
Vertical Drain at End Bents	each			2
Laminated Neoprene Bearing Pad	each		6	6
Laminated Neoprene Bearing Pad (Tapered)	each		30	30
Type N PTFE Bearing	each		6	6

Notes:

All concrete above the construction joint in the end bents is included in the Estimated Quantities for Slab on Concrete NU-Girder.

All reinforcement in the end bents is included in the Estimated Quantities for Slab on Concrete NU-Girder.

All reinforcement in the intermediate bent concrete diaphragms except reinforcement embedded in the beam cap is included in the Estimated Quantities for Slab on Concrete NU-Girder.

All concrete above the intermediate beam cap is included in the Estimated Quantities for Slab on Concrete NU-Girder.

Foundation Data									
Type	Design Data	Bent Number							
		1	2	3	4	5	6	7	8
Load Bearing Pile	Pile Type and Size	HP 14x73	CECIP 24"	CECIP 24"	CECIP 24"	CECIP 24"			HP 14x73
	Number	ea	6	6	6	6			6
	Approximate Length Per Each	ft	60	60	62	63			18
	Pile Point Reinforcement	ea	All	All	All	All			All
	Min. Galvanized Penetration	ft	Full Length	Full Length	Full Length	Full Length			Full Length
	Pile Driving Verification Method		DF	DT	DT	DT			DF
	Resistance Factor		0.40	0.65	0.65	0.65			0.40
	Minimum Nominal Axial Compressive Resistance	kip	485	588	592	603	620		535
Rock Socket	Number	ea					2	2	
	Foundation Material						Shaley Limestone	Shaley Limestone	
	Elevation Range	ft					959-930	959-930	
	Minimum Nominal Axial Compressive Resistance (Side Resistance)								
	Resistance Factor = 0.55	ksf					11.8	11.8	
	Minimum Nominal Axial Compressive Resistance (Tip Resistance)								
	Resistance Factor = 0.5	ksf					26.6	17.2	

DF = FHWA-modified Gates Dynamic Pile Formula

DT = Dynamic Testing

CECIP = Closed Ended Cast-in-Place concrete pile

Load Bearing Pile:
Minimum Nominal Axial Compressive Resistance = Maximum Factored Loads/Resistance Factor

Driven Piles:
All piles shall be galvanized down to the minimum galvanized penetration (elevation).

Pile point reinforcement need not be galvanized. Shop drawings will not be required for pile point reinforcement.

Detailed Jan. 2024
Checked Jan. 2024

Note: This drawing is not to scale. Follow dimensions.

Estimated Quantities for Slab on Concrete NU-Girder		
Item		Total
UNIT 1		
Class B-2 Concrete	cu. yard	442
Reinforcing Steel (Galvanized)	pound	145,300
UNIT 2		
Class B-2 Concrete	cu. yard	386
Reinforcing Steel (Galvanized)	pound	114,770

The table of Estimated Quantities for Slab on Concrete NU-Girder represents the quantities used by the State in preparing the cost estimate for concrete slabs. The area of the concrete slab will be measured to the nearest square yard longitudinally from end of slab to end of slab and transversely from out to out of bridge slab (or with the horizontal dimensions as shown on the plan of slab). Payment for stay-in-place corrugated steel forms, conventional forms, all concrete and galvanized reinforcing steel will be considered completely covered by the contract unit price for the slab. Variations may be encountered in the estimated quantities but the variations cannot be used for an adjustment in the contract unit price.

Method of forming the slab shall be as shown on the plans and in accordance with Sec 703. All hardware for forming the slab to be left in place as a permanent part of the structure shall be coated in accordance with ASTM A123 or ASTM B633 with a thickness class SC 4 and a finish type I, II or III.

Slab shall be cast-in-place with conventional forms or stay-in-place corrugated steel forms. Precast prestressed panels will not be permitted.

Corrugated steel forms, supports, closure elements and accessories shall be in accordance with grade requirement and coating designation G165 of ASTM A653. Complete shop drawings of the permanent steel deck forms shall be required in accordance with Sec 1080.

Corrugations of stay-in-place forms shall be filled with an expanded polystyrene material. The polystyrene material shall be placed in the forms with an adhesive in accordance with the manufacturer's recommendations.

Form sheets shall not rest directly on the top of girder flanges. Sheets shall be securely fastened to form supports with a minimum bearing length of one inch on each end. Form supports shall be placed in direct contact with the flange. Welding on or drilling holes in the girder flanges will not be permitted. All steel fabrication and construction shall be in accordance with Sec 1080 and 712. Certified field welders will not be required for welding of the form supports.

Class B-2 Concrete quantity is based on minimum top flange thickness and minimum haunch thickness.

General Notes:

Design Specifications:

2020 AASHTO LRFD Bridge Design Specifications (9th Ed.)
2011 AASHTO Guide Specifications for LRFD Seismic Bridge Design (2nd Ed.) and 2014 Interim Revisions (Seismic Details)
Seismic Design Category = A

Design earthquake response spectral acceleration coefficient at 1.0 second period. SD1 = 0.080

Acceleration Coefficient (effective peak ground acceleration coefficient), As = 0.051

Design Loading:

Vehicular = HL-93
Future Wearing Surface = 35 lb/sf
Earth = 120 lb/cf
Equivalent Fluid Pressure = 45 lb/cf (Min.)
Superstructure: Simply-supported, non-composite for dead load, continuous composite for live load.

Design Unit Stresses:

Class B Concrete (Substructure) f'c = 3,000 psi
Class B-1 Concrete (Barrier) f'c = 4,000 psi
Class B-2 Concrete (Drilled Shafts & Rock Sockets, Superstructure, except Prestressed Girders and Barrier) f'c = 4,000 psi
Reinforcing Steel (Grade 60) fy = 60,000 psi
Structural Carbon Steel (ASTM A709 Grade 36) fy = 36,000 psi
Structural Steel HP Pile (ASTM A709 Grade 50S)fy = 50,000 psi

For steel pipe pile stresses, see Sheet No. 10.

For prestressed girder stresses, see Sheets No. 17 thru 23.

Neoprene Pads:

Neoprene bearing pads shall be 60 durometer and shall be in accordance with Sec 716, except otherwise noted.

Joint Filler:

All joint filler shall be in accordance with Sec 1057 for preformed sponge rubber expansion and partition joint filler, except as noted.

Reinforcing Steel:

Minimum clearance to reinforcing steel shall be 1 1/2", unless otherwise shown.

Minimum clearance between galvanized piles and uncoated (plain) reinforcing steel including bar supports shall be 1 1/2". Nylon, PVC or polyethylene spacers shall be used to maintain clearance. Nylon cable ties shall be used to bind the spacers to the reinforcement.

Traffic Handling:

Structure to be closed during construction. Traffic to be maintained on other routes during construction. See roadway plans for traffic control.


Concrete Protective Coating:

Protective coating for concrete bents and piers (Epoxy) shall be applied as shown on the bridge plans and in accordance with Sec 711.

Galvanized Reinforcing Bars:

Specification, materials, zinc coating process and construction practice shall be in accordance with ASTM A1094/A1094M-18.

Galvanized reinforcing steel shall not come in contact with uncoated reinforcing steel. Nylon, PVC or Polyethylene spacers shall be used where necessary. Nylon cable ties shall be used to bind the spacers to the reinforcement.

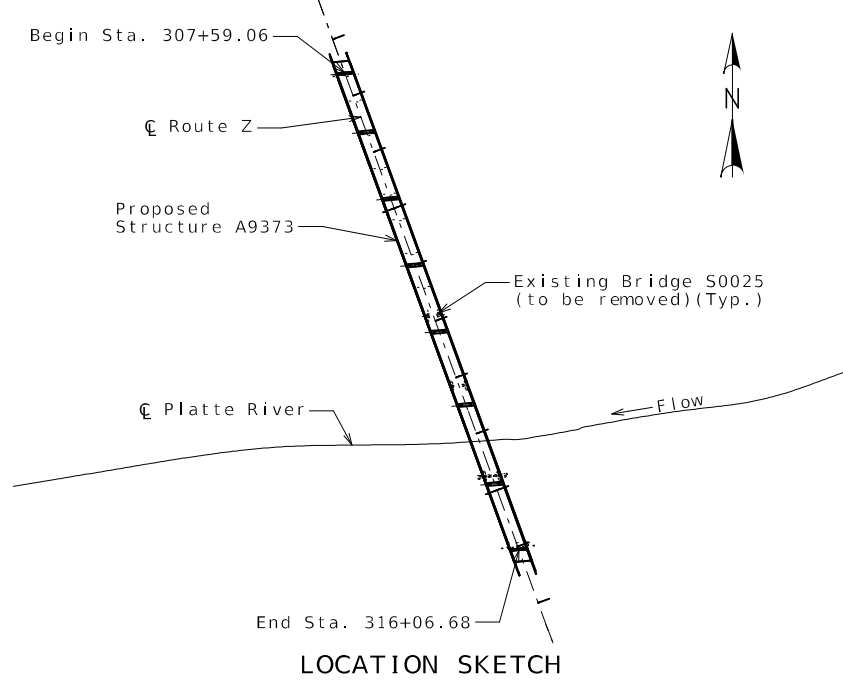

STATE OF MISSOURI

DAVID ANDREW STRATMANN

NUMBER

PE-2004000848

PROFESSIONAL ENGINEER

THIS SHEET HAS BEEN SIGNED, SEALED AND DATED ELECTRONICALLY.

DATE PREPARED

3/21/2024

ROUTE

Z

STATE

MO

DISTRICT

BR

SHEET NO.

3

COUNTY

PLATTE

JOB NO.

J4S3454

CONTRACT ID.

PROJECT NO.

BRIDGE NO.

A9373

DESCRIPTION

DATE

MISSOURI HIGHWAYS AND TRANSPORTATION COMMISSION

MoDOT

105 WEST CAPITOL

JEFFERSON CITY, MO 65102

1-888-ASK-MODOT (1-888-275-6636)

Bartlett & West

601 MONROE STREET, SUITE 201 - JEFFERSON CITY, MO 65101



PHONE 572-634-3181 - FAX 572-634-7304

CERTIFICATE OF AUTHORITY NO. 000167 - ENGINEERING

WWW.BARTWEST.COM

IF A SEAL IS PRESENT ON THIS SHEET IT HAS BEEN ELECTRONICALLY SEALED AND DATED.

pw://bartwest-pw.bentley.com:bartwest-pw-04/Documents/19000/19421.G30 - Platt County Route Z/OpenRoads Designer/A9373/B_A9373_003_J4S3454_general notes.dgn 2:04:15 PM 3/21/2024

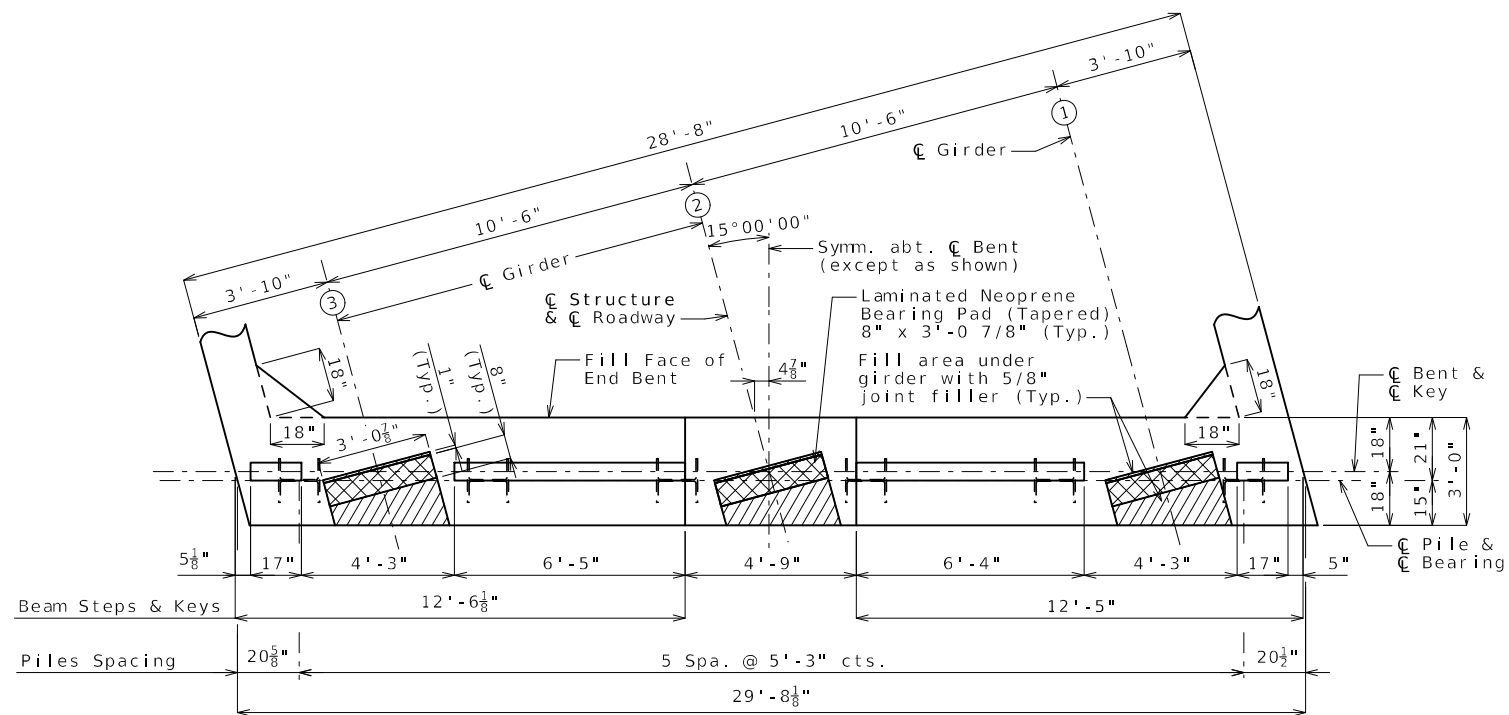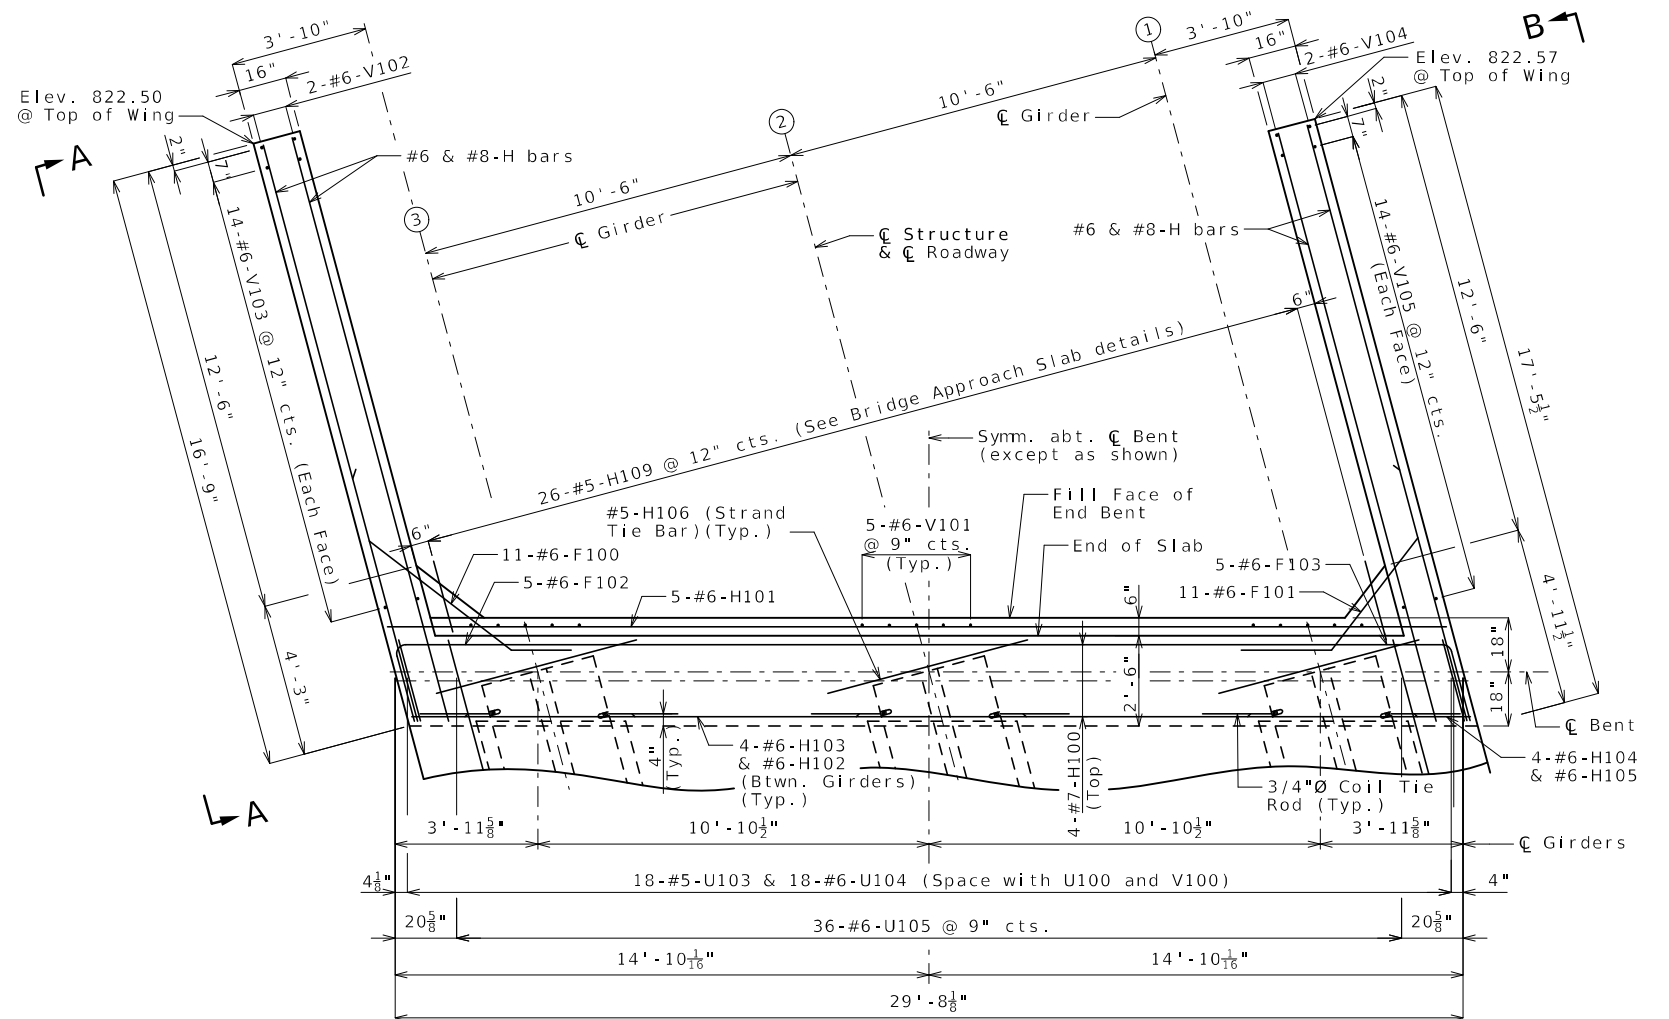


PLAN OF BEAM

DETAILS OF END BENT NO. 1


Note: This drawing is not to scale. Follow dimensions.

Sheet No. 4 of 43

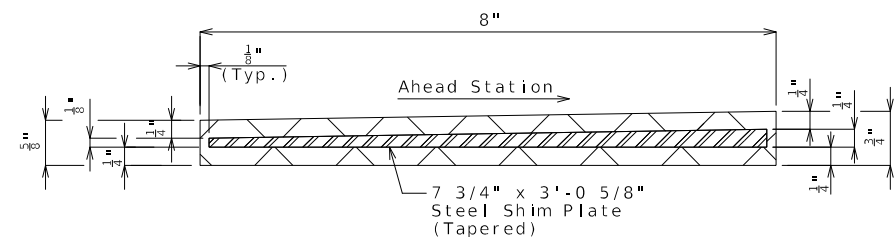


DETAILS OF 8" x 3'-0 7/8"
LAMINATED NEOPRENE BEARING PADS (TAPERED)

Note: The required shim plate shall be placed between layers of elastomer and molded together to form an integral unit.

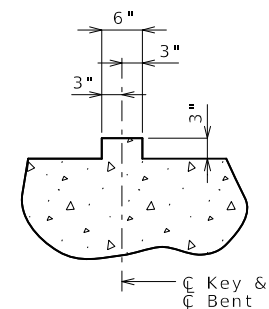

SECTION THRU KEY

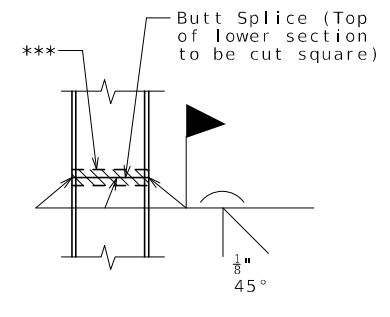

STEEL PILE SPLICE
(If required)

*** Galvanizing material shall be omitted or removed one inch clear of weld locations in accordance with Sec 702.

General Notes:

For details at End Bent not shown, see Sheets
No. 5 and 6.

#5-H109 bars shall be used for the concrete bridge approach slab, see Sheet No. 36.

Strands at end of the girders shall be field bent or, if necessary, cut in field to maintain 1 1/2" minimum clearance to fill face of end bent.

For location of #5-H106 (Strand Tie Bar), see
Sheets No. 17 or 18.

For Elevations A-A and B-B, see Sheet No. 6.

For Section Near End Bent, see Sheet No. 5.


All concrete in the end bent above top of beam and below top of slab shall be Class B-2.

The U bars and #5-H109 bars shall be placed parallel to centerline of roadway.

Bend #6-F100 & #6-F101 in field to clear
girders.

Substructure Quantity Table for Bent No. 1		
Item		End Bent No. 1
Class 1 Excavation	cu. yard	50
Galvanized Structural Steel Piles (14 in.)	linear foot	360
Pile Point Reinforcement (H-Pile)	each	6
Class B Concrete (Substructure)	cu. yard	14.6

Note: These quantities are included in the Estimated Quantities table on Sheet No. 3.

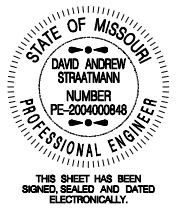

DATE PREPARED
3/20/2024

ROUTE	STATE
-------	-------

Z	MO
---	----

DISTRICT	SHEET NO.
BR	4
COUNTY	

PLATTE

JOB NO.

J4S3454

CONTRACT ID.

[illegible]MISSOURI HIGHWAYS AND TRANSPORTATION
COMMISSION


JEFFERSON CITY, MO 65102
1-888-ASK-MODOT (1-888-275-6636)

Bartlett & West


301 MONROE STREET, SUITE 201 - JEFFERSON CITY, MO 65101
PHONE 573-634-3181 - FAX 573-634-7904
CERTIFICATE OF AUTHORITY NO. 000167 - ENGINEERING
WWW.BARTWEST.COM



IF A SEAL IS PRESENT ON THIS SHEET IT HAS BEEN ELECTRONICALLY SEALED AND DATED.

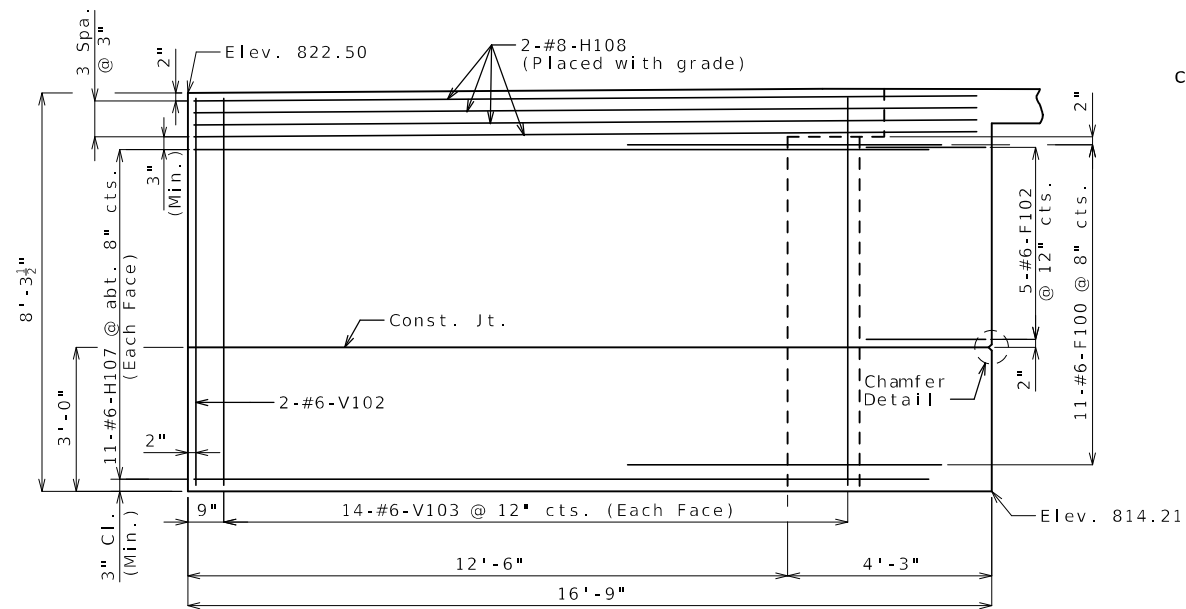


ELEVATION A-A

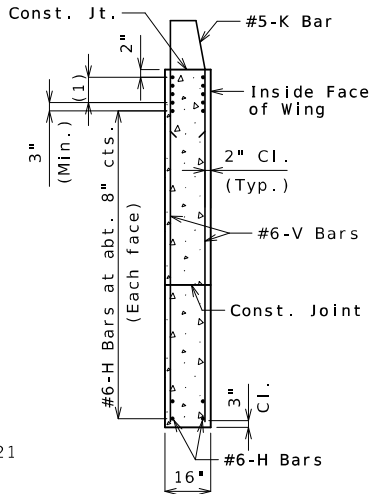


TYPICAL SECTION THRU WING


(1) #8-H Bars at 3" cts. (Each face)(Place with grade)

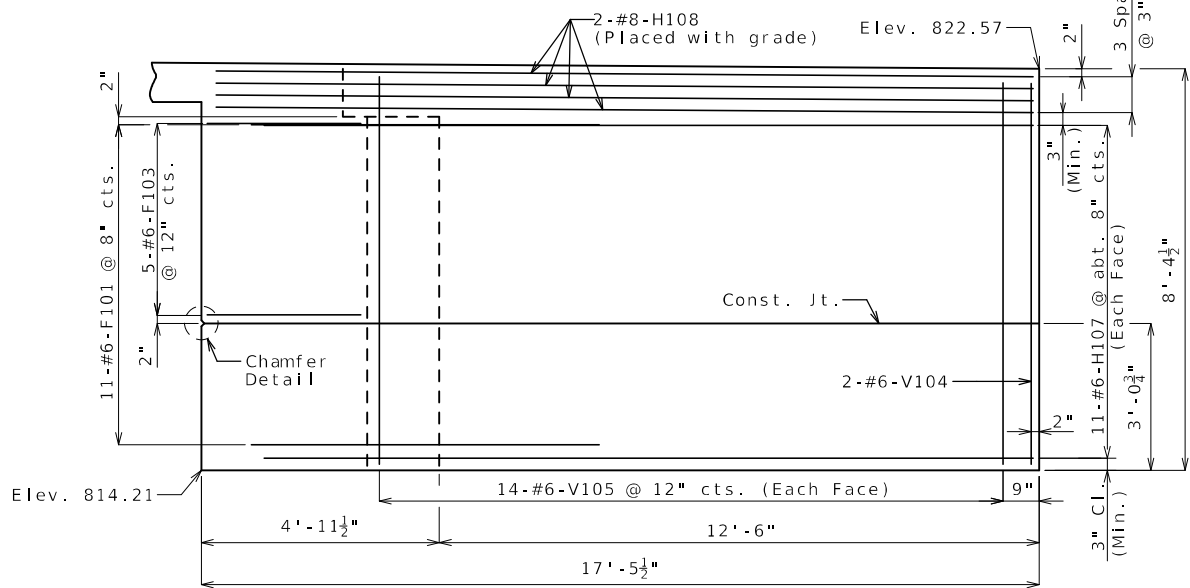


ELEVATION B-B

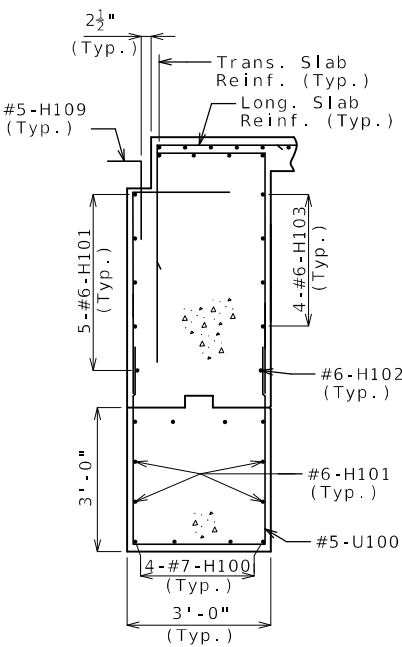


SECTION C-C

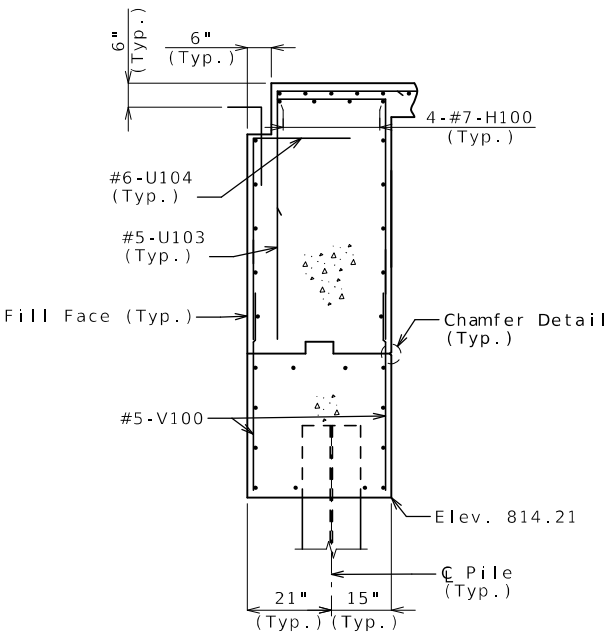


SECTION D-D

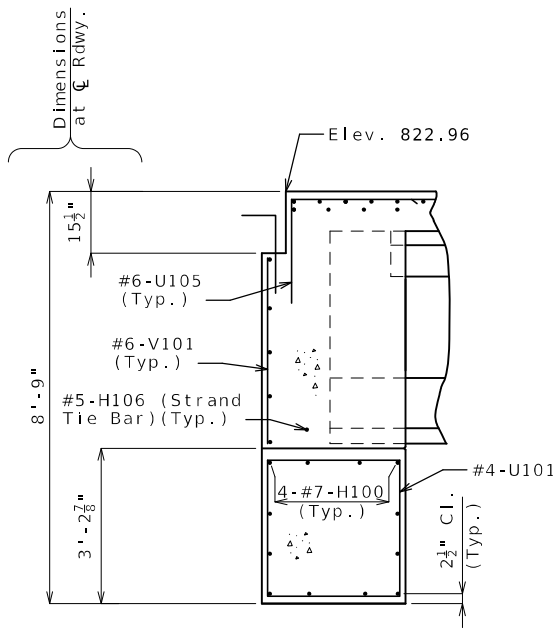

SECTION E-E

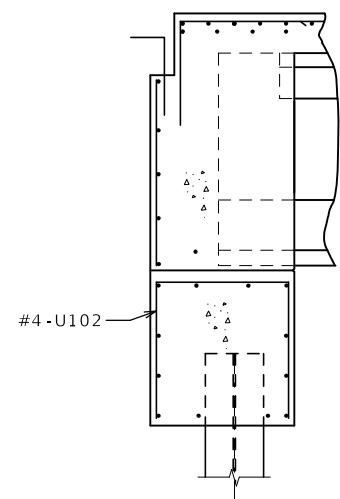

SECTION F-F

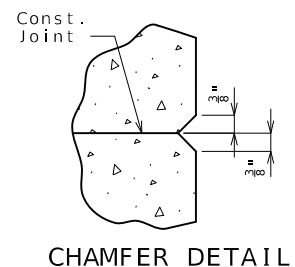

CHAMFER DETAIL

Notes:

- For reinforcement of the Type D Barrier not shown, see Sheet No. 35.
- For details of Vertical Drain at End Bents, see Sheet No. 7.
- For details of End Bents not shown, see Sheets No. 4 and 5.
- For details of Bridge Approach Slab, see Sheet No. 36.

DETAILS OF END BENT NO. 1

Detailed Jan. 2024
Checked Jan. 2024

Note: This drawing is not to scale. Follow dimensions.

Sheet No. 6 of 43

pw://bartwest-pw.bentley.com:bartwest-pw-04/Documents/19000/19421.G30 - Platt County Route Z/OpenRoads Designer/A9373/B_A9373_006_J4S3454_end bt_01.dgn 11:55:43 AM 3/20/2024

STATE OF MISSOURI

DAVID ANDREW STRATMANN

NUMBER

PE-2004000848

PROFESSIONAL ENGINEER

THIS SHEET HAS BEEN SIGNED, SEALED AND DATED ELECTRONICALLY.

DATE PREPARED

3/20/2024

ROUTE

Z

STATE

MO

DISTRICT

BR

SHEET NO.

6

COUNTY

PLATTE

JOB NO.

J4S3454

CONTRACT ID.

PROJECT NO.

BRIDGE NO.

A9373

DESCRIPTION

DATE

MISSOURI HIGHWAYS AND TRANSPORTATION COMMISSION

MoDOT

105 WEST CAPITOL

JEFFERSON CITY, MO 65102

1-888-ASK-MODOT (1-888-275-6636)


Bartlett & West

601 MONROE STREET, SUITE 201 - JEFFERSON CITY, MO 65101

PHONE 572-634-3181 - FAX 572-634-7304


CERTIFICATE OF AUTHORITY NO. 000167 - ENGINEERING

WWW.BARTWEST.COM

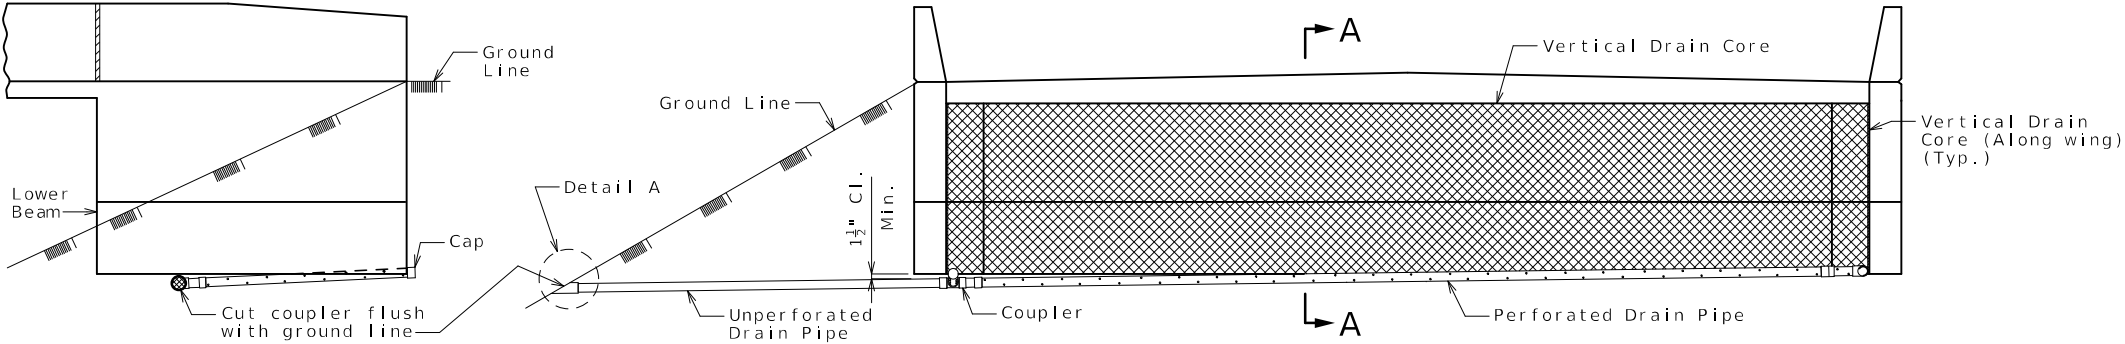


ELEVATION OF WING


ELEVATION OF END BENT

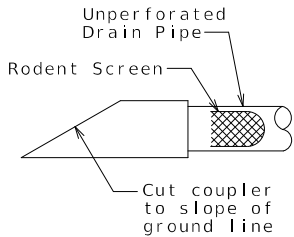

DETAIL A

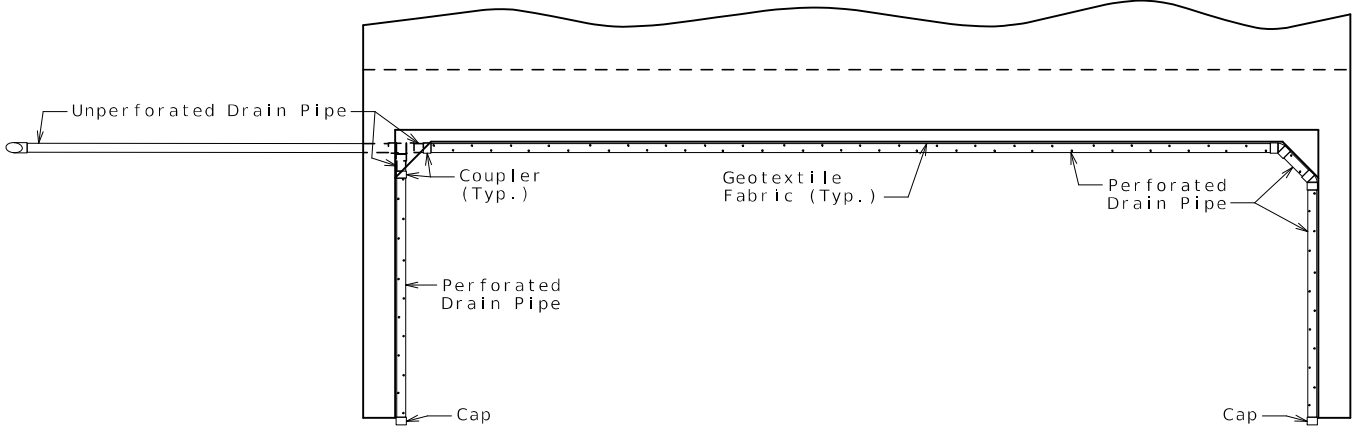

PLAN OF END BENT

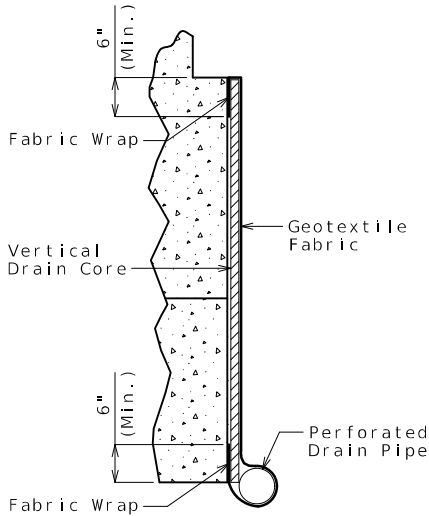


PART SECTION A-A
(Section thru wing similar)

General Notes:

- All drain pipe shall be sloped 1 to 2 percent.
- Drain pipe may be either 6-inch diameter corrugated metallic-coated steel pipe underdrain, 4-inch diameter corrugated polyvinyl chloride (PVC) drain pipe, or 4-inch diameter corrugated polyethylene (PE) drain pipe.
- Drain pipe shall be placed at fill face of end bent and inside face of wings. The pipe shall slope to lowest grade of ground line, also missing the lower beam of end bent by a minimum of 1 1/2 inches.
- Perforated pipe shall be placed at fill face side and inside face of wings at the bottom of end bent and plain pipe shall be used where the vertical drain ends to the exit at ground line.

Detailed Jan. 2024
Checked Jan. 2024

Note: This drawing is not to scale. Follow dimensions. Sheet No. 7 of 43

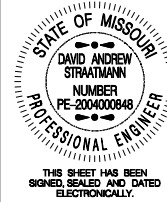

DATE PREPARED 3/20/2024	
ROUTE Z	STATE MO
DISTRICT BR	SHEET NO. 7
COUNTY PLATTE	
JOB NO. J4S3454	
CONTRACT ID.	
PROJECT NO.	
BRIDGE NO. A9373	

DESCRIPTION	DATE


MISSOURI HIGHWAYS AND TRANSPORTATION COMMISSION

MoDOT

105 WEST CAPITOL
JEFFERSON CITY, MO 65102
1-888-ASK-MODOT (1-888-275-6636)


Bartlett & West

601 MONROE STREET, SUITE 201 - JEFFERSON CITY, MO 65101
PHONE 573-634-3181 - FAX 573-634-7304
CERTIFICATE OF AUTHORITY NO. 000167 - ENGINEERING
WWW.BARTWEST.COM

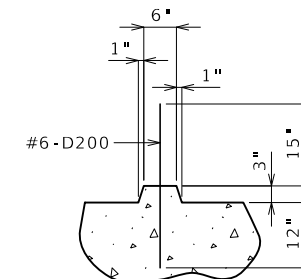



SECTION THRU KEY







Note: Key not shown for clarity.

 

pw://bartwest-pw.bentley.com:bartwest-pw-04/Documents/19000/19421.G30 - Platt County Route Z/OpenRoads Designer/A9373/B A9373 008 J4S3454 int bt 02 03 04.dgn 11:58:04 AM 3/20/2024

 


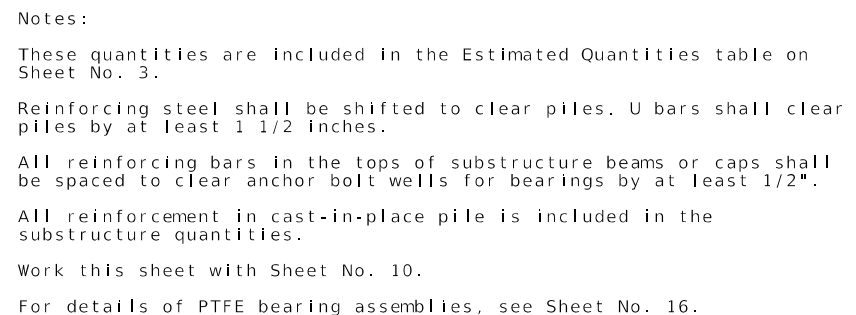

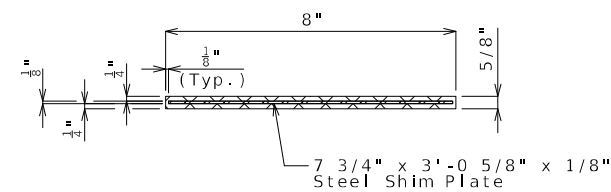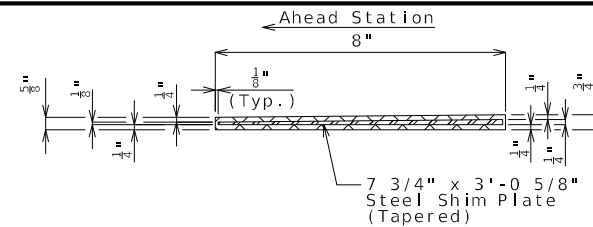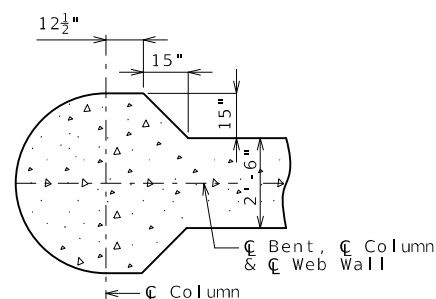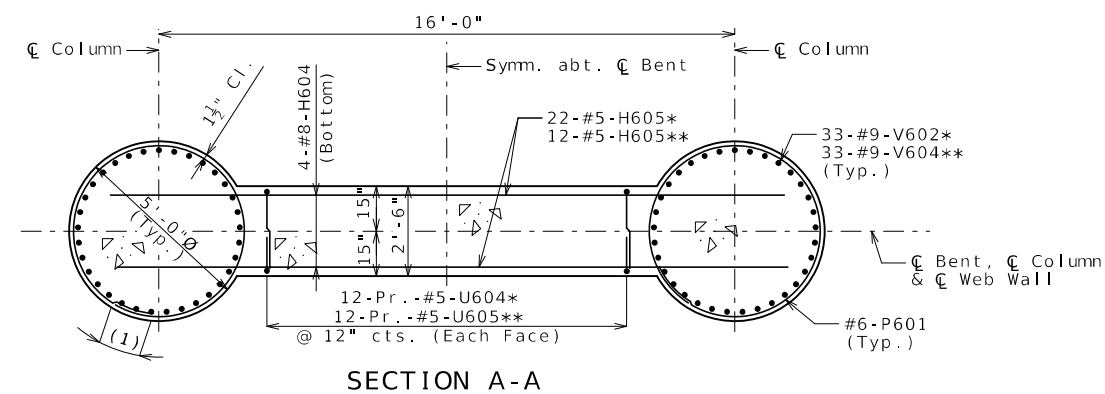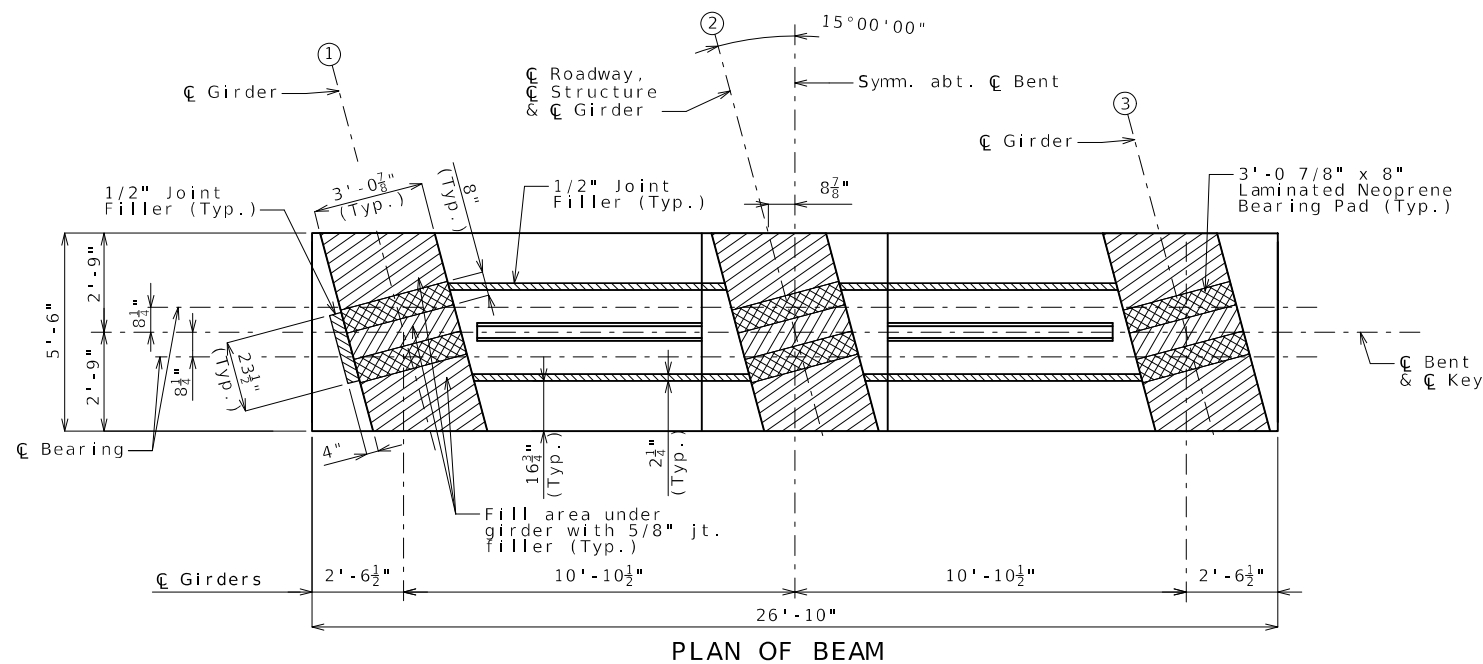
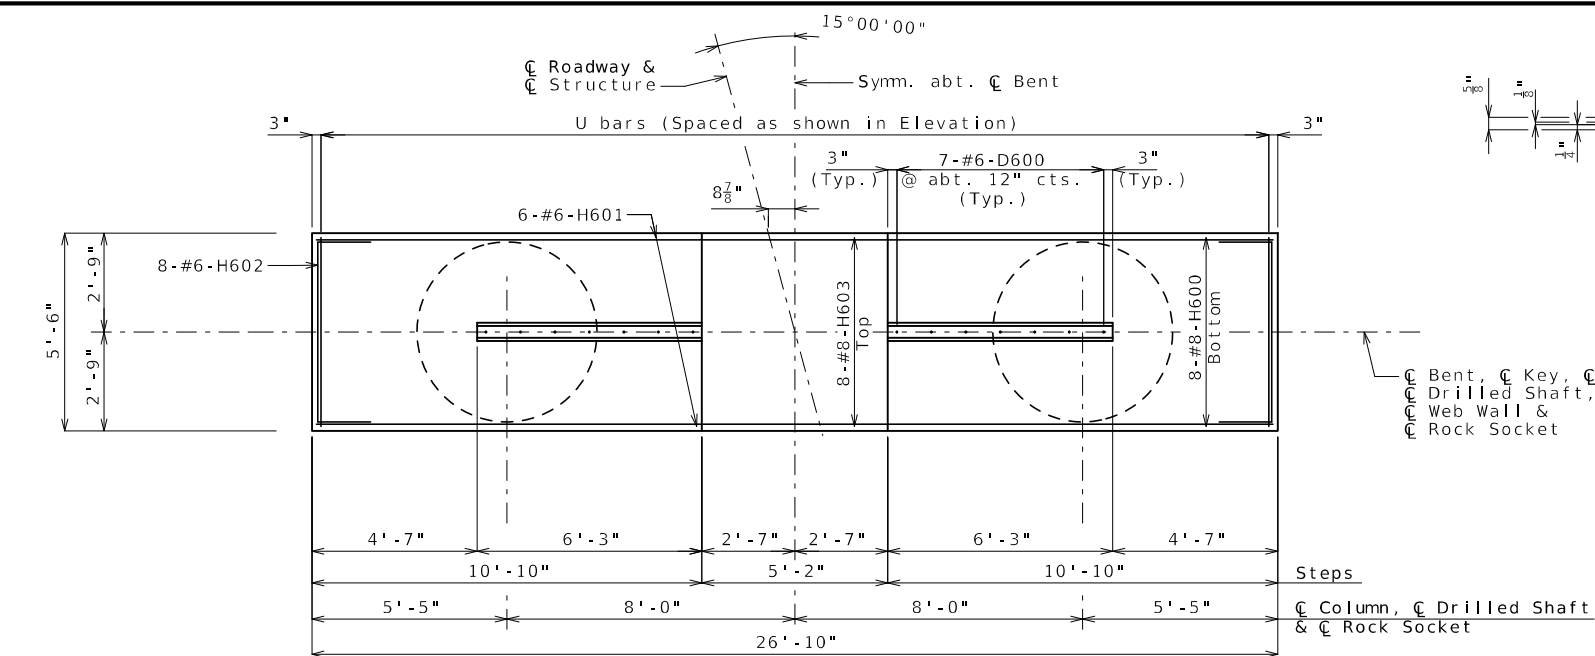


DETAILS OF 8" x 3'-0 7/8" LAMINATED NEOPRENE BEARING PADS

Note: The required shim plate shall be placed between layers of elastomer and molded together to form an integral unit.

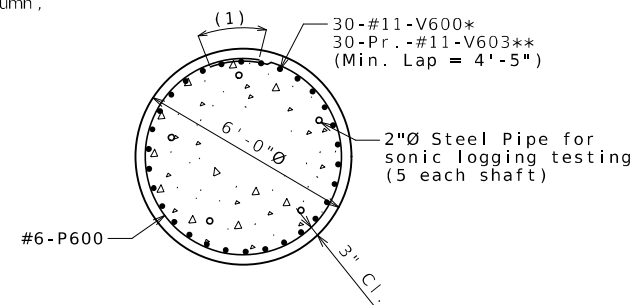

(1) Min. Lap = 3'-7"
(Stagger adjacent
bar splices)

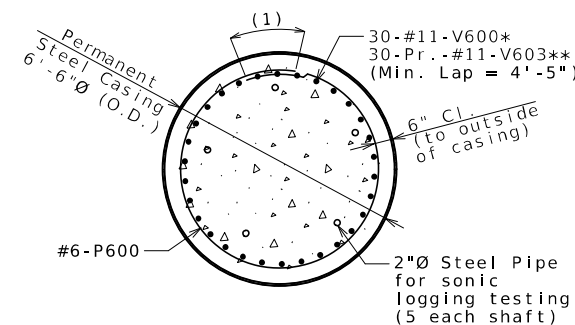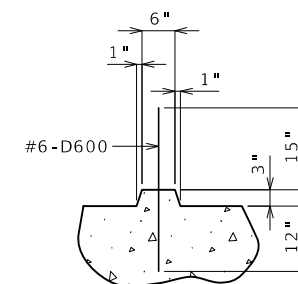

Substructure Quantity Table for Bents No. 6 & 7			
Item		Bent No. 6 Quantity	Bent No. 7 Quantity
Drilled Shafts (6 ft. 6 in. Dia.)	linear foot	65.0	82.0
Rock Sockets (6 ft. 0 in. Dia.)	linear foot	32.0	32.0
Video Camera Inspection	each	2	2
Foundation Inspection Holes	linear foot	58.0	58.0
Sonic Logging Testing	each	2	2
Class B Concrete (Substructure)	cu. yard	82.2	57.5
Reinforcing Steel (Bridges)	pound	34,040	35,610

Notes :


These quantities are included in the Estimated Quantities table on Sheet No. 3.

At the contractor's option, the details shown in Optional Part Section A-A may be used for column-web beam at Intermediate Bents No. 6 & 7. No additional payment will be made for this substitution.

Work this sheet with Sheet No. 12.

For steps 2 inches or more, use 2 1/4 x 1/2 inch joint filler up vertical face.

* - Intermediate Bent No. 6
** - Intermediate Bent No. 7

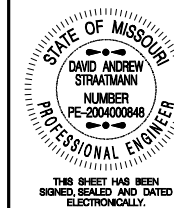

DATE PREPARED
3/20/2024

ROUTE	STAT
-------	------

Z	MC
---	----

DISTRICT
RD

BR	11
COUNTY	

PLATTE

JOB NO.



J4S3454

[illegible]MISSOURI HIGHWAYS AND TRANSPORTATION
COMMISSION

105 WEST CAPITOL
JEFFERSON CITY, MO 65102
(1-888-ASK-MODOT) (1-888-275-6636)

Bartlett & West


501 MONROE STREET, SUITE 201 - JEFFERSON CITY, MO 65101
PHONE 573-634-3181 - FAX 573-634-7904
CERTIFICATE OF AUTHORITY NO. 000167 - ENGINEERING
MINERAL PARTNERSHIP CORP.

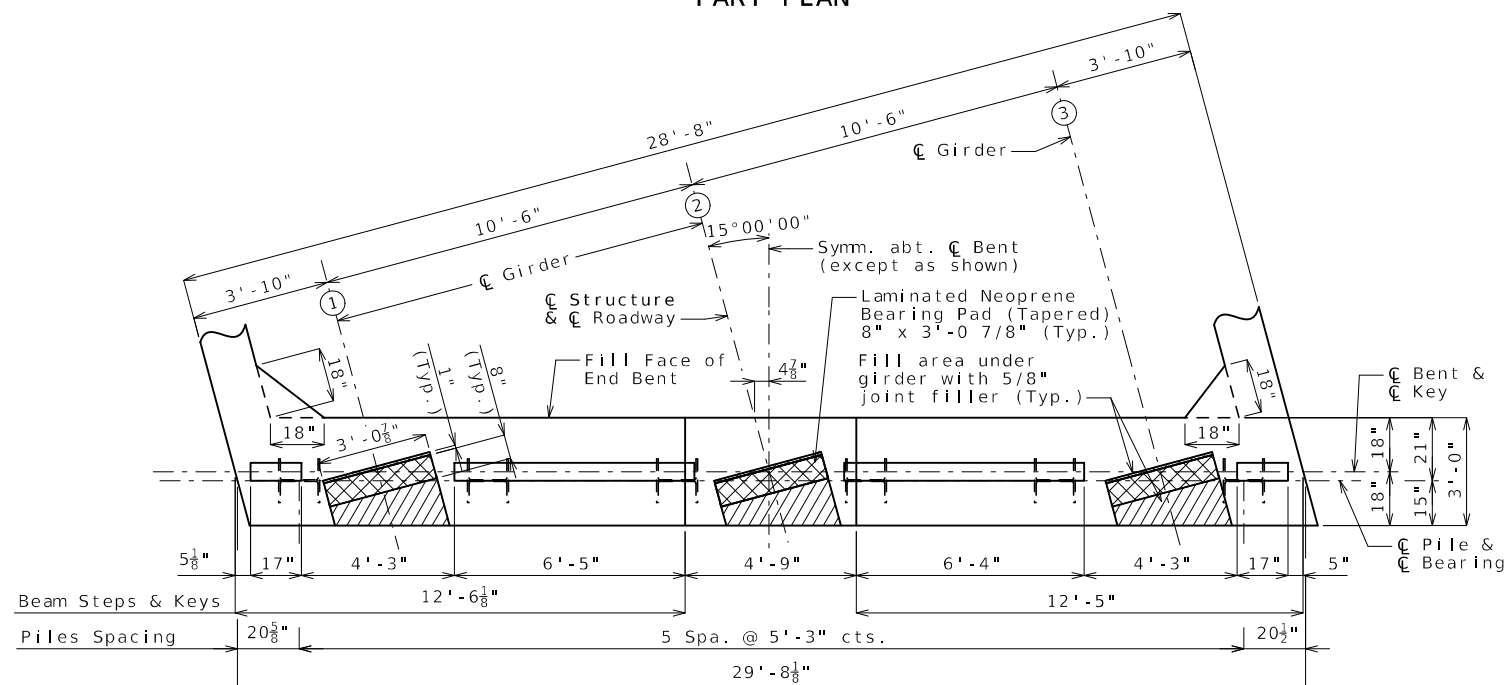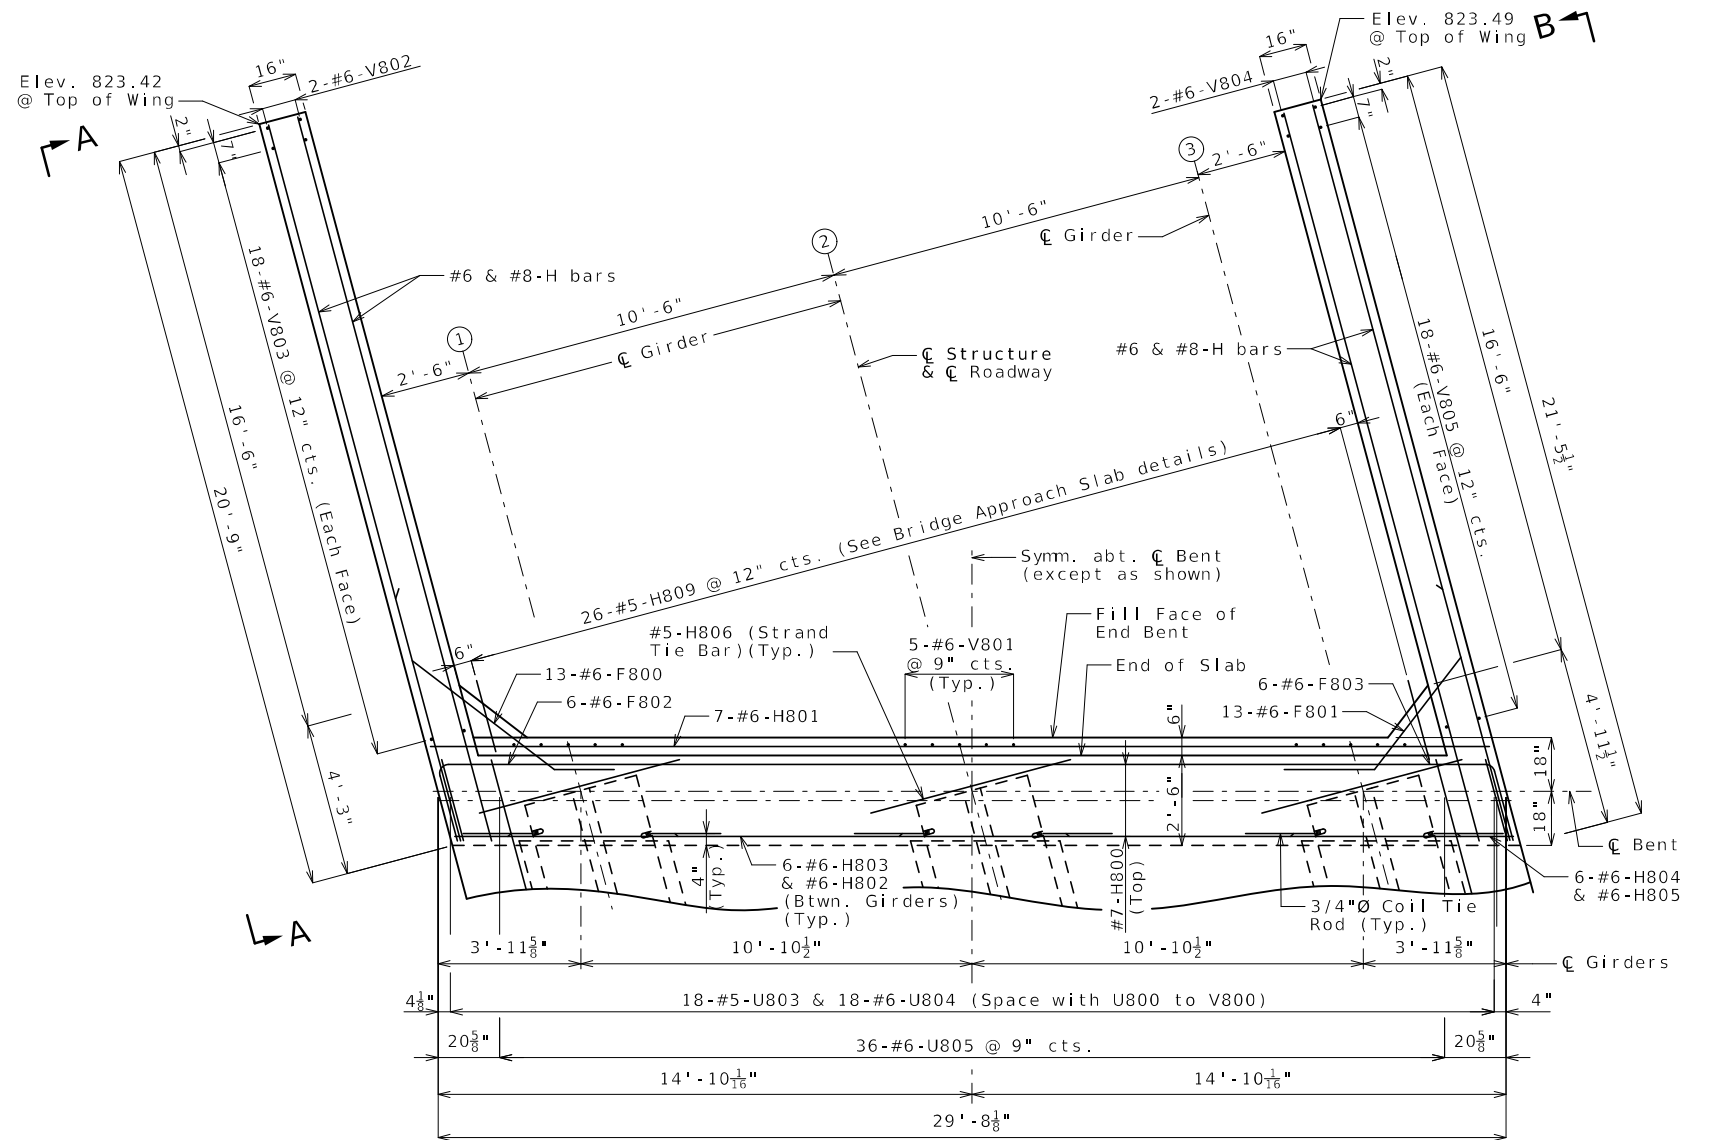

PLAN OF BEAM
DETAILS OF END BENT NO. 8



Note: This drawing is not to scale. Follow dimensions.

Sheet No. 13 of 43

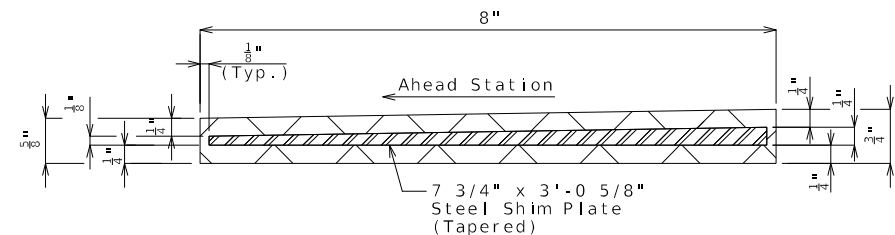

DETAILS OF 8" x 3'-0 7/8"
LAMINATED NEOPRENE BEARING PADS (TAPERED)

Note: The required shim plate shall be placed between layers of elastomer and molded together to form an integral unit.

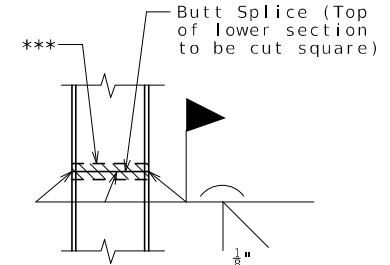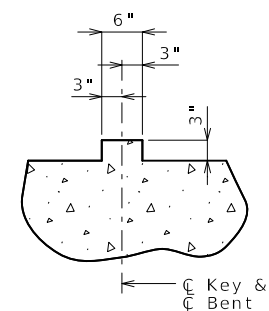

STEEL PILE SPLICE
(If required)

*** Galvanizing material shall be omitted or removed one inch clear of weld locations in accordance with Sec 702.

General Notes:

For details at End Bent not shown, see Sheets
No. 14 and 15.

#5-H809 bars shall be used for the concrete bridge approach slab, see Sheet No. 36.

Strands at end of the girders shall be field bent or, if necessary, cut in field to maintain 1 1/2" minimum clearance to fill face of end bent.

For location of #5-H806 (Strand Tie Bar), see
Sheets No. 22 or 23.

For Elevations A-A and B-B, see Sheet No. 15.

For Section Near End Bent, see Sheet No. 14.


All concrete in the end bent above top of beam and below top of slab shall be Class B-2.

The U bars and #5-H809 bars shall be placed parallel to centerline of roadway.

Bend #6-F800 & #6-F801 in field to clear girders.

Substructure Quantity Table for Bent No. 8		
Item		End Bent No. 8
Class 1 Excavation	cu. yard	65
Galvanized Structural Steel Piles (14 in.)	linear foot	108
Pile Point Reinforcement (H-Pile)	each	6
Class B Concrete (Substructure)	cu. yard	15.7

Note: These quantities are included in the Estimated Quantities table on Sheet No. 3.

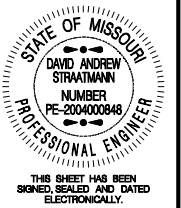

DATE PREPARED
8/20/2024

ROUTE	STATE
-------	-------

Z	MO
---	----

DISTRICT	SHEET NO.
33	13


BR	13
----	----

COUNTY
PLATTE

PLATTE

JOB NO.
1453454


7433434					
CONTRACT ID.					
PROJECT NO.					
BRIDGE NO. A9373					
DESCRIPTION					
DATE					

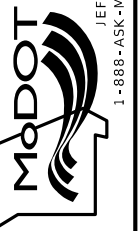MISSOURI HIGHWAYS AND TRANSPORTATION
COMMISSION


JEFFERSON CITY, MO 65102
1-888-ASK-MODOT (1-888-275-6636)

Bartlett & West


3601 MONROE STREET, SUITE 201 - JEFFERSON CITY, MO 65101
PHONE 573-634-3181 - FAX 573-634-7904
CERTIFICATE OF AUTHORITY NO. 000167 - ENGINEERING
WWW.BARTWEST.COM

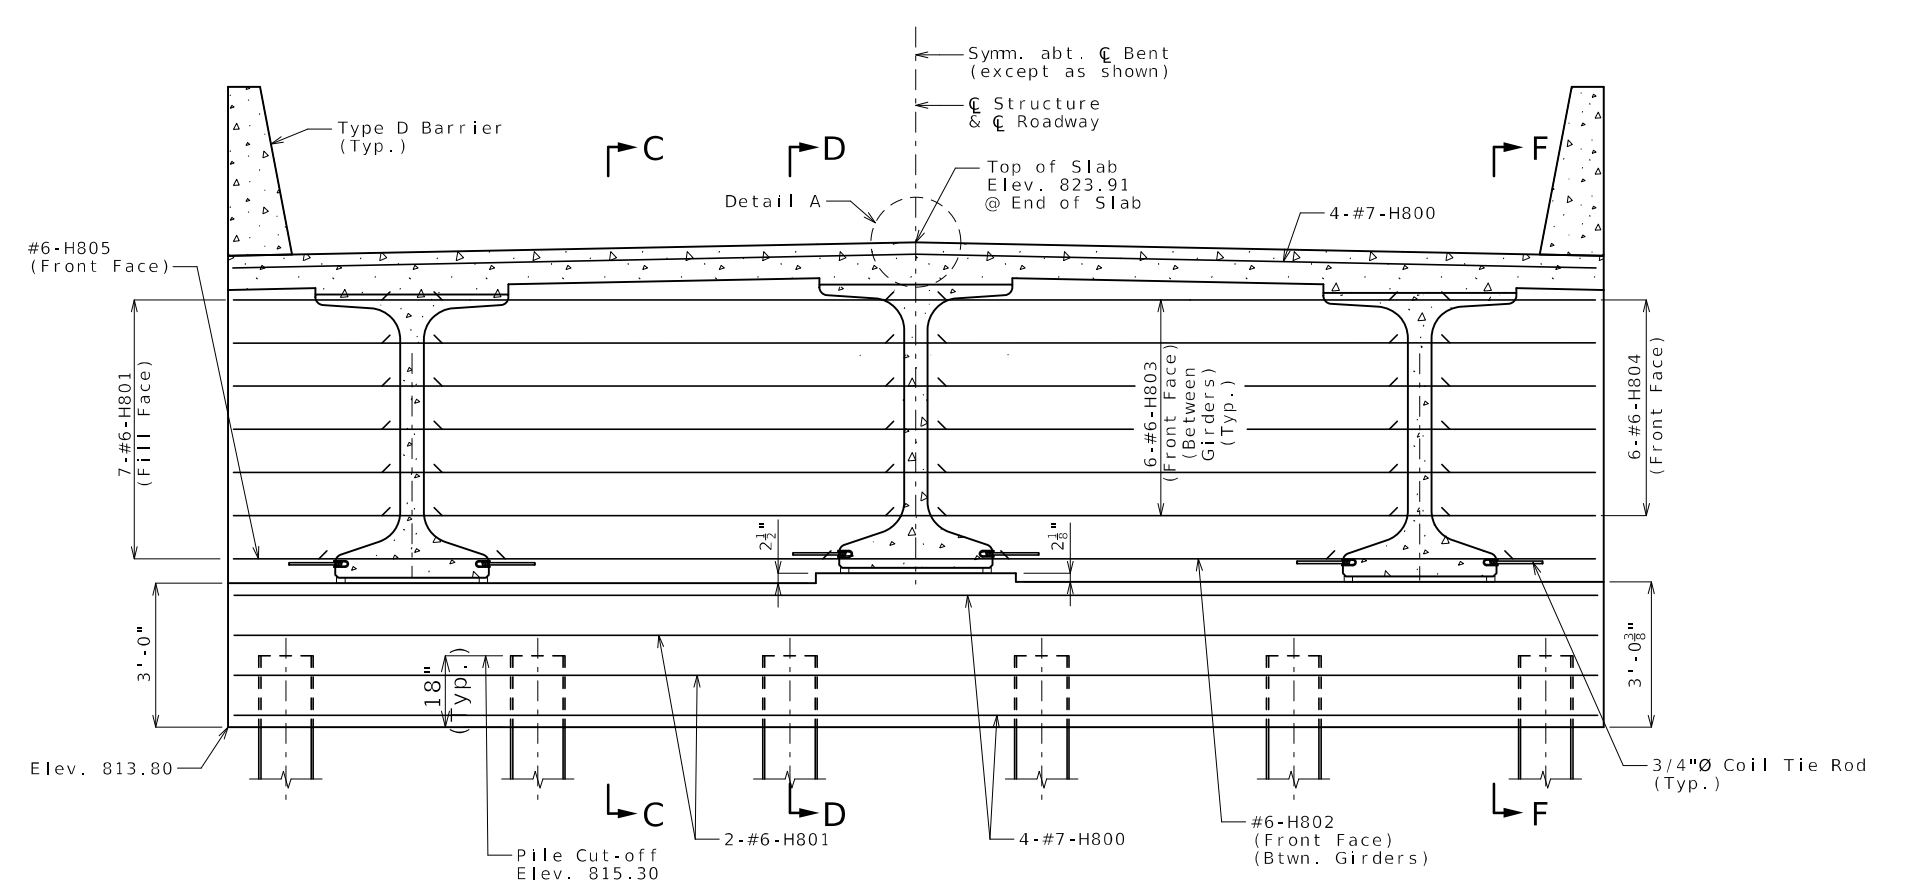

SECTION NEAR END BENT
Note: Keys not shown for clarity.

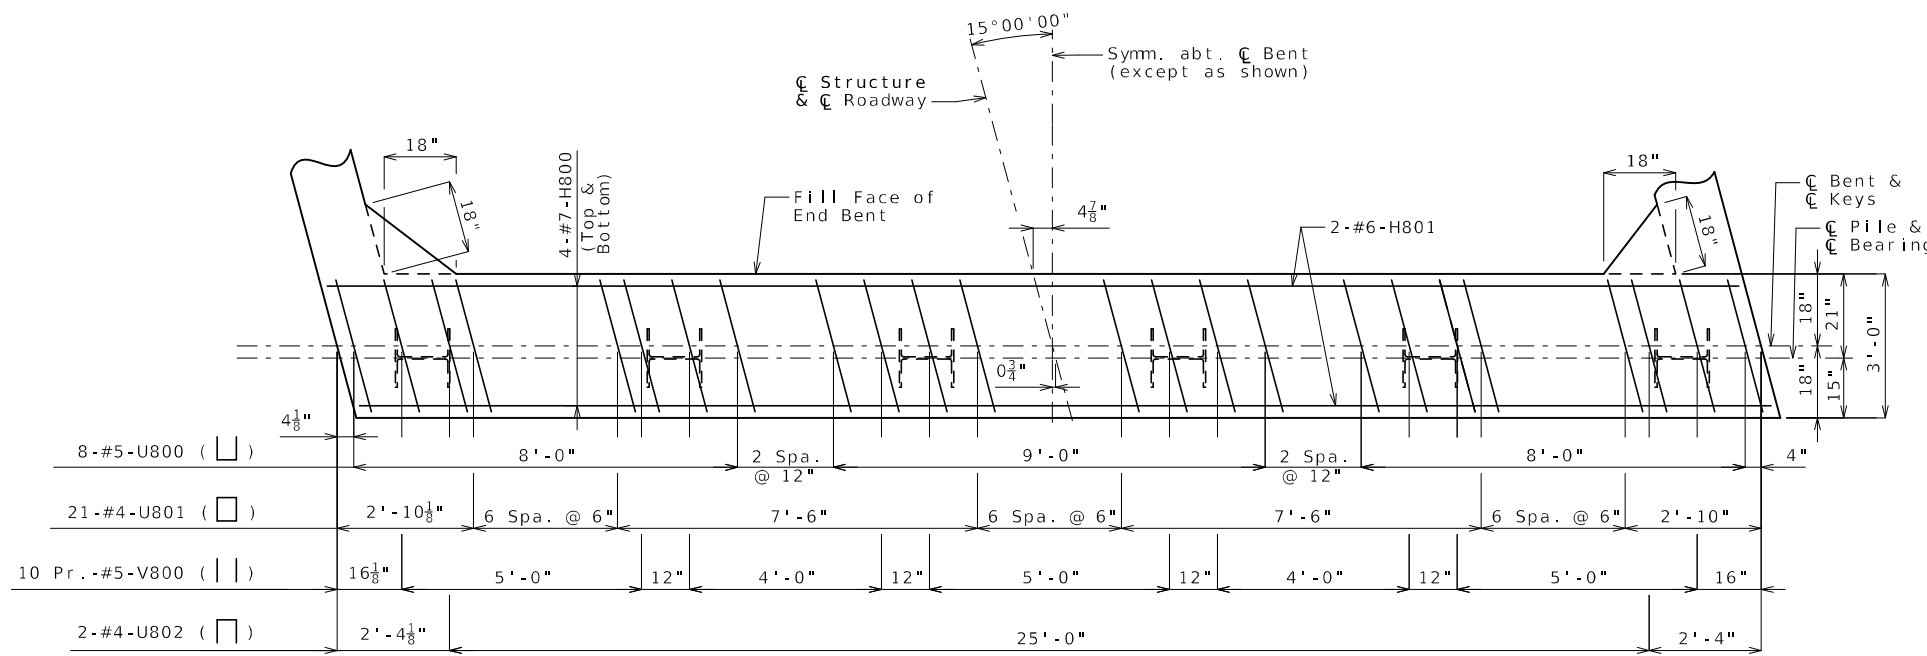

PLAN OF BEAM

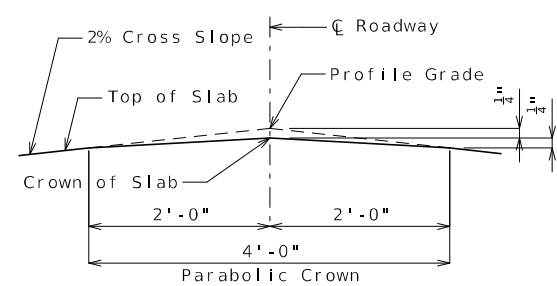

DETAIL A

- Notes:
- For details of End Bents not shown, see Sheets No. 13 and 15.
 - For location of Coil Tie Rods and #5-H806 (Strand Tie Bar), see Sheets No. 22 and 23.
 - All concrete in the End Bent above top of beam and below top of slab shall be Class B-2.
 - For Sections C-C thru F-F, see Sheet No. 15.
 - For details of Bridge Approach Slab, see Sheet No. 36.
 - Reinforcing steel shall be shifted to clear piles. U bars shall clear piles by at least 1 1/2 inches.
 - The U bars and pairs of V800 bars shall be placed parallel to centerline of roadway.

Detailed Jan. 2024
Checked Jan. 2024

Note: This drawing is not to scale. Follow dimensions. Sheet No. 14 of 43



DATE PREPARED 3/20/2024	
ROUTE Z	STATE MO
DISTRICT BR	SHEET NO. 14
COUNTY PLATTE	
JOB NO. J4S3454	
CONTRACT ID.	
PROJECT NO.	
BRIDGE NO. A9373	

DESCRIPTION	DATE









MISSOURI HIGHWAYS AND TRANSPORTATION COMMISSION

MoDOT

105 WEST CAPITOL
JEFFERSON CITY, MO 65102
1-888-ASK-MODOT (1-888-275-6636)

Bartlett & West

601 MONROE STREET, SUITE 201 - JEFFERSON CITY, MO 65101
PHONE 572-634-3181 - FAX 572-634-7304
CERTIFICATE OF AUTHORITY NO. 000167 - ENGINEERING
WWW.BARTWEST.COM

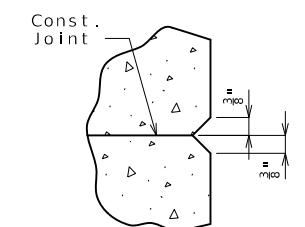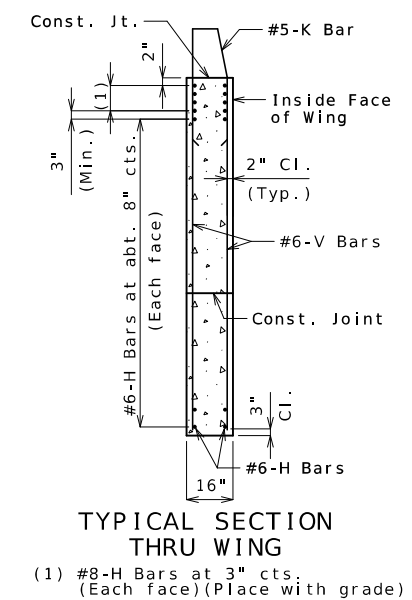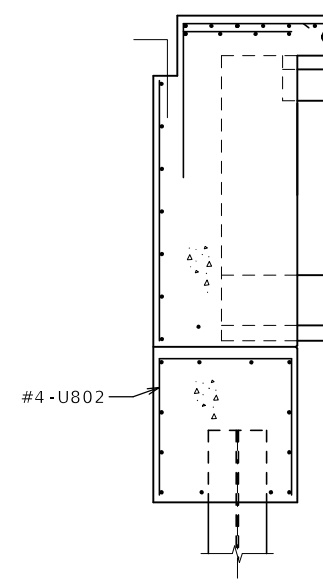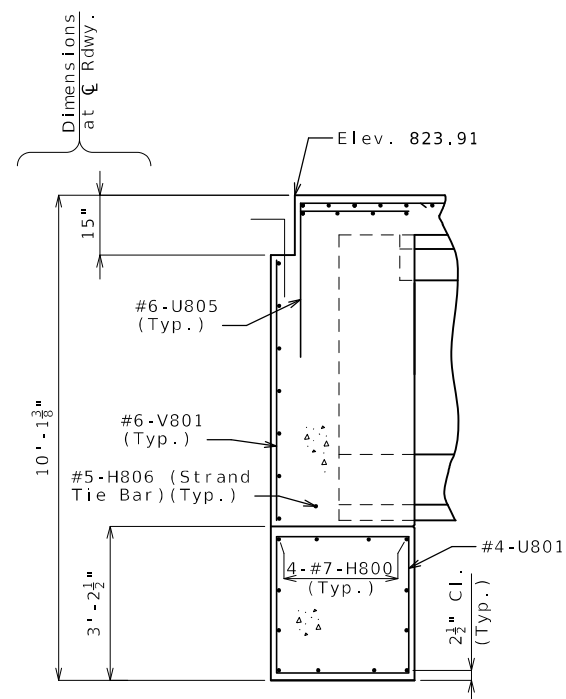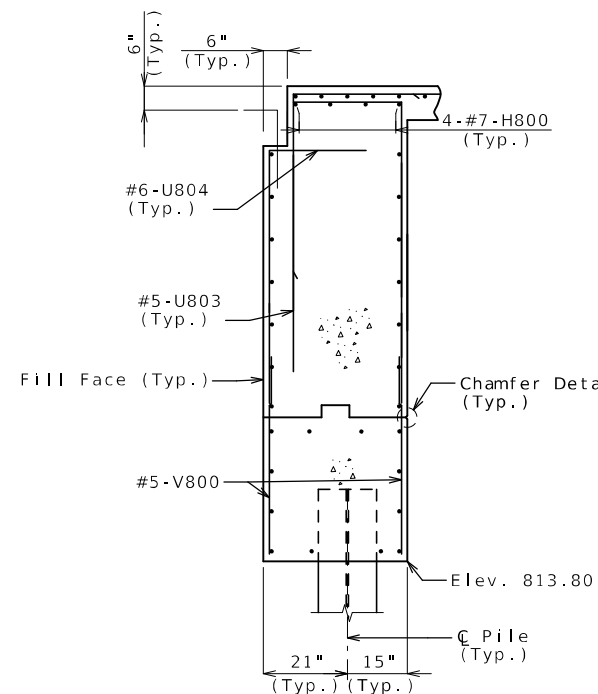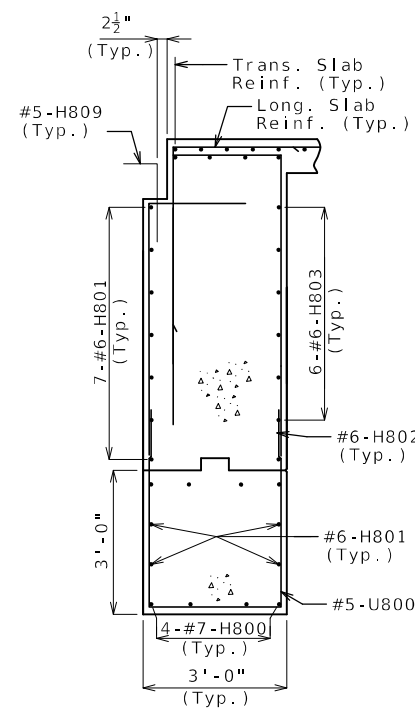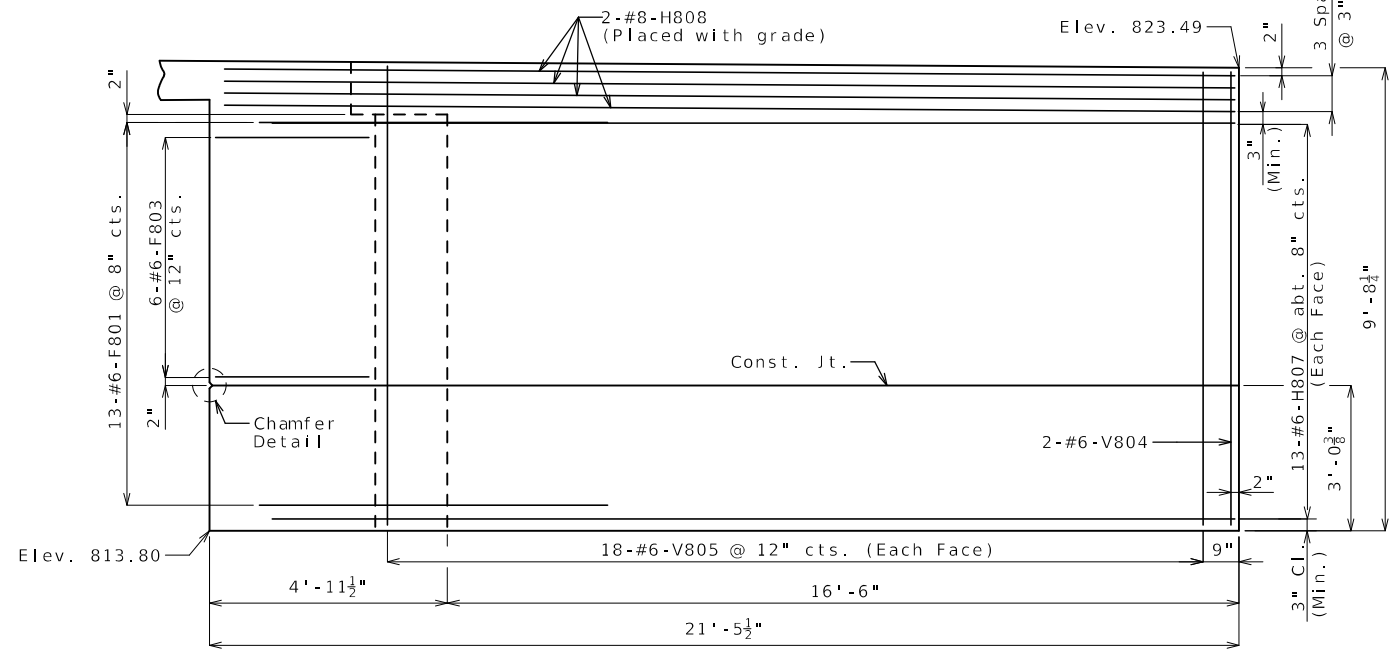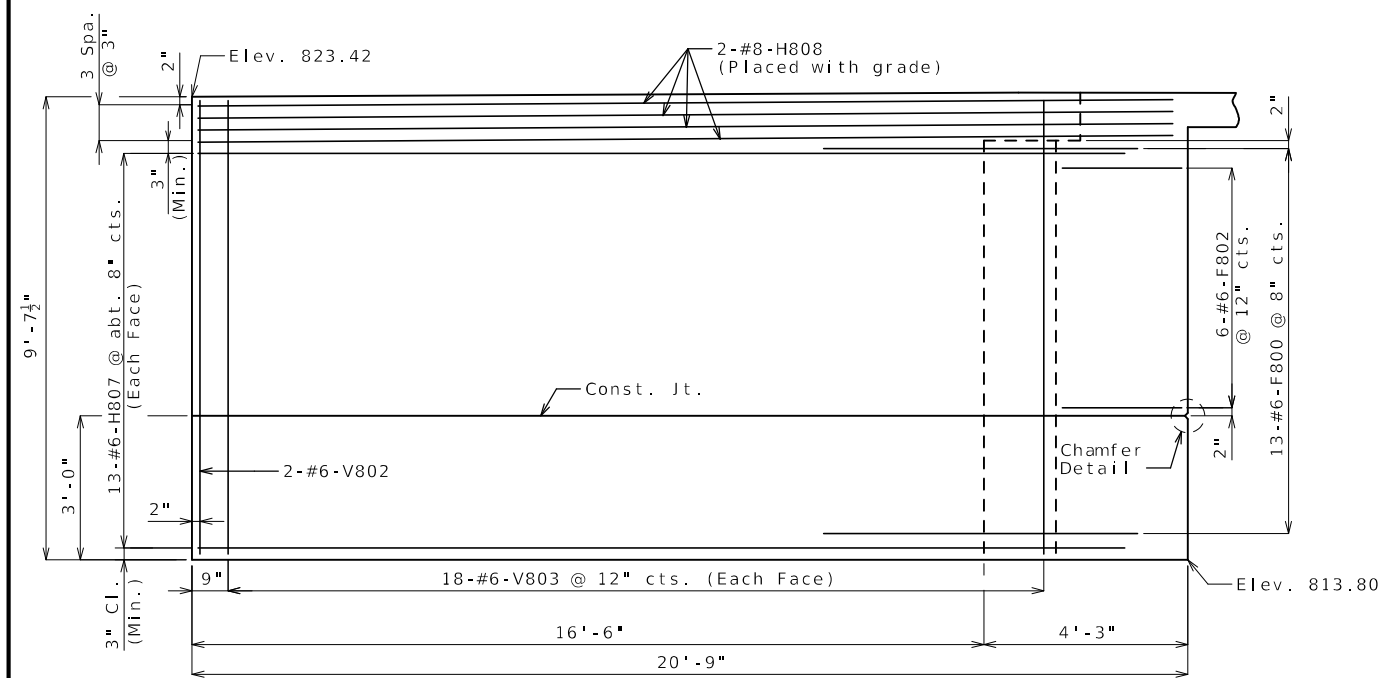


Notes :

For reinforcement of the Type D Barrier not shown, see Sheet No. 35.

For details of Vertical Drain at End Bents, see Sheet No. 7.

For details of End Bents not shown, see Sheets No. 13 and 14.

For details of Bridge Approach Slab, see Sheet No. 36.

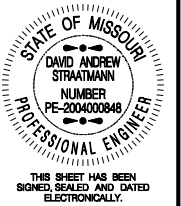

DATE PREPARED
3/20/2024

ROUTE	STATE
7	MO

DISTRICT	SHEET NO.
----------	-----------

BR	15
COUNTY	

PLATTE

JOB NO.
1453454

CONTRACT ID.

PROJECT NO.

BRIDGE NO.
A9373

--	--	--	--	--	--	--	--

[illegible]

--	--	--	--	--	--	--

DATE							

T CAPITOL
MO 65102
275-6636)

105 WEST
PERSON CITY,
800 (1-888-



JEFFERSON
3888-ASK-MODERN

MISS

West
CITY, MO 65101
904
ENGINEERING

&W
I - JEFFERSON C
- FAX 573-634-7
NO. 000167 - EN
WEST.COM

lett
STREET, SUITE 201
E 573-634-3181
OF AUTHORITY
WWW.BARTV

Bart

0 PM 3/20/2024




IF A SEAL IS PRESENT ON THIS SHEET IT HAS BEEN ELECTRONICALLY SEALED AND DATED:

Detailed	Jan. 2024
Checked	Jan. 2024

Note: This drawing is not to scale. Follow dimensions.








Sheet No. 15 of 43

pw://bartwest-pw.bentley.com:bartwest-pw-04/Documents/19000/19421.G30 - Platt County Route Z/OpenRoads Designer/A9373/B A9373 015 J4S3454 end bt 08.dgn 12:07:00 PM 3/20/2024

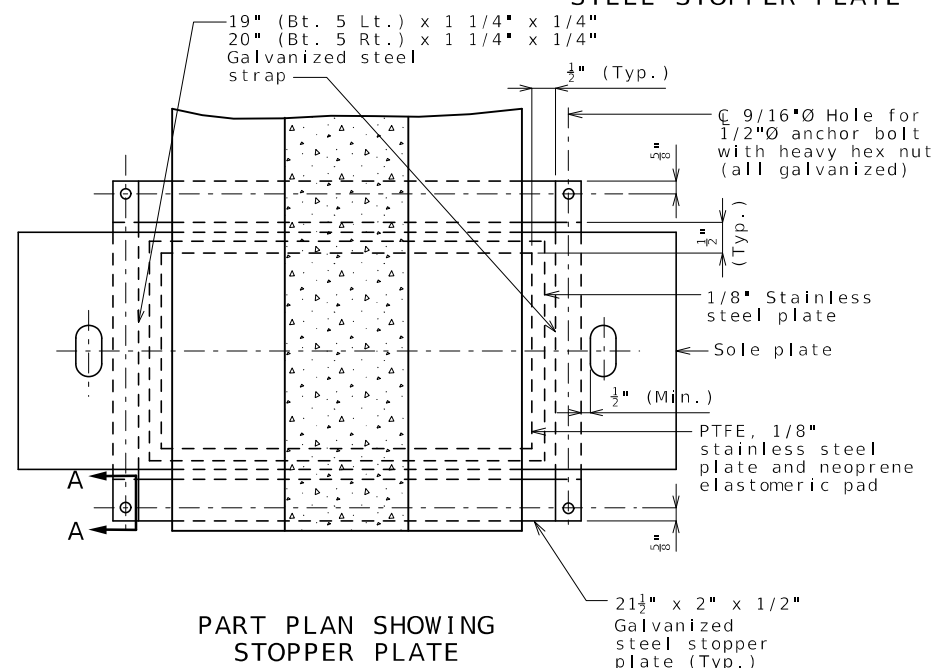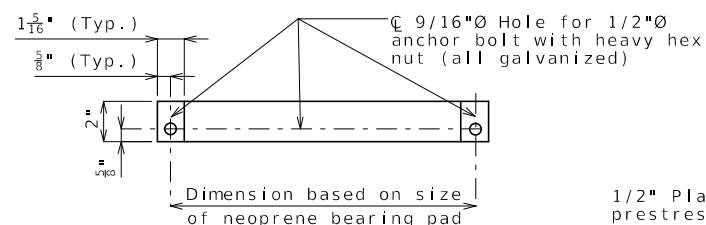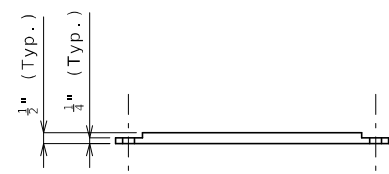

Stopper plates and straps shall be provided to prevent loss of support due to creeping of PTFE bearings. Payment for fabricating and installing the stopper plates and straps will be considered completely covered by the contract unit price for Type N PTFE Bearing.

The bottom face of the 1/8" stainless steel plate that is welded to the sole plate shall be lubricated with a lubricant that is approved by the bearing manufacturer.

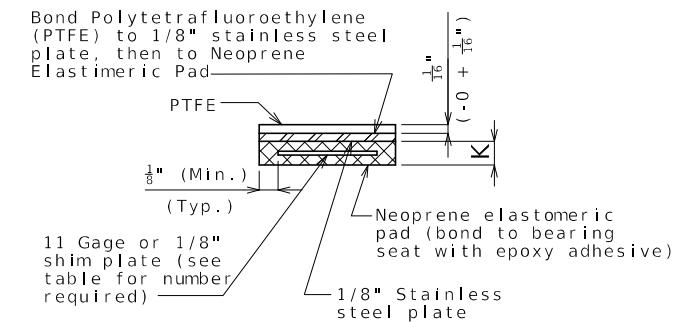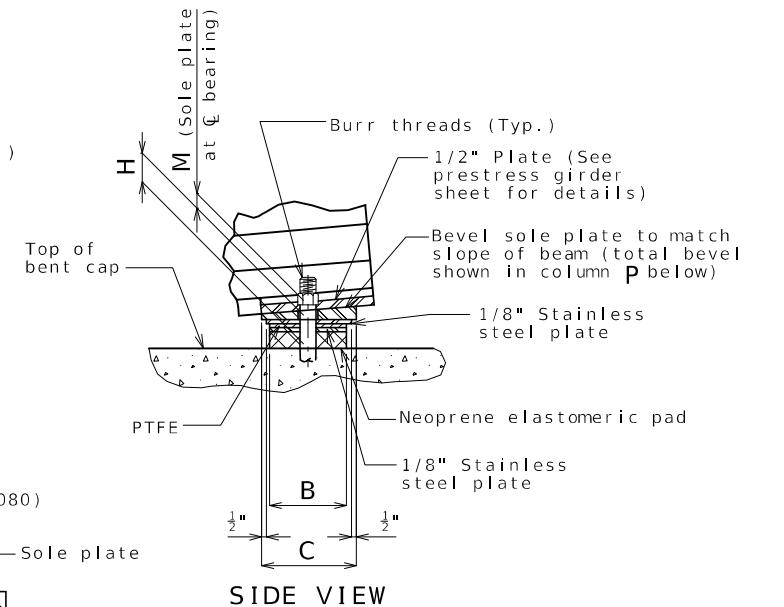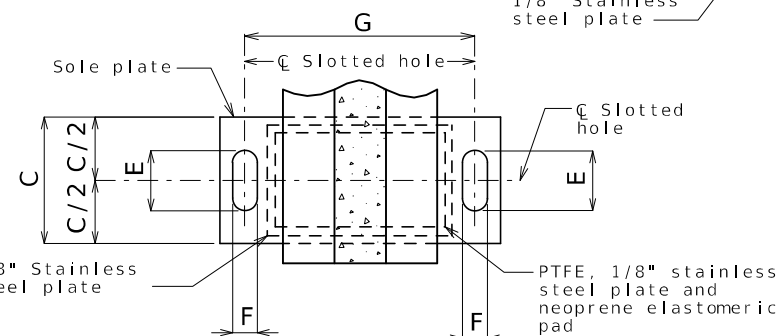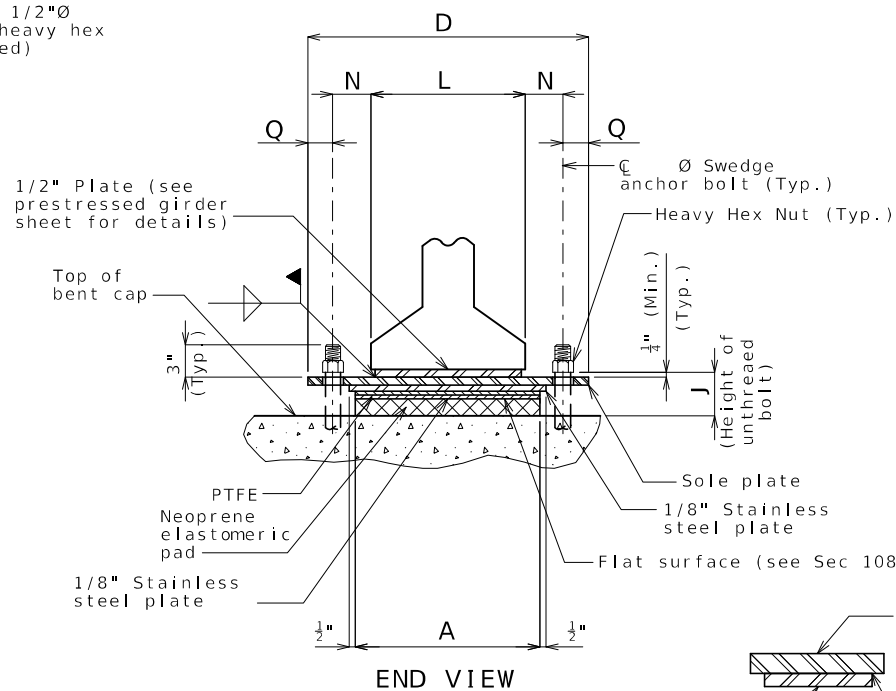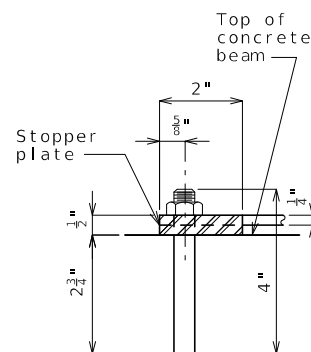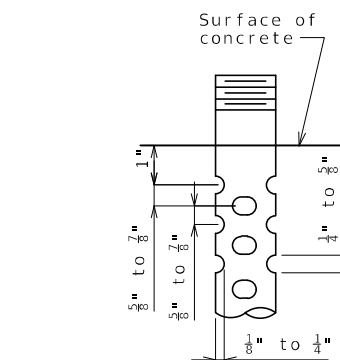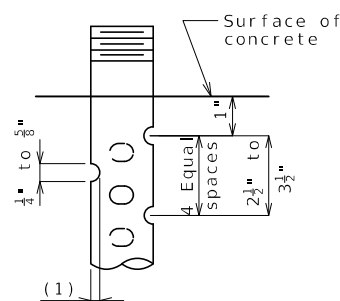

PTFE SLIDING BEARINGS																		
BENT NO.	A	B	C	D	E	F	G	H	J	K	L	M	N	P	Q	R	NUMBER OF SHIM PLATES *	NUMBER REQUIRED
5 (L.t.)	18"	14"	24½"	51½"	8½"	2⅝"	44	--	51⅓"	3¾"	38⅜"	1½"	21⅓"	0"	3¾"	⅔"	6	3
5 (R.t.)	18"	15"	24½"	51½"	8½"	2⅝"	44	--	51⅓"	3¾"	38⅜"	1½"	21⅓"	0"	3¾"	⅔"	6	3
* The required shim plate shall be placed between layers of elastomer and molded together to form an integral unit.																	TOTAL BEARINGS	6

* The required shim plate shall be placed between layers of elastomer and molded together to form an integral unit.

GENERAL NOTES:

Design coefficient of friction equals 0.06.

Anchor bolts shall be 2 1/2"Ø ASTM F1554 Grade 55 swedged bolts and shall extend 25 in. into the concrete with ASTM A563 Grade A Heavy Hex nuts. Actual manufacturer's certified mill test reports (chemical and mechanical) shall be provided. Swedging shall be 1" less than extension into the concrete.

Anchor bolt shall be at the centerline of slotted hole at 60°F. Bearing position shall be adjusted **R** for each 10° fall or rise in temperature at installation.


Anchor bolts and heavy hex nuts shall be coated with a minimum of two coats of inorganic zinc primer to provide a total dry film thickness of 4 mils minimum, 6 mils maximum, or galvanized in accordance with Sec 1081.

Neoprene Elastomeric Pads shall be 70 Durometer.

Structural steel for sole plate shall be ASTM A709 Grade 50 and shall be coated with a minimum of two coats of inorganic zinc primer to provide a total dry film thickness of 4 mils minimum, 6 mils maximum. The stainless steel plate shall be protected from any coating.

Type N PTFE Bearings shall be in accordance with Sec 716.

PTFE surface shall be fabricated as a single piece. Splicing will not be permitted.

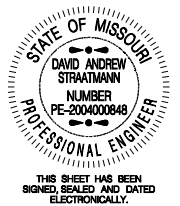

DATE PREPARED
3/20/2024

ROUTE	STATE
Z	MO

DISTRICT	SHEET NO.
BR	16

COUNTY
PLATTE

JOB NO.
1453454

CONTRACT ID.

PROJECT NO.


BRIDGE NO.
A9373[illegible]MISSOURI HIGHWAYS AND TRANSPORTATION
COMMISSION

105 WEST CAPITOL
JEFFERSON CITY, MO 65102
-888-ASK-MODOT (1-888-275-6636)


Bartlett & West

301 MONROE STREET, SUITE 201 - JEFFERSON CITY, MO 65101
PHONE 573-634-3181 - FAX 573-634-7904
CERTIFICATE OF AUTHORITY NO. 000167 - ENGINEERING
WWW.BARTWEST.COM

- (1) Fabricator shall apply a bond breaker to this region.
- (2) Outer strands tensioned to 2.02 kips/strand and inner strands to 8 kips/strand. Placed symmetrical about $\bar{C}$ Girder. May be moved laterally in pairs.

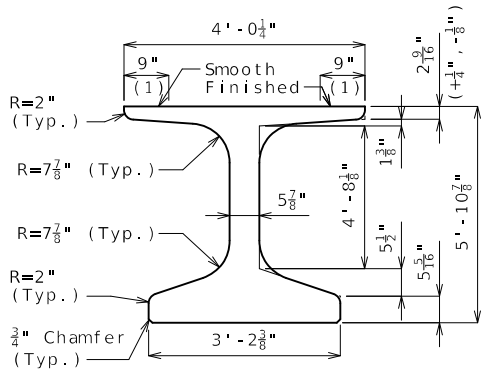


DIMENSIONS

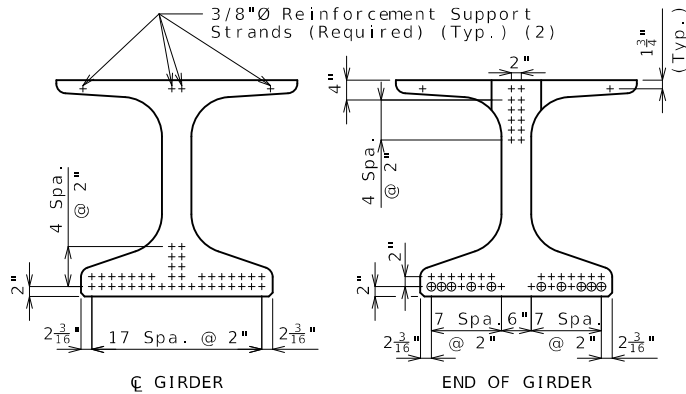


$\bar{C}$ GIRDER
STRAND ARRANGEMENT

+ Indicates prestressing strand.
o Indicates cut & shop bend with 3'-0" projection.

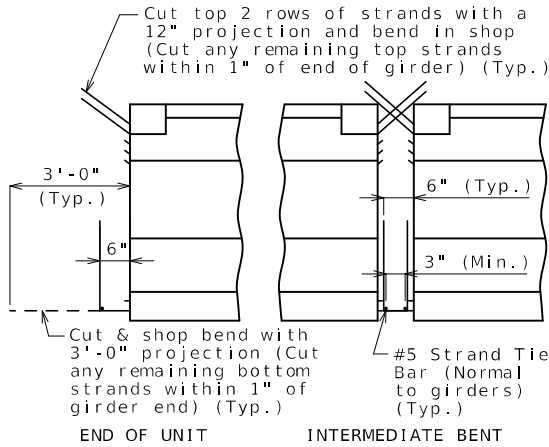

END OF UNIT
INTERMEDIATE BENT
STRANDS AT GIRDER ENDS

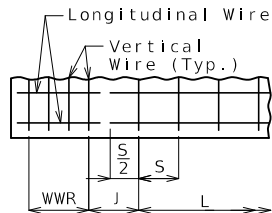


WELDED WIRE
PLACEMENT

S = Vertical wire spacing
L = Length of WWR mats
J = Distance between WWR mats

Bill of Reinforcing Steel

Bars Each Girder					Bending Diagrams
No.	Size/Mark	Length	Shape		
(D)* 3	G1	2'-10"	8		
2	4 G3	3'-11"	20		
2	4 G4	2'-3"	20		
2	4 G5	2'-9"	20		
4	4 G6	Varies	20		
Welded Wire Each Girder					
Mark	Size	S	W	L	
WWR1	D20	4"	W8	*	
WWR2	D20	8"	W8	*	
WWR3	D20	12"	W8	*	
WWR6	D31	2"	W12	*	

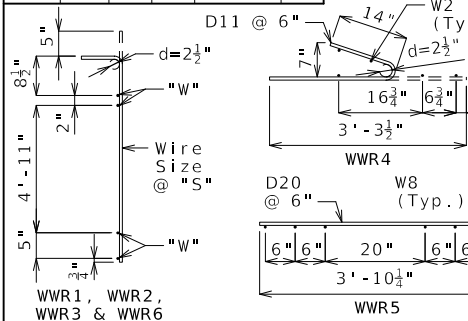

All dimensions are out to out.

Hooks and bends shall be in accordance with the CRSI Manual of Standard Practice for Detailing Reinforced Concrete Structures, Stirrup and Tie Dimensions.

Actual bar lengths are measured along centerline of bar to the nearest inch.

Minimum clearance to reinforcing shall be 1", unless otherwise shown.

All bar reinforcement shall be Grade 60.

WWR shall not be epoxy coated.

G4 and G5 not required for interior girders. G3 and G6 not required for exterior girders of intermediate spans.

General Notes:

Concrete for prestressed beams shall be Class A-1 with $f'c = 9000$ psi and $f'ci = 7000$ psi.

Use 40 strands, 0.6"Ø Grade 270, with an initial prestress force of 1758 kips.

Pretensioned members shall be in accordance with Sec 1029.

Fabricator shall be responsible for location and design of lifting devices.

Exterior and interior girders are the same except: coil ties, top flange breakout, application of bond breaker, coil inserts for slab drains, holes for steel intermediate diaphragms.

For Girder Camber Diagram, see Sheet No. 30.


The 1 1/2"Ø holes shall be cast in the web for steel intermediate diaphragms. Drilling is not allowed. For location of holes and details of steel intermediate diaphragms, see Sheet No. 25.

For location of coil inserts at slab drains, see Sheet No. 27.

For location of coil ties at concrete diaphragms and integral bents, see Sheets No. 28 and 29.


Alternate bar reinforcing steel details are provided and may be used. The same type of reinforcing steel shall be used for all girders in all spans.

* See data table on Sheet No. 21.

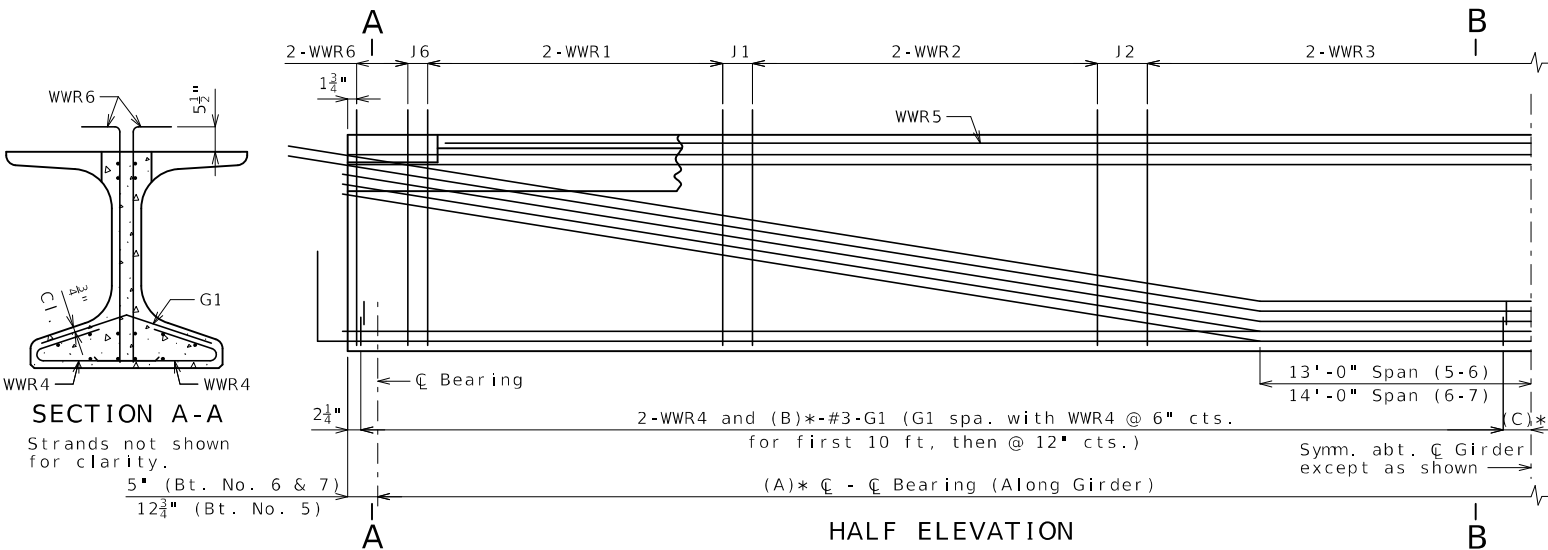


HALF ELEVATION

Reinforcement support strands not shown for clarity.

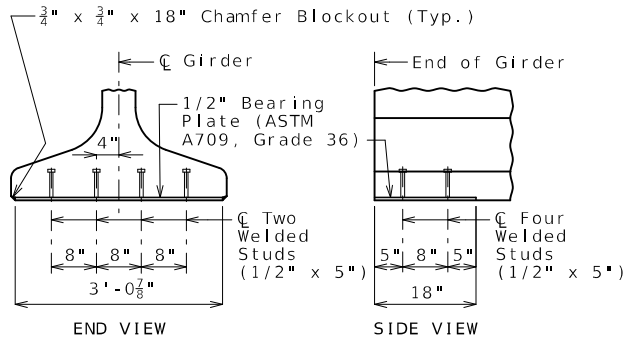

BEARING PLATE

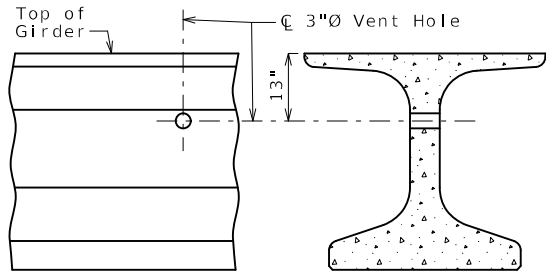


PART ELEVATION

PART SECTION

VENT HOLE

Place vent holes at or near upgrade 1/3 point of girders and clear reinforcing steel or strands by 1 1/2" minimum and steel intermediate diaphragm bolt connections by 6" minimum.

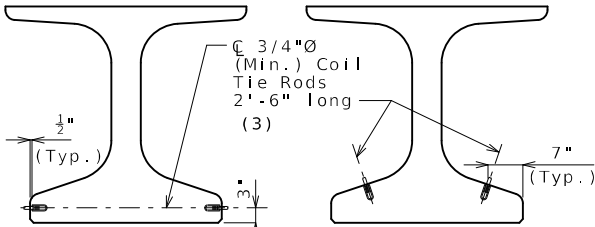


CLOSED DIAPHRAGMS
AND INTEGRAL BENTS

OPEN DIAPHRAGMS

COIL TIES

Exclude coil tie at exterior face of exterior girders.

(3) 5'-6" at open diaphragm at Int. Bt. No. 5

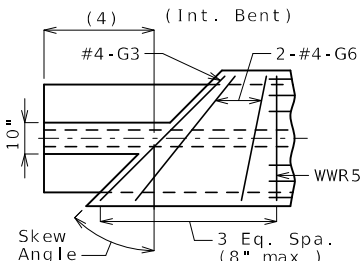


INTERIOR GIRDER AT ALL BENTS

TOP FLANGE BLOCKOUT

Mirror for right advanced.

(4) See dimension data table on Sheet No. 21.

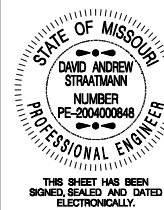

DATE PREPARED
3/20/2024

ROUTE
Z

DISTRICT
BR

COUNTY
PLATTE

JOB NO.
J4S3454

CONTRACT ID.

PROJECT NO.

BRIDGE NO.
A9373

DESCRIPTION

DATE

MISSOURI HIGHWAYS AND TRANSPORTATION COMMISSION

105 WEST CAPITOL
JEFFERSON CITY, MO 65102
1-888-ASK-MODOT (1-888-275-6636)

MoDOT

Bartlett & West


601 MONROE STREET, SUITE 201 - JEFFERSON CITY, MO 65101
PHONE 572-6343181 - FAX 572-6347304
CERTIFICATE OF AUTHORITY NO. 000107 - ENGINEERING
WWW.BARTLETTWEST.COM

IF A SEAL IS PRESENT ON THIS SHEET IT HAS BEEN ELECTRONICALLY SEALED AND DATED.

Data Table										
	Span (1-2)		Span (2-3) (3-4)		Span (4-5)		Span (5-6)		Span (6-7)	
Mark	L	J	L	J	L	J	L	J	L	J
WWR1	12'-0"	8"	12'-0"	8"	12'-0"	8"	14'-0"	7 $\frac{1}{2}$ "	14'-0"	6 $\frac{3}{4}$ "
WWR2	12'-8"	11 $\frac{1}{8}$ "	13'-4"	10 $\frac{3}{4}$ "	14'-0"	11"	14'-0"	11 $\frac{3}{8}$ "	14'-8"	8"
WWR3	48'-0"	--	60'-0"	--	58'-0"	--	66'-0"	--	76'-0"	--
WWR6	16"	4"	16"	4"	16"	4"	16"	4"	16"	4"
A	103'-3 $\frac{3}{8}$ "		116'-7 $\frac{1}{8}$ "		115'-3 $\frac{1}{2}$ "		127'-3 $\frac{1}{2}$ "		138'-7 $\frac{1}{8}$ "	
B	62		69		69		75		80	
C	10 $\frac{1}{4}$ "		6 $\frac{1}{4}$ "		2 $\frac{1}{4}$ "		2 $\frac{3}{8}$ "		6 $\frac{1}{4}$ "	
D	125		138		138		150		160	
E	10 Spa. @ 12"		12 Spa. @ 12"		13 Spa. @ 12"		--		--	
F	13 $\frac{3}{4}$ "		14 $\frac{3}{4}$ "		17"		14 $\frac{1}{8}$ "		12"	
G	18 Spa. @ 18"		21 Spa. @ 18"		20 Spa. @ 18"		--		--	
H	210		230		230		258		274	
I	230		250		250		278		294	

Top Flange Blockout Dimensions at Intermediate Bents											
	Bent No. 2 & 3		Bent No. 4		Bent No. 5		Bent No. 6		Bent No. 7		
	Back	Ahead	Back	Ahead	Back	Ahead	Back	Ahead	Back	Ahead	
Int. Girder-Skew Dim.	11 $\frac{7}{8}$ "	13 $\frac{1}{8}$ "	11 $\frac{7}{8}$ "	12 $\frac{1}{4}$ "	12 $\frac{1}{4}$ "	12 $\frac{7}{8}$ "	12 $\frac{7}{8}$ "	11 $\frac{3}{4}$ "	13 $\frac{1}{2}$ "	11 $\frac{7}{8}$ "	
Ext. Girder-Square Dim.	6 $\frac{7}{8}$ "	8 $\frac{1}{8}$ "	6 $\frac{7}{8}$ "	7 $\frac{3}{4}$ "	9"	8 $\frac{7}{8}$ "	7 $\frac{7}{8}$ "	6 $\frac{3}{4}$ "	8 $\frac{1}{4}$ "	6 $\frac{7}{8}$ "	
Ext. Girder-Skew Dim.	11 $\frac{7}{8}$ "	13 $\frac{1}{8}$ "	11 $\frac{7}{8}$ "	12 $\frac{3}{4}$ "	12 $\frac{1}{4}$ "	12 $\frac{1}{8}$ "	12 $\frac{7}{8}$ "	11 $\frac{3}{4}$ "	13 $\frac{1}{4}$ "	11 $\frac{7}{8}$ "	

NU-GIRDERS - SPANS (1-2)(2-3)(3-4)(4-5)(5-6) AND (6-7)

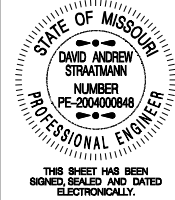

DATE PREPARED 3/20/2024	
ROUTE Z	STATE MO
DISTRICT BR	SHEET NO. 21
COUNTY PLATTE	
JOB NO. J4S3454	
CONTRACT ID.	
PROJECT NO.	
BRIDGE NO. A9373	

DESCRIPTION	DATE

MISSOURI HIGHWAYS AND TRANSPORTATION COMMISSION



105 WEST CAPITOL
JEFFERSON CITY, MO 65102
1-888-ASK-MODOT (1-888-275-6636)




601 MONROE STREET, SUITE 201 - JEFFERSON CITY, MO 65101
PHONE 573-634-3181 - FAX 573-634-7304
CERTIFICATE OF AUTHORITY NO. 000167 - ENGINEERING
WWW.BARTWEST.COM


IF A SEAL IS PRESENT ON THIS SHEET IT HAS BEEN ELECTRONICALLY SEALED AND DATED.

(1) Fabricator shall apply a bond breaker to this region.

(2) Outer strands tensioned to 2.02 kips/strand and inner strands to 8 kips/strand. Placed symmetrical about $\bar{C}$ Girder. May be moved laterally in pairs.

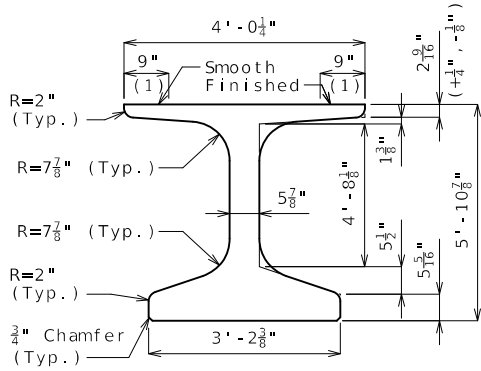


DIMENSIONS

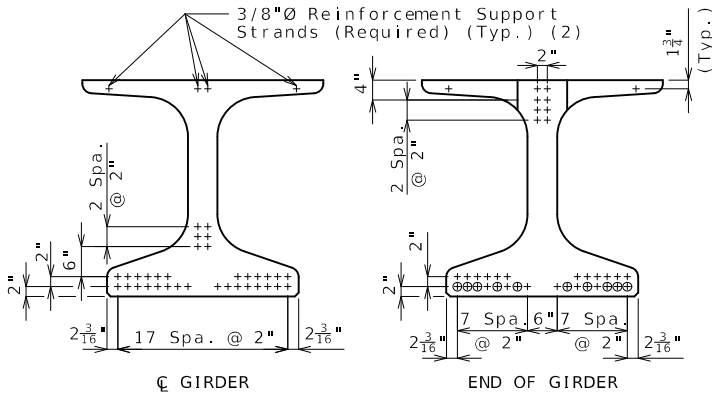


STRAND ARRANGEMENT

+ Indicates prestressing strand. o Indicates cut & shop bend with 3'-0" projection.

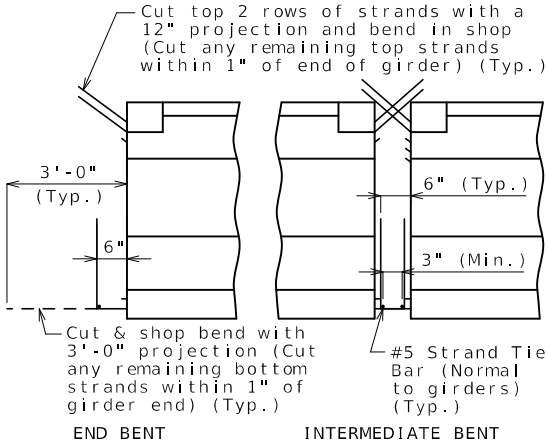

STRANDS AT GIRDER ENDS

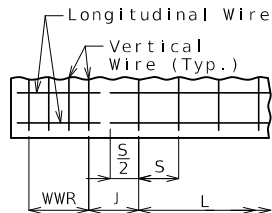


WELDED WIRE PLACEMENT

S = Vertical wire spacing
L = Length of WWR mats
J = Distance between WWR mats

Bill of Reinforcing Steel

Bars Each Girder					Bending Diagrams
No.	Size/Mark	Length	Shape		
137	3 G1	2'-10"	8		
2	4 G3	3'-11"	20		
2	4 G4	2'-3"	20		
2	4 G5	2'-9"	20		
4	4 G6	Varies	20		

Welded Wire Each Girder					Bending Diagrams
Mark	Size	S	W	L	
WWR1	D20	4"	W8	12'-0"	
WWR2	D20	8"	W8	14'-0"	
WWR3	D20	12"	W8	58'-0"	
WWR6	D31	2"	W12	16"	

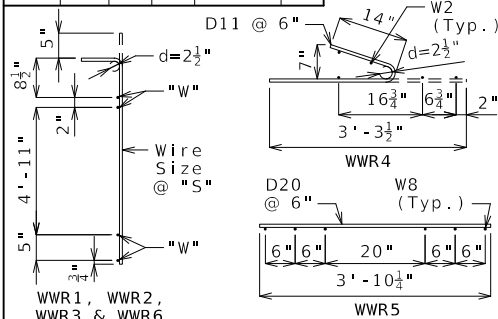

All dimensions are out to out.

Hooks and bends shall be in accordance with the CRSI Manual of Standard Practice for Detailing Reinforced Concrete Structures, Stirrup and Tie Dimensions.

Actual bar lengths are measured along centerline of bar to the nearest inch.

Minimum clearance to reinforcing shall be 1", unless otherwise shown.

All bar reinforcement shall be Grade 60.

WWR shall not be epoxy coated.

G4 and G5 not required for interior girders. Half no. of G3, G4, G5 and G6 not required for ext. girders of end spans.

General Notes:

Concrete for prestressed beams shall be Class A-1 with $f'c = 9000$ psi and $f'ci = 7000$ psi.

Use 34 strands, 0.6"Ø Grade 270, with an initial prestress force of 1494 kips.

Pretensioned members shall be in accordance with Sec 1029.

Fabricator shall be responsible for location and design of lifting devices.

Exterior and interior girders are the same except: coil ties, top flange blackout, application of bond breaker, coil inserts for slab drains, holes for steel intermediate diaphragms.


For Girder Camber Diagram, see Sheet No. 30.

The 1 1/2"Ø holes shall be cast in the web for steel intermediate diaphragms. Drilling is not allowed. For location of holes and details of steel intermediate diaphragms, see Sheet No. 25.

For location of coil inserts at slab drains, see Sheet No. 27.


For location of coil ties at concrete diaphragms and integral bents, see Sheets No. 13 and 28.

Alternate bar reinforcing steel details are provided and may be used. The same type of reinforcing steel shall be used for all girders in all spans.

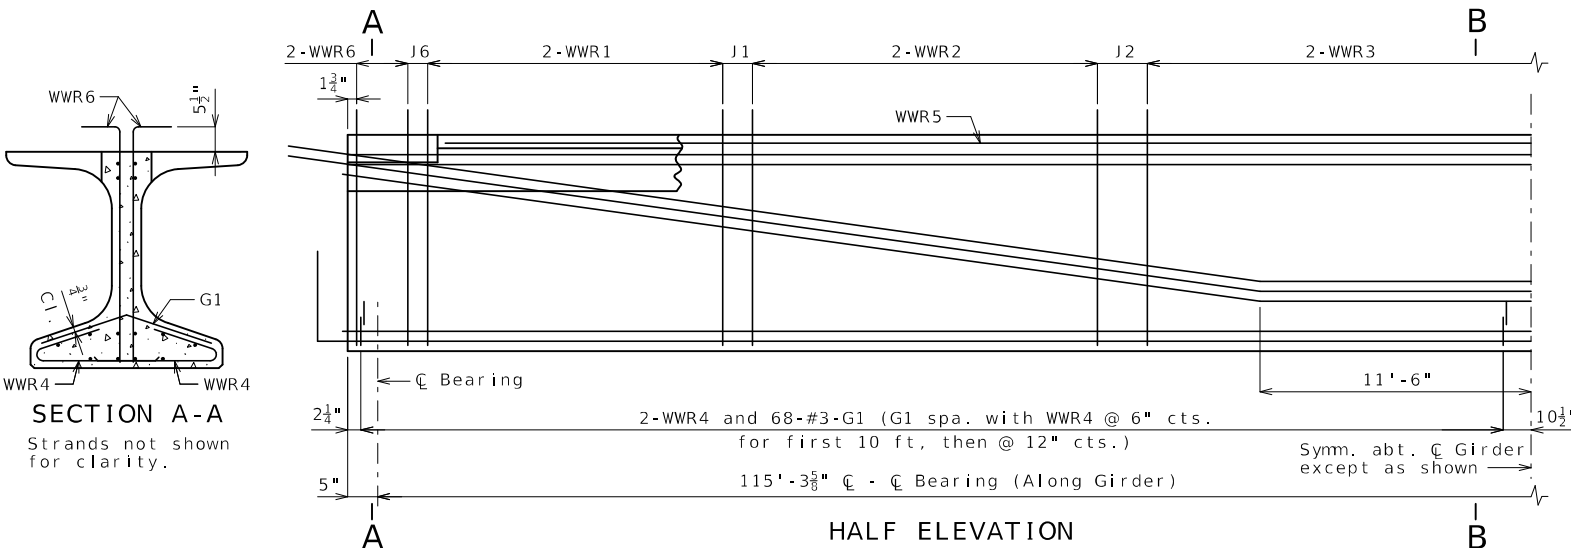


HALF ELEVATION


Reinforcement support strands not shown for clarity.

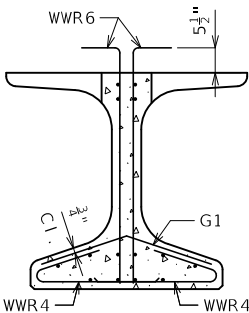


SECTION A-A
Strands not shown for clarity.

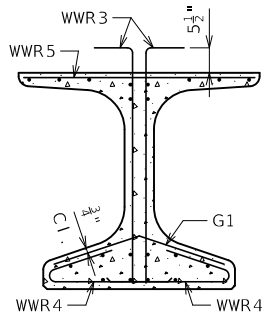

SECTION B-B
Strands not shown for clarity.

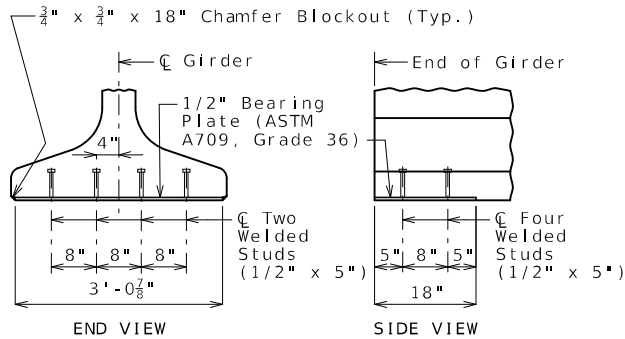


BEARING PLATE

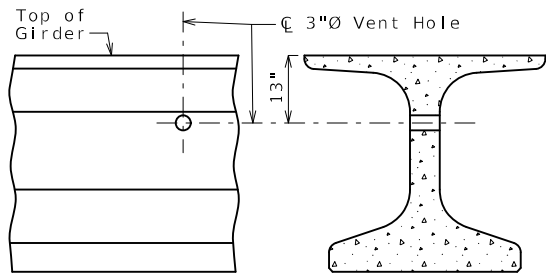

VENT HOLE

Place vent holes at or near upgrade 1/3 point of girders and clear reinforcing steel or strands by 1 1/2" minimum and steel intermediate diaphragm bolt connections by 6" minimum.

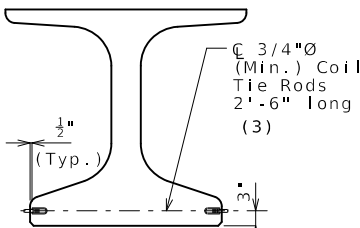

COIL TIES

Exclude coil tie at exterior face of exterior girders except at integral end bents.

(3) 2'-4" at exterior face of exterior girders at end bents

NU-GIRDERS - SPAN (7-8)

Detailed Jan. 2024
Checked Jan. 2024

Note: This drawing is not to scale. Follow dimensions.

Sheet No. 22 of 43



DATE PREPARED
3/20/2024

ROUTE
Z

DISTRICT
BR

COUNTY
PLATTE

JOB NO.
J4S3454

CONTRACT ID.

PROJECT NO.

BRIDGE NO.
A9373

DESCRIPTION

DATE

MISSOURI HIGHWAYS AND TRANSPORTATION COMMISSION


105 WEST CAPITAL
JEFFERSON CITY, MO 65102
1-888-ASK-MODOT (1-888-275-6636)

MoDOT


Bartlett & West

601 MONROE STREET, SUITE 201 - JEFFERSON CITY, MO 65101
PHONE 572-6343181 - FAX 572-6347304
CERTIFICATE OF AUTHORITY NO. 000167 - ENGINEERING
WWW.BARTLETTWEST.COM

- (1) Fabricator shall apply a bond breaker to this region.
- (2) Outer strands tensioned to 2.02 kips/strand and inner strands to 8 kips/strand. Placed symmetrical about $\bar{C}$ Girder. May be moved laterally in pairs.

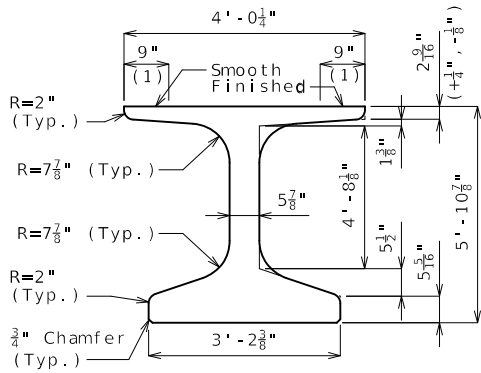


DIMENSIONS



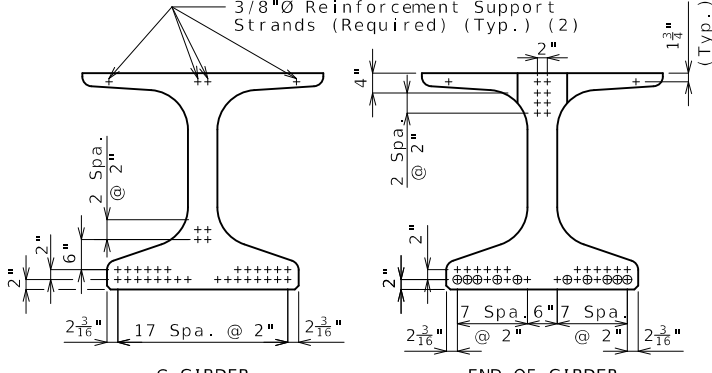


STRAND ARRANGEMENT


+ Indicates prestressing strand.
o Indicates cut & shop bend with 3'-0" projection.

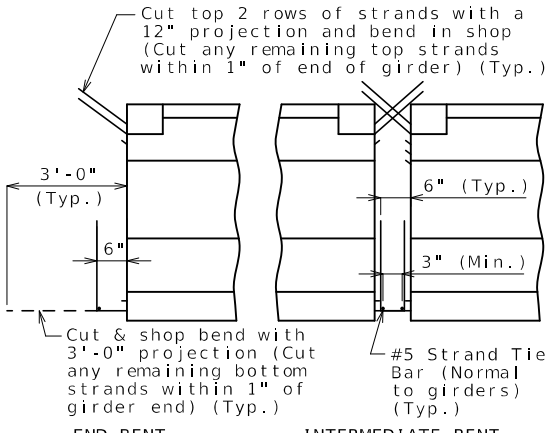

STRANDS AT GIRDER ENDS

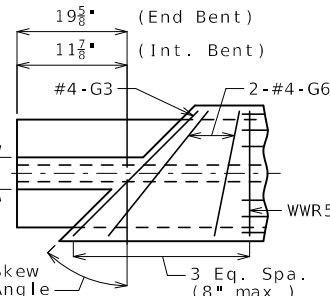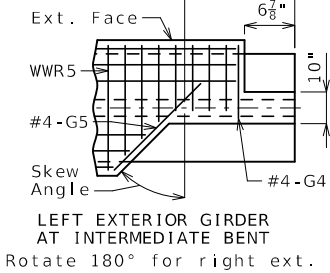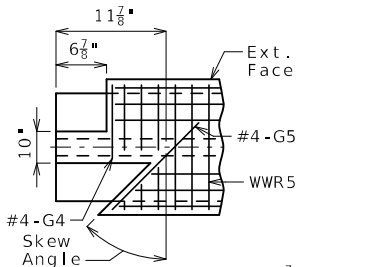


TOP FLANGE BLOCKOUT
Mirror for right advanced.

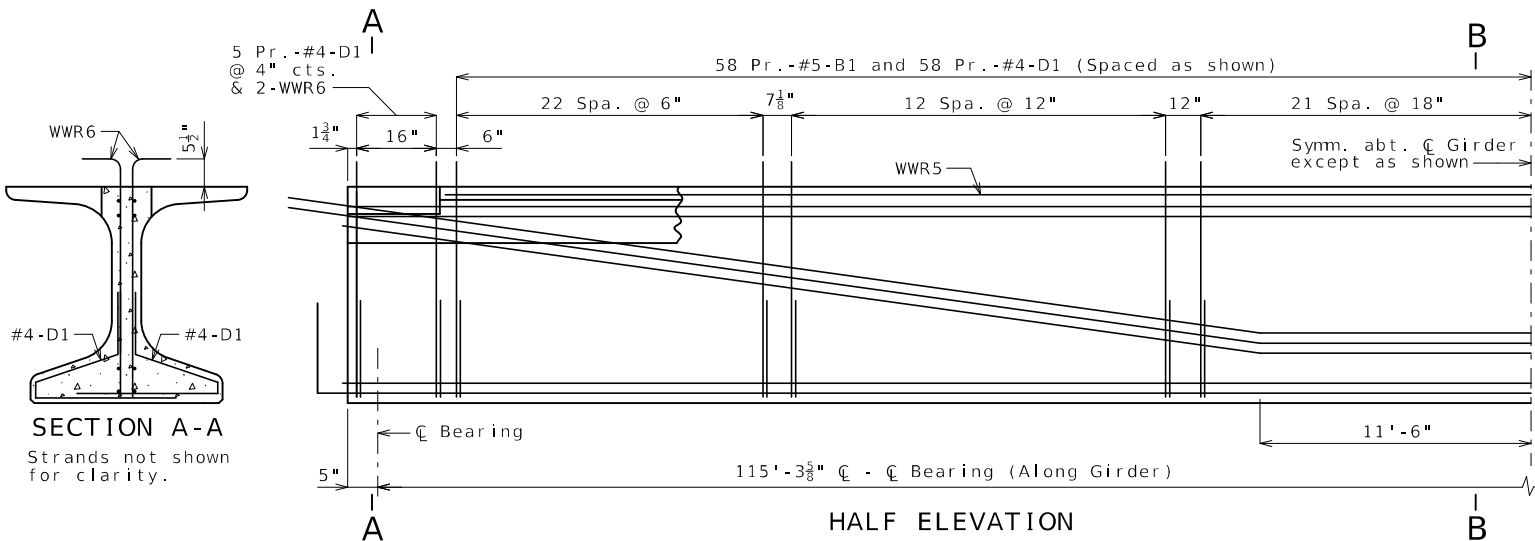


HALF ELEVATION

Reinforcement support strands not shown for clarity.

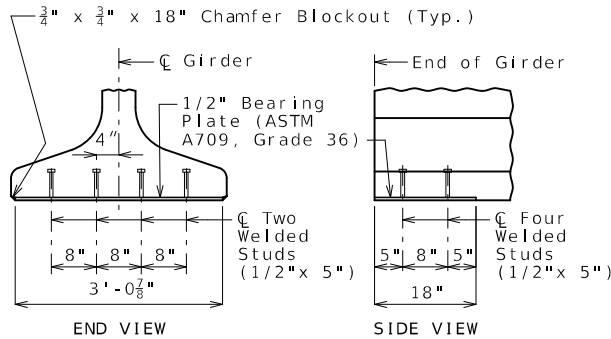


BEARING PLATE

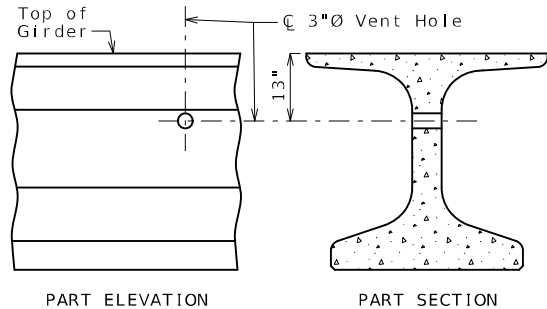

VENT HOLE

Place vent holes at or near upgrade 1/3 point of girders and clear reinforcing steel or strands by 1 1/2" minimum and steel intermediate diaphragm bolt connections by 6" minimum.

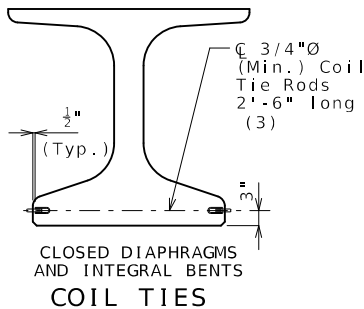


COIL TIES

Exclude coil tie at exterior face of exterior girders except at integral end bents.

(3) 2'-4" at exterior face of exterior girders at end bents

Bill of Reinforcing Steel - Each Girder				
No.	Size/Mark	Length	Shape	Bending Diagrams
230	5 B1	7'-3"	11	Shape 20
250	4 D1	4'-0"	9	
2	4 G3	3'-11"	20	Shape 9
2	4 G4	2'-3"	20	
2	4 G5	2'-9"	20	Shape 11
4	4 G6	Varies	20	

Welded Wire Reinforcement - Each Girder

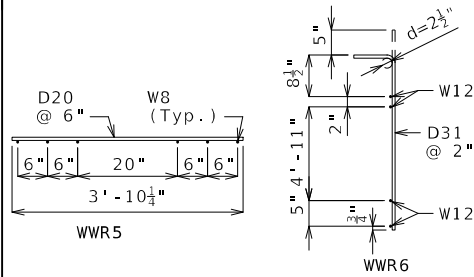

All dimensions are out to out.

Hooks and bends shall be in accordance with the CRSI Manual of Standard Practice for Detailing Reinforced Concrete Structures, Stirrup and Tie Dimensions.

Actual bar lengths are measured along centerline of bar to the nearest inch.

Minimum clearance to reinforcing shall be 1".

All bar reinforcement shall be Grade 60.

The two D1 bars may be furnished as one bar at the fabricator's option.

All B1 bars shall be epoxy coated.

G4 and G5 not required for interior girders. Half no. of G3, G4, G5 and G6 not required for ext. girders of end spans.

General Notes:

Concrete for prestressed girders shall be Class A-1 with f'c = 9000 psi and f'ci = 7000 psi.

Use 34 strands, 0.6"Ø Grade 270, with an initial prestress force of 1494 kips.

Pretensioned members shall be in accordance with Sec 1029.

Fabricator shall be responsible for location and design of lifting devices.

Exterior and interior girders are the same except: coil ties, top flange blockout, application of bond breaker, coil inserts for slab drains, holes for steel intermediate diaphragms.

For Girder Camber Diagram, see Sheet No. 30.

The 1 1/2"Ø holes shall be cast in the web for steel intermediate diaphragms. Drilling is not allowed. For location of holes and details of steel intermediate diaphragms, see Sheet No. 25.

For location of coil inserts at slab drains, see Sheet No. 27.

For location of coil ties at concrete diaphragms and integral bents, see Sheets No. 13 and 28.

Alternate bar reinforcing steel details are provided and may be used. The same type of reinforcing steel shall be used for all girders in all spans.



DATE PREPARED
3/20/2024

ROUTE
Z

DISTRICT
BR

STATE
MO

SHEET NO.
23

COUNTY
PLATTE

JOB NO.
J4S3454

CONTRACT ID.

PROJECT NO.

BRIDGE NO.
A9373

DESCRIPTION

DATE

MISSOURI HIGHWAYS AND TRANSPORTATION COMMISSION

105 WEST CAPITOL

JEFFERSON CITY, MO 65102

1-888-ASK-MODOT (1-888-275-6636)

www.mdot.mo.gov

www.bartlettwest.com

601 MONROE STREET, SUITE 201 - JEFFERSON CITY, MO 65101

PHONE 572-6343181 - FAX 572-6347304

CERTIFICATE OF AUTHORITY NO. 000167 - ENGINEERING

www.bartlettwest.com



NU-GIRDERS (ALTERNATE REINFORCEMENT) - SPAN (7-8)

Detailed Jan. 2024
Checked Jan. 2024

Note: This drawing is not to scale. Follow dimensions.

Sheet No. 23 of 43

IF A SEAL IS PRESENT ON THIS SHEET IT HAS BEEN ELECTRONICALLY SEALED AND DATED.

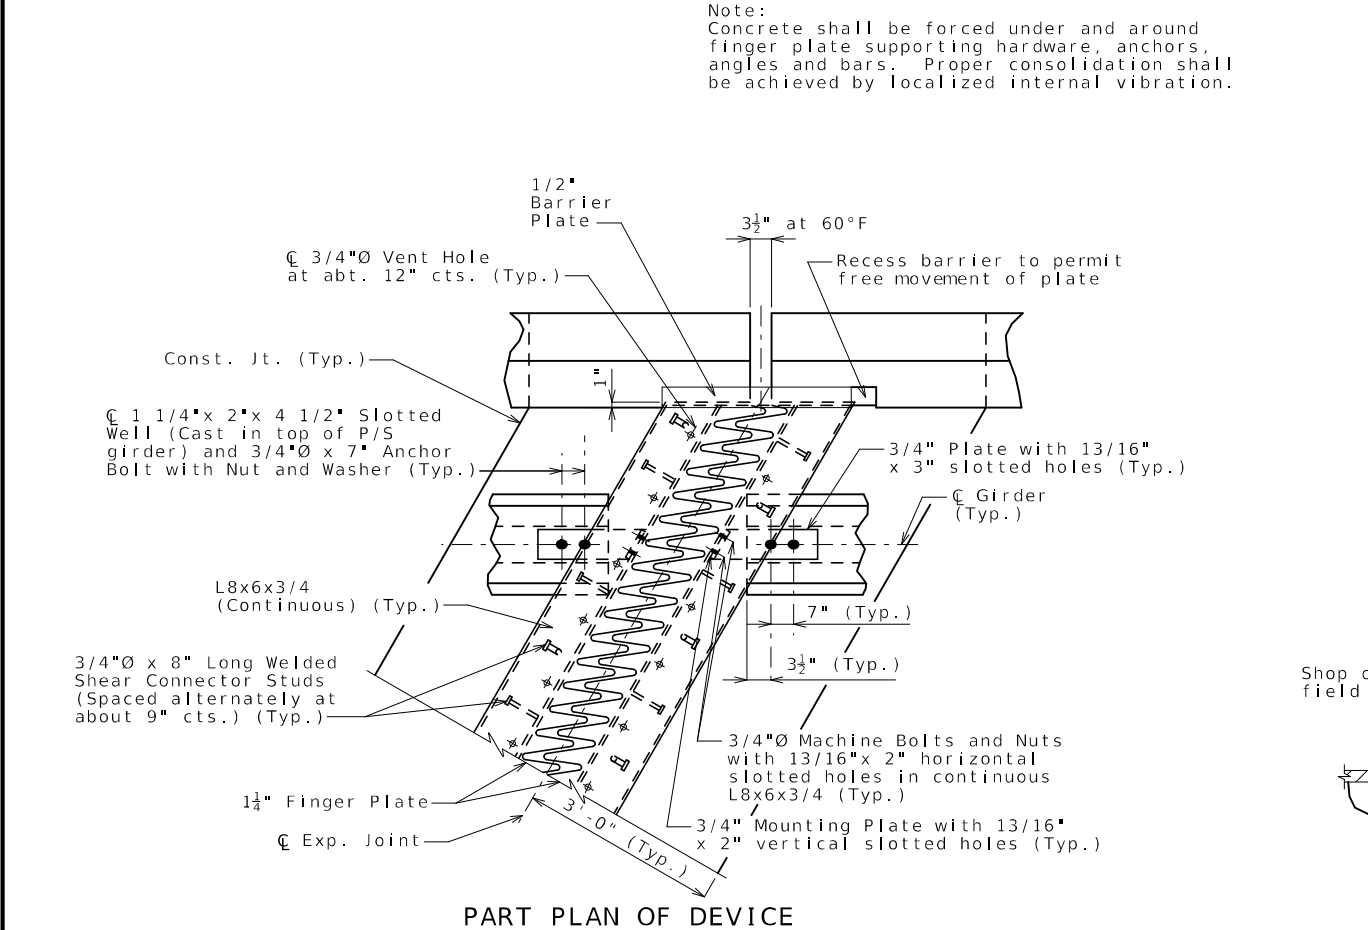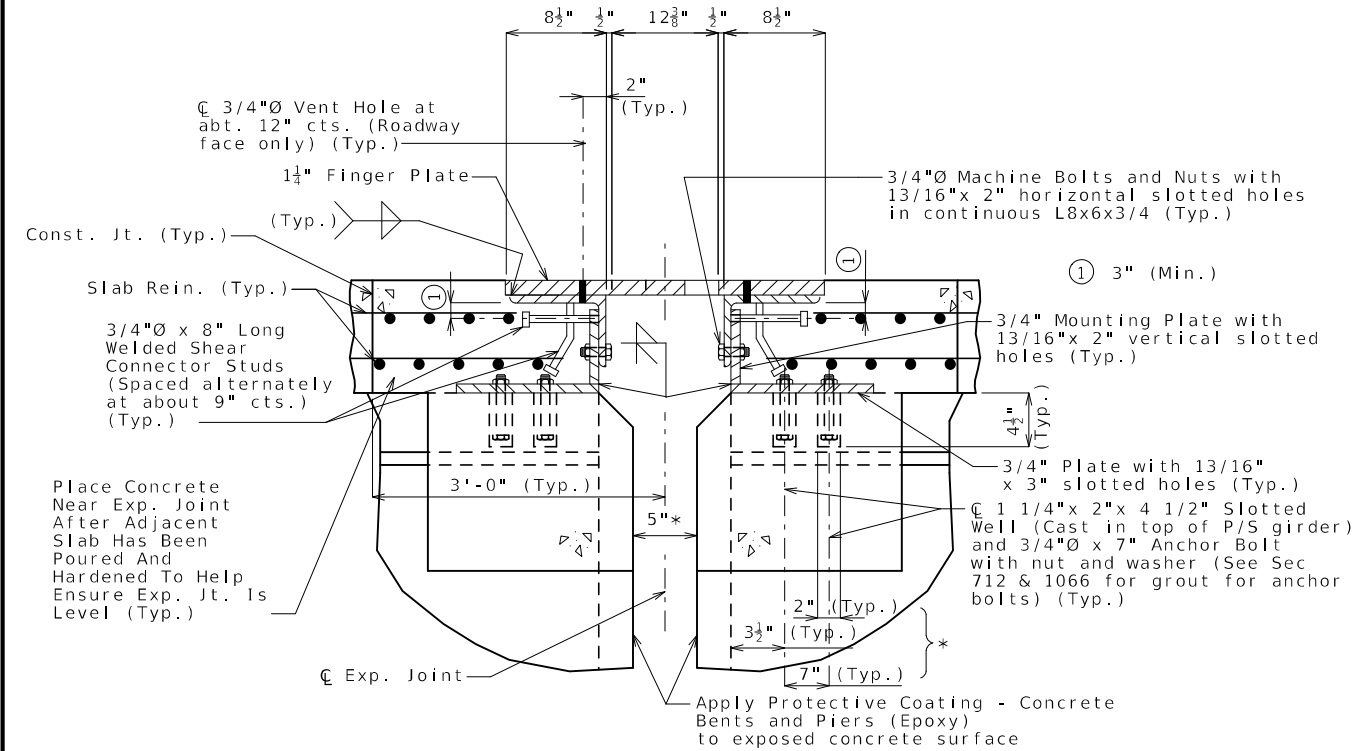


Detailed Jan. 2024
Checked Jan. 2024

Note: This drawing is not to scale. Follow dimensions.

Sheet No. 26 of 43

pw://bartwest-pw.bentley.com:bartwest-pw-04/Documents/19000/19421.G30 - Platt County Route Z/OpenRoads Designer/A9373/B_A9373_026_1453454_FING02_psi_int_1.dgn

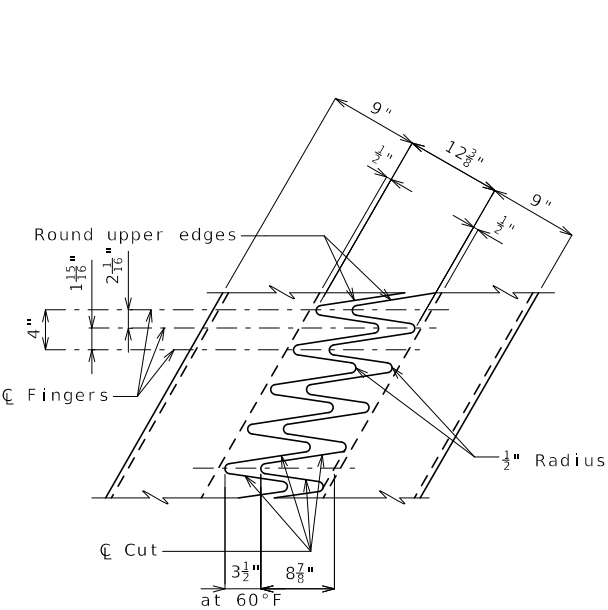

PART PLAN OF FINGER PLATE

GENERAL NOTES:

Finger plate shall be cut with a machine guided gas torch from one plate. The plate from which fingers are cut may be spliced before fingers are cut. The surface of cut shall be perpendicular to the surface of the plate. The cut shall not exceed 1/8" in width. The centerline of cut shall not deviate more than 1/16" from the position of centerline of cut shown. No splicing of finger plate or finger plate assembly will be allowed after fingers are cut. The expansion device shall be fabricated and installed to the crown and grade of the roadway.

Plan dimensions are based on installation at 60°F. The expansion gap and other dimensions shall be increased or decreased 3/8" for each 10° fall or rise in temperature at installation.








Material for the expansion device shall be ASTM A709 Grade 36 structural steel. Anchors for the expansion device shall be in accordance with Sec 1037.

Structural steel for the expansion device and barrier plate shall be coated with a minimum of two coats of inorganic zinc primer to provide a total dry film thickness of 4 mils minimum, 6 mils maximum, or galvanized in accordance with ASTM A123. Anchors need not be protected from overspray.

Payment for furnishing, coating or galvanizing and installing the structural steel for the expansion device will be considered completely covered by the contract unit price for Expansion Device (Finger Plate) per linear foot.

Longitudinal reinforcing steel shall be placed so that ends shall not be more than $\pm 1"$ from the 3/4" vertical mounting plate at the expansion device.

Complete joint penetration welds utilized in the fabrication of the expansion device shall be nondestructively tested by an approved method.

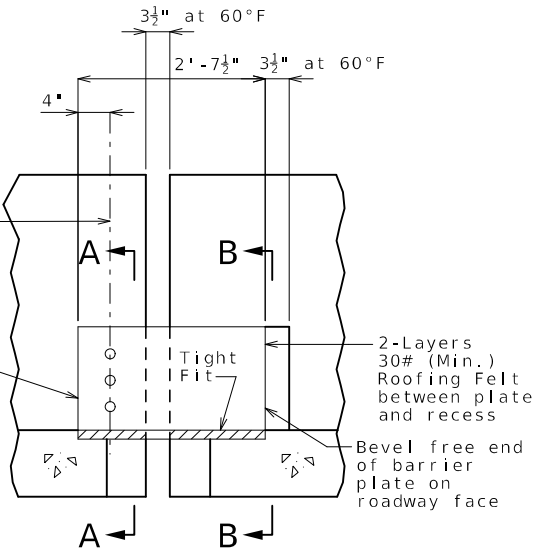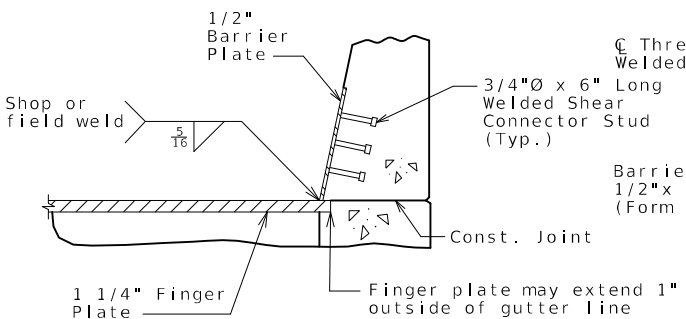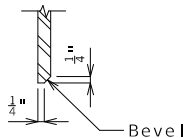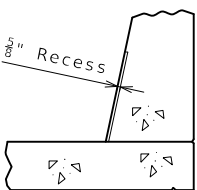  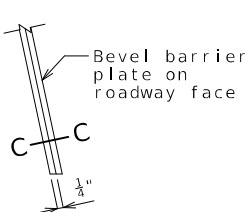

FINGER PLATE EXPANSION DEVICE AT INT. BENT NO. 5

STATE OF MISSOURI
DAVID ANDREW STRATMANN
NUMBER
PE-2004000848
PROFESSIONAL ENGINEER
THIS SHEET HAS BEEN
SIGNED, SEALED AND DATED
ELECTRONICALLY.


DATE PREPARED
3/21/2024
ROUTE
Z
DISTRICT
BR
COUNTY
PLATTE
JOB NO.
J4S3454
CONTRACT ID.
PROJECT NO.
BRIDGE NO.
A9373

DESCRIPTION
DATE

MISSOURI HIGHWAYS AND TRANSPORTATION
COMMISSION
MoDOT
105 WEST CAPITOL
JEFFERSON CITY, MO 65102
1-888-ASK-MODOT (1-888-275-6636)


Bartlett & West
601 MONROE STREET, SUITE 201 - JEFFERSON CITY, MO 65101
PHONE 572-634-3181 - FAX 572-634-7304
CERTIFICATE OF AUTHORITY NO. 000167 - ENGINEERING
WWW.BARTLETTWEST.COM

IF A SEAL IS PRESENT ON THIS SHEET IT HAS BEEN ELECTRONICALLY SEALED AND DATED.

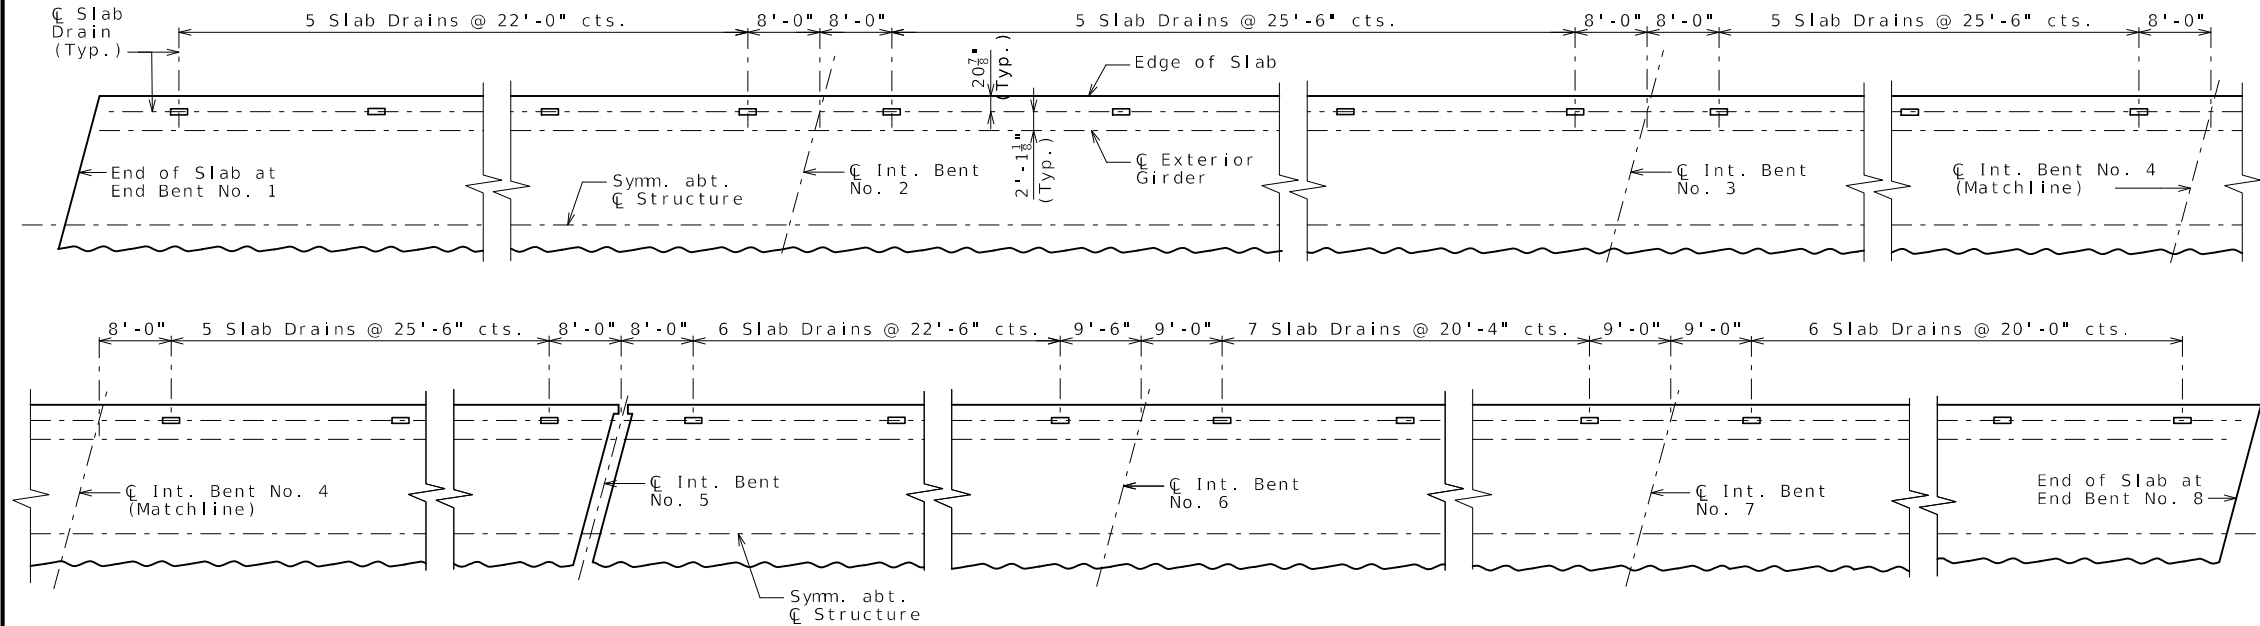


PLAN OF SLAB SHOWING SLAB DRAIN LOCATIONS


Note: Through Spans (1-4) there are 40 Slab Drains.
Through Spans (5-7) there are 38 Slab Drains.

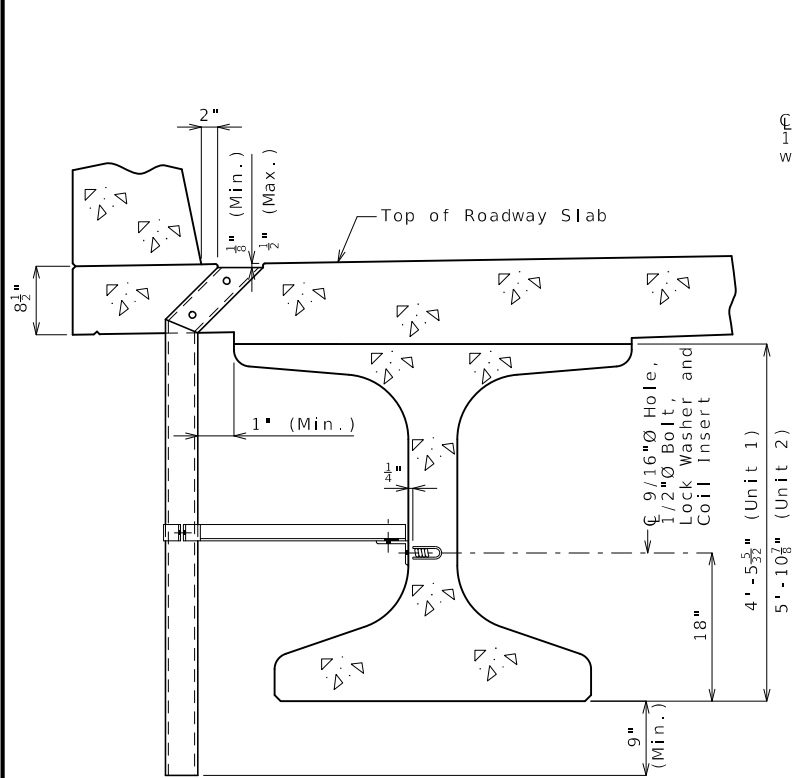

PART SECTION NEAR DRAIN

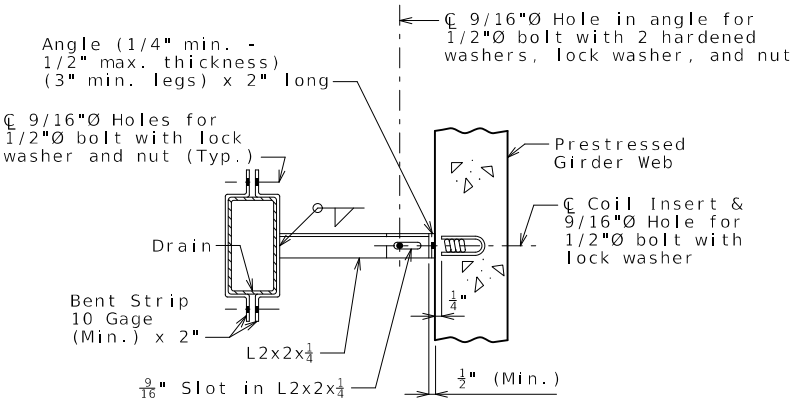


PART SECTION SHOWING BRACKET ASSEMBLY

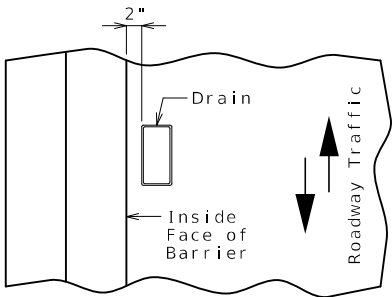


PART PLAN OF SLAB AT DRAIN


SLAB DRAINS

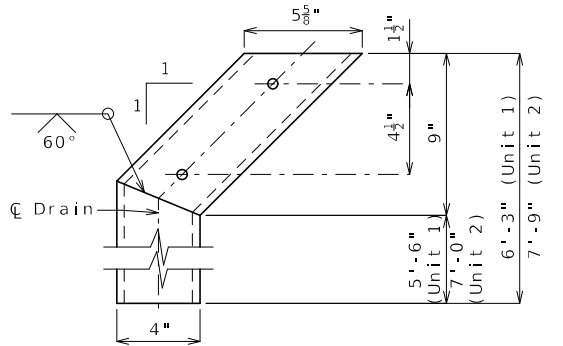

ELEVATION OF DRAIN

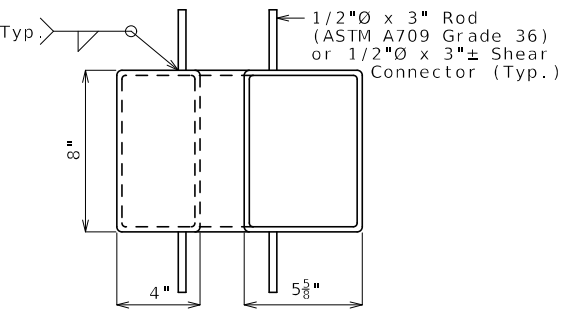

PLAN OF STEEL DRAIN OPTION

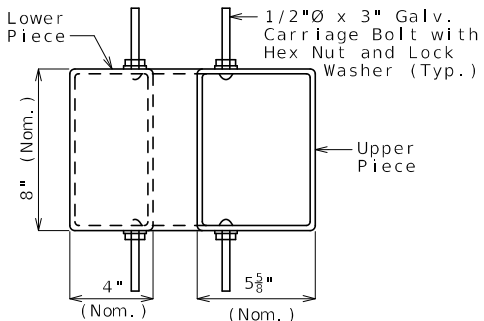

PLAN OF FRP DRAIN OPTION

General Notes:

Contractor shall have the option to construct either steel or FRP slab drains. All drains shall be of same type.

Slab drain bracket assembly shall be ASTM A709 Grade 36 steel.

Locate drains in slab by dimensions shown in Part Section Near Drain.

Reinforcing steel shall be shifted to clear drains.

The coil inserts and bracket assembly shall be galvanized in accordance with ASTM A123.

All bolts, hardened washers, lock washers and nuts shall be galvanized in accordance with AASHTO M 232 (ASTM A153), Class C.

All 1/2"Ø bolts shall be ASTM A307.

Shop drawings will not be required for the slab drains and the bracket assembly.

The coil insert required for the bracket assembly attachment shall be located on the prestressed girder shop drawings.

Coil inserts shall have a concrete pull-out strength (ultimate load) of at least 2,500 pounds in 5,000 psi concrete.

The bolt required to attach the slab drain bracket assembly to the prestressed girder web shall be supplied by the prestressed girder fabricator.

Notes for Steel Drain:

Slab drains may be fabricated of either 1/4" welded sheets of ASTM A709 Grade 36 steel or from 1/4" structural steel tubing ASTM A500 or A501.

Outside dimensions of drains are 8" x 4".

The drains shall be galvanized in accordance with ASTM A123.

Notes for FRP Drain:

Drains shall be machine filament-wound thermosetting resin tubing meeting the requirements of ASTM D2996 with the following exceptions:

Shape of drains shall be rectangular with outside nominal dimensions of 8" x 4".

Minimum reinforced wall thickness shall be 1/4 inch.

The resin used shall be ultraviolet (UV) resistant and/or have UV inhibitors mixed throughout. Drains may have an exterior coating for additional UV resistance.

The color of the slab drain shall be gray (Federal Standard 26373). The color shall be uniform throughout the resin and any coating used.

The combination of materials used in the manufacture of the drains shall be tested for UV resistance in accordance with ASTM D4329 Cycle A. The representative material shall withstand at least 500 hours of testing with only minor discoloration and without any physical deterioration. The contractor shall furnish the results of the required ultraviolet testing prior to acceptance of the slab drains.

At the contractor's option, drains may be field cut. The method of cutting FRP slab drain shall be as recommended by the manufacturer to ensure a smooth, chip free cut.

Both upper and lower drain pieces shall be rigidly connected to each other. Drain flow shall not be obstructed. Approval of the engineer is required.



DATE PREPARED
3/21/2024

ROUTE
Z

STATE
MO

DISTRICT
BR

SHEET NO.
27

COUNTY
PLATTE

JOB NO.
J4S3454

CONTRACT ID.

PROJECT NO.

BRIDGE NO.
A9373

DESCRIPTION

DATE

MISSOURI HIGHWAYS AND TRANSPORTATION COMMISSION

105 WEST CAPITOL
JEFFERSON CITY, MO 65102

1-888-ASK-MODOT (1-888-275-6636)

MoDOT


Bartlett & West

601 MONROE STREET, SUITE 201 - JEFFERSON CITY, MO 65101

PHONE 572-634-3181 - FAX 572-634-7304


CERTIFICATE OF AUTHORITY NO. 000167 - ENGINEERING

WWW.BARTWEST.COM

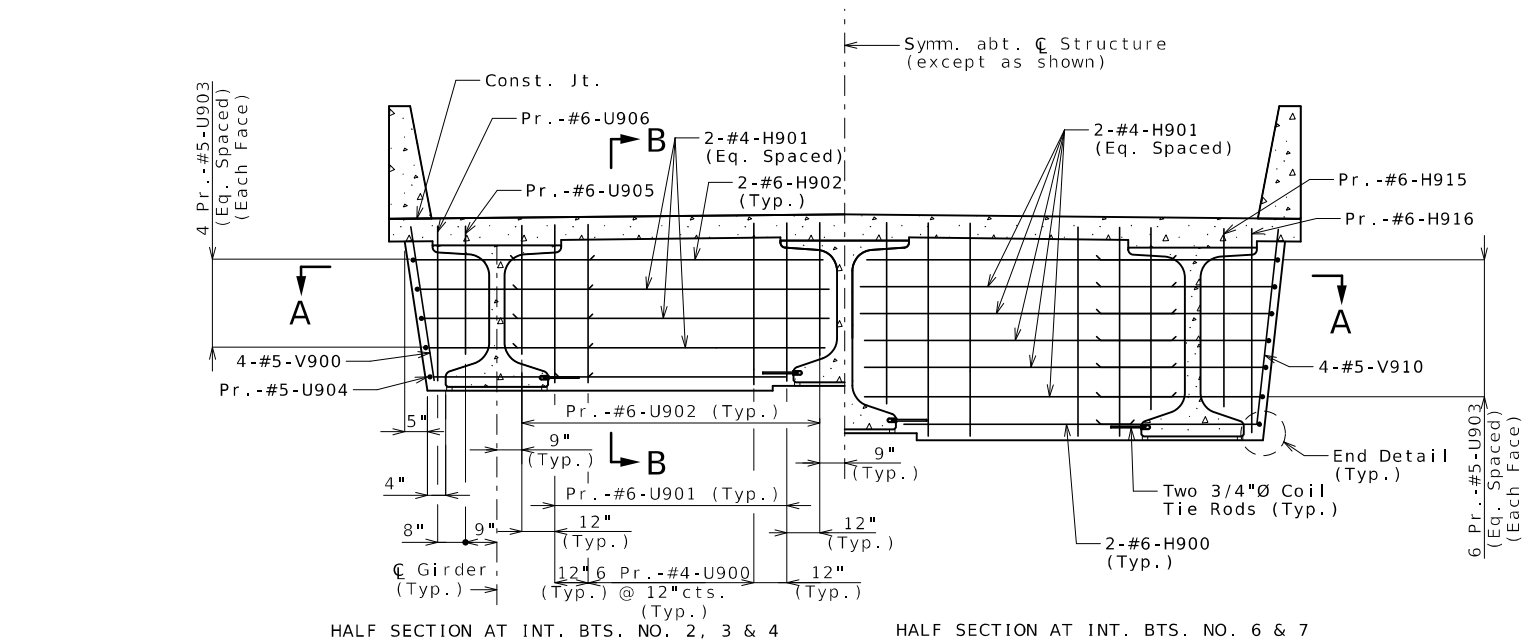

SECTION NEAR INTERMEDIATE BENT

Note: Keys not shown for clarity.

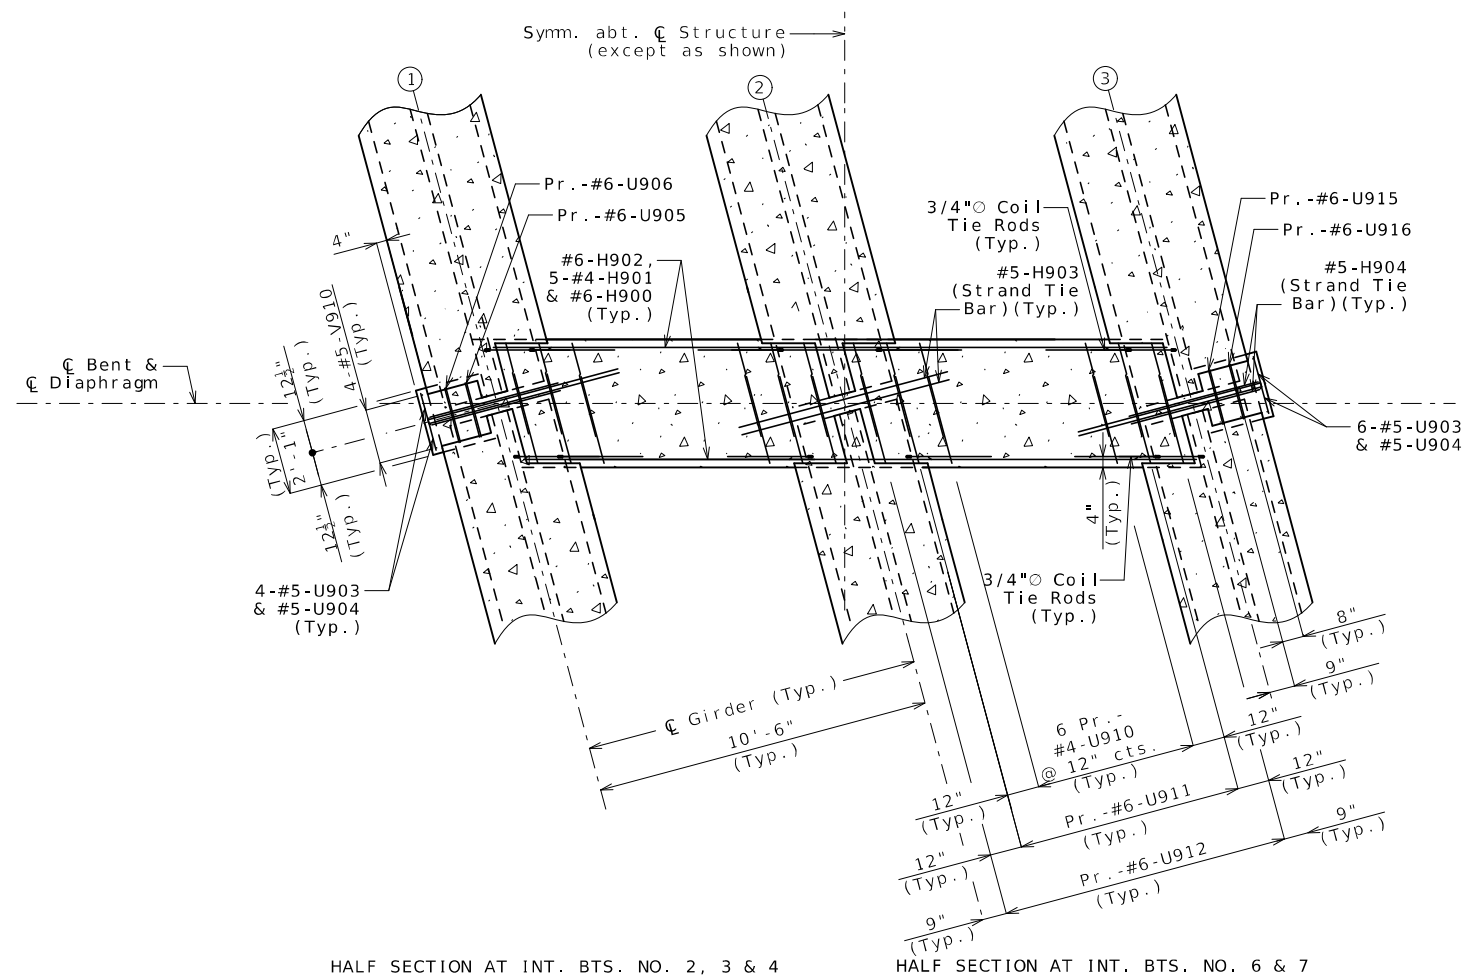

DETAILS OF CONCRETE DIAPHRAGMS AT INTERMEDIATE BENTS NO. 2, 3, 4, 6 & 7



Notes:

For location of Strand Tie Bars, see Sheets No. 17 thru 23.

For location and details of Coil Tie Rods, see Sheets No. 17 thru 23.

Diaphragms at intermediate bents shall be built vertical.



All U-bars in diaphragms are to be placed parallel to centerline of Roadway.

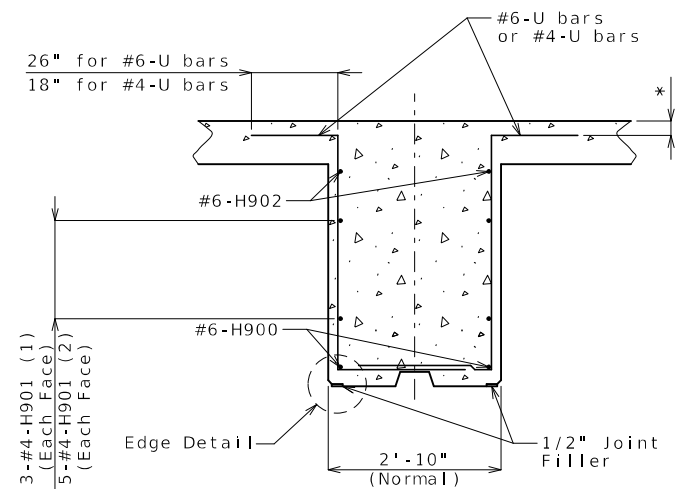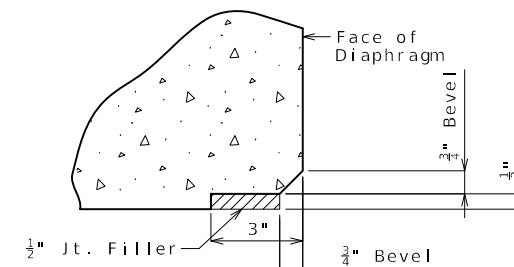

(*) 3" cl. for #6-U bars
3 $\frac{1}{4}$ " cl. for #4-U bars

SECTION B-B

(1) Int. Bts. No. 2, 3 & 4
(2) Int. Bts. No. 6 & 7

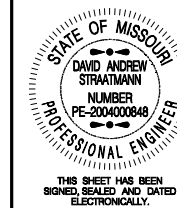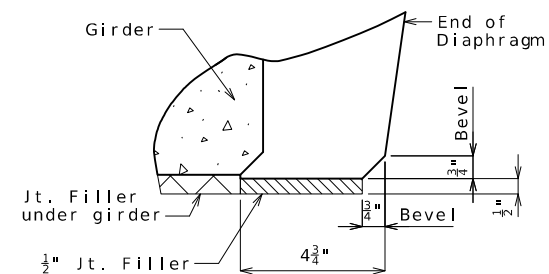

DATE PREPARED
3/21/2024

ROUTE	STAT
-------	------

Z	MC
---	----

DISTRICT SHEET
RD 29

BR	ZC
COUNTY	

PLATTE

JOB NO.

J4S3454

[illegible]MISSOURI HIGHWAYS AND TRANSPORTATION
COMMISSION

Bartlett & West

501 MONROE STREET, SUITE 201 - JEFFERSON CITY, MO 65101
PHONE 573-634-3181 - FAX 573-634-7904
CERTIFICATE OF AUTHORITY NO. 000167 - ENGINEERING

Detailed Jan. 2024
Checked Jan. 2024


Note: This drawing is not to scale. Follow dimensions.

Sheet No. 28 of 43


pw://bartwest-pw.bentley.com:bartwest-pw-04/Documents/19000/19421.G30 - Platt County Route Z/OpenRoads Designer/A9373/B A9373 028 I453454 int dia 01.dgn 1:56:05 PM 3/21/2024

Theoretical Bottom of Slab Elevations at Centerline of Girder (Prior to forming for slab) **											
Girder Number	Span (1-2) (103'-3 1/2" C Brg. - C Brg.)										
	C Brg.	.10	.20	.30	.40	.50	.60	.70	.80	.90	C Brg.
1	822.10	822.25	822.40	822.54	822.67	822.78	822.89	822.98	823.06	823.14	823.21
2	822.26	822.42	822.57	822.71	822.84	822.96	823.07	823.16	823.23	823.30	823.36
3	822.04	822.19	822.34	822.48	822.61	822.72	822.83	822.92	823.00	823.08	823.15
Girder Number	Span (2-3) (116'-7" C Brg. - C Brg.)										
	C Brg.	.10	.20	.30	.40	.50	.60	.70	.80	.90	C Brg.
1	823.22	823.41	823.60	823.77	823.92	824.06	824.17	824.27	824.35	824.41	824.47
2	823.38	823.58	823.78	823.95	824.11	824.25	824.36	824.45	824.52	824.58	824.63
3	823.16	823.35	823.54	823.71	823.86	824.00	824.11	824.21	824.29	824.35	824.41
Girder Number	Span (3-4) (116'-7" C Brg. - C Brg.)										
	C Brg.	.10	.20	.30	.40	.50	.60	.70	.80	.90	C Brg.
1	824.48	824.67	824.86	825.03	825.18	825.32	825.43	825.52	825.60	825.66	825.70
2	824.64	824.84	825.03	825.21	825.37	825.50	825.62	825.71	825.78	825.83	825.87
3	824.42	824.61	824.80	824.97	825.12	825.26	825.37	825.46	825.54	825.61	825.65
Girder Number	Span (4-5) (115'-3 1/2" C Brg. - C Brg.)										
	C Brg.	.10	.20	.30	.40	.50	.60	.70	.80	.90	C Brg.
1	825.71	825.87	826.01	826.13	826.23	826.29	826.33	826.33	826.31	826.27	826.21
2	825.88	826.05	826.20	826.33	826.43	826.50	826.53	826.54	826.52	826.47	826.40
3	825.66	825.83	825.97	826.10	826.20	826.27	826.31	826.32	826.30	826.27	826.21
Girder Number	Span (5-6) (127'-3 1/2" C Brg. - C Brg.)										
	C Brg.	.10	.20	.30	.40	.50	.60	.70	.80	.90	C Brg.
1	826.21	826.25	826.27	826.27	826.25	826.19	826.12	826.01	825.89	825.74	825.57
2	826.40	826.45	826.48	826.49	826.47	826.42	826.34	826.24	826.11	825.96	825.79
3	826.21	826.26	826.28	826.29	826.27	826.22	826.15	826.05	825.93	825.79	825.63
Girder Number	Span (6-7) (138'-7" C Brg. - C Brg.)										
	C Brg.	.10	.20	.30	.40	.50	.60	.70	.80	.90	C Brg.
1	825.56	825.49	825.41	825.31	825.20	825.07	824.92	824.76	824.57	824.37	824.17
2	825.78	825.71	825.64	825.55	825.45	825.32	825.17	825.00	824.81	824.60	824.39
3	825.61	825.54	825.46	825.37	825.26	825.13	824.98	824.81	824.63	824.43	824.22
Girder Number	Span (7-8) (115'-3 1/2" C Brg. - C Brg.)										
	C Brg.	.10	.20	.30	.40	.50	.60	.70	.80	.90	C Brg.
1	824.15	824.07	823.98	823.89	823.79	823.68	823.56	823.43	823.29	823.14	823.00
2	824.37	824.29	824.21	824.12	824.02	823.91	823.79	823.65	823.51	823.37	823.21
3	824.21	824.13	824.04	823.94	823.84	823.73	823.61	823.48	823.34	823.20	823.05

** Elevations are based on a constant slab thickness of 8 1/2" and include allowance for theoretical dead load deflections due to weight of slab (including stay-in-place corrugated forms) and barrier.

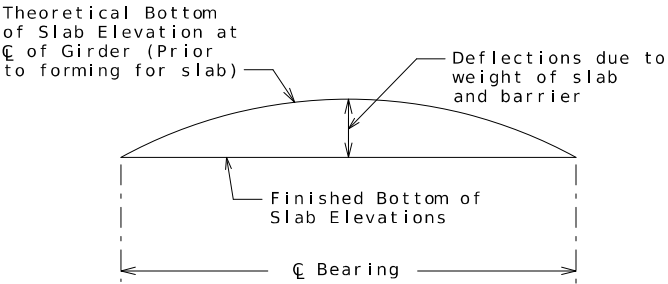

TYPICAL SLAB ELEVATIONS DIAGRAM

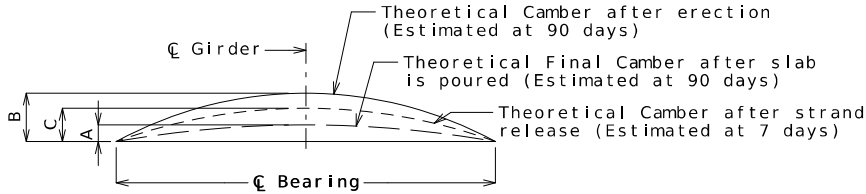


Girder	Span (1-2)			Span (2-3)			Span (3-4)			Span (4-5)			Span (5-6)			Span (6-7)			Span (7-8)		
	A	B	C	A	B	C	A	B	C	A	B	C	A	B	C	A	B	C	A	B	C
Exterior	2 1/2"	4"	2 5/8"	1 5/8"	4 3/8"	2 7/8"	1 5/8"	4 3/8"	2 7/8"	1 5/8"	4 1/4"	2 7/8"	1 5/8"	3 3/4"	2 1/4"	1 5/8"	3 1/4"	2 1/4"	1 5/8"	2 1/2"	1 5/8"
Interior	2 1/4"			1 5/8"			1 5/8"			1 1/2"			1 1/2"			1 5/8"			1 5/8"		

GIRDER CAMBER DIAGRAM

Conversion Factors for Girder Camber (Estimated at 90 days):

0.1 pt. = 0.314 x 0.5 pt.
0.2 pt. = 0.593 x 0.5 pt.
0.3 pt. = 0.813 x 0.5 pt.
0.4 pt. = 0.952 x 0.5 pt.

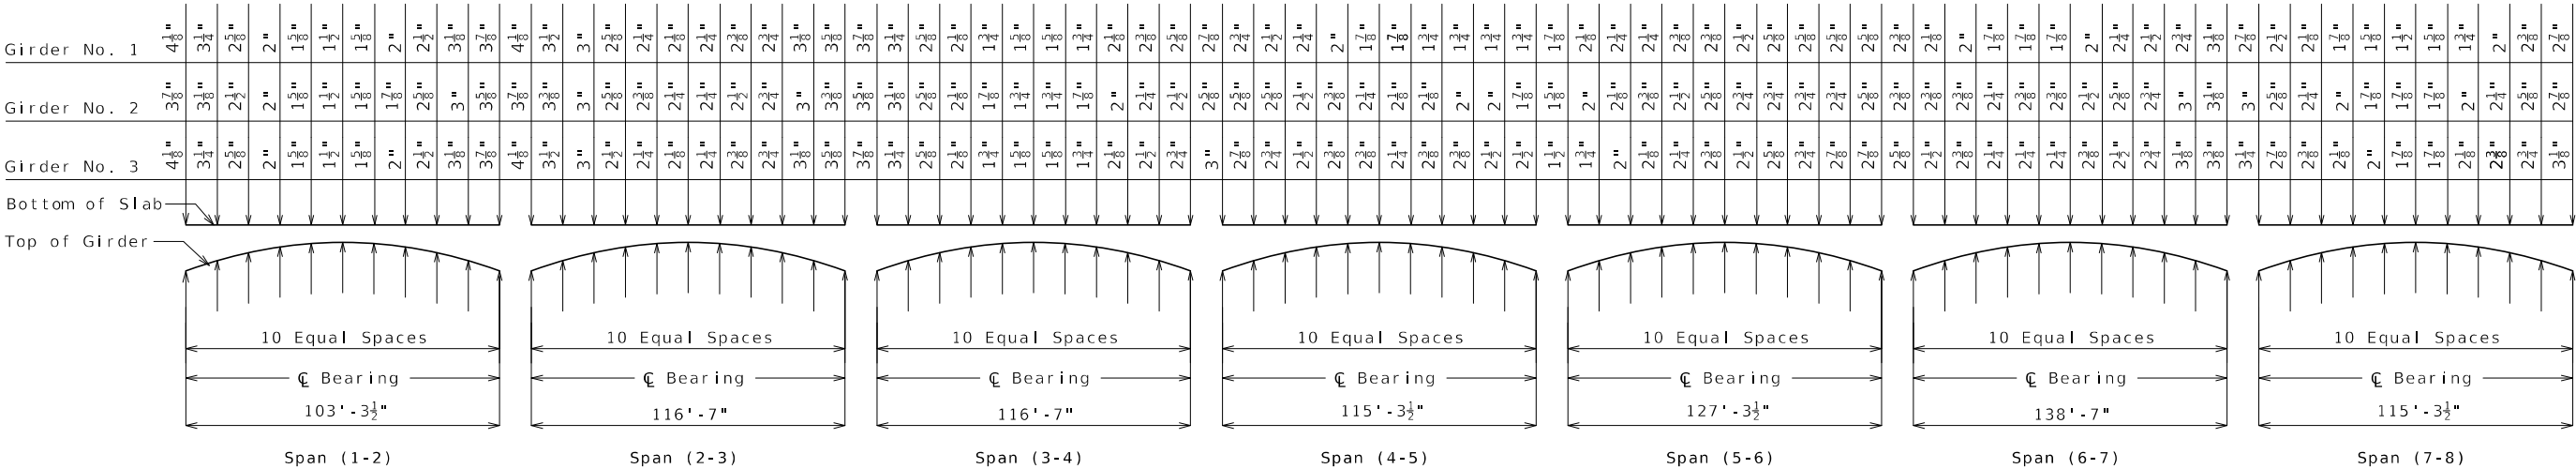

THEORETICAL SLAB HAUNCHING DIAGRAM (ESTIMATED AT 90 DAYS)

Notes:

If girder camber is different from that shown in the camber diagram, in order to maintain minimum slab thickness, an adjustment of the slab haunches, an increase in slab thickness or a raise in grade uniformly throughout the structure shall be necessary. No payment will be made for additional labor or materials required for variation in haunching, slab thickness or grade adjustment.

Concrete in the slab haunches is included in the Estimated Quantities for Slab on Concrete NU-Girder.



DATE PREPARED
3/20/2024

ROUTE
Z

STATE
MO

DISTRICT
BR

SHEET NO.
30

COUNTY
PLATTE

JOB NO.
J453454

CONTRACT ID.

PROJECT NO.

BRIDGE NO.
A9373

DESCRIPTION

DATE

MISSOURI HIGHWAYS AND TRANSPORTATION COMMISSION

105 WEST CAPITOL
JEFFERSON CITY, MO 65102

1-888-ASK-MODOT (1-888-275-6636)

MoDOT


Bartlett & West

601 MONROE STREET, SUITE 201 - JEFFERSON CITY, MO 65101


PHONE 572-6343181 - FAX 572-6347304

CERTIFICATE OF AUTHORITY NO. 000167 - ENGINEERING

WWW.BARTWEST.COM

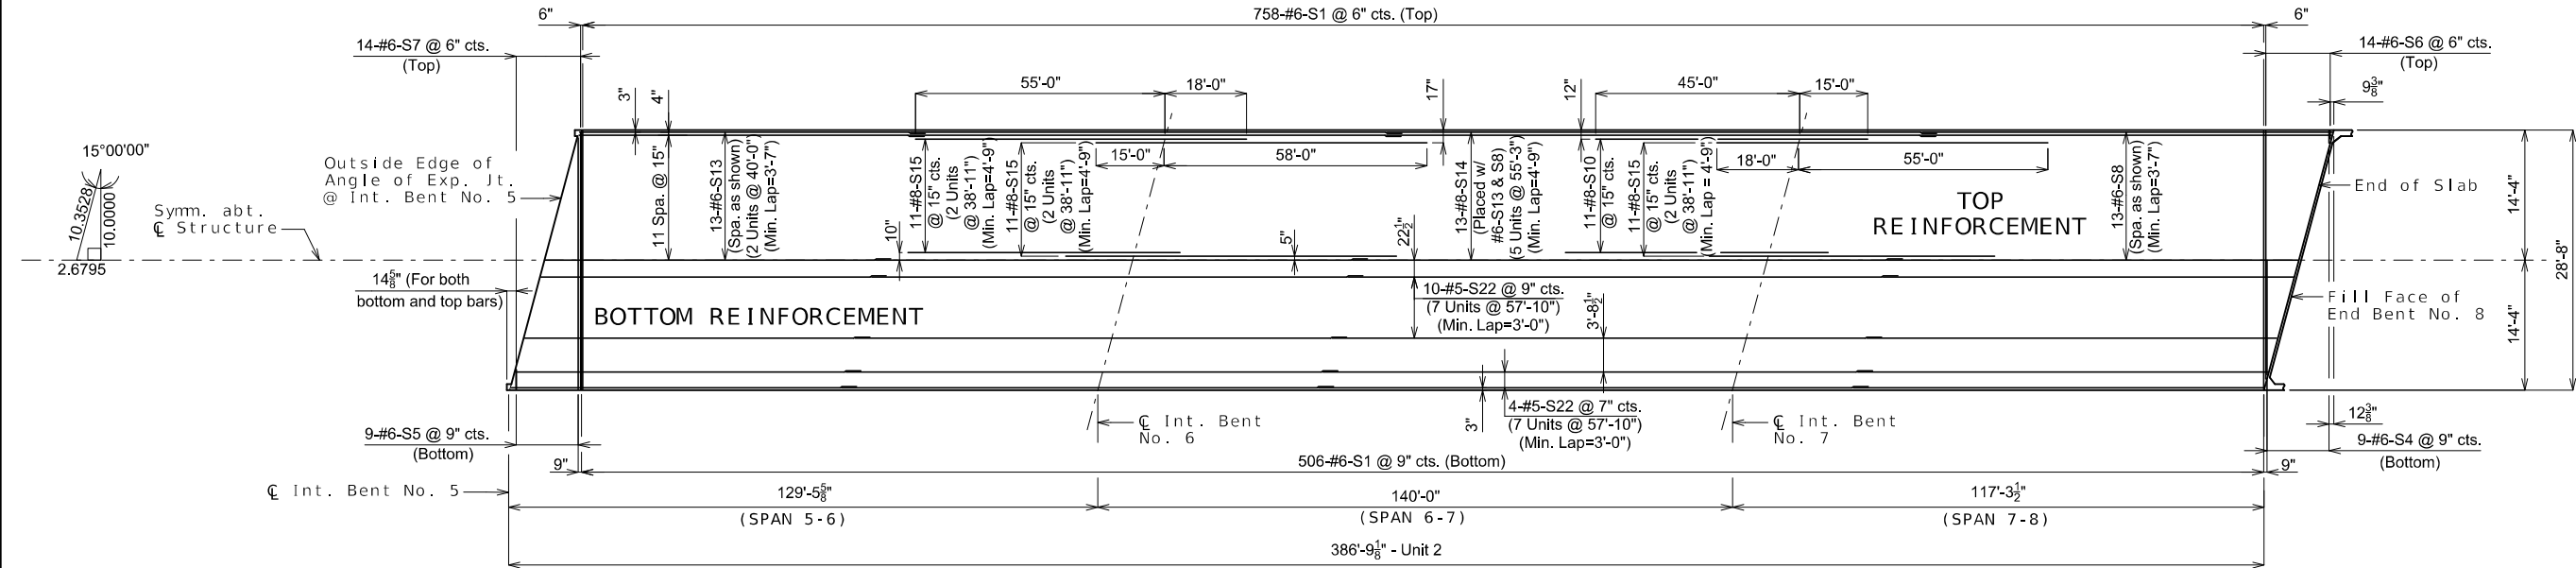

PLAN OF SLAB SHOWING REINFORCEMENT - UNIT 2

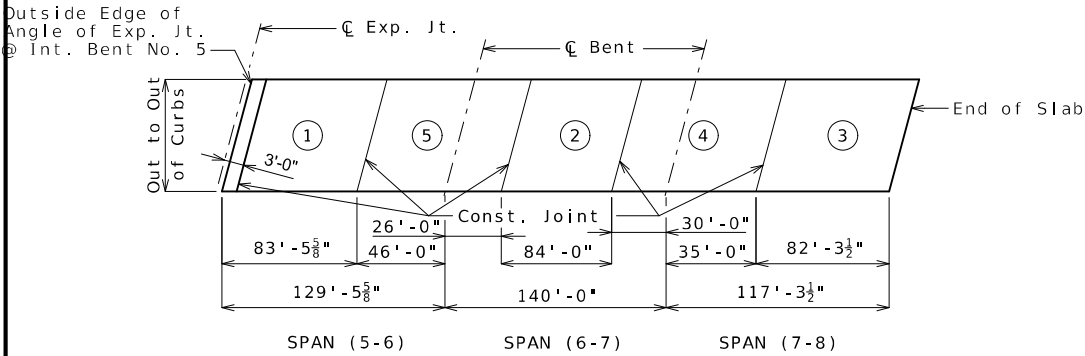

	Sequence of Pours					Min. Rate of Pour Cu. Yds./Hr.		
	Direction					With Retarder	No Retarder	
Basic Sequence	1	2	3	4	5	25	N/A	
	Either Direction							
Alternate pours to the basic skip sequence are subject to the approval of the engineer in accordance with Sec 703.								
Alternate A Pours	1		5 + 2		4 + 3		32	N/A
	End to 5		1 to 4		2 to End			
Alternate B Pours	1 + 5 + 2			4 + 3			32	N/A
	End to 4			2 to End				
Alternate C Pours	1 + 5 + 2 + 4 + 3					32	N/A	
	End to End							

SLAB POURING SEQUENCE

The contractor shall furnish an approved retarder to retard the set of the concrete to 2.5 hours and shall pour and satisfactorily finish the slab pours at the rate given.

The concrete diaphragm at the intermediate bent and integral end bents shall be poured a minimum of 30 minutes and a maximum of 2 hours before the slab is poured.

End diaphragms at expansion devices may be poured with a construction joint between the diaphragm and slab, or monolithic with the slab.

Notes:

Longitudinal slab dimensions are measured horizontally.

For Section Through Slab and Slab Construction Joint Details, see Sheet No. 33.

For Theoretical Bottom of Slab Elevations, Theoretical Slab Haunching Diagram and Girder Camber Diagram, see Sheet No. 30.


For details and reinforcement of Type D Barrier not shown, see Sheets No. 34 and 35.

For details of slab near expansion joints see Sheet No. 32.

Detailed Jan. 2024
Checked Jan. 2024

Note: This drawing is not to scale. Follow dimensions.

Sheet No. 32 of 43

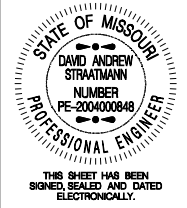

DATE PREPARED 3/21/2024	
ROUTE Z	STATE MO
DISTRICT BR	SHEET NO. 32
COUNTY PLATTE	
JOB NO. J453454	
CONTRACT ID.	
PROJECT NO.	
BRIDGE NO. A9373	


DESCRIPTION	DATE

MISSOURI HIGHWAYS AND TRANSPORTATION COMMISSION

105 WEST CAPITOL
JEFFERSON CITY, MO 65102
1-888-ASK-MODOT (1-888-275-6636)

Bartlett & West


601 MONROE STREET, SUITE 201 - JEFFERSON CITY, MO 65101
PHONE 572-634-3181 - FAX 572-634-7304
CERTIFICATE OF AUTHORITY NO. 000167 - ENGINEERING
WWW.BARTWEST.COM

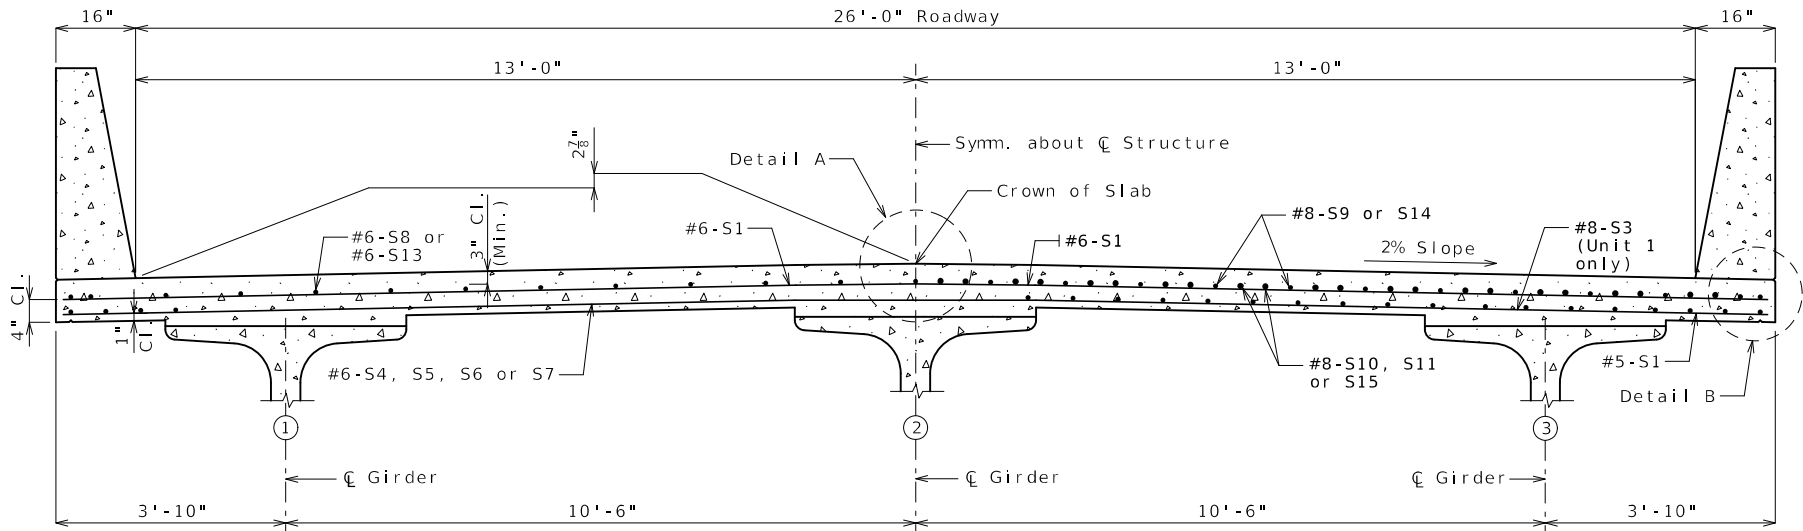

HALF SECTION NEAR END OF SLAB

HALF SECTION NEAR INTERMEDIATE BENT

SECTION THRU SLAB

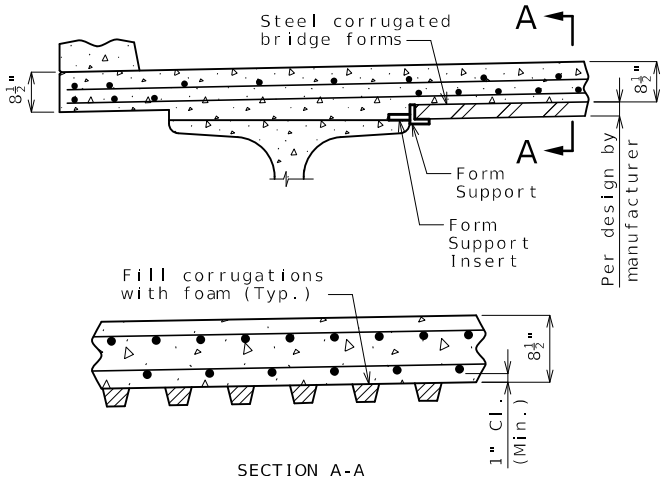

SECTION A-A

OPTIONAL STAY-IN-PLACE FORM DETAILS


Stay-In-Place Forms:

Corrugated steel forms, supports, closure elements and accessories shall be in accordance with grade requirement and coating designation G165 of ASTM A653. Complete shop drawings of the permanent steel deck forms shall be required in accordance with Sec 1080.


Corrugations of stay-in-place forms shall be filled with an expanded polystyrene material. The polystyrene material shall be placed in the forms with an adhesive in accordance with the manufacturer's recommendations.

Form sheets shall not rest directly on the top of girder flanges. Sheets shall be securely fastened to form supports with a minimum bearing length of one inch on each end. Form supports shall be placed in direct contact with the flange. Drilling holes in the girder flanges will not be permitted. Certified field welders will not be required for welding of the form supports.


The design of stay-in-place corrugated steel forms is per manufacturer which shall be in accordance with Sec 703 for false work and forms. Maximum actual weight of corrugated steel forms allowed shall be 4 psf assumed for girder loading.

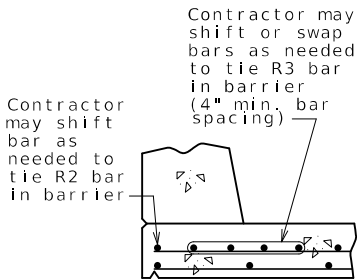


OPTIONAL SHIFTING TOP BARS AT BARRIER

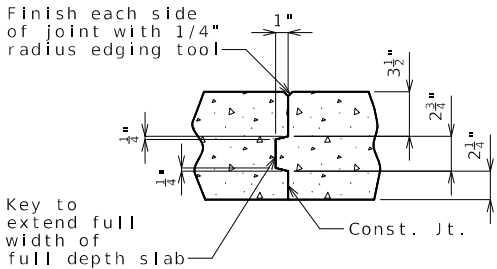

FULL DEPTH SLAB CONSTRUCTION JOINT

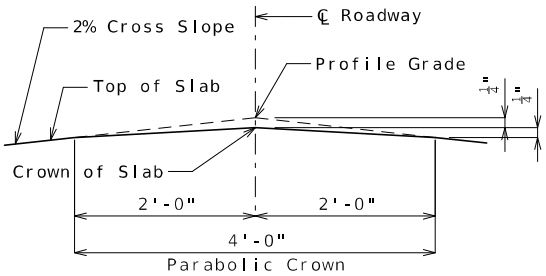

DETAIL A

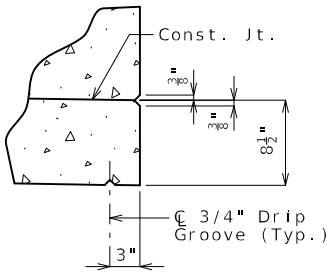

DETAIL B

Notes:

For reinforcement of barrier not shown, see Sheets No. 34 and 35.

For Theoretical Bottom of Slab Elevations, Girder Camber Diagram and Theoretical Slab Haunching Diagram, see Sheet No. 30.


For Plan of Slab Showing Reinforcement, see Sheets No. 31 and 32.

SLAB DETAILS

Detailed Jan. 2024
Checked Jan. 2024

Note: This drawing is not to scale. Follow dimensions.

Sheet No. 33 of 43

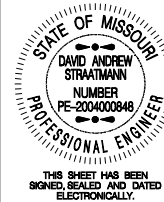

DATE PREPARED 3/20/2024	
ROUTE Z	STATE MO
DISTRICT BR	SHEET NO. 33
COUNTY PLATTE	
JOB NO. J4S3454	
CONTRACT ID.	
PROJECT NO.	
BRIDGE NO. A9373	

DESCRIPTION	DATE

MISSOURI HIGHWAYS AND TRANSPORTATION COMMISSION



MoDOT

105 WEST CAPITOL
JEFFERSON CITY, MO 65102
1-888-ASK-MODOT (1-888-275-6636)

Bartlett & West

601 MONROE STREET, SUITE 201 - JEFFERSON CITY, MO 65101
PHONE 572-634-3181 - FAX 572-634-7304
CERTIFICATE OF AUTHORITY NO. 000167 - ENGINEERING
WWW.BARTLETTWEST.COM

IF A SEAL IS PRESENT ON THIS SHEET IT HAS BEEN ELECTRONICALLY SEALED AND DATED.

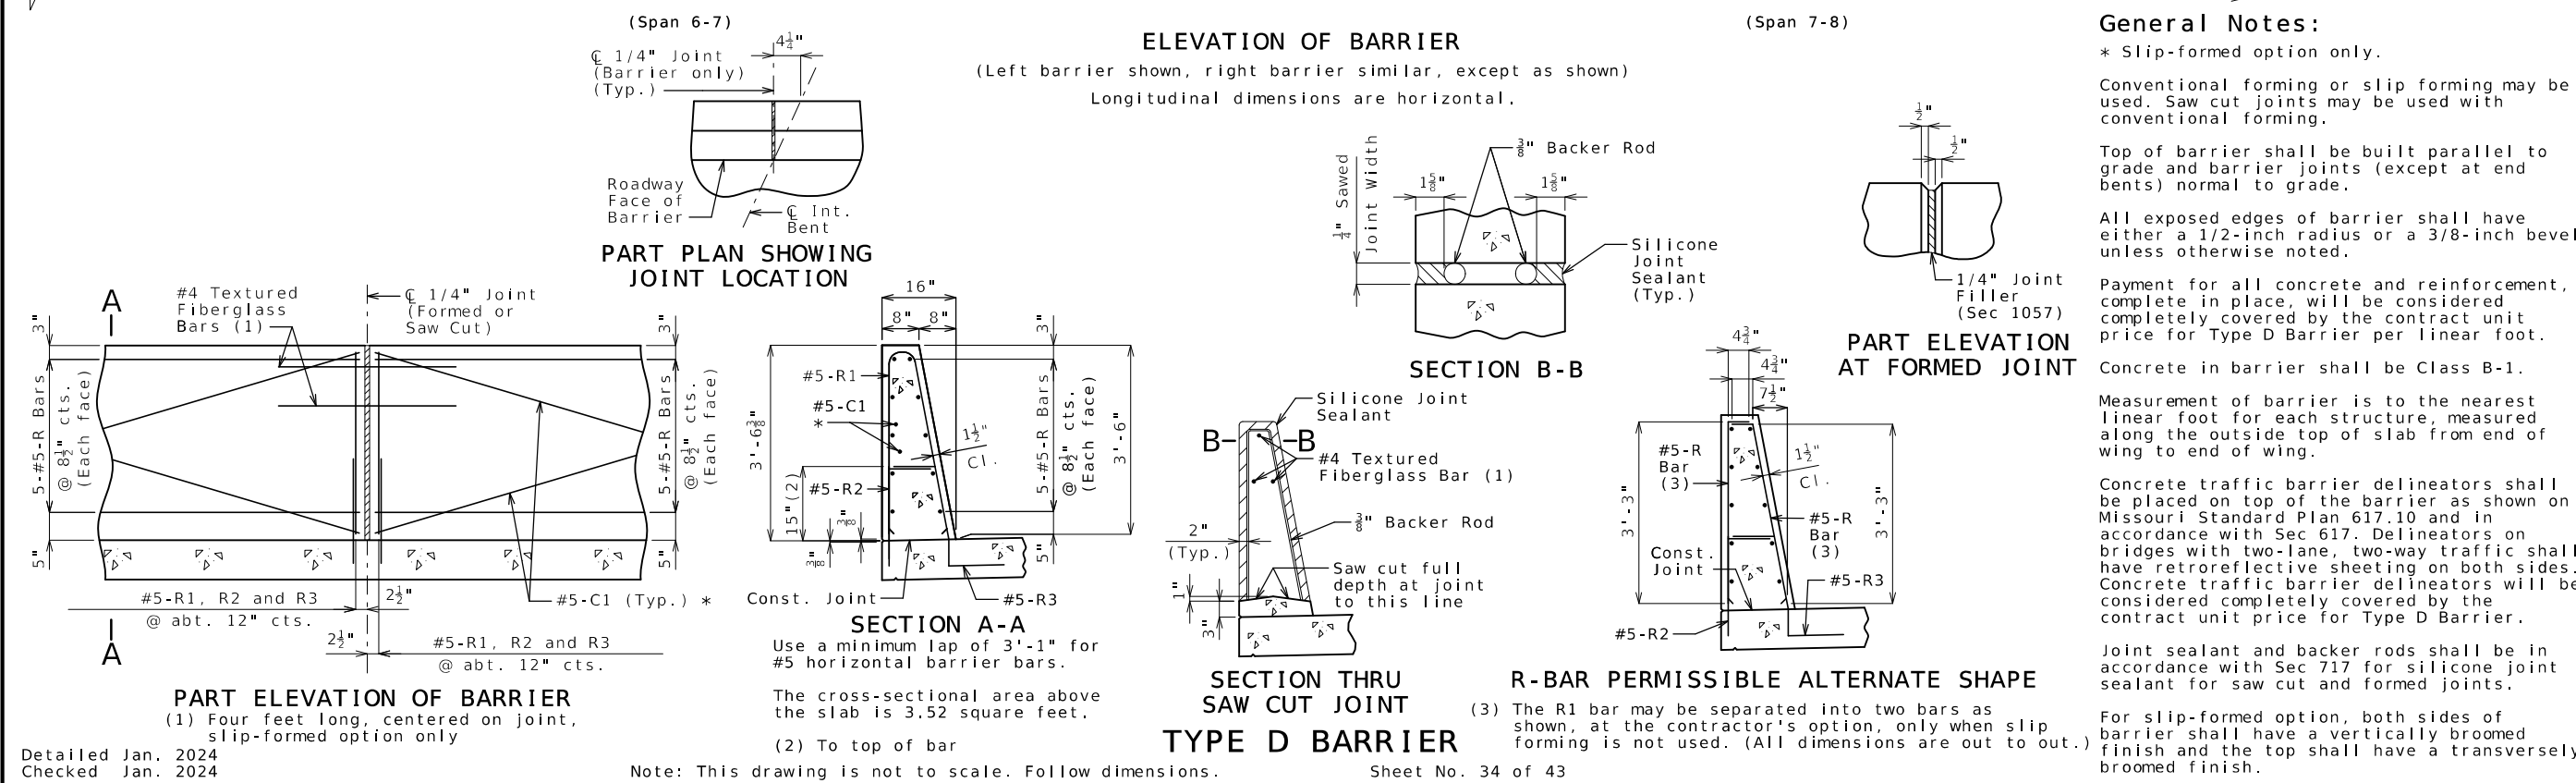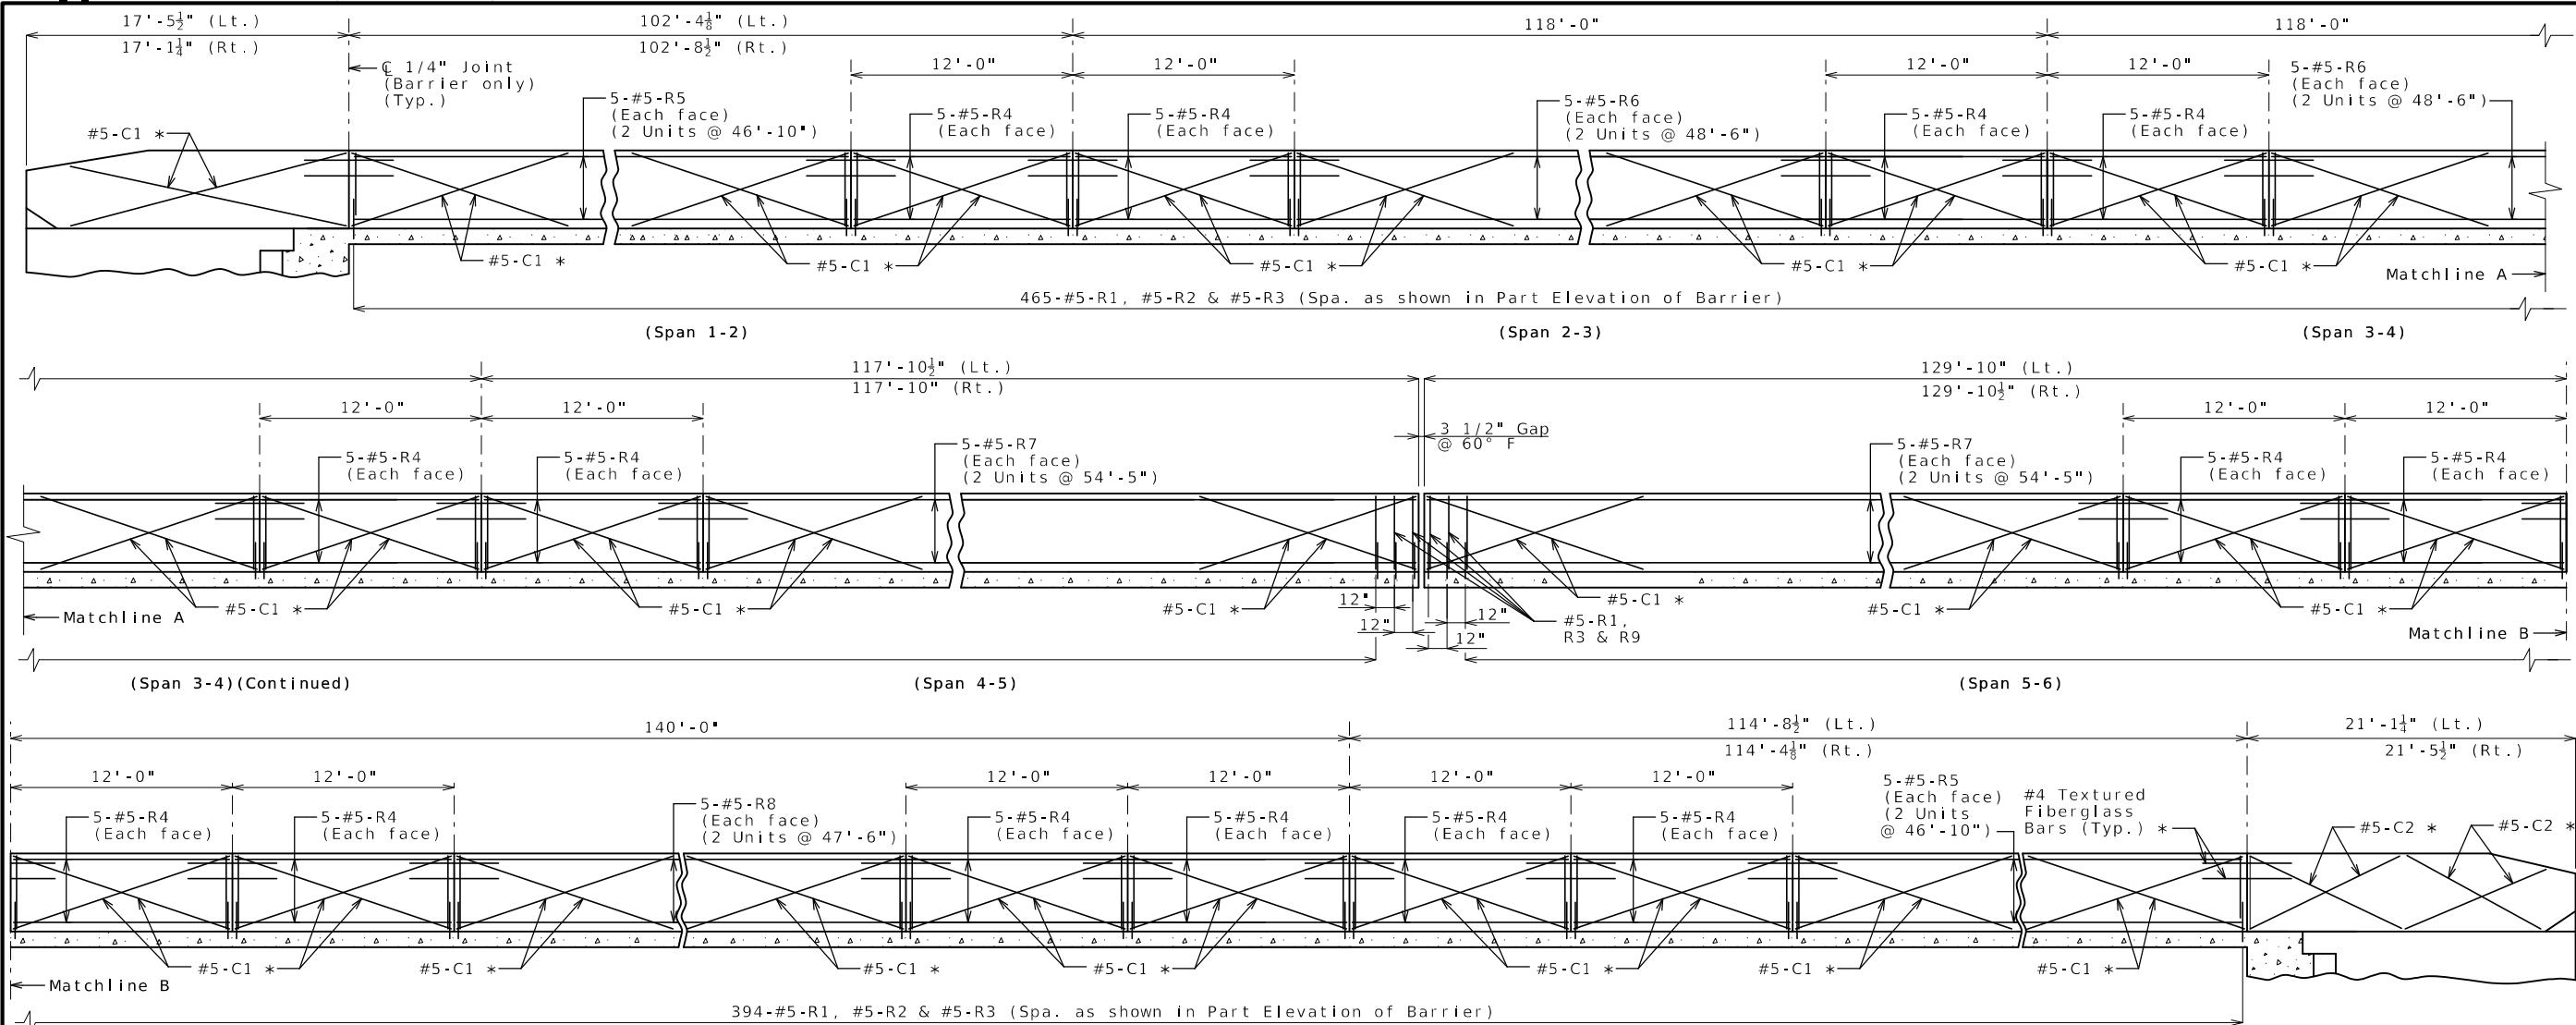

STATE OF MISSOURI

DAVID ANDREW STRATMANN

NUMBER PE-2004000048

PROFESSIONAL ENGINEER

THIS SHEET HAS BEEN SIGNED, SEALED AND DATED ELECTRONICALLY.

DATE PREPARED 3/20/2024

ROUTE Z STATE MO

DISTRICT BR SHEET NO. 34

COUNTY PLATTE

JOB NO. J4S3454

CONTRACT ID.

PROJECT NO.

BRIDGE NO. A9373

DESCRIPTION

DATE


MISSOURI HIGHWAYS AND TRANSPORTATION COMMISSION

105 WEST CAPITAL JEFFERSON CITY, MO 65102 1-888-ASK-MODOT (1-888-275-6636)

Bartlett & West

601 MONROE STREET, SUITE 201 - JEFFERSON CITY, MO 65101 PHONE 572-634-3161 - FAX 572-634-7304 CERTIFICATE OF AUTHORITY NO. 000167 - ENGINEERING WWW.BARTLETTWEST.COM

IF A SEAL IS PRESENT ON THIS SHEET IT HAS BEEN ELECTRONICALLY SEALED AND DATED.

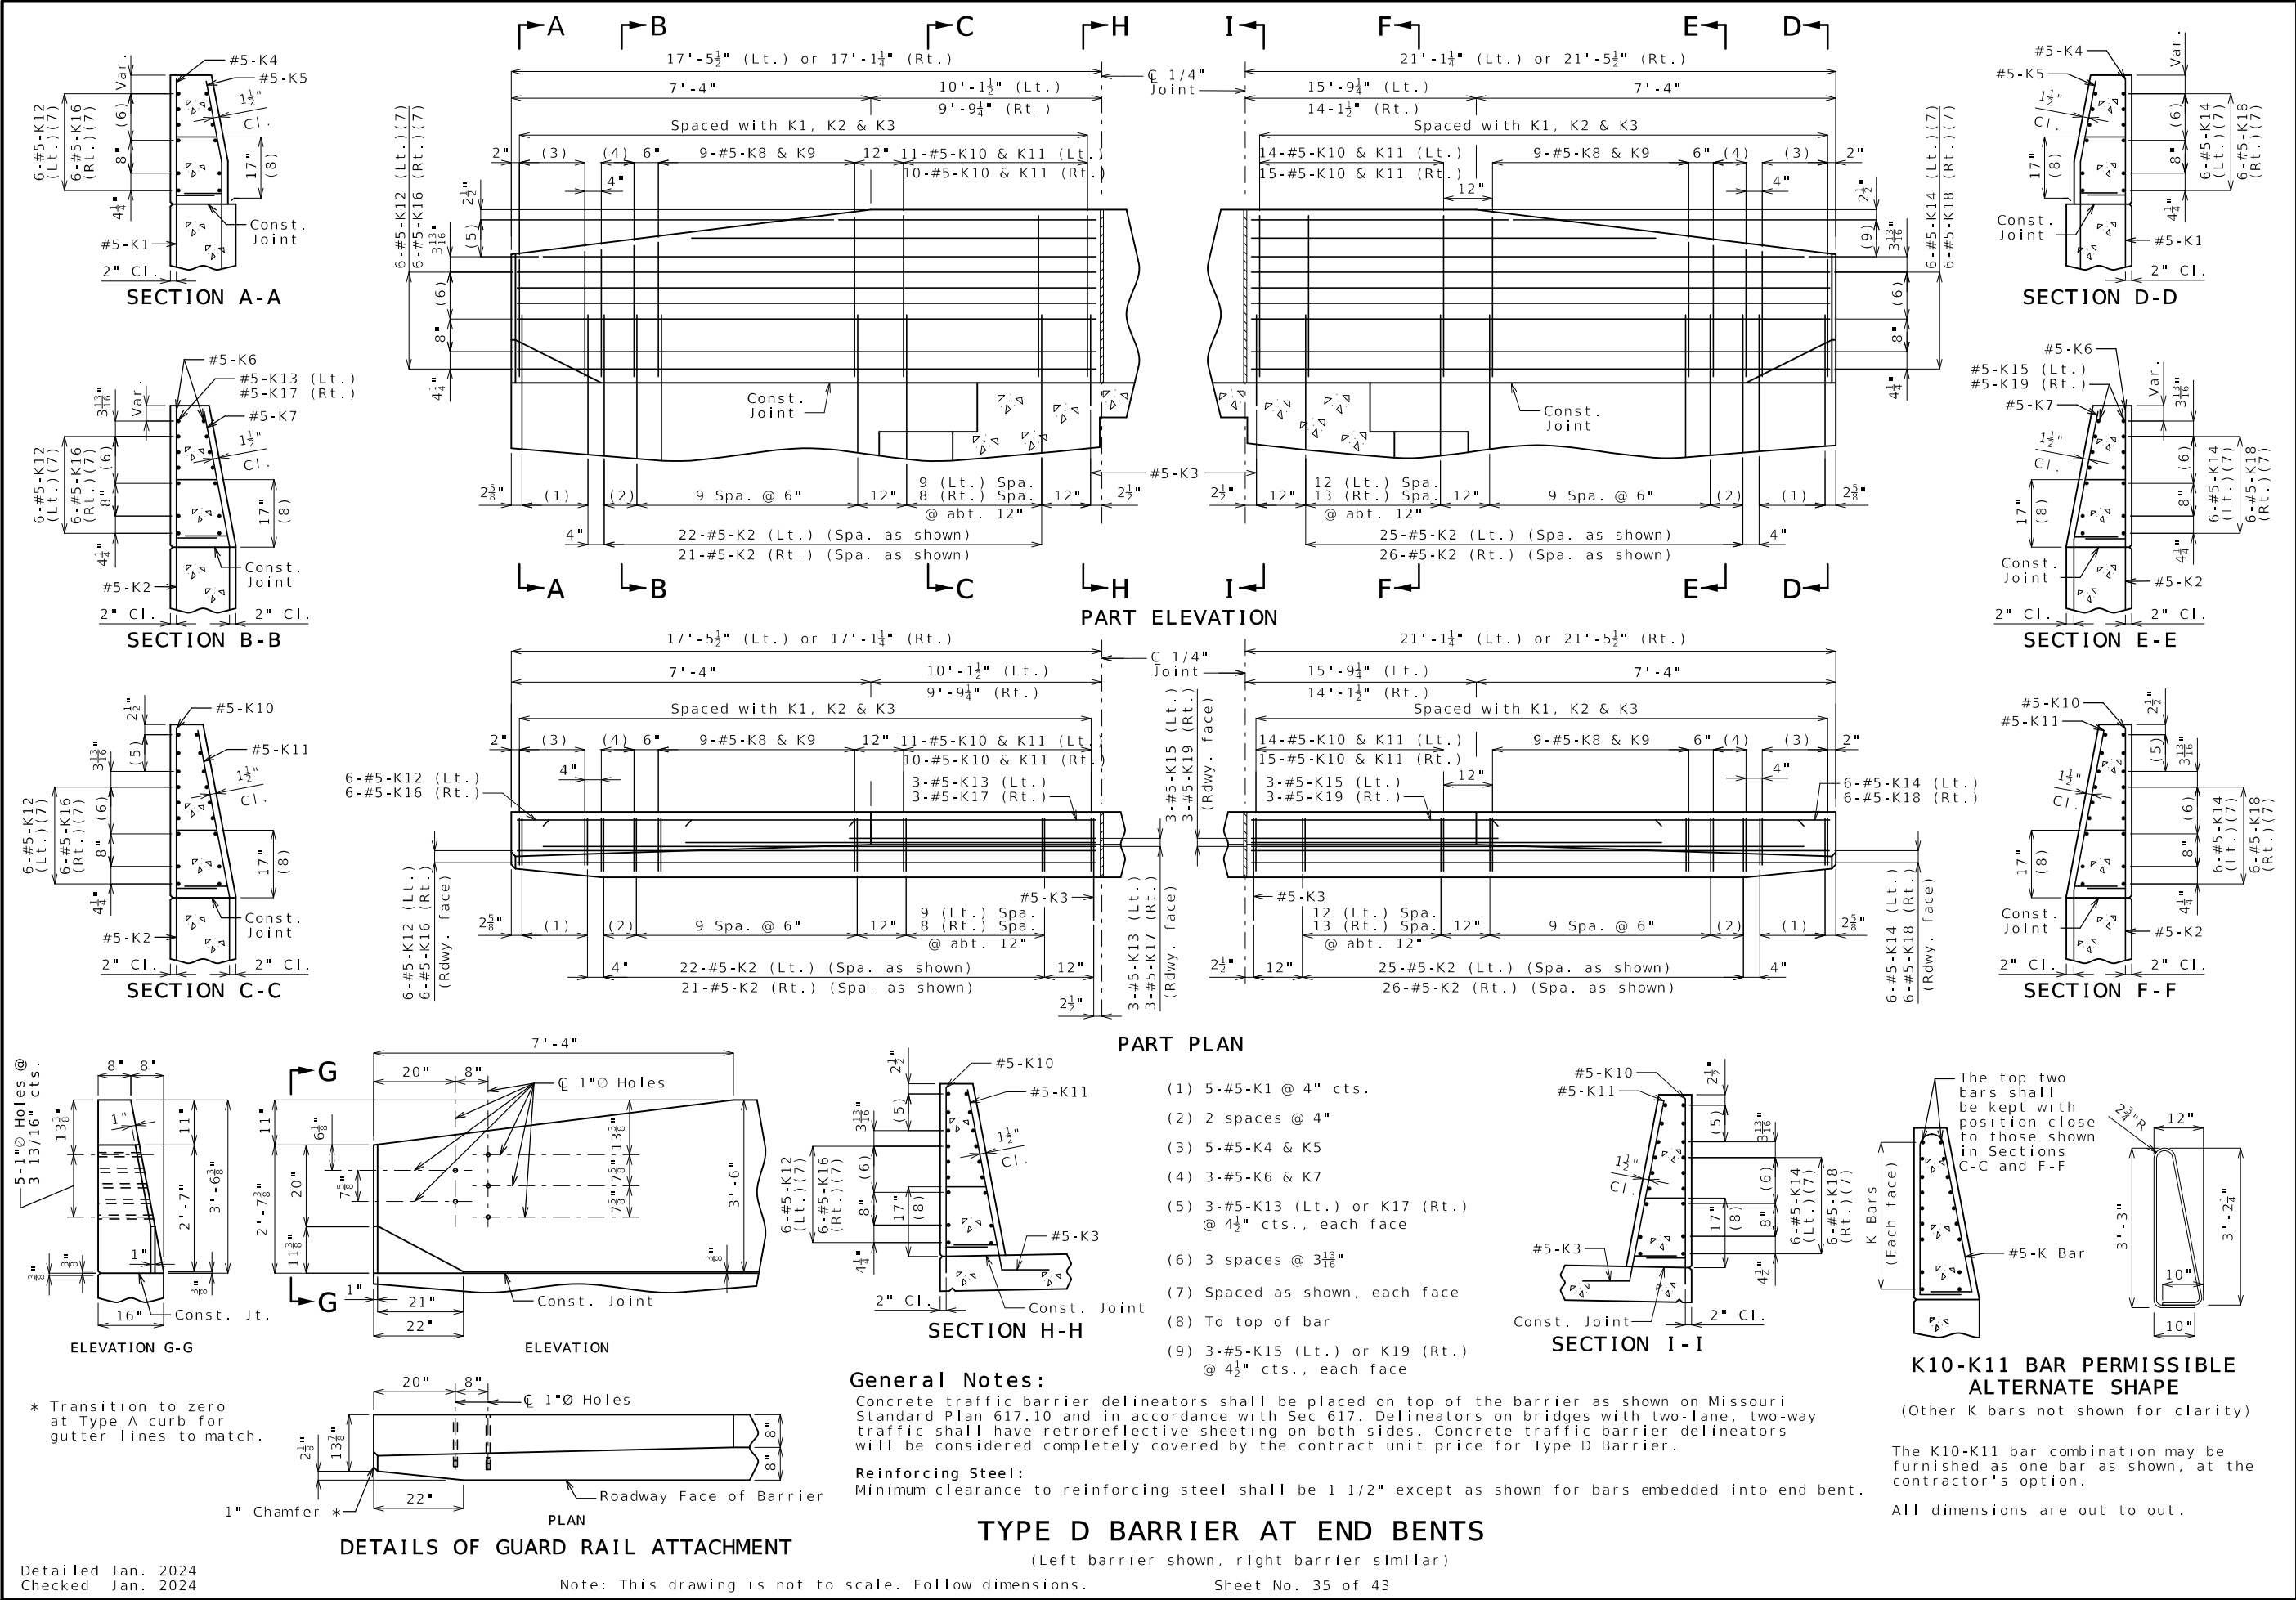

STATE OF MISSOURI
DAVID ANDREW STRATMANN
NUMBER
PE-2004000848
PROFESSIONAL ENGINEER
THIS SHEET HAS BEEN
SIGNED, SEALED AND DATED
ELECTRONICALLY.


DATE PREPARED
3/20/2024
ROUTE
Z
DISTRICT
BR
COUNTY
PLATTE
JOB NO.
J4S3454
CONTRACT ID.
PROJECT NO.
BRIDGE NO.
A9373

DESCRIPTION
DATE


MISSOURI HIGHWAYS AND TRANSPORTATION
COMMISSION
MoDOT
105 WEST CAPITOL
JEFFERSON CITY, MO 65102
1-888-ASK-MODOT (1-888-275-6636)

Bartlett & West
601 MONROE STREET, SUITE 201 - JEFFERSON CITY, MO 65101
PHONE 572-6343181 - FAX 572-63447304
CERTIFICATE OF AUTHORITY NO. 000167 - ENGINEERING
WWW.BARTLETTWEST.COM

IF A SEAL IS PRESENT ON THIS SHEET IT HAS BEEN ELECTRONICALLY SEALED AND DATED.

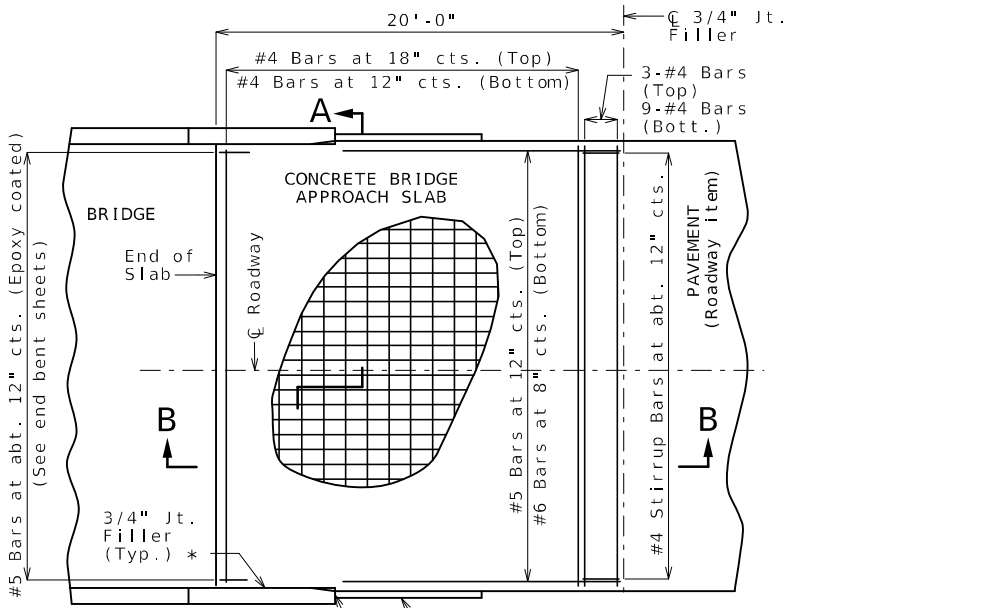


PART PLAN OF SQUARED STRUCTURE
(Skewed structure similar)

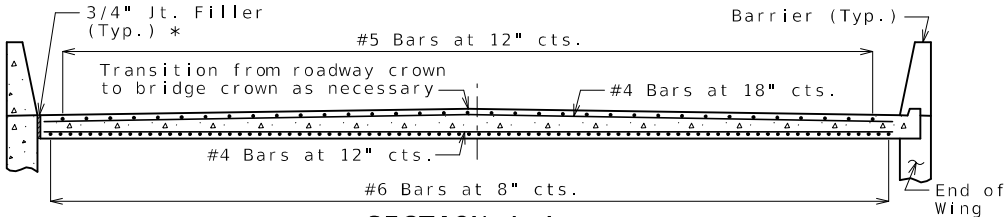


SECTION A-A

With the approval of the engineer, the contractor may crown the bottom of the approach slab to match the crown of the roadway surface.

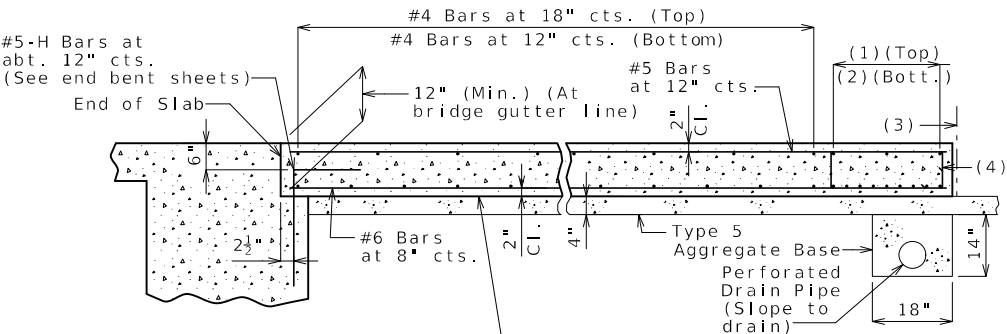

SECTION B-B
(Integral end bent)

2 Layers of 4 Mil Polyethylene Sheeting between bridge approach slab and granular base in accordance with ASTM E 1745 Performance Class A

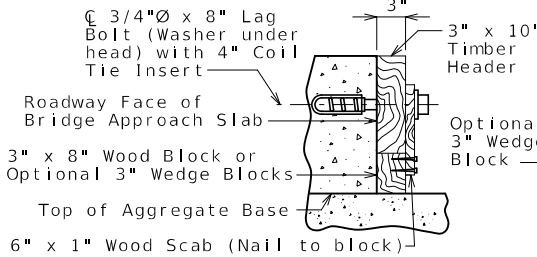


SECTION E-E

DETAILS OF TIMBER HEADER

Remove timber header when concrete pavement is placed.

OPTIONAL CONCRETE SLAB

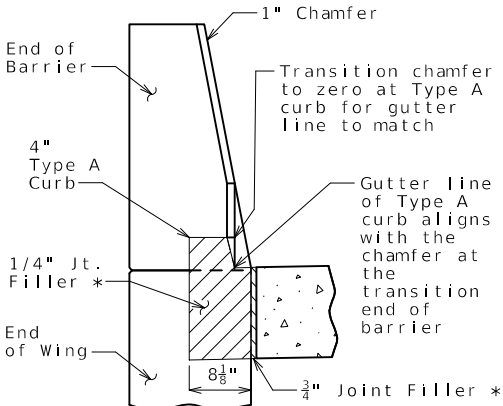

SECTION BETWEEN CURB AND BARRIER

- (1) 3-#4 Bars
- (2) 9-#4 Bars
- (3) $\varnothing$ 3/4" Jt. Filler
- (4) #4 Stirrup Bars at abt. 12" cts.; 2'-0"x 8" (Min.) out to out; Actual length = 5'-10" (Min.); 90° stirrup hook at bottom; Stirrup height (8") and actual length vary due to crown.

Notes For Concrete Slab Only:

All concrete for the bridge approach slab shall be in accordance with Sec 503 ($f'c = 4,000$ psi).

The reinforcing steel in the bridge approach slab shall be epoxy coated Grade 60 with $f_y = 60,000$ psi.

Longitudinal construction joints in bridge approach slab shall be aligned with longitudinal construction joints in bridge slab.

Minimum clearance to reinforcing steel shall be 1 1/2", unless otherwise shown.

The reinforcing steel in the bridge approach slab shall be continuous. The transverse reinforcing steel may be made continuous by providing a minimum lap splice of 23 inches for #4 bars, or by mechanical bar splice.

All joint filler shall be in accordance with Sec 1057 for preformed fiber expansion joint filler except as noted.

Payment for furnishing all materials, labor and excavation necessary to construct the concrete bridge approach slab, including the timber header, underdrain, Type 5 aggregate base, joint filler, and all other appurtenances and incidental work as shown on this sheet, complete in place, will be considered completely covered by the contract unit price for Bridge Approach Slab (Minor) per square yard.

See Missouri Standard Plan 609.00 for details of Type A curb.

Drain pipe may be either 6" diameter corrugated metallic-coated pipe underdrain, 4" diameter corrugated polyvinyl chloride (PVC) drain pipe, or 4" diameter corrugated polyethylene (PE) drain pipe.

Redirect drain pipe around wings at End Bent No. 8 with unperforated pipe and extend unperforated pipe to daylight.

* Seal joint between vertical face of approach slab and wing with sealant in accordance with Sec 717 for silicone joint sealant for saw cut and formed joints.

General Notes:

Contractor shall have the option to construct either slab except as noted.

The contractor shall pour and satisfactorily finish the bridge slab before placing the bridge approach slab.


MoDOT Construction personnel will indicate the bridge approach slab used for this structure:

- ☐ Concrete Bridge Approach Slab
☐ Asphalt Bridge Approach Slab

Notes For Asphalt Slab Only:


Payment for furnishing all materials, labor and excavation necessary to construct the asphalt bridge approach slab, including tack, curb, and Type 5 aggregate base within the pay limits shown, complete in place, will be considered completely covered by the contract unit price for Bridge Approach Slab (Minor) per square yard.

Application of tack is required between lifts per Sec 403.

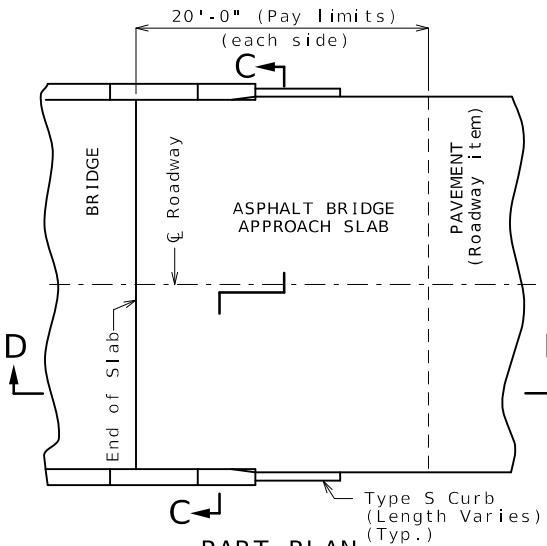


PART PLAN

(Squared structure shown, skewed structure similar)

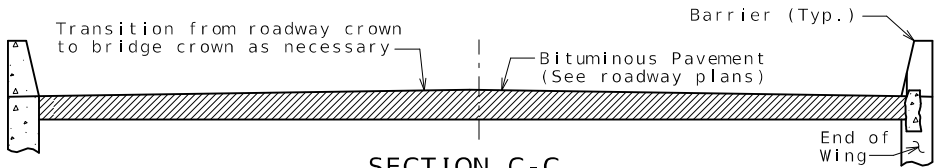


SECTION C-C

With the approval of the engineer, the contractor may crown the bottom of the approach slab to match the crown of the roadway surface.

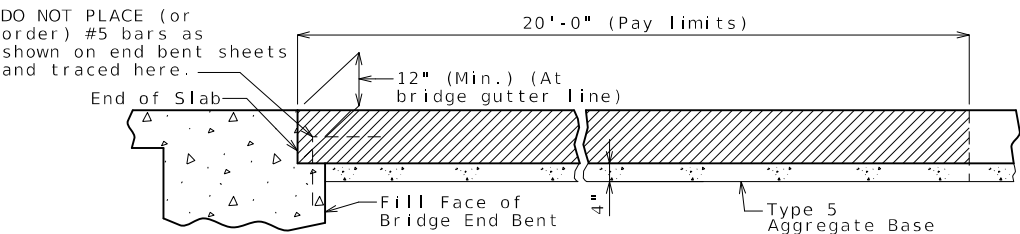

SECTION D-D

OPTIONAL ASPHALT SLAB (NOT ALLOWED WITH CONCRETE PAVEMENT)

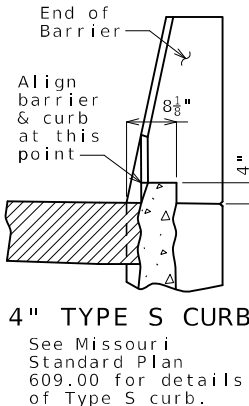

See Missouri Standard Plan 609.00 for details of Type S curb.



THIS SHEET HAS BEEN SIGNED, SEALED AND DATED ELECTRONICALLY.

DATE PREPARED
3/20/2024

ROUTE
Z

DISTRICT
BR

STATE
MO

SHEET NO.
36

COUNTY
PLATTE

JOB NO.
J4S3454

CONTRACT ID.

PROJECT NO.

BRIDGE NO.
A9373

DESCRIPTION

DATE

MISSOURI HIGHWAYS AND TRANSPORTATION COMMISSION

MoDOT

105 WEST CAPITOL
JEFFERSON CITY, MO 65102
1-888-ASK-MODOT (1-888-275-6636)

1-888-ASK-MODOT (1-888-275-6636)

BRIDGE APPROACH SLAB (MINOR)

Integral end bents shown, non-integral end bent similar.

Detailed Jan. 2024
Checked Jan. 2024

Note: This drawing is not to scale. Follow dimensions.

Sheet No. 36 of 43


Bartlett & West
601 MONROE STREET, SUITE 201 - JEFFERSON CITY, MO 65101
PHONE 572-634-3181 - FAX 572-634-7304
CERTIFICATE OF AUTHORITY NO. 000167 - ENGINEERING
WWW.BARTLETTWEST.COM

BILL OF REINFORCING STEEL	
NO.	REQ'D.	MARK NO.	SIZE MARK	LOCATION	GALVANIZED (G)	SHAPE NO.	STIRRUP (S)	SUBSTR. (X)	VARIES (V)	NO. EACH	DIMENSIONS							NOMINAL LENGTH	ACTUAL LENGTH	WEIGHT	
											B	C	D	E	F	H	K	
											FT.	IN.	FT.	IN.	FT.	IN.	FT.	IN.	FT.	IN.	FT.	IN.	FT.	IN.	FT.	IN.	LBS.	

NO.	REQ'D.	MARK NO.	LOCATION	GALVANIZED (G)	SHAPE NO.	STIRRUP (S)	SUBSTR. (X)	VARIES (V)	NO. EACH	DIMENSIONS							NOMINAL LENGTH	ACTUAL LENGTH	WEIGHT								
										B	C	D	E	F	H	K											
										FT.	IN.	FT.	IN.	FT.	IN.	FT.	IN.	FT.	IN.	FT.	IN.	FT.	IN.	FT.	IN.	LBS.	
12	6	U602	BEAM		13	S	X			5	3.000	4	9.000	5	3.000	4	9.000					21	4	20	10	376	
7	4	U603	BEAM		10	S	X					6.000	5	3.000								6	3	6	1	28	
24	5	U604	WEB BEAM		19	S	X			23	7.000	2	3.000									25	10	25	9	645	
60	11	V600	SHAFT		20		X			52	3.000											52	3	52	3	16656	
66	9	V601	SHAFT/COL.		20		X			10	2.000											10	2	10	2	2281	
66	9	V602	COLUMN		20		X			25	0.000											25	0	25	0	5610	
			INT. BENT																								
			NO. 7																								
14	6	D600	BEAM		20		X			2	6.000											2	6	2	6	53	
8	8	H600	BEAM		20		X			26	7.000											26	7	26	7	568	
12	6	H601	BEAM		20		X			26	7.000											26	7	26	7	479	
16	6	H602	BEAM		10	S	X					12.000	5	1.500								7	2	6	10	164	
8	8	H603	BEAM		18		X			26	7.000											28	5	28	5	607	
4	8	H604	WEB BEAM		20		X			17	2.000											17	2	17	2	183	
44	5	H605	WEB BEAM		20		X			16	2.000											16	2	16	2	742	
132	6	P600	SHAFT		16		X			5	6.000	3	7.000									20	8	20	8	4097	
26	6	P601	COLUMN		16		X			4	9.000	3	7.000									18	4	18	4	716	
24	6	U600	BEAM		13	S	X			3	6.000	4	9.000	3	6.000	4	9.000					17	10	17	4	625	
10	6	U601	BEAM		10	S	X					4	9.000	5	3.000							14	9	14	5	217	
12	6	U602	BEAM		13	S	X			5	3.000	4	9.000	5	3.000	4	9.000					21	4	20	10	376	
7	4	U603	BEAM		10	S	X					6.000	5	3.000								6	3	6	1	28	
24	5	U605	WEB BEAM		19	S	X			13	7.000	2	3.000									15	10	15	9	394	
120	11	V603	SHAFT		20		X			32	7.000											32	7	32	7	20774	
66	9	V601	SHAFT/COL.		20		X			10	2.000											10	2	10	2	2281	
66	9	V604	COLUMN		20		X			14	9.000											14	9	14	9	3310	
			END BENT																								
			NO. 1																								
11	6	F100	WING BRACE	G	15	S				2	2.875	5	9.000	14.000		8.500	11.125	16.375	21.375			9	2	9	1	150	
11	6	F101	WING BRACE	G	15	S					14.000	4	6.000	2	2.875	21.375	16.375	11.125	8.500			7	11	7	10	129	
5	6	F102	DIAPH.	G	21					2	4.000	5	8.000									8	0	7	9	58	
5	6	F103	DIAPH.	G	15					2	4.000	5	8.000									2	3.000	7.250	8	0	59
12	7	H100	BEAM/DIAPH.	G	20					29	5.000											29	5	29	5	722	
9	6	H101	BEAM/DIAPH.	G	20					29	5.000											29	5	29	5	398	
2	6	H102	DIAPH.	G	20					7	3.000											7	3	7	3	22	
8	6	H103	DIAPH.	G	20					9	9.000											9	9	9	9	117	
8	6	H104	DIAPH.	G	20					3	3.000											3	3	3	3	39	
2	6	H105	DIAPH.	G	20					2	0.000											2	0	2	0	6	
3	5	H106	STRAND TIE	G	20					5	9.000											5	9	5	9	18	
44	6	H107	WING	G	20					15	8.000											15	8	15	8	1035	
16	8	H108	WING	G	20					16	6.000											16	6	16	6	705	
26	5	H109	DIAPH.	G	19	S				2	0.000	15.000										3	3	3	2	86	
8	5	U100	BEAM	G	10	S						6	3.000	2	10.125							15	4	15	2	127	
21	4	U101	BEAM	G	13	S				2	10.125	2	8.000	2	10.125	2	8.000					11	9	11	6	161	
2	4	U102	BEAM	G	10	S				2	8.000	2	10.125									8	2	8	0	11	
18	5	U103	DIAPH.	G	10	S						4	10.000	2	4.000							12	0	11	10	222	
18	6	U104	DIAPH.	G	19	S				3	10.000	2	10.000									6	8	6	6	176	
36	6	U105	DIAPH.	G	19	S				3	3.000	4	8.000									7	11	7	9	411	

BILL OF REINFORCING STEEL																				
NO.	REQ'D.	MARK NO.	LOCATION	GALVANIZED (G)	SHAPE NO.	STIRRUP (S)	SUBSTR. (X)	VARIES (V)	NO. EACH	DIMENSIONS							NOMINAL LENGTH	ACTUAL LENGTH	WEIGHT	
										B	C	D	E	F	H	K				
										FT. IN.	FT. IN.	FT. IN.	FT. IN.	FT. IN.	FT. IN.	FT. IN.				
			UNIT 1																	
			SLAB																	
1504	6	S1	SLAB	G	20					28	5.000					28	5	28	5	64193
224	5	S2	SLAB	G	20					60	0.000					60	0	60	0	14018
24	8	S3	SLAB	G	20					30	0.000					30	0	30	0	1922
9	6	S4	SLAB	G	20			V	1	3	2.000					3	2	3	2	
			INCREMENT =							25	7.000					25	7	25	7	194
			33.625 INCH																	
9	6	S5	SLAB	G	20			V	1	3	6.000					3	6	3	6	
			INCREMENT =							25	11.000					25	11	25	11	199
			33.625 INCH																	
14	6	S6	SLAB	G	20			V	1	2	3.000					2	3	2	3	
			INCREMENT =							26	6.000					26	6	26	6	302
			22.375 INCH																	
14	6	S7	SLAB	G	20			V	1	3	6.000					3	6	3	6	
			INCREMENT =							27	10.000					27	10	27	10	329
			22.500 INCH																	
50	6	S8	SLAB	G	20					60	0.000					60	0	60	0	4506
175	8	S9	SLAB	G	20					53	6.000					53	6	53	6	24998
110	8	S10	SLAB	G	20					60	0.000					60	0	60	0	17622
44	8	S11	SLAB	G	20					37	11.000					37	11	37	11	4454
12	5	S12	SLAB	G	20					2	8.000					2	8	2	8	33
						</														

NO.	REQ'D.	MARK NO.	SIZE	MARK	LOCATION	GALVANIZED (G)	SHAPE NO.	STIRRUP (S)	SUBSTR. (X)	VARIES (V)	NO. EACH	DIMENSIONS							NOMINAL LENGTH	ACTUAL LENGTH	WEIGHT							
												B	C	D	E	F	H	K										
												FT.	IN.	FT.	IN.	FT.	IN.	FT.	IN.	FT.	IN.	FT.	IN.	FT.	IN.	FT.	IN.	FT.
					END BENT																							
					NO. 8																							
13	6	F800			WING BRACE	G	15	S				2	2.875	5	9.000	14.000	8.500	11.125	16.375	21.375	9	2	9	1	177			
13	6	F801			WING BRACE	G	15	S				14.000	4	6.000	2	2.875	21.375	16.375	11.125	8.500	7	11	7	10	153			
6	6	F802			DIAPH.	G	21					2	4.000	5	8.000				2	3.000	7.250	8	0	7	9	70		
6	6	F803			DIAPH.	G	15					2	4.000	5	8.000				2	3.000	7.250	8	0	7	11	71		
12	7	H800			BEAM/DIAPH.	G	20					29	5.000								29	5	29	5	722			
11	6	H801			BEAM/DIAPH.	G	20					29	5.000								29	5	29	5	486			
2	6	H802			DIAPH.	G	20					7	3.000								7	3	7	3	22			
12	6	H803			DIAPH.	G	20					9	9.000								9	9	9	9	176			
12	6	H804			DIAPH.	G	20					3	3.000								3	3	3	3	59			
2	6	H805			DIAPH.	G	20					2	0.000								2	0	2	0	6			
3	5	H806			STRAND TIE	G	20					5	9.000								5	9	5	9	18			
52	6	H807			WING	G	20					19	8.000								19	8	19	8	1536			
16	8	H808			WING	G	20					20	6.000								20	6	20	6	876			
26	5	H809			DIAPH.	G	19	S				2	0.000	15.000							3	3	3	2	86			
8	5	U800			BEAM	G	10	S						6	3.000	2	10.125				15	4	15	2	127			
21	4	U801			BEAM	G	13	S				2	10.125	2	8.000	2	10.125	2	8.000		11	9	11	6	161			
2	4	U802			BEAM	G	10	S						2	8.000	2	10.125				8	2	8	0	11			
18	5	U803			DIAPH.	G	10	S						6	4.000	2	4.000				15	0	14	10	278			
18	6	U804			DIAPH.	G	19	S				5	4.000	2	10.000						8	2	8	0	216			
36	6	U805			DIAPH.	G	19	S				3	3.000	4	8.000						7	11	7	9	419			
20	5	V800			BEAM	G	20					6	3.000								6	3	6	3	130			
15	6	V801			DIAPHRAGM	G	20					5	4.000								5	4	5	4	120			
2	6	V802			WING	G	20					9	4.000								9	4	9	4	28			
36	6	V803			WING	G	20			V	2	9	6.000								9	6	9	6				
					INCREMENT =							9	4.000								9	4	9	4	509			
					0.125 INCH																							
2	6	V804			WING	G	20					9	5.000								9	5	9	5	28			
36	6	V805			WING	G	20			V	2	9	7.000								9	7	9	7				
					INCREMENT =							9	5.000								9	5	9	5	514			
					0.125 INCH																							
					UNIT 2																							
					SLAB																							
1264	6	S1			SLAB	G	20					28	5.000								28	5	28	5	53950			
196	5	S22			SLAB	G	20					57	10.000								57	10	57	10	11823			
9	6	S4			SLAB	G	20			V	1	3	2.000								3	2	3	2				
					INCREMENT =							25	7.000								25	7	25	7	194			
					33.625 INCH																							
9	6	S5			SLAB	G	20			V	1	3	6.000								3	6	3	6				
					INCREMENT =							25	11.000								25	11	25	11	199			
					33.625 INCH																							
14	6	S6			SLAB	G	20			V	1	2	3.000								2	3	2	3				
					INCREMENT =							26	6.000								26	6	26	6	302			
					22.375 INCH																							
14	6	S7			SLAB	G	20			V	1	3	6.000								3	6	3	6				
					INCREMENT =							27	10.000								27	10	27	10	329			
					22.500 INCH																							
25	6	S8			SLAB	G	20					60	0.000								60	0	60	0	2253			
22	8	S10			SLAB	G	20					60	0.000								60	0	60	0	3524			
12	5	S12			SLAB	G	20					2	8.000								2	8	2	8	33			
50	6	S13			SLAB	G	20					40	0.000								40	0	40	0	3004			
125	8	S14			SLAB	G	20					55	3.000								55	3	55	3	18440			
132	8	S15			SLAB	G	20					38	11.000								38	11	38	11	13716			

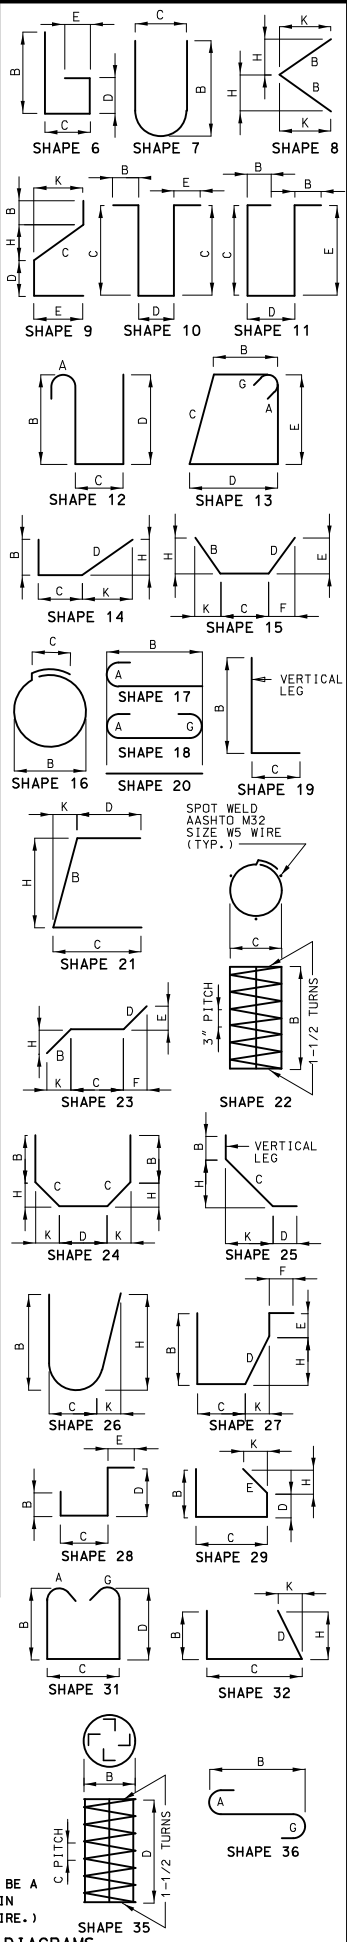

STATE OF MISSOURI

DAVID ANDREW STRATMANN

NUMBER PE-2004000848

PROFESSIONAL ENGINEER

THIS SHEET HAS BEEN SIGNED, SEALED AND DATED ELECTRONICALLY.

DATE PREPARED 3/20/2024

ROUTE Z STATE MO

DISTRICT BR SHEET NO. 39

COUNTY PLATTE

JOB NO. J4S3454

CONTRACT ID.

PROJECT NO.

BRIDGE NO. A9373

DESCRIPTION

DATE

MISSOURI HIGHWAYS AND TRANSPORTATION COMMISSION

105 WEST CAPITAL

JEFFERSON CITY, MO 65102

1-888-ASK-MODOT (1-888-275-6636)

Bartlett & West

601 MONROE STREET, SUITE 201 - JEFFERSON CITY, MO 65101

PHONE 572-6343181 - FAX 572-6347304

CERTIFICATE OF AUTHORITY NO. 000167 - ENGINEERING


WWW.BARTWEST.COM

Detailed Jan. 2024
Checked Jan. 2024

Note: This drawing is not to scale. Follow dimensions.

Sheet No. 39 of 43

pw://bartwest-pw.bentley.com:bartwest-pw-04/Documents/19000/19421.G30 - Platt County Route Z/OpenRoads Designer/A9373/B_A9373_039_J4S3454_barbill_i-ORD (1)_03.dgn

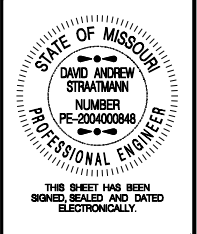

DATE PREPARED
3/20/2024

ROUTE	STATE
Z	MO

DISTRICT	SHEET NO.
BR	41

COUNTY
PLATTE


JOB NO.
14S3454

CONTRACT ID.

PROJECT NO.

BRIDGE NO.	A9373
------------	-------

A9979						

 [illegible]


MISSOURI HIGHWAYS AND TRANSPORTATION
COMMISSION

MODOT

105 WEST CAPITOL
JEFFERSON CITY, MO 65102
1-888-ASK-MODOT (1-888-275-6636)

Bartlett & West
601 MONROE STREET, SUITE 201 - JEFFERSON CITY, MO 65101
PHONE 573-534-3181 - FAX 573-534-7904
CERTIFICATE OF AUTHORITY NO. 000167 - ENGINEERING
WWW.BARTWEST.COM

As-Built Drilled Shaft Data				
Shaft No.	Tip of Sound Rock (Elev.)	Tip of Casing (Elev.)	Bottom of Rock Socket (Elev.)	Remarks
		Int. Bent. No. 6		
1				
2				
		Int. Bent. No. 7		
3				
4				

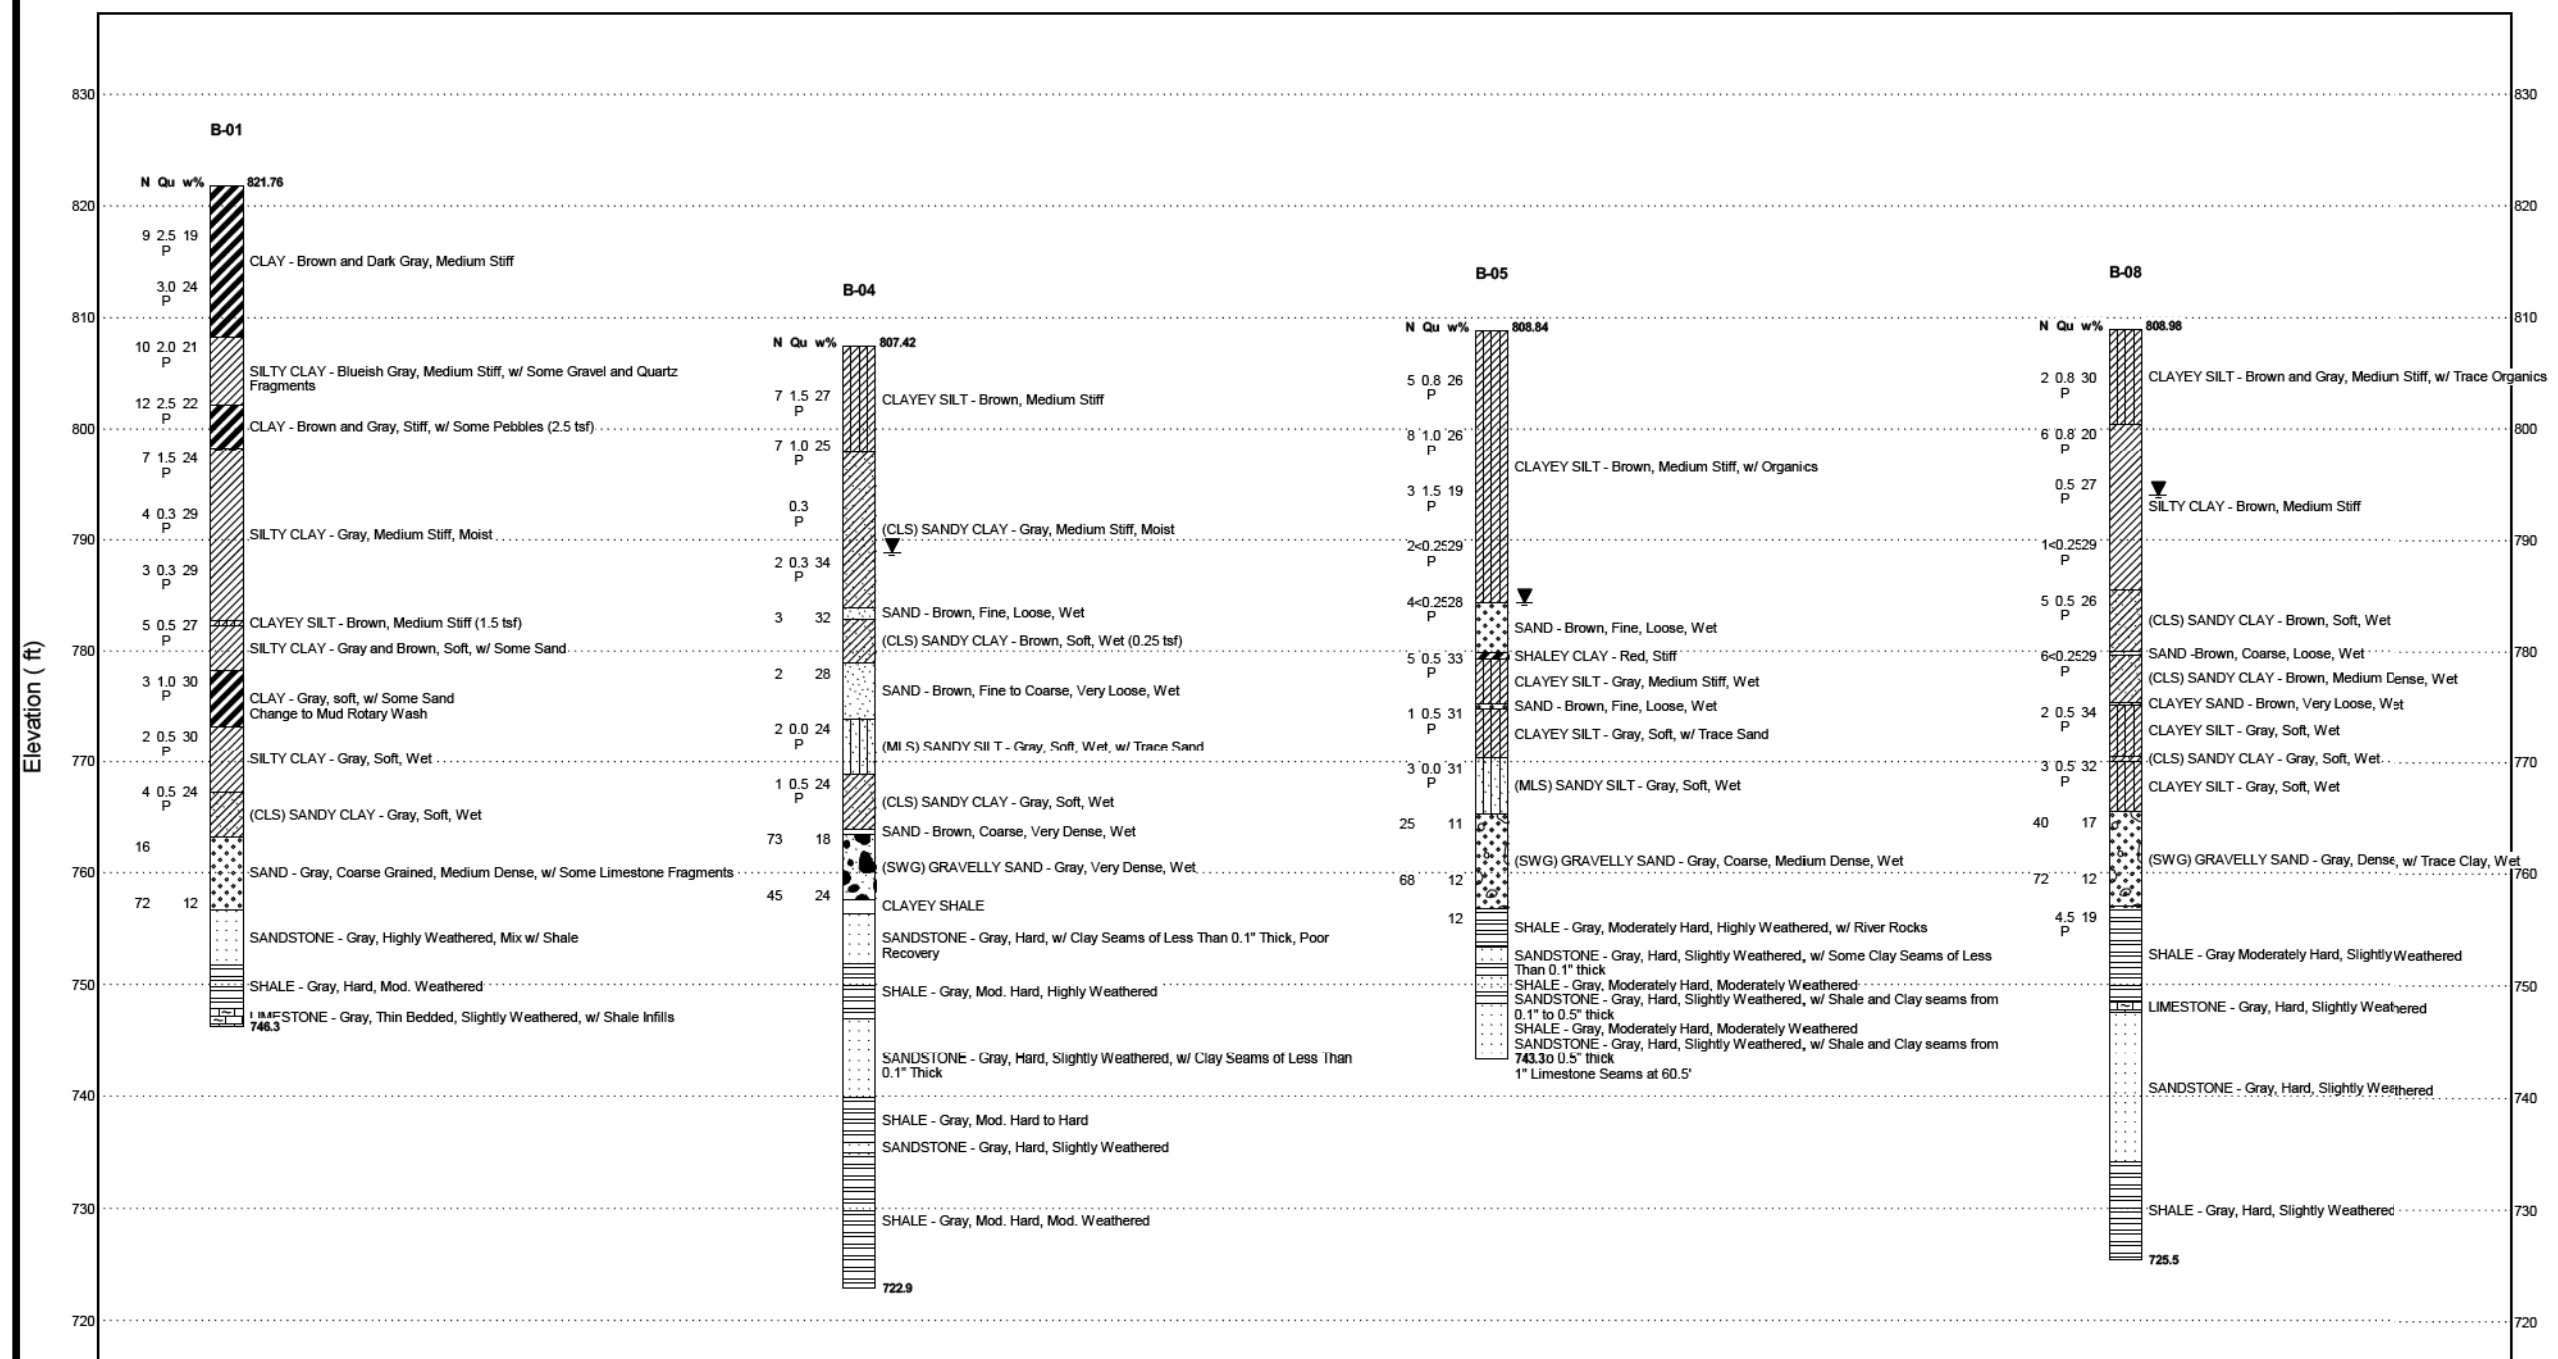



Kaskaskia

Engineering Group, LLC

208 E. Main St., Suite 100
 Belleville, Illinois 62220
 618.233.5877 phone
 618.233.5977 fax
www.kaskaskiaeng.com

PROFESSIONAL REGISTRATIONS	LICENSE NO.
Illinois Professional Design Firm	184.004773
Professional Engineering Group	20-5080586

NOT TO HORIZONTAL SCALE

SUBSURFACE DATA PROFILE

Route: Route Z Over Platte River
County: Platte County, MO

BORING DATA

Note: For locations of borings, see Sheet No. 1 and 2.

Note: This drawing is not to scale. Follow dimensions.

Sheet No. 42 of 43

Detailed Jan. 2024
Checked Jan. 2024

STATE OF MISSOURI
DAVID ANDREW
STRAATMANN
NUMBER
PE-2004000848
PROFESSIONAL ENGINEER

THIS SHEET HAS BEEN
SIGNED, SEALED AND DATED
ELECTRONICALLY.

DATE PREPARED
8/20/2024

ROUTE	STATE
Z	MO

DISTRICT	SHEET NO.
BR	42

COUNTY
PLATTE

JOB NO.
J4S3454

CONTRACT ID.

PROJECT NO.

BRIDGE NO.
A9373[illegible]

105 WEST CAPITAL
JEFFERSON CITY, MO 65102
1-888-ASK-MODOT (1-888-275-6636)

Bartlett & West
601 MONROE STREET, SUITE 201 - JEFFERSON CITY, MO 65101
PHONE 573-634-3181 - FAX 573-634-7904
CERTIFICATE OF AUTHORITY NO. 000187 - ENGINEERING
WWW.BARTWEST.COM

IF A SEAL IS PRESENT ON THIS SHEET IT HAS BEEN ELECTRONICALLY SEALED AND DATED.

