


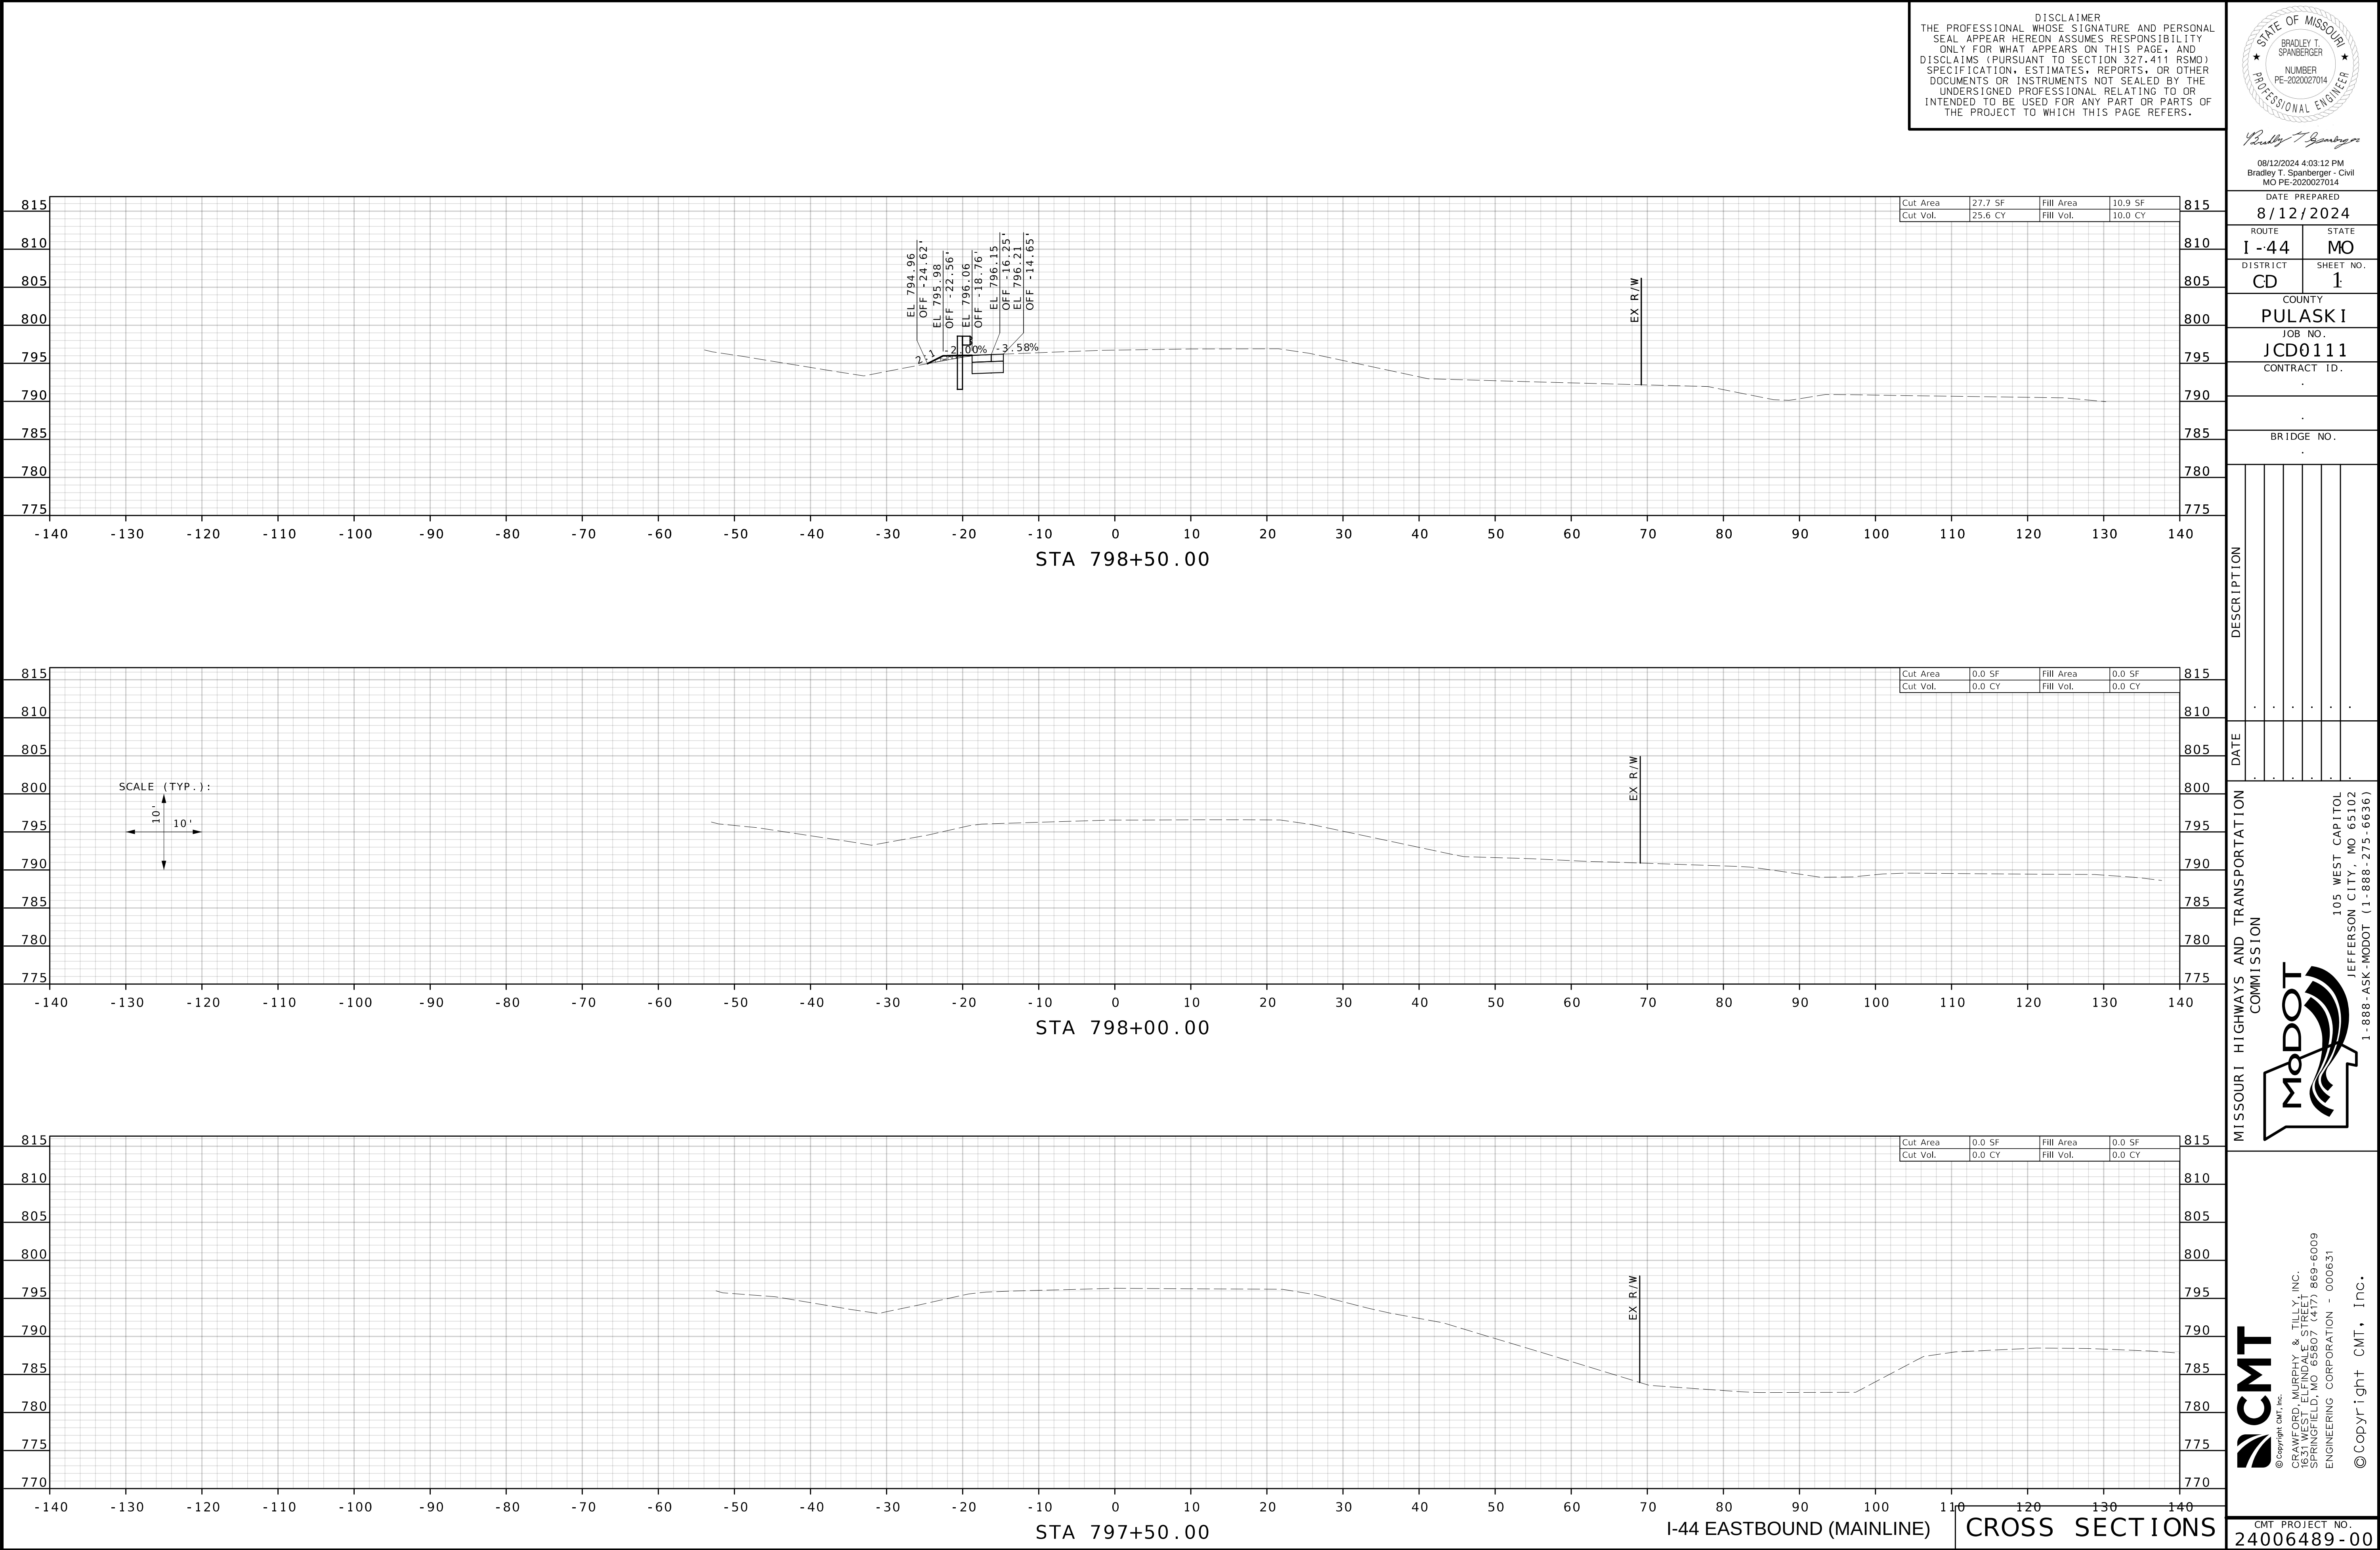

DISCLAIMER
THE PROFESSIONAL WHOSE SIGNATURE AND PERSONAL SEAL APPEAR HEREON ASSUMES RESPONSIBILITY ONLY FOR WHAT APPEARS ON THIS PAGE, AND DISCLAIMS (PURSUANT TO SECTION 327.411 RSMO) SPECIFICATION, ESTIMATES, REPORTS, OR OTHER DOCUMENTS OR INSTRUMENTS NOT SEALED BY THE UNDERSIGNED PROFESSIONAL RELATING TO OR INTENDED TO BE USED FOR ANY PART OR PARTS OF THE PROJECT TO WHICH THIS PAGE REFERS.



Bradley T. Spanberger

08/12/2024 4:03:15 PM
Bradley T. Spanberger - Civil
MO PE-2020027014

DATE PREPARED
8/12/2024

ROUTE
1 -44

STATE
MO

DISTRICT
CD

SHEET NO.
3

COUNTY
PULASKI

JOB NO.
JCD0111

CONTRACT ID.
.

BRIDGE NO.
.

DESCRIPTION

DATE

DATE

MISSOURI HIGHWAYS AND TRANSPORTATION COMMISSION

105 WEST CAPITOL
JEFFERSON CITY, MO 65102
1-888-ASK-MODOT (1-888-275-6636)

© Copyright CMT, Inc.
CRAWFORD MURPHY & TULLY, INC.
1631 WEST ELYNDALE STREET
SPRINGFIELD, MO 65807 (417) 869-6009
ENGINEERING CORPORATION - 000631
© Copyright CMT, Inc.

CMT PROJECT NO.
24006489-00

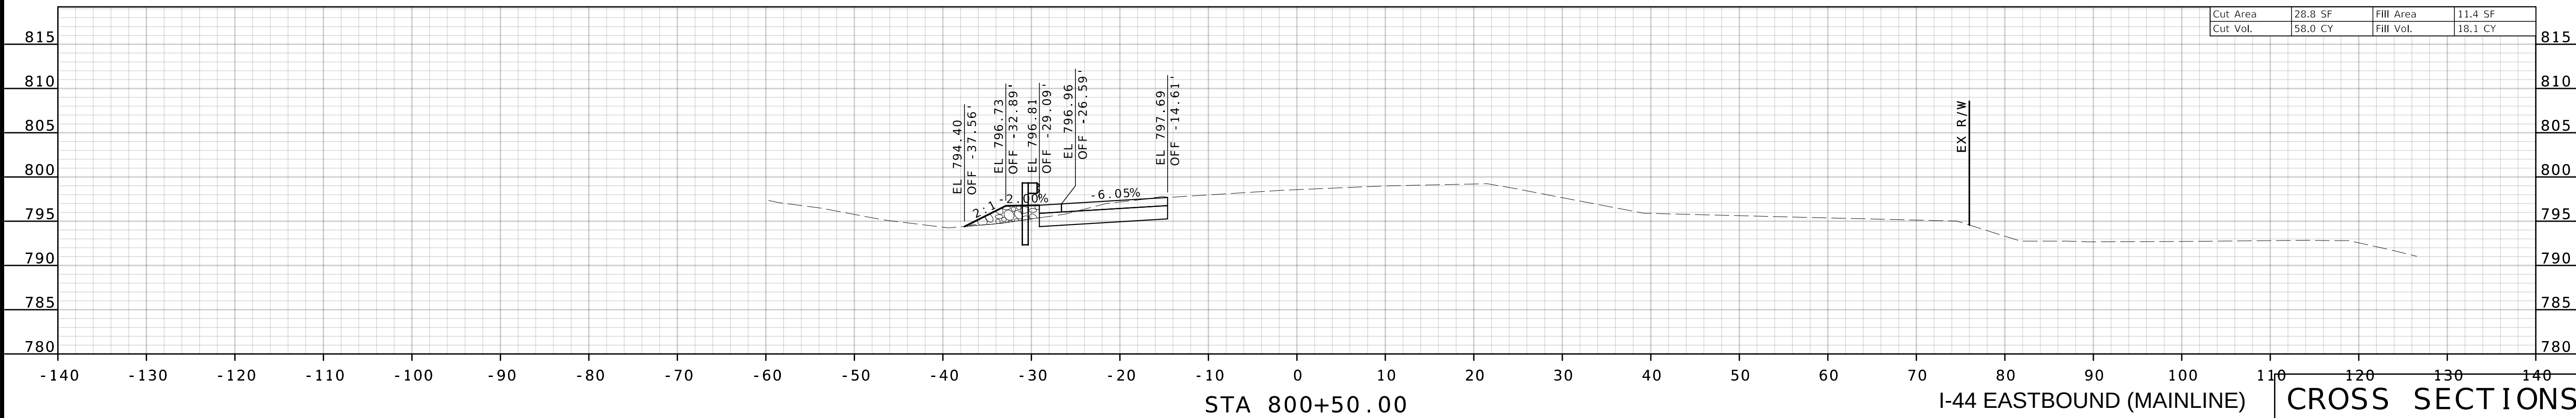



08/12/2024 4:03:15 PM
Bradley T. Spanberger - Civil
MO PE-2020027014

DATE PREPARED
8/12/2024

ROUTE	STATE
I - 44	MO

DISTRICT	SHEET NO.
C.D	4

COUNTY
PULASKI

JOB NO.
ICD0111

CONTRACT ID.

[illegible]

BRIDGE NO.

--	--	--	--	--	--	--

--	--	--	--	--	--	--	--

2						
---	--	--	--	--	--	--

PTIO					
------	--	--	--	--	--

SCRIP						
-------	--	--	--	--	--	--

DE						
----	--	--	--	--	--	--

--	--	--	--	--	--	--	--

	.	.	.	.	.	.

DATE					
------	--	--	--	--	--

D						
	.	.	.	.	.	.

ITOL
5102

REPORT

WEST
ITYTRAN
N
105
ON C

ND
SION
EERS

ICOH



HIGDON



055

Year	Percentage of population aged 65 and over
1950	10
1960	12
1970	13
1980	14
1990	15
2000	16
2010	17
2020	18
2030	19
2040	20
2050	20



5009
31INC.
869-6
00063

ON - (417) STREET, TILLY.

T

MURPHY FOUNDATION
MO 6 CORP




CMT, Inc.


© 1995

CMT PROJECT NO.

24006489 - 0

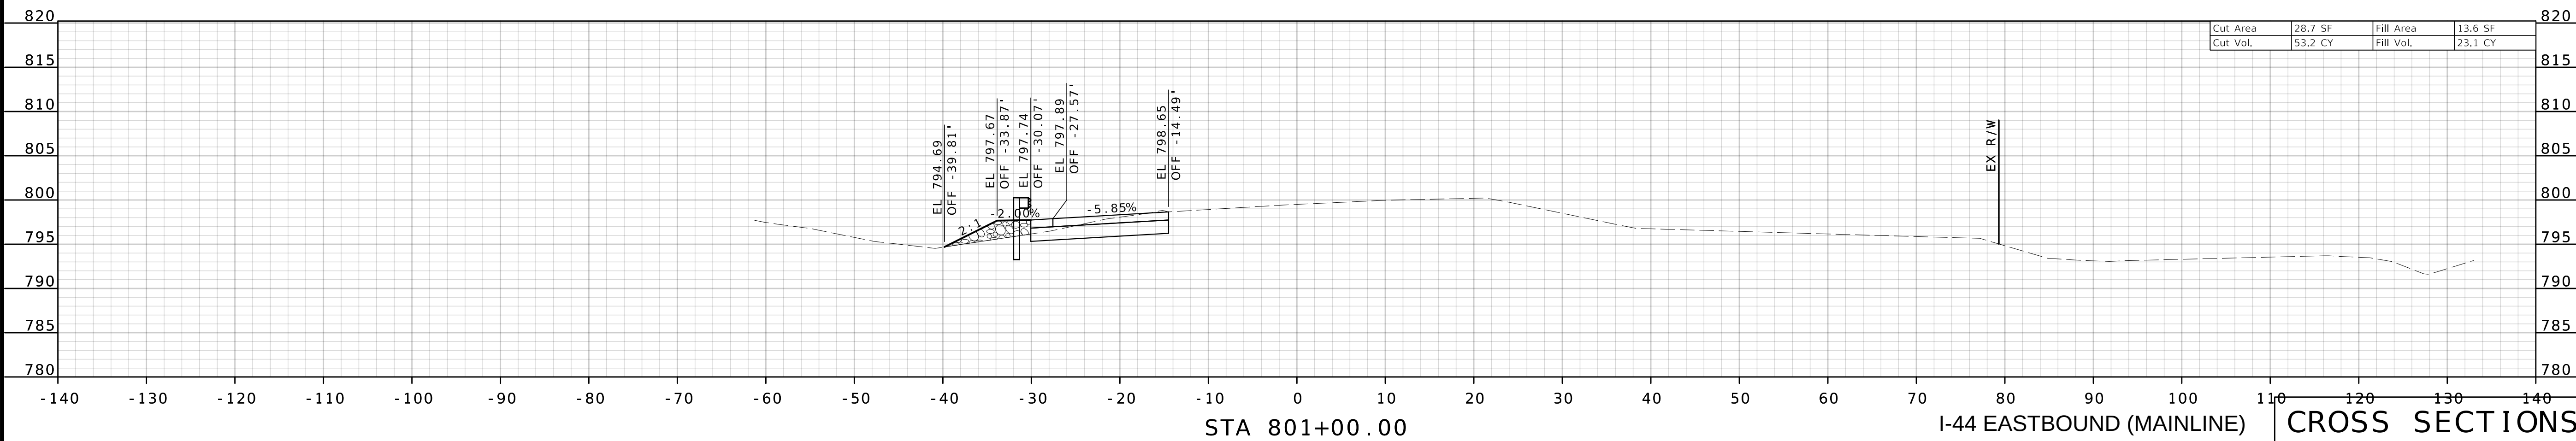

I-44 EASTBOUND (MAINLINE)	CROSS SECTIONS
---------------------------	----------------

DISCLAIMER
THE PROFESSIONAL WHOSE SIGNATURE AND PERSONAL SEAL APPEAR HEREON ASSUMES RESPONSIBILITY ONLY FOR WHAT APPEARS ON THIS PAGE, AND DISCLAIMS (PURSUANT TO SECTION 327.411 RSMO) SPECIFICATION, ESTIMATES, REPORTS, OR OTHER DOCUMENTS OR INSTRUMENTS NOT SEALED BY THE UNDERSIGNED PROFESSIONAL RELATING TO OR INTENDED TO BE USED FOR ANY PART OR PARTS OF THE PROJECT TO WHICH THIS PAGE REFERS.



Bradley T. Spanberger

08/12/2024 4:03:15 PM
Bradley T. Spanberger - Civil
MO PE-2020027014

DATE PREPARED
8/12/2024

ROUTE STATE
1 -44 MO

DISTRICT SHEET NO.
CD 5

COUNTY
PULASKI

JOB NO.
JCD0111


CONTRACT ID.

BRIDGE NO.

DESCRIPTION

DATE

MISSOURI HIGHWAYS AND TRANSPORTATION COMMISSION

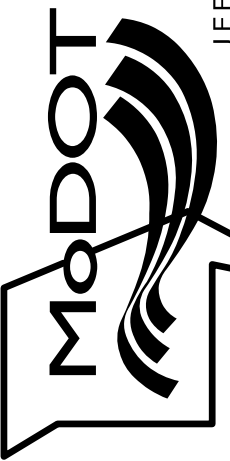



105 WEST CAPITOL
JEFFERSON CITY, MO 65102
1-888-ASK-MODOT (1-888-275-6636)



© Copyright CMT, Inc.
CRAWFORD MURPHY & TULLY, INC.
1631 WEST ELINDALE STREET
SPRINGFIELD, MO 65807 (417) 869-6009
ENGINEERING CORPORATION - 000631

© Copyright CMT, Inc.

CMT PROJECT NO.
24006489-00

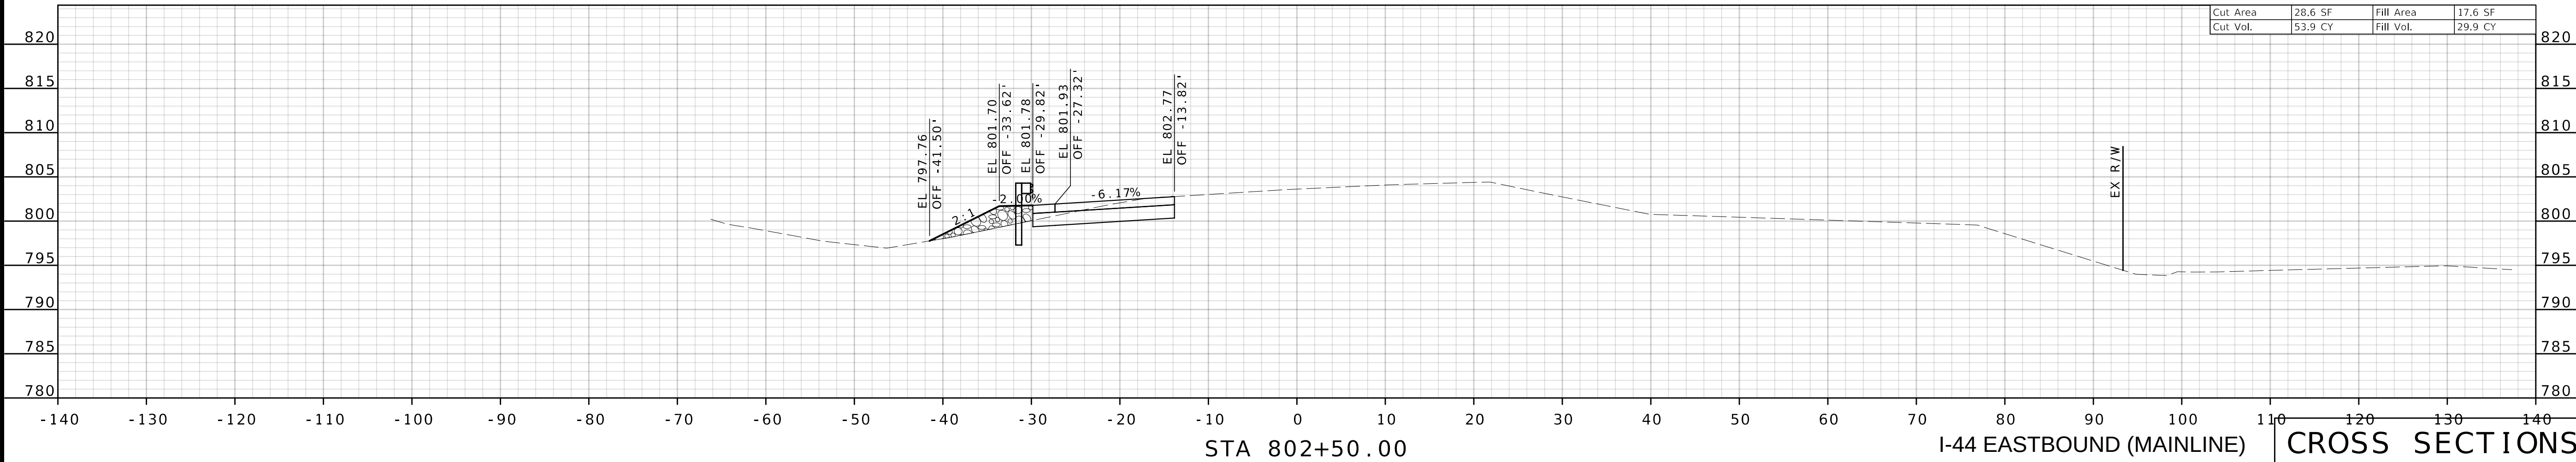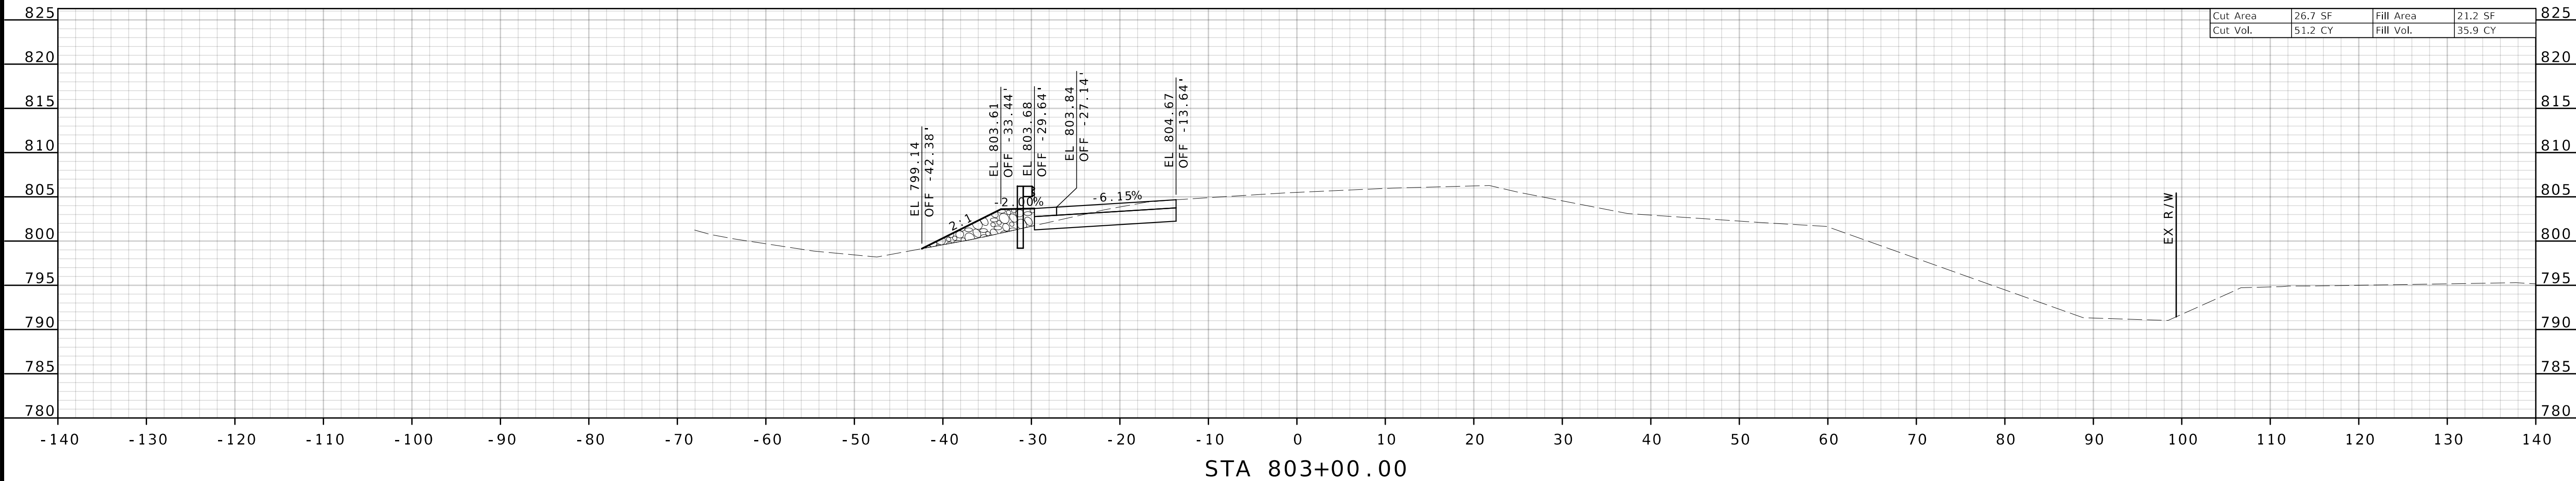

I-44 EASTBOUND (MAINLINE) CROSS SECTIONS



08/12/2024 4:03:15 PM
Bradley T. Spanberger - Civil
MO PE-2020027014

DATE PREPARED
8/12/2024

ROUTE	STATE
I - 44	MO

DISTRICT	SHEET NO.
CD	7

COUNTY
PULASKI

JOB NO.
ICD0111

CONTRACT ID.

[illegible]

BRIDGE NO.

--	--	--	--	--	--	--

[illegible]

N						
---	--	--	--	--	--	--

PTIO						
------	--	--	--	--	--	--

SCRI						
------	--	--	--	--	--	--

DE

[illegible]

	.	.	.	.	.	.

DATE						
------	--	--	--	--	--	--

D'	.	.	.	.	.	.
----	---	---	---	---	---	---

ION
TOL
5102

CAP MO 6

WEST
ITY

105

ND -
SION
FEES

HIGDON



MI



6009
11

NC.
869-6
00063

ILLIY, I
REET
(417)
ON - I

T

MURPHY
FINDA
MO 65
CORP





CMT, Inc.

Copyright
 RAWFC
 31 WE
 SPRINGF
 ENGINEER

© 1996 SFE

	CMT PROJECT NO.
--	-----------------

24006489 - 0

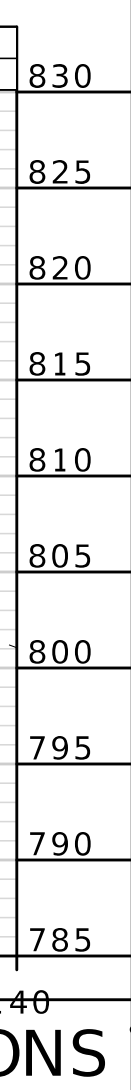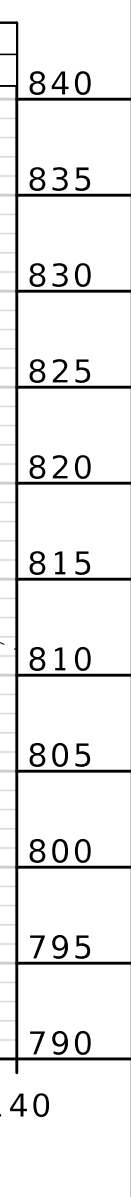

CMT
© Copyright CMT, Inc.
CRAWFORD, MURPHY & TILLY, INC.
1631 WEST ELFINDALE STREET
SPRINGFIELD, MO 65807 (417) 869-6009
ENGINEERING CORPORATION - 000631

CMT PROJECT NO.
24006489 - 0



08/12/2024 4:03:15 PM
Bradley T. Spanberger - Civil
MO PE-2020027014

DATE PREPARED
8/12/2024

ROUTE	STATE
I - 44	MO

DISTRICT	SHEET NO.
C.D	8

COUNTY
PULASKI

JOB NO.
ICD0111

CONTRACT ID.

[illegible]

BRIDGE NO.

--	--	--	--	--	--	--

[illegible]

z						
---	--	--	--	--	--	--

PTIO					
------	--	--	--	--	--

SCRI					
------	--	--	--	--	--

	DE

--	--	--	--	--	--	--	--	--

	.	.	.	.	.	.

DATE

D/	.	.	.	.	.	.
----	---	---	---	---	---	---

ITOL
5102

CAP MO 6

WEST
CITYTRAN
N
105
ON CI

IND -
SION

YS A
MMIS
T
IEE



HWY 101
CON



HIGLEY



UNIVERSITY OF REGINA



MI



5009
31INC.
869-6
00063

WILLIAM L. HILL
1000 - 1000
STREET
(417)
ON - 1000

T



MURPHY FUNDATION
MOBILE CORP





CMT, Inc.

Copyright
RAWFC
31 WE
PRINGE
ENGINEE

© 1995
SPE

CMT PROJECT NO.

24006489 - 0

  

MISSOURI HIGHWAYS AND TRANSPORTATION
COMMISSION

MoDOT

105 WEST CAPITAL
JEFFERSON CITY, MO 65102

CMT
© Copyright CMT, Inc.
CRAWFORD, MURPHY & TILLY, INC.
1631 WEST ELFINDALE STREET
SPRINGFIELD, MO 65807 (417) 869-6009
ENGINEERING CORPORATION - 000631

CMT PROJECT NO.
24006489 - 0

DISCLAIMER
THE PROFESSIONAL WHOSE SIGNATURE AND PERSONAL SEAL APPEAR HEREON ASSUMES RESPONSIBILITY ONLY FOR WHAT APPEARS ON THIS PAGE, AND DISCLAIMS (PURSUANT TO SECTION 327.411 RSMO) SPECIFICATION, ESTIMATES, REPORTS, OR OTHER DOCUMENTS OR INSTRUMENTS NOT SEALED BY THE UNDERSIGNED PROFESSIONAL RELATING TO OR INTENDED TO BE USED FOR ANY PART OR PARTS OF THE PROJECT TO WHICH THIS PAGE REFERS.



Bradley T. Spanberger

08/12/2024 4:03:16 PM
Bradley T. Spanberger - Civil
MO PE-2020027014

DATE PREPARED

8/12/2024

ROUTE STATE

I -44 MO

DISTRICT SHEET NO.

CD 9

COUNTY

PULASKI

JOB NO.

JCD0111

CONTRACT ID.

.

.

BRIDGE NO.

.

.

STATE OF MISSOURI
 ★
 BRADLEY T. SPANBERGER
 ★
 NUMBER
 PE-2020027014
 PROFESSIONAL ENGINEER

08/12/2024 4:03:16 PM
Bradley T. Spanberger - Civil
MO PE-2020027014

DATE PREPARED
8/12/2024

ROUTE	STATE
I -44	MO

DISTRICT	SHEET NO.
CD	10

COUNTY
PULASKI

JOB NO.
ICD0111

CONTRACT ID.

•

BRIDGE NO.

--	--	--	--	--	--

--	--	--	--	--	--	--

--	--	--	--	--	--	--

--	--	--	--	--	--	--

--	--	--	--	--	--	--

--	--	--	--	--	--	--

[illegible]

.	.	.	.	.	.
---	---	---	---	---	---

[illegible]

.	.	.	.	.	.

ITOL
5102

MO 6

WEST-
LITY.

105
ON C

SIO

5009
31

INC.
869-
0006;

WILLIAMS, J. (1977)

Y & S
LE S
5807
ORATI
CUT


MURPHY, FUNDAMENTAL MO 6 CORP.

CMT, Inc.
ORD, M
ST. EL
FIELD,
ERING

© 2005 E

CMT PROJECT NO. _____

4006489 - 0

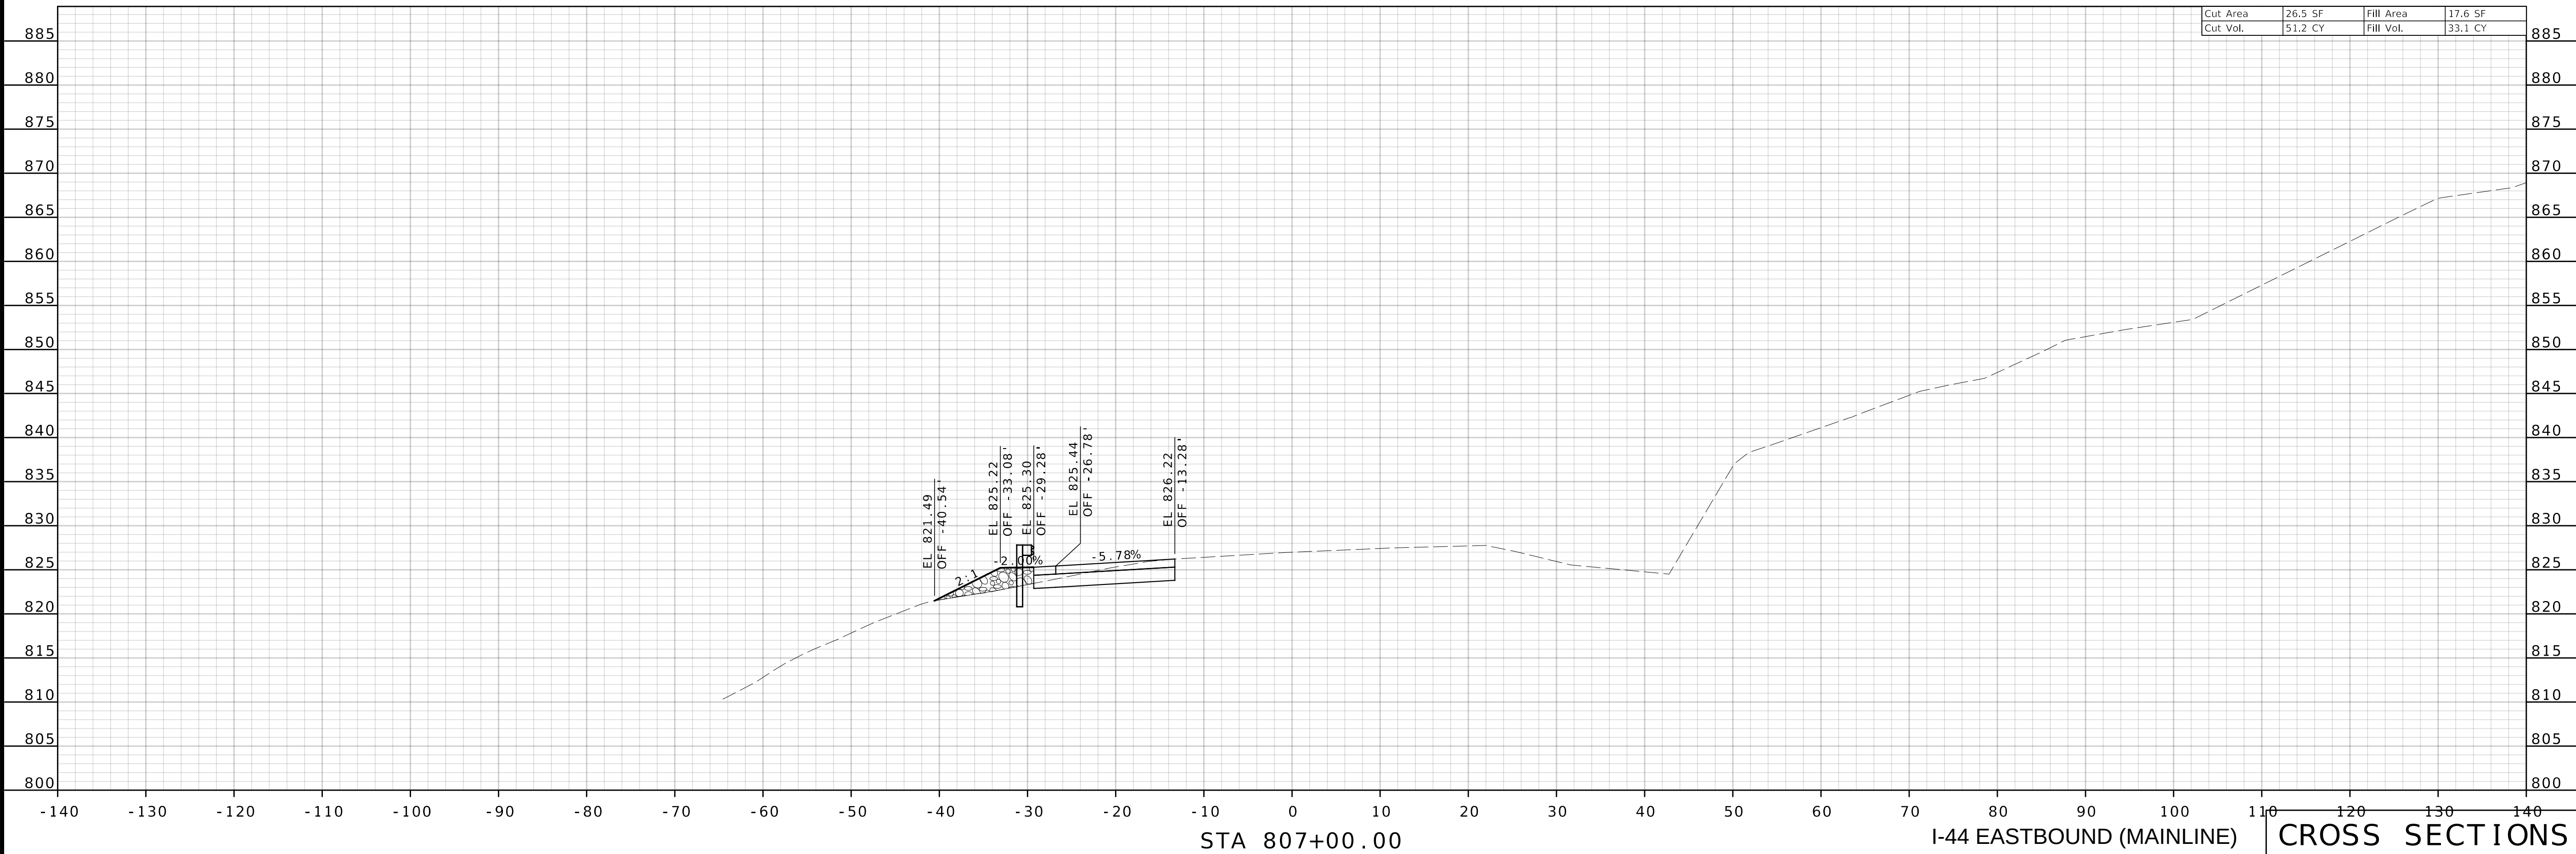

STATE OF MISSOURI
 ★ ★
 BRADLEY T. SPANBERGER
 NUMBER
 PE-2020027014
 PROFESSIONAL ENGINEER

08/12/2024 4:03:16 PM
Bradley T. Spanberger - Civil
MO PE-2020027014

DATE PREPARED
8/12/2024

ROUTE	STATE
I -44	MO

DISTRICT	SHEET NO.
CD	11

COUNTY
PULASKI

JOB NO.
ICD0111

CONTRACT ID.

•

BRIDGE NO.

--	--	--	--	--	--

--	--	--	--	--	--	--

--	--	--	--	--	--	--

--	--	--	--	--	--	--

--	--	--	--	--	--	--

--	--	--	--	--	--	--

--	--	--	--	--	--	--

.	.	.	.	.	.
---	---	---	---	---	---

[illegible]

.	.	.	.	.	.

ITOL
5102

MO 6

WEST-
LITY,

105
ON C

SIO

5009
31

INC.
869-
0006;

WILLIAMS, J. (1977)

Y & S
LE S
5807
ORATI
CUT


MURPHY, FUNDAMENTAL
MO 6
CORP

CMT, Inc.
ORD, M
ST, EL
FIELD,
ERING

© 2005 E

CMT PROJECT NO. _____

4006489 - 0

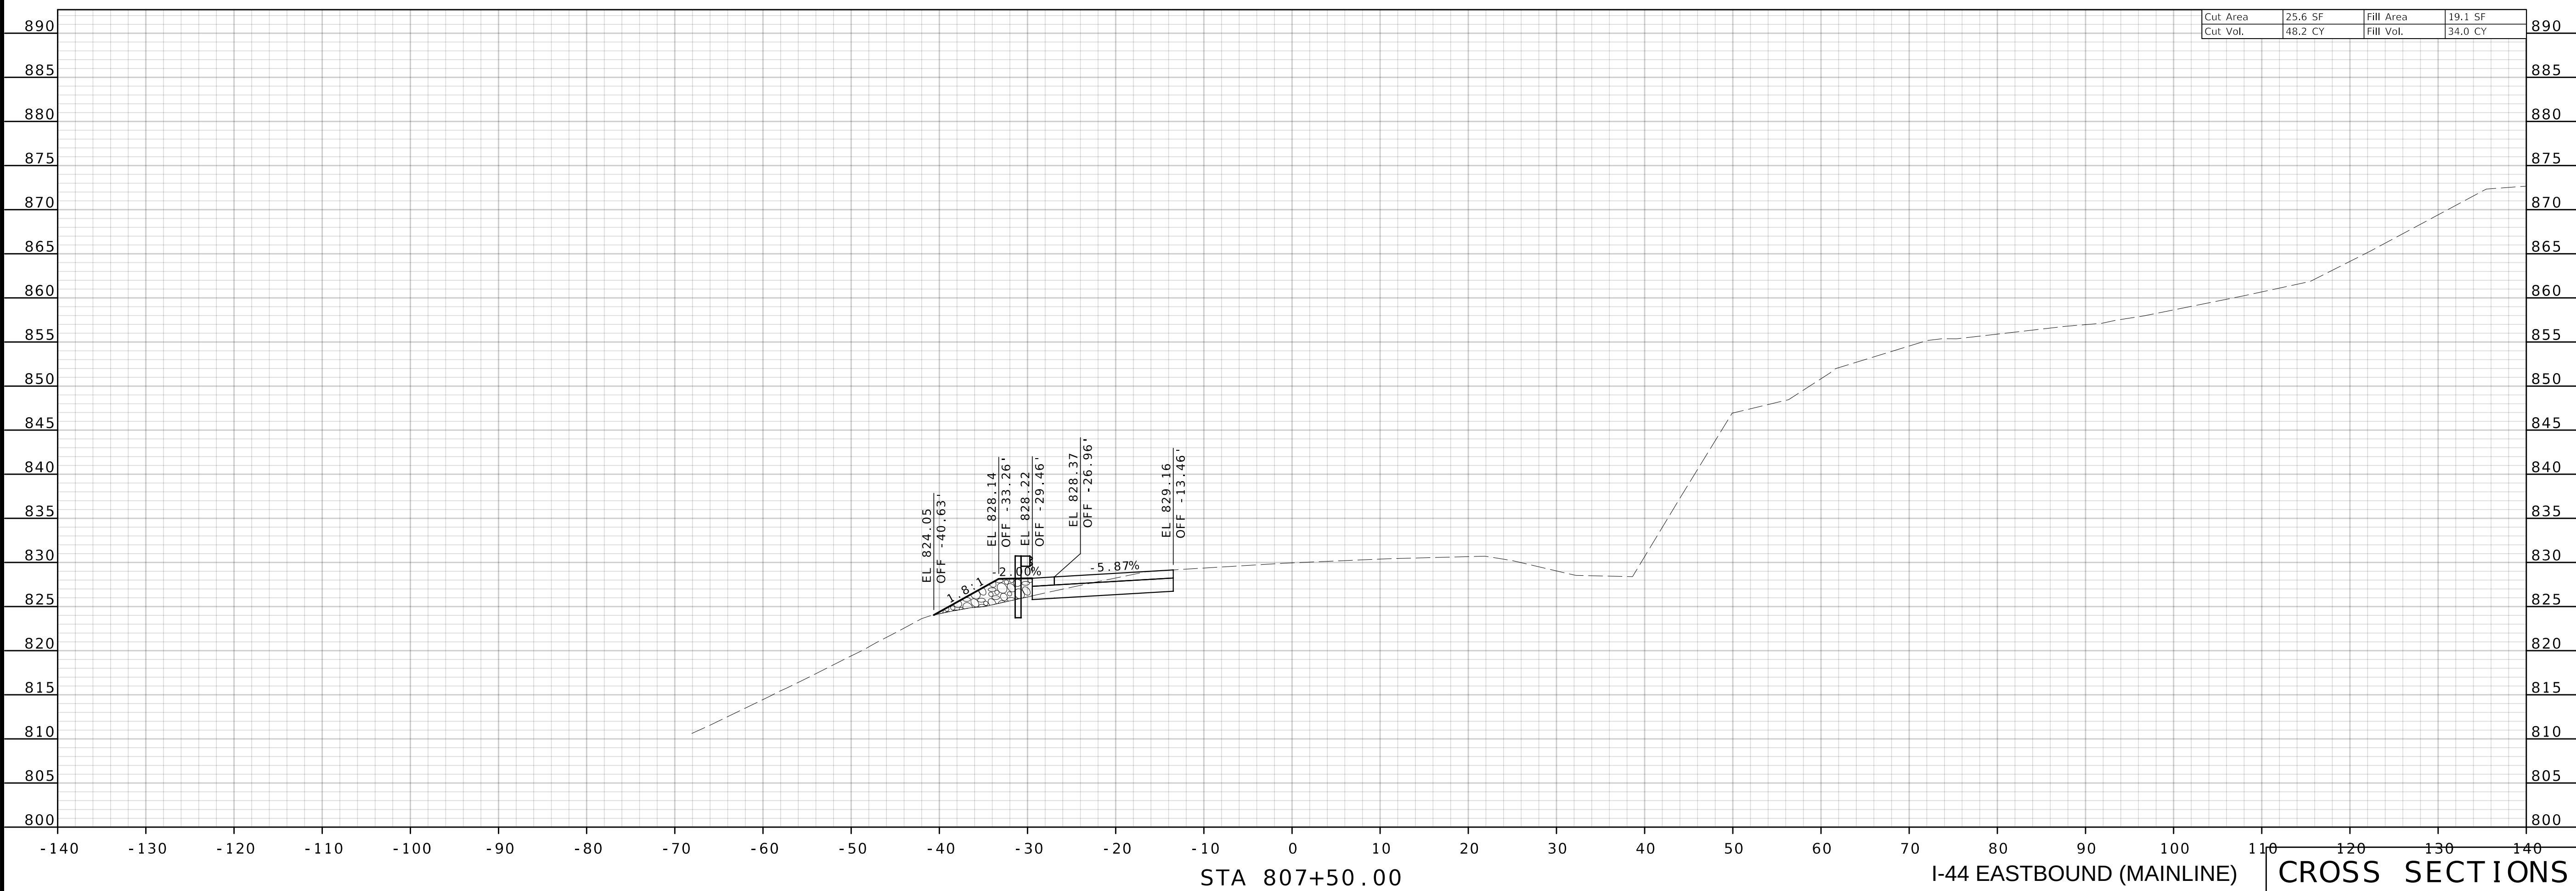

DISCLAIMER
THE PROFESSIONAL WHOSE SIGNATURE AND PERSONAL SEAL APPEAR HEREON ASSUMES RESPONSIBILITY ONLY FOR WHAT APPEARS ON THIS PAGE, AND DISCLAIMS (PURSUANT TO SECTION 327.411 RSMO) SPECIFICATION, ESTIMATES, REPORTS, OR OTHER DOCUMENTS OR INSTRUMENTS NOT SEALED BY THE UNDERSIGNED PROFESSIONAL RELATING TO OR INTENDED TO BE USED FOR ANY PART OR PARTS OF THE PROJECT TO WHICH THIS PAGE REFERS.



Bradley T. Spanberger

08/12/2024 4:03:16 PM
Bradley T. Spanberger - Civil
MO PE-2020027014

DATE PREPARED
8/12/2024

ROUTE STATE
I -44 MO

DISTRICT SHEET NO.
CD 12

COUNTY
PULASKI

JOB NO.
JCD0111

CONTRACT ID.

BRIDGE NO.

DESCRIPTION	DATE

MISSOURI HIGHWAYS AND TRANSPORTATION COMMISSION


105 WEST CAPITOL
JEFFERSON CITY, MO 65102
1-888-ASK-MODOT (1-888-275-6636)

CMT

© Copyright CMT, Inc.
CRAWFORD MURPHY & TILLY, INC.
1631 WEST ELYNDALE STREET
SPRINGFIELD, MO 65807 (417) 869-6009
ENGINEERING CORPORATION - 000631

© Copyright CMT, Inc.

CMT PROJECT NO.
24006489-00

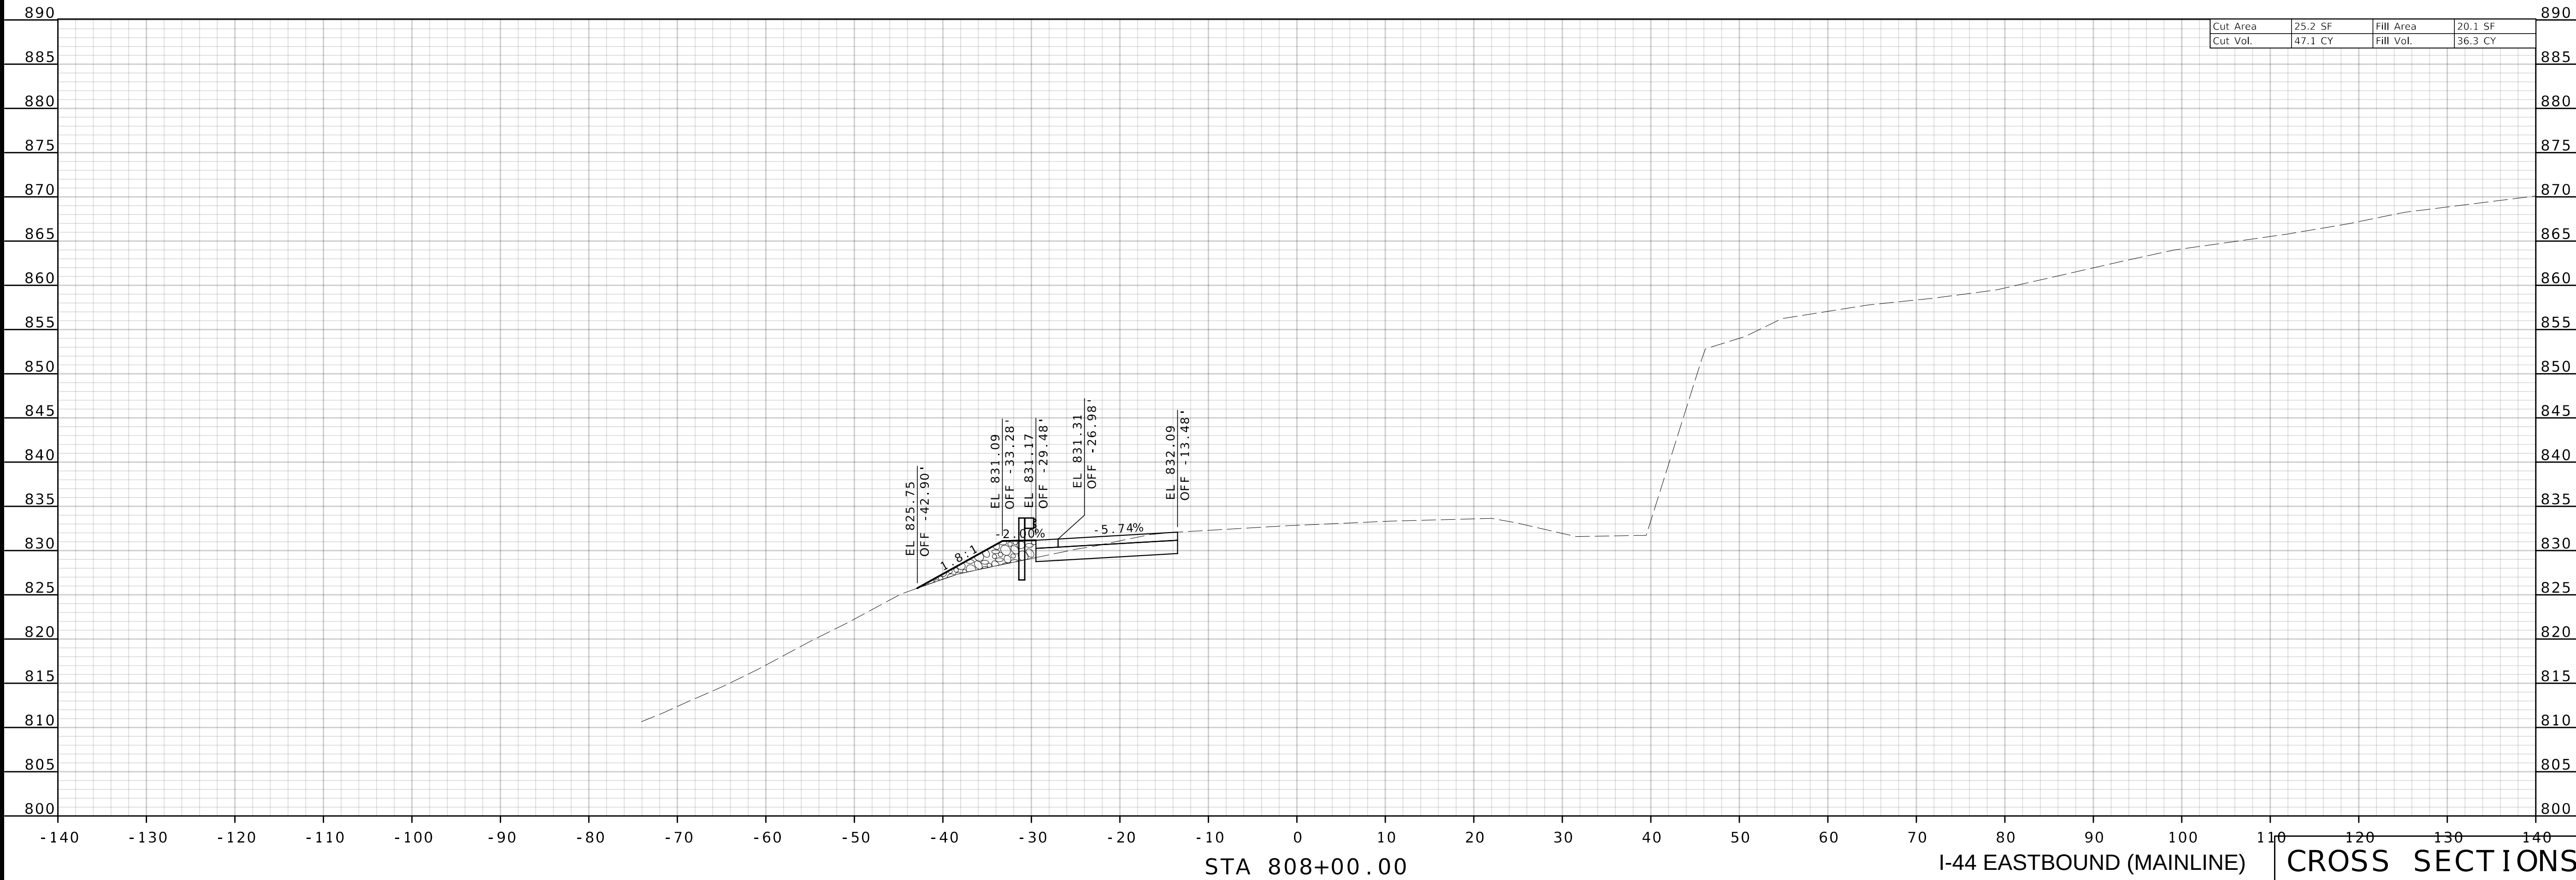

DISCLAIMER
THE PROFESSIONAL WHOSE SIGNATURE AND PERSONAL SEAL APPEAR HEREON ASSUMES RESPONSIBILITY ONLY FOR WHAT APPEARS ON THIS PAGE, AND DISCLAIMS (PURSUANT TO SECTION 327.411 RSMO) SPECIFICATION, ESTIMATES, REPORTS, OR OTHER DOCUMENTS OR INSTRUMENTS NOT SEALED BY THE UNDERSIGNED PROFESSIONAL RELATING TO OR INTENDED TO BE USED FOR ANY PART OR PARTS OF THE PROJECT TO WHICH THIS PAGE REFERS.



Bradley T. Spanberger

08/12/2024 4:03:16 PM
Bradley T. Spanberger - Civil
MO PE-2020027014

DATE PREPARED
8/12/2024

ROUTE STATE
I -44 MO

DISTRICT SHEET NO.
CD 13

COUNTY
PULASKI

JOB NO.
JCD0111

CONTRACT ID.
.

.

.

BRIDGE NO.
.

.

DISCLAIMER
THE PROFESSIONAL WHOSE SIGNATURE AND PERSONAL SEAL APPEAR HEREON ASSUMES RESPONSIBILITY ONLY FOR WHAT APPEARS ON THIS PAGE, AND DISCLAIMS (PURSUANT TO SECTION 327.411 RSMO) SPECIFICATION, ESTIMATES, REPORTS, OR OTHER DOCUMENTS OR INSTRUMENTS NOT SEALED BY THE UNDERSIGNED PROFESSIONAL RELATING TO OR INTENDED TO BE USED FOR ANY PART OR PARTS OF THE PROJECT TO WHICH THIS PAGE REFERS.



Bradley T. Spanberger

08/12/2024 4:03:16 PM
Bradley T. Spanberger - Civil
MO PE-2020027014

DATE PREPARED
8/12/2024

ROUTE STATE
I -44 MO

DISTRICT SHEET NO.
CD 14

COUNTY
PULASKI

JOB NO.
JCD0111

CONTRACT ID.
.

.

.

BRIDGE NO.
.

.

STATE OF MISSOURI
 ★ ★
 BRADLEY T. SPANBERGER
 NUMBER
 PE-2020027014
 PROFESSIONAL ENGINEER

4006489 - 0

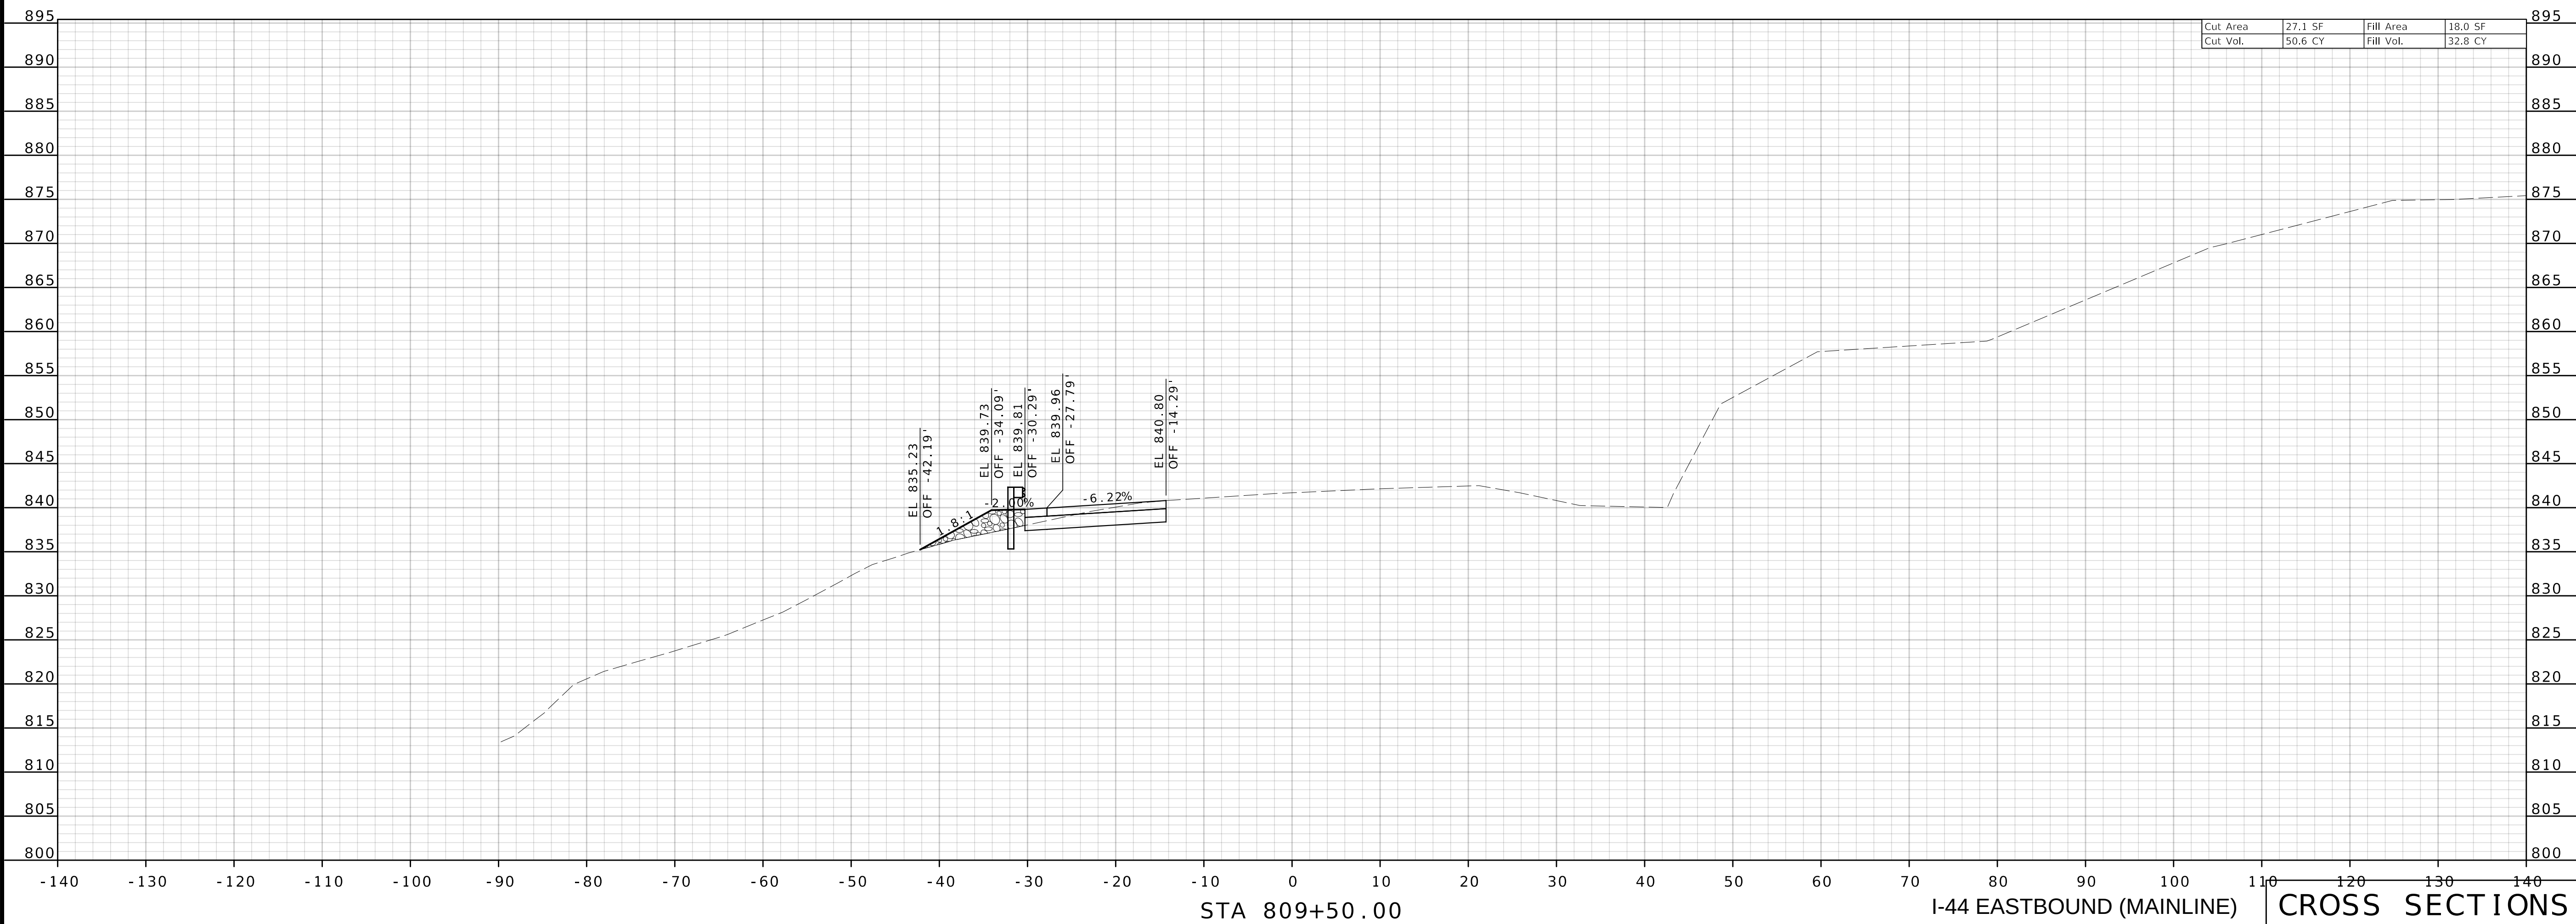

DISCLAIMER
THE PROFESSIONAL WHOSE SIGNATURE AND PERSONAL SEAL APPEAR HEREON ASSUMES RESPONSIBILITY ONLY FOR WHAT APPEARS ON THIS PAGE, AND DISCLAIMS (PURSUANT TO SECTION 327.411 RSMO) SPECIFICATION, ESTIMATES, REPORTS, OR OTHER DOCUMENTS OR INSTRUMENTS NOT SEALED BY THE UNDERSIGNED PROFESSIONAL RELATING TO OR INTENDED TO BE USED FOR ANY PART OR PARTS OF THE PROJECT TO WHICH THIS PAGE REFERS.



Bradley T. Spanberger

08/12/2024 4:03:16 PM
Bradley T. Spanberger - Civil
MO PE-2020027014

DATE PREPARED
8/12/2024

ROUTE STATE
I -44 MO

DISTRICT SHEET NO.
CD 16

COUNTY
PULASKI

JOB NO.
JCD0111

CONTRACT ID.
.

BRIDGE NO.
.

BRIDGE NO.
.

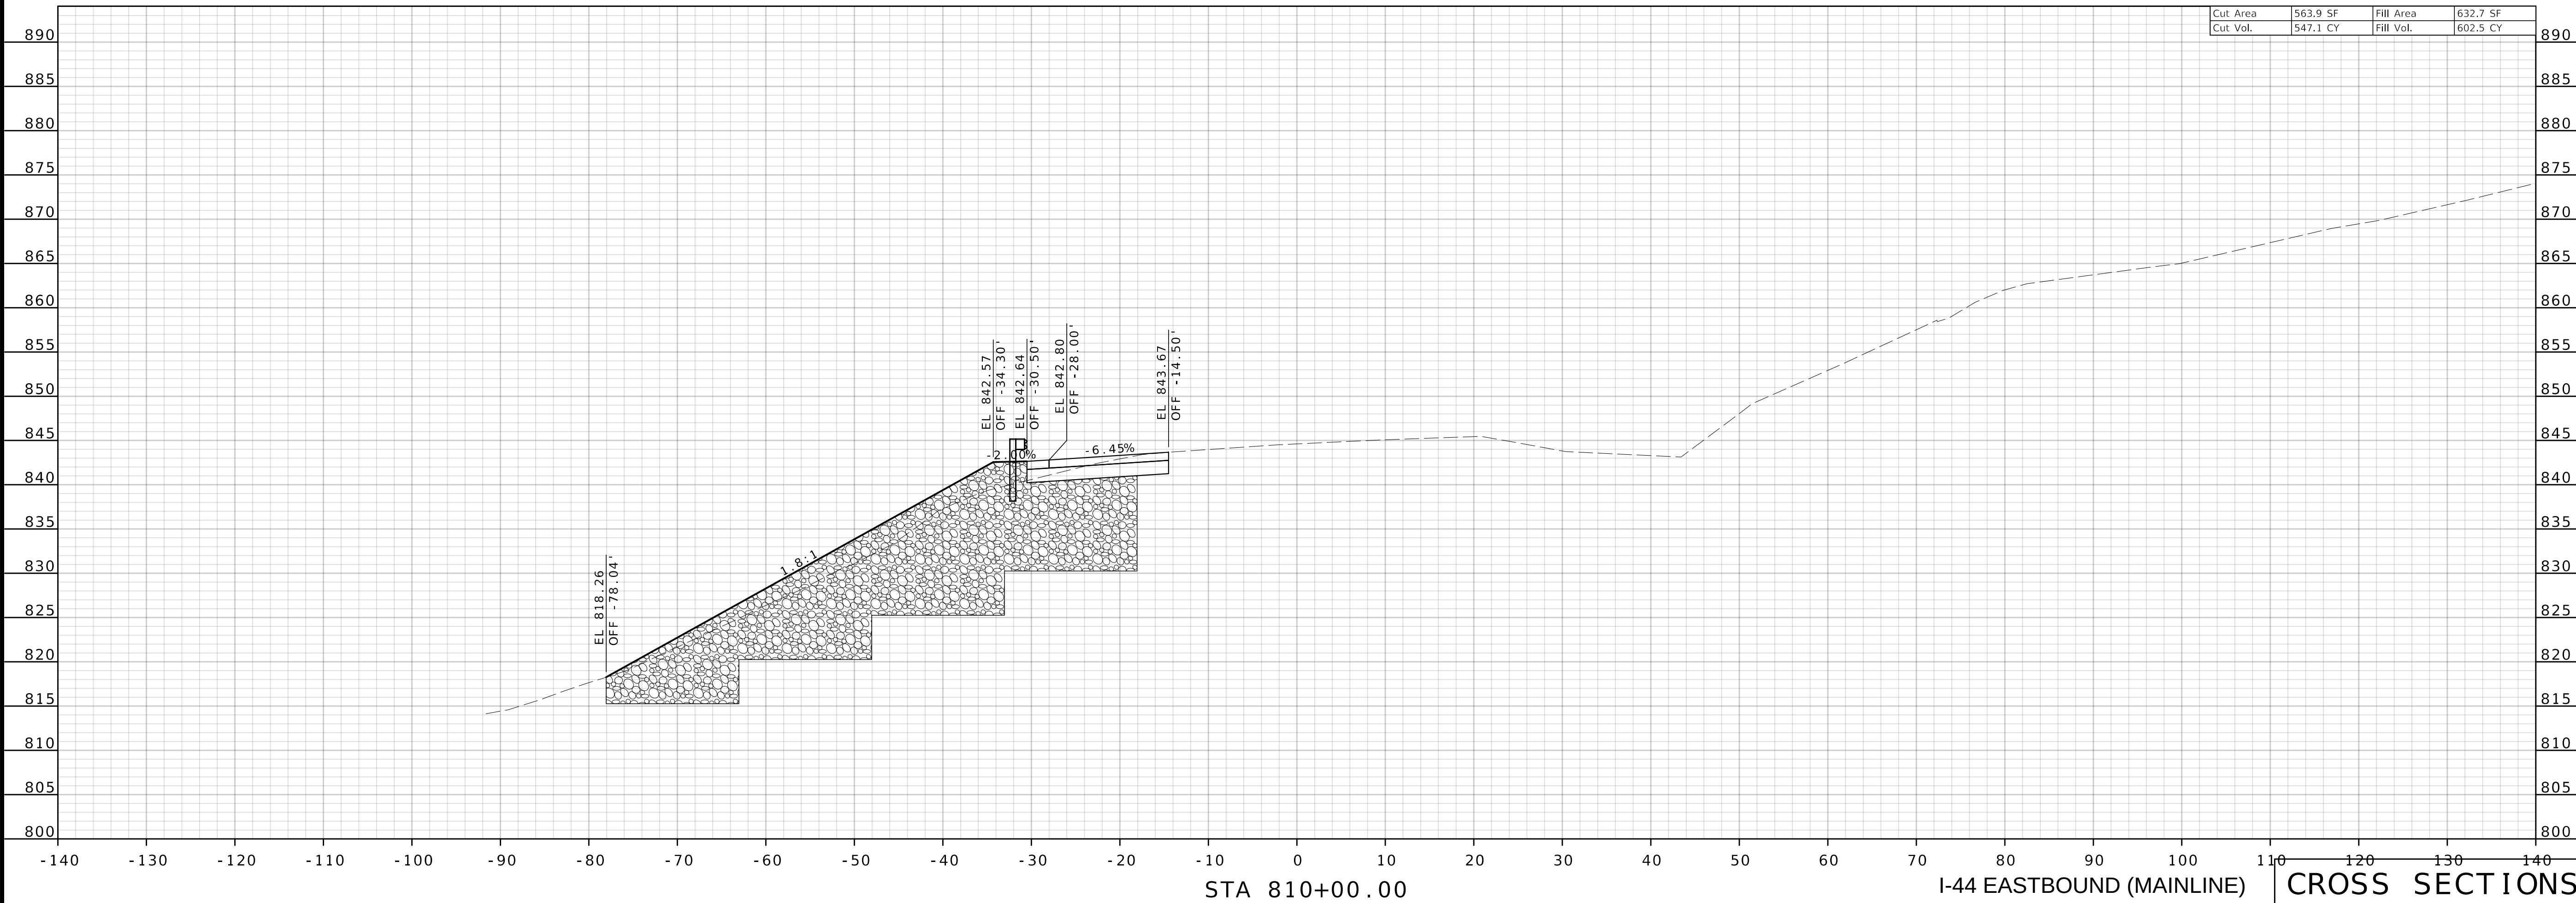

MISSOURI HIGHWAYS AND TRANSPORTATION COMMISSION
105 WEST CAPITOL
JEFFERSON CITY, MO 65102
1-888-ASK-MODOT (1-888-275-6636)

CMT
© Copyright CMT, Inc.
CRAWFORD MURPHY & TILLY, INC.
1631 WEST ELYNDALE STREET
SPRINGFIELD, MO 65807 (417) 869-6009
ENGINEERING CORPORATION - 000631
© Copyright CMT, Inc.

CMT PROJECT NO.
24006489-00

STATE OF MISSOURI
BRADLEY T. SPANBERGER
NUMBER
PE-2020027014
PROFESSIONAL ENGINEER

08/12/2024 4:03:17 PM
Bradley T. Spanberger - Civil
MO PE-2020027014

8 / 12 / 2024

I -44	MO
-------	----

CD | 18

PULASKI

JCD0111

[illegible][illegible][illegible][illegible][illegible][illegible]

	1	2	52
--	---	---	---	---	---	---	---	---	---	----	----	-----	-----	----

[illegible]

.	.	.	.	.	.
---	---	---	---	---	---

651

T C MC

WIT

$$N \quad 1 \quad NO$$

FREE:

©



31 600


00
88
INCFILL
TRE
(4
ONYALE
58
FOR

N MUR-
_FIN-
_MC
CO

CORD
EST
FIE
ERIN

RA 531 PRI NGI

CMT PROJECT NO.

 

COMMISSION
DOT
JEFFERSON
1


9-6009
0631

CMT PROJECT NO.
4006489 - 0


STATE OF MISSOURI
 ★
 BRADLEY T. SPANBERGER
 ★
 NUMBER
 PE-2020027014
 PROFESSIONAL ENGINEER

[illegible]

4006489 - 0

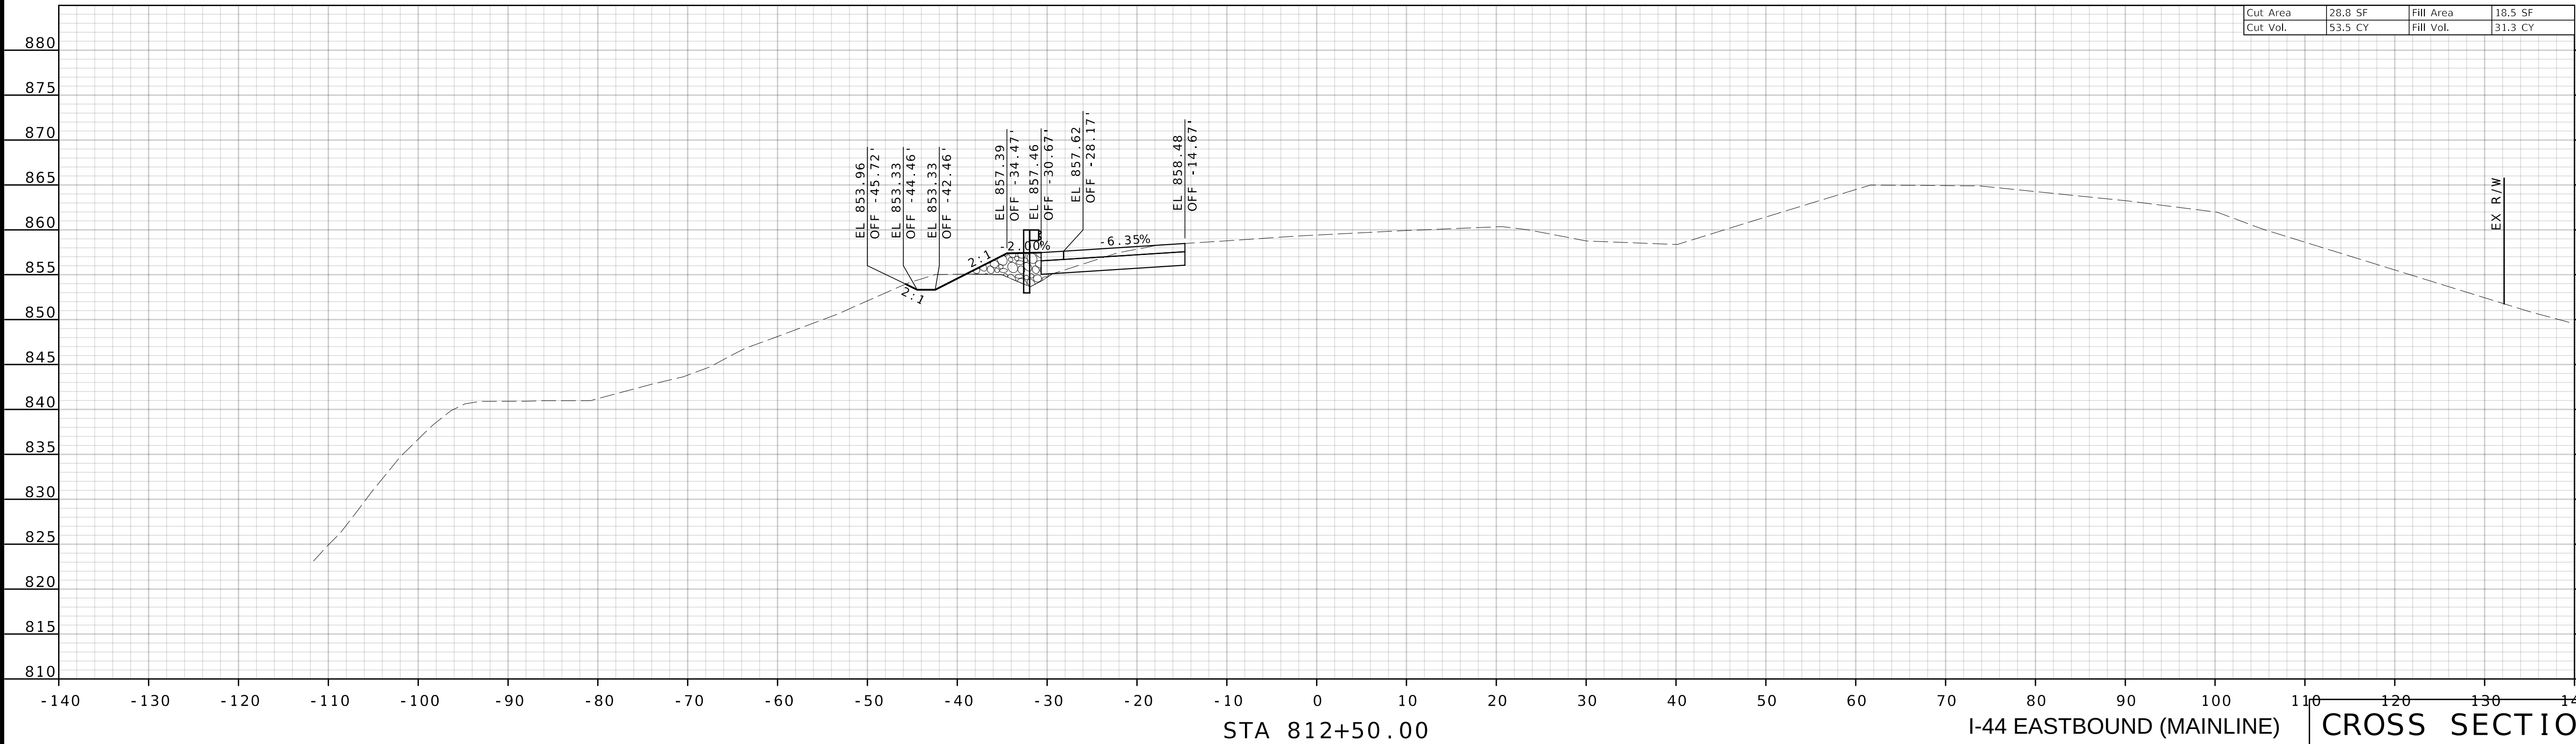

4006489 - 0

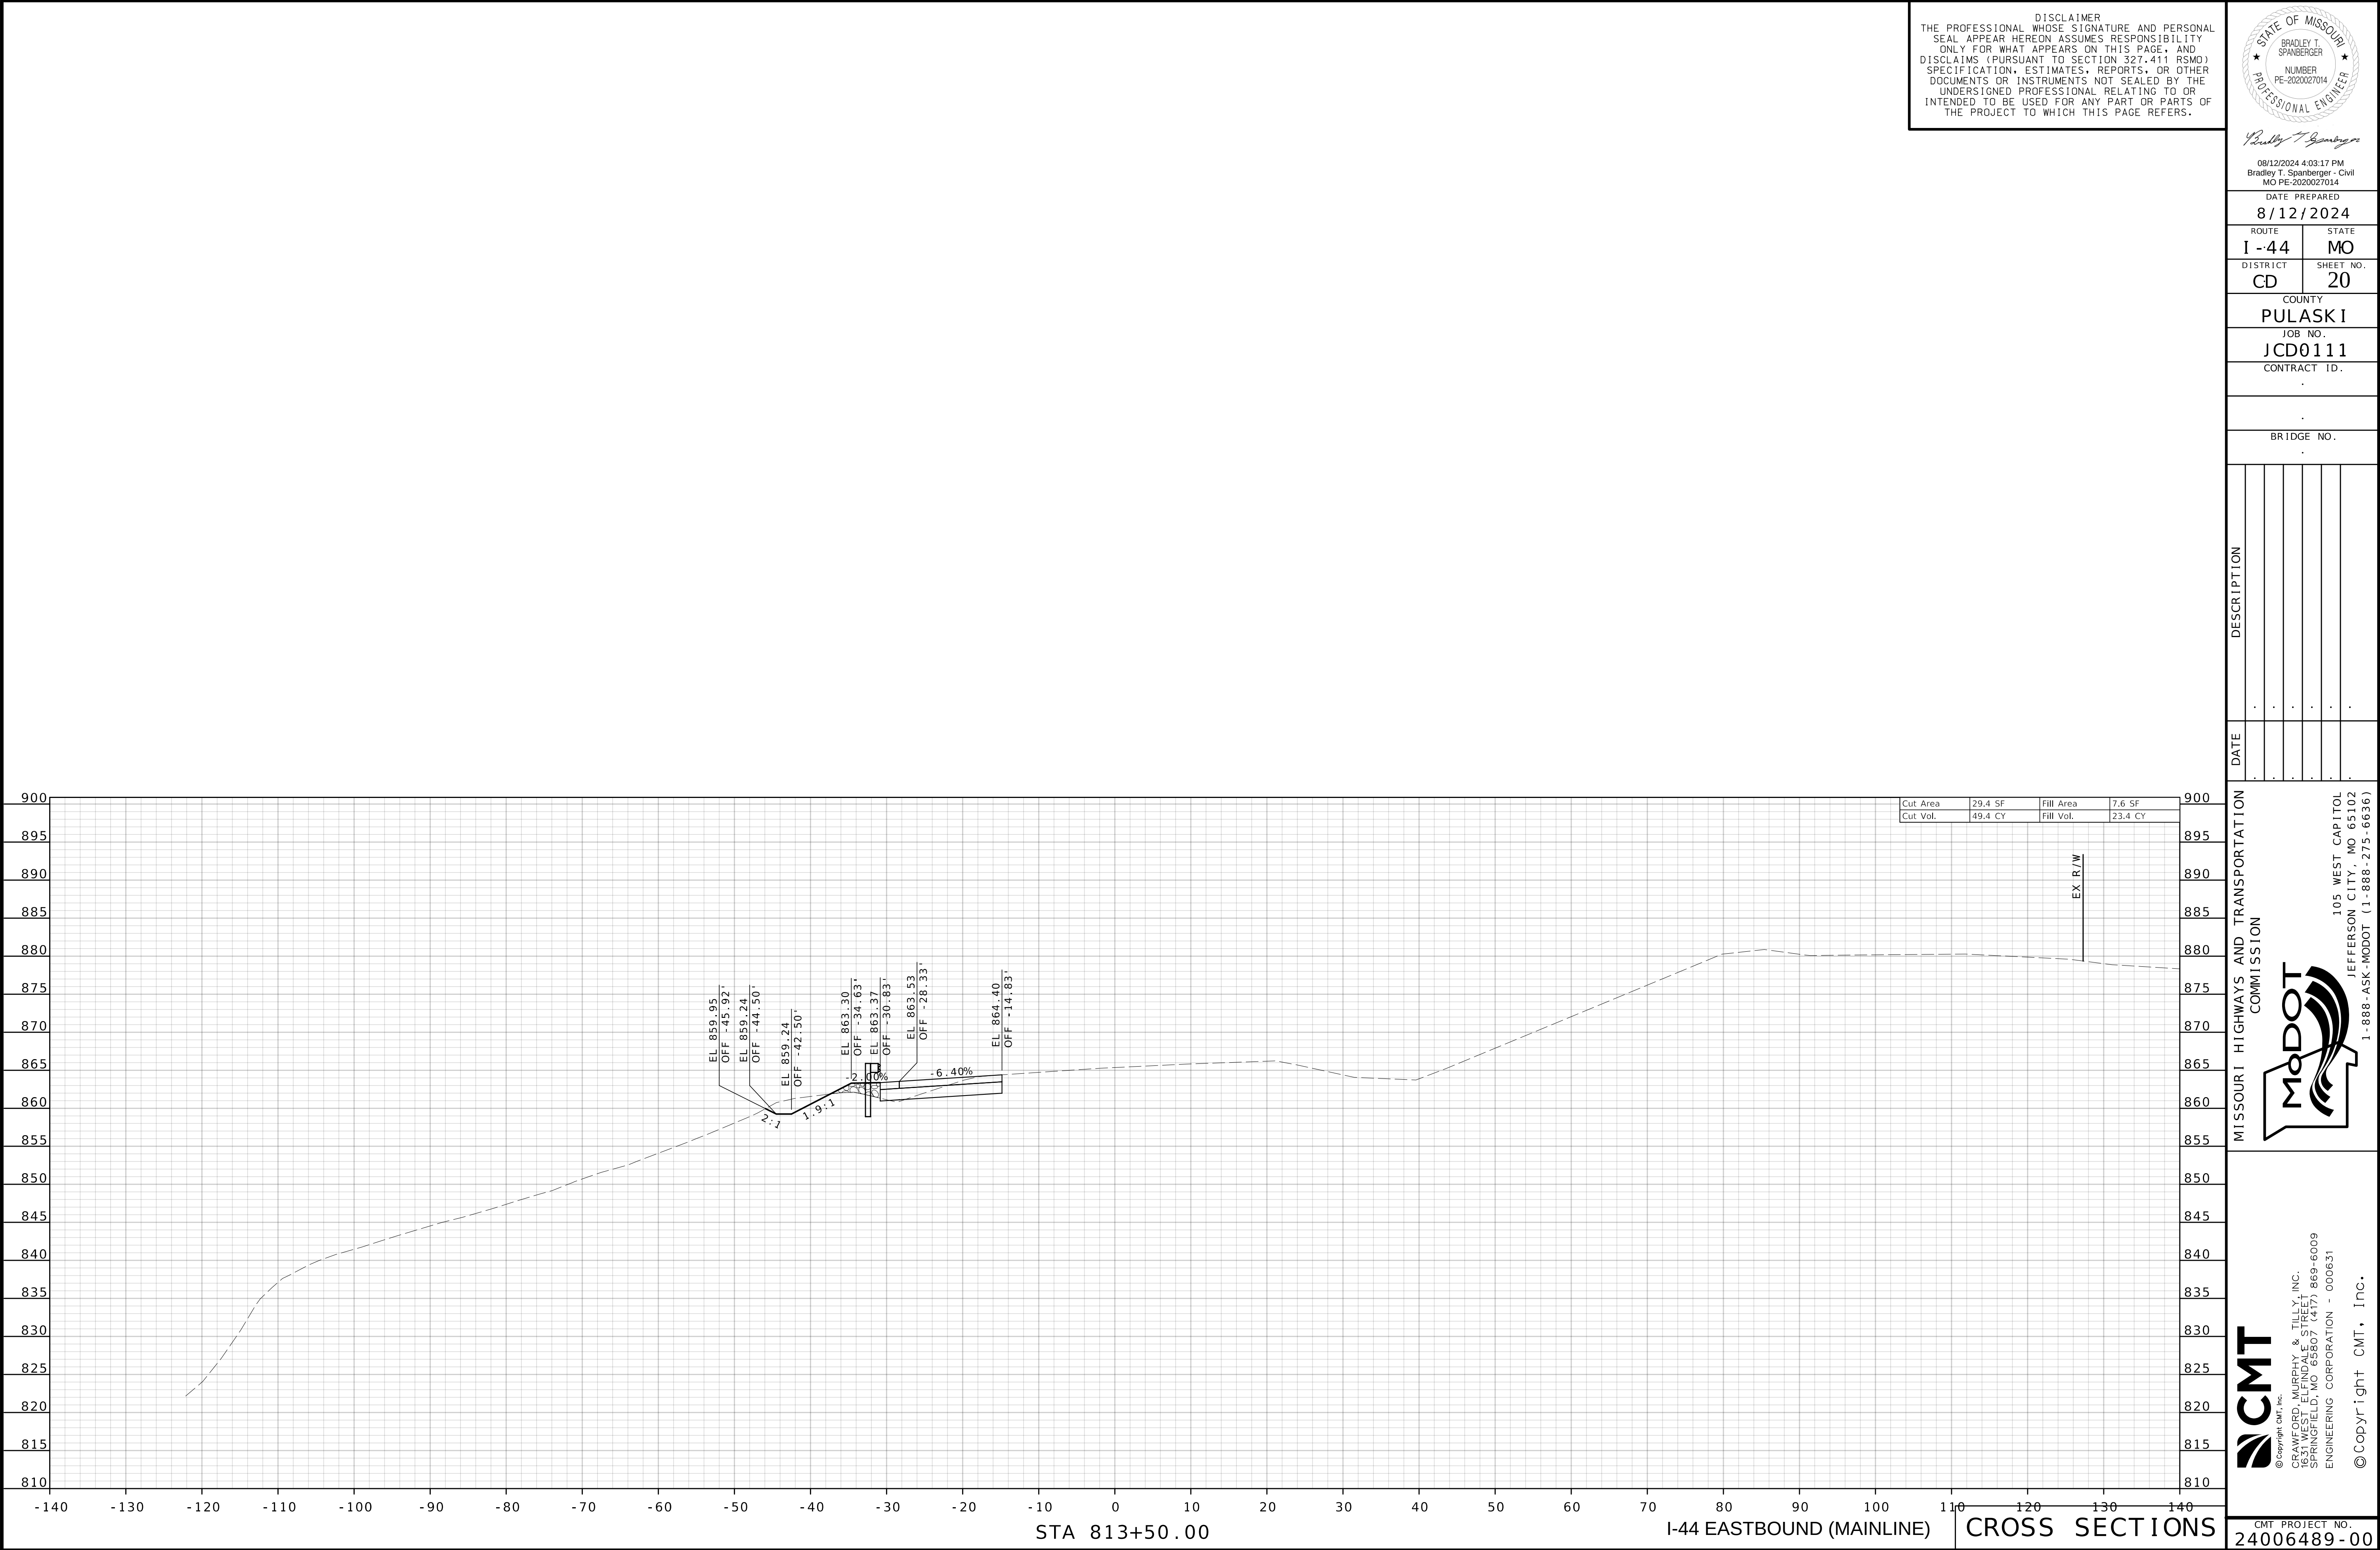



08/12/2024 4:03:17 PM
Bradley T. Spanberger - Civil
MO PE-2020027014

DATE PREPARED
8/12/2024

ROUTE	STATE
I - 44	MO

DISTRICT	SHEET NO.
CD	21

COUNTY
PULASKI

JOB NO.
ICD0111

CONTRACT ID.

BRIDGE NO.	.
------------	---

--	--	--	--	--	--	--

[illegible]

z						
---	--	--	--	--	--	--

PTIO						
------	--	--	--	--	--	--

SCRIP						
-------	--	--	--	--	--	--

DE						
----	--	--	--	--	--	--

--	--	--	--	--	--	--	--

	.	.	.	.	.	.

DATE						
------	--	--	--	--	--	--

D						
	.	.	.	.	.	.

ITOL
5102

REPORT

WEST
ITYTRAN
N
105
ON C

ND
SION
EERS

ICOH



HIGDON



055

MI



5009
31INC.
869-6
00063

ON - (417) STREET, TILLY.

T

MURPHY FOUNDATION
MO 6 CORP




CMT, Inc.

© 1995

CMT PROJECT NO.

24006489 - 0

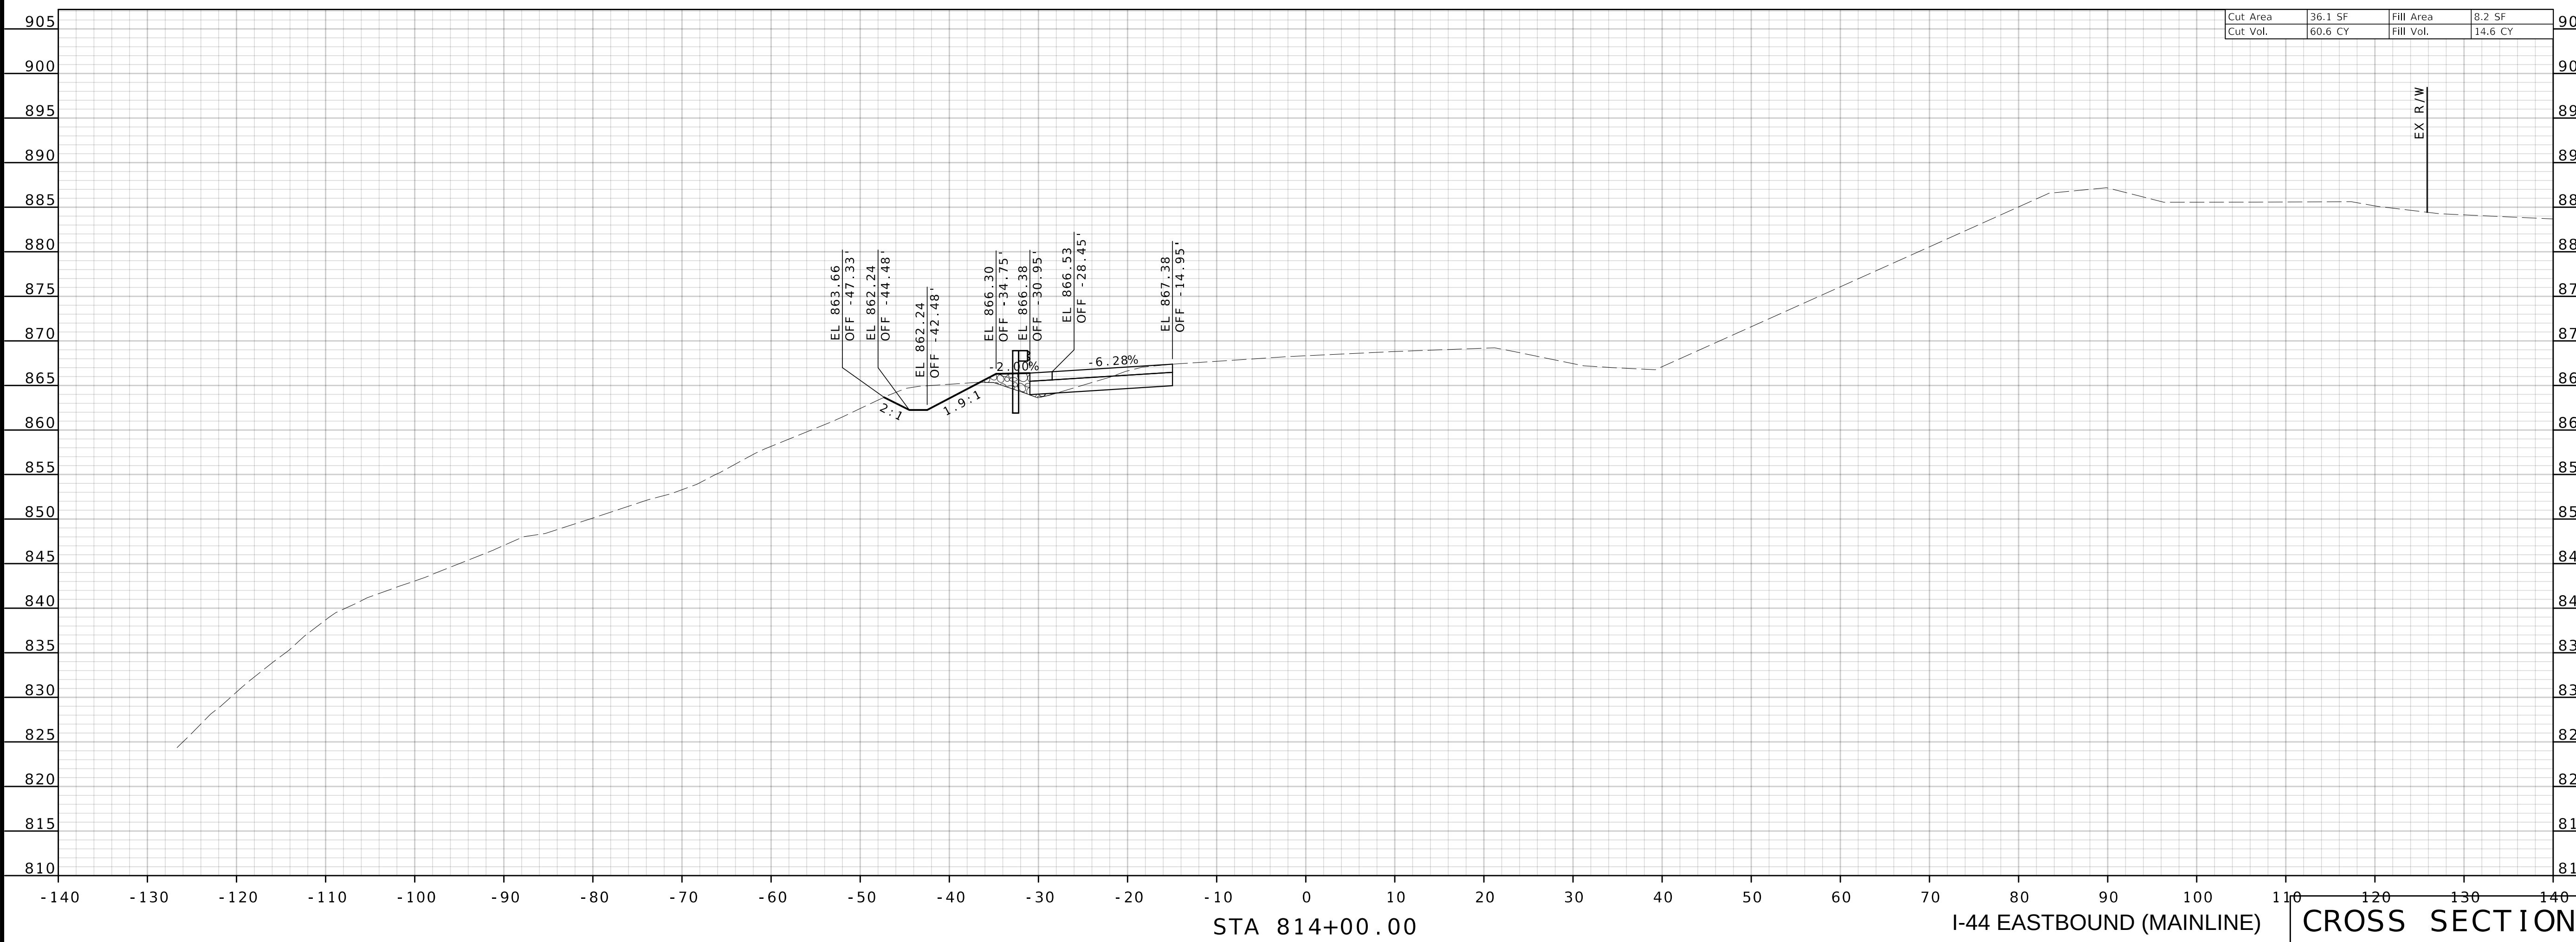



08/12/2024 4:03:18 PM
Bradley T. Spanberger - Civil
MO PE-2020027014

DATE PREPARED
8/12/2024

ROUTE	STATE
I - 44	MO

DISTRICT	SHEET NO.
CD	24

COUNTY
PULASKI

JOB NO.
ICD0111

CONTRACT ID.

[illegible]

BRIDGE NO.

--	--	--	--	--	--	--

[illegible]

N						
---	--	--	--	--	--	--

PTIO						
------	--	--	--	--	--	--

SCRI					
------	--	--	--	--	--

DE

--	--	--	--	--	--	--

	.	.	.	.	.	.

DATE						
------	--	--	--	--	--	--

D'	.	.	.	.	.	.
----	---	---	---	---	---	---

ION
ITOL
5102

CAP
MO 6WEST
ITY

105

ND -
SION
FEES

HIGDON



MI



6009
11

NC.
869-6
00063

ILLIY, I
REET
(417)
ON - I

T

MURPHY
FINDA
MO 65
CORP


 CMT, Inc.

Copyright
 RAWFC
 31 WE
 SPRINGF
 ENGINEER

© 1996 SFE

CMT PROJECT NO.	
-----------------	--

24006489 - 0

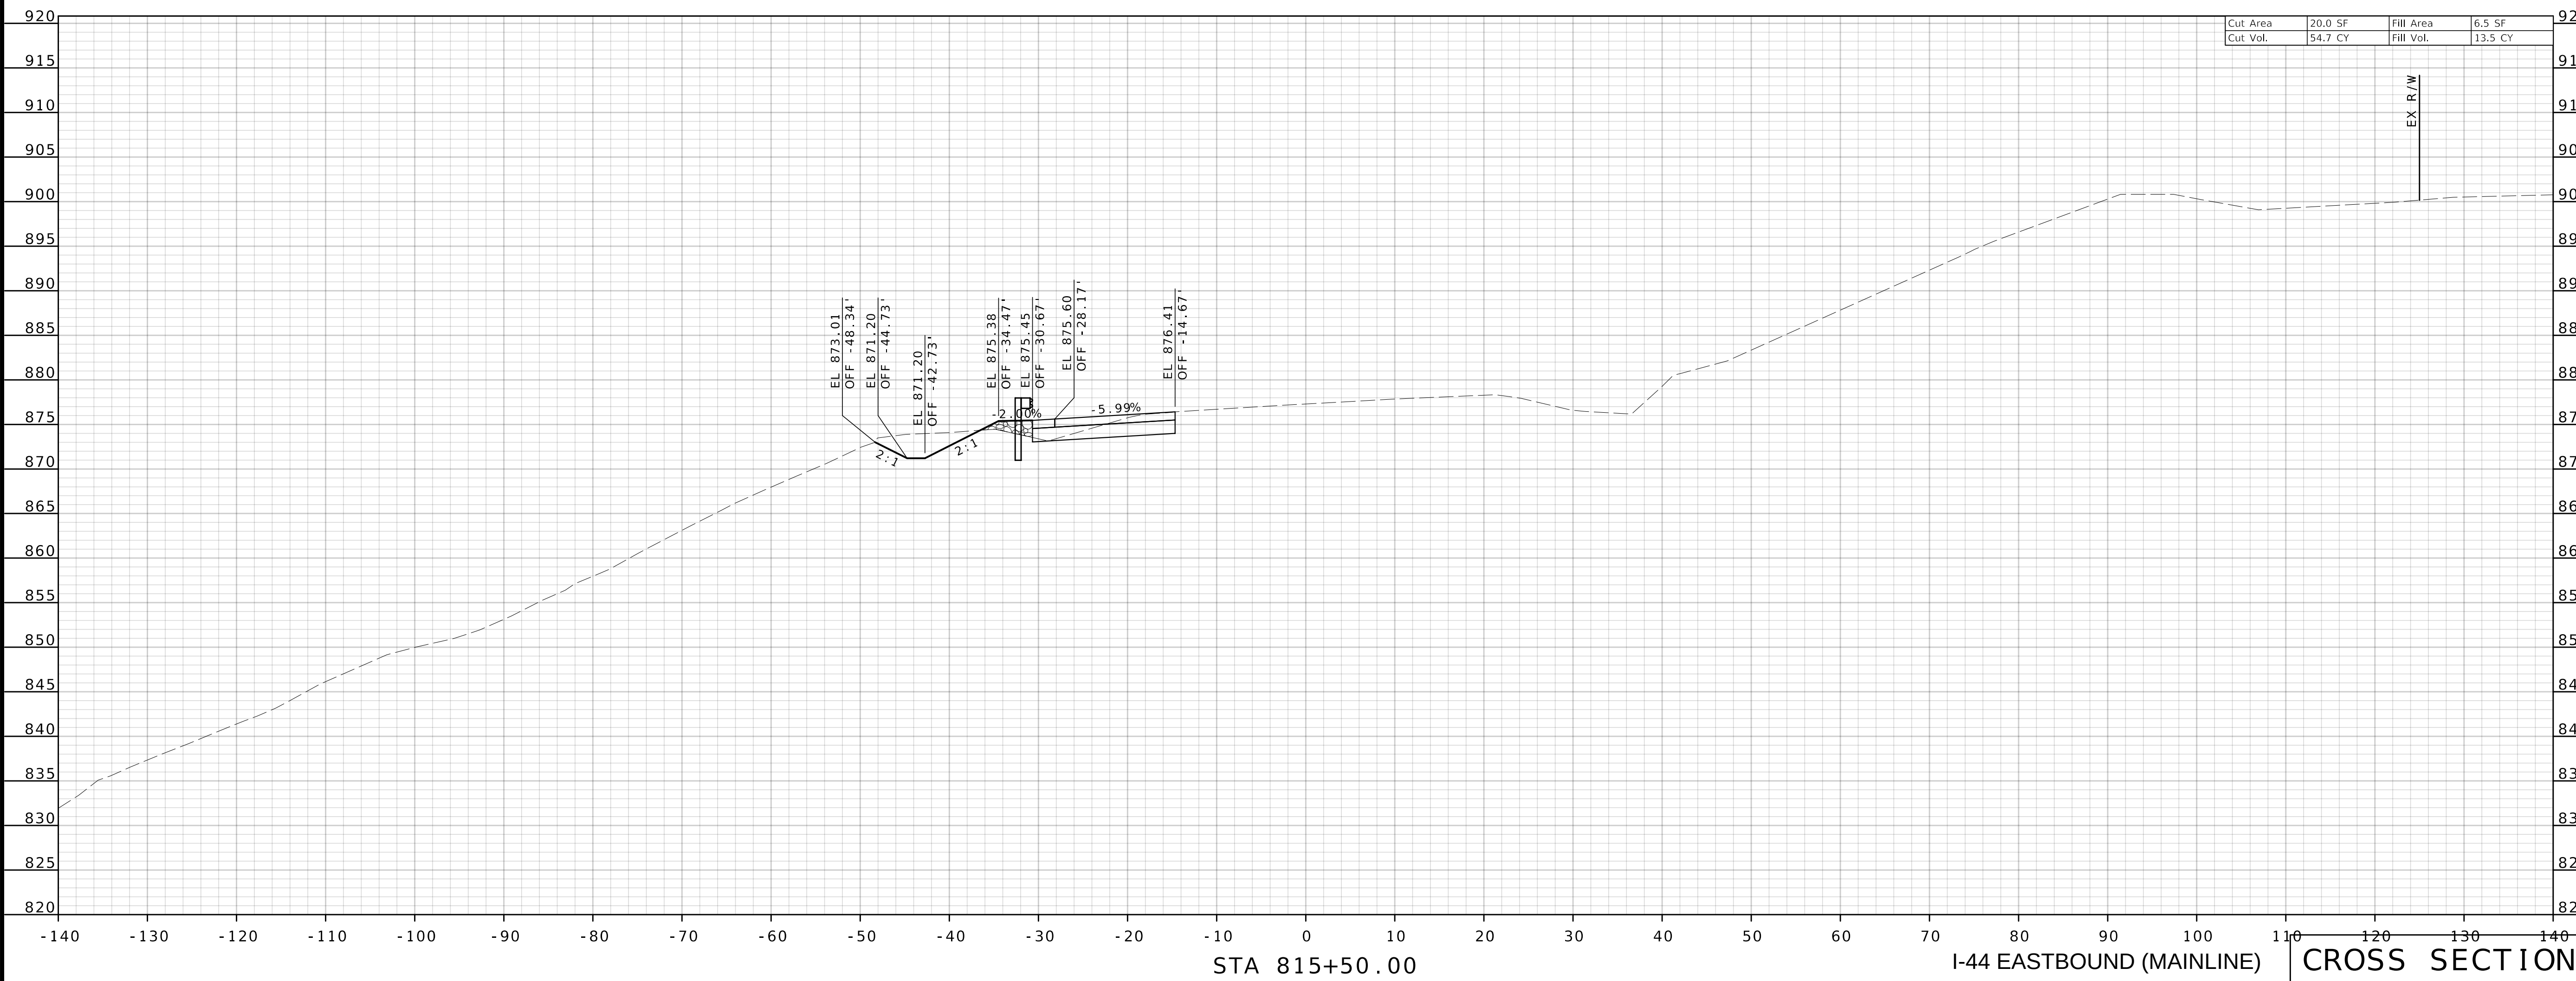



08/12/2024 4:03:18 PM
Bradley T. Spanberger - Civil
MO PE-2020027014

DATE PREPARED
8/12/2024

ROUTE	STATE
I - 44	MO

DISTRICT	SHEET NO.
CD	25

COUNTY
PULASKI

JOB NO.
ICD0111

CONTRACT ID.

--	--

BRIDGE NO.

--	--	--	--	--	--	--

--	--	--	--	--	--	--

N						
---	--	--	--	--	--	--

PTIO						
------	--	--	--	--	--	--

SCRI					
------	--	--	--	--	--

DE

--	--	--	--	--	--	--	--

	.	.	.	.	.	.

DATE						
------	--	--	--	--	--	--

D'	.	.	.	.	.	.
----	---	---	---	---	---	---

ION
ITOL
5102

CAP
MO 6WEST
ITY

105

ND -
SION
FEES

HIGDON



MI



6009
11

NC.
869-6
00063

ILLIY, I
REET
(417)
ON - I

T

MURPHY
FINDA
MO 65
CORP




CMT, Inc.

Copyright
 RAWFC
 31 WE
 SPRINGF
 ENGINEER

© 1996 SFE

	CMT PROJECT NO.
--	-----------------

24006489 - 0

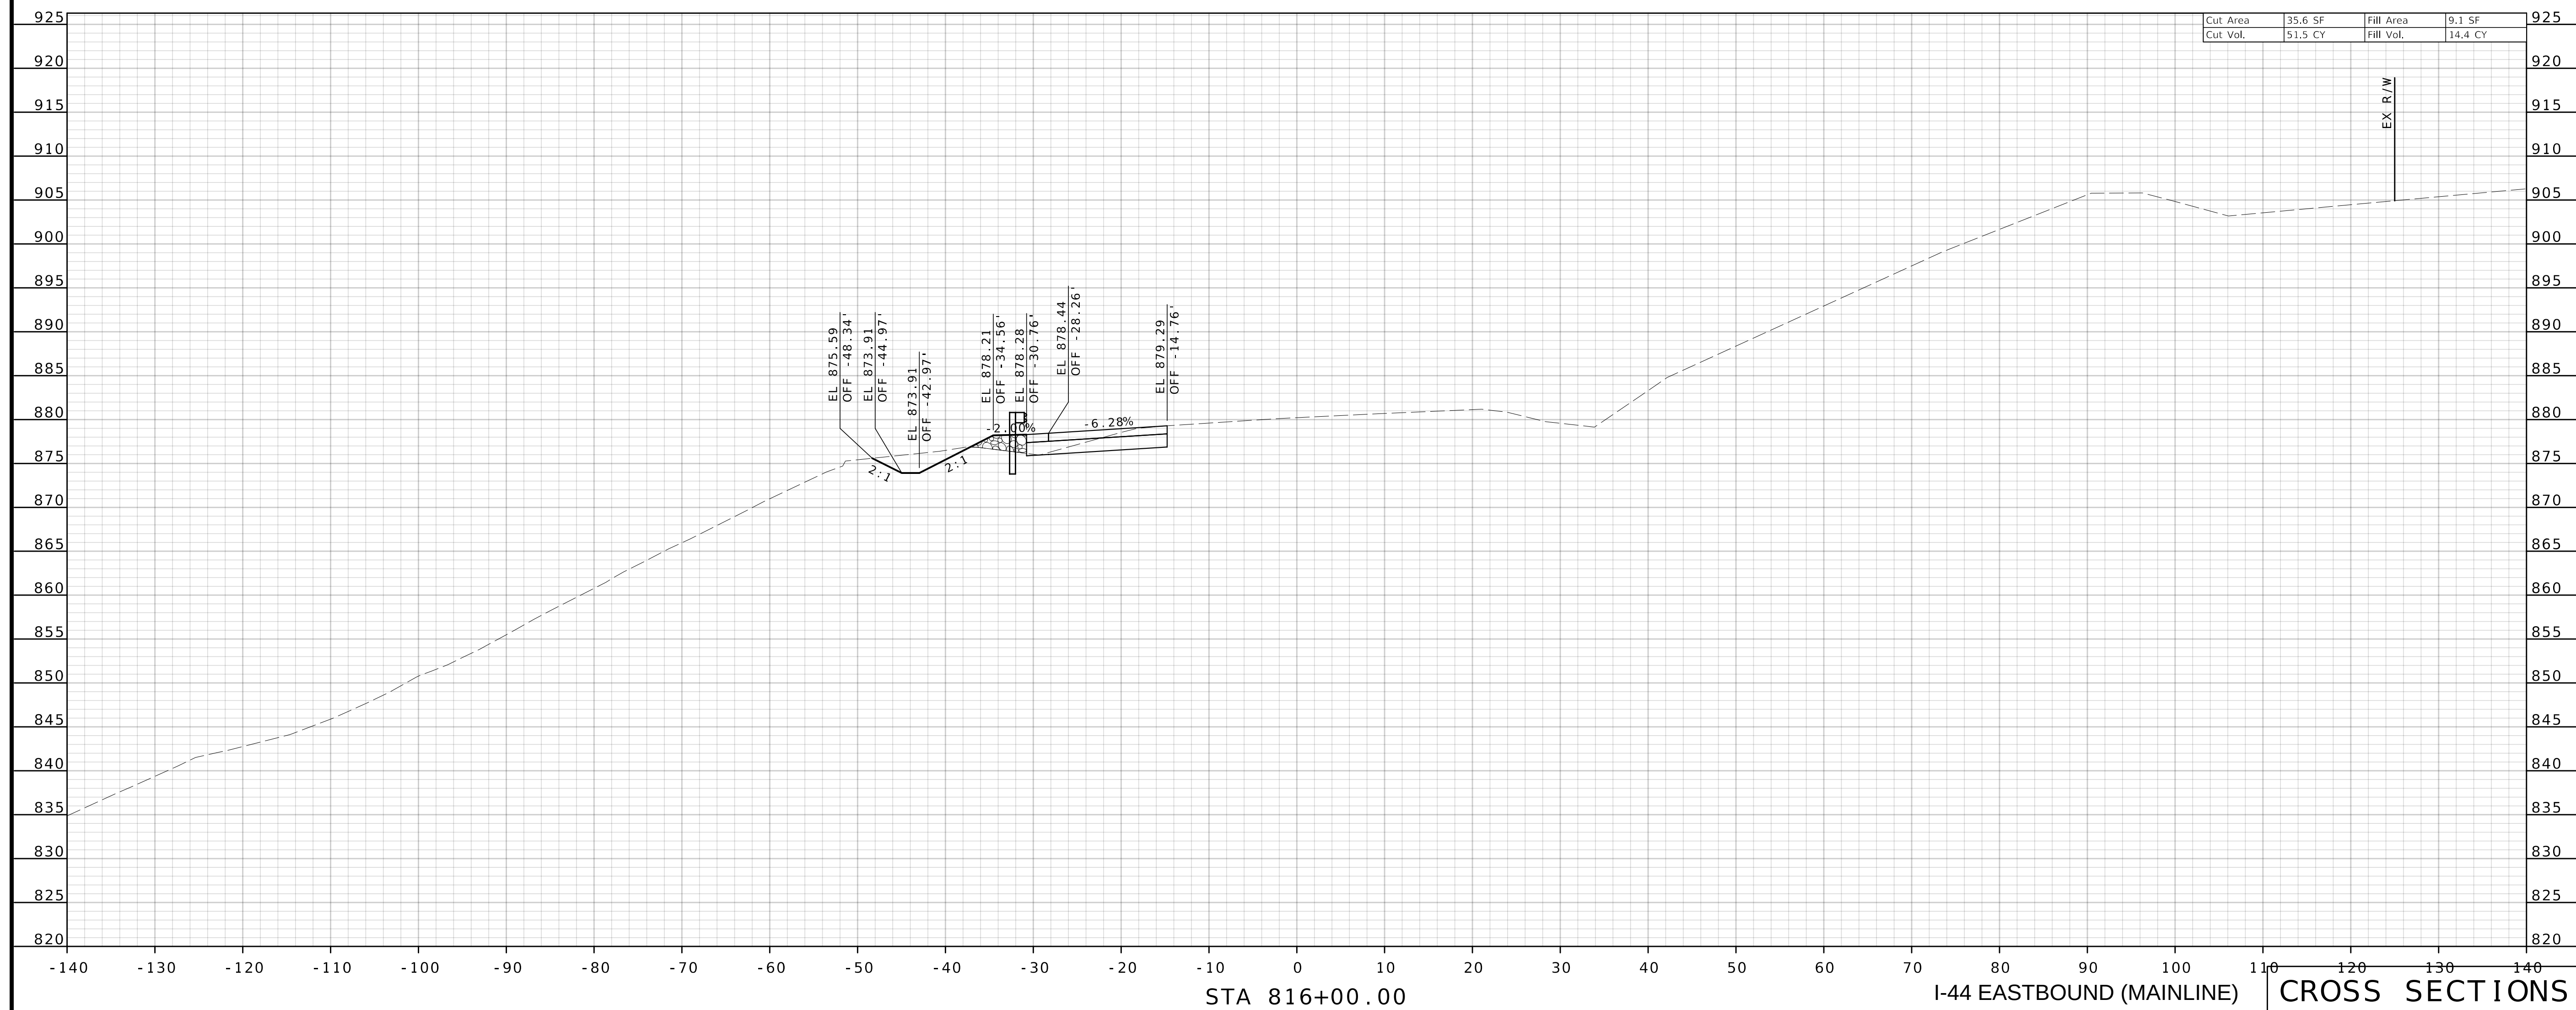

DISCLAIMER
THE PROFESSIONAL WHOSE SIGNATURE AND PERSONAL SEAL APPEAR HEREON ASSUMES RESPONSIBILITY ONLY FOR WHAT APPEARS ON THIS PAGE, AND DISCLAIMS (PURSUANT TO SECTION 327.411 RSMO) SPECIFICATION, ESTIMATES, REPORTS, OR OTHER DOCUMENTS OR INSTRUMENTS NOT SEALED BY THE UNDERSIGNED PROFESSIONAL RELATING TO OR INTENDED TO BE USED FOR ANY PART OR PARTS OF THE PROJECT TO WHICH THIS PAGE REFERS.



Bradley T. Spanberger

08/12/2024 4:03:18 PM
Bradley T. Spanberger - Civil
MO PE-2020027014

DATE PREPARED
8/12/2024

ROUTE STATE
I -44 MO

DISTRICT SHEET NO.
CD 26

COUNTY
PULASKI

JOB NO.
JCD0111


CONTRACT ID.

BRIDGE NO.

DESCRIPTION

DATE

MISSOURI HIGHWAYS AND TRANSPORTATION COMMISSION

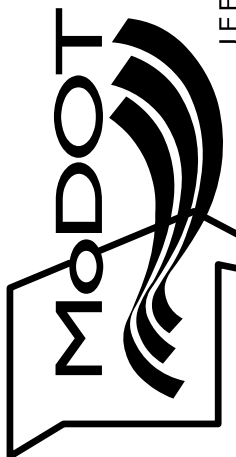


105 WEST CAPITOL
JEFFERSON CITY, MO 65102
1-888-ASK-MODOT (1-888-275-6636)



© Copyright CMT, Inc.
CRAWFORD MURPHY & TILLY, INC.
1631 WEST ELYNDALE STREET
SPRINGFIELD, MO 65807 (417) 869-6009
ENGINEERING CORPORATION - 000631

© Copyright CMT, Inc.

CMT PROJECT NO.
24006489-00

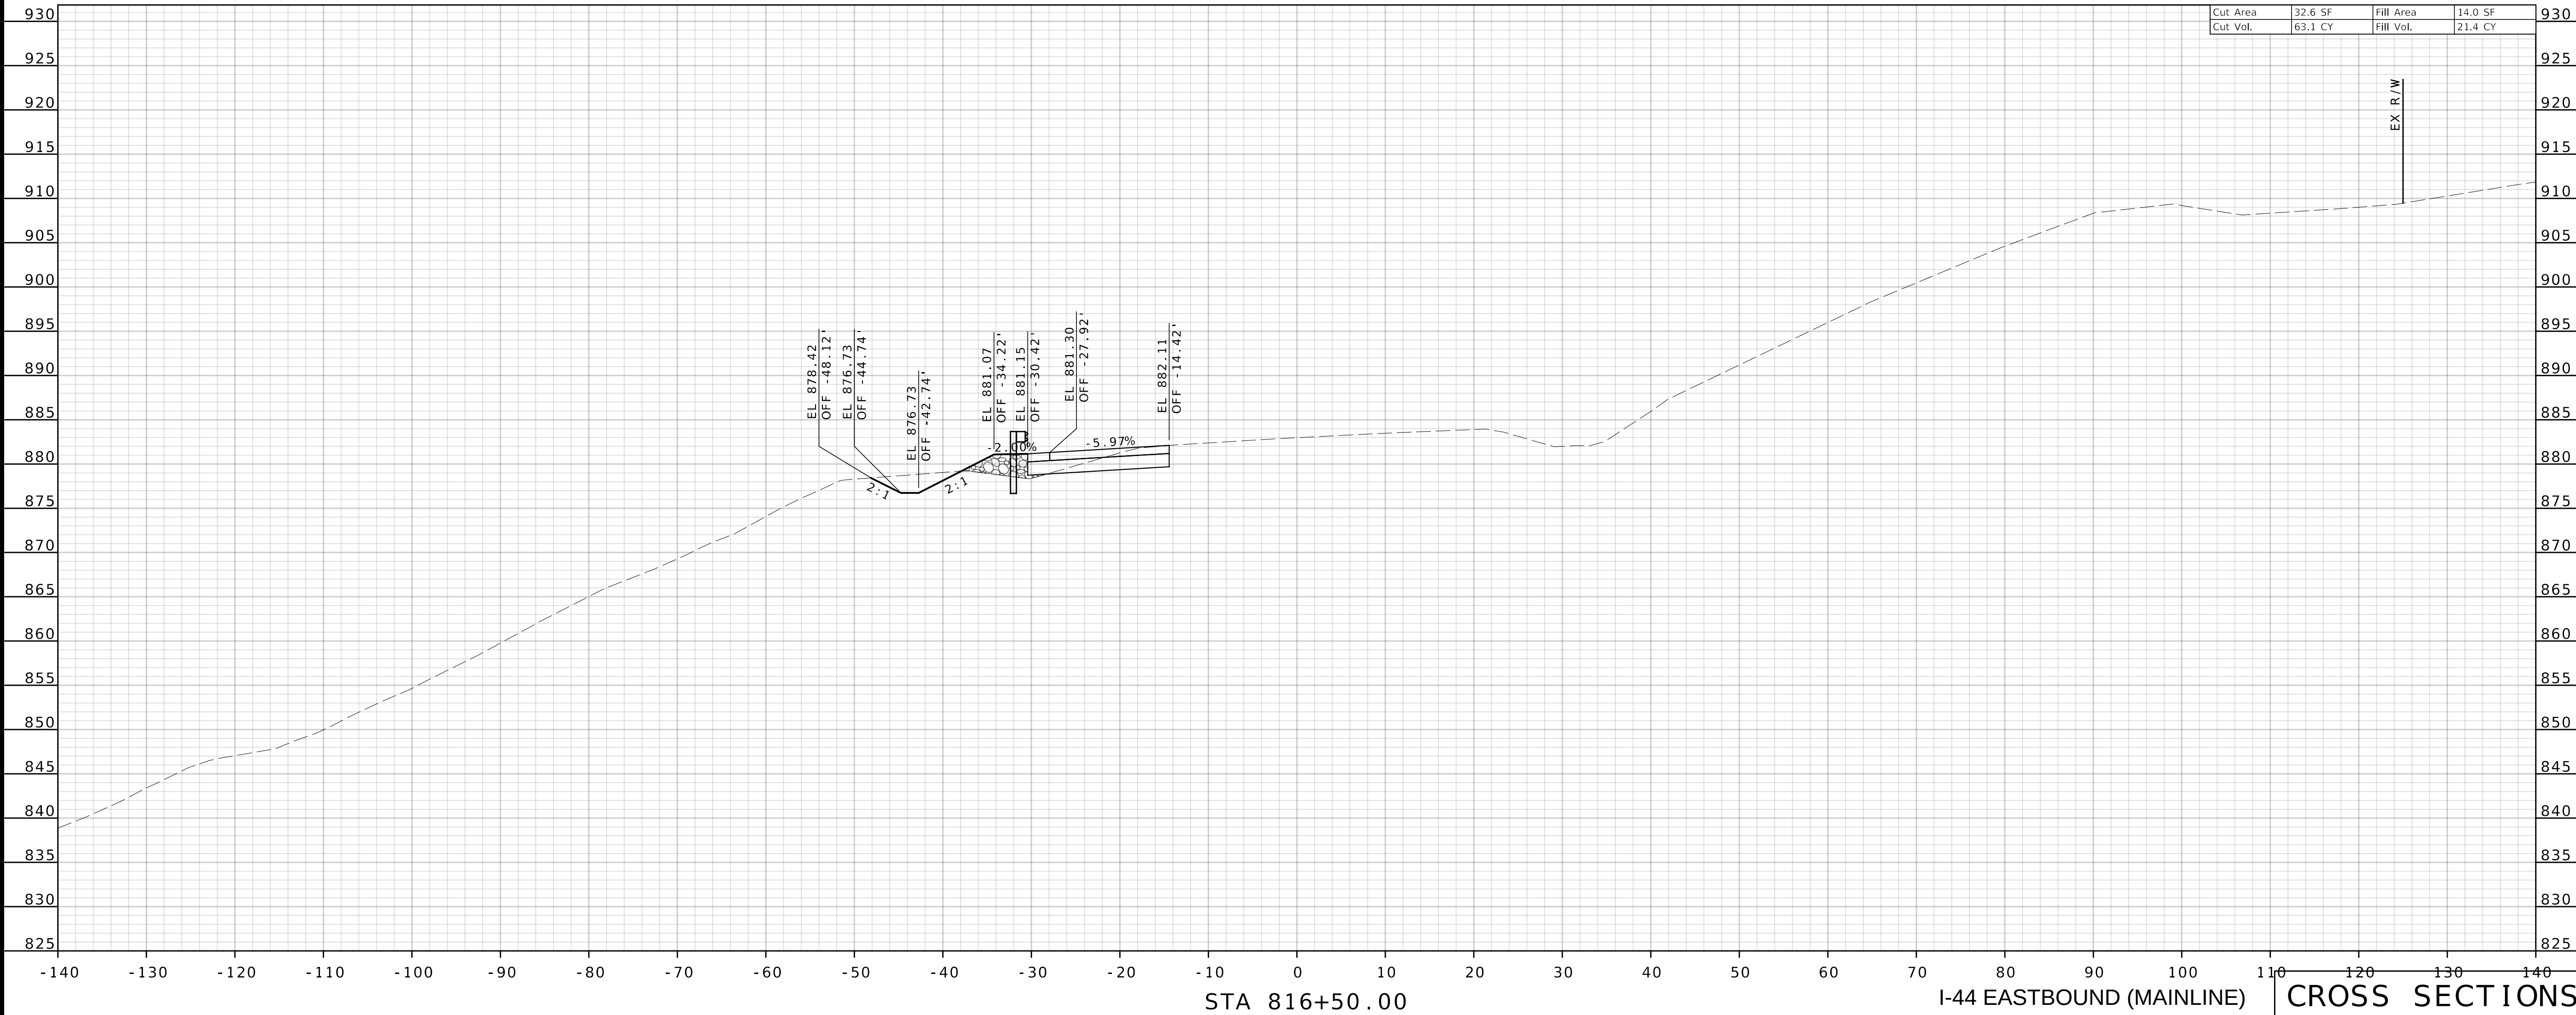

STA 816+50.00

I-44 EASTBOUND (MAINLINE)

CROSS SECTIONS

DISCLAIMER
THE PROFESSIONAL WHOSE SIGNATURE AND PERSONAL SEAL APPEAR HEREON ASSUMES RESPONSIBILITY ONLY FOR WHAT APPEARS ON THIS PAGE, AND DISCLAIMS (PURSUANT TO SECTION 327.411 RSMO) SPECIFICATION, ESTIMATES, REPORTS, OR OTHER DOCUMENTS OR INSTRUMENTS NOT SEALED BY THE UNDERSIGNED PROFESSIONAL RELATING TO OR INTENDED TO BE USED FOR ANY PART OR PARTS OF THE PROJECT TO WHICH THIS PAGE REFERS.



Bradley T. Spanberger

08/12/2024 4:03:18 PM
Bradley T. Spanberger - Civil
MO PE-2020027014

DATE PREPARED
8/12/2024

ROUTE STATE
I -44 MO

DISTRICT SHEET NO.
CD 27

COUNTY
PULASKI

JOB NO.
JCD0111

CONTRACT ID.
.

BRIDGE NO.
.

BRIDGE NO.
.

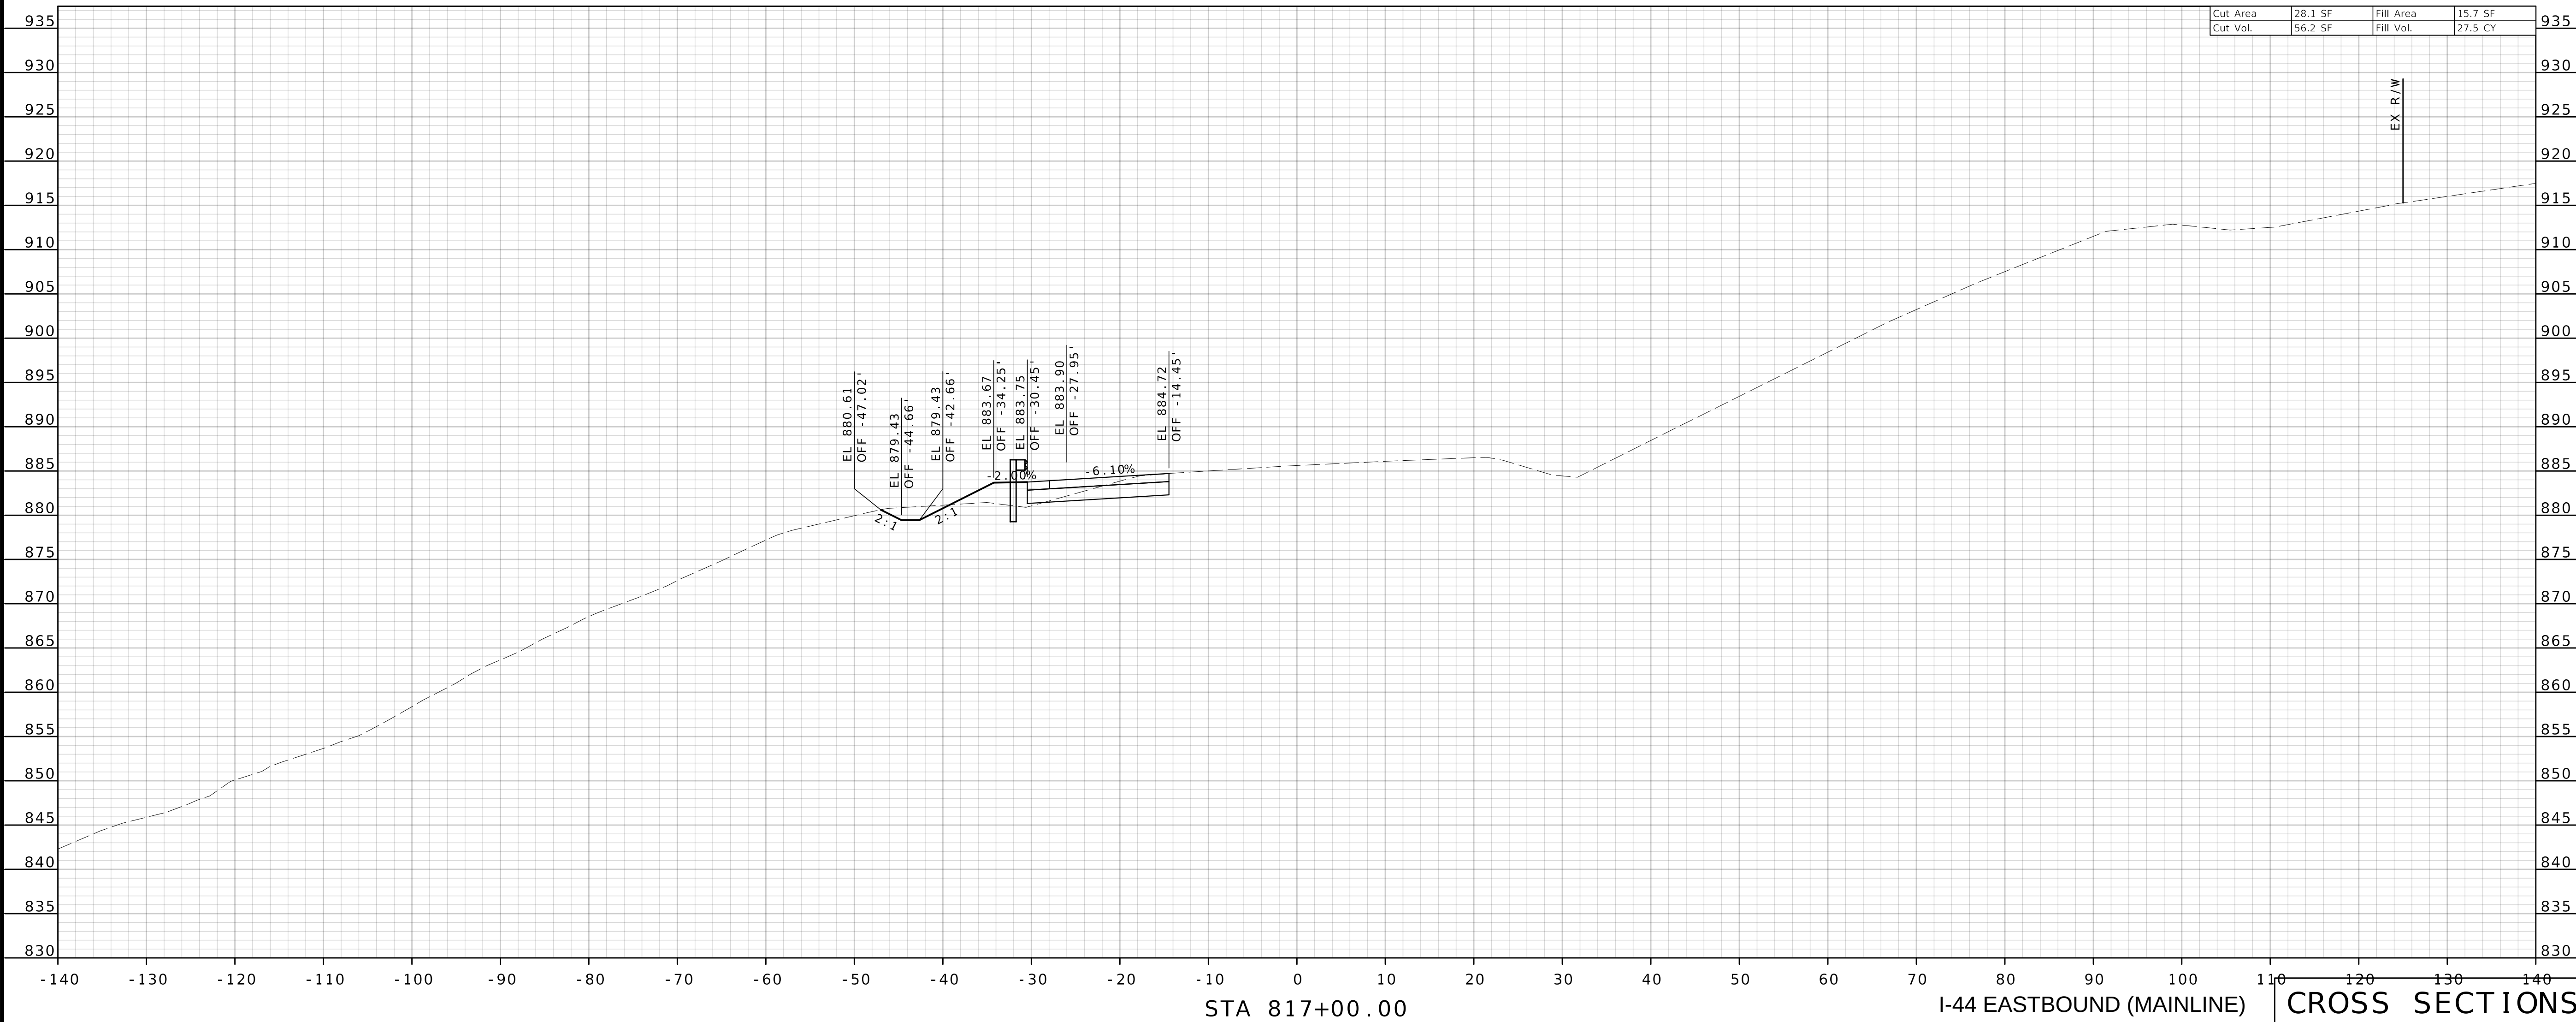

MISSOURI HIGHWAYS AND TRANSPORTATION COMMISSION

105 WEST CAPITOL
JEFFERSON CITY, MO 65102
1-888-ASK-MODOT (1-888-275-6636)

© Copyright CMT, Inc.
CRAWFORD MURPHY & TILLY, INC.
1631 WEST ELYNDALE STREET
SPRINGFIELD, MO 65807 (417) 869-6009
ENGINEERING CORPORATION - 000631
© Copyright CMT, Inc.

CMT PROJECT NO.
24006489-00

DISCLAIMER
THE PROFESSIONAL WHOSE SIGNATURE AND PERSONAL SEAL APPEAR HEREON ASSUMES RESPONSIBILITY ONLY FOR WHAT APPEARS ON THIS PAGE, AND DISCLAIMS (PURSUANT TO SECTION 327.411 RSMO) SPECIFICATION, ESTIMATES, REPORTS, OR OTHER DOCUMENTS OR INSTRUMENTS NOT SEALED BY THE UNDERSIGNED PROFESSIONAL RELATING TO OR INTENDED TO BE USED FOR ANY PART OR PARTS OF THE PROJECT TO WHICH THIS PAGE REFERS.



Bradley T. Spanberger

08/12/2024 4:03:18 PM
Bradley T. Spanberger - Civil
MO PE-2020027014

DATE PREPARED
8/12/2024

ROUTE STATE
I -44 MO

DISTRICT SHEET NO.
CD 28

COUNTY
PULASKI

JOB NO.
JCD0111

CONTRACT ID.
.

BRIDGE NO.
.

BRIDGE NO.
.

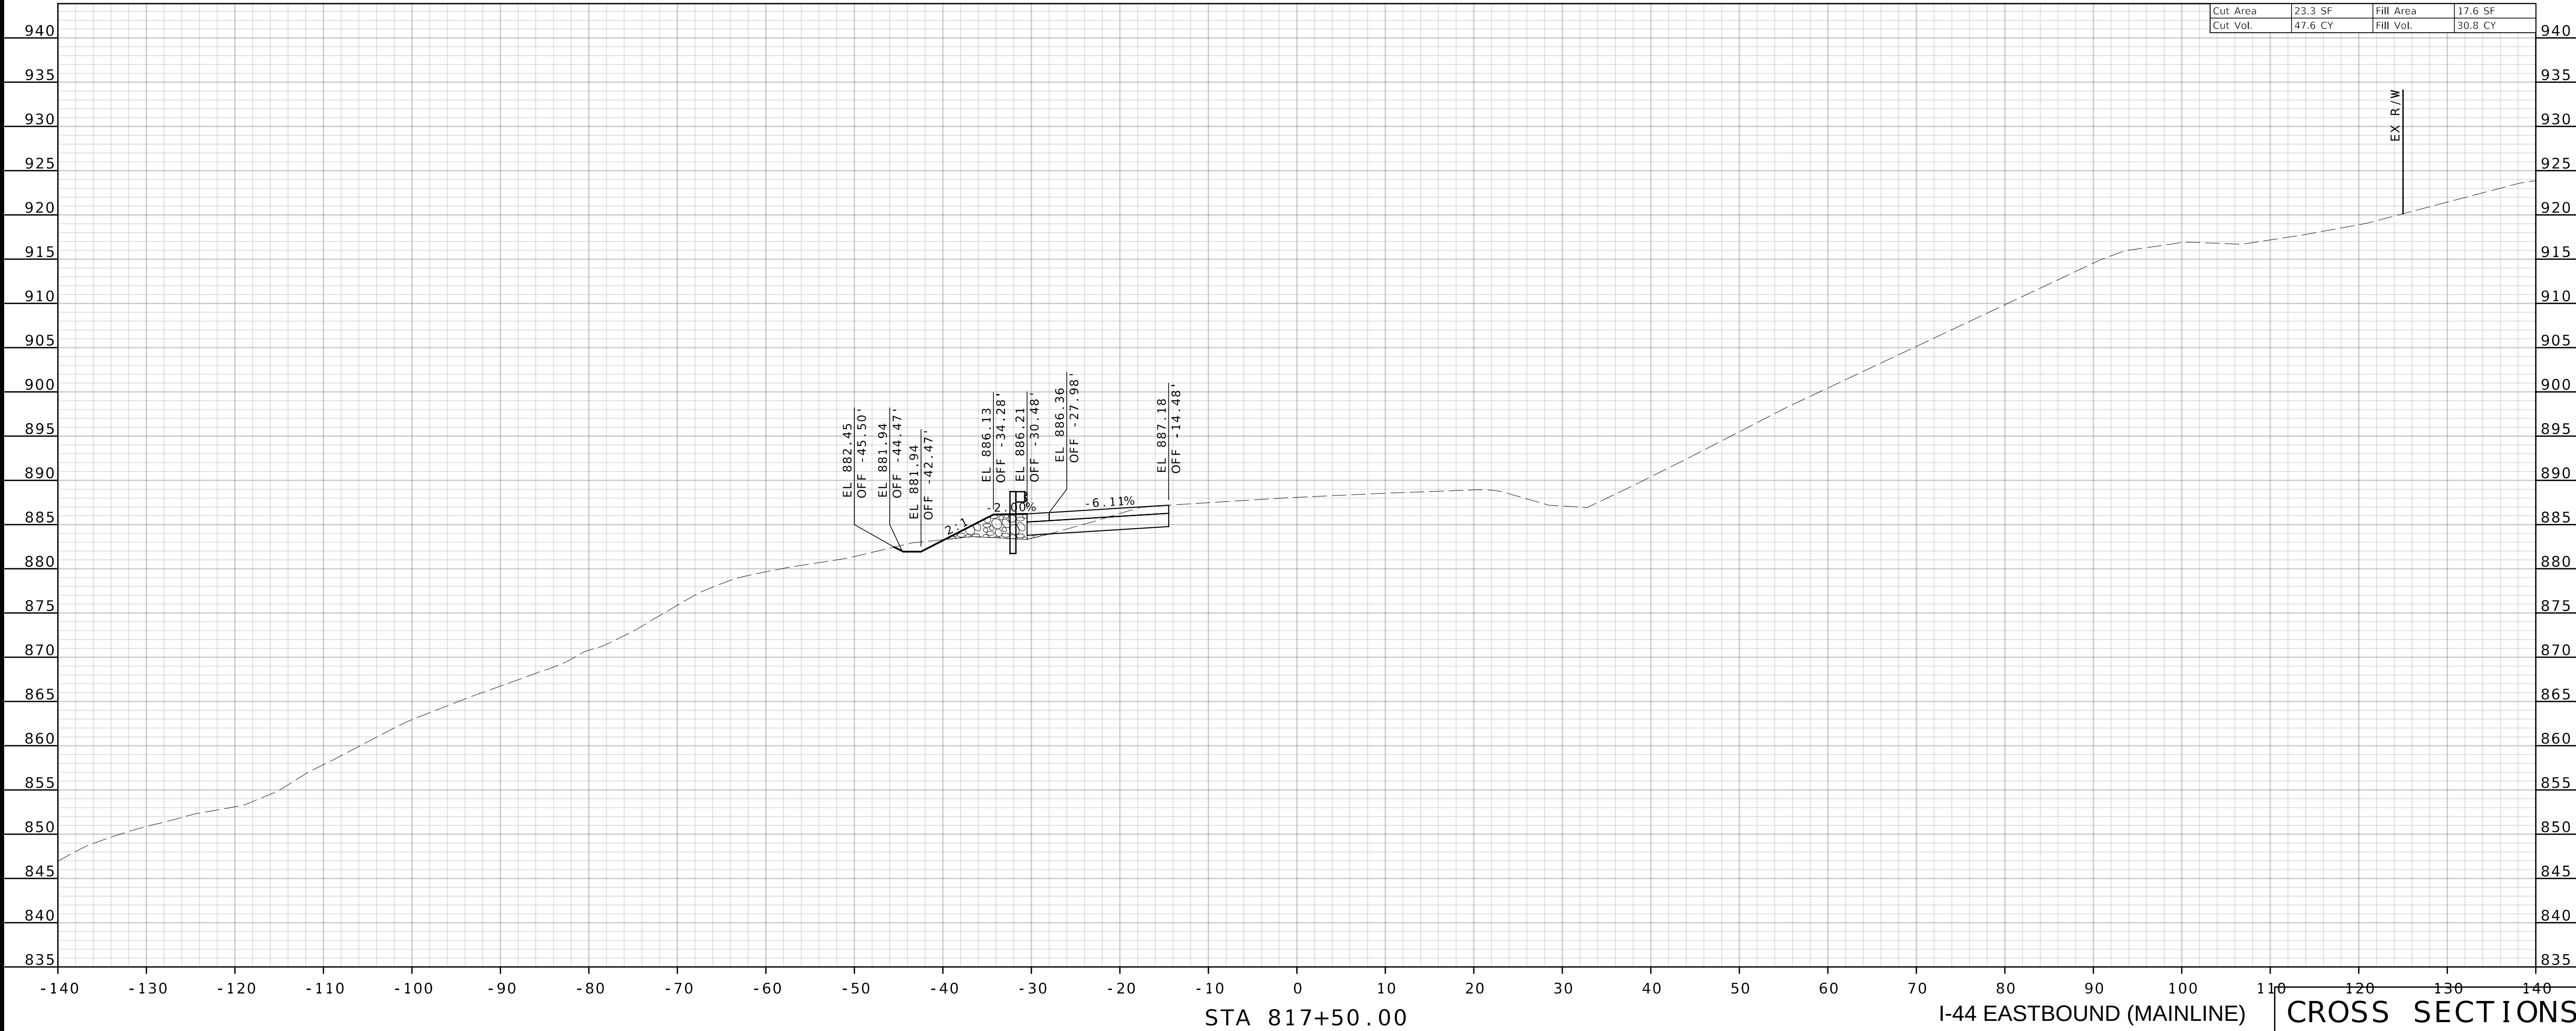

MISSOURI HIGHWAYS AND TRANSPORTATION COMMISSION
105 WEST CAPITOL
JEFFERSON CITY, MO 65102
1-888-ASK-MODOT (1-888-275-6636)

CMT
© Copyright CMT, Inc.
CRAWFORD MURPHY & TULLY, INC.
1631 WEST ELYNDALE STREET
SPRINGFIELD, MO 65807 (417) 869-6009
ENGINEERING CORPORATION - 000631
© Copyright CMT, Inc.

CMT PROJECT NO.
24006489-00

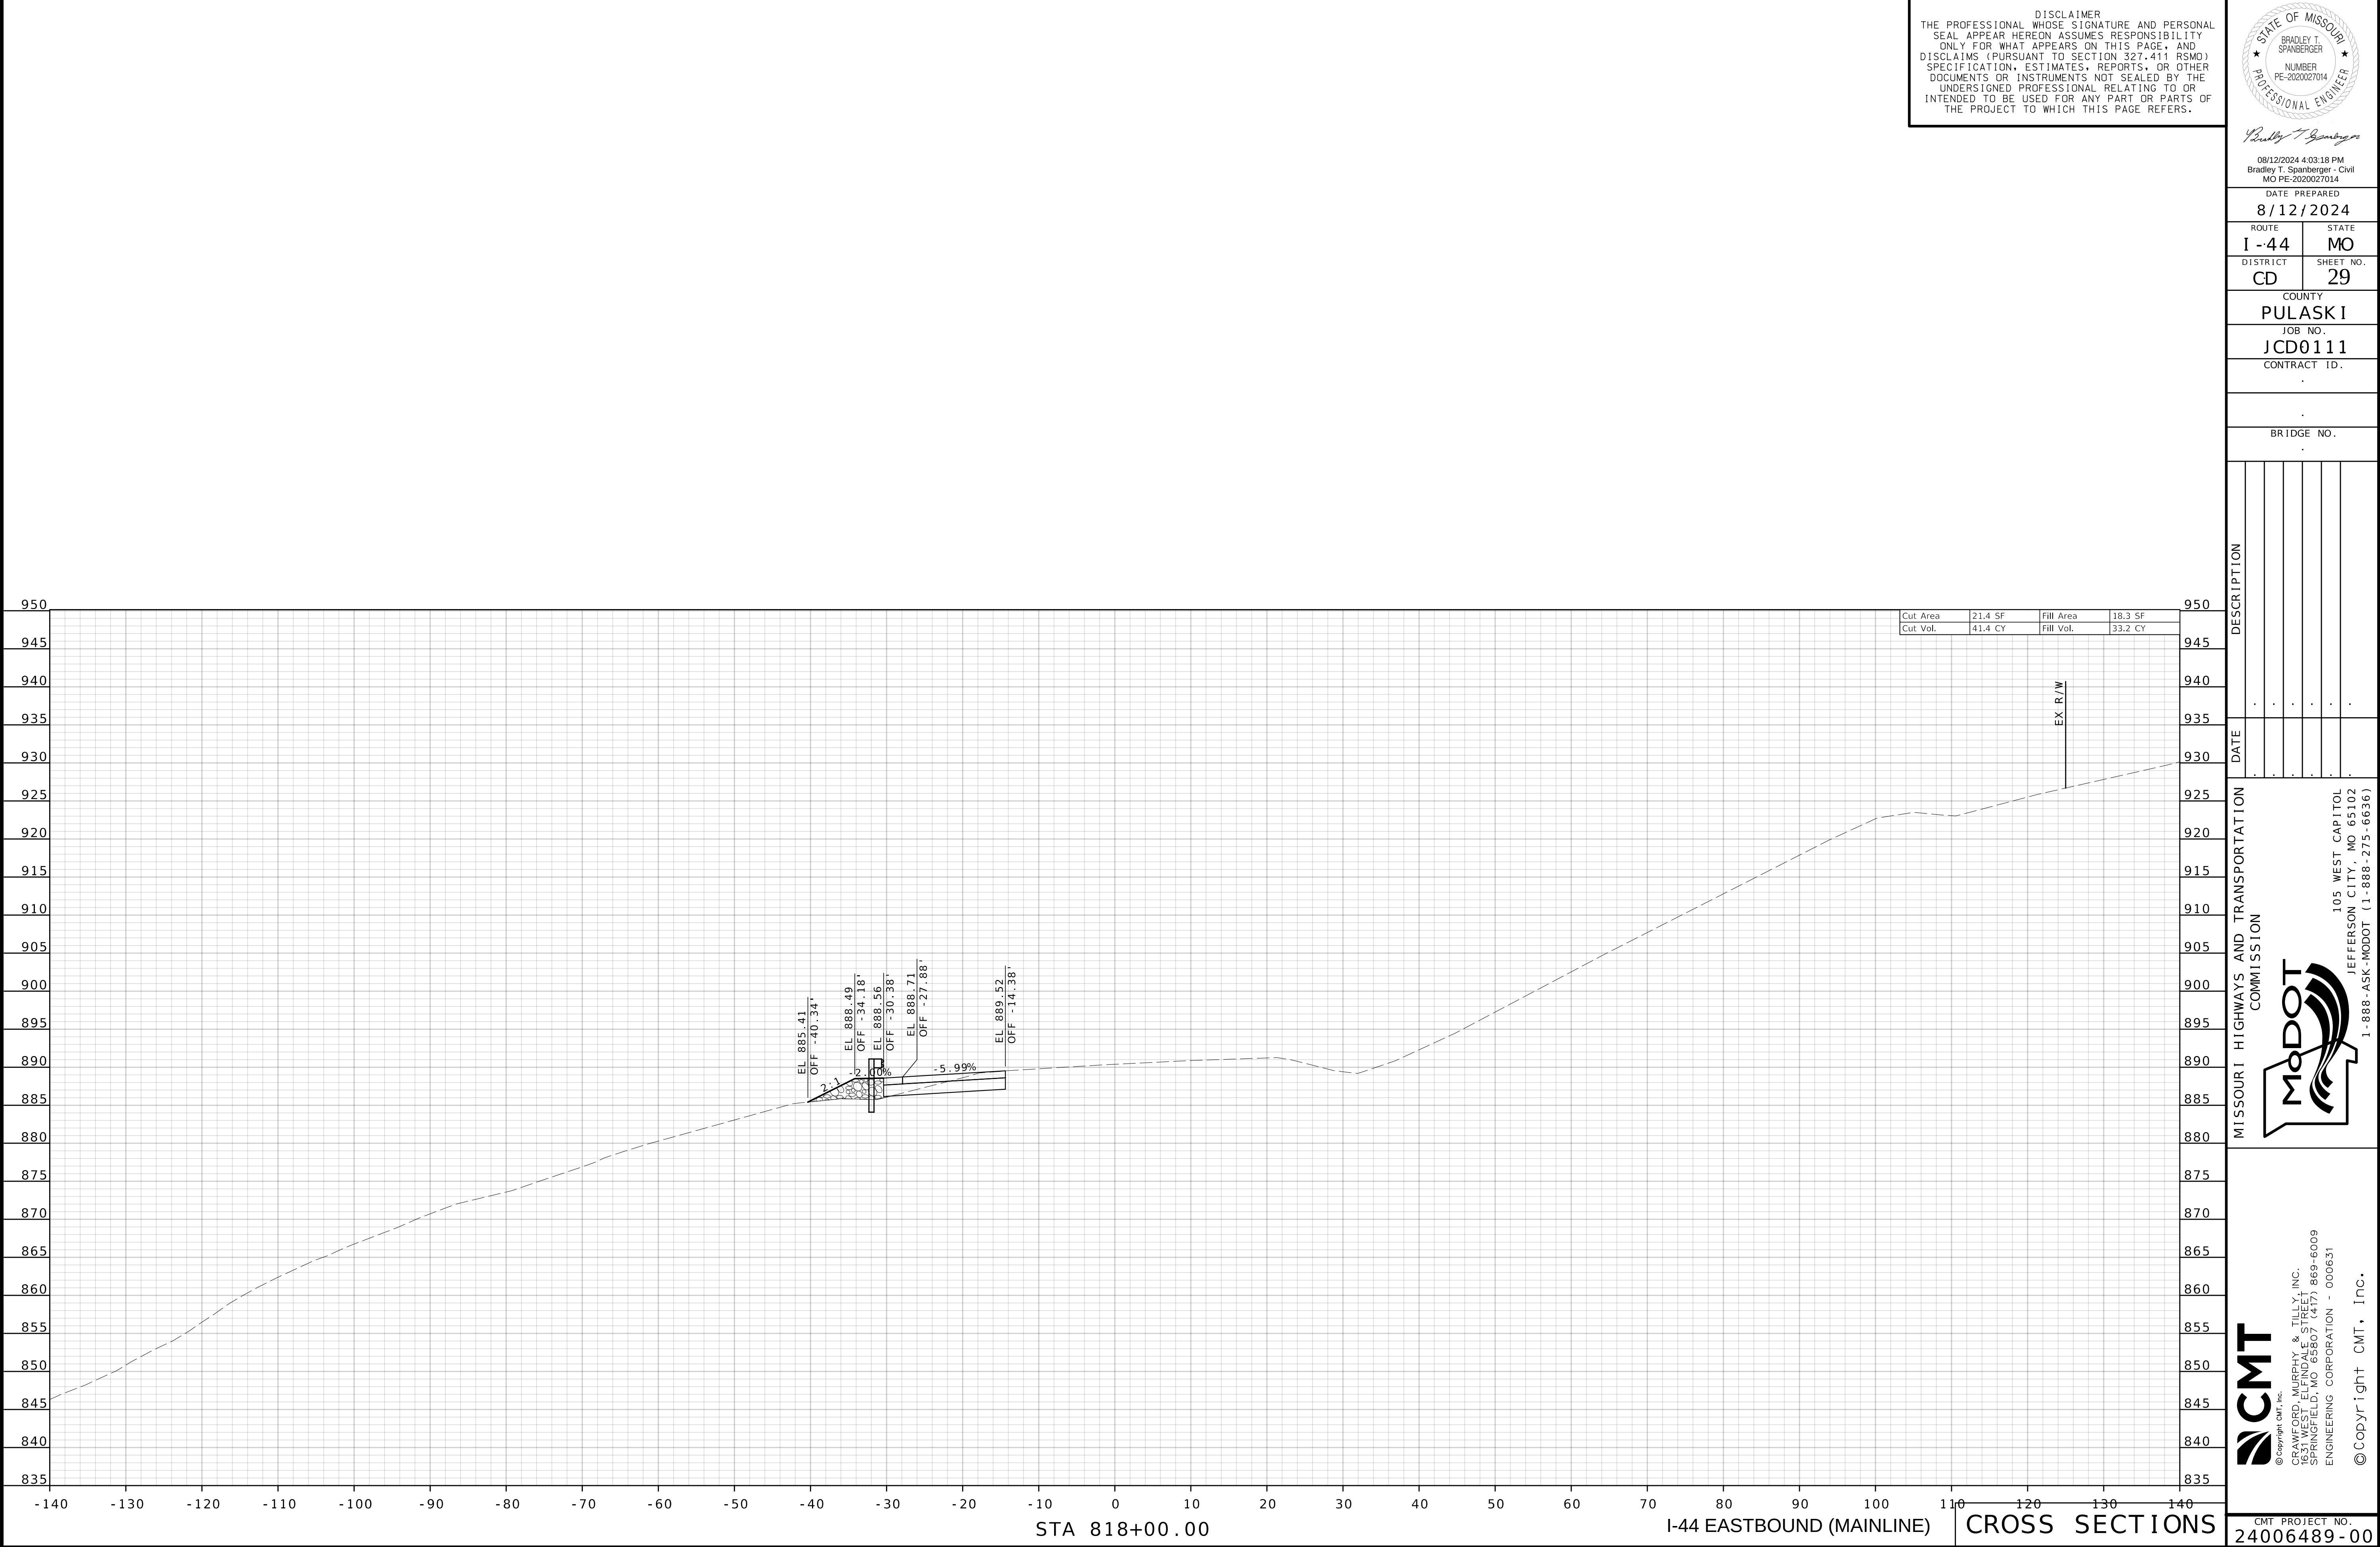

STATE OF MISSOURI
 ★ ★
 BRADLEY T. SPANBERGER
 NUMBER
 PE-2020027014
 PROFESSIONAL ENGINEER

08/12/2024 4:03:18 PM
Bradley T. Spanberger - Civil
MO PE-2020027014

DATE PREPARED
8/12/2024

ROUTE	STATE
I -44	MO

DISTRICT	SHEET N
C.D	30

COUNTY
BLANK

FULASKI
JOB NO.
LCD0111

JCD0111
CONTRACT ID.

BRIDGE NO.

--	--	--	--	--	--

[illegible]

--	--	--	--	--	--	--	--

--	--	--	--	--	--	--

--	--	--	--	--	--

[illegible]

--	--	--	--	--	--	--

[illegible]

.	.	.	.	.	.

--	--	--	--	--	--	--

.	.	.	.	.	.

65102

MO 6

WEST
ITY.105
ON CH

PERSONS



9

9-600
631

INC. 869 000

TILLY
STREE
7 (41
TION

HY &
ALE
6580
PORA

MURPHY
WILFIND
, MO
COR


ORD, N
EST, E
FIELD
ERING

 Copyright
RAWF
531 WE
PRING
ENGINE

© 2005 E

CMT PROJECT NO.

4006489 - 0

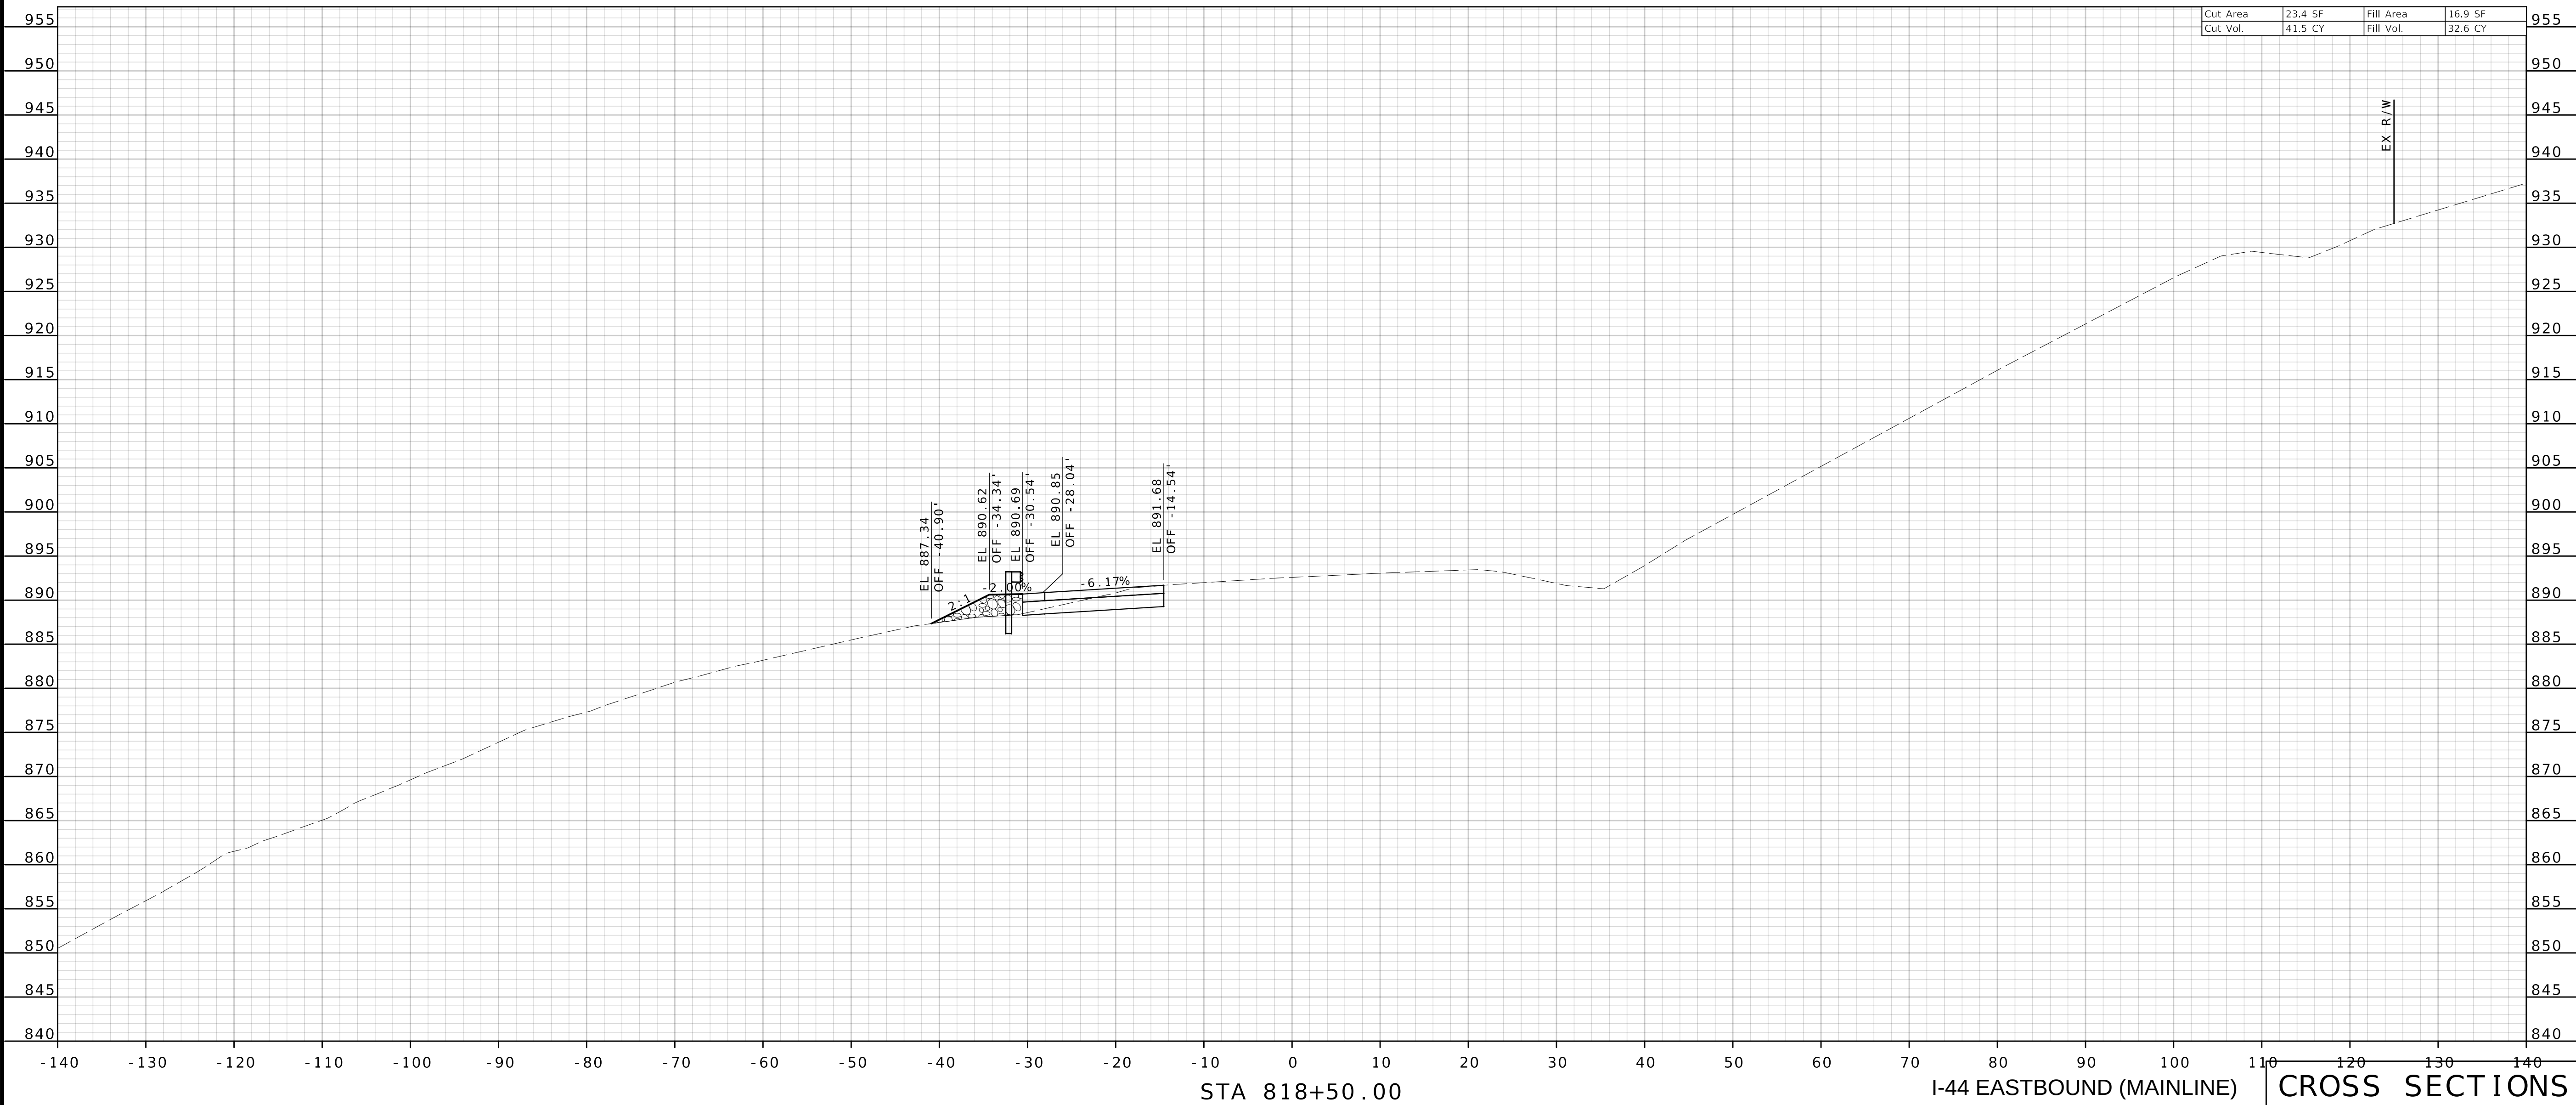

STATE OF MISSOURI
 ★
 BRADLEY T. SPANBERGER
 ★
 NUMBER
 PE-2020027014
 PROFESSIONAL ENGINEER

CONTRACT ID.

--	--	--	--	--	--

--	--	--	--	--	--	--

--	--	--	--	--	--	--

--	--	--	--	--	--	--

--	--	--	--	--	--	--

ITOL
51022WEST
LUTHERAN UNIVERSITY

SI0




NC.
869-
0006

LE S
5807
ORAT

CMT, Inc.
ORD, N
ST. E
FIELD,
IRING

© 1995 by The McGraw-Hill Companies, Inc.

4006489 - 0

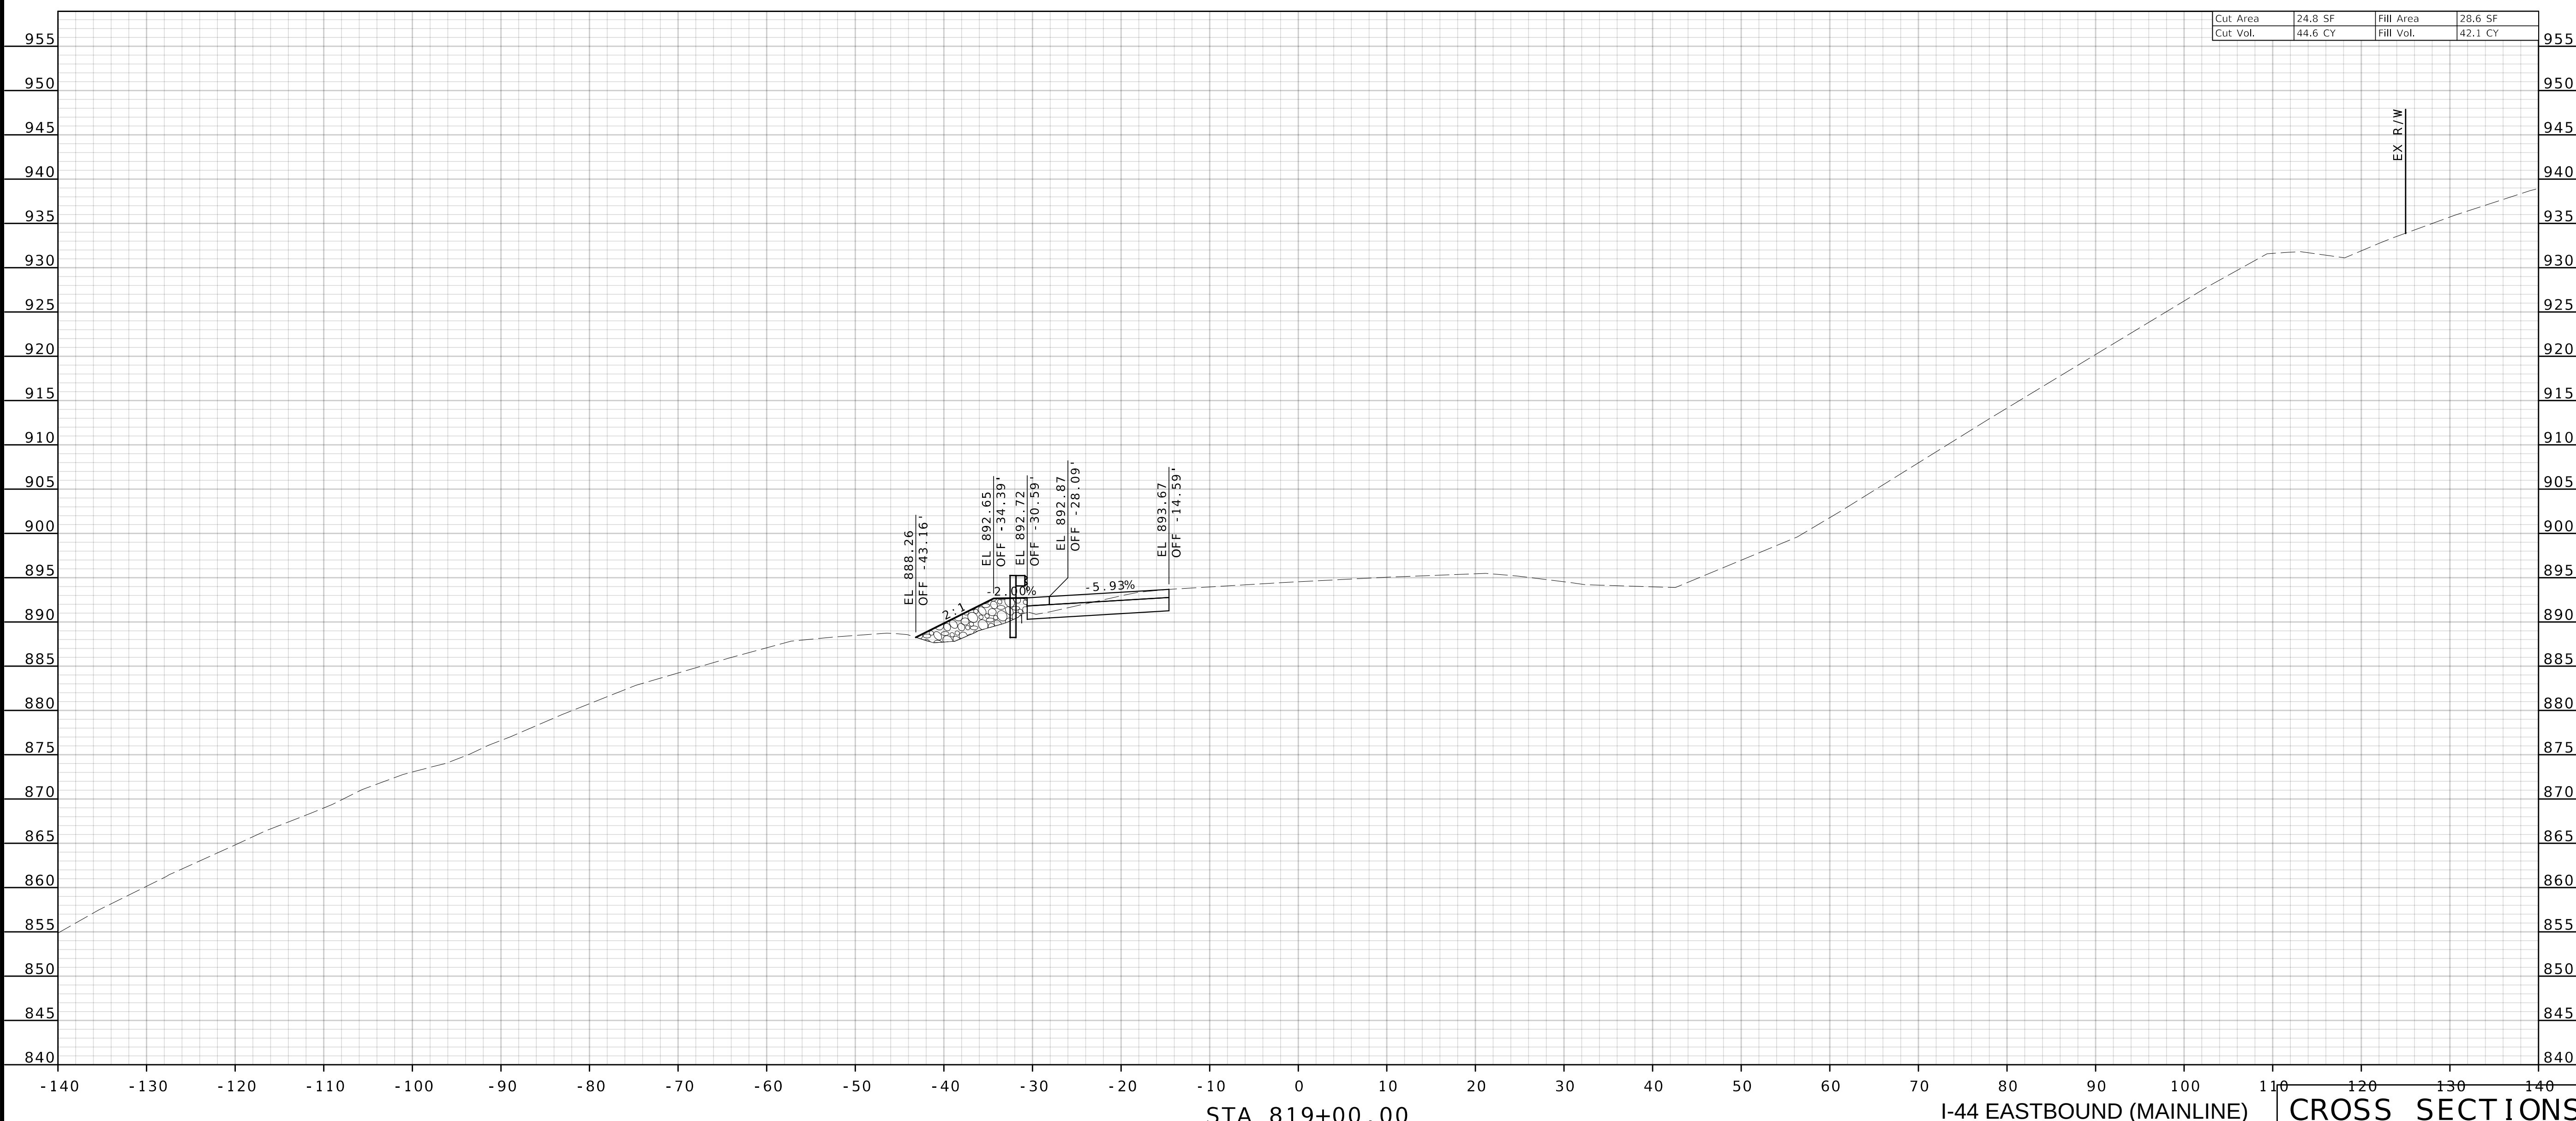

STATE OF MISSOURI
 ★ ★
 BRADLEY T. SPANBERGER
 NUMBER
 PE-2020027014
 PROFESSIONAL ENGINEER

08/12/2024 4:03:19 PM
Bradley T. Spanberger - Civil
MQ PE-2020027014

ROUTE	STATE
44	MO

COUNTY

JCD0111
CONTRACT ID.

BRIDGE NO.

--	--	--	--	--	--

--	--	--	--	--	--	--

--	--	--	--	--	--	--	--

--	--	--	--	--	--	--

[illegible][illegible]

--	--	--	--	--	--	--	--

--	--	--	--	--	--	--

.	.	.	.	.	.

[illegible]

--	--	--	--	--	--

5102

CAPMO 6

WEST
TY.105
N CHION
ERSC

T



-600
631INC.
0 869
000TILLY
TREE
(41)
ION


Y &
ALE
:580
ORAT

URPH
_FIND
MO
COR

CMT, Inc.
ORD, IL
ST. E
FIELD
IRING

© 2015

4006489 - 0

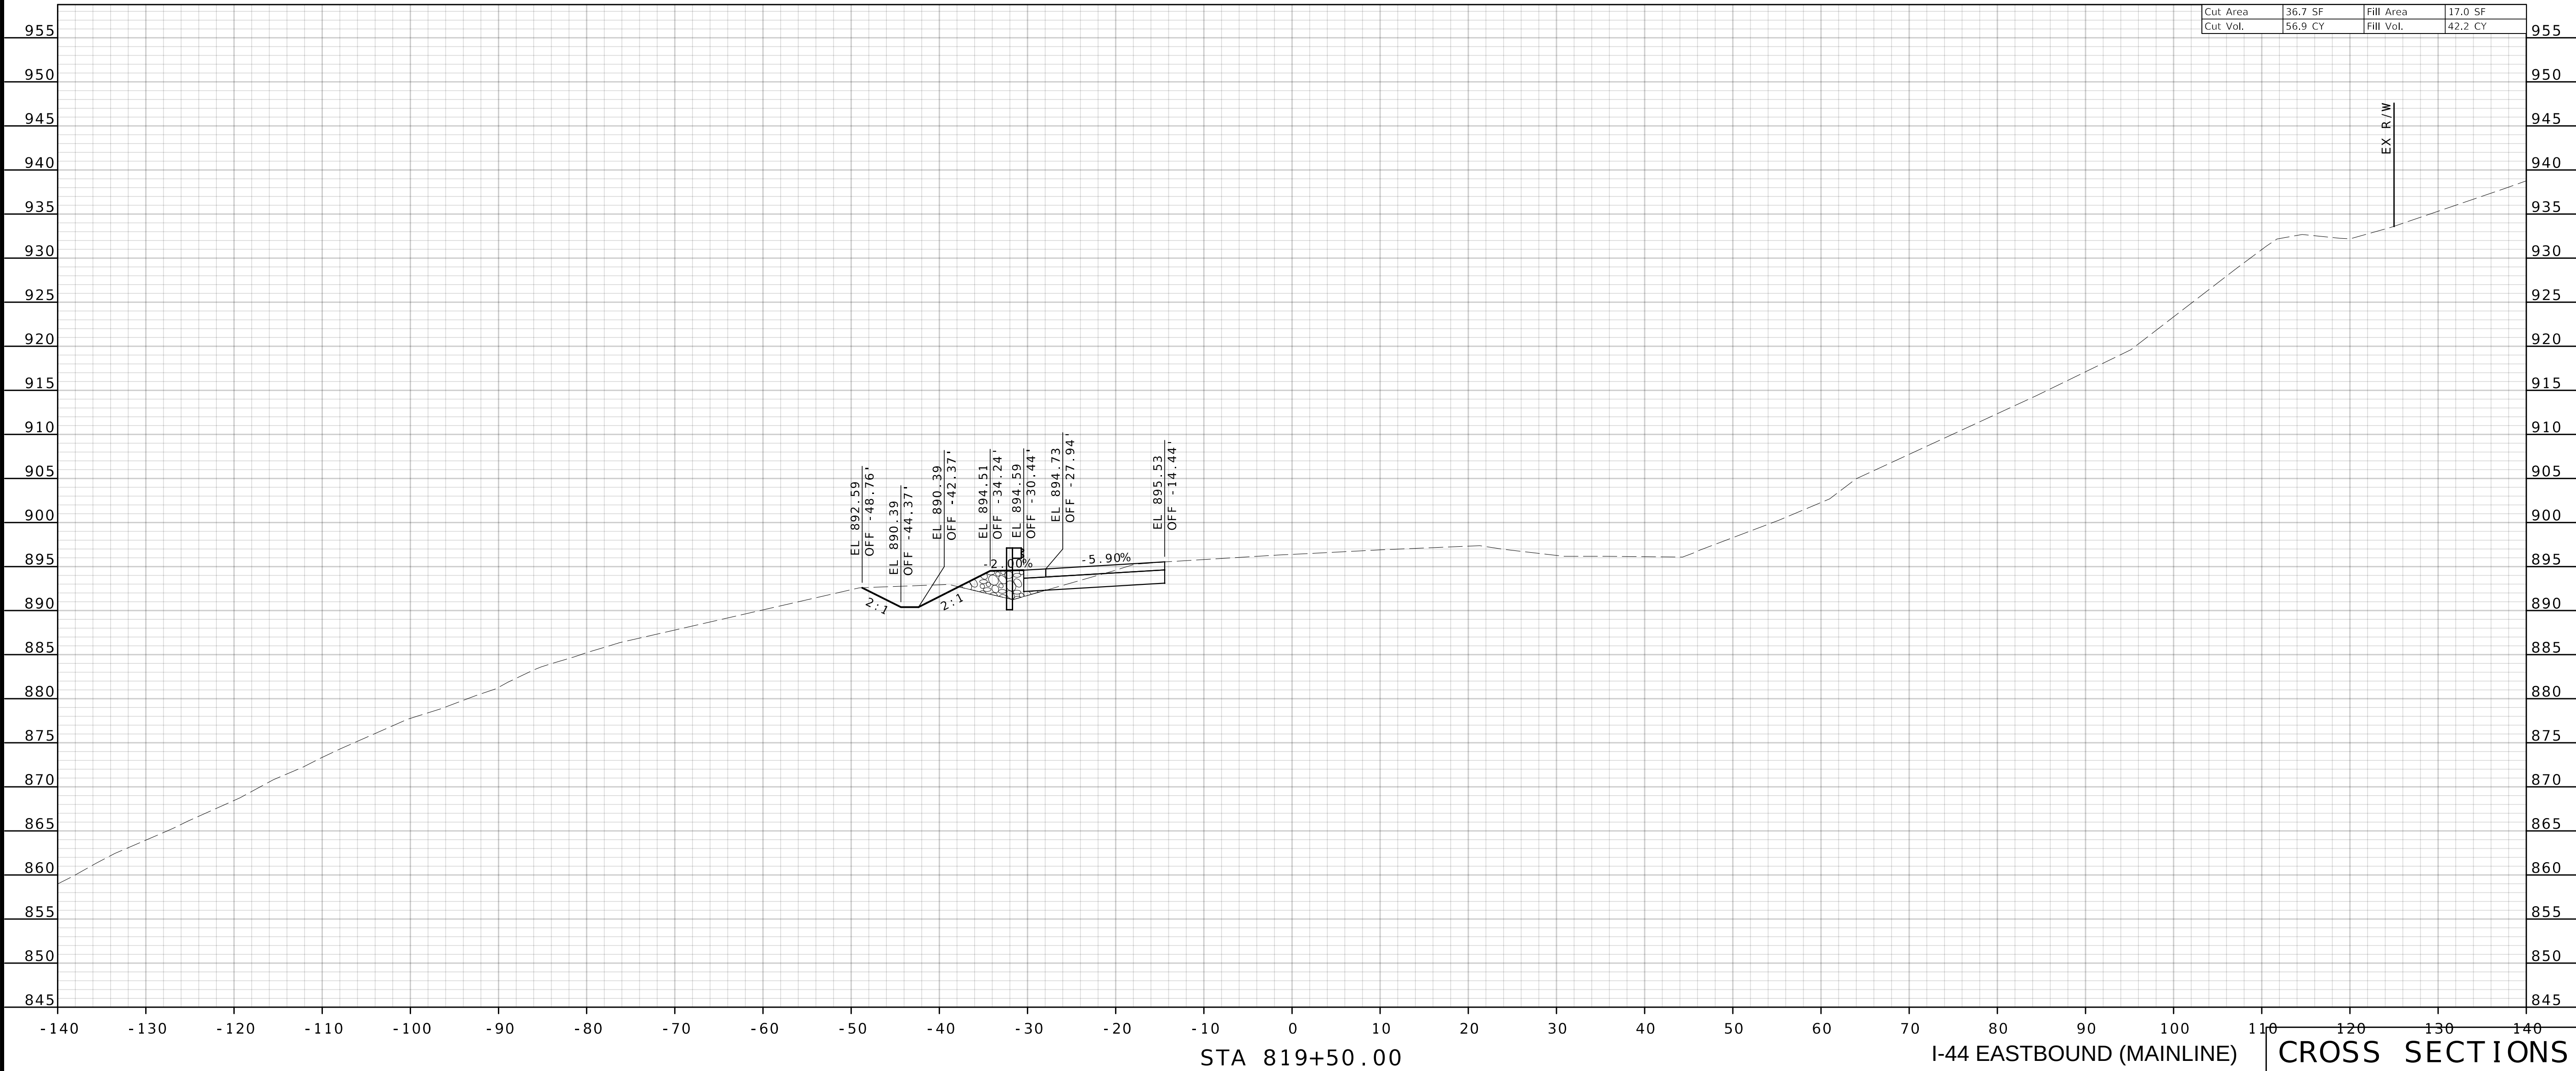

STATE OF MISSOURI
 ★ ★
 BRADLEY T. SPANBERGER
 NUMBER
 PE-2020027014
 PROFESSIONAL ENGINEER

CONTRACT ID.

--	--	--	--	--	--

--	--	--	--	--	--	--

--	--	--	--	--	--	--

--	--	--	--	--	--	--

--	--	--	--	--	--	--

.	.	.	.	.	.
---	---	---	---	---	---

--	--	--	--	--	--	--

.	.	.	.	.	.
---	---	---	---	---	---

TOL
102

CAP 65

EST

05 W
CIT

NC

SSI
FFEI



20

631-600

INC.
869
000

ON -
(417)
TREE
LILLY

— & S
E 5807
ORAT


MIRPH
FINDA
MO 6
CORP

MT, Inc.
D. M.
T. EL
ELD,
ING

WFO
WES
INGF
INEEI

© Copyright 1999
CR
163
SPF
ENC

CMT PROJECT NO.
4006488 0

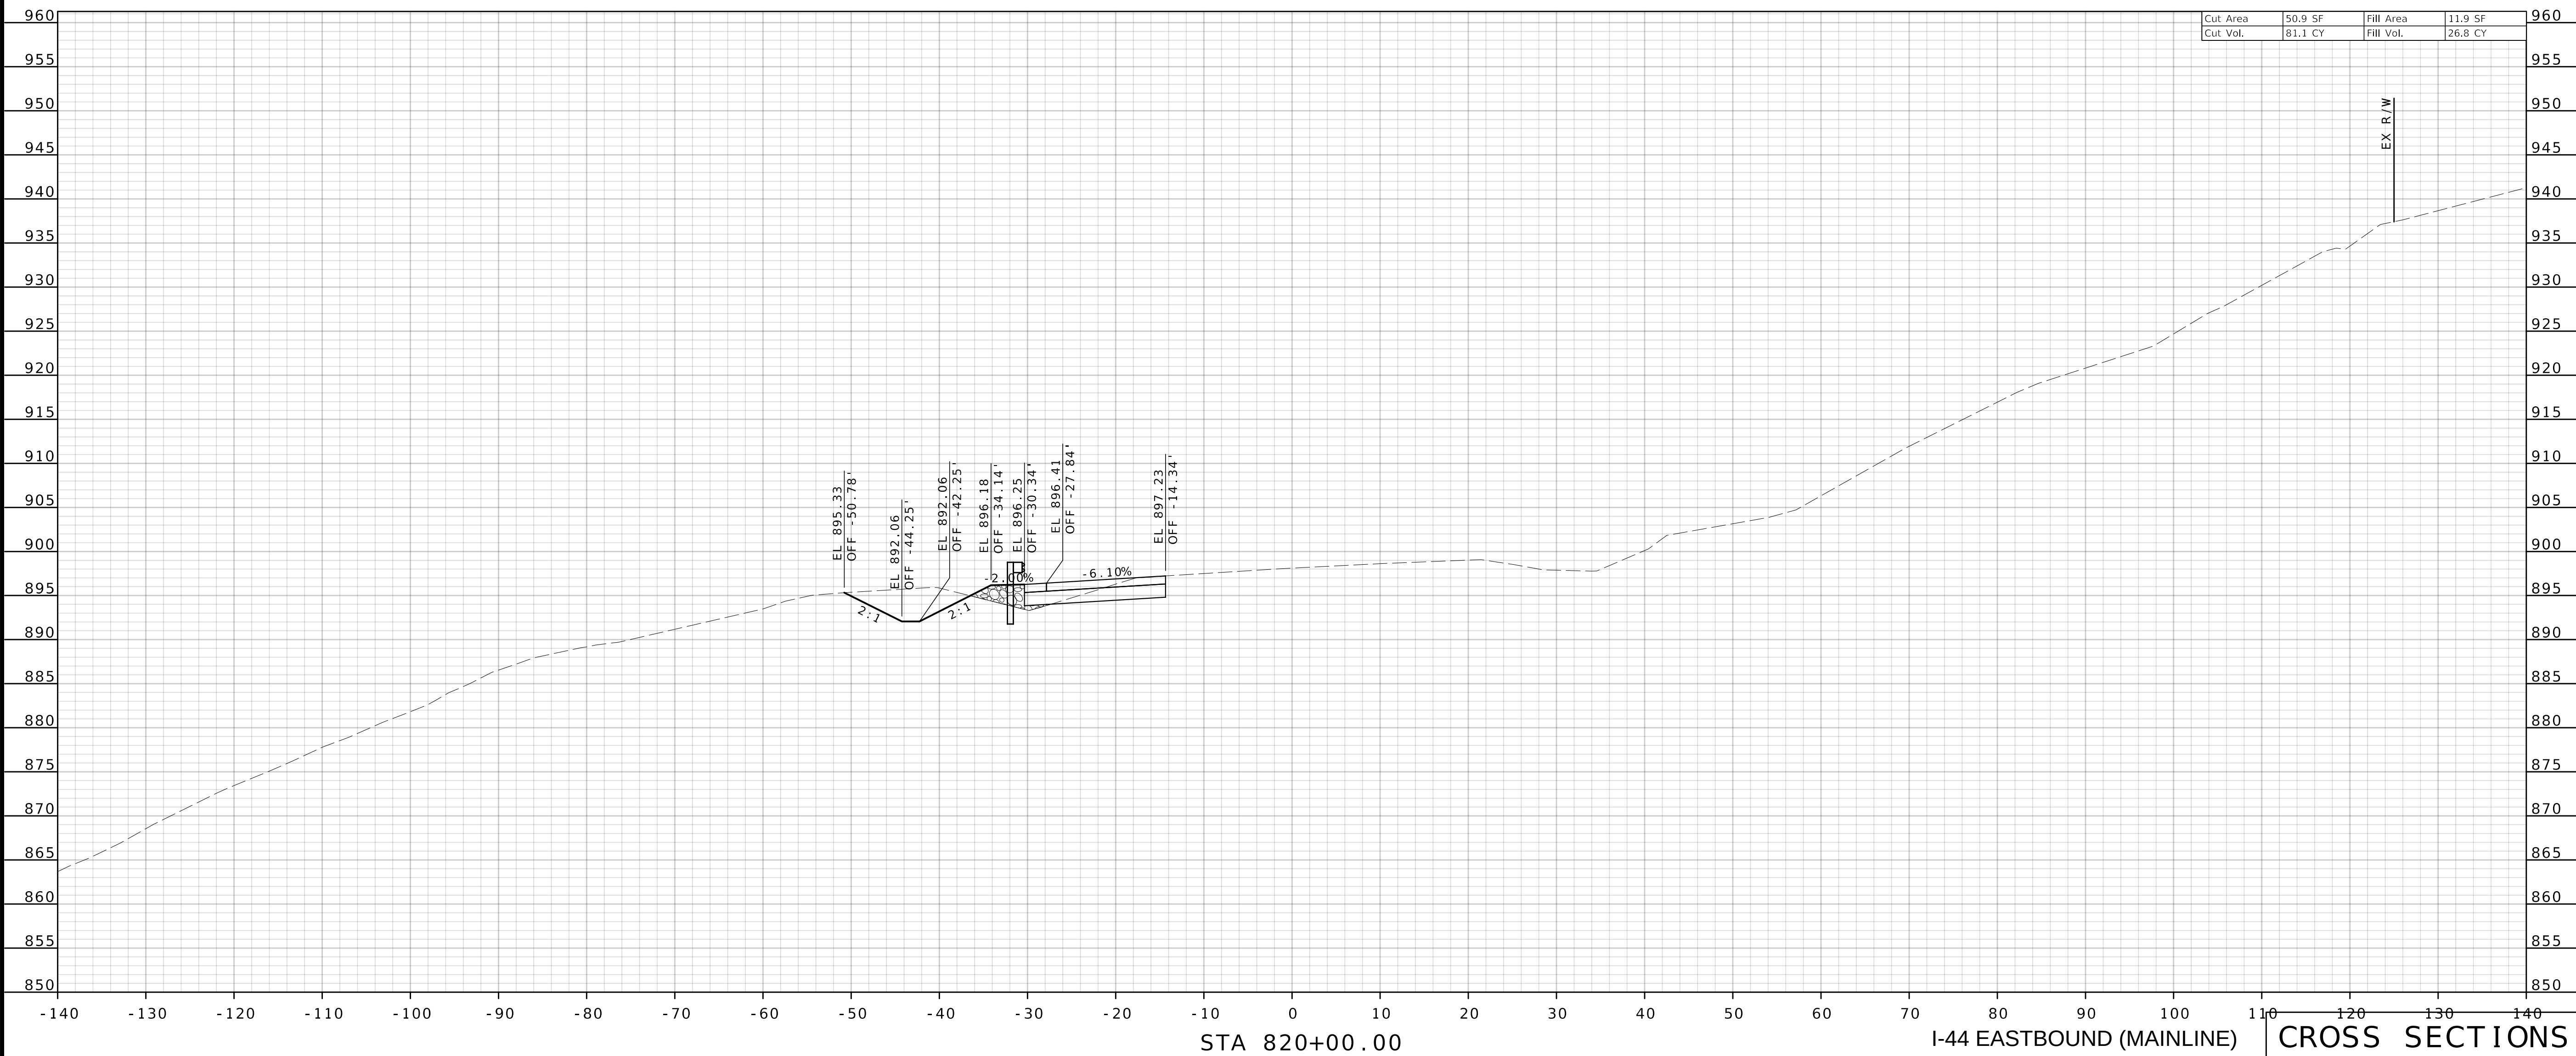

DISCLAIMER
THE PROFESSIONAL WHOSE SIGNATURE AND PERSONAL SEAL APPEAR HEREON ASSUMES RESPONSIBILITY ONLY FOR WHAT APPEARS ON THIS PAGE, AND DISCLAIMS (PURSUANT TO SECTION 327.411 RSMO) SPECIFICATION, ESTIMATES, REPORTS, OR OTHER DOCUMENTS OR INSTRUMENTS NOT SEALED BY THE UNDERSIGNED PROFESSIONAL RELATING TO OR INTENDED TO BE USED FOR ANY PART OR PARTS OF THE PROJECT TO WHICH THIS PAGE REFERS.



Bradley T. Spanberger

08/12/2024 4:03:19 PM
Bradley T. Spanberger - Civil
MO PE-2020027014

DATE PREPARED
8/12/2024

ROUTE STATE
1 -44 MO

DISTRICT SHEET NO.
CD 35

COUNTY
PULASKI

JOB NO.
JCD0111

CONTRACT ID.
.

BRIDGE NO.
.

BRIDGE NO.
.

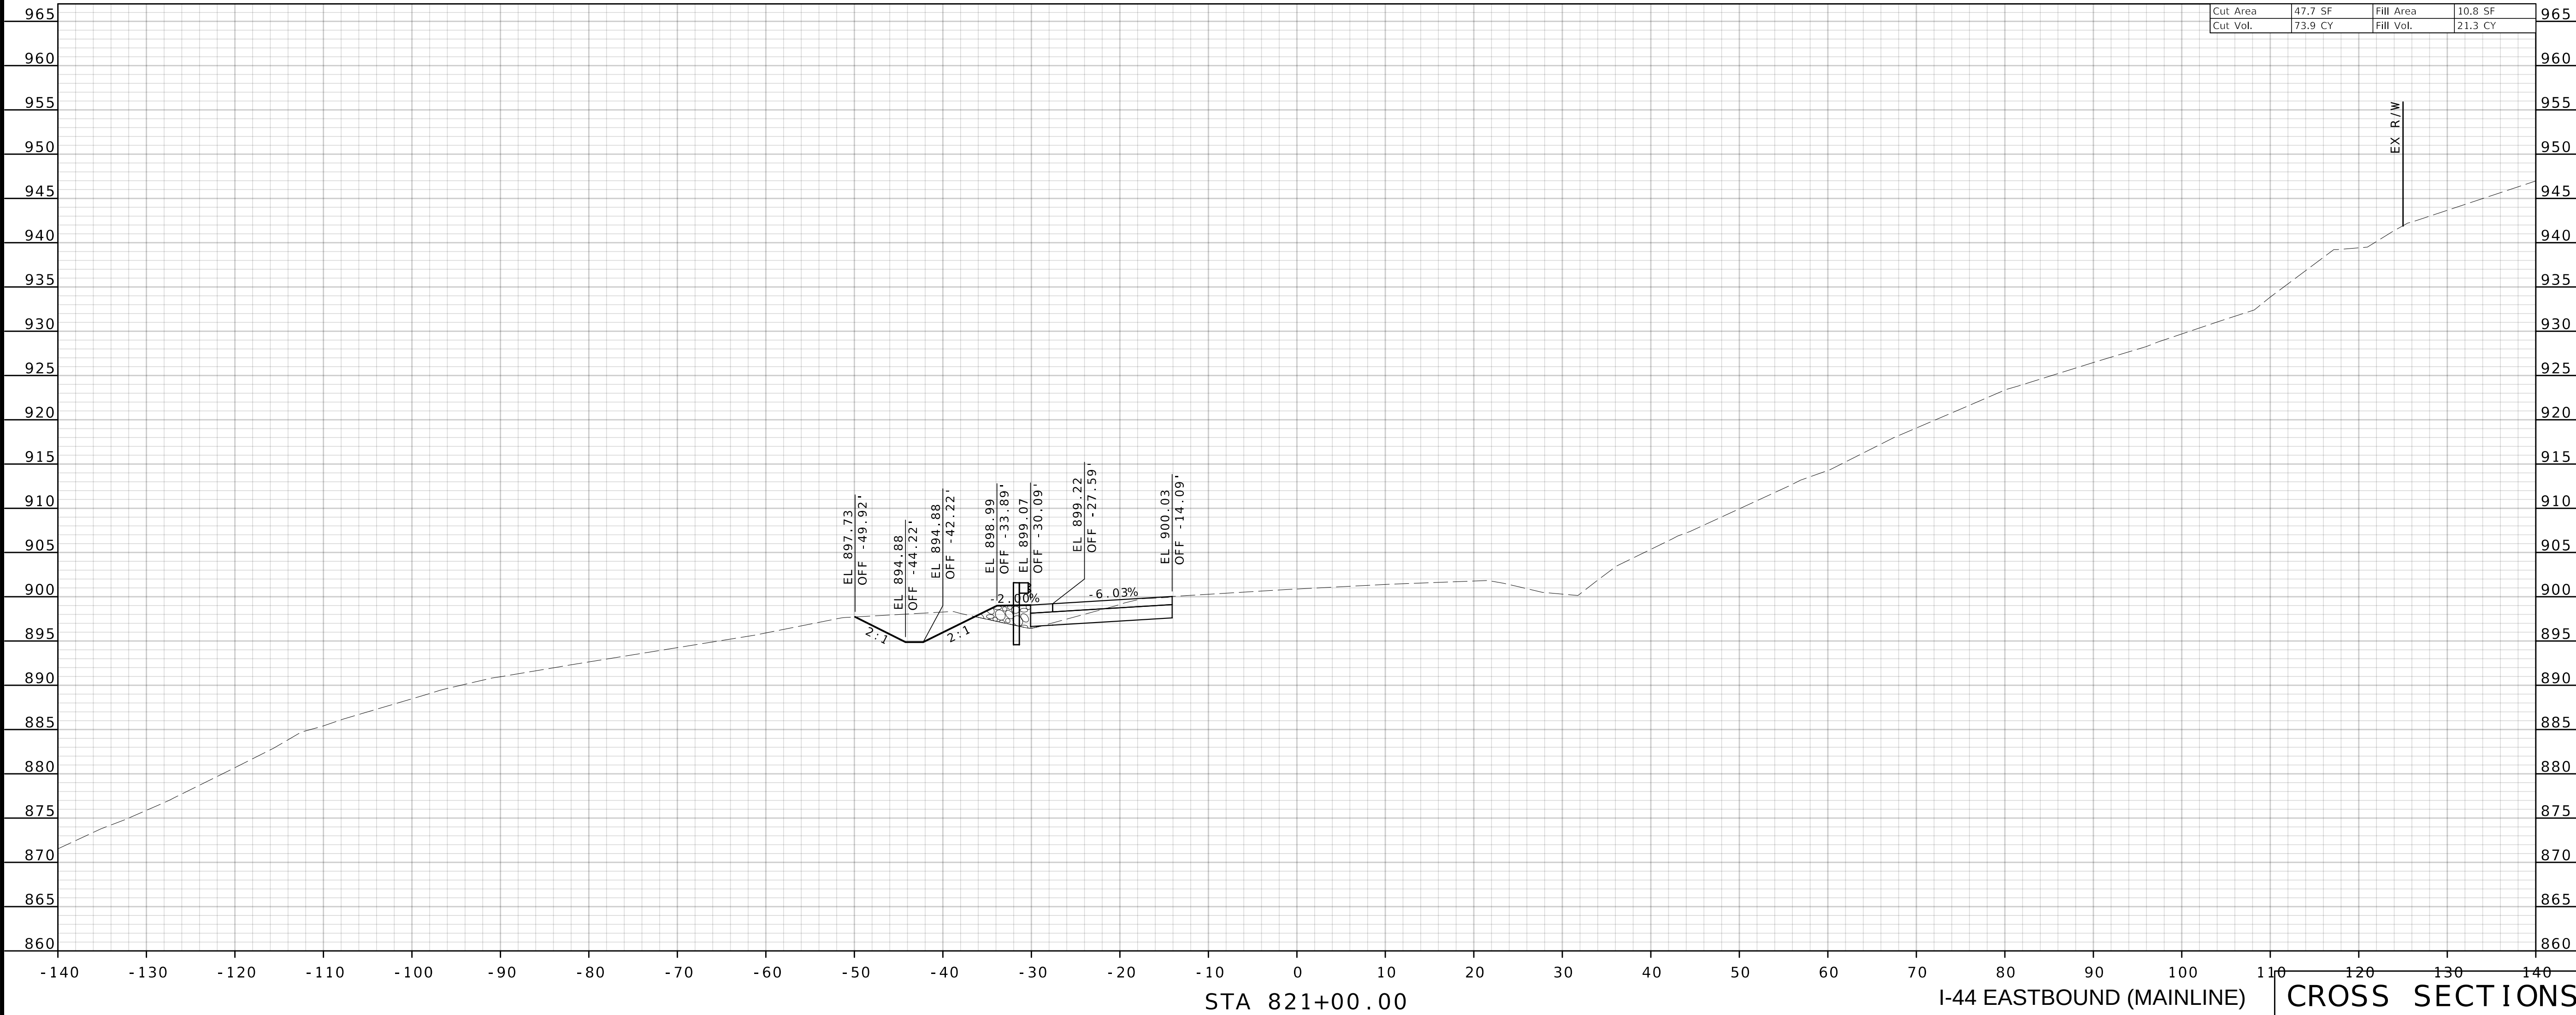

STA 821+00.00

I-44 EASTBOUND (MAINLINE)

CROSS SECTIONS

MISSOURI HIGHWAYS AND TRANSPORTATION COMMISSION
105 WEST CAPITOL
JEFFERSON CITY, MO 65102
1-888-ASK-MODOT (1-888-275-6636)

CMT
© Copyright CMT, Inc.
CRAWFORD MURPHY & TILLY, INC.
1631 WEST ELYNDALE STREET
SPRINGFIELD, MO 65807 (417) 869-6009
ENGINEERING CORPORATION - 000631
© Copyright CMT, Inc.

CMT PROJECT NO.
24006489-00

STATE OF MISSOURI
 ★ ★
 BRADLEY T. SPANBERGER
 NUMBER
 PE-2020027014
 PROFESSIONAL ENGINEER

4006489 - 0



CMT PROJECT NO.
4006489 - 0

STATE OF MISSOURI
 ★
 BRADLEY T. SPANBERGER
 ★
 NUMBER
 PE-2020027014
 PROFESSIONAL ENGINEER

08/12/2024 4:03:19 PM
Bradley T. Spanberger - Civil
MO PE-2020027014

DATE PREPARED
8/12/2024

ROUTE	STATE
I -44	MO

DISTRICT	SHEET NO.
CD	37

COUNTY
PULASKI

JOB NO.
ICD0111

CONTRACT ID.


BRIDGE NO.

.	.	.	.	.	.

02
0L

CMI
© Copyright CMT, Inc.
CRAWFORD, MURPHY & TILLY, INC.
1631 WEST ELFINADE STREET
SPRINGFIELD, MO 65807 (417) 869-6009
ENGINEERING CORPORATION - 000631

CMT PROJECT NO.
4006489 - 0

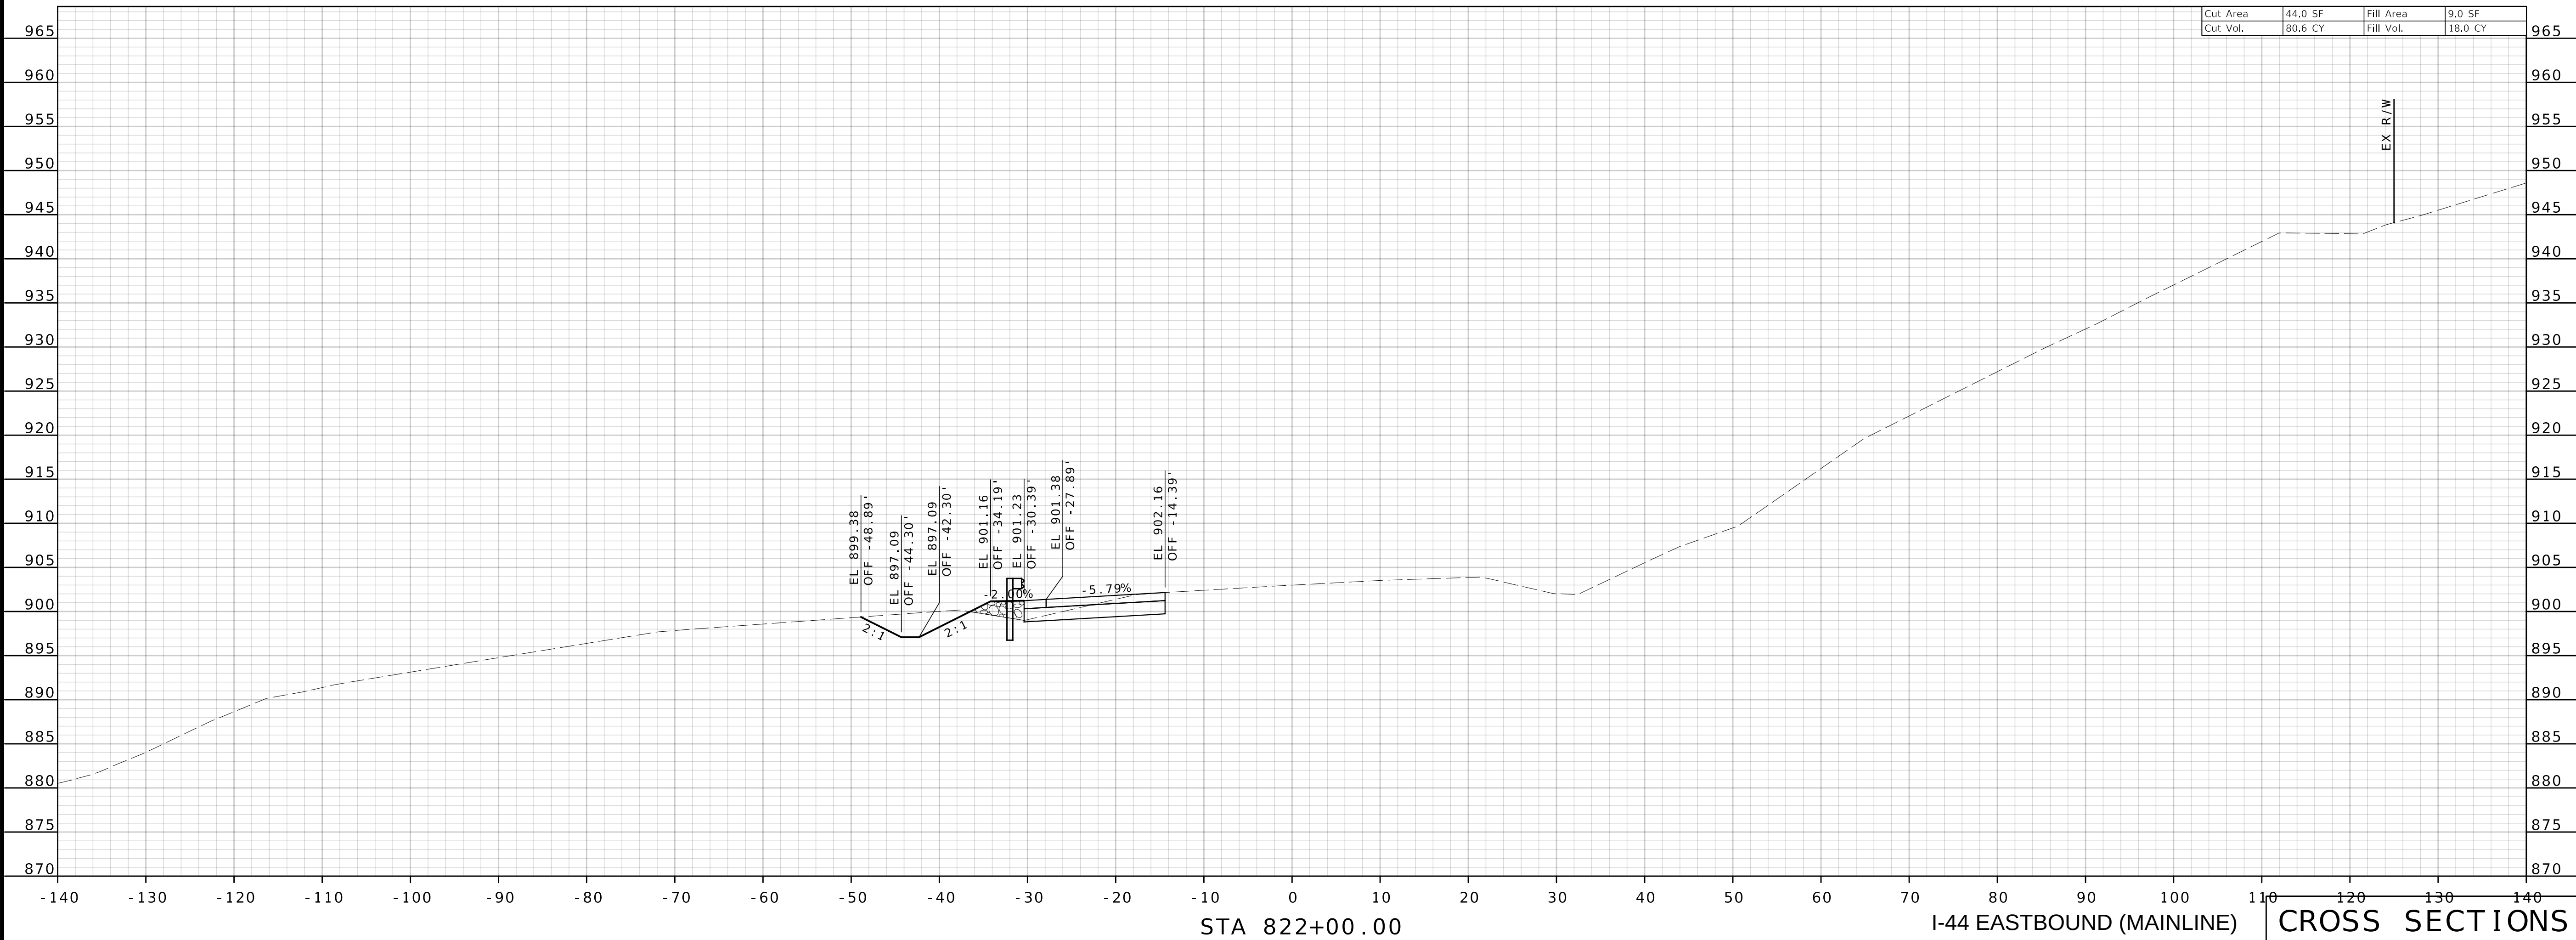

STATE OF MISSOURI
 ★
 BRADLEY T. SPANBERGER
 ★
 NUMBER
 PE-2020027014
 PROFESSIONAL ENGINEER

08/12/2024 4:03:19 PM
Bradley T. Spanberger - Civil
MO PE-2020027014

8 / 12 / 2024

I -44	MO
-------	----

CD | 38

PULASKI

JCD0111

[illegible][illegible][illegible][illegible][illegible][illegible][illegible]

[illegible]

.	.	.	.	.	.
---	---	---	---	---	---

651

T C MC

WIT

$$Z \quad 1 \quad \text{NO}$$

FREE:

©



31 600


00
88
INCFILL
TRE
(4
ONYALE
58
FOR

N MUR
_FIN
_MC
CO

CORD
EST
FIE
ERIN

RA 531 PRI NGI

CMT PROJECT NO.

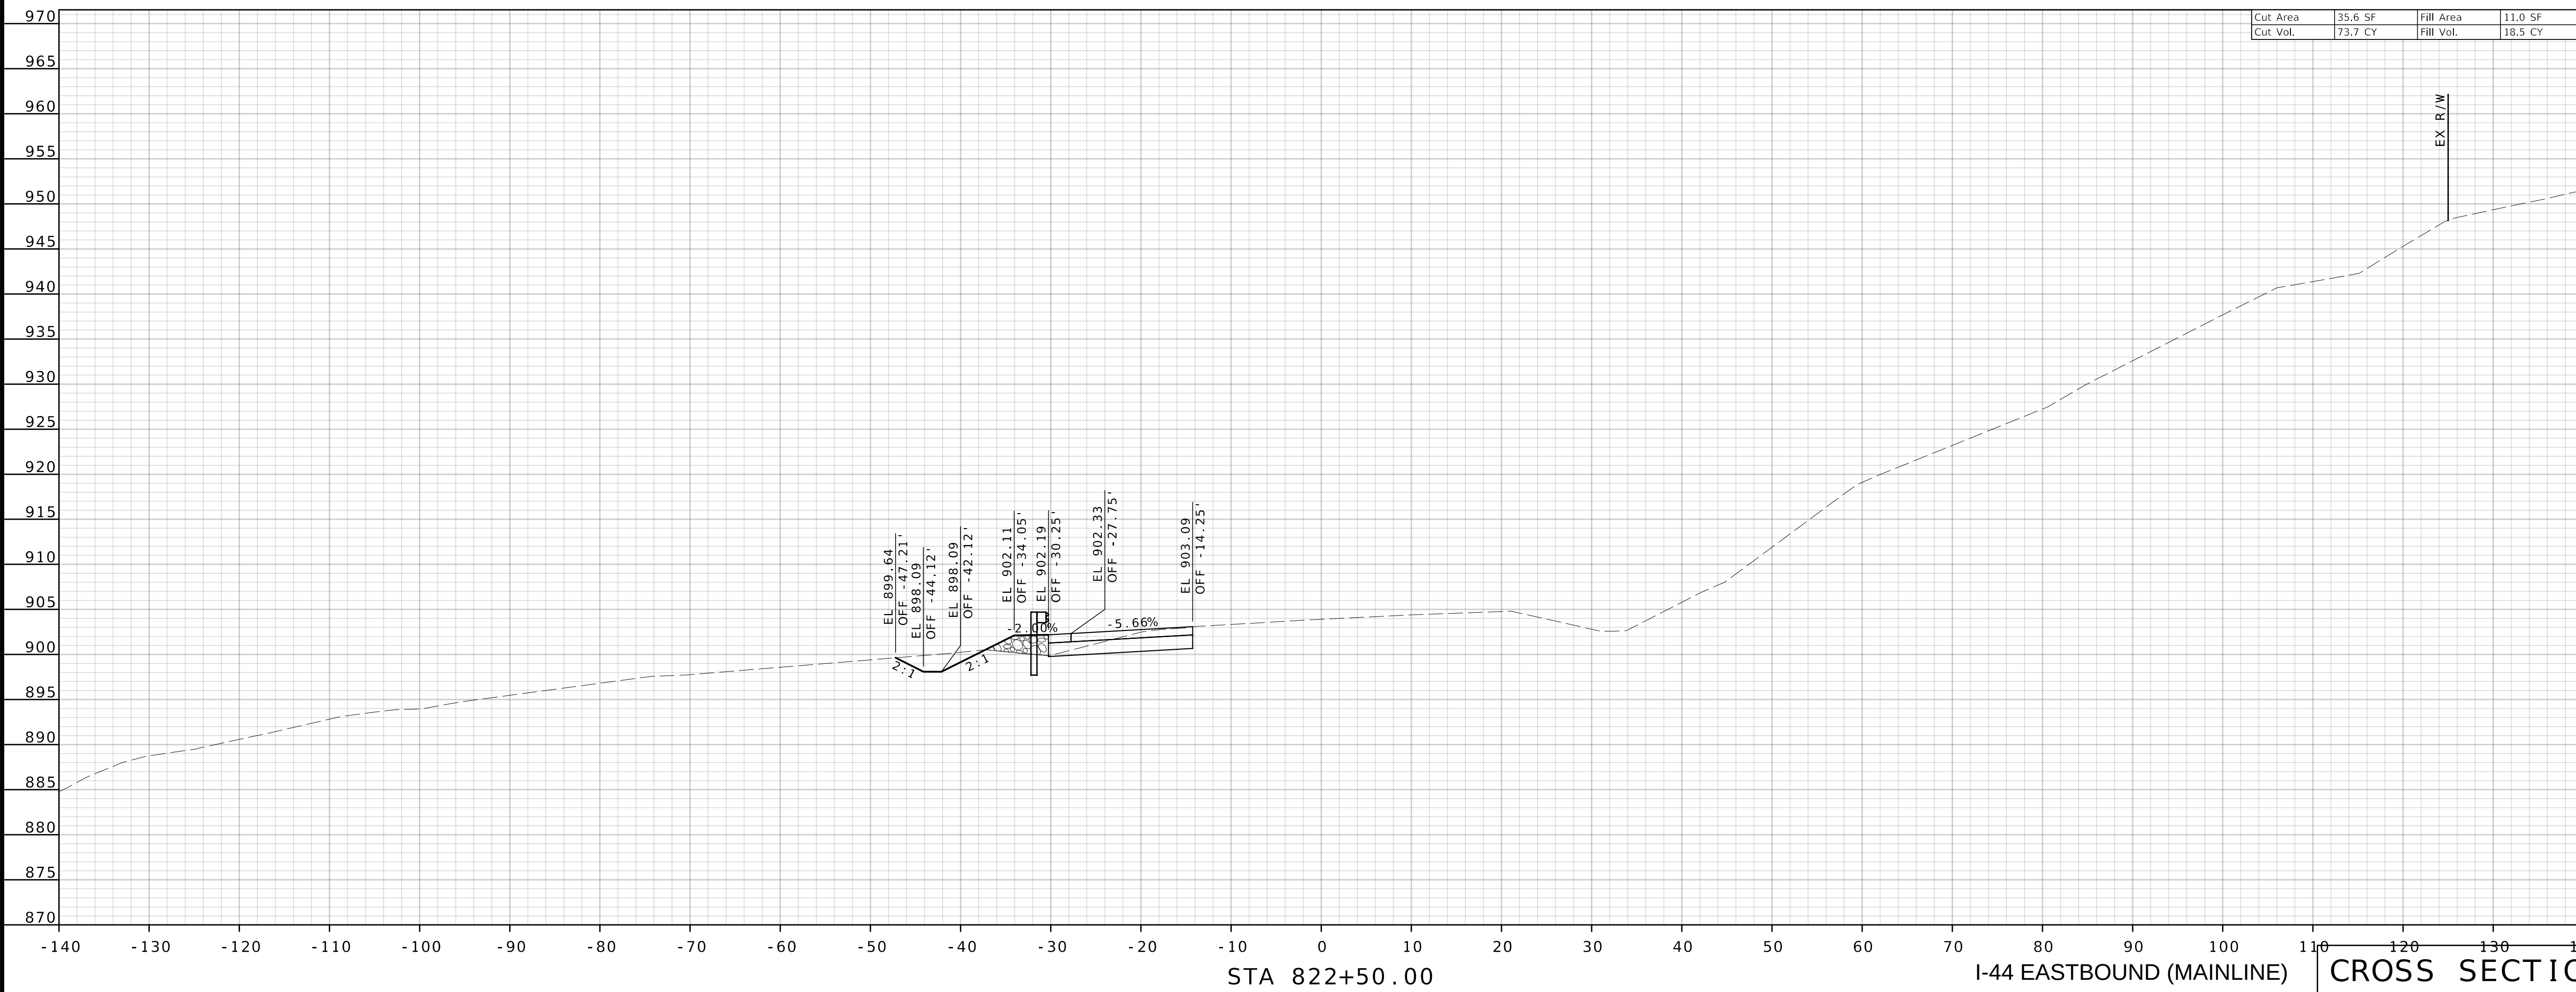

STATE OF MISSOURI
 ★ ★
 BRADLEY T. SPANBERGER
 NUMBER
 PE-2020027014
 PROFESSIONAL ENGINEER



STATE OF MISSOURI
BRADLEY T. SPANBERGER
NUMBER
PE-2020027014
PROFESSIONAL ENGINEER

08/12/2024 4:03:20 PM
Bradley T. Spanberger - Civil
MO PE-2020027014

8 / 12 / 2024

I -44	MO
-------	----

CD	40
----	----

PULASKI

JCD0111

[illegible][illegible][illegible][illegible][illegible][illegible][illegible]

[illegible]

.	.	.	.	.	.
---	---	---	---	---	---

651

T C MC

WIT

$$Z \quad 1 \quad \text{NO}$$

FREE:

©



31 600


00
88
INCFILL
TRE
(4
ONYALE
58
FOR

N MUR
_FIN
_MC
CO

CORD
EST
FIE
ERIN

RA 531 PRI NGI

CMT PROJECT NO.

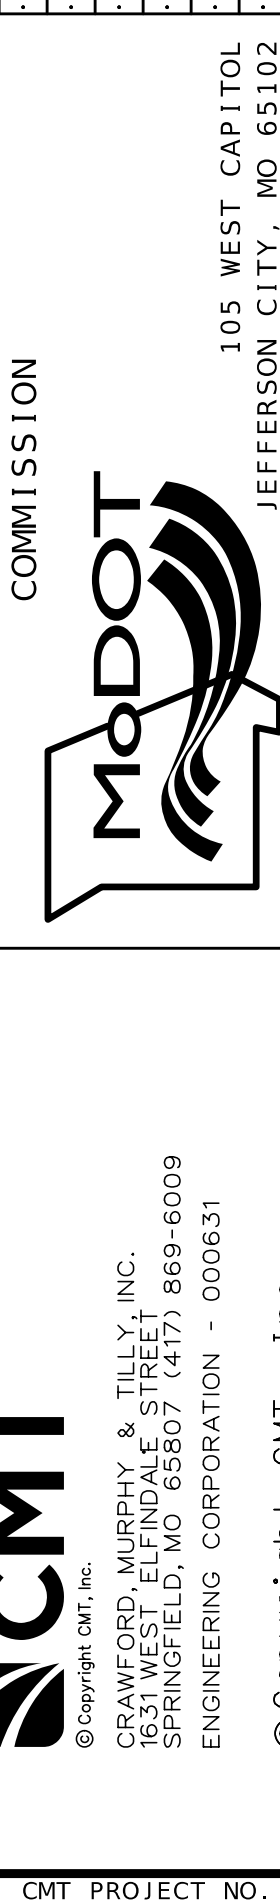

STATE OF MISSOURI
BRADLEY T. SPANBERGER
NUMBER
PE-2020027014
PROFESSIONAL ENGINEER



STATE OF MISSOURI
 ★
 BRADLEY T. SPANBERGER
 ★
 NUMBER
 PE-2020027014
 PROFESSIONAL ENGINEER

08/12/2024 4:03:20 PM
Bradley T. Spanberger - Civil
MQ PE-2020027014

ROUTE	STATE
44	MO

COUNTY

JCD0111
CONTRACT ID.

BRIDGE NO.

--	--	--	--	--	--

--	--	--	--	--	--	--

--	--	--	--	--	--	--

.	.	.	.	.	.

--	--	--	--	--	--	--

--	--	--	--	--	--

5102

CAPMO 6

WEST
TY.105
N CHION
ERSC

T



-600
631INC.
0 869
000TILLY
TREE
(41)
ION


Y &
ALE
:580
ORAT

URPH
_FIND
MO
COR

CMT, Inc.
ORD, IL
ST. E
FIELD
IRING

© 2015

4006489 - 0

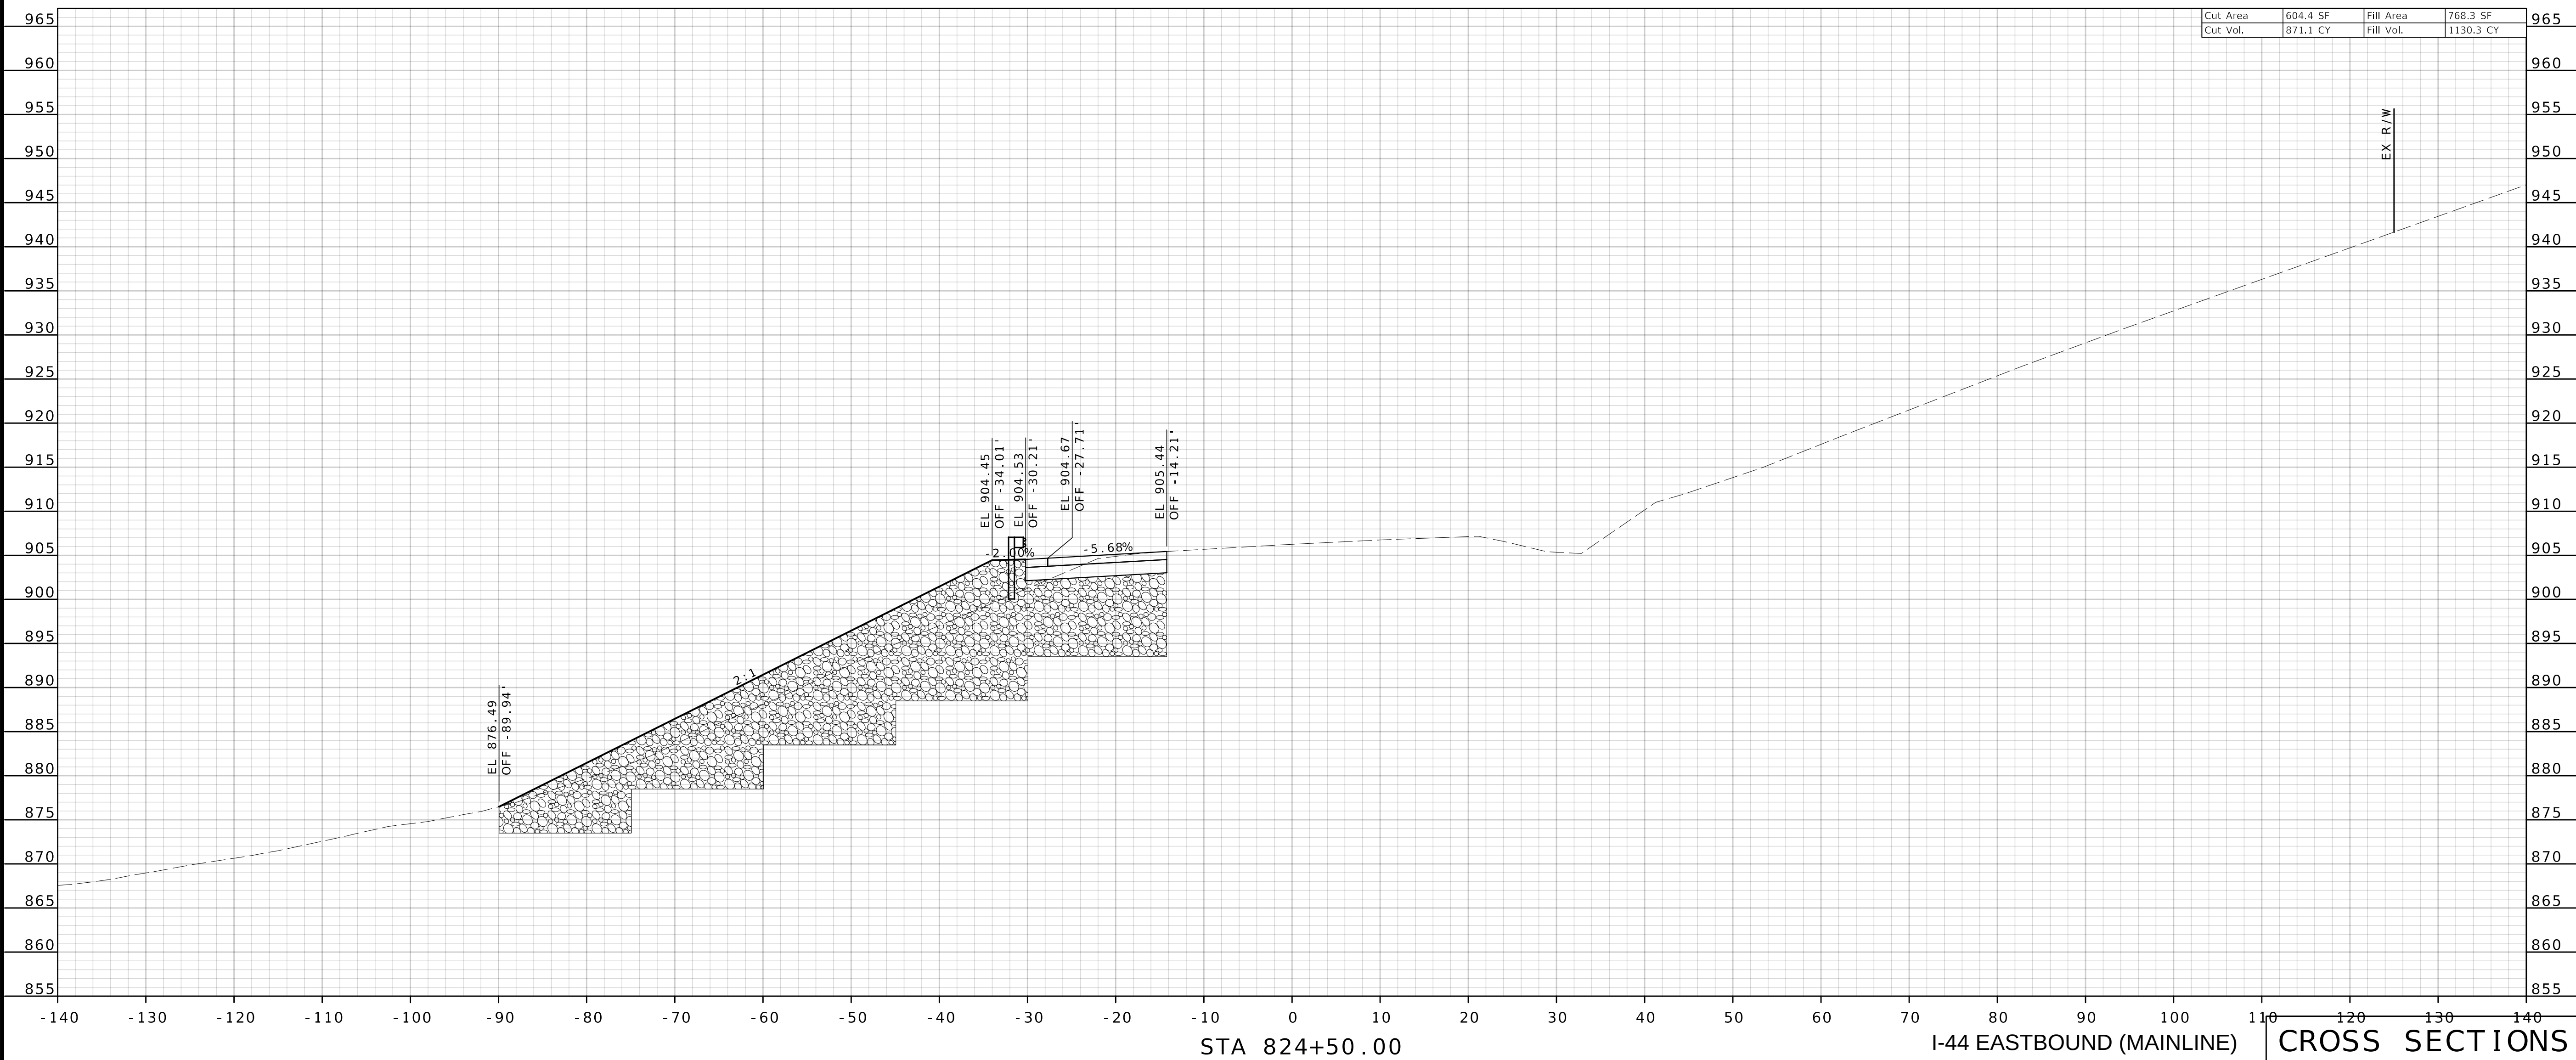


STATE OF MISSOURI
 ★ ★
 BRADLEY T. SPANBERGER
 NUMBER
 PE-2020027014
 PROFESSIONAL ENGINEER

--	--	--	--	--	--


	.	.	.	.	.	.

4006489-0

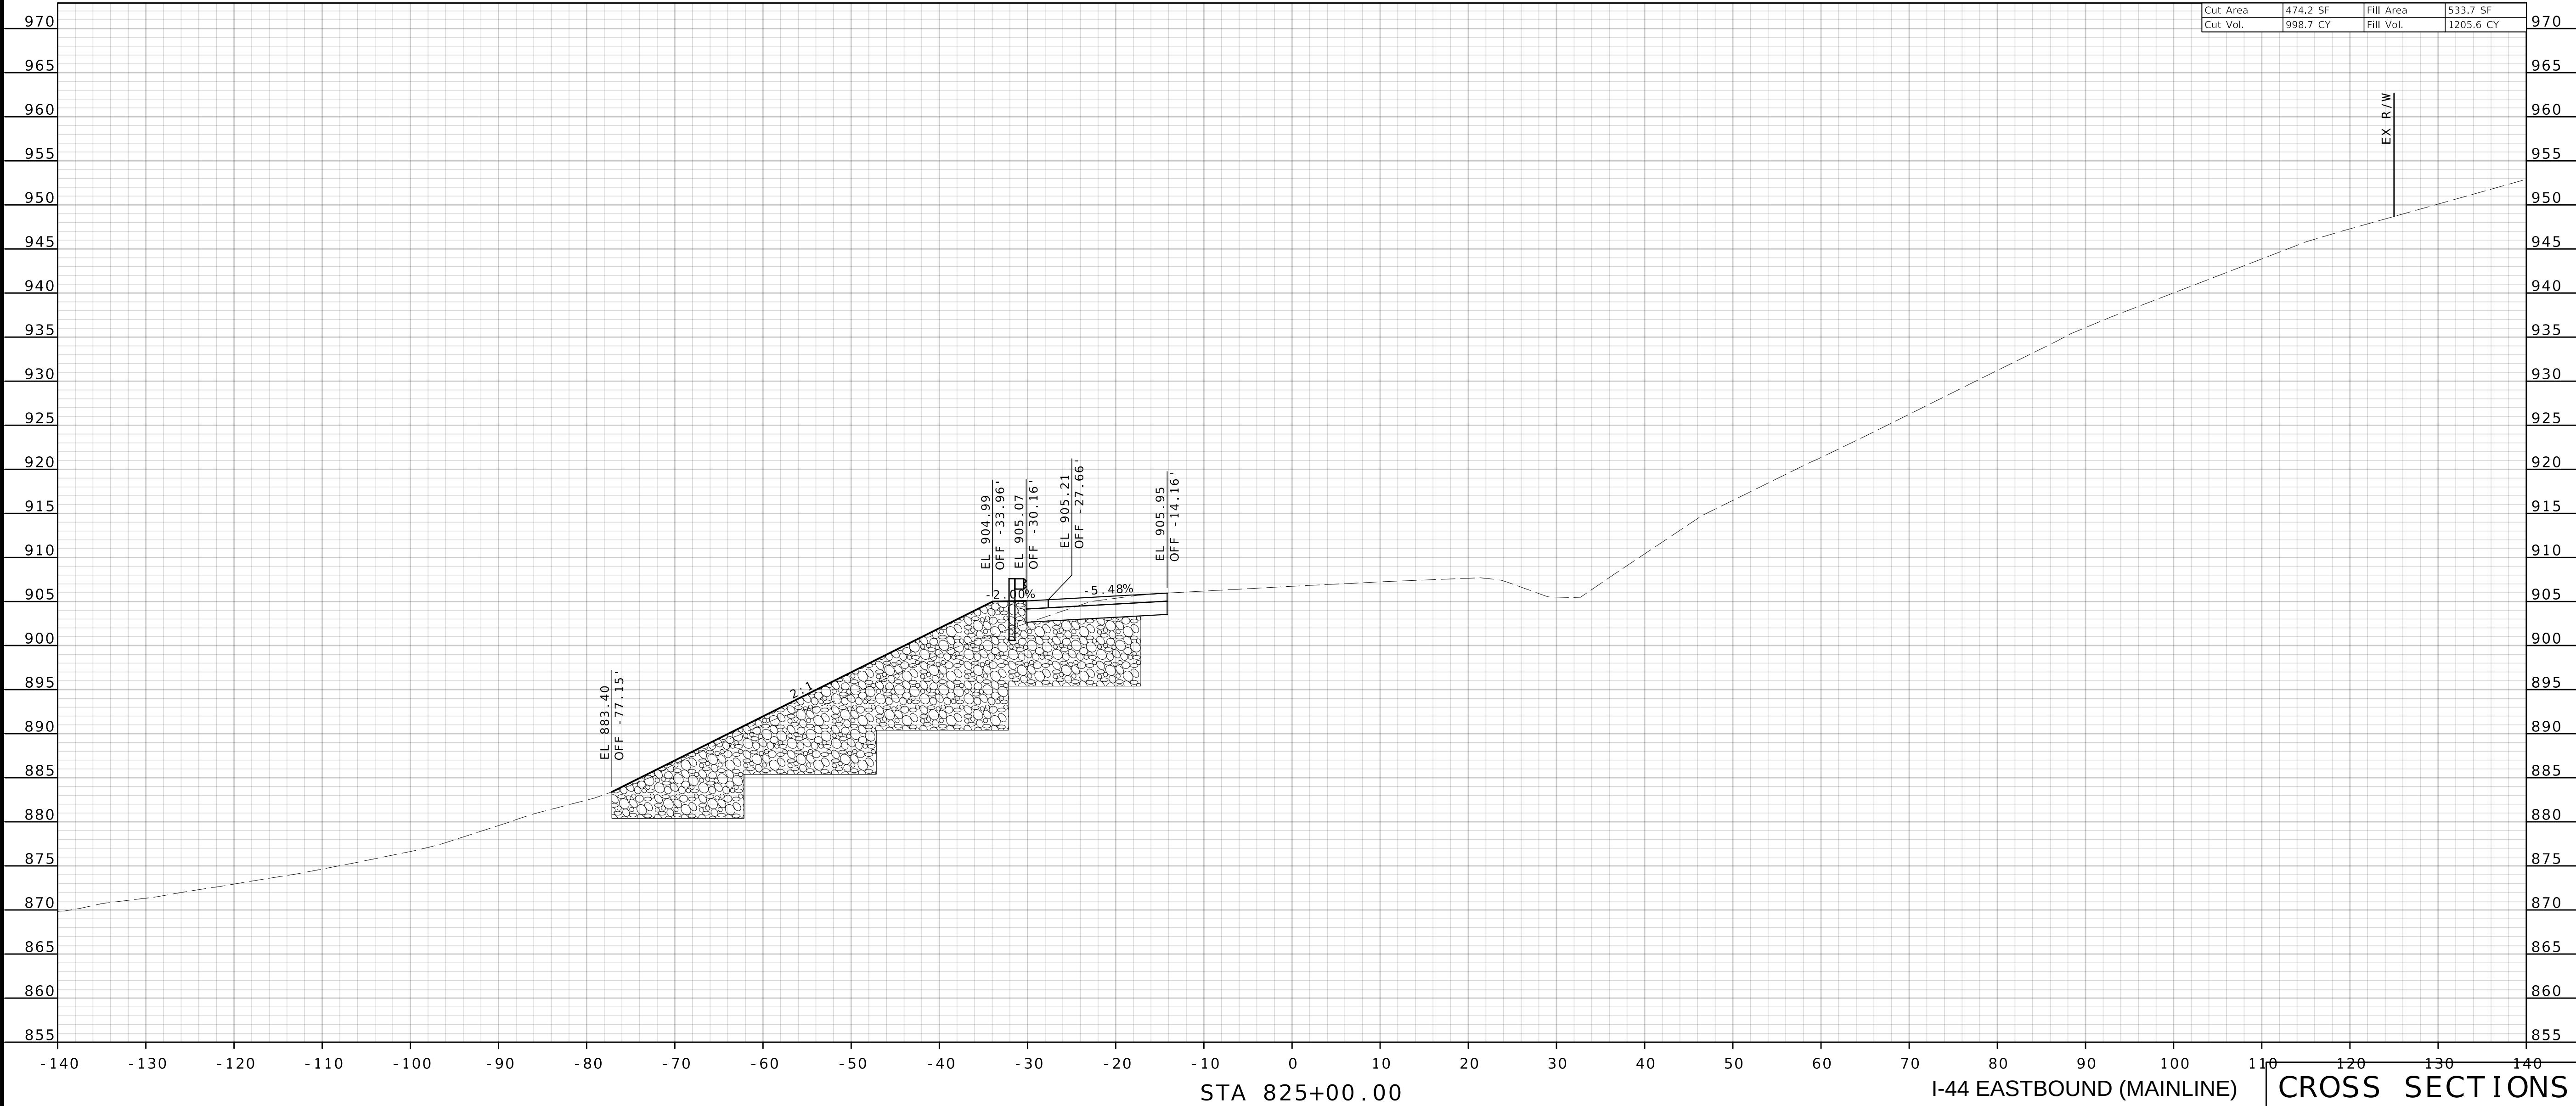

STATE OF MISSOURI
 ★ ★
 BRADLEY T. SPANBERGER
 NUMBER
 PE-2020027014
 PROFESSIONAL ENGINEER

4006489 - 0

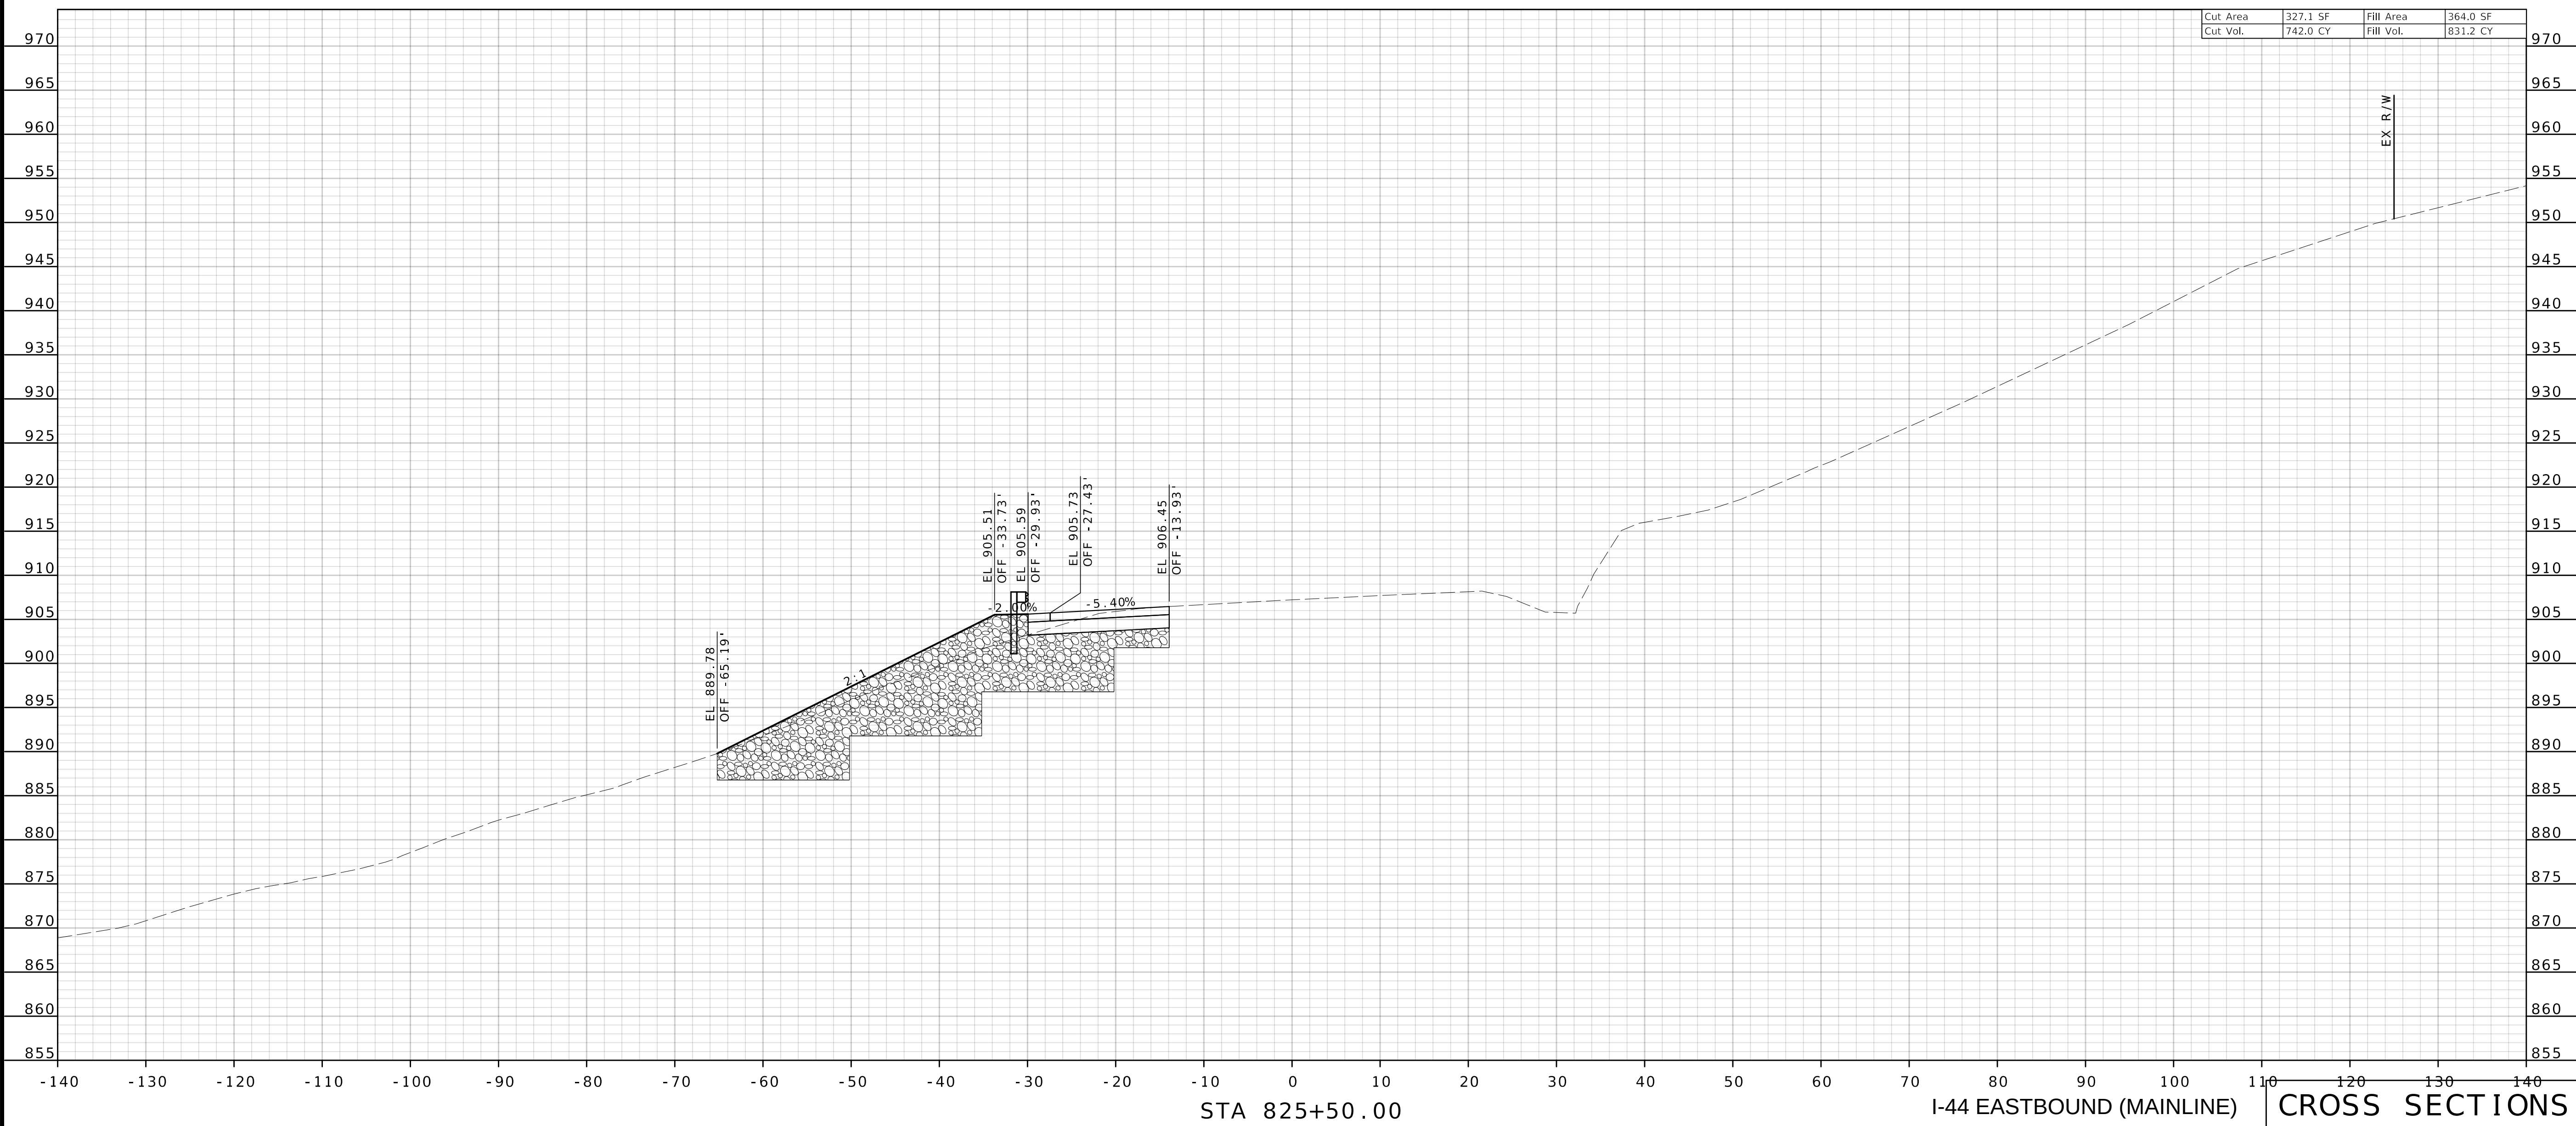

STATE OF MISSOURI
 ★ ★
 BRADLEY T. SPANBERGER
 NUMBER
 PE-2020027014
 PROFESSIONAL ENGINEER

08/12/2024 4:03:20 PM
Bradley T. Spanberger - Civil
MQ PE-2020027014

ROUTE	STATE
44	MO

COUNTY

JCD0111
CONTRACT ID.

BRIDGE NO.

--	--	--	--	--	--

--	--	--	--	--	--	--

--	--	--	--	--	--	--

.	.	.	.	.	.

--	--	--	--	--	--	--

--	--	--	--	--	--

5102

CAPMO 6

WEST
TY.105
N CHION
ERSC

T



-600
631INC.
0 869
000TILLY
TREE
(41)
ION


Y &
ALE
:580
ORAT

URPH
_FIND
MO
COR

CMT, Inc.
ORD, IL
ST. E
FIELD
IRING

© 2015

4006489 - 0

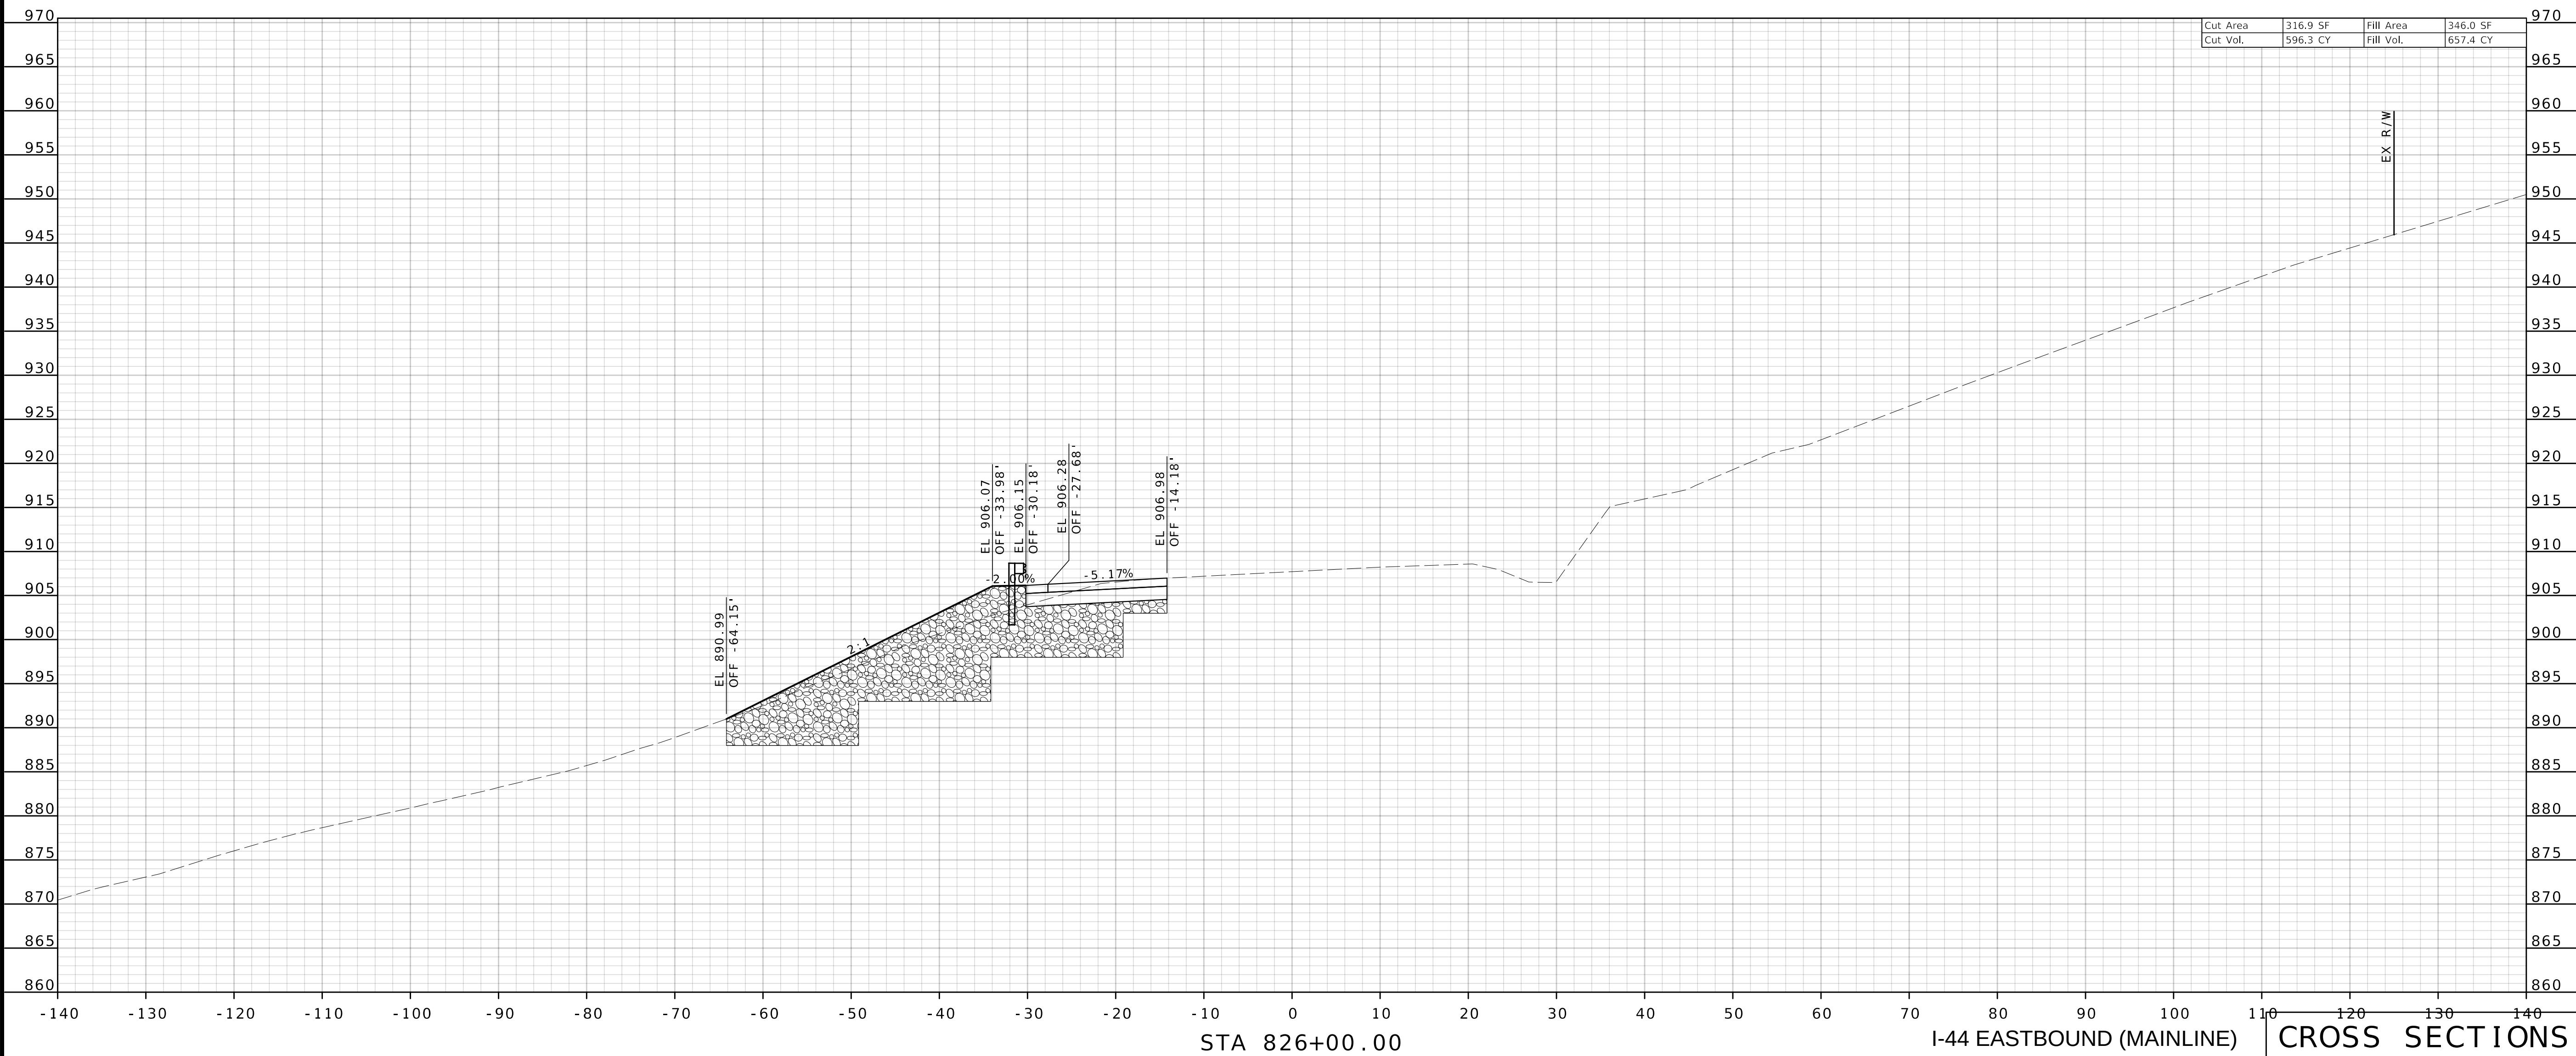

STATE OF MISSOURI
 ★ ★
 BRADLEY T. SPANBERGER
 NUMBER
 PE-2020027014
 PROFESSIONAL ENGINEER

08/12/2024 4:03:20 PM
Bradley T. Spanberger - Civil
MO PE-2020027014

ROUTE	STATE
44	MO

COUNTY

JCD0111
CONTRACT ID.

BRIDGE NO.

--	--	--	--	--	--

--	--	--	--	--	--	--

--	--	--	--	--	--	--

.	.	.	.	.	.

--	--	--	--	--	--	--

--	--	--	--	--	--

5102

CAPMO 6

WEST
TY.105
N CHION
ERSC

T



-600
631INC.
0 869
000TILLY
TREE
(41)
ION


Y &
ALE
:580
ORAT

URPH
_FIND
MO
COR

CMT, Inc.
ORD, IL
ST. E
FIELD
IRING

© 2015

4006489 - 0

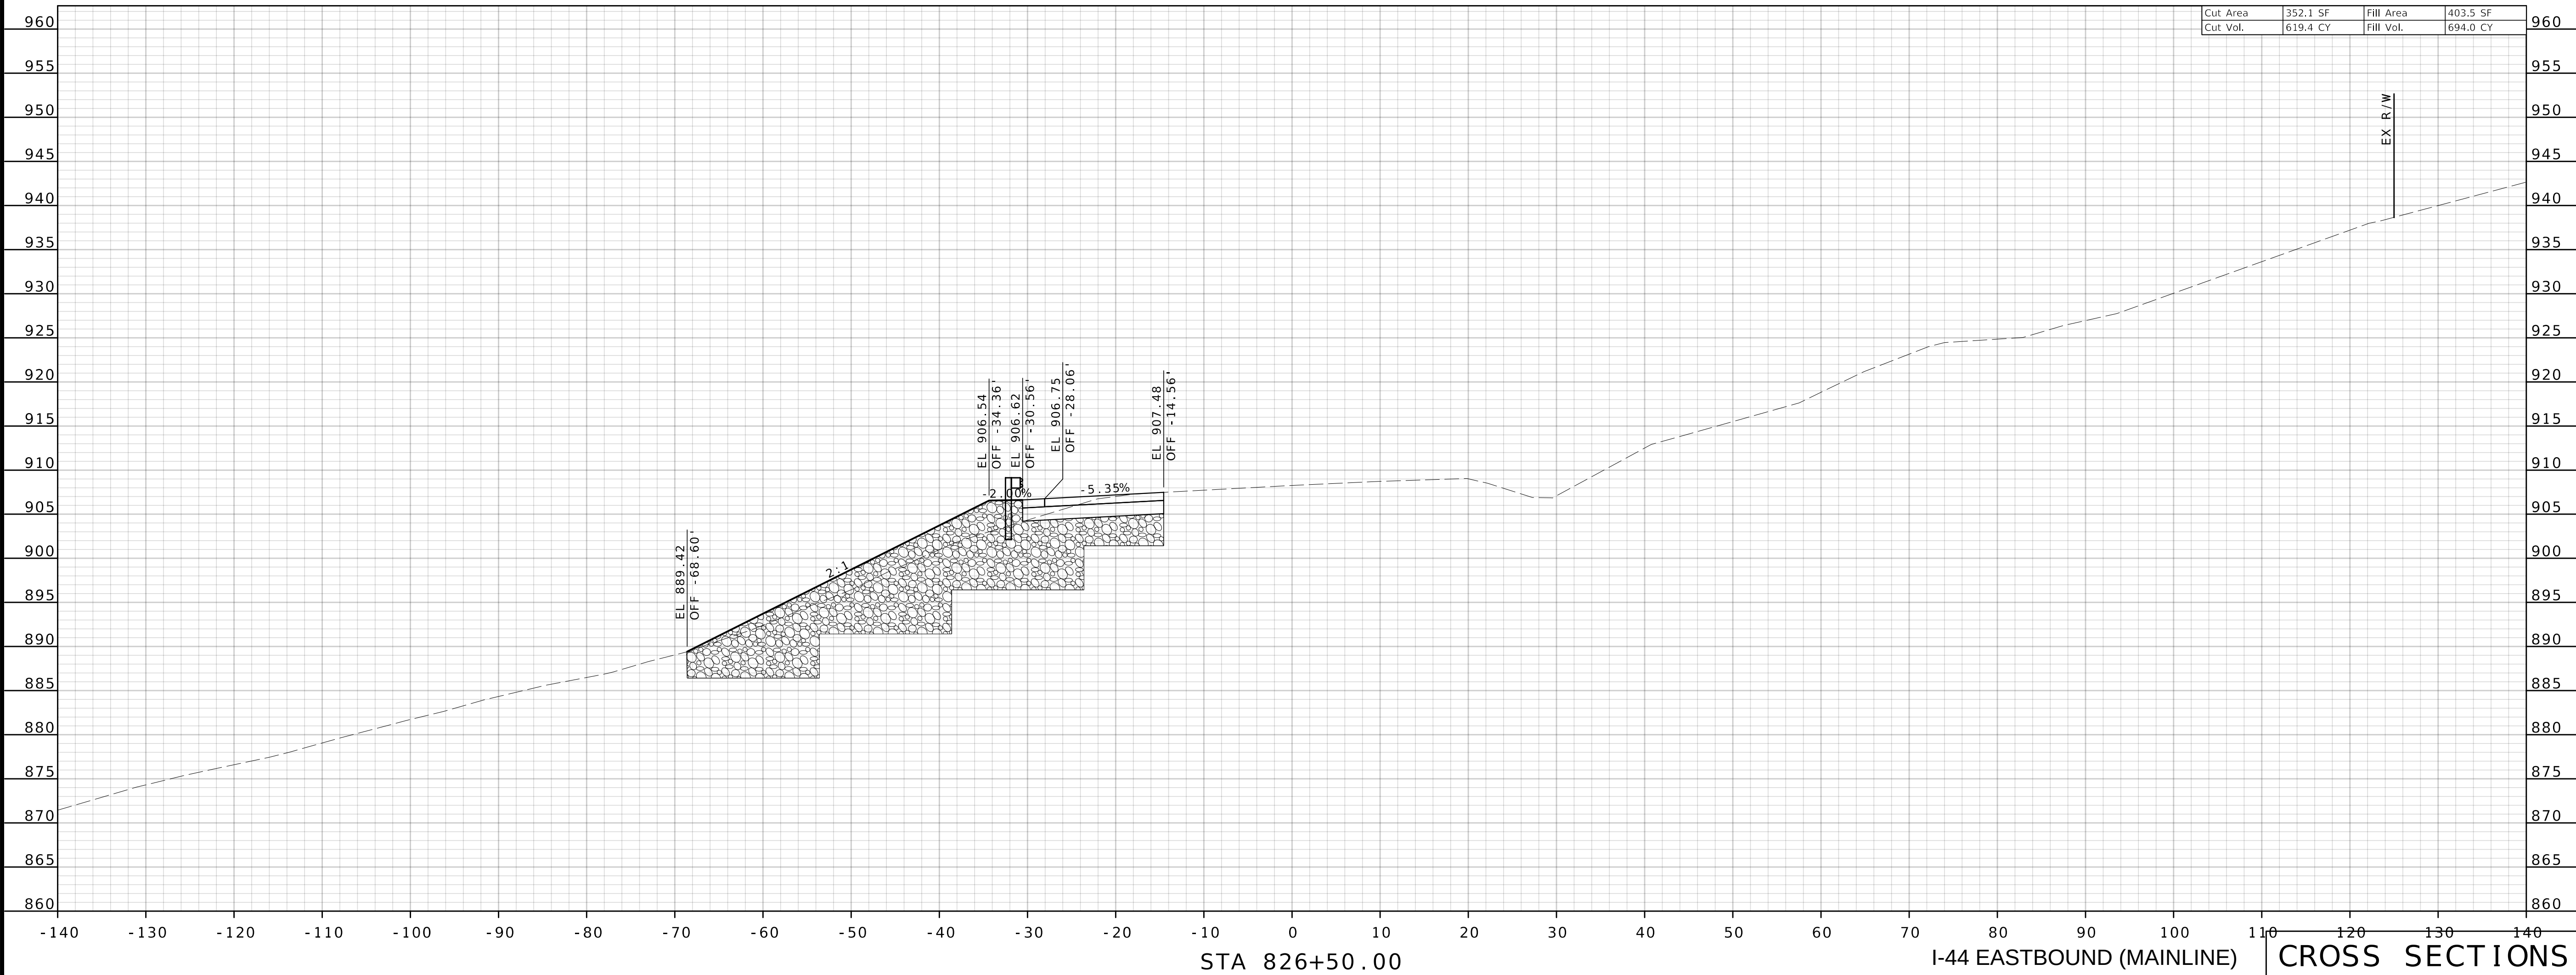



08/12/2024 4:03:20 PM
Bradley T. Spanberger - Civil
MO PE-2020027014

DATE PREPARED
8/12/2024

ROUTE	STATE
I - 44	MO

DISTRICT	SHEET NO.
CD	47

COUNTY
PULASKI

JOB NO.
ICD0111

CONTRACT ID.

	.
--	---

BRIDGE NO.

--	--	--	--	--	--	--

--	--	--	--	--	--	--	--

N						
---	--	--	--	--	--	--

PTIO						
------	--	--	--	--	--	--

SCRI						
------	--	--	--	--	--	--

DE

[illegible]

	.	.	.	.	.	.

DATE						
------	--	--	--	--	--	--

D'	.	.	.	.	.	.
----	---	---	---	---	---	---

ION
ITOL
5102

CAP
MO 6WEST
ITY

105

ND -
SION
EERSO

HIGDON



MI



6009
11

NC.
869-6
00063

ILLIY, I
REET
(417)
ON - I

T

MURPHY FOUNDATION
MO 65000
CORP.




CMT, Inc.

Copyright
 RAWFC
 31 WE
 SPRINGF
 ENGINEER

© 1996 SFE

	CMT PROJECT NO.
--	-----------------

24006489 - 0

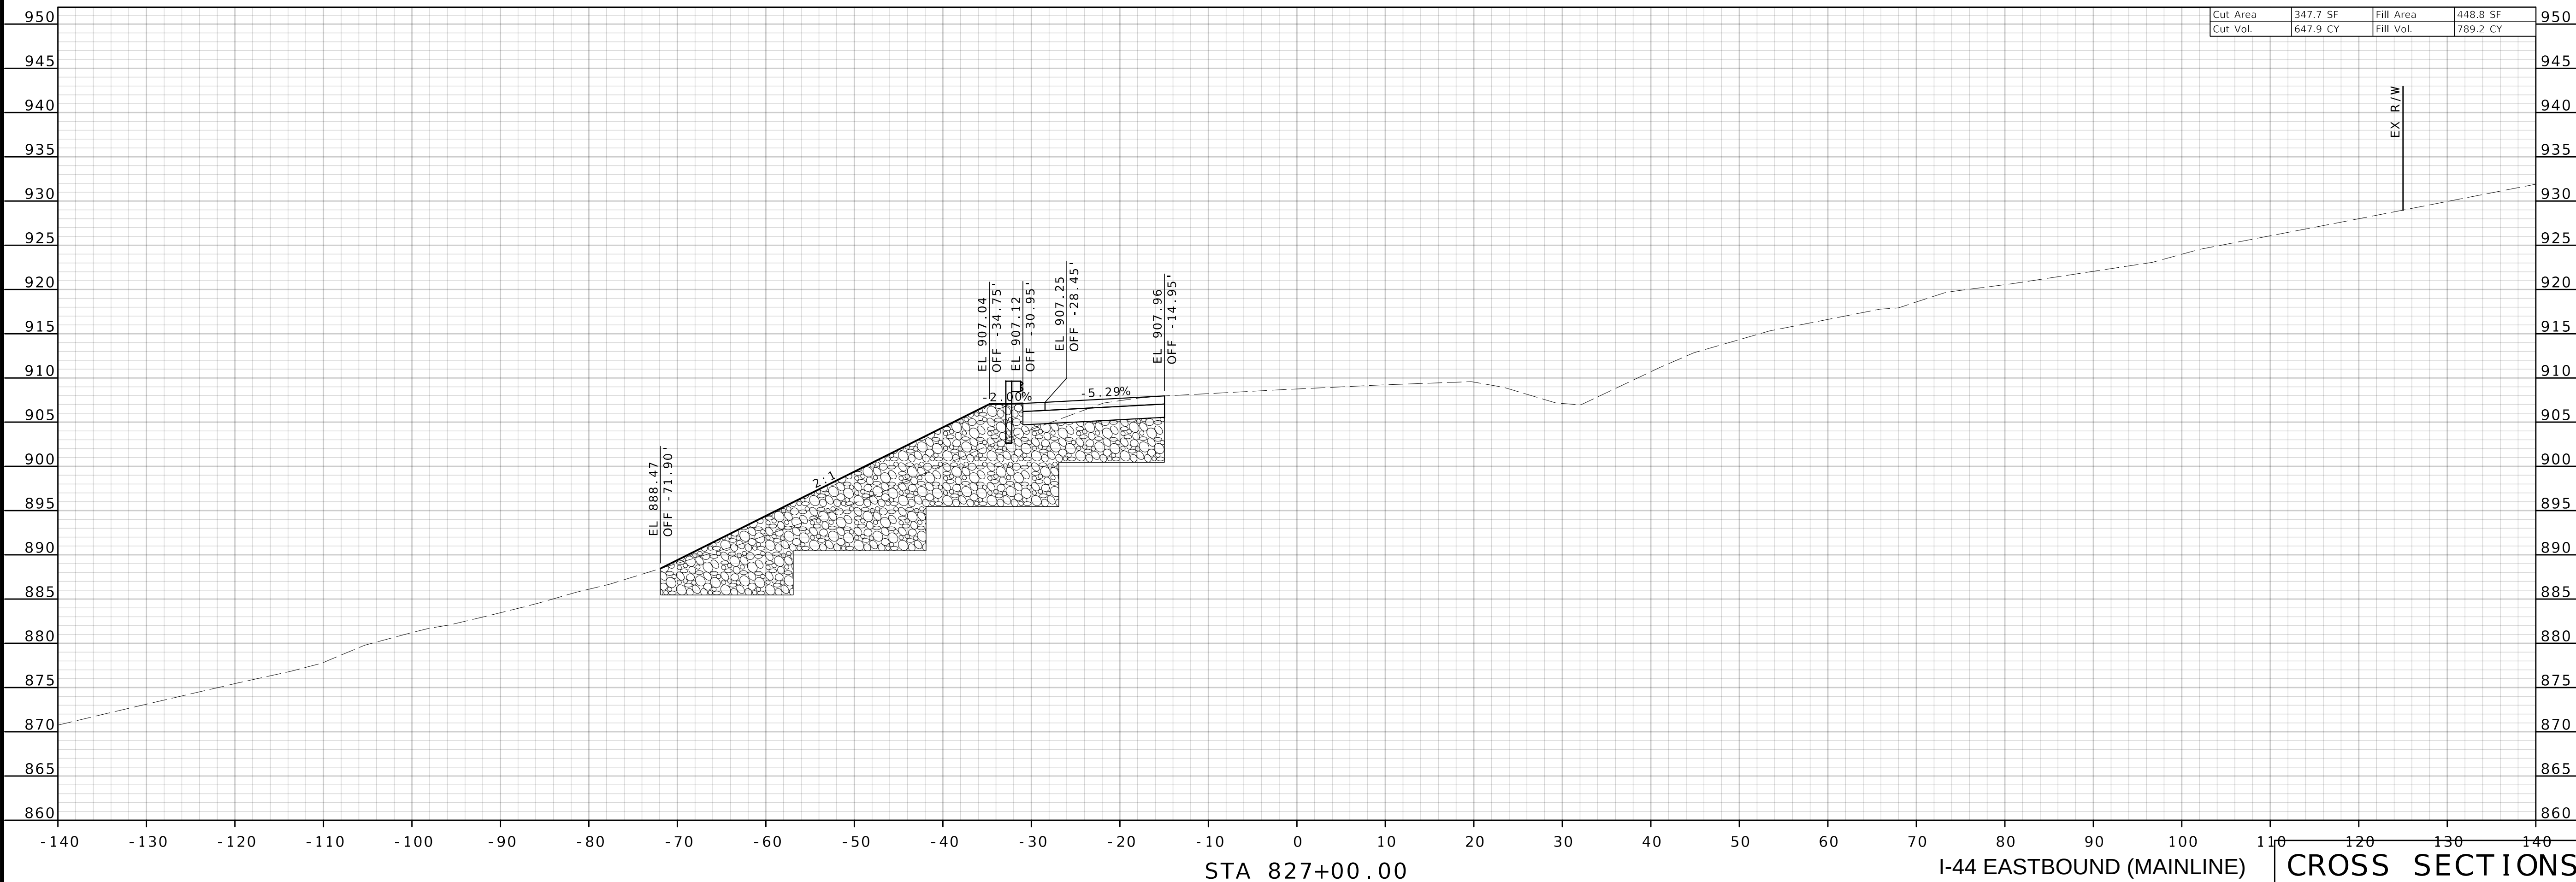

DISCLAIMER
THE PROFESSIONAL WHOSE SIGNATURE AND PERSONAL SEAL APPEAR HEREON ASSUMES RESPONSIBILITY ONLY FOR WHAT APPEARS ON THIS PAGE, AND DISCLAIMS (PURSUANT TO SECTION 327.411 RSMO) SPECIFICATION, ESTIMATES, REPORTS, OR OTHER DOCUMENTS OR INSTRUMENTS NOT SEALED BY THE UNDERSIGNED PROFESSIONAL RELATING TO OR INTENDED TO BE USED FOR ANY PART OR PARTS OF THE PROJECT TO WHICH THIS PAGE REFERS.



Bradley T. Spanberger

08/12/2024 4:03:21 PM
Bradley T. Spanberger - Civil
MO PE-2020027014

DATE PREPARED
8/12/2024

ROUTE STATE
I -44 MO

DISTRICT SHEET NO.
CD 48

COUNTY
PULASKI

JOB NO.
JCD0111

CONTRACT ID.
.

BRIDGE NO.
.

BRIDGE NO.
.

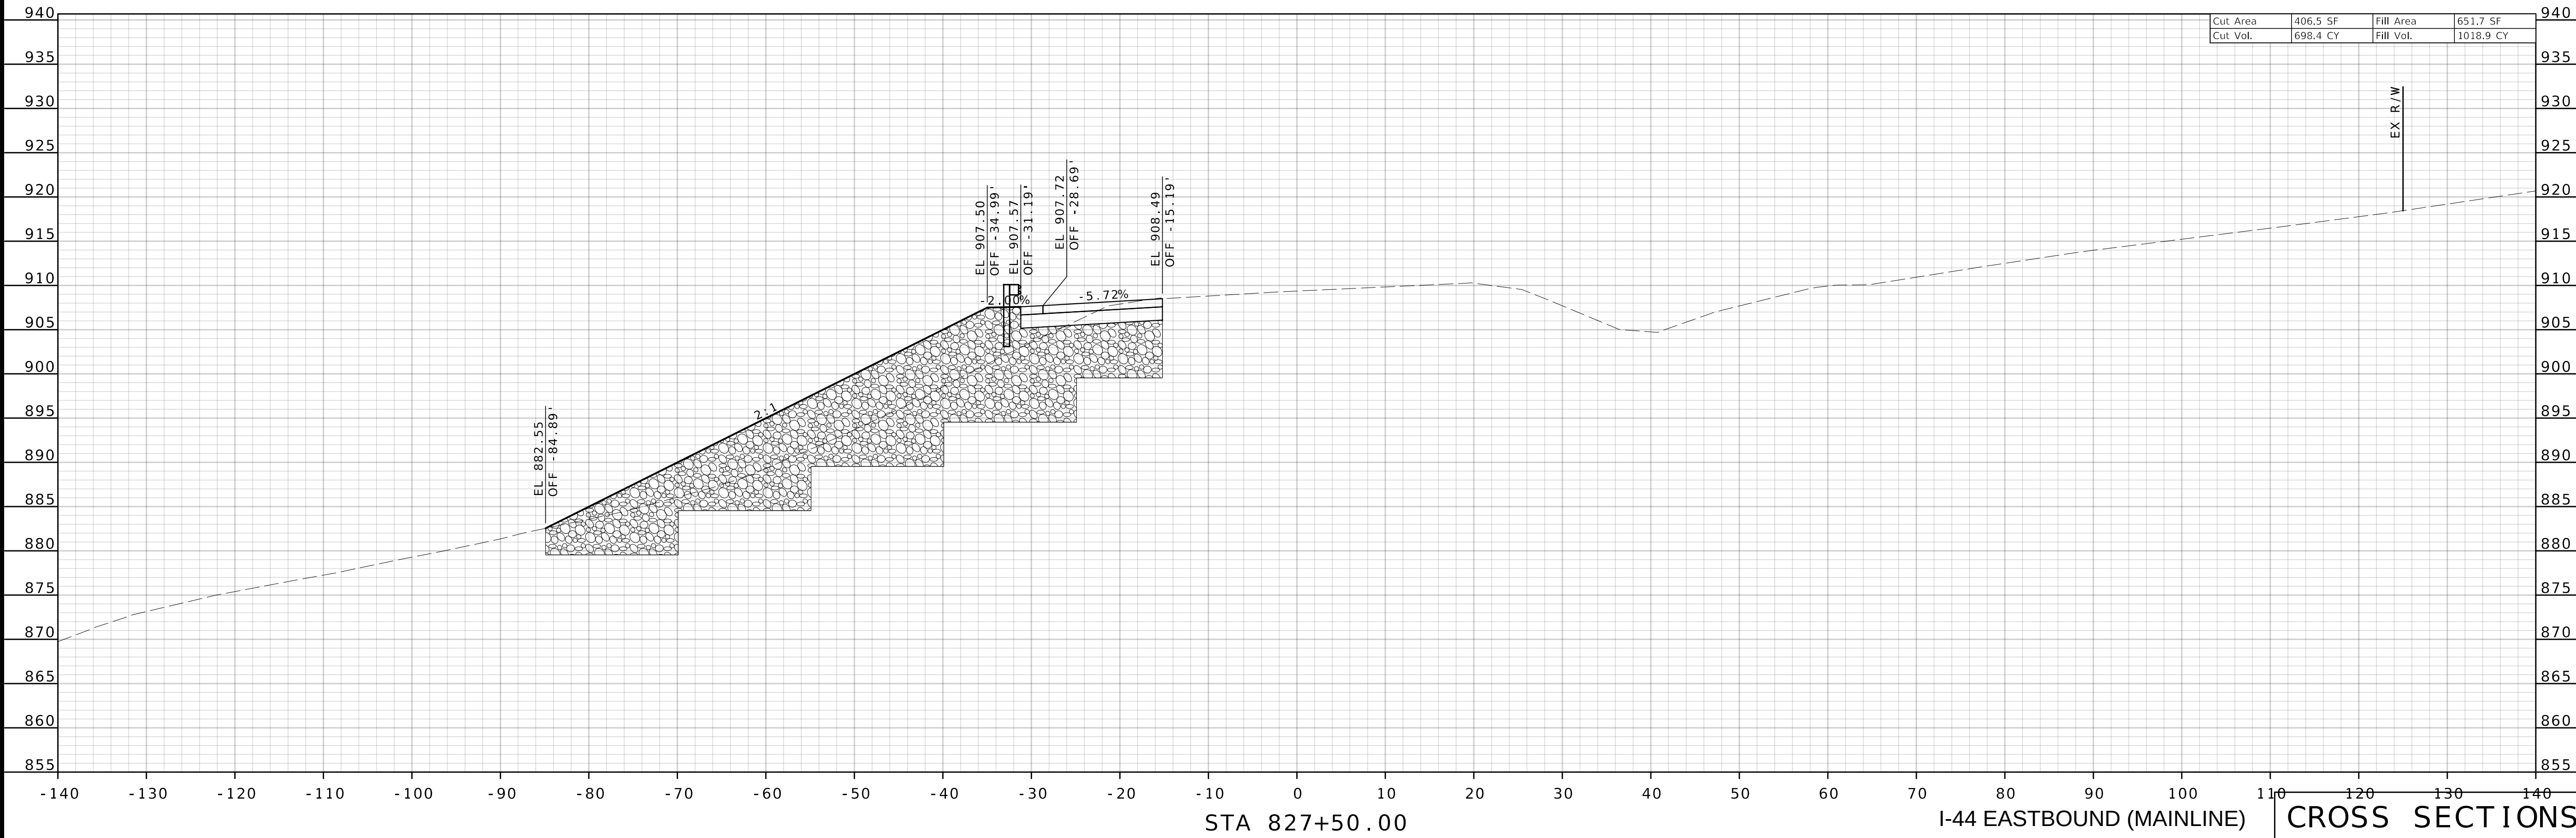

MISSOURI HIGHWAYS AND TRANSPORTATION COMMISSION
105 WEST CAPITOL
JEFFERSON CITY, MO 65102
1-888-ASK-MODOT (1-888-275-6636)

CMT
© Copyright CMT, Inc.
CRAWFORD MURPHY & TILLY, INC.
1631 WEST ELINDALE STREET
SPRINGFIELD, MO 65807 (417) 869-6009
ENGINEERING CORPORATION - 000631
© Copyright CMT, Inc.

CMT PROJECT NO.
24006489-00



08/12/2024 4:03:21 PM
Bradley T. Spanberger - Civil
MO PE-2020027014

DATE PREPARED
8/12/2024

ROUTE	STATE
I - 44	MO

DISTRICT	SHEET NO.
CD	49

COUNTY
PULASKI

JOB NO.
ICD0111

CONTRACT ID.

--

BRIDGE NO.

--	--	--	--	--	--	--

--	--	--	--	--	--	--	--

N						
---	--	--	--	--	--	--

PTIO					
------	--	--	--	--	--

SCRI					
------	--	--	--	--	--

DE

--	--	--	--	--	--	--	--

	.	.	.	.	.	.

DATE						
------	--	--	--	--	--	--

D'	.	.	.	.	.	.
----	---	---	---	---	---	---

5102

CAP MO 6

WEST
ITY

105

ND -
SION
FEES

Logo of the American Society of Human Resources (ASHR). The logo features a stylized 'A' and 'S' intertwined, with the text 'AMERICAN SOCIETY OF HUMAN RESOURCES' and 'EST. 1957' below it.



HIGDON



MI



6009
11

NC.
869-6
00063

ILLIY, I
REET
(417)
ON - I

T

MURPHY
FINDA
MO 65
CORP




CMT, Inc.

Copyright
 RAWFC
 31 WE
 SPRINGF
 ENGINEER

© 1996 SFE

	CMT PROJECT NO.
--	-----------------

24006489 - 0

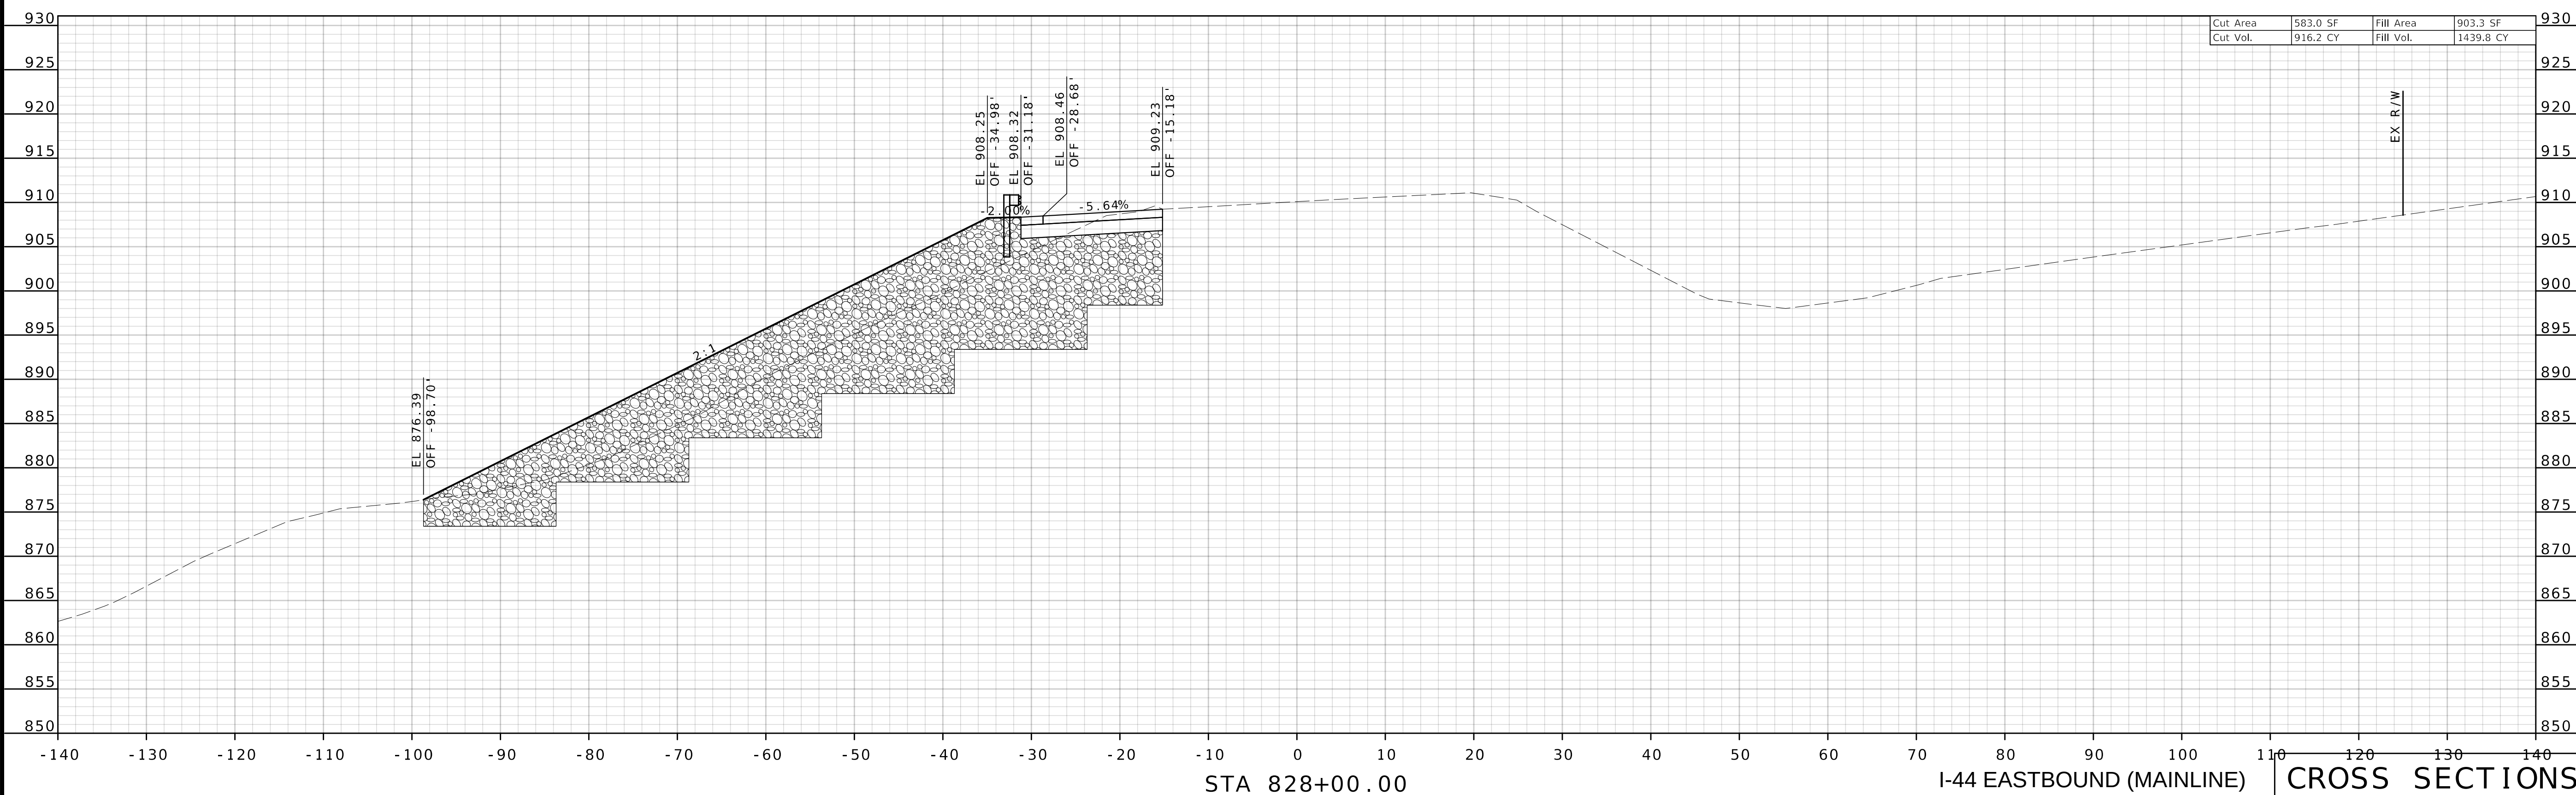



08/12/2024 4:03:21 PM
Bradley T. Spanberger - Civil
MO PE-2020027014

DATE PREPARED
8/12/2024

ROUTE	STATE
I - 44	MO

DISTRICT	SHEET NO.
CD	50

COUNTY
PULASKI

JOB NO.
ICD0111

CONTRACT ID.

[illegible]

BRIDGE NO.

--	--	--	--	--	--	--

--	--	--	--	--	--	--	--

N						
---	--	--	--	--	--	--

PTIO						
------	--	--	--	--	--	--

SCRI					
------	--	--	--	--	--

DE

--	--	--	--	--	--	--	--

	.	.	.	.	.	.

DATE						
------	--	--	--	--	--	--

D'	.	.	.	.	.	.
----	---	---	---	---	---	---

5102

CAP
MO 6WEST
ITY

105

ND -
SION
FEES

HIGDON



MI



6009
11

NC.
869-6
00063

ILLY, I
REET
(417)
ON - I

T

MURPHY FINDA
MO 65
CORP



CMT, Inc.




Copyright
 RAWFC
 31 WE
 SPRINGF
 ENGINEER

© 1996 SFE

	CMT PROJECT NO.
--	-----------------

24006489 - 0

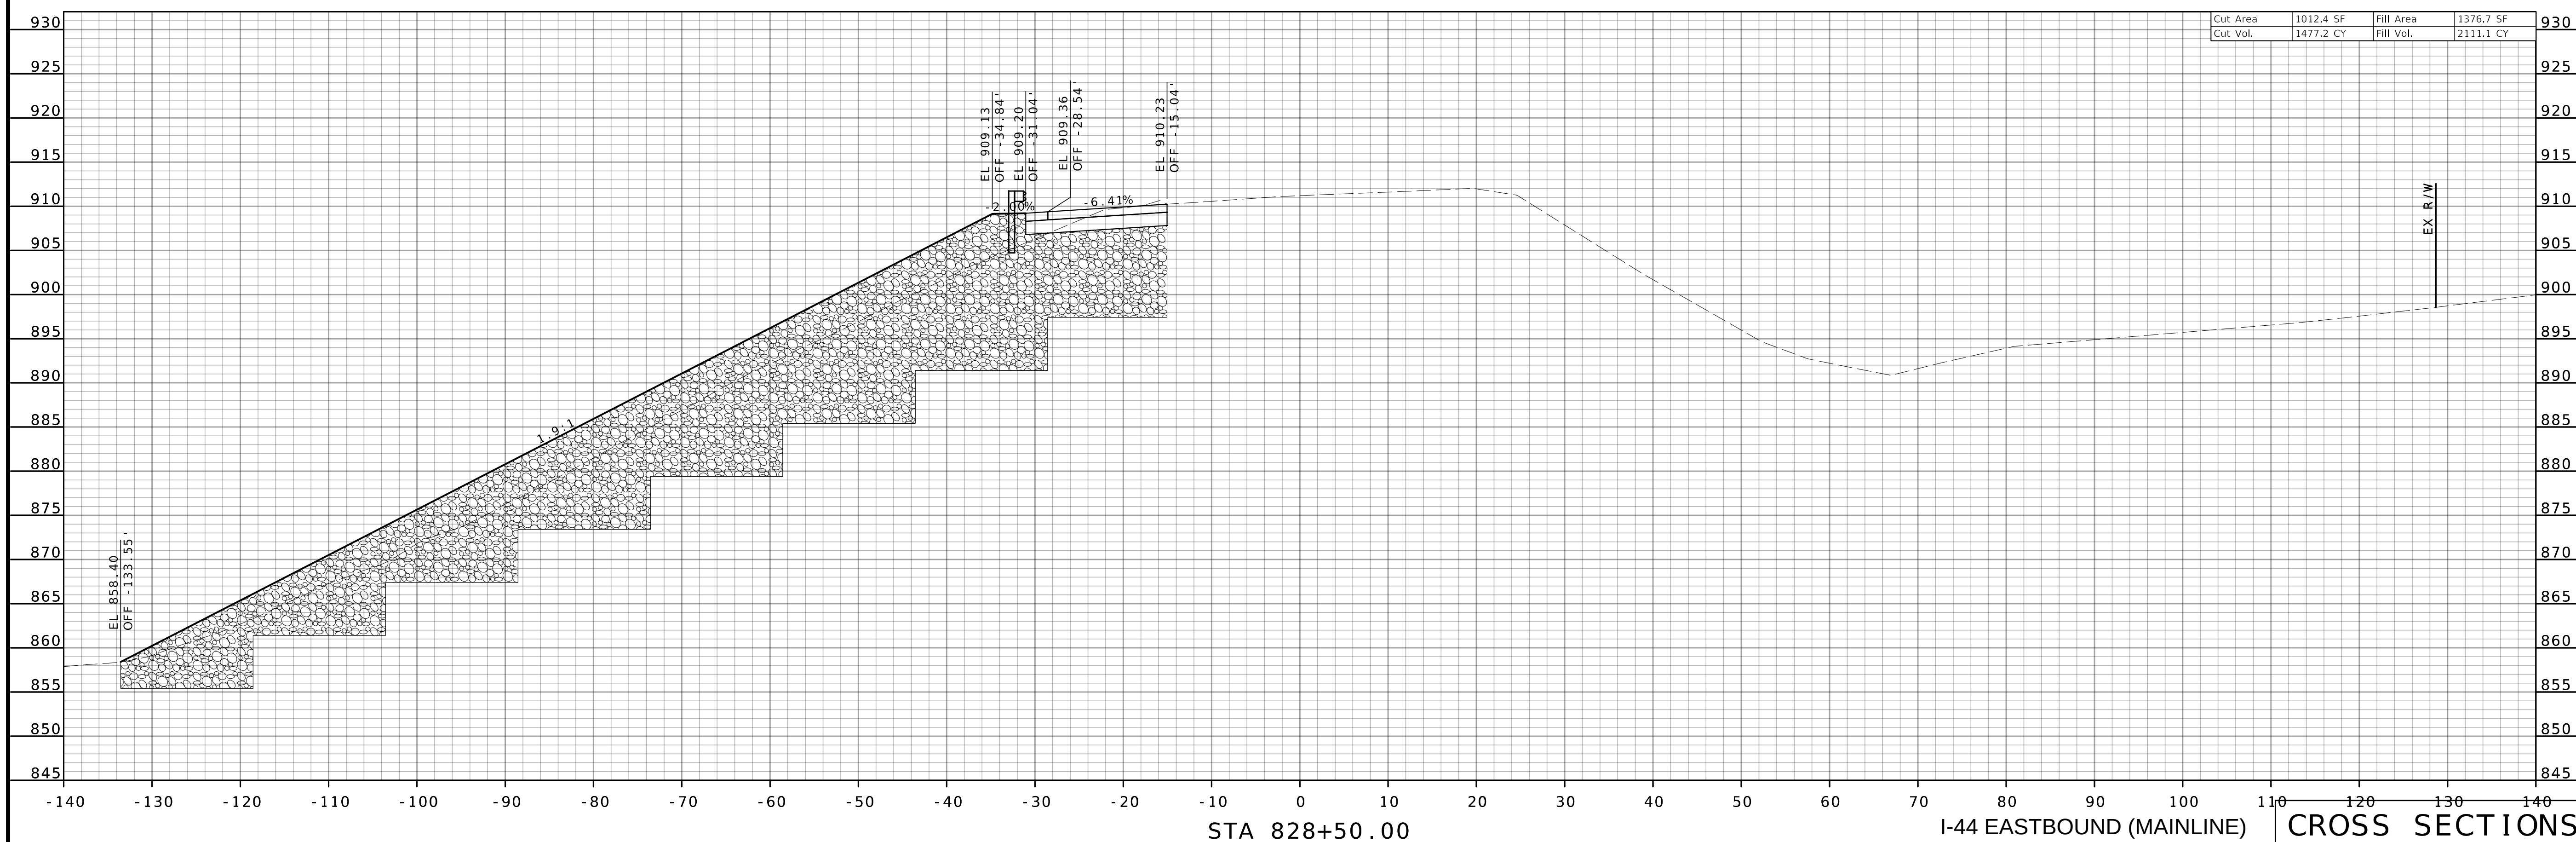

08/12/2024 4:03:21 PM
Bradley T. Spanberger - Civil
MO PE-2020027014

DATE PREPARED
8/12/2024

ROUTE	STATE
I - 44	MO

DISTRICT	SHEET NO.
CD	51

COUNTY
PULASKI

JOB NO.
ICD0111

CONTRACT ID.

	.
--	---

BRIDGE NO.

--	--	--	--	--	--	--

--	--	--	--	--	--	--	--

N						
---	--	--	--	--	--	--

PTIO						
------	--	--	--	--	--	--

SCRI					
------	--	--	--	--	--

DE

--	--	--	--	--	--	--	--

	.	.	.	.	.	.

DATE						
------	--	--	--	--	--	--

D'	.	.	.	.	.	.
----	---	---	---	---	---	---

5102

CAP
MO 6WEST
ITY

105

ND -
SION
FEES

HIGDON



MI



6009
11

NC.
869-6
00063

ILLIY, I
REET
(417)
ON - I

T

MURPHY
FINDA
MO 65
CORP



CMT, Inc.




Copyright
 RAWFC
 31 WE
 SPRINGF
 ENGINEER

© 1996 SFE

	CMT PROJECT NO.
--	-----------------

24006489 - 0

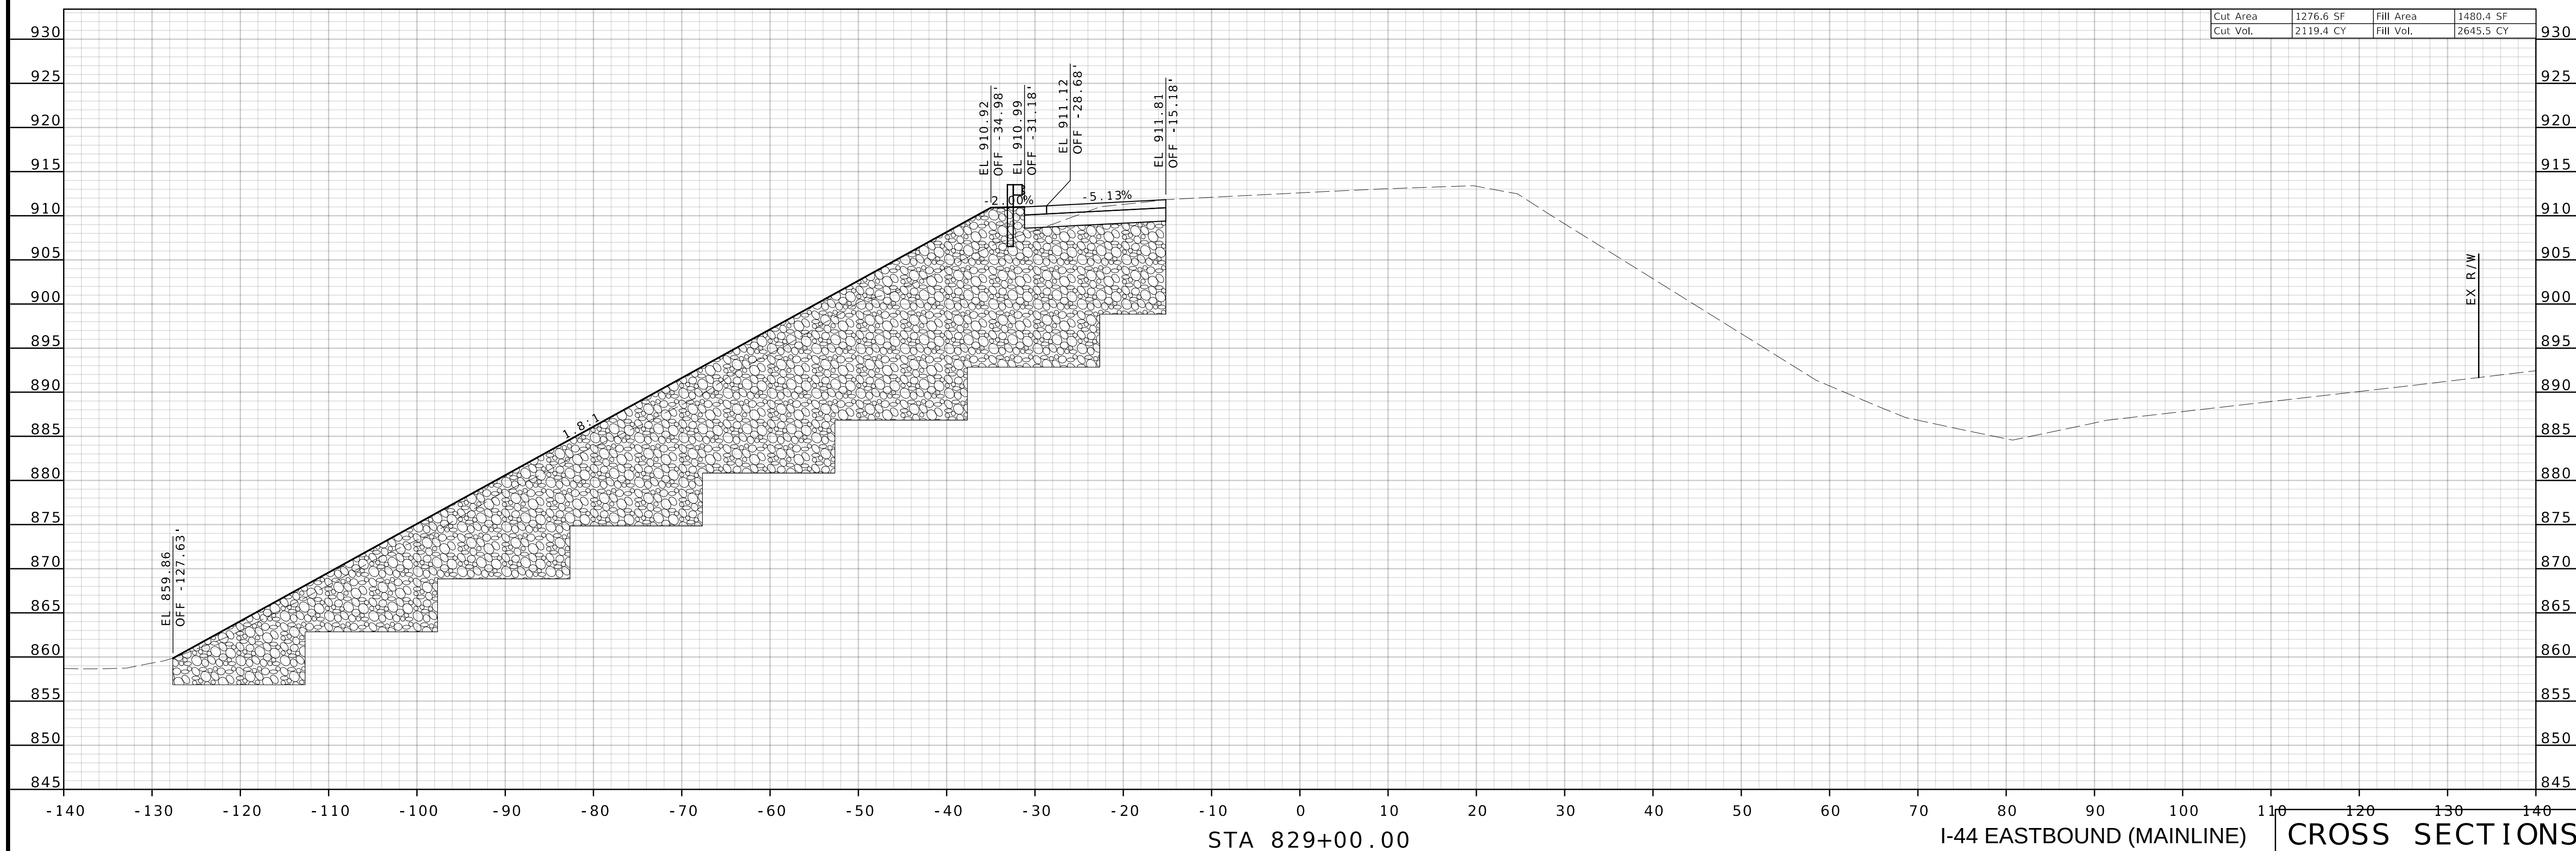

STATE OF MISSOURI
 ★
 BRADLEY T. SPANBERGER
 ★
 NUMBER
 PE-2020027014
 PROFESSIONAL ENGINEER

08/12/2024 4:03:21 PM
Bradley T. Spanberger - Civil
MO PE-2020027014

DATE PREPARED
8/12/2024

ROUTE	STATE
I -44	MO

DISTRICT	SHEET NO.
CD	53

COUNTY
PULASKI

JOB NO.
ICD0111

CONTRACT ID.

•

BRIDGE NO.

--	--	--	--	--	--

[illegible]

--	--	--	--	--	--	--

--	--	--	--	--	--	--

[illegible][illegible][illegible]

.	.	.	.	.	.
---	---	---	---	---	---

--	--	--	--	--	--	--

.	.	.	.	.	.

ITOL
5102

MO 6

WEST-
LITY,

105
ON C

SIO

5009
31

INC.
869-1
00063

WILLIAMS, J. (1977)

Y & S
LE S
5807
ORATI
CUT



MURPHY, FUNDAMENTAL
MO 6
CORP

CMT, Inc.
ORD, M
ST, EL
FIELD,
ERING

© 2005 E

CMT PROJECT NO. _____

4006489 - 0

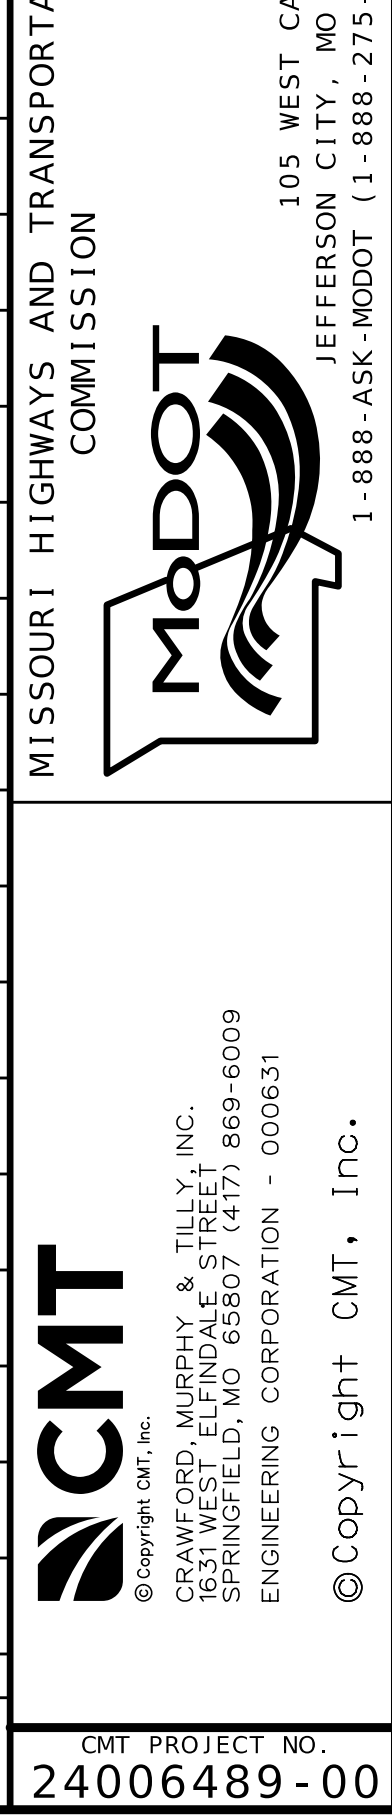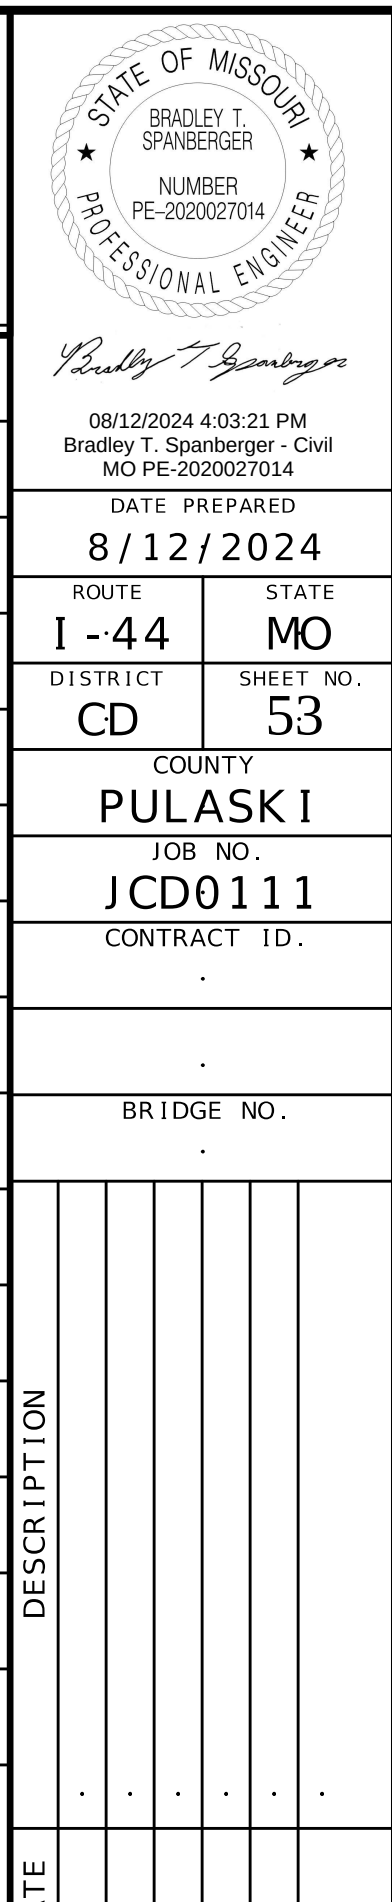

DISCLAIMER
THE PROFESSIONAL WHOSE SIGNATURE AND PERSONAL SEAL APPEAR HEREON ASSUMES RESPONSIBILITY ONLY FOR WHAT APPEARS ON THIS PAGE, AND DISCLAIMS (PURSUANT TO SECTION 327.411 RSMO) SPECIFICATION, ESTIMATES, REPORTS, OR OTHER DOCUMENTS OR INSTRUMENTS NOT SEALED BY THE UNDERSIGNED PROFESSIONAL RELATING TO OR INTENDED TO BE USED FOR ANY PART OR PARTS OF THE PROJECT TO WHICH THIS PAGE REFERS.



Bradley T. Spanberger

08/12/2024 4:03:22 PM
Bradley T. Spanberger - Civil
MO PE-2020027014

DATE PREPARED
8/12/2024

ROUTE STATE
I -44 MO

DISTRICT SHEET NO.
CD 54

COUNTY
PULASKI

JOB NO.
JCD0111


CONTRACT ID.

BRIDGE NO.

DESCRIPTION

DATE

MISSOURI HIGHWAYS AND TRANSPORTATION COMMISSION

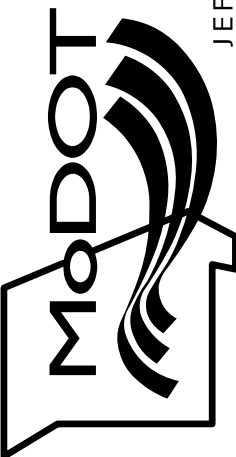



105 WEST CAPITOL
JEFFERSON CITY, MO 65102
1-888-ASK-MODOT (1-888-275-6636)



© Copyright CMT, Inc.
CRAWFORD MURPHY & TILLY, INC.
1631 WEST ELINDALE STREET
SPRINGFIELD, MO 65807 (417) 869-6009
ENGINEERING CORPORATION - 000631

© Copyright CMT, Inc.

CMT PROJECT NO.
24006489-00

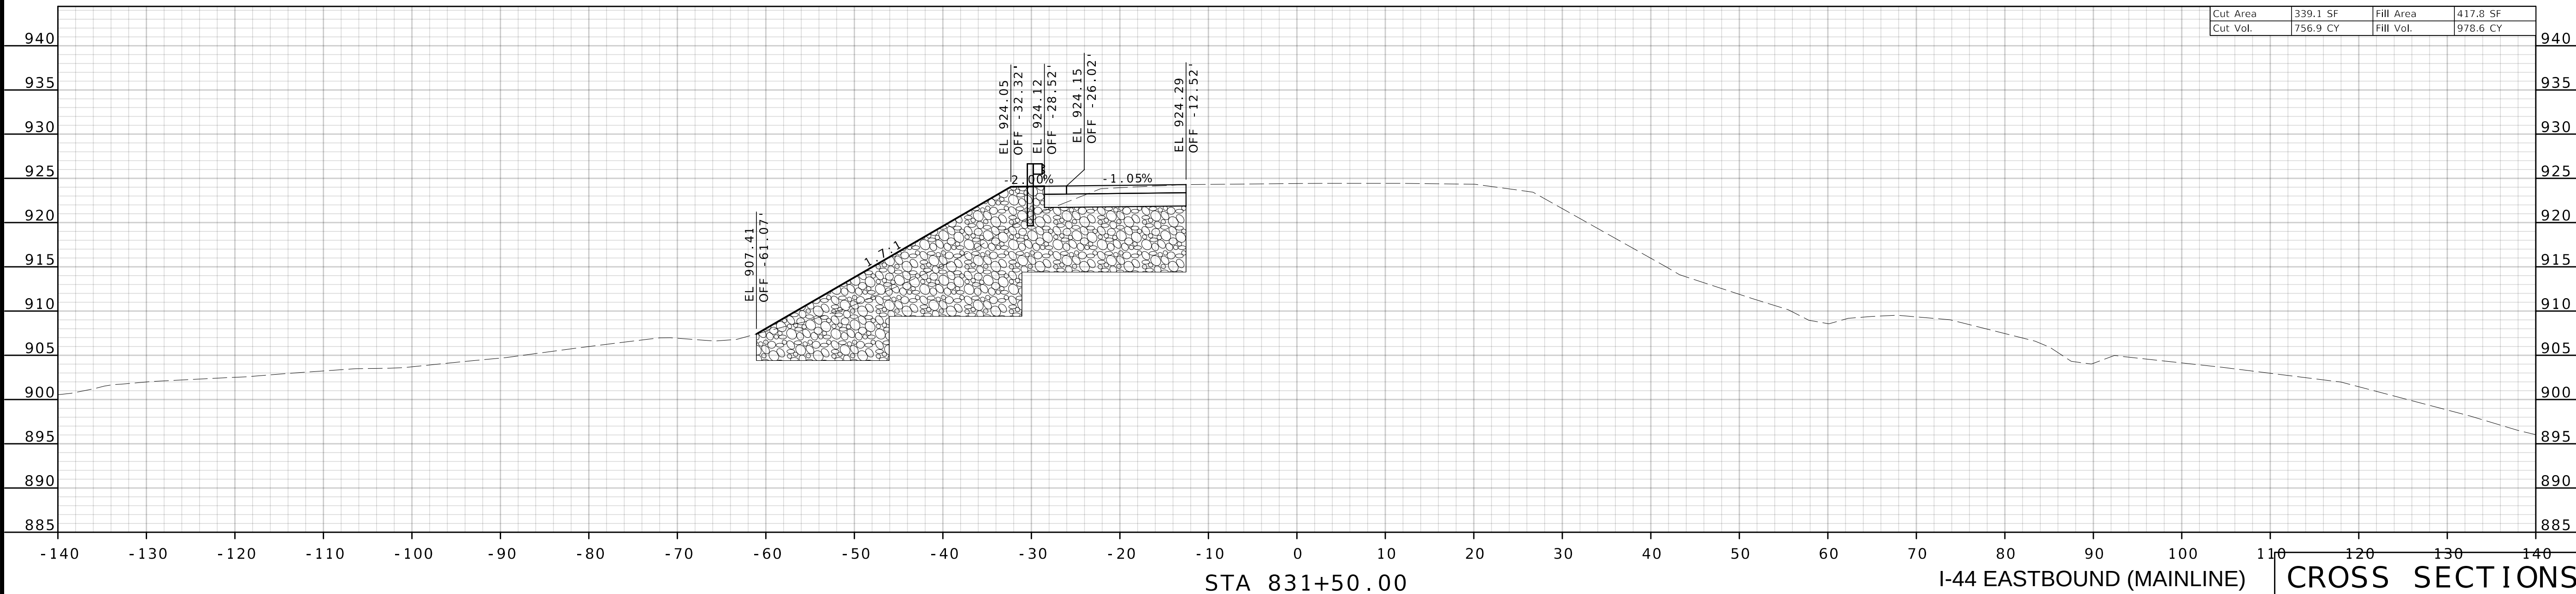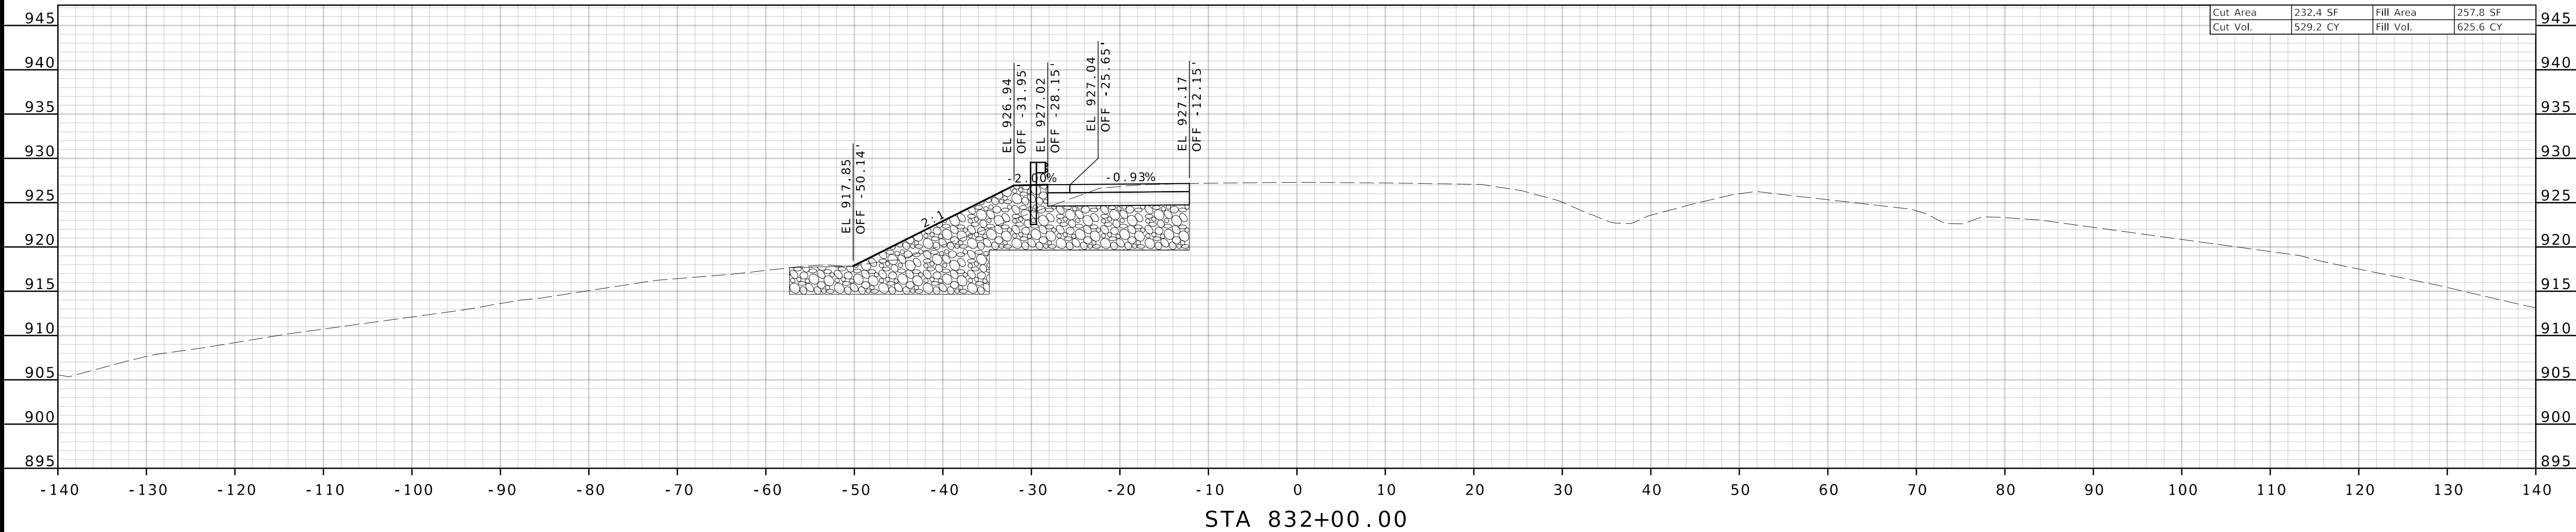

I-44 EASTBOUND (MAINLINE) CROSS SECTIONS

DISCLAIMER
THE PROFESSIONAL WHOSE SIGNATURE AND PERSONAL SEAL APPEAR HEREON ASSUMES RESPONSIBILITY ONLY FOR WHAT APPEARS ON THIS PAGE, AND DISCLAIMS (PURSUANT TO SECTION 327.411 RSMO) SPECIFICATION, ESTIMATES, REPORTS, OR OTHER DOCUMENTS OR INSTRUMENTS NOT SEALED BY THE UNDERSIGNED PROFESSIONAL RELATING TO OR INTENDED TO BE USED FOR ANY PART OR PARTS OF THE PROJECT TO WHICH THIS PAGE REFERS.



Bradley T. Spanberger

08/12/2024 4:03:22 PM
Bradley T. Spanberger - Civil
MO PE-2020027014

DATE PREPARED
8/12/2024

ROUTE STATE
I -44 MO

DISTRICT SHEET NO.
CD 56

COUNTY
PULASKI

JOB NO.
JCD0111

CONTRACT ID.
.

BRIDGE NO.
.

BRIDGE NO.
.

MISSOURI HIGHWAYS AND TRANSPORTATION COMMISSION
105 WEST CAPITOL
JEFFERSON CITY, MO 65102
1-888-ASK-MODOT (1-888-275-6636)

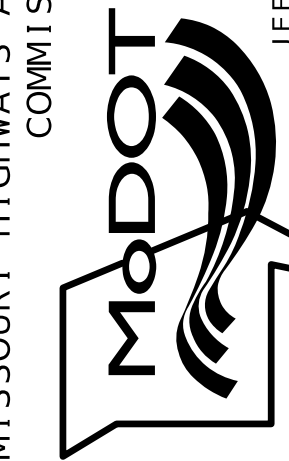

CMT
© Copyright CMT, Inc.
CRAWFORD MURPHY & TULLY, INC.
1631 WEST ELYNDALE STREET
SPRINGFIELD, MO 65807 (417) 869-6009
ENGINEERING CORPORATION - 000631
© Copyright CMT, Inc.

CMT PROJECT NO.
24006489-00

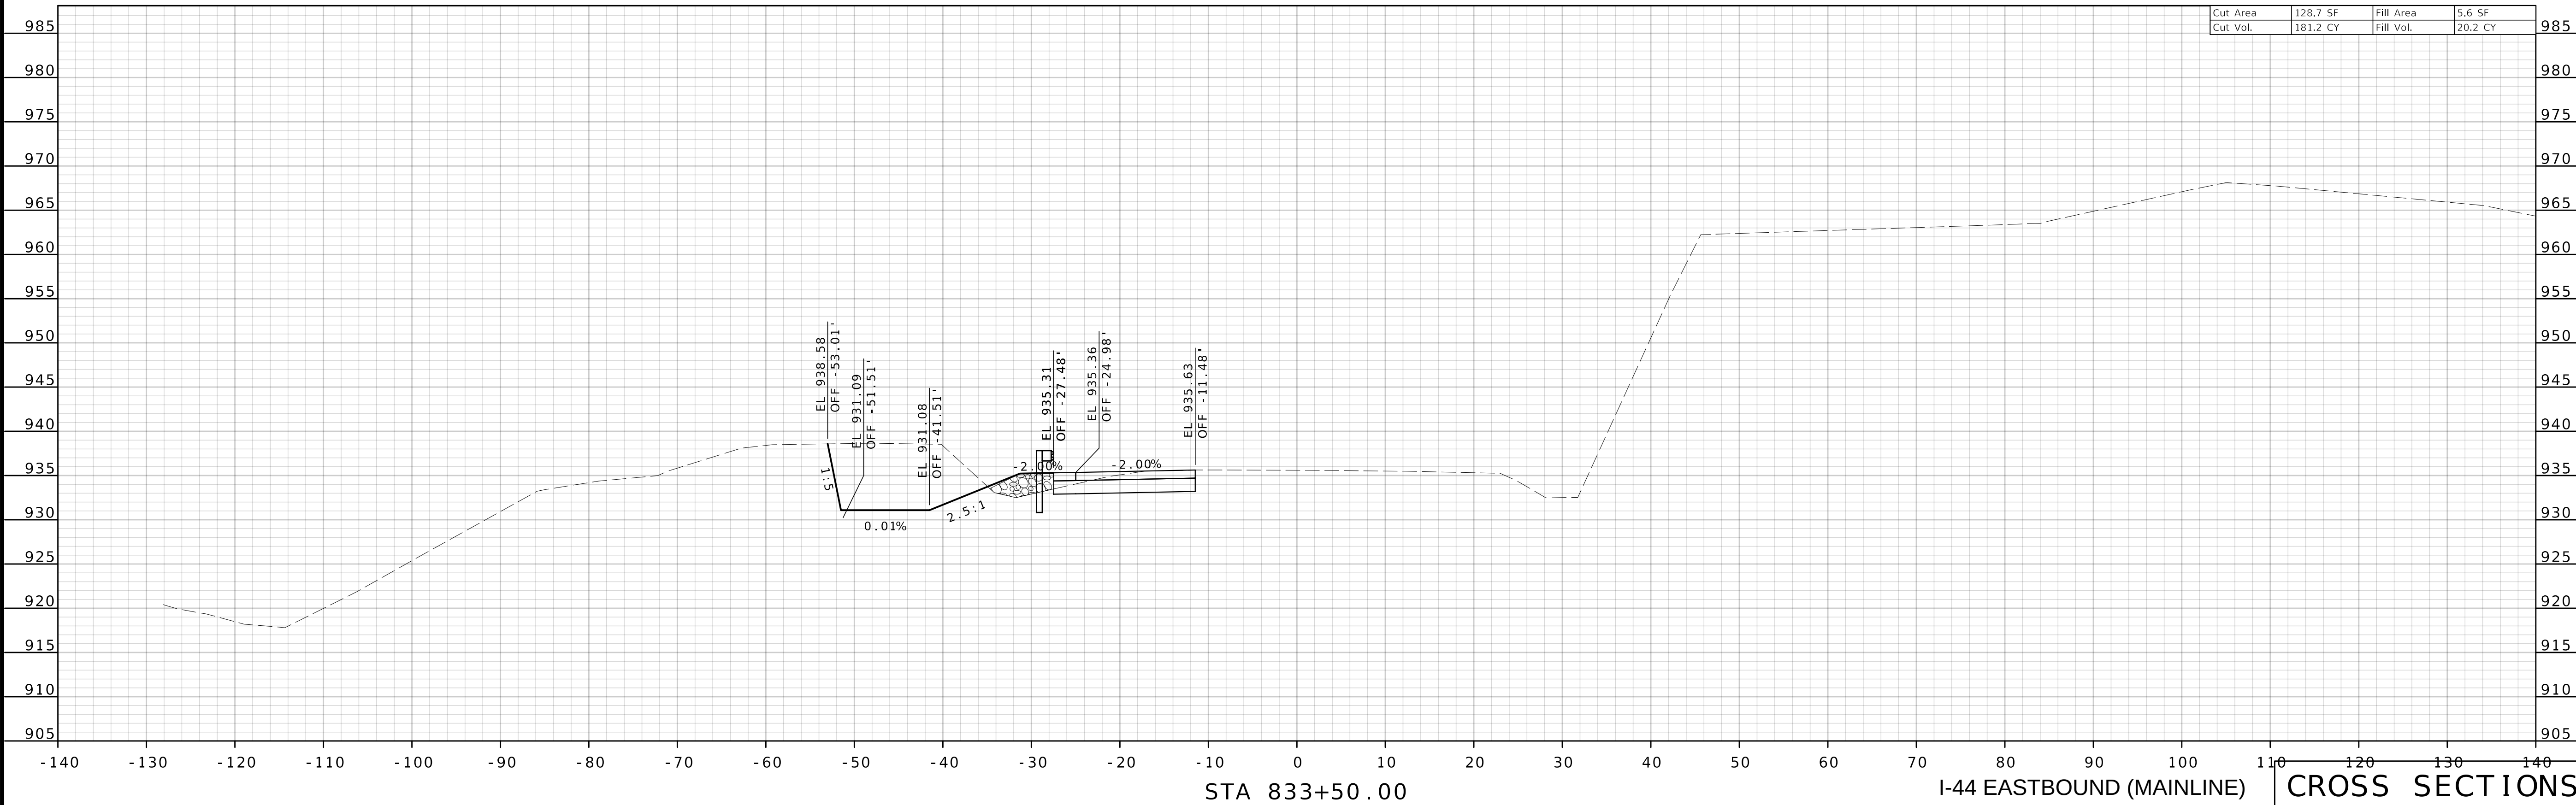

STA 833+50.00

I-44 EASTBOUND (MAINLINE)

CROSS SECTIONS

DISCLAIMER
THE PROFESSIONAL WHOSE SIGNATURE AND PERSONAL SEAL APPEAR HEREON ASSUMES RESPONSIBILITY ONLY FOR WHAT APPEARS ON THIS PAGE, AND DISCLAIMS (PURSUANT TO SECTION 327.411 RSMO) SPECIFICATION, ESTIMATES, REPORTS, OR OTHER DOCUMENTS OR INSTRUMENTS NOT SEALED BY THE UNDERSIGNED PROFESSIONAL RELATING TO OR INTENDED TO BE USED FOR ANY PART OR PARTS OF THE PROJECT TO WHICH THIS PAGE REFERS.



Bradley T. Spanberger

08/12/2024 4:03:22 PM
Bradley T. Spanberger - Civil
MO PE-2020027014

DATE PREPARED

8/12/2024

ROUTE STATE

I -44 MO

DISTRICT SHEET NO.

CD 57

COUNTY

PULASKI

JOB NO.

JCD0111

CONTRACT ID.

.

.

BRIDGE NO.

.

.

08/12/2024 4:03:22 PM
Bradley T. Spanberger - Civil
MO PE-2020027014

DATE PREPARED
8/12/2024

ROUTE I - 44	STATE MO
-----------------	-------------

DISTRICT	SHEET NO.
CD	58

COUNTY
PULASKI

JOB NO.
JCD0111


CONTRACT ID.

BRIDGE NO.

DATE _____



CMT PROJECT NO.
24006489 - 0

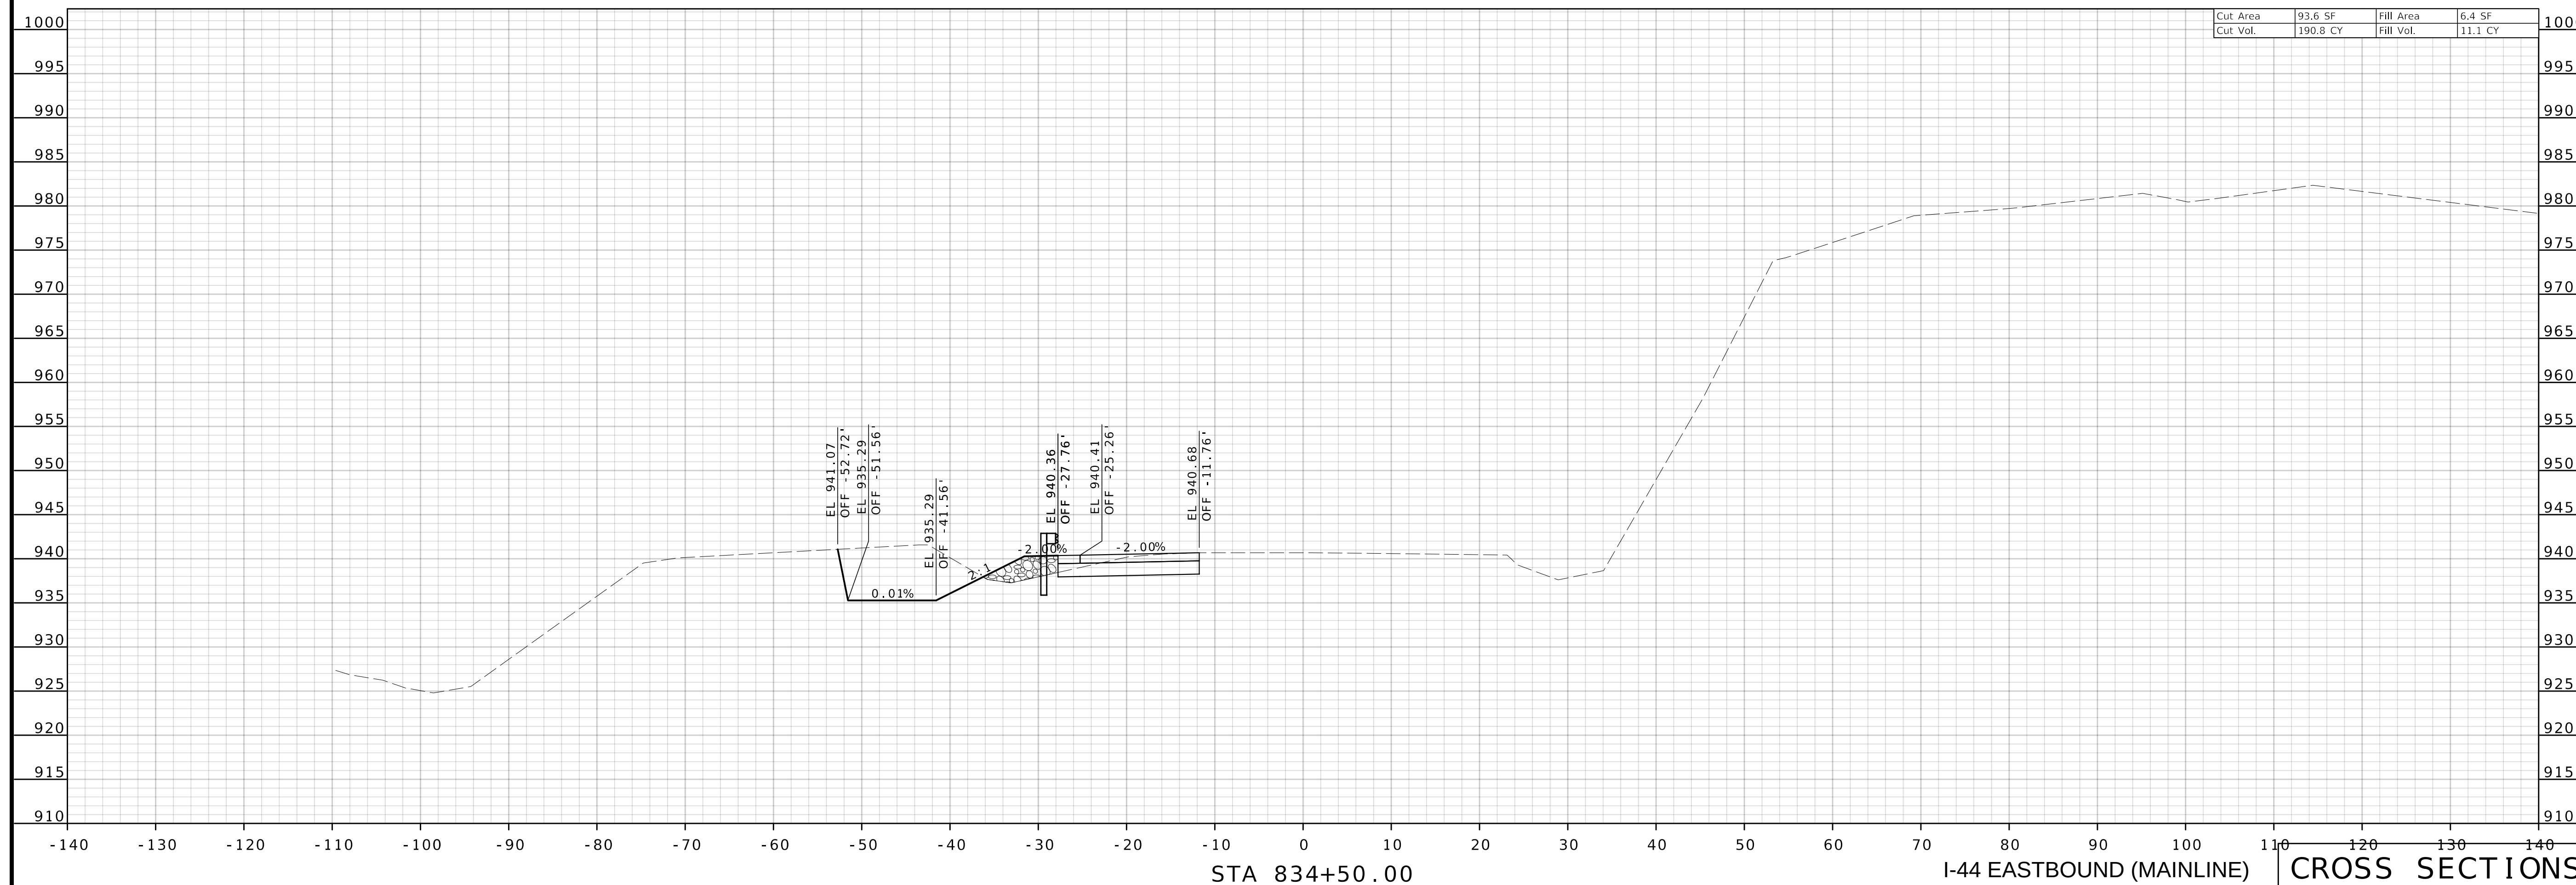

STATE OF MISSOURI
 ★
 BRADLEY T. SPANBERGER
 ★
 NUMBER
 PE-2020027014
 PROFESSIONAL ENGINEER

08/12/2024 4:03:22 PM
Bradley T. Spanberger - Civil
MO PE-2020027014

DATE PREPARED
8/12/2024

ROUTE	STATE
I -44	MO

DISTRICT	SHEET NO.
CD	59

COUNTY
PULASKI

JOB NO.
ICD0111

CONTRACT ID.

•

BRIDGE NO.

--	--	--	--	--	--

--	--	--	--	--	--	--

--	--	--	--	--	--	--

--	--	--	--	--	--	--

--	--	--	--	--	--	--

--	--	--	--	--	--	--

--	--	--	--	--	--	--

.	.	.	.	.	.
---	---	---	---	---	---

--	--	--	--	--	--	--

.	.	.	.	.	.

ITOL
5102

MO 6

WEST-
LITY,

105
ON C

SIO



Year	Percentage
1990	75
1995	80
2000	78
2005	82
2010	85

5009
31

INC.
869-
0006;

WILLIAMS, J. (1977)

Y & S
LE S
5807
ORATI
CUT


MURPHY, FUNDAMENTAL
MO 6
CORP

CMT, Inc.
ORD, M
ST, EL
FIELD,
ERING

© 2005 E

CMT PROJECT NO. _____

4006489 - 0

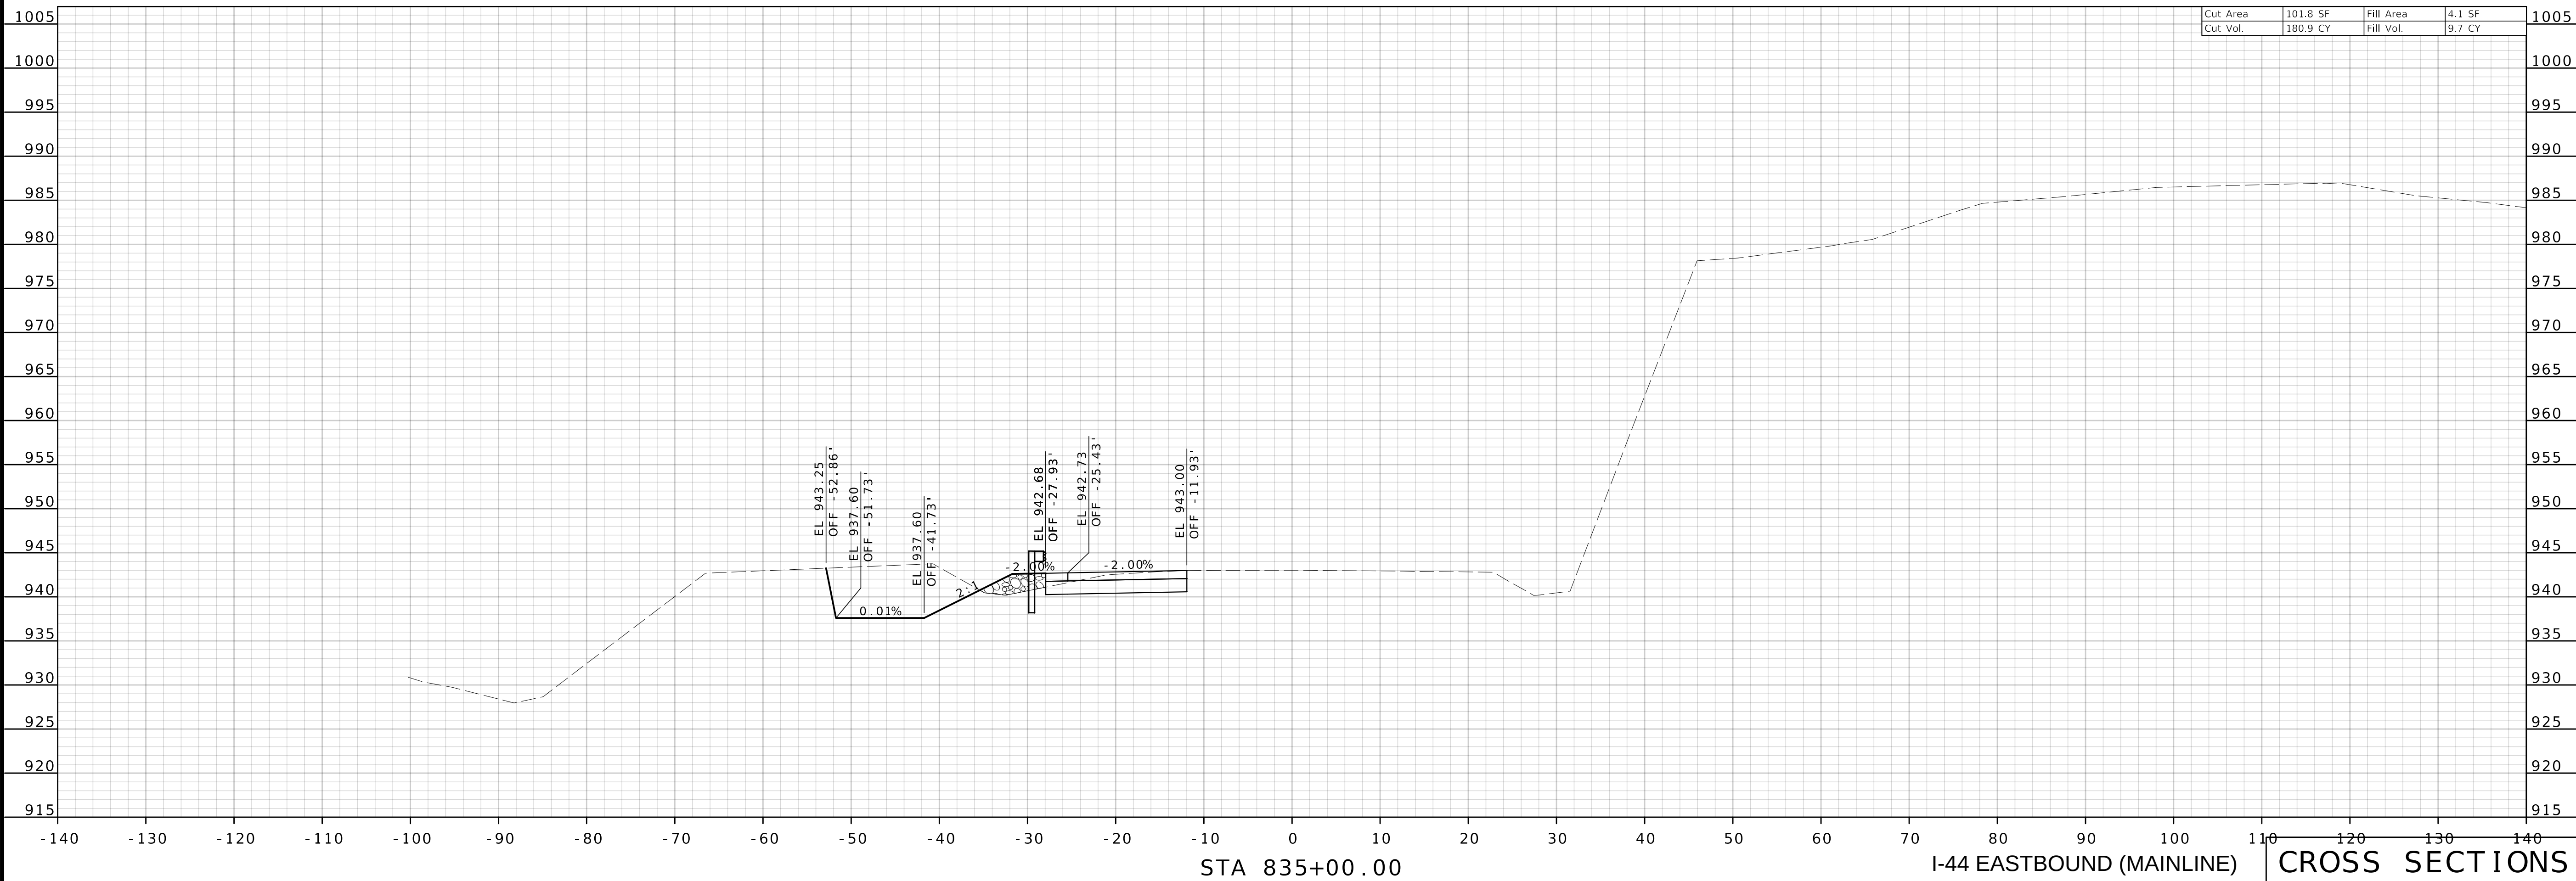

DISCLAIMER
THE PROFESSIONAL WHOSE SIGNATURE AND PERSONAL SEAL APPEAR HEREON ASSUMES RESPONSIBILITY ONLY FOR WHAT APPEARS ON THIS PAGE, AND DISCLAIMS (PURSUANT TO SECTION 327.411 RSMO) SPECIFICATION, ESTIMATES, REPORTS, OR OTHER DOCUMENTS OR INSTRUMENTS NOT SEALED BY THE UNDERSIGNED PROFESSIONAL RELATING TO OR INTENDED TO BE USED FOR ANY PART OR PARTS OF THE PROJECT TO WHICH THIS PAGE REFERS.



Bradley T. Spanberger

08/12/2024 4:03:22 PM
Bradley T. Spanberger - Civil
MO PE-2020027014

DATE PREPARED
8/12/2024

ROUTE STATE
I -44 MO

DISTRICT SHEET NO.
CD 60

COUNTY
PULASKI

JOB NO.
JCD0111

CONTRACT ID.
.

BRIDGE NO.
.


DESCRIPTION		DATE
.	.	.
.	.	.
.	.	.
.	.	.
.	.	.

MISSOURI HIGHWAYS AND TRANSPORTATION COMMISSION

105 WEST CAPITOL
JEFFERSON CITY, MO 65102
1-888-ASK-MODOT (1-888-275-6636)

CMT
© Copyright CMT, Inc.
CRAWFORD MURPHY & TILLY, INC.
1631 WEST ELYNDALE STREET
SPRINGFIELD, MO 65807 (417) 869-6009
ENGINEERING CORPORATION - 000631
© Copyright CMT, Inc.

CMT PROJECT NO.
24006489-00

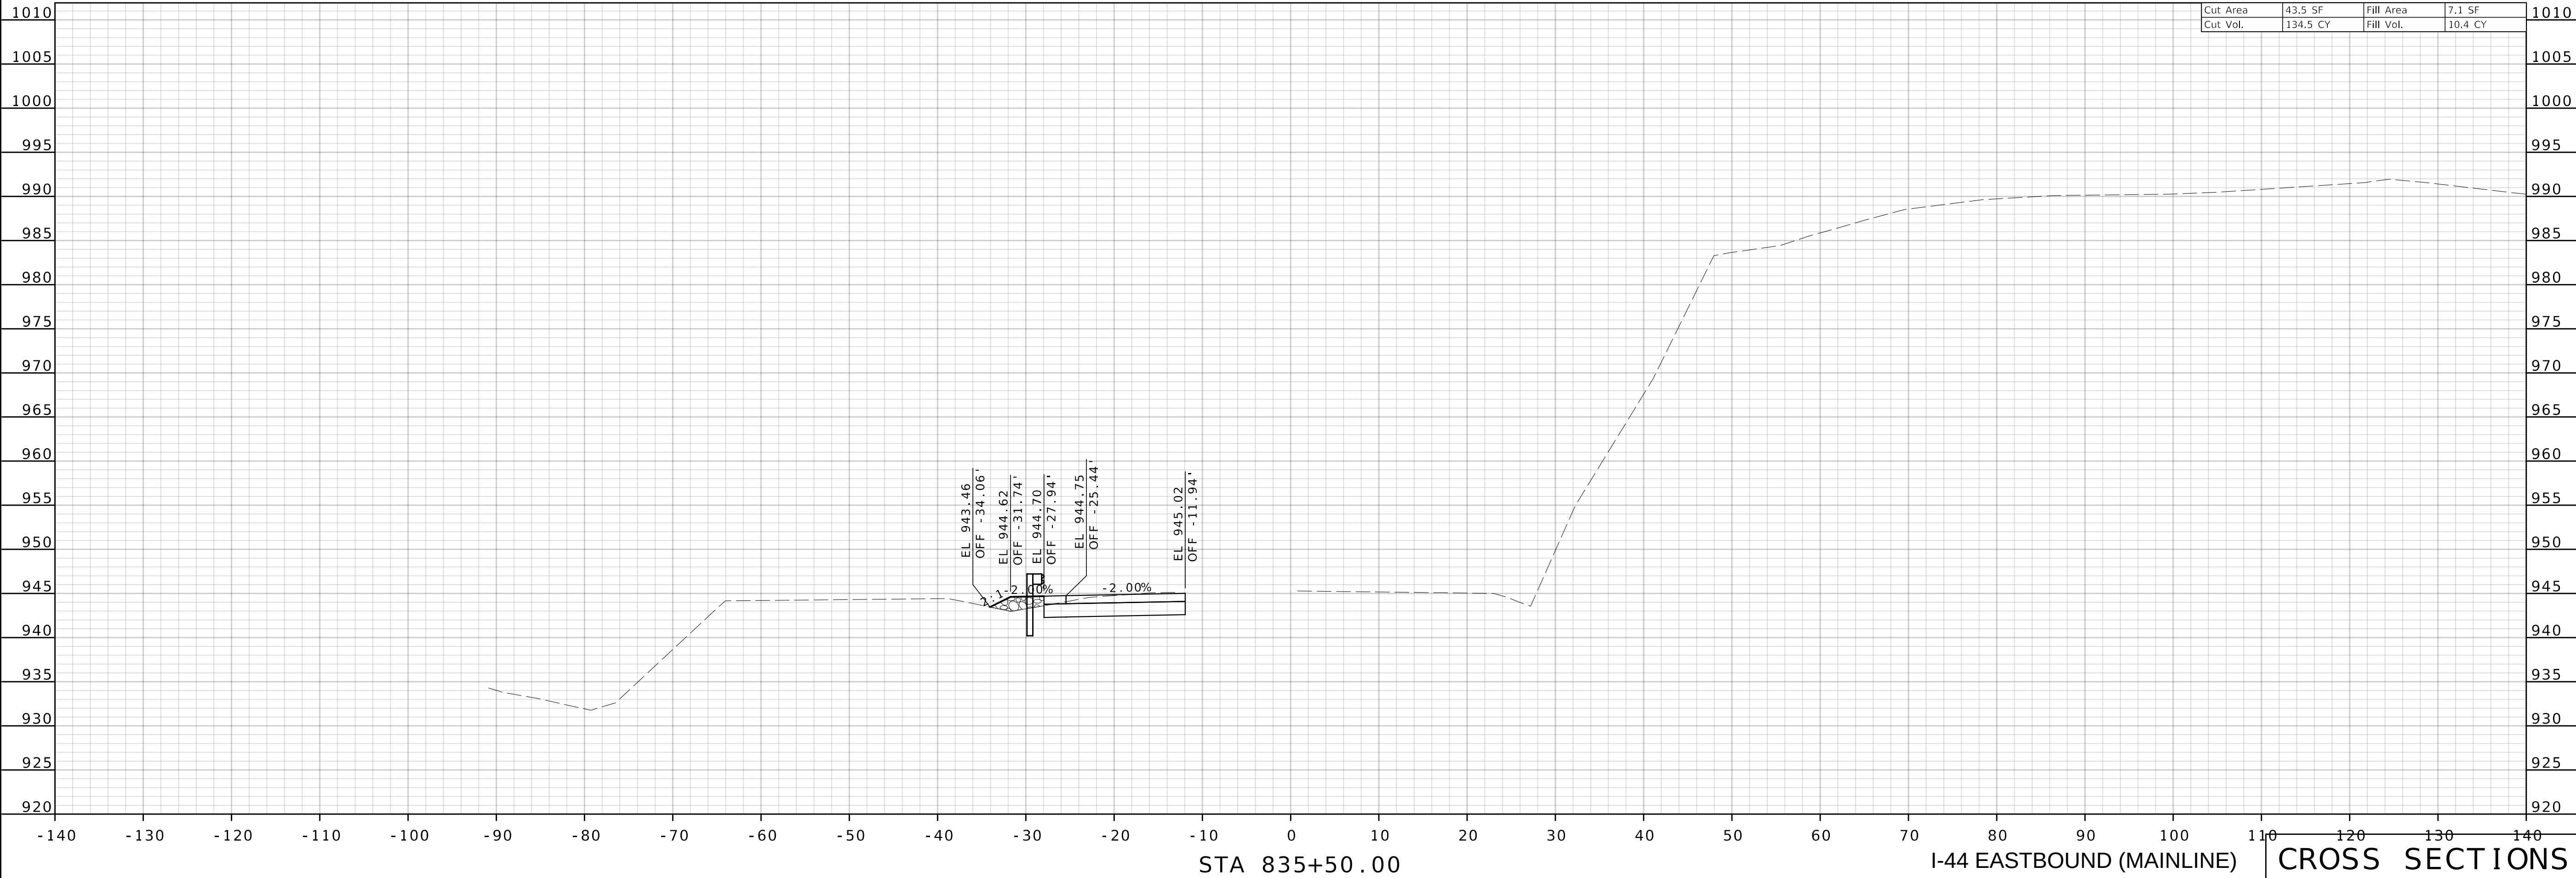

DISCLAIMER
THE PROFESSIONAL WHOSE SIGNATURE AND PERSONAL SEAL APPEAR HEREON ASSUMES RESPONSIBILITY ONLY FOR WHAT APPEARS ON THIS PAGE, AND DISCLAIMS (PURSUANT TO SECTION 327.411 RSMO) SPECIFICATION, ESTIMATES, REPORTS, OR OTHER DOCUMENTS OR INSTRUMENTS NOT SEALED BY THE UNDERSIGNED PROFESSIONAL RELATING TO OR INTENDED TO BE USED FOR ANY PART OR PARTS OF THE PROJECT TO WHICH THIS PAGE REFERS.



Bradley T. Spanberger

08/12/2024 4:03:22 PM
Bradley T. Spanberger - Civil
MO PE-2020027014

DATE PREPARED
8/12/2024

ROUTE 1 -44 STATE MO

DISTRICT CD SHEET NO. 61

COUNTY PULASKI

JOB NO. JCD0111

CONTRACT ID.

BRIDGE NO.

MISSOURI HIGHWAYS AND TRANSPORTATION COMMISSION

105 WEST CAPITOL

JEFFERSON CITY, MO 65102

1-888-ASK-MODOT (1-888-275-6636)

STATE OF MISSOURI
BRADLEY T. SPANBERGER
NUMBER
PE-2020027014
PROFESSIONAL ENGINEER

08/12/2024 4:03:23 PM
Bradley T. Spanberger - Civil
MO BE-20230037014

DATE PREPARED
8/13/2024

07/12/2024	
ROUTE	STATE
1-11	MO

1-44	MO
DISTRICT	SHEET NO.

CD	62
COUNTY	

PULASKI

JCD0111

CONTRACT ID.

*

BRIDGE NO.

--	--	--	--	--	--	--

[illegible][illegible]

ION						
-----	--	--	--	--	--	--

SCRIPT					
--------	--	--	--	--	--

[illegible][illegible][illegible]

	.	.	.	.	.	.

DATE						
------	--	--	--	--	--	--

D/						
	.	.	.	.	.	.

ION
TOL
102TAT: CAP I
O 65

EST

ANSI
05 WIT
CITY

TR	ON	10	SON
----	----	----	-----

AND
SSI



MIS

--	--


3

631

INC.
869
0006

ON -

T

M

CMT, Inc.

Copyright © 2004
WFOFFICE
WEST
INGFIELD
ENGINEER





© Copyright
CRANE
1633
SPRING
ENGINEERING



CMT PROJECT NO.
34006480

24006489-0

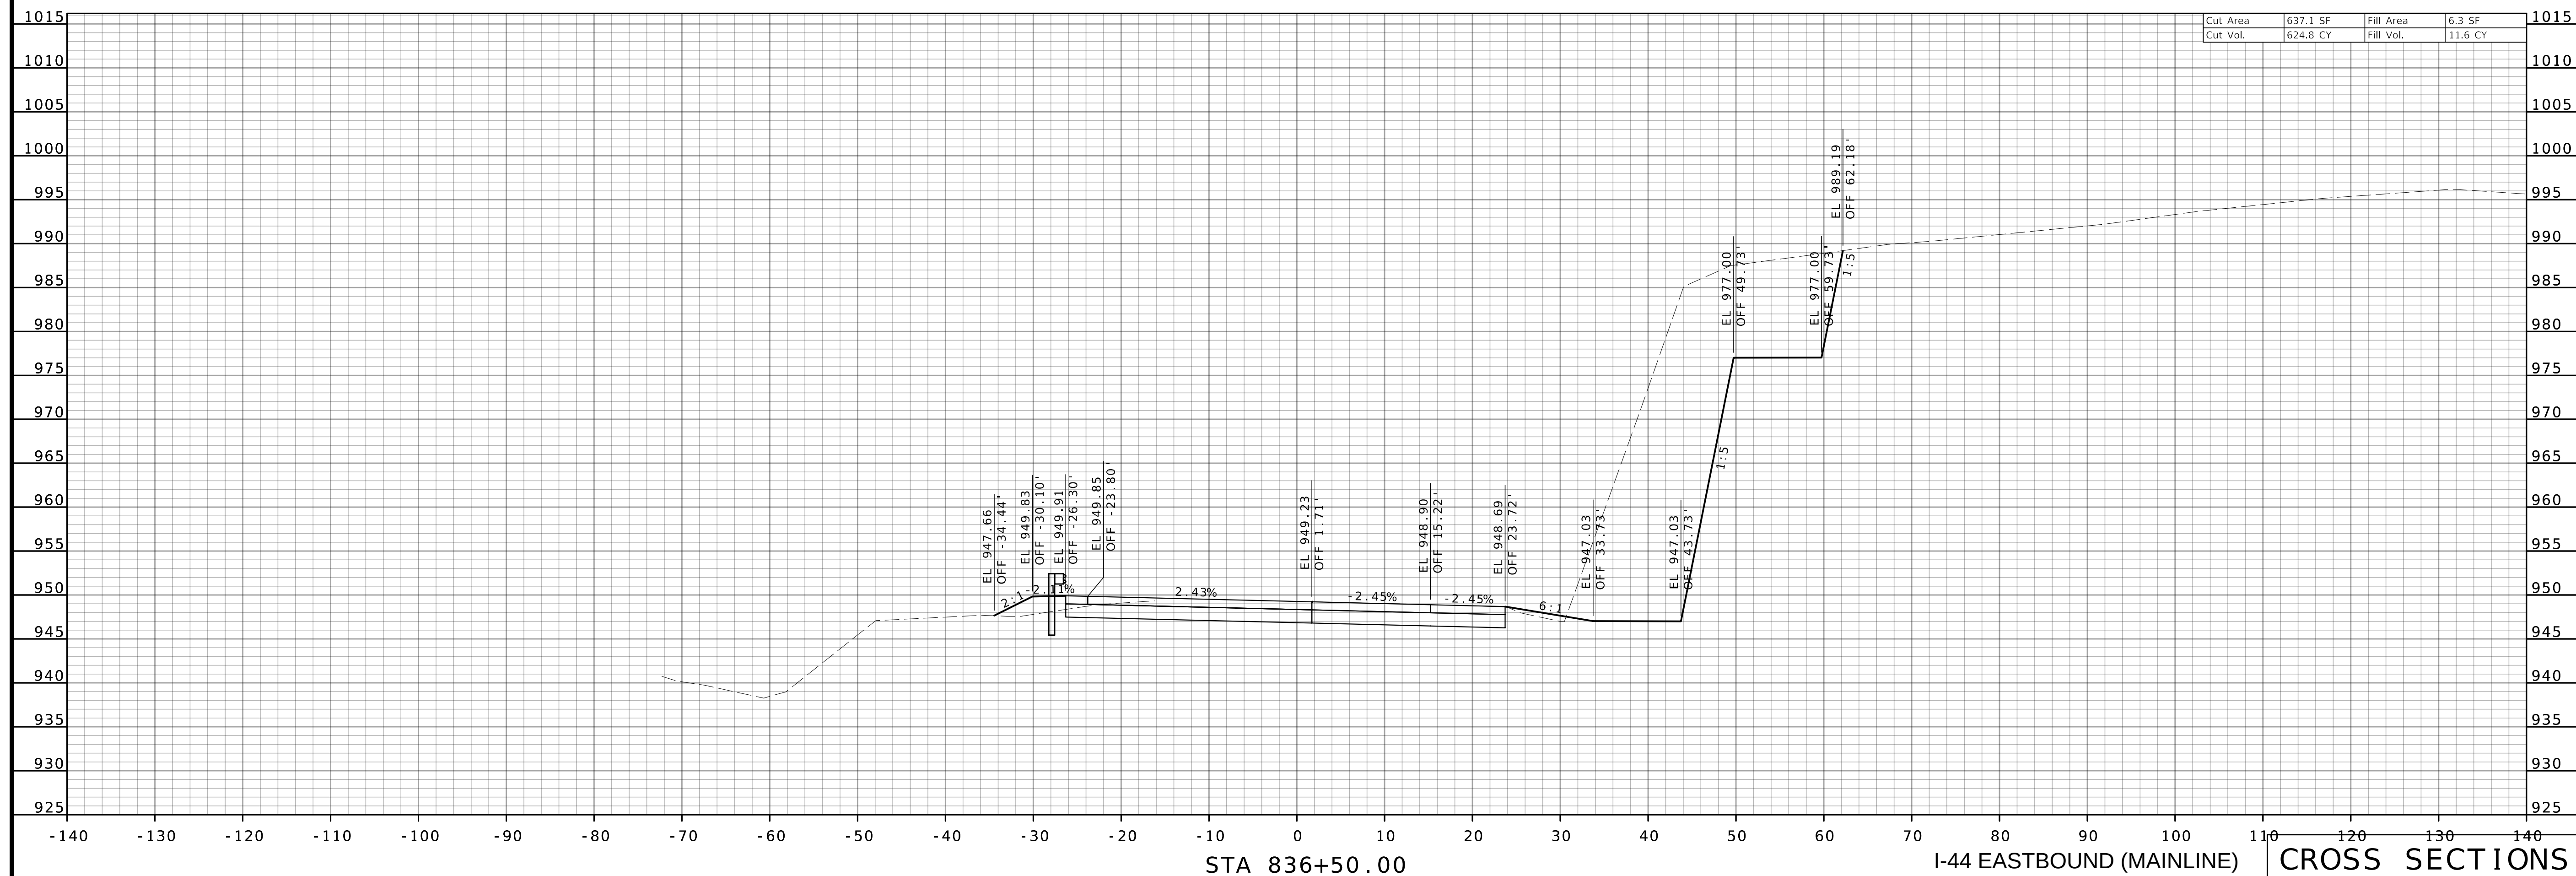

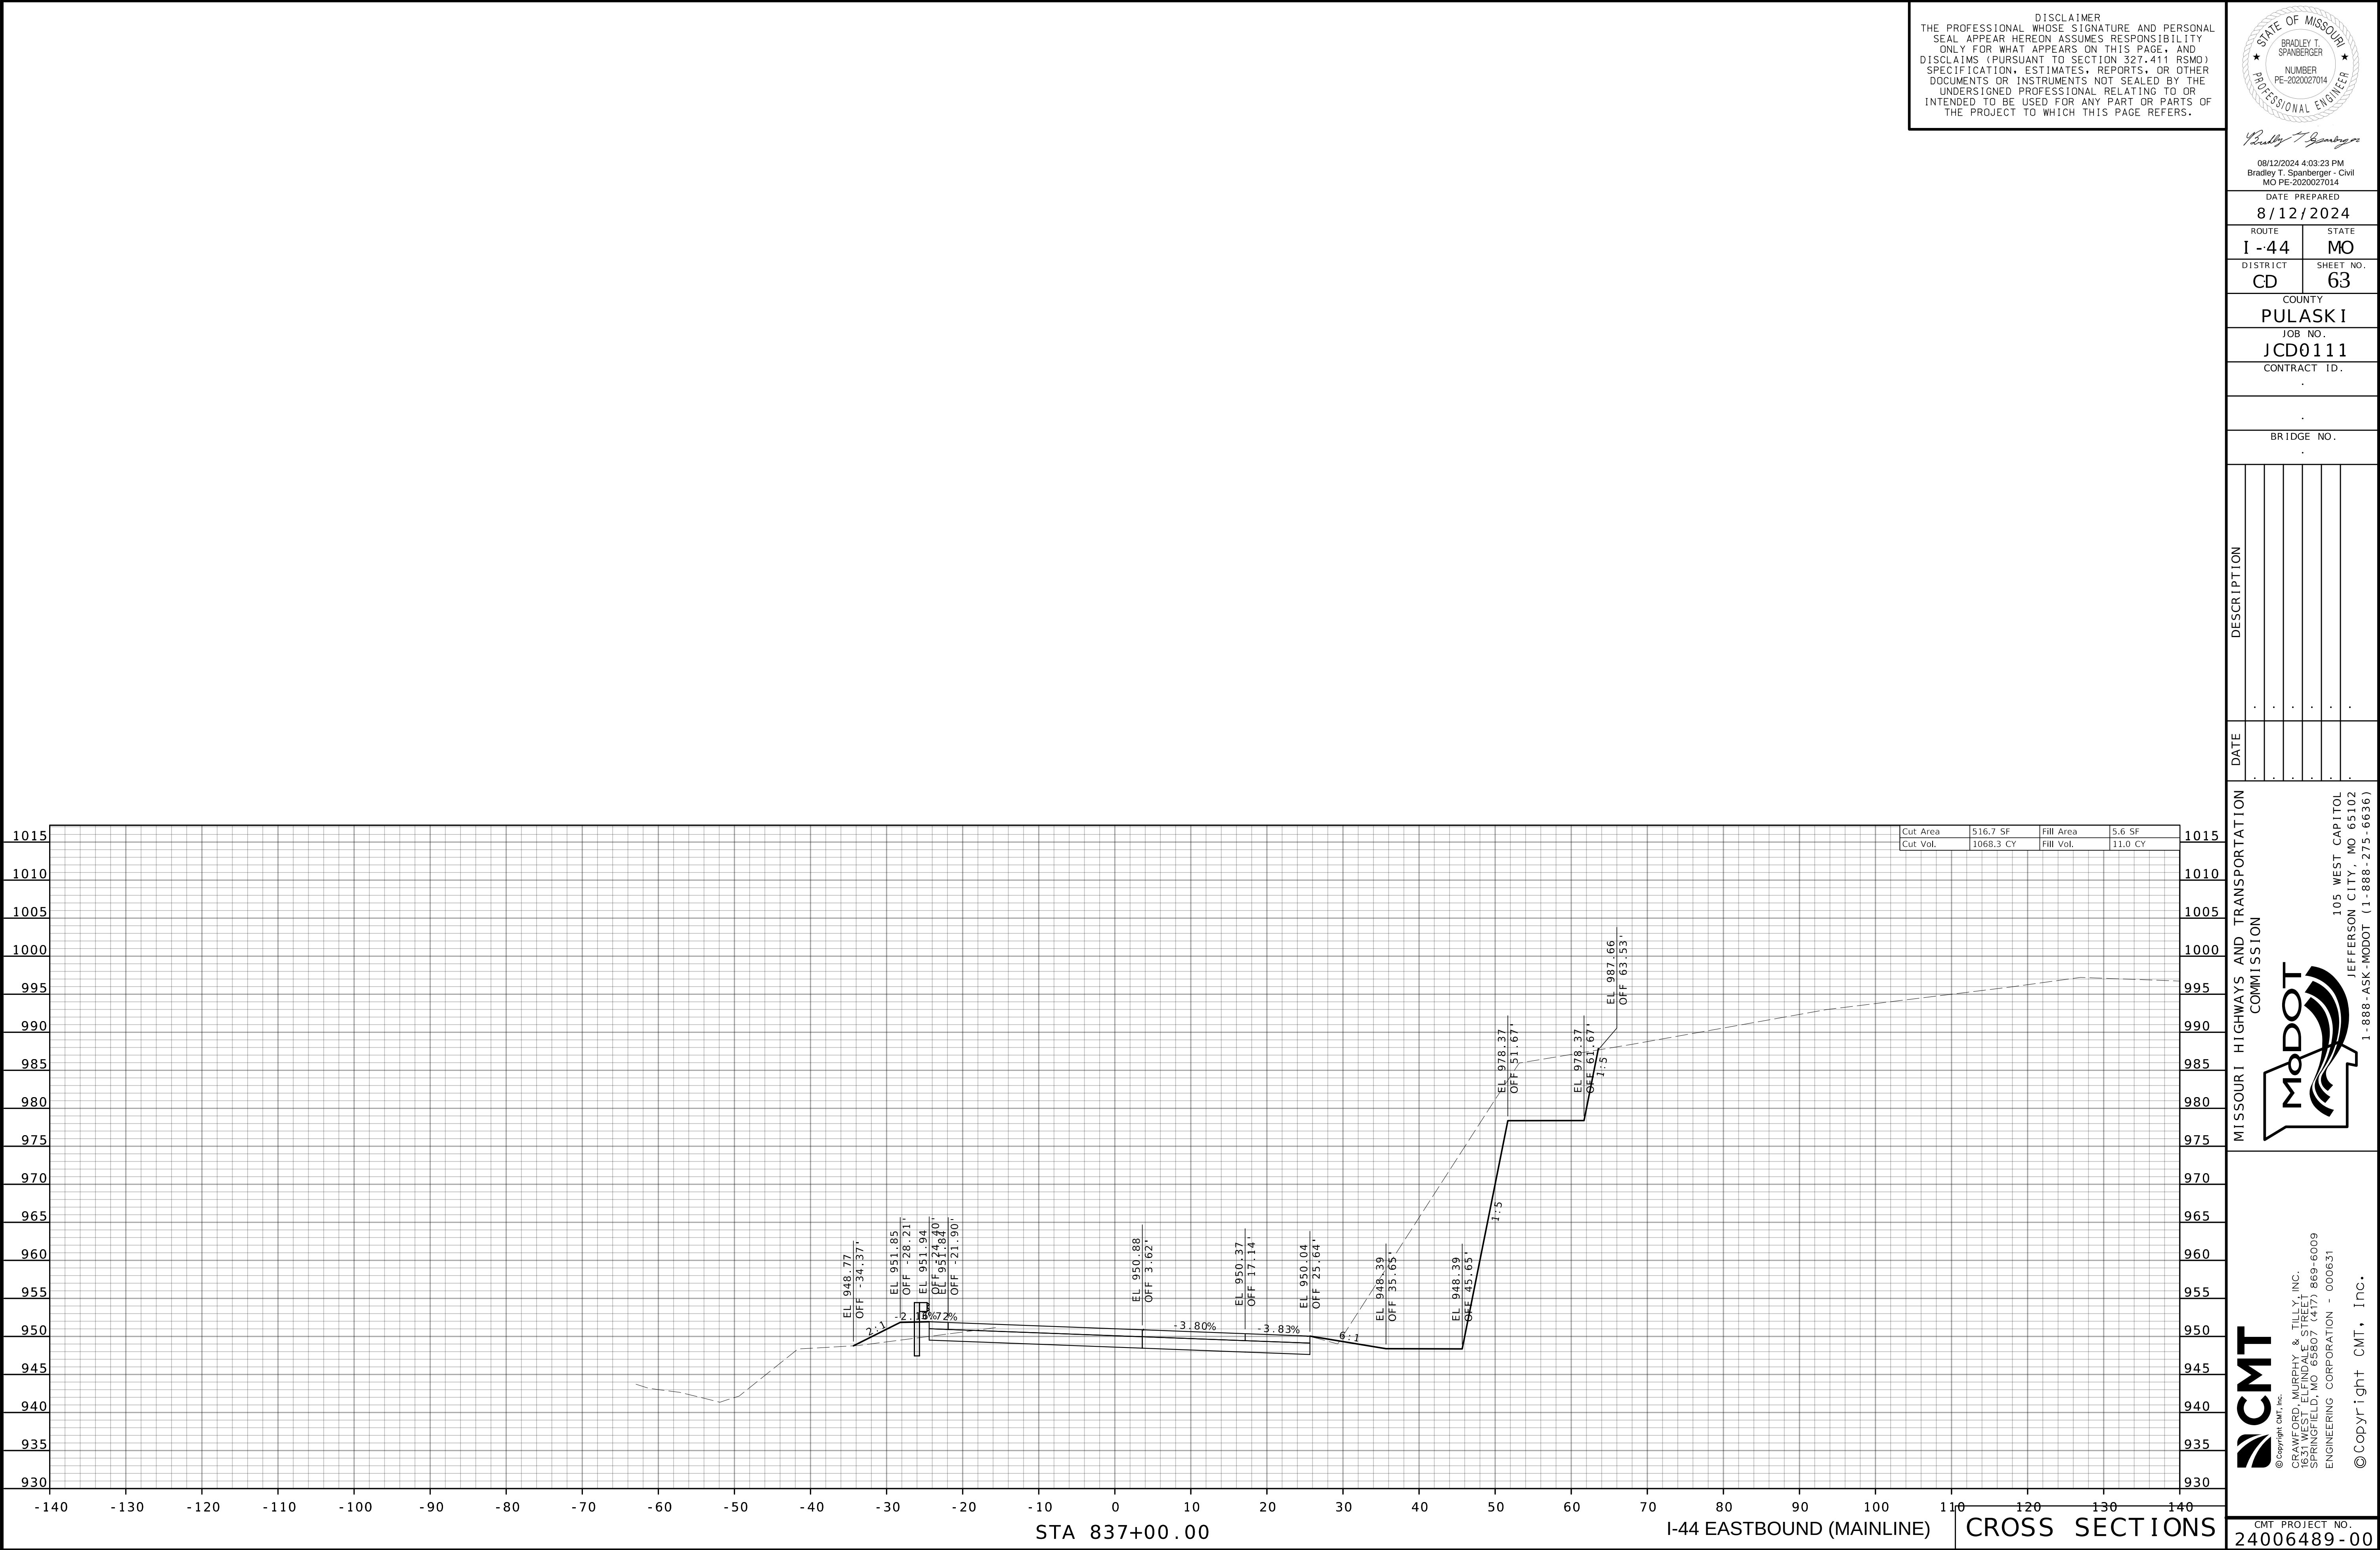

STATE OF MISSOURI
 ★
 BRADLEY T. SPANBERGER
 ★
 NUMBER
 PE-2020027014
 PROFESSIONAL ENGINEER

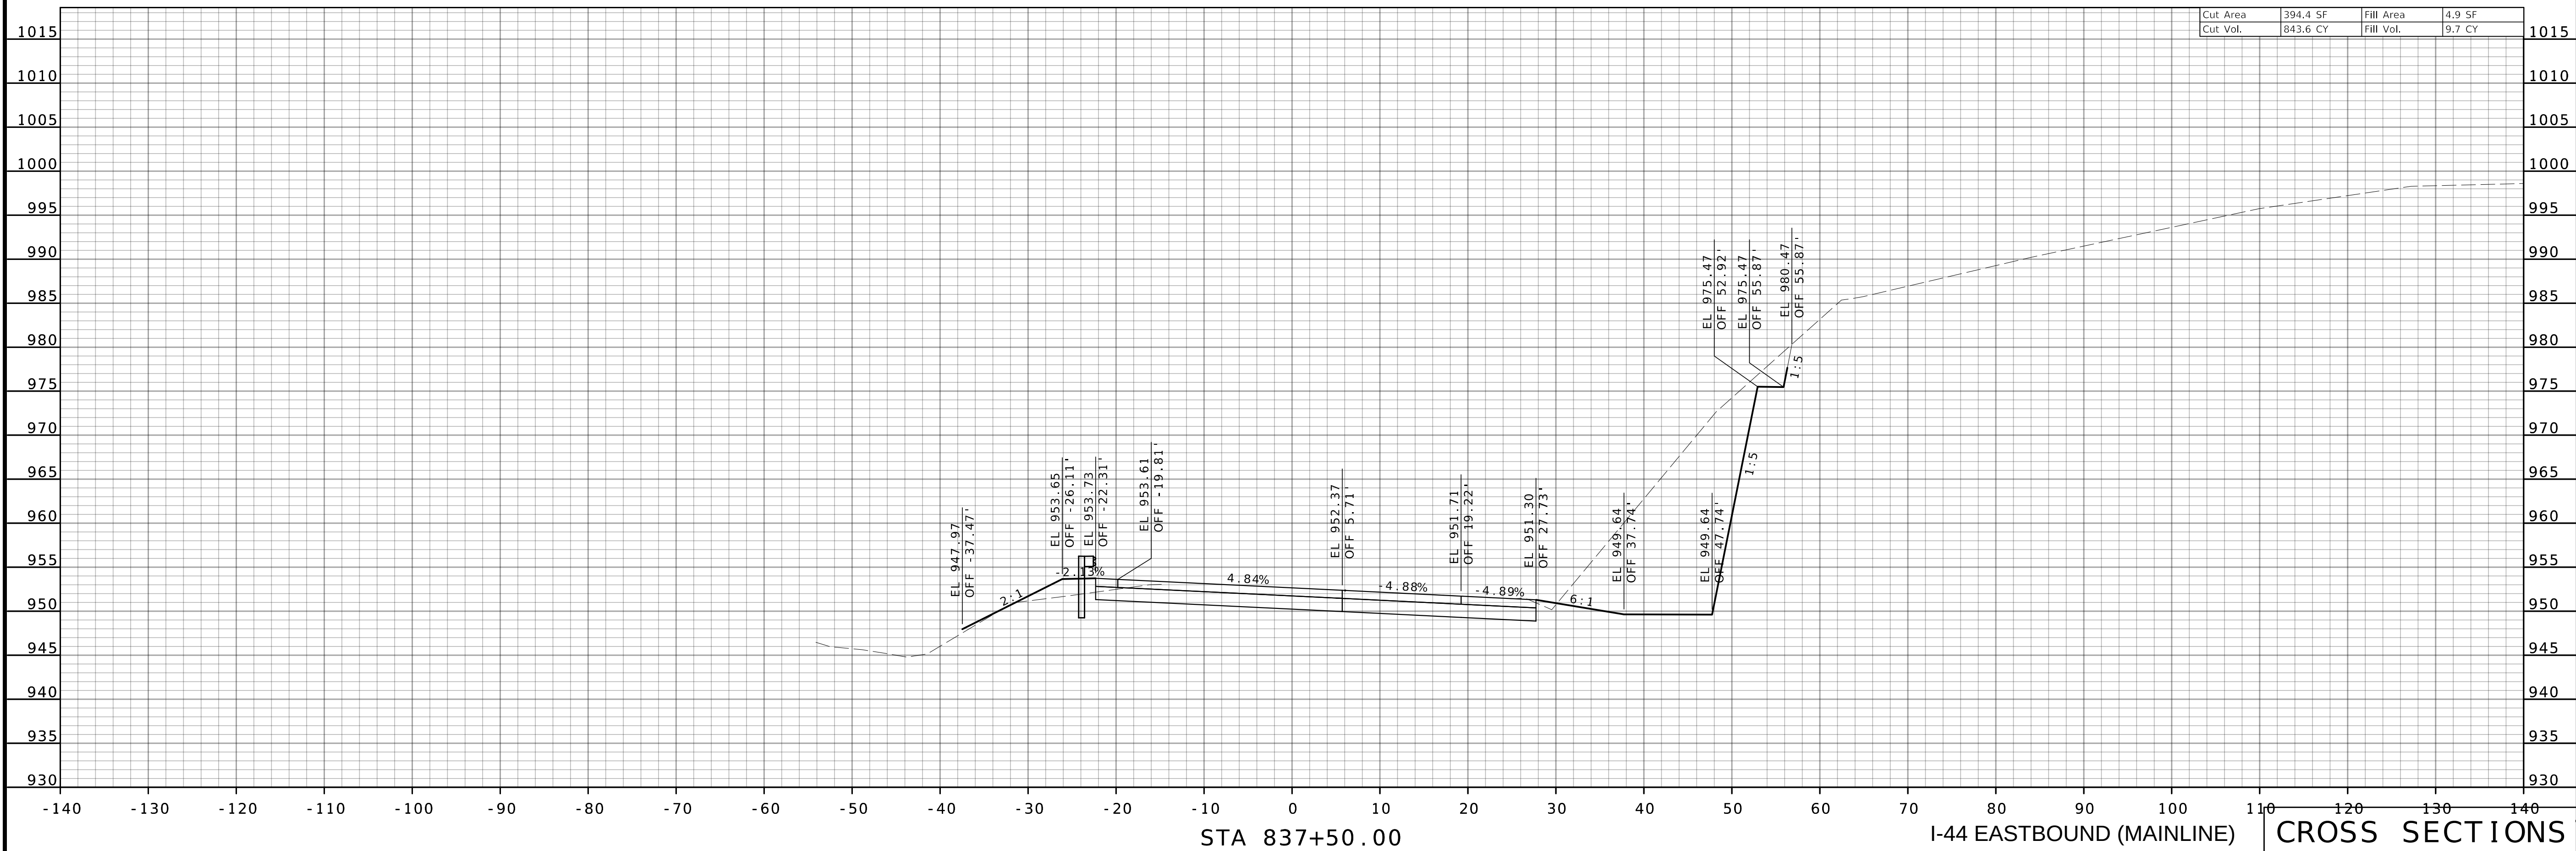

DISCLAIMER
THE PROFESSIONAL WHOSE SIGNATURE AND PERSONAL SEAL APPEAR HEREON ASSUMES RESPONSIBILITY ONLY FOR WHAT APPEARS ON THIS PAGE, AND DISCLAIMS (PURSUANT TO SECTION 327.411 RSMO) SPECIFICATION, ESTIMATES, REPORTS, OR OTHER DOCUMENTS OR INSTRUMENTS NOT SEALED BY THE UNDERSIGNED PROFESSIONAL RELATING TO OR INTENDED TO BE USED FOR ANY PART OR PARTS OF THE PROJECT TO WHICH THIS PAGE REFERS.



Bradley T. Spanberger

08/12/2024 4:03:23 PM
Bradley T. Spanberger - Civil
MO PE-2020027014

DATE PREPARED
8/12/2024

ROUTE **I -44** STATE **MO**

DISTRICT **CD** SHEET NO. **65**

COUNTY
PULASKI

JOB NO.
JCD0111

CONTRACT ID.
.

.

BRIDGE NO.
.

DESCRIPTION	DATE
.	.
.	.
.	.
.	.
.	.


MISSOURI HIGHWAYS AND TRANSPORTATION COMMISSION

105 WEST CAPITOL
JEFFERSON CITY, MO 65102
1-888-ASK-MODOT (1-888-275-6636)

CMT
© Copyright CMT, Inc.
CRAWFORD MURPHY & TILLY, INC.
1631 WEST ELYNDALE STREET
SPRINGFIELD, MO 65807 (417) 869-6009
ENGINEERING CORPORATION - 000631

© Copyright CMT, Inc.

CMT PROJECT NO.
24006489-00

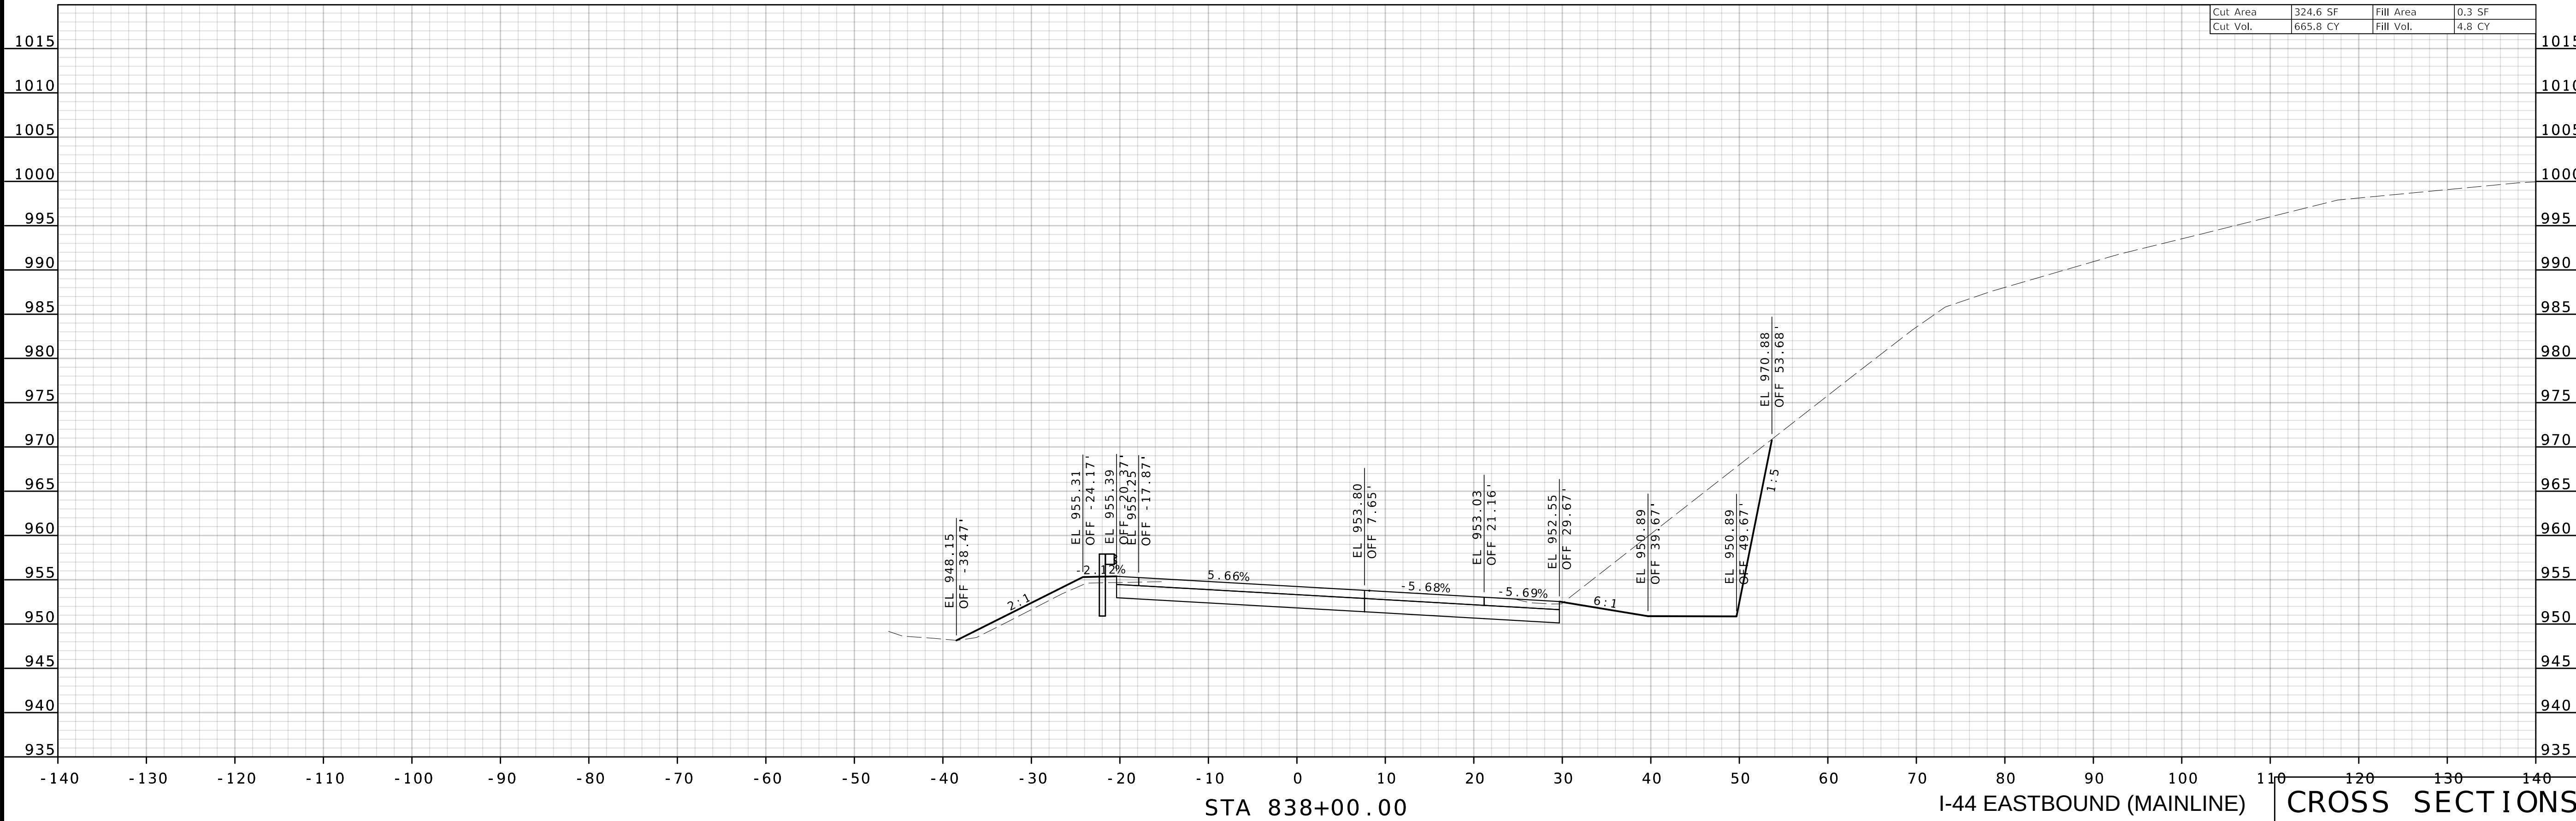

STATE OF MISSOURI
 ★ ★
 BRADLEY T. SPANBERGER
 NUMBER
 PE-2020027014
 PROFESSIONAL ENGINEER

08/12/2024 4:03:23 PM
Bradley T. Spanberger - Civil
MQ PE-2020027014

ROUTE	STATE
44	MO

COUNTY

JCD0111
CONTRACT ID.

BRIDGE NO.

--	--	--	--	--	--

.	.	.	.	.	.

TOL
102CAP 1
C 65

ESTIMATING THE EFFECTS OF...

CITY OF WASHINGTON

ON

SS1



5009
61

NC.
869-
0006

LLY,
REET
(417)

1


INDIAN PHARMACEUTICALS CORPORATION

...T, Inc.
...D, MU
...T, EL
...ELD, I
...ING



Copyright © 2004 WFOO
WFOO
WFOO
WFOO
WFOO

© 1995 CR 163 SP EN

CMT PROJECT NO.
4006489 - 0

 

I-44 EASTBOUND (MAINLINE)	CROSS SECTIONS
---------------------------	----------------

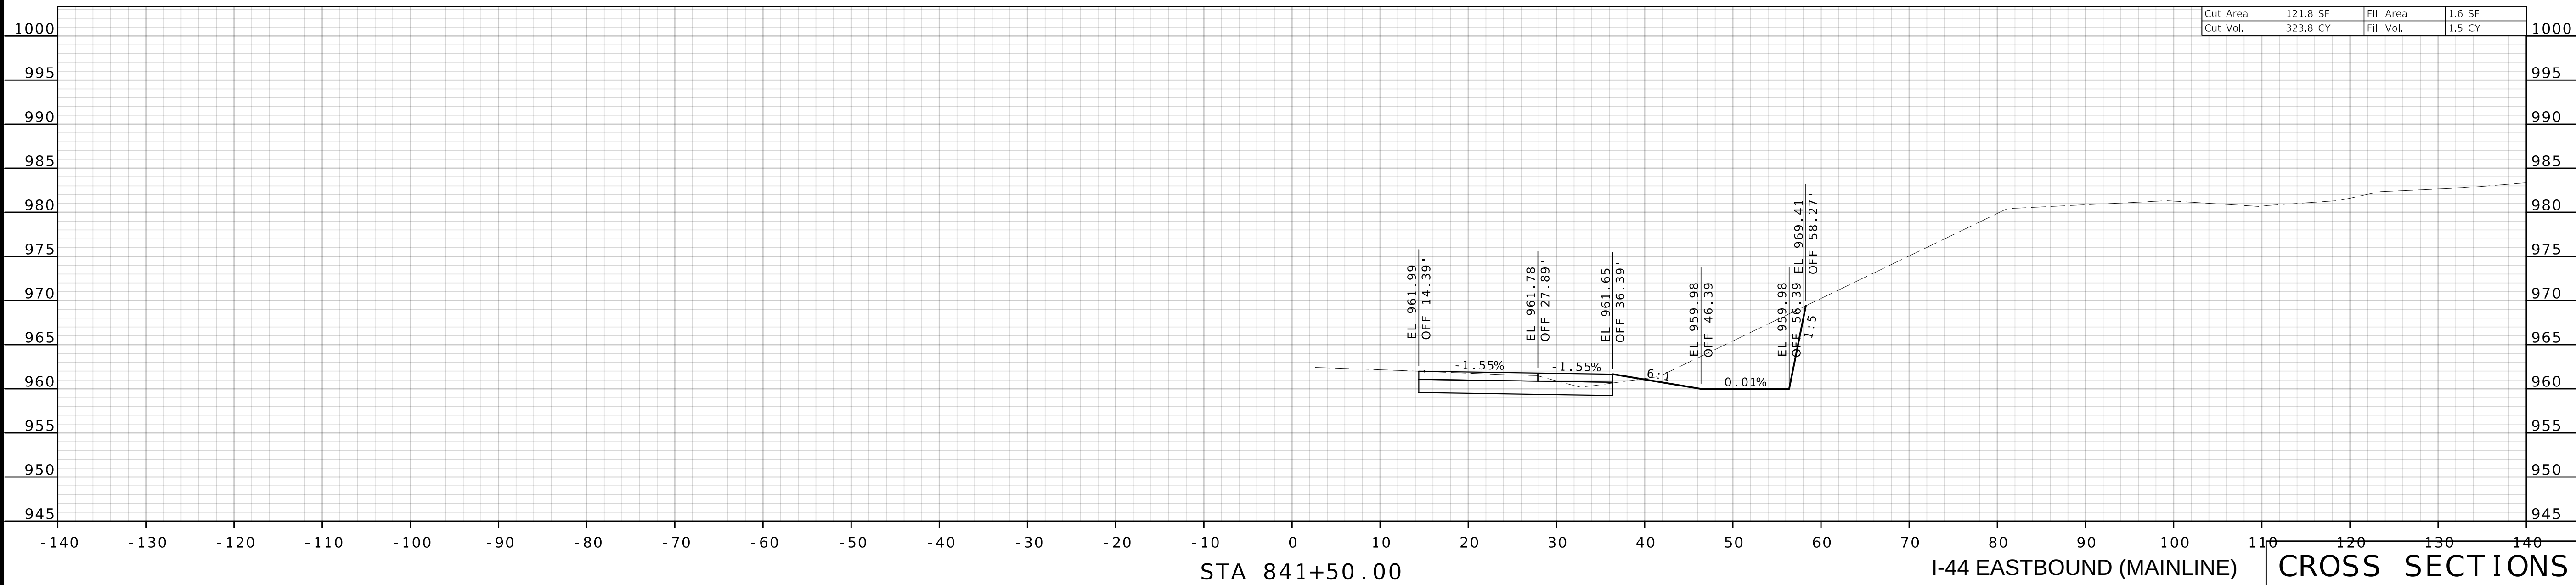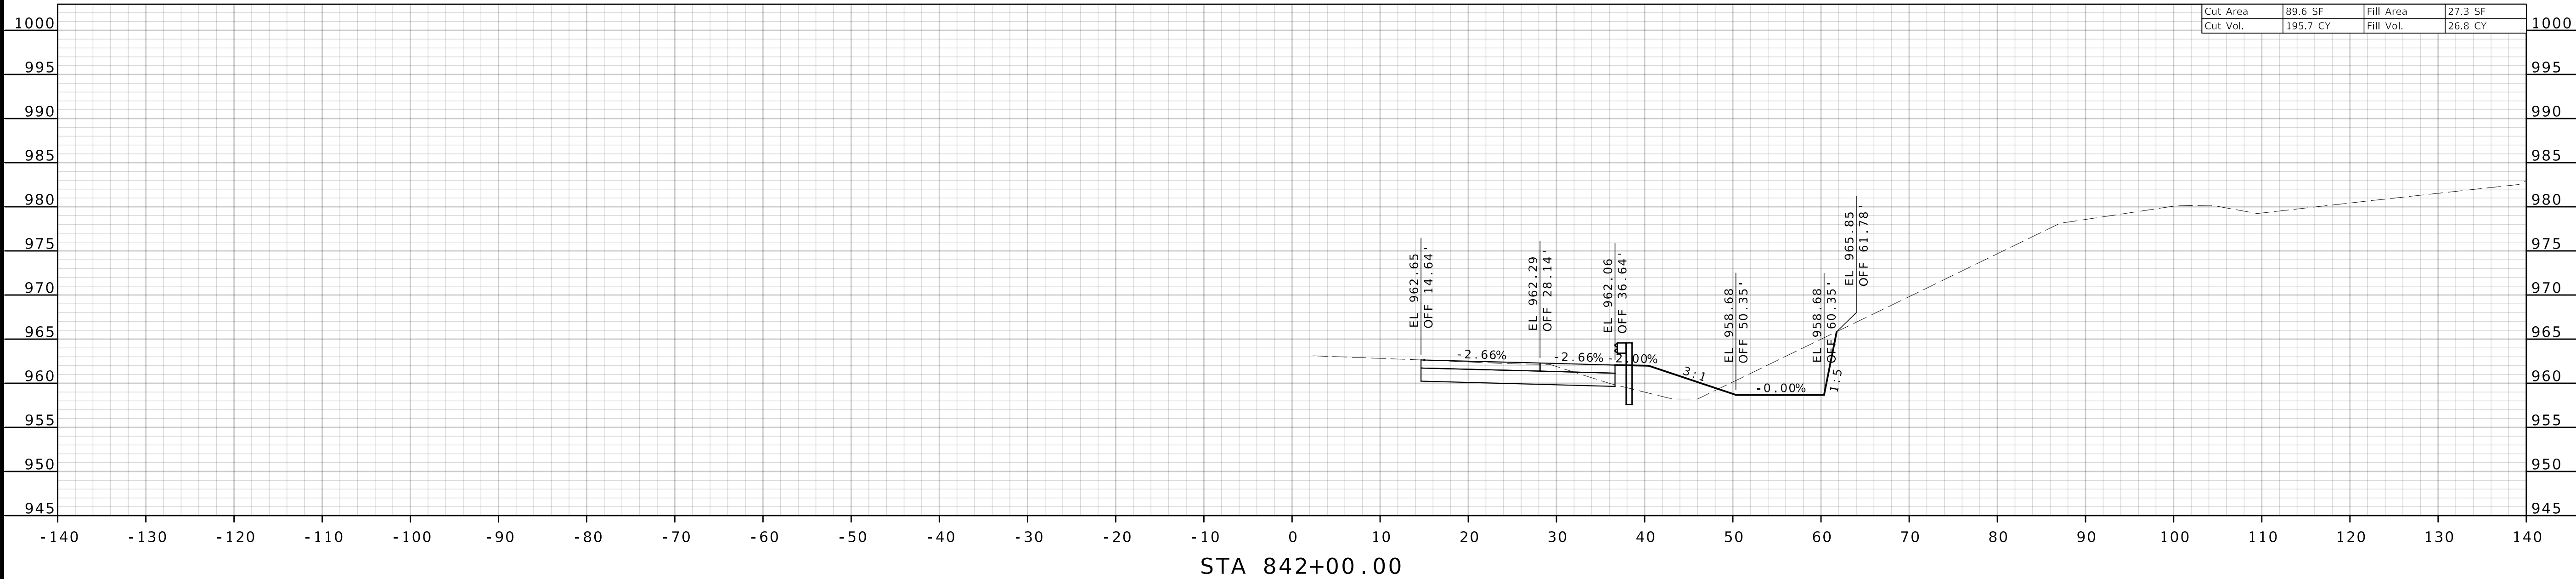

DISCLAIMER
THE PROFESSIONAL WHOSE SIGNATURE AND PERSONAL SEAL APPEAR HEREON ASSUMES RESPONSIBILITY ONLY FOR WHAT APPEARS ON THIS PAGE, AND DISCLAIMS (PURSUANT TO SECTION 327.411 RSMO) SPECIFICATION, ESTIMATES, REPORTS, OR OTHER DOCUMENTS OR INSTRUMENTS NOT SEALED BY THE UNDERSIGNED PROFESSIONAL RELATING TO OR INTENDED TO BE USED FOR ANY PART OR PARTS OF THE PROJECT TO WHICH THIS PAGE REFERS.



08/12/2024 4:03:23 PM
Bradley T. Spanberger - Civil
MO PE-2020027014

DATE PREPARED
8/12/2024

ROUTE
I -44

STATE
MO

DISTRICT
CD

SHEET NO.
69

COUNTY
PULASKI

JOB NO.
JCD0111

CONTRACT ID.
.

BRIDGE NO.
.

DESCRIPTION

DATE

MISSOURI HIGHWAYS AND TRANSPORTATION COMMISSION

105 WEST CAPITOL JEFFERSON CITY, MO 65102

1-888-ASK-MODOT (1-888-275-6636)

1-888-ASK-MODOT (1-888-275-6636)

08/12/2024 4:03:24 PM
Bradley T. Spanberger - Civil
MO PE-2020027014

ROUTE	STATE
I-44	MO

CD	70
COUNTY	
BLACK	

JCD0111
CONTRACT ID.

BRIDGE NO.

[illegible][illegible][illegible]

NOI						
-----	--	--	--	--	--	--

DESCRIPTION					
-------------	--	--	--	--	--

[illegible]

D					
---	--	--	--	--	--

[illegible]

	.	.	.	.	.	.

ATE						
-----	--	--	--	--	--	--

D						
	.	.	.	.	.	.

ION
ITOL
5102

CAP
MO 6WEST
TY

RAN

ERSON



WAYS & FREYTAG
COMMUNICATION



I GHT




6

-6009
631

INC. 869 0006

TILLY
TREE (417
ION -



IT

MURPHY
-FINDA
MO 6
CORF

CMT, Inc.

© 1996 SFE

CMT PROJECT NO.
24006489 - 0

  

CMT
Copyright CMT, Inc.
RAWFORD, MURPHY & TILLY, INC.
331 WEST ELFINDALE STREET
SPRINGFIELD, MO 65807 (417) 869-6009
ENGINEERING CORPORATION - 000631

CMT PROJECT NO.
24006489 - 0



08/12/2024 4:03:24 PM
Bradley T. Spanberger - Civil
MO BE-20230037014

8 / 12 / 2024

1 - 44	MO
--------	----

CD	71
COUNTY	

JOB NO.

CONTRACT ID.

•

•

[illegible][illegible]

PT I					
------	--	--	--	--	--

ESC						
-----	--	--	--	--	--	--

[illegible][illegible]

TE						
----	--	--	--	--	--	--

	*	*	*	*	*	*

ITC

OR-
ST
M

AN: 05 CI

10



-60
531

Y. Et
(17) 4
- C



T

W

C. : CMT.
ORD
EST
FIELD
ERIN

© Copyright
CRANE
163-
SPR
ENG

24006489 - 0

  

STATE OF MISSOURI
BRADLEY T. SPANBERGER
NUMBER
PE-2020027014
PROFESSIONAL ENGINEER

CONTRACT ID.

--	--	--	--	--	--

PERSON



NC.
369-6
0063

807

MT, Inc.
RD, M
ST EL
ELD,
RING

© 1996 CFI
16
SF
EN

CMT PROJECT NO:
4006489 - C

  



08/12/2024 4:03:24 PM
Bradley T. Spanberger - Civil
MO PE-2020027014

8 / 12 / 2024

I -44	MO
-------	----

CD	75
----	----

PULASKI

JCD0111

•

	.	.	.	.	.	.
7						10

ITC

PORT

NSIN

10

THE



IG

1



--	--

6

500
31NC.
369
0006

417)

ST
07
ATI

PHY
DAL
65
RPO



g. MUF
ELFI
o, M
S. C

ORD
EST
FIELD
ERIN



1100

CMI PROJECT NO.
24006489 - 0

  

I-44 EASTBOUND (MAINLINE)

CROSS SECTIONS



08/12/2024 4:03:24 PM
Bradley T. Spanberger - Civil
MO PE-2020027014

8 / 12 / 2024

I -44	MO
-------	----

CD	76
----	----

PULASKI

JCD0111

CONTRACT ID.

BRIDGE NO.



DATE	DESCRIPTION
	.
	.
	.
	.
	.
	.


 MISSOURI DEPARTMENT OF
 TRANSPORTATION
 105 WEST CAPITOL
 JEFFERSON CITY, MO 65102



CMT
© Copyright CMT, Inc.
CRAWFORD, MURPHY & TILLY, INC.
1631 WEST ELFINDALE STREET
SPRINGFIELD, MO 65807 (417) 869-6009
ENGINEERING CORPORATION - 000631

CMT PROJECT NO.
24006489 - 0

  

I-44 EASTBOUND (MAINLINE)

CROSS SECTIONS

STATE OF MISSOURI
BRADLEY T. SPANBERGER
NUMBER
PE-2020027014
PROFESSIONAL ENGINEER

08/12/2024 4:03:25 PM
Bradley T. Spanberger - Civil

8 / 12 / 2024

-44	MO
-----	----

CD	78
----	----

PULASKI
JOB NO.

CONTRACT ID.

•

BRIDGE NO.

[illegible][illegible]02
0L

NC

JEFF



7

601

169-006

REEL 417

800-800-8000


NR

CMT.
ORD
ST
TIEL
IRIN

Copyright © 2011 Pearson Education, Inc. All rights reserved. Printed in the United States of America. This publication is protected by copyright. Any unauthorized reproduction or distribution of this work in any form or by any means, electronic or mechanical, including photocopying, recording, or by any information storage and retrieval system, without permission in writing from the publisher is prohibited. This work may be copied for personal or internal reference use only on the sole basis of written permission from the publisher. For more information, contact the publisher at 1-800-354-9700 or www.pearsoned.com.

CMT PROJECT NO.

4006489 - 0

 

I-44 EASTBOUND (MAINLINE)

CROSS SECTIONS

DISCLAIMER
THE PROFESSIONAL WHOSE SIGNATURE AND PERSONAL SEAL APPEAR HEREON ASSUMES RESPONSIBILITY ONLY FOR WHAT APPEARS ON THIS PAGE, AND DISCLAIMS (PURSUANT TO SECTION 327.411 RSMO) SPECIFICATION, ESTIMATES, REPORTS, OR OTHER DOCUMENTS OR INSTRUMENTS NOT SEALED BY THE UNDERSIGNED PROFESSIONAL RELATING TO OR INTENDED TO BE USED FOR ANY PART OR PARTS OF THE PROJECT TO WHICH THIS PAGE REFERS.



Bradley T. Spanberger

08/12/2024 4:03:25 PM
Bradley T. Spanberger - Civil
MO PE-2020027014

DATE PREPARED
8/12/2024

ROUTE STATE
I -44 MO

DISTRICT SHEET NO.
CD 79

COUNTY
PULASKI

JOB NO.
JCD0111

CONTRACT ID.

BRIDGE NO.

DESCRIPTION	DATE

MISSOURI HIGHWAYS AND TRANSPORTATION COMMISSION



105 WEST CAPITOL
JEFFERSON CITY, MO 65102
1-888-ASK-MODOT (1-888-275-6636)

CMT

© Copyright CMT, Inc.
CRAWFORD MURPHY & TULLY, INC.
1631 WEST ELYNDALE STREET
SPRINGFIELD, MO 65807 (417) 869-6009
ENGINEERING CORPORATION - 000631

© Copyright CMT, Inc.

CMT PROJECT NO.
24006489-00

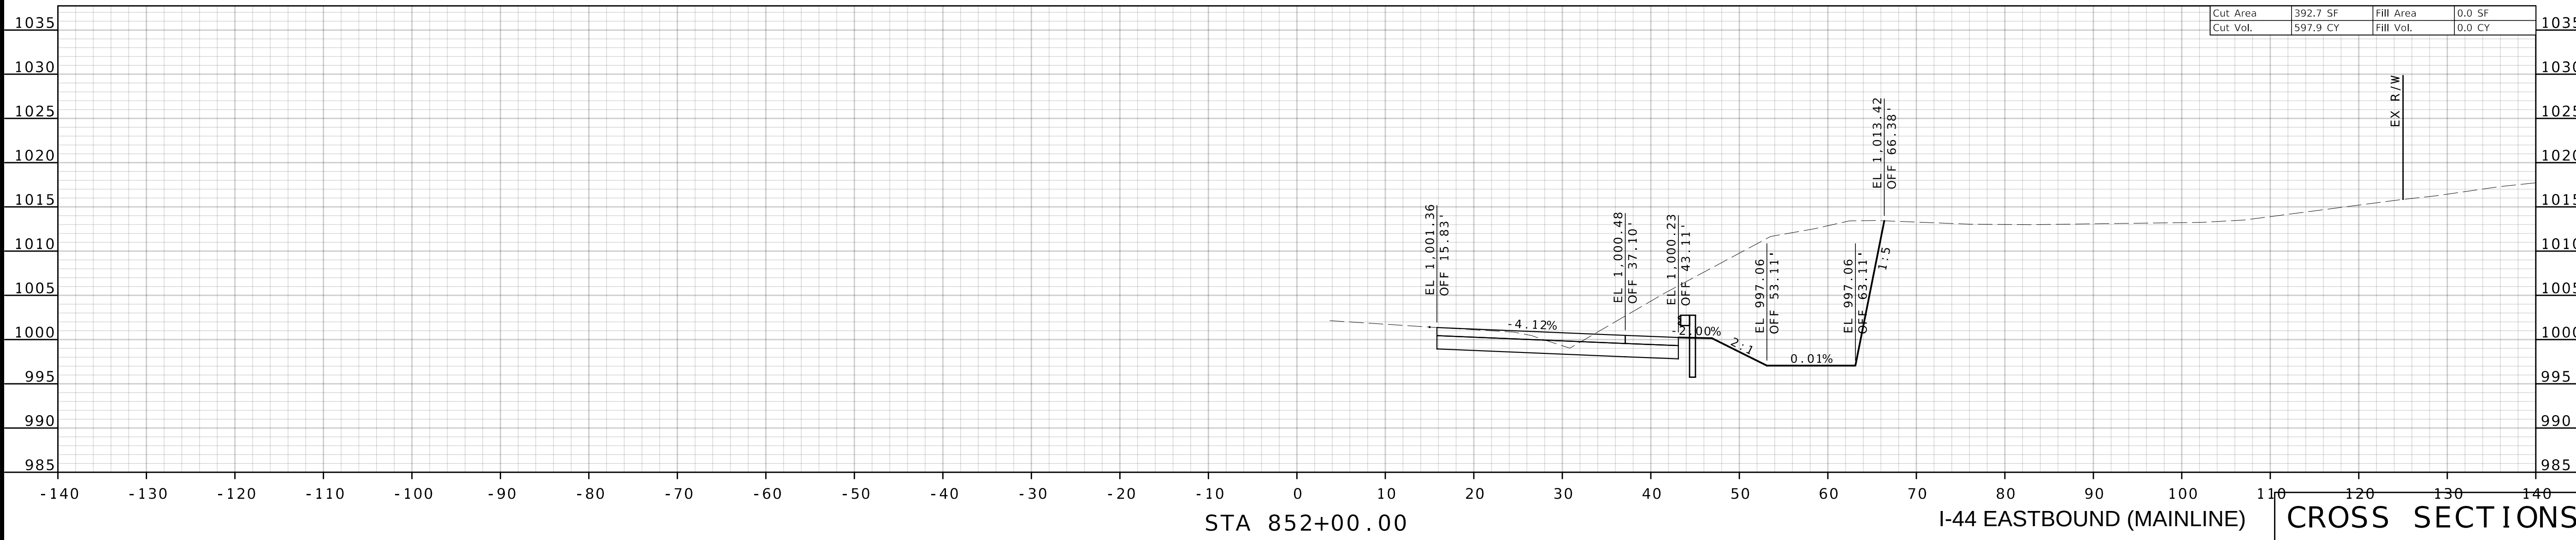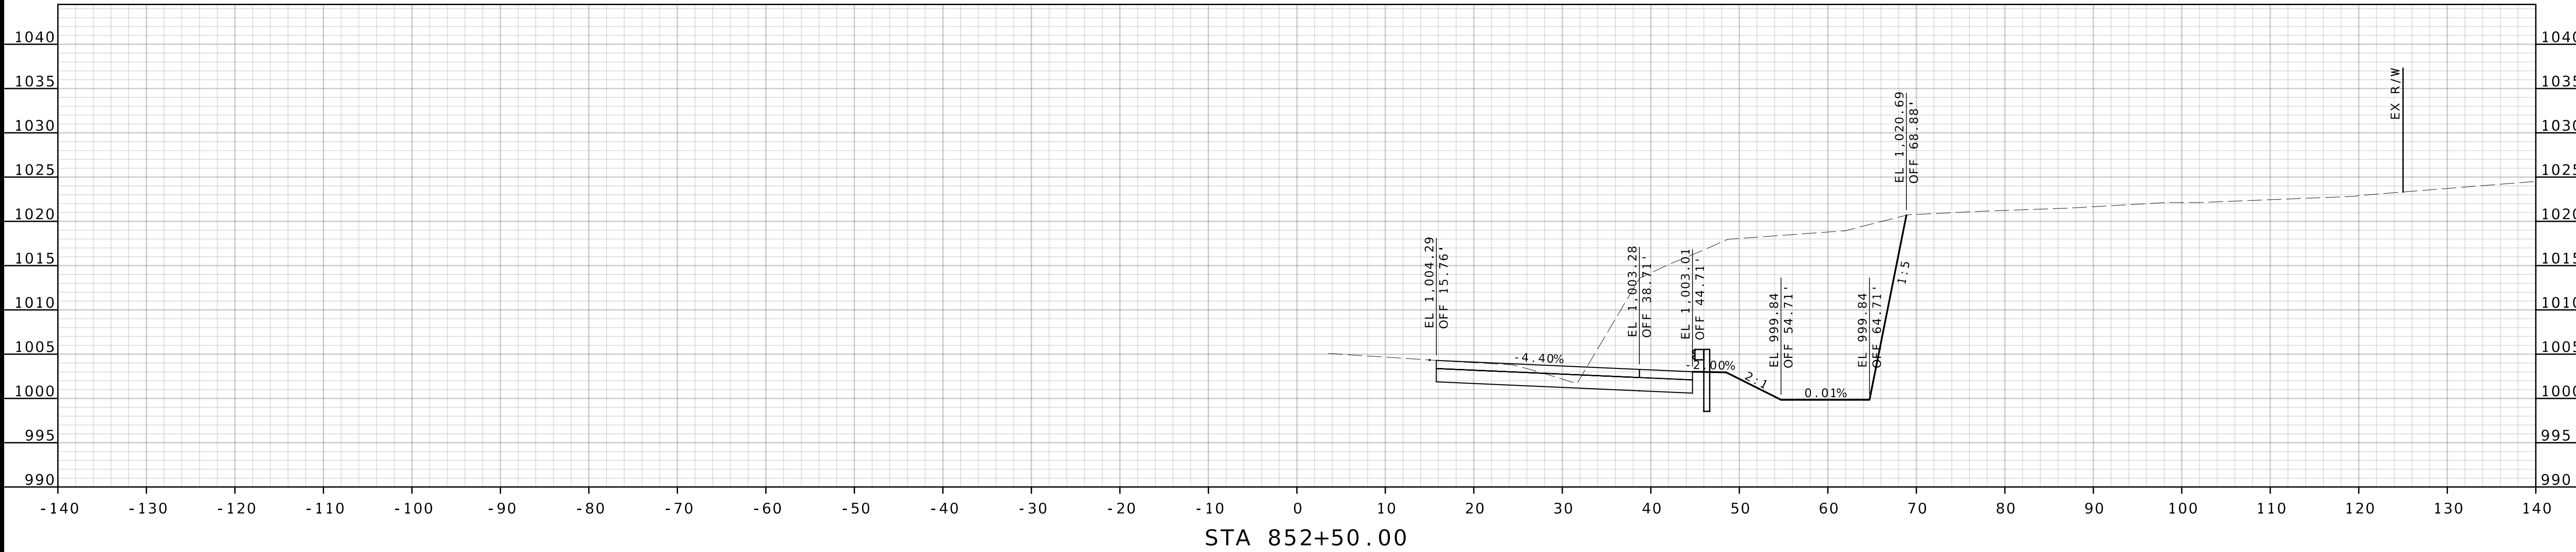

I-44 EASTBOUND (MAINLINE) CROSS SECTIONS

DISCLAIMER
THE PROFESSIONAL WHOSE SIGNATURE AND PERSONAL SEAL APPEAR HEREON ASSUMES RESPONSIBILITY ONLY FOR WHAT APPEARS ON THIS PAGE, AND DISCLAIMS (PURSUANT TO SECTION 327.411 RSMO) SPECIFICATION, ESTIMATES, REPORTS, OR OTHER DOCUMENTS OR INSTRUMENTS NOT SEALED BY THE UNDERSIGNED PROFESSIONAL RELATING TO OR INTENDED TO BE USED FOR ANY PART OR PARTS OF THE PROJECT TO WHICH THIS PAGE REFERS.



Bradley T. Spanberger

08/12/2024 4:03:25 PM
Bradley T. Spanberger - Civil
MO PE-2020027014

DATE PREPARED
8/12/2024

ROUTE STATE
I -44 MO

DISTRICT SHEET NO.
CD 80

COUNTY
PULASKI

JOB NO.
JCD0111


CONTRACT ID.
.

BRIDGE NO.
.

DESCRIPTION



DATE

MISSOURI HIGHWAYS AND TRANSPORTATION COMMISSION

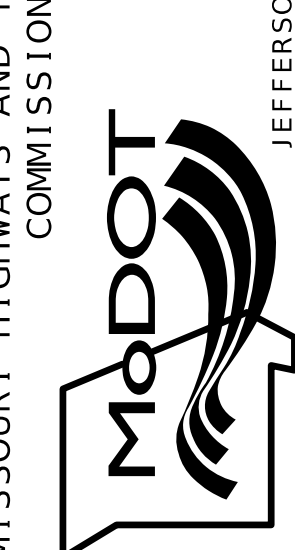

CMT
© Copyright CMT, Inc.
CRAWFORD MURPHY & TULLY, INC.
1631 WEST ELFINDALE STREET
SPRINGFIELD, MO 65807 (417) 869-6009
ENGINEERING CORPORATION - 000631
© Copyright CMT, Inc.

CMT PROJECT NO.
24006489-00

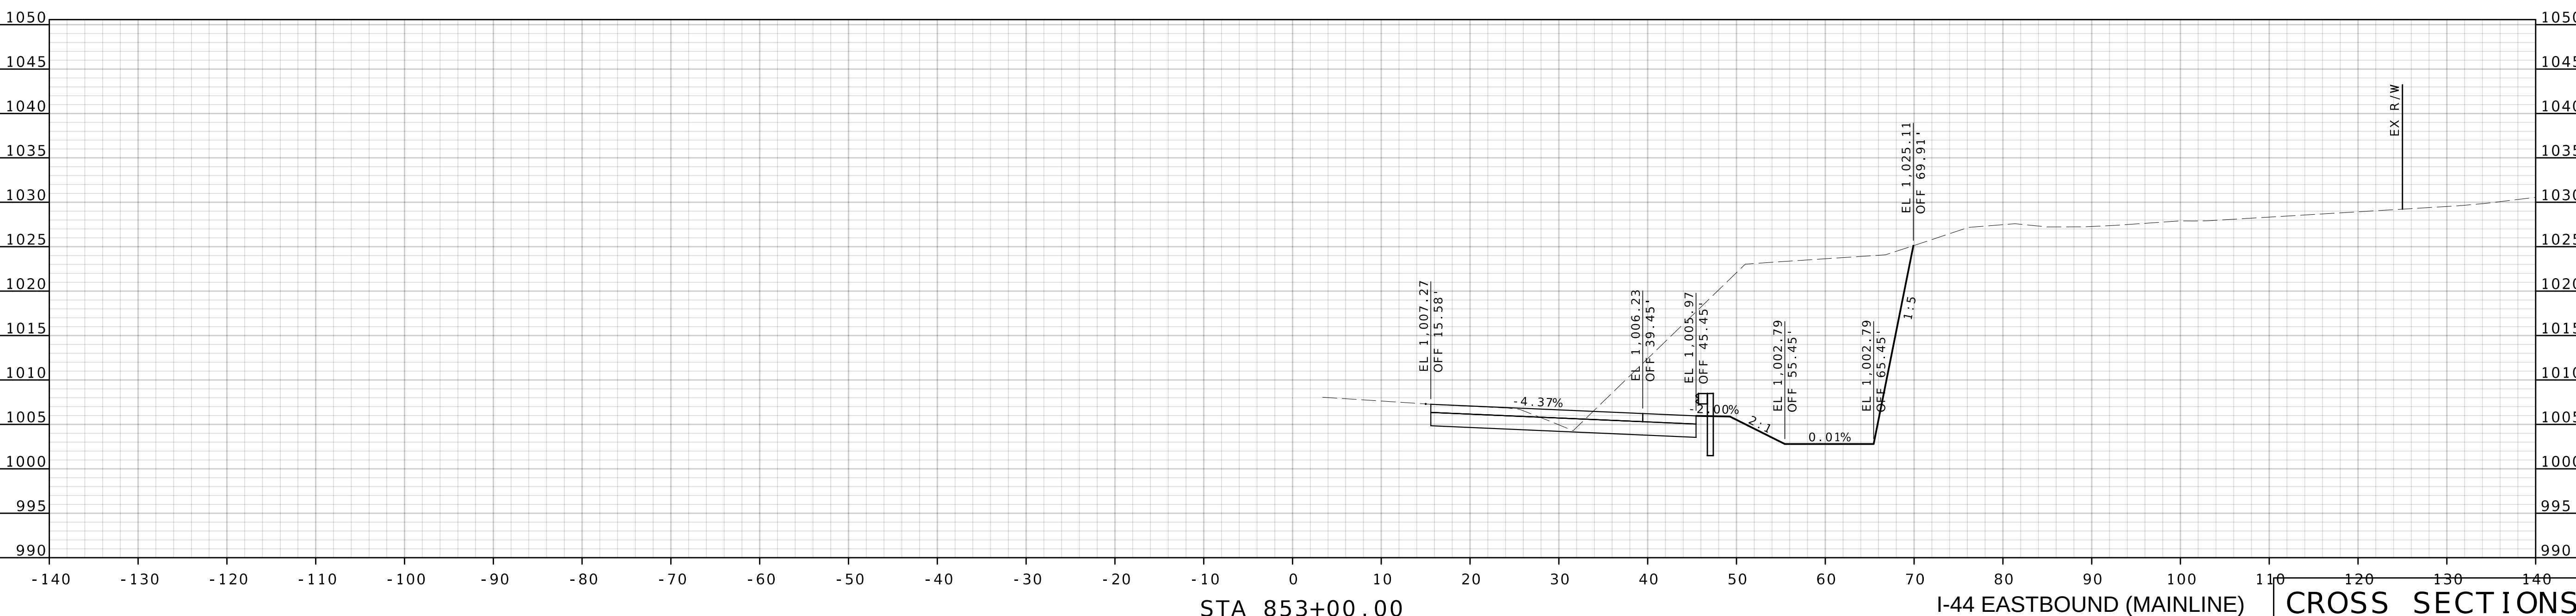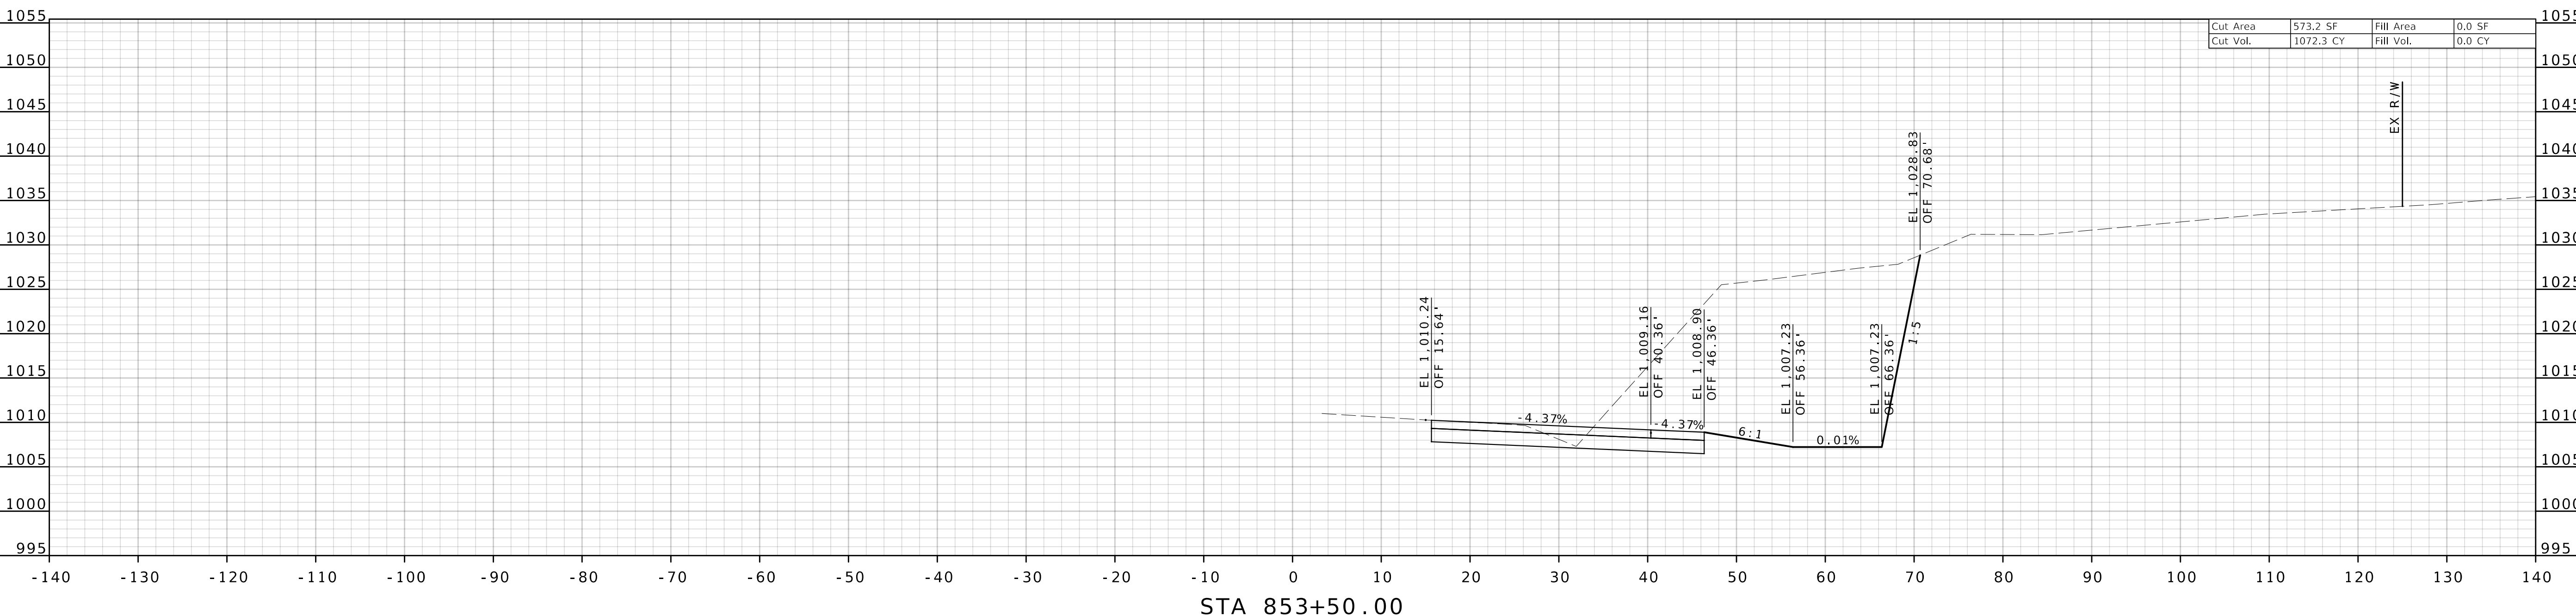

I-44 EASTBOUND (MAINLINE) CROSS SECTIONS



08/12/2024 4:03:25 PM
Bradley T. Spanberger - Civil
MO PE-2020027014

ROUTE I - 44	STATE MO
-----------------	-------------

COUNTY
PULASKI

CONTRACT ID.

BRIDGE NO.



[illegible]

MISSOURI HIGHWAYS AND TRANSPORTATION COMMISSION




105 WEST CAPITOL
JEFFERSON CITY, MO 65102

CMT
© Copyright CMT, Inc.
CRAWFORD, MURPHY & TILLY, INC.
631 WEST ELFINDALE STREET
SPRINGFIELD, MO 65807 (417) 869-6009
ENGINEERING CORPORATION - 000631

  

I-44 EASTBOUND (MAINLINE)

CROSS SECTIONS

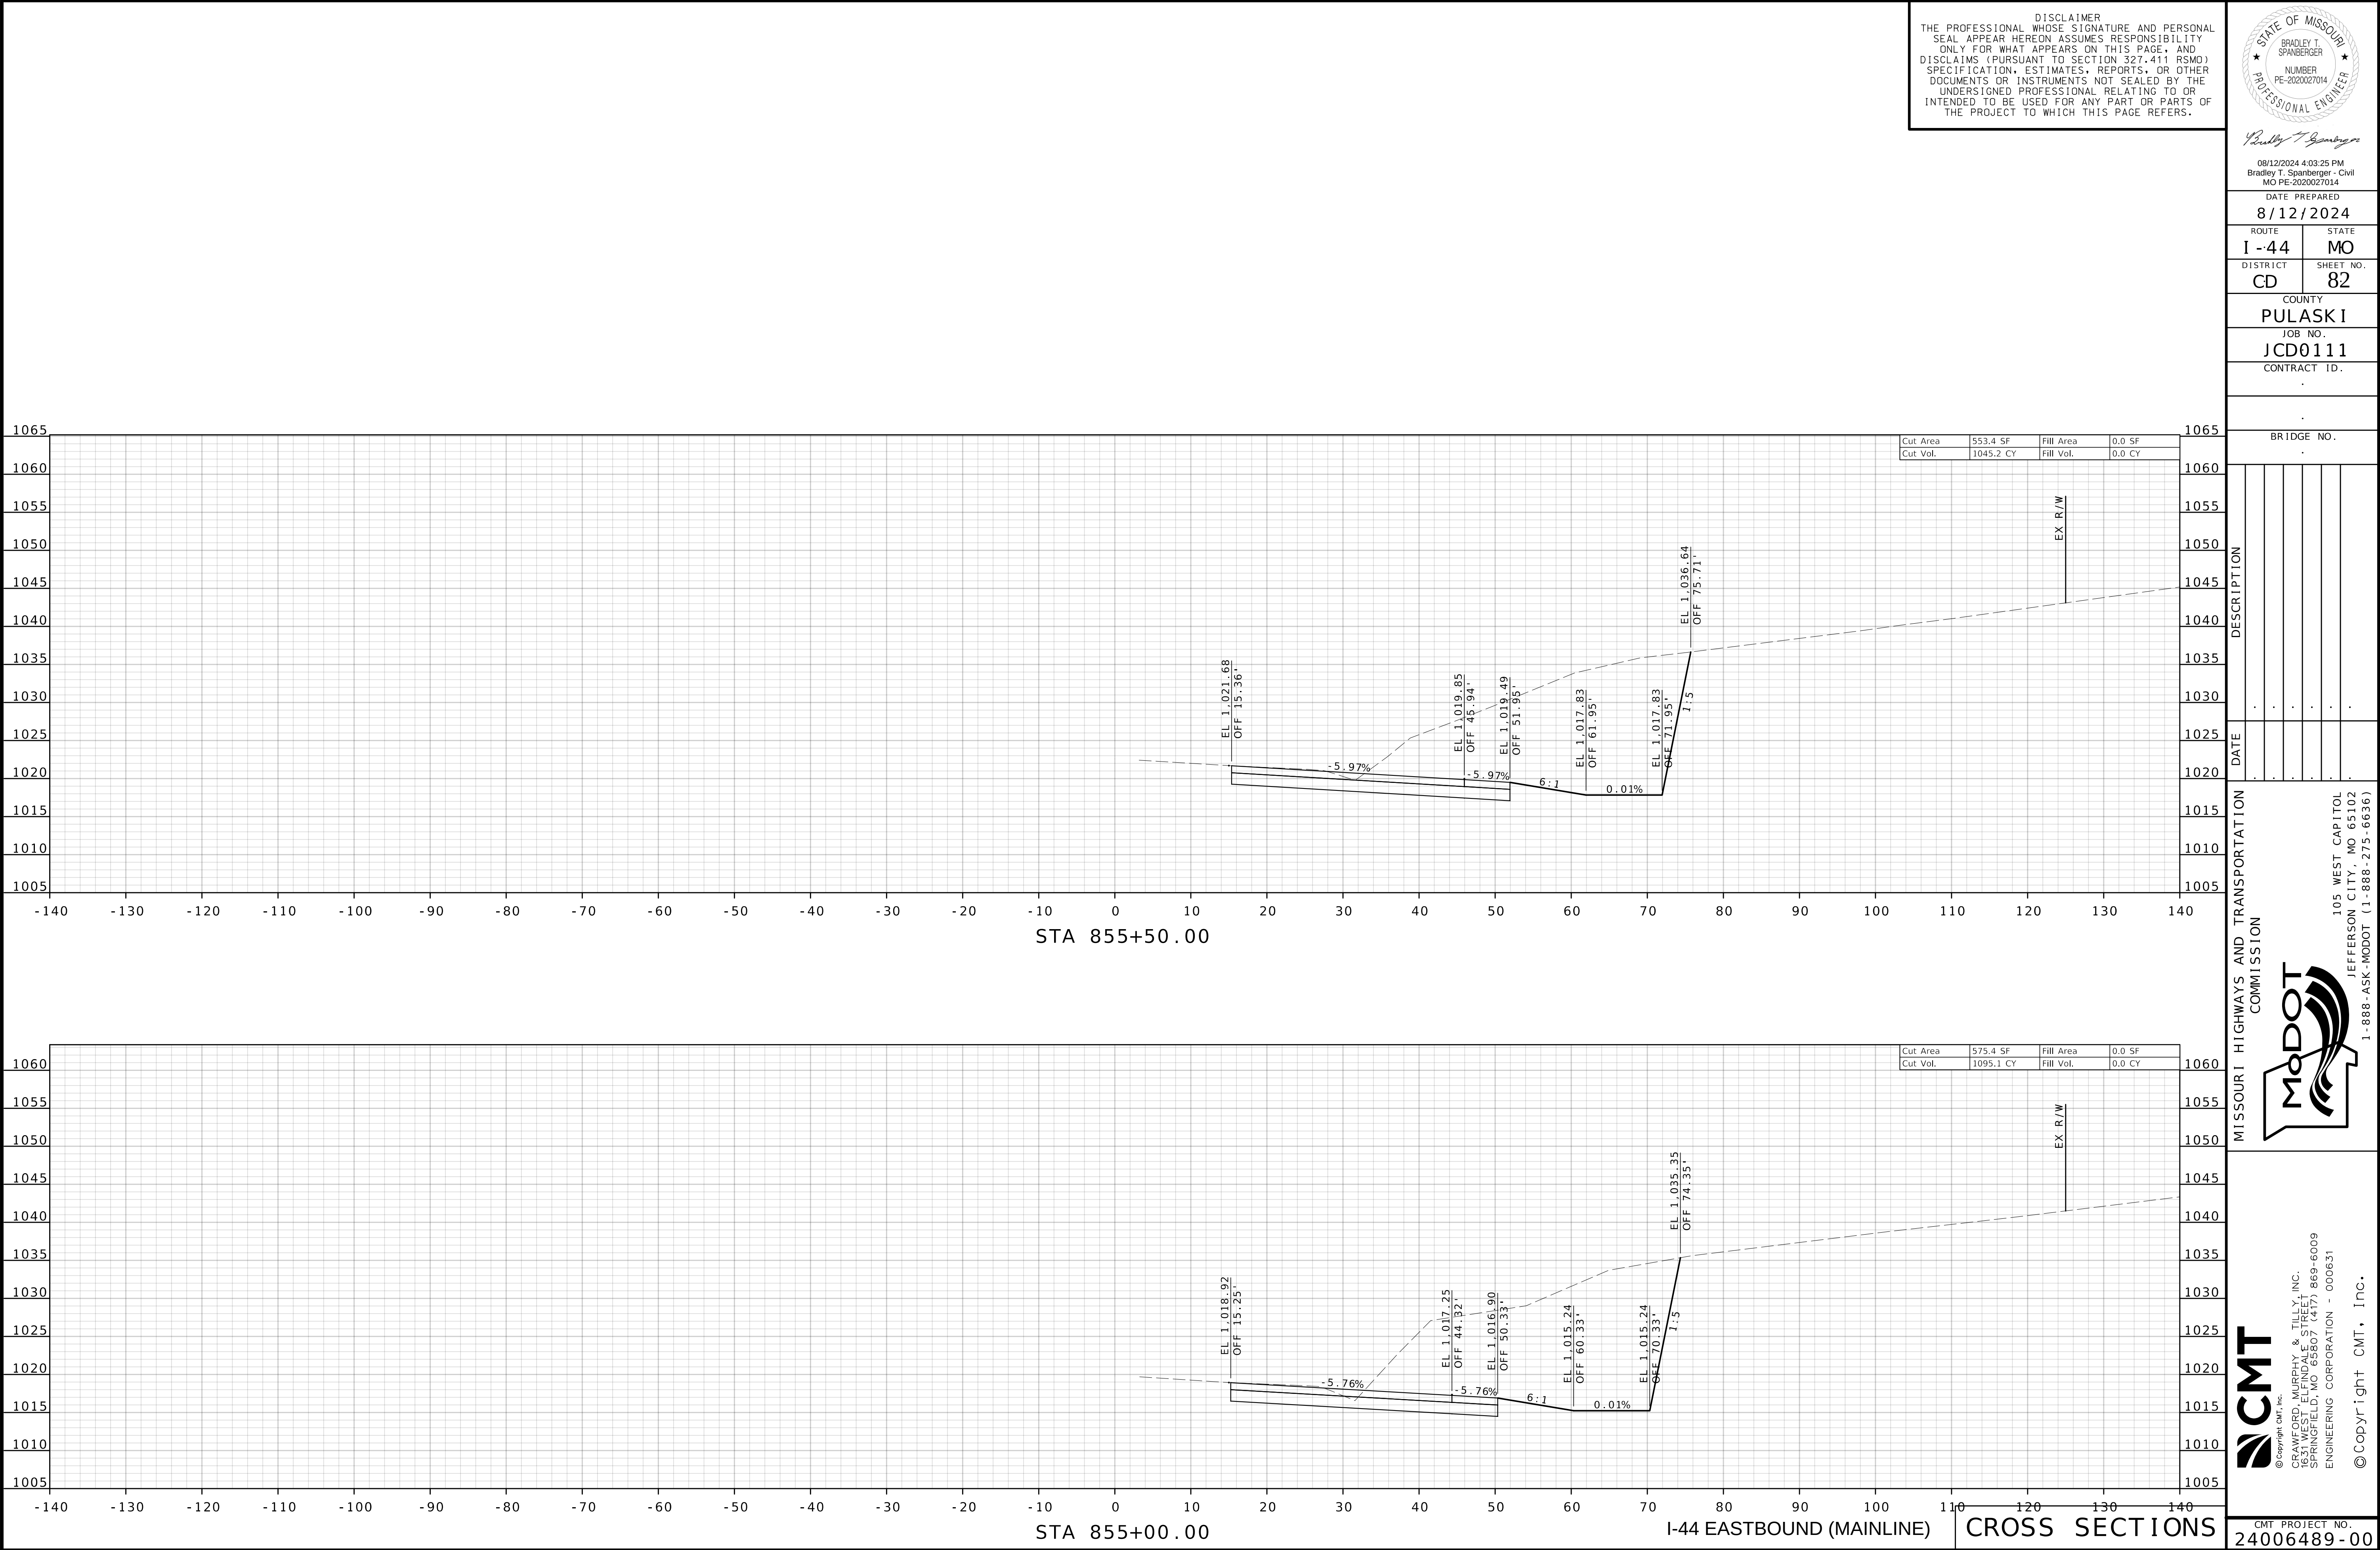



08/12/2024 4:03:26 PM
Bradley T. Spanberger - Civil
MO PE-2020027014

DATE PREPARED
8/12/2024

ROUTE	STATE
I - 44	MO

DISTRICT	SHEET NO.
C.D	84

COUNTY
PULASKI


JOB NO.
ICD0111

CONTRACT ID.

BRIDGE NO.



DATE	DESCRIPTION
	.
	.
	.
	.
	.
	.


MISSOURI DEPARTMENT OF TRANSPORTATION
COMMISSION
 105 WEST CAPITOL
 JEFFERSON CITY, MO 65102

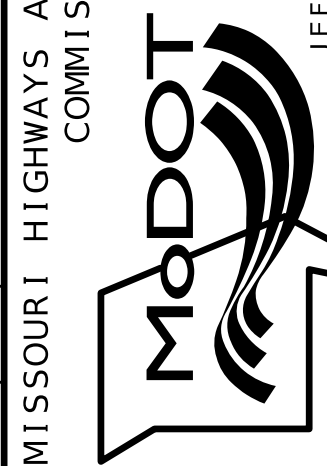

CMT
© Copyright CMT, Inc.
CRAWFORD, MURPHY & TILLY, INC.
1631 WEST ELFINDALE STREET
SPRINGFIELD, MO 65807 (417) 869-6009
ENGINEERING CORPORATION - 000631

CMT PROJECT NO.
24006489 - 0

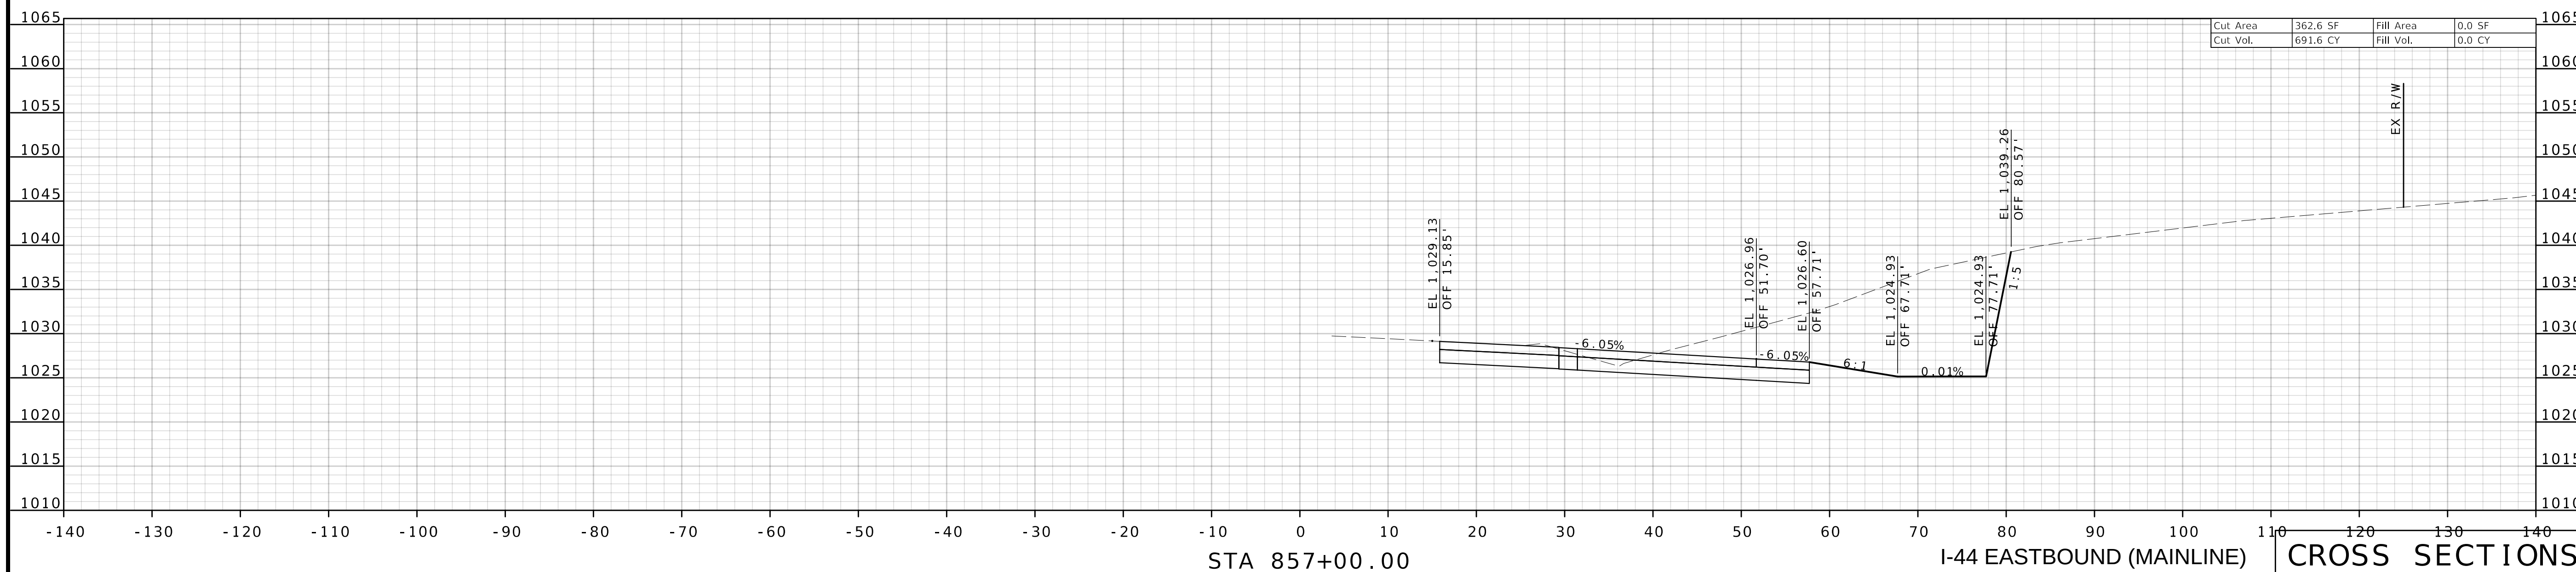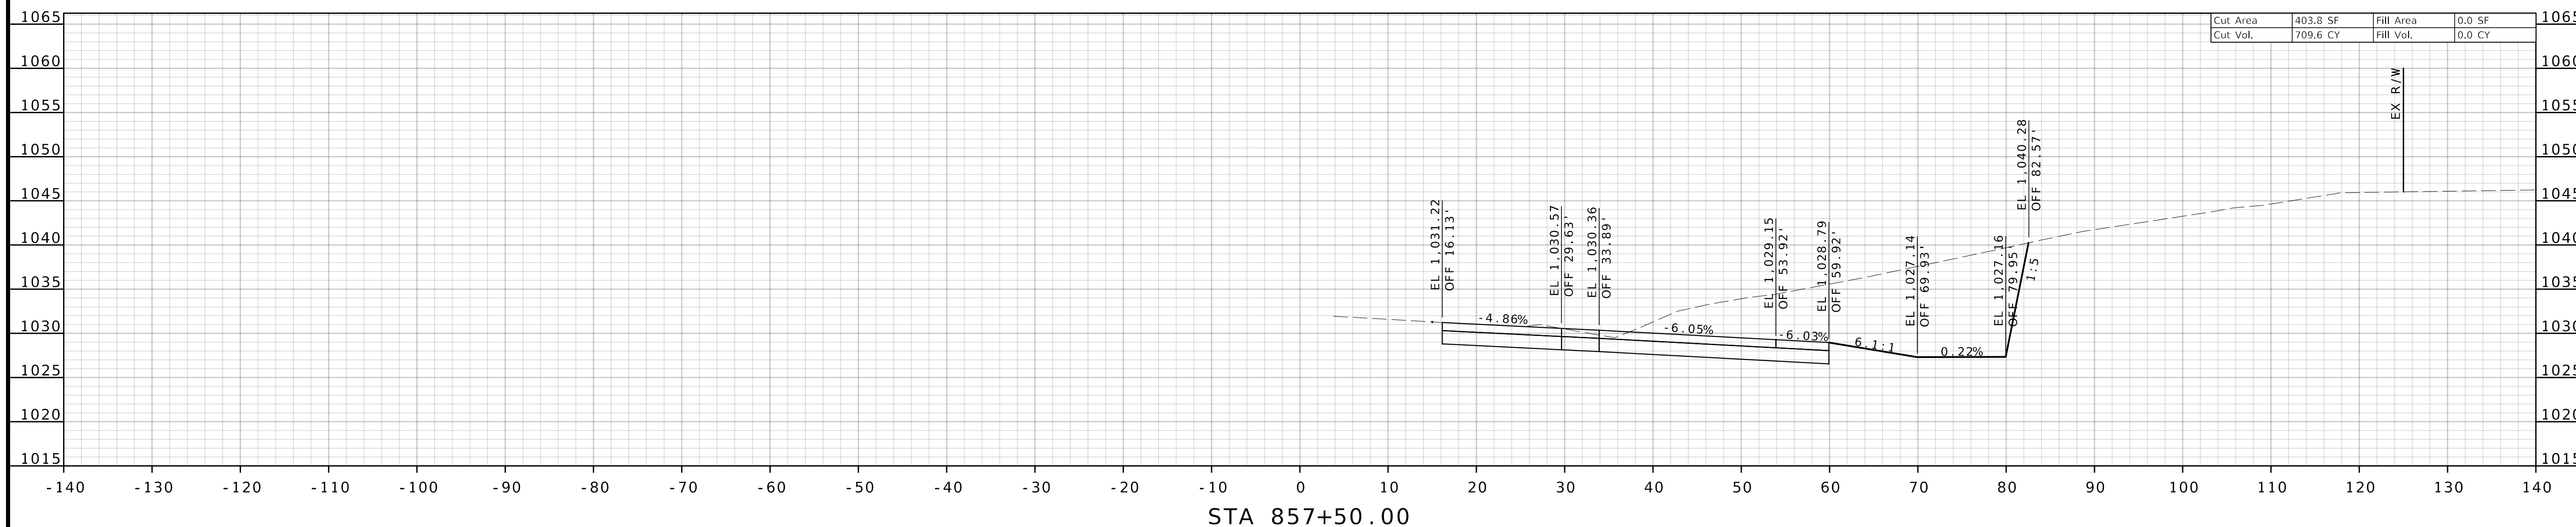



08/12/2024 4:03:26 PM
Bradley T. Spanberger - Civil
MO BE-20230037014

07/12/2024	
ROUTE	STATE
1-11	MO

CD	86
COUNTY	

JCD0111

CONTRACT ID.

*

BRIDGE NO.

--	--	--	--	--	--	--

[illegible]

DN						
----	--	--	--	--	--	--

OPTIC					
-------	--	--	--	--	--

DESCRIPTION						
-------------	--	--	--	--	--	--

	DE

--	--	--	--	--	--	--

	.	.	.	.	.	.

ATE						
-----	--	--	--	--	--	--

D						
	.	.	.	.	.	.

TOLRTA-WES-
ITYTRAN
N
105
ON C

AND
SSION
EERS

05511

Year	Number of people (millions)
1980	100
1985	110
1990	120
1995	130
2000	135
2005	140
2010	145



6009
31

INC.
869-
0006;

ON -
(417)
TREET,
TILLY,



IT

M
MURPHY
-FINDA
MO 6
CORP


 CMT, Inc.

© 1995

	CMT PROJECT NO.
--	-----------------

  

MISSOURI
DEPARTMENT OF
TRANSPORTATION
COMMISSION

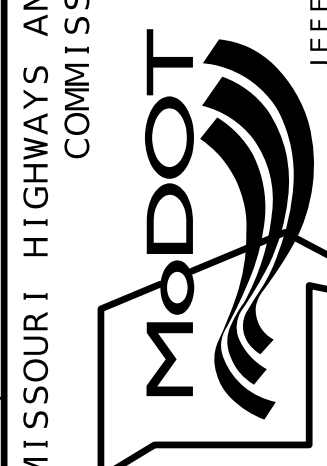

CMT
© Copyright CMT, Inc.
CRAWFORD, MURPHY & TILLY, INC.
1631 WEST ELFINDALE STREET
SPRINGFIELD, MO 65807 (417) 869-6009
ENGINEERING CORPORATION - 000631

CMT PROJECT NO.
24006489 - 0



08/12/2024 4:03:27 PM
Bradley T. Spanberger - Civil

07/12/2024	
ROUTE	STATE

1 - 44	MO
--------	----

CD	9.1
----	-----

PLASKI
JOB NO.

JCD0111

CONTRACT ID.


BRIDGE NO.

•

DESCRIPTION

ATE

MISSOURI HIGHWAYS AND TRANSPORTATION
COMMISSION

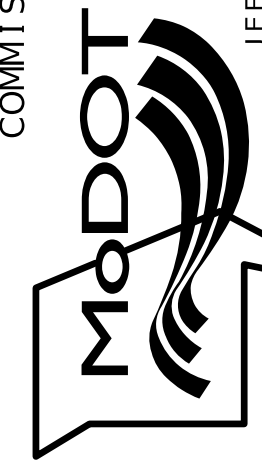




105 WEST CAPITOL
JEFFERSON CITY, MO 65102
1-888-ASK-MODOT (1-888-275-6636)



© Copyright CMT, Inc.
CRAWFORD, MURPHY & TILLY, INC.
1631 WEST ELFINDALE STREET
SPRINGFIELD, MO 65807 (417) 869-6009
ENGINEERING CORPORATION - 000631

©Copyright CMT, Inc.

CMT PROJECT NO.
24006489 - 00

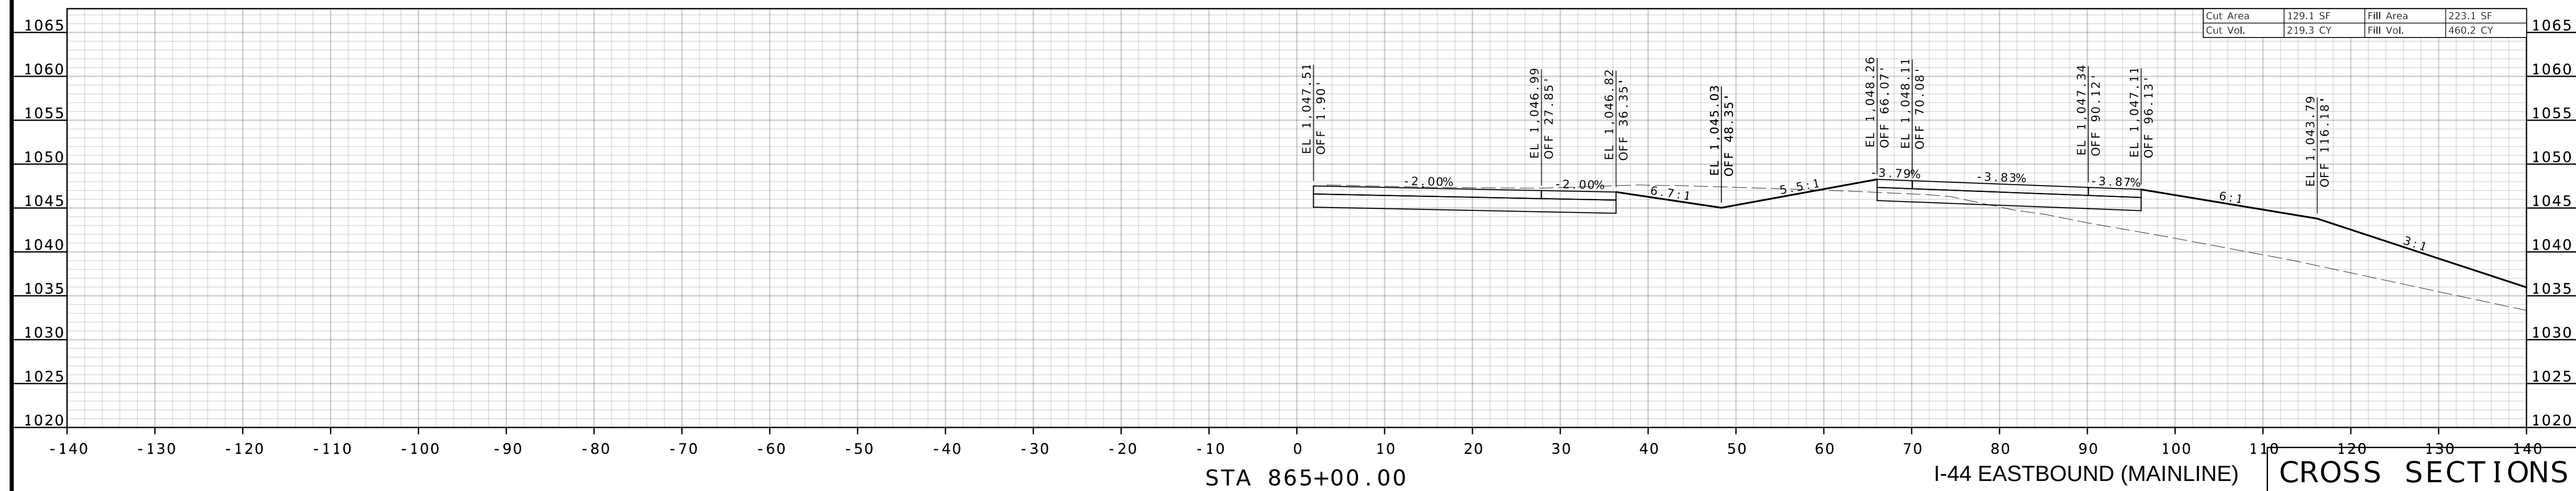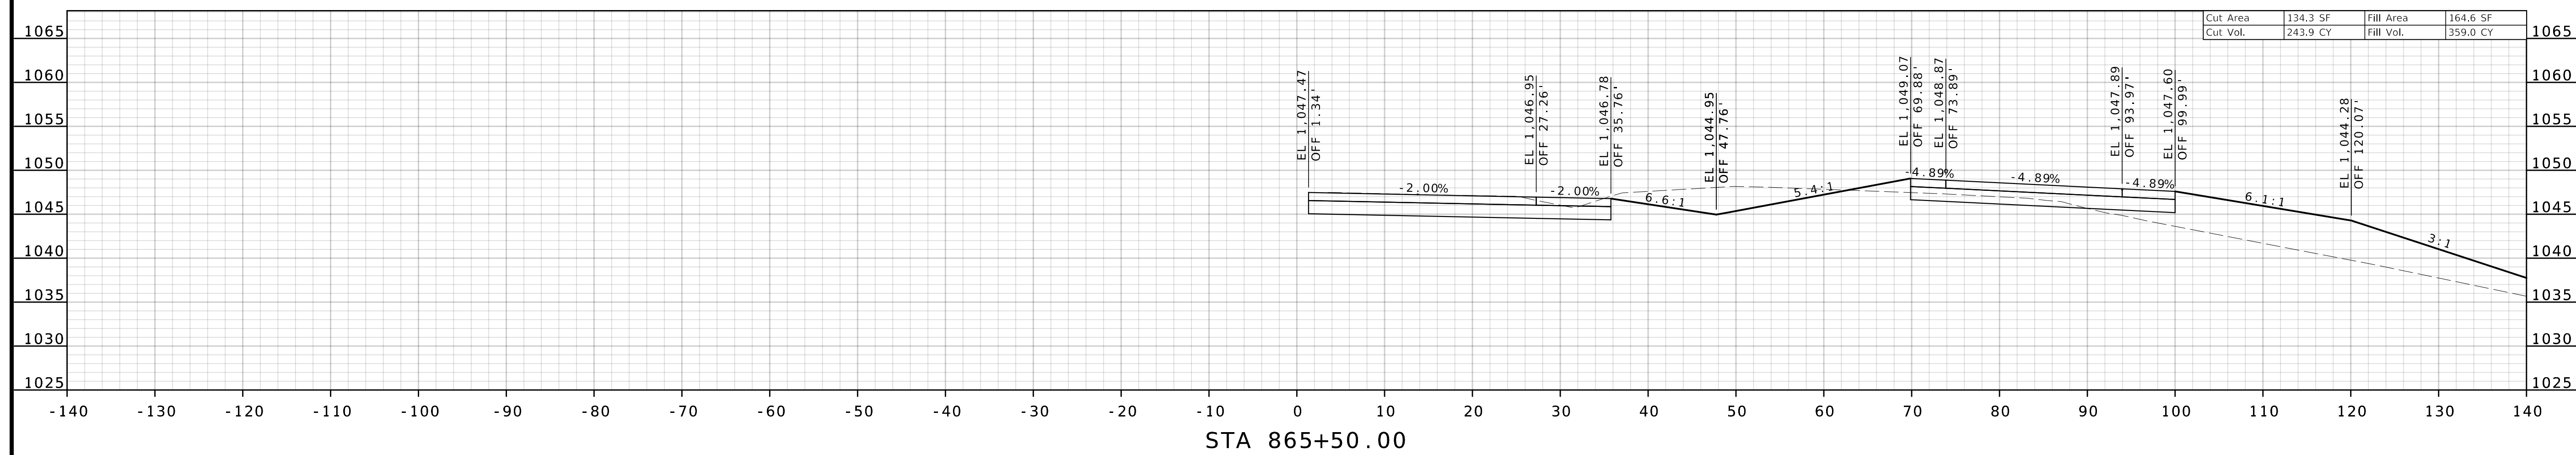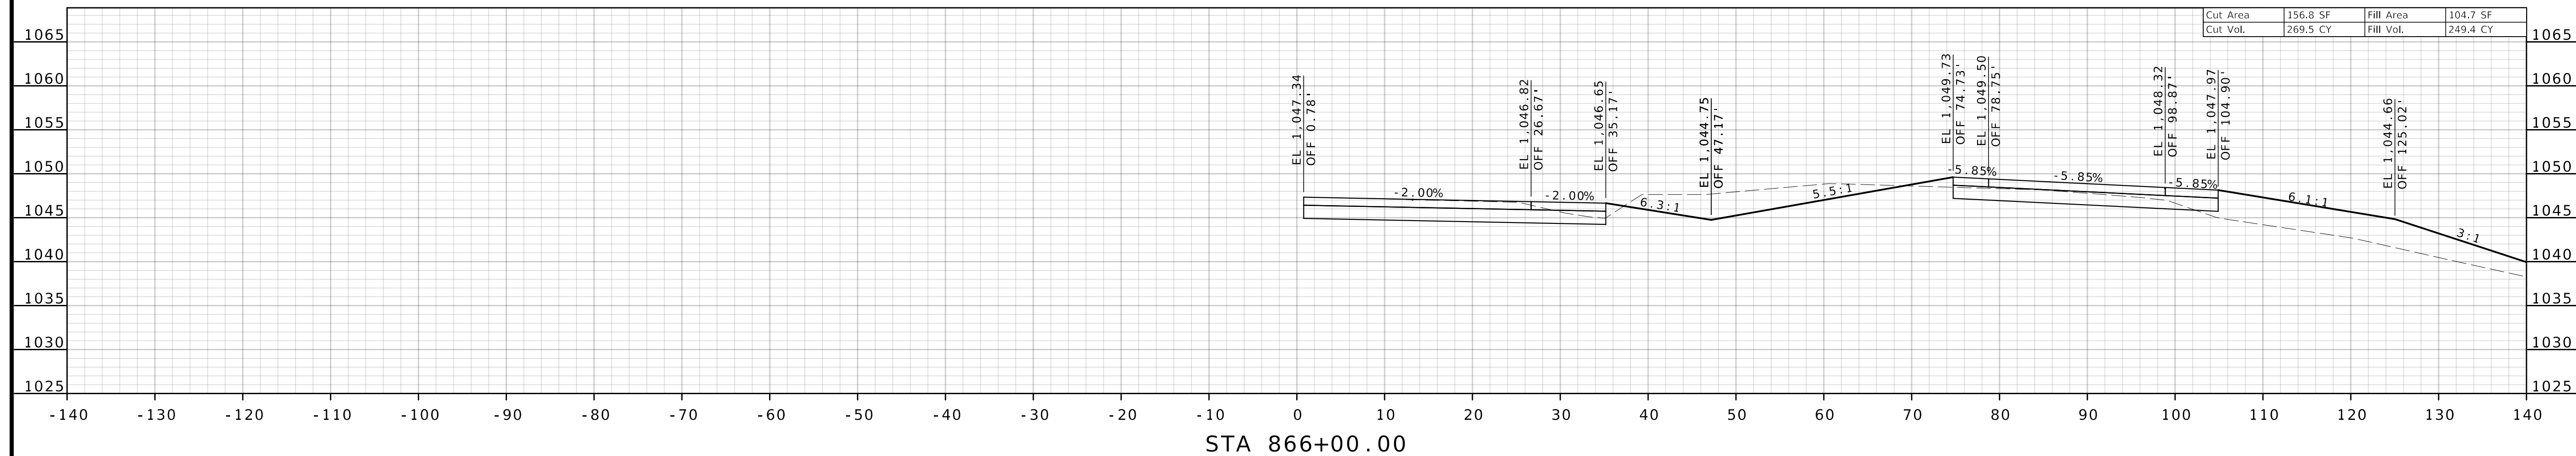



08/12/2024 4:03:27 PM
Bradley T. Spanberger - Civil
MO BE-20230037014

8 / 12 / 2024

I -44	MO
-------	----

CD	92
----	----

PULASKI

JCD0111

•


•

MISSOURI HIGHWAYS AND TRANSPORTATION
COMMISSION

© Copyright CMT, Inc.
CRAWFORD, MURPHY & TILLY, INC.
1631 WEST ELFINDALE STREET
SPRINGFIELD, MO 65807 (417) 869-6009
ENGINEERING CORPORATION - 000631

©Copyright CMT, Inc.

CMT PROJECT NO.
24006489 - 00

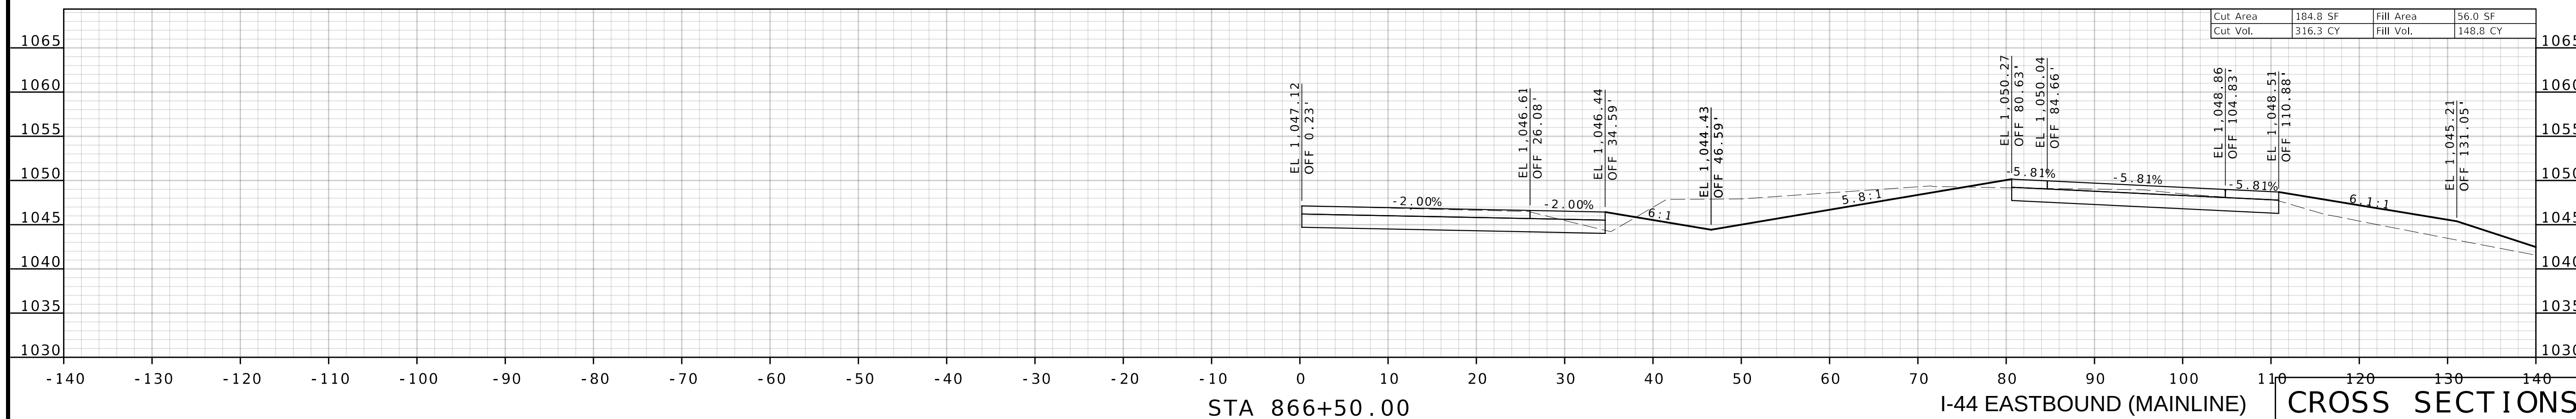



08/12/2024 4:03:27 PM
Bradley T. Spanberger - Civil
MO PE-2020027014

ROUTE	STATE
I - 44	MO

DISTRICT	SHEET NO.
CD	93

COUNTY
PULASKI

JOB NO.
ICD0111

CONTRACT ID.

[illegible]

BRIDGE NO.

--	--	--	--	--	--	--

[illegible]

N						
---	--	--	--	--	--	--

PTIO						
------	--	--	--	--	--	--

SCRI					
------	--	--	--	--	--

DE

--	--	--	--	--	--	--	--

	.	.	.	.	.	.

DATE						
------	--	--	--	--	--	--

D'	.	.	.	.	.	.
----	---	---	---	---	---	---

5102

CAP
MO 6WEST
ITY

105

ND -
SION
FEES

HIGDON



MI



6009
11

NC.
869-6
00063

ILLIY, I
REET
(417)
ON - I

T

MURPHY
FINDA
MO 65
CORP



CMT, Inc.





Copyright
 RAWFC
 31 WE
 SPRINGF
 ENGINEER

© 1996 SFE

	CMT PROJECT NO.
--	-----------------

24006489 - 0

  

5

CROSS SECTIONS



08/12/2024 4:03:27 PM
Bradley T. Spanberger - Civil
MO BE-20230037014

8 / 12 / 2024

1 - 44	MO
--------	----

CD	54
COUNTY	

JOB NO.

CONTRACT ID.

•

•

[illegible][illegible]

PT I						
------	--	--	--	--	--	--

ESC						
-----	--	--	--	--	--	--

[illegible][illegible]

TE						
----	--	--	--	--	--	--

	*	*	*	*	*	*

T I C
P I T
551

OR-
ST
M

AN
05
CI

10



-60
531

Y. Et
(17) 4
- C




T

W

C. : CMT.
ORD
EST
FIELD
ERIN

© Copyright
CRANE
163-
SPR
ENG

24006489 - 0

   

I-44 EASTBOUND (MAINLINE)	CROSS SECTIONS
---------------------------	----------------



08/12/2024 4:03:27 PM
Bradley T. Spanberger - Civil
MO PE-2020027014

ROUTE	STATE
I - 44	MO

COUNTY
PULASKI

CONTRACT ID.

BRIDGE NO.

[illegible]

PTIO						
------	--	--	--	--	--	--

DE

	.	.	.	.	.	.
--	---	---	---	---	---	---

D'	.	.	.	.	.	.
----	---	---	---	---	---	---

CAP MO 6

105 ON C




6009
11




ILLIY, I
REET
(417)
ON - I

MURPHY
FINDA
MO 65
CORP



Copyright
 RAWFC
 31 WE
 SPRINGF
 ENGINEER

	CMT PROJECT NO.
--	-----------------

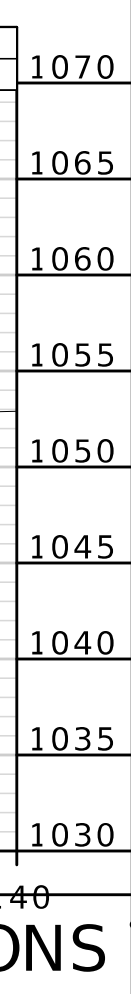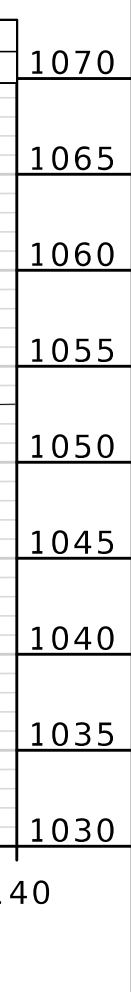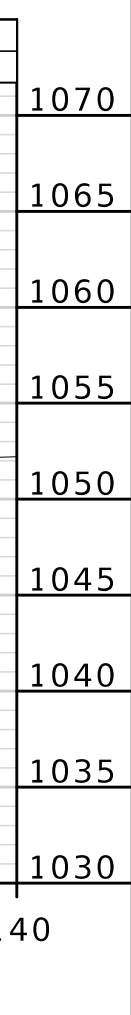

I-44 EASTBOUND (MAINLINE)	CROSS SECTIONS
---------------------------	----------------

STATE OF MISSOURI
BRADLEY T. SPANBERGER
NUMBER
PE-2020027014
PROFESSIONAL ENGINEER

08/12/2024 4:03:27 PM
Bradley T. Spanberger - Civil
MO PE-2020027014

DATE PREPARED
8/12/2024

ROUTE	STATE
I -44	MO

DISTRICT	SHEET NO.
CD	96

COUNTY
PULASKI


JOB NO.
ICD0111

CONTRACT ID.

BRIDGE NO.


	*	*	*	*	*

105 WEST CAPITOL
N CITY, MO 65102

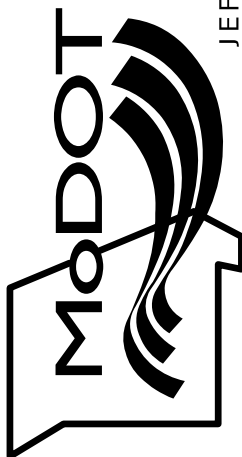

CMI
© Copyright CMT, Inc.
CRAWFORD, MURPHY & TILLY, INC.
1631 WEST ELFINADE STREET
SPRINGFIELD, MO 65807 (417) 869-6009
ENGINEERING CORPORATION - 000631

CMT PROJECT NO.
4006489 - 0

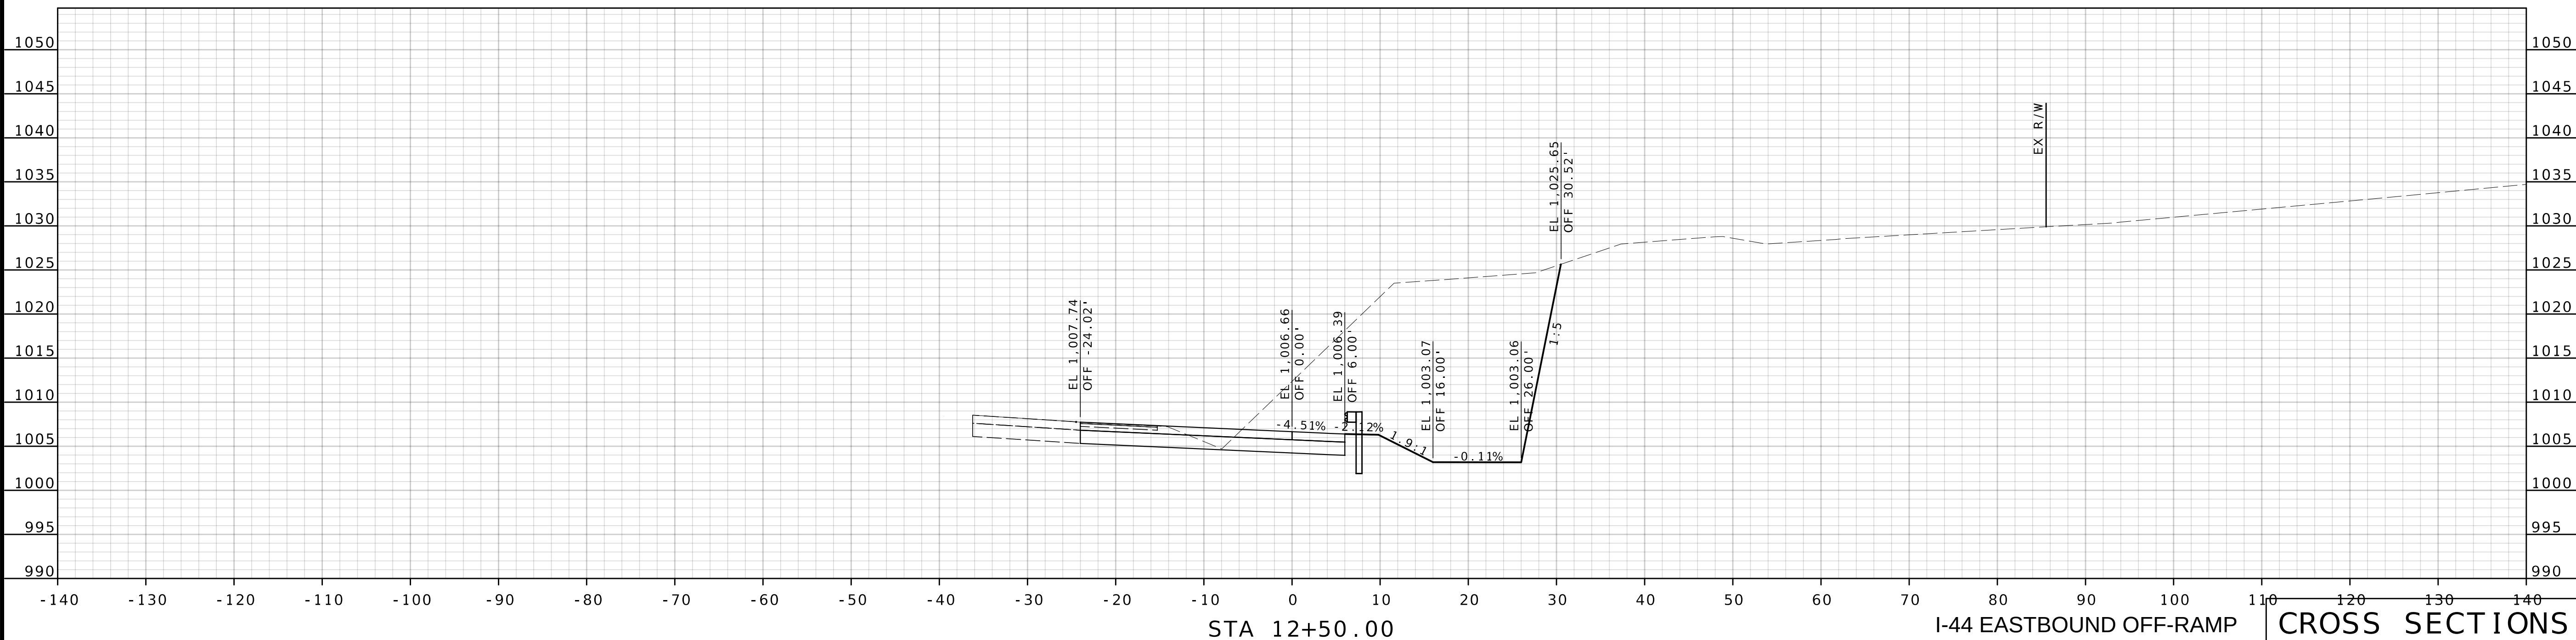

DISCLAIMER
THE PROFESSIONAL WHOSE SIGNATURE AND PERSONAL SEAL APPEAR HEREON ASSUMES RESPONSIBILITY ONLY FOR WHAT APPEARS ON THIS PAGE, AND DISCLAIMS (PURSUANT TO SECTION 327.411 RSMO) SPECIFICATION, ESTIMATES, REPORTS, OR OTHER DOCUMENTS OR INSTRUMENTS NOT SEALED BY THE UNDERSIGNED PROFESSIONAL RELATING TO OR INTENDED TO BE USED FOR ANY PART OR PARTS OF THE PROJECT TO WHICH THIS PAGE REFERS.



Bradley T. Spanberger

08/12/2024 4:03:28 PM
Bradley T. Spanberger - Civil
MO PE-2020027014

DATE PREPARED
8/12/2024

ROUTE STATE
I -44 MO

DISTRICT SHEET NO.
CD 98

COUNTY
PULASKI

JOB NO.
JCD0111

CONTRACT ID.
.

BRIDGE NO.
.

DESCRIPTION

DATE

MISSOURI HIGHWAYS AND TRANSPORTATION COMMISSION

105 WEST CAPITOL JEFFERSON CITY, MO 65102 1-888-ASK-MODOT (1-888-275-6636)



MoDOT

CMT

© Copyright CMT, Inc.
CRAWFORD MURPHY & TILLY, INC.
1631 WEST ELFINDALE STREET, 869-6009
SPRINGFIELD, MO 65807 (417) 869-6009
ENGINEERING CORPORATION - 000631

© Copyright CMT, Inc.

CMT PROJECT NO.
24006489-00

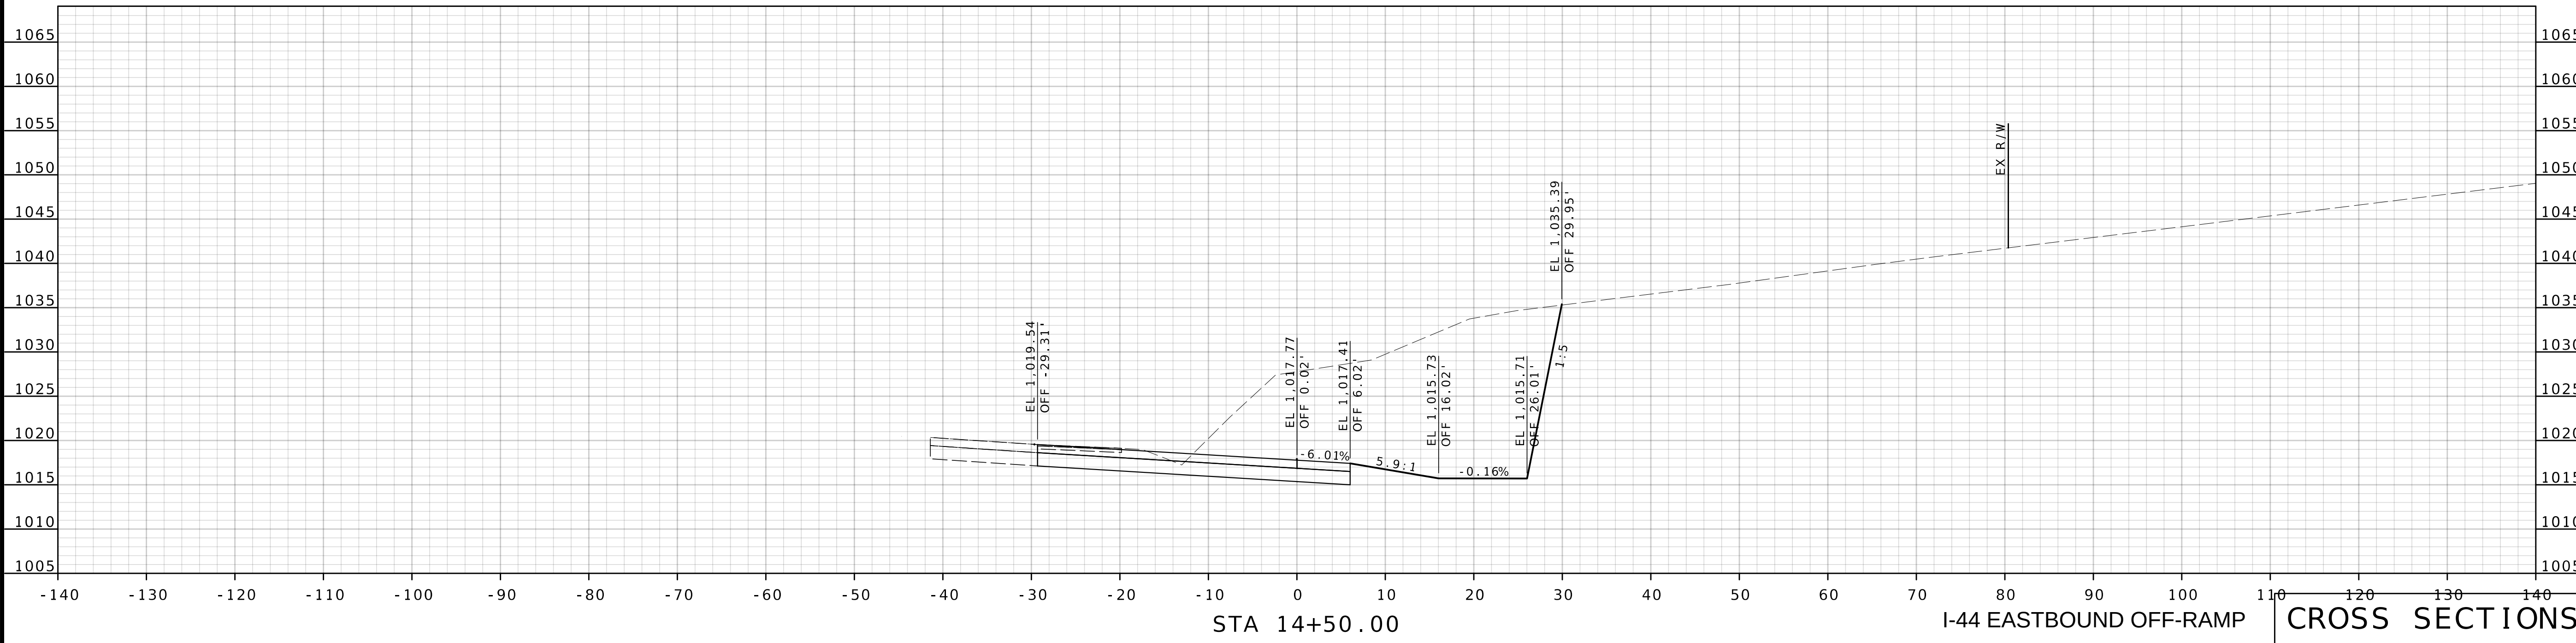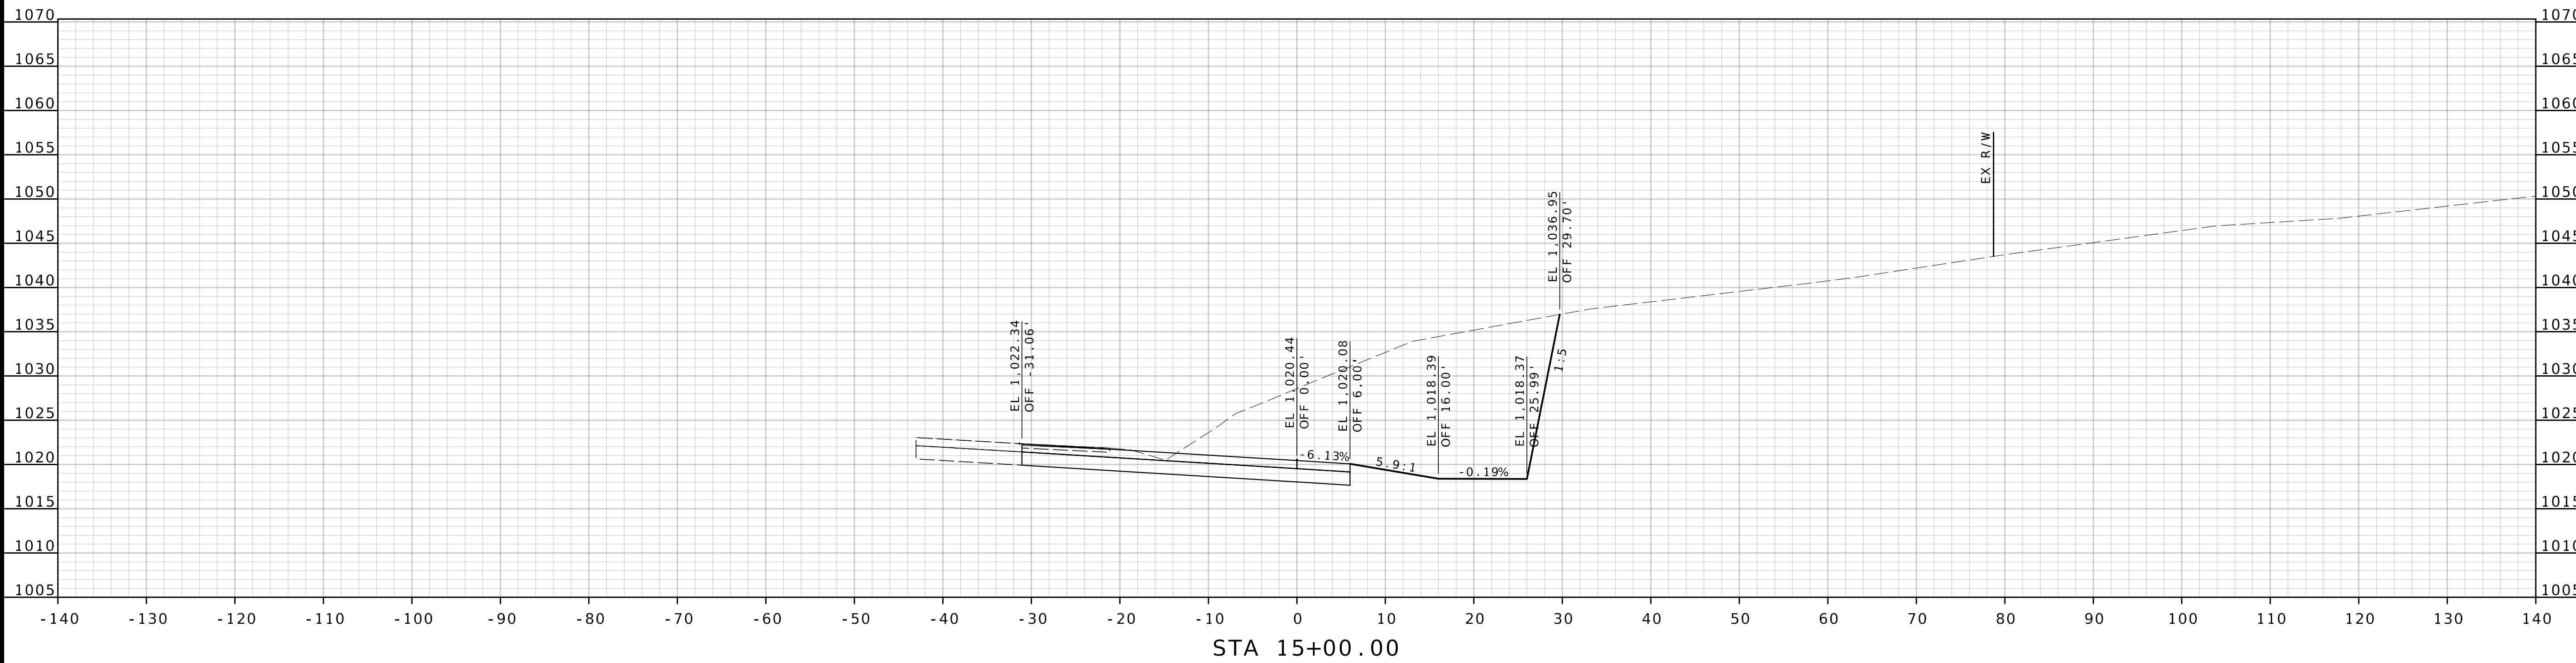

I-44 EASTBOUND OFF-RAMP CROSS SECTIONS

DISCLAIMER
THE PROFESSIONAL WHOSE SIGNATURE AND PERSONAL SEAL APPEAR HEREON ASSUMES RESPONSIBILITY ONLY FOR WHAT APPEARS ON THIS PAGE, AND DISCLAIMS (PURSUANT TO SECTION 327.411 RSMO) SPECIFICATION, ESTIMATES, REPORTS, OR OTHER DOCUMENTS OR INSTRUMENTS NOT SEALED BY THE UNDERSIGNED PROFESSIONAL RELATING TO OR INTENDED TO BE USED FOR ANY PART OR PARTS OF THE PROJECT TO WHICH THIS PAGE REFERS.



Bradley T. Spanberger

08/12/2024 4:03:28 PM
Bradley T. Spanberger - Civil
MO PE-2020027014

DATE PREPARED
8/12/2024

ROUTE STATE
I -44 MO

DISTRICT SHEET NO.
CD 99

COUNTY
PULASKI

JOB NO.
JCD0111


CONTRACT ID.
.

BRIDGE NO.
.

DESCRIPTION
.
.
.
.
.

DATE
.
.
.
.
.

MISSOURI HIGHWAYS AND TRANSPORTATION COMMISSION

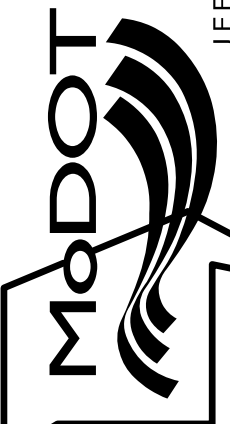



105 WEST CAPITOL
JEFFERSON CITY, MO 65102
1-888-ASK-MODOT (1-888-275-6636)

CMT

© Copyright CMT, Inc.
CRAWFORD MURPHY & TILLY, INC.
1631 WEST ELINDALE STREET
SPRINGFIELD, MO 65807 (417) 869-6009
ENGINEERING CORPORATION - 000631

© Copyright CMT, Inc.

CMT PROJECT NO.
24006489-00

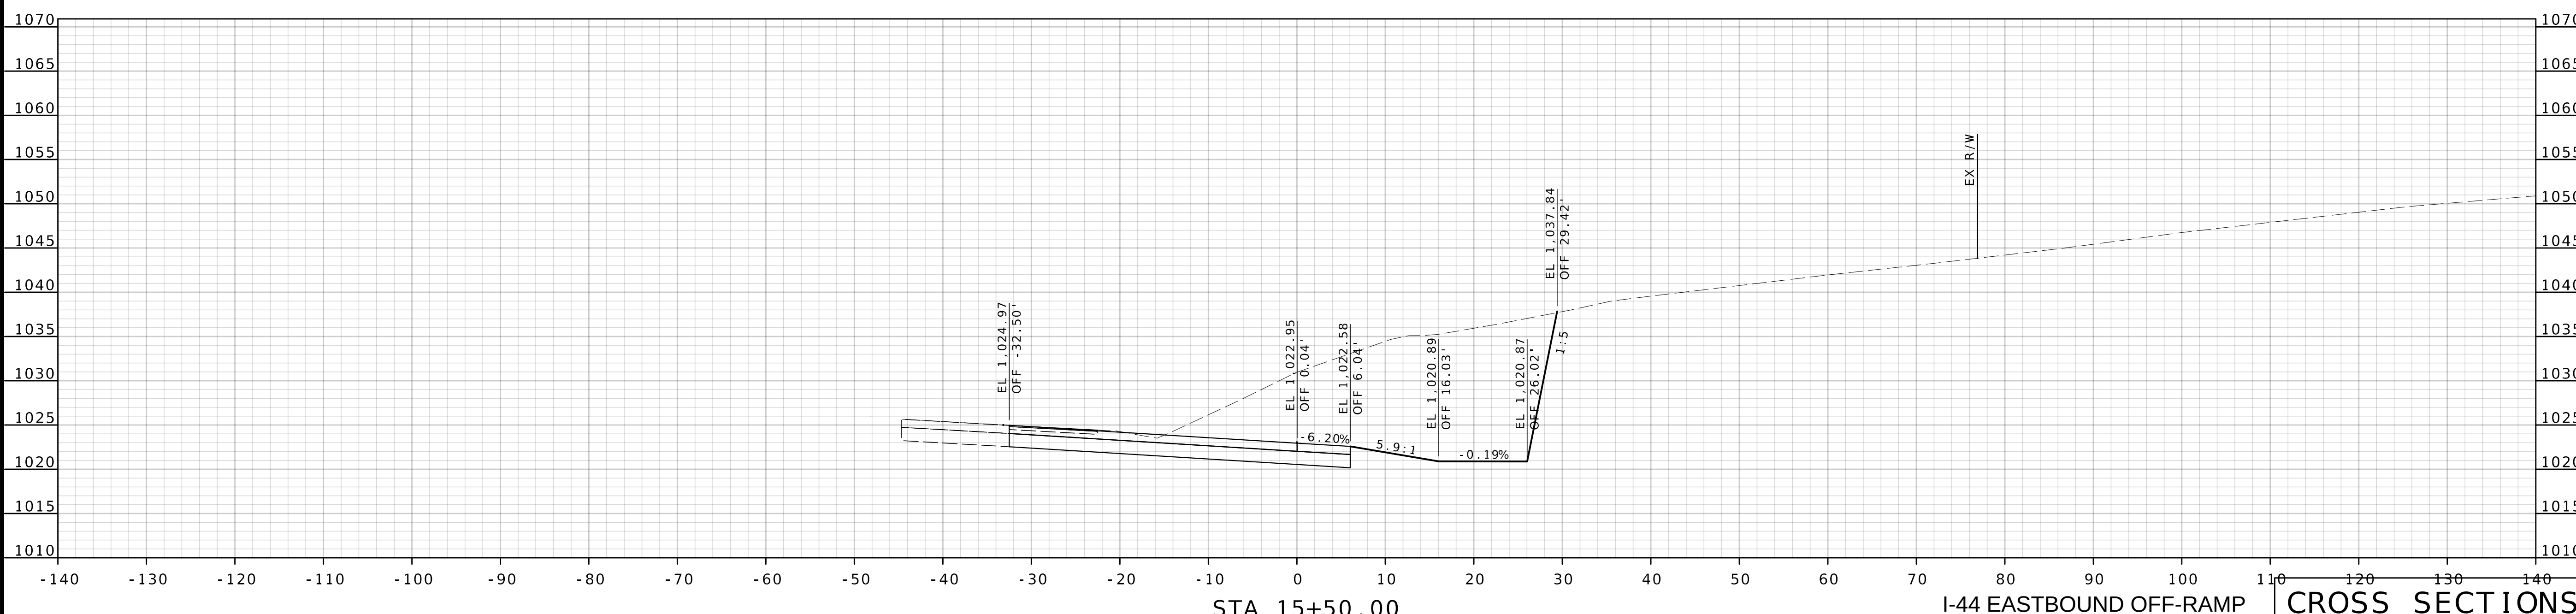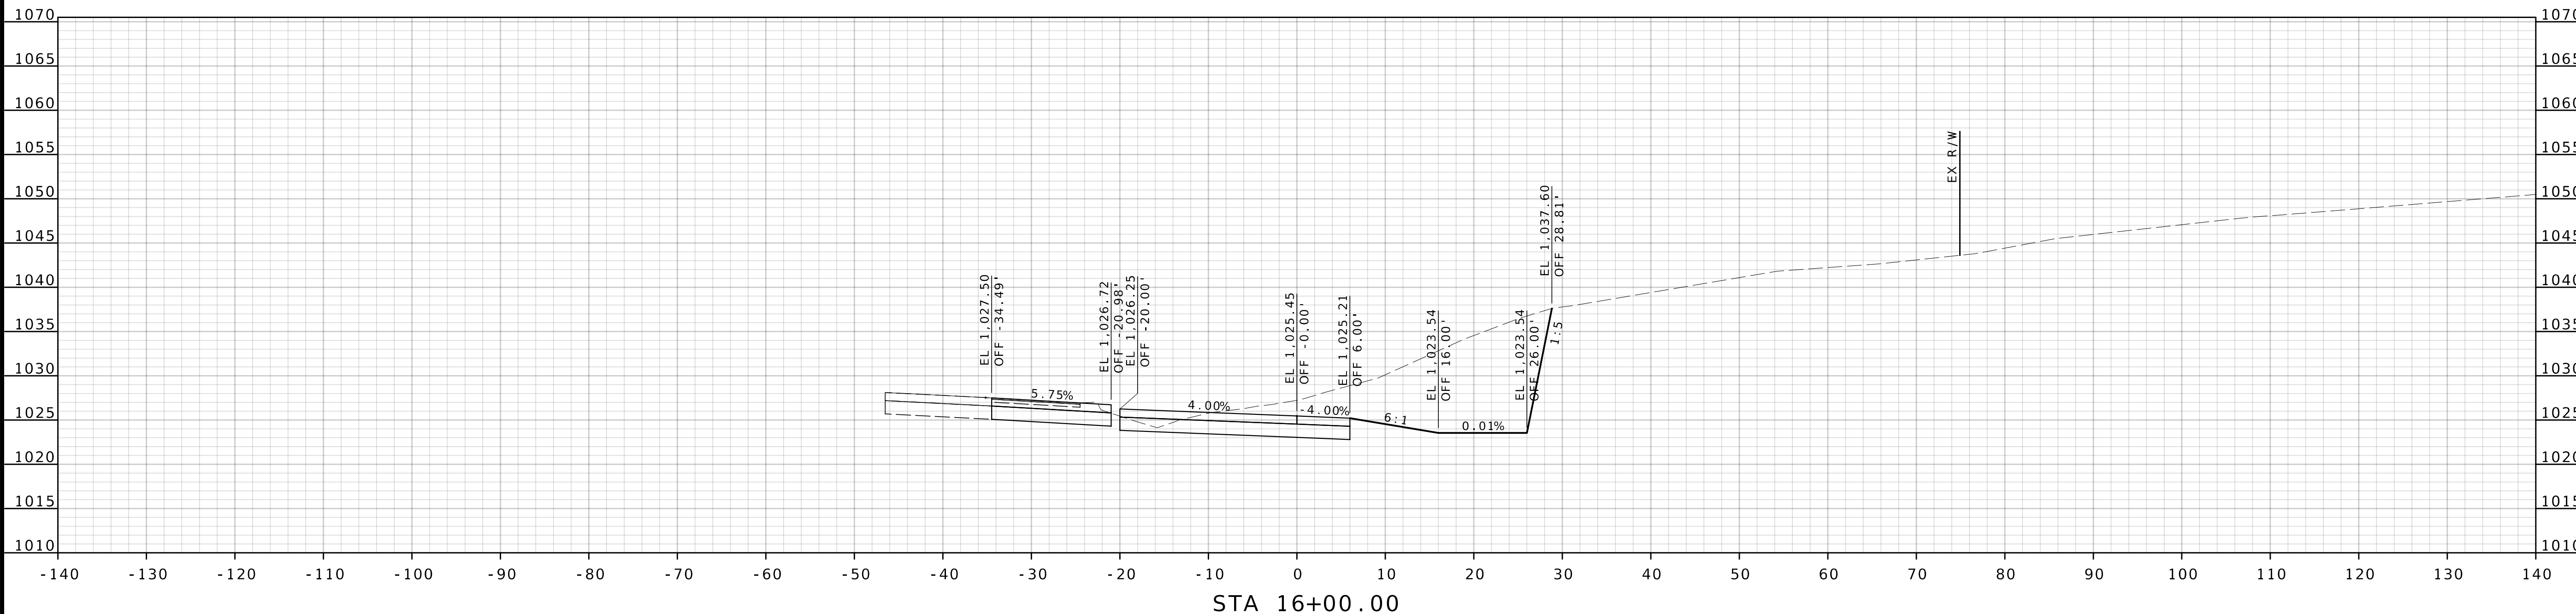

I-44 EASTBOUND OFF-RAMP CROSS SECTIONS

DISCLAIMER
THE PROFESSIONAL WHOSE SIGNATURE AND PERSONAL SEAL APPEAR HEREON ASSUMES RESPONSIBILITY ONLY FOR WHAT APPEARS ON THIS PAGE, AND DISCLAIMS (PURSUANT TO SECTION 327.411 RSMO) SPECIFICATION, ESTIMATES, REPORTS, OR OTHER DOCUMENTS OR INSTRUMENTS NOT SEALED BY THE UNDERSIGNED PROFESSIONAL RELATING TO OR INTENDED TO BE USED FOR ANY PART OR PARTS OF THE PROJECT TO WHICH THIS PAGE REFERS.



Bradley T. Spanberger

08/12/2024 4:03:28 PM
Bradley T. Spanberger - Civil
MO PE-2020027014

DATE PREPARED
8/12/2024

ROUTE STATE
I -44 MO

DISTRICT SHEET NO.
CD 100

COUNTY
PULASKI

JOB NO.
JCD0111


CONTRACT ID.

BRIDGE NO.

DESCRIPTION



DATE

MISSOURI HIGHWAYS AND TRANSPORTATION COMMISSION

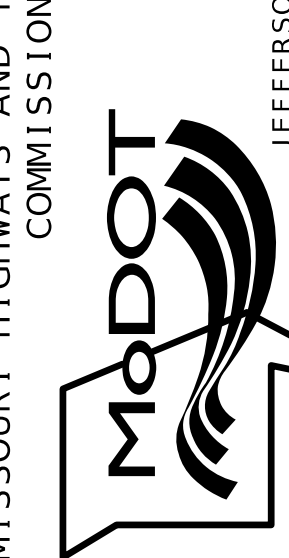

CMT
© Copyright CMT, Inc.
CRAWFORD MURPHY & TILLY, INC.
1631 WEST ELYNDALE STREET
SPRINGFIELD, MO 65807 (417) 869-6009
ENGINEERING CORPORATION - 000631
© Copyright CMT, Inc.

CMT PROJECT NO.
24006489-00

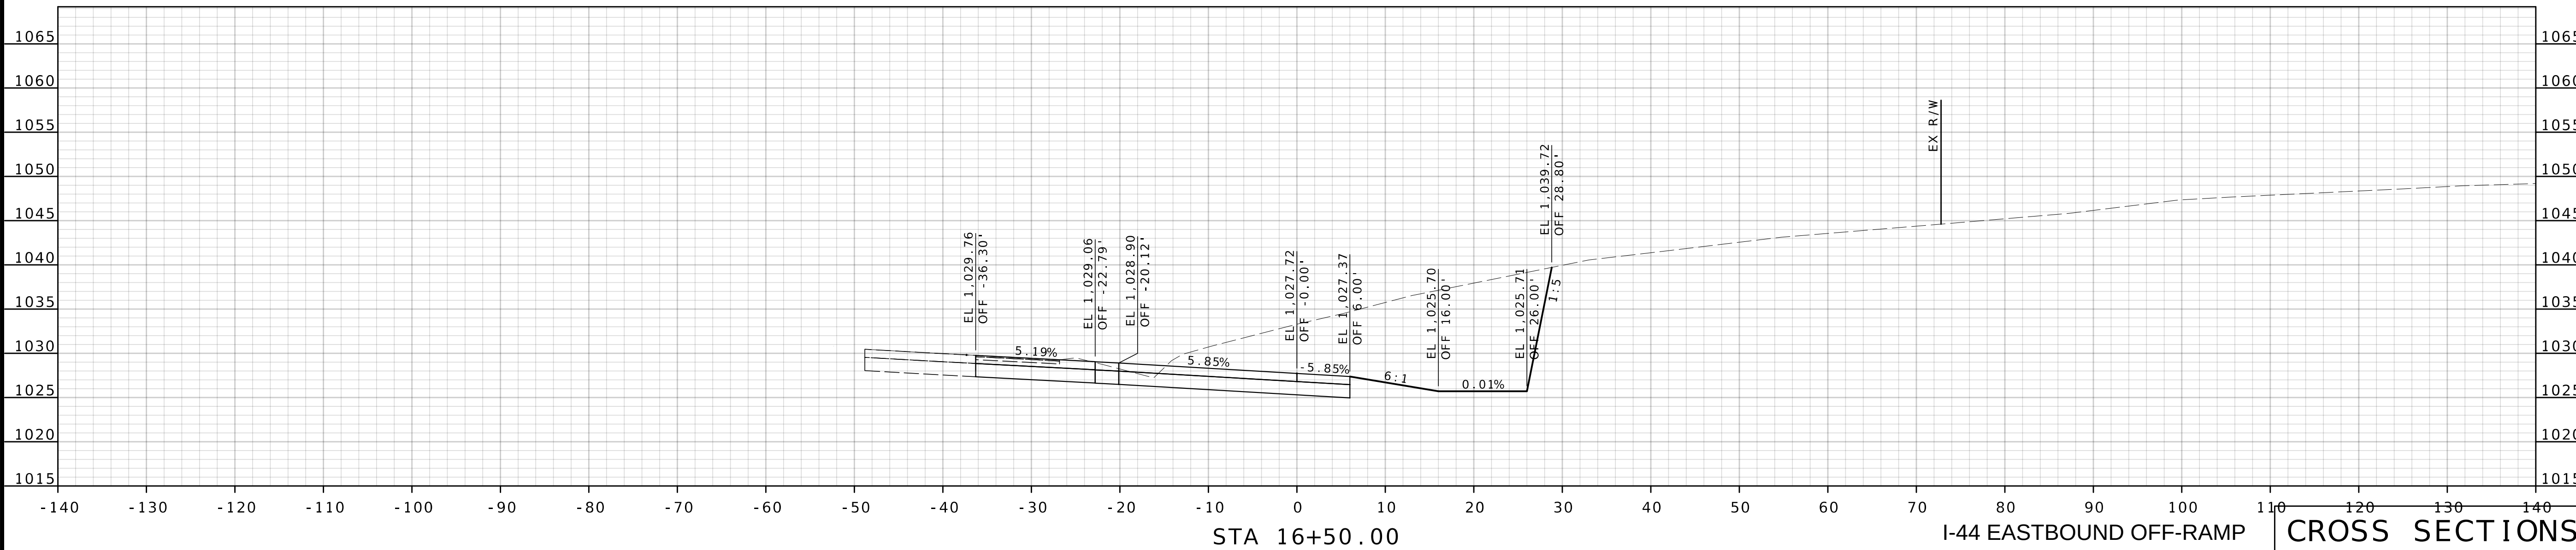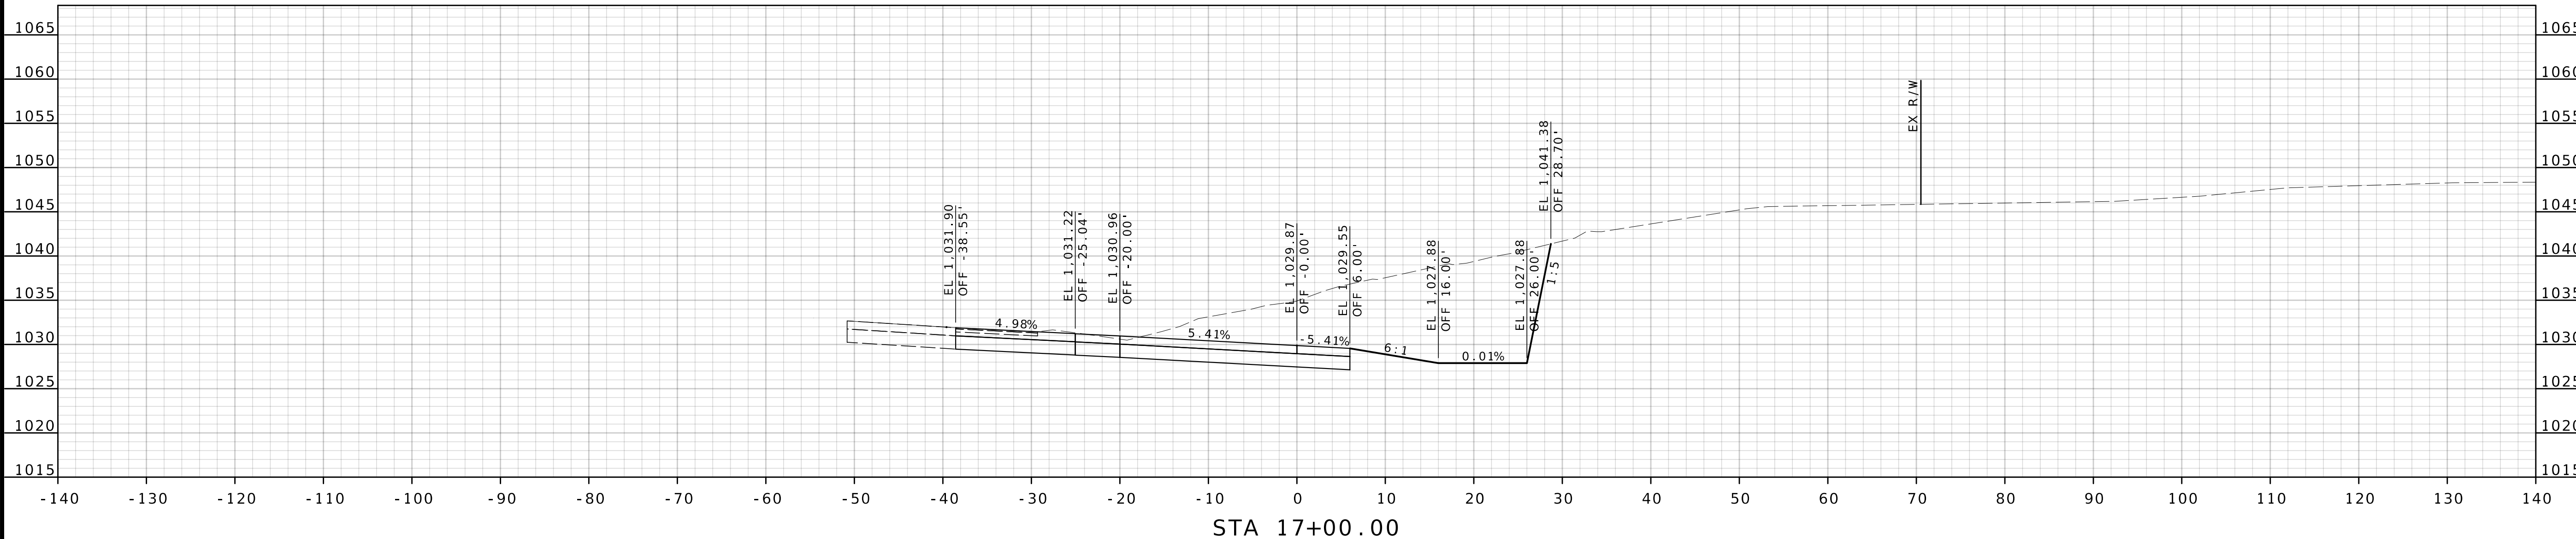

I-44 EASTBOUND OFF-RAMP CROSS SECTIONS

DISCLAIMER
THE PROFESSIONAL WHOSE SIGNATURE AND PERSONAL SEAL APPEAR HEREON ASSUMES RESPONSIBILITY ONLY FOR WHAT APPEARS ON THIS PAGE, AND DISCLAIMS (PURSUANT TO SECTION 327.411 RSMO) SPECIFICATION, ESTIMATES, REPORTS, OR OTHER DOCUMENTS OR INSTRUMENTS NOT SEALED BY THE UNDERSIGNED PROFESSIONAL RELATING TO OR INTENDED TO BE USED FOR ANY PART OR PARTS OF THE PROJECT TO WHICH THIS PAGE REFERS.



Bradley T. Spanberger

08/12/2024 4:03:28 PM
Bradley T. Spanberger - Civil
MO PE-2020027014

DATE PREPARED
8/12/2024

ROUTE STATE
I -44 MO

DISTRICT SHEET NO.
CD 101

COUNTY
PULASKI

JOB NO.
JCD0111

CONTRACT ID.
.

BRIDGE NO.
.

BRIDGE NO.
.

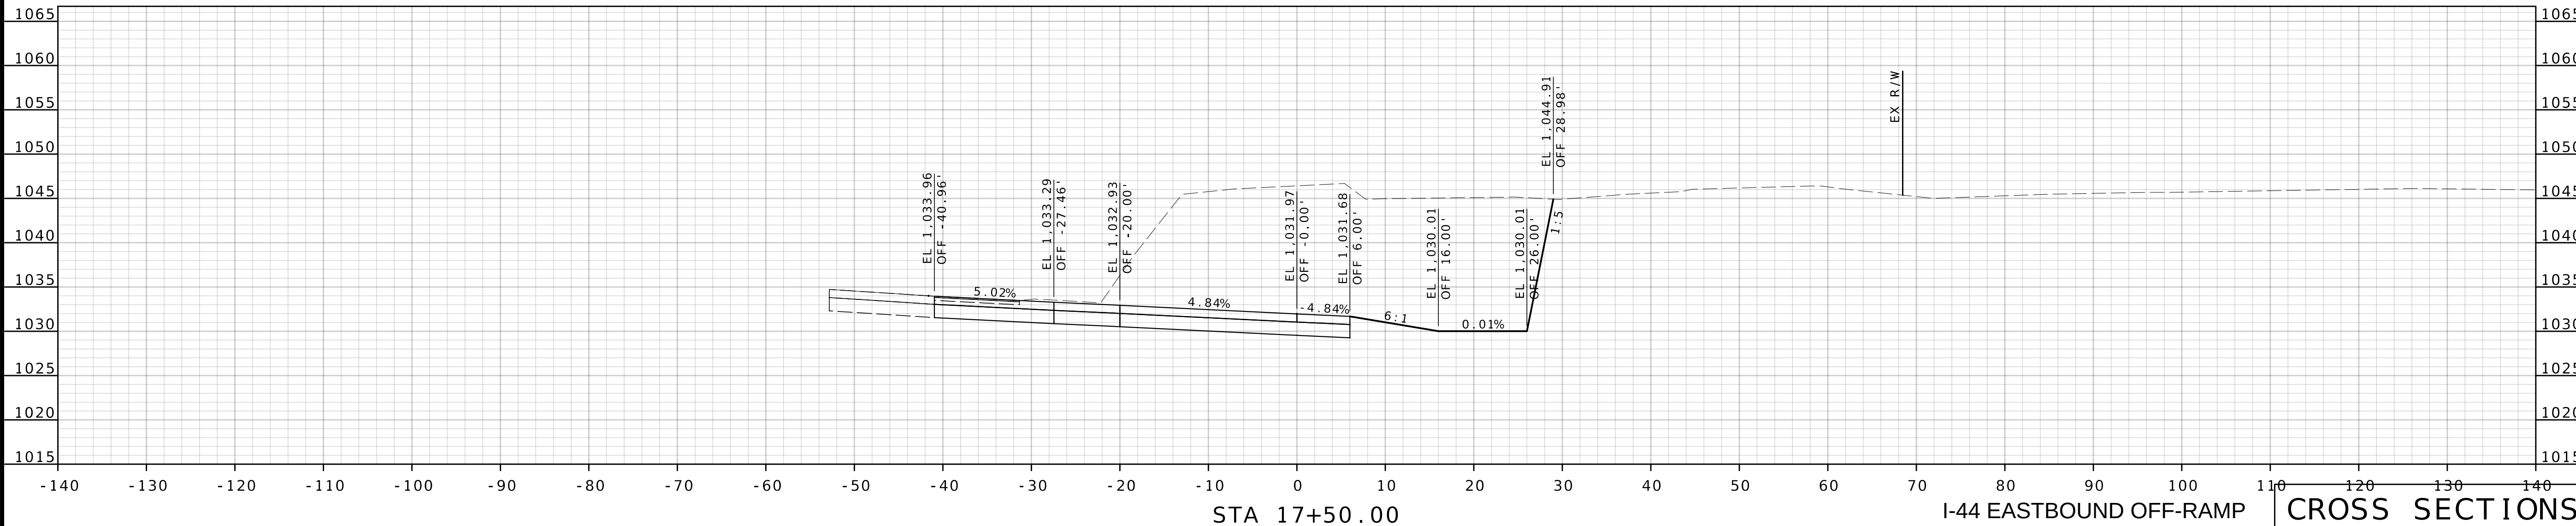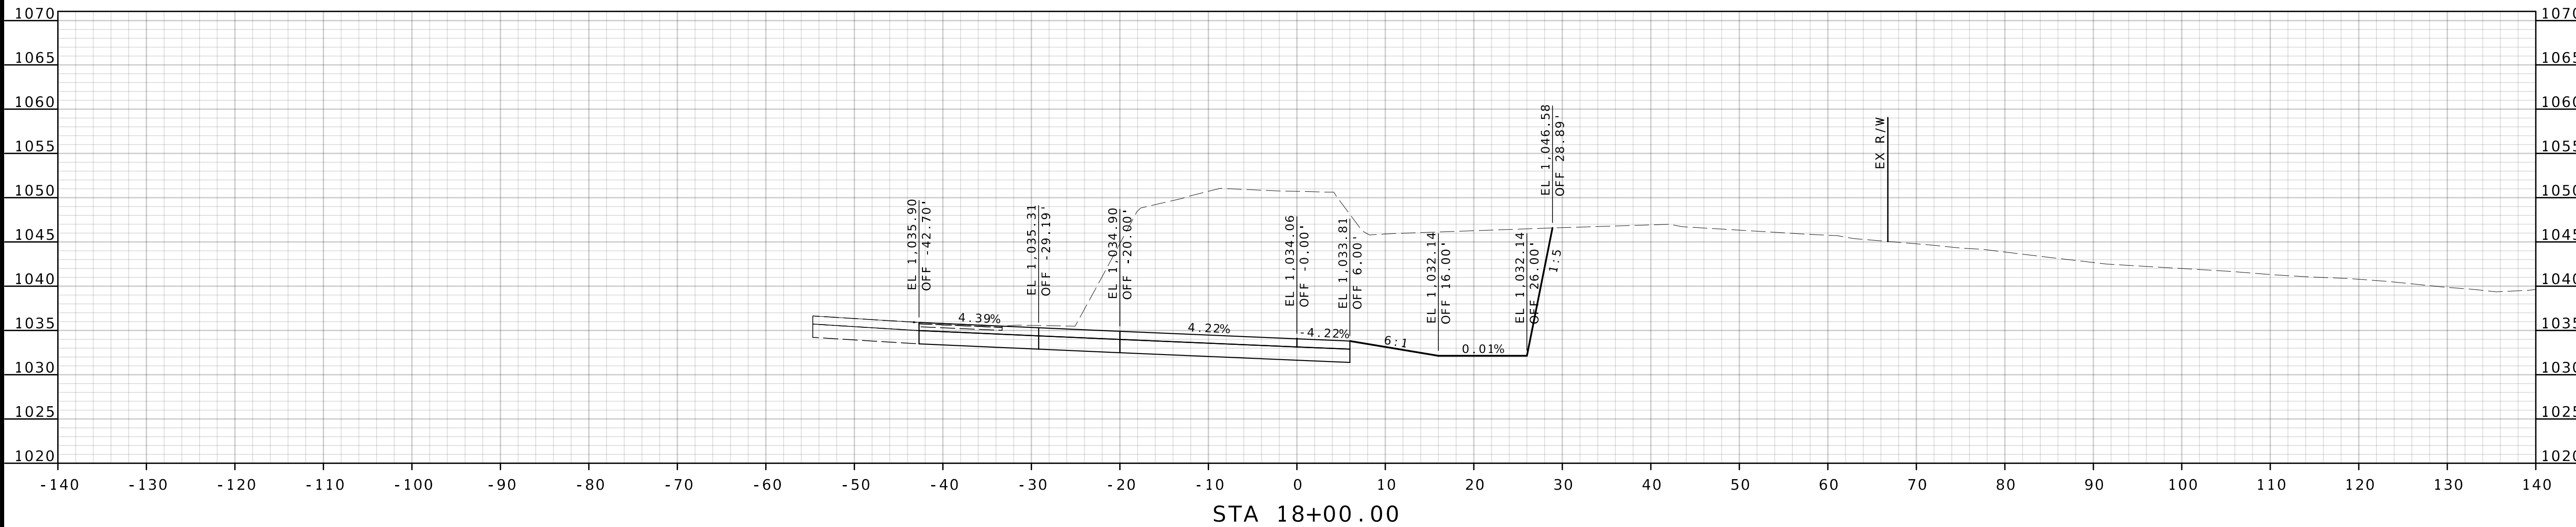

MISSOURI HIGHWAYS AND TRANSPORTATION COMMISSION
105 WEST CAPITOL
JEFFERSON CITY, MO 65102
1-888-ASK-MODOT (1-888-275-6636)

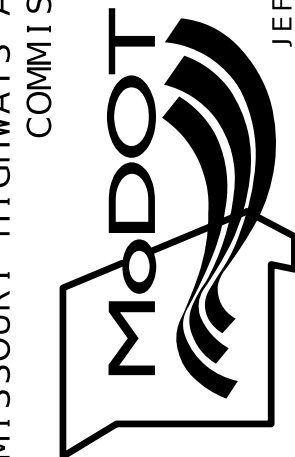

CMT
© Copyright CMT, Inc.
CRAWFORD MURPHY & TILLY, INC.
1631 WEST ELYNDALE STREET
SPRINGFIELD, MO 65807 (417) 869-6009
ENGINEERING CORPORATION - 000631
© Copyright CMT, Inc.

CMT PROJECT NO.
24006489-00

DISCLAIMER
THE PROFESSIONAL WHOSE SIGNATURE AND PERSONAL SEAL APPEAR HEREON ASSUMES RESPONSIBILITY ONLY FOR WHAT APPEARS ON THIS PAGE, AND DISCLAIMS (PURSUANT TO SECTION 327.411 RSMO) SPECIFICATION, ESTIMATES, REPORTS, OR OTHER DOCUMENTS OR INSTRUMENTS NOT SEALED BY THE UNDERSIGNED PROFESSIONAL RELATING TO OR INTENDED TO BE USED FOR ANY PART OR PARTS OF THE PROJECT TO WHICH THIS PAGE REFERS.



Bradley T. Spanberger

08/12/2024 4:03:28 PM
Bradley T. Spanberger - Civil
MO PE-2020027014

DATE PREPARED
8/12/2024

ROUTE STATE
I -44 MO

DISTRICT SHEET NO.
CD 102

COUNTY
PULASKI

JOB NO.
JCD0111

CONTRACT ID.

BRIDGE NO.

DATE	DESCRIPTION



MISSOURI HIGHWAYS AND TRANSPORTATION COMMISSION

105 WEST CAPITOL
JEFFERSON CITY, MO 65102
1-888-ASK-MODOT (1-888-275-6636)

CMT
© Copyright CMT, Inc.
CRAWFORD MURPHY & TILLY, INC.
1631 WEST ELINDALE STREET
SPRINGFIELD, MO 65807 (417) 869-6009
ENGINEERING CORPORATION - 000631

© Copyright CMT, Inc.

CMT PROJECT NO.
24006489-00

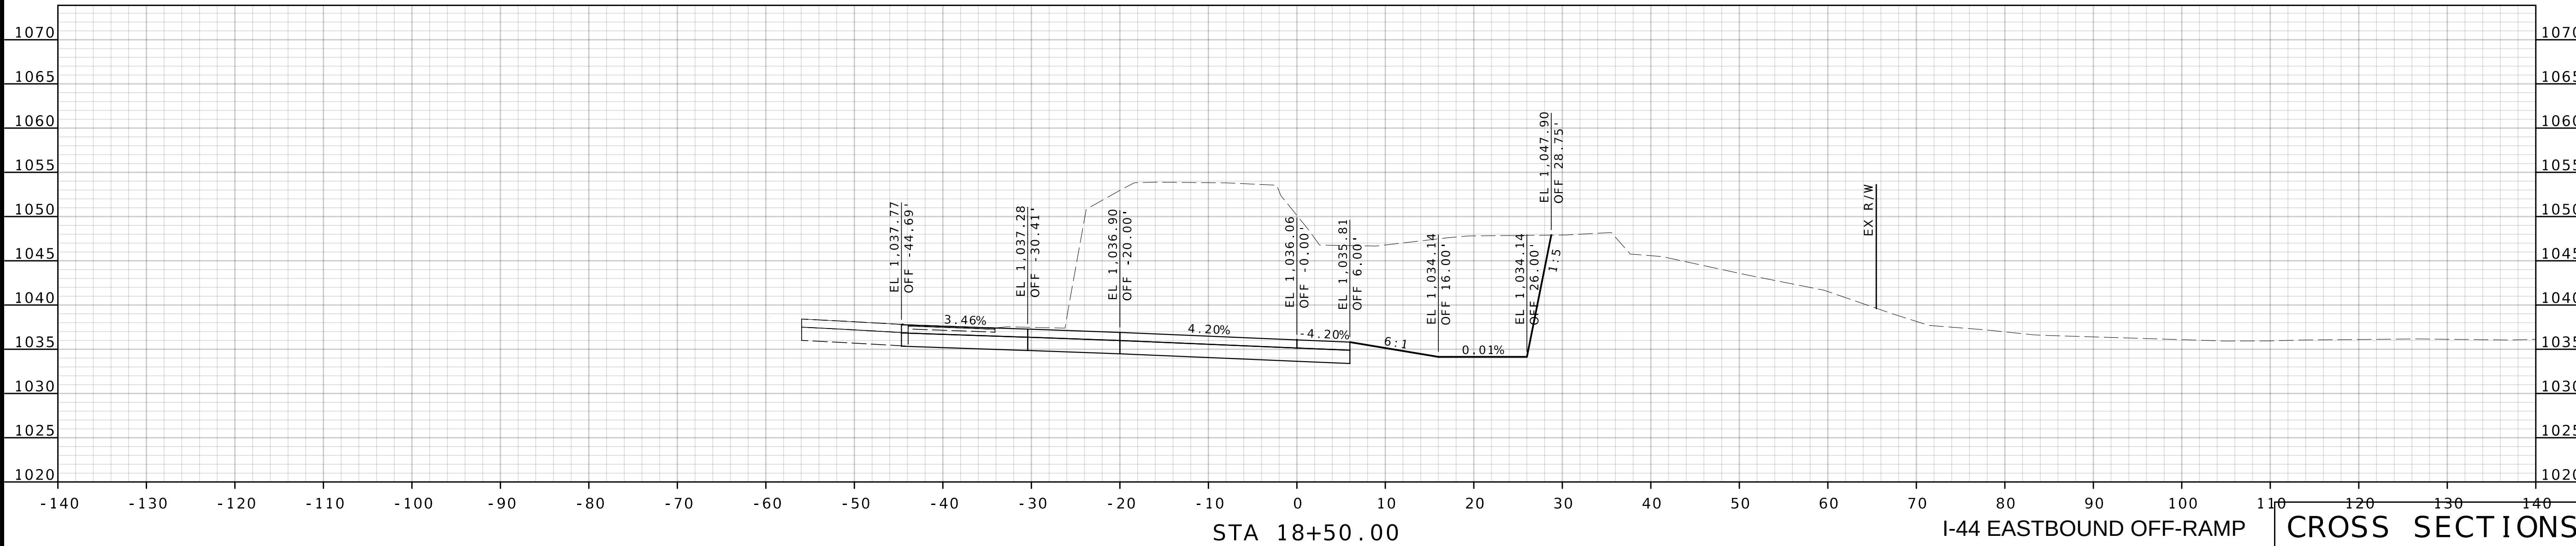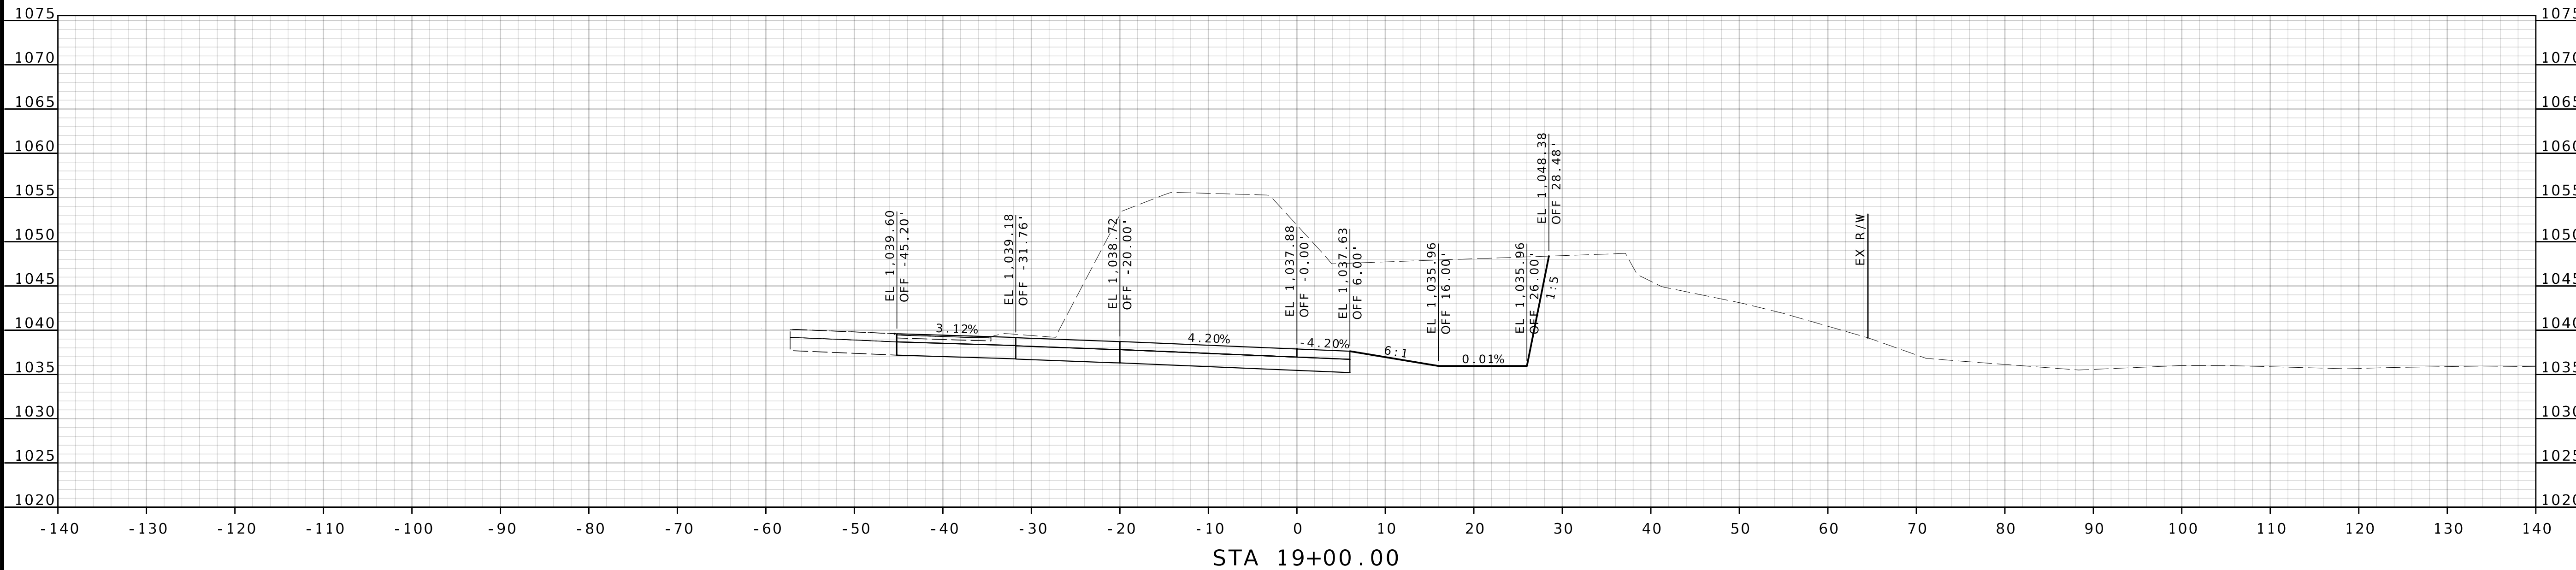

I-44 EASTBOUND OFF-RAMP CROSS SECTIONS



08/12/2024 4:03:29 PM
Bradley T. Spanberger - Civil
MO PE-2020027014

DATE PREPARED
8/12/2024

ROUTE	STATE
I - 44	MO

DISTRICT	SHEET NO.
CD	105

COUNTY
PULASKI

JOB NO.
ICD0111

CONTRACT ID.

	.
--	---

BRIDGE NO.

--	--	--	--	--	--	--

--	--	--	--	--	--	--	--

N						
---	--	--	--	--	--	--

PTIO						
------	--	--	--	--	--	--

SCRI					
------	--	--	--	--	--

DE

--	--	--	--	--	--	--	--

	.	.	.	.	.	.

DATE						
------	--	--	--	--	--	--

D'	.	.	.	.	.	.
----	---	---	---	---	---	---

ITOL
5102

CAP
MO 6WEST
ITY

105

ND -
SION
EERSO

HIGDON



MI



6009
11

NC.
869-6
00063

ILLIY, I
REET
(417)
ON - I

T

MURPHY
FINDA
MO 65
CORP



CMT, Inc.



Copyright
 RAWFC
 31 WE
 SPRINGF
 ENGINEER

© 1996 SFE

	CMT PROJECT NO.
--	-----------------

24006489 - 0



I-44 EASTBOUND OFF-RAMP	CROSS SECTIONS
-------------------------	----------------

DISCLAIMER
THE PROFESSIONAL WHOSE SIGNATURE AND PERSONAL SEAL APPEAR HEREON ASSUMES RESPONSIBILITY ONLY FOR WHAT APPEARS ON THIS PAGE, AND DISCLAIMS (PURSUANT TO SECTION 327.411 RSMO) SPECIFICATION, ESTIMATES, REPORTS, OR OTHER DOCUMENTS OR INSTRUMENTS NOT SEALED BY THE UNDERSIGNED PROFESSIONAL RELATING TO OR INTENDED TO BE USED FOR ANY PART OR PARTS OF THE PROJECT TO WHICH THIS PAGE REFERS.



Bradley T. Spanberger

08/12/2024 4:03:29 PM
Bradley T. Spanberger - Civil
MO PE-2020027014

DATE PREPARED
8/12/2024

ROUTE STATE
I -44 MO

DISTRICT SHEET NO.
CD 106

COUNTY
PULASKI

JOB NO.
JCD0111

CONTRACT ID.

BRIDGE NO.

DATE	DESCRIPTION



MISSOURI HIGHWAYS AND TRANSPORTATION COMMISSION

105 WEST CAPITOL
JEFFERSON CITY, MO 65102
1-888-ASK-MODOT (1-888-275-6636)

CMT
© Copyright CMT, Inc.
CRAWFORD MURPHY & TULLY, INC.
1631 WEST ELYNDALE STREET
SPRINGFIELD, MO 65807 (417) 869-6009
ENGINEERING CORPORATION - 000631

© Copyright CMT, Inc.

CMT PROJECT NO.
24006489-00

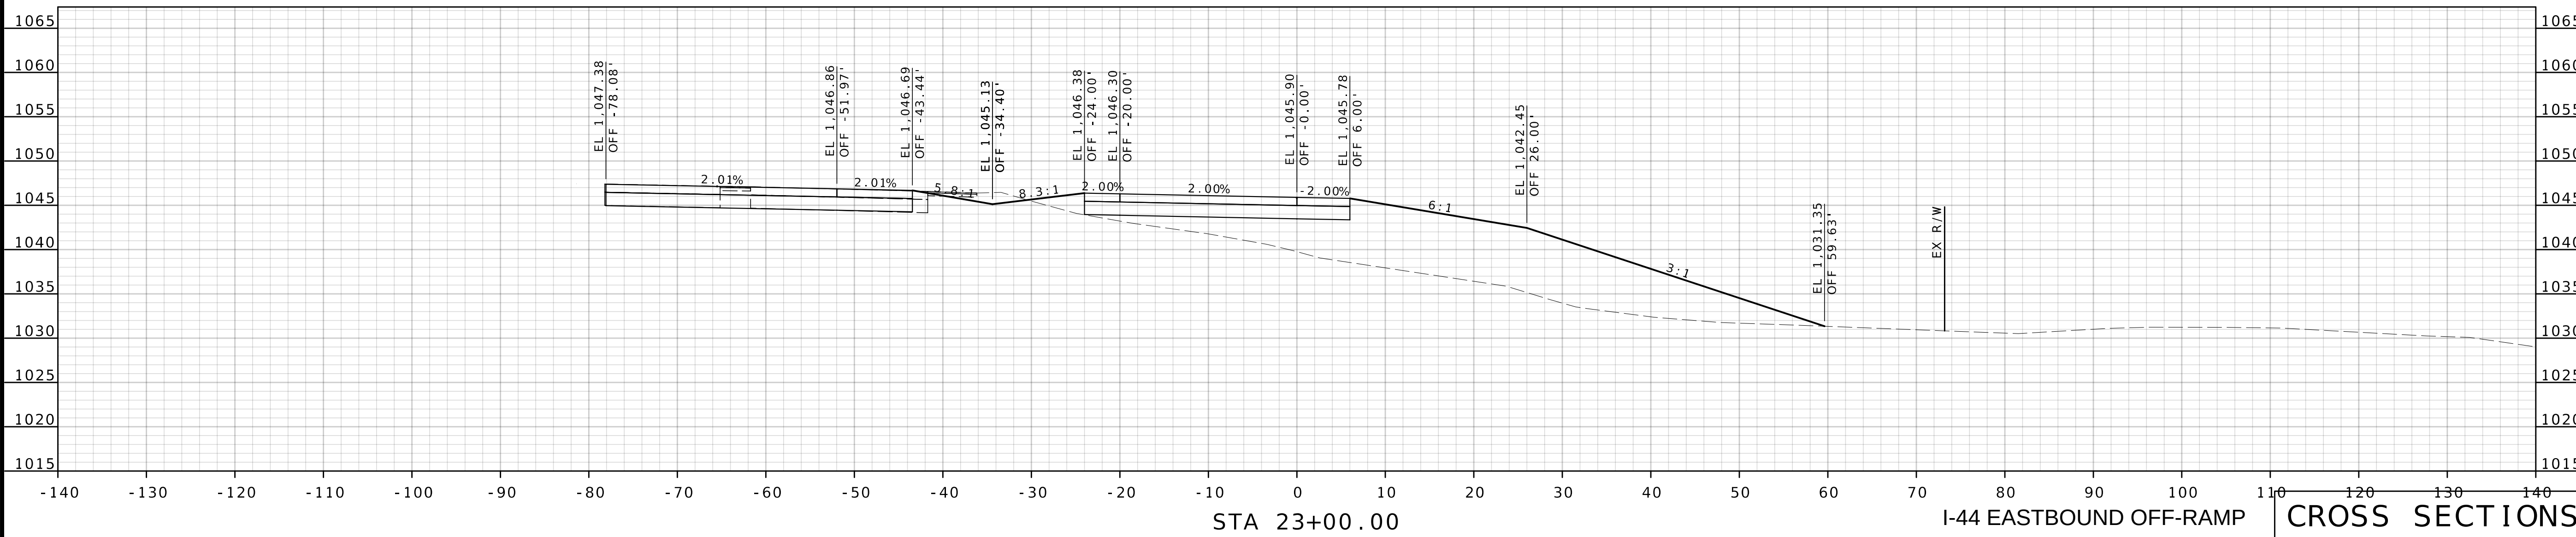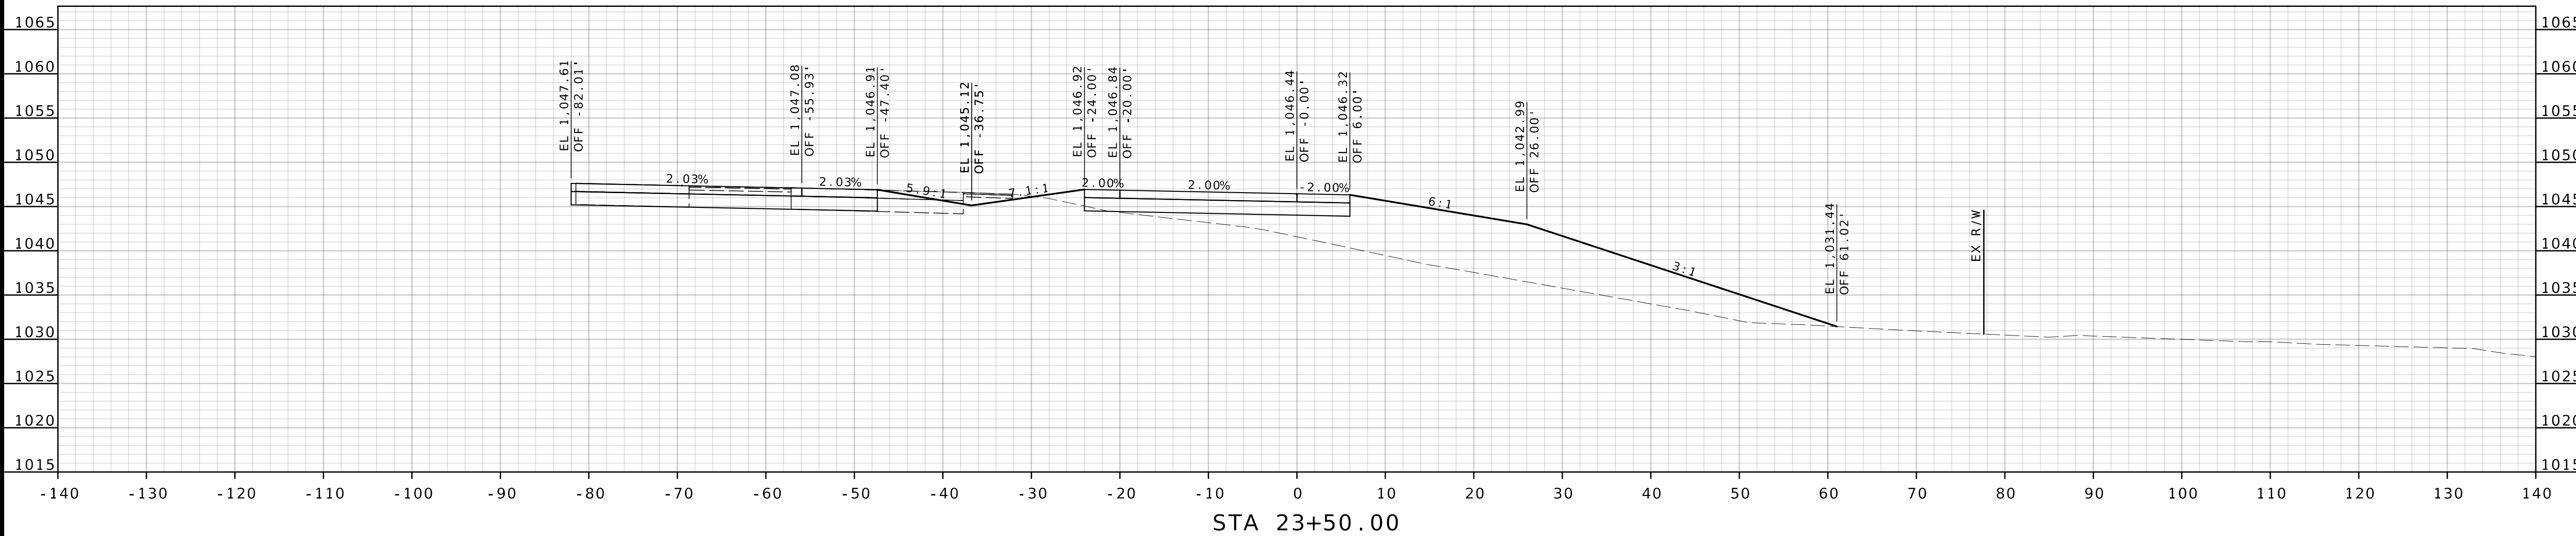

I-44 EASTBOUND OFF-RAMP CROSS SECTIONS



08/12/2024 4:03:29 PM
Bradley T. Spanberger - Civil
MO PE-2020027014

DATE PREPARED
8/12/2024

ROUTE	STATE
I - 44	MO

DISTRICT	SHEET NO.
C.D	107

COUNTY
PULASKI

JOB NO.
ICD0111

CONTRACT ID.

BRIDGE NO.	.
------------	---

--	--	--	--	--	--	--

--	--	--	--	--	--	--	--

z						
---	--	--	--	--	--	--

PTIO						
------	--	--	--	--	--	--

SCRIP						
-------	--	--	--	--	--	--

DE					
----	--	--	--	--	--

[illegible]

	.	.	.	.	.	.

DATE						
------	--	--	--	--	--	--

D						
	.	.	.	.	.	.

ITOL
5102

REPORT

WEST
ITYTRAN
N
105
ON CND
SION
EERS

Logo of the International Commission on Occupational Health (ICOH). The logo features a stylized 'ICOH' in a bold, sans-serif font, with a circular emblem to the right containing a stylized 'H' and 'O'.



HIGDON



055

MI



5009
31INC.
869-6
00063

ON - (417) STREET, TILLY.

T

MURPHY FOUNDATION
MO 6 CORP




CMT, Inc.

© 1995

CMT PROJECT NO.

24006489 - 0

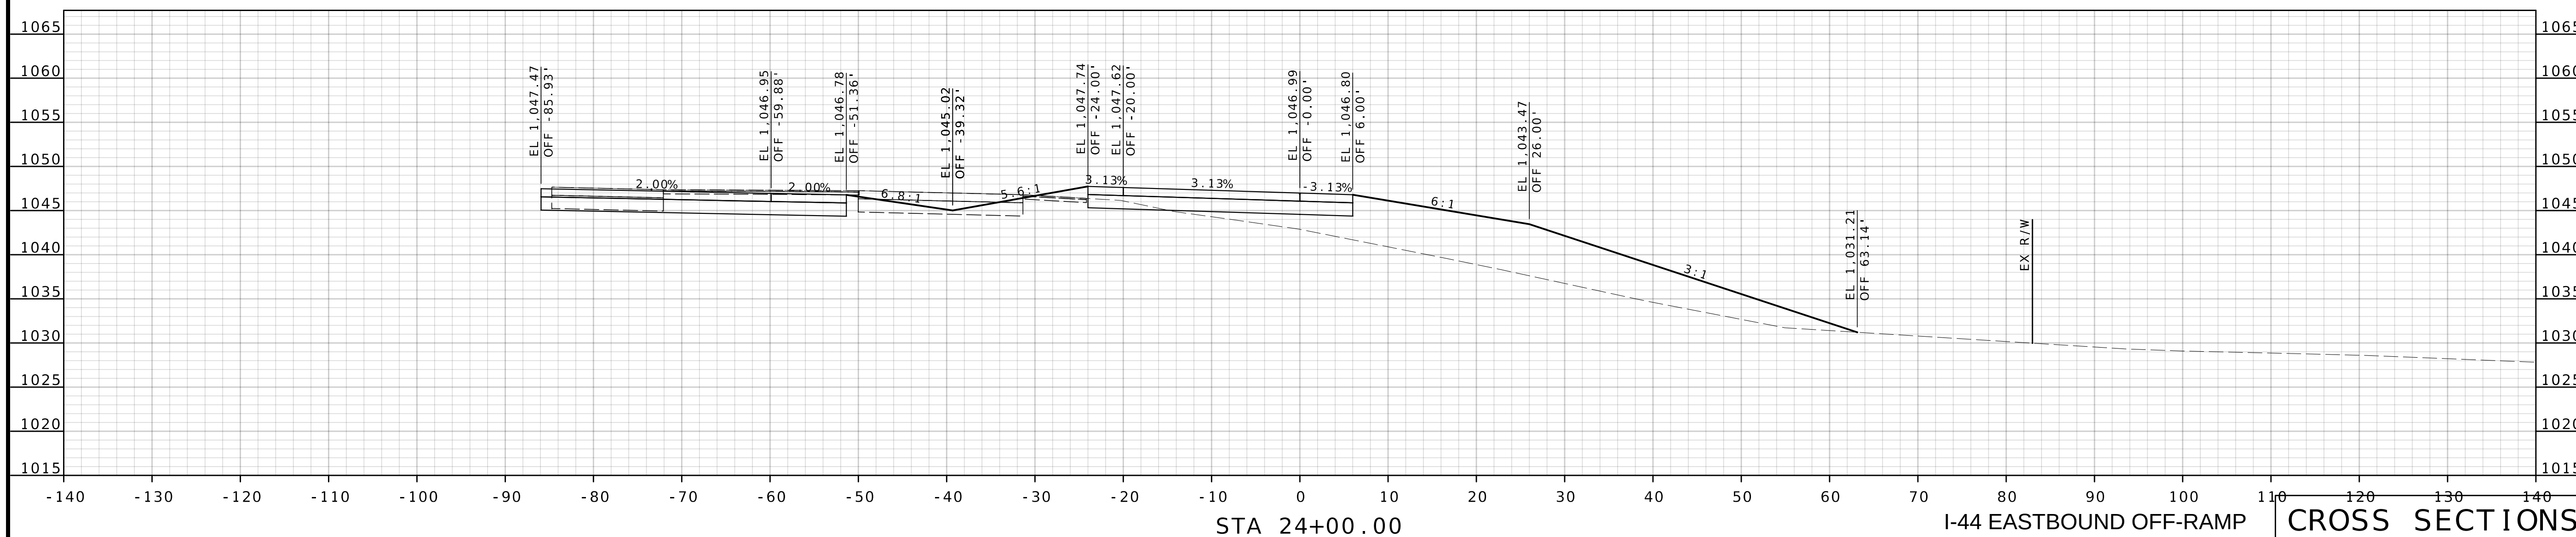

I-44 EASTBOUND OFF-RAMP	CROSS SECTIONS
-------------------------	----------------

STATE OF MISSOURI
 ★ ★
 BRADLEY T. SPANBERGER
 NUMBER
 PE-2020027014
 PROFESSIONAL ENGINEER

JCD0111
CONTRACT ID.

--	--	--	--	--	--	--

--	--	--	--	--	--	--

.	.	.	.	.	.
---	---	---	---	---	---

--	--	--	--	--	--	--

.	.	.	.	.	.
---	---	---	---	---	---

TOL
5102

CAP MO 6

WEST
TY:105
N CHION
ERSO

31
-6009

INC. 869 000

TILLY
TREE
(417)
ON -


Y & S
ALE S
5807
ORAT
CUT

MURPHY FIND MO & CORP

CMT, Inc.
RD, N
ST E
FIELD,
RING

© 1991

CMT PROJECT NO.
4006489 - 0

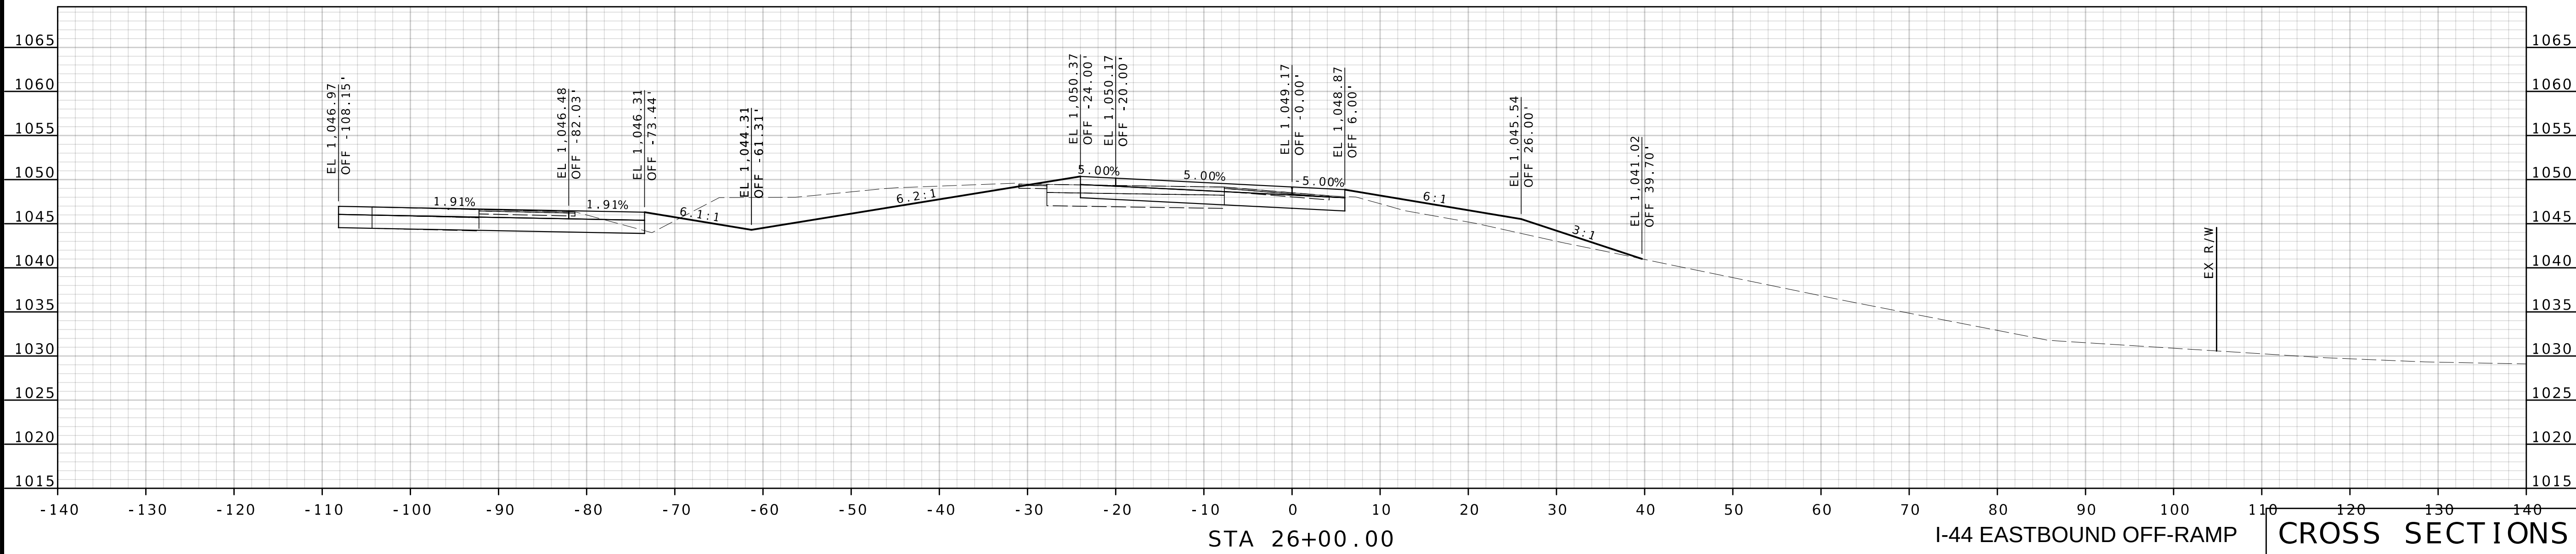



08/12/2024 4:03:29 PM
Bradley T. Spanberger - C
MO PE-2020027014

DATE PREPARED
8/12/2024

ROUTE	STA
I - 44	MO


DISTRICT	SHEET
CD	11

COUNTY
PULASKI


JOB NO.
LCD0111

CONTRACT ID.


BRIDGE NO.

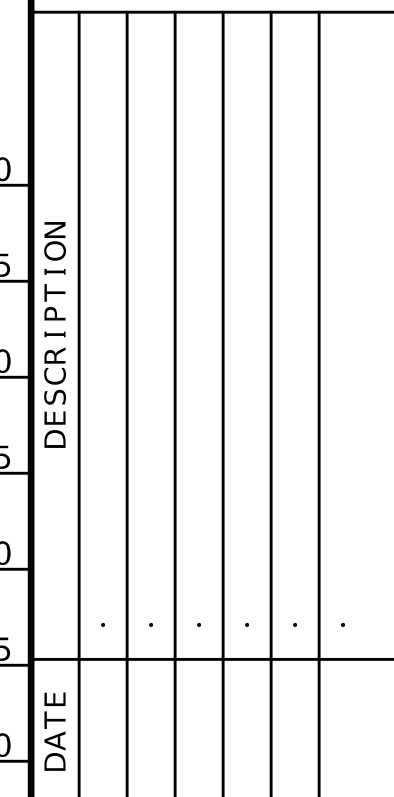

MISSOURI HIGHWAYS AND TRANSPORTATION COMMISSION

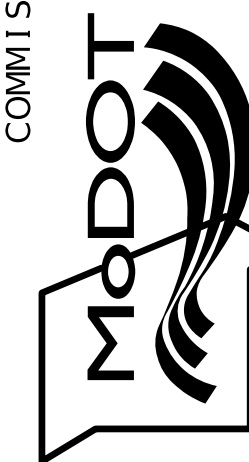

105 WEST CAPITOL
JEFFERSON CITY, MO 65102
1-888-ASK-MODOT (1-888-275-6636)

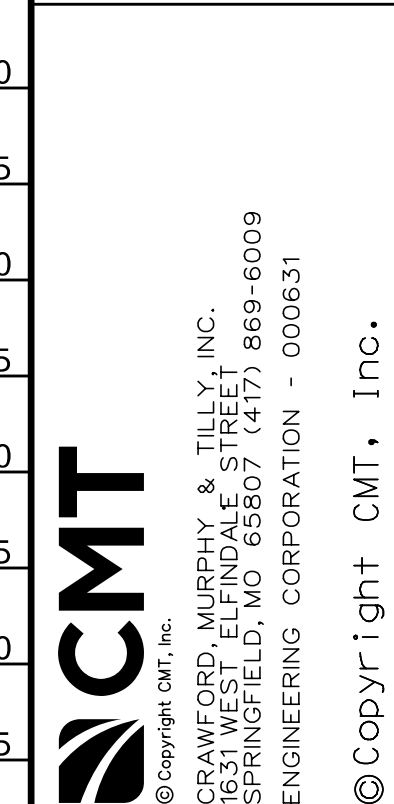

CMT PROJECT NO.
24006489-00



08/12/2024 4:03:29 PM
Bradley T. Spanberger - Civil
MO PE-2020027014

DATE PREPARED
8/12/2024

ROUTE	STATE
I - 44	MO

DISTRICT	SHEET NO.
C.D	111

COUNTY
PULASKI

JOB NO.
ICD0111

CONTRACT ID.

BRIDGE NO.	.
------------	---

--	--	--	--	--	--	--

--	--	--	--	--	--	--	--

z						
---	--	--	--	--	--	--

PTIO					
------	--	--	--	--	--

SCRIP						
-------	--	--	--	--	--	--

DE					
----	--	--	--	--	--

--	--	--	--	--	--	--	--

	.	.	.	.	.	.

DATE						
------	--	--	--	--	--	--

D						
	.	.	.	.	.	.

ITOL
5102

REPORT

WEST
ITYTRAN
N
105
ON C

ND
SION
EERS

ICOH



HIGDON



055

MI



5009
31INC.
869-6
00063

ON - (417) STREET, TILLY.

T

MURPHY
FINDA
MO 6
CORP



CMT, Inc.






Copyright © 2007 The Institution of Mechanical Engineers
All rights reserved. No part of this publication may be reproduced, stored in a retrieval system, or transmitted, in any form or by any means, without the prior written permission of the Institution of Mechanical Engineers, 1, Great Smith Street, London WC1N 3AF, UK.

© 1995

CMT PROJECT NO.

24006489 - 0

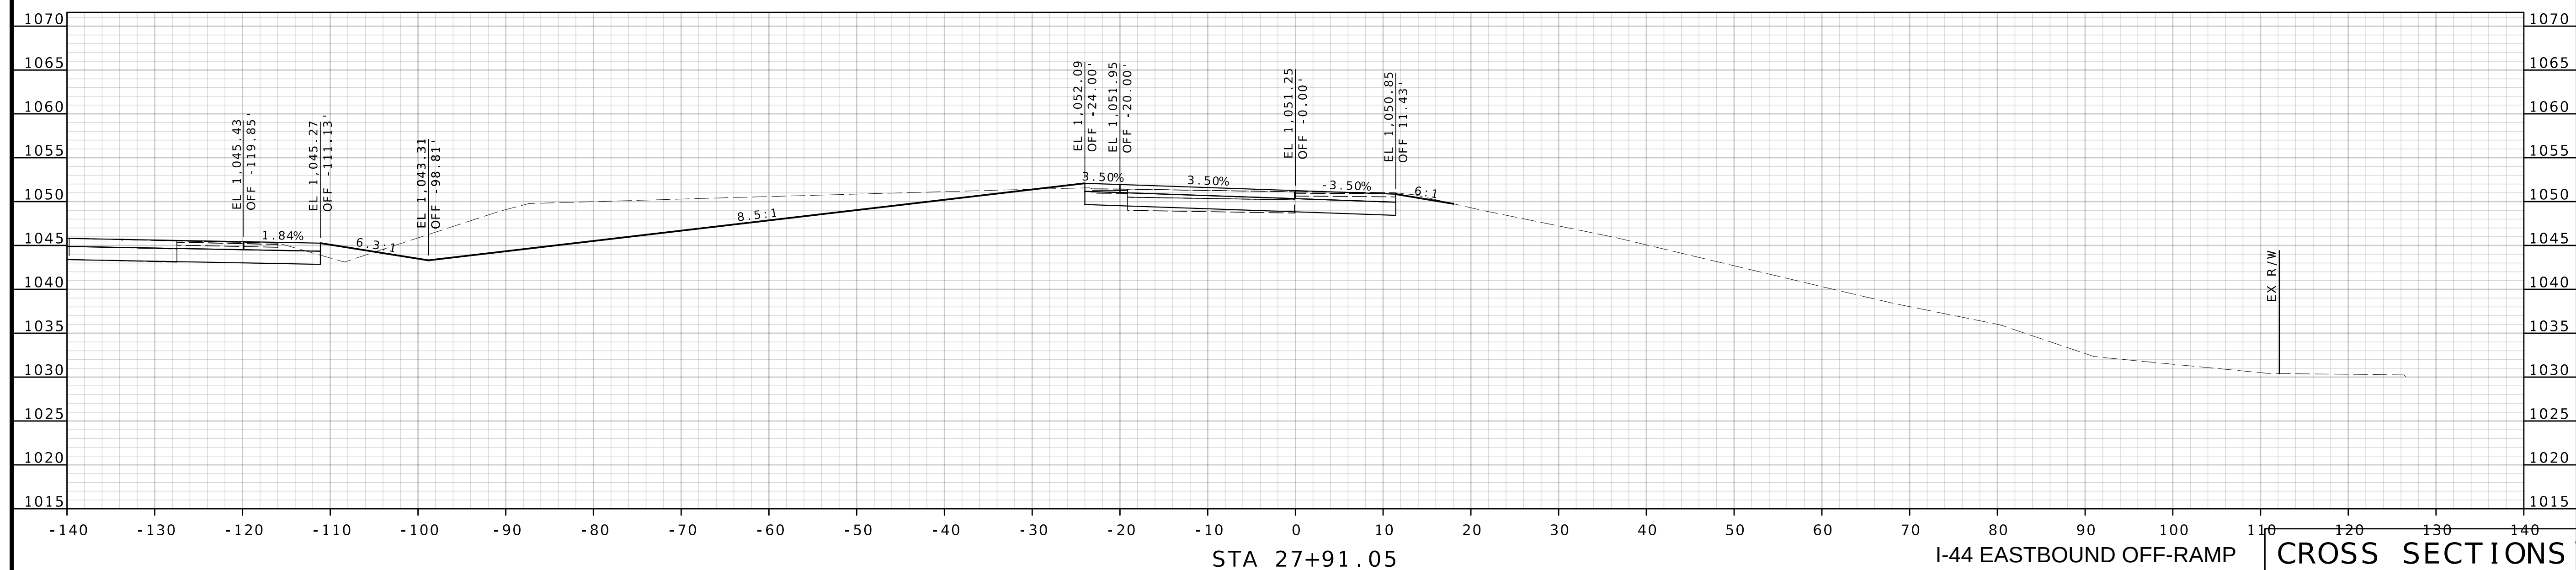

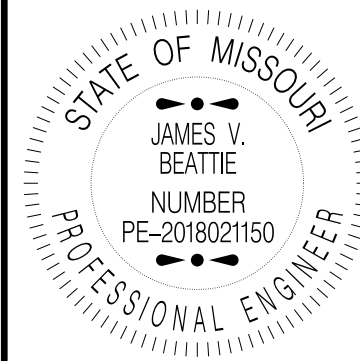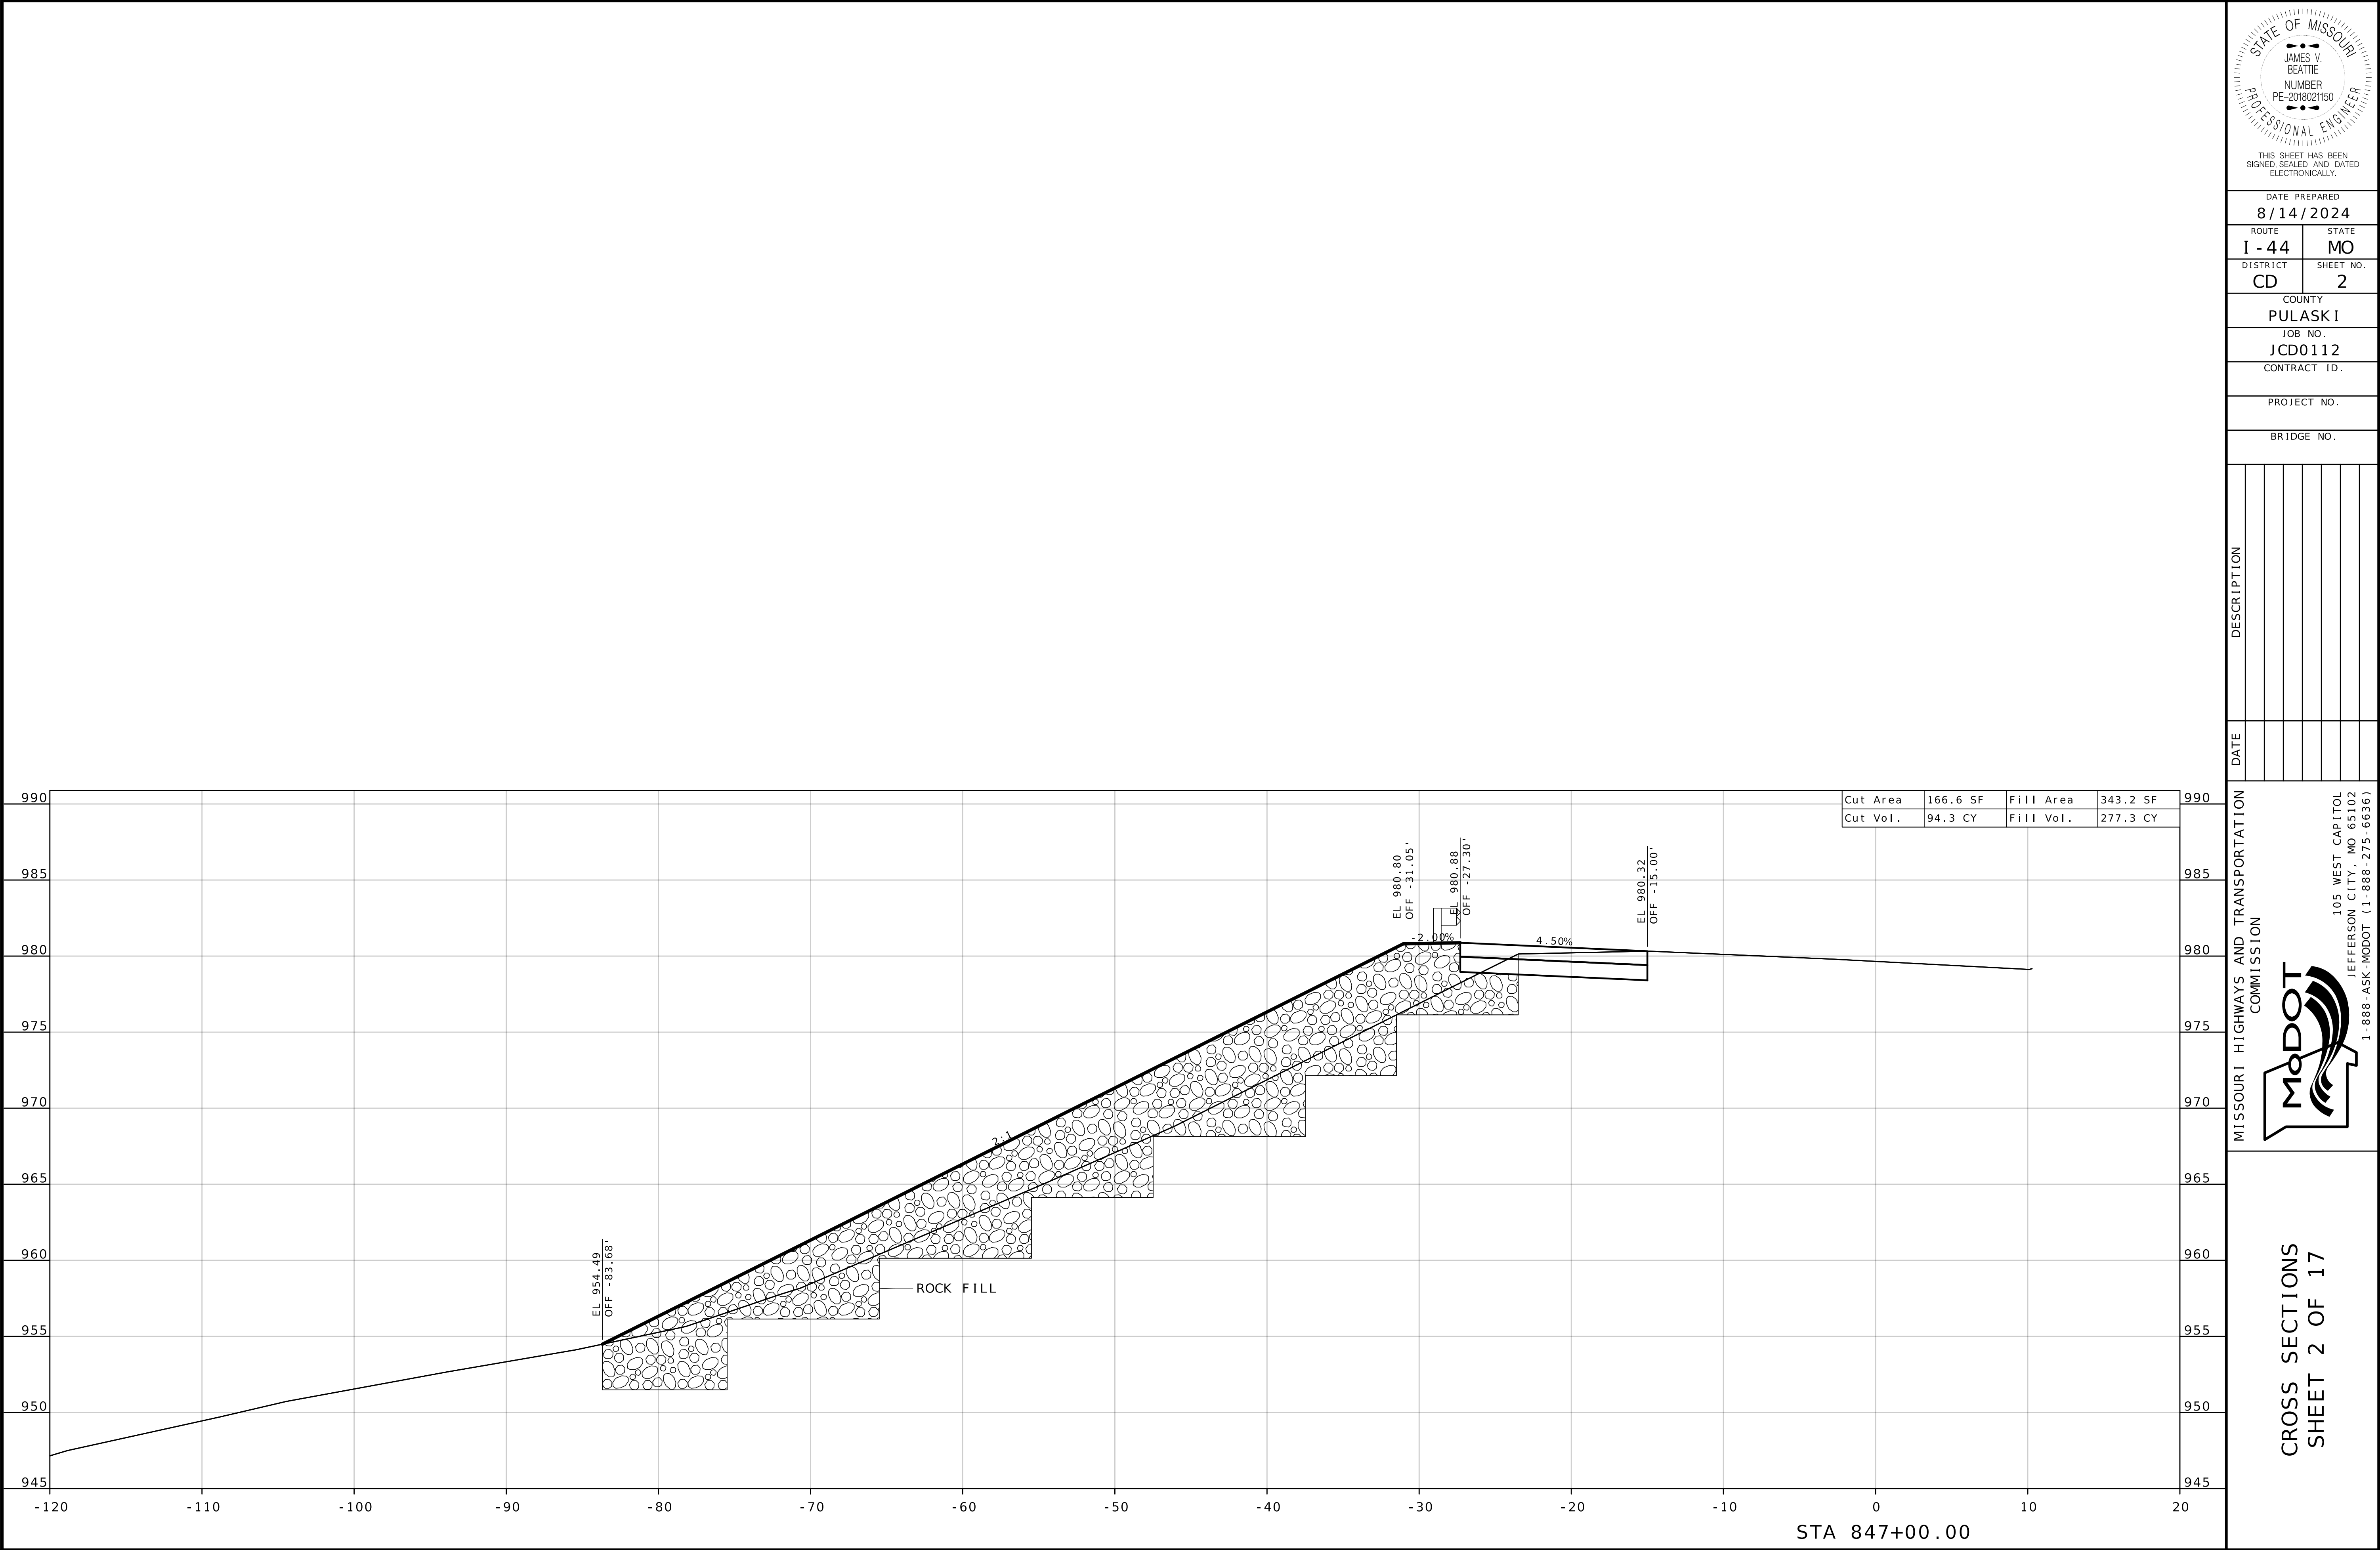

THIS SHEET HAS BEEN
SIGNED, SEALED AND DATED
ELECTRONICALLY.

DATE PREPARED
8/14/2024

ROUTE **1 - 44** STATE **MO**

DISTRICT **CD** SHEET NO. **2**

COUNTY
PULASKI

JOB NO.
JCD0112

CONTRACT ID.

PROJECT NO.

BRIDGE NO.


DATE	DESCRIPTION

MISSOURI HIGHWAYS AND TRANSPORTATION
COMMISSION

MoDOT

105 WEST CAPITOL
JEFFERSON CITY, MO 65102
1-888-ASK-MODOT (1-888-275-6636)

**CROSS SECTIONS
SHEET 2 OF 17**

 

8 / 14 / 2024

DISTRICT	SHEET NO.
----------	-----------

COUNTY	
--------	--

JOB NO.

CONTRACT ID.

PROJECT NO.

BRIDGE NO.

DATE						
------	--	--	--	--	--	--





MISSOURI HIGHWAYS AND TRANSPORTATION
COMMISSION

MoDOT

105 WEST CAPITAL
JEFFERSON CITY, MO 65102

CROSS SECTIONS
SHEET 3 OF 17

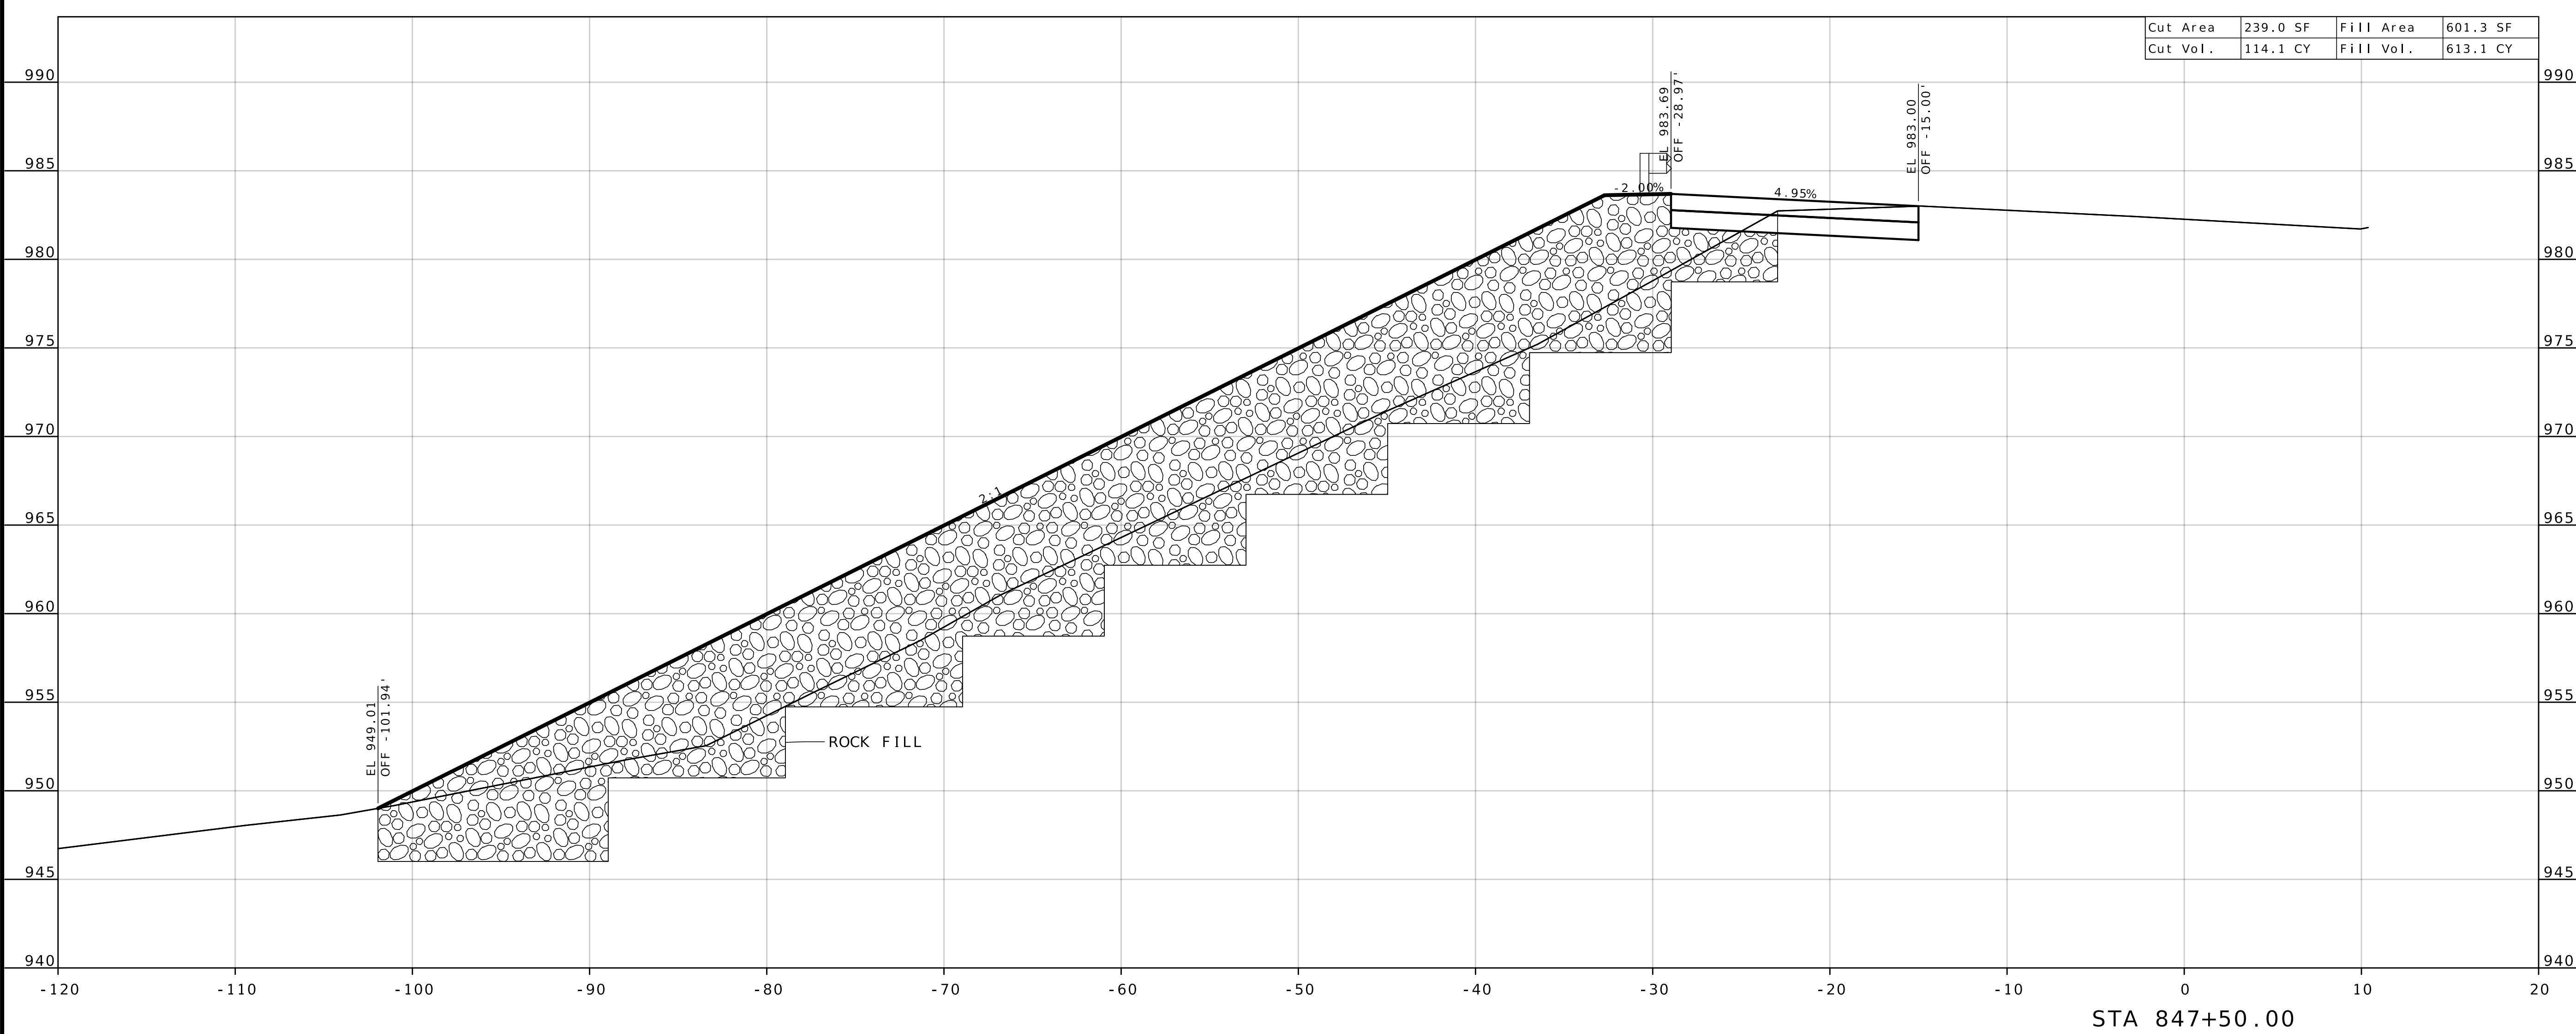

 

8 / 14 / 2024

DISTRICT	SHEET NO.
CD	4

JOB NO.
JCD0112

CONTRACT ID.


PROJECT NO.


BRIDGE NO.



[illegible]


 MISSOURI HIGHWAYS AND TRANSPORTATION
 COMMISSION
 105 WEST CAPITOL
 JEFFERSON CITY, MO 65102

CROSS SECTIONS
SHEET 4 OF 17

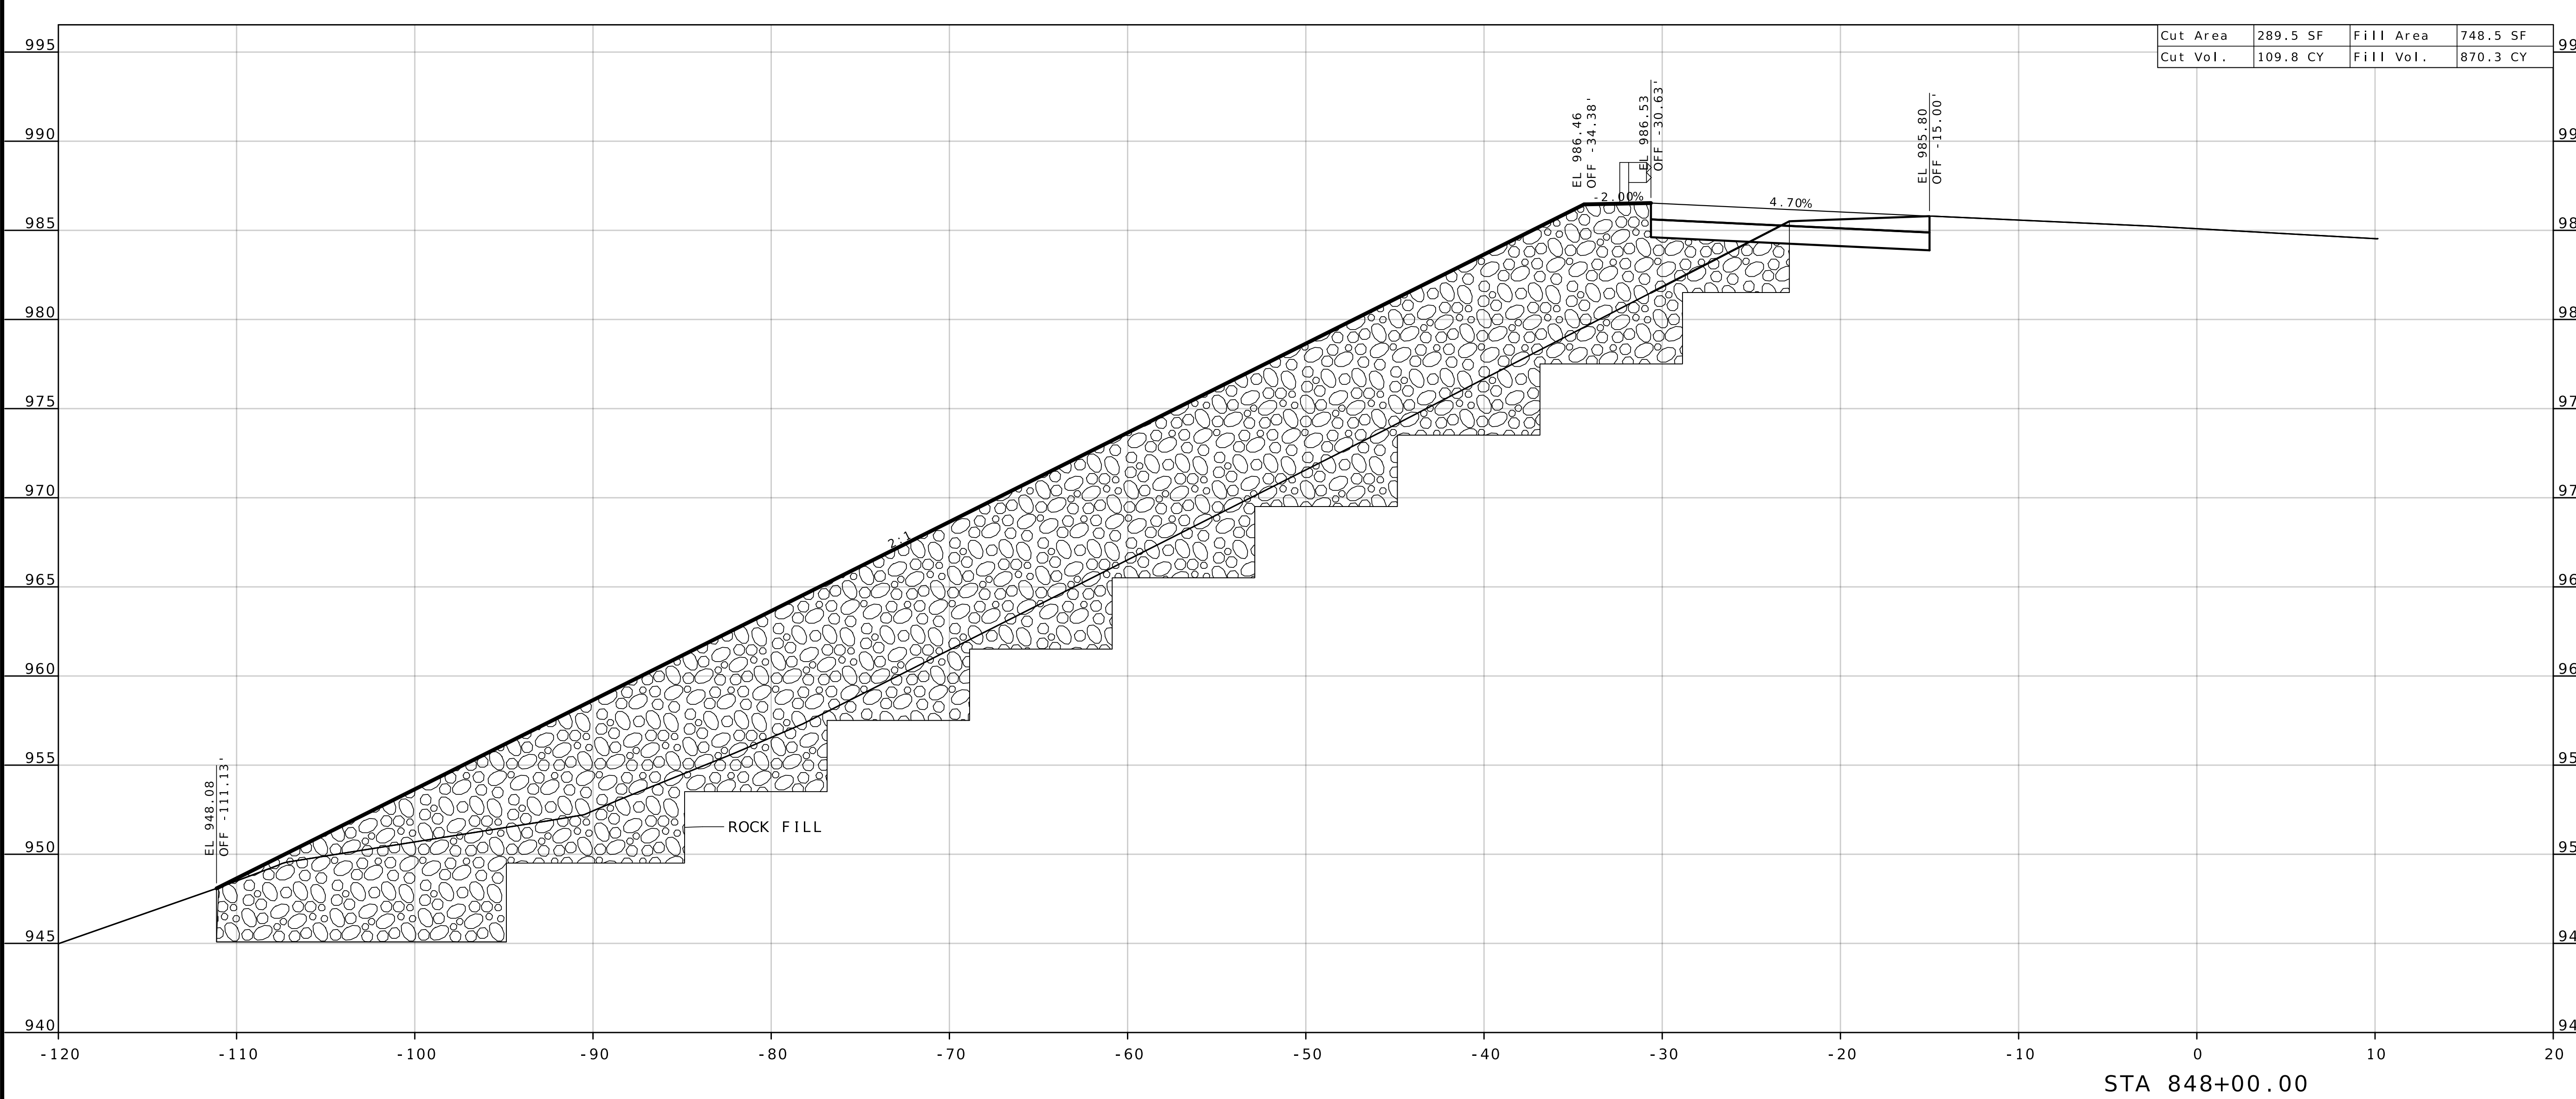

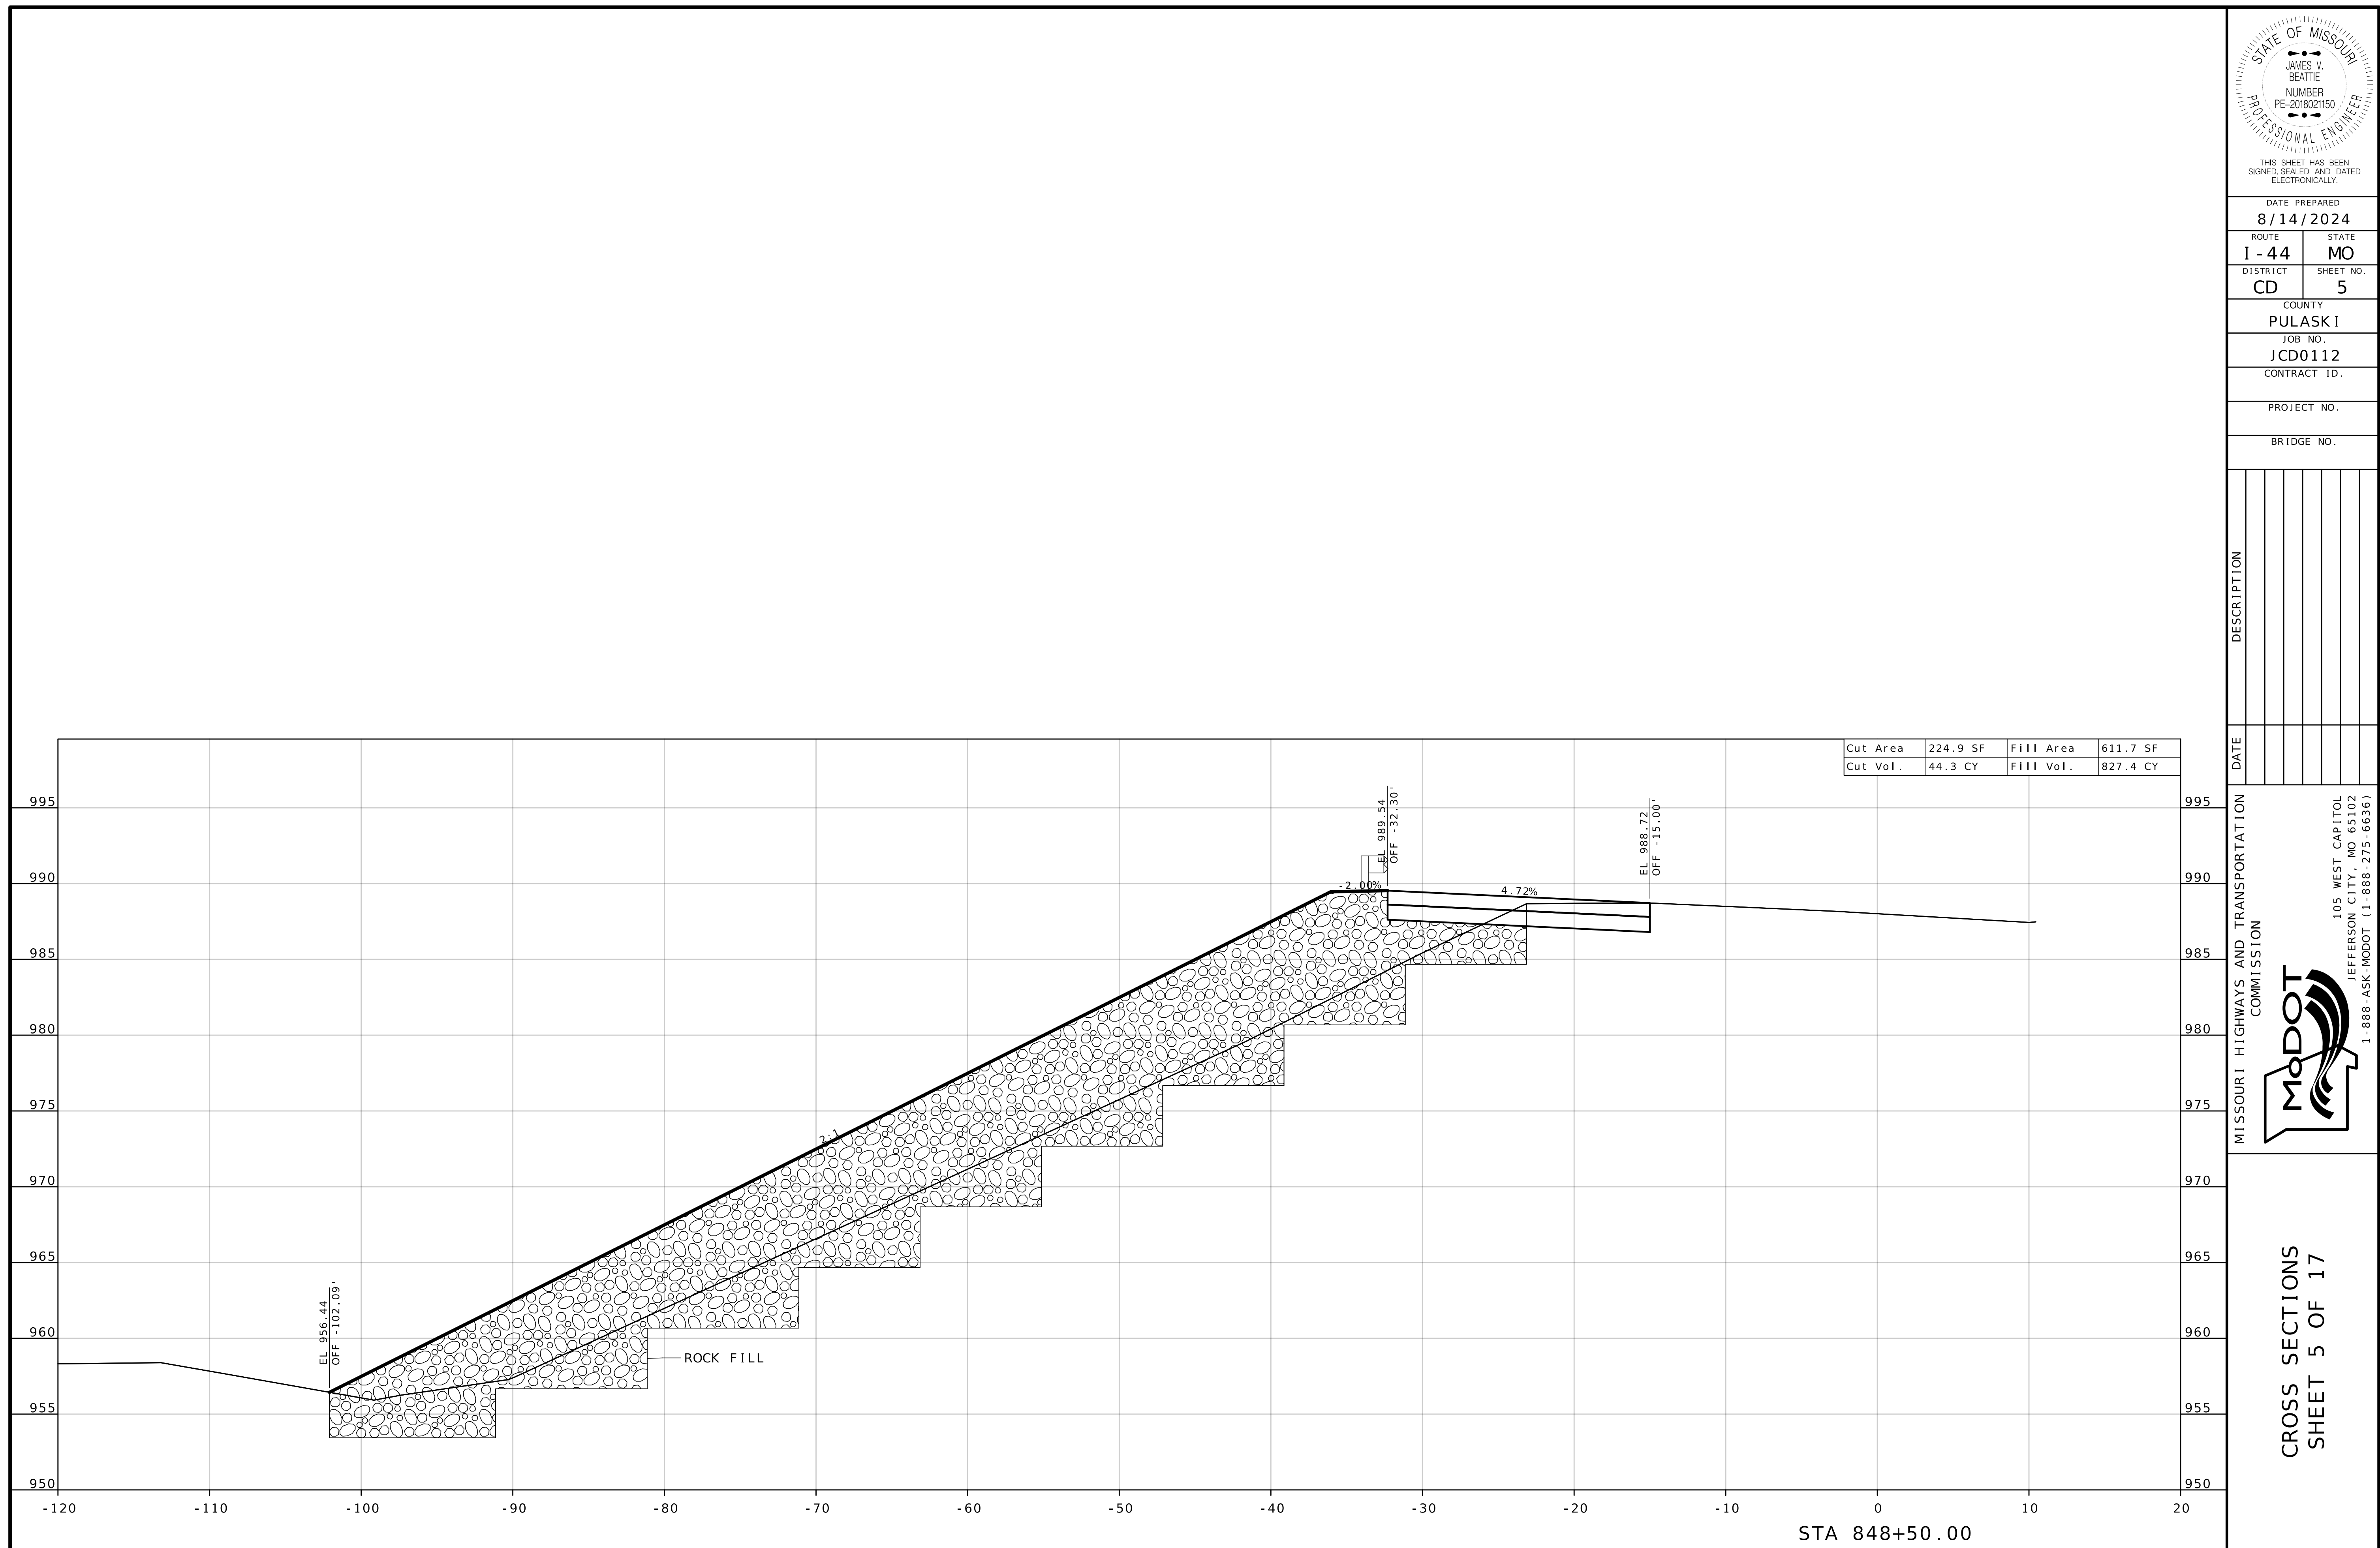

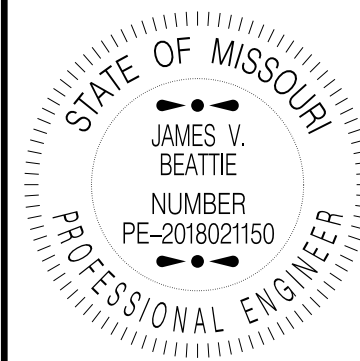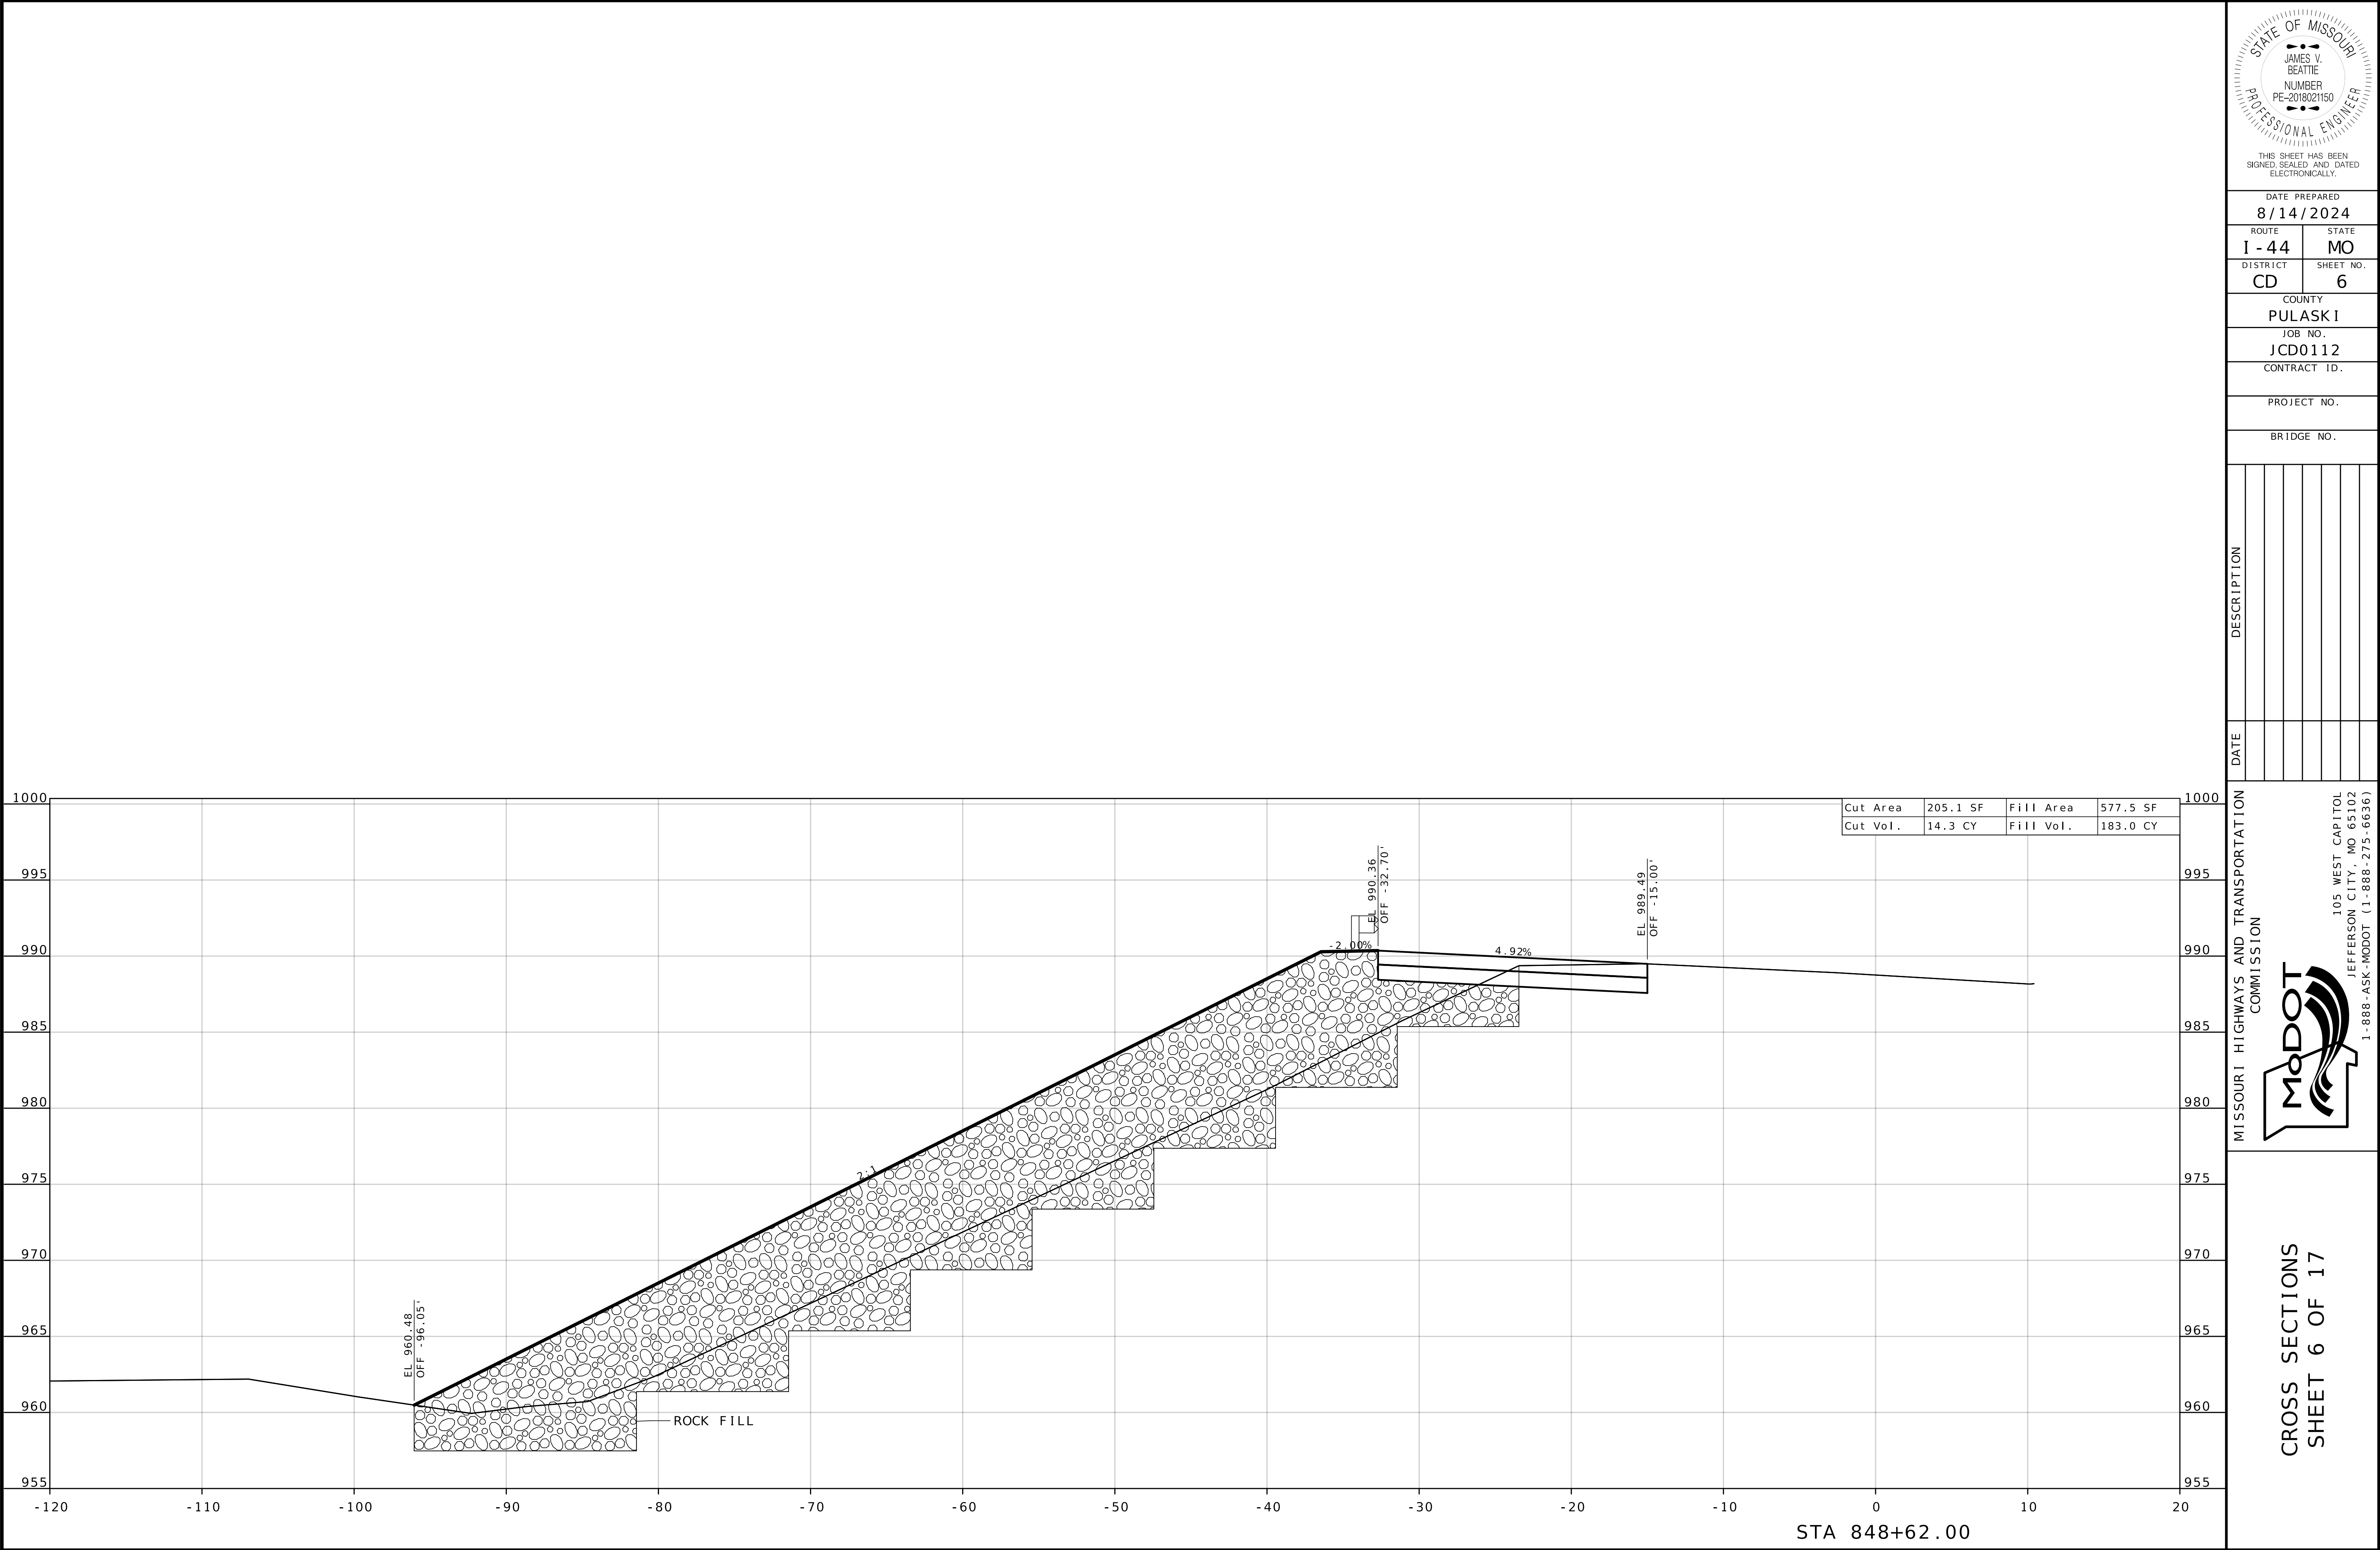

THIS SHEET HAS BEEN
SIGNED, SEALED AND DATED
ELECTRONICALLY.

DATE PREPARED
8/14/2024

ROUTE 1-44 STATE MO

DISTRICT CD SHEET NO. 6

COUNTY
PULASKI

JOB NO.
JCD0112

CONTRACT ID.

PROJECT NO.

BRIDGE NO.


DATE	DESCRIPTION

MISSOURI HIGHWAYS AND TRANSPORTATION
COMMISSION

MoDOT

105 WEST CAPITOL
JEFFERSON CITY, MO 65102
1-888-ASK-MODOT (1-888-275-6636)

CROSS SECTIONS
SHEET 6 OF 17

 

DATE PREPARED
8/15/2024

ROUTE	STATE
I 44	MO

1 - 44	MO
DISTRICT	SHEET NO.
CD	7

CD	7
COUNTY	
DULASKI	

PULASKI
JOB NO.
LCD0113

JCD0112

CONTRACT ID.

PROJECT NO.

BRIDGE NO.


DATE	DESCRIPTION




MISSOURI HIGHWAYS AND TRANSPORTATION
COMMISSION

MoDOT

105 WEST CAPITOL
JEFFERSON CITY, MO 65102

CROSS SECTIONS
SHEET 7 OF 17

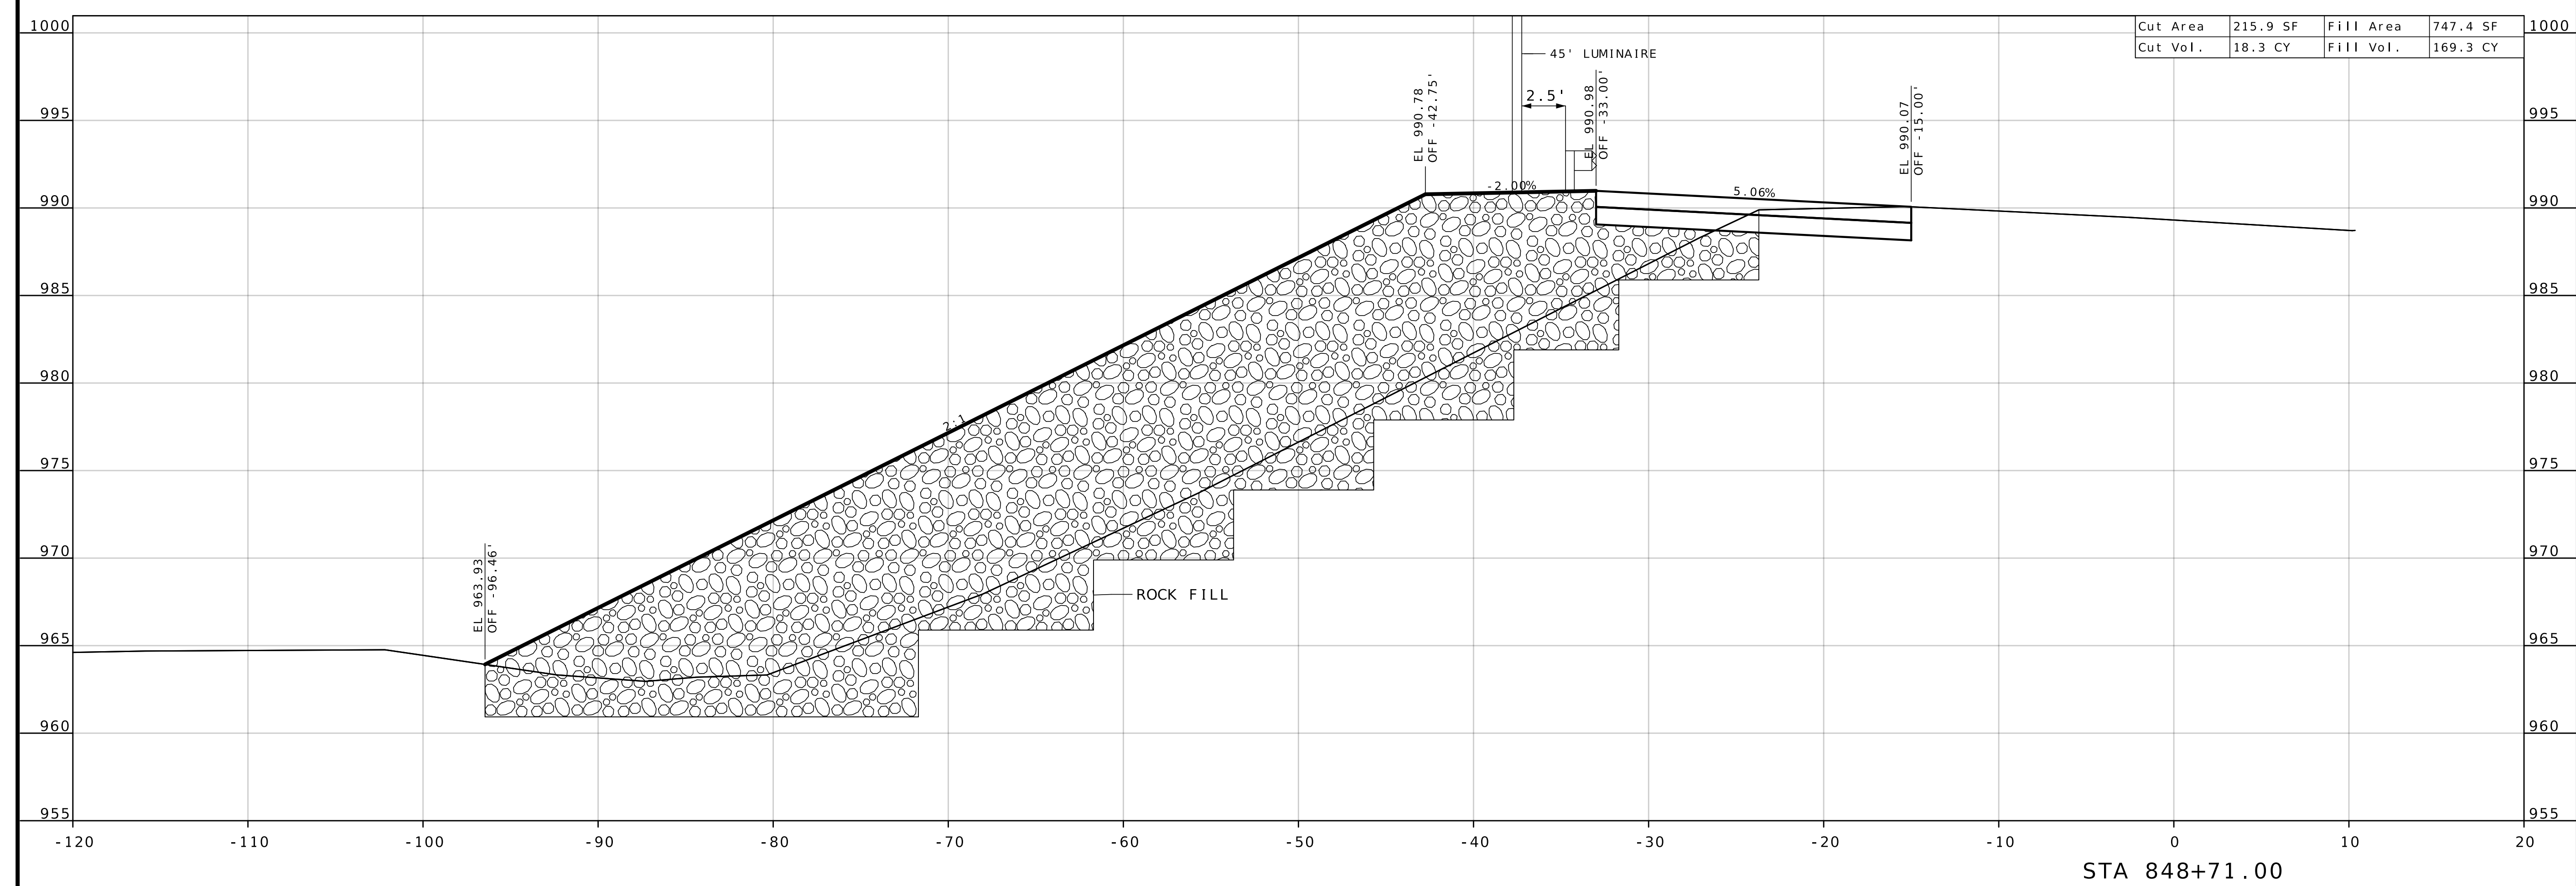

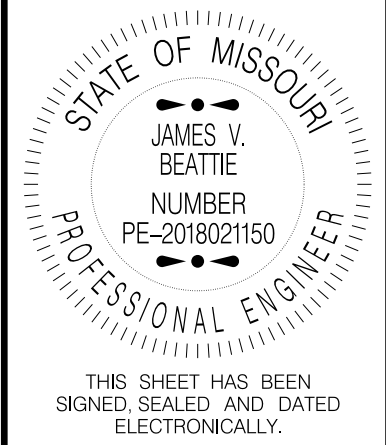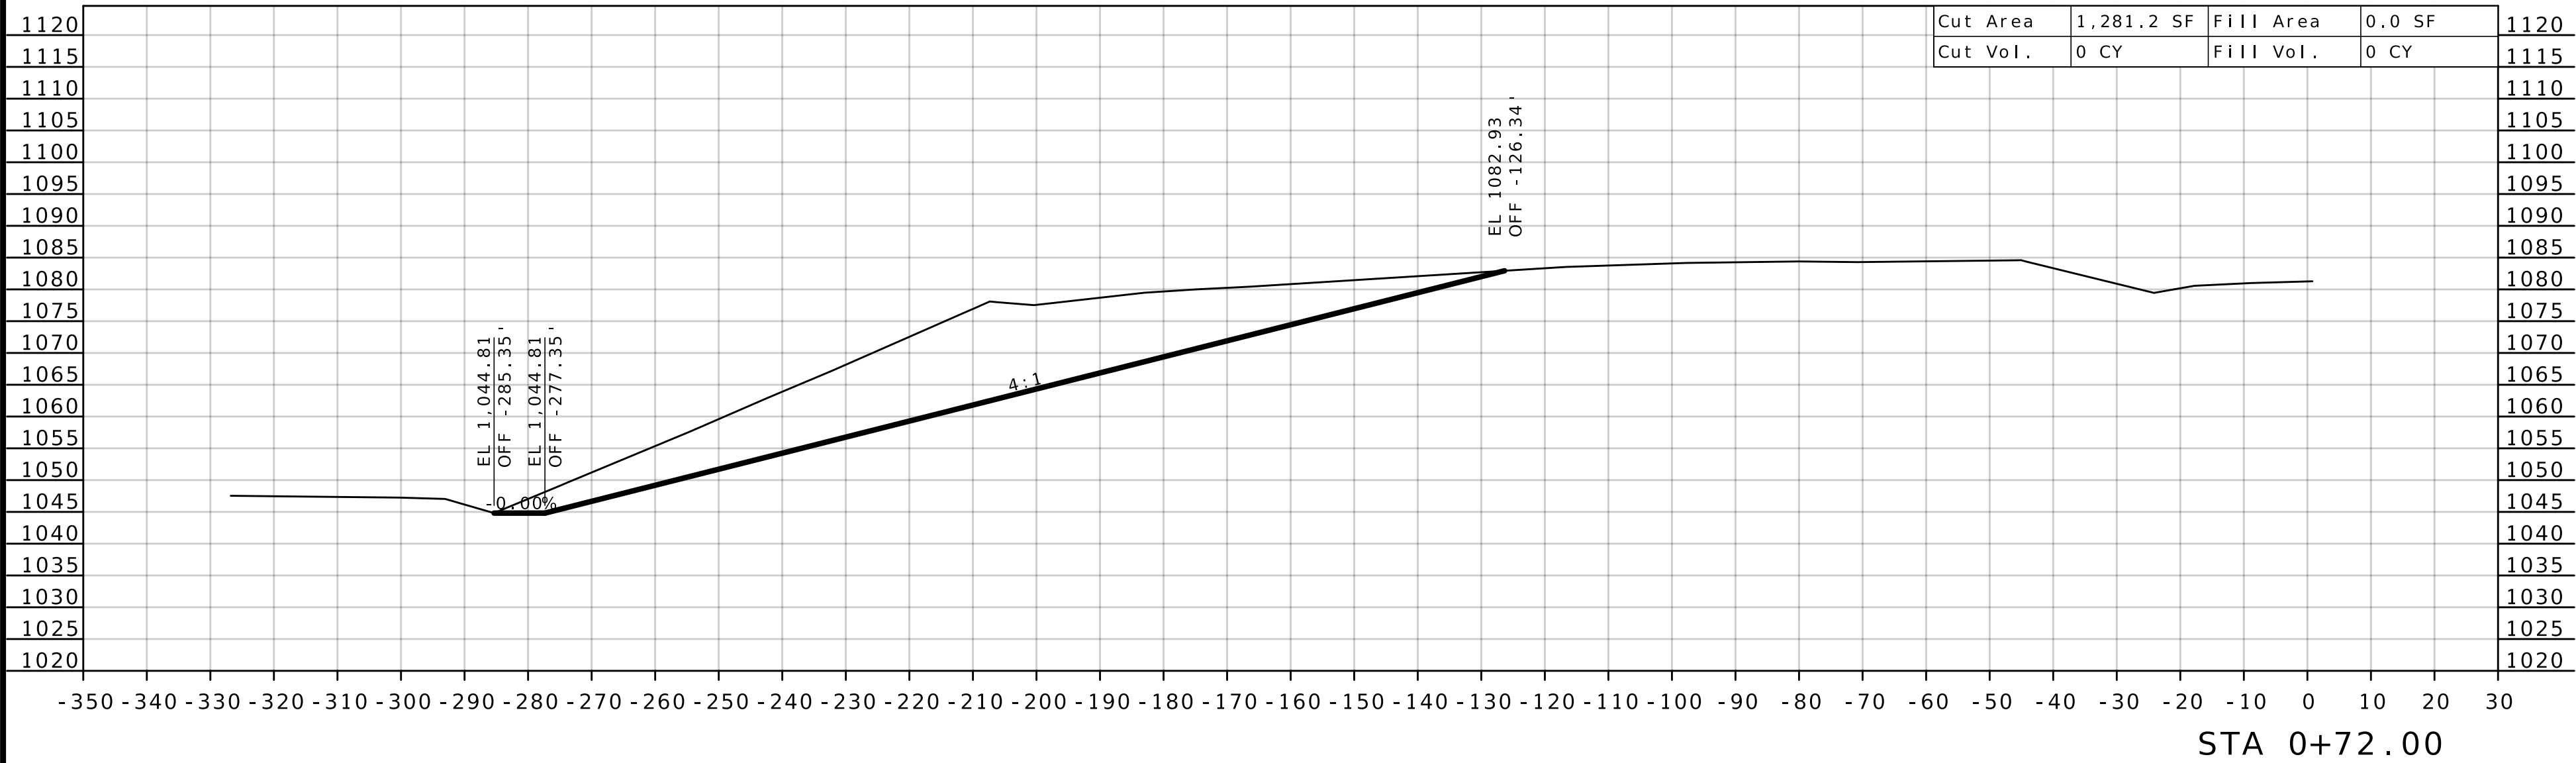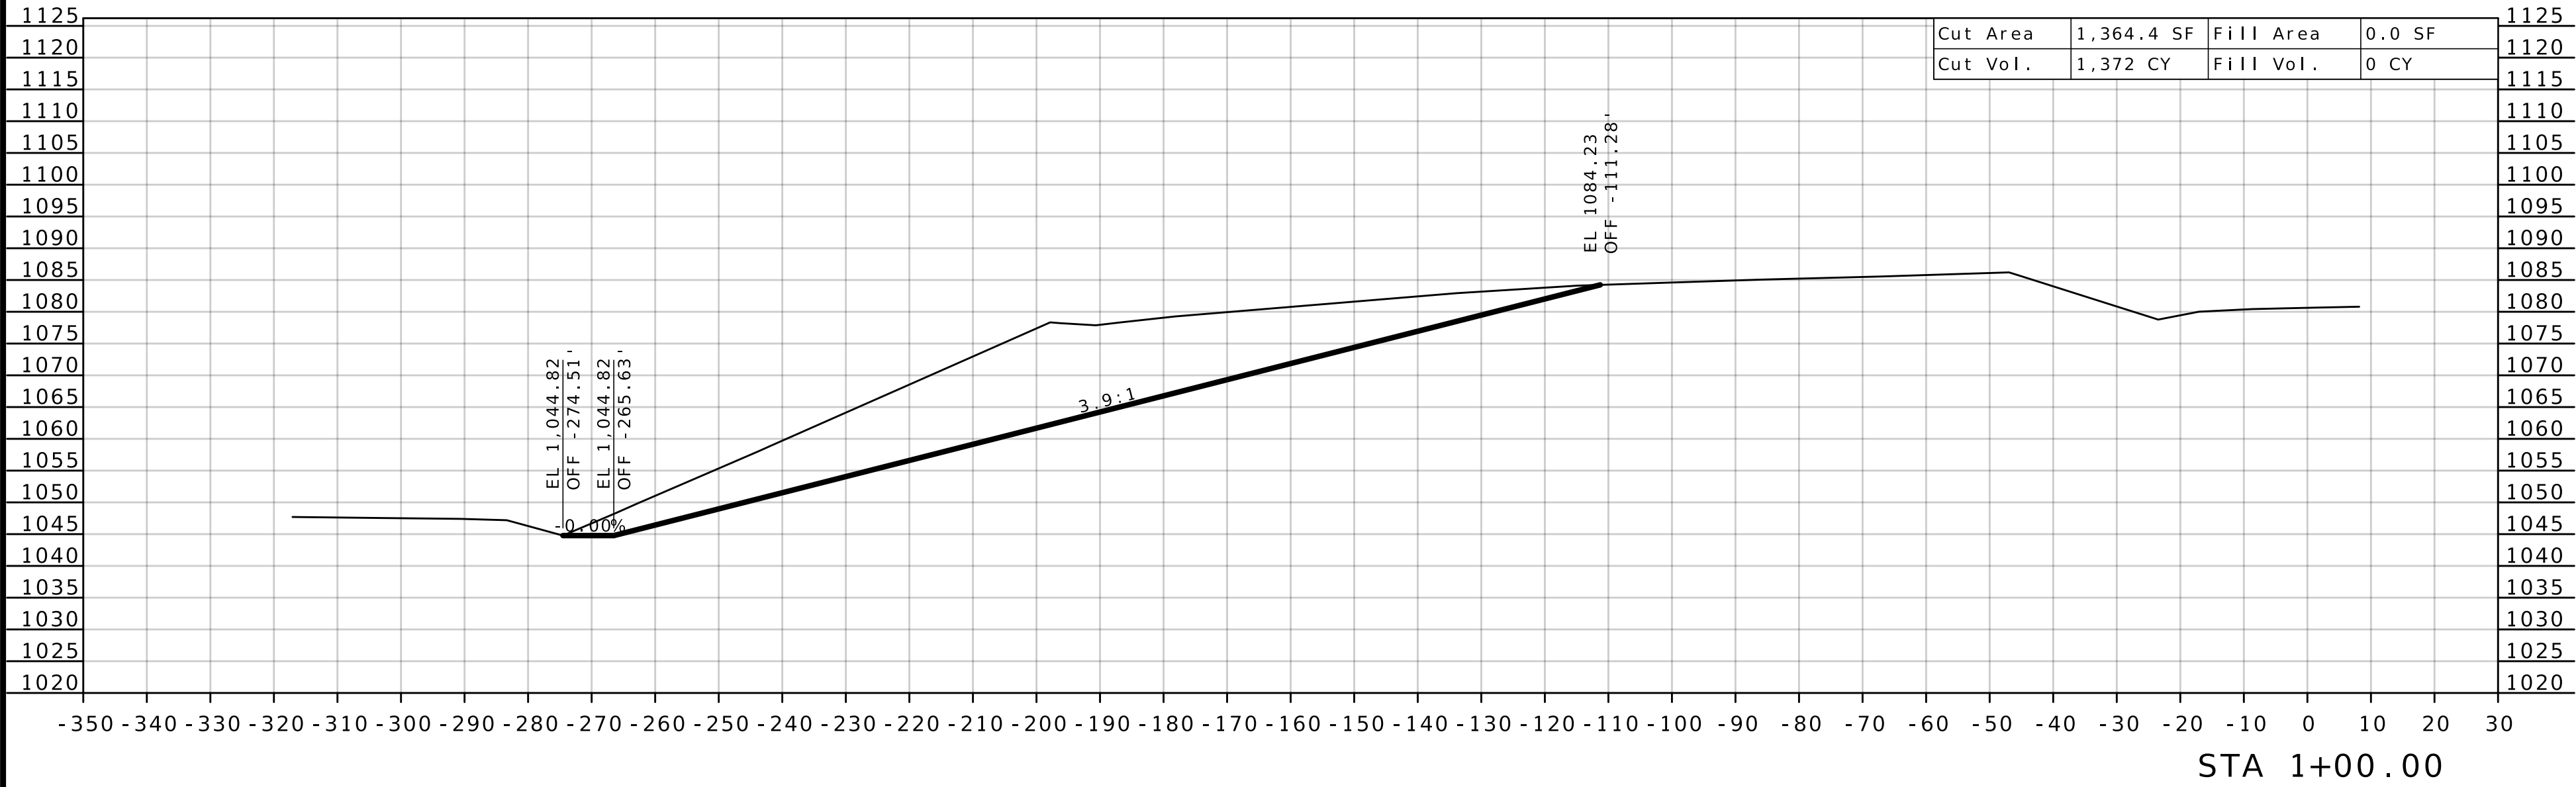


DATE PREPARED 8/14/2024	
ROUTE 1 - 44	STATE MO
DISTRICT CD	SHEET NO. 11
COUNTY PULASKI	
JOB NO. JCD0112	
CONTRACT ID.	
PROJECT NO.	
BRIDGE NO.	

DESCRIPTION

MISSOURI HIGHWAYS AND TRANSPORTATION COMMISSION

105 WEST CAPITOL
JEFFERSON CITY, MO 65102
1-888-ASK-MODOT (1-888-275-6636)

CROSS SECTION SHEET
11 OF 17

 

DATE PREPARED
8/14/2024

ROUTE I - 44	STATE MO
-----------------	-------------

DISTRICT	SHEET NO.
CD	12


COUNTY
PULASKI

JOB NO.
JCD0112

CONTRACT ID.


PROJECT NO.

BRIDGE NO.

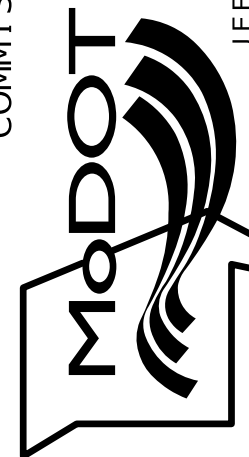[illegible]MISSOURI HIGHWAYS AND TRANSPORTATION
COMMISSION

105 WEST CAPITOL
JEFFERSON CITY, MO 65102
1-888-ASK-MODOT (1-888-275-6636)

CROSS SECTION SHEET
12 OF 17

 

8 / 14 / 2024

DISTRICT	SHEET NO
CD	13

JOB NO.
JCD0112


CONTRACT ID.

PROJECT NO.

BRIDGE NO.

--	--	--	--	--	--	--	--

CROSS SECTION SHEET
13 OF 17

 

8 / 14 / 2024

DISTRICT	SHEET NO.
CD	14

JOB NO.





CONCLUSIONS

BRIDGE NO.

--	--	--	--	--	--	--

--	--	--	--	--	--	--

--	--

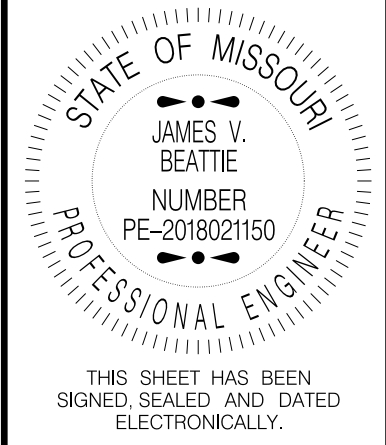
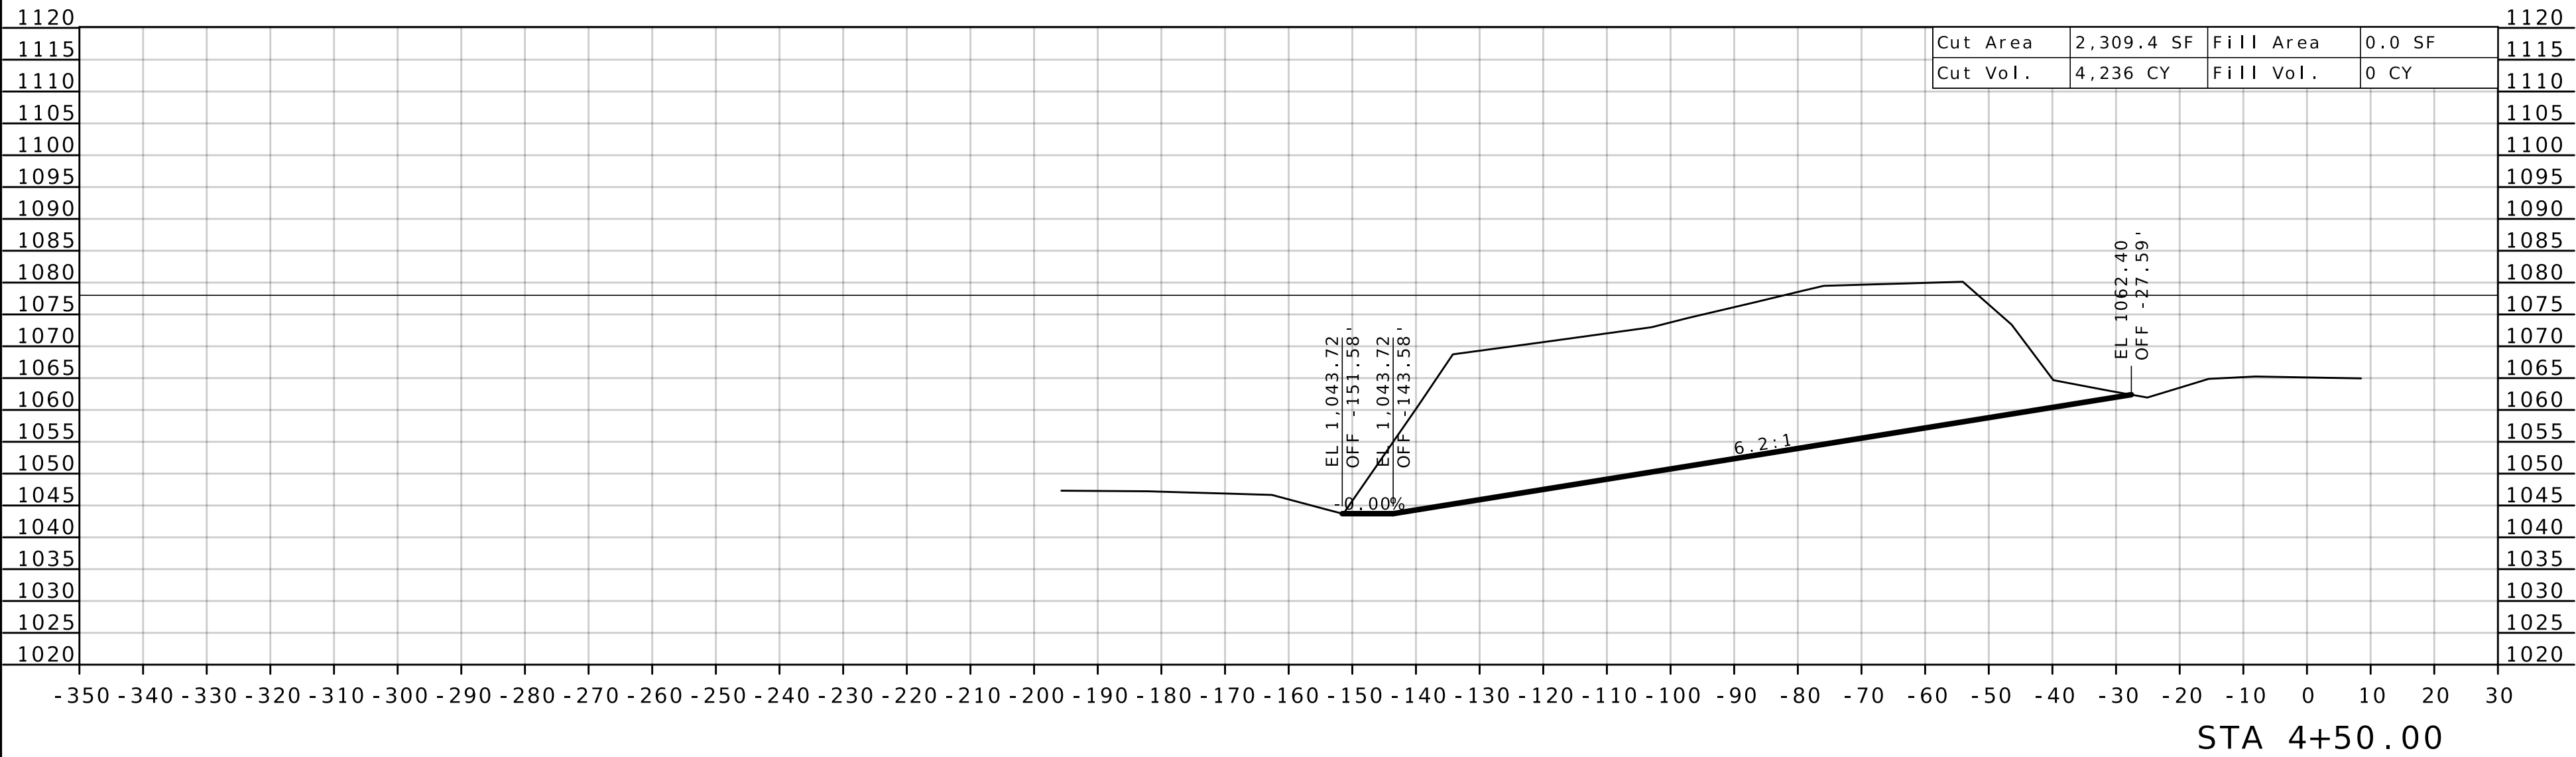
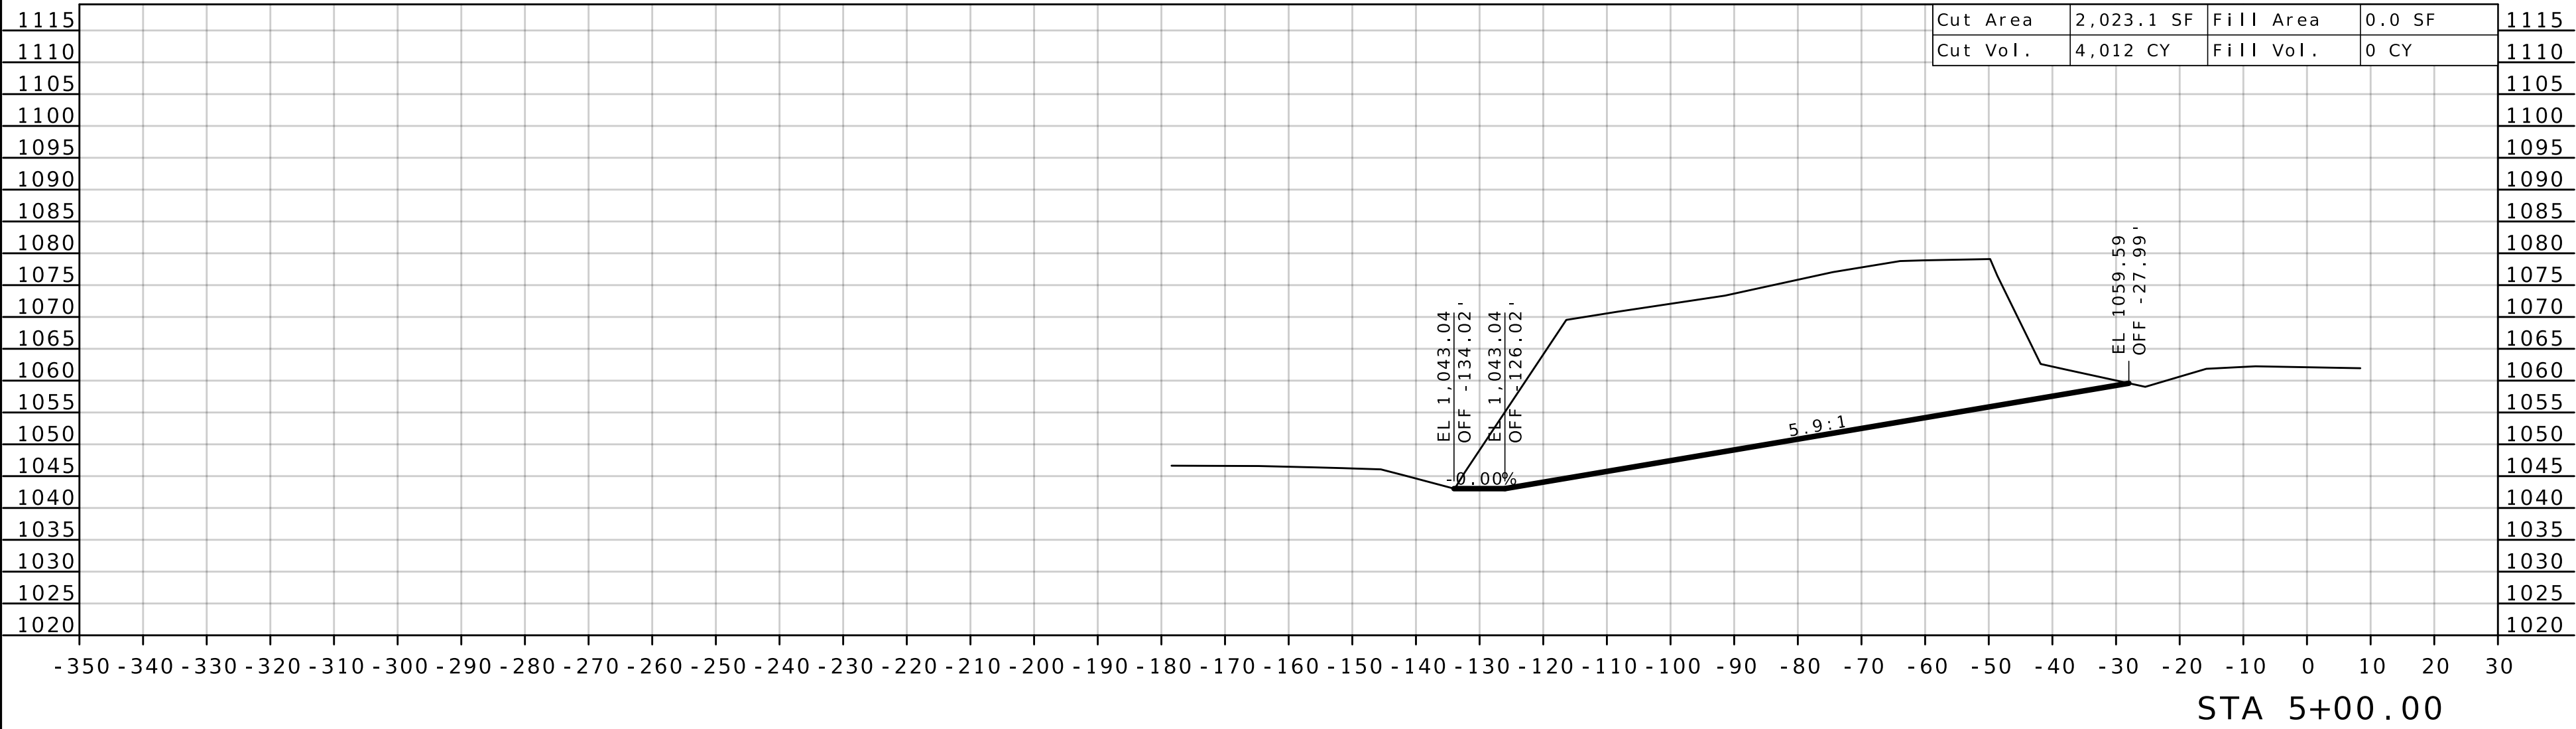
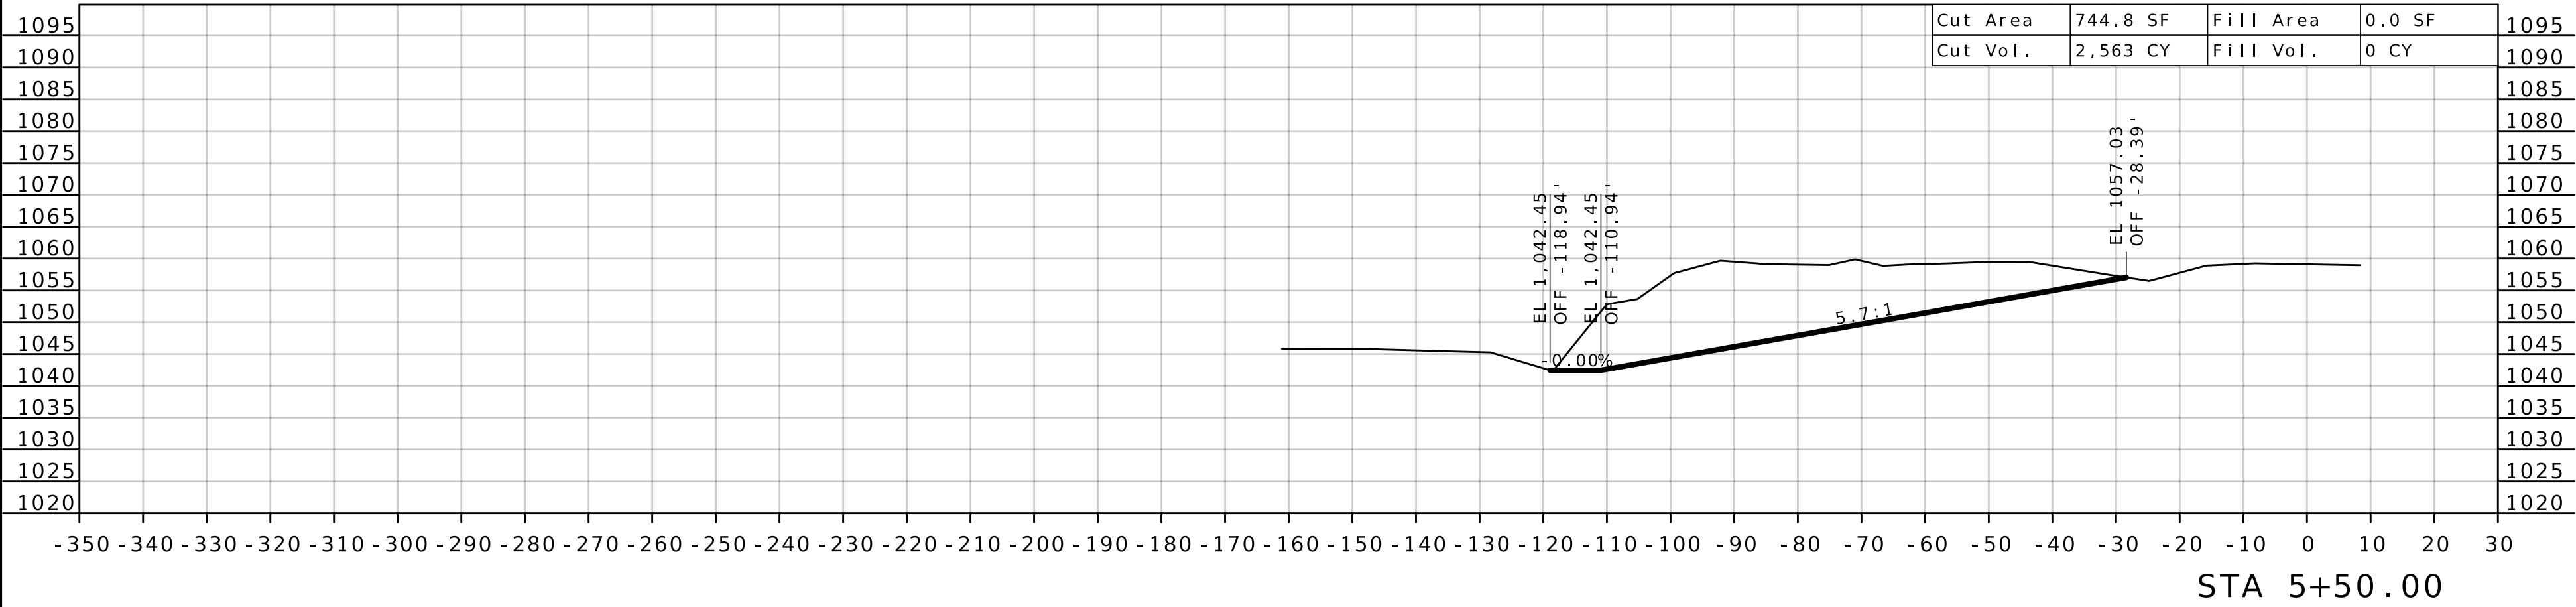


DATE PREPARED 8/14/2024	
ROUTE 1-44	STATE MO
DISTRICT CD	SHEET NO. 15
COUNTY PULASKI	
JOB NO. JCD0112	
CONTRACT ID.	
PROJECT NO.	

BRIDGE NO.	
DESCRIPTION	
DATE	

MISSOURI HIGHWAYS AND TRANSPORTATION COMMISSION

105 WEST CAPITOL
JEFFERSON CITY, MO 65102
1-888-ASK-MODOT (1-888-275-6636)

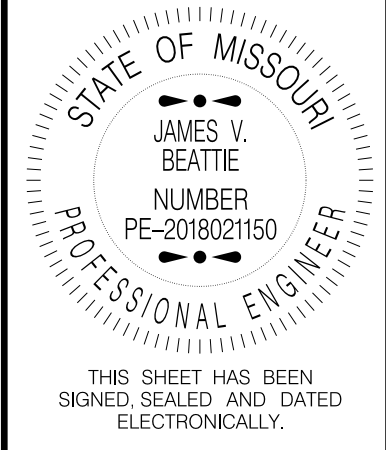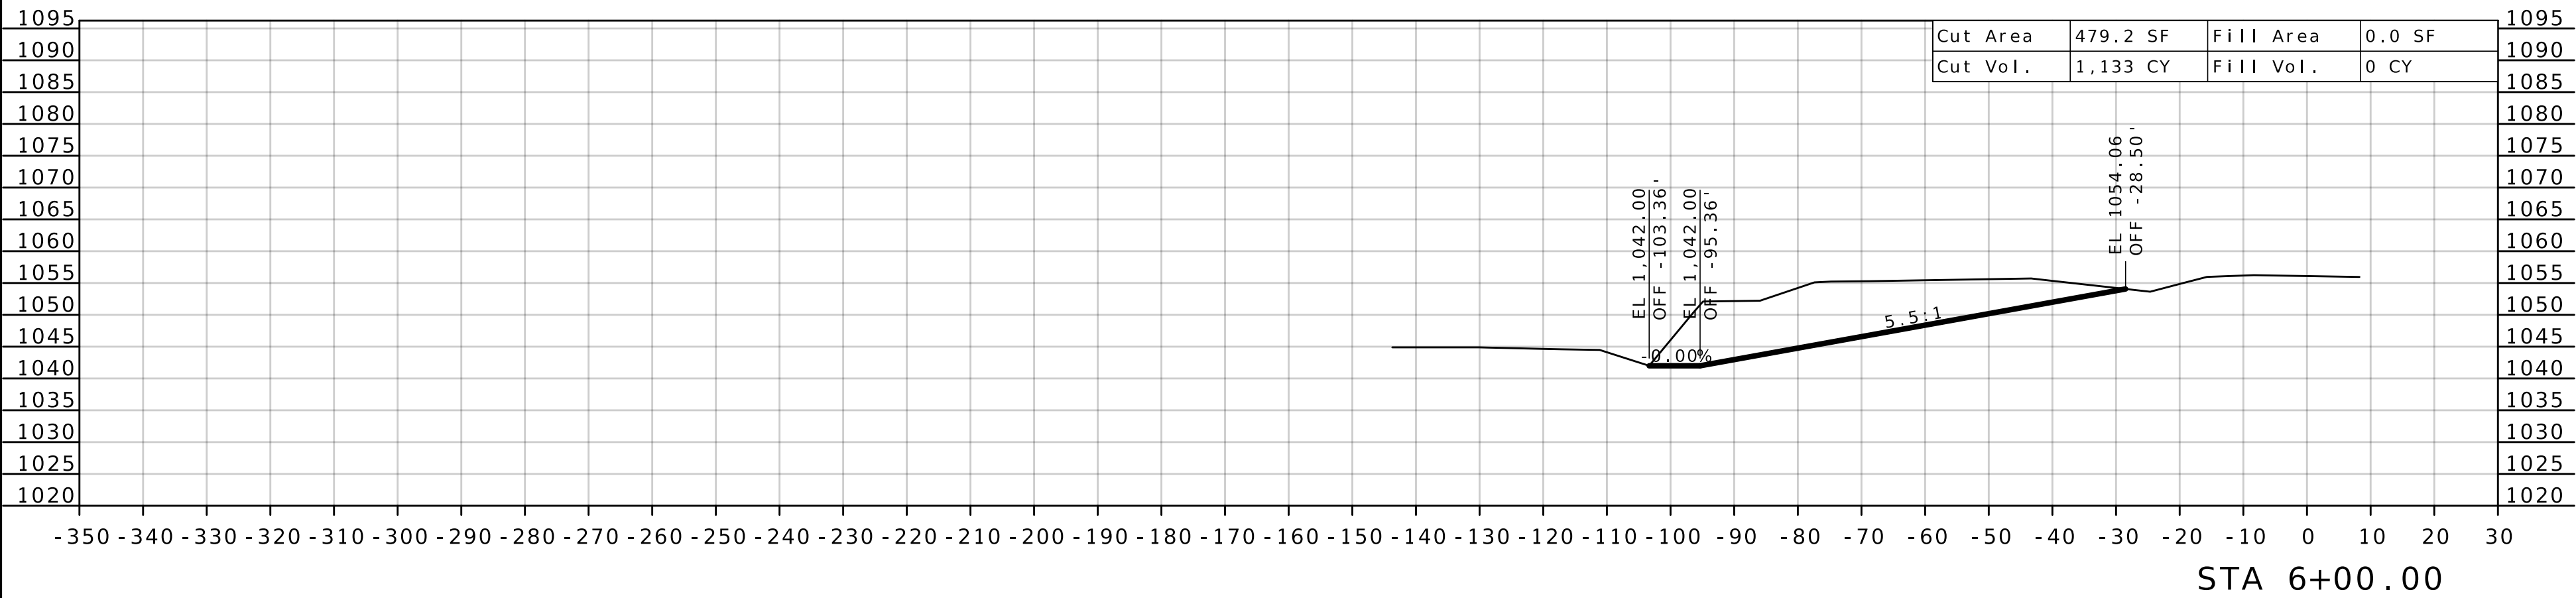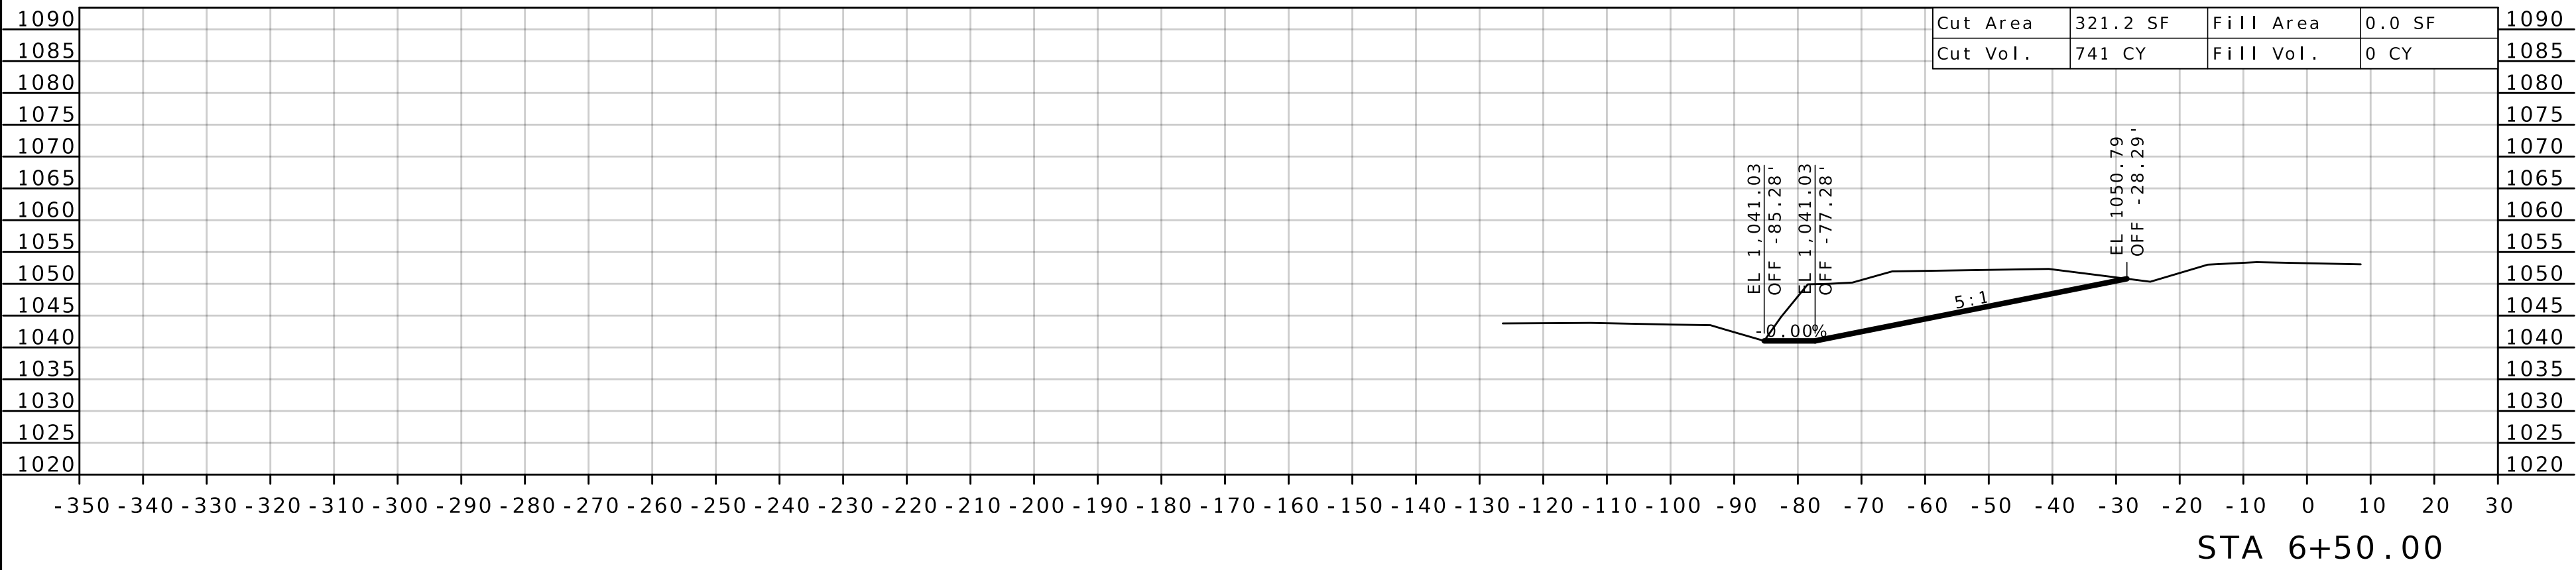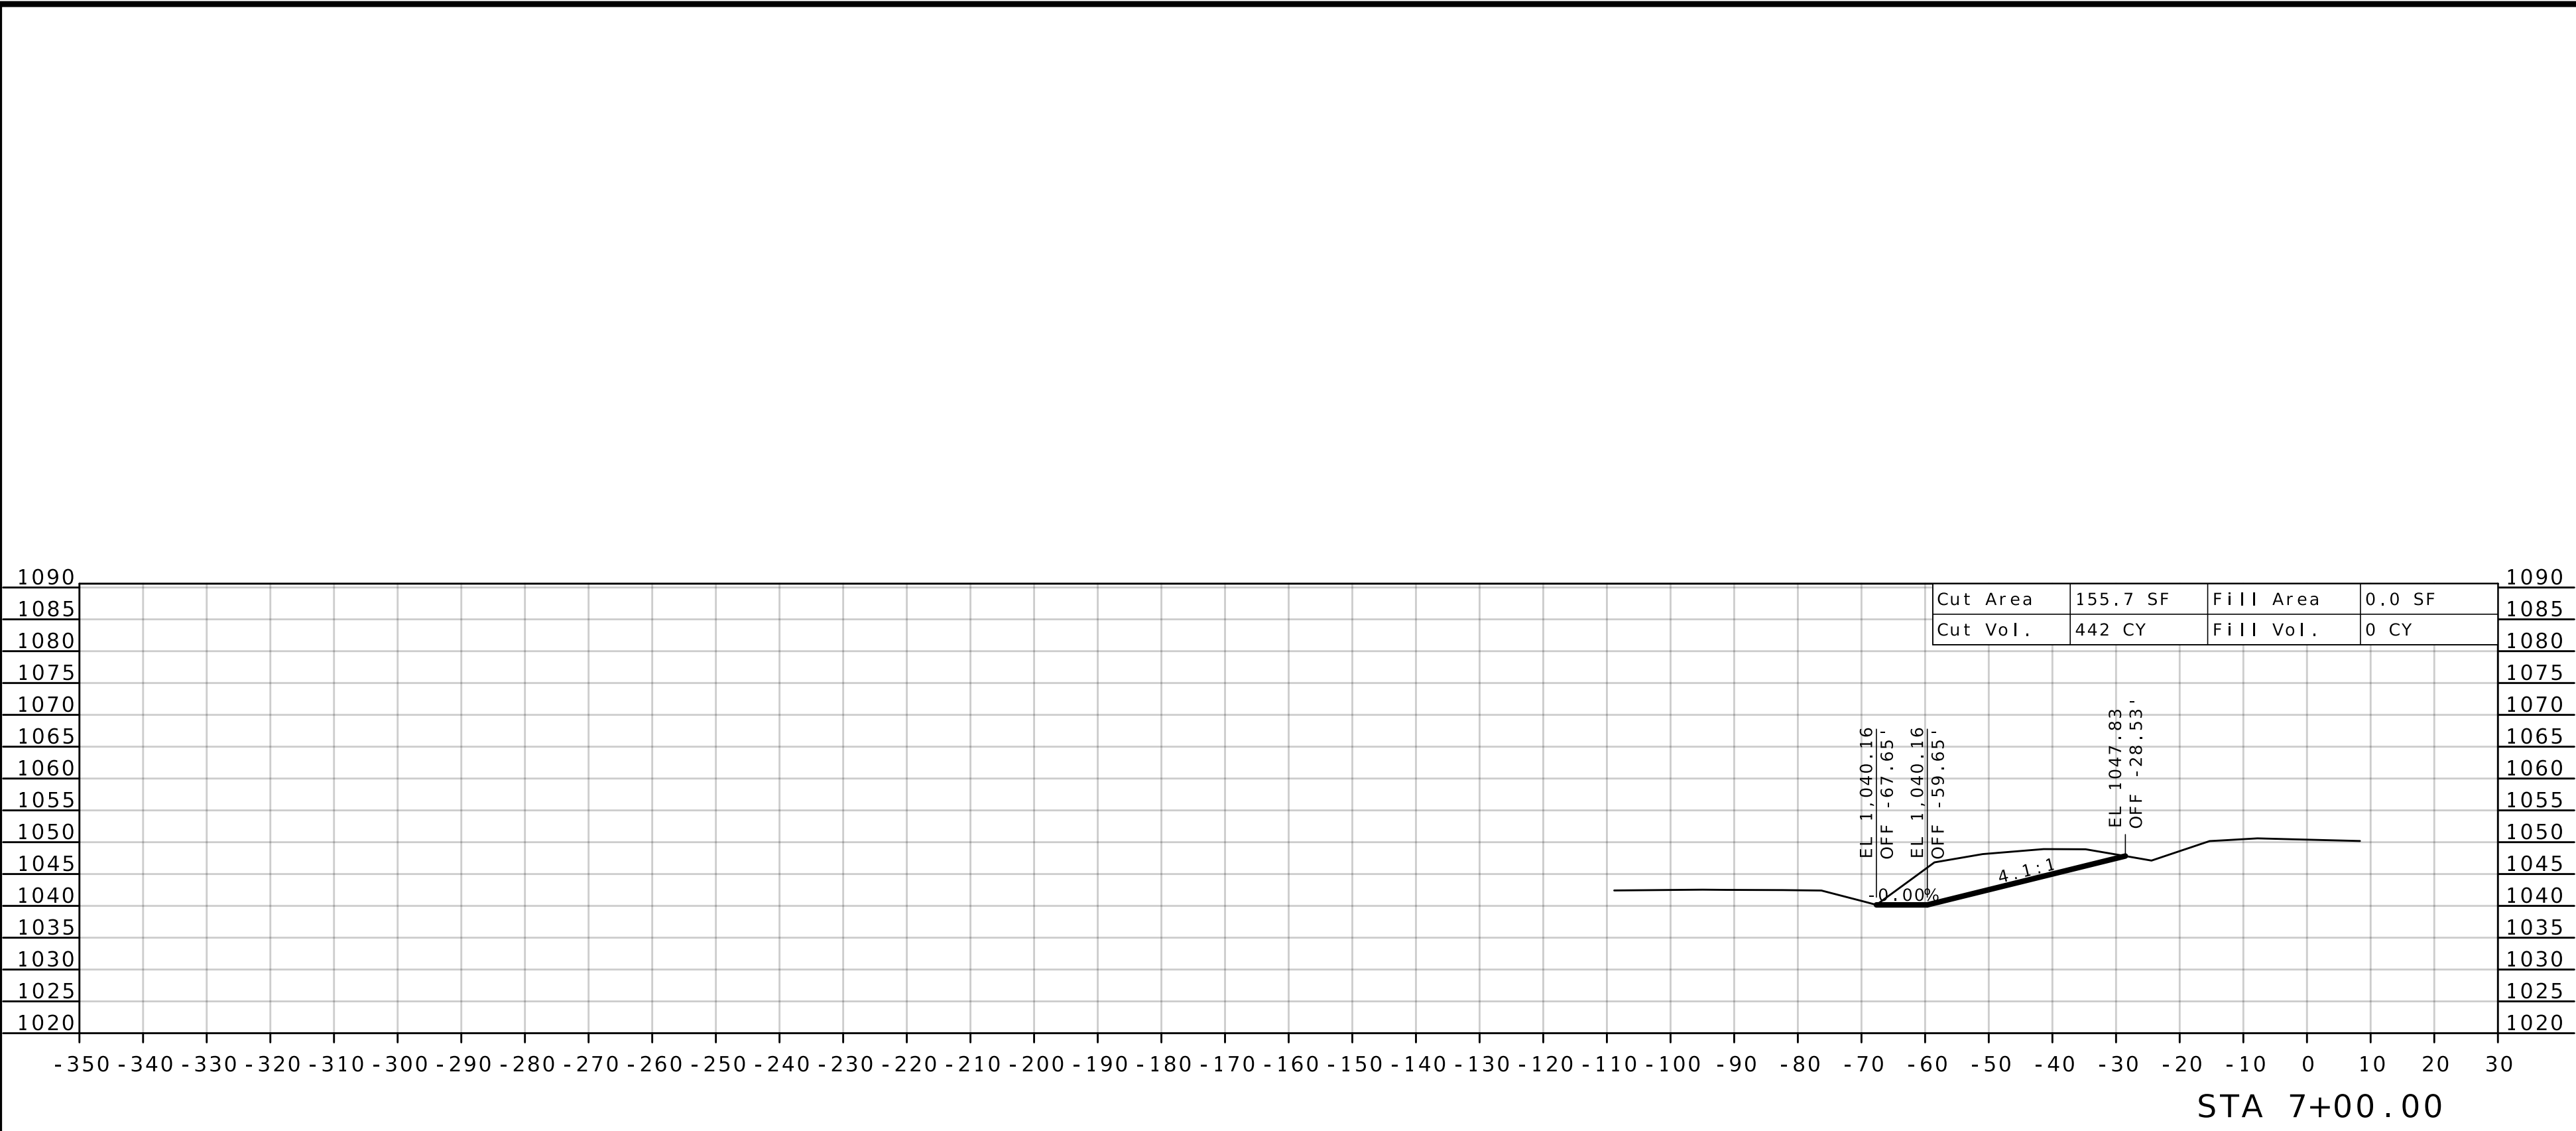


DATE PREPARED 8/14/2024	
ROUTE I - 44	STATE MO
DISTRICT CD	SHEET NO. 16
COUNTY PULASKI	
JOB NO. JCD0112	
CONTRACT ID.	




PROJECT NO.
BRIDGE NO.

DATE	DESCRIPTION

MISSOURI HIGHWAYS AND TRANSPORTATION COMMISSION

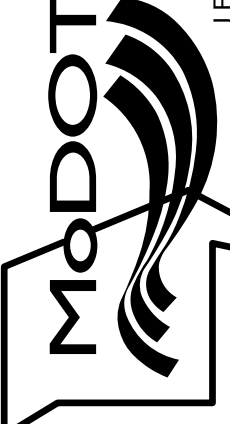


105 WEST CAPITOL
JEFFERSON CITY, MO 65102
1-888-ASK-MODOT (1-888-275-6636)

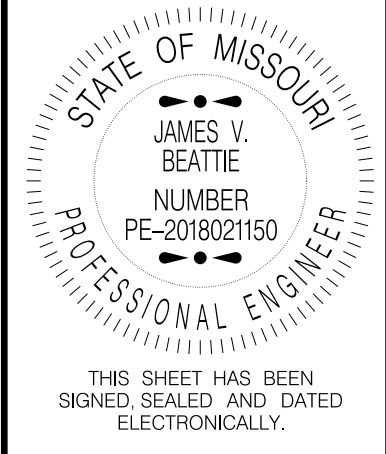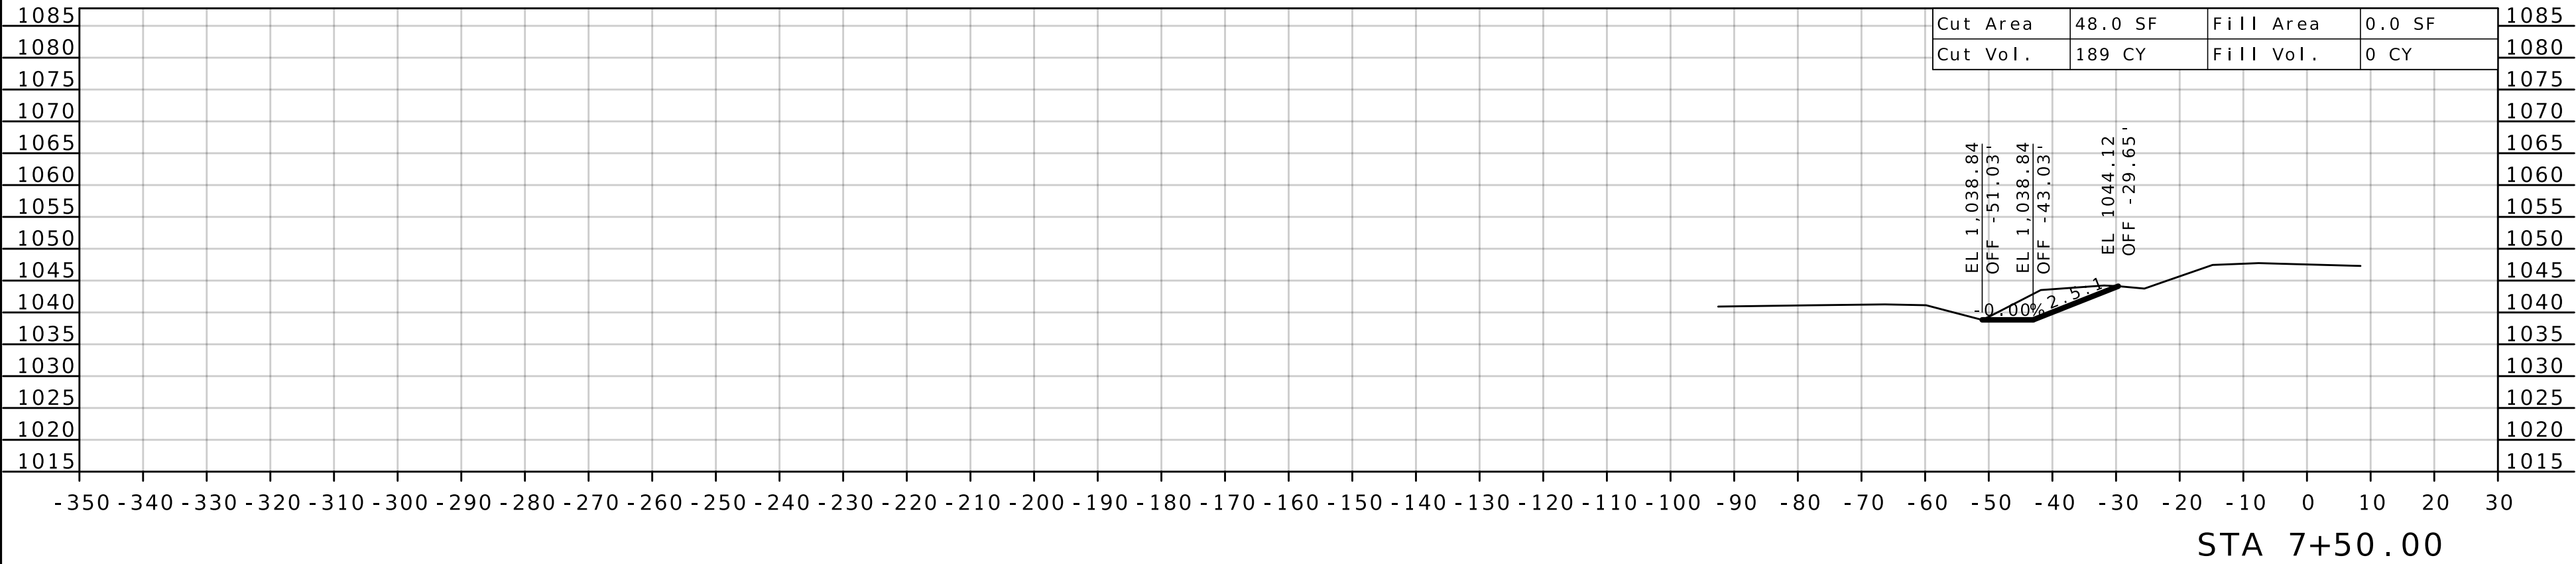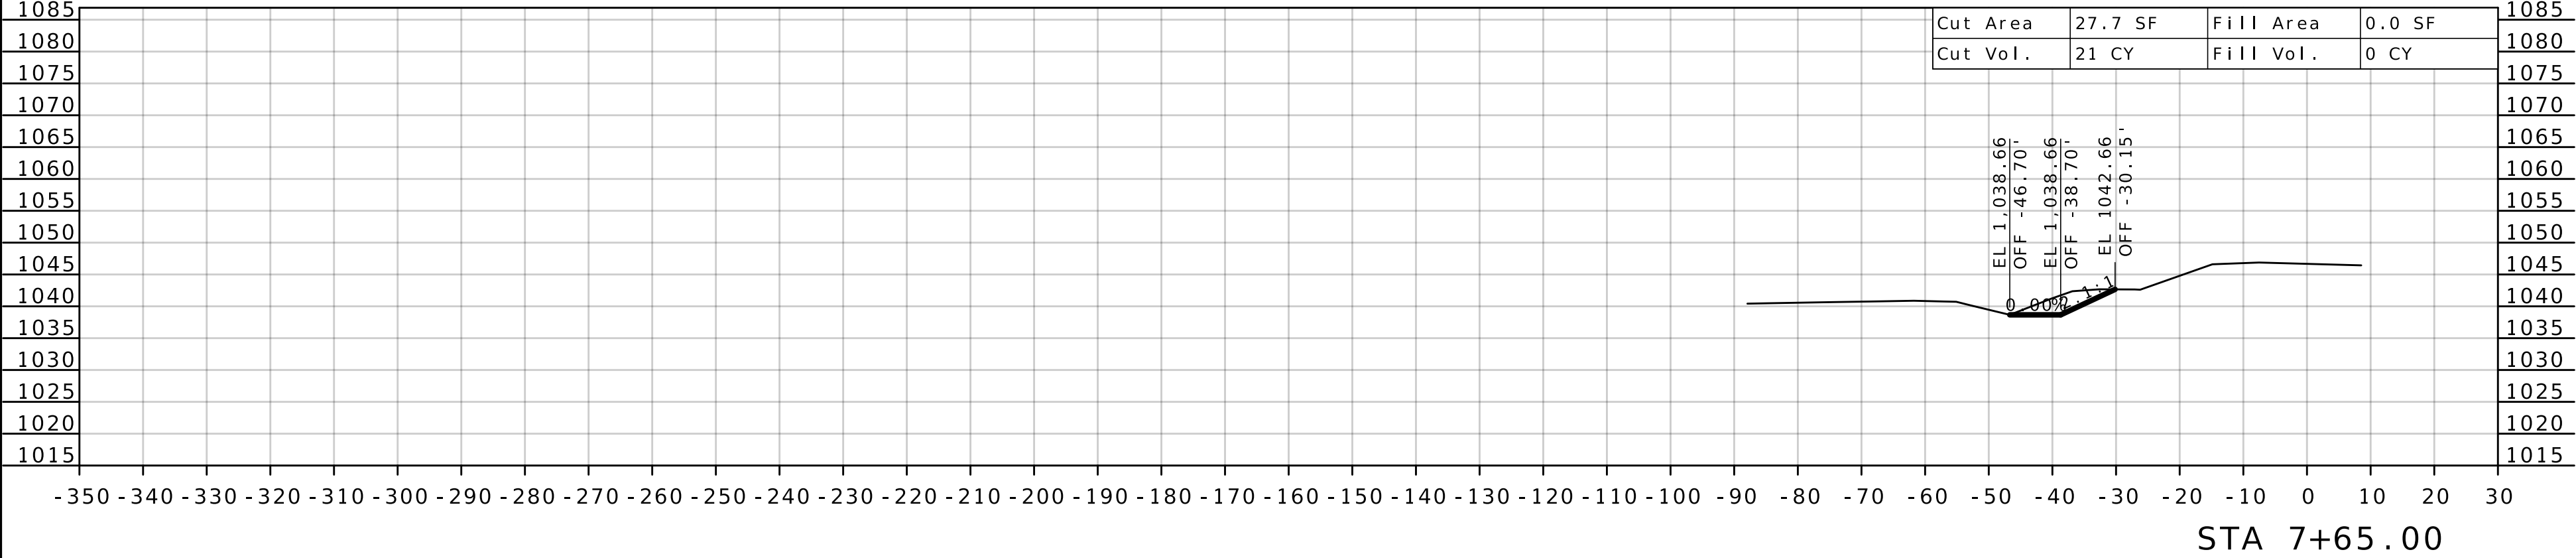

DATE PREPARED 8/14/2024	
ROUTE 1 - 44	STATE MO
DISTRICT CD	SHEET NO. 17
COUNTY PULASKI	
JOB NO. JCD0112	
CONTRACT ID.	
PROJECT NO.	
BRIDGE NO.	

DATE	DESCRIPTION

MISSOURI HIGHWAYS AND TRANSPORTATION COMMISSION

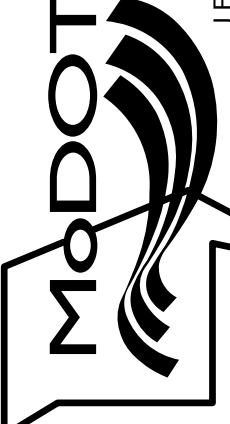

105 WEST CAPITOL
JEFFERSON CITY, MO 65102
1-888-ASK-MODOT (1-888-275-6636)