DESIGN DESIGNATION

A.A.D.T. - 2025 = 26,002
A.A.D.T. - 2045 = 31,726
D.H.V. = 12%
T = 5.2% NB, 3.7% SB
V = 55 M.P.H.
D = 49.8% NB, 50.2% SB

FUNCTIONAL CLASSIFICATION - FREEWAY/EXPRESSWAY

TEMPORARY CONSTRUCTION & PERMANENT HIGHWAY EASEMENTS WILL BE ACQUIRED FOR THIS PROJECT


DISCLAIMER
THE PROFESSIONAL WHOSE SIGNATURE AND PERSONAL SEAL APPEAR HEREON ASSUMES RESPONSIBILITY ONLY FOR WHAT APPEARS ON THIS PAGE, AND DISCLAIMS (PURSUANT TO SECTION 327.411 RSMO) SPECIFICATION, ESTIMATES, REPORTS, OR OTHER DOCUMENTS OR INSTRUMENTS NOT SEALED BY THE UNDERSIGNED PROFESSIONAL RELATING TO OR INTENDED TO BE USED FOR ANY PART OR PARTS OF THE PROJECT TO WHICH THIS PAGE REFERS.

CONVENTIONAL SYMBOLS
(USED IN PLANS)


	EXISTING	NEW
BUILDINGS AND STRUCTURES		
GUARD RAIL		
GUARD CABLE		
CONCRETE RIGHT-OF-WAY MARKER		
STEEL RIGHT-OF-WAY MARKER		
LOCATION SURVEY MARKER		
UTILITIES		
FIBER OPTICS	-FO-	-FO-
OVERHEAD CABLE TV	-OTV-	-OTV-
UNDERGROUND CABLE TV	-UTV-	-UTV-
OVERHEAD TELEPHONE	-OT-	-OT-
UNDERGROUND TELEPHONE	-UT-	-UT-
OVERHEAD POWER	-OE-	-OE-
UNDERGROUND POWER	-UE-	-UE-
SANITARY SEWER	-S-	-S-
STORM SEWER	-SS-	-SS-
GAS	-G-	-G-
WATER	-W-	-W-
MANHOLE	SAN	
FIRE HYDRANT	HYD	
WATER VALVE	WV	
WATER METER	WM	
DROP INLET		
DITCH BLOCK		
GROUND MOUNTED SIGN	SIGN	
LIGHT POLE		
H-FRAME POWER POLE		
TELEPHONE PEDESTAL	PED	
FENCE		
CHAIN LINK	-V-	
WOVEN WIRE	-X-	
GATE POST		
BENCHMARK	BM	

NOTE: DASHED OR OPEN SYMBOLS INDICATE EXISTING FEATURES

MISSOURI HIGHWAYS AND TRANSPORTATION COMMISSION
PLANS FOR PROPOSED STATE HIGHWAY
ST. CHARLES COUNTY

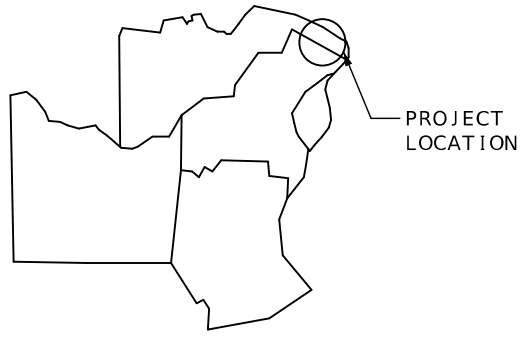

KEY MAP
ST. LOUIS DISTRICT

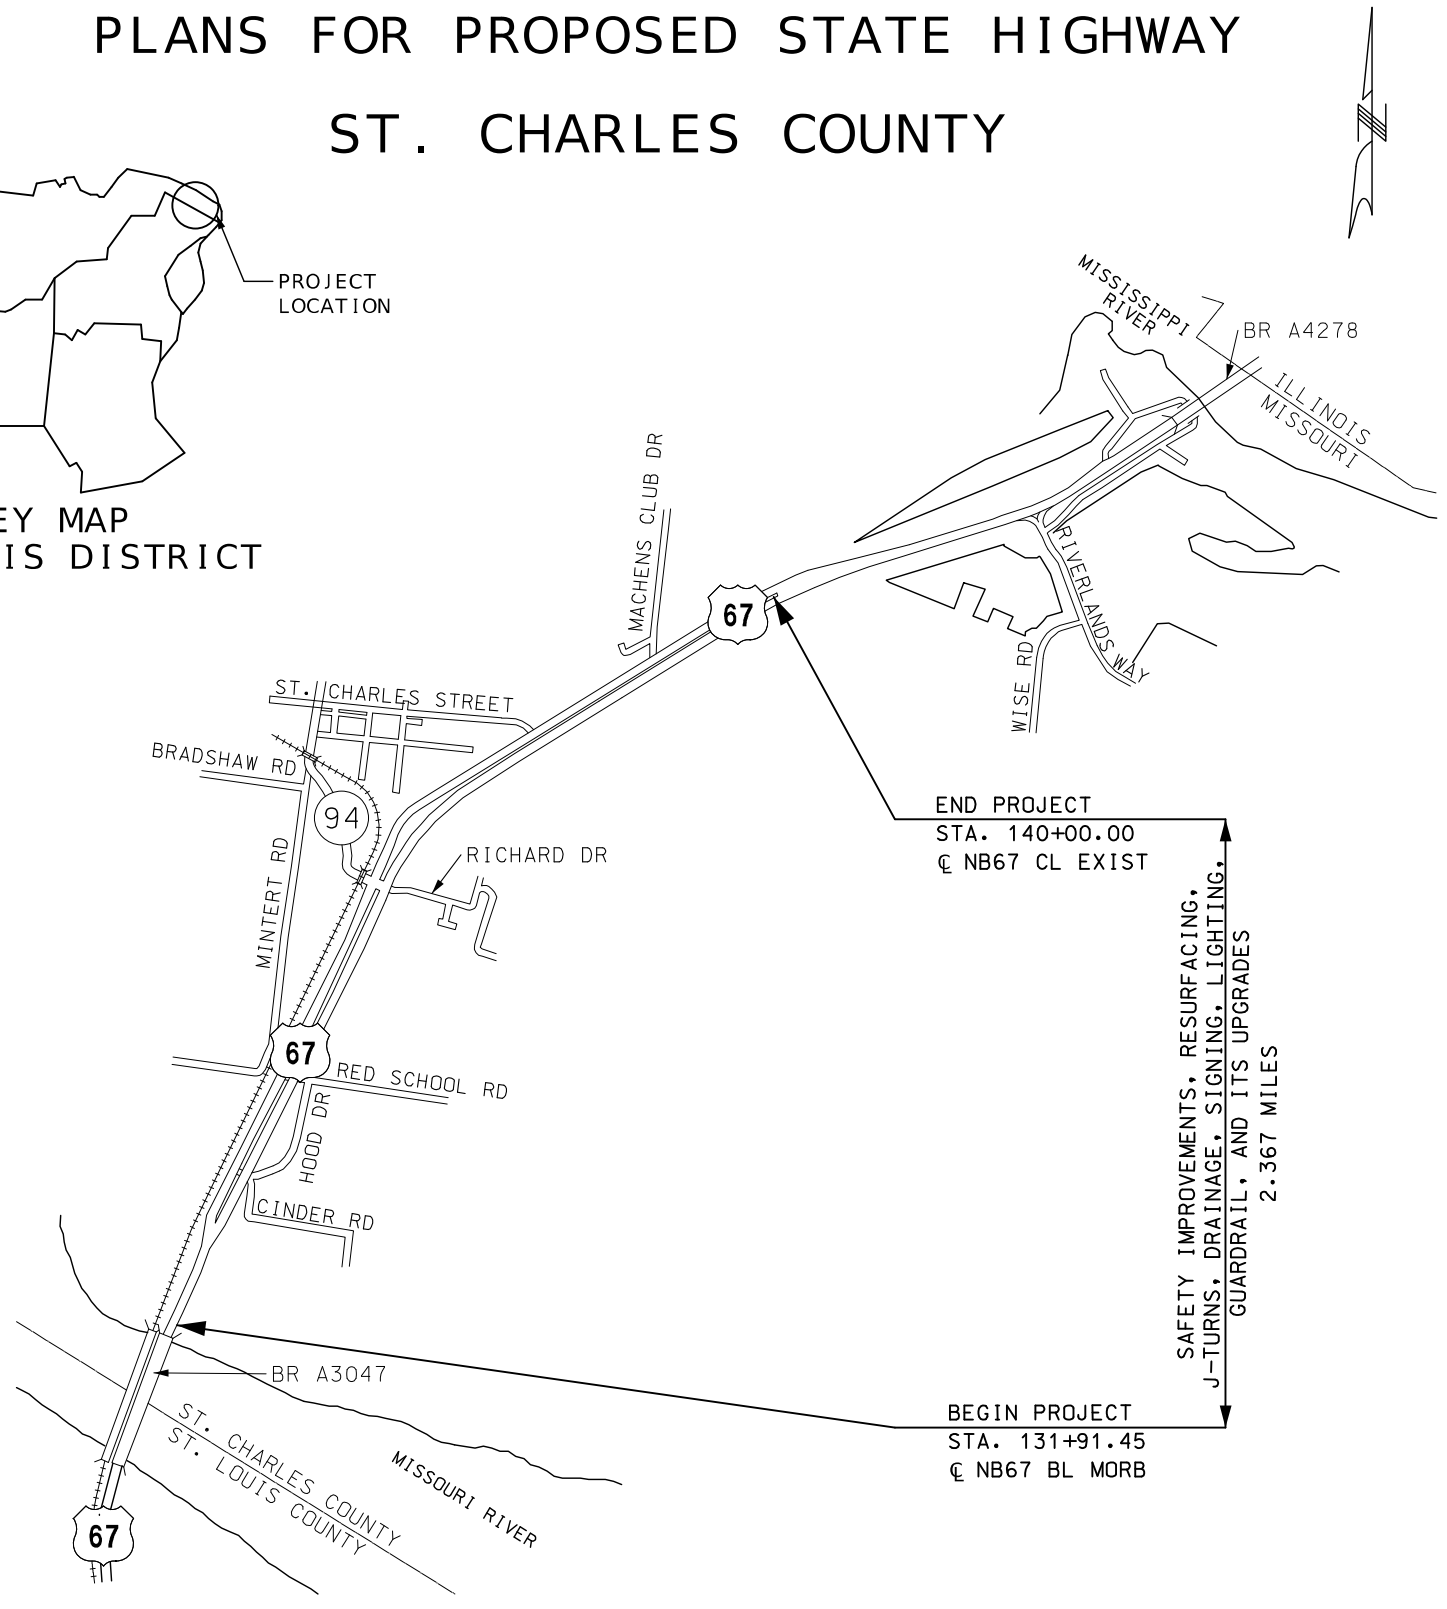

NOT TO SCALE

SEC 03 47N 7E

THE EXISTENCE AND APPROXIMATE LOCATION OF UTILITY FACILITIES KNOWN TO EXIST, AS SHOWN ON THE PLANS, ARE BASED ON THE BEST INFORMATION AVAILABLE TO THE COMMISSION AT THIS TIME. THIS INFORMATION IS PROVIDED BY THE COMMISSION "AS-IS" AND THE COMMISSION EXPRESSLY DISCLAIMS ANY REPRESENTATION OR WARRANTY AS TO THE COMPLETENESS, ACCURACY, OR SUITABILITY OF THE INFORMATION FOR ANY USE. RELIANCE UPON THIS INFORMATION IS DONE AT THE RISK AND PERIL OF THE USER, AND THE COMMISSION SHALL NOT BE LIABLE FOR ANY DAMAGES THAT MAY ARISE FROM ANY ERROR IN THE INFORMATION. IT IS, THEREFORE, THE RESPONSIBILITY OF THE CONTRACTOR TO VERIFY THE EXISTENCE, LOCATION AND STATUS OF ANY FACILITY. SUCH VERIFICATION INCLUDES DIRECT CONTACT WITH THE LISTED UTILITIES.

INDEX OF SHEETS

DESCRIPTION	SHEET NUMBER
TITLE SHEET	1
TYPICAL SECTIONS (TS) (8 SHEETS)	2
QUANTITIES (QU) (22 SHEETS)	3
PLAN-PLAN NB RTE.67 (NB PP)	4-9
PLAN-PROFILE SB RTE.67 (SB PP)	10-18
PLAN-PROFILE SOUTH J-TURN (SJT PP)	19
PLAN-PROFILE ST.CHARLES STR.(SCS PP)	20
RIGHT OF WAY (RW)	21-22
REFERENCE POINTS (RP)	23-24
COORDINATE POINTS (CP)	25-26
SPECIAL SHEETS (SS)	27-51
TRAFFIC CONTROL SHEETS (TC)	52-115
EROSION CONTROL SHEETS (EC)	116-126
LIGHTING (LT)	127-142
SIGNALS/ITS (SG ITS)	143-145
SIGNING (SN)	146-165
PAVEMENT MARKING (PM)	166-175
CULVERT SECTIONS (CS)	176-183
BYPASS PLAN-PROFILE (BYP PP)	184-185
CROSSOVER PROFILES (CR PR)	186
CROSS SECTIONS (XS)	
NORTHBOUND 67	1-86
SOUTHBOUND 67 (SOUTH OF ROUTE 94)	87-128
SOUTHBOUND 67 (NORTH OF ROUTE 94)	129-173
ST CHARLES STREET	174-176
BYPASS LOWER	177-197
BYPASS UPPER	198-200
PIPELINES	201-203
EMERGENCY CROSSOVER SOUTH	204-206
EMERGENCY CROSSOVER NORTH	207-210

LENGTH OF PROJECT

BEGINNING OF PROJECT	STA. 131 + 91.45 ON ℄ NB67 BL MORB
END OF PROJECT	STA. 140 + 00.00 ON ℄ NB67 CL EXIST

℄ NB67 BL MORB RANGE:
STA 131+91.45 TO STA 118+00.00 (DUAL ℄ TIE-POINT)
STATIONS DECREASE FROM SOUTH TO NORTH

APPARENT LENGTH 1,391.45 FEET

℄ NB67 CL EXIST RANGE:
STA 31+99.91 (DUAL ℄ TIE-POINT) TO STA 140+00.00
STATIONS INCREASE FROM SOUTH TO NORTH

APPARENT LENGTH 10,800.09 FEET

TOTAL APPARENT LENGTH FOR BOTH ℄: 12,191.54 FEET

EQUATIONS AND EXCEPTIONS FOR ℄ NB67 BL MORB: NONE

EQUATIONS AND EXCEPTIONS FOR ℄ NB67 CL EXIST:

STA 48+79.00 BK =	48+89.00 AH	-10.00 FEET
STA 97+24.05 BK =	97+83.06 AH	-59.01 FEET
STA 143+74.72 BK =	140+00.00 AH	+374.72 FEET

TOTAL CORRECTIONS	+305.71 FEET
NET LENGTH OF PROJECT	12,497.25 FEET
STATE LENGTH	2.367 MILES
FOR INFORMATION ONLY ESTIMATED DISTURBED ACRES	35.0 ACRES

STATE OF MISSOURI
DANIEL WAYNE SAVAGEAU
NUMBER PE-2012018127
PROFESSIONAL ENGINEER
11/13/2025 8:44:17 AM
DANIEL WAYNE SAVAGEAU - CIVIL
MO-PE-2012018127

DATE PREPARED
11/13/2025

ROUTE	STATE
67	MO
DISTRICT	SHEET NO.
SL	1

COUNTY
ST. CHARLES

JOB NO.
J6P3636

CONTRACT ID.

PROJECT NO.

BRIDGE NO.

DESCRIPTION	DATE

MISSOURI HIGHWAYS AND TRANSPORTATION COMMISSION
105 WEST CAPITOL
JEFFERSON CITY, MO 65102
1-888-ASK-MODOT (1-888-275-6636)

TITLE SHEET

STATIONING NOTE:

℄ SB67 BL MORB RANGE:
STA 131+91.44 TO STA 117+50.00 (DUAL ℄ TIE-POINT)
STATIONS DECREASE FROM SOUTH TO NORTH


℄ SB67 CL EXIST RANGE:
STA 32+19.67 (DUAL ℄ TIE-POINT) TO STA 140+43.52
STATIONS INCREASE FROM SOUTH TO NORTH

TYPICAL SECTIONS - *EXISTING* RTE. 67

STATIONING NOTE:


℄ NB67 BL MORB RANGE:
STA 131+91.45 TO STA 118+00.00 (DUAL ℄ TIE-POINT)
STATIONS DECREASE FROM SOUTH TO NORTH


℄ NB67 CL EXIST RANGE:
STA 31+99.91 (DUAL ℄ TIE-POINT) TO STA 140+00.00
STATIONS INCREASE FROM SOUTH TO NORTH

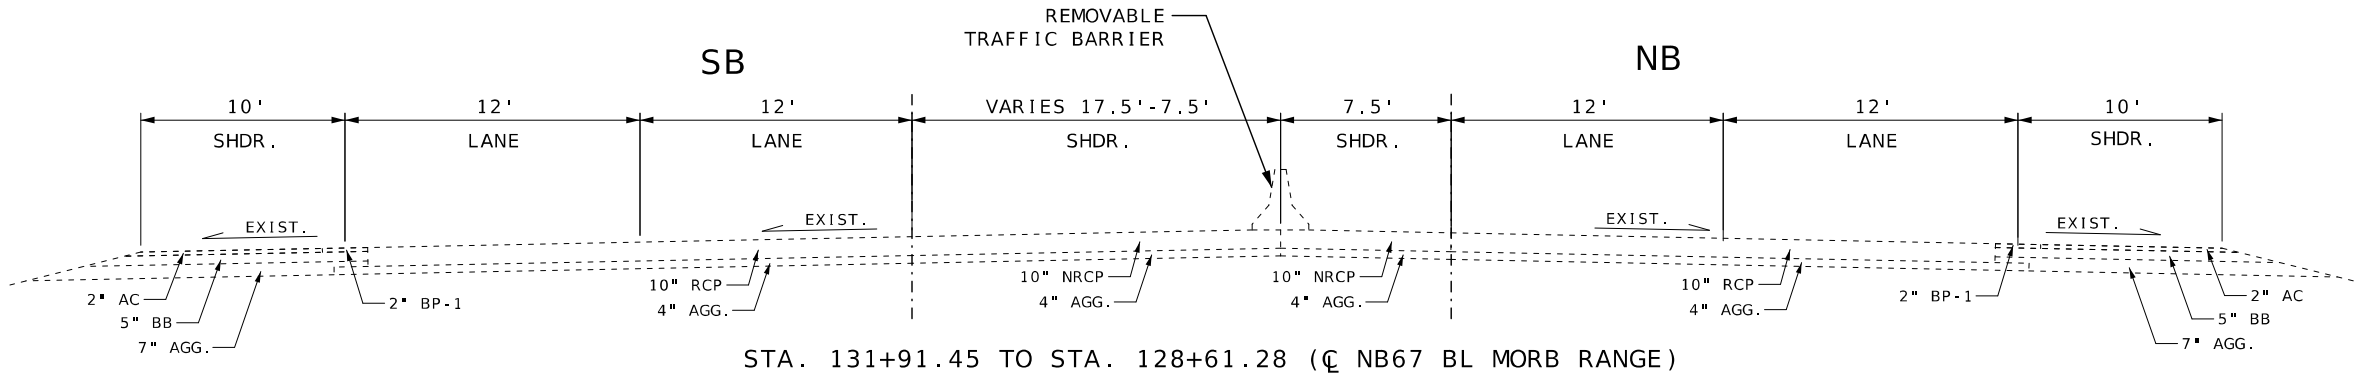

STA. 131+91.45 TO STA. 128+61.28 (℄ NB67 BL MORB RANGE)
STATIONS DECREASE FROM SOUTH TO NORTH


STA. 131+91.44 TO STA. 128+61.14 (℄ SB67 BL MORB RANGE)
STATIONS DECREASE FROM SOUTH TO NORTH

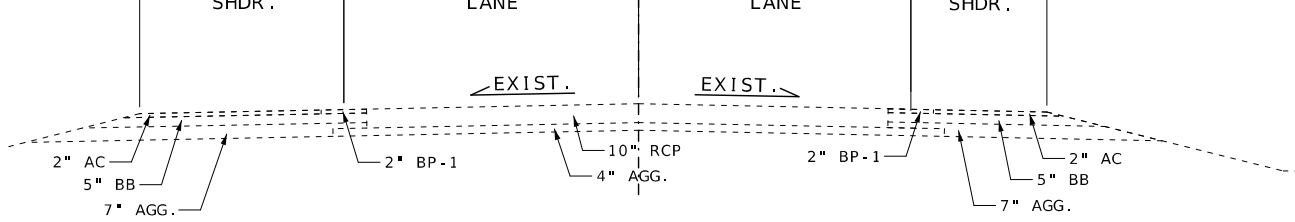


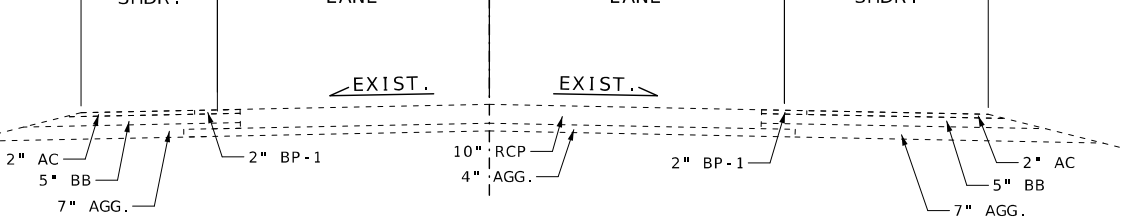

STA. 128+61.14 TO STA 117+50.00 (℄ SB67 BL MORB RANGE)
STATIONS DECREASE FROM SOUTH TO NORTH

STA. 128+61.28 TO STA 118+00.00 (℄ NB67 BL MORB RANGE)
STATIONS DECREASE FROM SOUTH TO NORTH

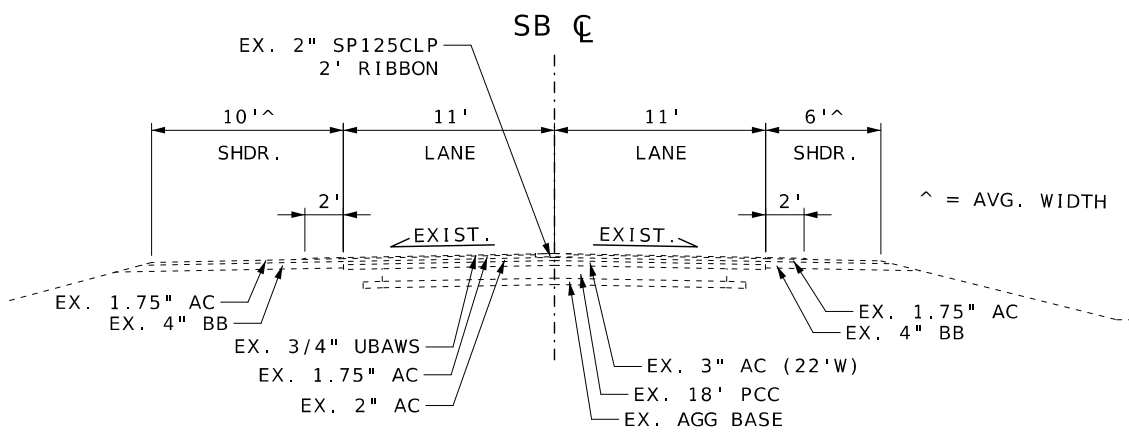

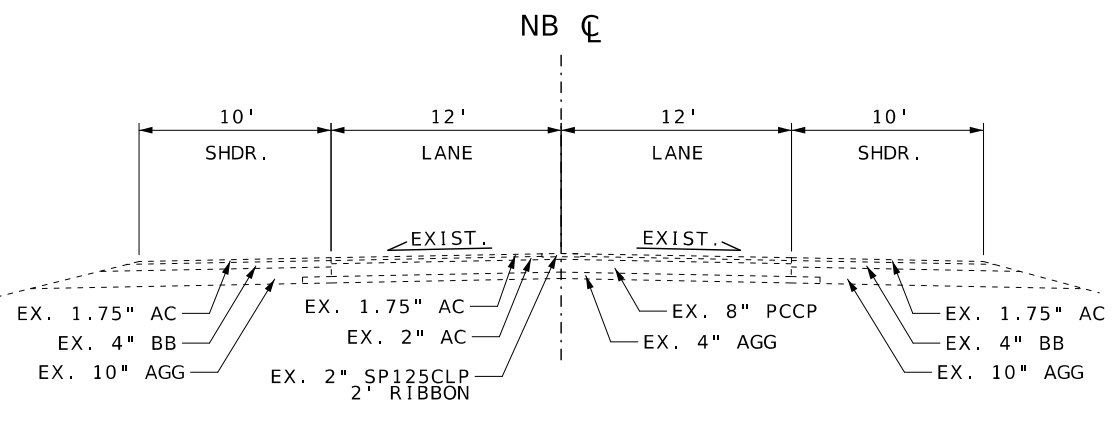

STA. 32+19.67 TO STA. 72+07.00 (℄ SB67 CL EXIST RANGE)
STA. 91+52.92 TO STA. 140+43.52 (℄ SB67 CL EXIST RANGE)
STATIONS INCREASE FROM SOUTH TO NORTH

STA. 31+99.91 TO STA. 140+00.00 (℄ NB67 CL EXIST RANGE)
STATIONS INCREASE FROM SOUTH TO NORTH

NOT TO SCALE

STATE OF MISSOURI
DANIEL WAYNE SAVAGEAU
NUMBER PE-2012018127
PROFESSIONAL ENGINEER
11/10/2025 10:40:11 AM
DANIEL WAYNE SAVAGEAU - CIVIL
MO-PE-2012018127


DATE PREPARED: 11/10/2025
ROUTE: 67 | STATE: MO
DISTRICT: SL | SHEET NO.: 2
COUNTY: ST. CHARLES
JOB NO.: J6P3636
CONTRACT ID.:
PROJECT NO.:
BRIDGE NO.:

DESCRIPTION | DATE

MISSOURI HIGHWAYS AND TRANSPORTATION COMMISSION
105 WEST CAPITOL
JEFFERSON CITY, MO 65102
1-888-ASK-MODOT (1-888-275-6636)

TYPICAL SECTIONS
SHEET 1 OF 8


TYPICAL SECTIONS - *EXISTING* RTE. 67

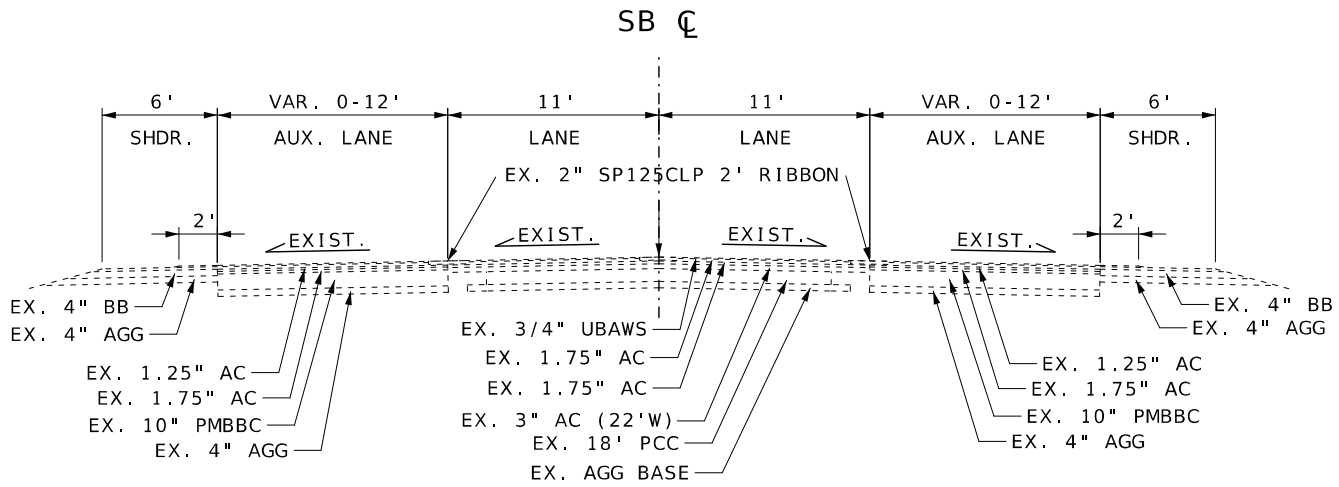

STA. 72+07.00 TO STA. 91+52.92 (℄ SB67 CL EXIST RANGE)

AUX. LANE (℄ SB67 CL EXIST RANGE)
STA. 72+07.00 TO STA. 76+15.00STA.
77+52.00 TO STA. 81+57.74

AUX. LANE (℄ SB67 CL EXIST RANGE)
STA. 77+05.00 TO STA. 81+57.74

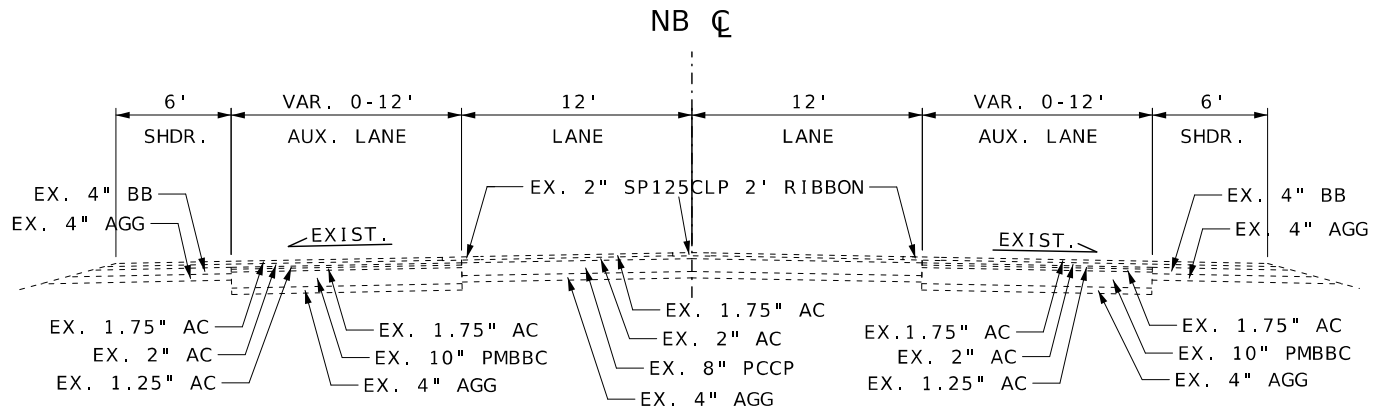

STA. 73+42.0 TO STA. 77+25.0
(℄ NB67 CL EXIST RANGE)


STA. 73+42.0 TO STA. 77+70.0
(℄ NB67 CL EXIST RANGE)

NOT TO SCALE

ALTERNATE PAVEMENT		
BASE TYPE:	HMA DESIGN:	PCCP DESIGN:
12" ROCK BASE	10.5" HMA 2" SP125CLP W/ PG 70-22 ON 2" SP125C W/ PG 70-22 ON 6.5" SP190C W/ PG 64-22	9" PCCP 15' JOINTS AND 1.25" DOWELS: WIDENED SLAB

NOTE: PCCP DESIGN IS BEING DEPICTED,
FOR ASPHALT DETAIL SEE SHEET 6 OF 8

TYPICAL SECTIONS - *PROPOSED* RTE. 67

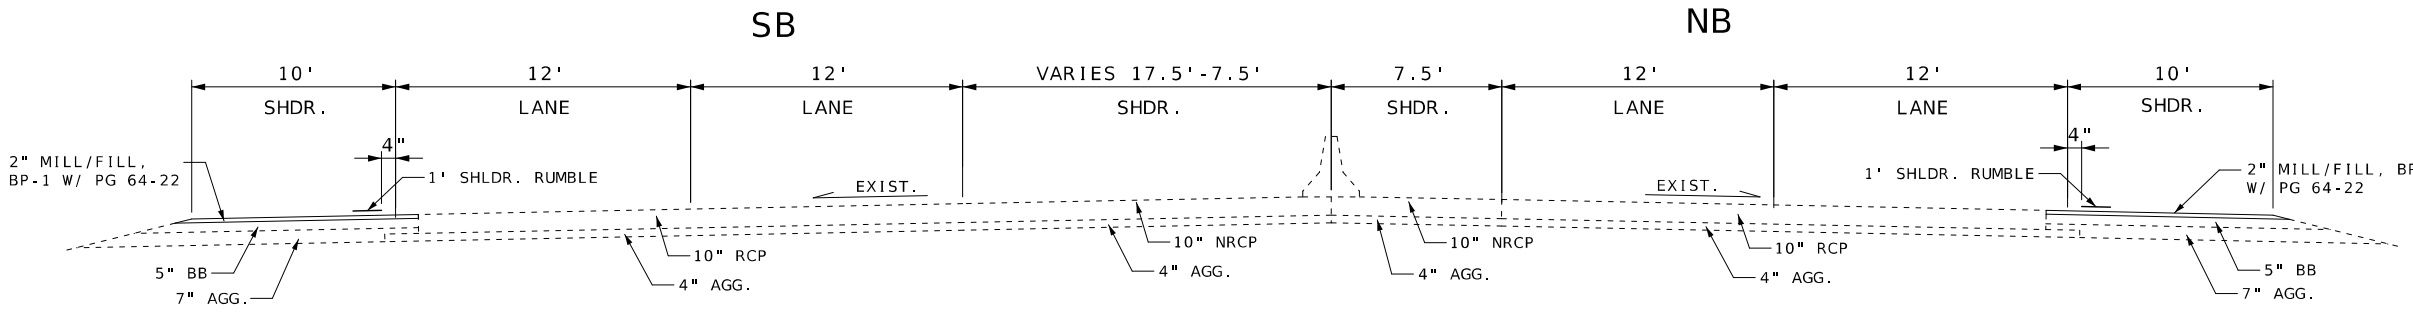

STA. 131+91.44 TO STA. 128+61.14 (℄ SB67 BL MORB RANGE)
STATIONS DECREASE FROM SOUTH TO NORTH

STA. 131+91.45 TO STA. 128+61.28 (℄ NB67 BL MORB RANGE)
STATIONS DECREASE FROM SOUTH TO NORTH

NOT TO SCALE

STATE OF MISSOURI
DANIEL WAYNE SAVAGEAU
NUMBER PE-2012018127
PROFESSIONAL ENGINEER
11/10/2025 10:40:30 AM
DANIEL WAYNE SAVAGEAU - CIVIL
MO-PE-2012018127

DATE PREPARED: 11/10/2025
ROUTE: 67 | STATE: MO
DISTRICT: SL | SHEET NO.: 2
COUNTY: ST. CHARLES
JOB NO.: J6P3636
CONTRACT ID.:
PROJECT NO.:
BRIDGE NO.:

DESCRIPTION | DATE


MISSOURI HIGHWAYS AND TRANSPORTATION COMMISSION
105 WEST CAPITOL
JEFFERSON CITY, MO 65102
1-888-ASK-MODOT (1-888-275-6636)

TYPICAL SECTIONS
SHEET 2 OF 8


ALTERNATE PAVEMENT		
BASE TYPE:	HMA DESIGN:	PCCP DESIGN:
12" ROCK BASE	10.5" HMA 2" SP125CLP W/ PG 70-22 ON 2" SP125C W/ PG 70-22 ON 6.5" SP190C W/ PG 64-22	9" PCCP 15' JOINTS AND 1.25" DOWELS; WIDENED SLAB

NOTE: PCCP DESIGN IS BEING DEPICTED,
FOR ASPHALT DETAIL SEE SHEET 6 OF 8

* FULL DEPTH PAVEMENT
EXTENDED 1' BEYOND EDGE LINE

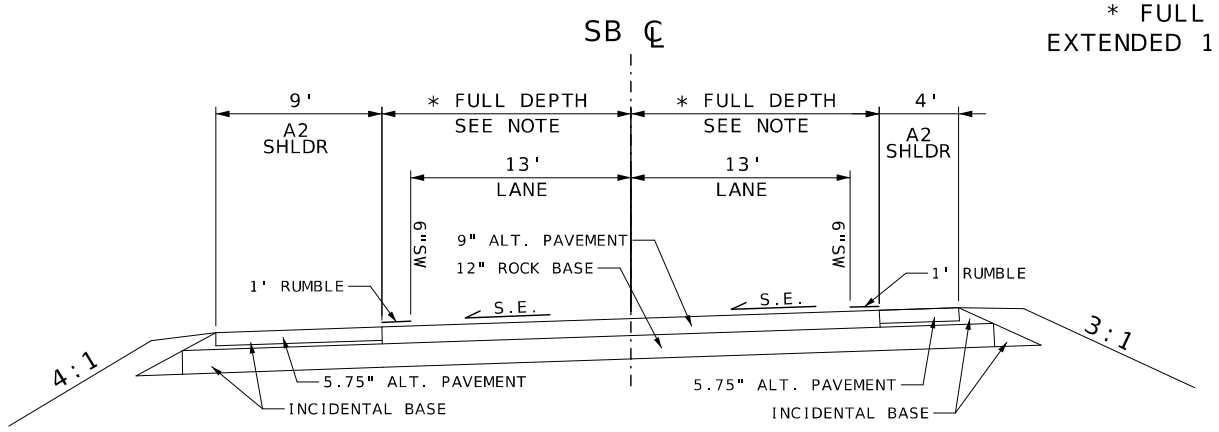

STA. 128+49.46 TO STA. 121+08.83 (℄ SB67 BL MORB RANGE)
STATIONS DECREASE FROM SOUTH TO NORTH

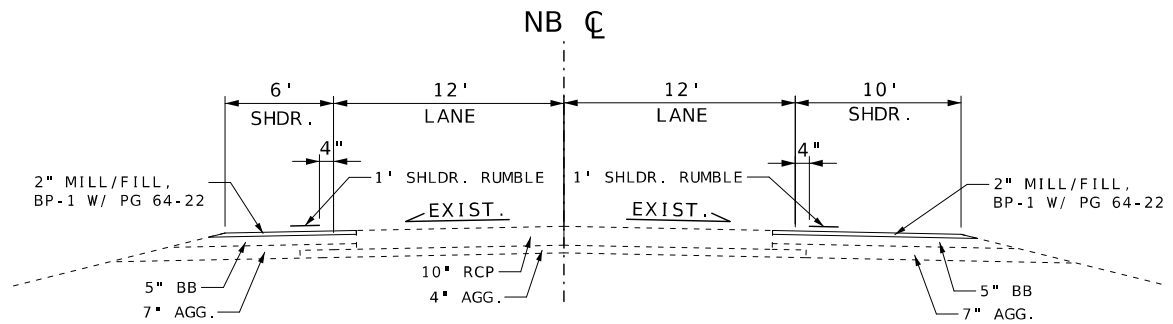

STA. 128+61.28 TO STA. 121+01.02 (℄ NB67 BL MORB RANGE)
STATIONS DECREASE FROM SOUTH TO NORTH

SUPER ELEVATION TABLE
SOUTH BOUND 67 SOUTH OF RTE 94
(NORTH TO SOUTH STATIONING)

	LEFT LANE	℄	RIGHT LANE
117+50.00	0.91%		-0.91%
118+82.60	4.60%		4.60%
123+38.00	4.60%		4.60%
125+75.63	-2.00%		-2.00%
126+08.40	-2.00%		-2.00%
127+52.40	-6.00%		-6.00%
128+50.77	-7.00%		-7.00%

SUPER ELEVATION TABLE
SOUTH BOUND 67 SOUTH OF RTE 94
(SOUTH TO NORTH STATIONING)

	LEFT LANE	℄	RIGHT LANE	DECEL LANE
32+19.27	0.92%		-0.92%	-2.00%
36+42.00	2.00%		-2.00%	-2.00%
40+25.00	2.00%			
41+25.00	0.00%			

NOT TO SCALE

STATE OF MISSOURI
DANIEL WAYNE SAVAGEAU
NUMBER PE-2012018127
PROFESSIONAL ENGINEER
11/10/2025 10:40:48 AM
DANIEL WAYNE SAVAGEAU - CIVIL
MO-PE-2012018127
DATE PREPARED
11/10/2025

ROUTE	STATE
67	MO
DISTRICT	SHEET NO.
SL	2

COUNTY
ST. CHARLES
JOB NO.
J6P3636
CONTRACT ID.
PROJECT NO.
BRIDGE NO.

DESCRIPTION	DATE


MISSOURI HIGHWAYS AND TRANSPORTATION COMMISSION
105 WEST CAPITOL
JEFFERSON CITY, MO 65102
1-888-ASK-MODOT (1-888-275-6636)

TYPICAL SECTIONS
SHEET 3 OF 8

STA. 121+08.83 TO STA. 117+50.00 (℄ SB67 BL MORB RANGE)
STATIONS DECREASE FROM SOUTH TO NORTH

STA. 32+19.67 TO STA. 32+96.07 (℄ SB67 CL EXIST RANGE)
STATIONS INCREASE FROM SOUTH TO NORTH


* FULL DEPTH PAVEMENT
EXTENDED 1' BEYOND EDGE LINE

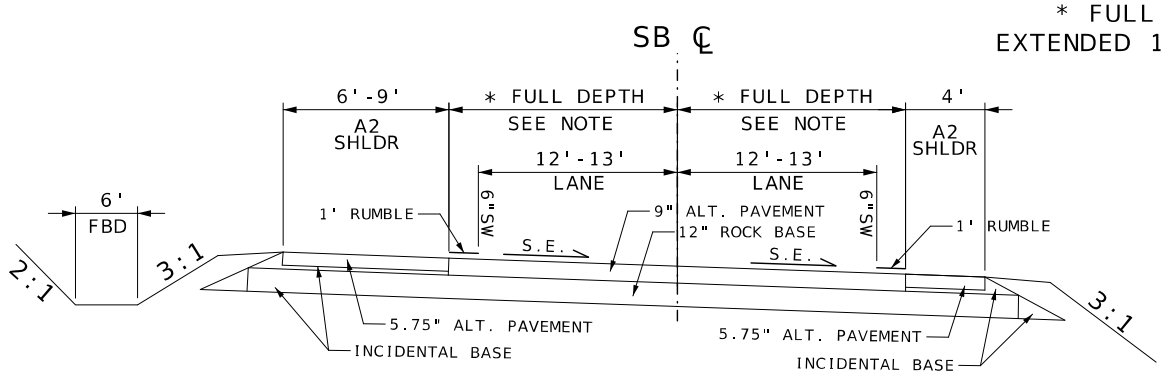


STA. 121+01.02 TO STA. 118+00.00
(℄ NB67 BL MORB RANGE)
STATIONS DECREASE FROM SOUTH TO NORTH

ALTERNATE PAVEMENT:		
BASE TYPE:	HMA DESIGN:	PCCP DESIGN:
12" ROCK BASE	10.5" HMA 2" SP125CLP W/ PG 70-22 ON 2" SP125C W/ PG 70-22 ON 6.5" SP190C W/ PG 64-22	9" PCCP 15' JOINTS AND 1.25" DOWELS; WIDENED SLAB

NOTE: PCCP DESIGN IS BEING DEPICTED, FOR ASPHALT DETAIL SEE SHEET 6 OF 8

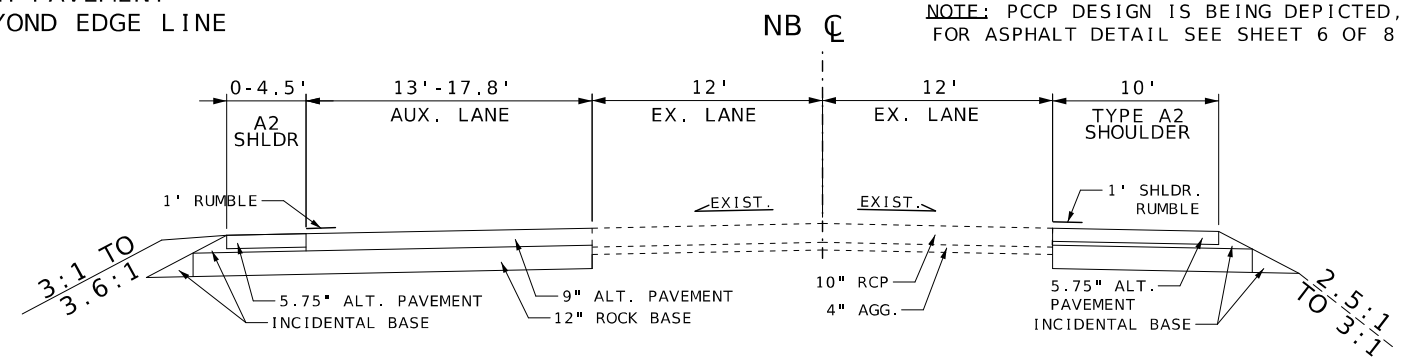


STA. 32+96.07 TO STA. 41+25.30 (℄ SB67 CL EXIST RANGE)

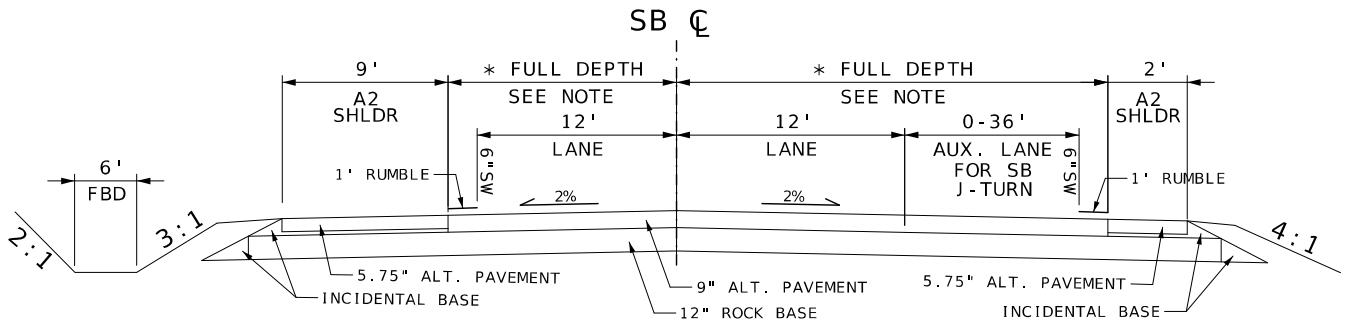

STA. 31+99.91 TO STA. 140+00.00 (℄ NB67 CL EXIST RANGE)
STATIONS INCREASE FROM SOUTH TO NORTH


STA. 31+99.91 TO STA. 42+63.53
(℄ NB67 CL EXIST RANGE)

STA. 31+99.91 TO STA. 33+37.36
(℄ NB67 CL EXIST RANGE)

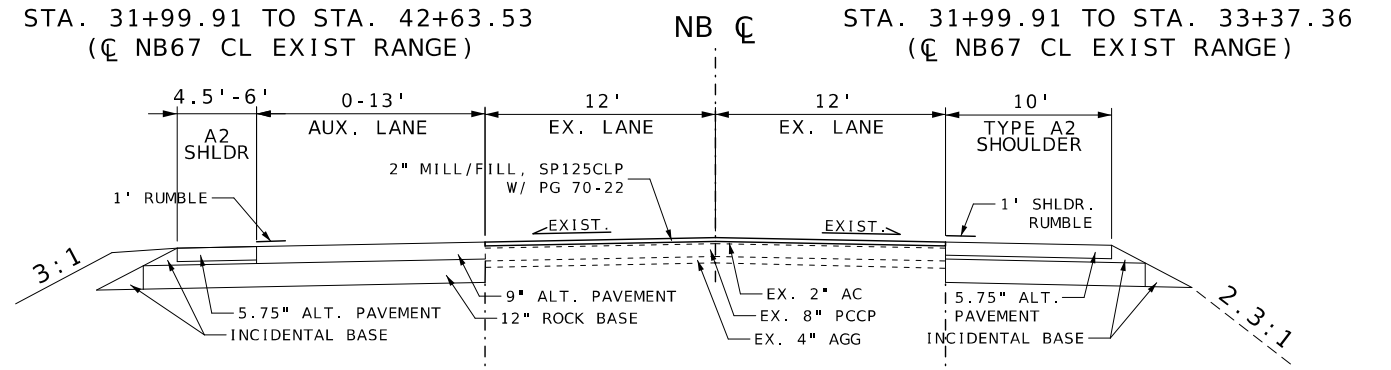


STA. 41+25.30 TO STA. 77+39.54
STA. 115+97.00 TO STA. 140+43.52

STA. 41+25.30 TO STA. 63+55.60
STA. 74+65.79 TO STA. 77+39.54

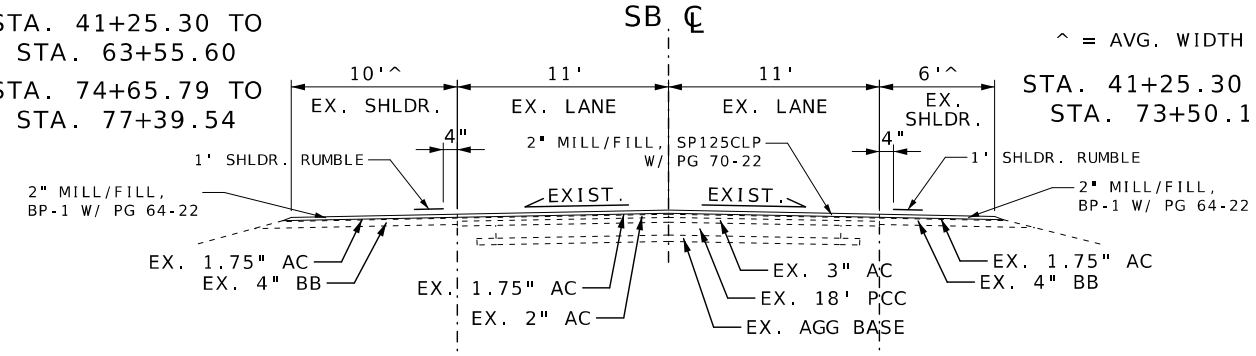



STA. 41+25.30 TO STA. 73+50.11

STA. 42+63.53 TO STA. 73+38.61
STA. 73+80.80 TO STA. 78+50.00

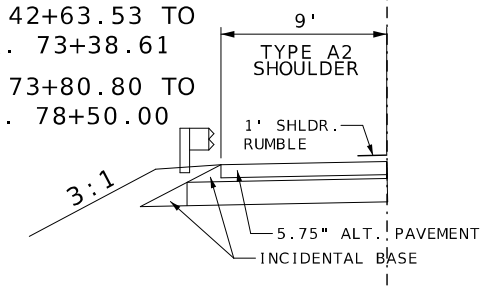

STA. 33+37.36 TO STA. 42+90.99

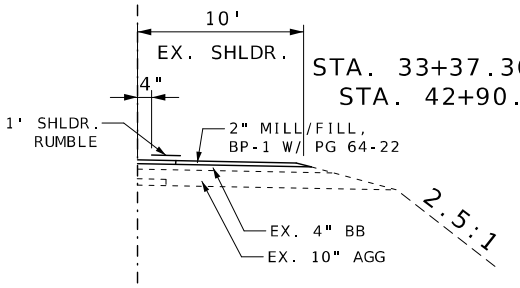


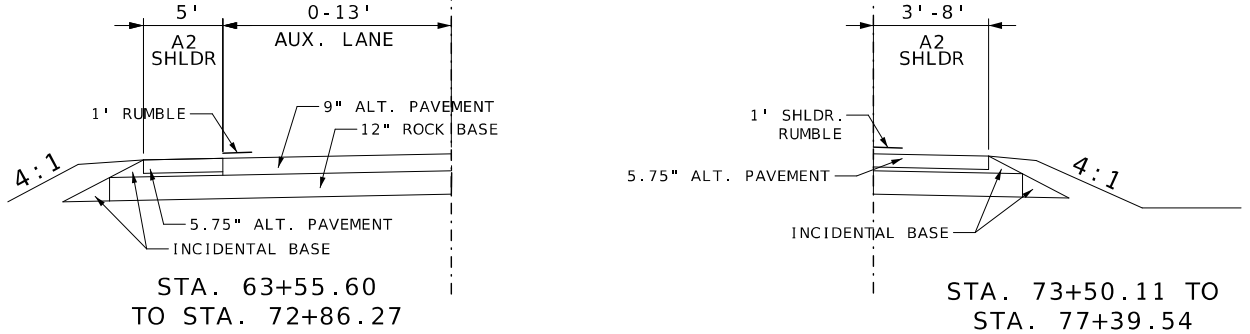


STA. 63+55.60
TO STA. 72+86.27

STA. 73+20.34
TO STA. 74+65.79

STA. 73+50.11 TO
STA. 77+39.54

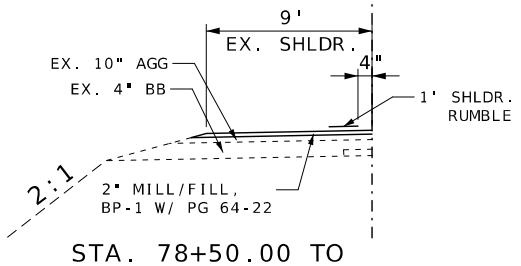

STA. 78+50.00 TO
STA. 88+28.50

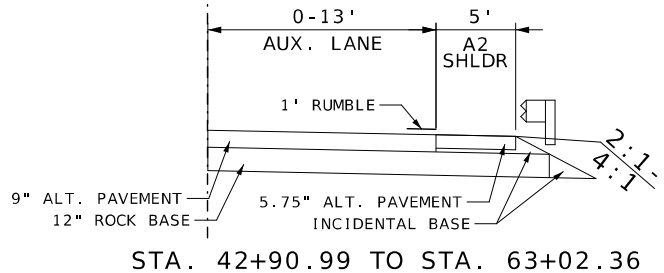

STA. 42+90.99 TO STA. 63+02.36
STA. 78+30.20 TO STA. 90+38.97

NOT TO SCALE

STATE OF MISSOURI
DANIEL WAYNE SAVAGEAU
NUMBER PE-2012018127
PROFESSIONAL ENGINEER
Daniel Savageau
11/10/2025 10:41:10 AM
DANIEL WAYNE SAVAGEAU - CIVIL
MO-PE-2012018127

DATE PREPARED
11/10/2025

ROUTE	STATE
67	MO
DISTRICT	SHEET NO.
SL	2

COUNTY
ST. CHARLES

JOB NO.
J6P3636

CONTRACT ID.

PROJECT NO.

BRIDGE NO.

DESCRIPTION

DATE

MISSOURI HIGHWAYS AND TRANSPORTATION COMMISSION
105 WEST CAPITOL
JEFFERSON CITY, MO 65102
1-888-ASK-MODOT (1-888-275-6636)


TYPICAL SECTIONS
SHEET 4 OF 8

ALTERNATE PAVEMENT		
BASE TYPE:	HMA DESIGN:	PCCP DESIGN:
12" ROCK BASE	10.5" HMA 2" SP125CLP W/ PG 70-22 ON 2" SP125C W/ PG 70-22 ON 6.5" SP190C W/ PG 64-22	9" PCCP 15' JOINTS AND 1.25" DOWELS; WIDENED SLAB


NOTE: PCCP DESIGN IS BEING DEPICTED, FOR ASPHALT DETAIL SEE SHEET 6 OF 8

* FULL DEPTH PAVEMENT
EXTENDED 1' BEYOND EDGE LINE


STA. 77+39.54 TO STA. 82+35.35
(℄ SB67 CL EXIST RANGE)

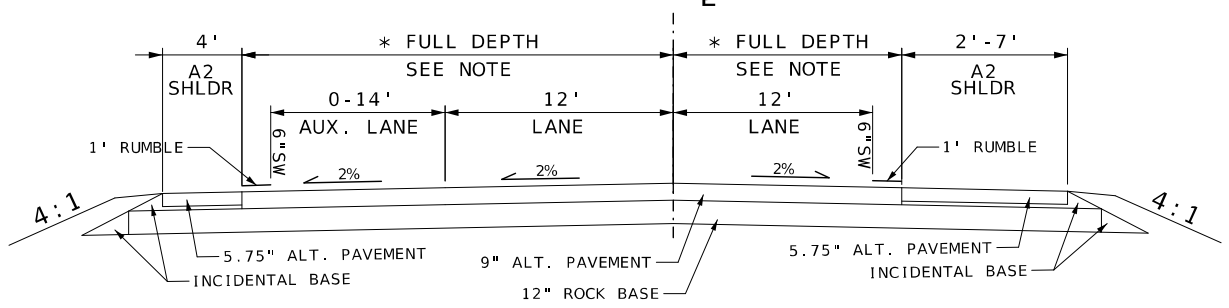


STA. 82+35.35 TO STA. 88+74.71

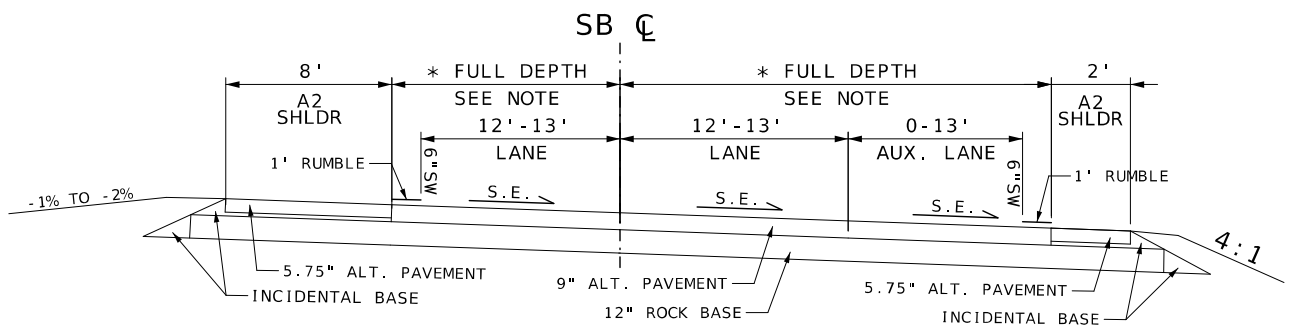

STA. 88+74.71 TO STA. 92+83.42

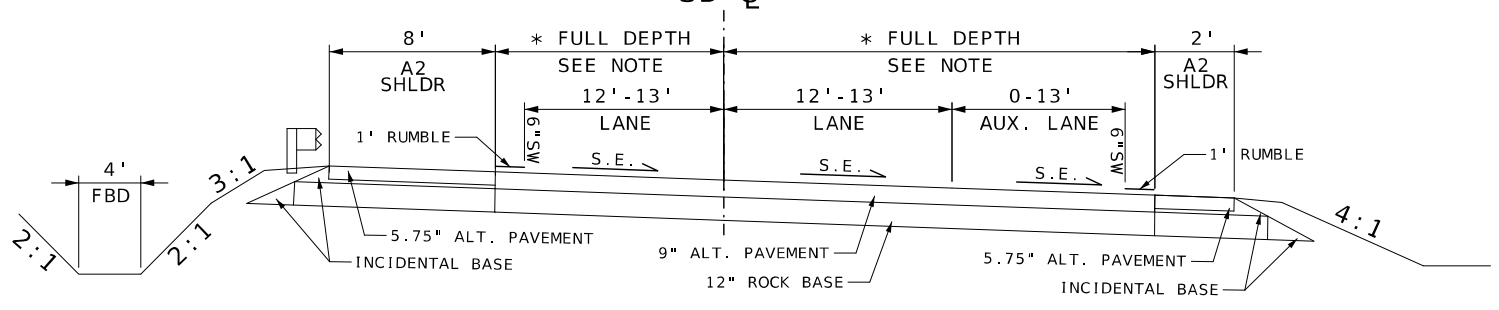


STA. 92+83.42 TO STA. 95+83.42

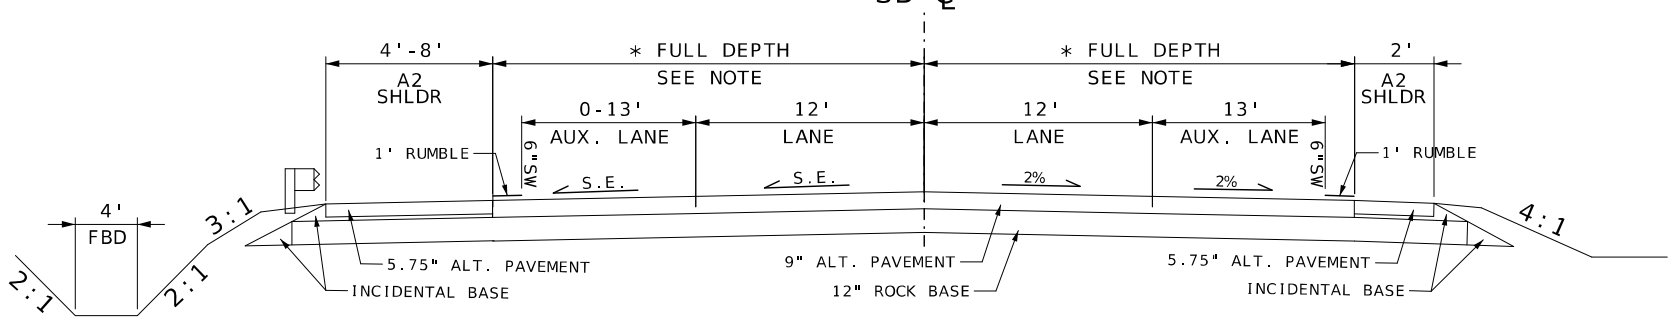


STA. 31+99.91 TO STA. 140+00.00 (℄ NB67 CL EXIST RANGE)
STATIONS INCREASE FROM SOUTH TO NORTH


STA. 88+28.50 TO STA. 94+90.01
STA. 99+38.20 TO STA. 105+88.16

STA. 63+02.36 TO STA. 71+68.50
STA. 90+38.97 TO STA. 140+00.00

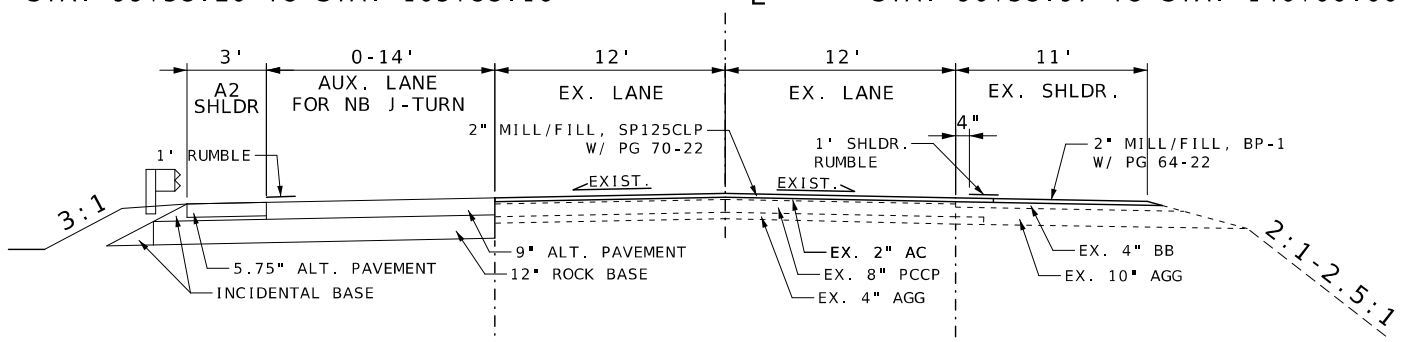

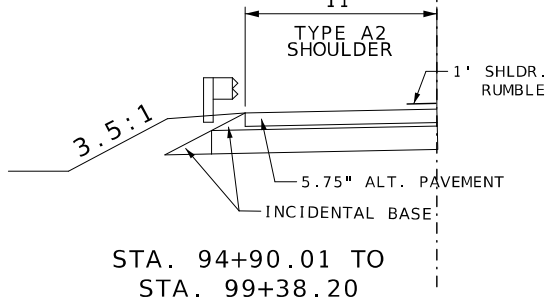


STA. 94+90.01 TO
STA. 99+38.20
STA. 105+88.16
TO STA 140+00.00

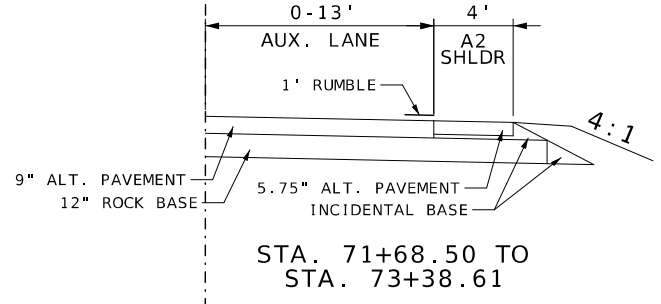

STA. 71+68.50 TO
STA. 73+38.61

STA. 73+80.80 TO
STA. 74+88.54

STA. 74+88.54 TO
STA. 78+30.20

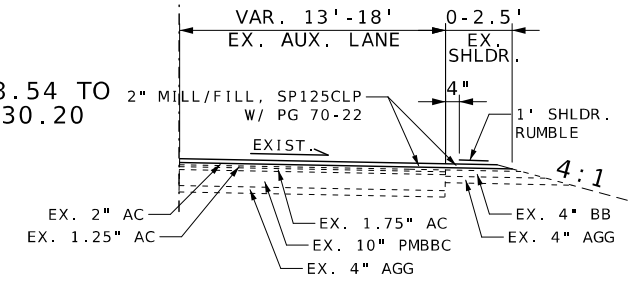

SUPER ELEVATION TABLE
SOUTH BOUND 67 NORTH OF RTE 94

	LEFT LANE ℄	RIGHT LANE	ACCEL LANE	
77+39.00	2.00%	-2.00%		
80+41.79	-2.00%	-2.00%		
82+00.27	-6.40%	-6.40%	-6.40%	82+35.34
91+10.52	-6.40%	-6.40%	-6.40%	91+10.52
92+68.92	-2.00%	-2.00%	-2.00%	92+68.92
101+00.00	2.00%	-2.00%		

NOT TO SCALE

STATE OF MISSOURI
DANIEL WAYNE SAVAGEAU
NUMBER PE-2012018127
PROFESSIONAL ENGINEER
11/10/2025 10:41:29 AM
DANIEL WAYNE SAVAGEAU - CIVIL
MO-PE-2012018127
DATE PREPARED
11/10/2025

ROUTE	STATE
67	MO
DISTRICT	SHEET NO.
SL	2


COUNTY
ST. CHARLES
JOB NO.
J6P3636
CONTRACT ID.
PROJECT NO.
BRIDGE NO.


DESCRIPTION
DATE

MISSOURI HIGHWAYS AND TRANSPORTATION COMMISSION
105 WEST CAPITOL
JEFFERSON CITY, MO 65102
1-888-ASK-MODOT (1-888-275-6636)

TYPICAL SECTIONS
SHEET 5 OF 8

STA. 95+83.42 TO STA. 111+36.06 (℄ SB67 CL EXIST RANGE)

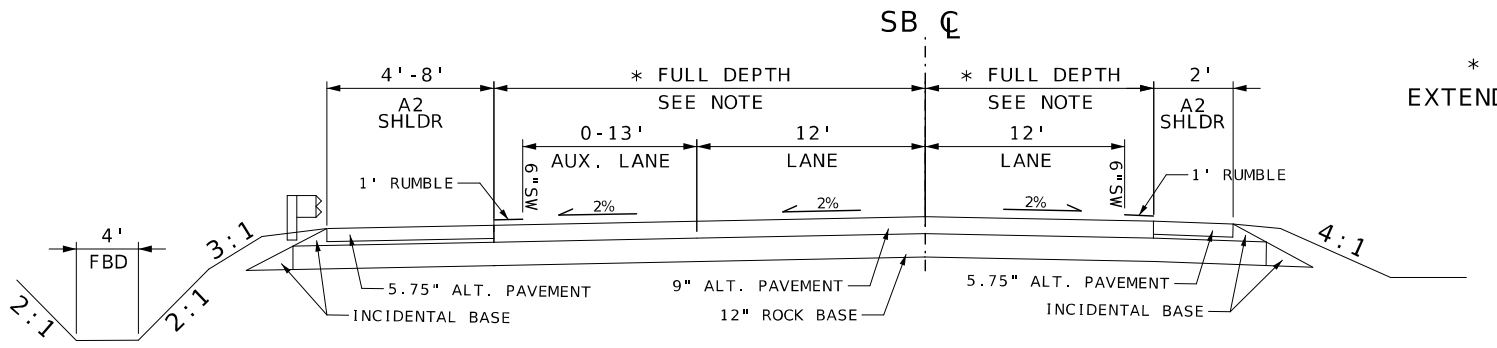

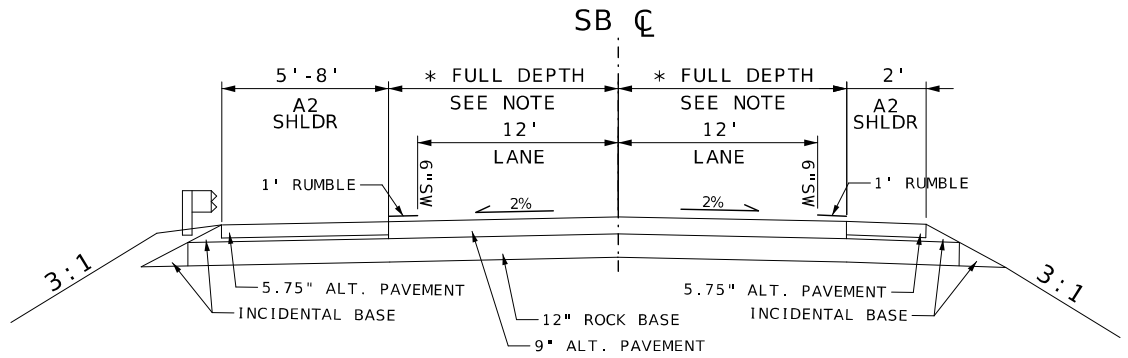


STA. 111+36.06 TO STA. 115+97.00

* FULL DEPTH PAVEMENT
EXTENDED 1' BEYOND EDGE LINE

ALTERNATE PAVEMENT		
BASE TYPE:	HMA DESIGN:	PCCP DESIGN:
12" ROCK BASE	<u>10.5" HMA</u> 2" SP125CLP W/ PG 70-22 ON 2" SP125C W/ PG 70-22 ON 6.5" SP190C W/ PG 64-22	<u>9" PCCP</u> 15' JOINTS AND 1.25" DOWELS; WIDENED SLAB


<u>NOTE:</u> PCCP DESIGN IS BEING DEPICTED, FOR ASPHALT DETAIL SEE BELOW

ASPHALT ALTERNATE DETAIL

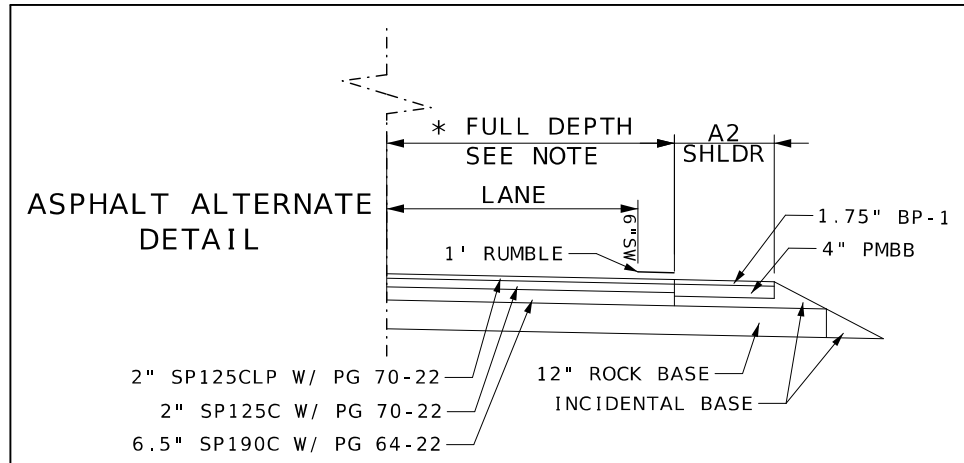


TYPICAL SECTIONS - *SPECIAL* PIPELINE CROSSING FOR RTE.67

PCCP <u>REQUIRED</u> FOR MARATHON PIPELINE CROSSING
STA. 72+86.27 TO STA. 73+20.34

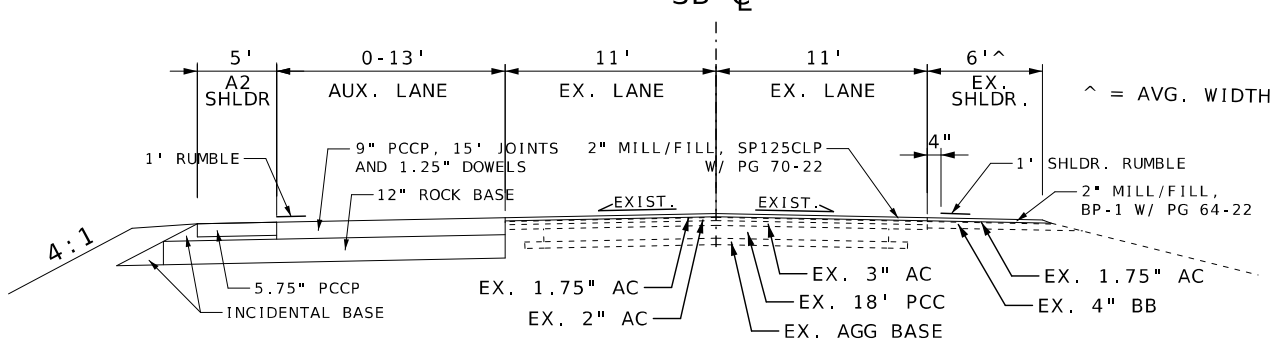

PCCP <u>REQUIRED</u> FOR MARATHON PIPELINE CROSSING
STA. 73+38.61 TO STA. 73+80.80

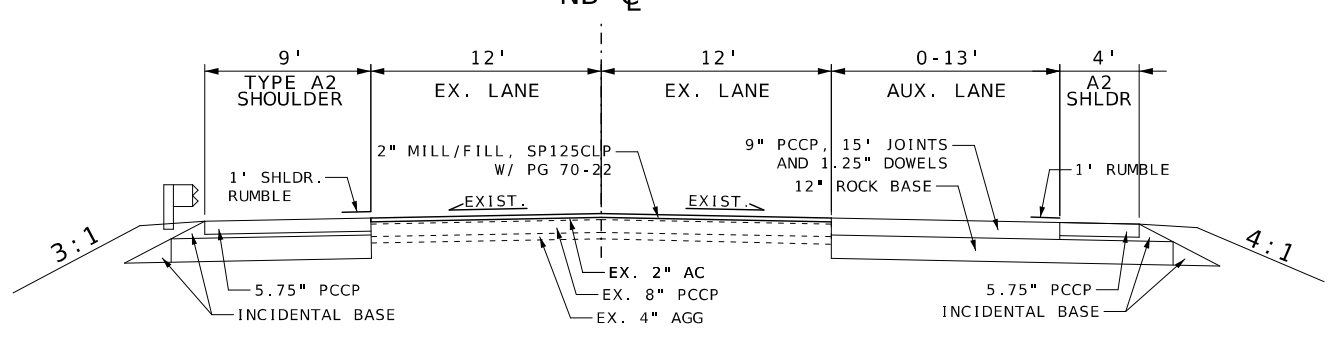

NOT TO SCALE

STATE OF MISSOURI
DANIEL WAYNE SAVAGEAU
NUMBER PE-2012018127
PROFESSIONAL ENGINEER
Daniel Savageau
11/10/2025 10:42:31 AM
DANIEL WAYNE SAVAGEAU - CIVIL
MO-PE-2012018127
DATE PREPARED
11/10/2025

ROUTE	STATE
67	MO
DISTRICT	SHEET NO.
SL	2

COUNTY: ST. CHARLES
JOB NO.: J6P3636
CONTRACT ID.:
PROJECT NO.:
BRIDGE NO.:

DESCRIPTION | DATE


MISSOURI HIGHWAYS AND TRANSPORTATION COMMISSION
105 WEST CAPITOL
JEFFERSON CITY, MO 65102
1-888-ASK-MODOT (1-888-275-6636)

TYPICAL SECTIONS
SHEET 6 OF 8


ALTERNATE PAVEMENT		
BASE TYPE:	HMA DESIGN:	PCCP DESIGN:
12" ROCK BASE	10.5" HMA 2" SP125CLP W/ PG 70-22 ON 2" SP125C W/ PG 70-22 ON 6.5" SP190C W/ PG 64-22	9" PCCP 15' JOINTS AND 1.25" DOWELS; WIDENED SLAB

NOTE: PCCP DESIGN IS BEING DEPICTED, FOR ASPHALT DETAIL SEE SHEET 6 OF 8


ST. CHARLES STREET TYPICAL

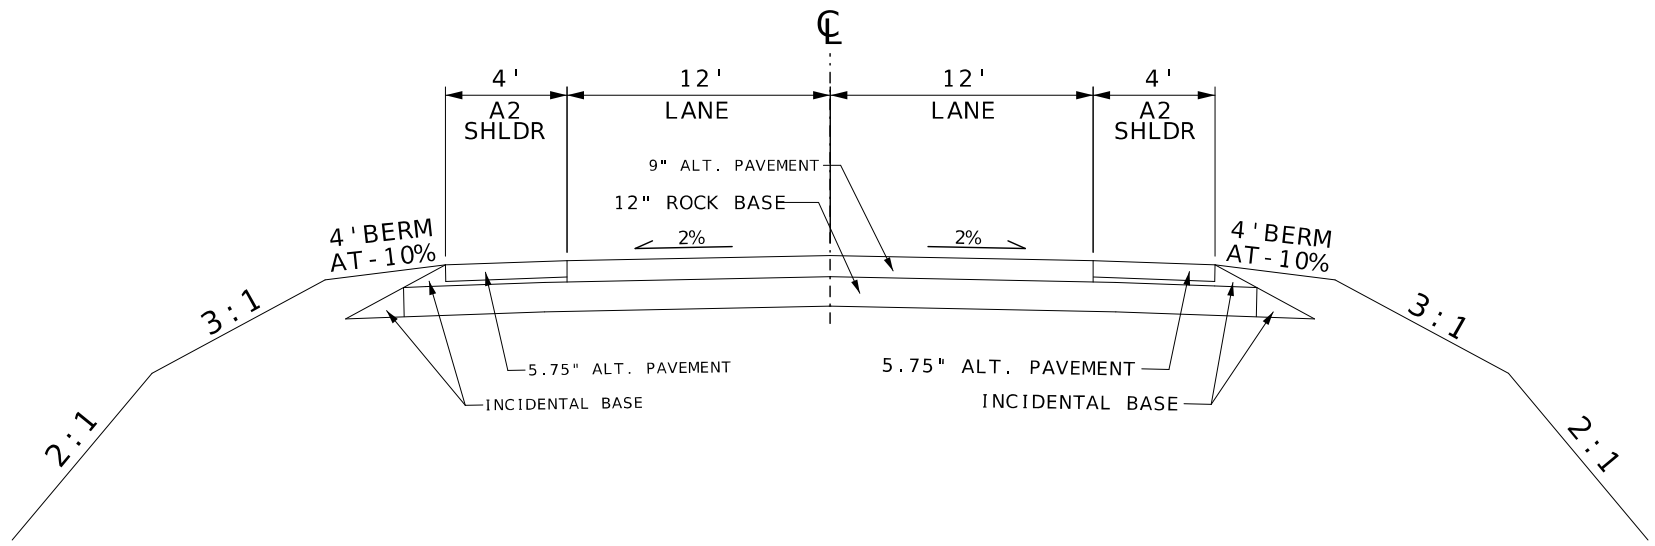

GRAVEL FARM CROSSOVER TYPICAL

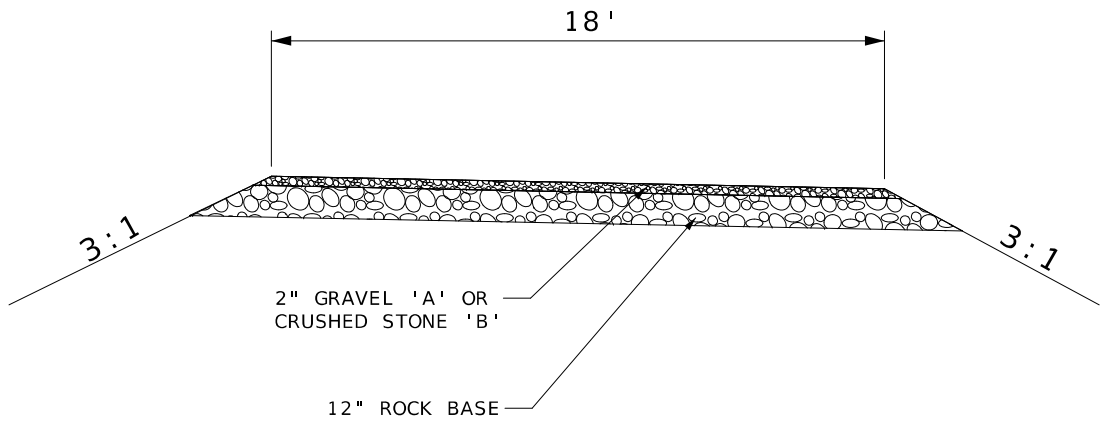

RTE. 67 J-TURN TYPICAL

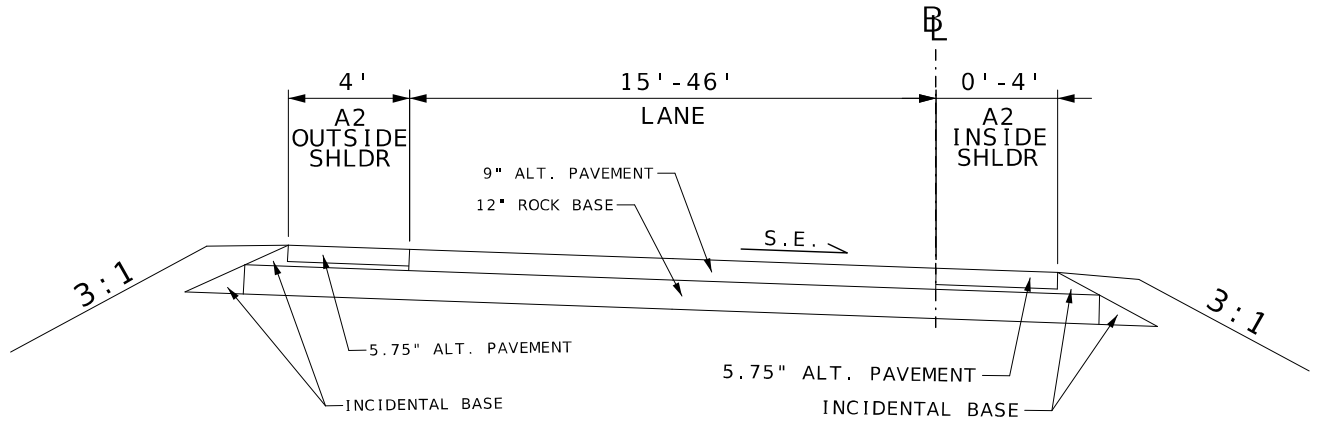

NOT TO SCALE

STATE OF MISSOURI
DANIEL WAYNE SAVAGEAU
NUMBER PE-2012018127
PROFESSIONAL ENGINEER

11/10/2025 10:41:55 AM
DANIEL WAYNE SAVAGEAU - CIVIL
MO-PE-2012018127
DATE PREPARED
11/10/2025

ROUTE	STATE
67	MO
DISTRICT	SHEET NO.
SL	2

COUNTY: ST. CHARLES
JOB NO.: J6P3636
CONTRACT ID.:
PROJECT NO.:
BRIDGE NO.:

DESCRIPTION	DATE

MISSOURI HIGHWAYS AND TRANSPORTATION COMMISSION
105 WEST CAPITOL
JEFFERSON CITY, MO 65102
1-888-ASK-MODOT (1-888-275-6636)


TYPICAL SECTIONS
SHEET 7 OF 8
SIDE ROADS

OPTIONAL PAVEMENT		
BASE TYPE:	HMA DESIGN:	PCCP DESIGN:
6" TYPE 5 AGGREGATE BASE	8" HMA 2" SP125CLP W/ PG 70-22 ON 2" SP125C W/ PG 70-22 ON 4" SP190C W/ PG 64-22	7.5" PCCP 15' JOINT SPACING, 1.25" DOWELS


NOTE: PCCP DESIGN IS BEING DEPICTED, FOR ASPHALT DESIGN SEE TABLE ABOVE

TEMPORARY BYPASS SB ROUTE 67- CONCRETE


NOT TO SCALE

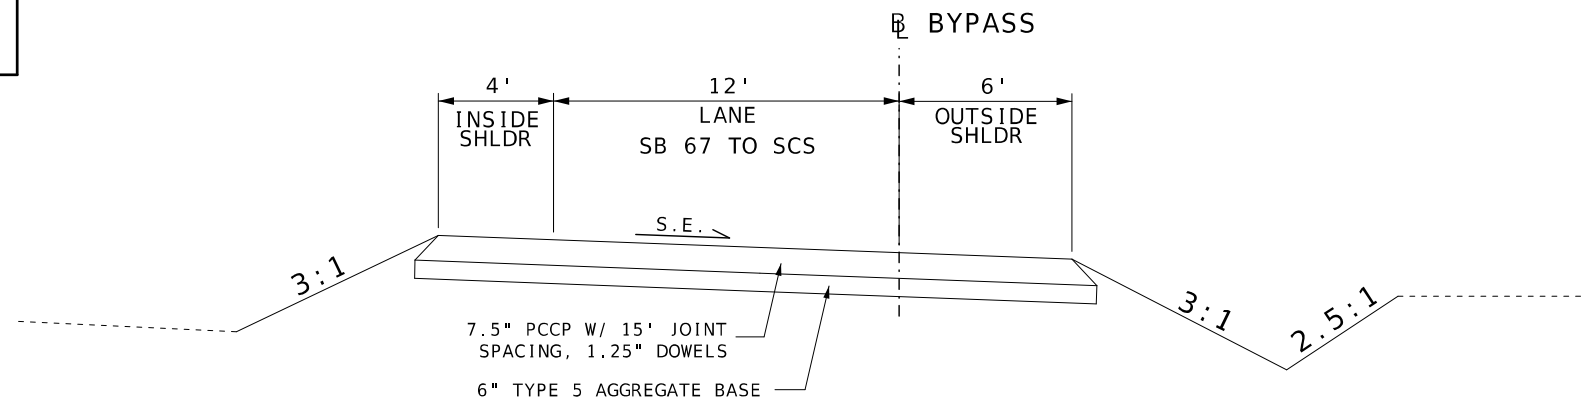

STA. 00+00.00 TO STA. 7+70.51

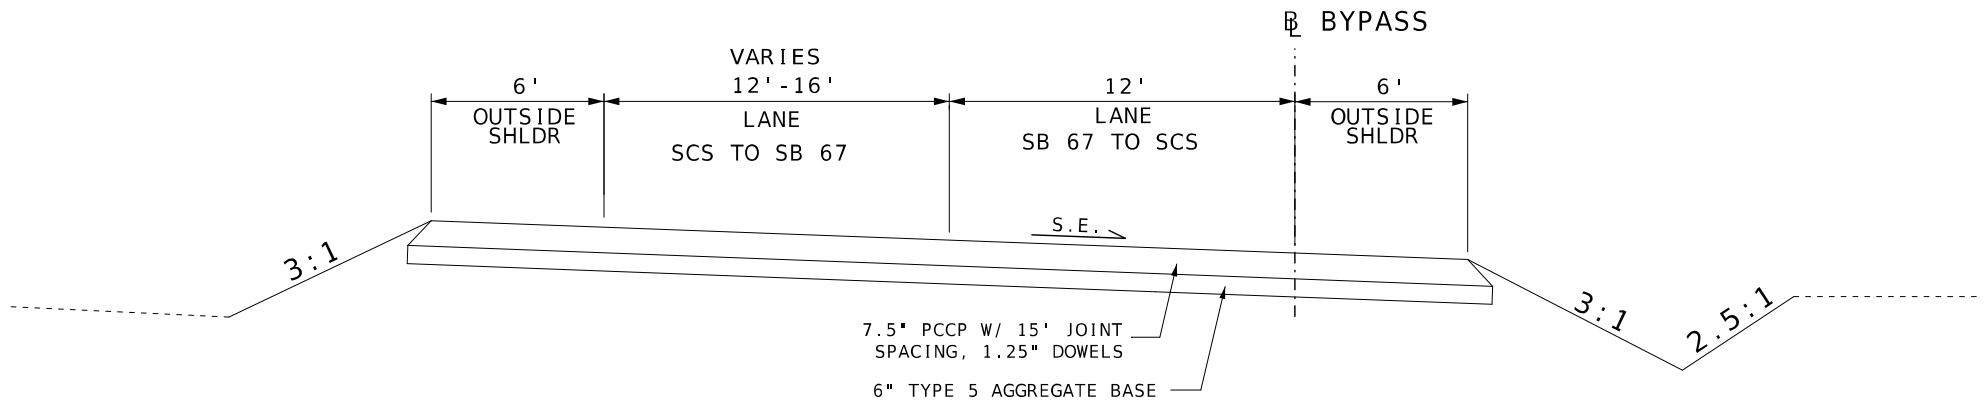

STA. 7+70.51 TO STA. 10+75.00

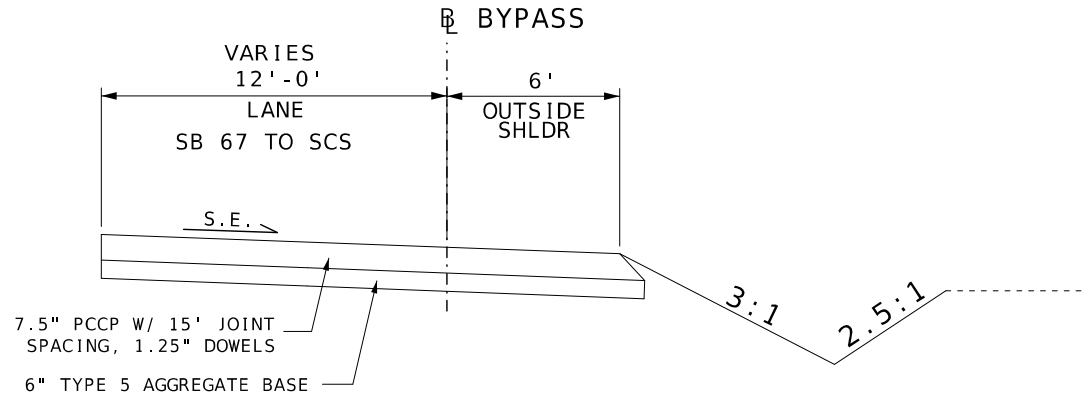

STA. 10+75.01 TO STA. 11+78.68

SUPER ELEVATION TABLE
TEMPORARY BYPASS

	℄ UPPER SECTION
3+08.73 ℄ 2=	-2.00%
8+44.73 ℄1	
5+00.75	-2.00%
5+48.76	0.00%

SUPER ELEVATION TABLE
TEMPORARY BYPASS

UPPER SECTION	LOWER SECTION ℄	
	-2.00%	0+00.00
	-2.00%	8+44.73
2.00%	-4.35%	9+35.01
-8.00%	-8.00%	10+70.30
	-8.00%	10+75.00
	-2.00%	11+22.81

STATE OF MISSOURI
DANIEL WAYNE SAVAGEAU
NUMBER PE-2012018127
PROFESSIONAL ENGINEER
11/10/2025 10:42:12 AM
DANIEL WAYNE SAVAGEAU - CIVIL
MO-PE-2012018127

DATE PREPARED: 11/10/2025
ROUTE: 67 | STATE: MO
DISTRICT: SL | SHEET NO.: 2
COUNTY: ST. CHARLES
JOB NO.: J6P3636
CONTRACT ID.:
PROJECT NO.:
BRIDGE NO.:

DESCRIPTION | DATE

MISSOURI HIGHWAYS AND TRANSPORTATION COMMISSION
105 WEST CAPITOL
JEFFERSON CITY, MO 65102
1-888-ASK-MODOT (1-888-275-6636)

TYPICAL SECTIONS
SHEET 8 OF 8
TEMPORARY BYPASS

REMOVAL OF IMPROVEMENTS

PLAN SHEET NO.	STA	STA	LOCATION	QTY L.F.	QTY S.Y.	QTY EA.	DESCRIPTION OF REMOVAL
REMOVAL OF IMPROVEMENTS - SIGNAL, LIGHTING, ITS ITEMS							
133			RICHARD DR./RT.94				REMOVE - SIGNAL CONTROLLER, PULLBOXES, CONDUIT/CABLE, SIGNAL POLES, FOUNDATIONS, SPAN WIRE, SIGNAL HEADS, AND SIGNAL SIGNS UPON PROJECT COMPLETION. SEE JSP BB.
133, 137-139			RICHARD DR./RT.94				REMOVE - LIGHTING CONTROLLER, PULLBOXES, CONDUIT/CABLE-CONDUIT, LIGHT POLES, AND FOUNDATIONS UPON PROJECT COMPLETION. SEE JSP OO.
133			RICHARD DR./RT.94				REMOVE - ITS CONTROLLER, PULLBOXES, CONDUIT/CABLE-CONDUIT, LIGHT POLES, AND FOUNDATIONS UPON PROJECT COMPLETION. SEE JSP SSS.
REMOVAL OF IMPROVEMENTS - ROADWAY ITEMS							
4	125+07.59	128+62.09	RT. 67 SB, MEDIAN	356		2	TYPE B CRASH CUSHION, MGS DOUBLE-SIDED GUARDRAIL, MGS END ANCHOR
4	130+97.28	132+20.02	RT. 67 SB, OUTSIDE	123		2	*CWET, MGS GUARDRAIL, MGS BRIDGE APPROACH TRANSITION SECTION
4	132+29.42	131+14.74	RT. 67 NB, OUTSIDE	115		2	MGS END ANCHOR, MGS GUARDRAIL, MGS BRIDGE APPROACH TRANSITION SECTION
4	127+66.74	126+81.55	RT. 67 NB, MEDIAN	85		2	*CWET, MGS BRIDGE APPROACH TRANSITION SECTION
5	32+47.02	33+39.92	RT. 67 MEDIAN		428.9		CINDER/HOOD RD. ASPHALT CROSSOVER
5	46+78.66	47+97.50	RT. 67 MEDIAN		446.6		RED SCHOOL RD. ASPHALT CROSSOVER
6	76+56.68	77+60.46	RT. 67 MEDIAN		1244.8		RT.94/RICHARD DRIVE ASPHALT CROSSOVER
39	77+21.01	77+46.91	RT.67 AT RICHARD DRIVE		52.7		LARGE CONCRETE ISLAND
40	76+28.05	77+23.19	RT.67 AT RT.94		120.3		BOTH CONCRETE ISLANDS
41	105+73.42	106+18.39	RT.67 AT ST. CHARLES STREET		74.2		LARGE CONCRETE ISLAND
4	128+06.80	127+66.76	RTE. 67 NB, MEDIAN	40			TYPE A CONCRETE BARRIER
4 - 9	121+01.02	140+00.00	RT.67 NB/SB		25,356.3		FULL DEPTH PAVEMENT (INCLUDES SHOULDERS)
94-95	116+50.00	105+43.91	RT.67 SB TO ST. CHARLES ST.		3,684.9		TEMPORARY BYPASS
6	77+79.18	77+94.18	RT. 67 NB AT RICHARD DRIVE		25.0		TEMPORARY WARNING SIREN ACCESS PAD (UPON RELOCATION)
149 - 150	69+25	84+70	RT.67 NB/SB			4	FLASHING SIGNALS, POSTS, AND FOOTINGS (SEE SIGNING REMOVALS FOR FURTHER DETAILS)
101 - 104	95+00.00	171+50.00	RT.67 NB, RT	5,000			WILDLIFE BARRIER UPON PROJECT COMPLETION (INSTALLED ON PROJECT JSL0246)
REMOVAL OF IMPROVEMENTS - DRAINAGE ITEMS							
5	41+22.78	41+44.21	RTE. 67 SB, RT	21.5			REMOVE 24" PVC PIPE
6	59+06.83	59+16.10	RTE. 67 SB	71.2			TWO 35.6' SAW CUTS FOR PIPE 10 INSTALLATION
6	59+06.83	59+16.10	RTE. 67 SB		20.8		PAVEMENT REMOVAL FOR PIPE 10 INSTALLATION
6	71+54.39	-	RTE. 67 NB, LT			1	1 EX. FLARED END SECTION, PIPE 6 INLET
8	126+50.20	126+63.82	RTE. 67 SB	70.4			TWO 35.2' SAW CUTS FOR PIPE 11 INSTALLATION
8	126+50.20	126+63.82	RTE. 67 SB		20.6		PAVEMENT REMOVAL FOR PIPE 11 INSTALLATION
8	133+69.83	133+94.94	RTE. 67 SB	79			TWO 39.5' SAW CUTS FOR PIPE 12 INSTALLATION
8	133+69.83	133+94.94	RTE. 67 SB		22.6		PAVEMENT REMOVAL FOR PIPE 12 INSTALLATION
69-70	108+63.86	109+62.47	RTE. 67 SB				TEMPORARY PIPE UNDER TEMP. BYPASS TIE-IN NORTH OF ST. CHARLES STREET
REMOVAL OF IMPROVEMENTS - SIGNING ITEMS							SEE QUANTITY SHEET 2
						PAY TOTAL	1 LUMP SUM

*CWET = CRASHWORTHY END TERMINAL

MOBILIZATION	
PAY TOTAL	1 LUMP SUM

CONTRACTOR FURNISHED SURVEYING AND STAKING	
PAY TOTAL	1 LUMP SUM

TEMPORARY PAVEMENT MARKING PAINT	
PAY TOTAL	1 LUMP SUM

LUMP SUM TEMPORARY TRAFFIC CONTROL	
PAY TOTAL	1 LUMP SUM

REMOVAL OF IMPROVEMENTS	
PAY TOTAL	1 LUMP SUM

TEMPORARY SHORING	
PAY TOTAL	1 LUMP SUM

NOTE: TO BE INCLUDED FOR DRAINAGE INSTALLATIONS IN OPEN CUTS THROUGH EXISTING PAVEMENT

NOTE: NO SHEET PILE SHORING ALLOWED DUE TO PIPELINES

SUMMARY OF QUANTITIES
SHEET 1 OF 22

STATE OF MISSOURI
DANIEL WAYNE SAVAGEAU
NUMBER PE-2012018127
PROFESSIONAL ENGINEER
Daniel Savageau
11/29/2025 9:11:25 AM
DANIEL WAYNE SAVAGEAU - CIVIL
MO-PE-2012018127
DATE PREPARED
11/26/2025

ROUTE	STATE
67	MO
DISTRICT	SHEET NO.
SL	3

COUNTY: ST. CHARLES
JOB NO.: J6P3636
CONTRACT ID.:
PROJECT NO.:
BRIDGE NO.:

DESCRIPTION	DATE

MISSOURI HIGHWAYS AND TRANSPORTATION COMMISSION
105 WEST CAPITOL
JEFFERSON CITY, MO 65102
1-888-ASK-MODOT (1-888-275-6636)

SOIL STABILIZATION MATERIAL

PLAN SHEET NO.	ROADWAY	STATION	STATION	DESCRIPTION	CLEAN AGGREGATE OR SAND FOR SOIL STABILIZATION MATERIAL		FURNISHING ROCK FILL (24 INCHES)	PLACING ROCK FILL (24 INCHES)	SEPARATION GEOTEXTILE (BASE LAYER)	SEPARATION GEOTEXTILE (TOP LAYER)	REMARKS
					FOR BASE (3 IN. THICK) C.Y.	FOR CAP (3 IN. THICK) C.Y.	C.Y.	C.Y.	S.Y.	S.Y.	
27	NORTHBOUND 67	119+00	121+25	MEDIAN	86.79	112.54	770.80	770.80	962.00	1352.00	
28	NORTHBOUND 67	48+58	51+91	RT	59.03	84.50	572.44	572.44	710.00	1015.90	
31	NORTHBOUND 67	90+25	92+88	MEDIAN	101.50	135.17	946.50	946.50	1218.00	1622.00	
31-32	SOUTHBOUND 67	93+74	104+00	LT	198.50	250.21	1794.92	1794.92	2383.00	3003.00	
32	SOUTHBOUND 67	107+88	108+64	LT	7.79	16.78	98.73	98.73	94.00	235.00	
32	SOUTHBOUND 67	109+84	111+10	LT	24.70	32.03	226.83	226.83	296.00	384.00	
				TOTAL	478.3	631.2	4410.2	4410.2	5663.0	7611.9	
				PAY TOTALS	1110.0		4410.0	4410.0	13275		

NOTE: IF SOIL STABILIZATION MATERIAL IS NOT NEEDED, THE CONTRACTOR SHALL SUPPLY EMBANKMENT IN PLACE.

REMOVAL OF IMPROVEMENTS - SIGNING

PLAN SHEET NO.	ROADWAY	STATION	STATION	LOCATION/ OFFSET	DESCRIPTION OF REMOVAL
146	NB 67	130+70	-	-37.2	REMOVE AND REPLACE SPEED LIMIT SIGN AND POST
147	NB 67	32+81	-	-40.8	REMOVE SIGNS AND POST
147	NB 67	33+23	-	35.9	REMOVE SIGNS AND POST
147	NB 67	40+09	-	27.6	REMOVE AND REPLACE SPEED LIMIT SIGN AND POST. UIP ANCHOR.
147	SB 67	32+95	-	38.5	REMOVE SIGNS AND POST
148	NB 67	48+42	-	28.0	REMOVE SIGNS AND POST
148	NB 67	47+59	-	-39.3	REMOVE SIGNS AND POST
148	NB 67	47+93	-	-33.4	REMOVE SIGNS AND POST
148	SB 67	47+56	-	39.3	REMOVE SIGNS AND POST
148	SB 67	55+35	-	-27.6	REMOVE AND REPLACE STATE PROPERTY SIGN AND POST
149	NB 67	63+72	-	29.1	REMOVE SIGNS AND POST
149	NB 67	69+25	-	-25.2	REMOVE SIGN AND POST
149	NB 67	69+32	-	26.8	REMOVE SIGN AND POST
150	NB 67	75+40	-	38.5	REMOVE SIGNS & FOOTING AND REPLACE ON POST; REPLACE M6-1 WITH M6-3
150	NB 67	76+50	-	-31.0	REMOVE SIGNS AND POST
150	NB 67	76+55	-	47.1	REMOVE SIGNS AND POST
150	NB 67	76+69	-	26.0	REMOVE SIGN AND POST
150	NB 67	77+29	-	48.8	REMOVE SIGN AND POST
150	NB 67	77+70	-	63.3	REMOVE YIELD SIGN AND REPLACE WITH ADDED LANE (W4-3R) SIGN
150	NB 67	78+51	-	35.4	REMOVE AND REPLACE SIGNS AND POST
150	NB 67	79+94	-	31.8	REMOVE SIGNS AND POST; RELOCATE TO STA 79+82 R2
150	NB 67	80+63	-	29.4	REMOVE SIGNS AND POST; RELOCATE TO STA 80+63
150	NB 67	76+92	-	-45.4	REMOVE SIGN AND POST
150	SB 67	76+04	-	-65.7	REMOVE YIELD SIGN AND REPLACE WITH ADDED LANE (W4-3R) SIGN
150	SB 67	76+70	-	50.3	REMOVE SIGN AND POST
150	SB 67	76+53	-	-56.2	REMOVE SIGN AND POST
150	SB 67	77+18	-	-27.8	REMOVE SIGNS AND POST; RELOCATE TO STA 77+05
150	SB 67	78+06	-	-35.7	REMOVE SIGNS AND POST; RELOCATE TO STA 78+06
150	SB 67	84+67	-	-23.7	REMOVE SIGNS AND POST
150	SB 67	84+70	-	17.4	REMOVE SIGNS AND POST
151	SB 67	86+17	-	-25.2	REMOVE SIGN AND POST
151	SB 67	86+66	-	-24.6	REMOVE SIGN AND POST
151	SB 67	87+14	-	-23.6	REMOVE SIGN AND POST
151	SB 67	87+63	-	-23.2	REMOVE SIGN AND POST
151	SB 67	88+12	-	-22.6	REMOVE SIGN AND POST
151	SB 67	88+57	-	-21.4	REMOVE SIGN AND POST
151	SB 67	91+73	-	-23.0	REMOVE SIGN AND POST
151	SB 67	91+72	-	18.2	REMOVE SIGN AND POST
151	SB 67	93+90	-	-16.1	REMOVE SIGN AND POST
151	SB 67	93+94	-	21.4	REMOVE SIGN AND POST
152	SB 67	105+62	-	-42.5	REMOVE SIGN AND POST; RELOCATE TO STA 105+45
152	SB 67	106+13	-	-29.6	REMOVE SIGN AND POST
152	SB 67	106+32	-	-18.9	REMOVE SIGN AND POST
152	SB 67	106+33	-	-121.7	REMOVE SIGN AND POST; RELOCATE TO STA 106+46
152	SB 67	106+50	-	-56.5	REMOVE SIGN AND POST; RELOCATE TO STA 106+71
152	SB 67	108+50	-	23.0	REMOVE SIGN AND POST
153	NB 67	123+33	-	-23.3	REMOVE SIGN AND POST; RELOCATE TO STA 123+32 R3
154	NB 67	127+04	-	28.0	REMOVE AND REPLACE SPEED LIMIT SIGN AND POST
154	SB 67	126+77	-	-39.2	REMOVE AND REPLACE STOP AND DIVIDED HIGHWAY SIGNS POST
154	SB 67	132+61	-	19.7	REMOVE AND REPLACE ONE WAY SIGN AND POST
155	NB 67	141+27	-	27.7	REMOVE AND REPLACE SPEED LIMIT SIGN AND POST
					INCLUDED IN 'REMOVAL OF IMPROVEMENTS' ON QUANTITY SHEET 1

REMOVAL OF IMPROVEMENTS - SIGNING

PLAN SHEET NO.	ROADWAY	STATION	STATION	REMOVALS	
				SIGNS	POSTS
				E.A.	E.A.
146	US 67	130+70	119+06	1	1
147	US 67	119+06	44+34	10	4
148	US 67	44+34	57+97	10	5
149	US 67	57+97	71+48	4	3
150	US 67	71+48	84+91	41	21
151	US 67	84+91	98+53	12	10
152	US 67	98+53	112+02	9	6
153	US 67	112+02	125+52	1	1
154	US 67	125+52	139+00	3	3
155	US 67	139+00	141+27	1	1
SUBTOTALS				92	55

* REMOVAL OF SIGNS AND SIGN POSTS PAID FOR UNDER REMOVAL OF IMPROVEMENTS PAY ITEM.

SUMMARY OF QUANTITIES
SHEET 2 OF 22

STATE OF MISSOURI
DANIEL WAYNE SAVAGEAU
NUMBER PE-2012018127
PROFESSIONAL ENGINEER
11/29/2025 9:11:45 AM
DANIEL WAYNE SAVAGEAU - CIVIL
MO-PE-2012018127
DATE PREPARED
11/26/2025

ROUTE	STATE
67	MO
DISTRICT	SHEET NO.
SL	3

COUNTY: ST. CHARLES
JOB NO.: J6P3636
CONTRACT ID.:
PROJECT NO.:
BRIDGE NO.:

DESCRIPTION | DATE

MISSOURI HIGHWAYS AND TRANSPORTATION COMMISSION
105 WEST CAPITOL
JEFFERSON CITY, MO 65102
1-888-ASK-MODOT (1-888-275-6636)

EARTHWORK

LOCATION	STATION	STATION	CUT C.Y.	FILL C.Y.	EXCAVATION CLASS A C.Y.	EMBANKMENT IN PLACE C.Y.	COMPACTING IN CUT 100 FT	REMARKS
SCS BYPASS LOWER	0+00.00	11+78.68	739.9	1318.3	739.9	1318.3		STAGE 1 (INSTALLING)
SCS BYPASS UPPER	3+93.83	5+48.05	35.9	911.2	35.9	911.2		STAGE 2 (INSTALLING)
SCS BYPASS LOWER	0+00.00	11+78.68	1318.3	739.9	1318.3			STAGE 5 (REMOVAL)
SCS BYPASS UPPER	3+93.83	5+48.05	911.2	35.9	911.2			STAGE 5 (REMOVAL)
SB 67 (SOUTH OF 94)	117+50.00	129+00.00	2723.7	5916	2723.7	5916		STAGE 2
SB 67 (SOUTH OF 94)	32+19.67	77+00.00	8411.5	7444.5	8411.5	8411.5		STAGE 2
SB 67 (NORTH OF 94)	77+00.00	143+00.00	6613.8	71777.8	6613.8	71777.8		STAGE 3
ST CHARLES STREET	1+92.00	3+48.52	469.6	5642.3	469.6	5642.3		STAGE 3
NB 67	118+00.00	129+50	2938.2	1178.2	2938.2	1178.2		
NB 67	31+99.91	140+00.00	15508.1	55302.2	15508.1	55302.2		RED SCHOOL RD & RICHARD DR INCLUDED
SB 67 (RT SHLDR)	88+75.00	114+50.00				-7159.74		TYPE 1 ROCK BLANKET ADJUSTMENT
SB 67 (LT SHLDR)	110+23.00	145+45.00				-7295.88		TYPE 1 ROCK BLANKET ADJUSTMENT
SB 67 (LT SHLDR)	117+07.00	145+45.00				-553.88		TYPE 1 ROCK DITCH LINER ADJUSTMENT
SOUTH CROSSOVER	0+27.70	1+35.03				1899.6		EMERGENCY CROSSOVER/ FARMER'S CROSSING
NORTH CROSSOVER	15+22.85	17+13.45				3414.6		EMERGENCY CROSSOVER/ FARMER'S CROSSING
NB 67 RT	121+01.17	33+37.30					4.4	
NB 67 LT	121+01.17	83+82.76					51.8	
NB 67 RT	42+90.68	48+10.08					5.2	
NB 67 RT	48+25.03	63+02.47					14.8	
NB 67 RT	71+67.93	74+89.35					3.2	
NB 67 RT	77+41.17	90+40.01					13.0	
NB 67 LT	88+27.91	141+21.75					52.9	
SB 67 LT	46+42.11	48+63.73					2.2	
SB 67 LT	73+49.78	77+39.27					3.9	
SB 67 RT	63+55.27	74+65.39					11.1	
SB 67 LT	136+60.08	137+69.63					1.1	
				TOTALS	39670.2	140762.2	163.6	
				PAY TOTALS	39670	140762	163.6	

NOTE: THE CONTRACTOR MAY USE ON-SITE MATERIAL FOR FILL PURPOSES, PROVIDED IT IS DETERMINED TO BE SUITABLE BY THE ENGINEER.

CLEARING AND GRUBBING

PLAN SHEET NO.	ROADWAY	STA	STA	LOCATION	AREA S.F.	CLEARING & GRUBBING ACRES	REMARKS
4	NORTHBOUND	13150	11800	OUTSIDE	117157.91	2.69	
4	NORTHBOUND	13150	11800	MEDIAN	42013.72	0.96	
5	NORTHBOUND	3199.91	4549.91	OUTSIDE	92751.82	2.13	
5	NORTHBOUND	3199.91	4549.91	MEDIAN	170004.18	3.90	
5	NORTHBOUND	4549.91	5909.91	OUTSIDE	112534.65	2.58	
5	NORTHBOUND	4549.91	5909.91	MEDIAN	81364.18	1.87	
6	NORTHBOUND	5909.91	7259.91	OUTSIDE	36773.58	0.84	
6	NORTHBOUND	5909.91	7259.91	MEDIAN	75791.99	1.74	
6	NORTHBOUND	7259.91	8609.91	OUTSIDE	59007.15	1.35	
6	NORTHBOUND	7259.91	8609.91	MEDIAN	14516.42	0.33	
7	NORTHBOUND	8609.91	10018.92	OUTSIDE	28011.73	0.64	
7	NORTHBOUND	10018.72	11368.92	MEDIAN	51426.71	1.18	
8	NORTHBOUND	11368.92	12718.92	MEDIAN	51897.18	1.19	
8	NORTHBOUND	12718.92	14068.92	MEDIAN	53294.73	1.22	
9	NORTHBOUND	14068.92	14374.72	MEDIAN	16328.19	0.37	
10	SOUTHBOUND	13076.96	11750	OUTSIDE	17865.79	0.41	
11	SOUTHBOUND	3219.92	4520	OUTSIDE	29867.26	0.69	
13	SOUTHBOUND	5820.04	7120.04	OUTSIDE	26006.27	0.60	
14 & 15	SOUTHBOUND	7120.04	9017.86	OUTSIDE	27573.27	0.63	
14 & 15	SOUTHBOUND	7120.04	9017.86	MEDIAN	197371.47	4.53	
16	SOUTHBOUND	9017.86	10284.07	OUTSIDE	70075.15	1.61	
16	SOUTHBOUND	9017.86	10284.07	MEDIAN	71921.09	1.65	
17-18	SOUTHBOUND	10284.07	13360.3	OUTSIDE	99283.11	2.28	
					TOTAL	35.39	
					PAY TOTAL	36	

SETTLEMENT GAUGES

PLAN SHEET NO.	ROADWAY	SETTLEMENT GAUGE EACH	REMARKS
27 - 32	US ROUTE 67	20	
	PAY TOTAL	20.0	

NOTE: SEE JSPs FOR ADDITIONAL INFORMATION.

SUMMARY OF QUANTITIES
SHEET 3 OF 22

STATE OF MISSOURI
DANIEL WAYNE SAVAGEAU
NUMBER PE-2012018127
PROFESSIONAL ENGINEER
Daniel Savageau
11/29/2025 9:12:08 AM
DANIEL WAYNE SAVAGEAU - CIVIL
MO-PE-2012018127

DATE PREPARED
11/26/2025

ROUTE	STATE
67	MO
DISTRICT	SHEET NO.
SL	3

COUNTY
ST. CHARLES

JOB NO.
J6P3636

CONTRACT ID.

PROJECT NO.

BRIDGE NO.

DATE	DESCRIPTION

MISSOURI HIGHWAYS AND TRANSPORTATION COMMISSION
105 WEST CAPITOL
JEFFERSON CITY, MO 65102
1-888-ASK-MODOT (1-888-275-6636)

PAVEMENT QUANTITIES - ALTERNATE A

PLAN SHEET NO.	ROADWAY	STATION	STATION	DESCRIPTION	FURNISHING ROCK BASE MATERIAL (12 INCHES) S.Y.	PLACING ROCK BASE (12 INCHES) S.Y.	10.5 INCHES, ASPHALTIC CONCRETE PAVEMENT * S.Y.	BITUMINOUS SHOULDER RUMBLE STRIP STA.	REMARKS
4	NORTHBOUND 67	120+24.69	42+63.53	S. J-TURN ACCEL. LANE	482.41	482.41	457.43		
5					2017.75	2017.75	1899.57		
5	NORTHBOUND 67	42+90.99	48+07.80	RED SCHOOL RD. RIGHT TURN	458.87	458.87	430.07		
5					537.76	537.76	506.12		
5	NORTHBOUND 67	48+62.48	63+02.55	RED SCHOOL RD. ACCEL. LANE	2694.97	2694.97	2566.55		
6					658.40	658.40	614.75		
6	NORTHBOUND 67	71+68.53	73+38.61	RICHARD DR. RIGHT TURN	113.64	113.64	103.48		
6					133.85	133.85	125.08		
6	NORTHBOUND 67	73+80.80	74+88.54	RICHARD DR. RIGHT TURN	212.12	212.12	200.15		
6	NORTHBOUND 67	77+43.65	90+39.35	RICHARD DR. ACCEL. LANE	1815.85	1815.85	1718.66		
7					765.43	765.43	718.19		
7	NORTHBOUND 67	88+28.48	94+13.97	N. J-TURN DECEL. LANE	1121.44	1121.44	1055.75		
7	NORTHBOUND 67	94+13.97	95+00.05	N. J-TURN	564.72	564.72	562.32		
7	NORTHBOUND 67	99+38.20	105+22.92	ST. CHARLES ST. LT. TURN	110.69	110.69	101.72		
7					895.85	895.85	877.39		
7	NORTHBOUND 67	105+22.92	105+92.36	ST. CHARLES ST. X-OVER	372.67	372.67	325.32		
10	SOUTHBOUND 67	128+50.77	41+25.29	MAINLINE	5252.35	5252.35	3226.33		
11					4775.32	4775.32	3663.11		
13	SOUTHBOUND 67	63+55.53	72+86.27	RT. 94 ACCEL. LANE	1435.16	1435.16	1350.20		
14					255.07	255.07	332.47		
14	SOUTHBOUND 67	73+20.34	74+65.83	RT. 94 ACCEL. LANE	307.12	307.12	290.96		
14 & 15	SOUTHBOUND 67	77+39.54	116+65.90	MAINLINE	6703.87	6703.87	4901.44		
16					7234.71	7234.71	5626.47		
17					6141.05	6141.05	4751.73		
18					206.06	206.06	145.97		
5	S. J-TURN	5+60.31	9+81.07	S. J-TURN DECEL. LANE	499.95	499.95	346.14		
4					635.45	635.45	403.95		
4	S. J-TURN	9+81.07	11+27.11	S. J-TURN	795.66	795.66	701.10		
17	ST. CHARLES STREET	2+62.26	4+21.79	ST. CHARLES STREET	1416.01	1416.01	1064.40		
2	NORTHBOUND 67	121+01.02	32+21.37	OUTSIDE SHOULDER				3.2	
3	NORTHBOUND 67	42+91.47	55+95.06	INSIDE SHOULDER				12.9	
4	NORTHBOUND 67	55+95.06	69+47.76	INSIDE SHOULDER				13.5	
5	NORTHBOUND 67	69+47.76	78+50.00	INSIDE SHOULDER				9.1	
6	NORTHBOUND 67	94+94.64	95+93.85	INSIDE SHOULDER				1.0	
7	NORTHBOUND 67	95+93.85	98+87.33	INSIDE SHOULDER				2.3	
7	NORTHBOUND 67	105+94.62	110+02.40	INSIDE SHOULDER				4.1	
8	NORTHBOUND 67	110+02.40	123+52.40	INSIDE SHOULDER				13.5	
9	NORTHBOUND 67	123+52.40	137+02.14	INSIDE SHOULDER				13.5	
10	NORTHBOUND 67	137+02.14	140+00.00	INSIDE SHOULDER				6.7	
1	SOUTHBOUND 67	128+50.77	121+07.73	INSIDE SHOULDER				7.4	
1	SOUTHBOUND 67	128+50.77	121+07.73	OUTSIDE SHOULDER				7.4	
2	SOUTHBOUND 67	121+07.73	118+87.73	INSIDE SHOULDER				2.2	
2	SOUTHBOUND 67	39+80.34	41+25.28	INSIDE SHOULDER				1.5	
2	SOUTHBOUND 67	121+07.73	41+25.28	OUTSIDE SHOULDER				12.7	
3	SOUTHBOUND 67	46+42.57	48+62.88	INSIDE SHOULDER				2.2	
5	SOUTHBOUND 67	73+50.15	82+03.00	INSIDE SHOULDER				8.5	
6	SOUTHBOUND 67	96+00.82	96+91.06	INSIDE SHOULDER				0.9	
6	SOUTHBOUND 67	82+91.05	92+49.36	OUTSIDE SHOULDER				9.5	
7	SOUTHBOUND 67	96+91.06	105+86.36	INSIDE SHOULDER				9.0	
7	SOUTHBOUND 67	106+41.61	110+41.63	INSIDE SHOULDER				4.0	
8	SOUTHBOUND 67	110+41.63	115+97.00	INSIDE SHOULDER				5.6	
8	SOUTHBOUND 67	112+01.99	115+97.00	OUTSIDE SHOULDER				4.0	
				TOTAL	48614.2	48614.2	39066.8	154.7	
				PAY TOTALS	**	**	39066.8	154.7	

NOTE: ROCK BASE QUANTITY INCLUDES ROCK BASE UNDER A2 SHOULDERS PER STD. PLAN 401.00C.
* 2" OF SP125CLP (PG 70-22) OVER 2" SP125C (PG 70-22) OVER 6.5" SP190C (PG 64-22).
** FOR PAY TOTAL SEE 'FARM CROSSING' TABLE LOCATED ON QUANTITY SHEET 15.

SUMMARY OF QUANTITIES
SHEET 4 OF 22

STATE OF MISSOURI
DANIEL WAYNE SAVAGEAU
NUMBER PE-2012018127
PROFESSIONAL ENGINEER
Daniel Savageau
11/29/2025 9:12:34 AM
DANIEL WAYNE SAVAGEAU - CIVIL
MO-PE-2012018127

DATE PREPARED 11/26/2025
ROUTE 67 | STATE MO
DISTRICT SL | SHEET NO. 3
COUNTY ST. CHARLES
JOB NO. J6P3636
CONTRACT ID.
PROJECT NO.
BRIDGE NO.

DESCRIPTION	DATE

MISSOURI HIGHWAYS AND TRANSPORTATION COMMISSION
105 WEST CAPITOL
JEFFERSON CITY, MO 65102
1-888-ASK-MODOT (1-888-275-6636)

PAVEMENT QUANTITIES - ALTERNATE B

PLAN SHEET NO.	ROADWAY	STATION	STATION	DESCRIPTION	FURNISHING ROCK BASE MATERIAL (12 INCHES) S.Y.	PLACING ROCK BASE (12 INCHES) S.Y.	CONCRETE PAVEMENT (9 IN. NON-REINF. 15 FT. JOINTS) S.Y.	PORTLAND CEMENT CONC. SHOULDER RUMBLE STRIP STA.	REMARKS
4	NORTHBOUND 67	120+24.69	42+63.53	S. J-TURN ACCEL. LANE	482.41	482.41	457.43		
5					2017.75	2017.75	1899.57		
5	NORTHBOUND 67	42+90.99	48+07.80	RED SCHOOL RD. RIGHT TURN	458.87	458.87	430.07		
5					537.76	537.76	506.12		
5	NORTHBOUND 67	48+62.48	63+02.55	RED SCHOOL RD. ACCEL. LANE	2694.97	2694.97	2566.55		
6					658.40	658.40	614.75		
6	NORTHBOUND 67	71+68.53	73+38.61	RICHARD DR. RIGHT TURN	113.64	113.64	103.48		
6					133.85	133.85	125.08		
6	NORTHBOUND 67	73+80.80	74+88.54	RICHARD DR. RIGHT TURN	212.12	212.12	200.15		
6	NORTHBOUND 67	77+43.65	90+39.35	RICHARD DR. ACCEL. LANE	1815.85	1815.85	1718.66		
7					765.43	765.43	718.19		
7	NORTHBOUND 67	88+28.48	94+13.97	N. J-TURN DECEL. LANE	1121.44	1121.44	1055.75		
7	NORTHBOUND 67	94+13.97	95+00.05	N. J-TURN	564.72	564.72	562.32		
7	NORTHBOUND 67	99+38.20	105+22.92	ST. CHARLES ST. LT. TURN	110.69	110.69	101.72		
7					895.85	895.85	877.39		
7	NORTHBOUND 67	105+22.92	105+92.36	ST. CHARLES ST. X-OVER	372.67	372.67	325.32		
10	SOUTHBOUND 67	128+50.77	41+25.29	MAINLINE	5252.35	5252.35	3226.33		
11					4775.32	4775.32	3663.11		
13	SOUTHBOUND 67	63+55.53	72+86.27	RT. 94 ACCEL. LANE	1435.16	1435.16	1350.20		
14					255.07	255.07	332.47		
14	SOUTHBOUND 67	73+20.34	74+65.83	RT. 94 ACCEL. LANE	307.12	307.12	290.96		
14 & 15	SOUTHBOUND 67	77+39.54	116+65.90	MAINLINE	6703.87	6703.87	4901.44		
16					7234.71	7234.71	5626.47		
17					6141.05	6141.05	4751.73		
18					206.06	206.06	145.97		
5	S. J-TURN	5+60.31	9+81.07	S. J-TURN DECEL. LANE	499.95	499.95	346.14		
4					635.45	635.45	403.95		
4	S. J-TURN	9+81.07	11+27.11	S. J-TURN	795.66	795.66	701.10		
17	ST. CHARLES STREET	2+62.26	4+21.79	ST. CHARLES STREET	1416.01	1416.01	1064.40		
2	NORTHBOUND 67	121+01.02	32+21.37	OUTSIDE SHOULDER				3.20	
3	NORTHBOUND 67	42+91.47	55+95.06	INSIDE SHOULDER				12.90	
4	NORTHBOUND 67	55+95.06	69+47.76	INSIDE SHOULDER				13.50	
5	NORTHBOUND 67	69+47.76	78+50.00	INSIDE SHOULDER				9.10	
6	NORTHBOUND 67	94+94.64	95+93.85	INSIDE SHOULDER				1.00	
7	NORTHBOUND 67	95+93.85	98+87.33	INSIDE SHOULDER				2.30	
7	NORTHBOUND 67	105+94.62	110+02.40	INSIDE SHOULDER				4.10	
8	NORTHBOUND 67	110+02.40	123+52.40	INSIDE SHOULDER				13.50	
9	NORTHBOUND 67	123+52.40	137+02.14	INSIDE SHOULDER				13.50	
10	NORTHBOUND 67	137+02.14	140+00.00	INSIDE SHOULDER				6.70	
1	SOUTHBOUND 67	128+50.77	121+07.73	INSIDE SHOULDER				7.40	
1	SOUTHBOUND 67	128+50.77	121+07.73	OUTSIDE SHOULDER				7.40	
2	SOUTHBOUND 67	121+07.73	118+87.73	INSIDE SHOULDER				2.20	
2	SOUTHBOUND 67	39+80.34	41+25.28	INSIDE SHOULDER				1.50	
2	SOUTHBOUND 67	121+07.73	41+25.28	OUTSIDE SHOULDER				12.70	
3	SOUTHBOUND 67	46+42.57	48+62.88	INSIDE SHOULDER				2.20	
5	SOUTHBOUND 67	73+50.15	82+03.00	INSIDE SHOULDER				8.50	
6	SOUTHBOUND 67	96+00.82	96+91.06	INSIDE SHOULDER				0.90	
6	SOUTHBOUND 67	82+91.05	92+49.36	OUTSIDE SHOULDER				9.50	
7	SOUTHBOUND 67	96+91.06	105+86.36	INSIDE SHOULDER				9.00	
7	SOUTHBOUND 67	106+41.61	110+41.63	INSIDE SHOULDER				4.00	
8	SOUTHBOUND 67	110+41.63	115+97.00	INSIDE SHOULDER				5.60	
8	SOUTHBOUND 67	112+01.99	115+97.00	OUTSIDE SHOULDER				4.00	
				TOTAL	48614.2	48614.2	39066.8	154.7	
				PAY TOTALS	**	**	39066.8	154.7	

NOTE: ROCK BASE QUANTITY INCLUDES ROCK BASE UNDER A2 SHOULDERS PER STD. PLAN 401.00C.
** FOR PAY TOTAL SEE 'FARM CROSSING' TABLE LOCATED ON QUANTITY SHEET 15.

SUMMARY OF QUANTITIES
SHEET 5 OF 22

STATE OF MISSOURI
DANIEL WAYNE SAVAGEAU
NUMBER PE-2012018127
PROFESSIONAL ENGINEER
Daniel Savageau
11/29/2025 9:12:54 AM
DANIEL WAYNE SAVAGEAU - CIVIL
MO-PE-2012018127

DATE PREPARED
11/26/2025

ROUTE	STATE
67	MO
DISTRICT	SHEET NO.
SL	3

COUNTY
ST. CHARLES

JOB NO.
J6P3636

CONTRACT ID.

PROJECT NO.

BRIDGE NO.

DESCRIPTION | DATE

MISSOURI HIGHWAYS AND TRANSPORTATION COMMISSION
105 WEST CAPITOL
JEFFERSON CITY, MO 65102
1-888-ASK-MODOT (1-888-275-6636)

ALTERNATE PAVEMENT C - A2 SHOULDERS - ASPHALT

PLAN SHEET NO.	ROADWAY	STATION	STATION	DESCRIPTION	TYPE 5 AGGREGATE BASE (6 IN. THICK) S.Y.	TYPE A2 SHOULDER (FLEXIBLE) S.Y.	REMARKS
4	NORTHBOUND 67	121+01.15	33+37.36	OUTSIDE SHOULDER	374.91	341.57	
5					163.63	148.40	
5	NORTHBOUND 67	42+63.53	73+38.61	MEDIAN SHOULDER	321.05	289.22	
5					1522.51	1372.51	
6					1523.95	1373.95	
6					88.82	80.07	
6	NORTHBOUND 67	73+80.80	82+38.54	MEDIAN SHOULDER	1261.01	1164.83	
6	NORTHBOUND 67	83+05.12	83+82.74	MEDIAN SHOULDER	96.99	87.91	
7	NORTHBOUND 67	94+90.02	99+38.14	MEDIAN SHOULDER	457.53	421.02	
7	NORTHBOUND 67	105+88.16	141+20.69	MEDIAN SHOULDER	1055.70	968.95	
8					1735.79	1585.79	
8					1704.01	1553.86	
9					*	59.49	
10	SOUTHBOUND 67	128+50.77	41+25.32	OUTSIDE SHOULDER	*	1174.38	
11					*	609.26	
10	SOUTHBOUND 67	128+50.77	33+69.85	MEDIAN SHOULDER	*	606.97	
11					*	73.95	
11	SOUTHBOUND 67	33+70.91	36+82.53	MEDIAN SHOULDER	*	104.04	
11	SOUTHBOUND 67	37+50.75	41+25.28	MEDIAN SHOULDER	*	137.99	
12	SOUTHBOUND 67	46+42.39	48+62.91	MEDIAN SHOULDER	88.34	63.94	
14 & 15	SOUTHBOUND 67	73+50.15	82+26.14	MEDIAN SHOULDER	225.23	415.60	
14 & 15	SOUTHBOUND 67	77+39.54	104+03.03	OUTSIDE SHOULDER	*	1074.54	
16					*	922.38	
17					*	66.09	
14 & 15	SOUTHBOUND 67	82+95.30	94+93.95	MEDIAN SHOULDER	*	225.31	
16					*	170.16	
16	SOUTHBOUND 67	95+76.38	105+75.85	MEDIAN SHOULDER	*	235.90	
17					*	97.26	
17	SOUTHBOUND 67	106+15.70	116+65.91	MEDIAN SHOULDER	*	310.51	
18					*	12.83	
17	SOUTHBOUND 67	107+40.46	116+65.90	OUTSIDE SHOULDER	*	666.46	
18					*	35.73	
10	S. J-TURN	5+60.59	10+72.34	OUTSIDE SHOULDER	*	191.21	
11					*	40.47	
10	S J-TURN	5+60.59	9+81.07	INSIDE SHOULDER	*	89.66	
11					*	50.51	
17	SOUTHBOUND 67	104+02.92	105+81.07	OUTSIDE SHOULDER	*	158.94	
17	SOUTHBOUND 67	106+14.89	107+40.46	OUTSIDE SHOULDER	*	132.92	
				TOTAL	10619.5	17114.6	
				PAY TOTALS	**	17114.6	

NOTE: TYPE 5 AGGREGATE BASE SHOWN LEFT IS ONLY FOR A2 SHOULDERS BEING CONSTRUCTED ADJACENT TO EXISTING PAVEMENT.

* BASE FOR A2 SHOULDERS CONSTRUCTED ADJACENT TO ALTERNATE PAVEMENT SHALL BE 12 IN. ROCK BASE AND THE QUANTITY WILL BE INCLUDED IN THE ROCK BASE QUANTITY FOR ALTERNATE PAVEMENT.

** FOR TYPE 5 AGGREGATE BASE PAY TOTAL, REFER TO THE QUANTITY TABLE TITLED 'TYPE 5 AGGREGATE BASE'.

OPTIONAL PAVEMENT FOR TEMPORARY BYPASS

PLAN SHEET NO.	STATION	STATION	LOCATION	STAGE	AREA S.F.	TYPE 5 AGGREGATE FOR BASE (6 IN. THICK) S.Y.	OPTIONAL PAVEMENT * TEMPORARY BYPASS S.Y.	REMARKS
62-63	106+03.72	116+46.96	RT SHOULDER	1	6529.23	725.47	725.47	
62-63	106+24.23	115+21.56	MAINLINE	1	16220	1802.22	1802.22	
62-63	106+24.35	108+79.10	LEFT SHOULDER	1	1830.8	203.42	203.42	
62-63	108+55.58	114+93.63	LEFT SHOULDER	1	2463.94	273.77	273.77	
69	108+70.81	108+79.10	LEFT SHOULDER	2	936.93	104.10	104.10	
69	108+81.92	109+11.83	MAINLINE	2	2933.08	325.90	325.90	
69	108+81.60	109+42.13	RIGHT SHOULDER	2	650.26	72.25	72.25	
4-18	NB & SB	Beg. Project	End Project		96	10.67	10.67	TBD AS PVMT REPAIRS
					TOTALS	3517.8	3517.8	
					PAY TOTALS	**	3517.8	

*ASPHALT OPTION: 2" OF SP125CLP (PG 70-22) OVER 2" SP125C (PG 70-22) OVER 4" SP190C (PG 64-22),
CONCRETE OPTION: CONCRETE PAVEMENT (7-1/2 IN., NON-REINFORCE, 15 FT. JOINTS).
** FOR TYPE 5 AGGREGATE BASE PAY TOTAL, REFER TO THE QUANTITY TABLE TITLED TYPE 5 AGGREGATE BASE.

SUMMARY OF QUANTITIES
SHEET 6 OF 22

STATE OF MISSOURI
DANIEL WAYNE SAVAGEAU
NUMBER PE-2012018127
PROFESSIONAL ENGINEER
11/29/2025 9:13:20 AM
DANIEL WAYNE SAVAGEAU - CIVIL
MO-PE-2012018127
DATE PREPARED
11/26/2025

ROUTE	STATE
67	MO
DISTRICT	SHEET NO.
SL	3

COUNTY: ST. CHARLES
JOB NO.: J6P3636
CONTRACT ID.:
PROJECT NO.:
BRIDGE NO.:

DESCRIPTION	DATE

MISSOURI HIGHWAYS AND TRANSPORTATION COMMISSION
105 WEST CAPITOL
JEFFERSON CITY, MO 65102
1-888-ASK-MODOT (1-888-275-6636)

ALTERNATE PAVEMENT D - A2 SHOULDERS - CONCRETE

PLAN SHEET NO.	ROADWAY	STATION	LOCATION	DESCRIPTION	TYPE 5 AGGREGATE BASE (6 IN. THICK) S.Y.	TYPE A2 SHOULDER (RIGID) S.Y.	REMARKS
4	NORTHBOUND 67	121+01.15	33+37.36	OUTSIDE SHOULDER	374.91	341.57	
5					163.63	148.40	
5	NORTHBOUND 67	42+63.53	73+38.61	MEDIAN SHOULDER	321.05	289.22	
5					1522.51	1372.51	
6					1523.95	1373.95	
6					88.82	80.07	
6	NORTHBOUND 67	73+80.80	82+38.54	MEDIAN SHOULDER	1261.01	1164.83	
6	NORTHBOUND 67	83+05.12	83+82.74	MEDIAN SHOULDER	96.99	87.91	
7	NORTHBOUND 67	94+90.02	99+38.14	MEDIAN SHOULDER	457.53	421.02	
7	NORTHBOUND 67	105+88.16	141+20.69	MEDIAN SHOULDER	1055.70	968.95	
8					1735.79	1585.79	
8					1704.01	1553.86	
9					*	59.49	
10	SOUTHBOUND 67	128+50.77	41+25.32	OUTSIDE SHOULDER	*	1174.38	
11					*	609.26	
10	SOUTHBOUND 67	128+50.77	33+69.85	MEDIAN SHOULDER	*	606.97	
11					*	73.95	
11	SOUTHBOUND 67	33+70.91	36+82.53	MEDIAN SHOULDER	*	104.04	
11	SOUTHBOUND 67	37+50.75	41+25.28	MEDIAN SHOULDER	*	137.99	
12	SOUTHBOUND 67	46+42.39	48+62.91	MEDIAN SHOULDER	88.34	63.94	
14 & 15	SOUTHBOUND 67	73+50.15	82+26.14	MEDIAN SHOULDER	225.23	415.60	
14 & 15	SOUTHBOUND 67	77+39.54	104+03.03	OUTSIDE SHOULDER	*	1074.54	
16					*	922.38	
17					*	66.09	
14 & 15	SOUTHBOUND 67	82+95.30	94+93.95	MEDIAN SHOULDER	*	225.31	
16					*	170.16	
16	SOUTHBOUND 67	95+76.38	105+75.85	MEDIAN SHOULDER	*	235.90	
17					*	97.26	
17	SOUTHBOUND 67	106+15.70	116+65.91	MEDIAN SHOULDER	*	310.51	
18					*	12.83	
17	SOUTHBOUND 67	107+40.46	116+65.90	OUTSIDE SHOULDER	*	666.46	
18					*	35.73	
10	S. J-TURN	5+60.59	10+72.34	OUTSIDE SHOULDER	*	191.21	
11					*	40.47	
10	S J-TURN	5+60.59	9+81.07	INSIDE SHOULDER	*	89.66	
11					*	50.51	
17	SOUTHBOUND 67	104+02.92	105+81.07	OUTSIDE SHOULDER	*	158.94	
17	SOUTHBOUND 67	106+14.89	107+40.46	OUTSIDE SHOULDER	*	132.92	
				TOTAL	10619.5	17114.6	
				PAY TOTALS	**	17114.6	

NOTE: TYPE 5 AGGREGATE BASE SHOWN LEFT IS ONLY FOR A2 SHOULDERS BEING CONSTRUCTED ADJACENT TO EXISTING PAVEMENT.

* BASE FOR A2 SHOULDERS CONSTRUCTED ADJACENT TO ALTERNATE PAVEMENT SHALL BE 12 IN. ROCK BASE AND THE QUANTITY WILL BE INCLUDED IN THE ROCK BASE QUANTITY FOR ALTERNATE PAVEMENT.

** FOR TYPE 5 AGGREGATE BASE PAY TOTAL, REFER TO THE QUANTITY TABLE TITLED TYPE 5 AGGREGATE BASE.

CONCRETE PAVEMENT

PLAN SHEET NO.	ROADWAY	STATION	STATION	DESCRIPTION	AREA S.F.	TYPE 5 AGGREGATE FOR BASE (6 IN. THICK) S.Y.	CONCRETE PAVEMENT (9 IN. NON-REINF. 15 FT. JOINTS) S.Y.	REMARKS
5	NORTHBOUND 67	37+23.20	37+69.99	S. FARM CROSSING	269.2	29.91	29.91	
6	NORTHBOUND 67	73+38.61	73+80.80	INSIDE SHOULDER	403	44.79	44.79	OVER PIPELINE
6	NORTHBOUND 67	73+38.61	73+80.80	RICHARD DR. DECEL. LANE	749.69	83.30	83.30	OVER PIPELINE
6	NORTHBOUND 67	77+54.00	77+82.00	RICHARD DR. ACCEL. LANE	74.9	8.32	8.32	UNDER TYPE C BARRIER
6	NORTHBOUND 67	76+15.60	76+55.60	RTE 94 X-OVER	346.22	38.47	38.47	TEMP. TRUCK APRON
6	NORTHBOUND 67	77+23.39	77+63.40	RTE 94 X-OVER	1157.4	128.60	128.60	TEMP. TRUCK APRON
6	NORTHBOUND 67	77+49.98	77+82.32	RICHARD DR. OUTSIDE SHLDR	98	10.89	10.89	
6	NORTHBOUND 67	77+79.18	77+94.18	RICHARD DR. NE QUADRANT	225	25.00	25.00	TEMP. SIREN ACCESS PAD
6	NORTHBOUND 67	78+27.58	78+42.58	RICHARD DR. NE QUADRANT	225	25.00	25.00	PERM. SIREN ACCESS PAD
6	NORTHBOUND 67	82+38.59	83+05.13	N. FARM CROSSING	256.7	28.52	28.52	
10	SOUTHBOUND 67	126+42.29	127+45.73	INSIDE SHOULDER	207.9	23.10	23.10	FOR TYPE C BARRIER
10	SOUTHBOUND 67	124+19.80	124+54.79	INSIDE SHOULDER	83.47	9.27	9.27	FOR TYPE B CWET
11	SOUTHBOUND 67	36+82.54	37+50.66	S. FARM CROSSING	471.45	52.38	52.38	
14	SOUTHBOUND 67	72+86.27	73+20.34	RTE 94 ACCEL. LANE	613.15	68.13	68.13	OVER PIPELINE
14 & 15	SOUTHBOUND 67	82+26.14	82+95.30	N. FARM CROSSING	468.42	52.05	52.05	
8	SOUTHBOUND 67	136+60.29	137+69.00	INSIDE SHOULDER	484.95	53.88	53.88	OVER PIPELINE W/ BARRIER
6	SOUTHBOUND 67	59+08.50	5917.1		178.06	19.78	19.78	FOR CROSS PIPE 10
8	SOUTHBOUND 67	126+50.18	12663.83		185	0.00	20.57	FOR CROSS PIPE 11
8	SOUTHBOUND 67	133+69.83	13394.98		203	0.00	22.55	FOR CROSS PIPE 12
				TOTALS	701.39	744.51		
				PAY TOTALS	*	744.50		

* FOR TYPE 5 AGGREGATE BASE PAY TOTAL, REFER TO THE QUANTITY TABLE TITLED 'TYPE 5 AGGREGATE BASE'.

SUMMARY OF QUANTITIES
SHEET 7 OF 22

STATE OF MISSOURI
DANIEL WAYNE SAVAGEAU
NUMBER PE-2012018127
PROFESSIONAL ENGINEER
Daniel Savageau
11/29/2025 9:13:45 AM
DANIEL WAYNE SAVAGEAU - CIVIL
MO-PE-2012018127
DATE PREPARED
11/26/2025

ROUTE	STATE
67	MO
DISTRICT	SHEET NO.
SL	3

COUNTY: ST. CHARLES
JOB NO.: J6P3636
CONTRACT ID.:
PROJECT NO.:
BRIDGE NO.:

DESCRIPTION	DATE

MISSOURI HIGHWAYS AND TRANSPORTATION COMMISSION
105 WEST CAPITOL
JEFFERSON CITY, MO 65102
1-888-ASK-MODOT (1-888-275-6636)

PAVEMENT RESURFACING (MILL AND FILL)

PLAN SHEET NO.	ROADWAY	STATION	ROADWAY	DESCRIPTION	DEPTH IN.	AREA S.F.	COLDMILLING BITUMINOUS PAVEMENT FOR RESURFACING (3 IN. OR LESS) S.Y.	2" SP125CLP ASPHALTIC CONCRETE MIXTURE PG 70-22 (1.94 TN/CY) TONS	2" BP-1 BITUMINOUS PAVEMENT MIXTURE PG 64-22 (1.96 TN/CY) TONS	TACK COAT NON - TRACKING (0.10 GAL/SY) GAL	REMARKS
5	NORTHBOUND 67	31+99.91	143+74.71	MAINLINE	2	33835.26	3759.47	405.19		375.95	
5						34002.47	3778.05	407.19		377.81	
6						33699.64	3744.40	403.56		374.44	
6						35929.84	3992.20	430.27		399.22	
7						32820.08	3646.68	393.03		364.67	
7						31952.00	3550.22	382.64		355.02	
8						31347.92	3483.10	375.40		348.31	
8						31690.81	3521.20	379.51		352.12	
9						7280.61	808.96	87.19		80.90	
5	NORTHBOUND 67	32+71.79	33+37.36	CINDER RD.	2	2163.61	240.40	25.91		24.04	
5	NORTHBOUND 67	47+54.33	48+25.94	RED SCHOOL RD.	2	1377.87	153.10	16.50		15.31	
6	NORTHBOUND 67	74+88.54	77+96.01	RICHARD DR.	2	7137.30	793.03	85.47		79.30	
11	SOUTHBOUND 67	41+25.31	59+10.17	MAINLINE	2	10974.32	1219.37	131.42		121.94	
12						35675.30	3963.92	427.22		396.39	
13						2535.12	281.68	30.36		28.17	
13	SOUTHBOUND 67	59+15.21	77+40.10	MAINLINE	2	33287.87	3698.65	398.63		369.87	
14 & 15						18356.52	2039.61	219.82		203.96	
14 & 15	SOUTHBOUND 67	74+65.83	77+39.76	ROUTE 94	2	8396.30	932.92	100.55		93.29	
18	SOUTHBOUND 67	116+65.90	126+55.20	MAINLINE	2	27821.01	3091.22	333.17		309.12	
18 & 8	SOUTHBOUND 67	126+60.62	133+77.84	MAINLINE	2	20138.24	2237.58	241.16		223.76	
8	SOUTHBOUND 67	133+83.74	144+19.40	MAINLINE	2	20279.00	2253.22	242.85		225.32	
9						8627.39	958.60	103.32		95.86	
4	NORTHBOUND 67	130+84.32	121+01.09	OUTSIDE SHOULDER	2	9482.88	1053.65		114.73	105.37	
4	NORTHBOUND 67	127+66.90	121+01.08	INSIDE SHOULDER	2	3500.22	388.91		42.35	38.89	
5	NORTHBOUND 67	33+37.36	42+90.99	OUTSIDE SHOULDER	2	9158.39	1017.60		110.81	101.76	
6	NORTHBOUND 67	63+02.62	71+68.53	OUTSIDE SHOULDER	2	8770.32	974.48		106.11	97.45	
6	NORTHBOUND 67	83+82.74	88+28.47	INSIDE SHOULDER	2	2112.20	234.69		25.56	23.47	
7						2049.60	227.73		24.80	22.77	
7	NORTHBOUND 67	90+39.35	143+74.71	OUTSIDE SHOULDER	2	9765.12	1085.01		118.15	108.50	
7						14490.55	1610.06		175.32	161.01	
8						14635.53	1626.17		177.07	162.62	
8						14494.61	1610.51		175.37	161.05	
9						3247.83	360.87		39.29	36.09	
4 & 10	SOUTHBOUND 67	131+26.04	128+50.77	OUTSIDE SHOULDER	2	2779.05	308.78		33.62	30.88	
11	SOUTHBOUND 67	41+25.32	59+10.17	OUTSIDE SHOULDER	2	2450.90	272.32		29.65	27.23	
12						8171.30	907.92		98.86	90.79	
13						657.17	73.02		7.95	7.30	
13	SOUTHBOUND 67	59+17.10	63+55.53	OUTSIDE SHOULDER	2	3135.05	348.34		37.93	34.83	
18	SOUTHBOUND 67	116+65.90	126+50.18	OUTSIDE SHOULDER	2	5942.27	660.25		71.89	66.03	
18 & 8	SOUTHBOUND 67	126+55.55	133+89.17	OUTSIDE SHOULDER	2	4333.03	481.45		52.42	48.15	
8	SOUTHBOUND 67	133+94.98	144+19.40	OUTSIDE SHOULDER	2	4275.95	475.11		51.73	47.51	
9						1860.47	206.72		22.51	20.67	
						TOTALS	66071.17	5620.36	1516.12	6607.14	
						PAY TOTALS	66071.0	5620.4	1516.1	6607.0	

SUMMARY OF QUANTITIES
SHEET 8 OF 22

STATE OF MISSOURI
DANIEL WAYNE SAVAGEAU
NUMBER PE-2012018127
PROFESSIONAL ENGINEER
Daniel Savageau
11/29/2025 9:14:05 AM
DANIEL WAYNE SAVAGEAU - CIVIL
MO-PE-2012018127
DATE PREPARED
11/26/2025

ROUTE	STATE
67	MO
DISTRICT	SHEET NO.
SL	3

COUNTY: ST. CHARLES
JOB NO.: J6P3636
CONTRACT ID.:
PROJECT NO.:
BRIDGE NO.:

DATE	DESCRIPTION

MISSOURI HIGHWAYS AND TRANSPORTATION COMMISSION
105 WEST CAPITOL
JEFFERSON CITY, MO 65102
1-888-ASK-MODOT (1-888-275-6636)

PERMANENT BARRIER AND ISLANDS

PLAN SHEET NO.	ROADWAY	STATION	STATION	DESCRIPTION	AREA S.F.	TYPE 5 AGGREGATE FOR BASE (6 IN. THICK) S.Y.	4 INCH. MEDIAN CONCRETE STRIP S.Y.	CONCRETE TRAFFIC BARRIER TYPE C L.F.	CONCRETE CURB 6 IN. OR LESS TYPE S L.F.	REMARKS
5	NORTHBOUND	32+97.69	93+09.61	CINDER ROAD	77.14	8.57	8.57			
5	NORTHBOUND	48+15.87	48+41.17	RED SCHOOL ROAD	272.73	30.30	30.30			
6	NORTHBOUND	76+97.80	77+28.33	RICHARD DRIVE	551.68	61.30	61.30			
6	NORTHBOUND	77+54.00	77+82.32	RICHARD DRIVE				37.50	5.00	
4	SOUTHBOUND 67	126+42.29	126+47.29	INSIDE SHOULDER				5.00		2.5' WIDE BARRIER
4	SOUTHBOUND 67	126+47.29	126+57.29	INSIDE SHOULDER				10.00		WIDTH TRANSITION
4	SOUTHBOUND 67	126+57.29	128+40.52	INSIDE SHOULDER				185.00		
4	SOUTHBOUND 67	128+40.52	128+50.77	INSIDE SHOULDER				10.00		BARRIER TRANSITION
14 & 15	SOUTHBOUND	76+37.82	77+07.57	ROUTE 94	1358	150.89	150.89			
17	SOUTHBOUND	105+85.12	106+12.46	ST. CHARLES STREET	463.28	51.48	51.48			
8	SOUTHBOUND	136+60.30	136+94.87	INSIDE SHOULDER				34.42		
8	SOUTHBOUND	137+26.28	137+69.01	INSIDE SHOULDER				42.50		
				TOTALS		302.54	302.54	324.42	5.00	
				PAY TOTALS		*	302.50	324.00	5.00	

** FOR TYPE 5 AGGREGATE BASE PAY TOTAL, REFER TO THE QUANTITY TABLE TITLED TYPE 5 AGGREGATE BASE.

RUMBLE STRIPS - MILL & FILL SECTIONS

PLAN SHEET NO.	ROADWAY	STATION	STATION	LOCATION	BITUMINOUS SHOULDER RUMBLE STRIP STA	REMARKS
1	NORTHBOUND 67	127+66.90	121+06.93	INSIDE SHOULDER	6.6	
1	NORTHBOUND 67	130+84.32	121+06.93	OUTSIDE SHOULDER	9.8	
2	NORTHBOUND 67	121+06.93	121+01.02	INSIDE SHOULDER	0.1	
2	NORTHBOUND 67	121+06.93	121+01.02	OUTSIDE SHOULDER	0.1	
2	NORTHBOUND 67	33+85.39	42+38.11	OUTSIDE SHOULDER	8.5	
3	NORTHBOUND 67	42+38.11	42+54.77	OUTSIDE SHOULDER	0.2	
4	NORTHBOUND 67	63+51.29	69+47.76	OUTSIDE SHOULDER	6.0	
5	NORTHBOUND 67	78+50.00	82+90.43	INSIDE SHOULDER	4.3	
6	NORTHBOUND 67	82+90.43	88+08.16	INSIDE SHOULDER	5.2	
6	NORTHBOUND 67	90+89.14	95+93.85	OUTSIDE SHOULDER	5.0	
7	NORTHBOUND 67	95+93.85	110+02.40	OUTSIDE SHOULDER	13.5	
8	NORTHBOUND 67	110+02.40	123+52.40	OUTSIDE SHOULDER	13.5	
9	NORTHBOUND 67	123+52.40	137+02.14	OUTSIDE SHOULDER	13.5	
10	NORTHBOUND 67	137+02.14	140+00.00	OUTSIDE SHOULDER	6.7	
1	SOUTHBOUND 67	131+26.31	128+50.77	OUTSIDE SHOULDER	2.7	
2	SOUTHBOUND 67	41+25.28	42+18.66	INSIDE SHOULDER	0.9	
2	SOUTHBOUND 67	41+25.28	42+18.66	OUTSIDE SHOULDER	0.9	
3	SOUTHBOUND 67	42+18.66	46+42.57	INSIDE SHOULDER	4.2	
3	SOUTHBOUND 67	48+62.88	55+74.69	INSIDE SHOULDER	7.1	
3	SOUTHBOUND 67	42+18.66	55+74.69	OUTSIDE SHOULDER	13.6	
4	SOUTHBOUND 67	55+74.69	69+23.24	INSIDE SHOULDER	13.5	
4	SOUTHBOUND 67	55+74.69	63+05.67	OUTSIDE SHOULDER	7.3	
5	SOUTHBOUND 67	69+23.24	71+68.5	INSIDE SHOULDER	4.3	
8	SOUTHBOUND 67	115+97.00	123+91.64	INSIDE SHOULDER	7.9	
8	SOUTHBOUND 67	115+97.00	123+91.64	OUTSIDE SHOULDER	7.9	
9	SOUTHBOUND 67	123+91.64	137+41.90	INSIDE SHOULDER	13.5	
9	SOUTHBOUND 67	123+91.64	137+41.90	OUTSIDE SHOULDER	13.5	
10	SOUTHBOUND 67	137+41.90	144+19.40	INSIDE SHOULDER	6.8	
10	SOUTHBOUND 67	137+41.90	144+19.40	OUTSIDE SHOULDER	6.8	
				TOTAL	203.9	
				PAY TOTAL	203.9	

SUMMARY OF QUANTITIES
SHEET 9 OF 22

STATE OF MISSOURI
DANIEL WAYNE SAVAGEAU
NUMBER PE-2012018127
PROFESSIONAL ENGINEER
Daniel Savageau
11/29/2025 9:14:24 AM
DANIEL WAYNE SAVAGEAU - CIVIL
MO-PE-2012018127
DATE PREPARED
11/26/2025

ROUTE	STATE
67	MO
DISTRICT	SHEET NO.
SL	3

COUNTY: ST. CHARLES
JOB NO.: J6P3636
CONTRACT ID.:
PROJECT NO.:
BRIDGE NO.:

DESCRIPTION | DATE

MISSOURI HIGHWAYS AND TRANSPORTATION COMMISSION
105 WEST CAPITOL
JEFFERSON CITY, MO 65102
1-888-ASK-MODOT (1-888-275-6636)

MGS GUARDRAIL

PLAN SHEET NO.	ROADWAY	STATION	STATION	LOCATION	MGS GUARDRAIL 6'-3" SPACING L.F.	MGS GUARDRAIL 8 FT. POSTS, 6 FT. - 3 IN. SPACING L.F.	MGS DOUBLE FACED GUADRAIL L.F.	MGS BRIDGE APPROACH TRANSITION SECTION (REGULAR/ NO CURB) EA.	BRIDGE ANCHOR SECTION (THRIE BEAM) EA.	MGS LONG SPAN GUARDRAIL EA.	MGS VERTICAL CONCRETE BARRIER TRANSITION MODIFIED EA.	MGS END ANCHOR EA.	TYPE A CRASHWORTHY END TERMINAL (MASH) EA.	TYPE B CRASHWORTHY END TERMINAL (MASH) EA.	SHAPING SLOPES CLASS III MODIFIED MATERIAL REQUIREMENT 100 FT.	REMARKS
4	NORTHBOUND 67	131+16.04	132+29.42	OUTSIDE	25.0				1				1		0.8	
4-5	NORTHBOUND 67	130+31.99	32+57.53	OUTSIDE		1187.5							2		1.6	
4-5	NORTHBOUND 67	120+11.28	37+02.41	INSIDE	612.5								2			
5	NORTHBOUND 67	33+49.99	47+85.89	OUTSIDE	475	900						1	1			
5-6	NORTHBOUND 67	37+86.65	82+35.23	INSIDE	4337.5								2			
6	NORTHBOUND 67	61+87.18	72+13.83	OUTSIDE	62.5	862.5							2			
6	NORTHBOUND 67	77+81.51	78+81.08	OUTSIDE	12.5			1					1			RICHARD DRIVE
6-7	NORTHBOUND 67	82+99.30	94+16.20	INSIDE	1025								2			
7	NORTHBOUND 67	88+11.88	103+93.47	OUTSIDE	162.5	1250							2		0.8	
7	NORTHBOUND 67	96+24.87	105+09.81	INSIDE	725								2			
7-9	NORTHBOUND 67	108+17.21	143+41.52	INSIDE	3475								1			CONNECT TO EX. G.R.
4, 10	SOUTHBOUND 67	130+71.77	132+21.74	OUTSIDE	112.5				1				1		0.8	
10	SOUTHBOUND 67	124+37.60	126+42.29	INSIDE			150	2						1		
10-12	SOUTHBOUND 67	118+86.58	48+18.69	OUTSIDE	1675							1	1		0.8	
14	SOUTHBOUND 67	71+39.35	72+53.15	OUTSIDE	50							1	1			
15-17	SOUTHBOUND 67	88+51.40	104+98.00	OUTSIDE	1587.5							1	1		0.4	AT ST. CHARLES ST.
17	SOUTHBOUND 67	106+39.65	113+80.87	OUTSIDE	687.5							1	1		1.2	AT ST. CHARLES ST.
17-18, 8	SOUTHBOUND 67	108+31.45	136+60.32	INSIDE		2650		1		1		1			0.4	
17-18	SOUTHBOUND 67	114+94.96	117+37.49	OUTSIDE	62.5	100						1	1		0.8	
8	SOUTHBOUND 67	136+94.91	137+26.32	INSIDE							1					
8-9	SOUTHBOUND 67	137+69.02	145+44.49	INSIDE		737.5		1								CONNECT TO EX. G.R.
				TOTALS	15087.5	7687.5	150.0	5.0	2.0	1.0	1.0	7.0	24.0	1.0	7.6	
				PAY TOTALS	15088.0	7688.0	150.0	5.0	2.0	1.0	1.0	7.0	24.0	1.0	8.0	

NOTE: ALL GRADING FOR MASH CWETS, AS PAID FOR WITH MODIFIED SHAPING SLOPES - CLASS III, SHALL USE ALTERNATE GRADING LIMITS AS SHOWN IN THE STD. PLANS.
SHAPING SLOPES - CLASS III WILL NOT BE PAID WHERE GUARDRAIL IS INSTALLED IN AREAS WHERE SLOPES ARE BEING REGRADED AS PART OF EARTHWORK OPERATIONS.

TYPE 5 AGGREGATE BASE

QUANTITY SHEET NO.	TABLE DESCRIPTION	TYPE 5 AGGREGATE FOR BASE (6 IN. THICK) S.Y.	REMARKS
Q6-Q7	ALTERNATE PAVEMENT C/D - A2 SHOULDER	10619.5	
Q4	OPTIONAL PAVEMENT FOR TEMPORARY BYPASS	3,517.80	
Q5	CONCRETE PAVEMENT	701.39	
Q9	PERMANENT BARRIER AND ISLANDS	302.54	
	TOTAL	15141.23	
	PAYTOTAL	15141	

SUMMARY OF QUANTITIES
SHEET 10 OF 22

STATE OF MISSOURI
DANIEL WAYNE SAVAGEAU
NUMBER PE-2012018127
PROFESSIONAL ENGINEER
Daniel Savageau
11/29/2025 9:14:48 AM
DANIEL WAYNE SAVAGEAU - CIVIL
MO-PE-2012018127
DATE PREPARED
11/26/2025

ROUTE	STATE
67	MO
DISTRICT	SHEET NO.
SL	3

COUNTY: ST. CHARLES
JOB NO.: J6P3636
CONTRACT ID.:
PROJECT NO.:
BRIDGE NO.:

DESCRIPTION | DATE

MISSOURI HIGHWAYS AND TRANSPORTATION COMMISSION
105 WEST CAPITOL
JEFFERSON CITY, MO 65102
1-888-ASK-MODOT (1-888-275-6636)

DRAINAGE - PIPES

PLAN SHEET NO.	CULVERT SECTION SHEET	FROM ID #	TO ID #	ROADWAY	GROUP 'A' PIPE 18" DIA. L.F.	GROUP 'A' PIPE 21" DIA. L.F.	GROUP 'A' PIPE 24" DIA. L.F.	GROUP 'A' PIPE 30" DIA. L.F.	GROUP 'A' PIPE 18" DIA. FES EA.	GROUP 'A' PIPE 21" DIA. FES EA.	GROUP 'A' PIPE 24" DIA. FES EA.	GROUP 'A' PIPE 30" DIA. FES EA.	GROUP 'A' PIPE 48" DIA. SSES EA.	GROUP 'C' PIPE 18" DIA. L.F.	GROUP 'C' PIPE 24" DIA. L.F.	GROUP 'C' PIPE 18" DIA. FES EA.	GROUP 'C' PIPE 24" DIA. FES EA.	JACKED CLASS III RCP (GASKET TYPE) 18" DIA. L.F.	JACKED CLASS III RCP (GASKET TYPE) 24" DIA. L.F.	JACKED CLASS III RCP (GASKET TYPE) 48" DIA. L.F.	TYPE 'A' PIPE COLLAR EA.	PRECAST CONCRETE DROP INLET 5'X3',TYPE S-1 L.F.	GRATE AND BEARING PLATE 5'X3' EA.	CLASS III EXCAVATION C.Y.	REMARKS
4	176	1-1 FES	1-2 FES	RTE. 67 NB			2												136						
4	182	13-1 FES	13-2 FES	SOUTH J-TURN		45				2															0.0	
5	176	2-1 SSES	2-2 SSES	CINDER RD.									2							81						
5	177	3-1 FES	3-2 FES	RTE. 67 NB			2												128						
5	183	1-1 RES	1-2 RES	RTE. 67 NB					2									143							
5	177	4-1 FES	4-2 FES	RTE. 67 SB			2												74						
6	178	10-1 FES	10-2 FES	RTE. 67 SB	66				2																36.7	
6	178	5-1 FES	5-2 FES	RTE. 67 SB			18				2										2				9.6	AT FES 5-1, 2.3 CY CL.III EXC. & 3' OF 24" GROUP A PIPE. AT FES 5-2, 7.3 CY CL.III EXC. & 15' OF 24" GROUP A PIPE
6	179	6-1 FES	EX. 6-2	RTE. 67 NB			19				1										1				4.9	
6	179	7-1 FES	7-2 FES	GRAVEL FARM CROSSING											80		2								5.0	
7	180	8-1 FES	8-2 FES	RTE. 67 SB			145				2														115.2	
7	180	9-1 S-1	9-2 FES	RTE. 67 SB	77				1														5	1	6.1	AT 9-1 S-1, 0.16 CY CL.III EXC. AT 9-2 FES, 5.9 CY CL.III EXC.
7	182	2-1 RES	2-2 RES	SAINT CHARLES STREET				78				2													57.6	
8	181	11-1 ELP	11-2 ELP	RTE. 67 SB	SEE DRAINAGE PIPES- SPECIAL QUANTITY BOX																				19.4	
8	181	12-1 ELP	12-2 ELP	RTE. 67 SB	SEE DRAINAGE PIPES- SPECIAL QUANTITY BOX																				20.2	
69-70 (TCP)	183	1-1 TEMP	1-2 TEMP	TEMPORARY BYPASS AT SCS										88		2									10.29	SMOOTH- WALLED PIPE ONLY
				TOTALS	143.0	45.0	182.0	78	5	2	11	2	2	88.0	80.0	2	2	143.0	338.0	81.0	3	5.0	1	285.0	
				PAY TOTALS	143	45	182	78	5	2	11	2	2	88	80	2	2	143	338	81	3	5	1	285	

DRAINAGE PIPES- SPECIAL

PLAN SHEET NO.	CULVERT SECTION SHEET	FROM ID #	TO ID #	ROADWAY	18" X 12" CLASS IV REINFORCED CONCRETE ELLIPTICAL PIPE L.F.	18" X 12" CLASS IV REINFORCED CONCRETE ELLIPTICAL FLARED END SECTION EACH	CLASS B CONCRETE MISC. C.Y.	CONCRETE PAVEMENT (9 IN. NON-REINF. 15 FT. JOINTS) S.Y.
8	181	11-1 ELP	11-2 ELP	RTE. 67 SB	39	2	3.38	20.57
8	181	12-1 ELP	12-2 ELP	RTE. 67 SB	43	2	3.73	22.55
				TOTALS	82	4.0	7.11	43.12
				PAY TOTALS	82	4	7.1	*

*SEE QUANTITY TABLE TITLED 'CONCRETE PAVEMENT' FOR PAY TOTAL

CULVERT CLEANOUTS

PLAN SHEET NO.	ROADWAY	STATION	STATION	CULVERT CLEANOUT EA.	FLOWABLE BACKFILL C.Y.	REMARKS
4	RTE. 67 NB	122+99.37	123+01.83	1	10.3	157' LENGTH, IF PIPE IS LOCATED
5	CINDER RD.	32+59.32	33+44.54	1	9.9	85' LENGTH
5	RTE. 67 NB	36+90.82	36+92.47	1	11.3	97' LENGTH, IF PIPE IS LOCATED
5	RTE. 67 NB	47+41.97	48+50.85	1	7.0	155' LENGTH
6	RTE. 67 NB	71+55.51	71+54.39	1	-	114' LENGTH
6	RTE. 67 SB	71+33.90	71+31.24	1	-	73' LENGTH
7	RTE. 67 NB	92+96.49	92+95.59	1	11.9	102' LENGTH
7	ST. CHARLES ST.	0+72.55	0+70.16	1	19.2	105.5' LENGTH
7	RTE. 67 NB	103+87.68	104+50.94	1	-	63' LENGTH, FARM ENTRANCE
8	RTE. 67 SB	117+04.24	117+00.57	1	-	45' LENGTH
8	RTE. 67 SB	123+94.45	124+14.67	1	-	49' LENGTH
8	RTE. 67 NB	124+64.88	125+28.86	1	-	64' LENGTH
8	RTE. 67 SB	127+25.04	127+25.38	1	3.1	47' LENGTH, IF PIPE IS LOCATED
8	RTE. 67 SB	137+71.76	137+99.64	1	-	62' LENGTH
9	RTE. 67 SB	141+92.31	141+93.78	1	-	54' LENGTH
			TOTALS	15	72.7	
			PAY TOTALS	15	73	

SUMMARY OF QUANTITIES
SHEET 11 OF 22

STATE OF MISSOURI
DANIEL WAYNE SAVAGEAU
NUMBER PE-2012018127
PROFESSIONAL ENGINEER
Daniel Savageau
11/29/2025 9:15:06 AM
DANIEL WAYNE SAVAGEAU - CIVIL
MO-PE-2012018127
DATE PREPARED
11/26/2025

ROUTE 67 | STATE MO
DISTRICT SL | SHEET NO. 3
COUNTY ST. CHARLES
JOB NO. J6P3636
CONTRACT ID.
PROJECT NO.
BRIDGE NO.

DESCRIPTION
DATE

MISSOURI HIGHWAYS AND TRANSPORTATION COMMISSION
105 WEST CAPITOL
JEFFERSON CITY, MO 65102
1-888-ASK-MODOT (1-888-275-6636)

ROCK BLANKET AND ROCK LINING

PLAN SHEET NO.	ROADWAY	STATION	STATION	LOCATION	DEPTH IN.	AREA S.F.	PERMANENT EROSION CONTROL GEOTEXTILE S.Y.	ROCK LINING C.Y.	FURNISHING TYPE 1 ROCK BLANKET C.Y.	PLACING TYPE 1 ROCK BLANKET C.Y.	FURNISHING TYPE 2 ROCK BLANKET C.Y.	PLACING TYPE 2 ROCK BLANKET C.Y.	FURNISHING TYPE 1 ROCK DITCH LINER C.Y.	PLACING TYPE 1 ROCK DITCH LINER C.Y.	GRAVEL 'A' OR CRUSHED STONE 'B' TONS	REMARKS
4	NORTHBOUND 67	130+29.61	131+91.44	OUTSIDE	12	1317.78	146.42								68.33	ACCESS ROAD
4	NORTHBOUND 67	124+88.67	127+20.28	OUTSIDE	24	8734.52	970.50				647.00	647.00				SEDIMENT BASIN
4	NORTHBOUND 67	121+53.59	121+59.69	OUTSIDE	12	84.00	9.33	3.11								FES 1-2
4	NORTHBOUND 67	118+80.02	118+85.93	INSIDE	12	72.00	8.00	2.67								FES 13-2
5	NORTHBOUND 67	32+28.42	32+48.42	OUTSIDE	24	240.00	26.67	17.78								FES 2-2
5	NORTHBOUND 67	33+52.88	35+19.54	OUTSIDE	12	3040.25	337.81						112.60	112.60		
5	NORTHBOUND 67	33+86.21	33+92.21	OUTSIDE	12	84.00	9.33	3.11								FES 3-2
5	NORTHBOUND 67	41+68.43	45+95.57	INSIDE	12	3704.40	411.60						137.20	137.20		STORAGE POND
5	NORTHBOUND 67	42+83.37	47+48.19	OUTSIDE	24	14402.58	1600.29		1066.86	1066.86						
5	NORTHBOUND 67	42+83.37	47+48.19	OUTSIDE	12	4358.90	484.32						161.44	161.44		
6	NORTHBOUND 67	70+40.59	72+38.37	INSIDE	12	1784.23	198.25						66.08	66.08		
6	NORTHBOUND 67	71+52.59	71+58.59	OUTSIDE	12	84.00	9.33	3.11								EX. FES 6-2
6	NORTHBOUND 67	77+50.32	78+27.58	OUTSIDE	12	1022.40									53.01	ACCESS ROAD TO WARNING SIREN
6	NORTHBOUND 67	80+50.20	81+96.93	INSIDE	12	1733.63	192.63						64.21	64.21		STORAGE POND
6	NORTHBOUND 67	82+92.82	83+06.45	INSIDE	12	84.00	9.33	3.11								FES 7-2
6-7	NORTHBOUND 67	83+33.94	87+21.97	INSIDE	12	3782.54	420.28						140.09	140.09		
7-9	NORTHBOUND 67	110+00.01	141+25.28	INSIDE	24	98494.42	10943.82		7295.88	7295.88						EXTEND TO EX. ROCK MEDIAN
7-9	NORTHBOUND 67	116+67.45	141+25.28	INSIDE	12	14954.69	1661.63						553.88	553.88		
8	NORTHBOUND 67	124+58.81	125+58.81	OUTSIDE	12	1572.68									81.55	ENTRANCE
8	NORTHBOUND 67	132+20.45	132+83.53	OUTSIDE	12	863.73									44.79	ENTRANCE
4	SOUTHBOUND 67	129+63.68	131+91.43	OUTSIDE	12	2270.12									117.71	ACCESS ROAD
5	SOUTHBOUND 67	47+59.43	47+71.60	INSIDE	12	48.00	0.20	1.78								RES 1-2
5	SOUTHBOUND 67	50+35.92	50+41.92	OUTSIDE	12	84.00	0.35	3.11								FES 4-2
6	SOUTHBOUND 67	59+17.39	59+20.79	OUTSIDE	12	48.00	0.20	1.78								FES 10-2
14	SOUTHBOUND 67	71+20.46	71+35.28	OUTSIDE	12	84.00	0.35	3.11								FES 5-2
	SOUTHBOUND 67	75+62.00	76+32.00	INSIDE	12	2039.81									105.77	
15	SOUTHBOUND 67	87+27.29	87+32.94	OUTSIDE	12	84.00	0.35	3.11								FES 8-2
15-17	SOUTHBOUND 67	88+74.97	105+77.48	OUTSIDE	24	64245.50	7138.39		4758.93	4758.93						
17	SOUTHBOUND 67	106+22.50	114+15.50	OUTSIDE	24	32410.91	3601.21		2400.81	2400.81						
7	SOUTHBOUND 67	100+71.81	100+77.81	OUTSIDE	12	48.00	0.20	1.78								FES 9-2
7	SB 67/ ST. CHARLES ST.	105+38.75	105+54.85	OUTSIDE	12	112.00	0.46	4.15								2-2 RES
8	SOUTHBOUND 67	126+44.69	126+53.79	OUTSIDE	12	48.00	0.20	1.78								ELP 11-2
8	SOUTHBOUND 67	126+56.44	127+33.12	OUTSIDE	12	1680.33									87.13	ENTRANCE
8	SOUTHBOUND 67	133+93.79	134+05.86	OUTSIDE	21	48.00	0.35	3.11								ELP 12-2
						TOTAL	28181.80	56.60	15522.48	15522.48	647.00	647.00	1235.50	1235.50	558.29	
						GRAVEL 'A' OR CRUSHED STONE 'B' TOTAL FROM FARM CROSSING									55.39	
						PAY TOTAL	28182	57	15522	15522	647	647	1236	1236	614.00	

SUMMARY OF QUANTITIES
SHEET 12 OF 22

STATE OF MISSOURI
DANIEL WAYNE SAVAGEAU
NUMBER PE-2012018127
PROFESSIONAL ENGINEER
11/29/2025 9:15:31 AM
DANIEL WAYNE SAVAGEAU - CIVIL
MO-PE-2012018127

DATE PREPARED
11/26/2025

ROUTE	STATE
67	MO
DISTRICT	SHEET NO.
SL	3

COUNTY
ST. CHARLES

JOB NO.
J6P3636

CONTRACT ID.

PROJECT NO.

BRIDGE NO.

DESCRIPTION	DATE

MISSOURI HIGHWAYS AND TRANSPORTATION COMMISSION

105 WEST CAPITOL
JEFFERSON CITY, MO 65102
1-888-ASK-MODOT (1-888-275-6636)

PAVEMENT MARKING

PLAN SHEET NO.	STATION	STATION	LOCATION	CLASS 2 PAVEMENT MARKING PAINT (25-MIL, TYPE L BEADS)						PREFORMED THERMOPLASTIC PAVEMENT MARKING							REMARKS
				12" S.W. L.F.	6" S.W. L.F.	6" I.W. L.F.	6" D.W. L.F.	6" S.Y. L.F.	4" S.Y. L.F.	24" WHITE (45 DEGREE) L.F.	24" YELLOW (45 DEGREE) L.F.	24 IN. X 36 IN. YIELD LINE TRIANGLE EA.	LANE REDUCTION ARROW EA.	STRAIGHT ARROW EA.	LEFT ARROW EA.	RIGHT ARROW EA.	
1	131+91.45	121+07.73	SB 67		1082	271		1084									
1	131+91.45	121+06.93	NB 67		1086	272		1085									
2	121+07.73	42+18.66	SB 67	544	1844	340		1740		66	37				4		
2	121+06.93	42+38.11	NB 67	250	1506	337	198	1335	188			5	3			1	
3	42+18.66	55+74.69	SB 67		1356	339		1356									
3	42+38.11	55+95.06	NB 67	169	1802	337	139	1347	210				1			4	
4	55+74.69	69+23.24	SB 67		1349	338	67	1349					1				
4	55+95.06	69+47.76	NB 67		1353	339	102	1353					2				
5	69+23.24	82+84.17	SB 67	136	1859	341	136	1360	269				2			4	
5	69+47.76	82+90.43	NB 67	86	1647	336	113	1344	210				1			3	
6	82+84.17	96+91.06	SB 67	250	1398	348	202	1336					3				
6	82+90.43	95+93.85	NB 67		1807	326	112	1289					2		3		
7	96+91.06	110+41.63	SB 67	144	2032	338	183	1316	362			7	3	1		3	
7	95+93.85	110+02.40	NB 67		1871	338		1343				13			3		
8	110+41.63	123+91.64	SB 67		1351	338		1351									
8	110+02.40	123+52.40	NB 67		1350	338		1351									
9	123+91.64	137+41.90	SB 67		1351	338		1350									
9	123+52.40	137+02.14	NB 67		1350	338		1351									
10	137+41.90	144+19.40	SB 67		678	170		677									
10	137+02.14	140+00.00	NB 67		673	169		673									
TC PLANS									35722.00	23.00	288.00			7.00	3.00	2.00	
FROM PROJECT END TO MISSISSIPPI RIVER BRIDGE																	
			NB 67		8002			6648									
			SB 67		7120			6486									
			TOTALS	1579	42785	6020	1252	37440	36961	89	325	25	18	8	13	17	
			PAY TOTALS	1579	50057			37440	36961	89	325	25	18	8	30		

NOTE: INTERMEDIATE WHITE CONSISTS OF 10' STRIPE AND 30' GAP.

NOTE: DASHED WHITE CONSISTS OF 3' STRIPE AND 9' GAP.

SUMMARY OF QUANTITIES
SHEET 13 OF 22

STATE OF MISSOURI
DANIEL WAYNE SAVAGEAU
NUMBER PE-2012018127
PROFESSIONAL ENGINEER

Daniel Savageau

11/29/2025 9:15:54 AM
DANIEL WAYNE SAVAGEAU - CIVIL
MO-PE-2012018127
DATE PREPARED
11/26/2025

ROUTE	STATE
67	MO
DISTRICT	SHEET NO.
SL	3

COUNTY
ST. CHARLES

JOB NO.
J6P3636

CONTRACT ID.

PROJECT NO.

BRIDGE NO.

DESCRIPTION

DATE

MISSOURI HIGHWAYS AND TRANSPORTATION COMMISSION

105 WEST CAPITOL
JEFFERSON CITY, MO 65102
1-888-ASK-MODOT (1-888-275-6636)

TEMPORARY PAVEMENT MARKING

PLAN SHEET NO.	ROADWAY	STATION	STATION	STAGE	CLASS 2 PAVEMENT MARKING PAINT (25 MIL, TYPE L BEADS) 4" S.W. L.F.	CLASS 2 PAVEMENT MARKING PAINT (25 MIL, TYPE L BEADS) 4" I.W. L.F.	CLASS 2 PAVEMENT MARKING PAINT (25 MIL, TYPE L BEADS) 4" D.W. L.F.	25 MIL, TYPE L BEADS) 4" S.Y. L.F.	* 6IN. BLACK TEMPORARY PAVEMENT MARKING PAINT L.F.	PREFORMED THERMOPLASTIC PAVEMENT MARKING 24" YELLOW (45 DEGREE) L.F.	STRAIGHT ARROW EA.	LEFT ARROW EA.	RIGHT ARROW EA.	COMB. ARROW STR/RT. EA.	COMB. ARROW STR/LT. EA.	COMB. ARROW LT/RT. EA.	24" WHITE STOP BAR L.F.	PAVEMENT MARKING REMOVAL (SYMBOLS) EA.	REMARKS
66	NORTHBOUND 67	146+50	120+00	2	1193			1924	1666										
66	SOUTHBOUND 67	146+50	120+00	2					195										
67	NORTHBOUND 67	120+00	56+25	2	2615			5230	5189		3		1	2	1	1			
68	NORTHBOUND 67	56+25	82+75	2	2818			5773	5150	180	2	3		2			23	3	
69	NORTHBOUND 67	82+75	109+25	2	2597			6039	5187	108									
69	TEMP BYPASS	82+75	109+25	2	698			663											
70	NORTHBOUND 67	109+25	135+75	2	2650			5300	5300										
70	TEMP BYPASS	109+25	135+75	2	714			643	131										
71	NORTHBOUND 67	135+75	158+50	2	2562			4959	4899										
71	SOUTHBOUND 67	135+75	158+50	2	100			100											
72	NORTHBOUND 67	158+50	185+00	2	727														
72	SOUTHBOUND 67	158+50	185+00	2	66			64	65										
73	NORTHBOUND 67	146+50	120+00	3	78	183		954	2383										
73	SOUTHBOUND 67	146+50	120+00	3				195	195										
73	SOUTH J-TURN	146+50	120+00	3	167			65											
74	NORTHBOUND 67	120+00	56+25	3	172	654	198	2616	6293										
74	SOUTHBOUND 67	120+00	56+25	3	589			952	362									7	
75	NORTHBOUND 67	56+25	82+75	3		186							1					1	
75	SOUTHBOUND 67	56+25	82+75	3	1237		203		232										
76	NORTHBOUND 67	82+75	109+25	3					126		2								
76	TEMP BYPASS	82+75	109+25	3	302			245											
85	NORTHBOUND 67	82+75	109+25	4	126														
85	SOUTHBOUND 67	82+75	109+25	4	1488		205		1327										
94	SOUTHBOUND 67	109+25	135+75	5	131				110										
				TOTAL	21030.00	1023.00	606.00	35722.00	38810.00	288.00	7.00	3.00	2.00	4.00	1.00	1.00	23.00	11.00	
				PAY TOTAL	22659.00			**	38810.00	**	**	**	**	6.00			**	11.00	

* 6 IN. BLACK TEMPORARY PAVEMENT MARKING PAINT SHALL BE USED TO COVER UP EXISTING PAVEMENT MARKING.
** SEE PERMANENT PAVEMENT MARKING TABLE FOR PAY TOTAL.

ISLAND TUBULAR MARKERS & CURB REFLECTORS

PLAN SHEET NO.	ROADWAY	INTERSECTION	18 IN. WHITE ISLAND TUBULAR MARKERS EA.	CURB REFLECTORS EA.	REMARKS
5	NORTHBOUND 67	CINDER/HOOD RD.	3	9	
5	NORTHBOUND 67	RED SCHOOL RD.	3	9	
6	NORTHBOUND 67	RICHARD DR.	3	9	
14	SOUTBOUND 67	ROUTE 94	3	9	
17	SOUTBOUND 67	ST. CHARLES ST.	3	9	
		TOTAL	15	45	
		PAY TOTAL	15	45	

TEMPORARY PAVEMENT MARKING PAINT	
PAY TOTAL	1 LUMP SUM

SUMMARY OF QUANTITIES
SHEET 14 OF 22

STATE OF MISSOURI
DANIEL WAYNE SAVAGEAU
NUMBER PE-2012018127
PROFESSIONAL ENGINEER
Daniel Savageau
11/29/2025 9:16:13 AM
DANIEL WAYNE SAVAGEAU - CIVIL
MO-PE-2012018127
DATE PREPARED
11/26/2025

ROUTE	STATE
67	MO
DISTRICT	SHEET NO.
SL	3

COUNTY: ST. CHARLES
JOB NO.: J6P3636
CONTRACT ID.:
PROJECT NO.:
BRIDGE NO.:

DESCRIPTION | DATE

MISSOURI HIGHWAYS AND TRANSPORTATION COMMISSION
105 WEST CAPITOL
JEFFERSON CITY, MO 65102
1-888-ASK-MODOT (1-888-275-6636)

FARM CROSSING

PLAN SHEET NO.	ROADWAY	STATION	STATION	LOCATION	DEPTH IN.	AREA S.F.	FURNISHING ROCK BASE MATERIAL S.Y.	PLACING ROCK BASE S.Y.	GRAVEL 'A' OR CRUSHED STONE 'B' TONS	REMARKS
5	NORTHBOUND 67	37+23.20	37+69.93	INSIDE	12	2485.86	276.21	276.21		BASE LIFT
5	NORTHBOUND 67	37+23.20	37+69.93	INSIDE	2	2485.86			21.48	TOP LIFT
6	NORTHBOUND 67	82+38.58	82+83.00	INSIDE	12	3923.41	435.93	435.93		BASE LIFT
6	NORTHBOUND 67	82+38.58	82+83.00	INSIDE	2	3923.41			33.91	TOP LIFT
						SUBTOTAL	712.14	712.14	55.39	
						SUBTOTAL FROM ALTERNATE PAVEMENT TABLE	48614.20	48614.20		
						PAY TOTAL	49326.0	49326.0	*	

* SEE ROCK QUANTITIES TABLE FOR PAY TOTAL.

TEMPORARY EROSION CONTROL

PLAN SHEET NO.	ROADWAY	STATION	STATION	LOCATION	DITCH CHECK COUNT	SEDIMENT TRAP COUNT	ALTERNATE DITCH CHECK (LF)	ROCK DITCH CHECK (LF)	SILT FENCE (LF)	SEDIMENT TRAP ROCK (C.Y.)	SEDIMENT TRAP EXCAVATION (C.Y.)	SEDIMENT REMOVAL (C.Y.)	REMARKS
116	RTE. 67 NB	129+10.25	120+37.28	RT	2	1		24		8.0	8.0	12.0	DITCH CHECKS AT 12' WIDTH
116	RTE. 67 NB	127+32.32	121+07.83	LT/MEDIAN	19		66	48	129			20.3	DITCH CHECKS AT 6' WIDTH
116	RTE. 67 SB	121+10.13	128+55.98	LT & RT		1			1056	6.0	6.0	20.6	
117	RTE. 67 NB	33+54.48	42+60.21	RT	4			52				4.0	DITCH CHECKS AT 12'-14' WIDTH
116 - 117	RTE. 67 NB	120+24.97	41+46.90	LT/MEDIAN	14		84		1420			28.2	DITCH CHECKS AT 6' WIDTH
116 - 117	RTE. 67 SB	120+40.74	38+25.14	RT	4			32				4.0	DITCH CHECKS AT 8' WIDTH
117 - 119	RTE. 67 NB	41+46.90	60+31.38	LT/MEDIAN	2		12		1909			21.1	
118 - 119	RTE. 67 NB	47+49.38	63+05.86	RT					1602			16.0	
119 - 120	RTE. 67 NB	60+31.36	71+52.63	LT/MEDIAN	6		18	18	1137			17.4	DITCH CHECKS AT 6' WIDTH
119 - 120	RTE. 67 SB	63+55.65	73+48.56	RT	1			8	1011			11.1	DITCH CHECKS AT 8' WIDTH
120	RTE. 67 NB	71+55.65	74+87.25	RT		1			323	6.0	6.0	13.2	
120	RTE. 67 NB	71+52.63	83+87.83	LT/MEDIAN	3		12	6	1523			18.2	DITCH CHECKS AT 6' WIDTH
120 - 121	RTE. 67 SB	77+38.70	88+77.40	LT& RT	1		6		2034			21.3	
120 - 121	RTE. 67 NB	77+57.16	90+44.37	RT					1270			12.7	
121	RTE. 67 NB	88+27.97	95+47.96	LT/MEDIAN	11		54	12	658			17.6	DITCH CHECKS AT 6' WIDTH
121 - 122	RTE. 67 NB	96+33.57	109+69.93	LT/MEDIAN	10		48	23	64			10.6	ROCK DITCH CHECKS AT 10'-13' WIDTHS, ALT. CHECKS AT 6' WIDTH
122	RTE. 67 SB	106+66.86	109+51.49	RT	2			12				2.0	DITCH CHECKS AT 6' WIDTH
123	RTE. 67 SB	112+50.03	115+99.80	RT					334			3.3	
123	RTE. 67 SB	117+04.25	123+94.90	LT	2			12				2.0	
124	RTE. 67 SB	126+62.48	137+71.76	LT	3			18				3.0	
125	RTE. 67 SB	141+92.32	-	LT	1			6				1.0	
												0.0	
126	TEMP. BYPASS	0+00.00	8+92.52	RT	17	1	102		228	6.0	6.0	29.3	DITCH CHECKS AT 6' WIDTH
126	TEMP. BYPASS	2+40.53	8+44.73	LT	1		6		1116			12.2	
												0.0	
MAINTENANCE/ REPAIR OF TEMPORARY WILDLIFE BARRIER									5000			50.0	
												0.0	
						SUBTOTAL	408.0	271.0	20,814.0	26.0	26.0	351.1	
						PAY TOTAL	408	271	20,814	26.0	26.0	351	

NOTE: SEE 'SEEDING & MULCHING' QUANTITY BOX FOR EROSION CONTROL BLANKET QUANTITIES

SUMMARY OF QUANTITIES
SHEET 15 OF 22

STATE OF MISSOURI
DANIEL WAYNE SAVAGEAU
NUMBER PE-2012018127
PROFESSIONAL ENGINEER
11/29/2025 9:16:36 AM
DANIEL WAYNE SAVAGEAU - CIVIL
MO-PE-2012018127

DATE PREPARED 11/26/2025
ROUTE 67 | STATE MO
DISTRICT SL | SHEET NO. 3
COUNTY ST. CHARLES
JOB NO. J6P3636
CONTRACT ID.
PROJECT NO.
BRIDGE NO.

DESCRIPTION | DATE

MISSOURI HIGHWAYS AND TRANSPORTATION COMMISSION
105 WEST CAPITOL
JEFFERSON CITY, MO 65102
1-888-ASK-MODOT (1-888-275-6636)

PERMANENT SEEDING AND MULCHING

PLAN SHEET NO.	ROADWAY	STATION	STATION	LOCATION	AREA SY	SEEDING COOL SEASON GRASSES AC.	MULCHING AC.	TYPE 2C EROSION CONTROL BLANKET S.Y.	REMARKS
118	RTE. 67 NB	46+83.59	53+10.98	LT	31811.4			3,534.6	
118	RTE. 67 NB	48+54.34	54+39.57	RT	33625.8			3,736.2	
118 - 119	RTE. 67 NB	55+86.78	60+06.74	RT	21686.4			2,409.6	
119	RTE. 67 NB	60+69.52	63+03.69	RT	13994.1			1,554.9	
119 - 120	RTE. 67 NB	62+64.30	73+74.71	LT	57384			6,376.0	
120	RTE. 67 NB	71+68.18	74+88.97	RT	19484.1			2,164.9	
120 -121	RTE. 67 NB	80+82.56	90+38.87	RT	48322.8			5,369.2	
4	NORTHBOUND	131+50.00	118+00.00	OUTSIDE	108423.39	2.49	2.49		
4	NORTHBOUND	131+50.00	118+00.00	MEDIAN	26371.69	0.61	0.61		
5	NORTHBOUND	31+99.91	45+49.91	OUTSIDE	77011.44	1.77	1.77		
5	NORTHBOUND	31+99.91	45+49.91	MEDIAN	141802.85	3.26	3.26		
5	NORTHBOUND	45+49.91	59+09.91	OUTSIDE	90837	2.09	2.09		
5	NORTHBOUND	45+49.91	59+09.91	MEDIAN	84709.33	1.94	1.94		
6	NORTHBOUND	59+09.91	72+59.91	OUTSIDE	34785.69	0.80	0.80		
6	NORTHBOUND	59+09.91	72+59.91	MEDIAN	75791.99	1.74	1.74		
6	NORTHBOUND	72+59.91	86+09.91	OUTSIDE	52779.64	1.21	1.21		
6	NORTHBOUND	72+59.91	86+09.91	MEDIAN	181370.66	4.16	4.16		
7	NORTHBOUND	86+09.91	100+18.92	OUTSIDE	25577.58	0.59	0.59		
7	NORTHBOUND	86+09.91	100+18.92	MEDIAN	109074.94	2.50	2.50		
7	NORTHBOUND	100+18.72	113+68.92	MEDIAN	35697.2	0.82	0.82		
10	SOUTHBOUND	130+76.96	117+50.00	OUTSIDE	17865.79	0.41	0.41		
11	SOUTHBOUND	32+19.92	45+20.00	OUTSIDE	29867.26	0.69	0.69		
13	SOUTHBOUND	58+20.04	71+20.04	OUTSIDE	19274.77	0.44	0.44		
14	SOUTHBOUND	71+20.04	86+76.74	OUTSIDE	5006.25	0.11	0.11		
15	SOUTHBOUND	76+75.08	90+17.86	OUTSIDE	16109.12	0.37	0.37		
15	SOUTHBOUND	76+75.08	90+17.86	OUTSIDE	16109.12	0.37	0.37		
17	SOUTHBOUND	102+84.07	116+15.00	OUTSIDE	38556.05	0.89	0.89		
18	SOUTHBOUND	116+15.00	133+60.30	OUTSIDE	730.48	0.02	0.02		
					TOTALS	27.28	27.28	25145.4	
					FROM TEMP. SEEDING		11.6		
					PAY TOTALS	27.30	38.9	25145	

TEMPORARY SEEDING AND MULCHING

PLAN SHEET NO.	DESCRIPTION	TEMPORARY SEEDING AC.	MULCHING AC.	REMARKS
64-73	STAGE 2	4.50	4.50	
74-81	STAGE 3	4.50	4.50	
82-89	STAGE 4	0.60	0.60	
90-97	STAGE 5	1.50	1.50	
98-105	STAGE 6	0.50	0.50	
	TOTALS	11.60	11.60	
	PAY TOTALS	11.6	**	

NOTE: ** INDICATES SEE FINAL SEEDING FOR PAY QUANTITY.

ADDITIONAL MOBILIZATION FOR SEEDING

DESCRIPTION	ADDITIONAL MOBILIZATION FOR SEEDING EA.	REMARKS
STAGE 2	1	
STAGE 3	1	
STAGE 4	1	
STAGE 5	1	
STAGE 6	1	
STAGE 7	1	
TOTAL	6	

SUMMARY OF QUANTITIES
SHEET 16 OF 22

STATE OF MISSOURI
DANIEL WAYNE SAVAGEAU
NUMBER PE-2012018127
PROFESSIONAL ENGINEER
Daniel Savageau
11/29/2025 9:16:56 AM
DANIEL WAYNE SAVAGEAU - CIVIL
MO-PE-2012018127

DATE PREPARED 11/26/2025
ROUTE 67 | STATE MO
DISTRICT SL | SHEET NO. 3
COUNTY ST. CHARLES
JOB NO. J6P3636
CONTRACT ID.
PROJECT NO.
BRIDGE NO.

DESCRIPTION	DATE

MISSOURI HIGHWAYS AND TRANSPORTATION COMMISSION
105 WEST CAPITOL
JEFFERSON CITY, MO 65102
1-888-ASK-MODOT (1-888-275-6636)

LIGHT POLES & FOUNDATIONS

PLAN SHEET NO.	ROADWAY	LOCATION	LIGHTING ID#	STATION	OFFSET	POLE FOUNDATION 45' MOUNTING HEIGHT EACH	45 FT. TOP MOUNT LIGHT POLE EACH	CABLE 10 AWG 1 CONDUCTOR POLE & BRACKET LF	CABLE 6 AWG 1 CONDUCTOR LF	170W TOP MOUNTED LED-B LUMINAIRE EACH	REMARKS
127	RTE.67	CINDER RD.	LT1	29+69.00	109.41' LT	1	1	90	50	1	ADD ADDITIONAL POLE & BRACKET CABLE
127	RTE.67	CINDER RD.	LT2	29+47.67	29.83' RT	1	1	90	50	1	
127	RTE.67	CINDER RD.	LT3	32+76.08	29.50' RT	1	1	90	50	1	
127	RTE.67	CINDER RD.	LT4	33+29.17	29.99' RT	1	1	90	50	1	
128	RTE.67	CINDER RD.	LT5	34+49.10	112.86' LT	1	1	90	50	1	
128	RTE.67	CINDER RD.	LT6	36+70.57	131.07' LT	1	1	90	50	1	
129	RTE.67	RED SCHOOL RD.	LT7	44+70.22	35.31' RT	1	1	90	50	1	
129	RTE.67	RED SCHOOL RD.	LT8	47+79.31	45.04' RT	1	1	90	50	1	
129	RTE.67	RED SCHOOL RD.	LT9	48+65.77	64.04' RT	1	1	90	50	1	
130	RTE.67	RICHARD DR./RT.94	LT10	60+04.02	37.53' RT	1	1	90	50	1	
132	RTE.67	RICHARD DR./RT.94	LT11	73+38.03	35.31' RT	1	1	90	50	1	
133	RTE.67	RICHARD DR./RT.94	LT12	76+61.94	52.25' RT	1	1	90	50	1	
133	RTE.67	RICHARD DR./RT.94	LT13	77+76.02	62.74' RT	1	1	90	50	1	
133	RTE.67	RICHARD DR./RT.94	LT14	76+37.67	267.37' LT	1	1	90	50	1	
133	RTE.67	RICHARD DR./RT.94	LT15	77+50.11	257.78' LT	1	1	90	50	1	
135	RTE.67	RICHARD DR./RT.94	LT16	87+39.55	36.00' RT	1	1	90	50	1	
136	RTE.67	RICHARD DR./RT.94	LT17	94+12.11	30.27' LT	1	1	90	50	1	
136	RTE.67	ST. CHARLES ST.	LT18	95+12.55	119.31' RT	1	1	90	50	1	
136	RTE.67	ST. CHARLES ST.	LT19	105+03.86	30.70' RT	1	1	90	50	1	
136	RTE.67	ST. CHARLES ST.	LT20	105+23.71	136.25' LT	1	1	90	50	1	
136	RTE.67	ST. CHARLES ST.	LT21	106+31.06	120.87' LT	1	1	90	50	1	
136	RTE.67	ST. CHARLES ST.	LT22	109+31.63	107.86' LT				50		INCLUDED IN TEMPORARY LIGHTING LUMP SUM
136	RTE.67	ST. CHARLES ST.	LT23	108+59.40	187.22' LT				50		INCLUDED IN TEMPORARY LIGHTING LUMP SUM
139	RTE.67	ST. CHARLES ST.	LT24	116+24.24	97.40' LT				50		INCLUDED IN TEMPORARY LIGHTING LUMP SUM
					TOTALS	21	21	1,890	1,200	21	
					PAY TOTALS	21	21	1,890	1,200	21	

TEMPORARY LIGHTING	
PAY TOTAL	1 LUMP SUM

TRAFFIC SIGNAL MAINTENANCE & PROGRAMMING	
PAY TOTAL	1 LUMP SUM

LIGHTING - COMBINATION PAD-MOUNTED 240V/480V POWER SUPPLY AND LIGHTING CONTROLLER

PLAN SHEET NO.	ROADWAY	LOCATION	STATION	OFFSET	CONTROLLER	BREAKERS MAIN (amps)	CIRCUIT 1 (amps)	CIRCUIT 2 (amps)	CIRCUIT 3 (amps)	CIRCUIT 4 (amps)	COMBINATION PAD MOUNTED 240V/480V POWER SUPPLY & LIGHTING CONTROLLER EACH	REMARKS
127	RTE. 67	CINDER RD.	33+00.07	33.34' LT	A	100	15	15	15	15	1	240V
129	RTE. 67	RED SCHOOL RD.	47+69.36	27.52' LT	B	100	15	15	15	15	1	240V
133	RTE. 67	RICHARD RD./RT.94	76+65.04	40.75' LT	C	100	15	15	15	15	1	480V
137	RTE. 67	ST.CHARLES ST.	106+11.47	154.69' LT	D	100	15	15	15	15	1	240V
										TOTAL	4.0	
										PAY TOTAL	4.0	

SUMMARY OF QUANTITIES
SHEET 17 OF 22

STATE OF MISSOURI
DANIEL WAYNE SAVAGEAU
NUMBER PE-2012018127
PROFESSIONAL ENGINEER
Daniel Savageau
11/29/2025 9:17:18 AM
DANIEL WAYNE SAVAGEAU - CIVIL
MO-PE-2012018127
DATE PREPARED
11/26/2025

ROUTE	STATE
67	MO
DISTRICT	SHEET NO.
SL	3

COUNTY: ST. CHARLES
JOB NO.: J6P3636
CONTRACT ID.:
PROJECT NO.:
BRIDGE NO.:

DATE	DESCRIPTION

MISSOURI HIGHWAYS AND TRANSPORTATION COMMISSION
105 WEST CAPITOL
JEFFERSON CITY, MO 65102
1-888-ASK-MODOT (1-888-275-6636)

LIGHTING - CABLE-CONDUIT, CONDUIT, & TRENCHING

PLAN SHEET NO.	CIRCUIT	FROM	TO	CENTER TO CENTER DISTANCE (ft)	1" CABLE-CONDUIT 2 COND. & 1 BARE NEUTRAL #8 AWG (ft)	TRENCHING TYPE I (lf)	TRENCHING TYPE II (lf)	CONDUIT 3" PUSHED (ft)	REMARKS
CINDER RD.									
127	C1	LT CNTRL A	LT PB5	12	26	10.8	1.2		POWER SOURCE TO BE DETERMIND BY POWER CO. APPOX. 36' (POWER INPUT 2" RIGID STEEL CONDUIT WITH 3-1 COND. 2 AWG CABLES)
127	C1	LT PB5	LT PB3	69	81			69	SPLICE LT PB3
127	C1	LT PB3	LT POLE 3	6	18	5.4	0.6		
127	C1	LT PB3	LT PB2	321	332	288.9	32.1		
127	C1	LT PB2	LT POLE 2	9	20	8.1	0.9		
127	C1	LT PB2	LT PB1	140	151	126.0	14		
127	C1	LT PB1	LT POLE 1	7	18	6.3	0.7		
127	C1	LT PB3	LT PB4	50	61			50	
127	C1	LT PB4	LT POLE 4	6	17	5.4	0.6		
127-128	C2	LT PB5	LT PB6	173	184			173	
128	C2	LT PB6	LT POLE 5	7	18	6.3	0.7		
128	C2	LT POLE 5	LT POLE 6	222	233	199.8	22.2		
RED SCHOOL RD.									
129	C1	LT CNTRL B	LT PB9	12	26	10.8	1.2		POWER SOURCE TO BE DETERMIND BY POWER CO. APPOX. 32' (POWER INPUT 2" RIGID STEEL CONDUIT WITH 3-1 COND. 2 AWG CABLES)
129	C1	LT PB9	LT PB7	71	83			71	
129	C1	LT PB7	LT POLE 8	6	18	5.4	0.6		
129	C1	LT PB7	LT POLE 7	306	318	275.4	30.6		
129	C1	LT PB7	LT PB8	97	109	87.3	9.7		
129	C1	LT PB8	LT POLE 9	6	18	5.4	0.6		
RICHARD DR./RT.94									
133	C1	LT CNTRL C	LT PB16	7	21	6.3	0.7		POWER SOURCE TO BE DETERMIND BY POWER CO. APPOX. 179' (POWER INPUT 2" RIGID STEEL CONDUIT WITH 3-1 COND. 2 AWG CABLES)
133	C1, C2	LT PB16	LT PB12	78	90			78	SLICE LT PB12
133	C1	LT PB12	LT POLE 12	7	19	6.3	0.7		
132-133	C1	LT PB12	LT POLE 11	320	332	288.0	32		
131-132	C1	LT POLE 11	LT PB11	445	457	400.5	44.5		
131	C1	LT PB11	LT PB10	445	457	400.5	44.5		
130-131	C1	LT PB10	LT POLE 10	445	457	400.5	44.5		
133	C2	LT PB12	LT PB13	121	133			121	
133	C2	LT PB13	LT POLE 13	6	18	5.4	0.6		
133-134	C2	LT PB13	LT PB17	500	512	450.0	50		
134-135	C2	LT PB17	LT PB18	500	512	450.0	50		
135	C2	LT PB18	LT POLE 16	40	52	36.0	4		
135-136	C2	LT PB18	LT PB19	346	358	311.4	34.6		
136	C2	LT PB19	LT PB20	272	284	244.8	27.2		
136	C2	LT PB20	LT POLE 17	7	19	6.3	0.7		
136	C2	LT PB20	LT PB21	190	202			190	
136	C2	LT PB21	LT POLE 18	9	21	8.1	0.9		
133	C3	LT PB16	LT PB14	236	248			236	
133	C3	LT PB14	LT POLE 14	6	18	5.4	0.6		
133	C3	LT PB14	LT PB15	206	218			110	
133	C3	LT PB15	LT POLE 15	91	102	81.9	9.1		
ST. CHARLES ST.									
137	C1	LT CNTRL D	LT PB22	11	25	9.9	1.1		POWER SOURCE TO BE DETERMIND BY POWER CO. APPOX. 130' (POWER INPUT 2" RIGID STEEL CONDUIT WITH 3-1 COND. 2 AWG CABLES)
137	C1	LT PB22	LT PB23	82	94			82	
137	C1	LT PB23	LT POLE 20	9	21	8.1	0.9		
137	C1	LT PB23	LT PB24	176	188	158.4	17.6	176	
137	C1	LT PB24	LT POLE 19	6	18	5.4	0.6		
137	C2	LT PB22	LT POLE 21	29	41	26.1	2.9		
137	C2	LT POLE 21	LT POLE 22	302					TEMPORARY LIGHTING LUMP SUM
137	C2	LT POLE 22	LT POLE 23	107					TEMPORARY LIGHTING LUMP SUM
137-138	C2	LT POLE 23	LT PB25	385					TEMPORARY LIGHTING LUMP SUM
138-139	C2	LT PB25	LT POLE 24	385					TEMPORARY LIGHTING LUMP SUM
				SUBTOTALS	6648	4350.6	483.4	1356	
				5% FOR SNAKING	332	N/A	N/A		
				PAY TOTALS	6980	4351	484	1356	

SUMMARY OF QUANTITIES

SHEET 18 OF 22

STATE OF MISSOURI
DANIEL WAYNE SAVAGEAU NUMBER PE-2012018127
PROFESSIONAL ENGINEER
Daniel Savageau
11/25/2025 9:17:38 AM
DANIEL WAYNE SAVAGEAU - CIVIL
MO-PE-2012018127

DATE PREPARED
11/26/2025

ROUTE	STATE
67	MO
DISTRICT	SHEET NO.
SL	3

COUNTY
ST. CHARLES

JOB NO.
J6P3636

CONTRACT ID.

PROJECT NO.

BRIDGE NO.

DESCRIPTION	DATE

MISSOURI HIGHWAYS AND TRANSPORTATION COMMISSION

105 WEST CAPITOL
JEFFERSON CITY, MO 65102
1-888-ASK-MODOT (1-888-275-6636)

LIGHTING - PULL BOXES

PLAN SHEET NO.	ROADWAY	STATION	OFFSET	LOCATION	PULL BOX NO.	CIRCUIT	PREFORMED PULL BOX CLASS 3 EA.	PREFORMED PULL BOX CLASS 1 EA.	DRAIN TYPE I	DRAIN TYPE II A	DRAIN TYPE II B	DRAIN TYPE II C	REMARKS
CINDER RD.													
127	NB RTE. 67	32+88.39	34.14' LT	CINDER RD.	LT PB5	C1, 2	1		1				
127	NB RTE. 67	33+27.19	34.12' RT	CINDER RD.	LT PB4	C1		1	1				
127	NB RTE. 67	32+76.98	33.66' RT	CINDER RD.	LT PB3	C1		1	1				
127	NB RTE. 67	29+56.16	29.50' LT	CINDER RD.	LT PB2	C1		1	1				
127	NB RTE. 67	29+75.85	108.99' LT	CINDER RD.	LT PB1	C1		1	1				
128	NB RTE. 67	34+42.47	112.34' LT	CINDER RD.	LT PB6	C2		1	1				
RED SCHOOL RD.													
129	NB RTE. 67	47+75.35	42.79' RT	RED SCHOOL RD.	LT PB7	C1		1	1				
129	NB RTE. 67	48+70.56	60.41' RT	RED SCHOOL RD.	LT PB8	C1		1	1				
129	NB RTE. 67	47+81.15	27.64' LT	RED SCHOOL RD.	LT PB9	C1	1		1				
RICHARD DR./RT.94													
131	NB RTE. 67	64+48.69	36.79' RT	RICHARD DR./RT.94	LT PB10	C1		1	1				
131	NB RTE. 67	68+93.36	36.05' RT	RICHARD DR./RT.94	LT PB11	C1		1	1				
133	NB RTE. 67	76+56.51	48.00' RT	RICHARD DR./RT.94	LT PB12	C1, C2		1	1				
133	NB RTE. 67	77+76.68	56.41' RT	RICHARD DR./RT.94	LT PB13	C2		1	1				
133	NB RTE. 67	76+33.83	262.72' LT	RICHARD DR./RT.94	LT PB14	C3		1	1				
133	NB RTE. 67	77+43.36	261.91' LT	RICHARD DR./RT.94	LT PB15	C3		1	1				
133	NB RTE. 67	76+67.94	30.16' LT	RICHARD DR./RT.94	LT PB16	C1, C2, C3	1		1				
134	NB RTE. 67	82+74.04	36.25' RT	RICHARD DR./RT.94	LT PB17	C3		1	1				
135	NB RTE. 67	87+47.28	37.98' RT	RICHARD DR./RT.94	LT PB18	C3		1	1				
136	NB RTE. 67	91+30.35	31.18' RT	RICHARD DR./RT.94	LT PB19	C3		1	1				
136	NB RTE. 67	94+05.10	30.22' RT	RICHARD DR./RT.95	LT PB20	C3		1	1				
136	NB RTE. 68	95+20.79	118.24' LT	RICHARD DR./RT.94	LT PB21	C3		1	1				
ST. CHARLES ST.													
137	NB RTE. 67	106+12.89	143.79' LT	ST.CHARLES ST.	LT PB22	C1, C2	1		1				
137	NB RTE. 67	105+30.51	142.57' LT	ST.CHARLES ST.	LT PB23	C1		1	1				
137	NB RTE. 67	104+98.36	30.67' RT	ST.CHARLES ST.	LT PB24	C1		1	1				
138	NB RTE. 67	112+41.82	142.31' LT	ST.CHARLES ST.	LT PB25	C2							TEMPORARY LIGHTING LUMP SUM
						TOTALS	4	20					
						PAY TOTALS	4	20					

ITS - PULL BOXES

PLAN SHEET NO.	ROADWAY	INTERSECTION	STATION	OFFSET	PULL BOX NO.	PREFORMED PULL BOX CLASS 2 (EA)	INTERCEPT CONDUIT WITH PULLBOX (EA)	DRAIN TYPE I	DRAIN TYPE II A	DRAIN TYPE II B	DRAIN TYPE II C	REMARKS
133	RTE. 67	RICHARD DR./RT.94	NB/STA 76+58.62	66.57' LT	PB100	1	1	1				902 PAY ITEM - PULL BOX FOR ELECTRICAL SYSTEM
					TOTALS	1	1					
					PAY TOTALS	1	1					

ITS - CABLE SUMMARY

PLAN SHEET NO.	ROADWAY	INTERSECTION	REMOVAL 24 SM FIBER OPTIC CABLE LUMP SUM	CABLE 2 AWG, 1#c POWER LF	REMARKS
133	RTE. 67	RICHARD DR./RT.94	1	120	APPOX. 300'
		5% FOR SNAKING	0	6	
		TOTALS	1	126	
		PAY TOTALS	1	130	

** INDICATES INCLUDED IN TOTAL ABOVE

ITS ASSET MANAGEMENT TOOL	
PAY TOTAL	1 LUMP SUM

POT HOLING UTILITY FACILITIES	
PAY TOTAL	20 EACH

LOCATIONS TO TBD BY THE ENGINEER.

SUMMARY OF QUANTITIES
SHEET 19 OF 22

STATE OF MISSOURI
DANIEL WAYNE SAVAGEAU
NUMBER PE-2012018127
PROFESSIONAL ENGINEER
Daniel Savageau
11/29/2025 9:18:01 AM
DANIEL WAYNE SAVAGEAU - CIVIL
MO-PE-2012018127

DATE PREPARED
11/26/2025

ROUTE	STATE
67	MO
DISTRICT	SHEET NO.
SL	3

COUNTY
ST. CHARLES

JOB NO.
J6P3636

CONTRACT ID.

PROJECT NO.

BRIDGE NO.

DESCRIPTION	DATE

MISSOURI HIGHWAYS AND TRANSPORTATION COMMISSION
105 WEST CAPITOL
JEFFERSON CITY, MO 65102
1-888-ASK-MODOT (1-888-275-6636)

ITS - 120/240V PAD MOUNTED POWER SUPPLY

PLAN SHEET NO.	ROADWAY	LOCATION	STATION	OFFSET	BREAKERS MAIN (amps)	CIRCUIT 1 (amps)	2 (amps)	3 (amps)	4 (amps)	ITS 120/240V PAD MOUNTED POWER SUPPLY EA	REMARKS
133	RTE. 67	RICHARD DR./RT.94	NB STA 76+63.2	51.47' LT	100	15	15	15	15	1	120V
									TOTALS	1	
									PAY TOTAL	1	

DETOUR SIGN SUMMARY

SIGN ID NO.	SIGN DESCRIPTION	SIZE (INCHES)	AREA S.F.	QTY. INSTALL. EA.	TOTAL AREA S.F.	QTY. RELOC. EA.	TOTAL AREA RELOCATED S.F.	REMARKS
50A	DETOUR 67 S AHEAD	36X78	19.5	2	39.00			
50B	DETOUR 67 S ADVANCE RIGHT	36X78	19.5	2	39			
50C	DETOUR 67 S RIGHT	36X78	19.5	1	19.5			
50D	DETOUR 67 S ADVANCE LEFT	36X78	19.5	4	78			
50E	DETOUR 67 S LEFT	36X78	19.5	1	19.5			
50H	DETOUR 67 S SLIGHT RIGHT	36X78	19.5	1	19.5			
50J	DETOUR 67 S OBLIQUE RIGHT	36X78	19.5	1	19.5			
51A	DETOUR 67 N AHEAD	36X78	19.5	2	39			
51F	DETOUR 67 N SLIGHT LEFT	36X78	19.5	1	19.5			
51G	DETOUR 67 N OBLIQUE LEFT	36X78	19.5	1	19.5			
51H	DETOUR 67 N SLIGHT RIGHT	36X78	19.5	1	19.5			
51J	DETOUR 67 N OBLIQUE RIGHT	36X78	19.5	1	19.5			
51K	DETOUR 67 N U-TURN	36X84	21	1	21			
52A	DETOUR 94 AHEAD	36X60	15	1	15			
52B	DETOUR 94 ADVANCE RIGHT	36X60	15	1	15			
52C	DETOUR 94 RIGHT	36X60	15	1	15			
53A	DETOUR RICHARD DR AHEAD	48X48	16	2	32			
53B	DETOUR RICHARD DR ADVANCE RIGHT	48X48	16	1	16			
53C	DETOUR RICHARD DR RIGHT	48X48	16	1	16			
53F	DETOUR RICHARD DR SLIGHT LEFT	48X48	16	1	16			
53G	DETOUR RICHARD DR OBLIQUE LEFT	48X48	16	1	16			
53H	DETOUR RICHARD DRIVE SLIGHT RIGHT	48X48	16	1	16			
53J	DETOUR RICHARD DR OBLIQUE RIGHT	48X48	16	1	16			
53K	DETOUR RICHARD DR U-TURN	48X48	16	1	16			
SPECIAL	ST. CHARLES STREET EXIT ONLY	84X48	28	1	28			
SPECIAL	67 S LEFT/ 94 RIGHT	84X72	42	1	42			
SPECIAL	HIGHWAYS LEFT/ STREETS RIGHT	120X72	60	1	60			
SPECIAL	NO ACCESS 94 FOLLOW DETOUR	96X48	32	2	64			
SPECIAL	67 S H2H ENDS/HIGHWAYS RIGHT	120X60	50	1	50			
				TOTAL	805		0	
				PAY TOTAL	*		*	

* QUANTITIES PAY FOR UNDER LUMP SUM TRAFFIC CONTROL, SEE QUANTITY SHEET 1 FOR PAY TOTAL.

STATE OF MISSOURI
DANIEL WAYNE SAVAGEAU
NUMBER PE-2012018127
PROFESSIONAL ENGINEER
Daniel Savageau
11/29/2025 9:18:22 AM
DANIEL WAYNE SAVAGEAU - CIVIL
MO-PE-2012018127
DATE PREPARED

11/26/2025

ROUTE	STATE
67	MO
DISTRICT	SHEET NO.
SL	3

COUNTY: ST. CHARLES
JOB NO.: J6P3636
CONTRACT ID.:
PROJECT NO.:
BRIDGE NO.:

DESCRIPTION | DATE

MISSOURI HIGHWAYS AND TRANSPORTATION COMMISSION
105 WEST CAPITOL
JEFFERSON CITY, MO 65102
1-888-ASK-MODOT (1-888-275-6636)

TEMPORARY BARRIER QUANTITY AND LOCATION SUMMARY

PLAN SHEET NO.	ROADWAY	STAGE	STATION	STATION	TEMPORARY TRAFFIC BARRIER CONTRACTOR FURNISHED/ RETAINED L.F.	RELOCATE TEMPORARY TRAFFIC BARRIER L.F.	IMPACT ATTENUATOR 55 MPH (SAND BARREL ARRAY) EACH	REPLACEMENT SAND BARREL EACH	REMARKS
58	NORTHBOUND 67	1	122+80.00	123+10.00			2	24	
58-59	NORTHBOUND 67	1	122+80.00	43+21.00	1600				
60	NORTHBOUND 67	1	81+22.00	81+52.00			2	24	
60-61	NORTHBOUND 67	1	81+53.00	141+30.00	6300				
61	NORTHBOUND 67	1	141+30.00	141+60.00			2	24	
66	SOUTHBOUND 67	2	128+18.00	131+60.00		345.0			
67	NORTHBOUND 67	2	40+57.00	40+87.00			2	24	
74	SOUTHBOUND 67	3	128+48.00	131+55.00		320			
77	NORTHBOUND 67	3	106+92.00	107+22.00			2	24	
77	NORTHBOUND 67	3	106+92.00	109+29.00		137.5			
77-78	NORTHBOUND 67	3	108+99.00	109+29.00			2	24	
85-86	NORTHBOUND 67	4	106+92	10929		137.5			
78	TEMP. BYPASS SB	4	114+24.00	117+48.00	325				
78	TEMP. BYPASS SB	4	117+48.00	117+78.00			2	24	
94	TEMP. BYPASS SB	5	105+43.00	105+73.00			2	24	
94-95	TEMP. BYPASS SB	5	105+73.00	123+47.00	1887.5				
95	TEMP. BYPASS SB	5	123+47.00	123+77.00			2	24	
100	NORTHBOUND 67	6	77+08.00	77+38.00			2	24	
100-101	NORTHBOUND 67	6	77+38.00	81+14.00	375				
101-103	NORTHBOUND 67	6	81+14.00	141+29.00		6300			
100-103	SOUTHBOUND 67	6	103+72.00	143+59.00	3987.5				
103	SOUTHBOUND 67	6	143+59.00	143+89.00			2	24	
	RED SCHOOL RD RT IN		41+90.00	47+50.00	500		2	24	
	RED SCHOOL RD RT OUT		48+70.00	63+05.00	1375		2	24	
	RICHARD DR RT IN		71+20.00	74+93.00	312.5		2	24	
	RICHARD DR RT OUT		77+96.00	90+44.00	1187.5		2	24	
				TOTALS	17850	7240	30	360	
				PAY TOTALS	*	*	*	*	

* SEE 2BS SHEET FOR PAY TOTALS.

NOTE: ONE ADDITONAL ARRAY OF ATTENUATORS AND 12 REPLACEMENTS BARRELS ARE TABULATED FOR EACH LOCATION.

TEMPORARY LONG TERM RUMBLE STRIPS

ROADWAY	LOCATION	TEMPORARY LONG TERM RUMBLE STRIPS EACH	REMARKS
NORTHBOUND 67	PRIOR TO LANE SHIFT - NORTH END	2	
NORTHBOUND 67	PRIOR TO LANE SHIFT - SOUTH END	2	
SOUTHBOUND 67	PRIOR TO LANE SHIFT - NORTH END	2	
SOUTHBOUND 67	PRIOR TO LANE SHIFT - SOUTH END	2	
	REPLACEMENTS	24	TBD BY THE ENGINEER
		32	

* PER THE JSP, LONG-TERM RUMBLE STRIPS WILL BE PAID PER EACH FOR A COMPLETE SET OF 5 STRIPS.

SUMMARY OF QUANTITIES
SHEET 21 OF 22

STATE OF MISSOURI
DANIEL WAYNE SAVAGEAU
NUMBER PE-2012018127
PROFESSIONAL ENGINEER
Daniel Savageau
11/29/2025 9:18:42 AM
DANIEL WAYNE SAVAGEAU - CIVIL
MO-PE-2012018127
DATE PREPARED
11/26/2025

ROUTE	STATE
67	MO
DISTRICT	SHEET NO.
SL	3

COUNTY
ST. CHARLES

JOB NO.
J6P3636

CONTRACT ID.

PROJECT NO.

BRIDGE NO.

DATE	DESCRIPTION

MISSOURI HIGHWAYS AND TRANSPORTATION COMMISSION
105 WEST CAPITOL
JEFFERSON CITY, MO 65102
1-888-ASK-MODOT (1-888-275-6636)

SIGN	SIZE IN.	AREA SQ.FT.	QTY EACH	TOTAL AREA SQ.FT.	QTY RELOC EACH	TOTAL RELOC SQ.FT.	SIGN NO.	DESCRIPTION
WARNING SIGNS								
WO1-1L	48X48	16.00						TURN (SYMBOL LEFT)
WO1-1R	48X48	16.00						TURN (SYMBOL RIGHT)
WO1-2L	48X48	16.00						CURVE (SYMBOL LEFT)
WO1-2R	48X48	16.00						CURVE (SYMBOL RIGHT)
WO1-3L	48X48	16.00						REVERSE TURN (SYMBOL LEFT)
WO1-3R	48X48	16.00						REVERSE TURN (SYMBOL RIGHT)
WO1-4L	48X48	16.00	2	32.00				REVERSE CURVE (SYMBOL LEFT)
WO1-4R	48X48	16.00	2	32.00				REVERSE CURVE (SYMBOL RIGHT)
WO1-4bL	48X48	16.00						DOUBLE ARROW REVERSE CURVE (SYMBOL LEFT)
WO1-4bR	48X48	16.00						DOUBLE ARROW REVERSE CURVE (SYMBOL RIGHT)
WO1-4cL	48X48	16.00						TRIPLE ARROW REVERSE CURVE (SYMBOL LEFT)
WO1-4cR	48X48	16.00						TRIPLE ARROW REVERSE CURVE (SYMBOL RIGHT)
WO1-6	60X30	12.50	1	12.50				HORIZONTAL ARROW (SYMBOL)
WO1-6a	72X36	18.00						HORIZ. ARROW (SYMBOL ON PERMANENT BARRICADE)
WO1-7	60X30	12.50	1	12.50				DOUBLE HEAD HORIZONTAL ARROW (SYMBOL)
WO1-7a	72X36	18.00						DOUBLE HEAD HORIZ. ARROW (SYMBOL ON PERM. BARR.)
WO1-8	18X24	3.00						CHEVRON (SYMBOL)
WO1-8a	30X36	7.50						CHEVRON (SYMBOL FOR DIVIDED HIGHWAYS)
WO3-1	48X48	16.00						STOP AHEAD (SYMBOL)
WO3-2	48X48	16.00						YIELD AHEAD (SYMBOL)
WO3-3	48X48	16.00	2	32.00				SIGNAL AHEAD (SYMBOL)
WO3-4	48X48	16.00	2	32.00				BE PREPARED TO STOP
WO3-5	48X48	16.00	3	48.00				SPEED LIMIT AHEAD
WO4-1L	48X48	16.00						MERGE (SYMBOL FROM LEFT)
WO4-1R	48X48	16.00						MERGE (SYMBOL FROM RIGHT)
WO4-1aL	48X48	16.00	4	64.00				MERGE (LEFT)
WO4-1aR	48X48	16.00	2	32.00				MERGE (RIGHT)
WO5-1	48X48	16.00						ROAD/BRIDGE/RAMP NARROWS
WO5-3	48X48	16.00						ONE LANE BRIDGE
WO5-5	48X48	16.00						NARROW LANES
WO6-1	48X48	16.00						DIVIDED HIGHWAY (SYMBOL)
WO6-2	48X48	16.00						DIVIDED HIGHWAY END (SYMBOL)
WO6-3	48X48	16.00	17	272.00				TWO WAY TRAFFIC (SYMBOL)
WO7-3a	30X24	5.00	3	15.00				NEXT XX MILES (PLAQUE)
WO8-1	48X48	16.00						BUMP
WO8-2	48X48	16.00						DIP
WO8-3	48X48	16.00						PAVEMENT ENDS
WO8-4	48X48	16.00						SOFT SHOULDER
WO8-5	48X48	16.00						SLIPPERY WHEN WET (SYMBOL)
WO8-6	48X48	16.00						TRUCK CROSSING
WO8-6c	48X48	16.00						TRUCK ENTRANCE
WO8-7	36X36	9.00						LOOSE GRAVEL
WO8-7a	36X36	9.00						FRESH OIL / LOOSE GRAVEL
WO8-9	48X48	16.00						LOW SHOULDER
WO8-11	48X48	16.00						UNEVEN LANES
WO8-12	48X48	16.00						NO CENTER LINE
WO8-15	48X48	16.00						GROOVED PAVEMENT
WO8-15P	30X24	5.00						MOTORCYCLE (PLAQUE)
WO8-17L	48X48	16.00						SHOULDER DROP-OFF (SYMBOL LEFT)
WO8-17R	48X48	16.00						SHOULDER DROP-OFF (SYMBOL RIGHT)
WO8-17P	30X24	5.00						SHOULDER DROP-OFF (PLAQUE)
W10-1	42RND.	9.62						RAILROAD CROSSING
WO12-1	24X24	4.00						DOUBLE DOWN ARROW (SYMBOL)
WO12-2	48X48	16.00						LOW CLEARANCE (SYMBOL)
WO12-2x	24X18	3.00						LOW CLEARANCE (PLAQUE)
WO12-2a	84X24	14.00						OVERHEAD LOW CLEARANCE (FEET AND INCHES)
WO12-4	120X60	50.00						LOW CLEARANCE XX FT XX IN XX MILES AHEAD
WO12-5	120X60	50.00						WIDTH RESTRICTION XX FT XX IN XX MILES AHEAD
WO13-1	30X30	6.25	2	12.50				ADVISORY SPEED (PLAQUE)
WO16-2	30X24	5.00						XXX FEET (PLAQUE)
WO16-3	30X24	5.00						X MILE (PLAQUE)
WO20-1	48X48	16.00	14	224.00				ROAD/BRIDGE/RAMP WORK AHEAD
WO20-2	48X48	16.00	3	48.00				DETOUR AHEAD
WO20-3	48X48	16.00						ROAD CLOSED AHEAD
WO20-4	48X48	16.00	1	16.00				ONE LANE ROAD AHEAD
WO20-5	48X48	16.00	8	128.00				RIGHT/CENTER/LEFT LANE CLOSED AHEAD
WO20-5a	48X48	16.00						2 RIGHT/CENTER/LEFT LANES CLOSED AHEAD
WO20-6a	48X48	16.00	4	64.00				RIGHT/CENTER/LEFT LANE CLOSED
WO20-7a	48X48	16.00	2	32.00				FLAGGER (SYMBOL)
WO21-2	36X36	9.00						FRESH OIL
WO21-5	48X48	16.00	2	32.00				SHOULDER WORK / SHOULDER WORK AHEAD
WO22-1	48X48	16.00						BLASTING ZONE AHEAD
WO22-2	42X36	10.50						TURN OFF 2-WAY RADIO AND PHONE
WO22-3	42X36	10.50						END BLASTING ZONE
GO22-1	21X15	2.19						WET PAINT (ARROW PIVOTS)

SIGN	SIZE IN.	AREA SQ.FT.	QTY EACH	TOTAL SQ.FT.	QTY RELOC EACH	TOTAL RELOC SQ.FT.	SIGN NO.	DESCRIPTION
GUIDE SIGNS								
E05-1	36X48	12.00						GORE EXIT
E05-2	48X36	12.00						EXIT OPEN
E05-2a	48X36	12.00						EXIT CLOSED
GO20-1	60X24	10.00	2	20.00				ROAD WORK NEXT XX MILES
GO20-2	48X24	8.00	2	16.00				END ROAD WORK
GO20-4	36X18	4.50						PILOT CAR FOLLOW ME
GO20-4a	42X30	8.75						PILOT CAR IN USE WAIT & FOLLOW
GO20-4a	18X12	1.50						PILOT CAR IN USE WAIT & FOLLOW
GO20-5aP	36X24	6.00	26	156.00				WORK ZONE (PLAQUE)
MO4-8a	24X18	3.00	2	6.00				END DETOUR
MO4-9L	48X36	12.00						DETOUR (LEFT)
MO4-9R	48X36	12.00						DETOUR (RIGHT)
MO4-9P	48X12	4.00						STREET NAME (PLAQUE)
MO4-10L	48X18	6.00						DETOUR ARROW (LEFT)
MO4-10R	48X18	6.00						DETOUR ARROW (RIGHT)
REGULATORY SIGNS								
R1-1	48X48	13.25						STOP
R1-2	48TRI.	6.93						YIELD
R1-2a	36X36	9.00						TO ONCOMING TRAFFIC (PLAQUE)
R1-3P	30X12	2.50						ALL WAY (PLAQUE)
R2-1	36X48	12.00	28	336.00				S.L.(5-55),(6-45),(15-40),(2-30)
R3-1	48X48	16.00						NO RIGHT TURN (SYMBOL)
R3-2	48X48	16.00	8	128.00				NO LEFT TURN (SYMBOL)
R3-3	36X36	9.00						NO TURNS
R3-4	48X48	16.00						NO U-TURN (SYMBOL)
R3-7L	30X30	6.25	2	12.50				LEFT LANE MUST TURN LEFT
R3-7R	30X30	6.25						RIGHT LANE MUST TURN RIGHT
R4-1	36X48	12.00	13	156.00				DO NOT PASS
R4-2	36X48	12.00						PASS WITH CARE
R4-7a	36X48	12.00						KEEP RIGHT (HORIZONTAL ARROW)
R4-8a	36X48	12.00						KEEP LEFT (HORIZONTAL ARROW)
R5-1	30X30	6.25						DO NOT ENTER
R5-1a	36X24	6.00						WRONG WAY
R6-1L	54X18	6.75						ONE WAY ARROW (LEFT)
R6-1R	54X18	6.75	2	13.50				ONE WAY ARROW (RIGHT)
R6-2L	24X30	5.00						ONE WAY (LEFT)
R6-2R	24X30	5.00	1	5.00				ONE WAY (RIGHT)
R9-9	24X12	2.00						SIDEWALK CLOSED
R9-11L	24X18	3.00						SIDEWALK CLOSED AHEAD, (ARROW LEFT) CROSS HERE
R9-11R	24X18	3.00						SIDEWALK CLOSED AHEAD, (ARROW RIGHT) CROSS HERE
R10-6	24X36	6.00						STOP HERE ON RED (45^ ARROW)
R11-2	48X30	10.00	6	60.00				ROAD CLOSED
R11-3a	60X30	12.50						ROAD CLOSED XX MILES AHEAD LOCAL TRAFFIC ONLY
R11-4	60X30	12.50						ROAD CLOSED TO THRU TRAFFIC
CONST-3A	60X48	20.00						FINE SIGN
CONST-3X	56X12	4.67						SPEEDING/PASSING (PLATE)
MISCELLANEOUS SIGNS								
CONST-5	48X36	12.00						POINT OF PRESENCE
CON.5-96	96X48	32.00	2	64.00				SAFETY IMPROVEMENTS
CONST-8	48X36	12.00	2	24.00				WORK ZONE NO PHONE ZONE
W16-9P	24X12	2.00	6	12.00				AHEAD PLAQUE
R3-17bP	24X8	1.33	2	2.66				ENDS PLAQUE
CONST	VAR			805.00				DETOUR SIGNS (SEE NEXT SHEET)

616-10.05 CONSTRUCTION SIGNS	TOTAL
	2958

616-10.10 RELOCATED SIGNS	TOTAL
	0

NOTE: EXISTING SIGNS SHALL NOT BE REMOVED UNTIL TEMPORARY SIGNS HAVE BEEN INSTALLED UNLESS APPROVED BY THE ENGINEER.

NOTE: QUANTITIES PROVIDED ARE SETUP USING GENERIC TRAFFIC CONTROL. IF THE CONTRACTOR CHOOSES TO SETUP TRAFFIC CONTROL DIFFERENTLY, THEN THOSE ADDITIONAL QUANTITIES SHALL BE PAID AT THE EXPENSE OF THE CONTRACTOR.

NOTE: ALL TRAFFIC CONTROL ITEMS ARE INCLUDED IN PAY ITEM 616-99.01, LUMP SUM TRAFFIC CONTROL, UNLESS NOTED OTHERWISE IN THE PLANS. THESE QUANTITIES ARE ONLY AN ESTIMATE & AND ARE SUBJECT TO CHANGED BASED UPON FIELD CONDITIONS.

EFFECTIVE: 07-01-2025

ITEM NUMBER	TOTAL QTY	DESCRIPTION
6122008		IMPACT ATTENUATOR 40 MPH (SAND BARRELS)
6122009		IMPACT ATTENUATOR 45 MPH (SAND BARRELS)
6122010		IMPACT ATTENUATOR 50 MPH (SAND BARRELS)
6122012	*30	IMPACT ATTENUATOR 55 MPH (SAND BARRELS)
6122014		IMPACT ATTENUATOR 60 MPH (SAND BARRELS)
6122017		IMPACT ATTENUATOR 65 MPH (SAND BARRELS)
6122019		IMPACT ATTENUATOR 70 MPH (SAND BARRELS)
6122020	*360	REPLACEMENT SAND BARREL
6122030		IMPACT ATTENUATOR (RELOCATION)
6122040		WORK ZONE CRASH CUSHION (NARROW)
6122041		WORK ZONE CRASH CUSHION (RELOCATION)
6123001	+++	TRUCK MOUNTED ATTENUATOR (TMA)
6161012		BUOYS (BOATS KEEP OUT)
6161013		BUOYS (NO WAKE)
6161014		SPECIAL SIGN ASSEMBLY (BOATS KEEP OUT)
6161020		CHANNELIZER (DRUM-LIKE)
6161022		CHANNELIZER (CONE)
6161025	300	CHANNELIZER (TRIM-LINE)
6161026		CHANNELIZER (VERTICAL PANEL)
6161030		TYPE 3 MOVEABLE BARRICADE
6161033	50	DIRECTION INDICATOR BARRICADE
6161040	4	FLASHING ARROW PANEL
6161047		TYPE 3 OBJECT MARKER
6161055		SEQUENTIAL FLASHING WARNING LIGHT
6161070	**800	TUBULAR MARKER
6161095		RADAR SPEED ADVISORY SYSTEM
6161096		CHANGEABLE MESSAGE SIGN, COMMISSION FURNISHED/RETAINED
6161098A	*6	CHANGEABLE MESSAGE SIGN WITHOUT COMM. INTERFACE, CONTRACTOR FURNISHED/RETAINED
6161099		CHANGEABLE MESSAGE SIGN WITH COMM. INTERFACE, CONTRACTOR FURNISHED/RETAINED
6162000A		WORK ZONE TRAFFIC SIGNAL SYSTEM
6162002		TEMPORARY LONG-TERM RUMBLE STRIPS
6173600D	*17,850	TEMPORARY TRAFFIC BARRIER, CONTRACTOR FURNISHED/RETAINED
6173700B		TEMP. TRAFFIC BARRIER ANCHORED, CONTRACTOR FURNISHED/RETAINED
6173706		TEMP. TRAFFIC BARRIER STIFFNESS TRANSITION CONTRACTOR FURNISHED/RETAINED
6174000A		TEMP. TRAFFIC BARRIER HEIGHT TRANSITION, CONTRACTOR FURNISHED/RETAINED
6175010A	*7,240	RELOCATING TEMPORARY TRAFFIC BARRIER
6175011B		RELOCATING TEMP. TRAFFIC BARRIER ANCHORED
6175013		RELOCATING TEMP. TRAFFIC BARRIER STIFFNESS
6175020A		RELOCATING TEMP. TRAFFIC BARRIER HEIGHT
6208064A		TEMPORARY RAISED PAVEMENT MARKER
9029400		TEMPORARY TRAFFIC SIGNALS
9029401	*1	TEMPORARY TRAFFIC SIGNALS AND LIGHTING

NOTE: CMS LOCATIONS TO BE APPROVED BY THE ENGINEER.

NOTE: NO DIRECT PAY SHALL BE MADE TO RELOCATE OR COVER/UNCOVER EXISTING OR TCP SIGNS OR RELOCATE OTHER TCP DEVICES.

* INDICATES ITEMS NOT INCLUDED IN THE LUMP SUM TRAFFIC CONTROL PAY ITEM.

** QUANTITY INCLUDES DOUBLE THE AMOUNT OF TUBULAR MARKERS REQUIRED TO COMPLETE THE PROJECT. SEE JSP FOR DETAILS.

+++ TMAs WILL BE REQUIRED FOR MOBILE OPERATIONS ON THIS PROJECT AT NO DIRECT PAY. THE CONTRACTOR MAY USE TMAs AT STATIONARY LOCATIONS OF THEIR OWN CHOOSING AS OR SPECIFIED WITHIN THE PLANS.

STATE OF MISSOURI
DANIEL WAYNE SAVAGEAU
NUMBER PE-2012018127
PROFESSIONAL ENGINEER
Daniel Savageau
11/29/2025 9:11:02 AM
DANIEL WAYNE SAVAGEAU - CIVIL
MO-PE-2012018127
DATE PREPARED

11/26/2025

ROUTE	STATE
67	MO
DISTRICT	SHEET NO.
SL	3

COUNTY: ST. CHARLES

JOB NO.: J6P3636

CONTRACT ID.:

PROJECT NO.:

BRIDGE NO.:

DESCRIPTION

DATE


MISSOURI HIGHWAYS AND TRANSPORTATION COMMISSION


105 WEST CAPITOL
JEFFERSON CITY, MO 65102
1-888-ASK-MODOT (1-888-275-6636)

MoDOT

QUANTITIES
SHEET 22 OF 22
TRAFFIC CONTROL

PRIMARY RECEIVING WATERS: MISSOURI RIVER

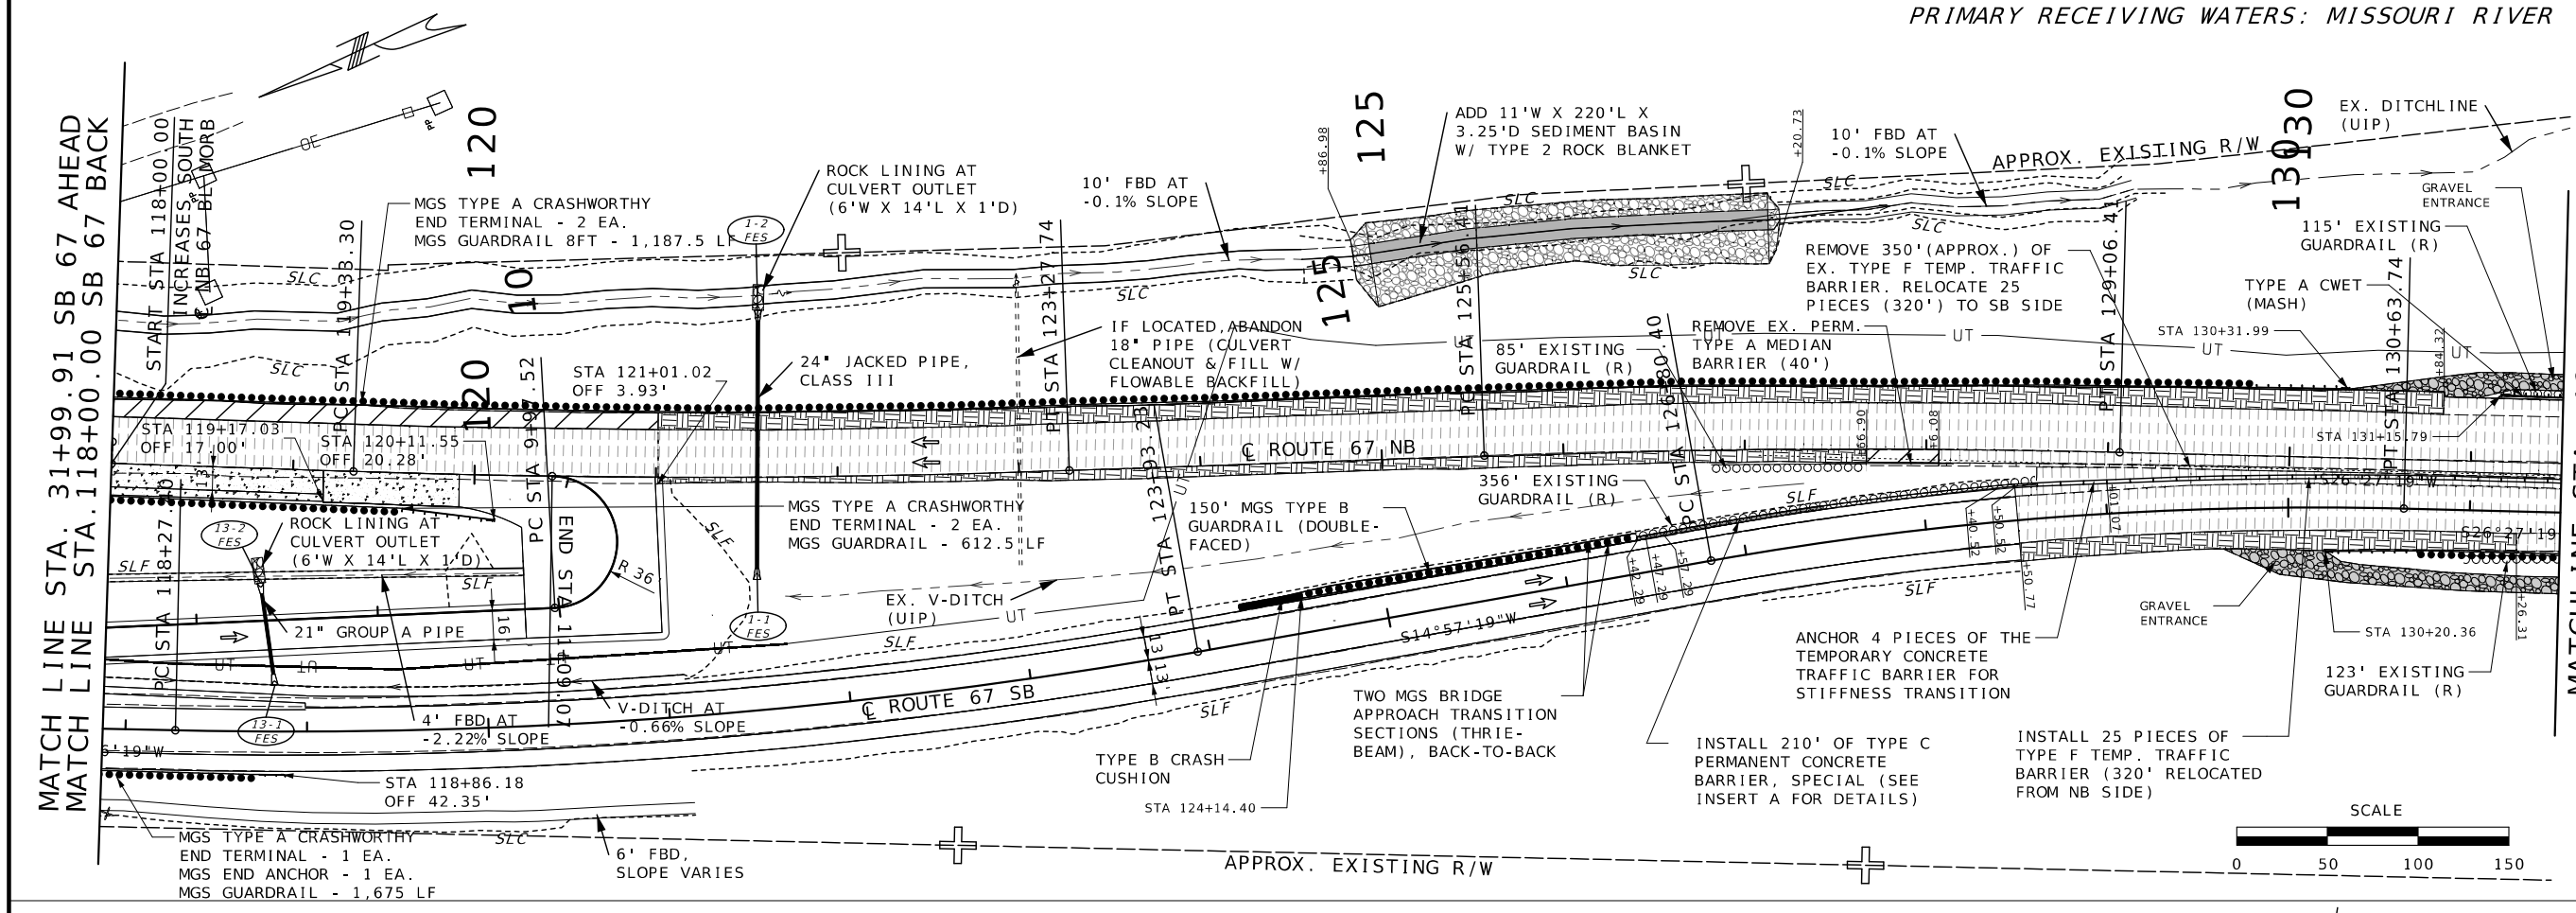

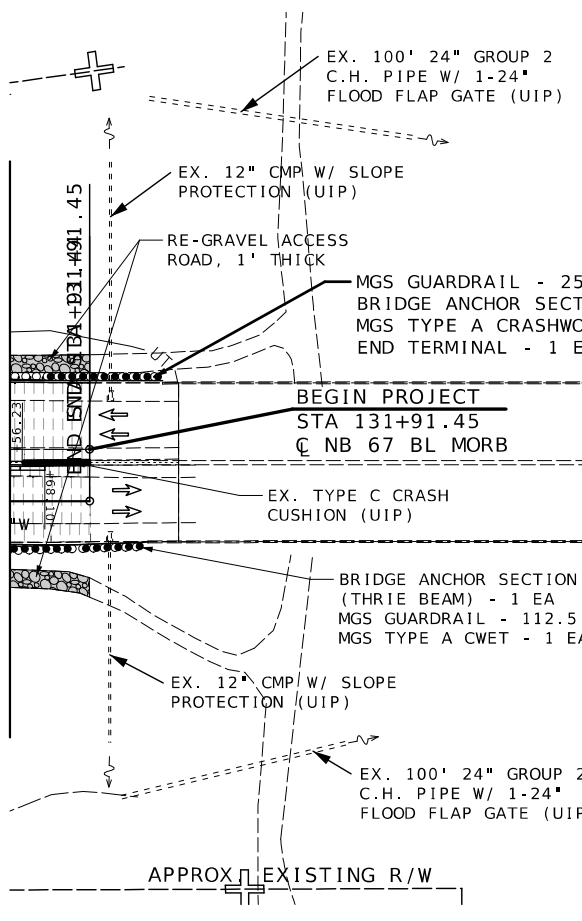

LEGEND:

SLF = SLOPE LIMITS FILL SLC = SLOPE LIMITS CUT
FBD = FLAT BOTTOMED DITCH

EXISTING CONCRETE PAVEMENT (UIP) =
ALT. PAVEMENT WIDENING =
RE-BUILT TYPE A2 SHOULDER =
2" MILL/FILL BP-1 =

SCALE
0 50 100 150

ANY WORK INDICATED ON THE PLANS THAT EXTENDS BEYOND THE PROJECT LIMITS IS CONSIDERED INCIDENTAL TO AND A PART OF THE CONSTRUCTION OF THIS PROJECT.


NOTE:
CONTRACTOR IS RESPONSIBLE FOR LOCATING ALL UNDERGROUND UTILITIES. UTILITIES ARE APPROXIMATE ONLY. IT IS POSSIBLE THERE MAY BE OTHERS WHICH ARE NOT SHOWN ON OTHER PLANS.

MISSOURI RIVER

LEWIS BRIDGE A-3047

NOT TO SCALE

INSERT A

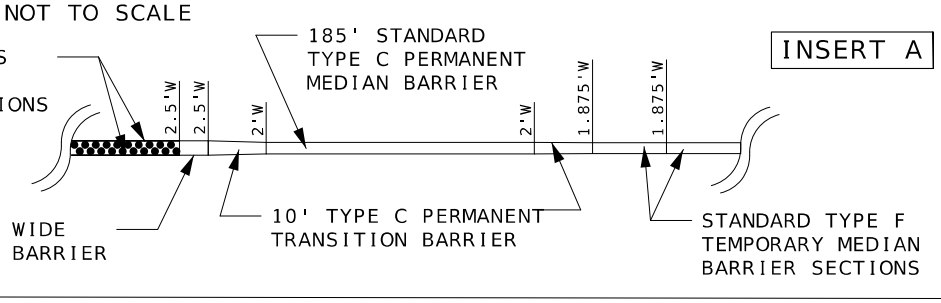

DISCLAIMER

THE PROFESSIONAL WHOSE SIGNATURE AND PERSONAL SEAL APPEAR HEREON ASSUMES RESPONSIBILITY ONLY FOR WHAT APPEARS ON THIS PAGE, AND DISCLAIMS (PURSUANT TO SECTION 327.411 RSMO) SPECIFICATION, ESTIMATES, REPORTS, OR OTHER DOCUMENTS OR INSTRUMENTS NOT SEALED BY THE UNDERSIGNED PROFESSIONAL RELATING TO OR INTENDED TO BE USED FOR ANY PART OR PARTS OF THE PROJECT TO WHICH THIS PAGE REFERS.

THE EXISTENCE AND APPROXIMATE LOCATION OF UTILITY FACILITIES KNOWN TO EXIST, AS SHOWN ON THE PLANS, ARE BASED ON THE BEST INFORMATION AVAILABLE TO THE COMMISSION AT THIS TIME. THIS INFORMATION IS PROVIDED BY THE COMMISSION "AS-IS" AND THE COMMISSION EXPRESSLY DISCLAIMS ANY REPRESENTATION OR WARRANTY AS TO THE COMPLETENESS, ACCURACY, OR SUITABILITY OF THE INFORMATION FOR ANY USE. RELIANCE UPON THIS INFORMATION IS DONE AT THE RISK AND PERIL OF THE USER, AND THE COMMISSION SHALL NOT BE LIABLE FOR ANY DAMAGES THAT MAY ARISE FROM ANY ERROR IN THE INFORMATION.

STATE OF MISSOURI
DANIEL WAYNE SAVAGEAU
NUMBER PE-2012018127
PROFESSIONAL ENGINEER
11/29/2025 9:10:35 AM
DANIEL WAYNE SAVAGEAU - CIVIL
MO-PE-2012018127
DATE PREPARED
11/26/2025

ROUTE	STATE
67	MO
DISTRICT	SHEET NO.
SL	4

COUNTY
ST. CHARLES
JOB NO.
J6P3636
CONTRACT ID.
PROJECT NO.
BRIDGE NO.

DESCRIPTION	DATE

MISSOURI HIGHWAYS AND TRANSPORTATION COMMISSION
105 WEST CAPITOL
JEFFERSON CITY, MO 65102
1-888-ASK-MODOT (1-888-275-6636)

CONSTRUCTION PLAN SHEET
ROUTE 67 NORTHBOUND
SHEET 1 OF 6

PRIMARY RECEIVING WATERS: MISSOURI RIVER

MATCH LINE STA. 118+00.00 SB 67 BACK
MATCH LINE STA. 31+99.91 SB 67 AHEAD

APPROX. EXISTING R/W
6' FBD, SLOPE VARIES
EX. 24" PIPE (R)
FARM CROSSOVER SOUTH ℄ STA. 37+41.65 ℄ 67S
START STA 0+00.00
POT STA 0+11.55
℄ ROUTE 67 SB
STA 41+25.28 OFF 15.92'
TYPE 1 ROCK DITCH LINER
MGS TYPE A CRASHWORTHY END TERMINAL - 1 EA. MGS END ANCHOR - 1 EA. MGS GUARDRAIL - 1,675 LF
1' DEPTH STORAGE POND (SEE SHEETS 116-126 FOR DETAILS)
4' FBD AT 2.22% SLOPE
24" JACKED PIPE, CLASS III
MGS TYPE A CRASHWORTHY. END TERMINAL - 1 EA. MGS END ANCHOR - 1 EA. MGS GUARDRAIL - 650 LF
EXIST CROSSOVER TO BE REMOVED
STA 37+01.96 OFF 31.72'
FARM CROSSOVER SOUTH ℄
STA 39+63.52 OFF 24.95'
STA 37+86.65 OFF 30.52'
MGS TYPE A CRASHWORTHY END TERMINAL - 2 EA. MGS GUARDRAIL - 4,337.5 LF
STA 42+63.53 OFF 15.15'
STA 32+57.53 OFF 24.55'
STA 33+49.99 OFF 23.59'
℄ ROUTE 67 NB
N26°53'59"E
END STA 1+64.58
STA. 37+61.34 ℄ 67N
STA. 1+64.58 SFC
STA 33+37.36 OFF 22.51'
ROCK LINING AT CULVERT OUTLET (6'W X 14'L X 1'D)
STA 42+90.99 OFF 14.73'
STA 43+00.86 OFF 22.98'
STA 44+70.21 OFF 30.63'
TYPE 1 ROCK BLANKET
48" JACKED PIPE CLASS III
APPROX. EX. R/W
ABANDON EX. 24" PIPE (CULVERT CLEANOUT & FILL W/ FLOWABLE BACKFILL)
18' FBD AT -0.07% SLOPE
TYPE 1 ROCK DITCH LINER
IF LOCATED, ABANDON 24" PIPE (CULVERT CLEANOUT & FILL W/ FLOWABLE BACKFILL)
12' FBD AT -0.08% SLOPE
10' FBD AT -0.08% SLOPE
MGS TYPE A CRASHWORTHY END TERMINAL - 1 EA. MGS END ANCHOR - 1 EA. MGS GUARDRAIL - 900 LF MGS GUARDRAIL 8FT - 475 LF
RAISE EX. FBD TO -0.16% SLOPE
CINDER PD
HOOD DR.
ROCK LINING AT CULVERT OUTLET (12'W X 20'L X 2'D)
MGS TYPE A CRASHWORTHY END TERMINAL - 2 EA. MGS GUARDRAIL 8FT - 1,187.5 LF
MATCHLINE STA. 45+49.91

SCALE 0 50 100 150

APPROX. EXISTING R/W
MGS TYPE A CRASHWORTHY END TERMINAL - 1 EA. MGS END ANCHOR - 1 EA. MGS GUARDRAIL - 1,675 LF
ROCK LINER
ROCK LINING AT CULVERT OUTLET (6'W X 14'L X 1'D)
PC STA 52+82.99
PT STA 56+29.07
TYPE 1 ROCK LINER
1' DEPTH STORAGE POND (SEE SHEETS 116-126 FOR DETAILS)
CROSSOVER TO BE REMOVED
ROCK LINING AT CULVERT OUTLET (4'W X 12'L X 1'D)
STA 48+18.55 OFF 21.59'
℄ ROUTE 67 SB
ROCK LINER
ABANDON EX. 15" PIPE (CULVERT CLEANOUT & FILL W/ FLOWABLE BACKFILL)
24" JACKED PIPE, CLASS III
JACK 18" CLASS III RESERVE PIPE
PT STA 48+89.00
EQUATION: STA 48+89.00 BK = STA 47+79.00 AH
N26°53'59"E
℄ ROUTE 67 NB
TYPE 1 ROCK DITCH LINER
STA 47+48.16 OFF 25.87'
STA 50+42.41 OFF 30.95'
MGS TYPE A CRASHWORTHY END TERMINAL - 1 EA. MGS END ANCHOR - 1 EA. MGS GUARDRAIL - 4375 LF
TYPE 1 ROCK BLANKET
RAISE EX. FBD TO -0.16% SLOPE
STA 47+85.89 OFF 45.28
STA 48+09.73 OFF 83.92'
STA 48+62.48 OFF 173.23'
RED SCHOOL RD.
MGS TYPE A CRASHWORTHY END TERMINAL - 1 EA. MGS END ANCHOR - 1 EA. MGS GUARDRAIL - 900 LF MGS GUARDRAIL 8FT - 475 LF
MATCHLINE STA. 59+09.91

SCALE 0 50 100 150

SLF = SLOPE LIMITS FILL SLC = SLOPE LIMITS CUT
FBD = FLAT BOTTOMED DITCH

LEGEND:
2" MILL/FILL SP125CLP =
RE-BUILT TYPE A2 SHOULDER =
RAISED ISLAND =
9" THICK PCCP =
ALT. PAVEMENT WIDENING =
REMOVALS =
2" MILL/FILL BP-1 =

STATE OF MISSOURI
DANIEL WAYNE SAVAGEAU NUMBER PE-2012018127
PROFESSIONAL ENGINEER
11/29/2025 9:10:03 AM
DANIEL WAYNE SAVAGEAU - CIVIL
MO-PE-2012018127

DATE PREPARED: 11/25/2025
ROUTE: 67 | STATE: MO
DISTRICT: SL | SHEET NO.: 5
COUNTY: ST. CHARLES
JOB NO.: J6P3636
CONTRACT ID.:
PROJECT NO.:
BRIDGE NO.:


DESCRIPTION | DATE


MISSOURI HIGHWAYS AND TRANSPORTATION COMMISSION
105 WEST CAPITOL
JEFFERSON CITY, MO 65102
1-888-ASK-MODOT (1-888-275-6636)

CONSTRUCTION PLAN SHEET
ROUTE 67 NORTHBOUND
SHEET 2 OF 6

PRIMARY RECEIVING WATERS: MISSOURI RIVER

NOTE: SEE SB SHEETS 13-14 FOR 5-2 FES OUTLET DITCH DETAILS

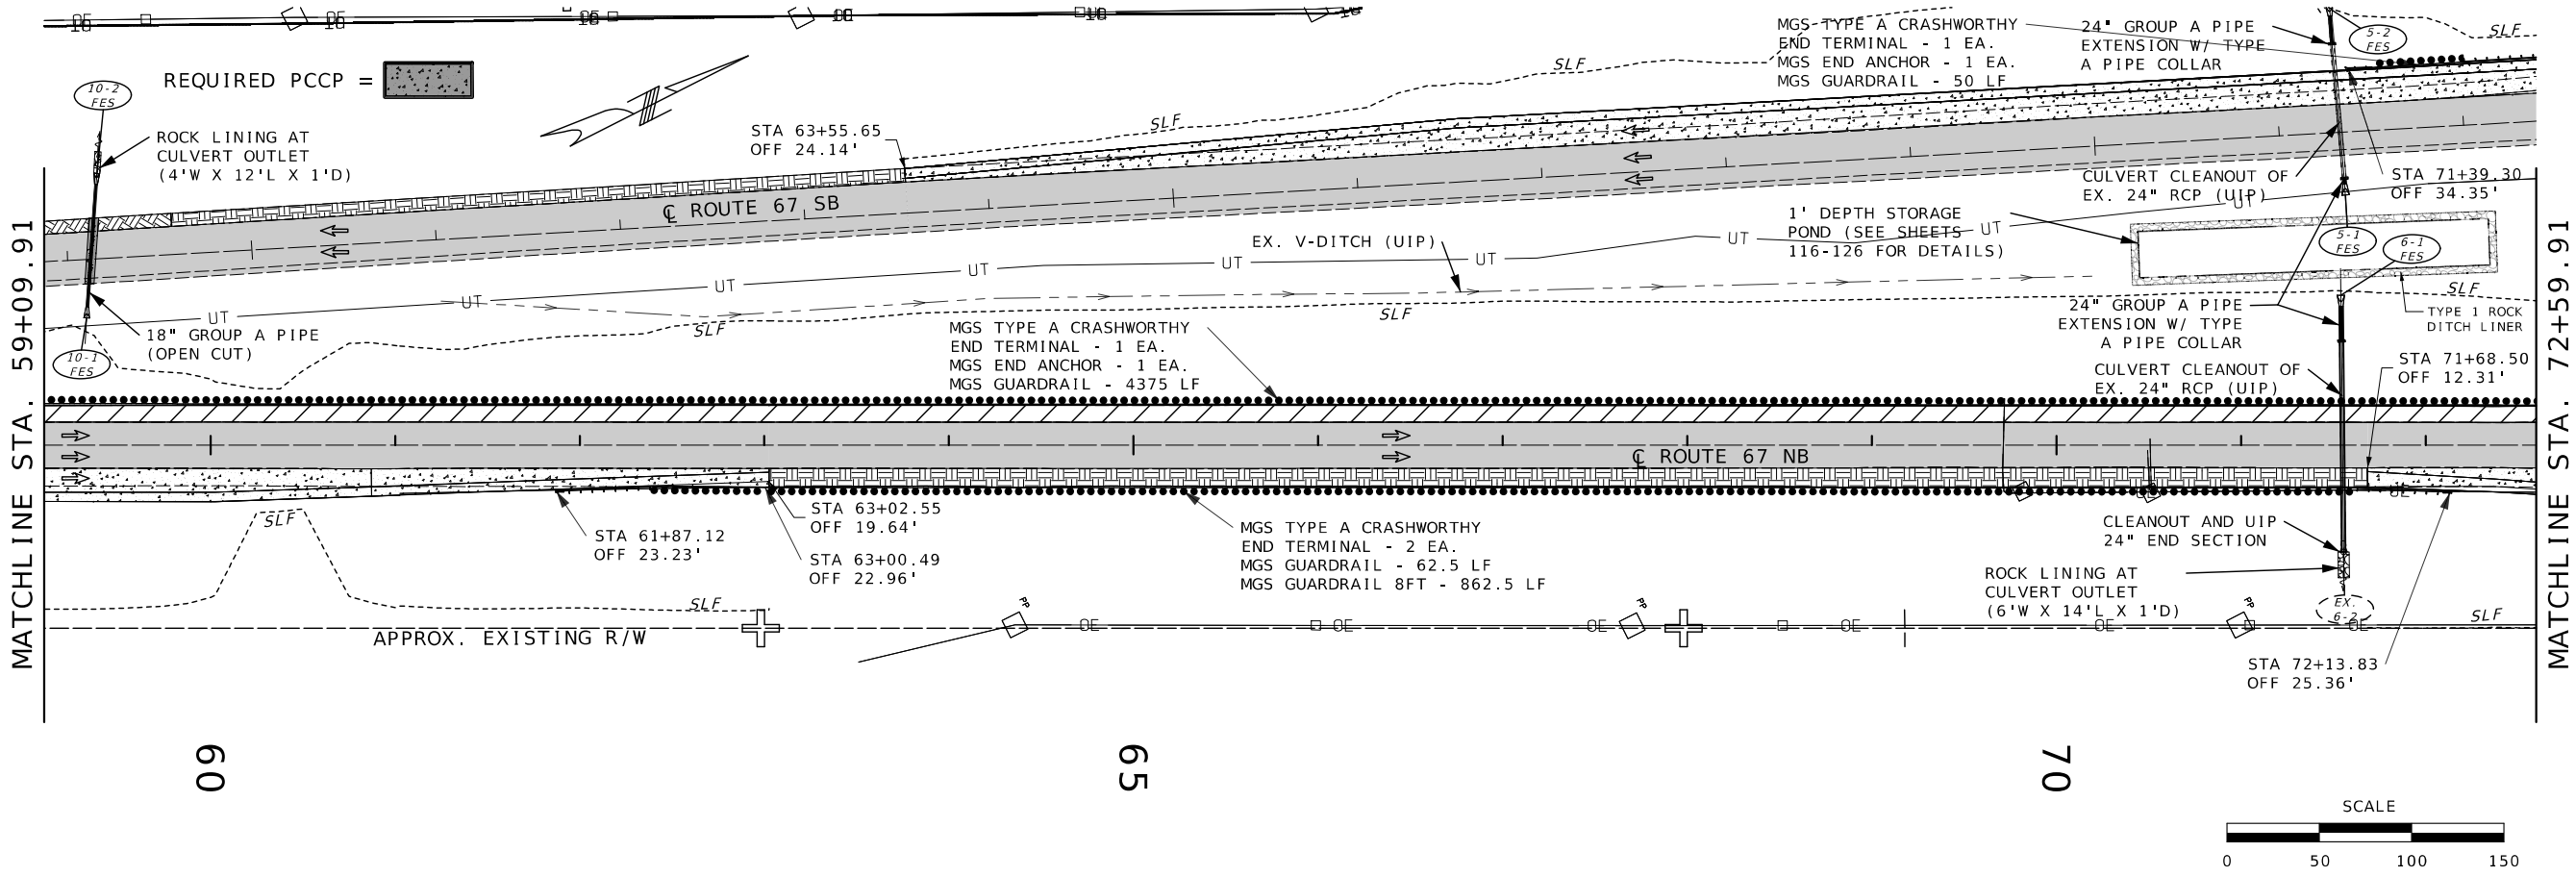

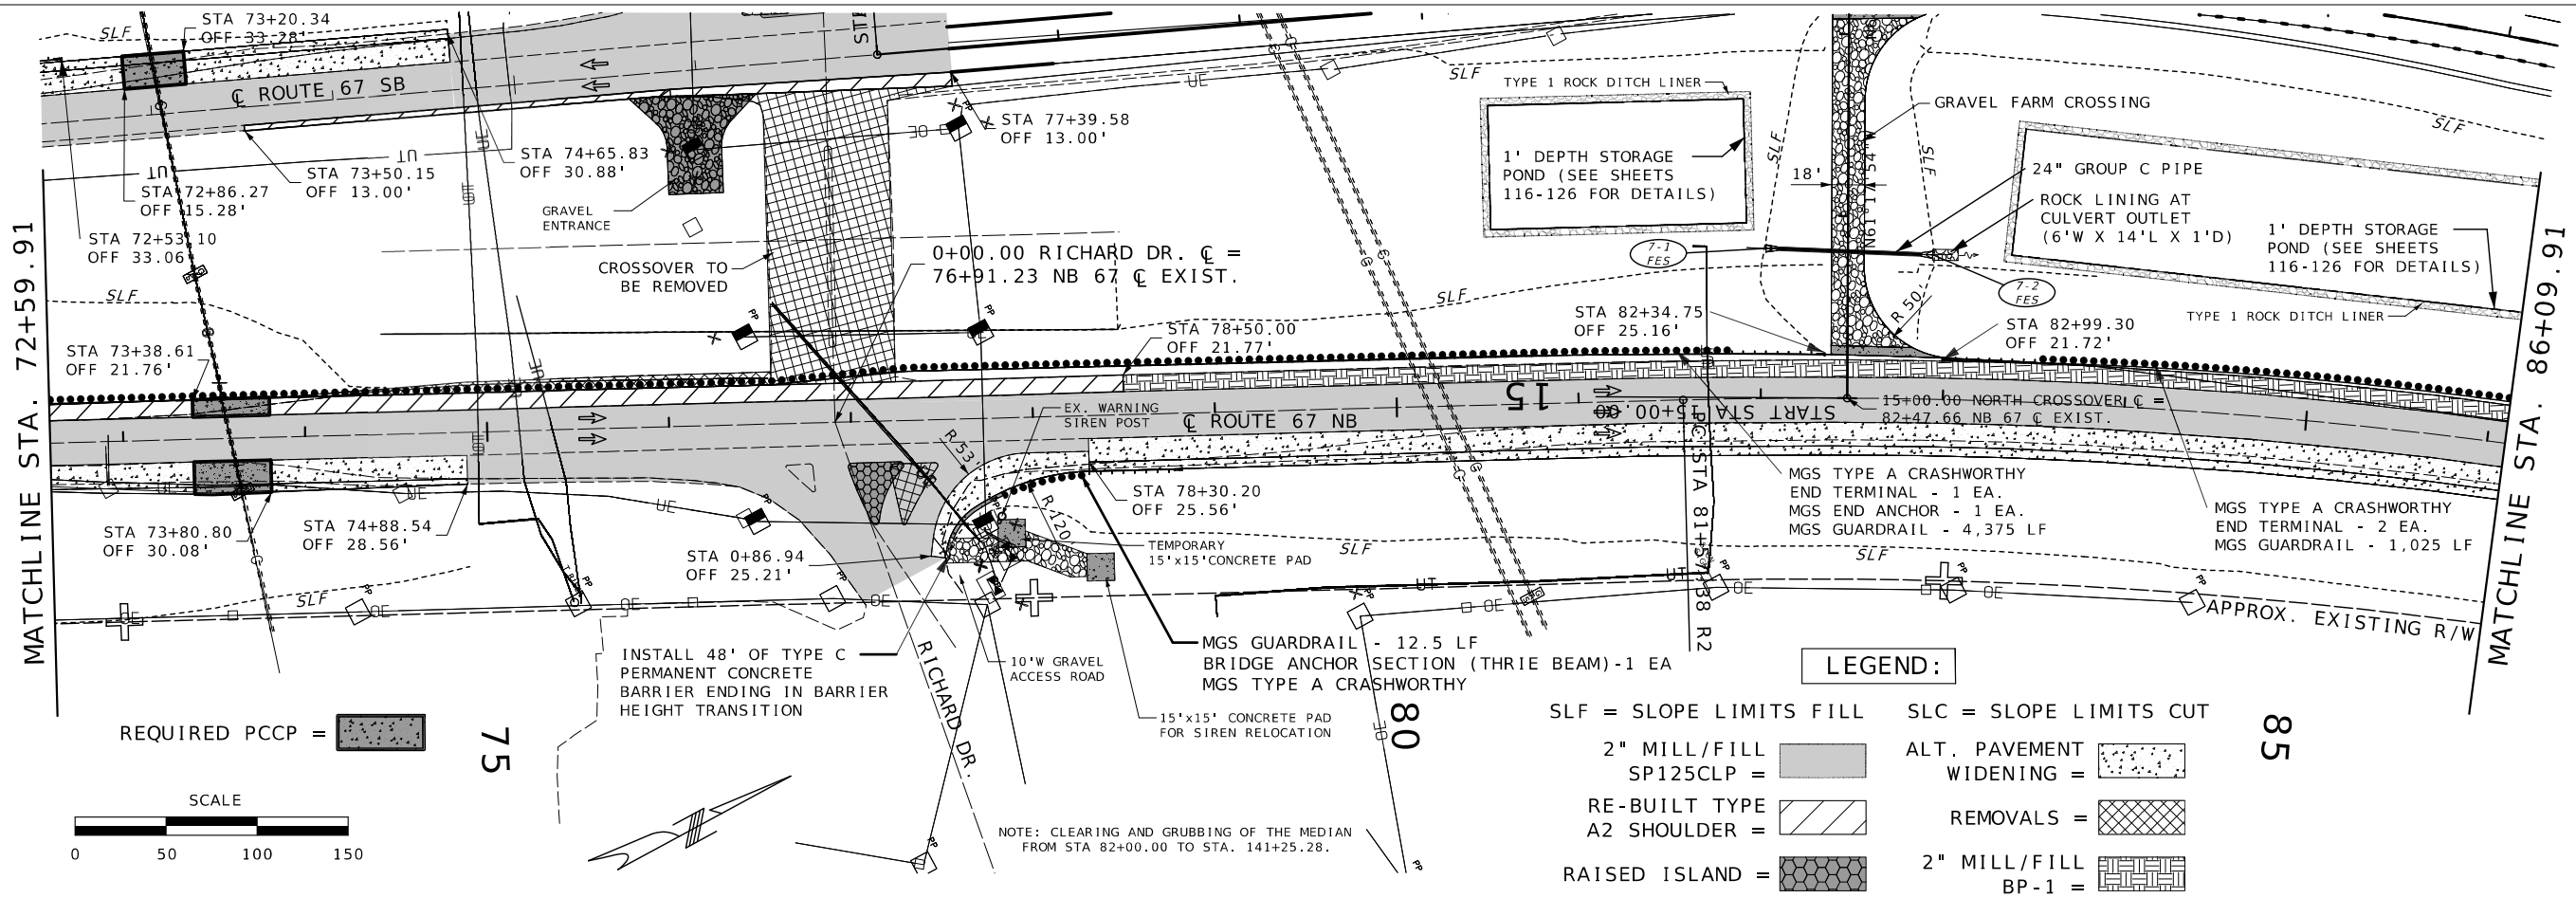

PRIMARY RECEIVING WATERS: MISSOURI RIVER AND MISSISSIPPI RIVER

STATE OF MISSOURI
DANIEL WAYNE SAVAGEAU
NUMBER PE-2012018127
PROFESSIONAL ENGINEER
Daniel Savageau
11/29/2025 9:09:40 AM
DANIEL WAYNE SAVAGEAU - CIVIL
MO-PE-2012018127
DATE PREPARED
11/25/2025

ROUTE	STATE
67	MO
DISTRICT	SHEET NO.
SL	6

COUNTY
ST. CHARLES

JOB NO.
J6P3636

CONTRACT ID.

PROJECT NO.

BRIDGE NO.

DESCRIPTION


DATE

MISSOURI HIGHWAYS AND TRANSPORTATION COMMISSION

105 WEST CAPITOL
JEFFERSON CITY, MO 65102
1-888-ASK-MODOT (1-888-275-6636)

CONSTRUCTION PLAN SHEET
ROUTE 67 NORTHBOUND
SHEET 3 OF 6

NOTE: SEE SB SHEET 15 FOR ADDITIONAL PIPE 8 DETAILS

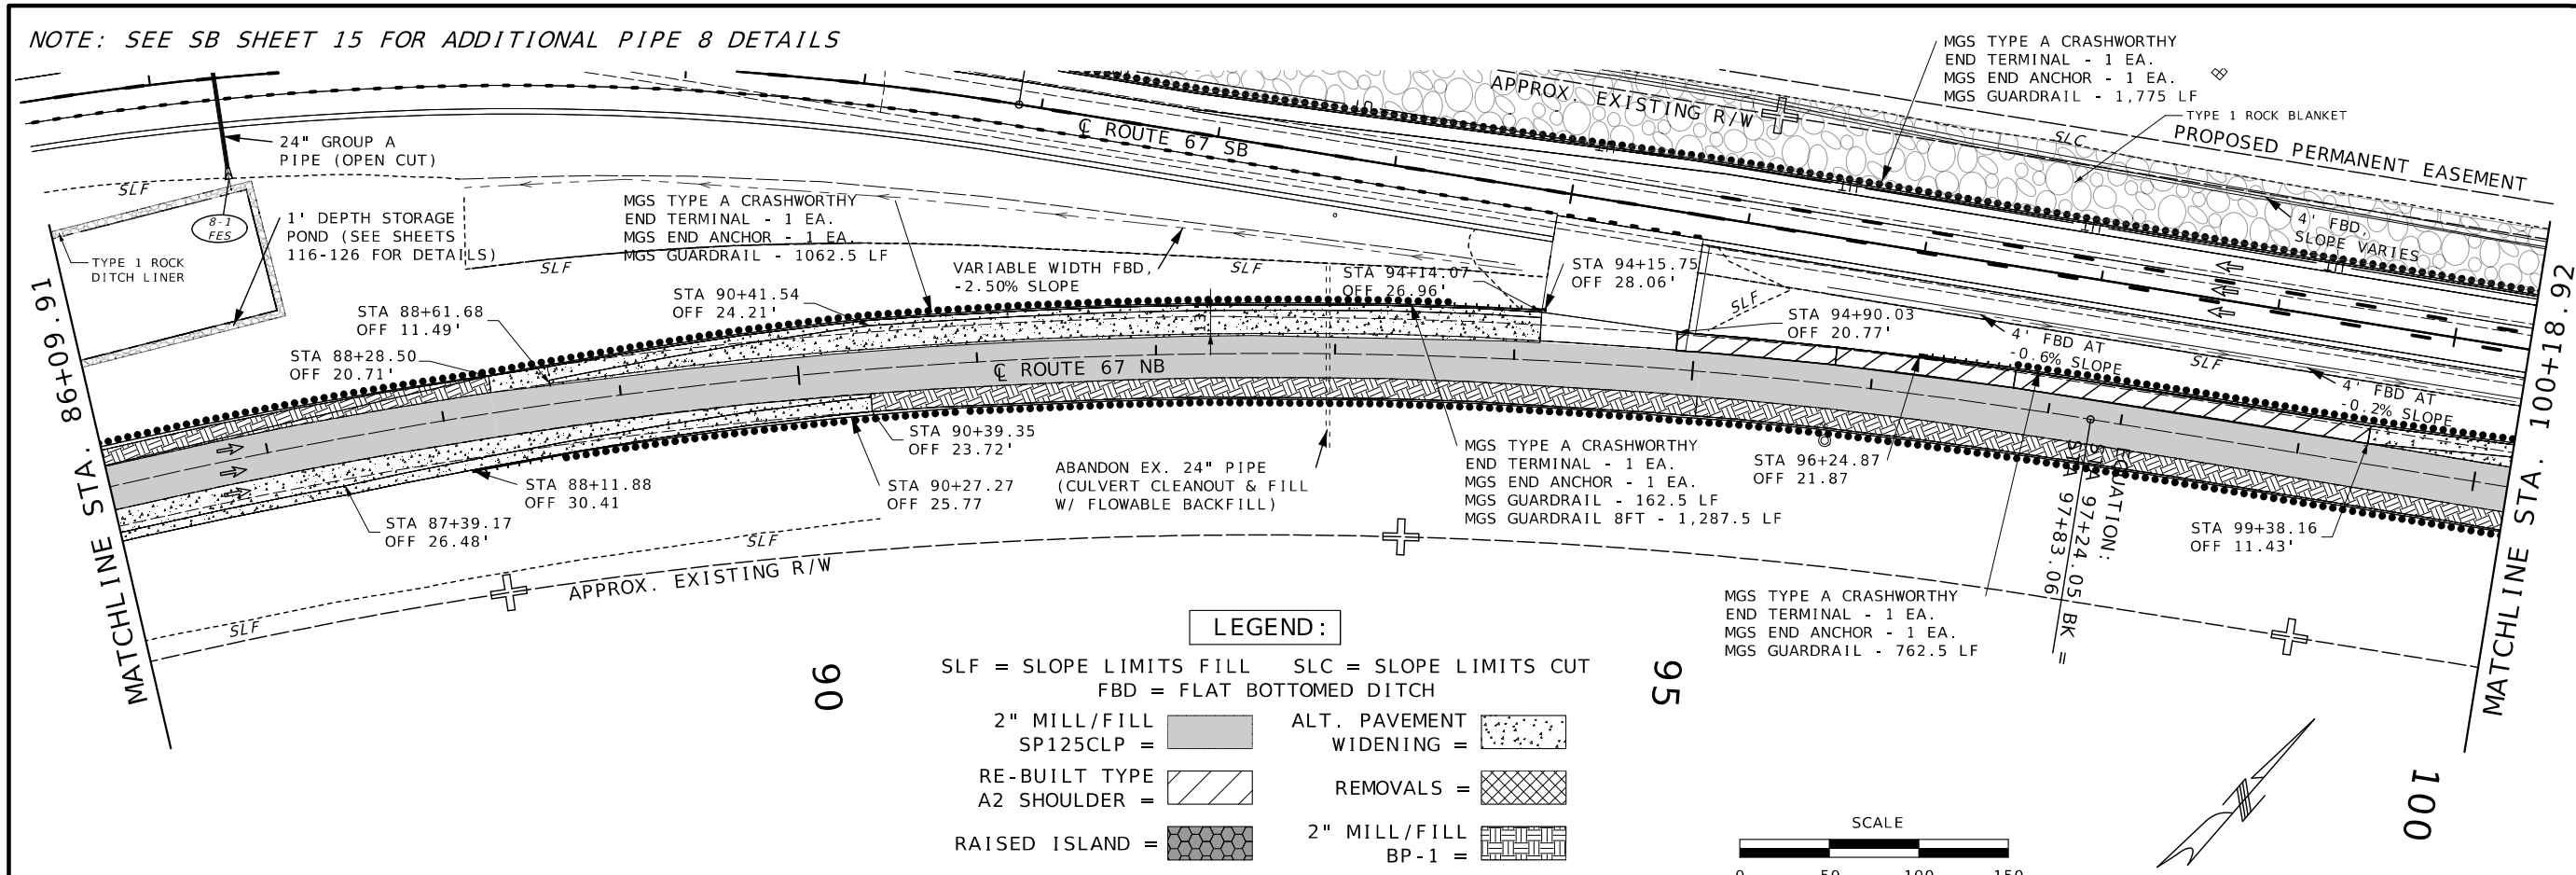


LEGEND:

SLF = SLOPE LIMITS FILL SLC = SLOPE LIMITS CUT
FBD = FLAT BOTTOMED DITCH

2" MILL/FILL SP125CLP =
RE-BUILT TYPE A2 SHOULDER =
RAISED ISLAND =
ALT. PAVEMENT WIDENING =
REMOVALS =
2" MILL/FILL BP-1 =

SCALE
0 50 100 150

PRIMARY RECEIVING WATERS: MISSISSIPPI RIVER

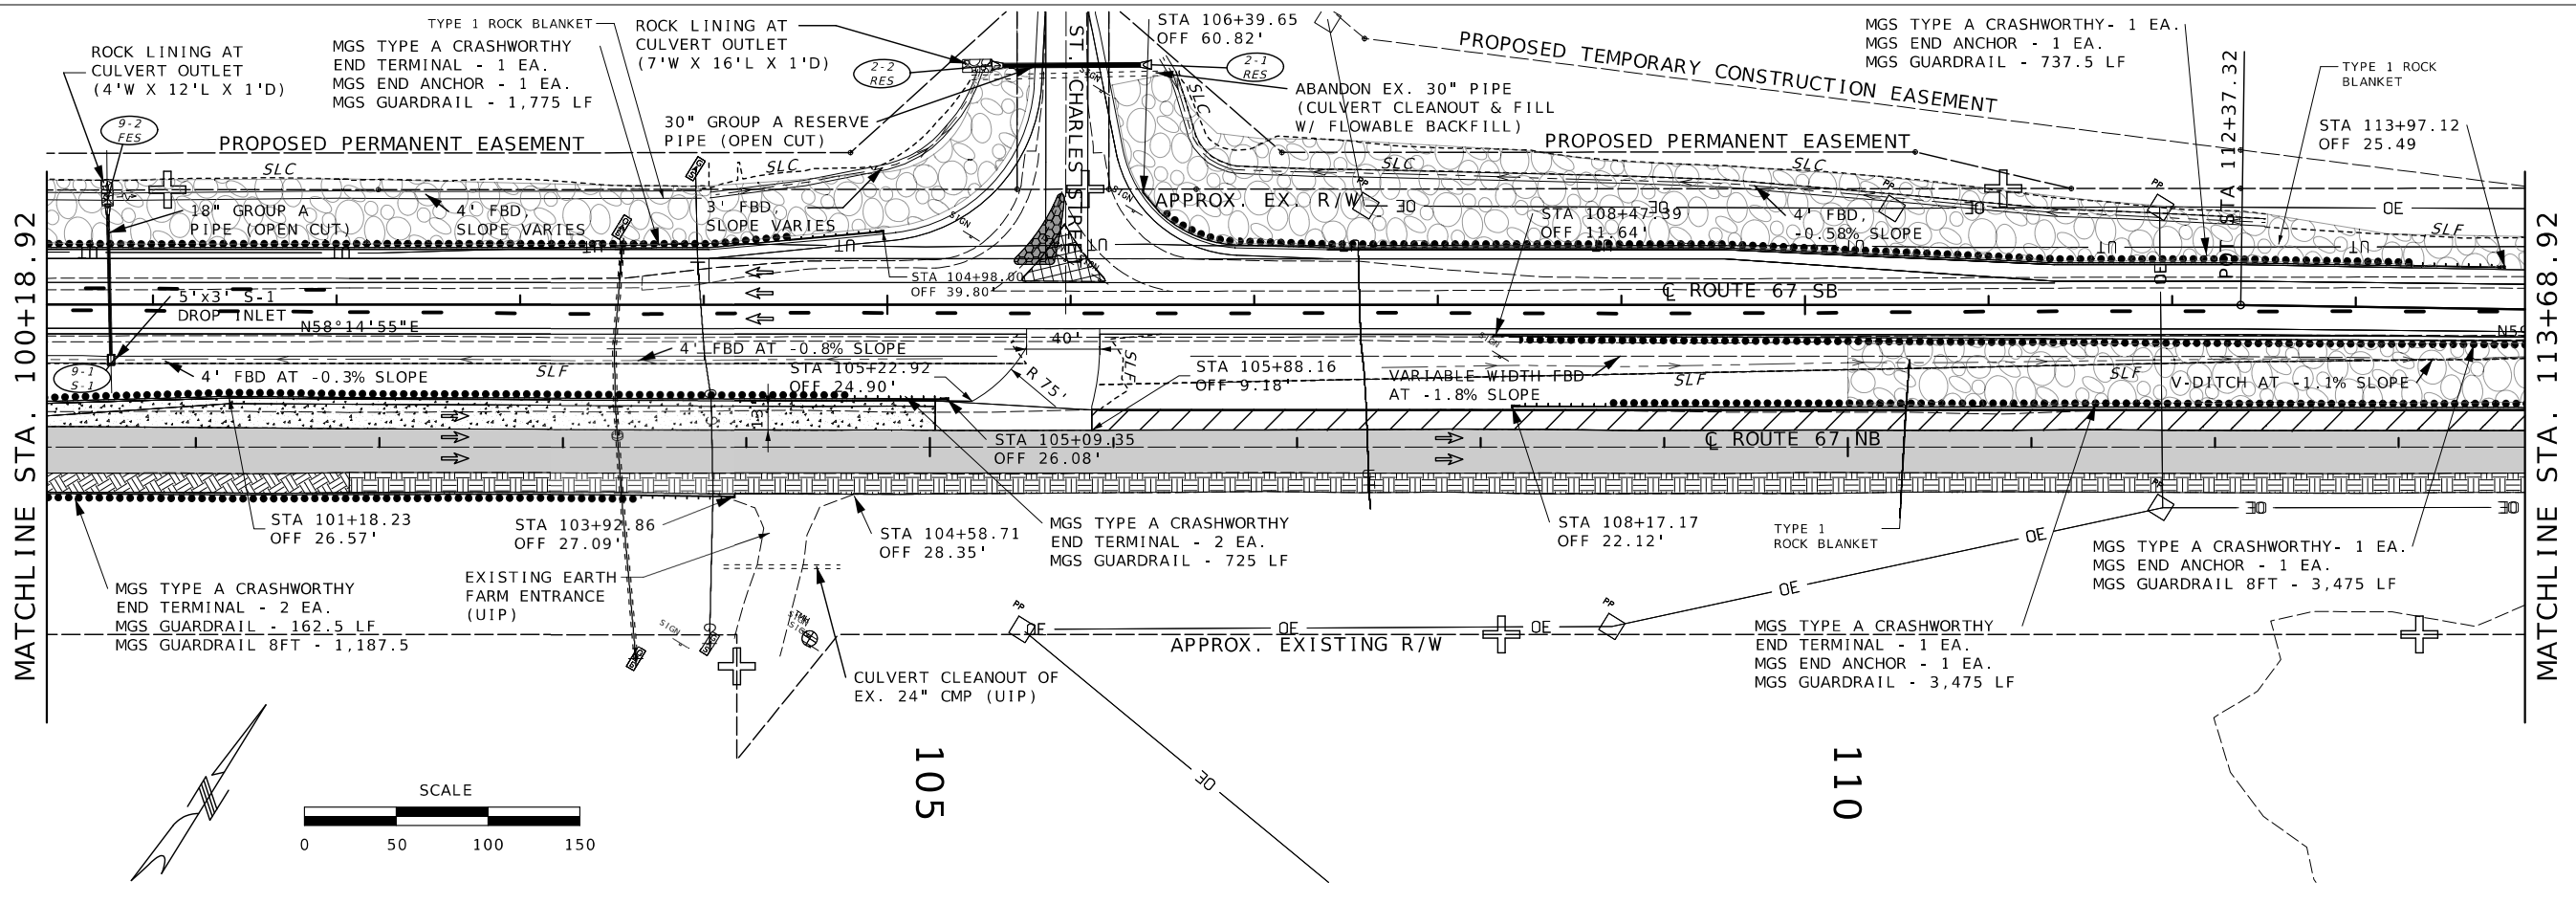

SCALE
0 50 100 150

STATE OF MISSOURI
DANIEL WAYNE SAVAGEAU NUMBER PE-2012018127
PROFESSIONAL ENGINEER
11/10/2025 9:28:33 AM
DANIEL WAYNE SAVAGEAU - CIVIL
MO-PE-2012018127


DATE PREPARED: 11/7/2025
ROUTE: 67
STATE: MO
DISTRICT: SL
SHEET NO.: 7
COUNTY: ST. CHARLES
JOB NO.: J6P3636
CONTRACT ID.:
PROJECT NO.:
BRIDGE NO.:


DESCRIPTION | DATE

MISSOURI HIGHWAYS AND TRANSPORTATION COMMISSION
105 WEST CAPITOL
JEFFERSON CITY, MO 65102
1-888-ASK-MODOT (1-888-275-6636)

CONSTRUCTION PLAN SHEET
ROUTE 67 NORTHBOUND
SHEET 4 OF 6

PRIMARY RECEIVING WATERS: MISSISSIPPI RIVER

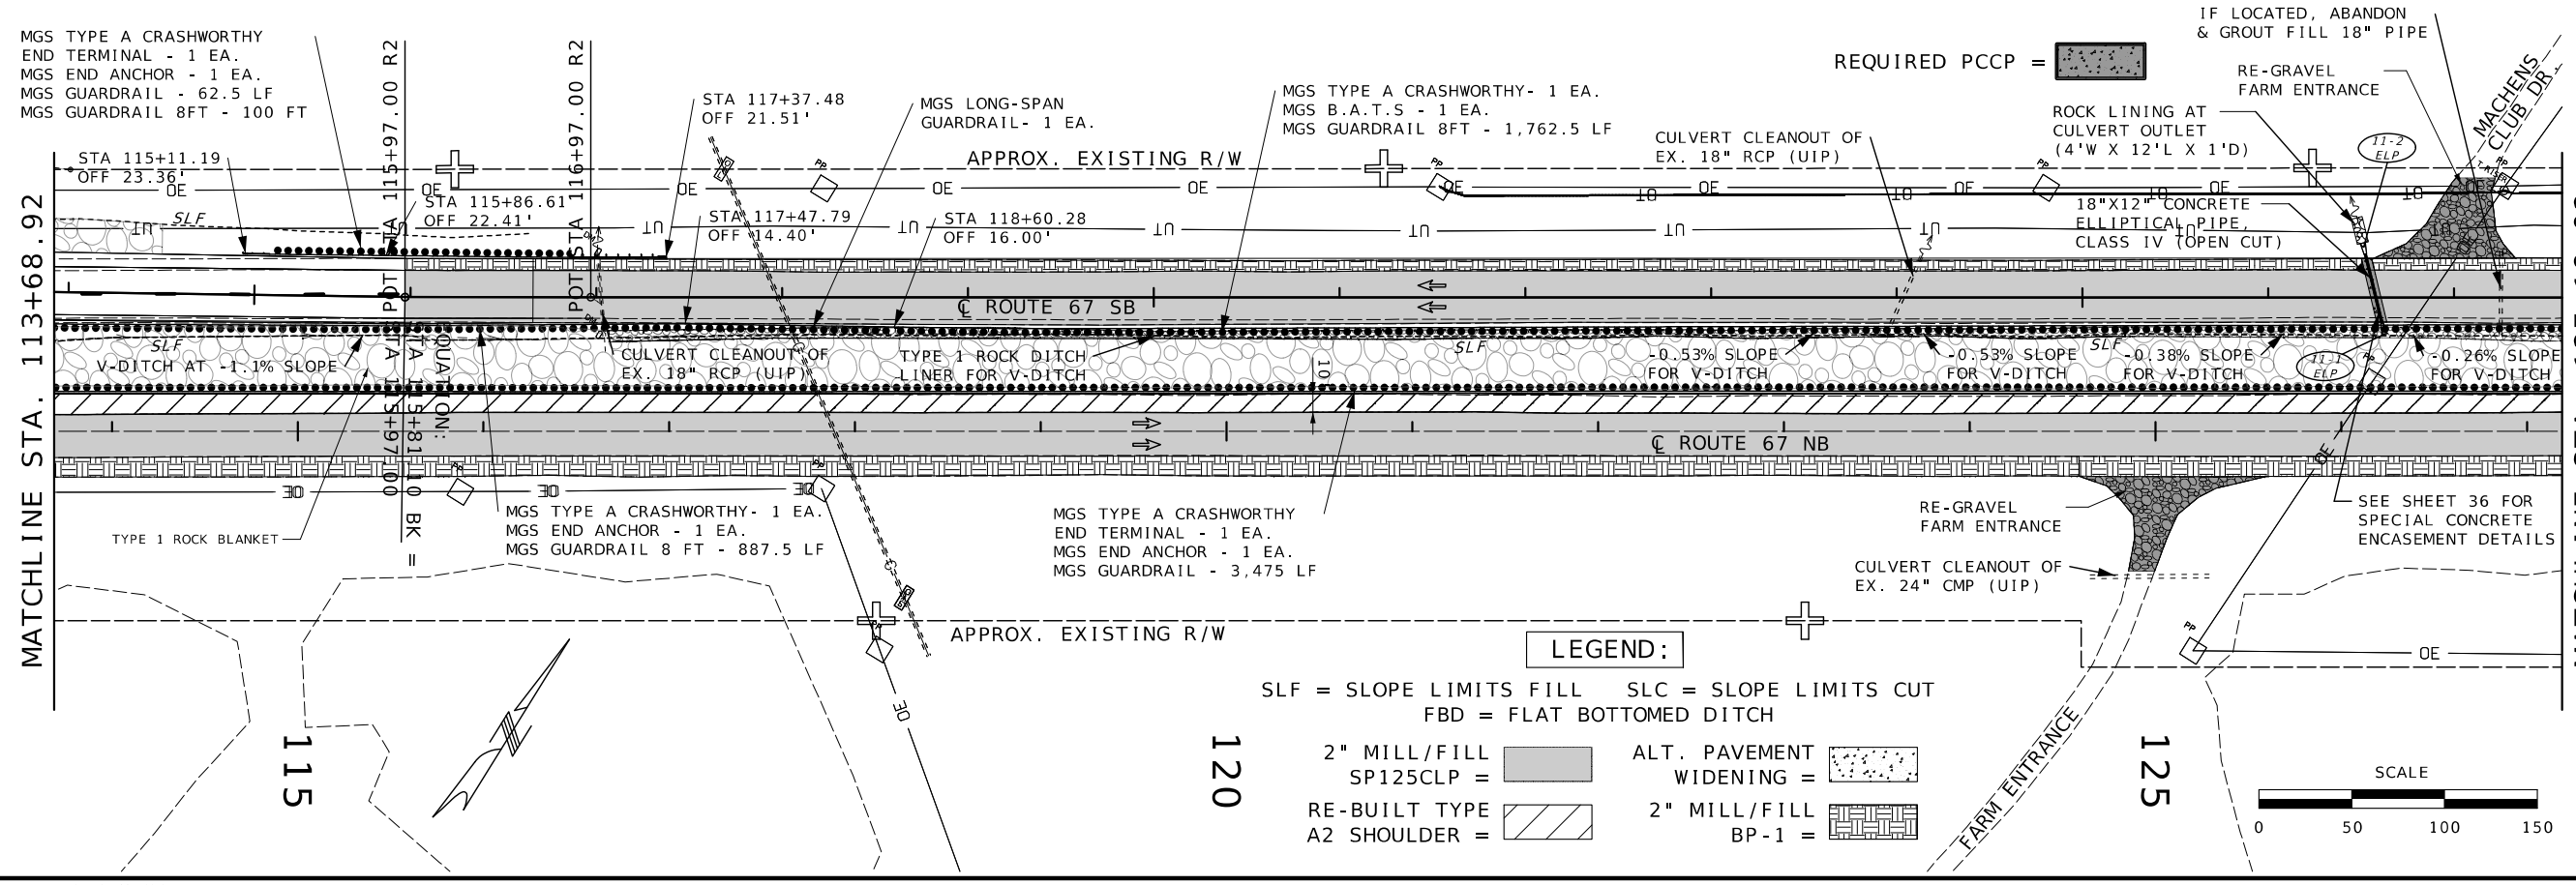

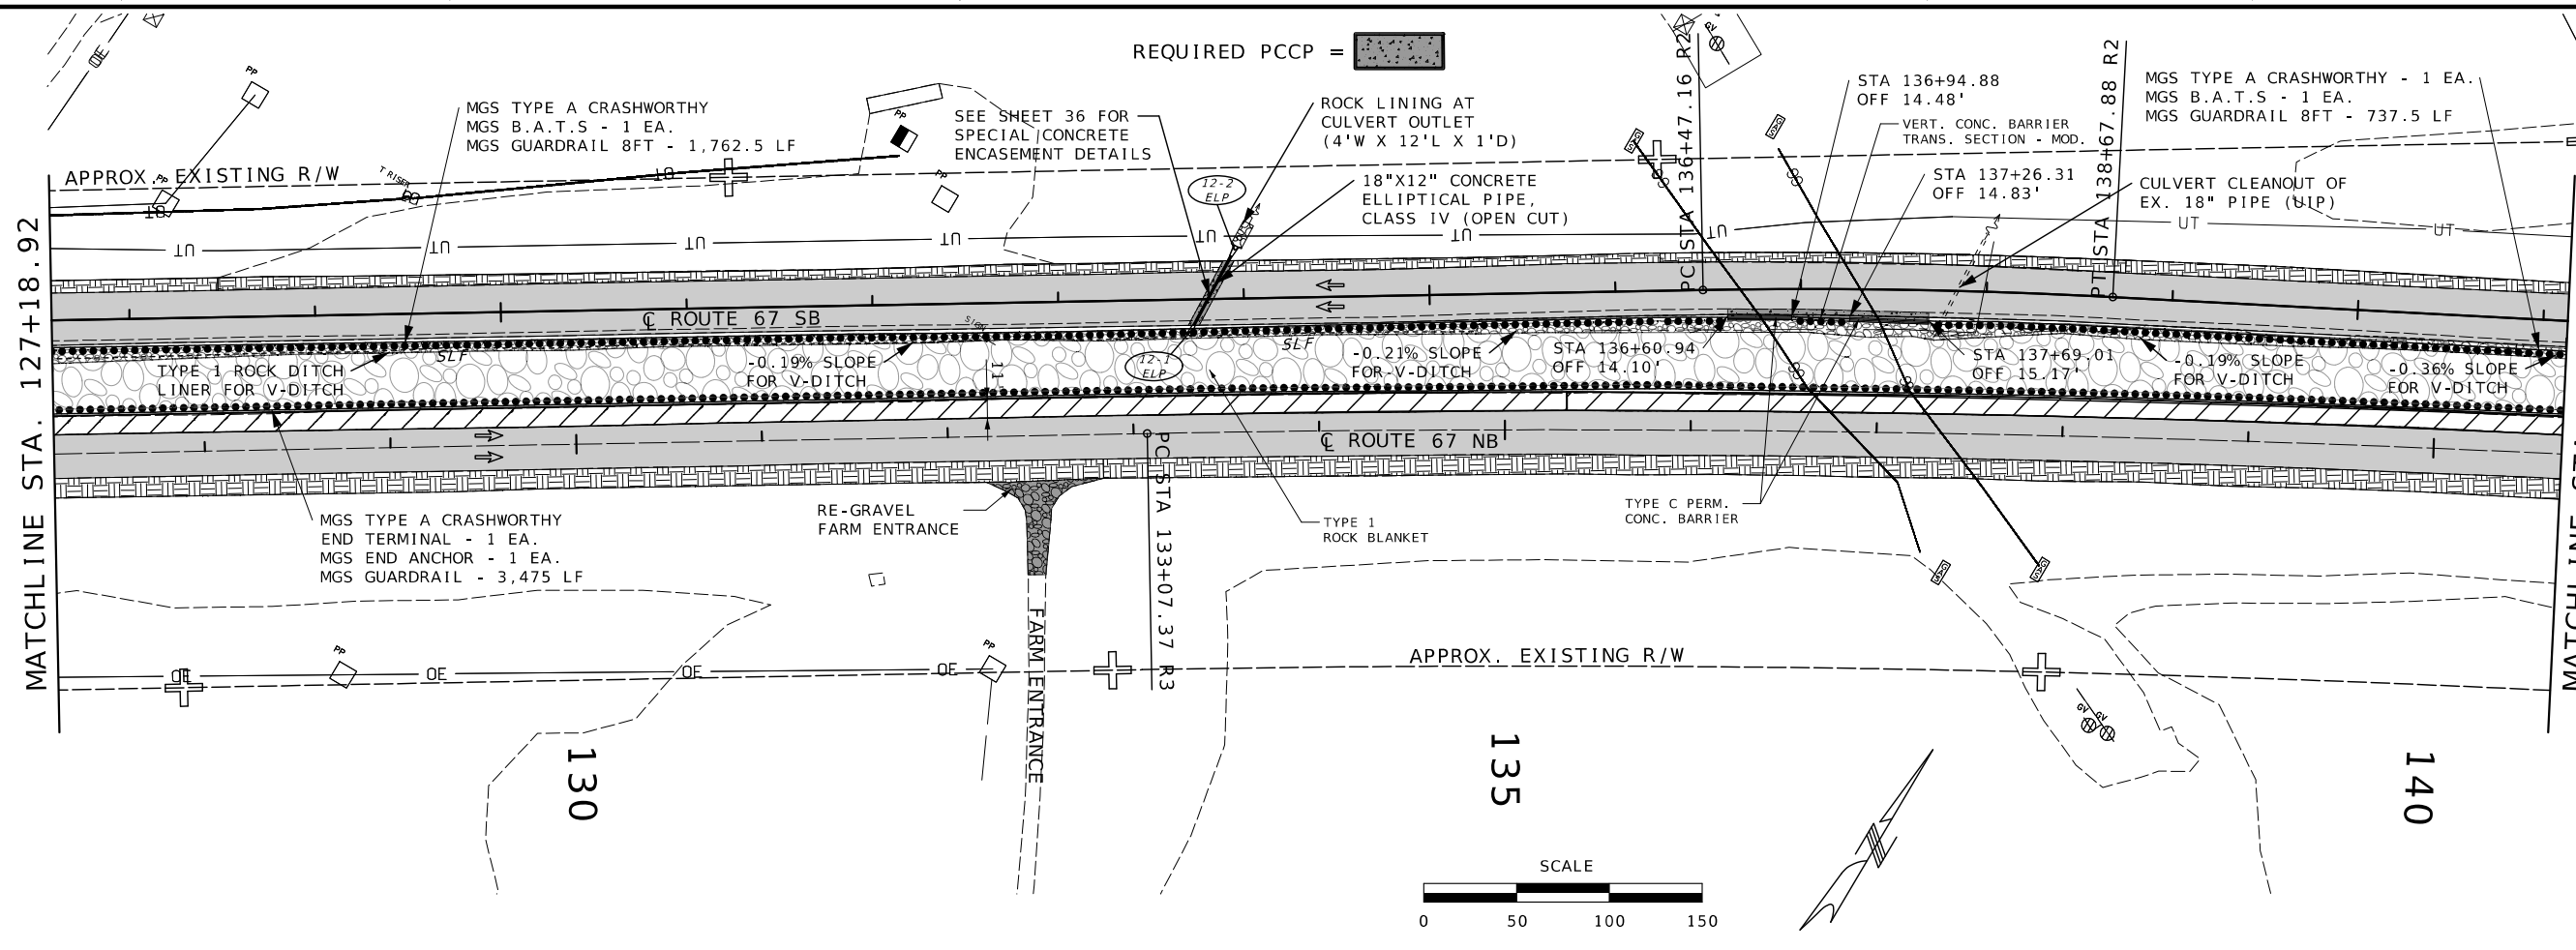

STATE OF MISSOURI
DANIEL WAYNE SAVAGEAU
NUMBER PE-2012018127
PROFESSIONAL ENGINEER
11/10/2025 9:28:50 AM
DANIEL WAYNE SAVAGEAU - CIVIL
MO-PE-2012018127

DATE PREPARED
11/7/2025

ROUTE	STATE
67	MO
DISTRICT	SHEET NO.
SL	8

COUNTY
ST. CHARLES

JOB NO.
J6P3636

CONTRACT ID.

PROJECT NO.

BRIDGE NO.


DESCRIPTION

DATE

MISSOURI HIGHWAYS AND TRANSPORTATION COMMISSION

105 WEST CAPITOL
JEFFERSON CITY, MO 65102
1-888-ASK-MODOT (1-888-275-6636)

CONSTRUCTION PLAN SHEET
ROUTE 67 NORTHBOUND
SHEET 5 OF 6

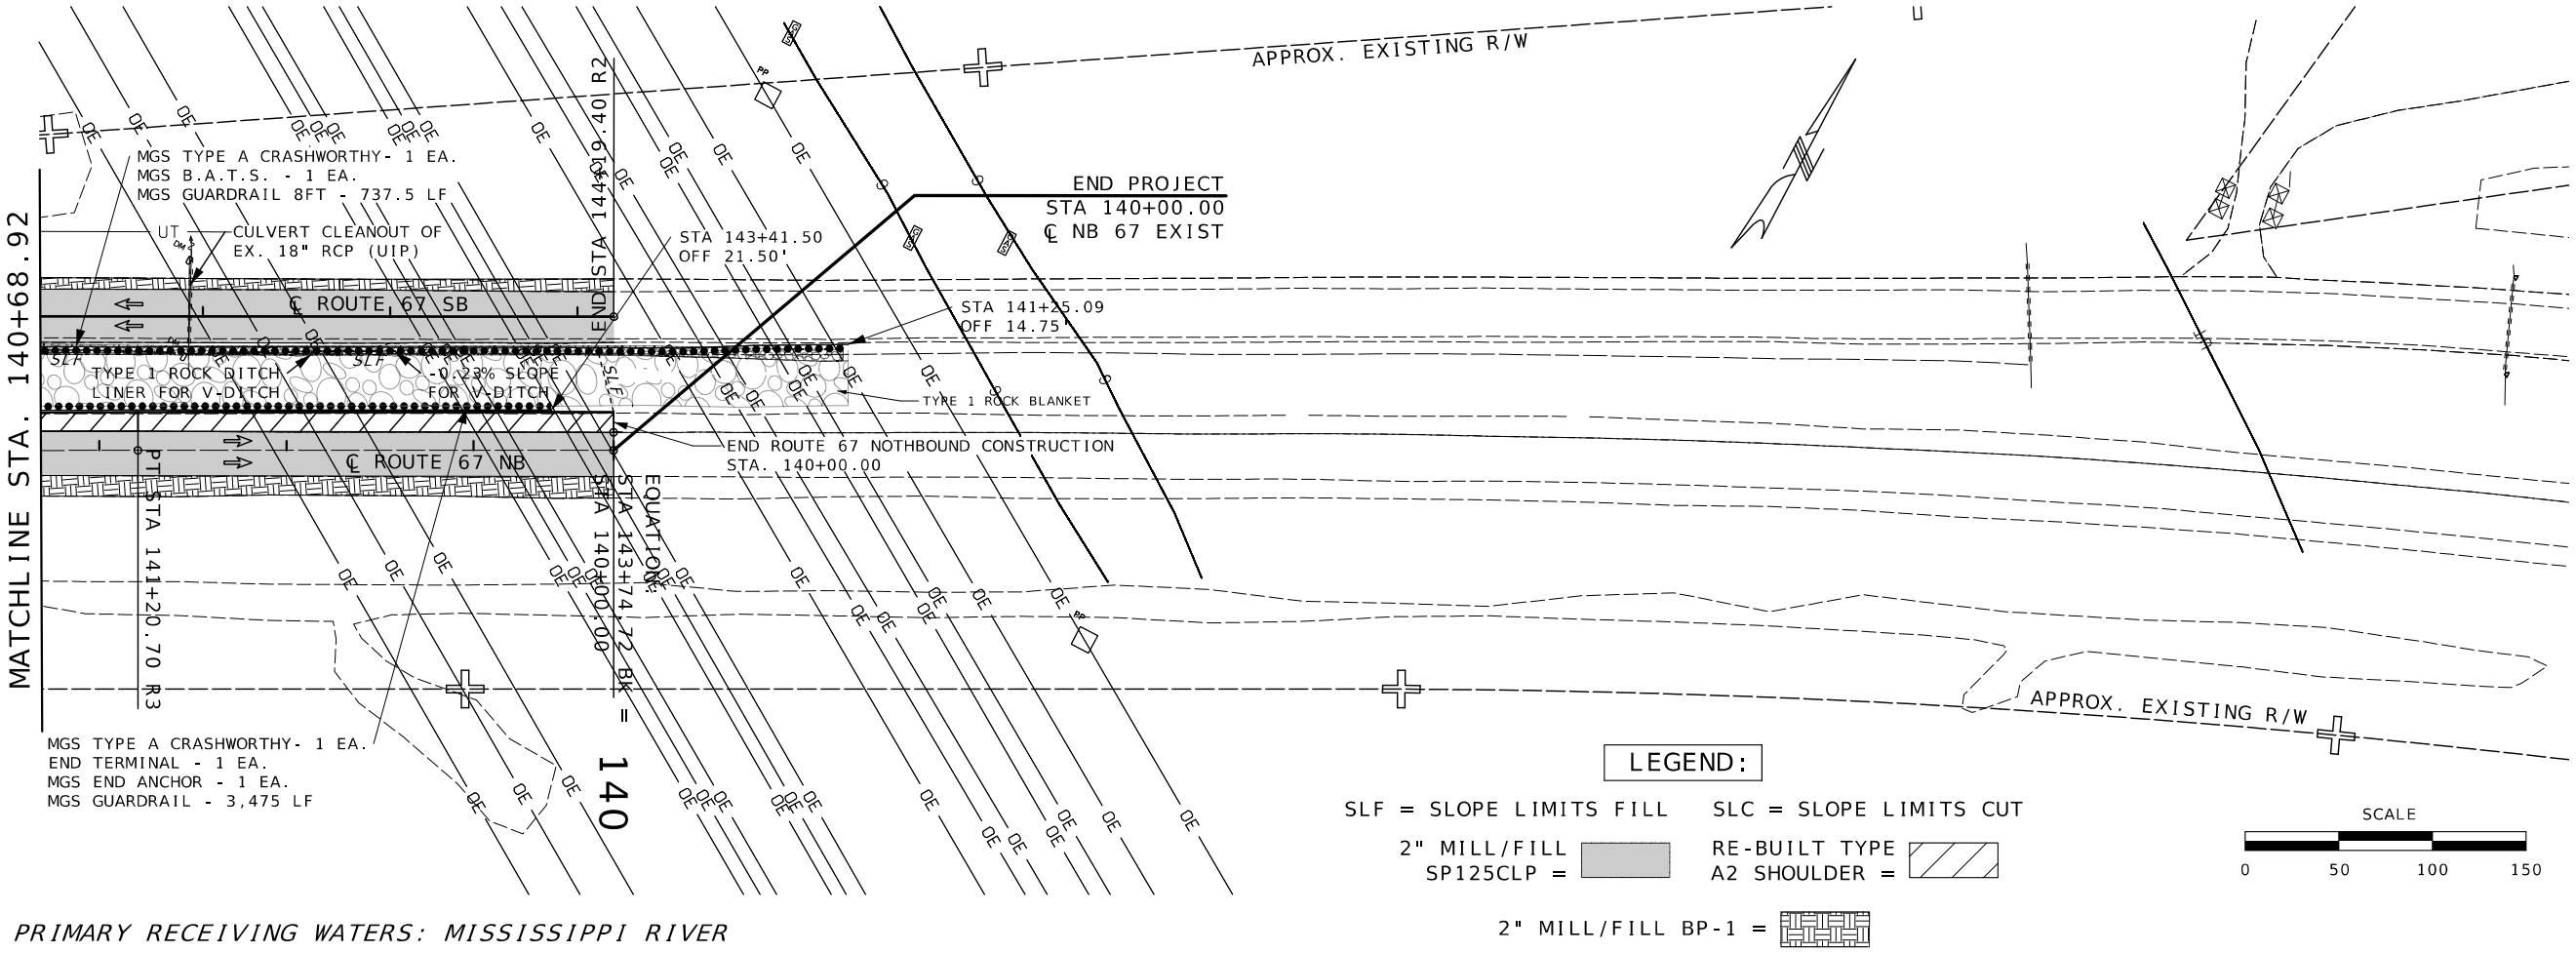

PRIMARY RECEIVING WATERS: MISSISSIPPI RIVER

PRIMARY RECEIVING WATERS: MISSISSIPPI RIVER

STATE OF MISSOURI
DANIEL WAYNE SAVAGEAU
NUMBER PE-2012018127
PROFESSIONAL ENGINEER
11/10/2025 9:29:11 AM
DANIEL WAYNE SAVAGEAU - CIVIL
MO-PE-2012018127

DATE PREPARED
11/7/2025

ROUTE	STATE
67	MO
DISTRICT	SHEET NO.
SL	9

COUNTY
ST. CHARLES

JOB NO.
J6P3636

CONTRACT ID.

PROJECT NO.


BRIDGE NO.

DESCRIPTION	DATE

MISSOURI HIGHWAYS AND TRANSPORTATION COMMISSION

105 WEST CAPITOL
JEFFERSON CITY, MO 65102
1-888-ASK-MODOT (1-888-275-6636)

CONSTRUCTION PLAN SHEET
ROUTE 67 NORTHBOUND
SHEET 6 OF 6

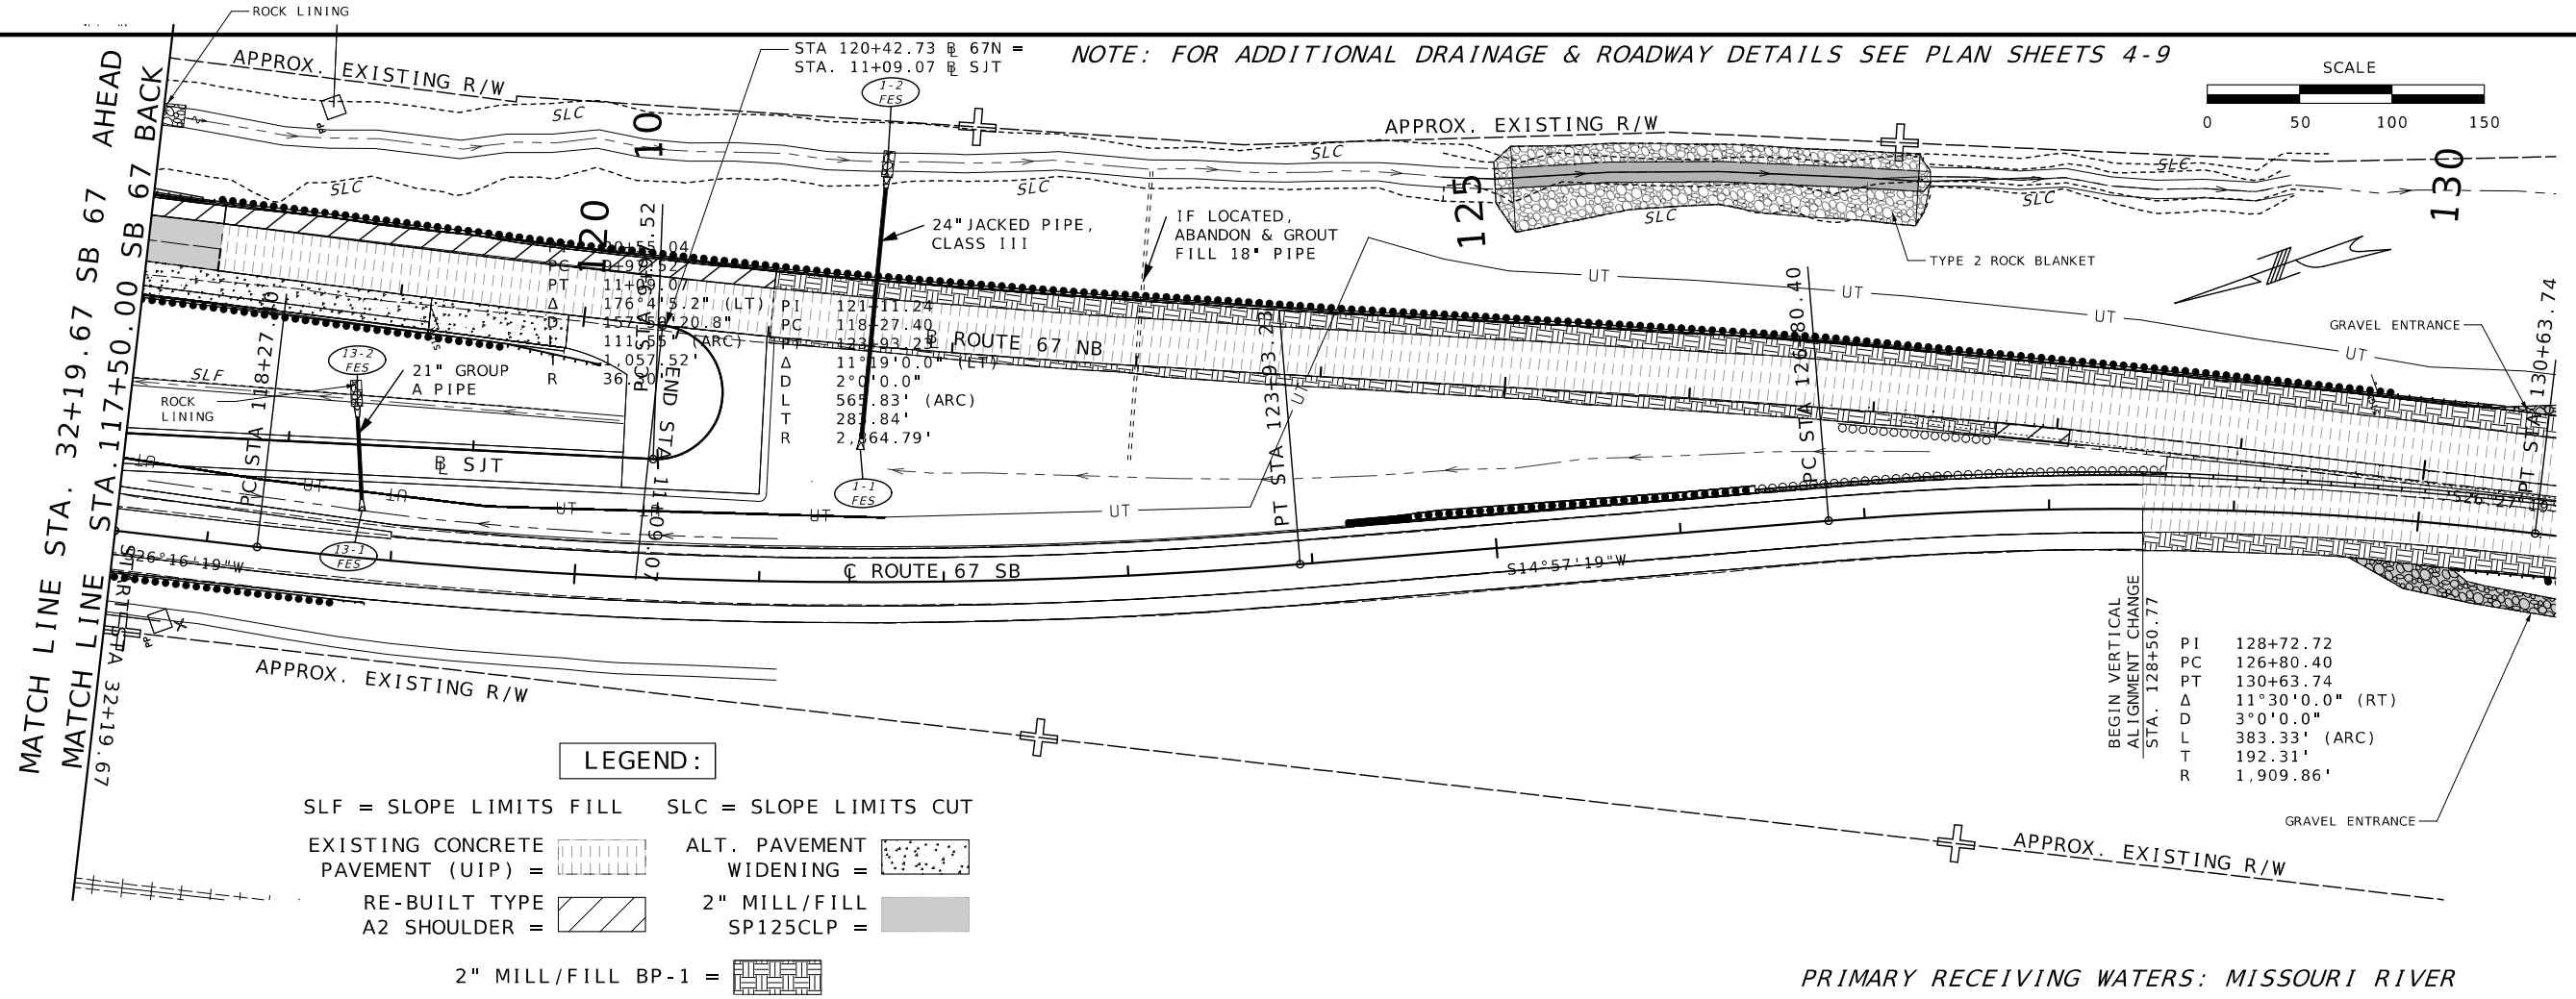

STATE OF MISSOURI
DANIEL WAYNE SAVAGEAU
NUMBER PE-2012018127
PROFESSIONAL ENGINEER
11/29/2025 9:09:18 AM
DANIEL WAYNE SAVAGEAU - CIVIL
MO-PE-2012018127
DATE PREPARED
11/26/2025

ROUTE	STATE
67	MO
DISTRICT	SHEET NO.
SL	10

COUNTY
ST. CHARLES
JOB NO.
J6P3636
CONTRACT ID.
PROJECT NO.
BRIDGE NO.


DESCRIPTION
DATE

MISSOURI HIGHWAYS AND TRANSPORTATION COMMISSION
105 WEST CAPITOL
JEFFERSON CITY, MO 65102
1-888-ASK-MODOT (1-888-275-6636)

CONSTRUCTION PLAN SHEET
ROUTE 67 SOUTHBOUND
SHEET 1 OF 9

PRIMARY RECEIVING WATERS: MISSOURI RIVER

NOTE: FOR ADDITIONAL DRAINAGE & ROADWAY DETAILS SEE PLAN SHEETS 4-9

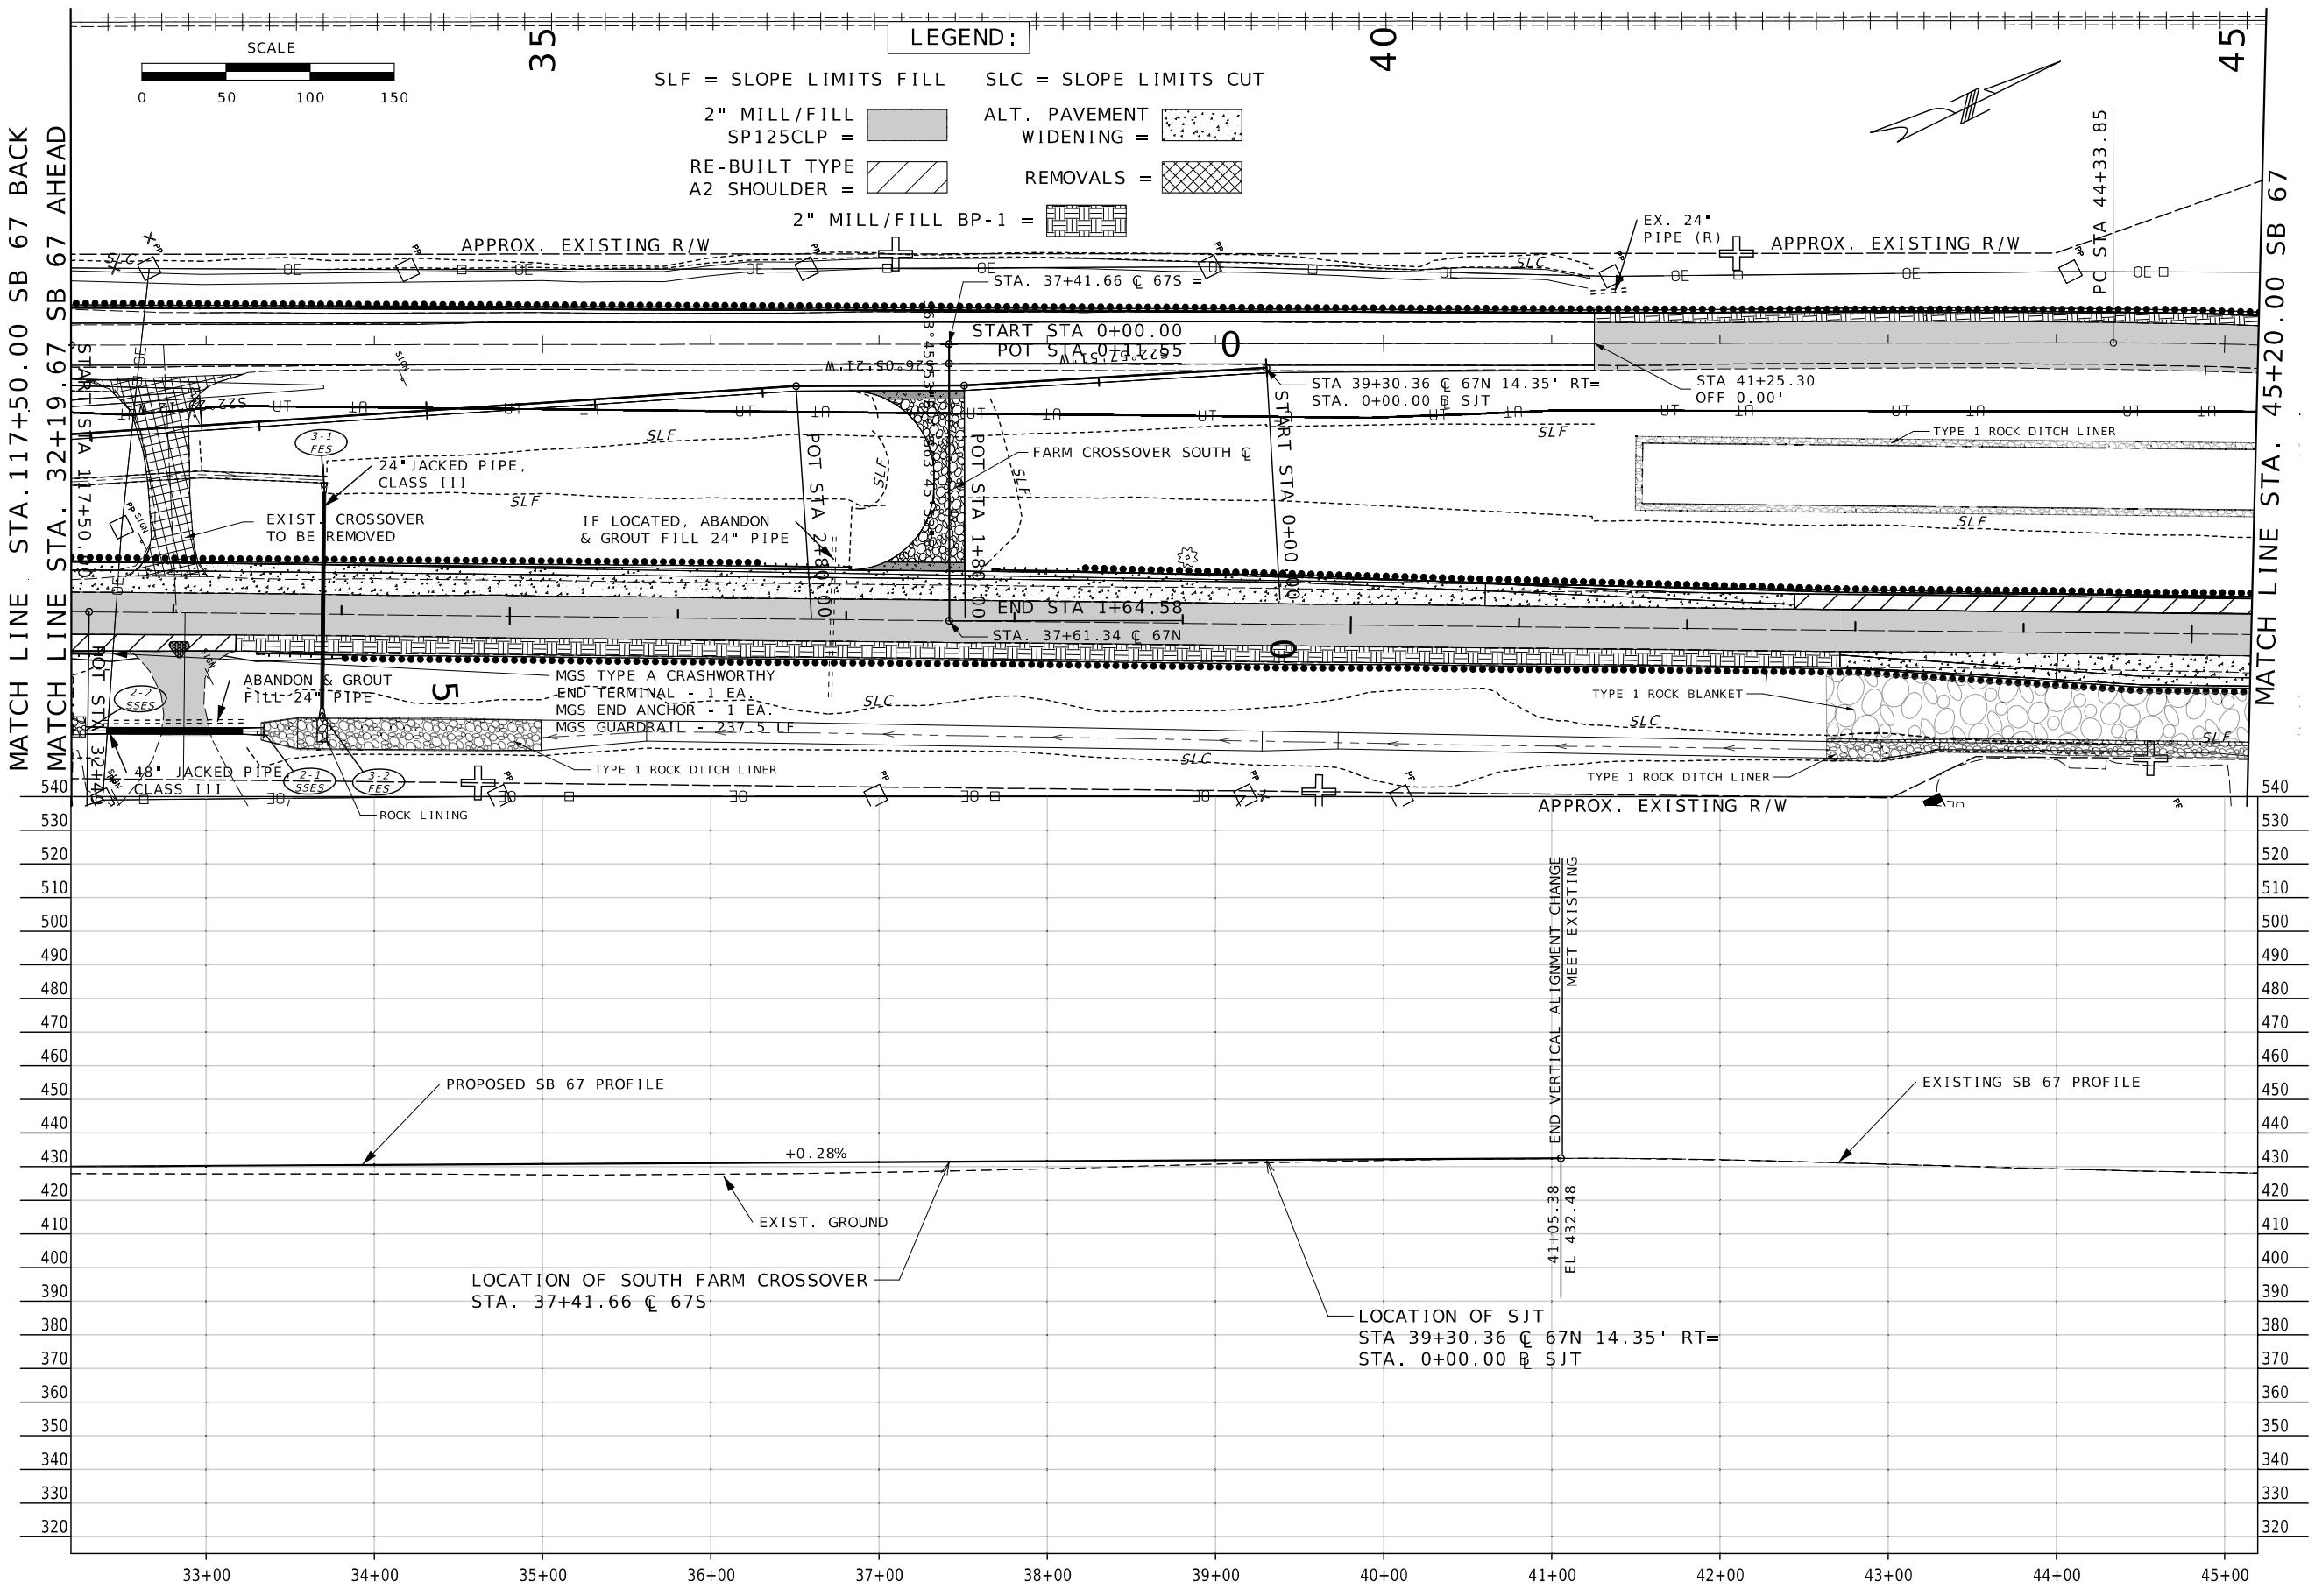

STATE OF MISSOURI
DANIEL WAYNE SAVAGEAU
NUMBER PE-2012018127
PROFESSIONAL ENGINEER

11/29/2025 9:08:57 AM
DANIEL WAYNE SAVAGEAU - CIVIL
MO-PE-2012018127

DATE PREPARED
11/25/2025

ROUTE	STATE
67	MO
DISTRICT	SHEET NO.
SL	11

COUNTY
ST. CHARLES

JOB NO.
J6P3636

CONTRACT ID.

PROJECT NO.

BRIDGE NO.

DESCRIPTION	DATE

MISSOURI HIGHWAYS AND TRANSPORTATION COMMISSION

105 WEST CAPITOL
JEFFERSON CITY, MO 65102
1-888-ASK-MODOT (1-888-275-6636)

CONSTRUCTION PLAN SHEET
ROUTE 67 SOUTHBOUND
SHEET 2 OF 9

LEGEND:

SLF = SLOPE LIMITS FILL SLC = SLOPE LIMITS CUT

2" MILL/FILL SP125CLP =

RE-BUILT TYPE A2 SHOULDER =

RAISED ISLAND =


ALT. PAVEMENT WIDENING =

REMOVALS =

2" MILL/FILL BP-1 =

NOTE: FOR ADDITIONAL DRAINAGE & ROADWAY DETAILS SEE PLAN SHEETS 4-9

PRIMARY RECEIVING WATERS: MISSOURI RIVER

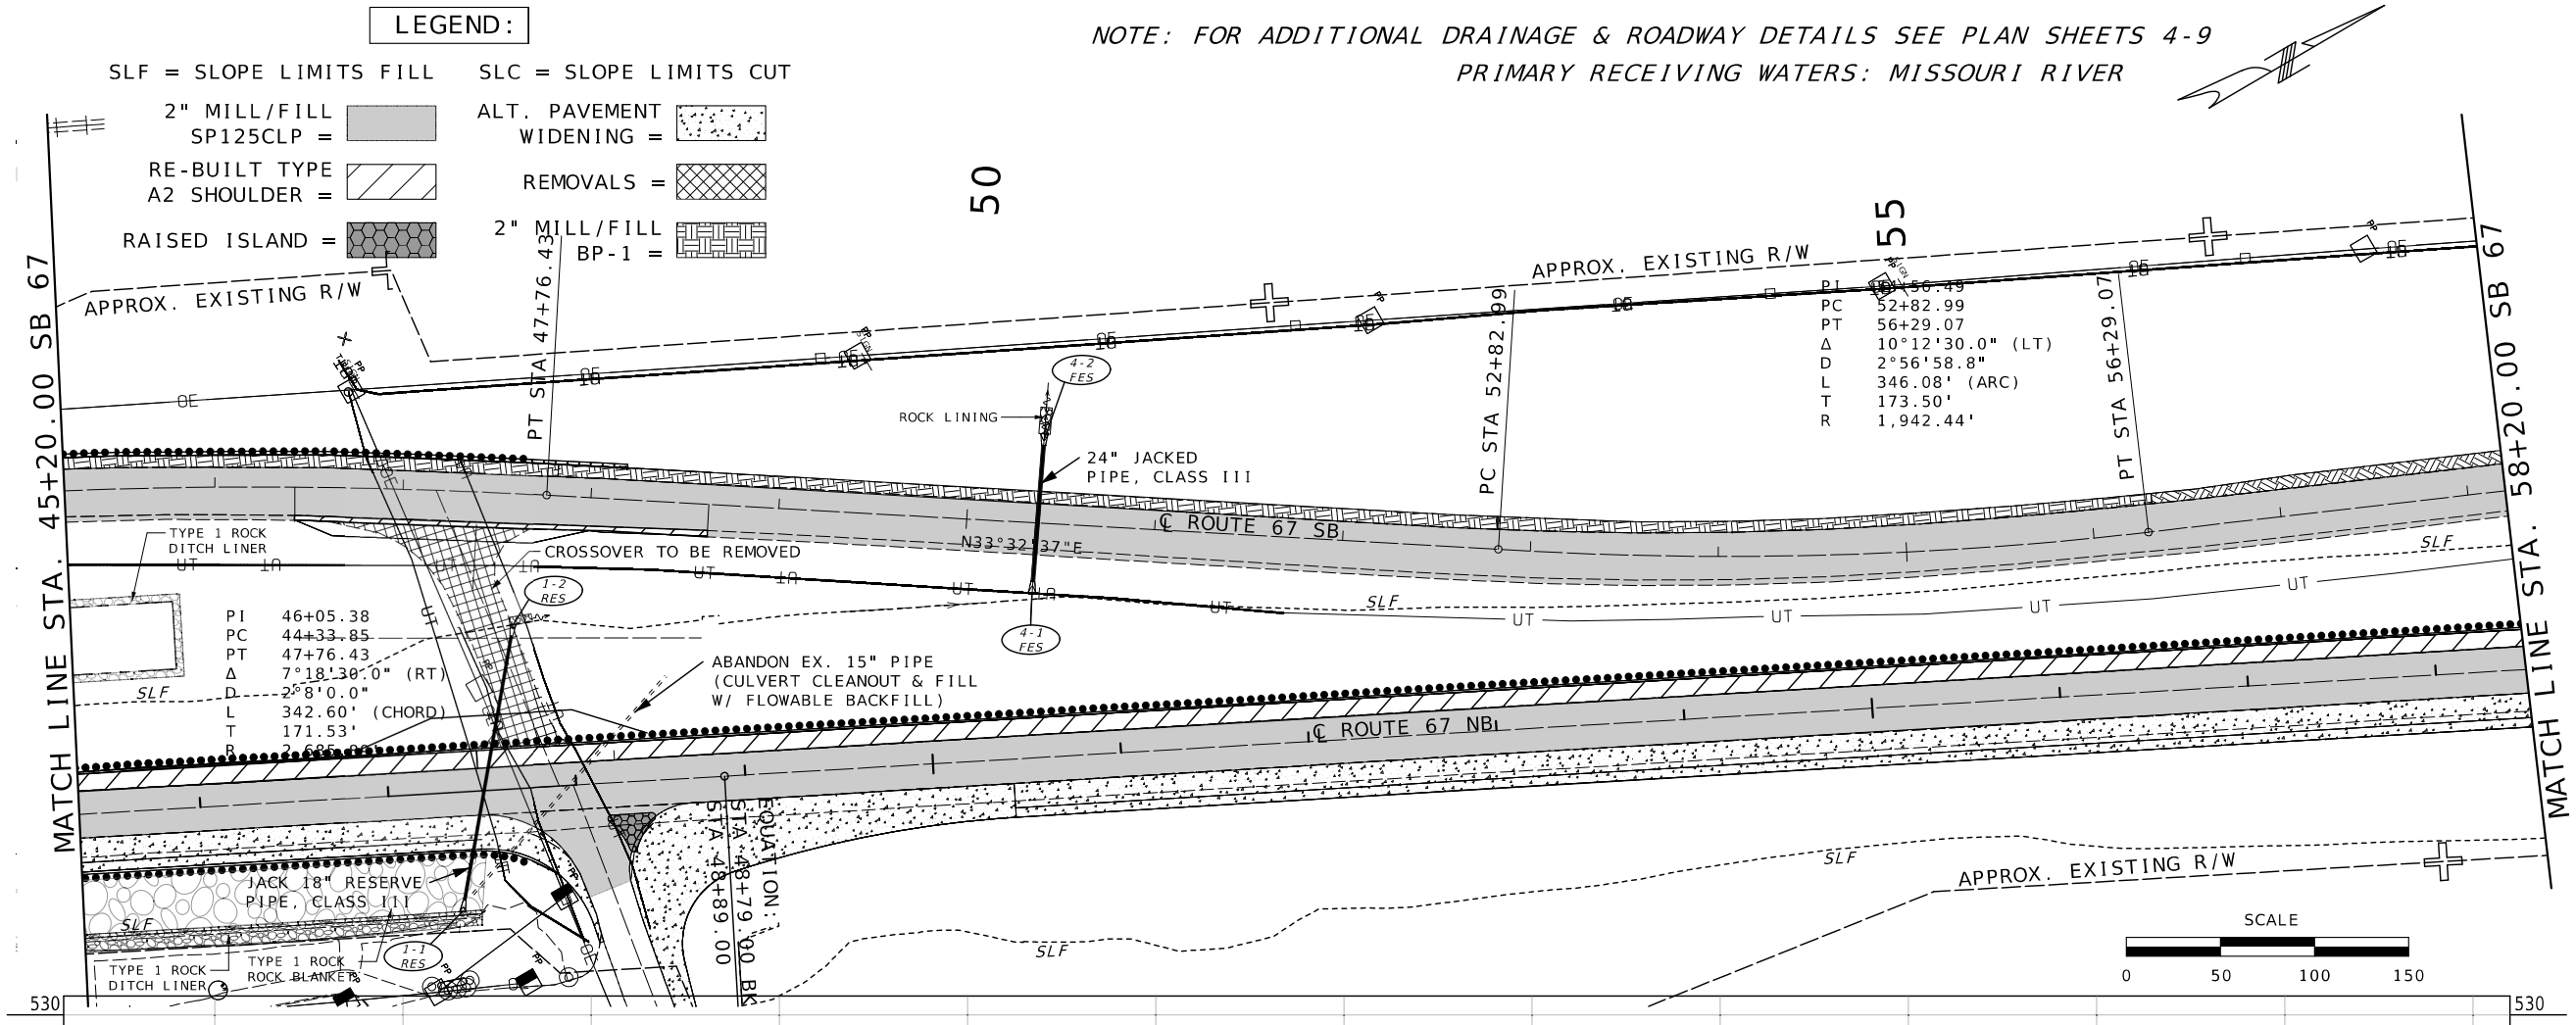

STATE OF MISSOURI
DANIEL WAYNE SAVAGEAU
NUMBER PE-2012018127
PROFESSIONAL ENGINEER

Daniel Savageau

11/10/2025 9:30:10 AM
DANIEL WAYNE SAVAGEAU - CIVIL
MO-PE-2012018127

DATE PREPARED
11/7/2025

ROUTE	STATE
67	MO
DISTRICT	SHEET NO.
SL	12

COUNTY
ST. CHARLES

JOB NO.
J6P3636

CONTRACT ID.

PROJECT NO.

BRIDGE NO.

DESCRIPTION

DATE

MISSOURI HIGHWAYS AND TRANSPORTATION COMMISSION

105 WEST CAPITOL
JEFFERSON CITY, MO 65102
1-888-ASK-MODOT (1-888-275-6636)


CONSTRUCTION PLAN SHEET
ROUTE 67 SOUTHBOUND
SHEET 3 OF 9

LEGEND:

SLF = SLOPE LIMITS FILL SLC = SLOPE LIMITS CUT
FBD = FLAT BOTTOMED DITCH

2" MILL/FILL SP125CLP =
RE-BUILT TYPE A2 SHOULDER =
ALT. PAVEMENT WIDENING =
2" MILL/FILL BP-1 =
9 IN. PCCP =

NOTE: FOR ADDITIONAL DRAINAGE & ROADWAY DETAILS SEE PLAN SHEETS 4-9
PRIMARY RECEIVING WATERS: MISSOURI RIVER

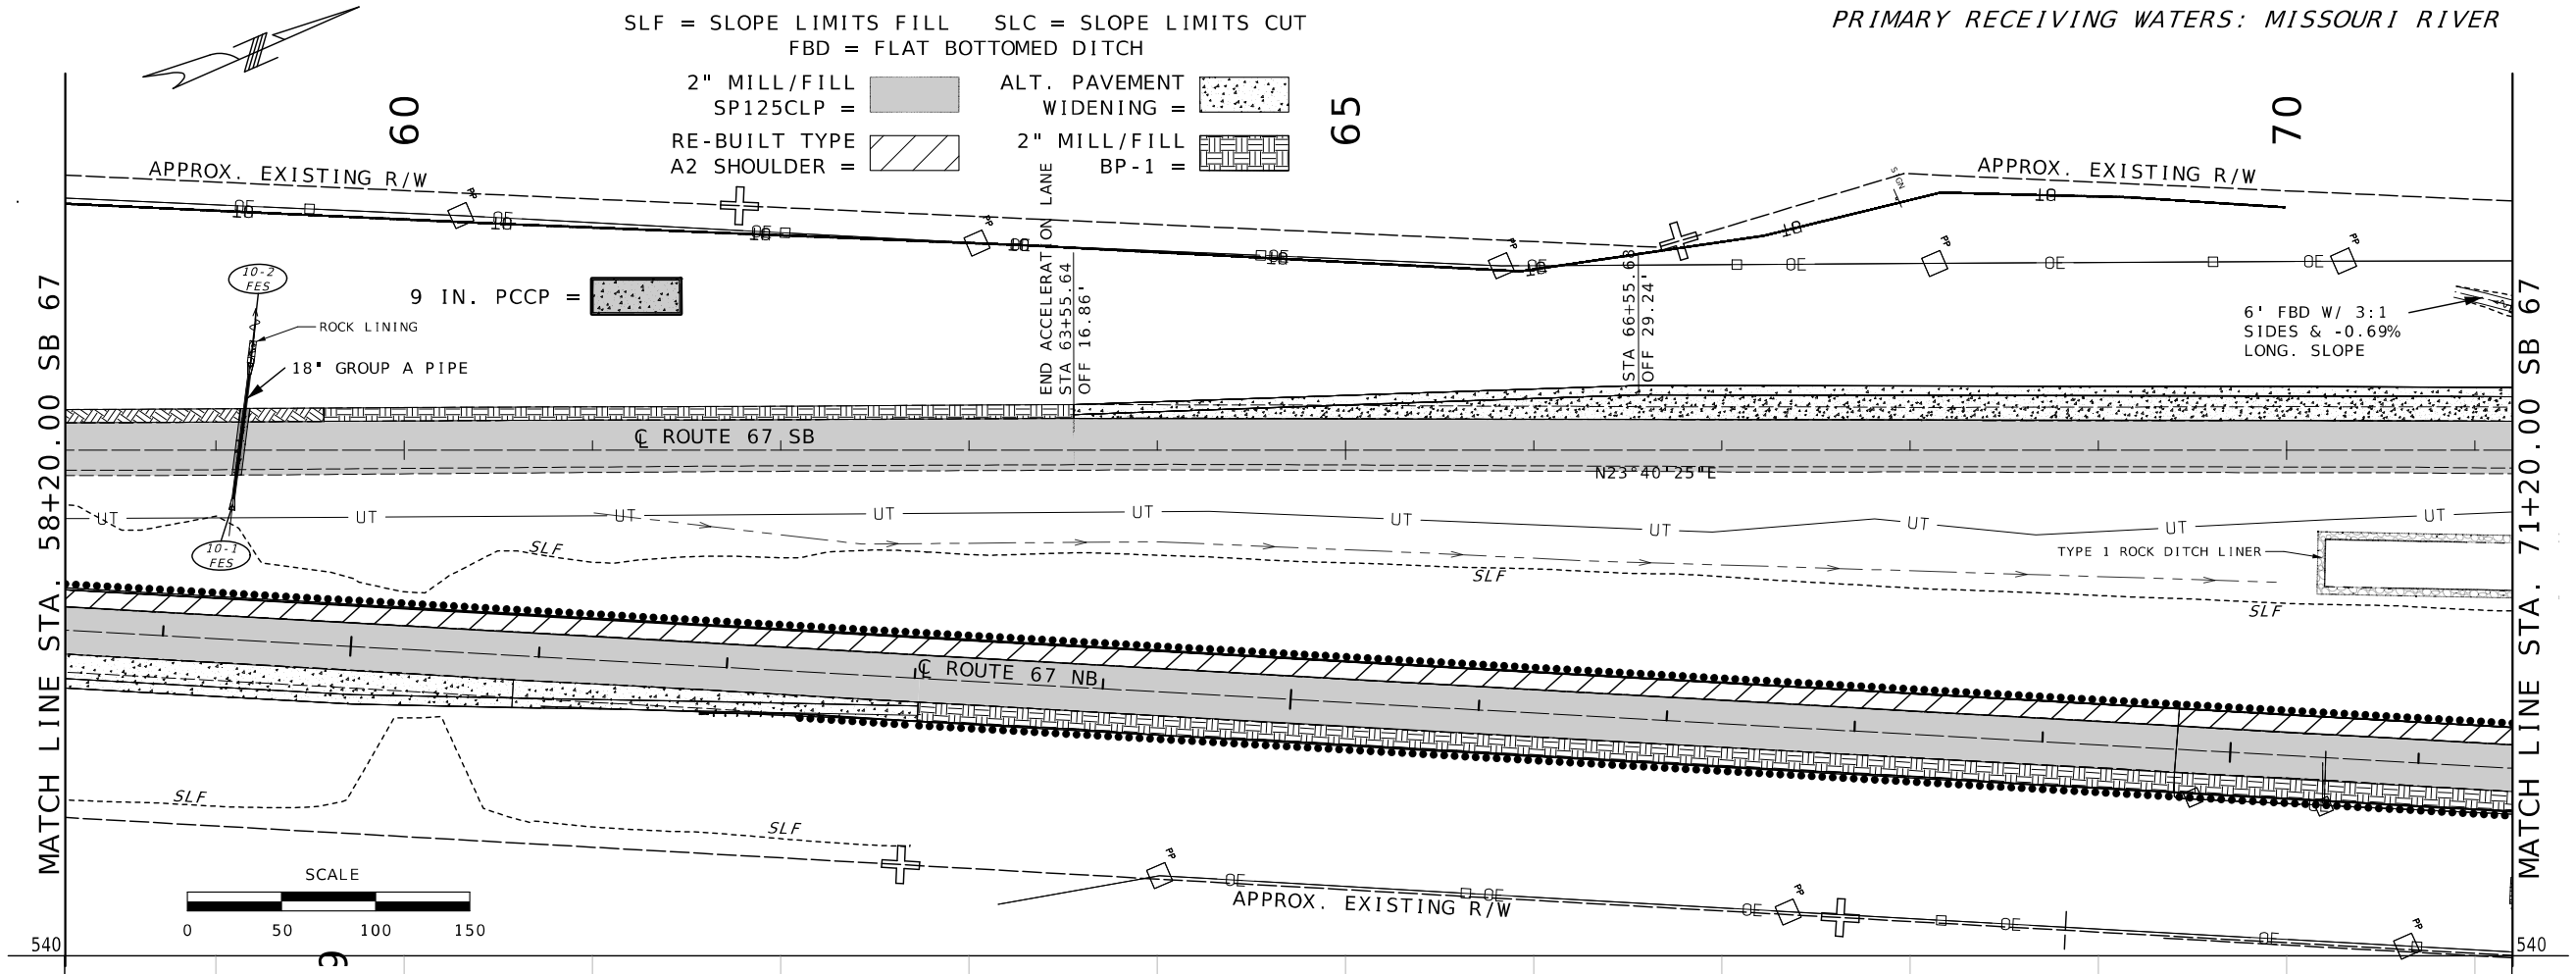

STATE OF MISSOURI
DANIEL WAYNE SAVAGEAU
NUMBER PE-2012018127
PROFESSIONAL ENGINEER
11/10/2025 9:30:28 AM
DANIEL WAYNE SAVAGEAU - CIVIL
MO-PE-2012018127

DATE PREPARED: 11/7/2025

ROUTE	STATE
67	MO
DISTRICT	SHEET NO.
SL	13

COUNTY: ST. CHARLES
JOB NO.: J6P3636
CONTRACT ID.:
PROJECT NO.:
BRIDGE NO.:

DATE	DESCRIPTION

MISSOURI HIGHWAYS AND TRANSPORTATION COMMISSION
105 WEST CAPITOL
JEFFERSON CITY, MO 65102
1-888-ASK-MODOT (1-888-275-6636)

CONSTRUCTION PLAN SHEET
ROUTE 67 SOUTHBOUND
SHEET 4 OF 9

SCALE
0 50 100 150

NOTE: FOR ADDITIONAL DRAINAGE & ROADWAY DETAILS SEE PLAN SHEETS 4-9
PRIMARY RECEIVING WATERS: MISSOURI RIVER & MISSISSIPPI RIVER

LEGEND:

SLF = SLOPE LIMITS FILL
SLC = SLOPE LIMITS CUT
2" MILL/FILL SP125CLP =
RE-BUILT TYPE A2 SHOULDER =
RAISED ISLAND =
ALT. PAVEMENT WIDENING =
REMOVALS =
2" MILL/FILL BP-1 =

REQUIRED PCCP =

MATCH LINE STA. 71+20.00 SB 67
6' FBD W/ 3:1 SIDES & -0.69% LONG. SLOPE
ROCK LINING AT CULVERT OUTLET (6'W X 14'L X 1'D)
24" GROUP A PIPE EXTENSION W/ TYPE A PIPE COLLAR
CULVERT CLEANOUT OF EX. 24" RCP (UIP)
STA 73+20.34 OFF 33.28'
BEGIN ACCELERATION LANE STA 74+65.83 OFF 28.25'
APPROX. EXISTING R/W
℄ ROUTE 94
EX. RR BRIDGE
75
80
STA 77+00.00
PC STA 81+23.47
SAWCUT
℄ ROUTE 67 SB
STA 72+86.27 OFF 15.28'
N23°40'28"E
PRC STA 17+29.93
17+29.45 NORTH CROSSOVER ℄ = 82+35.66 SB 67 ℄ NEW
APPROX. STA. 73+06 ℄ 67S EXIST. OIL PIPELINE: MARATHON PIPELINE LLC
GRAVEL ENTRANCE
CROSSOVER TO BE REMOVED
TYPE 1 ROCK DITCH LINER
APPROX. STA. 79+20 ℄ 67S EXIST. ABANDONED PIPELINES
FARM CROSSOVER NORTH ℄
N61°17'54"W
ROCK LINING
TYPE 1 ROCK DITCH LINER
24" GROUP C PIPE
℄ ROUTE 67 NB
START STA 15+00.00
CLEANOUT AND UIP 24" END SECTION
15+00.00 NORTH CROSSOVER ℄ = 82+47.66 NB 67 ℄ EXIST.

EXIST. SB 67 PROFILE
END EXISTING VERTICAL ALIGNMENT STA. 77+00.00 ℄ 67S (MATCH EXIST. ROADWAY)
APPROX. STA. 73+06 ℄ 67S EXIST. OIL PIPELINE: MARATHON PIPELINE LLC DEPTH UNKNOWN

540 530 520 510 500 490 480 470 460 450 440 430 420 410 400 390 380 370 360 350 340 330 320

72+00 73+00 74+00 75+00 76+00 77+00

STATE OF MISSOURI
DANIEL WAYNE SAVAGEAU NUMBER PE-2012018127
PROFESSIONAL ENGINEER
11/29/2025 9:08:35 AM
DANIEL WAYNE SAVAGEAU - CIVIL
MO-PE-2012018127

DATE PREPARED
11/25/2025

ROUTE	STATE
67	MO
DISTRICT	SHEET NO.
SL	14

COUNTY
ST. CHARLES

JOB NO.
J6P3636

CONTRACT ID.

PROJECT NO.

BRIDGE NO.

DESCRIPTION

DATE

MISSOURI HIGHWAYS AND TRANSPORTATION COMMISSION

105 WEST CAPITOL
JEFFERSON CITY, MO 65102
1-888-ASK-MODOT (1-888-275-6636)

CONSTRUCTION PLAN SHEET
ROUTE 67 SOUTHBOUND
SHEET 5 OF 9

NOTE: FOR ADDITIONAL DRAINAGE & ROADWAY DETAILS SEE PLAN SHEETS 4-9

PRIMARY RECEIVING WATERS: MISSISSIPPI RIVER

SCALE 0 50 100 150

LEGEND:

SLF = SLOPE LIMITS FILL SLC = SLOPE LIMITS CUT

2" MILL/FILL SP125CLP =


RE-BUILT TYPE A2 SHOULDER =


ALT. PAVEMENT WIDENING =

REMOVALS =

RAISED ISLAND =

2" MILL/FILL BP-1 =

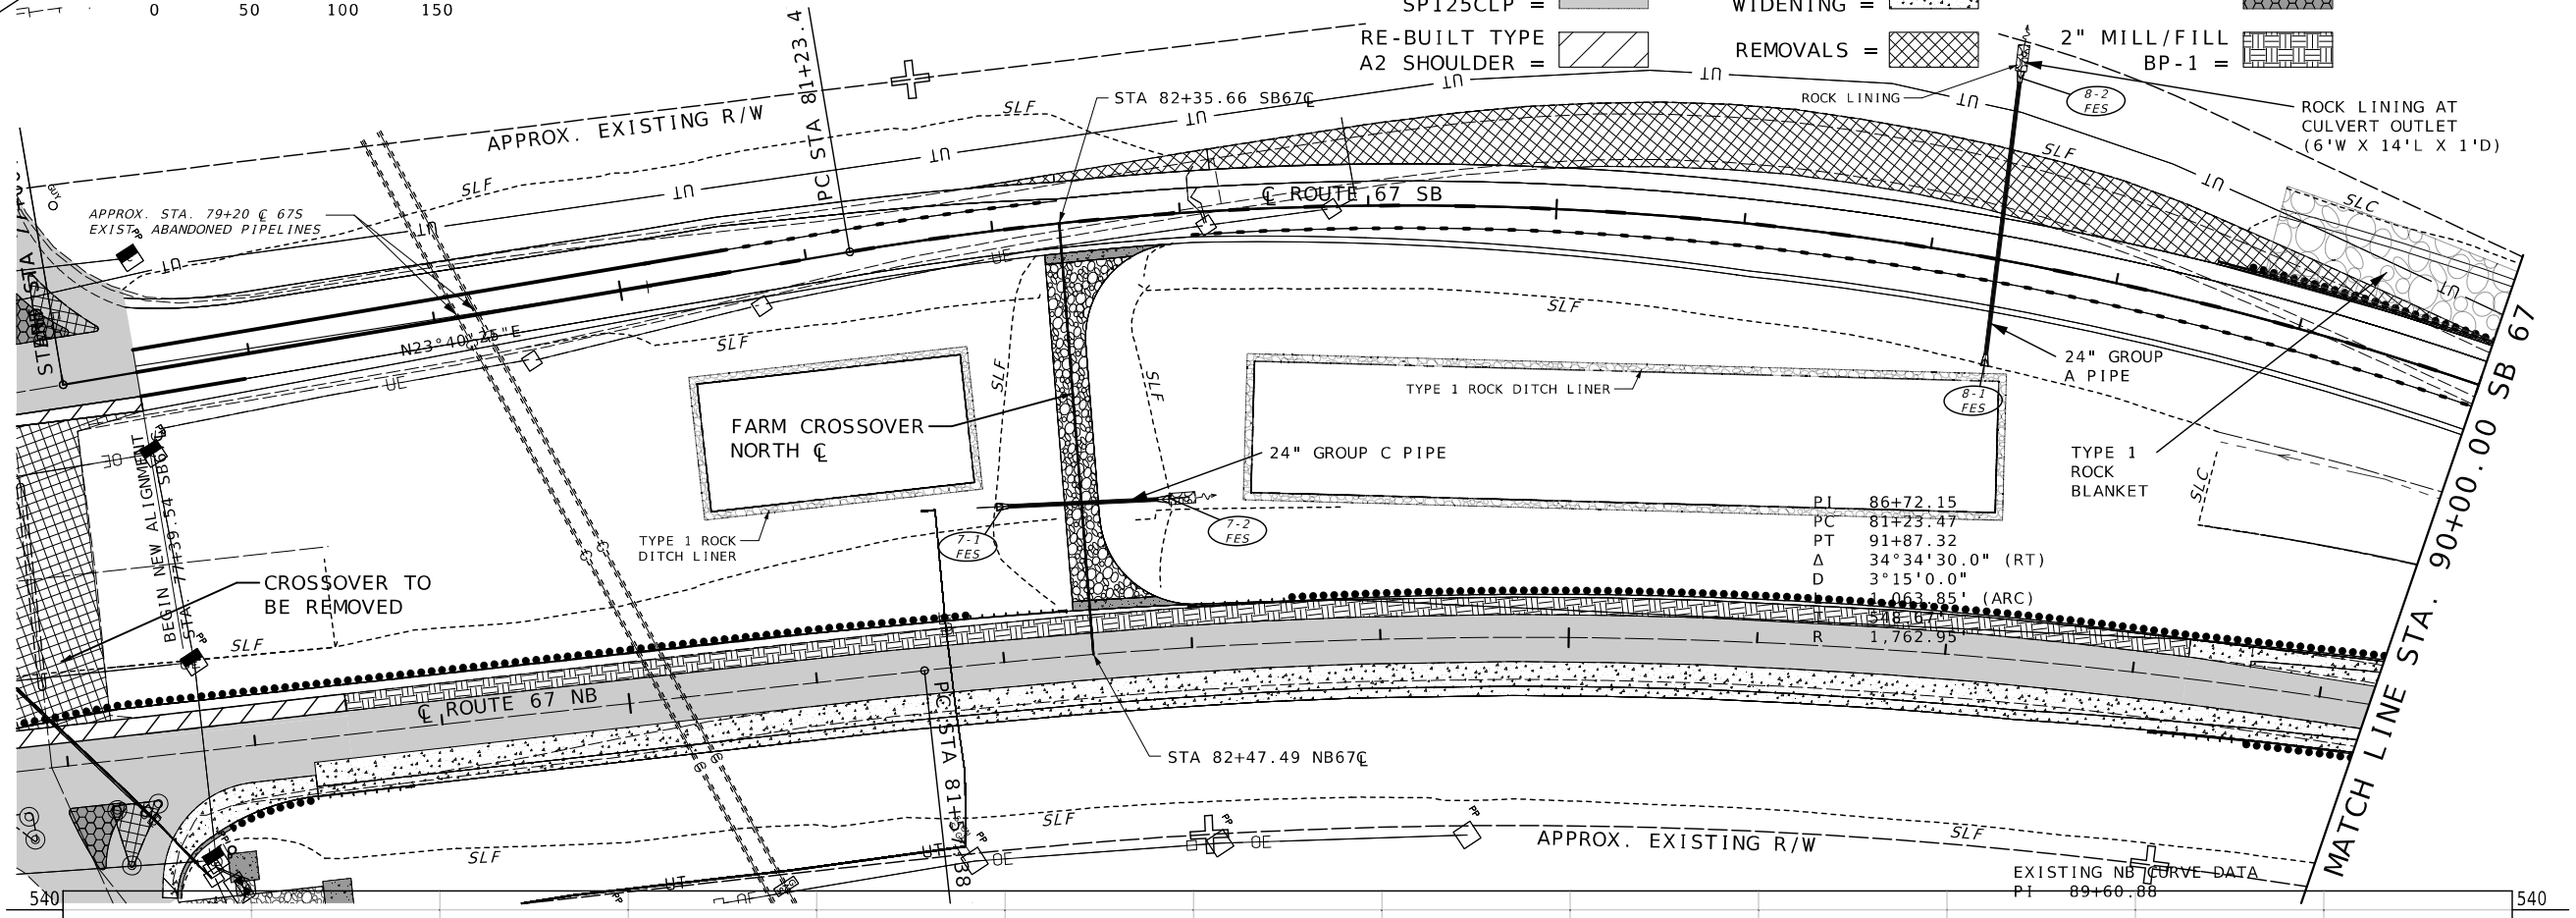

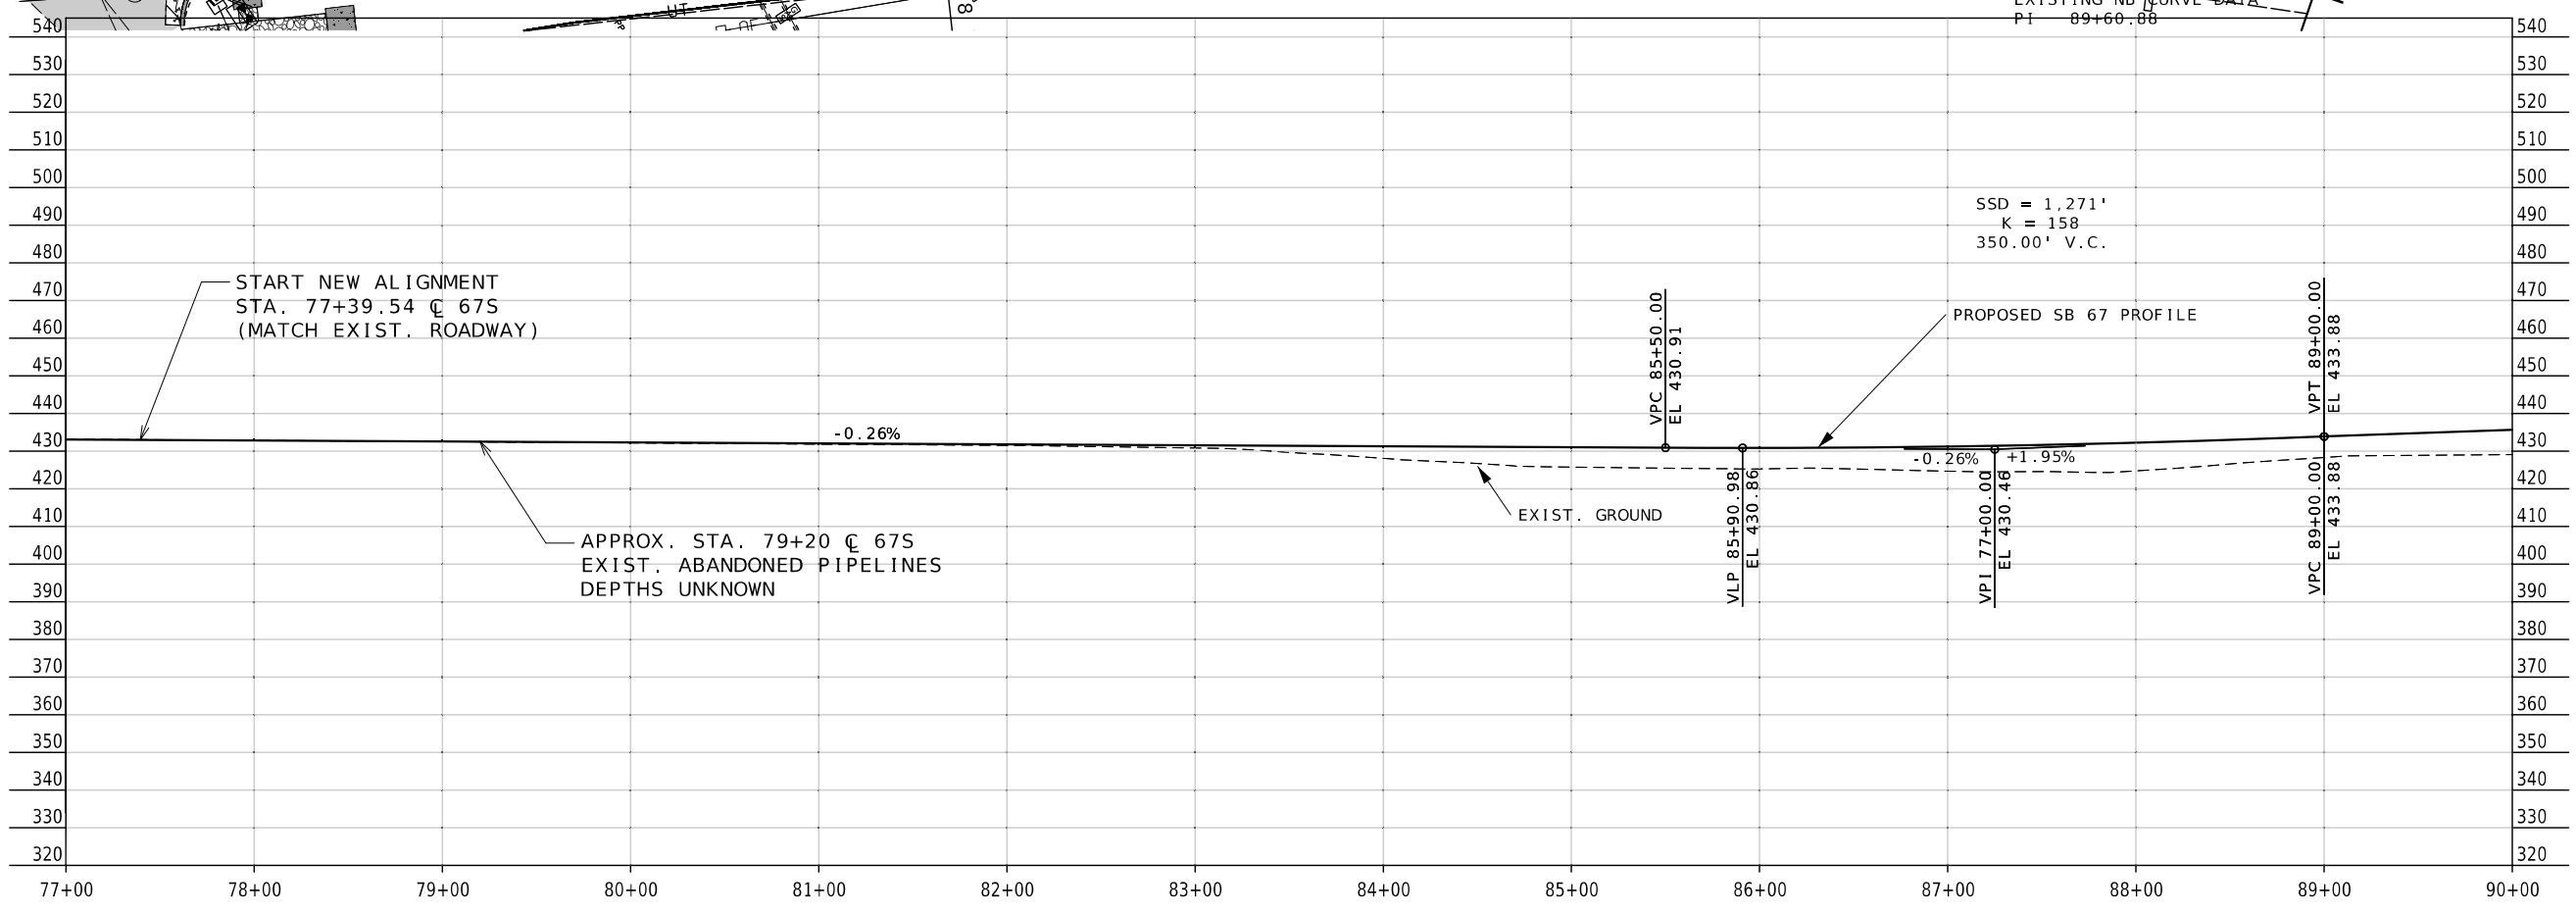

STATE OF MISSOURI
DANIEL WAYNE SAVAGEAU
NUMBER PE-2012018127
PROFESSIONAL ENGINEER
Daniel Savageau
11/10/2025 9:31:06 AM
DANIEL WAYNE SAVAGEAU - CIVIL
MO-PE-2012018127

DATE PREPARED 11/7/2025

ROUTE	STATE
67	MO
DISTRICT	SHEET NO.
SL	15

COUNTY ST. CHARLES

JOB NO. J6P3636

CONTRACT ID.

PROJECT NO.

BRIDGE NO.

DESCRIPTION

DATE

MISSOURI HIGHWAYS AND TRANSPORTATION COMMISSION

105 WEST CAPITOL
JEFFERSON CITY, MO 65102
1-888-ASK-MODOT (1-888-275-6636)

CONSTRUCTION PLAN SHEET
ROUTE 67 SOUTHBOUND
SHEET 6 OF 9

LEGEND:

SLF = SLOPE LIMITS FILL

SLC = SLOPE LIMITS CUT

2" MILL/FILL SP125CLP =

RE-BUILT TYPE A2 SHOULDER =

RAISED ISLAND =


ALT. PAVEMENT WIDENING =


REMOVALS =

2" MILL/FILL BP-1 =

PRIMARY RECEIVING WATERS: MISSISSIPPI RIVER

NOTE: FOR ADDITIONAL DRAINAGE & ROADWAY DETAILS SEE PLAN SHEETS 4-9

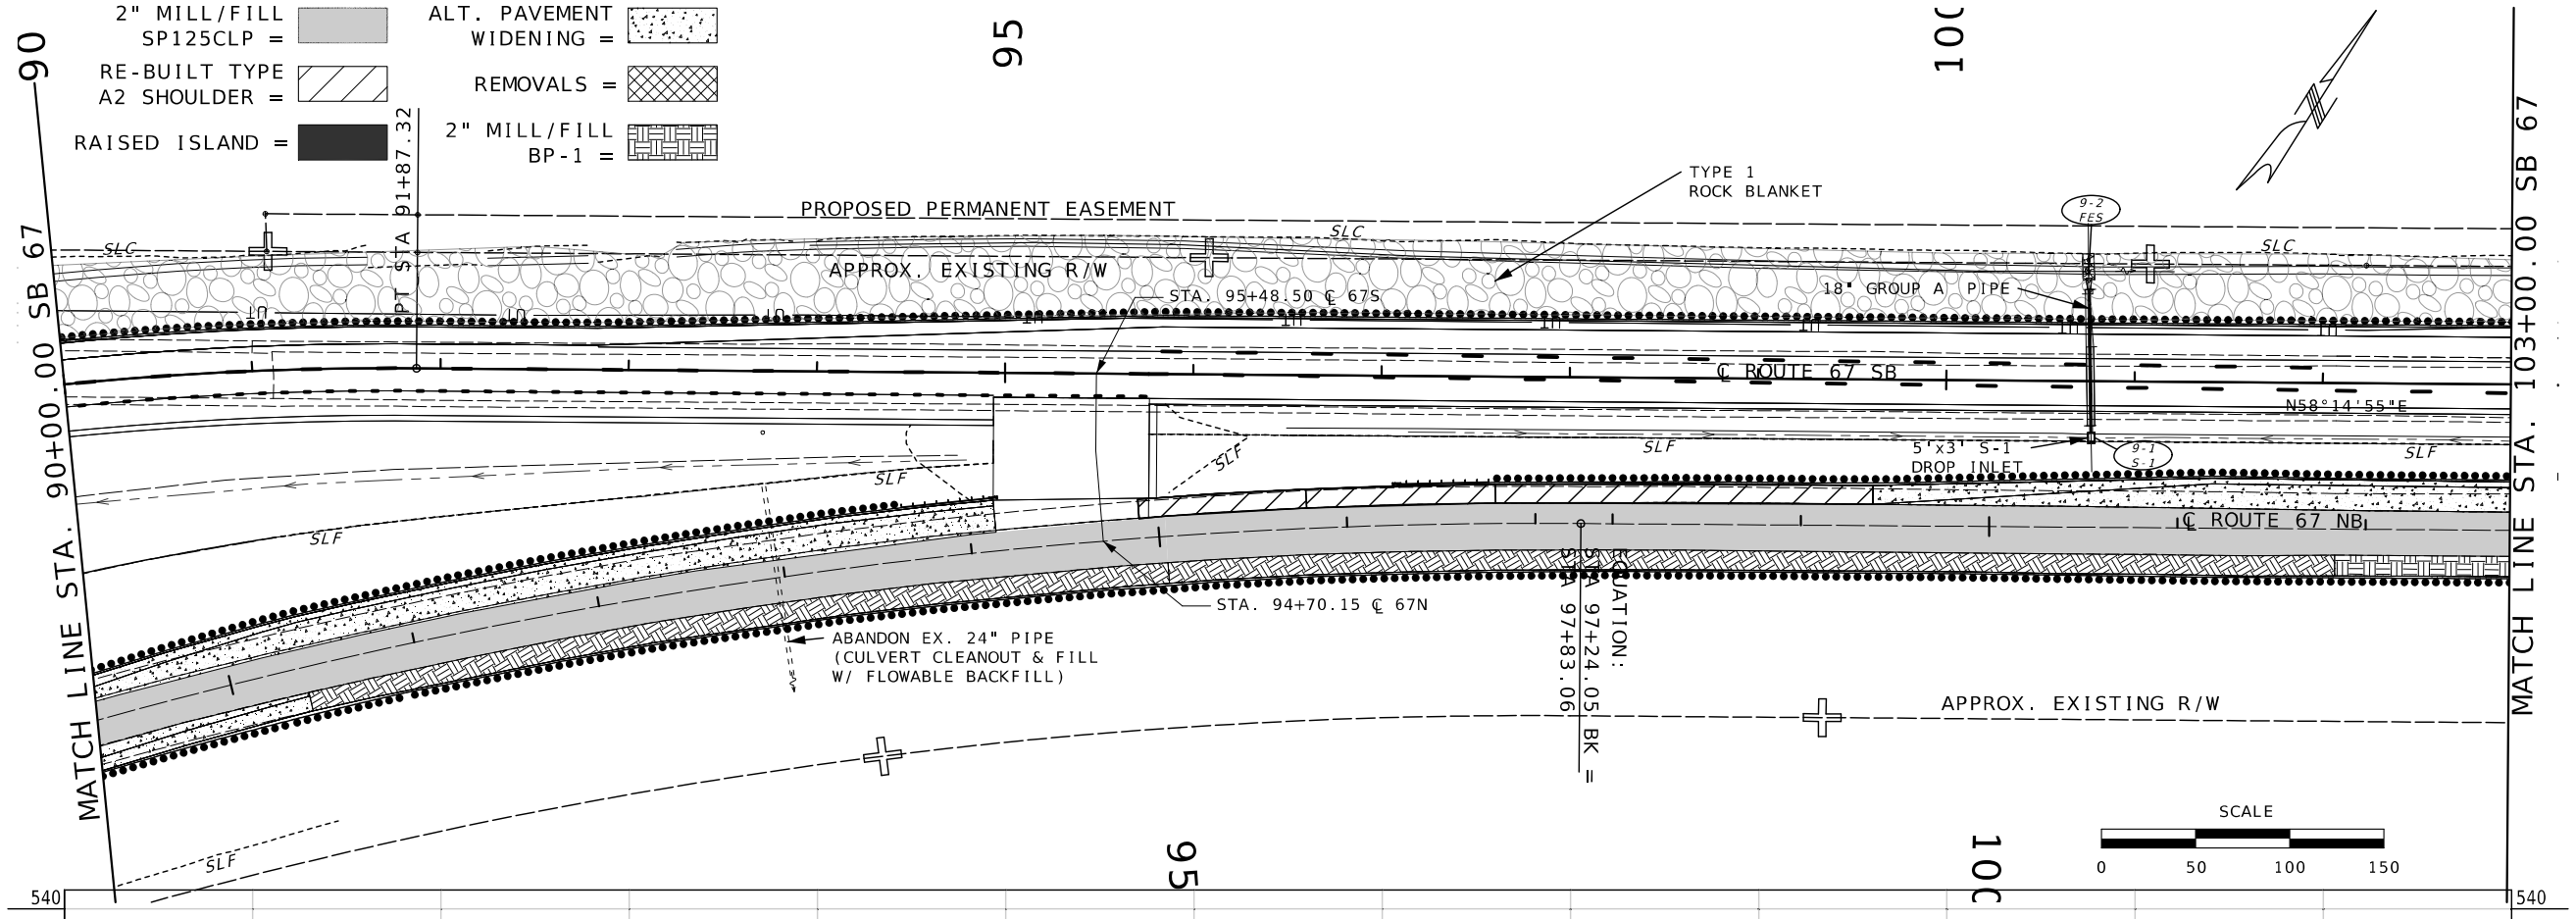

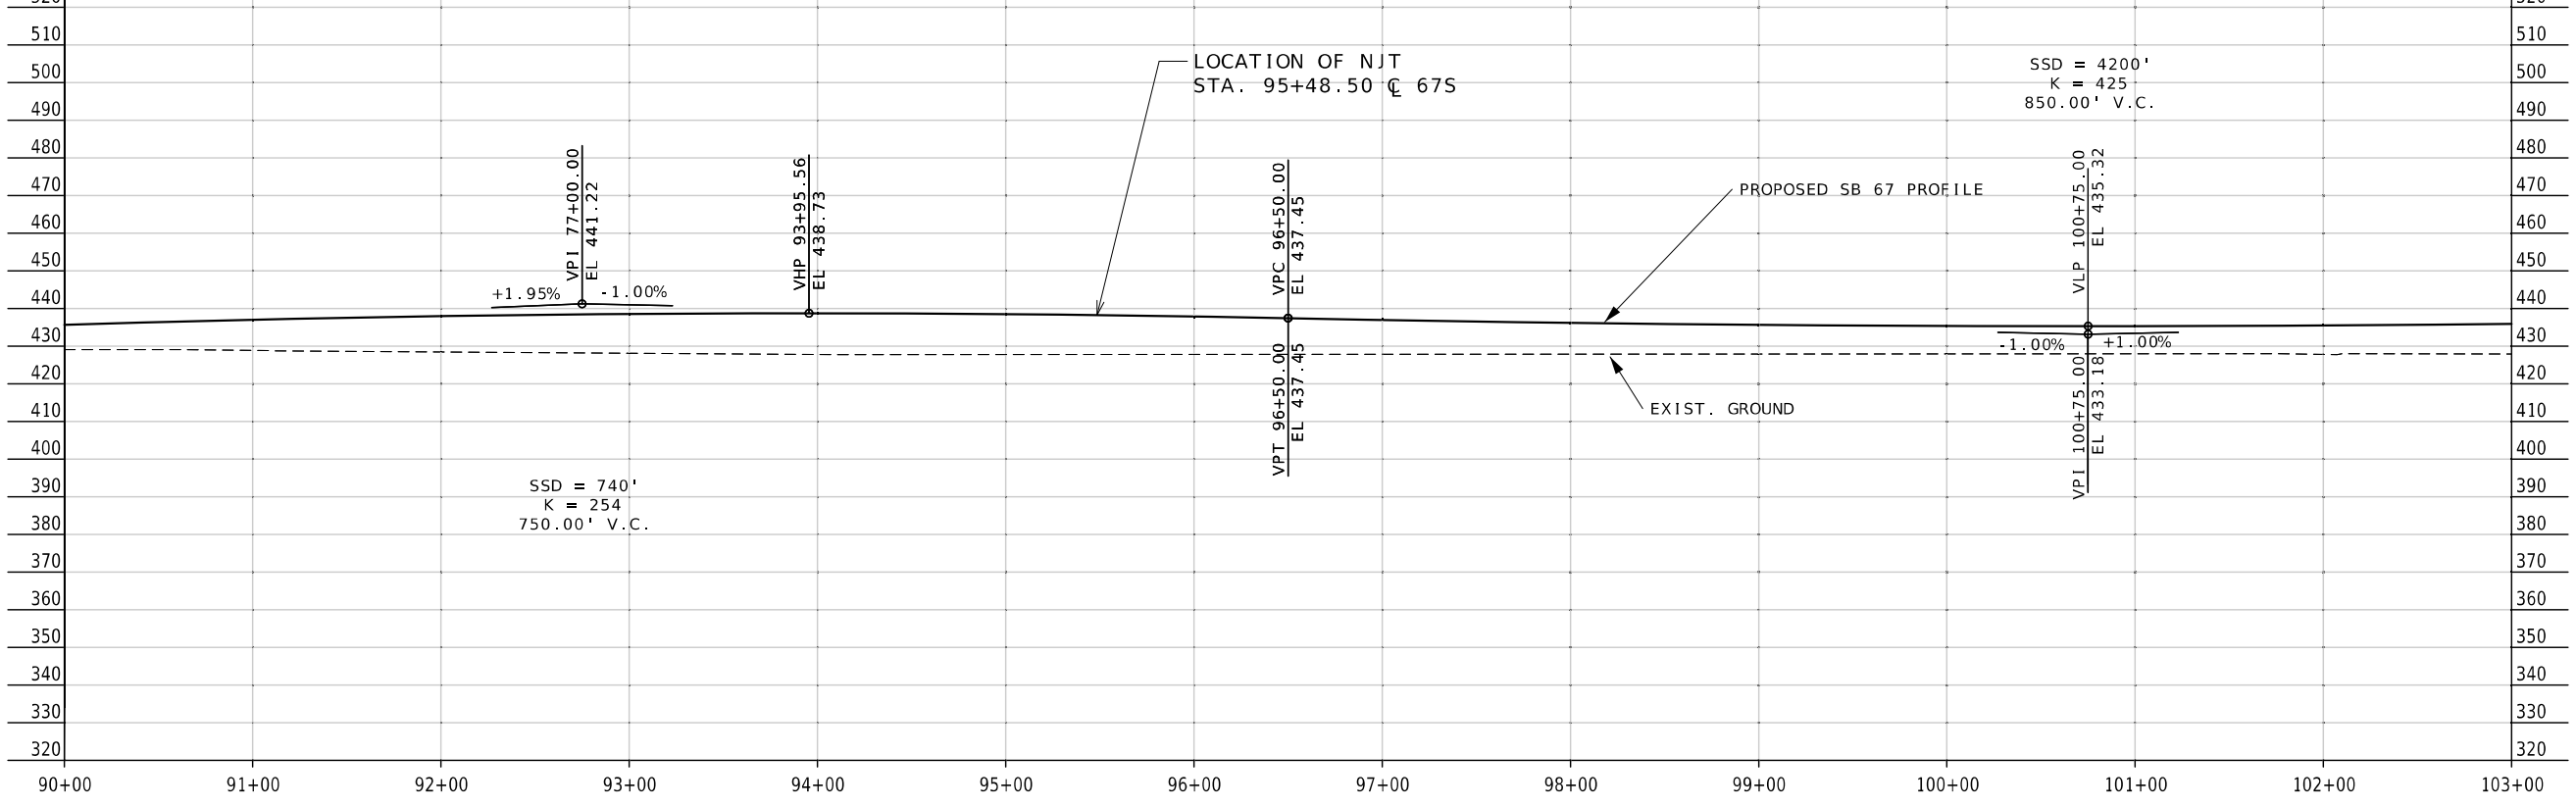

STATE OF MISSOURI
DANIEL WAYNE SAVAGEAU
NUMBER PE-2012018127
PROFESSIONAL ENGINEER

11/10/2025 9:31:22 AM
DANIEL WAYNE SAVAGEAU - CIVIL
MO-PE-2012018127

DATE PREPARED
11/7/2025

ROUTE	STATE
67	MO
DISTRICT	SHEET NO.
SL	16

COUNTY
ST. CHARLES

JOB NO.
J6P3636

CONTRACT ID.

PROJECT NO.

BRIDGE NO.

DESCRIPTION	DATE

MISSOURI HIGHWAYS AND TRANSPORTATION COMMISSION

105 WEST CAPITOL
JEFFERSON CITY, MO 65102
1-888-ASK-MODOT (1-888-275-6636)

CONSTRUCTION PLAN SHEET
ROUTE 67 SOUTHBOUND
SHEET 7 OF 9

PRIMARY RECEIVING WATERS: MISSISSIPPI RIVER

NOTE: FOR ADDITIONAL DRAINAGE & ROADWAY DETAILS SEE PLAN SHEETS 4-9

LEGEND:

SLF = SLOPE LIMITS FILL SLC = SLOPE LIMITS CUT


2" MILL/FILL SP125CLP =

RE-BUILT TYPE A2 SHOULDER =

ALT. PAVEMENT WIDENING =

RAISED ISLAND =

2" MILL/FILL BP-1 =

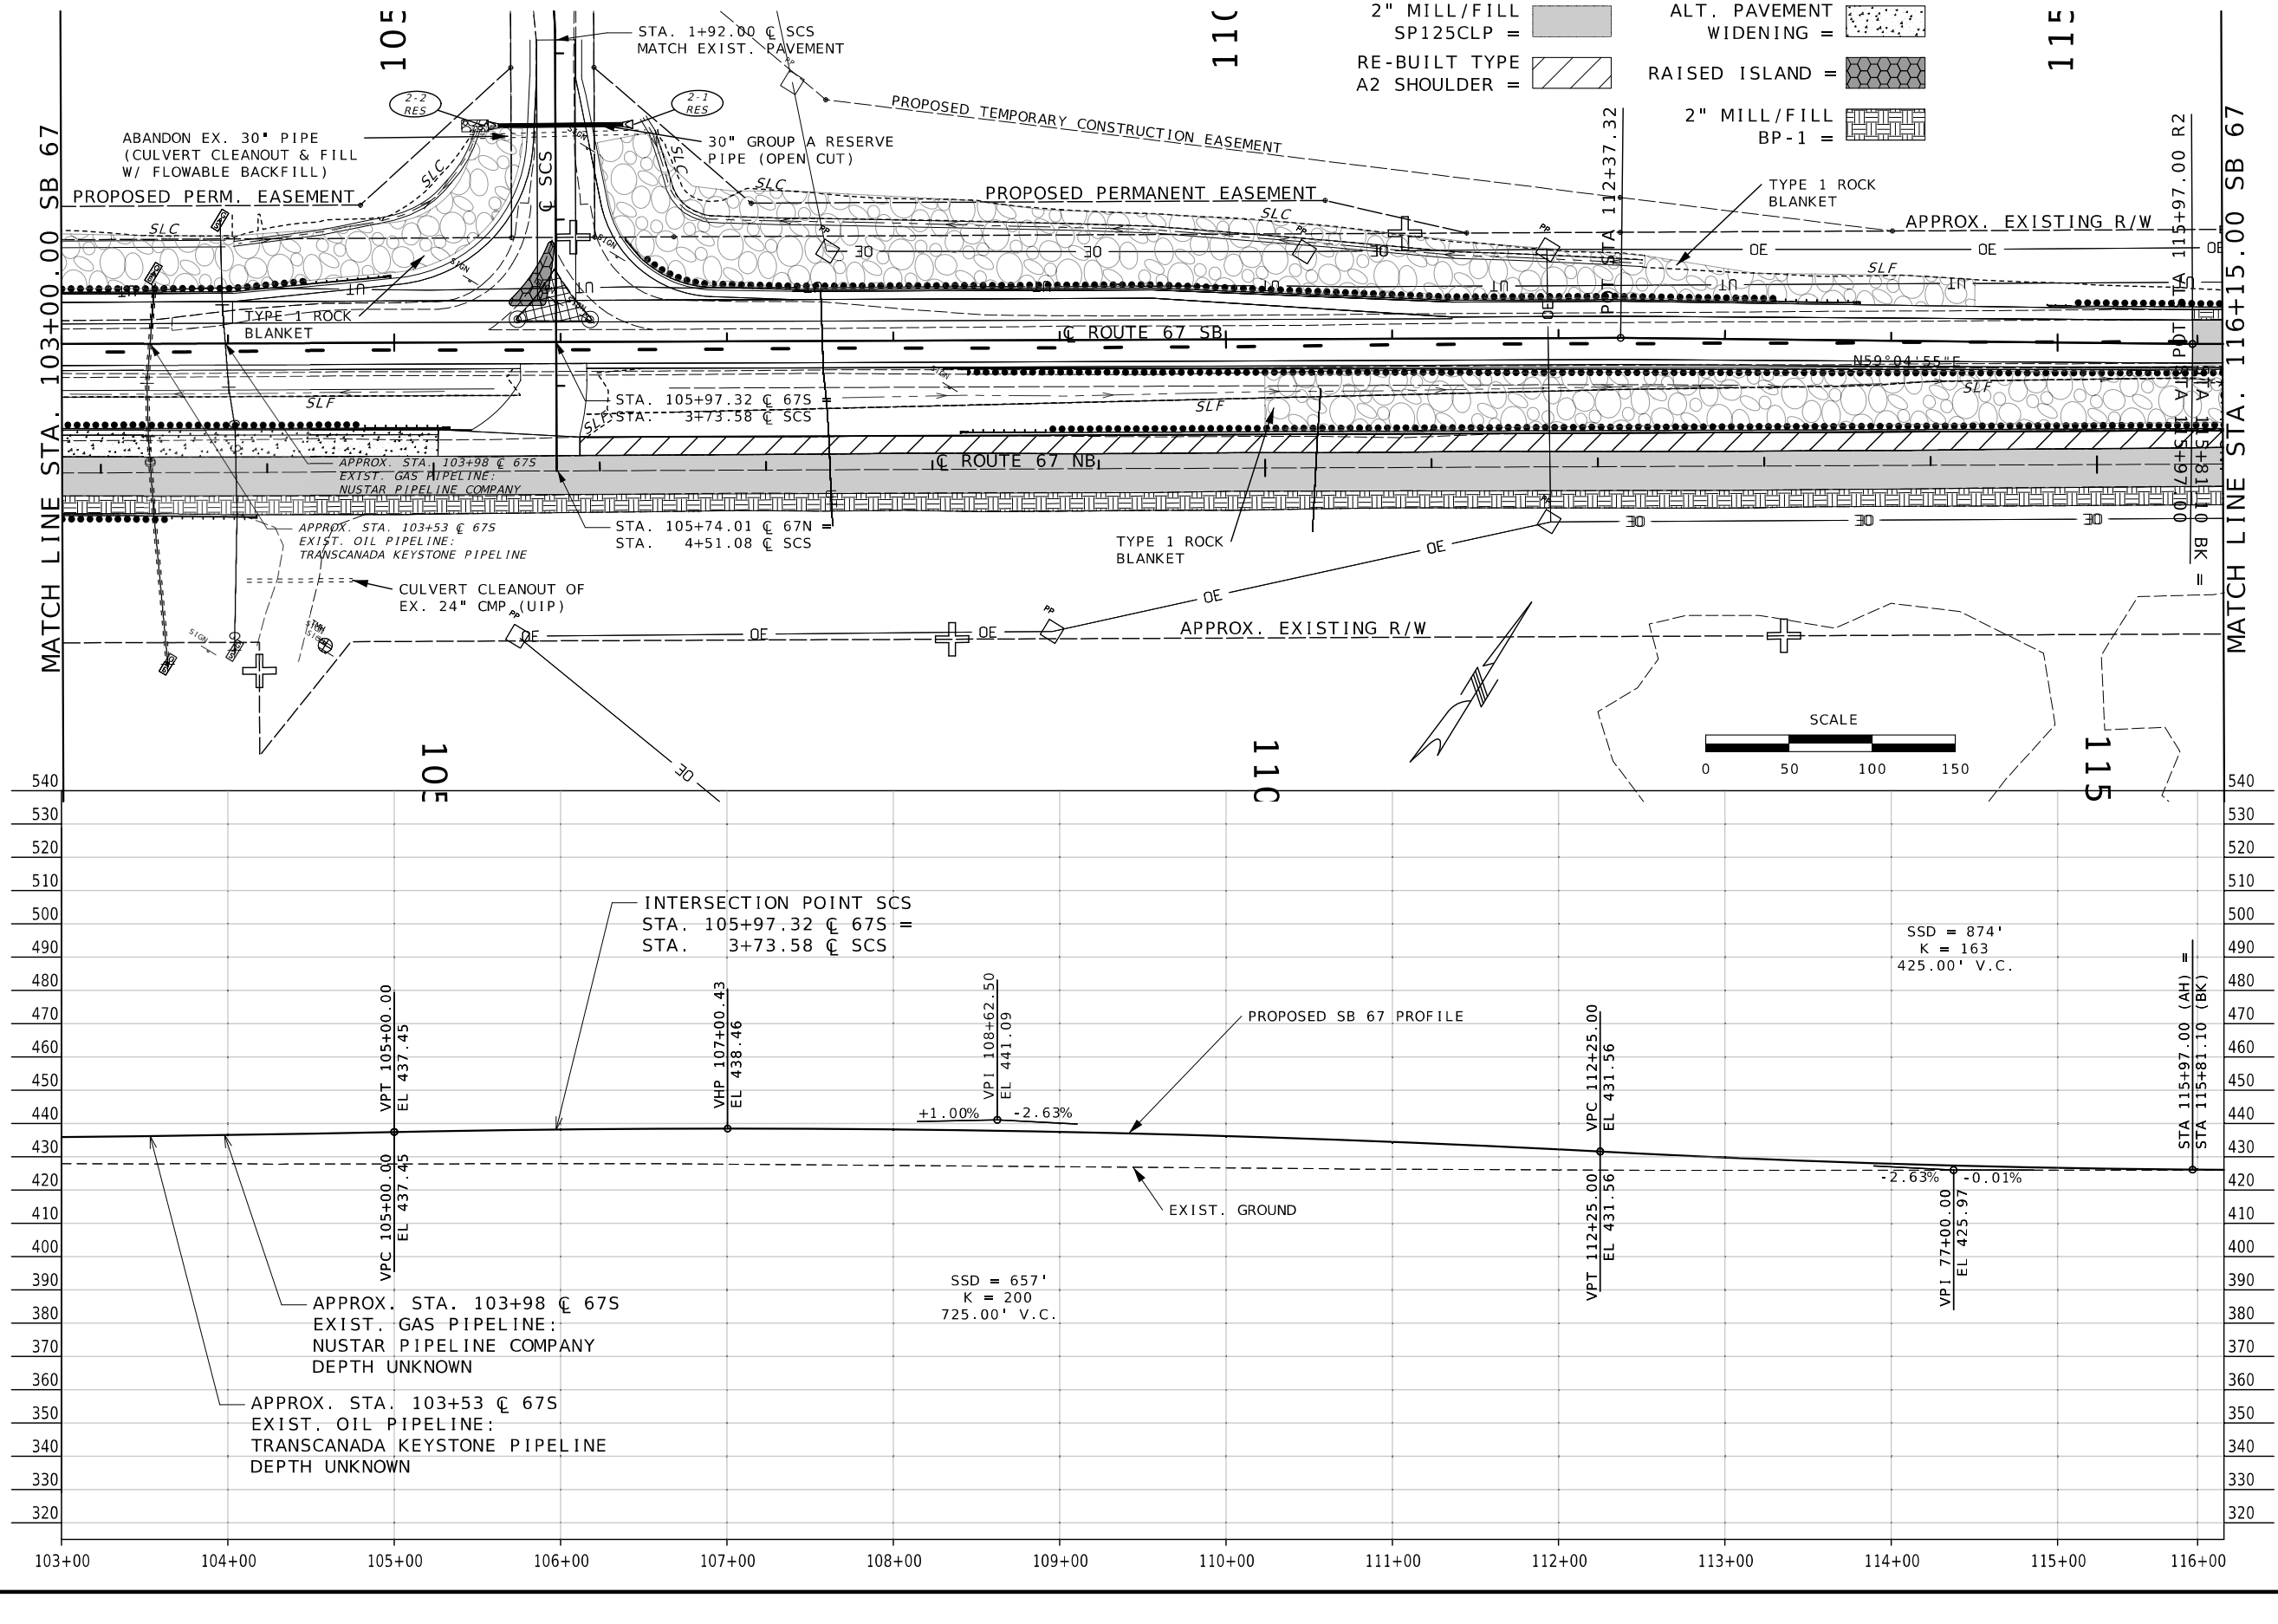

STATE OF MISSOURI
DANIEL WAYNE SAVAGEAU
NUMBER PE-2012018127
PROFESSIONAL ENGINEER
11/10/2025 9:31:43 AM
DANIEL WAYNE SAVAGEAU - CIVIL
MO-PE-2012018127

DATE PREPARED 11/7/2025

ROUTE	STATE
67	MO
DISTRICT	SHEET NO.
SL	17

COUNTY: ST. CHARLES

JOB NO. J6P3636

CONTRACT ID.

PROJECT NO.

BRIDGE NO.

DESCRIPTION | DATE

MISSOURI HIGHWAYS AND TRANSPORTATION COMMISSION

105 WEST CAPITOL
JEFFERSON CITY, MO 65102
1-888-ASK-MODOT (1-888-275-6636)

CONSTRUCTION PLAN SHEET
ROUTE 67 SOUTHBOUND
SHEET 8 OF 9

NOTE: FOR ADDITIONAL DRAINAGE & ROADWAY DETAILS SEE PLAN SHEETS 4-9

PRIMARY RECEIVING WATERS: MISSISSIPPI RIVER

LEGEND:

SLF = SLOPE LIMITS FILL

SLC = SLOPE LIMITS CUT


2" MILL/FILL SP125CLP =

ALT. PAVEMENT WIDENING =

RE-BUILT TYPE A2 SHOULDER =

2" MILL/FILL BP-1 =

9 IN. PCCP =

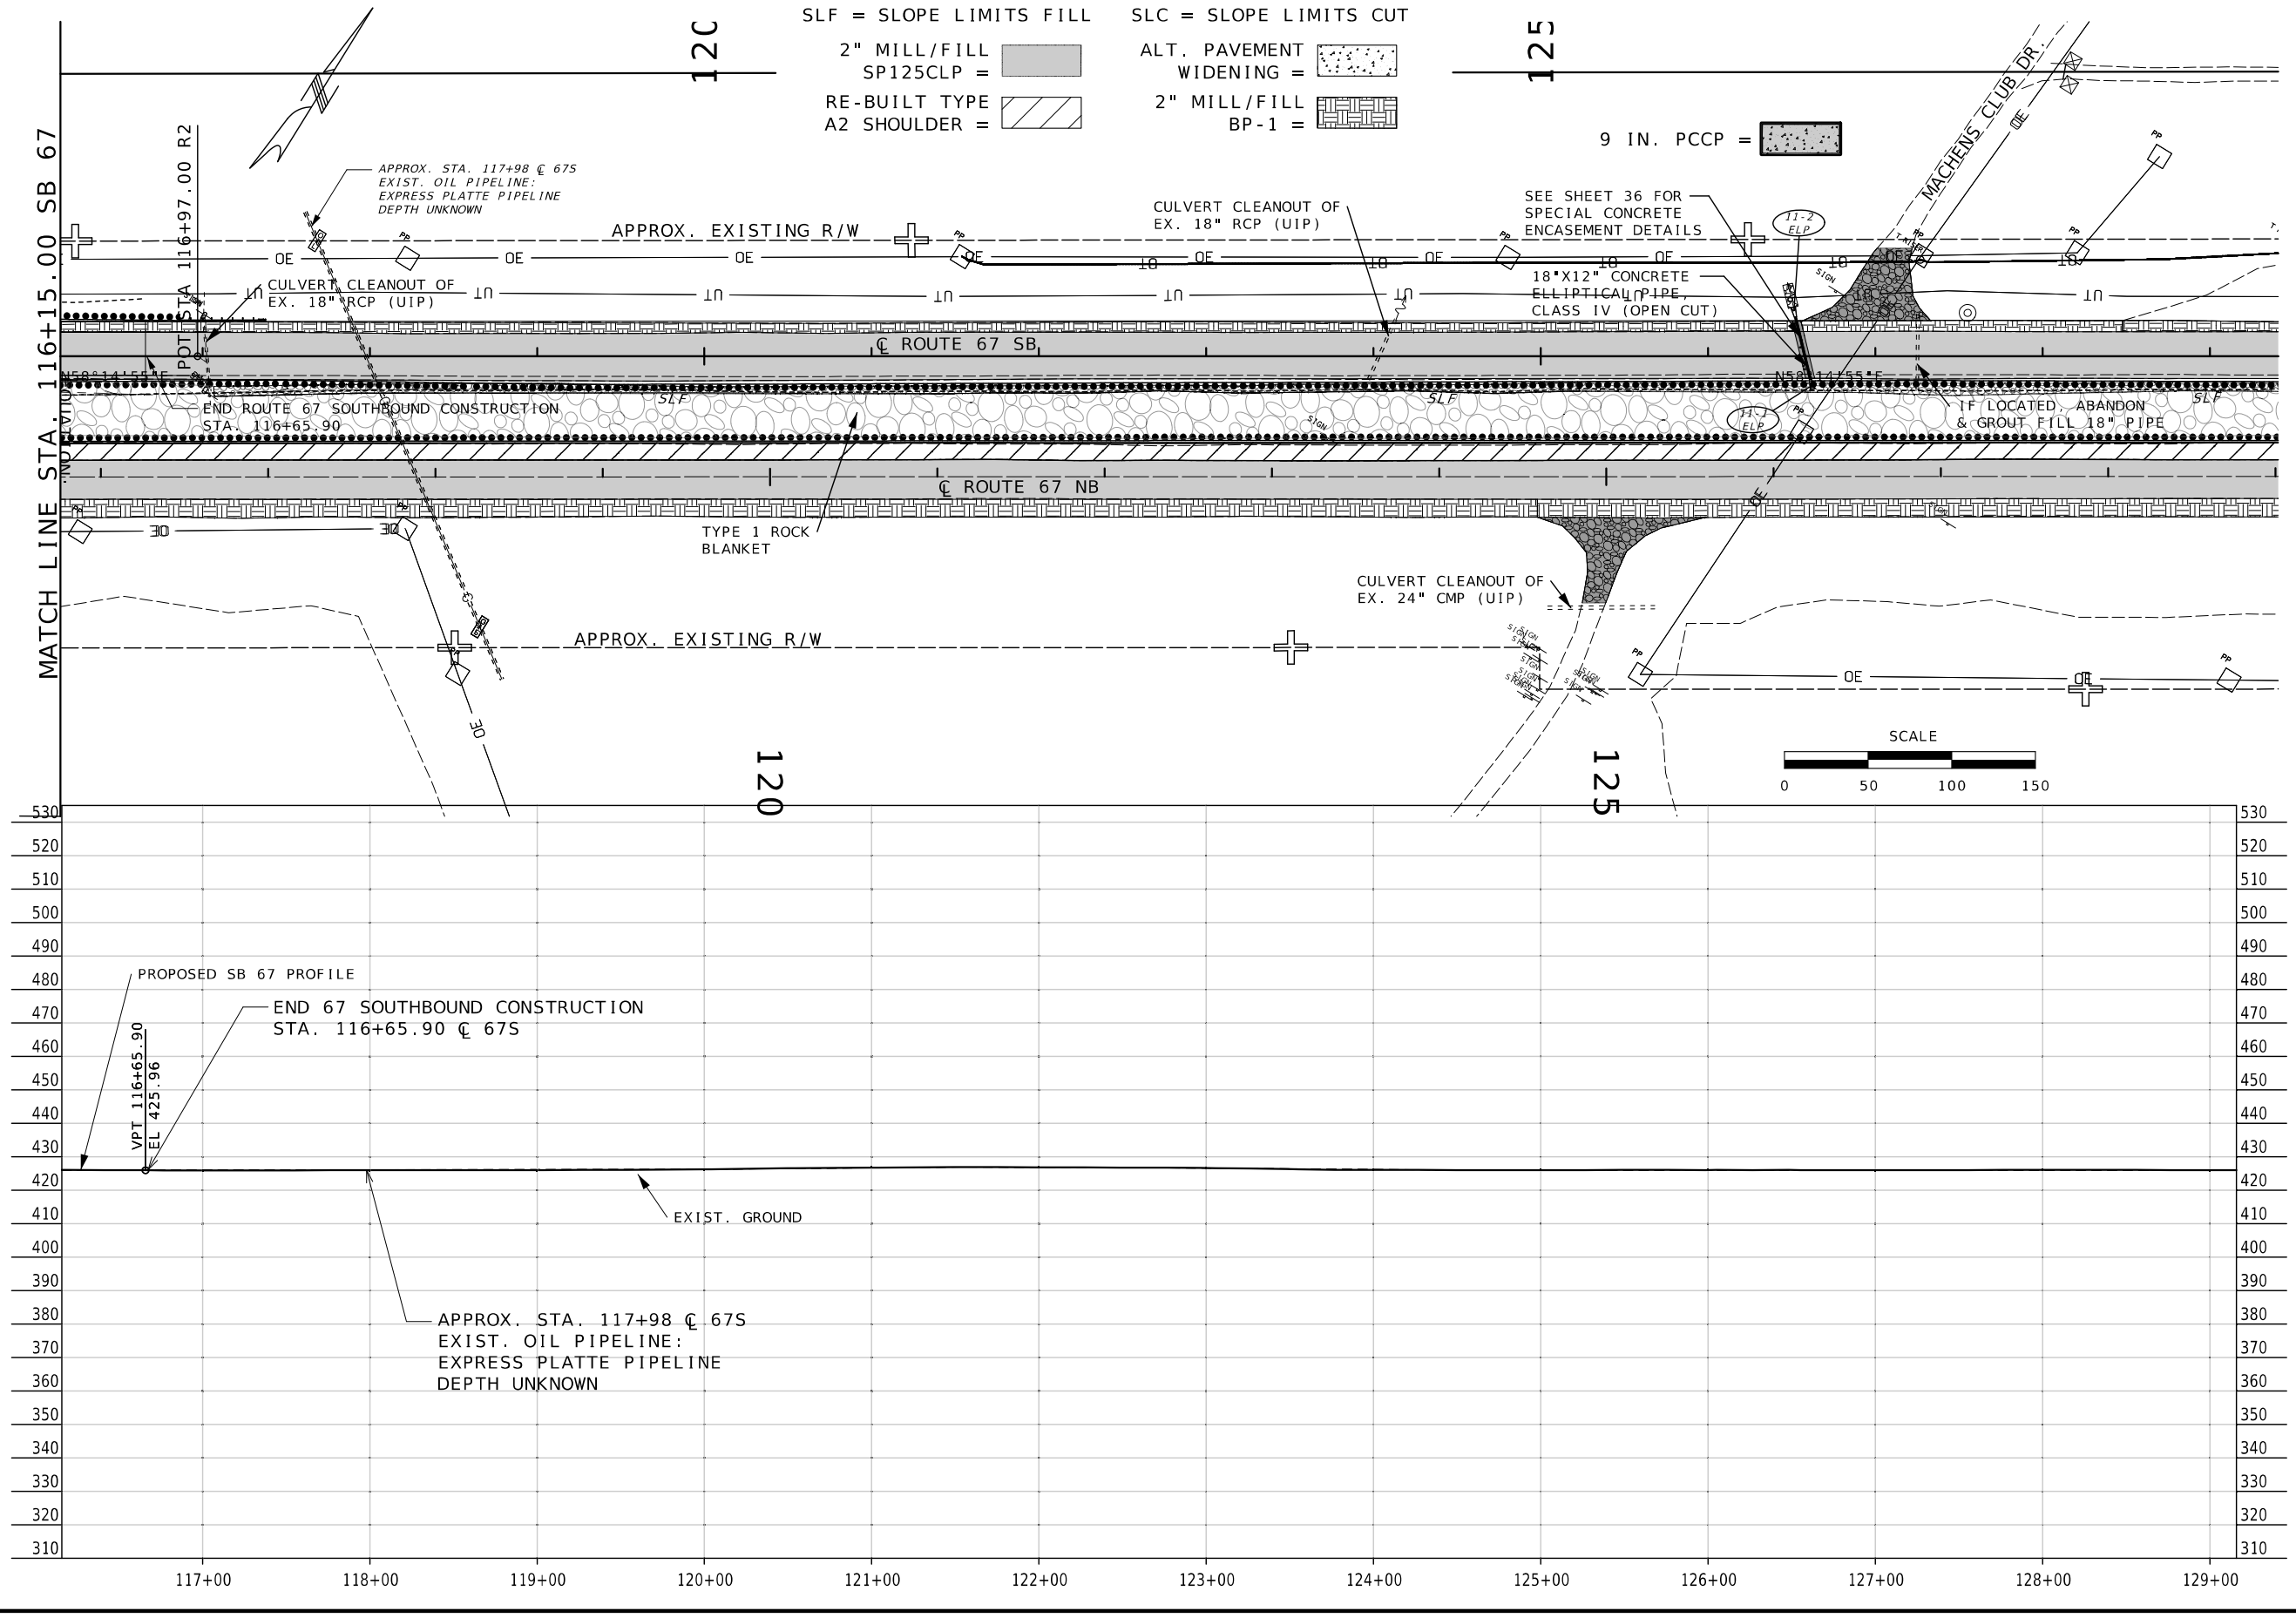

STATE OF MISSOURI
DANIEL WAYNE SAVAGEAU
NUMBER PE-2012018127
PROFESSIONAL ENGINEER
11/10/2025 9:32:02 AM
DANIEL WAYNE SAVAGEAU - CIVIL
MO-PE-2012018127

DATE PREPARED
11/7/2025

ROUTE	STATE
67	MO
DISTRICT	SHEET NO.
SL	18

COUNTY
ST. CHARLES

JOB NO.
J6P3636

CONTRACT ID.

PROJECT NO.


BRIDGE NO.

DATE	DESCRIPTION

MISSOURI HIGHWAYS AND TRANSPORTATION COMMISSION

105 WEST CAPITOL
JEFFERSON CITY, MO 65102
1-888-ASK-MODOT (1-888-275-6636)

CONSTRUCTION PLAN SHEET
ROUTE 67 SOUTHBOUND
SHEET 9 OF 9

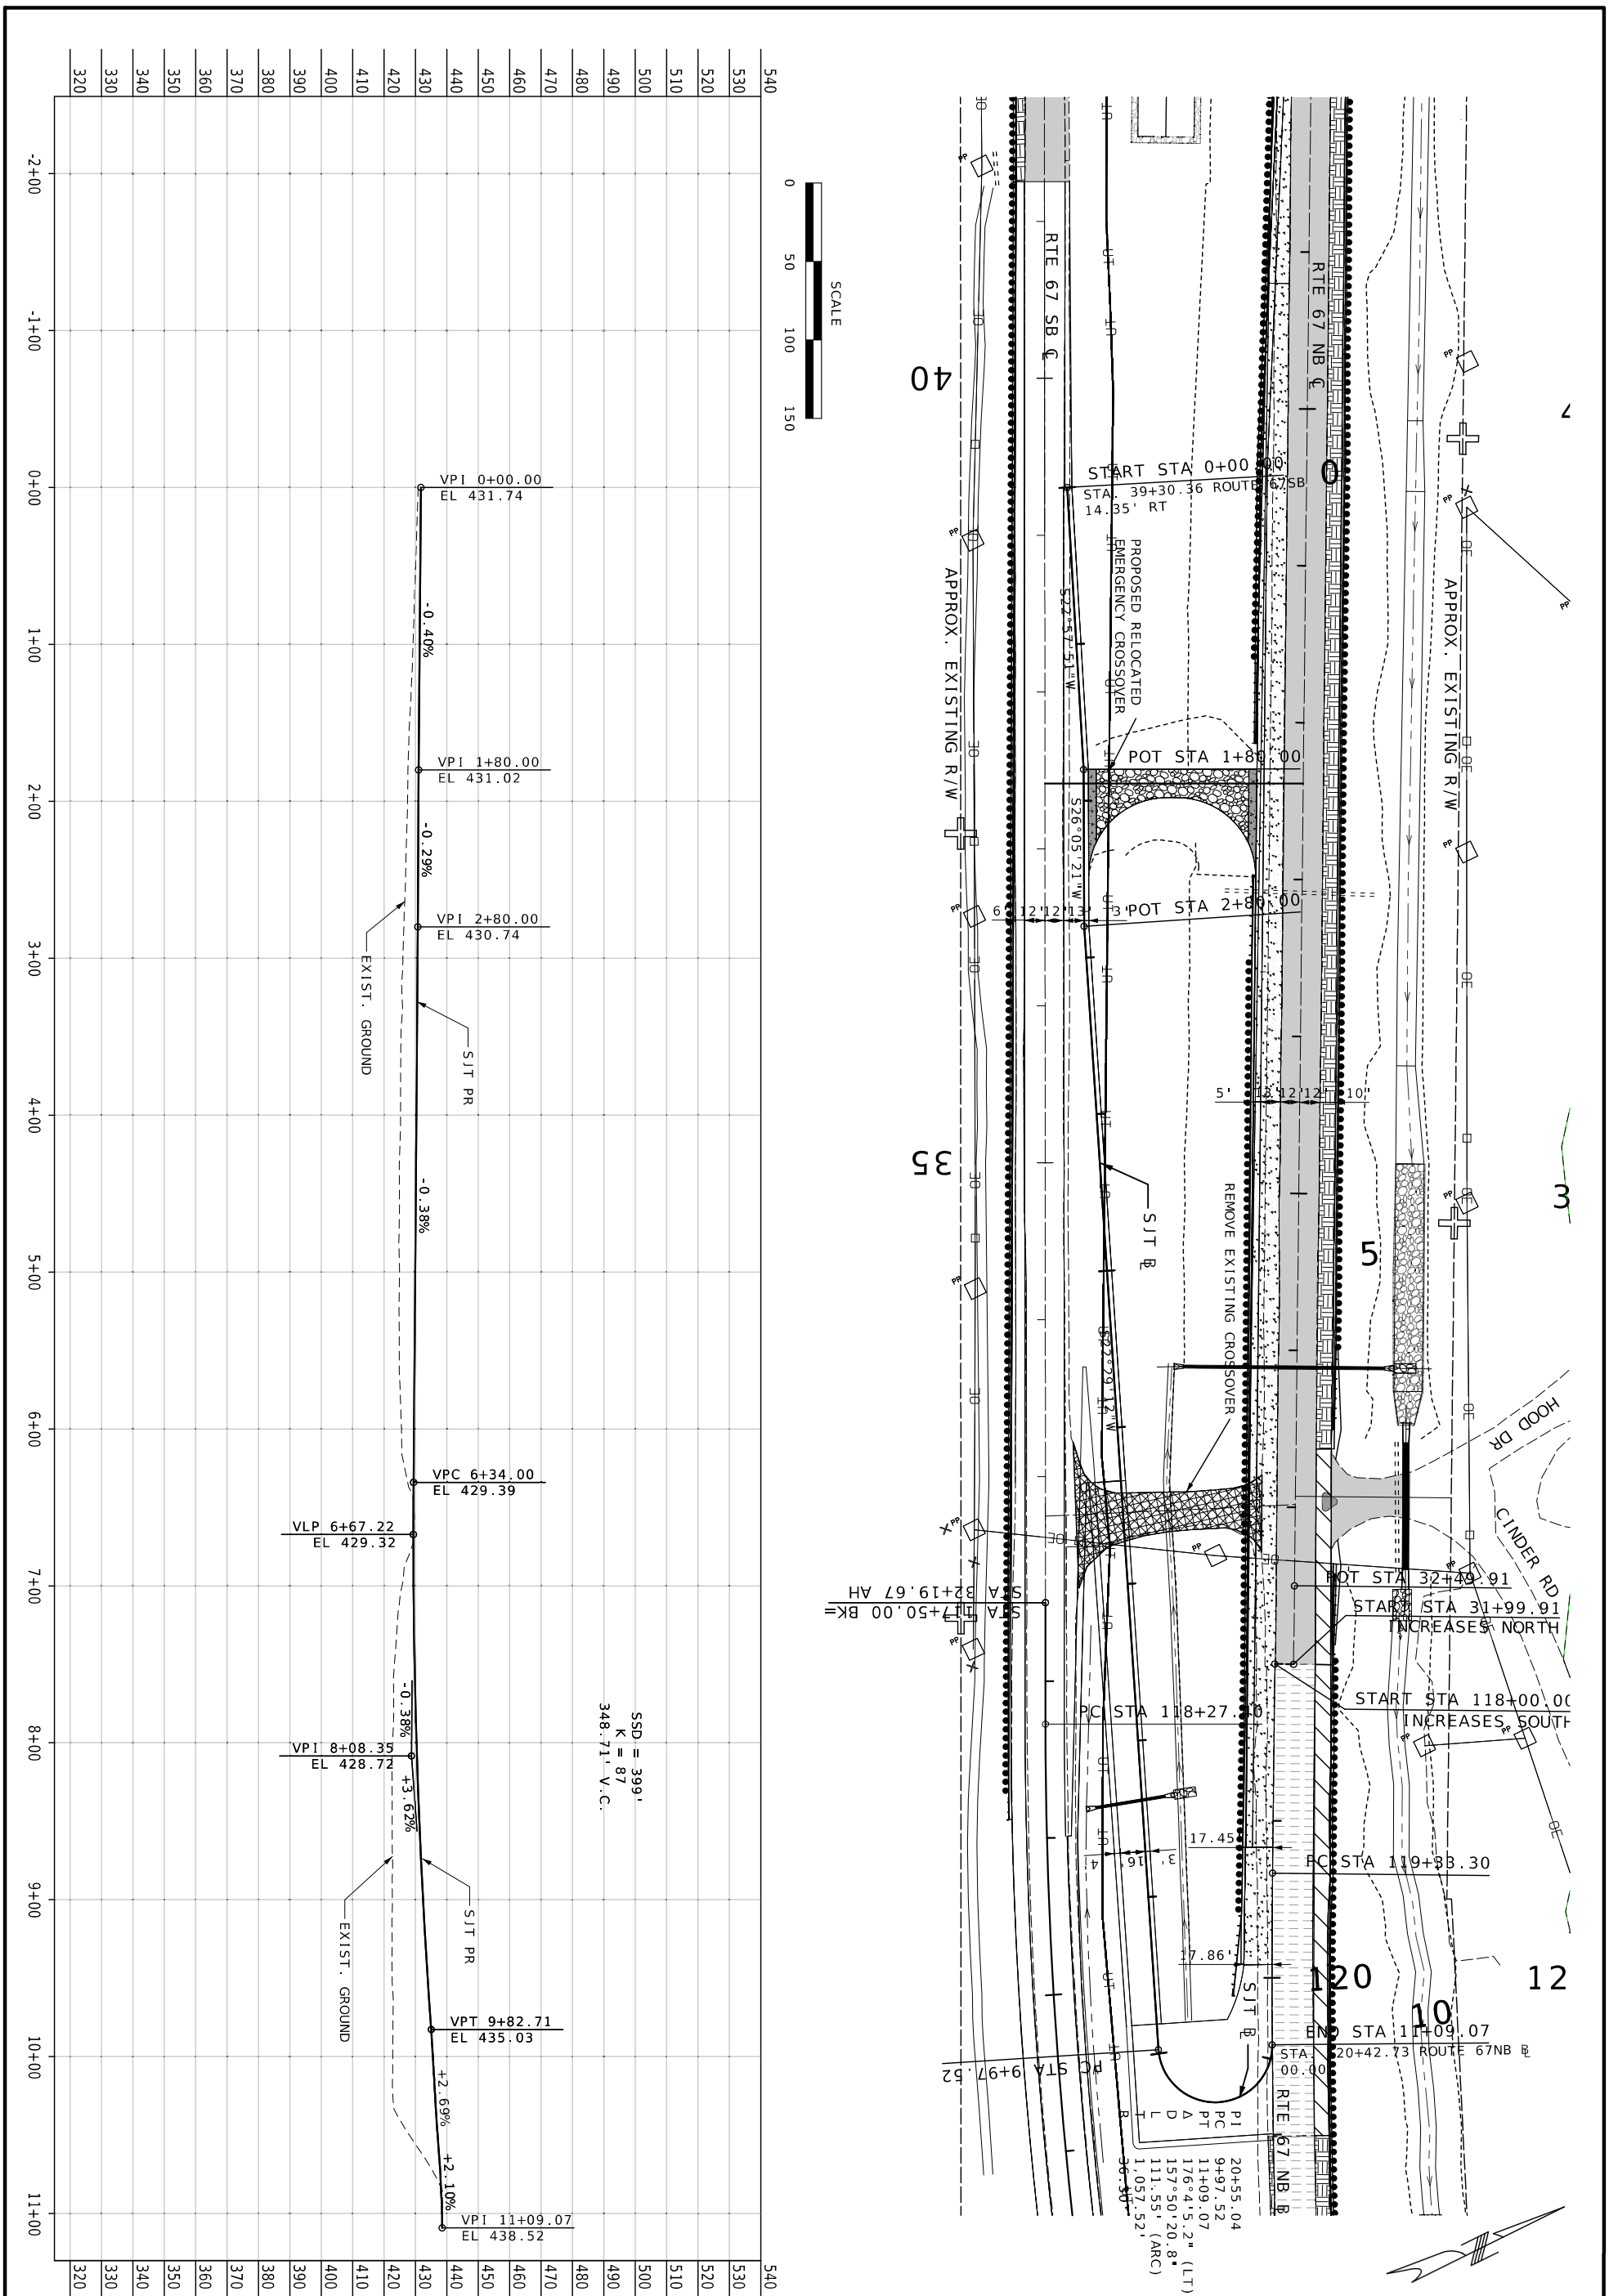

PLAN-PROFILE SHEET
SOUTH J-TURN

MISSOURI HIGHWAYS AND TRANSPORTATION COMMISSION

105 WEST CAPITOL
JEFFERSON CITY, MO 65102
1-888-ASK-MODOT (1-888-275-6636)

DATE	DESCRIPTION

BRIDGE NO.

PROJECT NO.

CONTRACT ID.

J6P3636

IOB NO.

COUNTY
ST CHARLES

DISTRICT
SL

SHEET NO.
19


ROUTE
67


STATE
MO

DATE PREPARED
10/3/2025

DANIEL WAYNE SAVAGEAU - CIVIL
MO-PE-2012081127
DocuSigned by: Daniel Savageau
E0D0A205E2417...

STATE OF MISSOURI
DANIEL WAYNE SAVAGEAU
NUMBER PE-2012081127
PROFESSIONAL ENGINEER

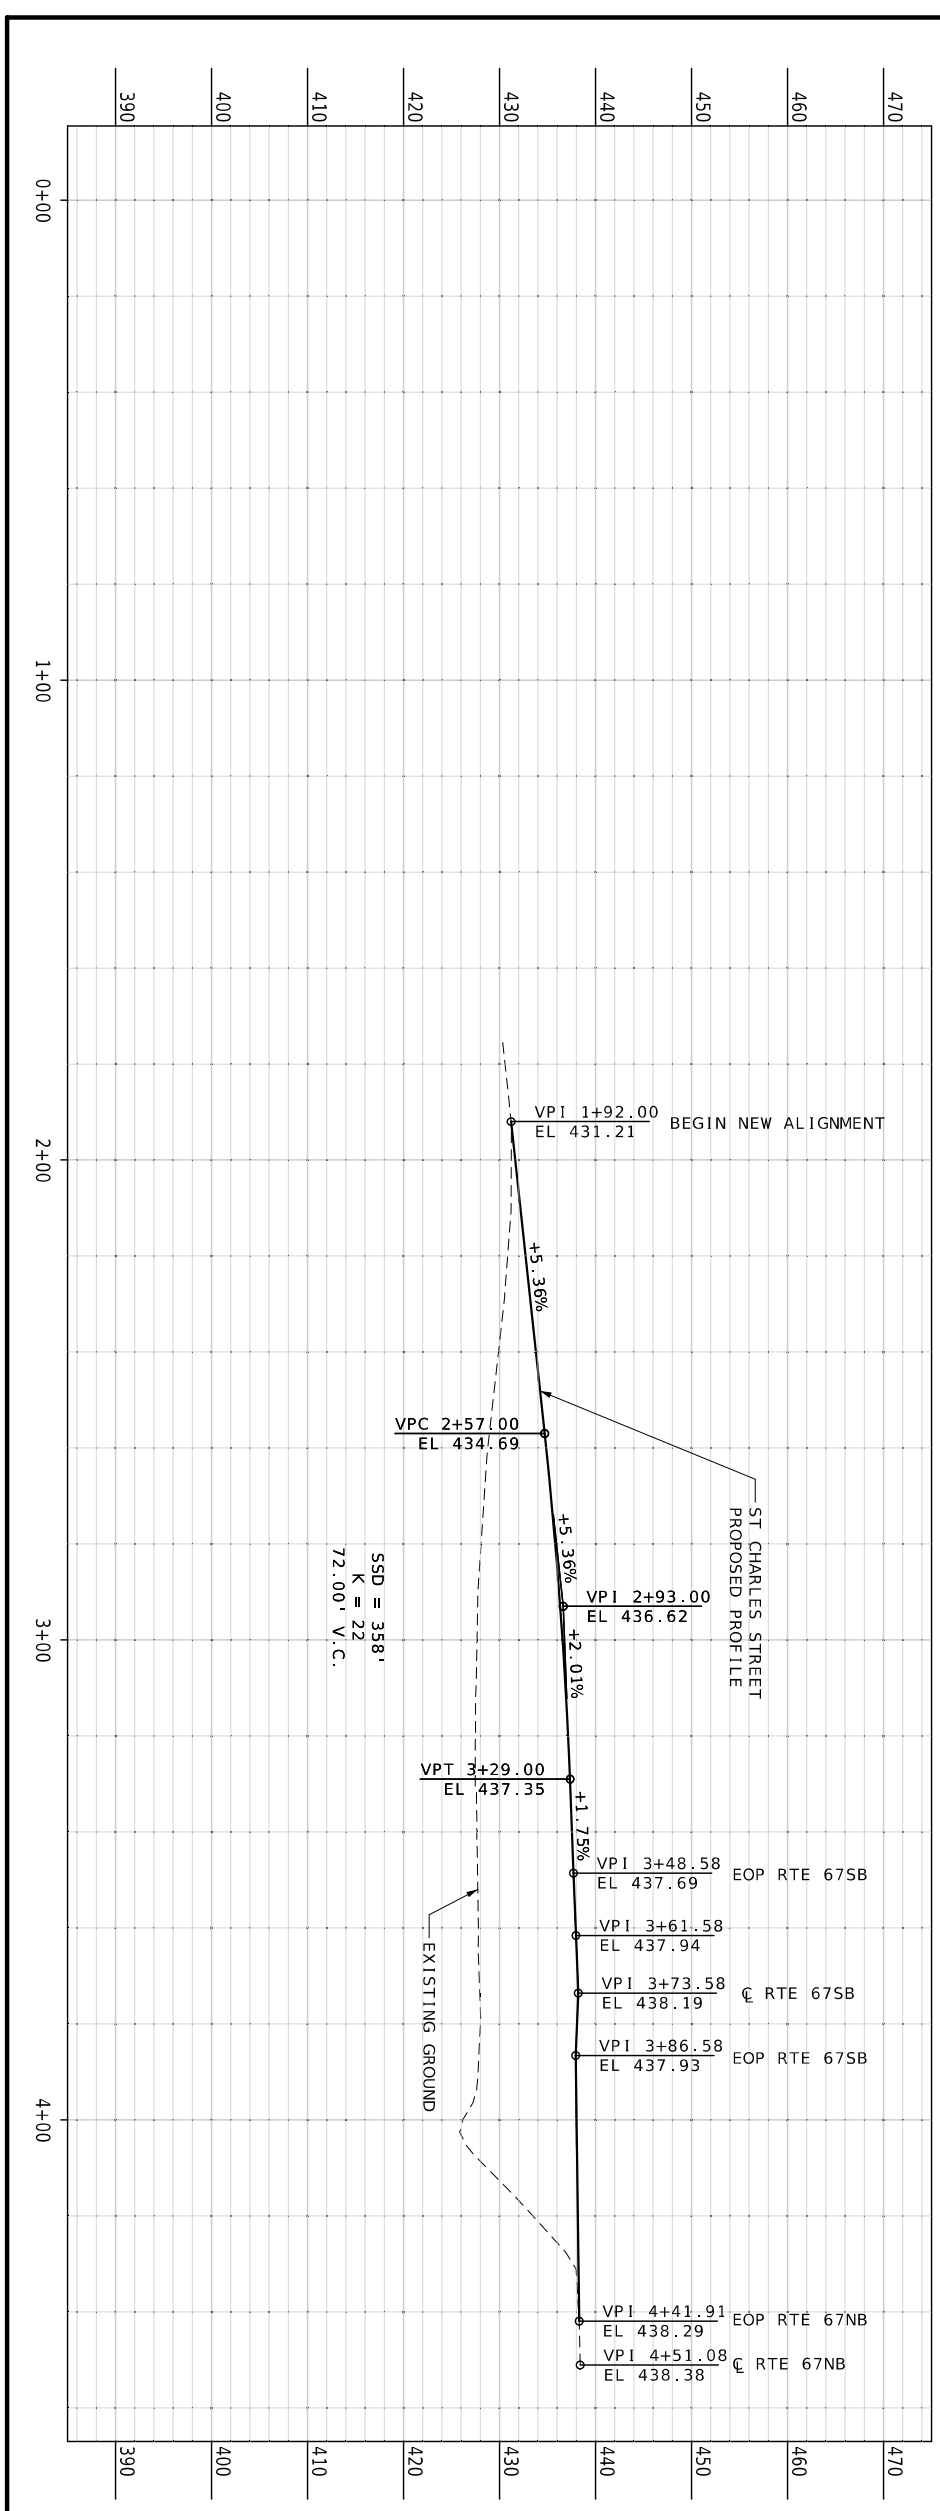

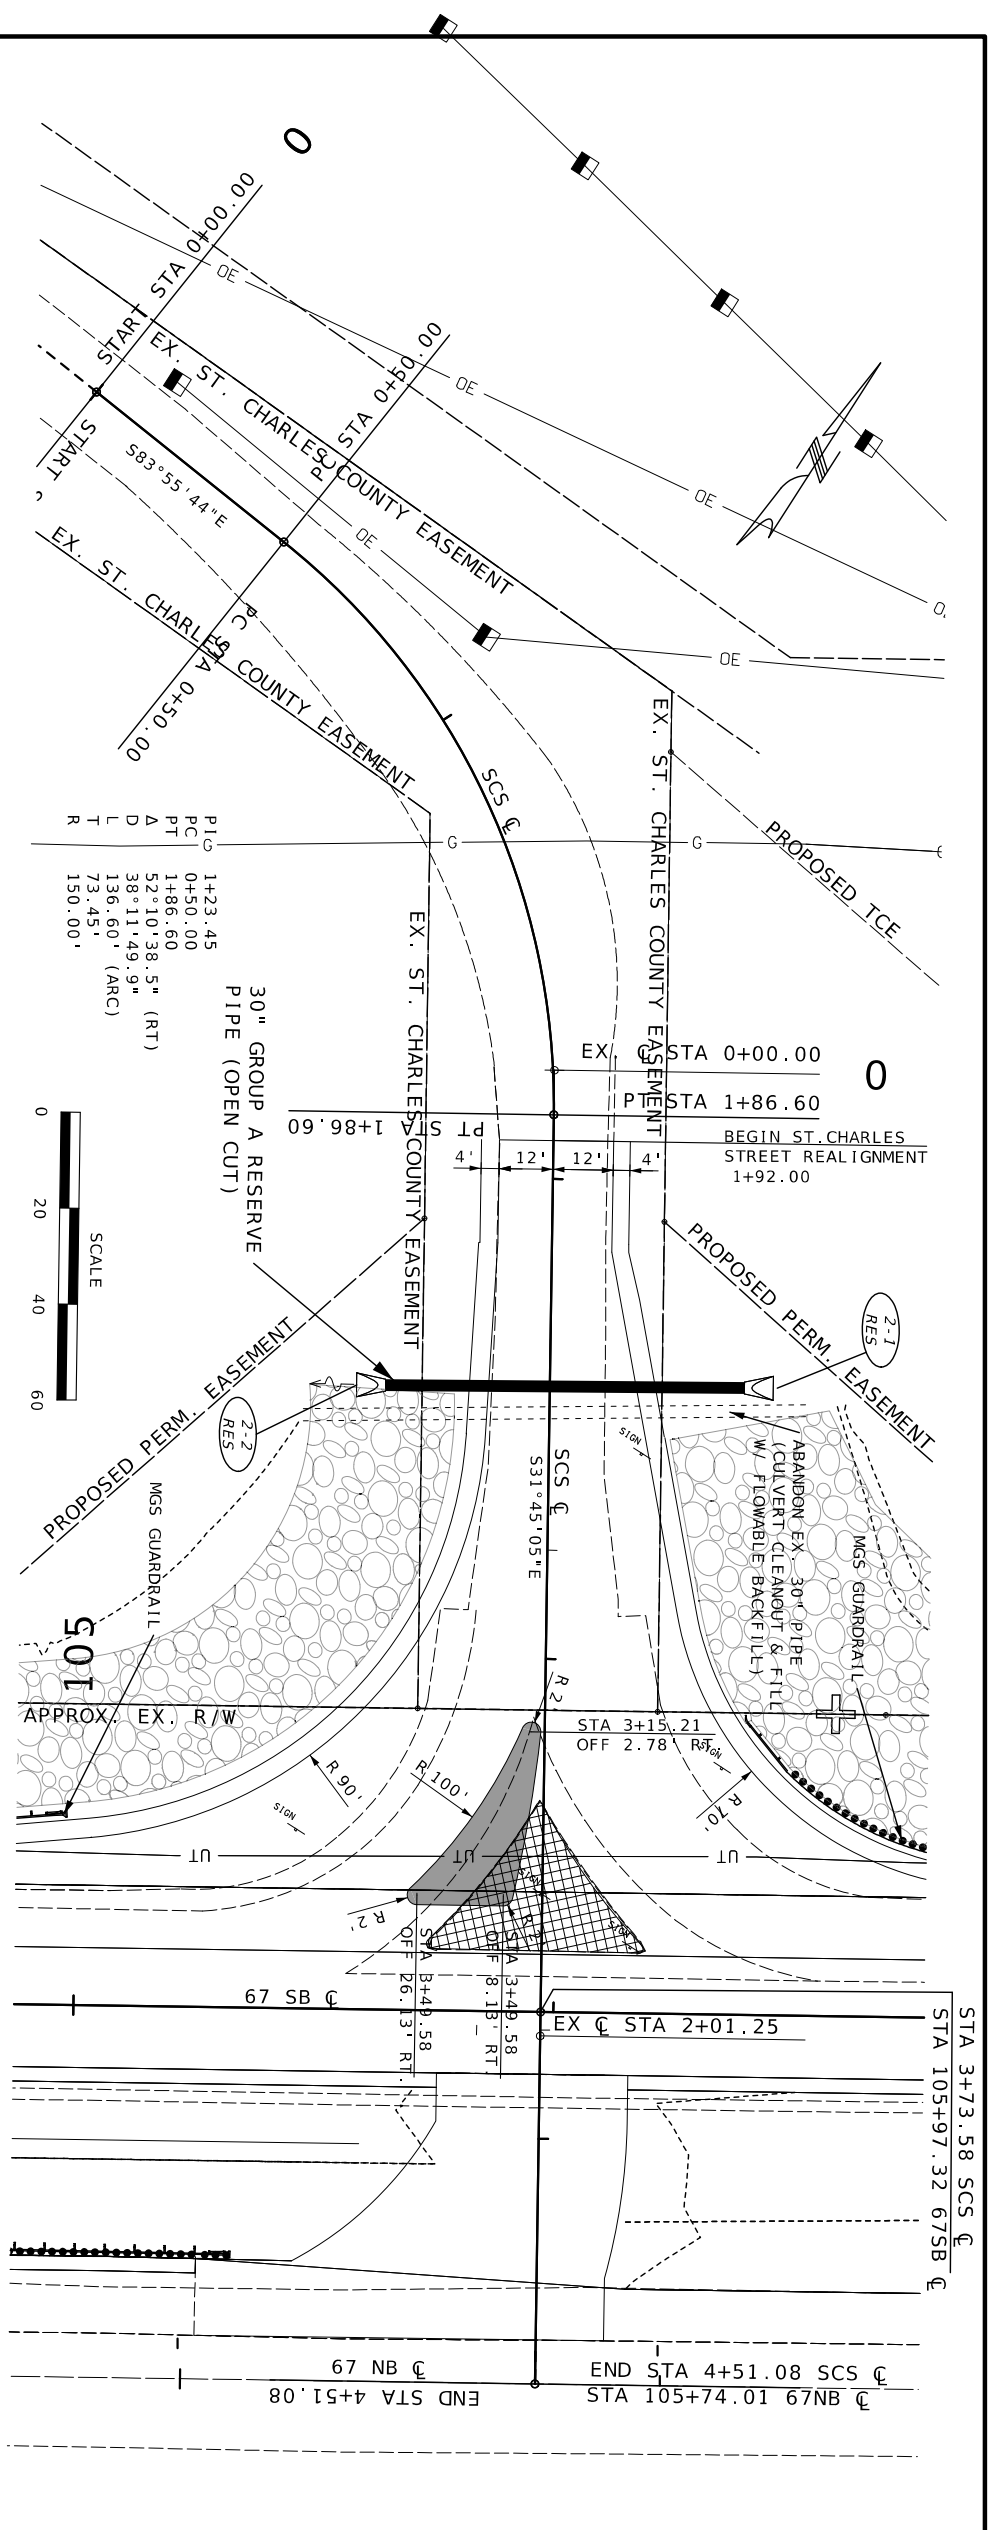

PLAN-PROFILE SHEET
ST. CHARLES STREET

MISSOURI HIGHWAYS AND TRANSPORTATION COMMISSION

MoDOT

105 WEST CAPITOL
JEFFERSON CITY, MO 65102
1-888-ASK-MODOT (1-888-275-6636)

DATE	DESCRIPTION

BRIDGE NO.
PROJECT NO.
CONTRACT ID.
JOB NO. J6P3636
COUNTY ST CHARLES
DISTRICT SL
SHEET NO. 20
ROUTE 67
STATE MO
DATE PREPARED 11/7/2025

DANIEL WAYNE SAVAGEAU - CIVIL
11/10/2025 9:32:24 AM
MO-PE-2012018127

STATE OF MISSOURI
DANIEL WAYNE SAVAGEAU
NUMBER PE-2012018127
PROFESSIONAL ENGINEER

ALL BEARINGS SHOWN ARE MODIFIED STATE PLANE NAD83/2011 MISSOURI STATE PLANES, EAST ZONE

ANY WORK INDICATED ON THE PLANS THAT EXTENDS BEYOND THE PROJECT LIMITS IS CONSIDERED INCIDENTAL TO AND A PART OF THE CONSTRUCTION OF THIS PROJECT.

LEGEND:

PERM. HIGHWAY EASEMENT =


TEMP. CONST. EASEMENT =

FARMLAND

PERMANENT EASEMENT HIGHWAY PURPOSES			
POINT	POINT	BEARING	DISTANCE
A	B	N34°15'51"W	20.00'
B	N	N58°11'36"E	80.94'
N	C	N58°11'36"E	1,292.68'
C	D	N16°03'09"E	122.42'
D	E	S31°48'21"E	102.14'
E	O	S58°11'39"W	1,383.47'
O	A	S58°11'39"W	80.07'
F	G	N31°48'21"W	102.09'
G	H	S80°44'42"E	124.97'
H	I	N58°12'13"E	345.00'
I	J	N71°24'02"E	87.29'
J	F	S58°11'39"W	524.21'

RIGHT OF WAY LIMITS FOR THIS PROJECT EXTEND FROM STA 91+10.00 TO STA 114+00.00

THE CONTRACTOR IS RESPONSIBLE FOR LOCATING ALL UNDERGROUND UTILITIES. UTILTIES PLOTTED ARE APPROXIMATE ONLY. IT IS POSSIBLE THERE MAY BE OTHERS WHICH ARE NOT SHOWN ON THE PLANS.

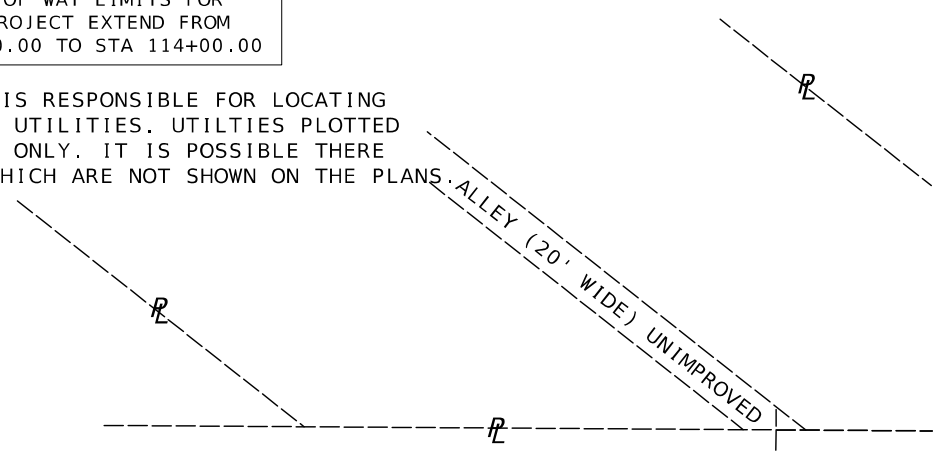


(1)

PROPERTY N/F
METROPOLITAN PARK AND RECREATION DISTRICT
PARCEL ID 5-110B-1703-00-0022.0000000
DB. 4174, PG. 2462
ADDRESS HIGHWAY 67
(SEE SHEET 5B FOR TAKING INFORMATION)

NOTE: POINTS N, O, P, & Q ARE FOR INFORMATIONAL PURPOSES ONLY AND ARE NOT REFLECTED WITHIN THE PROPERTY DESCRIPTION.

POB = POINT OF BEGINNING

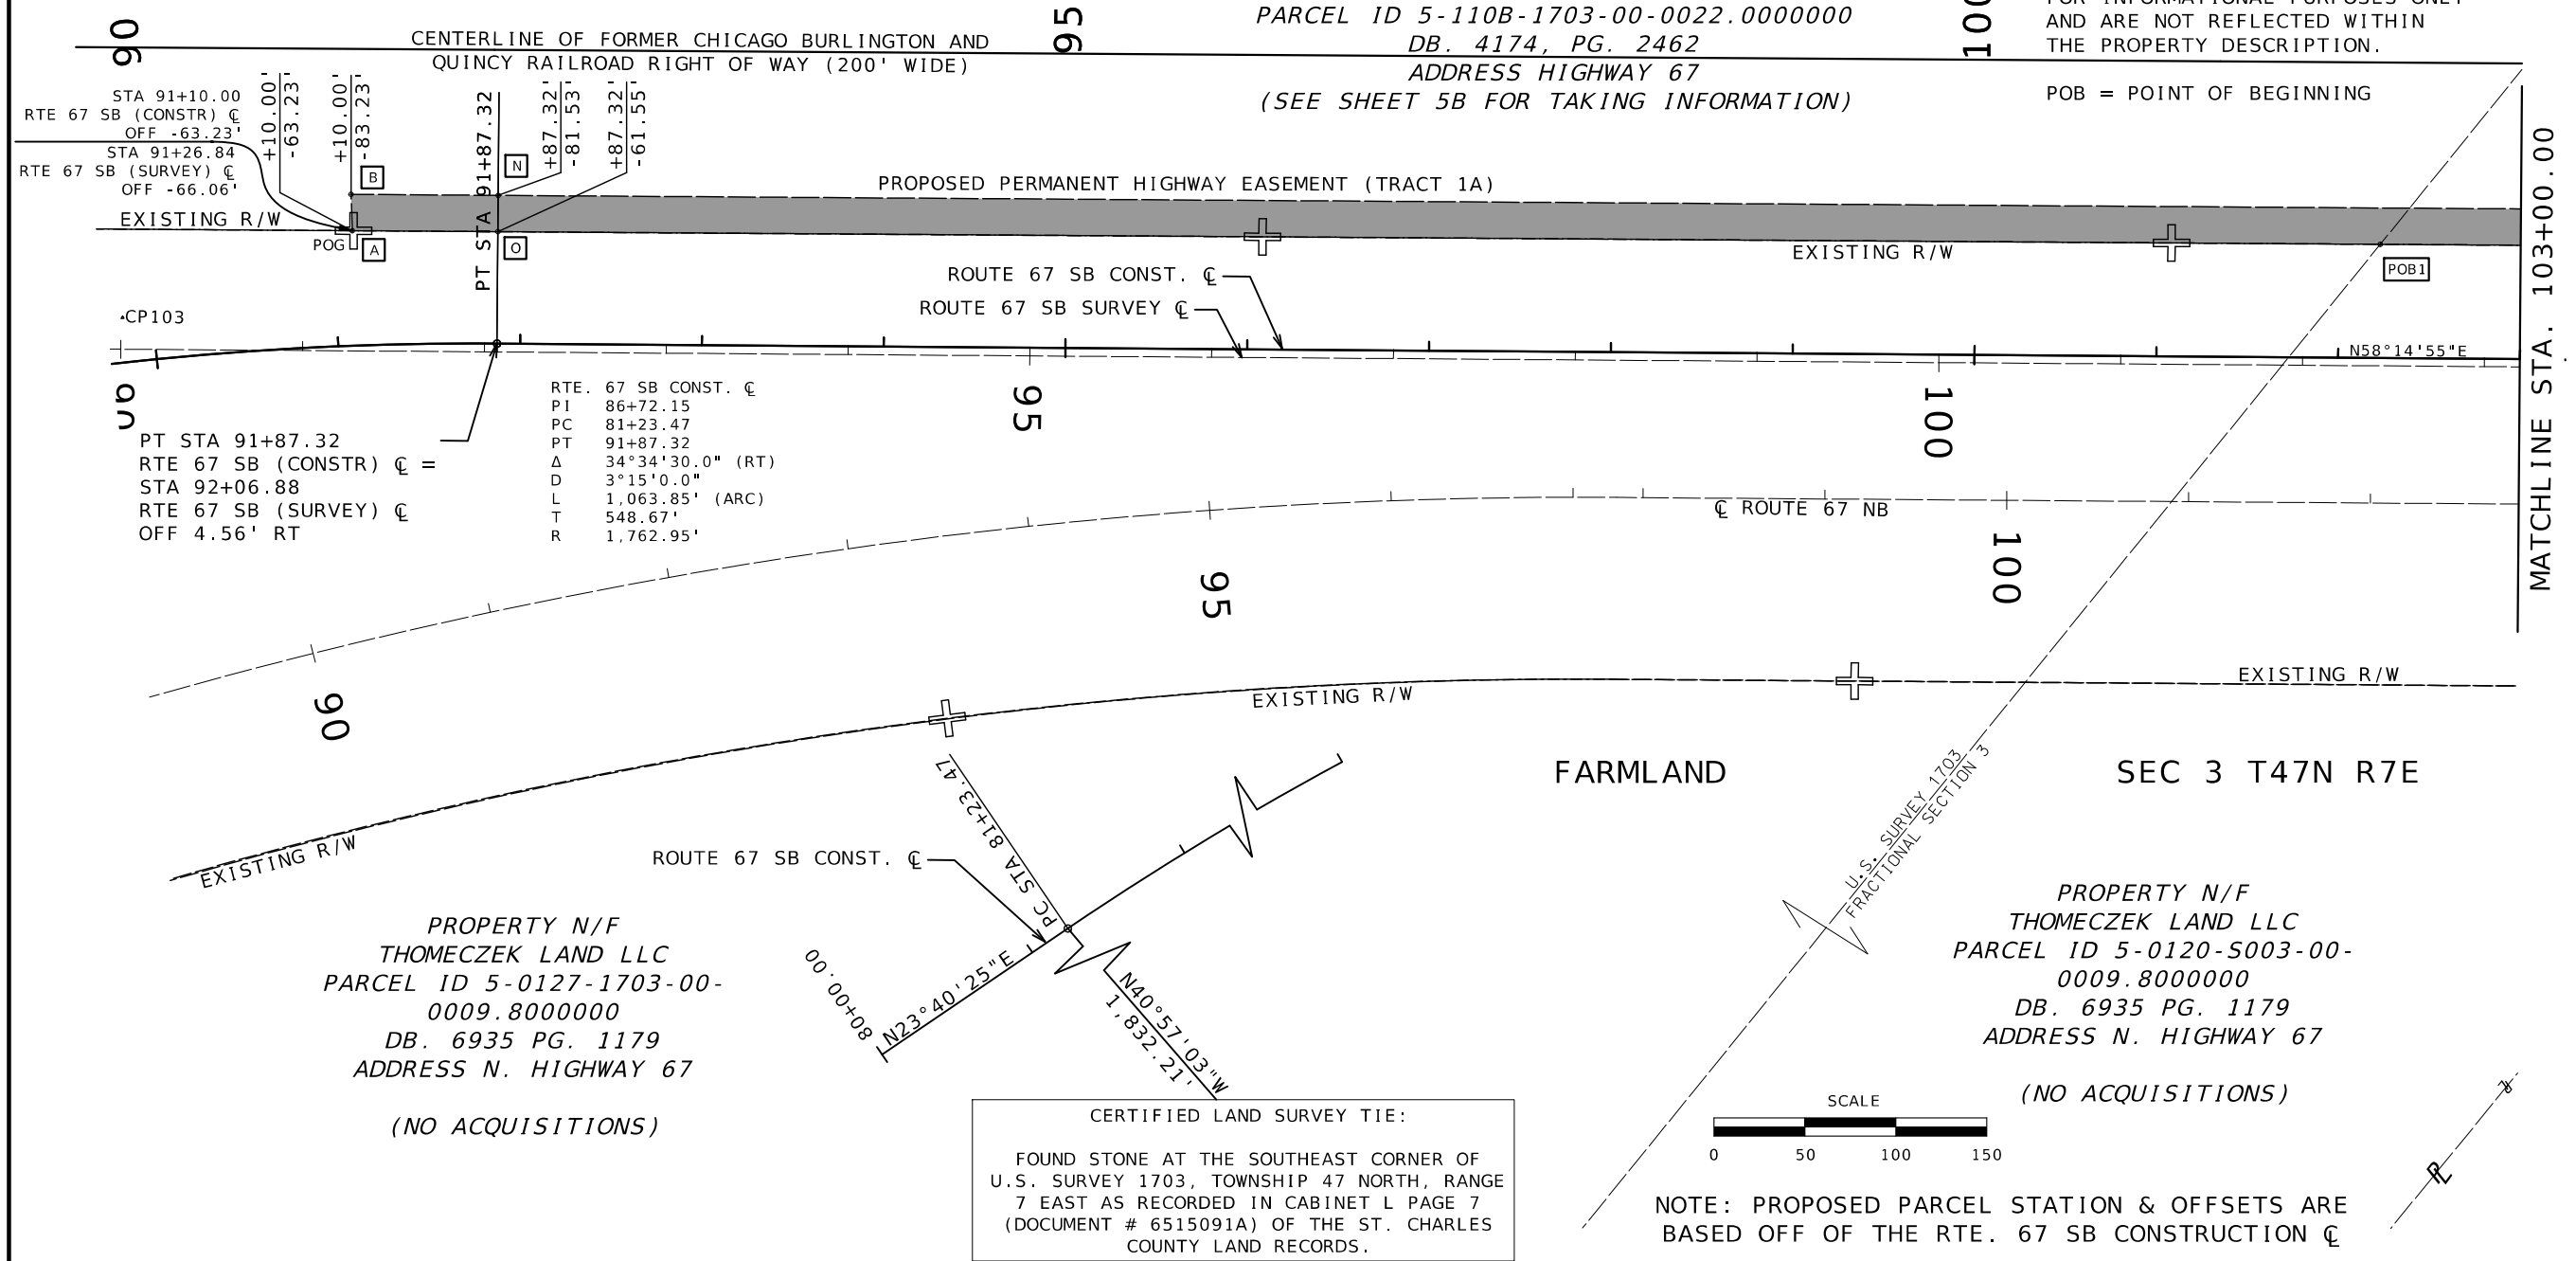

PROPERTY N/F
THOMECZEK LAND LLC
PARCEL ID 5-0127-1703-00-0009.8000000
DB. 6935 PG. 1179
ADDRESS N. HIGHWAY 67

(NO ACQUISITIONS)

CERTIFIED LAND SURVEY TIE:

FOUND STONE AT THE SOUTHEAST CORNER OF U.S. SURVEY 1703, TOWNSHIP 47 NORTH, RANGE 7 EAST AS RECORDED IN CABINET L PAGE 7 (DOCUMENT # 6515091A) OF THE ST. CHARLES COUNTY LAND RECORDS.

PROPERTY N/F
THOMECZEK LAND LLC
PARCEL ID 5-0120-S003-00-0009.8000000
DB. 6935 PG. 1179
ADDRESS N. HIGHWAY 67

(NO ACQUISITIONS)

SCALE
0 50 100 150

NOTE: PROPOSED PARCEL STATION & OFFSETS ARE BASED OFF OF THE RTE. 67 SB CONSTRUCTION ℄

STATE OF MISSOURI
DANIEL WAYNE SAVAGEAU NUMBER PE-2012018127
PROFESSIONAL ENGINEER
11/10/2025 9:32:37 AM
DANIEL WAYNE SAVAGEAU - CIVIL
MO-PE-2012018127

DATE PREPARED: 11/7/2025


ROUTE	STATE
67	MO
DISTRICT	SHEET NO.
SL	21

COUNTY: ST. CHARLES
JOB NO.: J6P3636
CONTRACT ID.:
PROJECT NO.:
BRIDGE NO.:

DESCRIPTION | DATE

MISSOURI HIGHWAYS AND TRANSPORTATION COMMISSION
105 WEST CAPITOL
JEFFERSON CITY, MO 65102
1-888-ASK-MODOT (1-888-275-6636)

RIGHT OF WAY SHEET
SHEET 1 OF 2

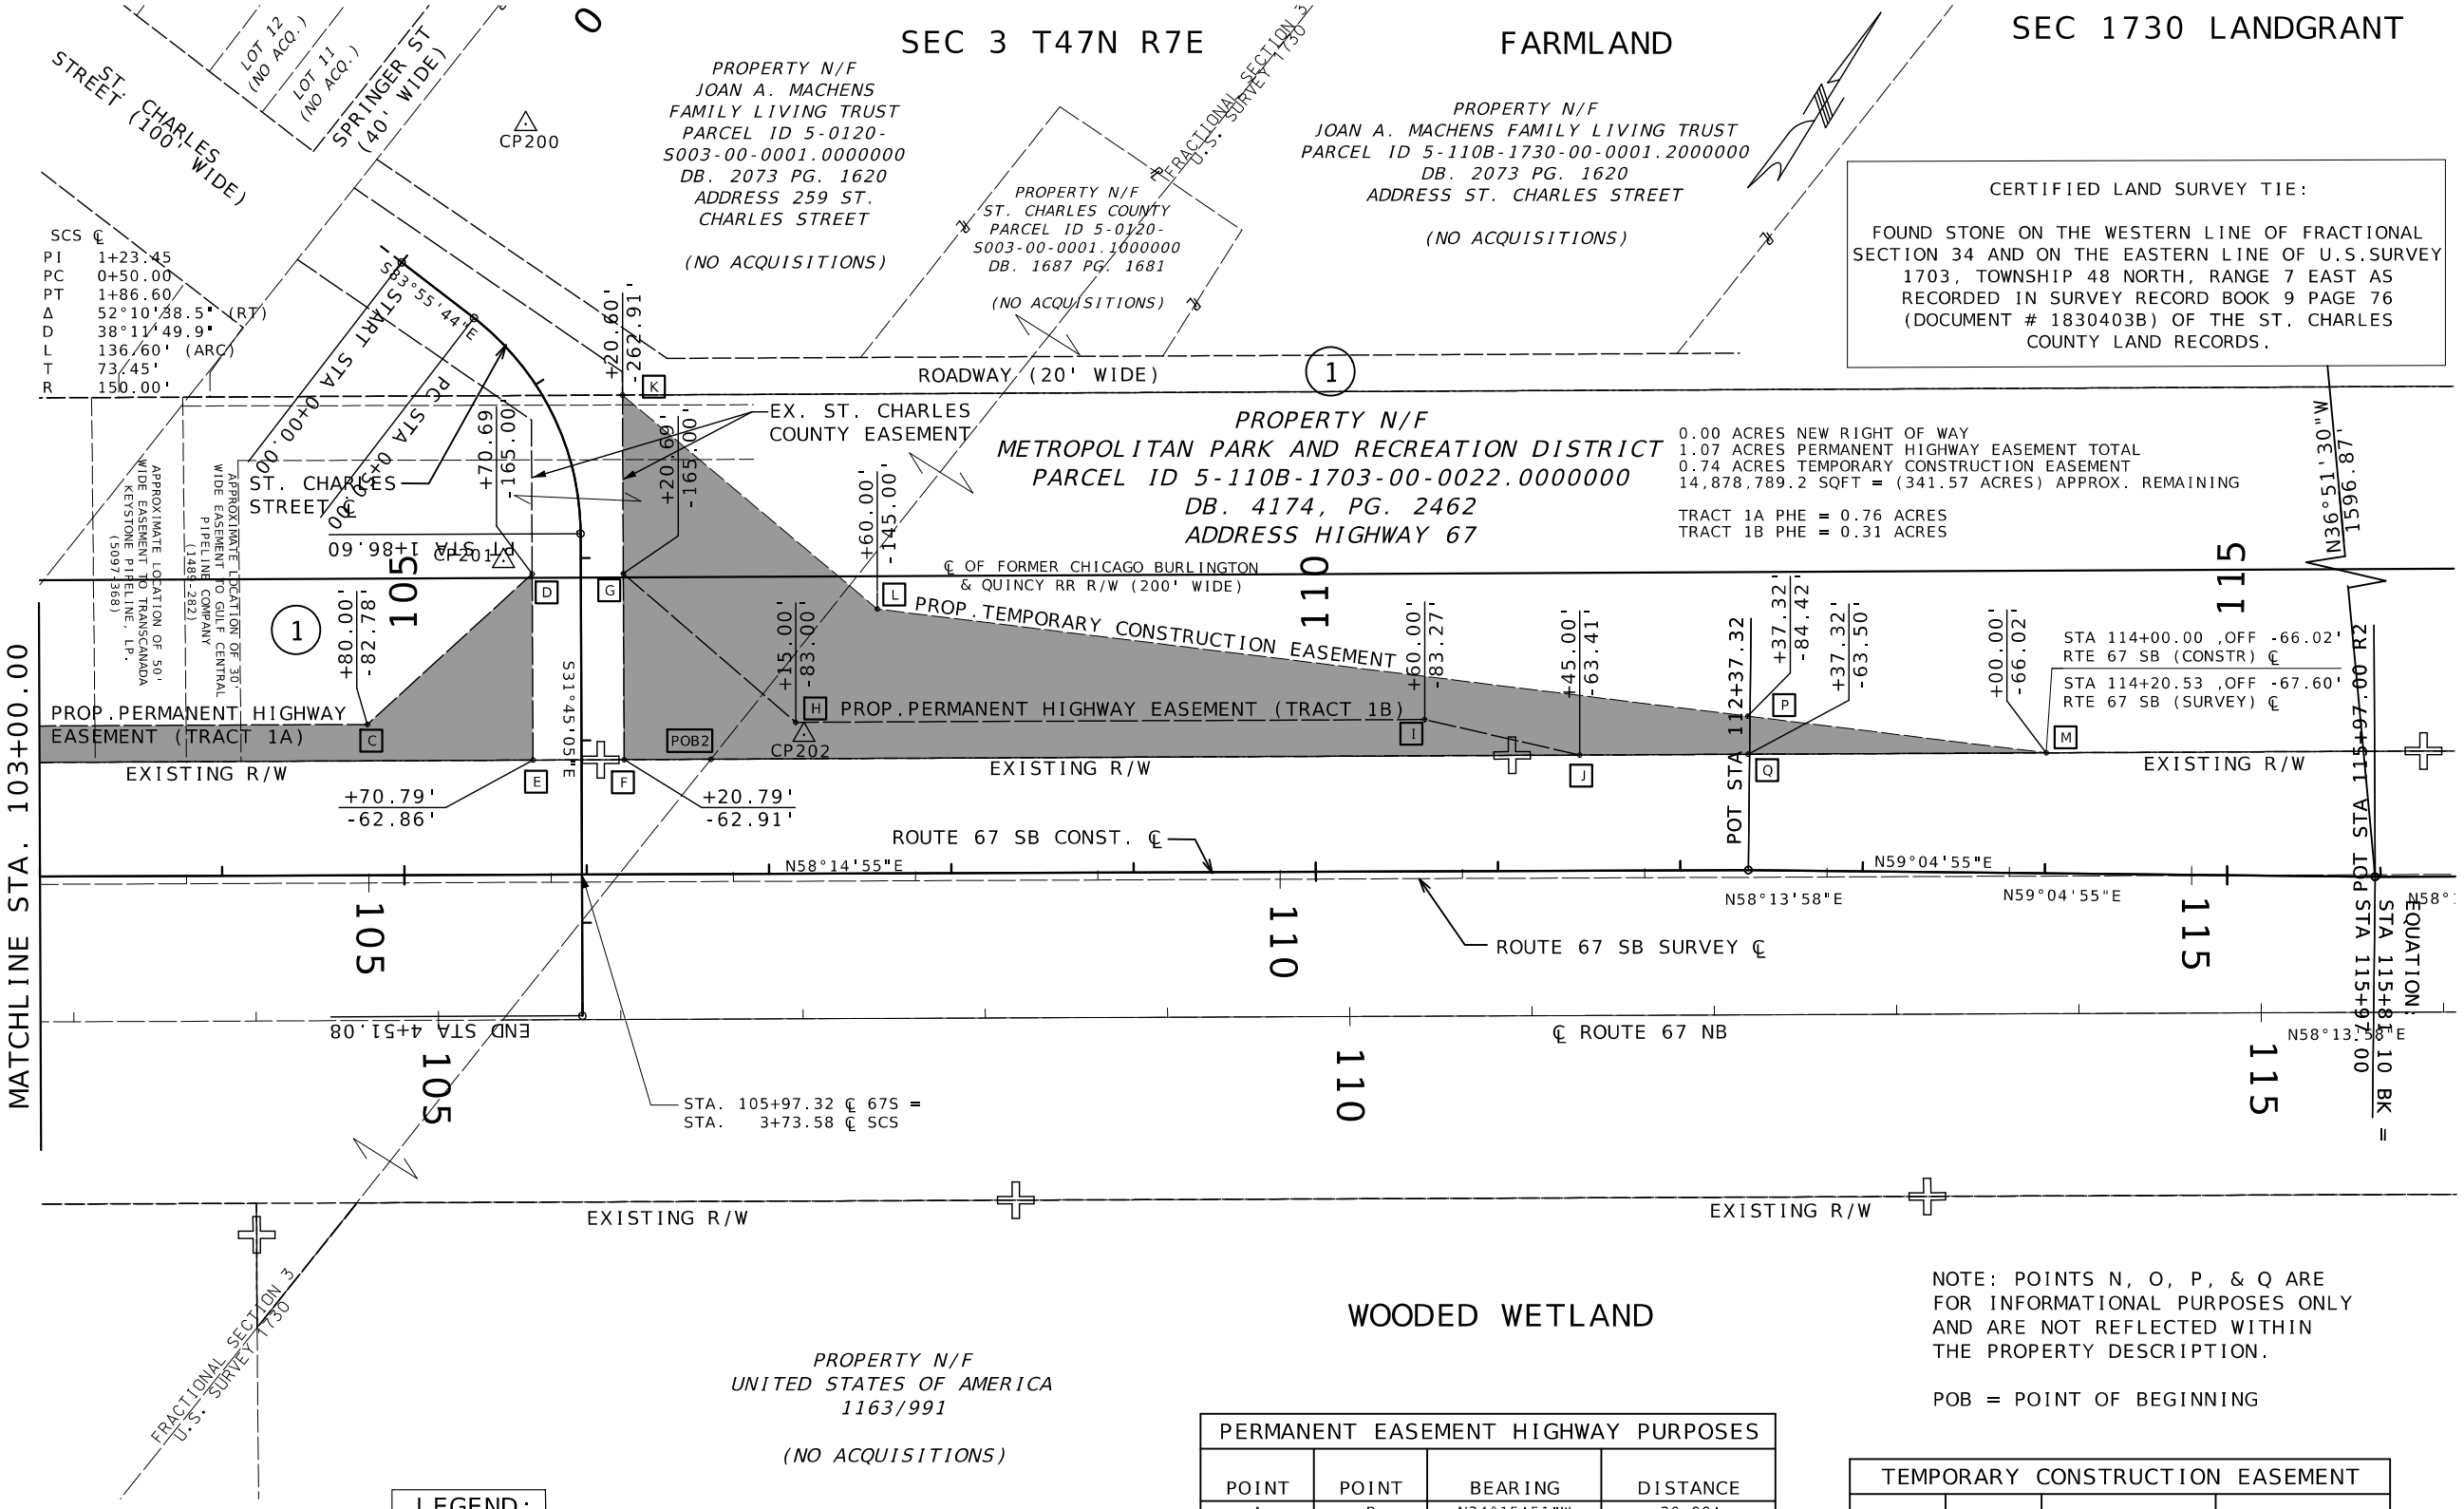

LEGEND:

PERM. HIGHWAY EASEMENT =

TEMP. CONST. EASEMENT =

NOTE: PROPOSED PARCEL STATION & OFFSETS ARE BASED OFF OF THE RTE. 67 SB CONSTRUCTION ℄

SCALE

0 50 100 150

NOTE: POINTS N, O, P, & Q ARE FOR INFORMATIONAL PURPOSES ONLY AND ARE NOT REFLECTED WITHIN THE PROPERTY DESCRIPTION.

POB = POINT OF BEGINNING

PERMANENT EASEMENT HIGHWAY PURPOSES

POINT	POINT	BEARING	DISTANCE
A	B	N34°15'51"W	20.00'
B	N	N58°11'36"E	80.94'
N	C	N58°11'36"E	1,292.68'
C	D	N16°03'09"E	122.42'
D	E	S31°48'21"E	102.14'
E	O	S58°11'39"W	1,383.47'
O	A	S58°11'39"W	80.07'
F	G	N31°48'21"W	102.09'
G	H	S80°44'42"E	124.97'
H	I	N58°12'13"E	345.00'
I	J	N71°24'02"E	87.29'
J	F	S58°11'39"W	524.21'

TEMPORARY CONSTRUCTION EASEMENT

POINT	POINT	BEARING	DISTANCE
G	K	N31°48'21"W	97.91'
K	L	S81°31'33"E	182.58'
L	P	N65°28'55"E	481.15'
P	M	N65°28'55"E	164.94'
M	Q	S58°11'39"W	163.62'
Q	J	S58°11'39"W	92.32'
J	I	S71°24'02"W	87.29'
I	H	S58°12'13"W	345.00'
H	G	N80°44'42"W	124.97'


STATE OF MISSOURI
DANIEL WAYNE SAVAGEAU NUMBER PE-2012018127
PROFESSIONAL ENGINEER
11/10/2025 9:32:56 AM
DANIEL WAYNE SAVAGEAU - CIVIL
MO-PE-2012018127

DATE PREPARED 11/7/2025
ROUTE 67 | STATE MO
DISTRICT SL | SHEET NO. 22
COUNTY ST. CHARLES
JOB NO. J6P3636
CONTRACT ID.
PROJECT NO.
BRIDGE NO.


DESCRIPTION
DATE

MISSOURI HIGHWAYS AND TRANSPORTATION COMMISSION
105 WEST CAPITOL
JEFFERSON CITY, MO 65102
1-888-ASK-MODOT (1-888-275-6636)

RIGHT OF WAY SHEET
SHEET 2 OF 2

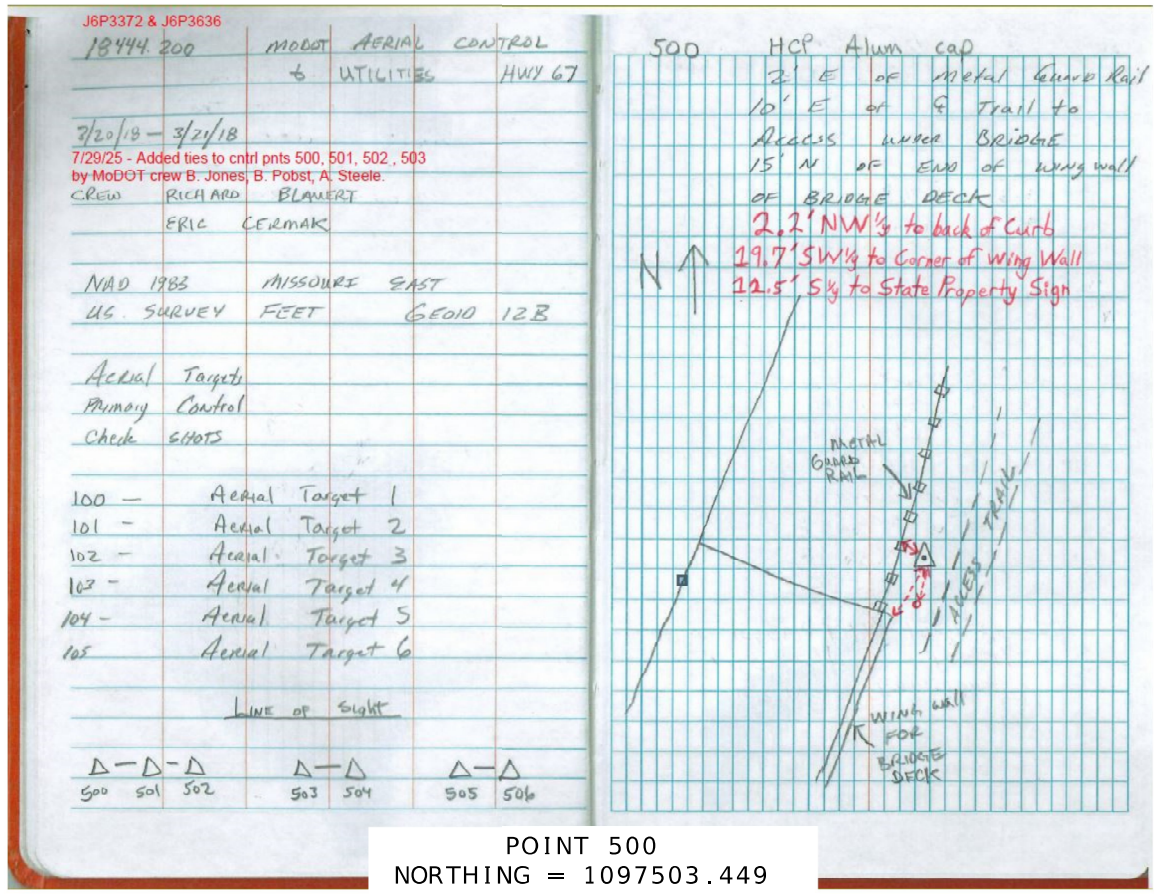


POINT 500
NORTHING = 1097503.449
EASTING = 897422.181
ELEVATION 459.172

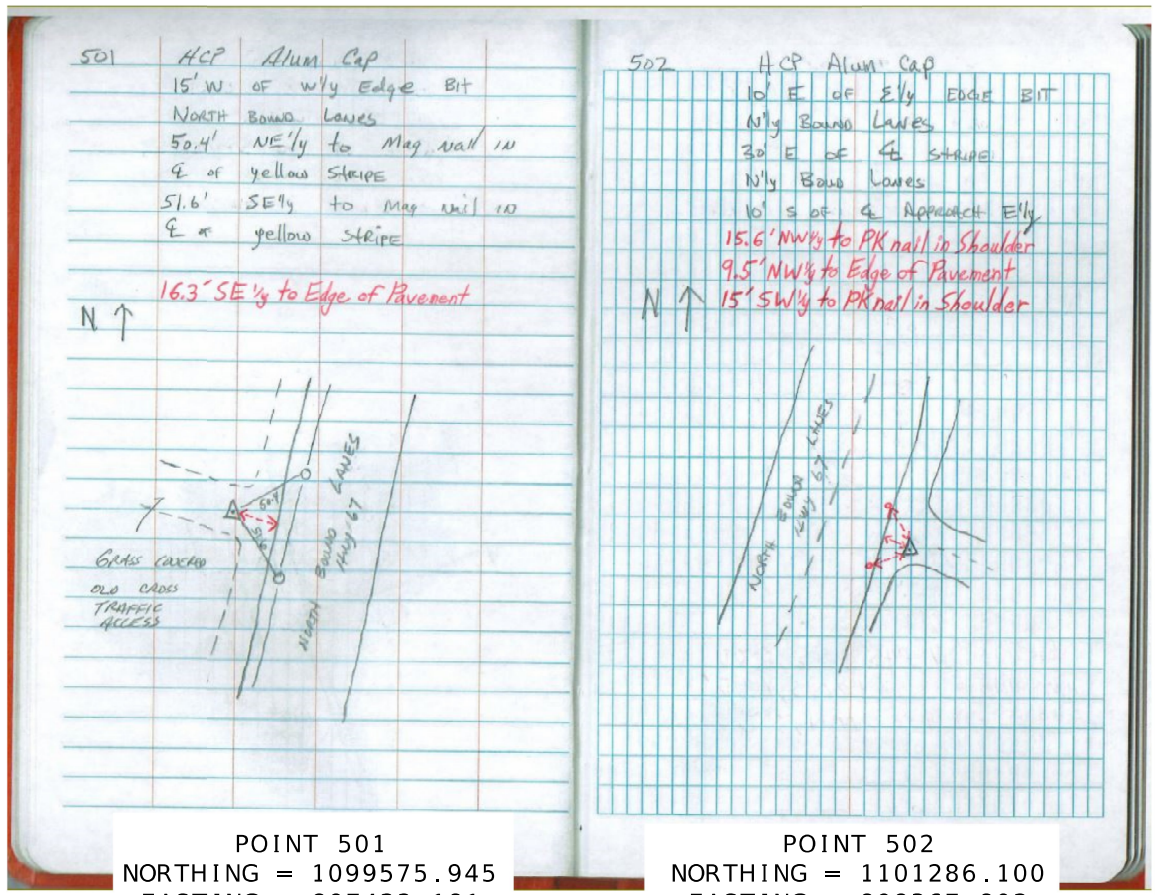


POINT 501
NORTHING = 1099575.945
EASTING = 897422.181
ELEVATION 436.211

POINT 502
NORTHING = 1101286.100
EASTING = 898367.802
ELEVATION 437.559

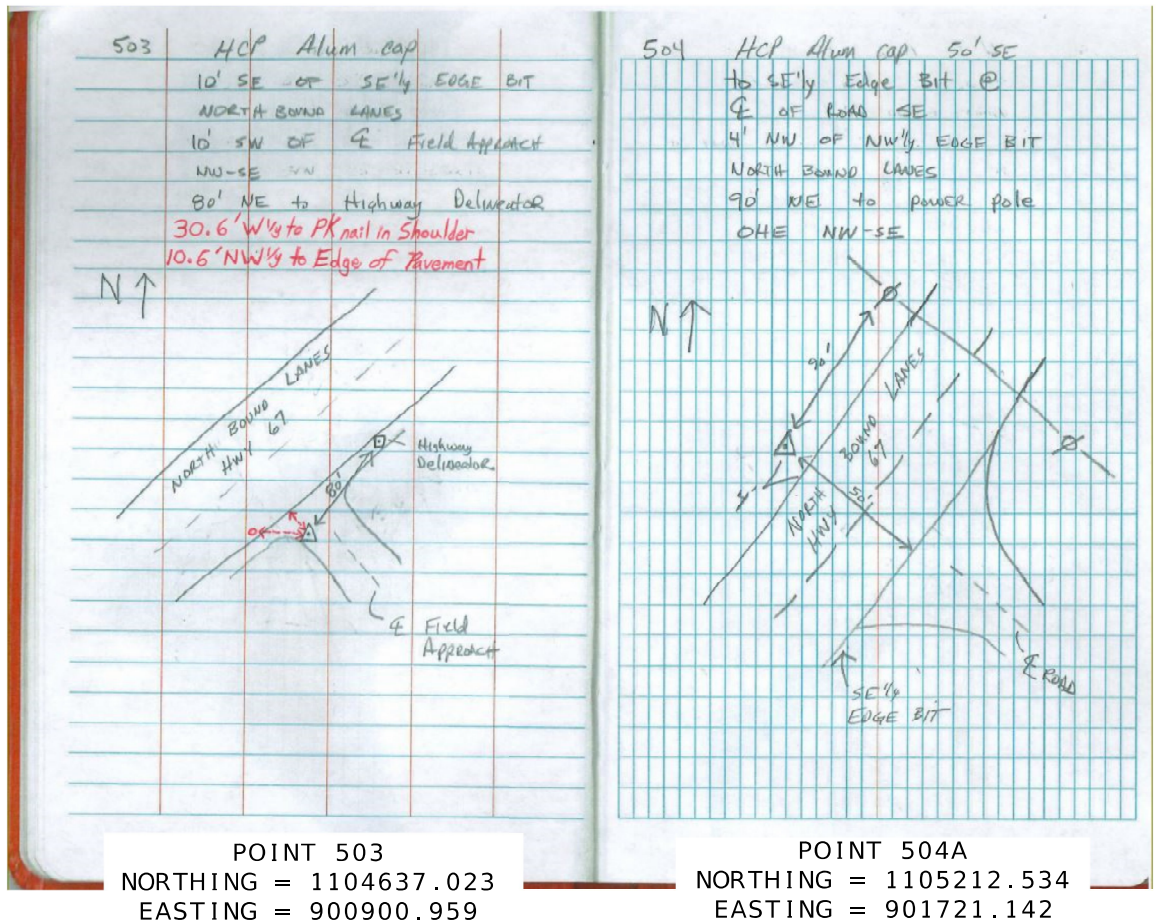

POINT 503
NORTHING = 1104637.023
EASTING = 900900.959
ELEVATION 437.180

POINT 504A
NORTHING = 1105212.534
EASTING = 901721.142
ELEVATION 437.508
(SET BY MODOT)

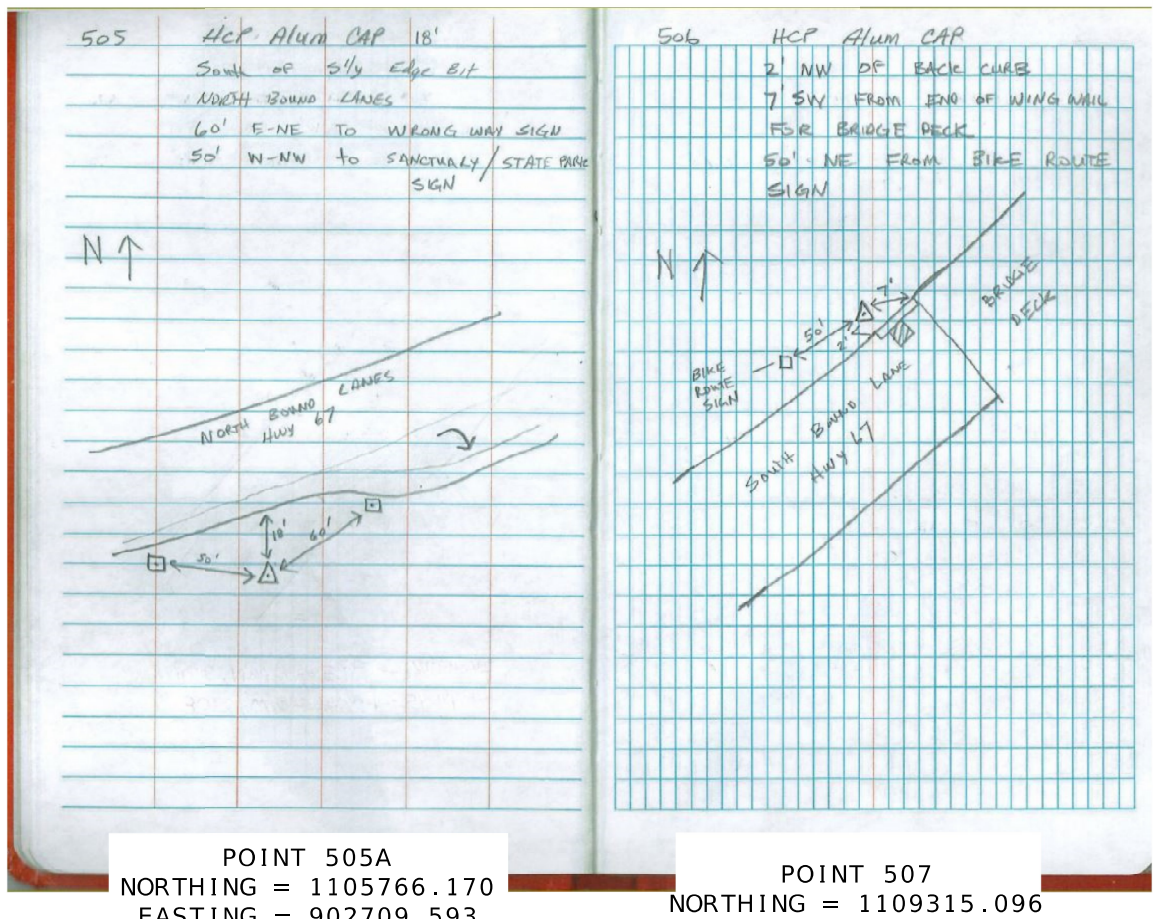

POINT 505A
NORTHING = 1105766.170
EASTING = 902709.593
ELEVATION 437.764
(SET BY MODOT)

POINT 507
NORTHING = 1109315.096
EASTING = 910078.896

STATE OF MISSOURI
DANIEL WAYNE SAVAGEAU
NUMBER PE-2012018127
PROFESSIONAL ENGINEER
Daniel Savageau
10/03/2025 2:20:11 PM
DANIEL WAYNE SAVAGEAU - CIVIL
MO-PE-2012018127

DATE PREPARED
10/3/2025

ROUTE	STATE
67	MO
DISTRICT	SHEET NO.
SL	23

COUNTY
ST. LOUIS

JOB NO.
J6P3636

CONTRACT ID.

PROJECT NO.

BRIDGE NO.


DESCRIPTION	DATE

MISSOURI HIGHWAYS AND TRANSPORTATION COMMISSION


105 WEST CAPITOL
JEFFERSON CITY, MO 65102
1-888-ASK-MODOT (1-888-275-6636)

REFERENCE POINT SHEET


SHEET 1 OF 2

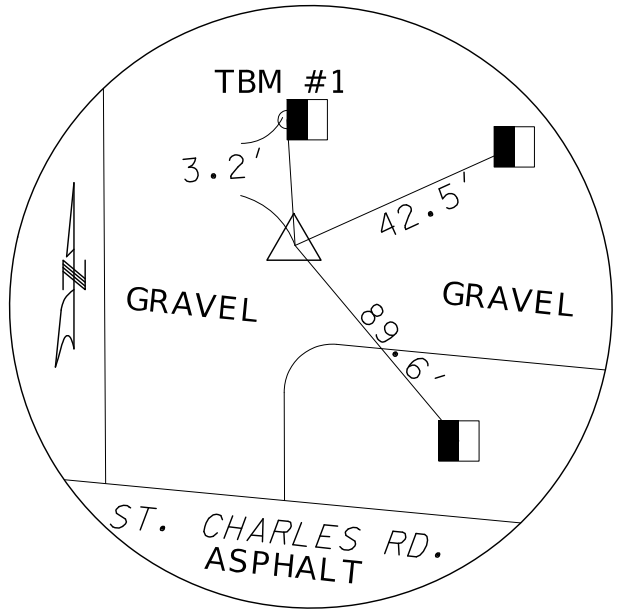

CONTROL POINT NO. 200
LARGE NAIL
N: 1105154.006
E: 900738.776
ELEV: 426.04

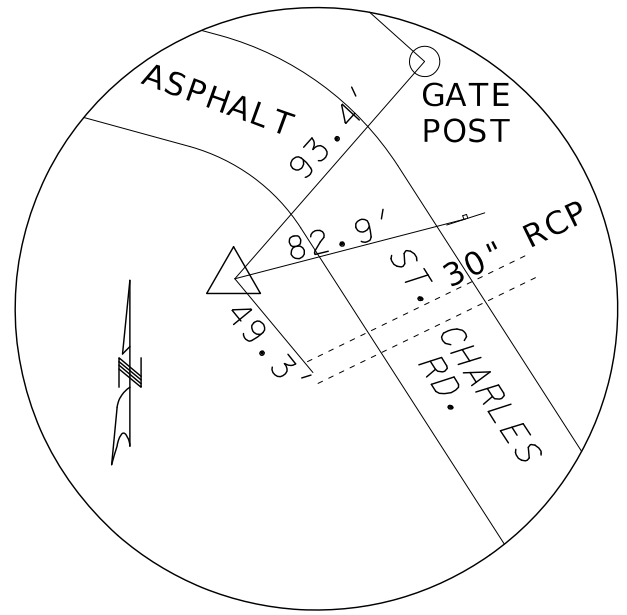

CONTROL POINT NO. 201
LARGE NAIL
N: 1104943.356
E: 900853.709
ELEV: 432.94

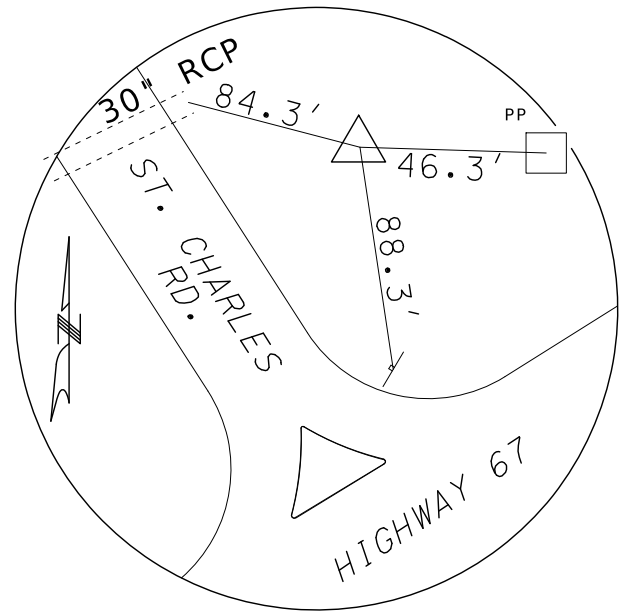

CONTROL POINT NO. 202
LARGE NAIL
N: 1104948.311
E: 901044.099
ELEV: 425.36

STATE OF MISSOURI
DANIEL WAYNE SAVAGEAU
NUMBER PE-2012018127
PROFESSIONAL ENGINEER

10/03/2025 2:20:32 PM
DANIEL WAYNE SAVAGEAU - CIVIL
MO-PE-2012018127
DATE PREPARED
10/3/2025

ROUTE	STATE
67	MO
DISTRICT	SHEET NO.
SL	24

COUNTY
ST. LOUIS

JOB NO.
J6P3636

CONTRACT ID.

PROJECT NO.

BRIDGE NO.

DESCRIPTION	DATE

MISSOURI HIGHWAYS AND TRANSPORTATION COMMISSION

105 WEST CAPITOL
JEFFERSON CITY, MO 65102
1-888-ASK-MODOT (1-888-275-6636)

REFERENCE POINT SHEET

SHEET 2 OF 2

ALL PROJECT COORDINATES HAVE BEEN PROJECTED FROM THE MISSOURI STATE PLANE COORDINATE (SPC) SYSTEM OF 1983 USING AN AVERAGE PROJECT PROJECTION (GRID TO GROUND) FACTOR. TO GET BACK TO STATE PLANE COORDINATES MULTIPY THE PROJECT COORDINATES BY THE AVERAGE GRID FACTOR AS SHOWN IN THE "REFERENCE CONTROL INFORMATION" PORTION OF THIS TABLE.

PROJECT COORDINATE INFORMATION

COORDINATE SYSTEM	MODIFIED MISSOURI STATE PLANE
HORIZONTAL DATUM	NAD 83 (2011) (EPOCH 2010)
VERTICAL DATUM	NAVD 88: GNNS DERIVED
GEOID MODEL	12B
ELEVATIONS DETERMINED BY	GNS DERIVED
PROJECT PROJECTION FACTOR	1.00008780

REFERENCE CONTROL INFORMATION

COORDINATE SYSTEM	MISSOURI COORDINATE SYSTEM OF 1983
CONTROL STATION	MISSOURI CORS
DESIGNATION	MODOT BELLefont cors arp
CORS_ID	MOBF
PID	DN6075
LATITUDE	38°45'51.51915" (N)
LONGITUDE	090°14'47.69248" (W)
NORTHING (M)	325298.4220
EASTING (M)	272023.9460
ZONE	EAST
PROJECT AVERAGE GRID FACTOR	0.99991221

EXAMPLE OF PROJECT COORDINATE TO S.P.C.

PROJECT NORTHING X AVERAGE GRID FACTOR
= STATE PLANE NORTHING
PROJECT EASTING X AVERAGE GRID FACTOR
= STATE PLANE EASTING

EXAMPLE: CONTROL POINT # CP 505A
N 1105766.170 X 0.99991221 = N 1105669.0950
E 902709.593 X 0.99991221 = E 902630.3441

LINEAR UNIT CONVERSION

1 METER = 3.280833333 US SURVEY FEET (USFT)

COORDINATE POINT LISTING

SHEET NO	STATION	LOCATION	OFFSET (USFT)	MODIFIED STATE PLANE (GROUND) NORTHING (US SURVEY FT)	EASTING (US SURVEY FT)	ELEVATION (US SURVEY FT)	DESCRIPTION
PROJECT CONTROL POINTS							
CP 500				1097503.449	897422.181	459.172	HCP ALUMINUM CAP
CP 501				1099575.945	897422.181	436.211	HCP ALUMINUM CAP
CP 502				1101286.100	898367.802	437.559	HCP ALUMINUM CAP
CP 503				1104637.023	900900.959	437.180	HCP ALUMINUM CAP
CP 504A				1105212.534	901721.142	437.508	HCP ALUMINUM CAP (SET BY MODOT)
CP 505A				1105766.170	902709.593	437.764	HCP ALUMINUM CAP (SET BY MODOT)
CP 507				1109315.096	9100748.896		HCP ALUMINUM CAP
CP 200				1105154.006	900738.776	426.040	
CP 201				1104943.356	900853.709	432.940	
CP 202				1104948.311	901044.099	425.360	
ALIGNMENTS							
NORTHBOUND US 67							
	118+00.00		CL	1098790.699	897052.929		EXISTING START STATION
	119+33.30		CL	1098671.822	896992.620		P.C.
	121+30.52	RT.	3.40	1098495.870	896903.355		P.I.
	123+27.74		CL	1098314.194	896826.406		P.T.
	125+56.41		CL	1098103.632	896737.222		P.C.
	127+31.41	LT.	2.67	1097942.441	896668.948		P.I.
	129+06.41		CL	1097785.717	896590.962		P.T.
	131+91.45		CL	1097530.526	896463.977		EXISTING END STATON
	31+99.91		CL	1098785.199	897063.595		START STATION
	32+49.91		CL	1098829.789	897086.216		P.O.T.
	48+89.00		CL	1100282.613	897823.264		STATION MARK
	81+57.38		CL	1103197.000	899301.974		P.C.
	89+40.71	LT.	110.54	1103913.916	899665.500		P.I.
	97+83.06		CL	1104336.931	900348.631		P.T.
	133+07.37		CL	1106192.363	903344.984		P.C.
	137+14.04	LT.	7.22	1106406.550	903690.877		P.I.
	141+20.70		CL	1106595.668	904051.088		P.T.
	144+19.39			1106713.746	904275.990		END STATION
SOUTH J-TURN							
	0+00.00		CL	1099521.554	897266.270		START STATION
	1+80.00		CL	1099355.820	897196.042		P.O.T.
	2+80.00		CL	1099266.045	897152.083		P.O.T.
	9+97.52		CL	1098603.077	896877.652		P.C.
	10+53.30	RT.	1021.84	1097621.569	896483.972		P.I.
	11+09.07			1098573.772	896944.028		P.T. - END

STATE OF MISSOURI
DANIEL WAYNE SAVAGEAU
NUMBER PE-2012018127
PROFESSIONAL ENGINEER

11/10/2025 9:33:43 AM
DANIEL WAYNE SAVAGEAU - CIVIL
MO-PE-2012018127
DATE PREPARED
11/7/2025

ROUTE	STATE
67	MO
DISTRICT	SHEET NO.
SL	25

COUNTY: ST. CHARLES
JOB NO.: J6P3636
CONTRACT ID.:
PROJECT NO.:
BRIDGE NO.:

DESCRIPTION	DATE

MISSOURI HIGHWAYS AND TRANSPORTATION COMMISSION

105 WEST CAPITOL
JEFFERSON CITY, MO 65102
1-888-ASK-MODOT (1-888-275-6636)

COORDINATE POINTS

ALL PROJECT COORDINATES HAVE BEEN PROJECTED FROM THE MISSOURI STATE PLANE COORDINATE (SPC) SYSTEM OF 1983 USING AN AVERAGE PROJECT PROJECTION (GRID TO GROUND) FACTOR. TO GET BACK TO STATE PLANE COORDINATES MULTIPY THE PROJECT COORDINATES BY THE AVERAGE GRID FACTOR AS SHOWN IN THE "REFERENCE CONTROL INFORMATION" PORTION OF THIS TABLE.

PROJECT COORDINATE INFORMATION

COORDINATE SYSTEM	MODIFIED MISSOURI STATE PLANE
HORIZONTAL DATUM	NAD 83 (2011) (EPOCH 2010)
VERTICAL DATUM	NAVD 88: GNNS DERIVED
GEOID MODEL	12B
ELEVATIONS DETERMINED BY	GNS DERIVED
PROJECT PROJECTION FACTOR	1.00008780

REFERENCE CONTROL INFORMATION

COORDINATE SYSTEM	MISSOURI COORDINATE SYSTEM OF 1983
CONTROL STATION	MISSOURI CORS
DESIGNATION	MODOT BELLefont cors arp
CORS_ID	MOBF
PID	DN6075
LATITUDE	38°45'51.51915" (N)
LONGITUDE	090°14'47.69248" (W)
NORTHING (M)	325298.4220
EASTING (M)	272023.9460
ZONE	EAST
PROJECT AVERAGE GRID FACTOR	0.99991221

EXAMPLE OF PROJECT COORDINATE TO S.P.C.

PROJECT NORTHING X AVERAGE GRID FACTOR
= STATE PLANE NORTHING
PROJECT EASTING X AVERAGE GRID FACTOR
= STATE PLANE EASTING

EXAMPLE: CONTROL POINT # CP 505A
N 1105766.170 X 0.99991221 = N 1105669.0950
E 902709.593 X 0.99991221 = E 902630.3441

LINEAR UNIT CONVERSION

1 METER = 3.280833333 US SURVEY FEET (USFT)

COORDINATE POINT LISTING

SHEET NO	STATION	LOCATION	OFFSET (USFT)	MODIFIED STATE PLANE (GROUND) NORTHING (US SURVEY FT)	EASTING (US SURVEY FT)	ELEVATION (US SURVEY FT)	DESCRIPTION
ALIGNMENTS							
SOUTHBOUND US 67							
	117+50.00		CL	1098885.103	896949.996		EXISTING START STATION
	118+27.40		CL	1098815.698	896915.737		P.C.
	121+10.32	RT.	14.03	1098561.177	896790.100		P.I.
	123+93.23		CL	1098286.952	896716.851		P.T.
	126+80.40		CL	1098009.509	896642.742		P.C.
	128+72.07	LT.	9.66	1097823.710	896593.113		P.I.
	130+63.74		CL	1097651.536	896507.438		P.T.
	131+91.44		CL	1097537.209	896450.547		EXISTING END STATON
	32+19.67		CL	1098890.418	896939.228		START STATION
	44+33.85		CL	1099979.518	897475.966		P.C.
	46+05.14	LT.	5.47	1100133.379	897551.793		P.I.
	47+67.43		CL	1100276.345	897646.577		P.T.
	52+82.99		CL	1100698.545	897926.488		P.C.
	54+56.01	RT.	7.73	1100842.583	898023.212		P.I.
	56+29.03		CL	1101001.483	898092.877		P.T.
	84+05.99		CL	1103544.756	899207.897		P.C.
	86+55.33	LT.	39.12	1103780.448	899311.229		P.I.
	89+04.67		CL	1103915.874	899530.062		P.T.
	136+47.16		CL	1106411.539	903562.787		P.C.
	137+57.52	LT.	1.97	1106469.641	903656.675		P.I.
	138+67.88		CL	1106520.911	903754.461		P.T.
	140+00.00		CL	1106777.006	904242.910		END STATION
	117+50.00		CL	1098890.418	896939.228		PROPOSED START STATION
	118+27.40		CL	1098821.013	896904.968		P.C.
	121+10.32	RT.	14.03	1098566.493	896779.332		P.I.
	123+93.23		CL	1098292.267	896706.082		P.T.
	126+80.40		CL	1098014.824	896631.974		P.C.
	128+72.07	LT.	9.66	1097829.026	896582.345		P.I.
	130+63.74		CL	1097656.852	896496.669		P.T.
	131+91.44		CL	1097542.524	896439.779		PROPOSED END STATION
	0+00.00		CL	1099355.820	897266.270		J-TURN START STATION
	1+80.00		CL	1099355.820	897196.042		POT
	2+80.00		CL	1099266.045	897152.083		POT
	9+97.52		CL	1098603.077	897877.652		P.C.
	10+53.30	RT.	1021.84	1097621.564	896483.971		P.I.
	11+09.07		CL	1098573.772	896944.028		P.T./END STATION
	81+23.47		CL	1103286.015	899094.460		P.C. BIG CURVE
	86+55.39	LT.	83.41	1103788.518	899314.767		P.I.
	91+87.32		CL	1104077.250	899781.327		P.T.
	112+37.32		CL	1105156.032	901524.522		POT
	115+97.00		CL	1105332.671	901819.454		POT
	116+97.00		CL	1105385.295	901904.488		POT

STATE OF MISSOURI
DANIEL WAYNE SAVAGEAU
NUMBER PE-2012018127
PROFESSIONAL ENGINEER
Daniel Savageau
11/10/2025 9:33:59 AM
DANIEL WAYNE SAVAGEAU - CIVIL
MO-PE-2012018127
DATE PREPARED
11/7/2025

ROUTE	STATE
67	MO
DISTRICT	SHEET NO.
SL	26

COUNTY: ST. CHARLES
JOB NO.: J6P3636
CONTRACT ID.:
PROJECT NO.:
BRIDGE NO.:


DESCRIPTION	DATE

MISSOURI HIGHWAYS AND TRANSPORTATION COMMISSION

105 WEST CAPITOL
JEFFERSON CITY, MO 65102
1-888-ASK-MODOT (1-888-275-6636)

COORDINATE POINTS

FOR INFORMATIONAL PURPOSES ONLY

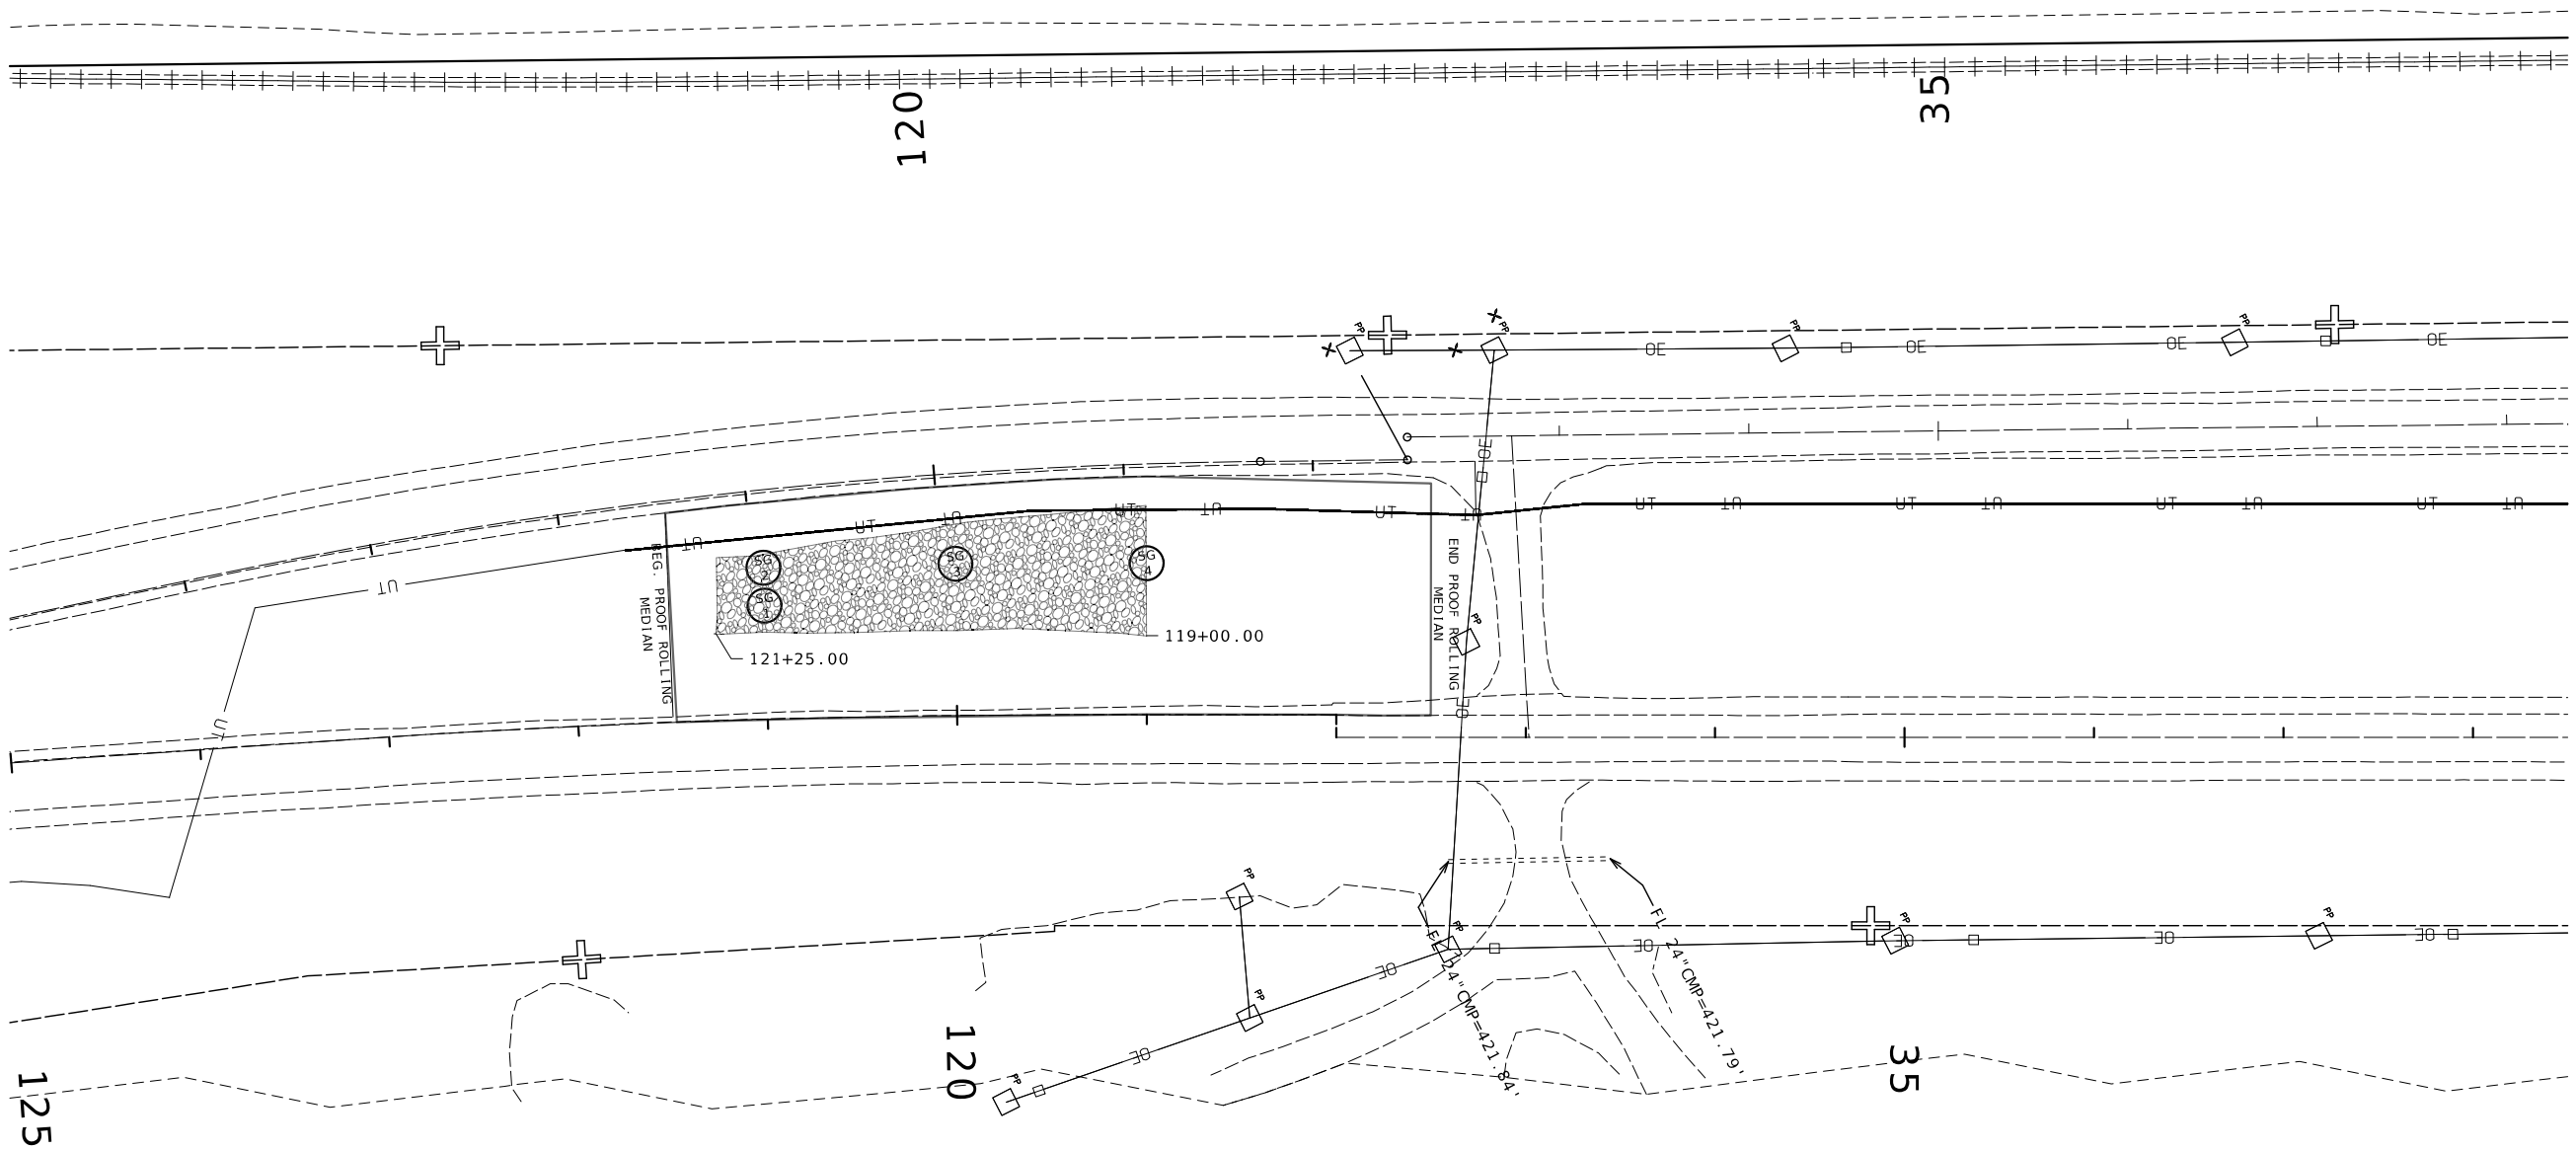

SCALE

0 50 100 150

LEGEND

SG SETTLEMENT GAUGES

PROOF ROLLING

SOIL STABILIZATION MATERIALS

STATE OF MISSOURI
DANIEL WAYNE SAVAGEAU
NUMBER PE-2012018127
PROFESSIONAL ENGINEER

Daniel Savageau

10/03/2025 2:21:41 PM
DANIEL WAYNE SAVAGEAU - CIVIL
MO-PE-2012018127

DATE PREPARED
10/3/2025

ROUTE	STATE
67	MO
DISTRICT	SHEET NO.
SL	27

COUNTY
ST. CHARLES

JOB NO.
J6P3636

CONTRACT ID.

PROJECT NO.


BRIDGE NO.

DATE	DESCRIPTION

MISSOURI HIGHWAYS AND TRANSPORTATION COMMISSION

105 WEST CAPITOL
JEFFERSON CITY, MO 65102
1-888-ASK-MODOT (1-888-275-6636)

SOIL STABILIZATION MATERIAL AND PROOF ROLLING SHEET

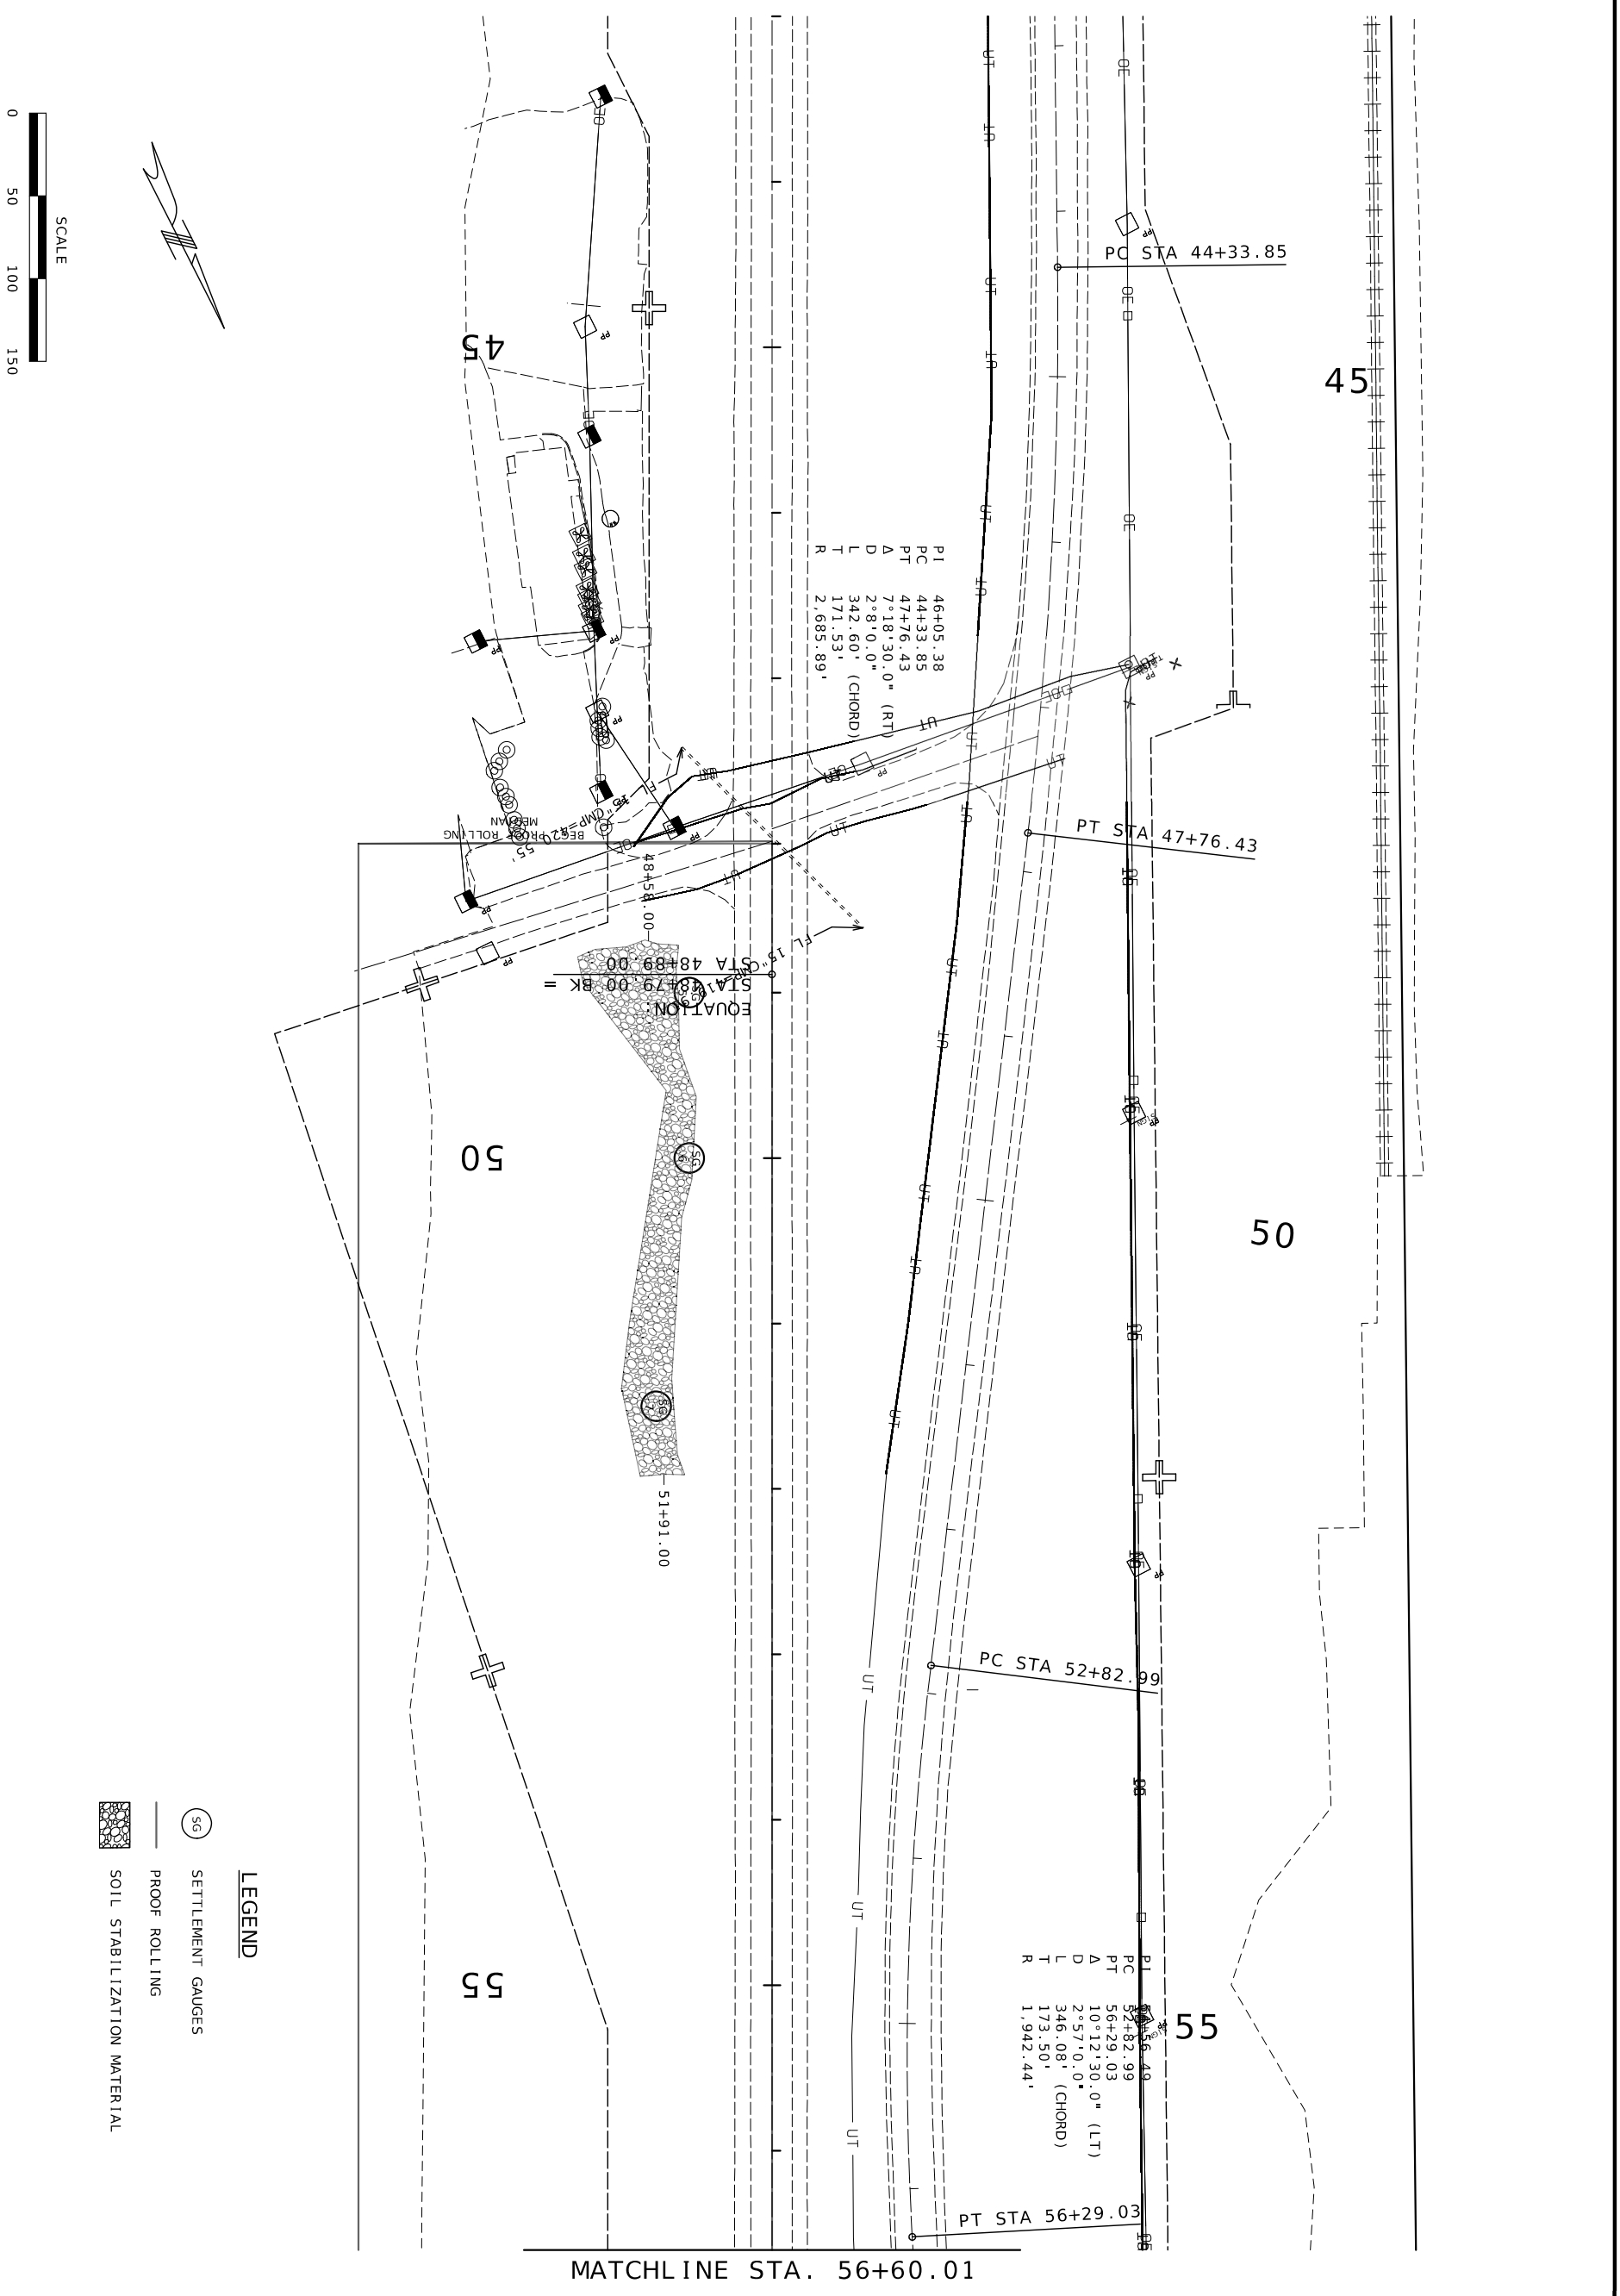

SOIL STABILIZATION MATERIAL AND PROOF ROLLING SHEET

MISSOURI HIGHWAYS AND TRANSPORTATION COMMISSION

MoDOT

105 WEST CAPITOL
JEFFERSON CITY, MO 65102
1-888-ASK-MODOT (1-888-275-6636)

DATE	DESCRIPTION

BRIDGE NO.

PROJECT NO.

CONTRACT ID.

JOB NO. J6P3636

COUNTY ST. CHARLES


DISTRICT SL | ROUTE 67 | STATE MO

SHEET NO. 28

DATE PREPARED 10/3/2025

DANIEL WAYNE SAVAGEAU - CIVIL
10/03/2025 2:22:00 PM
MO PE-2012018127

STATE OF MISSOURI
DANIEL WAYNE SAVAGEAU
NUMBER PE-2012018127
PROFESSIONAL ENGINEER

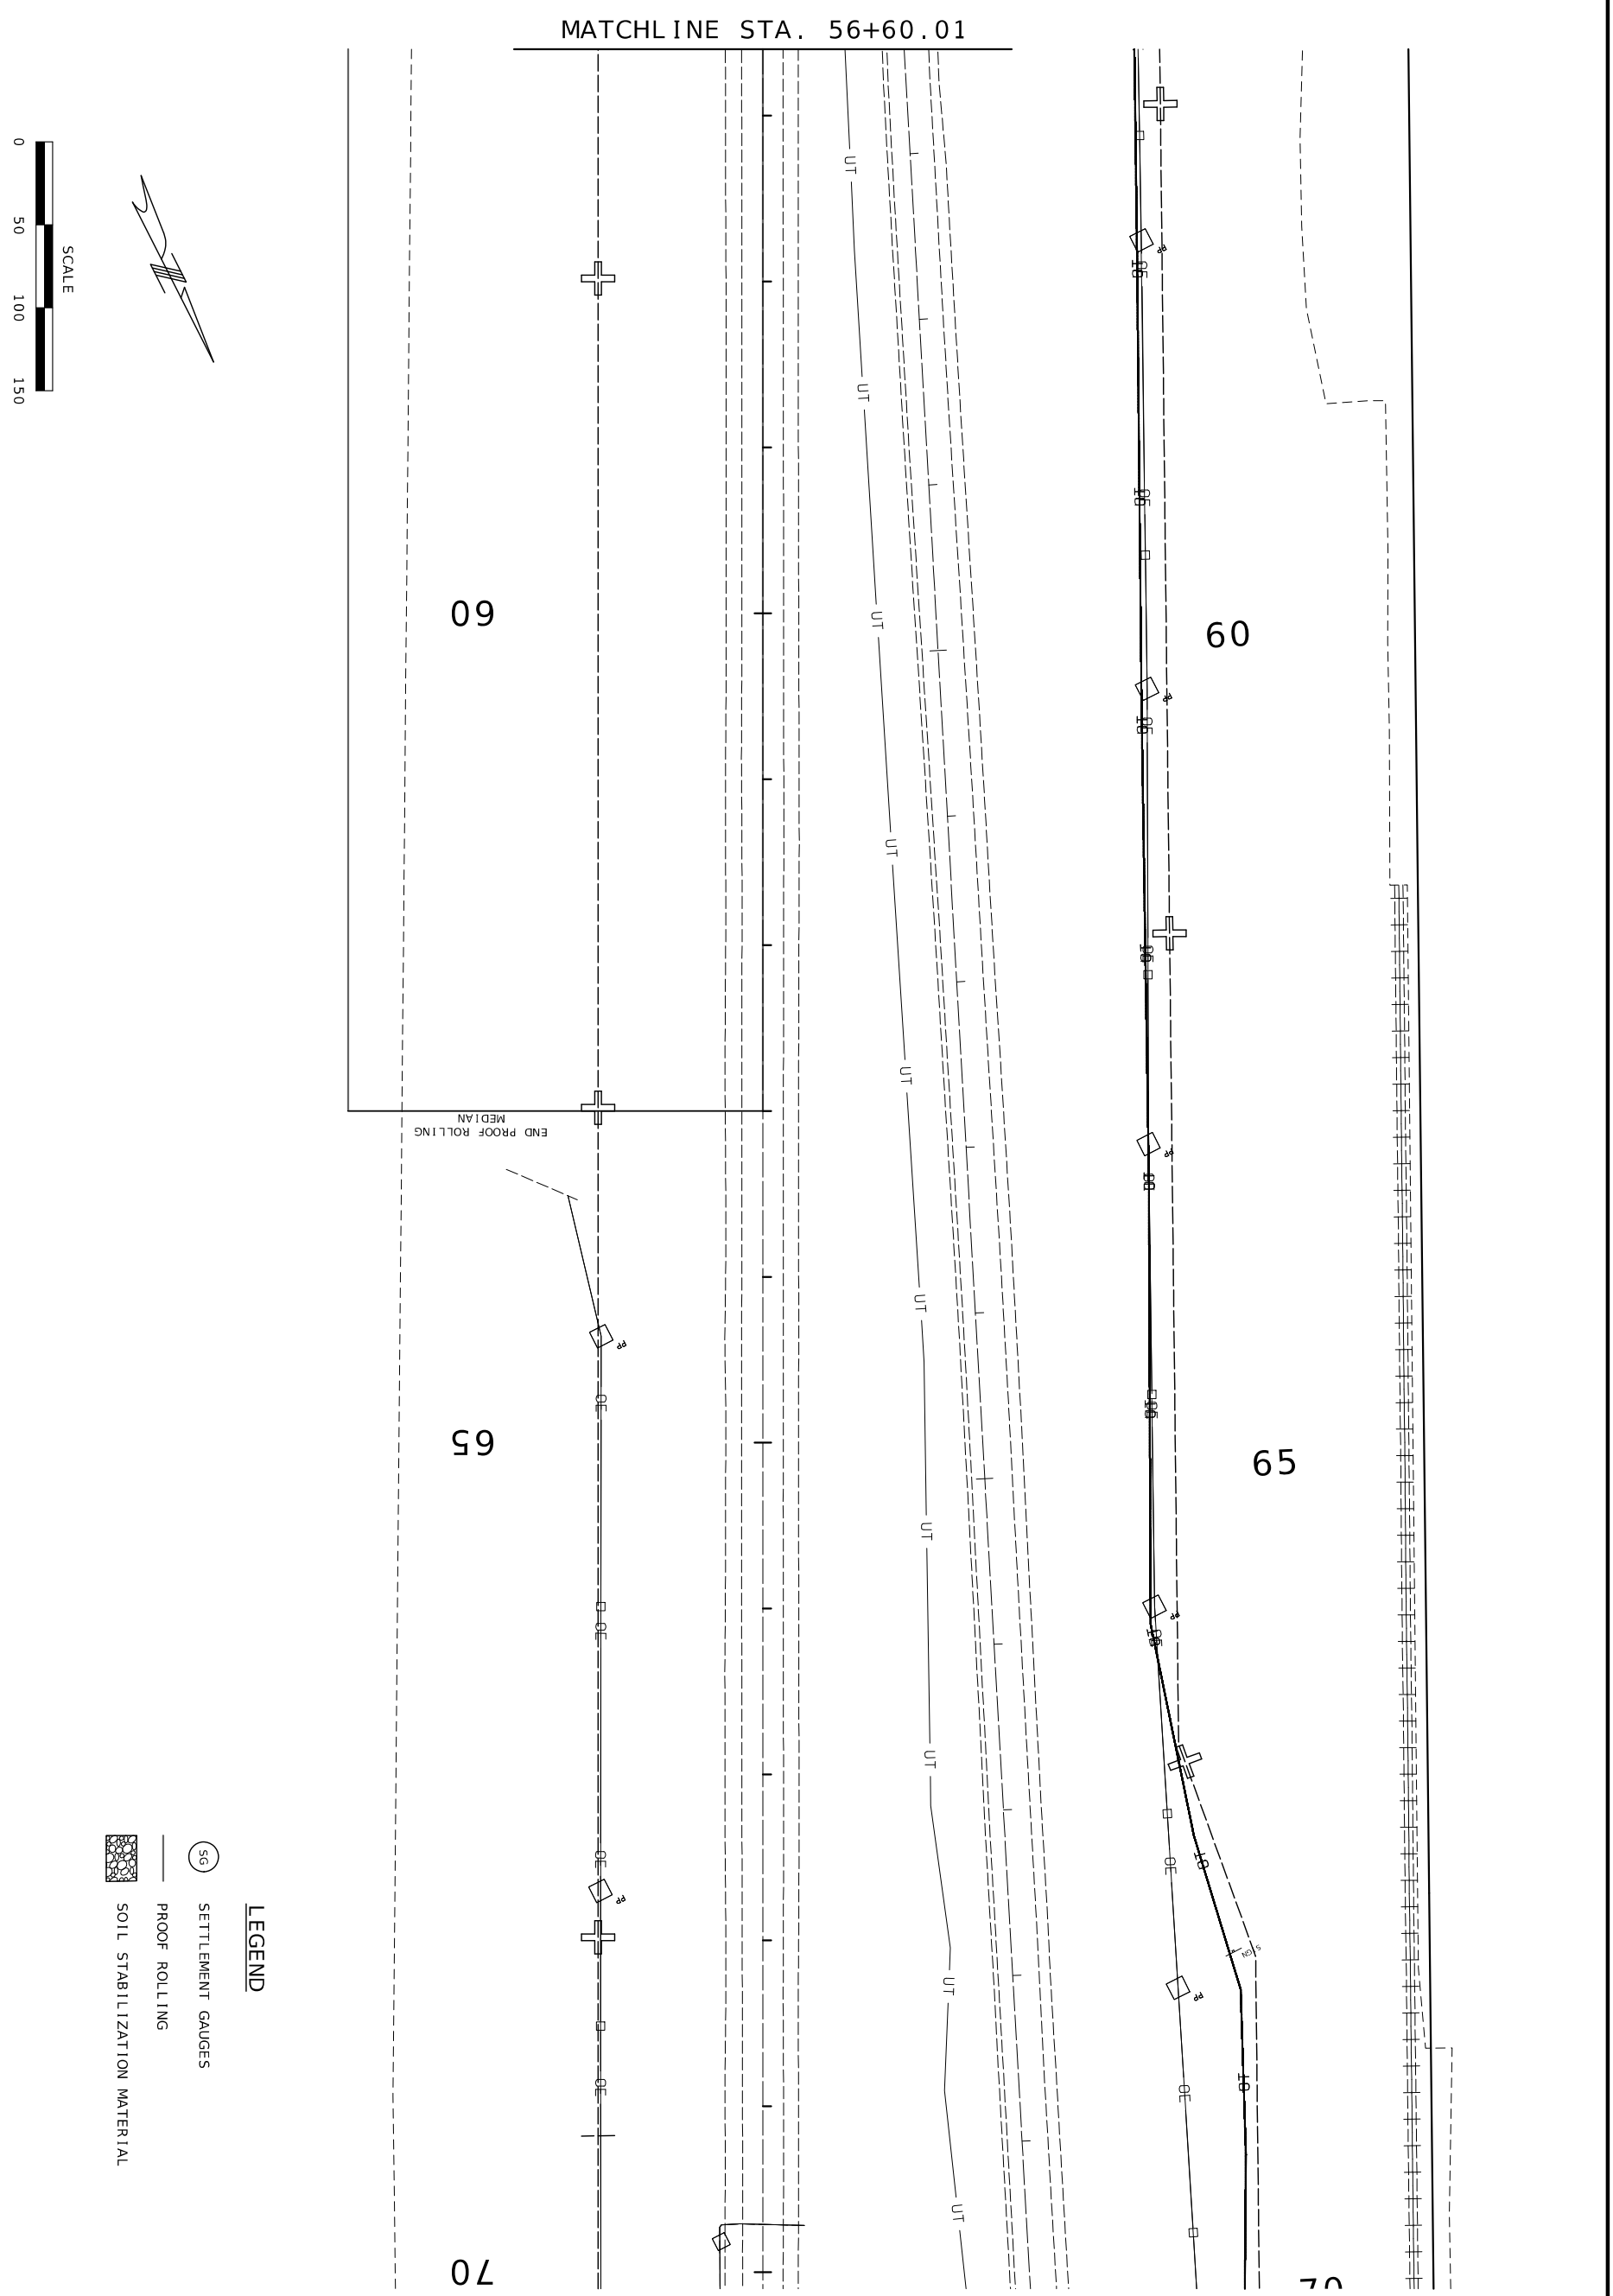

SOIL STABILIZATION MATERIAL AND PROOF ROLLING SHEET

MISSOURI HIGHWAYS AND TRANSPORTATION COMMISSION

MoDOT

105 WEST CAPITOL
JEFFERSON CITY, MO 65102
1-888-ASK-MODOT (1-888-275-6636)

DATE	DESCRIPTION

BRIDGE NO.

PROJECT NO.

CONTRACT ID.

JOB NO. J6P3636

COUNTY ST. CHARLES


DISTRICT SL | SHEET NO. 29

ROUTE 67 | STATE MO

DATE PREPARED 10/3/2025

DANIEL WAYNE SAVAGEAU - CIVIL
MO-PE-2012218127
10/03/2025 2:22:20 PM

STATE OF MISSOURI
DANIEL WAYNE SAVAGEAU
NUMBER PE-2012018127
PROFESSIONAL ENGINEER

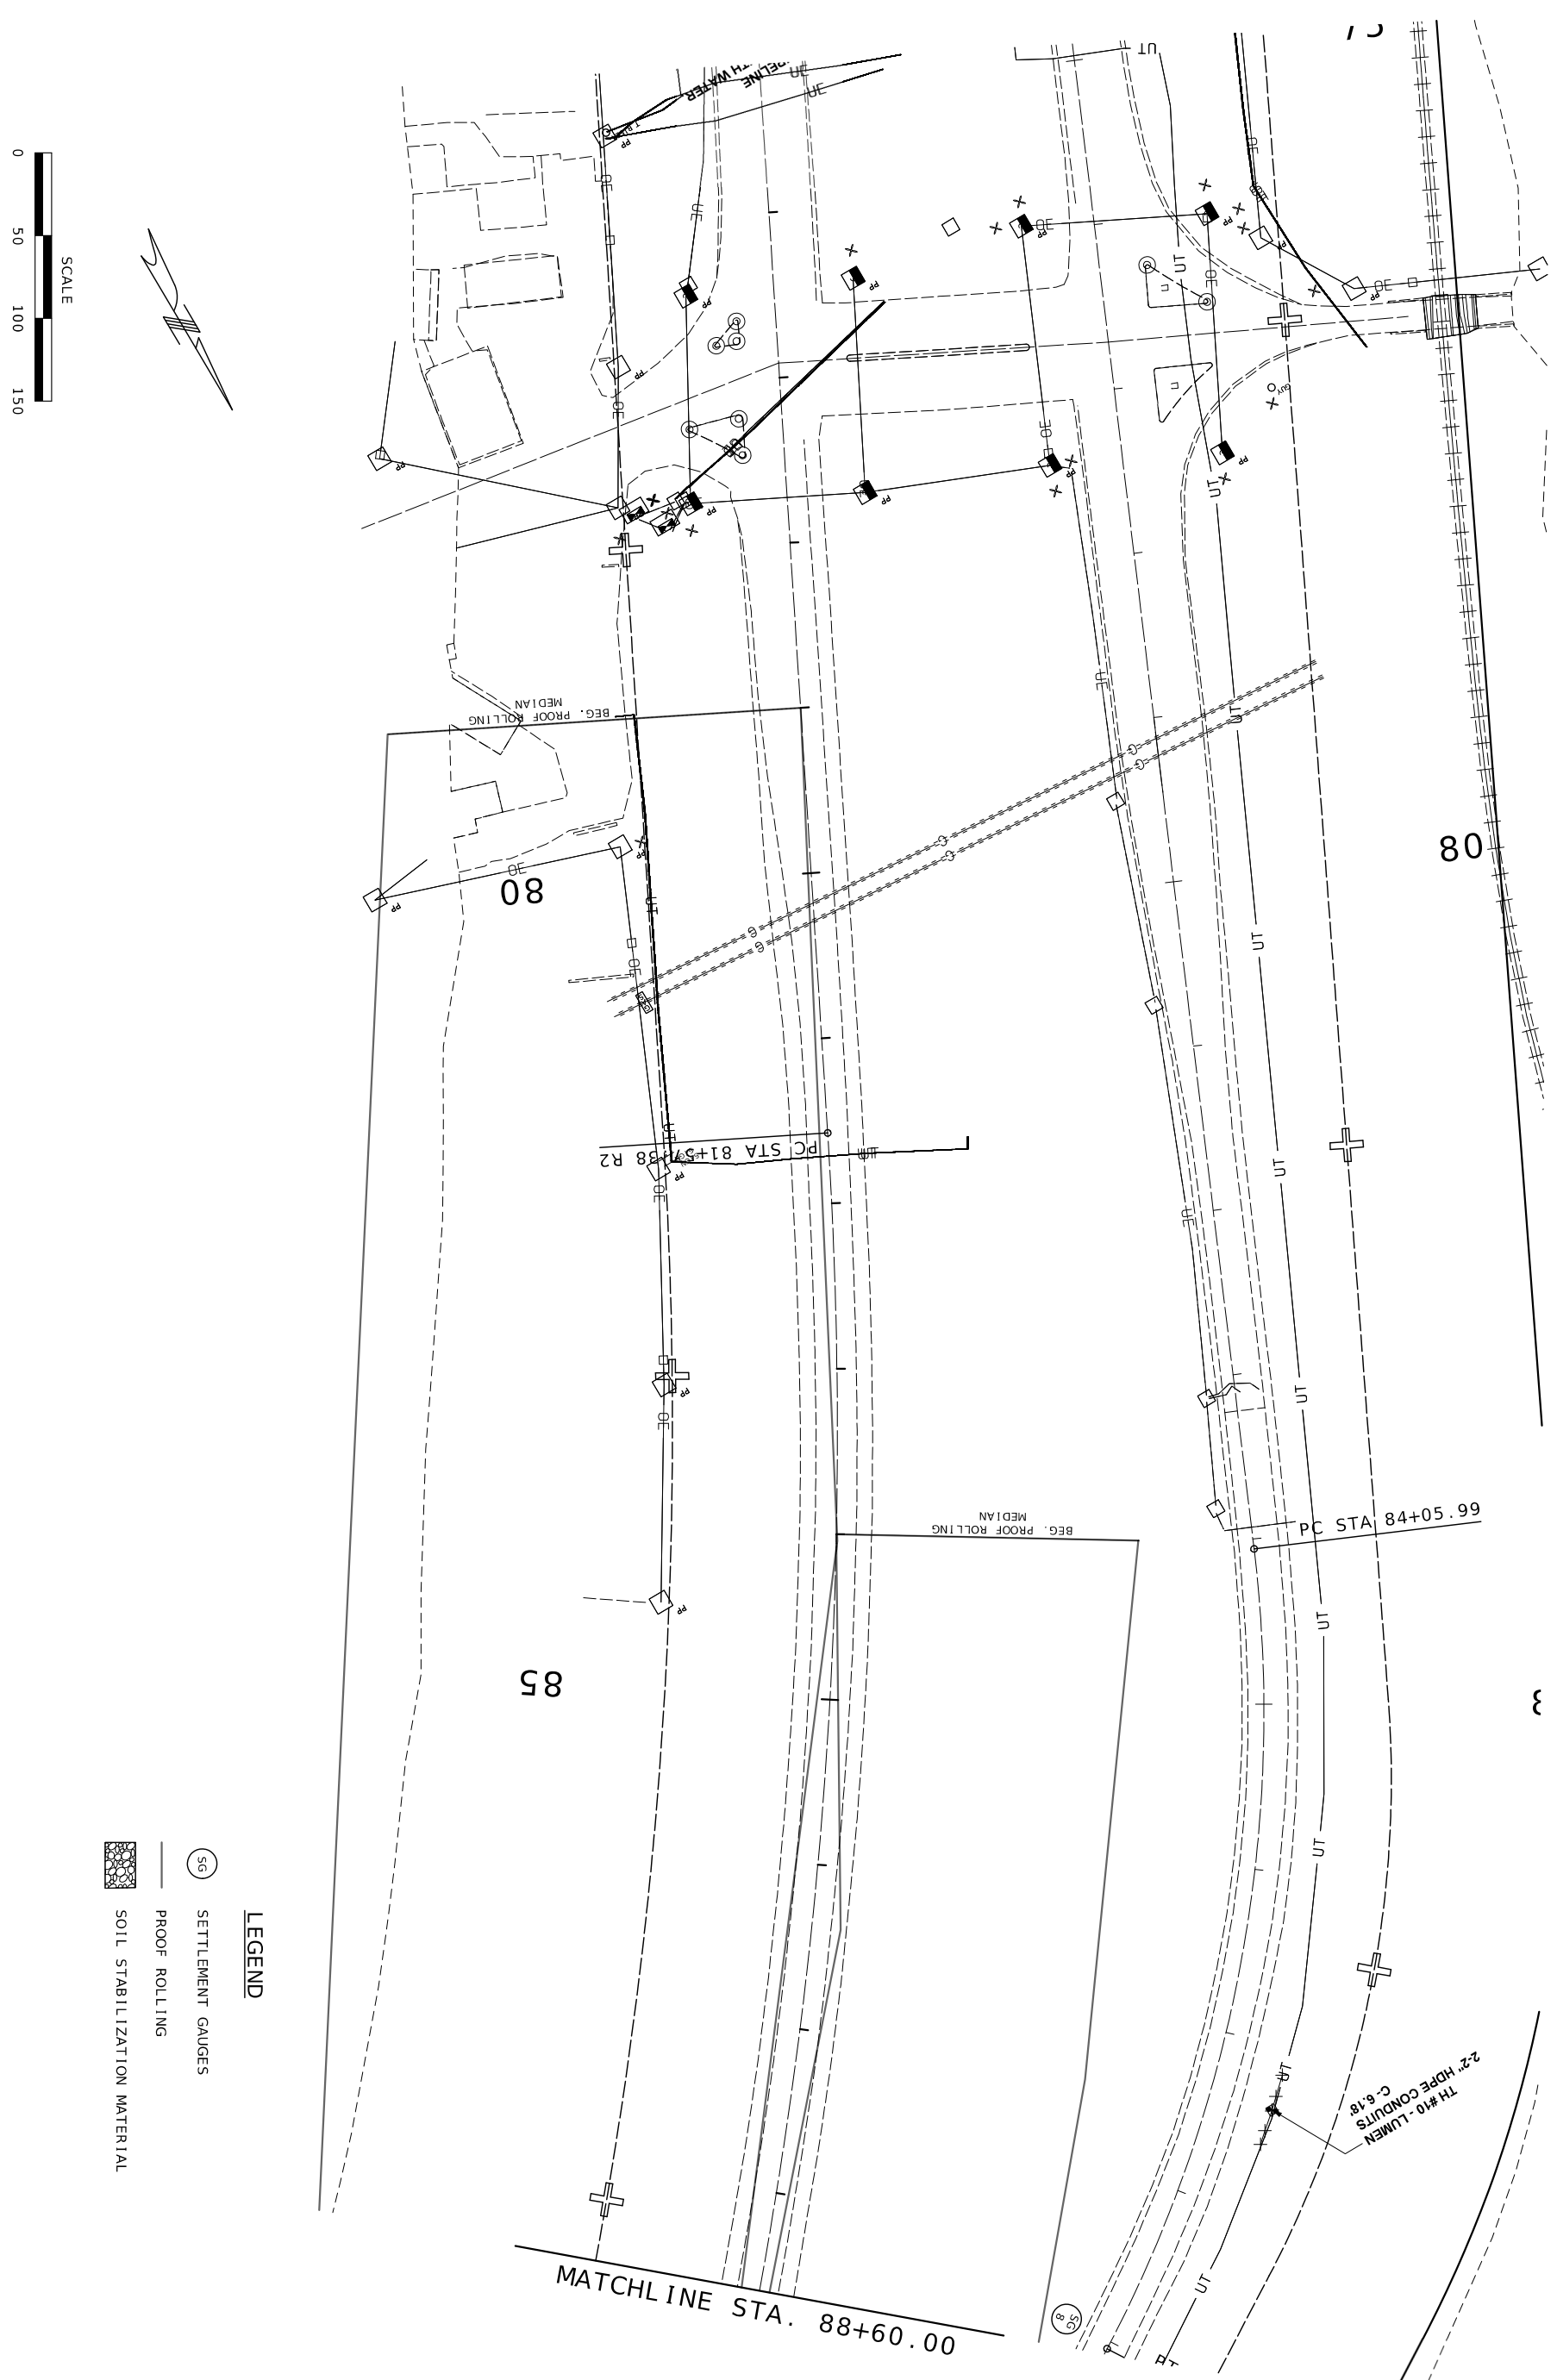

SOIL STABILIZATION MATERIAL AND PROOF ROLLING SHEET

MISSOURI HIGHWAYS AND TRANSPORTATION COMMISSION

MoDOT

105 WEST CAPITOL
JEFFERSON CITY, MO 65102
1-888-ASK-MODOT (1-888-275-6636)

DATE	DESCRIPTION

BRIDGE NO.

PROJECT NO.

CONTRACT ID.

J6P3636 (IOB NO.)

ST. CHARLES (COUNTY)

SL (DISTRICT)

30 (SHEET NO.)


67 (ROUTE)

MO (STATE)

10/3/2025 (DATE PREPARED)

DANIEL WAYNE SAVAGEAU - CIVIL
10/03/2025 2:22:41 PM
MO PE 2012018127

STATE OF MISSOURI
DANIEL WAYNE SAVAGEAU
NUMBER PE-2012018127
PROFESSIONAL ENGINEER

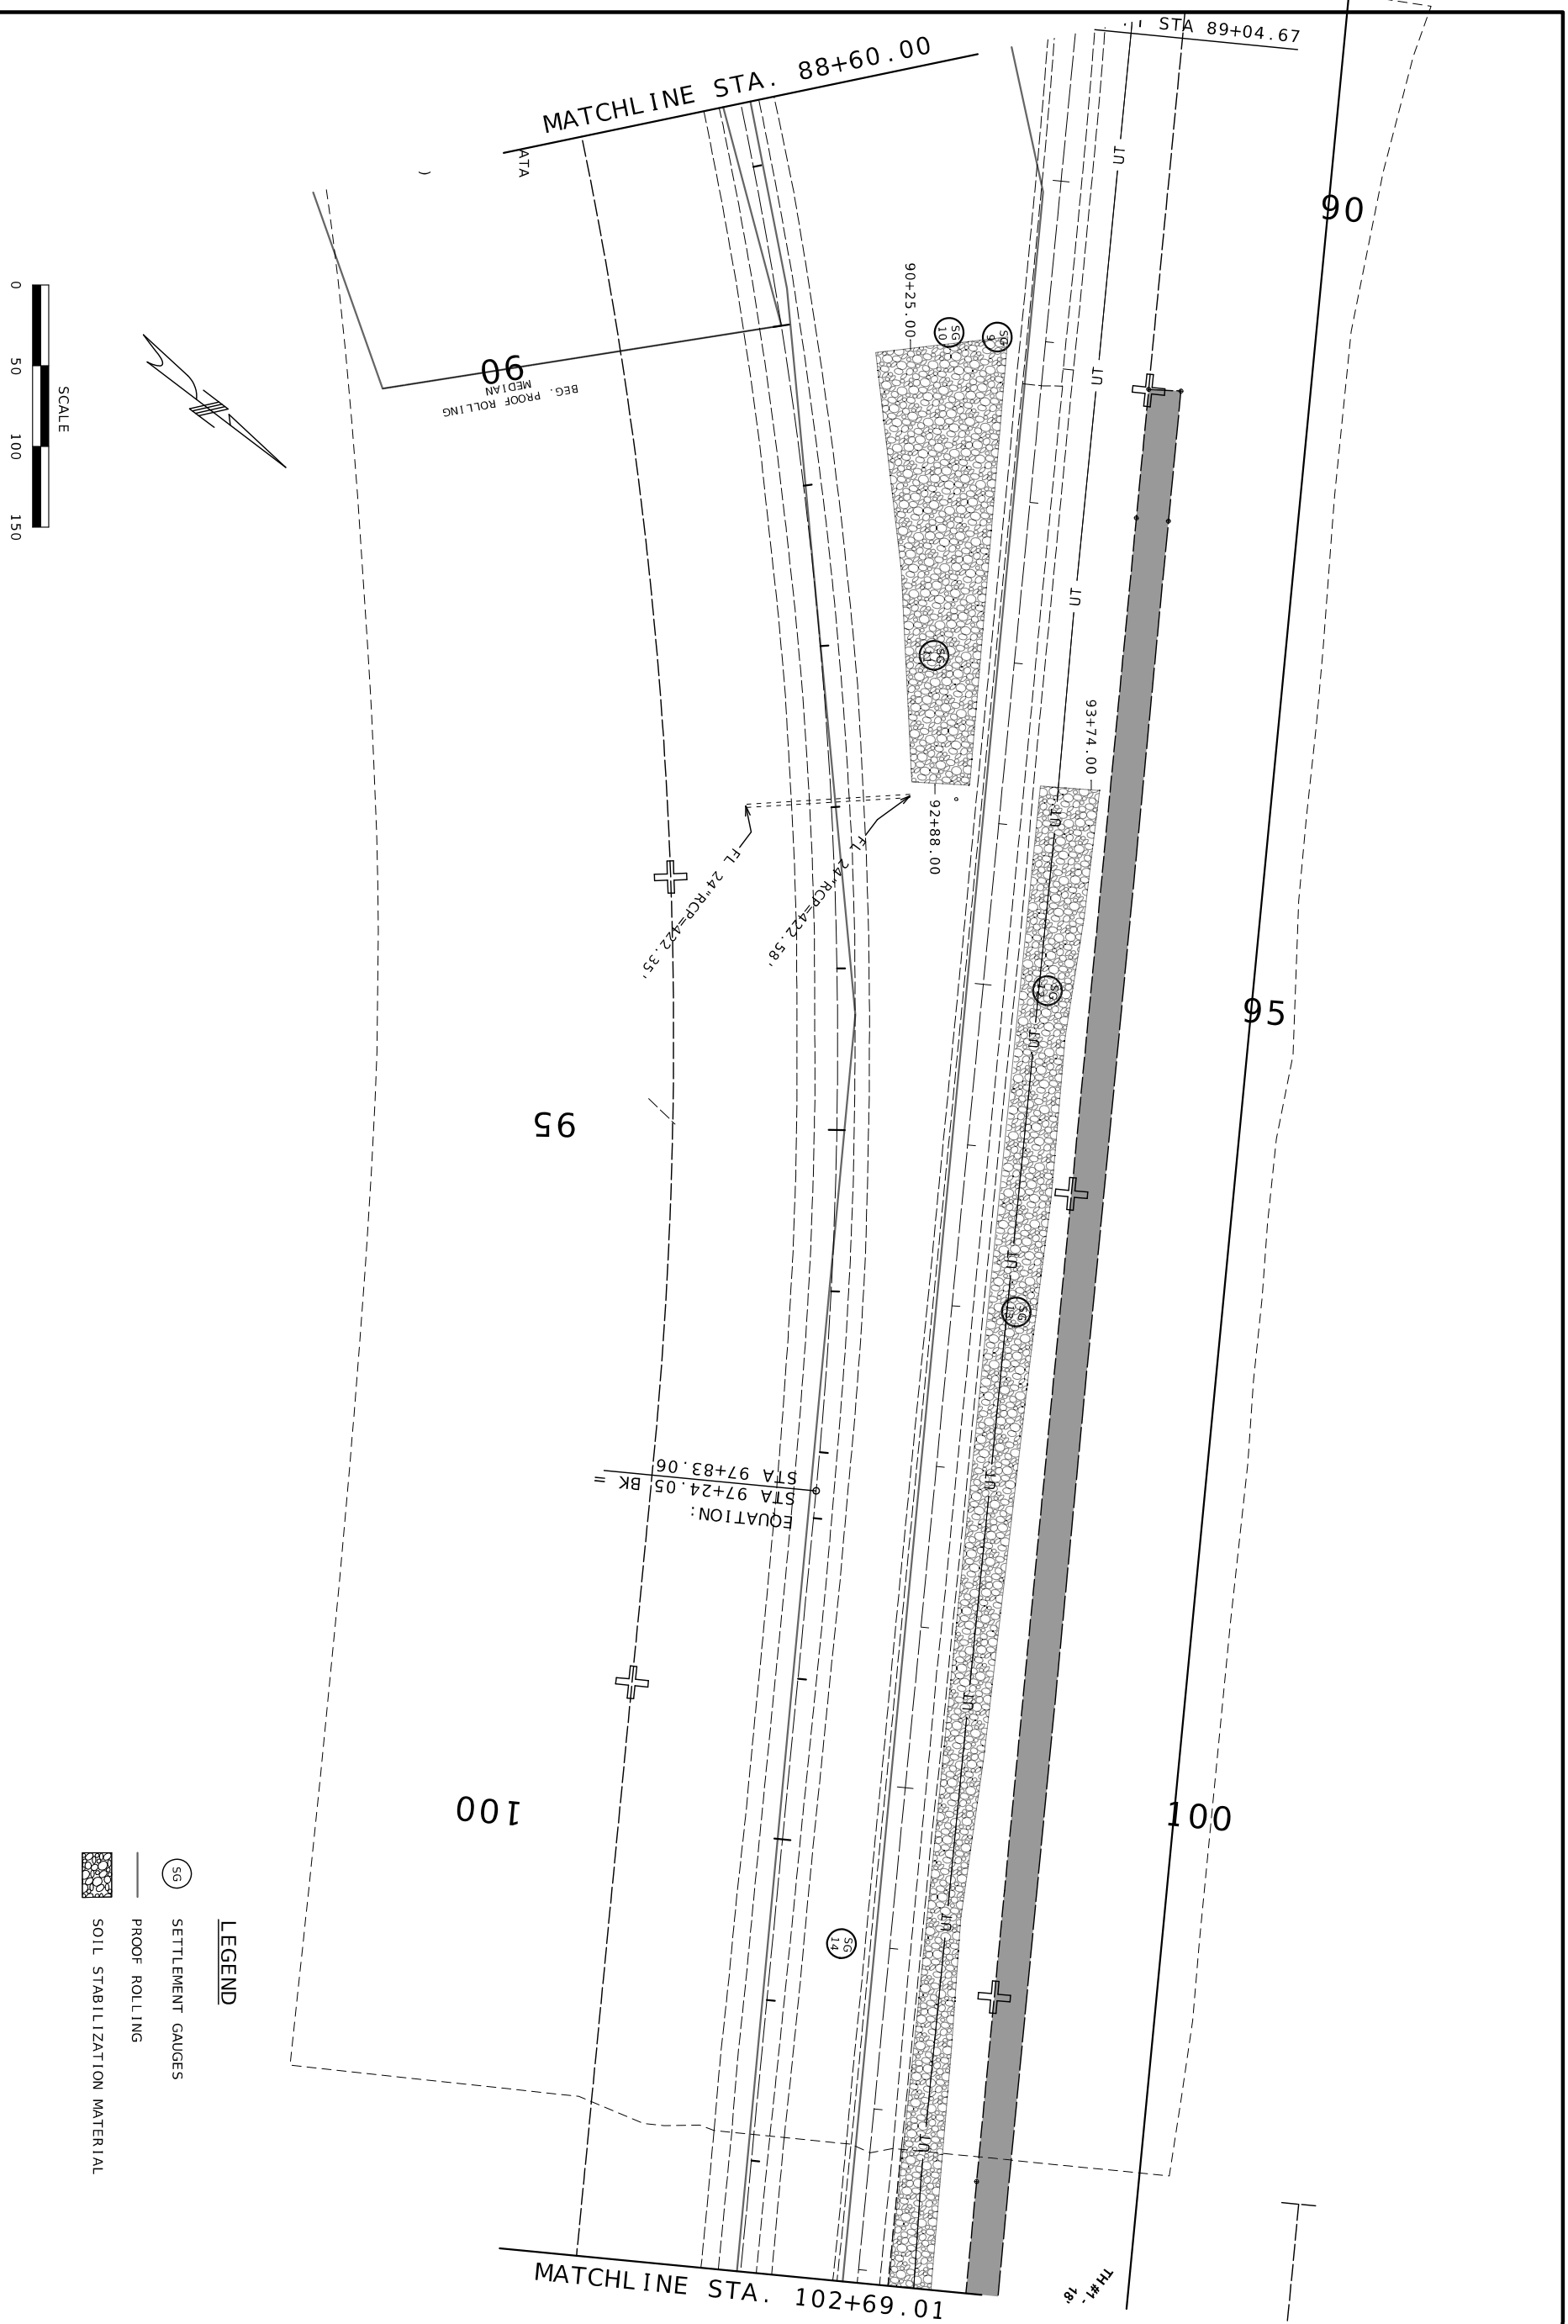

SOIL STABILIZATION MATERIAL AND PROOF ROLLING SHEET

MISSOURI HIGHWAYS AND TRANSPORTATION COMMISSION

MoDOT

105 WEST CAPITOL
JEFFERSON CITY, MO 65102
1-888-ASK-MODOT (1-888-275-6636)

DATE	DESCRIPTION

BRIDGE NO.

PROJECT NO.

CONTRACT ID.

J6P3636 JOB NO.

ST. CHARLES COUNTY

SL DISTRICT

31 SHEET NO.


67 ROUTE

MO STATE

10/3/2025 DATE PREPARED

DANIEL WAYNE SAVAGEAU, CIVIL
MO-PE-2012018127
10:00:20 05-22-2025 PM

STATE OF MISSOURI
DANIEL WAYNE SAVAGEAU
NUMBER PE-2012018127
PROFESSIONAL ENGINEER

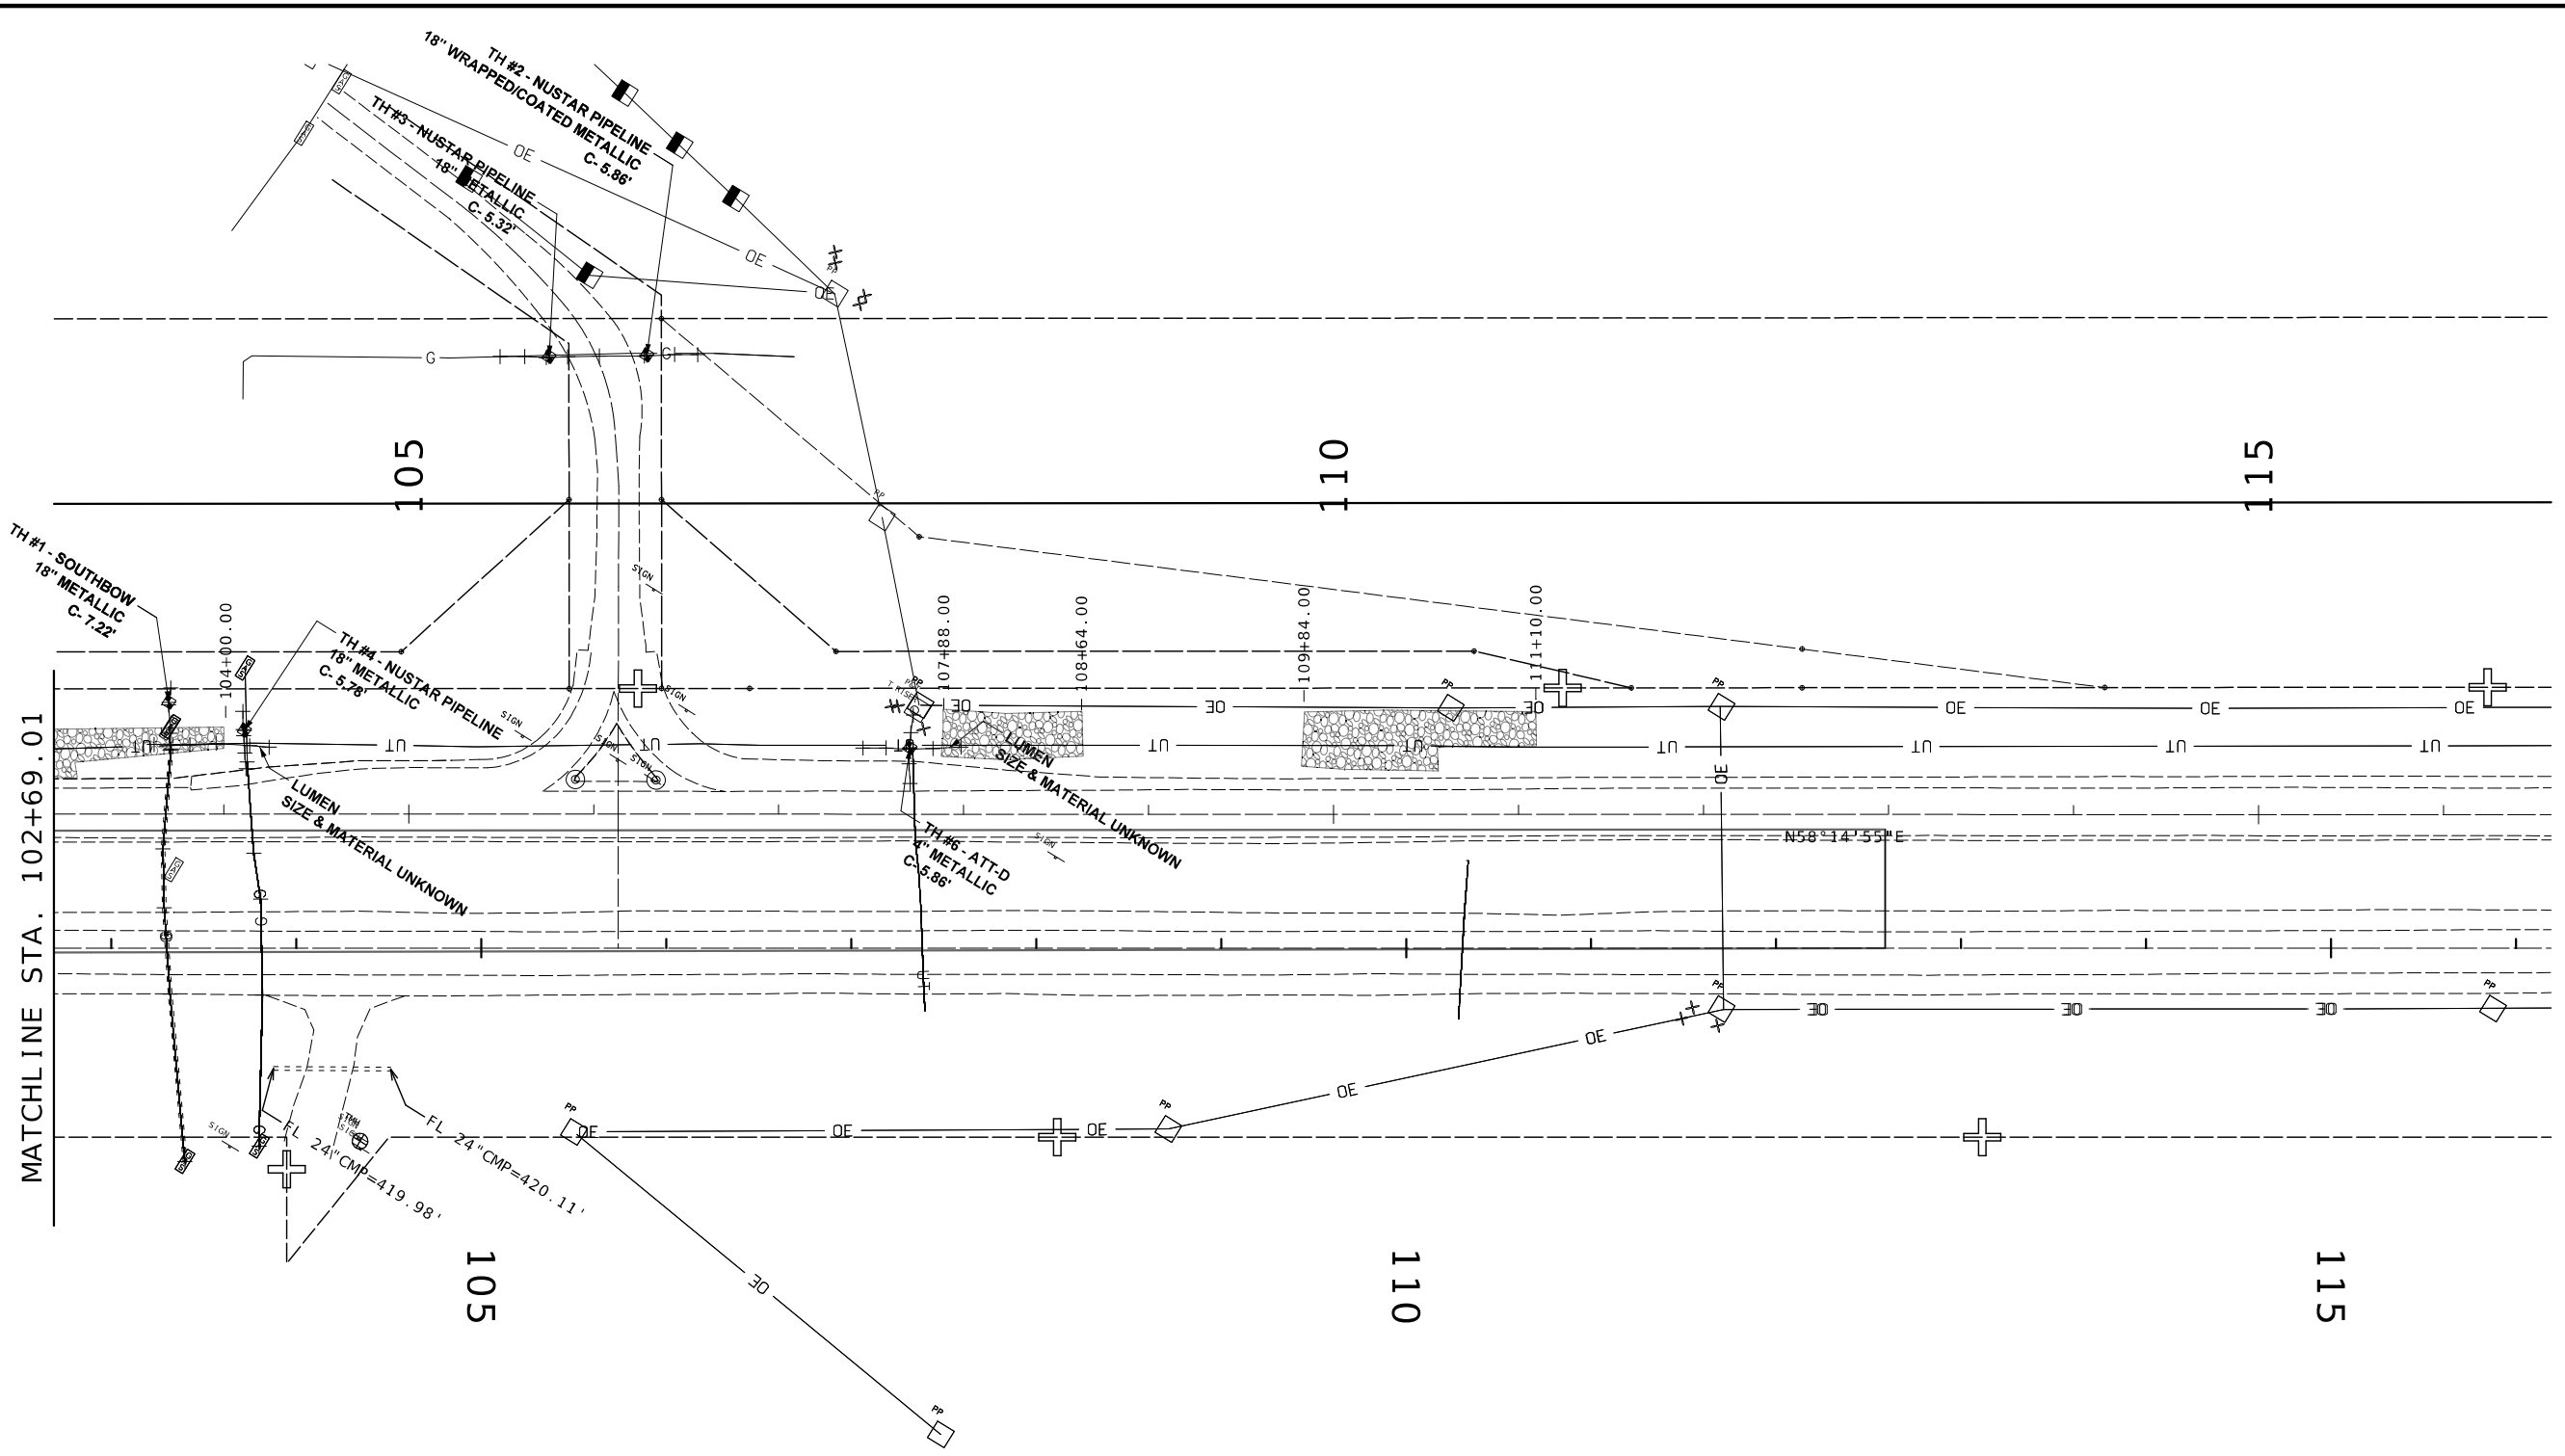

SCALE

0 50 100 150

LEGEND

- SG — SETTLEMENT GAUGES
- PROOF ROLLING
- SOIL STABILIZATION MATERIAL

STATE OF MISSOURI
DANIEL WAYNE SAVAGEAU
NUMBER PE-2012018127
PROFESSIONAL ENGINEER

Daniel Savageau

10/03/2025 2:24:55 PM
DANIEL WAYNE SAVAGEAU - CIVIL
MO-PE-2012018127

DATE PREPARED
10/3/2025

ROUTE	STATE
67	MO
DISTRICT	SHEET NO.
SL	32

COUNTY
ST. CHARLES

JOB NO.
J6P3636

CONTRACT ID.

PROJECT NO.

BRIDGE NO.

DESCRIPTION


DATE

MISSOURI HIGHWAYS AND TRANSPORTATION COMMISSION

105 WEST CAPITOL
JEFFERSON CITY, MO 65102
1-888-ASK-MODOT (1-888-275-6636)

SOIL STABILIZATION MATERIAL AND PROOF ROLLING SHEET

SOIL STABILIZATION MATERIAL X-SECTION

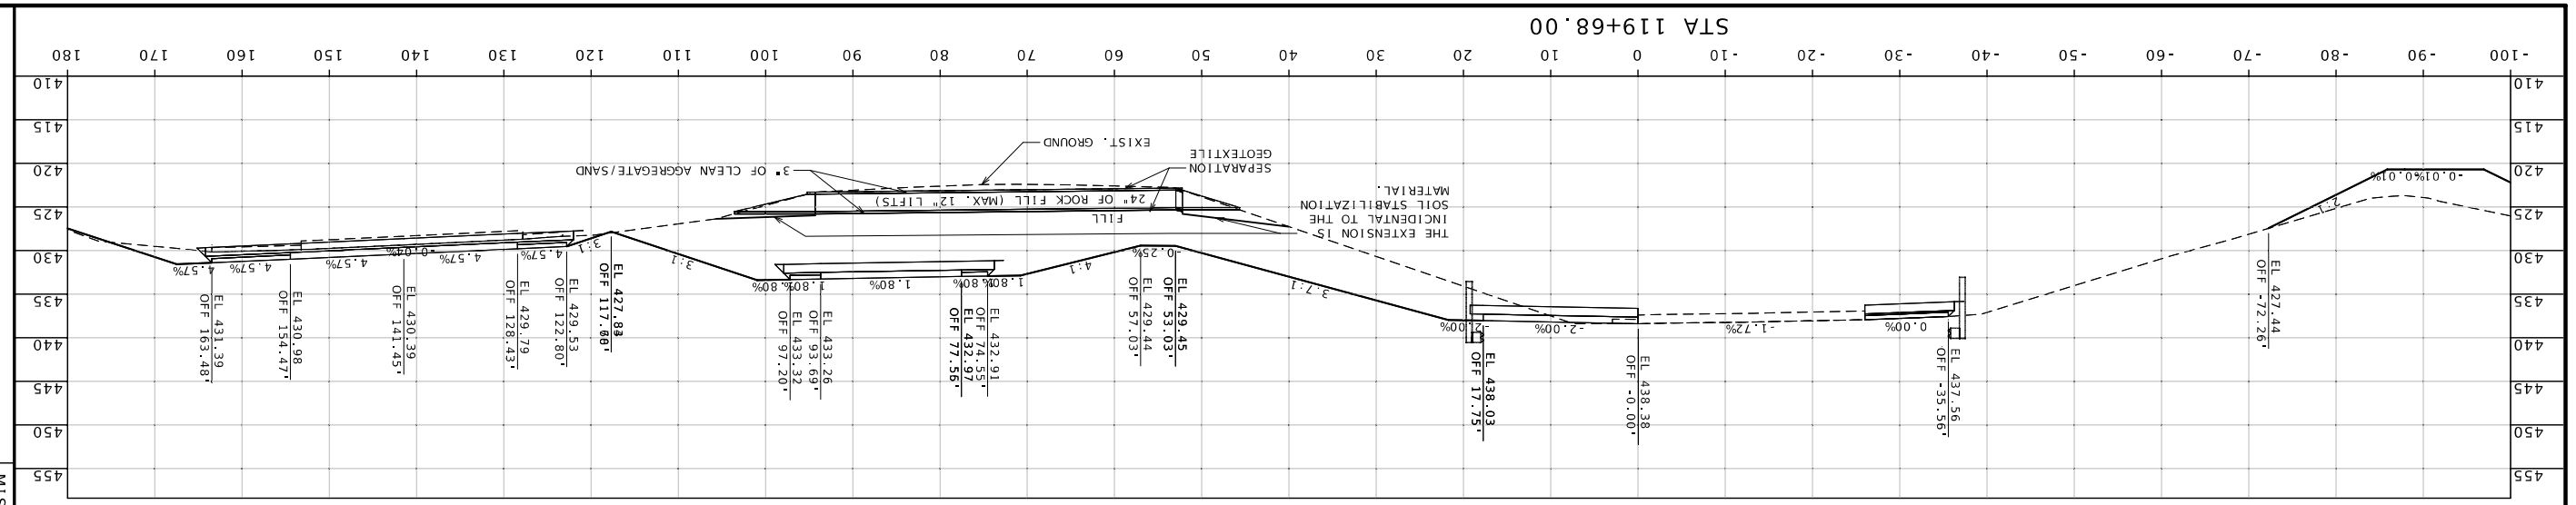

MISSOURI HIGHWAYS AND TRANSPORTATION COMMISSION

105 WEST CAPITOL
JEFFERSON CITY, MO 65102
1-888-ASK-MODOT (1-888-275-6636)

DESCRIPTION	DATE

BRIDGE NO.

PROJECT NO.

CONTRACT ID.
j6p3636

JOB NO.

COUNTY
ST. CHARLES


ROUTE	DISTRICT	SHEET NO.
67	SL	33

STATE
MO


DATE PREPARED
10/3/2025

DANIEL WAYNE SAVAGEAU - CIVIL
MOPE-2012018127
10/03/2025 2:25:16 PM

STATE OF MISSOURI
DANIEL WAYNE SAVAGEAU NUMBER
PE-2012018127
PROFESSIONAL ENGINEER

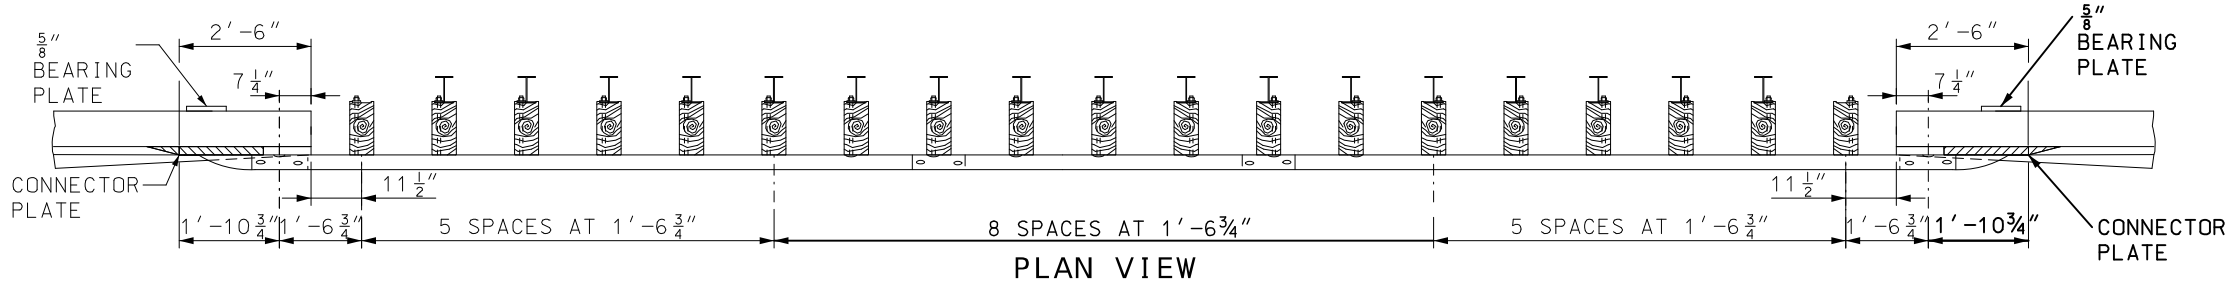

PLAN VIEW

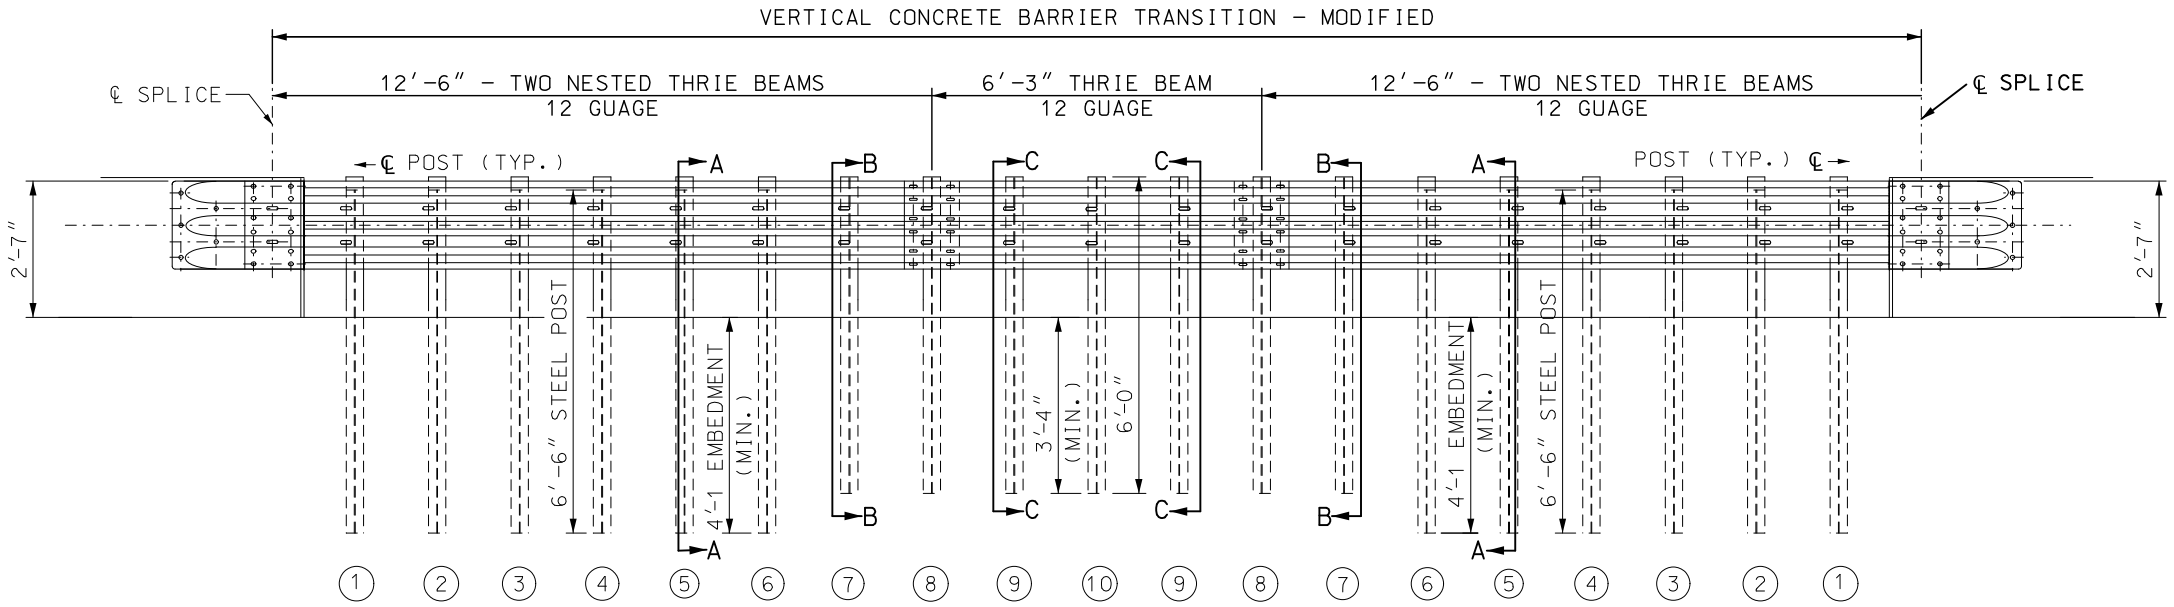

VERTICAL CONCRETE BARRIER TRANSITION - MODIFIED

GENERAL NOTES:
SEE SHEET 1 FOR ADDITIONAL NOTES NOT INCLUDED ON THIS SHEET.

THE COST OF FURNISHING, FABRICATING AND INSTALLING BRIDGE APPROACH TRANSITION (REGULAR/NO CURB), COMPLETE IN PLACE, WILL BE PAID FOR AT THE CONTRACT UNIT PRICE PER EACH.

STATE OF MISSOURI
DANIEL WAYNE SAVAGEAU
NUMBER PE-2012018127
PROFESSIONAL ENGINEER
Daniel Savageau
10/03/2025 2:25:35 PM
DANIEL WAYNE SAVAGEAU - CIVIL
MO-PE-2012018127

DATE PREPARED: 10/3/2025


ROUTE	STATE
67	MO
DISTRICT	SHEET NO.
SL	34

COUNTY: ST. CHARLES
JOB NO.: J6P3636
CONTRACT ID.:
PROJECT NO.:
BRIDGE NO.:


DESCRIPTION	DATE

MISSOURI HIGHWAYS AND TRANSPORTATION COMMISSION
105 WEST CAPITOL
JEFFERSON CITY, MO 65102
1-888-ASK-MODOT (1-888-275-6636)


SPECIAL SHEET
VERT. CONCRETE BARRIER TRANSITION - MODIFIED

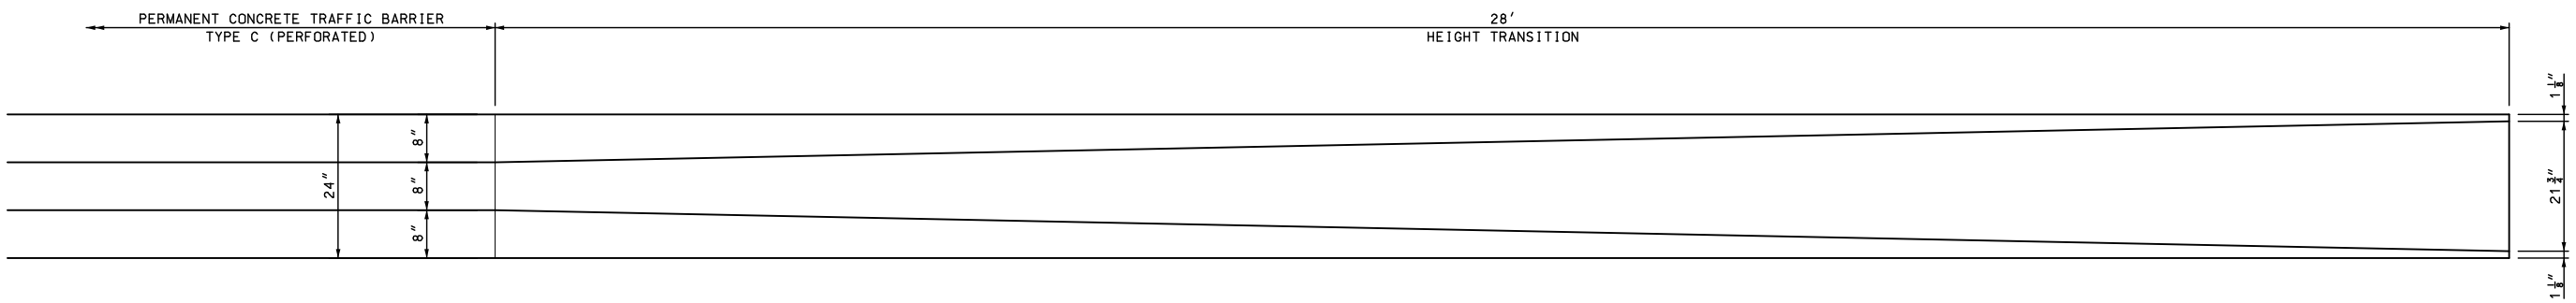


PERMANENT CONCRETE TRAFFIC BARRIER TYPE C (PERFORATED) HEIGHT TRANSITION – PLAN

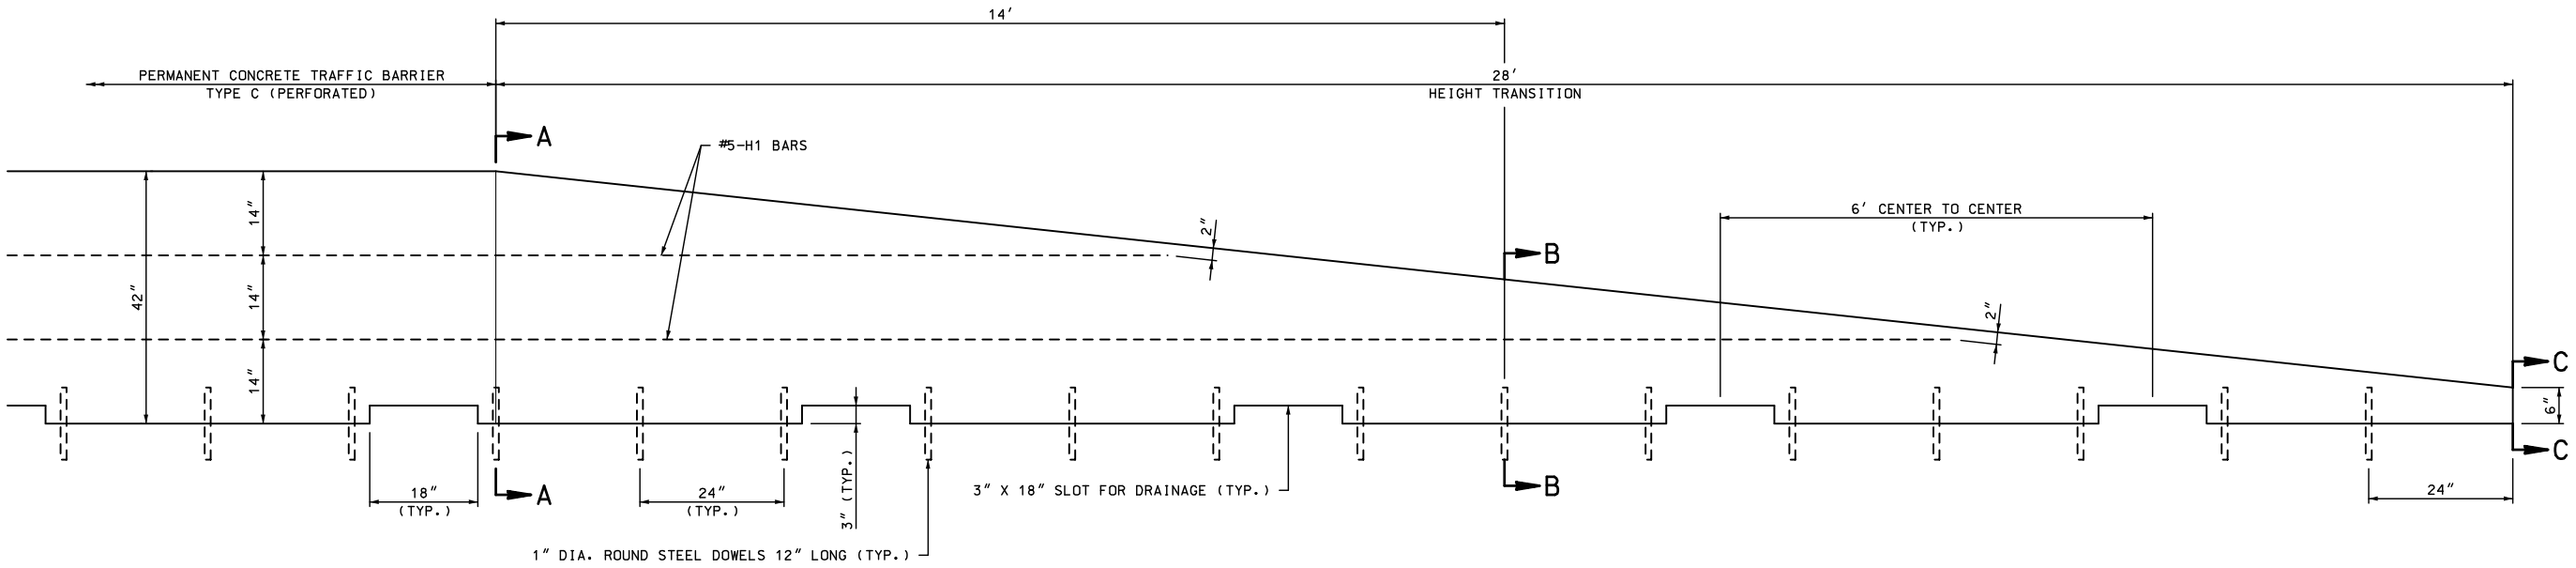


PERMANENT CONCRETE TRAFFIC BARRIER TYPE C (PERFORATED) HEIGHT TRANSITION – ELEVATION

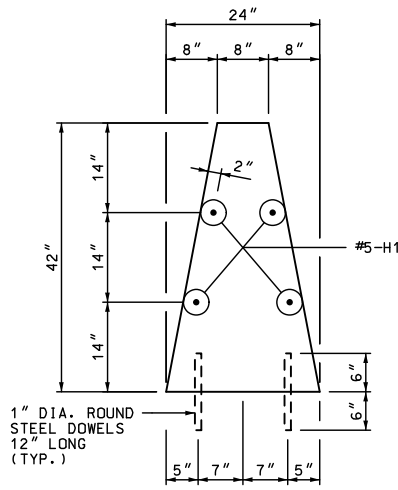

SECTION A–A

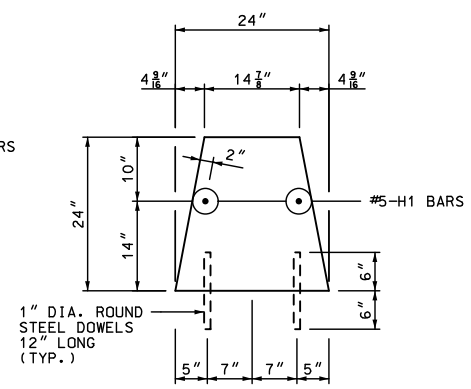

SECTION B–B

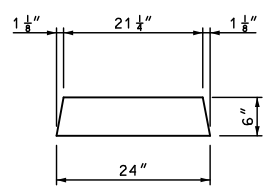

SECTION C–C

NOTES:

PERMANENT CONCRETE TRAFFIC BARRIER TYPE C (PERFORATED) AND HEIGHT TRANSITION SHALL BE CONSTRUCTED IN ACCORDANCE WITH SECTION 617 OF THE MISSOURI STANDARD SPECIFICATIONS FOR HIGHWAY CONSTRUCTION AND IN ACCORDANCE WITH MISSOURI STANDARD PLAN 617.10M EXCEPT AS MODIFIED BY THIS DRAWING.

PERMANENT CONCRETE TRAFFIC BARRIER, TYPE C (PERFORATED) HEIGHT TRANSITION TO BE PAID FOR AS CONCRETE TRAFFIC BARRIER, TYPE C (PERFORATED).

STATE OF MISSOURI
DANIEL WAYNE SAVAGEAU
NUMBER PE-2012018127
PROFESSIONAL ENGINEER
10/03/2025 2:25:54 PM
DANIEL WAYNE SAVAGEAU - CIVIL
MO-PE-2012018127

DATE PREPARED
10/3/2025

ROUTE	STATE
67	MO
DISTRICT	SHEET NO.
SL	35

COUNTY
ST. CHARLES

JOB NO.
J6P3636

CONTRACT ID.

PROJECT NO.

BRIDGE NO.


DESCRIPTION	DATE

MISSOURI HIGHWAYS AND TRANSPORTATION COMMISSION

105 WEST CAPITOL
JEFFERSON CITY, MO 65102
1-888-ASK-MODOT (1-888-275-6636)

SPECIAL SHEET
CONCRETE BARRIER
HEIGHT TRANSITION

WHEN AN ENCASEMENT IS REQUIRED BY THE PROJECT PLANS AND SPECIFICATIONS, IT SHALL BE CLASS B CONCRETE AND SHALL BE CONSTRUCTED ACCORDING TO THE DETAILS IN THE STANDARD SPECIFICATIONS OF SEWER CONSTRUCTION. BACKFILL MATERIAL SHALL NOT BE PLACED UNTIL THE CONCRETE ATTAINS ITS INITIAL SET.

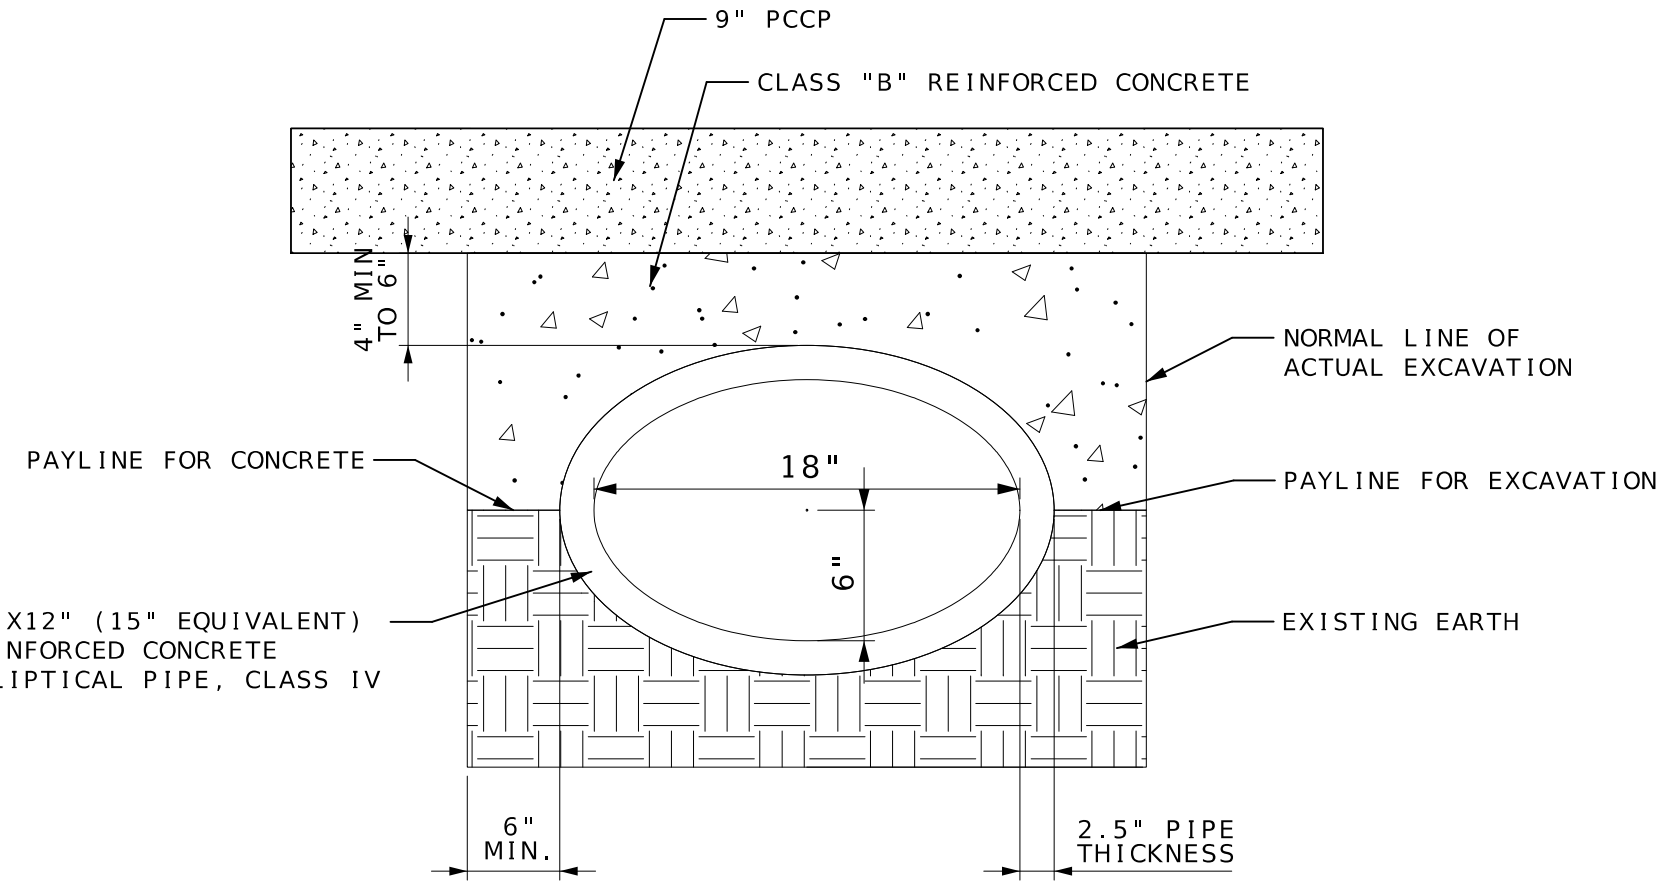

VABIABLE DEPTH
CONCRETE ENCASEMENT

NOTE: ENCASING PIPE TO BE PAID FOR AS THE NECESSARY AMOUNT OF CLASS B CONCRETE TO ENCASE SAID PIPE SPECIFIED IN THE PLANS.
SUPPORT PIPE TO PREVENT DISPLACEMENT DURING PLACEMENT OF CONCRETE
EXTEND CONCRETE TO UNDISTURBED EARTH AND PLACE CONCRETE WITH HORIZONTAL CONSTRUCTION JOINTS

NOT TO SCALE


STATE OF MISSOURI
DANIEL WAYNE SAVAGEAU
NUMBER PE-2012018127
PROFESSIONAL ENGINEER
10/03/2025 2:26:28 PM
DANIEL WAYNE SAVAGEAU - CIVIL
MO-PE-2012018127

DATE PREPARED: 10/3/2025
ROUTE: 67 | STATE: MO
DISTRICT: SL | SHEET NO.: 36
COUNTY: ST. CHARLES
JOB NO.: J6P3636
CONTRACT ID.:
PROJECT NO.:
BRIDGE NO.:

DESCRIPTION | DATE

MISSOURI HIGHWAYS AND TRANSPORTATION COMMISSION
105 WEST CAPITOL
JEFFERSON CITY, MO 65102
1-888-ASK-MODOT (1-888-275-6636)

SPECIAL SHEET
PIPE ENCASEMENT

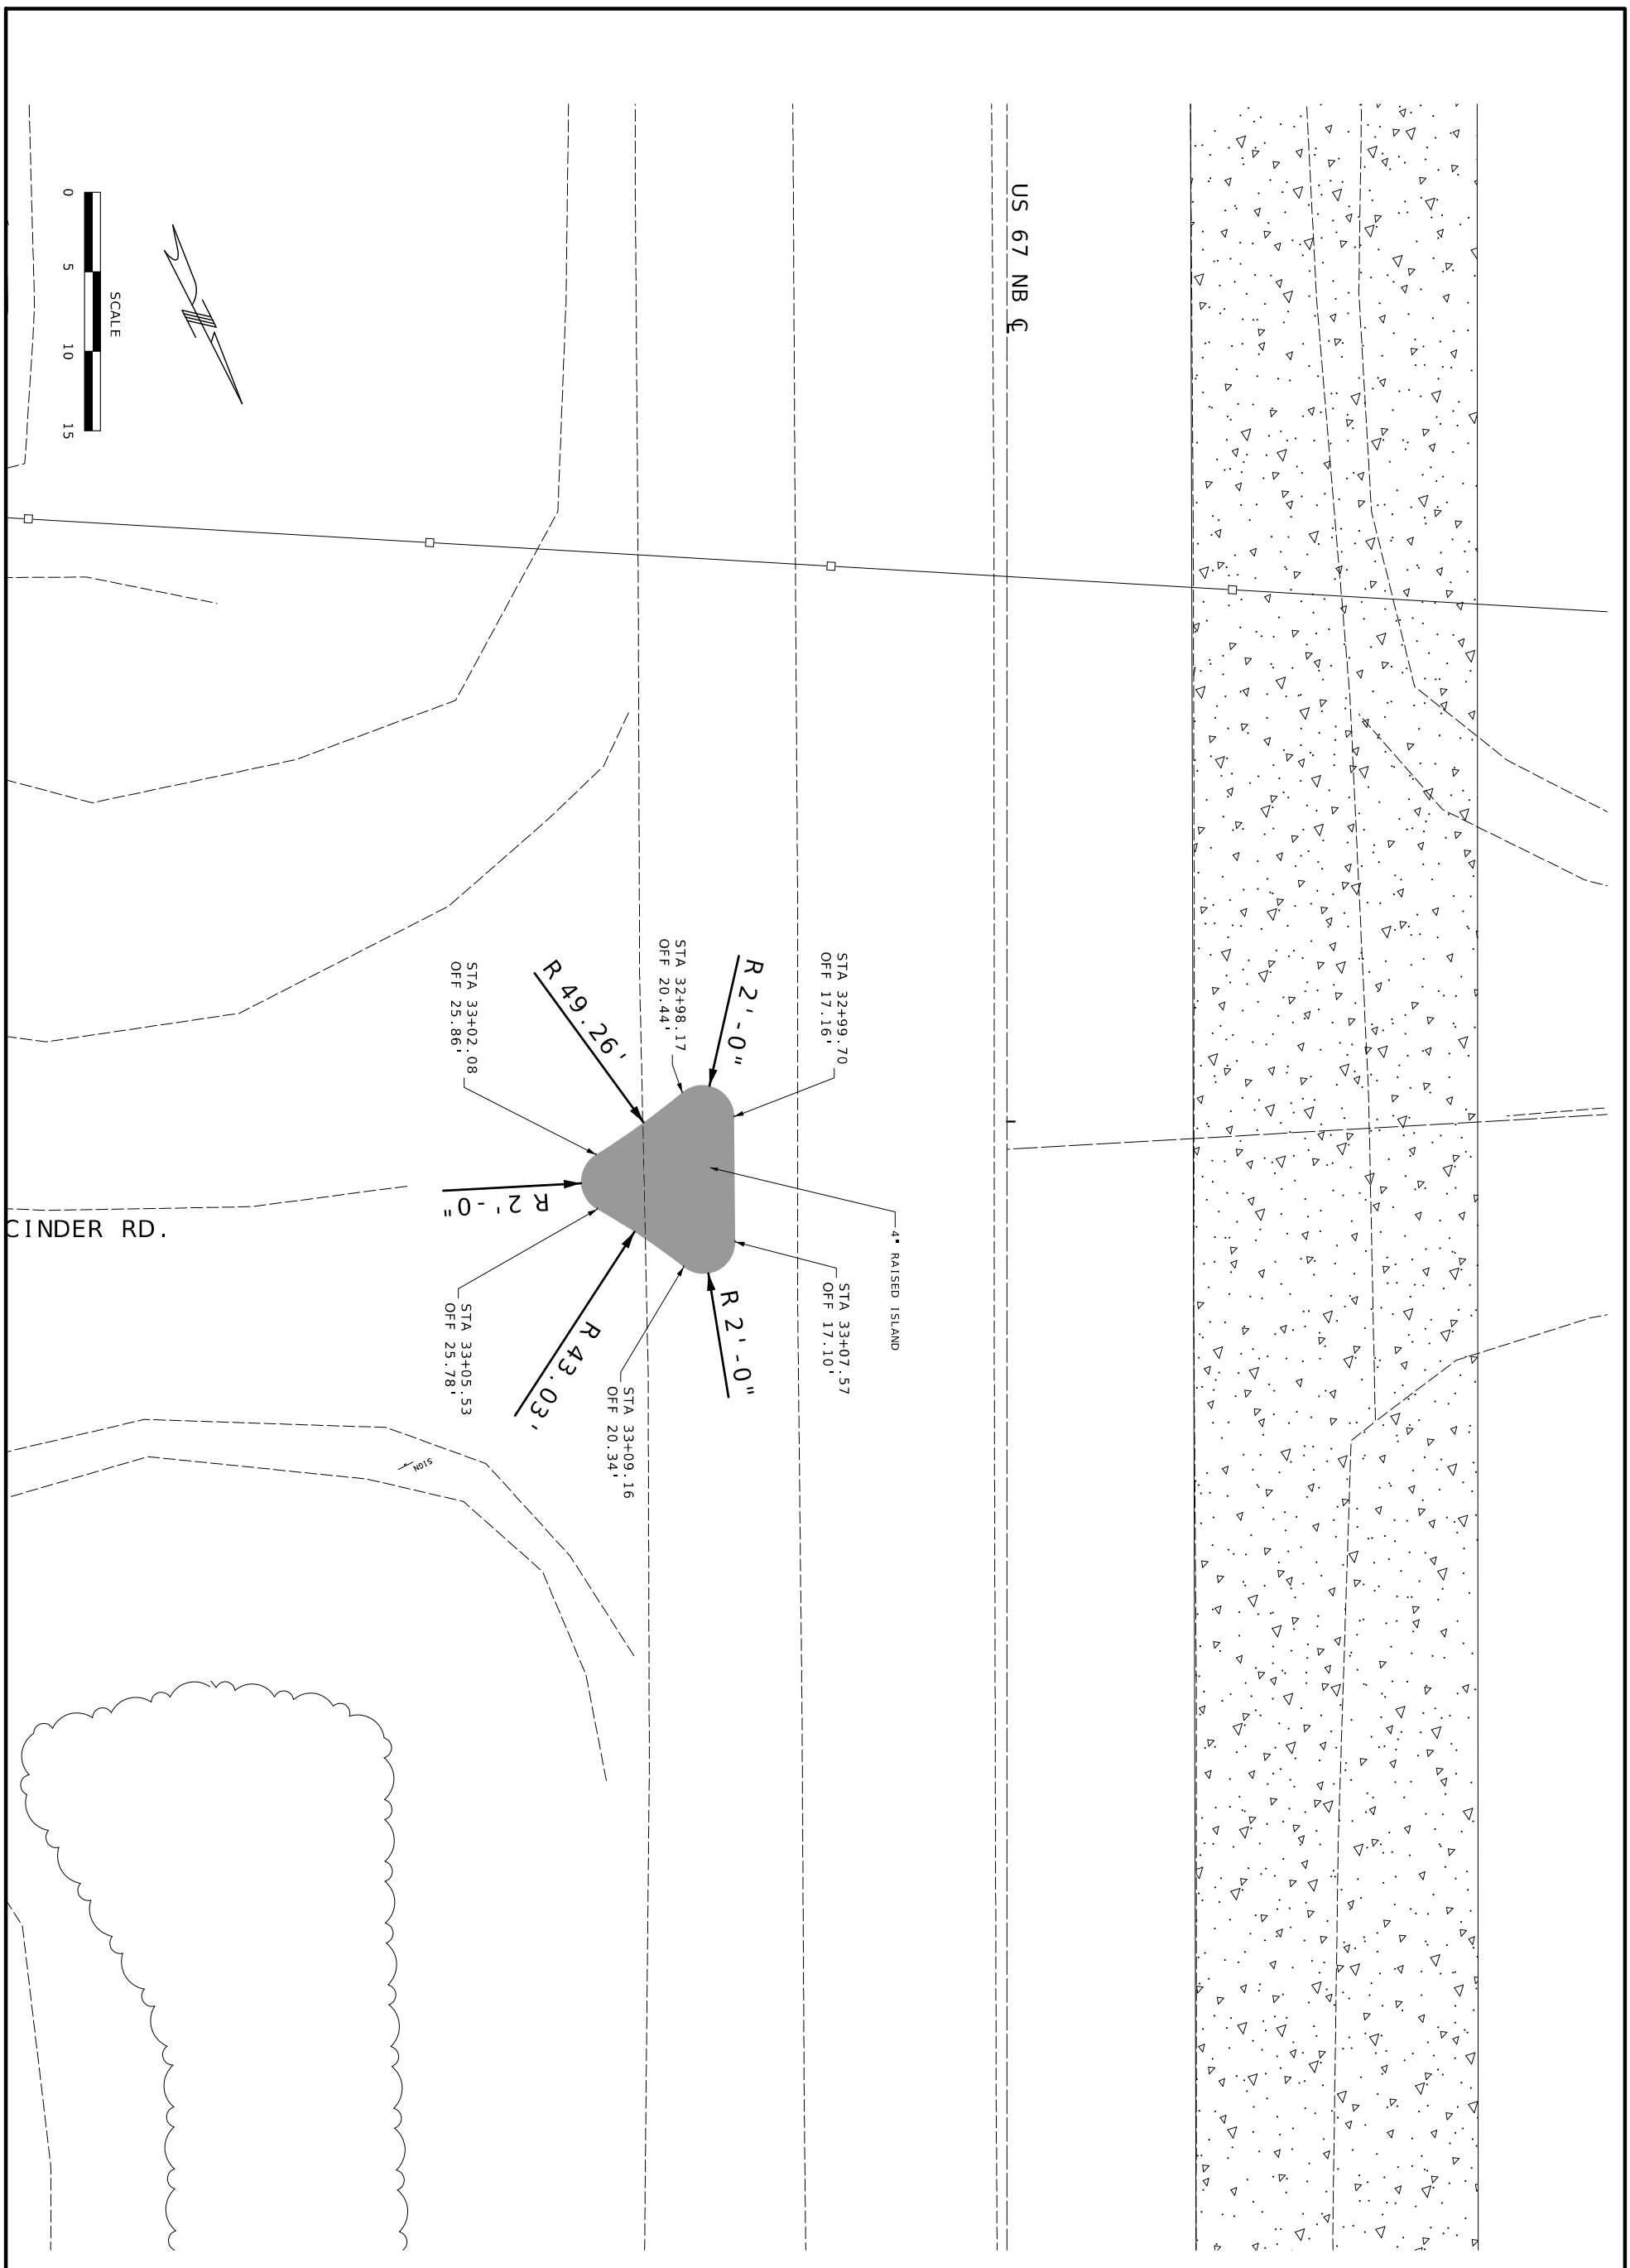

SPECIAL SHEET
ISLAND DETAIL
CINDER ROAD

MISSOURI HIGHWAYS AND TRANSPORTATION COMMISSION

MoDOT

105 WEST CAPITOL
JEFFERSON CITY, MO 65102
1-888-ASK-MODOT (1-888-275-6636)

DATE	DESCRIPTION

BRIDGE NO.

PROJECT NO.

CONTRACT ID.

JOB NO. J6P3636

COUNTY ST. CHARLES


DISTRICT SL | SHEET NO. 37

ROUTE 67 | STATE MO

DATE PREPARED 11/10/2025

DANIEL WAYNE SAVAGEAU CIVIL
MO-PE-2012018127

STATE OF MISSOURI
PROFESSIONAL ENGINEER
DANIEL WAYNE SAVAGEAU
NUMBER PE-2012018127

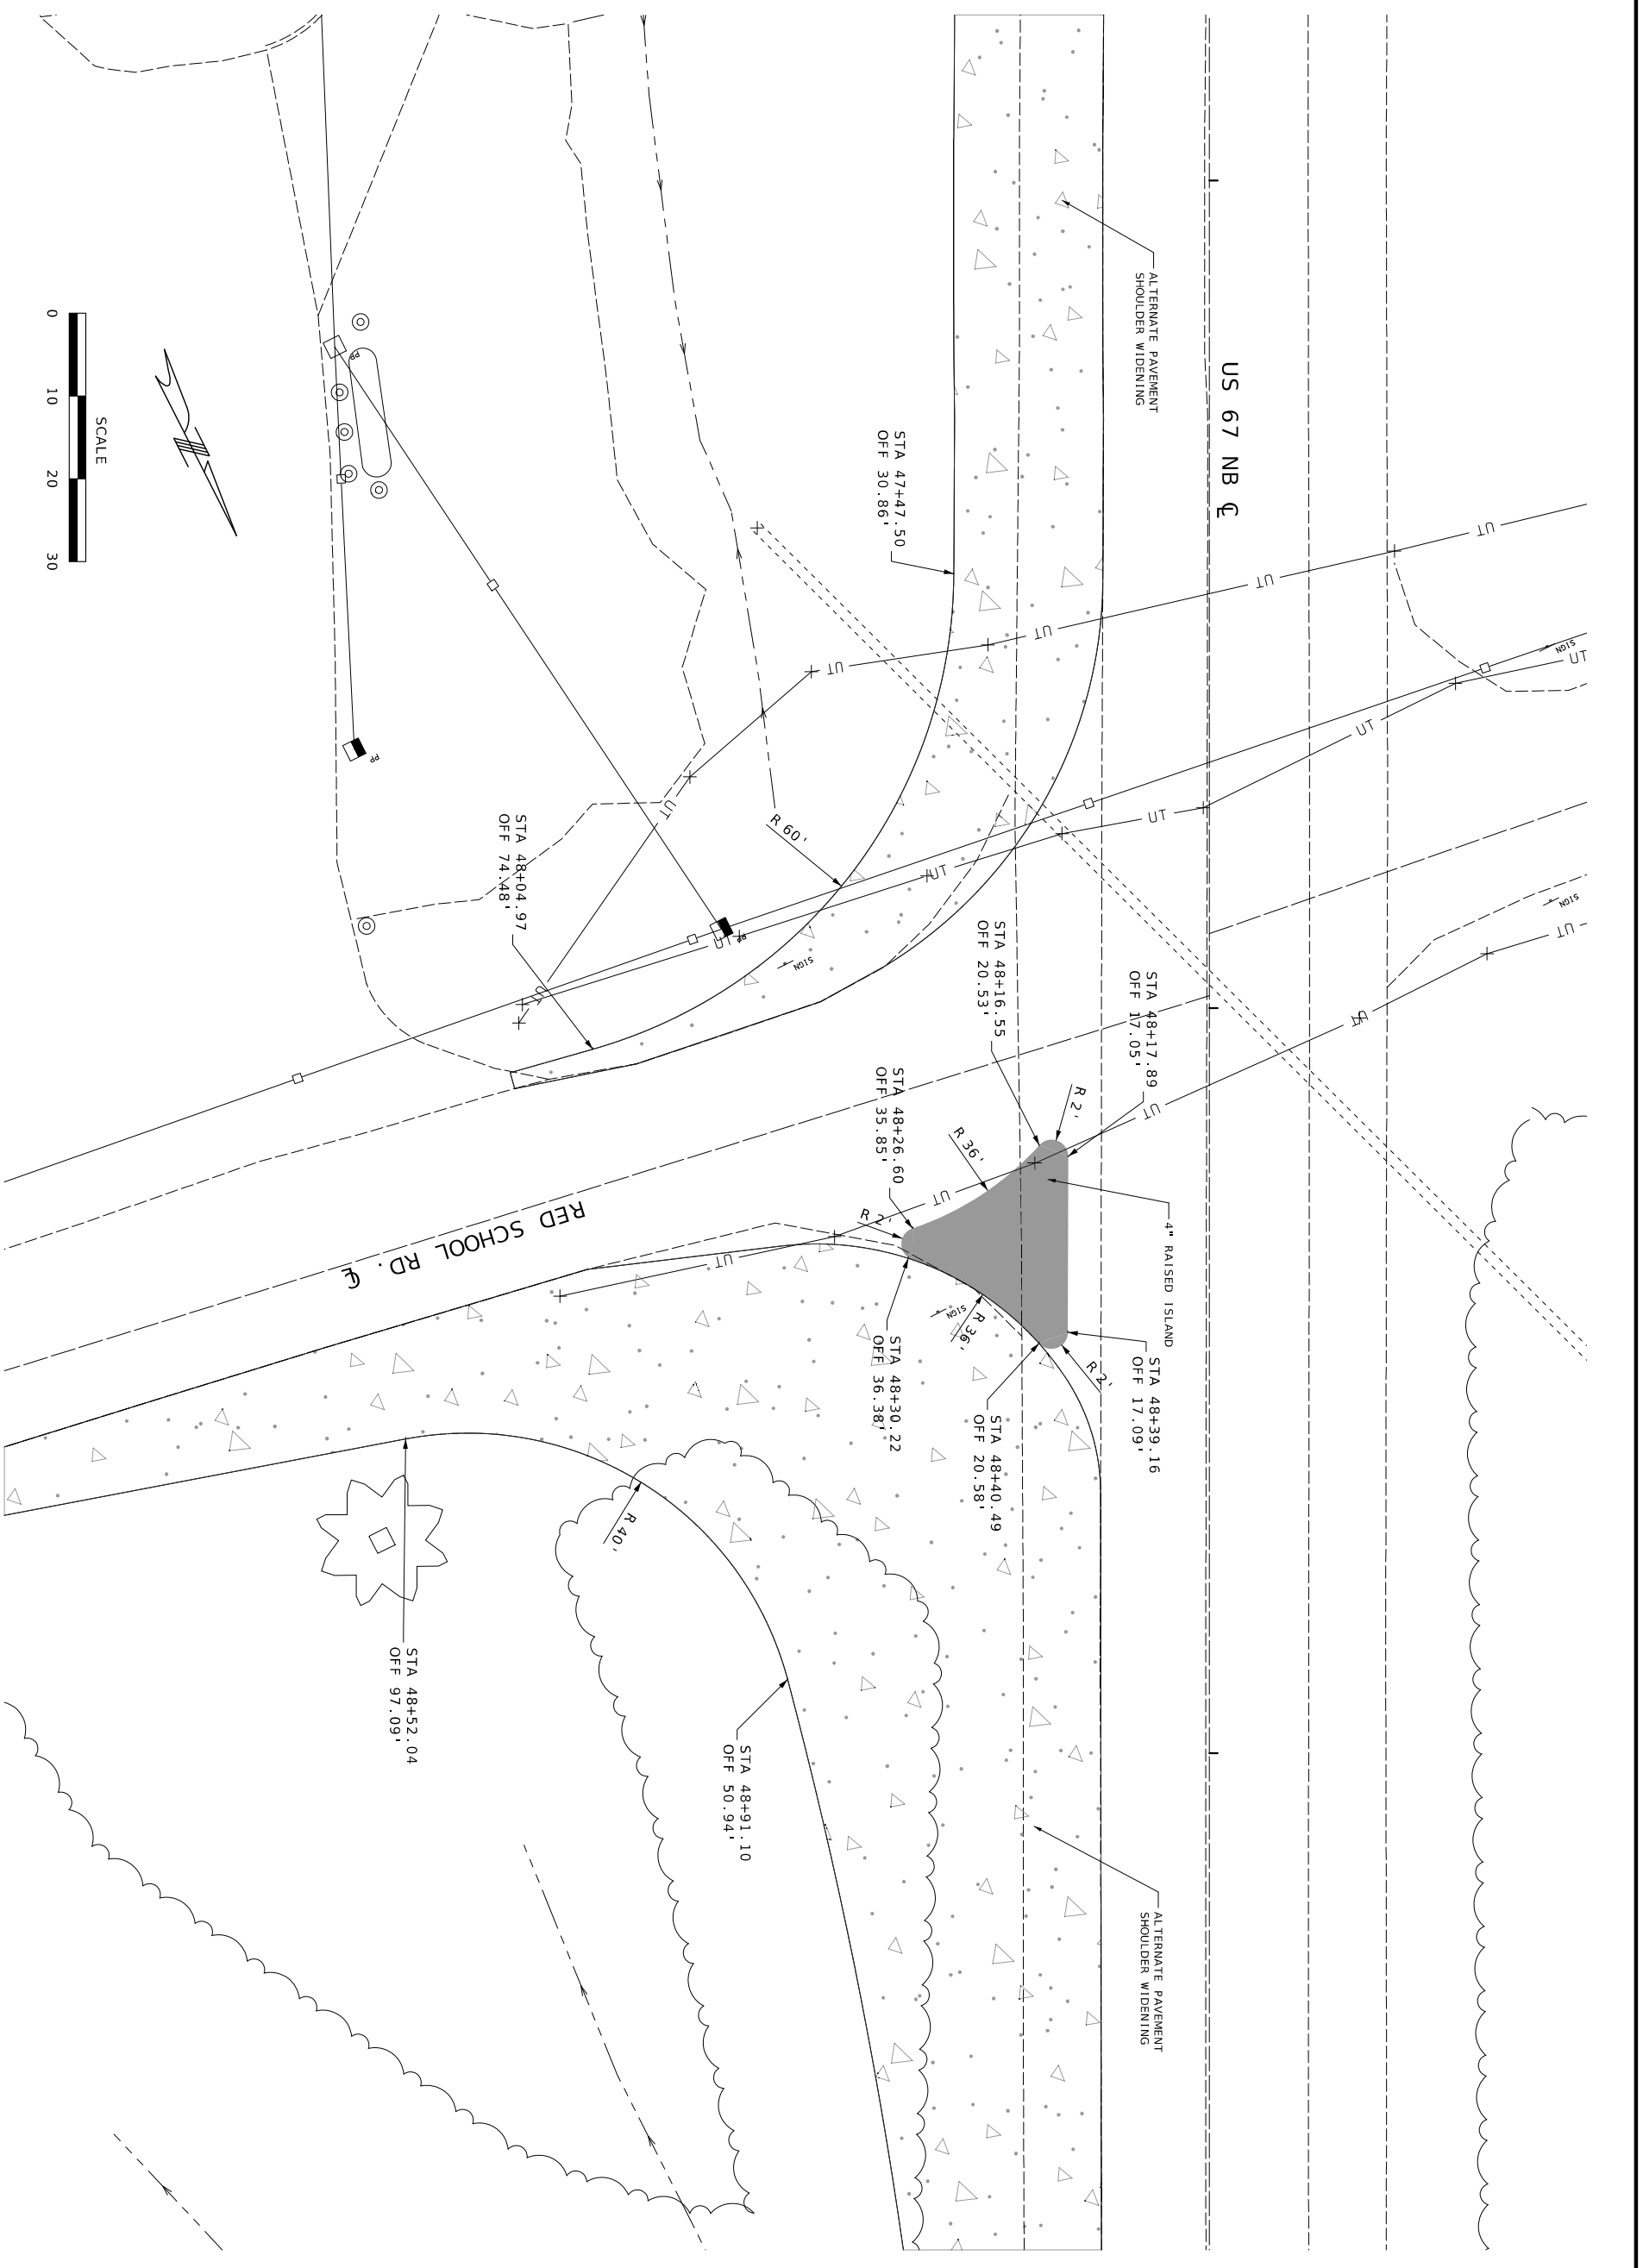

SPECIAL SHEET
ISLAND & RT TURN
RICHARD DRIVE

MISSOURI HIGHWAYS AND TRANSPORTATION COMMISSION

MoDOT

105 WEST CAPITOL
JEFFERSON CITY, MO 65102
1-888-ASK-MODOT (1-888-275-6636)

DATE	DESCRIPTION

BRIDGE NO.

PROJECT NO.

CONTRACT ID.
J6P3636

IOB NO.

COUNTY
ST. CHARLES

DISTRICT
SL

SHEET NO.
38


ROUTE
67

STATE
MO

DATE PREPARED
11/10/2025

DANIEL WAYNE SAVAGEAU - CIVIL
11/10/2025 9:44:39 AM
MO-PE-2012018127

STATE OF MISSOURI
DANIEL WAYNE SAVAGEAU
NUMBER PE-2012018127
PROFESSIONAL ENGINEER

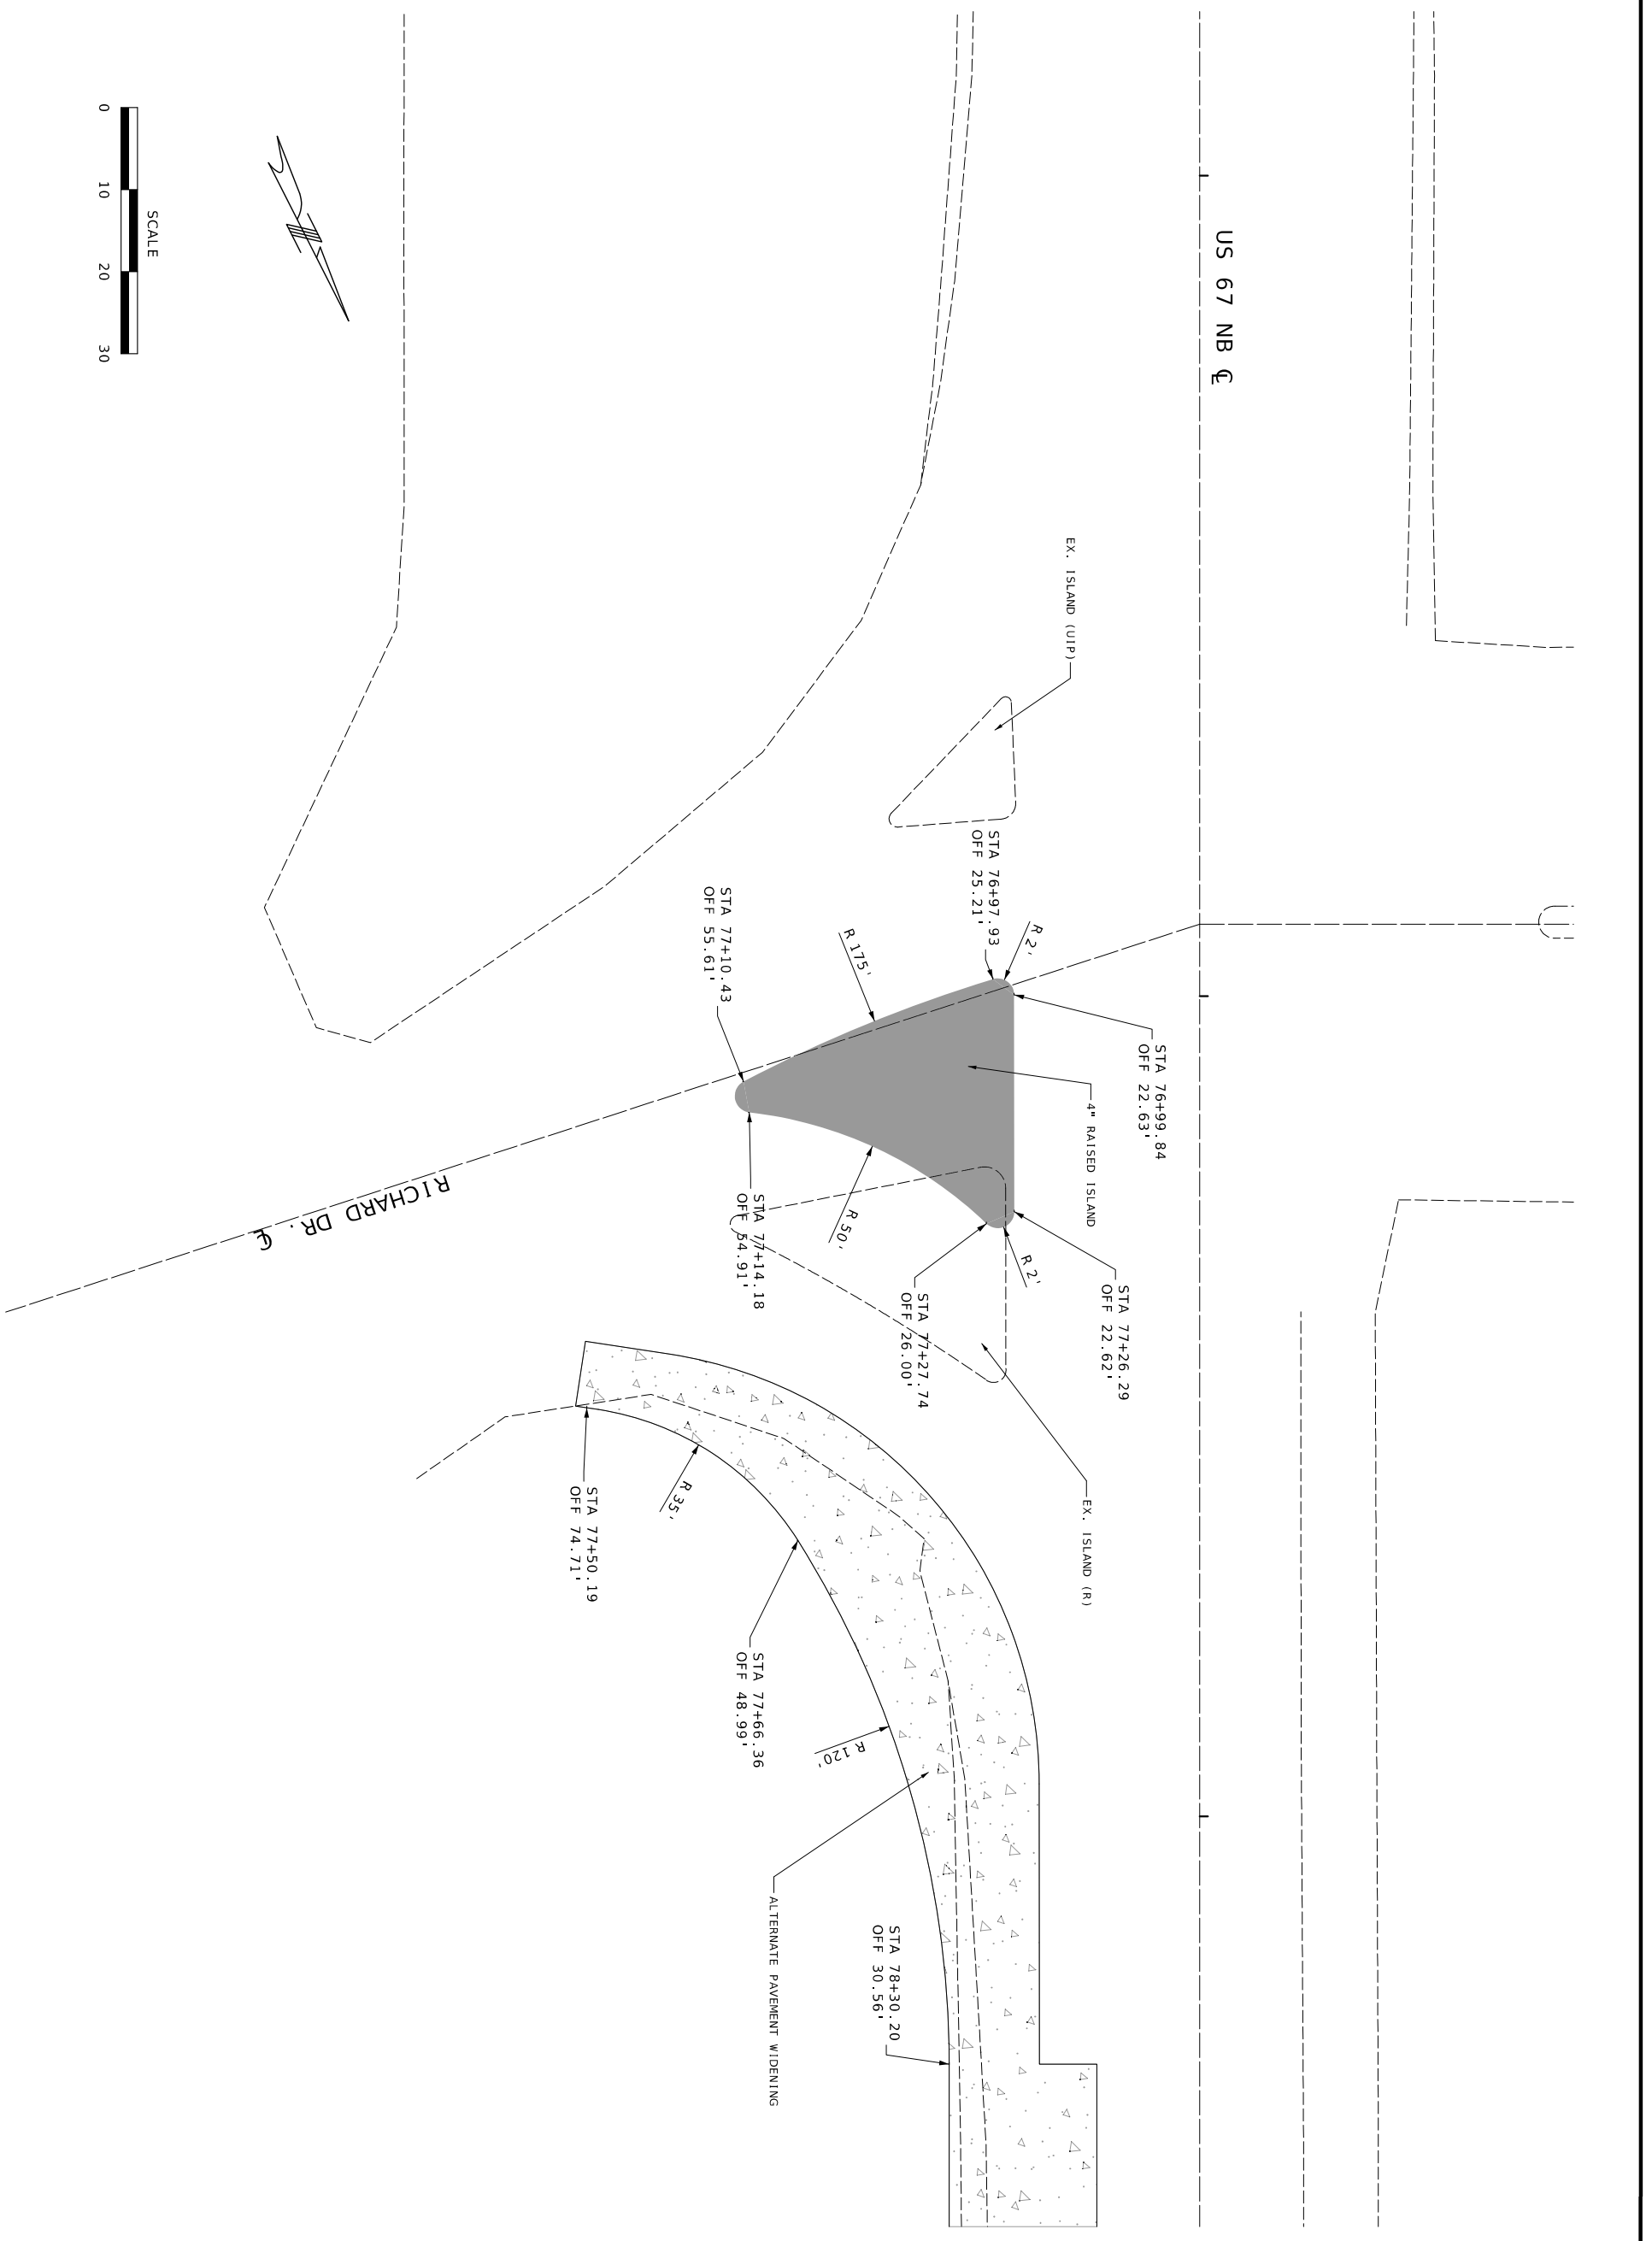

SPECIAL SHEET
ISLAND & RT TURNS
RICHARD DRIVE

MISSOURI HIGHWAYS AND TRANSPORTATION COMMISSION

MoDOT

105 WEST CAPITOL
JEFFERSON CITY, MO 65102
1-888-ASK-MODOT (1-888-275-6636)

DATE	DESCRIPTION

BRIDGE NO.

PROJECT NO.

CONTRACT ID.

J6P3636
JOB NO.

ST. CHARLES
COUNTY


DISTRICT	SHEET NO.
SL	39

ROUTE	STATE
67	MO

11/10/2025
DATE PREPARED

STATE OF MISSOURI
PROFESSIONAL ENGINEER
DANIEL WAYNE SAVAGEAU
NUMBER PE-2012018127

DANIEL WAYNE SAVAGEAU - CIVIL
MO-PE-2012018127
11/10/2025 8:34:58 AM

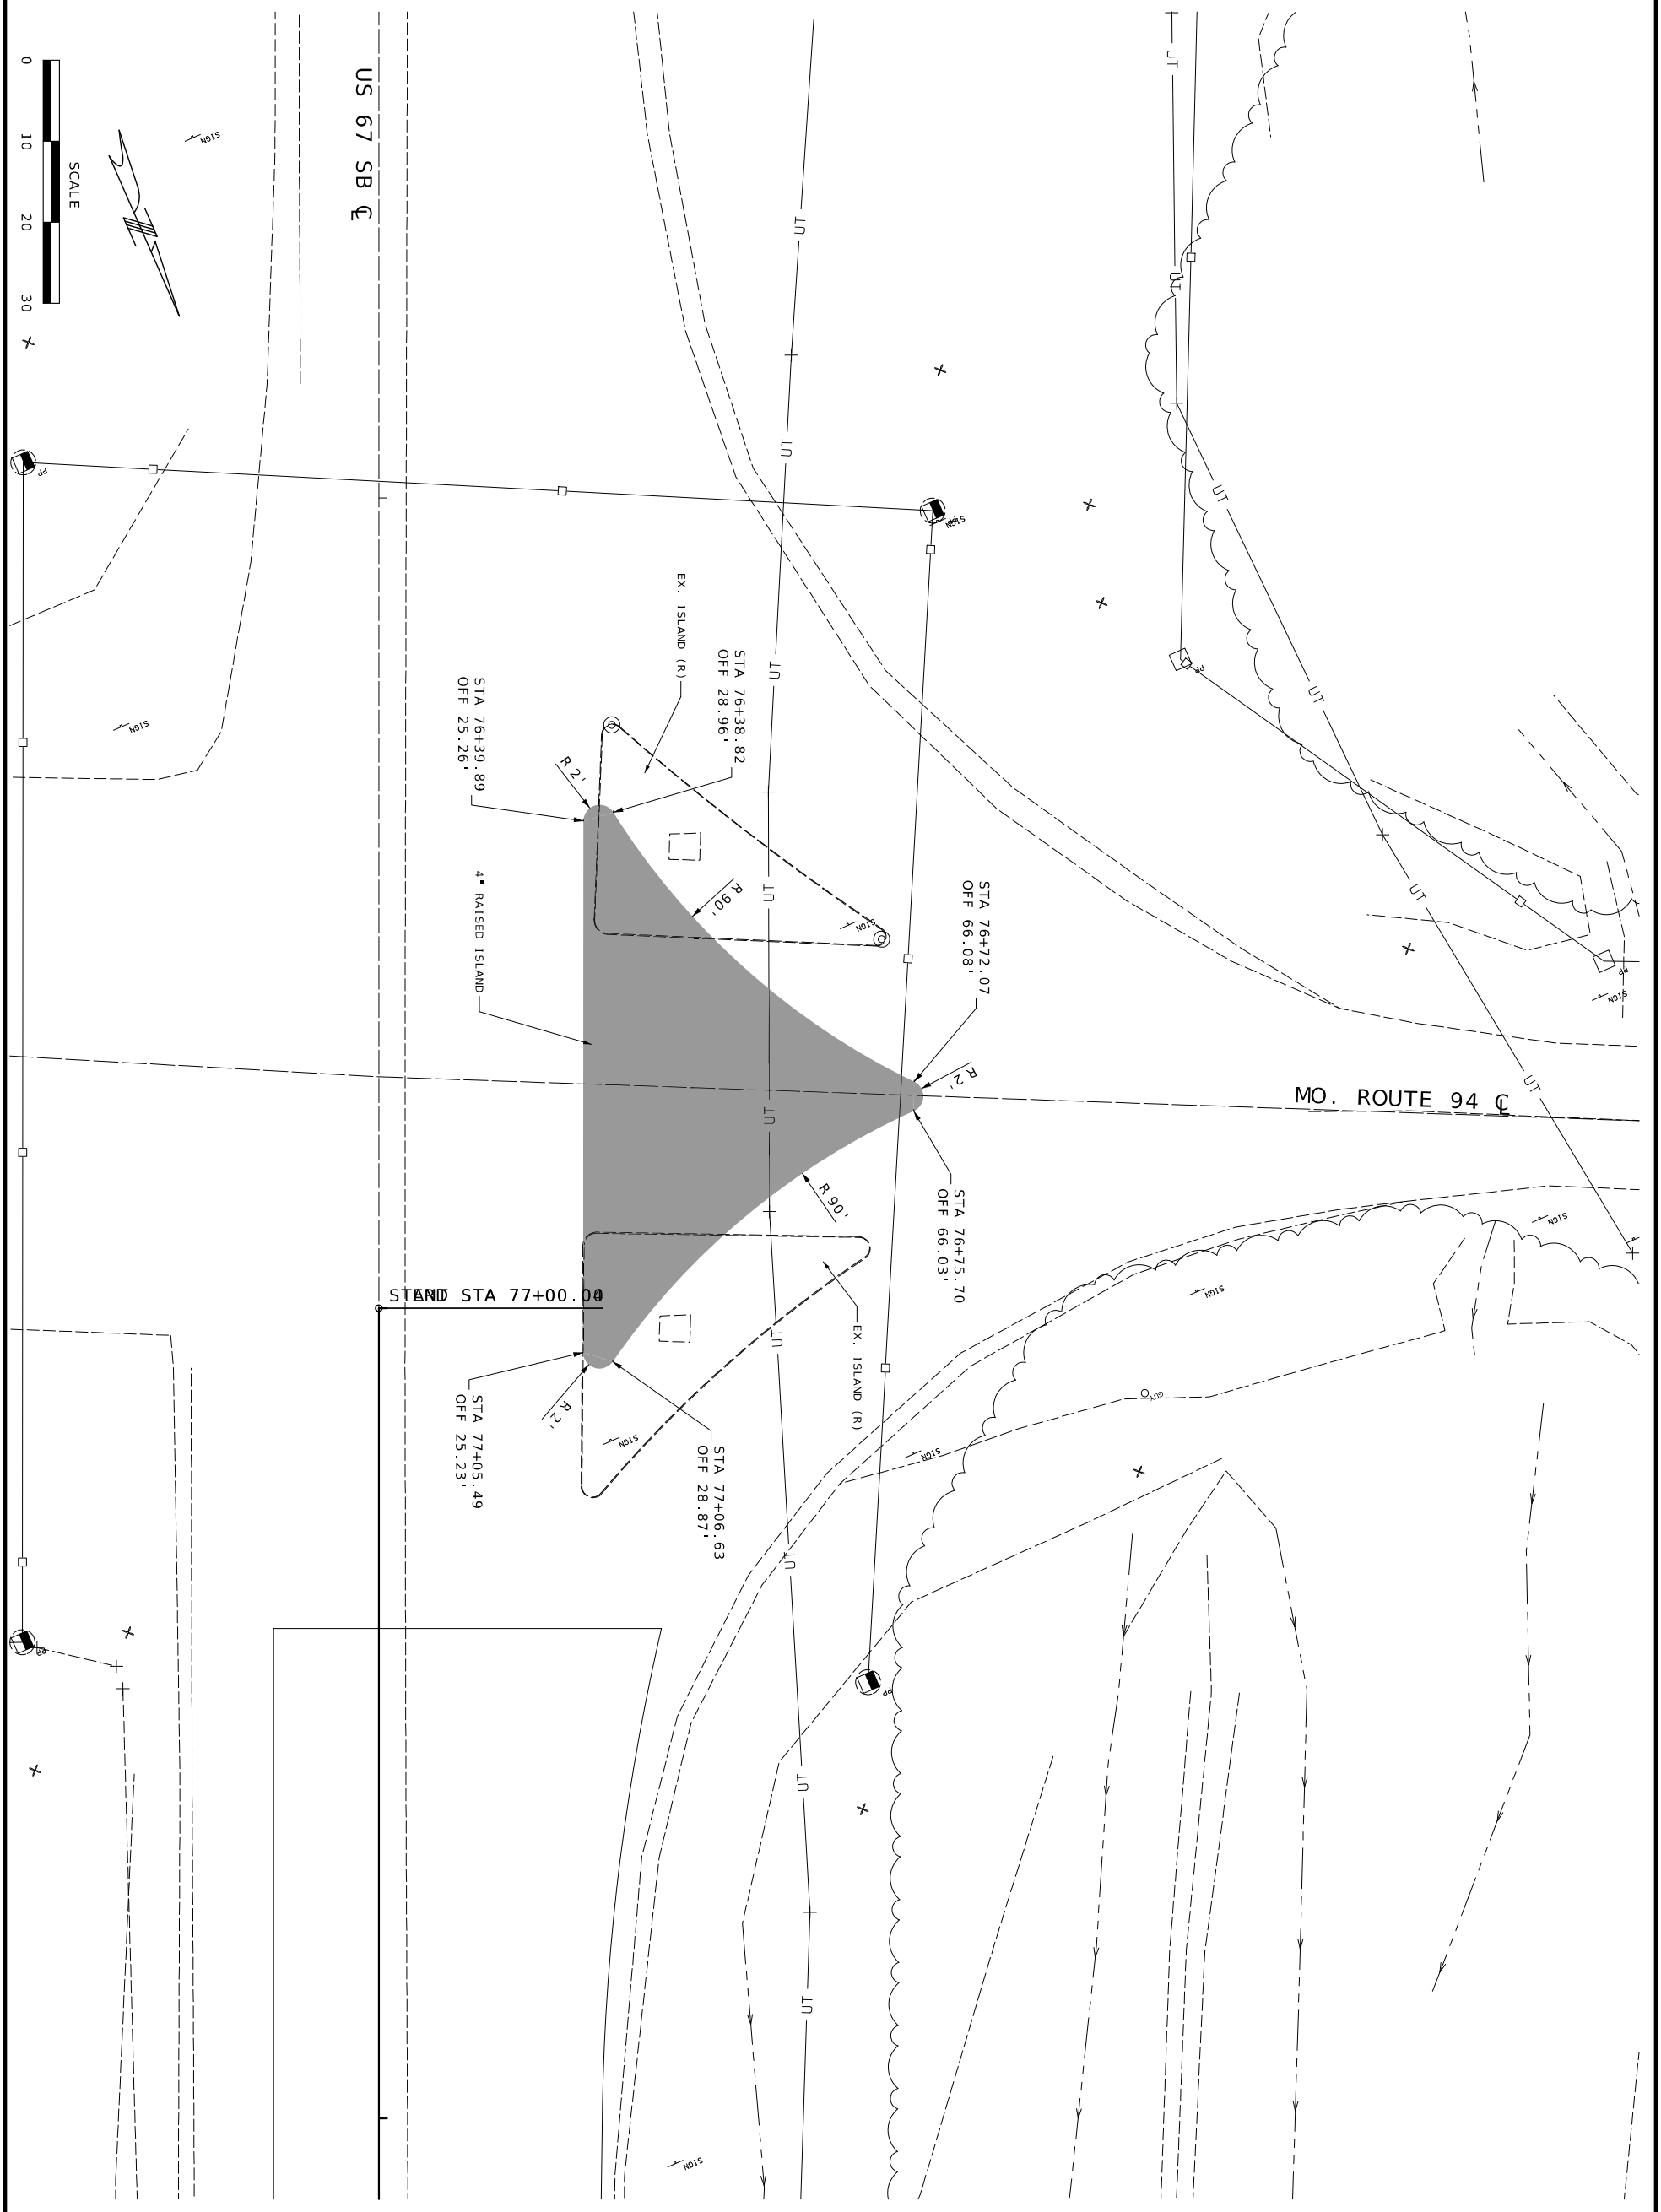

SPECIAL SHEET
ISLAND DETAIL
MO. ROUTE 94

MISSOURI HIGHWAYS AND TRANSPORTATION COMMISSION

MoDOT

105 WEST CAPITOL
JEFFERSON CITY, MO 65102
1-888-ASK-MODOT (1-888-275-6636)

DATE	DESCRIPTION

BRIDGE NO.

PROJECT NO.

CONTRACT ID.

J6P3636
JOB NO.

ST. CHARLES
COUNTY

SL
DISTRICT

67
ROUTE

MO
STATE

40
SHEET NO.


11/10/2025
DATE PREPARED

DANIEL WAYNE SAVAGEAU CIVIL
2025.11.10 09:05:18 -06'00'
MO-PE-2012018127

STATE OF MISSOURI
PROFESSIONAL ENGINEER
DANIEL WAYNE SAVAGEAU
NUMBER PE-2012018127

SCALE

0 10 20 30

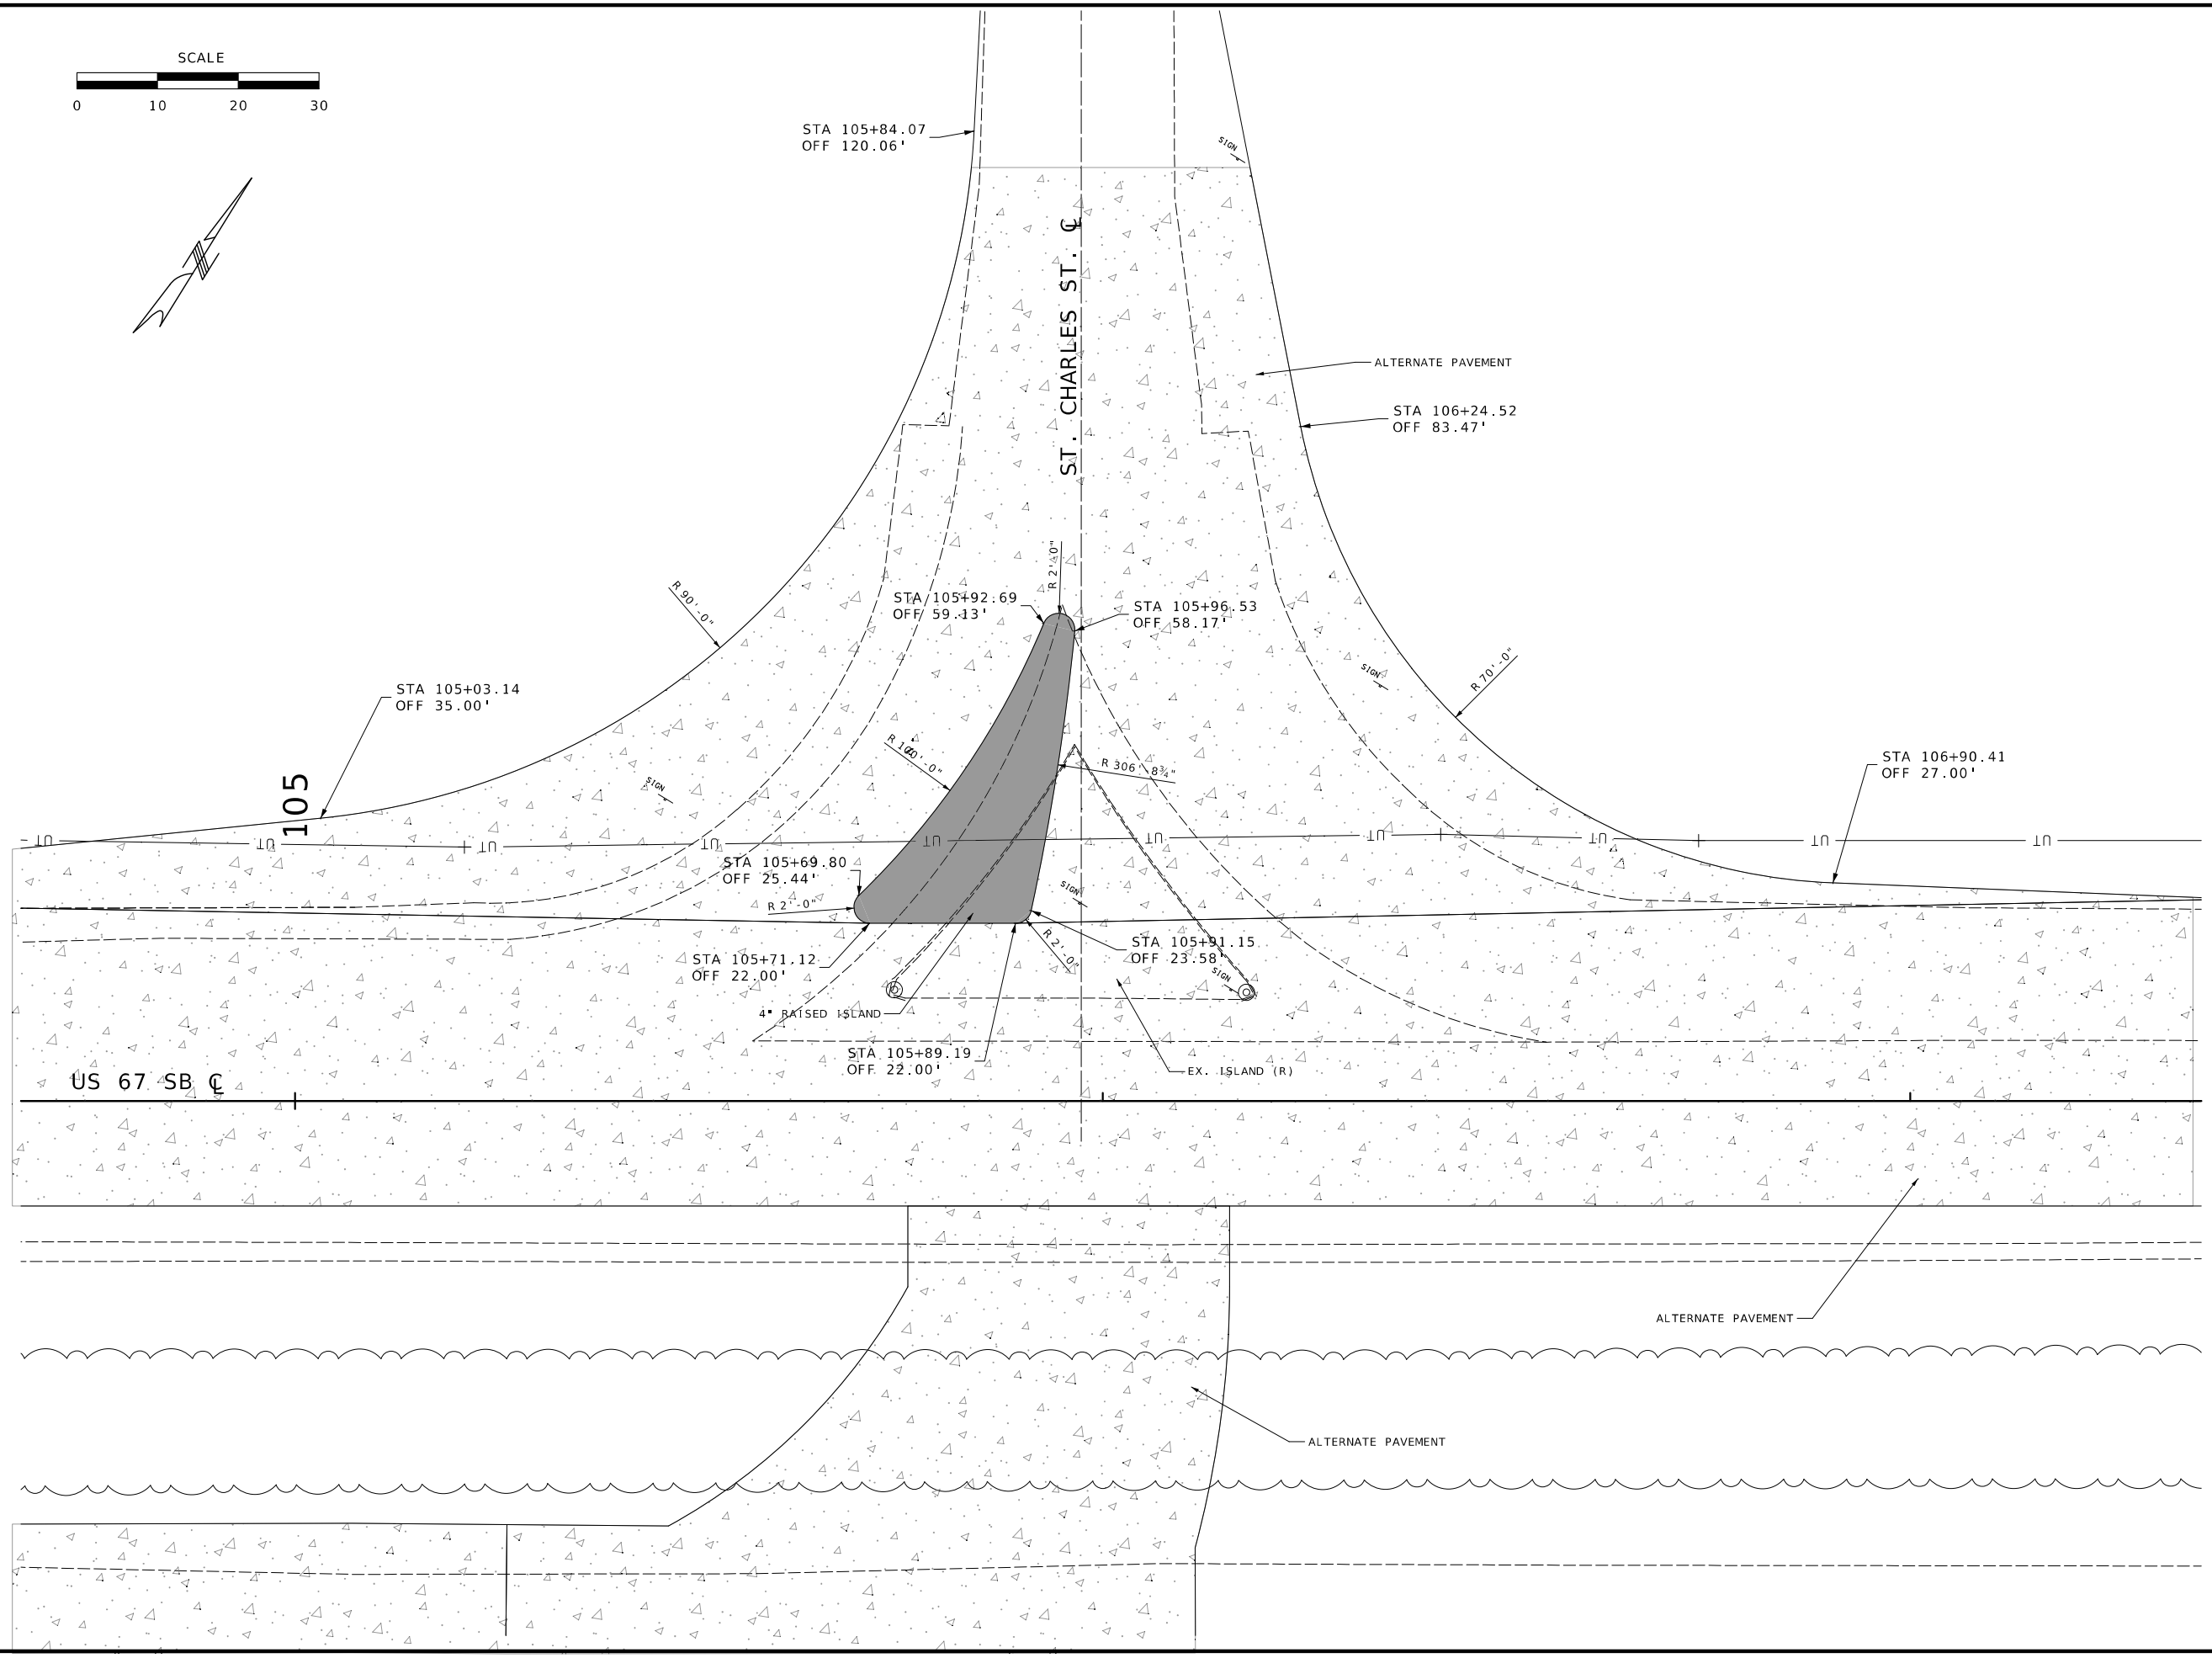

STATE OF MISSOURI
DANIEL WAYNE SAVAGEAU
NUMBER PE-2012018127
PROFESSIONAL ENGINEER

Daniel Savageau

11/10/2025 9:35:38 AM
DANIEL WAYNE SAVAGEAU - CIVIL
MO-PE-2012018127

DATE PREPARED
11/10/2025

ROUTE	STATE
67	MO
DISTRICT	SHEET NO.
SL	41

COUNTY
ST. CHARLES

JOB NO.
J6P3636

CONTRACT ID.

PROJECT NO.


BRIDGE NO.

DATE	DESCRIPTION

MISSOURI HIGHWAYS AND TRANSPORTATION COMMISSION

105 WEST CAPITOL
JEFFERSON CITY, MO 65102
1-888-ASK-MODOT (1-888-275-6636)

SPECIAL SHEET
ISLAND & RT TURNS
ST. CHARLES STREET

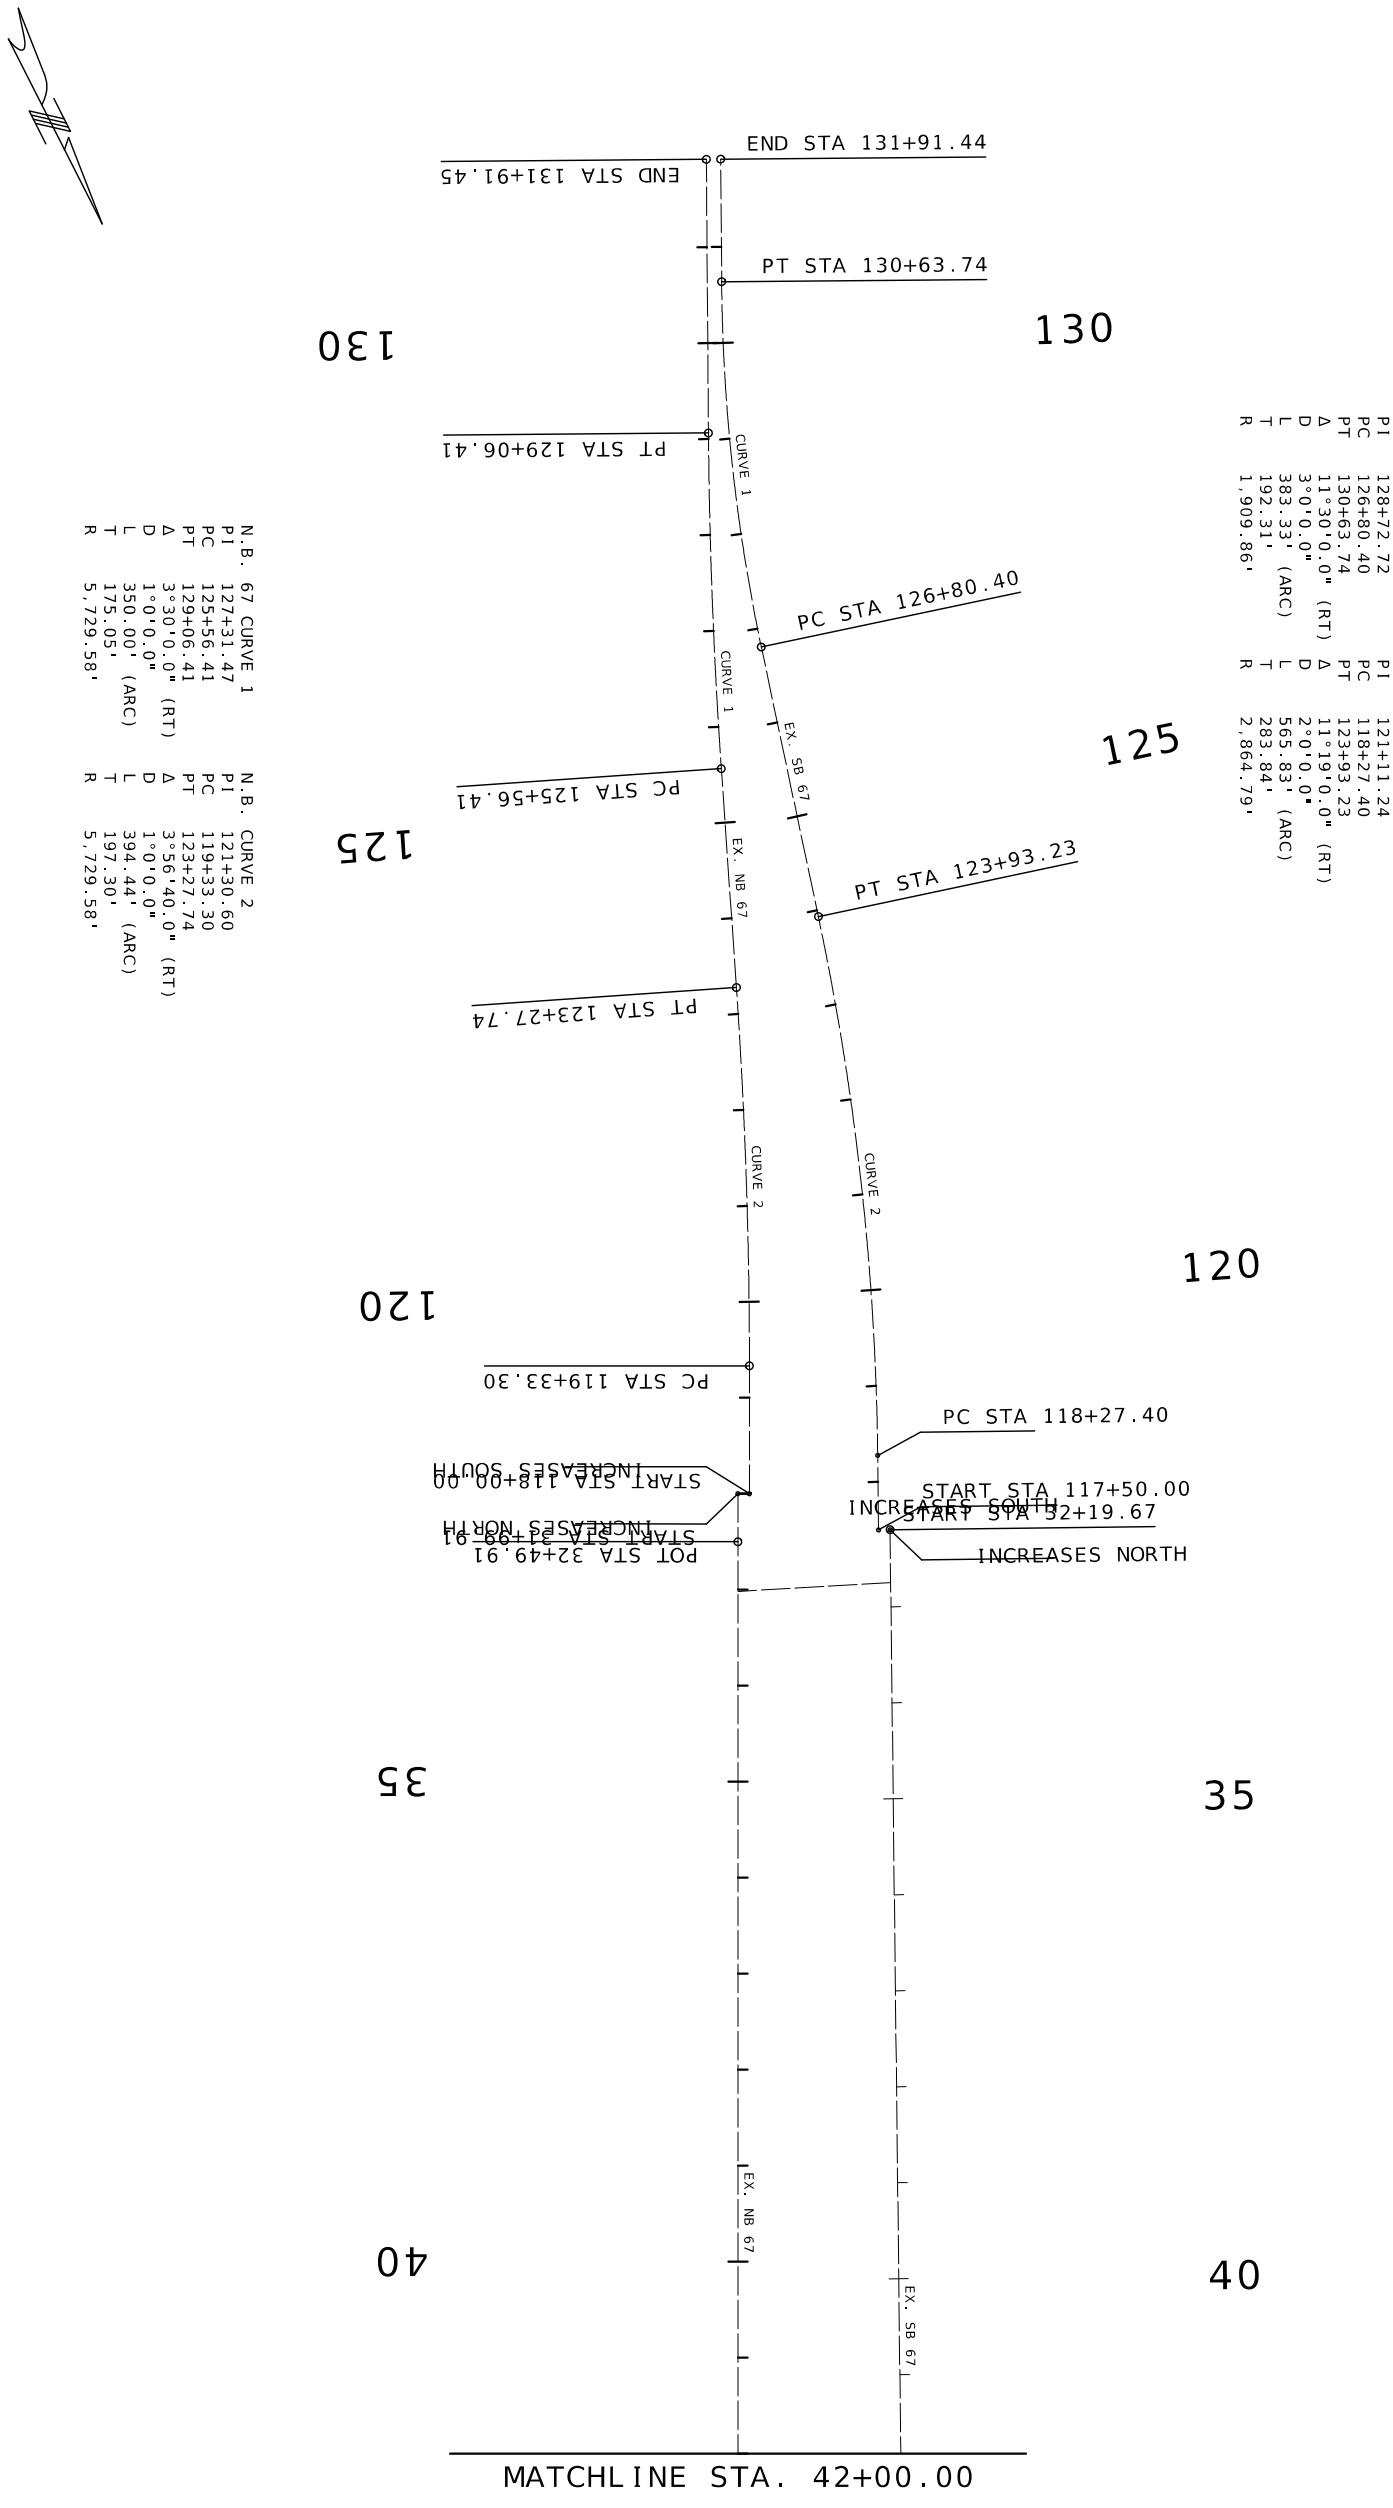

S.B. CURVE 1
PI 128+72.72
PC 126+80.40
PT 130+63.74
Δ 11°30'0.0" (RT)
D 3°0'0.0"
L 383.33' (ARC)
T 192.31'
R 1,909.86'

S.B. CURVE 2
PI 121+11.24
PC 118+27.40
PT 123+93.23
Δ 11°19'0.0" (RT)
D 2°0'0.0"
L 565.83' (ARC)
T 283.84'
R 2,864.79'

N.B. 67 CURVE 1
PI 127+31.47
PC 125+56.41
PT 129+06.41
Δ 3°30'0.0" (RT)
D 1°0'0.0"
L 350.00' (ARC)
T 175.05'
R 5,729.58'

N.B. CURVE 2
PI 121+30.60
PC 119+33.30
PT 123+27.74
Δ 3°56'40.0" (RT)
D 1°0'0.0"
L 394.44' (ARC)
T 197.30'
R 5,729.58'

SCALE
0 100 200 300 400 500

SPECIAL SHEET
EXIST. ALIGNMENTS

MISSOURI HIGHWAYS AND TRANSPORTATION COMMISSION
MoDOT
105 WEST CAPITOL
JEFFERSON CITY, MO 65102
1-888-ASK-MODOT (1-888-275-6636)


DATE	DESCRIPTION


BRIDGE NO.
PROJECT NO.
CONTRACT ID.
JOB NO. J6P3636
COUNTY ST. CHARLES
DISTRICT SL
SHEET NO. 42
ROUTE 67
STATE MO
DATE PREPARED 10/3/2025

STATE OF MISSOURI
DANIEL WAYNE SAVAGEAU
NUMBER PE-2012018127
PROFESSIONAL ENGINEER

Daniel Savageau
10/03/2025 2:28:53 PM
DANIEL WAYNE SAVAGEAU - CIVIL
MO-PE-2012018127

MATCHLINE STA. 42+00.00

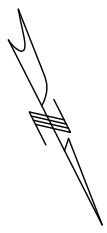

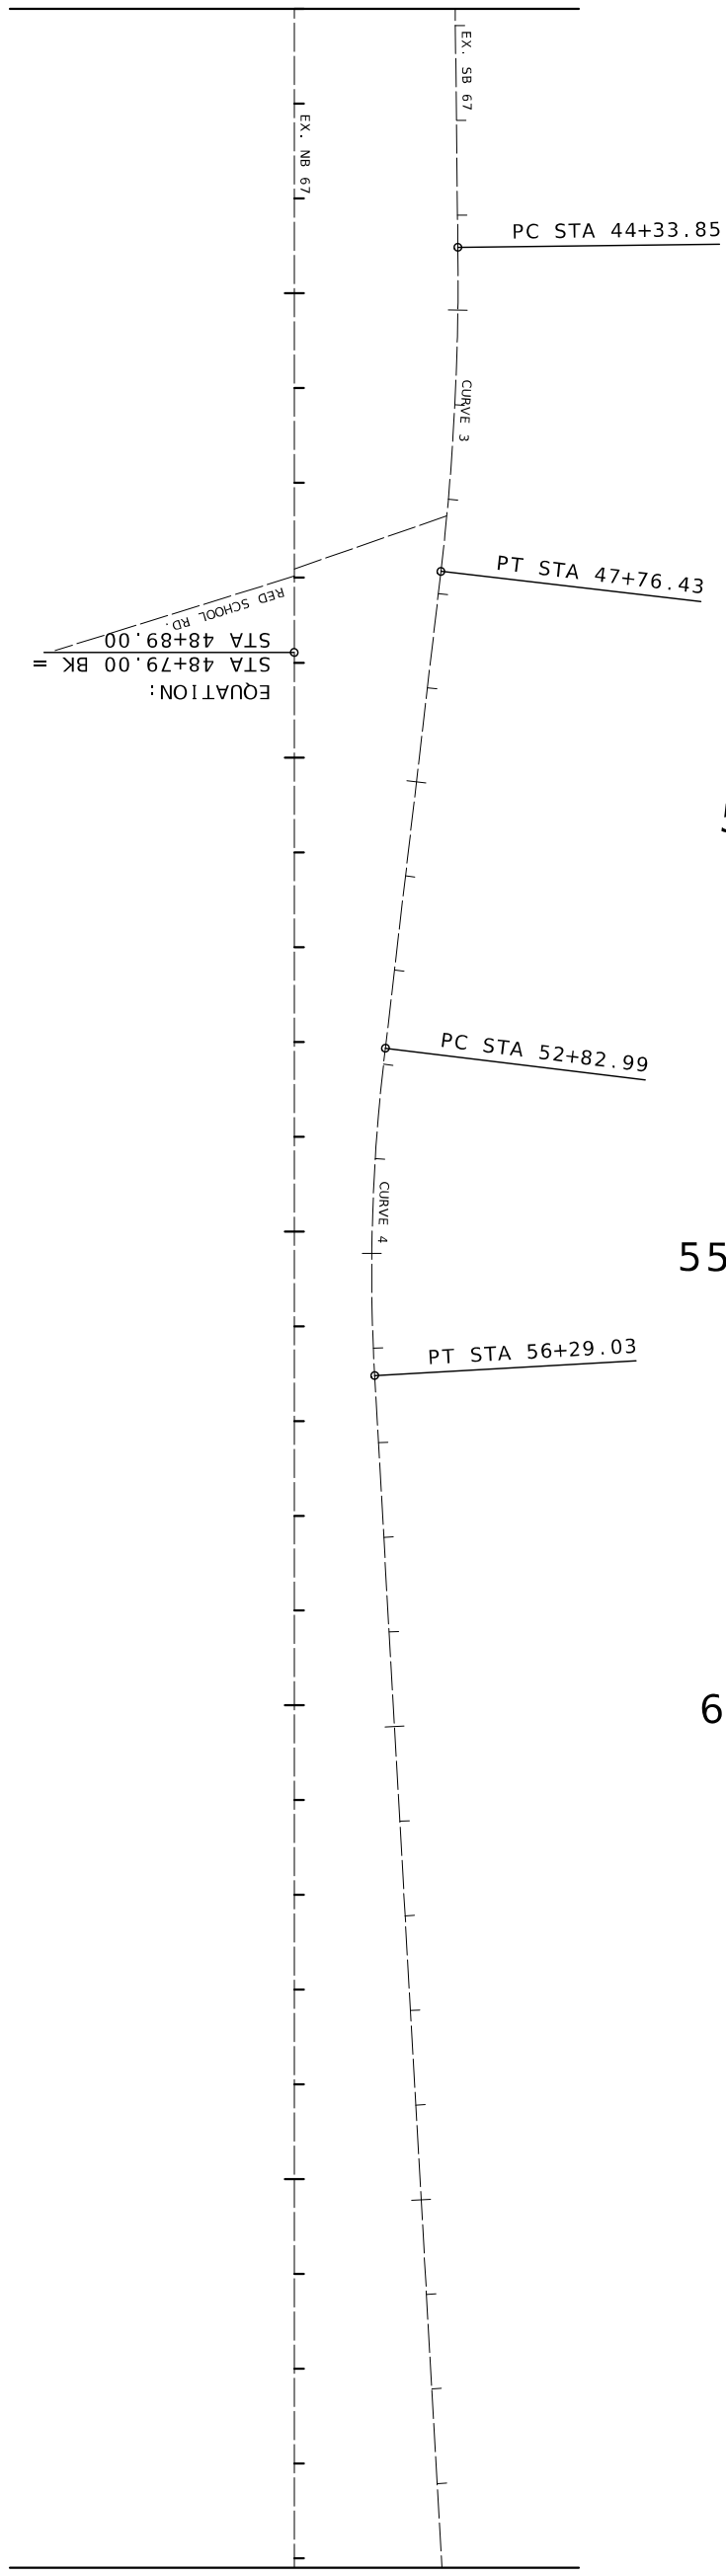

S.B. CURVE 3
PI 46+05.38
PC 44+33.85
PT 47+76.43
Δ 7°18'30.0" (RT)
D 2°8'0.0"
L 342.60' (CHORD)
T 171.53'
R 2,685.89'

S.B. CURVE 4
PI 54+56.49
PC 52+82.99
PT 56+29.03
Δ 10°12'30.0" (RT)
D 2°57'0.0"
L 346.08' (CHORD)
T 173.50'
R 1,942.44'

0 100 200 300 400 500
SCALE

MATCHLINE STA. 69+10.00

SPECIAL SHEET
EXIST. ALIGNMENTS


MISSOURI HIGHWAYS AND TRANSPORTATION COMMISSION
MoDOT
105 WEST CAPITOL
JEFFERSON CITY, MO 65102
1-888-ASK-MODOT (1-888-275-6636)

DATE	DESCRIPTION

BRIDGE NO.
PROJECT NO.
CONTRACT ID.
JOB NO. J6P3636
COUNTY: ST. CHARLES
DISTRICT SL
SHEET NO. 43
ROUTE 67
STATE MO
DATE PREPARED 10/3/2025

DANIEL WAYNE SAVAGEAU - CIVIL
MO-PE-2012018127
10/03/2025 2:20:13 PM

STATE OF MISSOURI
PROFESSIONAL ENGINEER
DANIEL WAYNE SAVAGEAU
NUMBER PE-2012018127

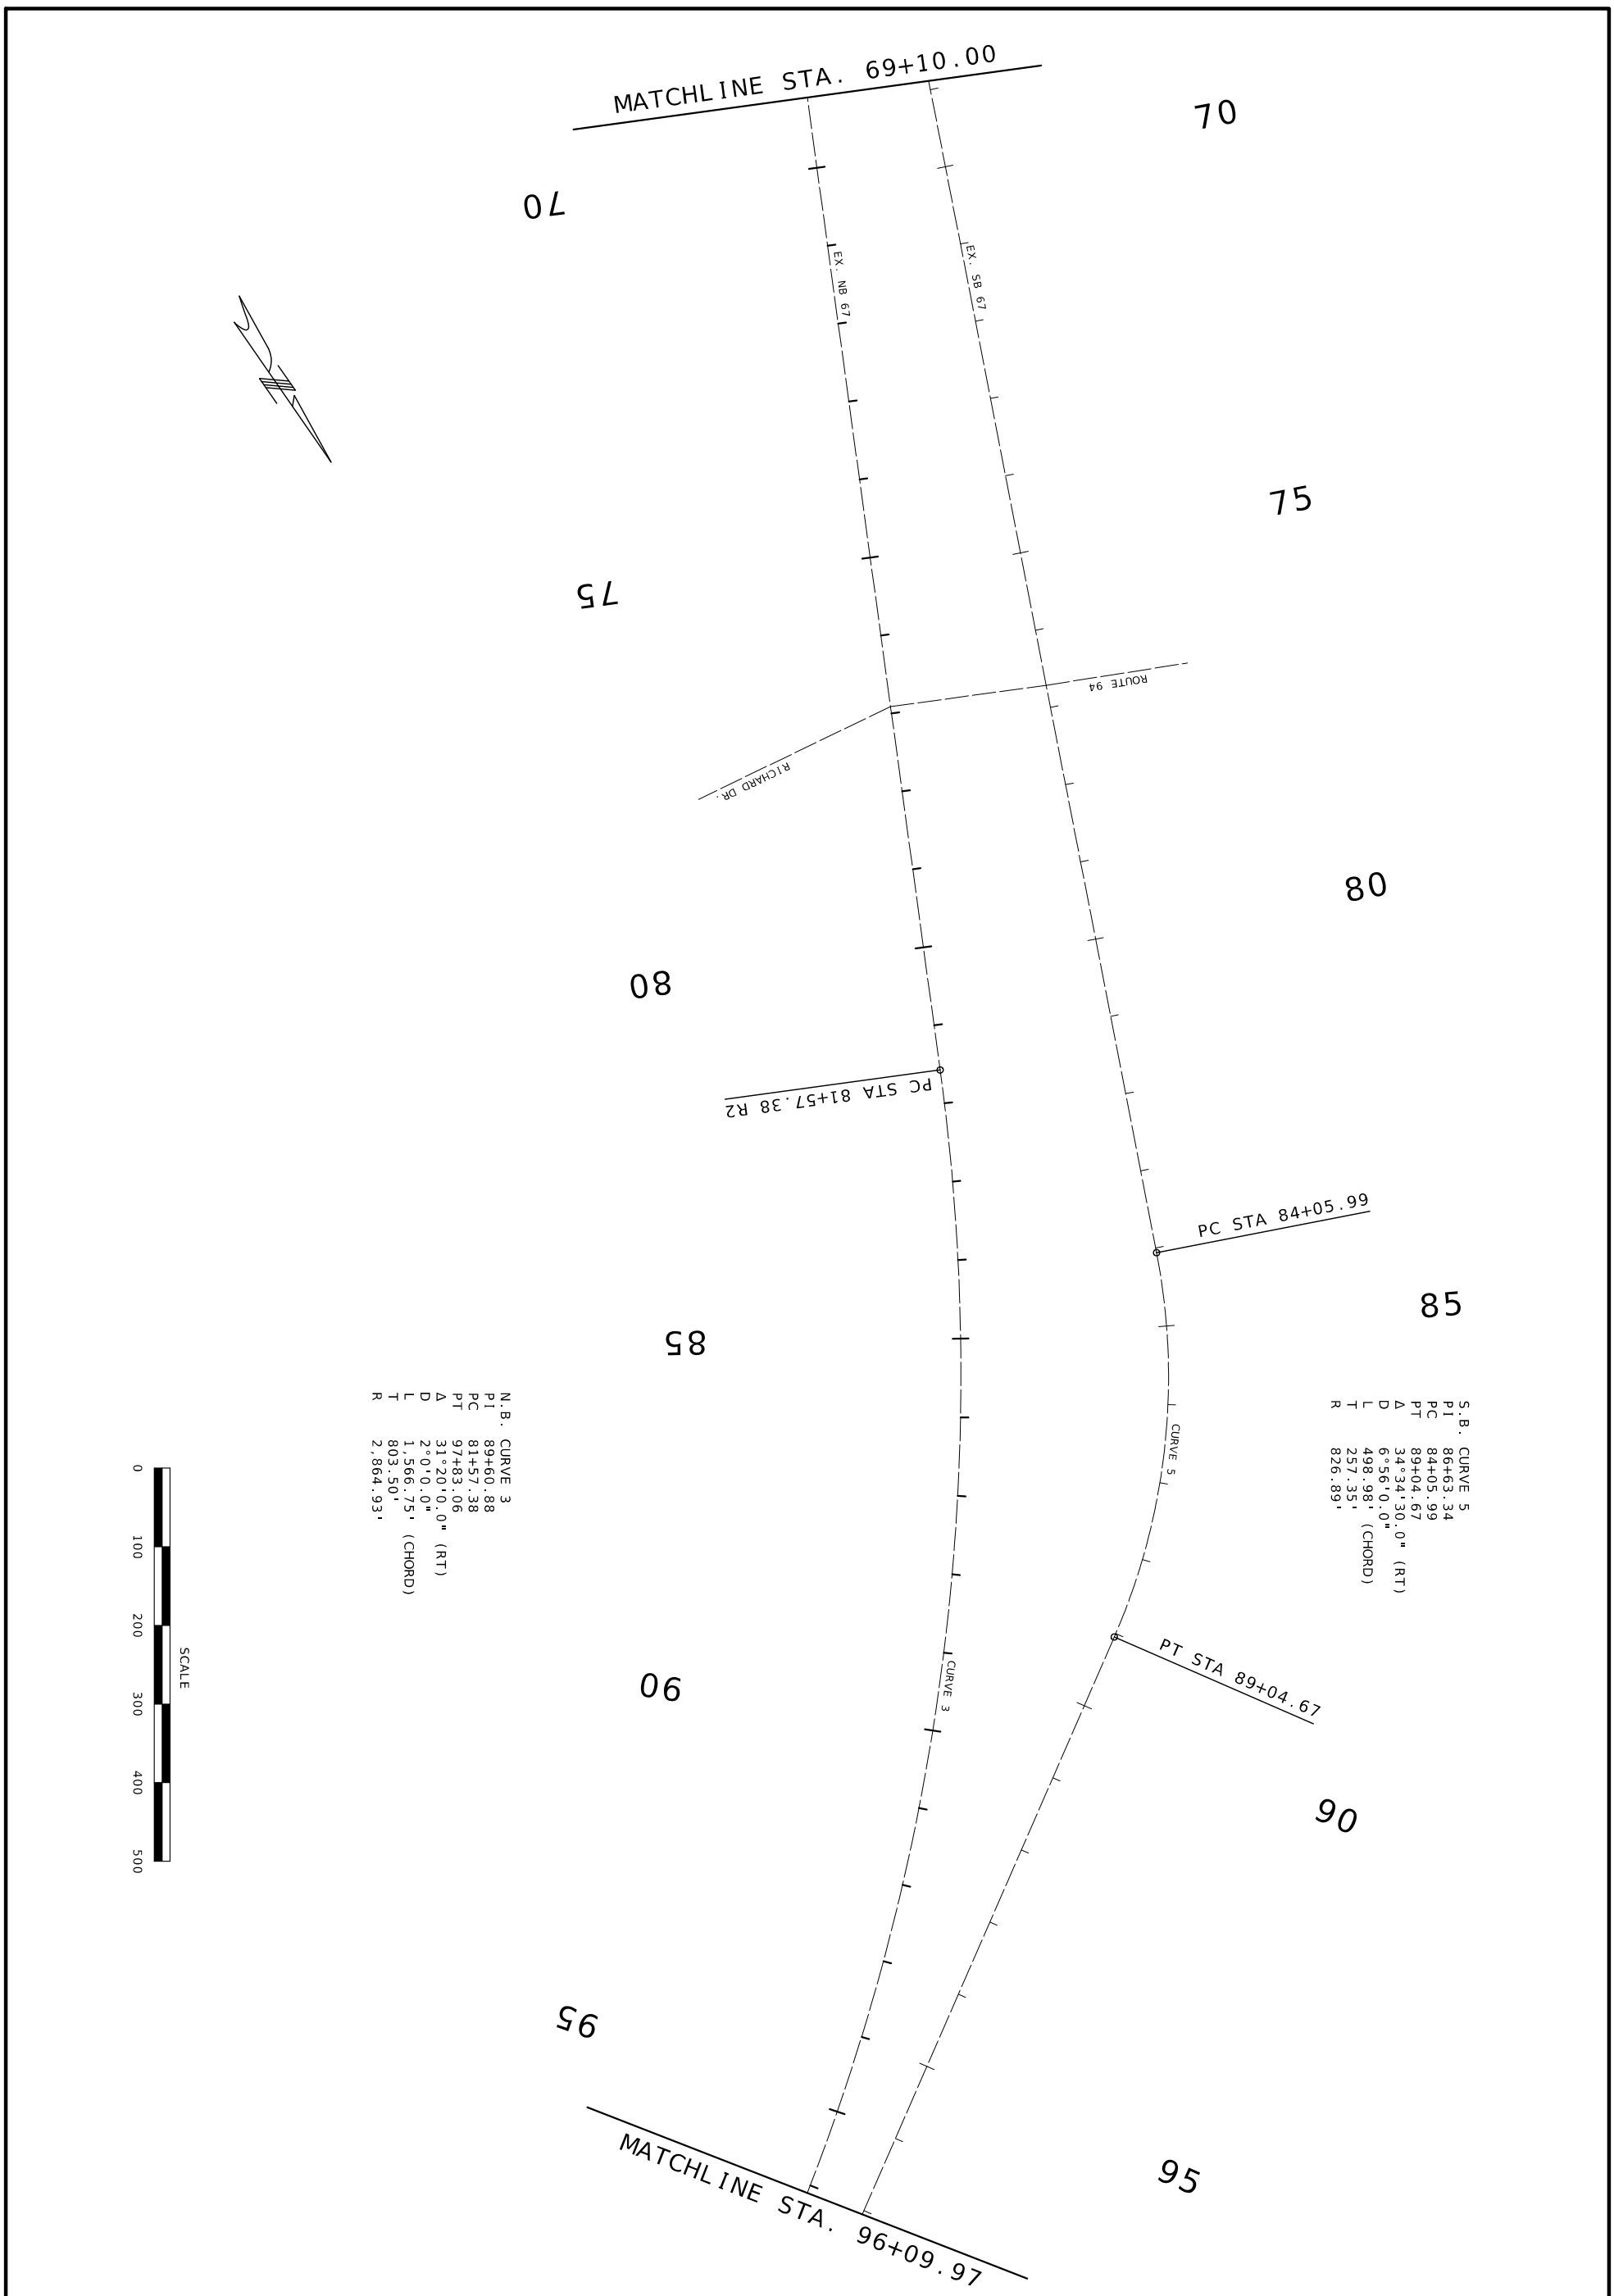

SPECIAL SHEET
EXST. ALIGNMENTS

MISSOURI HIGHWAYS AND TRANSPORTATION COMMISSION

MoDOT

105 WEST CAPITOL
JEFFERSON CITY, MO 65102
1-888-ASK-MODOT (1-888-275-6636)

DATE	DESCRIPTION

BRIDGE NO.

PROJECT NO.

CONTRACT ID.

J6P3636
JOB NO.

ST. CHARLES
COUNTY

SL
DISTRICT

44
SHEET NO.

67
ROUTE

MO
STATE

10/3/2025
DATE PREPARED

DANIEL WAYNE SAVAGEAU - CIVIL
MO-PE-2012018127
10/02/2025 2:09:38 PM

STATE OF MISSOURI
PROFESSIONAL ENGINEER
DANIEL WAYNE SAVAGEAU
NUMBER PE-2012018127

MATCHLINE STA. 96+09.97

EQUATION:
STA 97+24.05 BK =
STA 97+83.06

EX. NB 67

EX. SB 67

N58°14'55"E

ST. CHARLES ST.

100

105

110

115

120

SCALE
0
100
200
300
400
500

MATCHLINE STA. 123+69.01

SPECIAL SHEET
EXIST. ALIGNMENTS

MISSOURI HIGHWAYS AND TRANSPORTATION COMMISSION

MoDOT

105 WEST CAPITOL
JEFFERSON CITY, MO 65102
1-888-ASK-MODOT (1-888-275-6636)

DATE	DESCRIPTION

BRIDGE NO.

PROJECT NO.

CONTRACT ID.

JOB NO. J6P3636

COUNTY ST. CHARLES

DISTRICT SL

SHEET NO. 45

ROUTE 67


STATE MO

DATE PREPARED 10/3/2025

DANIEL WAYNE SAVAGEAU - CIVIL
MO-PE-2012081127
10/03/2025 2:29:59 PM
I:\WAYNE.SAVAGEAU\

Daniel Savageau

STATE OF MISSOURI
PROFESSIONAL ENGINEER
DANIEL WAYNE SAVAGEAU
NUMBER PE-2012081127

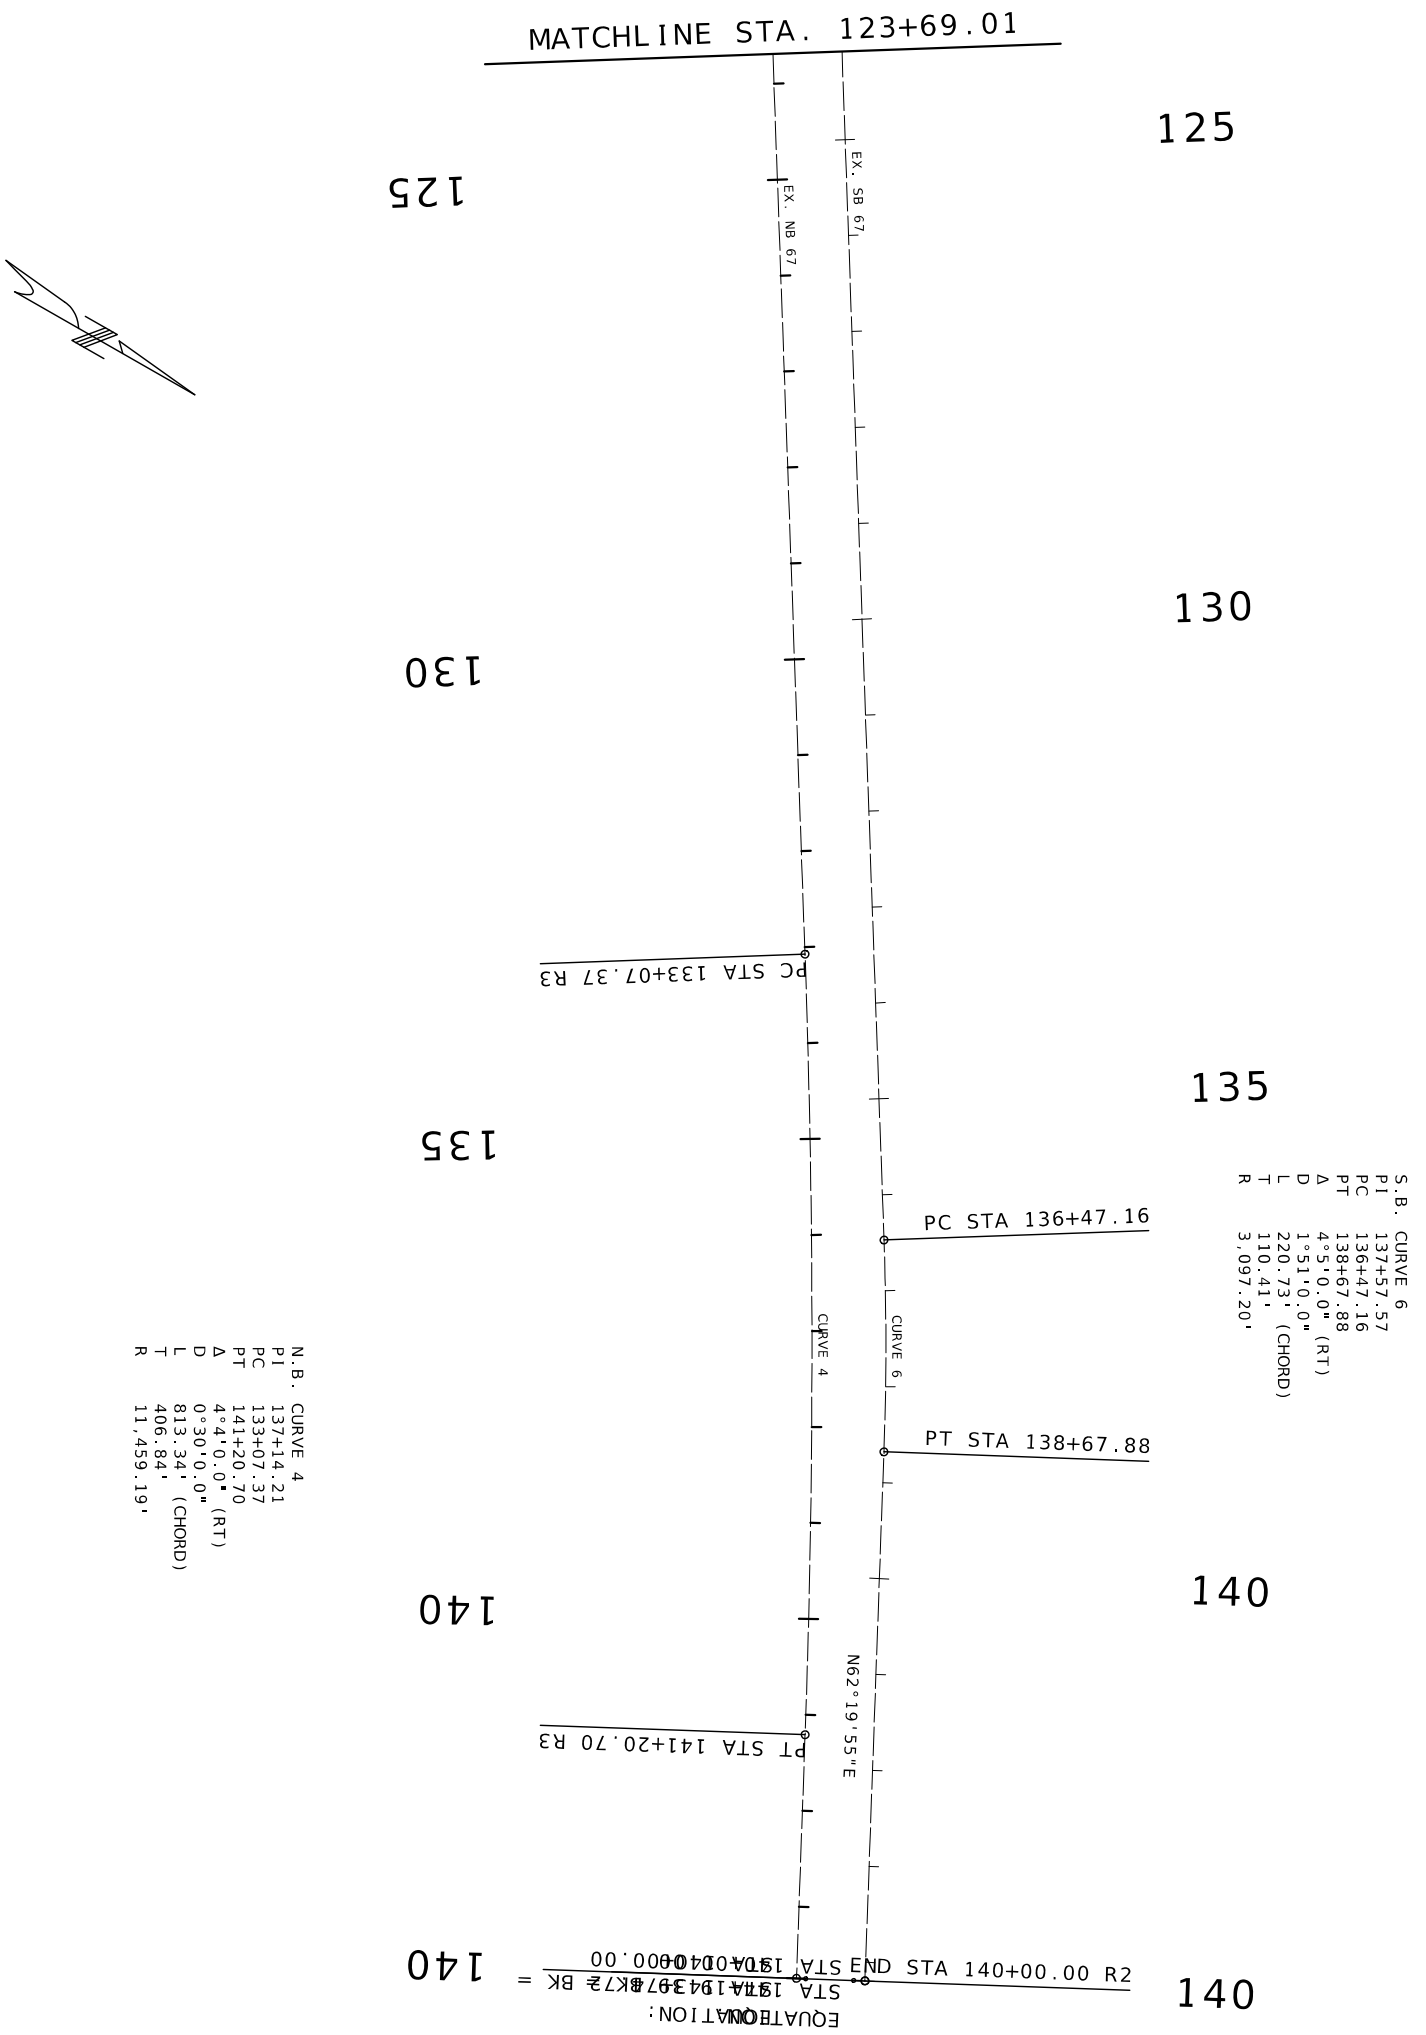

SPECIAL SHEET
EXIST. ALIGNMENTS

MISSOURI HIGHWAYS AND TRANSPORTATION COMMISSION

105 WEST CAPITOL
JEFFERSON CITY, MO 65102
1-888-ASK-MODOT (1-888-275-6636)

DATE	DESCRIPTION

BRIDGE NO.

PROJECT NO.

CONTRACT ID.

JOB NO. J6P3636

COUNTY ST. CHARLES

DISTRICT SL

ROUTE 67


STATE MO

SHEET NO. 46

DATE PREPARED 10/3/2025

DANIEL WAYNE SAVAGEAU - CIVIL
MO-PE-2012018127
Digitally signed by DANIEL WAYNE SAVAGEAU
Date: 2025.09.19 PM

STATE OF MISSOURI
PROFESSIONAL ENGINEER
DANIEL WAYNE SAVAGEAU
NUMBER PE-2012018127

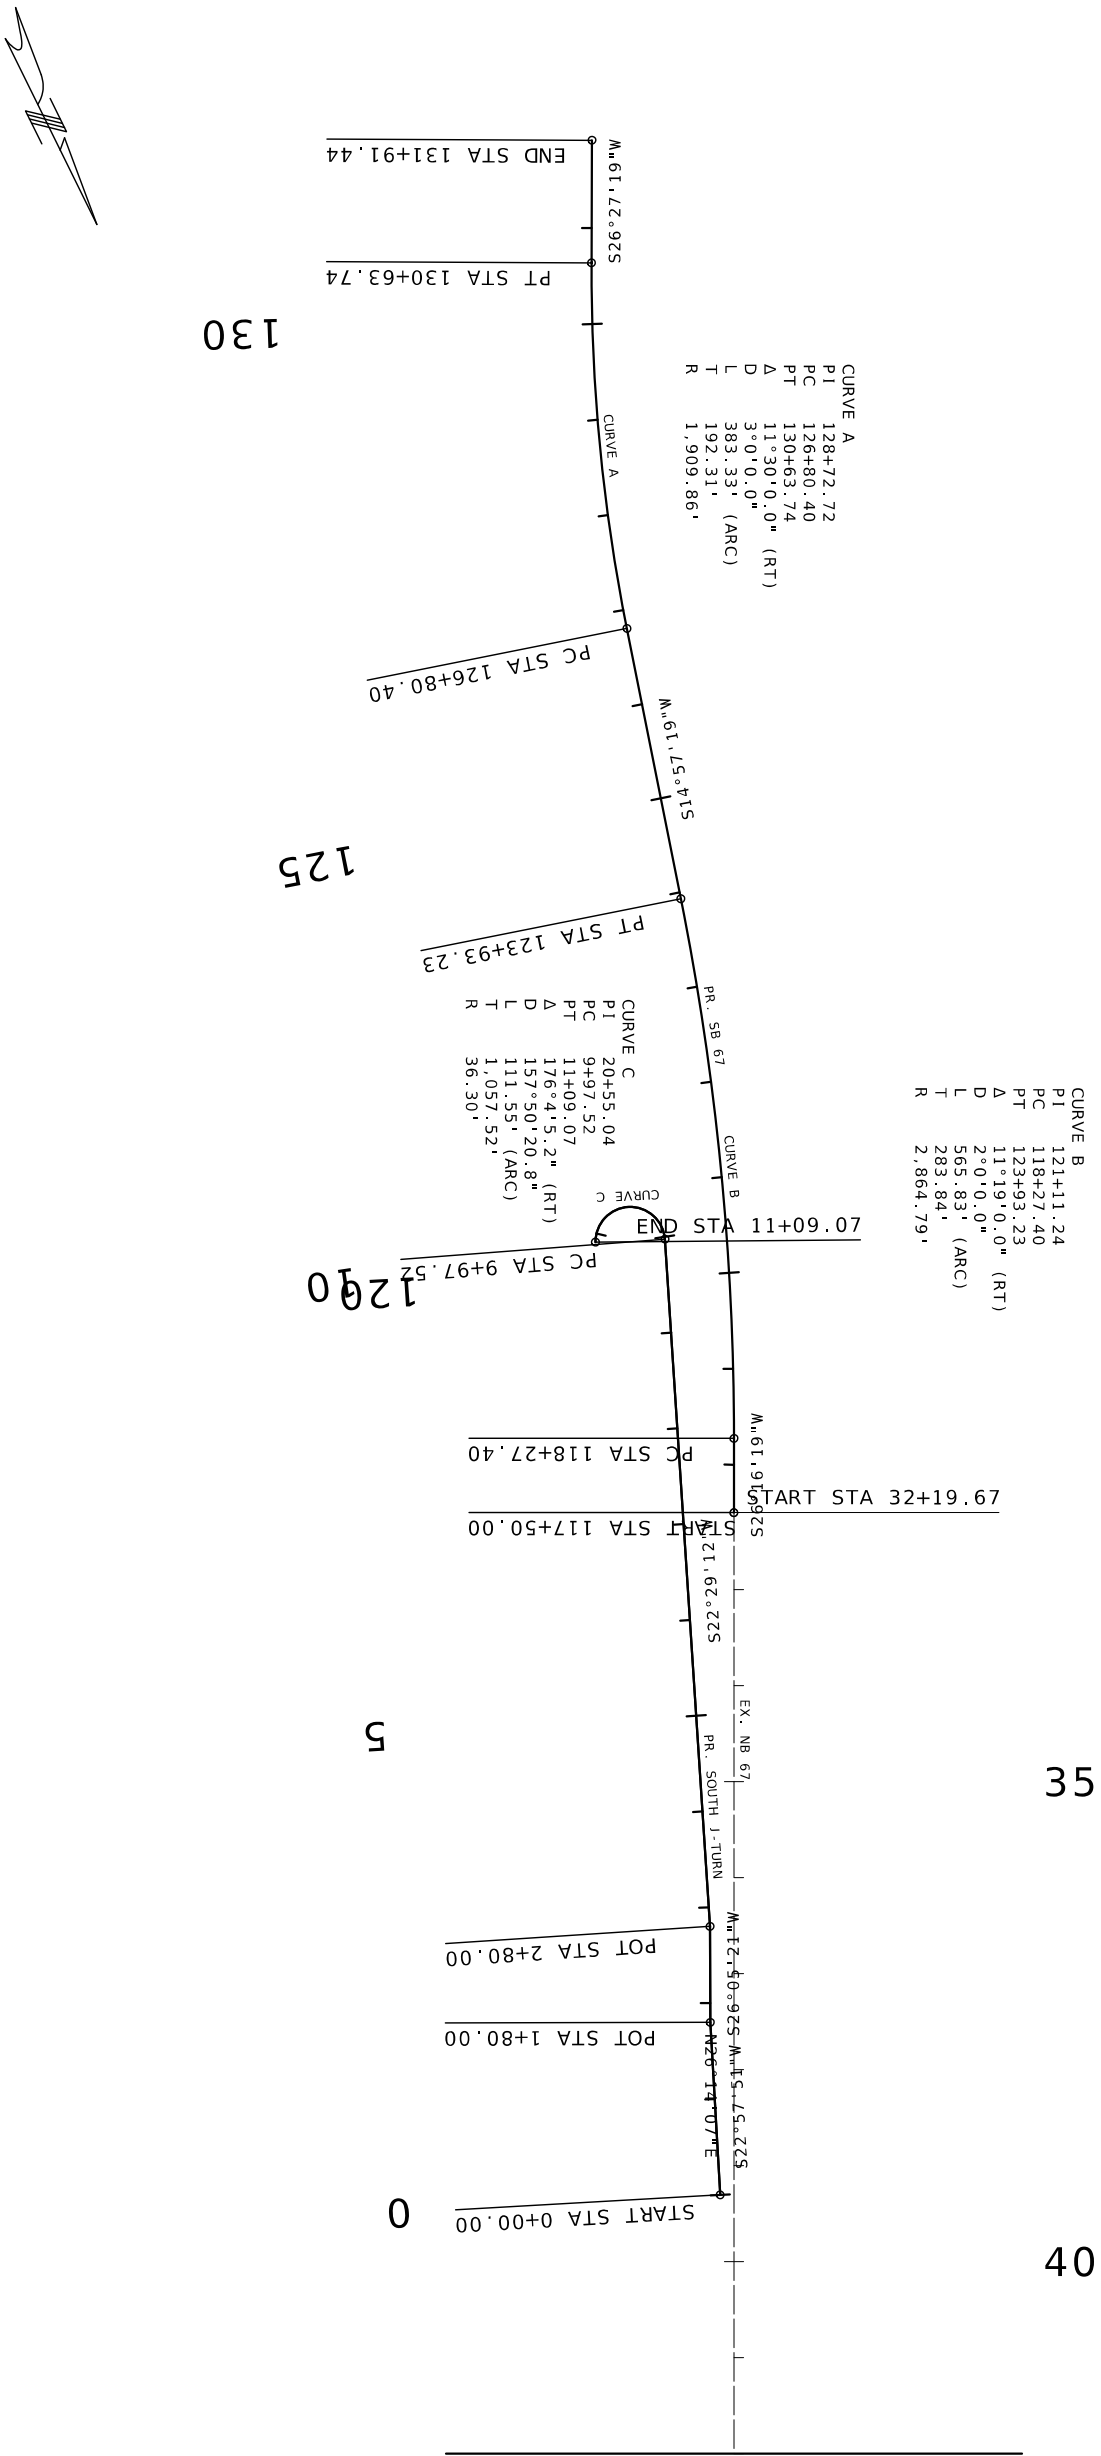

SPECIAL SHEET
PROP. ALIGNMENTS

MISSOURI HIGHWAYS AND TRANSPORTATION COMMISSION

MoDOT

105 WEST CAPITOL
JEFFERSON CITY, MO 65102
1-888-ASK-MODOT (1-888-275-6636)

DATE	DESCRIPTION

BRIDGE NO.

PROJECT NO.

CONTRACT ID.

J6P3636 JOB NO.

ST. CHARLES COUNTY

SL DISTRICT

47 SHEET NO.


67 ROUTE

MO STATE

10/3/2025 DATE PREPARED

DANIEL WAYNE SAVAGEAU - CIVIL
MO-PE-2012018127
10/03/2025 2:30:34 PM

STATE OF MISSOURI
DANIEL WAYNE SAVAGEAU
NUMBER PE-2012018127
PROFESSIONAL ENGINEER

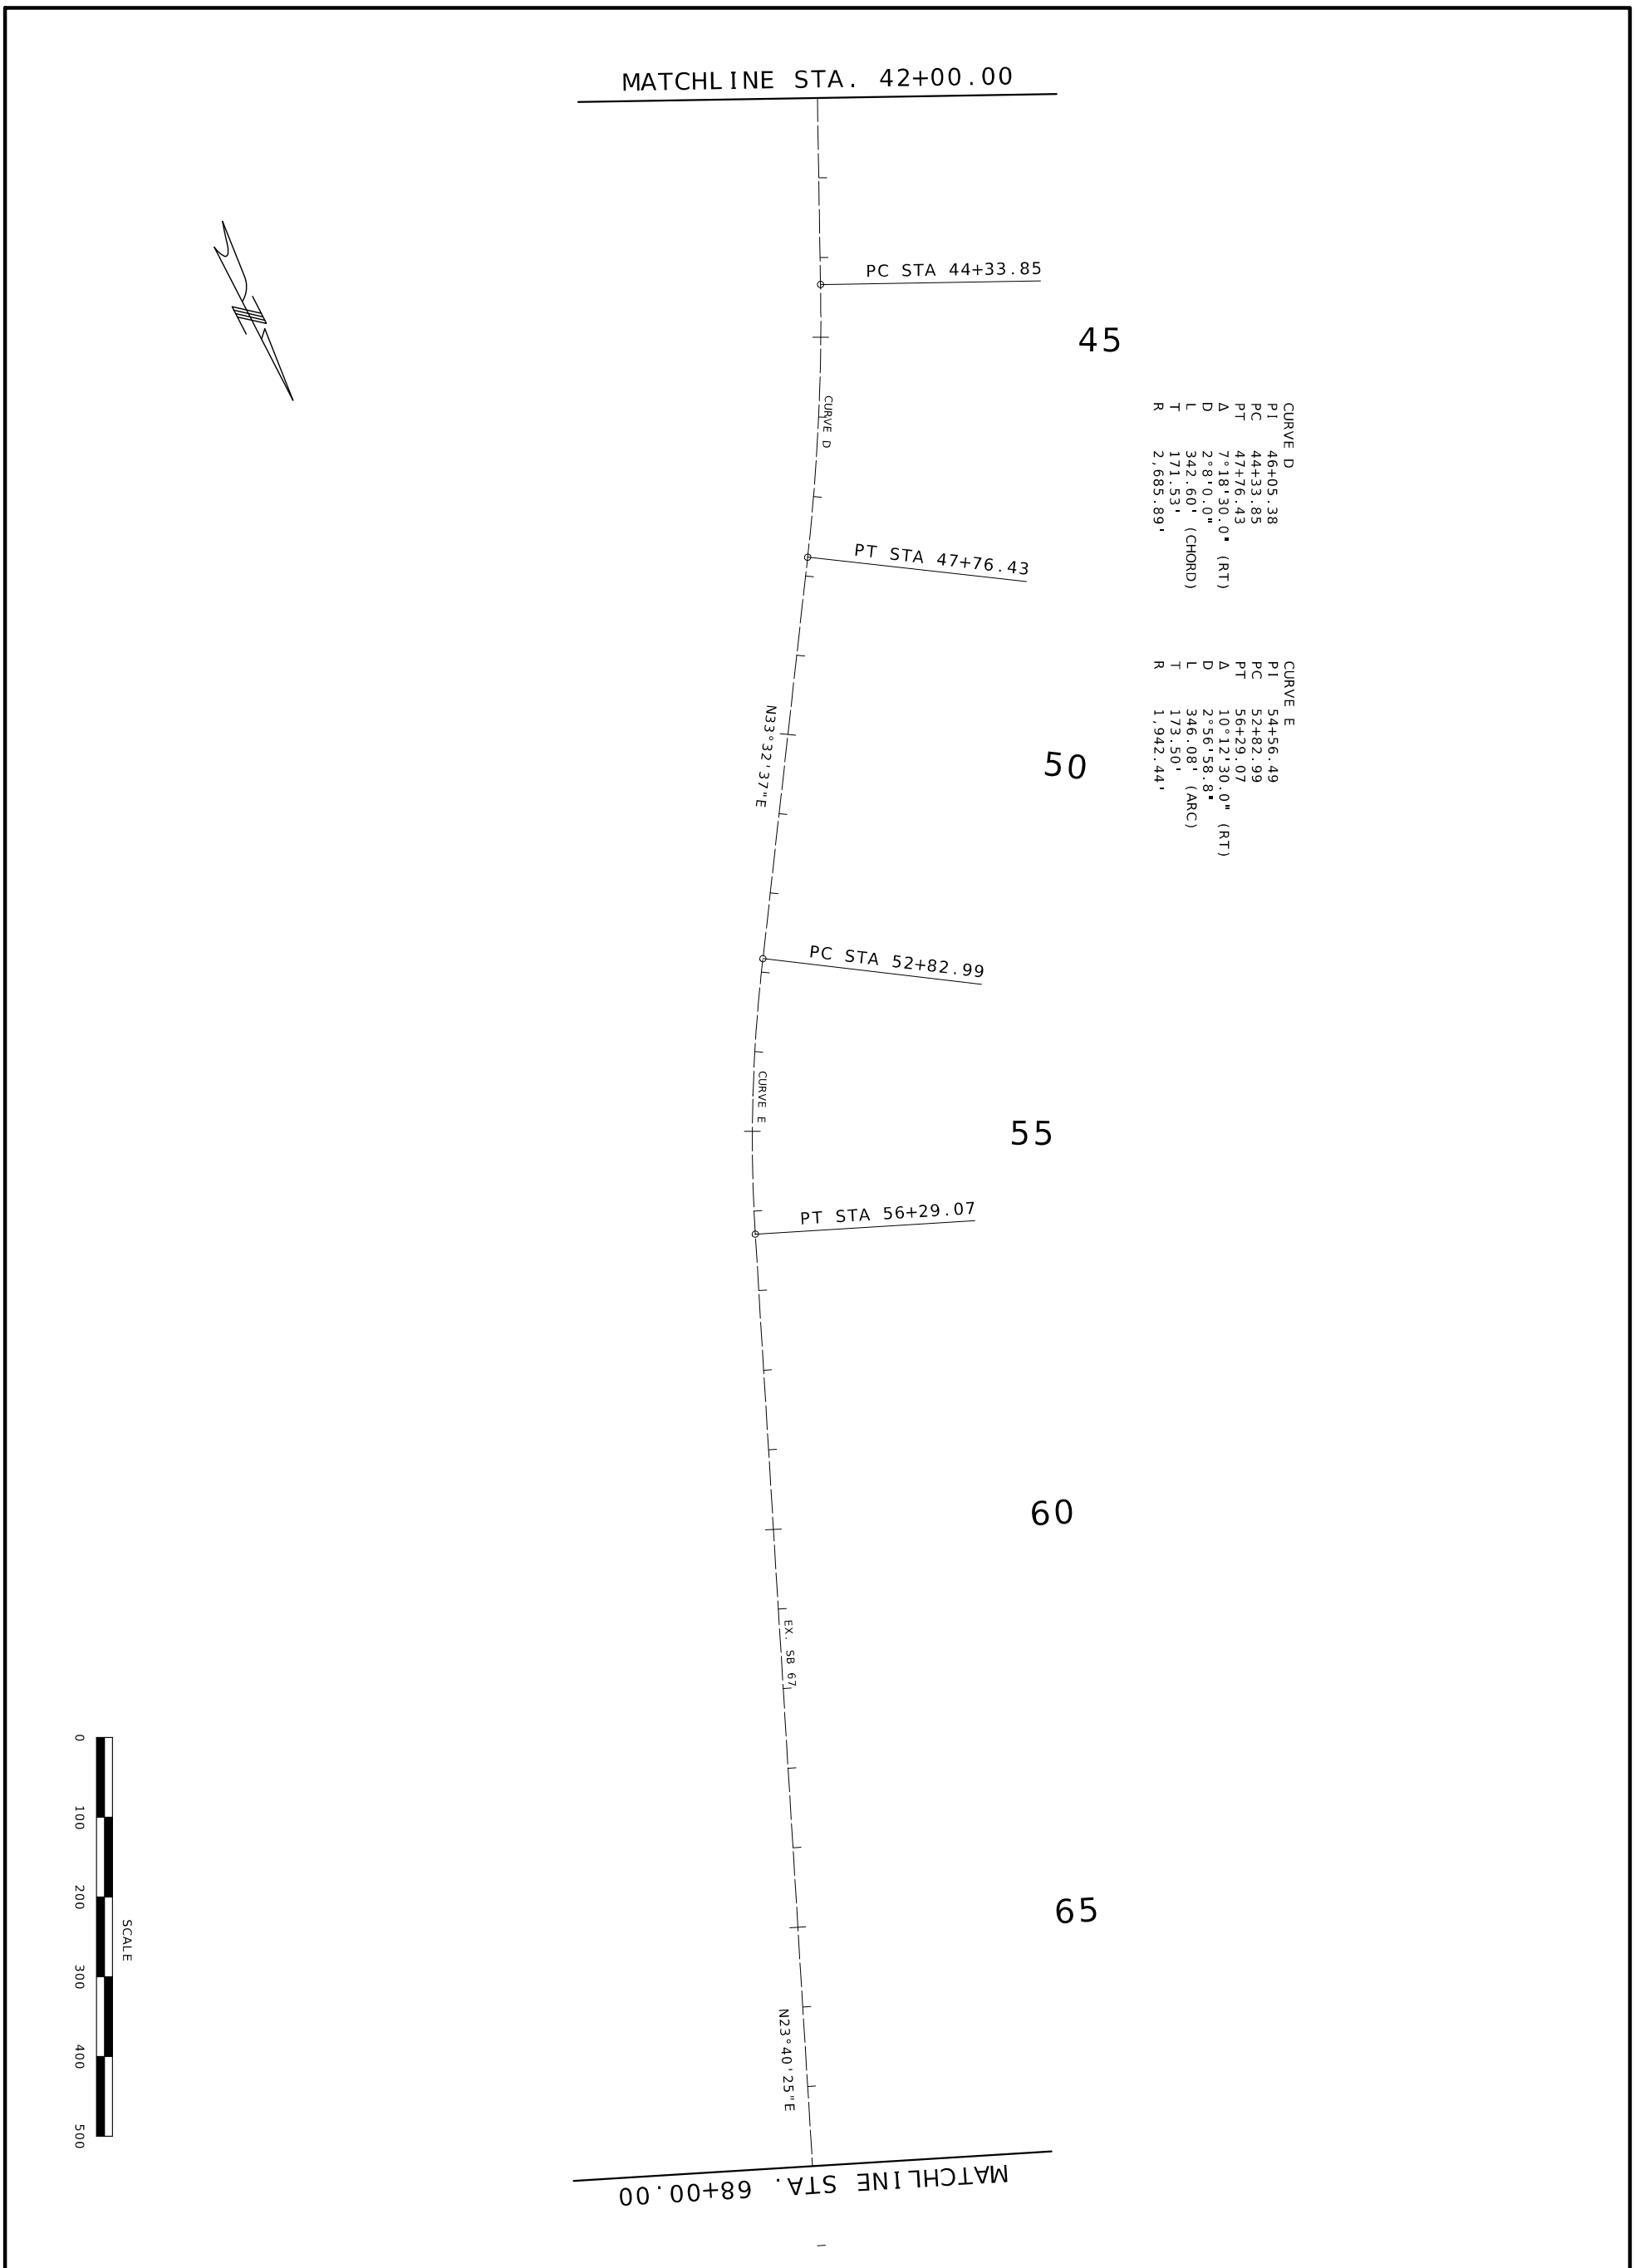

SPECIAL SHEET
PROP. ALIGNMENTS

MISSOURI HIGHWAYS AND TRANSPORTATION COMMISSION

MoDOT

105 WEST CAPITOL
JEFFERSON CITY, MO 65102
1-888-ASK-MODOT (1-888-275-6636)

DATE	DESCRIPTION

BRIDGE NO.

PROJECT NO.

CONTRACT ID.

JOB NO. J6P3636

COUNTY ST. CHARLES

DISTRICT SL | SHEET NO. 48


ROUTE 67 | STATE MO

DATE PREPARED 10/3/2025

STATE OF MISSOURI
DANIEL WAYNE SAVAGEAU
NUMBER PE-2012018127
PROFESSIONAL ENGINEER

Daniel Savageau

DANIEL WAYNE SAVAGEAU - CIVIL
MO-PE-2012018127
DATE PREPARED

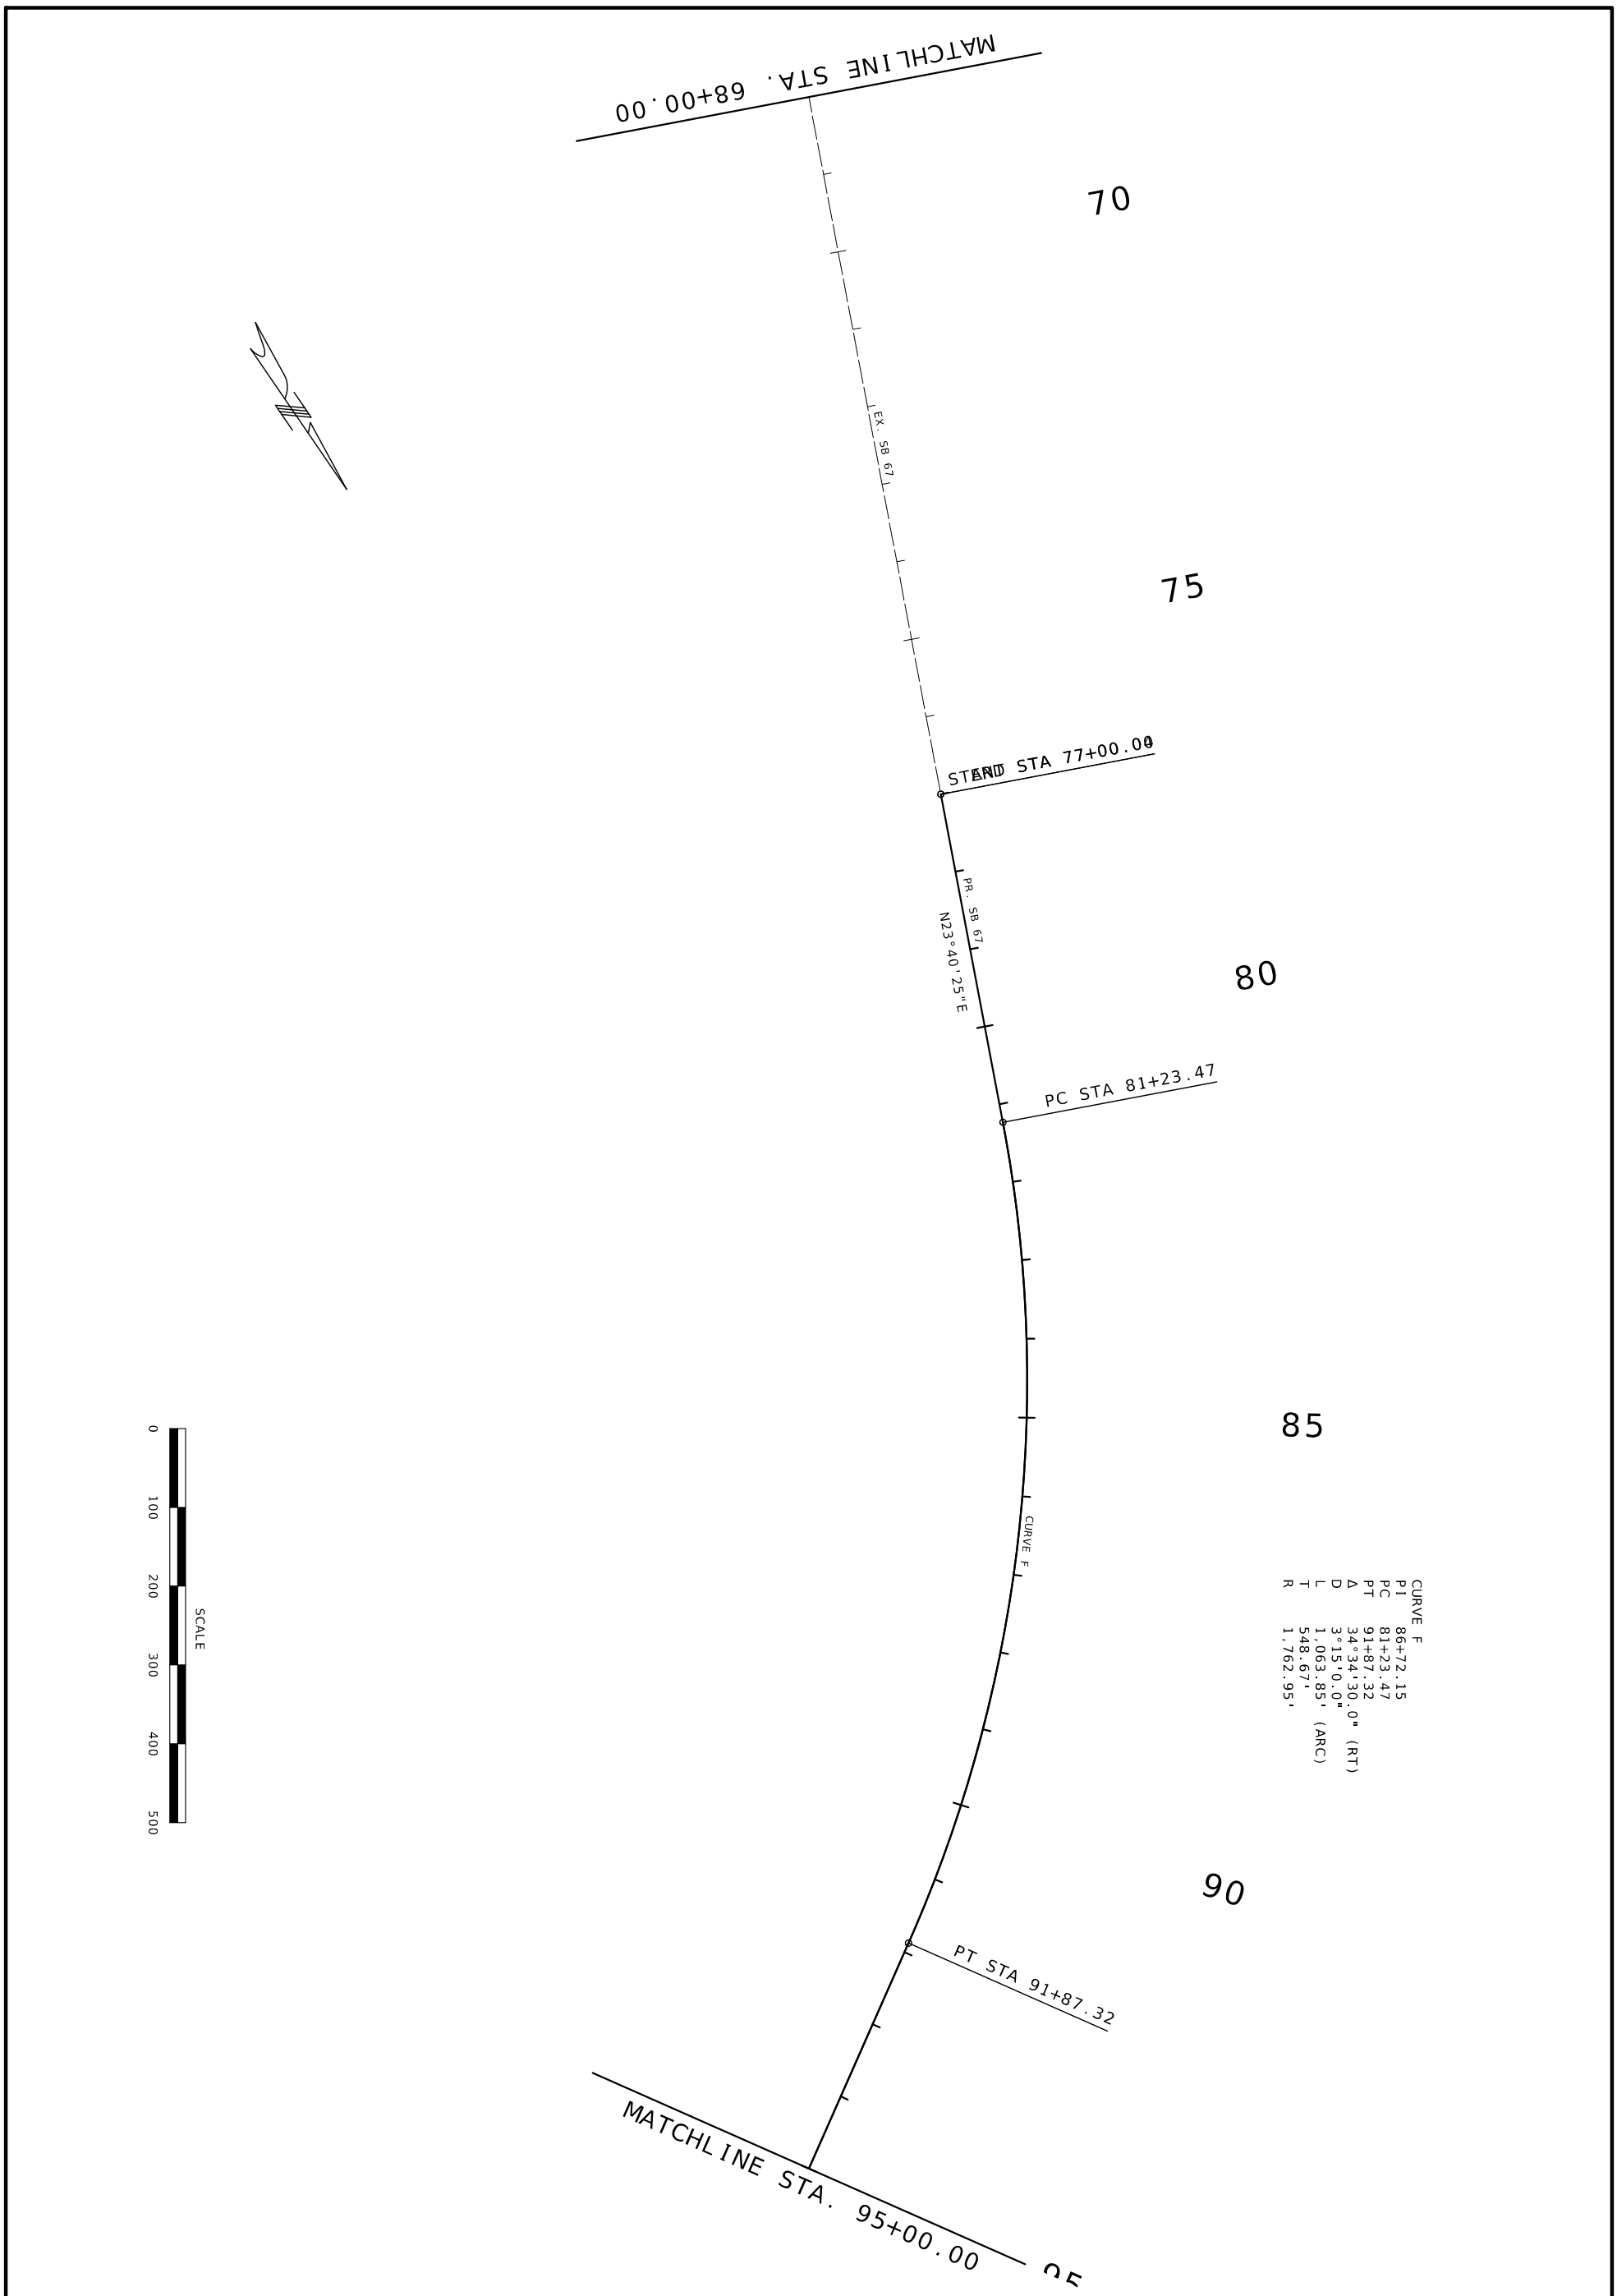

CURVE F

PI	86+72.15
PC	81+23.47
PT	91+87.32
Δ	34°34'30.0" (RT)
D	3°15'0.0"
L	1,063.85' (ARC)
T	548.67'
R	1,762.95'

SPECIAL SHEET
PROP. ALIGNMENTS

MISSOURI HIGHWAYS AND TRANSPORTATION COMMISSION

MoDOT

105 WEST CAPITOL
JEFFERSON CITY, MO 65102
1-888-ASK-MODOT (1-888-275-6636)

DATE	DESCRIPTION

BRIDGE NO.

PROJECT NO.

CONTRACT ID.

JOB NO. J6P3636

COUNTY: ST, CHARLES

DISTRICT: SL

ROUTE: 67

STATE: MO

SHEET NO.: 49

DATE PREPARED: 10/3/2025

DANIEL WAYNE SAVAGEAU - CIVIL
MO-PE-2012018127
10/03/2025 2:31:12 PM

Daniel Savageau

STATE OF MISSOURI
PROFESSIONAL ENGINEER
DANIEL WAYNE SAVAGEAU
NUMBER PE-2012018127

MATCHLINE STA. 95+00.00

95

PR. SB 67

100

N58°14'55"E

105

110

POT STA 112+37.32

N59°04'55"E

115

POT STA 115+97.00 R2

EQUATION:
BK STA 115+81.10 =
AHEAD STA 115+97.00

N58°14'55"E

POT STA 116+97.00 R2

120

0 100 200 300 400 500

SCALE

MATCHLINE STA. 122+15.91

SPECIAL SHEET
PROP. ALIGNMENTS

MISSOURI HIGHWAYS AND TRANSPORTATION COMMISSION

MoDOT

105 WEST CAPITOL
JEFFERSON CITY, MO 65102
1-888-ASK-MODOT (1-888-275-6636)

DATE	DESCRIPTION

BRIDGE NO.

PROJECT NO.

CONTRACT ID.

JOB NO. J6P3636

COUNTY ST. CHARLES

DISTRICT SL

SHEET NO. 50


ROUTE 67

STATE MO

DATE PREPARED 10/3/2025

DANIEL WAYNE SAVAGEAU - CIVIL
MO-PE-2012018127
10/03/2025 2:31:32 PM

STATE OF MISSOURI
DANIEL WAYNE SAVAGEAU
NUMBER PE-2012018127
PROFESSIONAL ENGINEER

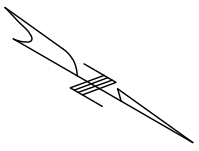

MATCHLINE STA. 122+15.91

PR. SB 67

N58°14'55"E

125

130

135

PC STA 136+47.16 R2

CURVE G

PT STA 138+67.88 R2

140

N62°19'55"E

END STA 144+19.40 R2

CURVE G
PI 137+57.57
PC 136+47.16
PT 138+67.88
Δ 4°5'0.0" (RT)
D 1°51'0.0"
L 220.73' (CHORD)
T 110.41'
R 3,097.20'

0 100 200 300 400 500

SCALE

SPECIAL SHEET
PROP. ALIGNMENTS

MISSOURI HIGHWAYS AND TRANSPORTATION COMMISSION

MoDOT

105 WEST CAPITOL
JEFFERSON CITY, MO 65102
1-888-ASK-MODOT (1-888-275-6636)

DATE	DESCRIPTION

BRIDGE NO.

PROJECT NO.

CONTRACT ID.

JOB NO. J6P3636

COUNTY ST. CHARLES

DISTRICT SL

SHEET NO. 51

ROUTE 67

STATE MO

DATE PREPARED 10/3/2025


DANIEL WAYNE SAVAGEAU - CIVIL
MO-PE-2012018127

10/03/2025 2:31:52 PM

Daniel Savageau

STATE OF MISSOURI
DANIEL WAYNE SAVAGEAU
NUMBER PE-2012018127
PROFESSIONAL ENGINEER

BEGIN/END OF PROJECT SIGNING FOR A MULTI-LANE DIVIDED HIGHWAY

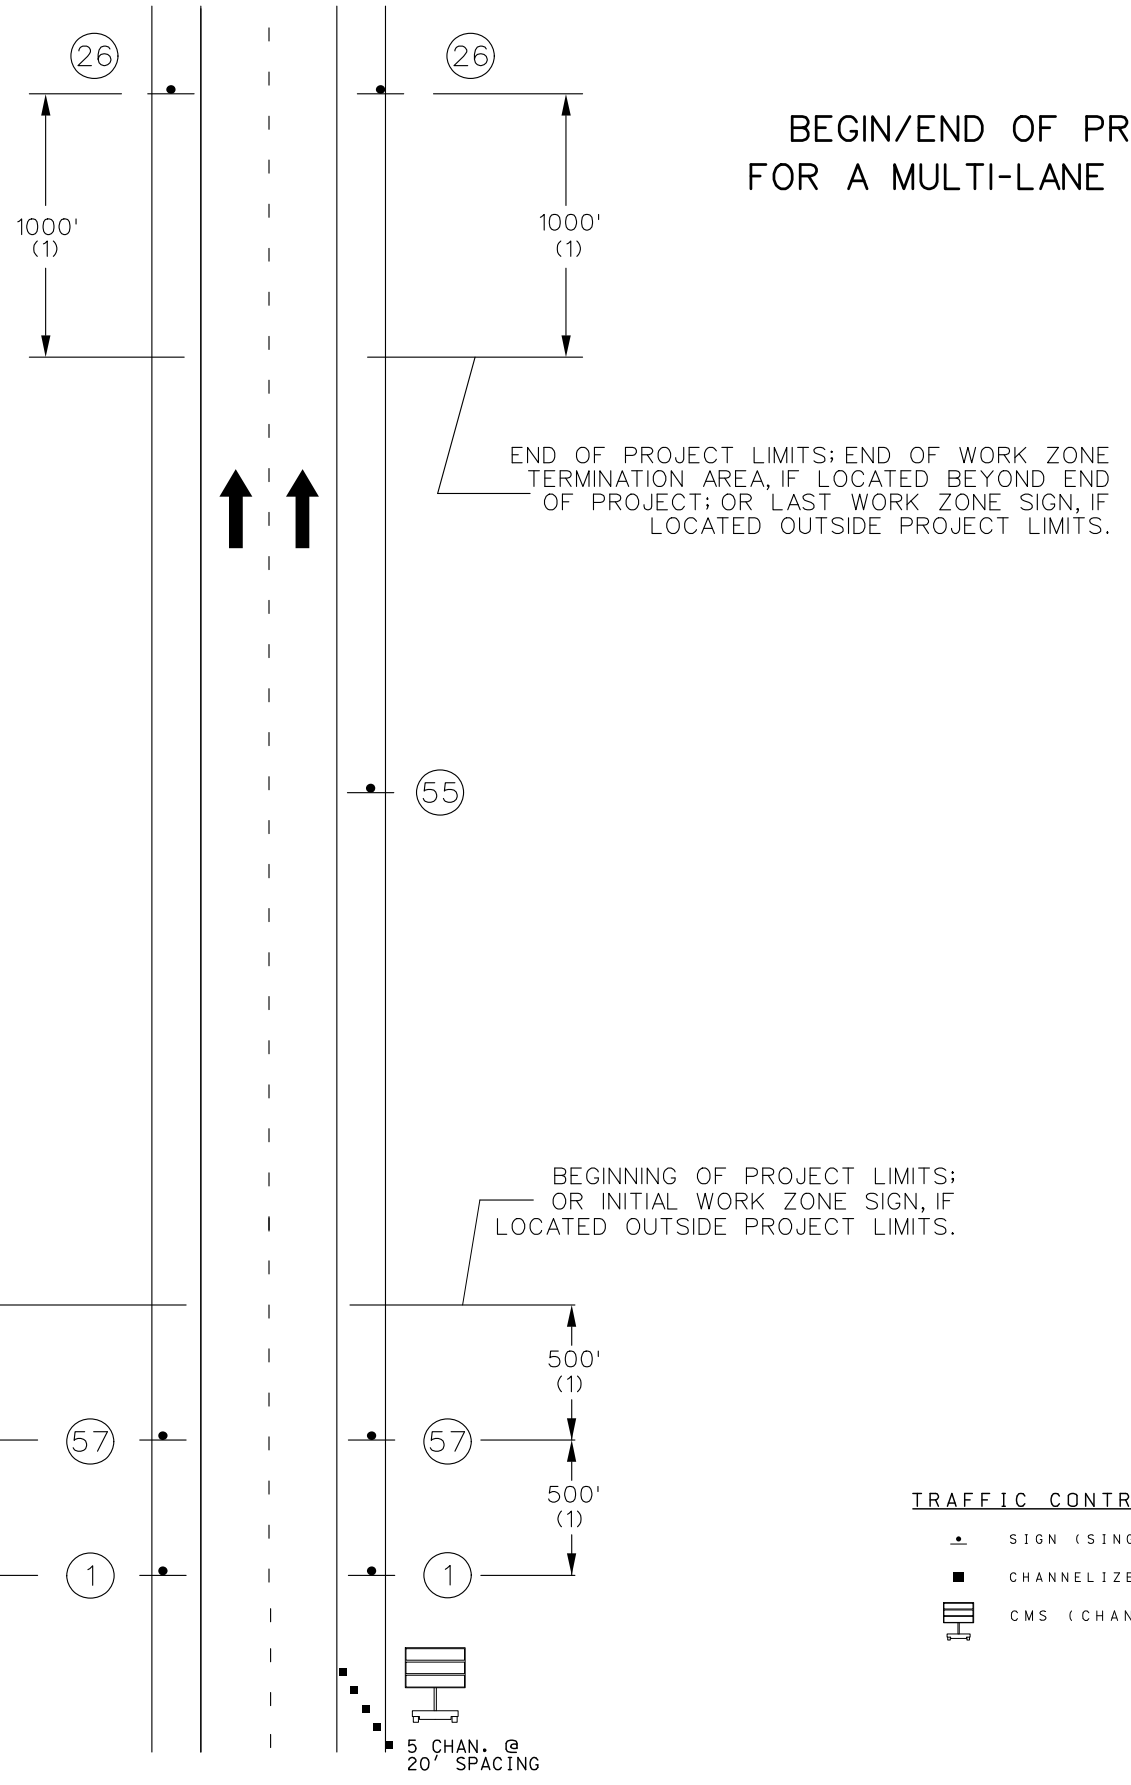

MULTI-LANE DIVIDED

NOT TO SCALE

NOTES:
SIGN GO20-1 IS REQUIRED PER EPG 616.6.56.

SIGN GO20-2 IS USED ON ALL PROJECTS WHERE SIGN GO20-1 IS USED.

OTHER SIGNS SUCH AS DETOUR OR ALTERNATE ROUTE SIGNING MAY BE USED OUTSIDE THE PROJECT LIMITS.

ANY EXISTING SIGNING THAT CONFLICTS WITH THE TRAFFIC CONTROL SIGNING SHALL BE COMPLETELY COVERED OR REMOVED.

(1) DISTANCE MAY BE ADJUSTED ACCORDING TO FIELD CONDITIONS. WHERE TRAFFIC BACKUPS ARE EXPECTED BEYOND THE ADVANCE WARNING AREA, ADDITIONAL SIGNING MAY BE NEEDED.

(2) CONST-5-96 OR CONST-5-48 SIGN IS PLACED IN A VISIBLE AREA WITHIN THE PROJECT LIMITS PROVIDED ITS PLACEMENT DOES NOT DISRUPT A SEQUENCE OF SIGNS. IF A VISIBLE LOCATION WITHIN THE PROJECT IS NOT AVAILABLE, THE SIGN MAY BE PLACED 500 FEET BEFORE SIGN CONST-7-72 OR CONST-7-48.

(3) THE "WORK ZONE NO PHONE ZONE" SIGN IS PLACED A MINIMUM OF 500 FEET BEFORE THE ROAD WORK AHEAD SIGN.

NO DIRECT PAY WILL BE MADE FOR THE RELOCATION OF CONSTRUCTION SIGNS OR DEVICES.

SIGN AND DEVICE LOCATION WILL BE FIELD VERIFIED AND APPROVED BY THE ENGINEER.

CMS LOCATIONS TO BE DETERMINED BY THE ENGINEER

TRAFFIC CONTROL LEGEND

- SIGN (SINGLE SIDED)
- CHANNELIZER (TRIM-LINE)
- CMS (CHANGEABLE MESSAGE BOARD)



GO20-1
(1)



SPECIAL (3)
(57)



GO20-2
(26)



CONST-5-96 (2)
(55)

STATE OF MISSOURI
DANIEL WAYNE SAVAGEAU
NUMBER PE-2012018127
PROFESSIONAL ENGINEER

10/03/2025 2:32:11 PM
DANIEL WAYNE SAVAGEAU - CIVIL
MO-PE-2012018127

DATE PREPARED
10/3/2025

ROUTE	STATE
67	MO
DISTRICT	SHEET NO.
SL	52

COUNTY
ST. CHARLES

JOB NO.
J6P3636

CONTRACT ID.

PROJECT NO.


BRIDGE NO.

DESCRIPTION	DATE

MISSOURI HIGHWAYS AND TRANSPORTATION COMMISSION

105 WEST CAPITOL
JEFFERSON CITY, MO 65102
1-888-ASK-MODOT (1-888-275-6636)

TRAFFIC CONTROL SHEET
BEGIN/END OF PROJECT SIGNING

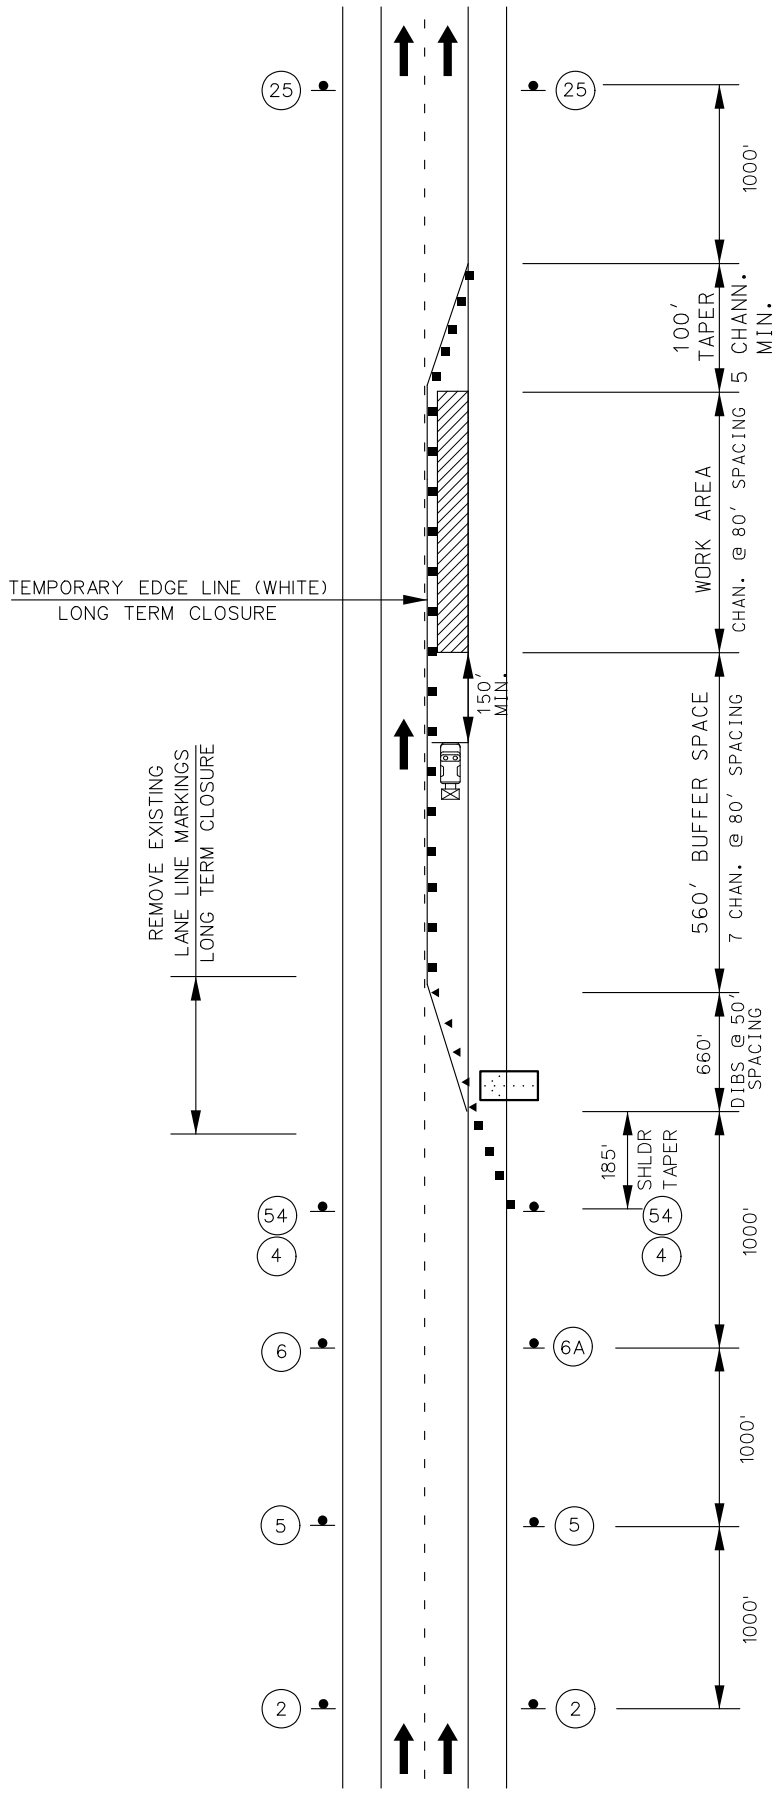

NOT TO SCALE



W020-1

(2)



OR



W020-5

(5)



OR



W020-6a

(6)




W04-1aL

(6A)



G020-5aP

(54)

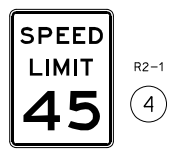

R2-1

(4)



R2-1

(25)

(NORMAL SPEED)

STATIONARY LANE CLOSURE ON A DIVIDED HIGHWAY

TRAFFIC CONTROL LEGEND

- SIGN (SINGLE SIDED)
- DIRECTIONAL INDICATOR BARRICADE
- CHANNELIZER (TRIM-LINE)
- WORK AREA
- FLASHING ARROW PANEL
- TMA (TRUCK MOUNTED ATTENUATOR)

NOTES:

SEE EPG 616.12 WORK ZONE SPEED LIMITS FOR SPEED LIMIT GUIDELINES.

TEMPORARY PAVEMENT MARKING REQUIRED WITH LONG TERM CLOSURES.

REMOVE AND/OR MODIFY ANY EXISTING PAVEMENT MARKING AS NEEDED.

THIS INFORMATION ALSO SHALL BE USED WHEN WORK IS BEING PERFORMED IN THE LANE ADJACENT TO THE MEDIAN ON A DIVIDED HIGHWAY. IN THIS CASE,THE LEFT LANE CLOSED SIGNS AND THE CORRESPONDING MERGE OR LANE ENDS SIGNS SHALL BE SUBSTITUTED.

WHEN A SIDE ROAD INTERSECTS THE HIGHWAY WITHIN THE TTC ZONE, ADDITIONAL TTC DEVICES SHALL BE PLACED AS NEEDED.

TEMPORARY TRAFFIC BARRIERS, IF USED, SHALL COMPLY WITH THE PROVISIONS IN EPG 616.6.85 TEMPORARY TRAFFIC BARRIER AND REVIEW EPG 616.8.34 (TA-34) LANE CLOSURE WITH A TEMPORARY TRAFFIC BARRIER

REVIEW EPG 616.8.34A (TA-34A) LANE CLOSURE WITH WIDTH AND LANE RESTRICTIONS – DE/CM FOR A LANE CLOSURE WITH WIDTH RESTRICTION

REVIEW EPG 616.6.83 WARNING LIGHTS WHEN SEQUENTIAL OR WARNING LIGHTS SHOULD BE USED ON NIGHTTIME OPERATIONS.

IF RUMBLE STRIPS ARE USED, REVIEW EPG 616.6.87 RUMBLE STRIPS.

FOR FLAGS AND ADVANCE WARNING RAIL SYSTEMS, REFER TO EPG 616.6.2.2 FLAGS AND ADVANCE WARNING RAIL SYSTEM.

REVIEW EPG 616.6.63 CHANNELIZING DEVICES FOR DIFFERENT TYPES AND GUIDELINES FOR THE DEVICES.

NO DIRECT PAY WILL BE MADE FOR THE RELOCATION OF CONSTRUCTION SIGNS OR DEVICES.

SIGN AND DEVICE LOCATION WILL BE FIELD VERIFIED AND APPROVED BY THE ENGINEER.

CMS LOCATIONS TO BE DETERMINED BY THE ENGINEER

STATE OF MISSOURI
DANIEL WAYNE SAVAGEAU
NUMBER PE-2012018127
PROFESSIONAL ENGINEER

Daniel Savageau

10/03/2025 2:32:30 PM
DANIEL WAYNE SAVAGEAU - CIVIL
MO-PE-2012018127
DATE PREPARED

10/3/2025

ROUTE	STATE
67	MO
DISTRICT	SHEET NO.
SL	53

COUNTY
ST. CHARLES

JOB NO.
J6P3636

CONTRACT ID.

PROJECT NO.


BRIDGE NO.

DESCRIPTION	DATE

MISSOURI HIGHWAYS AND TRANSPORTATION COMMISSION

105 WEST CAPITOL
JEFFERSON CITY, MO 65102
1-888-ASK-MODOT (1-888-275-6636)

TRAFFIC CONTROL SHEET
STATIONARY LANE CLOSURE
ON DIVIDED HIGHWAY

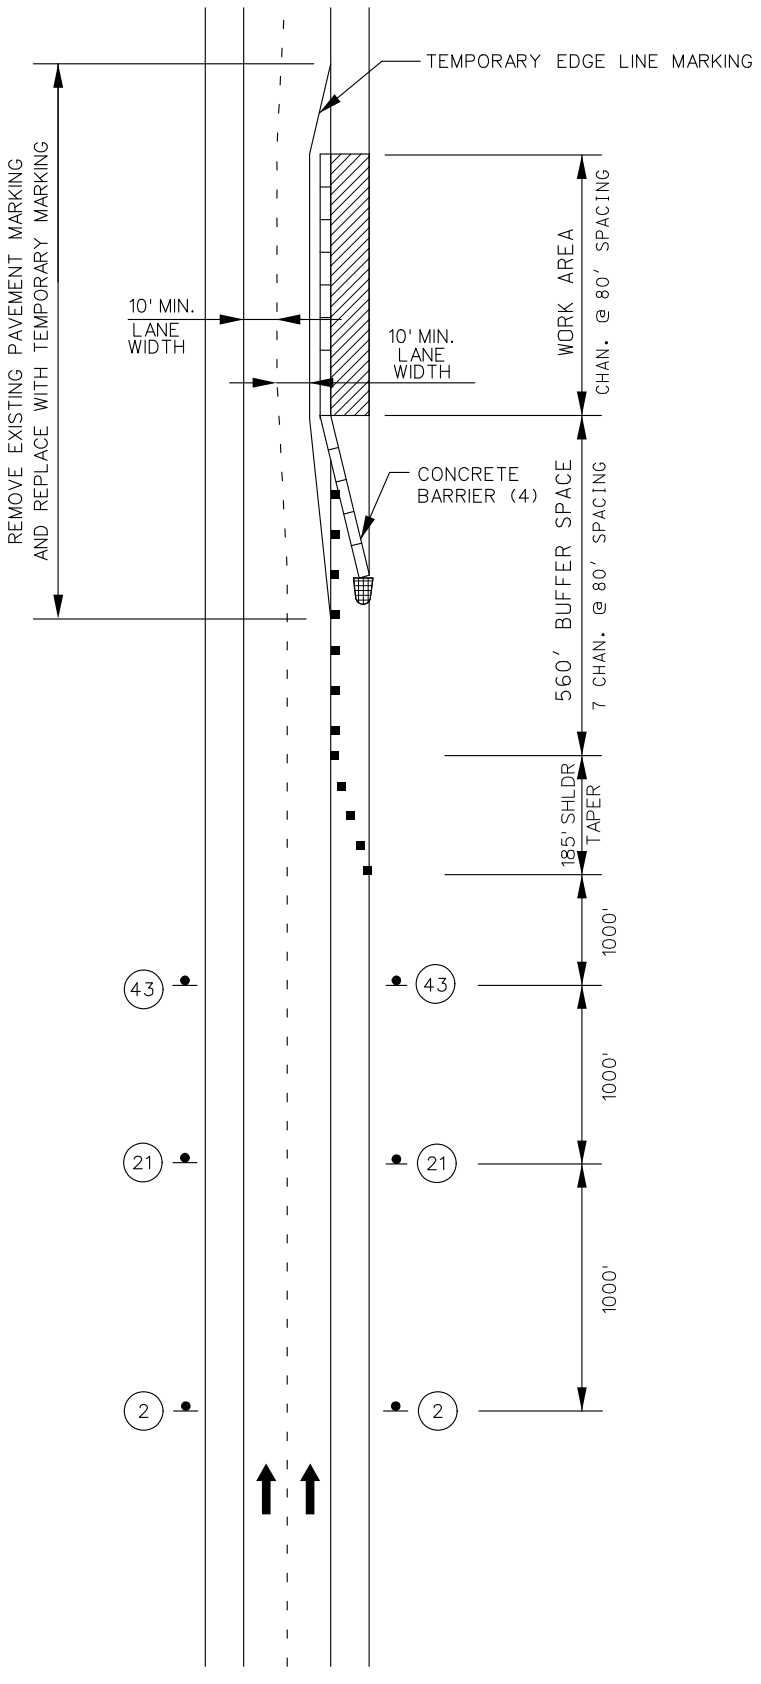

REDUCED LANE WIDTHS

NOT TO SCALE

TRAFFIC CONTROL LEGEND

- SIGN (SINGLE SIDED)
- CHANNELIZER (TRIM-LINE)
- WORK AREA
- TEMPORARY CONCRETE BARRIER
- END TREATMENT



W020-1
(2)



W021-5a
(21)



W05-1
(43)

NOTES:

(4) CONCRETE BARRIER MAY BE INSTALLED AT AN 8:1 FLARE RATE FROM THE SHOULDER POINT TO THE LIMITS OF THE CLEAR ZONE WHERE THE SIDE SLOPE IS 6:1 OR FLATTER

(4) FLARE BARRIER SHOULD EXTEND EITHER BEYOND THE CLEAR ZONE, OR TO THE EDGE LINE WITH THE USE OF AN APPROVED END TREATMENT.

(4) BARRIER HEIGHT TRANSITION MAY BE USED WHEN THE POSTED SPEED PRIOR TO ROAD WORK IS LESS THAN 40 MPH.

(4) APPROVED CRASH CUSHION ARE TO BE USED WHEN THE POSTED SPEED LIMIT PRIOR TO ROAD WORK IS GREATER THAN OR EQUAL TO 40 MPH.

"ROAD WORK AHEAD" SIGN IS NOT NEEDED IF SHOULDER WORK IS LOCATED WITHIN THE LIMITS OF AN ACTIVITY AREA WHERE ANOTHER "ROAD WORK AHEAD" SIGN IS ALREADY IN USE.

"ROAD WORK AHEAD" SIGN IS NOT NEEDED IF SHOULDER WORK IS LOCATED WITHIN THE LIMITS OF AN ACTIVITY AREA WHERE ANOTHER "ROAD WORK AHEAD" SIGN IS ALREADY USED.

IF SHOULDER IS SUITABLE FOR CARRYING TRAFFIC, LANES MAY BE SHIFTED TO SHOULDER WITH APPROPRIATE PAVEMENT MARKING.

ROAD NARROWS SIGN SHOULD BE USED WHEN THE LANE WIDTH ARE REDUCED.

ON UNDIVIDED HIGHWAYS, PROVIDE SIGNS ONLY ON THE RIGHT SIDE OF EACH APPROACH.

TEMPORARY TRAFFIC BARRIERS, IF USED, SHALL COMPLY WITH THE PROVISIONS OF EPG 616.6.85

SEE EPG 616.12 WORK ZONE SPEED LIMITS FOR SPEED LIMIT GUIDELINES.

NO DIRECT PAY WILL BE MADE FOR THE RELOCATION OF CONSTRUCTION SIGNS OR DEVICES.

SIGN AND DEVICE LOCATION WILL BE FIELD VERIFIED AND APPROVED BY THE ENGINEER.

CMS LOCATIONS TO BE DETERMINED BY THE ENGINEER


STATE OF MISSOURI
DANIEL WAYNE SAVAGEAU
NUMBER PE-2012018127
PROFESSIONAL ENGINEER
10/03/2025 2:32:50 PM
DANIEL WAYNE SAVAGEAU - CIVIL
MO-PE-2012018127

DATE PREPARED: 10/3/2025
ROUTE: 67 | STATE: MO
DISTRICT: SL | SHEET NO.: 54
COUNTY: ST. CHARLES
JOB NO.: J6P3636
CONTRACT ID.:
PROJECT NO.:
BRIDGE NO.:

DESCRIPTION | DATE

MISSOURI HIGHWAYS AND TRANSPORTATION COMMISSION
105 WEST CAPITOL
JEFFERSON CITY, MO 65102
1-888-ASK-MODOT (1-888-275-6636)


TRAFFIC CONTROL SHEET
SHOULDER WORK WITH
REDUCED LANE WIDTHS

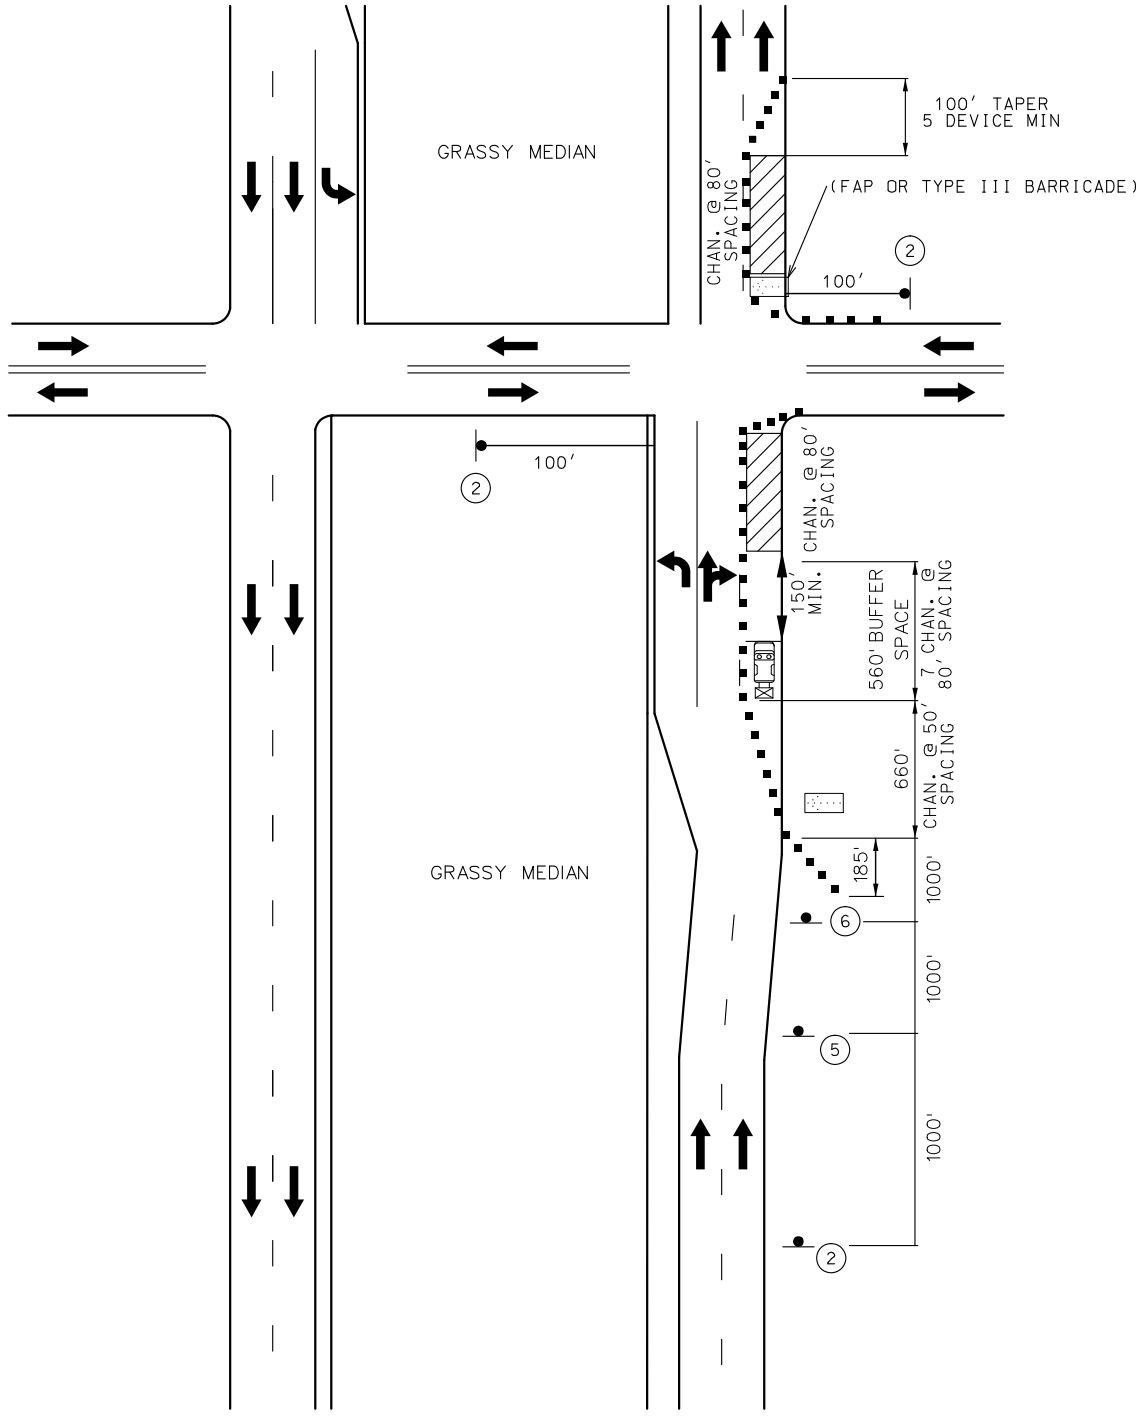


RIGHT LANE CLOSURE AT INTERSECTION
WORK ON NEAR OR FAR SIDE

NOT TO SCALE



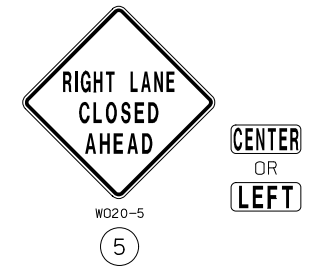

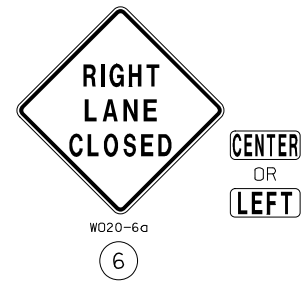

TRAFFIC CONTROL LEGEND

- SIGN (SINGLE SIDED)
- DIRECTIONAL INDICATOR BARRICADE
- CHANNELIZER (TRIM-LINE)
- WORK AREA
- FLASHING ARROW PANEL
- TMA (TRUCK MOUNTED ATTENUATOR)

NOTES:

SEE EPG 616.12 WORK ZONE SPEED LIMITS FOR SPEED LIMIT GUIDELINES.

REVIEW TYPICAL APPLICATION 616.8.22a (TA-22a) LANE CLOSURE OF RIGHT LANE ON FAR SIDE OF INTERSECTION.

REMOVE AND/OR MODIFY EXISTING PAVEMENT MARKING AS NEEDED.

FOR SIGNALIZED INTERSECTIONS, ADJUSTMENTS MAY NEED TO BE MADE TO SIGNAL PHASING, TIMING, INDICATIONS OR DETECTOR SETTINGS.

FOR SHORT TERM OPERATION, WHERE IT IS NOT FEASIBLE TO MODIFY PAVEMENT MARKING, A 10-FEET DEVICE SPACING IS USED WHERE TRAFFIC IS GUIDED ACROSS DOUBLE YELLOW LINES OR OTHER CONFLICTING PAVEMENT MARKING. ALL OTHER SPACING ARE ONE-HALF OF THE SPACING.

TEMPORARY PAVEMENT MARKING REQUIRED WITH LONG TERM LANE CLOSURES.

PAVEMENT MARKING AND BARRICADES OPTIONAL FOR SHORT TERM OPERATIONS.

RIGHT LANE CLOSED AHEAD SIGN MAY BE OMITTED IN LOW SPEED URBAN AREAS WHERE THERE IS NOT SUFFICIENT SPACE FOR HTE FULL SIGN SERIES.

IF RUMBLE STRIPS ARE USED, REVIEW 616.6.87 RUMBLE STRIPS.

FOR FLAGS AND ADVANCED WARNING RAIL SYSTEM, REFER TO EPG 616.6.2.2 FLAGS AND ADVANCE WARNING RAIL SYSTEM.

NO DIRECT PAY WILL BE MADE FOR THE RELOCATION OF CONSTRUCTION SIGNS OR DEVICES.

SIGN AND DEVICE LOCATION WILL BE FIELD VERIFIED AND APPROVED BY THE ENGINEER.

CMS LOCATIONS TO BE DETERMINED BY THE ENGINEER

STATE OF MISSOURI
DANIEL WAYNE SAVAGEAU
NUMBER PE-2012018127
PROFESSIONAL ENGINEER

Daniel Savageau

10/03/2025 2:33:11 PM
DANIEL WAYNE SAVAGEAU - CIVIL
MO-PE-2012018127
DATE PREPARED
10/3/2025

ROUTE	STATE
67	MO
DISTRICT	SHEET NO.
SL	55

COUNTY
ST. CHARLES

JOB NO.
J6P3636

CONTRACT ID.

PROJECT NO.

BRIDGE NO.


DESCRIPTION	DATE

MISSOURI HIGHWAYS AND TRANSPORTATION COMMISSION

105 WEST CAPITOL
JEFFERSON CITY, MO 65102
1-888-ASK-MODOT (1-888-275-6636)

TRAFFIC CONTROL SHEET
RIGHT LANE CLOSURE AT
INTERSECTION WORK ON
NEAR OR FAR SIDE

NB 67 TRAFFIC CONTROL STAGE 1,2 TYPICAL

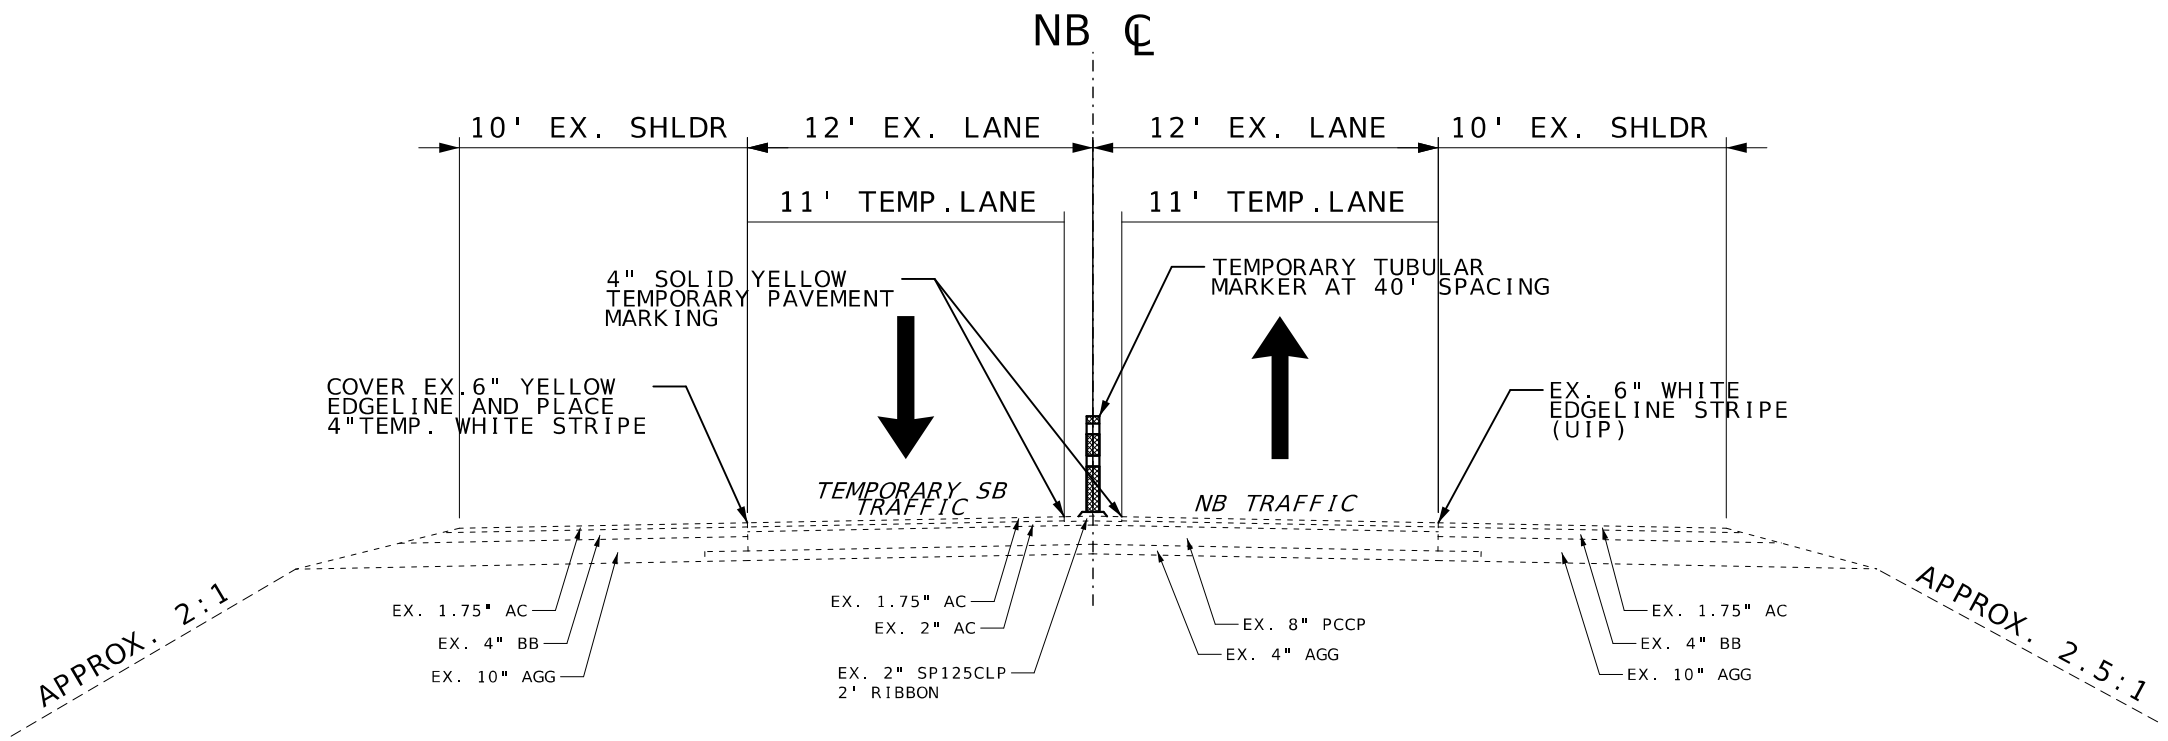

STA 131+50.00 TO STA 76+00.00 STAGE 1

STA 77+50.00 TO STA 152+00.00 STAGE 2

NOT TO SCALE

STATE OF MISSOURI
DANIEL WAYNE SAVAGEAU
NUMBER PE-2012018127
PROFESSIONAL ENGINEER
Daniel Savageau
10/03/2025 2:33:28 PM
DANIEL WAYNE SAVAGEAU - CIVIL
MO-PE-2012018127
DATE PREPARED

10/3/2025

ROUTE	STATE
67	MO
DISTRICT	SHEET NO.
SL	56

COUNTY: ST. CHARLES

JOB NO.: J6P3636

CONTRACT ID.:

PROJECT NO.:

BRIDGE NO.:


DESCRIPTION	DATE

MISSOURI HIGHWAYS AND TRANSPORTATION COMMISSION
105 WEST CAPITOL
JEFFERSON CITY, MO 65102
1-888-ASK-MODOT (1-888-275-6636)

TCP STAGING NB 67
TYPICAL SECTION

TRAFFIC CONTROL LEGEND

- SIGN (SINGLE SIDED)
- SIGN (DOUBLE SIDED)
- DIRECTIONAL INDICATOR BARRICADE
- CHANNELIZER (TRIM-LINE)
- WORK AREA
- FLASHING ARROW PANEL
- TMA (TRUCK MOUNTED ATTENUATOR)
- TYPE III BARRICADE
- CHANGEABLE MESSAGE BOARD
- WILDLIFE BARRIER(INSTALLED ON JSL0246)

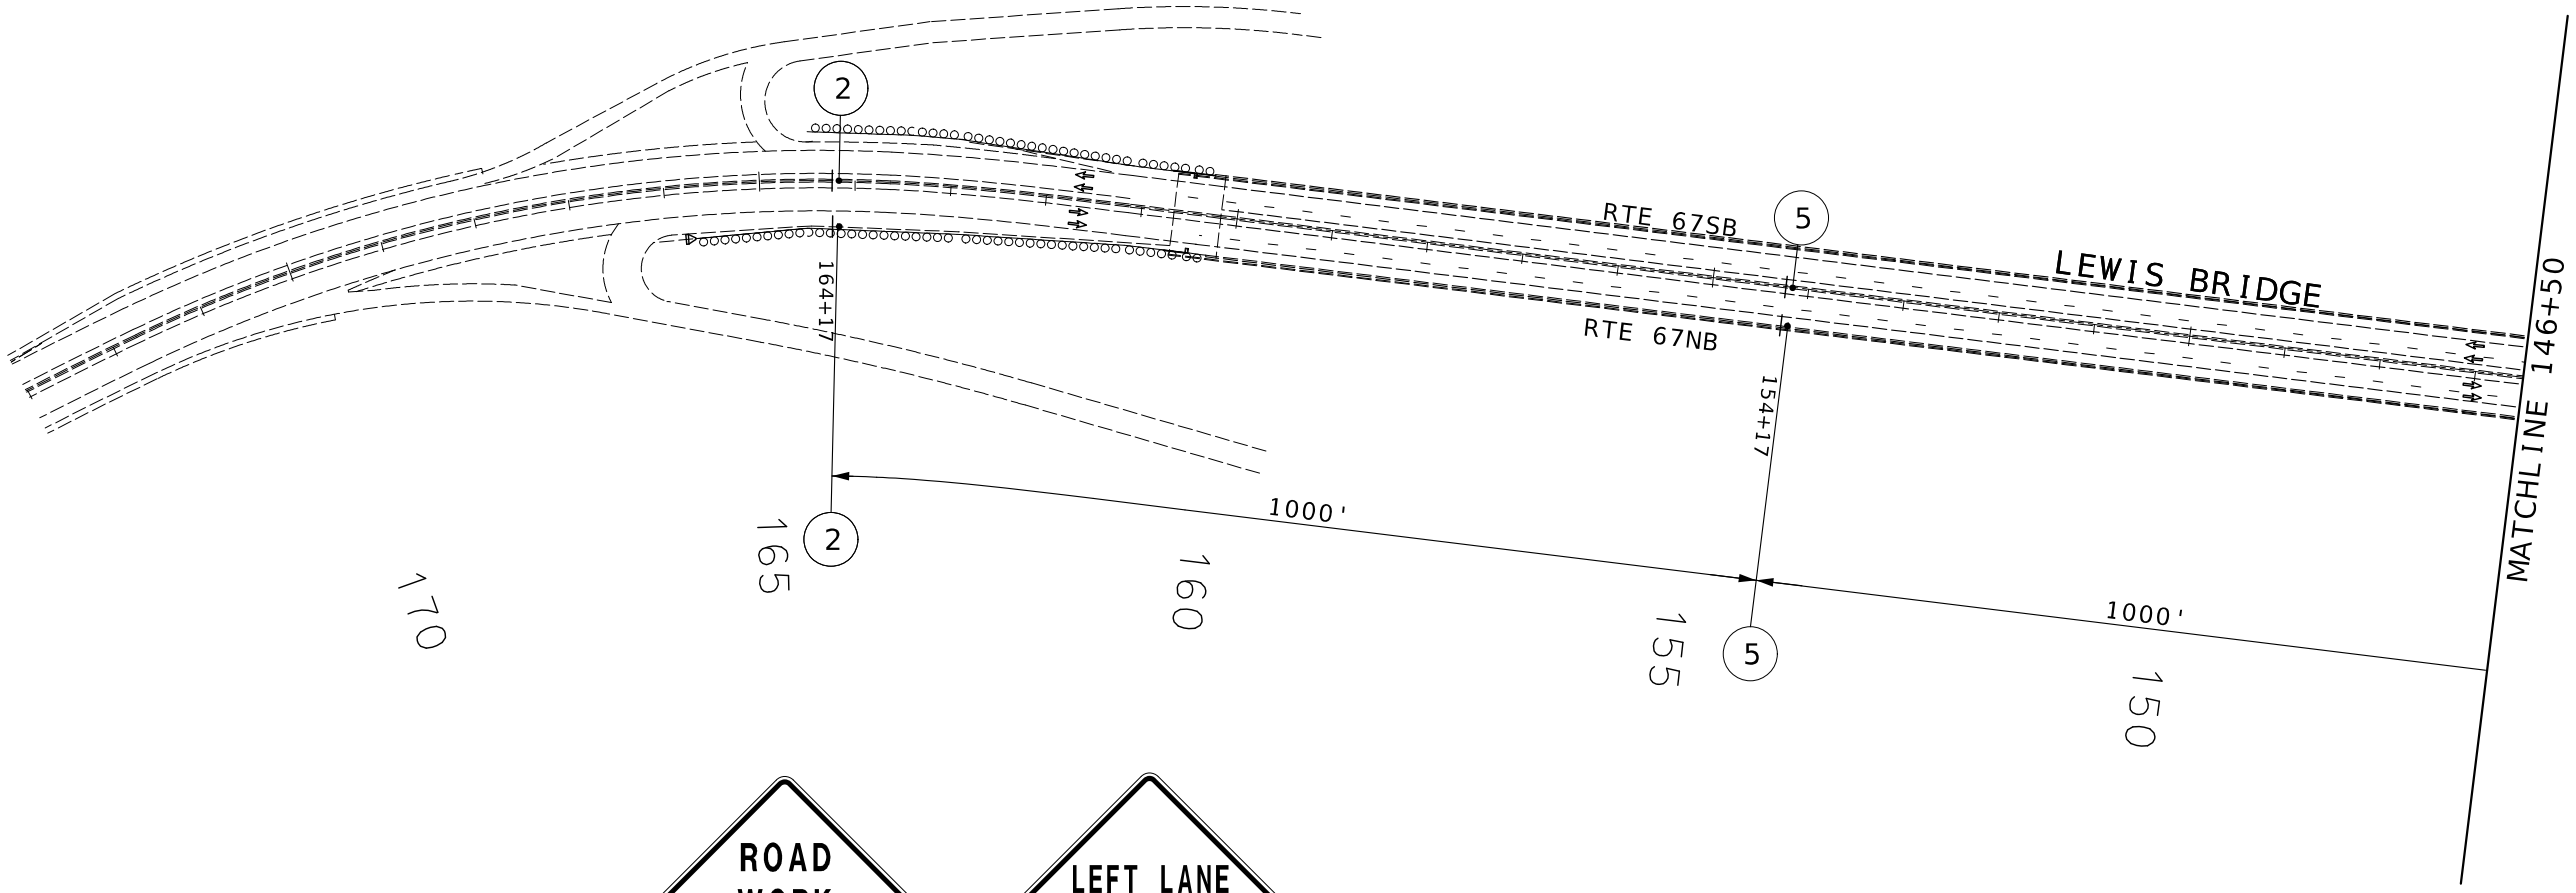



WO20-1

2



WO20-5

5

SCALE

0 100 200 300 400 500

STATE OF MISSOURI
DANIEL WAYNE SAVAGEAU
NUMBER PE-2012018127
PROFESSIONAL ENGINEER

Daniel Savageau

10/03/2025 2:33:50 PM
DANIEL WAYNE SAVAGEAU - CIVIL
MO-PE-2012018127
DATE PREPARED

10/3/2025

ROUTE	STATE
67	MO
DISTRICT	SHEET NO.
SL	57

COUNTY
ST CHARLES

JOB NO.
J6P3636

CONTRACT ID.

PROJECT NO.

BRIDGE NO.

DESCRIPTION	DATE


MISSOURI HIGHWAYS AND TRANSPORTATION COMMISSION

105 WEST CAPITOL
JEFFERSON CITY, MO 65102
1-888-ASK-MODOT (1-888-275-6636)

TRAFFIC CONTROL SHEET
STAGE 1
BUILD SOUTH J-TURN ACCELERATION LANE

TRAFFIC CONTROL LEGEND

- SIGN (SINGLE SIDED)
- SIGN (DOUBLE SIDED)
- DIRECTIONAL INDICATOR BARRICADE
- CHANNELIZER (TRIM-LINE)
- WORK AREA
- FLASHING ARROW PANEL
- TMA (TRUCK MOUNTED ATTENUATOR)
- TYPE III BARRICADE
- CHANGEABLE MESSAGE BOARD
- WILDLIFE BARRIER(INSTALLED ON JSL0246)

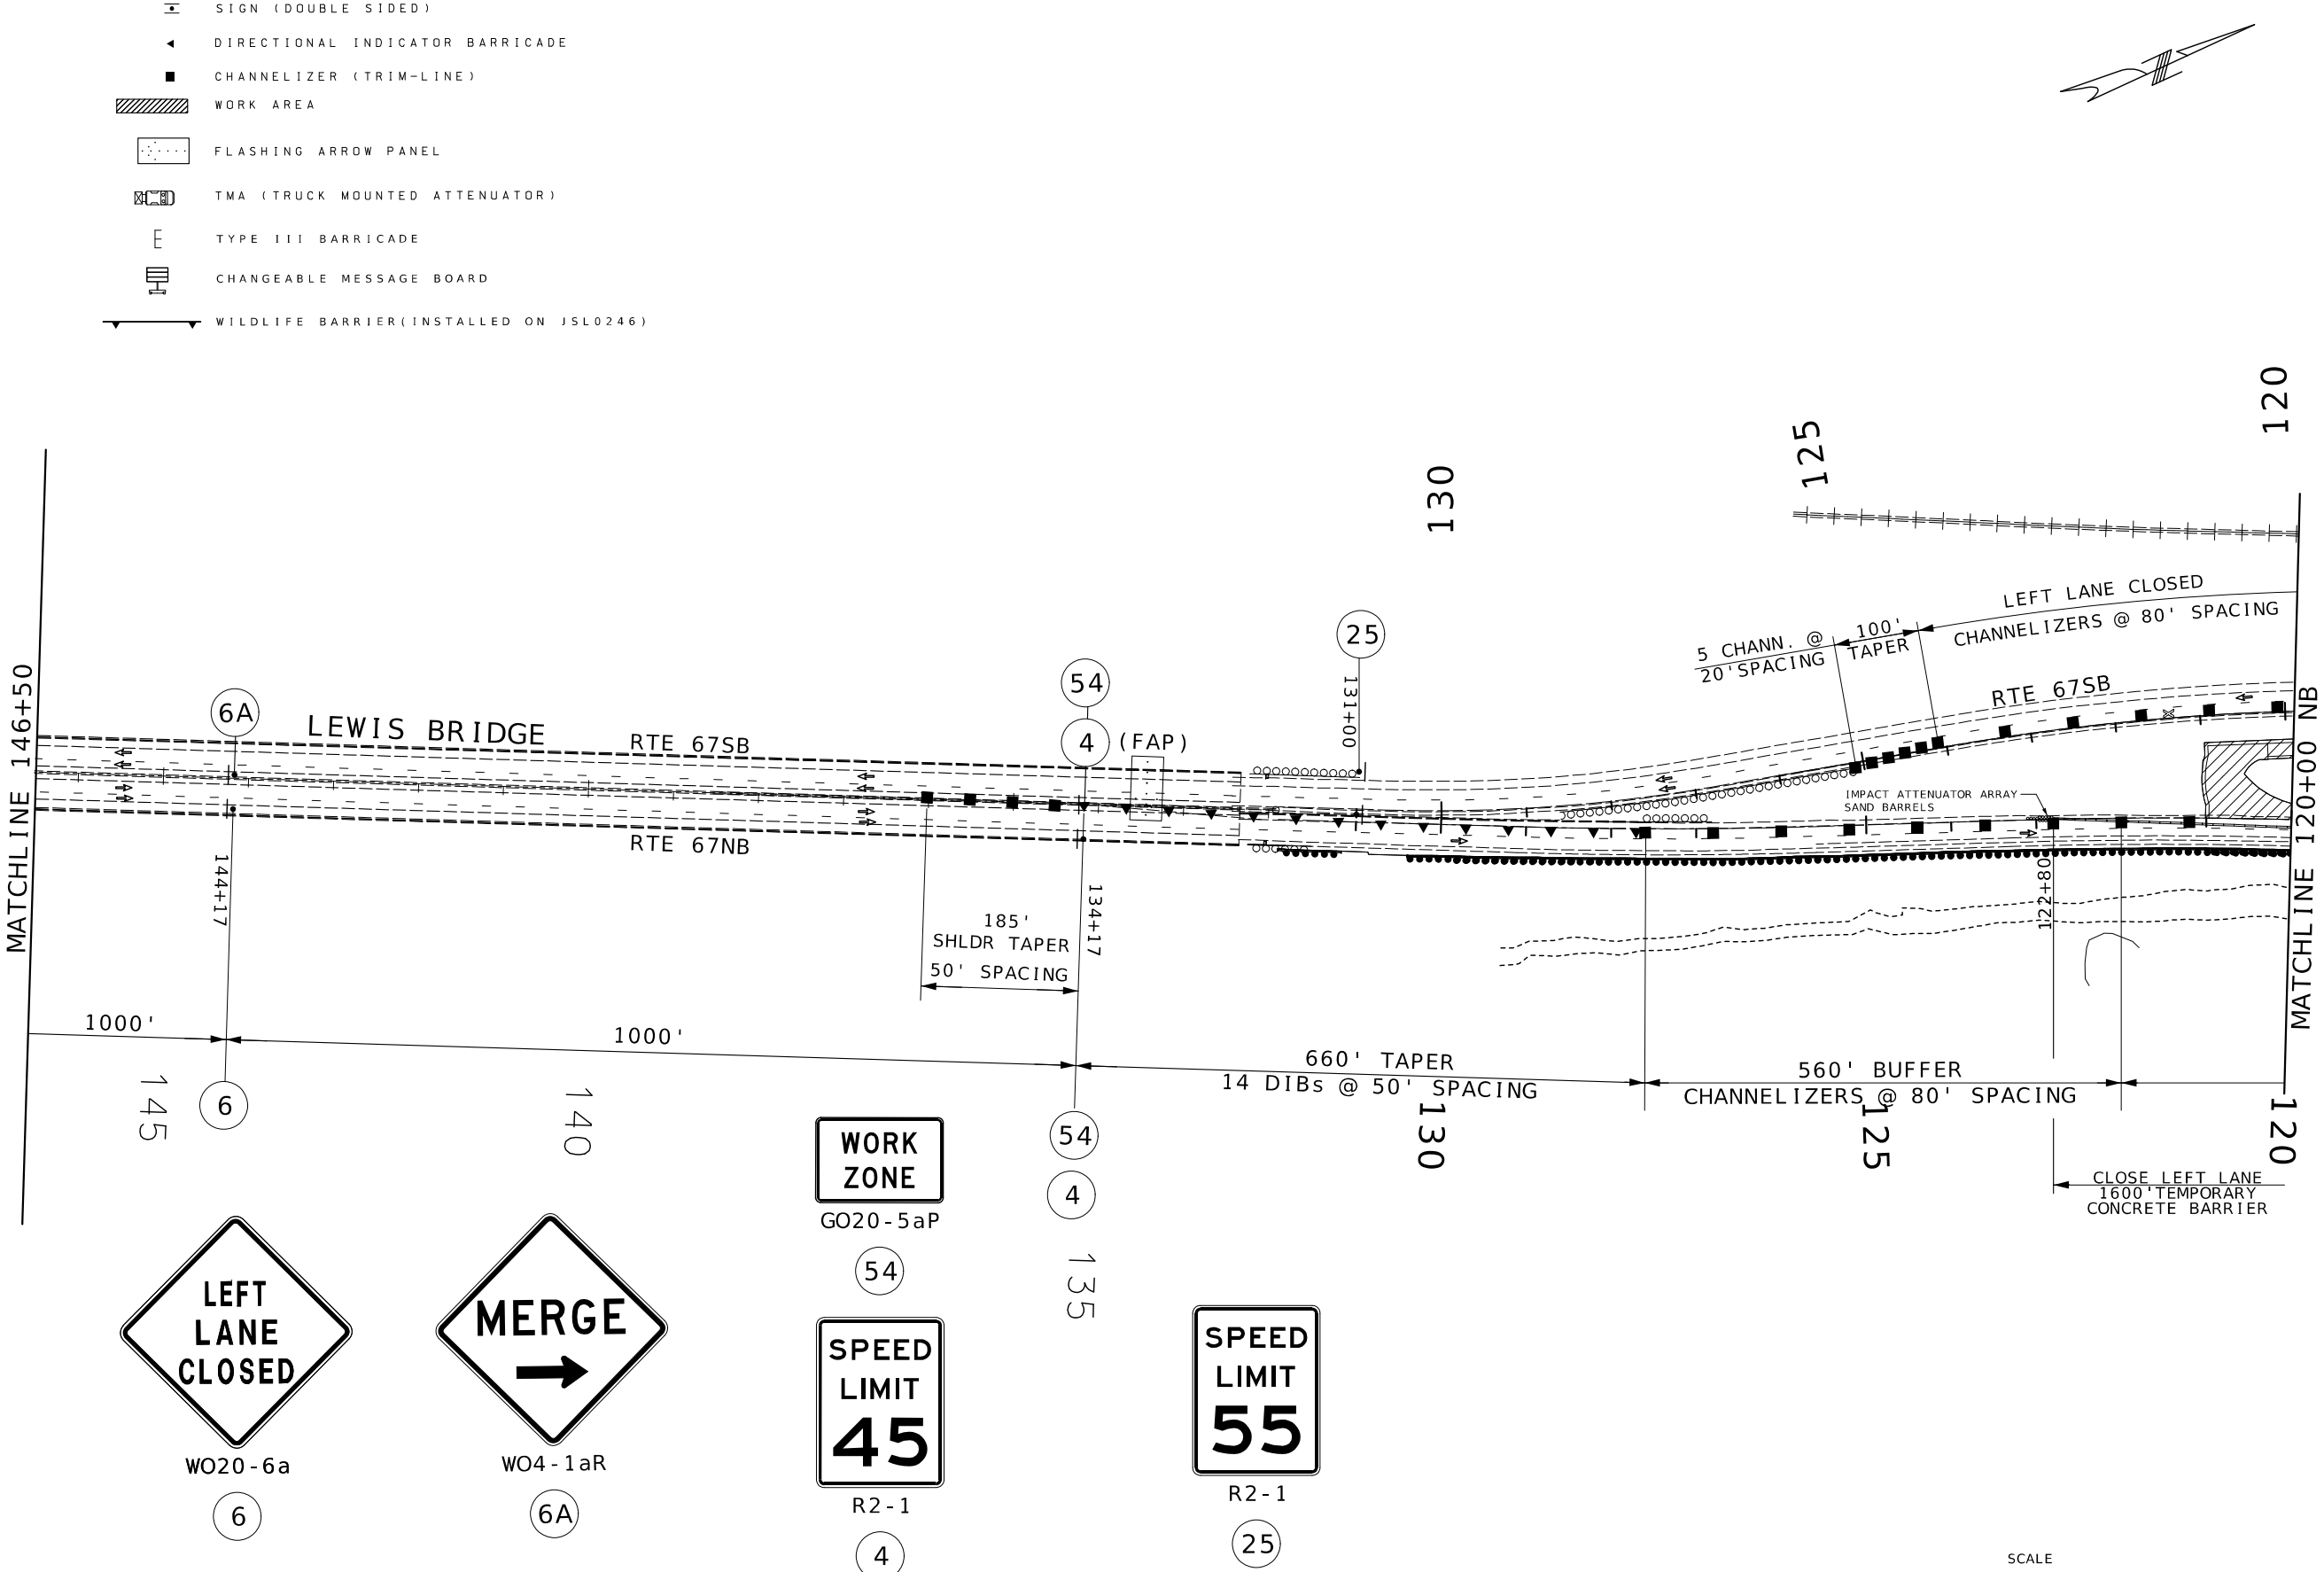

STATE OF MISSOURI
DANIEL WAYNE SAVAGEAU
NUMBER PE-2012018127
PROFESSIONAL ENGINEER
Daniel Savageau
10/03/2025 2:34:09 PM
DANIEL WAYNE SAVAGEAU - CIVIL
MO-PE-2012018127
DATE PREPARED
10/3/2025

ROUTE	STATE
67	MO
DISTRICT	SHEET NO.
SL	58

COUNTY
ST CHARLES

JOB NO.
J6P3636

CONTRACT ID.

PROJECT NO.

BRIDGE NO.

DESCRIPTION	DATE

MISSOURI HIGHWAYS AND TRANSPORTATION COMMISSION

MoDOT

105 WEST CAPITOL
JEFFERSON CITY, MO 65102
1-888-ASK-MODOT (1-888-275-6636)

TRAFFIC CONTROL SHEET
STAGE 1
BUILD SOUTH J-TURN ACCELERATION LANE

SOUTH BOUND 67 LEFT LANE CLOSURE USED
WHEN WORKER ARE PRESENT.

PLACE SIGN
BEHIND BARRICADES (29)

TYPE 3 MOVEABLE BARRICADES


ROAD
CLOSED

R11-2

(29)

TRAFFIC CONTROL LEGEND

- SIGN (SINGLE SIDED)
- SIGN (DOUBLE SIDED)
- DIRECTIONAL INDICATOR BARRICADE
- CHANNELIZER (TRIM-LINE)
- WORK AREA
- FLASHING ARROW PANEL
- TMA (TRUCK MOUNTED ATTENUATOR)
- TYPE III BARRICADE
- CHANGEABLE MESSAGE BOARD
- WILDLIFE BARRIER(INSTALLED ON JSL0246)

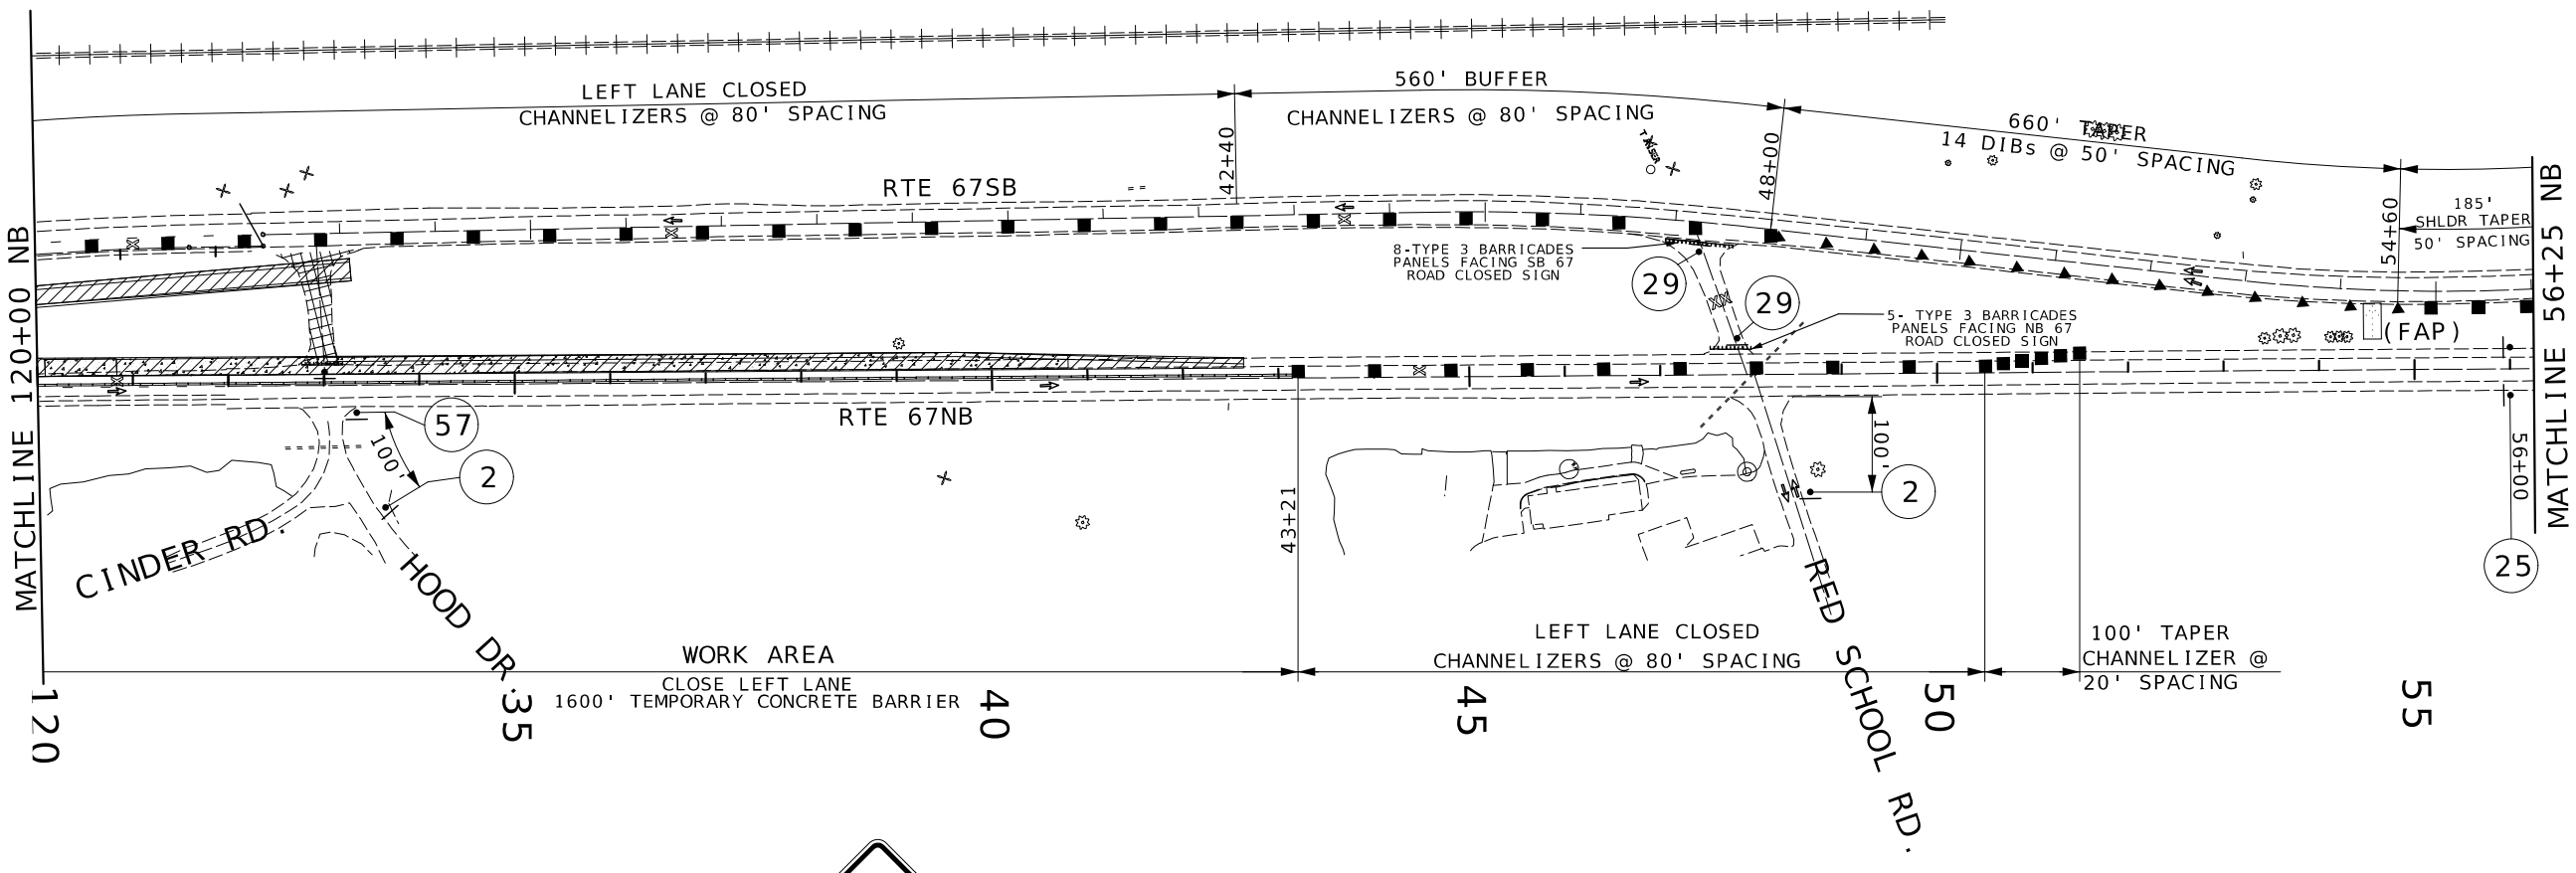

ROAD
WORK
AHEAD

WO20-1

(2)

R3-2

(57)

SPEED
LIMIT
55

R2-1

(25)

SCALE

0 100 200 300 400 500

STATE OF MISSOURI
DANIEL WAYNE SAVAGEAU
NUMBER PE-2012018127
PROFESSIONAL ENGINEER

Daniel Savageau
10/03/2025 2:34:33 PM
DANIEL WAYNE SAVAGEAU - CIVIL
MO-PE-2012018127

DATE PREPARED
10/3/2025

ROUTE	STATE
67	MO
DISTRICT	SHEET NO.
SL	59

COUNTY
ST CHARLES

JOB NO.
J6P3636

CONTRACT ID.

PROJECT NO.

BRIDGE NO.


DESCRIPTION

DATE

MISSOURI HIGHWAYS AND TRANSPORTATION COMMISSION

105 WEST CAPITOL
JEFFERSON CITY, MO 65102
1-888-ASK-MODOT (1-888-275-6636)

TRAFFIC CONTROL SHEET
STAGE 1
BUILD SOUTH J-TURN
ACCELERATION LANE

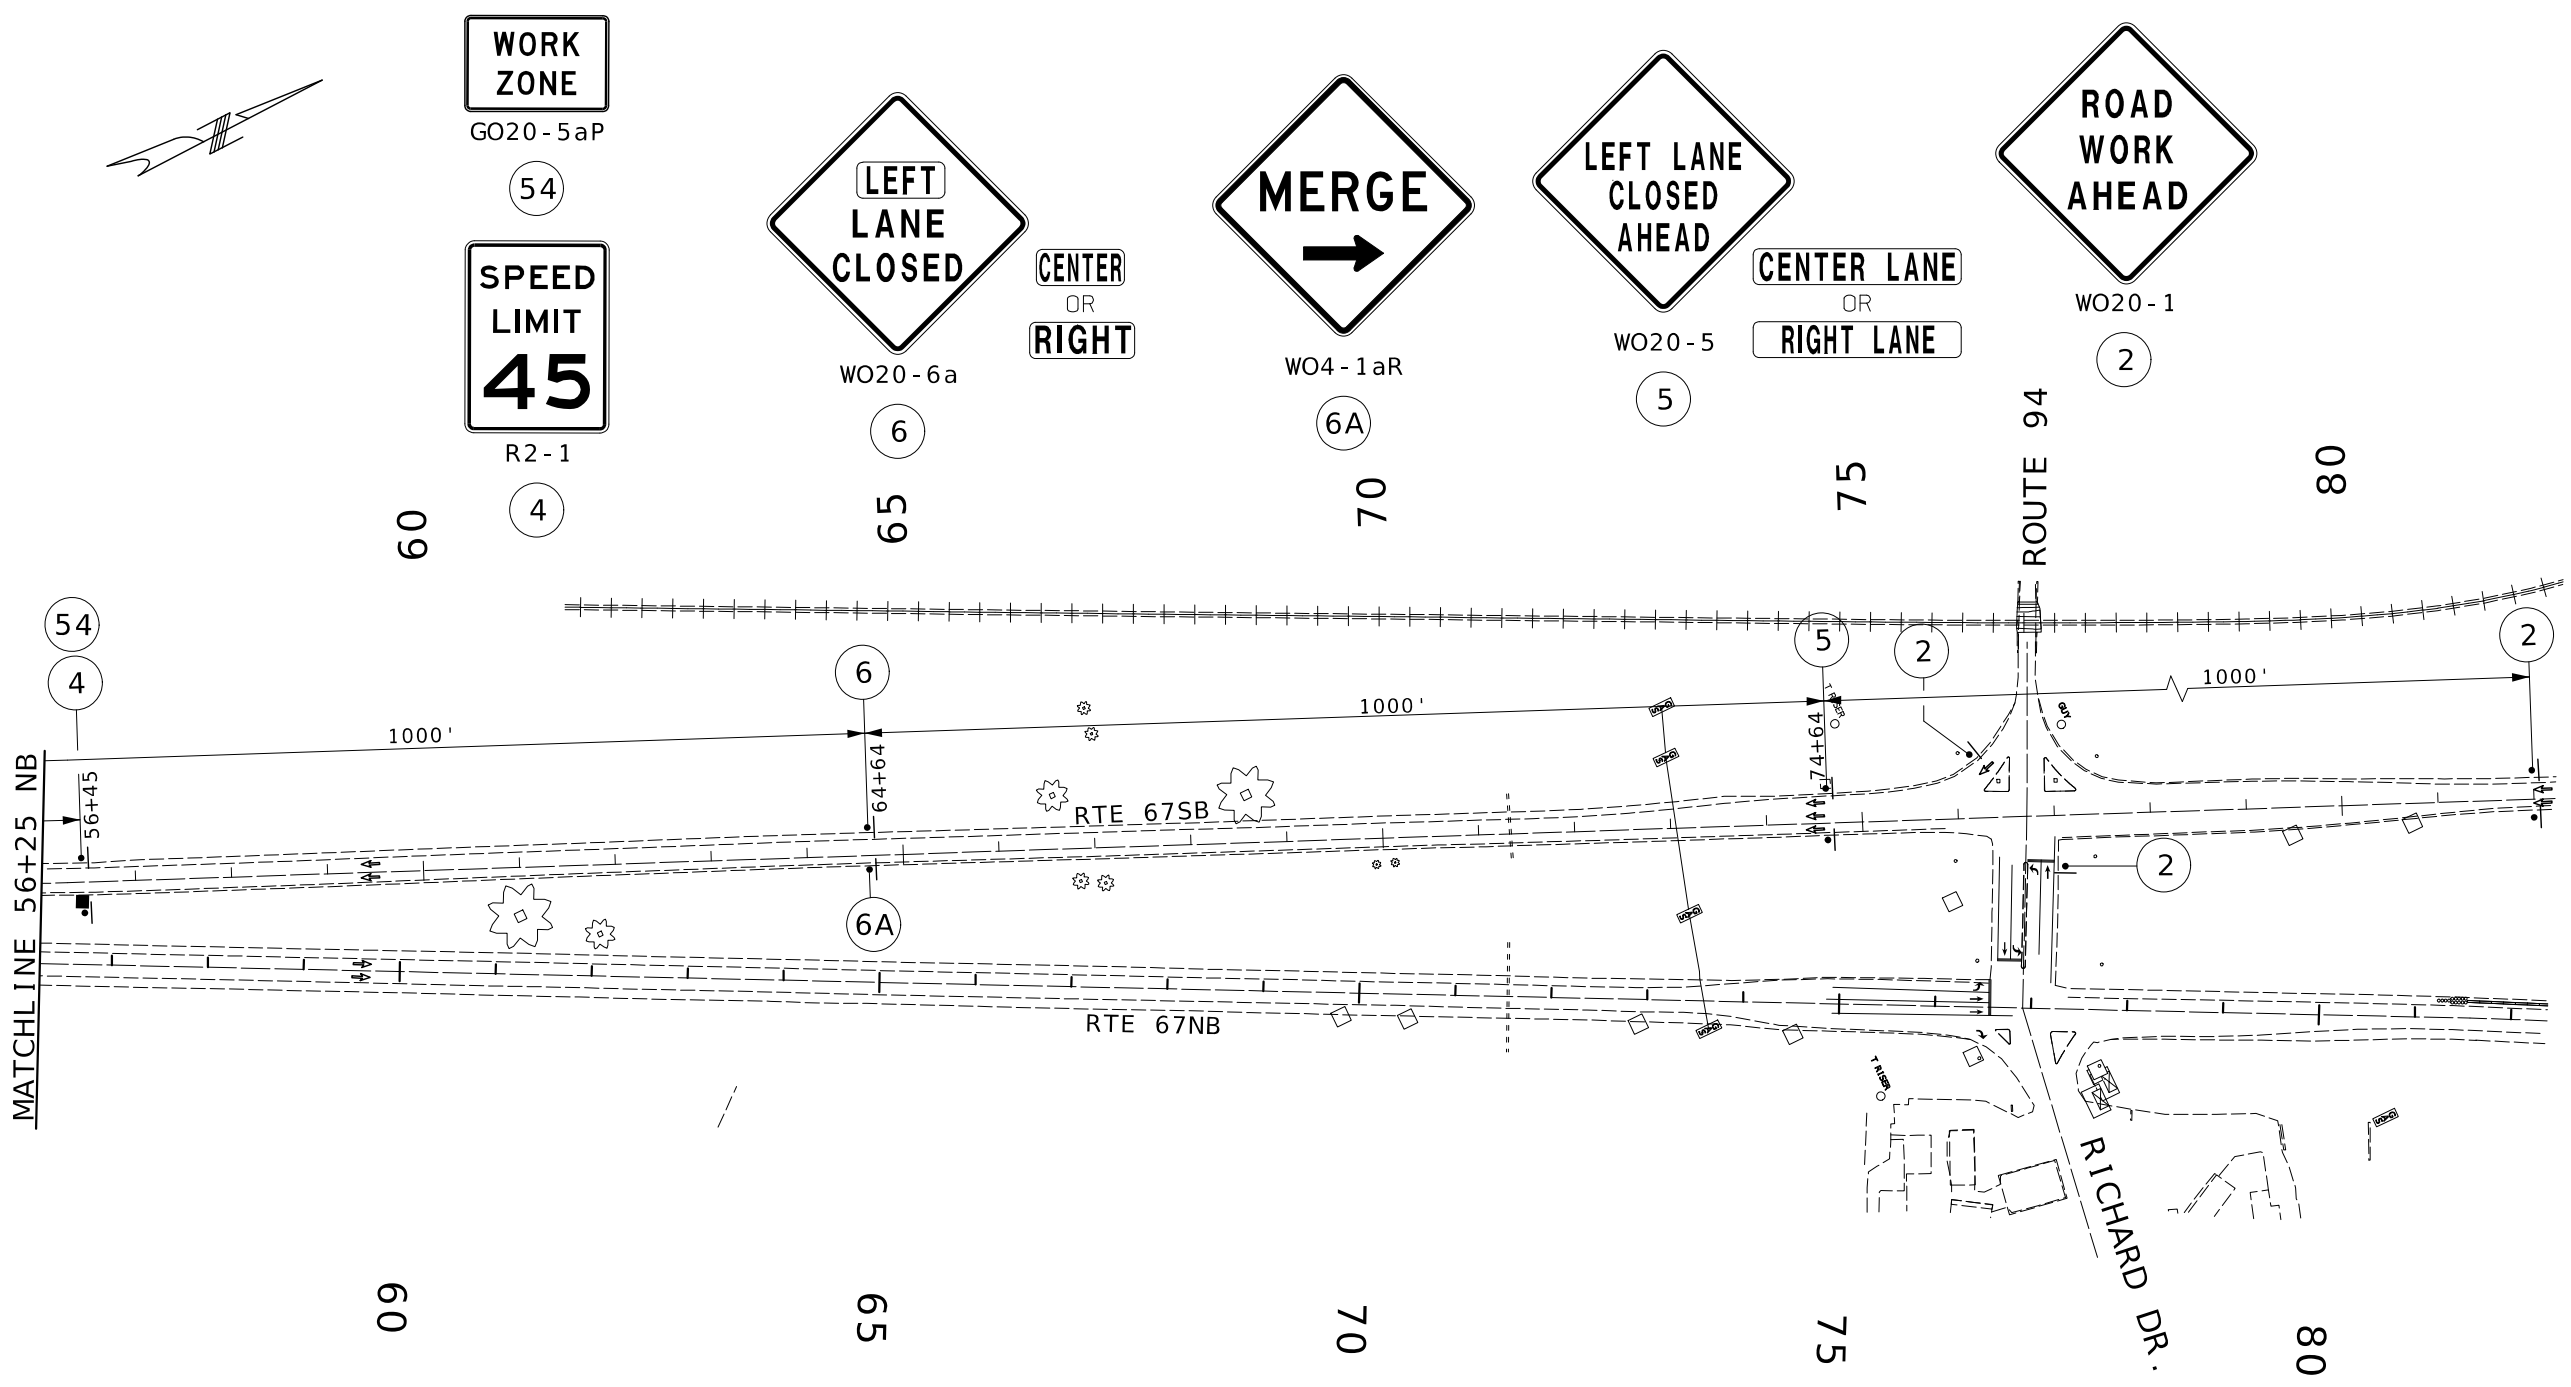

TRAFFIC CONTROL LEGEND

- SIGN (SINGLE SIDED)
- SIGN (DOUBLE SIDED)
- DIRECTIONAL INDICATOR BARRICADE
- CHANNELIZER (TRIM-LINE)
- WORK AREA
- FLASHING ARROW PANEL
- TMA (TRUCK MOUNTED ATTENUATOR)
- TYPE III BARRICADE
- CHANGEABLE MESSAGE BOARD
- WILDLIFE BARRIER(INSTALLED ON JSL0246)

SCALE

0 100 200 300 400 500

STATE OF MISSOURI
DANIEL WAYNE SAVAGEAU
NUMBER PE-2012018127
PROFESSIONAL ENGINEER
11/10/2025 9:36:03 AM
DANIEL WAYNE SAVAGEAU - CIVIL
MO-PE-2012018127


DATE PREPARED: 11/10/2025
ROUTE: 67 | STATE: MO
DISTRICT: SL | SHEET NO.: 60
COUNTY: ST CHARLES
JOB NO.: J6P3636
CONTRACT ID.:
PROJECT NO.:
BRIDGE NO.:

DESCRIPTION | DATE

MISSOURI HIGHWAYS AND TRANSPORTATION COMMISSION

105 WEST CAPITOL
JEFFERSON CITY, MO 65102
1-888-ASK-MODOT (1-888-275-6636)

TRAFFIC CONTROL SHEET
STAGE 1
BUILD SOUTH J-TURN ACCELERATION LANE

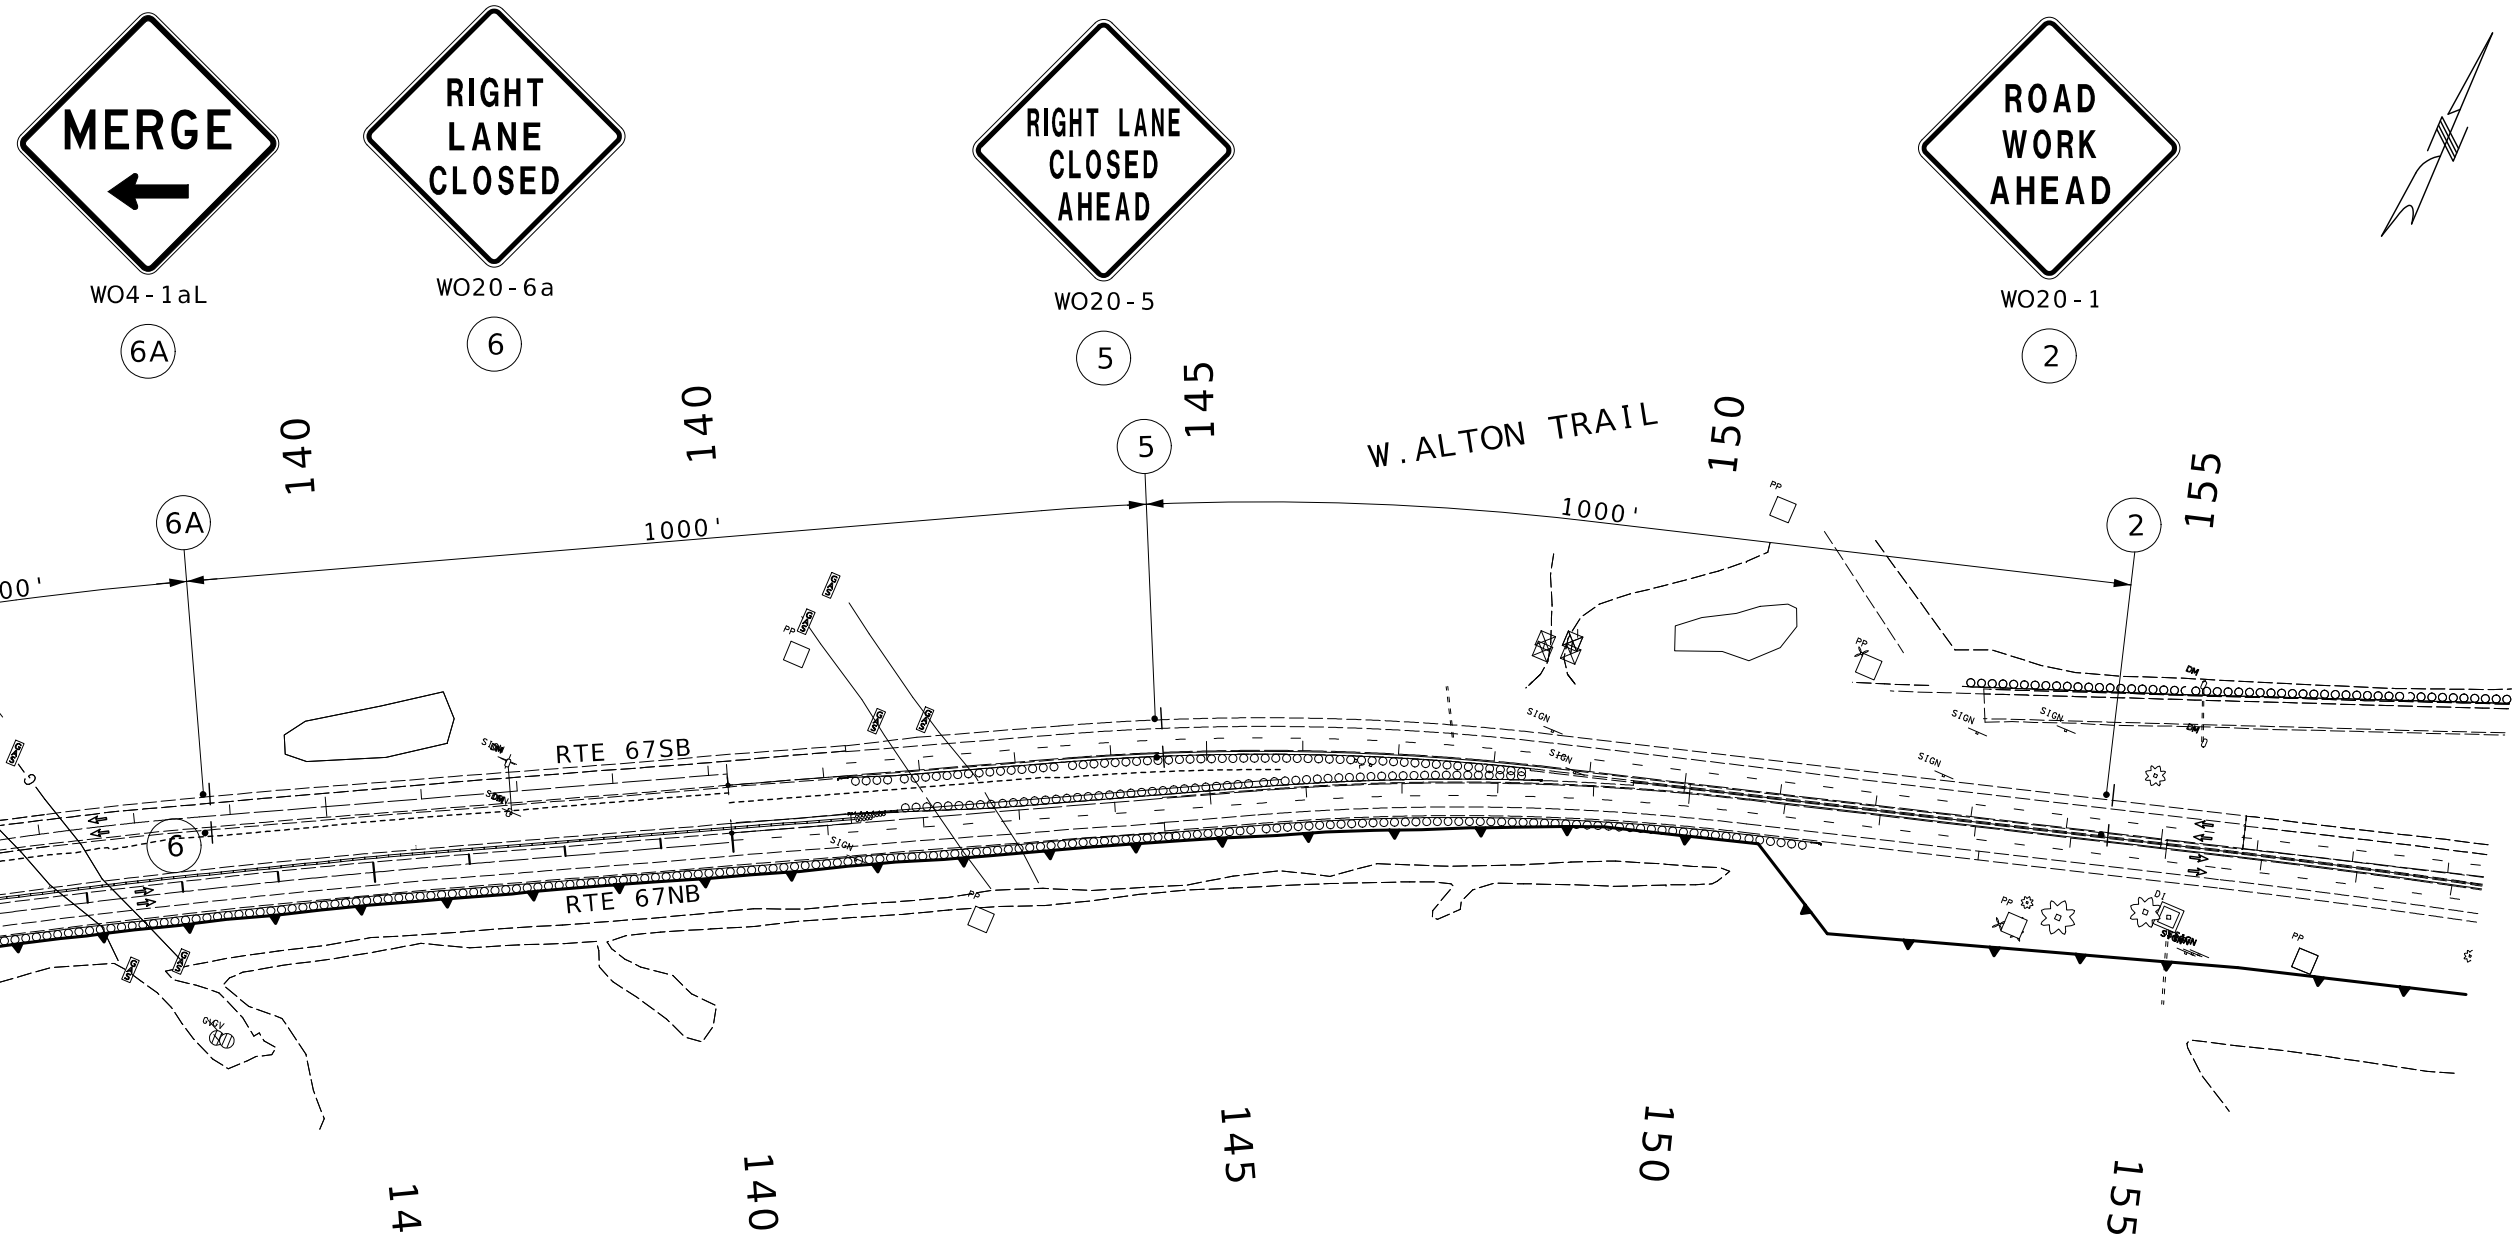

TRAFFIC CONTROL LEGEND

- SIGN (SINGLE SIDED)
- SIGN (DOUBLE SIDED)
- DIRECTIONAL INDICATOR BARRICADE
- CHANNELIZER (TRIM-LINE)
- WORK AREA
- FLASHING ARROW PANEL
- TMA (TRUCK MOUNTED ATTENUATOR)
- TYPE III BARRICADE
- CHANGEABLE MESSAGE BOARD
- WILDLIFE BARRIER(INSTALLED ON JSL0246)
- TEMPORAY CONCRETE BARRIER(INSTALLED STAGE 1)

SCALE

0 100 200 300 400 500

STATE OF MISSOURI
DANIEL WAYNE SAVAGEAU
NUMBER PE-2012018127
PROFESSIONAL ENGINEER

Daniel Savageau
10/03/2025 2:36:42 PM
DANIEL WAYNE SAVAGEAU - CIVIL
MO-PE-2012018127

DATE PREPARED
10/3/2025

ROUTE	STATE
67	MO
DISTRICT	SHEET NO.
SL	61

COUNTY
ST CHARLES

JOB NO.
J6P3636

CONTRACT ID.

PROJECT NO.

BRIDGE NO.

DESCRIPTION


DATE

MISSOURI HIGHWAYS AND TRANSPORTATION COMMISSION

105 WEST CAPITOL
JEFFERSON CITY, MO 65102
1-888-ASK-MODOT (1-888-275-6636)

MoDOT


TRAFFIC CONTROL SHEET STAGE 1 BUILD ST CHARLES STREET BYPASS

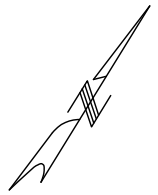



WO20-4

7

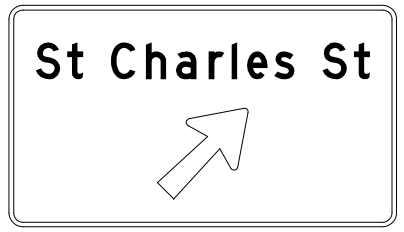

SPECIAL

69



GO20-5aP


54



R2-1

4

RIGHT LANE OPENS FOR ST. CHARLES STREET TRAFFIC

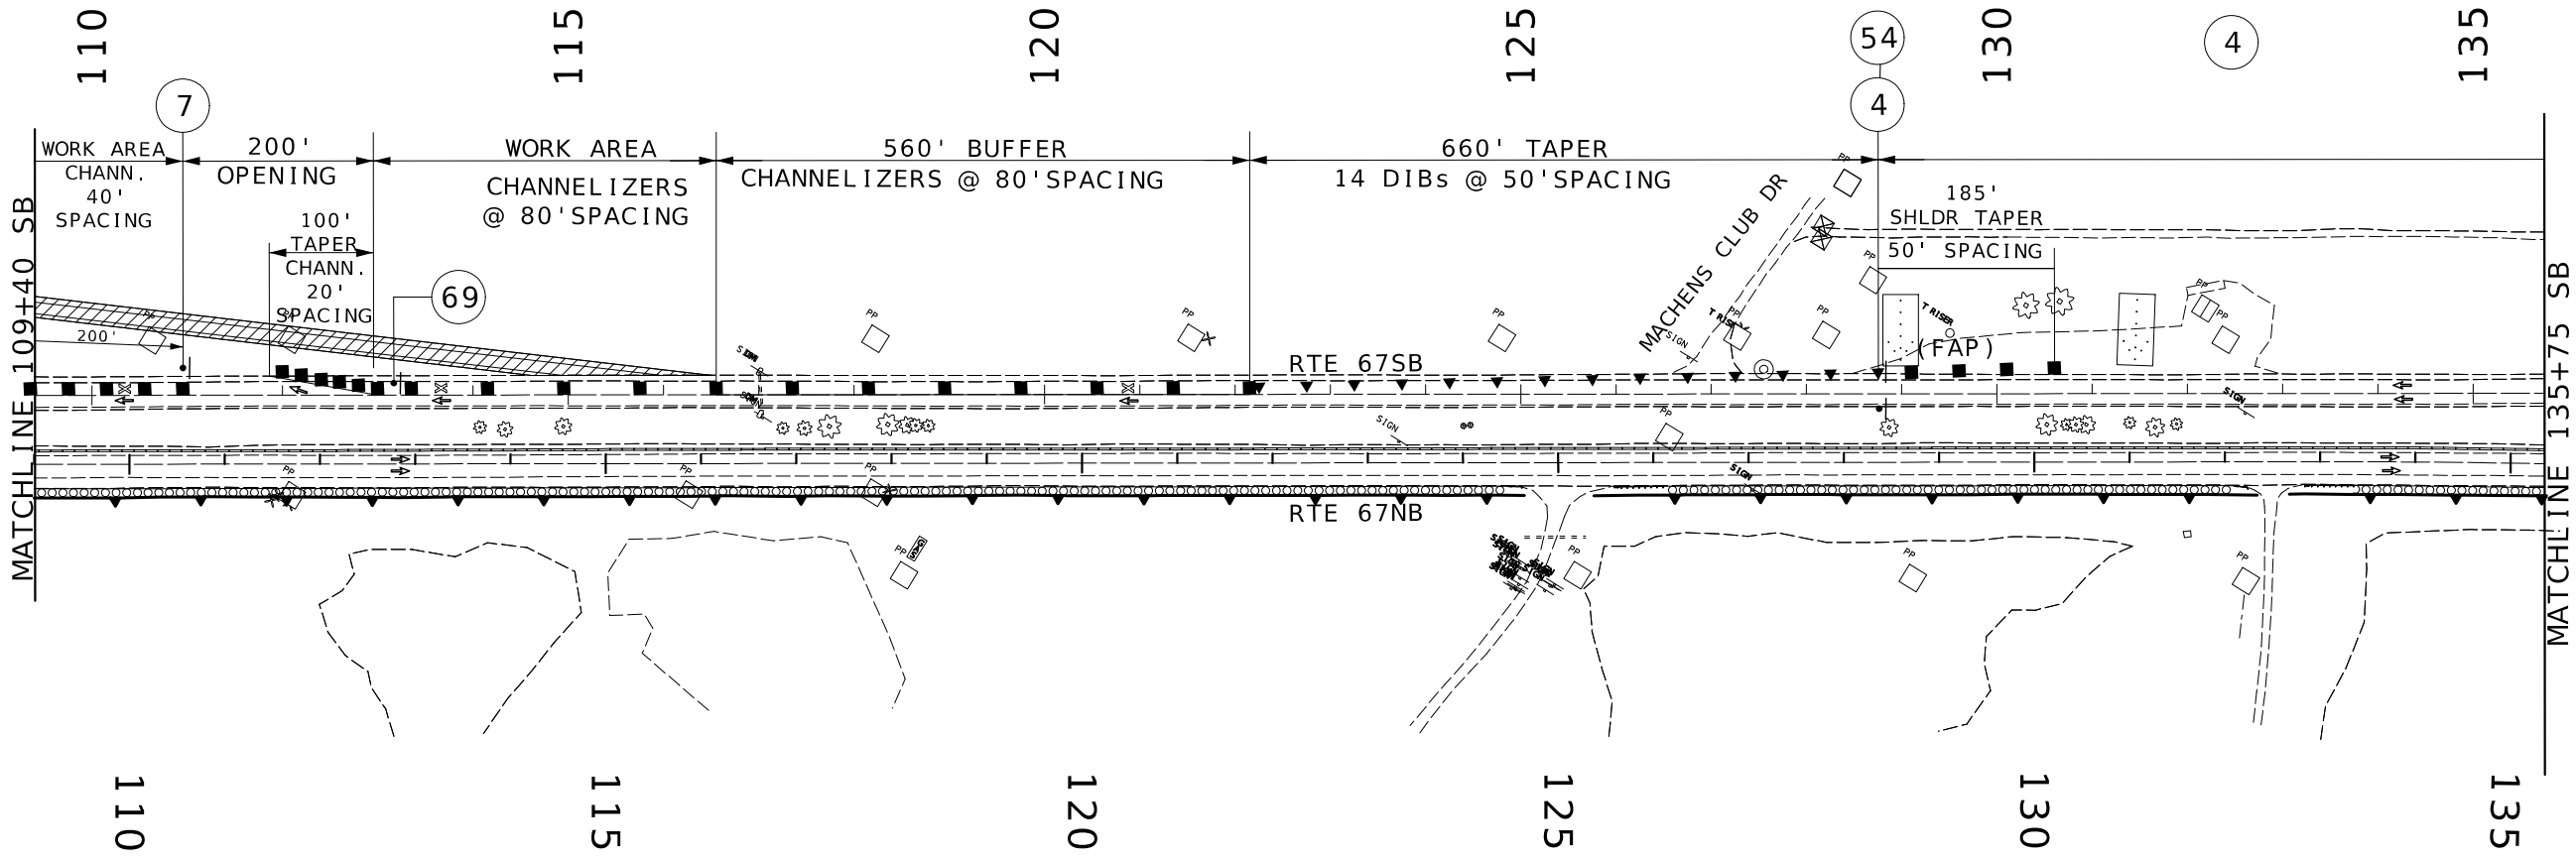

TRAFFIC CONTROL LEGEND

- SIGN (SINGLE SIDED)
- SIGN (DOUBLE SIDED)
- DIRECTIONAL INDICATOR BARRICADE
- CHANNELIZER (TRIM-LINE)
- WORK AREA
- FLASHING ARROW PANEL
- TMA (TRUCK MOUNTED ATTENUATOR)
- TYPE III BARRICADE
- CHANGEABLE MESSAGE BOARD
- WILDLIFE BARRIER(INSTALLED ON JSL0246)
- TEMPORAY CONCRETE BARRIER(INSTALLED STAGE 1)

SCALE

0 100 200 300 400 500

STATE OF MISSOURI
DANIEL WAYNE SAVAGEAU
NUMBER PE-2012018127
PROFESSIONAL ENGINEER
Daniel Savageau
10/03/2025 2:37:04 PM
DANIEL WAYNE SAVAGEAU - CIVIL
MO-PE-2012018127

DATE PREPARED
10/3/2025

ROUTE	STATE
67	MO
DISTRICT	SHEET NO.
SL	62

COUNTY
ST CHARLES

JOB NO.
J6P3636

CONTRACT ID.

PROJECT NO.

BRIDGE NO.

DESCRIPTION	DATE


MISSOURI HIGHWAYS AND TRANSPORTATION COMMISSION

105 WEST CAPITOL
JEFFERSON CITY, MO 65102
1-888-ASK-MODOT (1-888-275-6636)

TRAFFIC CONTROL SHEET
STAGE 1
BUILD ST CHARLES STREET
BYPASS

ST. CHARLES STREET:

FLAGGING OPERATIONS WHILE WORKERS ARE PRESENT
OPEN BOTH LANES WHEN WORKERS ARE NOT PRESENT.

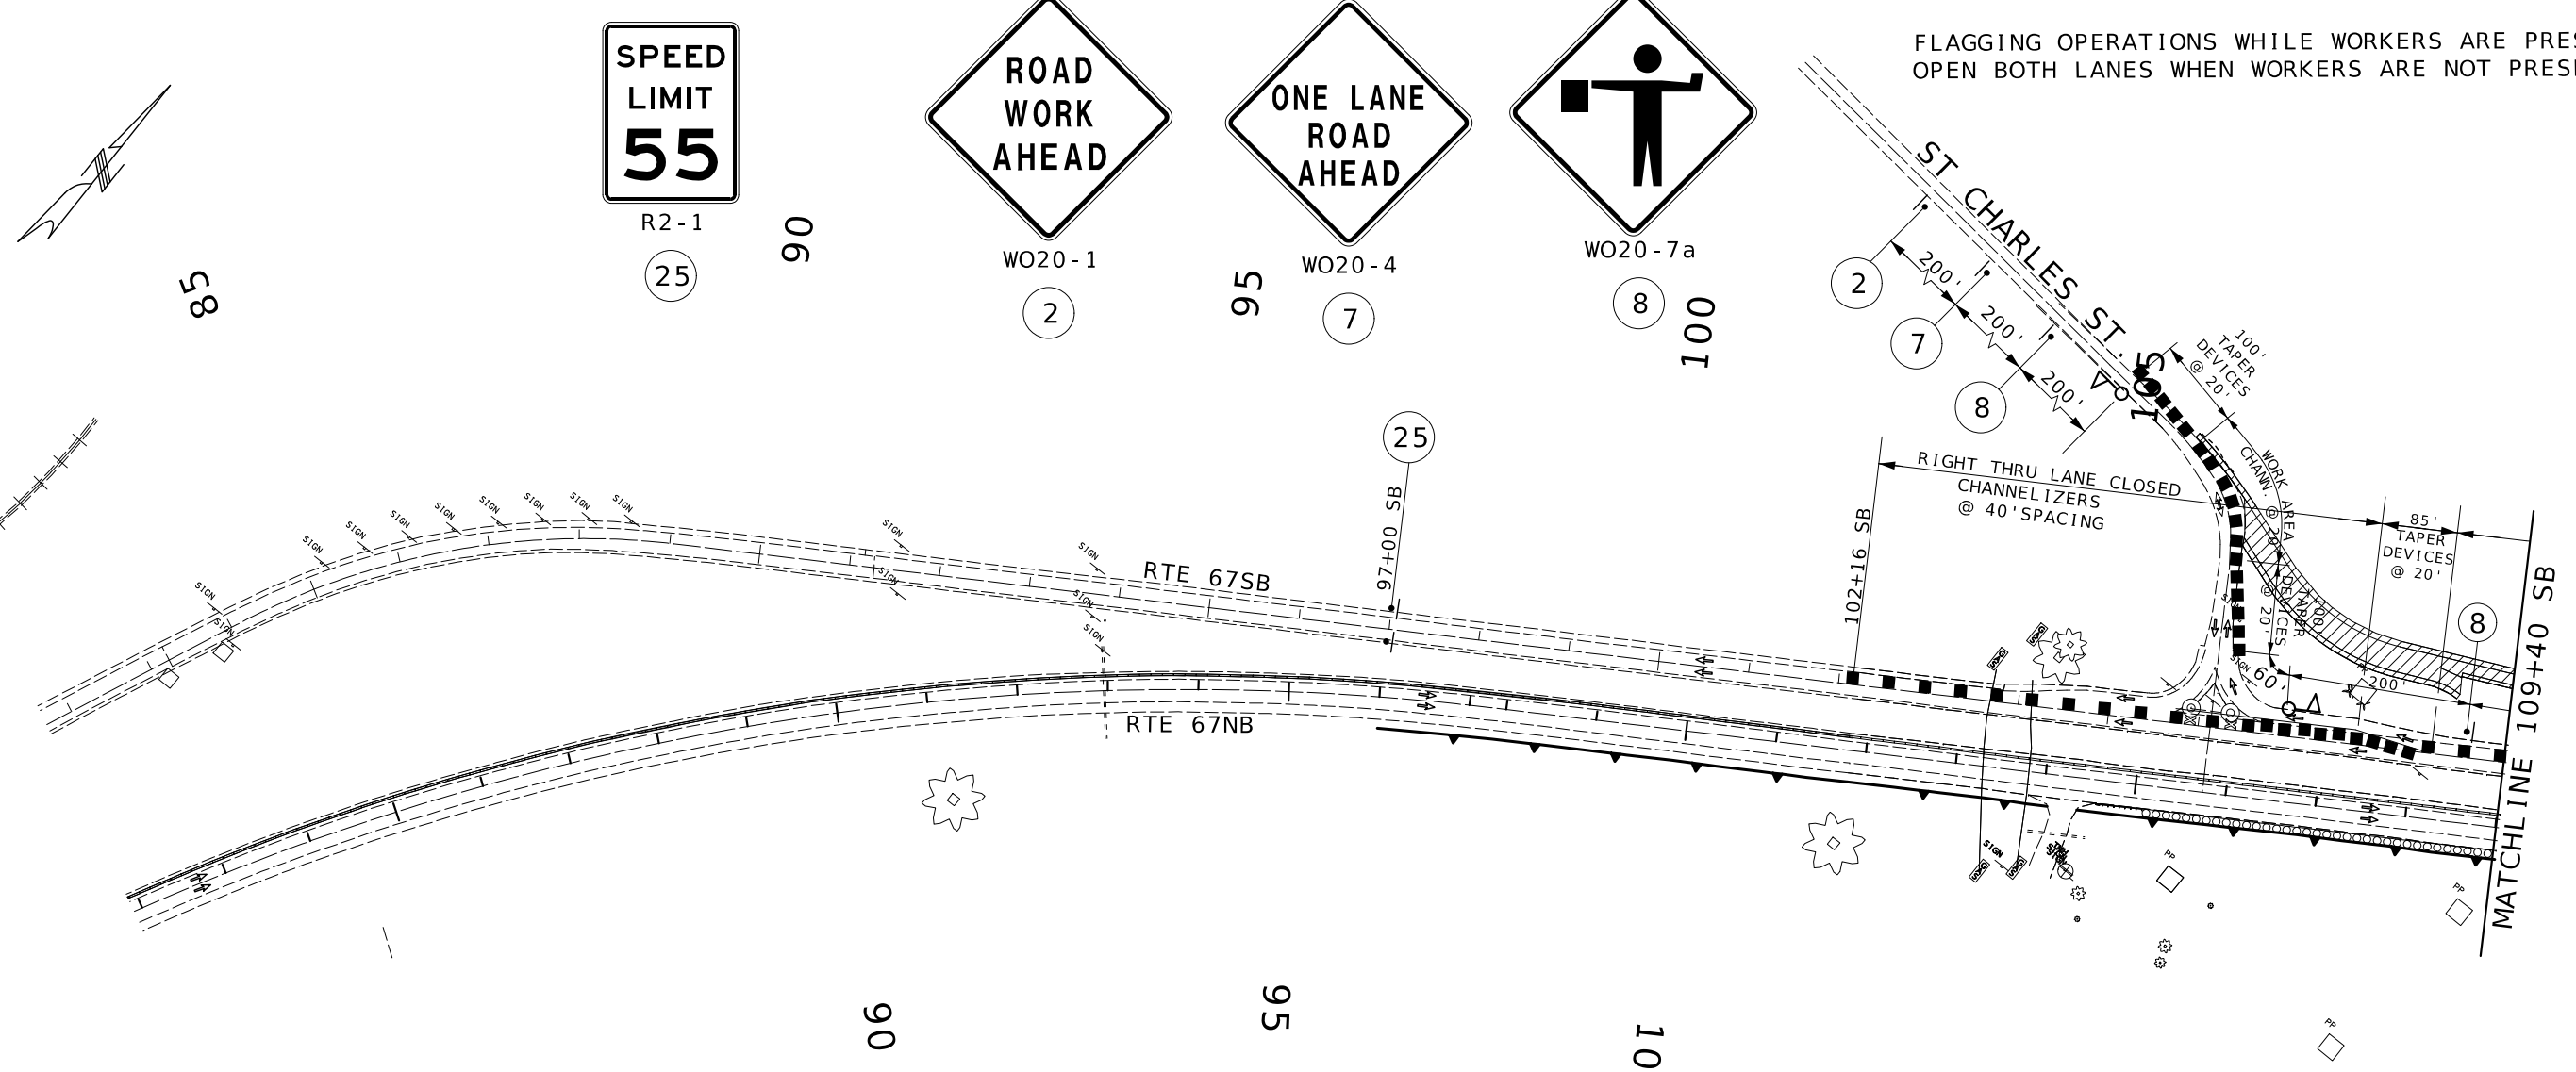

TRAFFIC CONTROL LEGEND

- SIGN (SINGLE SIDED)
- SIGN (DOUBLE SIDED)
- DIRECTIONAL INDICATOR BARRICADE
- CHANNELIZER (TRIM-LINE)
- WORK AREA
- FLASHING ARROW PANEL
- TMA (TRUCK MOUNTED ATTENUATOR)
- TYPE III BARRICADE
- CHANGEABLE MESSAGE BOARD
- WILDLIFE BARRIER(INSTALLED ON JSL0246)
- TEMPORAY CONCRETE BARRIER(INSTALLED STAGE 1)

SCALE

0 100 200 300 400 500

STATE OF MISSOURI
DANIEL WAYNE SAVAGEAU
NUMBER PE-2012018127
PROFESSIONAL ENGINEER
Daniel Savageau
10/03/2025 2:37:23 PM
DANIEL WAYNE SAVAGEAU - CIVIL
MO-PE-2012018127

DATE PREPARED: 10/3/2025

ROUTE	STATE
67	MO
DISTRICT	SHEET NO.
SL	63

COUNTY: ST CHARLES
JOB NO.: J6P3636
CONTRACT ID.:
PROJECT NO.:
BRIDGE NO.:

DESCRIPTION | DATE

MISSOURI HIGHWAYS AND TRANSPORTATION COMMISSION


105 WEST CAPITOL
JEFFERSON CITY, MO 65102
1-888-ASK-MODOT (1-888-275-6636)

MoDOT

TRAFFIC CONTROL SHEET
STAGE 1
BUILD ST CHARLES STREET BYPASS

TRAFFIC CONTROL LEGEND

- SIGN (SINGLE SIDED)
- SIGN (DOUBLE SIDED)
- DIRECTIONAL INDICATOR BARRICADE
- CHANNELIZER (TRIM-LINE)
- WORK AREA
- FLASHING ARROW PANEL
- TMA (TRUCK MOUNTED ATTENUATOR)
- TYPE III BARRICADE
- CHANGEABLE MESSAGE BOARD
- WILDLIFE BARRIER(INSTALLED ON JSL0246)
- TEMPORAY CONCRETE BARRIER(INSTALLED STAGE 1)
- LONG-TERM RUMBLE STRIPS

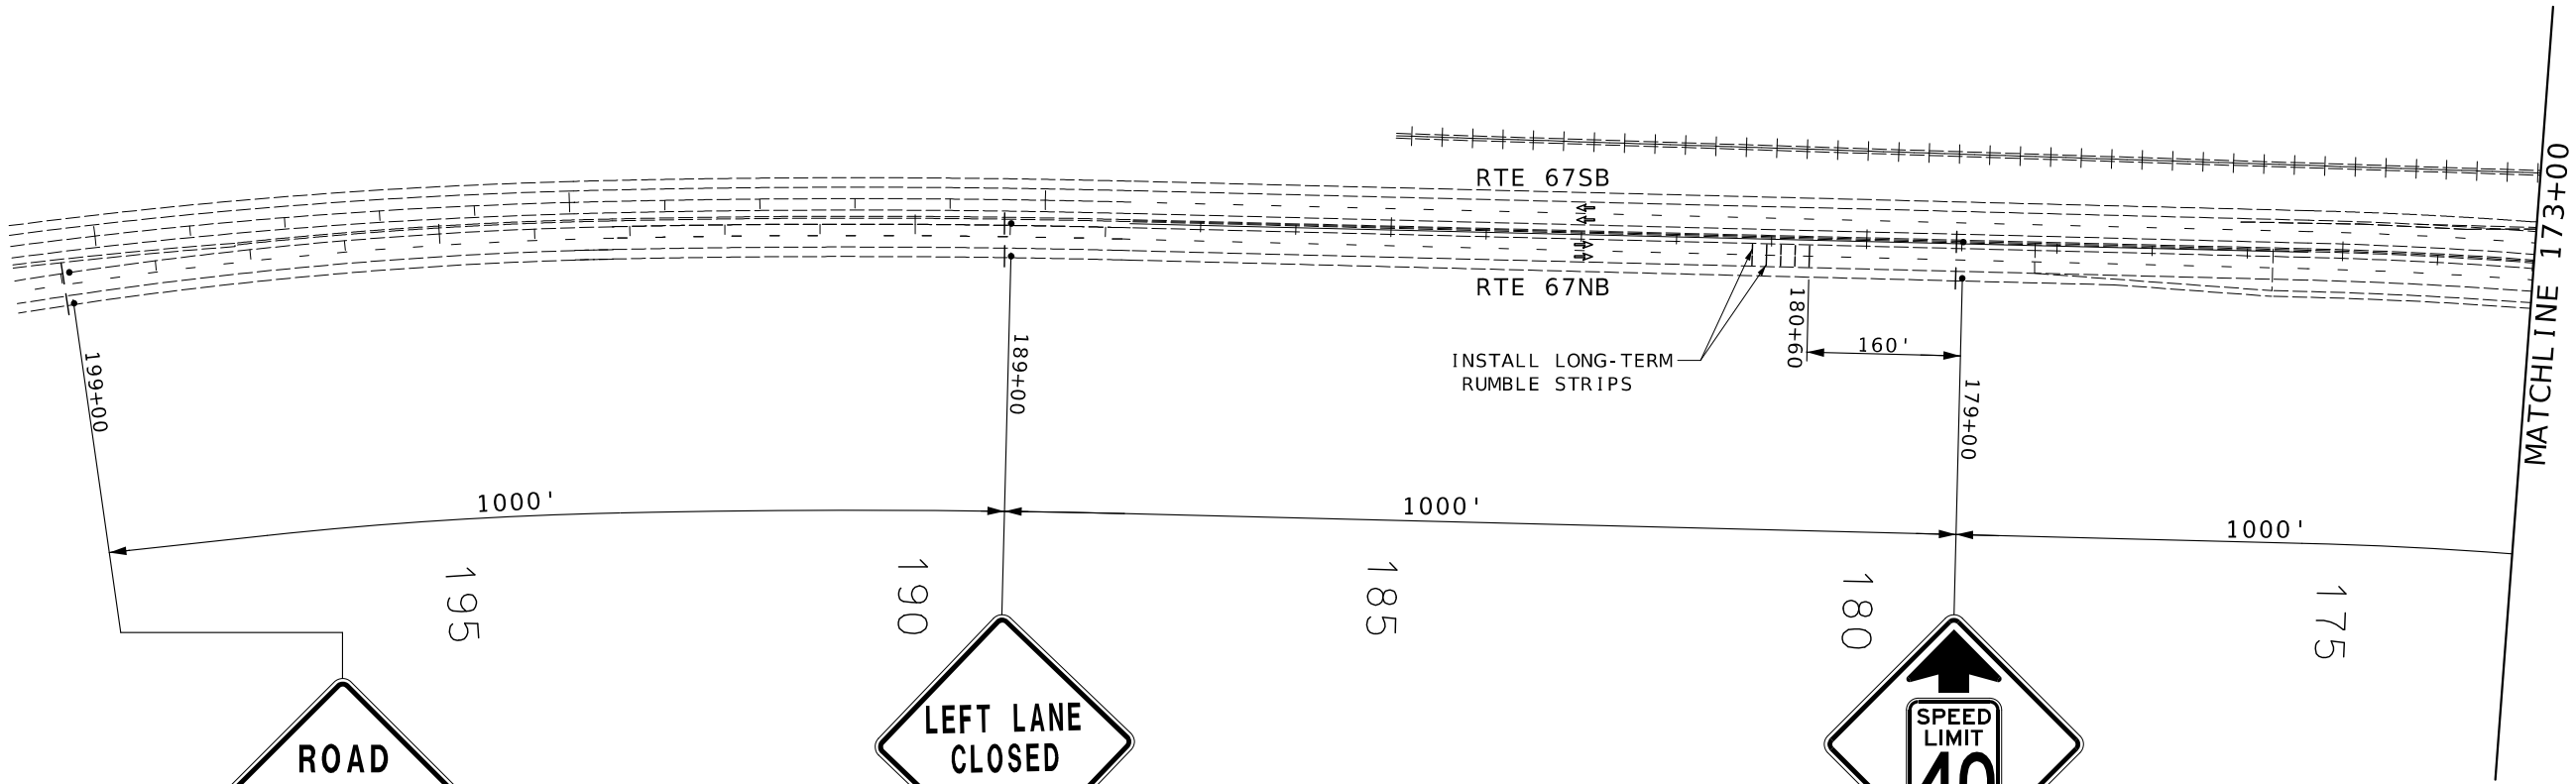

SCALE

0 100 200 300 400 500

STATE OF MISSOURI
DANIEL WAYNE SAVAGEAU
NUMBER PE-2012018127
PROFESSIONAL ENGINEER

Daniel Savageau

10/03/2025 2:37:44 PM
DANIEL WAYNE SAVAGEAU - CIVIL
MO-PE-2012018127

DATE PREPARED
10/3/2025

ROUTE	STATE
67	MO
DISTRICT	SHEET NO.
SL	64

COUNTY
ST CHARLES

JOB NO.
J6P3636

CONTRACT ID.

PROJECT NO.

BRIDGE NO.

DESCRIPTION	DATE


MISSOURI HIGHWAYS AND TRANSPORTATION COMMISSION

105 WEST CAPITOL
JEFFERSON CITY, MO 65102
1-888-ASK-MODOT (1-888-275-6636)

TRAFFIC CONTROL SHEET
STAGE 2
BUILD SOUTH J-TURN

TRAFFIC CONTROL LEGEND

- SIGN (SINGLE SIDED)
- SIGN (DOUBLE SIDED)
- DIRECTIONAL INDICATOR BARRICADE
- CHANNELIZER (TRIM-LINE)
- WORK AREA
- FLASHING ARROW PANEL
- TMA (TRUCK MOUNTED ATTENUATOR)
- TYPE III BARRICADE
- CHANGEABLE MESSAGE BOARD
- WILDLIFE BARRIER(INSTALLED ON JSL0246)
- TEMPORAY CONCRETE BARRIER(INSTALLED STAGE 1)
- LONG-TERM RUMBLE STRIPS

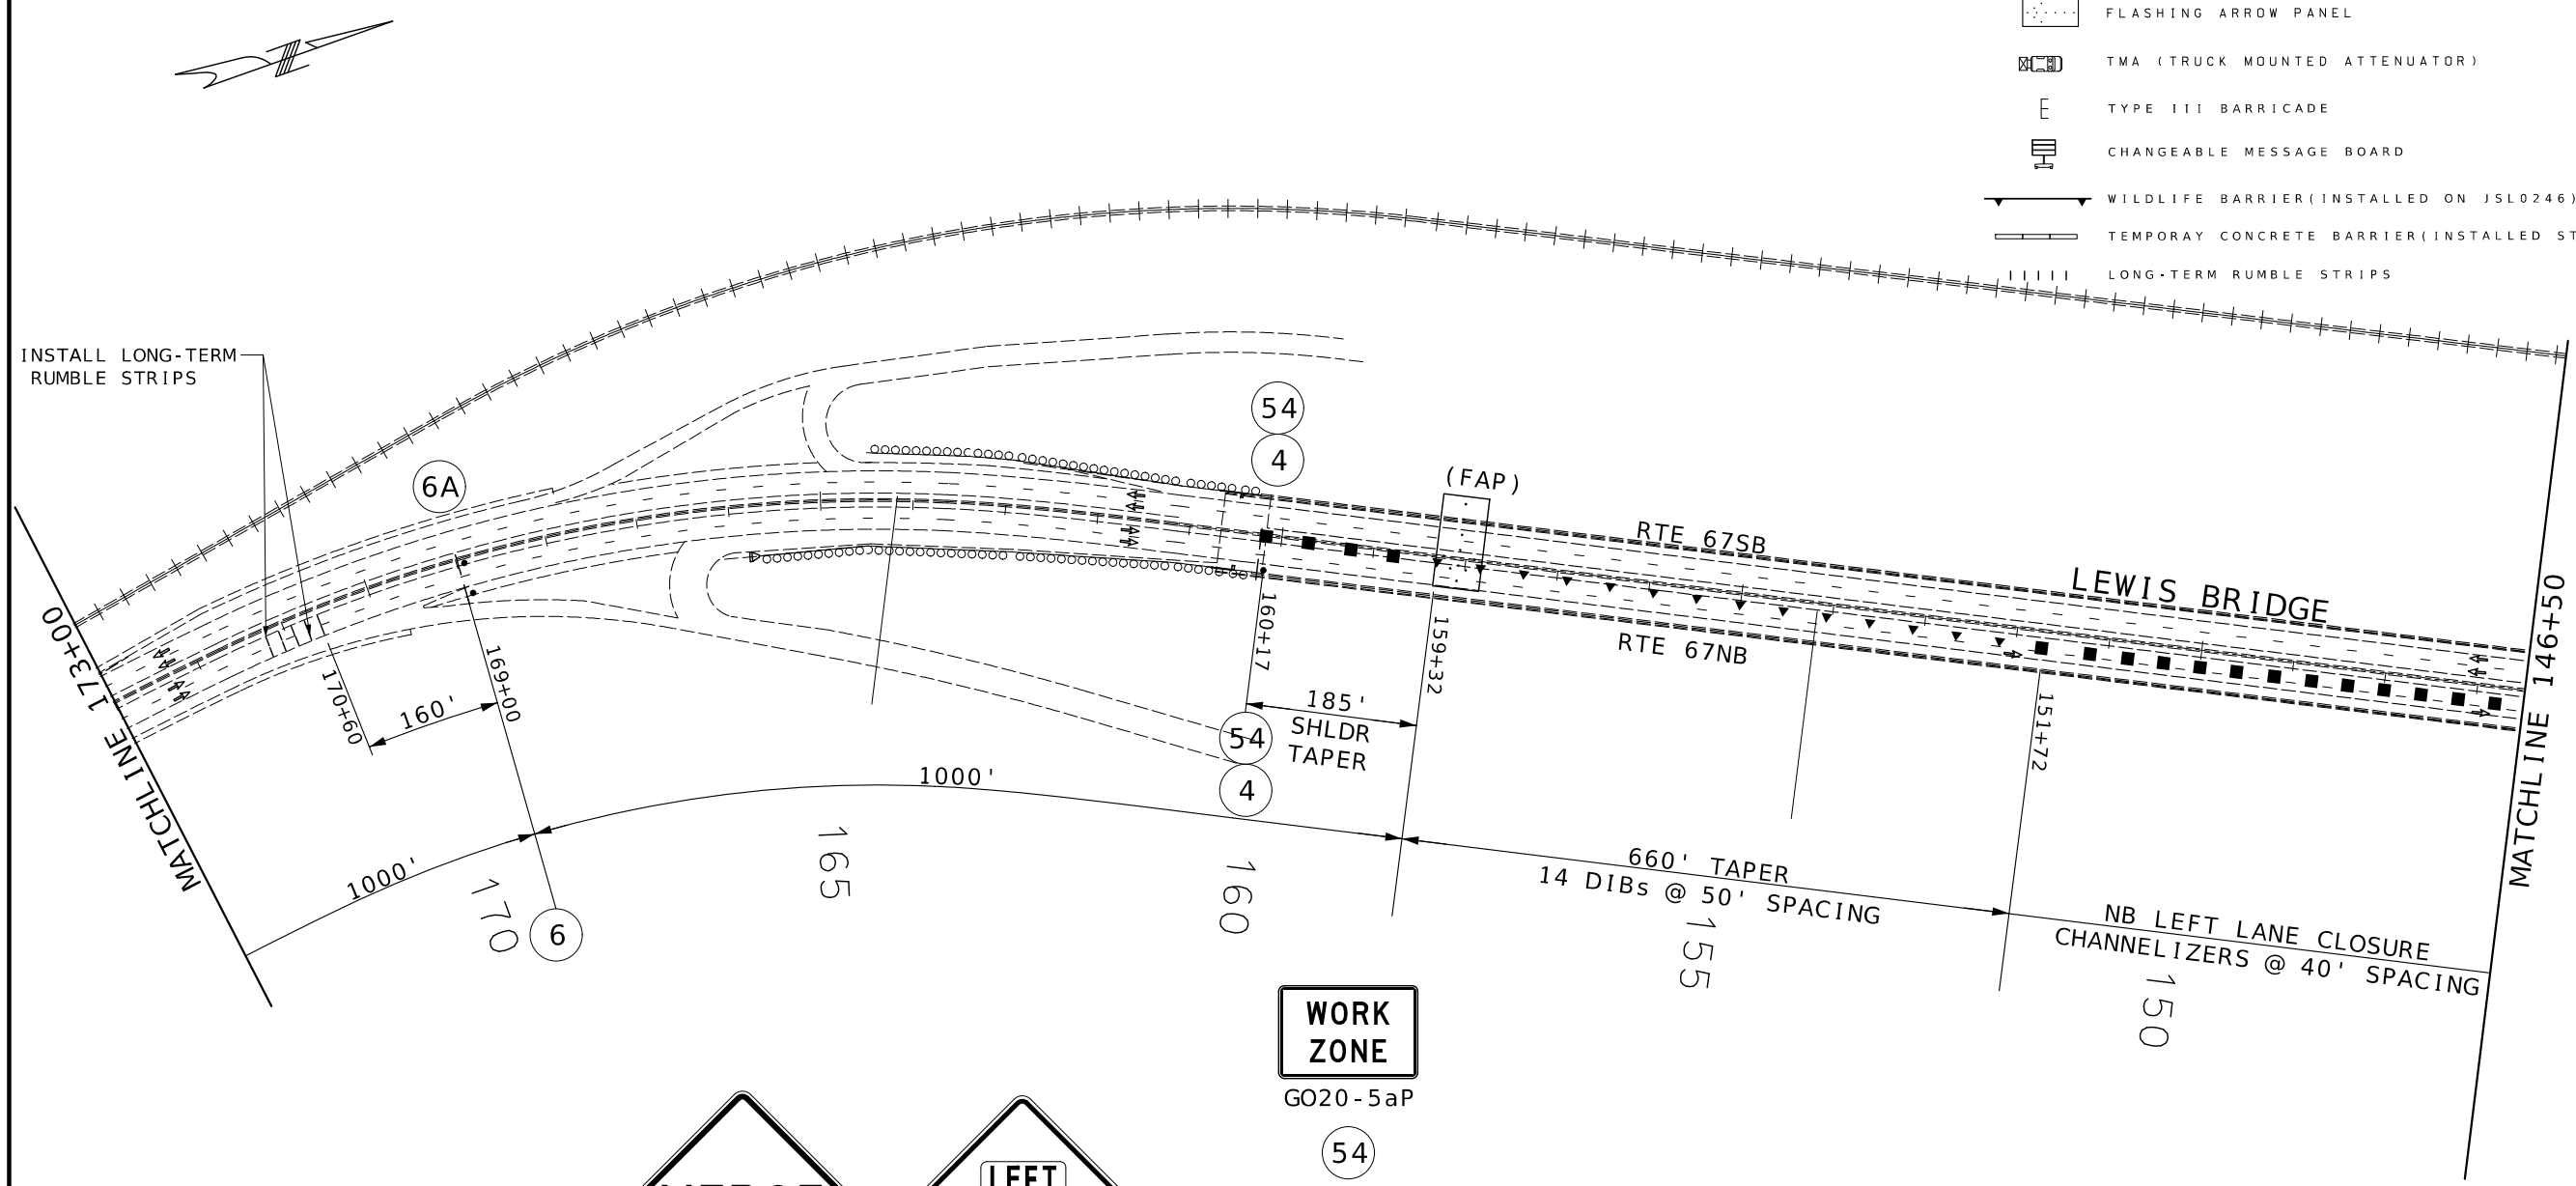



WO4-1aR

6A



WO20-6a

6

GO20-5aP

54



R2-1

4

SCALE

0 100 200 300 400 500

STATE OF MISSOURI
DANIEL WAYNE SAVAGEAU
NUMBER PE-2012018127
PROFESSIONAL ENGINEER

Daniel Savageau

10/03/2025 2:38:03 PM
DANIEL WAYNE SAVAGEAU - CIVIL
MO-PE-2012018127
DATE PREPARED

10/3/2025

ROUTE	STATE
67	MO
DISTRICT	SHEET NO.
SL	65

COUNTY
ST CHARLES

JOB NO.
J6P3636

CONTRACT ID.

PROJECT NO.

BRIDGE NO.

DESCRIPTION	DATE

MISSOURI HIGHWAYS AND TRANSPORTATION COMMISSION


105 WEST CAPITOL
JEFFERSON CITY, MO 65102
1-888-ASK-MODOT (1-888-275-6636)

MoDOT

TRAFFIC CONTROL SHEET STAGE 2 BUILD SOUTH J-TURN

TRAFFIC CONTROL LEGEND

- SIGN (SINGLE SIDED)
- SIGN (DOUBLE SIDED)
- DIRECTIONAL INDICATOR BARRICADE
- CHANNELIZER (TRIM-LINE)
- WORK AREA
- FLASHING ARROW PANEL
- TMA (TRUCK MOUNTED ATTENUATOR)
- TYPE III BARRICADE
- CHANGEABLE MESSAGE BOARD
- WILDLIFE BARRIER(INSTALLED ON JSL0246)
- TEMPORAY CONCRETE BARRIER(INSTALLED STAGE 1)

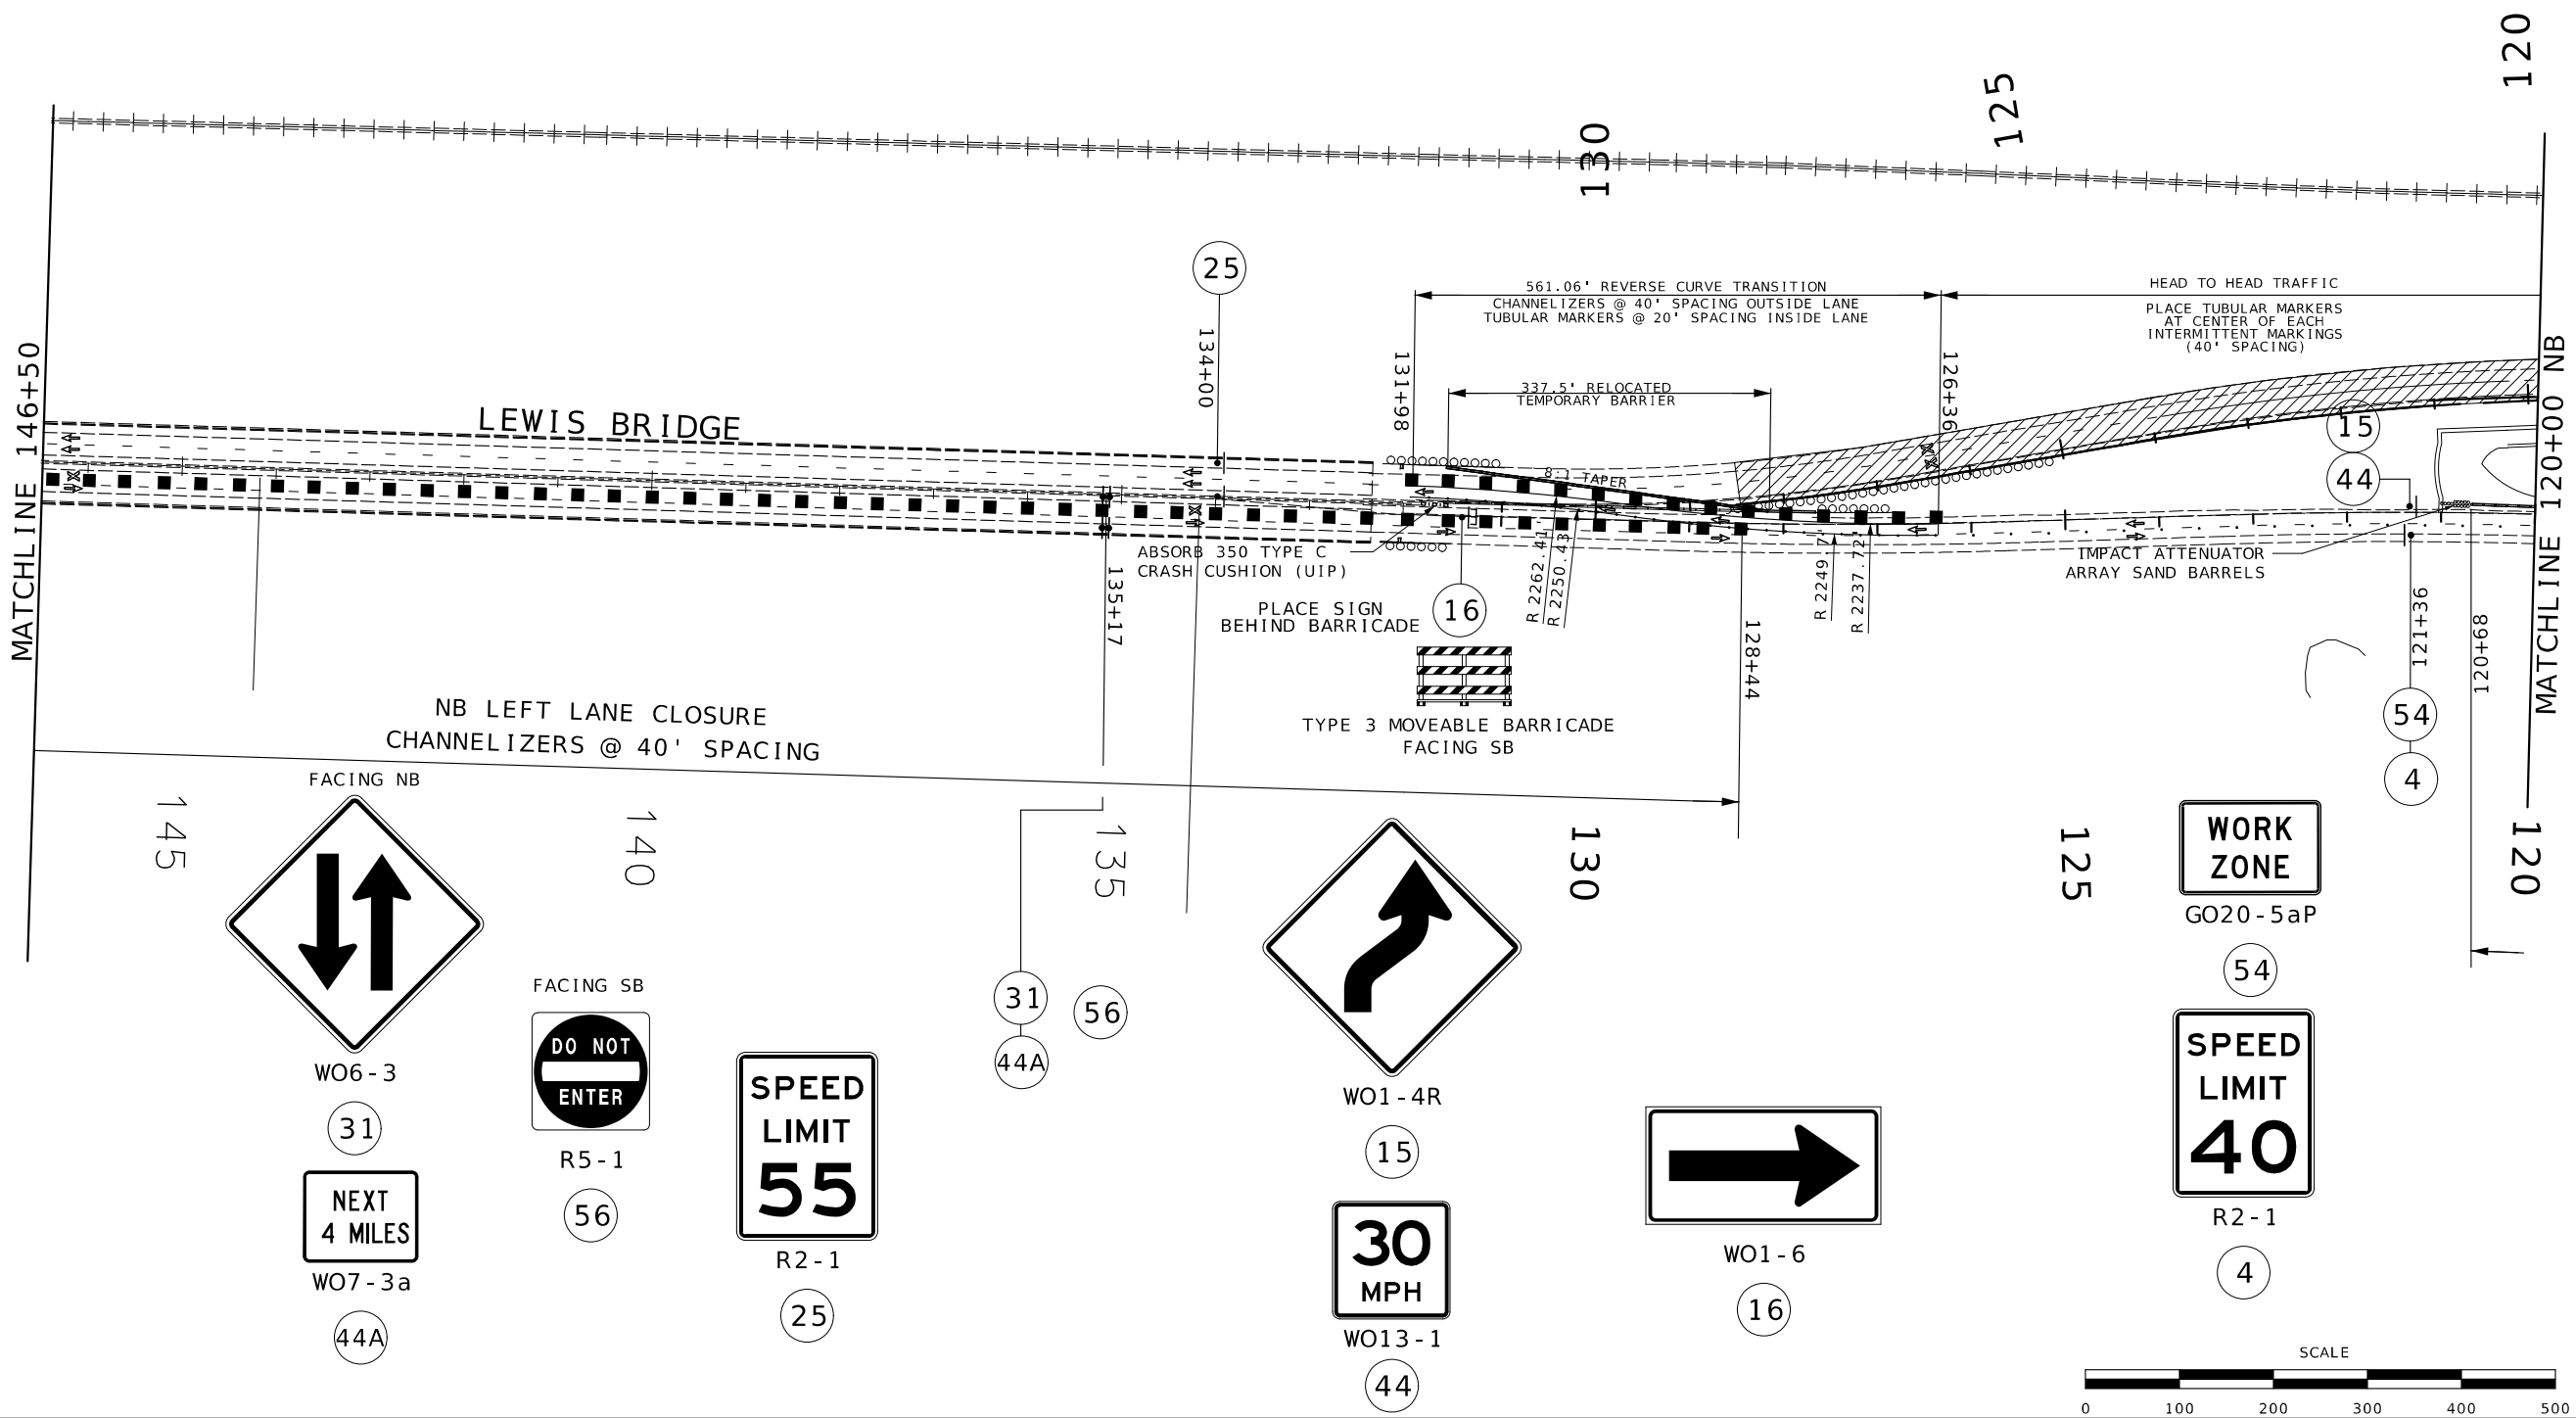

STATE OF MISSOURI
DANIEL WAYNE SAVAGEAU
NUMBER PE-2012018127
PROFESSIONAL ENGINEER
10/03/2025 2:38:17 PM
DANIEL WAYNE SAVAGEAU - CIVIL
MO-PE-2012018127

DATE PREPARED: 10/3/2025

ROUTE	STATE
67	MO

DISTRICT	SHEET NO.
SL	66

COUNTY: ST CHARLES

JOB NO.: J6P3636

CONTRACT ID.:

PROJECT NO.:

BRIDGE NO.:

DESCRIPTION	DATE

MISSOURI HIGHWAYS AND TRANSPORTATION COMMISSION

105 WEST CAPITOL
JEFFERSON CITY, MO 65102
1-888-ASK-MODOT (1-888-275-6636)

TRAFFIC CONTROL SHEET
STAGE 2
BUILD SOUTH J-TURN

TRAFFIC CONTROL LEGEND


- SIGN (SINGLE SIDED)
- SIGN (DOUBLE SIDED)
- DIRECTIONAL INDICATOR BARRICADE
- CHANNELIZER (TRIM-LINE)
- WORK AREA
- FLASHING ARROW PANEL
- TMA (TRUCK MOUNTED ATTENUATOR)
- TYPE III BARRICADE
- CHANGEABLE MESSAGE BOARD
- WILDLIFE BARRIER(INSTALLED ON JSL0246)
- TEMPORAY CONCRETE BARRIER(INSTALLED STAGE 1)

PLACE SIGN BEHIND BARRICADES 29

3 - TYPE 3 MOVEABLE BARRICADES

PLACE SIGN BEHIND BARRICADES 29

5 - TYPE 3 MOVEABLE BARRICADES

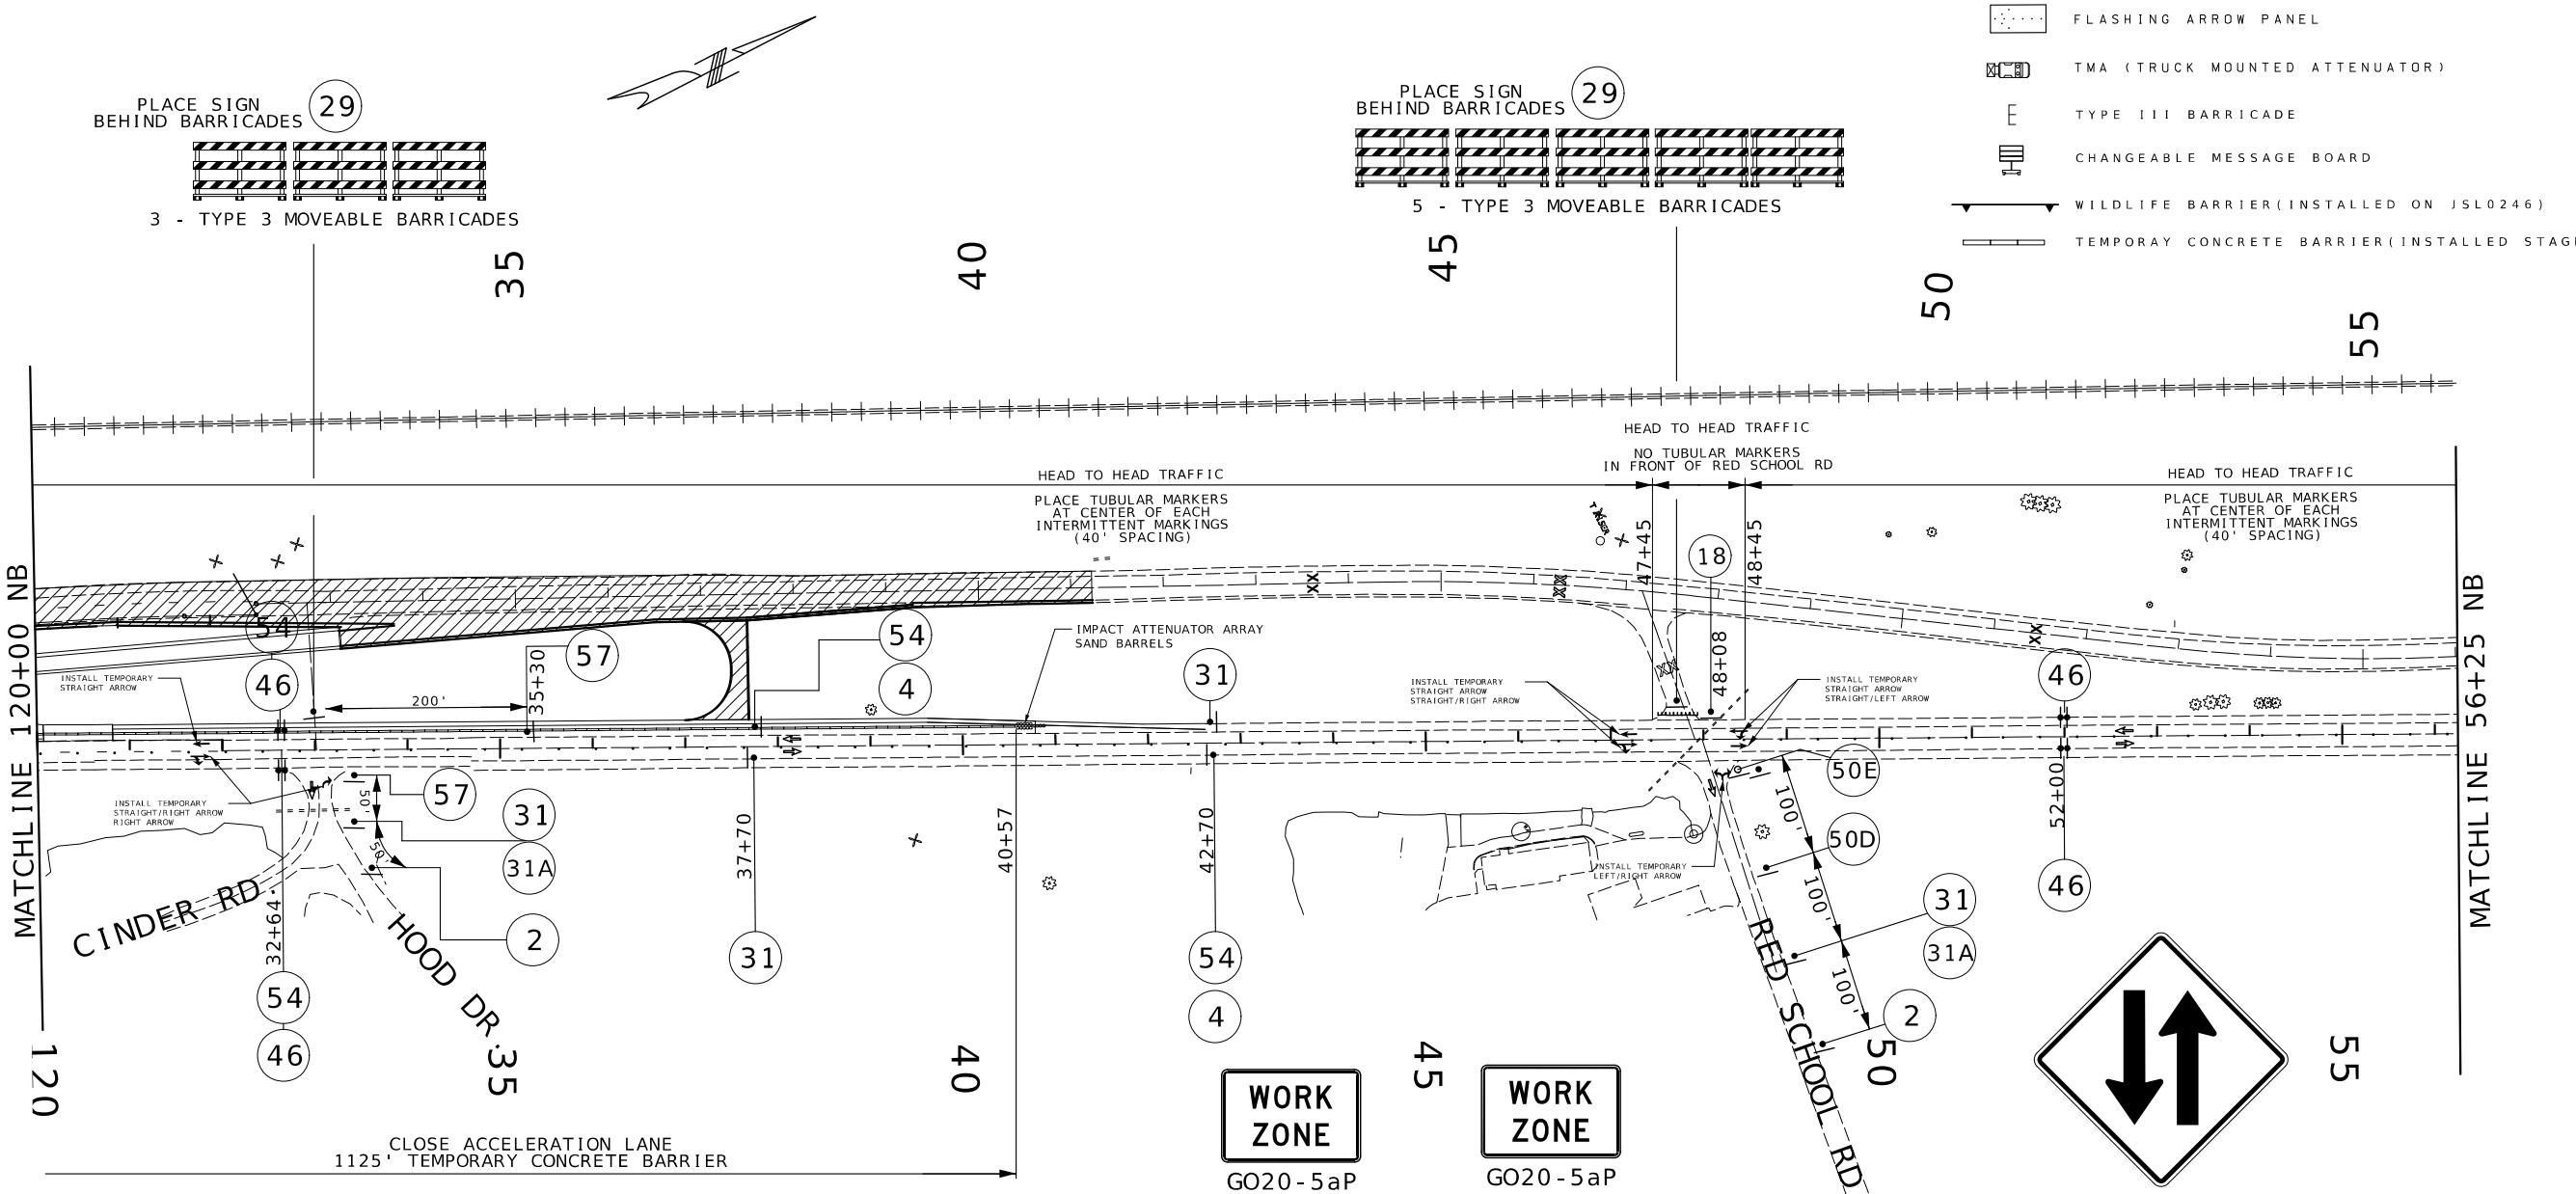

ROAD CLOSED
R11-2
29

ROAD WORK AHEAD
WO20-1
2

R3-2
57

SPEED LIMIT 40
R2-1
4

WORK ZONE
GO20-5aP
54

WORK ZONE
GO20-5aP
54

DO NOT PASS
R4-1
46

DETOUR SOUTH 67
SPECIAL SIGN 36"X78"
50D
(SEE SIGN DETAIL SHEET)

DETOUR SOUTH 67
SPECIAL SIGN 36"X78"
50E
(SEE SIGN DETAIL SHEET)

WO6-3
31

AHEAD
W16-9P
31A

WO1-7
18

SCALE
0 100 200 300 400 500

STATE OF MISSOURI
DANIEL WAYNE SAVAGEAU
NUMBER PE-2012018127
PROFESSIONAL ENGINEER
10/03/2025 2:38:39 PM
DANIEL WAYNE SAVAGEAU - CIVIL
MO-PE-2012018127
DATE PREPARED
10/3/2025

ROUTE	STATE
67	MO
DISTRICT	SHEET NO.
SL	67

COUNTY
ST CHARLES
JOB NO.
J6P3636
CONTRACT ID.
PROJECT NO.
BRIDGE NO.

DESCRIPTION	DATE

MISSOURI HIGHWAYS AND TRANSPORTATION COMMISSION
105 WEST CAPITOL
JEFFERSON CITY, MO 65102
1-888-ASK-MODOT (1-888-275-6636)

TRAFFIC CONTROL SHEET STAGE 2 BUILD SOUTH J-TURN

TRAFFIC CONTROL LEGEND

- SIGN (SINGLE SIDED)
- SIGN (DOUBLE SIDED)
- DIRECTIONAL INDICATOR BARRICADE
- CHANNELIZER (TRIM-LINE)
- WORK AREA
- FLASHING ARROW PANEL
- TMA (TRUCK MOUNTED ATTENUATOR)
- TYPE III BARRICADE
- CHANGEABLE MESSAGE BOARD
- WILDLIFE BARRIER(INSTALLED ON JSL0246)
- TEMPORAY CONCRETE BARRIER(INSTALLED STAGE 1)

DETOUR AHEAD
WO20-2
18

DETOUR SOUTH 67 — SPECIAL SIGN 36"X78" — 50A (SEE SIGN DETAIL SHEET)

DETOUR SOUTH 67 — SPECIAL SIGN 36"X78" — 50B (SEE SIGN DETAIL SHEET)

DETOUR SOUTH 67 — SPECIAL SIGN 36"X78" — 50C (SEE SIGN DETAIL SHEET)


DETOUR SOUTH 67 — SPECIAL SIGN 36"X78" — 50D (SEE SIGN DETAIL SHEET)

DETOUR 94 — SPECIAL SIGN 36"X60" — 52B (SEE SIGN DETAIL SHEET)

DETOUR 94 — SPECIAL SIGN 36"X60" — 52C (SEE SIGN DETAIL SHEET)

29 PLACE SIGN BEHIND BARRICADES

TYPE 3 MOVEABLE BARRICADES

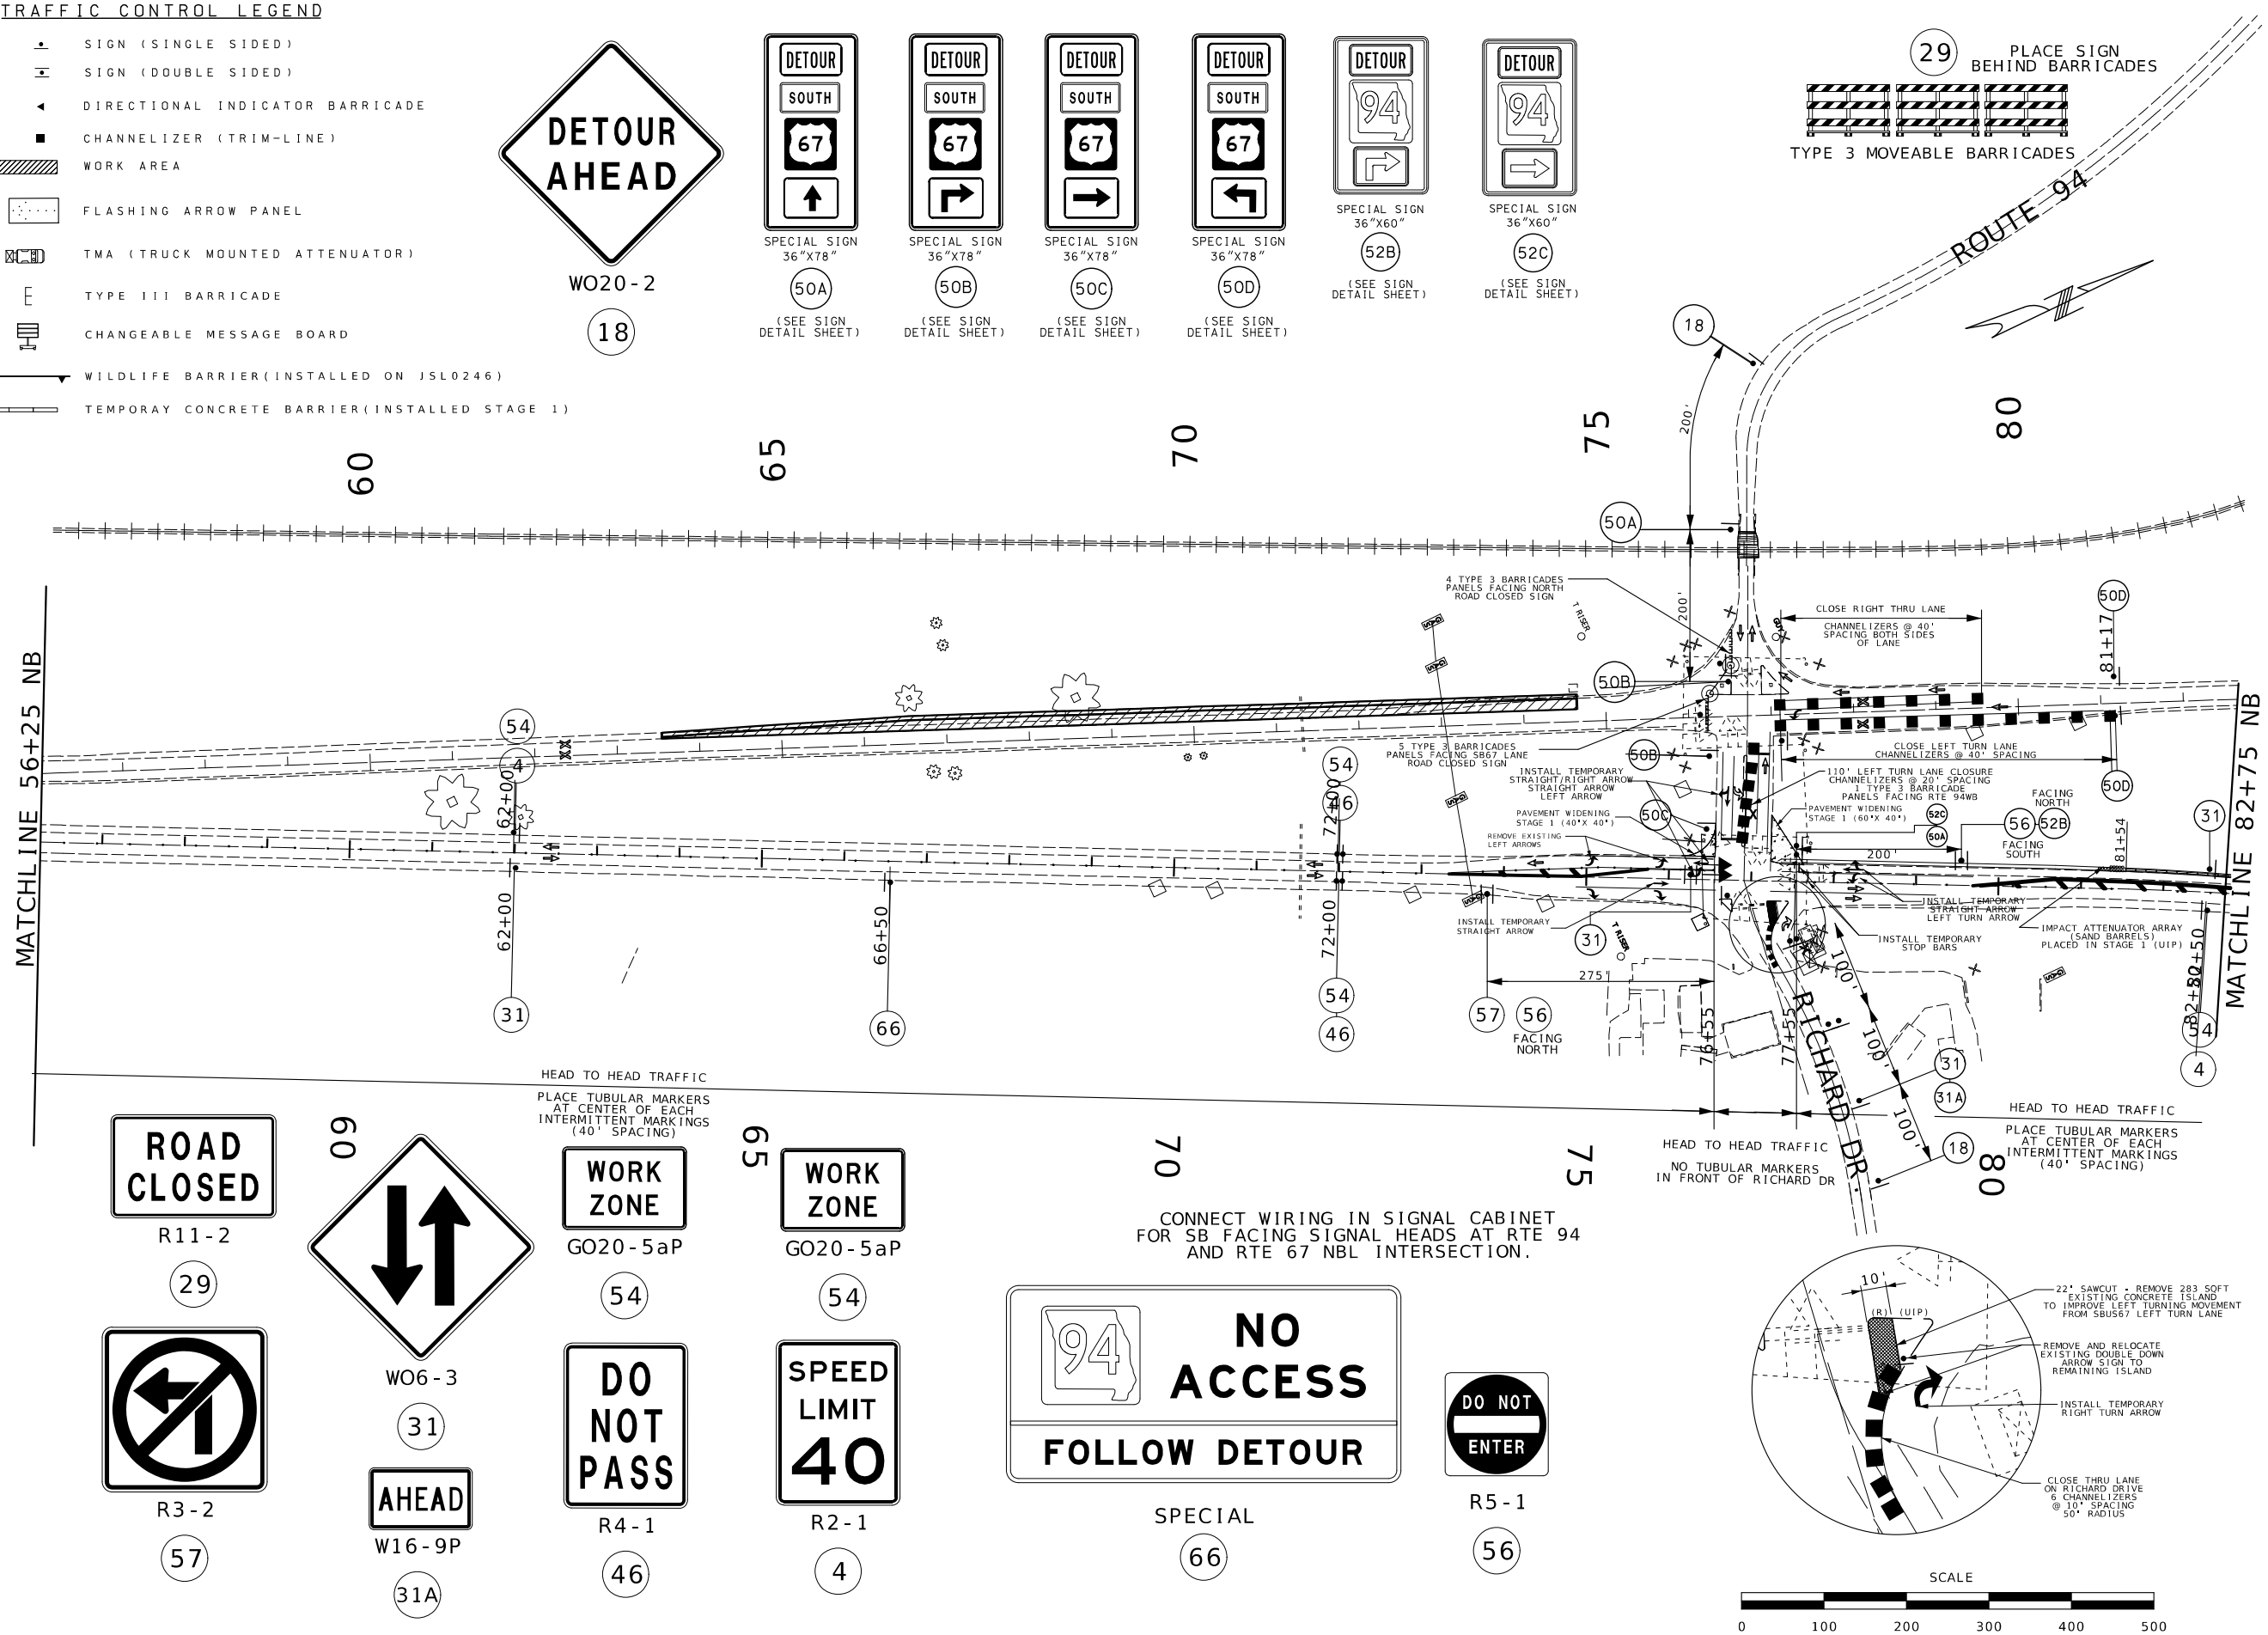

ROAD CLOSED — R11-2 — 29

R3-2 — 57

WO6-3 — 31

AHEAD — W16-9P — 31A

WORK ZONE — GO20-5aP — 54

DO NOT PASS — R4-1 — 46

WORK ZONE — GO20-5aP — 54

SPEED LIMIT 40 — R2-1 — 4

CONNECT WIRING IN SIGNAL CABINET FOR SB FACING SIGNAL HEADS AT RTE 94 AND RTE 67 NBL INTERSECTION.

94 NO ACCESS
FOLLOW DETOUR
SPECIAL
66

DO NOT ENTER — R5-1 — 56

SCALE
0 100 200 300 400 500

STATE OF MISSOURI
DANIEL WAYNE SAVAGEAU
NUMBER PE-2012018127
PROFESSIONAL ENGINEER
10/03/2025 2:38:55 PM
DANIEL WAYNE SAVAGEAU - CIVIL
MO-PE-2012018127
DATE PREPARED
10/3/2025


ROUTE	STATE
67	MO
DISTRICT	SHEET NO.
SL	68

COUNTY: ST CHARLES
JOB NO.: J6P3636
CONTRACT ID.:
PROJECT NO.:
BRIDGE NO.:

DATE	DESCRIPTION

MISSOURI HIGHWAYS AND TRANSPORTATION COMMISSION
MoDOT
105 WEST CAPITOL
JEFFERSON CITY, MO 65102
1-888-ASK-MODOT (1-888-275-6636)

TRAFFIC CONTROL SHEET STAGE 2 BUILD SOUTH J-TURN

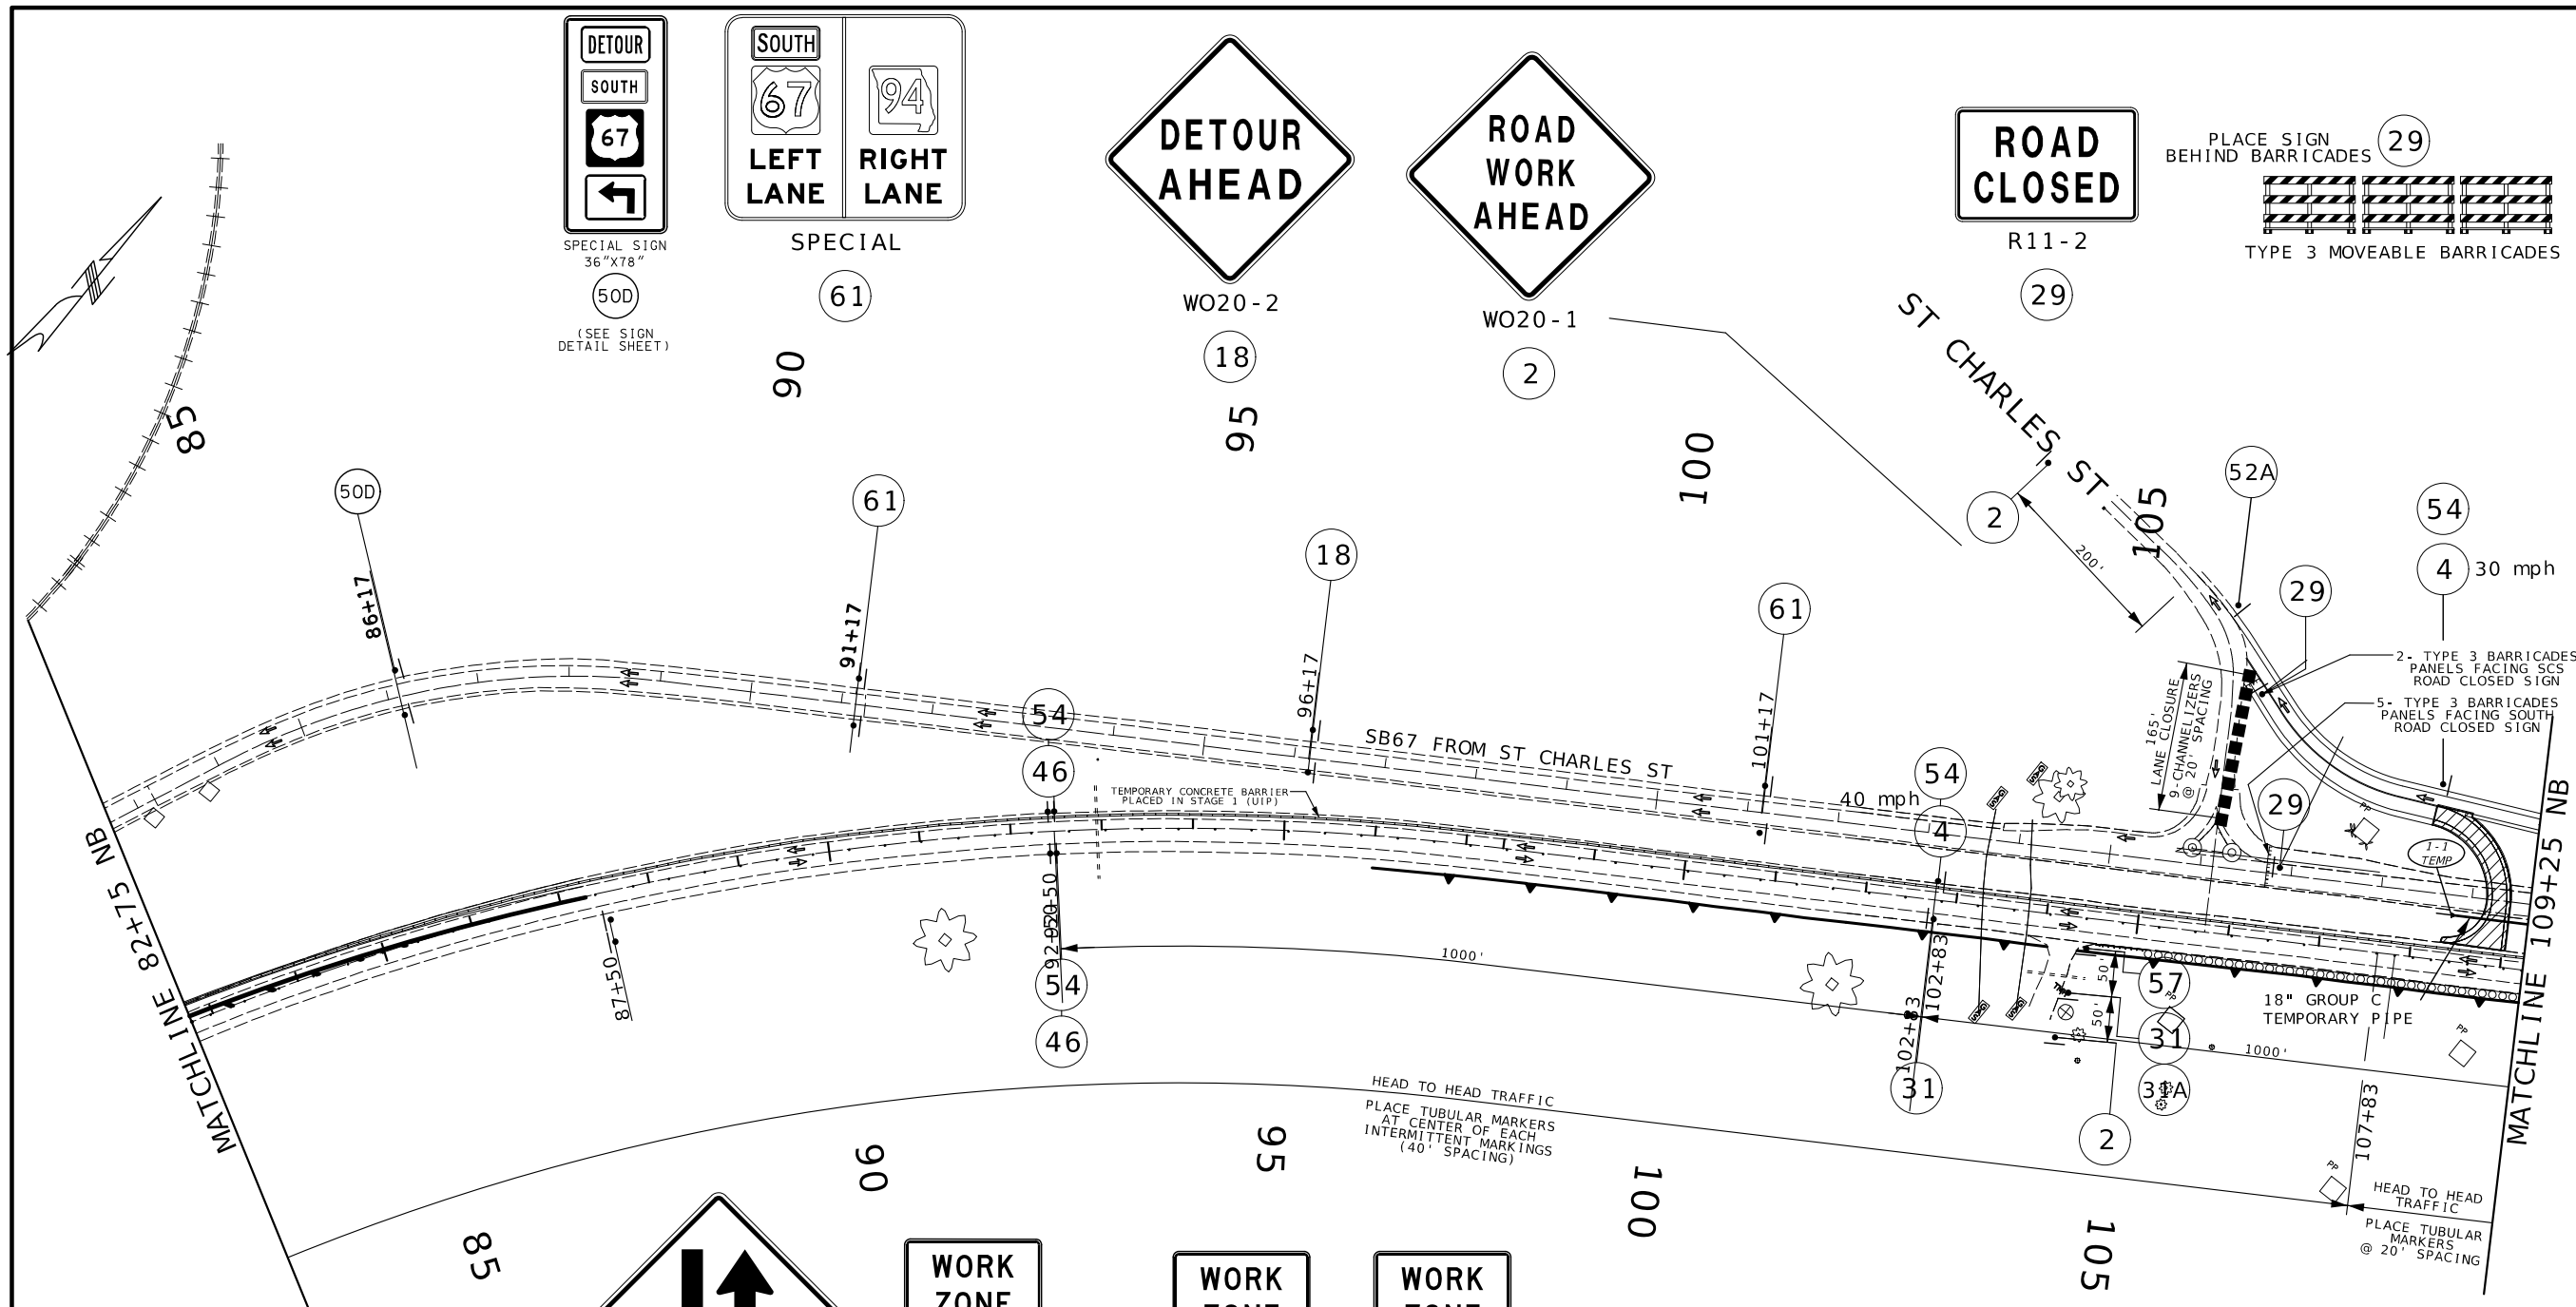

TRAFFIC CONTROL LEGEND

- SIGN (SINGLE SIDED)
- SIGN (DOUBLE SIDED)
- DIRECTIONAL INDICATOR BARRICADE
- CHANNELIZER (TRIM-LINE)
- WORK AREA
- FLASHING ARROW PANEL
- TMA (TRUCK MOUNTED ATTENUATOR)
- TYPE III BARRICADE
- CHANGEABLE MESSAGE BOARD
- WILDLIFE BARRIER(INSTALLED ON JSL0246)
- TEMPORAY CONCRETE BARRIER(INSTALLED STAGE 1)


STATE OF MISSOURI
DANIEL WAYNE SAVAGEAU
NUMBER PE-2012018127
PROFESSIONAL ENGINEER
Daniel Savageau
10/03/2025 2:39:15 PM
DANIEL WAYNE SAVAGEAU - CIVIL
MO-PE-2012018127

DATE PREPARED: 10/3/2025
ROUTE: 67 | STATE: MO
DISTRICT: SL | SHEET NO.: 69
COUNTY: ST CHARLES
JOB NO.: J6P3636
CONTRACT ID.:
PROJECT NO.:
BRIDGE NO.:

DESCRIPTION | DATE

MISSOURI HIGHWAYS AND TRANSPORTATION COMMISSION
105 WEST CAPITOL
JEFFERSON CITY, MO 65102
1-888-ASK-MODOT (1-888-275-6636)

TRAFFIC CONTROL SHEET
STAGE 2
BUILD SOUTH J-TURN

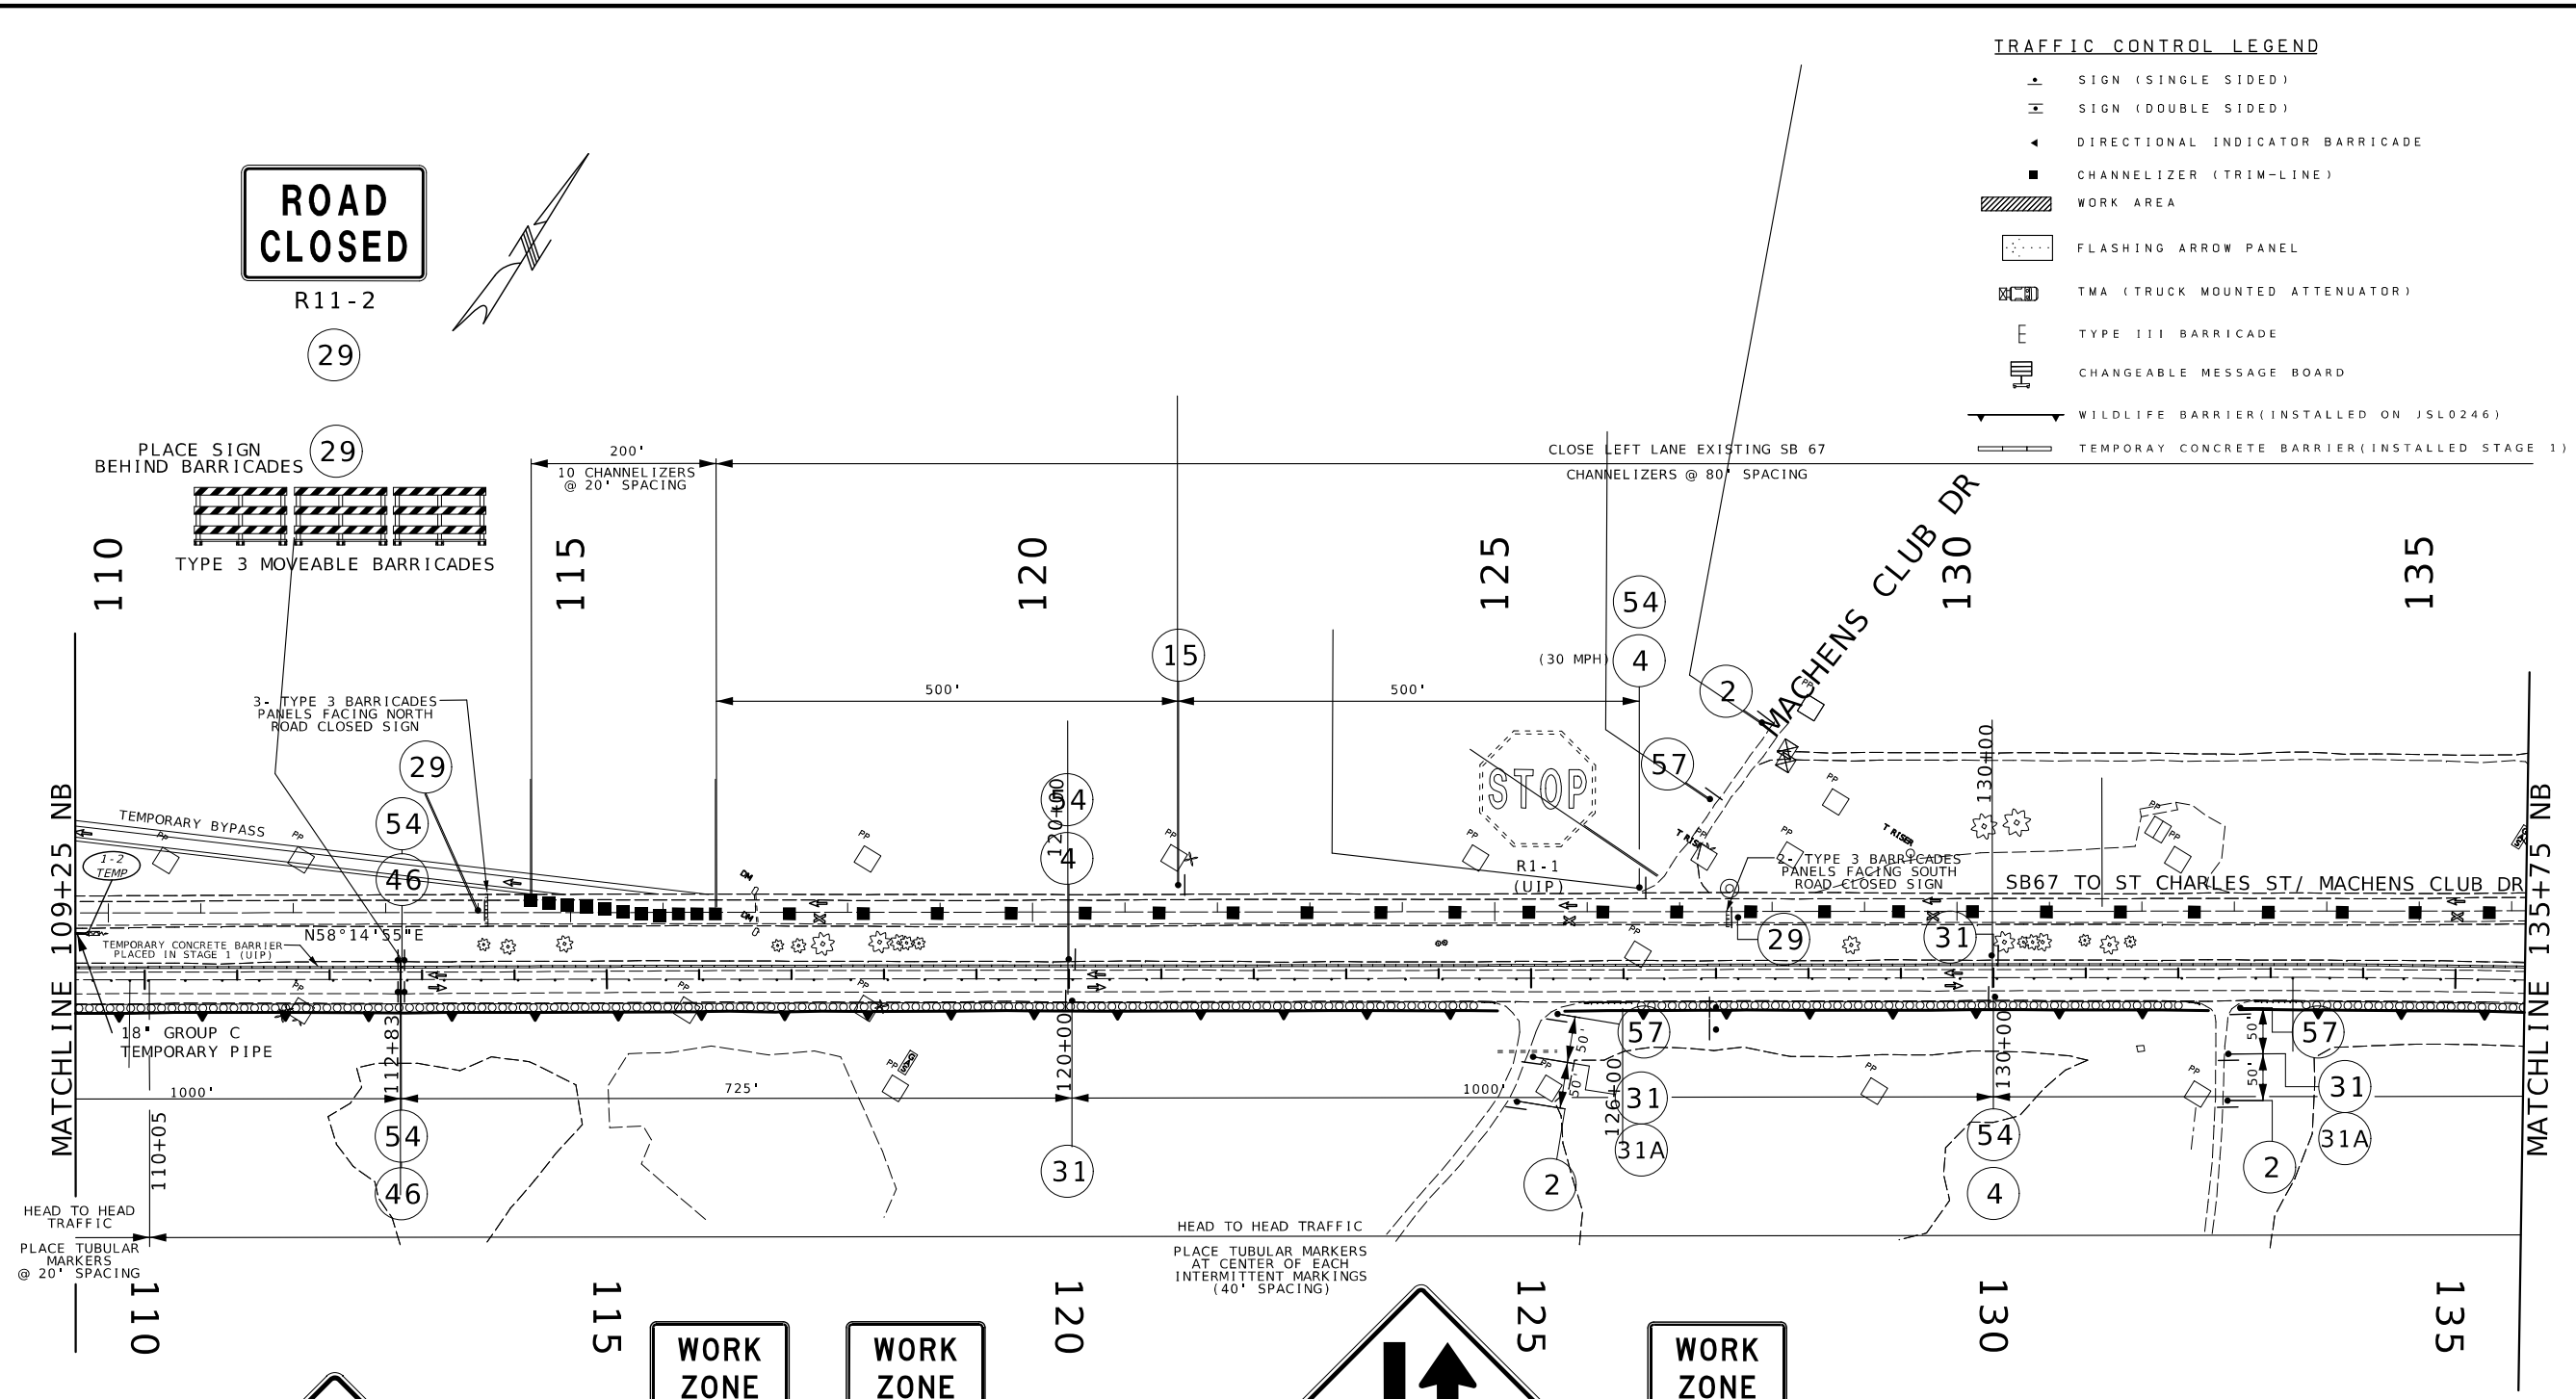

STATE OF MISSOURI
DANIEL WAYNE SAVAGEAU
NUMBER PE-2012018127
PROFESSIONAL ENGINEER
Daniel Savageau
10/03/2025 2:39:33 PM
DANIEL WAYNE SAVAGEAU - CIVIL
NO=PE-2012018127

DATE PREPARED
10/3/2025

ROUTE	STATE
67	MO
DISTRICT	SHEET NO.
SL	70

COUNTY
ST CHARLES

JOB NO.
J6P3636

CONTRACT ID.

PROJECT NO.

BRIDGE NO.


DESCRIPTION


DATE

MISSOURI HIGHWAYS AND TRANSPORTATION COMMISSION

105 WEST CAPITOL
JEFFERSON CITY, MO 65102
1-888-ASK-MODOT (1-888-275-6636)

TRAFFIC CONTROL SHEET STAGE 2 BUILD SOUTH J-TURN

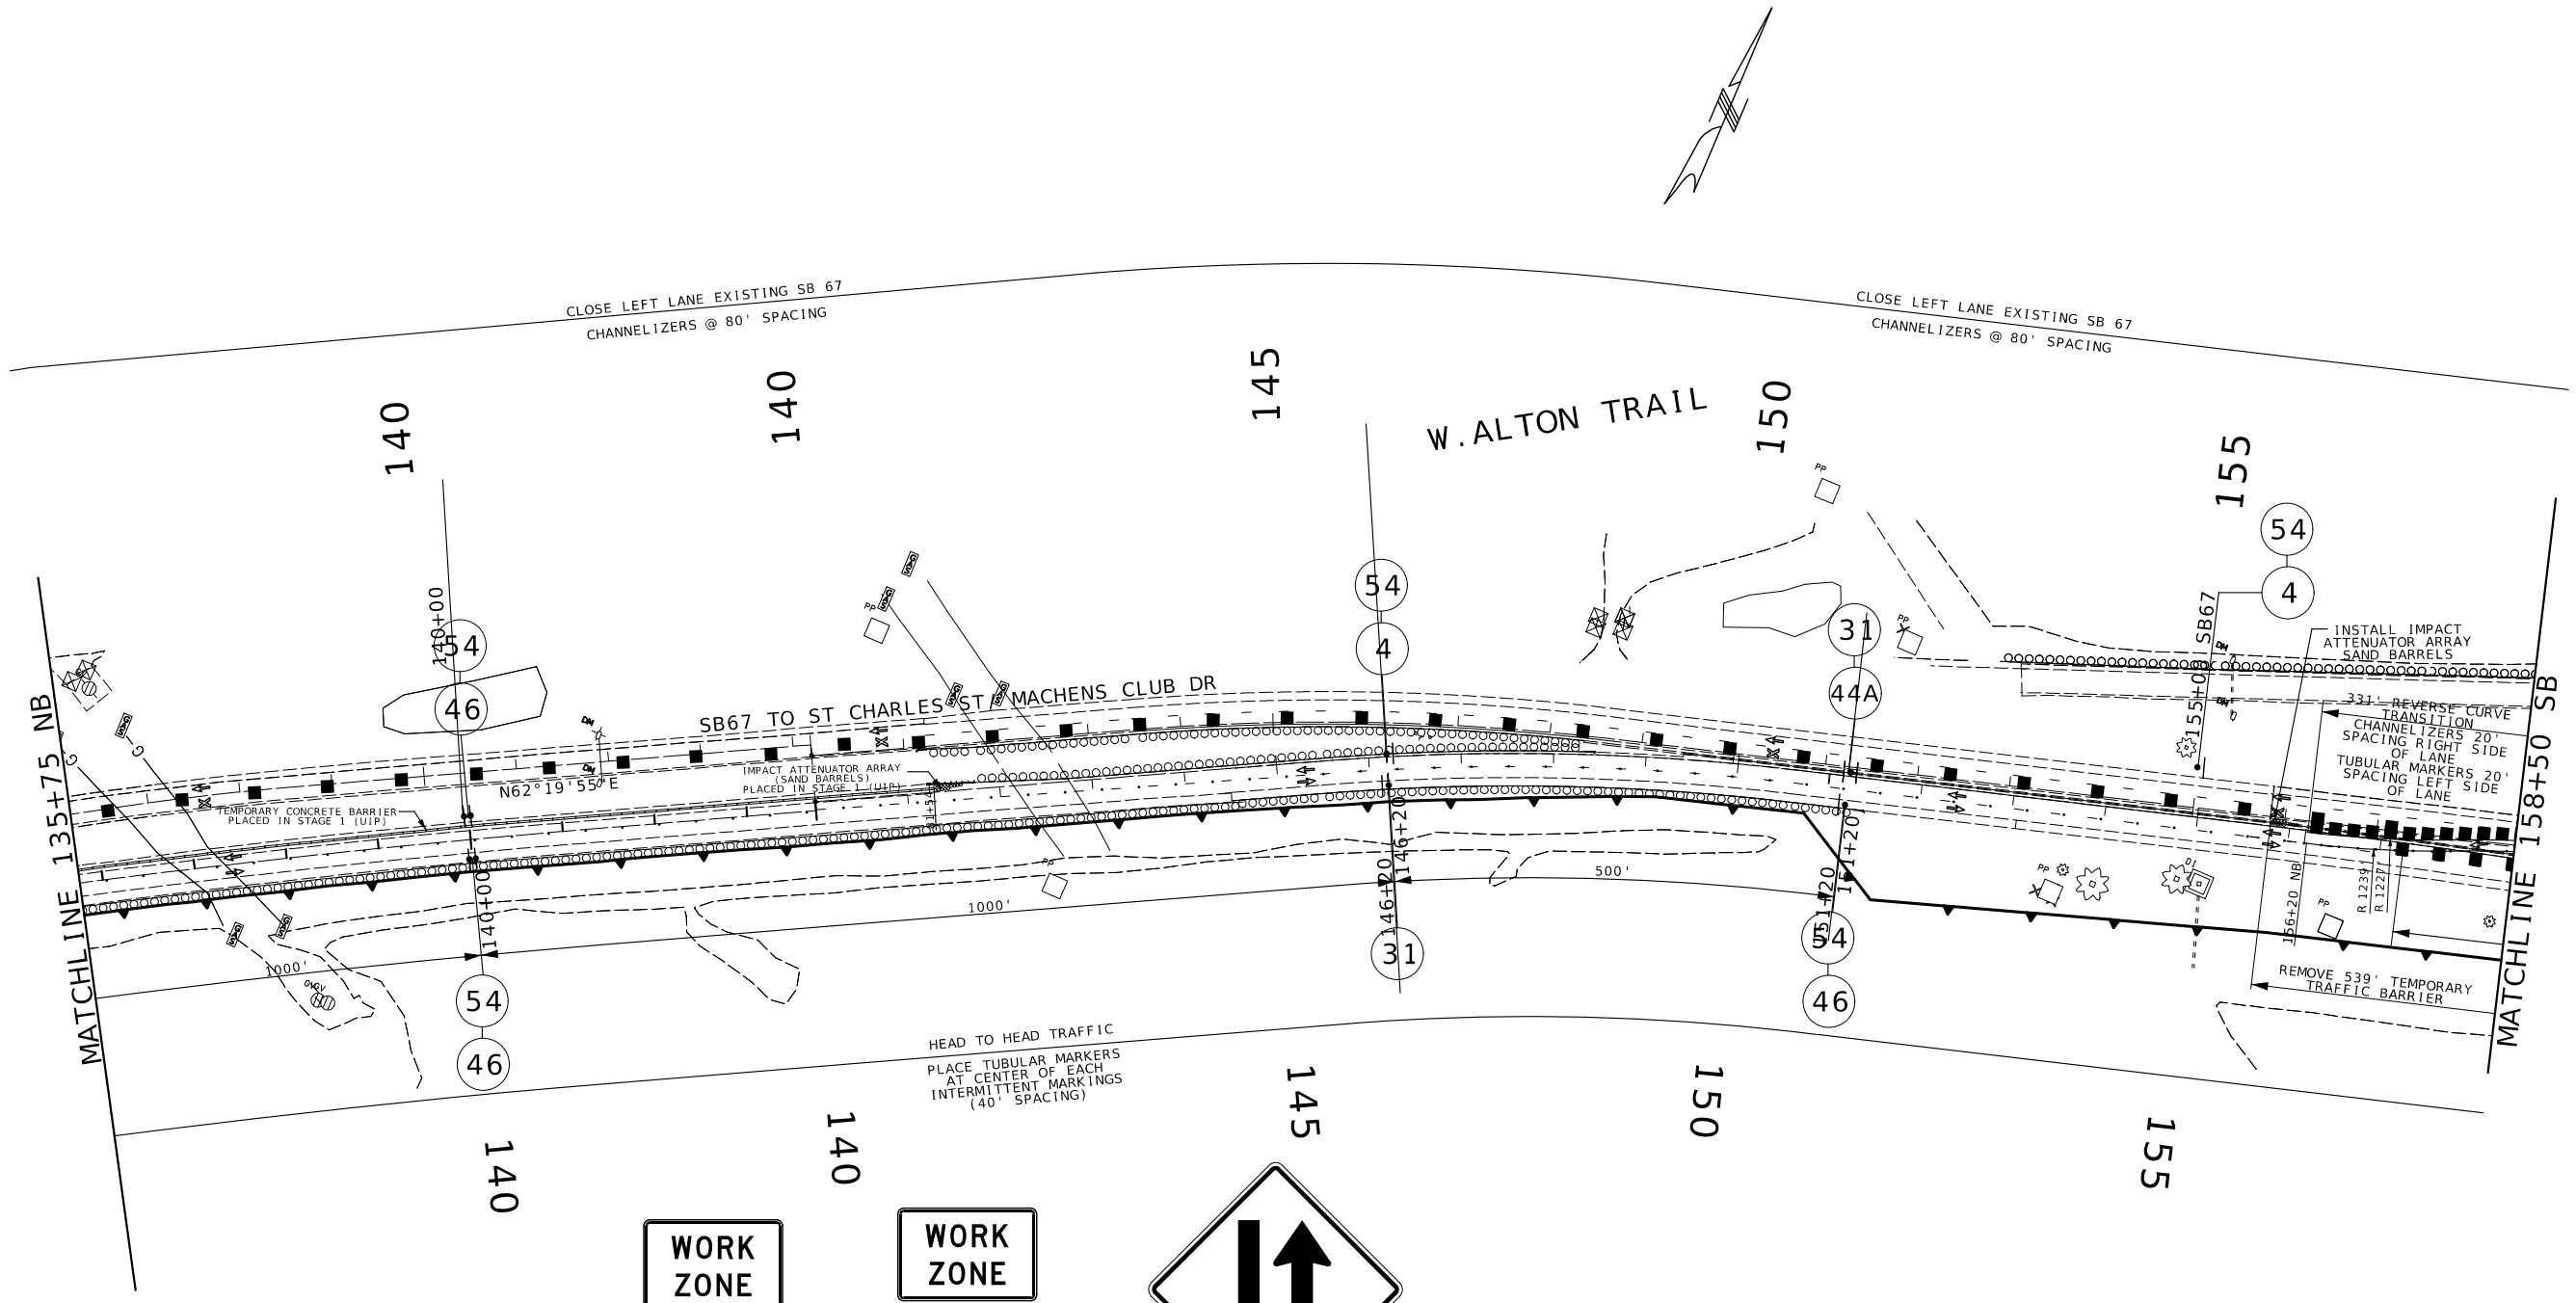

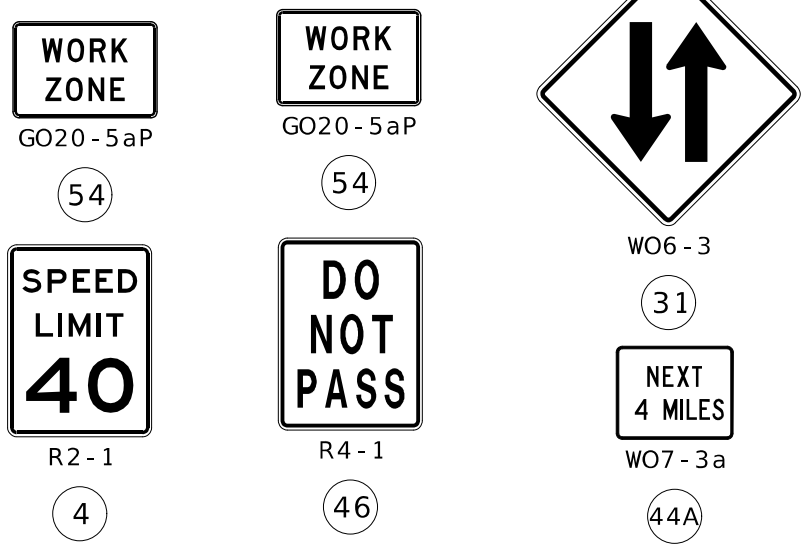

SCALE

0 100 200 300 400 500

TRAFFIC CONTROL LEGEND

- SIGN (SINGLE SIDED)
- SIGN (DOUBLE SIDED)
- DIRECTIONAL INDICATOR BARRICADE
- CHANNELIZER (TRIM-LINE)
- WORK AREA
- FLASHING ARROW PANEL
- TMA (TRUCK MOUNTED ATTENUATOR)
- TYPE III BARRICADE
- CHANGEABLE MESSAGE BOARD
- WILDLIFE BARRIER(INSTALLED ON JSL0246)
- TEMPORAY CONCRETE BARRIER(INSTALLED STAGE 1)

STATE OF MISSOURI
DANIEL WAYNE SAVAGEAU
NUMBER PE-2012018127
PROFESSIONAL ENGINEER

Daniel Savageau

10/03/2025 2:39:52 PM
DANIEL WAYNE SAVAGEAU - CIVIL
MO-PE-2012018127

DATE PREPARED
10/3/2025

ROUTE	STATE
67	MO
DISTRICT	SHEET NO.
SL	71

COUNTY
ST CHARLES

JOB NO.
J6P3636

CONTRACT ID.

PROJECT NO.

BRIDGE NO.

DESCRIPTION


DATE

MISSOURI HIGHWAYS AND TRANSPORTATION COMMISSION

105 WEST CAPITOL
JEFFERSON CITY, MO 65102
1-888-ASK-MODOT (1-888-275-6636)

MoDOT

TRAFFIC CONTROL SHEET
STAGE 2
BUILD SOUTH J-TURN

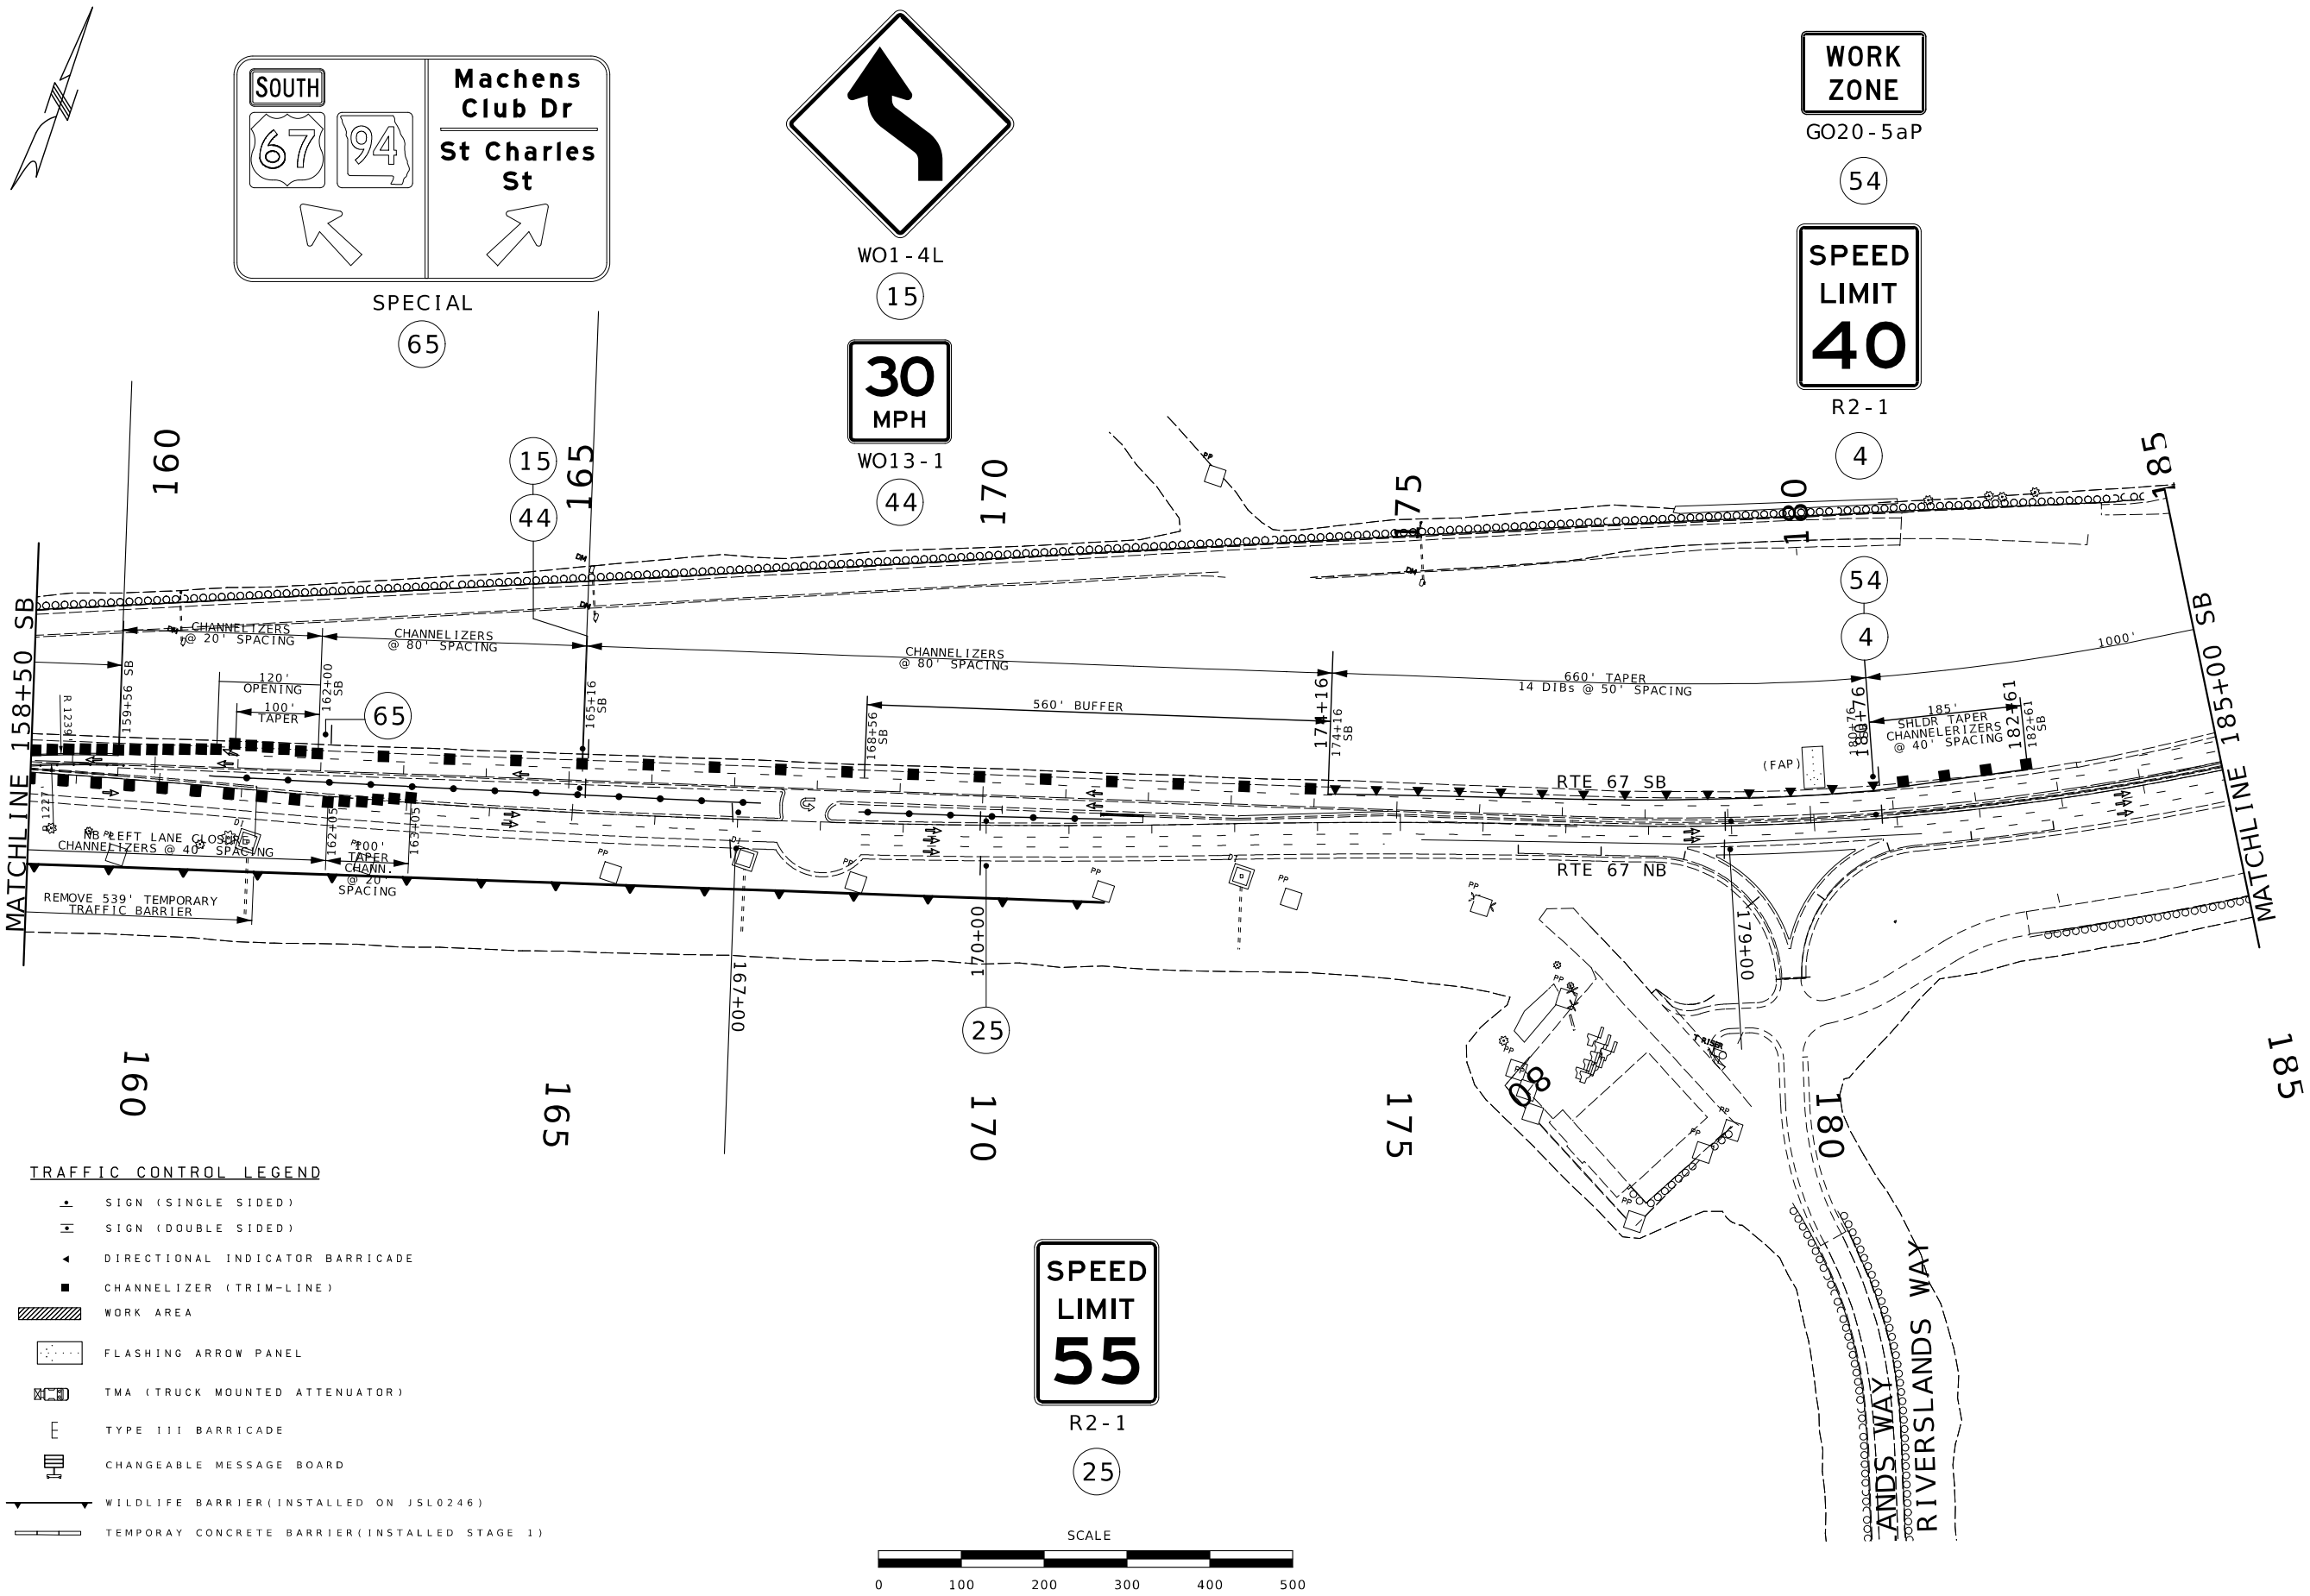

STATE OF MISSOURI
DANIEL WAYNE SAVAGEAU
NUMBER PE-2012018127
PROFESSIONAL ENGINEER
Daniel Savageau
10/03/2025 2:40:06 PM
DANIEL WAYNE SAVAGEAU - CIVIL
MO-PE-2012018127

DATE PREPARED
10/3/2025

ROUTE	STATE
67	MO
DISTRICT	SHEET NO.
SL	72

COUNTY
ST CHARLES

JOB NO.
J6P3636

CONTRACT ID.

PROJECT NO.


BRIDGE NO.

DESCRIPTION	DATE

MISSOURI HIGHWAYS AND TRANSPORTATION COMMISSION

105 WEST CAPITOL
JEFFERSON CITY, MO 65102
1-888-ASK-MODOT (1-888-275-6636)

TRAFFIC CONTROL SHEET
STAGE 2
BUILD SOUTH J-TURN

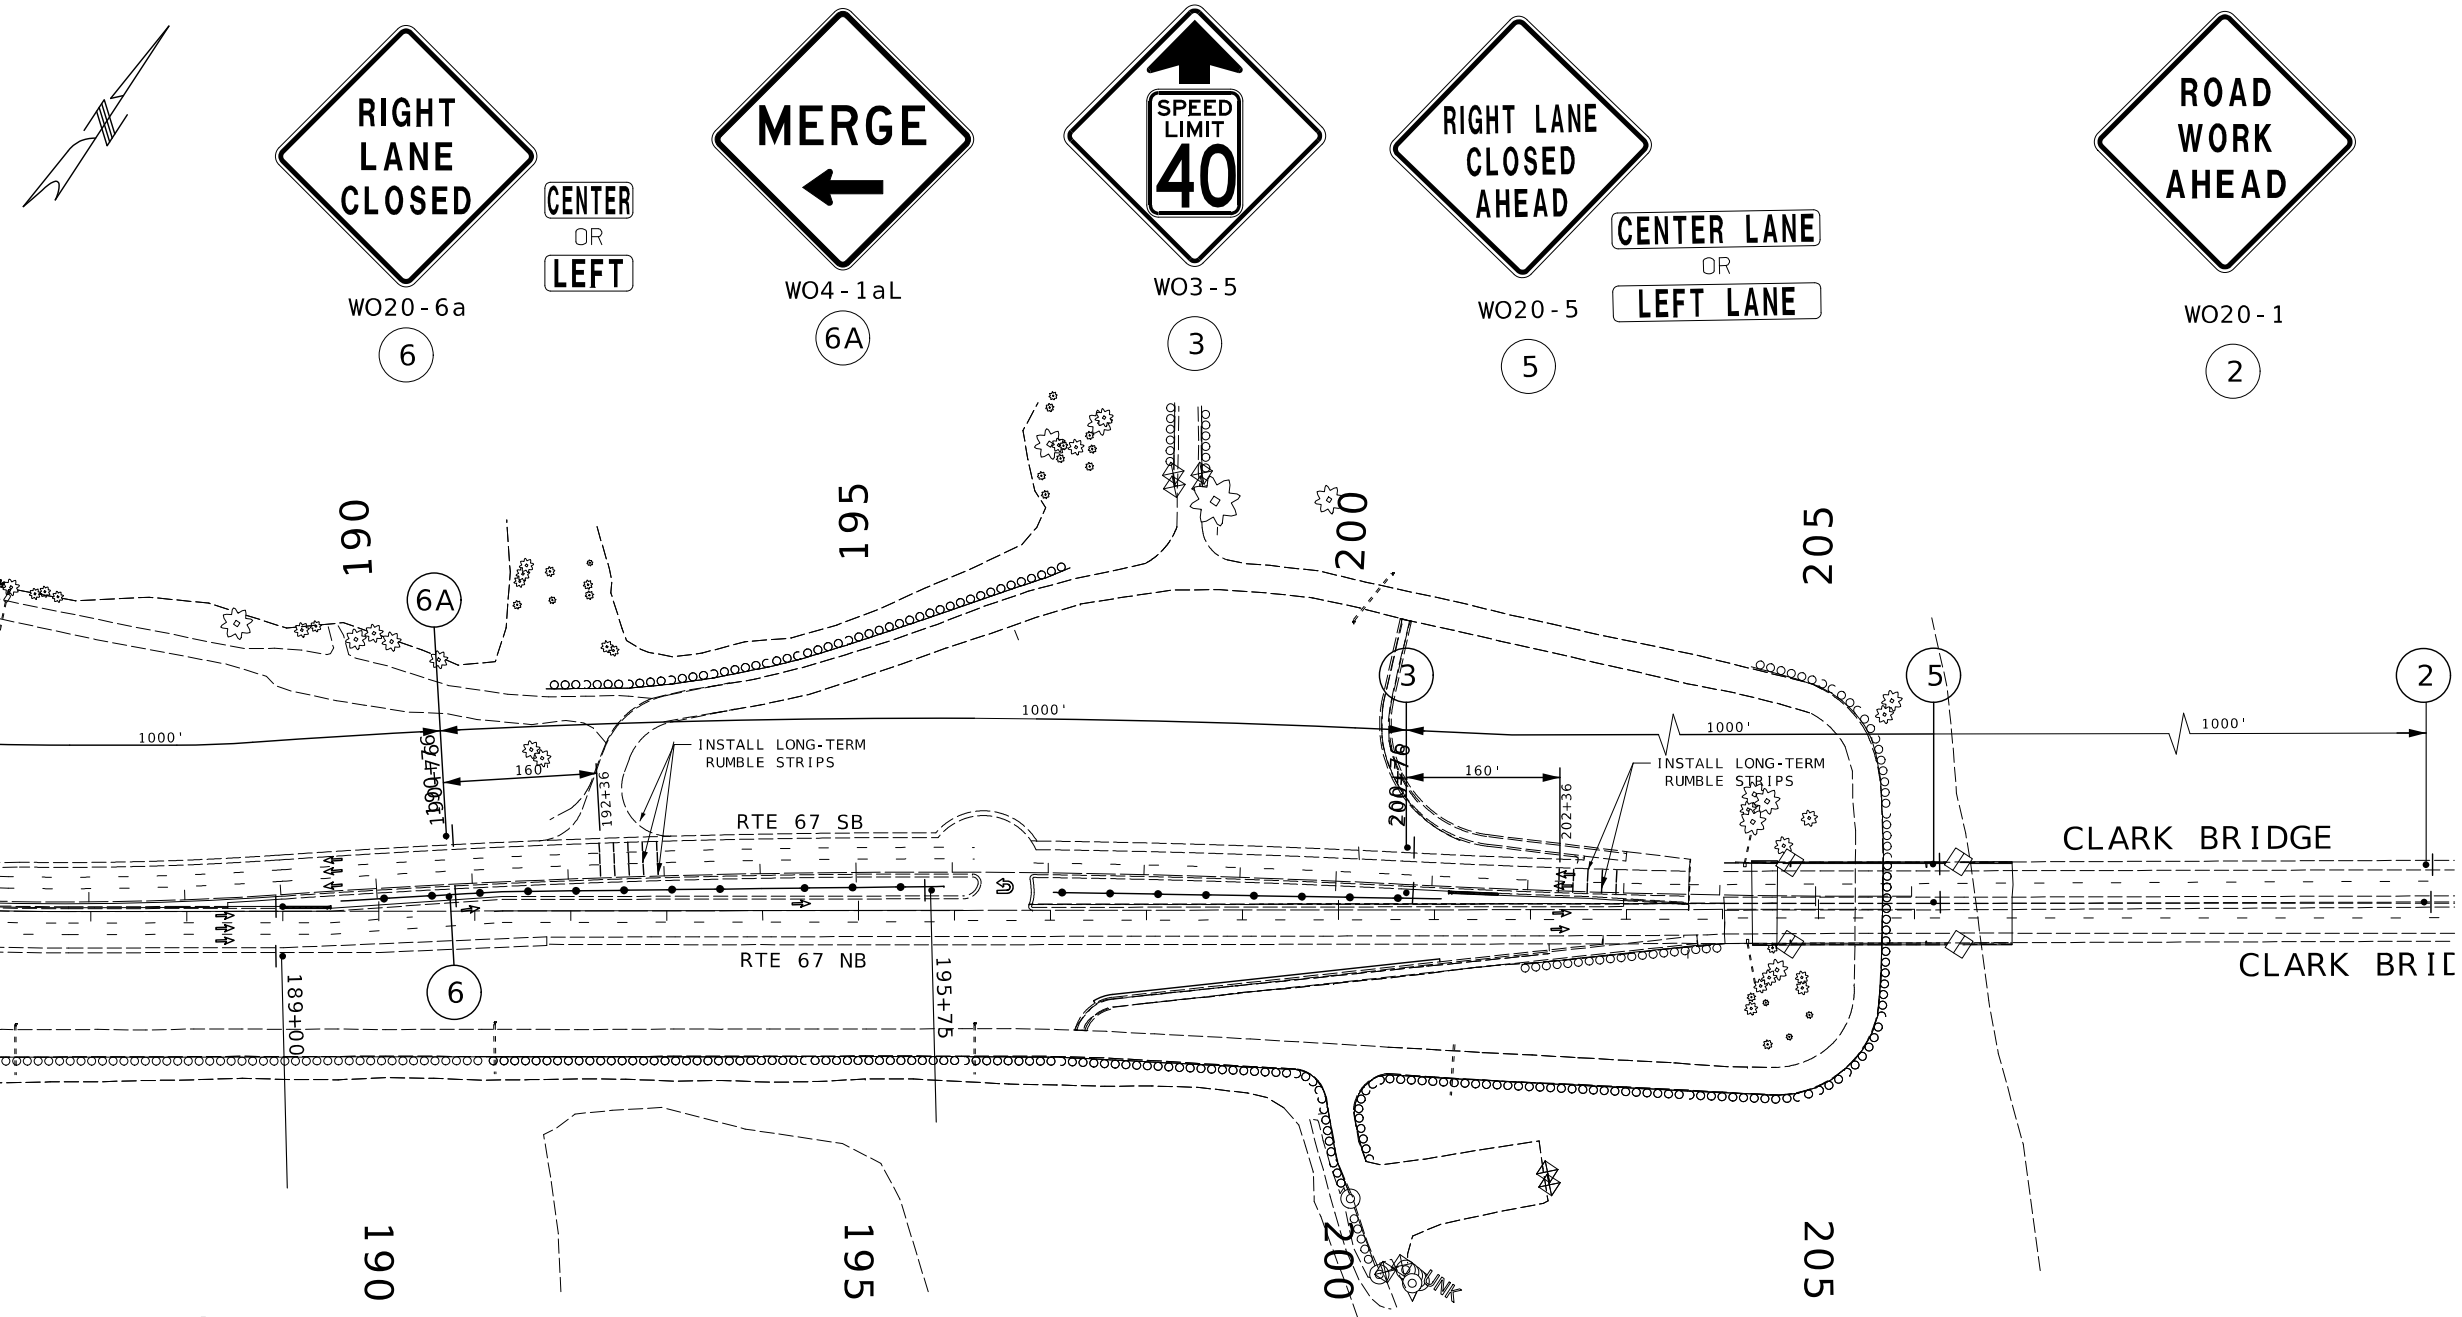

TRAFFIC CONTROL LEGEND

- SIGN (SINGLE SIDED)
- SIGN (DOUBLE SIDED)
- DIRECTIONAL INDICATOR BARRICADE
- CHANNELIZER (TRIM-LINE)
- WORK AREA
- FLASHING ARROW PANEL
- TMA (TRUCK MOUNTED ATTENUATOR)
- TYPE III BARRICADE
- CHANGEABLE MESSAGE BOARD
- WILDLIFE BARRIER(INSTALLED ON JSL0246)
- TEMPORAY CONCRETE BARRIER(INSTALLED STAGE 1)
- LONG-TERM RUMBLE STRIPS

SCALE

0 100 200 300 400 500

STATE OF MISSOURI
DANIEL WAYNE SAVAGEAU
NUMBER PE-2012018127
PROFESSIONAL ENGINEER

Daniel Savageau

10/03/2025 2:40:30 PM
DANIEL WAYNE SAVAGEAU - CIVIL
MO-PE-2012018127
DATE PREPARED

10/3/2025

ROUTE	STATE
67	MO
DISTRICT	SHEET NO.
SL	73

COUNTY
ST CHARLES

JOB NO.
J6P3636

CONTRACT ID.

PROJECT NO.

BRIDGE NO.

DESCRIPTION	DATE


MISSOURI HIGHWAYS AND TRANSPORTATION COMMISSION

105 WEST CAPITOL
JEFFERSON CITY, MO 65102
1-888-ASK-MODOT (1-888-275-6636)

TRAFFIC CONTROL SHEET
STAGE 2
BUILD SOUTH J-TURN

TRAFFIC CONTROL LEGEND

- SIGN (SINGLE SIDED)
- SIGN (DOUBLE SIDED)
- DIRECTIONAL INDICATOR BARRICADE
- CHANNELIZER (TRIM-LINE)
- WORK AREA
- FLASHING ARROW PANEL
- TMA (TRUCK MOUNTED ATTENUATOR)
- TYPE III BARRICADE
- CHANGEABLE MESSAGE BOARD
- WILDLIFE BARRIER(INSTALLED ON JSL0246)
- TEMPORAY CONCRETE BARRIER(INSTALLED STAGE 1)

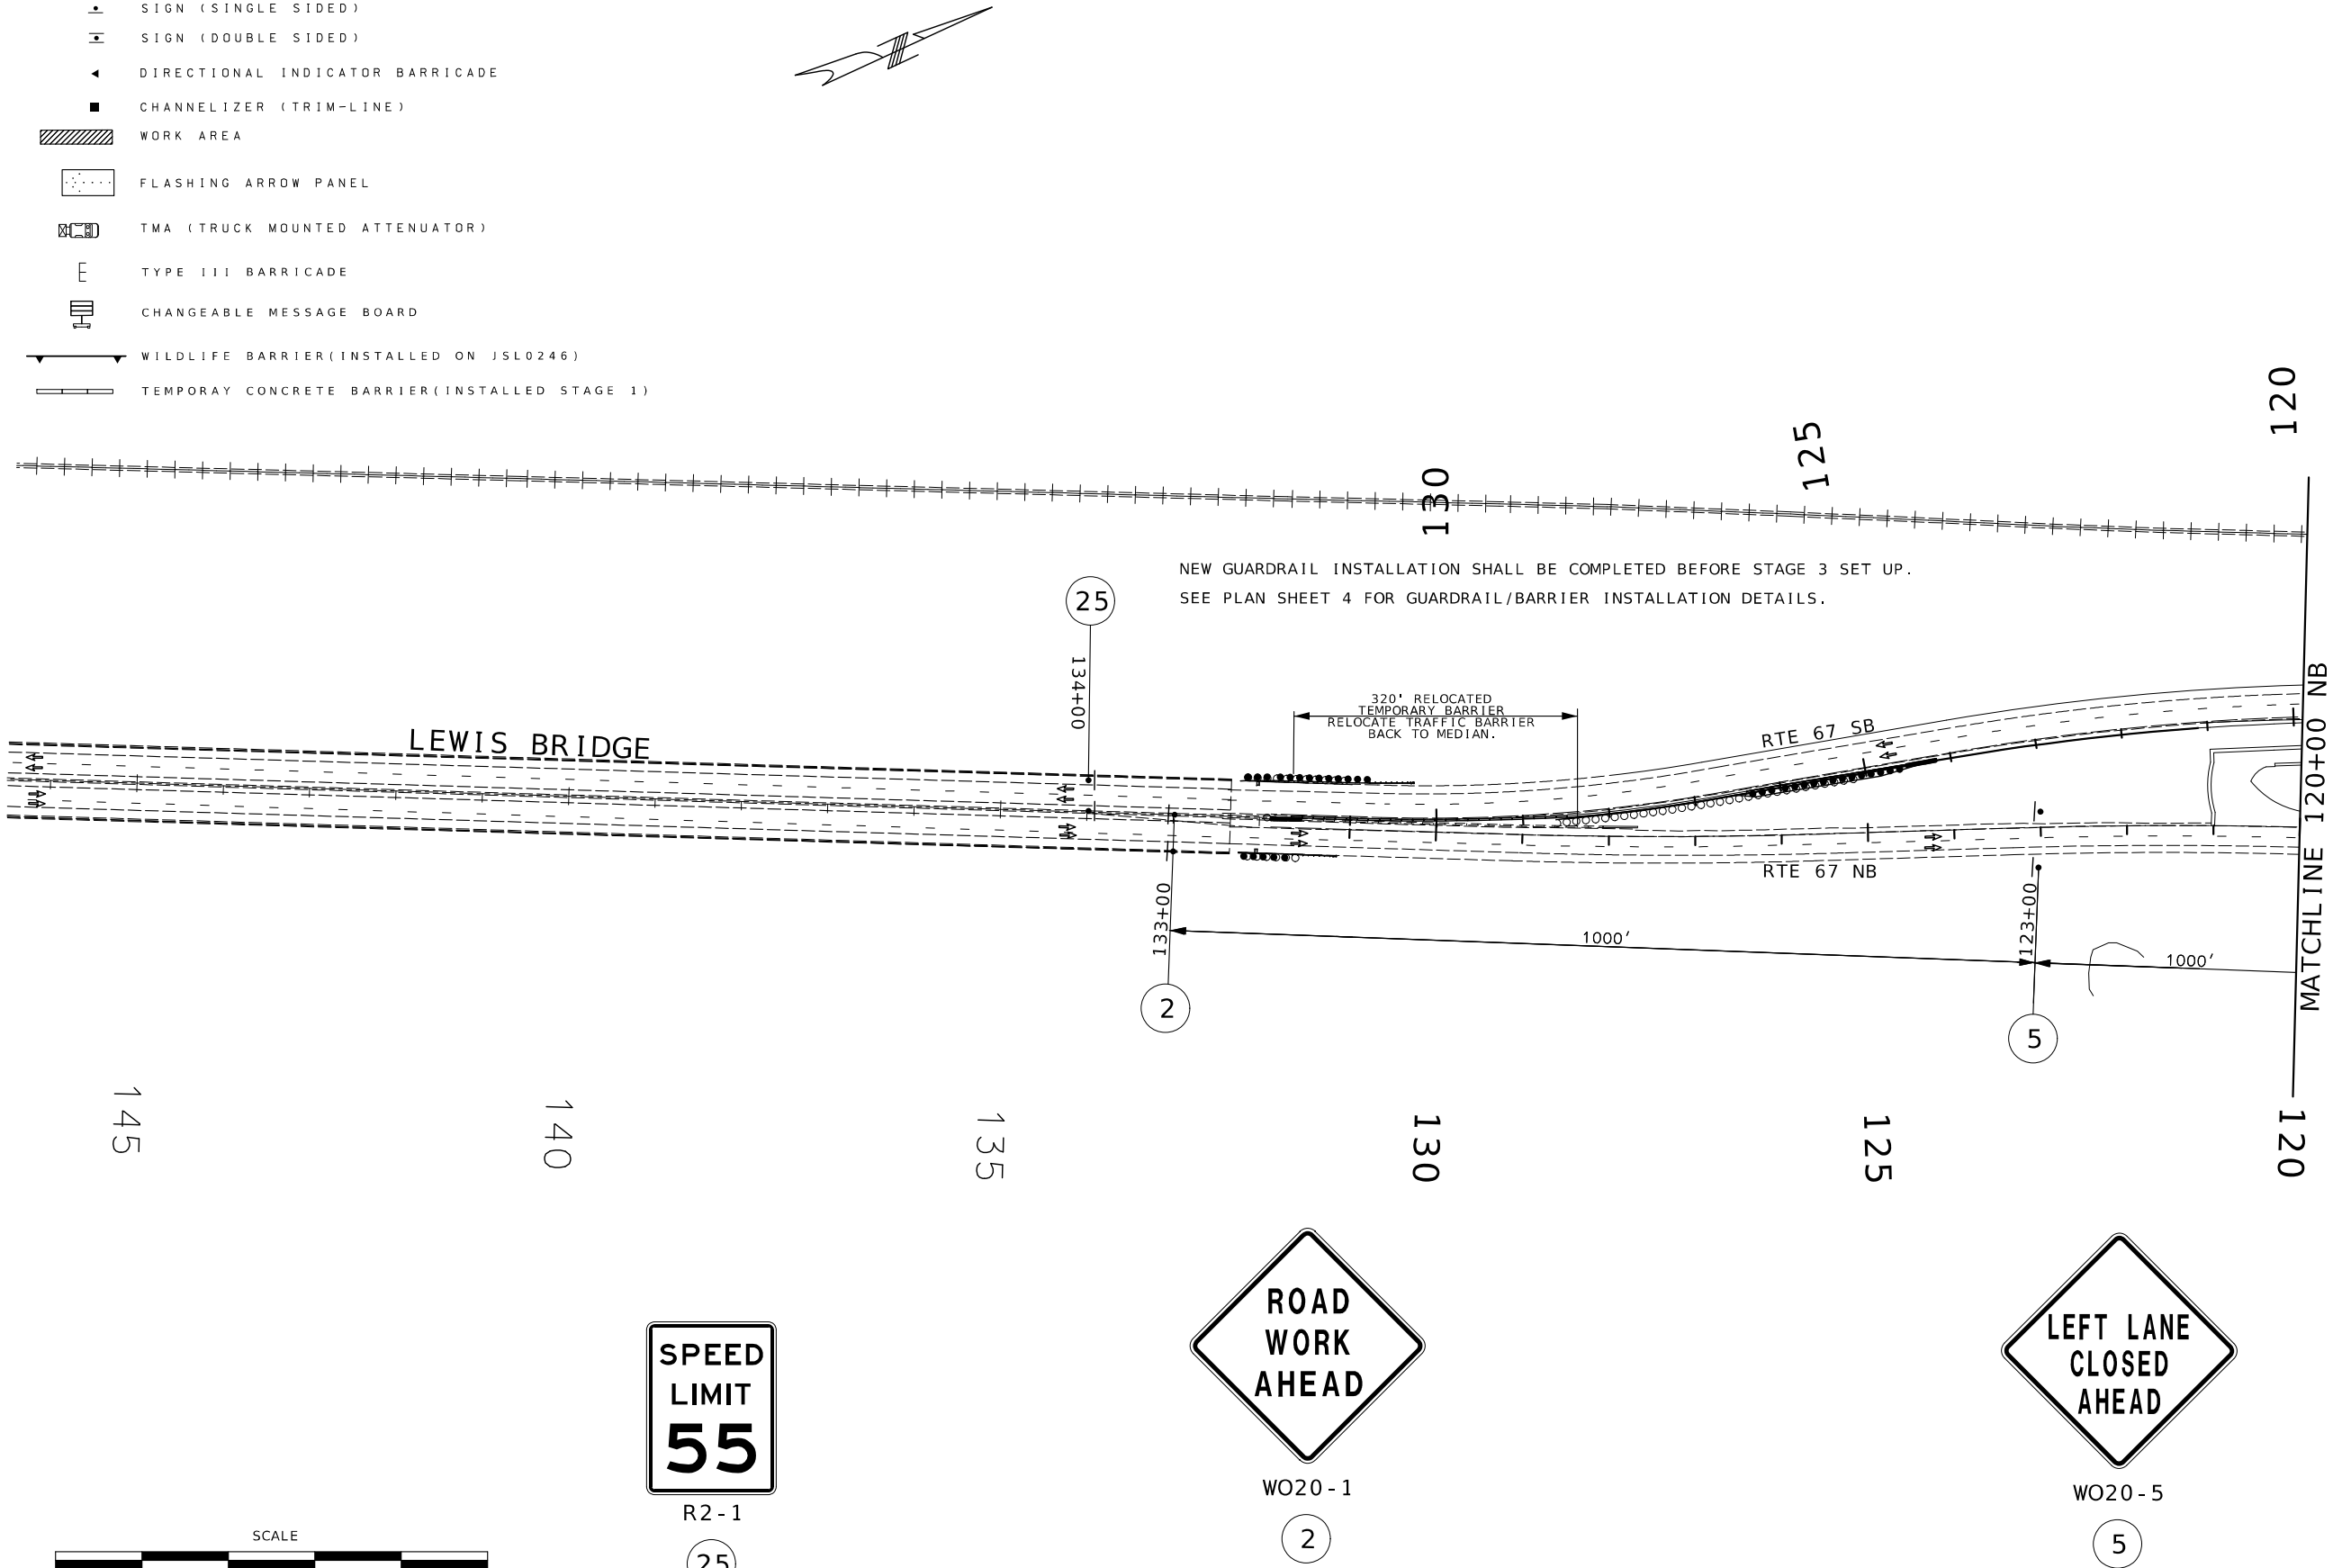

STATE OF MISSOURI
DANIEL WAYNE SAVAGEAU
NUMBER PE-2012018127
PROFESSIONAL ENGINEER

Daniel Savageau

10/03/2025 2:40:50 PM
DANIEL WAYNE SAVAGEAU - CIVIL
MO-PE-2012018127
DATE PREPARED
10/3/2025

ROUTE	STATE
67	MO
DISTRICT	SHEET NO.
SL	74

COUNTY
ST CHARLES

JOB NO.
J6P3636

CONTRACT ID.

PROJECT NO.


BRIDGE NO.

DESCRIPTION	DATE

MISSOURI HIGHWAYS AND TRANSPORTATION COMMISSION

105 WEST CAPITOL
JEFFERSON CITY, MO 65102
1-888-ASK-MODOT (1-888-275-6636)

TRAFFIC CONTROL SHEET STAGE 3 BUILD SOUTH BOUND 67 NORTH OF ROUTE 94

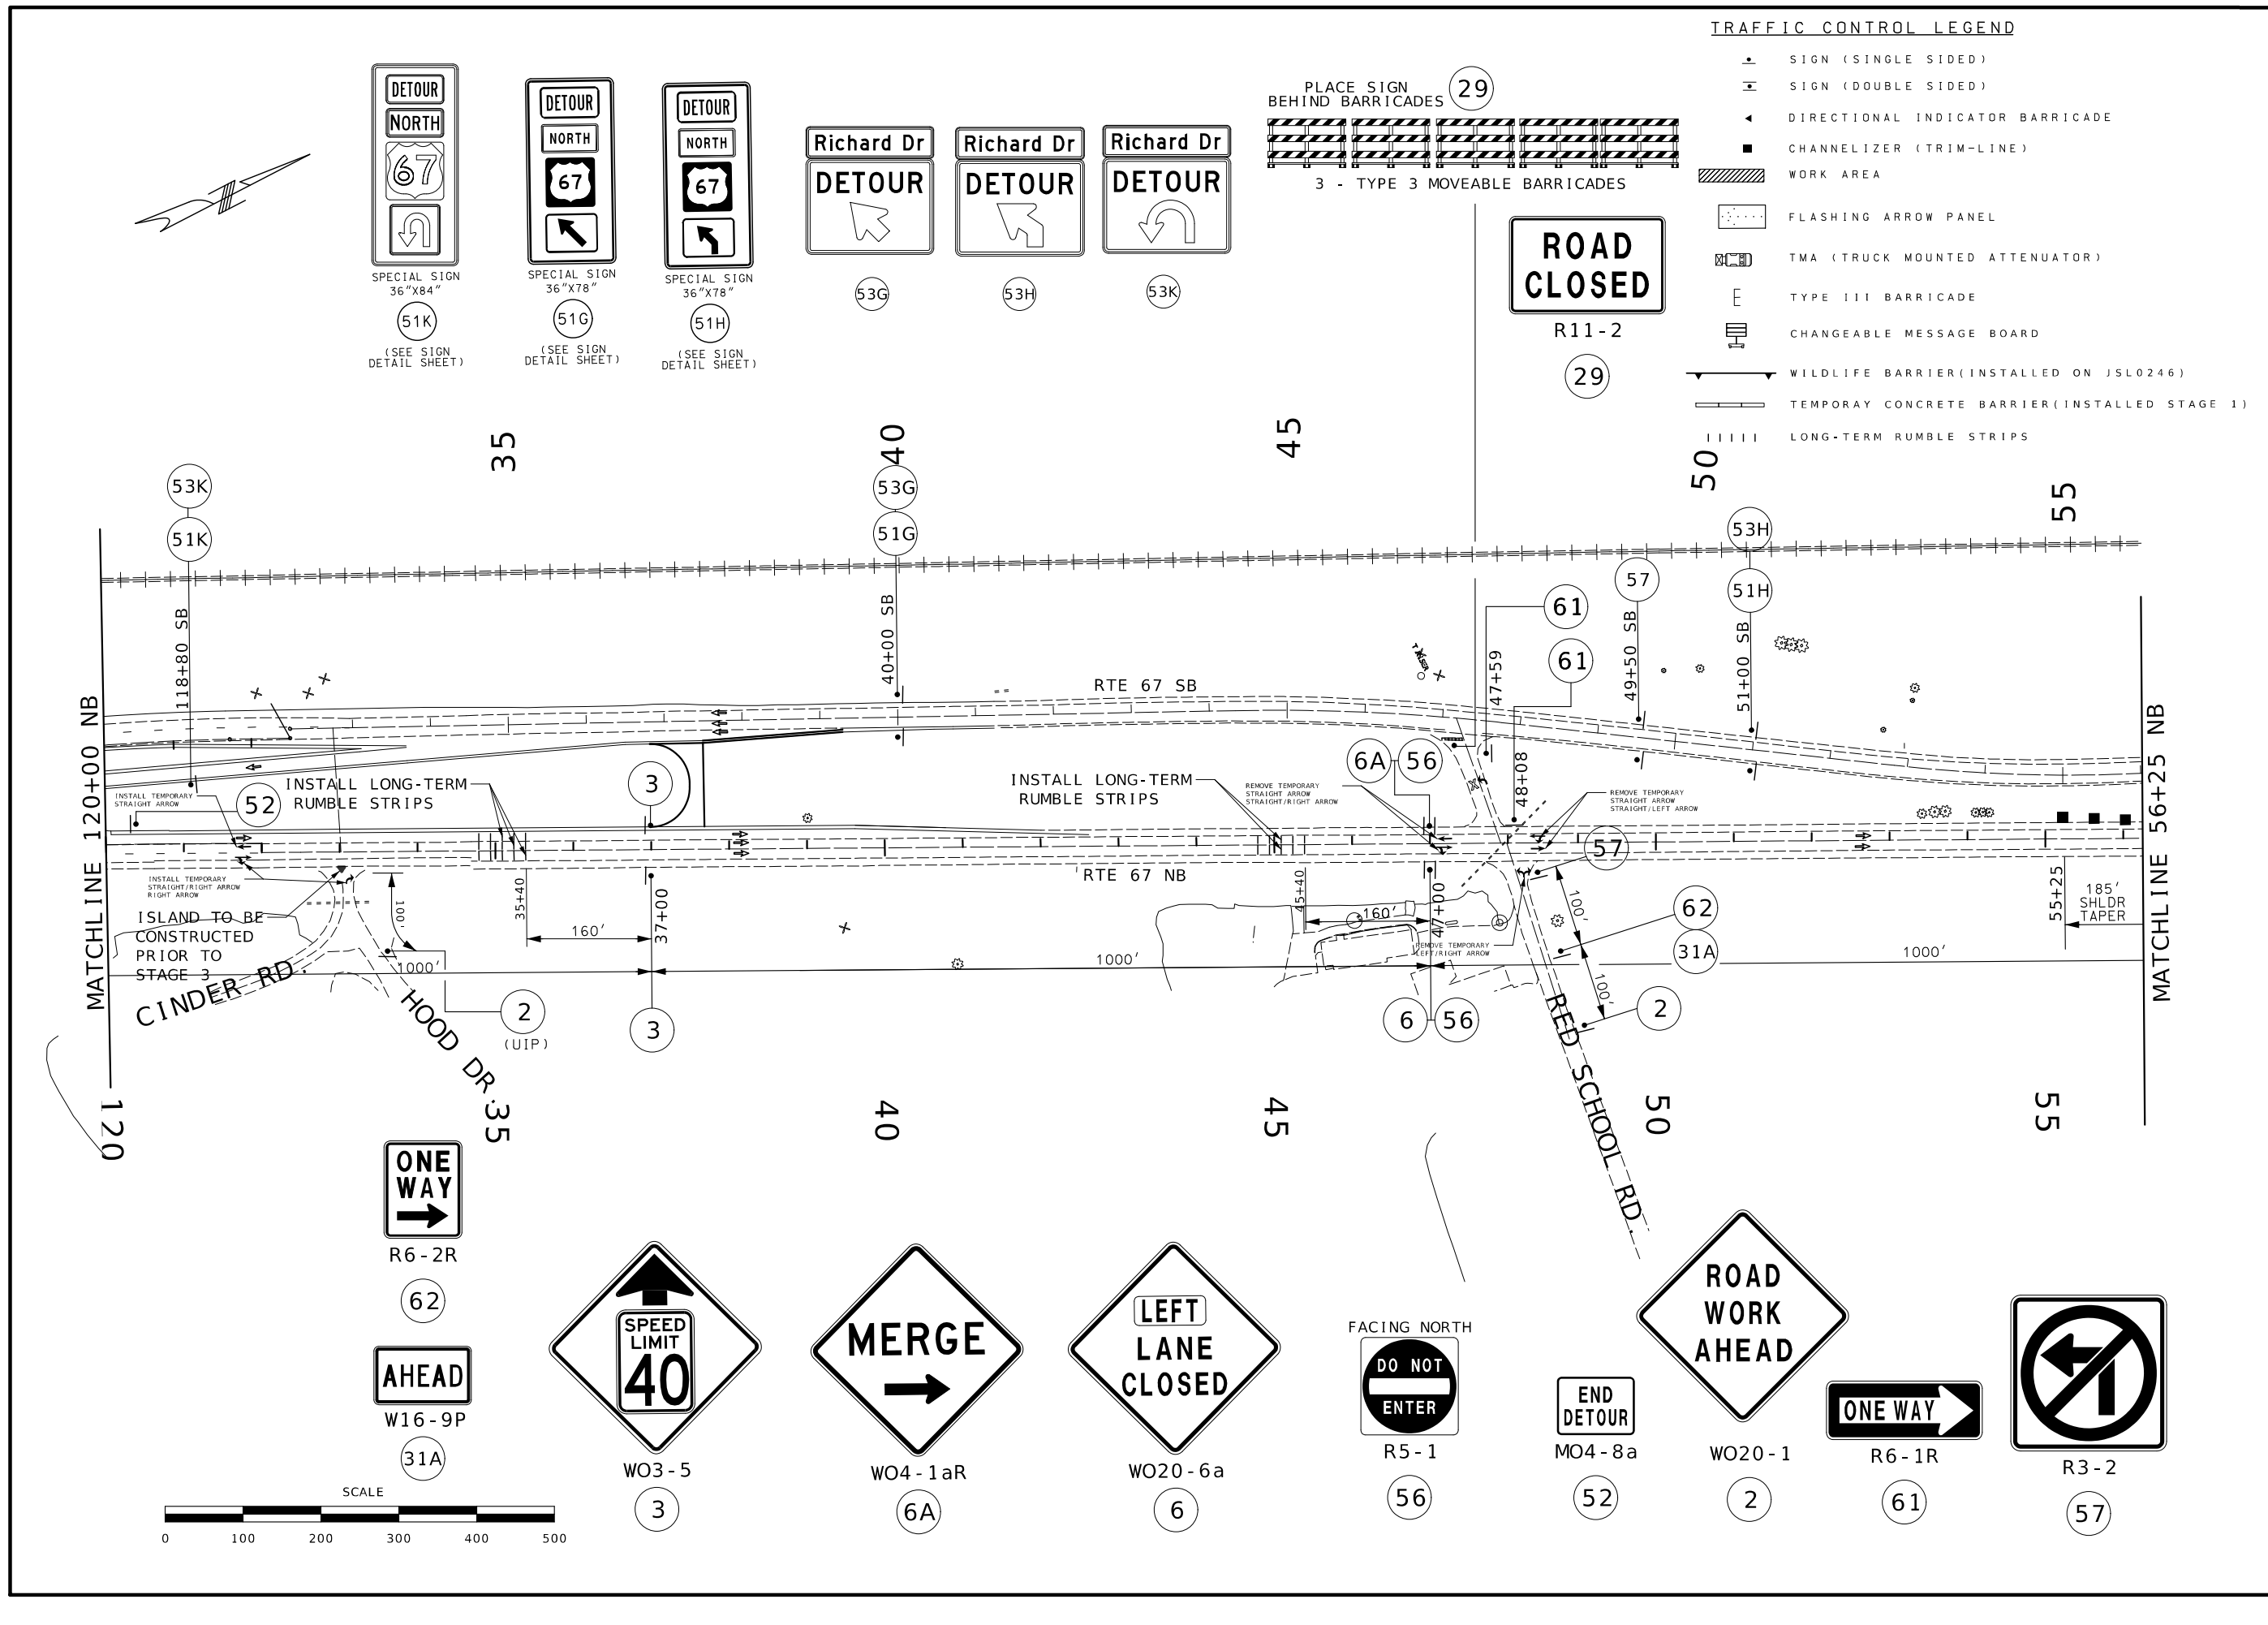

STATE OF MISSOURI
DANIEL WAYNE SAVAGEAU
NUMBER PE-2012018127
PROFESSIONAL ENGINEER
10/03/2025 2:41:10 PM
DANIEL WAYNE SAVAGEAU - CIVIL
MO-PE-2012018127

DATE PREPARED: 10/3/2025

ROUTE	STATE
67	MO
DISTRICT	SHEET NO.
SL	75

COUNTY: ST CHARLES
JOB NO.: J6P3636
CONTRACT ID.:
PROJECT NO.:
BRIDGE NO.:

DESCRIPTION | DATE

MISSOURI HIGHWAYS AND TRANSPORTATION COMMISSION
105 WEST CAPITOL
JEFFERSON CITY, MO 65102
1-888-ASK-MODOT (1-888-275-6636)

TRAFFIC CONTROL SHEET STAGE 3 BUILD SOUTH BOUND 67 NORTH OF ROUTE 94


TRAFFIC CONTROL LEGEND

- SIGN (SINGLE SIDED)
- SIGN (DOUBLE SIDED)
- DIRECTIONAL INDICATOR BARRICADE
- CHANNELIZER (TRIM-LINE)
- WORK AREA
- FLASHING ARROW PANEL
- TMA (TRUCK MOUNTED ATTENUATOR)
- TYPE III BARRICADE
- CHANGEABLE MESSAGE BOARD
- WILDLIFE BARRIER(INSTALLED ON JSL0246)
- TEMPORAY CONCRETE BARRIER(INSTALLED STAGE 1)



WO20-2

18

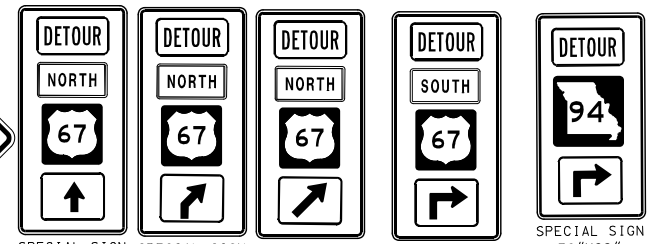

SPECIAL SIGN 36"X78" — 51A (SEE SIGN DETAIL SHEET)

SPECIAL SIGN 36"X78" — 51H (SEE SIGN DETAIL SHEET)

SPECIAL SIGN 36"X78" — 51J (SEE SIGN DETAIL SHEET)

SPECIAL SIGN 36"X78" — 50B (SEE SIGN DETAIL SHEET)

SPECIAL SIGN 36"X60" — 52B (SEE SIGN DETAIL SHEET)

29 PLACE SIGN BEHIND BARRICADES

TYPE 3 MOVEABLE BARRICADES

ROUTE 94

MATCHLINE 56+25 NB

57+10

(FAP)

185' SHLDR TAPER

660' TAPER
14 DIBs @ 50' SPACING

RTE 67 NB

63+70

66+44

750' BUFFER
CHANNELIZERS @ 40' SPACING

71+20

RTE 67 SB

Richard Dr DETOUR — 53A

Richard Dr DETOUR — 53H

Richard Dr DETOUR — 53J

END DETOUR
MO4-8a — 50

175'

53H 51H

53J 51J

4 TYPE 3 BARRICADES PANELS FACING SOUTH

2 TYPE 3 BARRICADES PANELS FACING ROUTE 94

5 TYPE 3 BARRICADES PANELS FACING SOUTH

52A

4-TYPE 3 BARRICADES PANELS FACING ROUTE 94

3-TYPE 3 BARRICADES PANELS FACING SB67 LANE

52C

REMOVE STRAIGHT/RIGHT ARROW
INSTALL RIGHT ARROW

FACING NORTH 52B

56 50B FACING SOUTH

73+00

53C 56 FACING NORTH

77+55

80+00

82+50

MATCHLINE 82+75 NB

RICHARD DR

HEAD TO HEAD TRAFFIC

(UIP) TUBULAR MARKERS AT CENTER OF EACH INTERMITTENT MARKINGS (40' SPACING)

ROAD WORK AHEAD — WO20-1 — 2

WO6-3 — 31

AHEAD — W16-9P — 31A

WORK ZONE — GO20-5aP — 54

SPEED LIMIT 40 — R2-1 — 4

Richard Dr DETOUR — 53B


Richard Dr DETOUR — 53C

NO ACCESS / FOLLOW DETOUR — SPECIAL — 66

SOUTHBOUND HEAD TO HEAD TRAFFIC ENDS / FOLLOW DETOUR — SPECIAL — 68

DO NOT ENTER — R5-1 — 56

ENDS — R3-17bP — 31B

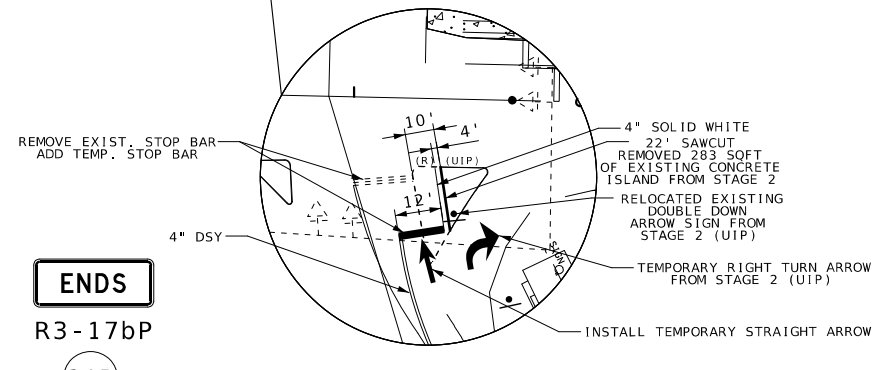

SCALE

0 100 200 300 400 500

STATE OF MISSOURI
DANIEL WAYNE SAVAGEAU NUMBER PE-2012018127
PROFESSIONAL ENGINEER
Daniel Savageau
10/03/2025 2:41:29 PM
DANIEL WAYNE SAVAGEAU - CIVIL
MO-PE-2012018127

DATE PREPARED: 10/3/2025

ROUTE	STATE
67	MO
DISTRICT	SHEET NO.
SL	76

COUNTY: ST CHARLES

JOB NO.: J6P3636

CONTRACT ID.

PROJECT NO.

BRIDGE NO.


DESCRIPTION | DATE

MISSOURI HIGHWAYS AND TRANSPORTATION COMMISSION

105 WEST CAPITOL
JEFFERSON CITY, MO 65102
1-888-ASK-MODOT (1-888-275-6636)

MoDOT

TRAFFIC CONTROL SHEET STAGE 3 BUILD SOUTH BOUND 67 NORTH OF ROUTE 94

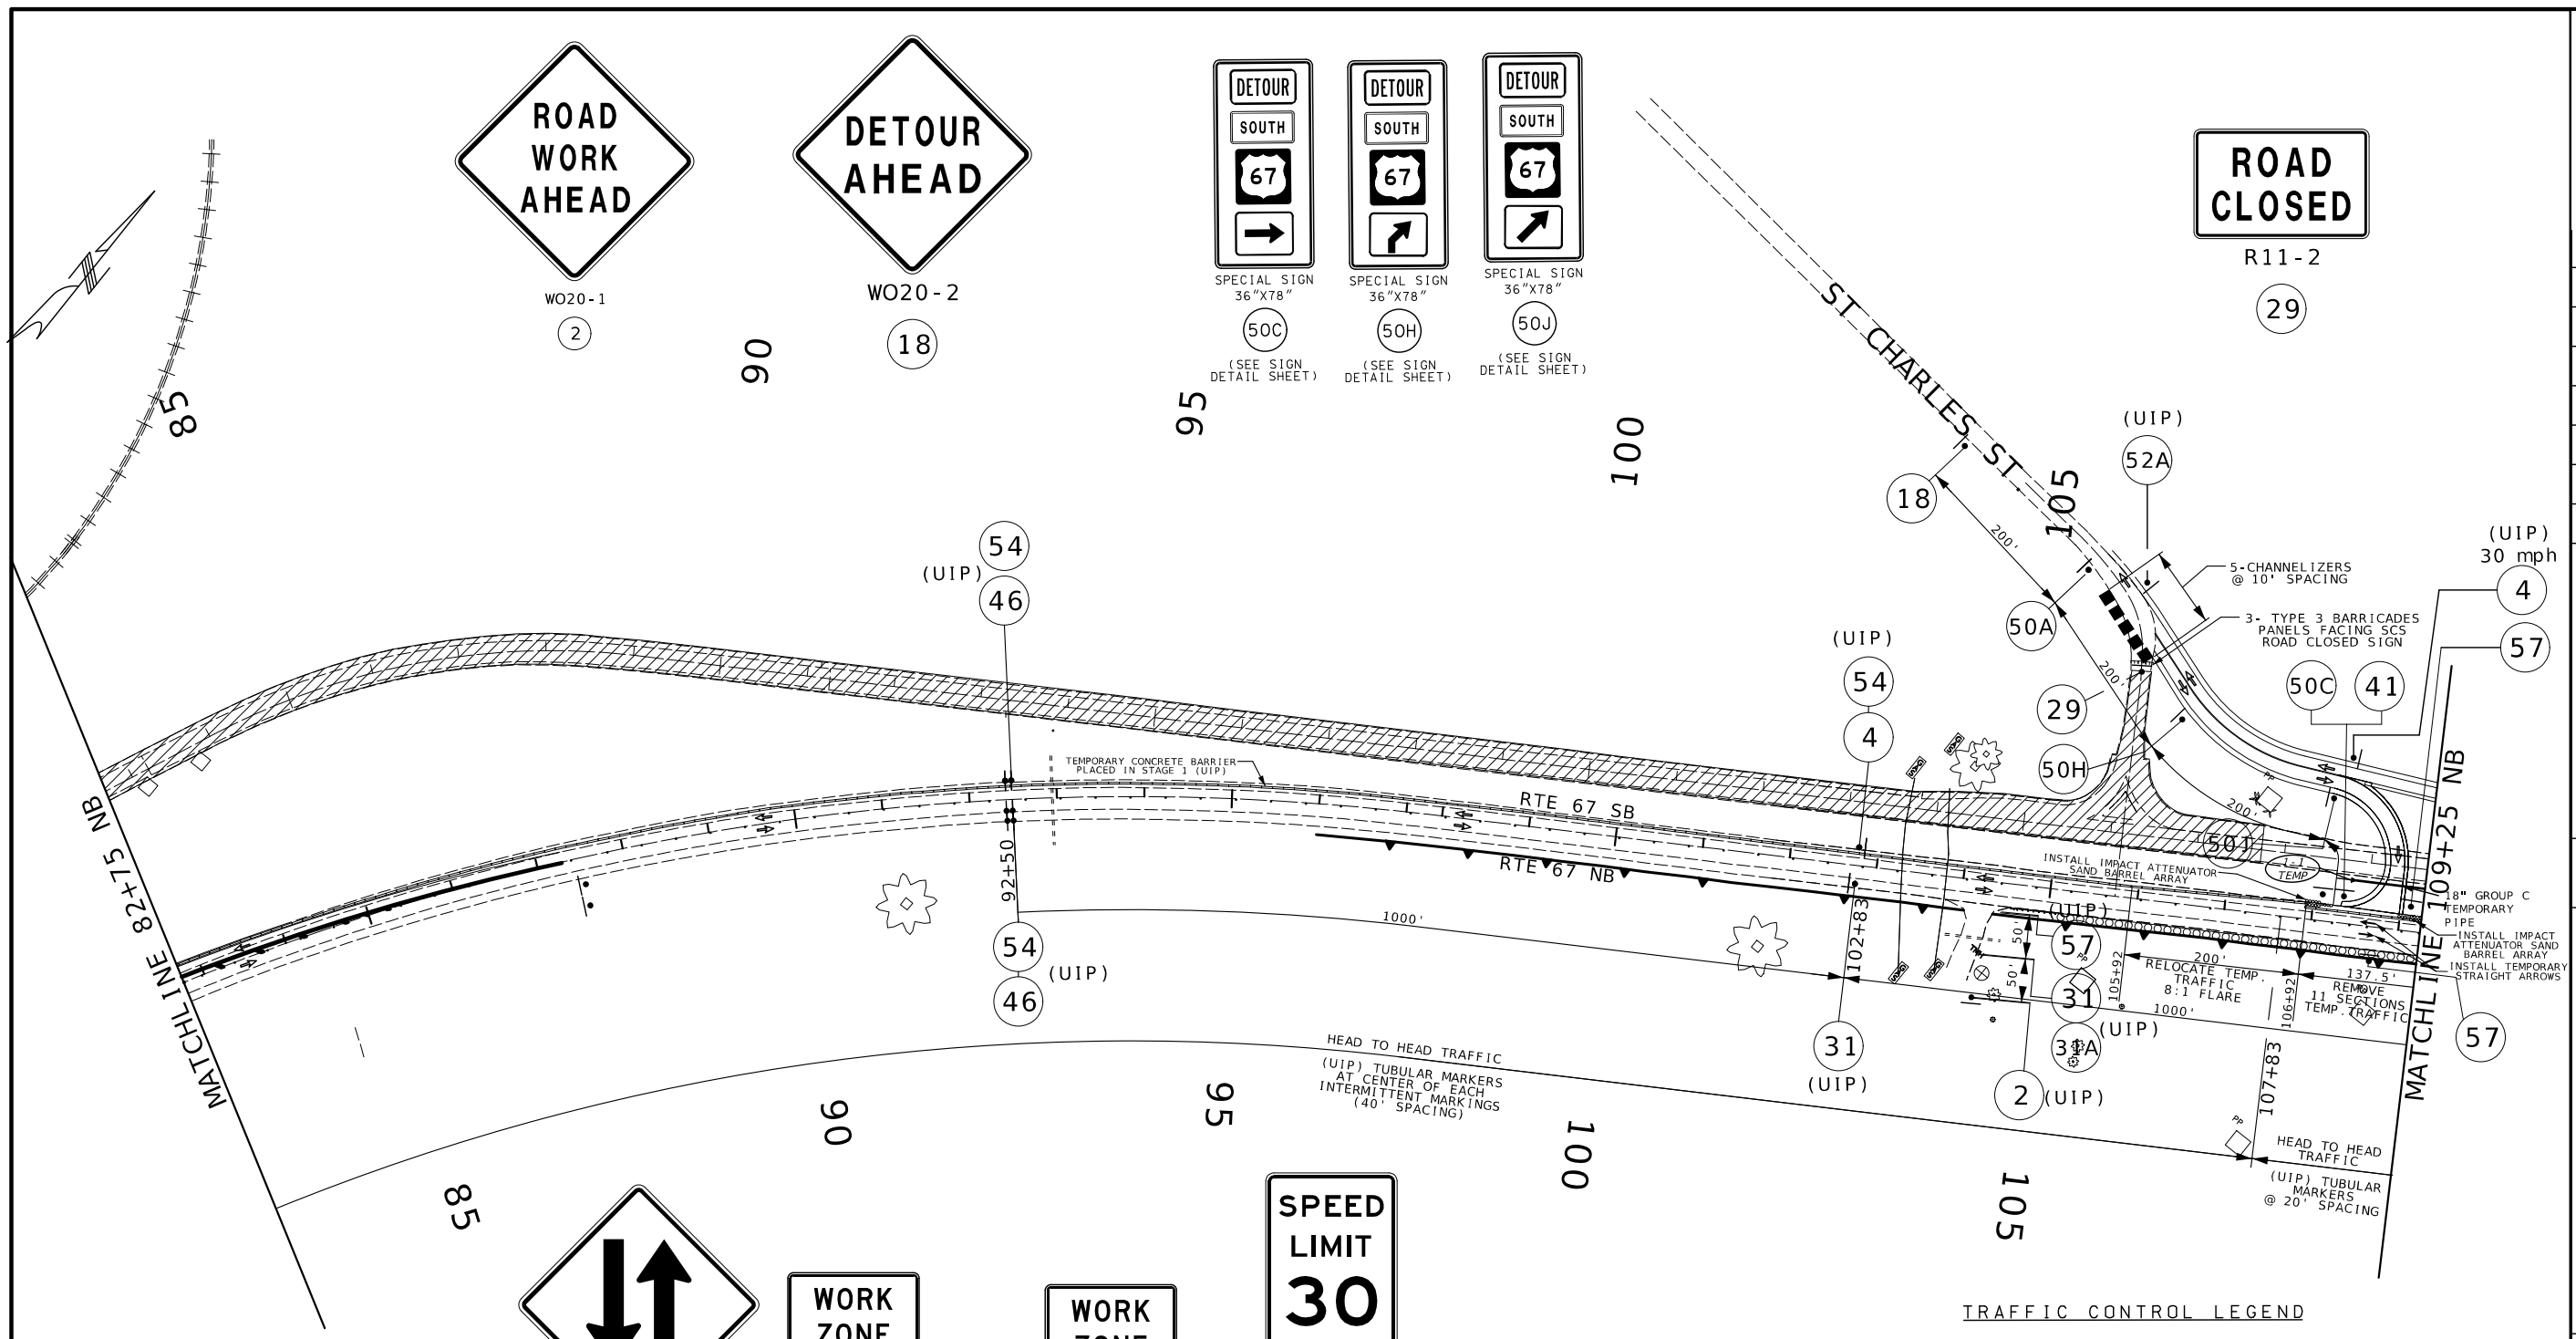

STATE OF MISSOURI
DANIEL WAYNE SAVAGEAU
NUMBER PE-2012018127
PROFESSIONAL ENGINEER

10/03/2025 2:41:45 PM
DANIEL WAYNE SAVAGEAU - CIVIL
MO-PE-2012018127
DATE PREPARED
10/3/2025

ROUTE	STATE
67	MO
DISTRICT	SHEET NO.
SL	77

COUNTY
ST CHARLES

JOB NO.
J6P3636

CONTRACT ID.

PROJECT NO.

BRIDGE NO.

DESCRIPTION

DATE


MISSOURI HIGHWAYS AND TRANSPORTATION COMMISSION

105 WEST CAPITOL
JEFFERSON CITY, MO 65102
1-888-ASK-MODOT (1-888-275-6636)

TRAFFIC CONTROL SHEET
STAGE 3
BUILD SOUTH BOUND 67
NORTH OF ROUTE 94

TRAFFIC CONTROL LEGEND


- SIGN (SINGLE SIDED)
- SIGN (DOUBLE SIDED)
- DIRECTIONAL INDICATOR BARRICADE
- CHANNELIZER (TRIM-LINE)
- WORK AREA
- FLASHING ARROW PANEL
- TMA (TRUCK MOUNTED ATTENUATOR)
- TYPE III BARRICADE
- CHANGEABLE MESSAGE BOARD
- WILDLIFE BARRIER(INSTALLED ON JSL0246)
- TEMPORAY CONCRETE BARRIER(INSTALLED STAGE 1)

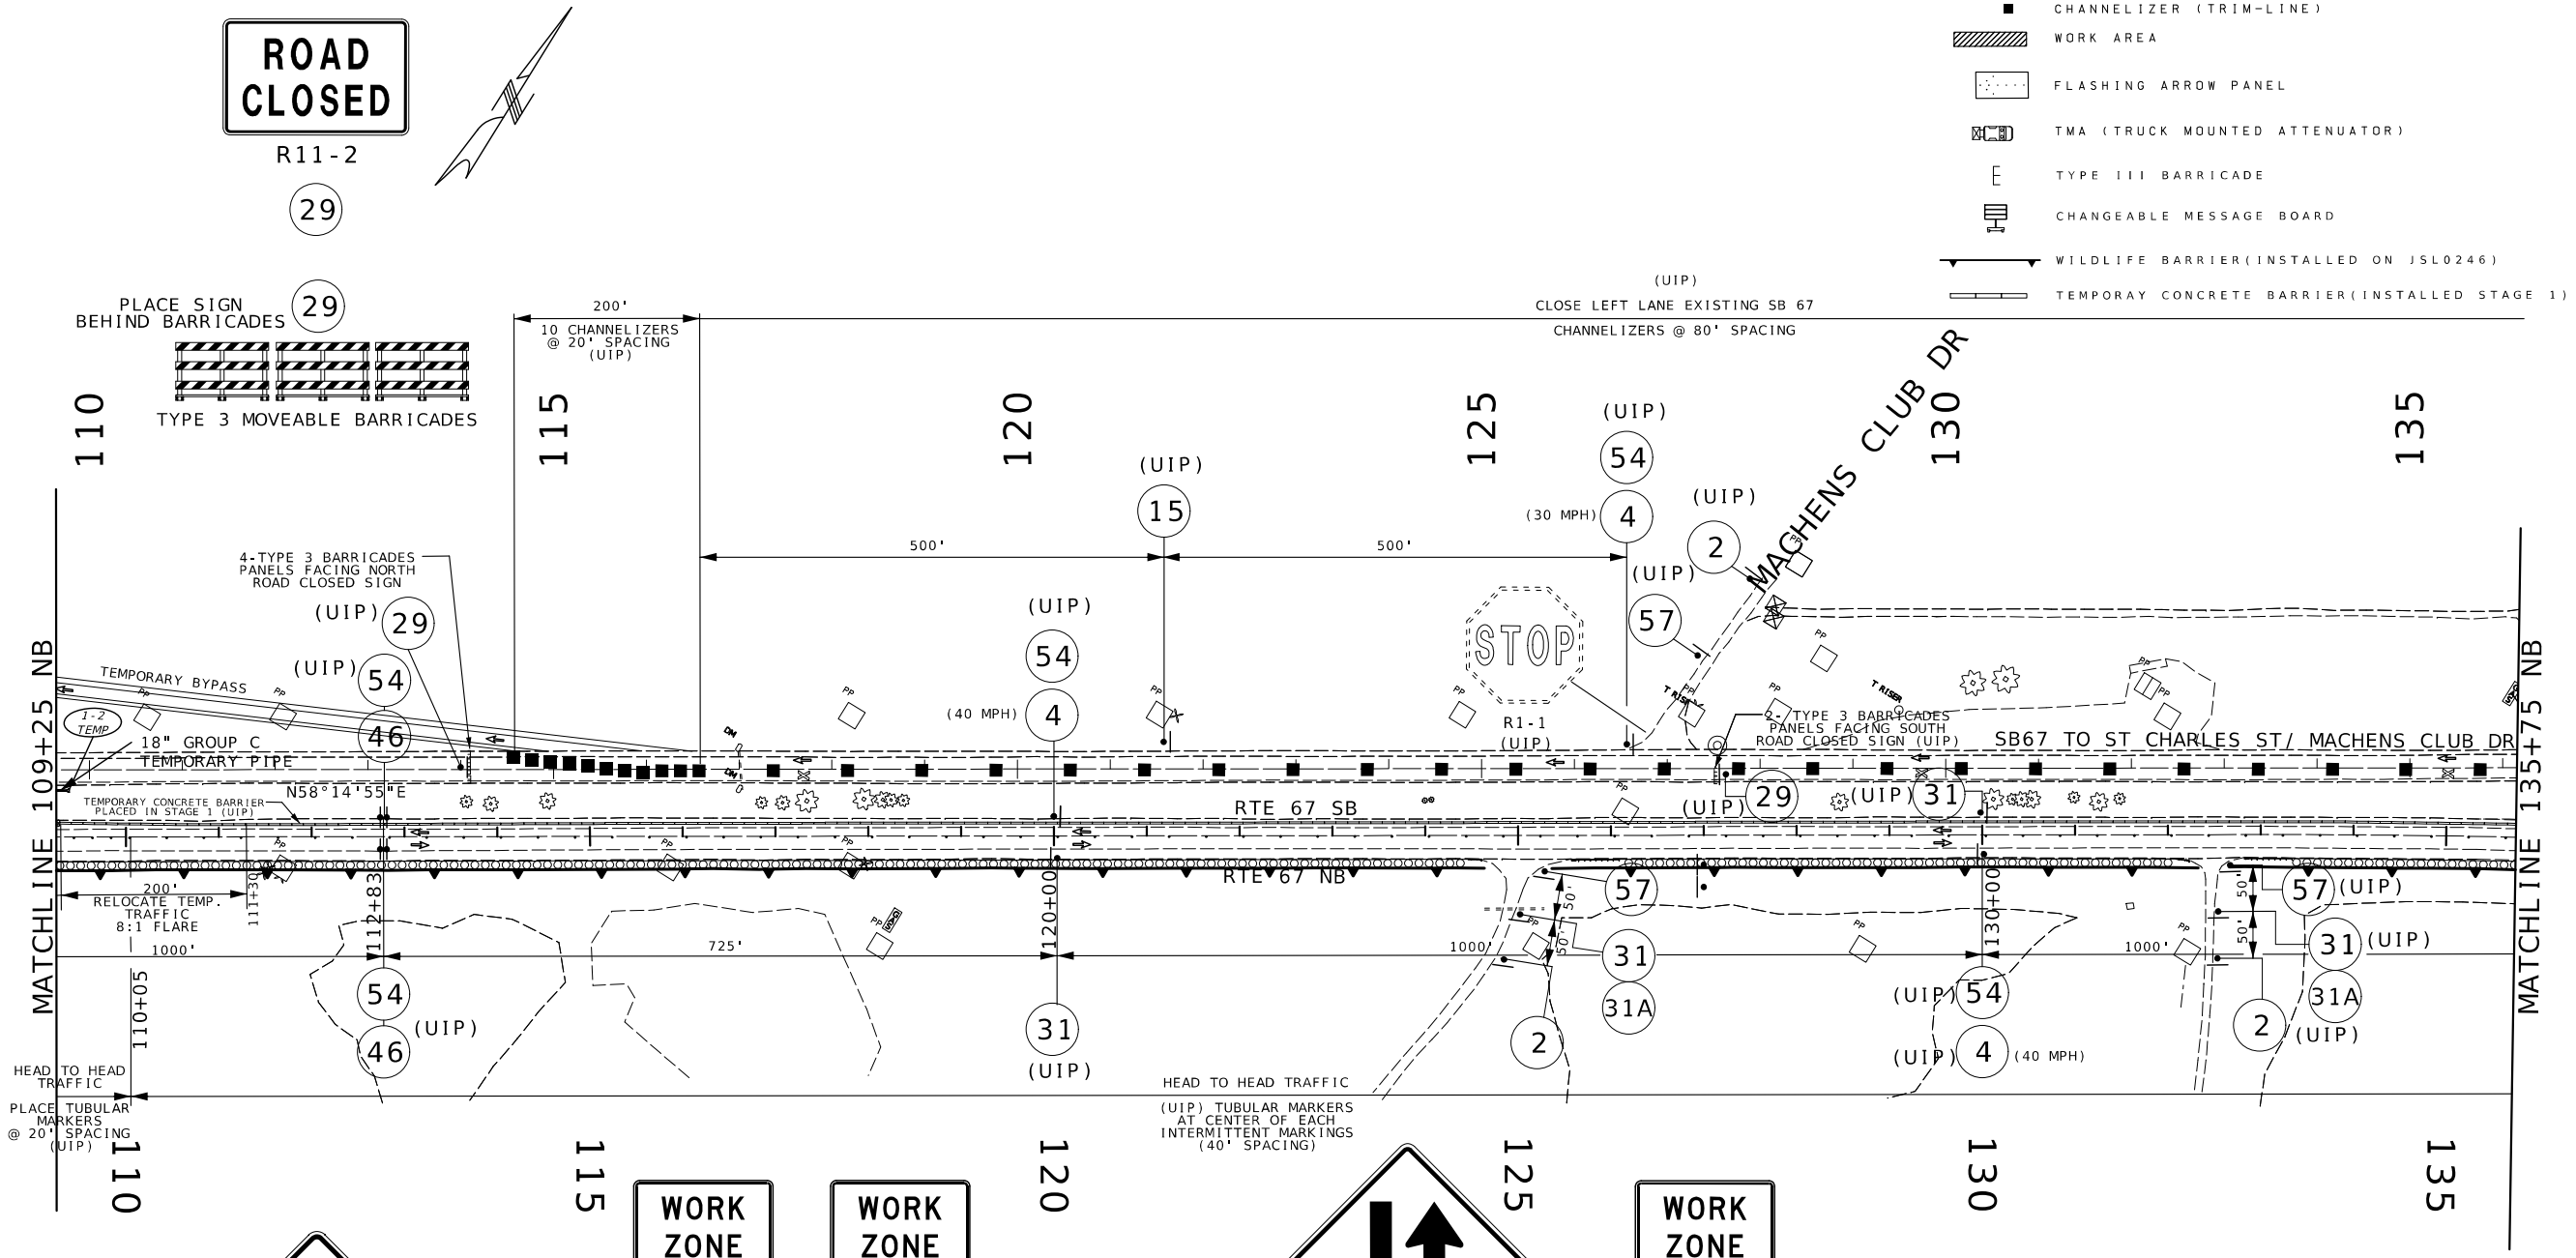



WO20-1

2

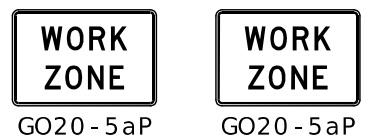

GO20-5aP

54

GO20-5aP

54




R2-1

4



R2-1

4

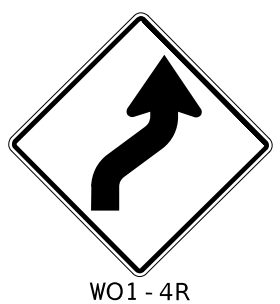

WO1-4R

15



WO6-3

31



W16-9P

31A



GO20-5aP

54



R4-1

46



R3-2

57

SCALE

0 100 200 300 400 500

STATE OF MISSOURI
DANIEL WAYNE SAVAGEAU
NUMBER PE-2012018127
PROFESSIONAL ENGINEER

Daniel Savageau

10/03/2025 2:42:03 PM
DANIEL WAYNE SAVAGEAU - CIVIL
MO-PE-2012018127
DATE PREPARED

10/3/2025

ROUTE	STATE
67	MO
DISTRICT	SHEET NO.
SL	78

COUNTY
ST CHARLES

JOB NO.
J6P3636

CONTRACT ID.

PROJECT NO.

BRIDGE NO.


DESCRIPTION

DATE

MISSOURI HIGHWAYS AND TRANSPORTATION COMMISSION


105 WEST CAPITOL
JEFFERSON CITY, MO 65102
1-888-ASK-MODOT (1-888-275-6636)

TRAFFIC CONTROL SHEET
STAGE 3
BUILD SOUTH BOUND 67
NORTH OF ROUTE 94

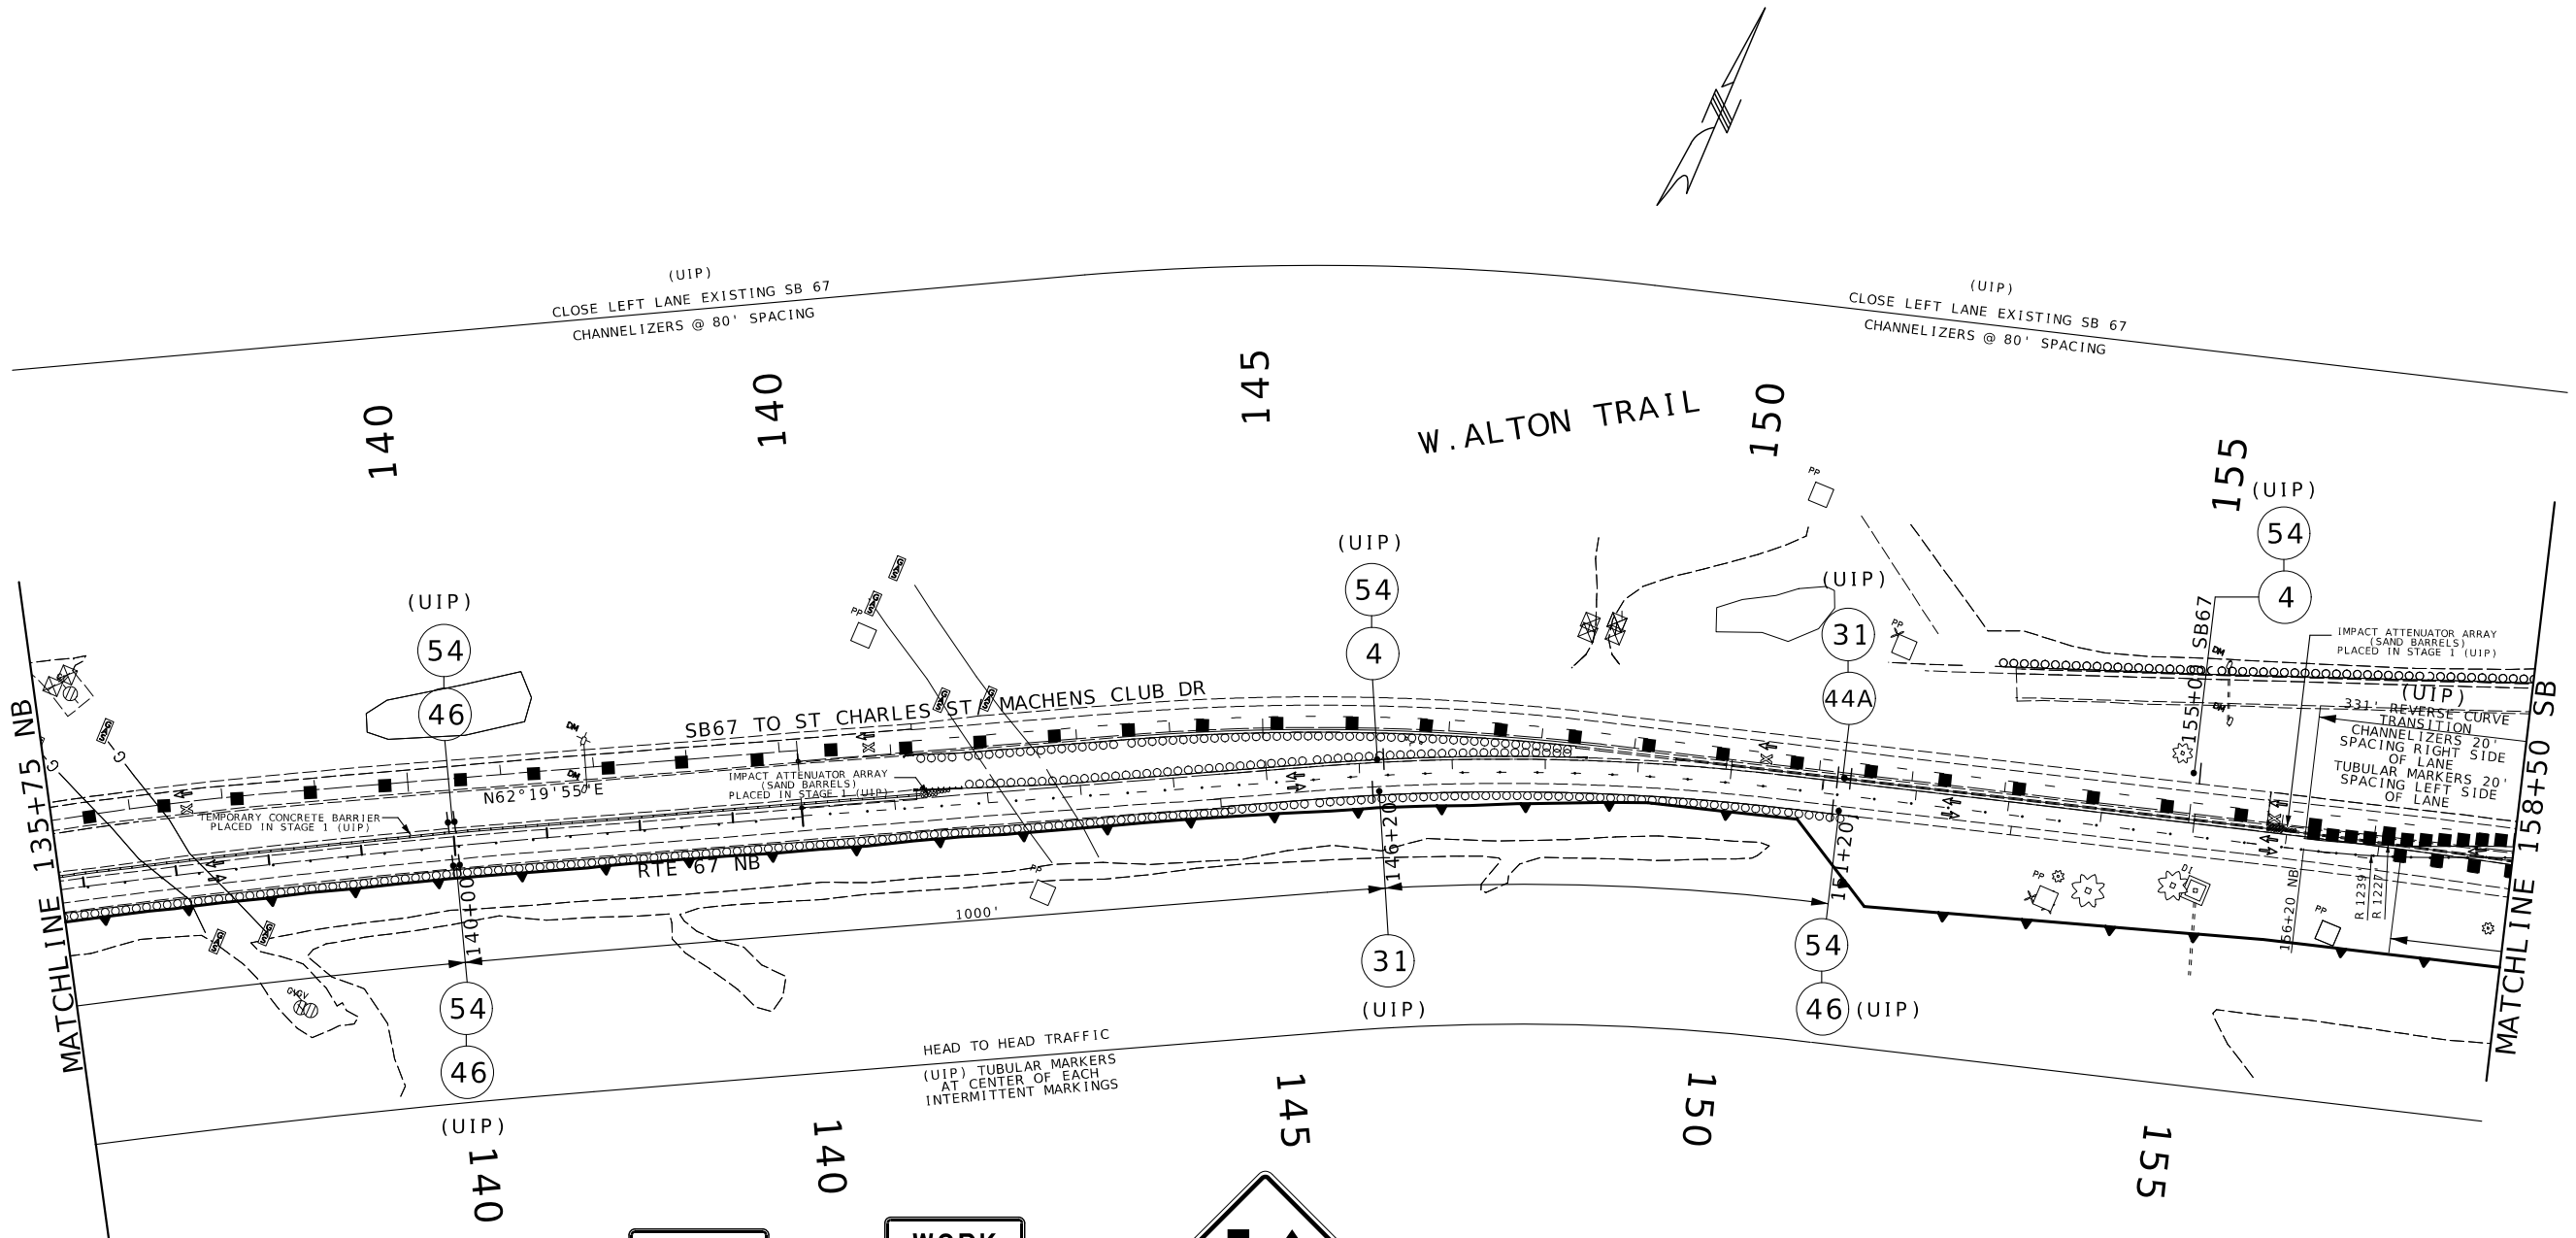


TRAFFIC CONTROL LEGEND

- SIGN (SINGLE SIDED)
- SIGN (DOUBLE SIDED)
- DIRECTIONAL INDICATOR BARRICADE
- CHANNELIZER (TRIM-LINE)
- WORK AREA
- FLASHING ARROW PANEL
- TMA (TRUCK MOUNTED ATTENUATOR)
- TYPE III BARRICADE
- CHANGEABLE MESSAGE BOARD
- WILDLIFE BARRIER(INSTALLED ON JSL0246)
- TEMPORAY CONCRETE BARRIER(INSTALLED STAGE 1)

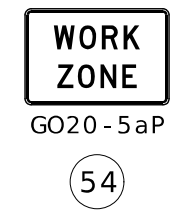


GO20-5aP

54

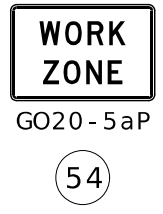

GO20-5aP

54

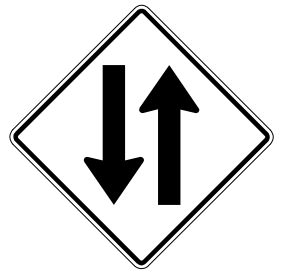


WO6-3

31



WO7-3a

44A

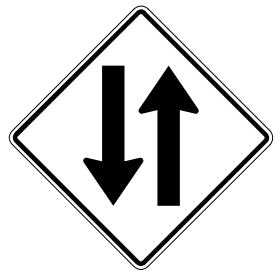

WO6-3

31



R2-1

4



R4-1

46

SCALE

0 100 200 300 400 500

STATE OF MISSOURI
DANIEL WAYNE SAVAGEAU
NUMBER PE-2012018127
PROFESSIONAL ENGINEER

Daniel Savageau

10/03/2025 2:42:26 PM
DANIEL WAYNE SAVAGEAU - CIVIL
MO-PE-2012018127

DATE PREPARED
10/3/2025

ROUTE	STATE
67	MO
DISTRICT	SHEET NO.
SL	79

COUNTY
ST CHARLES

JOB NO.
J6P3636

CONTRACT ID.

PROJECT NO.

BRIDGE NO.

DESCRIPTION


DATE

MISSOURI HIGHWAYS AND TRANSPORTATION COMMISSION

MoDOT

105 WEST CAPITOL
JEFFERSON CITY, MO 65102
1-888-ASK-MODOT (1-888-275-6636)

TRAFFIC CONTROL SHEET
STAGE 3
BUILD SOUTH BOUND 67
NORTH OF ROUTE 94

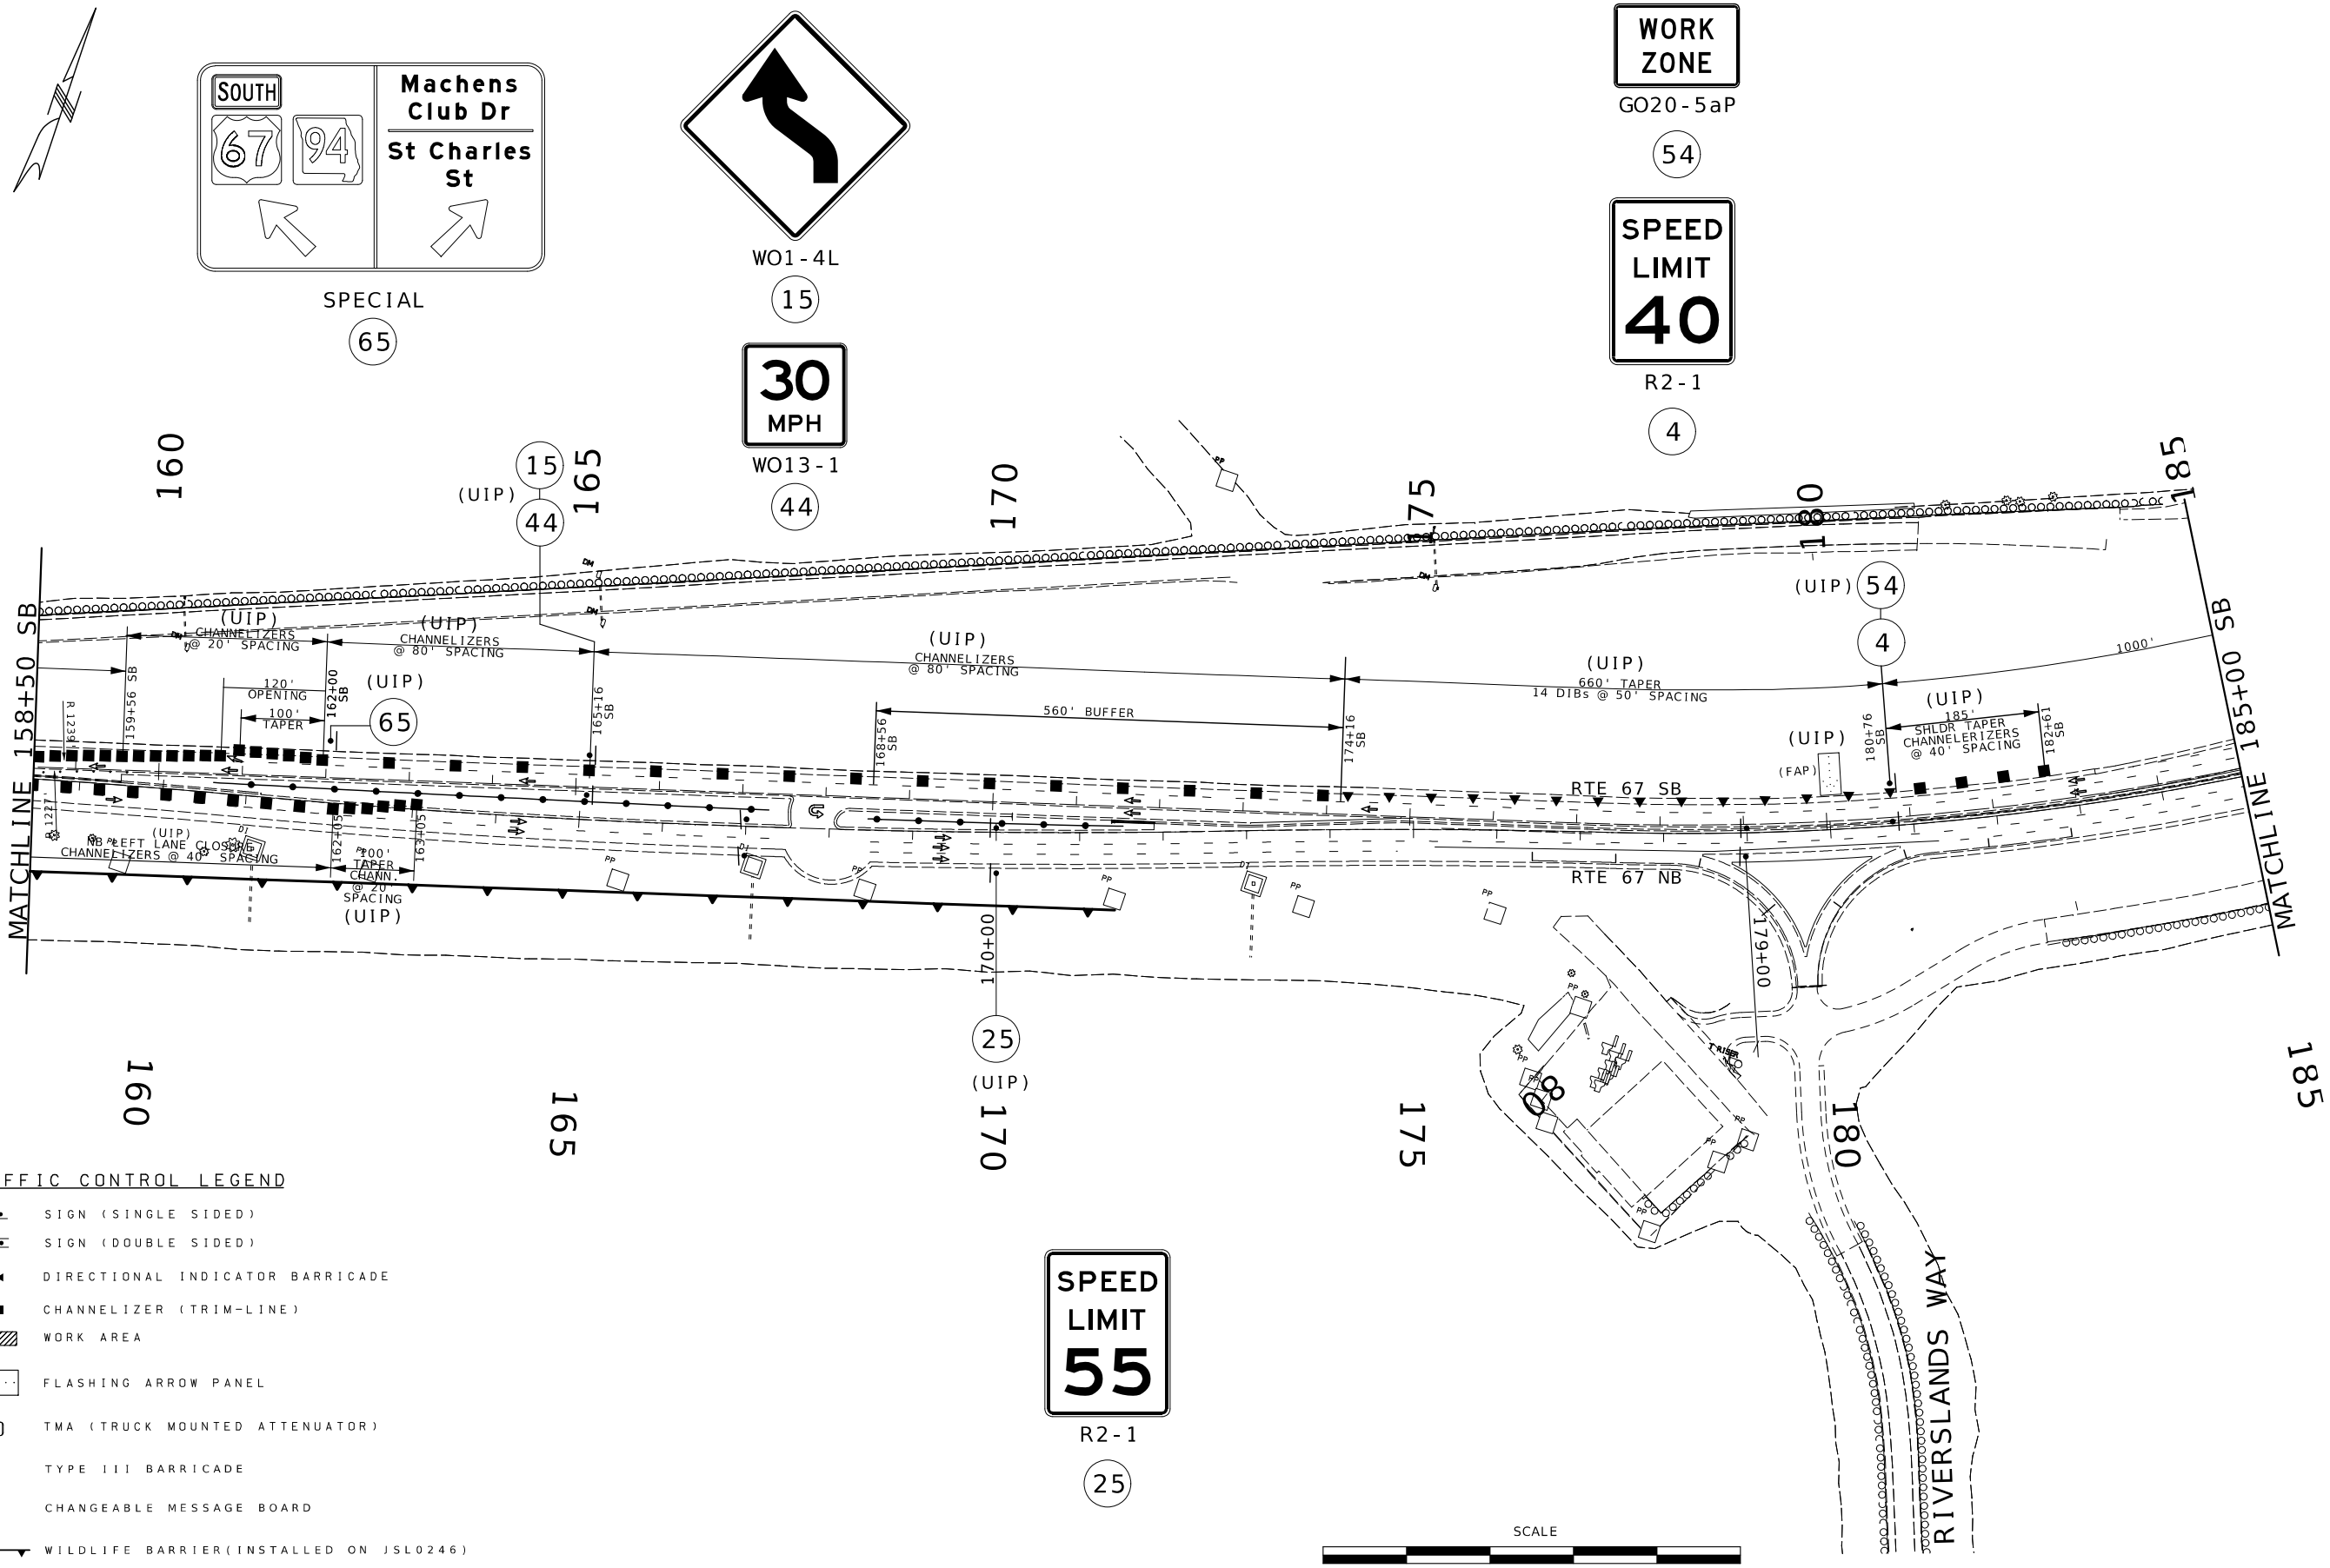

TRAFFIC CONTROL LEGEND

- SIGN (SINGLE SIDED)
- SIGN (DOUBLE SIDED)
- DIRECTIONAL INDICATOR BARRICADE
- CHANNELIZER (TRIM-LINE)
- WORK AREA
- FLASHING ARROW PANEL
- TMA (TRUCK MOUNTED ATTENUATOR)
- TYPE III BARRICADE
- CHANGEABLE MESSAGE BOARD
- WILDLIFE BARRIER(INSTALLED ON JSL0246)
- TEMPORAY CONCRETE BARRIER(INSTALLED STAGE 1)

STATE OF MISSOURI
DANIEL WAYNE SAVAGEAU
NUMBER PE-2012018127
PROFESSIONAL ENGINEER

10/03/2025 2:42:45 PM
DANIEL WAYNE SAVAGEAU - CIVIL
MO-PE-2012018127
DATE PREPARED
10/3/2025

ROUTE	STATE
67	MO
DISTRICT	SHEET NO.
SL	80


COUNTY: ST CHARLES
JOB NO.: J6P3636
CONTRACT ID.:
PROJECT NO.:
BRIDGE NO.:

DESCRIPTION | DATE

MISSOURI HIGHWAYS AND TRANSPORTATION COMMISSION

105 WEST CAPITOL
JEFFERSON CITY, MO 65102
1-888-ASK-MODOT (1-888-275-6636)

TRAFFIC CONTROL SHEET
STAGE 3
BUILD SOUTH BOUND 67
NORTH OF ROUTE 94

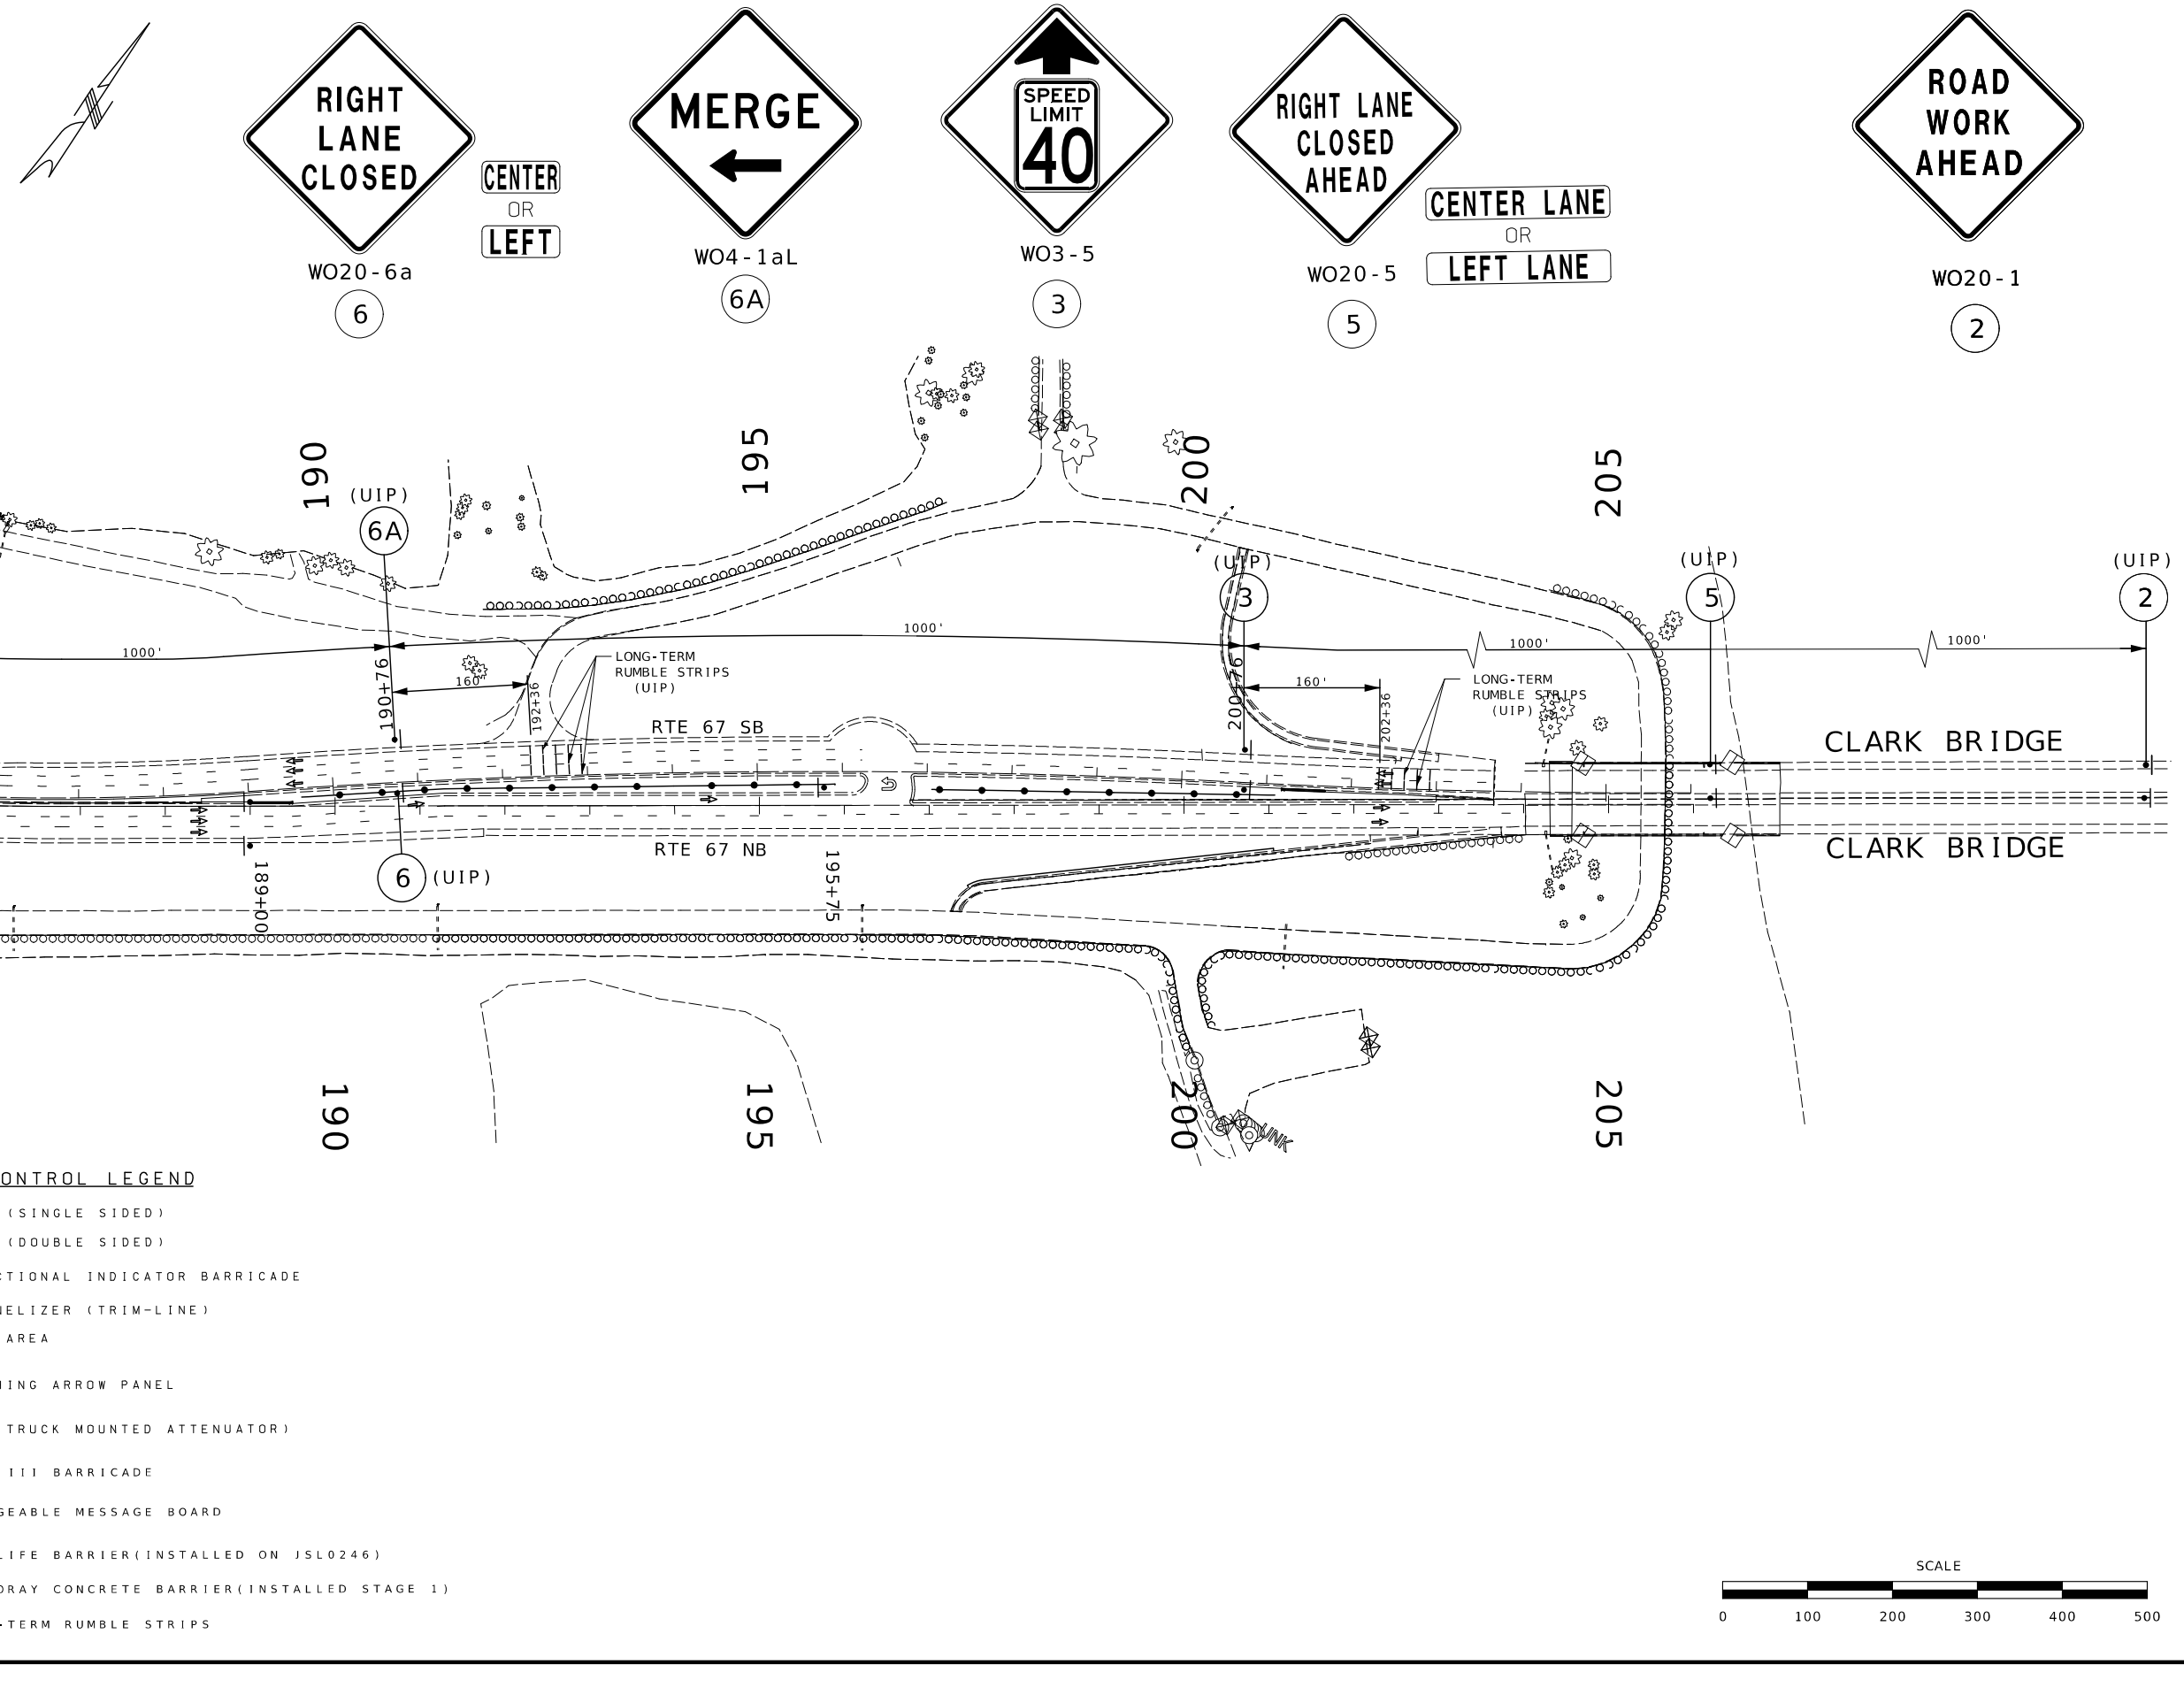

TRAFFIC CONTROL LEGEND

- SIGN (SINGLE SIDED)
- SIGN (DOUBLE SIDED)
- DIRECTIONAL INDICATOR BARRICADE
- CHANNELIZER (TRIM-LINE)
- WORK AREA
- FLASHING ARROW PANEL
- TMA (TRUCK MOUNTED ATTENUATOR)
- TYPE III BARRICADE
- CHANGEABLE MESSAGE BOARD
- WILDLIFE BARRIER(INSTALLED ON JSL0246)
- TEMPORAY CONCRETE BARRIER(INSTALLED STAGE 1)
- LONG-TERM RUMBLE STRIPS

SCALE

0 100 200 300 400 500

STATE OF MISSOURI
DANIEL WAYNE SAVAGEAU
NUMBER PE-2012018127
PROFESSIONAL ENGINEER

10/03/2025 2:43:04 PM
DANIEL WAYNE SAVAGEAU - CIVIL
MO-PE-2012018127
DATE PREPARED
10/3/2025

ROUTE	STATE
67	MO
DISTRICT	SHEET NO.
SL	81

COUNTY
ST CHARLES

JOB NO.
J6P3636

CONTRACT ID.

PROJECT NO.

BRIDGE NO.

DESCRIPTION	DATE


MISSOURI HIGHWAYS AND TRANSPORTATION COMMISSION

105 WEST CAPITOL
JEFFERSON CITY, MO 65102
1-888-ASK-MODOT (1-888-275-6636)

TRAFFIC CONTROL SHEET
STAGE 3
BUILD SOUTH BOUND 67
NORTH OF ROUTE 94

TRAFFIC CONTROL LEGEND

- SIGN (SINGLE SIDED)
- SIGN (DOUBLE SIDED)
- DIRECTIONAL INDICATOR BARRICADE
- CHANNELIZER (TRIM-LINE)
- WORK AREA
- FLASHING ARROW PANEL
- TMA (TRUCK MOUNTED ATTENUATOR)
- TYPE III BARRICADE
- CHANGEABLE MESSAGE BOARD
- WILDLIFE BARRIER(INSTALLED ON JSL0246)
- TEMPORAY CONCRETE BARRIER(INSTALLED STAGE 1)

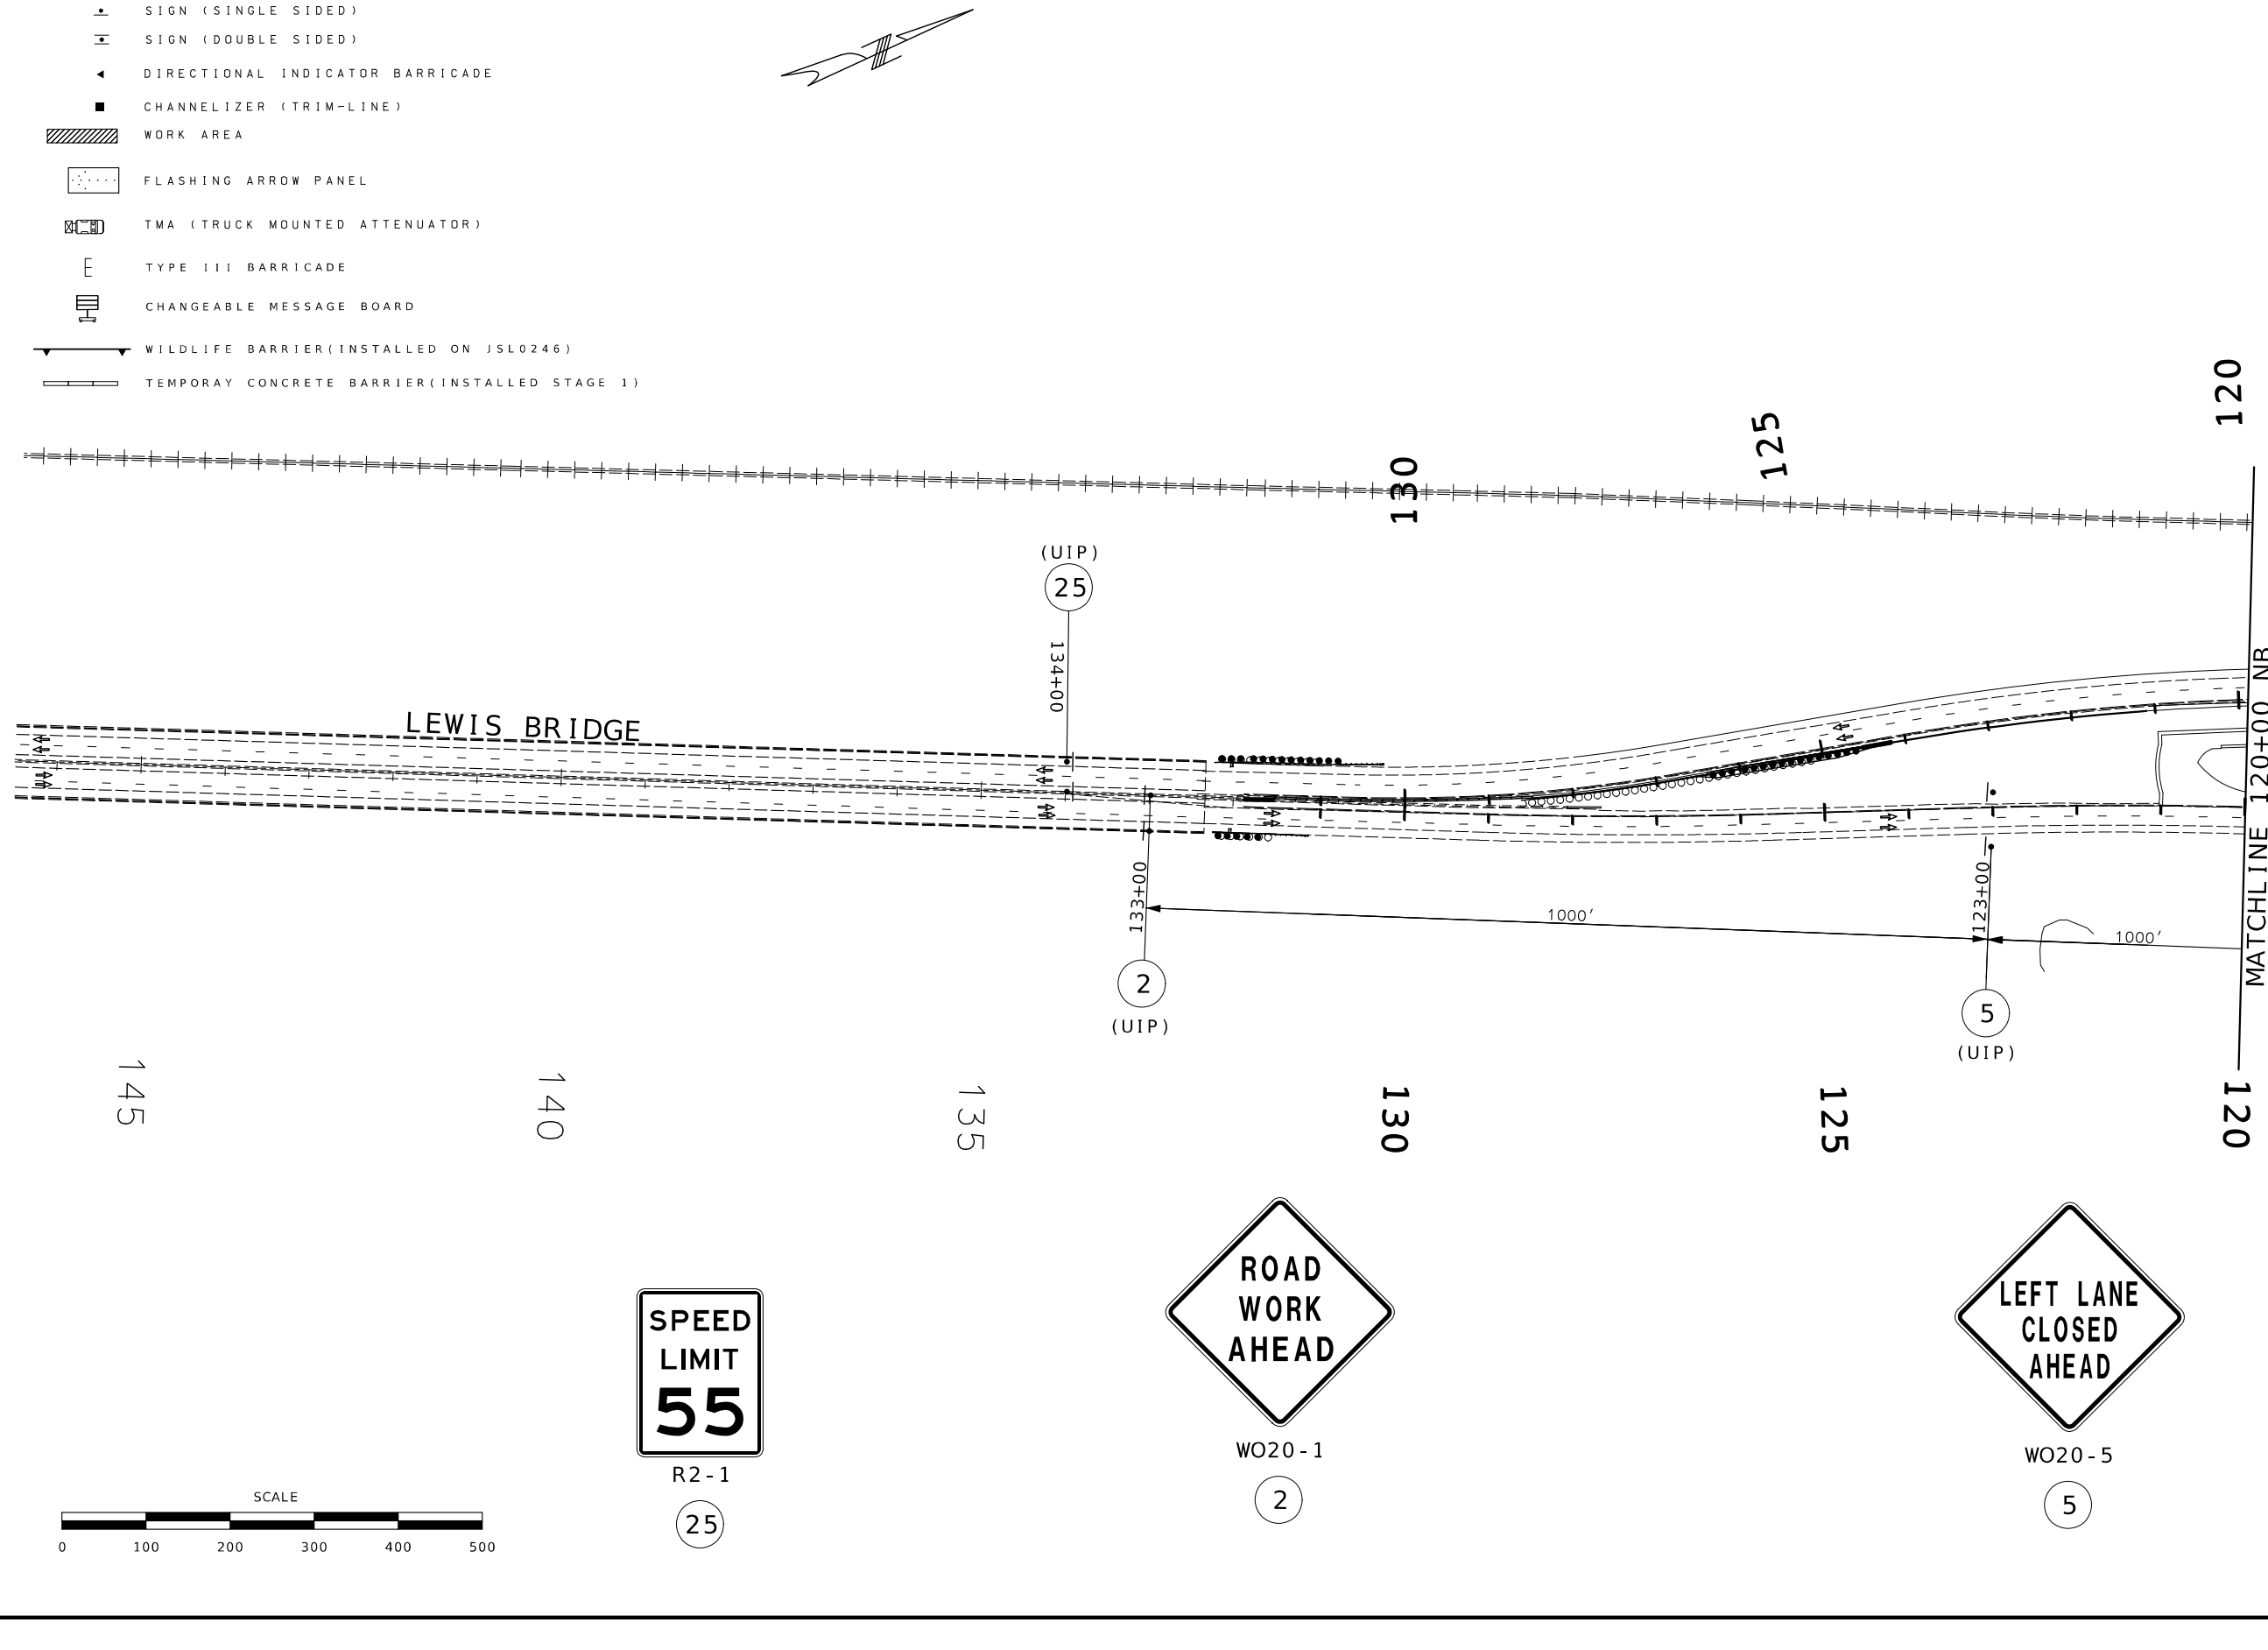

STATE OF MISSOURI
DANIEL WAYNE SAVAGEAU
NUMBER PE-2012018127
PROFESSIONAL ENGINEER

Daniel Savageau
10/03/2025 2:43:25 PM
DANIEL WAYNE SAVAGEAU - CIVIL
MO-PE-2012018127


DATE PREPARED	
10/3/2025	
ROUTE	STATE
67	MO
DISTRICT	SHEET NO.
SL	82
COUNTY	
ST CHARLES	
JOB NO.	
J6P3636	
CONTRACT ID.	
PROJECT NO.	
BRIDGE NO.	

DESCRIPTION	DATE

MISSOURI HIGHWAYS AND TRANSPORTATION COMMISSION

105 WEST CAPITOL
JEFFERSON CITY, MO 65102
1-888-ASK-MODOT (1-888-275-6636)

TRAFFIC CONTROL SHEET
STAGE 4
BUILD SOUTH BOUND 67
TIE-IN NORTH OF ST CHARLES STR

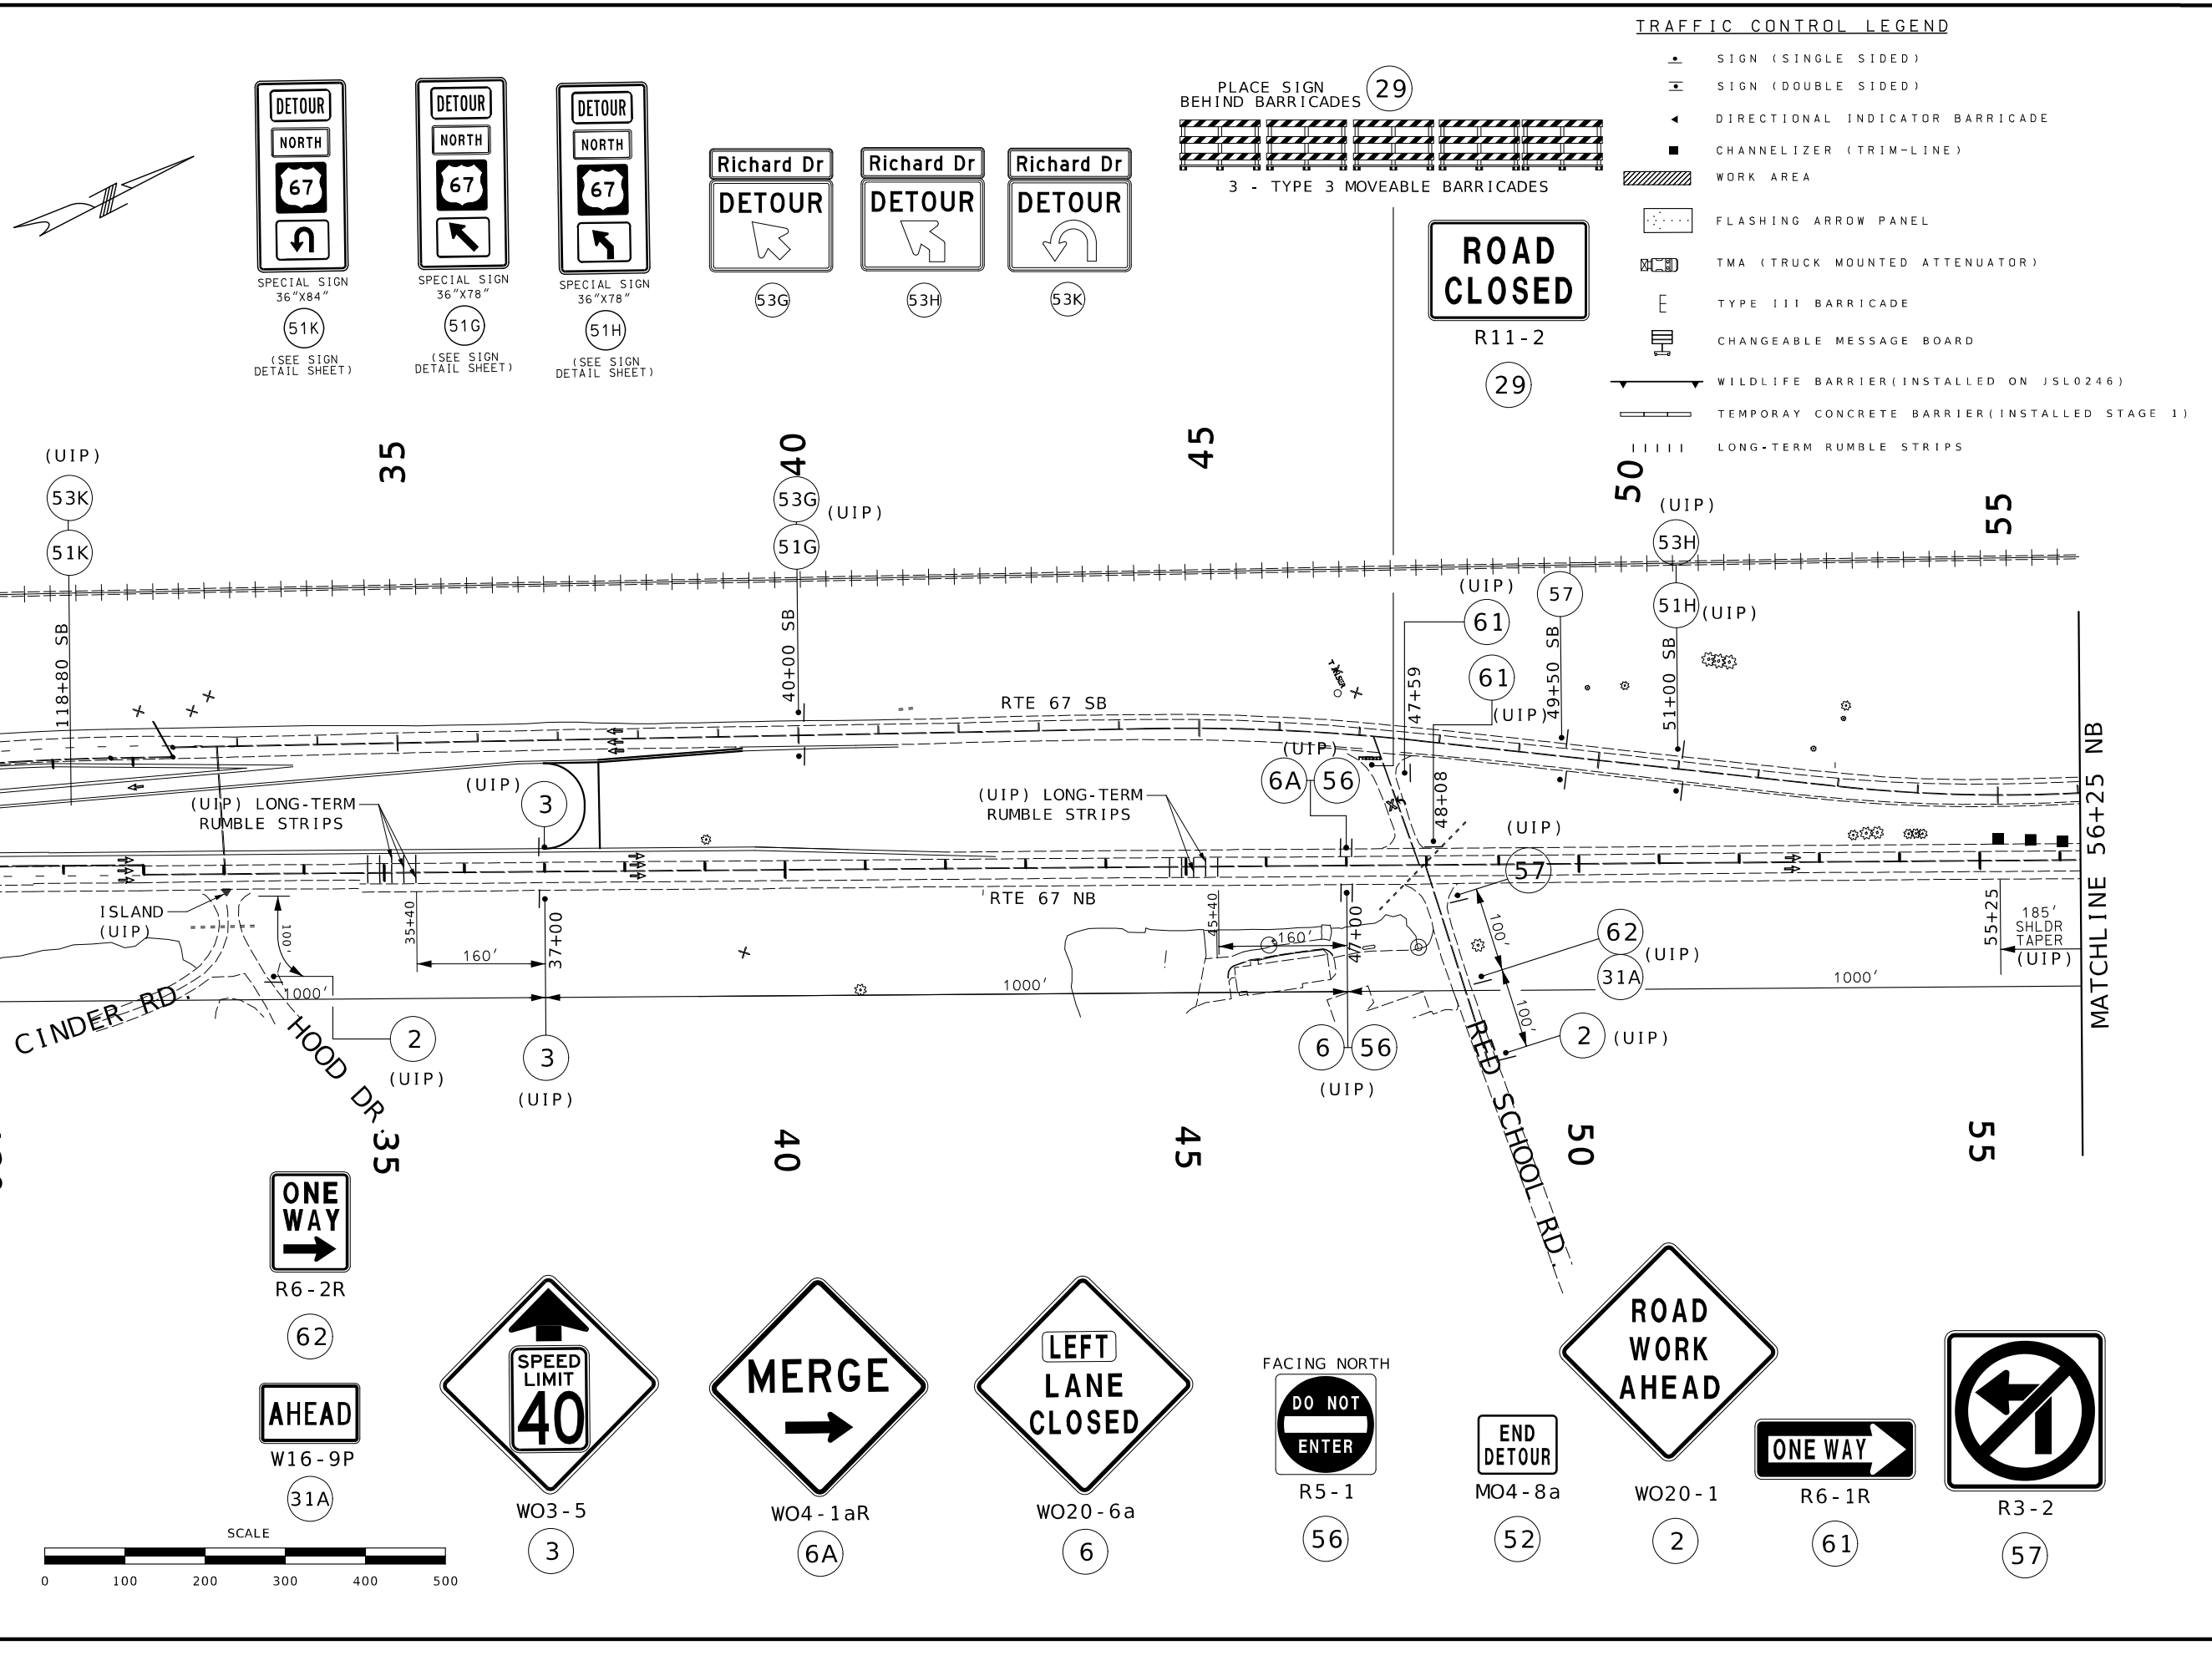

STATE OF MISSOURI
DANIEL WAYNE SAVAGEAU
NUMBER PE-2012018127
PROFESSIONAL ENGINEER
10/03/2025 2:43:44 PM
DANIEL WAYNE SAVAGEAU - CIVIL
MO-PE-2012018127
DATE PREPARED
10/3/2025

ROUTE	STATE
67	MO
DISTRICT	SHEET NO.
SL	83

COUNTY
ST CHARLES
JOB NO.
J6P3636
CONTRACT ID.
PROJECT NO.
BRIDGE NO.

DESCRIPTION
DATE

MISSOURI HIGHWAYS AND TRANSPORTATION COMMISSION
105 WEST CAPITOL
JEFFERSON CITY, MO 65102
1-888-ASK-MODOT (1-888-275-6636)

TRAFFIC CONTROL SHEET
STAGE 4
BUILD SOUTH BOUND 67
TIE-IN NORTH OF ST CHARLES STR

TRAFFIC CONTROL LEGEND

- SIGN (SINGLE SIDED)
- SIGN (DOUBLE SIDED)
- DIRECTIONAL INDICATOR BARRICADE
- CHANNELIZER (TRIM-LINE)
- WORK AREA
- FLASHING ARROW PANEL
- TMA (TRUCK MOUNTED ATTENUATOR)
- TYPE III BARRICADE
- CHANGEABLE MESSAGE BOARD
- WILDLIFE BARRIER(INSTALLED ON JSL0246)
- TEMPORAY CONCRETE BARRIER(INSTALLED STAGE 1)

DETOUR AHEAD
WO20-2
18

DETOUR NORTH 67 ↑ — SPECIAL SIGN 36"X78" — 51A — (SEE SIGN DETAIL SHEET)
DETOUR NORTH 67 ↗ — SPECIAL SIGN 36"X78" — 51H — (SEE SIGN DETAIL SHEET)
DETOUR NORTH 67 ↗ — SPECIAL SIGN 36"X78" — 51J — (SEE SIGN DETAIL SHEET)
DETOUR SOUTH 67 ↱ — SPECIAL SIGN 36"X78" — 50B — (SEE SIGN DETAIL SHEET)
DETOUR 94 ↱ — SPECIAL SIGN 36"X60" — 52B — (SEE SIGN DETAIL SHEET)

29 PLACE SIGN BEHIND BARRICADES
TYPE 3 MOVEABLE BARRICADES

ROUTE 94


Richard Dr DETOUR ↑ — 53A
Richard Dr DETOUR ↗ — 53H
Richard Dr DETOUR ↗ — 53J
END DETOUR — MO4-8a — 50

60 65 70 75 80

MATCHLINE 56+25 NB
RTE 67 SB
RTE 67 NB
MATCHLINE 82+75 NB
RICHARD DR

53A (UIP) 51A (UIP) 57+10 (FAP) (UIP) 185' SHLDR TAPER
660' TAPER
14 DIBs @ 50' SPACING
54 (UIP) 4 (UIP)
63+70
31 (UIP) 31A (UIP)
66+44 52B (UIP)
750' BUFFER
CHANNELIZERS @ 40' SPACING
71+20 66 (UIP)
66
3-TYPE 3 BARRICADES PANELS FACING SB67 LANE
73+00 (UIP) 53C (UIP) 56 FACING NORTH
4-TYPE 3 BARRICADES PANELS FACING ROUTE 94
2 TYPE 3 BARRICADES PANELS FACING ROUTE 94
5 CHANNELIZERS @ 10' SPACING
(UIP) 18 — 175'
53H (UIP) 51H (UIP) — 53J (UIP) 51J (UIP)
50 (UIP)
53A 51A
LEFT LANE CLOSED
CHANNELIZERS @ 80' SPACING
1000'
97+30
68
50 (UIP)
80+00
2 (UIP)
77+50
82+50 54 4
HEAD TO HEAD TRAFFIC
(UIP) TUBULAR MARKERS AT CENTER OF EACH INTERMITTENT MARKINGS (40' SPACING)
FACING NORTH 52B (UIP) 56 50B (UIP) FACING SOUTH
(UIP) 31 (UIP) 31B

ROAD WORK AHEAD — WO20-1 — 2
WO6-3 — 31
AHEAD — W16-9P — 31A
WORK ZONE — GO20-5aP — 54
SPEED LIMIT 40 — R2-1 — 4
94 NO ACCESS / FOLLOW DETOUR — SPECIAL — 66
SOUTHBOUND HEAD TO HEAD TRAFFIC ENDS / FOLLOW DETOUR — SOUTH 67 94 — SPECIAL — 68
Richard Dr DETOUR ↑ — 53B
Richard Dr DETOUR → — 53C
DO NOT ENTER — R5-1 — 56
ENDS — R3-17bP — 31B

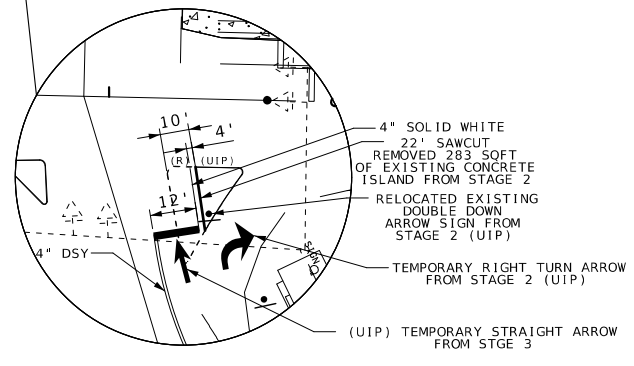

SCALE
0 100 200 300 400 500

STATE OF MISSOURI
DANIEL WAYNE SAVAGEAU
NUMBER PE-2012018127
PROFESSIONAL ENGINEER
Daniel Savageau
10/03/2025 2:44:05 PM
DANIEL WAYNE SAVAGEAU - CIVIL
MO-PE-2012018127

DATE PREPARED: 10/3/2025
ROUTE: 67 | STATE: MO
DISTRICT: SL | SHEET NO.: 84
COUNTY: ST CHARLES
JOB NO.: J6P3636
CONTRACT ID.:
PROJECT NO.:
BRIDGE NO.:

DESCRIPTION | DATE

MISSOURI HIGHWAYS AND TRANSPORTATION COMMISSION
105 WEST CAPITOL
JEFFERSON CITY, MO 65102
1-888-ASK-MODOT (1-888-275-6636)

TRAFFIC CONTROL SHEET
STAGE 4
BUILD SOUTH BOUND 67
TIE-IN NORTH OF ST CHARLES STR

ROAD WORK AHEAD
WO20-1
2

ROAD CLOSED
R11-2
29

29 PLACE SIGN BEHIND BARRICADES
TYPE 3 MOVEABLE BARRICADES

ST CHARLES ST

LEFT LANES CLOSED
CHANNELIZERS @ 80' SPACING

1000'

11
87+00
12
97+00

54
(UIP)
46

TEMPORARY CONCRETE BARRIER PLACED IN STAGE 1 (UIP)

RTE 67 SB
RTE 67 NB
N58°14'55"E

92+50

54
(UIP)
46

1000'

102+83

(UIP)
52A

200'

CLOSE LEFT LANE TO CHANN @ 20' SPACING

(UIP)
54
4

(UIP)
30 mph
4

2- TYPE 3 BARRICADES PANELS FACING SCS ROAD CLOSED SIGN
29

5-TYPE 3 BARRICADES PANELS FACING SOUTH ROAD CLOSED SIGN
29

MATCHLINE 824+75 NB

MATCHLINE 109+25 NB

(UIP)
57
31
(UIP)
32A

REMOVE IMPACT ATTENUATOR SAND BARREL ARRAYS

REMOVE TEMPORARY STRAIGHT ARROWS

200'
RELOCATE TEMP. TRAFFIC
105+92

1000'

106+92
137.5'
ADD 11 SECTIONS TEMP. TRAFFIC

31
(UIP)

2
(UIP)

107+83

HEAD TO HEAD TRAFFIC
(UIP) TUBULAR MARKERS AT CENTER OF EACH INTERMITTENT MARKINGS (40' SPACING)

HEAD TO HEAD TRAFFIC
(UIP) TUBULAR MARKERS @ 20' SPACING

85 90 95 100 105

BE PREPARED TO STOP
WO3-4
11

WO6-3
31

AHEAD
W16-9P
31A

WORK ZONE
GO20-5aP
54

DO NOT PASS
R4-1
46

WORK ZONE
GO20-5aP
54

SPEED LIMIT 40
R2-1
4

SPEED LIMIT 30
R2-1
4

R3-2
57

WO3-3
12

DETOUR
94
SPECIAL SIGN 36"X60"
52A
(SEE SIGN DETAIL SHEET)

TRAFFIC CONTROL LEGEND

- SIGN (SINGLE SIDED)
- SIGN (DOUBLE SIDED)
- DIRECTIONAL INDICATOR BARRICADE
- CHANNELIZER (TRIM-LINE)
- WORK AREA
- FLASHING ARROW PANEL
- TMA (TRUCK MOUNTED ATTENUATOR)
- TYPE III BARRICADE
- CHANGEABLE MESSAGE BOARD
- WILDLIFE BARRIER(INSTALLED ON JSL0246)
- TEMPORAY CONCRETE BARRIER(INSTALLED STAGE 1)

STATE OF MISSOURI
DANIEL WAYNE SAVAGEAU
NUMBER PE-2012018127
PROFESSIONAL ENGINEER
Daniel Savageau
10/03/2025 2:44:33 PM
DANIEL WAYNE SAVAGEAU - CIVIL
MO-PE-2012018127

DATE PREPARED
10/3/2025

ROUTE	STATE
67	MO
DISTRICT	SHEET NO.
SL	85

COUNTY
ST CHARLES

JOB NO.
J6P3636

CONTRACT ID.

PROJECT NO.

BRIDGE NO.

DESCRIPTION


DATE

MISSOURI HIGHWAYS AND TRANSPORTATION COMMISSION
105 WEST CAPITOL
JEFFERSON CITY, MO 65102
1-888-ASK-MODOT (1-888-275-6636)

TRAFFIC CONTROL SHEET
STAGE 4
BUILD SOUTH BOUND 67
TIE-IN NORTH OF ST CHARLES STR

TRAFFIC CONTROL LEGEND

- SIGN (SINGLE SIDED)
- SIGN (DOUBLE SIDED)
- DIRECTIONAL INDICATOR BARRICADE
- CHANNELIZER (TRIM-LINE)
- WORK AREA
- FLASHING ARROW PANEL
- TMA (TRUCK MOUNTED ATTENUATOR)
- TYPE III BARRICADE
- CHANGEABLE MESSAGE BOARD
- WILDLIFE BARRIER(INSTALLED ON JSL0246)
- TEMPORAY CONCRETE BARRIER(INSTALLED STAGE 1)

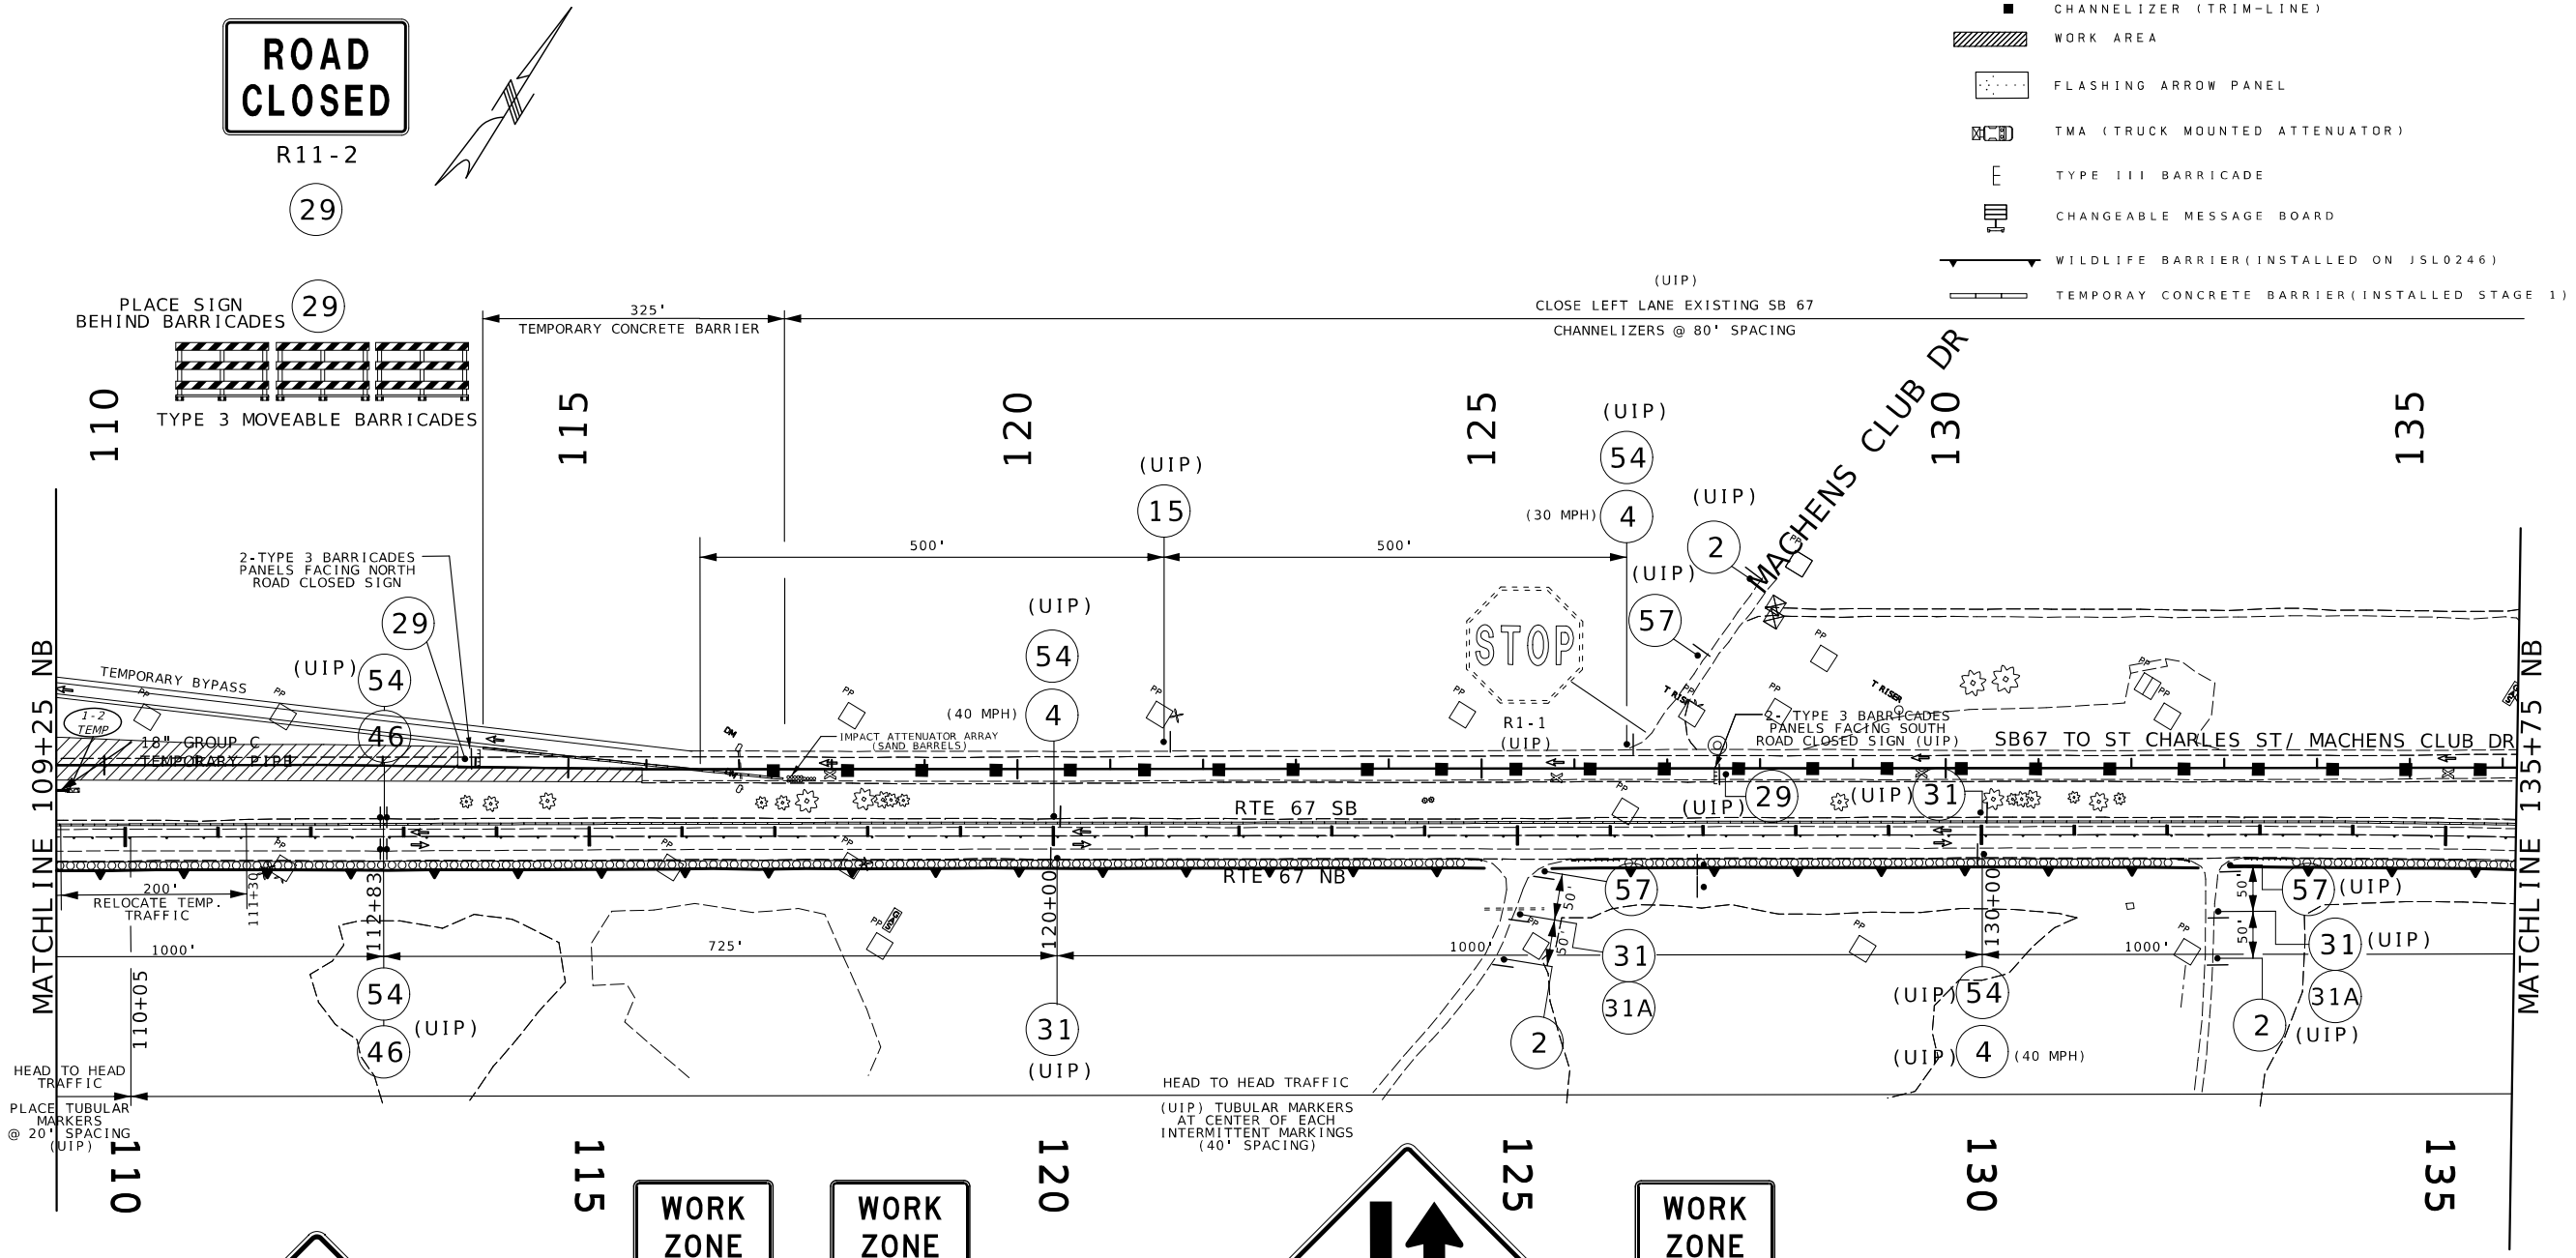

ROAD WORK AHEAD
WO20-1
2

WORK ZONE
GO20-5aP
54

WORK ZONE
GO20-5aP
54

SPEED LIMIT 40
R2-1
4

SPEED LIMIT 30
R2-1
4

WO1-4R
15

WO6-3
31

AHEAD
W16-9P
31A

WORK ZONE
GO20-5aP
54

DO NOT PASS
R4-1
46

R3-2
57

SCALE
0 100 200 300 400 500

STATE OF MISSOURI
DANIEL WAYNE SAVAGEAU
NUMBER PE-2012018127
PROFESSIONAL ENGINEER
Daniel Savageau
10/03/2025 2:44:52 PM
DANIEL WAYNE SAVAGEAU - CIVIL
MO-PE-2012018127

DATE PREPARED
10/3/2025

ROUTE	STATE
67	MO
DISTRICT	SHEET NO.
SL	86

COUNTY
ST CHARLES

JOB NO.
J6P3636

CONTRACT ID.

PROJECT NO.

BRIDGE NO.


DESCRIPTION

DATE

MISSOURI HIGHWAYS AND TRANSPORTATION COMMISSION


105 WEST CAPITOL
JEFFERSON CITY, MO 65102
1-888-ASK-MODOT (1-888-275-6636)

TRAFFIC CONTROL SHEET
STAGE 4
BUILD SOUTH BOUND 67
TIE-IN NORTH OF ST CHARLES STR

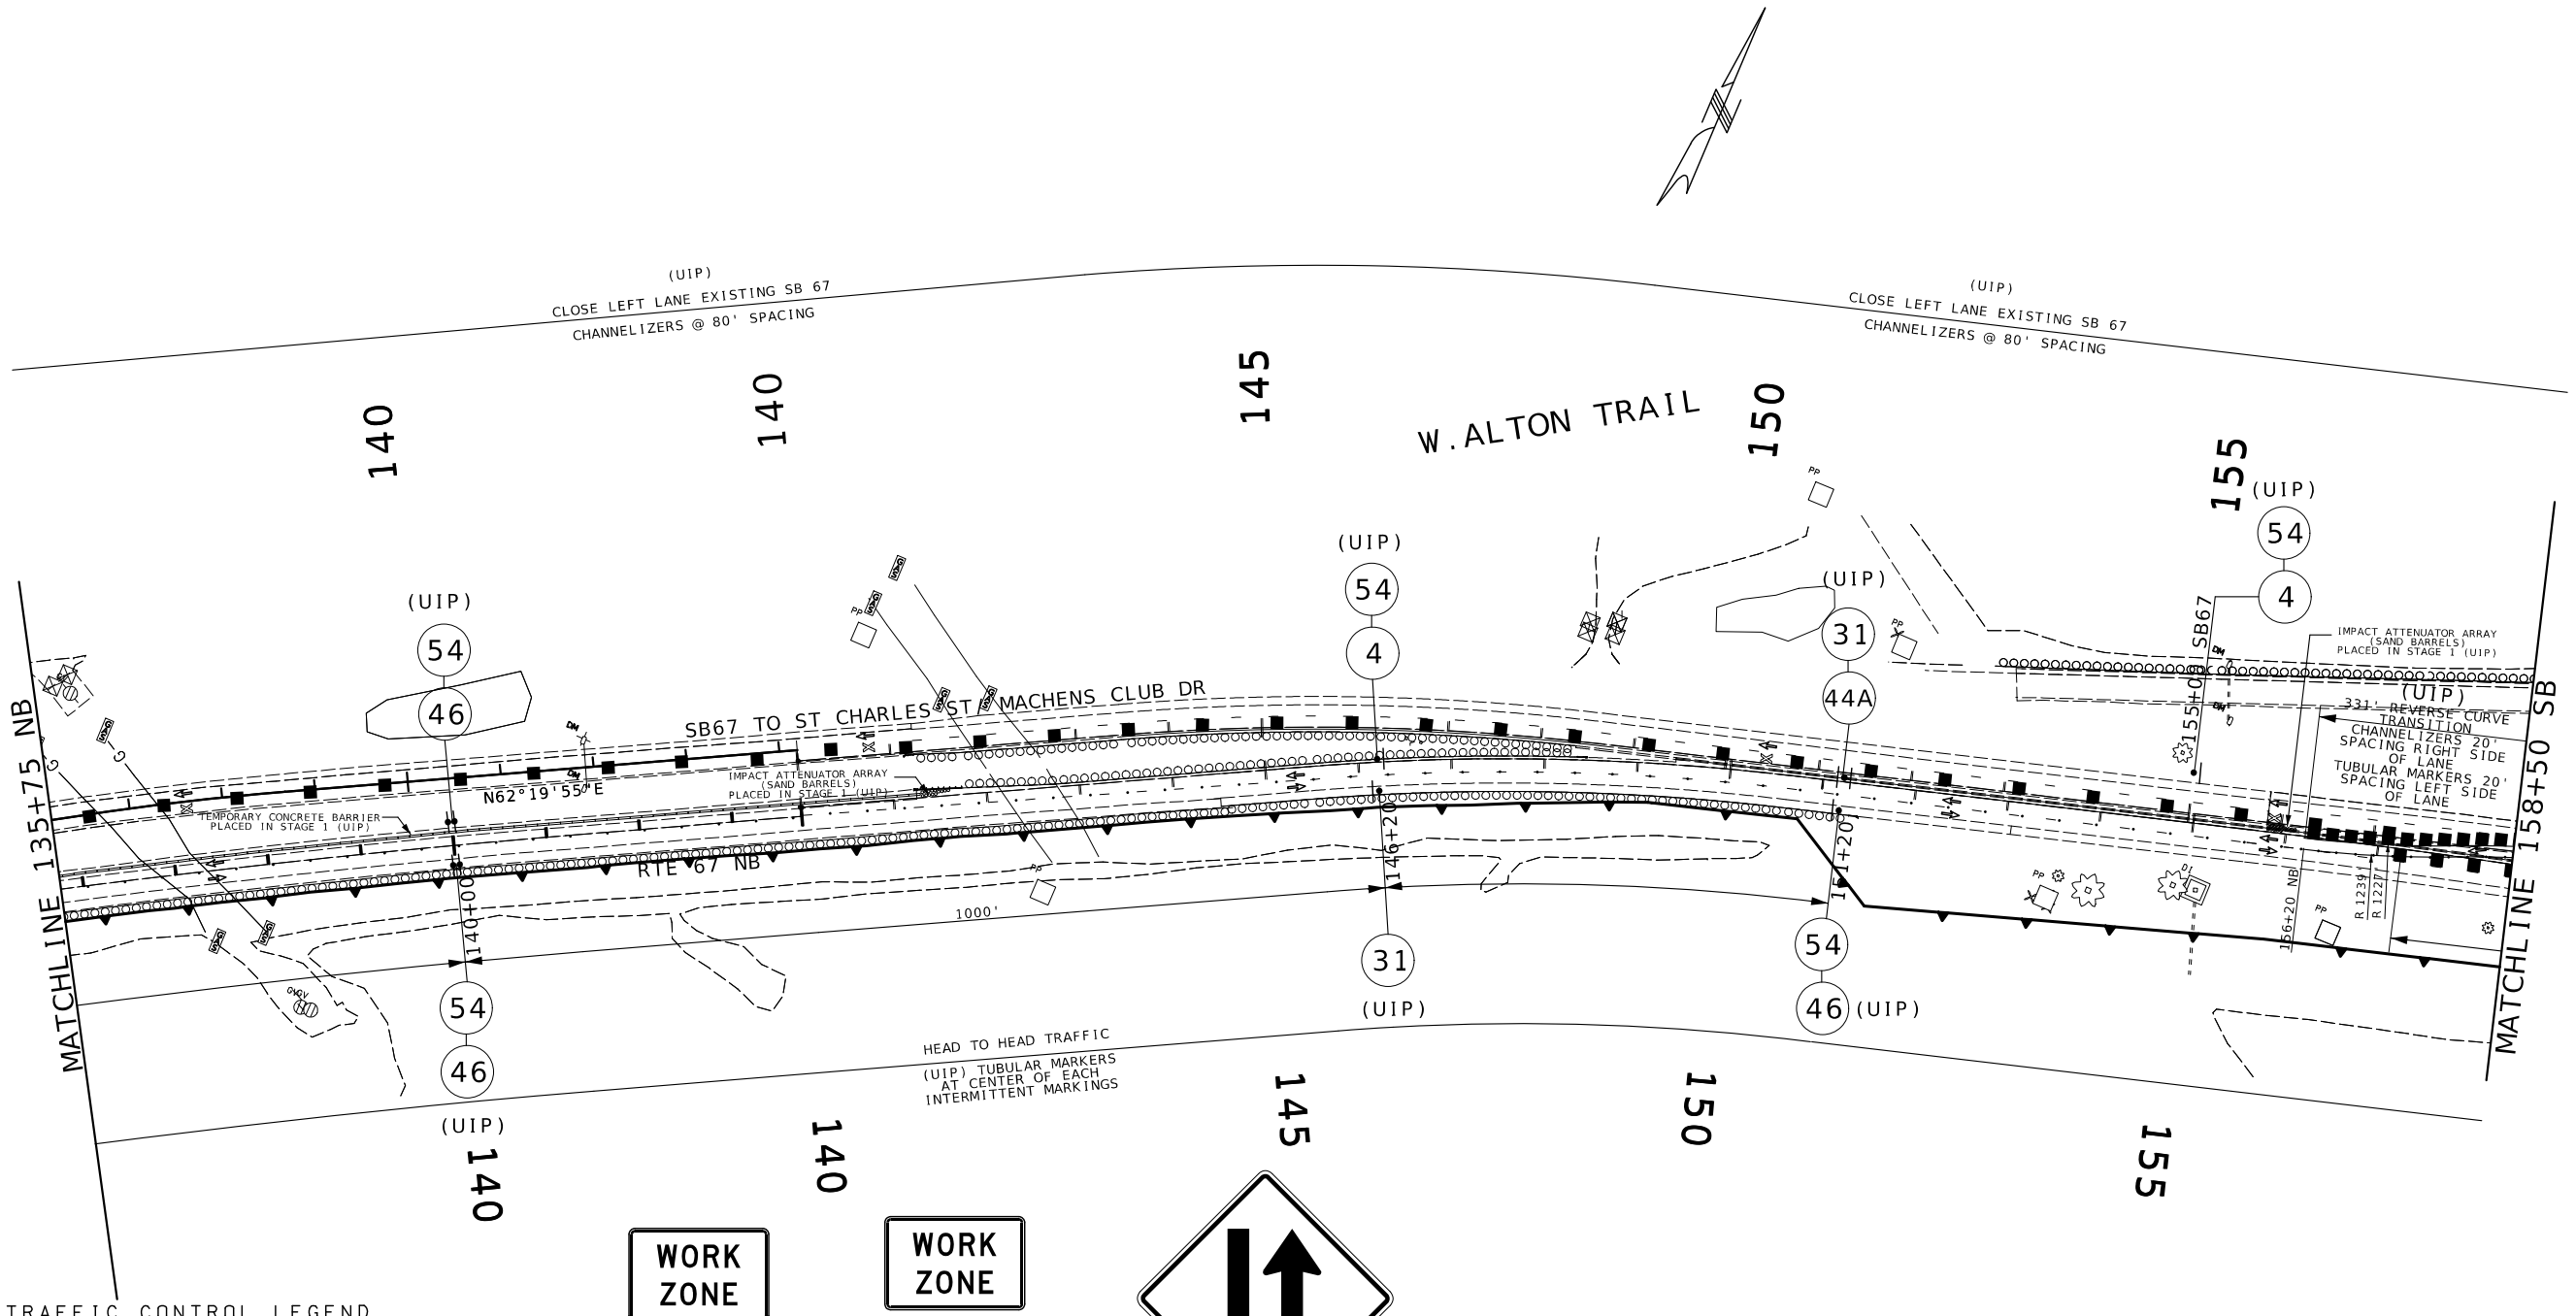


TRAFFIC CONTROL LEGEND

- SIGN (SINGLE SIDED)
- SIGN (DOUBLE SIDED)
- DIRECTIONAL INDICATOR BARRICADE
- CHANNELIZER (TRIM-LINE)
- WORK AREA
- FLASHING ARROW PANEL
- TMA (TRUCK MOUNTED ATTENUATOR)
- TYPE III BARRICADE
- CHANGEABLE MESSAGE BOARD
- WILDLIFE BARRIER(INSTALLED ON JSL0246)
- TEMPORAY CONCRETE BARRIER(INSTALLED STAGE 1)

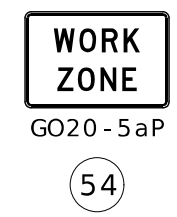


GO20-5aP

54

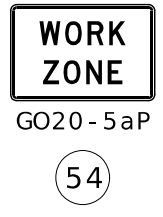

GO20-5aP

54

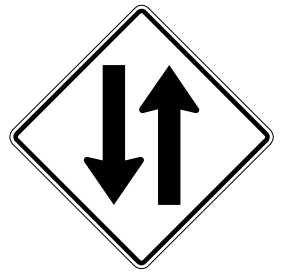

WO6-3

31



R2-1

4




R4-1

46



WO7-3a

44A

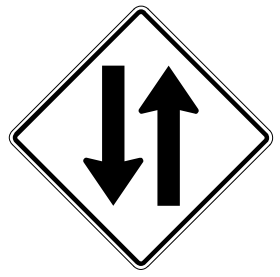

WO6-3

31

SCALE

0 100 200 300 400 500

STATE OF MISSOURI
DANIEL WAYNE SAVAGEAU
NUMBER PE-2012018127
PROFESSIONAL ENGINEER

Daniel Savageau

10/03/2025 2:45:10 PM
DANIEL WAYNE SAVAGEAU - CIVIL
MO-PE-2012018127

DATE PREPARED
10/3/2025

ROUTE	STATE
67	MO
DISTRICT	SHEET NO.
SL	87

COUNTY
ST CHARLES

JOB NO.
J6P3636

CONTRACT ID.

PROJECT NO.

BRIDGE NO.


DESCRIPTION

DATE

MISSOURI HIGHWAYS AND TRANSPORTATION COMMISSION

105 WEST CAPITOL
JEFFERSON CITY, MO 65102
1-888-ASK-MODOT (1-888-275-6636)

TRAFFIC CONTROL SHEET
STAGE 4
BUILD SOUTH BOUND 67
TIE-IN NORTH OF ST CHARLES STR

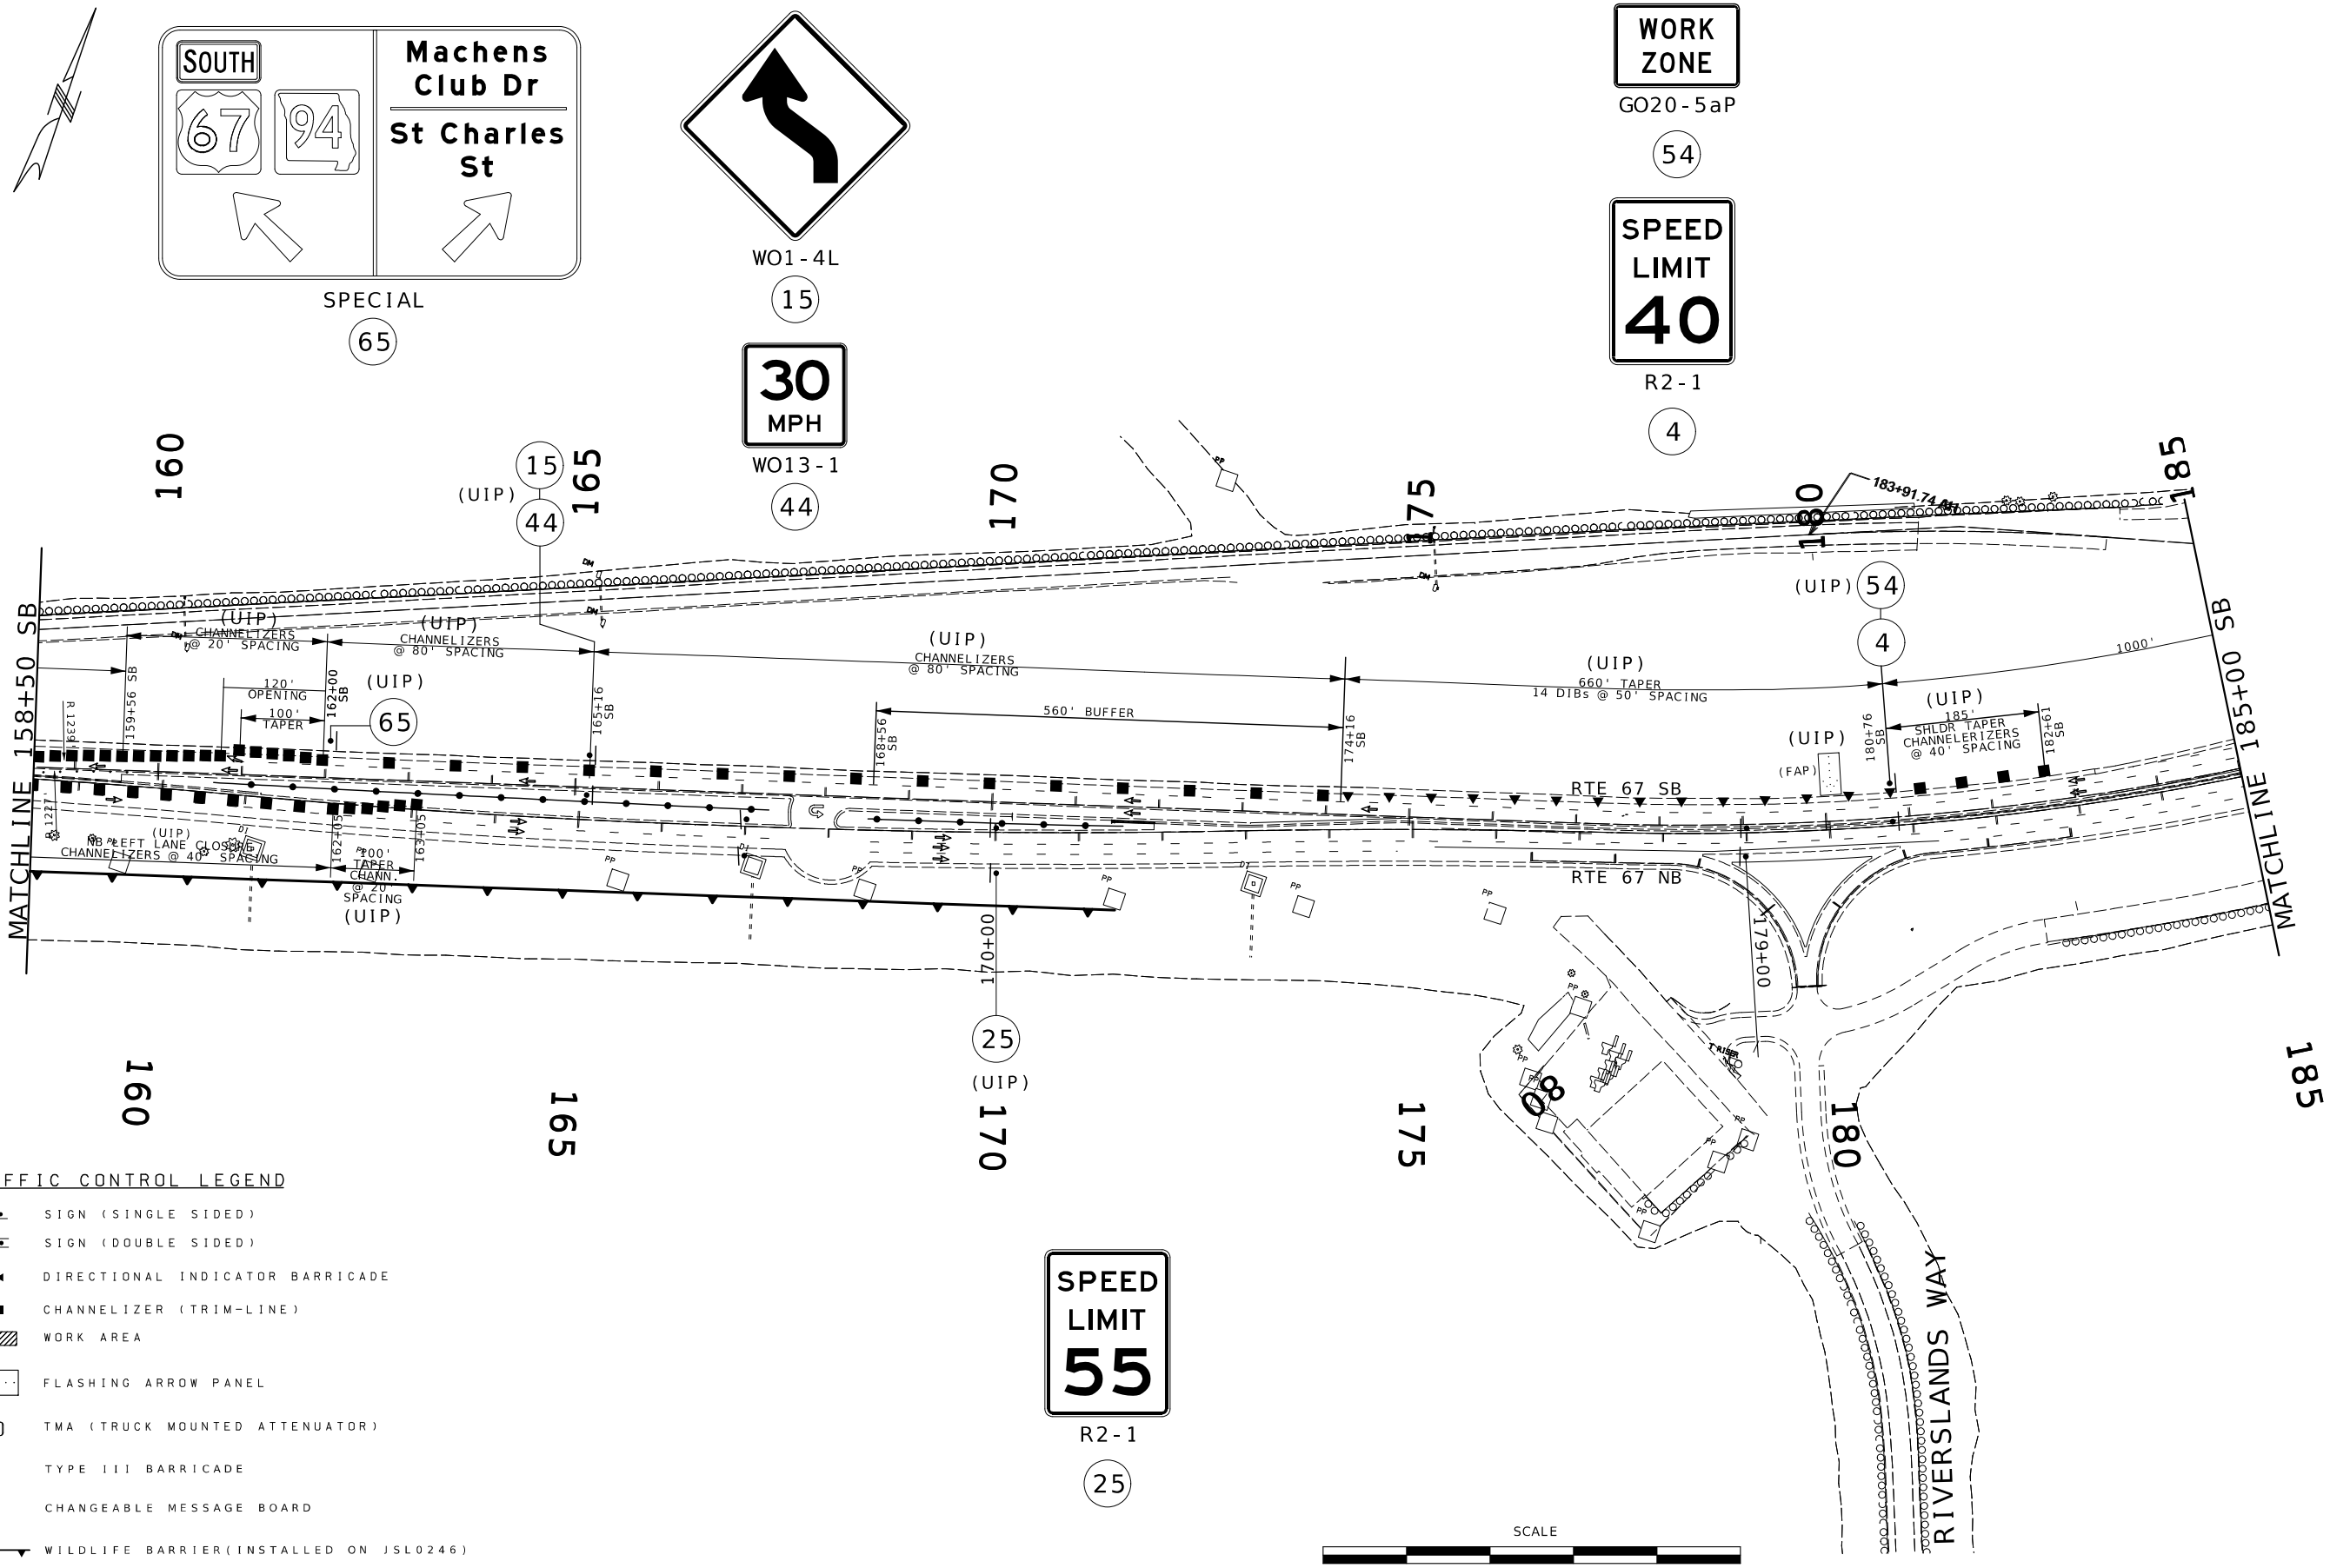

TRAFFIC CONTROL LEGEND

- SIGN (SINGLE SIDED)
- SIGN (DOUBLE SIDED)
- DIRECTIONAL INDICATOR BARRICADE
- CHANNELIZER (TRIM-LINE)
- WORK AREA
- FLASHING ARROW PANEL
- TMA (TRUCK MOUNTED ATTENUATOR)
- TYPE III BARRICADE
- CHANGEABLE MESSAGE BOARD
- WILDLIFE BARRIER(INSTALLED ON JSL0246)
- TEMPORAY CONCRETE BARRIER(INSTALLED STAGE 1)

STATE OF MISSOURI
DANIEL WAYNE SAVAGEAU
NUMBER PE-2012018127
PROFESSIONAL ENGINEER

Daniel Savageau
10/03/2025 2:45:27 PM
DANIEL WAYNE SAVAGEAU - CIVIL
MO-PE-2012018127
DATE PREPARED
10/3/2025

ROUTE	STATE
67	MO
DISTRICT	SHEET NO.
SL	88


COUNTY: ST CHARLES
JOB NO.: J6P3636
CONTRACT ID.:
PROJECT NO.:
BRIDGE NO.:

DESCRIPTION	DATE

MISSOURI HIGHWAYS AND TRANSPORTATION COMMISSION

105 WEST CAPITOL
JEFFERSON CITY, MO 65102
1-888-ASK-MODOT (1-888-275-6636)

TRAFFIC CONTROL SHEET
STAGE 4
BUILD SOUTH BOUND 67
TIE-IN NORTH OF ST CHARLES STR

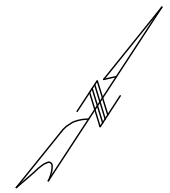



WO20-6a

6

CENTER
OR
LEFT



WO4-1aL

6A



WO3-5

3



WO20-5


5

CENTER LANE
OR
LEFT LANE



WO20-1

2

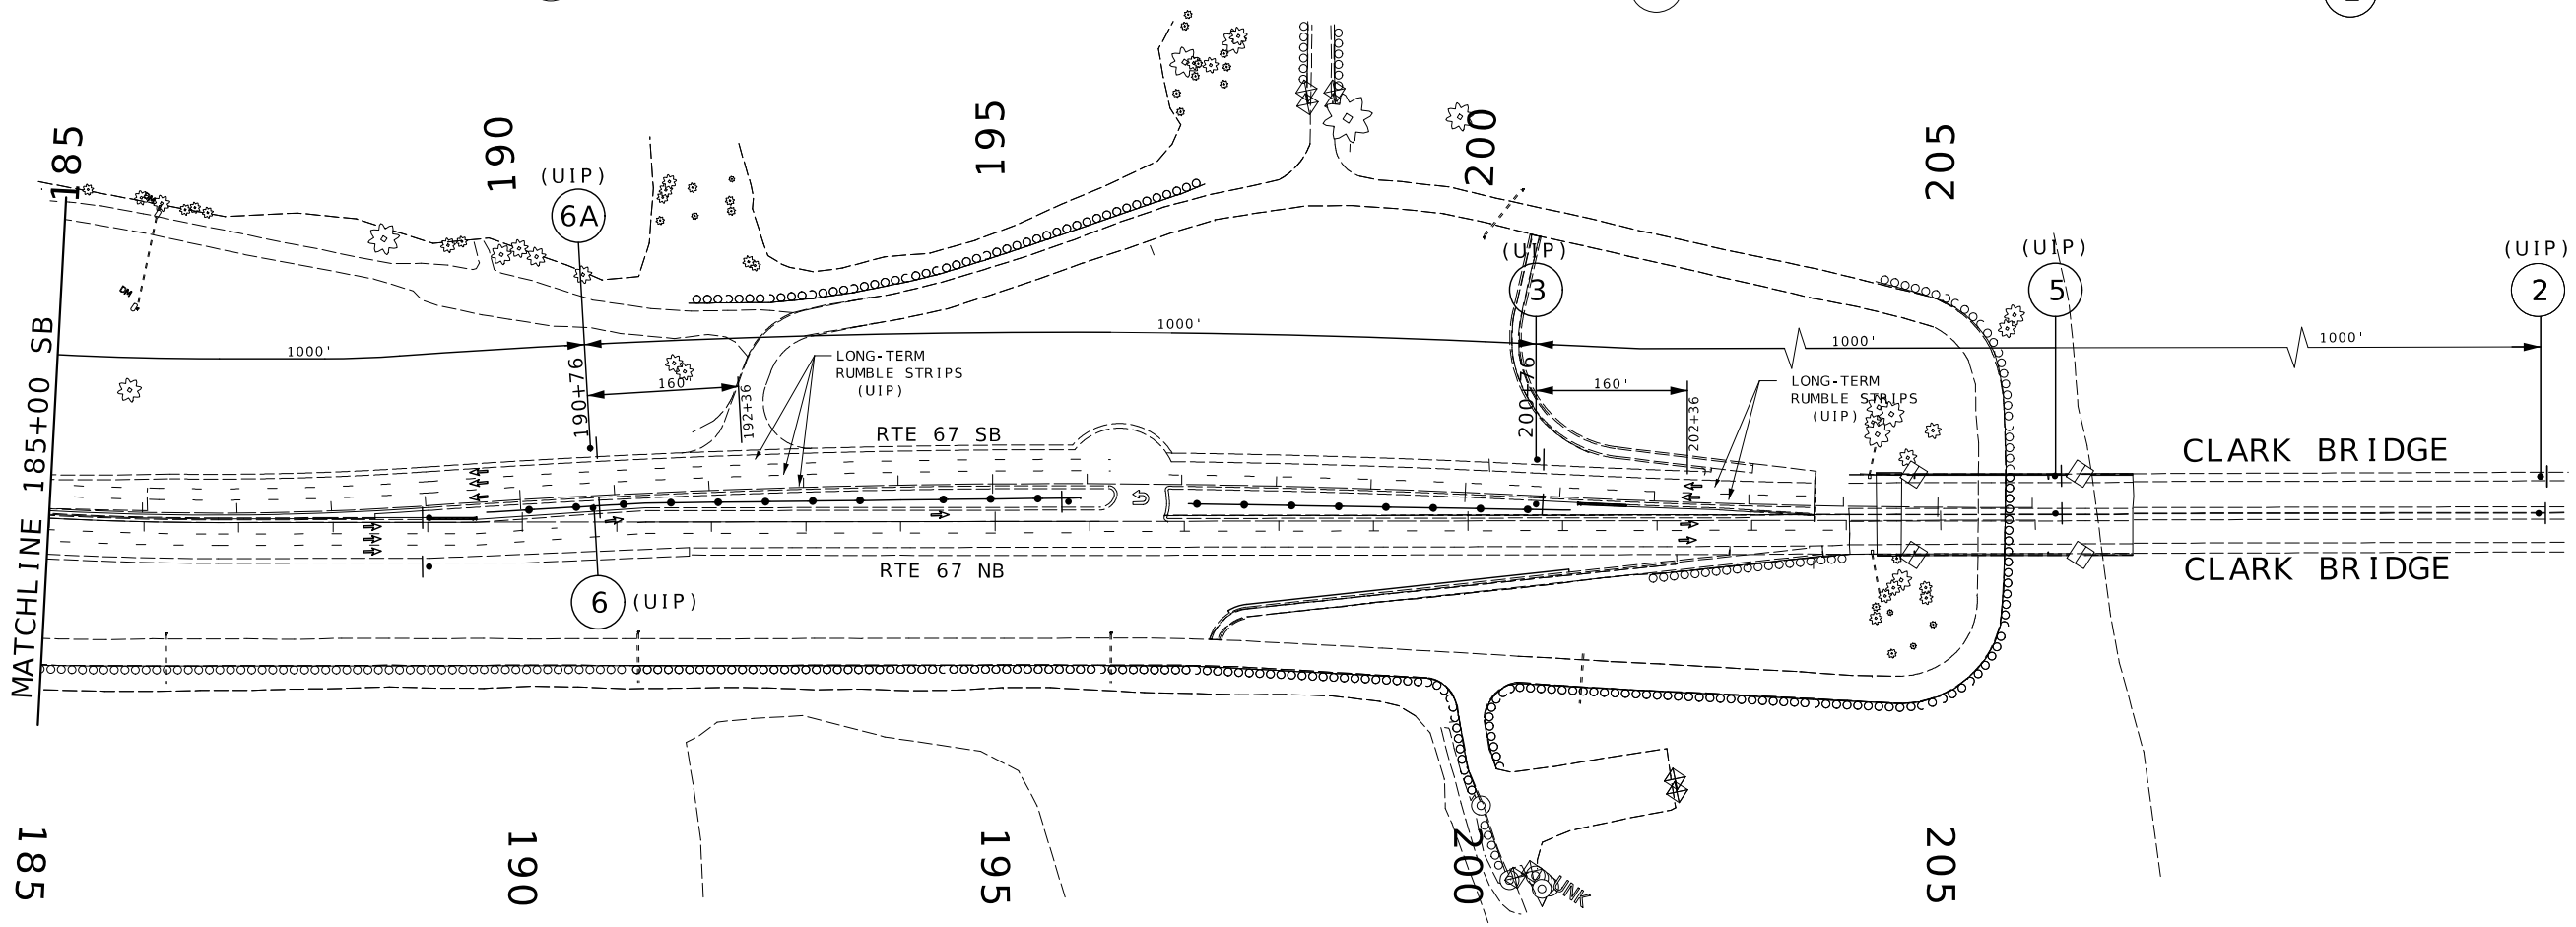

TRAFFIC CONTROL LEGEND

- SIGN (SINGLE SIDED)
- SIGN (DOUBLE SIDED)
- DIRECTIONAL INDICATOR BARRICADE
- CHANNELIZER (TRIM-LINE)
- WORK AREA
- FLASHING ARROW PANEL
- TMA (TRUCK MOUNTED ATTENUATOR)
- TYPE III BARRICADE
- CHANGEABLE MESSAGE BOARD
- WILDLIFE BARRIER(INSTALLED ON JSL0246)
- TEMPORAY CONCRETE BARRIER(INSTALLED STAGE 1)
- LONG-TERM RUMBLE STRIPS

SCALE

0 100 200 300 400 500

STATE OF MISSOURI
DANIEL WAYNE SAVAGEAU
NUMBER PE-2012018127
PROFESSIONAL ENGINEER

Daniel Savageau

10/03/2025 2:45:49 PM
DANIEL WAYNE SAVAGEAU - CIVIL
MO-PE-2012018127

DATE PREPARED
10/3/2025

ROUTE	STATE
67	MO
DISTRICT	SHEET NO.
SL	89

COUNTY
ST CHARLES

JOB NO.
J6P3636

CONTRACT ID.

PROJECT NO.

BRIDGE NO.

DESCRIPTION	DATE


MISSOURI HIGHWAYS AND TRANSPORTATION COMMISSION

105 WEST CAPITOL
JEFFERSON CITY, MO 65102
1-888-ASK-MODOT (1-888-275-6636)

TRAFFIC CONTROL SHEET
STAGE 4
BUILD SOUTH BOUND 67
TIE-IN NORTH OF ST CHARLES STR

TRAFFIC CONTROL LEGEND

- SIGN (SINGLE SIDED)
- SIGN (DOUBLE SIDED)
- DIRECTIONAL INDICATOR BARRICADE
- CHANNELIZER (TRIM-LINE)
- WORK AREA
- FLASHING ARROW PANEL
- TMA (TRUCK MOUNTED ATTENUATOR)
- TYPE III BARRICADE
- CHANGEABLE MESSAGE BOARD
- WILDLIFE BARRIER(INSTALLED ON JSL0246)
- TEMPORAY CONCRETE BARRIER(INSTALLED STAGE 1)

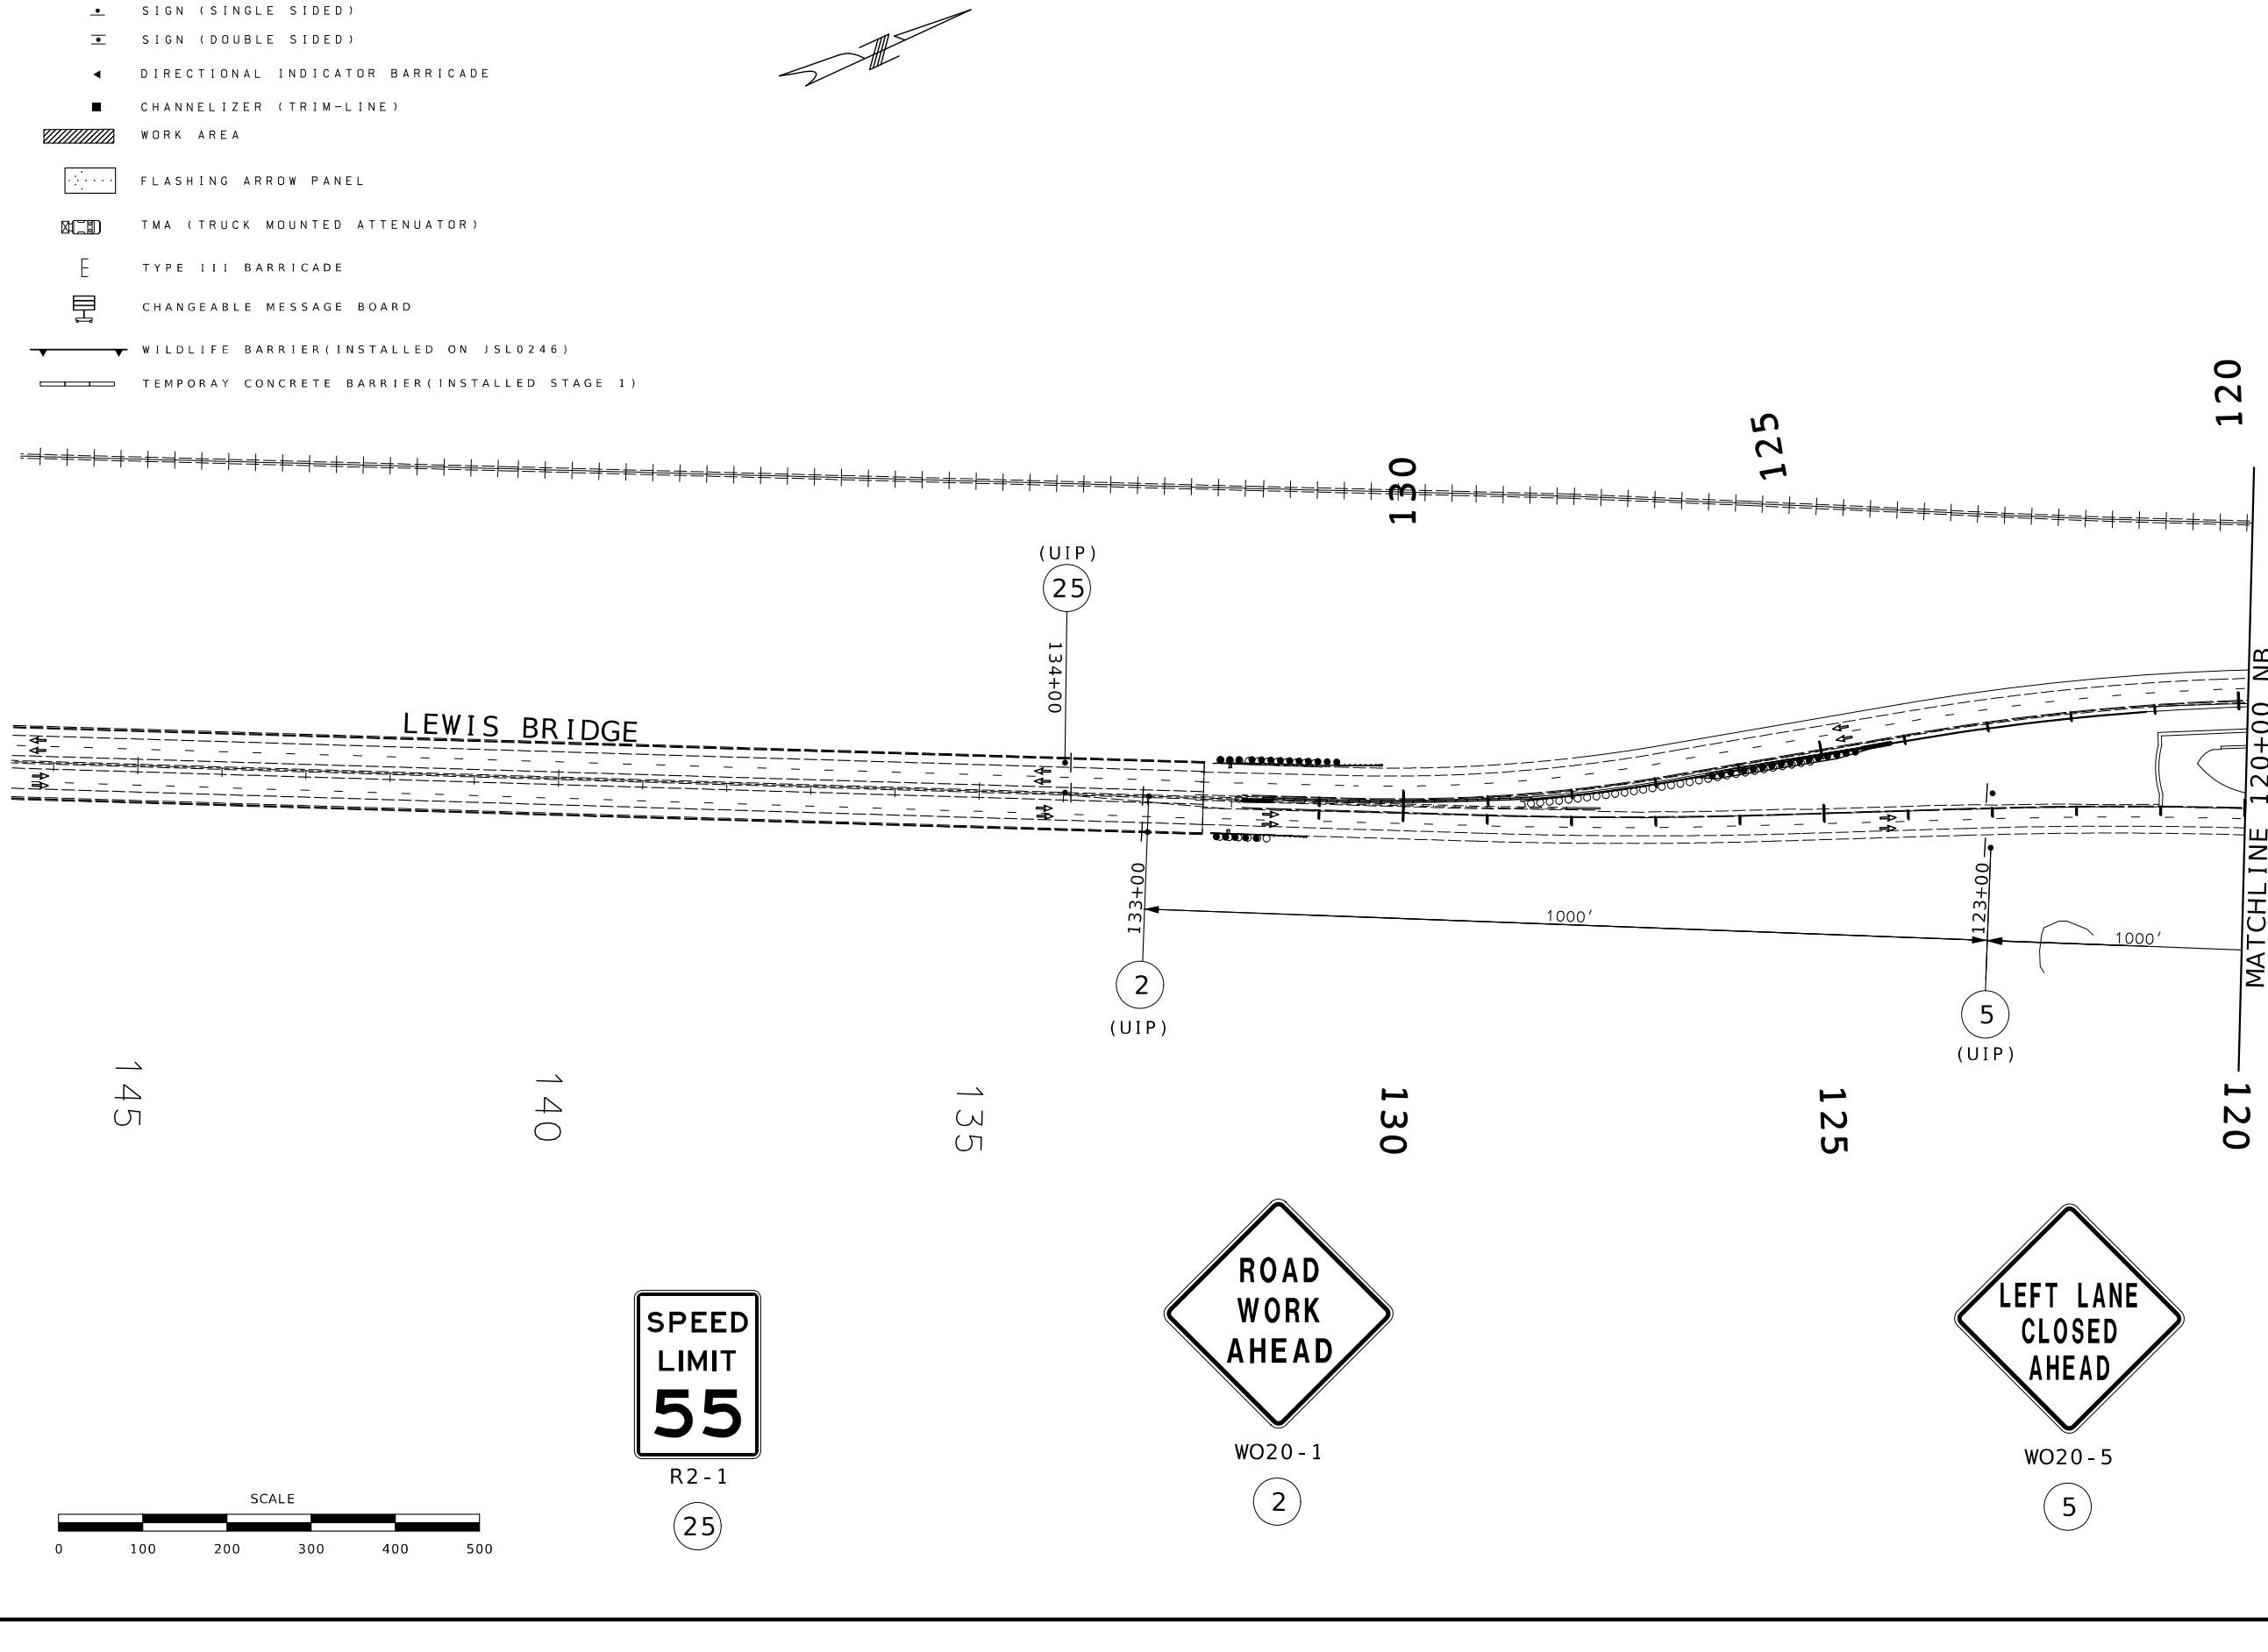

STATE OF MISSOURI
DANIEL WAYNE SAVAGEAU
NUMBER PE-2012018127
PROFESSIONAL ENGINEER

Daniel Savageau
10/03/2025 2:46:07 PM
DANIEL WAYNE SAVAGEAU - CIVIL
MO-PE-2012018127

DATE PREPARED	10/3/2025
ROUTE	67
STATE	MO
DISTRICT	SL
SHEET NO.	90
COUNTY	ST CHARLES
JOB NO.	J6P3636
CONTRACT ID.	
PROJECT NO.	
BRIDGE NO.	


DESCRIPTION	DATE

MISSOURI HIGHWAYS AND TRANSPORTATION COMMISSION

105 WEST CAPITOL
JEFFERSON CITY, MO 65102
1-888-ASK-MODOT (1-888-275-6636)

MoDOT

TRAFFIC CONTROL SHEET
STAGE 5
REMOVE ST CHARLES STREET BY-PASS

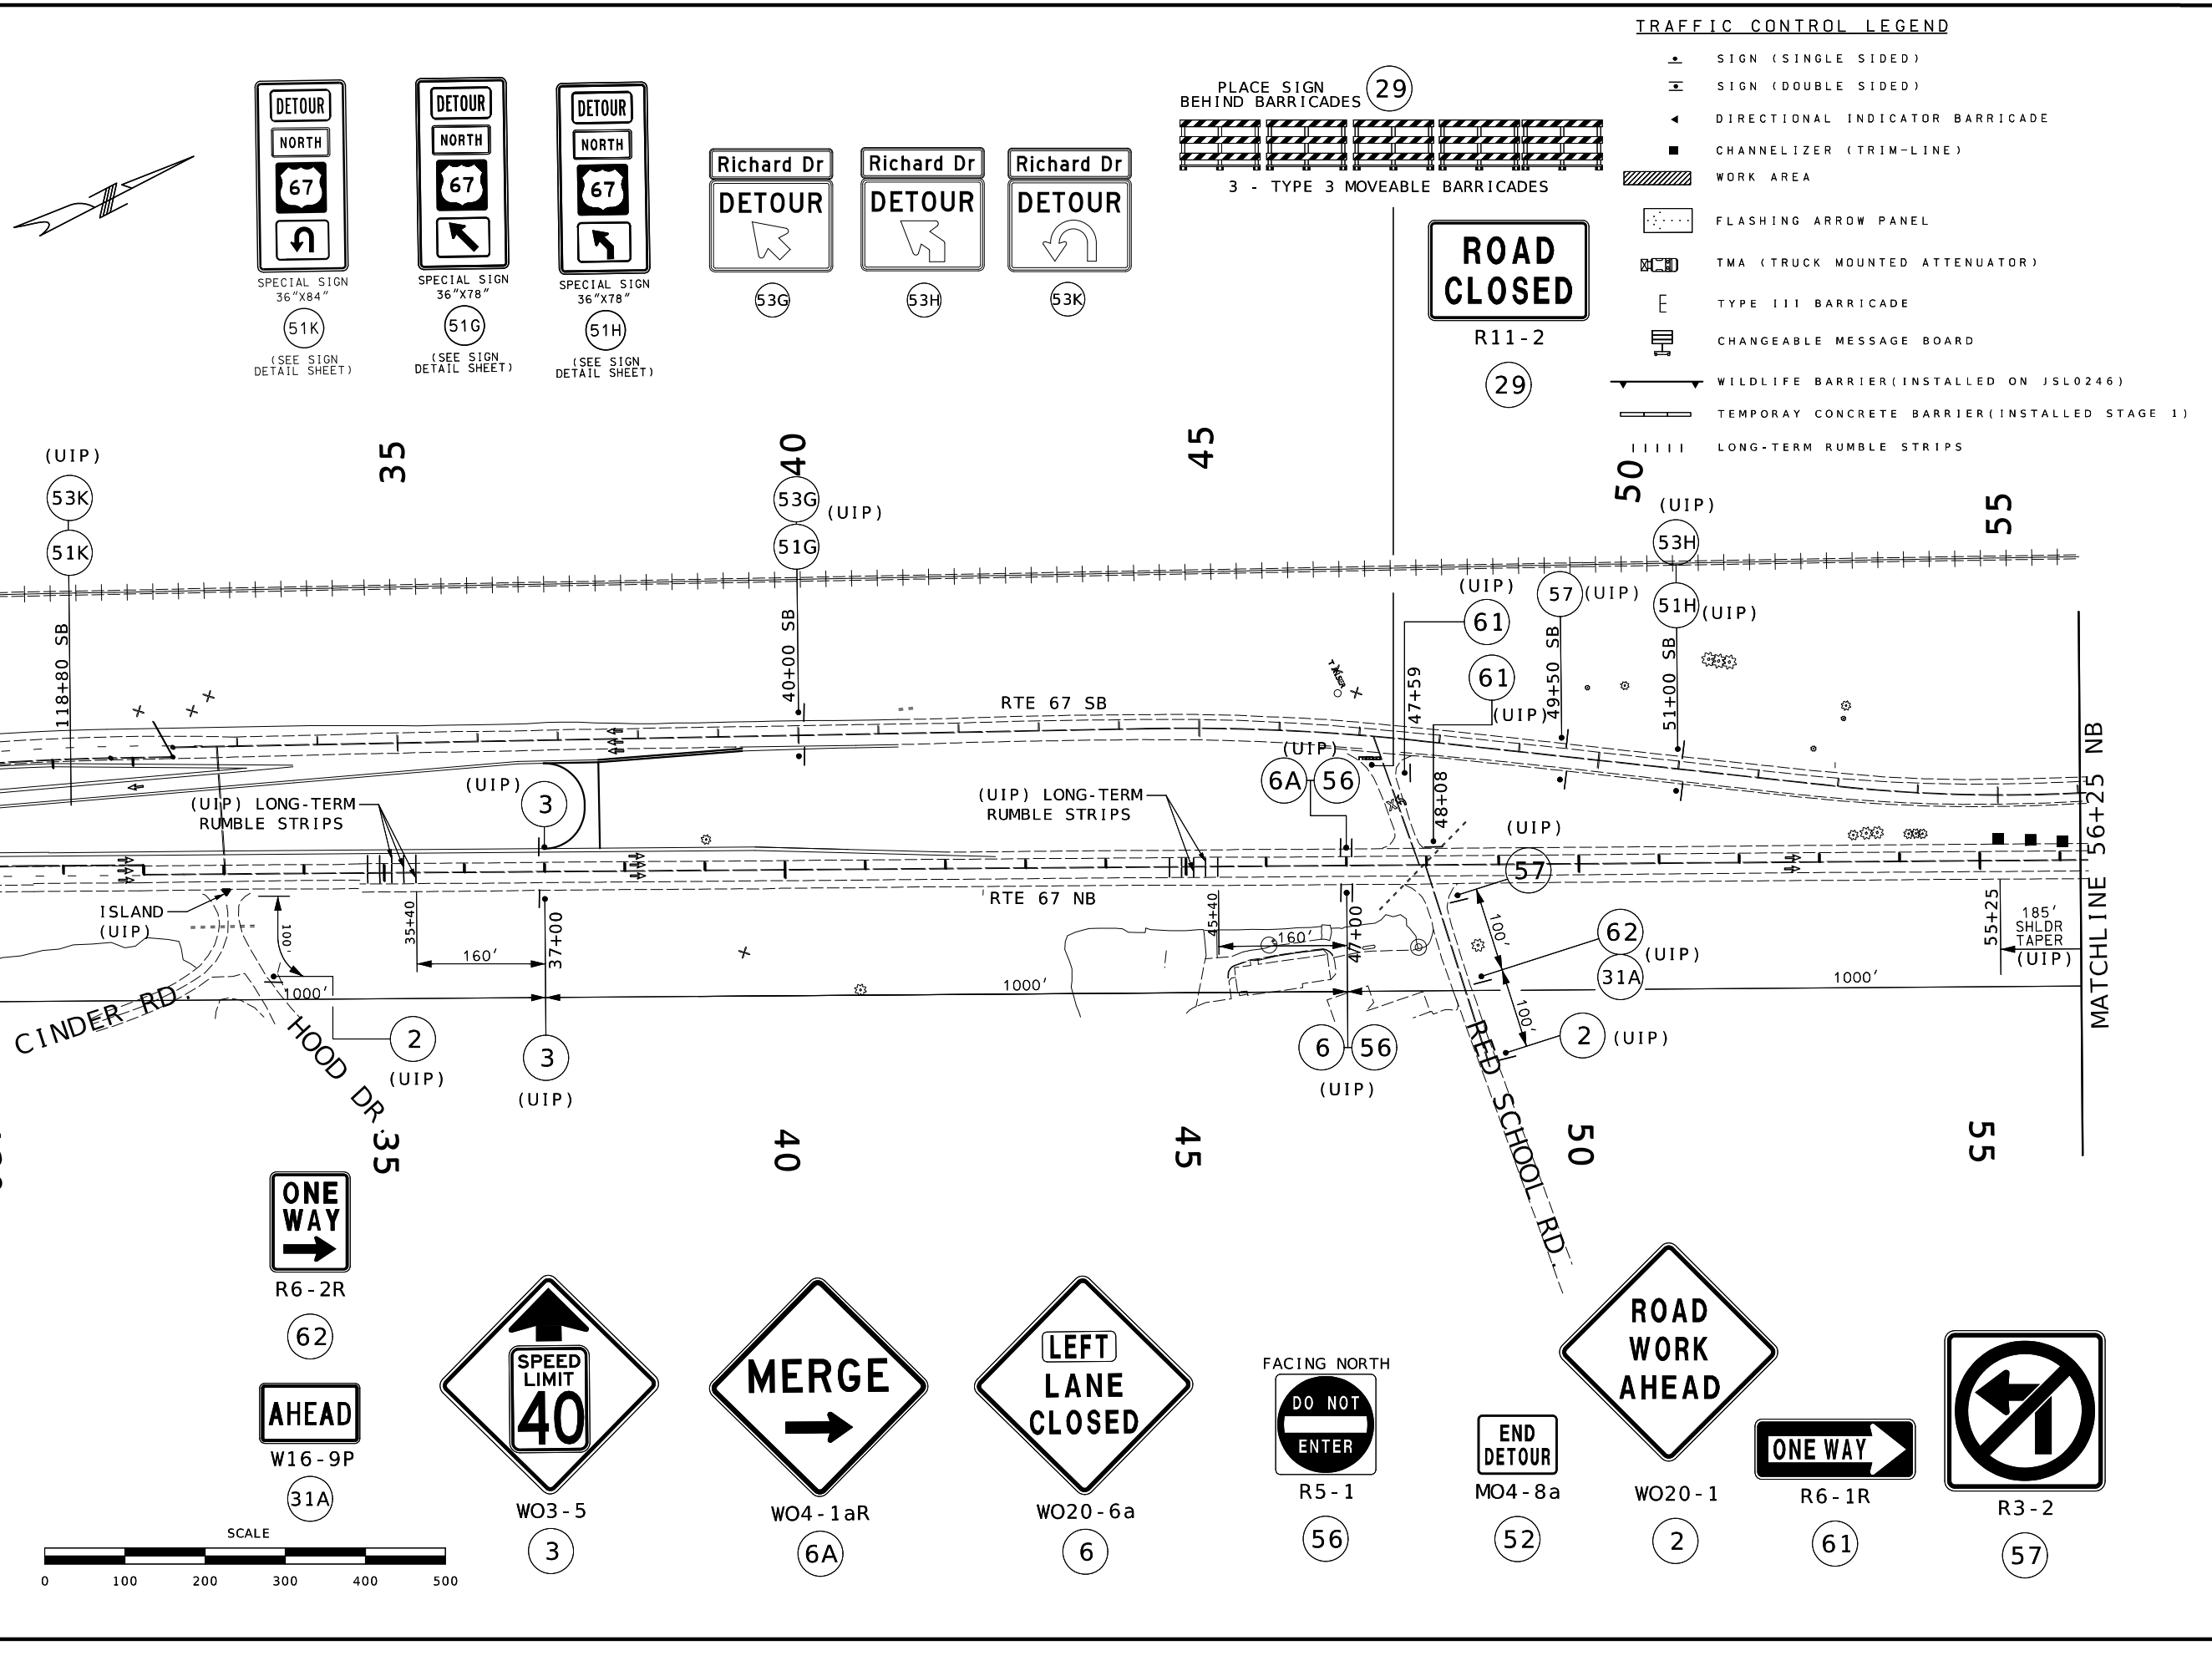

STATE OF MISSOURI
DANIEL WAYNE SAVAGEAU
NUMBER PE-2012018127
PROFESSIONAL ENGINEER
10/03/2025 2:46:25 PM
DANIEL WAYNE SAVAGEAU - CIVIL
MO-PE-2012018127
DATE PREPARED
10/3/2025

ROUTE	STATE
67	MO
DISTRICT	SHEET NO.
SL	91

COUNTY: ST CHARLES
JOB NO.: J6P3636
CONTRACT ID.:
PROJECT NO.:
BRIDGE NO.:

DESCRIPTION	DATE

MISSOURI HIGHWAYS AND TRANSPORTATION COMMISSION
105 WEST CAPITOL
JEFFERSON CITY, MO 65102
1-888-ASK-MODOT (1-888-275-6636)

TRAFFIC CONTROL SHEET
STAGE 5
REMOVE ST CHARLES STREET BY-PASS


TRAFFIC CONTROL LEGEND

- SIGN (SINGLE SIDED)
- SIGN (DOUBLE SIDED)
- DIRECTIONAL INDICATOR BARRICADE
- CHANNELIZER (TRIM-LINE)
- WORK AREA
- FLASHING ARROW PANEL
- TMA (TRUCK MOUNTED ATTENUATOR)
- TYPE III BARRICADE
- CHANGEABLE MESSAGE BOARD
- WILDLIFE BARRIER(INSTALLED ON JSL0246)
- TEMPORAY CONCRETE BARRIER(INSTALLED STAGE 1)



WO20-2

18

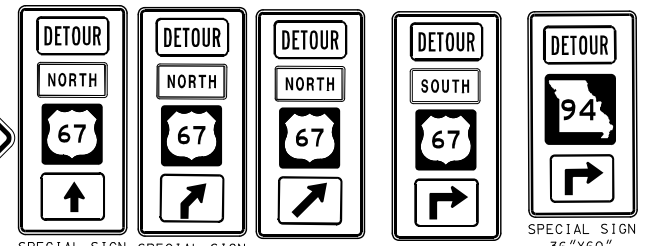

SPECIAL SIGN 36"X78" — 51A — (SEE SIGN DETAIL SHEET)

SPECIAL SIGN 36"X78" — 51H — (SEE SIGN DETAIL SHEET)

SPECIAL SIGN 36"X78" — 51J — (SEE SIGN DETAIL SHEET)

SPECIAL SIGN 36"X78" — 50B — (SEE SIGN DETAIL SHEET)

SPECIAL SIGN 36"X60" — 52B — (SEE SIGN DETAIL SHEET)

29 PLACE SIGN BEHIND BARRICADES

TYPE 3 MOVEABLE BARRICADES

ROUTE 94

END DETOUR
M04-8a
50

53H 51H (UIP) (UIP)

53A 51A (UIP) (UIP)

53J 51J (UIP) (UIP)

5 CHANNELIZERS @ 10' SPACING

2 TYPE 3 BARRICADES PANELS FACING ROUTE 94

4-TYPE 3 BARRICADES PANELS FACING ROUTE 94

3-TYPE 3 BARRICADES PANELS FACING SB67 LANE

LEFT LANE CLOSED
CHANNELIZERS @ 80' SPACING
1000'

175'

97+30

N23°40'25"E (UIP)

82+75 NB

MATCHLINE 56+25 NB

RTE 67 SB

RTE 67 NB

MATCHLINE 82+75 NB

(FAP) (UIP)

(UIP) 185' SHLDR TAPER

57+10

660' TAPER
14 DIBs @ 50' SPACING

63+70

66+44 52B (UIP)

750' BUFFER
CHANNELIZERS @ 40' SPACING

71+20

73+00

80+00

77+50

RICHARD DR

54 (UIP) 4 (UIP)

31 (UIP) 31A (UIP)

66 (UIP)

53C (UIP) 56 FACING NORTH

50 (UIP)

2 (UIP)

54 4

FACING NORTH 52B (UIP) 56 50B (UIP)

31 (UIP) 31B (UIP)


HEAD TO HEAD TRAFFIC
(UIP) TUBULAR MARKERS AT CENTER OF EACH INTERMITTENT MARKINGS (40' SPACING)

60 65 70 75 80



WO20-1

2

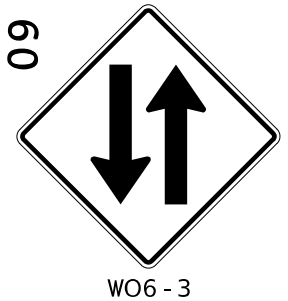

WO6-3

31




W16-9P

31A




R2-1

4

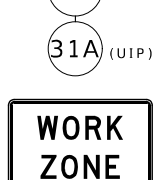


GO20-5aP

54

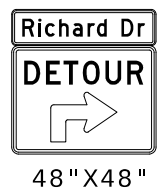

48"X48"

53B

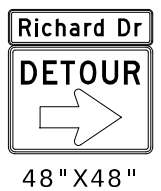


48"X48"

53C



SPECIAL

66

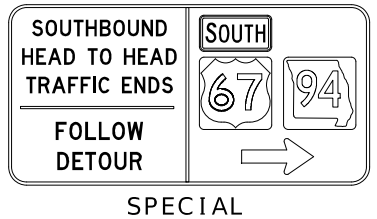


SPECIAL

68




R5-1

56

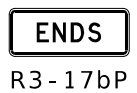

R3-17bP

31B

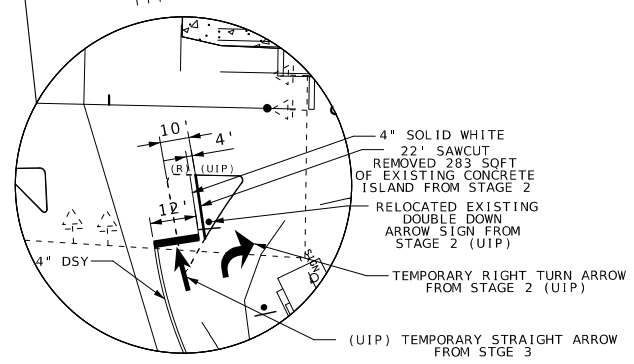

SCALE

0 100 200 300 400 500

STATE OF MISSOURI
DANIEL WAYNE SAVAGEAU NUMBER PE-2012018127
PROFESSIONAL ENGINEER
10/03/2025 2:46:46 PM
DANIEL WAYNE SAVAGEAU - CIVIL
MO-PE-2012018127
DATE PREPARED
10/3/2025

ROUTE	STATE
67	MO
DISTRICT	SHEET NO.
SL	92

COUNTY
ST CHARLES

JOB NO.
J6P3636

CONTRACT ID.

PROJECT NO.

BRIDGE NO.

DESCRIPTION


DATE

MISSOURI HIGHWAYS AND TRANSPORTATION COMMISSION

105 WEST CAPITOL
JEFFERSON CITY, MO 65102
1-888-ASK-MODOT (1-888-275-6636)

MoDOT

TRAFFIC CONTROL SHEET STAGE 5 REMOVE ST CHARLES STREET BY-PASS

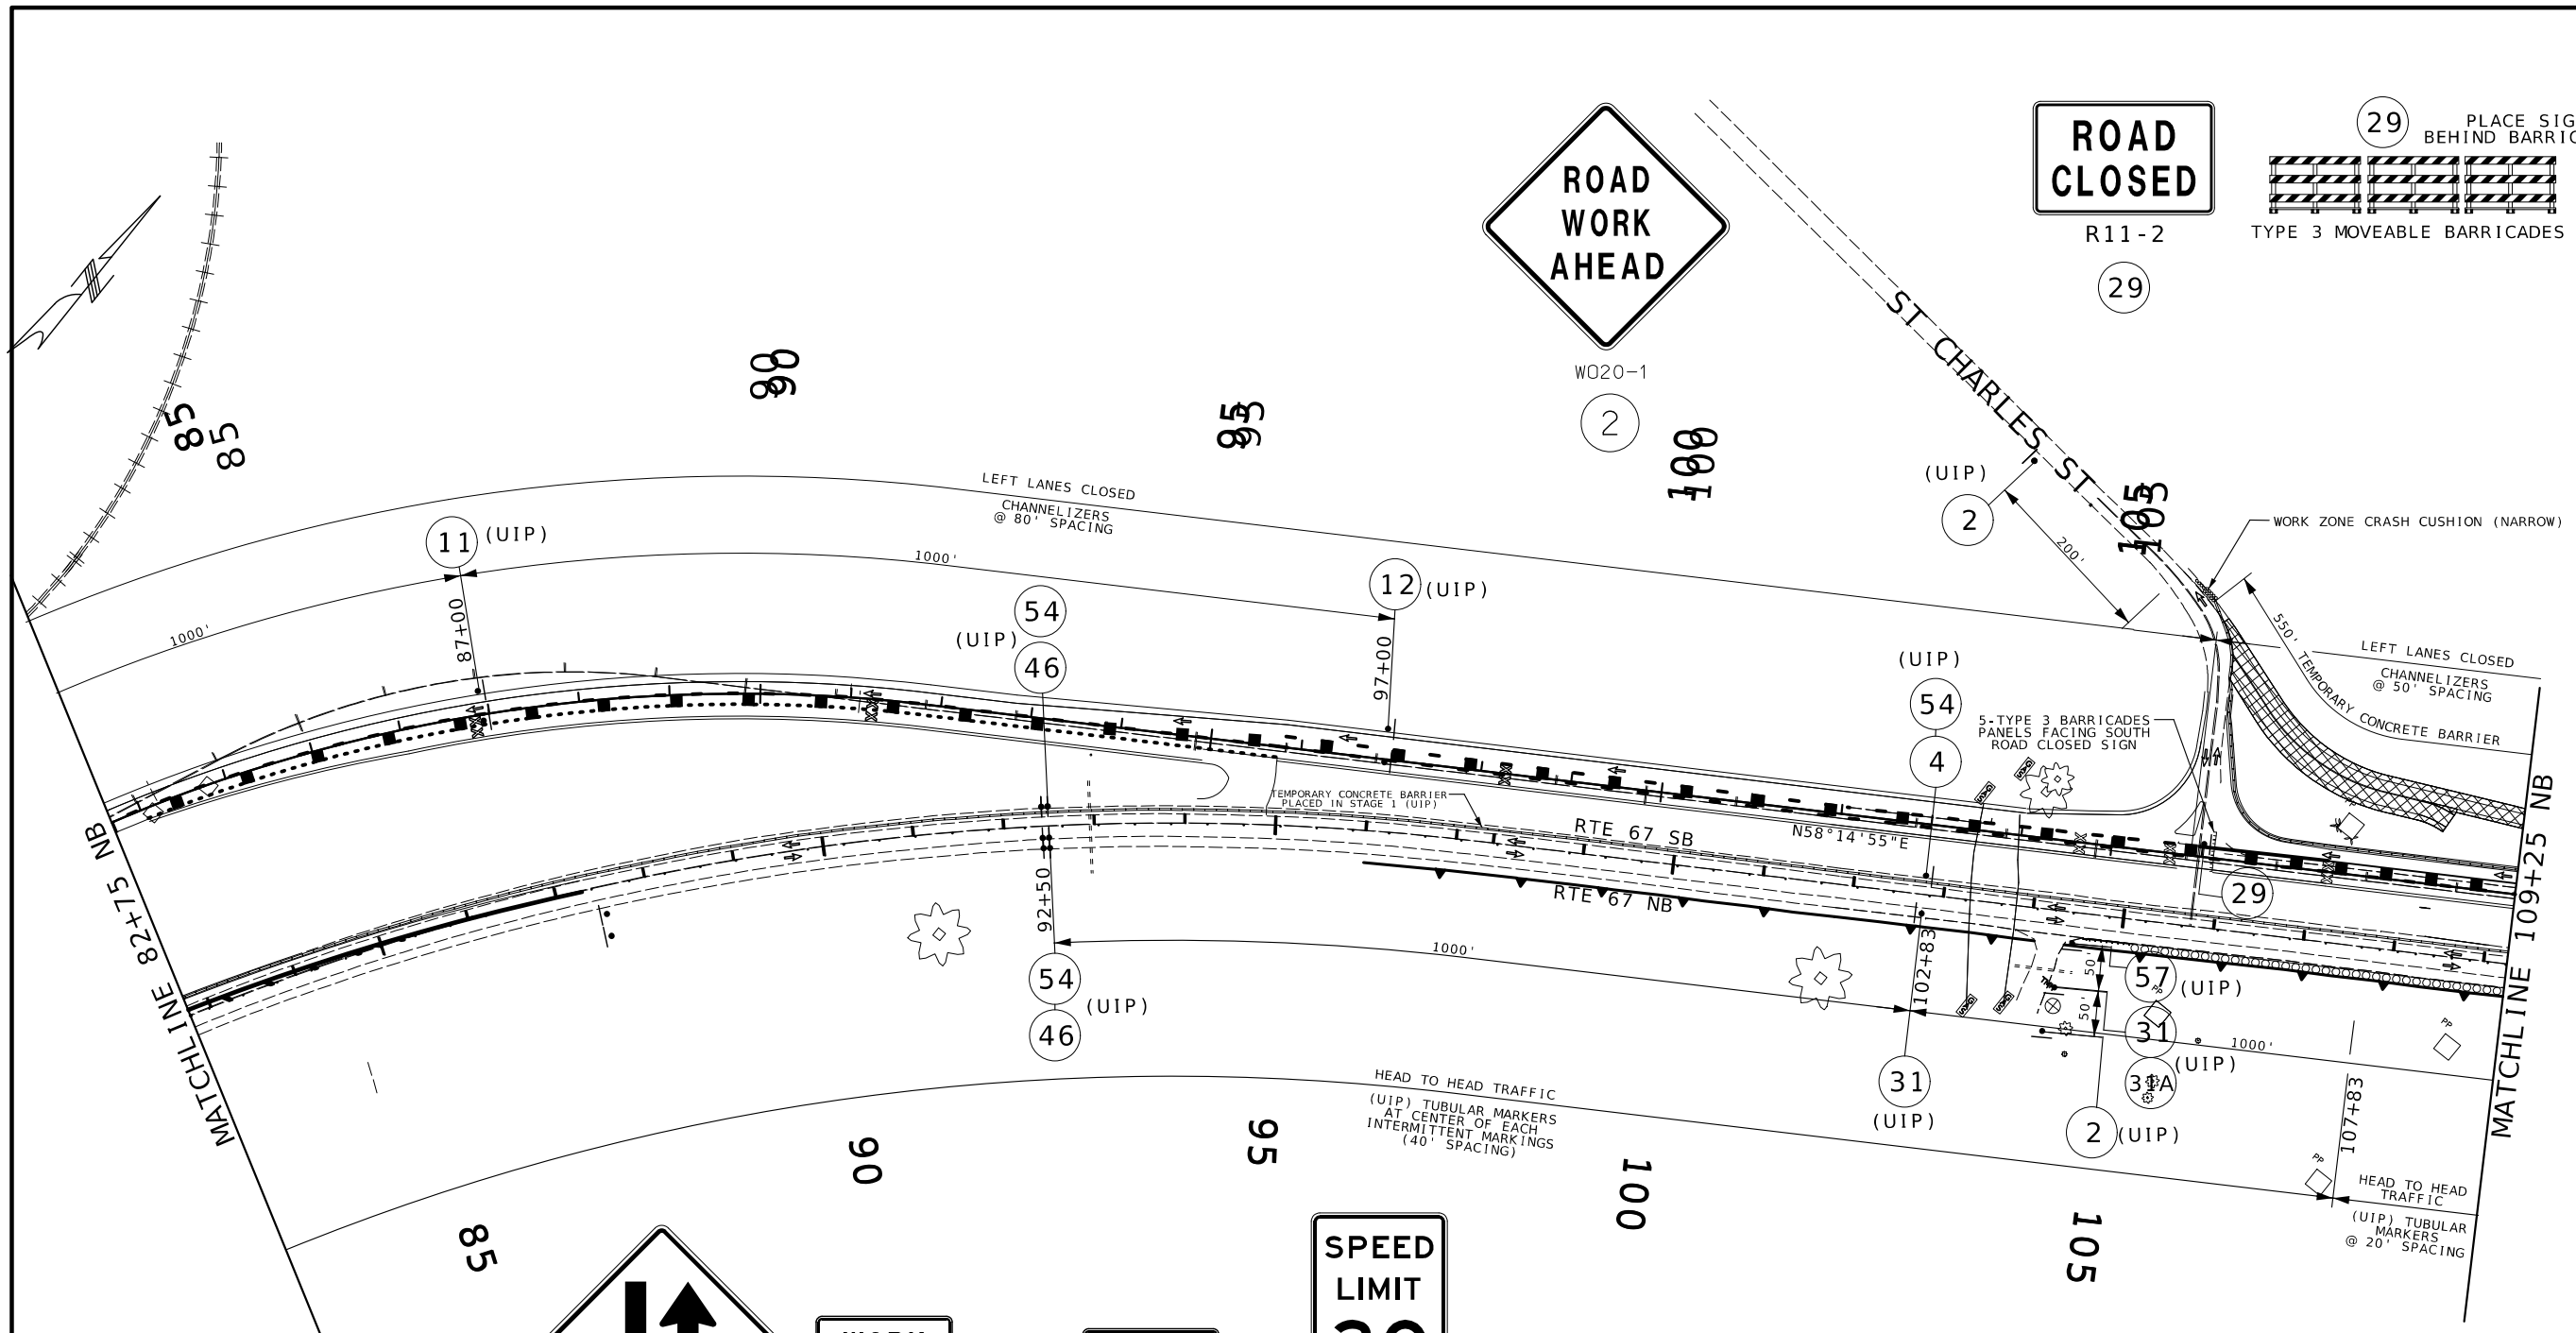

STATE OF MISSOURI
DANIEL WAYNE SAVAGEAU
NUMBER PE-2012018127
PROFESSIONAL ENGINEER
Daniel Savageau
10/03/2025 2:47:05 PM
DANIEL WAYNE SAVAGEAU - CIVIL
MO-PE-2012018127

DATE PREPARED
10/3/2025

ROUTE	STATE
67	MO
DISTRICT	SHEET NO.
SL	93

COUNTY
ST CHARLES

JOB NO.
J6P3636

CONTRACT ID.

PROJECT NO.

BRIDGE NO.

DESCRIPTION

DATE


MISSOURI HIGHWAYS AND TRANSPORTATION COMMISSION


105 WEST CAPITOL
JEFFERSON CITY, MO 65102
1-888-ASK-MODOT (1-888-275-6636)

TRAFFIC CONTROL SHEET STAGE 5 REMOVE ST CHARLES STREET BY-PASS

TRAFFIC CONTROL LEGEND

- SIGN (SINGLE SIDED)
- SIGN (DOUBLE SIDED)
- DIRECTIONAL INDICATOR BARRICADE
- CHANNELIZER (TRIM-LINE)
- WORK AREA
- FLASHING ARROW PANEL
- TMA (TRUCK MOUNTED ATTENUATOR)
- TYPE III BARRICADE
- CHANGEABLE MESSAGE BOARD
- WILDLIFE BARRIER(INSTALLED ON JSL0246)
- TEMPORAY CONCRETE BARRIER(INSTALLED STAGE 1)

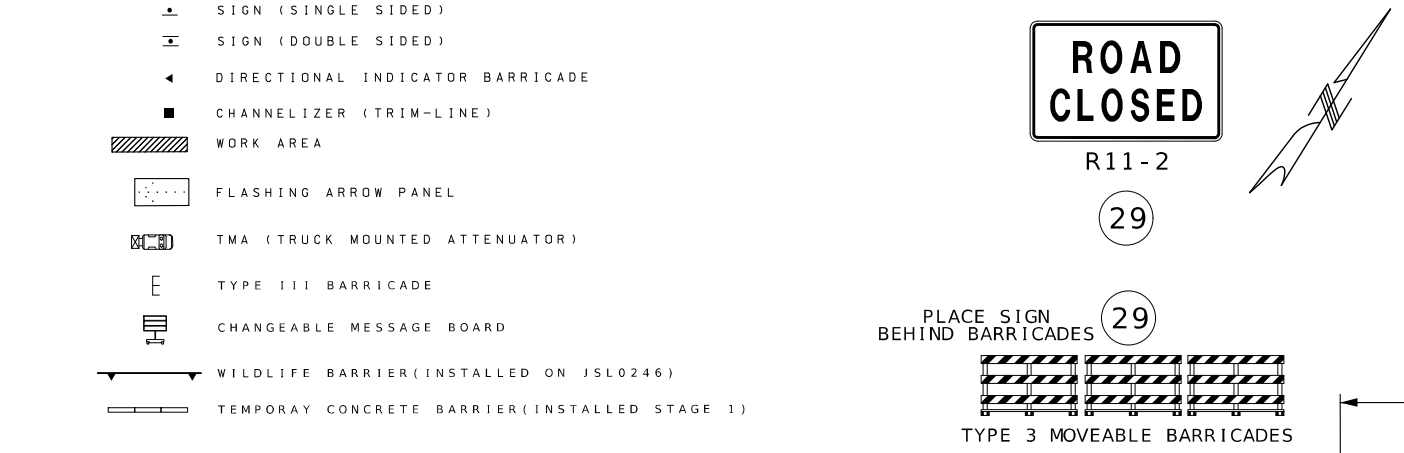

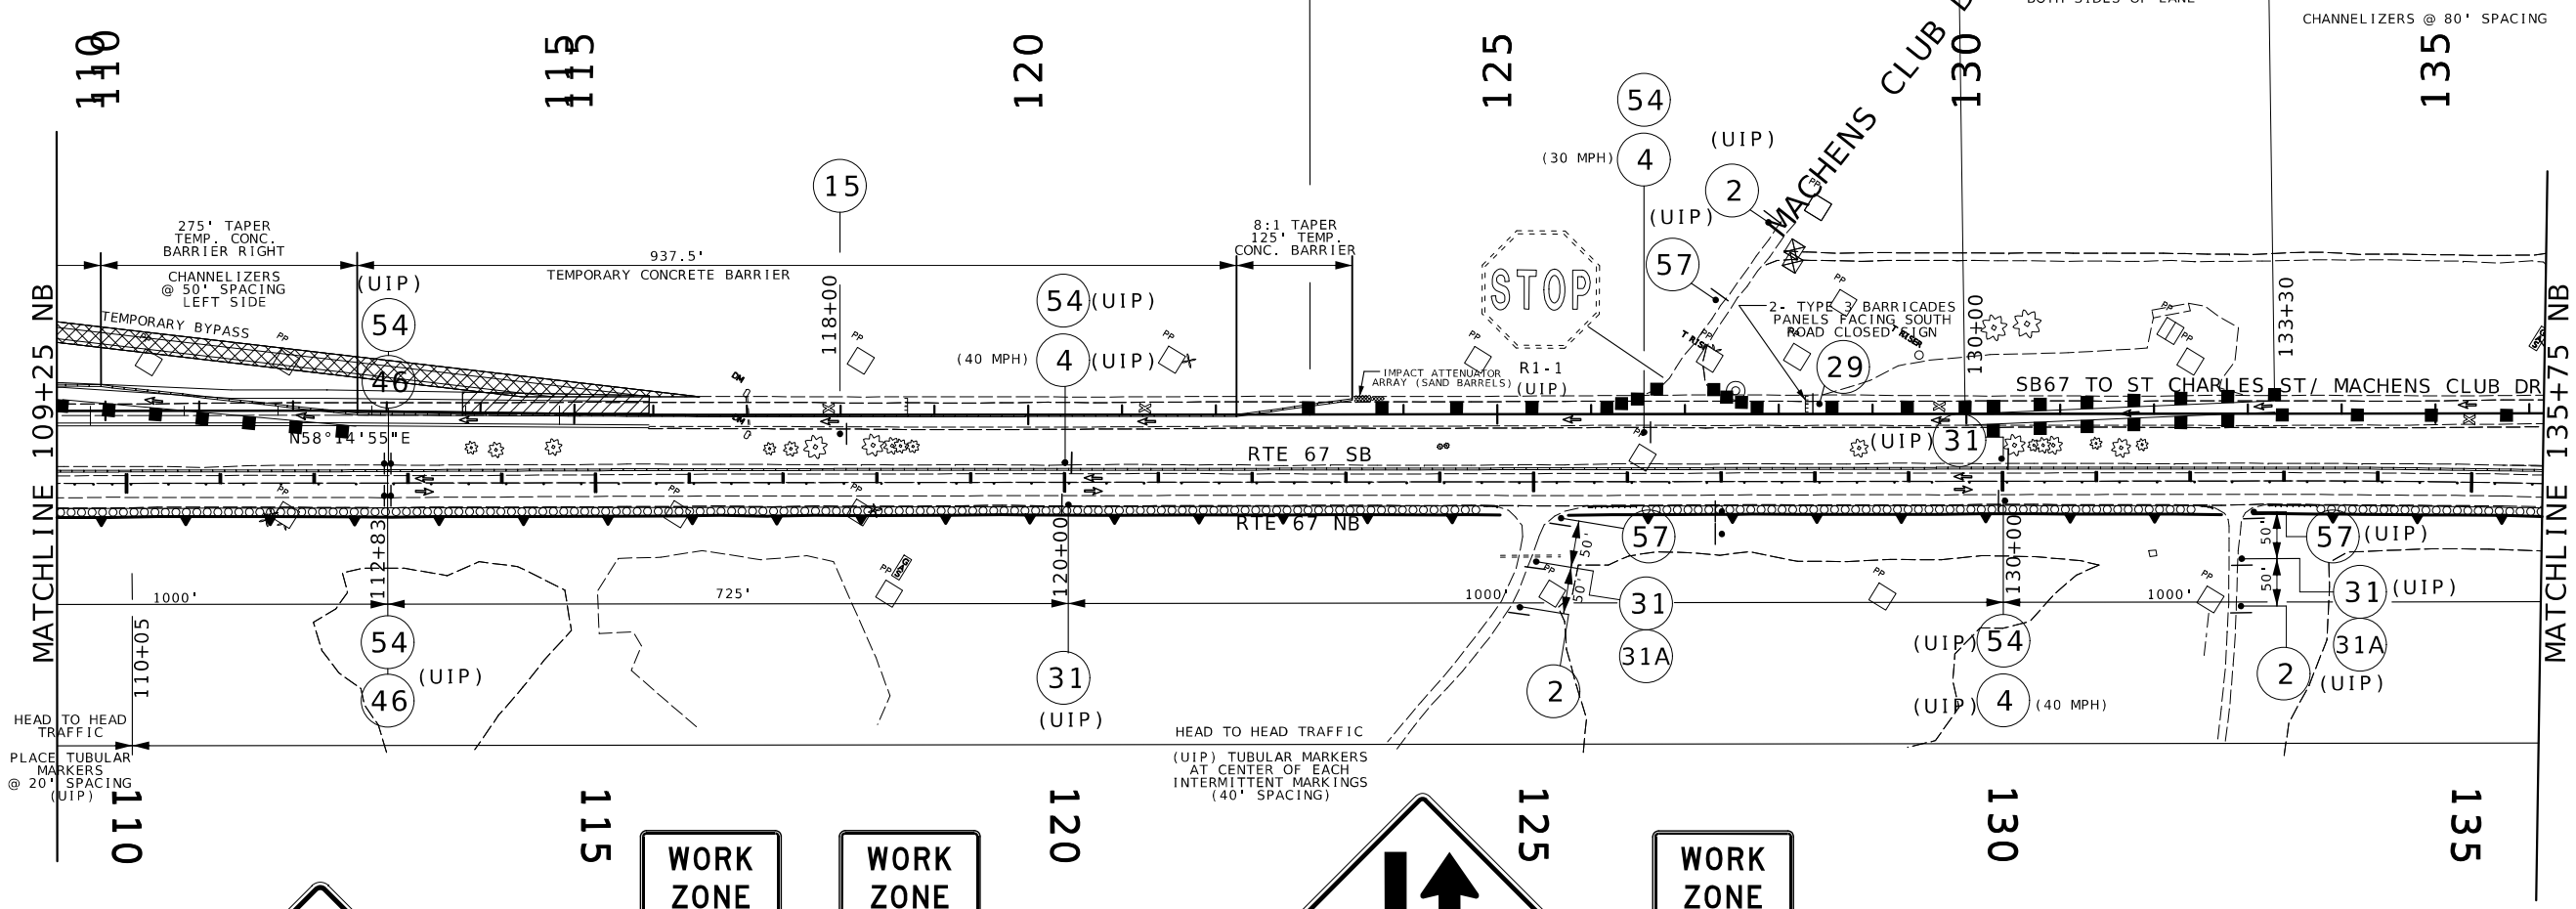



WO20-1

2



GO20-5aP

54



GO20-5aP

54




R2-1

4



R2-1

4

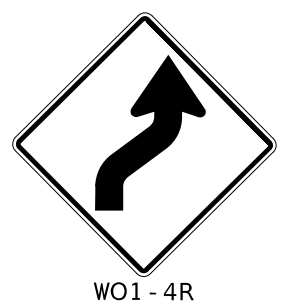

WO1-4R

15



WO6-3

31



W16-9P

31A



GO20-5aP

54



R4-1

46



R3-2

57

SCALE

0 100 200 300 400 500

STATE OF MISSOURI
DANIEL WAYNE SAVAGEAU NUMBER PE-2012018127
PROFESSIONAL ENGINEER
Daniel Savageau
10/03/2025 2:47:20 PM
DANIEL WAYNE SAVAGEAU - CIVIL
MO-PE-2012018127

DATE PREPARED
10/3/2025

ROUTE	STATE
67	MO
DISTRICT	SHEET NO.
SL	94

COUNTY
ST CHARLES

JOB NO.
J6P3636

CONTRACT ID.

PROJECT NO.

BRIDGE NO.

DESCRIPTION

DATE

MISSOURI HIGHWAYS AND TRANSPORTATION COMMISSION
105 WEST CAPITOL
JEFFERSON CITY, MO 65102
1-888-ASK-MODOT (1-888-275-6636)

TRAFFIC CONTROL SHEET
STAGE 5
REMOVE ST CHARLES STREET BY-PASS

(UIP)
CLOSE LEFT LANE EXISTING SB 67
CHANNELIZERS @ 80' SPACING

(UIP)
CLOSE LEFT LANE EXISTING SB 67
CHANNELIZERS @ 80' SPACING

W.ALTON TRAIL

SB67 TO ST CHARLES ST/ MACHENS CLUB DR

RTE 67 NB

MATCHLINE 135+75 NB

MATCHLINE 158+50 SB

140 140 145 150 155

15L

143+30

(UIP) 54 46

(UIP) 54 4

(UIP) 31 44A

(UIP) 54 4

N62°19'55"E

TEMPORARY CONCRETE BARRIER PLACED IN STAGE 1 (UIP)

IMPACT ATTENUATOR ARRAY (SAND BARRELS) PLACED IN STAGE 1 (UIP)

140+00

146+20

154+20

155+05 SB67

156+20 NB

331' REVERSE CURVE TRANSITION CHANNELIZERS 20' SPACING RIGHT SIDE OF LANE
TUBULAR MARKERS 20' SPACING LEFT SIDE OF LANE

R 1239'
R 1227'

1000'

PI 137+57.57
PC 136+47.16
PT 138+62.88
Δ 4°51'0.0" (RT)
D 1°51'0.0"
L 220.73' (CHORD)
T 110.41'
R 3,097.20'

54 46 (UIP)

31 (UIP)

54 46 (UIP)

HEAD TO HEAD TRAFFIC

(UIP) TUBULAR MARKERS AT CENTER OF EACH INTERMITTENT MARKINGS

140 140 145 150 155

TRAFFIC CONTROL LEGEND

- SIGN (SINGLE SIDED)
- SIGN (DOUBLE SIDED)
- DIRECTIONAL INDICATOR BARRICADE
- CHANNELIZER (TRIM-LINE)
- WORK AREA
- FLASHING ARROW PANEL
- TMA (TRUCK MOUNTED ATTENUATOR)
- TYPE III BARRICADE
- CHANGEABLE MESSAGE BOARD
- WILDLIFE BARRIER(INSTALLED ON JSL0246)
- TEMPORAY CONCRETE BARRIER(INSTALLED STAGE 1)

WORK ZONE
GO20-5aP
54

WORK ZONE
GO20-5aP
54

WO6-3
31

SPEED LIMIT 40
R2-1
4

DO NOT PASS
R4-1
46

NEXT 4 MILES
WO7-3a
44A

WO6-3
31

WO1-4L
15L

SCALE
0 100 200 300 400 500

STATE OF MISSOURI
DANIEL WAYNE SAVAGEAU
NUMBER PE-2012018127
PROFESSIONAL ENGINEER
Daniel Savageau
10/03/2025 2:47:50 PM
DANIEL WAYNE SAVAGEAU - CIVIL
MO-PE-2012018127

DATE PREPARED
10/3/2025

ROUTE	STATE
67	MO
DISTRICT	SHEET NO.
SL	95

COUNTY
ST CHARLES

JOB NO.
J6P3636

CONTRACT ID.

PROJECT NO.


BRIDGE NO.

DESCRIPTION	DATE

MISSOURI HIGHWAYS AND TRANSPORTATION COMMISSION

105 WEST CAPITOL
JEFFERSON CITY, MO 65102
1-888-ASK-MODOT (1-888-275-6636)

TRAFFIC CONTROL SHEET
STAGE 5
REMOVE ST CHARLES STREET
BY-PASS

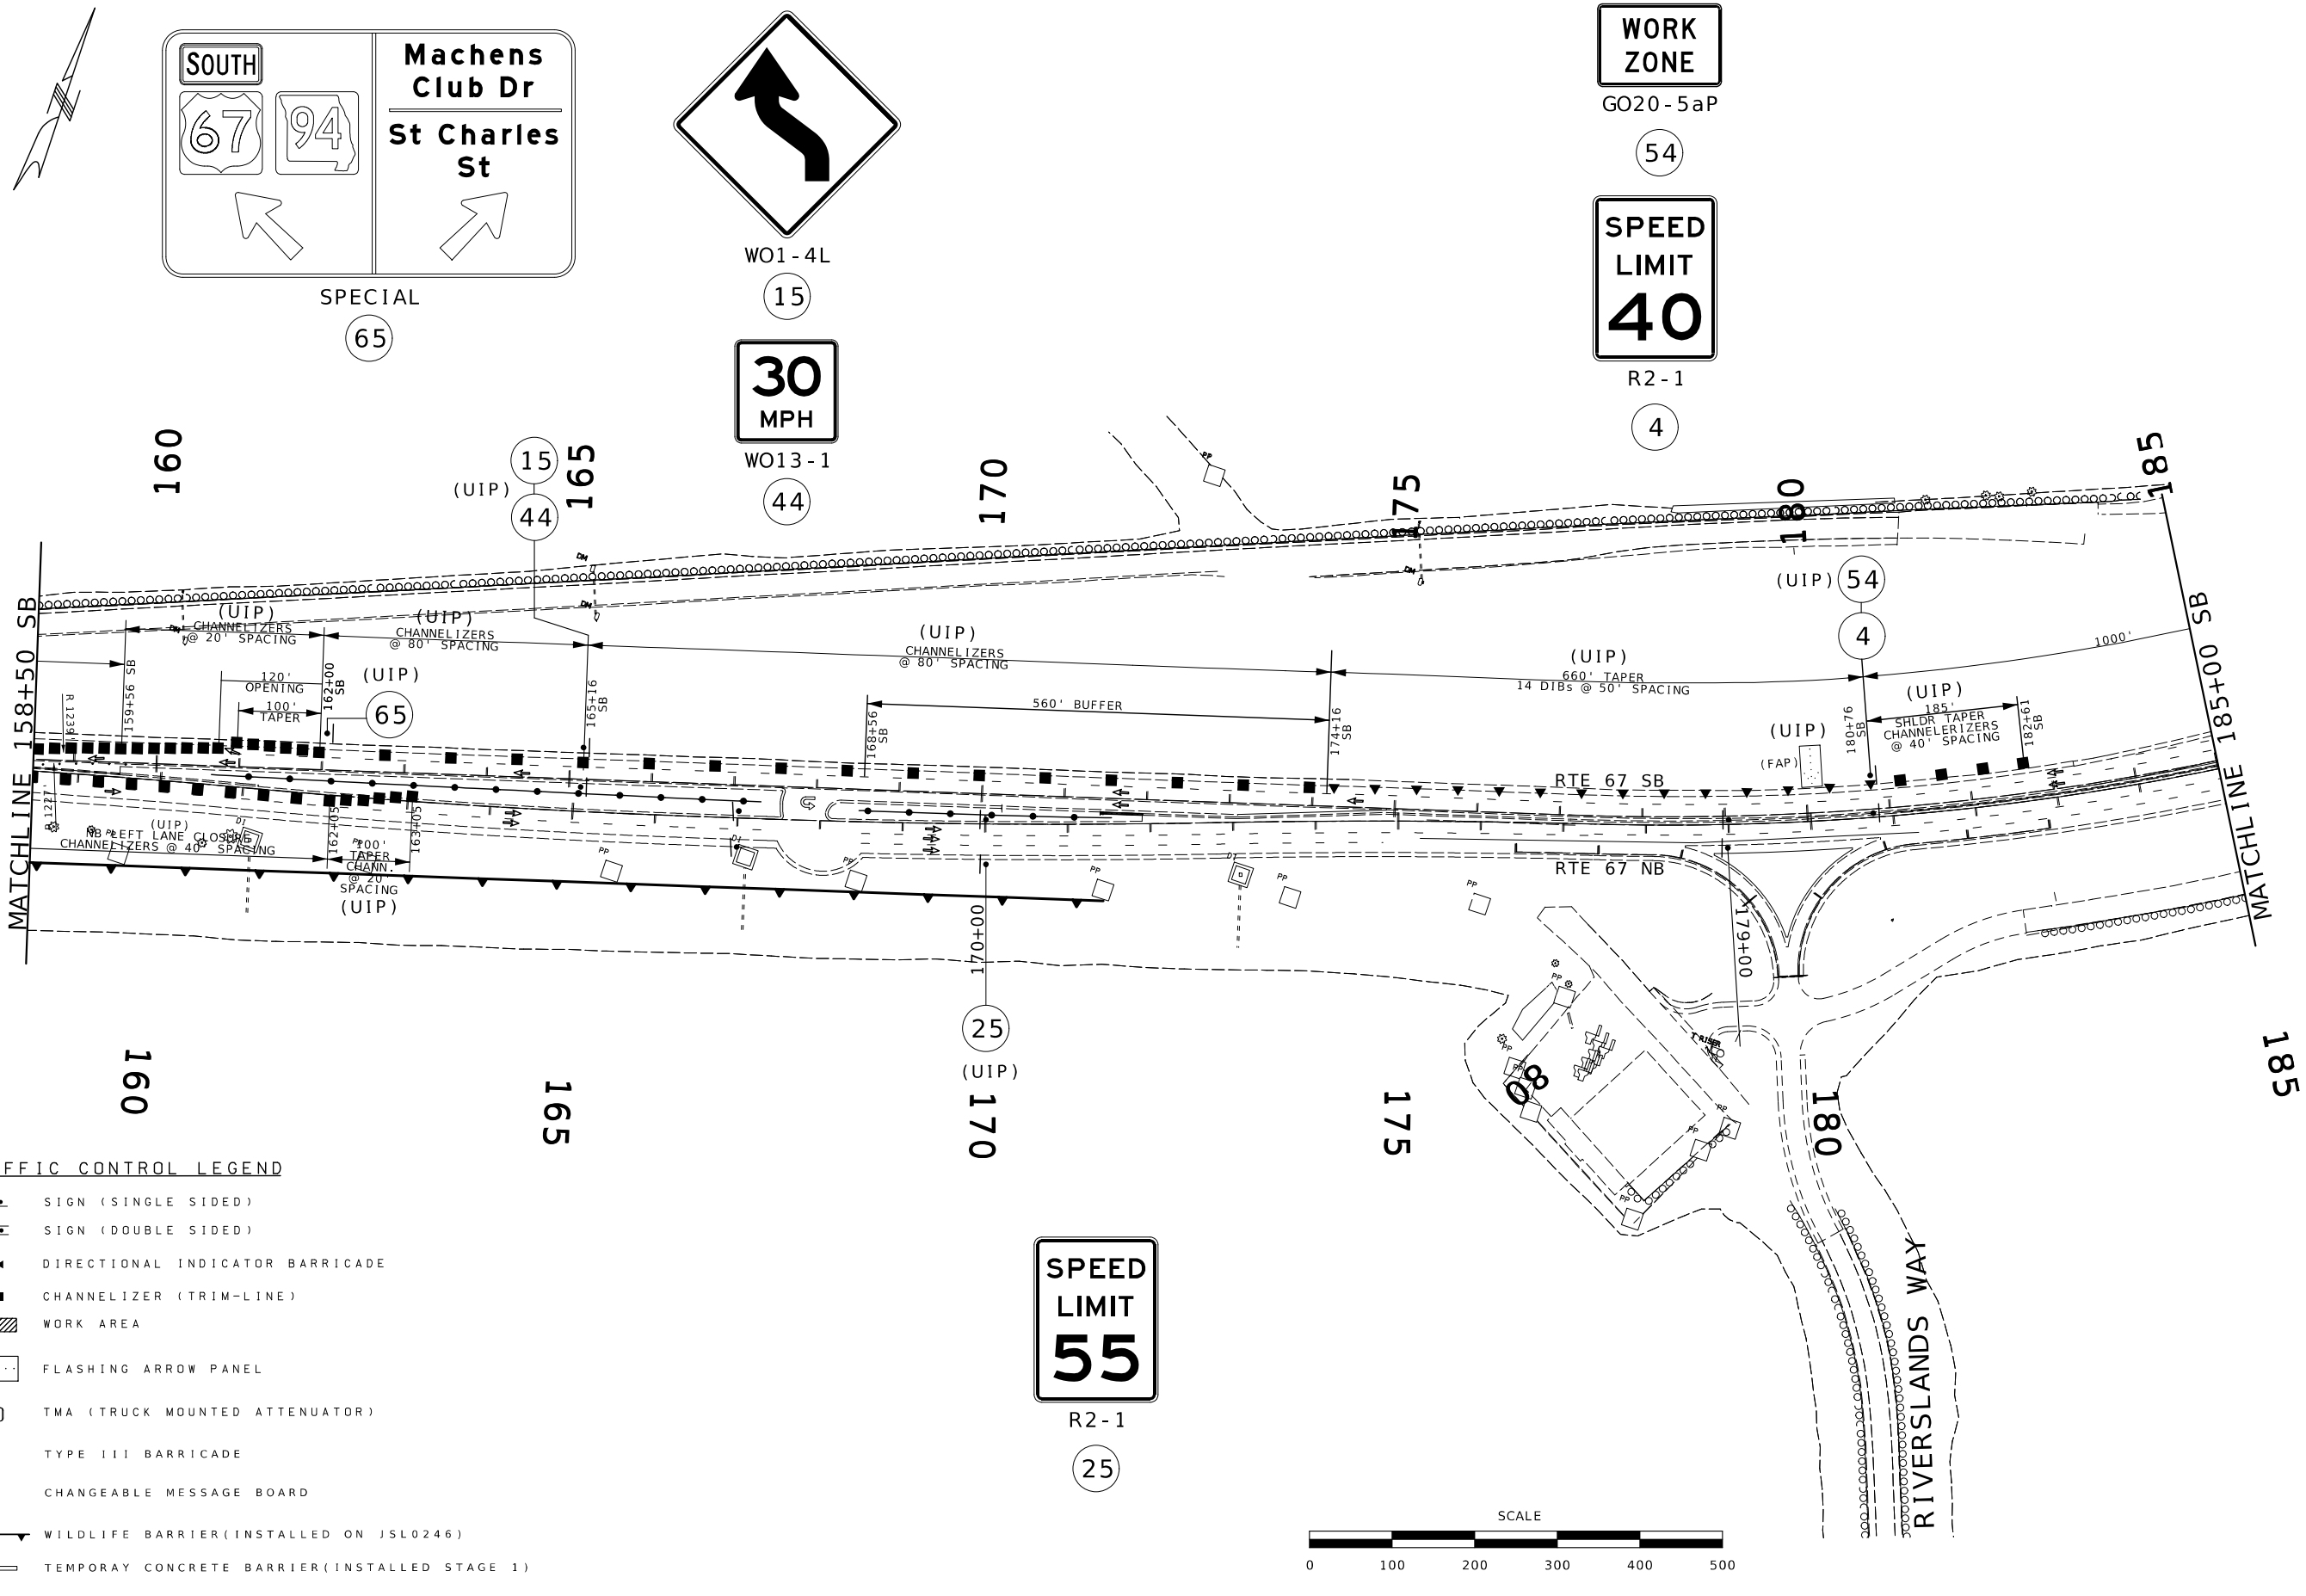

TRAFFIC CONTROL LEGEND

- SIGN (SINGLE SIDED)
- SIGN (DOUBLE SIDED)
- DIRECTIONAL INDICATOR BARRICADE
- CHANNELIZER (TRIM-LINE)
- WORK AREA
- FLASHING ARROW PANEL
- TMA (TRUCK MOUNTED ATTENUATOR)
- TYPE III BARRICADE
- CHANGEABLE MESSAGE BOARD
- WILDLIFE BARRIER(INSTALLED ON JSL0246)
- TEMPORAY CONCRETE BARRIER(INSTALLED STAGE 1)

STATE OF MISSOURI
DANIEL WAYNE SAVAGEAU
NUMBER PE-2012018127
PROFESSIONAL ENGINEER
10/03/2025 2:48:14 PM
DANIEL WAYNE SAVAGEAU - CIVIL
MO-PE-2012018127

DATE PREPARED: 10/3/2025


ROUTE	STATE
67	MO
DISTRICT	SHEET NO.
SL	96

COUNTY: ST CHARLES
JOB NO.: J6P3636
CONTRACT ID.:
PROJECT NO.:
BRIDGE NO.:

DESCRIPTION	DATE

MISSOURI HIGHWAYS AND TRANSPORTATION COMMISSION
105 WEST CAPITOL
JEFFERSON CITY, MO 65102
1-888-ASK-MODOT (1-888-275-6636)

TRAFFIC CONTROL SHEET
STAGE 5
REMOVE ST CHARLES STREET
BY-PASS

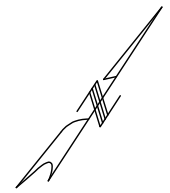



CENTER
OR
LEFT

WO20-6a

6



WO4-1aL

6A



WO3-5

3



CENTER LANE
OR
LEFT LANE


WO20-5

5



WO20-1

2

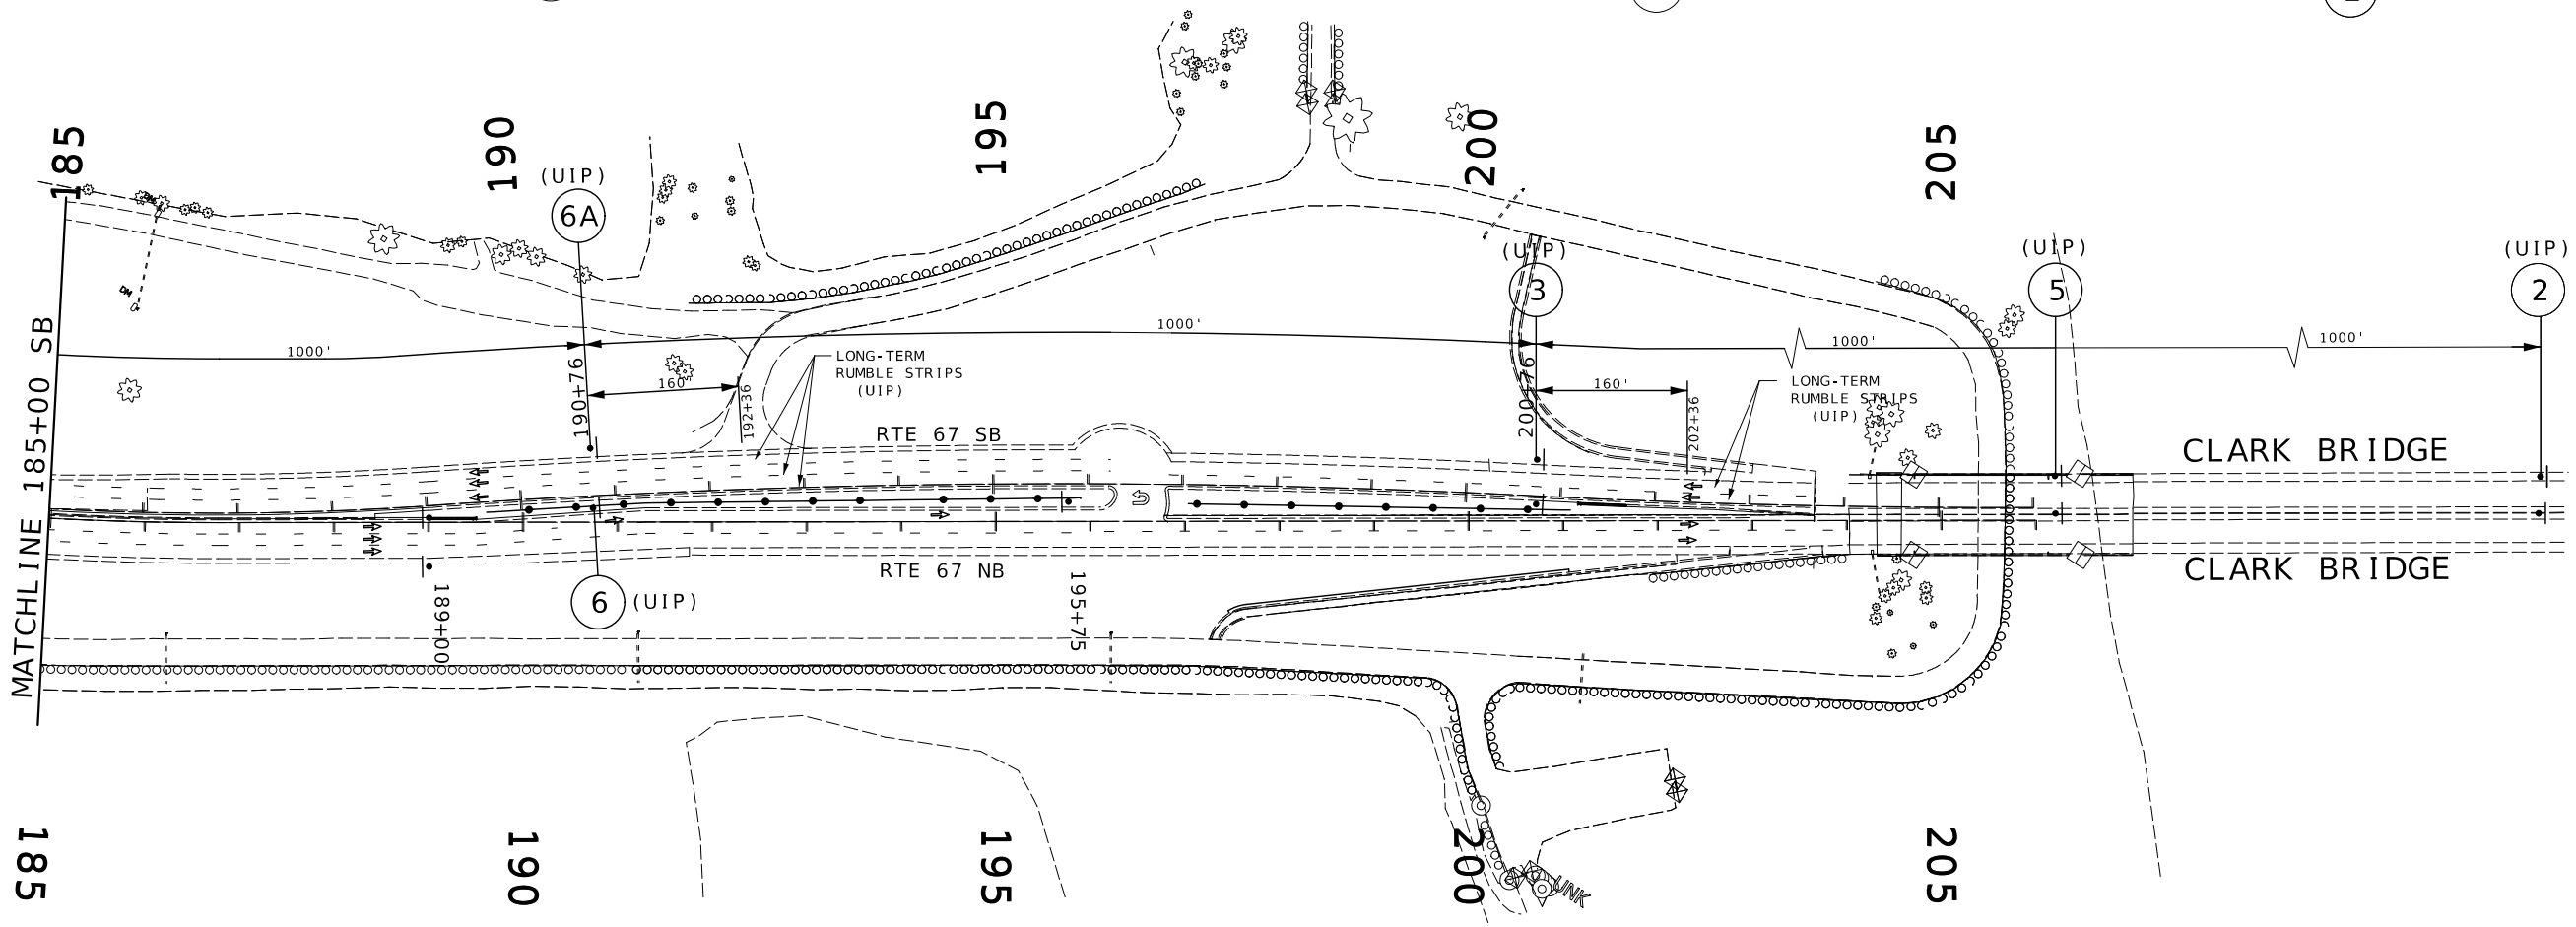

TRAFFIC CONTROL LEGEND

- SIGN (SINGLE SIDED)
- SIGN (DOUBLE SIDED)
- DIRECTIONAL INDICATOR BARRICADE
- CHANNELIZER (TRIM-LINE)
- WORK AREA
- FLASHING ARROW PANEL
- TMA (TRUCK MOUNTED ATTENUATOR)
- TYPE III BARRICADE
- CHANGEABLE MESSAGE BOARD
- WILDLIFE BARRIER(INSTALLED ON JSL0246)
- TEMPORAY CONCRETE BARRIER(INSTALLED STAGE 1)
- LONG-TERM RUMBLE STRIPS

SCALE

0 100 200 300 400 500

STATE OF MISSOURI
DANIEL WAYNE SAVAGEAU
NUMBER PE-2012018127
PROFESSIONAL ENGINEER

Daniel Savageau

10/03/2025 2:48:31 PM
DANIEL WAYNE SAVAGEAU - CIVIL
MO-PE-2012018127
DATE PREPARED

10/3/2025

ROUTE	STATE
67	MO
DISTRICT	SHEET NO.
SL	97

COUNTY
ST CHARLES

JOB NO.
J6P3636

CONTRACT ID.

PROJECT NO.

BRIDGE NO.

DESCRIPTION

DATE


MISSOURI HIGHWAYS AND TRANSPORTATION COMMISSION

105 WEST CAPITOL
JEFFERSON CITY, MO 65102
1-888-ASK-MODOT (1-888-275-6636)

TRAFFIC CONTROL SHEET
STAGE 5
REMOVE ST CHARLES STREET
BY-PASS

TRAFFIC CONTROL LEGEND

- SIGN (SINGLE SIDED)
- SIGN (DOUBLE SIDED)
- DIRECTIONAL INDICATOR BARRICADE
- CHANNELIZER (TRIM-LINE)
- WORK AREA
- FLASHING ARROW PANEL
- TMA (TRUCK MOUNTED ATTENUATOR)
- TYPE III BARRICADE
- CHANGEABLE MESSAGE BOARD
- WILDLIFE BARRIER(INSTALLED ON JSL0246)
- TEMPORAY CONCRETE BARRIER(INSTALLED STAGE 1)

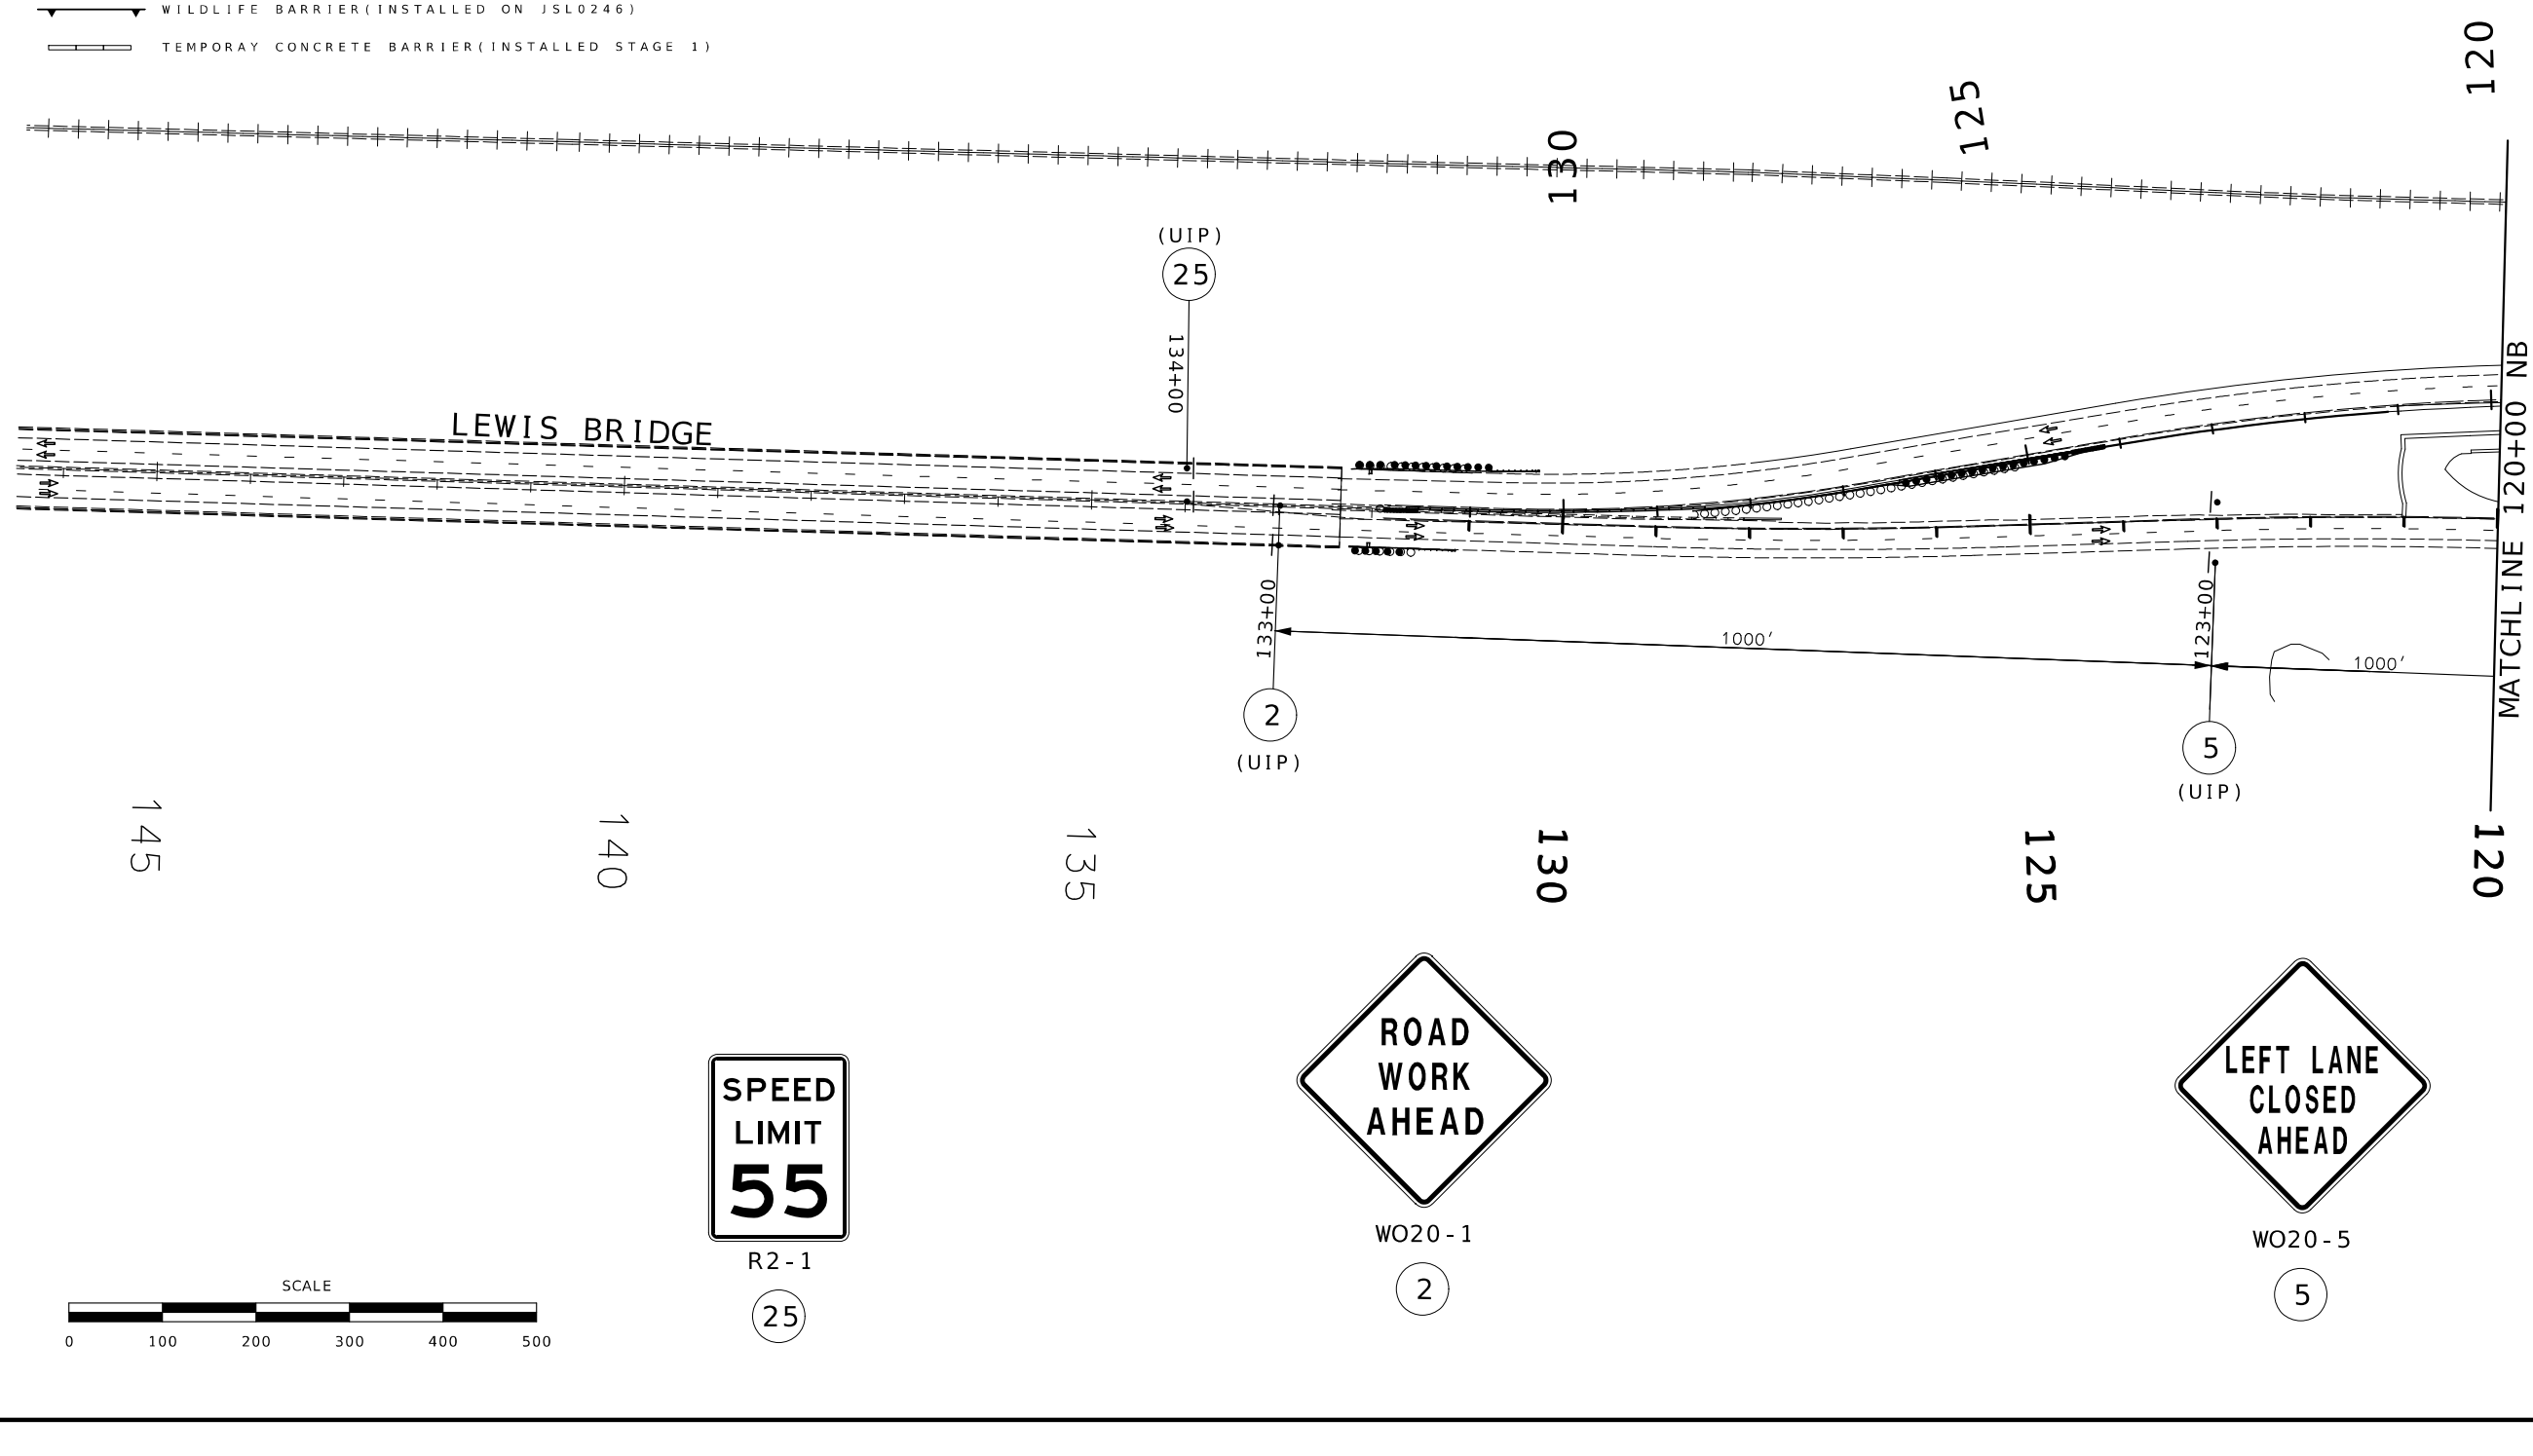

STATE OF MISSOURI
DANIEL WAYNE SAVAGEAU
NUMBER PE-2012018127
PROFESSIONAL ENGINEER
10/03/2025 2:48:55 PM
DANIEL WAYNE SAVAGEAU - CIVIL
MO-PE-2012018127

DATE PREPARED: 10/3/2025

ROUTE	STATE
67	MO

DISTRICT	SHEET NO.
SL	98

COUNTY: ST CHARLES
JOB NO.: J6P3636
CONTRACT ID.:
PROJECT NO.:
BRIDGE NO.:

DESCRIPTION	DATE

MISSOURI HIGHWAYS AND TRANSPORTATION COMMISSION
105 WEST CAPITOL
JEFFERSON CITY, MO 65102
1-888-ASK-MODOT (1-888-275-6636)

TRAFFIC CONTROL SHEET
STAGE 6
BUILD NORTH J-TURN
ST. CHARLES STREET TIE-IN
NORTH MEDIAN WORK


TRAFFIC CONTROL LEGEND

- SIGN (SINGLE SIDED)
- SIGN (DOUBLE SIDED)
- DIRECTIONAL INDICATOR BARRICADE
- CHANNELIZER (TRIM-LINE)
- WORK AREA
- FLASHING ARROW PANEL
- TMA (TRUCK MOUNTED ATTENUATOR)
- TYPE III BARRICADE
- CHANGEABLE MESSAGE BOARD
- WILDLIFE BARRIER(INSTALLED ON JSL0246)
- TEMPORAY CONCRETE BARRIER(INSTALLED STAGE 1)
- LONG-TERM RUMBLE STRIPS

PLACE SIGN BEHIND BARRICADES (29)

3 - TYPE 3 MOVEABLE BARRICADES

ROAD CLOSED
R11-2
(29)

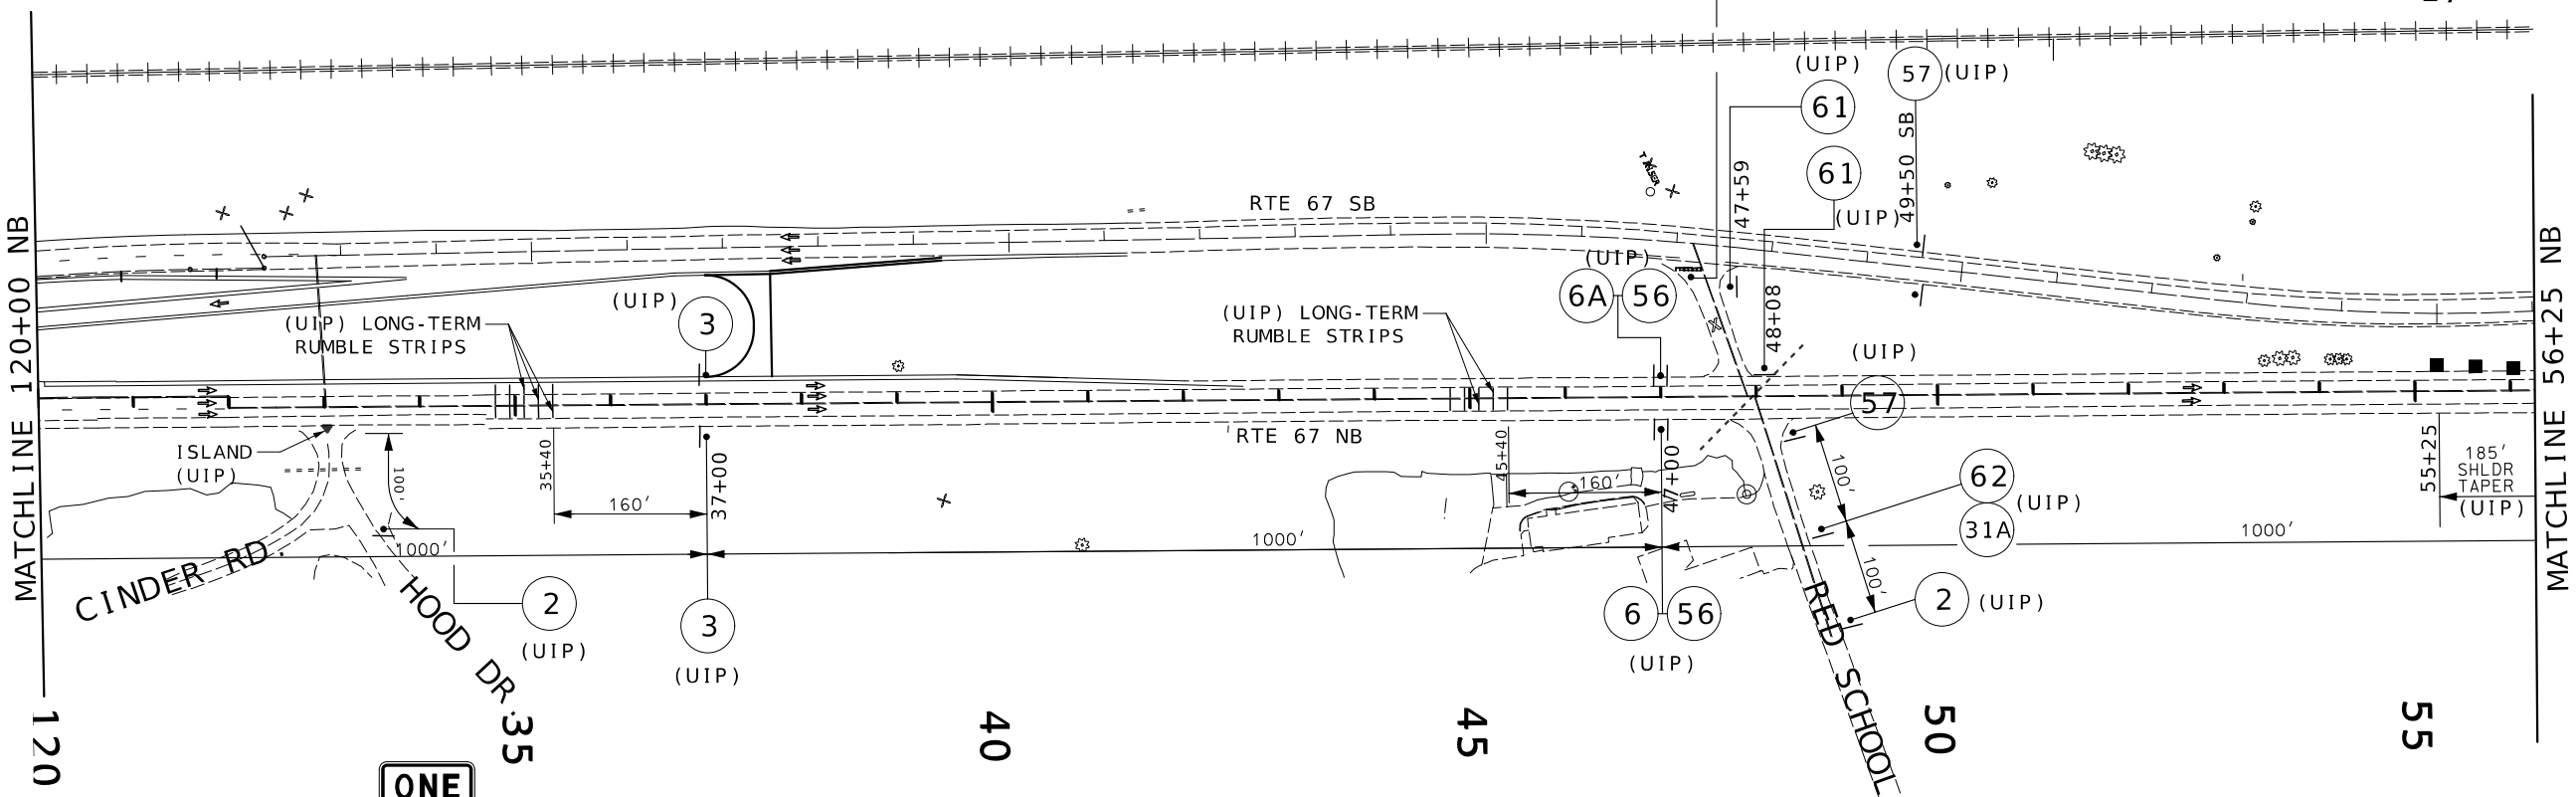

ONE WAY
R6-2R
(62)

AHEAD
W16-9P
(31A)

SPEED LIMIT 40
WO3-5
(3)

MERGE
WO4-1aR
(6A)

LEFT LANE CLOSED
WO20-6a
(6)

FACING NORTH
DO NOT ENTER
R5-1
(56)

ROAD WORK AHEAD
WO20-1
(2)

ONE WAY
R6-1R
(61)

R3-2
(57)

SCALE
0 100 200 300 400 500

STATE OF MISSOURI
DANIEL WAYNE SAVAGEAU
NUMBER PE-2012018127
PROFESSIONAL ENGINEER
10/03/2025 2:49:09 PM
DANIEL WAYNE SAVAGEAU - CIVIL
MO-PE-2012018127

DATE PREPARED: 10/3/2025
ROUTE: 67 | STATE: MO
DISTRICT: SL | SHEET NO.: 99
COUNTY: ST CHARLES
JOB NO.: J6P3636
CONTRACT ID.:
PROJECT NO.:
BRIDGE NO.:


DESCRIPTION | DATE

MISSOURI HIGHWAYS AND TRANSPORTATION COMMISSION
105 WEST CAPITOL
JEFFERSON CITY, MO 65102
1-888-ASK-MODOT (1-888-275-6636)

TRAFFIC CONTROL SHEET
STAGE 6
BUILD NORTH J-TURN
ST. CHARLES STREET TIE-IN
NORTH MEDIAN WORK

TRAFFIC CONTROL LEGEND

- SIGN (SINGLE SIDED)
- SIGN (DOUBLE SIDED)
- DIRECTIONAL INDICATOR BARRICADE
- CHANNELIZER (TRIM-LINE)
- WORK AREA
- FLASHING ARROW PANEL
- TMA (TRUCK MOUNTED ATTENUATOR)
- TYPE III BARRICADE
- CHANGEABLE MESSAGE BOARD
- WILDLIFE BARRIER(INSTALLED ON JSL0246)
- TEMPORAY CONCRETE BARRIER(INSTALLED STAGE 1)

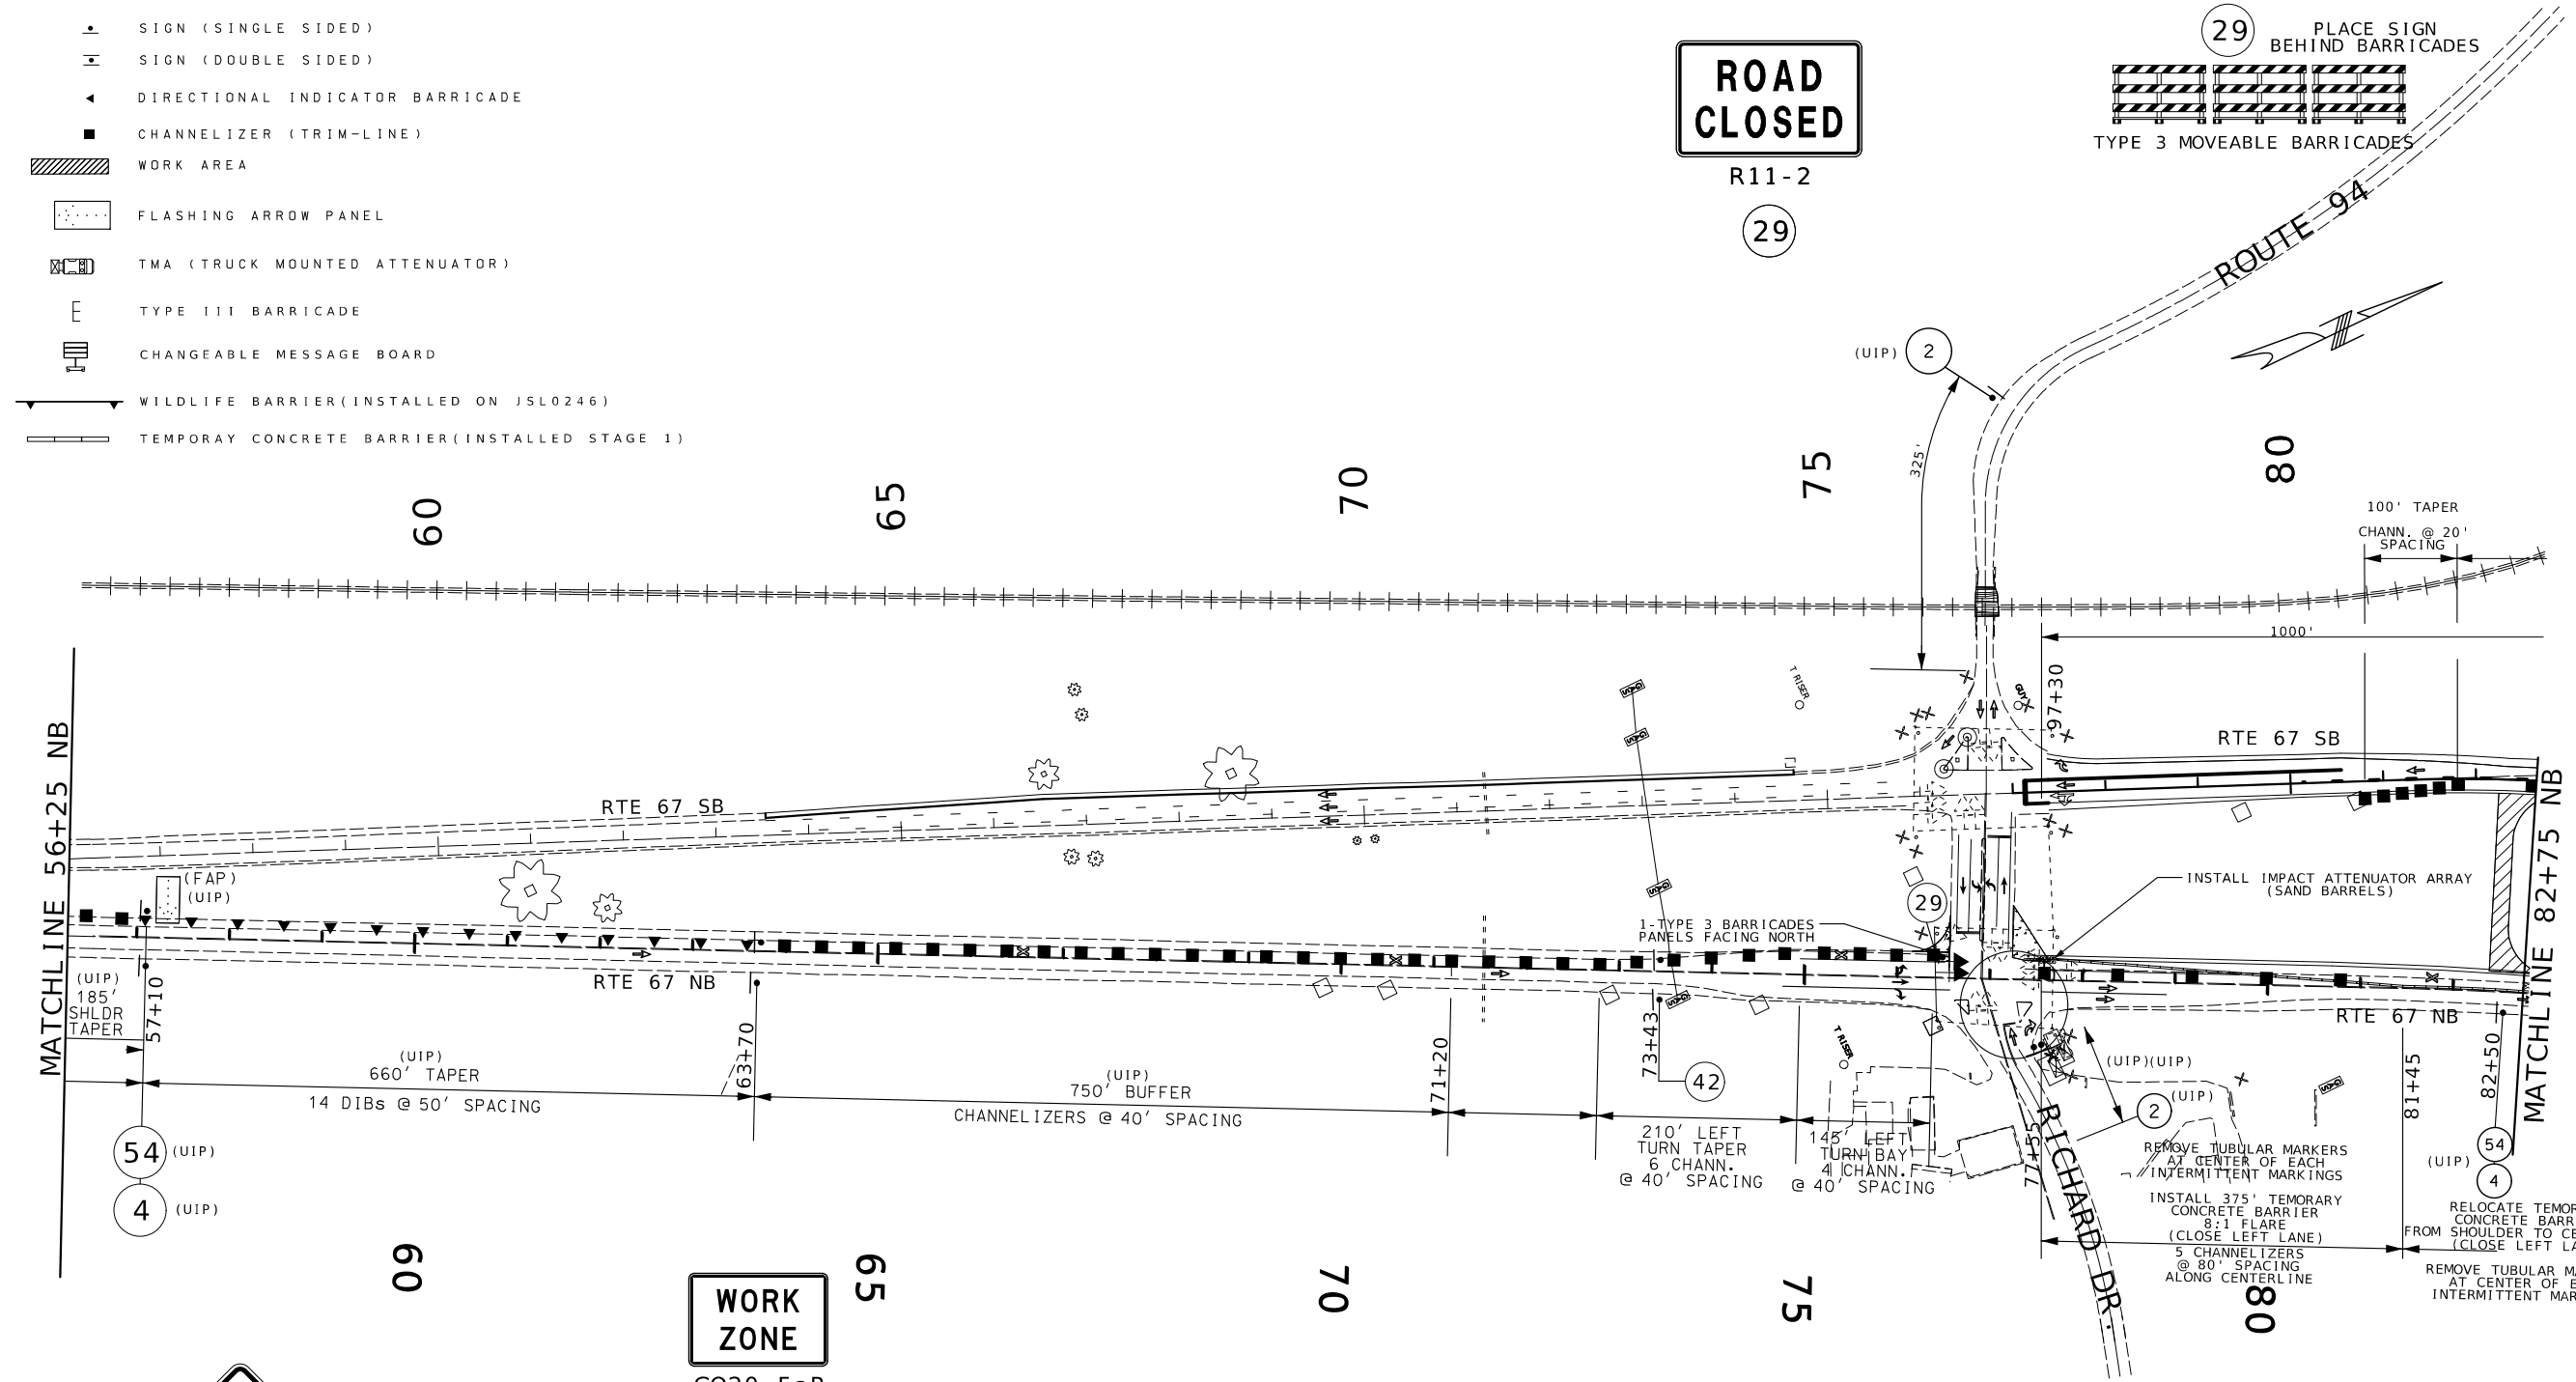

STATE OF MISSOURI
DANIEL WAYNE SAVAGEAU
NUMBER PE-2012018127
PROFESSIONAL ENGINEER
Daniel Savageau
10/03/2025 2:49:29 PM
DANIEL WAYNE SAVAGEAU - CIVIL
MO-PE-2012018127


DATE PREPARED	10/3/2025
ROUTE	67
STATE	MO
DISTRICT	SL
SHEET NO.	100
COUNTY	ST CHARLES
JOB NO.	J6P3636
CONTRACT ID.	
PROJECT NO.	
BRIDGE NO.	

DESCRIPTION | DATE

MISSOURI HIGHWAYS AND TRANSPORTATION COMMISSION

105 WEST CAPITOL
JEFFERSON CITY, MO 65102
1-888-ASK-MODOT (1-888-275-6636)

TRAFFIC CONTROL SHEET
STAGE 6
BUILD NORTH J-TURN
CHARLES STREET TIE-IN
NORTH MEDIAN WORK

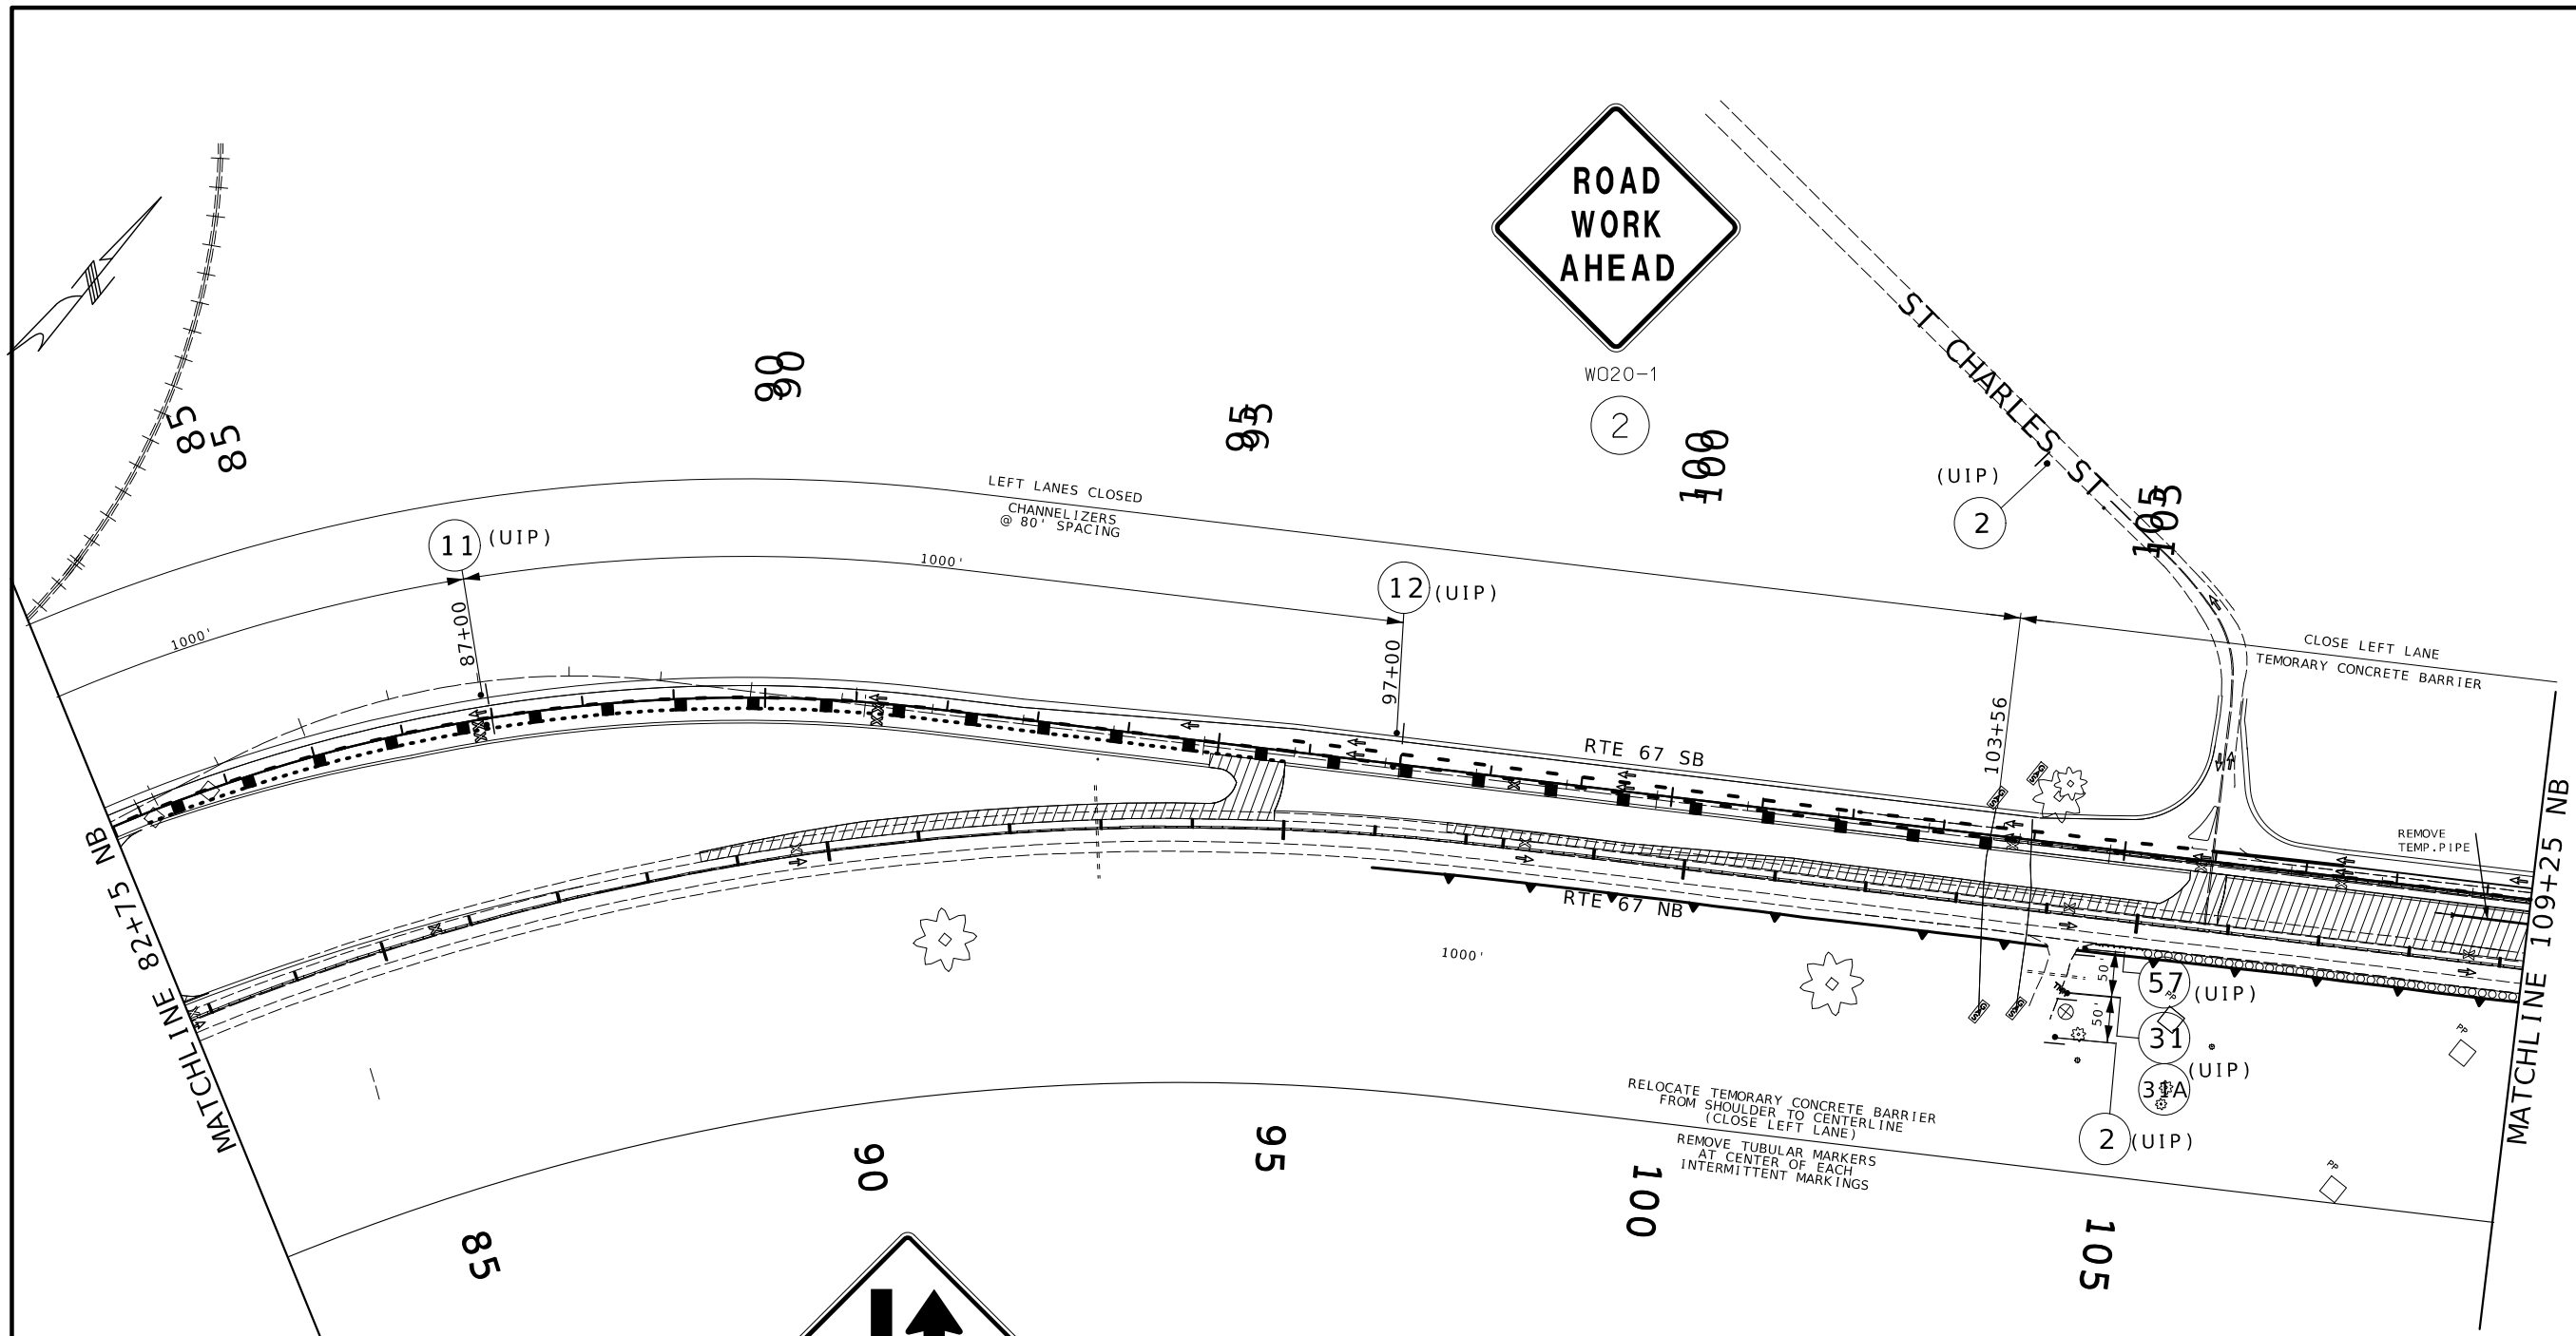

STATE OF MISSOURI
DANIEL WAYNE SAVAGEAU
NUMBER PE-2012018127
PROFESSIONAL ENGINEER

Daniel Savageau
10/03/2025 2:49:45 PM
DANIEL WAYNE SAVAGEAU - CIVIL
MO-PE-2012018127

DATE PREPARED
10/3/2025

ROUTE	STATE
67	MO
DISTRICT	SHEET NO.
SL	101

COUNTY
ST CHARLES

JOB NO.
J6P3636

CONTRACT ID.

PROJECT NO.

BRIDGE NO.

DESCRIPTION	DATE


MISSOURI HIGHWAYS AND TRANSPORTATION COMMISSION

105 WEST CAPITOL
JEFFERSON CITY, MO 65102
1-888-ASK-MODOT (1-888-275-6636)

TRAFFIC CONTROL SHEET
STAGE 6
BUILD NORTH J-TURN
ST. CHARLES STREET TIE-IN
NORTH MEDIAN WORK

TRAFFIC CONTROL LEGEND

- SIGN (SINGLE SIDED)
- SIGN (DOUBLE SIDED)
- DIRECTIONAL INDICATOR BARRICADE
- CHANNELIZER (TRIM-LINE)
- WORK AREA
- FLASHING ARROW PANEL
- TMA (TRUCK MOUNTED ATTENUATOR)
- TYPE III BARRICADE
- CHANGEABLE MESSAGE BOARD
- WILDLIFE BARRIER(INSTALLED ON JSL0246)
- TEMPORAY CONCRETE BARRIER(INSTALLED STAGE 1)

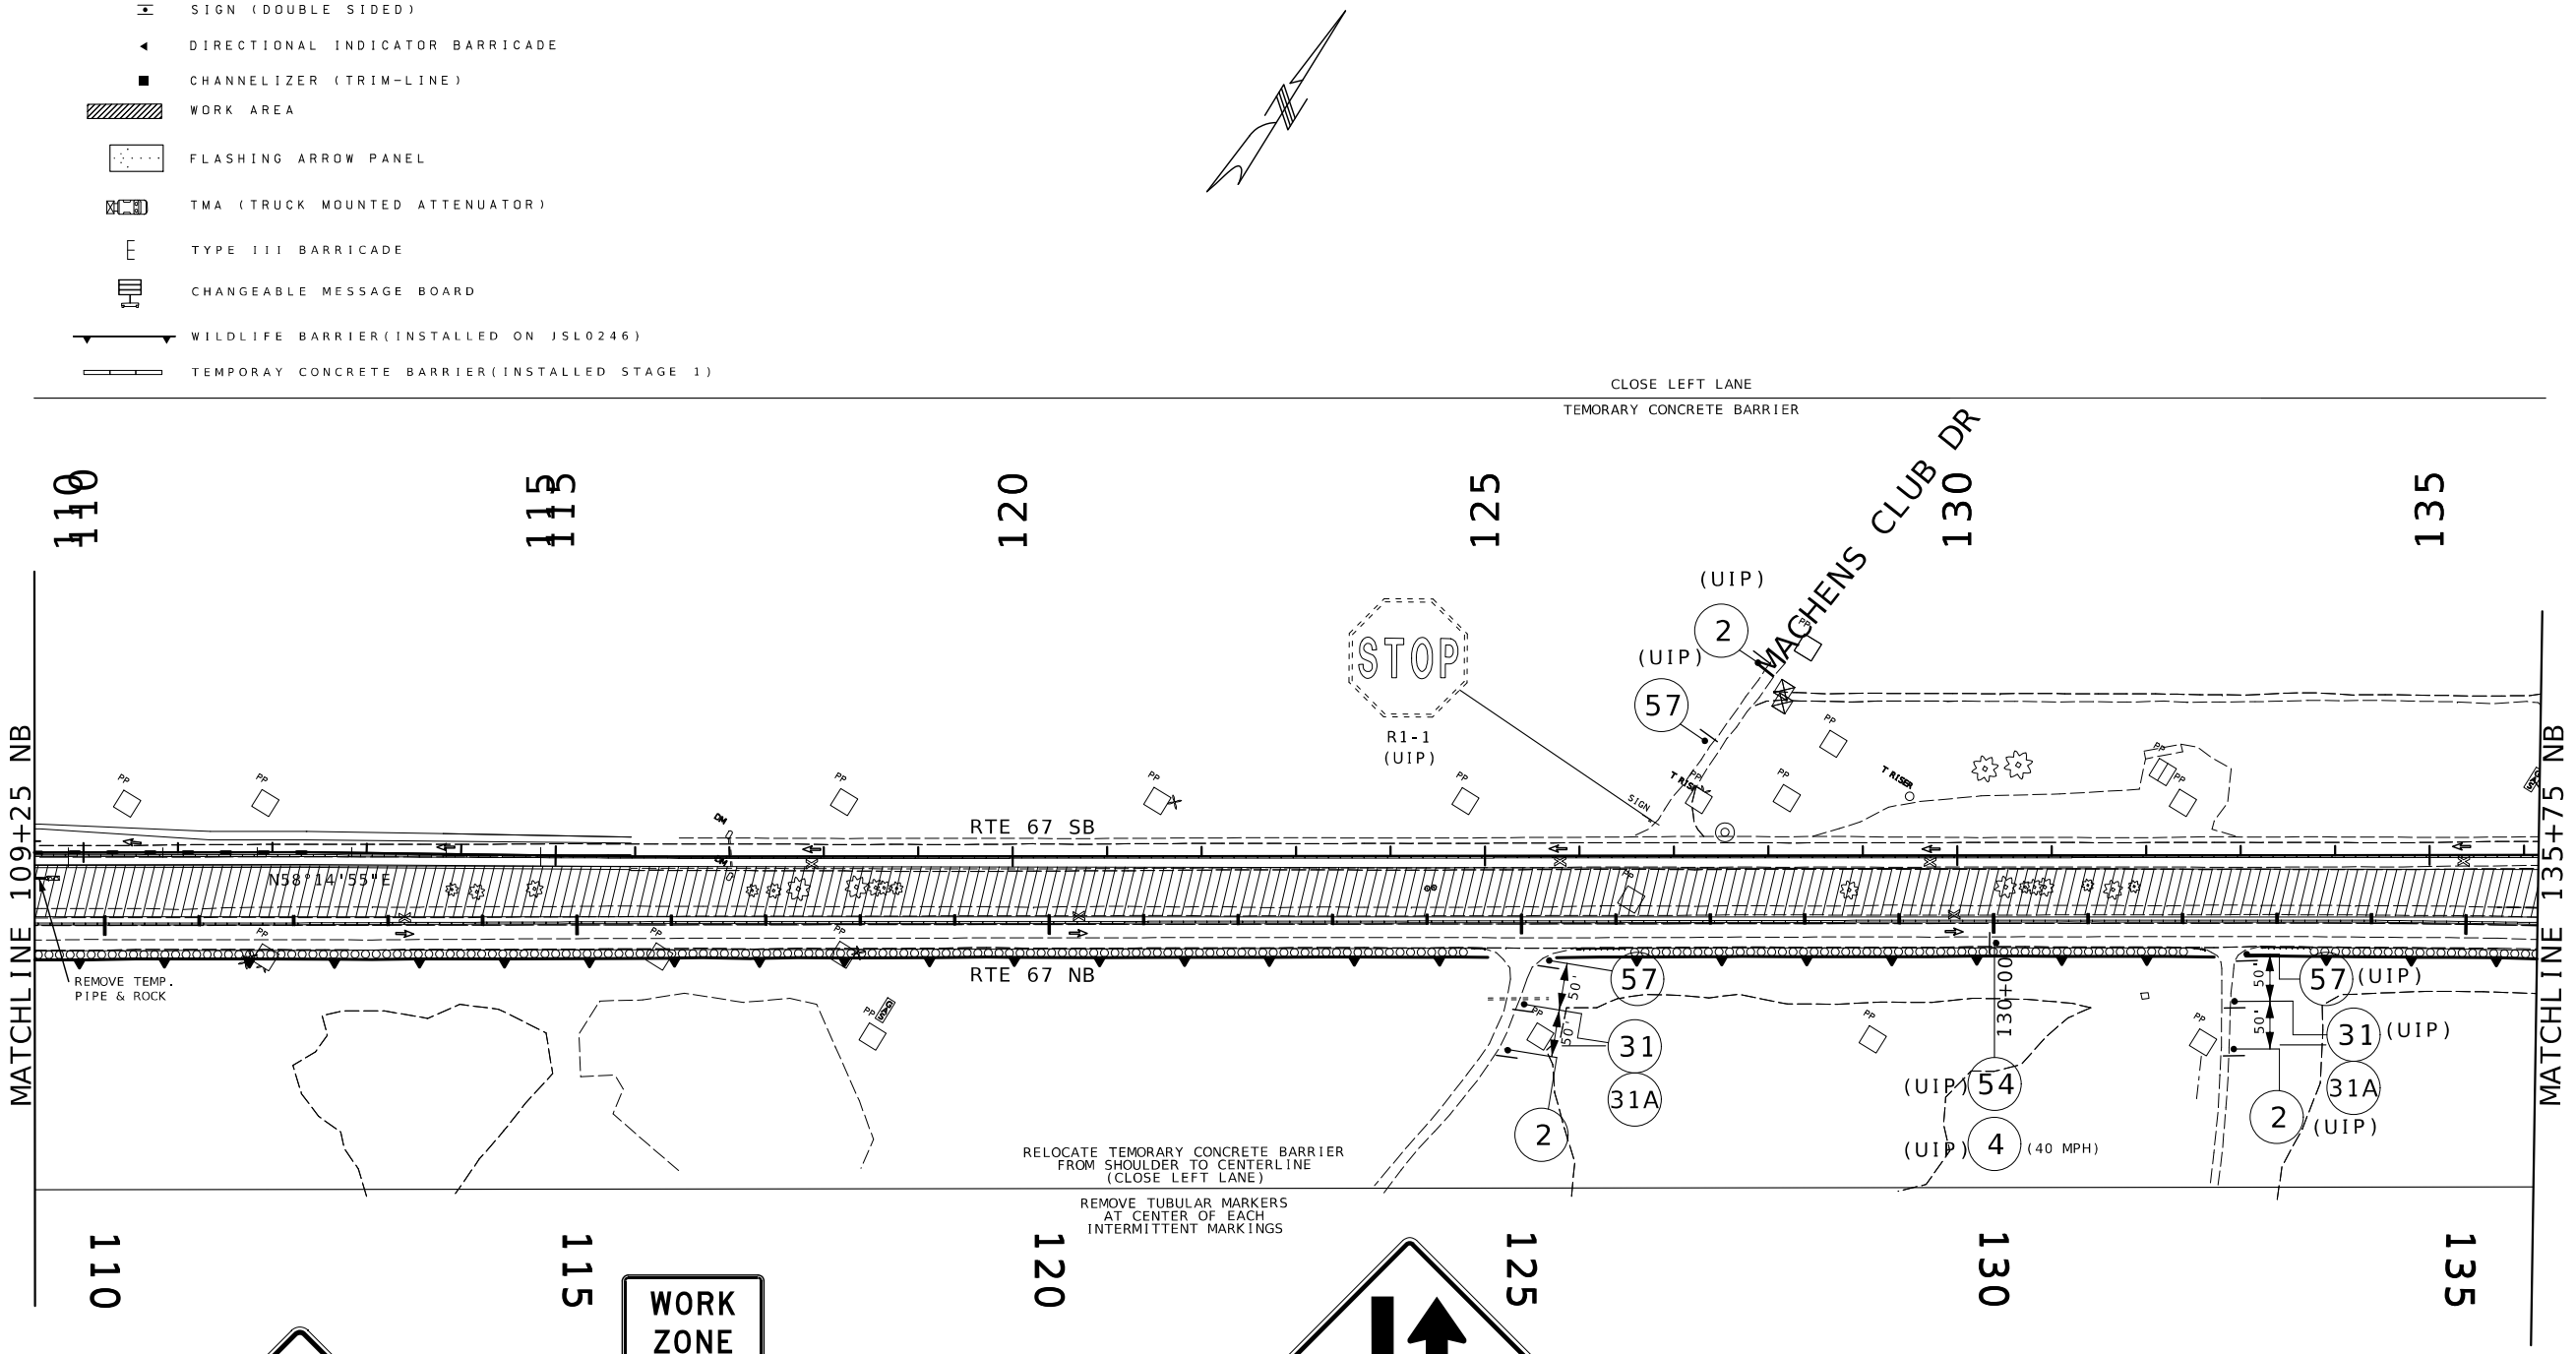



WO20-1

2




GO20-5aP

54



R2-1

4

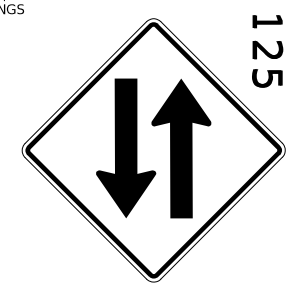

WO6-3

31



W16-9P

31A



R3-2

57

SCALE

0 100 200 300 400 500

STATE OF MISSOURI
DANIEL WAYNE SAVAGEAU
NUMBER PE-2012018127
PROFESSIONAL ENGINEER
Daniel Savageau
10/03/2025 2:50:03 PM
DANIEL WAYNE SAVAGEAU - CIVIL
MO-PE-2012018127
DATE PREPARED

10/3/2025

ROUTE	STATE
67	MO
DISTRICT	SHEET NO.
SL	102

COUNTY
ST CHARLES

JOB NO.
J6P3636

CONTRACT ID.


PROJECT NO.

BRIDGE NO.

DESCRIPTION	DATE

MISSOURI HIGHWAYS AND TRANSPORTATION COMMISSION
105 WEST CAPITOL
JEFFERSON CITY, MO 65102
1-888-ASK-MODOT (1-888-275-6636)

TRAFFIC CONTROL SHEET
STAGE 6
BUILD NORTH J-TURN
CHARLES STREET TIE-IN
NORTH MEDIAN WORK

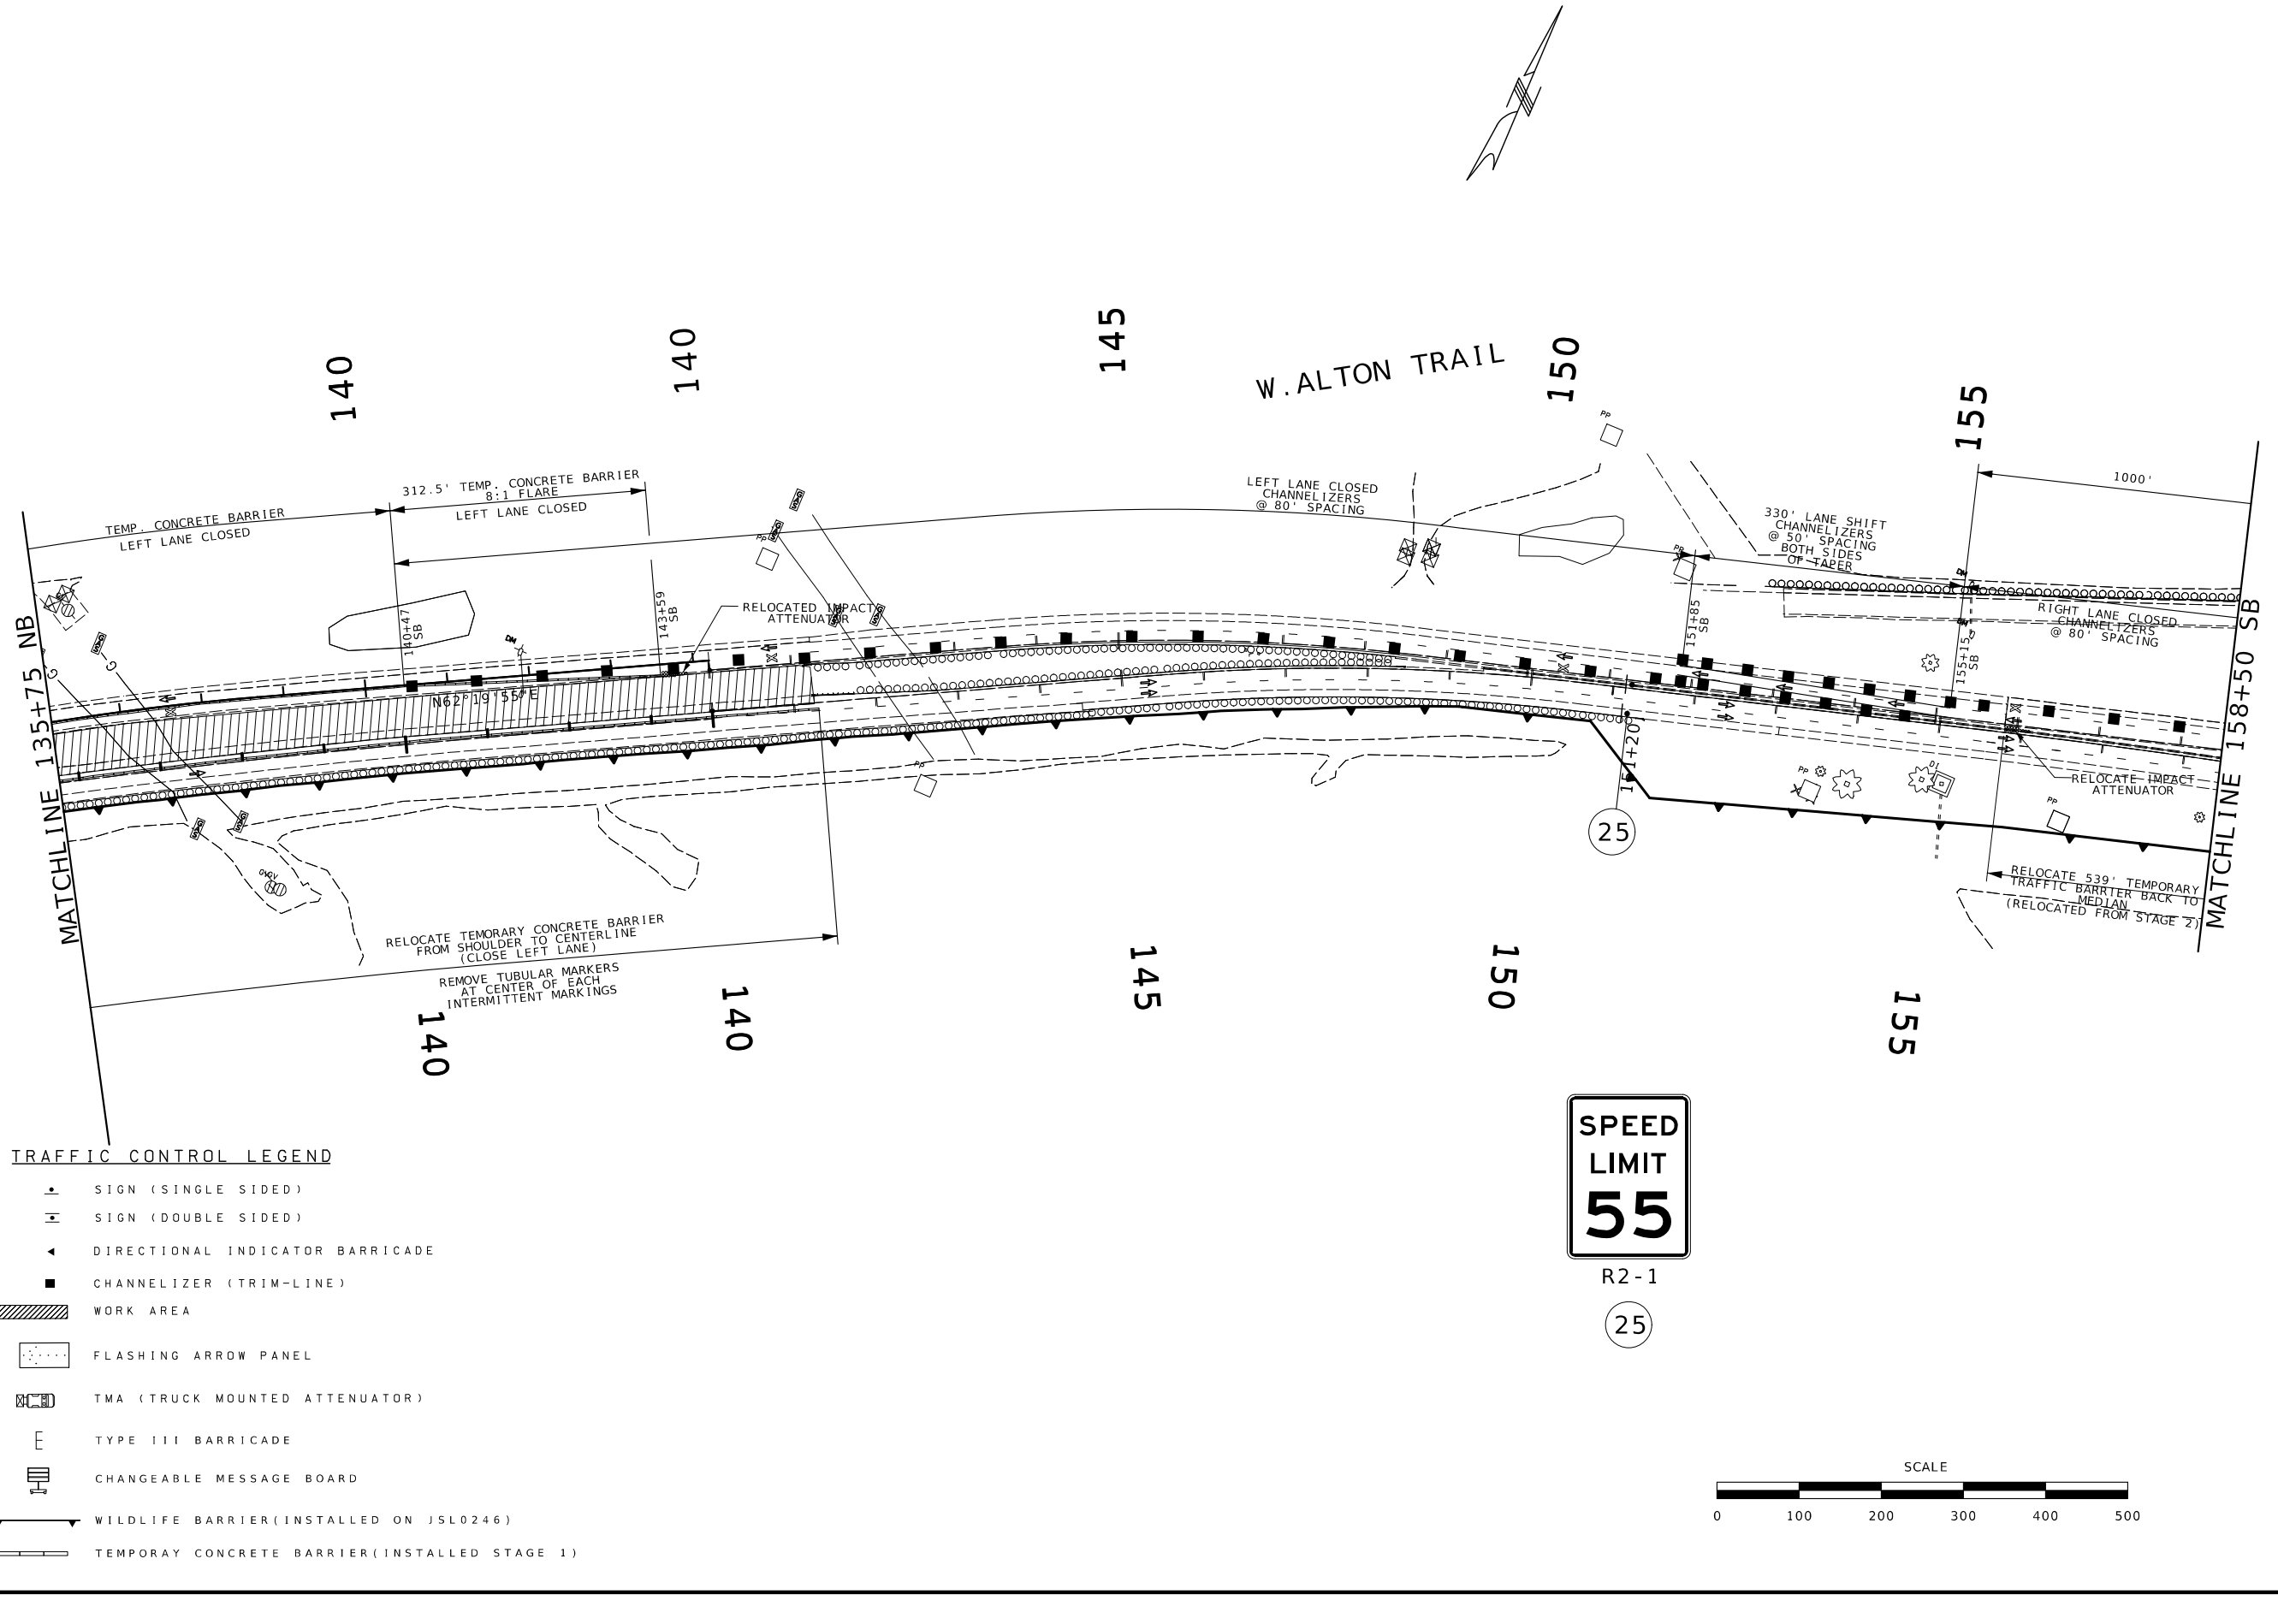

TRAFFIC CONTROL LEGEND

- SIGN (SINGLE SIDED)
- SIGN (DOUBLE SIDED)
- DIRECTIONAL INDICATOR BARRICADE
- CHANNELIZER (TRIM-LINE)
- WORK AREA
- FLASHING ARROW PANEL
- TMA (TRUCK MOUNTED ATTENUATOR)
- TYPE III BARRICADE
- CHANGEABLE MESSAGE BOARD
- WILDLIFE BARRIER(INSTALLED ON JSL0246)
- TEMPORAY CONCRETE BARRIER(INSTALLED STAGE 1)

SCALE

0 100 200 300 400 500

STATE OF MISSOURI
DANIEL WAYNE SAVAGEAU
NUMBER PE-2012018127
PROFESSIONAL ENGINEER
Daniel Savageau
10/03/2025 2:50:22 PM
DANIEL WAYNE SAVAGEAU - CIVIL
MO-PE-2012018127

DATE PREPARED
10/3/2025

ROUTE	STATE
67	MO
DISTRICT	SHEET NO.
SL	103

COUNTY
ST CHARLES

JOB NO.
J6P3636

CONTRACT ID.

PROJECT NO.

BRIDGE NO.


DESCRIPTION

DATE

MISSOURI HIGHWAYS AND TRANSPORTATION COMMISSION

105 WEST CAPITOL
JEFFERSON CITY, MO 65102
1-888-ASK-MODOT (1-888-275-6636)

TRAFFIC CONTROL SHEET
STAGE 6
BUILD NORTH J-TURN
CHARLES STREET TIE-IN
NORTH MEDIAN WORK

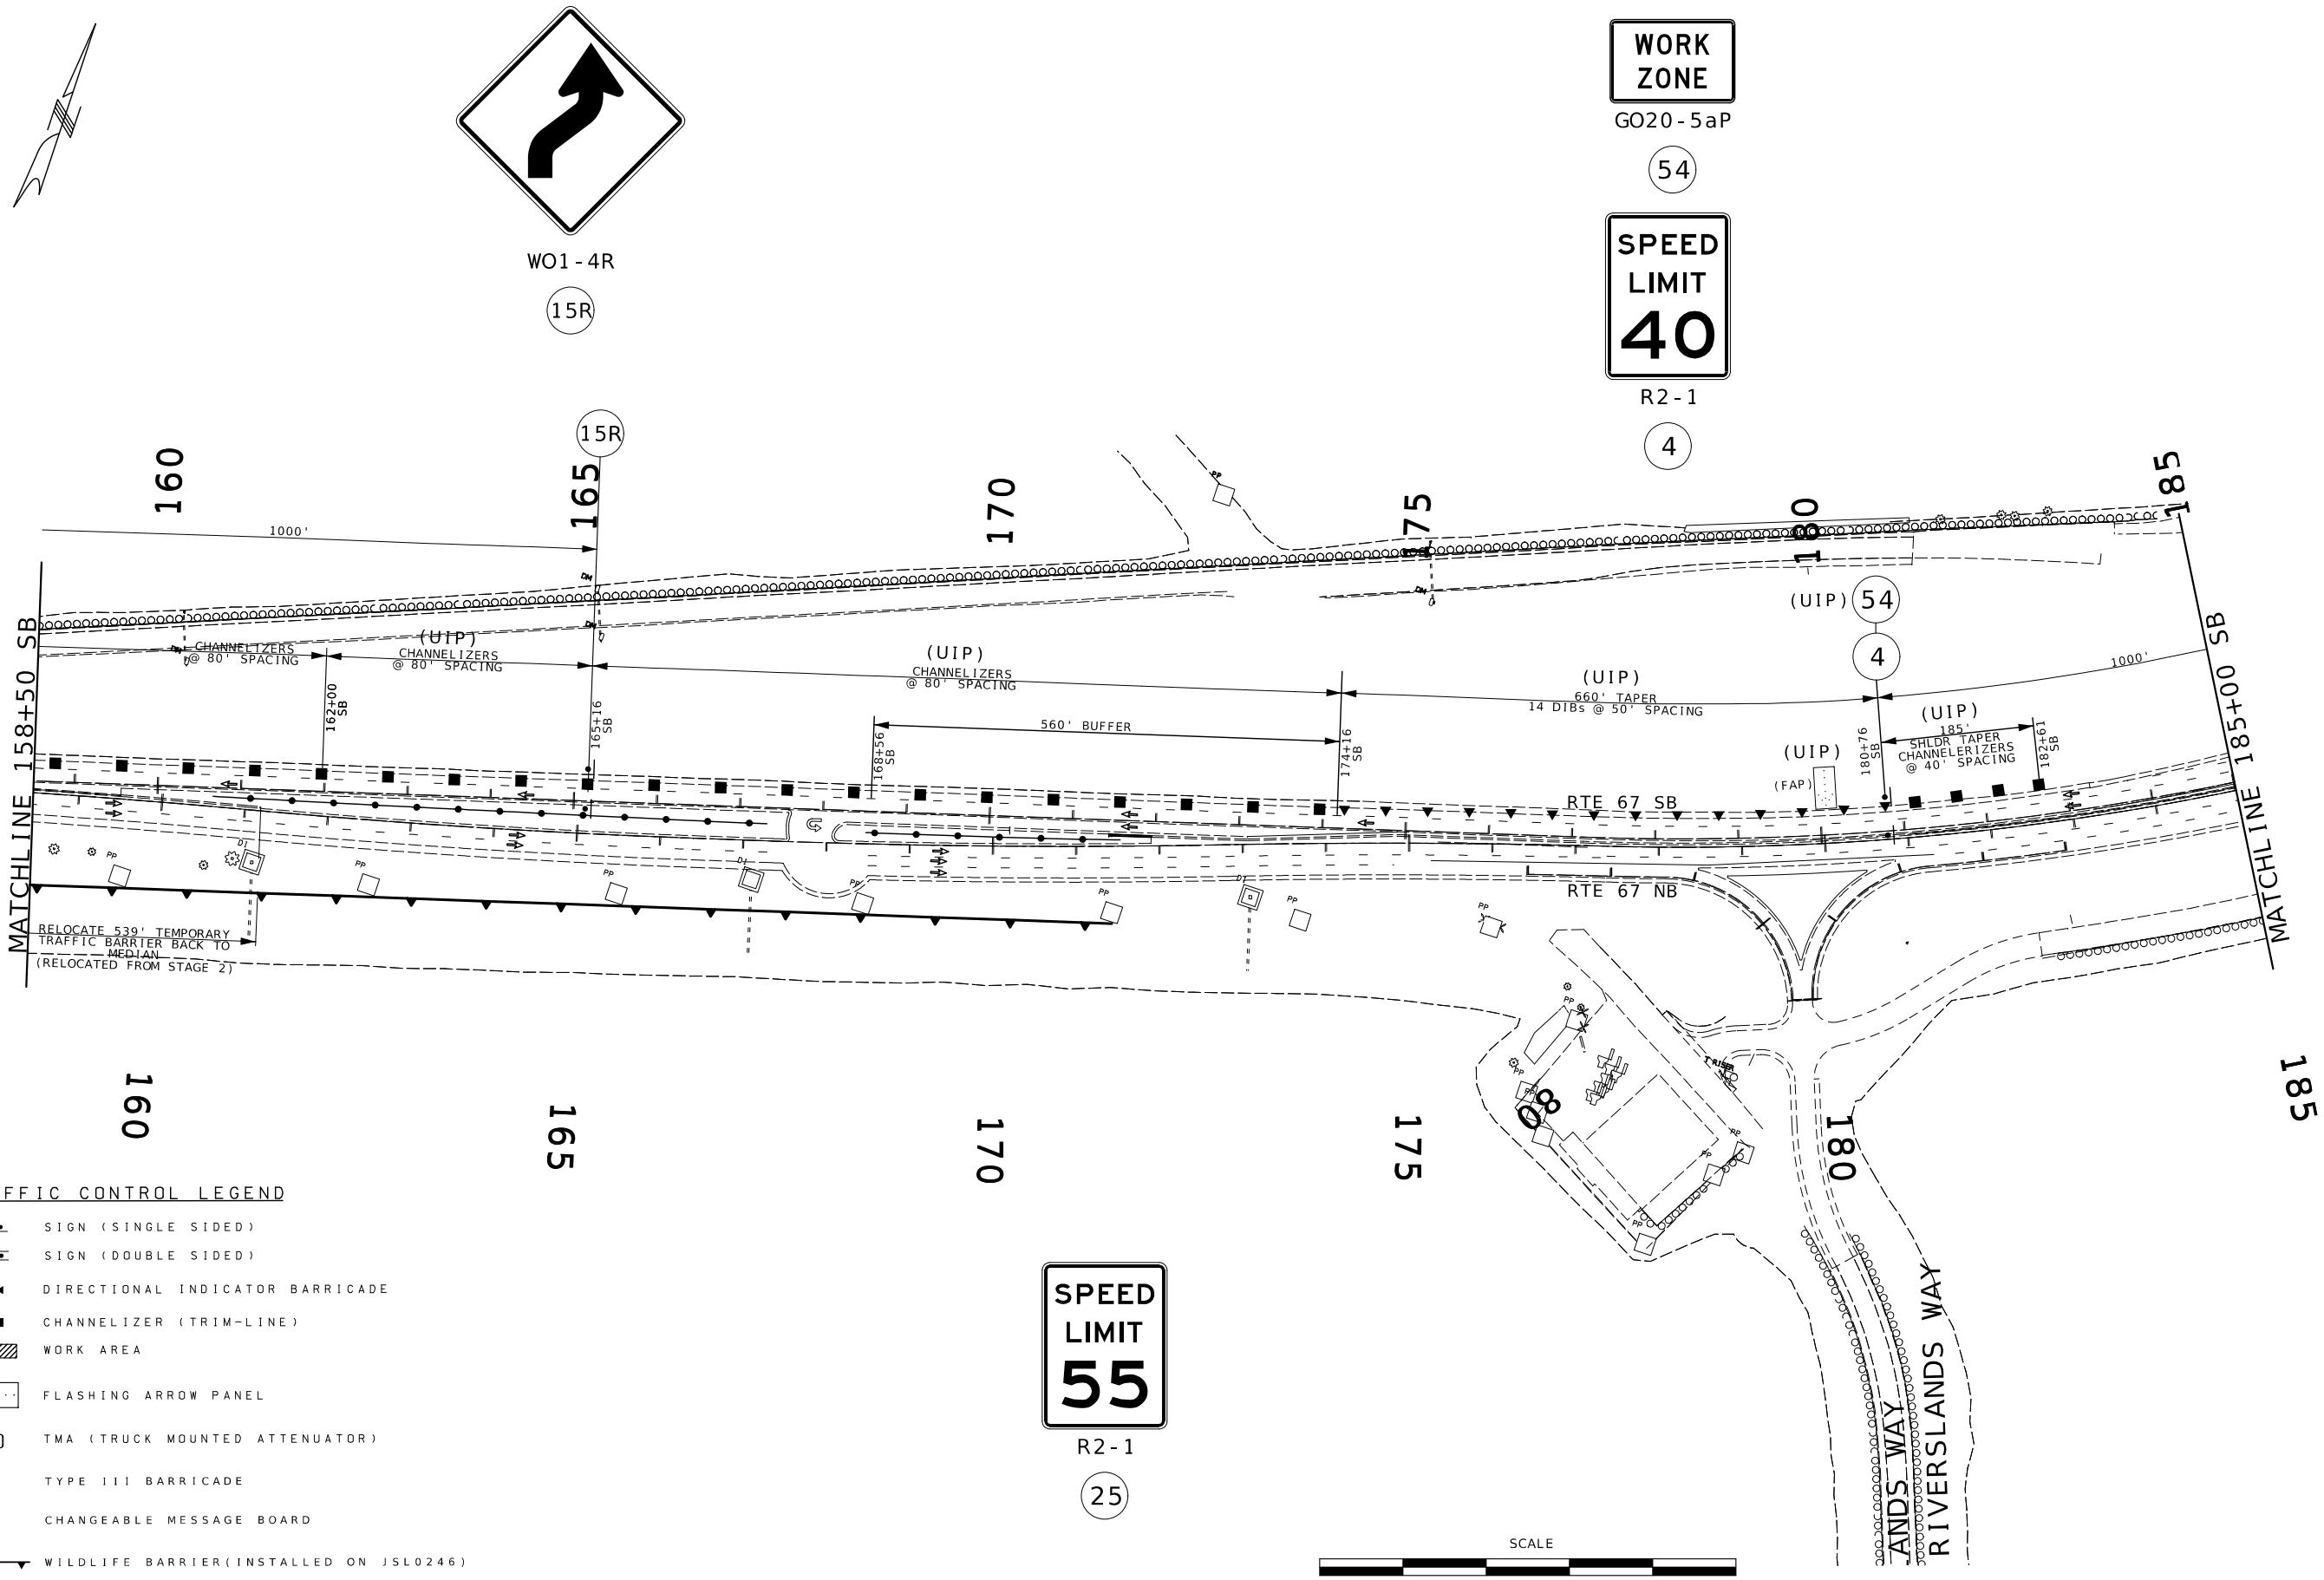

TRAFFIC CONTROL LEGEND

- SIGN (SINGLE SIDED)
- SIGN (DOUBLE SIDED)
- DIRECTIONAL INDICATOR BARRICADE
- CHANNELIZER (TRIM-LINE)
- WORK AREA
- FLASHING ARROW PANEL
- TMA (TRUCK MOUNTED ATTENUATOR)
- TYPE III BARRICADE
- CHANGEABLE MESSAGE BOARD
- WILDLIFE BARRIER(INSTALLED ON JSL0246)
- TEMPORAY CONCRETE BARRIER(INSTALLED STAGE 1)

STATE OF MISSOURI
DANIEL WAYNE SAVAGEAU
NUMBER PE-2012018127
PROFESSIONAL ENGINEER

Daniel Savageau
10/03/2025 2:50:40 PM
DANIEL WAYNE SAVAGEAU - CIVIL
MO-PE-2012018127
DATE PREPARED
10/3/2025

ROUTE	STATE
67	MO
DISTRICT	SHEET NO.
SL	104

COUNTY
ST CHARLES

JOB NO.
J6P3636

CONTRACT ID.

PROJECT NO.

BRIDGE NO.


DESCRIPTION

DATE

MISSOURI HIGHWAYS AND TRANSPORTATION COMMISSION

105 WEST CAPITOL
JEFFERSON CITY, MO 65102
1-888-ASK-MODOT (1-888-275-6636)

TRAFFIC CONTROL SHEET
STAGE 6
BUILD NORTH J-TURN
ST. CHARLES STREET TIE-IN
NORTH MEDIAN WORK

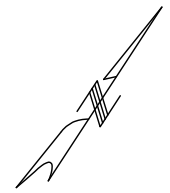



WO20-6a

6

CENTER
OR
LEFT



WO4-1aL

6A



WO3-5

3



WO20-5


5

CENTER LANE
OR
LEFT LANE



WO20-1

2

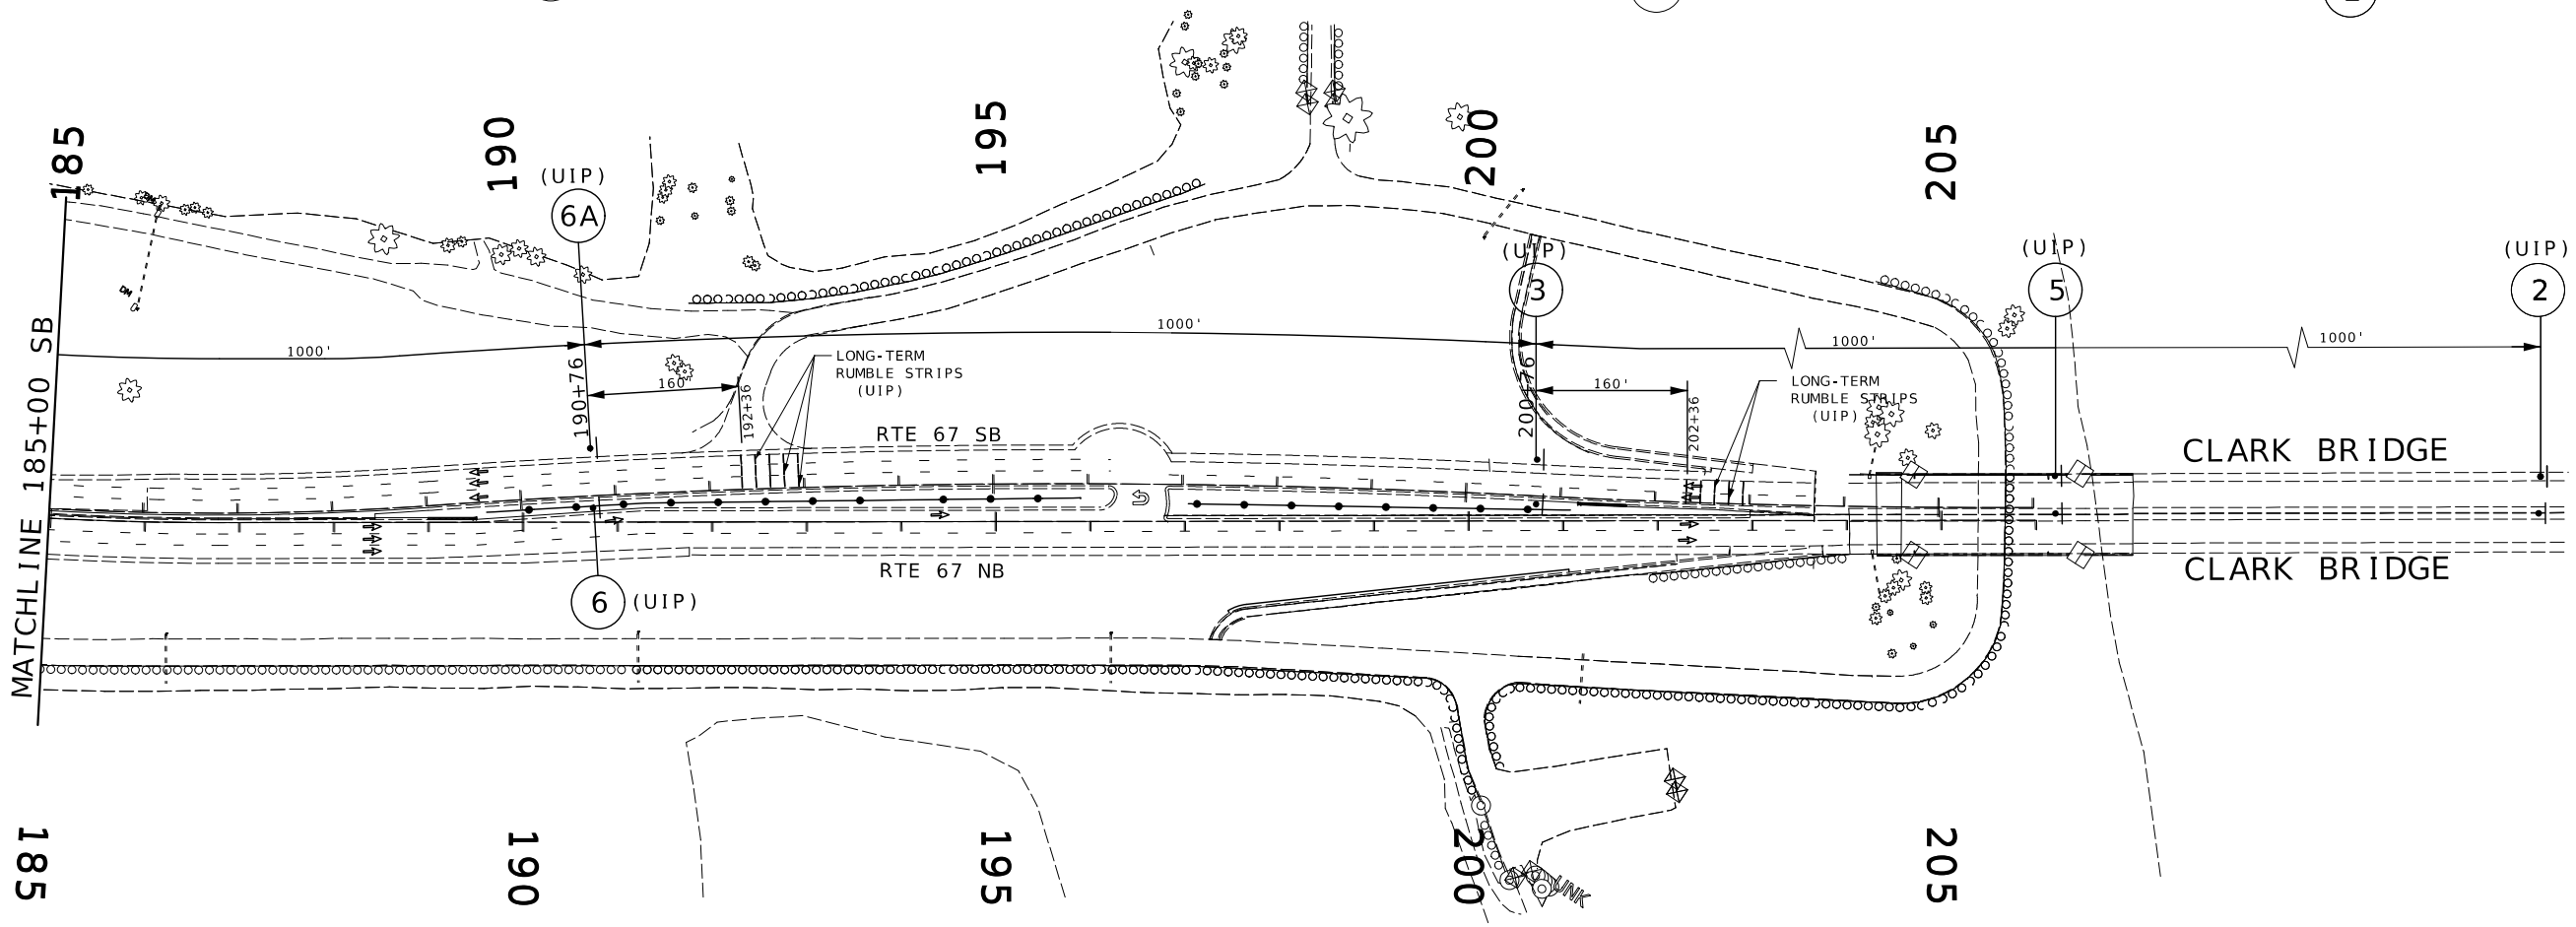

TRAFFIC CONTROL LEGEND

- SIGN (SINGLE SIDED)
- SIGN (DOUBLE SIDED)
- DIRECTIONAL INDICATOR BARRICADE
- CHANNELIZER (TRIM-LINE)
- WORK AREA
- FLASHING ARROW PANEL
- TMA (TRUCK MOUNTED ATTENUATOR)
- TYPE III BARRICADE
- CHANGEABLE MESSAGE BOARD
- WILDLIFE BARRIER(INSTALLED ON JSL0246)
- TEMPORAY CONCRETE BARRIER(INSTALLED STAGE 1)
- LONG-TERM RUMBLE STRIPS

SCALE

0 100 200 300 400 500

STATE OF MISSOURI
DANIEL WAYNE SAVAGEAU
NUMBER PE-2012018127
PROFESSIONAL ENGINEER

10/03/2025 2:50:56 PM
DANIEL WAYNE SAVAGEAU - CIVIL
MO-PE-2012018127
DATE PREPARED
10/3/2025

ROUTE	STATE
67	MO
DISTRICT	SHEET NO.
SL	105

COUNTY
ST CHARLES

JOB NO.
J6P3636

CONTRACT ID.

PROJECT NO.

BRIDGE NO.

DESCRIPTION

DATE

MISSOURI HIGHWAYS AND TRANSPORTATION COMMISSION

105 WEST CAPITOL
JEFFERSON CITY, MO 65102
1-888-ASK-MODOT (1-888-275-6636)


TRAFFIC CONTROL SHEET
STAGE 6
BUILD NORTH J-TURN
ST. CHARLES STREET TIE-IN
NORTH MEDIAN WORK

STAGE 1




SPECIAL


STAGE 2

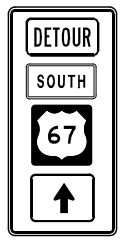


SPECIAL SIGN
36"X78"

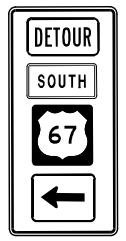


SPECIAL SIGN
36"X78"

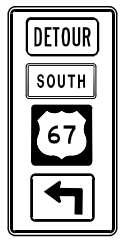


SPECIAL SIGN
36"X78"

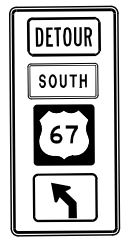


SPECIAL SIGN
36"X78"

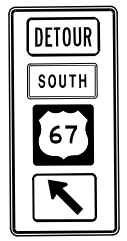


SPECIAL SIGN
36"X78"

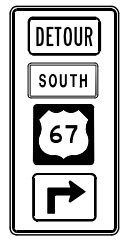


SPECIAL SIGN
36"X78"

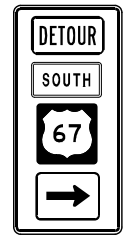

SPECIAL SIGN
36"X78"

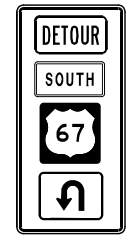


SPECIAL SIGN
36"X78"

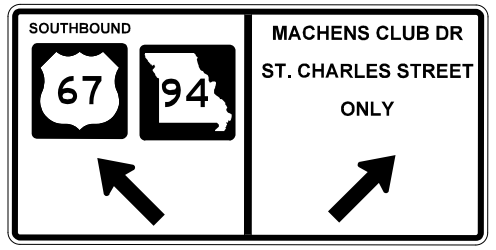

SPECIAL



SPECIAL

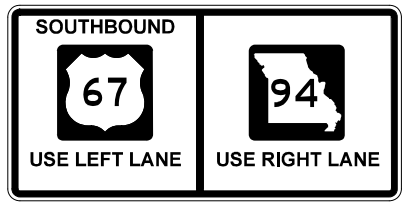

SPECIAL



SPECIAL SIGN
36"X60"



SPECIAL SIGN
36"X60"



SPECIAL SIGN
36"X60"



SPECIAL SIGN
36"X60"



SPECIAL SIGN
36"X60"



SPECIAL SIGN
36"X60"

STAGE 3

SPECIAL SIGN
36"X78"

SPECIAL SIGN
36"X78"

SPECIAL SIGN
36"X78"

SPECIAL SIGN
36"X78"

SPECIAL SIGN
36"X78"

SPECIAL SIGN
36"X78"

SPECIAL SIGN
36"X78"

SPECIAL SIGN
36"X78"

SPECIAL SIGN
36"X78"

SPECIAL SIGN
36"X78"

SPECIAL SIGN
36"X78"

SPECIAL SIGN
36"X78"

SPECIAL SIGN
36"X78"



SPECIAL SIGN
36"X78"



SPECIAL SIGN
36"X60"



SPECIAL SIGN
36"X60"



SPECIAL SIGN
36"X60"



SPECIAL SIGN
36"X60"




SPECIAL SIGN
36"X60"




SPECIAL SIGN
36"X60"




SPECIAL SIGN
36"X60"

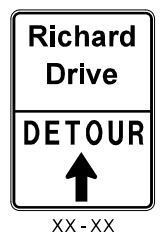


XX-XX

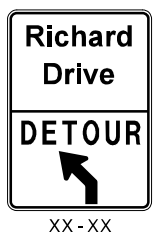


XX-XX

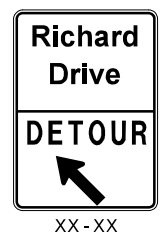


XX-XX

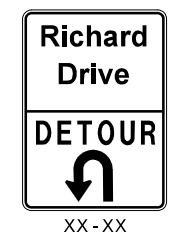


XX-XX

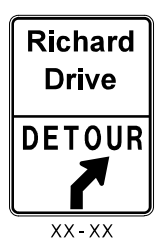


XX-XX

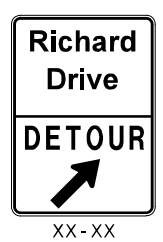


XX-XX

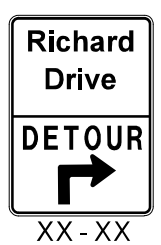

XX-XX

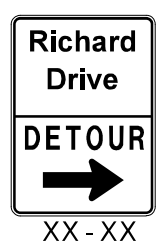


XX-XX

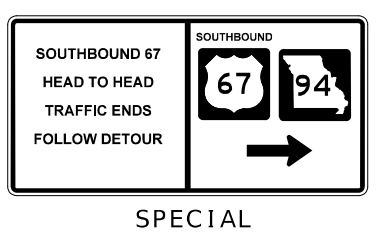

SPECIAL



SPECIAL

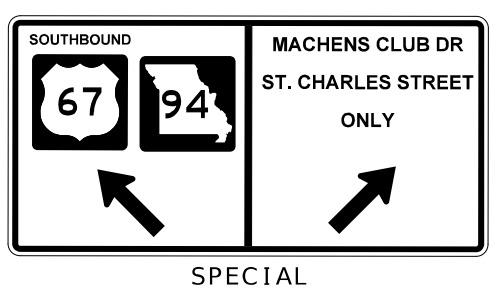

SPECIAL

STATE OF MISSOURI
DANIEL WAYNE SAVAGEAU
NUMBER PE-2012018127
PROFESSIONAL ENGINEER
10/03/2025 2:51:16 PM
DANIEL WAYNE SAVAGEAU - CIVIL
MO-PE-2012018127

DATE PREPARED
10/3/2025

ROUTE	STATE
67	MO
DISTRICT	SHEET NO.
SL	106

COUNTY
ST. CHARLES

JOB NO.
J6P3636

CONTRACT ID.

PROJECT NO.

BRIDGE NO.

DESCRIPTION	DATE

MISSOURI HIGHWAYS AND TRANSPORTATION COMMISSION

105 WEST CAPITOL
JEFFERSON CITY, MO 65102
1-888-ASK-MODOT (1-888-275-6636)

TRAFFIC CONTROL
SPECIAL DETOUR
SIGNS BY STAGE

STAGE 4



SPECIAL SIGN
36"X78"



SPECIAL SIGN
36"X78"



SPECIAL SIGN
36"X78"




SPECIAL SIGN
36"X78"



SPECIAL SIGN
36"X78"




SPECIAL SIGN
36"X78"

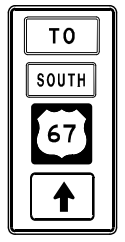

SPECIAL SIGN
36"X78"



SPECIAL SIGN
36"X78"

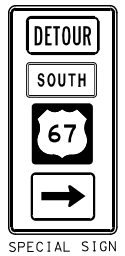

SPECIAL SIGN
36"X78"



SPECIAL SIGN
36"X78"



SPECIAL SIGN
36"X78"



SPECIAL SIGN
36"X60"



SPECIAL SIGN
36"X60"



SPECIAL SIGN
36"X60"



SPECIAL SIGN
36"X60"



SPECIAL SIGN
36"X60"



SPECIAL SIGN
36"X60"



SPECIAL SIGN
36"X60"



XX-XX



XX-XX




XX-XX




XX-XX




XX-XX

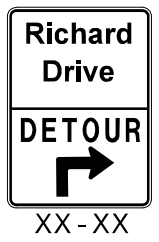

XX-XX

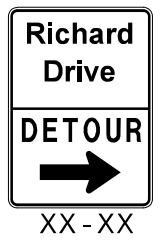


XX-XX

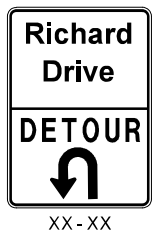


XX-XX



SPECIAL

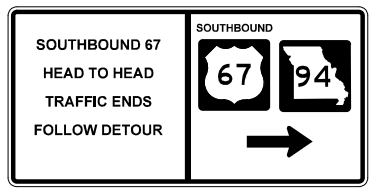

SPECIAL

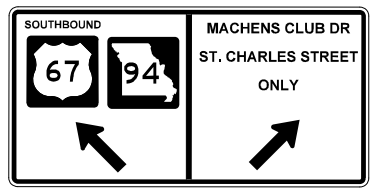

SPECIAL

STAGE 5



SPECIAL SIGN
36"X78"



SPECIAL SIGN
36"X78"



SPECIAL SIGN
36"X78"




SPECIAL SIGN
36"X78"




SPECIAL SIGN
36"X78"




SPECIAL SIGN
36"X78"

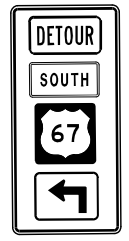

SPECIAL SIGN
36"X78"

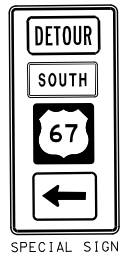


SPECIAL SIGN
36"X78"

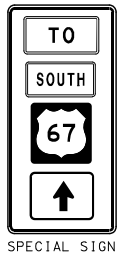

SPECIAL SIGN
36"X78"



SPECIAL SIGN
36"X78"

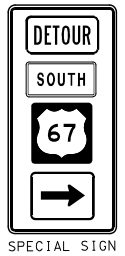

SPECIAL SIGN
36"X78"



SPECIAL SIGN
36"X60"



SPECIAL SIGN
36"X60"



SPECIAL SIGN
36"X60"



SPECIAL SIGN
36"X60"




SPECIAL SIGN
36"X60"




SPECIAL SIGN
36"X60"




SPECIAL SIGN
36"X60"

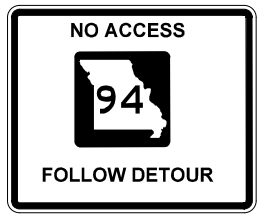


SPECIAL

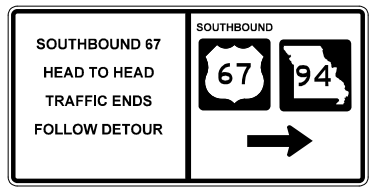


SPECIAL

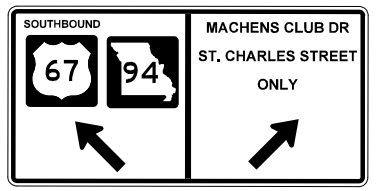


SPECIAL

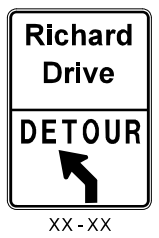


XX-XX

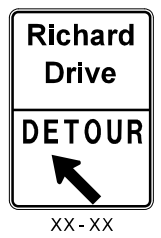


XX-XX

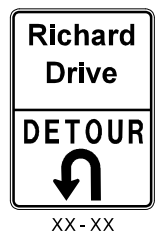


XX-XX

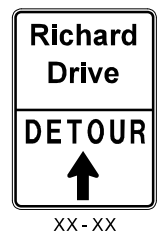


XX-XX

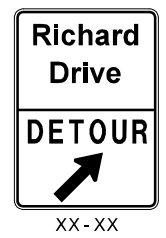


XX-XX

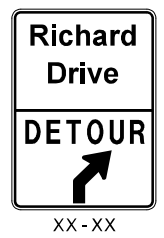

XX-XX

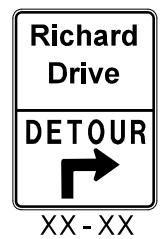

XX-XX

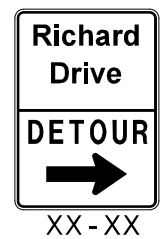


XX-XX

STAGE 6



SPECIAL SIGN
36"X60"

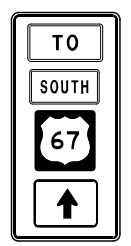

SPECIAL SIGN
36"X78"

STATE OF MISSOURI
DANIEL WAYNE SAVAGEAU
NUMBER PE-2012018127
PROFESSIONAL ENGINEER

11/29/2025 9:08:12 AM
DANIEL WAYNE SAVAGEAU - CIVIL
MO-PE-2012018127
DATE PREPARED
11/25/2025

ROUTE	STATE
67	MO
DISTRICT	SHEET NO.
SL	107

COUNTY
ST. CHARLES

JOB NO.
J6P3636

CONTRACT ID.

PROJECT NO.

BRIDGE NO.


DESCRIPTION	DATE

MISSOURI HIGHWAYS AND TRANSPORTATION COMMISSION

105 WEST CAPITOL
JEFFERSON CITY, MO 65102
1-888-ASK-MODOT (1-888-275-6636)


MoDOT

TRAFFIC CONTROL
SPECIAL DETOUR
SIGNS BY STAGE

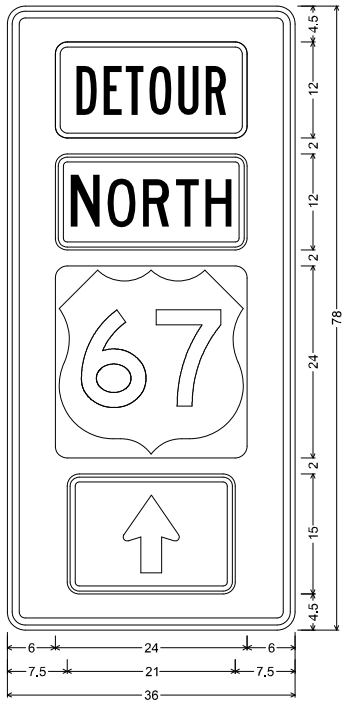


MO4-11 SHF-FLAT SHEET FLUORESCENT;
2.250" Radius, 0.875" Border, 0.625" Indent, Black on, Orange;
Table of letter and object lefts

	6.000
	6.000
	6.000
	7.500

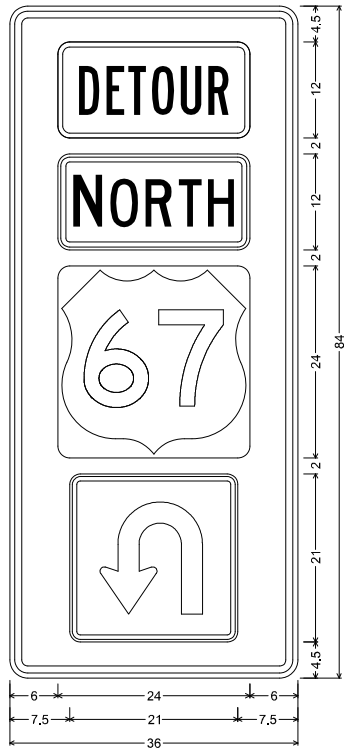


MO4-11 SHF-FLAT SHEET FLUORESCENT;
2.250" Radius, 0.875" Border, 0.625" Indent, Black on, Orange;
Table of letter and object lefts

	6.000
	6.000
	6.000
	7.500

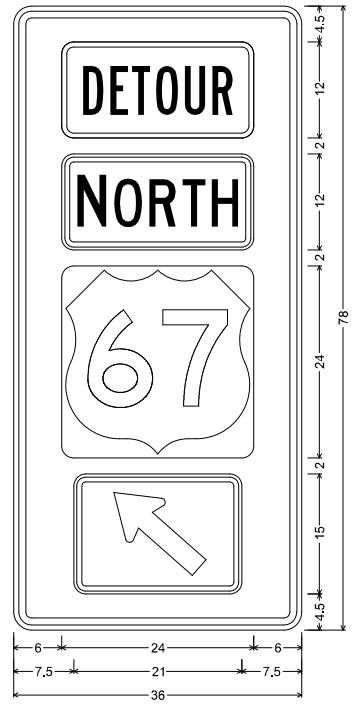


MO4-11 SHF-FLAT SHEET FLUORESCENT;
2.250" Radius, 0.875" Border, 0.625" Indent, Black on, Orange;
Table of letter and object lefts

	6.000
	6.000
	6.000
	7.500

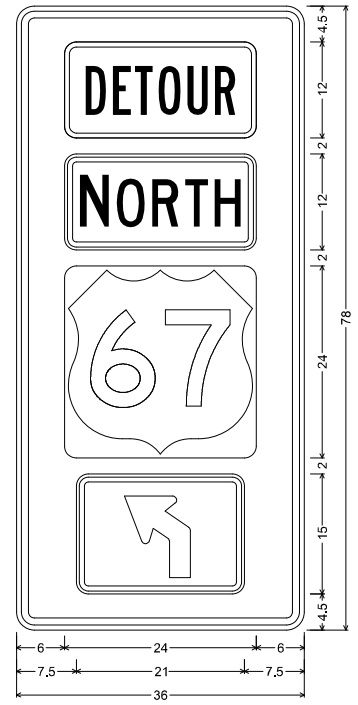


MO4-11 SHF-FLAT SHEET FLUORESCENT;
2.250" Radius, 0.875" Border, 0.625" Indent, Black on, Orange;
Table of letter and object lefts

	6.000
	6.000
	6.000
	7.500

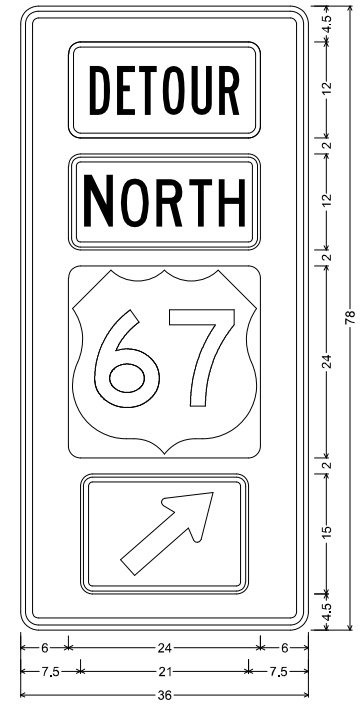

MO4-11 SHF-FLAT SHEET FLUORESCENT;
2.250" Radius, 0.875" Border, 0.625" Indent, Black on, Orange;
Table of letter and object lefts

	6.000
	6.000
	6.000
	7.500

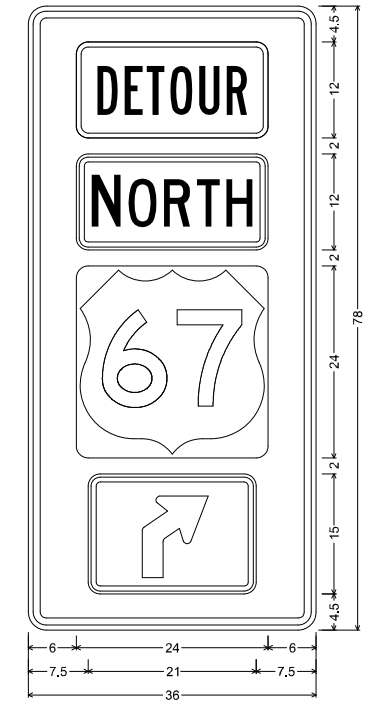

MO4-11 SHF-FLAT SHEET FLUORESCENT;
2.250" Radius, 0.875" Border, 0.625" Indent, Black on, Orange;
Table of letter and object lefts

	6.000
	6.000
	6.000
	7.500

STATE OF MISSOURI
DANIEL WAYNE SAVAGEAU
NUMBER PE-2012018127
PROFESSIONAL ENGINEER
Daniel Savageau
10/03/2025 2:52:05 PM
DANIEL WAYNE SAVAGEAU - CIVIL
MO-PE-2012018127

DATE PREPARED
10/3/2025

ROUTE	STATE
67	MO
DISTRICT	SHEET NO.
SL	108

COUNTY
ST. CHARLES

JOB NO.
J6P3636

CONTRACT ID.


PROJECT NO.

BRIDGE NO.

DESCRIPTION	DATE


MISSOURI HIGHWAYS AND TRANSPORTATION COMMISSION
105 WEST CAPITOL
JEFFERSON CITY, MO 65102
1-888-ASK-MODOT (1-888-275-6636)

TRAFFIC CONTROL
DETOUR SIGN DETAILS
NORTH US 67

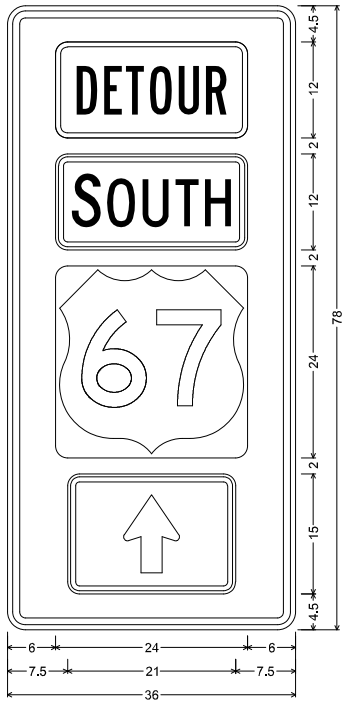


MO4-11 SHF-FLAT SHEET FLUORESCENT;
2.250" Radius, 0.875" Border, 0.625" Indent, Black on, Orange;
Table of letter and object lefts

	6.000
	6.000
	6.000
	7.500

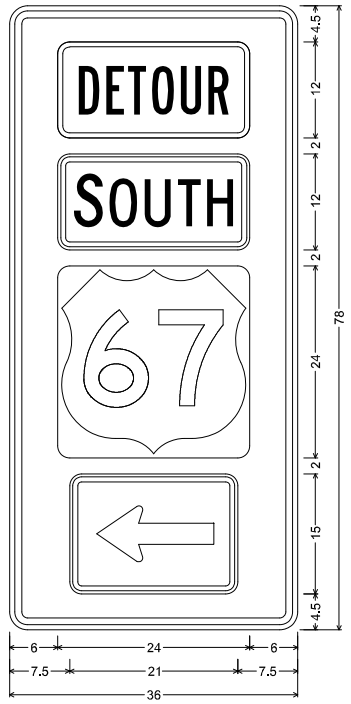


MO4-11 SHF-FLAT SHEET FLUORESCENT;
2.250" Radius, 0.875" Border, 0.625" Indent, Black on, Orange;
Table of letter and object lefts

	6.000
	6.000
	6.000
	7.500

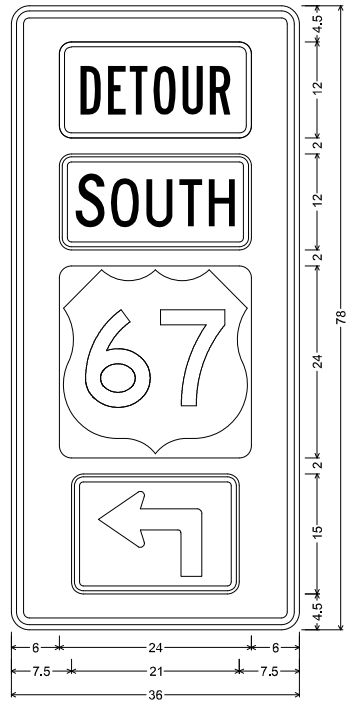


MO4-11 SHF-FLAT SHEET FLUORESCENT;
2.250" Radius, 0.875" Border, 0.625" Indent, Black on, Orange;
Table of letter and object lefts

	6.000
	6.000
	6.000
	7.500

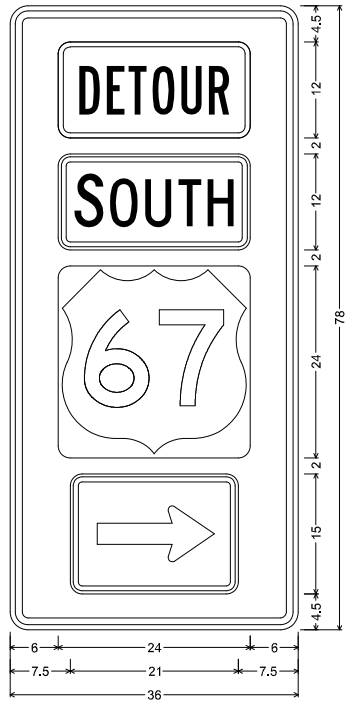


MO4-11 SHF-FLAT SHEET FLUORESCENT;
2.250" Radius, 0.875" Border, 0.625" Indent, Black on, Orange;
Table of letter and object lefts

	6.000
	6.000
	6.000
	7.500

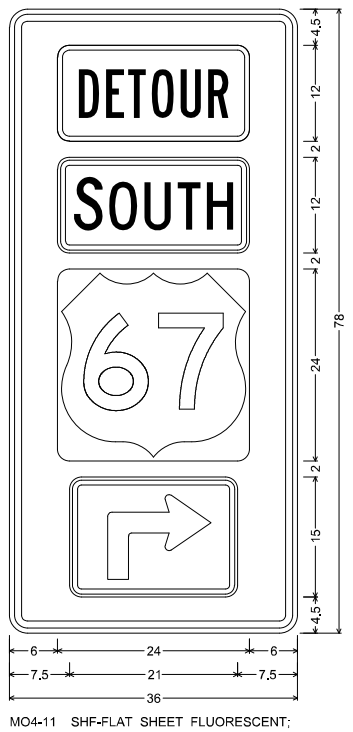


MO4-11 SHF-FLAT SHEET FLUORESCENT;
2.250" Radius, 0.875" Border, 0.625" Indent, Black on, Orange;
Table of letter and object lefts

	6.000
	6.000
	6.000
	7.500

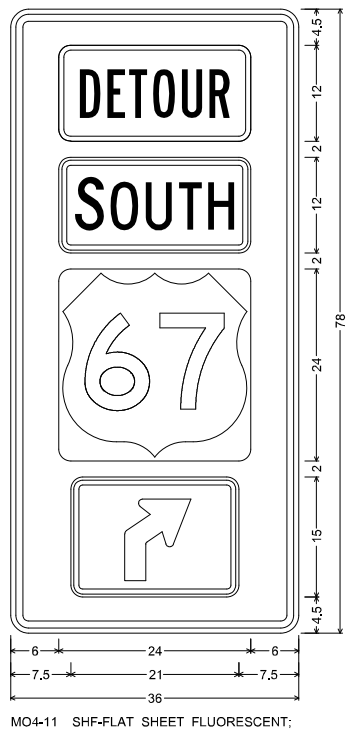


MO4-11 SHF-FLAT SHEET FLUORESCENT;
2.250" Radius, 0.875" Border, 0.625" Indent, Black on, Orange;
Table of letter and object lefts

	6.000
	6.000
	6.000
	7.500

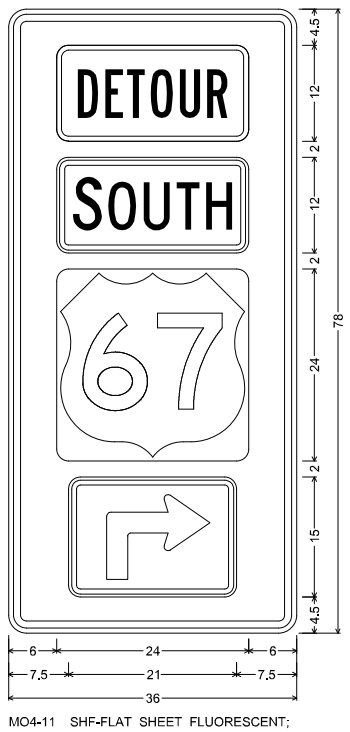

MO4-11 SHF-FLAT SHEET FLUORESCENT;
2.250" Radius, 0.875" Border, 0.625" Indent, Black on, Orange;
Table of letter and object lefts

	6.000
	6.000
	6.000
	7.500

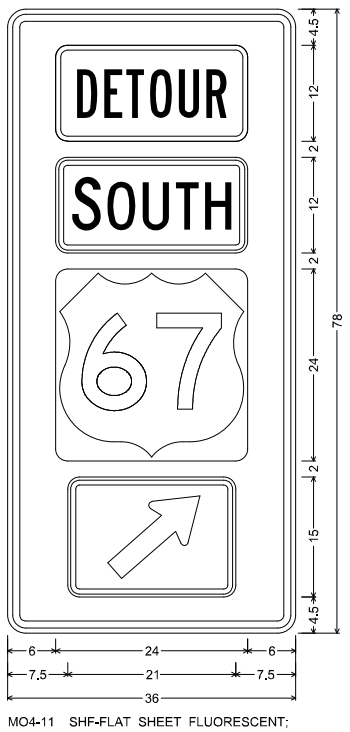

MO4-11 SHF-FLAT SHEET FLUORESCENT;
2.250" Radius, 0.875" Border, 0.625" Indent, Black on, Orange;
Table of letter and object lefts

	6.000
	6.000
	6.000
	7.500

STATE OF MISSOURI
DANIEL WAYNE SAVAGEAU
NUMBER PE-2012018127
PROFESSIONAL ENGINEER
Daniel Savageau
10/03/2025 2:52:29 PM
DANIEL WAYNE SAVAGEAU - CIVIL
MO-PE-2012018127

DATE PREPARED
10/3/2025

ROUTE	STATE
67	MO
DISTRICT	SHEET NO.
SL	109

COUNTY
ST. CHARLES

JOB NO.
J6P3636

CONTRACT ID.


PROJECT NO.

BRIDGE NO.

DESCRIPTION	DATE


MISSOURI HIGHWAYS AND TRANSPORTATION COMMISSION
105 WEST CAPITOL
JEFFERSON CITY, MO 65102
1-888-ASK-MODOT (1-888-275-6636)

TRAFFIC CONTROL
DETOUR SIGN DETAILS
SOUTH US 67

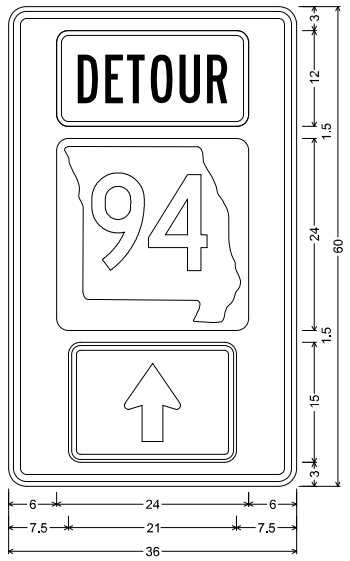


MO4-12 SHF-FLAT SHEET FLUORESCENT;
2.250" Radius, 0.875" Border, 0.625" Indent, Black on, Orange;
Table of letter and object lefts

	6.000
	6.000
	7.500

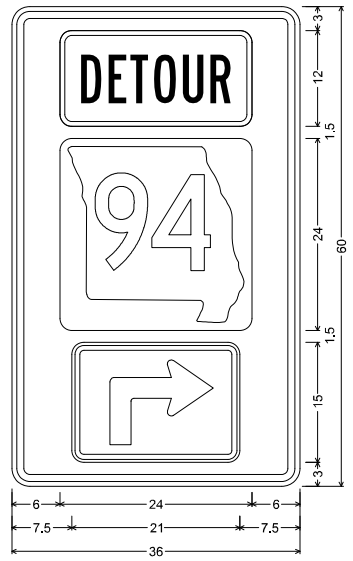

MO4-12 SHF-FLAT SHEET FLUORESCENT;
2.250" Radius, 0.875" Border, 0.625" Indent, Black on, Orange;
Table of letter and object lefts

	6.000
	6.000
	7.500

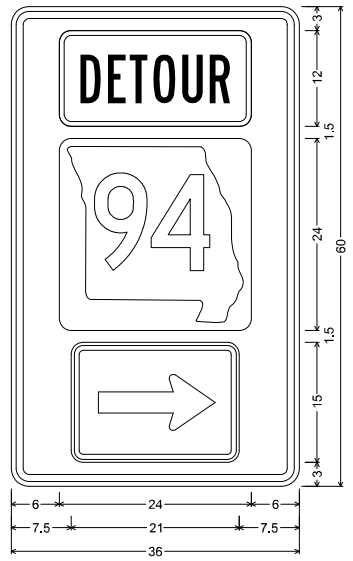

MO4-12 SHF-FLAT SHEET FLUORESCENT;
2.250" Radius, 0.875" Border, 0.625" Indent, Black on, Orange;
Table of letter and object lefts

	6.000
	6.000
	7.500

STATE OF MISSOURI
DANIEL WAYNE SAVAGEAU
NUMBER PE-2012018127
PROFESSIONAL ENGINEER

Daniel Savageau

10/03/2025 2:52:49 PM
DANIEL WAYNE SAVAGEAU - CIVIL
MO-PE-2012018127

DATE PREPARED
10/3/2025

ROUTE	STATE
67	MO

DISTRICT	SHEET NO.
SL	110

COUNTY
ST. CHARLES

JOB NO.
J6P3636

CONTRACT ID.

PROJECT NO.


BRIDGE NO.

DATE	DESCRIPTION

MISSOURI HIGHWAYS AND TRANSPORTATION COMMISSION

105 WEST CAPITOL
JEFFERSON CITY, MO 65102
1-888-ASK-MODOT (1-888-275-6636)


TRAFFIC CONTROL
DETOUR SIGN DETAILS
ROUTE 94

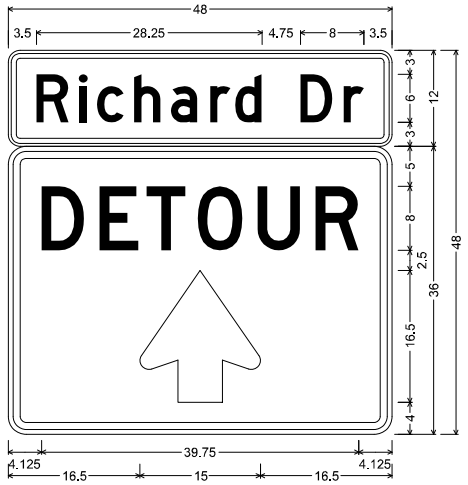

MO4-9P SHF-FLAT SHEET FLUORESCENT;
1.500" Radius, 0.625" Border, 0.375" Indent, Black on, Orange;
"Richard Dr", D 80% spacing;

MO4-9 SHF-FLAT SHEET FLUORESCENT;
2.250" Radius, 0.875" Border, 0.625" Indent, Black on, Orange;
"DETOUR", D;
Table of letter and object lefts


R 3.500	I 8.875	c 11.125	h 15.750	a 20.375	r 25.250	d 28.375	
	D 36.500	r 41.875					
D 4.125	E 11.375	T 17.250	O 23.625	U 31.250	R 38.500		
16.500							

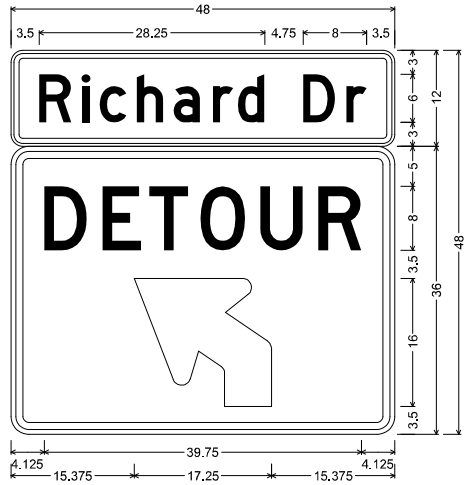

MO4-9P SHF-FLAT SHEET FLUORESCENT;
1.500" Radius, 0.625" Border, 0.375" Indent, Black on, Orange;
"Richard Dr", D 80% spacing;

MO4-9 SHF-FLAT SHEET FLUORESCENT;
2.250" Radius, 0.875" Border, 0.625" Indent, Black on, Orange;
"DETOUR", D;
Table of letter and object lefts


R 3.500	I 8.875	c 11.125	h 15.750	a 20.375	r 25.250	d 28.375	
	D 36.500	r 41.875					
D 4.125	E 11.375	T 17.250	O 23.625	U 31.250	R 38.500		
15.375							

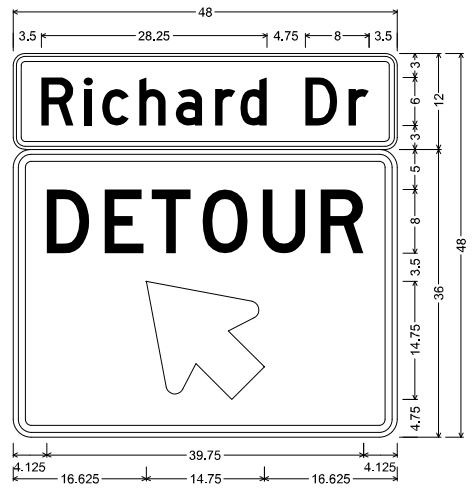

MO4-9P SHF-FLAT SHEET FLUORESCENT;
1.500" Radius, 0.625" Border, 0.375" Indent, Black on, Orange;
"Richard Dr", D 80% spacing;

MO4-9 SHF-FLAT SHEET FLUORESCENT;
2.250" Radius, 0.875" Border, 0.625" Indent, Black on, Orange;
"DETOUR", D;
Standard Arrow Custom 18.000" X 15.500" 135°;
Table of letter and object lefts


R 3.500	I 8.875	c 11.125	h 15.750	a 20.375	r 25.250	d 28.375	
	D 36.500	r 41.875					
D 4.125	E 11.375	T 17.250	O 23.625	U 31.250	R 38.500		
16.625							

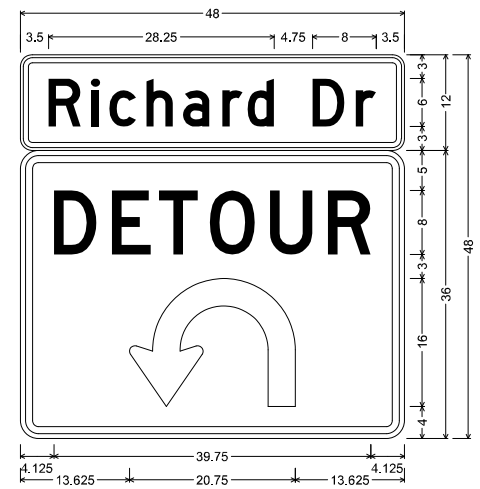

MO4-9P SHF-FLAT SHEET FLUORESCENT;
1.500" Radius, 0.625" Border, 0.375" Indent, Black on, Orange;
"Richard Dr", D 80% spacing;

MO4-9 SHF-FLAT SHEET FLUORESCENT;
2.250" Radius, 0.875" Border, 0.625" Indent, Black on, Orange;
"DETOUR", D;
Table of letter and object lefts


R 3.500	I 8.875	c 11.125	h 15.750	a 20.375	r 25.250	d 28.375	
	D 36.500	r 41.875					
D 4.125	E 11.375	T 17.250	O 23.625	U 31.250	R 38.500		
13.625							

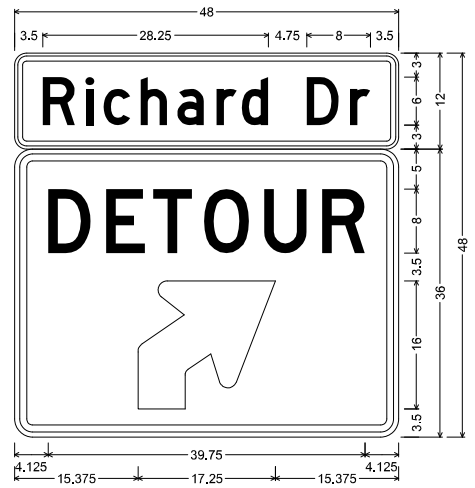

MO4-9P SHF-FLAT SHEET FLUORESCENT;
1.500" Radius, 0.625" Border, 0.375" Indent, Black on, Orange;
"Richard Dr", D 80% spacing;

MO4-9 SHF-FLAT SHEET FLUORESCENT;
2.250" Radius, 0.875" Border, 0.625" Indent, Black on, Orange;
"DETOUR", D;
Table of letter and object lefts


R 3.500	I 8.875	c 11.125	h 15.750	a 20.375	r 25.250	d 28.375	
	D 36.500	r 41.875					
D 4.125	E 11.375	T 17.250	O 23.625	U 31.250	R 38.500		
15.375							

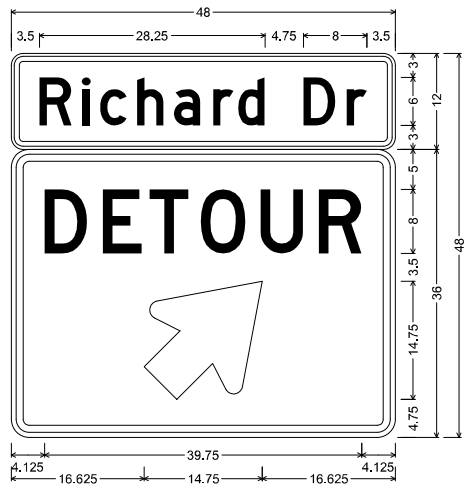

MO4-9P SHF-FLAT SHEET FLUORESCENT;
1.500" Radius, 0.625" Border, 0.375" Indent, Black on, Orange;
"Richard Dr", D 80% spacing;

MO4-9 SHF-FLAT SHEET FLUORESCENT;
2.250" Radius, 0.875" Border, 0.625" Indent, Black on, Orange;
"DETOUR", D;
Standard Arrow Custom 18.000" X 15.500" 45°;
Table of letter and object lefts


R 3.500	I 8.875	c 11.125	h 15.750	a 20.375	r 25.250	d 28.375	
	D 36.500	r 41.875					
D 4.125	E 11.375	T 17.250	O 23.625	U 31.250	R 38.500		
16.625							

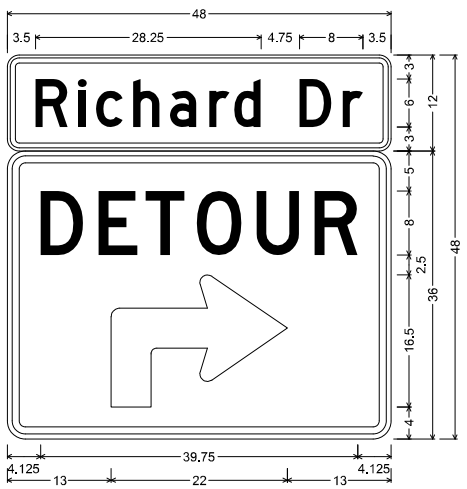

MO4-9P SHF-FLAT SHEET FLUORESCENT;
1.500" Radius, 0.625" Border, 0.375" Indent, Black on, Orange;
"Richard Dr", D 80% spacing;

MO4-9 SHF-FLAT SHEET FLUORESCENT;
2.250" Radius, 0.875" Border, 0.625" Indent, Black on, Orange;
"DETOUR", D;
Table of letter and object lefts

R 3.500	I 8.875	c 11.125	h 15.750	a 20.375	r 25.250	d 28.375	
	D 36.500	r 41.875					
D 4.125	E 11.375	T 17.250	O 23.625	U 31.250	R 38.500		
13.000							

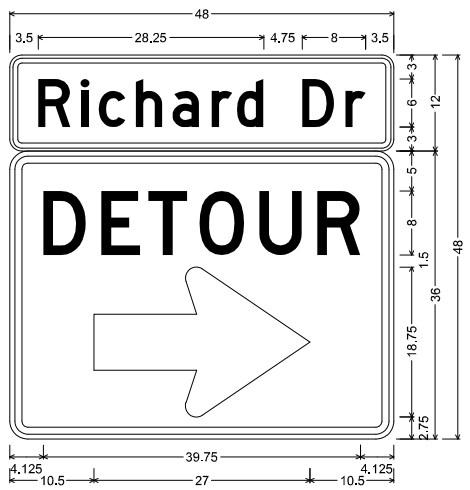

MO4-9P SHF-FLAT SHEET FLUORESCENT;
1.500" Radius, 0.625" Border, 0.375" Indent, Black on, Orange;
"Richard Dr", D 80% spacing;

MO4-9R SHF-FLAT SHEET FLUORESCENT;
2.250" Radius, 0.875" Border, 0.625" Indent, Black on, Orange;
"DETOUR", D;
Standard Arrow Custom 27.000" X 18.750" 0°;
Table of letter and object lefts

R 3.500	I 8.875	c 11.125	h 15.750	a 20.375	r 25.250	d 28.375	
	D 36.500	r 41.875					
D 4.125	E 11.375	T 17.250	O 23.625	U 31.250	R 38.500		
10.500							

STATE OF MISSOURI
DANIEL WAYNE SAVAGEAU
NUMBER PE-2012018127
PROFESSIONAL ENGINEER
10/03/2025 2:53:06 PM
DANIEL WAYNE SAVAGEAU - CIVIL
MO-PE-2012018127

DATE PREPARED
10/3/2025

ROUTE	STATE
67	MO
DISTRICT	SHEET NO.
SL	111

COUNTY
ST. CHARLES

JOB NO.
J6P3636

CONTRACT ID.

PROJECT NO.


BRIDGE NO.

DESCRIPTION

DATE


MISSOURI HIGHWAYS AND TRANSPORTATION COMMISSION
105 WEST CAPITOL
JEFFERSON CITY, MO 65102
1-888-ASK-MODOT (1-888-275-6636)

TRAFFIC CONTROL
DETOUR SIGN DETAILS
RICHARD DRIVE

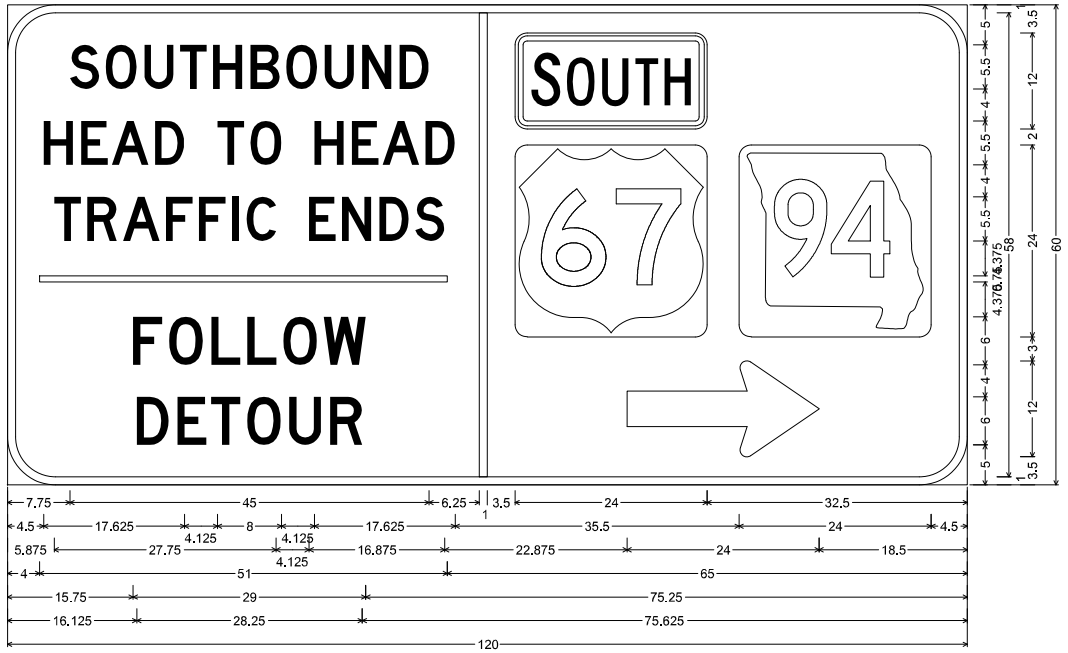


SPECIAL SHF-FLAT SHEET FLUORESCENT;
6.000" Radius, 1.000" Border, Black on, Orange;
"SOUTHBOUND", D 75% spacing; "HEAD TO HEAD", D 75% spacing; "TRAFFIC ENDS", D 75% spacing; "FOLLOW", D 75% spacing;
"DETOUR", D 75% spacing;
Table of letter and object lefts

S 7.750	O 12.250	U 17.125	T 21.625	H 25.750	B 30.375	O 34.875	U 39.625	N 44.375	D 49.000	I 59.000	63.500	
H 4.500	E 9.250	A 13.000	D 18.375	T 26.250	O 30.375	H 38.375	E 43.000	A 46.875	D 52.250	63.500	91.500	
T 5.875	R 10.000	A 14.375	F 19.750	F 23.875	I 28.000	C 29.875	E 37.750	N 41.875	D 46.500	S 51.000	77.500	
4.000												
F 15.750	O 20.250	L 25.500	L 30.000	O 34.500	W 39.500							
D 16.125	E 21.250	T 25.500	O 30.000	U 35.250	R 40.375							

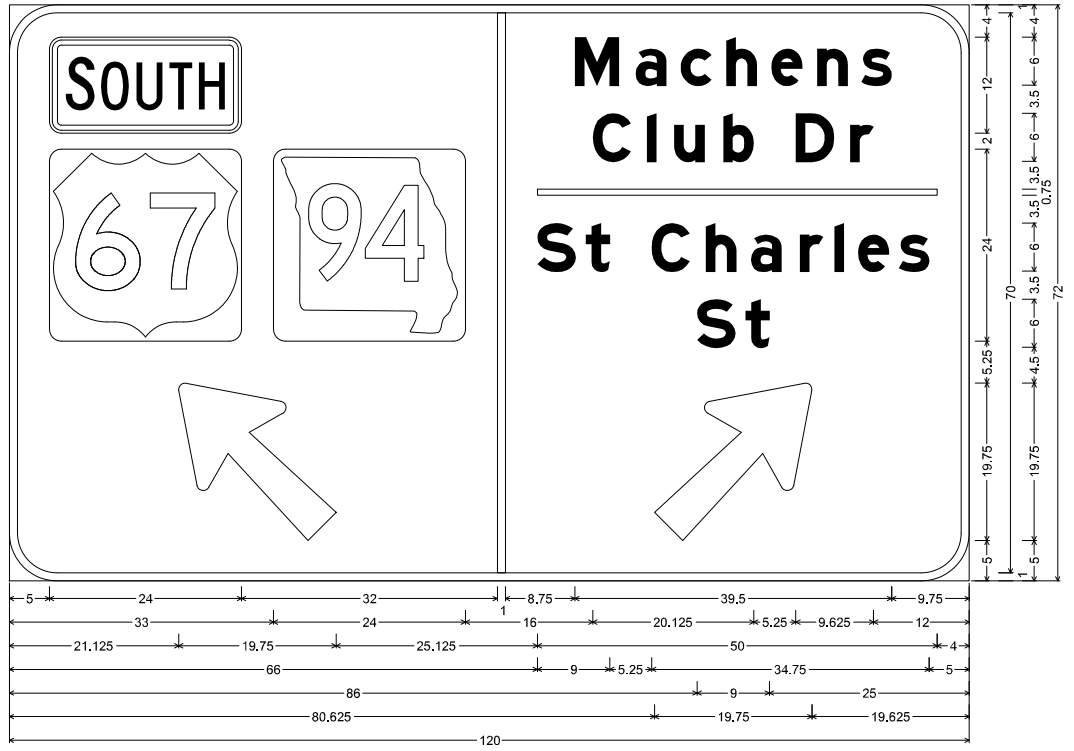


SPECIAL SHF-FLAT SHEET FLUORESCENT;
6.000" Radius, 1.000" Border, Black on, Orange;
Arrow 80 - 25.000" 135°; "Machens", E Mod; "Club Dr", E Mod; "St Charles", E Mod; "St", E Mod; Arrow 80 - 25.000" 45°;
Table of letter and object lefts

5.000	I 61.000	M 70.750	a 78.250	c 83.875	h 89.625	e 95.250	n 101.000	s 106.500	
5.000	33.000	C 73.000	l 79.750	u 83.125	b 89.250	D 98.375	r 105.125		
21.125	66.000								
S 66.000	t 72.000	C 80.250	h 87.000	a 92.750	r 98.875	l 103.125	e 106.125	s 111.250	
S 86.000	t 92.000								
80.625									

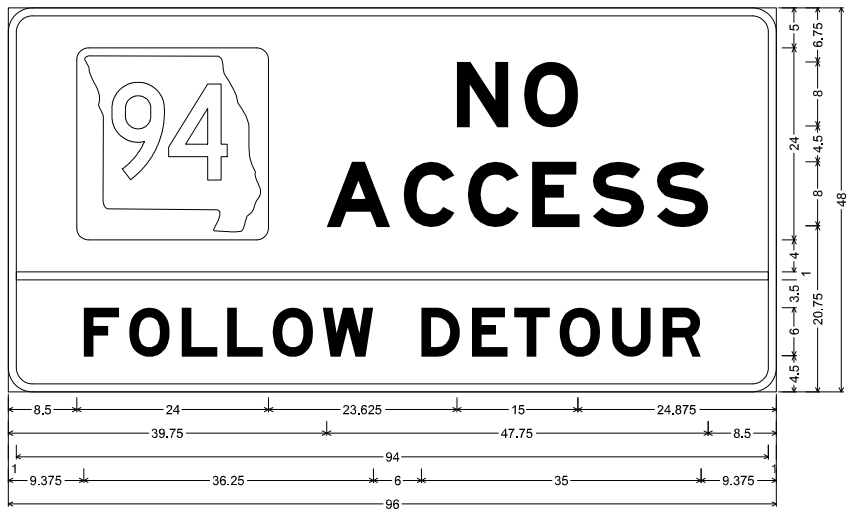


SPECIAL SHF-FLAT SHEET FLUORESCENT;
3.000" Radius, 1.000" Border, Black on, Orange;
"NO", E Mod; "ACCESS", E Mod; "FOLLOW DETOUR", E Mod;
Table of letter and object lefts

8.500	N 56.125	O 64.500
A 39.750	C 49.375	C 57.500	E 65.500	S 73.125	S 81.125
1.000					
F 9.375	O 15.125	L 21.625	L 27.375	O 33.000	W 39.250	D 51.625	E 58.000	T 63.250	O 68.875	U 75.500	R 81.750

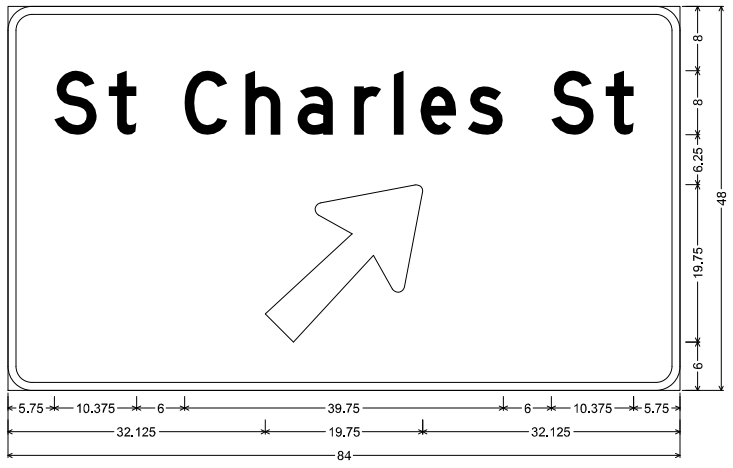

SPECIAL SHF-FLAT SHEET FLUORESCENT;
3.000" Radius, 1.000" Border, Black on, Orange;
"St Charles St", D; Arrow 80 - 25.000" 45°;
Table of letter and object lefts

S 5.750	t 12.625	C 22.125	h 29.625	a 36.250	r 43.250	l 48.250	e 51.625	s 57.500	S 67.875	t 74.750
32.125										

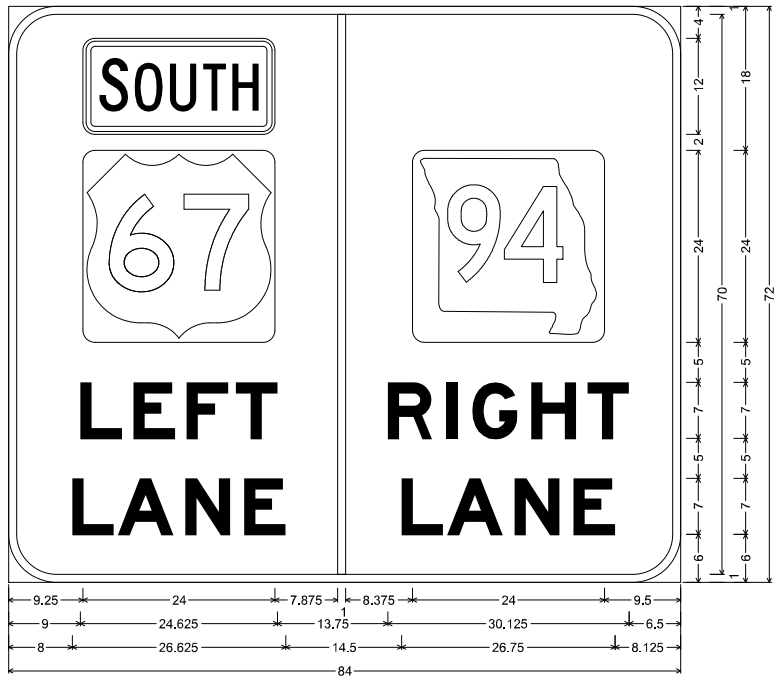

SPECIAL SHF-FLAT SHEET FLUORESCENT;
6.000" Radius, 1.000" Border, Black on, Orange;
"LEFT", E Mod; "LANE", E Mod; " " White, D; "RIGHT", E Mod; "LANE", E Mod;
Table of letter and object lefts

9.250	I 41.125								
9.250	50.500								
L 9.000	E 15.625	F 22.250	T 28.375	R 47.375	I 54.750	G 58.000	H 65.375	T 72.375	
L 8.000	A 13.625	N 22.125	E 29.500	L 49.125	A 54.750	N 63.250	E 70.625		

STATE OF MISSOURI
DANIEL WAYNE SAVAGEAU
NUMBER PE-2012018127
PROFESSIONAL ENGINEER
10/03/2025 2:53:21 PM
DANIEL WAYNE SAVAGEAU - CIVIL
MO-PE-2012018127

DATE PREPARED
10/3/2025

ROUTE	STATE
67	MO
DISTRICT	SHEET NO.
SL	112

COUNTY
ST. CHARLES

JOB NO.
J6P3636

CONTRACT ID.


PROJECT NO.

BRIDGE NO.


DESCRIPTION | DATE

MISSOURI HIGHWAYS AND TRANSPORTATION COMMISSION
105 WEST CAPITOL
JEFFERSON CITY, MO 65102
1-888-ASK-MODOT (1-888-275-6636)


TRAFFIC CONTROL
DETOUR SIGN DETAILS
MISCELLANEOUS

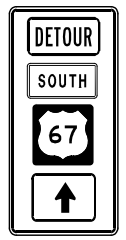


SPECIAL SIGN
36"X78"
50A

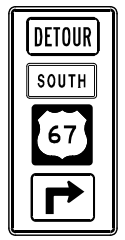


SPECIAL SIGN
36"X78"
50B

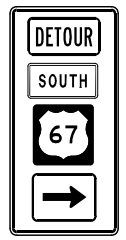

SPECIAL SIGN
36"X78"
50C

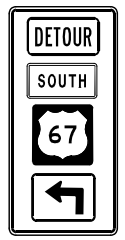


SPECIAL SIGN
36"X78"
50D

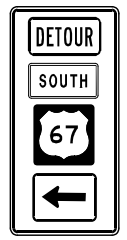


SPECIAL SIGN
36"X78"
50E




SPECIAL SIGN
36"X78"
50F

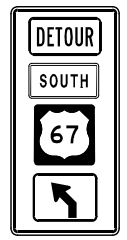


SPECIAL SIGN
36"X78"
50G

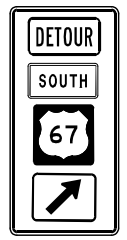


SPECIAL SIGN
36"X78"
50H

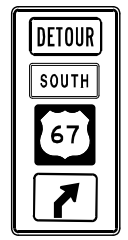

SPECIAL SIGN
36"X78"
50J

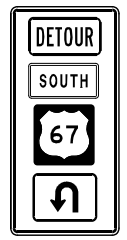

SPECIAL SIGN
36"X78"
50K

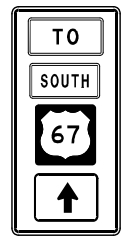

SPECIAL SIGN
36"X78"
50T



SPECIAL SIGN
36"X78"
51A



SPECIAL SIGN
36"X78"
51F



SPECIAL SIGN
36"X78"
51G



SPECIAL SIGN
36"X78"
51H



SPECIAL SIGN
36"X78"
51J



SPECIAL SIGN
36"X78"
51K



SPECIAL SIGN
36"X60"
52A



SPECIAL SIGN
36"X60"
52B



SPECIAL SIGN
36"X60"
52C



SPECIAL SIGN
36"X60"
52F




SPECIAL SIGN
36"X60"
52G




SPECIAL SIGN
36"X60"
52K




SPECIAL SIGN
36"X60"
52T

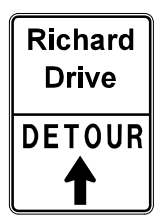


48"X48"
53A

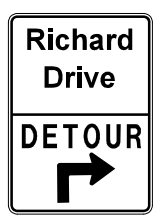


48"X48"
53B

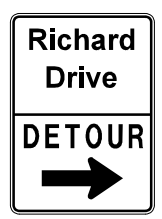


48"X48"
53C

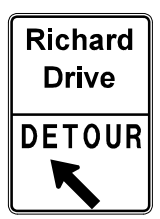


48"X48"
53F

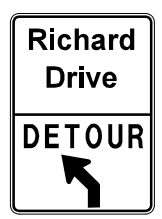


48"X48"
53G

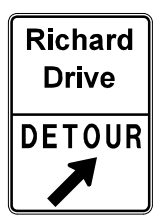

48"X48"
53H

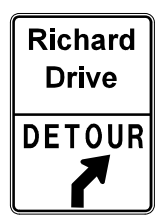


48"X48"
53J

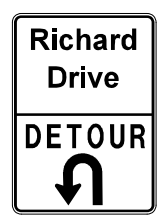


48"X48"
53K




SPECIAL
1

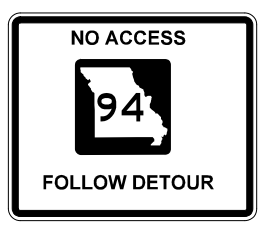


SPECIAL
2

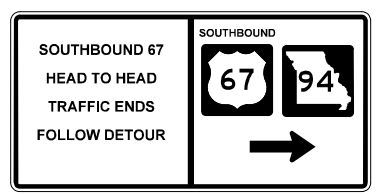

SPECIAL
3

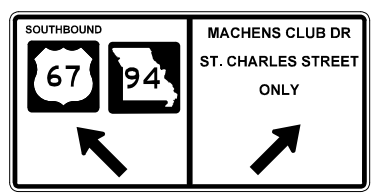

SPECIAL
4

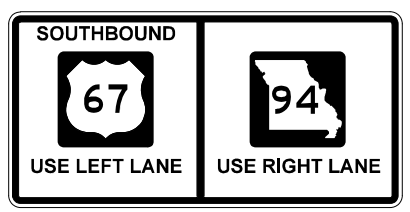

SPECIAL
5

STATE OF MISSOURI
DANIEL WAYNE SAVAGEAU
NUMBER PE-2012018127
PROFESSIONAL ENGINEER

Daniel Savageau

10/03/2025 2:53:57 PM
DANIEL WAYNE SAVAGEAU - CIVIL
MO-PE-2012018127

DATE PREPARED
10/3/2025

ROUTE	STATE
67	MO
DISTRICT	SHEET NO.
SL	113

COUNTY
ST. CHARLES

JOB NO.
J6P3636

CONTRACT ID.

PROJECT NO.

BRIDGE NO.

DESCRIPTION	DATE

MISSOURI HIGHWAYS AND TRANSPORTATION COMMISSION

105 WEST CAPITOL
JEFFERSON CITY, MO 65102
1-888-ASK-MODOT (1-888-275-6636)

TRAFFIC CONTROL SIGN SUMMARY FOR DETOUR


FLASHING OPERATION	
RICHARD DR.	FR
ROUTE 67 NB	FR

CONTROLLER TYPE	

TRAFFIC SIGNAL CONTROL OPERATION

ROUTE 67 NORTHBOUND AT RICHARD DRIVE
EXISTING AND STAGE 2
INTERSECTION

IF CALLED, ALL NON-CONFLICTING PHASES SHALL COMBINE AND TIME CONCURRENTLY. TIME TO BE DETERMINED BY THE ENGINEER AT SIGNAL TURN ON AND SET IN THE CONTROLLER BY THE CONTRACTOR.

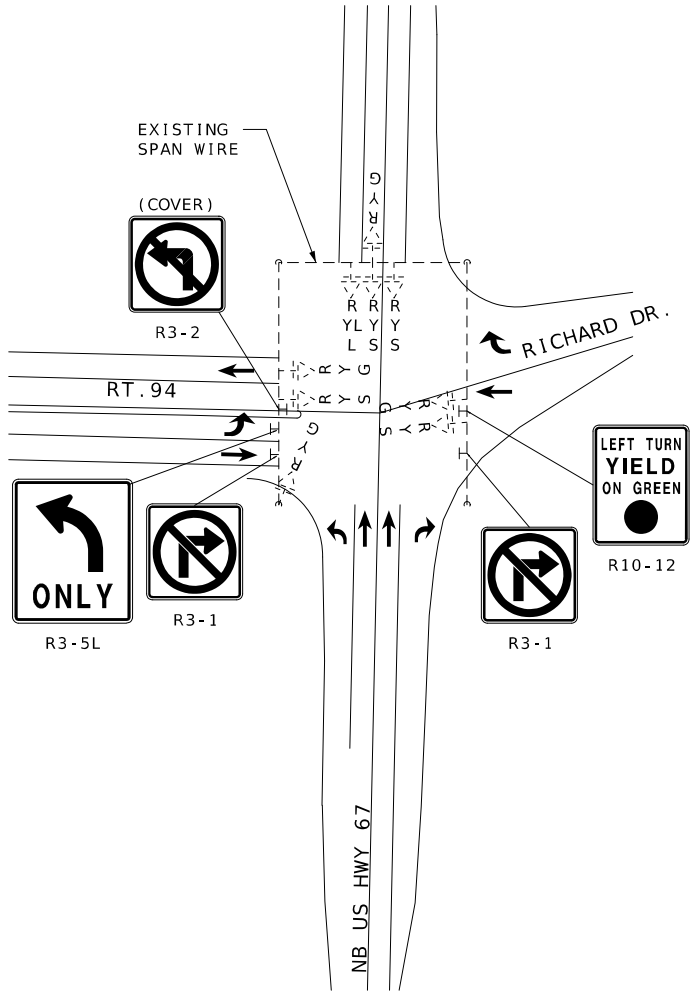

EXISTING


PHASE 1 MAINLINE	PHASE 2 SIDEROAD	PHASE 3 MAINLINE	PHASE 4 MAINLINE
RING 1		NOT USED	NOT USED
RING 2	NOT USED	NOT USED	NOT USED
PHASE 5	PHASE 6	PHASE 7	PHASE 8

BARRIER

RING STRUCTURE




NOT TO SCALE

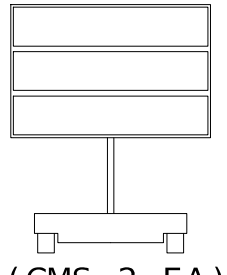

(CMS-2 EA)

NOTE: USE CMS TO LET TRAFFIC KNOW WHEN U TURNS ARE IN USE FOR BOTH SOUTHBOUND AND NORTHBOUND.

NB 67 RTE 94 ACCESS CLOSED	FOLLOW DETOUR TO RTE 94	NB 67 RTE 94 ACCESS CLOSED	NB 67 RTE 94 ACCESS CLOSED

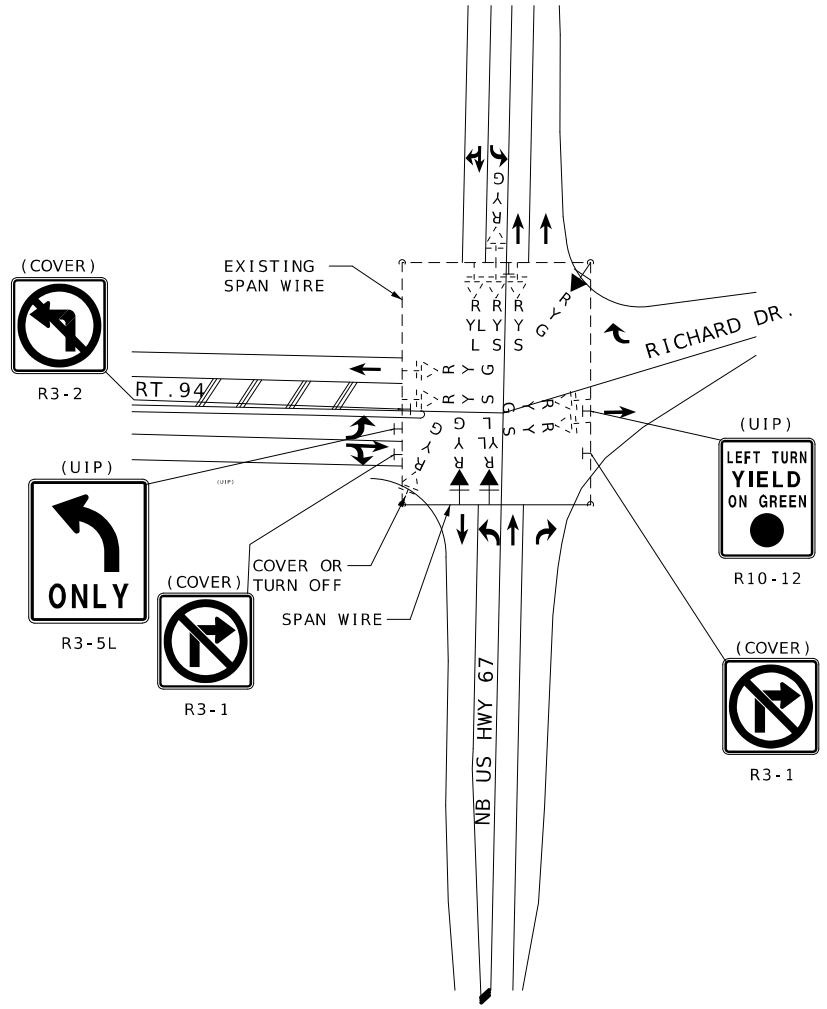

STAGE 2

PHASE 1 MAINLINE	PHASE 2 SIDEROAD	PHASE 3 MAINLINE	PHASE 4 MAINLINE
RING 1		NOT USED	NOT USED
RING 2	NOT USED	NOT USED	NOT USED
PHASE 5	PHASE 6	PHASE 7	PHASE 8

BARRIER

RING STRUCTURE

STATE OF MISSOURI
DANIEL WAYNE SAVAGEAU
NUMBER PE-2012018127
PROFESSIONAL ENGINEER
10/03/2025 2:54:22 PM
DANIEL WAYNE SAVAGEAU - CIVIL
MO-PE-2012018127

DATE PREPARED
10/3/2025

ROUTE	STATE
67	MO
DISTRICT	SHEET NO.
SL	114

COUNTY
ST. CHARLES

JOB NO.
J6P3636

CONTRACT ID.

PROJECT NO.

BRIDGE NO.

DESCRIPTION	DATE

MISSOURI HIGHWAYS AND TRANSPORTATION COMMISSION
105 WEST CAPITOL
JEFFERSON CITY, MO 65102
1-888-ASK-MODOT (1-888-275-6636)

NORTHBOUND US67 SIGNAL ADJUSTMENTS
SHEET 1 OF 2

FLASHING OPERATION	
	FR
	FY


CONTROLLER TYPE	

TRAFFIC SIGNAL CONTROL OPERATION

ROUTE 67 NORTHBOUND AT RICHARD DRIVE
STAGE 3 THRU 5 AND STAGE 6

INTERSECTION

IF CALLED, ALL NON-CONFLICTING PHASES SHALL COMBINE AND TIME CONCURRENTLY. TIME TO BE DETERMINED BY THE ENGINEER AT SIGNAL TURN ON AND SET IN THE CONTROLLER BY THE CONTRACTOR.

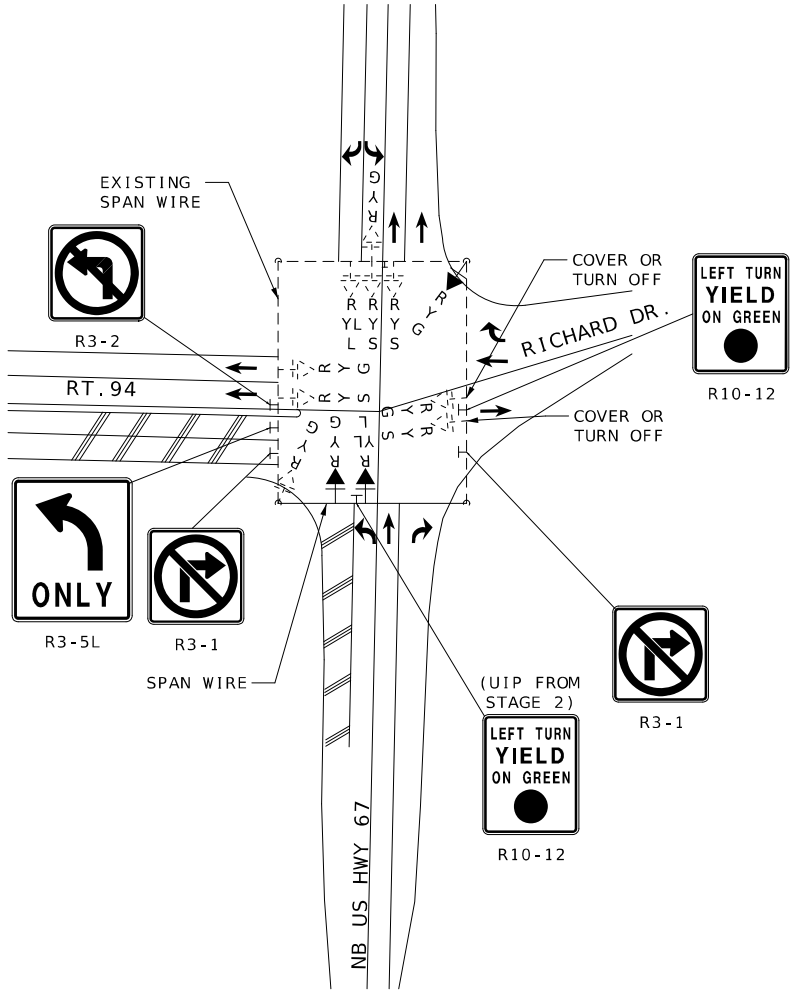


STAGE 3 THRU
STAGE 5

	PHASE 1 MAINLINE	PHASE 2 SIDEROAD	PHASE 3 MAINLINE	PHASE 4 MAINLINE
RING 1				
RING 2	NOT USED	NOT USED	NOT USED	NOT USED
	PHASE 5	PHASE 6	PHASE 7	PHASE 8

BARRIER

RING STRUCTURE

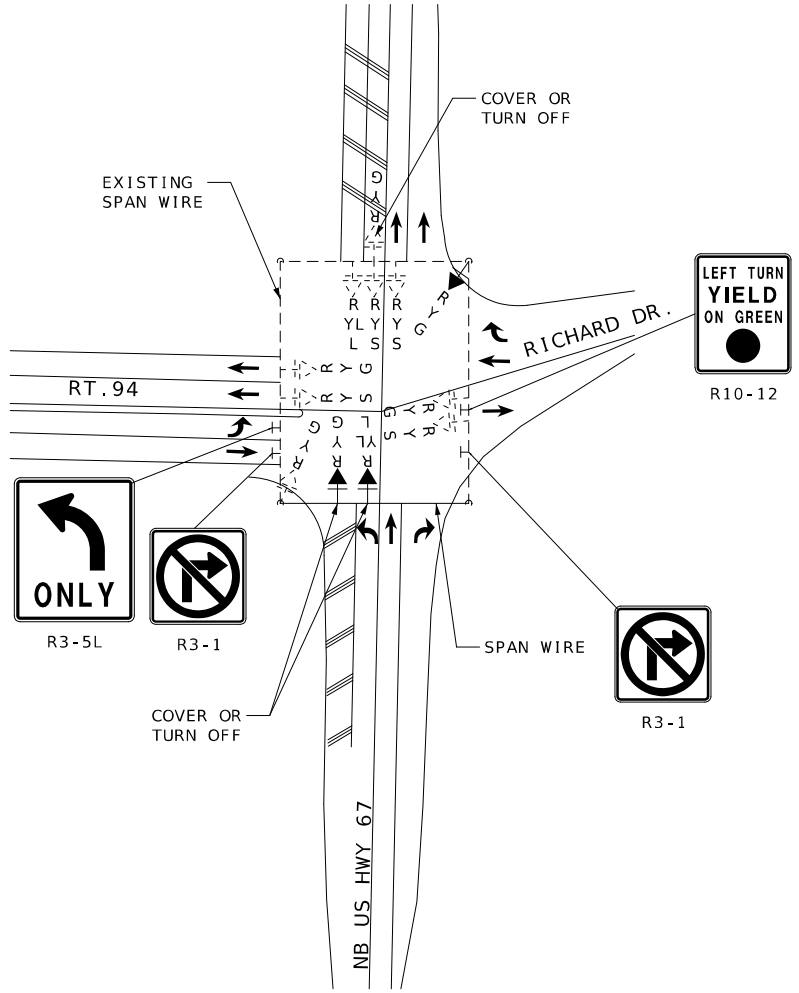

STAGE 6

	PHASE 1 MAINLINE	PHASE 2 SIDEROAD	PHASE 3 MAINLINE	PHASE 4 MAINLINE
RING 1			NOT USED	
RING 2	NOT USED	NOT USED	NOT USED	NOT USED
	PHASE 5	PHASE 6	PHASE 7	PHASE 8

BARRIER

RING STRUCTURE

NOT TO SCALE

STATE OF MISSOURI
DANIEL WAYNE SAVAGEAU
NUMBER PE-2012018127
PROFESSIONAL ENGINEER
10/03/2025 2:54:37 PM
DANIEL WAYNE SAVAGEAU - CIVIL
MO-PE-2012018127


DATE PREPARED: 10/3/2025
ROUTE: 67 | STATE: MO
DISTRICT: SL | SHEET NO.: 115
COUNTY: ST. CHARLES
JOB NO.: J6P3636
CONTRACT ID.:
PROJECT NO.:
BRIDGE NO.:

DESCRIPTION | DATE

MISSOURI HIGHWAYS AND TRANSPORTATION COMMISSION
105 WEST CAPITOL
JEFFERSON CITY, MO 65102
1-888-ASK-MODOT (1-888-275-6636)

NORTHBOUND US67 SIGNAL
ADJUSTMENTS
SHEET 2 OF 2

PRIMARY RECEIVING WATERS: MISSOURI RIVER

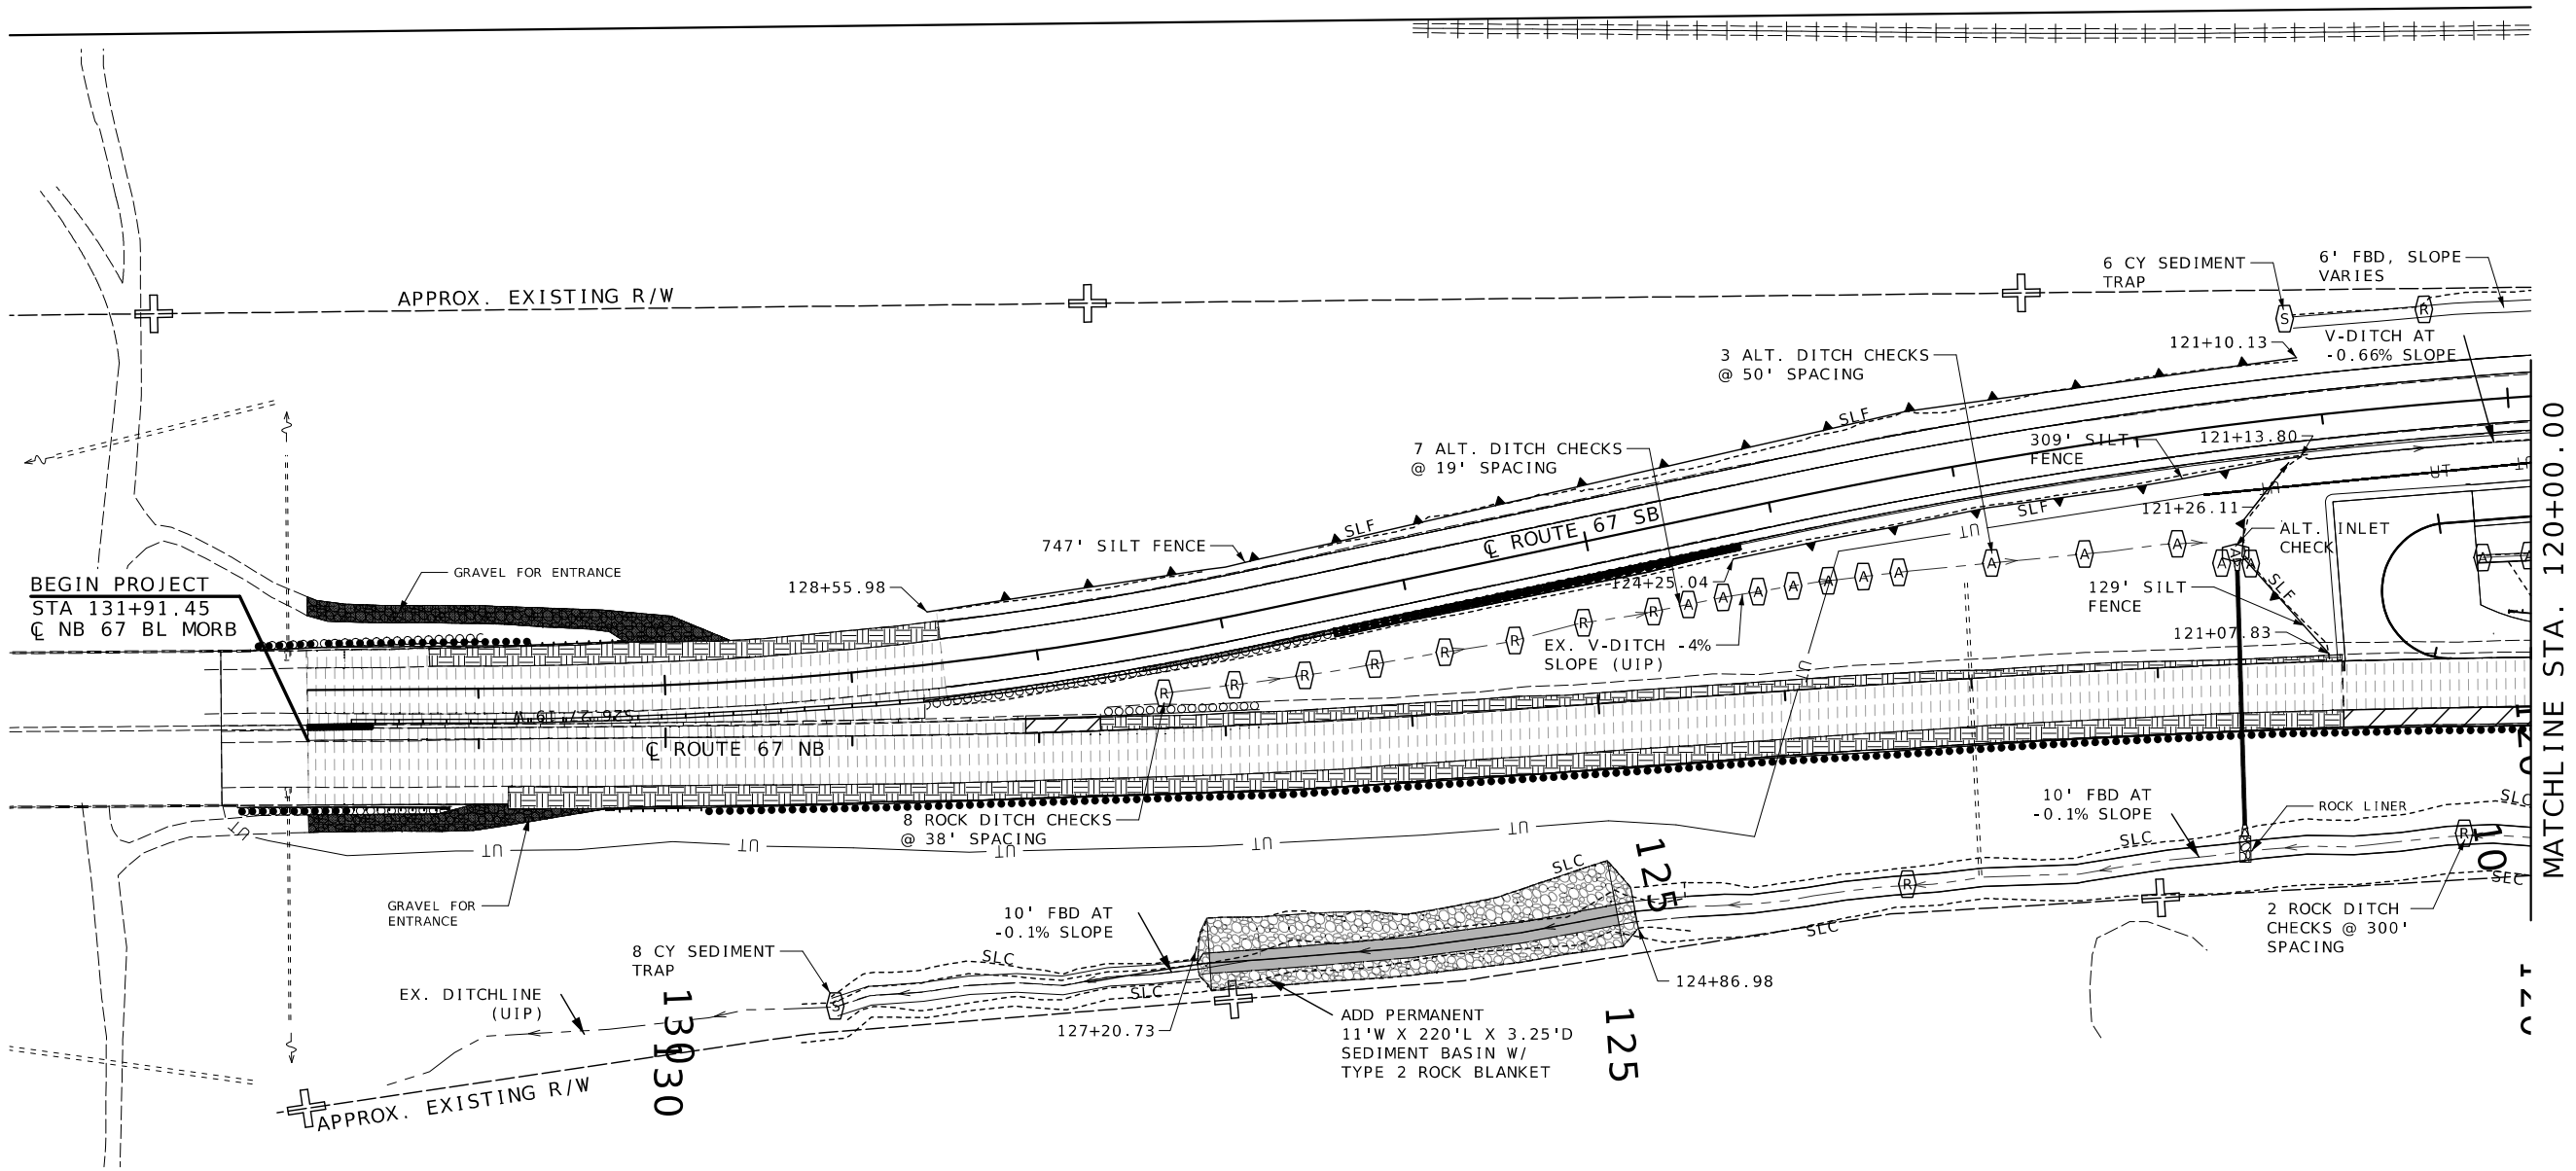

TEMPORARY EROSION CONTROL LEGEND

(A)	ALTERNATE DITCH CHECK
(C)	CURB INLET CHECK
(R)	ROCK DITCH CHECK
(S)	SEDIMENT TRAP
	SILT FENCE

SCALE

0 50 100 150

SLF = SLOPE LIMITS FILL SLC = SLOPE LIMITS CUT
FBD = FLAT BOTTOMED DITCH

STATE OF MISSOURI
DANIEL WAYNE SAVAGEAU
NUMBER PE-2012018127
PROFESSIONAL ENGINEER
Daniel Savageau
10/03/2025 2:55:35 PM
DANIEL WAYNE SAVAGEAU - CIVIL
MO-PE-2012018127

DATE PREPARED
10/3/2025

ROUTE	STATE
67	MO
DISTRICT	SHEET NO.
SL	116

COUNTY
ST. CHARLES

JOB NO.
J6P3636

CONTRACT ID.

PROJECT NO.

BRIDGE NO.

DESCRIPTION


DATE

MISSOURI HIGHWAYS AND TRANSPORTATION COMMISSION

105 WEST CAPITOL
JEFFERSON CITY, MO 65102
1-888-ASK-MODOT (1-888-275-6636)

TEMPORARY AND PERMANENT
EROSION CONTROL SHEET

PRIMARY RECEIVING WATERS: MISSOURI RIVER

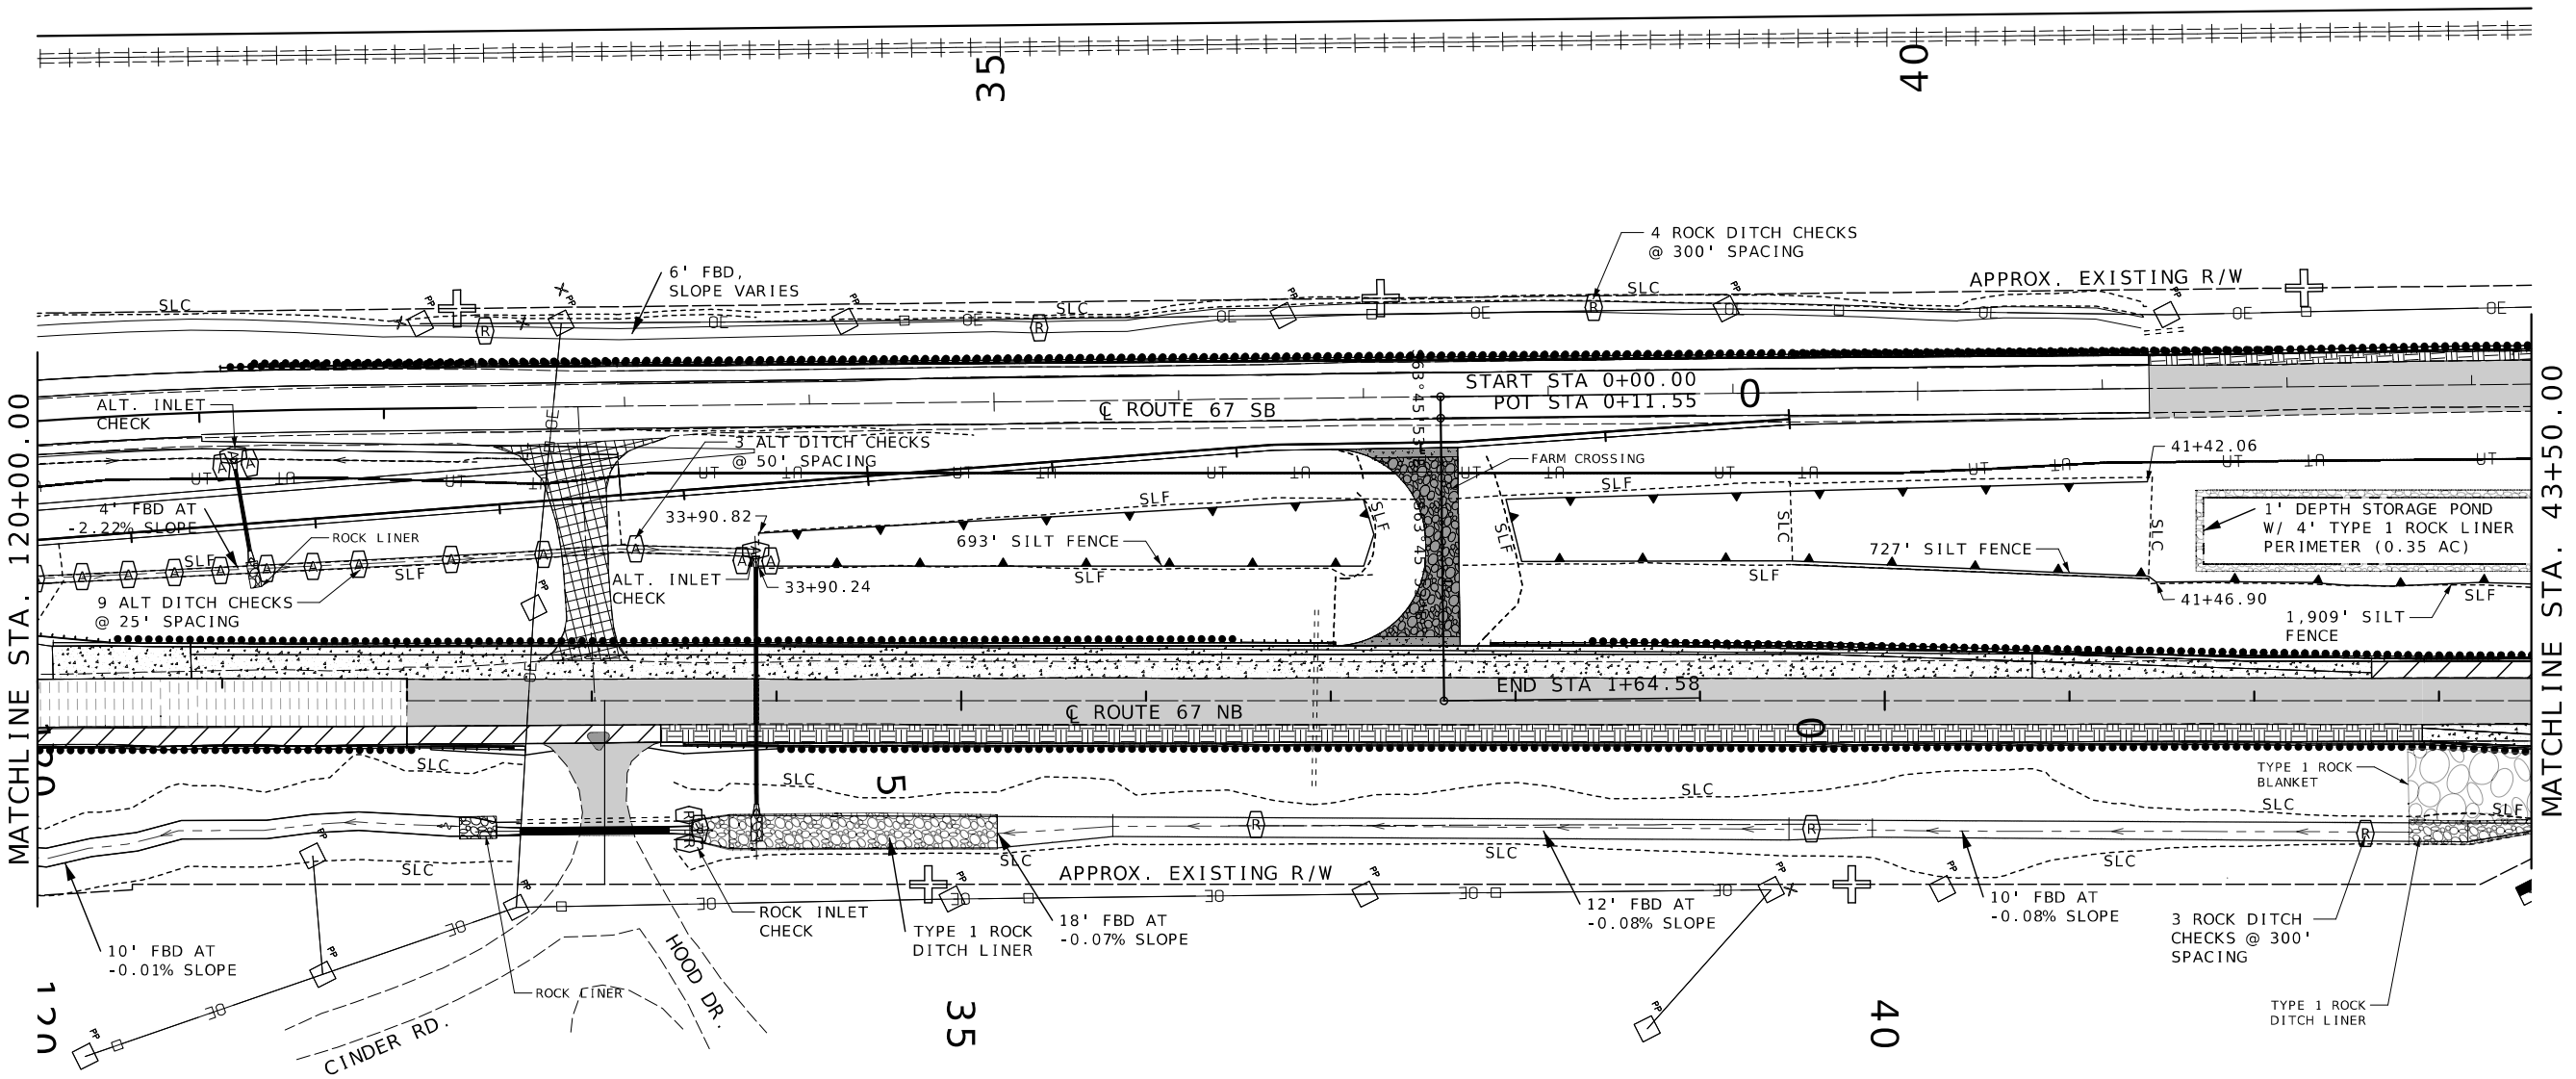

SCALE
0 50 100 150

SLF = SLOPE LIMITS FILL SLC = SLOPE LIMITS CUT
FBD = FLAT BOTTOMED DITCH

TEMPORARY EROSION CONTROL LEGEND

- (A) ALTERNATE DITCH CHECK
- (C) CURB INLET CHECK
- (R) ROCK DITCH CHECK
- (S) SEDIMENT TRAP
- SILT FENCE

STATE OF MISSOURI
DANIEL WAYNE SAVAGEAU
NUMBER PE-2012018127
PROFESSIONAL ENGINEER
11/10/2025 9:36:26 AM
DANIEL WAYNE SAVAGEAU - CIVIL
MO-PE-2012018127


DATE PREPARED: 11/10/2025
ROUTE: 67 | STATE: MO
DISTRICT: SL | SHEET NO.: 117
COUNTY: ST. CHARLES
JOB NO.: J6P3636
CONTRACT ID.:
PROJECT NO.:
BRIDGE NO.:

DESCRIPTION | DATE

MISSOURI HIGHWAYS AND TRANSPORTATION COMMISSION
105 WEST CAPITOL
JEFFERSON CITY, MO 65102
1-888-ASK-MODOT (1-888-275-6636)

TEMPORARY AND PERMANENT EROSION CONTROL SHEET

PRIMARY RECEIVING WATERS: MISSOURI RIVER

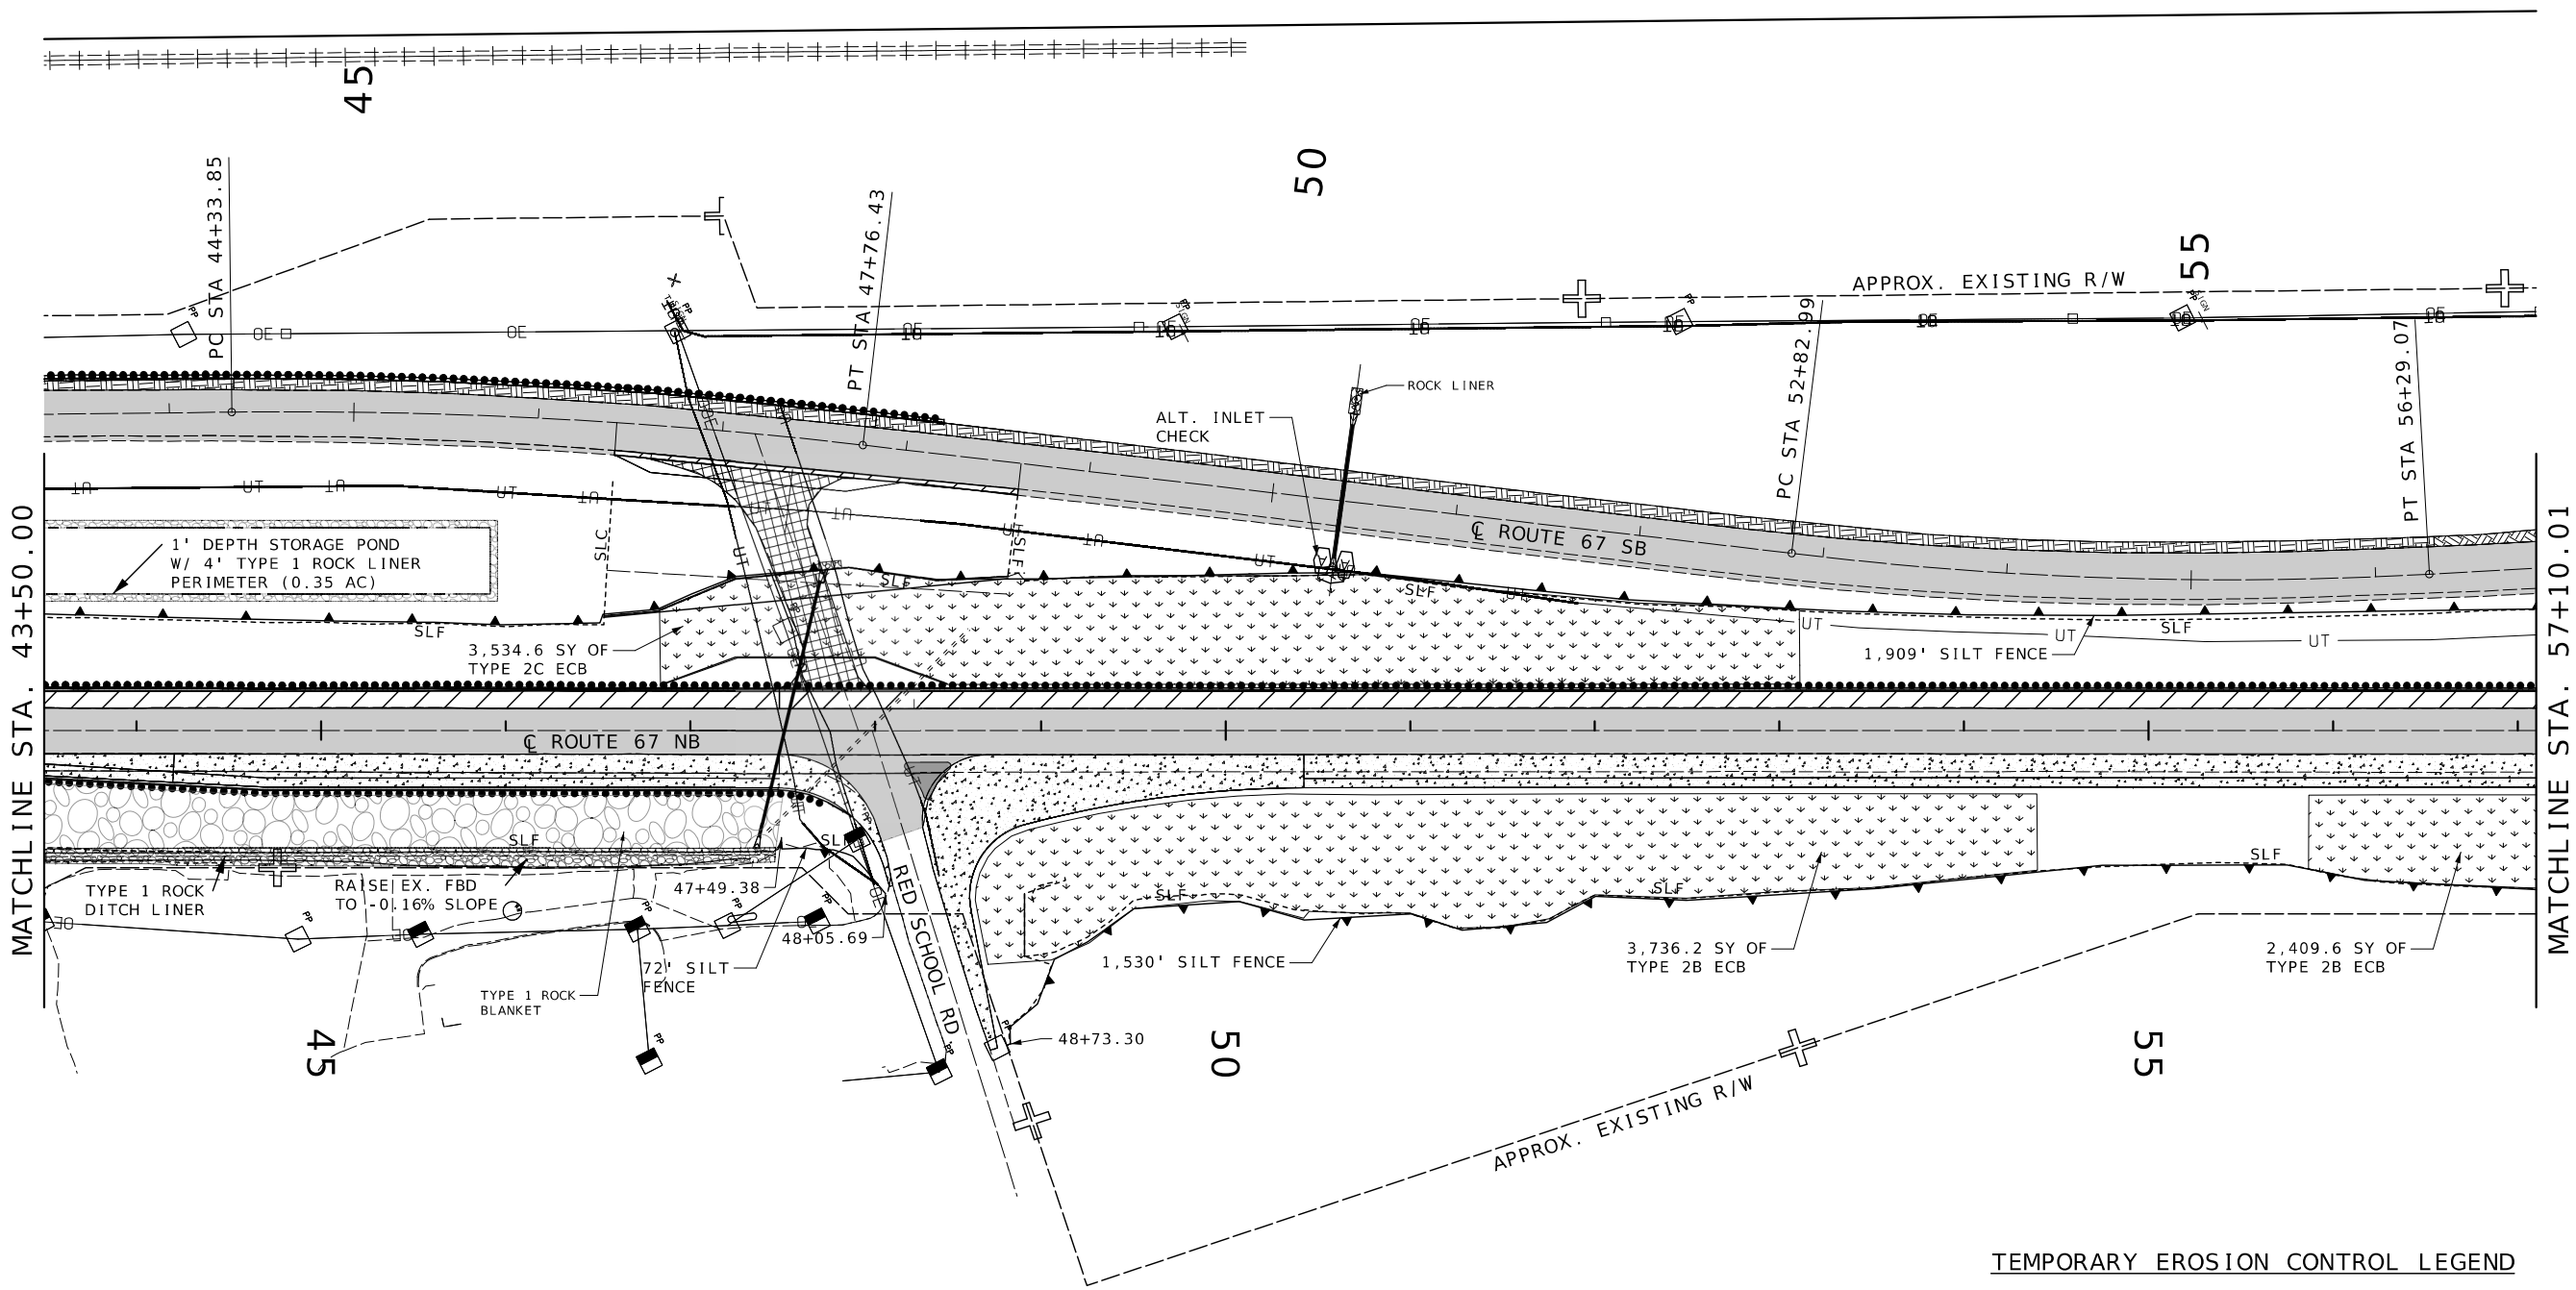

SLF = SLOPE LIMITS FILL SLC = SLOPE LIMITS CUT
FBD = FLAT BOTTOMED DITCH ECB = EROSION CONTROL BLANKET

TEMPORARY EROSION CONTROL LEGEND

- (A) ALTERNATE DITCH CHECK
- (C) CURB INLET CHECK
- (R) ROCK DITCH CHECK
- (S) SEDIMENT TRAP
- EROSION CONTROL BLANKET
- SILT FENCE

STATE OF MISSOURI
DANIEL WAYNE SAVAGEAU
NUMBER PE-2012018127
PROFESSIONAL ENGINEER
Daniel Savageau
11/10/2025 9:36:43 AM
DANIEL WAYNE SAVAGEAU - CIVIL
MO-PE-2012018127

DATE PREPARED: 11/10/2025

ROUTE	STATE
67	MO
DISTRICT	SHEET NO.
SL	118


COUNTY: ST. CHARLES
JOB NO.: J6P3636
CONTRACT ID.:
PROJECT NO.:
BRIDGE NO.:

DESCRIPTION | DATE

MISSOURI HIGHWAYS AND TRANSPORTATION COMMISSION
105 WEST CAPITOL
JEFFERSON CITY, MO 65102
1-888-ASK-MODOT (1-888-275-6636)

TEMPORARY AND PERMANENT EROSION CONTROL SHEET

PRIMARY RECEIVING WATERS: MISSOURI RIVER

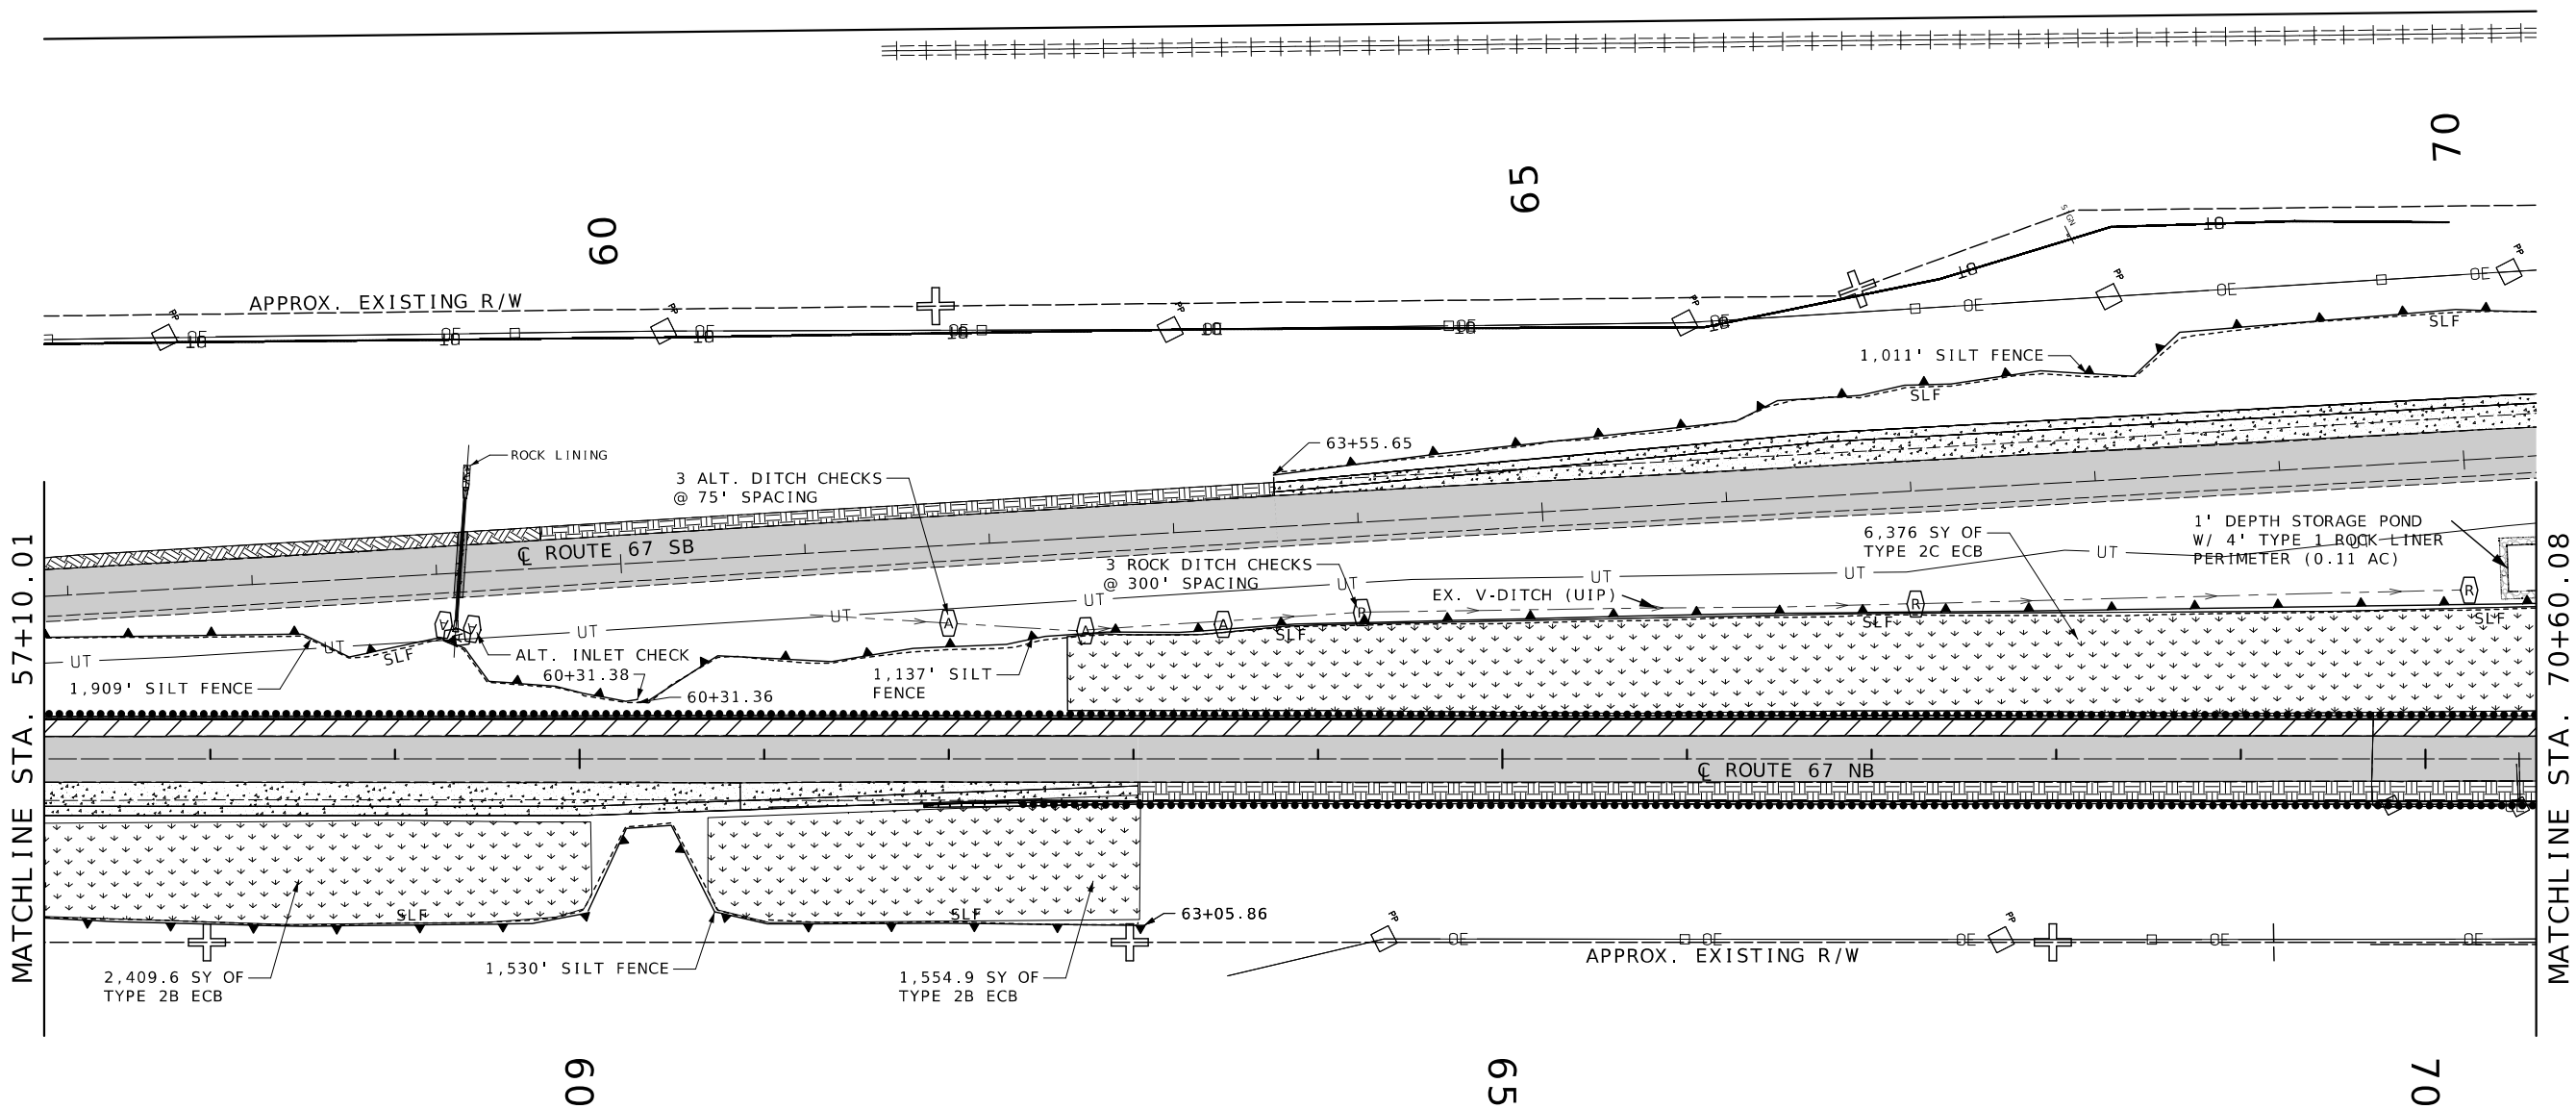

TEMPORARY EROSION CONTROL LEGEND

- A — ALTERNATE DITCH CHECK
- C — CURB INLET CHECK
- R — ROCK DITCH CHECK
- S — SEDIMENT TRAP
- EROSION CONTROL BLANKET
- SILT FENCE

SCALE

0 50 100 150

SLF = SLOPE LIMITS FILL SLC = SLOPE LIMITS CUT
FBD = FLAT BOTTOMED DITCH ECB = EROSION CONTROL BLANKET

STATE OF MISSOURI
DANIEL WAYNE SAVAGEAU
NUMBER PE-2012018127
PROFESSIONAL ENGINEER
Daniel Savageau
10/03/2025 2:56:32 PM
DANIEL WAYNE SAVAGEAU - CIVIL
MO PE-2012018127

DATE PREPARED
10/3/2025

ROUTE	STATE
67	MO
DISTRICT	SHEET NO.
SL	119

COUNTY
ST. CHARLES

JOB NO.
J6P3636

CONTRACT ID.

PROJECT NO.

BRIDGE NO.

DESCRIPTION


DATE

MISSOURI HIGHWAYS AND TRANSPORTATION COMMISSION

105 WEST CAPITOL
JEFFERSON CITY, MO 65102
1-888-ASK-MODOT (1-888-275-6636)

TEMPORARY AND PERMANENT
EROSION CONTROL SHEET

PRIMARY RECEIVING WATERS: MISSOURI AND MISSISSIPPI RIVER

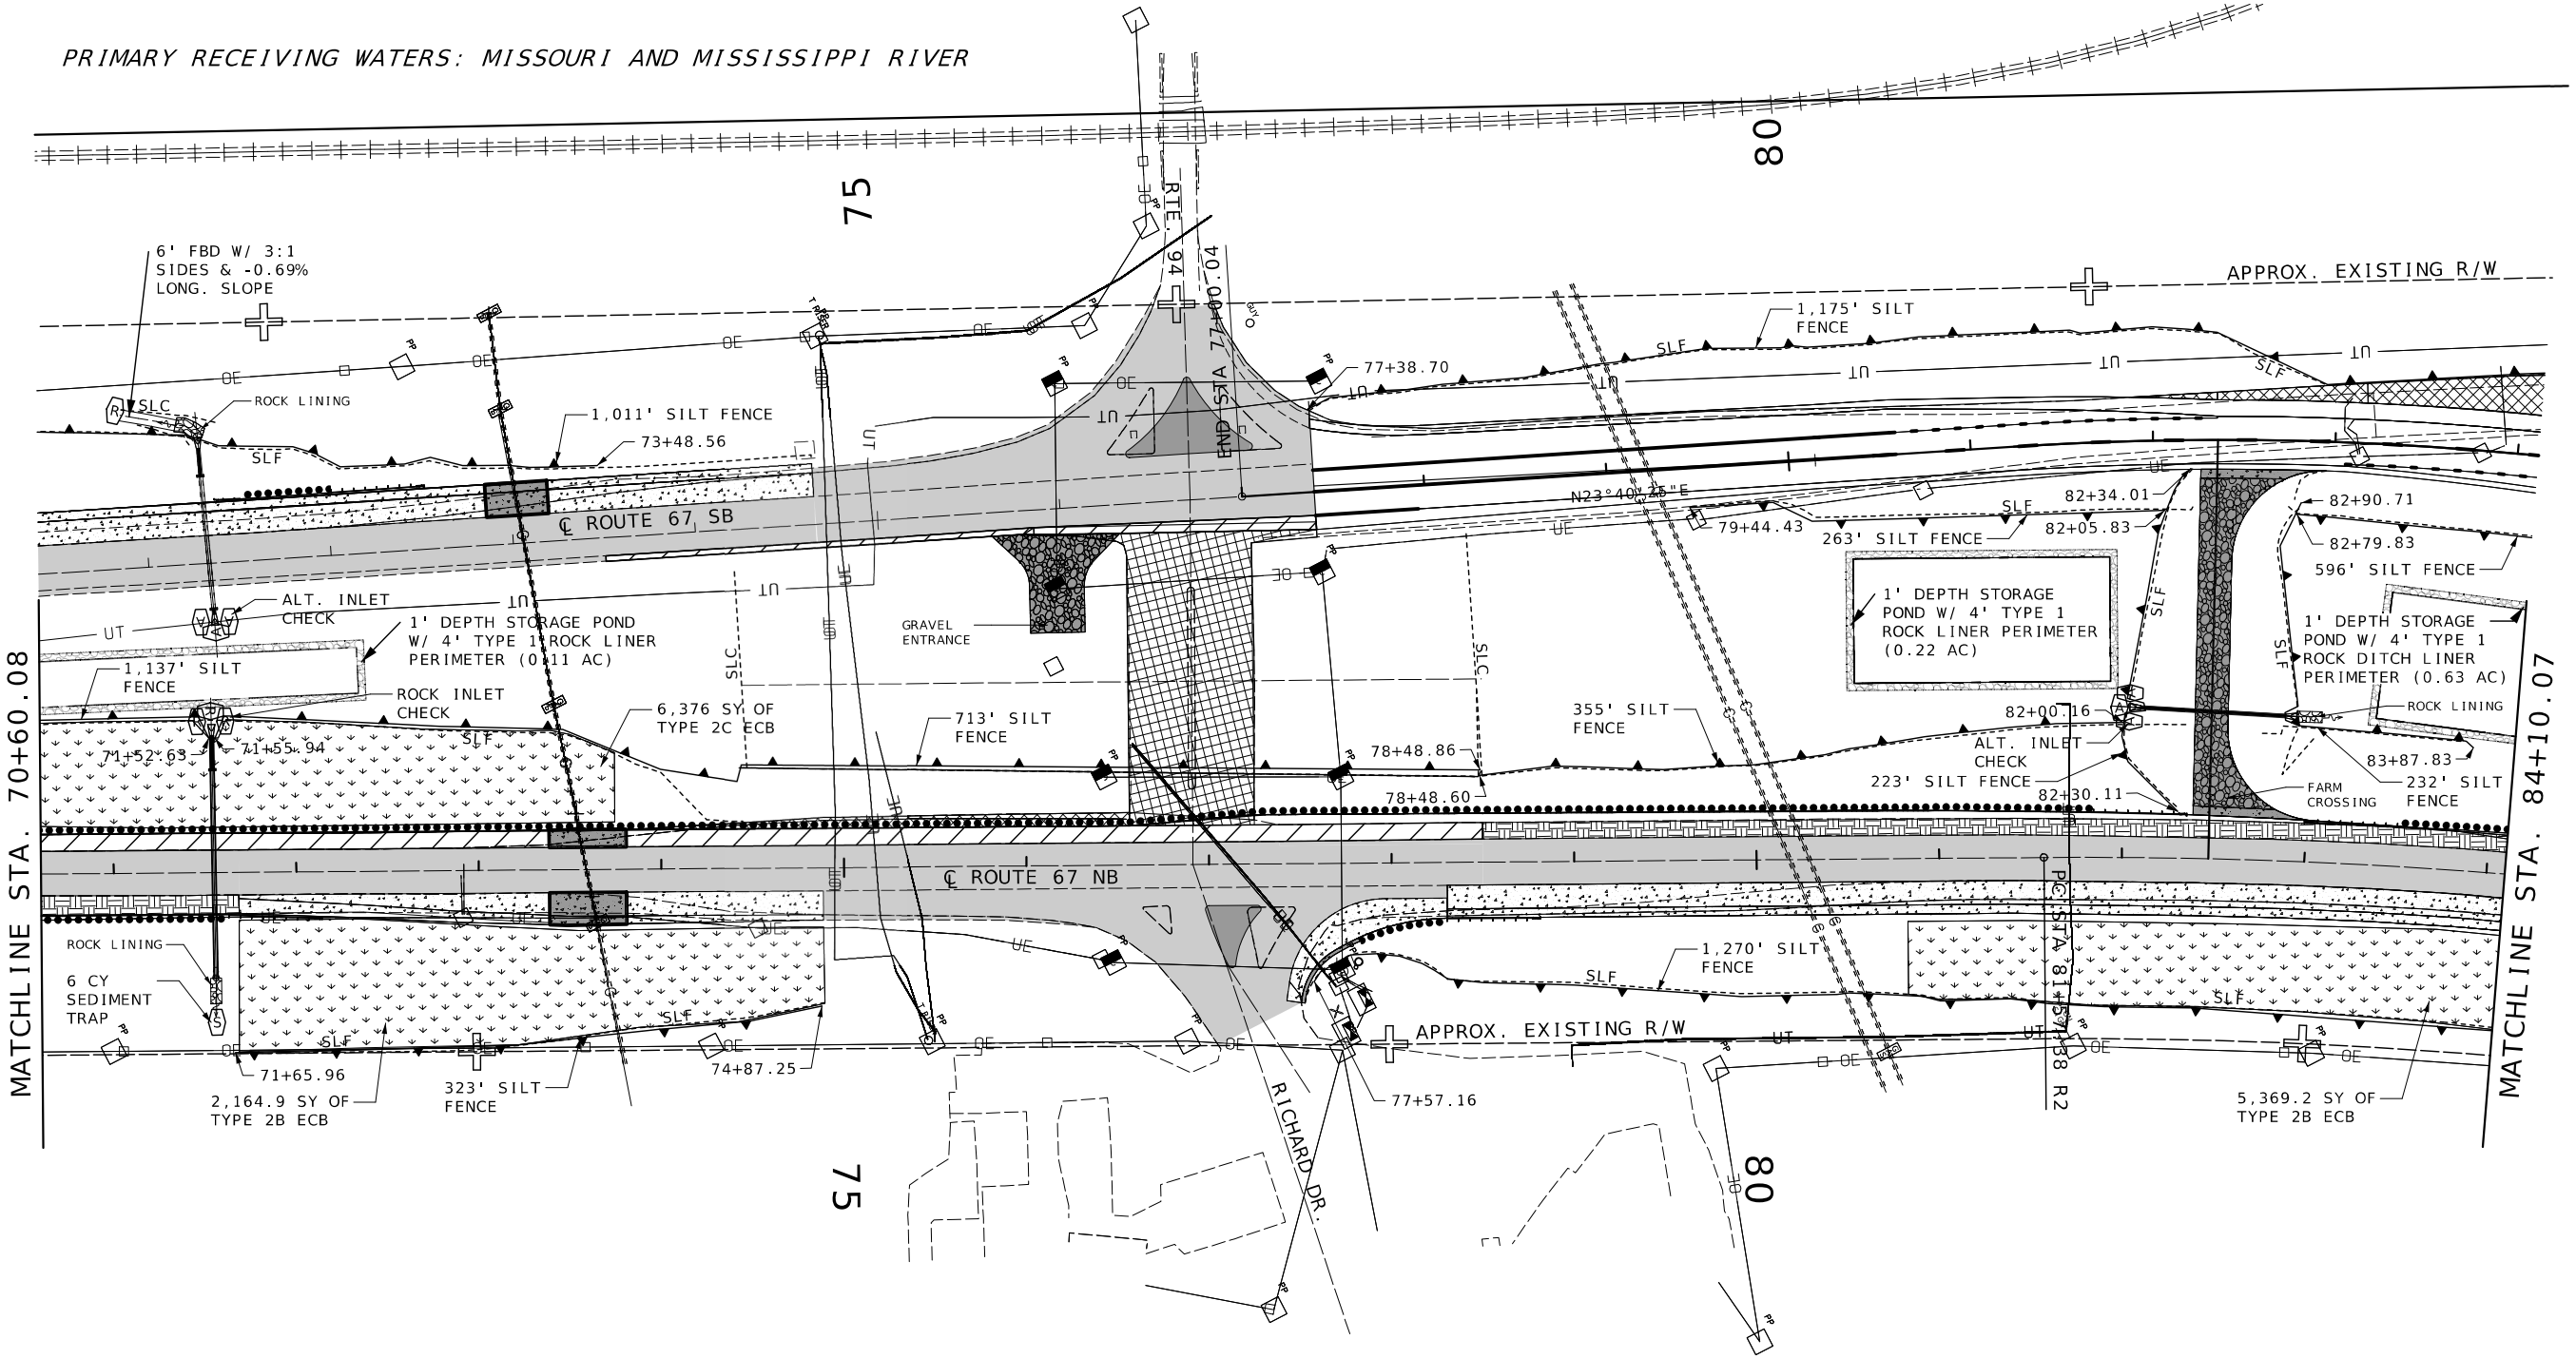

SCALE

0 50 100 150

SLF = SLOPE LIMITS FILL SLC = SLOPE LIMITS CUT
FBD = FLAT BOTTOMED DITCH ECB = EROSION CONTROL BLANKET

TEMPORARY EROSION CONTROL LEGEND

- (A) ALTERNATE DITCH CHECK
- (C) CURB INLET CHECK
- (R) ROCK DITCH CHECK
- (S) SEDIMENT TRAP
- EROSION CONTROL BLANKET
- SILT FENCE

STATE OF MISSOURI
DANIEL WAYNE SAVAGEAU NUMBER PE-2012018127
PROFESSIONAL ENGINEER
Daniel Savageau
10/03/2025 2:56:50 PM
DANIEL WAYNE SAVAGEAU - CIVIL
MO-PE-2012018127

DATE PREPARED: 10/3/2025


ROUTE	STATE
67	MO
DISTRICT	SHEET NO.
SL	120

COUNTY: ST. CHARLES
JOB NO.: J6P3636
CONTRACT ID.:
PROJECT NO.:
BRIDGE NO.:

DESCRIPTION
DATE

MISSOURI HIGHWAYS AND TRANSPORTATION COMMISSION
105 WEST CAPITOL
JEFFERSON CITY, MO 65102
1-888-ASK-MODOT (1-888-275-6636)

TEMPORARY AND PERMANENT EROSION CONTROL SHEET

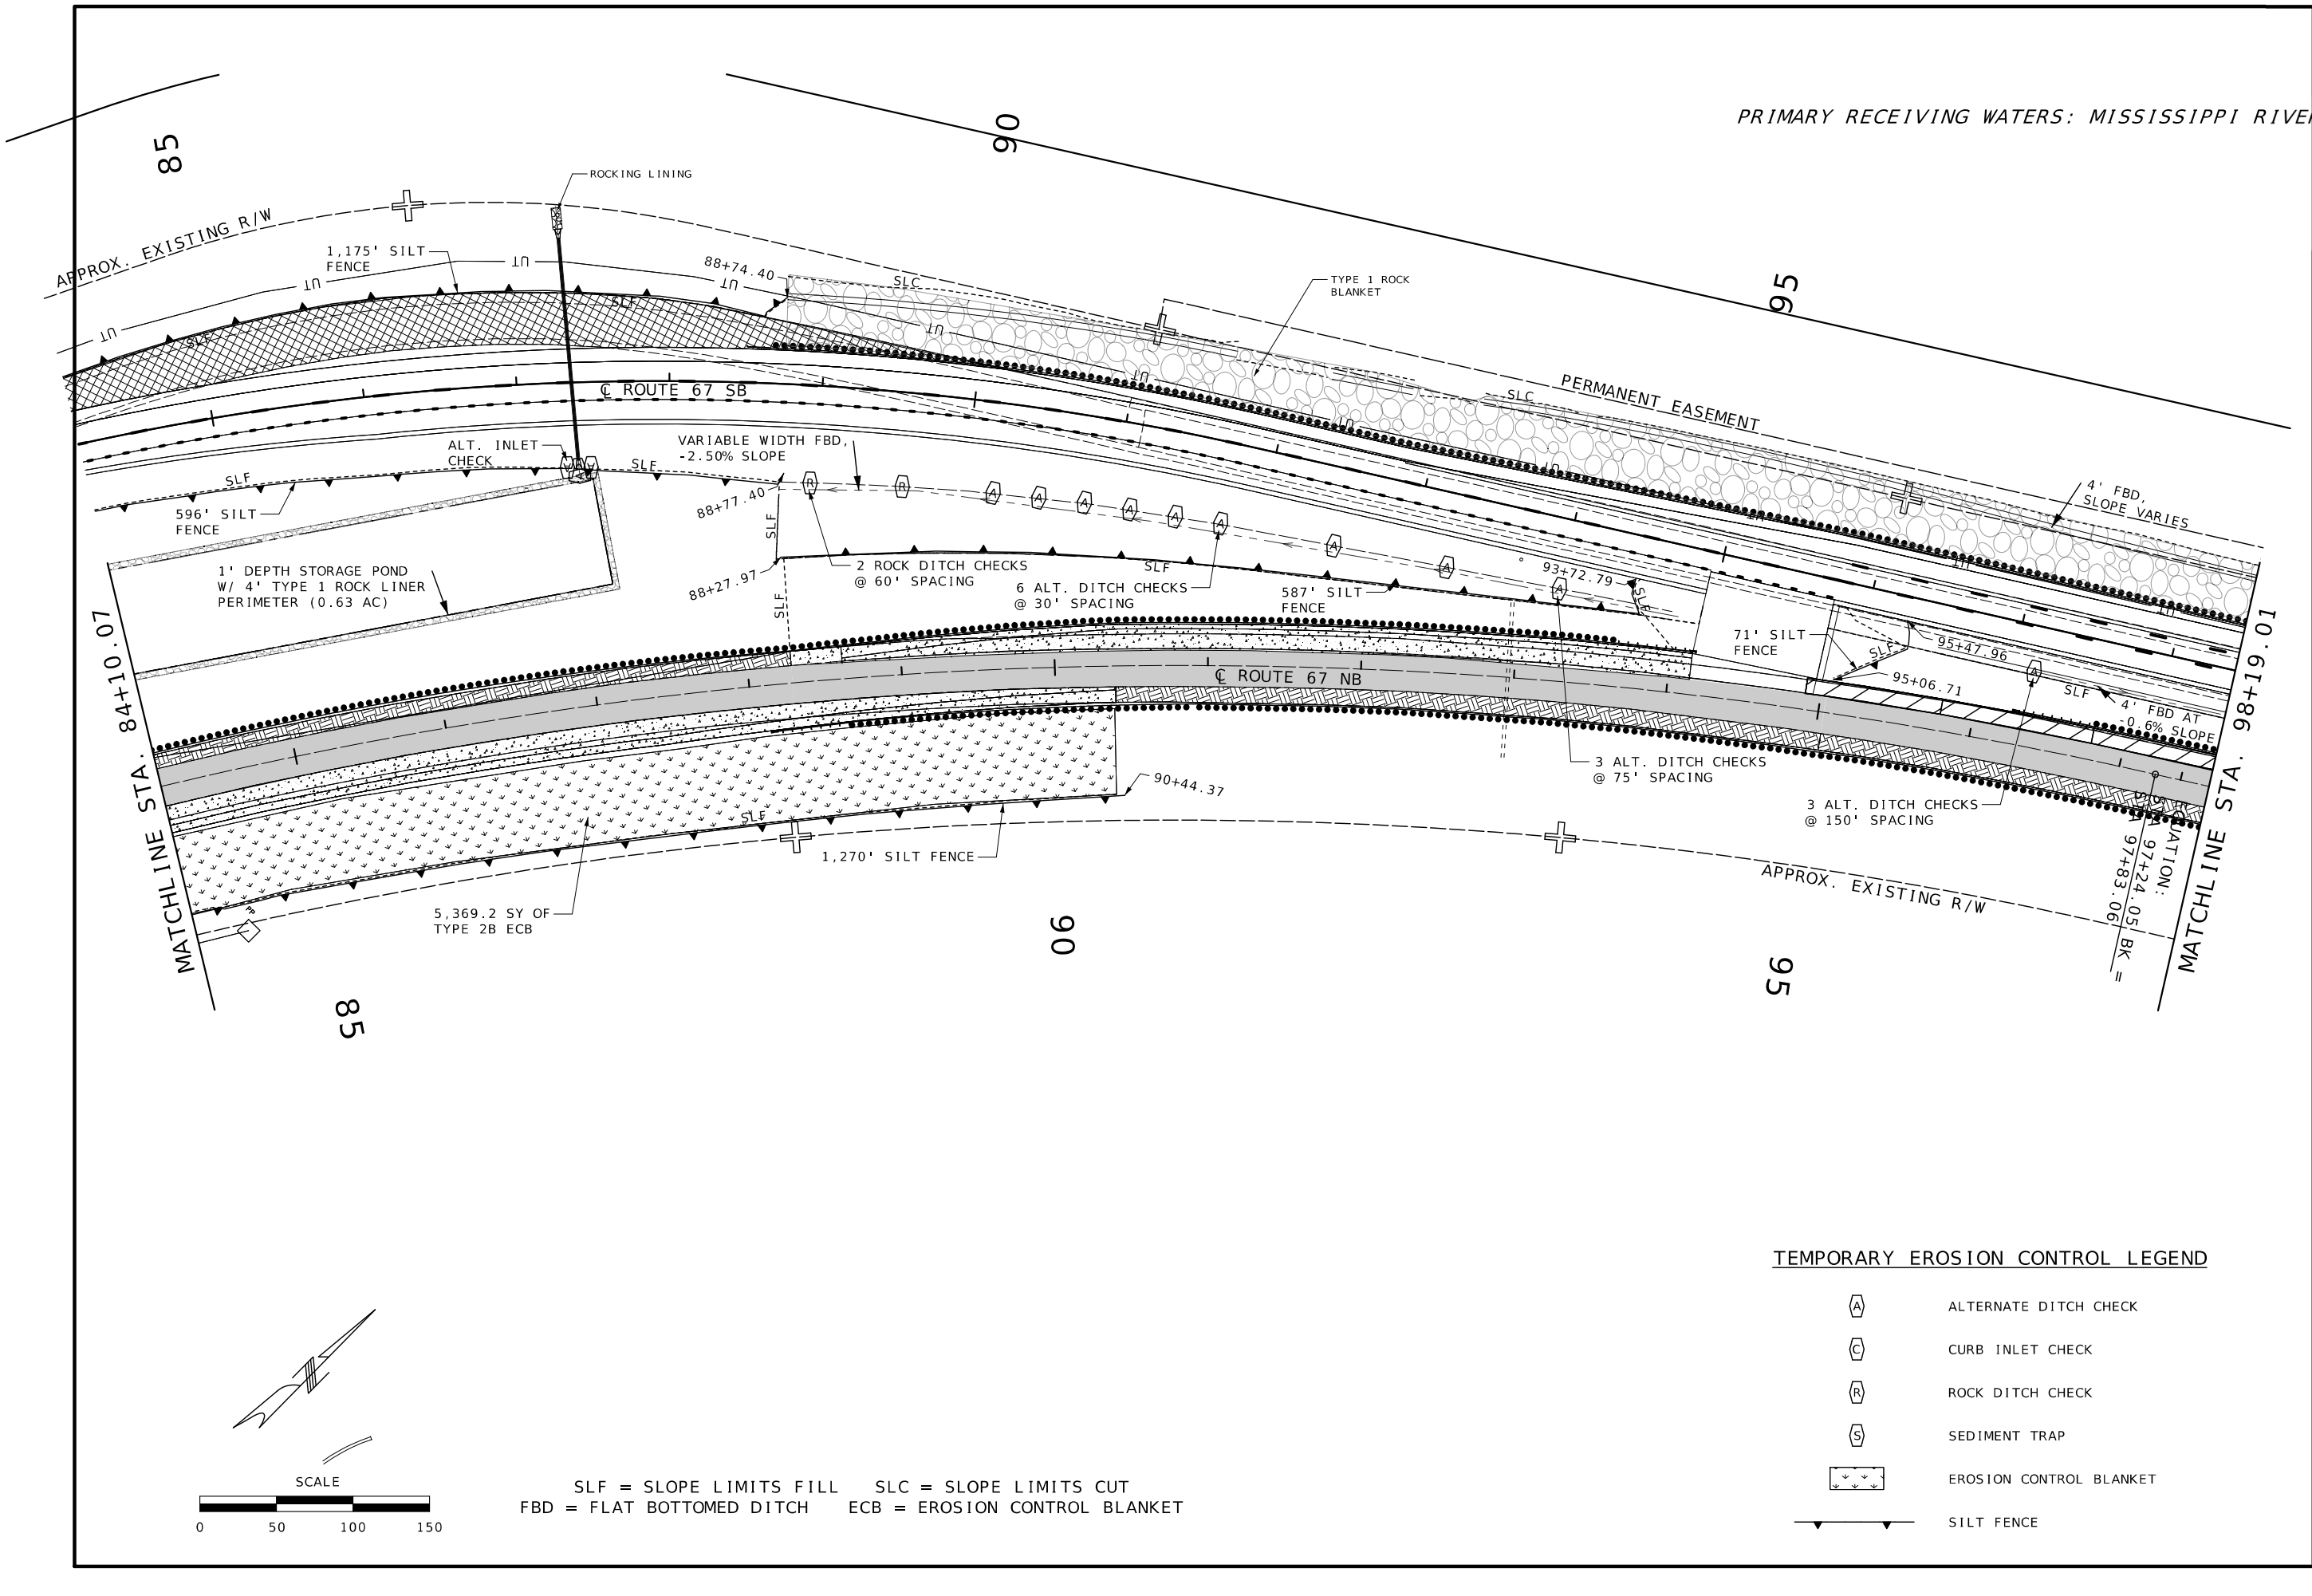

SCALE

0 50 100 150

SLF = SLOPE LIMITS FILL SLC = SLOPE LIMITS CUT
FBD = FLAT BOTTOMED DITCH ECB = EROSION CONTROL BLANKET

TEMPORARY EROSION CONTROL LEGEND

- (A) ALTERNATE DITCH CHECK
- (C) CURB INLET CHECK
- (R) ROCK DITCH CHECK
- (S) SEDIMENT TRAP
- EROSION CONTROL BLANKET
- SILT FENCE

STATE OF MISSOURI
DANIEL WAYNE SAVAGEAU
NUMBER PE-2012018127
PROFESSIONAL ENGINEER
11/10/2025 9:37:05 AM
DANIEL WAYNE SAVAGEAU - CIVIL
MO-PE-2012018127

DATE PREPARED: 11/10/2025
ROUTE: 67 | STATE: MO
DISTRICT: SL | SHEET NO.: 121
COUNTY: ST. CHARLES
JOB NO.: J6P3636
CONTRACT ID.:
PROJECT NO.:
BRIDGE NO.:


DESCRIPTION | DATE

MISSOURI HIGHWAYS AND TRANSPORTATION COMMISSION

105 WEST CAPITOL
JEFFERSON CITY, MO 65102
1-888-ASK-MODOT (1-888-275-6636)

TEMPORARY AND PERMANENT EROSION CONTROL SHEET

PRIMARY RECEIVING WATERS: MISSISSIPPI RIVER

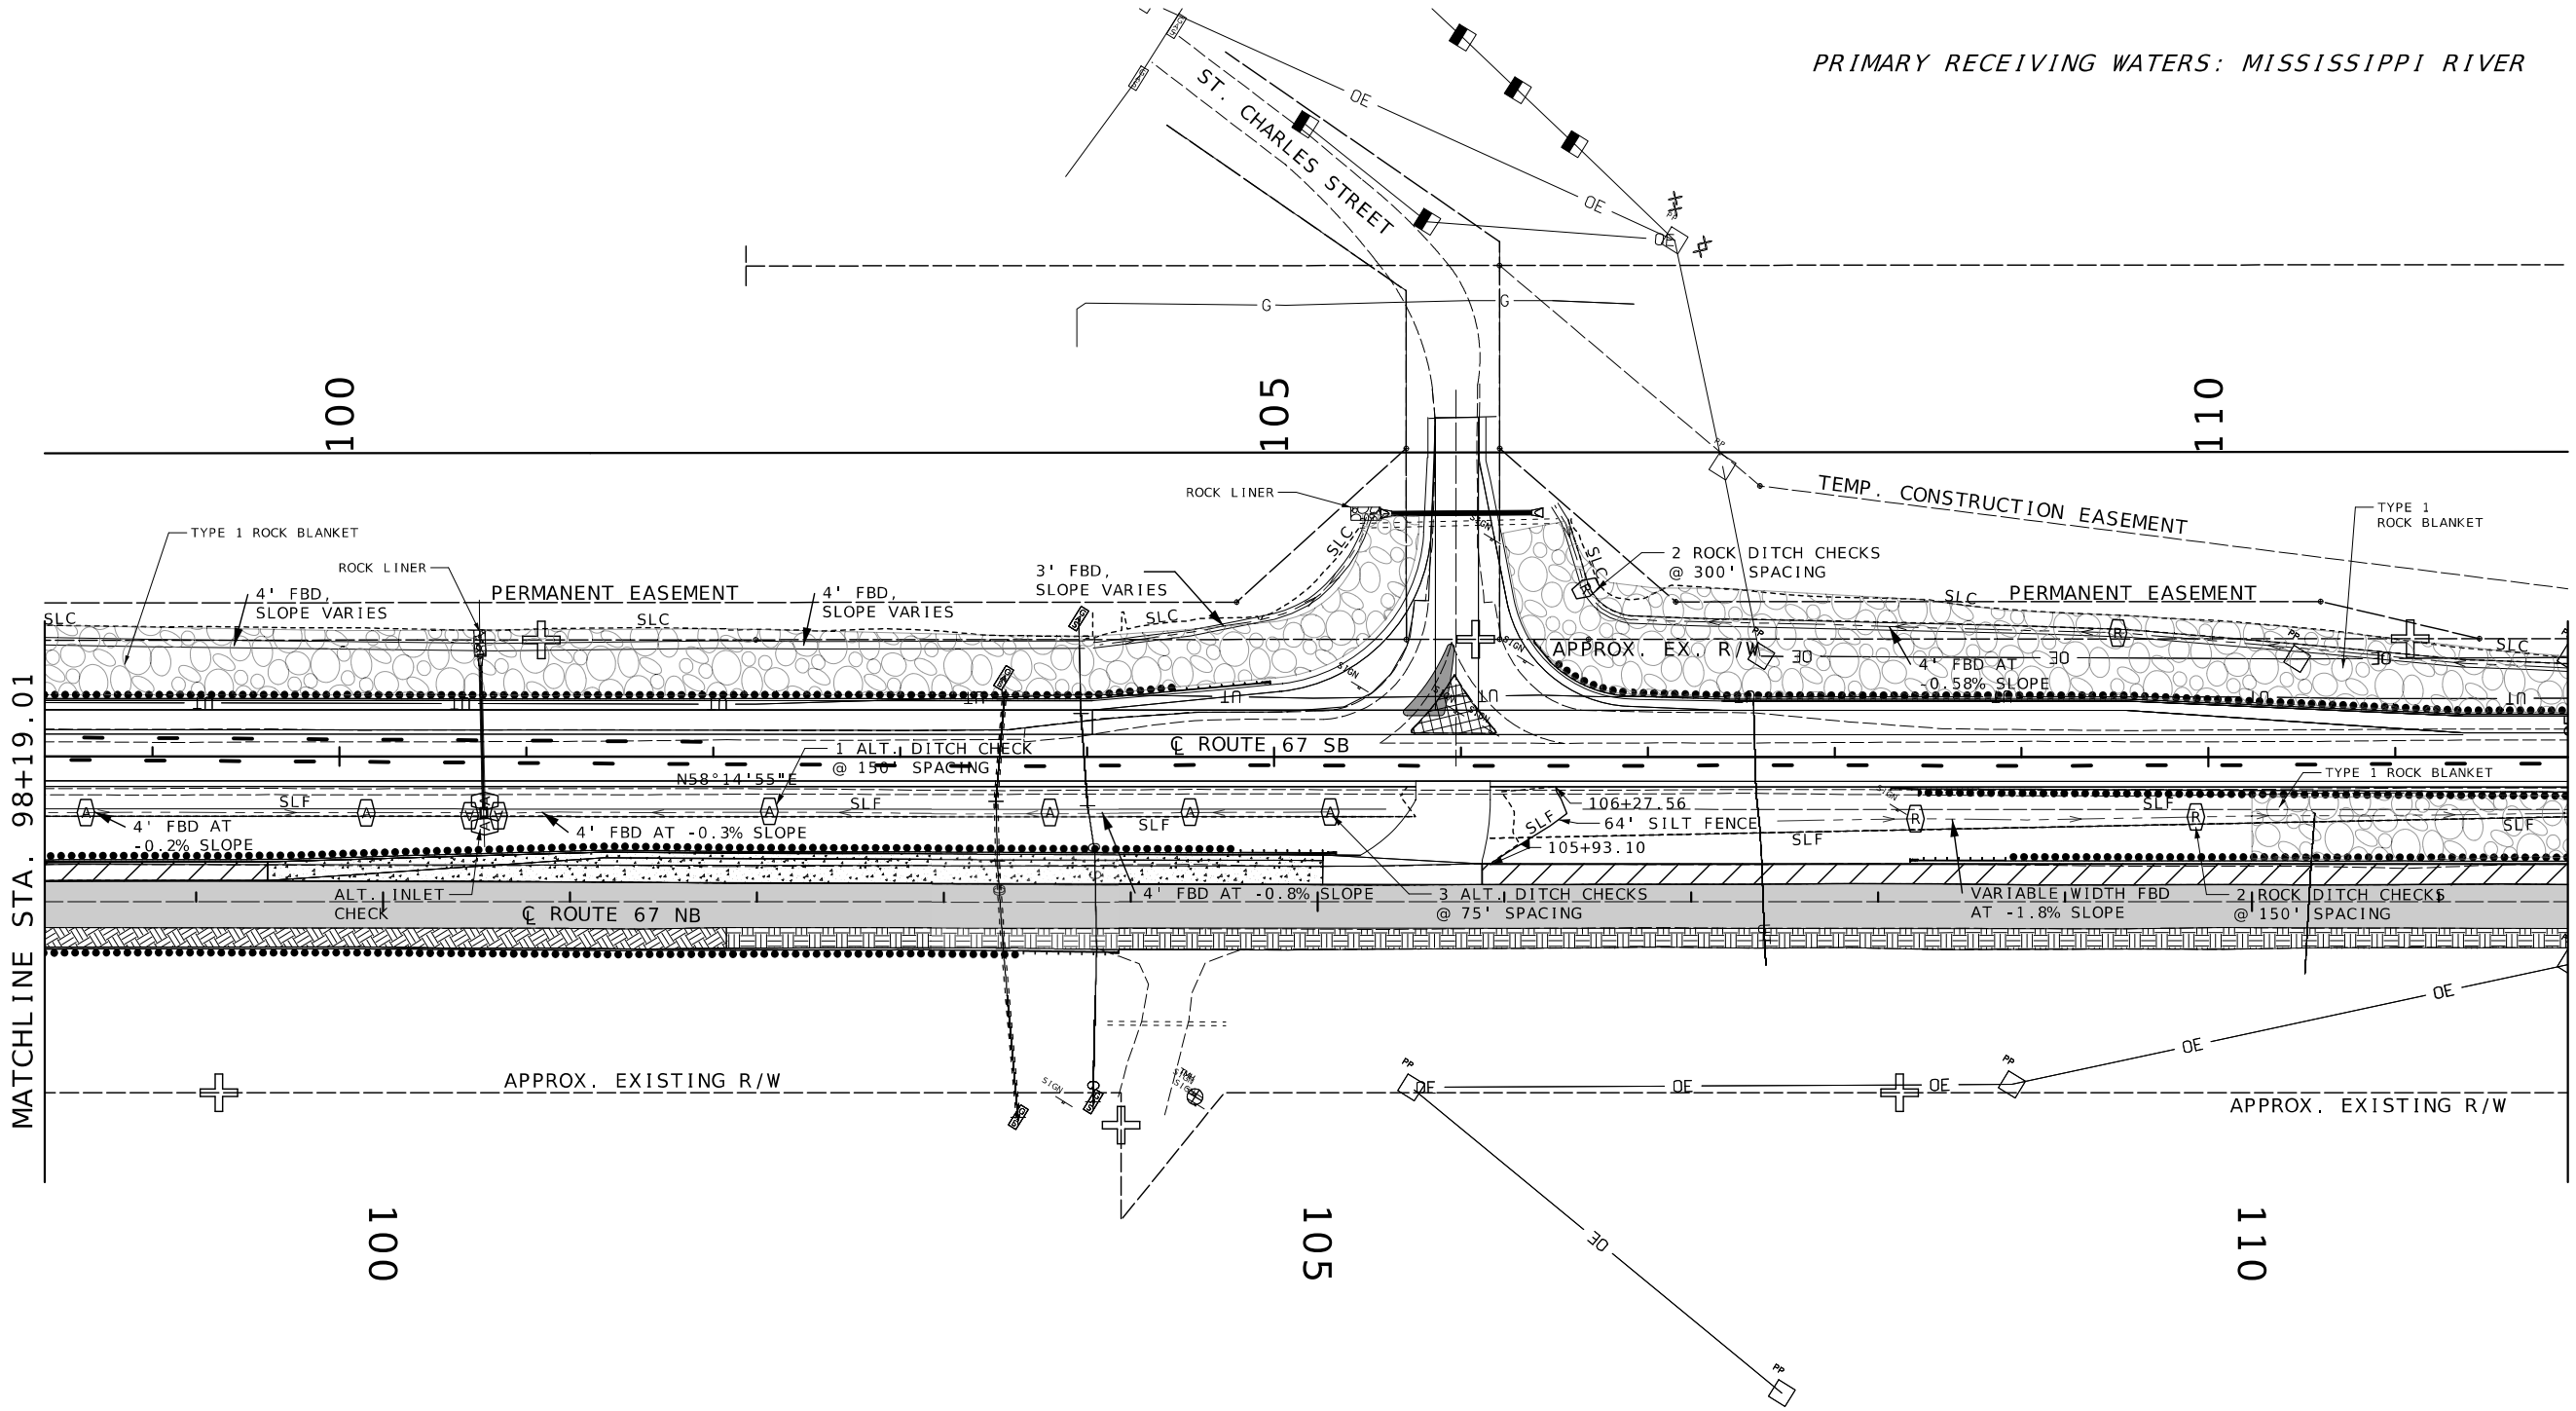

TEMPORARY EROSION CONTROL LEGEND

- (A) ALTERNATE DITCH CHECK
- (C) CURB INLET CHECK
- (R) ROCK DITCH CHECK
- (S) SEDIMENT TRAP
- SILT FENCE

SCALE
0 50 100 150

SLF = SLOPE LIMITS FILL SLC = SLOPE LIMITS CUT
FBD = FLAT BOTTOMED DITCH

STATE OF MISSOURI
DANIEL WAYNE SAVAGEAU
NUMBER PE-2012018127
PROFESSIONAL ENGINEER
11/10/2025 9:37:26 AM
DANIEL WAYNE SAVAGEAU - CIVIL
MO-PE-2012018127


DATE PREPARED: 11/10/2025
ROUTE: 67 | STATE: MO
DISTRICT: SL | SHEET NO.: 122
COUNTY: ST. CHARLES
JOB NO.: J6P3636
CONTRACT ID.:
PROJECT NO.:
BRIDGE NO.:

DESCRIPTION | DATE

MISSOURI HIGHWAYS AND TRANSPORTATION COMMISSION
105 WEST CAPITOL
JEFFERSON CITY, MO 65102
1-888-ASK-MODOT (1-888-275-6636)

TEMPORARY AND PERMANENT EROSION CONTROL SHEET

PRIMARY RECEIVING WATERS: MISSISSIPPI RIVER

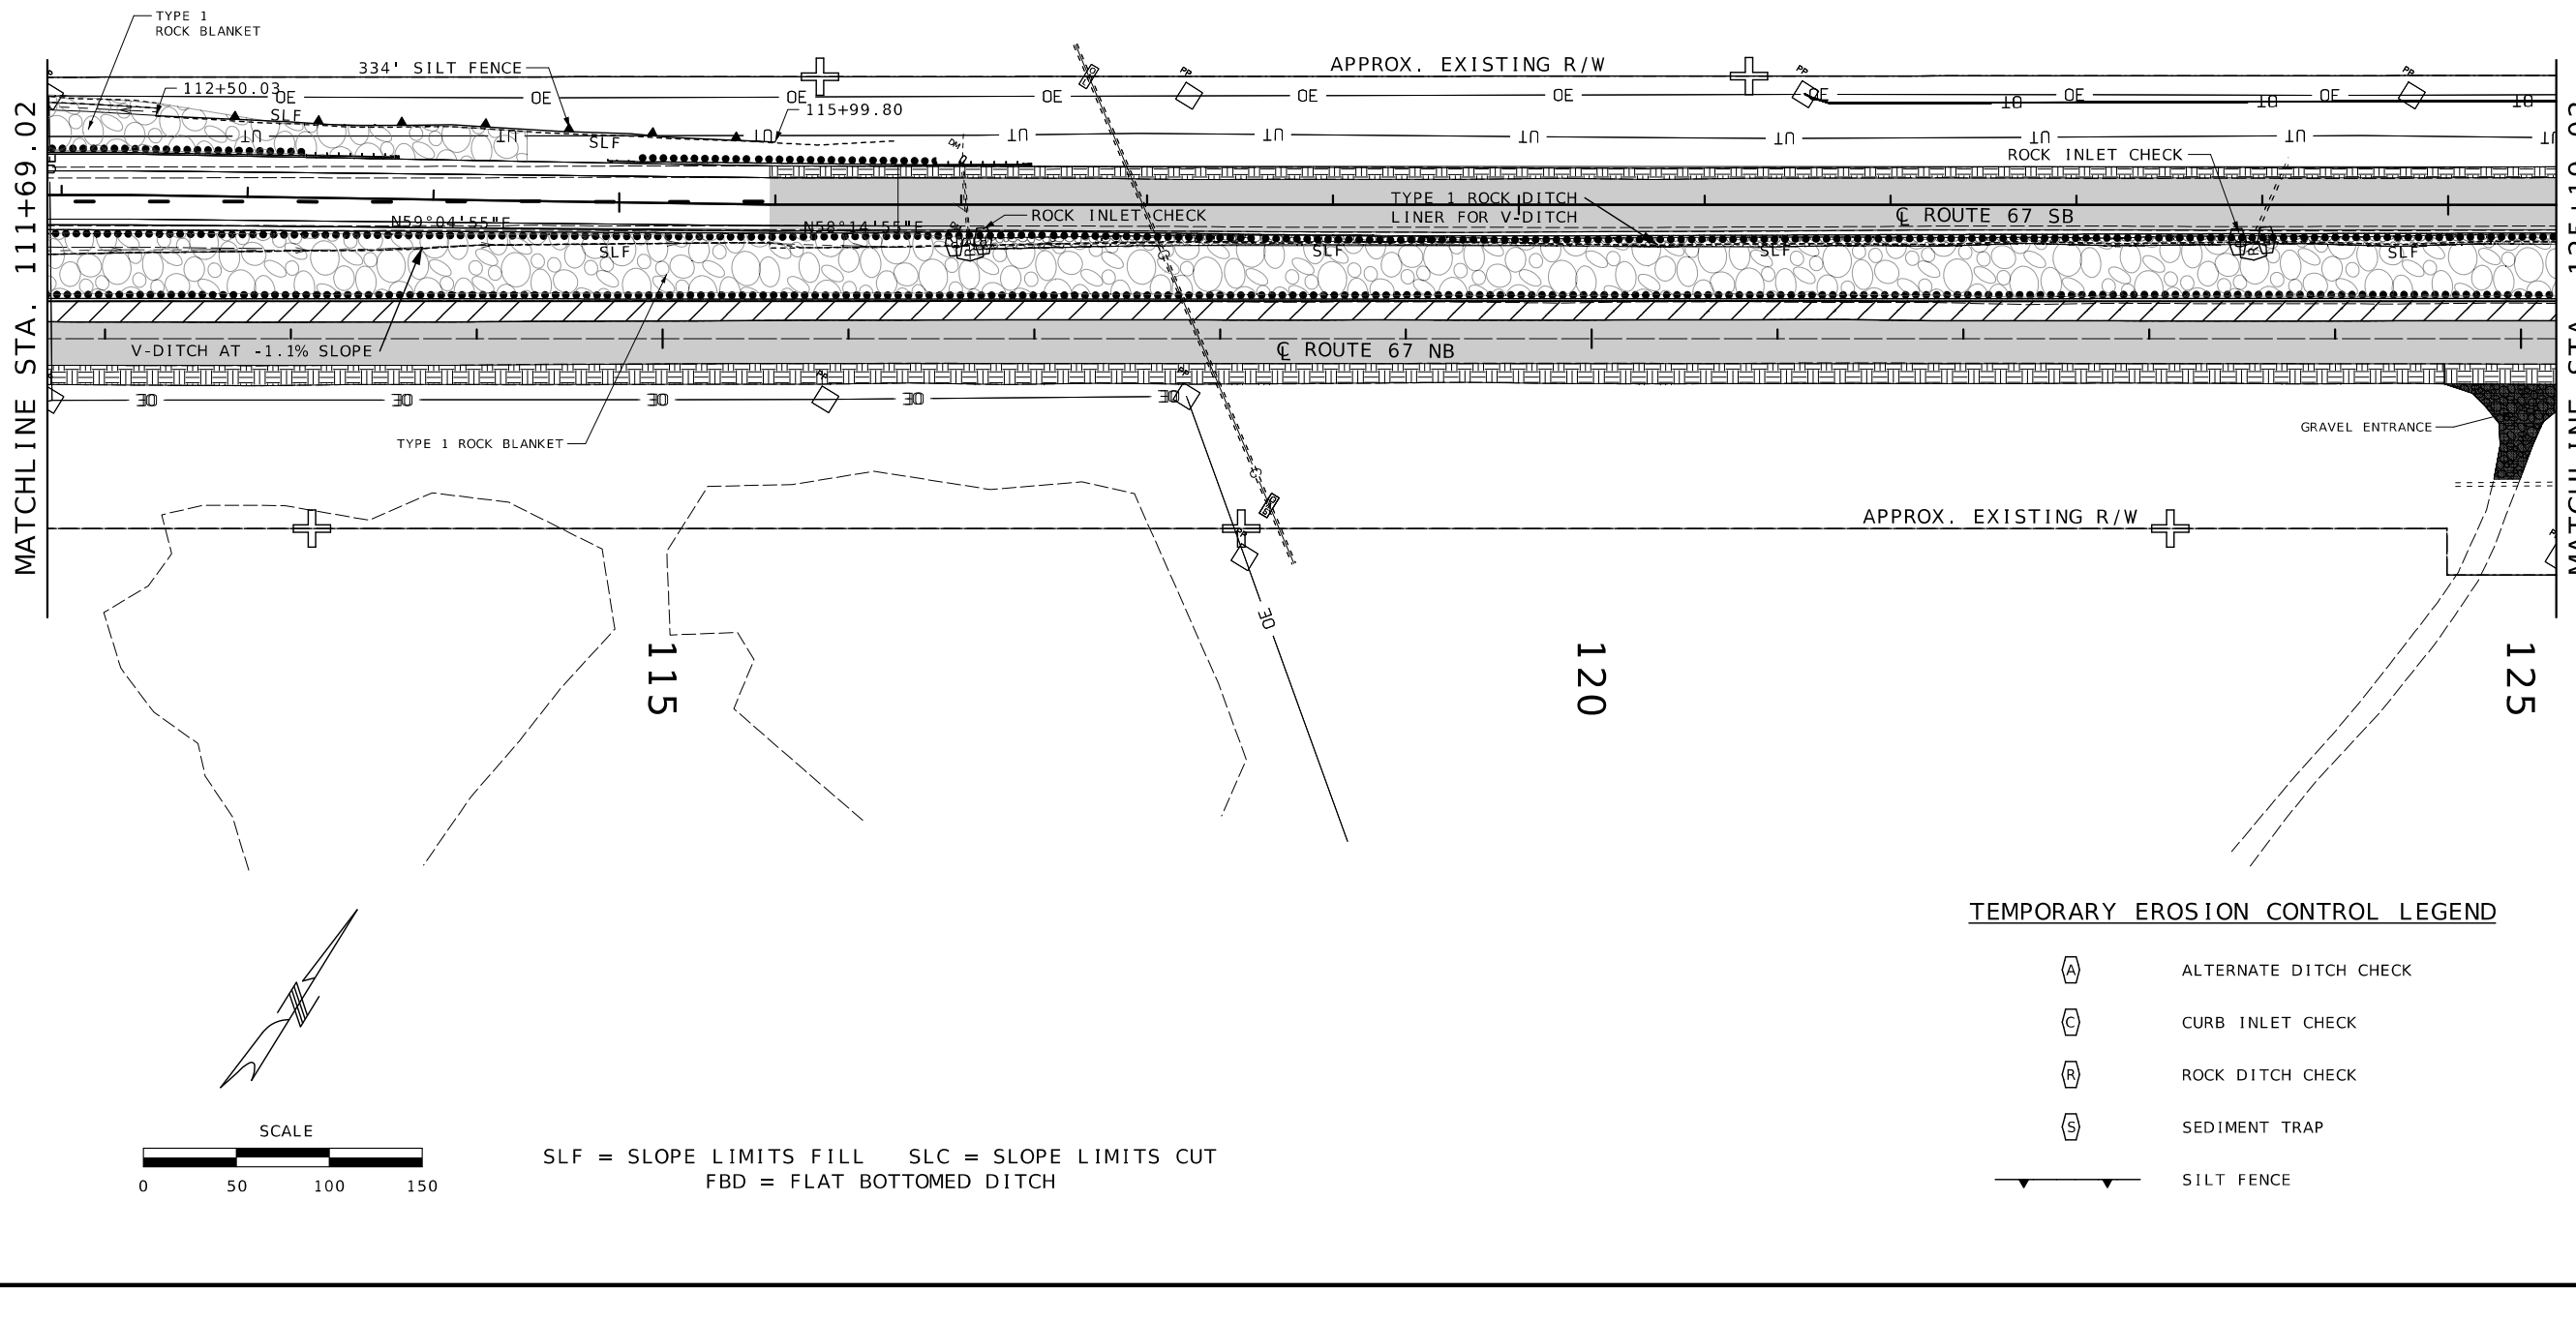

SLF = SLOPE LIMITS FILL SLC = SLOPE LIMITS CUT
FBD = FLAT BOTTOMED DITCH

TEMPORARY EROSION CONTROL LEGEND

- (A) ALTERNATE DITCH CHECK
- (C) CURB INLET CHECK
- (R) ROCK DITCH CHECK
- (S) SEDIMENT TRAP
- SILT FENCE

STATE OF MISSOURI
DANIEL WAYNE SAVAGEAU
NUMBER PE-2012018127
PROFESSIONAL ENGINEER
11/10/2025 9:37:44 AM
DANIEL WAYNE SAVAGEAU - CIVIL
MO-PE-2012018127


DATE PREPARED: 11/10/2025
ROUTE: 67 | STATE: MO
DISTRICT: SL | SHEET NO.: 123
COUNTY: ST. CHARLES
JOB NO.: J6P3636
CONTRACT ID.:
PROJECT NO.:
BRIDGE NO.:

DESCRIPTION | DATE

MISSOURI HIGHWAYS AND TRANSPORTATION COMMISSION
105 WEST CAPITOL
JEFFERSON CITY, MO 65102
1-888-ASK-MODOT (1-888-275-6636)

TEMPORARY AND PERMANENT EROSION CONTROL SHEET

PRIMARY RECEIVING WATERS: MISSISSIPPI RIVER

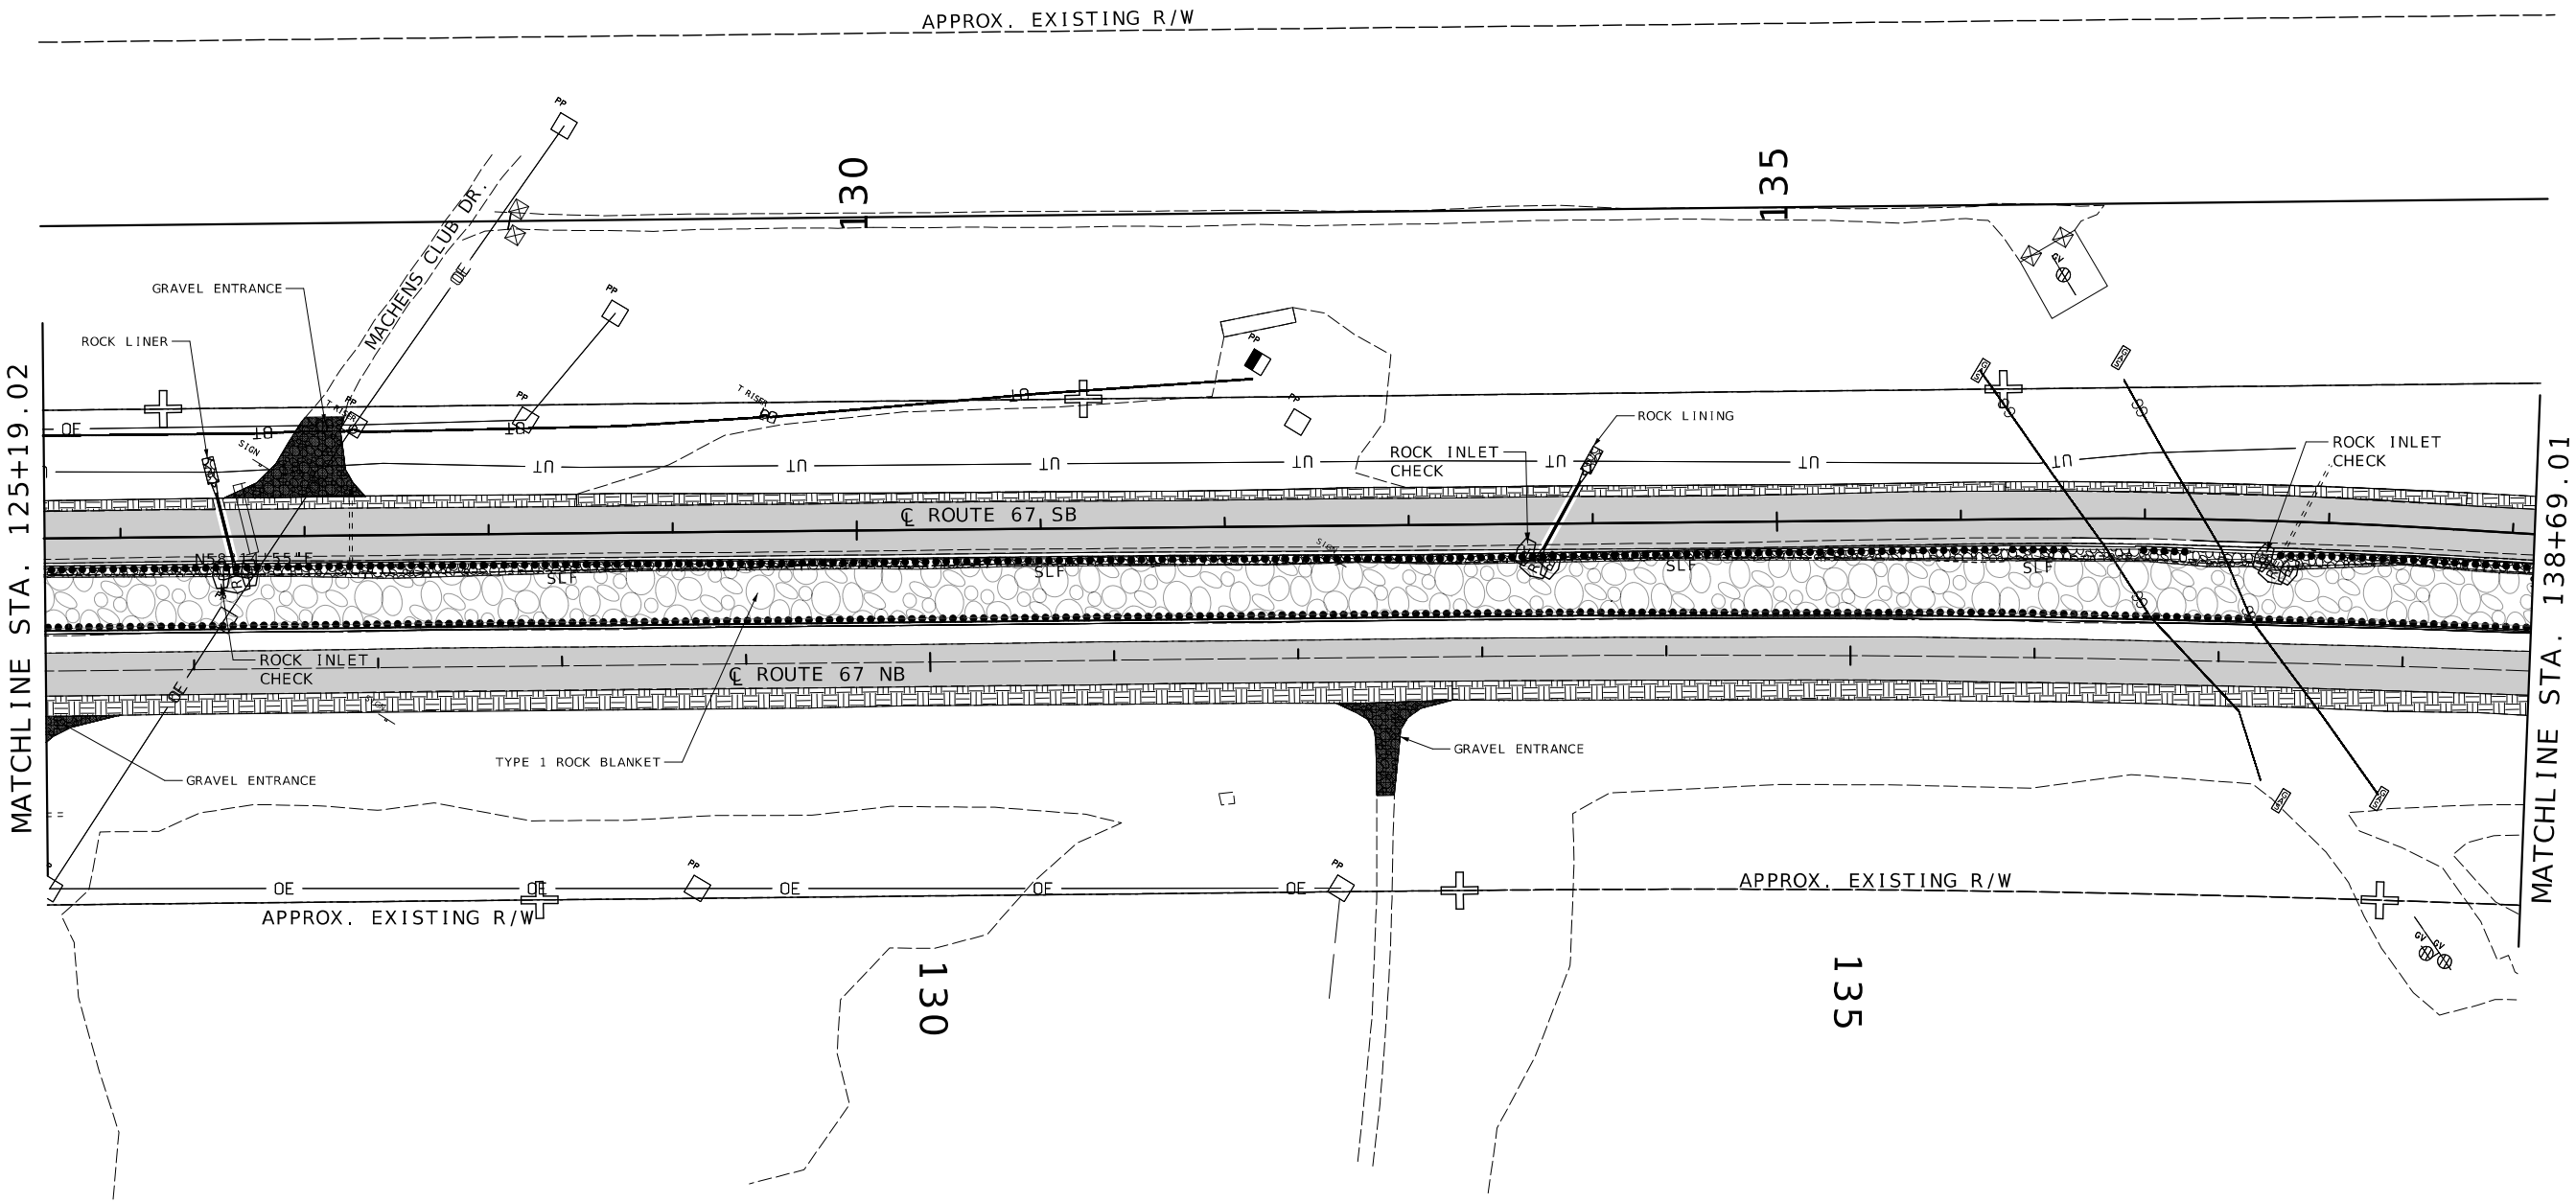

SCALE

0 50 100 150

SLF = SLOPE LIMITS FILL SLC = SLOPE LIMITS CUT
FBD = FLAT BOTTOMED DITCH

TEMPORARY EROSION CONTROL LEGEND

- (A) ALTERNATE DITCH CHECK
- (C) CURB INLET CHECK
- (R) ROCK DITCH CHECK
- (S) SEDIMENT TRAP
- SILT FENCE

STATE OF MISSOURI
DANIEL WAYNE SAVAGEAU
NUMBER PE-2012018127
PROFESSIONAL ENGINEER
Daniel Savageau
11/10/2025 9:38:04 AM
DANIEL WAYNE SAVAGEAU - CIVIL
MO-PE-2012018127

DATE PREPARED
11/10/2025

ROUTE	STATE
67	MO
DISTRICT	SHEET NO.
SL	124

COUNTY
ST. CHARLES

JOB NO.
J6P3636

CONTRACT ID.

PROJECT NO.

BRIDGE NO.


DESCRIPTION

DATE

MISSOURI HIGHWAYS AND TRANSPORTATION COMMISSION
105 WEST CAPITOL
JEFFERSON CITY, MO 65102
1-888-ASK-MODOT (1-888-275-6636)

TEMPORARY AND PERMANENT EROSION CONTROL SHEET

PRIMARY RECEIVING WATERS: MISSISSIPPI RIVER

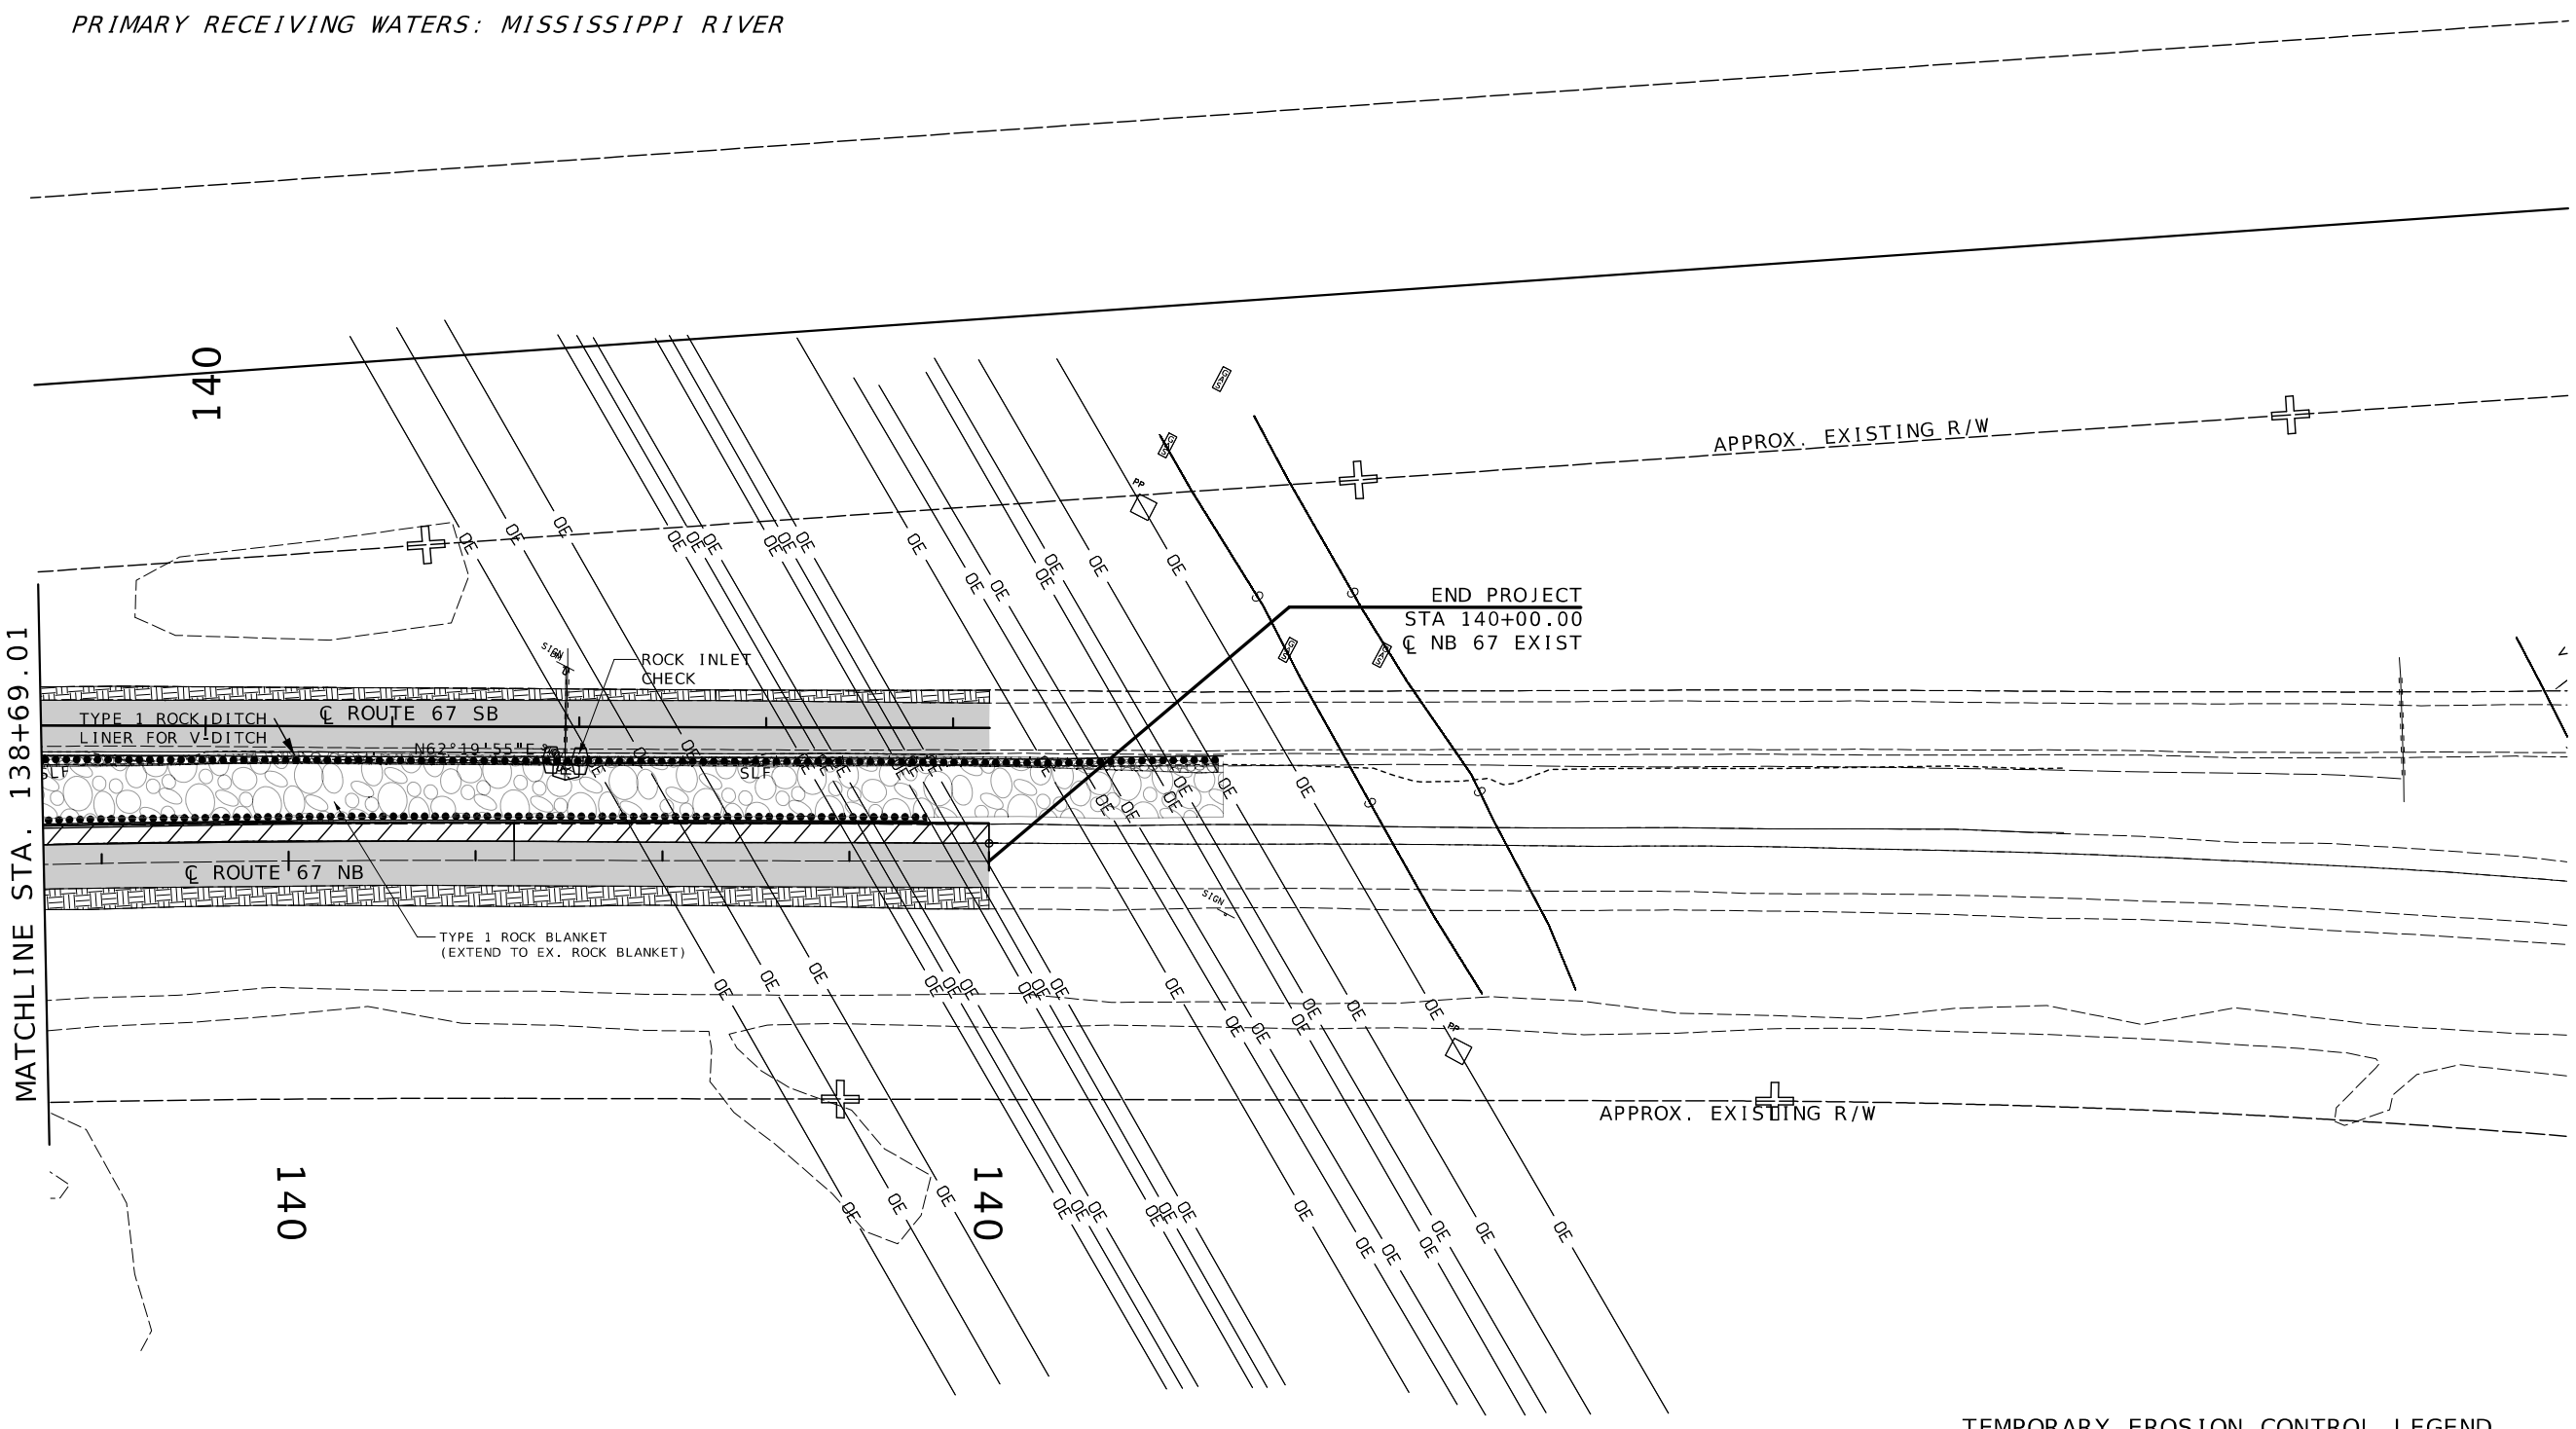

SCALE

0 50 100 150

SLF = SLOPE LIMITS FILL SLC = SLOPE LIMITS CUT
FBD = FLAT BOTTOMED DITCH

TEMPORARY EROSION CONTROL LEGEND

- (A) ALTERNATE DITCH CHECK
- (C) CURB INLET CHECK
- (R) ROCK DITCH CHECK
- (S) SEDIMENT TRAP
- SILT FENCE

STATE OF MISSOURI
DANIEL WAYNE SAVAGEAU
NUMBER PE-2012018127
PROFESSIONAL ENGINEER

11/10/2025 9:38:26 AM
DANIEL WAYNE SAVAGEAU - CIVIL
MO-PE-2012018127
DATE PREPARED
11/10/2025

ROUTE	STATE
67	MO
DISTRICT	SHEET NO.
SL	125

COUNTY
ST. CHARLES

JOB NO.
J6P3636

CONTRACT ID.

PROJECT NO.

BRIDGE NO.

DESCRIPTION	DATE


MISSOURI HIGHWAYS AND TRANSPORTATION COMMISSION

105 WEST CAPITOL
JEFFERSON CITY, MO 65102
1-888-ASK-MODOT (1-888-275-6636)

MoDOT

TEMPORARY AND PERMANENT EROSION CONTROL SHEET

PRIMARY RECEIVING WATERS: MISSISSIPPI RIVER

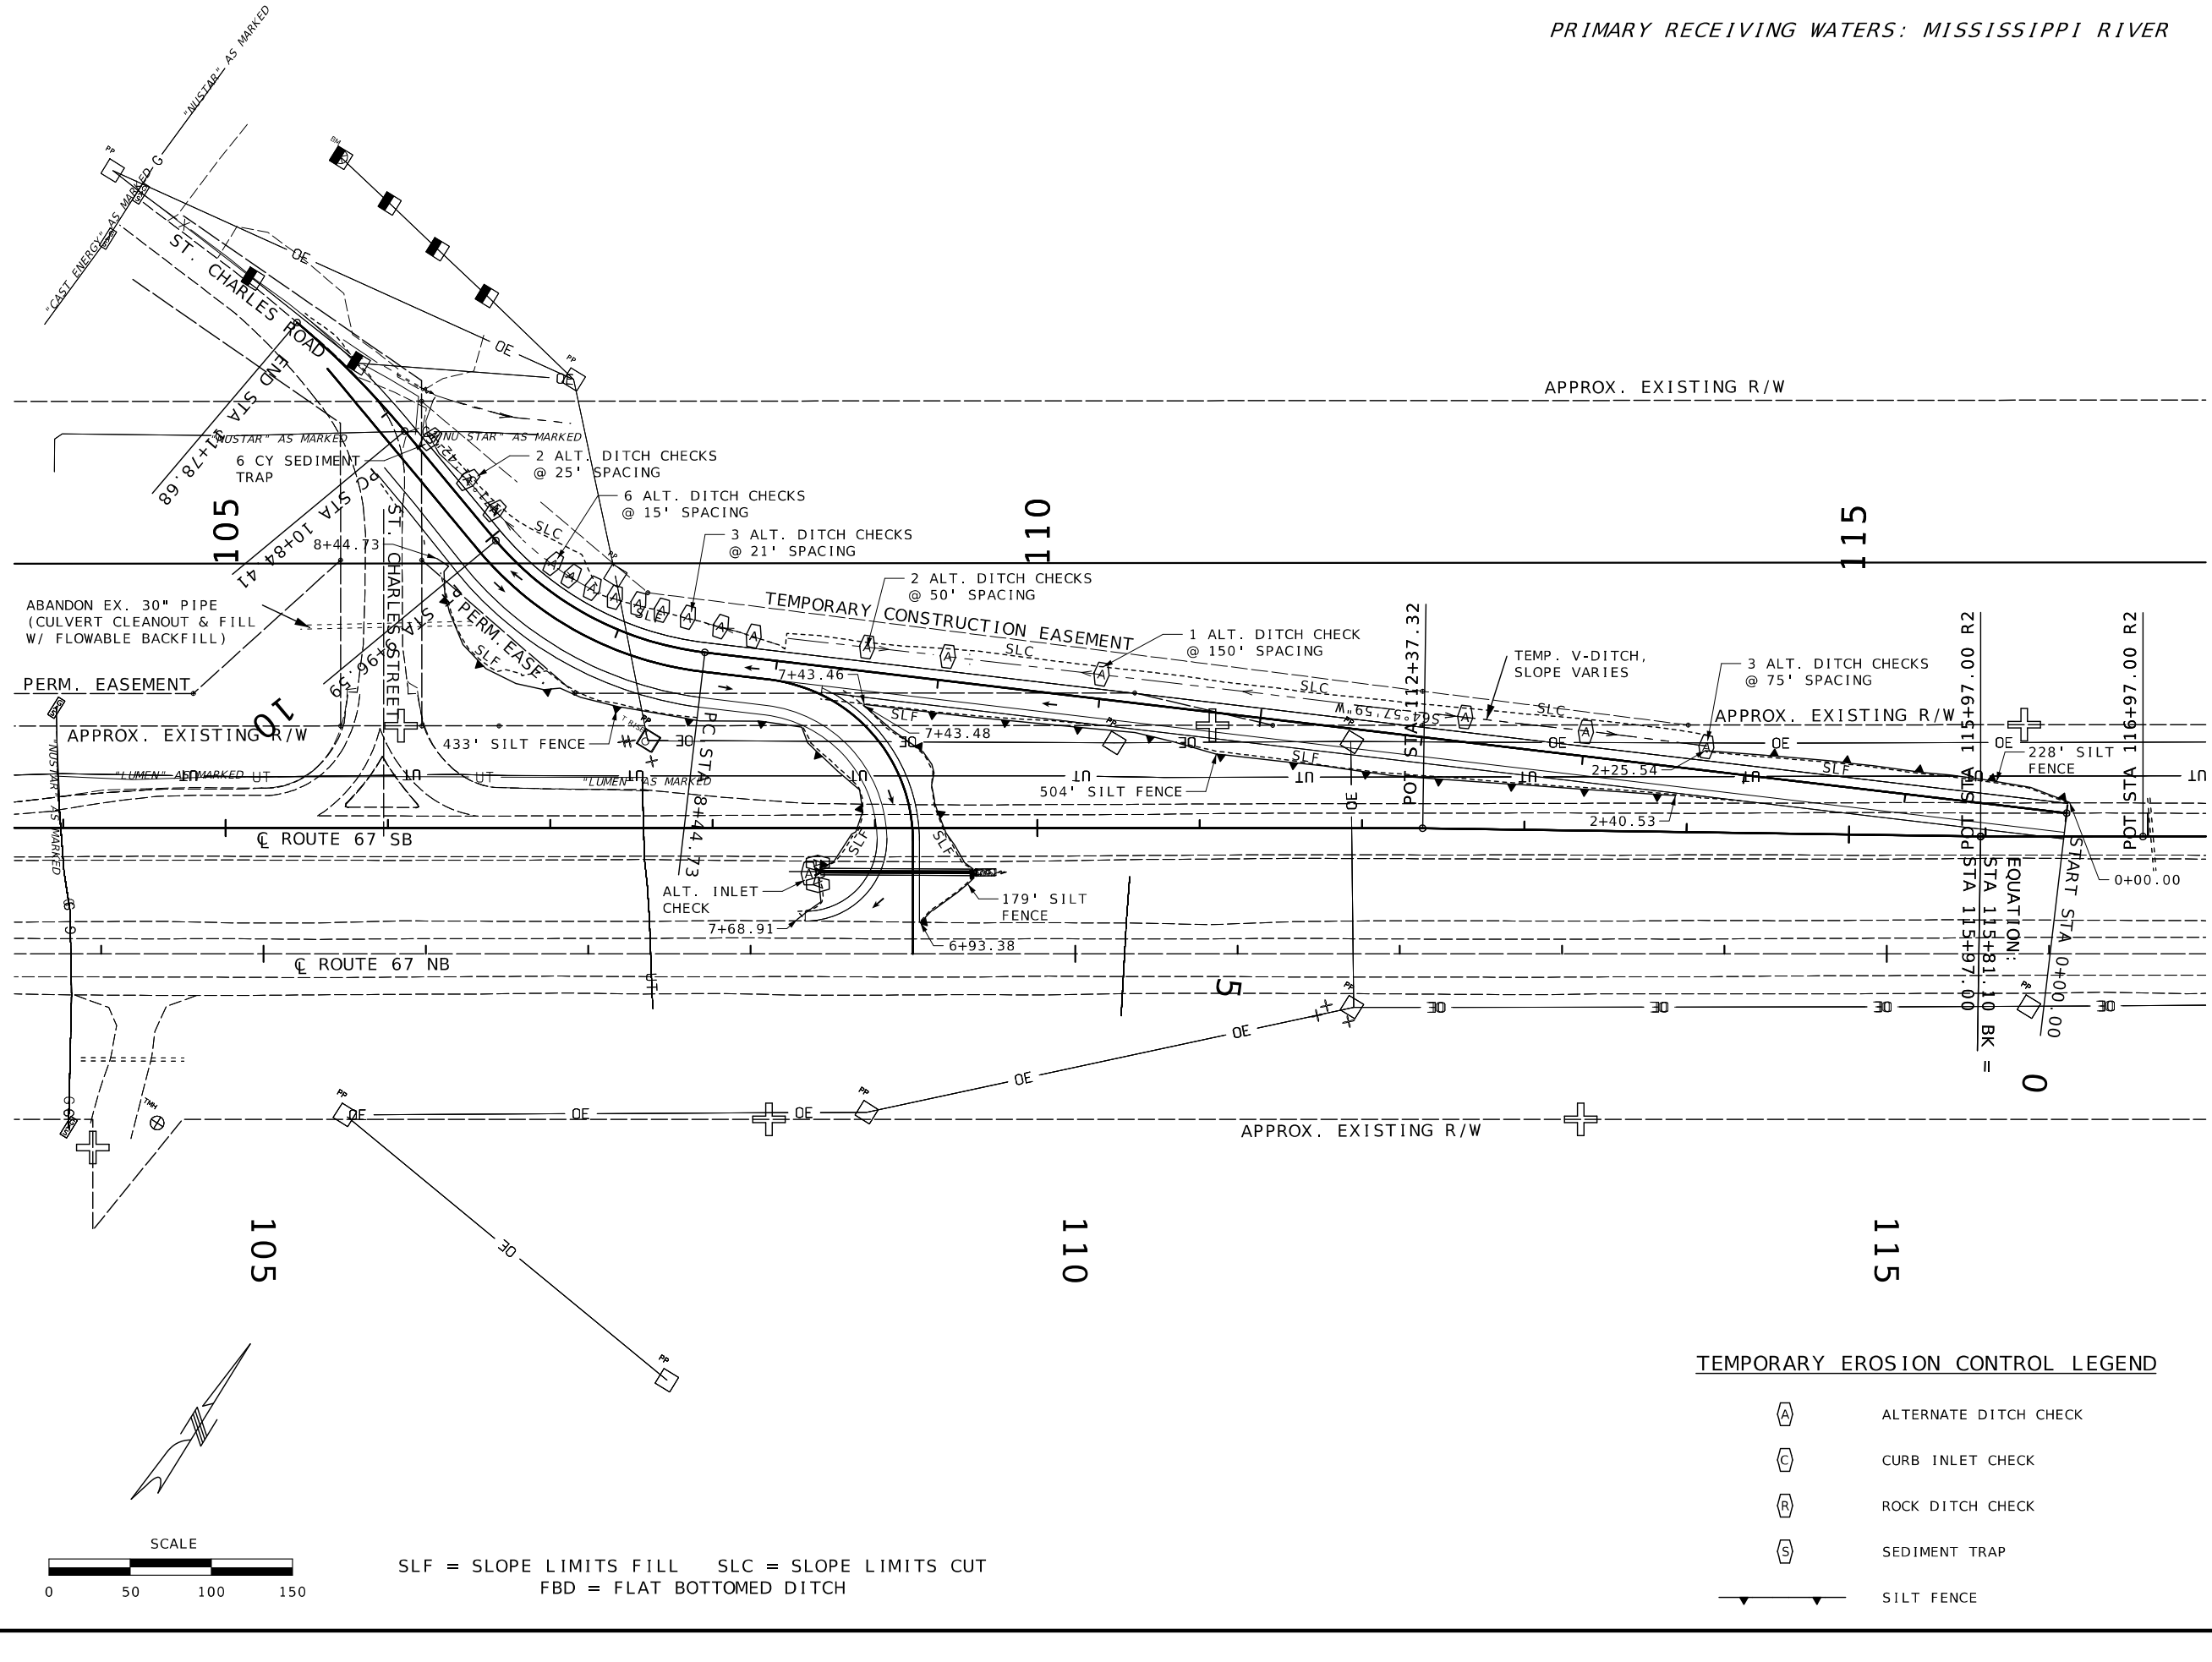

TEMPORARY EROSION CONTROL LEGEND

- (A) ALTERNATE DITCH CHECK
- (C) CURB INLET CHECK
- (R) ROCK DITCH CHECK
- (S) SEDIMENT TRAP
- SILT FENCE

STATE OF MISSOURI
DANIEL WAYNE SAVAGEAU
NUMBER PE-2012018127
PROFESSIONAL ENGINEER
10/03/2025 2:58:56 PM
DANIEL WAYNE SAVAGEAU - CIVIL
MO-PE-2012018127

DATE PREPARED: 10/3/2025
ROUTE: 67 | STATE: MO
DISTRICT: SL | SHEET NO.: 126
COUNTY: ST. CHARLES
JOB NO.: J6P3636
CONTRACT ID.:
PROJECT NO.:
BRIDGE NO.:

DESCRIPTION | DATE

MISSOURI HIGHWAYS AND TRANSPORTATION COMMISSION
105 WEST CAPITOL
JEFFERSON CITY, MO 65102
1-888-ASK-MODOT (1-888-275-6636)


SPECIAL TEMPORARY EROSION CONTROL SHEET - TEMPORARY BYPASS

LIGHTING LEGEND

	CONTROLLER, LIGHTING		LED-A LUMINAIRE
	CONTROLLER, LIGHTING (EXISTING)		LED-B LUMINAIRE
	WOOD POST		LED-C LUMINAIRE
	POWER SUPPLY	P.S.	POWER SOURCE
JCT	JUNCTION BOX		PULL BOX (EXISTING)
	PULL BOX CONCRETE TYPE 1		PULL BOX CONCRETE TYPE 2
	PULL BOX PREFORMED TYPE 1		PULL BOX PREFORMED TYPE 2
	CONDUIT, RIGID (TRENCH)		CONDUIT, RIGID (PUSHED)
M M M	CONDUIT, RIGID (MEDIAN)	B B B	CONDUIT, RIGID (BRIDGE)
	CONDUIT, RIGID (EXISTING)		CABLE-CONDUIT (EXISTING)
			CABLE-CONDUIT

NOTE: STATIONING IS PROVIDED BY LOCATION ONLY AND NOT THE ENTIRE COORIDOR. (CINDER ROAD, RED SCHOOL ROAD,RICHARD DRIVE/RT.94, AND ST. CHARLES STREET)

THE EXISTENCE AND APPROXIMATE LOCATION OF UTILITY FACILITIES KNOWN TO EXIST, AS SHOWN ON THE PLANS, ARE BASED ON THE BEST INFORMATION AVAILABLE TO THE COMMISSION AT THIS TIME. THIS INFORMATION IS PROVIDED BY THE COMMISSION "AS-IS" AND THE COMMISSION EXPRESSLY DISCLAIMS ANY REPRESENTATION OR WARRANTY AS TO THE COMPLETENESS, ACCURACY, OR SUITABILITY OF THE INFORMATION FOR ANY USE. RELIANCE UPON THIS INFORMATION IS DONE AT THE RISK AND PERIL OF THE USER, AND THE COMMISSION SHALL NOT BE LIABLE FOR ANY DAMAGES THAT MAY ARISE FROM ANY ERROR IN THE INFORMATION. IT IS, THEREFORE, THE RESPONSIBILITY OF THE CONTRACTOR TO VERIFY THE EXISTENCE, LOCATION AND STATUS OF ANY FACILITY. SUCH VERIFICATION INCLUDES DIRECT CONTACT WITH THE LISTED UTILITIES.

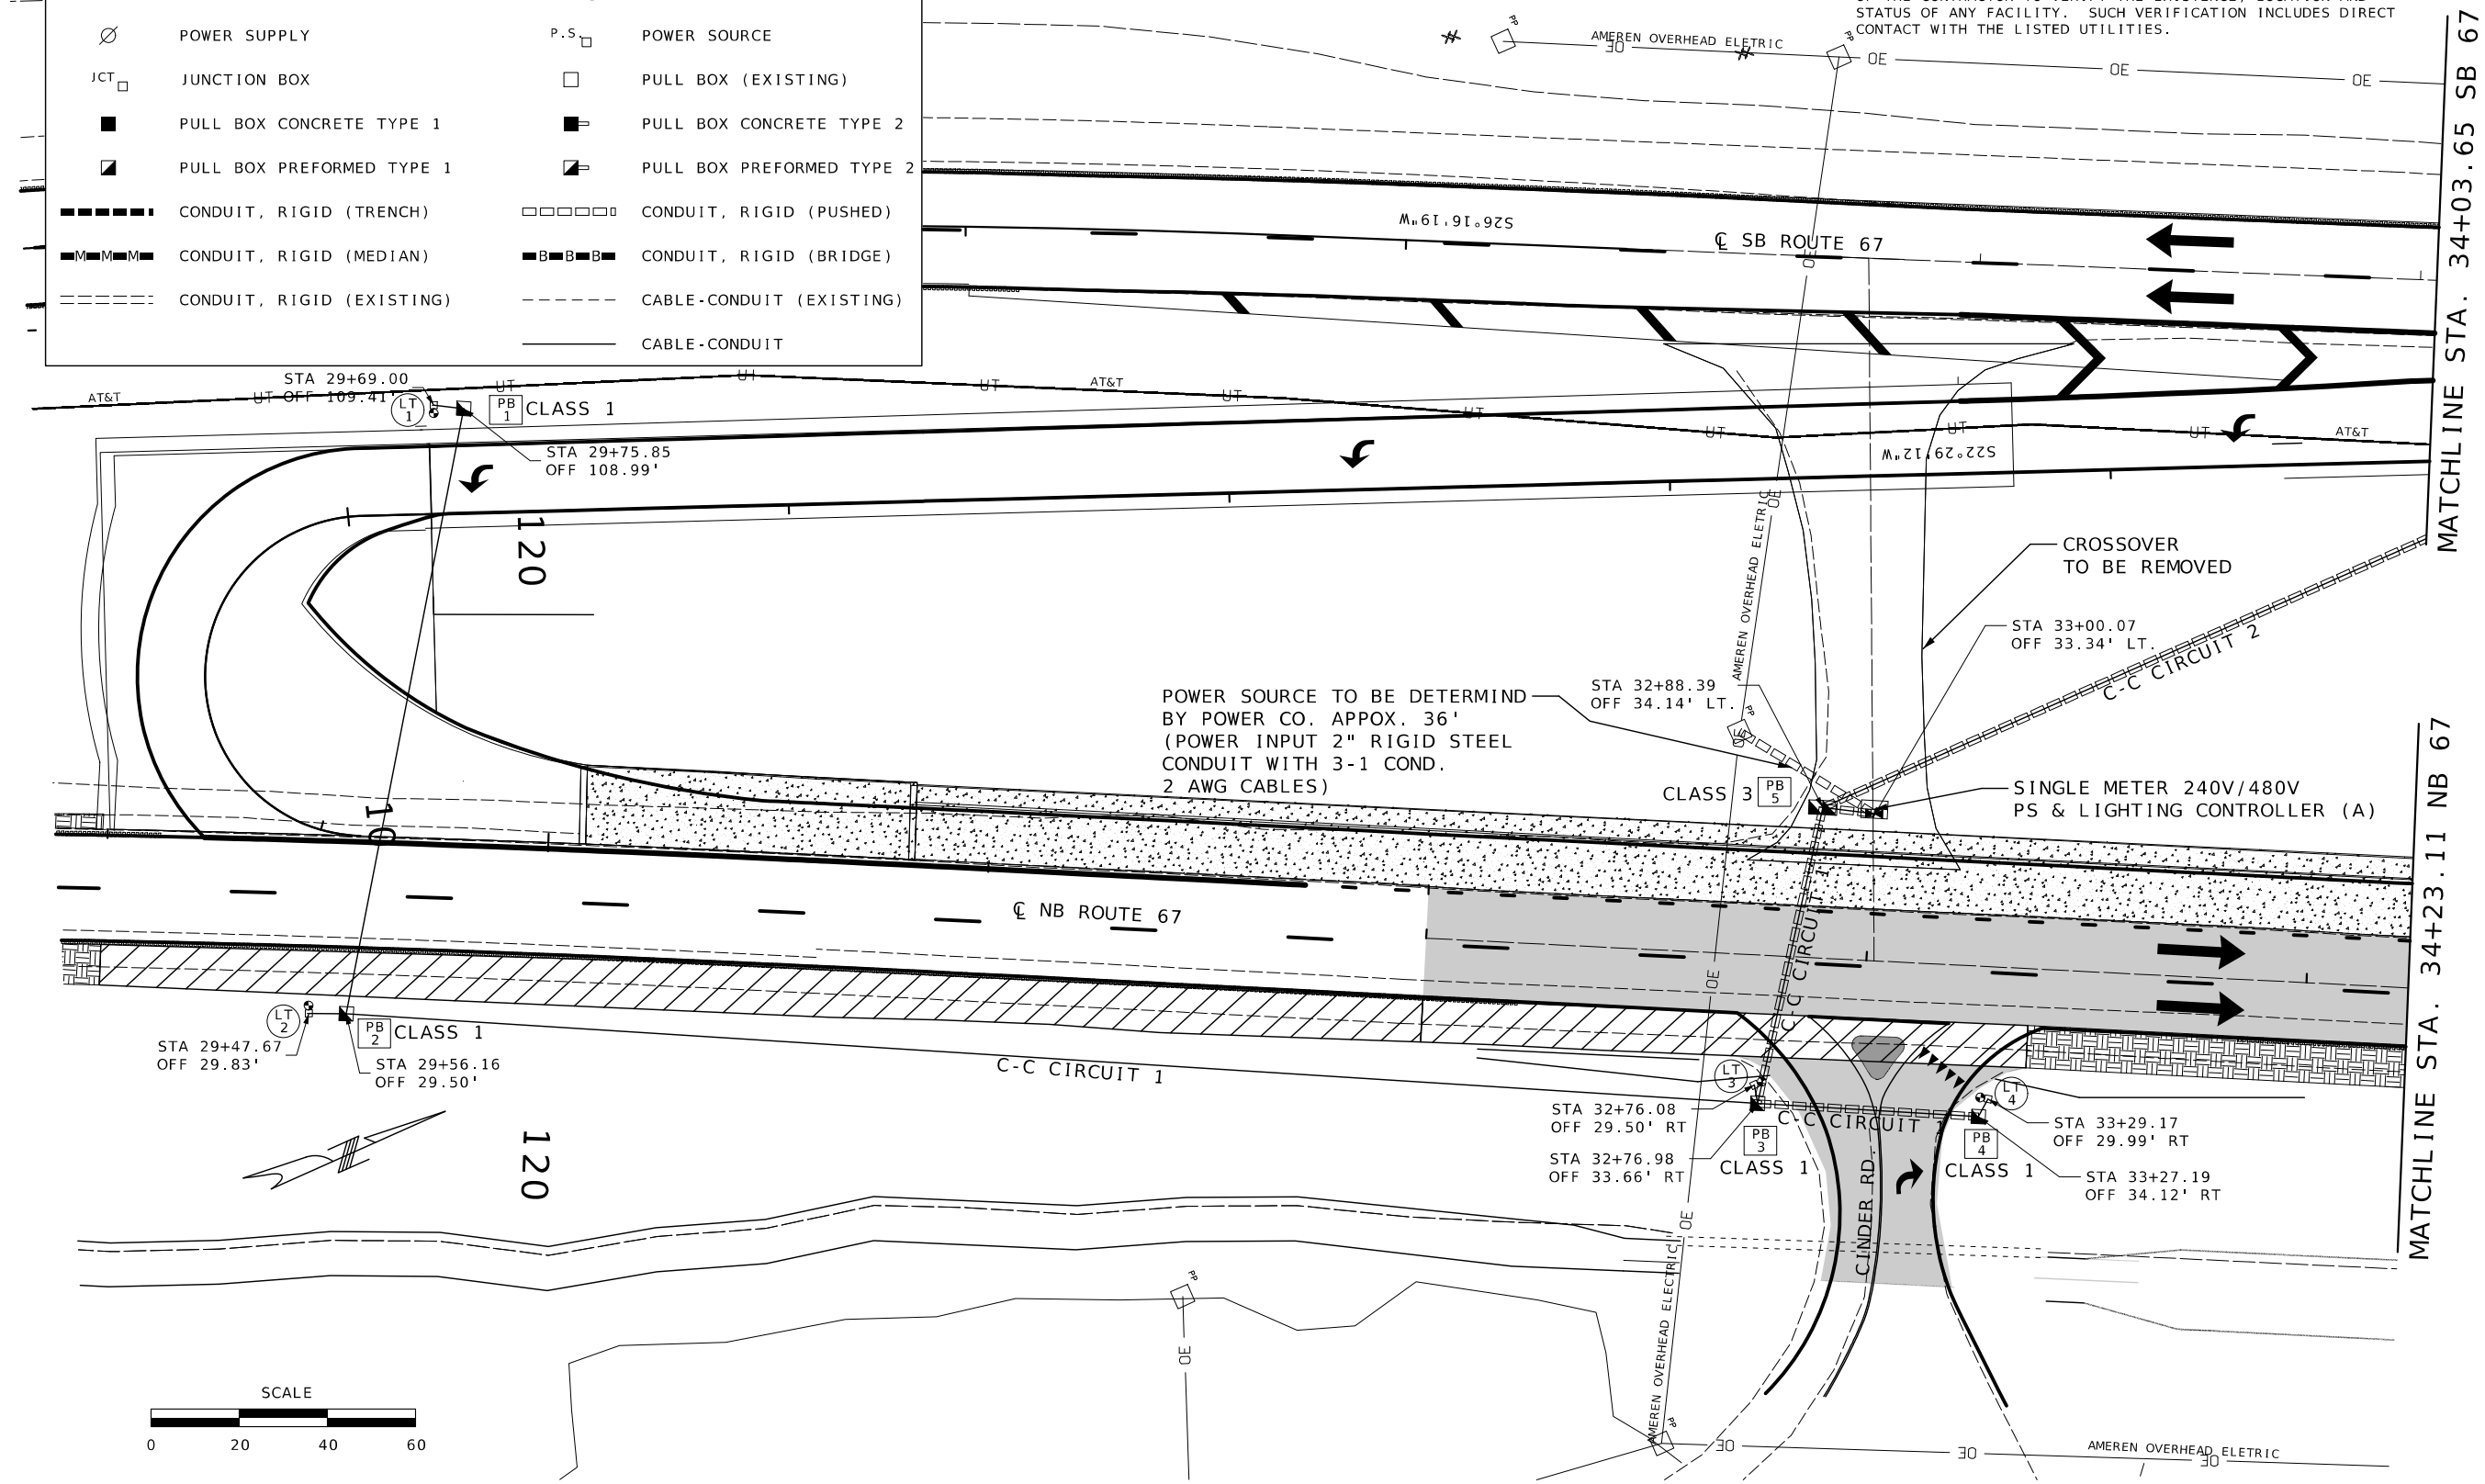

STATE OF MISSOURI
DANIEL WAYNE SAVAGEAU
NUMBER PE-2012018127
PROFESSIONAL ENGINEER
Daniel Savageau
10/03/2025 2:59:17 PM
DANIEL WAYNE SAVAGEAU - CIVIL
MO-PE-2012018127

DATE PREPARED
10/3/2025

ROUTE	STATE
67	MO
DISTRICT	SHEET NO.
SL	127

COUNTY
ST. LOUIS

JOB NO.
J6P3636

CONTRACT ID.

PROJECT NO.

BRIDGE NO.


DESCRIPTION

DATE

MISSOURI HIGHWAYS AND TRANSPORTATION COMMISSION

105 WEST CAPITOL
JEFFERSON CITY, MO 65102
1-888-ASK-MODOT (1-888-275-6636)

LIGHTING PLAN SHEET
CINDER RD.
SHEET 1 OF 13

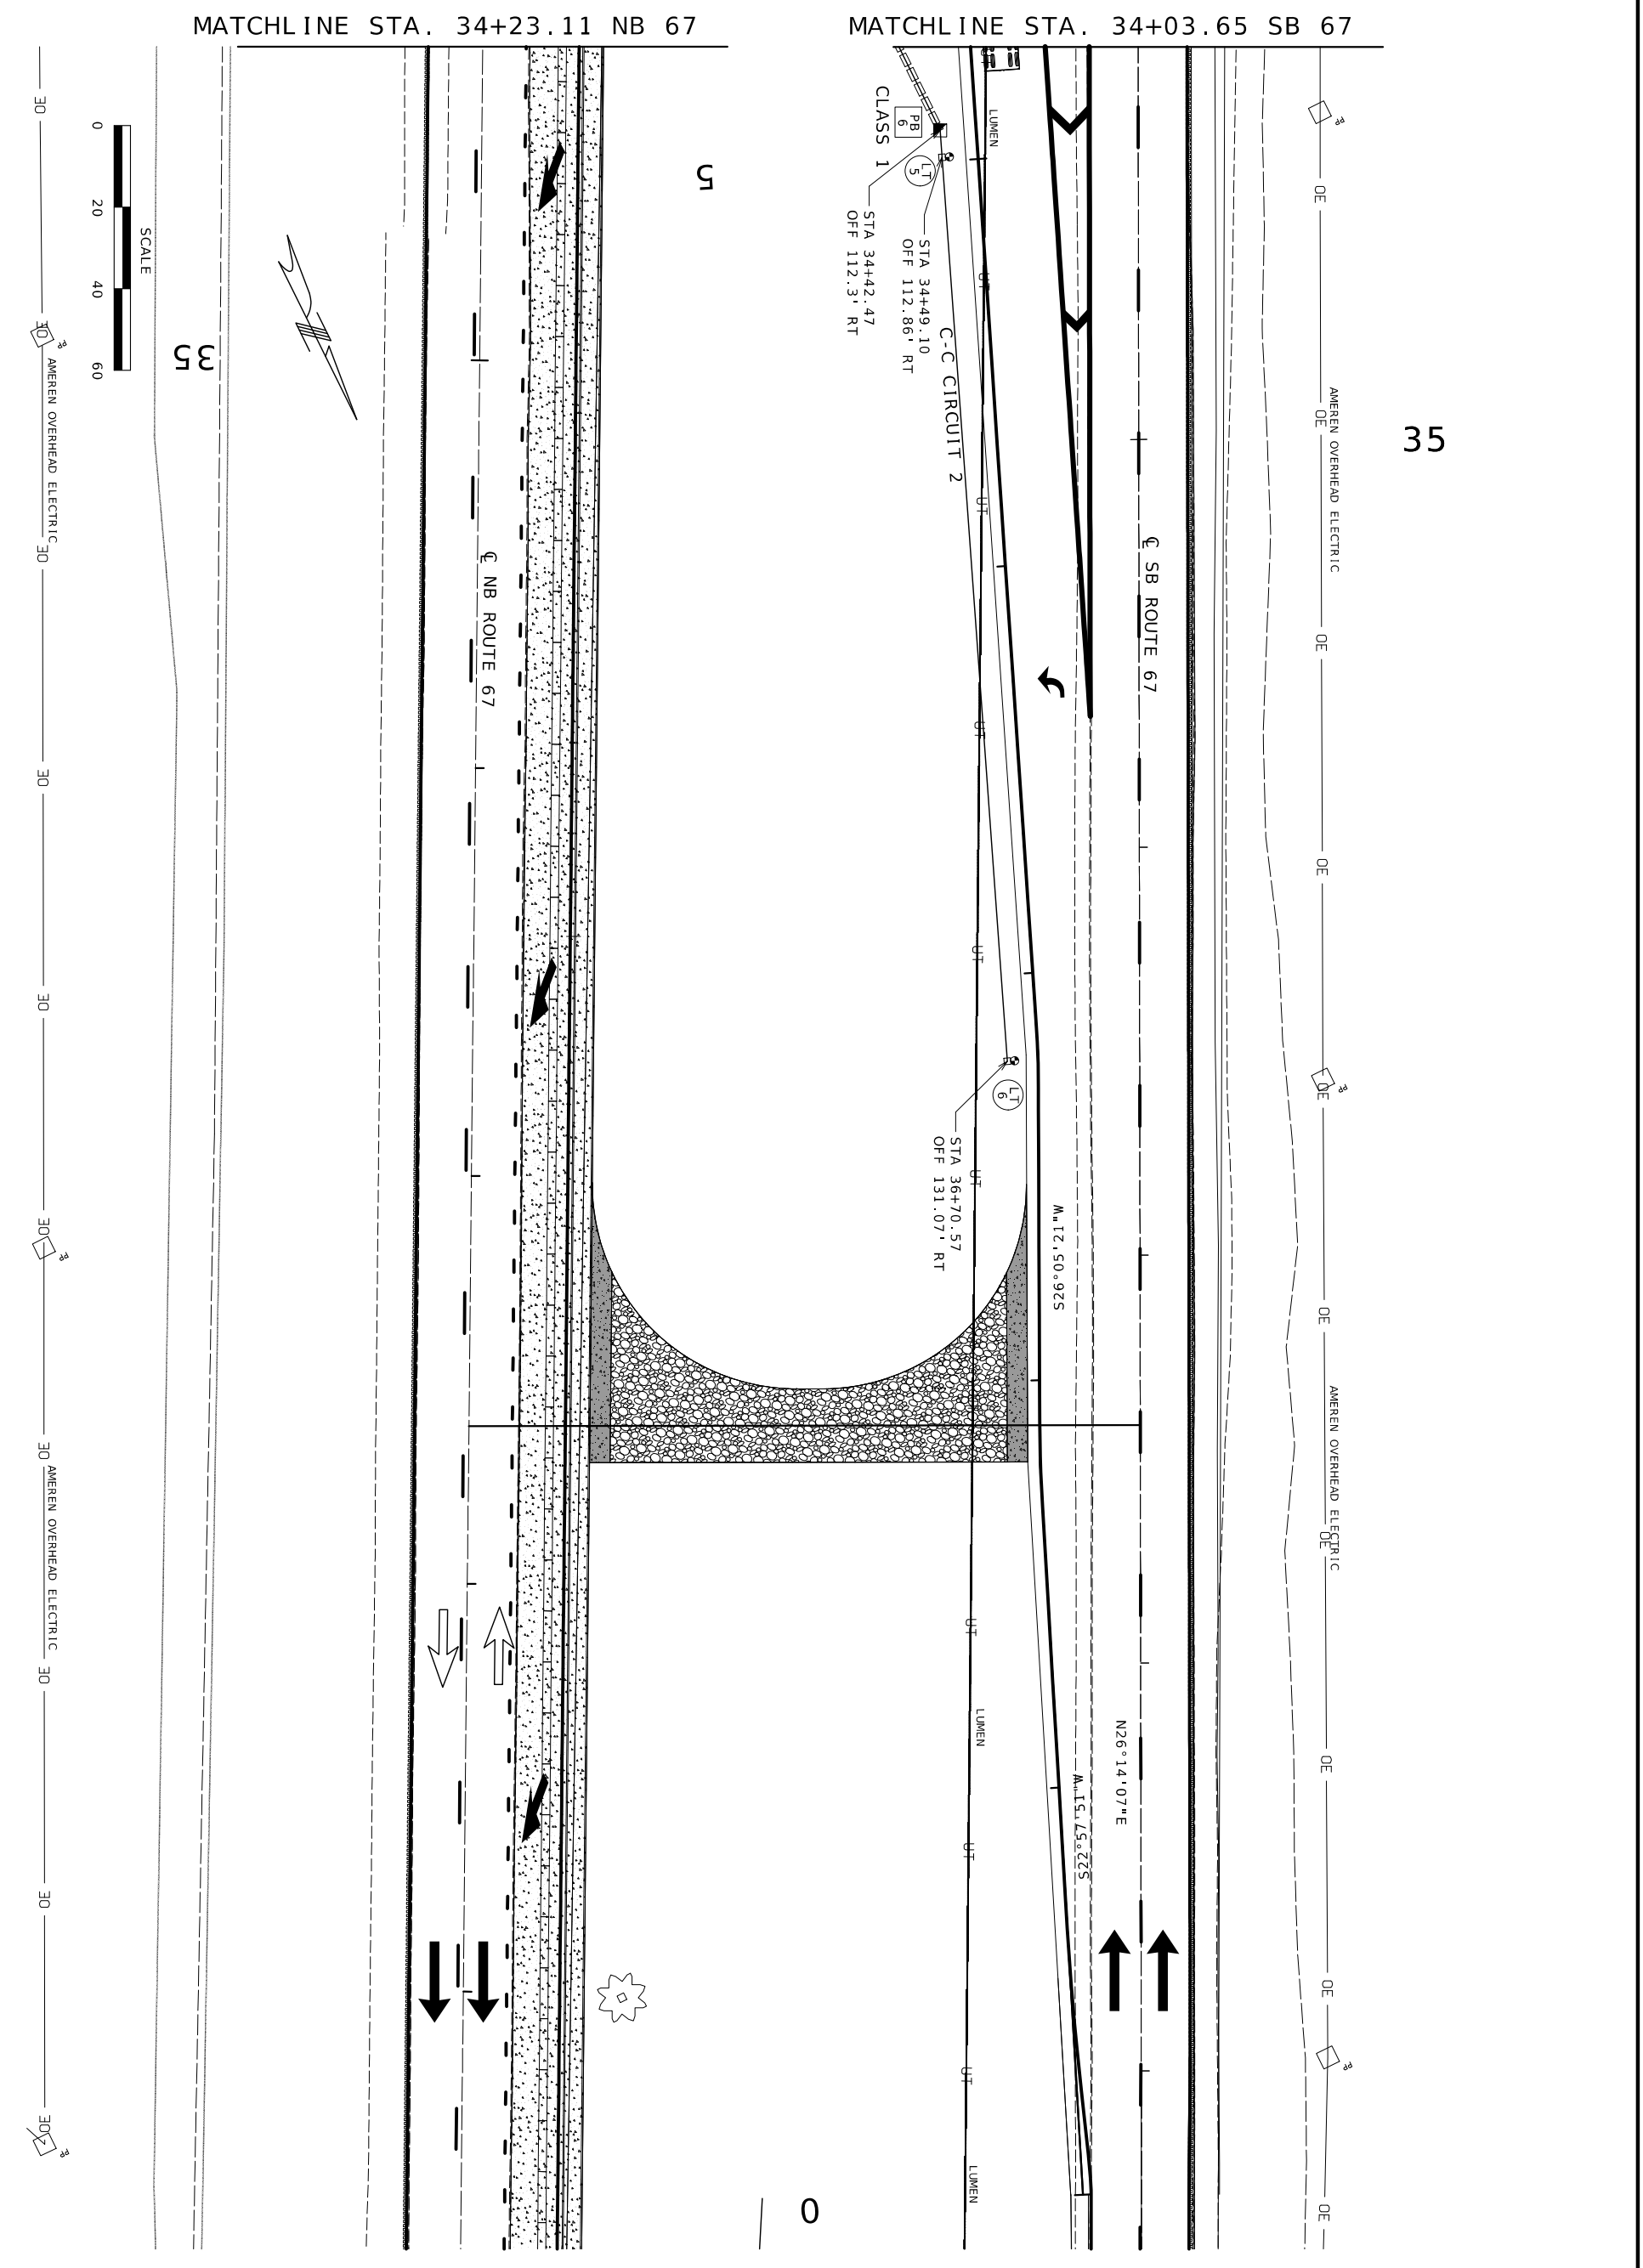

LIGHTING PLAN SHEET
CINDER RD.
SHEET 2 OF 13

MISSOURI HIGHWAYS AND TRANSPORTATION COMMISSION

MoDOT

105 WEST CAPITOL
JEFFERSON CITY, MO 65102
1-888-ASK-MODOT (1-888-275-6636)

DATE	DESCRIPTION

BRIDGE NO.

PROJECT NO.

CONTRACT ID.

J6P3636
JOB NO.

ST. LOUIS
COUNTY

SL
DISTRICT

128
SHEET NO.

67
ROUTE

MO
STATE

10/3/2025
DATE PREPARED

DANIEL WAYNE SAVAGEAU - CIVIL
MO-PE-2012018127
10/03/2025 2:59:34 PM

STATE OF MISSOURI
DANIEL WAYNE SAVAGEAU
NUMBER PE-2012018127
PROFESSIONAL ENGINEER

LUMEN

45

OE — OE — AMEREN OVERHEAD ELECTRIC — OE — OE — OE — 10 — OE — 10 — OE — 10 — OE — 10 — OE — 10 — OE — 10

℄ SB ROUTE 67

UT — UT — LUMEN — UT — UT — UT — UT — UT — UT — LUMEN — UT — UT

CROSSOVER
TO BE REMOVED.

POWER SOURCE TO BE DETERMIND
BY POWER CO. APPOX. 32'
(POWER INPUT 2" RIGID STEEL
CONDUIT WITH 3-1 COND.
2 AWG CABLES)

SINGLE METER
240V/480V
PS & LIGHTING
CONTROLLER (B)

STA 47+81.15
OFF 27.64'

STA 47+69.36
OFF 27.52'

PB 9
CLASS 3

AT&T

℄ NB ROUTE 67

C-C CIRCUIT 1

STA 47+75.35
OFF 42.79'

PB 7
CLASS 1

LT 7
STA 44+70.22
OFF 35.31'

LT 8

RED SCHOOL RD.

C-C CIRCUIT

EQUATION
STA. Plan Annotation Point Station BK =
STA. Plan Annotation Point Station

STA 48+70.56
OFF 60.41'

PB 8
CLASS 1

LT 9

STA 48+65.77
OFF 64.04'

STA 47+79.31
OFF 45.04'

AMEREN OVERHEAD ELECTRIC

45

SCALE
0 20 40 60

AMEREN OVERHEAD ELECTRIC — 30 — AMEREN OVERHEAD ELECTRIC

STATE OF MISSOURI
DANIEL WAYNE SAVAGEAU
NUMBER PE-2012018127
PROFESSIONAL ENGINEER

Daniel Savageau

10/03/2025 2:59:53 PM
DANIEL WAYNE SAVAGEAU - CIVIL
MO-PE-2012018127
DATE PREPARED

10/3/2025

ROUTE	STATE
67	MO
DISTRICT	SHEET NO.
SL	129

COUNTY
ST. LOUIS

JOB NO.
J6P3636

CONTRACT ID.


PROJECT NO.

BRIDGE NO.

DESCRIPTION	DATE

MISSOURI HIGHWAYS AND TRANSPORTATION COMMISSION
105 WEST CAPITOL
JEFFERSON CITY, MO 65102
1-888-ASK-MODOT (1-888-275-6636)

LIGHTING PLAN SHEET
RED SCHOOL RD.
SHEET 3 OF 13

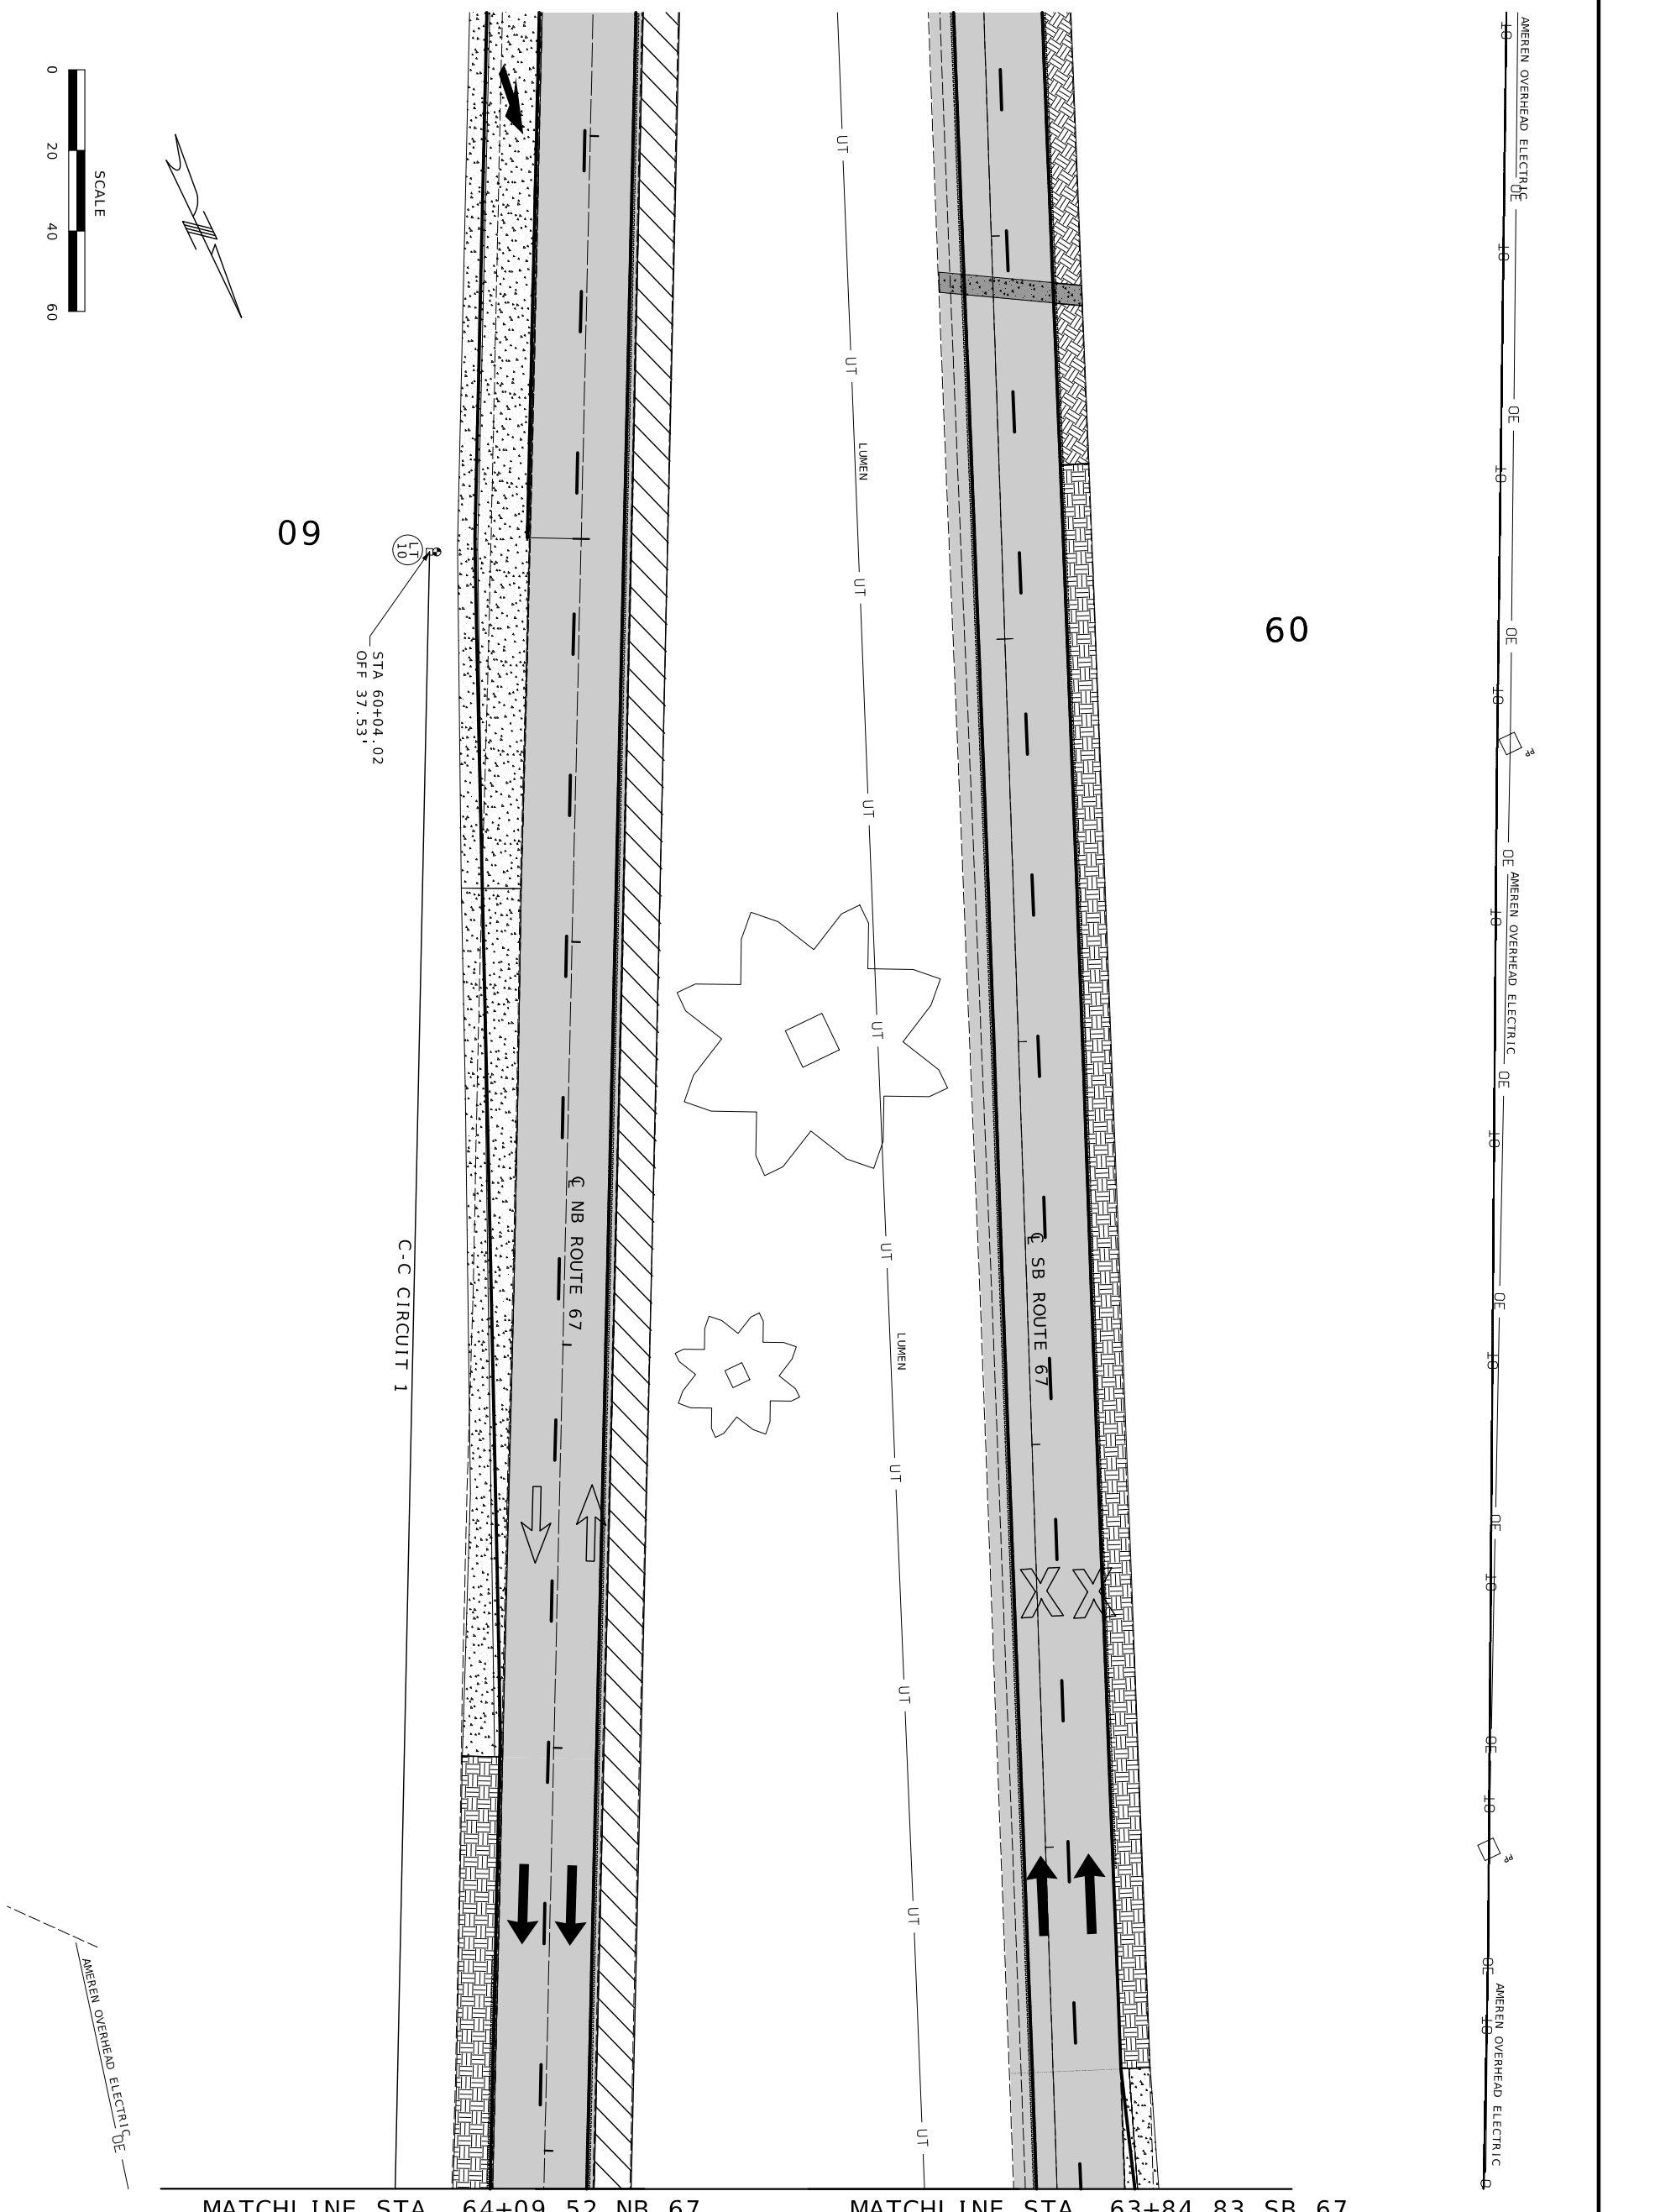

LIGHTING PLAN SHEET
RICHARD DR./RT.94
SHEET 4 OF 13

MISSOURI HIGHWAYS AND TRANSPORTATION COMMISSION
MoDOT
105 WEST CAPITOL
JEFFERSON CITY, MO 65102
1-888-ASK-MODOT (1-888-275-6636)

DATE	DESCRIPTION

BRIDGE NO.

PROJECT NO.

CONTRACT ID.

J6P3636 JOB NO.

ST. LOUIS COUNTY

SL DISTRICT

130 SHEET NO.


67 ROUTE

MO STATE

10/3/2025 DATE PREPARED

DANIEL WAYNE SAVAGEAU - CIVIL
MO-PE-2012018127
10/03/2025 3:00:08 PM

STATE OF MISSOURI
DANIEL WAYNE SAVAGEAU
NUMBER PE-2012018127
PROFESSIONAL ENGINEER

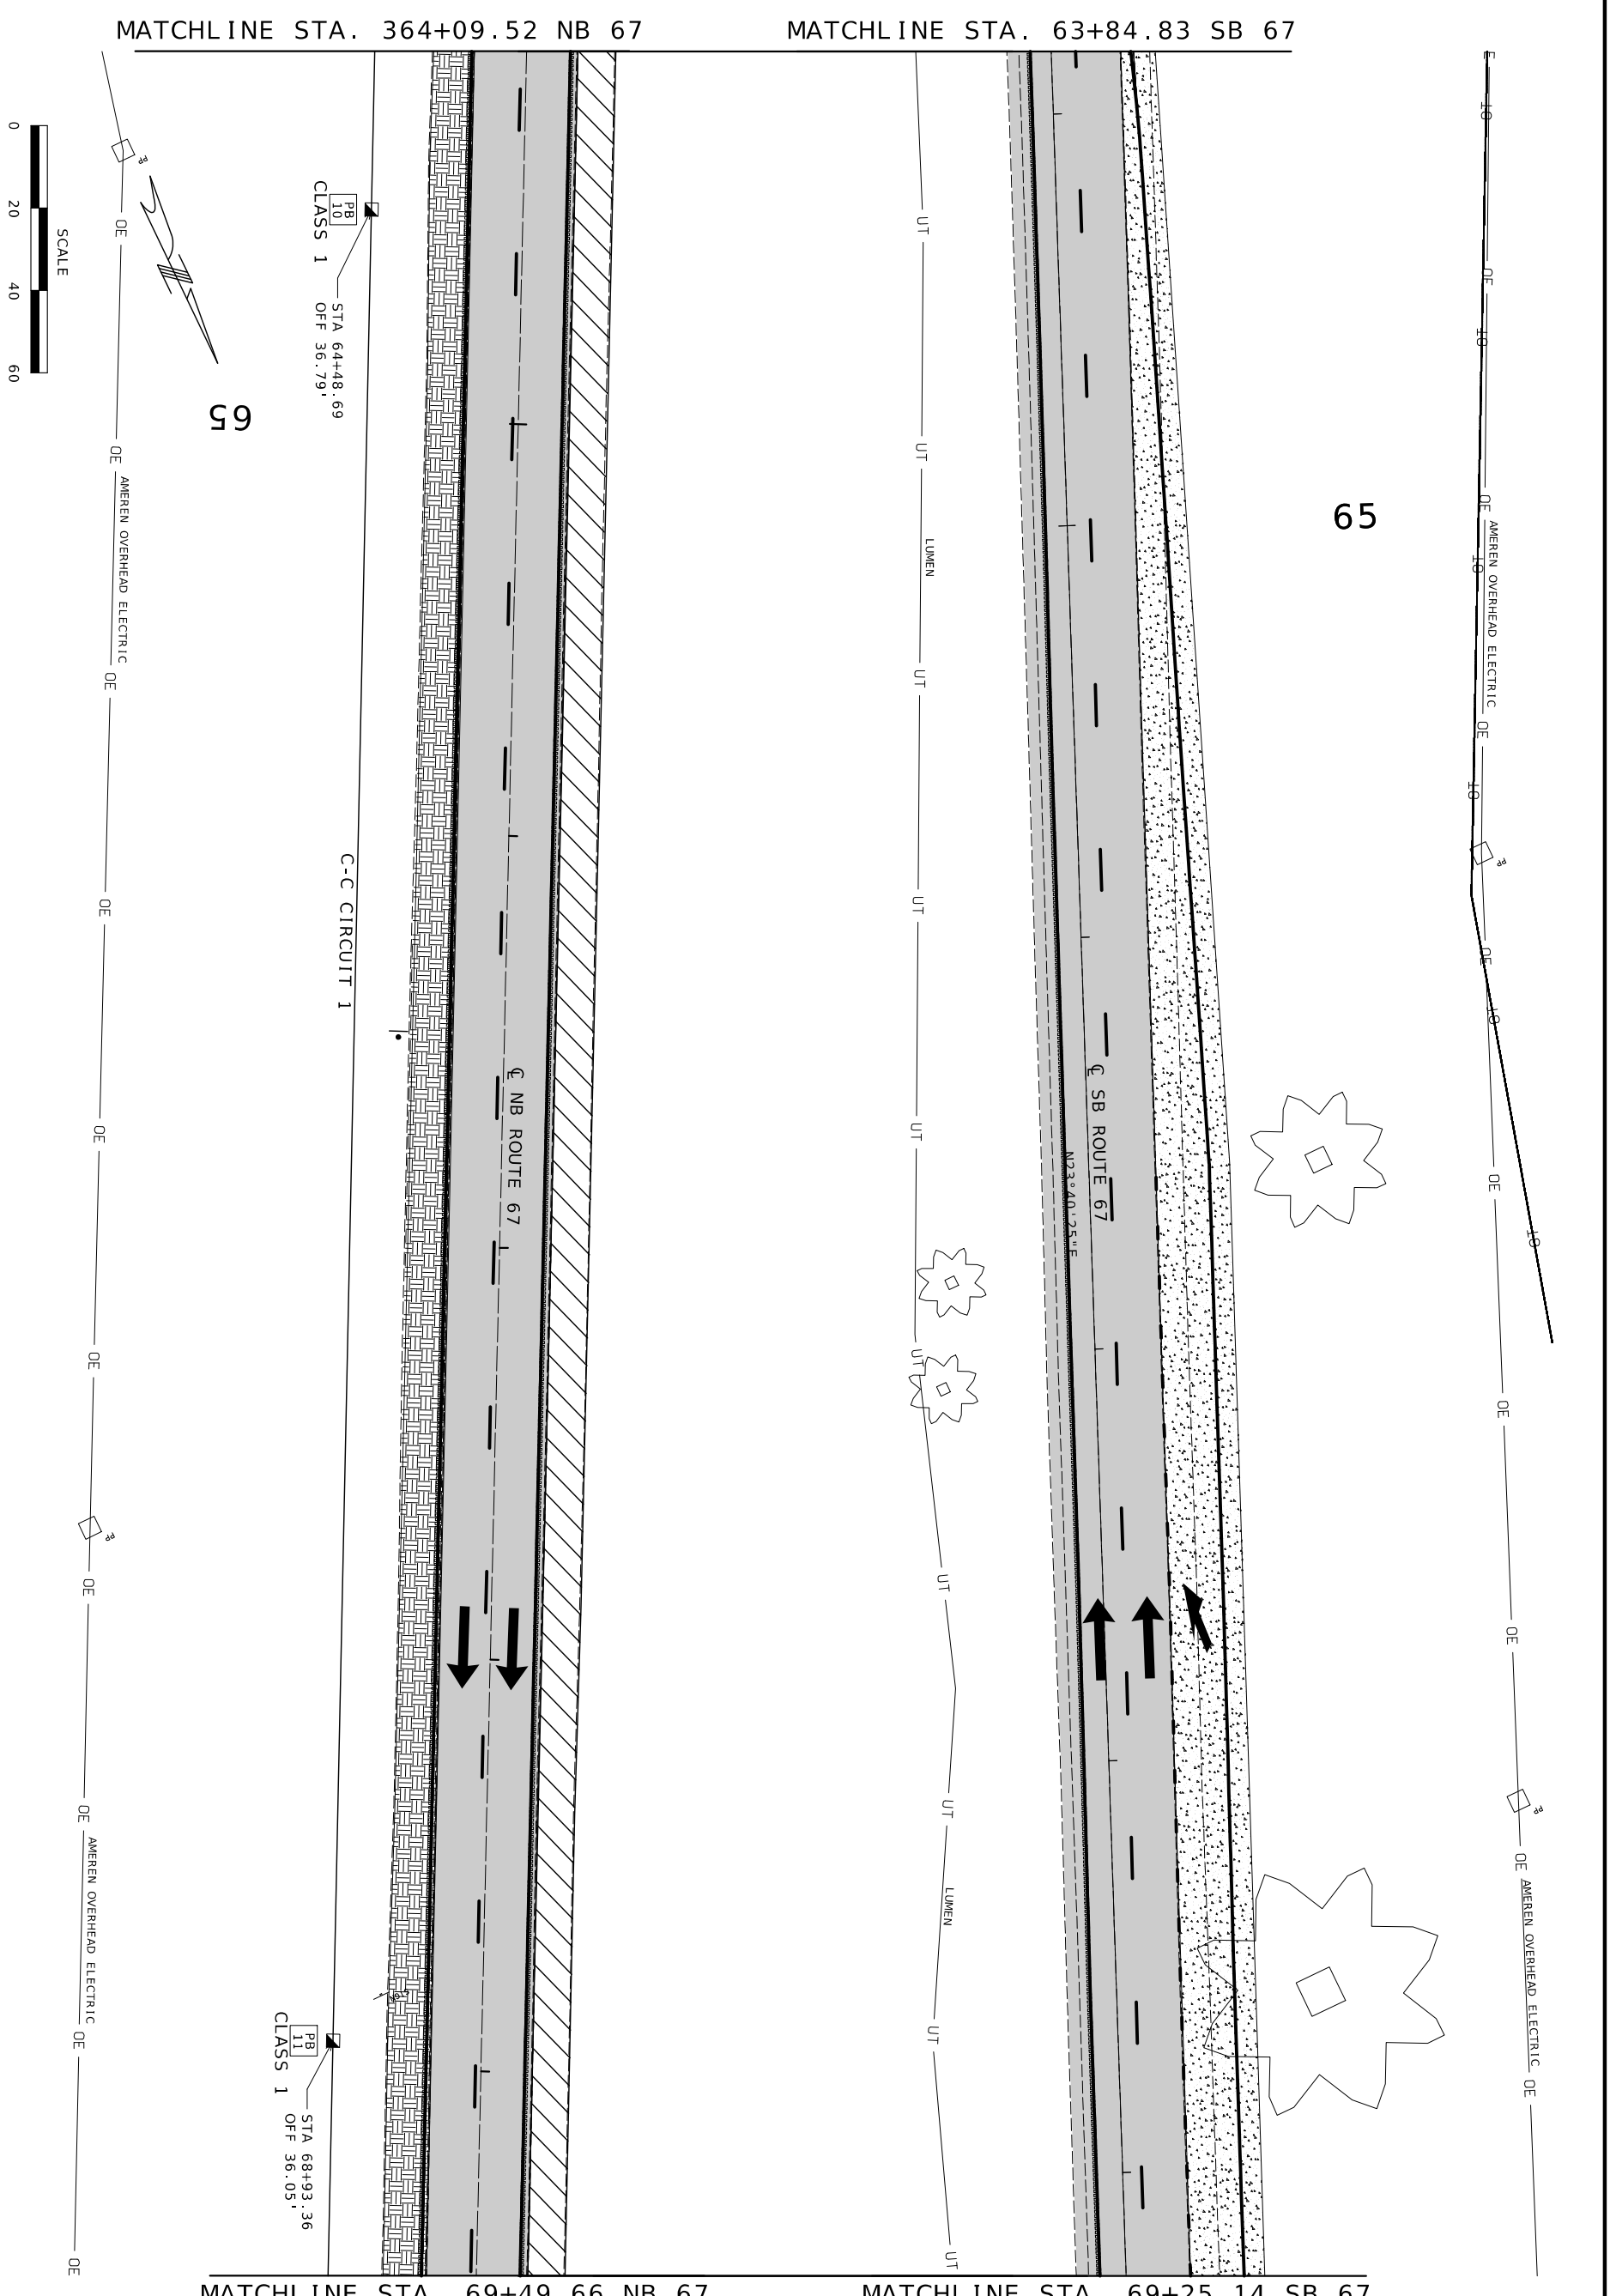

LIGHTING PLAN SHEET
RICHARD DR./RT.94
SHEET 5 OF 13

MISSOURI HIGHWAYS AND TRANSPORTATION COMMISSION

105 WEST CAPITOL
JEFFERSON CITY, MO 65102
1-888-ASK-MODOT (1-888-275-6636)

DATE	DESCRIPTION

BRIDGE NO.

PROJECT NO.

CONTRACT ID.

JOB NO. J6P3636

COUNTY ST. LOUIS

DISTRICT SL

SHEET NO. 131

ROUTE 67

STATE MO

DATE PREPARED 10/3/2025

DANIEL WAYNE SAVAGEAU - CIVIL
MO-PE-2012018127
D:\DGN\PDS 9.00\SS PW

STATE OF MISSOURI
DANIEL WAYNE SAVAGEAU
NUMBER PE-2012018127
PROFESSIONAL ENGINEER

MATCHLINE STA. 69+49.66 NB 67

MATCHLINE STA. 69+25.14 SB 67

70

70

SCALE
0 20 40 60

AMEREN OVERHEAD ELECTRIC OE

OE

OE

OE

OE

OE

OE

OE

AMEREN OVERHEAD ELECTRIC OE

UE

UE

UE

UE

UE

UE

UE

UE

UT

UT

UT

UT

UT

UT

UT

UT

LUMEN

LUMEN

℄ NB ROUTE 67

℄ SB ROUTE 67

C-C CIRCUIT 1

STA 73+38.03
OFF 35.31'

LT 11

GAS LINE

MATCHLINE STA. 74+89.80 NB 67

MATCHLINE STA. 74+65.45 SB 67

LIGHTING PLAN SHEET
RICHARD DR./RT.94
SHEET 6 OF 13

MISSOURI HIGHWAYS AND TRANSPORTATION COMMISSION
105 WEST CAPITOL
JEFFERSON CITY, MO 65102
1-888-ASK-MODOT (1-888-275-6636)

DATE	DESCRIPTION

BRIDGE NO.

PROJECT NO.

CONTRACT ID.

JOB NO. J6P3636

COUNTY ST. LOUIS

DISTRICT SL

SHEET NO. 132


ROUTE 67

STATE MO

DATE PREPARED 10/3/2025

DANIEL WAYNE SAVAGEAU - CIVIL
10/03/2025 3:01:08 PM
MO-PE-2012018127

STATE OF MISSOURI
DANIEL WAYNE SAVAGEAU
NUMBER PE-2012018127
PROFESSIONAL ENGINEER

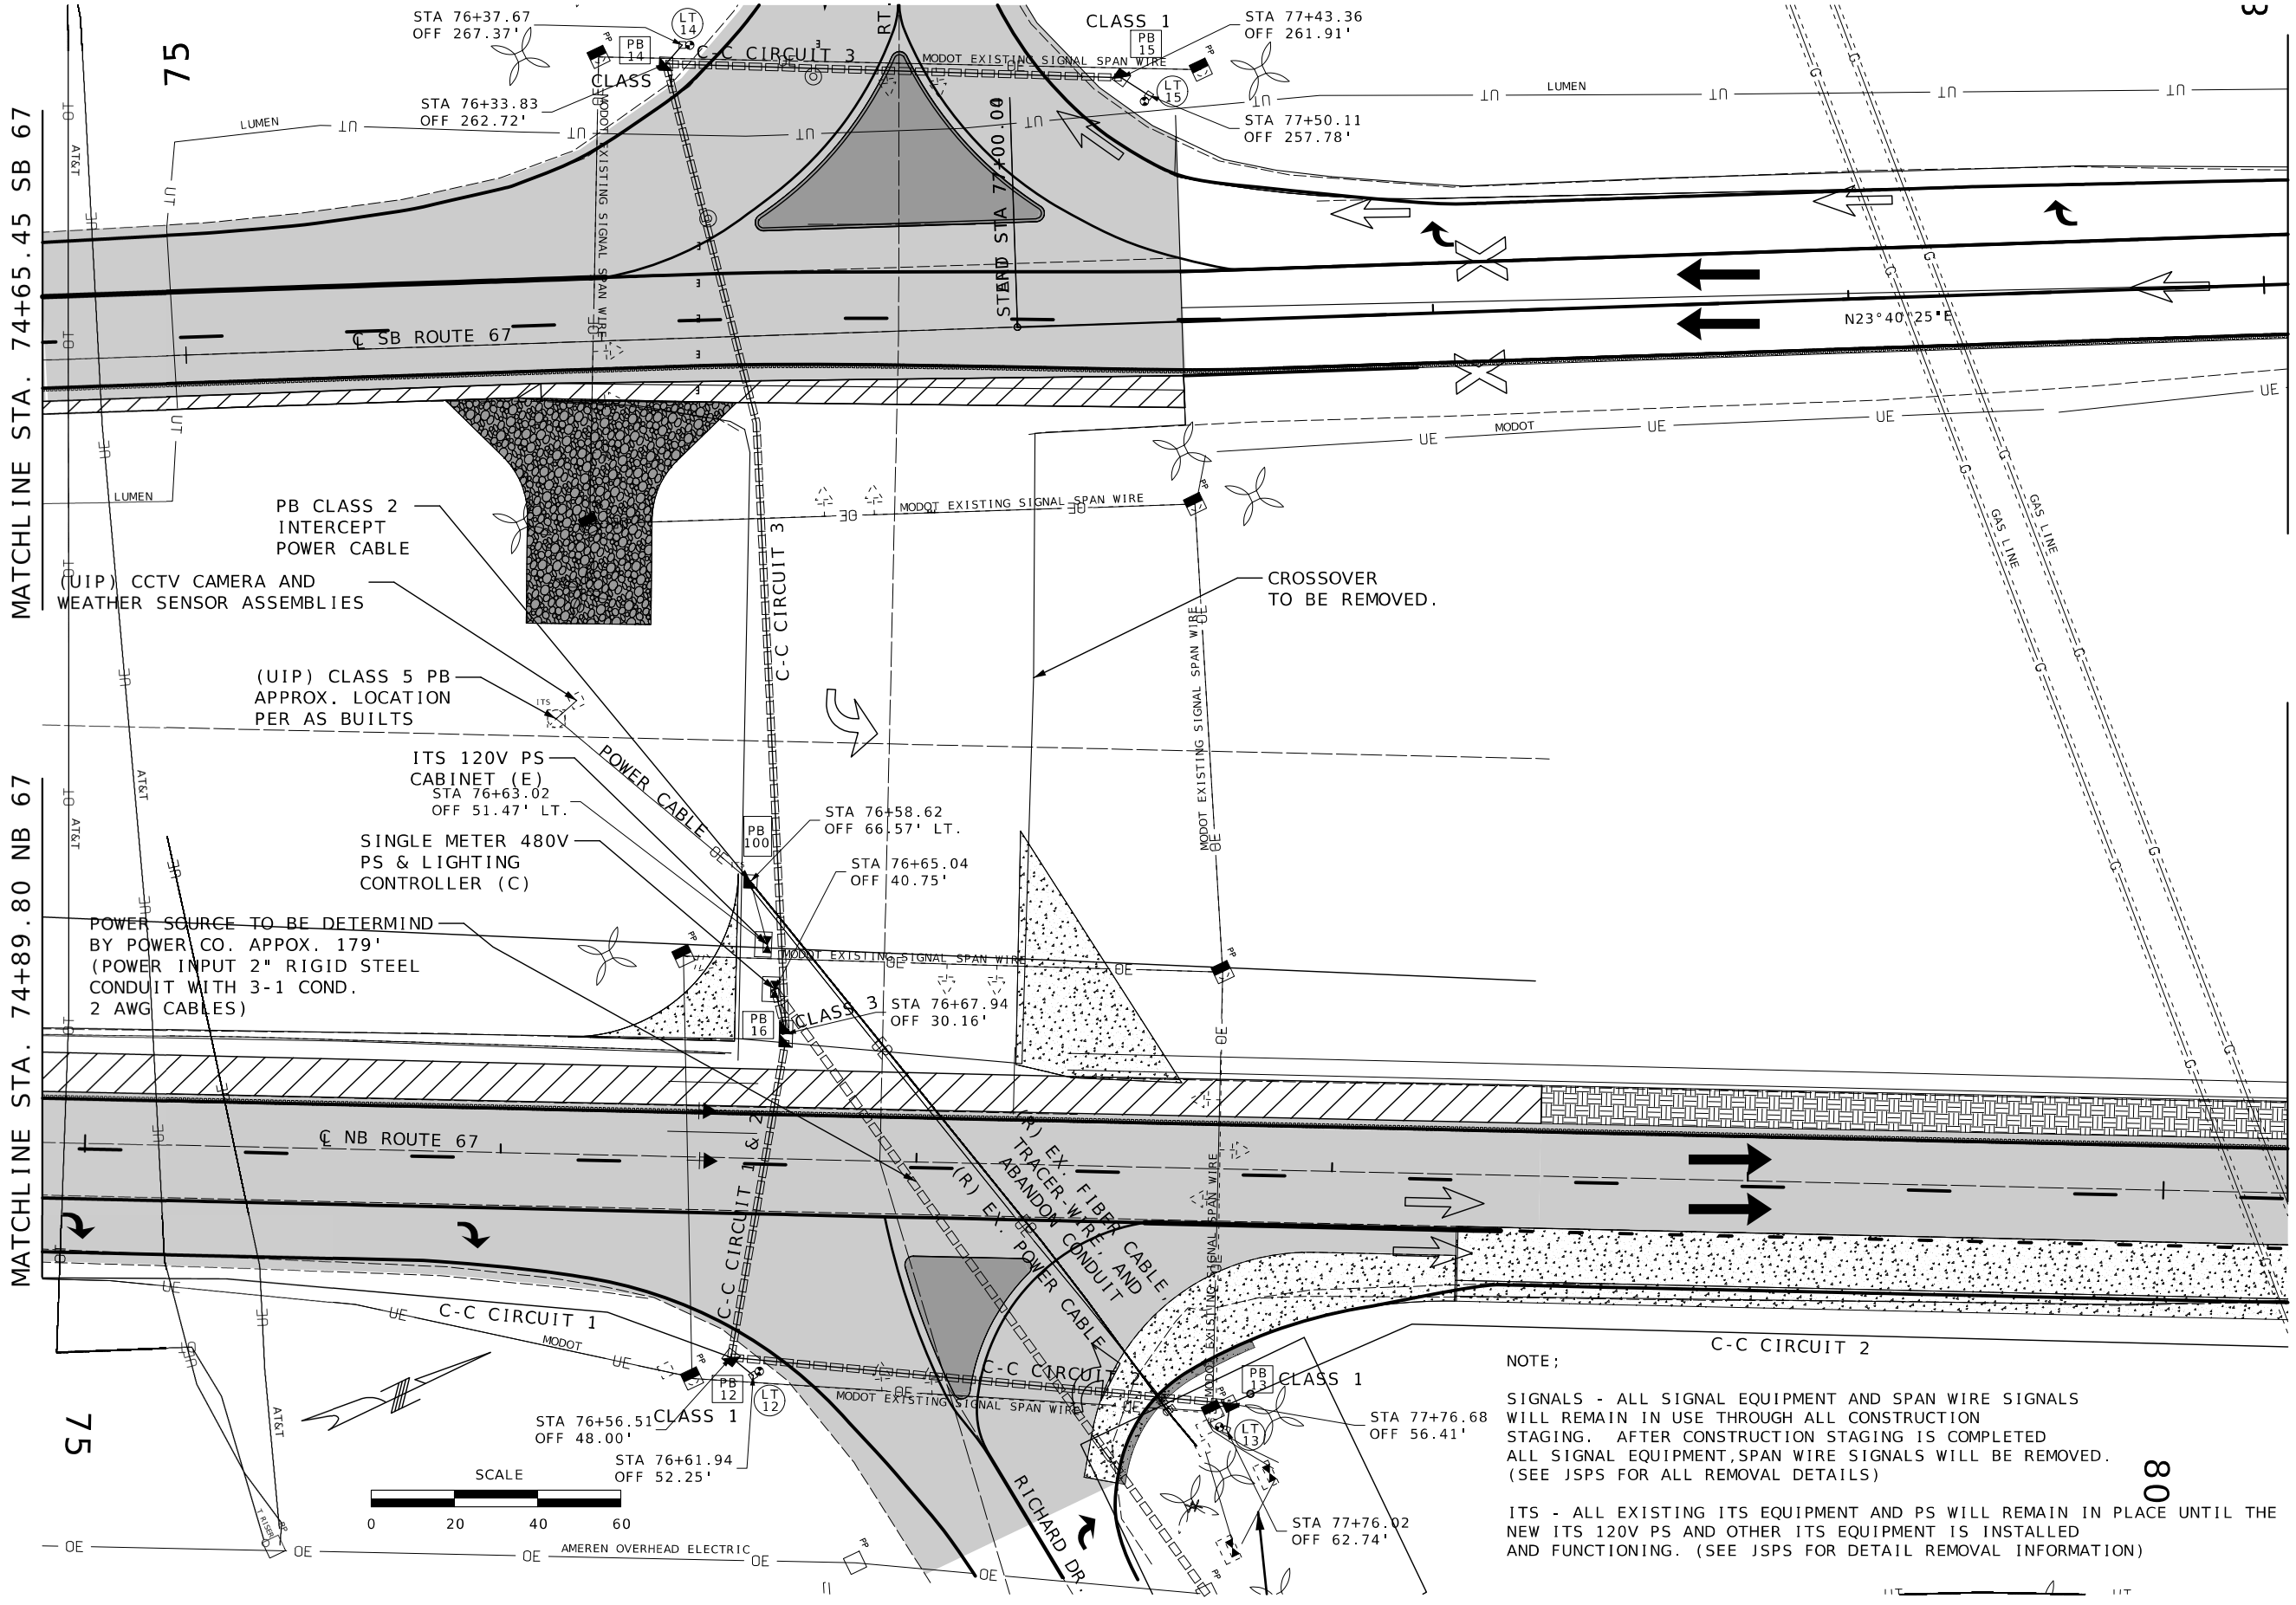

NOTE;

SIGNALS - ALL SIGNAL EQUIPMENT AND SPAN WIRE SIGNALS WILL REMAIN IN USE THROUGH ALL CONSTRUCTION STAGING. AFTER CONSTRUCTION STAGING IS COMPLETED ALL SIGNAL EQUIPMENT,SPAN WIRE SIGNALS WILL BE REMOVED. (SEE JSPS FOR ALL REMOVAL DETAILS)

ITS - ALL EXISTING ITS EQUIPMENT AND PS WILL REMAIN IN PLACE UNTIL THE NEW ITS 120V PS AND OTHER ITS EQUIPMENT IS INSTALLED AND FUNCTIONING. (SEE JSPS FOR DETAIL REMOVAL INFORMATION)

STATE OF MISSOURI
DANIEL WAYNE SAVAGEAU
NUMBER PE-2012018127
PROFESSIONAL ENGINEER
10/03/2025 3:01:28 PM
DANIEL WAYNE SAVAGEAU - CIVIL
MO-PE-2012018127

DATE PREPARED
10/3/2025

ROUTE	STATE
67	MO
DISTRICT	SHEET NO.
SL	133

COUNTY
ST. LOUIS

JOB NO.
J6P3636

CONTRACT ID.

PROJECT NO.


BRIDGE NO.

DESCRIPTION	DATE

MISSOURI HIGHWAYS AND TRANSPORTATION COMMISSION

105 WEST CAPITOL
JEFFERSON CITY, MO 65102
1-888-ASK-MODOT (1-888-275-6636)

LIGHTING AND ITS SHEET
RICHARD DR./RT.94
SHEET 7 OF 13

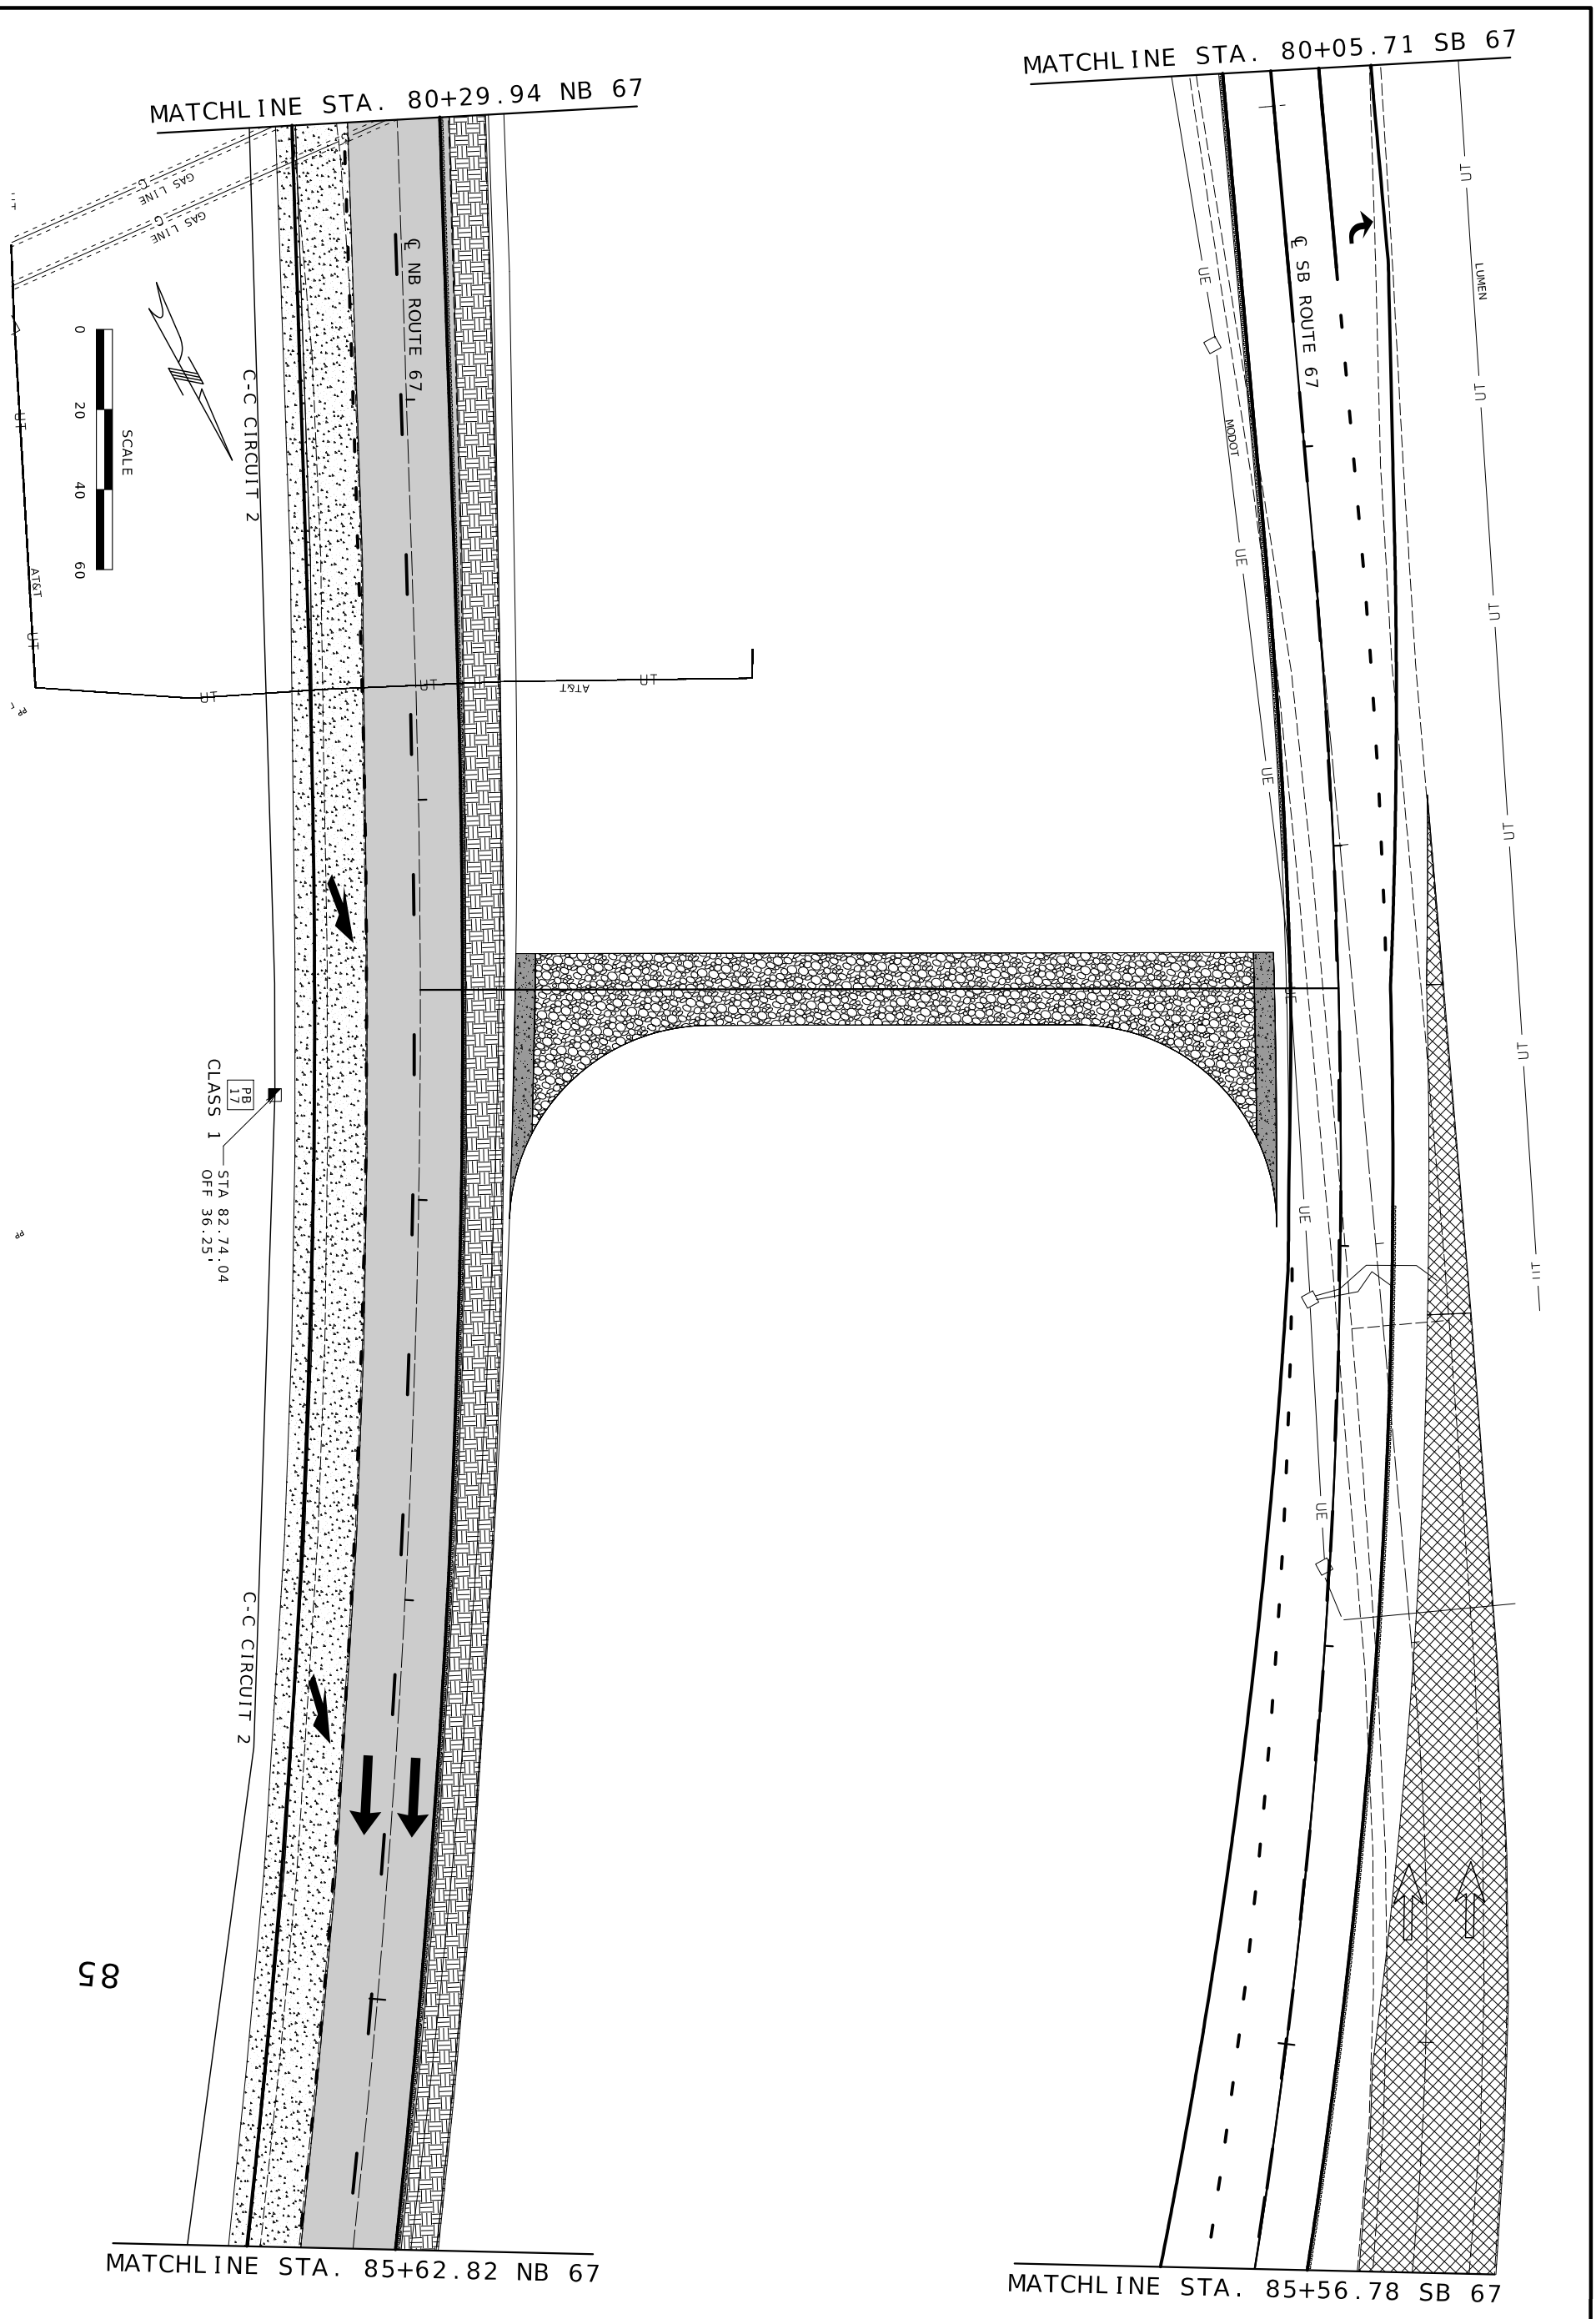

85

LIGHTING PLAN SHEET
RICHARD DR./RT.94
SHEET 8 OF 13

MISSOURI HIGHWAYS AND TRANSPORTATION COMMISSION

MoDOT

105 WEST CAPITOL
JEFFERSON CITY, MO 65102
1-888-ASK-MODOT (1-888-275-6636)

DATE	DESCRIPTION

BRIDGE NO.

PROJECT NO.

CONTRACT ID.

J6P3636 JOB NO.

ST. LOUIS COUNTY

SL DISTRICT

134 SHEET NO.


67 ROUTE

MO STATE

10/3/2025 DATE PREPARED

DANIEL WAYNE SAVAGEAU - CIVIL
MO-PE-2012018127
10/03/2025 3:01:43 PM

STATE OF MISSOURI
PROFESSIONAL ENGINEER
DANIEL WAYNE SAVAGEAU
NUMBER PE-2012018127

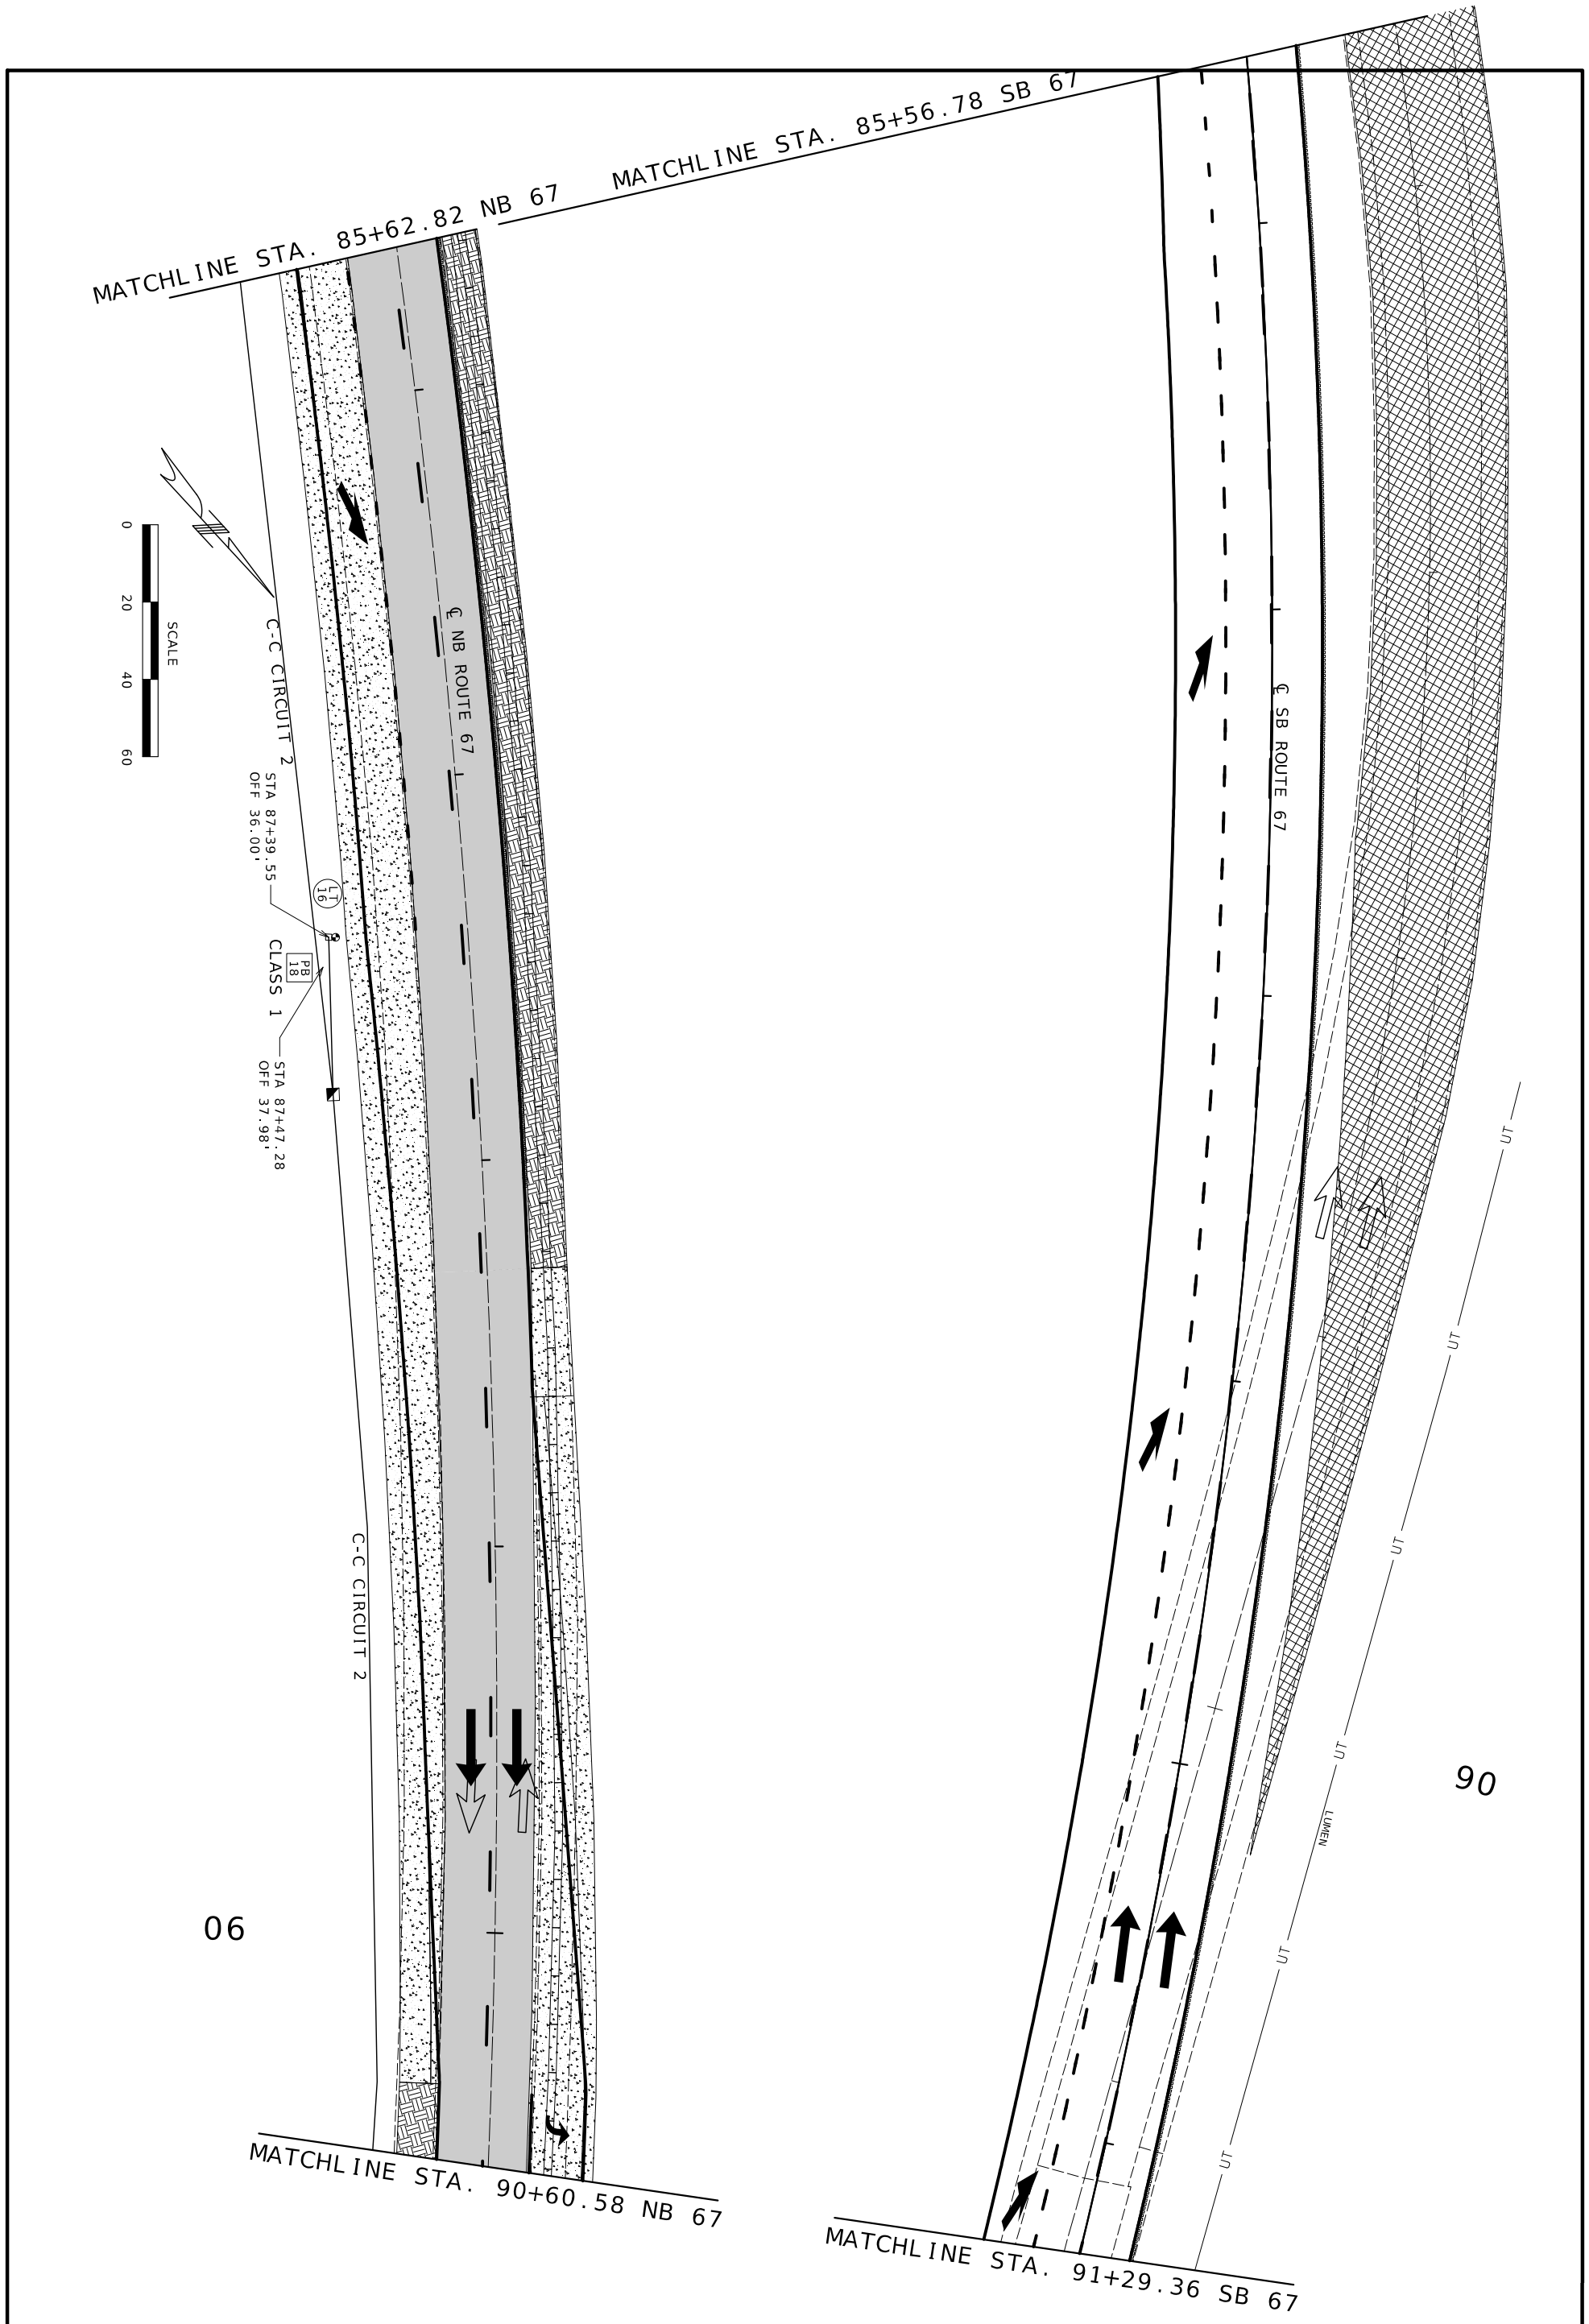

LIGHTING PLAN SHEET
RICHARD DR./RT.94
SHEET 9 OF 13

MISSOURI HIGHWAYS AND TRANSPORTATION COMMISSION

MoDOT

105 WEST CAPITOL
JEFFERSON CITY, MO 65102
1-888-ASK-MODOT (1-888-275-6636)

DATE	DESCRIPTION

BRIDGE NO.

PROJECT NO.

CONTRACT ID.

COUNTY: ST. LOUIS
JOB NO.: J6P3636


DISTRICT: SL
SHEET NO.: 135

ROUTE: 67
STATE: MO

DATE PREPARED: 10/3/2025

DANIEL WAYNE SAVAGEAU - CIVIL
MO PE 2012018127
10/03/2025 3:02:15 PM

STATE OF MISSOURI
PROFESSIONAL ENGINEER
DANIEL WAYNE SAVAGEAU
NUMBER PE-2012018127

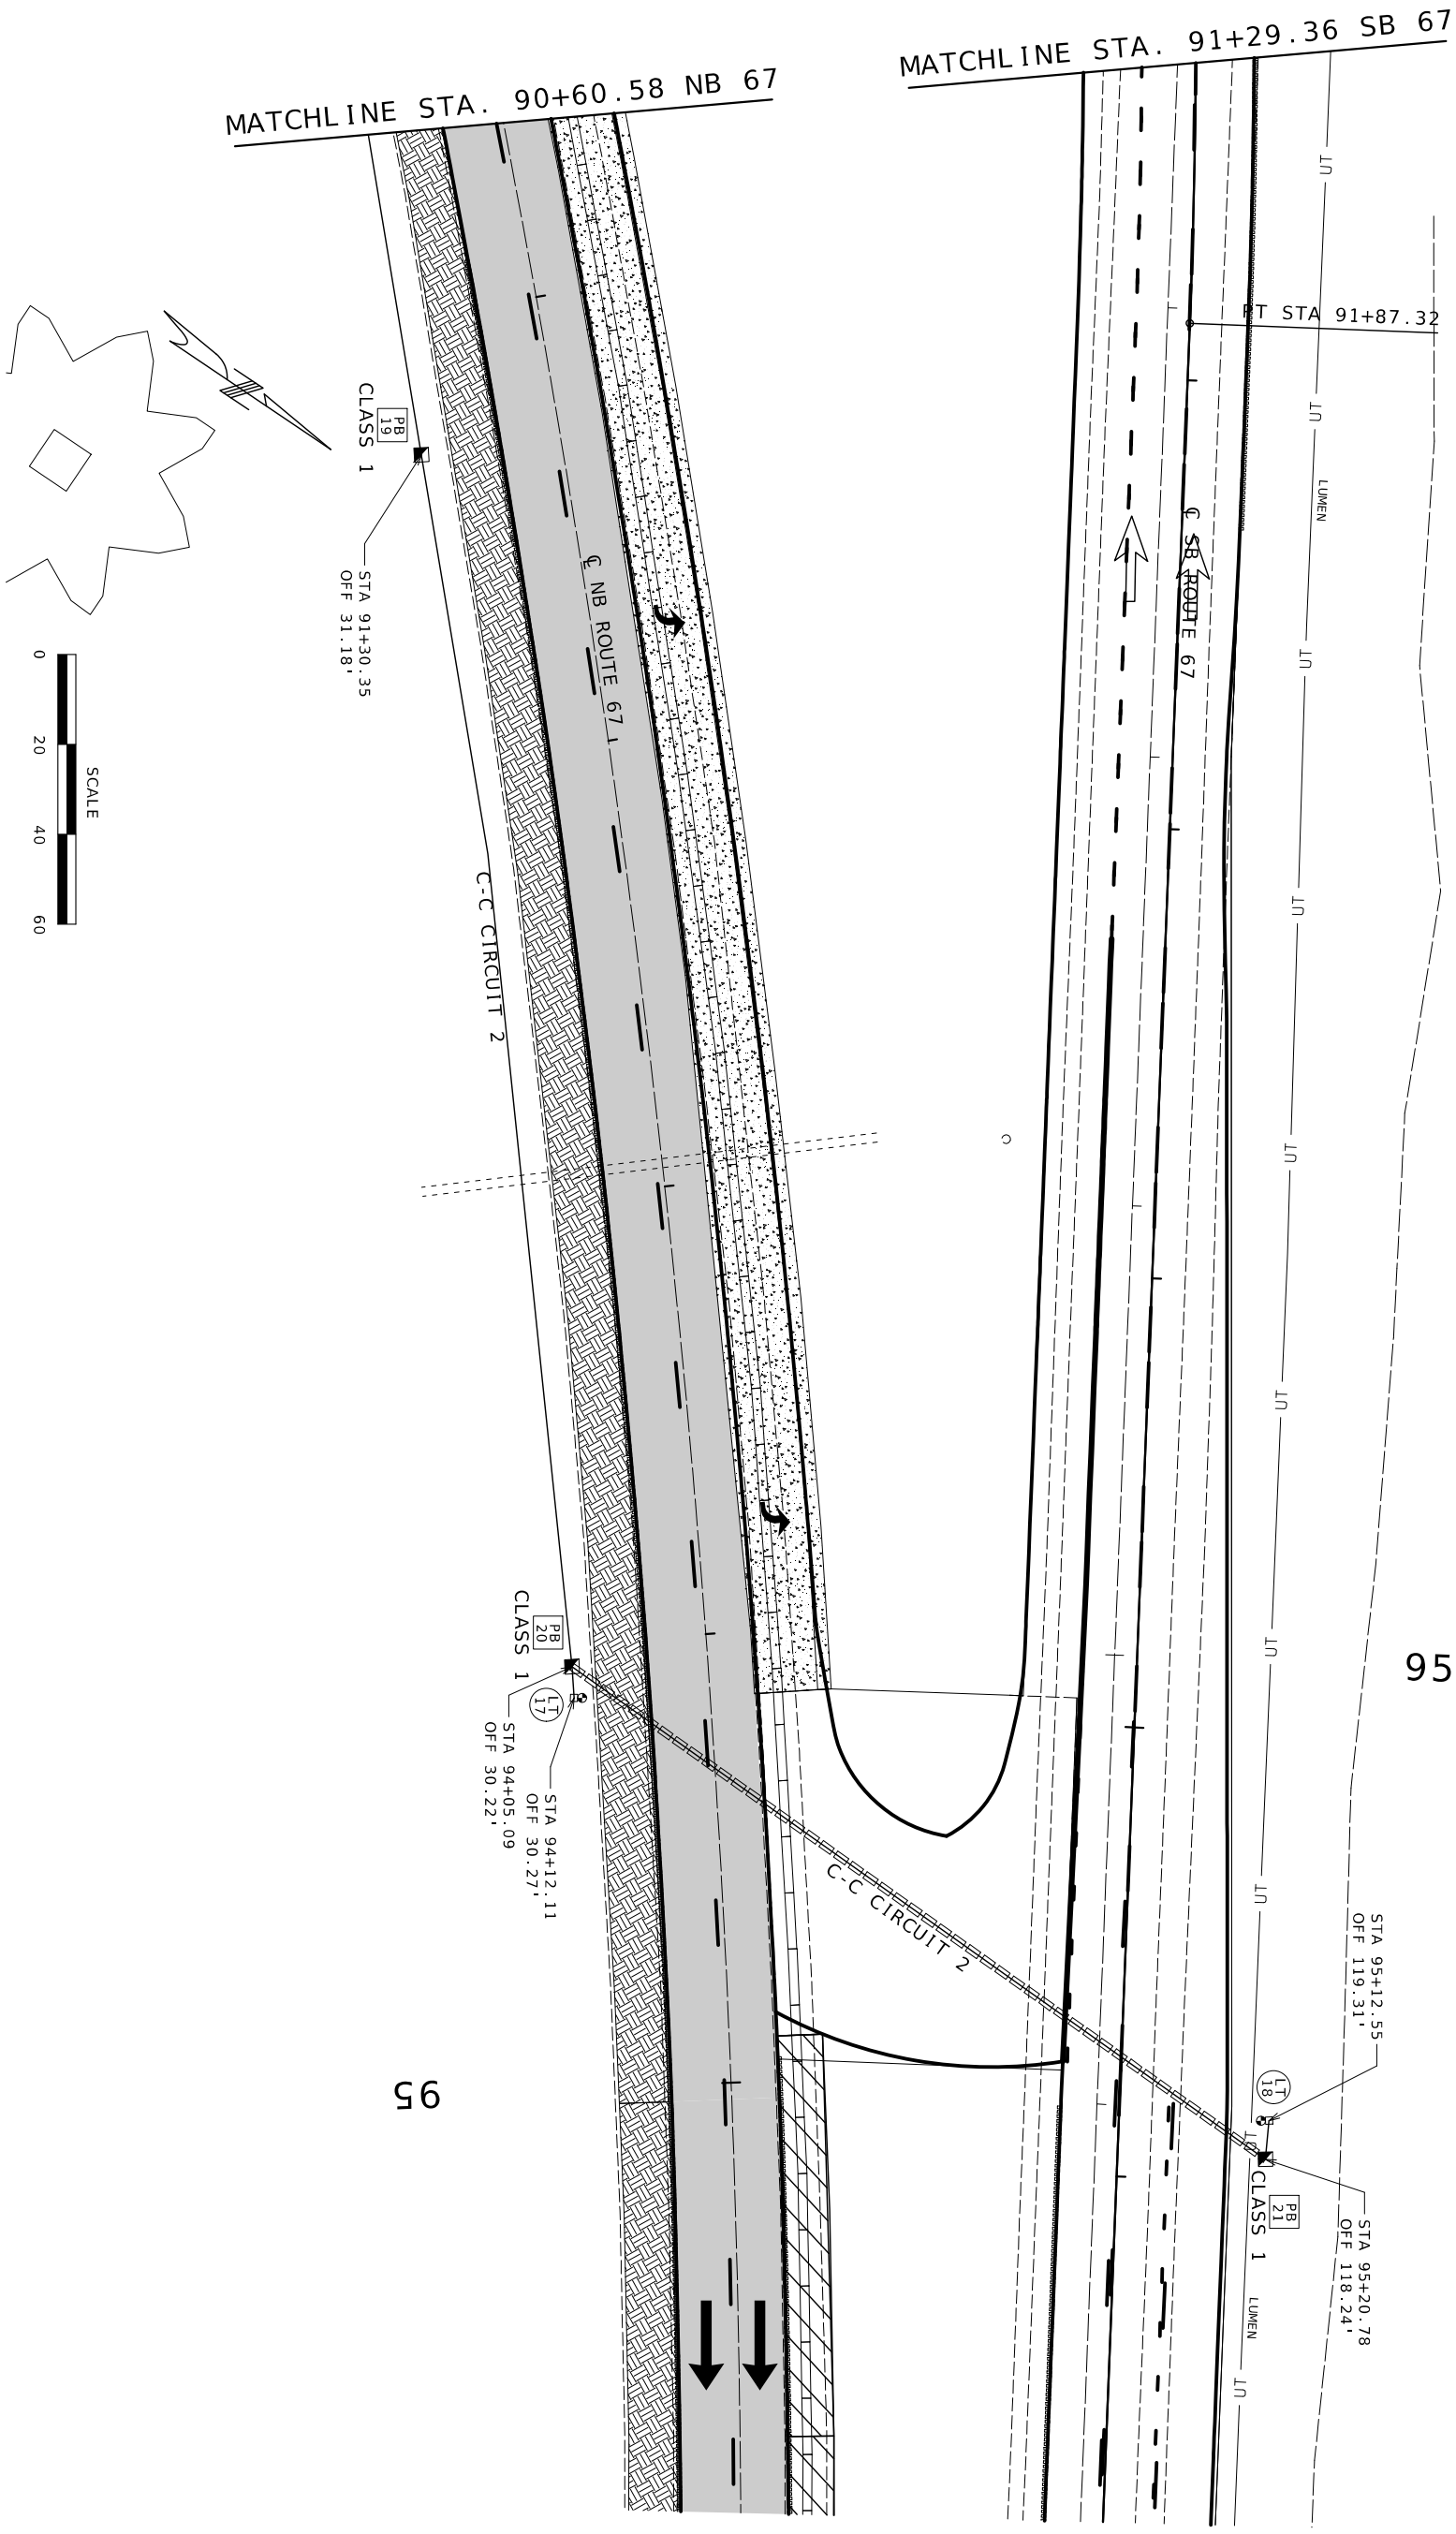

LIGHTING PLAN SHEET
RICHARD DR./RT.94
SHEET 10 OF 13

MISSOURI HIGHWAYS AND TRANSPORTATION COMMISSION

MoDOT

105 WEST CAPITOL
JEFFERSON CITY, MO 65102
1-888-ASK-MODOT (1-888-275-6636)

DATE	DESCRIPTION

BRIDGE NO.

PROJECT NO.

CONTRACT ID.

J6P3636
JOB NO.

ST. LOUIS
COUNTY

SL
DISTRICT

136
SHEET NO.

67
ROUTE

MO
STATE

10/3/2025
DATE PREPARED

DANIEL WAYNE SAVAGEAU - CIVIL
10/03/2025 3:02:20 PM
MO-PE-2012018127

STATE OF MISSOURI
PROFESSIONAL ENGINEER
DANIEL WAYNE SAVAGEAU
NUMBER PE-2012018127

POWER SOURCE TO BE DETERMIND BY POWER CO. APPOX. 130' (POWER INPUT 2" RIGID STEEL CONDUIT WITH 3-1 COND. 2 AWG CABLES)

TEMPORARY LIGHTING TO BE INSTALL DURING STAGED CONSTRUCTION FOR THE TEMPORARY BYPASS. THIS LIGHTING TO BE REMOVED WHEN STAGED CONSTRUCTION HAS BEEN COMPLETED. (SEE JSPS)

STA 108+59.40
OFF 187.22'

LT 23

C-C CIRCUIT 2
TEMPORARY LIGHTING

AMEREN OVERHEAD ELECTRIC

STA 106+11.47
OFF 154.69'

SINGLE METER
240V/480V
PS & LIGHTING
CONTROLLER (D)

STA 105+30.51
OFF 142.57'

CLASS 1

PB 23

STA 105+23.71
OFF 136.25'

C-C CIRCUIT 1

LT 20

PB 22

CLASS 3

STA 106+12.89
OFF 143.79'

C-C CIRCUIT 2

LT 21

STA 106+31.06
OFF 120.87'

105

110

LUMEN

UT

C-C CIRCUIT 2
TEMPORARY LIGHTING

LT 22

STA 109+31.63
OFF 107.86'

℄ NB ROUTE 67

C-C CIRCUIT 1

℄ SB ROUTE 67

STA 104+98.36
OFF 30.67'

PB 24

CLASS 1

LT 19

STA 105+03.86
OFF 30.70'

OE

MATCHLINE STA. 110+09.88 SB 67

MATCHLINE STA. 109+70.64 NB 67

SCALE

0 20 40 60

STATE OF MISSOURI
DANIEL WAYNE SAVAGEAU
NUMBER PE-2012018127
PROFESSIONAL ENGINEER
10/03/2025 3:03:02 PM
DANIEL WAYNE SAVAGEAU - CIVIL
MO-PE-2012018127
DATE PREPARED

10/3/2025

ROUTE	STATE
67	MO
DISTRICT	SHEET NO.
SL	137

COUNTY
ST. LOUIS

JOB NO.
J6P3636

CONTRACT ID.

PROJECT NO.


BRIDGE NO.

DESCRIPTION

DATE

MISSOURI HIGHWAYS AND TRANSPORTATION COMMISSION
105 WEST CAPITOL
JEFFERSON CITY, MO 65102
1-888-ASK-MODOT (1-888-275-6636)

LIGHTING PLAN SHEET
ST.CHARLES STR.
SHEET 11 OF 13

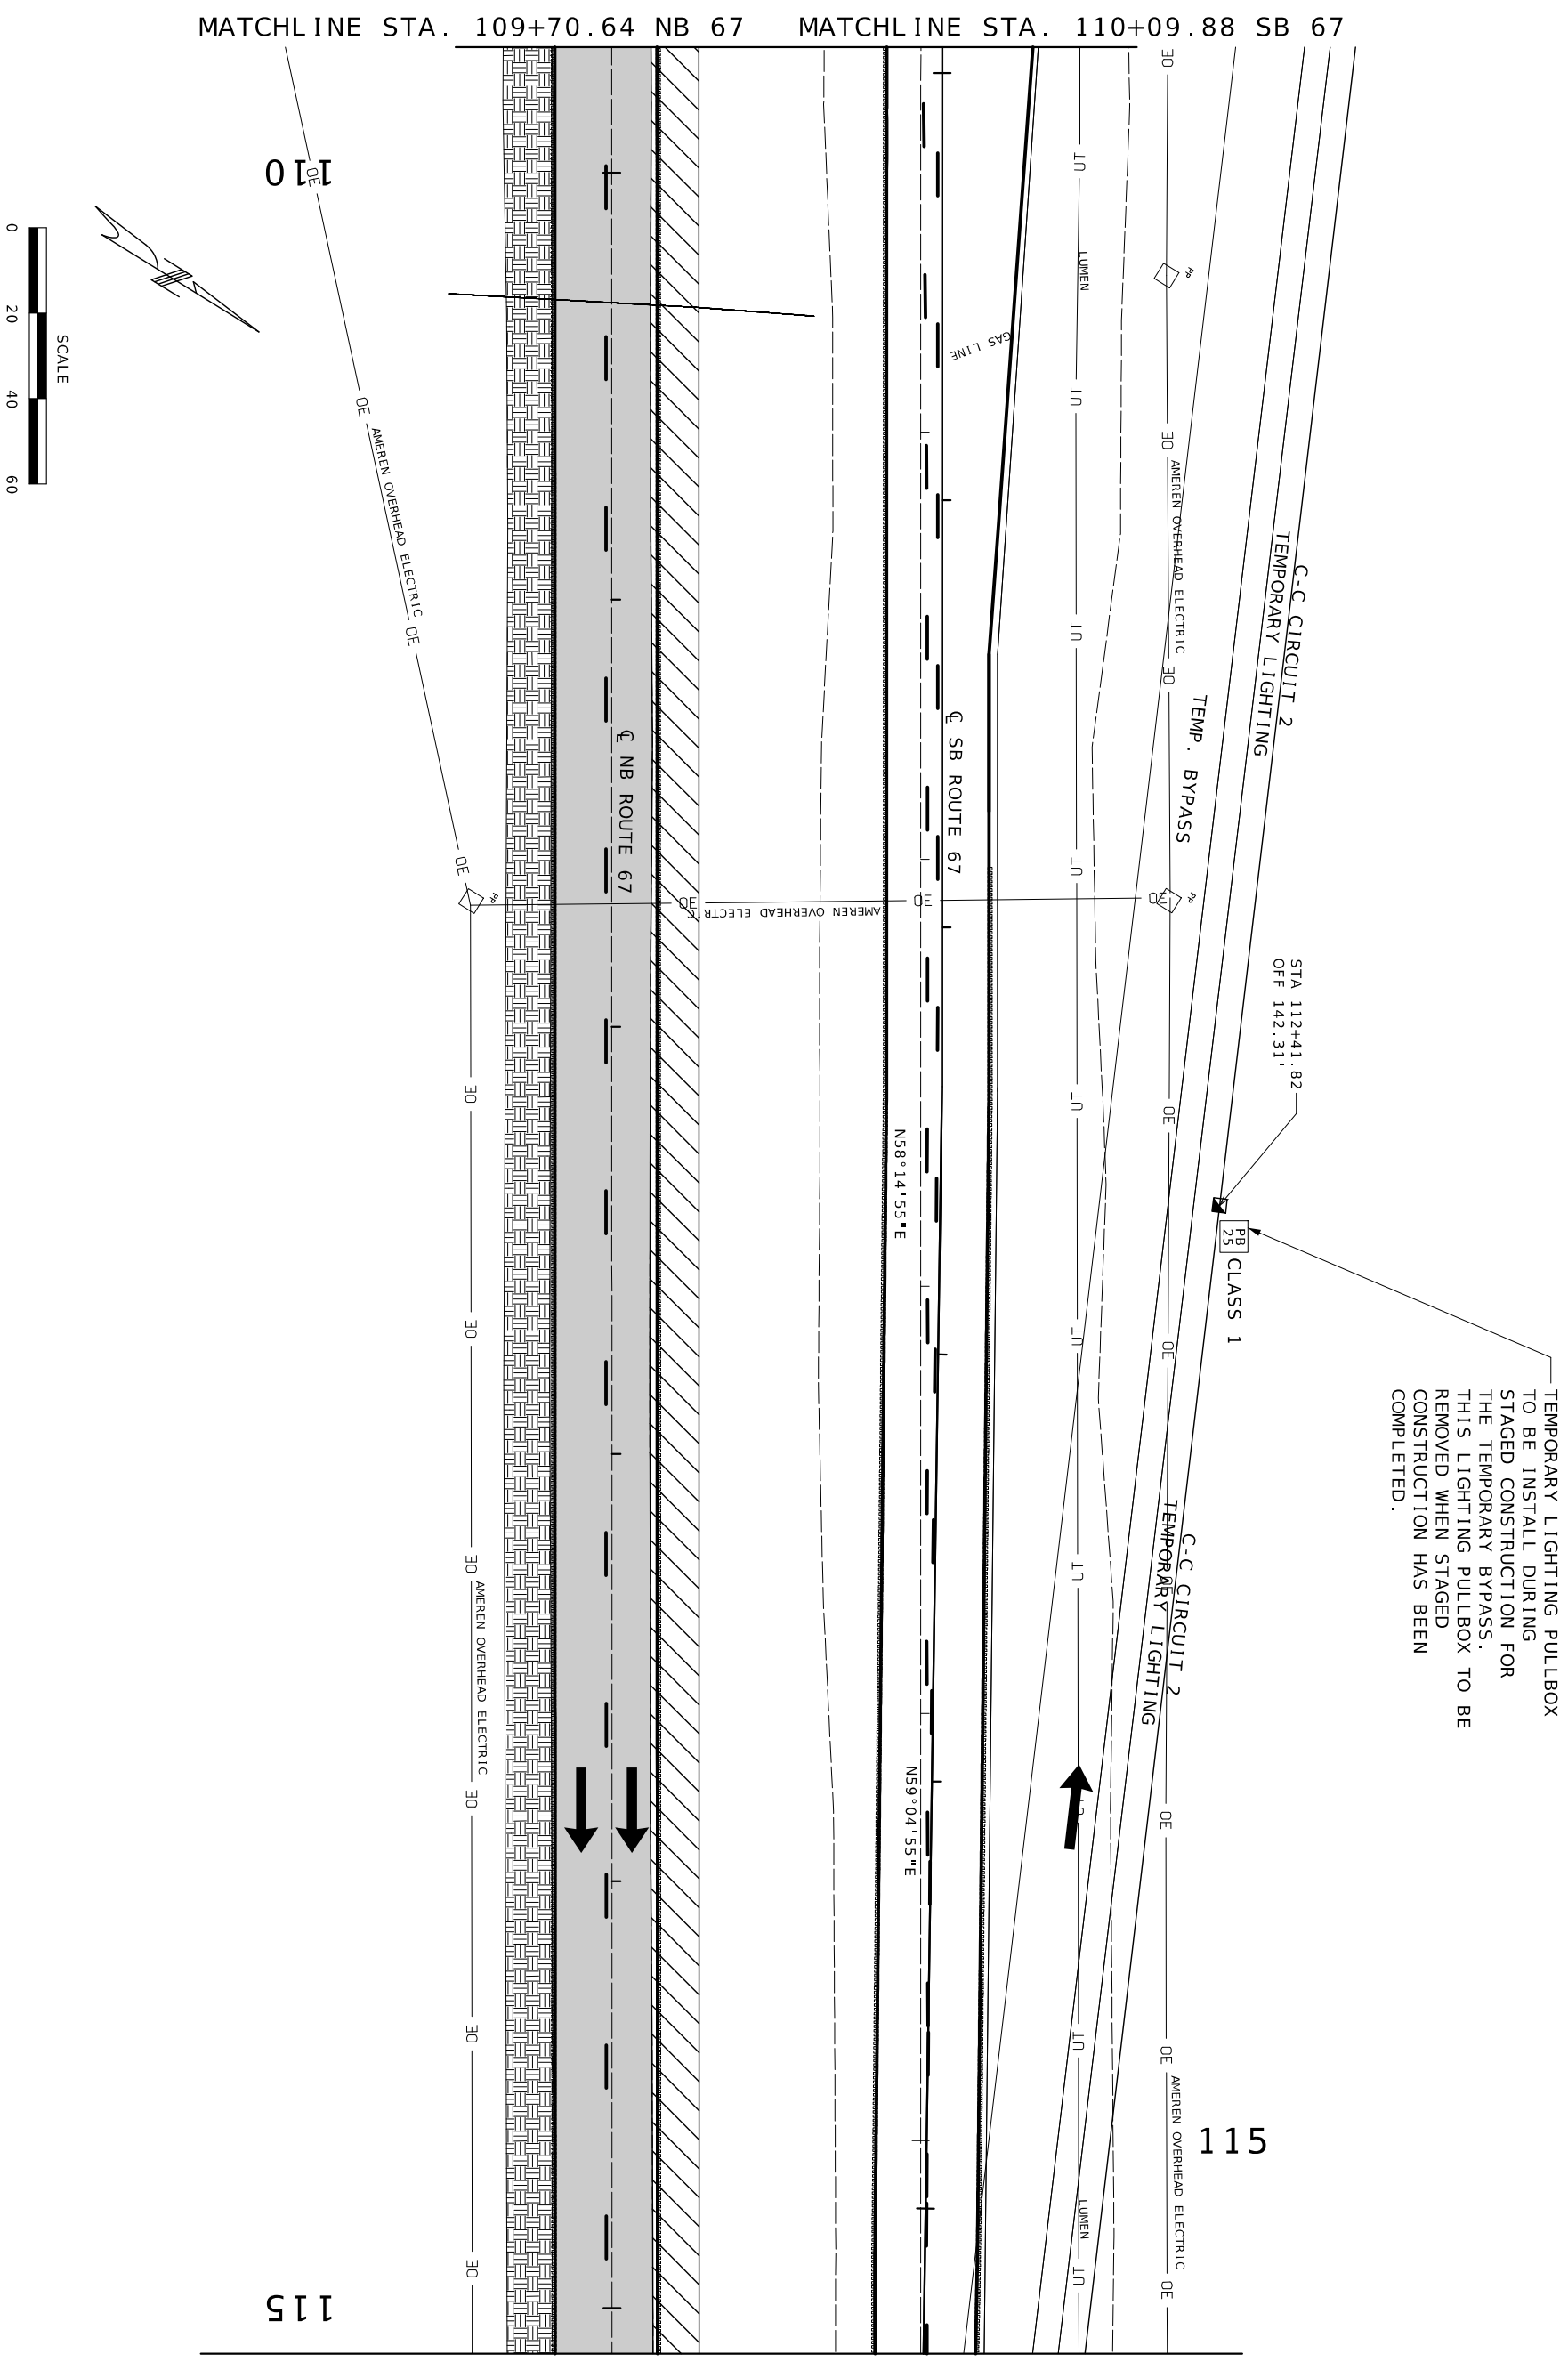

LIGHTING PLAN SHEET
ST.CHARLES STR.
SHEET 12 OF 13

MISSOURI HIGHWAYS AND TRANSPORTATION COMMISSION

105 WEST CAPITOL
JEFFERSON CITY, MO 65102
1-888-ASK-MODOT (1-888-275-6636)

DATE	DESCRIPTION

BRIDGE NO.

PROJECT NO.

CONTRACT ID.

COUNTY: ST. LOUIS
JOB NO.: J6P3636

DISTRICT: SL
SHEET NO.: 138

ROUTE: 67
STATE: MO

DATE PREPARED: 10/3/2025

DANIEL WAYNE SAVAGEAU CIVIL
MO-PE-2012018127

STATE OF MISSOURI
PROFESSIONAL ENGINEER
DANIEL WAYNE SAVAGEAU
NUMBER PE-2012018127

MATCHLINE STA. 115+49.88 SB 67

MATCHLINE STA. 115+10.64 NB 67

PERMANANT LIGHTING TO BE INSTALL DURING STAGED CONSTRUCTION FOR THE TEMPORARY BYPASS. THIS LIGHTING TO BE REMOVED WHEN STAGED CONSTRUCTION HAS BEEN COMPLETED.

OE AMEREN OVERHEAD ELECTRIC OE OE OE OE OE AMEREN OVERHEAD ELECTRIC OE OE OE OE

STA 116+24.24
OFF 97.40'

C.C. CIRCUIT 2
TEMPORARY LIGHTING

LT 24

UT UT UT UT LUMEN UT UT UT UT LUMEN UT

DM GAS LINE

℄ SB ROUTE 67

N58°14'55"E

DM

EQUATION:
STA. Plan Annotation Point Station BK =
STA. Plan Annotation Point Station AH

℄ NB ROUTE 67

30 30 30 AMEREN OVERHEAD ELECTRIC 30 30

30 AMEREN OVERHEAD ELECTRIC

120

120

SCALE

0 20 40 60

STATE OF MISSOURI
DANIEL WAYNE SAVAGEAU
NUMBER PE-2012018127
PROFESSIONAL ENGINEER

Daniel Savageau

10/03/2025 3:03:47 PM
DANIEL WAYNE SAVAGEAU - CIVIL
MO-PE-2012018127

DATE PREPARED
10/3/2025

ROUTE	STATE
67	MO
DISTRICT	SHEET NO.
SL	139

COUNTY
ST. LOUIS

JOB NO.
J6P3636

CONTRACT ID.

PROJECT NO.


BRIDGE NO.

DESCRIPTION	DATE

MISSOURI HIGHWAYS AND TRANSPORTATION COMMISSION


105 WEST CAPITOL
JEFFERSON CITY, MO 65102
1-888-ASK-MODOT (1-888-275-6636)

LIGHTING PLAN SHEET
ST.CHARLES STR.
SHEET 13 OF 13

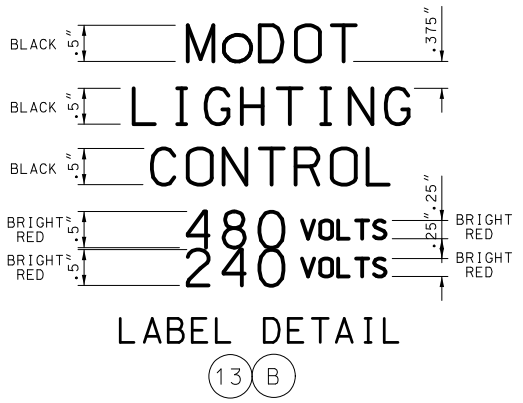

LABEL DETAIL


(13)(B)

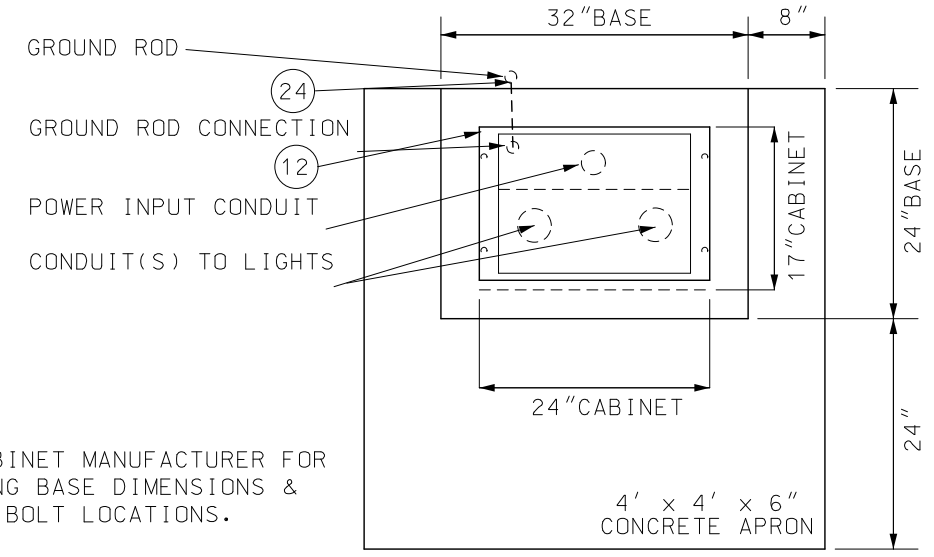

SEE CABINET MANUFACTURER FOR MOUNTING BASE DIMENSIONS & ANCHOR BOLT LOCATIONS.

TOP VIEW

NOTE:
CABINET SHALL BE LOCATED WITH A MINUMUM 36" CLEARANCE, FRONT AND BACK.

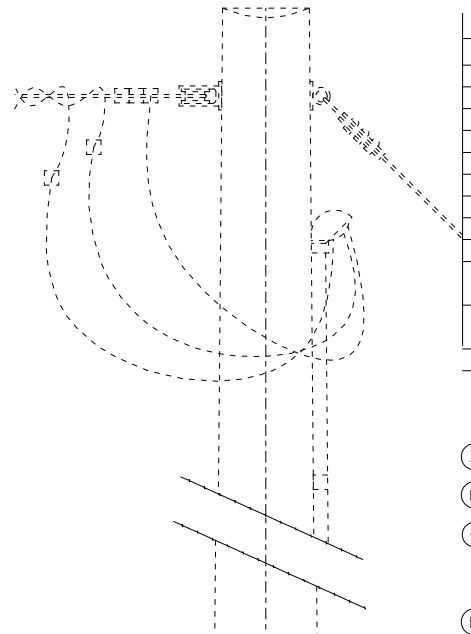

LIST OF MATERIALS	
ITEM	DESCRIPTION
1	METER SOCKET, 100 AMP
2	RIGID STEEL CONDUIT, 2" MIN. TO UTILITY CO. FACILITIES
3	CLASS B CONCRETE, 0.9 C.Y.±
4	NEMA 4, DUST-TIGHT, WATERTIGHT, CABINET
5	GROUND ROD, 3/4" DIA. X 8' MIN. (REF. PLANS FOR SIZE)
7	
10	PLIABLE DUCT SEALANT
11	LIFETIME SILICONE CAULK
12	ANCHOR BOLTS, 5/8-11 x 18" LONG BOLTS, HOT DIP GALVANIZED, 4 REQUIRED
13	WEATHERPROOF ADHESIVE LABEL, VINYL RAISED LETTERING
24	GROUND WIRE, #2 AWG BARE (OR EQUIVALENT, SEE DETAIL)

NOTES


(A) IF CABLE-CONDUIT IS SPECIFIED, THE CONDUIT SHALL BE CUT AWAY FROM CABLES BETWEEN PULL BOX AND CONTROL STATION.

(B) LIGHTING SYSTEM VOLTAGE AS SPECIFIED ON PLANS. CONTROLLER CABINET WITH POWER SUPPLY SHALL BE ALUMINUM OR STAINLESS STEEL. ALL HARDWARE, HINGES, CATCHES, ETC. SHALL BE STAINLESS STEEL.

(C) METER SOCKET AND OTHER EQUIPMENT AND MATERIALS SHALL BE U.L. APPROVED, AND CONFORM TO THE REQUIREMENTS OF THE UTILITY COMPANY OR MUNICIPALITY PROVIDING POWER.

(D) IF SUBSURFACE CONDITIONS EXIST WHICH PROHIBIT THE PLACEMENT OF THE GROUND ROD IN A VERTICAL POSITION, THE ROD MAY BE DRIVEN AT AN OBLIQUE ANGLE NOT TO EXCEED 45 DEGREES FROM VERTICAL OR BURIED IN A TRENCH AT LEAST 30 IN. DEEP. CONNECTION TO GROUND ROD SHALL BE CADWELDED. UTILITY COMPANY SHALL DECIDE IF LIGHTNING ARRESTERS ARE TO BE CONNECTED ON THE LOAD OR LINE SIDE OF THE METER. THE UTILITY COMPANY SHALL ALSO

(E) DECIDE WHERE THE LIGHTNING ARRESTER SHALL BE MOUNTED.

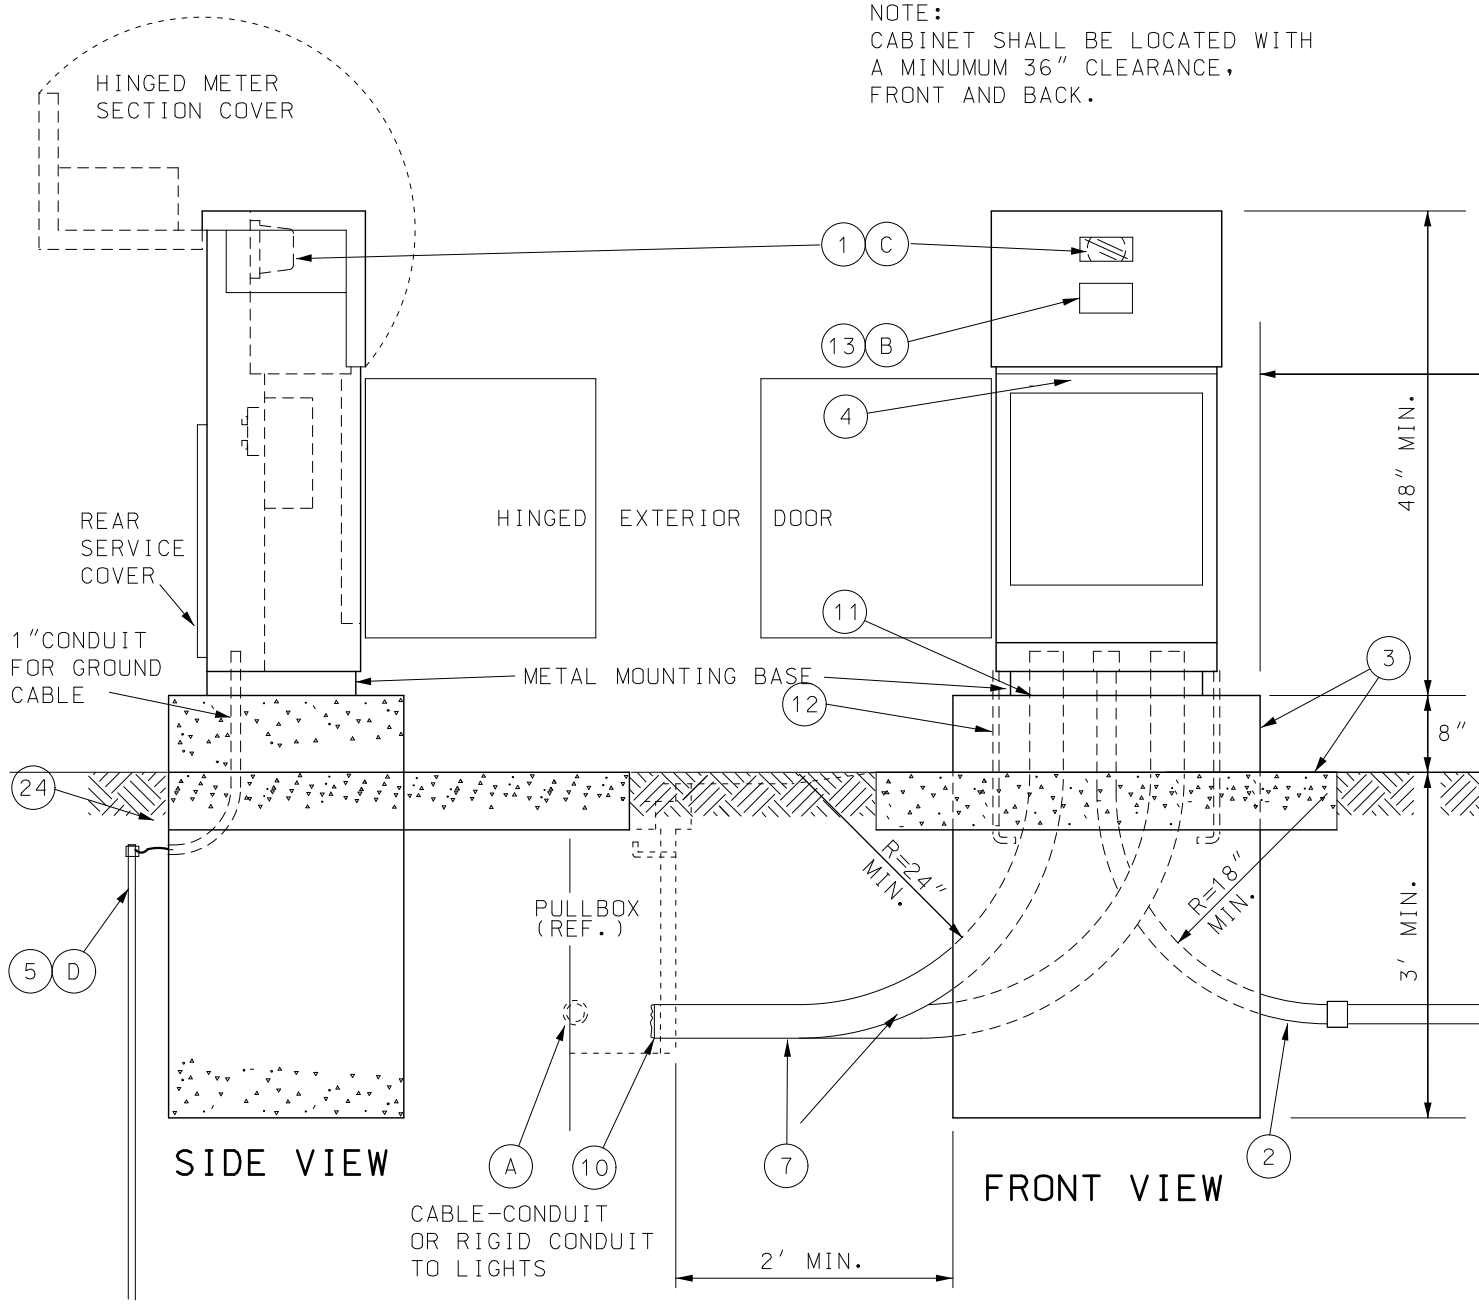

GENERAL: CABINET DIMENSIONS WILL BE ALLOWED AS APPROVED BY THE ENGINEER. INTERIOR CABINET VOLUME SHALL BE EQUAL TO OR GREATER THAN THAT SHOWN ON PLANS AND PROPER CLEARANCES SHALL BE PROVIDED FOR ALL EQUIPMENT. CONCRETE BASE DIMENSIONS SHALL BE MODIFIED TO FIT THE CABINET SUPPLIER.

PLACEMENT OF ALL ITEMS SHALL BE APPROVED BY THE ENGINEER.

CABINET SHALL BE LOCATED AWAY FROM TRAFFIC. TOP MOUNT PHOTO CONTROL SHALL FACE AN OPEN SKY. SIDE MOUNT PHOTO CONTROL SHALL FACE NORTH.

SEE PLANS FOR CIRCUIT WIRING; MAXIMUM LOADING PER CIRCUIT IS 7,400 WATTS FOR 240 VOLT AND 11,000 WATTS FOR 480 VOLT.

SCHEMATIC DIAGRAM SHALL BE MOUNTED ON INSIDE OF CABINET DOOR.

THE UTILITY SHALL BE NOTIFIED IN WRITING 30 DAYS PRIOR TO DATE SERVICE WILL BE REQUIRED.

ALL CABINET OPENINGS SHALL BE COVERED AND SEALED WITH LIFETIME SILICONE CAULK.

ALL MATERIALS REQUIRED EXCLUDING REFERENCE ITEMS AS SHOWN ON DRAWING SHALL BE INCLUDED IN PRICE BID FOR 'COMBINATION BASE MOUNTED POWER SUPPLY AND LIGHTING CONTROL STATION'.

CABLE AND CONDUIT FROM POWER SUPPLY ASSEMBLY TO UTILITY COMPANY FACILITIES SHALL BE INCLUDED IN PRICE BID FOR 'COMBINATION BASE MOUNTED POWER SUPPLY AND CONTROL STATION'.

STATE OF MISSOURI
DANIEL WAYNE SAVAGEAU
NUMBER PE-2012018127
PROFESSIONAL ENGINEER
10/03/2025 3:04:01 PM
DANIEL WAYNE SAVAGEAU - CIVIL
MO-PE-2012018127

DATE PREPARED
10/3/2025

ROUTE	STATE
67	MO
DISTRICT	SHEET NO.
SL	140

COUNTY
ST. CHARLES

JOB NO.
J6P3636

CONTRACT ID.


PROJECT NO.

BRIDGE NO.

DESCRIPTION	DATE


MISSOURI HIGHWAYS AND TRANSPORTATION COMMISSION
105 WEST CAPITOL
JEFFERSON CITY, MO 65102
1-888-ASK-MODOT (1-888-275-6636)

SPECIAL SHEET
PAD MOUNTED 240V/480V POWER SUPPLY & LIGHTING CONTROLLER
SHEET 1 OF 2

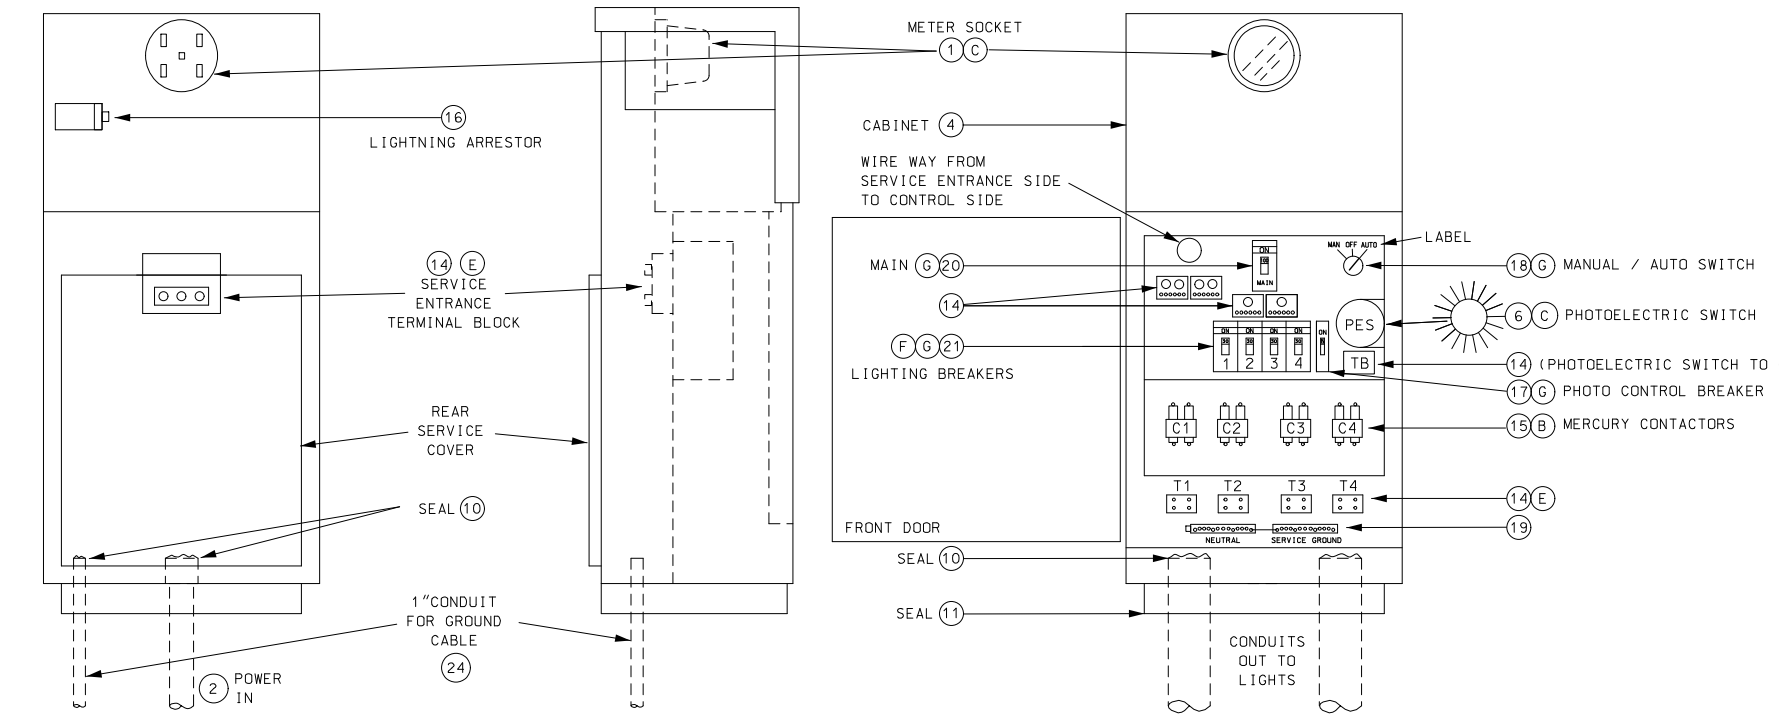

EQUIPMENT LAYOUT

LIST OF MATERIALS	
ITEM	DESCRIPTION
1	METER SOCKET, 200 AMP, WITH LEVER TEST BYPASS
2	RIGID STEEL CONDUIT, 2" MIN. TO UTILITY CO. FACILITIES
4	NEMA 3R, DUST-TIGHT, WATERTIGHT CABINET
5	GROUND ROD, 3/4" DIA. X 8' MIN.(MIN.8' IN SOIL)
6	PHOTOELECTRIC SWITCH AND SOCKET, 105/285 V., 1000 WATT
10	PLIABLE SEALANT
11	LIFETIME SILICONE CAULK
14	INSULATED TERMINAL BLOCK
(240V)	2-POLE, 35 AMP, 120V COIL LIGHTING CONTACTOR (MERCURY)
15(480V)	2-POLE, 35 AMP, 240V COIL LIGHTING CONTACTOR (MERCURY)
16	2-POLE, 650 VOLT LIGHTING ARRESTER
15 17	1-POLE, 15 AMP, TYPE B BREAKER TO PHOTOELECTRIC SWITCH
18	MANUAL-AUTO SWITCH
19	INSULATED GROUNDABLE NEUTRAL, 100 AMP
20	2-POLE, 100 AMP, TYPE A MAIN BREAKER
21	2-POLE, 15 AMP(MIN), TYPE A LIGHTING BREAKERS
22	#12 AWG MIN., 600 V. CONTROL CABLE
23	#2 AWG MIN., 600 V. * POWER CABLE
24	#2 AWG MIN., 600 V. GROUND CABLE
*	SEE PLANS FOR SIZE

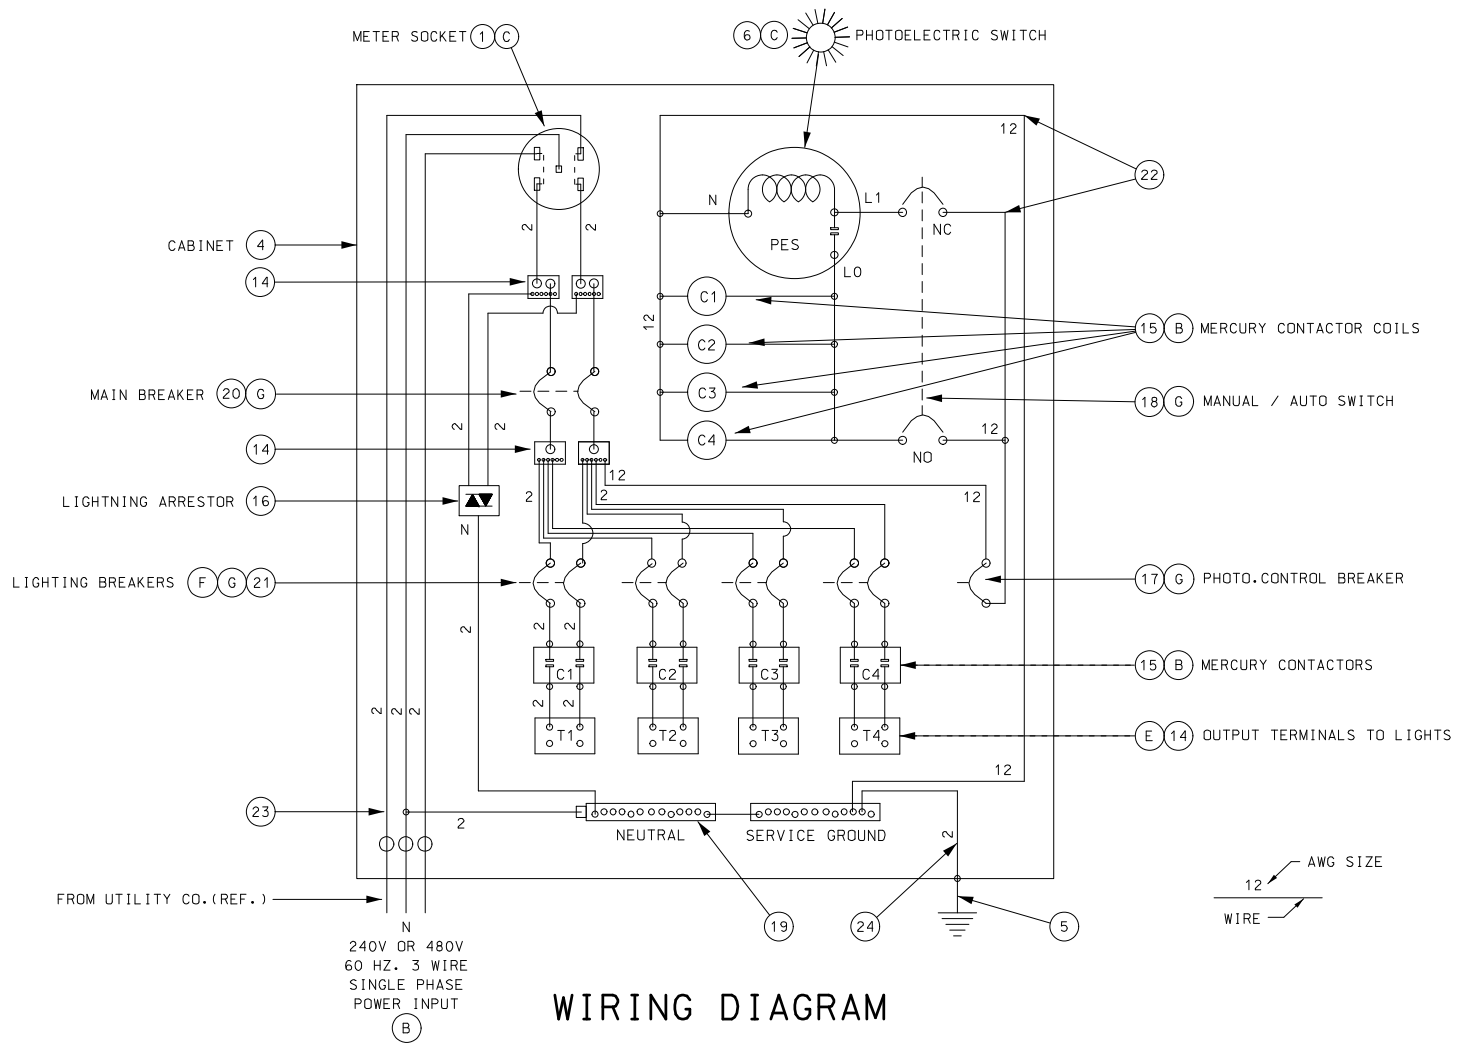

WIRING DIAGRAM

NOTES

(B) LIGHTING SYSTEM VOLTAGE AS SPECIFIED ON PLANS.

(C) LOCATE PHOTOELECTRIC SWITCH AT CENTER OF WINDOW.

(E) IF FOR REASONS OF VOLTAGE DROP A WIRE SIZE IS SPECIFIED LARGER THAN #2 AWG, A LARGER TERMINAL BLOCK SHALL BE INSTALLED FOR THAT CIRCUIT.

(F) LIGHTING BREAKER SIZING:

SIZE (AMPS)	240V TOTAL CIRCUIT LOAD (WATTS)	480V TOTAL CIRCUIT LOAD (WATTS)
15	0-2800	0 - 5500
20	2850-3700	5550 - 7400
25	3750-4600	7450 - 9200
30	4650-5500	9250 - 11,000
35	5550-6500	--
40	6550-7400	--

CIRCUIT LOAD INCLUDES LOAD DUE TO LINE LOSS, LAMP, AND BALLAST LOAD.

(G) ALL CIRCUIT BREAKERS SHALL CONFORM TO SECTION 901.4 OF THE STANDARD SPECIFICATIONS.

STATE OF MISSOURI
DANIEL WAYNE SAVAGEAU
NUMBER PE-2012018127
PROFESSIONAL ENGINEER
Daniel Savageau
10/03/2025 3:04:21 PM
DANIEL WAYNE SAVAGEAU - CIVIL
MO-PE-2012018127

DATE PREPARED 10/3/2025

ROUTE	STATE
67	MO
DISTRICT	SHEET NO.
SL	141

COUNTY ST. CHARLES

JOB NO. J6P3636

CONTRACT ID.

PROJECT NO.

BRIDGE NO.


DESCRIPTION	DATE

MISSOURI HIGHWAYS AND TRANSPORTATION COMMISSION

105 WEST CAPITOL
JEFFERSON CITY, MO 65102
1-888-ASK-MODOT (1-888-275-6636)

SPECIAL SHEET
PAD MOUNTED 240V/480V POWER SUPPLY & LIGHTING CONTROLLER
SHEET 2 OF 2

DISCLAIMER:
THE PROFESSIONAL WHOSE SIGNATURE AND PERSONAL SEAL APPEAR HERON ASSUMES RESPONSIBILITY ONLY FOR WHAT APPEARS ON THIS PAGE, AND DISCLAIMS (PURSUANT TO SECTION 327.411 RSMO) THE SPECIFICATIONS, ESTIMATES, REPORTS, OR OTHER DOCUMENTS OR INSTRUMENTS NOT SEALED BY THE UNDERSIGNED PROFESSIONAL RELATING TO OR INTENDED TO BE USED FOR ANY PART OR PARTS OF THE PROJECT TO WHICH THIS PAGE REFERS.

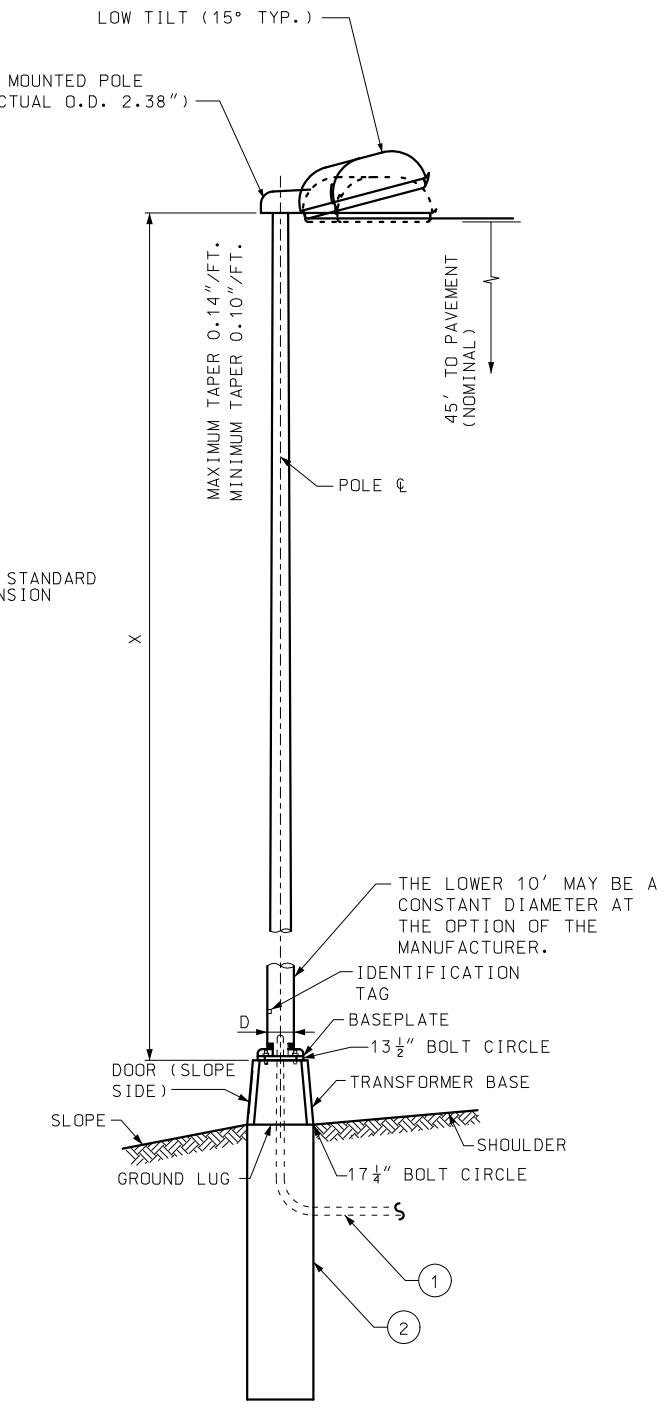

TYPE AT
(SINGLE LUMINAIRE)

NOTE: THIS DRAWING IS NOT TO SCALE. FOLLOW DIMENSIONS.

GENERAL NOTES:

A. HOLES SHALL BE PUNCHED ONLY FOR SPECIFIED BOLT CIRCLE.

B. TRANSFORMER BASE SHALL BE CERTIFIED AS MEETING THE BREAKAWAY CRITERIA AND STRUCTURAL REQUIREMENTS AS SET BY THE CURRENT AASHTO "STANDARD SPECIFICATIONS FOR STRUCTURAL SUPPORTS FOR HIGHWAY SIGNS, LUMINARIES, AND TRAFFIC SIGNALS" AND MEET THE BREAKAWAY REQUIREMENTS OF NCHRP 350.

C. TRANSFORMER BASES SHALL BE FURNISHED WITH ONE DRILLED AND TAPPED HOLE AND GROUNDING LUG FOR GROUNDING EQUIPMENT.

D. TYPE AT POLES SHALL BE EQUIPPED WITH THE GROUNDING LUG INSIDE THE TRANSFORMER BASE. TYPE B AND MB POLES SHALL BE EQUIPPED WITH A GROUNDING LUG INSIDE THE POLE.

E. POST SHALL BE GROUNDED FROM GROUND LUG IN POST WITH #6 AWG BARE COPPER WIRE TO CONDUIT SYSTEM. GROUND LUG SHALL BE 90° OR 180° FROM HANDHOLE.

(1) RIGID CONDUIT SYSTEM. WIRES SHALL BE SPLICED AT FUSED CONNECTOR IN POLE BASE. IF CABLE-CONDUIT IS SPECIFIED, CUT CABLE-CONDUIT SHEATH AWAY FROM THE CABLES WHERE CABLE-CONDUIT EXITS THE RIGID CONDUIT SYSTEM IN THE POLE BASE. (SEE MODOT STANDARD DRAWING 901.02 "TYPICAL TRANSFORMER BASE ATTACHMENT")

(2) CONCRETE FOUNDATION PER MODOT STANDARD DRAWING 901.01, SHEET 6 OF 6. FOUNDATION SHALL MATCH DEPTH AS REQUIRED BY POLE DESIGNS 1, 2, 3, 4 & 5.


STATE OF MISSOURI
DANIEL WAYNE SAVAGEAU
NUMBER PE-2012018127
PROFESSIONAL ENGINEER
11/10/2025 9:38:51 AM
DANIEL WAYNE SAVAGEAU - CIVIL
MO-PE-2012018127

DATE PREPARED: 11/10/2025
ROUTE: 67 | STATE: MO
DISTRICT: SL | SHEET NO.: 142
COUNTY: ST. CHARLES
JOB NO.: J6P3636
CONTRACT ID.:
PROJECT NO.:
BRIDGE NO.:

DESCRIPTION	DATE


MISSOURI HIGHWAYS AND TRANSPORTATION COMMISSION
105 WEST CAPITOL
JEFFERSON CITY, MO 65102
1-888-ASK-MODOT (1-888-275-6636)

SPECIAL LIGHTING SHEET
TOP MOUNT POLE
SHEET 1 OF 1

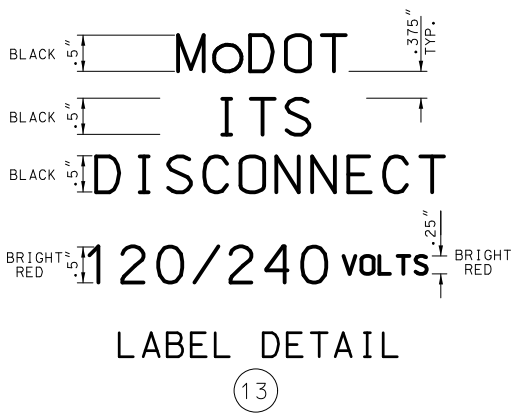


LABEL DETAIL

(13)

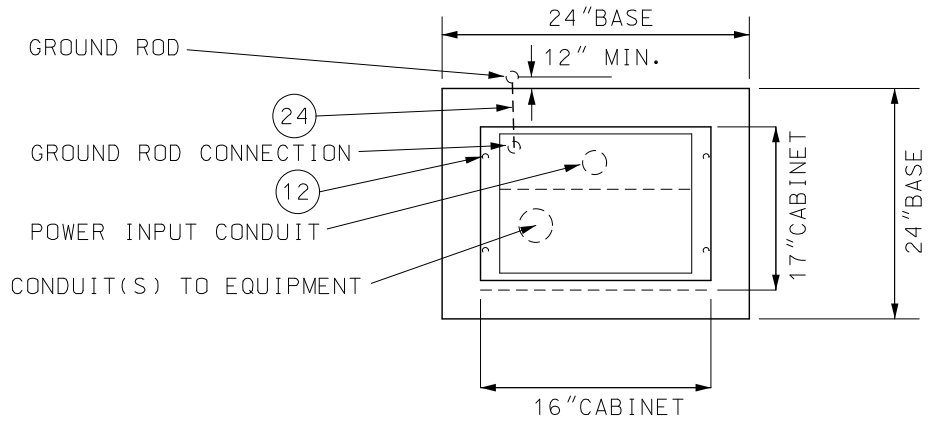

TOP VIEW

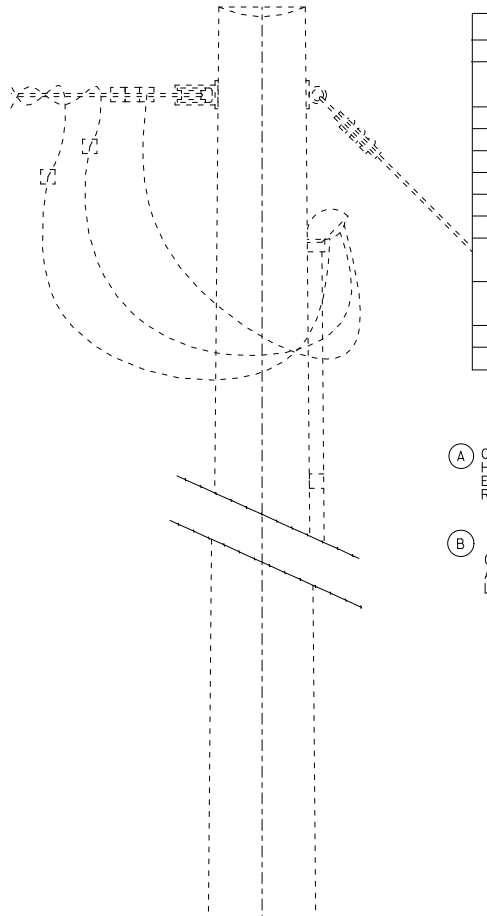


LIST OF MATERIALS	
ITEM	DESCRIPTION
1	METER SOCKET, 5 JAW CLAMP JAW WITH BYPASS, CLASS 225, WITH A RINGLESS COVER
2	RIGID STEEL CONDUIT, 2" MIN. TO UTILITY CO. FACILITIES
3	CLASS B CONCRETE, 0.9 C.Y.±
4	NEMA 4, DUST-TIGHT, WATERTIGHT, CABINET
5	GROUND ROD, 3/4" DIA. X 10' COPPER CLAD
7	2" SCH 40 PVC CONDUIT
11	LIFETIME SILICONE CAULK
12	ANCHOR BOLTS, 5/8-11 x 18" LONG BOLTS, HOT DIP GALVANIZED, 4 REQUIRED
13	WEATHERPROOF ADHESIVE LABEL, VINYL RAISED LETTERING (OR EQUIVALENT, SEE DETAIL)
24	COPPER GROUND WIRE, #8 AWG, MIN.
25	EXOTHERMIC WELD WIRE TO ROD

NOTES

(A) CABINET WITH POWER SUPPLY SHALL BE STAINLESS STEEL. ALL HARDWARE, HINGES, CATCHES, ETC. SHALL BE STAINLESS STEEL. METER SOCKET AND OTHER EQUIPMENT AND MATERIALS SHALL BE U.L. APPROVED, AND CONFORM TO THE REQUIREMENTS OF THE UTILITY COMPANY OR MUNICIPALITY PROVIDING POWER.

(B) IF SUBSURFACE CONDITIONS EXIST WHICH PROHIBIT THE PLACEMENT OF THE GROUND ROD IN A VERTICAL POSITION, THE ROD MAY BE DRIVEN AT AN OBLIQUE ANGLE NOT TO EXCEED 45 DEGREES FROM VERTICAL OR BURIED IN A TRENCH AT LEAST 30 IN. DEEP. CONNECTION TO GROUND ROD SHALL BE CADWELDED.

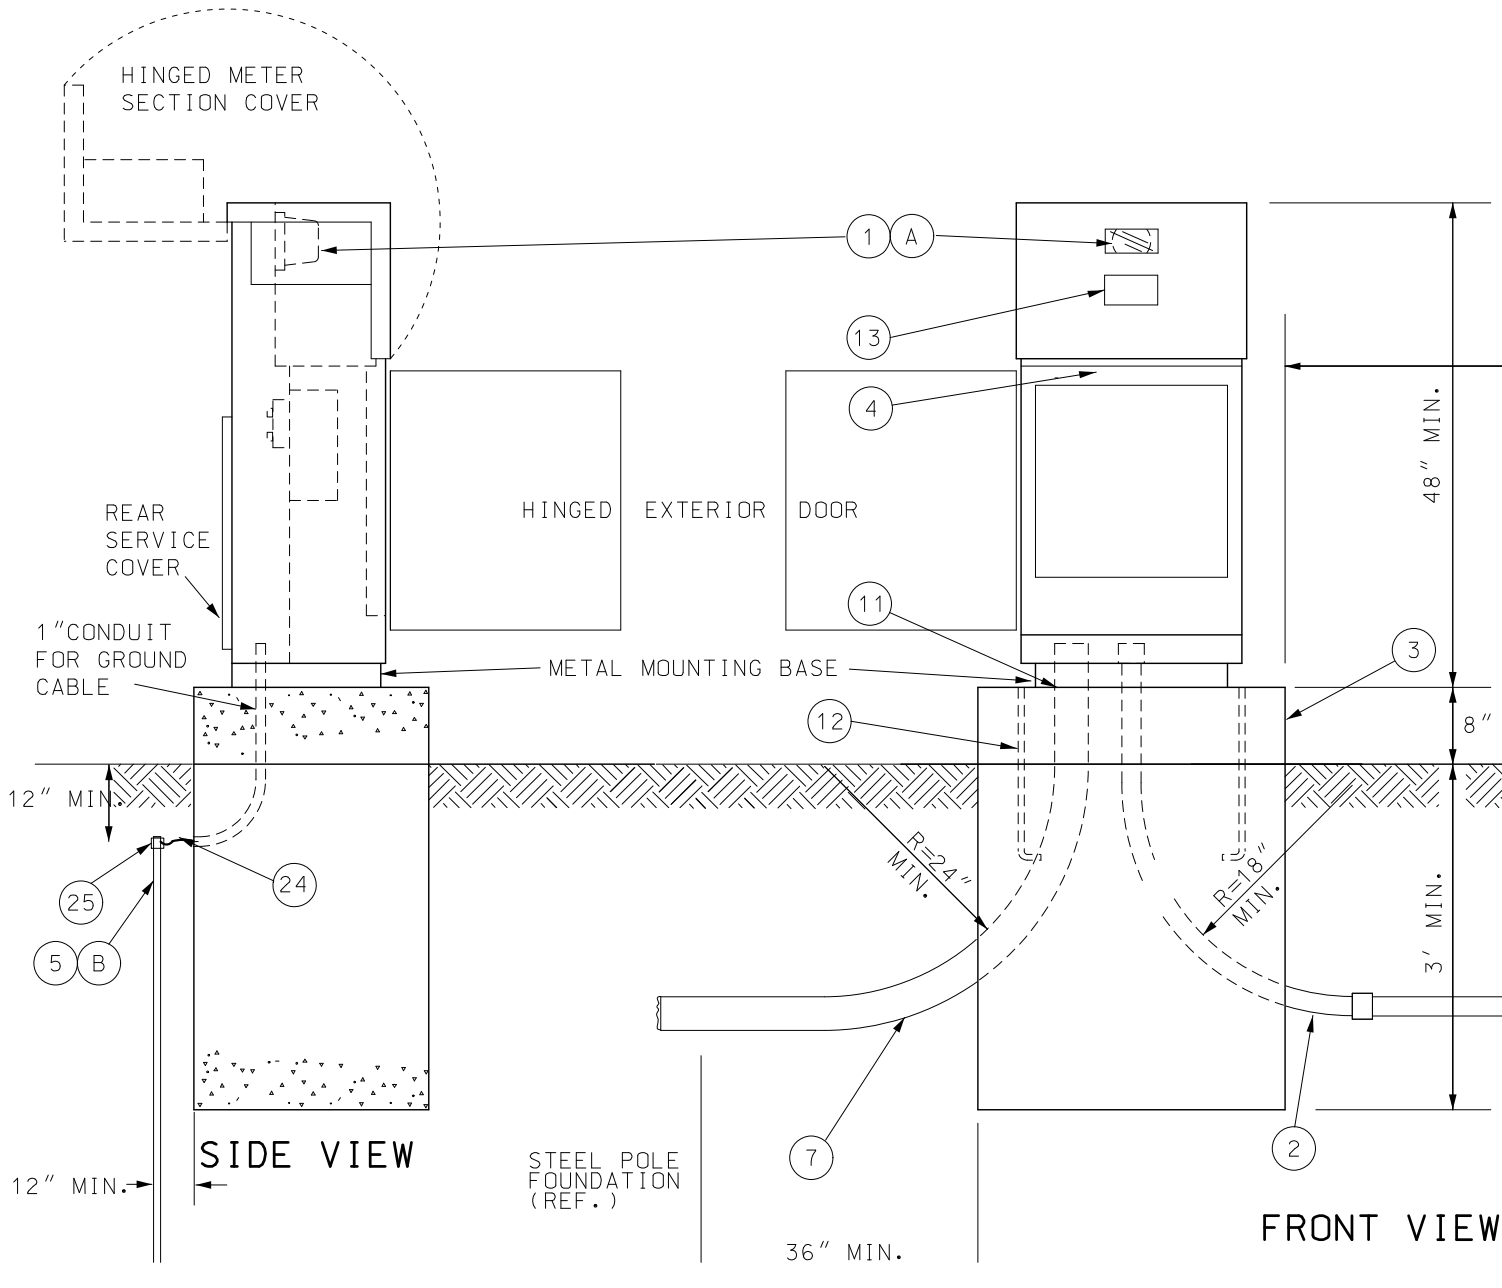

NOT TO SCALE

GENERAL NOTES:
1. ALTERNATE CABINET DIMENSIONS WILL BE ALLOWED AS APPROVED BY THE ENGINEER. INTERIOR CABINET VOLUME SHALL BE EQUAL TO OR GREATER THAN THAT SHOWN ON PLANS AND PROPER CLEARANCES SHALL BE PROVIDED FOR ALL EQUIPMENT. CONCRETE BASE DIMENSIONS SHALL BE MODIFIED TO FIT THE CABINET SUPPLIER.
2. PLACEMENT OF ALL ITEMS SHALL BE APPROVED BY THE ENGINEER.
3. SCHEMATIC DIAGRAM SHALL BE MOUNTED ON INSIDE OF CABINET DOOR.
4. THE UTILITY SHALL BE NOTIFIED IN WRITING 30 DAYS PRIOR TO DATE SERVICE WILL BE REQUIRED.
5. ALL CABINET OPENINGS SHALL BE COVERED AND SEALED WITH LIFETIME SILICONE CAULK.
6. ALL MATERIALS REQUIRED EXCLUDING REFERENCE ITEMS AS SHOWN ON DRAWING SHALL BE INCLUDED IN PRICE BID FOR 'POWER SUPPLY PEDESTAL FOR 120-240 VOLT SERVICE' CABLE AND CONDUIT FROM POWER SUPPLY ASSEMBLY TO UTILITY COMPANY FACILITIES SHALL BE INCLUDED IN PRICE BID FOR POWER SUPPLY PEDESTAL FOR 120-240 VOLT SERVICE.
7. REFER TO PLAN SHEET DETAIL TO DETERMINE IF A UTILITY POLE OR PEDESTAL WILL BE REQUIRED.
8. CABINET SHALL BE LOCATED WITH A MINIMUM 36" CLEARANCE, FRONT, BACK, AND SIDES.
9. SEE CABINET MANUFACTURER FOR MOUNTING BASE DIMENSIONS AND ANCHOR BOLT LOCATIONS.
10. WHEN SUBSOIL CONDITIONS EXIST WHICH PROHIBIT PLACEMENT OF GROUND ROD IN VERTICAL POSITION, TRENCH AT LEAST 36" DEEP, DRILL 3 FOUR INCH DIAMETER HOLES 12' DEEP, 20' APART IN A STRAIGHT LINE, PARALLEL TO THE PAVEMENT. THE CENTER HOLE SHOULD BE PLACED NEAR THE LOCATION OF THE GROUND ROD. PLACE ONE GROUND ROD IN EACH OF THE THREE HOLES. PLACE GROUND ENHANCEMENT MATERIAL IN THE HOLES AND A 6" LIFT IN THE TRENCH, RUN A AWG #2 BARE COPPER GROUND WIRE FROM ROD TO ROD TO ROD AND A SEPERATE PIECE THROUGH THE CONDUIT IN THE POLE FOUNDATION TO THE CENTER ROD. EXOTHERMICALLY WELD GROUND WIRE TO GROUND RODS. COVER THE RODS AND WIRE WITH A 12" LIFT OF GROUND EHANCEMENT MATERIAL. COVER THE REMAINING TRENCH WITH SELECT BACKFILL AND COMPACT. MODOT'S REPRESENTATIVE WILL NEED TO WITNESS THIS WORK.
11. CABLE AND CONDUIT FROM POWER SUPPLY ASSEMBLY TO UTILITY COMPANY FACILITIES SHALL BE INCLUDED IN PRICE BID FOR POWER SUPPLY PEDESTAL FOR 120-240 VOLT SERVICE.

STATE OF MISSOURI
DANIEL WAYNE SAVAGEAU
NUMBER PE-2012018127
PROFESSIONAL ENGINEER
10/03/2025 3:04:56 PM
DANIEL WAYNE SAVAGEAU - CIVIL
MO-PE-2012018127


DATE PREPARED: 10/3/2025
ROUTE: 67 | STATE: MO
DISTRICT: SL | SHEET NO.: 143
COUNTY: ST. LOUIS
JOB NO.: J6P3636
CONTRACT ID.:
PROJECT NO.:
BRIDGE NO.:

DESCRIPTION	DATE

MISSOURI HIGHWAYS AND TRANSPORTATION COMMISSION

105 WEST CAPITOL
JEFFERSON CITY, MO 65102
1-888-ASK-MODOT (1-888-275-6636)

SPECIAL SHEET
PAD MOUNTED 120V/240V
SIGNAL/ITS POWER SUPPLY
SHEET 1 OF 2

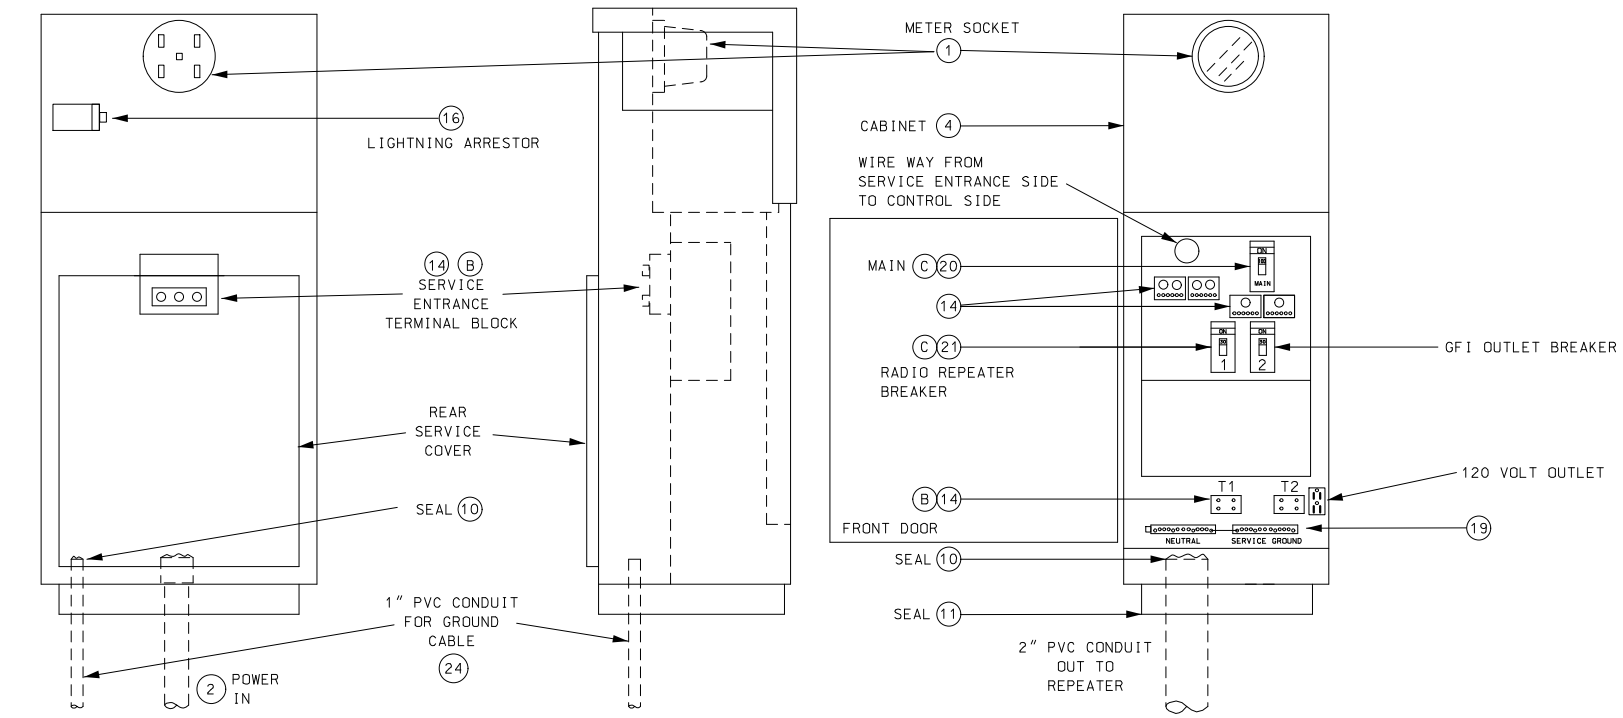

EQUIPMENT LAYOUT


LIST OF MATERIALS	
ITEM	DESCRIPTION
1	METER SOCKET, 200 AMP, WITH LEVER TEST BYPASS, RINGLESS TYPE 225
2	RIGID STEEL CONDUIT, 2" MIN. TO UTILITY CO. FACILITIES
4	NEMA 4X, MILBANK CP3B51C1PAAOMO1 OR MODOT APPROVED EQUAL
5	GROUND ROD, 3/4" DIA. X 8' MIN.(MIN.8' IN SOIL)
10	PLIABLE SEALANT
11	LIFETIME SILICONE CAULK
14	INSULATED TERMINAL BLOCK
16	2-POLE, 650 VOLT LIGHTNING ARRESTER
19	INSULATED GROUNDABLE NEUTRAL, 100 AMP
20	2-POLE, 100 AMP, TYPE A MAIN BREAKER
21	2-POLE, 15 AMP(MIN), TYPE A BREAKERS
22	#12 AWG MIN., 600 V. COPPER CONTROL CABLE
23	#2 AWG MIN., 600 V. COPPER POWER CABLE
24	#2 AWG MIN., 600 V. COPPER GROUND CABLE
*	SEE PLANS FOR SIZE

NOTES:

(A) WHEN SUBSOIL CONDITIONS EXIST WHICH PROHIBIT PLACEMENT OF GROUND ROD IN VERTICAL POSITION, TRENCH AT LEAST 36" DEEP, DRILL 3 FOUR INCH DIAMETER HOLES 12' DEEP, 20' APART IN A STRAIGHT LINE, PARALLEL TO THE PAVEMENT. THE CENTER HOLE SHOULD BE PLACE NEAR THE LOCATION OF THE GROUND ROD. PLACE ONE GROUND ROD IN EACH OF THE THREE HOLES. PLACE GROUND ENHANCEMENT MATERIAL IN THE HOLES AND A 6" LIFT IN THE TRENCH, RUN A AWG #2 BARE COPPER GROUND WIRE FROM ROD TO ROD TO ROD AND A SEPERATE PIECE THROUGH THE CONDUIT IN THE POLE FOUNDATION TO THE CENTER ROD. EXOTHERMICALLY WELD GROUND WIRE TO GROUND RODS. COVER THE RODS AND WIRE WITH A 12" LIFT OF GROUND EHANCEMENT MATERIAL. COVER THE REMAINING TRENCH WITH SELECT BACKFILL AND COMPACT. MODOT'S REPRESENTATIVE WILL NEED TO WITNESS THIS WORK.

(B) IF FOR RESONS OF VOLTAGE DROP A WIRE SIZE IS SPECIFIIED LARGER THAN #2 AWG, A LARGER TERMINAL BLOCK SHALL BE INSTALLED FOR THAT CIRCUIT.

(C) ALL CIRCUITS BREAKERS SHALL CONFORM TO SECTION 901.4 OF THE STANARD SPECIFICATIONS.

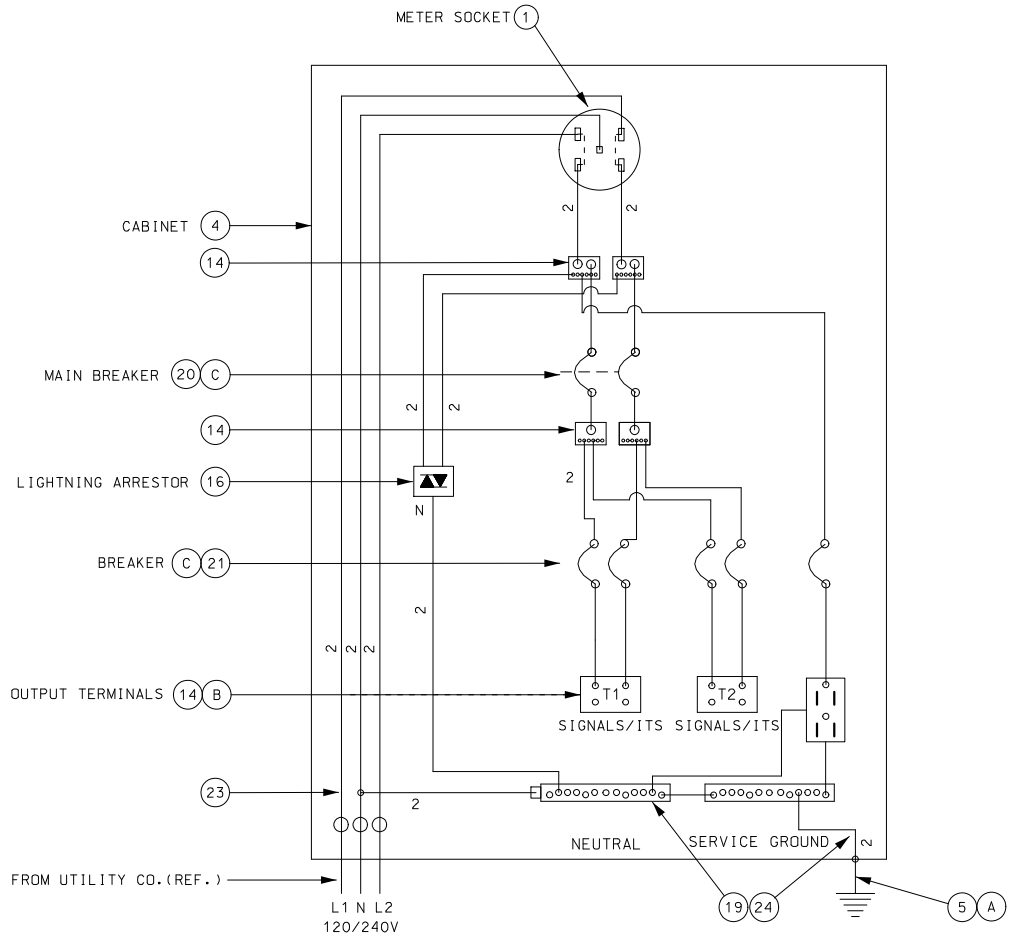

WIRING DIAGRAM

AWG SIZE
12
WIRE

NOT TO SCALE

STATE OF MISSOURI
DANIEL WAYNE SAVAGEAU
NUMBER PE-2012018127
PROFESSIONAL ENGINEER
Daniel Savageau
10/03/2025 3:05:12 PM
DANIEL WAYNE SAVAGEAU - CIVIL
MO-PE-2012018127

DATE PREPARED
10/3/2025

ROUTE	STATE
67	MO
DISTRICT	SHEET NO.
SL	144

COUNTY
ST. LOUIS

JOB NO.
J6P3636

CONTRACT ID.

PROJECT NO.

BRIDGE NO.

DESCRIPTION	DATE

MISSOURI HIGHWAYS AND TRANSPORTATION COMMISSION

105 WEST CAPITOL
JEFFERSON CITY, MO 65102
1-888-ASK-MODOT (1-888-275-6636)

SPECIAL SHEET
PAD MOUNTED 120V/240V
SIGNAL/ITS POWER SUPPLY
SHEET 2 OF 2

TO RADIO AT US067S004.5C
U.S. 67 S OF MISSOURI RIVER

WIRELESS BRIDGE
4.9GHZ

CCTV
US067S004.5C

FIELD TERMINAL CABINET, TYPE 7

WIRELESS BRIDGE
POWER INJECTOR

E 100

CISCO IE3000
ETHERNET SWITCH

10/100 PORTS

SFP TX
SFP RX
SFP TX
SFP RX

CAT-5E STP

CAT-5E STP

IP OUTLET STRIP

RJ-45

CAT-5E STP

REMOVE EXISTING FIBER OPTIC CABLE, PIGTAILS AND JUMPERS. UIP ETHERNET SWITCH, CAMERA, RADIO AND IP POWER STRIP.

RACK-MOUNTED INTERCONNECT CENTER

BLUE/BLUE
BLUE/ORANGE
BLUE/GREEN
BLUE/BROWN
BLUE/SLATE
BLUE/WHITE
BLUE/RED
BLUE/BLACK
BLUE/YELLOW
BLUE/VIOLET
BLUE/ROSE
BLUE/AQUA

BLUE TUBE
(SINGLE MODE)

ORANGE/BLUE
ORANGE/ORANGE
ORANGE/GREEN
ORANGE/BROWN
ORANGE/SLATE
ORANGE/WHITE
ORANGE/RED
ORANGE/BLACK
ORANGE/YELLOW
ORANGE/VIOLET
ORANGE/ROSE
ORANGE/AQUA

ORANGE TUBE
(SINGLE MODE)

24-FIBER SM CABLE TO EXISTING SIGNAL CABINET

KEY

IS170N123.4	DEVICE IDENTIFIER
CCTV	CCTV CAMERA
CCTV	EXISTING CCTV CAMERA
DMS	DYNAMIC MESSAGE SIGN
	RADAR DETECTION UNIT
	SM PATCH THROUGH FIBER OPTIC JUMPER
	SM EQUIPMENT CONNECTION FIBER OPTIC JUMPER
	SM FIBER OPTIC PIGTAIL
	MM PATCH THROUGH FIBER OPTIC JUMPER
	MM EQUIPMENT CONNECTION FIBER OPTIC JUMPER
	MM FIBER OPTIC PIGTAIL
	BARE FIBER LEFT COILED IN SPLICE TRAY
	EXISTING/PROPOSED FUSION SPLICE
	PATCH PANEL MODULE
	WIRELESS LINK
VDS AP	SENSYS DETECTION SYSTEM

1. MAXIMUM SPLICE LOSS SHALL BE 0.1 dB
2. NO INTERMEDIATE SPLICES ALLOWED
3. ALL SPLICES SHALL BE FUSION SPLICES
4. DASHED LINES INDICATE EXISTING EQUIPMENT OR CABLING.

VLAN
VL0144

FIBER SPLICING & BLOCK DIAGRAM

US067S002.7C
CAMERA
U.S. 67 AT ROUTE 94

SHEET 1 OF 1

STATE OF MISSOURI
CHARLES A. MILLER
NUMBER E-200200606
REGISTERED PROFESSIONAL ENGINEER
10/2/2025

DATE PREPARED	10/02/2025
ROUTE	67
STATE	MO
DISTRICT	SL
SHEET NO.	145
COUNTY	ST. CHARLES
JOB NO.	J6P3636
CONTRACT ID.	
PROJECT NO.	
BRIDGE NO.	

DESCRIPTION

DATE

REV.

IF A SEAL IS PRESENT ON THIS SHEET IT HAS BEEN ELECTRONICALLY SEALED AND DATED.


MISSOURI HIGHWAYS AND TRANSPORTATION COMMISSION

105 WEST CAPITOL
JEFFERSON CITY, MO 65102
1-888-ASK-MODOT (1-888-275-6636)

HNTB
715 KIRK DRIVE
KANSAS CITY, MO 64105
(816) 472-1201

J6P3636_BlockSplice_v1.vsdx

10/02/2025

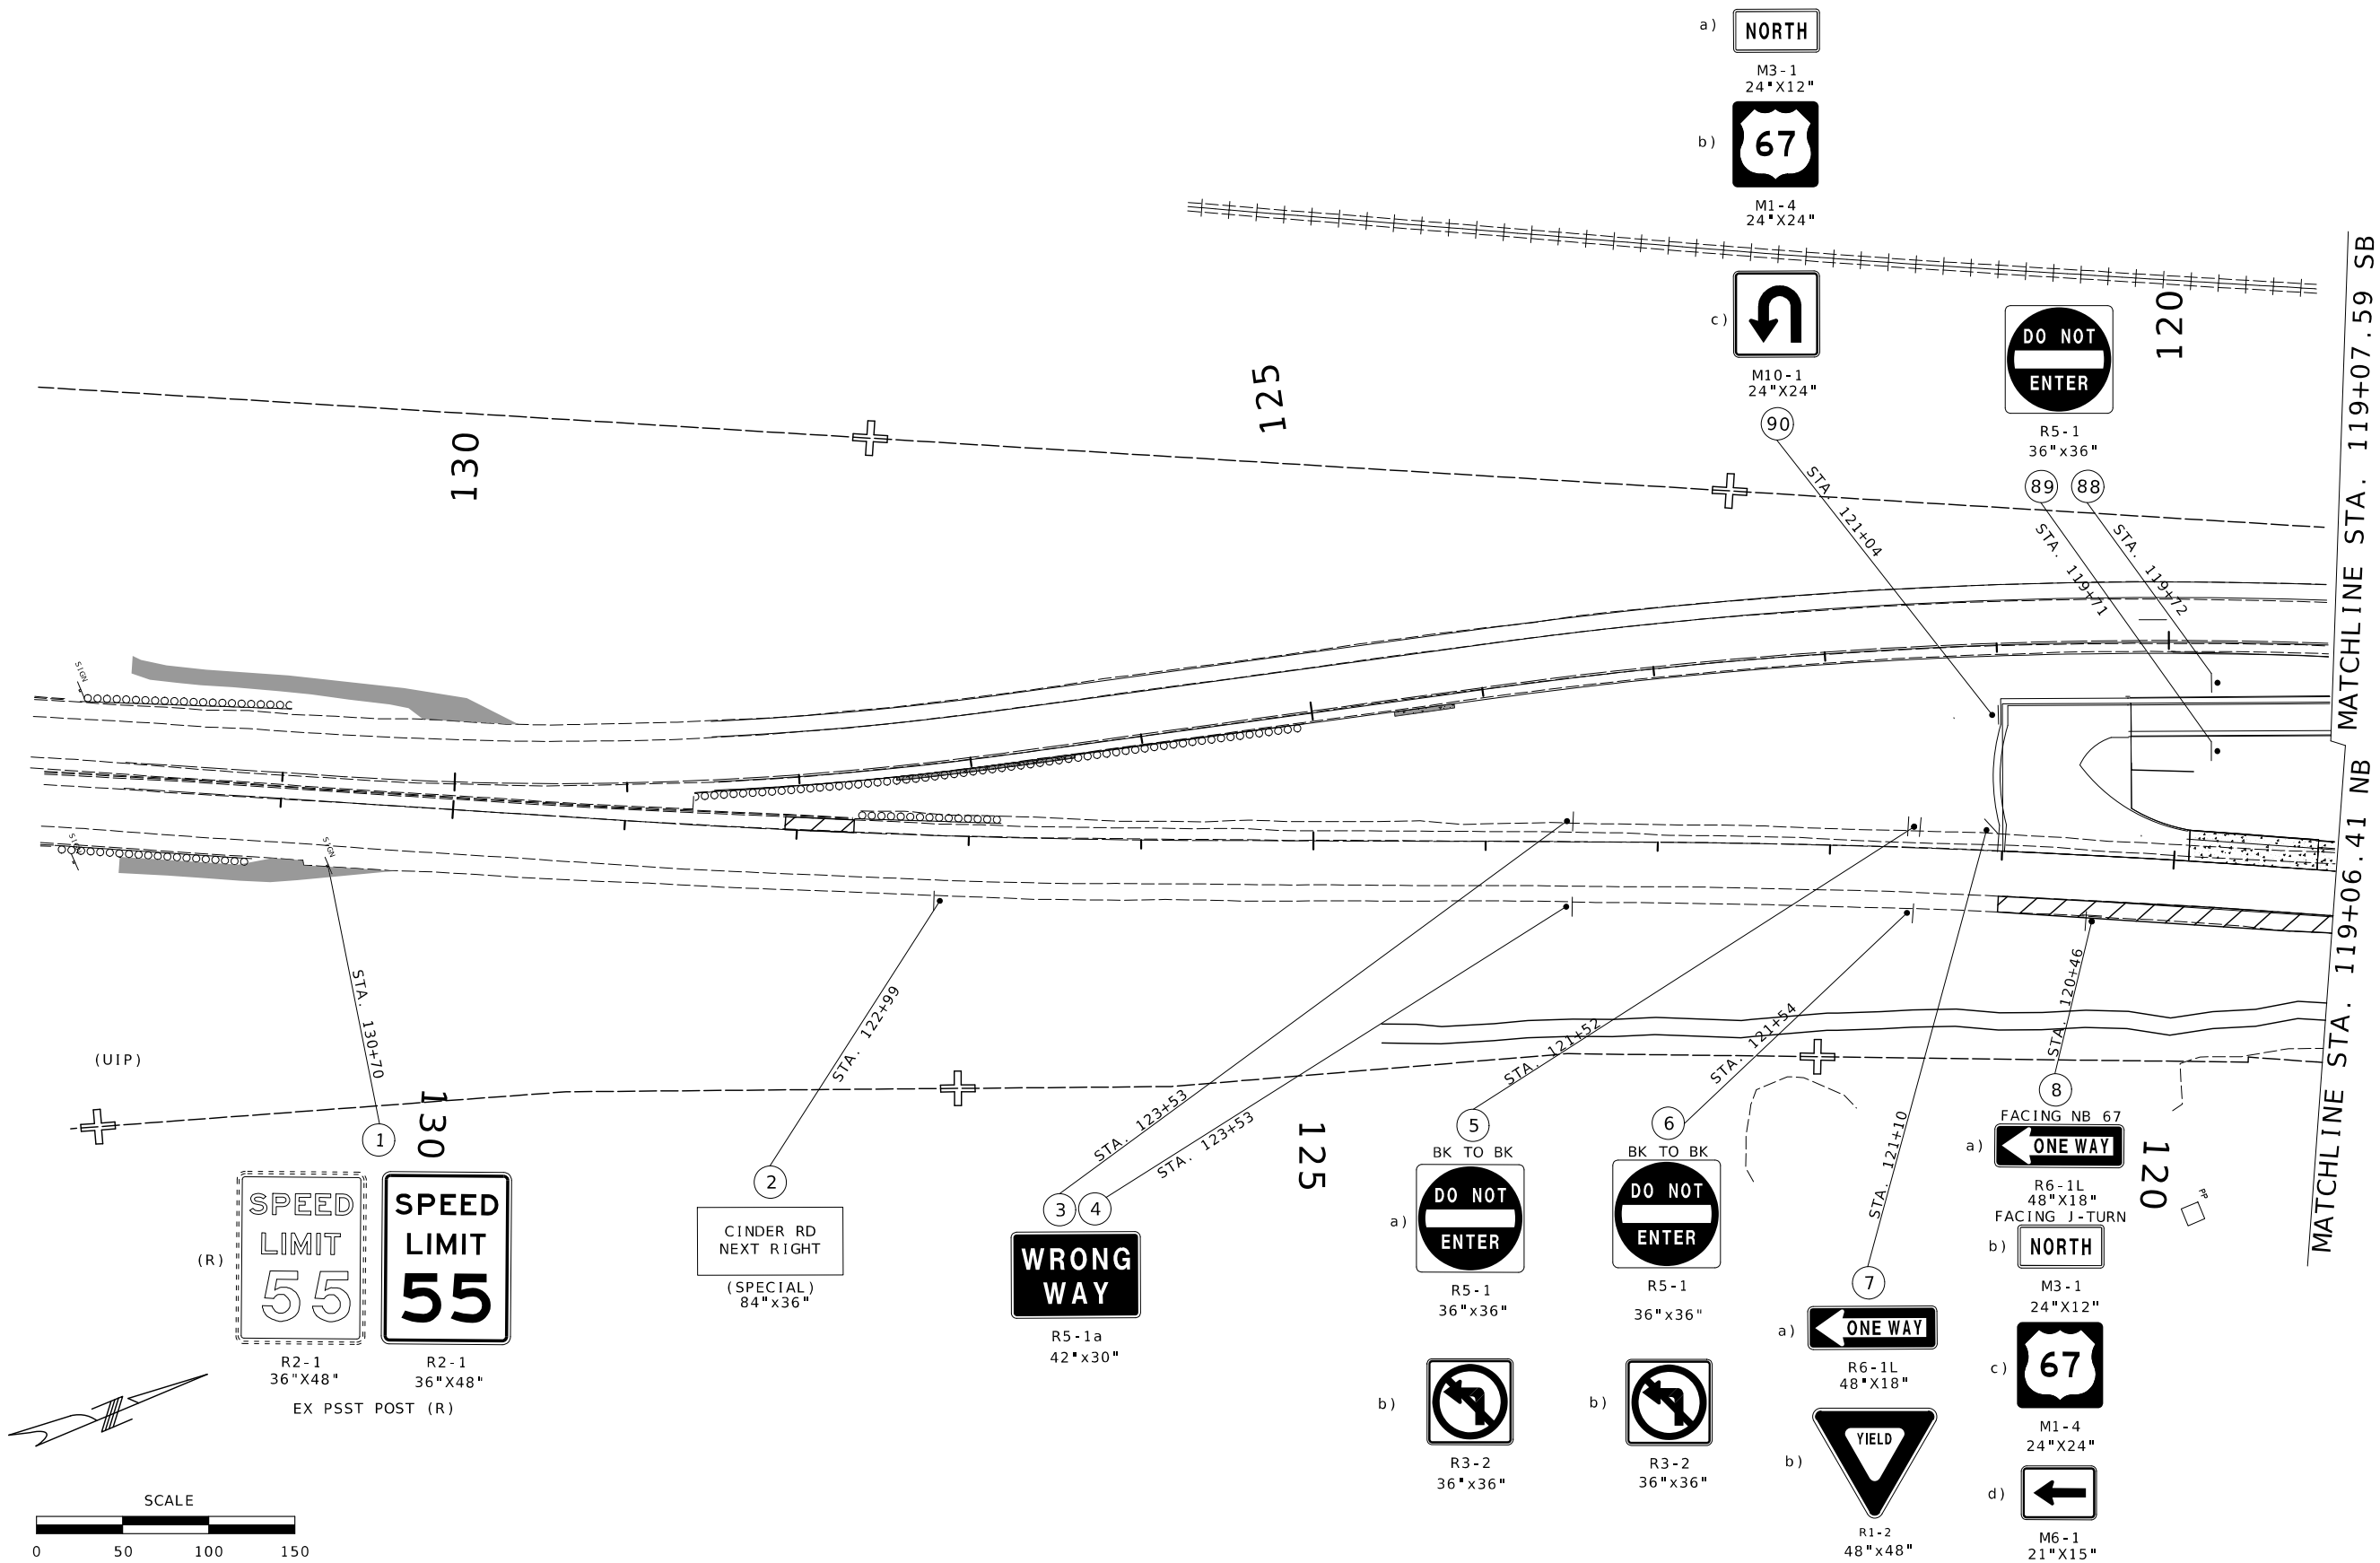

STATE OF MISSOURI
DANIEL WAYNE SAVAGEAU
NUMBER PE-2012018127
PROFESSIONAL ENGINEER

Daniel Savageau

10/03/2025 3:05:56 PM
DANIEL WAYNE SAVAGEAU - CIVIL
MO-PE-2012018127
DATE PREPARED
10/3/2025

ROUTE	STATE
67	MO
DISTRICT	SHEET NO.
SL	146

COUNTY
ST. CHARLES

JOB NO.
J6P3636

CONTRACT ID.

PROJECT NO.

BRIDGE NO.

DESCRIPTION

DATE

MISSOURI HIGHWAYS AND TRANSPORTATION COMMISSION

105 WEST CAPITOL
JEFFERSON CITY, MO 65102
1-888-ASK-MODOT (1-888-275-6636)

SIGNING SHEETS

MATCHLINE STA. 119+07.59 SB

MATCHLINE STA. 119+06.41 NB

MATCHLINE STA. 44+22.32 SB

MATCHLINE STA. 44+34.46 NB

35

40

(R) ONE WAY
R6-1L
54"x18"

(R) STOP
R1-1
36"x36"

Big Muddy Wildlife Refuge
Cora Island Unit
(SPECIAL)
XX"xXX"
INSTALLED BY OTHERS

FACING J-TURN
ONE WAY
R6-1L
48"X18"

a) NORTH
M3-1
24"X12"
b) 67
M1-4
24"X24"

SOUTH d)
M3-3
24"X12"
67 e)
M1-4
24"X24"

a) NORTH
M3-1
24"X12"
b) 67
M1-4
24"X24"

c) M6-2L
21"X15"

f) M6-3
21"X15"

c) M6-2L
21"X15"

WRONG WAY
R5-1a
42"x30"

(R) DIVIDED HIGHWAY
R6-3b
30"X24"
EX PSST (R)

STA 35+30

STA. 37+33

STA. 39+30

STA. 39+30

STA. 32+01

STA. 31+39

EXIST. CROSSOVER TO BE REMOVED

GRAVEL FARM CROSSING

STA. 34+51

STA. 34+51

STA. 33+37

STA. 33+04

HOOD DR

CINDER RD

STA. 33+00

STA. 36+51

STA. 36+51

STA. 37+50

STA. 37+82

STA. 38+09

STA. 40+09

STA. 42+47

(R) ONE WAY
R6-1L
54"X18"

(R) STOP
R1-1
36"X36"

(R) DIVIDED HIGHWAY
R6-3b
30"X24"
EX PIPE POST AND ANCHOR (R)

W12-1
36"X36"

a) ONE WAY
R6-1R
48"x18"

b) KEEP RIGHT
R4-7a
36"X48"

(R) a) ONE WAY
R6-1R
54"X18"

(R) b) STOP
R1-1
36"X36"

(R) c)
R3-2
36"X36"
EX PIPE POST AND ANCHOR (R)

YIELD
R1-2
48"X48"

WRONG WAY
R5-1a
42"x30"

DO NOT ENTER
R5-1
36"X36"

ONE WAY
R6-1L
48"X18"

ONE WAY
R6-1L
48"X18"

a) ONE WAY
R6-1L
48"X18"

b) AUTHORIZED and EMERGENCY VEHICLES ONLY
R5-29
24"X30"

(R) SPEED LIMIT 55
R2-1
36"X48"

SPEED LIMIT 55
R2-1
36"X48"
EX POST ANCHOR (UIP)

RED SCHOOL RD
NEXT RIGHT
(SPECIAL)
108"x36"

BY OTHERS (MO LOGOS)
(UIP) Big Muddy Wildlife Refuge
Cora Island Unit 4
(SPECIAL)
XX"xXX"

SCALE
0 50 100 150

STATE OF MISSOURI
DANIEL WAYNE SAVAGEAU
NUMBER PE-2012018127
PROFESSIONAL ENGINEER
10/03/2025 3:06:13 PM
DANIEL WAYNE SAVAGEAU - CIVIL
MO-PE-2012018127

DATE PREPARED
10/3/2025

ROUTE	STATE
67	MO
DISTRICT	SHEET NO.
SL	147

COUNTY
ST. CHARLES

JOB NO.
J6P3636

CONTRACT ID.

PROJECT NO.


BRIDGE NO.

DESCRIPTION	DATE

MISSOURI HIGHWAYS AND TRANSPORTATION COMMISSION

105 WEST CAPITOL
JEFFERSON CITY, MO 65102
1-888-ASK-MODOT (1-888-275-6636)

SIGNING SHEETS

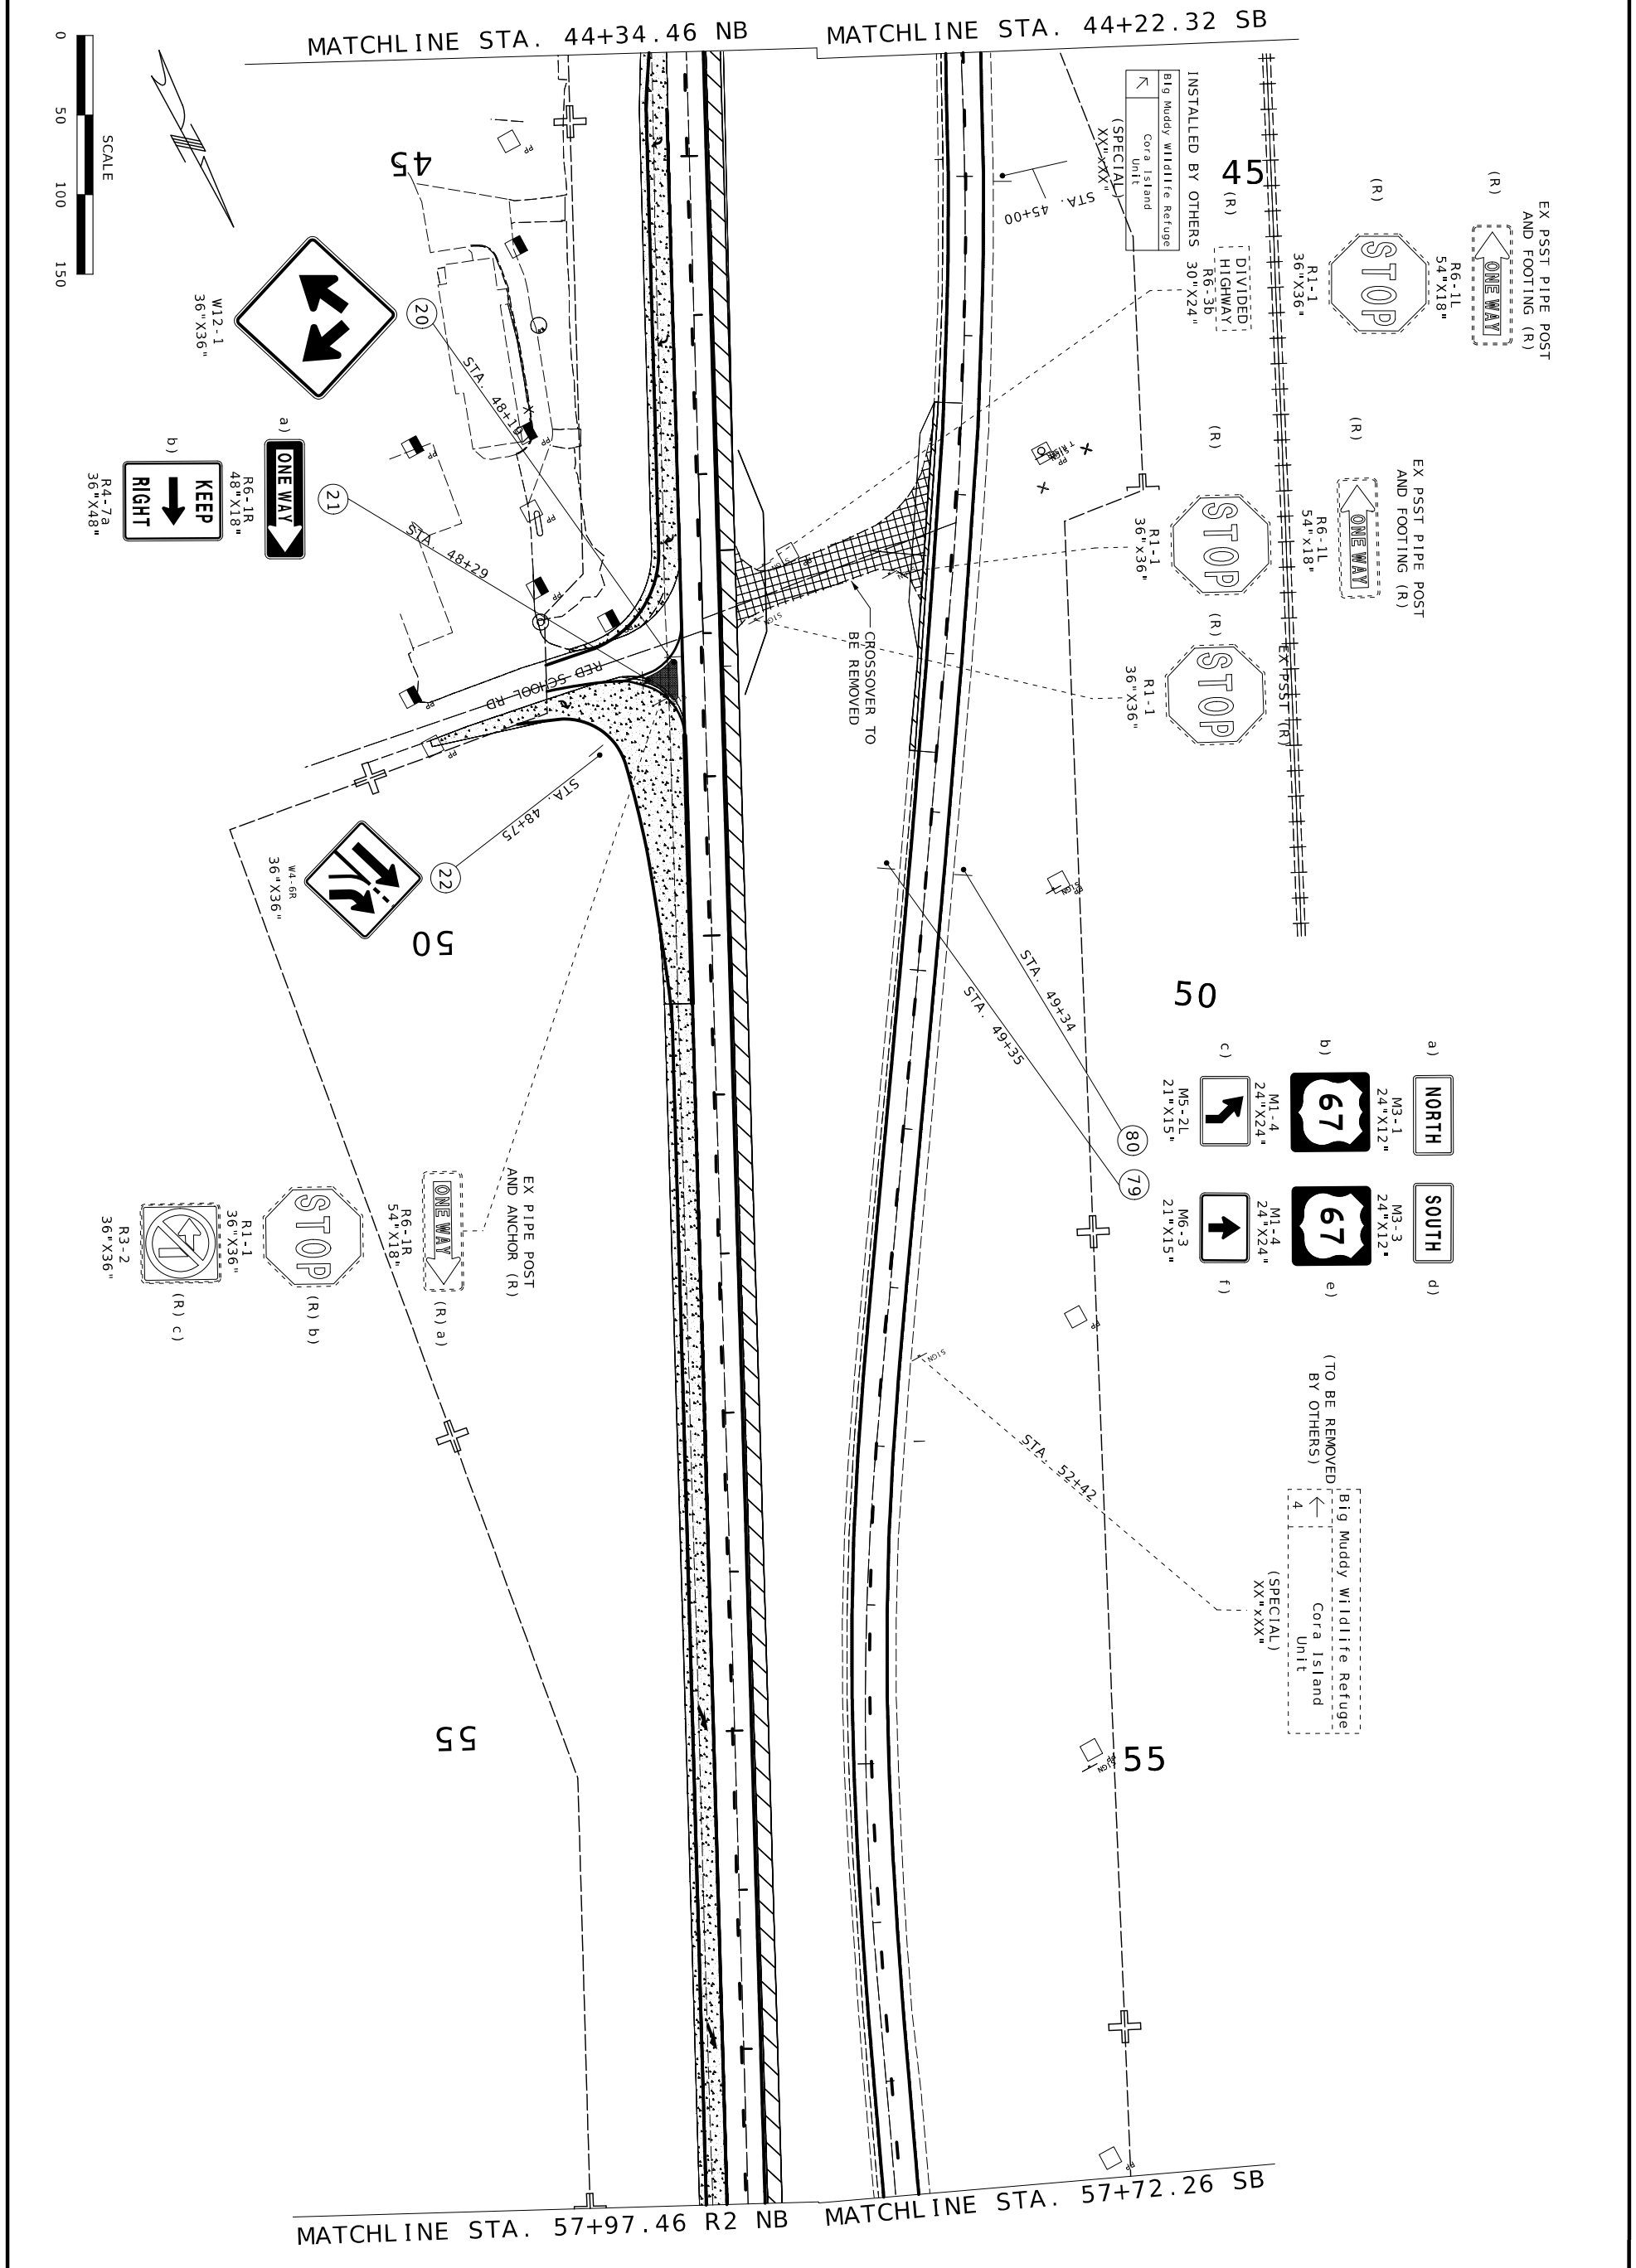

SIGNING SHEETS

MISSOURI HIGHWAYS AND TRANSPORTATION COMMISSION

MoDOT

105 WEST CAPITOL
JEFFERSON CITY, MO 65102
1-888-ASK-MODOT (1-888-275-6636)

DATE	DESCRIPTION

BRIDGE NO.

PROJECT NO.

CONTRACT ID.

J6P3636
JOB NO.

ST. CHARLES
COUNTY

SL
DISTRICT

148
SHEET NO.


67
ROUTE

MO
STATE

10/3/2025
DATE PREPARED

DANIEL WAYNE SAVAGEAU
NUMBER PE-2012018127
STATE OF MISSOURI
PROFESSIONAL ENGINEER

Digitally signed by DANIEL WAYNE SAVAGEAU
DN: cn=DANIEL WAYNE SAVAGEAU, o=MODOT, ou=CIVIL, email=DANIEL.SAVAGEAU@MODOT.MO.GOV, c=US
MO-PE-2012018127
DATE PREPARED

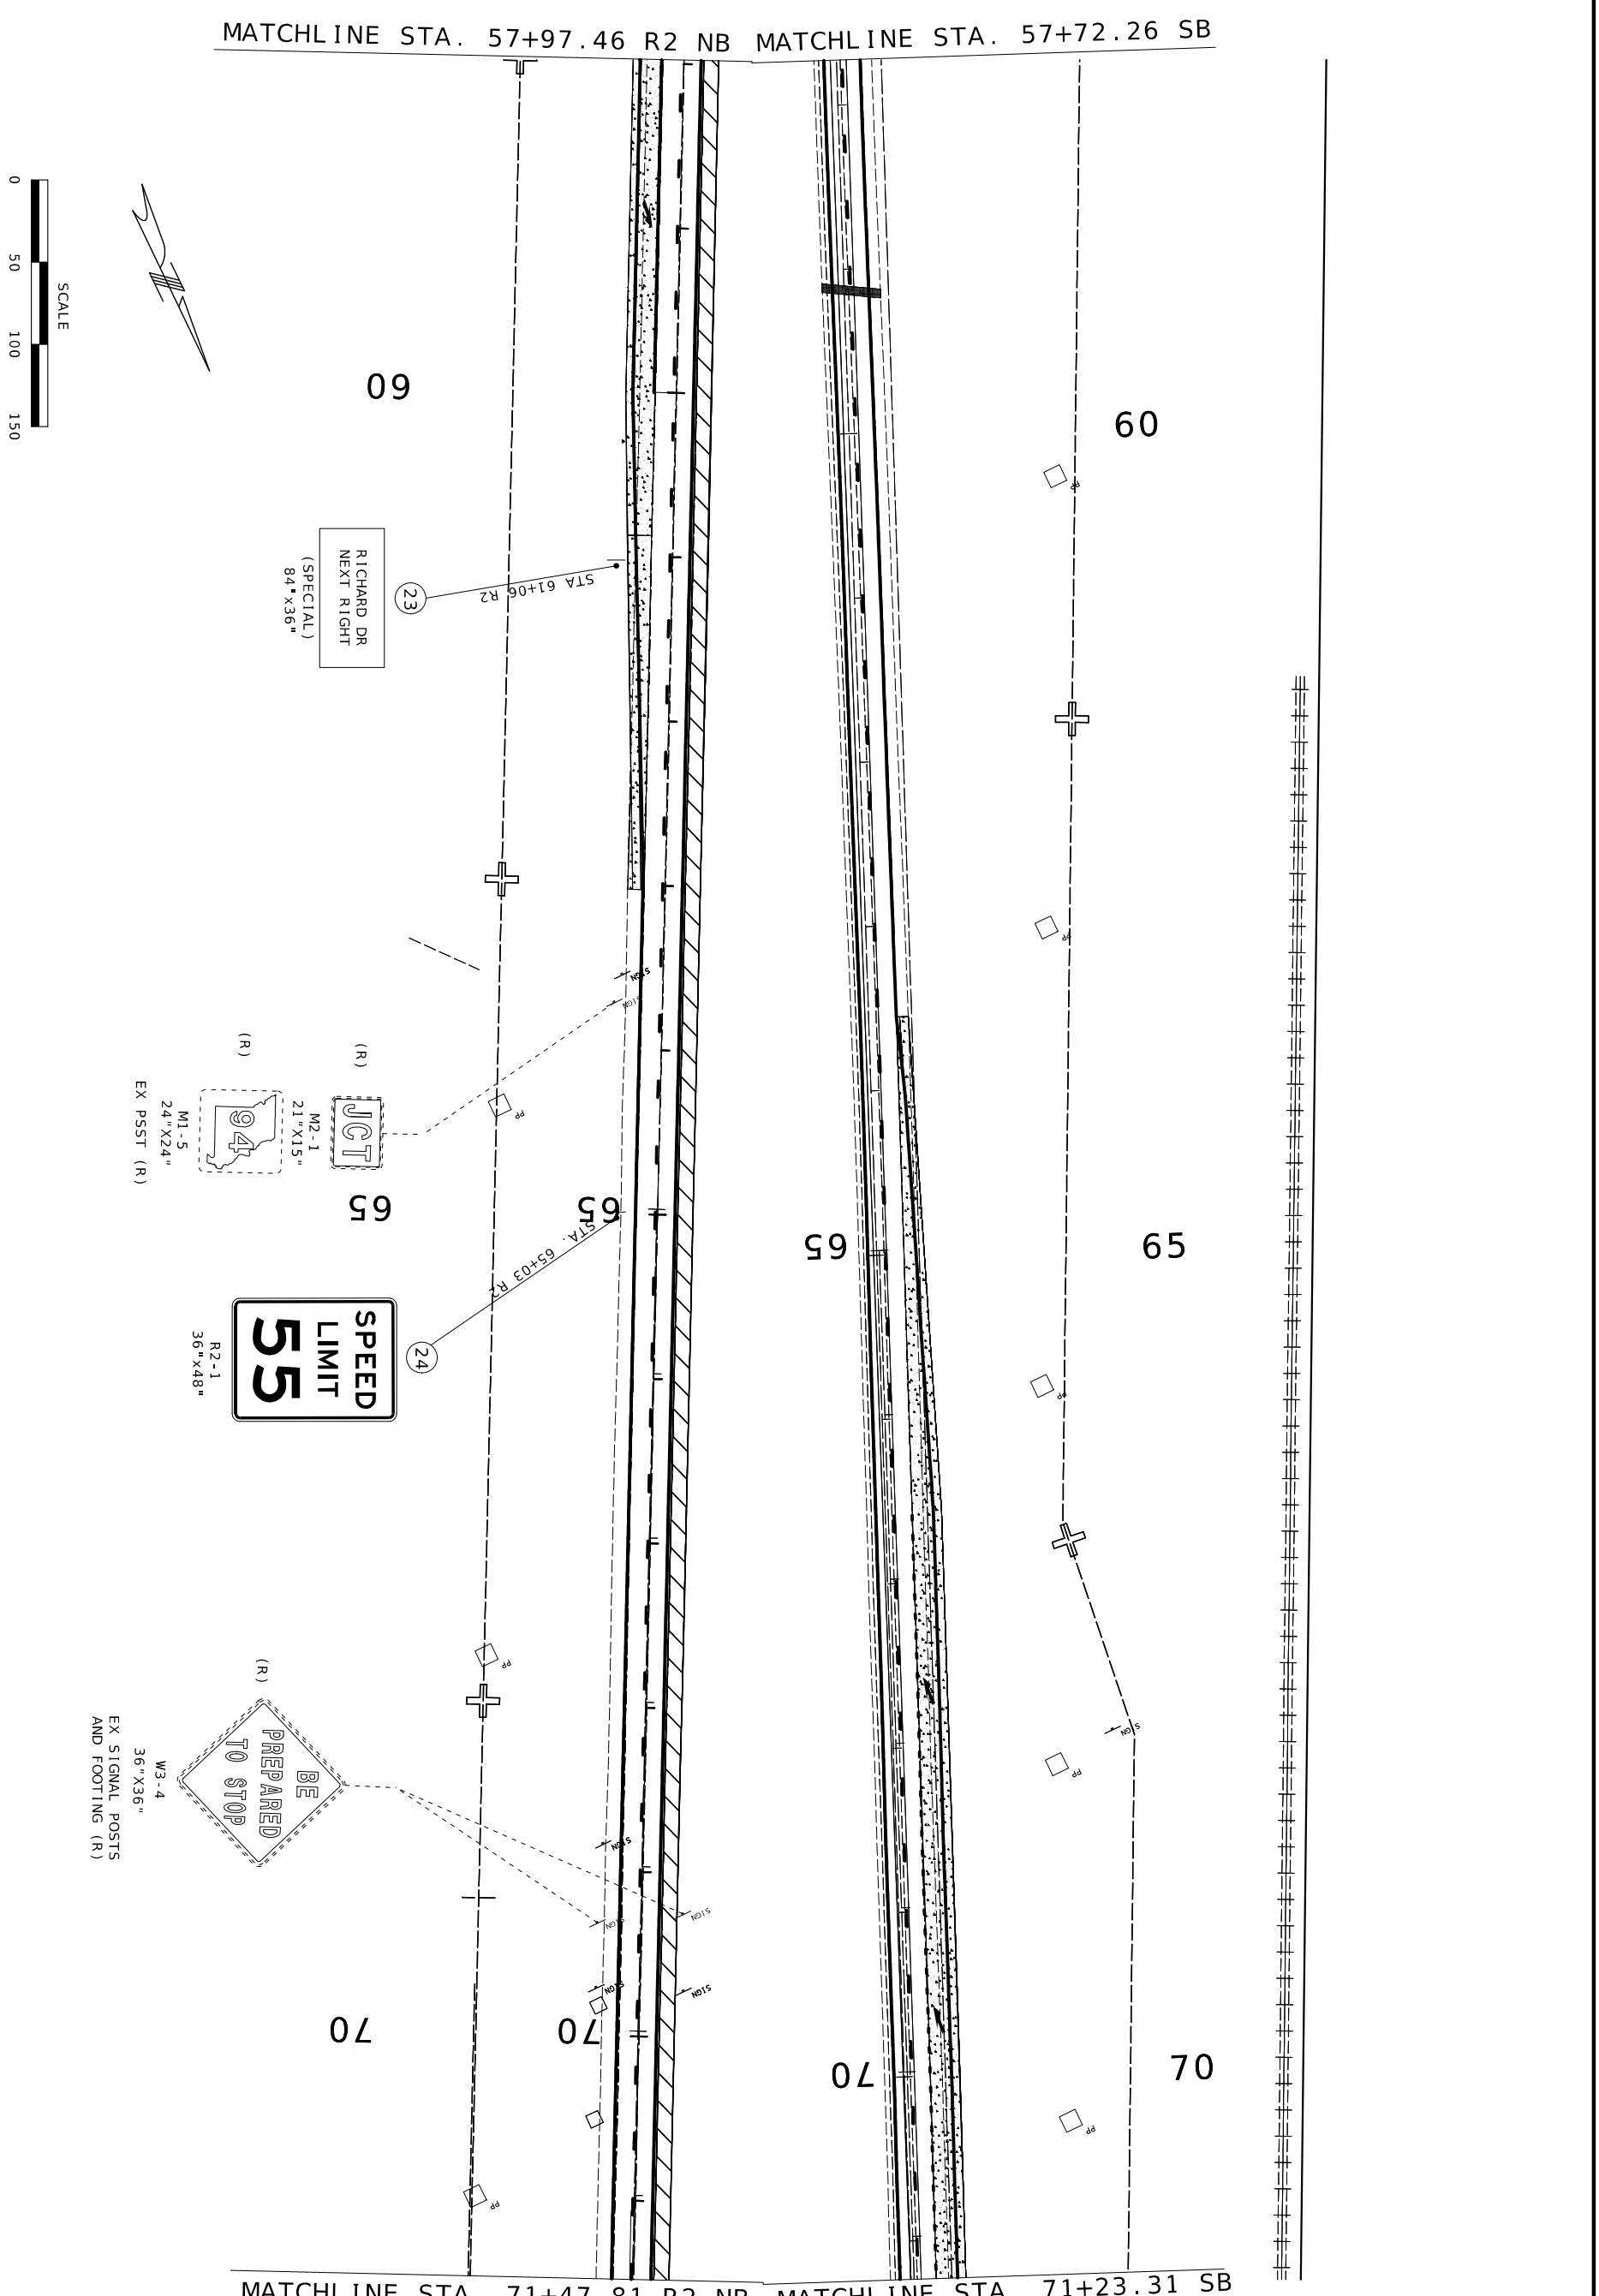

SIGNING SHEETS

MISSOURI HIGHWAYS AND TRANSPORTATION COMMISSION

MoDOT

105 WEST CAPITOL
JEFFERSON CITY, MO 65102
1-888-ASK-MODOT (1-888-275-6636)

DATE	DESCRIPTION

BRIDGE NO.

PROJECT NO.

CONTRACT ID.

JOB NO. J6P3636

COUNTY ST. CHARLES


DISTRICT SL | SHEET NO. 149

ROUTE 67 | STATE MO

DATE PREPARED 10/3/2025

DANIEL WAYNE SAVAGEAU - CIVIL
10/03/2025 3:09:50 PM
MO PE-2012018127

STATE OF MISSOURI
DANIEL WAYNE SAVAGEAU
NUMBER PE-2012018127
PROFESSIONAL ENGINEER

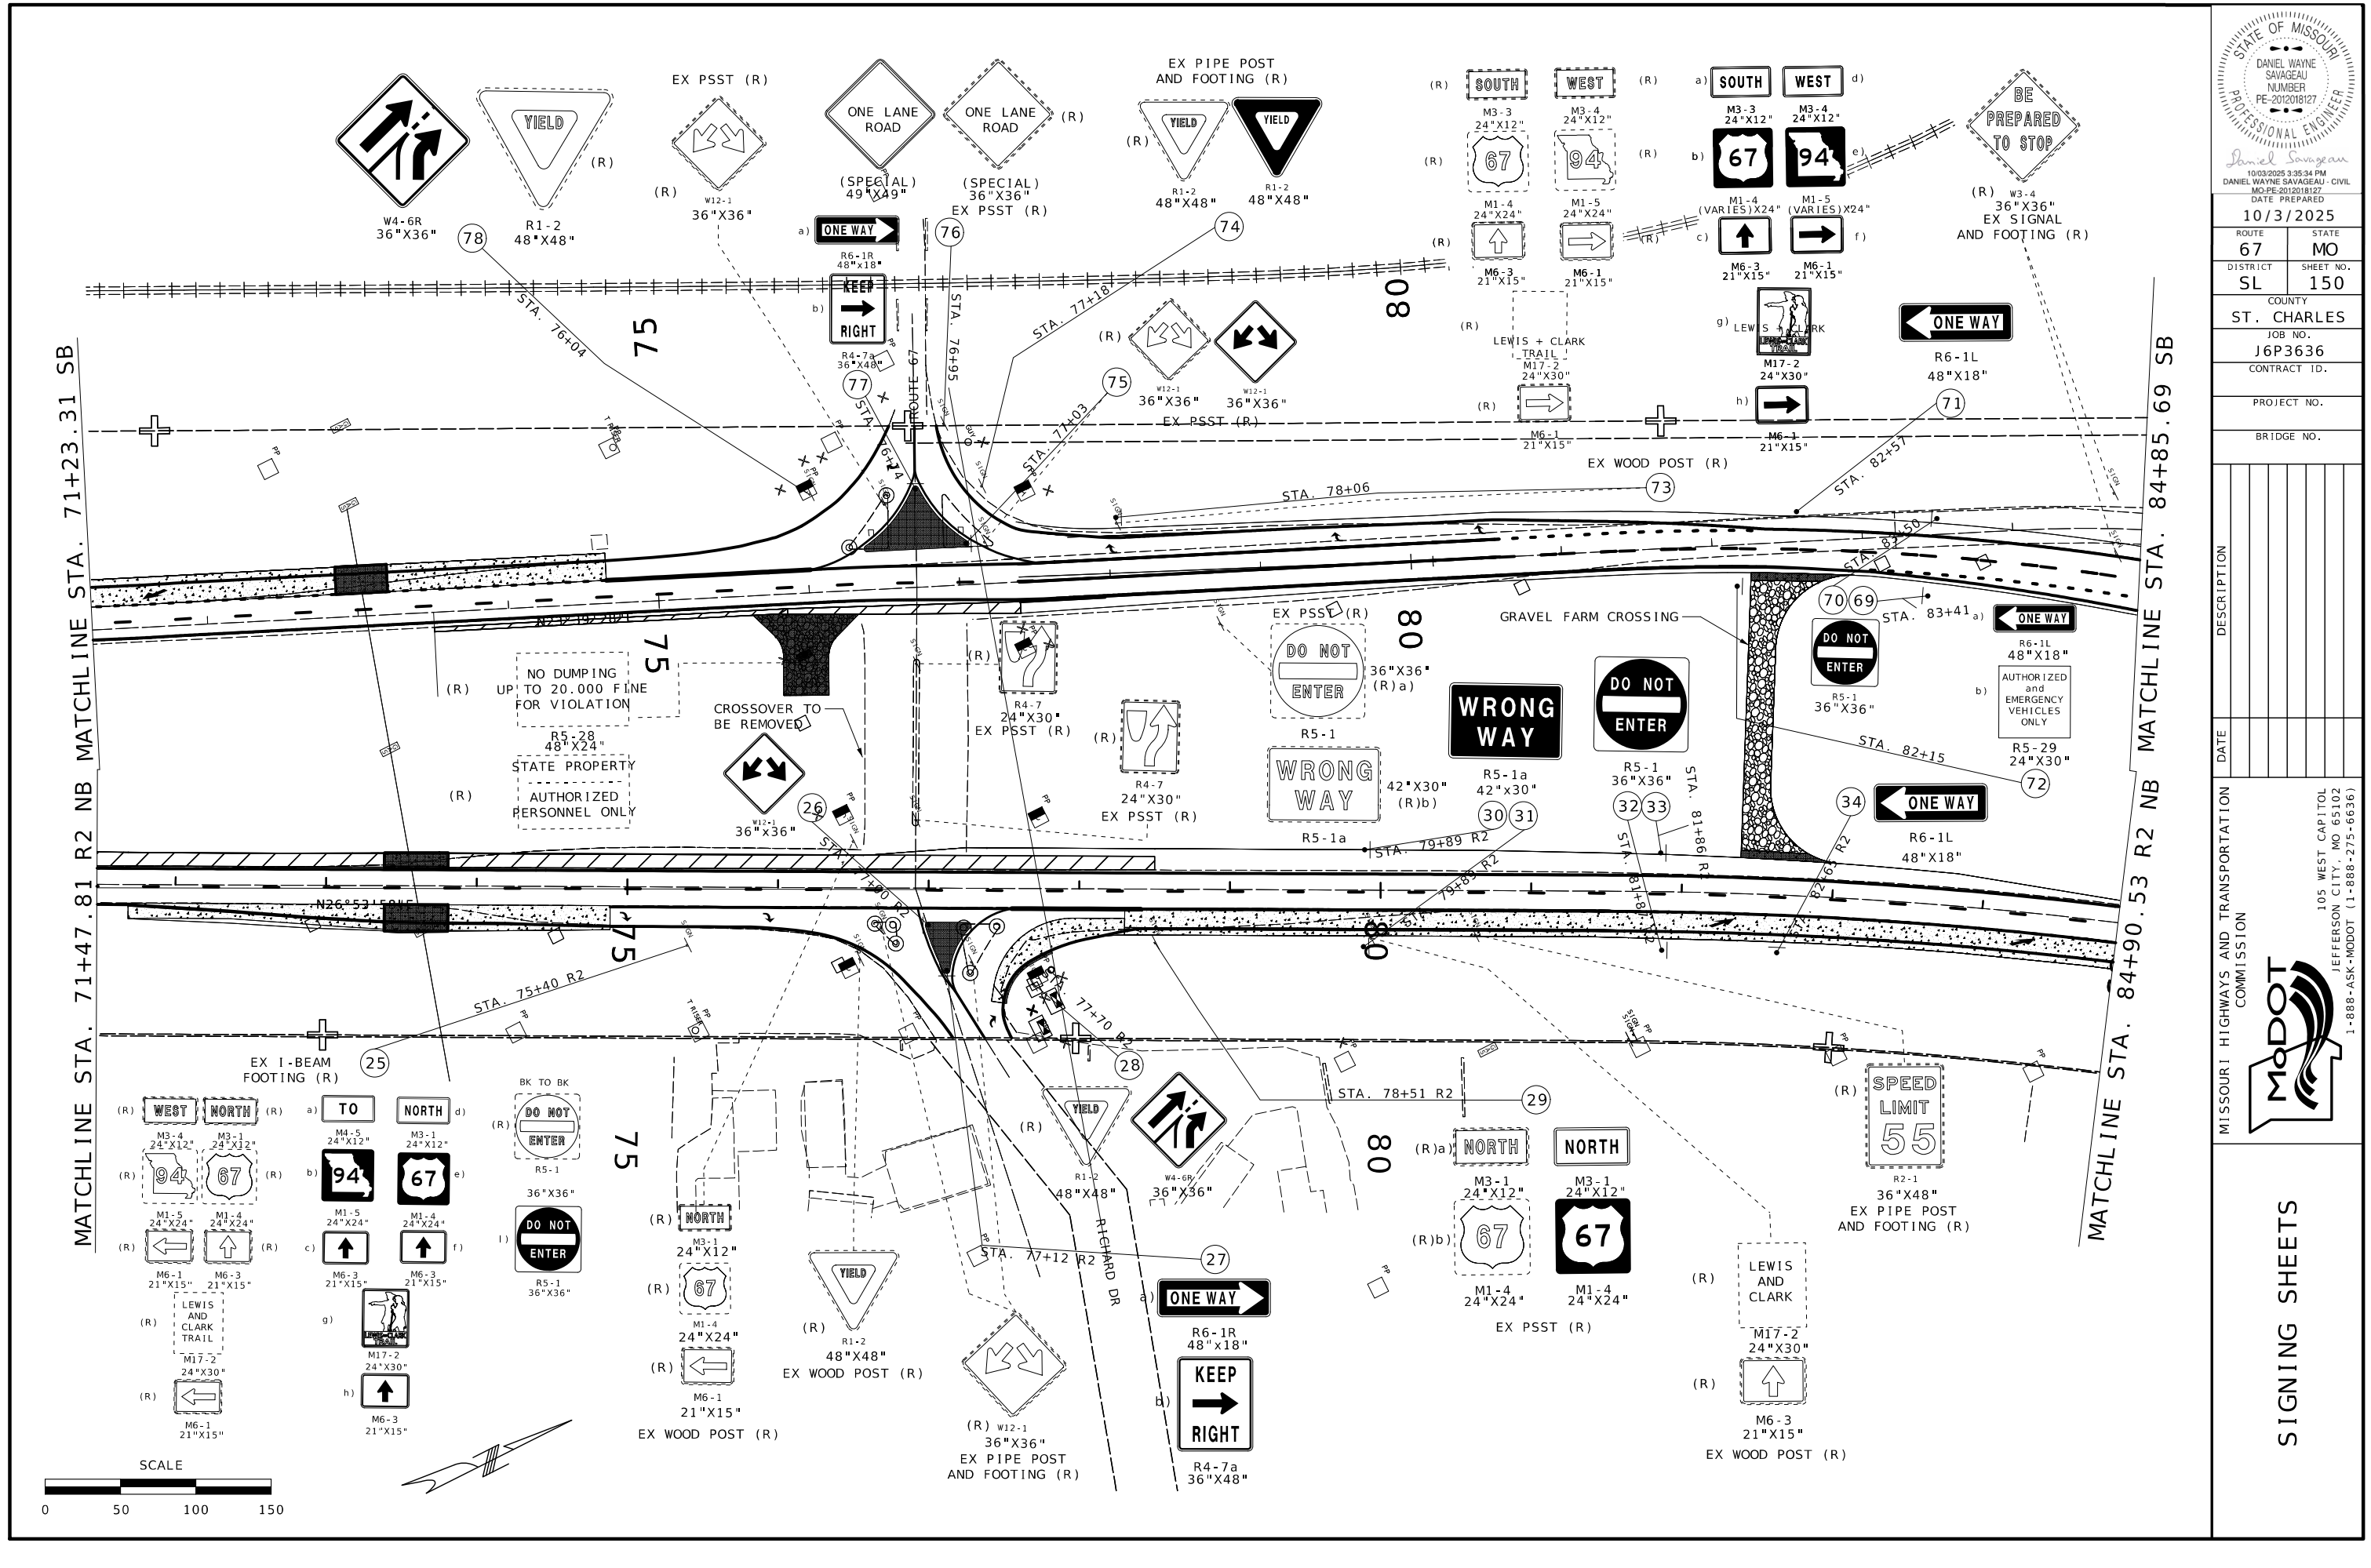

STATE OF MISSOURI
DANIEL WAYNE SAVAGEAU
NUMBER PE-2012018127
PROFESSIONAL ENGINEER
10/03/2025 3:35:34 PM
DANIEL WAYNE SAVAGEAU - CIVIL
MO-PE-2012018127

DATE PREPARED
10/3/2025

ROUTE	STATE
67	MO
DISTRICT	SHEET NO.
SL	150

COUNTY
ST. CHARLES

JOB NO.
J6P3636

CONTRACT ID.

PROJECT NO.


BRIDGE NO.

DESCRIPTION

DATE

MISSOURI HIGHWAYS AND TRANSPORTATION COMMISSION
105 WEST CAPITOL
JEFFERSON CITY, MO 65102
1-888-ASK-MODOT (1-888-275-6636)

SIGNING SHEETS

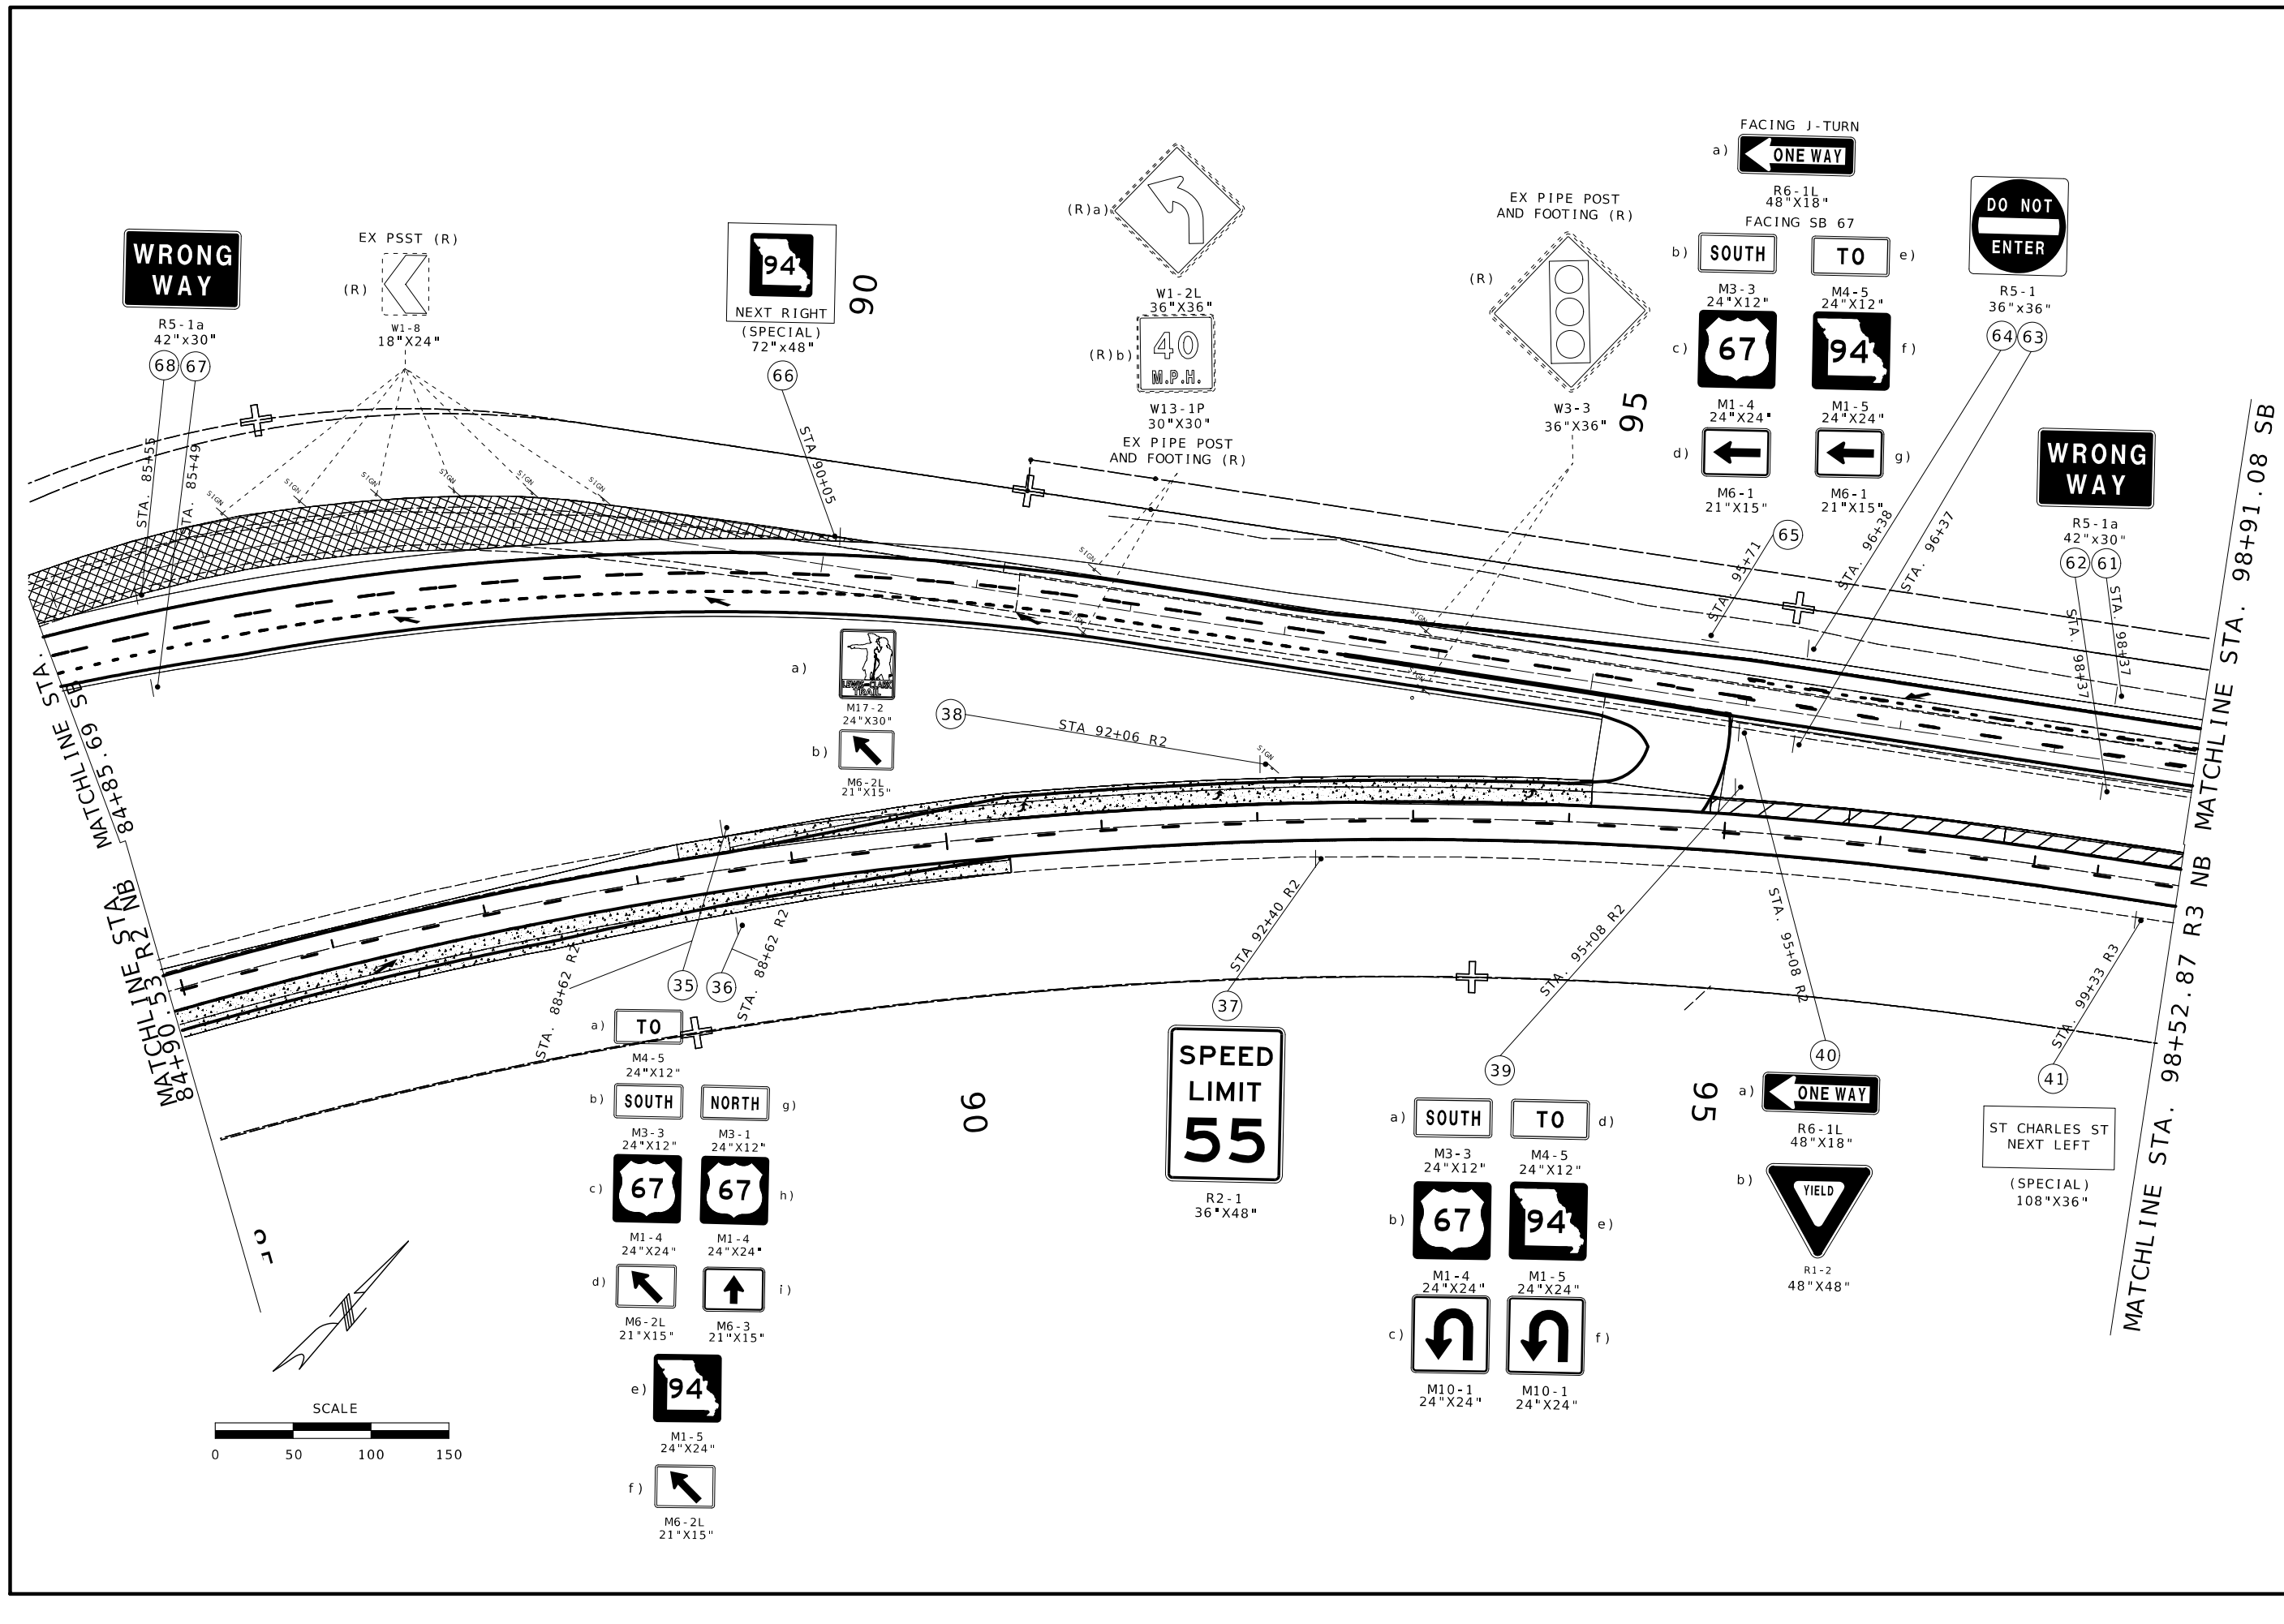

STATE OF MISSOURI
DANIEL WAYNE SAVAGEAU
NUMBER PE-2012018127
PROFESSIONAL ENGINEER

Daniel Savageau

10/03/2025 3:35:59 PM
DANIEL WAYNE SAVAGEAU - CIVIL
MO-PE-2012018127
DATE PREPARED

10/3/2025

ROUTE	STATE
67	MO
DISTRICT	SHEET NO.
SL	151

COUNTY
ST. CHARLES

JOB NO.
J6P3636

CONTRACT ID.

PROJECT NO.

BRIDGE NO.


DESCRIPTION	DATE

MISSOURI HIGHWAYS AND TRANSPORTATION COMMISSION

105 WEST CAPITOL
JEFFERSON CITY, MO 65102
1-888-ASK-MODOT (1-888-275-6636)

MoDOT

SIGNING SHEET

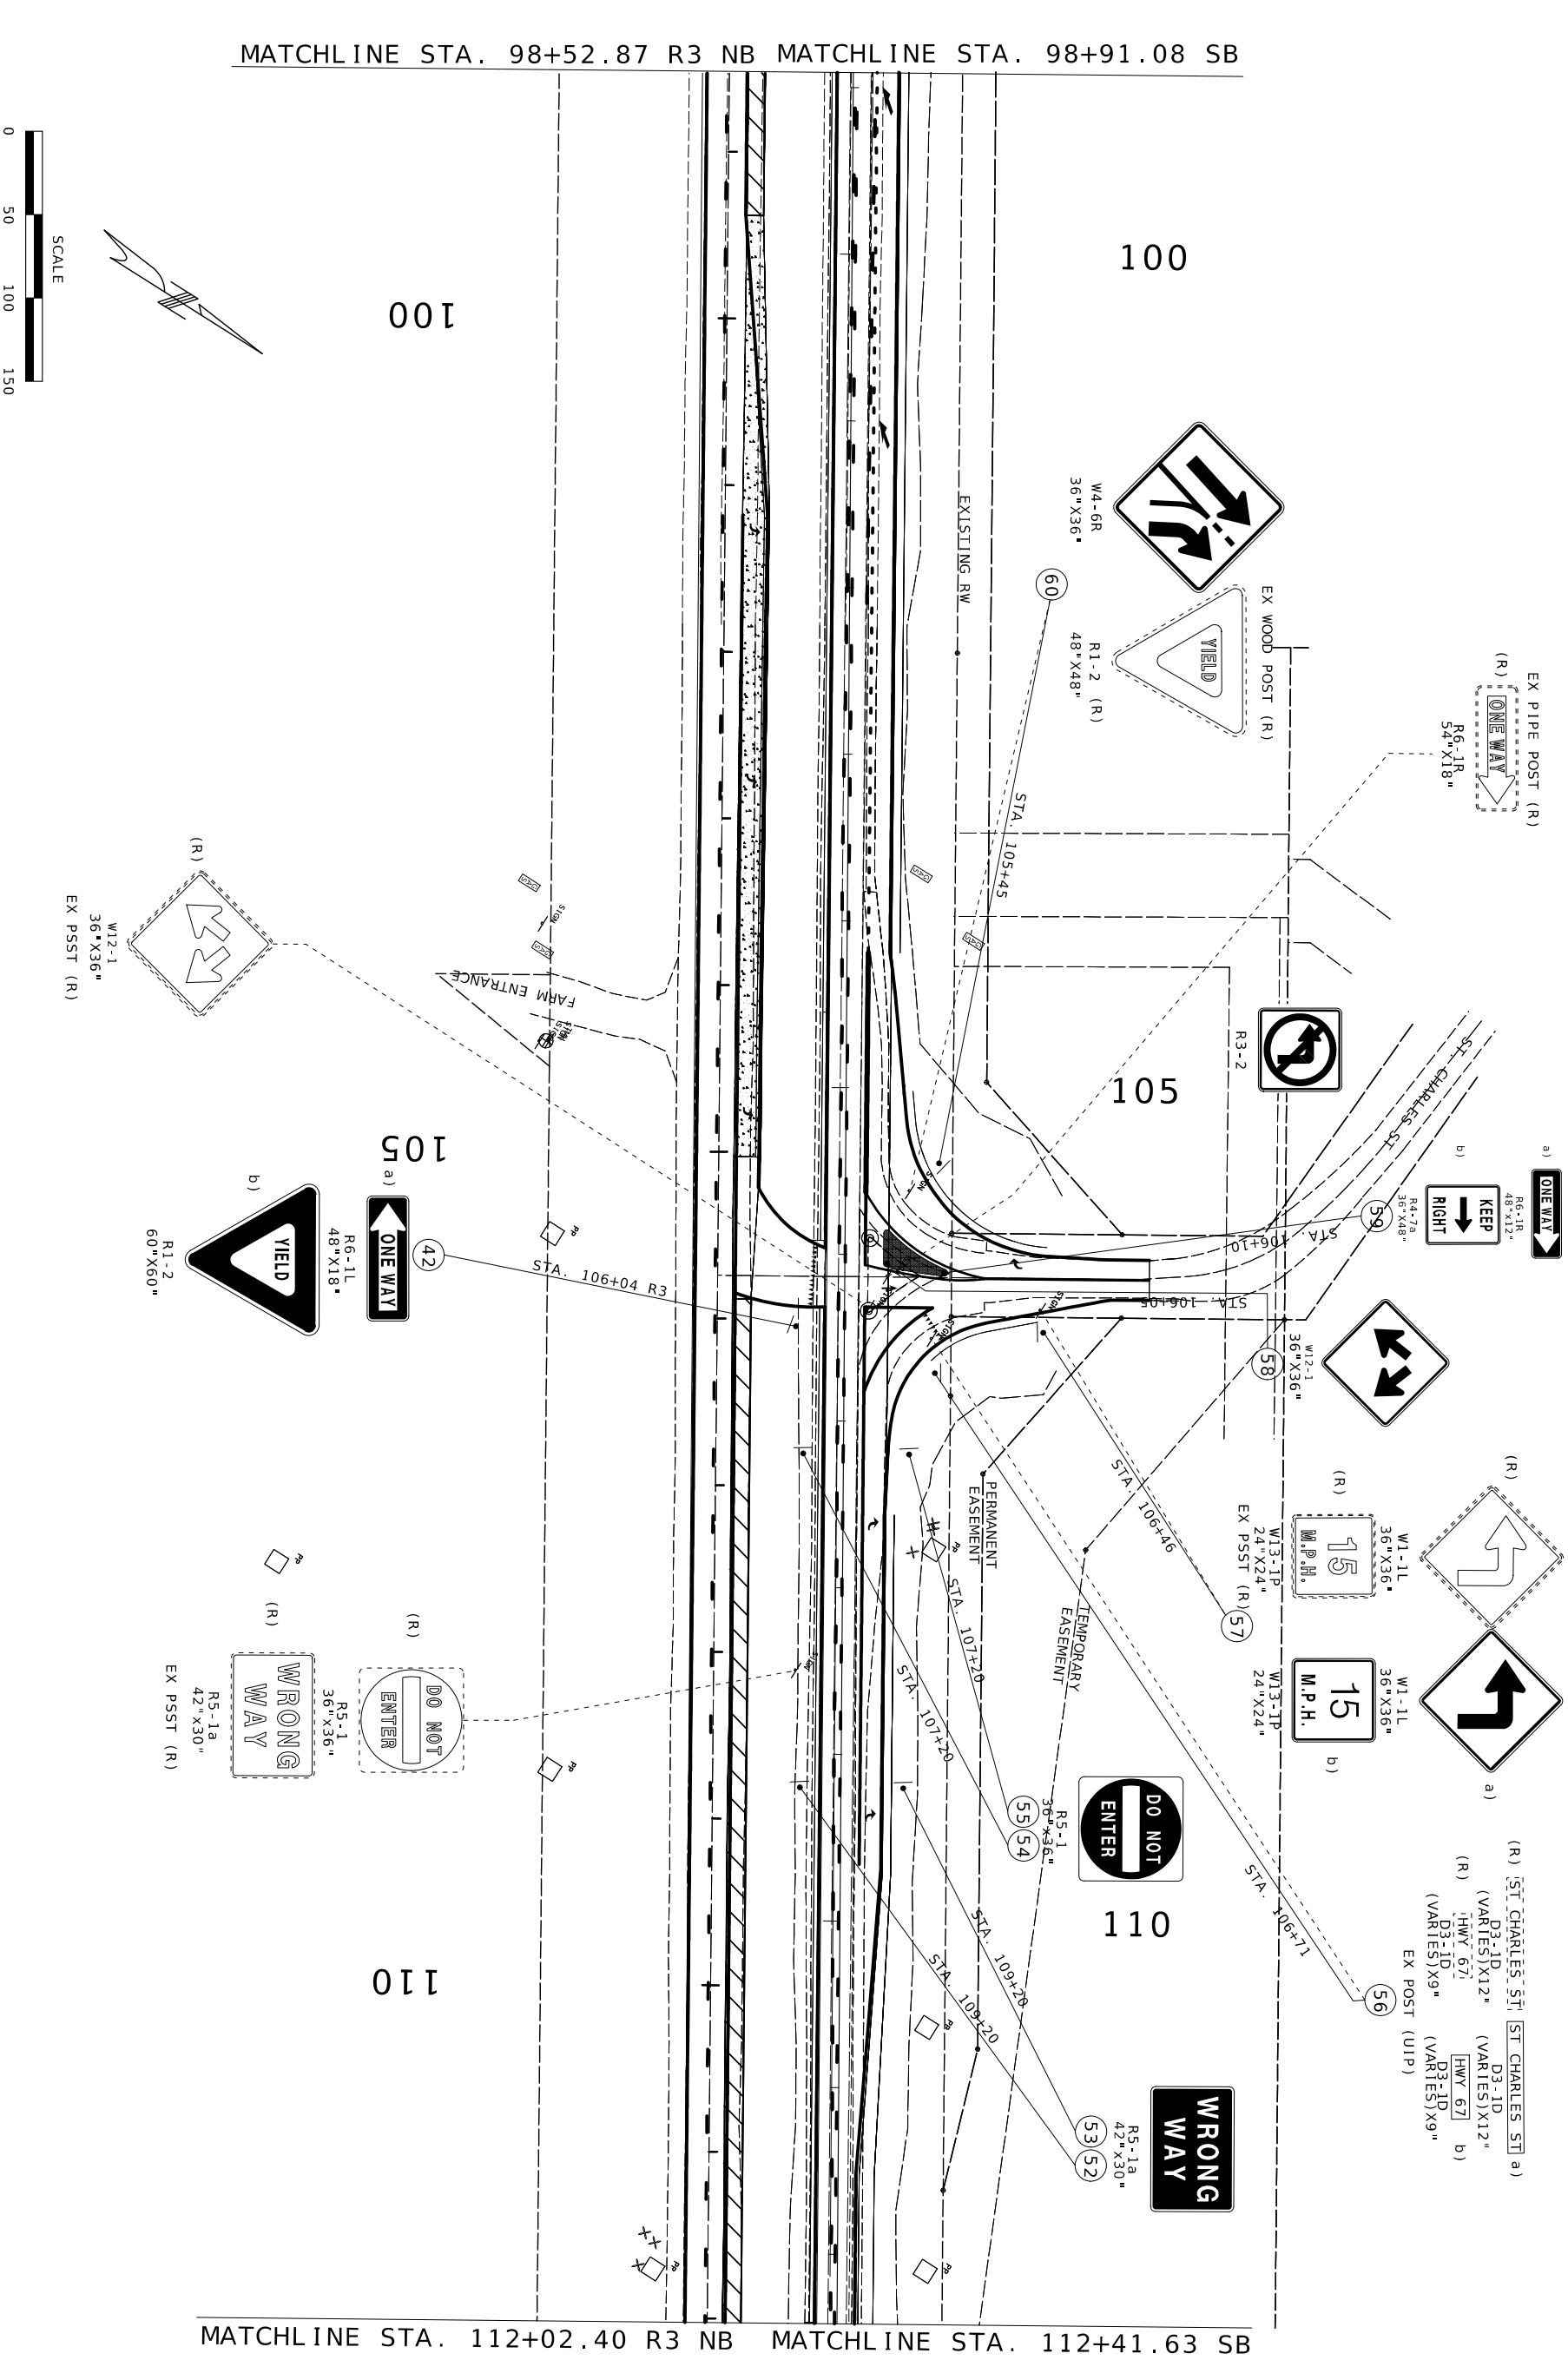

SIGNING SHEET

MISSOURI HIGHWAYS AND TRANSPORTATION COMMISSION

MoDOT

105 WEST CAPITOL
JEFFERSON CITY, MO 65102
1-888-ASK-MODOT (1-888-275-6636)

DATE	DESCRIPTION

BRIDGE NO.

PROJECT NO.

CONTRACT ID.

JOB NO. J6P3636

COUNTY: ST. CHARLES

DISTRICT SL

SHEET NO. 152

ROUTE 67

STATE MO

10/3/2025


STATE OF MISSOURI
DANIEL WAYNE SAVAGEAU
NUMBER PE-2012018127
PROFESSIONAL ENGINEER

Daniel Savageau

THIS ITEM IS DIGITALLY SIGNED AND SEALED BY DANIEL WAYNE SAVAGEAU, CIVIL MO PE 2012018127
DATE PREPARED

MATCHLINE STA. 112+02.40 R3 NB

MATCHLINE STA. 112+41.63 SB

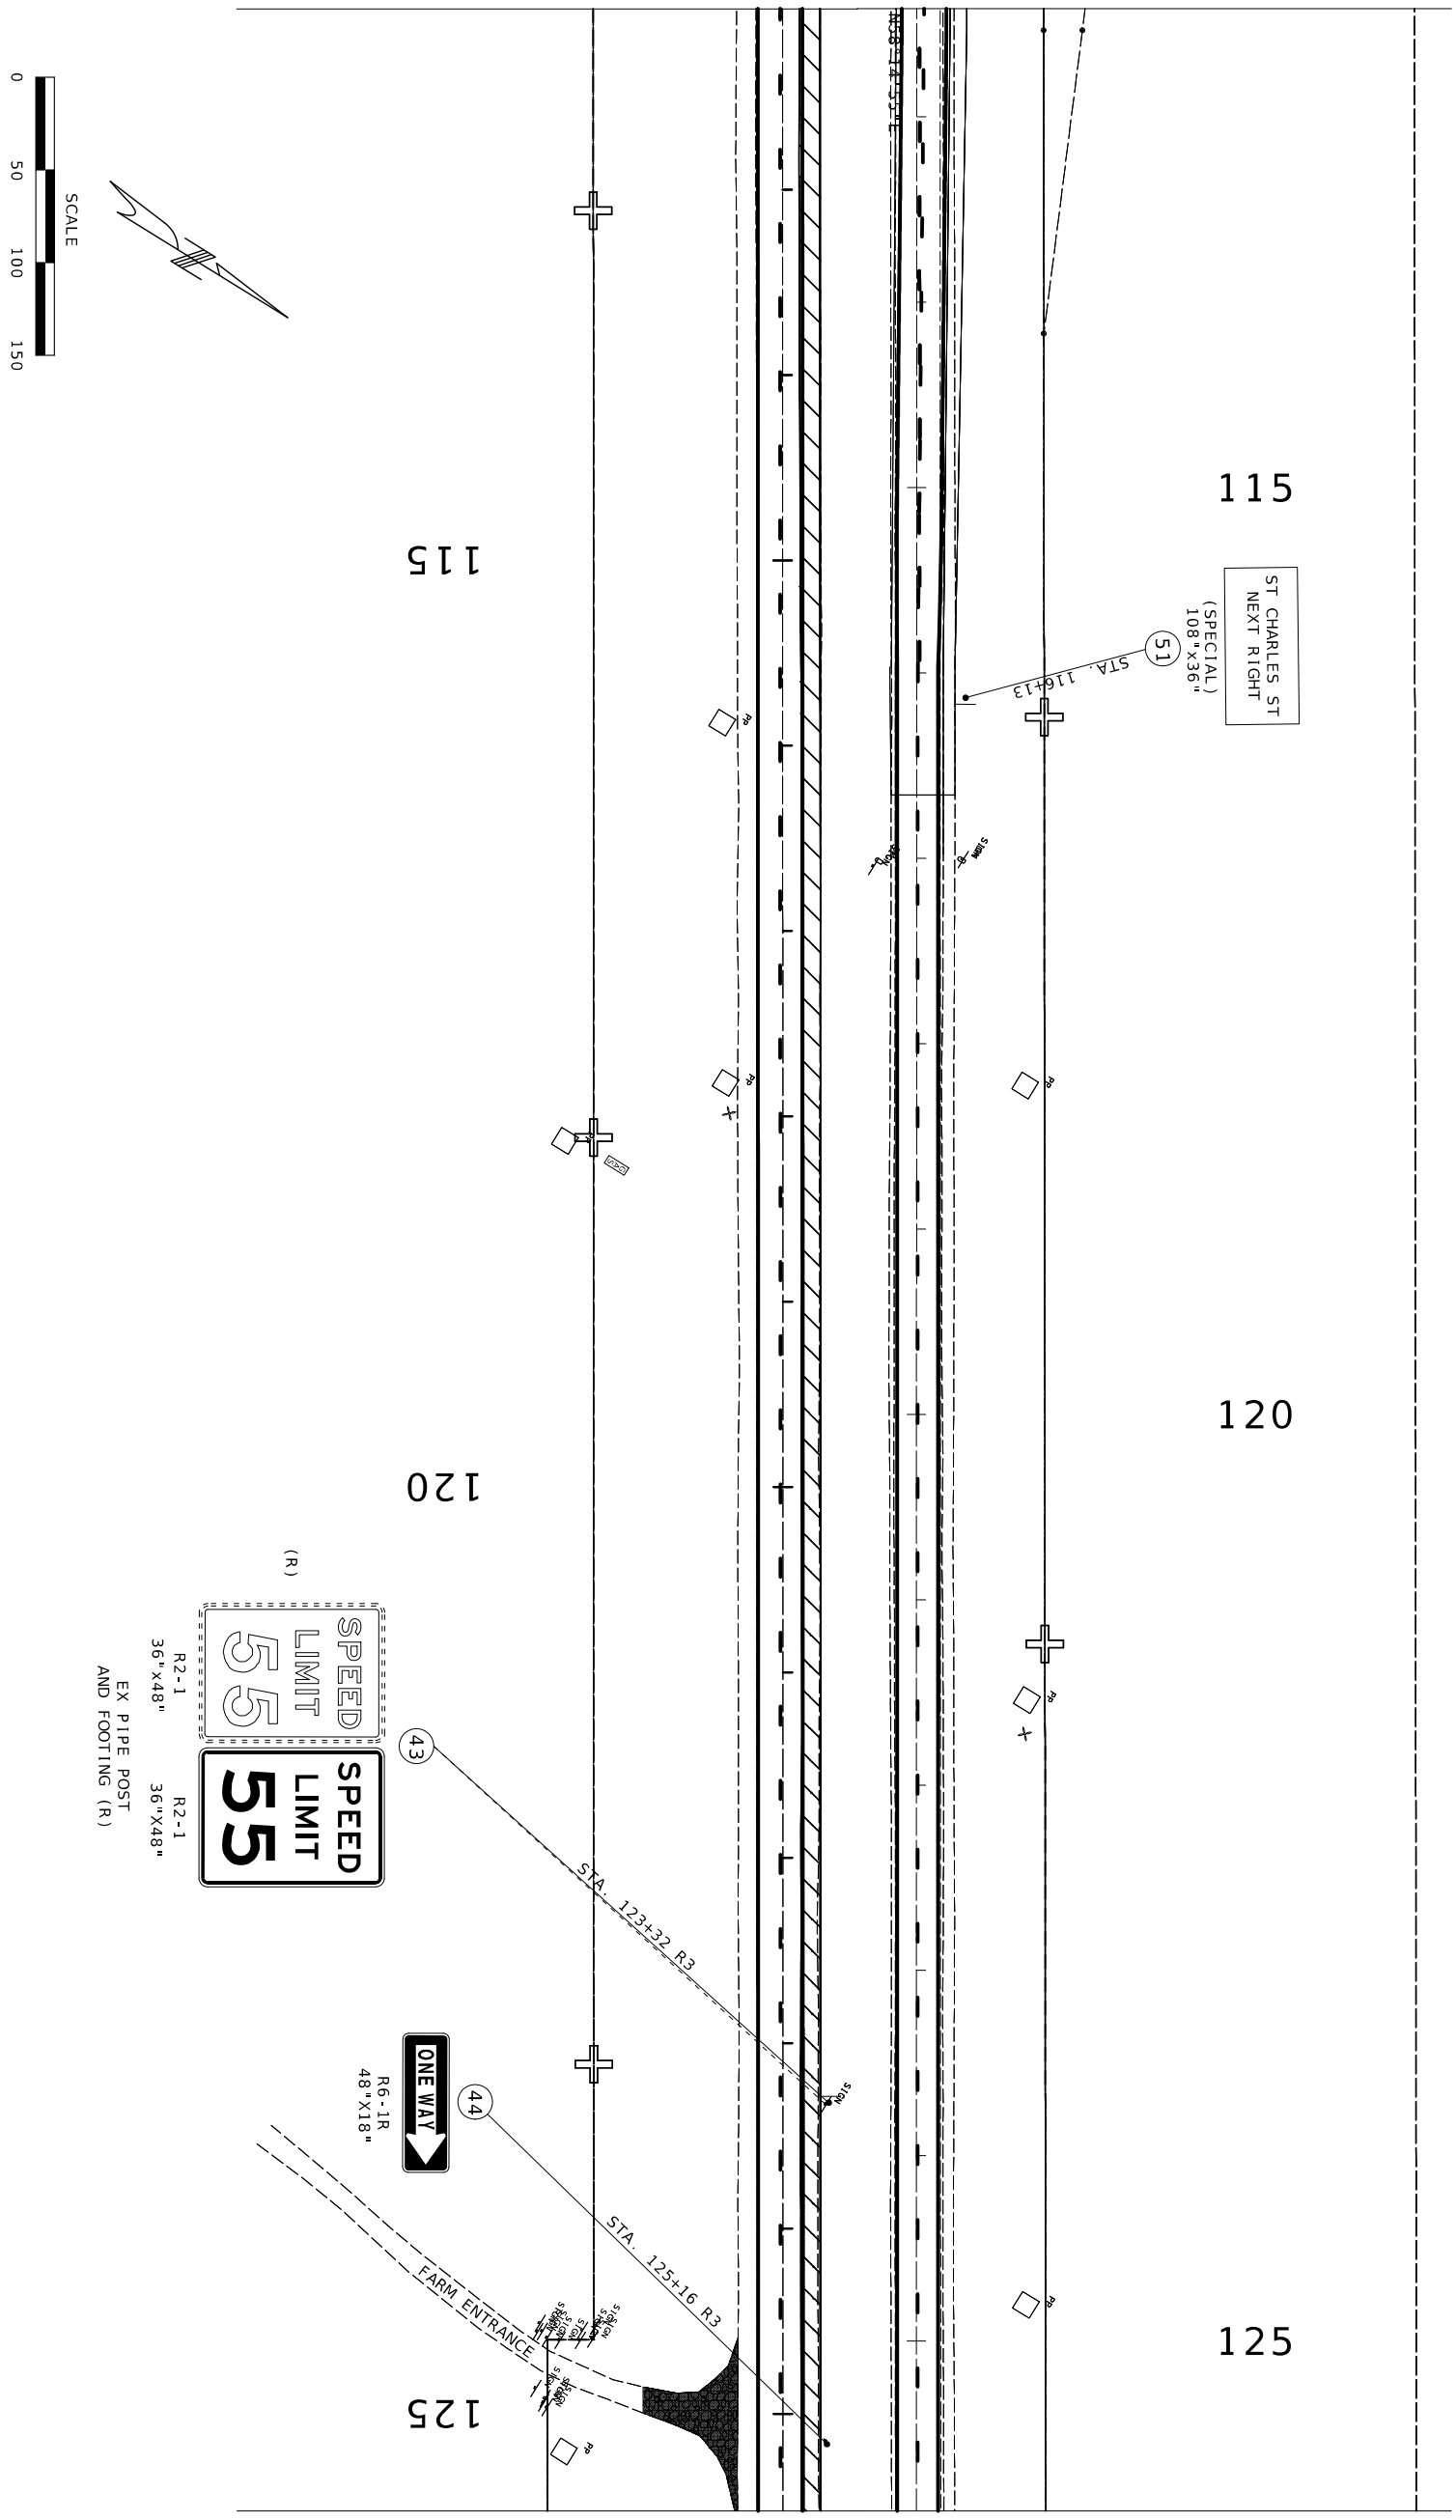

MATCHLINE STA. 125+52.40 R3 NB

MATCHLINE STA. 125+91.63 SB

SIGNING SHEET

MISSOURI HIGHWAYS AND TRANSPORTATION COMMISSION

MoDOT

105 WEST CAPITOL
JEFFERSON CITY, MO 65102
1-888-ASK-MODOT (1-888-275-6636)

DATE	DESCRIPTION

BRIDGE NO.

PROJECT NO.

CONTRACT ID.

JOB NO. J6P3636

COUNTY: ST. CHARLES

DISTRICT SL

SHEET NO. 153


ROUTE 67

STATE MO

10/3/2025
DATE PREPARED

DANIEL WAYNE SAVAGEAU
NUMBER PE-2012018127
STATE OF MISSOURI
PROFESSIONAL ENGINEER

DANIEL WAYNE SAVAGEAU CIVIL
MO-PE-2012018127
10/03/2025 3:08:16 PM

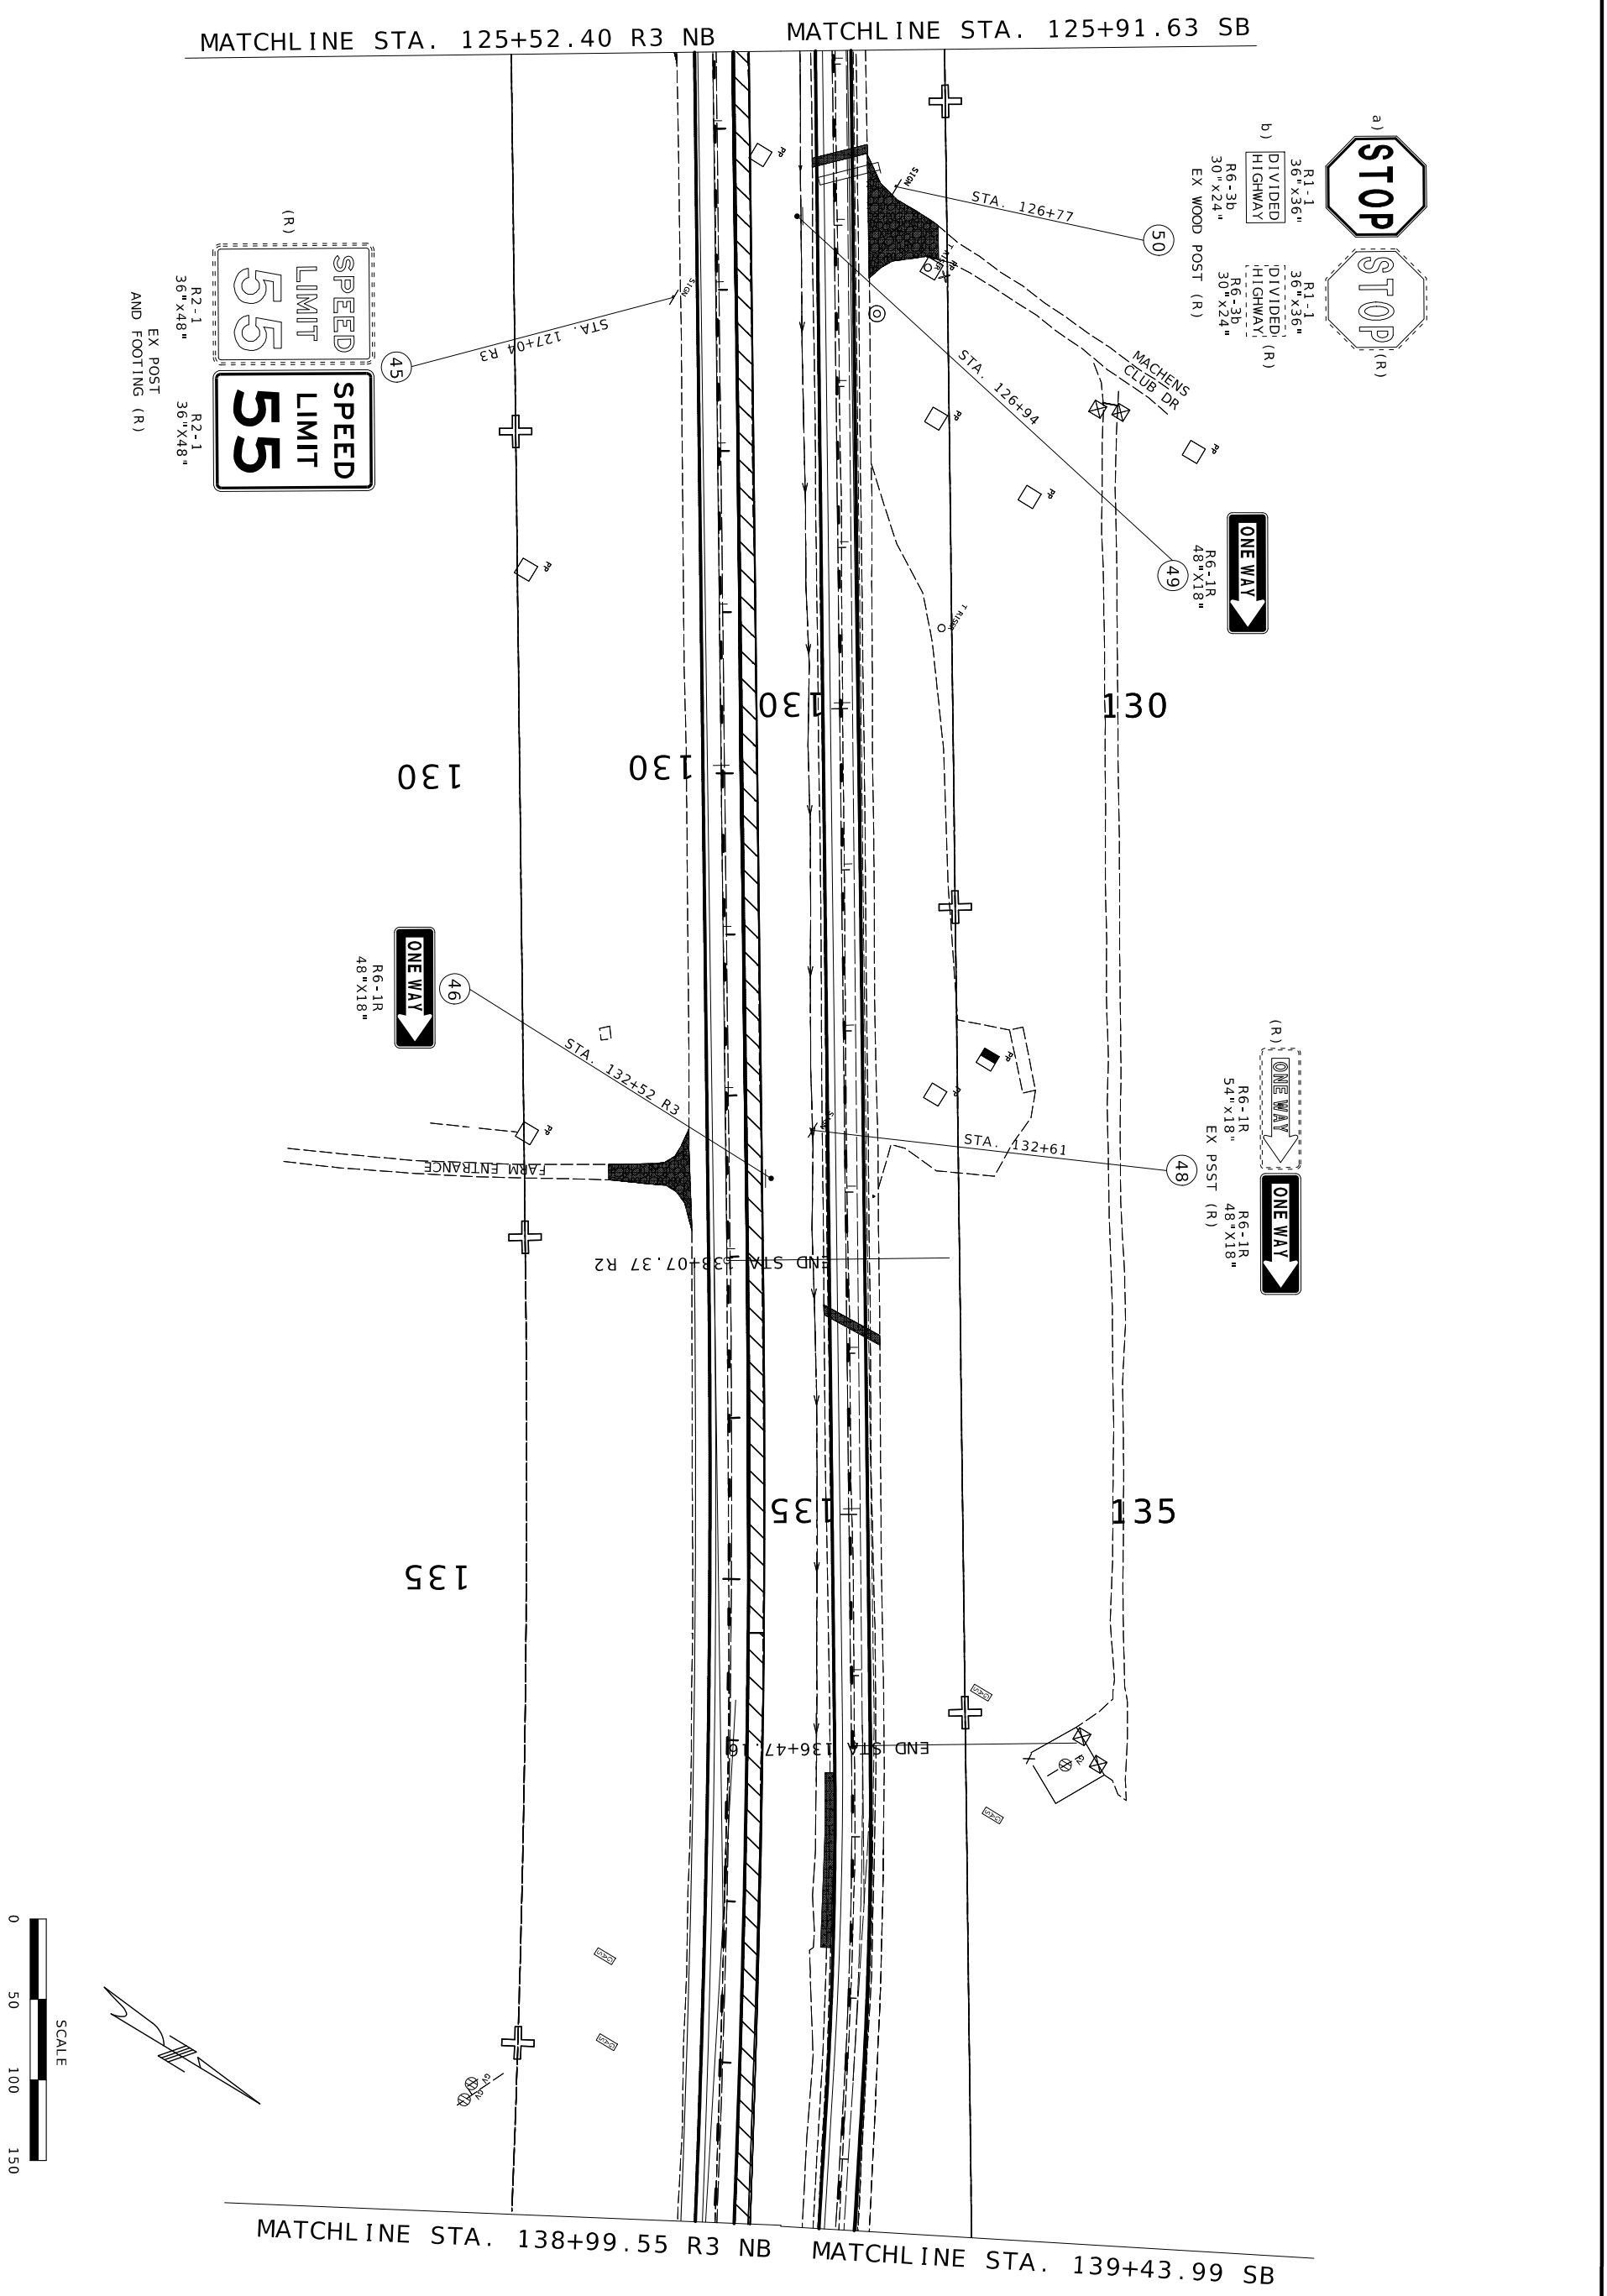

SIGNING SHEET

MISSOURI HIGHWAYS AND TRANSPORTATION COMMISSION

MoDOT

105 WEST CAPITOL
JEFFERSON CITY, MO 65102
1-888-ASK-MODOT (1-888-275-6636)

DATE	DESCRIPTION

BRIDGE NO.

PROJECT NO.

CONTRACT ID.

COUNTY: ST. CHARLES

JOB NO.: J6P3636

DISTRICT: SL

SHEET NO.: 154

ROUTE: 67

STATE: MO


DATE PREPARED: 10/3/2025

DANIEL WAYNE SAVAGEAU
MO-PE-2012018127
10/03/2025 12:27:33 PM
DANIEL WAYNE SAVAGEAU CIVIL

STATE OF MISSOURI
PROFESSIONAL ENGINEER
DANIEL WAYNE SAVAGEAU
NUMBER PE-2012018127

MATCHLINE STA. 138+99.55 R3 NB


MATCHLINE STA. 139+43.99 SB

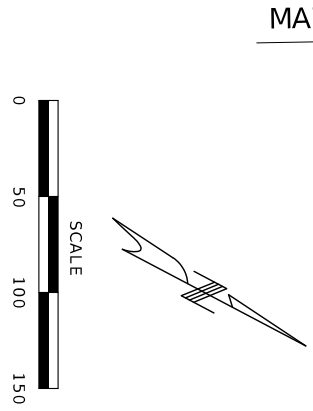

140

140

140

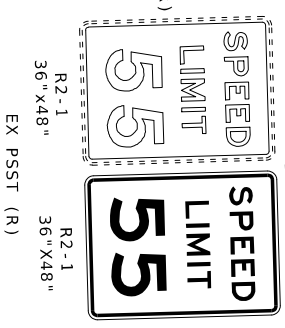

SIGNING SHEET

MISSOURI HIGHWAYS AND TRANSPORTATION COMMISSION

MoDOT

105 WEST CAPITOL
JEFFERSON CITY, MO 65102
1-888-ASK-MODOT (1-888-275-6636)

DATE	DESCRIPTION

BRIDGE NO.

PROJECT NO.

CONTRACT ID.

JOB NO. J6P3636

COUNTY ST. CHARLES

DISTRICT SL

SHEET NO. 155

ROUTE 67

STATE MO

DATE PREPARED 10/3/2025

DANIEL WAYNE SAVAGEAU - CIVIL
MO-PE-2012018127
DocuSigned by: Daniel Savageau 9272E5B7FF3F4...

STATE OF MISSOURI
PROFESSIONAL ENGINEER
DANIEL WAYNE SAVAGEAU
NUMBER PE-2012018127

SIGNS

902 SIGNAL SIGNS TABULATED ON D-37A SHEET

SIGN NO.	SIGN SIZE	STATION OR LOG MILE	HORIZ CLEAR IF NOT STD	LOCATION	SIGN DTL SHT NO.	CONCRETE FOOTINGS EMBEDDED ITEM NO. 9031010 CY	STRUCTURAL STEEL POSTS* POST DES NO.	POST NO.1 LF	POST NO.2 LF	POST NO.3 LF	LBS PER FT	TOTAL ITEM NO. 9031210 LBS	PIPE POSTS* PIPE SIZE IN	POST NO.1 LF	POST NO.2 LF	LBS PER FT	TOTAL ITEM NO. 9031220 LBS	BACKING BARS** 2" X 3/8" BARS AT 2.55 LBS/FT NO. EACH	LGTH IN.	TOTAL LF	TOTAL LBS	U-CHANNEL POST ITEM NO. 9031250A LF
1	36 x 48	130+70	STD	NB RT	STD	0.13	.	.	.	.	.	.	2.5	13.8	.	5.79	79.79	.	.	.	.	.
2	84 x 36	122+99	STD	NB RT	19	0.72	.	.	.	.	.	.	4	13.6	13.6	10.8	292.41	.	.	.	.	.
3	42 X 30	123+53	STD	NB LT	STD	0.13	.	.	.	.	.	.	2.5	12.3	.	5.79	71.16	.	.	.	.	.
4	42 X 30	123+53	STD	NB RT	STD	0.13	.	.	.	.	.	.	2.5	12.3	.	5.79	71.16	.	.	.	.	.
5a	36 X 36	121+52	STD	NB LT	STD	0.13	.	.	.	.	.	.	2.5	16.8	.	5.79	97.04	.	.	.	.	.
5b	36 x 36	-	-	-	STD	0.13	.	.	.	.	.	.	-	-	.	.	.	.	.	.	.	.
6a	36 x 36	121+54	STD	NB RT	STD	0.13	.	.	.	.	.	.	2.5	16.0	.	5.79	92.58	.	.	.	.	.
6b	36 x 36	-	-	-	STD	-	.	.	.	.	.	.	-	-	.	.	.	.	.	.	.	.
7a	48 x 18	121+10	STD	NB RT	STD	0.36	.	.	.	.	.	.	4	17.1	.	10.8	184.19	.	.	.	.	.
7b	48 x 48	-	-	-	STD	-	.	.	.	.	.	.	-	-	.	.	.	.	.	.	.	.
8a	48 x 18	120+46	STD	NB RT	STD	0.13	.	.	.	.	.	.	2.5	14.5	.	5.79	83.84	.	.	.	.	.
8b	36 x 36	-	-	-	STD	-	.	.	.	.	.	.	-	-	.	.	.	.	.	.	.	.
8c	24 x 24	-	-	-	STD	-	.	.	.	.	.	.	-	-	.	.	.	.	.	.	.	.
8d	21 x 15	-	-	-	STD	-	.	.	.	.	.	.	-	-	.	.	.	.	.	.	.	.
9	36 x 36	33+00	2.0	NB RT IS	STD	0.13	.	.	.	.	.	.	2.5	12.5	.	5.79	72.20	.	.	.	.	.
10a	48 x 18	33+04	2.0	NB RT IS	STD	0.13	.	.	.	.	.	.	2.5	15.1	.	5.79	87.26	.	.	.	.	.
10b	36 x 48	-	-	-	STD	-	.	.	.	.	.	.	-	-	.	.	.	.	.	.	.	.
11	48 x 48	33+37	22.6	NB RT	STD	0.36	.	.	.	.	.	.	4	18.1	.	10.8	195.19	.	.	.	.	.
12	42 x 30	34+51	STD	NB RT	STD	0.13	.	.	.	.	.	.	2.5	13.0	.	5.79	75.04	.	.	.	.	.
13	42 x 30	34+51	STD	NB LT	STD	0.13	.	.	.	.	.	.	2.5	16.4	.	5.79	95.13	.	.	.	.	.
14	36 x 36	36+51	STD	NB LT	STD	0.13	.	.	.	.	.	.	2.5	18.3	.	5.79	106.01	.	.	.	.	.
15	36 x 36	36+51	STD	NB RT	STD	0.13	.	.	.	.	.	.	2.5	13.7	.	5.79	79.21	.	.	.	.	.
16	48 x 18	37+50	STD	NB RT	STD	0.13	.	.	.	.	.	.	2.5	12.1	.	5.79	70.00	.	.	.	.	.
17a	48 x 18	37+82	STD	NB LT	STD	0.13	.	.	.	.	.	.	2.5	18.3	.	5.79	106.07	.	.	.	.	.
17b	24 x 30	-	-	-	19	.	.	.	.	.	.	.	-	-	.	.	.	.	.	.	.	.
18	36 x 48	38+09	STD	NB RT	STD	0.13	.	.	.	.	.	.	2.5	15.5	.	5.79	89.86	.	.	.	.	.
19	108 x 36	40+09	STD	NB RT	19	0.72	.	.	.	.	.	.	4	15.3	15.3	10.8	330.61	.	.	.	.	.
20	36 x 36	48+19	2.0	NB RT IS	STD	0.13	.	.	.	.	.	.	2.5	12.5	.	5.79	72.26	.	.	.	.	.
21a	48 x 18	48+29	2.0	NB RT IS	STD	0.13	.	.	.	.	.	.	2.5	15.0	.	5.79	86.85	.	.	.	.	.
21b	36 x 48	-	-	-	STD	-	.	.	.	.	.	.	-	-	.	.	.	.	.	.	.	.
22	36 x 36	48+75	STD	NB RT	STD	0.13	.	.	.	.	.	.	2.5	16.2	.	5.79	93.62	.	.	.	.	.
23	84 x 36	61+06 R2	STD	NB RT	19	0.72	.	.	.	.	.	.	4	17.7	17.7	10.8	381.53	.	.	.	.	.
24	36 x 48	65+03 R2	STD	NB RT	STD	0.13	.	.	.	.	.	.	2.5	18.3	.	5.79	105.78	.	.	.	.	.
25a	24 x 12	75+40 R2	STD	NB RT	STD	0.36	.	.	.	.	.	.	4	25.5	.	10.8	274.93	6	300	150	382.5	.
25b	24 x 24	-	-	-	STD	-	.	.	.	.	.	.	-	-	.	.	.	.	.	.	.	.
25c	21 x 15	-	-	-	STD	-	.	.	.	.	.	.	-	-	.	.	.	.	.	.	.	.
25d	24 x 12	-	-	-	STD	-	.	.	.	.	.	.	-	-	.	.	.	.	.	.	.	.
25e	24 x 24	-	-	-	STD	-	.	.	.	.	.	.	-	-	.	.	.	.	.	.	.	.
25f	21 x 15	-	-	-	STD	-	.	.	.	.	.	.	-	-	.	.	.	.	.	.	.	.
25g	24 x 30	-	-	-	19	-	.	.	.	.	.	.	-	-	.	.	.	.	.	.	.	.
25h	21 x 15	-	-	-	STD	-	.	.	.	.	.	.	-	-	.	.	.	.	.	.	.	.
25i	36 x 36	-	-	-	STD	-	.	.	.	.	.	.	-	-	.	.	.	.	.	.	.	.
26	36 x 36	77+00 R2	2.0	NB RT IS	STD	0.13	.	.	.	.	.	.	2.5	12.5	.	5.79	72.26	.	.	.	.	.
27a	48 x 18	77+12 R2	2.0	NB RT IS	STD	0.13	.	.	.	.	.	.	2.5	15.1	.	5.79	87.31	.	.	.	.	.
27b	36 x 48	-	-	-	STD	-	.	.	.	.	.	.	-	-	.	.	.	.	.	.	.	.
28	36 x 36	77+70 R2	14.6	NB RT	STD	0.13	.	.	.	.	.	.	2.5	14.0	.	5.79	81.18	.	.	.	.	.
29a	24 x 12	78+51 R2	9.8	NB RT	STD	0.13	.	.	.	.	.	.	2.5	14.3	.	5.79	82.80	.	.	.	.	.
29b	24 x 24	-	-	-	STD	-	.	.	.	.	.	.	-	-	.	.	.	.	.	.	.	.
30	42 x 30	79+89 R2	13.9	NB LT	STD	0.13	.	.	.	.	.	.	2.5	13.3	.	5.79	76.78	.	.	.	.	.
31	42 x 30	79+89 R2	STD	NB RT	STD	0.13	.	.	.	.	.	.	2.5	15.3	.	5.79	88.59	.	.	.	.	.
32	36 x 36	81+87 R2	12.6	NB RT	STD	0.13	.	.	.	.	.	.	2.5	17.0	.	5.79	98.20	.	.	.	.	.
33	36 x 36	81+86 R2	STD	NB LT	STD	0.13	.	.	.	.	.	.	2.5	14.0	.	5.79	81.23	.	.	.	.	.
34	48 x 18	82+65 R2	STD	NB RT	STD	0.13	.	.	.	.	.	.	2.5	15.4	.	5.79	88.93	.	.	.	.	.
35a	24 x 12	88+62 R2	13.0	NB LT	STD	0.36	.	.	.	.	.	.	4	25.4	25.4	10.8	547.92	7	332	194	494.7	.
35b	24 x 12	-	-	-	STD	-	.	.	.	.	.	.	-	-	.	-	-	.	.	.	.	.
35c	24 x 24	-	-	-	STD	-	.	.	.	.	.	.	-	-	.	-	-	.	.	.	.	.
35d	21 x 15	-	-	-	STD	-	.	.	.	.	.	.	-	-	.	-	-	.	.	.	.	.
35e	24 x 24	-	-	-	STD	-	.	.	.	.	.	.	-	-	.	-	-	.	.	.	.	.
35f	21 x 15	-	-	-	STD	-	.	.	.	.	.	.	-	-	.	-	-	.	.	.	.	.
35g	24 x 12	-	-	-	STD	-	.	.	.	.	.	.	-	-	.	-	-	.	.	.	.	.
				SUBTOTAL 1		6.7						·					4599				877	
				TOTAL																	**	

*BREAKAWAY ASSEMBLY IS INCIDENTAL FOR STRUCTURAL STEEL AND PIPE POSTS.
**BACKING BARS ARE TOTALED WITH STRUCTURAL STEEL OR PIPE POSTS.

PERFORATED SQUARE STEEL TUBE

2-INCH POST						2.5-INCH POST						BREAK-AWAY ASSEMBLY ITEM NO. 9031241 EACH	REMARKS AND OTHER REQUIRED ITEMS
POST NO.1 LF	POST NO.2 LF	TOTAL ITEM NO. 9031270A LF	ANCHORS DRIVEN 12 GA. ITEM NO. 9031271A EACH	DRIVEN 7 GA. ITEM NO. 9031273A EACH	CONCRETE 7 GA. ITEM NO. 9031274 EACH	POST NO.1 LF	POST NO.2 LF	TOTAL ITEM NO. 9031280 LF	2.25" INSERT (6 FT) ITEM NO. 9031272A EACH	ANCHORS DRIVEN 7 GA. ITEM NO. 9031281A EACH	CONCRETE 7 GA. ITEM NO. 9031285 EACH		
.	.	.	.	.	.	.	.	.	.	.	.	.	
.	.	.	.	.	.	.	.	.	.	.	.	.	
.	.	.	.	.	.	.	.	.	.	.	.	.

SIGNS

902 SIGNAL SIGNS TABULATED ON D-37A SHEET

SIGN NO.	SIGN SIZE	STATION OR LOG MILE	HORIZ CLEAR IF NOT STD	LOCATION	SIGN DTL SHT NO.	CONCRETE FOOTINGS EMBEDDED ITEM NO. 9031010 CY	STRUCTURAL STEEL POSTS* POST DES NO.	POST NO.1 LF	POST NO.2 LF	POST NO.3 LF	LBS PER FT	TOTAL ITEM NO. 9031210 LBS	PIPE POSTS* PIPE SIZE IN	POST NO.1 LF	POST NO.2 LF	LBS PER FT	TOTAL ITEM NO. 9031220 LBS	BACKING BARS** 2" X 3/8" BARS AT 2.55 LBS/FT NO. EACH	LGTH IN.	TOTAL LF	TOTAL LBS	U-CHANNEL POST ITEM NO. 9031250A LF
35h	24 x 12	-	-	-	STD	-	.	.	.	.	.	.	-	-	.	-	-	.	.	.	.	.
35i	24 x 24	-	-	-	STD	-	.	.	.	.	.	.	-	-	.	-	-	.	.	.	.	.
36a	24 x 12	88+62 R2	15.0	NB RT	STD	0.36	.	.	.	.	.	.	4	28.5	.	10.8	307.62	7	332	194	494.7	.
36b	.	-	-	-	STD	.	.	.	.	.	.	.	-	-	.	-	-	.	.	.	.	.
36c	.	-	-	-	STD	.	.	.	.	.	.	.	-	-	.	-	-	.	.	.	.	.
36d	.	-	-	-	STD	.	.	.	.	.	.	.	-	-	.	-	-	.	.	.	.	.
36e	.	-	-	-	STD	.	.	.	.	.	.	.	-	-	.	-	-	.	.	.	.	.
36f	.	-	-	-	STD	.	.	.	.	.	.	.	-	-	.	-	-	.	.	.	.	.
36g	.	-	-	-	STD	.	.	.	.	.	.	.	-	-	.	-	-	.	.	.	.	.
36h	.	-	-	-	STD	.	.	.	.	.	.	.	-	-	.	-	-	.	.	.	.	.
36i	-	-	-	-	STD	.	.	.	.	.	.	.	-	-	.	-	-	.	.	.	.	.
37	36 x 48	92+40 R2	STD	NB RT	STD	0.13	.	.	.	.	.	.	2.5	16.9	.	5.79	97.68	.	.	.	.	.
38a	24 x 30	92+06 R2	STD	NB LT	19	0.13	.	.	.	.	.	.	2.5	17.9	.	5.79	103.76	.	.	.	.	.
38b	21 x 15	-	-	-	STD	.	.	.	.	.	.	.	-	-	.	-	-	.	.	.	.	.
39a	24 x 12	95+08 R2	17.8	NB LT	STD	0.36	.	.	.	.	.	.	4	24.2	.	10.8	261.44	6	300	150	382.5	.
39b	24 x 24	-	-	-	STD	.	.	.	.	.	.	.	-	-	.	-	-	.	.	.	.	.
39c	24 x 24	-	-	-	19	.	.	.	.	.	.	.	-	-	.	-	-	.	.	.	.	.
39d	24 x 12	-	-	-	STD	.	.	.	.	.	.	.	-	-	.	-	-	.	.	.	.	.
39e	24 x 24	-	-	-	STD	.	.	.	.	.	.	.	-	-	.	-	-	.	.	.	.	.
39f	24 x 24	-	-	-	19	.	.	.	.	.	.	.	-	-	.	-	-	.	.	.	.	.
40a	48 x 18	95+08 R2	29.1	NB LT	STD	0.36	.	.	.	.	.	.	4	16.6	.	10.8	179.22	.	.	.	.	.
40b	48 x 48	-	-	-	STD	.	.	.	.	.	.	.	-	-	.	-	-	.	.	.	.	.
41	108 x 36	99+33 R3	15.0	NB LT	20	0.72	.	.	.	.	.	.	4	14.5	14.5	10.8	311.83	.	.	.	.	.
42a	48 x 18	106+04 R3	38.1	NB LT	STD	0.36	.	.	.	.	.	.	4	29.2	.	10.8	315.28	.	.	.	.	.
42b	60 x 60	-	-	-	STD	.	.	.	.	.	.	.	-	-	.	-	-	.	.	.	.	.
43	36 x 48	123+32 R3	15.0	NB LT	STD	0.13	.	.	.	.	.	.	2.5	15.4	.	5.79	89.28	.	.	.	.	.
44	48 x 18	125+26 R3	14.0	NB LT	STD	0.13	.	.	.	.	.	.	2.5	16.8	.	5.79	97.45	.	.	.	.	.
45	36 x 48	127+04 R3	15.1	NB RT	STD	0.13	.	.	.	.	.	.	2.5	15.2	.	5.79	88.07	.	.	.	.	.
46	48 x 18	132+52 R3	16.0	NB LT	STD	0.13	.	.	.	.	.	.	2.5	13.5	.	5.79	77.93	.	.	.	.	.
47	36 x 48	141+27 R4	13.8	NB RT	STD	0.13	.	.	.	.	.	.	2.5	15.5	.	5.79	89.75	.	.	.	.	.
.	.	.	.	.	.	.	.	.	.	.	.	.	.	.	.	.	.	.	.	.	.	.
48	48 x 18	132+61	8.2	SB LT	STD	0.13	.	.	.	.	.	.	2.5	12.1	.	5.79	70.23	.	.	.	.	.
49	48 x 18	126+94	STD	SB LT	STD	0.13	.	.	.	.	.	.	2.5	12.0	.	5.79	69.71	.	.	.	.	.
50a	36 x 36	126+77	24.6	SB RT	STD	0.13	.	.	.	.	.	.	2.5	16.3	.	5.79	94.43	.	.	.	.	.
50b	30 x 24	-	-	-	20	.	.	.	.	.	.	.	-	-	.	-	-	.	.	.	.	.
51	108 x 36	116+13	15.0	SB RT	20	0.72	.	.	.	.	.	.	4	15.3	15.3	10.8	329.53	.	.	.	.	.
52	42 x 30	109+20	7.3	SB LT	STD	0.13	.	.	.	.	.	.	2.5	13.6	.	5.79	78.86	.	.	.	.	.
53	42 x 30	109+20	STD	SB RT	STD	0.13	.	.	.	.	.	.	2.5	14.7	.	5.79	85.06	.	.	.	.	.
54	36 x 36	107+20	STD	SB LT	STD	0.13	.	.	.	.	.	.	2.5	14.0	.	5.79	81.29	.	.	.	.	.
55	36 x 36	107+20	13.5	SB RT	STD	0.13	.	.	.	.	.	.	2.5	14.1	.	5.79	81.47	.	.	.	.	.
56a	VARIES x 12	106+71	STD	SB RT	.	.	.	.	.	.	.	.	.	.	.	-	-	.	.	.	.	.
56b	VARIES x 9	-	-	-	.	.	.	.	.	.	.	.	.	.	.	-	-	.	.	.	.	.
57a	36 x 36	106+46	STD	SB RT	STD	0.13	.	.	.	.	.	.	2.5	16.5	.	5.79	95.71	.	.	.	.	.
57b	30 x 30	-	-	-	STD	.	.	.	.	.	.	.	-	-	.	-	-	.	.	.	.	.
58	36 x 36	106+05	2.0	SB RT IS	STD	0.13	.	.	.	.	.	.	2.5	12.5	.	5.79	72.43	.	.	.	.	.
59a	48 x 18	106+10	2.0	SB RT IS	STD	0.13	.	.	.	.	.	.	2.5	15.0	.	5.79	86.79	.	.	.	.	.
59b	36 x 48	-	-	-	.	-	.	.	.	.	.	.	-	-	.	-	-	.	.	.	.	.
60	36 x 36	105+45	STD	SB RT	STD	0.13	.	.	.	.	.	.	2.5	12.8	.	5.79	73.88	.	.	.	.	.
61	42 x 30	98+37	STD	SB RT	STD	0.13	.	.	.	.	.	.	2.5	12.7	.	5.79	73.48	.	.	.	.	.
62	42 x 30	98.37	STD	SB LT	STD	0.13	.	.	.	.	.	.	2.5	13.5	.	5.79	77.88	.	.	.	.	.
63	36 x 36	96+37	STD	SB LT	STD	0.13	.	.	.	.	.	.	2.5	13.9	.	5.79	80.71	.	.	.	.	.
64	36 x 36	96+38	STD	SB RT	STD	0.13	.	.	.	.	.	.	2.5	12.8	.	5.79	74.05	.	.	.	.	.
65a	48 x 18	95+71	STD	SB RT	STD	0.36	.	.	.	.	.	.	4	22.4	.	10.8	241.70	6	300	150	382.5	.
65b	24 x 12	-	-	-	STD	.	.	.	.	.	.	.	-	-	.	-	-	.	.	.	.	.
65c	24 x 24	-	-	-	STD	.	.	.	.	.	.	.	-	-	.	-	-	.	.	.	.	.
65d	21 x 15	-	-	-	STD	.	.	.	.	.	.	.	-	-	.	-	-	.	.	.	.	.
65e	24 x 12	-	-	-	STD	.	.	.	.	.	.	.	-	-	.	-	-	.	.	.	.	.
65f	24 x 24	-	-	-	STD	.	.	.	.	.	.	.	-	-	.	-	-	.	.	.	.	.
65g	21 x 15	-	-	-	STD	.	.	.	.	.	.	.	-	-	.	-	-	.	.	.	.	.
66	72 x 48	90+05	STD	SB RT	20	0.72	.	.	.	.	.	.	4	14.6	14.6	10.8	315.50	.	.	.	.	.
				SUBTOTAL 2		7.0											4102				1260	.
				TOTAL																	**	

*BREAKAWAY ASSEMBLY IS INCIDENTAL FOR STRUCTURAL STEEL AND PIPE POSTS.
**BACKING BARS ARE TOTALED WITH STRUCTURAL STEEL OR PIPE POSTS.

PERFORATED SQUARE STEEL TUBE

SIGN NO.	2-INCH POST POST NO.1 LF	POST NO.2 LF	TOTAL ITEM NO. 9031270A LF	ANCHORS DRIVEN 12 GA. ITEM NO. 9031271A EACH	DRIVEN 7 GA. ITEM NO. 9031273A EACH	CONCRETE 7 GA. ITEM NO. 9031274 EACH	2.5-INCH POST POST NO.1 LF	POST NO.2 LF	TOTAL ITEM NO. 9031280 LF	2.25" INSERT (6 FT) ITEM NO. 9031272A EACH	ANCHORS DRIVEN 7 GA. ITEM NO. 9031281A EACH	CONCRETE 7 GA. ITEM NO. 9031285 EACH	BREAK-AWAY ASSEMBLY ITEM NO. 9031241 EACH	REMARKS AND OTHER REQUIRED ITEMS
35h	.	.	.	.	.	.	.	.	.	.	.	.	.	
35i	.	.	.	.	.	.	.	.	.	.	.	.	.	
36a	.	.	.	.	.	.	.	.	.	.	.	.	.	
36b	.	.	.	.	.	.	.	.	.	.	.	.	.	
36c	.	.	.	.	.	.	.	.	.	.	.	.	.	
36d	.	.	.	.	.	.	.	.	.	.	.	.	.	
36e	.	.	.	.	.	.	.	.	.	.	.	.	.	
36f	.	.	.	.	.	.	.	.	.	.	.	.	.	
36g	.	.	.	.	.	.	.	.	.	.	.	.	.	
36h	.	.	.	.	.	.	.	.	.	.	.	.	.	
36i	.	.	.	.	.	.	.	.	.	.	.	.	.	
37	.	.	.	.	.	.	.	.	.	.	.	.	.	
38a	.	.	.	.	.	.	.	.	.	.	.	.	.	
38b	.	.	.	.	.	.	.	.	.	.	.	.	.	
39a	.	.	.	.	.	.	.	.	.	.	.	.	.	
39b	.	.	.	.	.	.	.	.	.	.	.	.	.	
39c	.	.	.	.	.	.	.	.	.	.	.	.	.	
39d	.	.	.	.	.	.	.	.	.	.	.	.	.	
39e	.	.	.	.	.	.	.	.	.	.	.	.	.	
39f	.	.	.	.	.	.	.	.	.	.	.	.	.	
40a	.	.	.	.	.	.	.	.	.	.	.	.	.	
40b	.	.	.	.	.	.	.	.	.	.	.	.	.	
41	.	.	.	.	.	.	.	.	.	.	.	.	.	
42a	.	.	.	.	.	.	.	.	.	.	.	.	.	
42b	.	.	.	.	.	.	.	.	.	.	.	.	.	
43	.	.	.	.	.	.	.	.	.	.	.	.	.	
44	.	.	.	.	.	.	.	.	.	.	.	.	.	
45	.	.	.	.	.	.	.	.	.	.	.	.	.	
46	.	.	.	.	.	.	.	.	.	.	.	.	.	
47	.	.	.	.	.	.	.	.	.	.	.	.	.	
.	.	.	.	.	.	.	.	.	.	.	.	.	.	
48	.	.	.	.	.	.	.	.	.	.	.	.	.	
49	.	.	.	.	.	.	.	.	.	.	.	.	.	
50a	.	.	.	.	.	.	.	.	.	.	.	.	.	
50b	.	.	.	.	.	.	.	.	.	.	.	.	.	
51	.	.	.	.	.	.	.	.	.	.	.	.	.	
52	.	.	.	.	.	.	.	.	.	.	.	.	.	
53	.	.	.	.	.	.	.	.	.	.	.	.	.	
54	.	.	.	.	.	.	.	.	.	.	.	.	.	
55	.	.	.	.	.	.	.	.	.	.	.	.	.	
56a	.	.	.	.	.	.	.	.	.	.	.	.	.	
56b	.	.	.	.	.	.	.	.	.	.	.	.	.	
57a	.	.	.	.	.	.	.	.	.	.	.	.	.	
57b	.	.	.	.	.	.	.	.	.	.	.	.	.	
58	.	.	.	.	.	.	.	.	.	.	.	.	.	
59a	.	.	.	.	.	.	.	.	.	.	.	.	.	
59b	.	.	.	.	.	.	.	.	.	.	.	.	.	
60	.	.	.	.	.	.	.	.	.	.	.	.	.	
61	.	.	.	.	.	.	.	.	.	.	.	.	.	
62	.	.	.	.	.	.	.	.	.	.	.	.	.	
63	.	.	.	.	.	.	.	.	.	.	.	.	.	
64	.	.	.	.	.	.	.	.	.	.	.	.	.	
65a	.	.	.	.	.	.	.	.	.	.	.	.	.	
65b	.	.	.	.	.	.	.	.	.	.	.	.	.	
65c	.	.	.	.	.	.	.	.	.	.	.	.	.	
65d	.	.	.	.	.	.	.	.	.	.	.	.	.	
65e	.	.	.	.	.	.	.	.	.	.	.	.	.	
65f	.	.	.	.	.	.	.	.	.	.	.	.	.	
65g	.	.	.	.	.	.	.	.	.	.	.	.	.	
66	.	.	.	.	.	.	.	.	.	.	.	.	.	

ROUND PIPE POST AND FOOTING DATA TABLE

NOM. SIZE (IN.)	WEIGHT LBS/FT	WEIGHT LBS/IN	STUB LENGTH	FOOTING DIA.	FOOTING DEPTH	CONCRETE C.Y.
2½	5.79	0.48	4'- 3½"	12"	4~6"	0.13
4	10.79	0.90	5'- 3½"	18"	5~6"	0.36

STRUCTURAL STEEL POST AND FOOTING DATA TABLE

POST DES. NO.	POST NOM. SIZE	POST WEIGHT LBS/FT	POST WEIGHT LBS/IN	POST STUB LENGTH	FOOTING DIA.	FOOTING LEVEL GROUND DEPTH	FOOTING LEVEL GROUND C.Y.	FOOTING 6:1 GRADE DEPTH	FOOTING 6:1 GRADE C.Y.	FOOTING 4:1 GRADE DEPTH	FOOTING 4:1 GRADE C.Y.	FOOTING 3:1 OR 2:1 GRADE DEPTH	FOOTING 3:1 OR 2:1 GRADE C.Y.
1	W6	9.0	0.75	3'-0"	15"	3'-0"	0.14	3'-2"	0.15	3'-3"	0.16	3'-6"	0.17
2	W6	15.0	1.25	4'-0"	24"	4'-0"	0.47	4'-2"	0.50	4'-3"	0.51	4'-6"	0.54
3	W8	18.0	1.50	4'-6"	28"	4'-6"	0.71	4'-8"	0.73	4'-9"	0.74	5'-0"	0.78
4	W10	22.0	1.83	5'-0"	36"	5'-0"	1.31	5'-2"	1.36	5'-3"	1.39	5'-6"	1.45
5	W10	26.0	2.17	5'-0"	36"	5'-0"	1.31	5'-3"	1.37	5'-5"	1.43	5'-9"	1.52
6	W12	35.0	2.92	5'-6"	36"	5'-6"	1.44	5'-9"	1.52	5'-11"	1.56	6'-3"	1.65

EFFECTIVE: 07-01-2024

STATE OF MISSOURI
DANIEL WAYNE SAVAGEAU
NUMBER PE-2012018127
PROFESSIONAL ENGINEER
Daniel Savageau
11/10/2025 9:39:33 AM
DANIEL WAYNE SAVAGEAU - CIVIL
MO-PE-2012018127

DATE PREPARED 11/10/2025

ROUTE	STATE
67	MO
DISTRICT	SHEET NO.
SL	157

COUNTY: ST. CHARLES
JOB NO.: J6P3636
CONTRACT ID.:
PROJECT NO.:
BRIDGE NO.:

DESCRIPTION | DATE

MISSOURI HIGHWAYS AND TRANSPORTATION COMMISSION
105 WEST CAPITOL
JEFFERSON CITY, MO 65102
1-888-ASK-MODOT (1-888-275-6636)

SIGNING
SIGN POST
QUANTITIES

SIGNS

902 SIGNAL SIGNS TABULATED ON D-37A SHEET

SIGN NO.	SIGN SIZE	STATION OR LOG MILE	HORIZ CLEAR IF NOT STD	LOCATION	SIGN DTL SHT NO.	CONCRETE FOOTINGS EMBEDDED ITEM NO. 9031010 CY	STRUCTURAL STEEL POSTS* POST DES NO.	POST NO.1 LF	POST NO.2 LF	POST NO.3 LF	LBS PER FT	TOTAL ITEM NO. 9031210 LBS	PIPE POSTS* PIPE SIZE IN	POST NO.1 LF	POST NO.2 LF	LBS PER FT	TOTAL ITEM NO. 9031220 LBS	BACKING BARS** 2" X 3/8" BARS AT 2.55 LBS/FT NO. EACH	LGTH IN.	TOTAL LF	TOTAL LBS	U-CHANNEL POST ITEM NO. 9031250A LF
67	42 x 30	85+49	STD	SB LT	STD	0.13	.	.	.	.	.	.	2.5	12.2	.	5.79	70.75	.	.	.	.	.
68	42 x 30	85+55	STD	SB RT	STD	0.13	.	.	.	.	.	.	2.5	14.3	.	5.79	82.97	.	.	.	.	.
69	36 x 36	83+41	STD	SB LT	STD	0.13	.	.	.	.	.	.	2.5	13.6	.	5.79	78.45	.	.	.	.	.
70	36 x 36	83+50	STD	SB RT	STD	0.13	.	.	.	.	.	.	2.5	13.1	.	5.79	76.08	.	.	.	.	.
71	48 x 18	82+57	STD	SB RT	STD	0.13	.	.	.	.	.	.	2.5	11.4	.	5.79	65.72	.	.	.	.	.
72a	48 x 18	82+15	STD	SB LT	STD	0.13	.	.	.	.	.	.	2.5	16.6	.	5.79	95.88	.	.	.	.	.
72b	24 x 30	-	-	-	19	.	.	.	.	.	.	.	-	-	.	.	.	.	.	.	.	.
73a	24 x 12	78+06	STD	SB RT	STD	0.36	.	.	.	.	.	.	4	25.6	.	10.8	276.12	6	300	150	382.5	.
73b	24 x 24	-	-	-	STD	.	.	.	.	.	.	.	-	-	.	.	.	.	.	.	.	.
73c	21 x 15	-	-	-	STD	.	.	.	.	.	.	.	-	-	-	.	.	.	.	.	.	.
73d	24 x 12	-	-	-	STD	.	.	.	.	.	.	.	-	-	-	.	.	.	.	.	.	.
73e	24 x 24	-	-	-	STD	.	.	.	.	.	.	.	-	-	.	.	.	.	.	.	.	.
73f	21 x 15	-	-	-	STD	.	.	.	.	.	.	.	-	-	.	.	.	.	.	.	.	.
73g	24 x 30	-	-	-	19	.	.	.	.	.	.	.	-	-	.	.	.	.	.	.	.	.
73h	21 x 15	-	-	-	STD	.	.	.	.	.	.	.	-	-	.	.	.	.	.	.	.	.
74	48 x 48	77+18	5.5	SB RT	STD	0.36	.	.	.	.	.	.	4	14.6	.	10.8	157.10	.	.	.	.	.
75	36 x 36	77+03	2.0	SB RT IS	STD	0.13	.	.	.	.	.	.	2.5	12.5	.	5.79	72.14	.	.	.	.	.
76	49 x 49	76+95	5.5	SB RT	19	0.13	.	.	.	.	.	.	2.5	13.7	.	5.79	79.27	.	.	.	.	.
77a	48 x 18	76+74	2.0	SB RT IS	STD	0.13	.	.	.	.	.	.	2.5	15.0	.	5.79	87.02	.	.	.	.	.
77b	36 x 48	-	-	-	STD	-	.	.	.	.	.	.	-	-	.	.	.	.	.	.	.	.
78	36 x 36	76+04	14.7	SB RT	STD	0.13	.	.	.	.	.	.	2.5	13.0	.	5.79	75.33	.	.	.	.	.
79a	24 x 12	49+35	STD	SB LT	STD	0.36	.	.	.	.	.	.	4	23.9	.	10.8	257.77	7	332	194	494.7	.
79b	24 x 24	.	.	.	STD	.	.	.	.	.	.	.	.	.	.	.	.	.	.	.	.	.
79c	21 x 15	.	.	.	STD	.	.	.	.	.	.	.	.	.	.	.	.	.	.	.	.	.
79d	24 x 12	.	.	.	STD	.	.	.	.	.	.	.	.	.	.	.	.	.	.	.	.	.
79e	24 x 24	.	.	.	STD	.	.	.	.	.	.	.	.	.	.	.	.	.	.	.	.	.
79f	21 x 15	.	.	.	STD	.	.	.	.	.	.	.	.	.	.	.	.	.	.	.	.	.
80a	24 x 12	49+34	STD	SB RT	STD	0.36	.	.	.	.	.	.	4	16.5	.	10.8	178..04	7	332	194	494.7	.
80b	24 x 24	-	.	.	STD	.	.	.	.	.	.	.	.	.	.	.	.	.	.	.	.	.
80c	21 x 15	-	.	.	STD	.	.	.	.	.	.	.	.	.	.	.	.	.	.	.	.	.
80d	24 x 12	-	.	.	STD	.	.	.	.	.	.	.	.	.	.	.	.	.	.	.	.	.
80e	24 x 24	-	.	.	STD	.	.	.	.	.	.	.	.	.	.	.	.	.	.	.	.	.
80f	21 x 15	-	.	.	STD	.	.	.	.	.	.	.	.	.	.	.	.	.	.	.	.	.
81a	24 x 12	39+30	9.9	SB LT	STD	0.13	.	.	.	.	.	.	2.5	15.3	.	5.79	88.36	.	.	.	.	.
81b	24 x 24	-	-	-	STD	.	.	.	.	.	.	.	-	-	.	.	.	.	.	.	.	.
81c	21 x 15	-	-	-	STD	.	.	.	.	.	.	.	-	-	.	.	.	.	.	.	.	.
82a	24 x 12	39+30	STD	SB RT	STD	0.36	.	.	.	.	.	.	4	22.4	.	10.8	241.80	7	332	194	494.7	.
82b	24 x 24	-	-	.	STD	.	.	.	.	.	.	.	.	.	.	.	.	.	.	.	.	.
82c	21 x 15	-	-	.	STD	.	.	.	.	.	.	.	.	.	.	.	.	.	.	.	.	.
82d	24 x 12	-	-	.	STD	.	.	.	.	.	.	.	.	.	.	.	.	.	.	.	.	.
82e	24 x 24	-	-	.	STD	.	.	.	.	.	.	.	.	.	.	.	.	.	.	.	.	.
82f	21 x 15	-	-	.	STD	.	.	.	.	.	.	.	.	.	.	.	.	.	.	.	.	.
83	48 x 18	37+33	STD	SB RT	STD	0.13	.	.	.	.	.	.	2.5	13.2	.	5.79	76.25	.	.	.	.	.
84	42 x 30	31+99	10.7	SB.LT	STD	0.13	.	.	.	.	.	.	2.5	13.2	.	5.79	76.31	.	.	.	.	.
85	42 x 30	32+01	13.1	SB.LT	STD	0.13	.	.	.	.	.	.	2.5	12.8	.	5.79	74.05	.	.	.	.	.
86	36 x 36	119+72	STD	SB.LT	STD	0.13	.	.	.	.	.	.	2.5	15.6	.	5.79	90.09	.	.	.	.	.
87	36 x 36	119+71	STD	SB.LT	STD	0.13	.	.	.	.	.	.	2.5	12.5	.	5.79	72.49	.	.	.	.	.
88a	24 x 12	121+04	10.5	SB.LT	STD	0.13	.	.	.	.	.	.	2.5	14.6	.	5.79	84.24	.	.	.	.	.
88b	24 x 24	-	-	-	STD	-	.	.	.	.	.	.	-	-	.	-	-	.	.	.	.	.
88c	24 x 24	-	-	-	19	-	.	.	.	.	.	.	-	-	.	-	-	.	.	.	.	.
.	.	.	.	.	.	.	.	.	.	.	.	.	.	.	.	.	.	.	.	.	.	.
				SUBTOTAL 3		4.3					.						2456				1867	.
				SUBTOTAL 2		7.0					.						4102				1260	.
				SUBTOTAL 1		6.7					.						4599				877	.
				PAY TOTAL		18.0					.						15161				**	.

*BREAKAWAY ASSEMBLY IS INCIDENTAL FOR STRUCTURAL STEEL AND PIPE POSTS.
**BACKING BARS ARE TOTALED WITH STRUCTURAL STEEL OR PIPE POSTS.

PERFORATED SQUARE STEEL TUBE

2-INCH POST							2.5-INCH POST							BREAK-AWAY ASSEMBLY ITEM NO. 9031241 EACH
POST NO.1 LF	POST NO.2 LF	TOTAL ITEM NO. 9031270A LF	ANCHORS DRIVEN 12 GA. ITEM NO. 9031271A EACH	DRIVEN 7 GA. ITEM NO. 9031273A EACH	CONCRETE 7 GA. ITEM NO. 9031274 EACH		POST NO.1 LF	POST NO.2 LF	TOTAL ITEM NO. 9031280 LF	2.25" INSERT (6 FT) ITEM NO. 9031272A EACH	ANCHORS DRIVEN 7 GA. ITEM NO. 9031281A EACH	CONCRETE 7 GA. ITEM NO. 9031285 EACH	
.	.	.	.	.	.	.	.	.	.	.	.	.	.

STANDARD SIGN ASSEMBLIES

SIGN, TYPE, DESIGNATION, SIZE & NUMBER OF EACH

SIGN NO.	STATION OR LOG MILE	LOCATION	M1-4 SH M1-4 24x24	M1-5 SH M1-5 24x24	M3-1 SH M3-1 24x12	M3-3 SH M3-3 24x12	M3-4 SH M3-4 24x12	M4-5 SH M4-5 24x12	M5-2L SH M5-2L 21x15	M6-1 SH M6-1 21x15	M6-2L SH M6-2L 21x15	M6-3 SH M6-3 21x15	M10-1 SH M10-1 24x24	M17-2 SH M17-2 24x30	R1-1 SH R1-1 36x36	R1-2 SH R1-2 48x48	R1-2 SH R1-2 60x60	R2-1 SH R2-1 36x48	R3-2 SH R3-2 36x36	R4-7a SH R4-7a 36x48	R5-1 SH R5-1 36x36	R5-1a SH R5-1a 42x30
1	130+70	NB RT	.	.	.	.	.	.	.	.	.	.	.	.	.	.	.	1	.	.	.	.
2	122+99	NB RT	.	.	.	.	.	.	.	.	.	.	.	.	.	.	.	.	.	.	.	.
3	123+53	NB LT	.	.	.	.	.	.	.	.	.	.	.	.	.	.	.	.	.	.	.	1
4	123+53	NB RT	.	.	.	.	.	.	.	.	.	.	.	.	.	.	.	.	.	.	.	1
5	121+52	NB LT	.	.	.	.	.	.	.	.	.	.	.	.	.	.	.	.	1	.	1	.
6	121+54	NB RT	.	.	.	.	.	.	.	.	.	.	.	.	.	.	.	.	1	.	1	.
7	121+10	NB LT	.	.	.	.	.	.	.	.	.	.	.	.	.	1	.	.	.	.	.	.
8	120+46	NB RT	1	.	1	.	.	.	.	1	.	.	.	.	.	.	.	.	.	.	.	.
9	33+00	NB RT IS	.	.	.	.	.	.	.	.	.	.	.	.	.	.	.	.	.	.	.	.
10	33+04	NB RT IS	.	.	.	.	.	.	.	.	.	.	.	.	.	.	.	.	.	1	.	.
11	33+37	NB RT	.	.	.	.	.	.	.	.	.	.	.	.	.	1	.	.	.	.	.	.
12	34+51	NB RT	.	.	.	.	.	.	.	.	.	.	.	.	.	.	.	.	.	.	.	1
13	34+51	NB LT	.	.	.	.	.	.	.	.	.	.	.	.	.	.	.	.	.	.	.	1
14	36+51	NB LT	.	.	.	.	.	.	.	.	.	.	.	.	.	.	.	.	.	.	1	.
15	36+51	NB RT	.	.	.	.	.	.	.	.	.	.	.	.	.	.	.	.	.	.	1	.
16	37+50	NB RT	.	.	.	.	.	.	.	.	.	.	.	.	.	.	.	.	.	.	.	.
17	37+82	NB LT	.	.	.	.	.	.	.	.	.	.	.	.	.	.	.	.	.	.	.	.
18	38+09	NB RT	.	.	.	.	.	.	.	.	.	.	.	.	.	.	.	.	1	.	.	.
19	40+09	NB RT	.	.	.	.	.	.	.	.	.	.	.	.	.	.	.	.	.	.	.	.
20	48+19	NB RT IS	.	.	.	.	.	.	.	.	.	.	.	.	.	.	.	.	.	.	.	.
21	48+29	NB RT IS	.	.	.	.	.	.	.	.	.	.	.	.	.	.	.	.	.	1	.	.
22	48+75	NB RT	.	.	.	.	.	.	.	.	.	.	.	.	.	.	.	.	.	.	.	.
23	61+06 R2	NB RT	.	.	.	.	.	.	.	.	.	.	.	.	.	.	.	.	.	.	.	.
24	65+03 R2	NB RT	.	.	.	.	.	.	.	.	.	.	.	.	.	.	.	.	1	.	.	.
25	75+40 R2	NB RT	1	1	1	.	.	1	.	.	.	3	.	1	.	.	.	.	.	.	1	.
26	77+00 R2	NB RT IS	.	.	.	.	.	.	.	.	.	.	.	.	.	.	.	.	.	.	.	.
27	77+12 R2	NB RT IS	.	.	.	.	.	.	.	.	.	.	.	.	.	.	.	.	.	1	.	.
28	77+70 R2	NB RT	.	.	.	.	.	.	.	.	.	.	.	.	.	.	.	.	.	.	.	.
29	78+51 R2	NB RT	1	.	1	.	.	.	.	.	.	.	.	.	.	.	.	.	.	.	.	.
30	79+89 R2	NB LT	.	.	.	.	.	.	.	.	.	.	.	.	.	.	.	.	.	.	.	1
31	79+89 R2	NB RT	.	.	.	.	.	.	.	.	.	.	.	.	.	.	.	.	.	.	.	1
32	81+87 R2	NB RT	.	.	.	.	.	.	.	.	.	.	.	.	.	.	.	.	.	.	1	.
33	81+86 R2	NB LT	.	.	.	.	.	.	.	.	.	.	.	.	.	.	.	.	.	.	1	.
34	82+65 R2	NB RT	.	.	.	.	.	.	.	.	.	.	.	.	.	.	.	.	.	.	.	.
35	88+62 R2	NB LT	2	1	1	1	.	1	.	.	2	1	.	.	.	.	.	.	.	.	.	.
36	88+62 R2	NB RT	2	1	1	1	.	1	.	.	2	1	.	.	.	.	.	.	.	.	.	.
37	92+40 R2	NB RT	.	.	.	.	.	.	.	.	.	.	.	.	.	.	.	.	1	.	.	.
38	92+06 R2	NB LT	.	.	.	.	.	.	.	.	1	.	.	1	.	.	.	.	.	.	.	.
39	95+08 R2	NB LT	1	1	.	1	.	1	.	.	.	.	2	.	.	.	.	.	.	.	.	.
40	95+08 R2	NB LT	.	.	.	.	.	.	.	.	.	.	.	.	.	1	.	.	.	.	.	.
41	99+33 R3	NB RT	.	.	.	.	.	.	.	.	.	.	.	.	.	.	.	.	.	.	.	.
42	106+04 R3	NB LT	.	.	.	.	.	.	.	.	.	.	.	.	.	.	.	1	.	.	.	.
43	123+32 R3	NB LT	.	.	.	.	.	.	.	.	.	.	.	.	.	.	.	.	1	.	.	.
44	125+16 R3	NB LT	.	.	.	.	.	.	.	.	.	.	.	.	.	.	.	.	.	.	.	.
45	127+04 R3	NB RT	.	.	.	.	.	.	.	.	.	.	.	.	.	.	.	.	1	.	.	.
46	132+52 R3	NB LT	.	.	.	.	.	.	.	.	.	.	.	.	.	.	.	.	.	.	.	.
47	141+27 R4	NB RT	.	.	.	.	.	.	.	.	.	.	.	.	.	.	.	.	1	.	.	.
48	132+61	SB LT	.	.	.	.	.	.	.	.	.	.	.	.	.	.	.	.	.	.	.	.
49	126+94	SB LT	.	.	.	.	.	.	.	.	.	.	.	.	.	.	.	.	.	.	.	.
50	126+77	SB RT	.	.	.	.	.	.	.	.	.	.	.	.	1	.	.	.	.	.	.	.
51	116+13	SB RT	.	.	.	.	.	.	.	.	.	.	.	.	.	.	.	.	.	.	.	.
52	109+20	SB LT	.	.	.	.	.	.	.	.	.	.	.	.	.	.	.	.	.	.	.	1
53	109+20	SB RT	.	.	.	.	.	.	.	.	.	.	.	.	.	.	.	.	.	.	.	1
54	107+20	SB LT	.	.	.	.	.	.	.	.	.	.	.	.	.	.	.	.	.	.	1	.
55	107+20	SB RT	.	.	.	.	.	.	.	.	.	.	.	.	.	.	.	.	.	.	1	.
56	106+71	SB RT	.	.	.	.	.	.	.	.	.	.	.	.	.	.	.	.	.	.	.	.
57	106+46	SB RT	.	.	.	.	.	.	.	.	.	.	.	.	.	.	.	.	.	.	.	.
58	106+05	SB RT IS	.	.	.	.	.	.	.	.	.	.	.	.	.	.	.	.	.	.	.	.
59	106+10	SB RT IS	.	.	.	.	.	.	.	.	.	.	.	.	.	.	.	.	.	1	.	.
60	105+45	SB RT	.	.	.	.	.	.	.	.	.	.	.	.	.	.	.	.	.	.	.	.
		TOTAL 1	8	4	5	3	0	4	0	1	5	5	2	2	1	3	1	7	2	4	9	8

SIGN SUMMARY

EFFECTIVE: 10-01-2016

STANDARD OR SPECIAL SIGN DESIGNATION	SIGN DTL. SHT. NO.	NO. EACH	SIGN SIZE	TYPE & SQUARE FEET FLAT SHEET SH ITEM NO. 9035004A	FLAT SHEET FLUORESCENT SHF* ITEM NO. 9035069A	STRUCTURAL ST ITEM NO. 9035011A	STRUCTURAL FLUORESCENT STF* ITEM NO. 9035071A
M1-4	STD	8	24x24	32.00	.	.	.
M1-5	STD	4	24x24	16.00	.	.	.
M3-1	STD	5	24x12	10.00	.	.	.
M3-3	STD	3	24x12	6.00	.	.	.
M3-4	STD	0	24x12	0.00	.	.	.
M4-5	STD	4	24x12	8.00	.	.	.
M5-2L	STD	0	21x15	0.00	.	.	.
M6-1	STD	1	21x15	2.19	.	.	.
M6-2L	STD	5	21x15	10.95	.	.	.
M6-3	STD	5	21x15	10.95	.	.	.
M10-1	STD	2	24x24	8.00	.	.	.
M17-2	STD	2	24x30	10.00	.	.	.
R1-1	STD	1	36x36	9.00	.	.	.
R1-2	STD	3	48x48	48.00	.	.	.
R1-2	STD	1	60x60	25.00	.	.	.
R2-1	STD	7	36x48	84.00	.	.	.
R3-2	STD	2	36x36	18.00	.	.	.
R4-7a	STD	4	36x48	48.00	.	.	.
R5-1	STD	9	36x36	81.00	.	.	.
R5-1a	STD	8	42x30	70.00	.	.	.
.	.	.	.	.	.	.	.
.	.	.	.	.	.	.	.
.	.	.	.	.

STANDARD SIGN ASSEMBLIES

SIGN, TYPE, DESIGNATION, SIZE & NUMBER OF EACH

SIGN NO.	STATION OR LOG MILE	LOCATION	SH R5-29 24x30	SH R6-1L 48x18	SH R6-1R 48x18	SH R6-3b 30x24	SHF W1-1L 36x36	SHF W4-6R 36x36	SHF W12-1 36x36	SHF W13-1P 24x24	SHF D3-1D (VARIES)x12	SHF D3-1D (VARIES)x9	ST D3-2 84x36	ST D3-2 108x36	ST D3-2 84x36	ST D3-2 108x36	ST D3-2 108x36	ST D3-2 72x48	SHF (SPECIAL) 49x49	.	.	.
1	130+70	NB RT	.	.	.	.	.	.	.	.	.	.	.	.	.	.	.	.	.	.	.	.
2	122+99	NB RT	.	.	.	.	.	.	.	.	.	.	1	.	.	.	.	.	.	.	.	.
3	123+53	NB LT	.	.	.	.	.	.	.	.	.	.	.	.	.	.	.	.	.	.	.	.
4	123+53	NB RT	.	.	.	.	.	.	.	.	.	.	.	.	.	.	.	.	.	.	.	.
5	121+52	NB LT	.	.	.	.	.	.	.	.	.	.	.	.	.	.	.	.	.	.	.	.
6	121+54	NB RT	.	.	.	.	.	.	.	.	.	.	.	.	.	.	.	.	.	.	.	.
7	121+10	NB LT	.	1	.	.	.	.	.	.	.	.	.	.	.	.	.	.	.	.	.	.
8	120+46	NB RT	.	1	.	.	.	.	.	.	.	.	.	.	.	.	.	.	.	.	.	.
9	33+00	NB RT IS	.	.	.	.	.	.	1	.	.	.	.	.	.	.	.	.	.	.	.	.
10	33+04	NB RT IS	.	.	1	.	.	.	.	.	.	.	.	.	.	.	.	.	.	.	.	.
11	33+37	NB RT	.	.	.	.	.	.	.	.	.	.	.	.	.	.	.	.	.	.	.	.
12	34+51	NB RT	.	.	.	.	.	.	.	.	.	.	.	.	.	.	.	.	.	.	.	.
13	34+51	NB LT	.	.	.	.	.	.	.	.	.	.	.	.	.	.	.	.	.	.	.	.
14	36+51	NB LT	.	.	.	.	.	.	.	.	.	.	.	.	.	.	.	.	.	.	.	.
15	36+51	NB RT	.	.	.	.	.	.	.	.	.	.	.	.	.	.	.	.	.	.	.	.
16	37+50	NB RT	.	1	.	.	.	.	.	.	.	.	.	.	.	.	.	.	.	.	.	.
17	37+82	NB LT	1	1	.	.	.	.	.	.	.	.	.	.	.	.	.	.	.	.	.	.
18	38+09	NB RT	.	.	.	.	.	.	.	.	.	.	.	.	.	.	.	.	.	.	.	.
19	40+09	NB RT	.	.	.	.	.	.	.	.	.	.	.	1	.	.	.	.	.	.	.	.
20	48+19	NB RT IS	.	.	.	.	.	.	1	.	.	.	.	.	.	.	.	.	.	.	.	.
21	48+29	NB RT IS	.	.	1	.	.	.	.	.	.	.	.	.	.	.	.	.	.	.	.	.
22	48+75	NB RT	.	.	.	.	.	1	.	.	.	.	.	.	.	.	.	.	.	.	.	.
23	61+06 R2	NB RT	.	.	.	.	.	.	.	.	.	.	.	.	1	.	.	.	.	.	.	.
24	65+03 R2	NB RT	.	.	.	.	.	.	.	.	.	.	.	.	.	.	.	.	.	.	.	.
25	75+40 R2	NB RT	.	.	.	.	.	.	.	.	.	.	.	.	.	.	.	.	.	.	.	.
26	77+00 R2	NB RT IS	.	.	.	.	.	.	1	.	.	.	.	.	.	.	.	.	.	.	.	.
27	77+12 R2	NB RT IS	.	.	1	.	.	.	.	.	.	.	.	.	.	.	.	.	.	.	.	.
28	77+70 R2	NB RT	.	.	.	.	.	1	.	.	.	.	.	.	.	.	.	.	.	.	.	.
29	78+51 R2	NB RT	.	.	.	.	.	.	.	.	.	.	.	.	.	.	.	.	.	.	.	.
30	79+89 R2	NB LT	.	.	.	.	.	.	.	.	.	.	.	.	.	.	.	.	.	.	.	.
31	79+89 R2	NB RT	.	.	.	.	.	.	.	.	.	.	.	.	.	.	.	.	.	.	.	.
32	81+87 R2	NB RT	.	.	.	.	.	.	.	.	.	.	.	.	.	.	.	.	.	.	.	.
33	81+86 R2	NB LT	.	.	.	.	.	.	.	.	.	.	.	.	.	.	.	.	.	.	.	.
34	82+65 R2	NB RT	.	1	.	.	.	.	.	.	.	.	.	.	.	.	.	.	.	.	.	.
35	88+62 R2	NB LT	.	.	.	.	.	.	.	.	.	.	.	.	.	.	.	.	.	.	.	.
36	88+62 R2	NB RT	.	.	.	.	.	.	.	.	.	.	.	.	.	.	.	.	.	.	.	.
37	92+40 R2	NB RT	.	.	.	.	.	.	.	.	.	.	.	.	.	.	.	.	.	.	.	.
38	92+06 R2	NB LT	.	.	.	.	.	.	.	.	.	.	.	.	.	.	.	.	.	.	.	.
39	95+08 R2	NB LT	.	.	.	.	.	.	.	.	.	.	.	.	.	.	.	.	.	.	.	.
40	95+08 R2	NB LT	.	1	.	.	.	.	.	.	.	.	.	.	.	.	.	.	.	.	.	.
41	99+33 R3	NB RT	.	.	.	.	.	.	.	.	.	.	.	.	.	1	.	.	.	.	.	.
42	106+04 R3	NB LT	.	1	.	.	.	.	.	.	.	.	.	.	.	.	.	.	.	.	.	.
43	123+32 R3	NB LT	.	.	.	.	.	.	.	.	.	.	.	.	.	.	.	.	.	.	.	.
44	125+16 R3	NB LT	.	.	1	.	.	.	.	.	.	.	.	.	.	.	.	.	.	.	.	.
45	127+04 R3	NB RT	.	.	.	.	.	.	.	.	.	.	.	.	.	.	.	.	.	.	.	.
46	132+52 R3	NB LT	.	.	1	.	.	.	.	.	.	.	.	.	.	.	.	.	.	.	.	.
47	141+27 R4	NB RT	.	.	.	.	.	.	.	.	.	.	.	.	.	.	.	.	.	.	.	.
48	132+61	SB LT	.	.	1	.	.	.	.	.	.	.	.	.	.	.	.	.	.	.	.	.
49	126+94	SB LT	.	.	1	.	.	.	.	.	.	.	.	.	.	.	.	.	.	.	.	.
50	126+77	SB RT	.	.	.	1	.	.	.	.	.	.	.	.	.	.	.	.	.	.	.	.
51	116+13	SB RT	.	.	.	.	.	.	.	.	.	.	.	.	.	1	.	.	.	.	.	.
52	109+20	SB LT	.	.	.	.	.	.	.	.	.	.	.	.	.	.	.	.	.	.	.	.
53	109+20	SB RT	.	.	.	.	.	.	.	.	.	.	.	.	.	.	.	.	.	.	.	.
54	107+20	SB LT	.	.	.	.	.	.	.	.	.	.	.	.	.	.	.	.	.	.	.	.
55	107+20	SB RT	.	.	.	.	.	.	.	.	.	.	.	.	.	.	.	.	.	.	.	.
56	106+71	SB RT	.	.	.	.	.	.	.	.	1	1	.	.	.	.	.	.	.	.	.	.
57	106+46	SB RT	.	.	.	.	1	.	.	1	.	.	.	.	.	.	.	.	.	.	.	.
58	106+05	SB RT IS	.	.	.	.	.	.	1	.	.	.	.	.	.	.	.	.	.	.	.	.
59	106+10	SB RT IS	.	.	1	.	.	.	.	.	.	.	.	.	.	.	.	.	.	.	.	.
60	105+45	SB RT	.	.	.	.	.	1	.	.	.	.	.	.	.	.	.	.	.	.	.	.
		TOTAL 2	1	7	8	1	1	3	4	1	1	1	1	1	1	1	1	0	0	.	.	.

SIGN SUMMARY

EFFECTIVE: 10-01-2016

STANDARD OR SPECIAL SIGN DESIGNATION	SIGN DTL. SHT. NO.	NO. EACH	SIGN SIZE	TYPE & SQUARE FEET: FLAT SHEET SH ITEM NO. 9035004A	FLAT SHEET FLUORESCENT SHF* ITEM NO. 9035069A	STRUCTURAL ST ITEM NO. 9035011A	STRUCTURAL FLUORESCENT STF* ITEM NO. 9035071A
R5-29	STD	1	24x30	5.00	.	.	.
R6-1L	STD	7	48x18	42.00	.	.	.
R6-1R	STD	8	48x18	48.00	.	.	.
R6-3b	15	1	30x24	5.00	.	.	.
W1-1L	STD	1	36x36	.	9.00	.	.
W4-6R	STD	3	36x36	.	27.00	.	.
W12-1	STD	4	36x36	.	36.00	.	.
W13-1P	STD	1	24x24	.	4.00	.	.
D3-1D	STD	1	(VARIES)x12	.	.	.	.
D3-1D	STD	1	(VARIES)x9	.	.	.	.
D3-2	14	1	84x36	.	.	21.00	.
D3-2	14	1	108x36	.	.	27.00	.
D3-2	14	1	84x36	.	.	21.00	.
D3-2	15	1	108x36	.	.	27.00	.
D3-2	15	1	108x36	.	.	27.00	.
D3-2	15	0	72x48	.	.	.	.
SPECIAL	.	0	49x49	.	.	.	.
.	.	.	.	.	.	.	.
.	.	.	.	.	.	.	.
.	.	.	.

STANDARD SIGN ASSEMBLIES

SIGN, TYPE, DESIGNATION, SIZE & NUMBER OF EACH

SIGN NO.	STATION OR LOG MILE	LOCATION	67 M1-4 SH M1-4 24x24	94 M1-5 SH M1-5 24x24	NORTH M3-1 SH M3-1 24x12	SOUTH M3-3 SH M3-3 24x12	WEST M3-4 SH M3-4 24x12	TO M4-5 SH M4-5 24x12	M5-2L SH M5-2L 21x15	M6-1 SH M6-1 21x15	M6-2L SH M6-2L 21x15	M6-3 SH M6-3 21x15	M10-1 SH M10-1 24x24	LOOK FOR SIGNS AHEAD M17-2 SH M17-2 24x30	STOP R1-1 SH R1-1 36x36	YIELD R1-2 SH R1-2 48x48	YIELD R1-2 SH R1-2 60x60	SPEED LIMIT 55 R2-1 SH R2-1 36x48	R3-2 SH R3-2 36x36	KEEP RIGHT R4-7a SH R4-7a 36x48	DO NOT ENTER R5-1 SH R5-1 36x36	WRONG WAY R5-1a SH R5-1a 42x30
61	98+37	SB RT	.	.	.	.	.	.	.	.	.	.	.	.	.	.	.	.	.	.	.	1
62	98+37	SB LT	.	.	.	.	.	.	.	.	.	.	.	.	.	.	.	.	.	.	.	1
63	96+37	SB LT	.	.	.	.	.	.	.	.	.	.	.	.	.	.	.	.	.	.	1	.
64	96+38	SB RT	.	.	.	.	.	.	.	.	.	.	.	.	.	.	.	.	.	.	1	.
65	95+71	SB RT	1	1	.	1	.	1	.	2	.	.	.	.	.	.	.	.	.	.	.	.
66	90+05	SB RT	.	.	.	.	.	.	.	.	.	.	.	.	.	.	.	.	.	.	.	.
67	85+49	SB LT	.	.	.	.	.	.	.	.	.	.	.	.	.	.	.	.	.	.	.	1
68	85+55	SB RT	.	.	.	.	.	.	.	.	.	.	.	.	.	.	.	.	.	.	.	1
69	83+41	SB LT	.	.	.	.	.	.	.	.	.	.	.	.	.	.	.	.	.	.	1	.
70	83+50	SB RT	.	.	.	.	.	.	.	.	.	.	.	.	.	.	.	.	.	.	1	.
71	82+57	SB RT	.	.	.	.	.	.	.	.	.	.	.	.	.	.	.	.	.	.	.	.
72	82+15	SB LT	.	.	.	.	.	.	.	.	.	.	.	.	.	.	.	.	.	.	.	.
73	78+06	SB RT	1	1	.	1	1	.	.	2	.	1	.	1	.	.	.	.	.	.	.	.
74	77+18	SB RT	.	.	.	.	.	.	.	.	.	.	.	.	.	1	.	.	.	.	.	.
75	77+03	SB RT IS	.	.	.	.	.	.	.	.	.	.	.	.	.	.	.	.	.	.	.	.
76	76+95	SB RT	.	.	.	.	.	.	.	.	.	.	.	.	.	.	.	.	.	.	.	.
77	76+74	SB RT IS	.	.	.	.	.	.	.	.	.	.	.	.	.	.	.	.	.	1	.	.
78	76+04	SB RT	.	.	.	.	.	.	.	.	.	.	.	.	.	.	.	.	.	.	.	.
79	49+35	SB LT	2	.	1	1	.	.	1	.	.	1	.	.	.	.	.	.	.	.	.	.
80	49+34	SB RT	2	.	1	1	.	.	1	.	.	1	.	.	.	.	.	.	.	.	.	.
81	45+00	SB RT	.	.	.	.	.	.	.	.	.	.	.	.	.	.	.	.	.	.	.	.
82	39+30	SB LT	1	.	1	.	.	.	.	.	1	.	.	.	.	.	.	.	.	.	.	.
83	39+30	SB RT	2	.	1	1	.	.	.	.	1	1	.	.	.	.	.	.	.	.	.	.
84	37+33	SB RT	.	.	.	.	.	.	.	.	.	.	.	.	.	.	.	.	.	.	.	.
85	35+30	SB RT	.	.	.	.	.	.	.	.	.	.	.	.	.	.	.	.	.	.	.	.
86	31+99	SB LT	.	.	.	.	.	.	.	.	.	.	.	.	.	.	.	.	.	.	.	1
87	32+01	SB LT	.	.	.	.	.	.	.	.	.	.	.	.	.	.	.	.	.	.	.	1
88	119+72	SB LT	.	.	.	.	.	.	.	.	.	.	.	.	.	.	.	.	.	.	1	.
89	119+71	SB LT	.	.	.	.	.	.	.	.	.	.	.	.	.	.	.	.	.	.	1	.
90	121+04	SB LT	1	.	1	.	.	.	.	.	.	.	1	.	.	.	.	.	.	.	.	.
.	.	.	.	.	.	.	.	.	.	.	.	.	.

STANDARD SIGN ASSEMBLIES

SIGN NO.	STATION OR LOG MILE	LOCATION	SIGN, TYPE, DESIGNATION, SIZE & NUMBER OF EACH																				
			AUTHORIZED AND EMERGENCY VEHICLES ONLY R5-29	ONE WAY R6-1L	ONE WAY R6-1R	DIVIDED HIGHWAY R6-3b	W1-1L	W4-6R	W12-1	15 M.P.H. W13-1P	ST CHARLES ST	HWY 67	Cinder Rd NEXT RIGHT	Red School Rd NEXT RIGHT	Richard Dr NEXT RIGHT	St Charles St NEXT LEFT	St Charles St NEXT RIGHT	94 NEXT RIGHT	ONE LANE ROAD			
			SH R5-29 24x30	SH R6-1L 48x18	SH R6-1R 48x18	SH R6-3b 30x24	SHF W1-1L 36x36	SHF W4-6R 36x36	SHF W12-1 36x36	SHF W13-1P 24x24	SHF D3-1D (VARIES)x12	SHF D3-1D (VARIES)x9	ST D3-2 84x36	ST D3-2 108x36	ST D3-2 84x36	ST D3-2 108x36	ST D3-2 108x36	ST D3-2 72x48	SHF (SPECIAL) 49x49	.	.	.
61	98+37	SB RT	.	.	.	.	.	.	.	.	.	.	.	.	.	.	.	.	.	.	.	.
62	98+37	SB LT	.	.	.	.	.	.	.	.	.	.	.	.	.	.	.	.	.	.	.	.
63	96+37	SB LT	.	.	.	.	.	.	.	.	.	.	.	.	.	.	.	.	.	.	.	.
64	96+38	SB RT	.	.	.	.	.	.	.	.	.	.	.	.	.	.	.	.	.	.	.	.
65	95+71	SB RT	.	1	.	.	.	.	.	.	.	.	.	.	.	.	.	.	.	.	.	.
66	90+05	SB RT	.	.	.	.	.	.	.	.	.	.	.	.	.	.	.	1	.	.	.	.
67	85+49	SB LT	.	.	.	.	.	.	.	.	.	.	.	.	.	.	.	.	.	.	.	.
68	85+55	SB RT	.	.	.	.	.	.	.	.	.	.	.	.	.	.	.	.	.	.	.	.
69	83+41	SB LT	.	.	.	.	.	.	.	.	.	.	.	.	.	.	.	.	.	.	.	.
70	83+50	SB RT	.	.	.	.	.	.	.	.	.	.	.	.	.	.	.	.	.	.	.	.
71	82+57	SB RT	.	1	.	.	.	.	.	.	.	.	.	.	.	.	.	.	.	.	.	.
72	82+15	SB LT	1	1	.	.	.	.	.	.	.	.	.	.	.	.	.	.	.	.	.	.
73	78+06	SB RT	.	.	.	.	.	.	.	.	.	.	.	.	.	.	.	.	.	.	.	.
74	77+18	SB RT	.	.	.	.	.	.	.	.	.	.	.	.	.	.	.	.	.	.	.	.
75	77+03	SB RT IS	.	.	.	.	.	.	1	.	.	.	.	.	.	.	.	.	.	.	.	.
76	76+95	SB RT	.	.	.	.	.	.	.	.	.	.	.	.	.	.	.	.	1	.	.	.
77	76+74	SB RT IS	.	.	1	.	.	.	.	.	.	.	.	.	.	.	.	.	.	.	.	.
78	76+04	SB RT	.	.	.	.	.	1	.	.	.	.	.	.	.	.	.	.	.	.	.	.
79	49+35	SB LT	.	.	.	.	.	.	.	.	.	.	.	.	.	.	.	.	.	.	.	.
80	49+34	SB RT	.	.	.	.	.	.	.	.	.	.	.	.	.	.	.	.	.	.	.	.
81	45+00	SB RT	.	.	.	.	.	.	.	.	.	.	.	.	.	.	.	.	.	.	.	.
82	39+30	SB LT	.	.	.	.	.	.	.	.	.	.	.	.	.	.	.	.	.	.	.	.
83	39+30	SB RT	.	.	.	.	.	.	.	.	.	.	.	.	.	.	.	.	.	.	.	.
84	37+33	SB RT	.	1	.	.	.	.	.	.	.	.	.	.	.	.	.	.	.	.	.	.
85	35+30	SB RT	.	.	.	.	.	.	.	.	.	.	.	.	.	.	.	.	.	.	.	.
86	31+99	SB LT	.	.	.	.	.	.	.	.	.	.	.	.	.	.	.	.	.	.	.	.
87	32+01	SB LT	.	.	.	.	.	.	.	.	.	.	.	.	.	.	.	.	.	.	.	.
88	119+72	SB LT	.	.	.	.	.	.	.	.	.	.	.	.	.	.	.	.	.	.	.	.
89	119+71	SB LT	.	.	.	.	.	.	.	.	.	.	.	.	.	.	.	.	.	.	.	.
90	121+04	SB LT	.	.	.	.	.	.	.	.	.	.	.	.	.	.	.	.	.	.	.	.
.	.	.

STANDARD SIGN ASSEMBLIES

SIGN, TYPE, DESIGNATION, SIZE & NUMBER OF EACH

	 M1-4 SH M1-4 24x24	 M1-5 SH M1-5 24x24	 M3-1 SH M3-1 24x12	 M3-3 SH M3-3 24x12	 M3-4 SH M3-4 24x12	 M4-5 SH M4-5 24x12	 M5-2L SH M5-2L 21x15	 M6-1 SH M6-1 21x15	 M6-2L SH M6-2L 21x15	 M6-3 SH M6-3 21x15	 M10-1 SH M10-1 24x24	 M17-2 SH M17-2 24x30	 R1-1 SH R1-1 36x36	 R1-2 SH R1-2 48x48	 R1-2 SH R1-2 48x48	 R2-1 SH R2-1 36x48	 R3-2 SH R3-2 36x36	 R4-7a SH R4-7a 36x48	 R5-1 SH R5-1 36x36	 R5-1a SH R5-1a 42x30
TOTAL 1	8	4	5	3	0	4	0	1	5	5	2	2	1	4	1	7	2	4	9	8
TOTAL 2	-	-	-	-	-	-	-	-	-	-	-	-	-	-	.	-	-	-	-	-
TOTAL 3	10	2	5	5	1	1	2	4	2	4	1	1	0	0	0	0	0	1	6	6
TOTAL 4	-	-	-	-	-	-	-	-	-	-	-	-	-	-	.	-	-	-	-	-
TOTAL	18	6	10	8	1	5	2	5	7	9	3	3	1	4	1	7	2	5	15	14

STANDARD SIGN ASSEMBLIES

SIGN, TYPE, DESIGNATION, SIZE & NUMBER OF EACH

	 SH R5-29 24x30	 SH R6-1L 48x18	 SH R6-1R 48x18	 SH R6-3b 30x24	 SHF W1-1L 36x36	 SHF W4-6R 36x36	 SHF W12-1 36x36	 SHF W13-1P 24x24	 SHF D3-1D (VARIES)x12	 SHF D3-1D (VARIES)x9	 ST D3-2 84x36	 ST D3-2 108x36	 ST D3-2 84x36	 ST D3-2 108x36	 ST D3-2 108x36	 ST D3-2 72x48	 SHF (SPECIAL) 49x49	.	.	.
TOTAL 1	1	-	-	-	-	-	-	-	-	-	-	-	-	-	-	-	-	.	-	-
TOTAL 2	-	7	8	1	1	3	4	1	1	1	1	1	1	1	1	0	0	.	-	-
TOTAL 3	1	-	-	-	-	-	-	-	-	-	-	-	-	-	-	-	-	.	-	-
TOTAL 4	-	4	1	0	0	1	1	0	0	0	0	0	0	0	0	1	1	.	-	-
TOTAL	2	11	9	1	1	4	5	1	1	1	1	1	1	1	1	1	1	.	-	-

SIGN SUMMARY

EFFECTIVE: 10-01-2016

STANDARD OR SPECIAL SIGN DESIGNATION	SIGN DTL. SHT. NO.	NO. EACH	SIGN SIZE	TYPE & SQUARE FEET FLAT SHEET SH ITEM NO. 9035004A	FLAT SHEET FLUORESCENT SHF* ITEM NO. 9035069A	STRUCTURAL ST ITEM NO. 9035011A	STRUCTURAL FLUORESCENT STF* ITEM NO. 9035071A
M1-4	STD	18	24x24	72.00	.	.	.
M1-5	STD	6	24x24	24.00	.	.	.
M3-1	STD	10	24x12	20.00	.	.	.
M3-3	STD	8	24x12	16.00	.	.	.
M3-4	STD	1	24x12	2.00	.	.	.
M4-5	STD	5	24x12	10.00	.	.	.
M5-2L	STD	2	21x15	4.38	.	.	.
M6-1	STD	5	21x15	10.95	.	.	.
M6-2L	STD	7	21x15	15.33	.	.	.
M6-3	STD	9	21x15	19.71	.	.	.
M10-1	164	3	24x24	12.00	.	.	.
M17-2	164	3	24x30	15.00	.	.	.
R1-1	STD	1	36x36	9.00	.	.	.
R1-2	STD	4	48x48	64.00	.	.	.
R1-2	STD	1	60x60	25.00			
R2-1	STD	7	36x48	84.00	.	.	.
R3-2	STD	2	36x36	18.00	.	.	.
R4-7a	STD	5	36x48	60.00	.	.	.
R5-1	STD	15	36x36	135.00	.	.	.
R5-1a	STD	14	42x30	122.50	.	.	.
R5-29	164	2	24x30	10.00	.	.	.
R6-1L	STD	11	48x18	66.00	.	.	.
R6-1R	STD	9	48x18	54.00	.	.	.
R6-3b	165	1	30x24	5.00	.	.	.
W1-1L	STD	1	36x36	.	9.00	.	.
W4-6R	STD	4	36x36	.	36.00	.	.
W12-1	STD	5	36x36	.	45.00	.	.
W13-1P	STD	1	24x24	.	4.00	.	.
D3-1D	STD	1	(VARIES)x12	.	.	.	.
D3-1D	STD	1	(VARIES)x9	.	.	.	.
D3-2	164	1	84x36	.	.	21.00	.
D3-2	164	1	108x36	.	.	27.00	.
D3-2	164	1	84x36	.	.	21.00	.
D3-2	165	1	108x36	.	.	27.00	.
D3-2	165	1	108x36	.	.	27.00	.
D3-2	165	1	72x48	.	.	24.00	.
SPECIAL	164	1	49x49	.	16.67	.	.
.	.	.	.	.	.	.	.
			TOTAL	874	111	147	0

*ORANGE, YELLOW AND YELLOW-GREEN

STATE OF MISSOURI
DANIEL WAYNE SAVAGEAU NUMBER PE-2012018127
PROFESSIONAL ENGINEER
Daniel Savageau
10/03/2025 3:30:57 PM
DANIEL WAYNE SAVAGEAU - CIVIL
MO-PE-2012018127

DATE PREPARED
10/3/2025

ROUTE	STATE
67	MO
DISTRICT	SHEET NO.
SL	163

COUNTY
ST. CHARLES

JOB NO.
J6P3636

CONTRACT ID.

PROJECT NO.

BRIDGE NO.

DESCRIPTION


DATE

MISSOURI HIGHWAYS AND TRANSPORTATION COMMISSION

105 WEST CAPITOL
JEFFERSON CITY, MO 65102
1-888-ASK-MODOT (1-888-275-6636)

SIGNING
SIGN
QUANTITIES

SIGN NO.	2
STATION	STA 122+99
ROADWAY	NB US 67

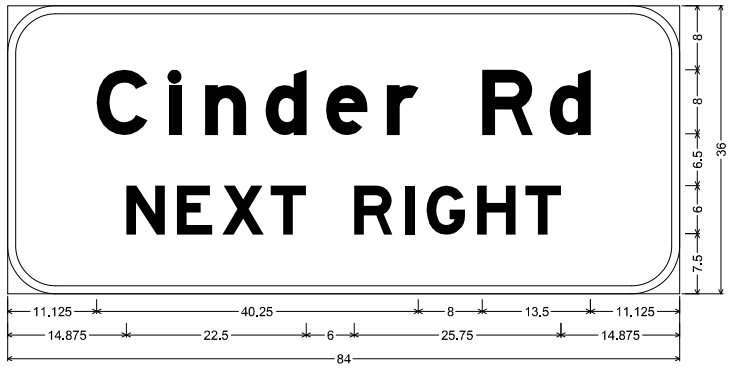


D3-2 ST-STRUCTURAL;
6.000" Radius, 1.000" Border, White on, Green;
"Cinder Rd", E Mod; "NEXT RIGHT", E Mod;
Table of letter and object lefts

C	I	n	d	e	r	R	d
11.125	20.125	24.750	32.250	39.750	47.375	59.375	67.750

N	E	X	T	R	I	G	H	T
14.875	21.125	26.875	32.875	43.375	49.625	52.375	58.750	64.750


SIGN NO.	39c,f & 90c
STATION	STA 95+08R2 & STA 121+04
ROADWAY	NB & SB US 67

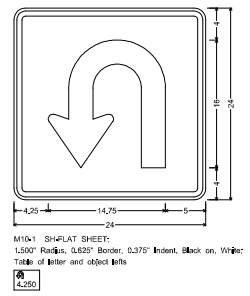

M10-1 SH-FLAT SHEET:
1.500" Radius, 0.625" Border, 0.375" Indent, Black on, White;
Table of letter and object lefts

A
4.250

SIGN NO.	17b & 72b
STATION	STA 37+82 & STA 82+15
ROADWAY	S. GRAVEL CROSSING & N. GRAVEL CROSSING

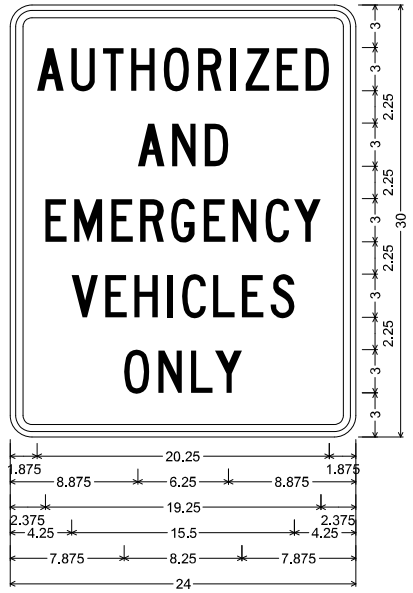

R5-29 SH-FLAT SHEET;
1.500" Radius, 0.500" Border, 0.375" Indent, Black on, White;
"AUTHORIZED", C; "AND", C;
"EMERGENCY", C; "VEHICLES", C;
"ONLY", C;
Table of letter and object lefts

A	U	T	H	O	R	I	Z	E	D
1.875	4.250	6.375	8.375	10.625	13.000	15.250	16.375	18.500	20.500


A	N	D
8.875	11.250	13.500

E	M	E	R	G	E	N	C	Y
2.375	4.375	7.000	9.000	11.125	13.500	15.500	17.750	19.750

V	E	H	I	C	L	E	S
4.250	6.625	8.625	10.875	11.875	14.125	16.125	18.125

O	N	L	Y
7.875	10.250	12.500	14.250

SIGN NO.	23
STATION	STA 61+06 R2
ROADWAY	NB US 67

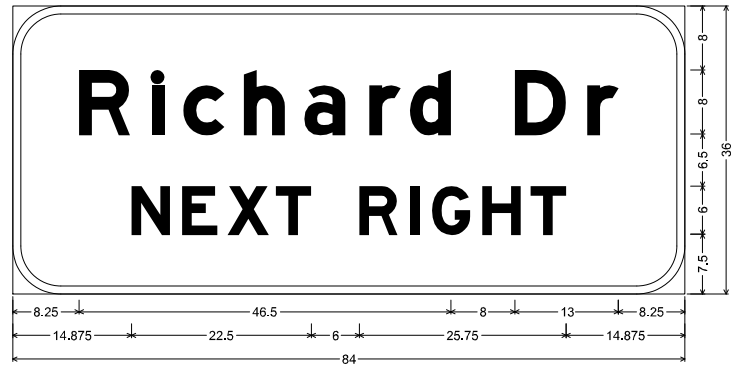

D3-2 ST-STRUCTURAL;
6.000" Radius, 1.000" Border, White on, Green;
"Richard Dr", E Mod; "NEXT RIGHT", E Mod;
Table of letter and object lefts

R	I	c	h	a	r	d	D	r
8.250	17.375	21.250	28.875	36.375	44.625	49.625	62.750	71.750

N	E	X	T	R	I	G	H	T
14.875	21.125	26.875	32.875	43.375	49.625	52.375	58.750	64.750

SIGN NO.	25g, 38a, 73g
STATION	STA 75+40 R2
	STA 92+06 R2
	STA 78+06
ROADWAY	NB & SB US 67



M17-2 SH-FLAT SHEET;
1.500" Radius, No border, White;
Table of letter and object lefts

A
0.500

SIGN NO.	76
STATION	STA 76+95
ROADWAY	SB US 67




SPECIAL SHF-FLAT SHEET FLUORESCENT:
36.200" across sides 2.250" Radius, 0.875" Border, 0.625" Indent, Black on, Yellow;
"ONE LANE", C; "ROAD", C;
Table of letter and object lefts

O	N	E	L	A	N	E
8.500	13.250	17.875	24.875	28.125	33.000	37.500

R	O	A	D
16.125	20.375	24.875	29.625

SIGN NO.	19
STATION	STA 40+09
ROADWAY	NB US 67

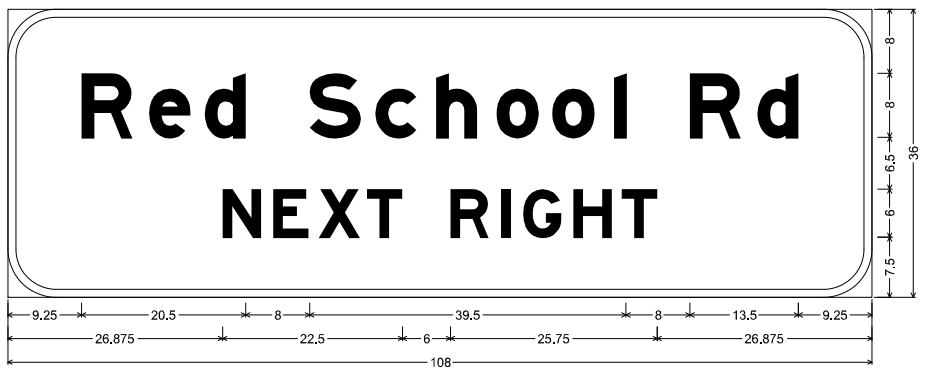

D3-2 ST-STRUCTURAL;
6.000" Radius, 1.000" Border, White on, Green;
"Red School Rd", E Mod; "NEXT RIGHT", E Mod;
Table of letter and object lefts

R	e	d	S	c	h	o	o	l	R	d
9.250	17.625	24.625	37.750	45.875	53.500	61.125	68.000	75.750	85.250	93.750

N	E	X	T	R	I	G	H	T
26.875	33.125	38.875	44.875	55.375	61.625	64.375	70.750	76.750

STATE OF MISSOURI
DANIEL WAYNE SAVAGEAU
NUMBER PE-2012018127
PROFESSIONAL ENGINEER
Daniel Savageau
10/03/2025 3:31:18 PM
DANIEL WAYNE SAVAGEAU - CIVIL
MO-PE-2012018127
DATE PREPARED

10/3/2025

ROUTE	STATE
67	MO
DISTRICT	SHEET NO.
SL	164

COUNTY
ST. CHARLES

JOB NO.
J6P3636

CONTRACT ID.

PROJECT NO.

BRIDGE NO.


DESCRIPTION

DATE

MISSOURI HIGHWAYS AND TRANSPORTATION COMMISSION
105 WEST CAPITOL
JEFFERSON CITY, MO 65102
1-888-ASK-MODOT (1-888-275-6636)

SIGNING
SIGN DETAILS

SIGN NO.	66
STATION	STA 90+05
ROADWAY	SB US 67

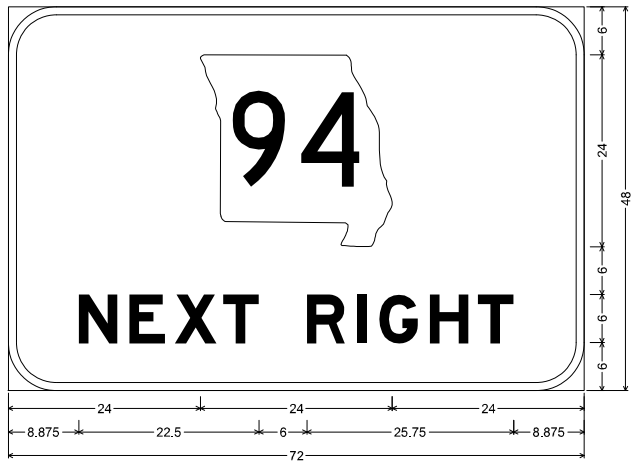


D3-2 ST-STRUCTURAL;
6.000" Radius, 1.000" Border, White on, Green;
State Highway 94 M1-6a 12.000" C; "NEXT RIGHT", E Mod;
Table of letter and object lefts

24.000

N	E	X	T	R	I	G	H	T
8.875	15.125	20.875	26.875	37.375	43.625	46.375	52.750	58.750

SIGN NO.	41
STATION	STA 99+33 R3
ROADWAY	NB US 67

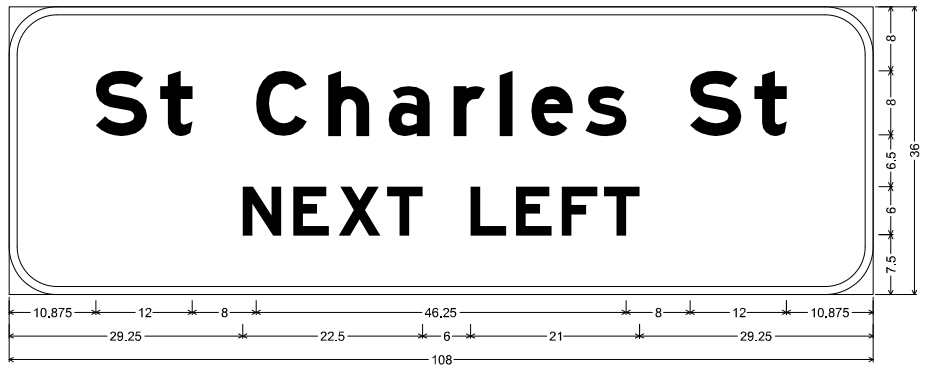


D3-2 ST-STRUCTURAL;
6.000" Radius, 1.000" Border, White on, Green;
"St Charles St", E Mod; "NEXT LEFT", E Mod;
Table of letter and object lefts

S	t	C	h	a	r	l	e	s	S	t
10.875	18.875	30.875	39.875	47.375	55.625	61.375	65.250	72.000	85.125	93.125

N	E	X	T	L	E	F	T
29.250	35.500	41.250	47.250	57.750	63.375	69.125	74.375

SIGN NO.	51
STATION	116+13
ROADWAY	SB US 67

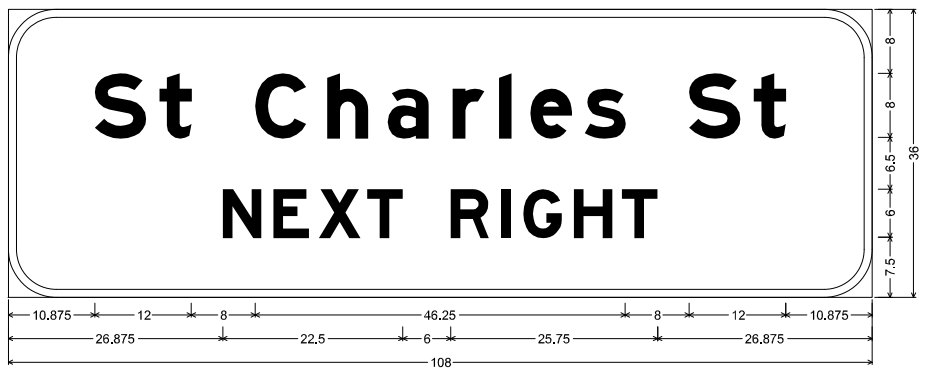


D3-2 ST-STRUCTURAL;
6.000" Radius, 1.000" Border, White on, Green;
"St Charles St", E Mod; "NEXT RIGHT", E Mod;
Table of letter and object lefts

S	t	C	h	a	r	l	e	s	S	t
10.875	18.875	30.875	39.875	47.375	55.625	61.375	65.250	72.000	85.125	93.125

N	E	X	T	R	I	G	H	T
26.875	33.125	38.875	44.875	55.375	61.625	64.375	70.750	76.750

SIGN NO.	50b
STATION	STA 126+77
ROADWAY	SB US 67

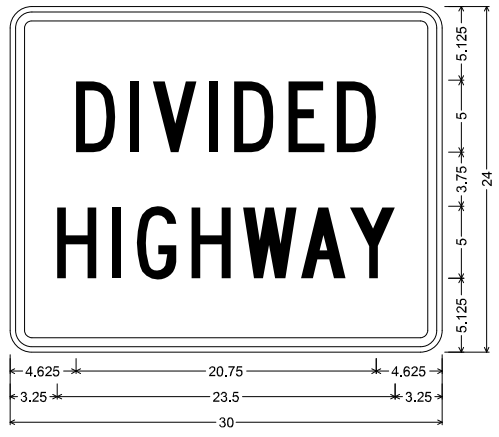

R6-3b SH-FLAT SHEET;
1.500" Radius, 0.625" Border, 0.375" Indent, Black on, White;
"DIVIDED", C; "HIGHWAY", C;
Table of letter and object lefts

D	I	V	I	D	E	D
4.625	8.375	9.875	13.750	15.500	19.375	22.750

H	I	G	H	W	A	Y
3.250	7.000	8.750	12.625	16.125	20.250	23.625

STATE OF MISSOURI
DANIEL WAYNE SAVAGEAU
NUMBER PE-2012018127
PROFESSIONAL ENGINEER
Daniel Savageau
10/03/2025 3:31:35 PM
DANIEL WAYNE SAVAGEAU - CIVIL
MO-PE-2012018127

DATE PREPARED
10/3/2025

ROUTE	STATE
67	MO
DISTRICT	SHEET NO.
SL	165

COUNTY
ST. CHARLES

JOB NO.
J6P3636

CONTRACT ID.

PROJECT NO.

BRIDGE NO.


DESCRIPTION	DATE

MISSOURI HIGHWAYS AND TRANSPORTATION COMMISSION
105 WEST CAPITOL
JEFFERSON CITY, MO 65102
1-888-ASK-MODOT (1-888-275-6636)

SIGNING
SIGN DETAILS

NOTE: ALL I.W. & D.W. STRIPING & THERMOPLASTIC ARROWS ON SHEET #166
ON CONCRETE PAVEMENT SHALL HAVE CONTRAST BORDER APPLIED.

NOTE: INTERMITTENT STRIPING SHALL BE 10' LINE SEGMENTS SEPARATED BY 30' GAPS.
DOTTED STRIPING SHALL BE 3' LINE SEGMENTS SEPARATED BY 9' GAPS.

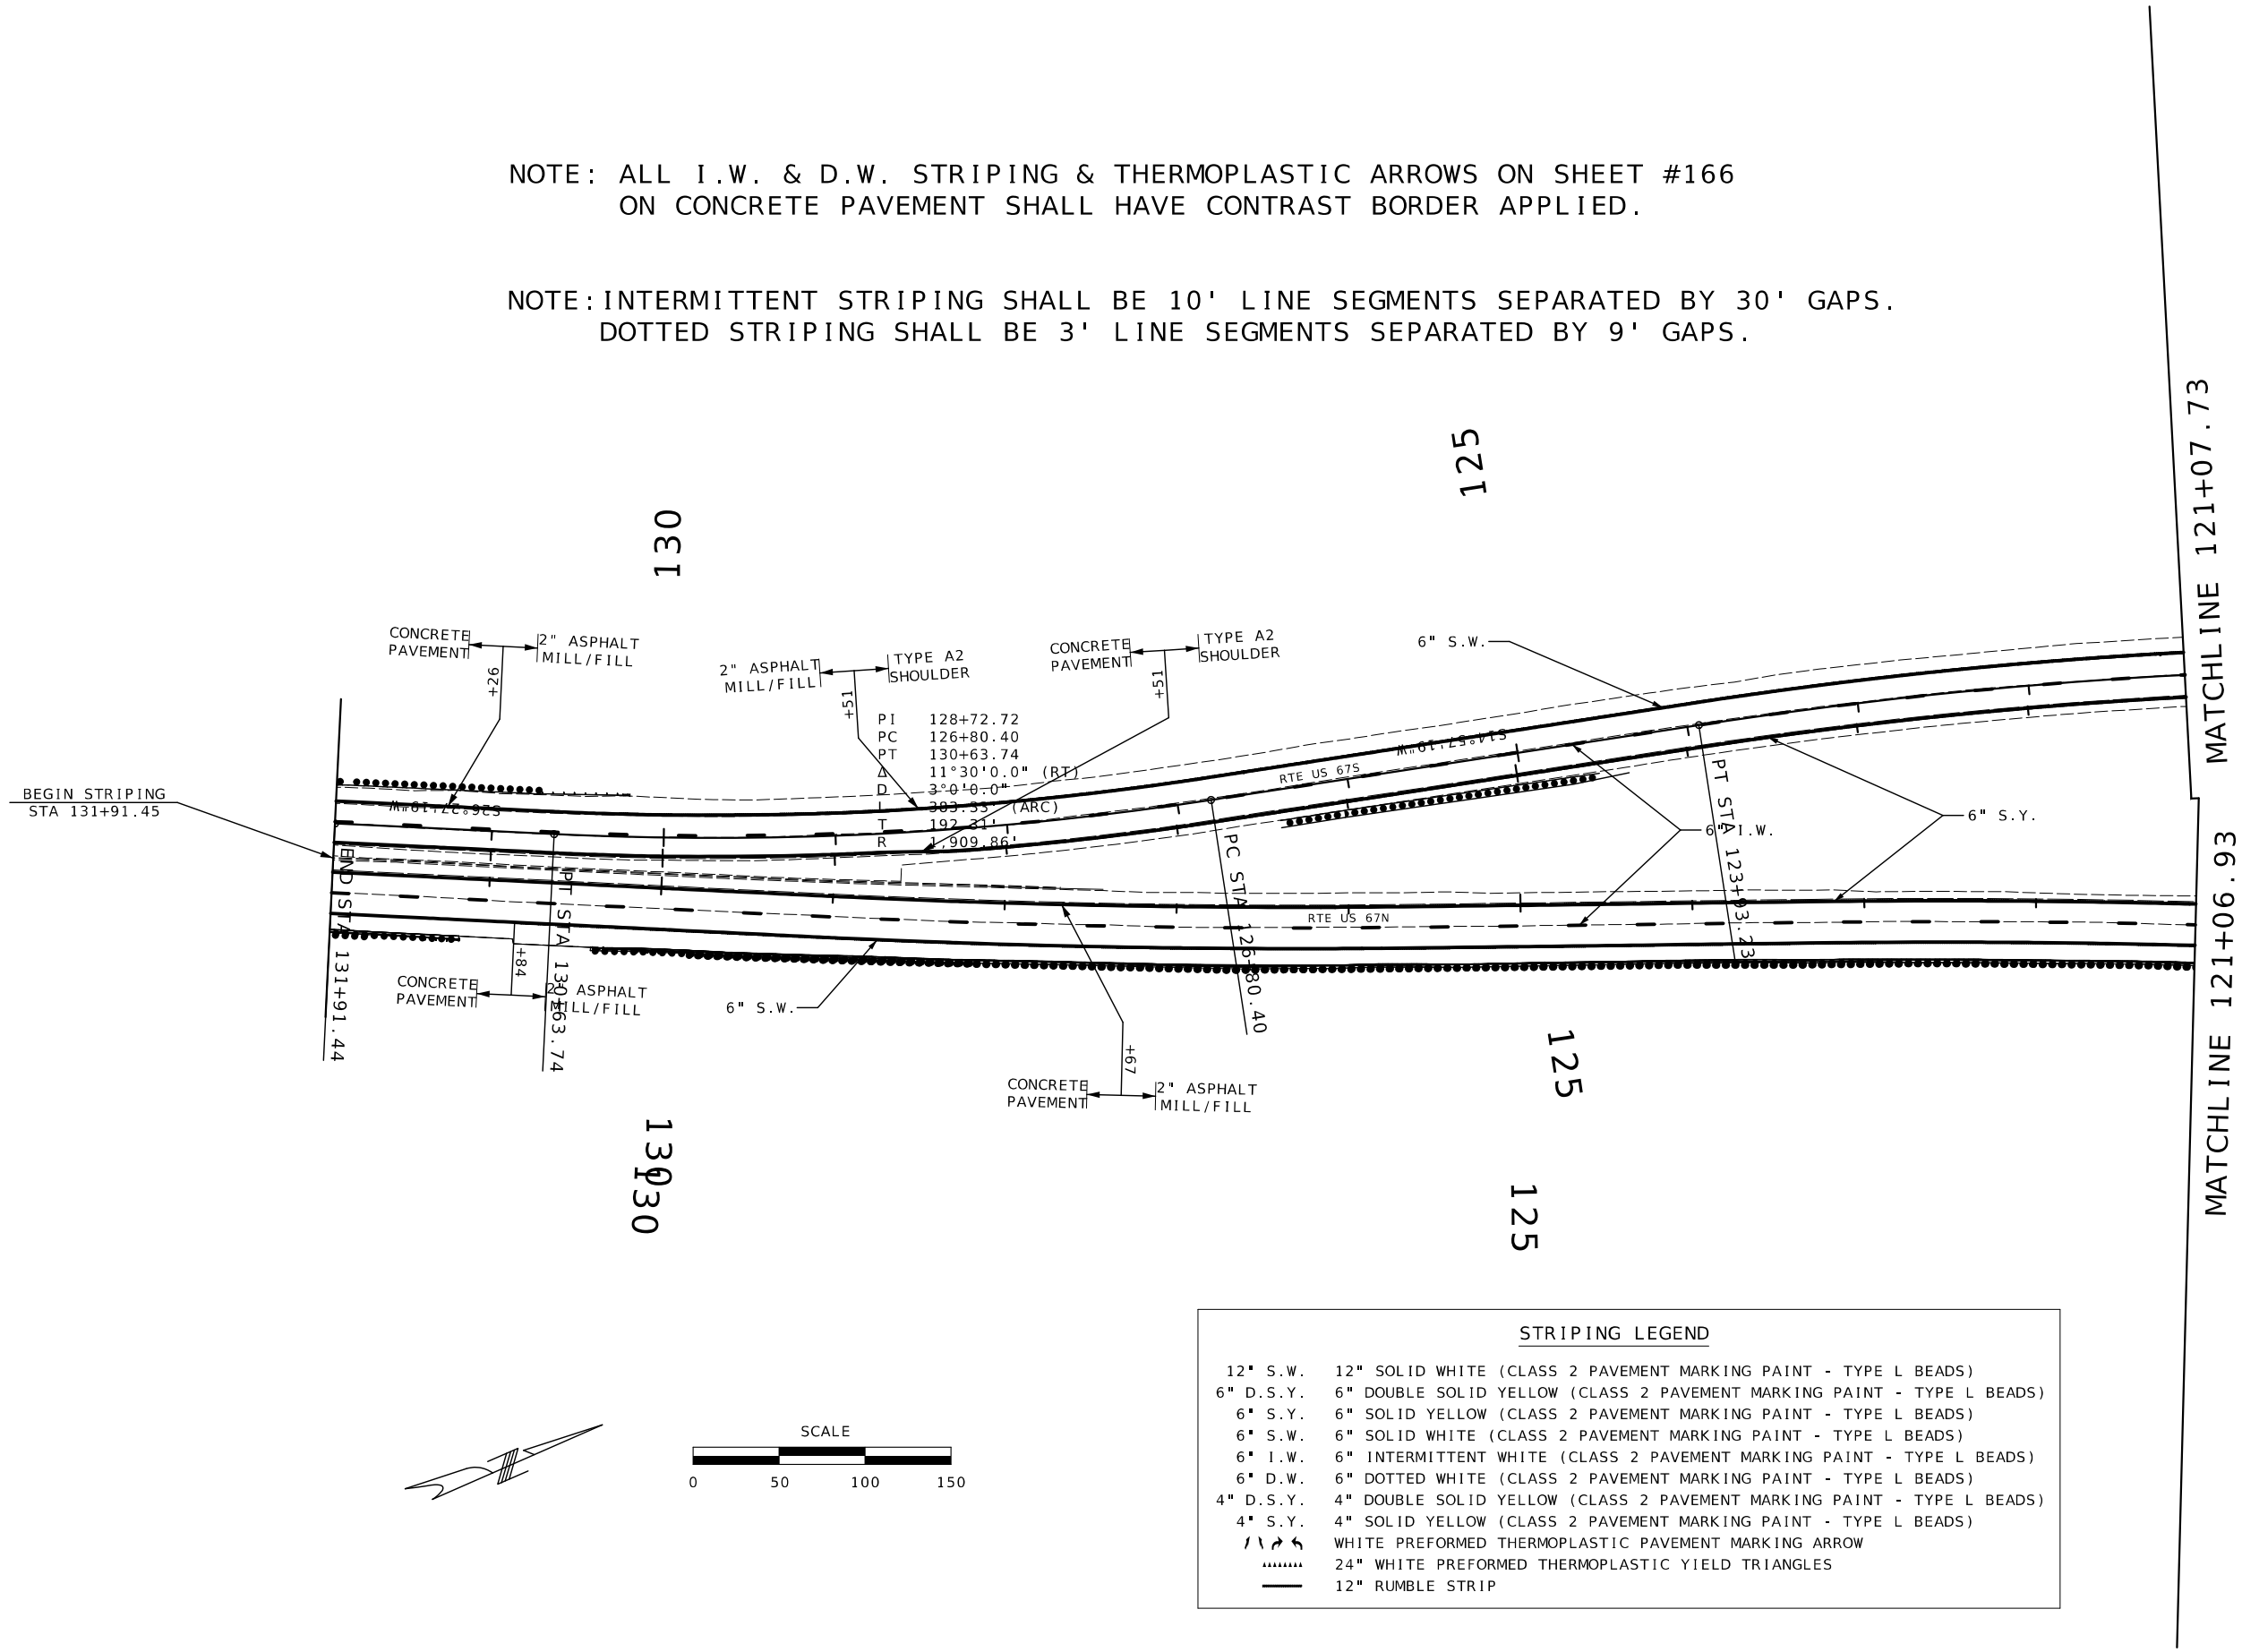

STRIPING LEGEND

12" S.W.	12" SOLID WHITE (CLASS 2 PAVEMENT MARKING PAINT - TYPE L BEADS)
6" D.S.Y.	6" DOUBLE SOLID YELLOW (CLASS 2 PAVEMENT MARKING PAINT - TYPE L BEADS)
6" S.Y.	6" SOLID YELLOW (CLASS 2 PAVEMENT MARKING PAINT - TYPE L BEADS)
6" S.W.	6" SOLID WHITE (CLASS 2 PAVEMENT MARKING PAINT - TYPE L BEADS)
6" I.W.	6" INTERMITTENT WHITE (CLASS 2 PAVEMENT MARKING PAINT - TYPE L BEADS)
6" D.W.	6" DOTTED WHITE (CLASS 2 PAVEMENT MARKING PAINT - TYPE L BEADS)
4" D.S.Y.	4" DOUBLE SOLID YELLOW (CLASS 2 PAVEMENT MARKING PAINT - TYPE L BEADS)
4" S.Y.	4" SOLID YELLOW (CLASS 2 PAVEMENT MARKING PAINT - TYPE L BEADS)
	WHITE PREFORMED THERMOPLASTIC PAVEMENT MARKING ARROW
	24" WHITE PREFORMED THERMOPLASTIC YIELD TRIANGLES
	12" RUMBLE STRIP

STATE OF MISSOURI
DANIEL WAYNE SAVAGEAU
NUMBER PE-2012018127
PROFESSIONAL ENGINEER
Daniel Savageau
10/03/2025 3:31:58 PM
DANIEL WAYNE SAVAGEAU - CIVIL
MO-PE-2012018127

DATE PREPARED: 10/3/2025

ROUTE	STATE
67	MO

DISTRICT	SHEET NO.
SL	166

COUNTY: ST. CHARLES

JOB NO.: J6P3636

CONTRACT ID.:

PROJECT NO.:


BRIDGE NO.:

DESCRIPTION	DATE

MISSOURI HIGHWAYS AND TRANSPORTATION COMMISSION
105 WEST CAPITOL
JEFFERSON CITY, MO 65102
1-888-ASK-MODOT (1-888-275-6636)

PAVEMENT MARKING PLANS
SHEET 1 OF 10

NOTE: ALL I.W. & D.W. STRIPING & THERMOPLASTIC ARROWS ON SHEET #167
ON CONCRETE PAVEMENT SHALL HAVE CONTRAST BORDER APPLIED.

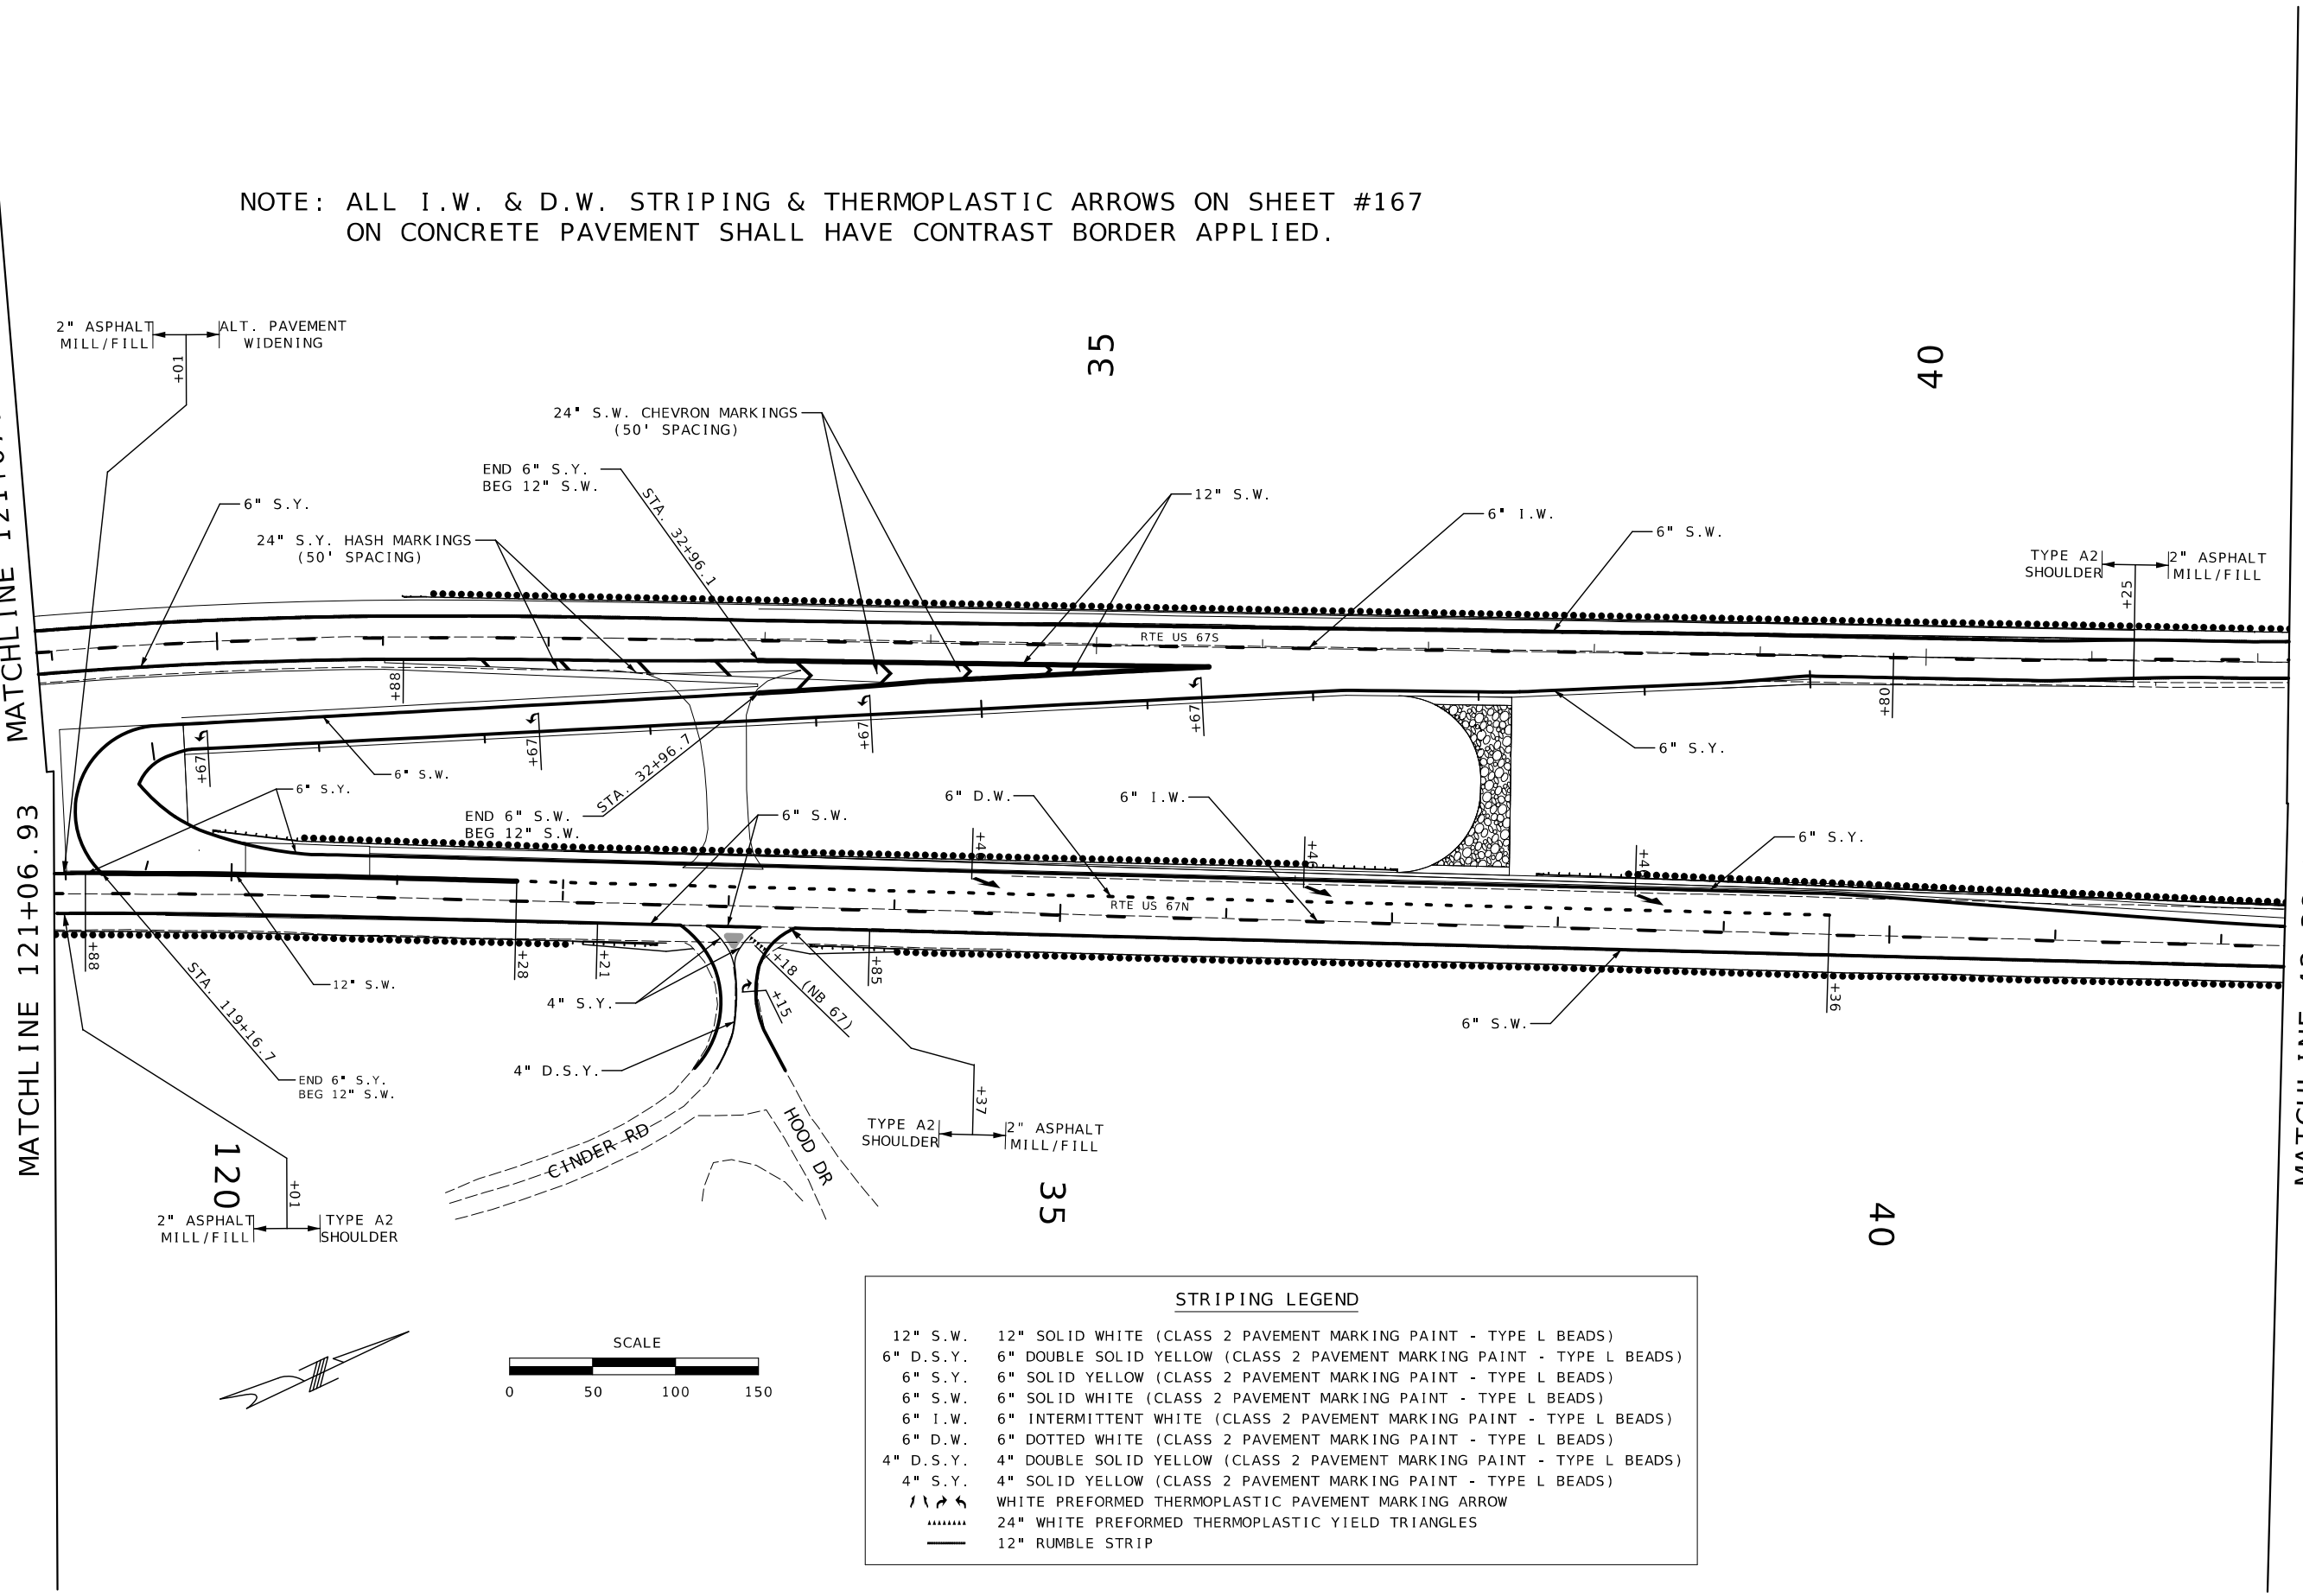

SCALE
0 50 100 150

STRIPING LEGEND

12" S.W.	12" SOLID WHITE (CLASS 2 PAVEMENT MARKING PAINT - TYPE L BEADS)
6" D.S.Y.	6" DOUBLE SOLID YELLOW (CLASS 2 PAVEMENT MARKING PAINT - TYPE L BEADS)
6" S.Y.	6" SOLID YELLOW (CLASS 2 PAVEMENT MARKING PAINT - TYPE L BEADS)
6" S.W.	6" SOLID WHITE (CLASS 2 PAVEMENT MARKING PAINT - TYPE L BEADS)
6" I.W.	6" INTERMITTENT WHITE (CLASS 2 PAVEMENT MARKING PAINT - TYPE L BEADS)
6" D.W.	6" DOTTED WHITE (CLASS 2 PAVEMENT MARKING PAINT - TYPE L BEADS)
4" D.S.Y.	4" DOUBLE SOLID YELLOW (CLASS 2 PAVEMENT MARKING PAINT - TYPE L BEADS)
4" S.Y.	4" SOLID YELLOW (CLASS 2 PAVEMENT MARKING PAINT - TYPE L BEADS)
	WHITE PREFORMED THERMOPLASTIC PAVEMENT MARKING ARROW
	24" WHITE PREFORMED THERMOPLASTIC YIELD TRIANGLES
	12" RUMBLE STRIP

STATE OF MISSOURI
DANIEL WAYNE SAVAGEAU
NUMBER PE-2012018127
PROFESSIONAL ENGINEER
Daniel Savageau
10/03/2025 3:32:16 PM
DANIEL WAYNE SAVAGEAU - CIVIL
MO-PE-2012018127


DATE PREPARED: 10/3/2025
ROUTE: 67 | STATE: MO
DISTRICT: SL | SHEET NO.: 167
COUNTY: ST. CHARLES
JOB NO.: J6P3636
CONTRACT ID.:
PROJECT NO.:
BRIDGE NO.:

DESCRIPTION | DATE

MISSOURI HIGHWAYS AND TRANSPORTATION COMMISSION
105 WEST CAPITOL
JEFFERSON CITY, MO 65102
1-888-ASK-MODOT (1-888-275-6636)

PAVEMENT MARKING PLANS
SHEET 2 OF 10

NOTE: ALL I.W. & D.W. STRIPING & THERMOPLASTIC ARROWS ON SHEET #168
ON CONCRETE PAVEMENT SHALL HAVE CONTRAST BORDER APPLIED.

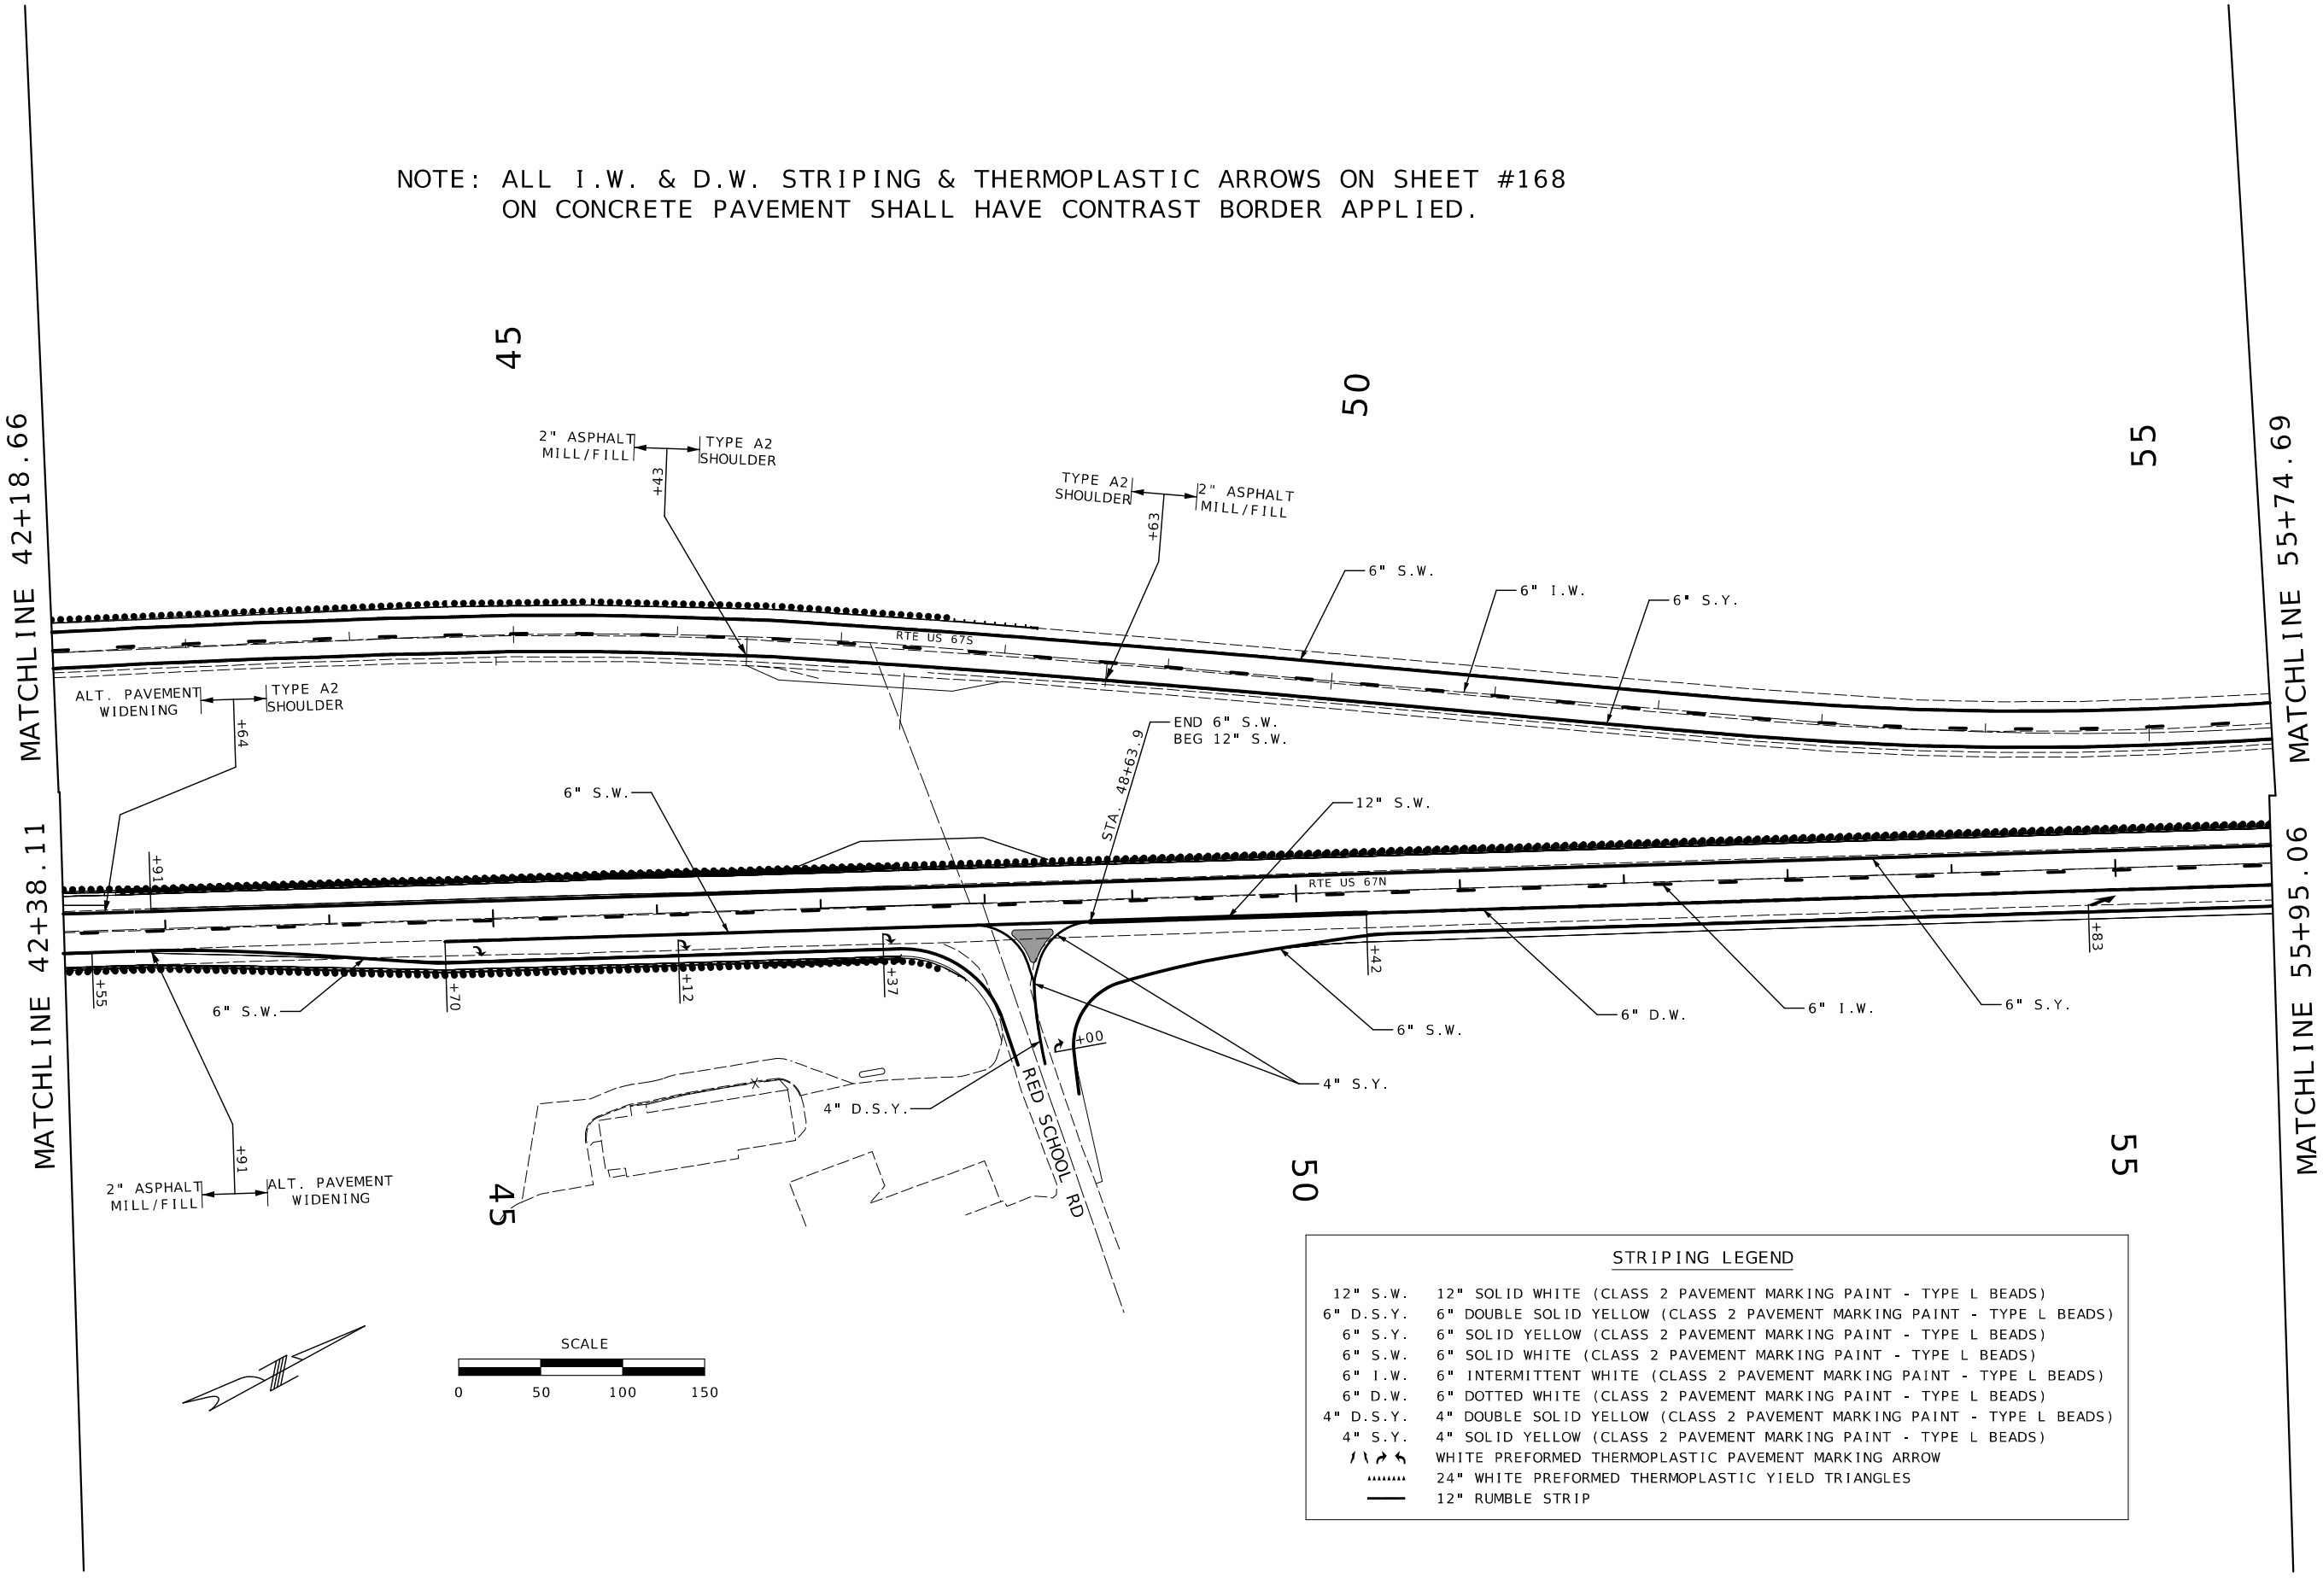

STRIPING LEGEND

12" S.W.	12" SOLID WHITE (CLASS 2 PAVEMENT MARKING PAINT - TYPE L BEADS)
6" D.S.Y.	6" DOUBLE SOLID YELLOW (CLASS 2 PAVEMENT MARKING PAINT - TYPE L BEADS)
6" S.Y.	6" SOLID YELLOW (CLASS 2 PAVEMENT MARKING PAINT - TYPE L BEADS)
6" S.W.	6" SOLID WHITE (CLASS 2 PAVEMENT MARKING PAINT - TYPE L BEADS)
6" I.W.	6" INTERMITTENT WHITE (CLASS 2 PAVEMENT MARKING PAINT - TYPE L BEADS)
6" D.W.	6" DOTTED WHITE (CLASS 2 PAVEMENT MARKING PAINT - TYPE L BEADS)
4" D.S.Y.	4" DOUBLE SOLID YELLOW (CLASS 2 PAVEMENT MARKING PAINT - TYPE L BEADS)
4" S.Y.	4" SOLID YELLOW (CLASS 2 PAVEMENT MARKING PAINT - TYPE L BEADS)
	WHITE PREFORMED THERMOPLASTIC PAVEMENT MARKING ARROW
	24" WHITE PREFORMED THERMOPLASTIC YIELD TRIANGLES
	12" RUMBLE STRIP

STATE OF MISSOURI
DANIEL WAYNE SAVAGEAU
NUMBER PE-2012018127
PROFESSIONAL ENGINEER
Daniel Savageau
10/03/2025 3:32:36 PM
DANIEL WAYNE SAVAGEAU - CIVIL
MO-PE-2012018127

DATE PREPARED: 10/3/2025

ROUTE	STATE
67	MO

DISTRICT	SHEET NO.
SL	168


COUNTY: ST. CHARLES
JOB NO.: J6P3636
CONTRACT ID.:
PROJECT NO.:
BRIDGE NO.:

DESCRIPTION	DATE

MISSOURI HIGHWAYS AND TRANSPORTATION COMMISSION
105 WEST CAPITOL
JEFFERSON CITY, MO 65102
1-888-ASK-MODOT (1-888-275-6636)

PAVEMENT MARKING PLANS
SHEET 3 OF 10

NOTE: ALL I.W. & D.W. STRIPING & THERMOPLASTIC ARROWS ON SHEET #169
ON CONCRETE PAVEMENT SHALL HAVE CONTRAST BORDER APPLIED.

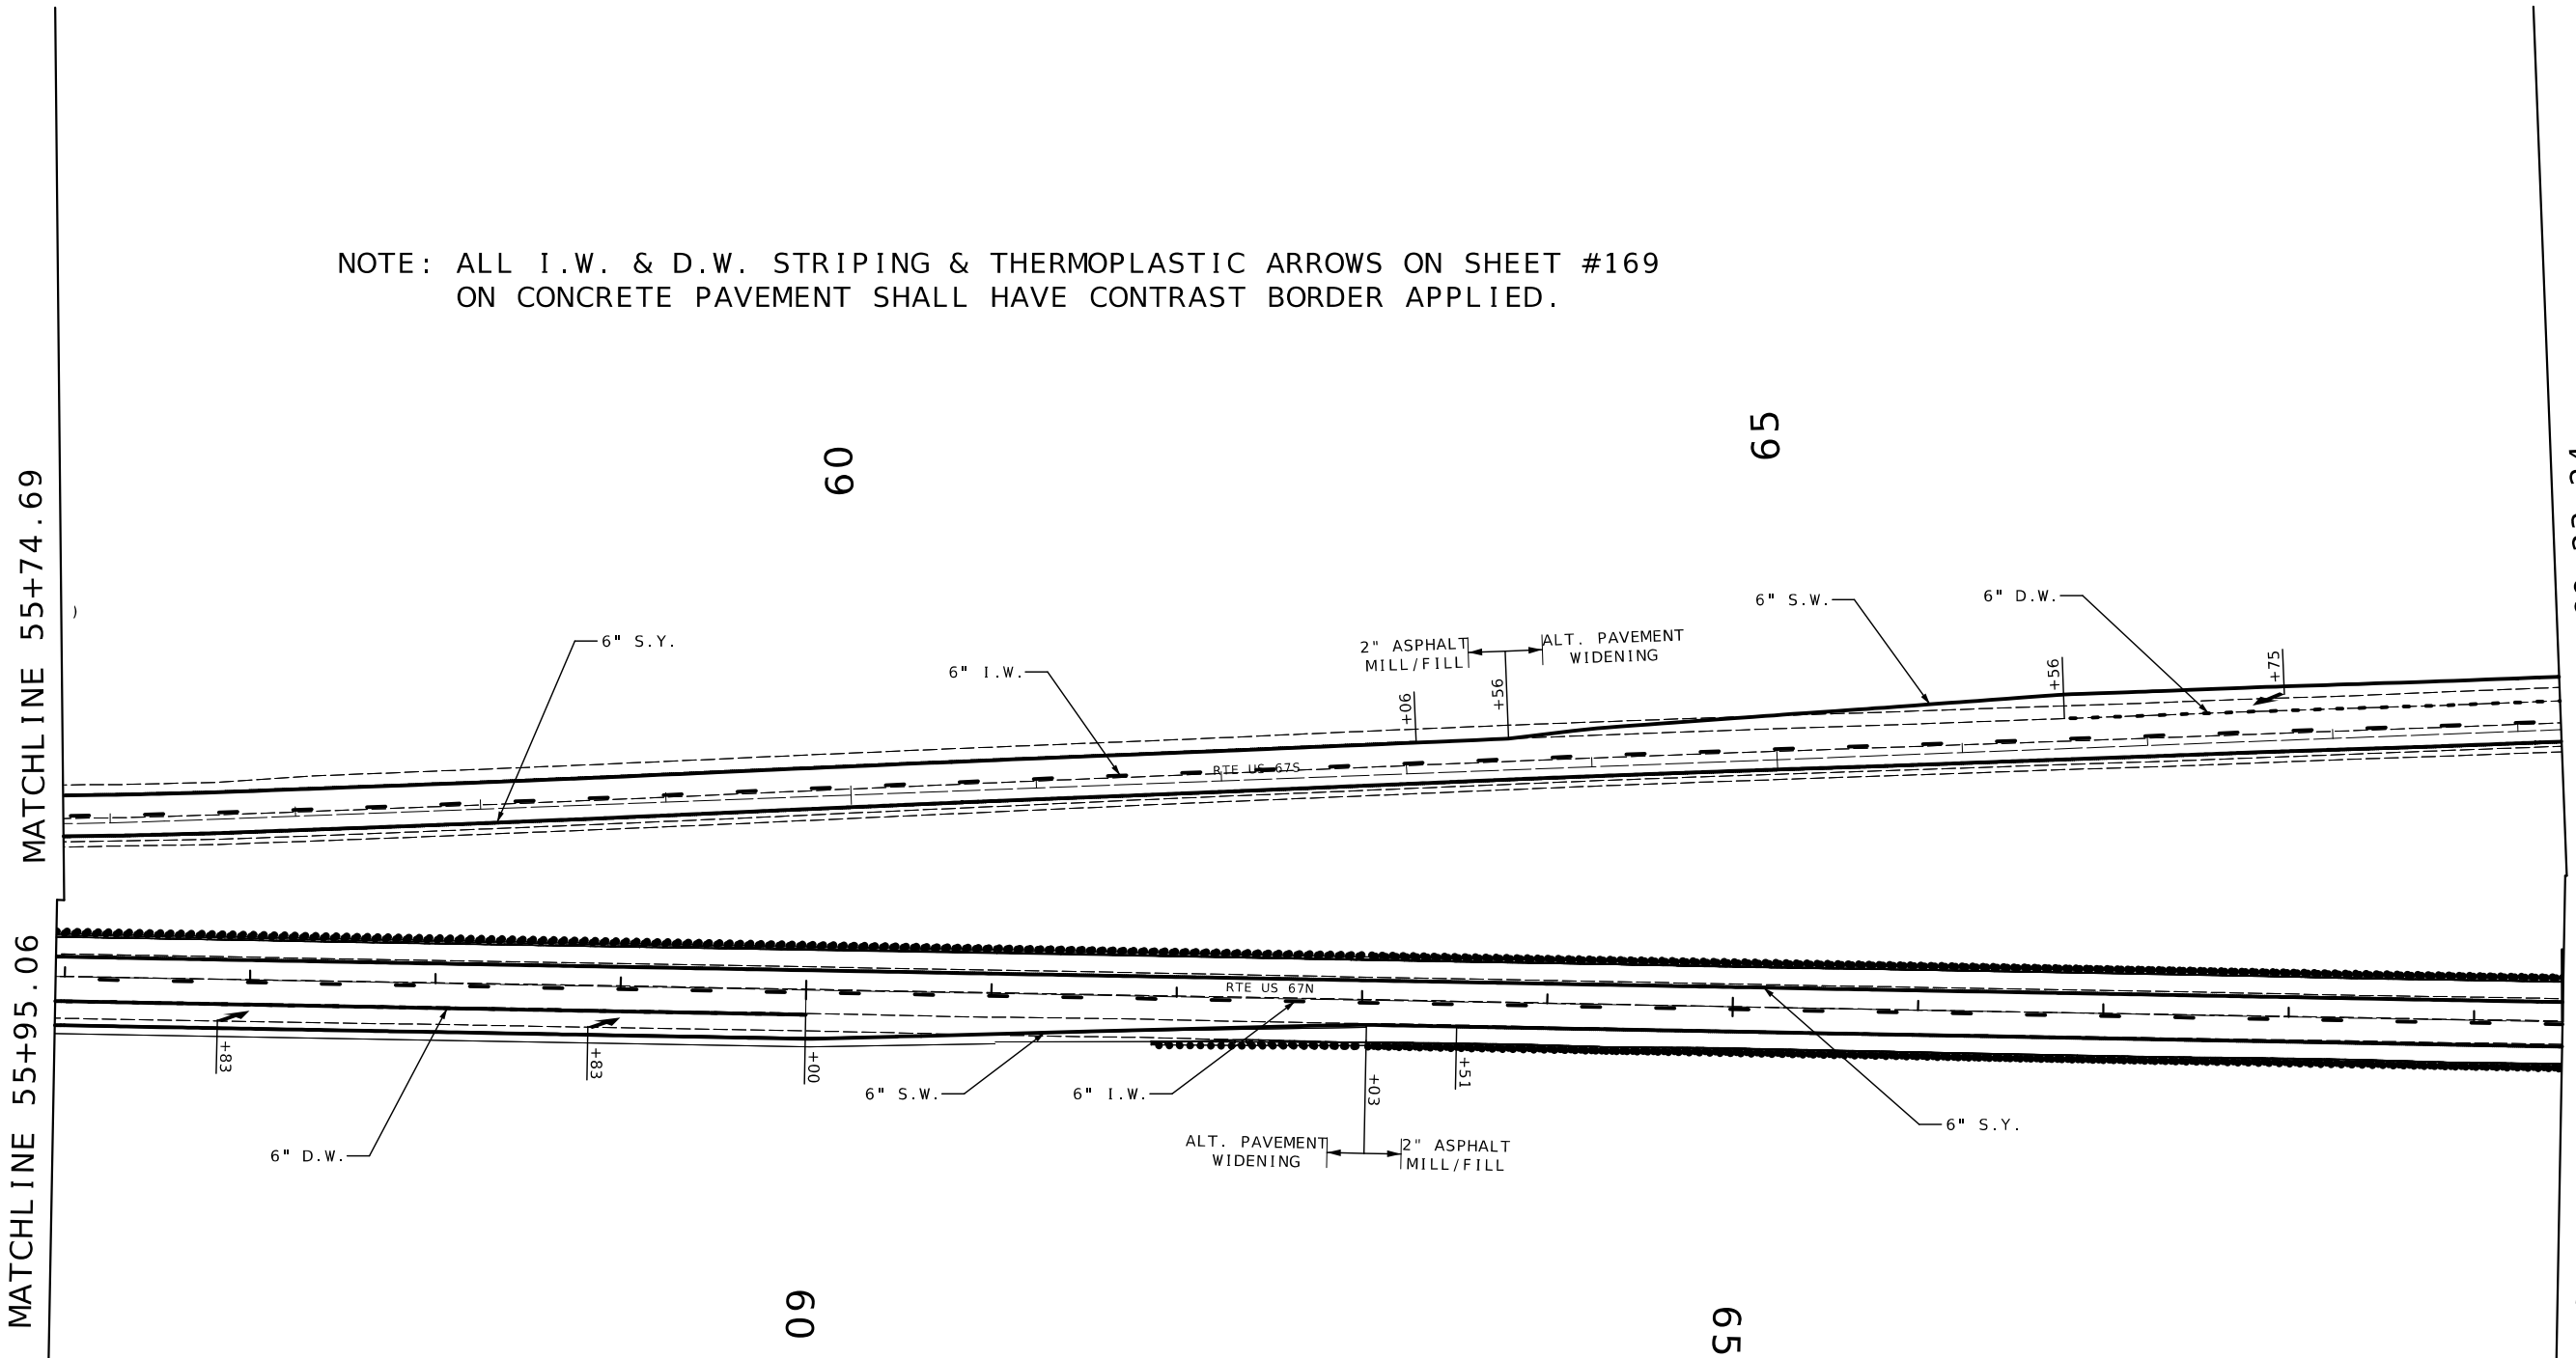

STRIPING LEGEND

12" S.W.	12" SOLID WHITE (CLASS 2 PAVEMENT MARKING PAINT - TYPE L BEADS)
6" D.S.Y.	6" DOUBLE SOLID YELLOW (CLASS 2 PAVEMENT MARKING PAINT - TYPE L BEADS)
6" S.Y.	6" SOLID YELLOW (CLASS 2 PAVEMENT MARKING PAINT - TYPE L BEADS)
6" S.W.	6" SOLID WHITE (CLASS 2 PAVEMENT MARKING PAINT - TYPE L BEADS)
6" I.W.	6" INTERMITTENT WHITE (CLASS 2 PAVEMENT MARKING PAINT - TYPE L BEADS)
6" D.W.	6" DOTTED WHITE (CLASS 2 PAVEMENT MARKING PAINT - TYPE L BEADS)
4" D.S.Y.	4" DOUBLE SOLID YELLOW (CLASS 2 PAVEMENT MARKING PAINT - TYPE L BEADS)
4" S.Y.	4" SOLID YELLOW (CLASS 2 PAVEMENT MARKING PAINT - TYPE L BEADS)
	WHITE PREFORMED THERMOPLASTIC PAVEMENT MARKING ARROW
	24" WHITE PREFORMED THERMOPLASTIC YIELD TRIANGLES
	12" RUMBLE STRIP

STATE OF MISSOURI
DANIEL WAYNE SAVAGEAU
NUMBER PE-2012018127
PROFESSIONAL ENGINEER
10/03/2025 3:32:54 PM
DANIEL WAYNE SAVAGEAU - CIVIL
MO-PE-2012018127


DATE PREPARED: 10/3/2025
ROUTE: 67 | STATE: MO
DISTRICT: SL | SHEET NO.: 169
COUNTY: ST. CHARLES
JOB NO.: J6P3636
CONTRACT ID.:
PROJECT NO.:
BRIDGE NO.:

DESCRIPTION | DATE

MISSOURI HIGHWAYS AND TRANSPORTATION COMMISSION
105 WEST CAPITOL
JEFFERSON CITY, MO 65102
1-888-ASK-MODOT (1-888-275-6636)

PAVEMENT MARKING PLANS
SHEET 4 OF 10

NOTE: ALL I.W. & D.W. STRIPING & THERMOPLASTIC ARROWS ON SHEET #170 ON CONCRETE PAVEMENT SHALL HAVE CONTRAST BORDER APPLIED.

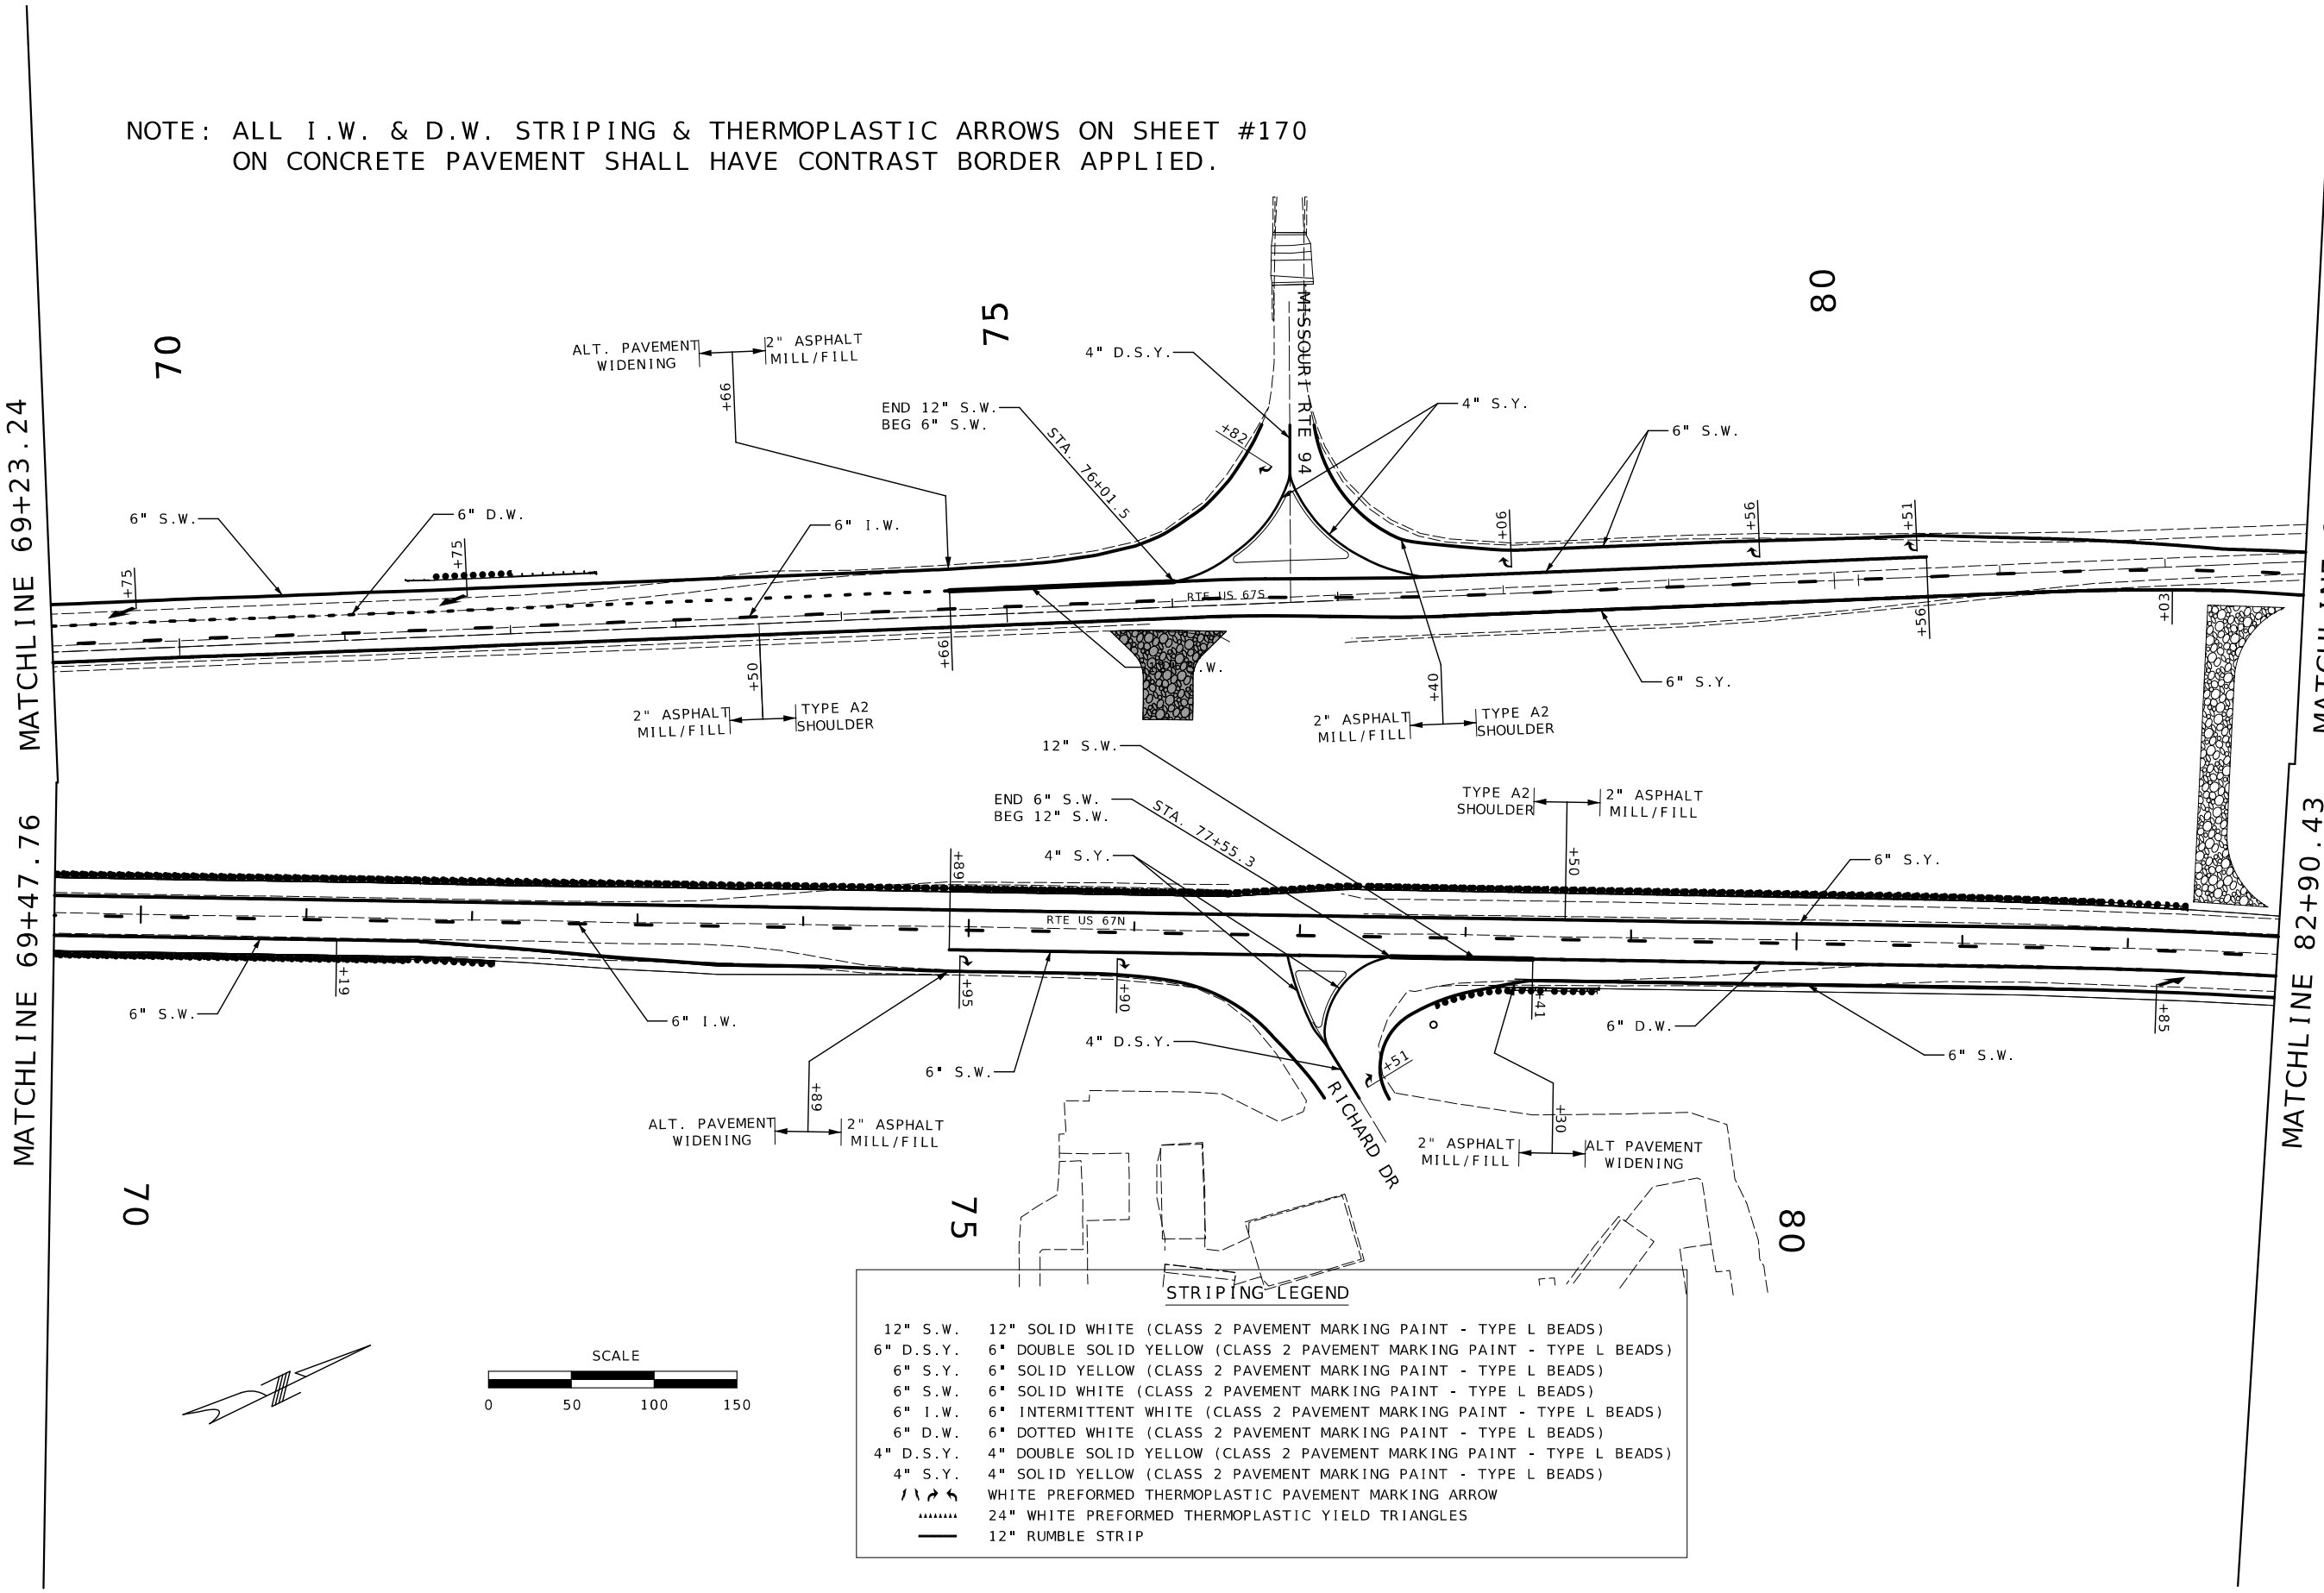

STRIPING LEGEND

12" S.W.	12" SOLID WHITE (CLASS 2 PAVEMENT MARKING PAINT - TYPE L BEADS)
6" D.S.Y.	6" DOUBLE SOLID YELLOW (CLASS 2 PAVEMENT MARKING PAINT - TYPE L BEADS)
6" S.Y.	6" SOLID YELLOW (CLASS 2 PAVEMENT MARKING PAINT - TYPE L BEADS)
6" S.W.	6" SOLID WHITE (CLASS 2 PAVEMENT MARKING PAINT - TYPE L BEADS)
6" I.W.	6" INTERMITTENT WHITE (CLASS 2 PAVEMENT MARKING PAINT - TYPE L BEADS)
6" D.W.	6" DOTTED WHITE (CLASS 2 PAVEMENT MARKING PAINT - TYPE L BEADS)
4" D.S.Y.	4" DOUBLE SOLID YELLOW (CLASS 2 PAVEMENT MARKING PAINT - TYPE L BEADS)
4" S.Y.	4" SOLID YELLOW (CLASS 2 PAVEMENT MARKING PAINT - TYPE L BEADS)
	WHITE PREFORMED THERMOPLASTIC PAVEMENT MARKING ARROW
	24" WHITE PREFORMED THERMOPLASTIC YIELD TRIANGLES
	12" RUMBLE STRIP

STATE OF MISSOURI
DANIEL WAYNE SAVAGEAU
NUMBER PE-2012018127
PROFESSIONAL ENGINEER
10/03/2025 3:33:09 PM
DANIEL WAYNE SAVAGEAU - CIVIL
MO-PE-2012018127

DATE PREPARED: 10/3/2025

ROUTE	STATE
67	MO
DISTRICT	SHEET NO.
SL	170


COUNTY: ST. CHARLES
JOB NO.: J6P3636
CONTRACT ID.:
PROJECT NO.:
BRIDGE NO.:

DESCRIPTION	DATE

MISSOURI HIGHWAYS AND TRANSPORTATION COMMISSION
105 WEST CAPITOL
JEFFERSON CITY, MO 65102
1-888-ASK-MODOT (1-888-275-6636)

PAVEMENT MARKING PLANS
SHEET 5 OF 10

NOTE: ALL I.W. & D.W. STRIPING & THERMOPLASTIC ARROWS ON SHEET #171
ON CONCRETE PAVEMENT SHALL HAVE CONTRAST BORDER APPLIED.

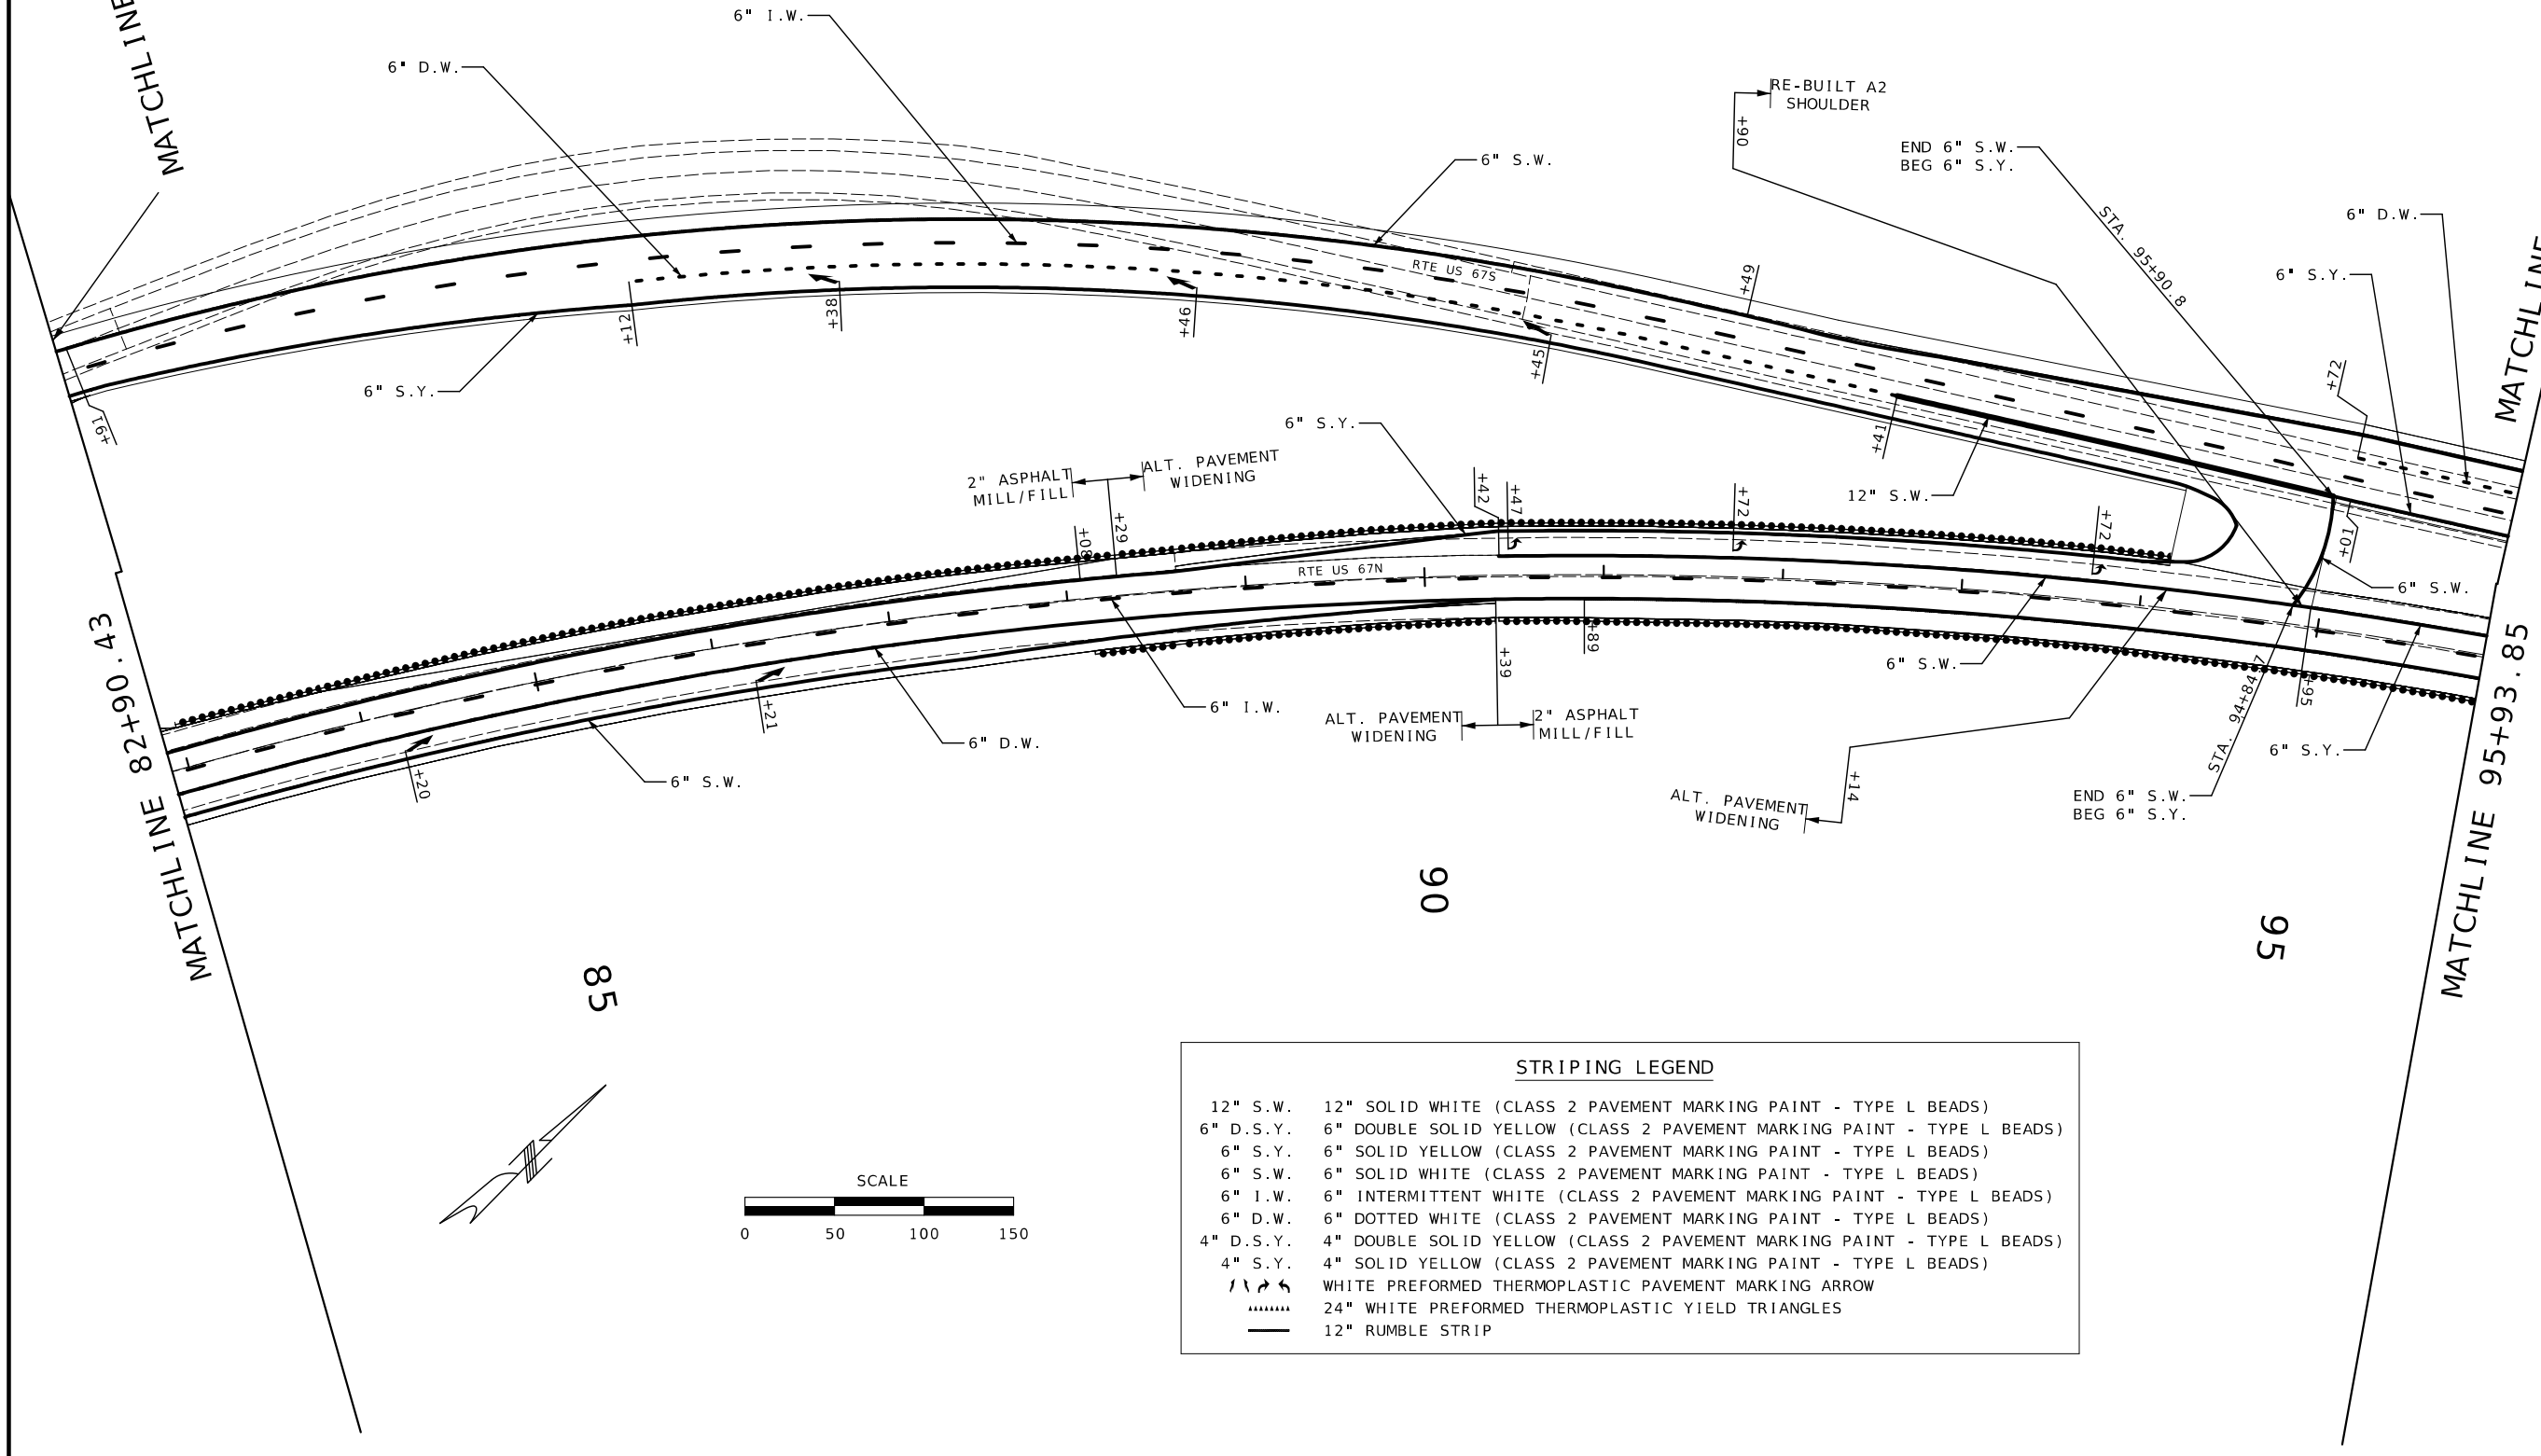

STRIPING LEGEND

12" S.W.	12" SOLID WHITE (CLASS 2 PAVEMENT MARKING PAINT - TYPE L BEADS)
6" D.S.Y.	6" DOUBLE SOLID YELLOW (CLASS 2 PAVEMENT MARKING PAINT - TYPE L BEADS)
6" S.Y.	6" SOLID YELLOW (CLASS 2 PAVEMENT MARKING PAINT - TYPE L BEADS)
6" S.W.	6" SOLID WHITE (CLASS 2 PAVEMENT MARKING PAINT - TYPE L BEADS)
6" I.W.	6" INTERMITTENT WHITE (CLASS 2 PAVEMENT MARKING PAINT - TYPE L BEADS)
6" D.W.	6" DOTTED WHITE (CLASS 2 PAVEMENT MARKING PAINT - TYPE L BEADS)
4" D.S.Y.	4" DOUBLE SOLID YELLOW (CLASS 2 PAVEMENT MARKING PAINT - TYPE L BEADS)
4" S.Y.	4" SOLID YELLOW (CLASS 2 PAVEMENT MARKING PAINT - TYPE L BEADS)
	WHITE PREFORMED THERMOPLASTIC PAVEMENT MARKING ARROW
	24" WHITE PREFORMED THERMOPLASTIC YIELD TRIANGLES
	12" RUMBLE STRIP

STATE OF MISSOURI
DANIEL WAYNE SAVAGEAU
NUMBER PE-2012018127
PROFESSIONAL ENGINEER
Daniel Savageau
10/03/2025 3:33:30 PM
DANIEL WAYNE SAVAGEAU - CIVIL
MO-PE-2012018127

DATE PREPARED
10/3/2025

ROUTE	STATE
67	MO
DISTRICT	SHEET NO.
SL	171

COUNTY
ST. CHARLES

JOB NO.
J6P3636

CONTRACT ID.

PROJECT NO.

BRIDGE NO.


DESCRIPTION	DATE

MISSOURI HIGHWAYS AND TRANSPORTATION COMMISSION

105 WEST CAPITOL
JEFFERSON CITY, MO 65102
1-888-ASK-MODOT (1-888-275-6636)

PAVEMENT MARKING PLANS
SHEET 6 OF 10

NOTE: ALL I.W. & D.W. STRIPING & THERMOPLASTIC ARROWS ON SHEET #172
ON CONCRETE PAVEMENT SHALL HAVE CONTRAST BORDER APPLIED.

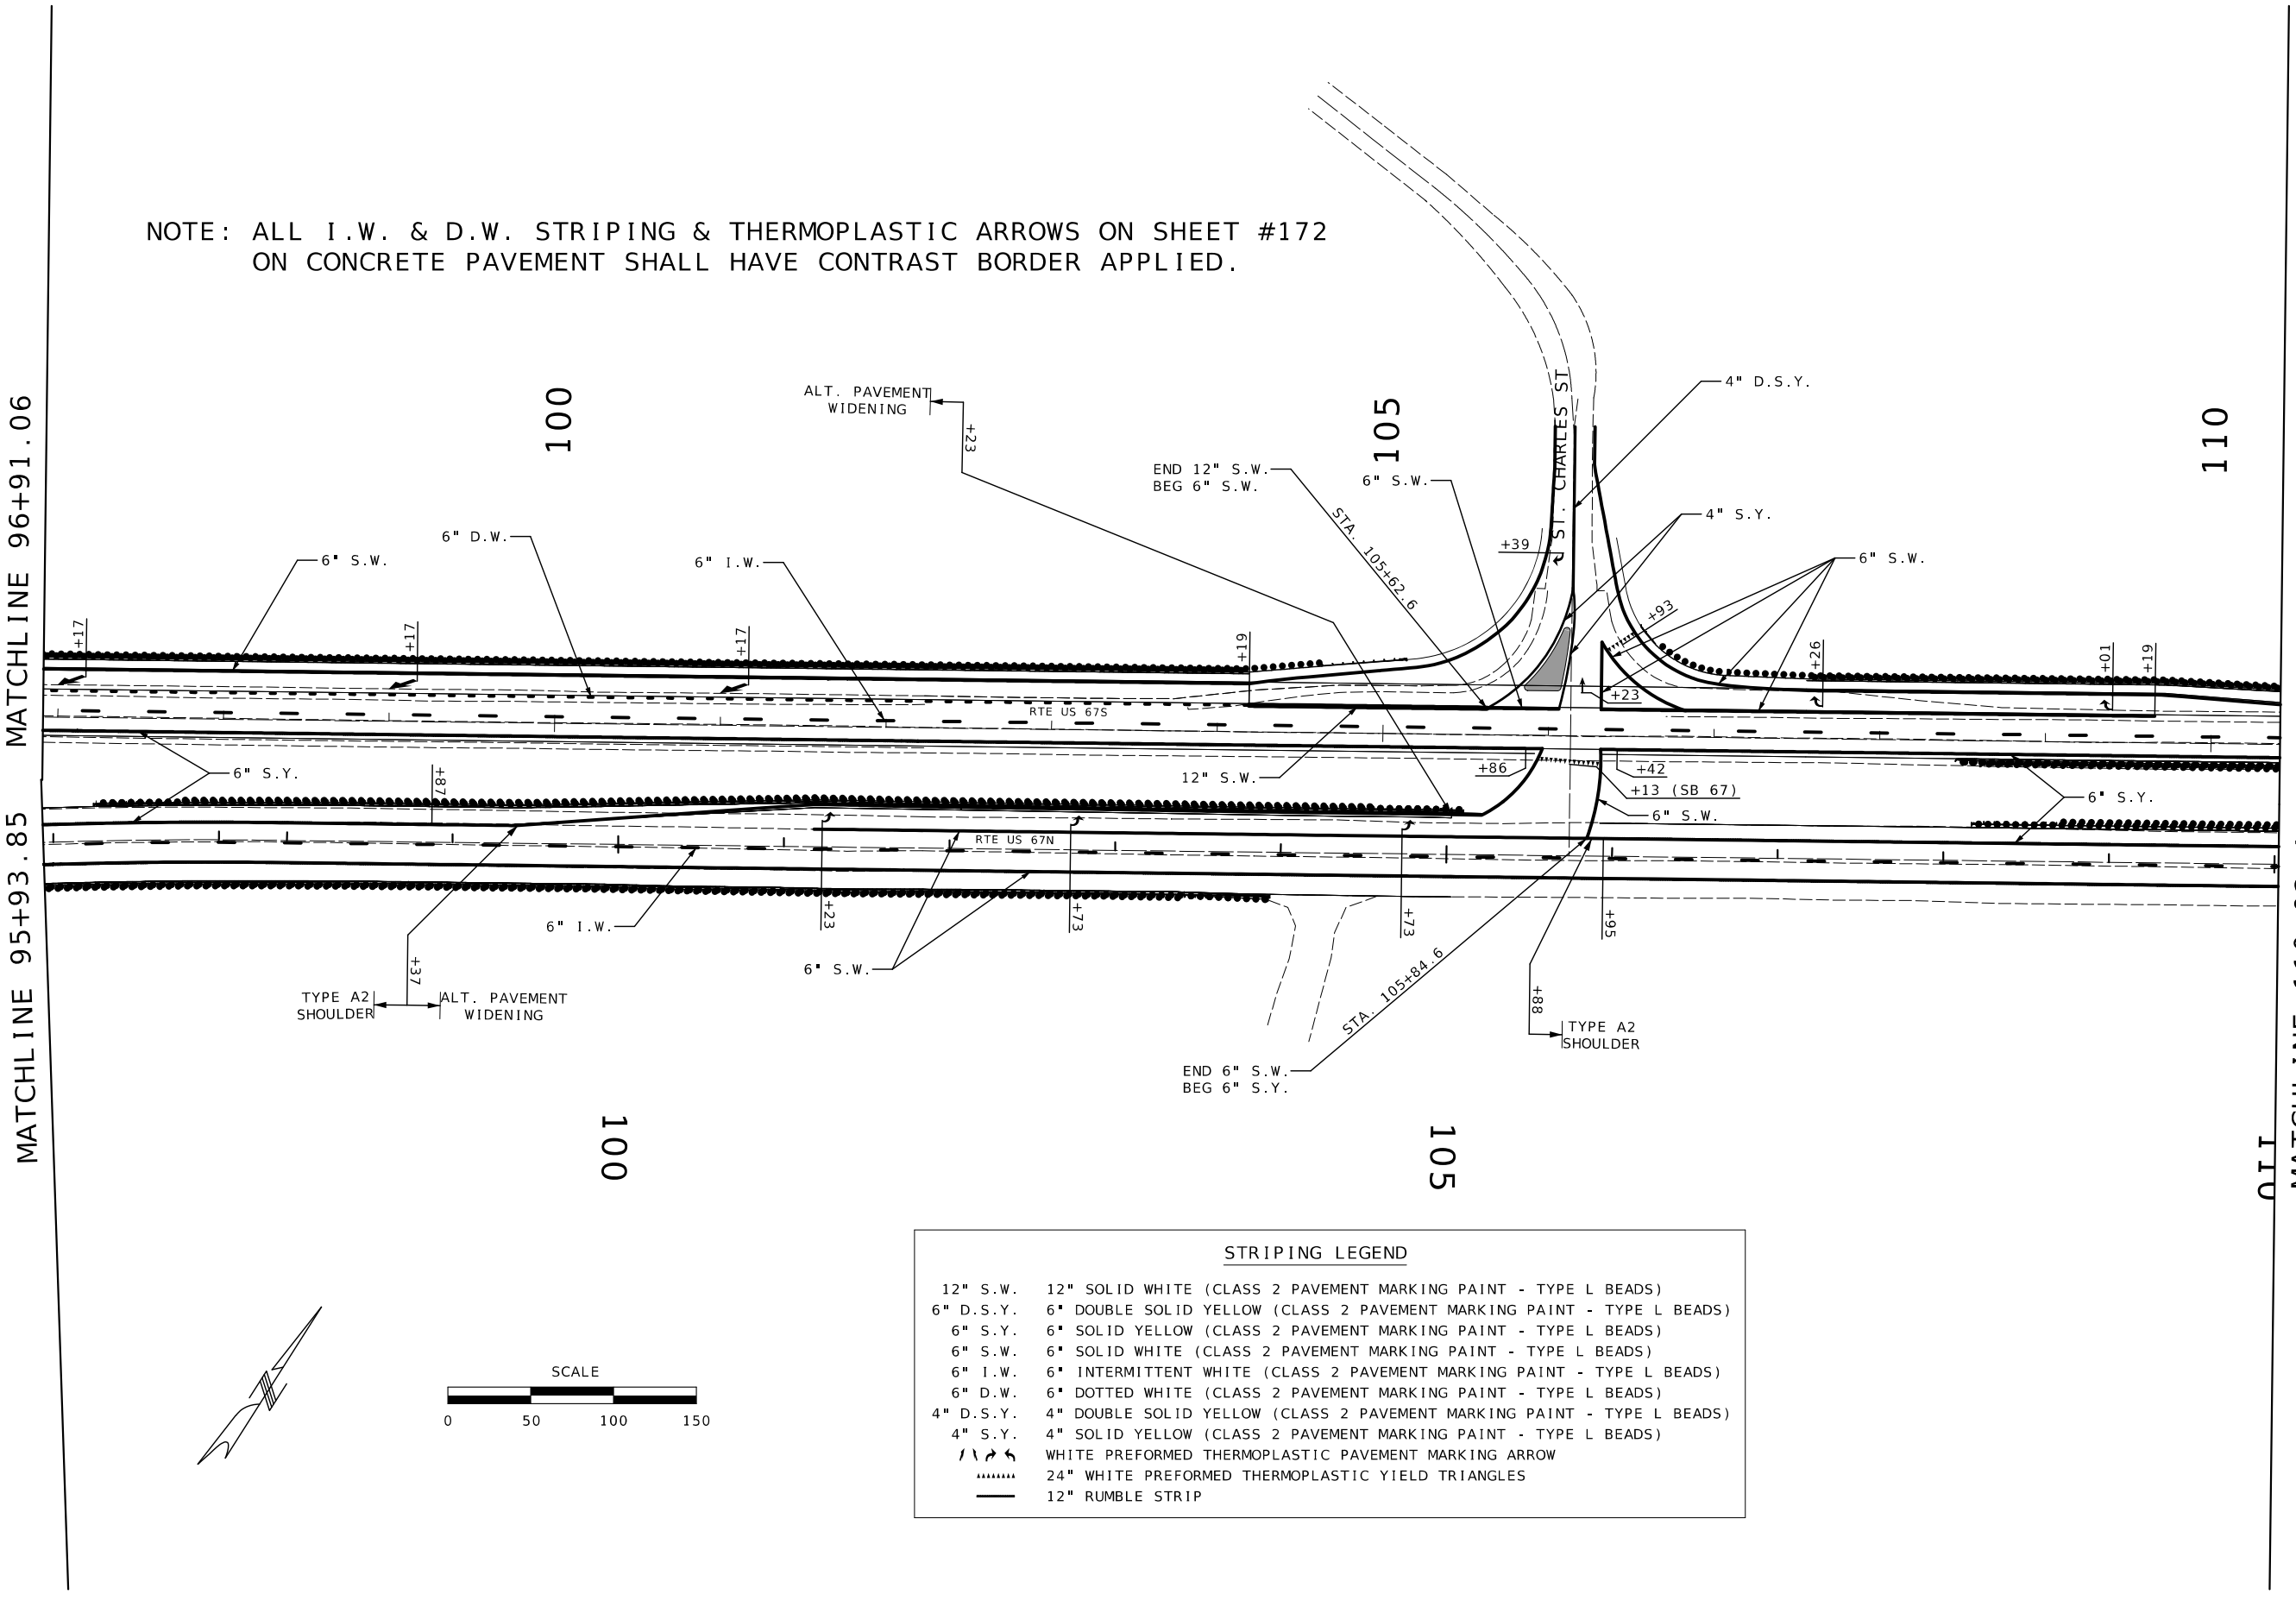

STRIPING LEGEND

12" S.W.	12" SOLID WHITE (CLASS 2 PAVEMENT MARKING PAINT - TYPE L BEADS)
6" D.S.Y.	6" DOUBLE SOLID YELLOW (CLASS 2 PAVEMENT MARKING PAINT - TYPE L BEADS)
6" S.Y.	6" SOLID YELLOW (CLASS 2 PAVEMENT MARKING PAINT - TYPE L BEADS)
6" S.W.	6" SOLID WHITE (CLASS 2 PAVEMENT MARKING PAINT - TYPE L BEADS)
6" I.W.	6" INTERMITTENT WHITE (CLASS 2 PAVEMENT MARKING PAINT - TYPE L BEADS)
6" D.W.	6" DOTTED WHITE (CLASS 2 PAVEMENT MARKING PAINT - TYPE L BEADS)
4" D.S.Y.	4" DOUBLE SOLID YELLOW (CLASS 2 PAVEMENT MARKING PAINT - TYPE L BEADS)
4" S.Y.	4" SOLID YELLOW (CLASS 2 PAVEMENT MARKING PAINT - TYPE L BEADS)
	WHITE PREFORMED THERMOPLASTIC PAVEMENT MARKING ARROW
	24" WHITE PREFORMED THERMOPLASTIC YIELD TRIANGLES
	12" RUMBLE STRIP

STATE OF MISSOURI
DANIEL WAYNE SAVAGEAU
NUMBER PE-2012018127
PROFESSIONAL ENGINEER
Daniel Savageau
10/03/2025 3:33:51 PM
DANIEL WAYNE SAVAGEAU - CIVIL
MO-PE-2012018127

DATE PREPARED: 10/3/2025

ROUTE	STATE
67	MO
DISTRICT	SHEET NO.
SL	172


COUNTY: ST. CHARLES
JOB NO.: J6P3636
CONTRACT ID.:
PROJECT NO.:
BRIDGE NO.:

DESCRIPTION | DATE

MISSOURI HIGHWAYS AND TRANSPORTATION COMMISSION
105 WEST CAPITOL
JEFFERSON CITY, MO 65102
1-888-ASK-MODOT (1-888-275-6636)

PAVEMENT MARKING PLANS
SHEET 7 OF 10

NOTE: ALL I.W. & D.W. STRIPING & THERMOPLASTIC ARROWS ON SHEET #173
ON CONCRETE PAVEMENT SHALL HAVE CONTRAST BORDER APPLIED.

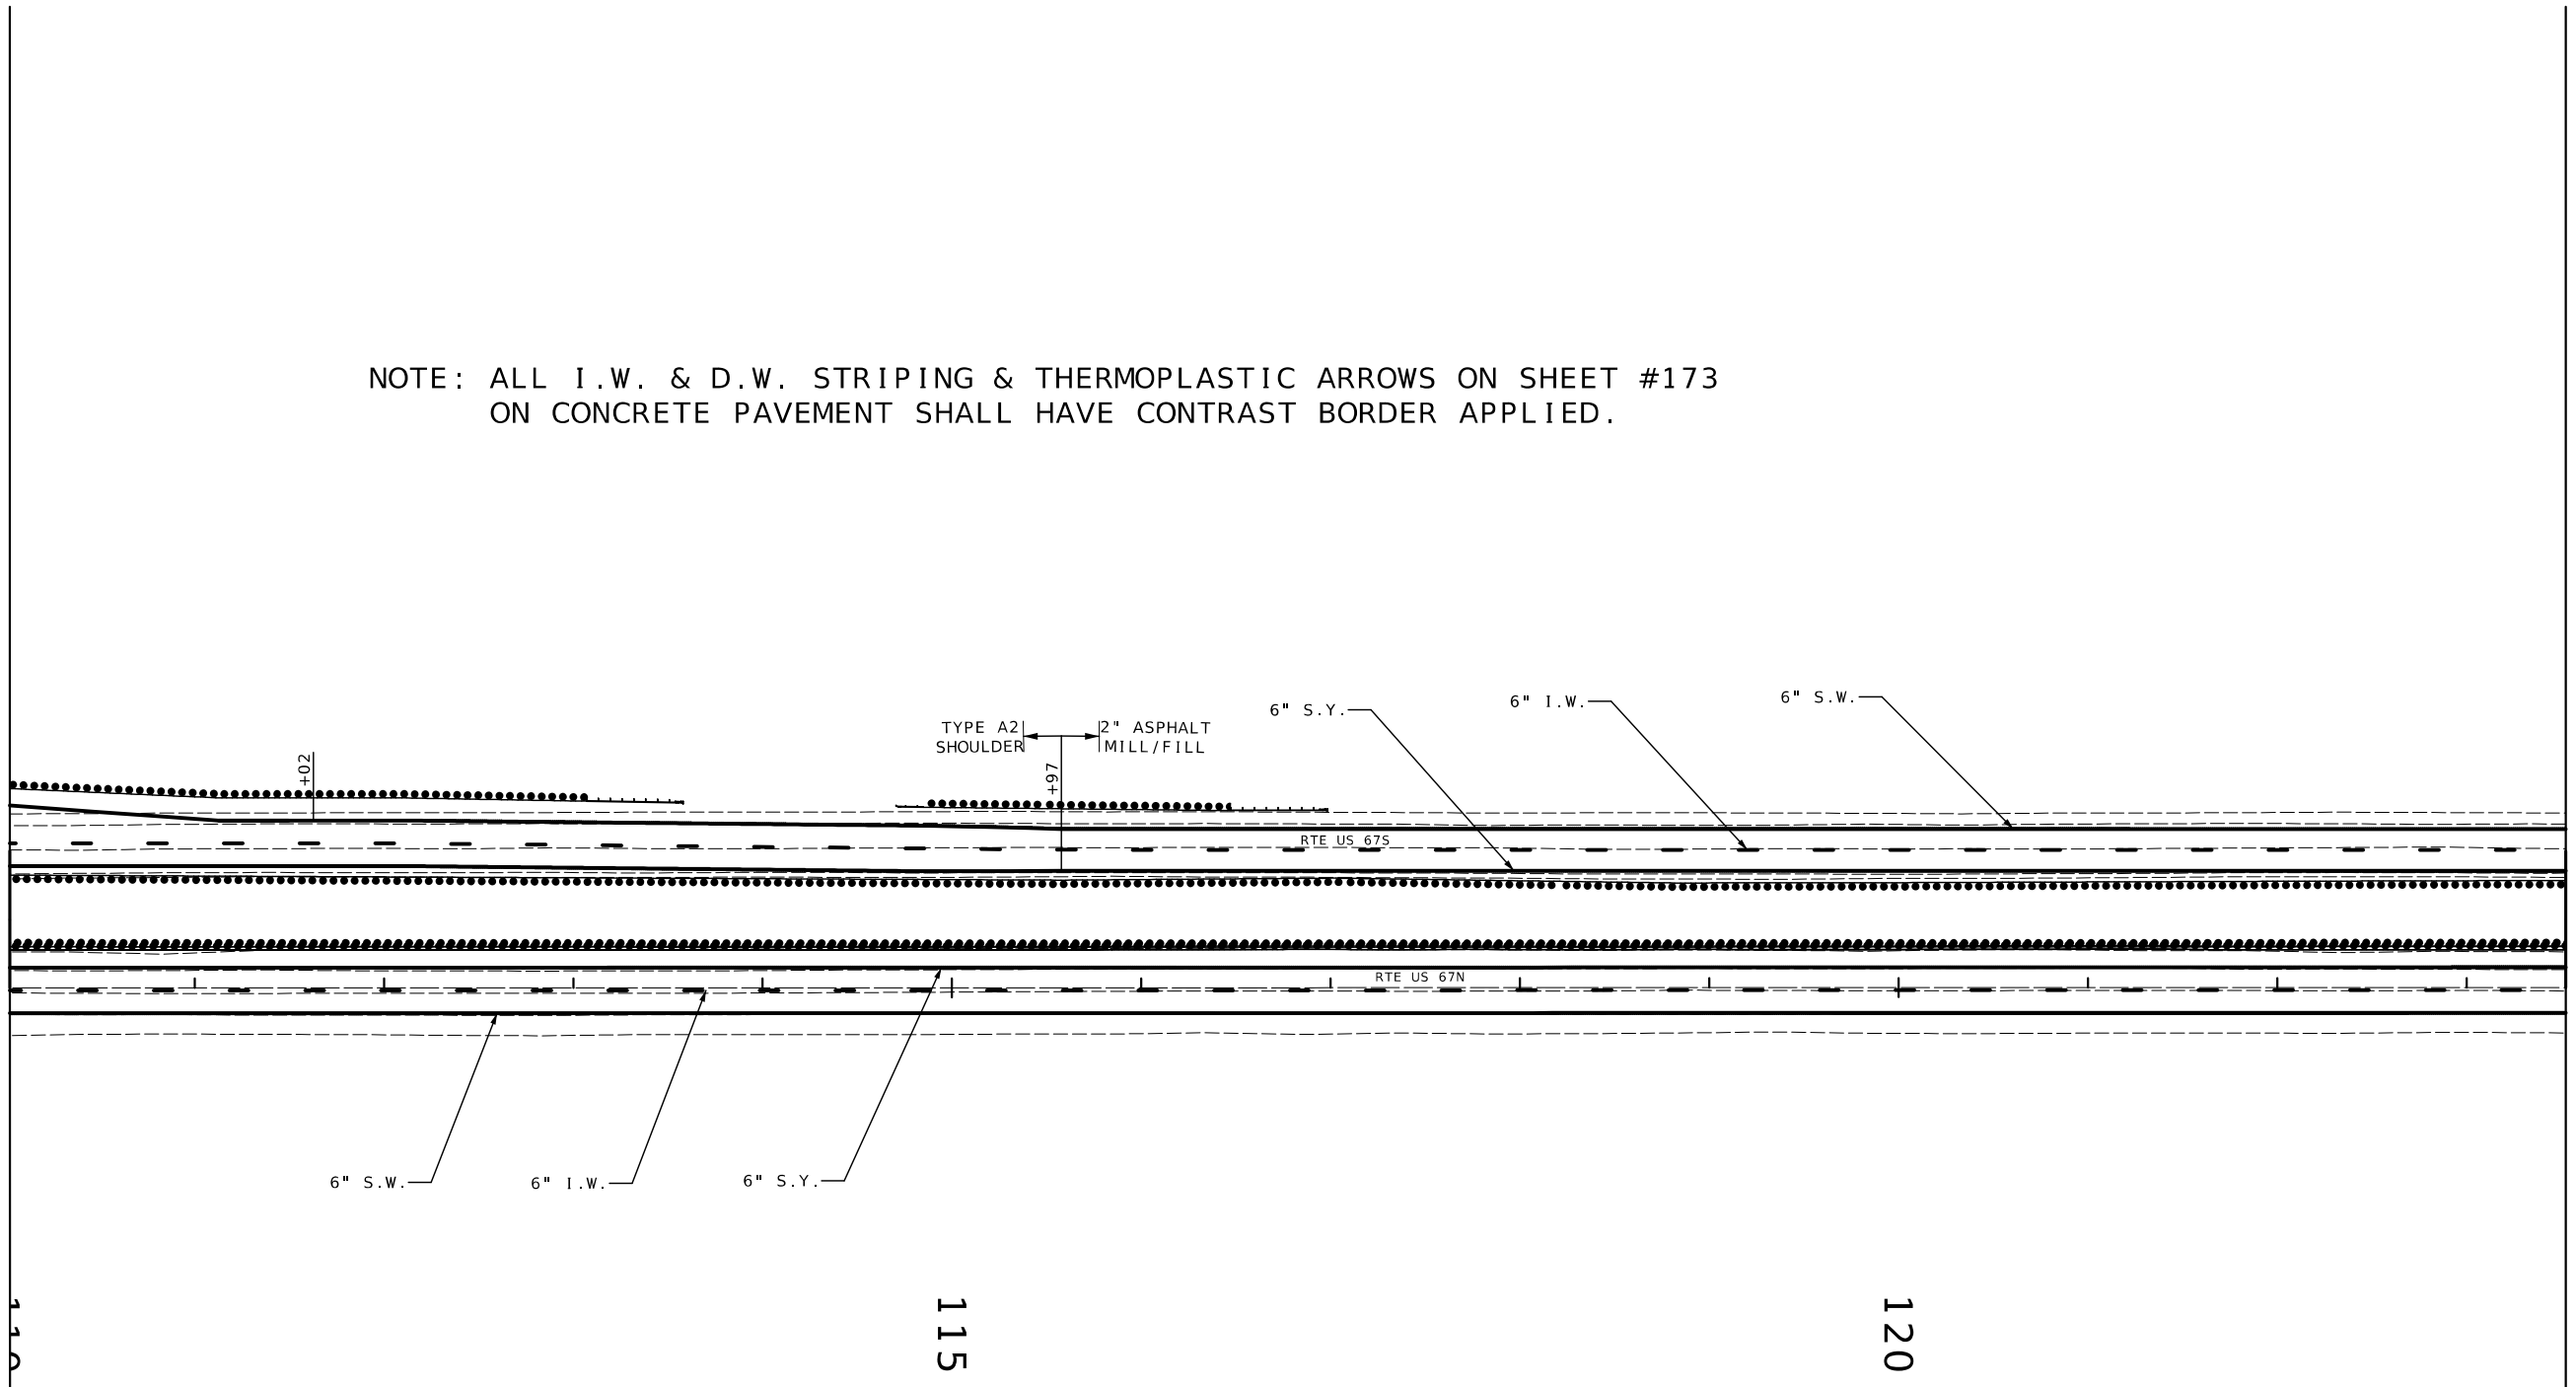

SCALE
0 50 100 150

STRIPING LEGEND

12" S.W.	12" SOLID WHITE (CLASS 2 PAVEMENT MARKING PAINT - TYPE L BEADS)
6" D.S.Y.	6" DOUBLE SOLID YELLOW (CLASS 2 PAVEMENT MARKING PAINT - TYPE L BEADS)
6" S.Y.	6" SOLID YELLOW (CLASS 2 PAVEMENT MARKING PAINT - TYPE L BEADS)
6" S.W.	6" SOLID WHITE (CLASS 2 PAVEMENT MARKING PAINT - TYPE L BEADS)
6" I.W.	6" INTERMITTENT WHITE (CLASS 2 PAVEMENT MARKING PAINT - TYPE L BEADS)
6" D.W.	6" DOTTED WHITE (CLASS 2 PAVEMENT MARKING PAINT - TYPE L BEADS)
4" D.S.Y.	4" DOUBLE SOLID YELLOW (CLASS 2 PAVEMENT MARKING PAINT - TYPE L BEADS)
4" S.Y.	4" SOLID YELLOW (CLASS 2 PAVEMENT MARKING PAINT - TYPE L BEADS)
	WHITE PREFORMED THERMOPLASTIC PAVEMENT MARKING ARROW
	24" WHITE PREFORMED THERMOPLASTIC YIELD TRIANGLES
	12" RUMBLE STRIP

STATE OF MISSOURI
DANIEL WAYNE SAVAGEAU
NUMBER PE-2012018127
PROFESSIONAL ENGINEER
Daniel Savageau
10/03/2025 3:34:06 PM
DANIEL WAYNE SAVAGEAU - CIVIL
MO-PE-2012018127

DATE PREPARED
10/3/2025

ROUTE	STATE
67	MO
DISTRICT	SHEET NO.
SL	173

COUNTY
ST. CHARLES

JOB NO.
J6P3636

CONTRACT ID.

PROJECT NO.

BRIDGE NO.


DESCRIPTION	DATE

MISSOURI HIGHWAYS AND TRANSPORTATION COMMISSION

105 WEST CAPITOL
JEFFERSON CITY, MO 65102
1-888-ASK-MODOT (1-888-275-6636)

PAVEMENT MARKING PLANS
SHEET 8 OF 10

NOTE: ALL I.W. & D.W. STRIPING & THERMOPLASTIC ARROWS ON SHEET #174
ON CONCRETE PAVEMENT SHALL HAVE CONTRAST BORDER APPLIED.

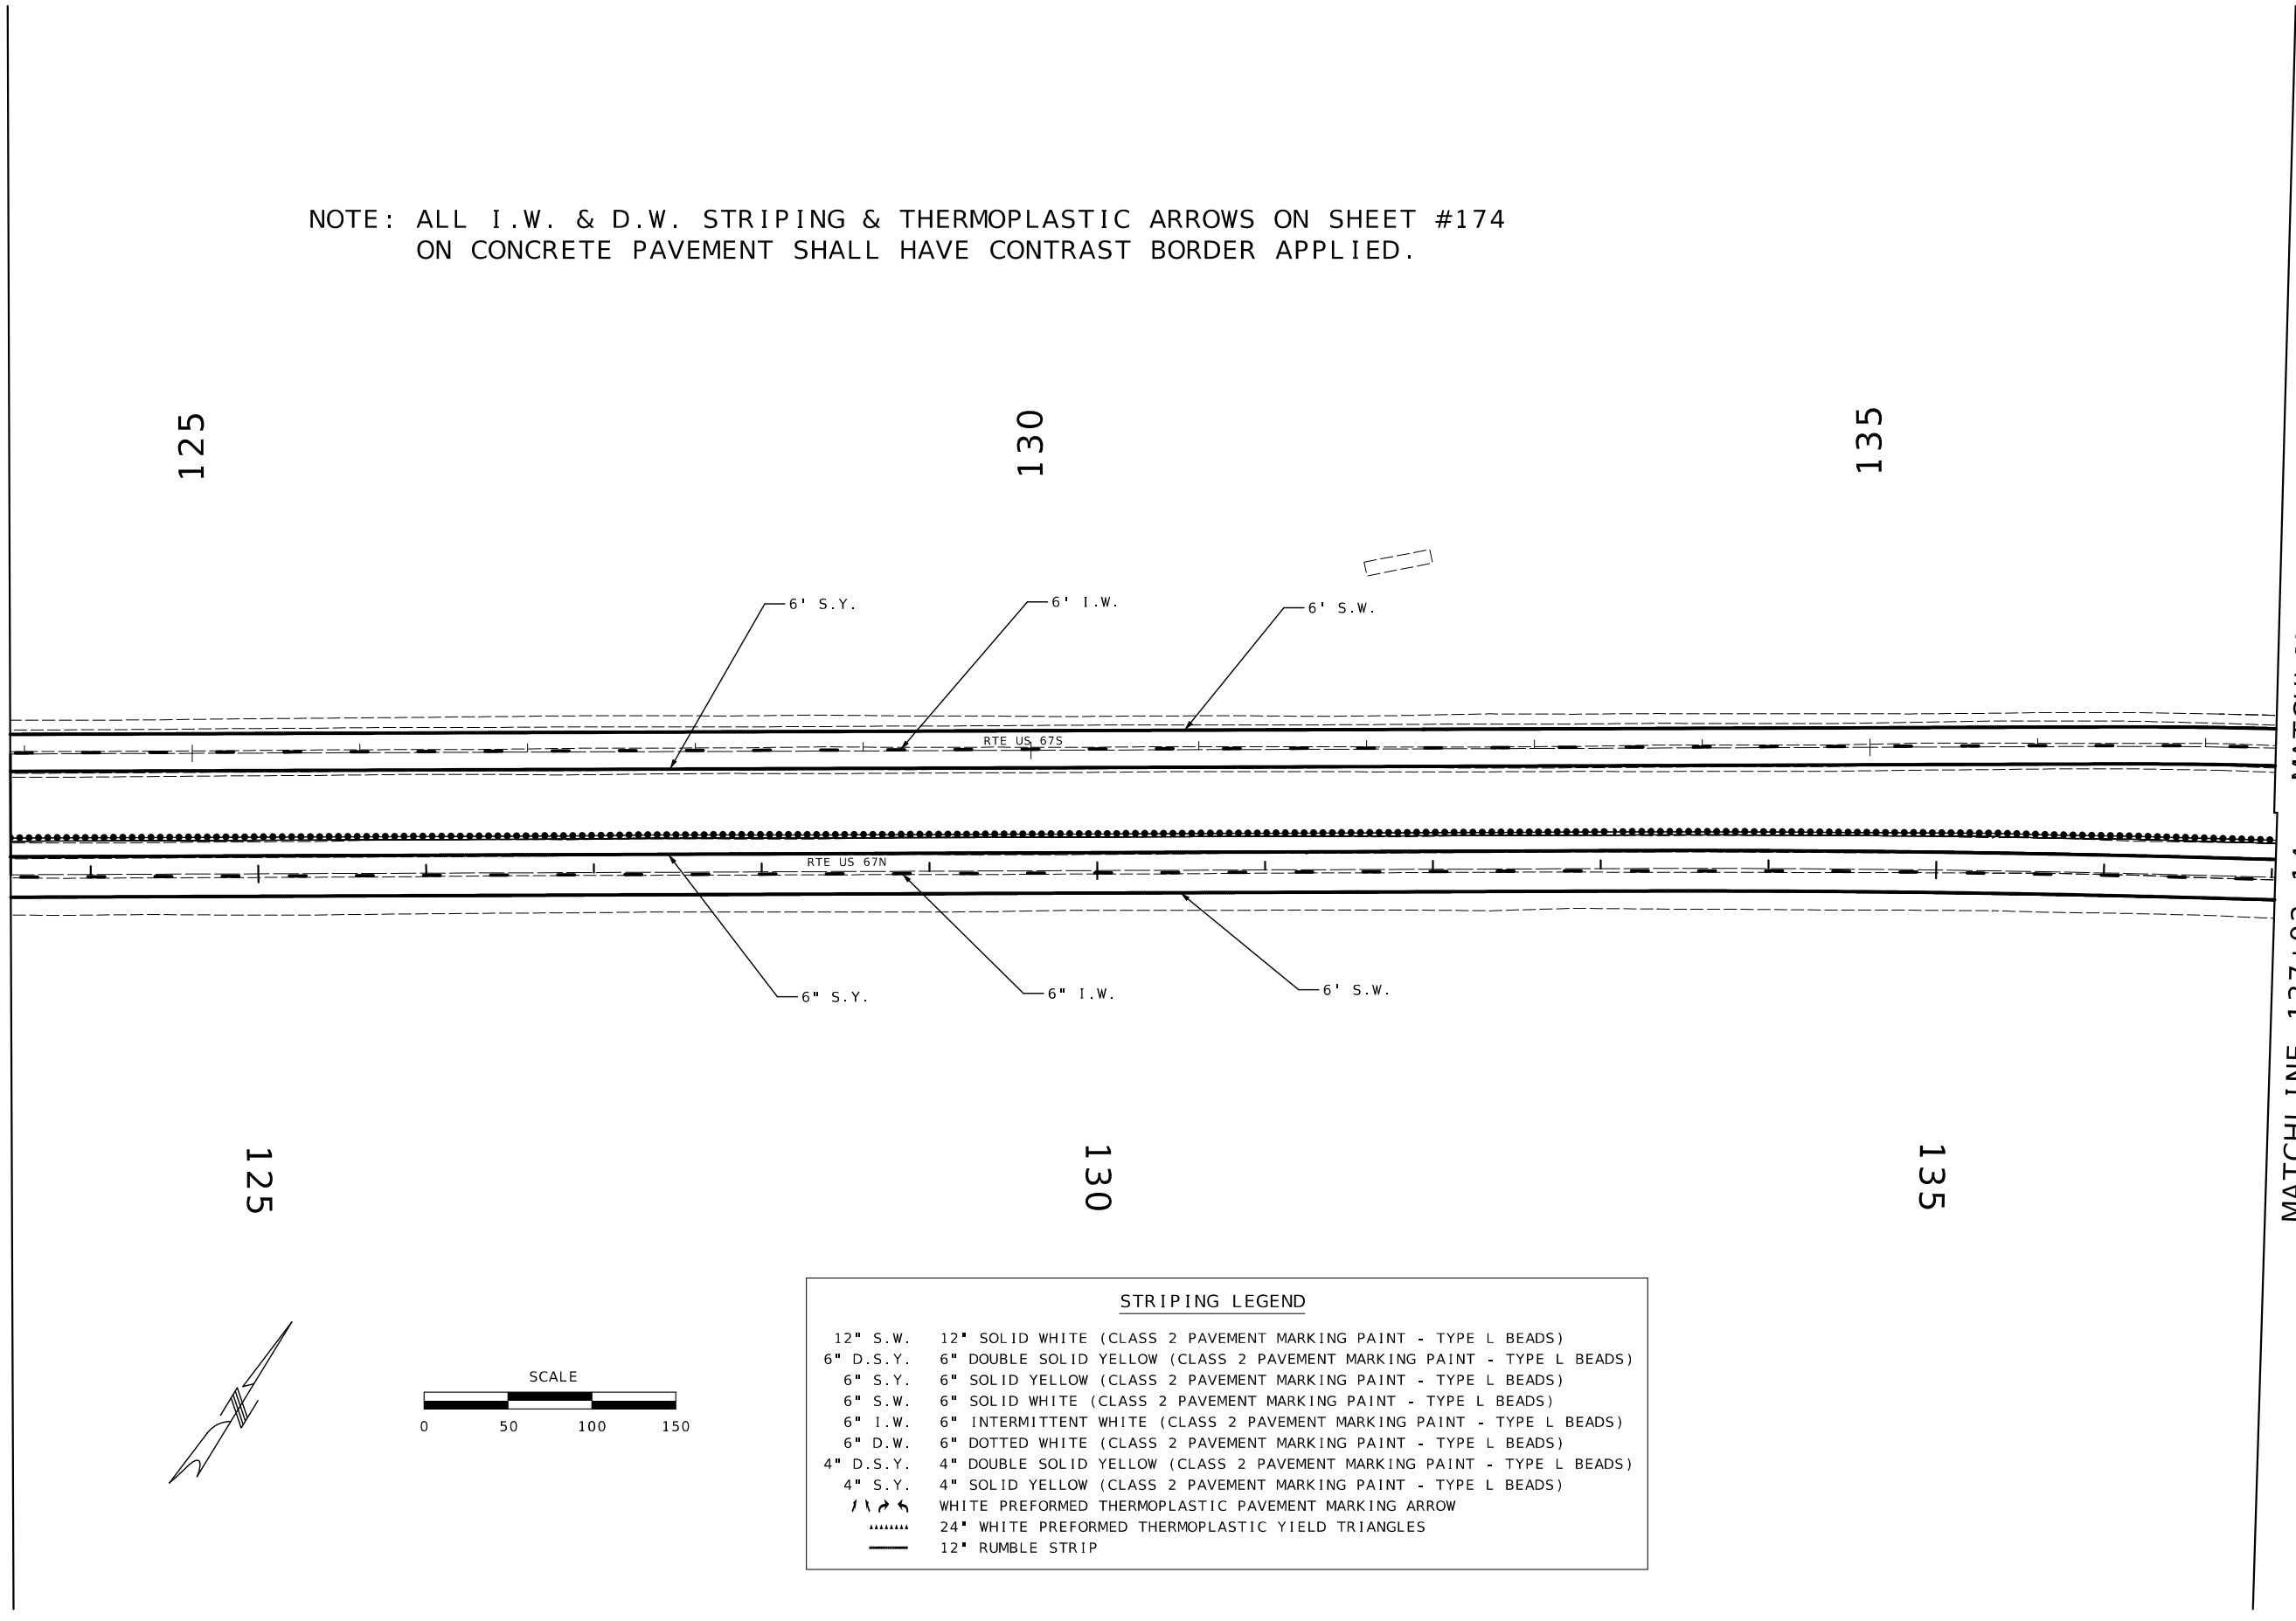

SCALE
0 50 100 150

STRIPING LEGEND

12" S.W.	12" SOLID WHITE (CLASS 2 PAVEMENT MARKING PAINT - TYPE L BEADS)
6" D.S.Y.	6" DOUBLE SOLID YELLOW (CLASS 2 PAVEMENT MARKING PAINT - TYPE L BEADS)
6" S.Y.	6" SOLID YELLOW (CLASS 2 PAVEMENT MARKING PAINT - TYPE L BEADS)
6" S.W.	6" SOLID WHITE (CLASS 2 PAVEMENT MARKING PAINT - TYPE L BEADS)
6" I.W.	6" INTERMITTENT WHITE (CLASS 2 PAVEMENT MARKING PAINT - TYPE L BEADS)
6" D.W.	6" DOTTED WHITE (CLASS 2 PAVEMENT MARKING PAINT - TYPE L BEADS)
4" D.S.Y.	4" DOUBLE SOLID YELLOW (CLASS 2 PAVEMENT MARKING PAINT - TYPE L BEADS)
4" S.Y.	4" SOLID YELLOW (CLASS 2 PAVEMENT MARKING PAINT - TYPE L BEADS)
	WHITE PREFORMED THERMOPLASTIC PAVEMENT MARKING ARROW
	24" WHITE PREFORMED THERMOPLASTIC YIELD TRIANGLES
	12" RUMBLE STRIP

STATE OF MISSOURI
DANIEL WAYNE SAVAGEAU
NUMBER PE-2012018127
PROFESSIONAL ENGINEER
Daniel Savageau
10/03/2025 3:34:32 PM
DANIEL WAYNE SAVAGEAU - CIVIL
MO-PE-2012018127

DATE PREPARED: 10/3/2025

ROUTE	STATE
67	MO
DISTRICT	SHEET NO.
SL	174


COUNTY: ST. CHARLES
JOB NO.: J6P3636
CONTRACT ID.:
PROJECT NO.:
BRIDGE NO.:

DESCRIPTION	DATE

MISSOURI HIGHWAYS AND TRANSPORTATION COMMISSION
105 WEST CAPITOL
JEFFERSON CITY, MO 65102
1-888-ASK-MODOT (1-888-275-6636)

PAVEMENT MARKING PLANS
SHEET 9 OF 10

NOTE: ALL I.W. & D.W. STRIPING & THERMOPLASTIC ARROWS ON SHEET #175 ON CONCRETE PAVEMENT SHALL HAVE CONTRAST BORDER APPLIED.

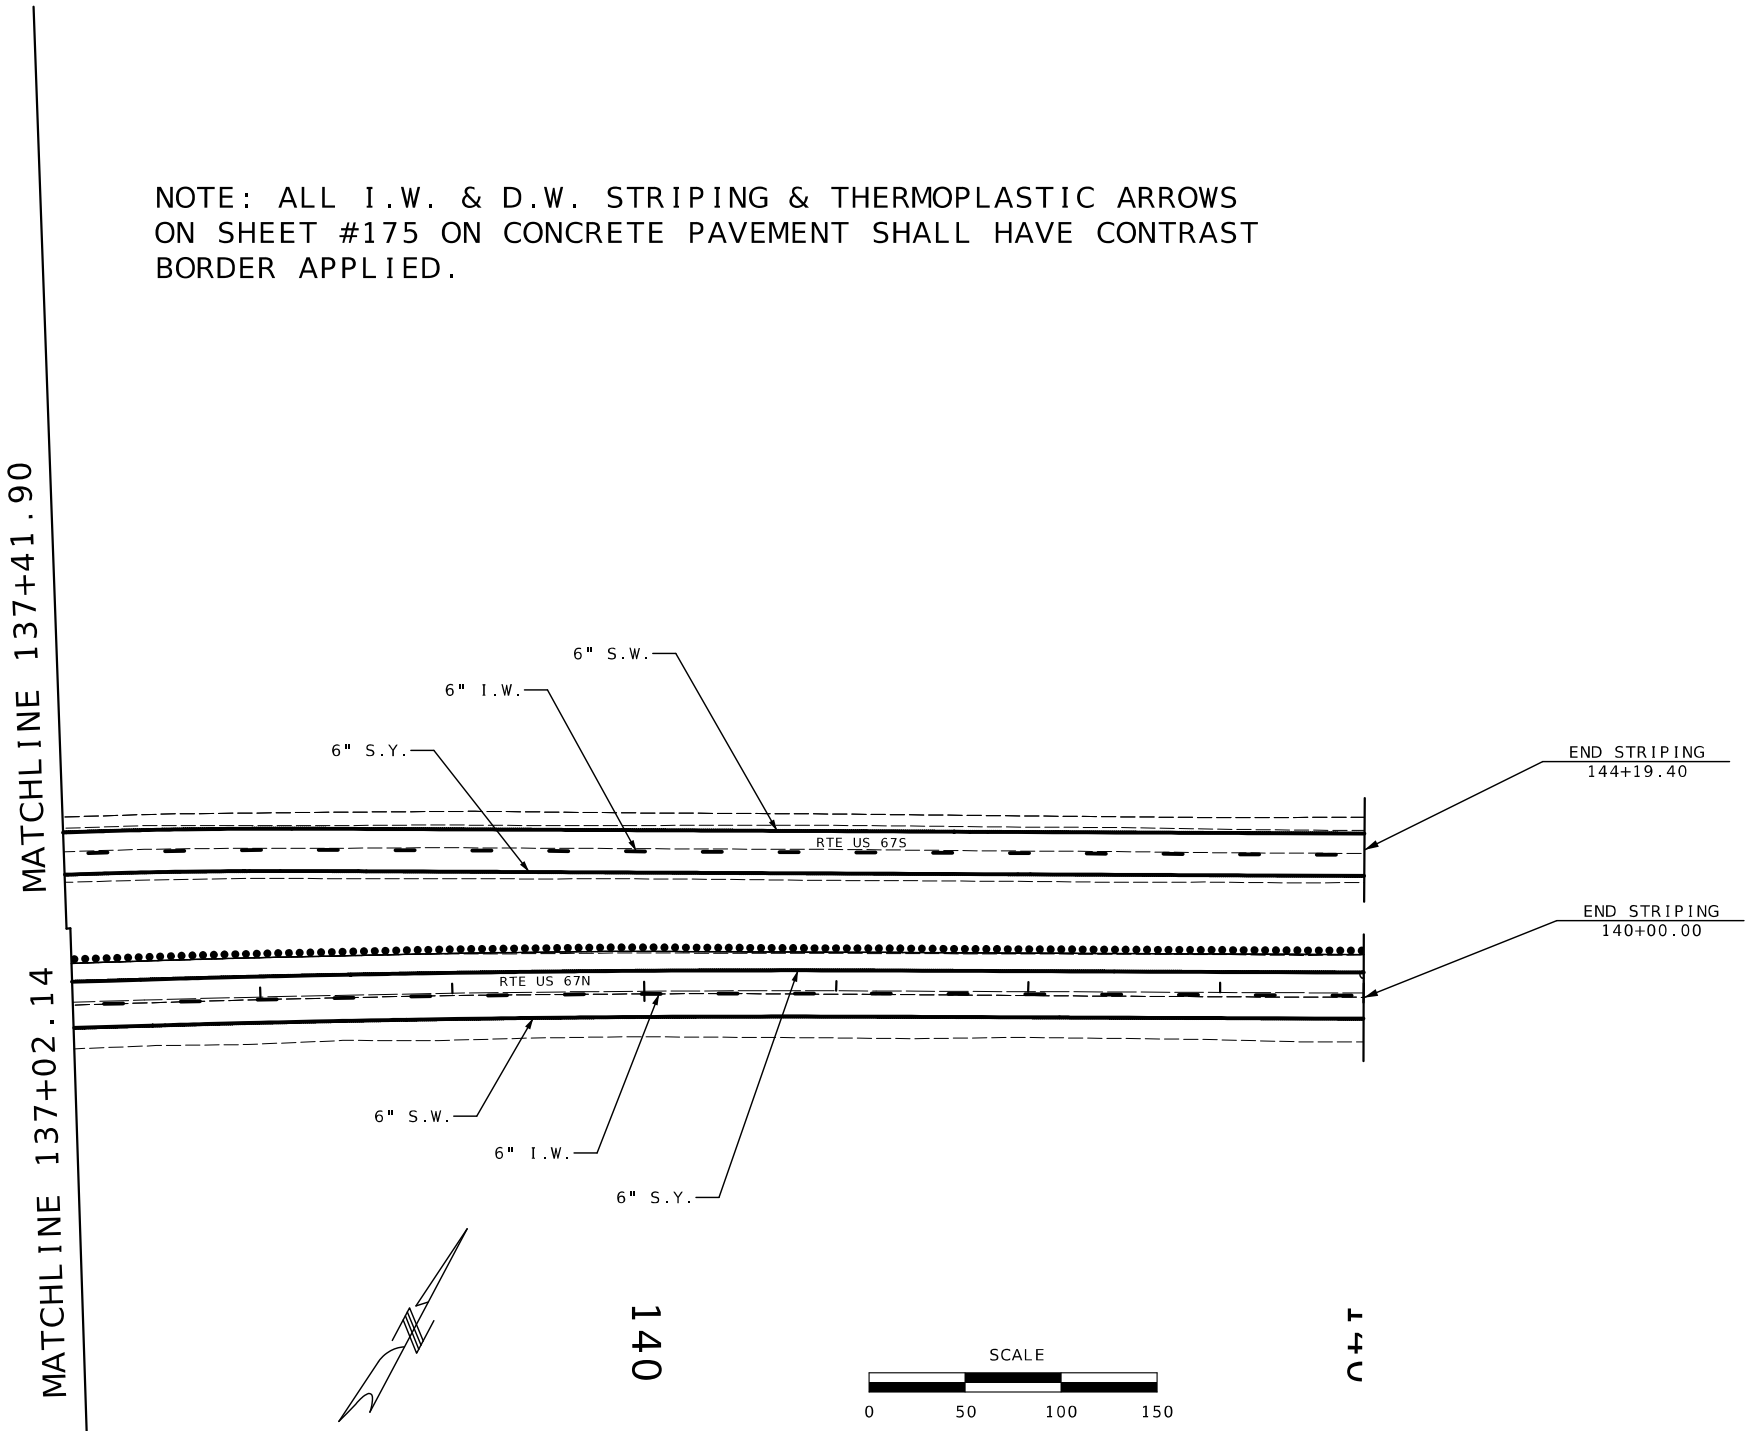

STRIPING LEGEND

12" S.W.	12" SOLID WHITE (CLASS 2 PAVEMENT MARKING PAINT - TYPE L BEADS)
6" D.S.Y.	6" DOUBLE SOLID YELLOW (CLASS 2 PAVEMENT MARKING PAINT - TYPE L BEADS)
6" S.Y.	6" SOLID YELLOW (CLASS 2 PAVEMENT MARKING PAINT - TYPE L BEADS)
6" S.W.	6" SOLID WHITE (CLASS 2 PAVEMENT MARKING PAINT - TYPE L BEADS)
6" I.W.	6" INTERMITTENT WHITE (CLASS 2 PAVEMENT MARKING PAINT - TYPE L BEADS)
6" D.W.	6" DOTTED WHITE (CLASS 2 PAVEMENT MARKING PAINT - TYPE L BEADS)
4" D.S.Y.	4" DOUBLE SOLID YELLOW (CLASS 2 PAVEMENT MARKING PAINT - TYPE L BEADS)
4" S.Y.	4" SOLID YELLOW (CLASS 2 PAVEMENT MARKING PAINT - TYPE L BEADS)
	WHITE PREFORMED THERMOPLASTIC PAVEMENT MARKING ARROW
	24" WHITE PREFORMED THERMOPLASTIC YIELD TRIANGLES
	12" RUMBLE STRIP

STATE OF MISSOURI
DANIEL WAYNE SAVAGEAU
NUMBER PE-2012018127
PROFESSIONAL ENGINEER
Daniel Savageau
10/03/2025 3:34:49 PM
DANIEL WAYNE SAVAGEAU - CIVIL
MO-PE-2012018127

DATE PREPARED: 10/3/2025


ROUTE	STATE
67	MO
DISTRICT	SHEET NO.
SL	175


COUNTY: ST. CHARLES
JOB NO.: J6P3636
CONTRACT ID.:
PROJECT NO.:
BRIDGE NO.:

DESCRIPTION	DATE

MISSOURI HIGHWAYS AND TRANSPORTATION COMMISSION
105 WEST CAPITOL
JEFFERSON CITY, MO 65102
1-888-ASK-MODOT (1-888-275-6636)

PAVEMENT MARKING PLANS
SHEET 10 OF 10

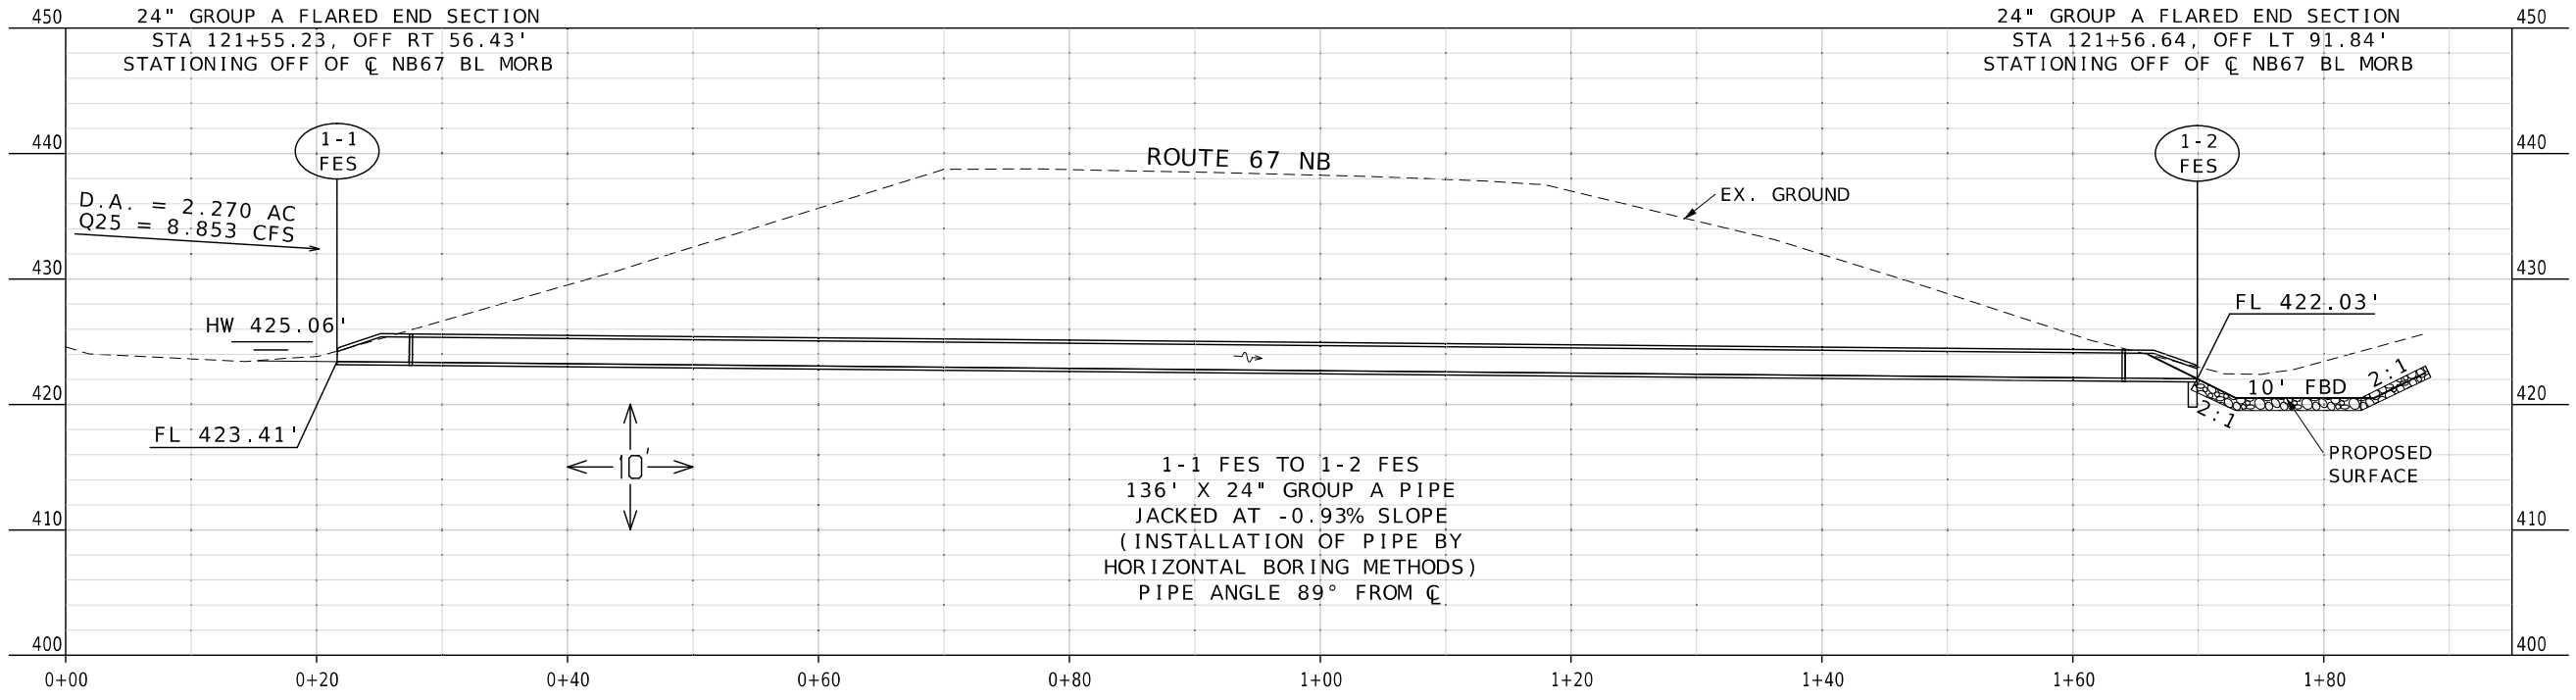

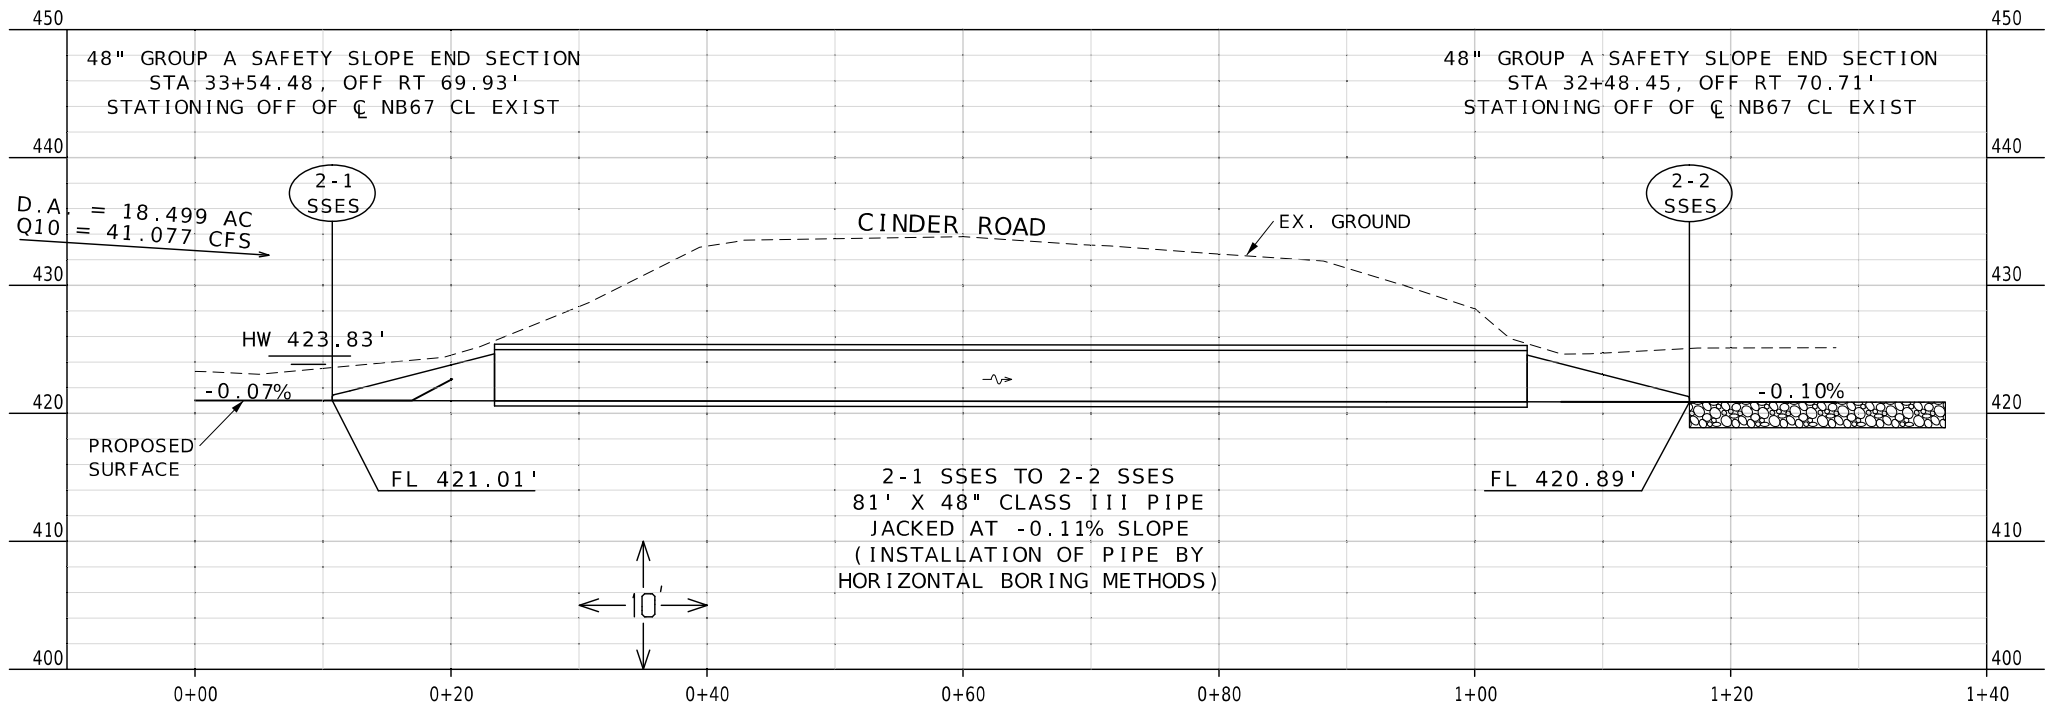

STATE OF MISSOURI
DANIEL WAYNE SAVAGEAU
NUMBER PE-2012018127
PROFESSIONAL ENGINEER

Daniel Savageau
10/06/2025 3:03:05 PM
DANIEL WAYNE SAVAGEAU - CIVIL
MO-PE-2012018127

DATE PREPARED
10/6/2025

ROUTE	STATE
67	MO
DISTRICT	SHEET NO.
SL	176

COUNTY
ST. CHARLES

JOB NO.
J6P3636

CONTRACT ID.

PROJECT NO.


BRIDGE NO.


DESCRIPTION	DATE

MISSOURI HIGHWAYS AND TRANSPORTATION COMMISSION

105 WEST CAPITOL
JEFFERSON CITY, MO 65102
1-888-ASK-MODOT (1-888-275-6636)

CULVERT SECTIONS
PIPES 1 AND 2

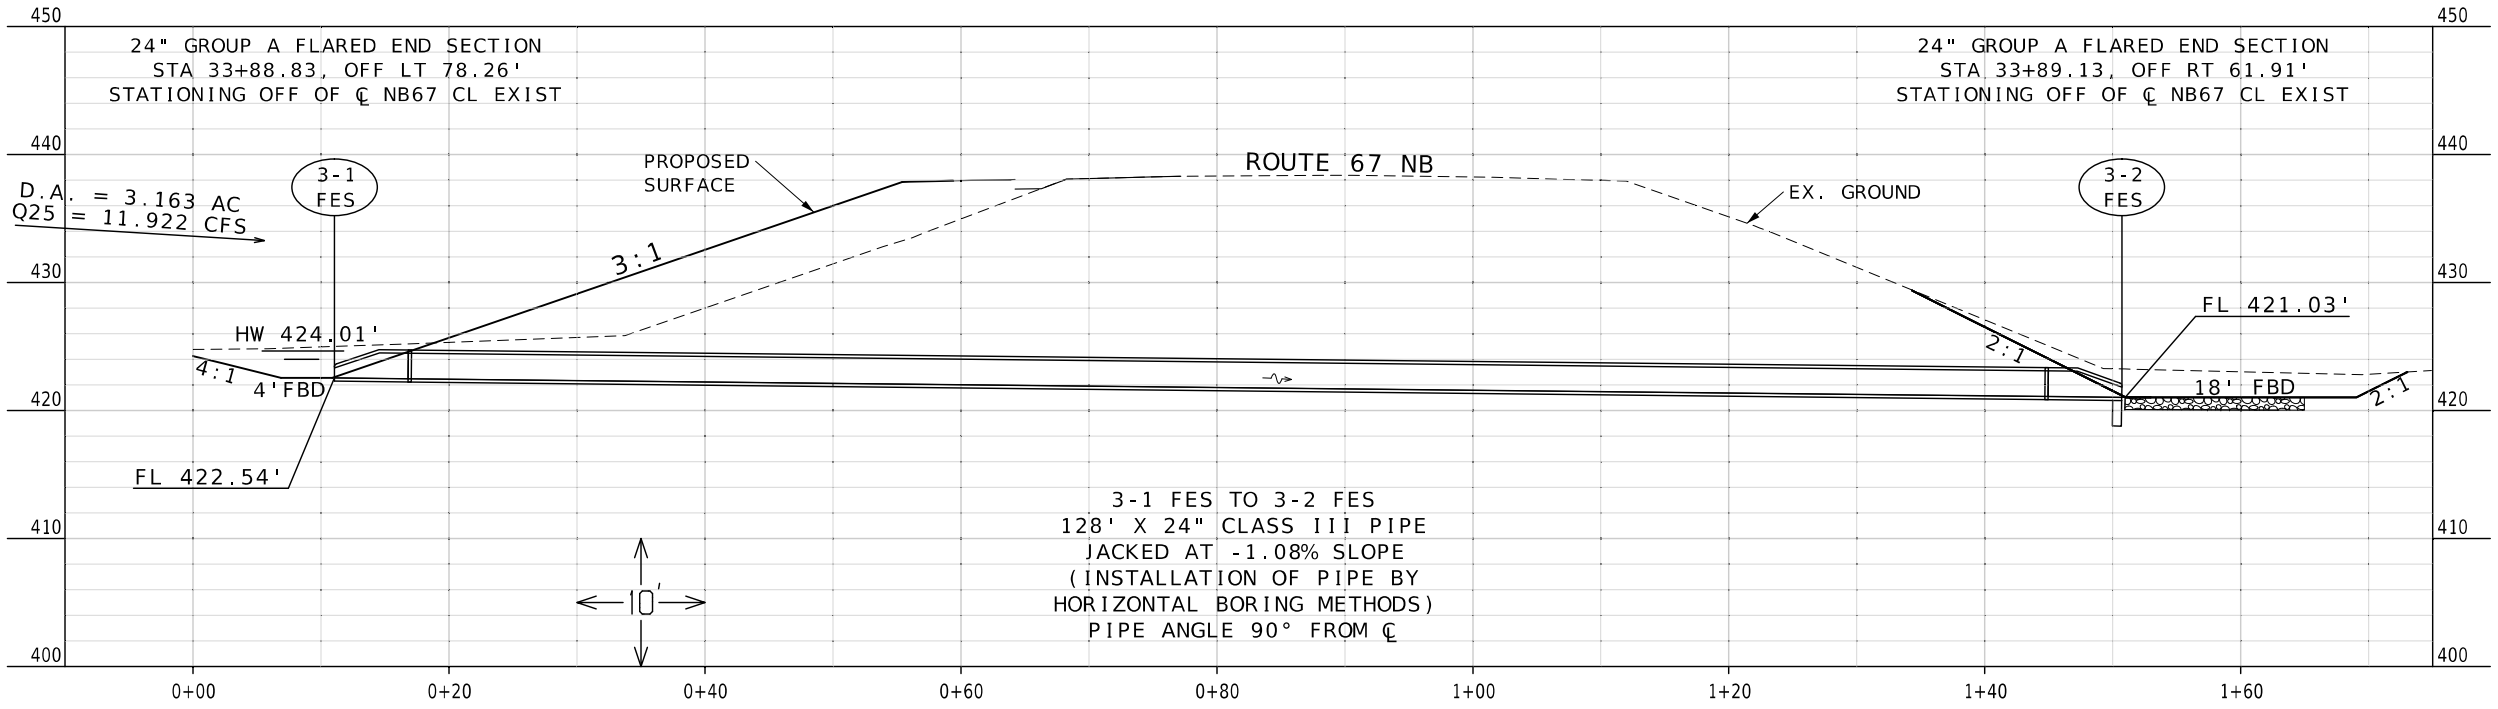

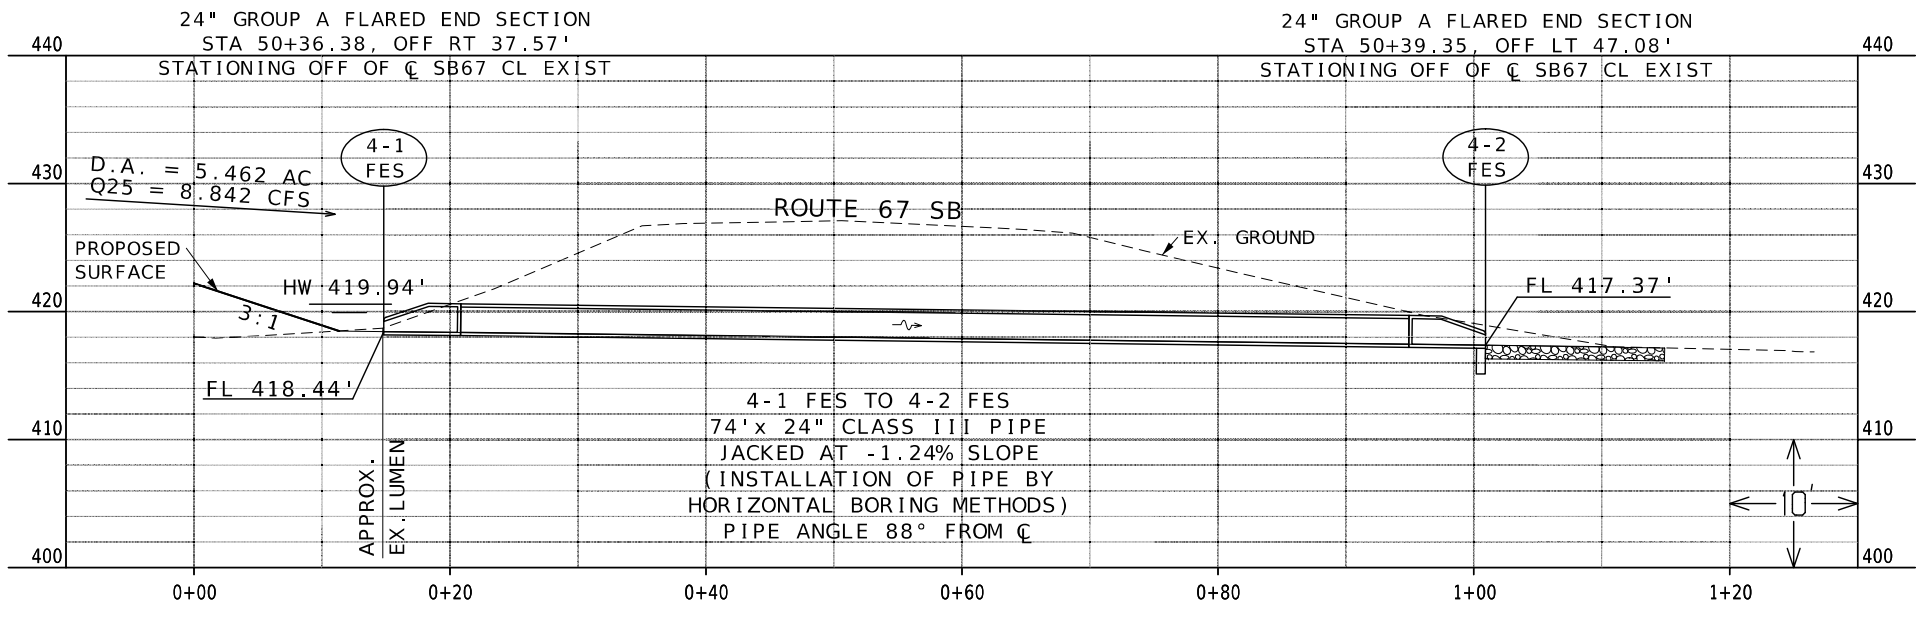

STATE OF MISSOURI
DANIEL WAYNE SAVAGEAU
NUMBER PE-2012018127
PROFESSIONAL ENGINEER

Daniel Savageau

10/06/2025 3:03:26 PM
DANIEL WAYNE SAVAGEAU . CIVIL
MO-PE-2012018127
DATE PREPARED

10/6/2025

ROUTE	STATE
67	MO
DISTRICT	SHEET NO.
SL	177

COUNTY
ST. CHARLES

JOB NO.
J6P3636

CONTRACT ID.

PROJECT NO.

BRIDGE NO.


DESCRIPTION


DATE

MISSOURI HIGHWAYS AND TRANSPORTATION COMMISSION

105 WEST CAPITOL
JEFFERSON CITY, MO 65102
1-888-ASK-MODOT (1-888-275-6636)

CULVERT SECTIONS
PIPES 3 AND 4

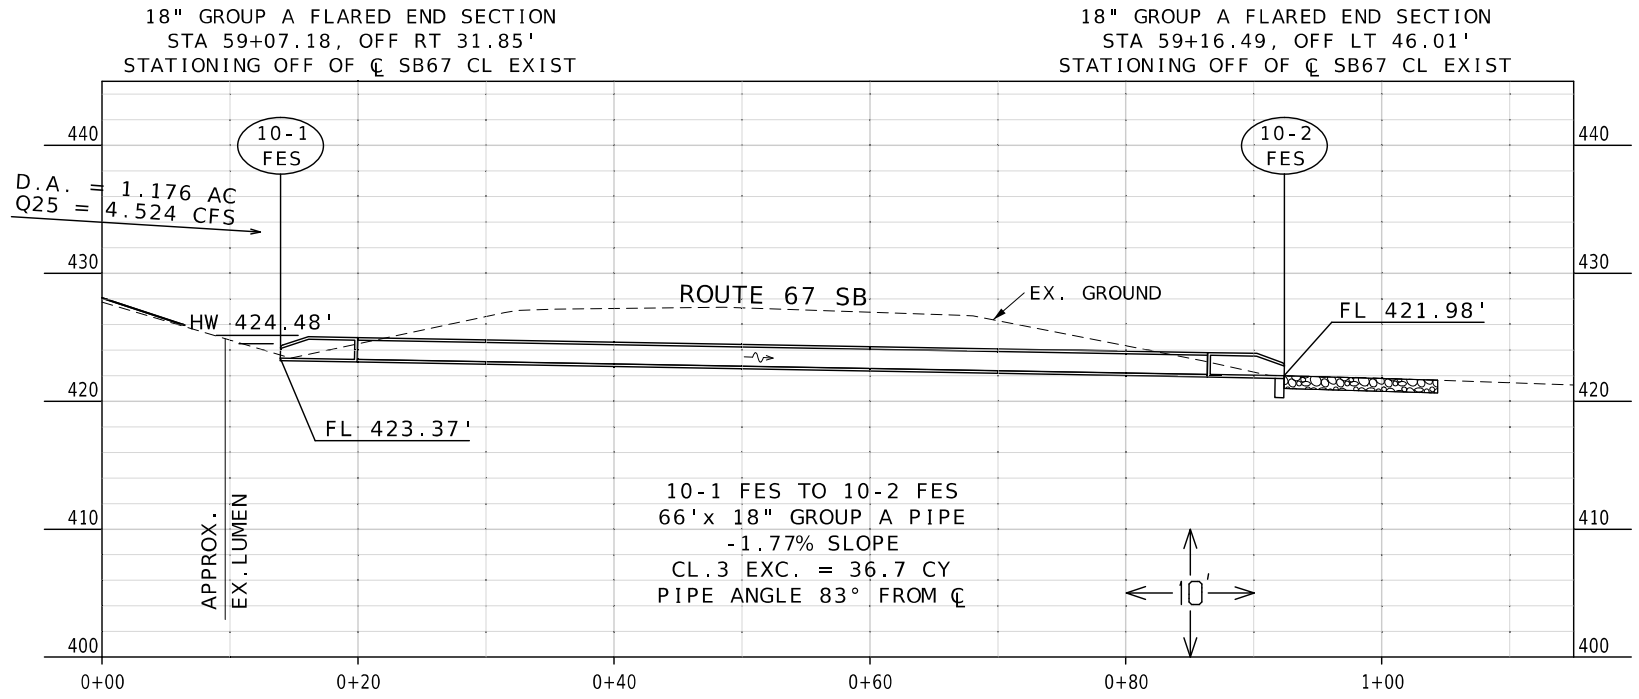

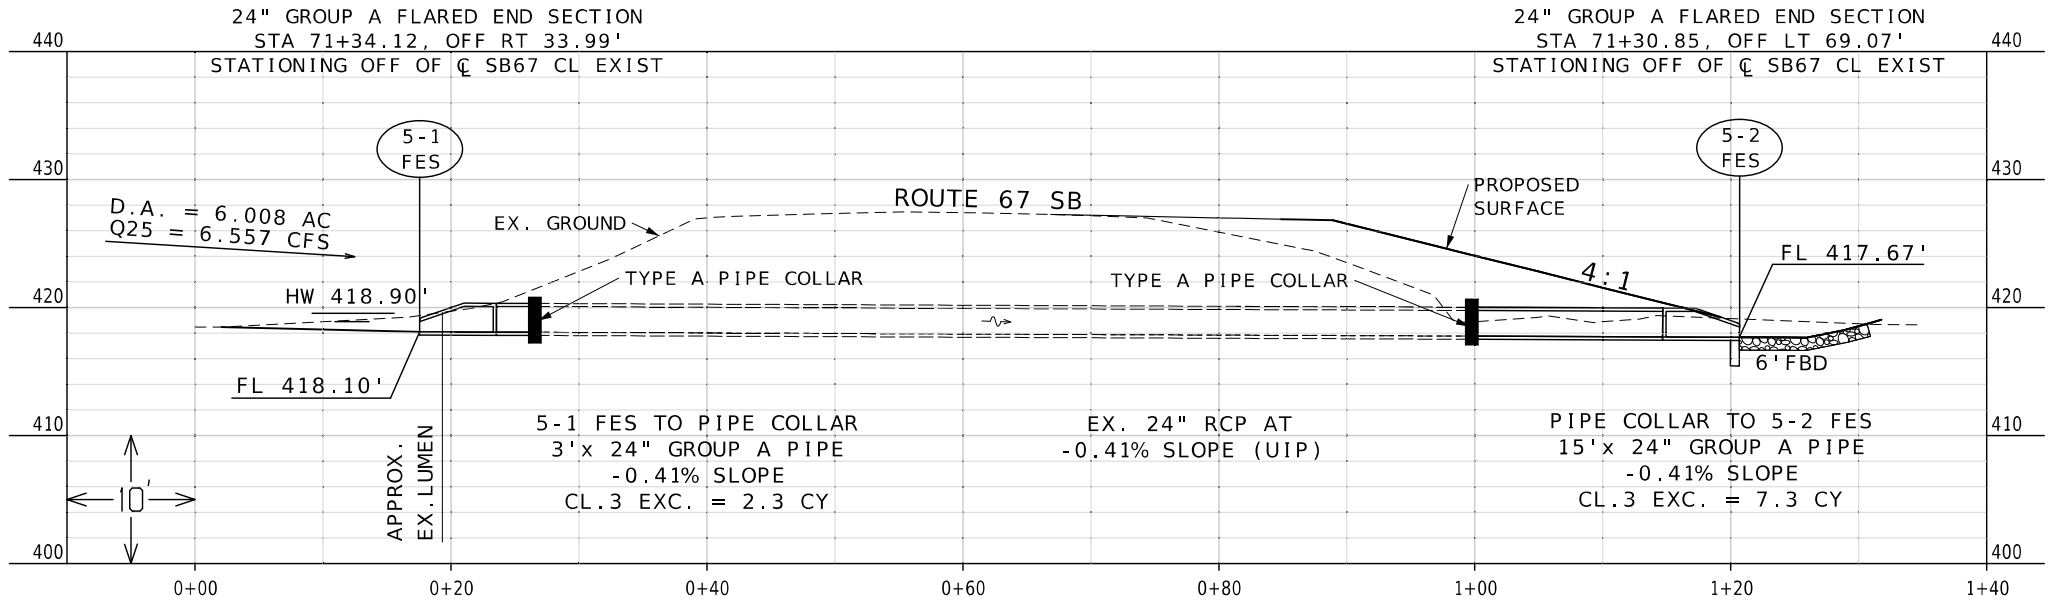

STATE OF MISSOURI
DANIEL WAYNE SAVAGEAU
NUMBER PE-2012018127
PROFESSIONAL ENGINEER
Daniel Savageau
10/06/2025 3:03:45 PM
DANIEL WAYNE SAVAGEAU - CIVIL
MO-PE-2012018127

DATE PREPARED
10/6/2025

ROUTE	STATE
67	MO
DISTRICT	SHEET NO.
SL	178

COUNTY
ST. CHARLES

JOB NO.
J6P3636

CONTRACT ID.


PROJECT NO.


BRIDGE NO.

DESCRIPTION	DATE

MISSOURI HIGHWAYS AND TRANSPORTATION COMMISSION
105 WEST CAPITOL
JEFFERSON CITY, MO 65102
1-888-ASK-MODOT (1-888-275-6636)

CULVERT SECTIONS
PIPES 10 AND 5

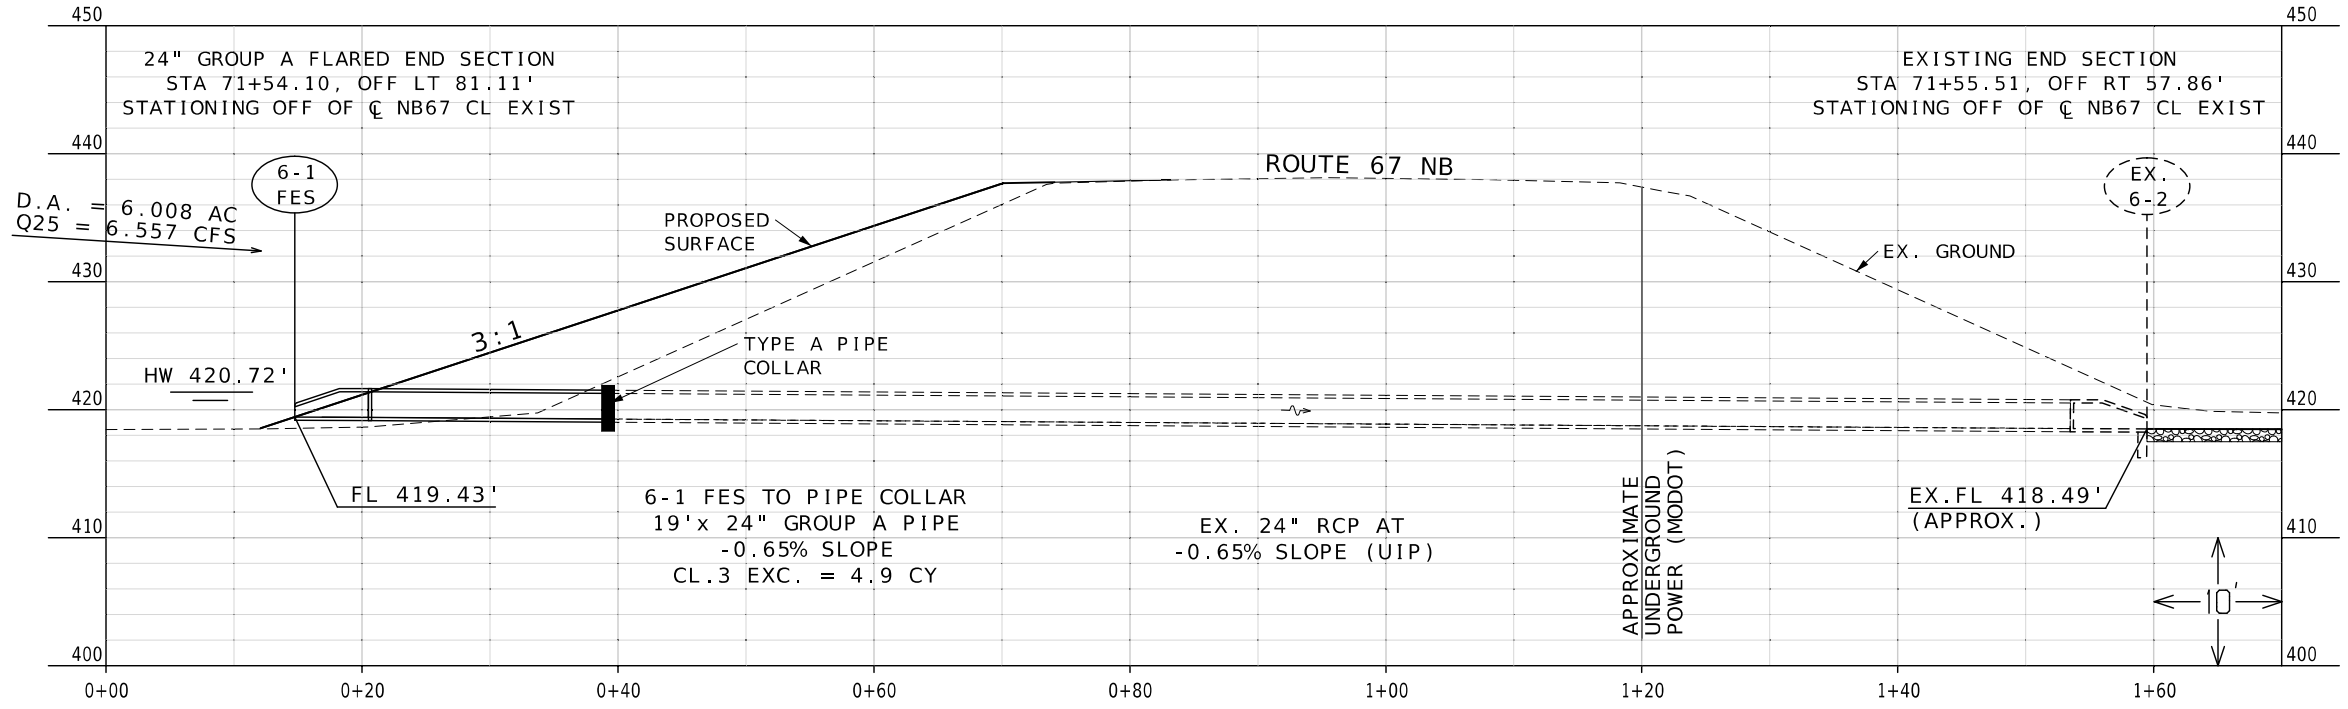

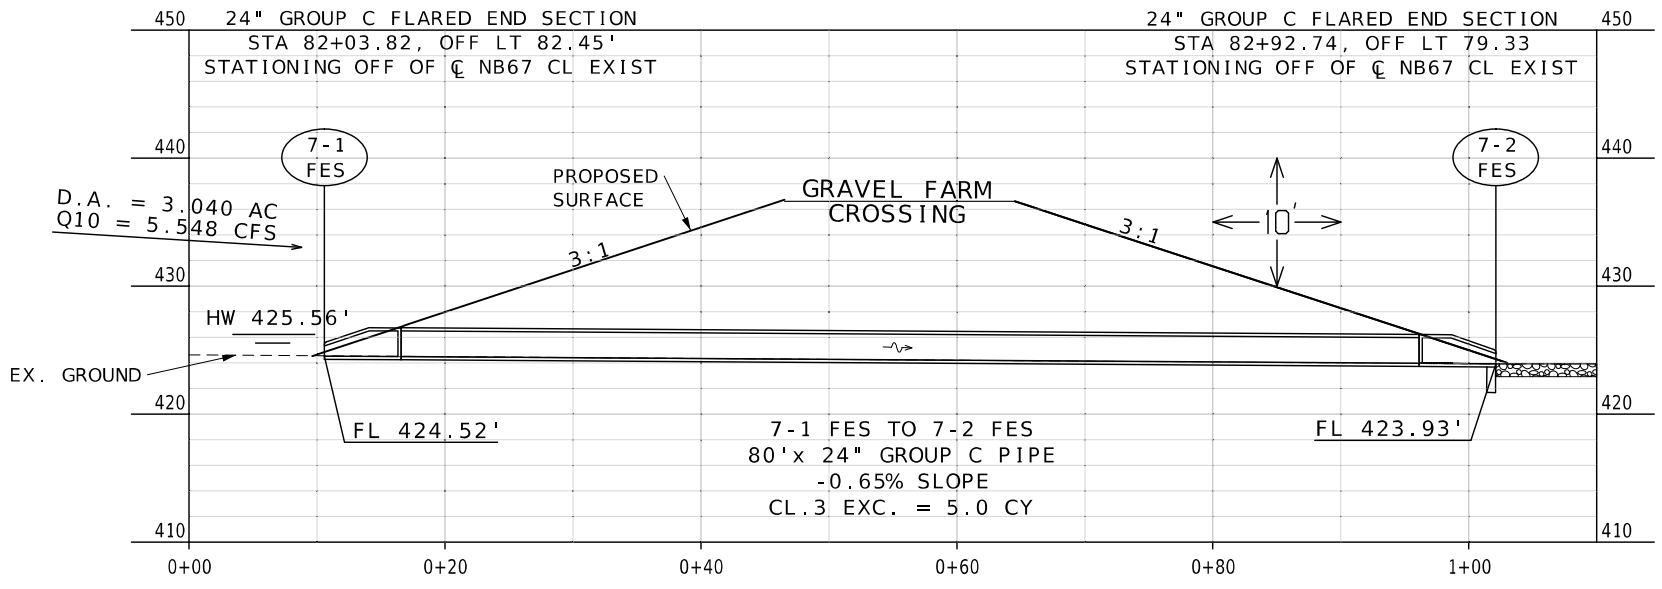

STATE OF MISSOURI
DANIEL WAYNE SAVAGEAU
NUMBER PE-2012018127
PROFESSIONAL ENGINEER
Daniel Savageau
10/06/2025 3:04:04 PM
DANIEL WAYNE SAVAGEAU - CIVIL
MO-PE-2012018127

DATE PREPARED
10/6/2025

ROUTE	STATE
67	MO
DISTRICT	SHEET NO.
SL	179

COUNTY
ST. CHARLES

JOB NO.
J6P3636

CONTRACT ID.

PROJECT NO.


BRIDGE NO.


DESCRIPTION	DATE

MISSOURI HIGHWAYS AND TRANSPORTATION COMMISSION

105 WEST CAPITOL
JEFFERSON CITY, MO 65102
1-888-ASK-MODOT (1-888-275-6636)

CULVERT SECTIONS
PIPES 6 AND 7

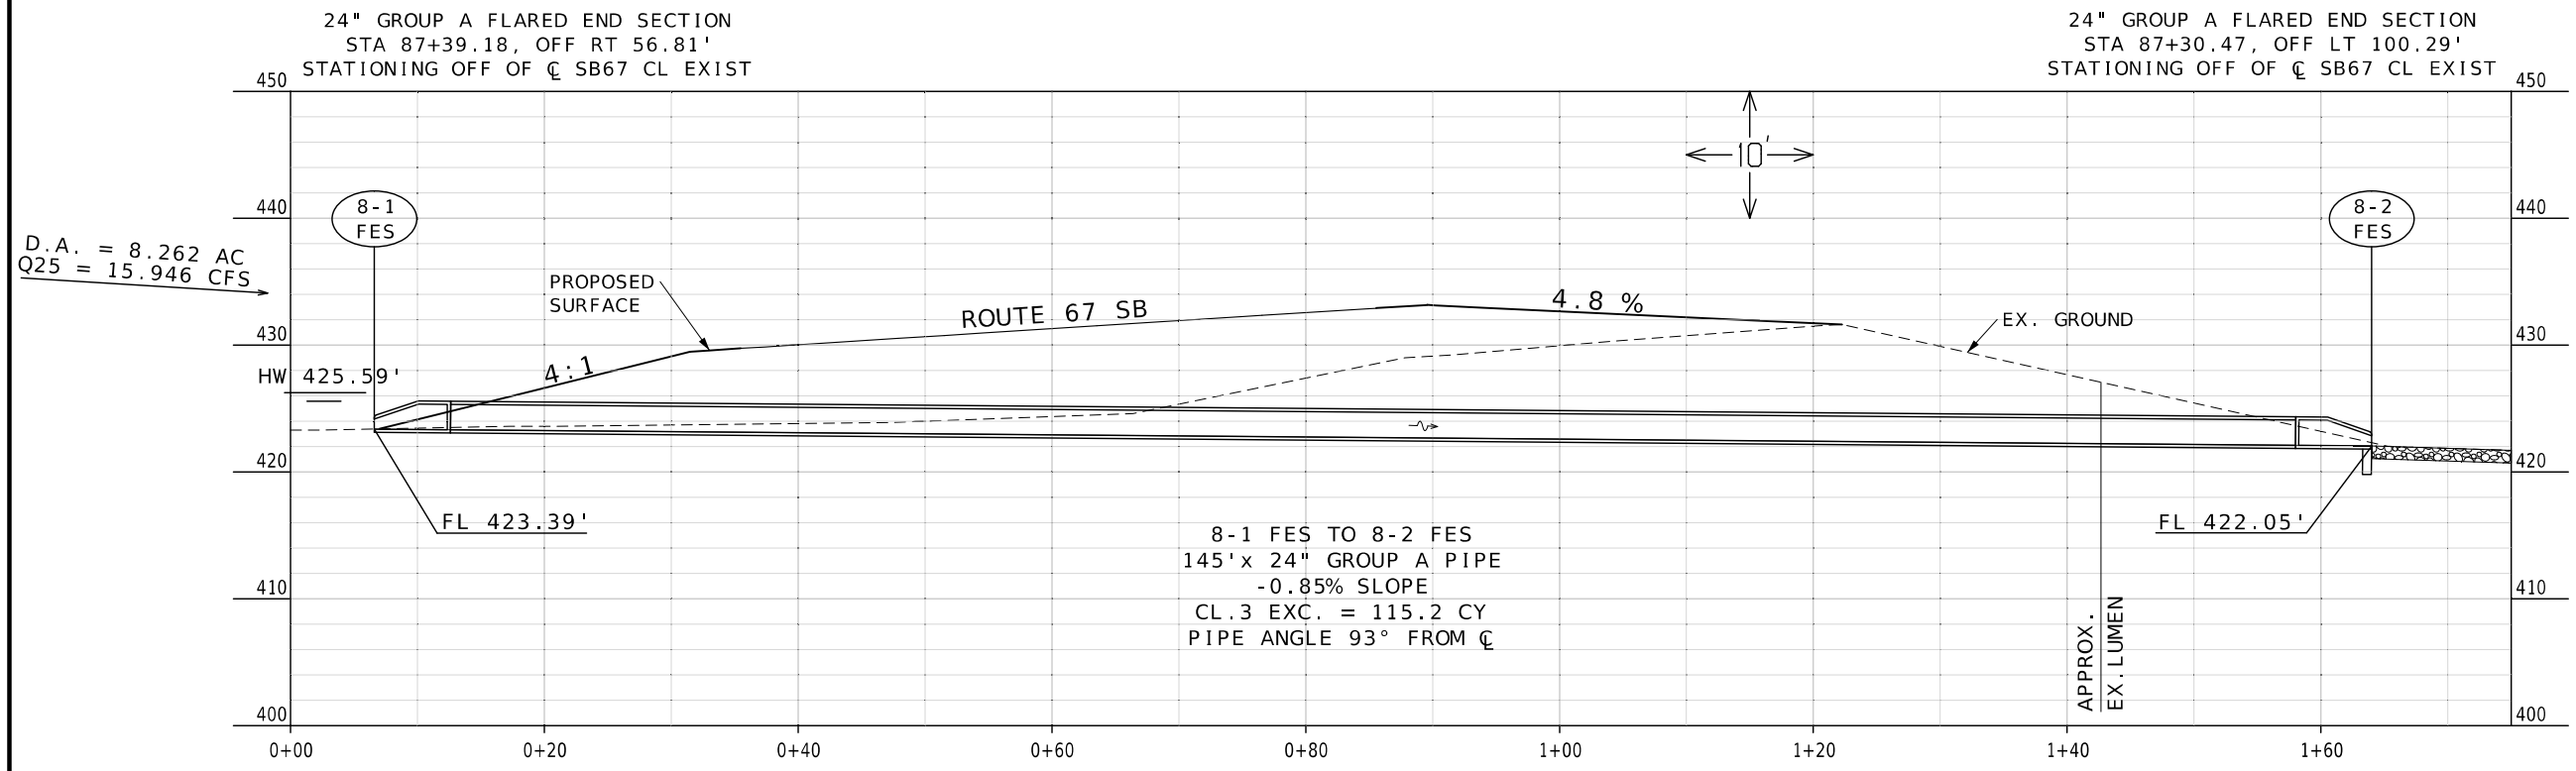

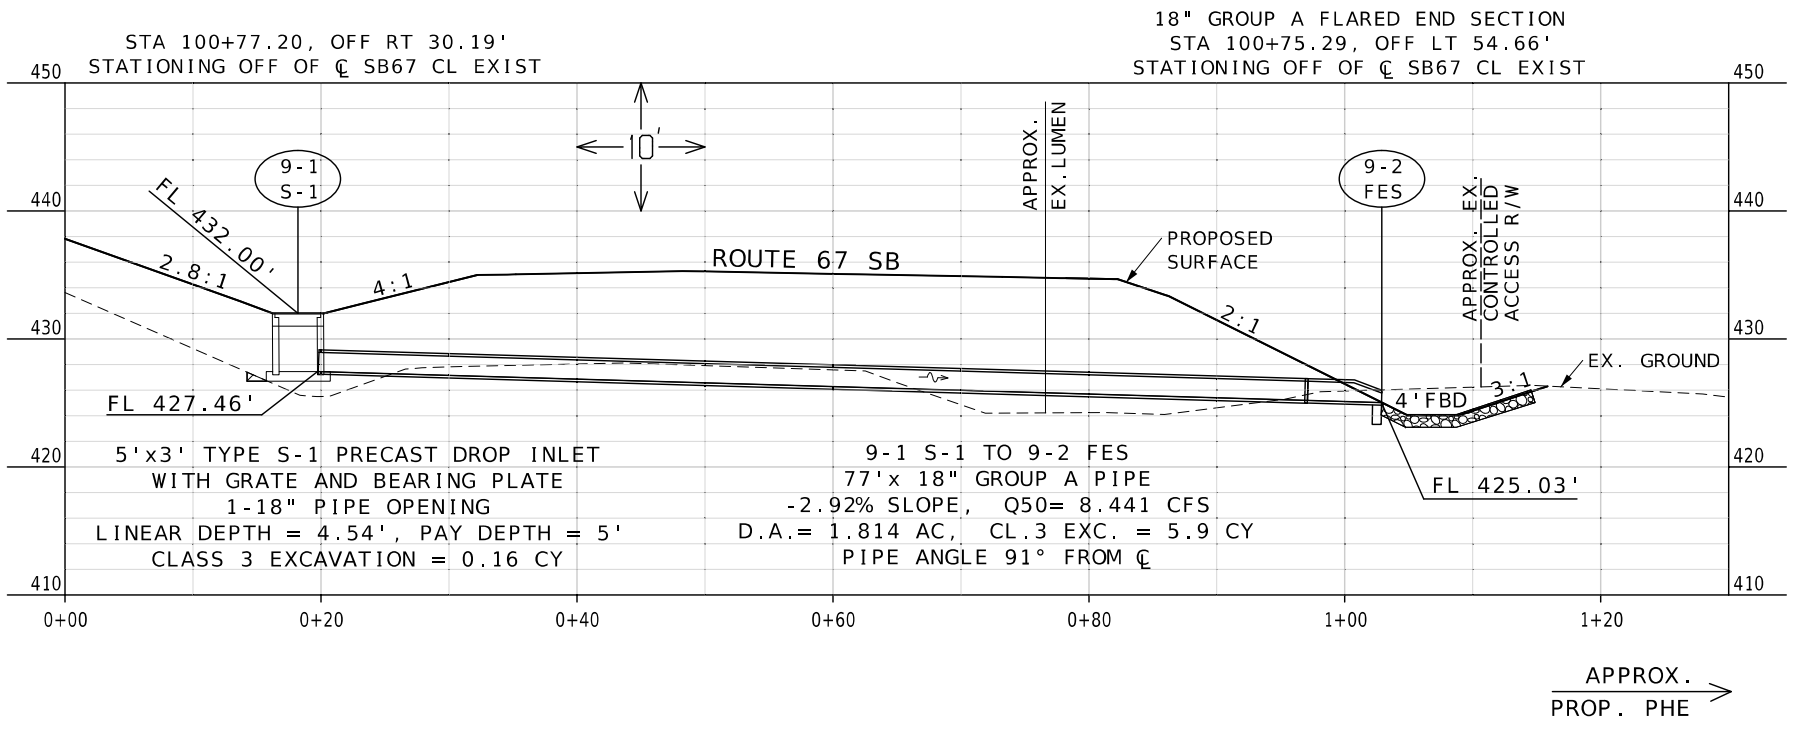

STATE OF MISSOURI
DANIEL WAYNE SAVAGEAU
NUMBER PE-2012018127
PROFESSIONAL ENGINEER
10/06/2025 3:04:23 PM
DANIEL WAYNE SAVAGEAU - CIVIL
MO-PE-2012018127

DATE PREPARED
10/6/2025

ROUTE	STATE
67	MO
DISTRICT	SHEET NO.
SL	180

COUNTY
ST. CHARLES

JOB NO.
J6P3636

CONTRACT ID.

PROJECT NO.

BRIDGE NO.

DESCRIPTION	DATE


MISSOURI HIGHWAYS AND TRANSPORTATION COMMISSION

105 WEST CAPITOL
JEFFERSON CITY, MO 65102
1-888-ASK-MODOT (1-888-275-6636)

CULVERT SECTIONS
PIPES 8 AND 9


18" x 12" PRECAST CONCRETE
ELLIPTICAL FLARED END SECTION
STA 126+62.58, OFF RT 19.55'
STATIONING OFF OF ℄ SB67 CL EXIST

18" x 12" PRECAST CONCRETE
ELLIPTICAL FLARED END SECTION
STA 126+50.89, OFF LT 29.24'
STATIONING OFF OF ℄ SB67 CL EXIST

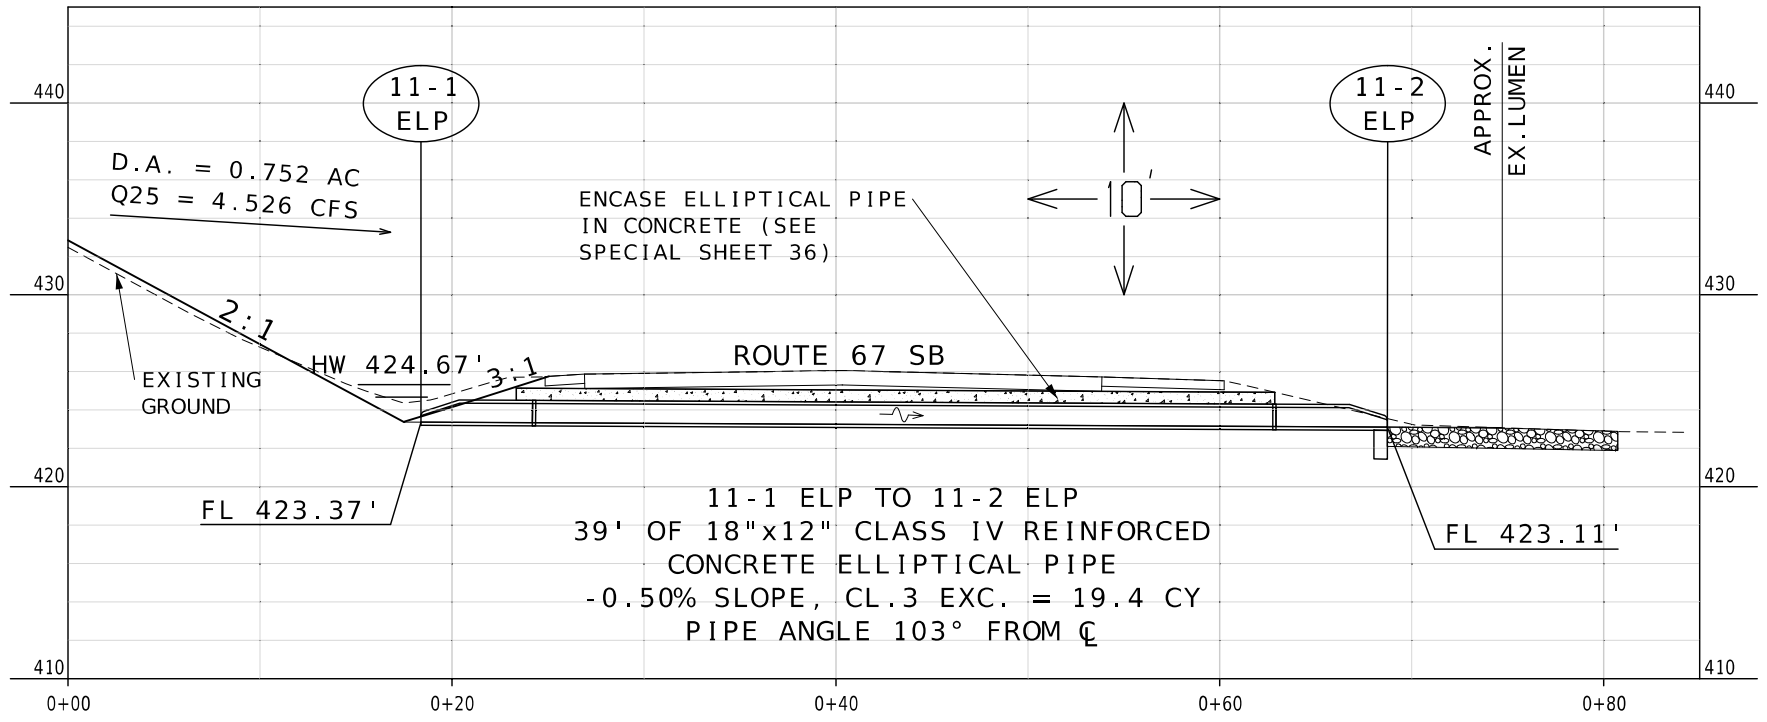

18" x 12" PRECAST CONCRETE
ELLIPTICAL FLARED END SECTION
STA 133+70.04, OFF RT 18.97'
STATIONING OFF OF ℄ SB67 CL EXIST

18" x 12" PRECAST CONCRETE
ELLIPTICAL FLARED END SECTION
STA 133+96.37, OFF LT 28.13'
STATIONING OFF OF ℄ SB67 CL EXIST

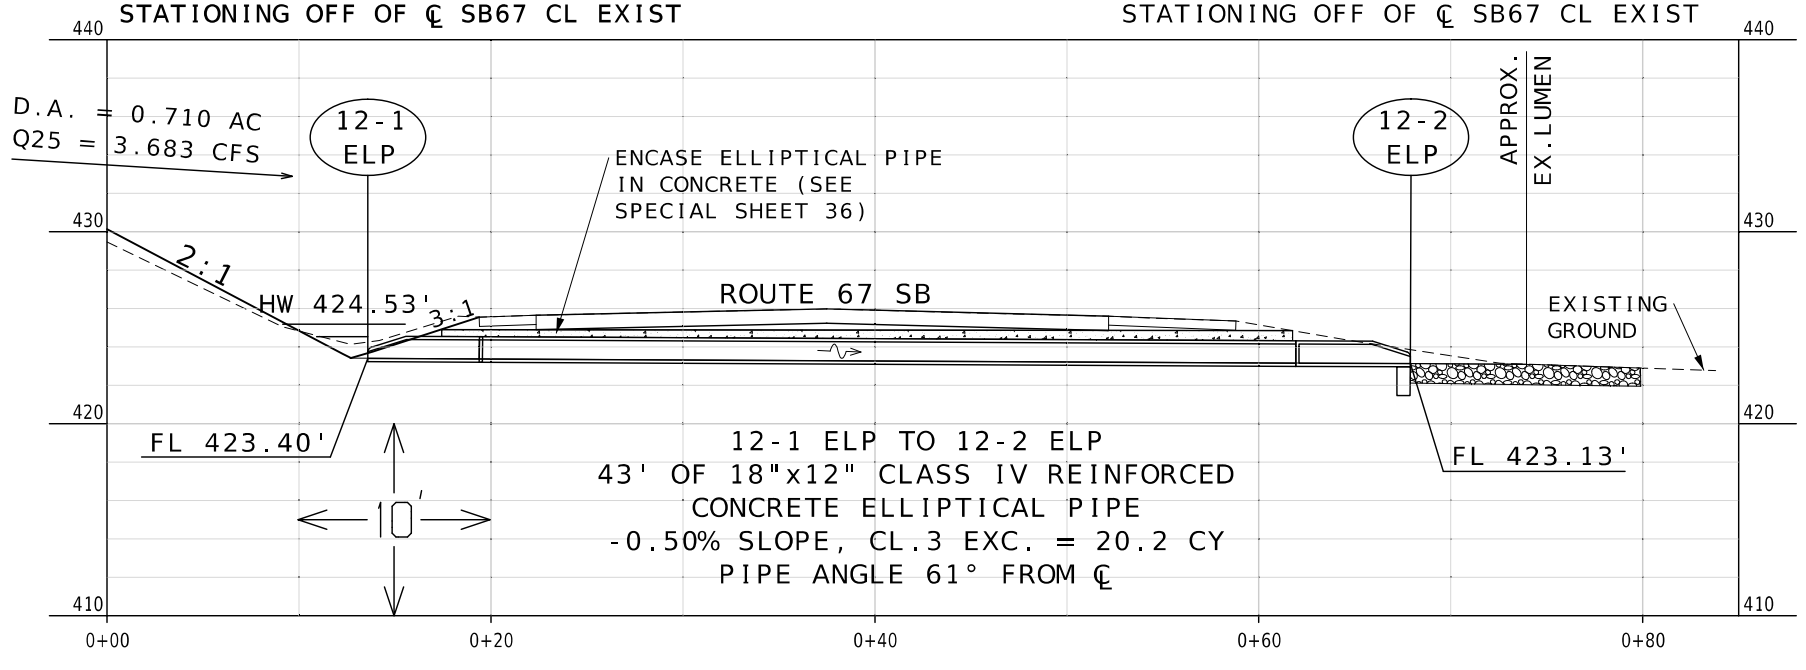

STATE OF MISSOURI
DANIEL WAYNE SAVAGEAU
NUMBER PE-2012018127
PROFESSIONAL ENGINEER
10/06/2025 3:04:38 PM
DANIEL WAYNE SAVAGEAU - CIVIL
MO-PE-2012018127

DATE PREPARED: 10/6/2025
ROUTE: 67 | STATE: MO
DISTRICT: SL | SHEET NO.: 181
COUNTY: ST. CHARLES
JOB NO.: J6P3636
CONTRACT ID.:
PROJECT NO.:
BRIDGE NO.:


DESCRIPTION | DATE

MISSOURI HIGHWAYS AND TRANSPORTATION COMMISSION
105 WEST CAPITOL
JEFFERSON CITY, MO 65102
1-888-ASK-MODOT (1-888-275-6636)

CULVERT SECTIONS
PIPES 11 AND 12

21" GROUP A FLARED END SECTION
STA 7+33.77, OFF LT 25.99'
STATIONING OFF OF ℄ SOUTH J-TURN

21" GROUP A FLARED END SECTION
STA 7+39.07, OFF RT 30.41'
STATIONING OFF OF ℄ SOUTH J-TURN

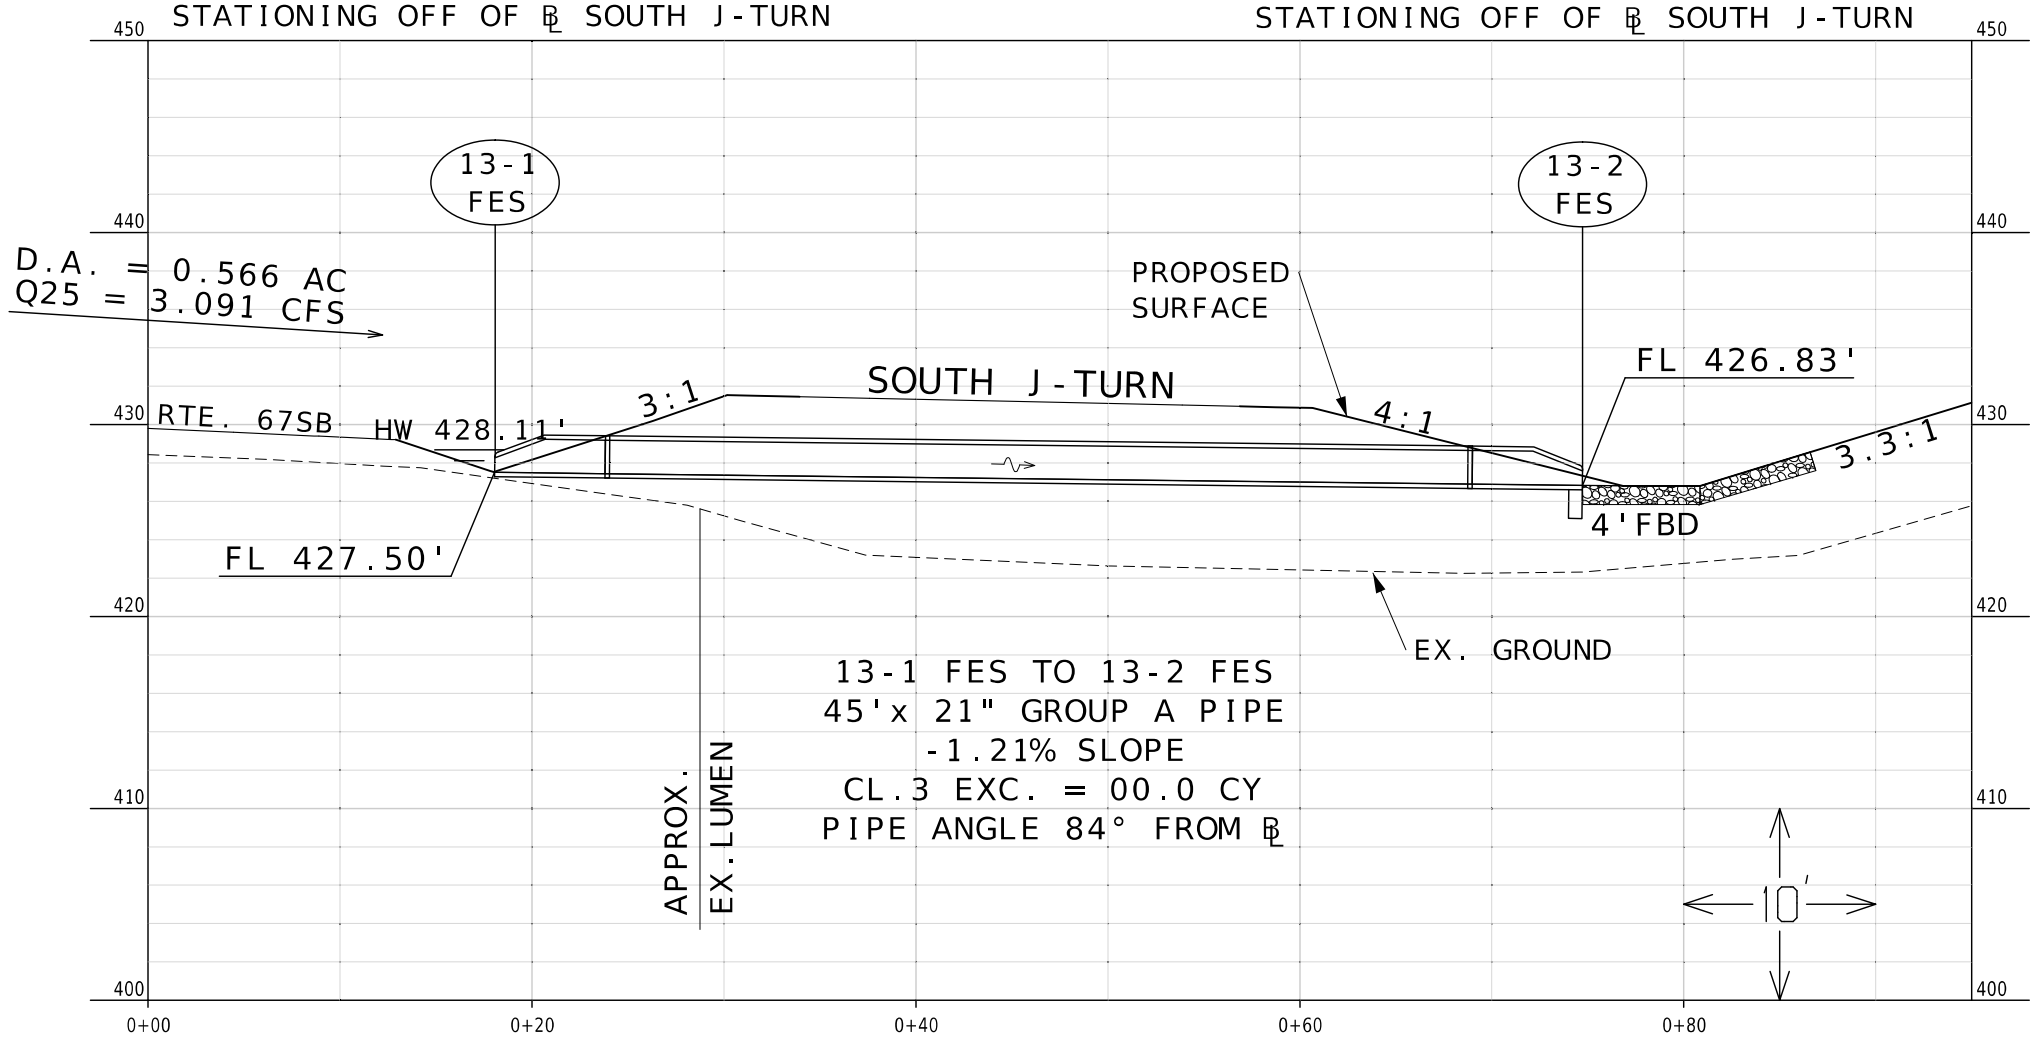

STATE OF MISSOURI
DANIEL WAYNE SAVAGEAU
NUMBER PE-2012018127
PROFESSIONAL ENGINEER
Daniel Savageau
10/06/2025 3:04:57 PM
DANIEL WAYNE SAVAGEAU - CIVIL
MO-PE-2012018127
DATE PREPARED
10/6/2025

ROUTE	STATE
67	MO
DISTRICT	SHEET NO.
SL	182

COUNTY
ST. CHARLES

JOB NO.
J6P3636

CONTRACT ID.

PROJECT NO.

BRIDGE NO.


DESCRIPTION

DATE


MISSOURI HIGHWAYS AND TRANSPORTATION COMMISSION

105 WEST CAPITOL
JEFFERSON CITY, MO 65102
1-888-ASK-MODOT (1-888-275-6636)

CULVERT SECTIONS
PIPE 13

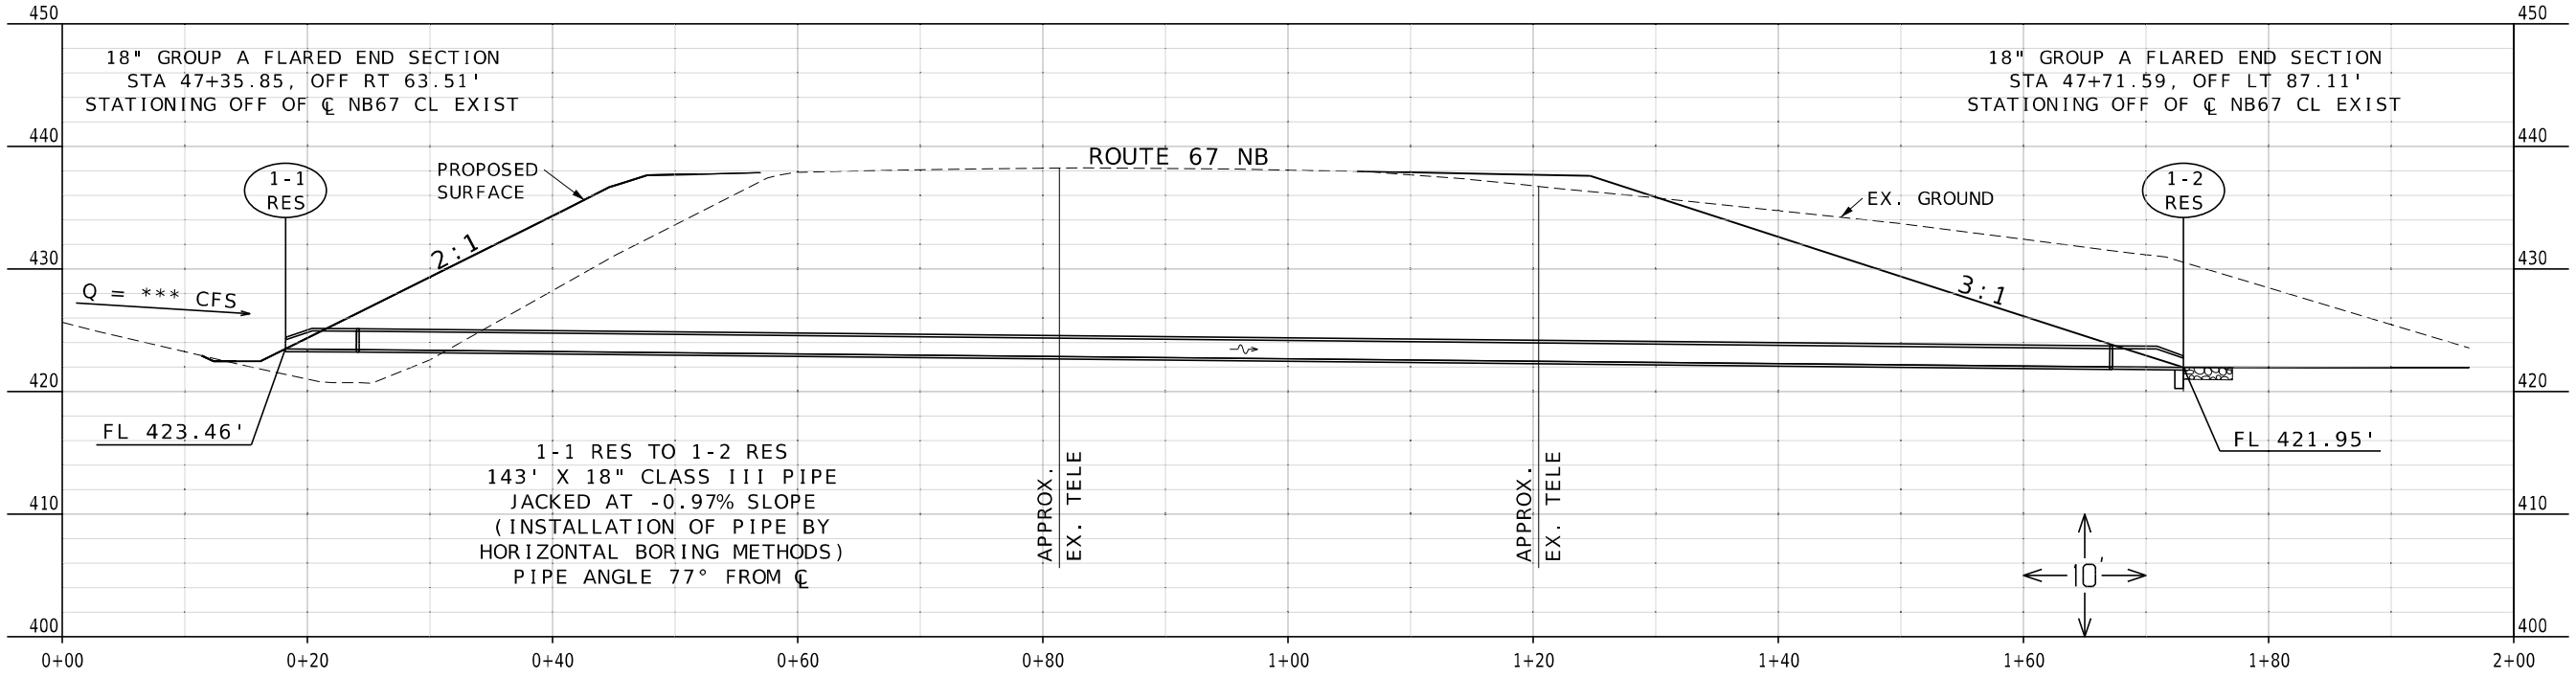

*** NO CALCULATED Q VALUE SINCE PIPE IS SERVING AS A RESERVE PIPE FOR HIGH FLOW SITUATIONS.

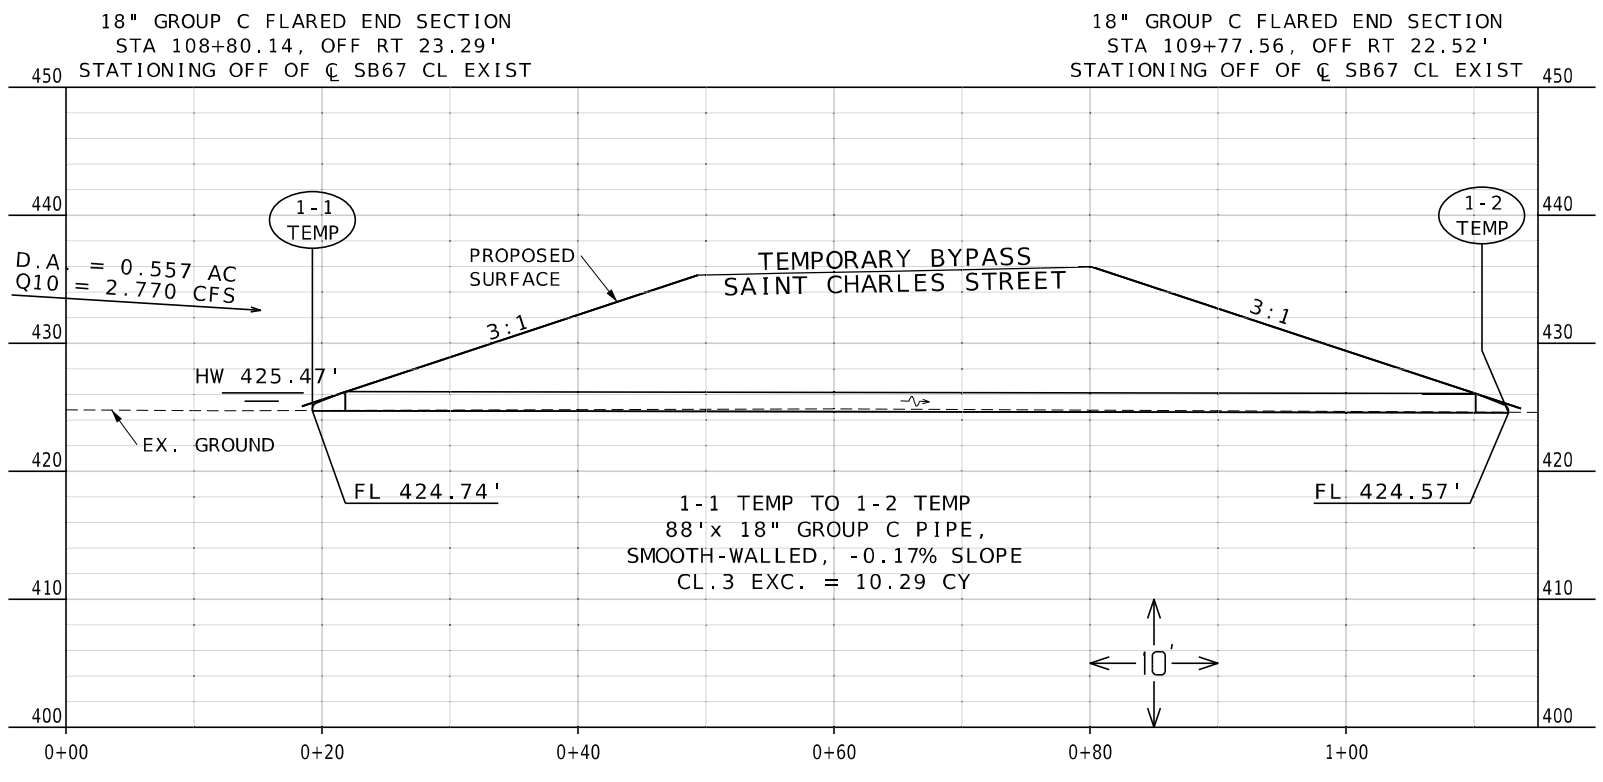

STATE OF MISSOURI
DANIEL WAYNE SAVAGEAU
NUMBER PE-2012018127
PROFESSIONAL ENGINEER
11/10/2025 9:40:23 AM
DANIEL WAYNE SAVAGEAU - CIVIL
MO-PE-2012018127

DATE PREPARED: 10/2/2025

ROUTE	STATE
67	MO
DISTRICT	SHEET NO.
SL	183

COUNTY: ST. CHARLES

JOB NO.: J6P3636

CONTRACT ID.:


PROJECT NO.:

BRIDGE NO.:

DESCRIPTION	DATE

MISSOURI HIGHWAYS AND TRANSPORTATION COMMISSION
105 WEST CAPITOL
JEFFERSON CITY, MO 65102
1-888-ASK-MODOT (1-888-275-6636)

CULVERT SECTIONS - SPECIAL
RESERVE PIPE 1 AND
TEMPORARY PIPE 1

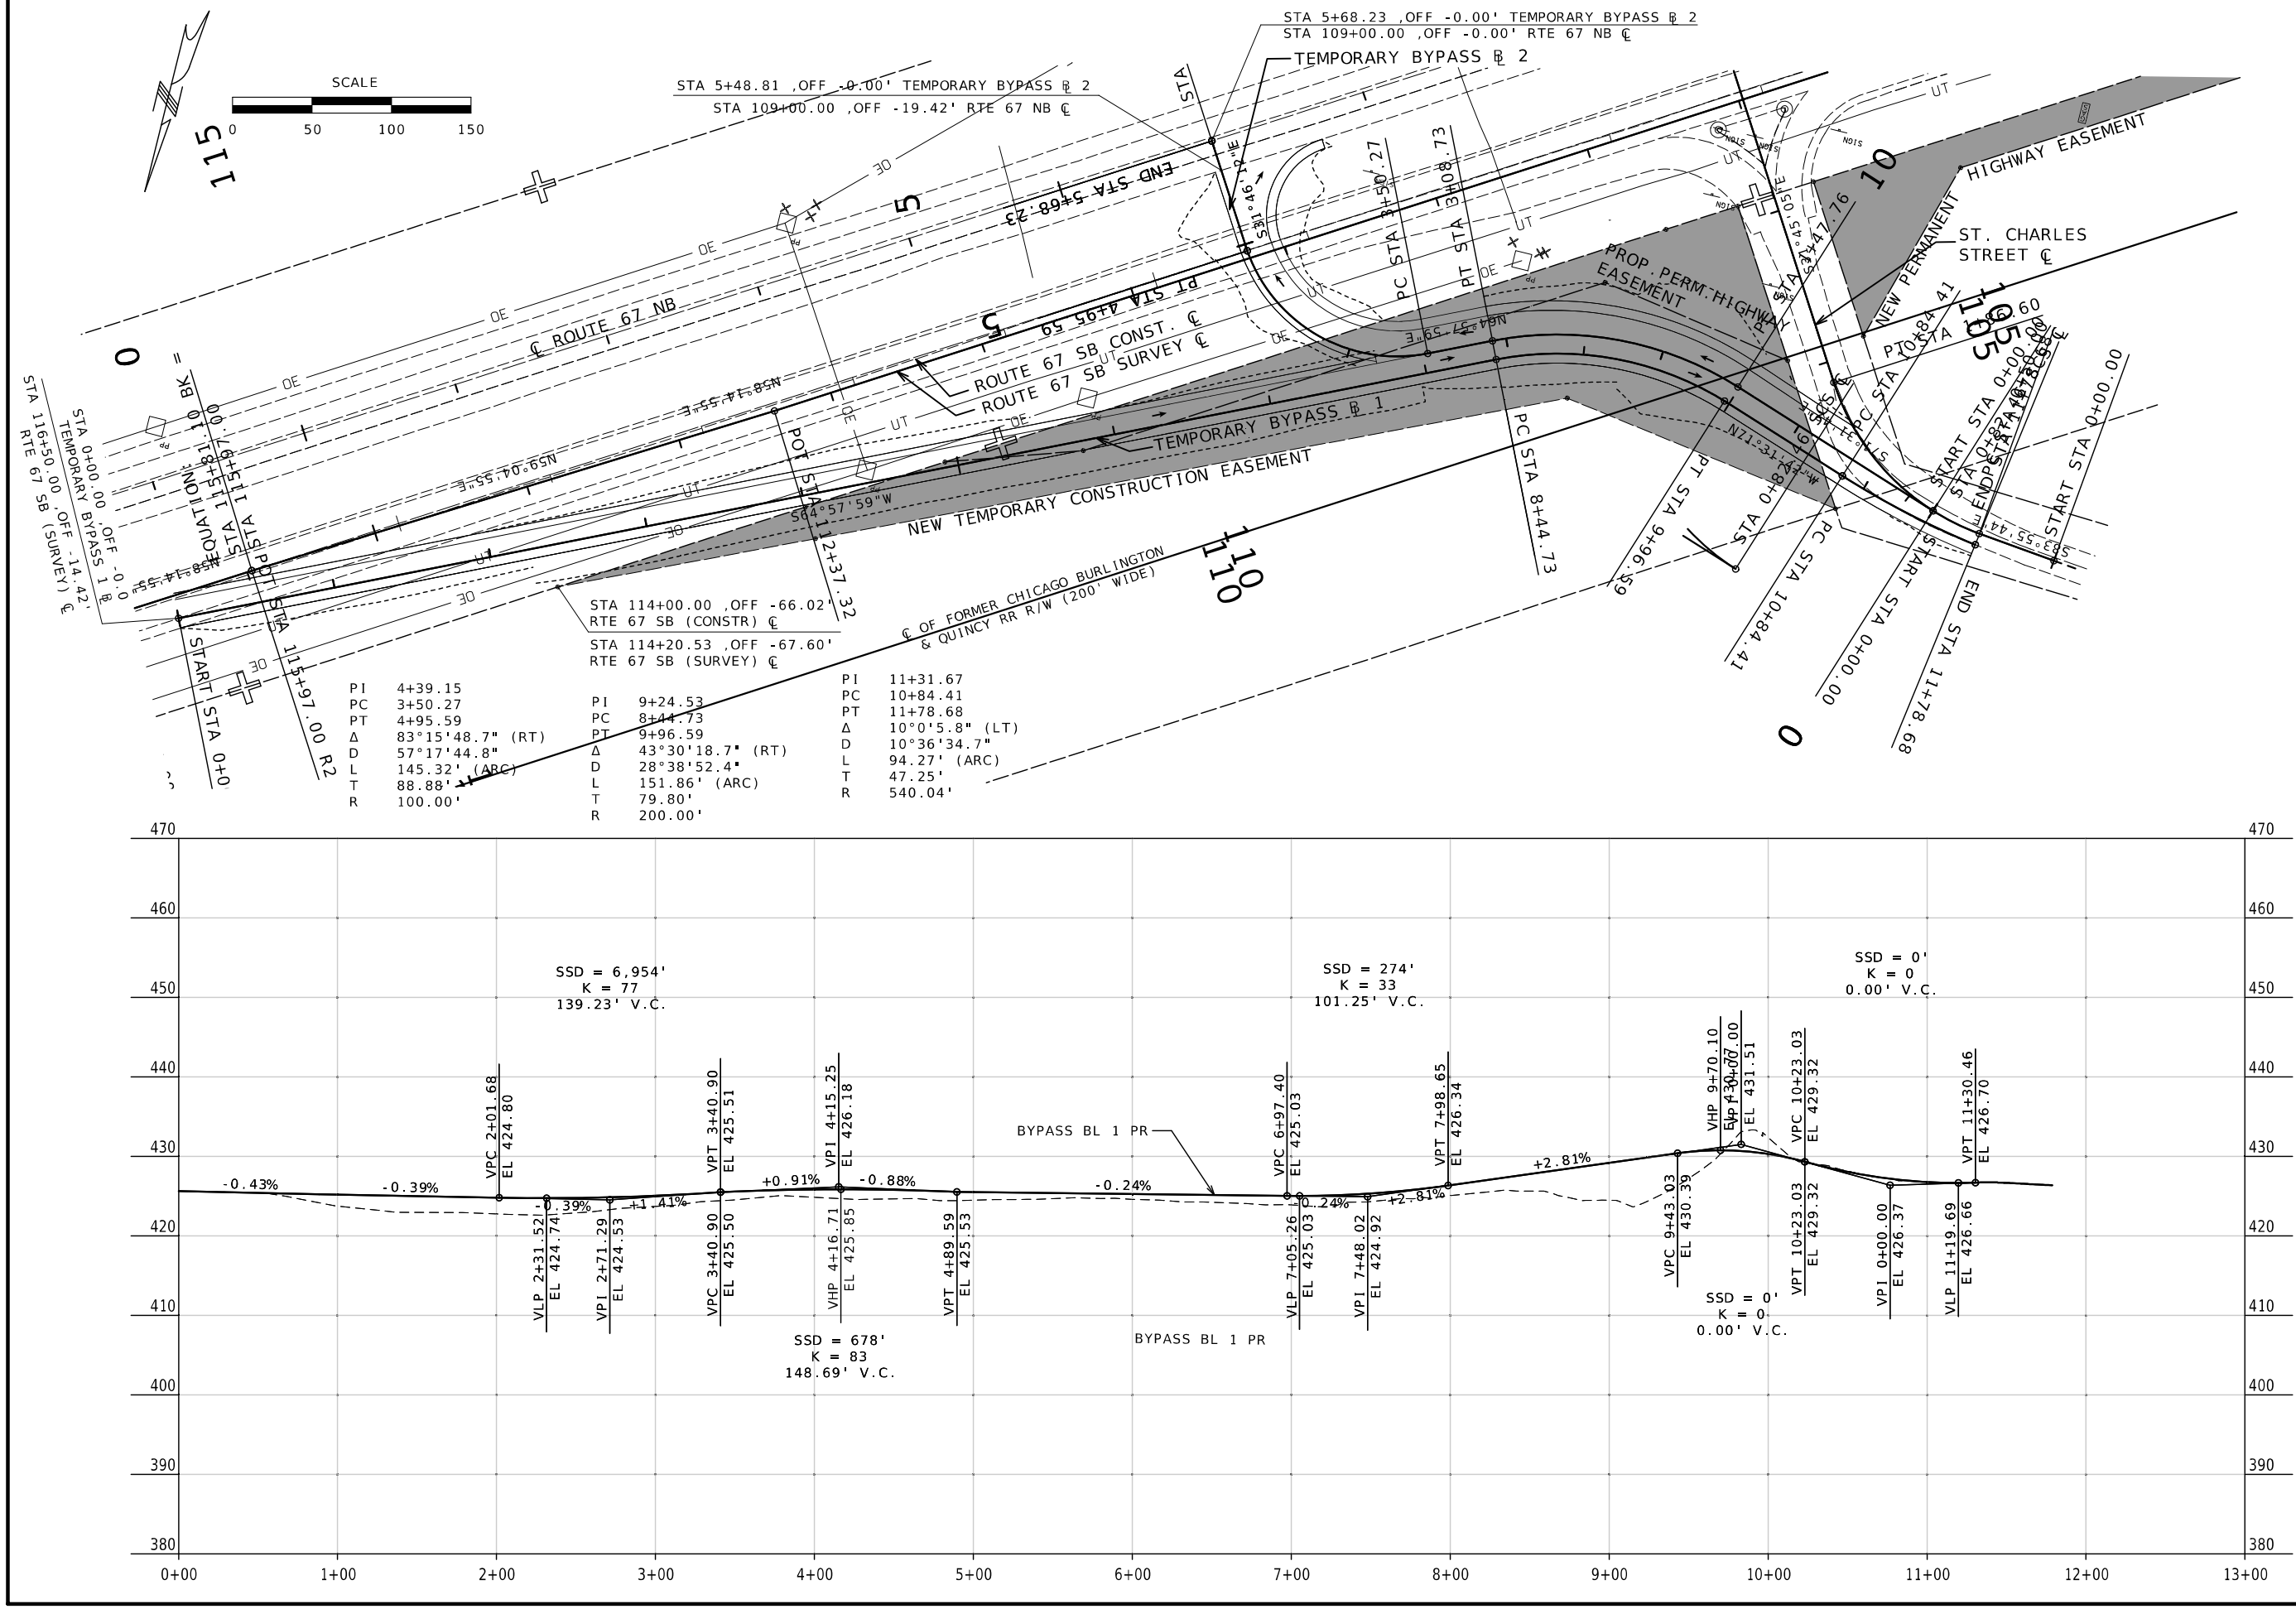

STATE OF MISSOURI
DANIEL WAYNE SAVAGEAU
NUMBER PE-2012018127
PROFESSIONAL ENGINEER
11/10/2025 9:40:59 AM
DANIEL WAYNE SAVAGEAU - CIVIL
MO-PE-2012018127


DATE PREPARED	
11/10/2025	
ROUTE	STATE
67	MO
DISTRICT	SHEET NO.
SL	184
COUNTY	
ST CHARLES	
JOB NO.	
J6P3636	
CONTRACT ID.	
PROJECT NO.	
BRIDGE NO.	

DATE	DESCRIPTION


MISSOURI HIGHWAYS AND TRANSPORTATION COMMISSION

105 WEST CAPITOL
JEFFERSON CITY, MO 65102
1-888-ASK-MODOT (1-888-275-6636)

CONSTRUCTION
PLAN-PROFILE SHEET
TEMPORARY BYPASS

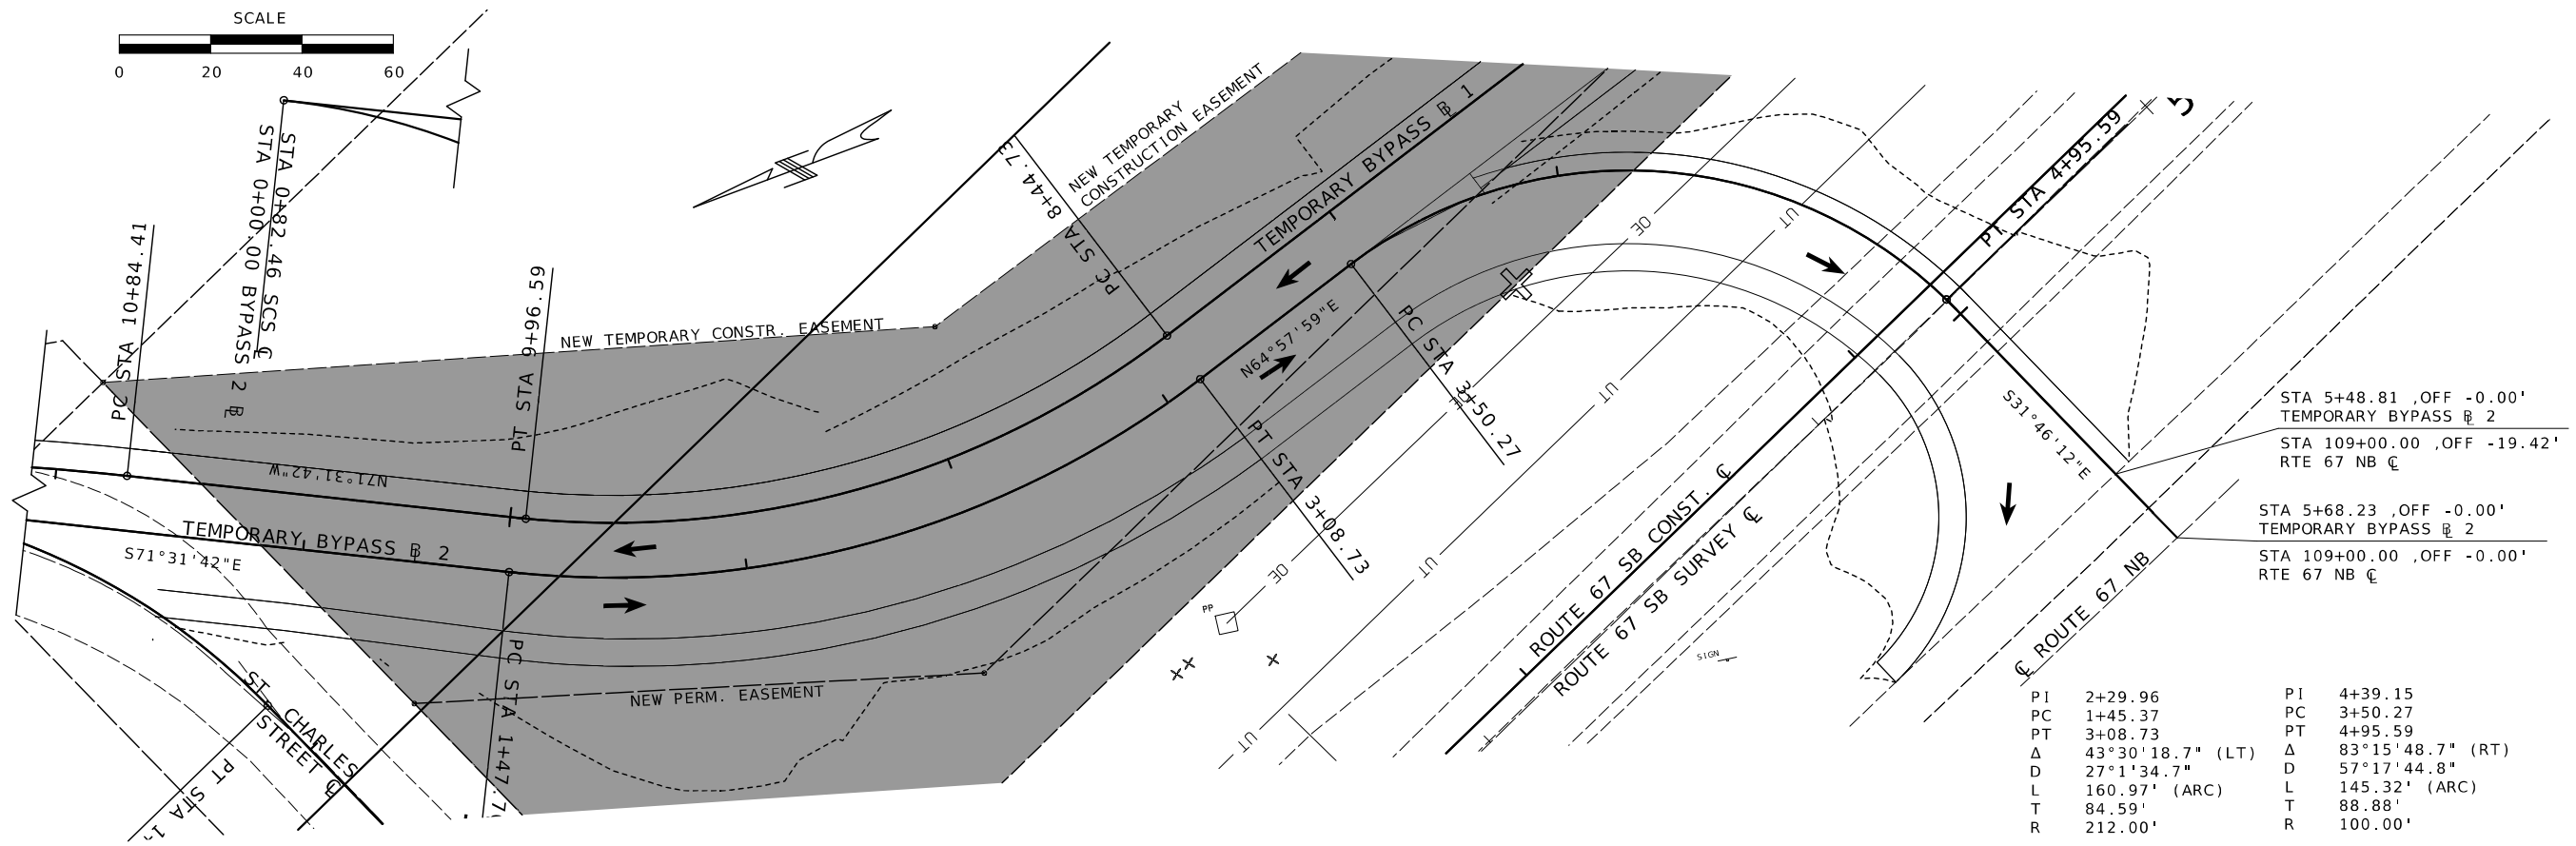

PI	2+29.96	PI	4+39.15
PC	1+45.37	PC	3+50.27
PT	3+08.73	PT	4+95.59
Δ	43°30'18.7" (LT)	Δ	83°15'48.7" (RT)
D	27°1'34.7"	D	57°17'44.8"
L	160.97' (ARC)	L	145.32' (ARC)
T	84.59'	T	88.88'
R	212.00'	R	100.00'

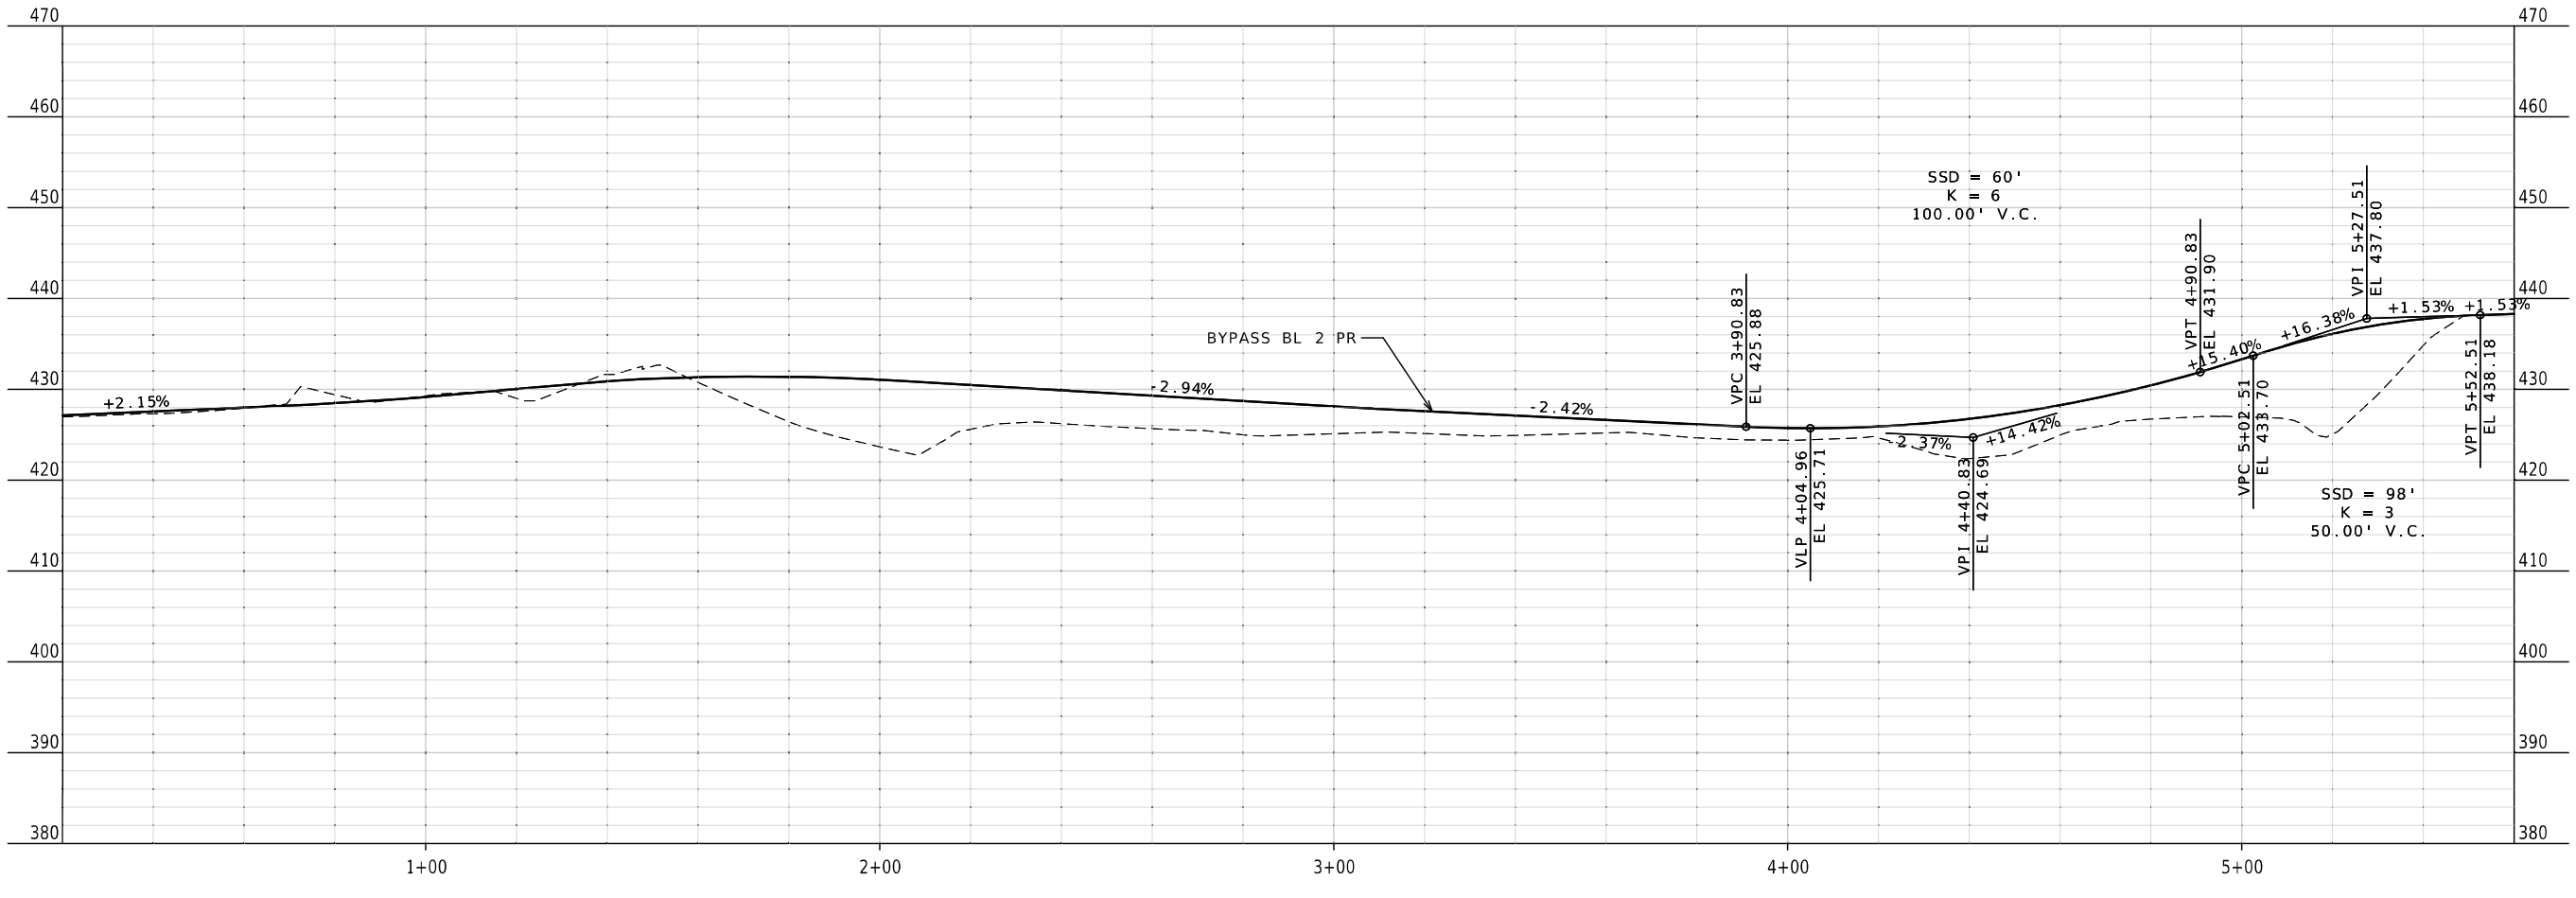

STATE OF MISSOURI
DANIEL WAYNE SAVAGEAU
NUMBER PE-2012018127
PROFESSIONAL ENGINEER
Daniel Savageau
11/10/2025 9:41:17 AM
DANIEL WAYNE SAVAGEAU - CIVIL
MO-PE-2012018127

DATE PREPARED
11/10/2025

ROUTE	STATE
67	MO
DISTRICT	SHEET NO.
SL	185

COUNTY
ST CHARLES

JOB NO.
J6P3636

CONTRACT ID.

PROJECT NO.

BRIDGE NO.


DESCRIPTION


DATE

MISSOURI HIGHWAYS AND TRANSPORTATION COMMISSION

105 WEST CAPITOL
JEFFERSON CITY, MO 65102
1-888-ASK-MODOT (1-888-275-6636)

PLAN-PROFILE SHEET
TEMPORARY BYPASS
UPPER SECTION

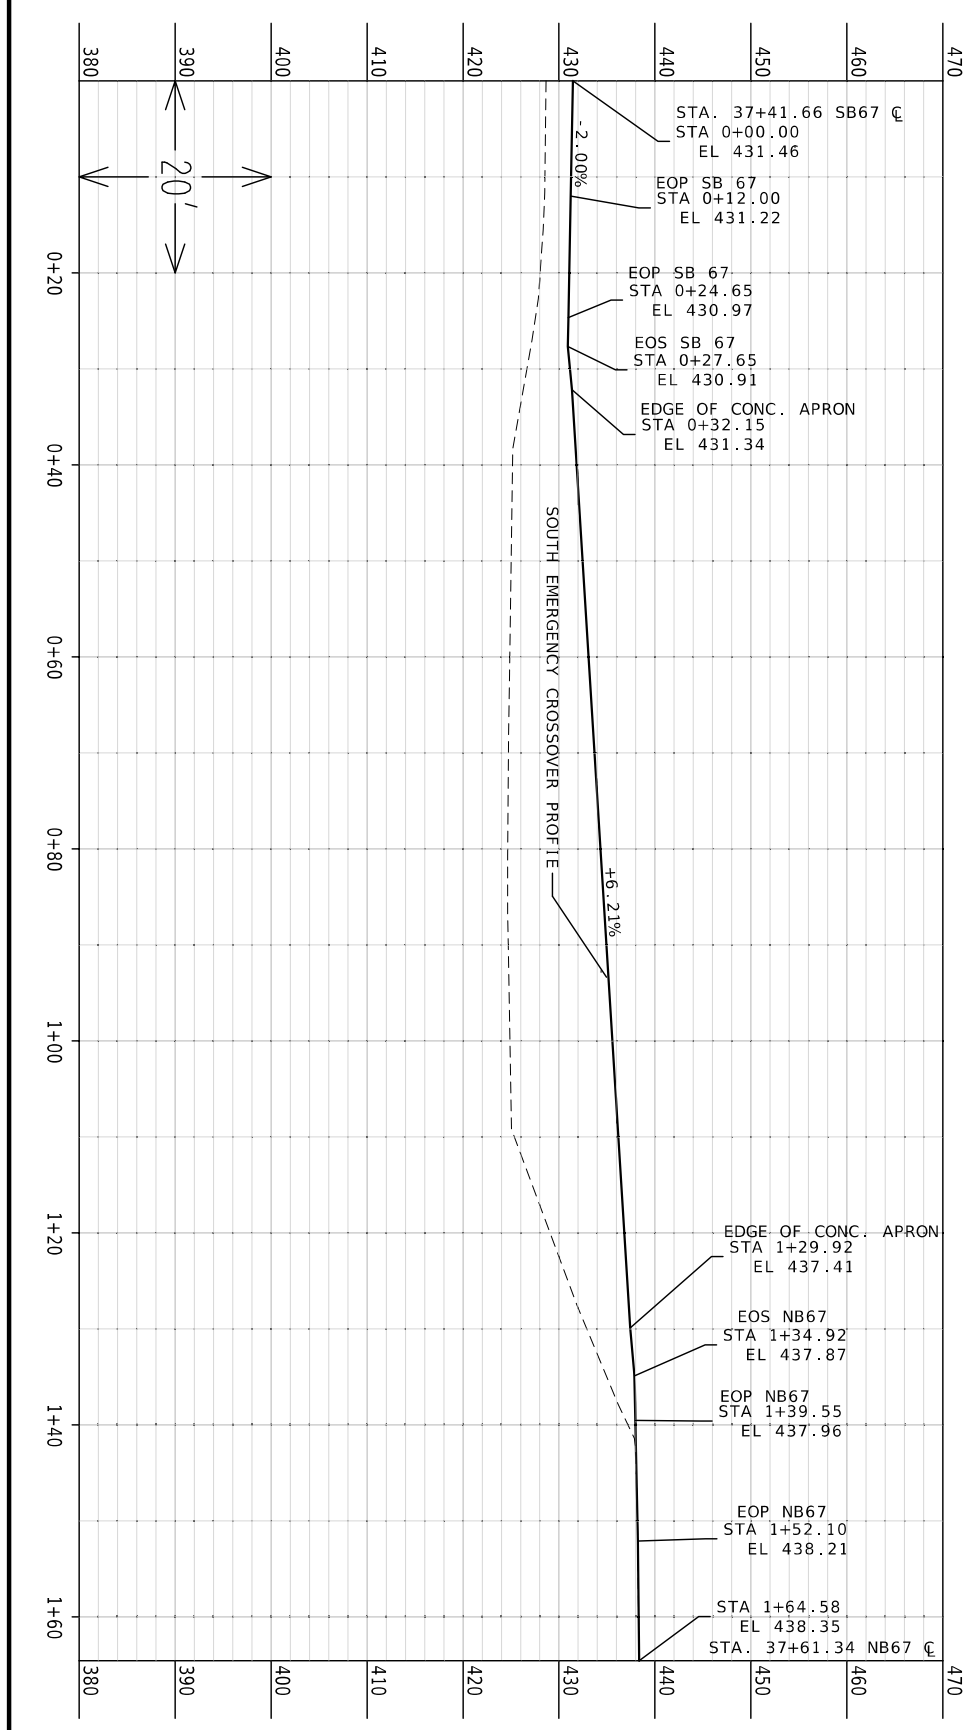

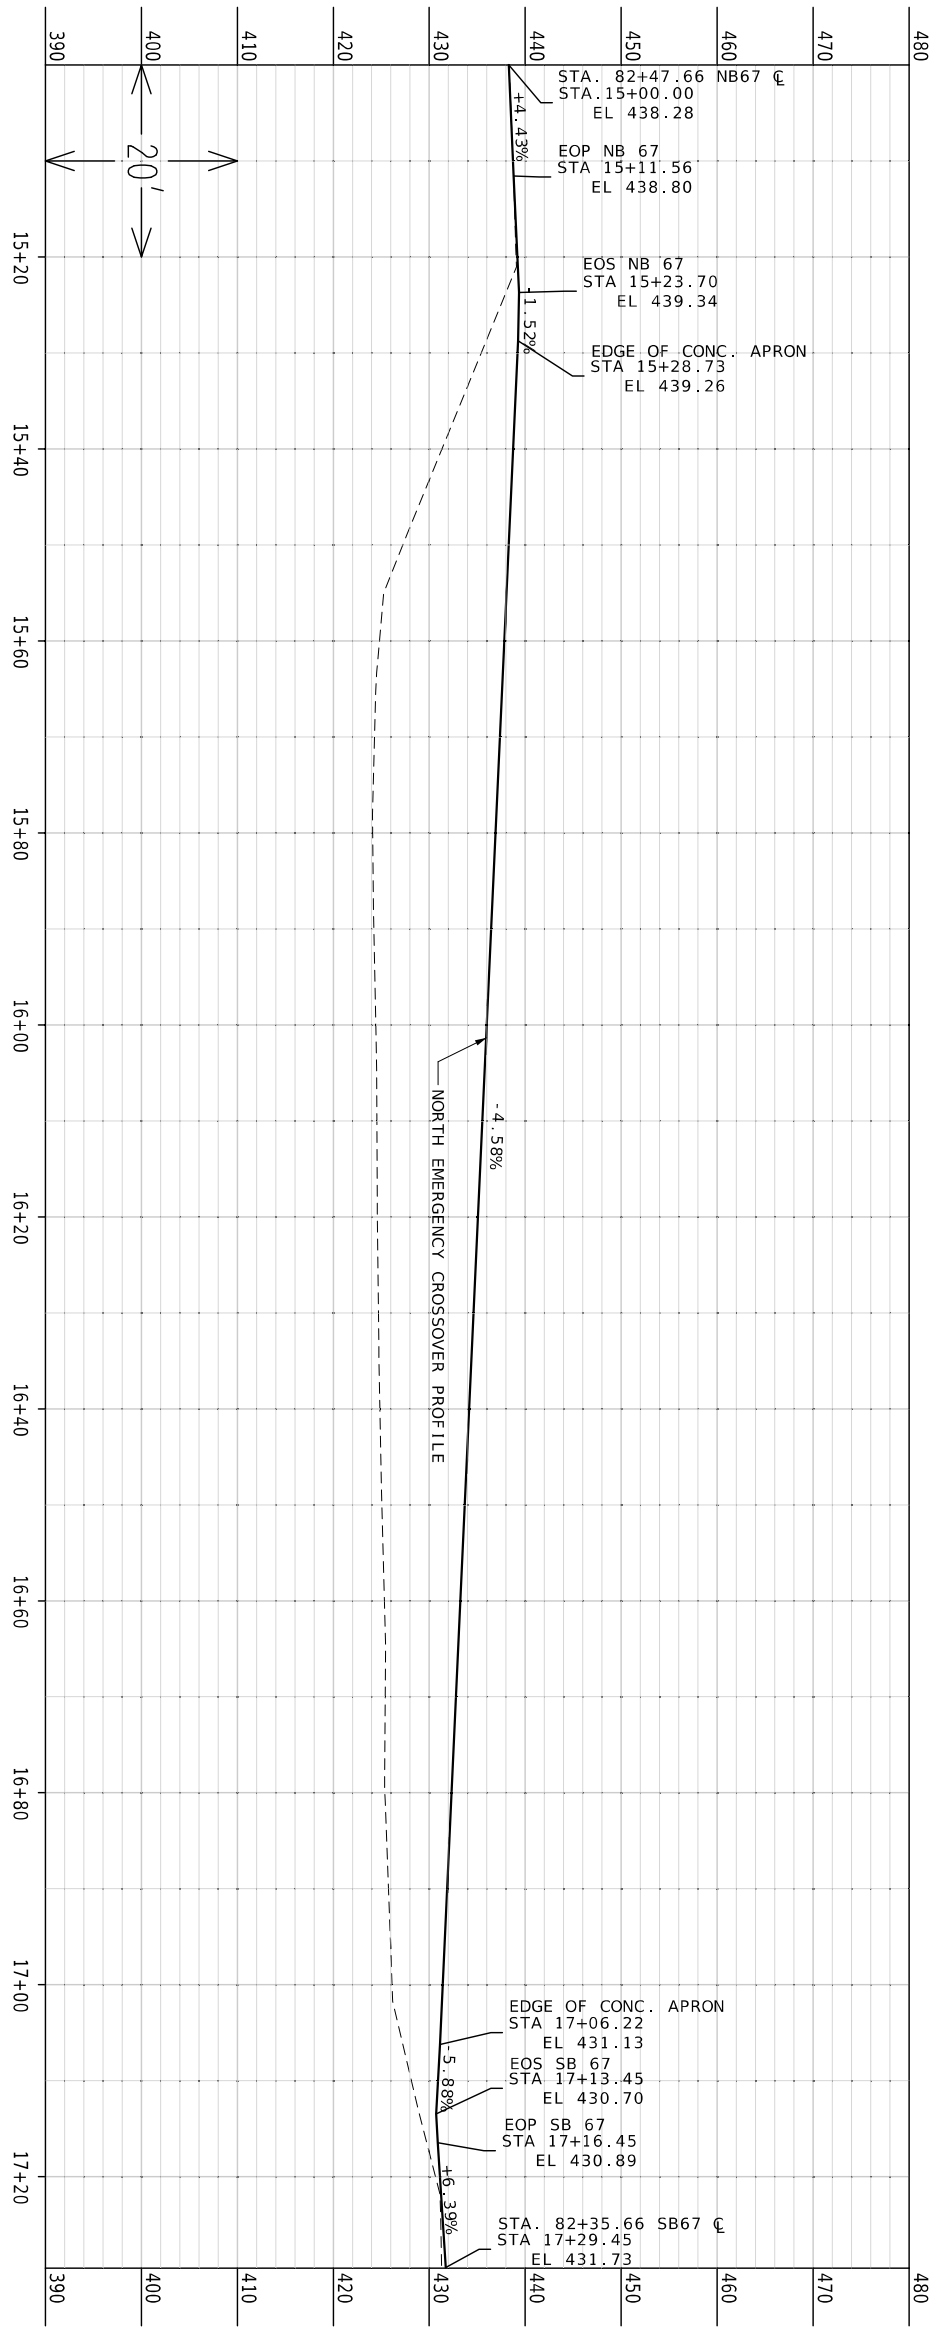

PROFILE SHEET
NORTH EMERGENCY CROSSOVER
SOUTH EMERGENCY CROSSOVER

MISSOURI HIGHWAYS AND TRANSPORTATION COMMISSION

105 WEST CAPITOL
JEFFERSON CITY, MO 65102
1-888-ASK-MODOT (1-888-275-6636)

DATE	DESCRIPTION

BRIDGE NO.

PROJECT NO.

CONTRACT ID.

J6P3636
JOB NO.

ST CHARLES
COUNTY

SL
DISTR.CT.

186
SHEET NO.

67
ROUTE

MO
STATE

11/13/2025
DATE PREPARED

DANIEL WAYNE SAVAGEAU - CIVIL
11/13/2025 1:04:50 PM
MO-PE-2012018127

STATE OF MISSOURI
DANIEL WAYNE SAVAGEAU
NUMBER PE-2012018127
PROFESSIONAL ENGINEER