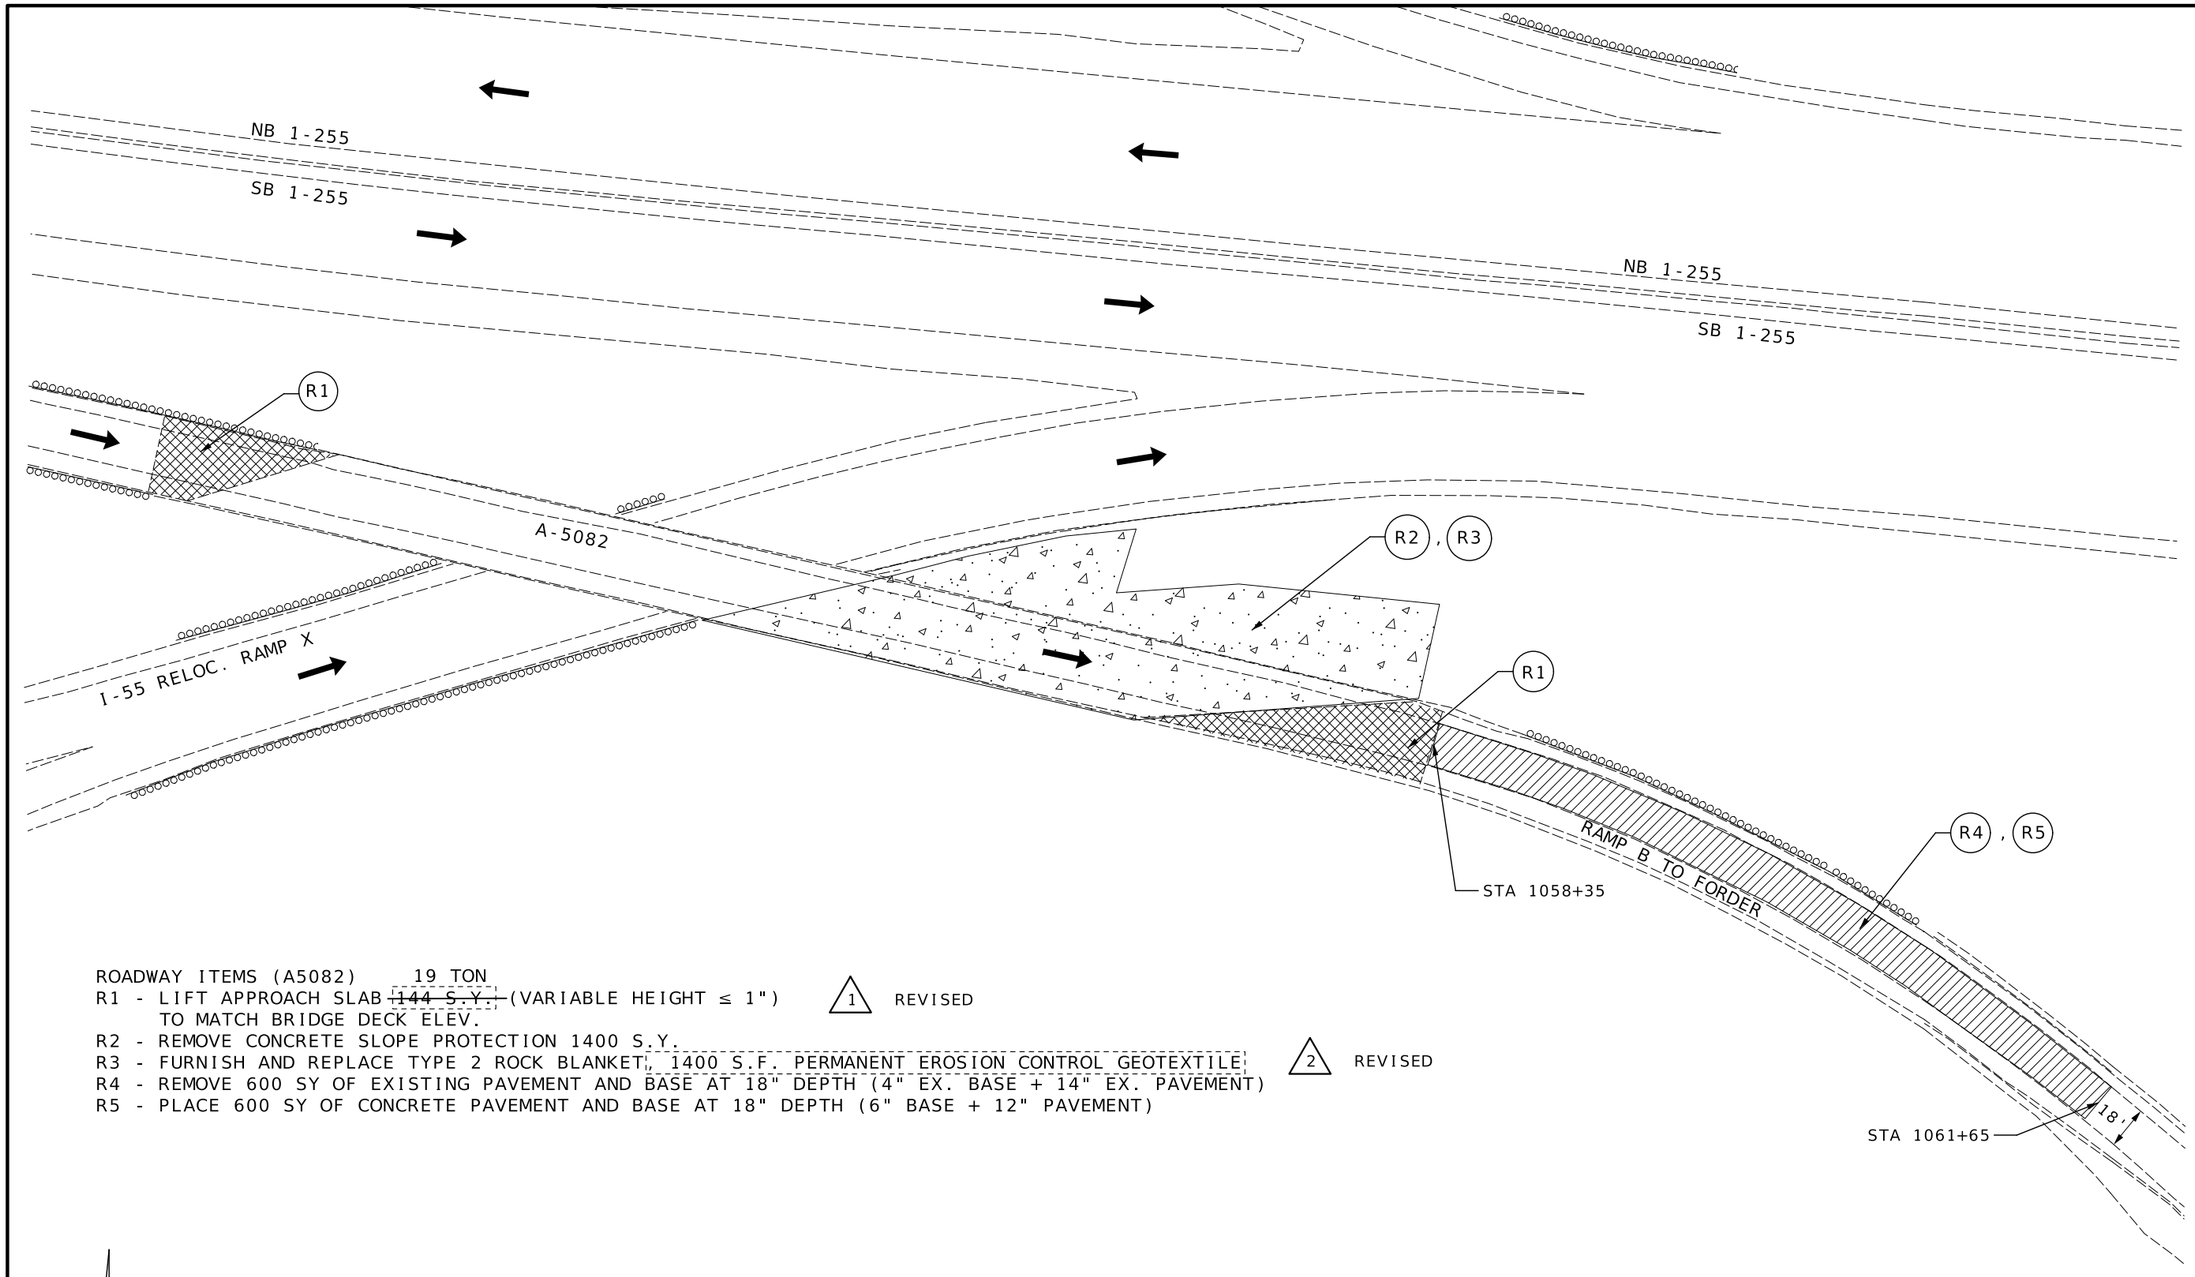


ROADWAY ITEMS (A5082) 19 TON

R1 - LIFT APPROACH SLAB ~~144 S.Y.~~ (VARIABLE HEIGHT ≤ 1") TO MATCH BRIDGE DECK ELEV.

R2 - REMOVE CONCRETE SLOPE PROTECTION 1400 S.Y.

R3 - FURNISH AND REPLACE TYPE 2 ROCK BLANKET, 1400 S.F. PERMANENT EROSION CONTROL GEOTEXTILE

R4 - REMOVE 600 SY OF EXISTING PAVEMENT AND BASE AT 18" DEPTH (4" EX. BASE + 14" EX. PAVEMENT)

R5 - PLACE 600 SY OF CONCRETE PAVEMENT AND BASE AT 18" DEPTH (6" BASE + 12" PAVEMENT)

1 REVISED

2 REVISED

SCALE

0 30 60 90

BRIDGE A5082
ROADWAY ITEMS
SHEET 1 OF 4

2 REVISED

STATE OF MISSOURI
STUART ROBINSON McNEIL
NUMBER PE-2006019687
PROFESSIONAL ENGINEER

11/17/2026 11:45:13 AM
STUART ROBINSON McNEIL - CIVIL
MO-PE-2006019687

DATE PREPARED
11/17/2026

ROUTE	STATE
I-255	MO
DISTRICT	SHEET NO.
SL	14

COUNTY
ST. LOUIS

JOB NO.
JSL0053

CONTRACT ID.

PROJECT NO.

BRIDGE NO.
A-5082

DESCRIPTION	DATE

MISSOURI HIGHWAYS AND TRANSPORTATION COMMISSION

105 WEST CAPITOL
JEFFERSON CITY, MO 65102
1-888-ASK-MODOT (1-888-275-6636)

PLAN SHEET
SHEET 11 OF 15