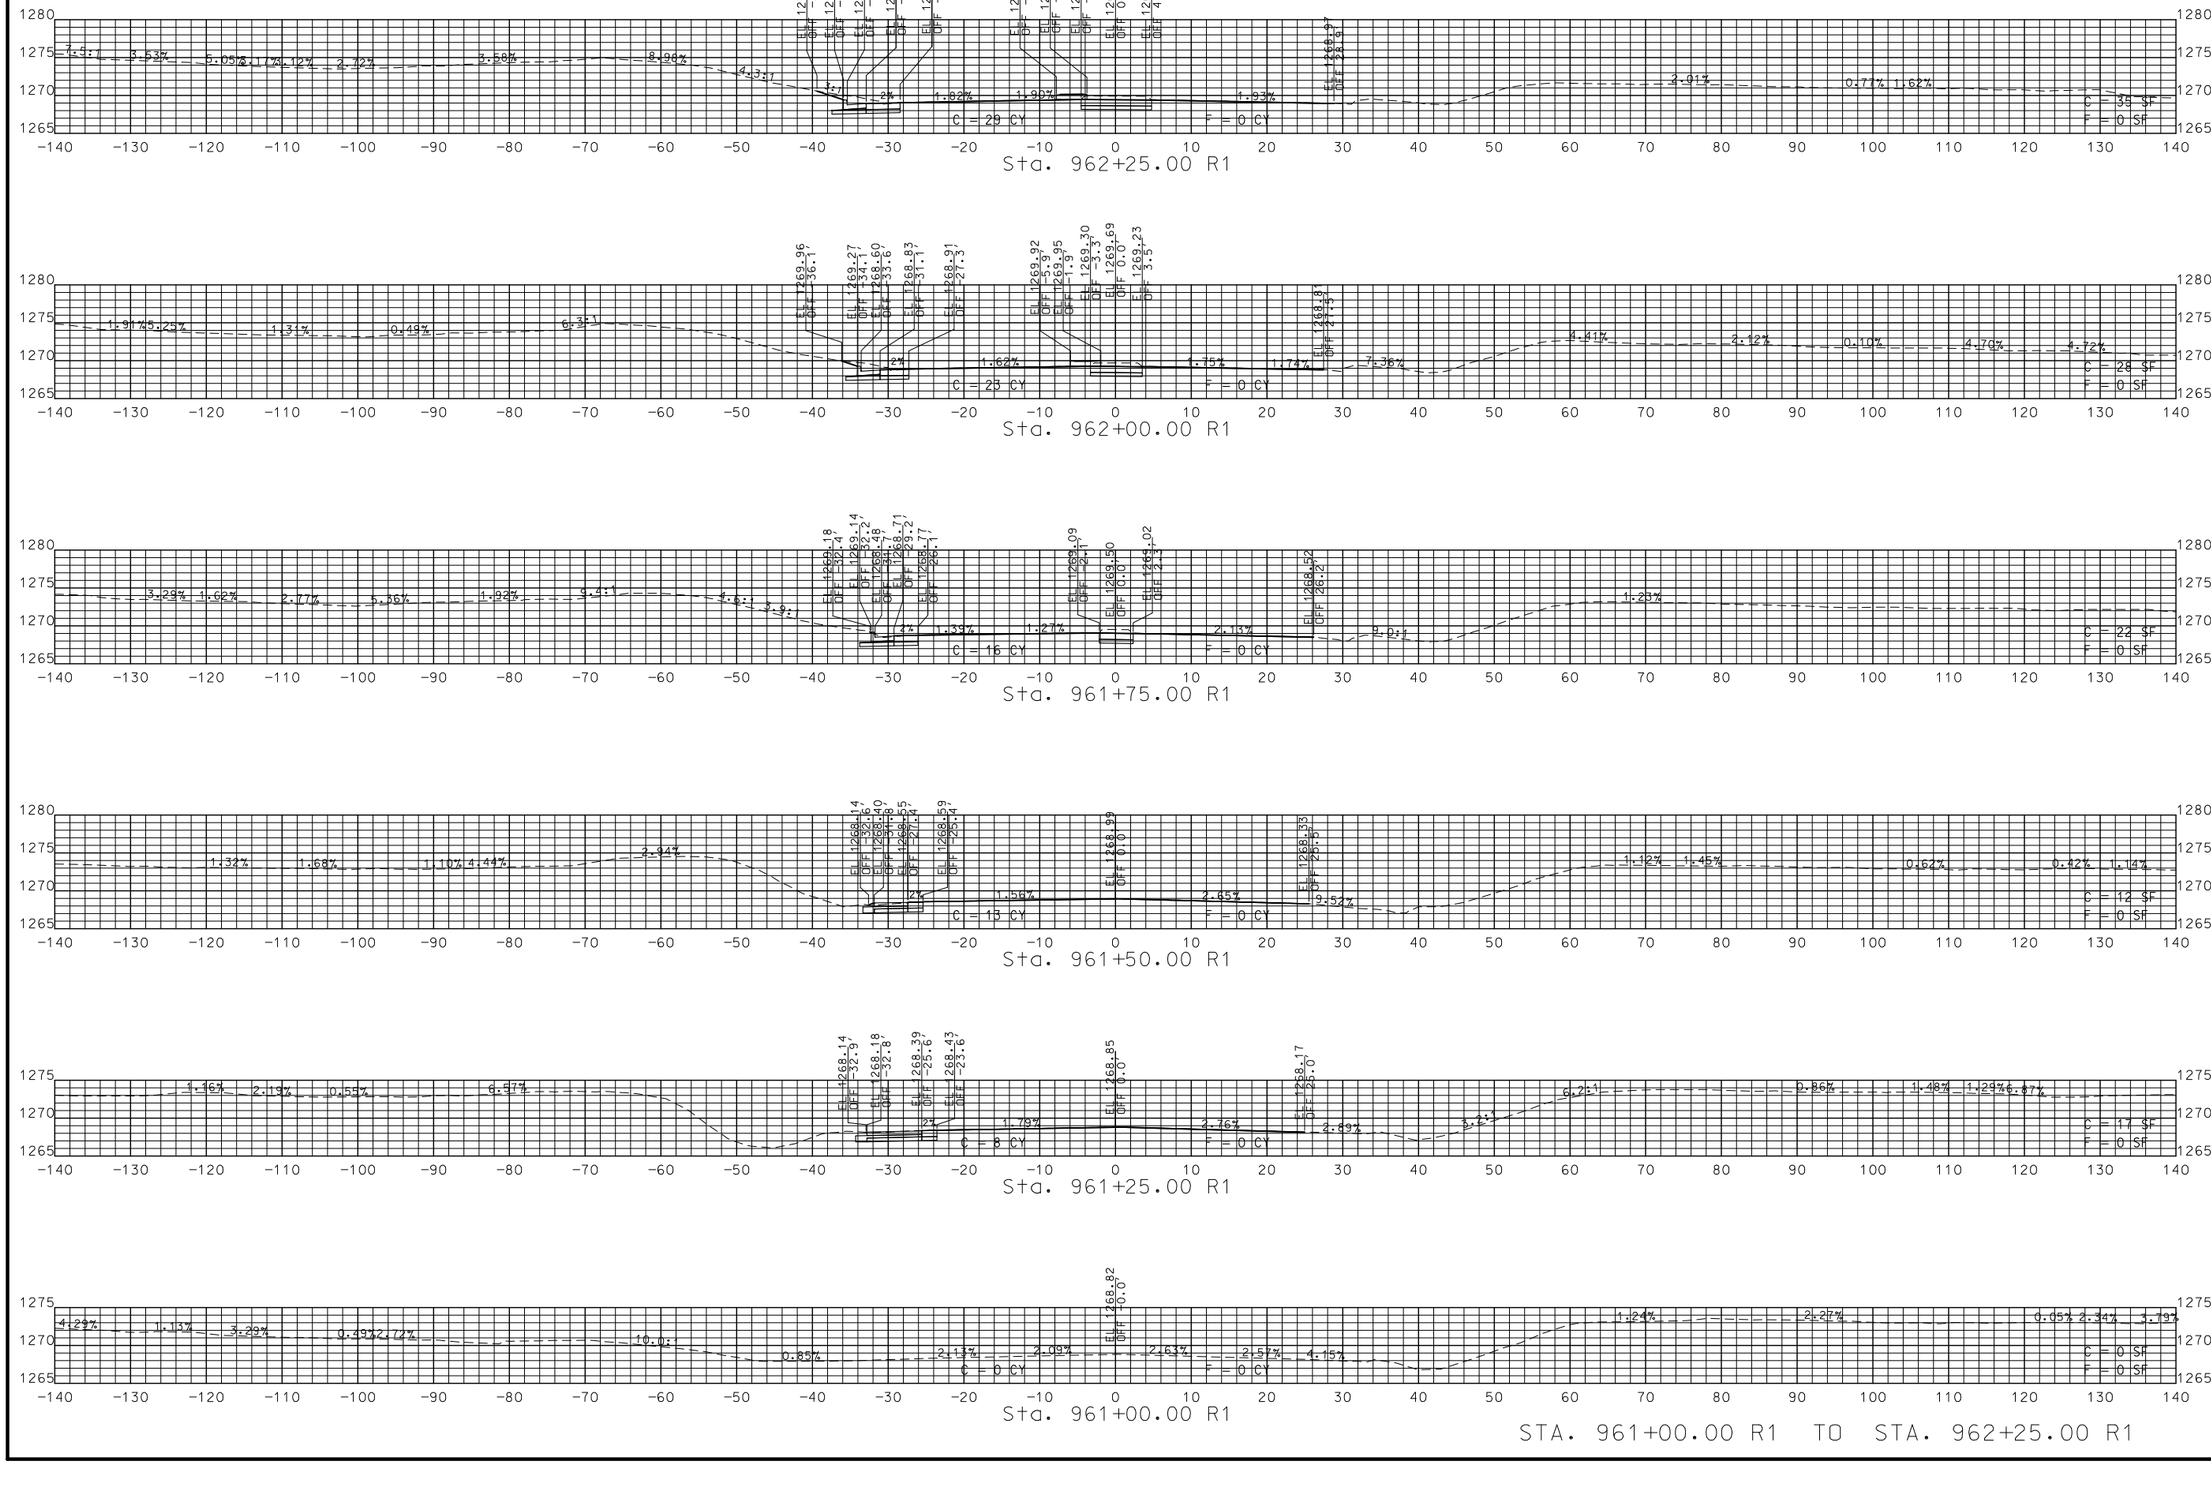


STA. 961+00.00 R1 TO STA. 962+25.00 R1

STATE OF MISSOURI
JASON D. EVENDEN
NUMBER PE-2013000559
PROFESSIONAL ENGINEER

THIS SHEET HAS BEEN SIGNED, SEALED AND DATED ELECTRONICALLY.

IF A SEAL IS PRESENT ON THIS SHEET IT HAS BEEN ELECTRONICALLY SEALED AND DATED.

DATE PREPARED
8/5/2021

ROUTE	STATE
744/160	MO
DISTRICT	SHEET NO.
SW	1

COUNTY
GREENE

JOB NO.
J8P3087D

CONTRACT ID.

PROJECT NO.


BRIDGE NO.


DATE	DESCRIPTION


MISSOURI HIGHWAYS AND TRANSPORTATION COMMISSION


105 WEST CAPITOL
JEFFERSON CITY, MO 65102
1-888-ASK-MODOT (1-888-275-6636)

RTE. 744 (KEARNEY ST.)
SHEET 1 OF 49

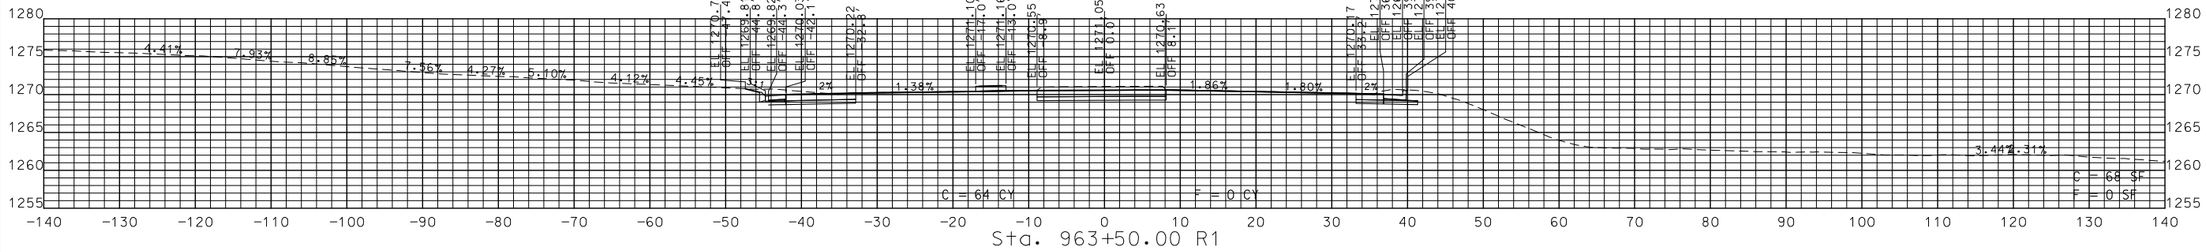

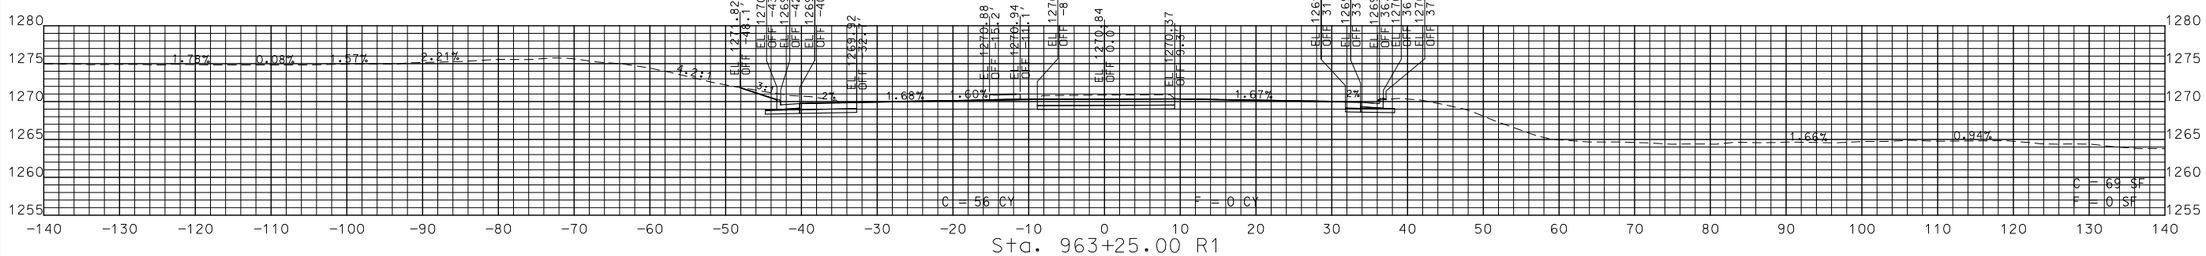

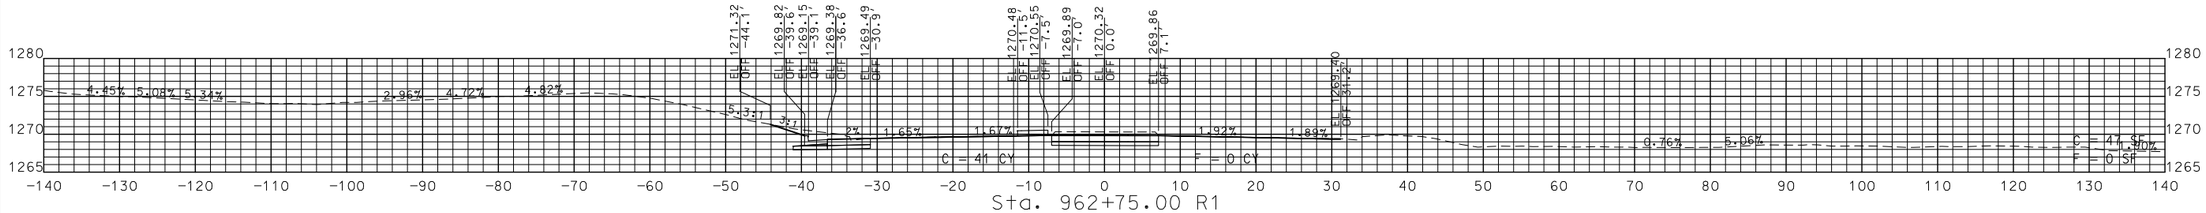

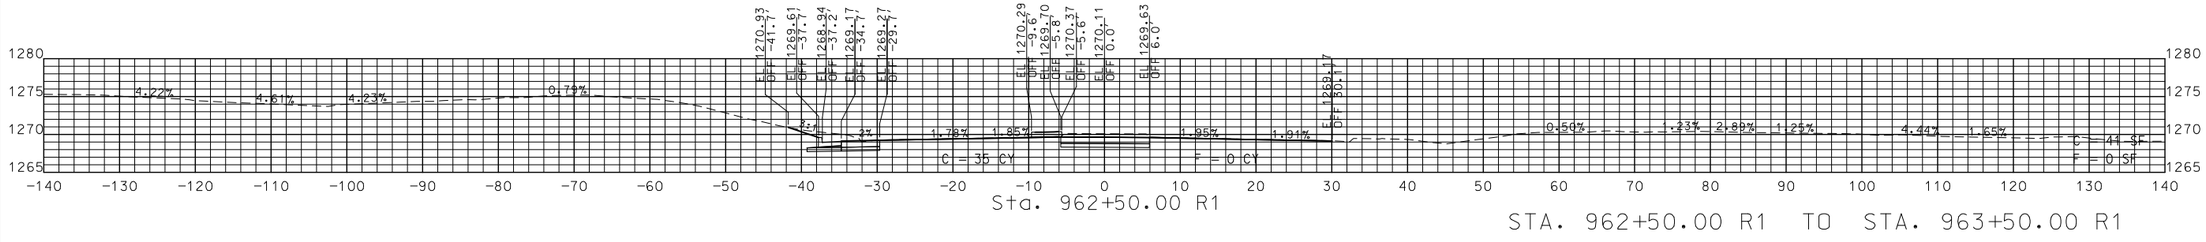

STA. 962+50.00 R1 TO STA. 963+50.00 R1

STATE OF MISSOURI
JASON D. EVENDEN
NUMBER PE-2013000559
PROFESSIONAL ENGINEER
THIS SHEET HAS BEEN SIGNED, SEALED AND DATED ELECTRONICALLY.

DATE PREPARED
8/5/2021

ROUTE	STATE
744/160	MO
DISTRICT	SHEET NO.
SW	2

COUNTY
GREENE

JOB NO.
J8P3087D

CONTRACT ID.

PROJECT NO.

BRIDGE NO.


DATE	DESCRIPTION

IF A SEAL IS PRESENT ON THIS SHEET IT HAS BEEN ELECTRONICALLY SEALED AND DATED.

MISSOURI HIGHWAYS AND TRANSPORTATION COMMISSION

105 WEST CAPITOL
JEFFERSON CITY, MO 65102
1-888-ASK-MODOT (1-888-275-6636)

RTE. 744 (KEARNEY ST.)
SHEET 2 OF 49

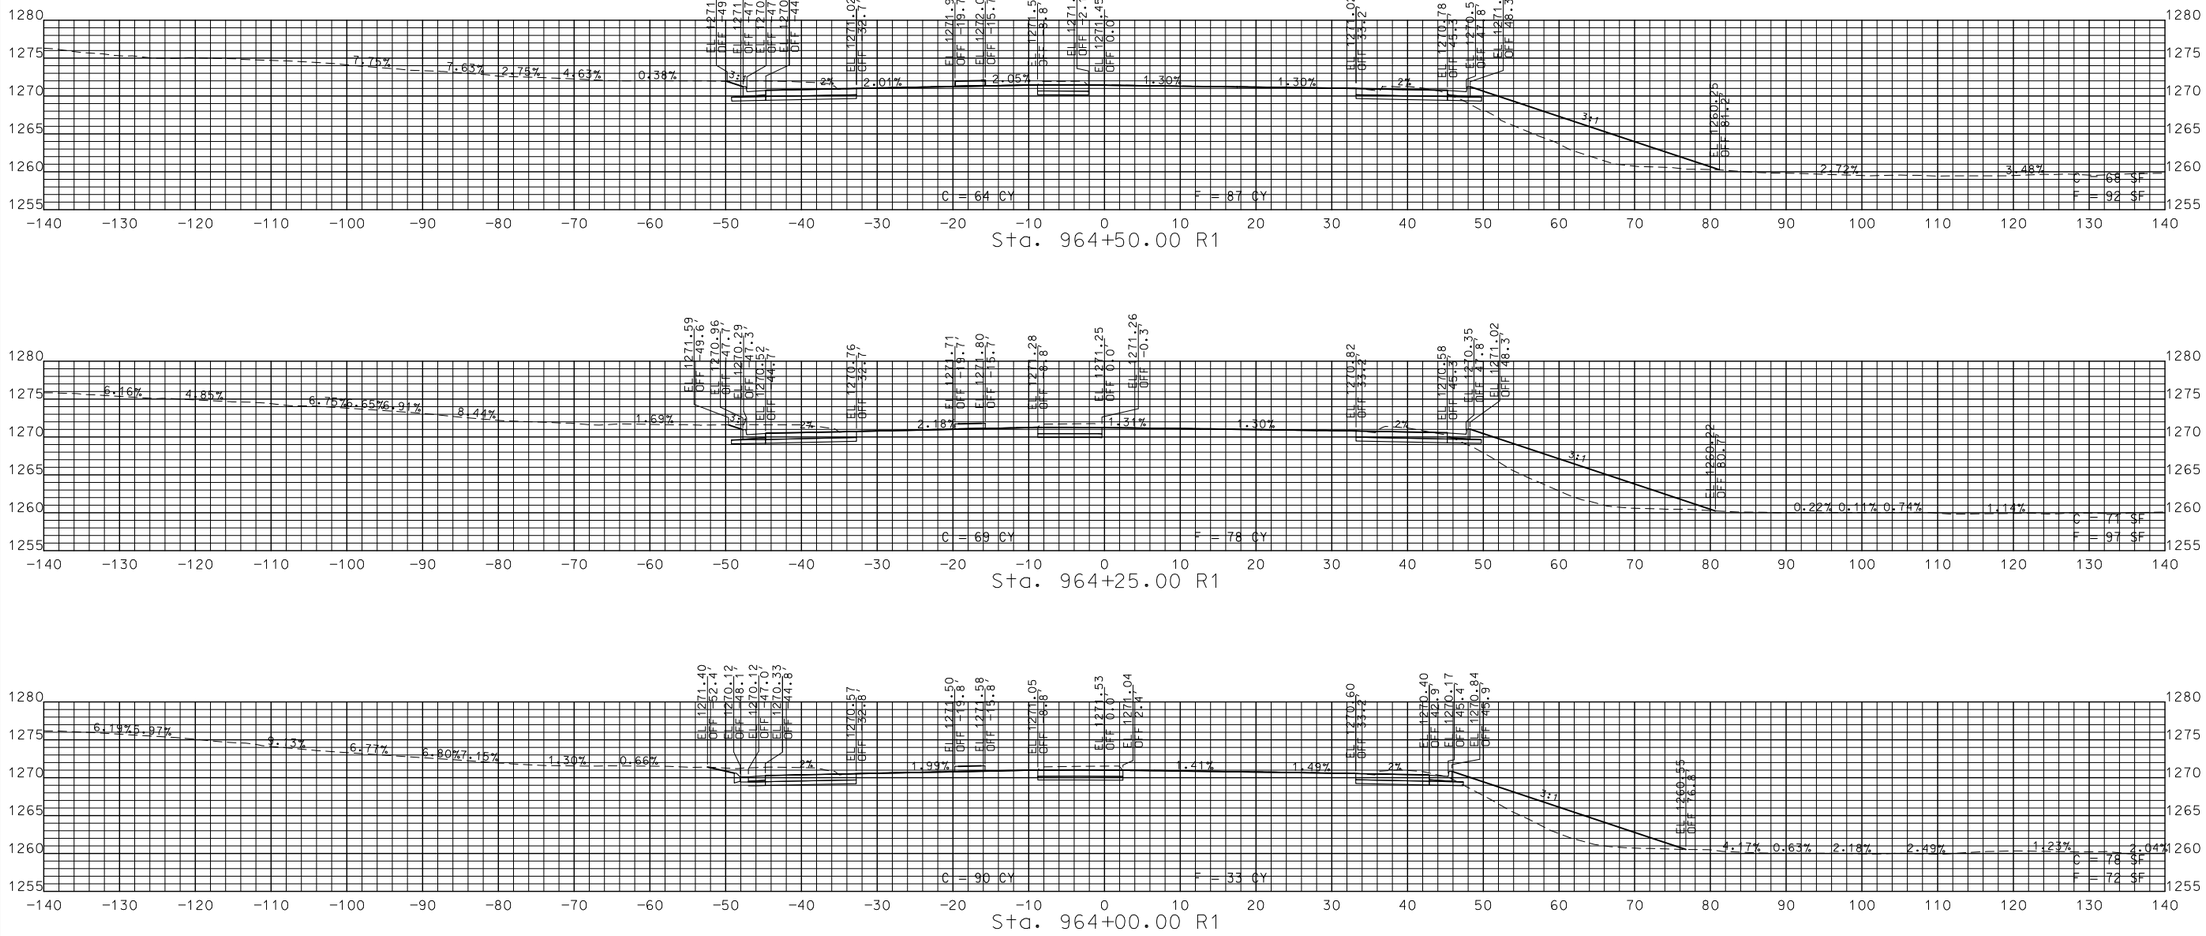

STA. 963+75.00 R1 TO STA. 964+50.00 R1

THIS SHEET HAS BEEN SIGNED, SEALED AND DATED ELECTRONICALLY.

STATE OF MISSOURI
JASON D. EVENDEN
NUMBER PE-2013000559
PROFESSIONAL ENGINEER

DATE PREPARED
8/5/2021

ROUTE	STATE
744/160	MO
DISTRICT	SHEET NO.
SW	3

COUNTY
GREENE

JOB NO.
J8P3087D

CONTRACT ID.

PROJECT NO.


BRIDGE NO.

DESCRIPTION	DATE

IF A SEAL IS PRESENT ON THIS SHEET IT HAS BEEN ELECTRONICALLY SEALED AND DATED.

MISSOURI HIGHWAYS AND TRANSPORTATION COMMISSION
105 WEST CAPITOL
JEFFERSON CITY, MO 65102
1-888-ASK-MODOT (1-888-275-6636)

RTE. 744 (KEARNEY ST.)
SHEET 3 OF 49

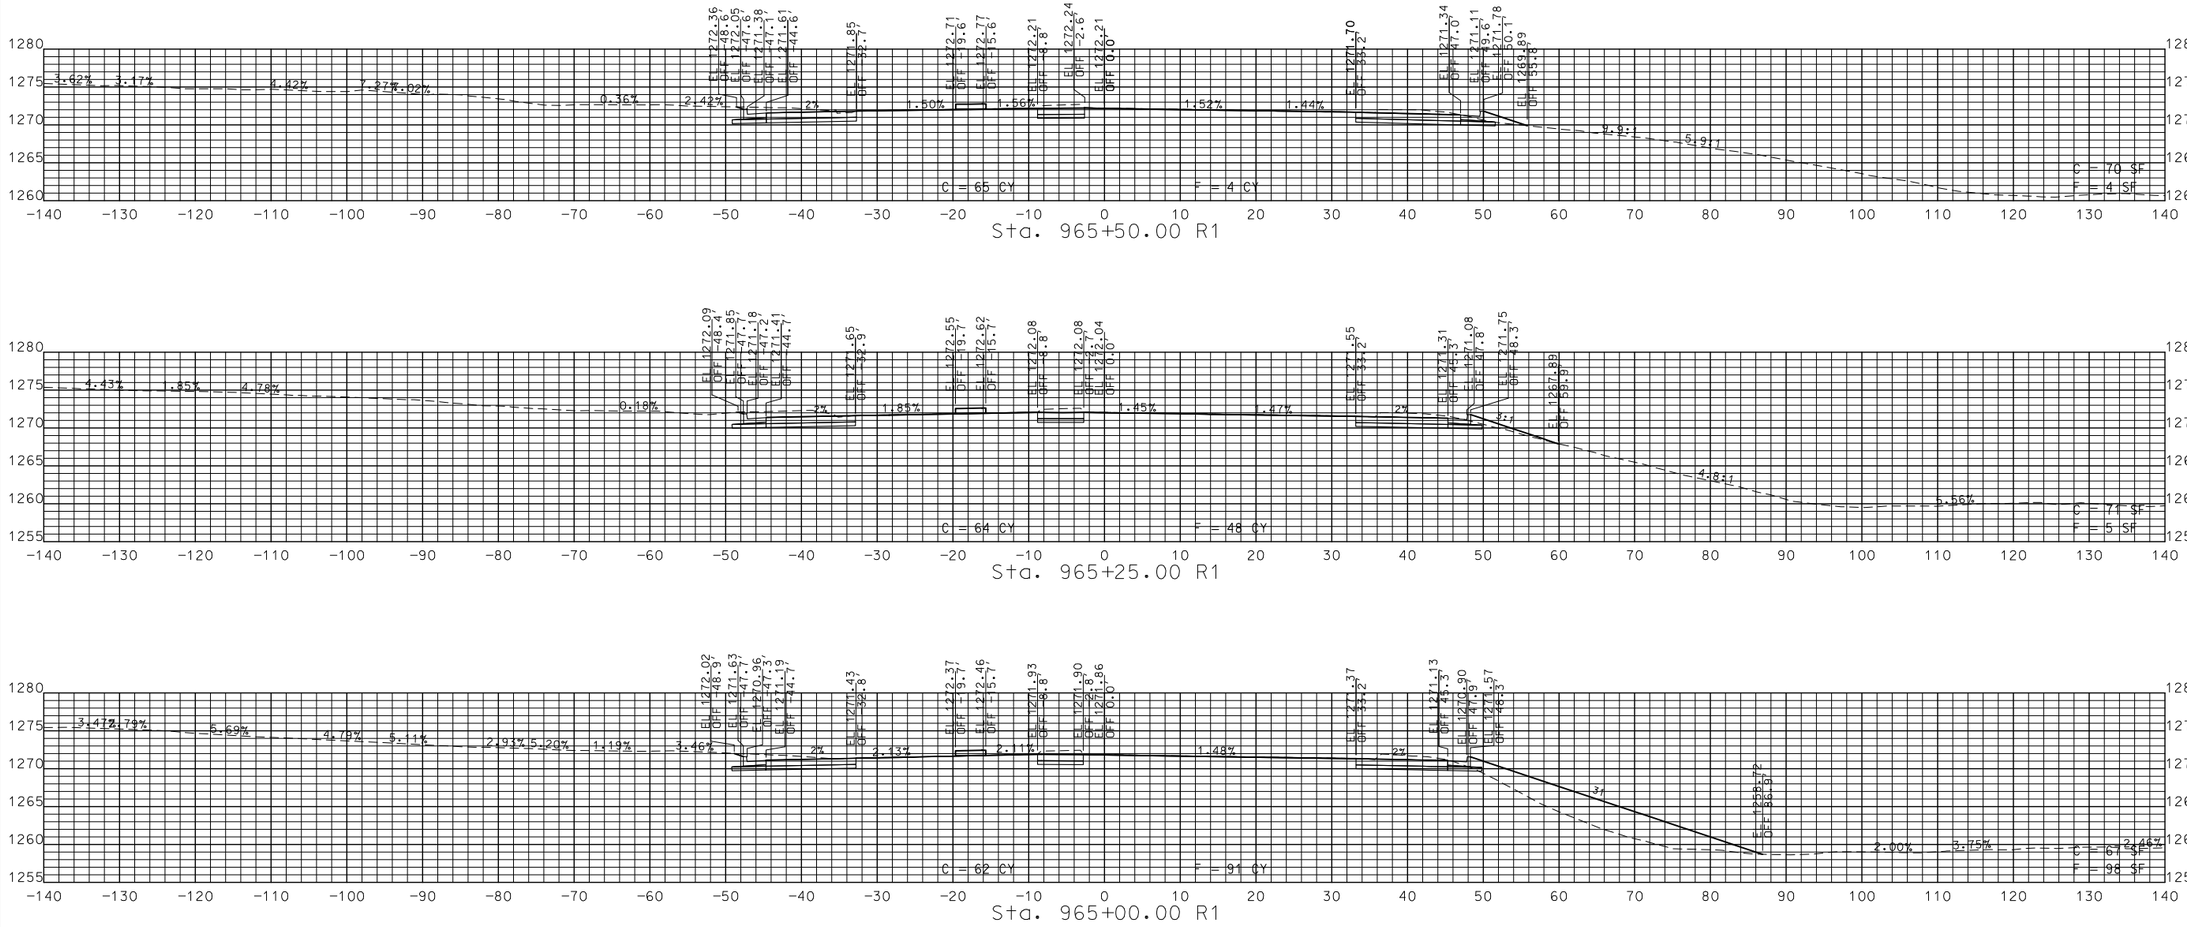

STA. 964+75.00 R1 TO STA. 965+50.00 R1

JASON D. EVENDEN
NUMBER PE-2013000559
PROFESSIONAL ENGINEER
STATE OF MISSOURI

THIS SHEET HAS BEEN SIGNED, SEALED AND DATED ELECTRONICALLY.

DATE PREPARED
8/5/2021

ROUTE	STATE
744/160	MO
DISTRICT	SHEET NO.
SW	4

COUNTY
GREENE

JOB NO.
J8P3087D

CONTRACT ID.

PROJECT NO.

BRIDGE NO.


DESCRIPTION	DATE

IF A SEAL IS PRESENT ON THIS SHEET IT HAS BEEN ELECTRONICALLY SEALED AND DATED.

MISSOURI HIGHWAYS AND TRANSPORTATION COMMISSION

105 WEST CAPITOL
JEFFERSON CITY, MO 65102
1-888-ASK-MODOT (1-888-275-6636)

RTE. 744 (KEARNEY ST.)
SHEET 4 OF 49

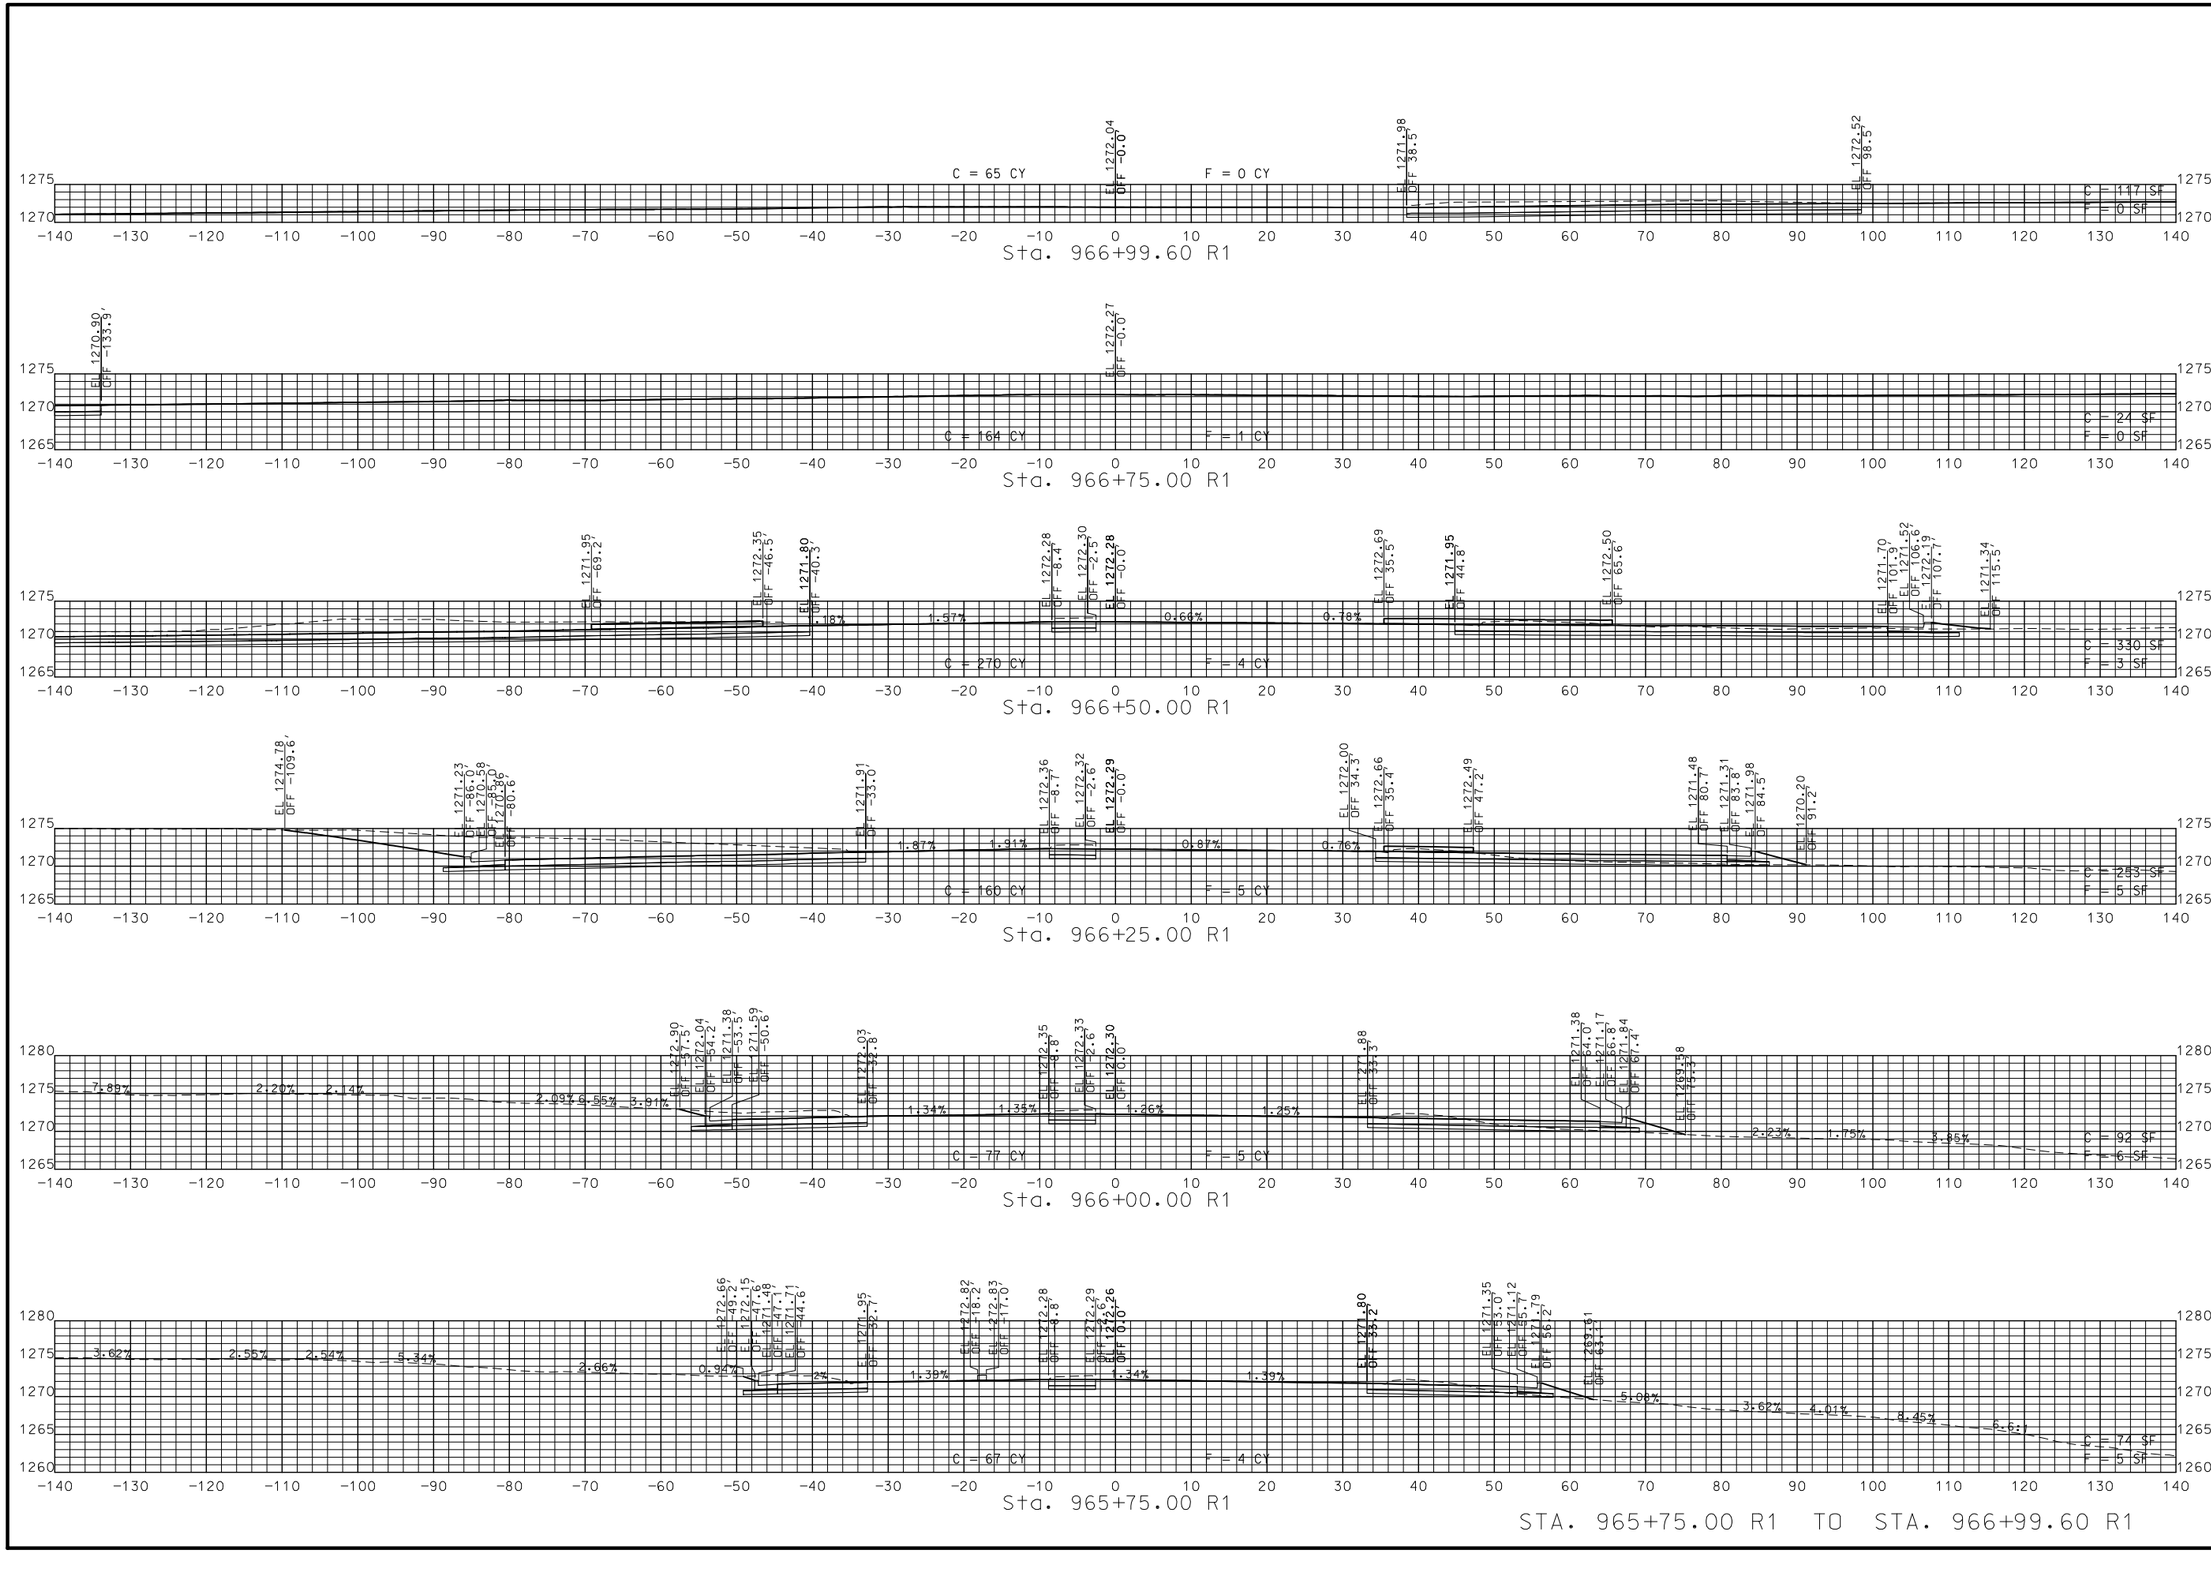

STATE OF MISSOURI
JASON D. EVENDEN
NUMBER PE-2013000559
PROFESSIONAL ENGINEER

THIS SHEET HAS BEEN SIGNED, SEALED AND DATED ELECTRONICALLY.

DATE PREPARED
8/5/2021

ROUTE	STATE
744/160	MO
DISTRICT	SHEET NO.
SW	5

COUNTY
GREENE

JOB NO.
J8P3087D

CONTRACT ID.

PROJECT NO.

BRIDGE NO.


IF A SEAL IS PRESENT ON THIS SHEET IT HAS BEEN ELECTRONICALLY SEALED AND DATED.


DATE	DESCRIPTION


MISSOURI HIGHWAYS AND TRANSPORTATION COMMISSION


105 WEST CAPITOL
JEFFERSON CITY, MO 65102
1-888-ASK-MODOT (1-888-275-6636)


RTE. 744 (KEARNEY ST.)
SHEET 5 OF 49

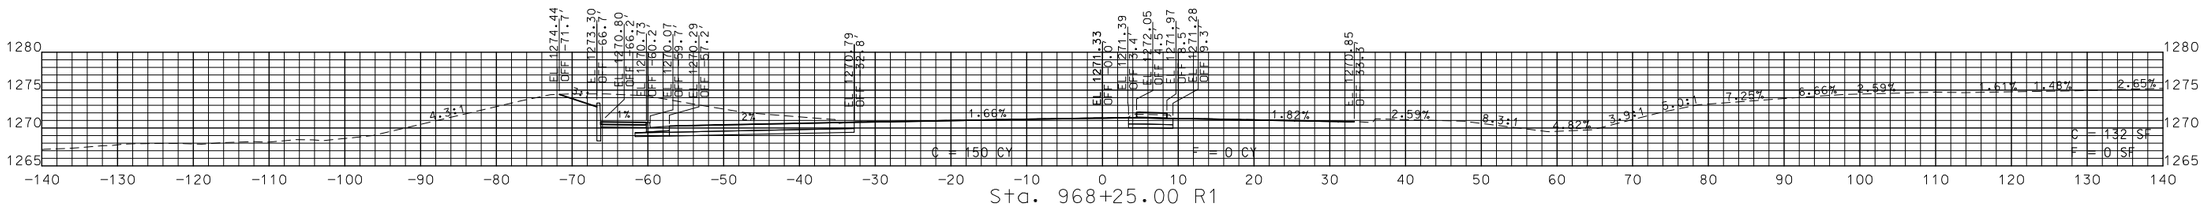


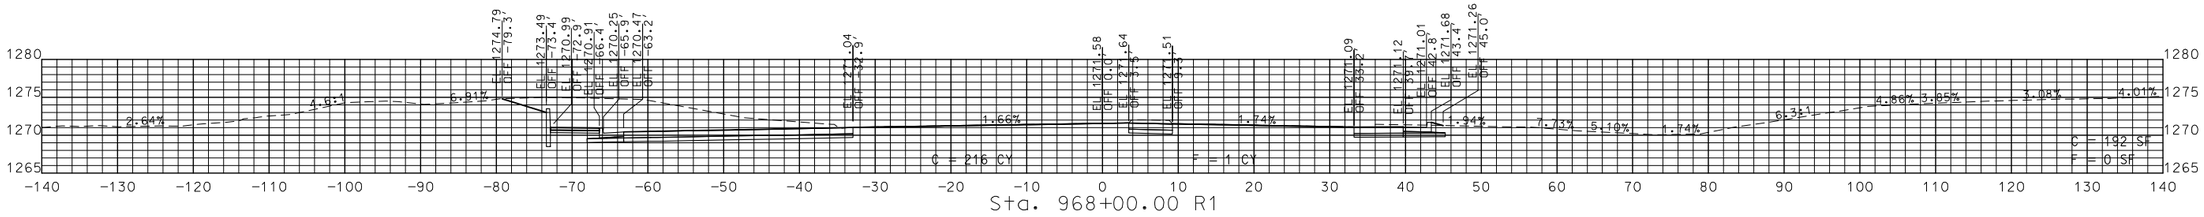

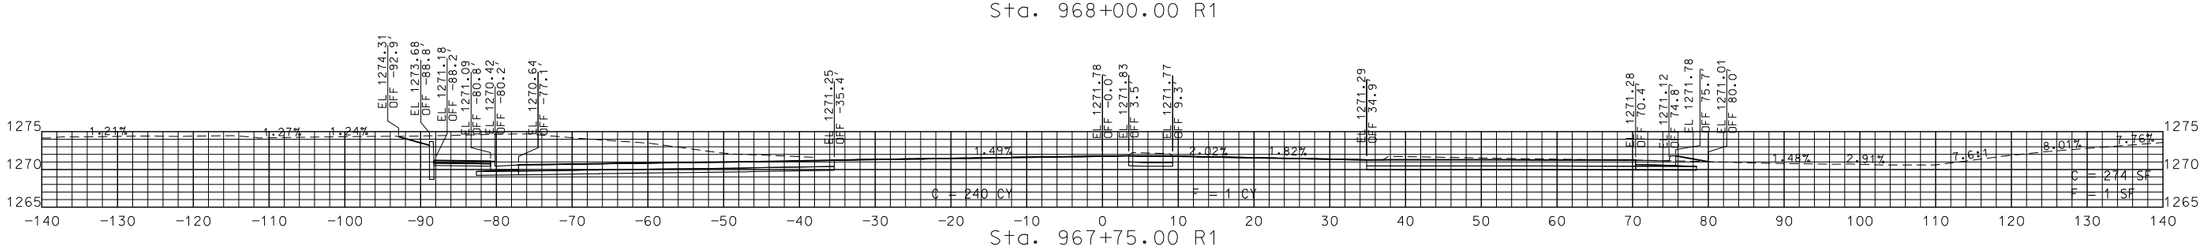

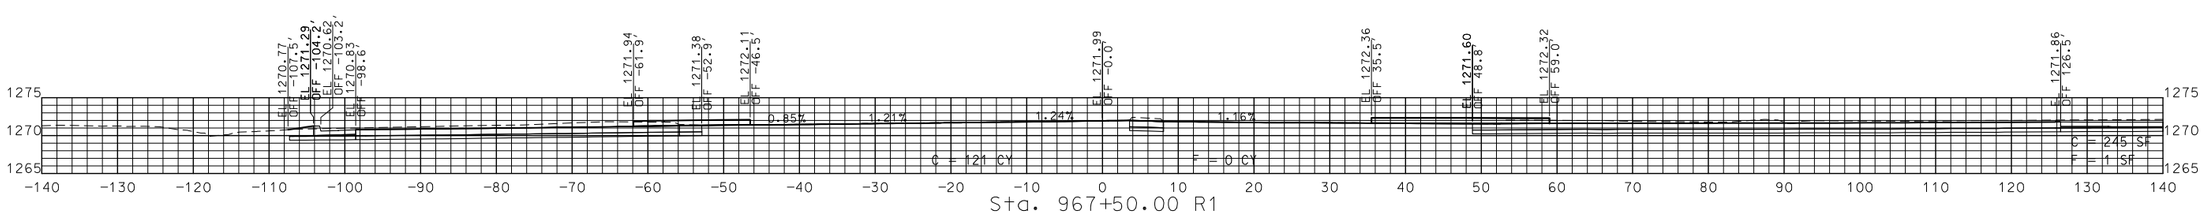

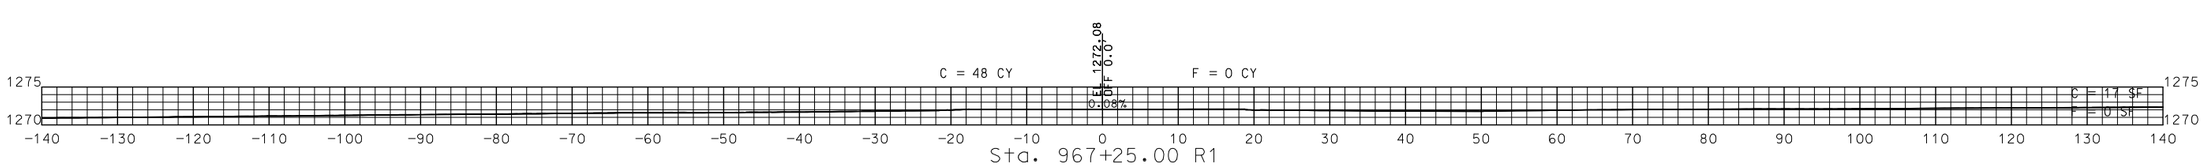

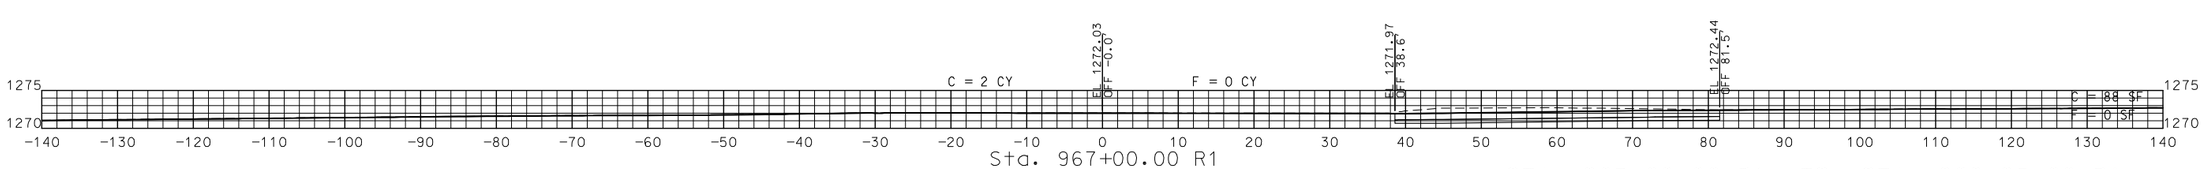

STA. 967+00.00 R1 TO STA. 968+25.00 R1

STATE OF MISSOURI
JASON D. EVENDEN
NUMBER PE-2013000559
PROFESSIONAL ENGINEER

THIS SHEET HAS BEEN SIGNED, SEALED AND DATED ELECTRONICALLY.

DATE PREPARED
8/5/2021

ROUTE	STATE
744/160	MO
DISTRICT	SHEET NO.
SW	6

COUNTY
GREENE

JOB NO.
J8P3087D

CONTRACT ID.

PROJECT NO.

BRIDGE NO.


DESCRIPTION	DATE


IF A SEAL IS PRESENT ON THIS SHEET IT HAS BEEN ELECTRONICALLY SEALED AND DATED.


MISSOURI HIGHWAYS AND TRANSPORTATION COMMISSION


105 WEST CAPITOL
JEFFERSON CITY, MO 65102
1-888-ASK-MODOT (1-888-275-6636)


RTE. 744 (KEARNEY ST.)
SHEET 6 OF 49

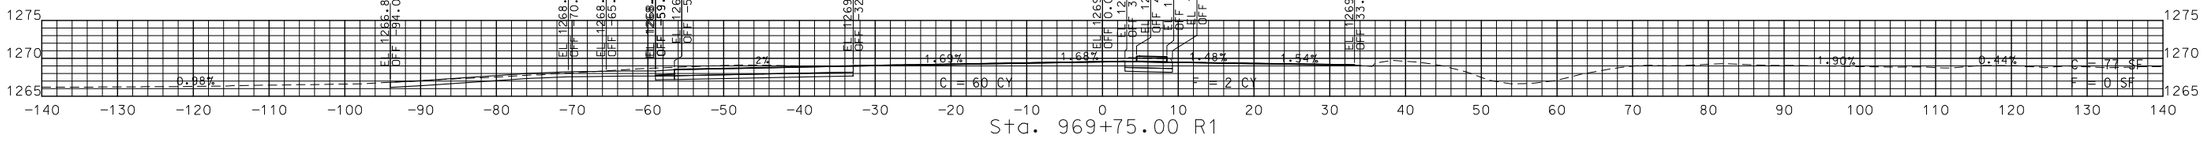


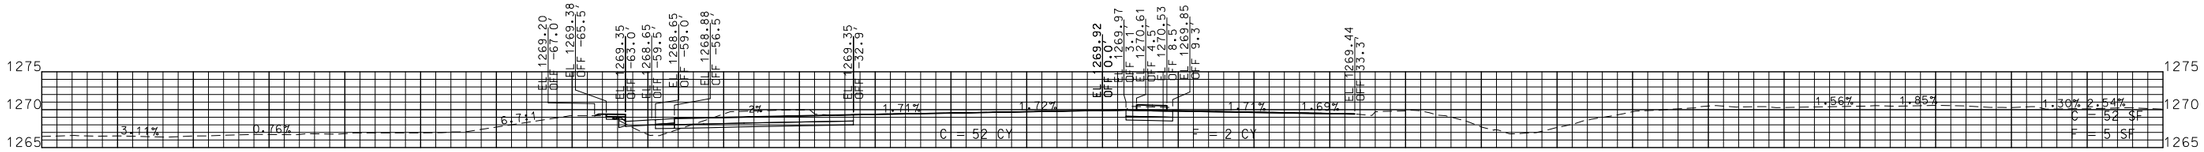

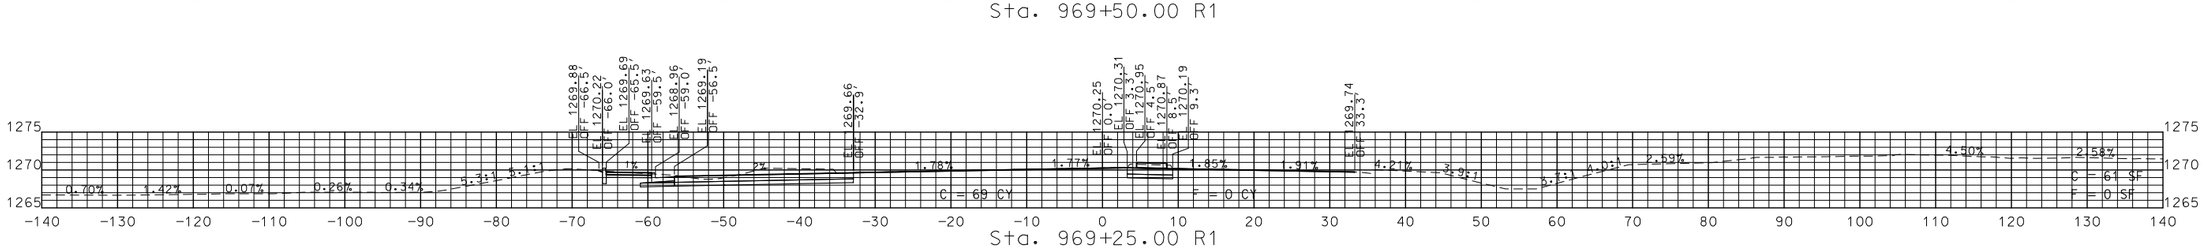

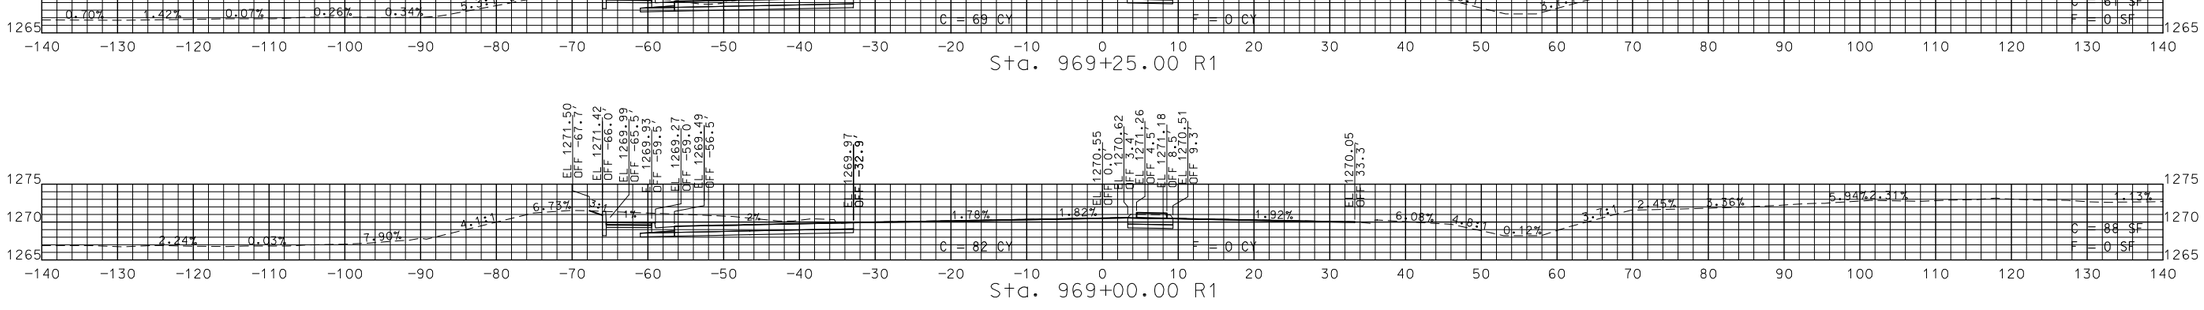

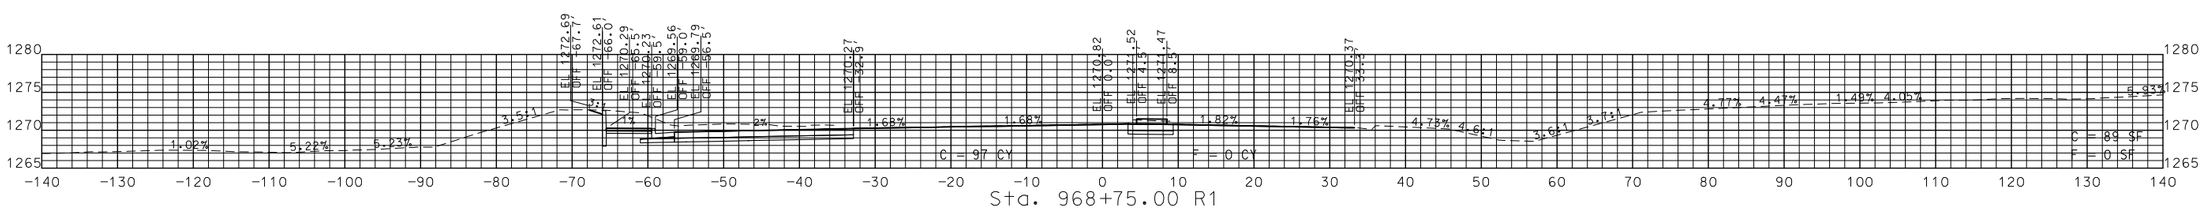

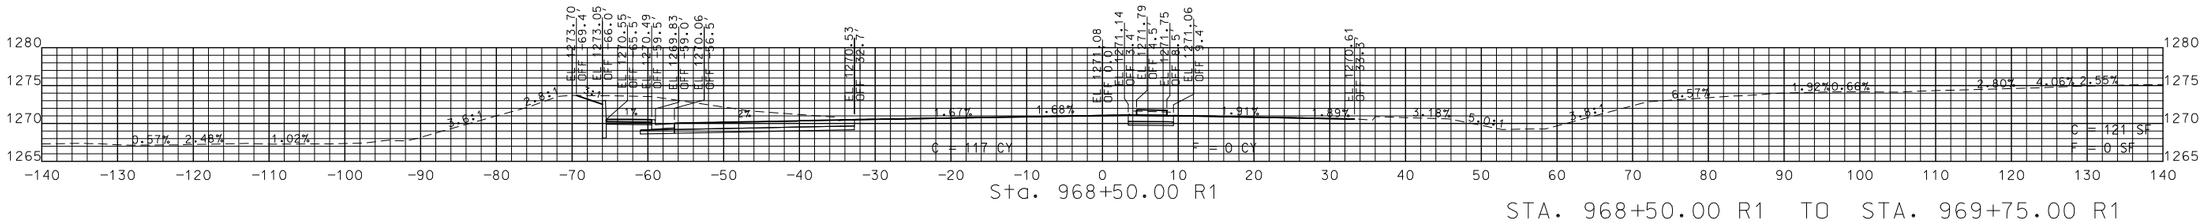

STA. 968+50.00 R1 TO STA. 969+75.00 R1

STATE OF MISSOURI
JASON D. EVENDEN
NUMBER PE-2013000559
PROFESSIONAL ENGINEER
THIS SHEET HAS BEEN SIGNED, SEALED AND DATED ELECTRONICALLY.

DATE PREPARED
8/5/2021

ROUTE	STATE
744/160	MO
DISTRICT	SHEET NO.
SW	7

COUNTY
GREENE

JOB NO.
J8P3087D

CONTRACT ID.

PROJECT NO.

BRIDGE NO.


DATE	DESCRIPTION

MISSOURI HIGHWAYS AND TRANSPORTATION COMMISSION

105 WEST CAPITOL
JEFFERSON CITY, MO 65102
1-888-ASK-MODOT (1-888-275-6636)

RTE. 744 (KEARNEY ST.)
SHEET 7 OF 49

IF A SEAL IS PRESENT ON THIS SHEET IT HAS BEEN ELECTRONICALLY SEALED AND DATED.

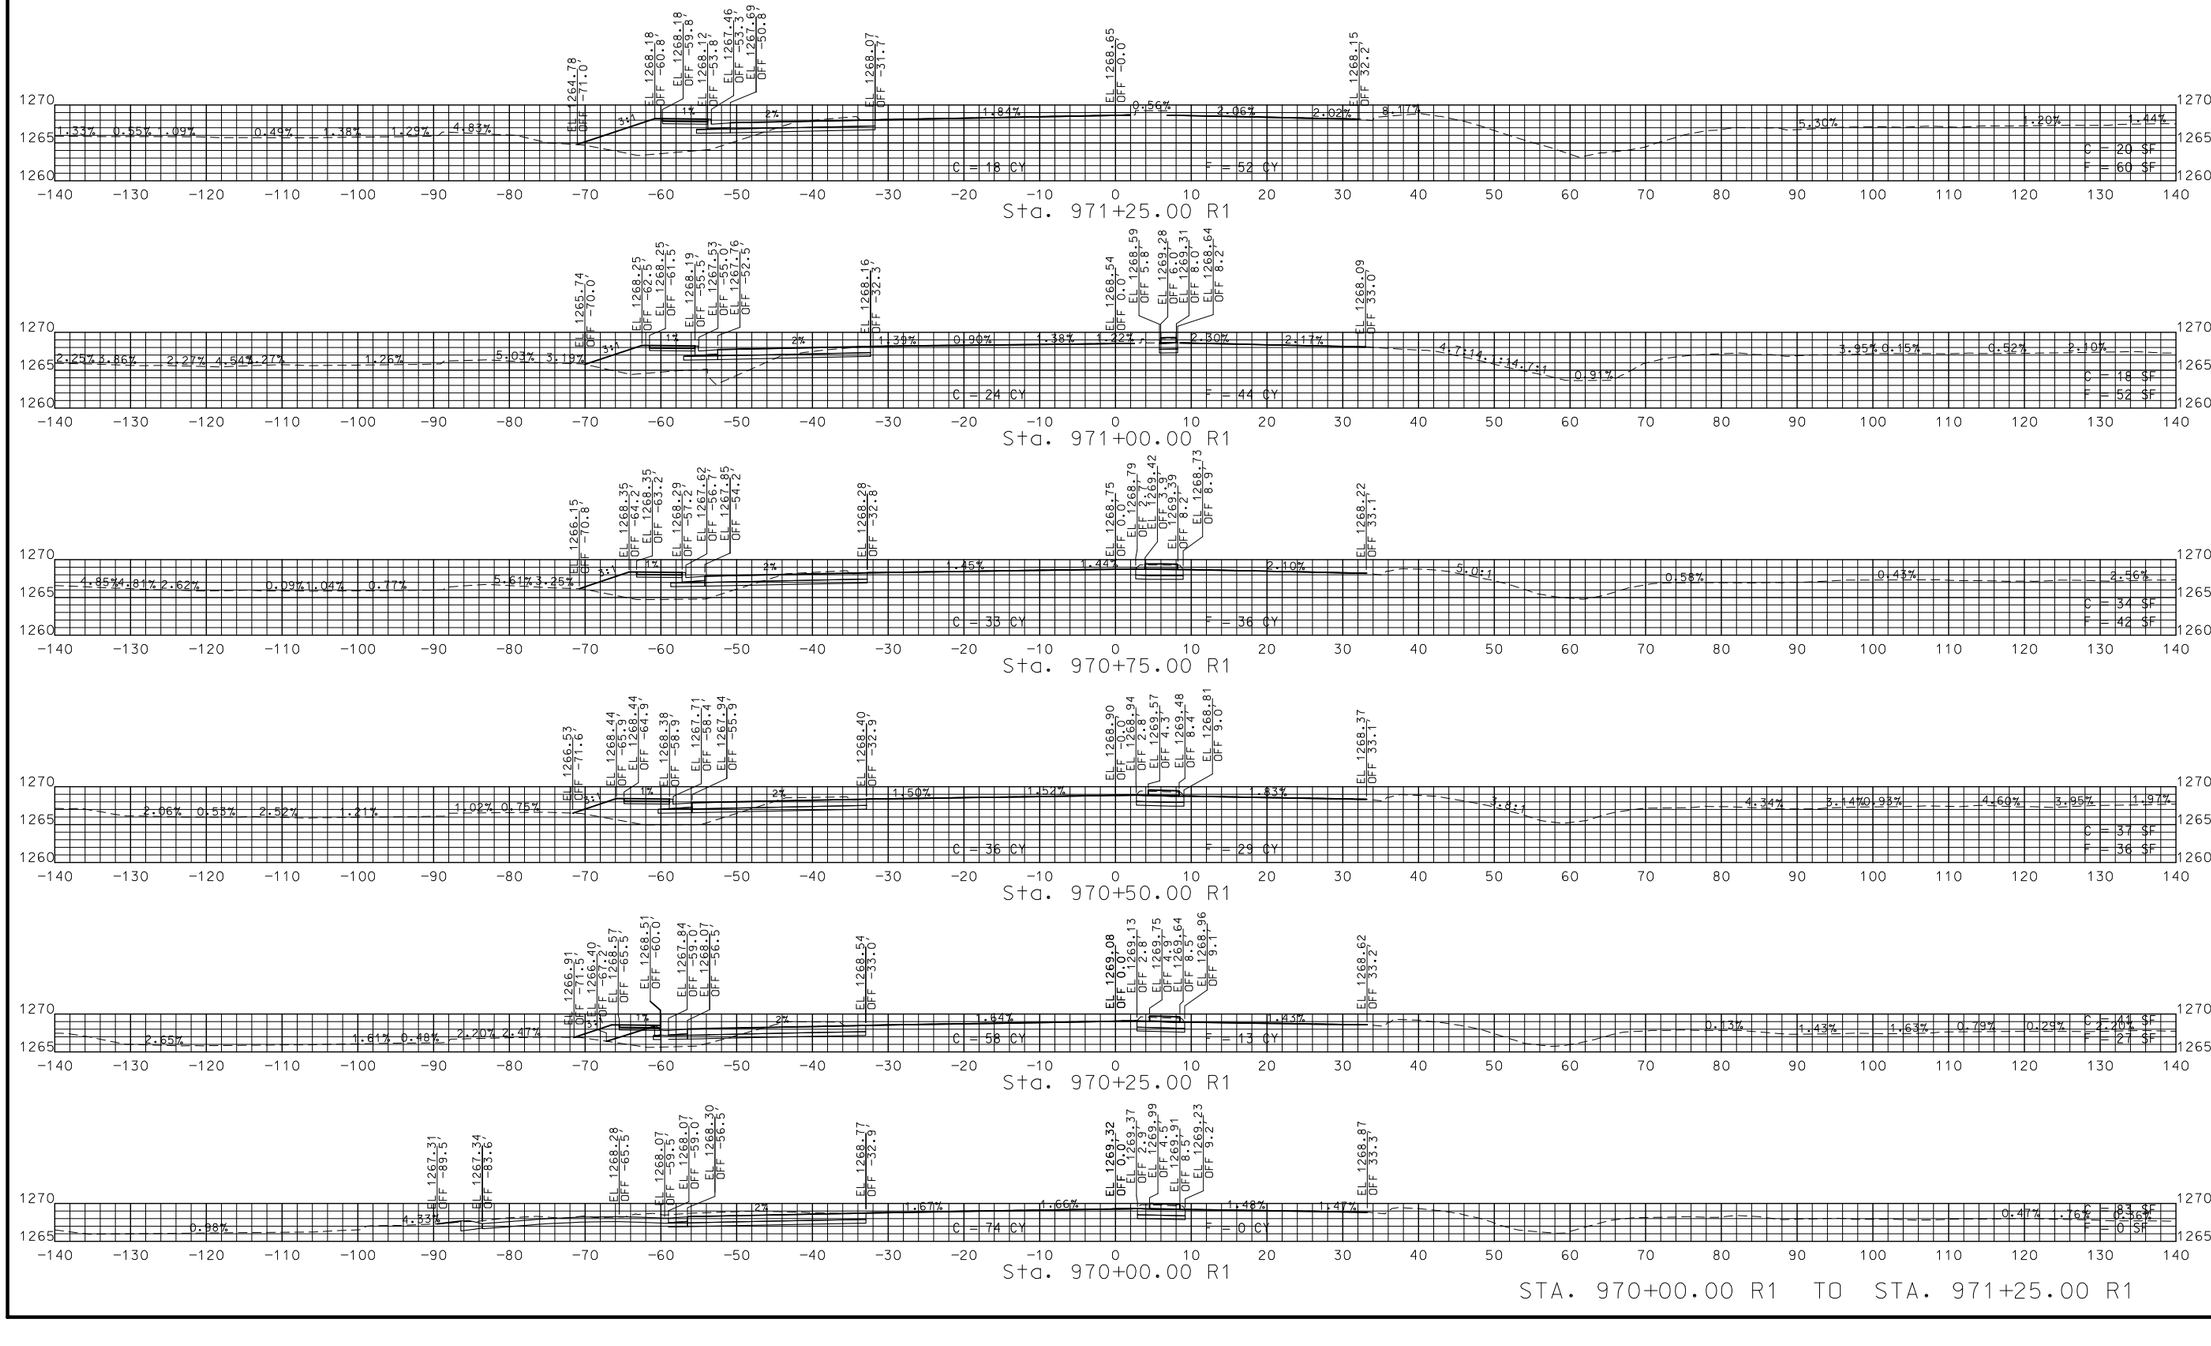

STA. 970+00.00 R1 TO STA. 971+25.00 R1

STATE OF MISSOURI
JASON D. EVENDEN
NUMBER PE-2013000559
PROFESSIONAL ENGINEER

THIS SHEET HAS BEEN SIGNED, SEALED AND DATED ELECTRONICALLY.

DATE PREPARED
8/5/2021

ROUTE	STATE
744/160	MO
DISTRICT	SHEET NO.
SW	8

COUNTY
GREENE

JOB NO.
J8P3087D

CONTRACT ID.

PROJECT NO.

BRIDGE NO.


DATE	DESCRIPTION

MISSOURI HIGHWAYS AND TRANSPORTATION COMMISSION

105 WEST CAPITOL
JEFFERSON CITY, MO 65102
1-888-ASK-MODOT (1-888-275-6636)

RTE. 744 (KEARNEY ST.)
SHEET 8 OF 49

IF A SEAL IS PRESENT ON THIS SHEET IT HAS BEEN ELECTRONICALLY SEALED AND DATED.

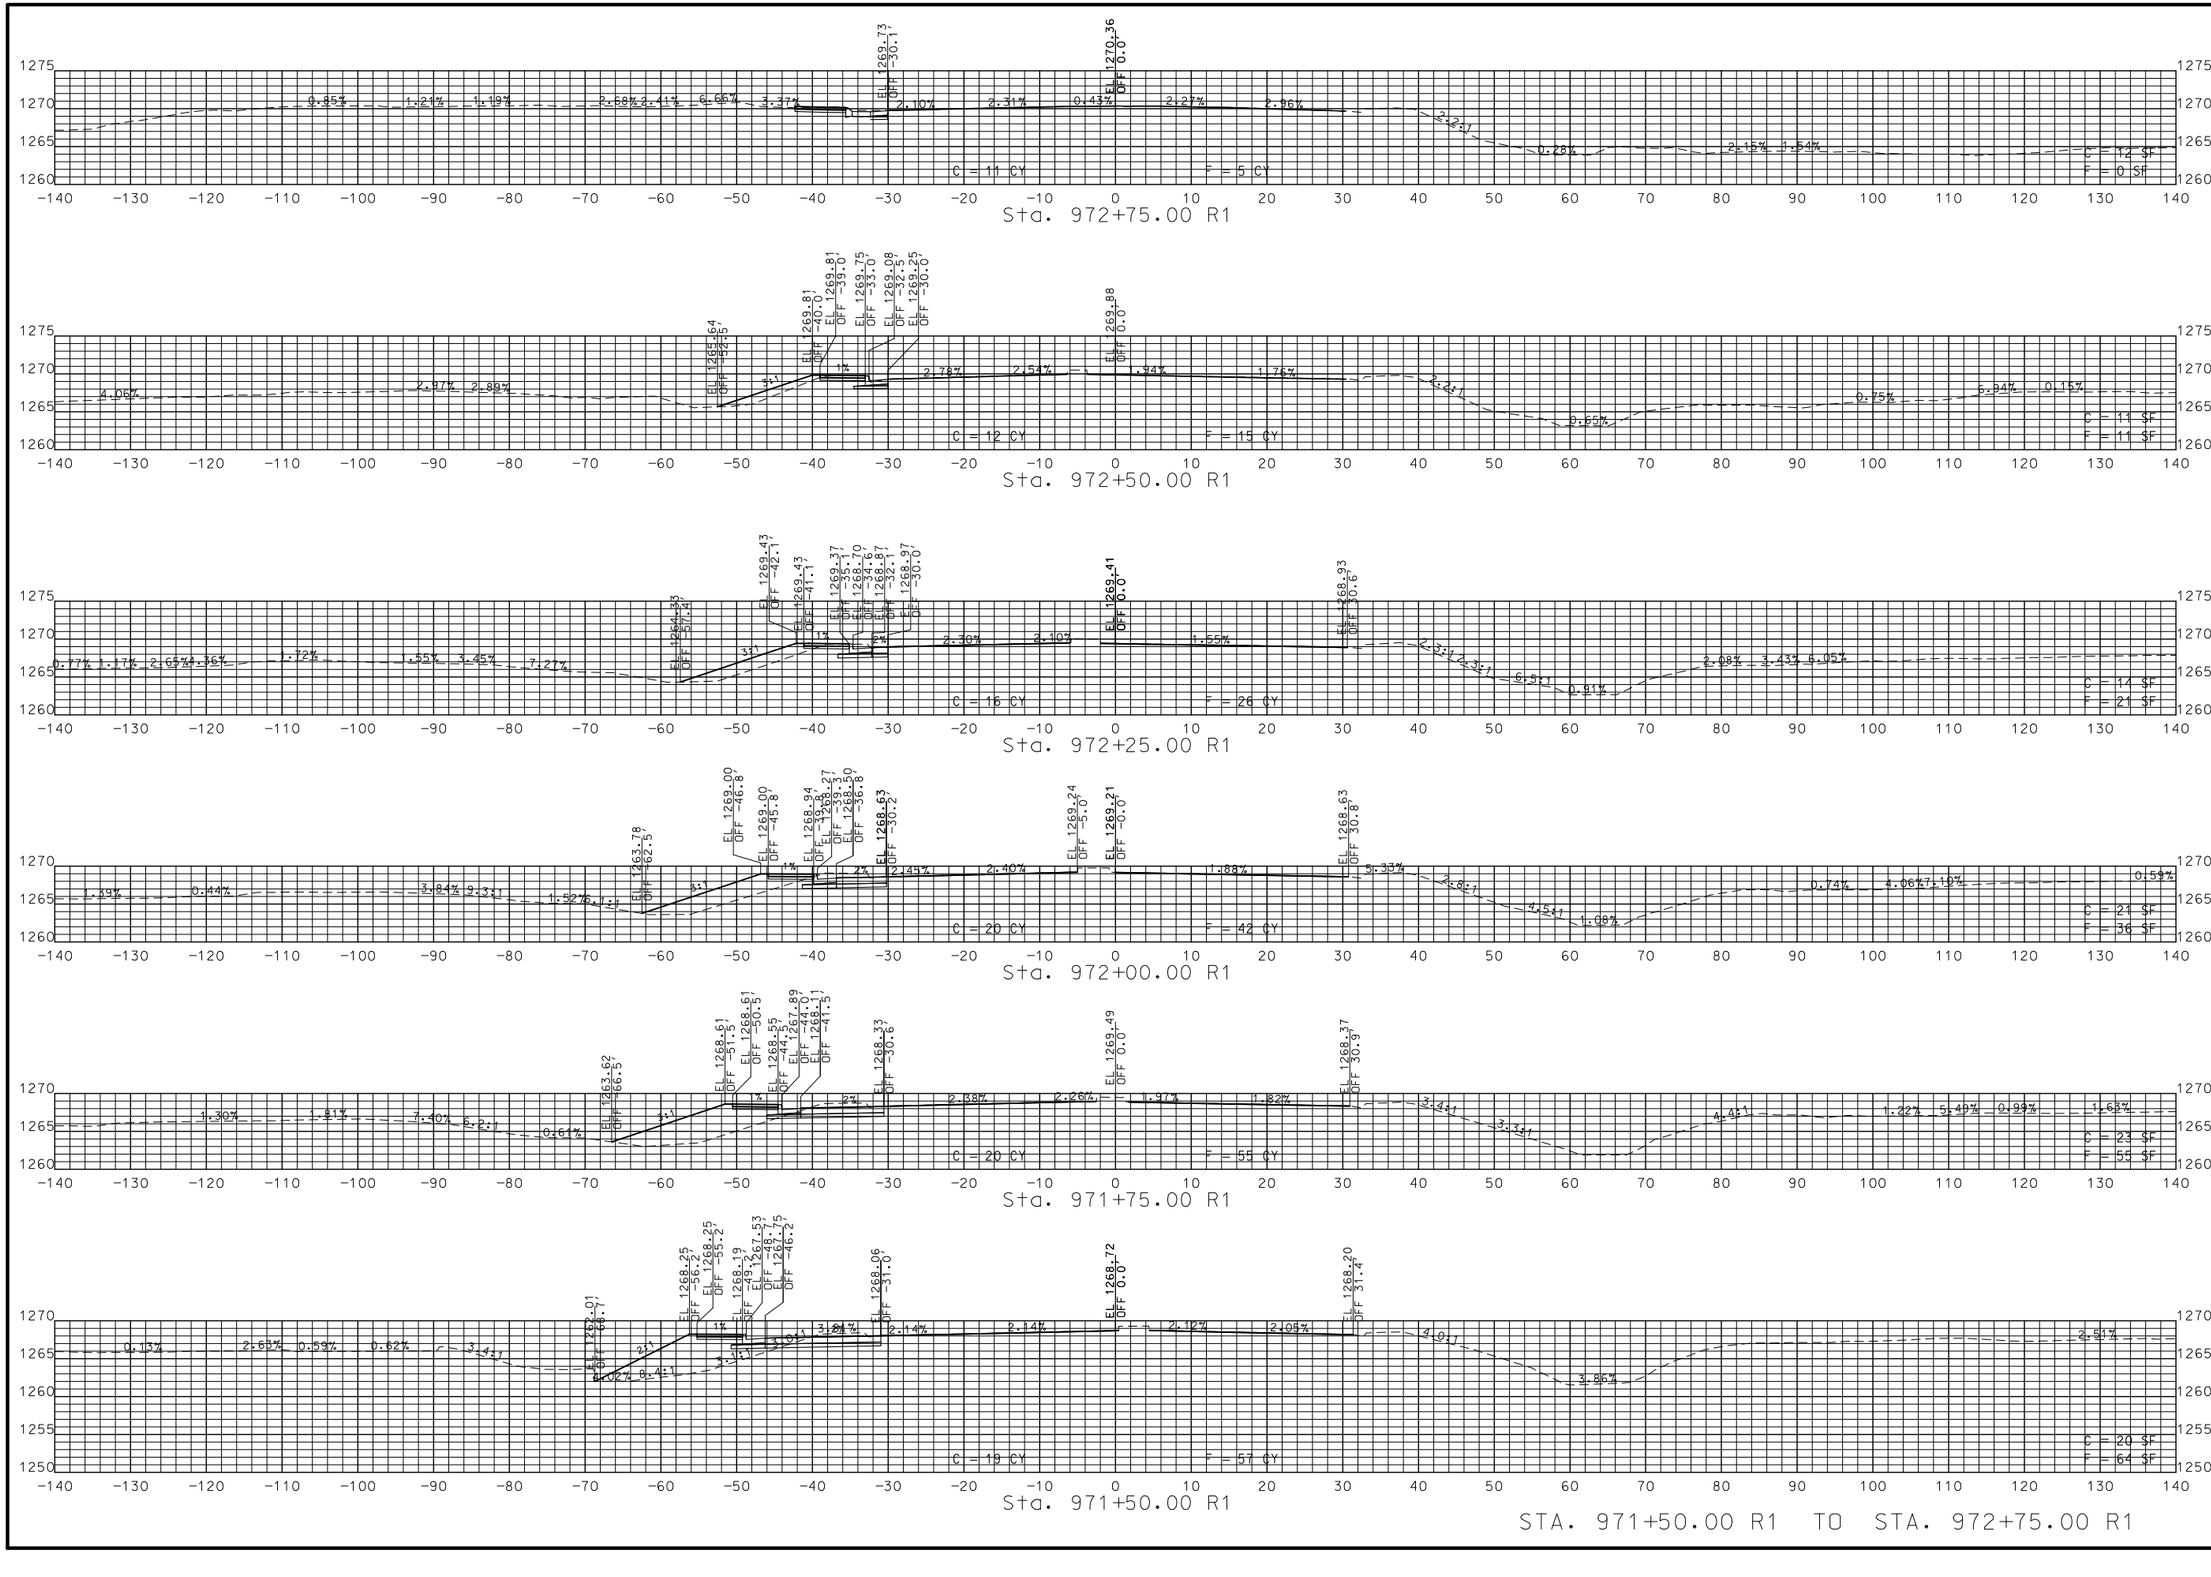

STA. 971+50.00 R1 TO STA. 972+75.00 R1

STATE OF MISSOURI
JASON D. EVENDEN
NUMBER PE-2013000559
PROFESSIONAL ENGINEER
THIS SHEET HAS BEEN SIGNED, SEALED AND DATED ELECTRONICALLY.

IF A SEAL IS PRESENT ON THIS SHEET IT HAS BEEN ELECTRONICALLY SEALED AND DATED.

DATE PREPARED: 8/5/2021

ROUTE	STATE
744/160	MO
DISTRICT	SHEET NO.
SW	9

COUNTY: GREENE

JOB NO.: J8P3087D

CONTRACT ID.:

PROJECT NO.:


BRIDGE NO.:

DATE	DESCRIPTION

MISSOURI HIGHWAYS AND TRANSPORTATION COMMISSION

105 WEST CAPITOL
JEFFERSON CITY, MO 65102
1-888-ASK-MODOT (1-888-275-6636)

RTE. 744 (KEARNEY ST.)
SHEET 9 OF 49

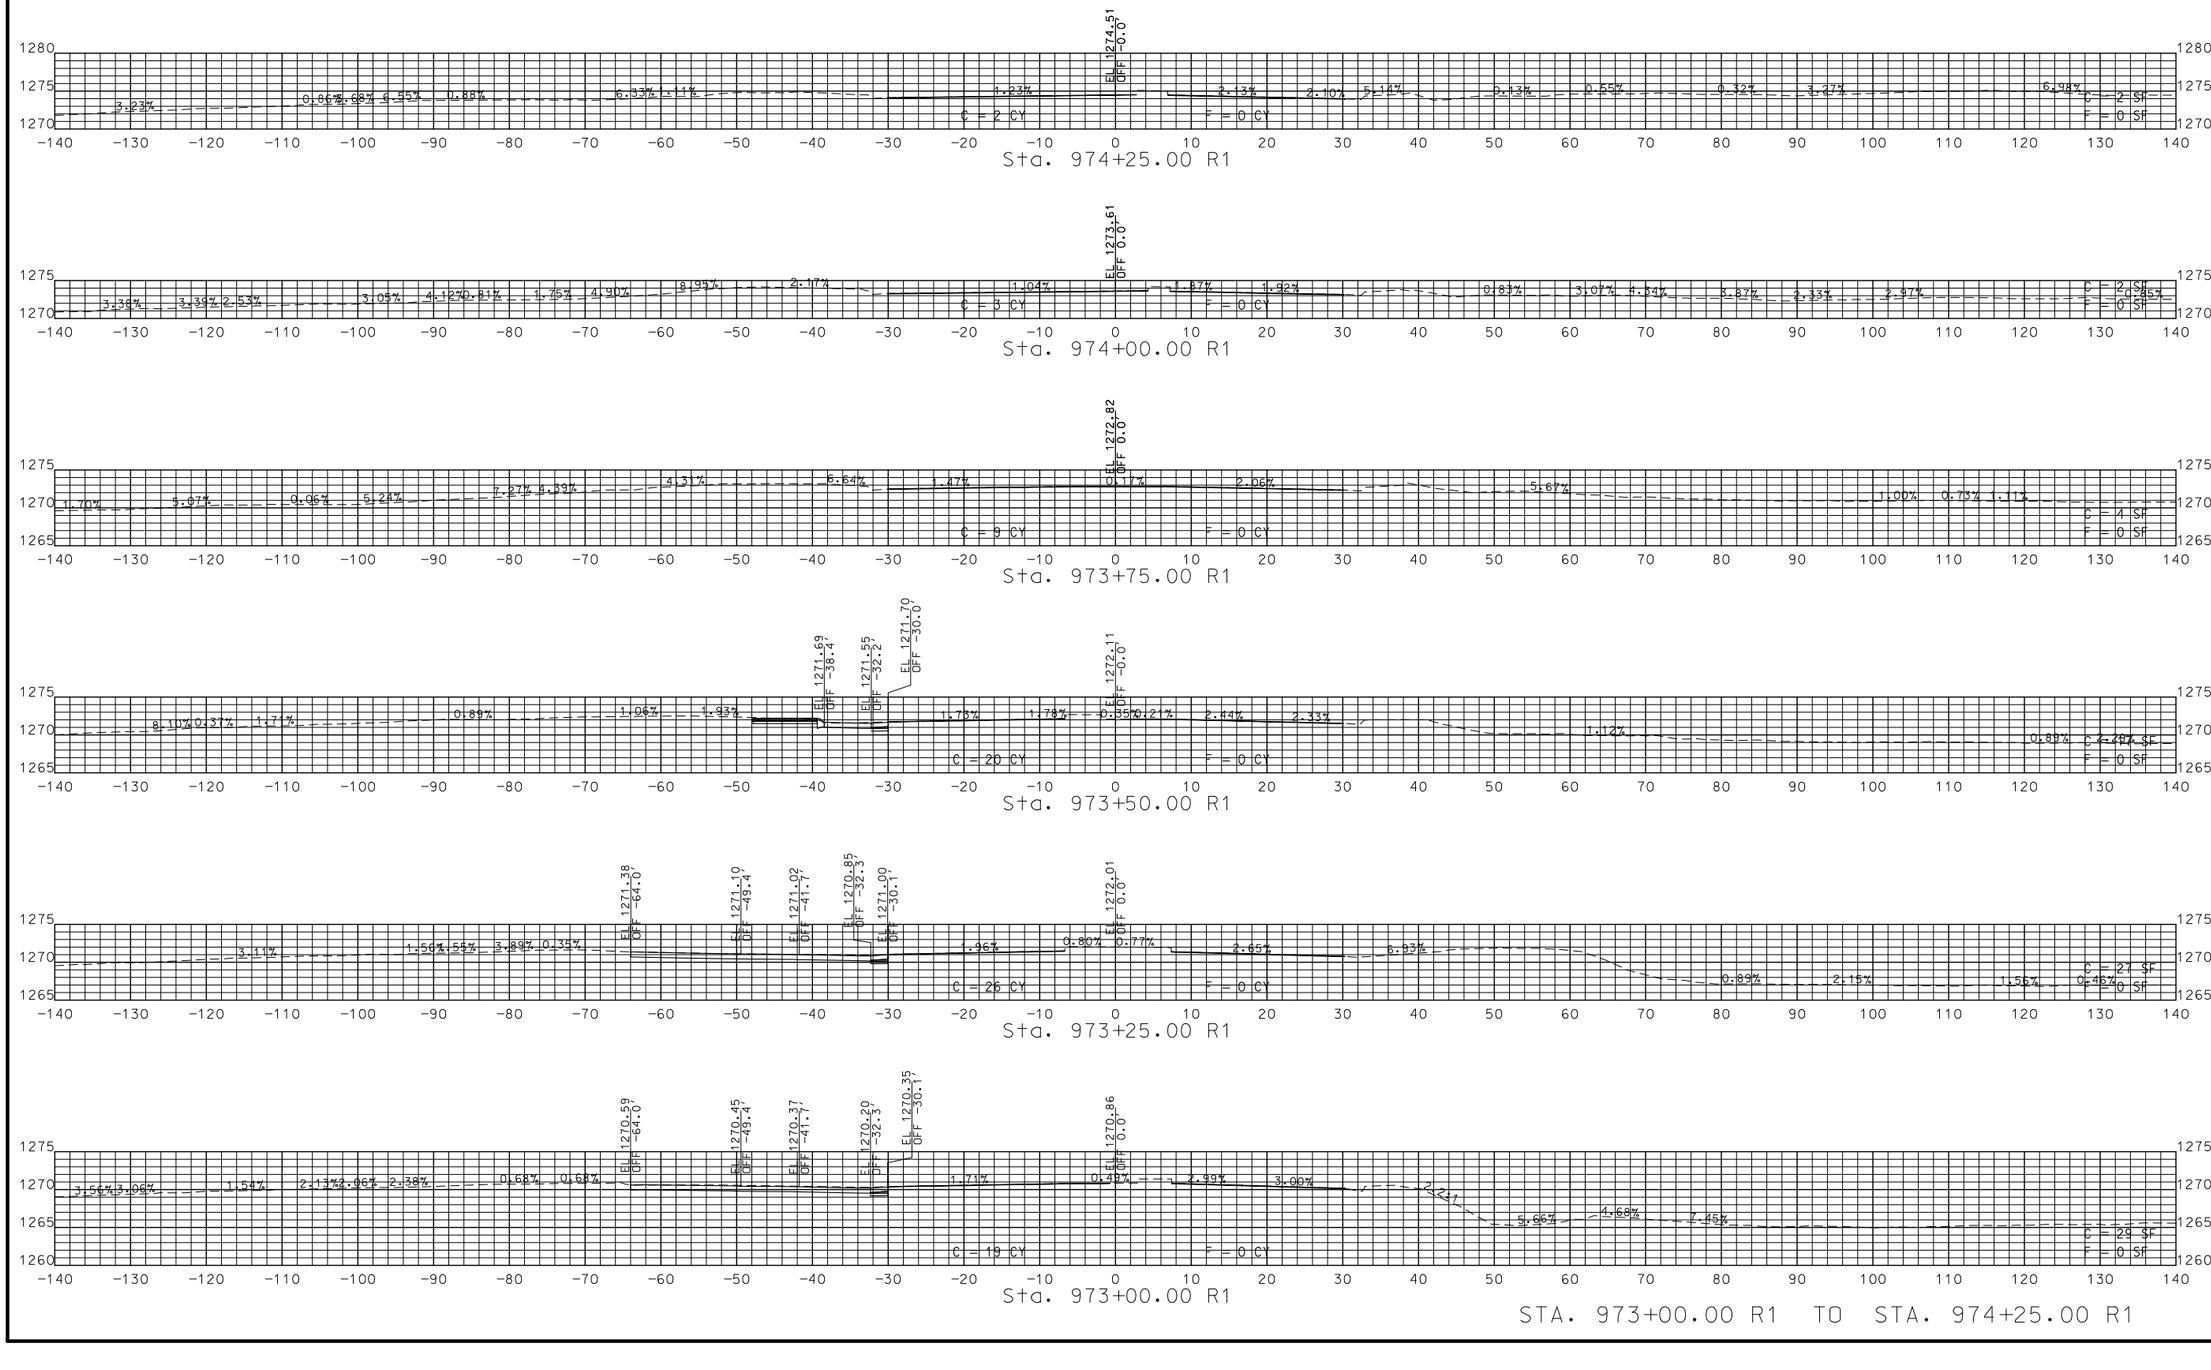

STA. 973+00.00 R1 TO STA. 974+25.00 R1

STATE OF MISSOURI
JASON D. EVENDEN
NUMBER PE-2013000559
PROFESSIONAL ENGINEER

THIS SHEET HAS BEEN SIGNED, SEALED AND DATED ELECTRONICALLY.

DATE PREPARED
8/5/2021

ROUTE	STATE
744/160	MO
DISTRICT	SHEET NO.
SW	10

COUNTY
GREENE

JOB NO.
J8P3087D

CONTRACT ID.

PROJECT NO.

BRIDGE NO.


DESCRIPTION	DATE

MISSOURI HIGHWAYS AND TRANSPORTATION COMMISSION

105 WEST CAPITOL
JEFFERSON CITY, MO 65102
1-888-ASK-MODOT (1-888-275-6636)

RTE. 744 (KEARNEY ST.)
SHEET 10 OF 49

IF A SEAL IS PRESENT ON THIS SHEET IT HAS BEEN ELECTRONICALLY SEALED AND DATED.

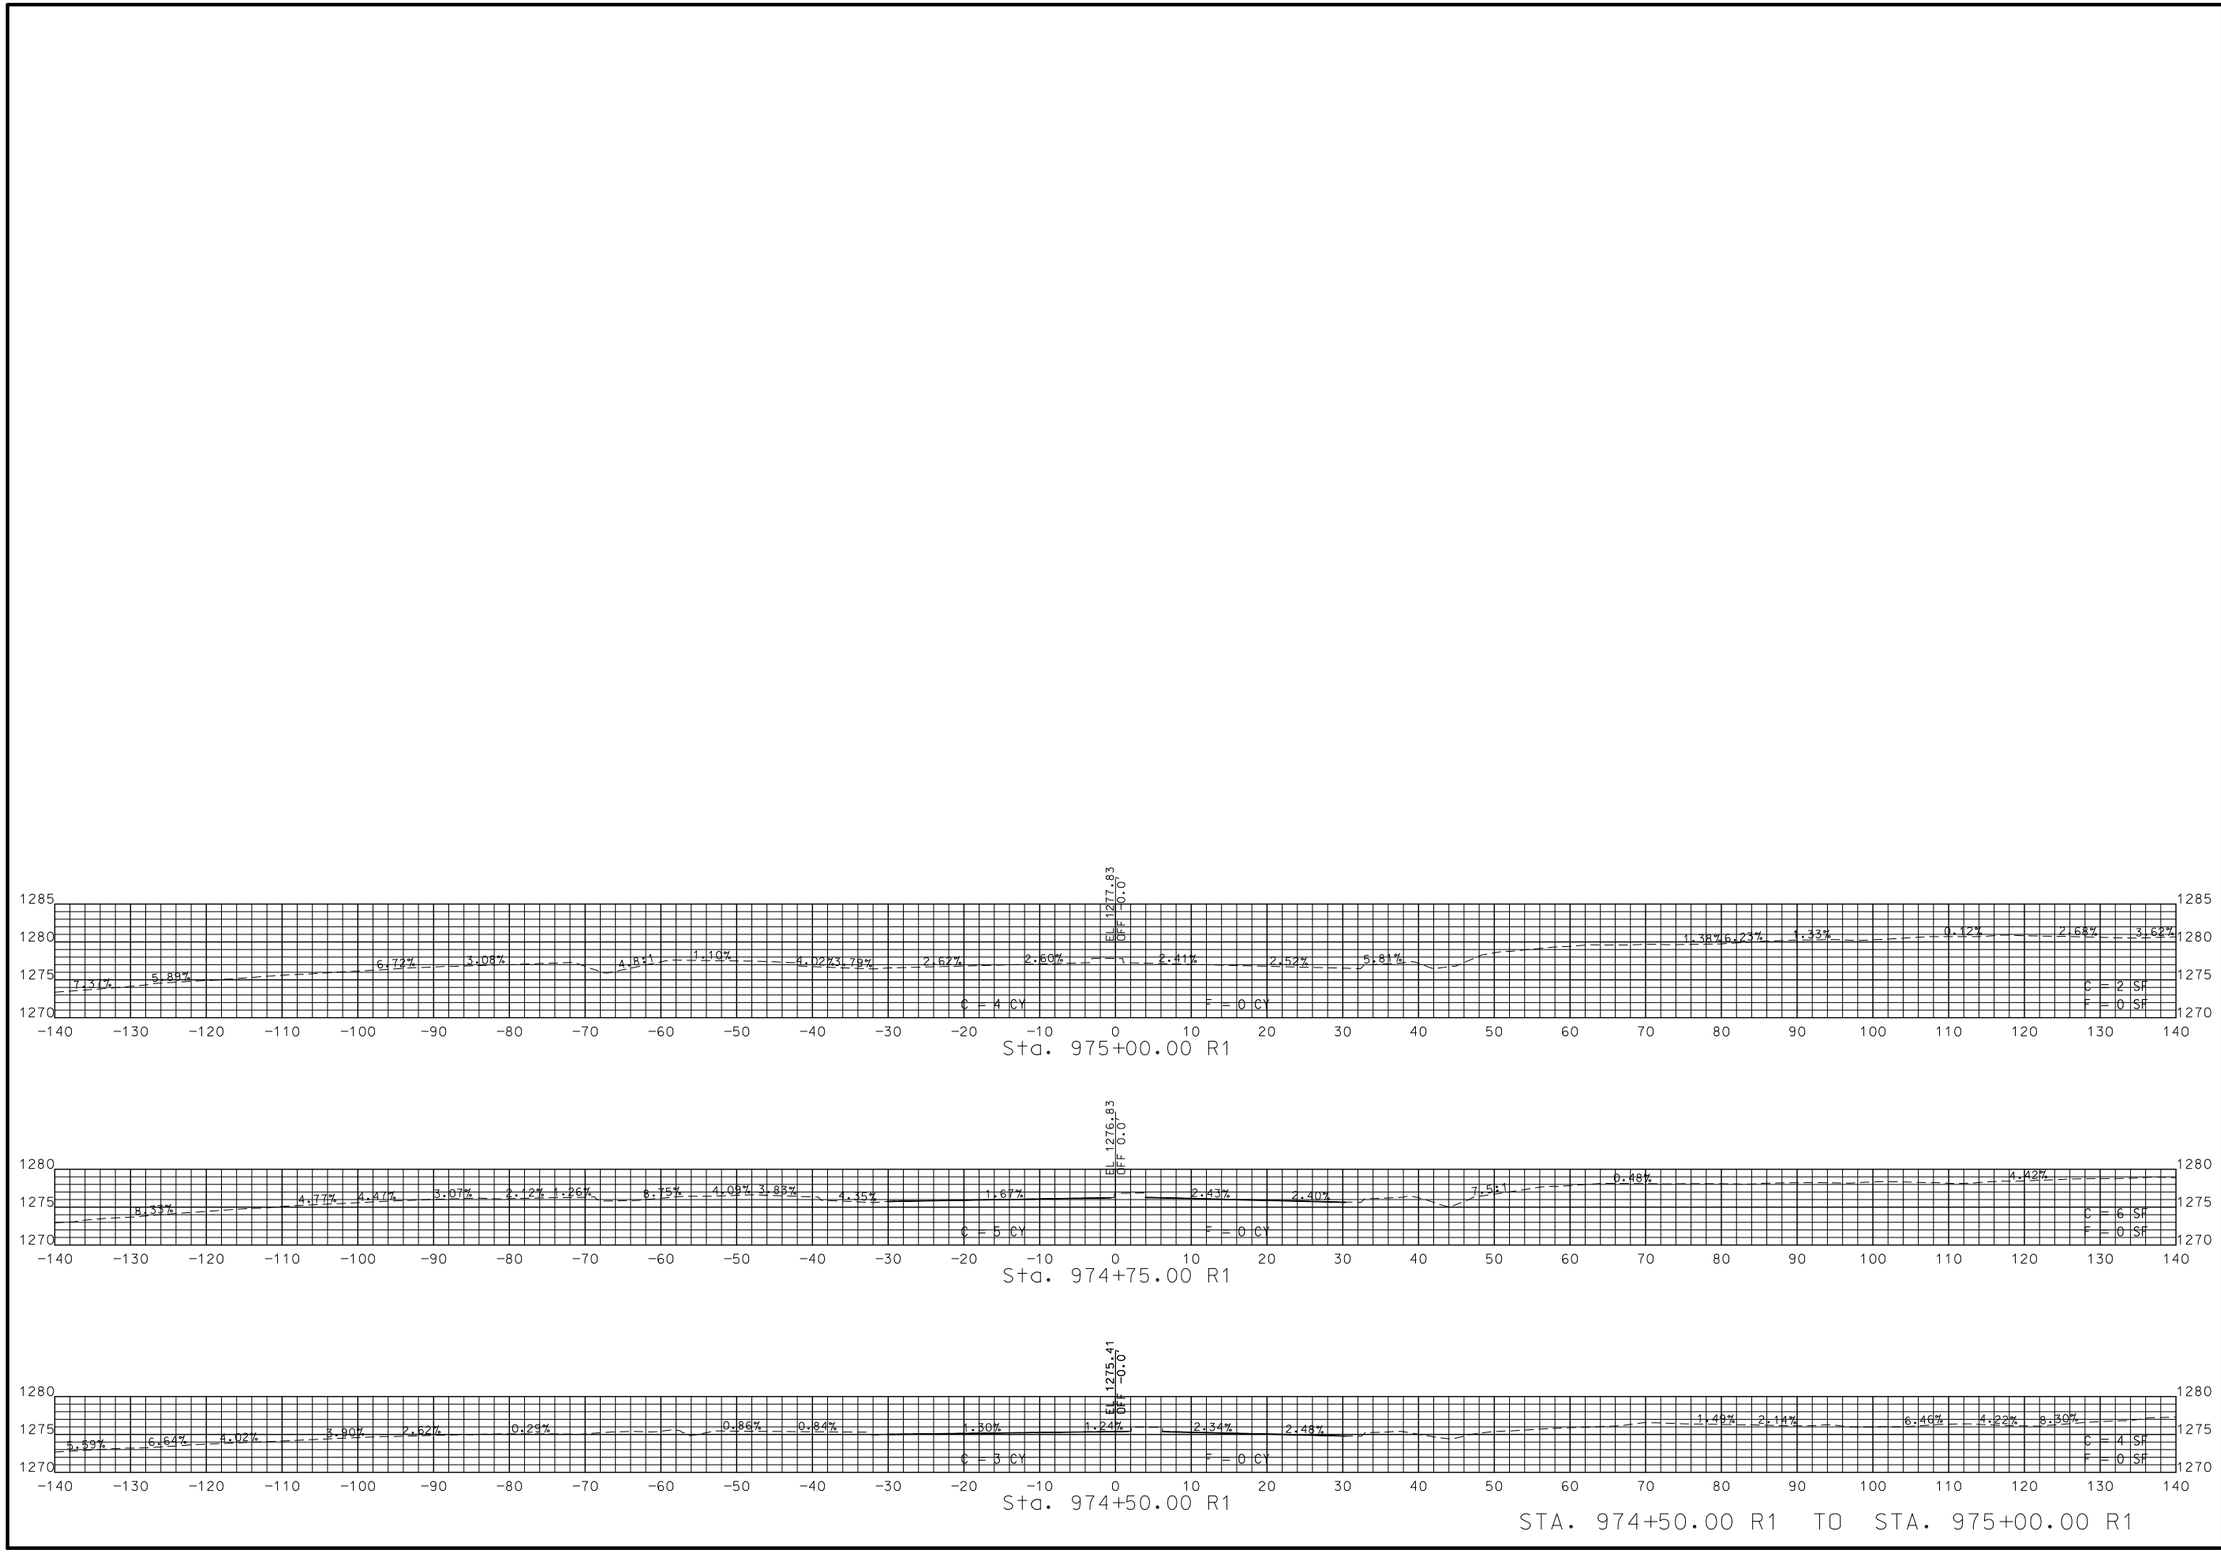

STA. 974+50.00 R1 TO STA. 975+00.00 R1

STATE OF MISSOURI
JASON D. EVENDEN
NUMBER PE-2013000559
PROFESSIONAL ENGINEER

THIS SHEET HAS BEEN SIGNED, SEALED AND DATED ELECTRONICALLY.

DATE PREPARED
8/5/2021

ROUTE	STATE
744/160	MO
DISTRICT	SHEET NO.
SW	11

COUNTY
GREENE

JOB NO.
J8P3087D

CONTRACT ID.

PROJECT NO.

BRIDGE NO.


DESCRIPTION	DATE

IF A SEAL IS PRESENT ON THIS SHEET IT HAS BEEN ELECTRONICALLY SEALED AND DATED.

MISSOURI HIGHWAYS AND TRANSPORTATION COMMISSION

105 WEST CAPITOL
JEFFERSON CITY, MO 65102
1-888-ASK-MODOT (1-888-275-6636)

RTE. 744 (KEARNEY ST.)
SHEET 11 OF 49

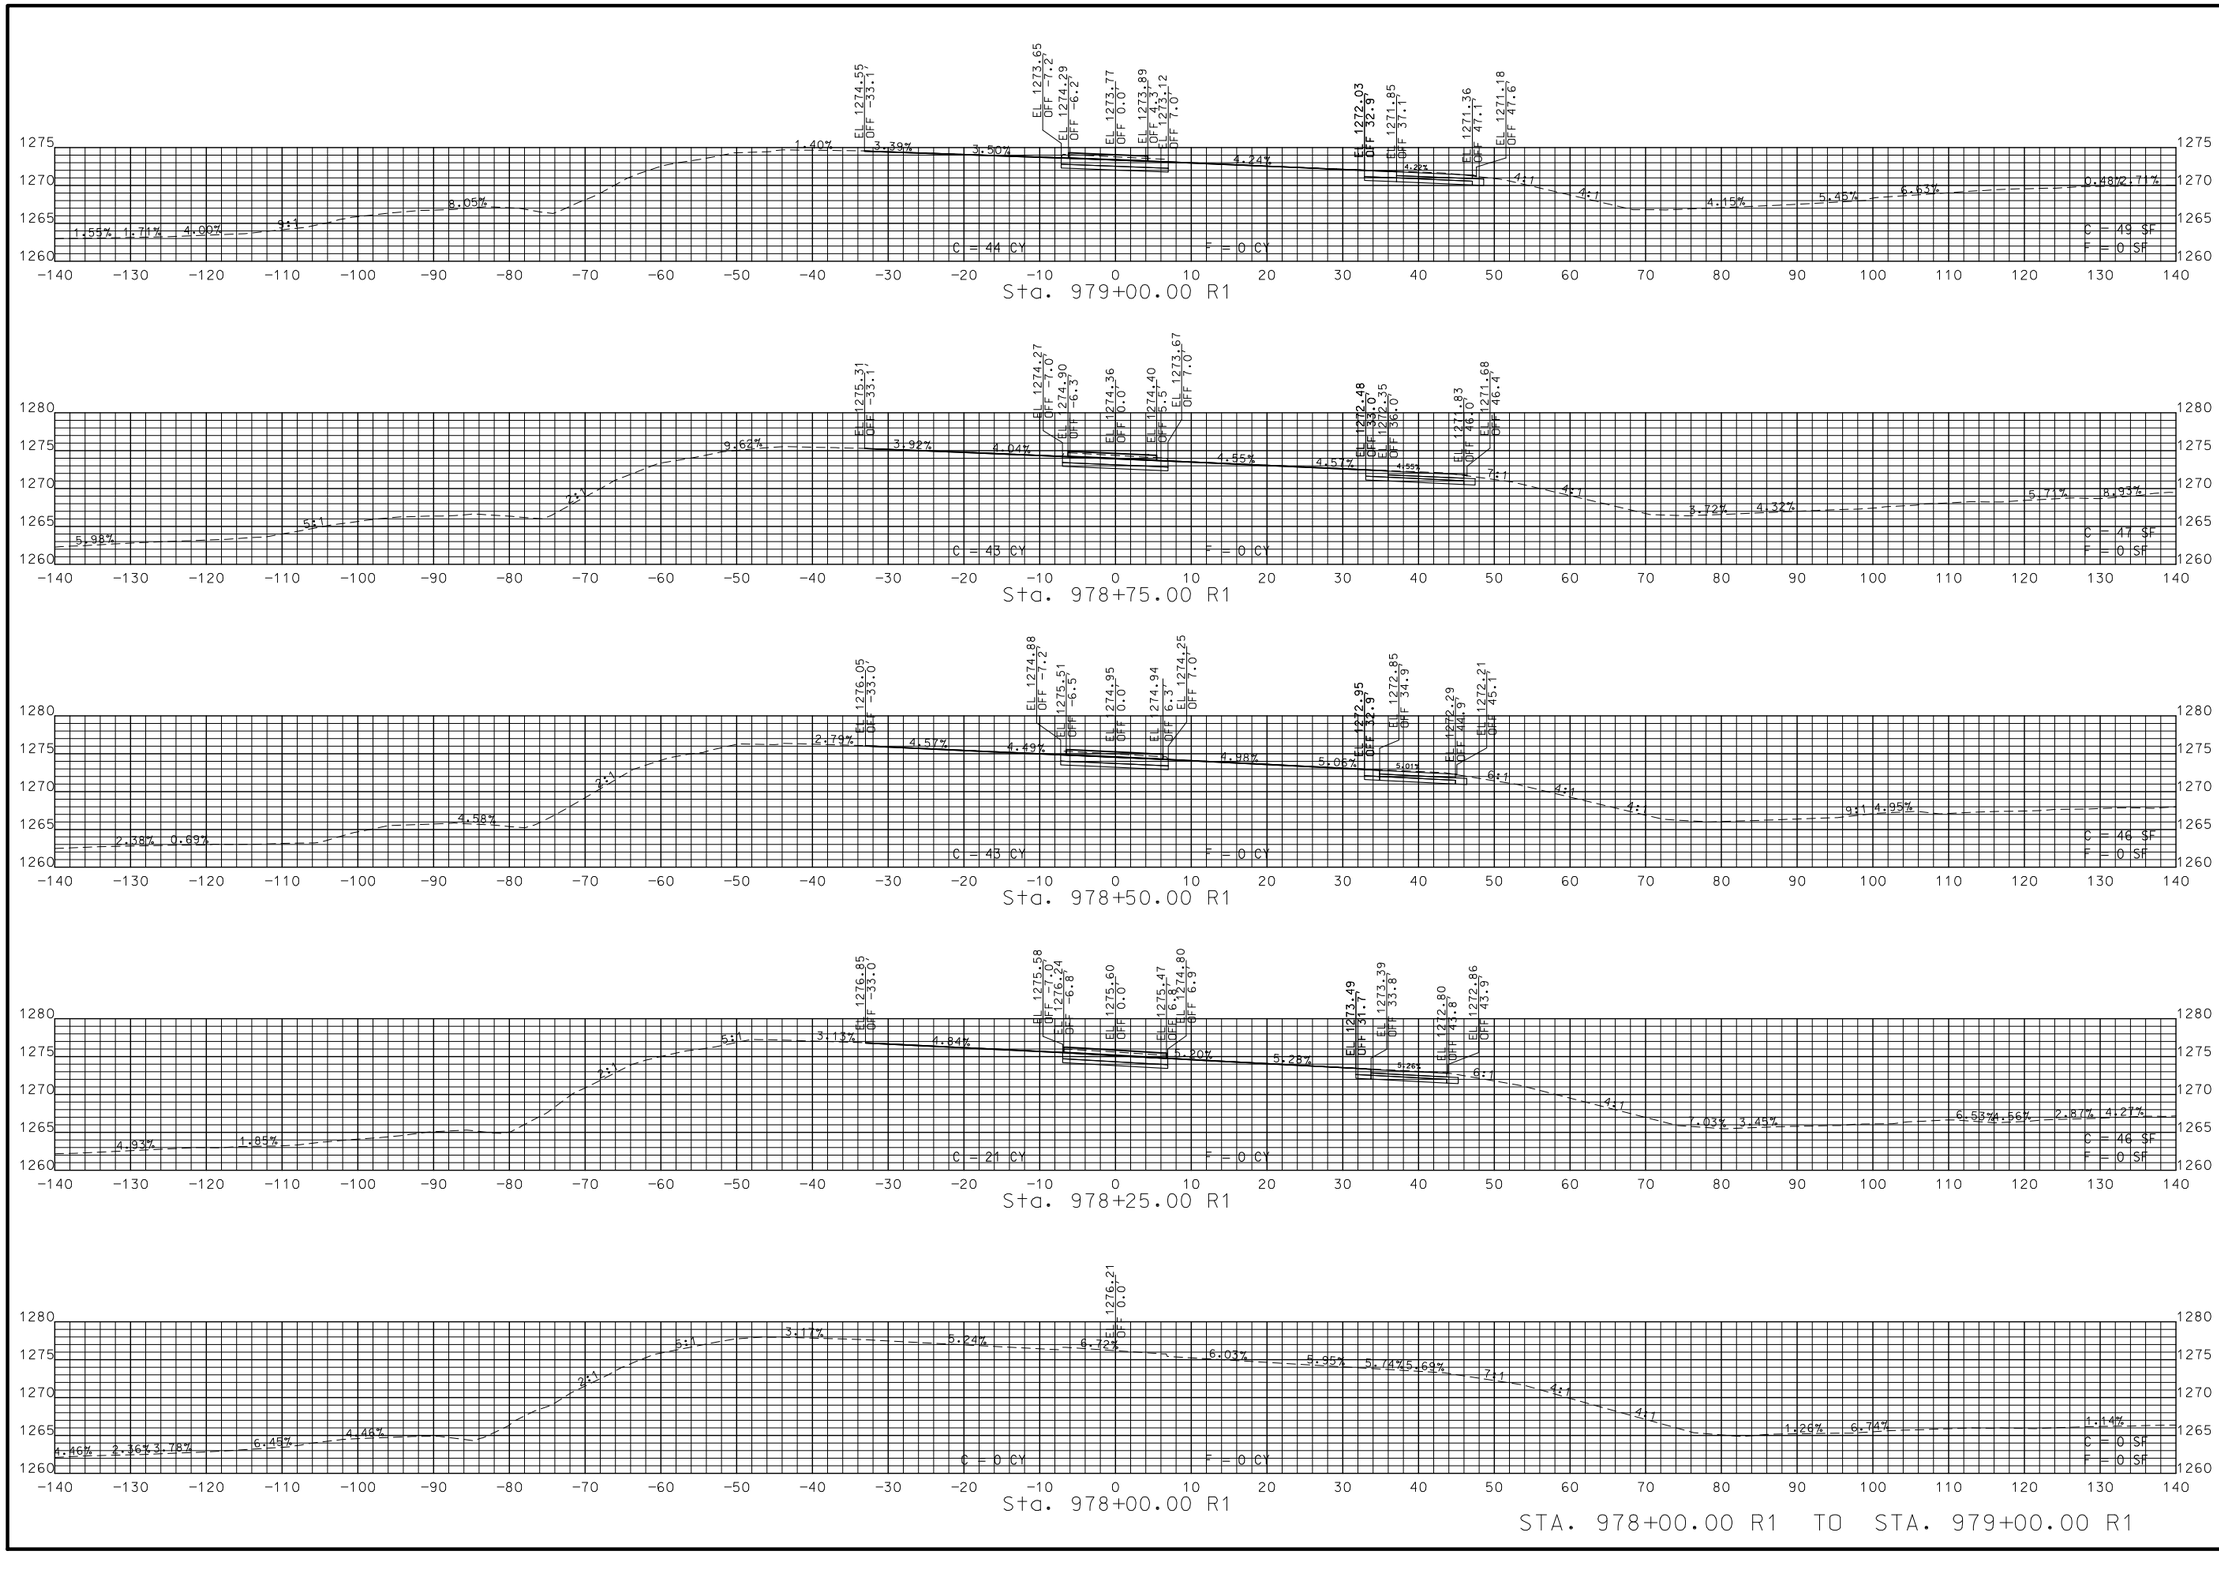

STA. 978+00.00 R1 TO STA. 979+00.00 R1

STATE OF MISSOURI
JASON D. EVENDEN
NUMBER PE-2013000559
PROFESSIONAL ENGINEER
THIS SHEET HAS BEEN SIGNED, SEALED AND DATED ELECTRONICALLY.

DATE PREPARED
8/5/2021

ROUTE	STATE
744/160	MO
DISTRICT	SHEET NO.
SW	12

COUNTY
GREENE

JOB NO.
J8P3087D

CONTRACT ID.

PROJECT NO.

BRIDGE NO.


DATE	DESCRIPTION

IF A SEAL IS PRESENT ON THIS SHEET IT HAS BEEN ELECTRONICALLY SEALED AND DATED.

MISSOURI HIGHWAYS AND TRANSPORTATION COMMISSION

105 WEST CAPITOL
JEFFERSON CITY, MO 65102
1-888-ASK-MODOT (1-888-275-6636)

US 160 (WEST BY-PASS)
SHEET 12 OF 49

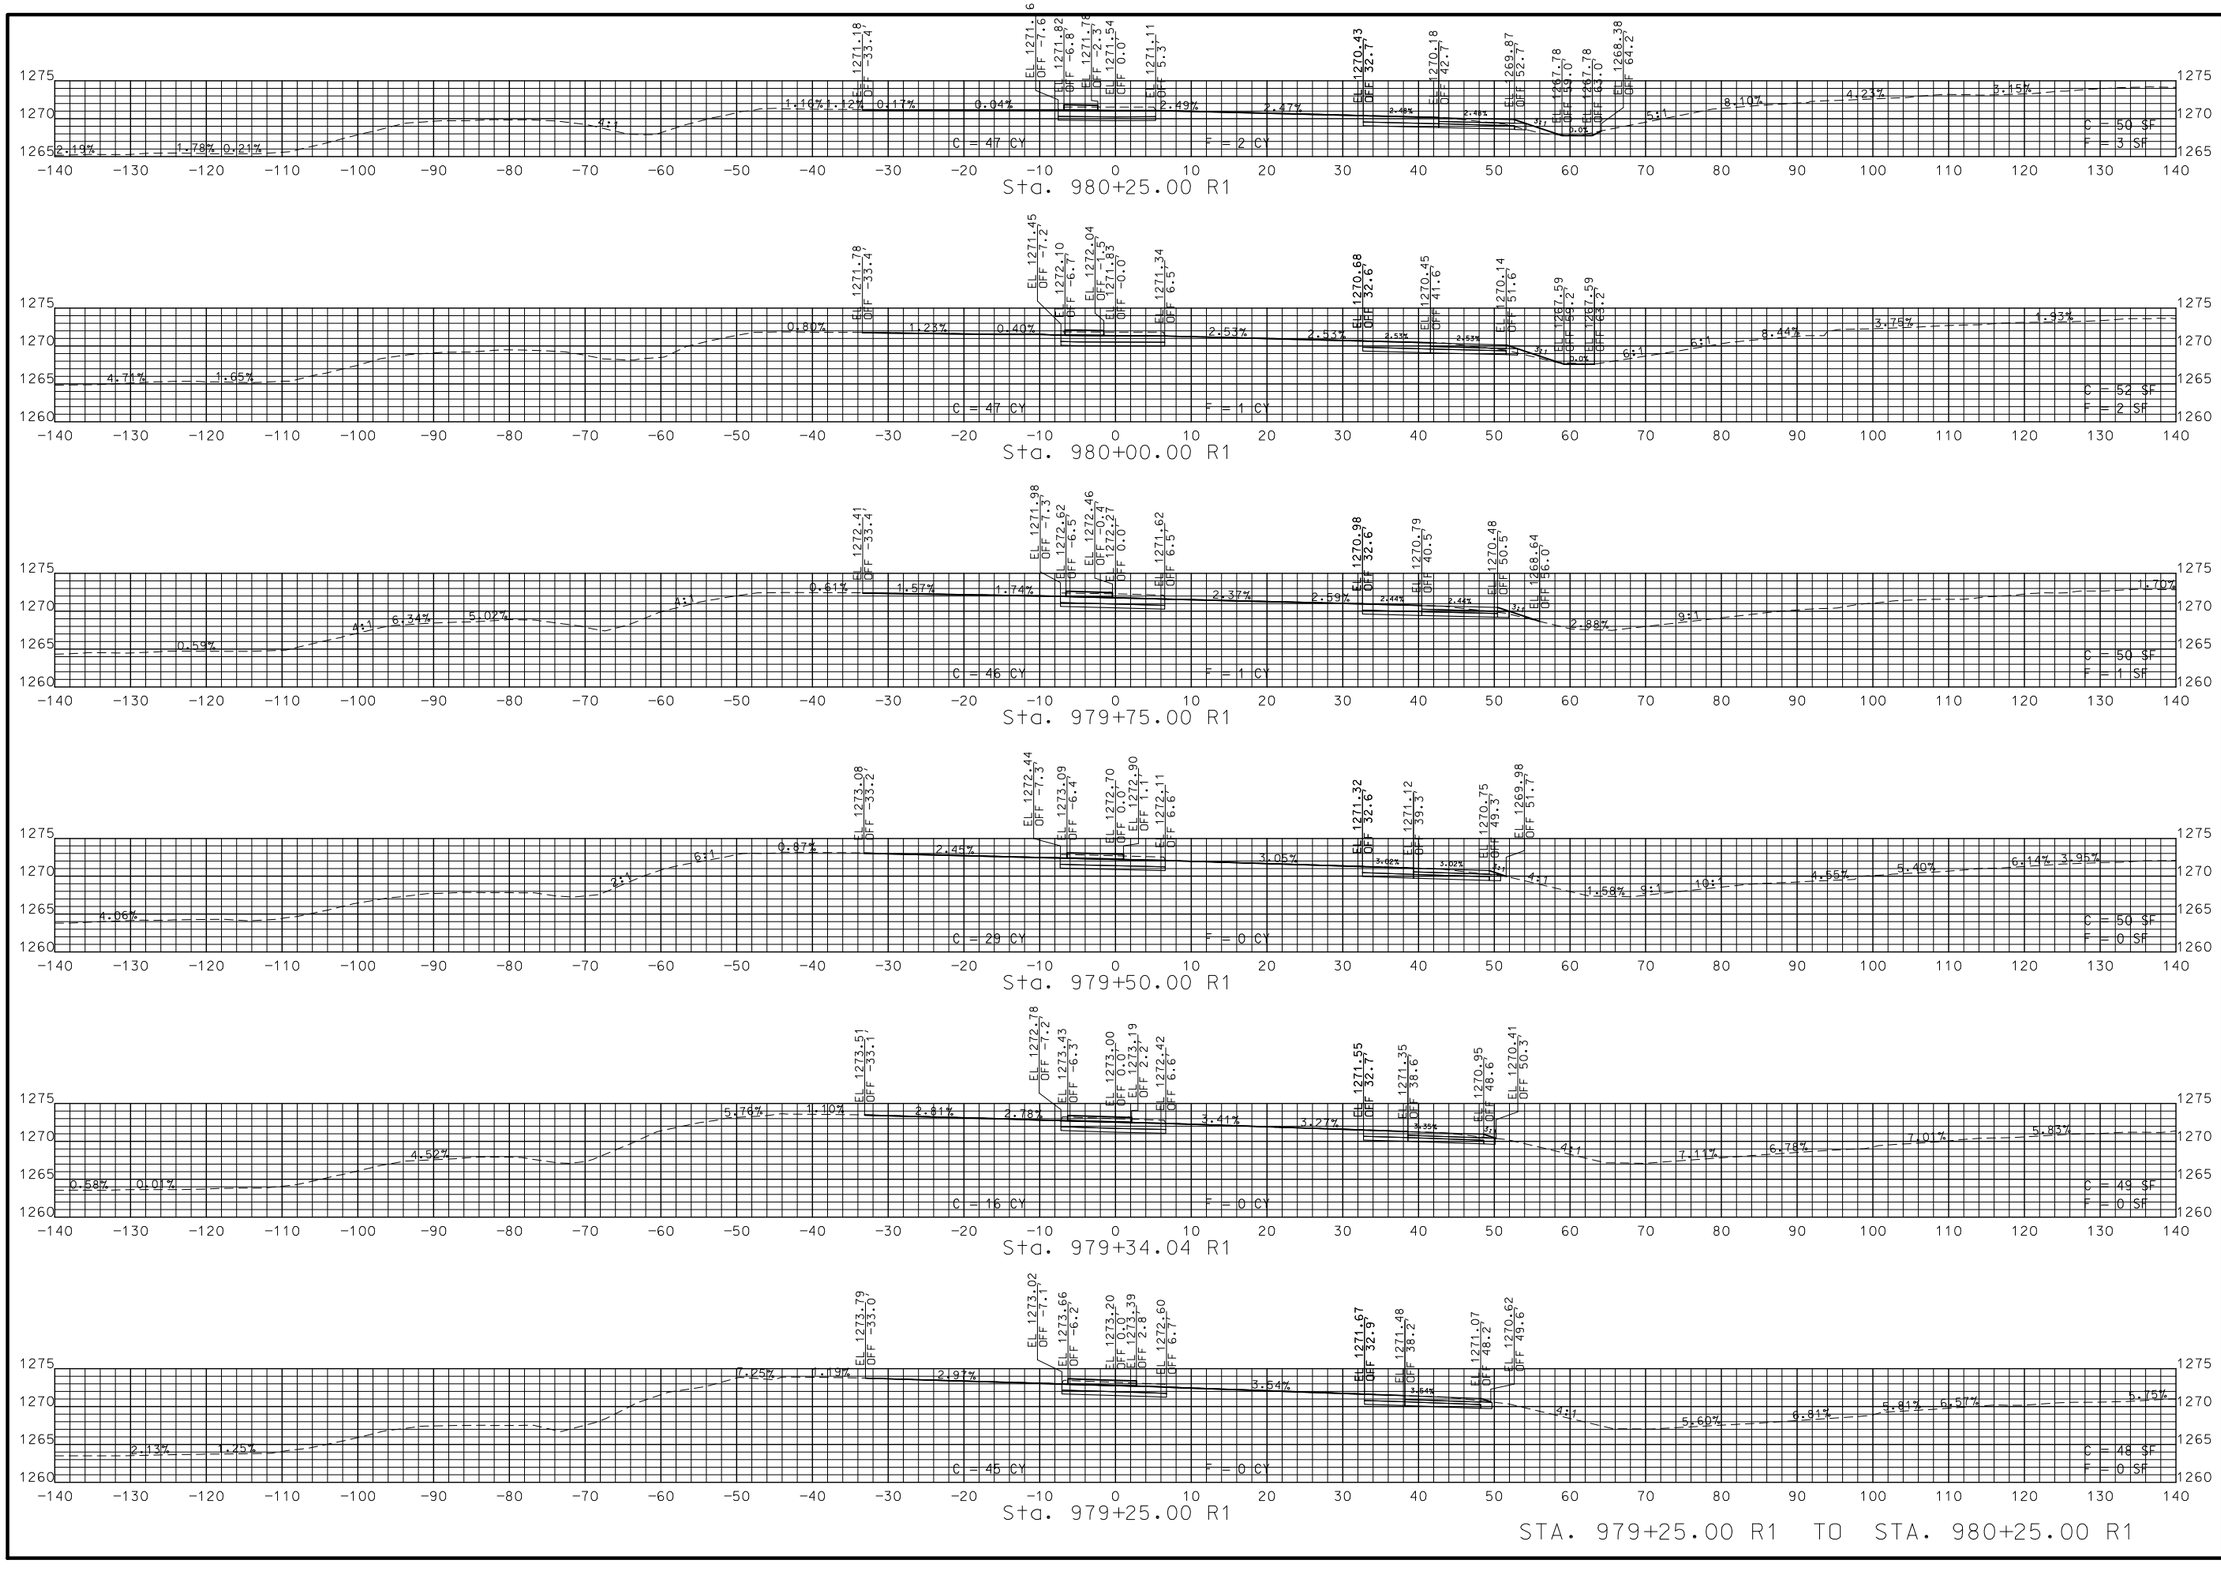

STA. 979+25.00 R1 TO STA. 980+25.00 R1

STATE OF MISSOURI
JASON D. EVENDEN
NUMBER PE-2013000559
PROFESSIONAL ENGINEER

THIS SHEET HAS BEEN SIGNED, SEALED AND DATED ELECTRONICALLY.

IF A SEAL IS PRESENT ON THIS SHEET IT HAS BEEN ELECTRONICALLY SEALED AND DATED.

DATE PREPARED
8/5/2021

ROUTE	STATE
744/160	MO
DISTRICT	SHEET NO.
SW	13

COUNTY
GREENE

JOB NO.
J8P3087D

CONTRACT ID.

PROJECT NO.


BRIDGE NO.

DATE	DESCRIPTION

MISSOURI HIGHWAYS AND TRANSPORTATION COMMISSION

105 WEST CAPITOL
JEFFERSON CITY, MO 65102
1-888-ASK-MODOT (1-888-275-6636)

US 160 (WEST BY-PASS)
SHEET 13 OF 49

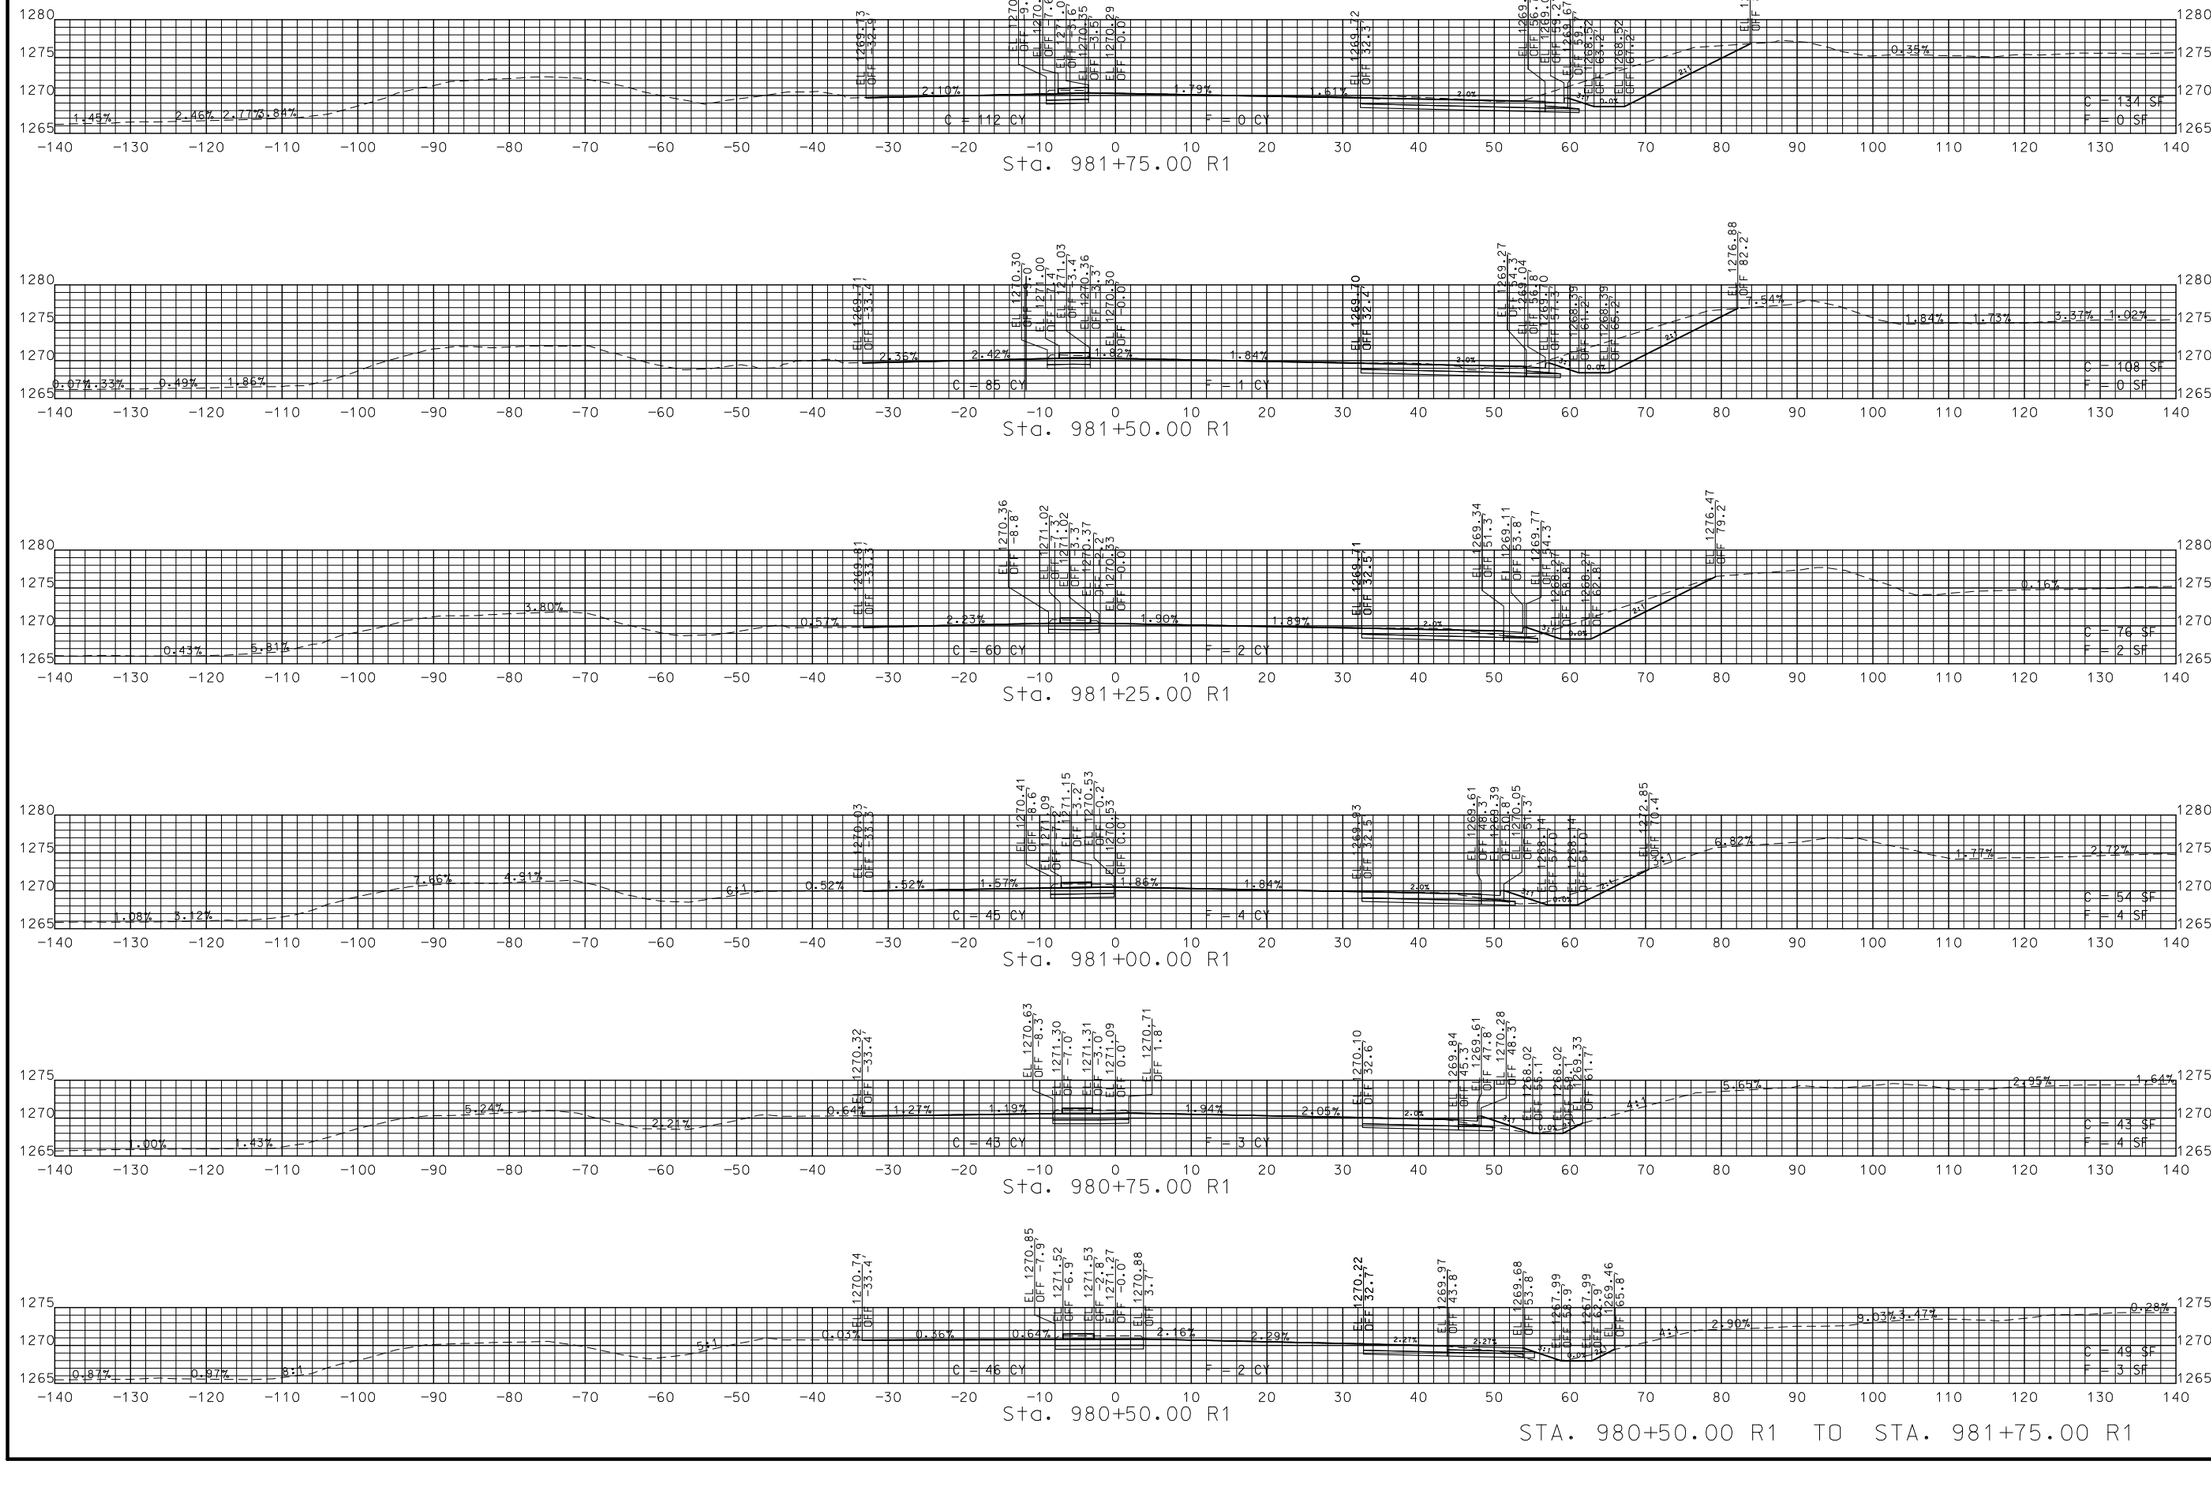

STA. 980+50.00 R1 TO STA. 981+75.00 R1

STATE OF MISSOURI
JASON D. EVENDEN
NUMBER PE-2013000559
PROFESSIONAL ENGINEER
THIS SHEET HAS BEEN SIGNED, SEALED AND DATED ELECTRONICALLY.

DATE PREPARED
8/5/2021

ROUTE	STATE
744/160	MO
DISTRICT	SHEET NO.
SW	14

COUNTY
GREENE

JOB NO.
J8P3087D

CONTRACT ID.

PROJECT NO.


BRIDGE NO.

DATE	DESCRIPTION

IF A SEAL IS PRESENT ON THIS SHEET IT HAS BEEN ELECTRONICALLY SEALED AND DATED.

MISSOURI HIGHWAYS AND TRANSPORTATION COMMISSION
105 WEST CAPITOL
JEFFERSON CITY, MO 65102
1-888-ASK-MODOT (1-888-275-6636)

US 160 (WEST BY-PASS)
SHEET 14 OF 49

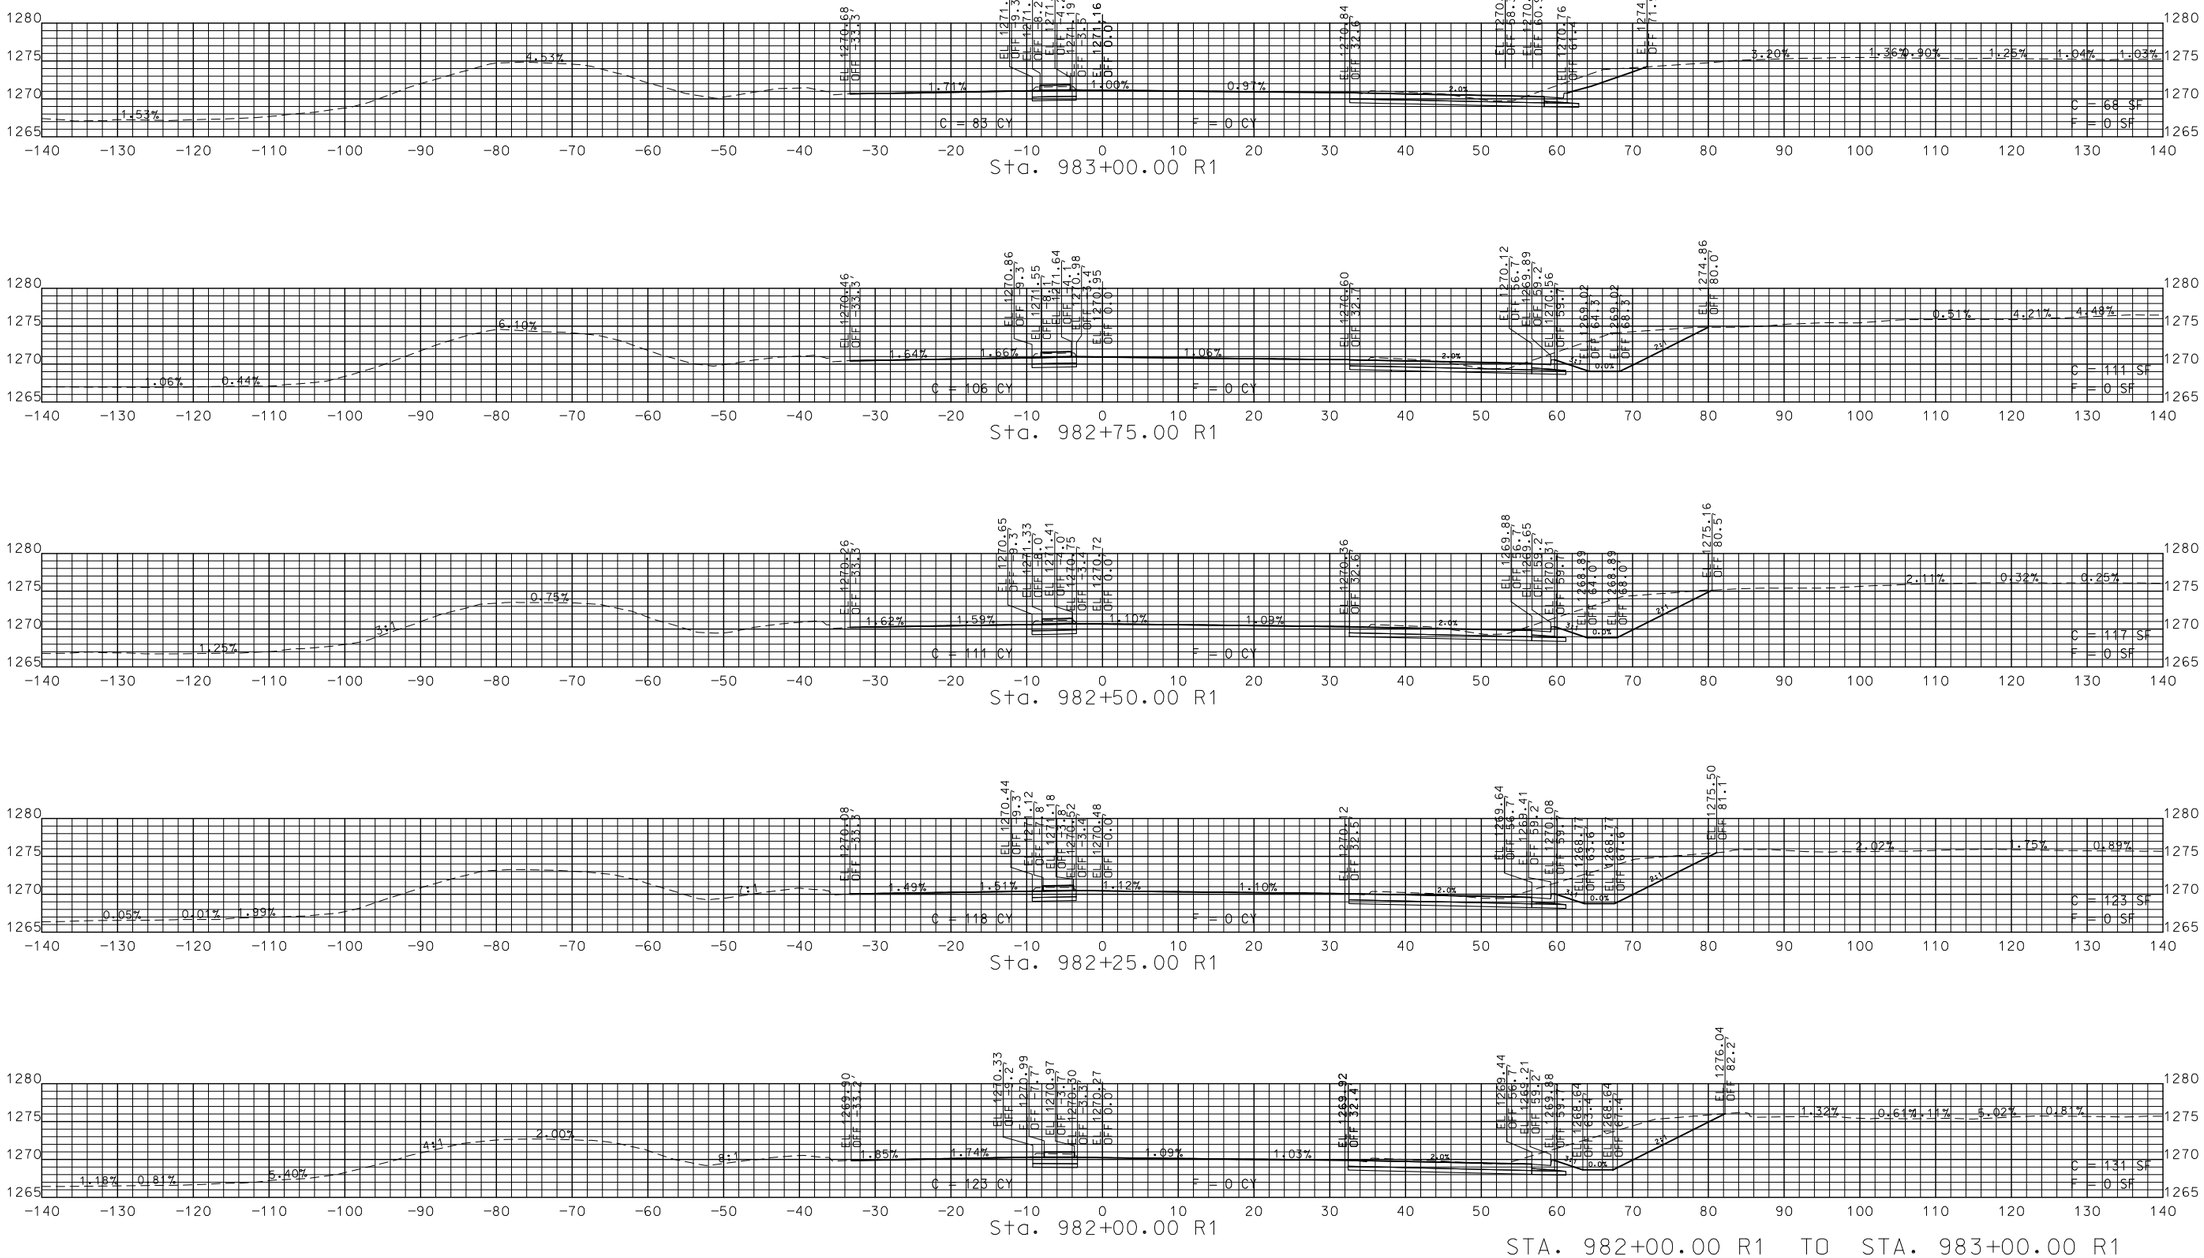

STA. 982+00.00 R1 TO STA. 983+00.00 R1

STATE OF MISSOURI
JASON D. EVENDEN
NUMBER PE-2013000559
PROFESSIONAL ENGINEER
THIS SHEET HAS BEEN SIGNED, SEALED AND DATED ELECTRONICALLY.

DATE PREPARED
8/5/2021

ROUTE	STATE
744/160	MO
DISTRICT	SHEET NO.
SW	15

COUNTY
GREENE

JOB NO.
J8P3087D

CONTRACT ID.

PROJECT NO.


BRIDGE NO.

DATE	DESCRIPTION

IF A SEAL IS PRESENT ON THIS SHEET IT HAS BEEN ELECTRONICALLY SEALED AND DATED.

MISSOURI HIGHWAYS AND TRANSPORTATION COMMISSION
105 WEST CAPITOL
JEFFERSON CITY, MO 65102
1-888-ASK-MODOT (1-888-275-6636)

US 160 (WEST BY-PASS)
SHEET 15 OF 49

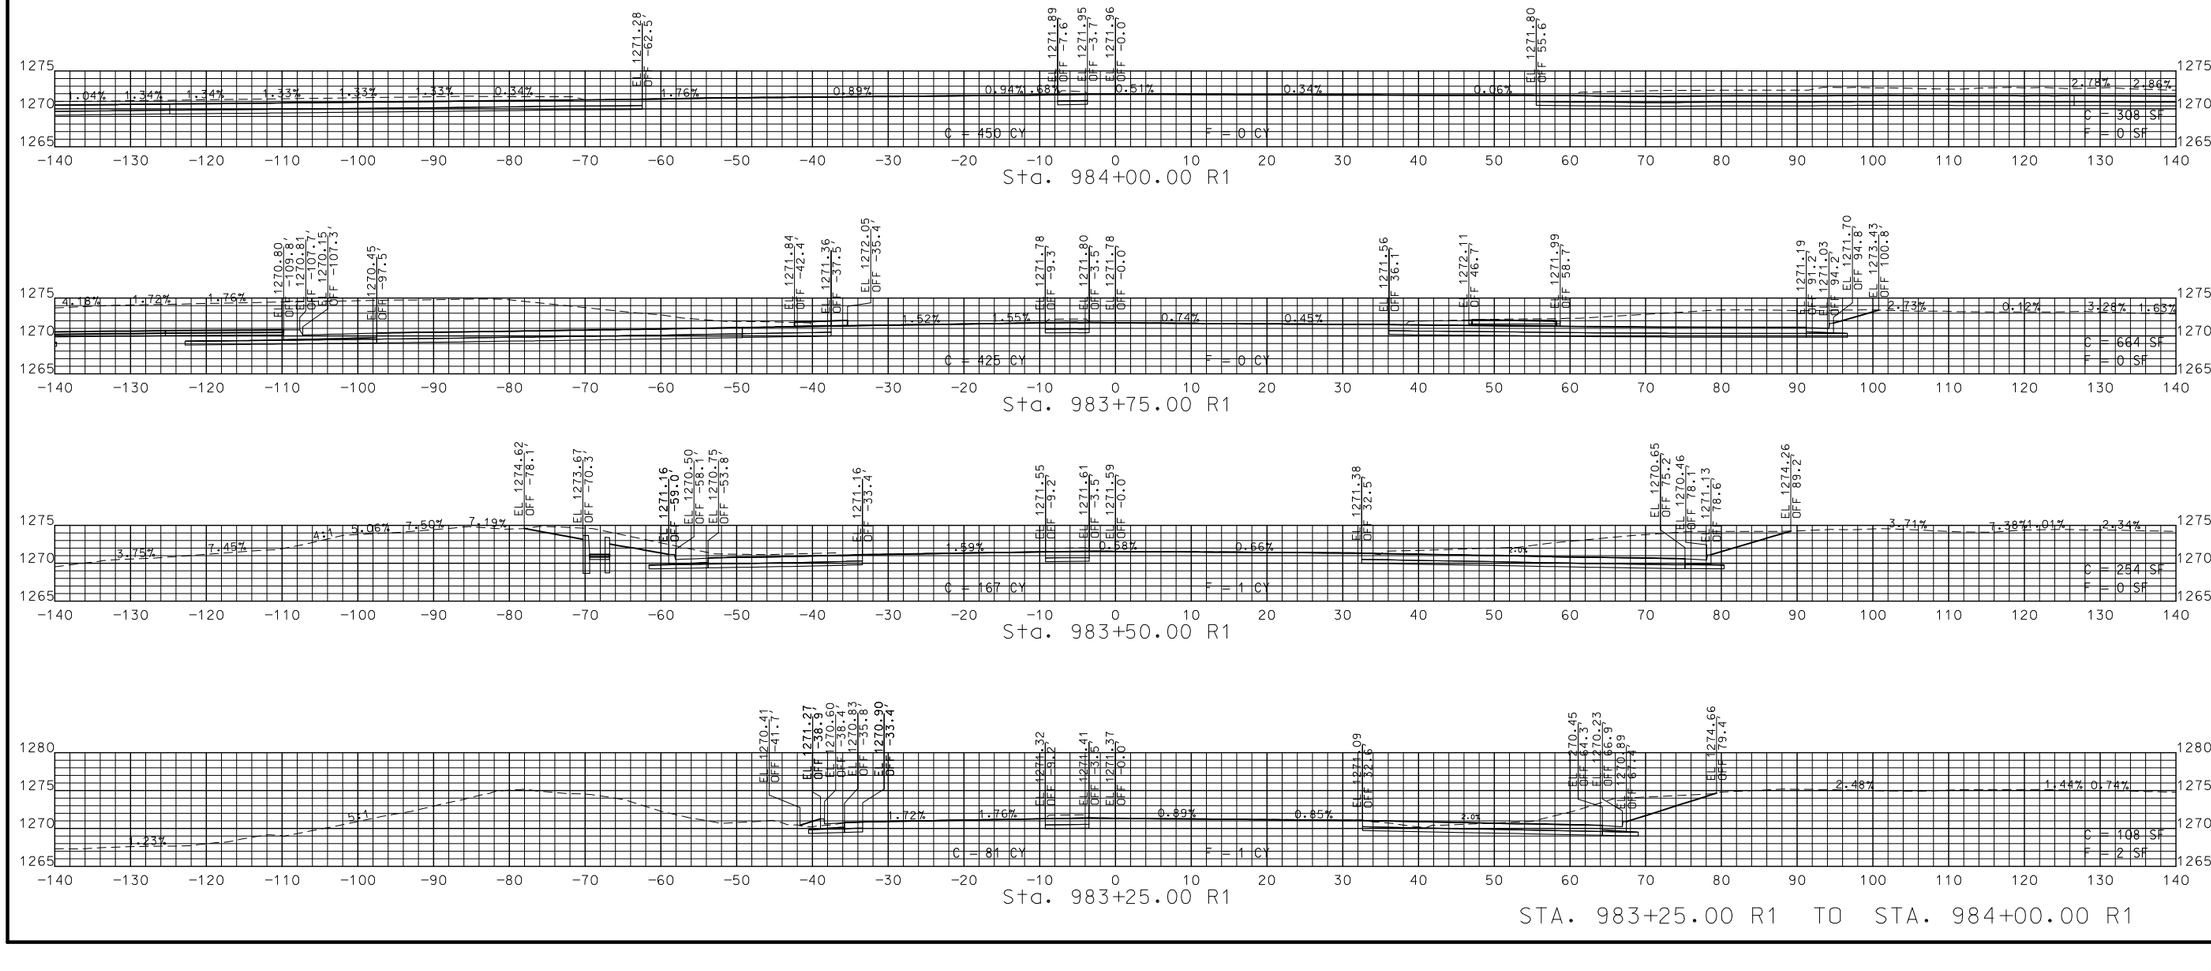

STA. 983+25.00 R1 TO STA. 984+00.00 R1

THIS SHEET HAS BEEN SIGNED, SEALED AND DATED ELECTRONICALLY.

STATE OF MISSOURI
JASON D. EVENDEN
NUMBER PE-2013000559
PROFESSIONAL ENGINEER

DATE PREPARED
8/5/2021

ROUTE	STATE
744/160	MO
DISTRICT	SHEET NO.
SW	16

COUNTY
GREENE

JOB NO.
J8P3087D

CONTRACT ID.

PROJECT NO.

BRIDGE NO.


DESCRIPTION	DATE

IF A SEAL IS PRESENT ON THIS SHEET IT HAS BEEN ELECTRONICALLY SEALED AND DATED.

MISSOURI HIGHWAYS AND TRANSPORTATION COMMISSION

105 WEST CAPITOL
JEFFERSON CITY, MO 65102
1-888-ASK-MODOT (1-888-275-6636)

US 160 (WEST BY-PASS)
SHEET 16 OF 49

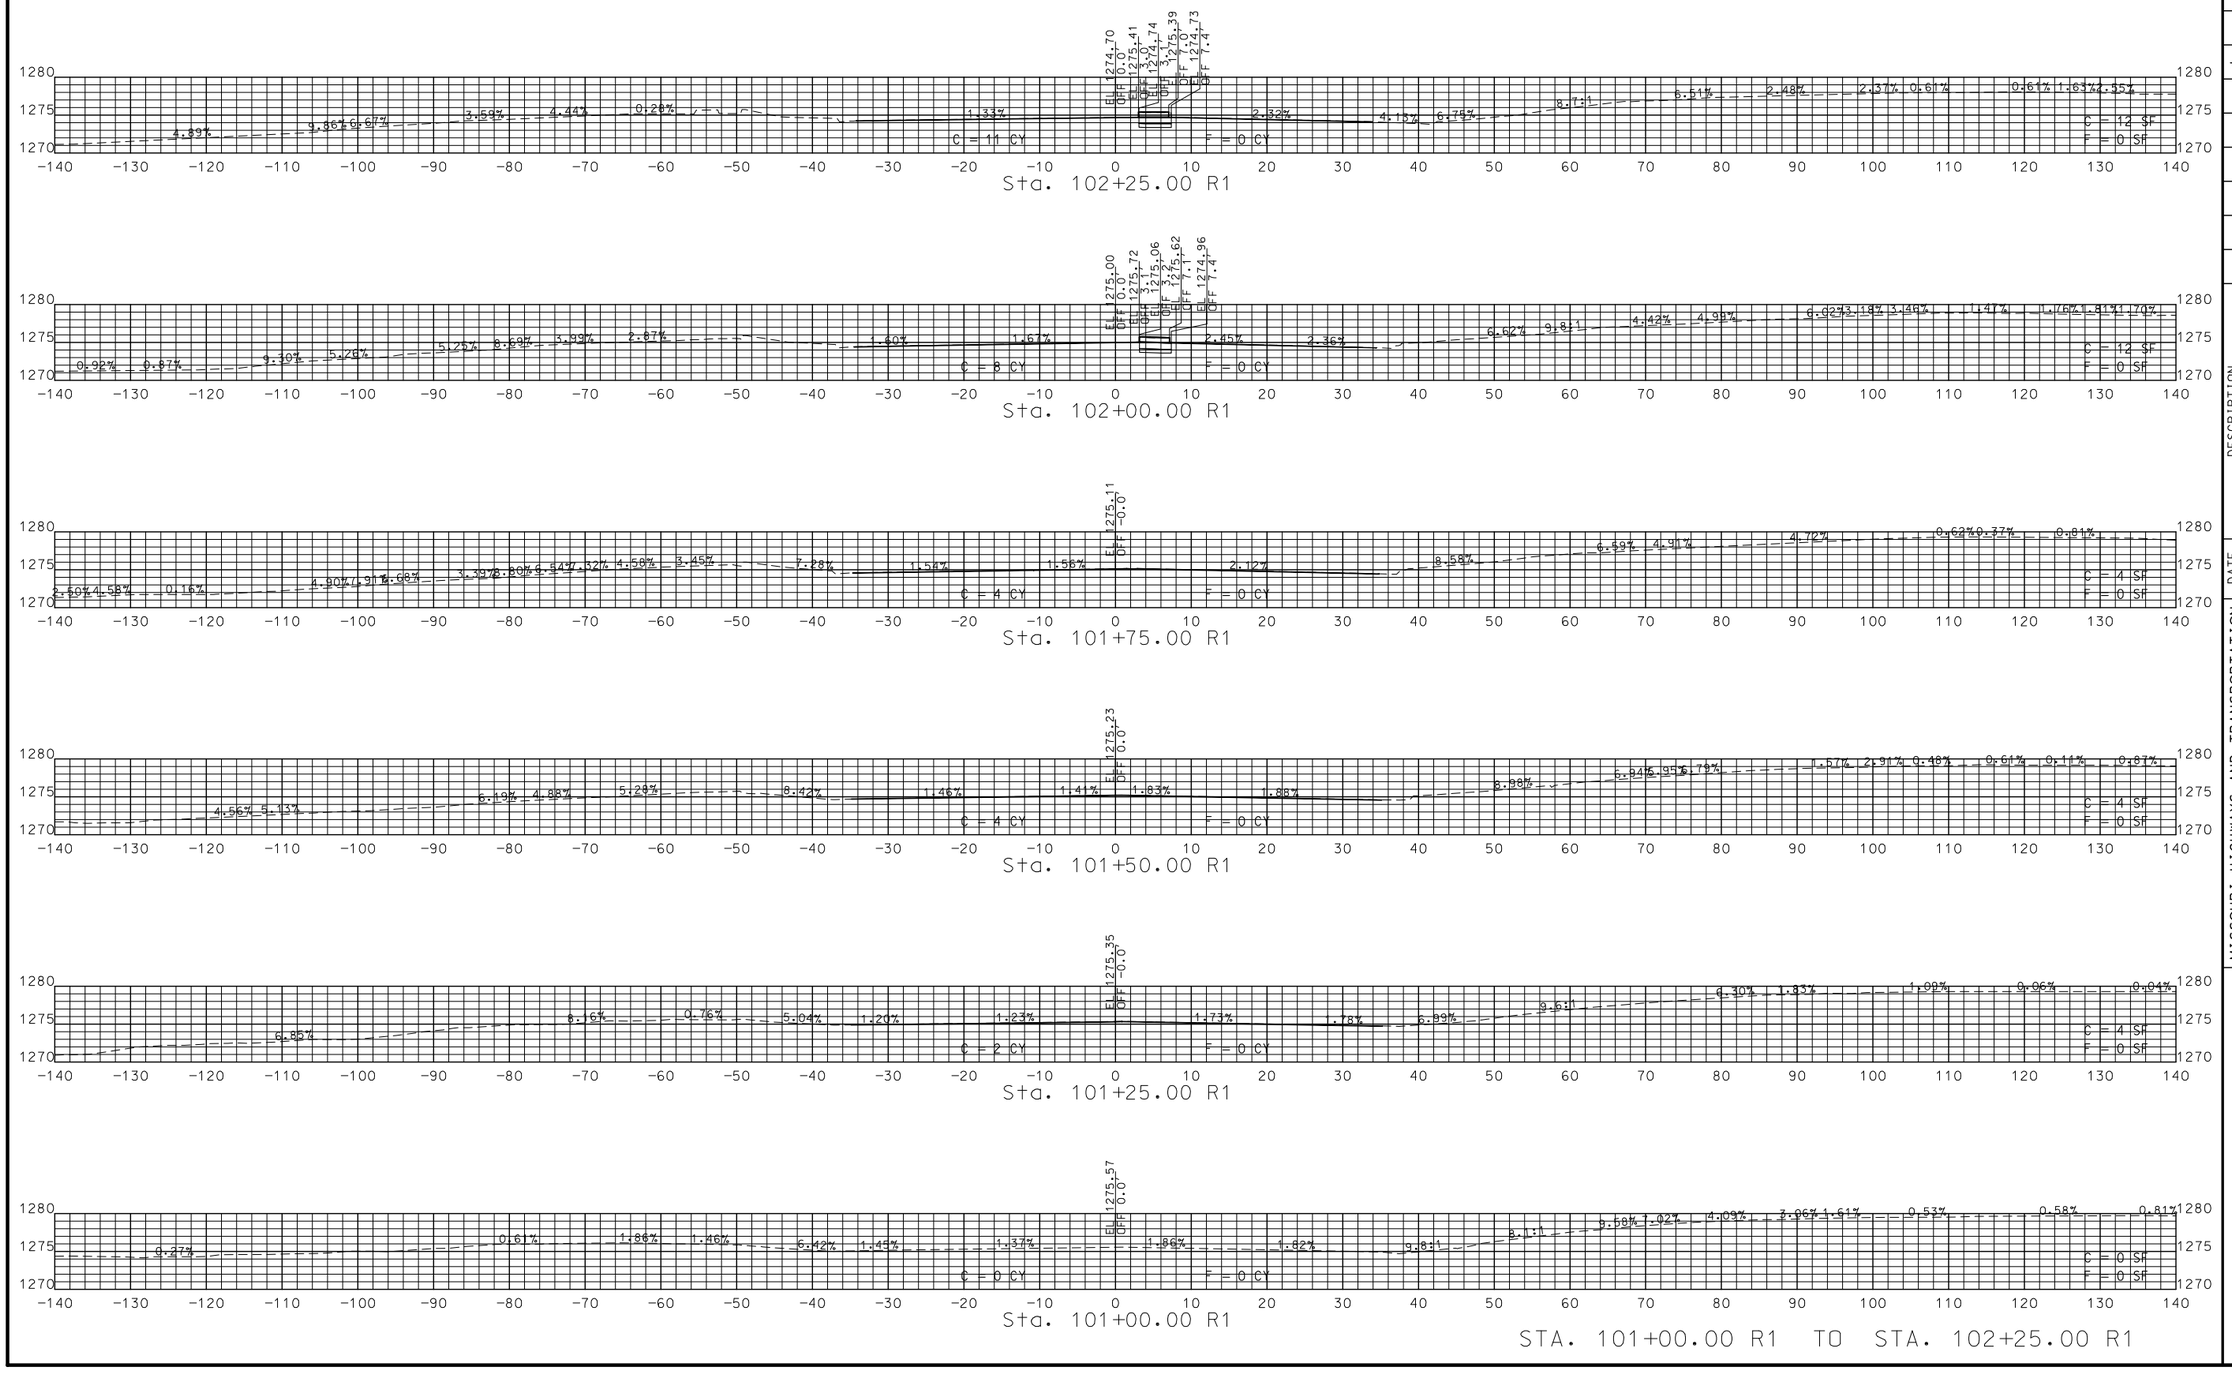

STATE OF MISSOURI
JASON D. EVENDEN
NUMBER PE-2013000559
PROFESSIONAL ENGINEER

THIS SHEET HAS BEEN SIGNED, SEALED AND DATED ELECTRONICALLY.

DATE PREPARED
8/5/2021

ROUTE	STATE
744/160	MO
DISTRICT	SHEET NO.
SW	17

COUNTY
GREENE

JOB NO.
J8P3087D

CONTRACT ID.

PROJECT NO.

BRIDGE NO.


DESCRIPTION	DATE

IF A SEAL IS PRESENT ON THIS SHEET IT HAS BEEN ELECTRONICALLY SEALED AND DATED.

MISSOURI HIGHWAYS AND TRANSPORTATION COMMISSION

105 WEST CAPITOL
JEFFERSON CITY, MO 65102
1-888-ASK-MODOT (1-888-275-6636)

US 160 (WEST BY-PASS)
SHEET 17 OF 49

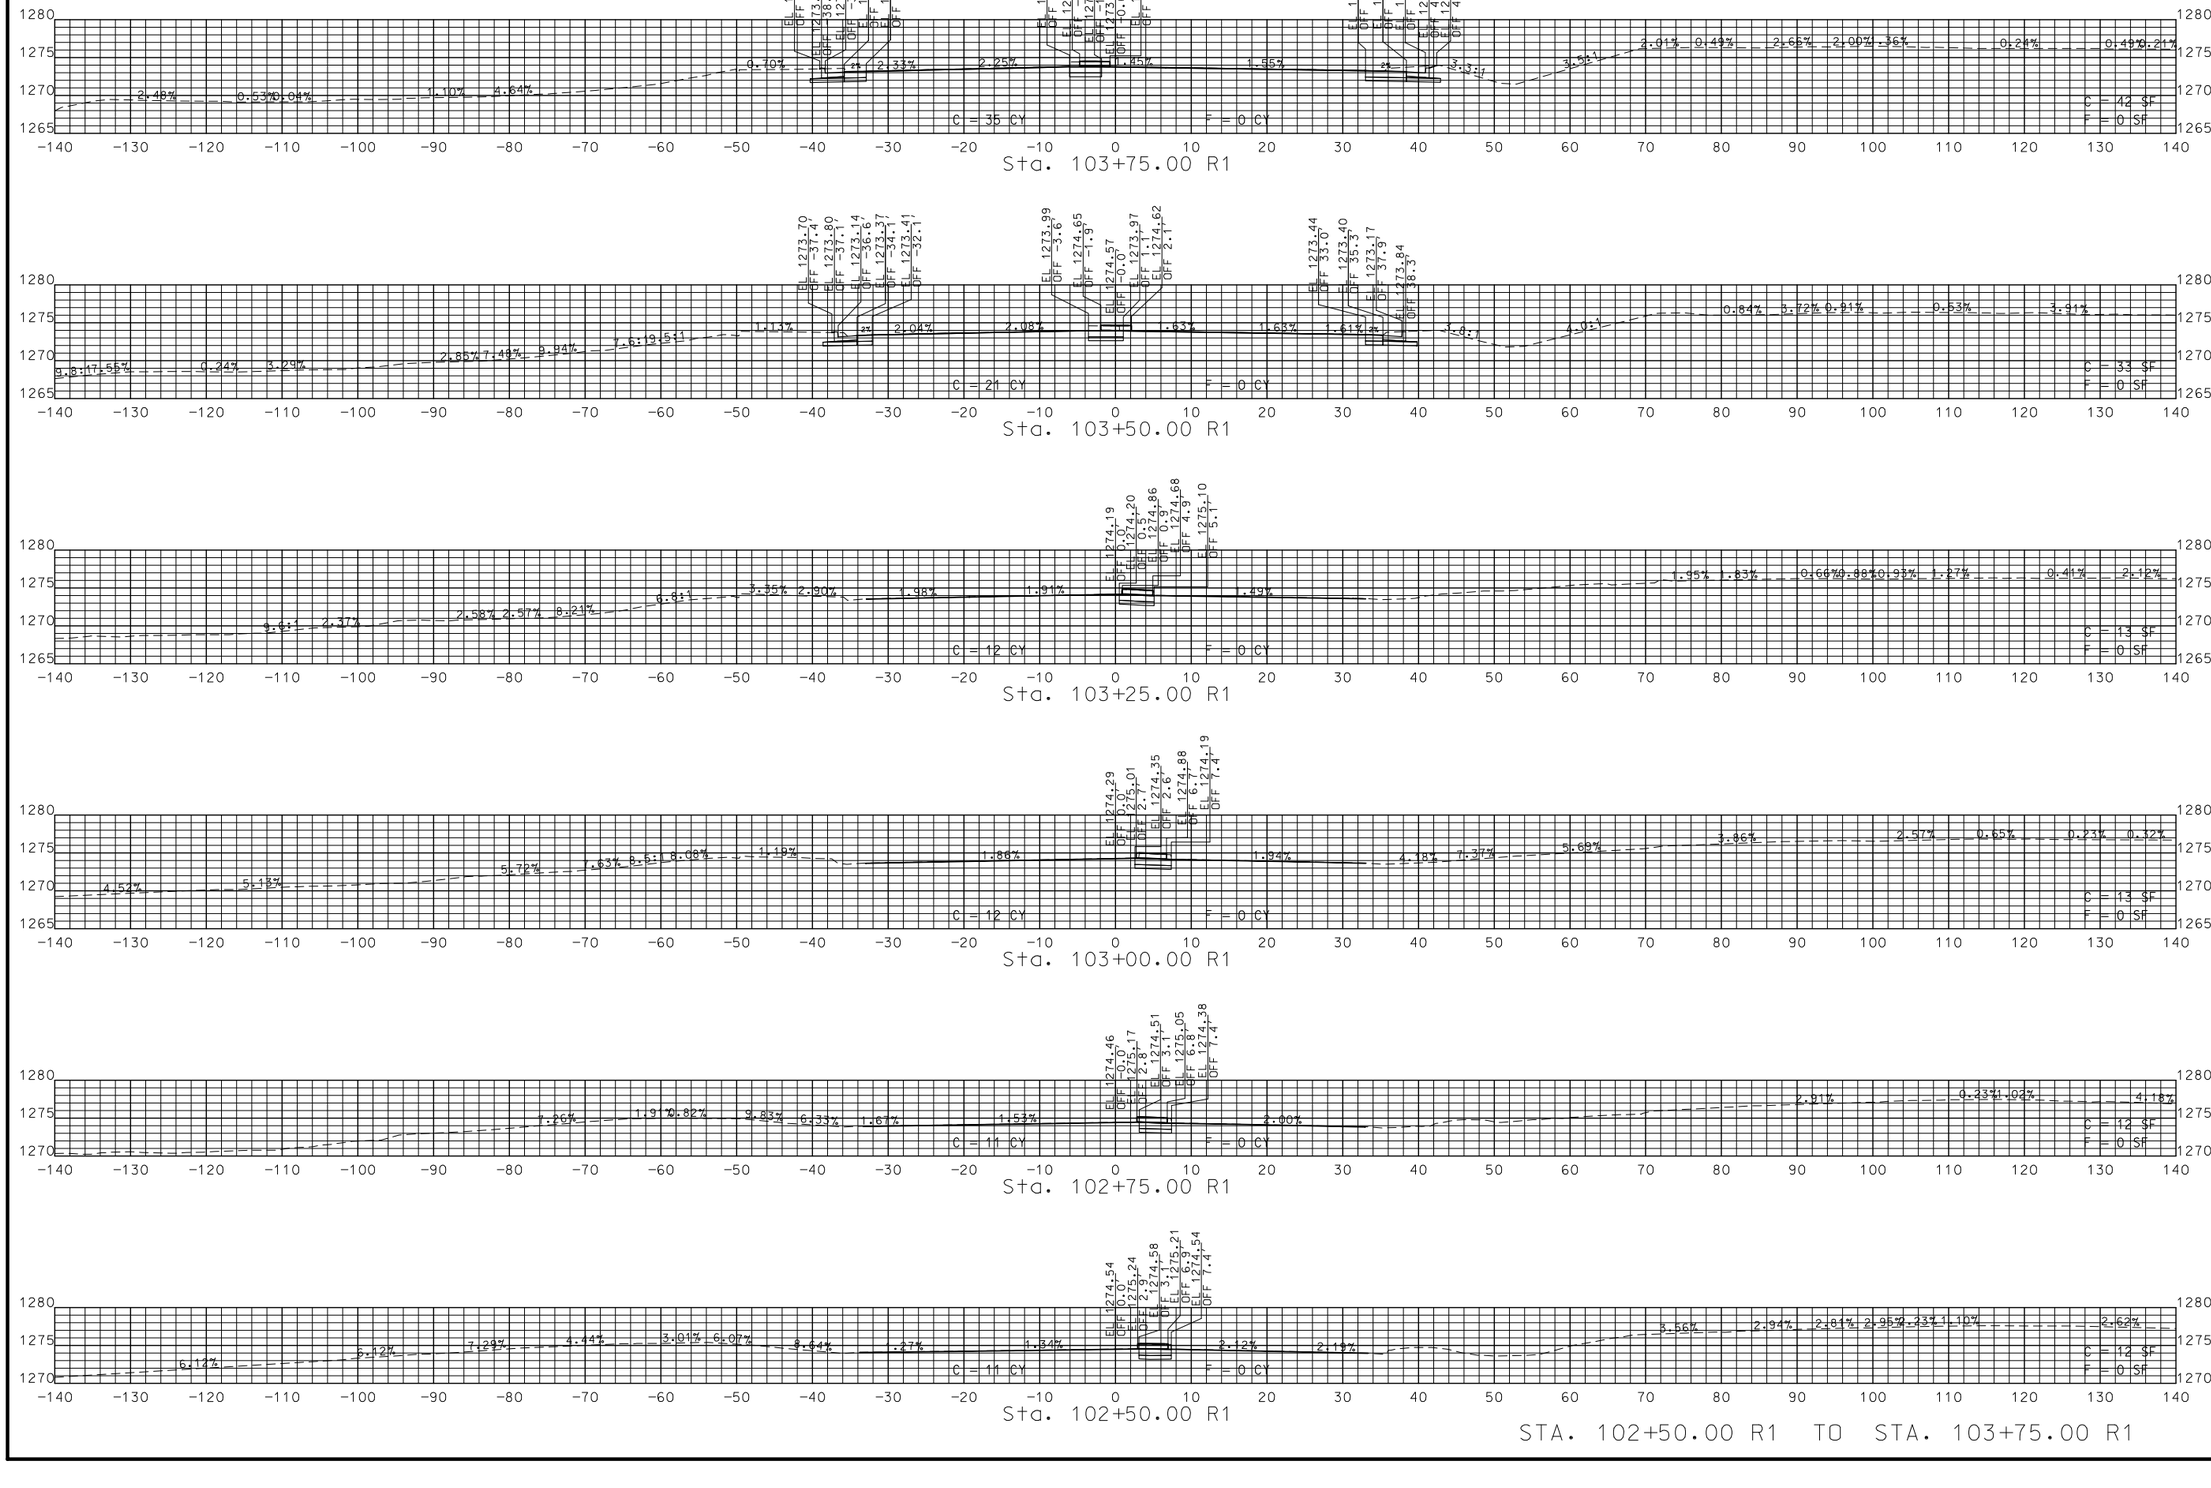

STA. 102+50.00 R1 TO STA. 103+75.00 R1

STATE OF MISSOURI
JASON D. EVENDEN
NUMBER PE-2013000559
PROFESSIONAL ENGINEER

THIS SHEET HAS BEEN SIGNED, SEALED AND DATED ELECTRONICALLY.

IF A SEAL IS PRESENT ON THIS SHEET IT HAS BEEN ELECTRONICALLY SEALED AND DATED.

DATE PREPARED
8/5/2021

ROUTE	STATE
744/160	MO
DISTRICT	SHEET NO.
SW	18

COUNTY
GREENE

JOB NO.
J8P3087D

CONTRACT ID.

PROJECT NO.


BRIDGE NO.

DESCRIPTION	DATE


MISSOURI HIGHWAYS AND TRANSPORTATION COMMISSION

105 WEST CAPITOL
JEFFERSON CITY, MO 65102
1-888-ASK-MODOT (1-888-275-6636)


US 160 (WEST BY-PASS)
SHEET 18 OF 49

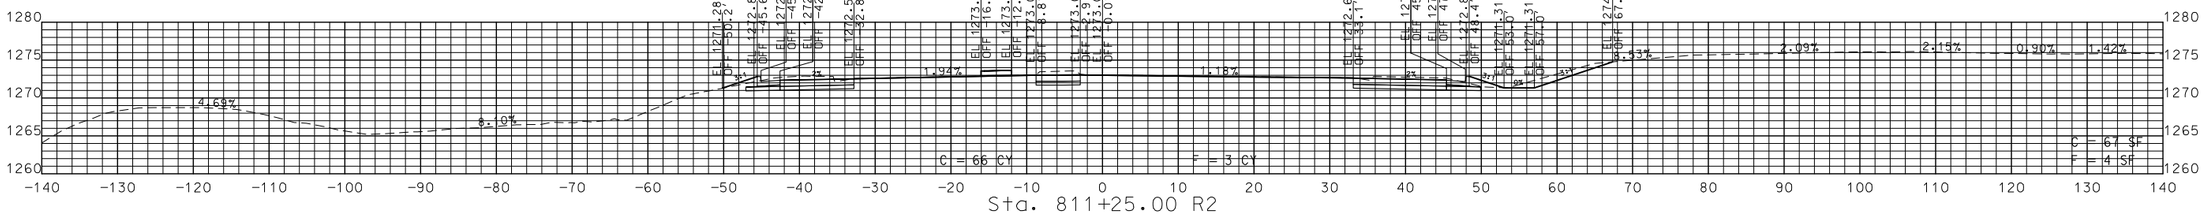


Sta. 811+25.00 R2

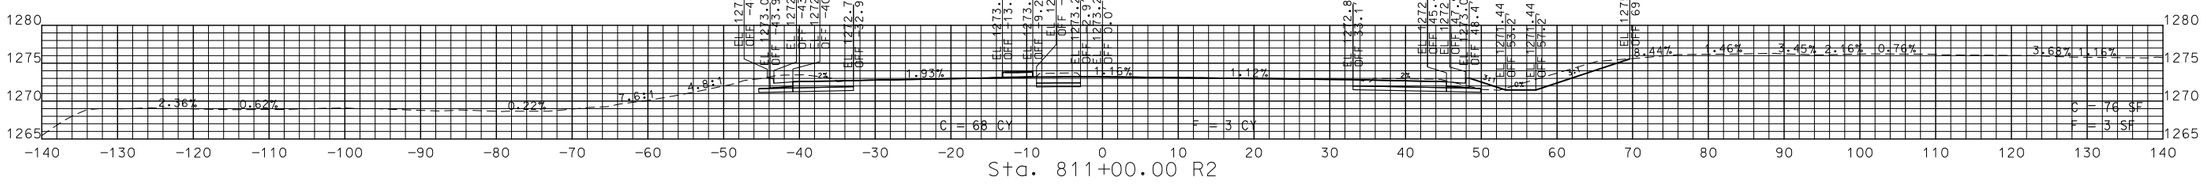


Sta. 811+00.00 R2

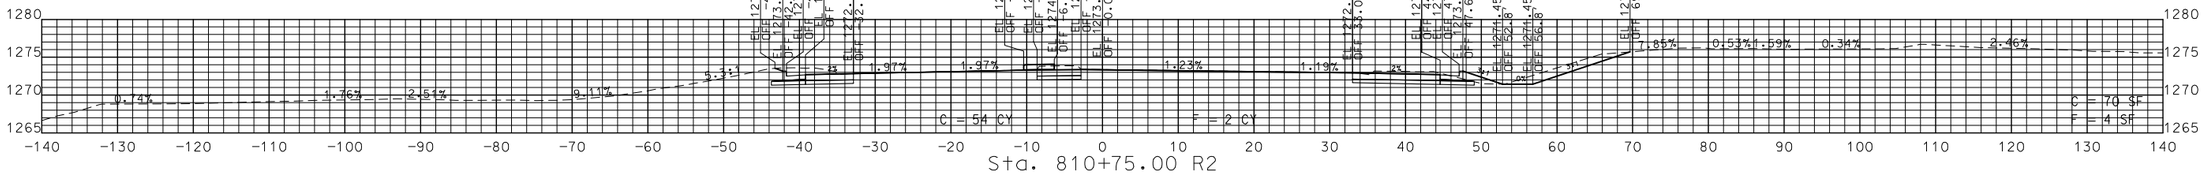

Sta. 810+75.00 R2

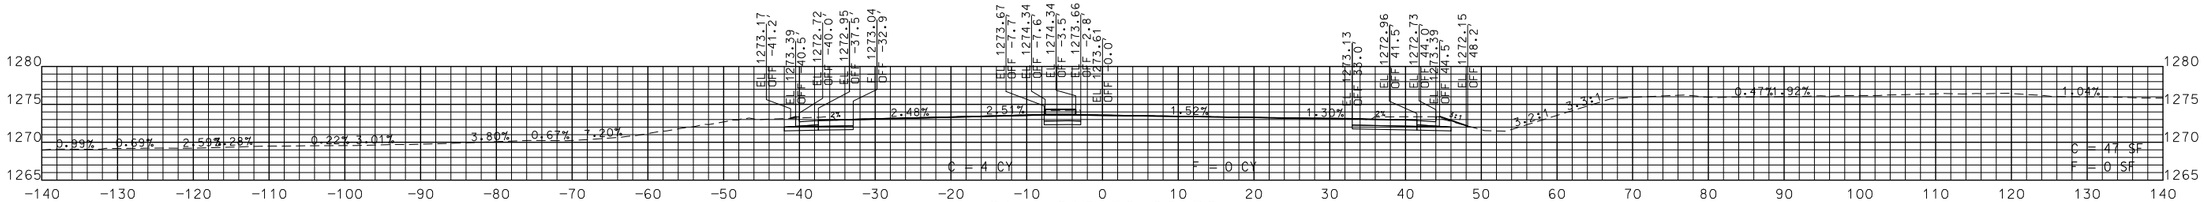

Sta. 810+50.00 R2

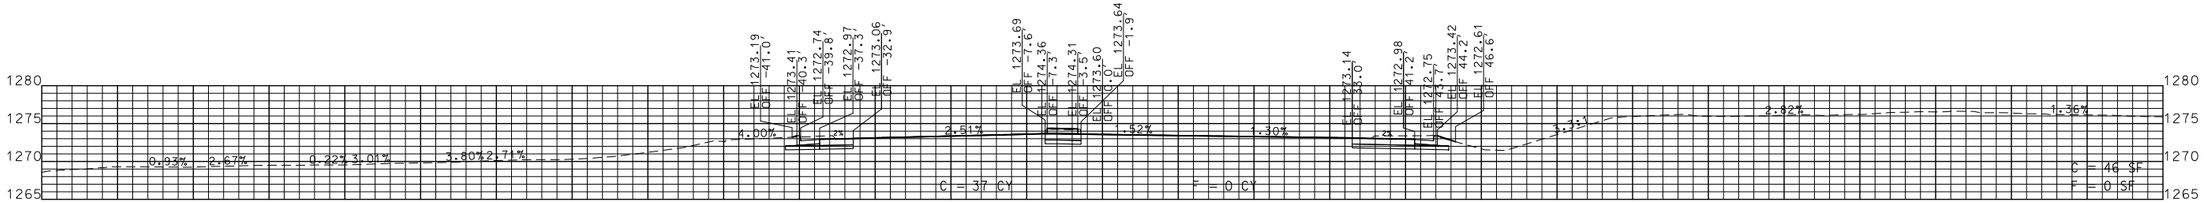

Sta. 810+47.58 R2

STA. 810+47.58 R2 TO STA. 811+25.00 R2

STATE OF MISSOURI
JASON D. EVENDEN
NUMBER PE-2013000559
PROFESSIONAL ENGINEER

THIS SHEET HAS BEEN SIGNED, SEALED AND DATED ELECTRONICALLY.

DATE PREPARED
8/5/2021

ROUTE	STATE
744/160	MO
DISTRICT	SHEET NO.
SW	19

COUNTY
GREENE

JOB NO.
J8P3087D

CONTRACT ID.

PROJECT NO.

BRIDGE NO.

DATE	DESCRIPTION


IF A SEAL IS PRESENT ON THIS SHEET IT HAS BEEN ELECTRONICALLY SEALED AND DATED.

MISSOURI HIGHWAYS AND TRANSPORTATION COMMISSION

105 WEST CAPITOL
JEFFERSON CITY, MO 65102
1-888-ASK-MODOT (1-888-275-6636)

MoDOT

US 160 (WEST BY-PASS)
SHEET 19 OF 49

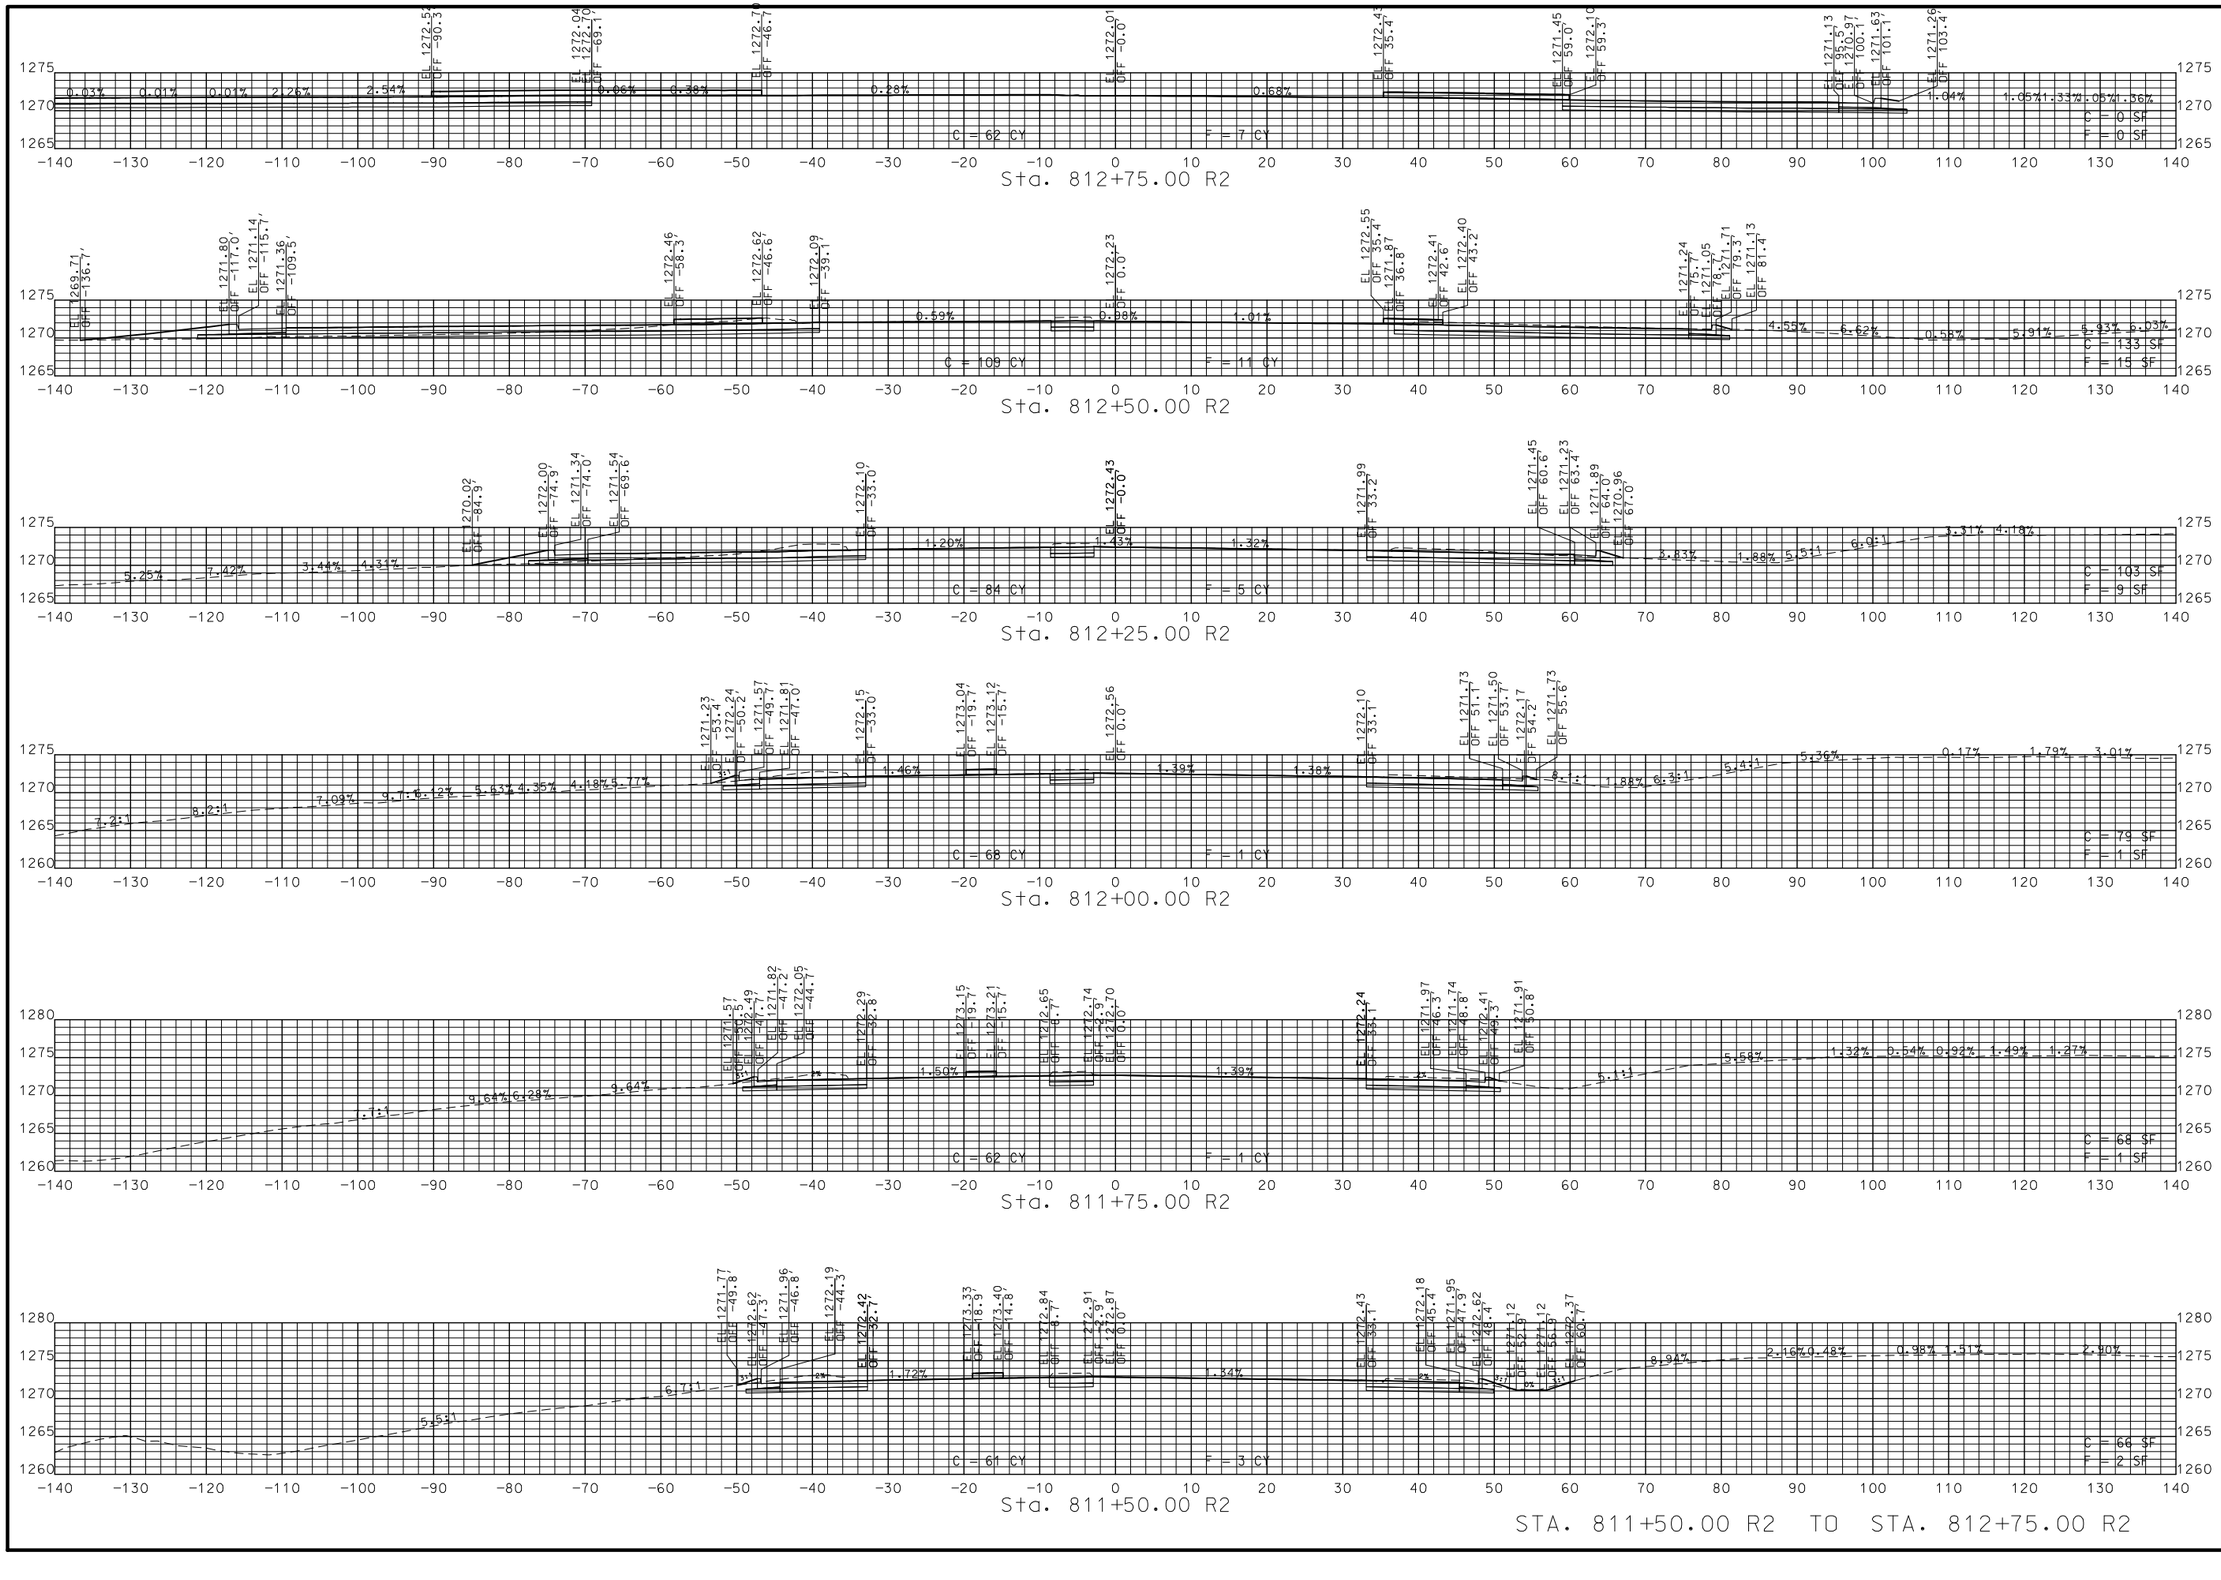

STA. 811+50.00 R2 TO STA. 812+75.00 R2

STATE OF MISSOURI
JASON D. EVENDEN
NUMBER PE-2013000559
PROFESSIONAL ENGINEER

THIS SHEET HAS BEEN SIGNED, SEALED AND DATED ELECTRONICALLY.

DATE PREPARED
8/5/2021

ROUTE	STATE
744/160	MO
DISTRICT	SHEET NO.
SW	20

COUNTY
GREENE

JOB NO.
J8P3087D

CONTRACT ID.

PROJECT NO.

BRIDGE NO.


DATE	DESCRIPTION

IF A SEAL IS PRESENT ON THIS SHEET IT HAS BEEN ELECTRONICALLY SEALED AND DATED.

MISSOURI HIGHWAYS AND TRANSPORTATION COMMISSION

105 WEST CAPITOL
JEFFERSON CITY, MO 65102
1-888-ASK-MODOT (1-888-275-6636)

US 160 (WEST BY-PASS)
SHEET 20 OF 49

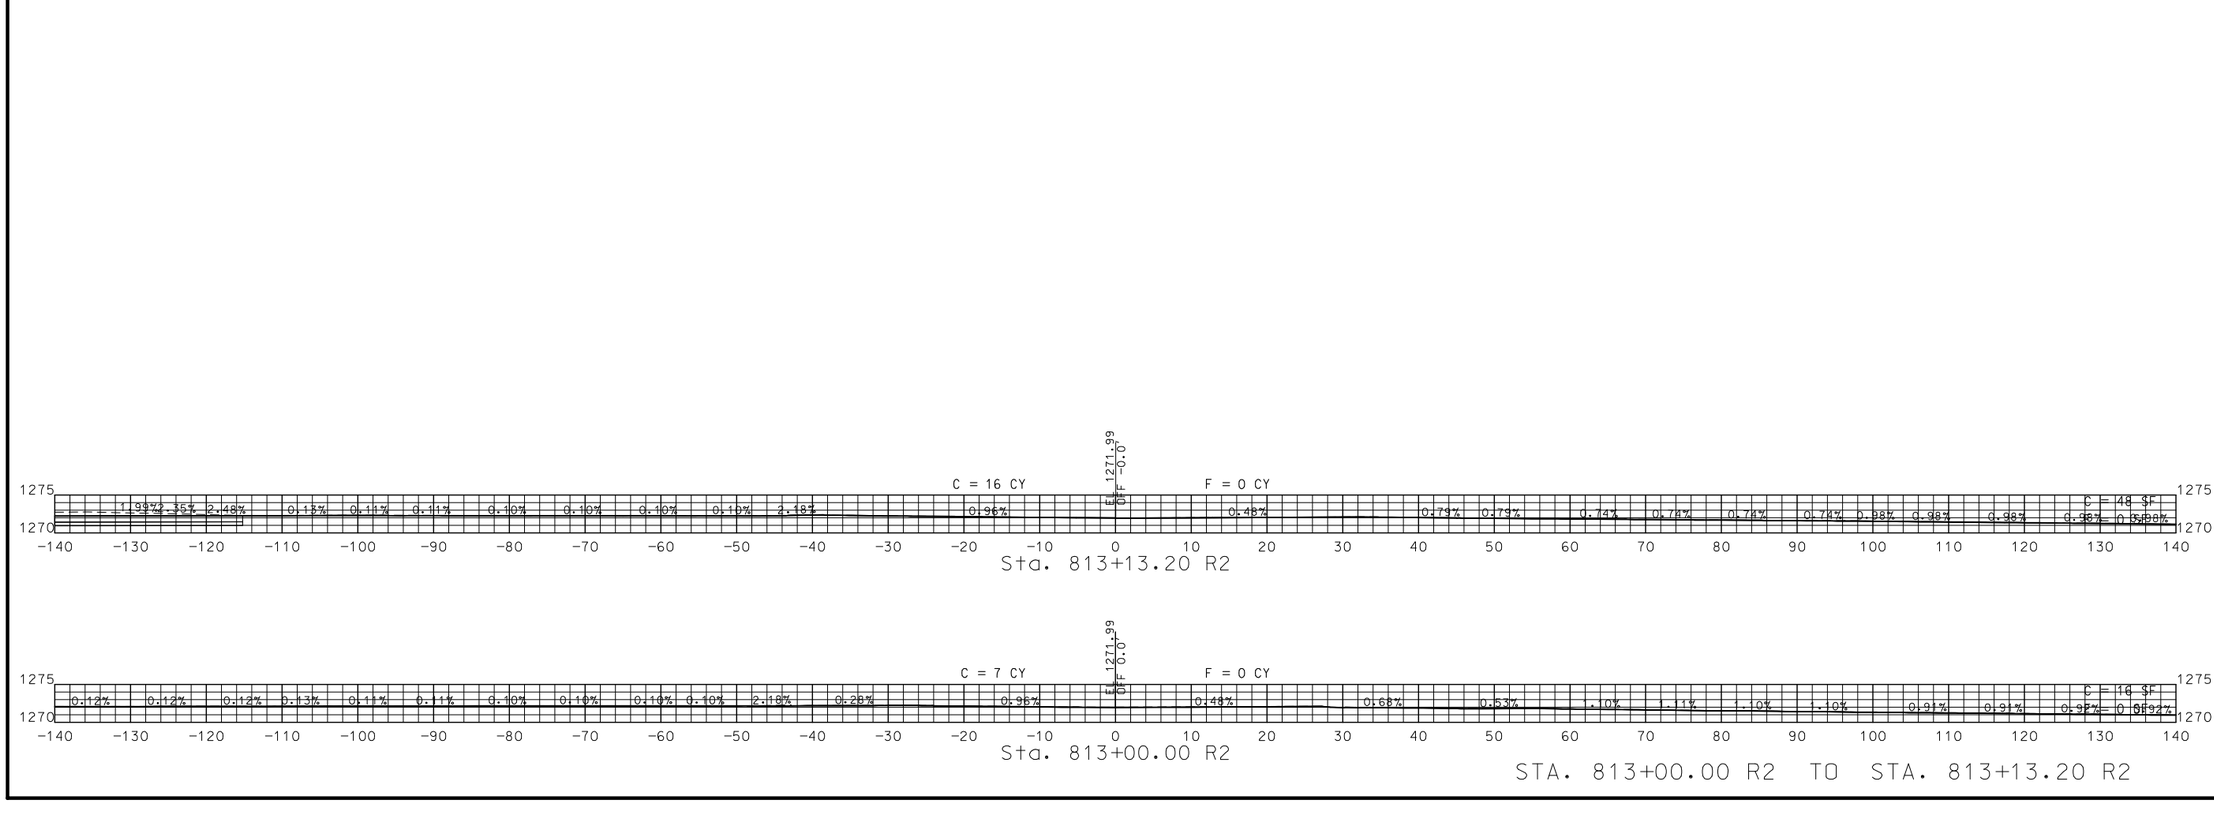

STA. 813+00.00 R2 TO STA. 813+13.20 R2

STATE OF MISSOURI
JASON D. EVENDEN
NUMBER PE-2013000559
PROFESSIONAL ENGINEER

THIS SHEET HAS BEEN SIGNED, SEALED AND DATED ELECTRONICALLY.

DATE PREPARED
8/5/2021

ROUTE	STATE
744/160	MO

DISTRICT	SHEET NO.
SW	21

COUNTY
GREENE

JOB NO.
J8P3087D

CONTRACT ID.

PROJECT NO.

BRIDGE NO.


DATE	DESCRIPTION

MISSOURI HIGHWAYS AND TRANSPORTATION COMMISSION

105 WEST CAPITOL
JEFFERSON CITY, MO 65102
1-888-ASK-MODOT (1-888-275-6636)

US 160 (WEST BY-PASS)
SHEET 21 OF 49

IF A SEAL IS PRESENT ON THIS SHEET IT HAS BEEN ELECTRONICALLY SEALED AND DATED.

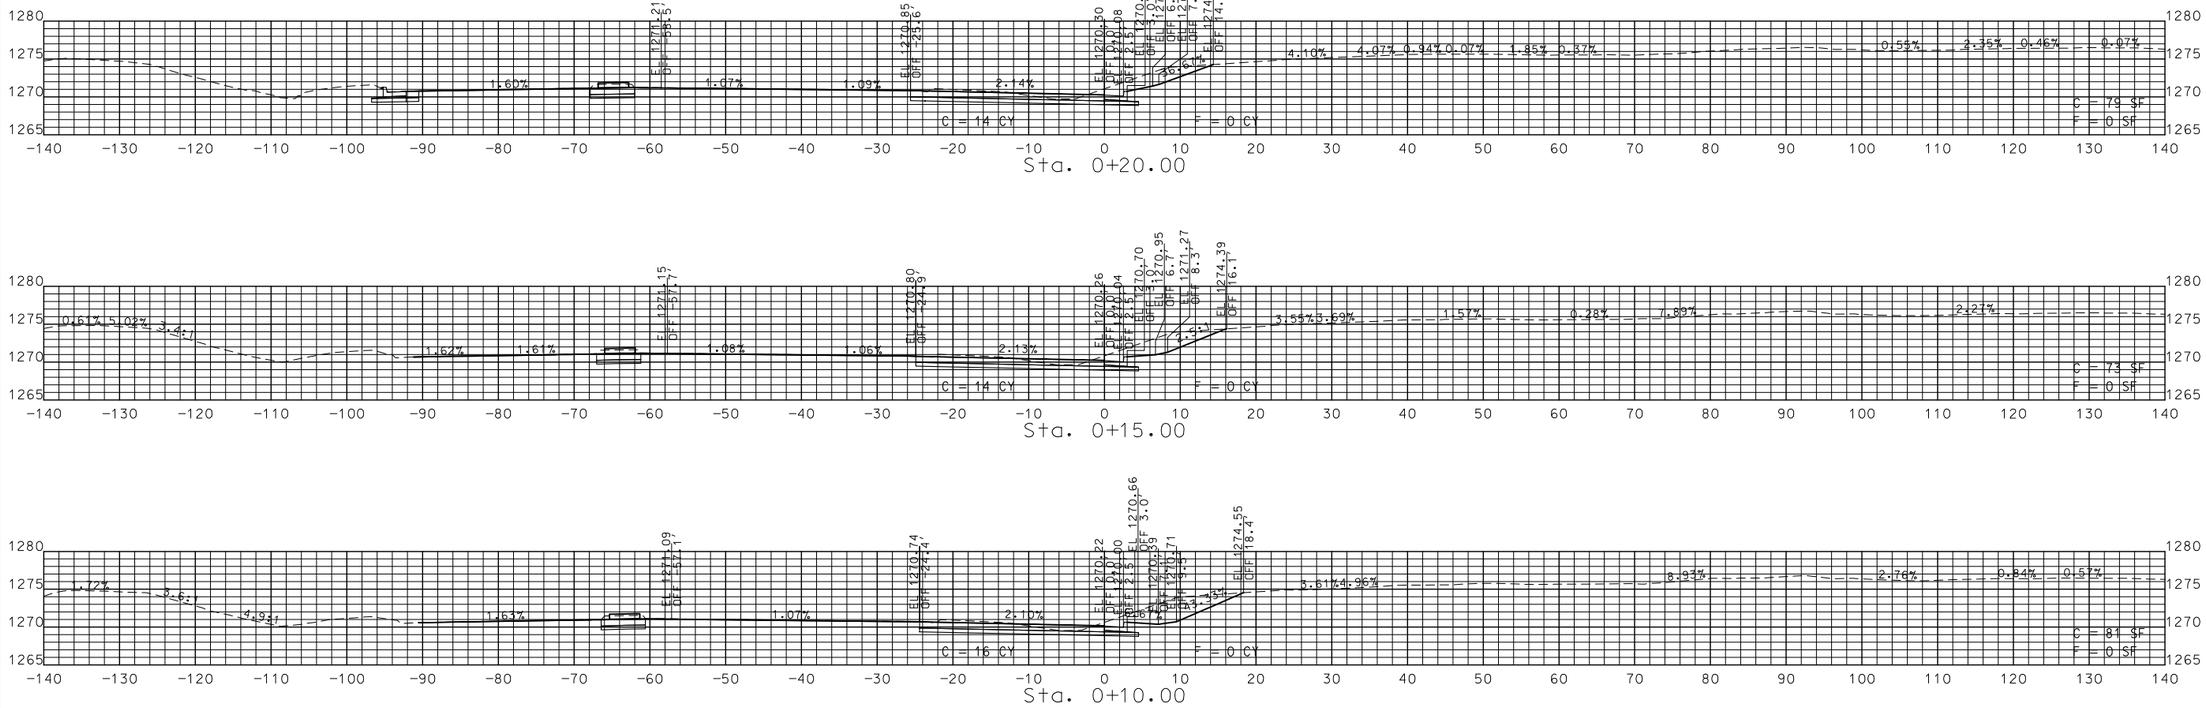

STA. 0+00.00 TO STA. 0+20.00

STATE OF MISSOURI
JASON D. EVENDEN
NUMBER PE-2013000559
PROFESSIONAL ENGINEER

THIS SHEET HAS BEEN SIGNED, SEALED AND DATED ELECTRONICALLY.

DATE PREPARED
8/5/2021

ROUTE	STATE
744/160	MO
DISTRICT	SHEET NO.
SW	22

COUNTY
GREENE

JOB NO.
J8P3087D

CONTRACT ID.

PROJECT NO.

BRIDGE NO.


DESCRIPTION	DATE


IF A SEAL IS PRESENT ON THIS SHEET IT HAS BEEN ELECTRONICALLY SEALED AND DATED.


MISSOURI HIGHWAYS AND TRANSPORTATION COMMISSION


105 WEST CAPITOL
JEFFERSON CITY, MO 65102
1-888-ASK-MODOT (1-888-275-6636)


NW EOP RADIUS
SHEET 22 OF 49

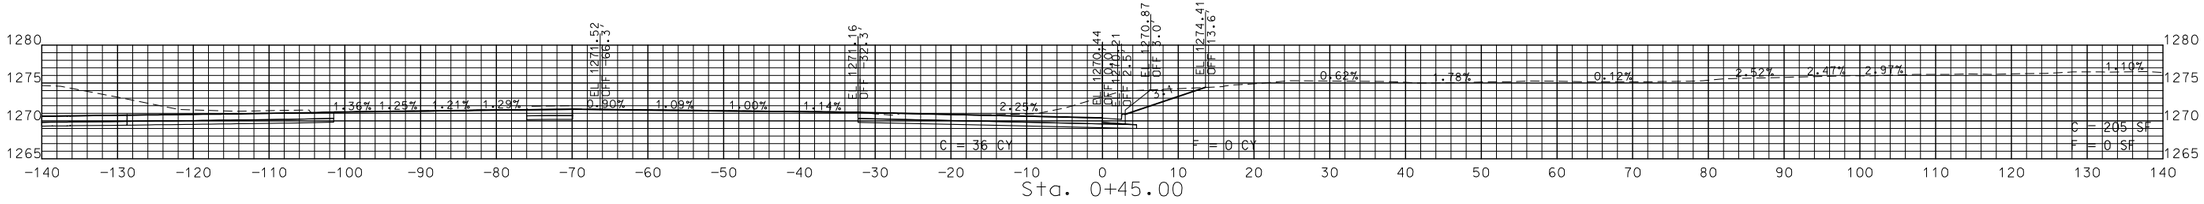

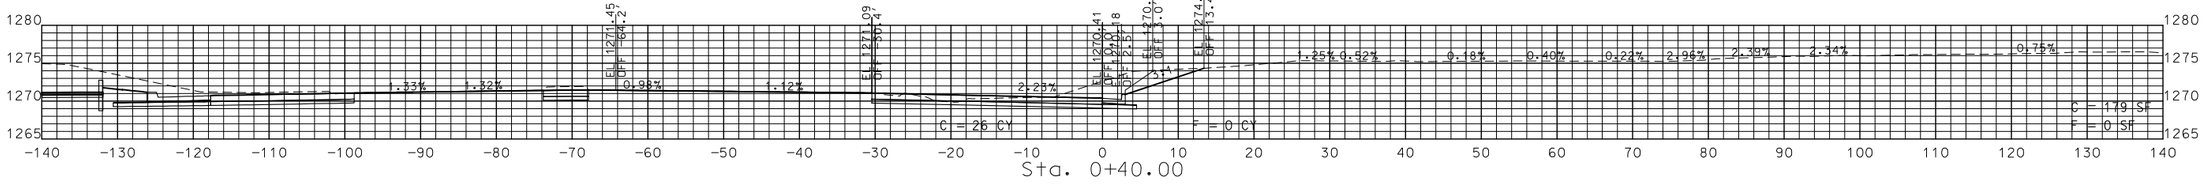

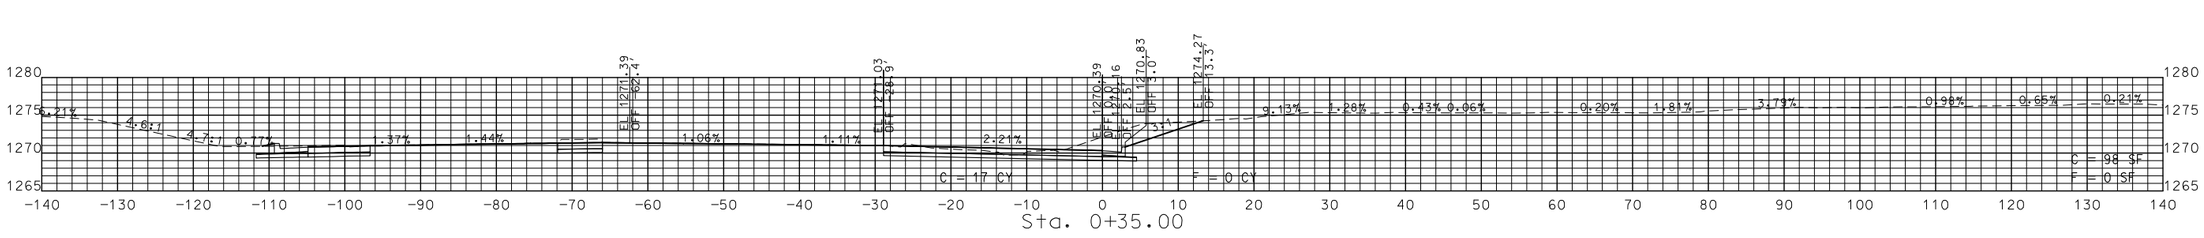

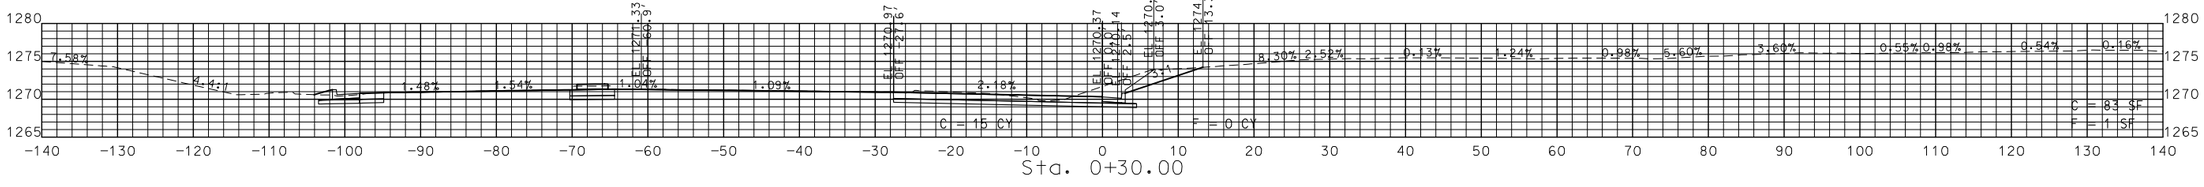

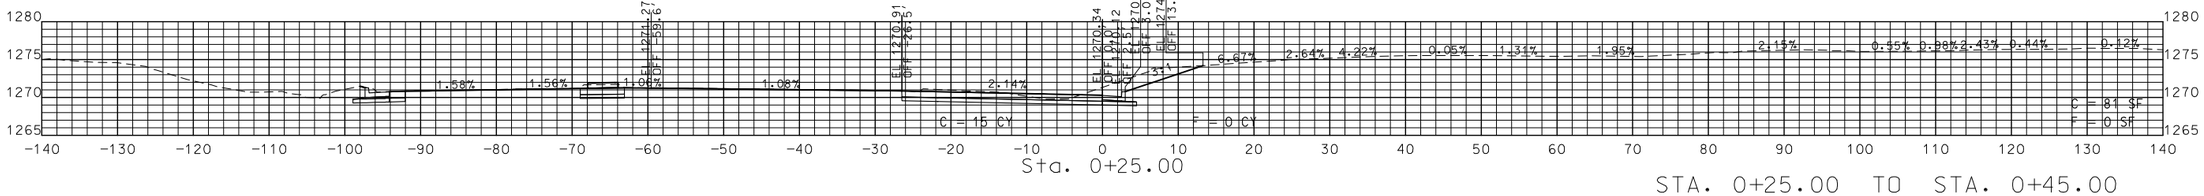

STA. 0+25.00 TO STA. 0+45.00

STATE OF MISSOURI
JASON D. EVENDEN
NUMBER PE-2013000559
PROFESSIONAL ENGINEER

THIS SHEET HAS BEEN SIGNED, SEALED AND DATED ELECTRONICALLY.

DATE PREPARED
8/5/2021

ROUTE	STATE
744/160	MO
DISTRICT	SHEET NO.
SW	23

COUNTY
GREENE

JOB NO.
J8P3087D

CONTRACT ID.

PROJECT NO.

BRIDGE NO.


DATE	DESCRIPTION


MISSOURI HIGHWAYS AND TRANSPORTATION COMMISSION


105 WEST CAPITOL
JEFFERSON CITY, MO 65102
1-888-ASK-MODOT (1-888-275-6636)


NW EOP RADIUS
SHEET 23 OF 49


IF A SEAL IS PRESENT ON THIS SHEET IT HAS BEEN ELECTRONICALLY SEALED AND DATED.

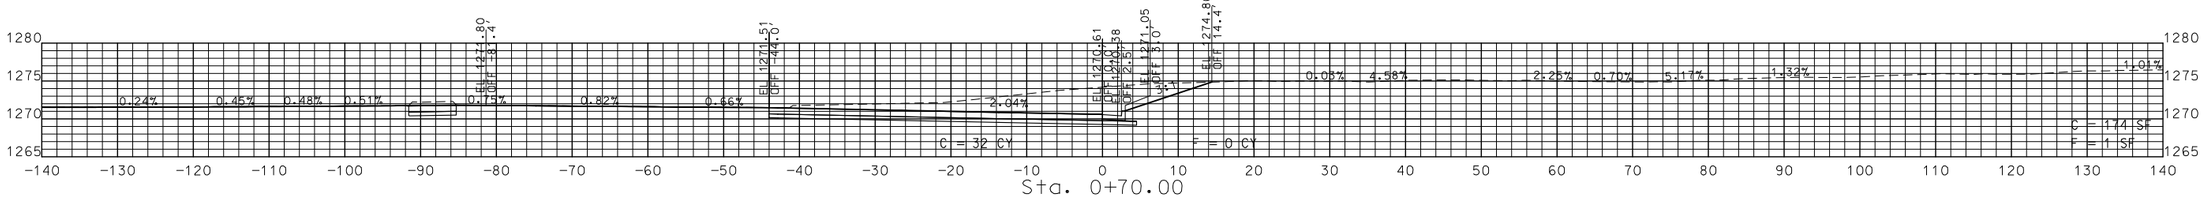

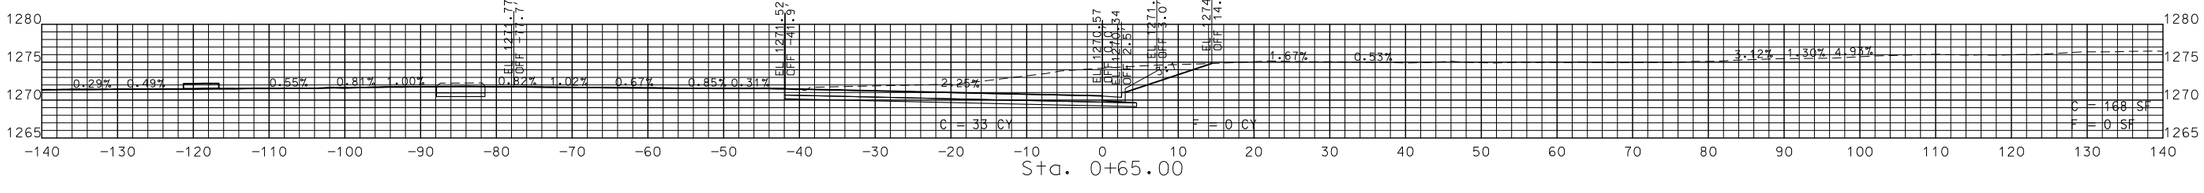

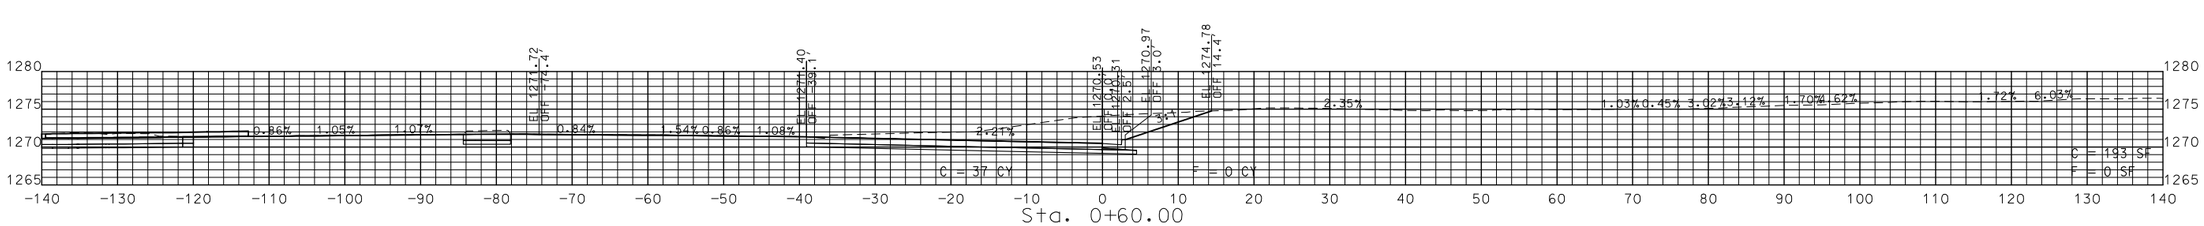

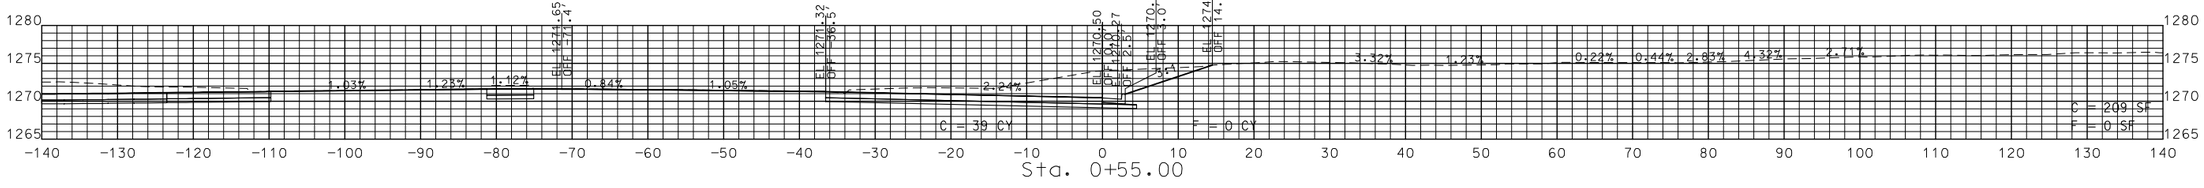

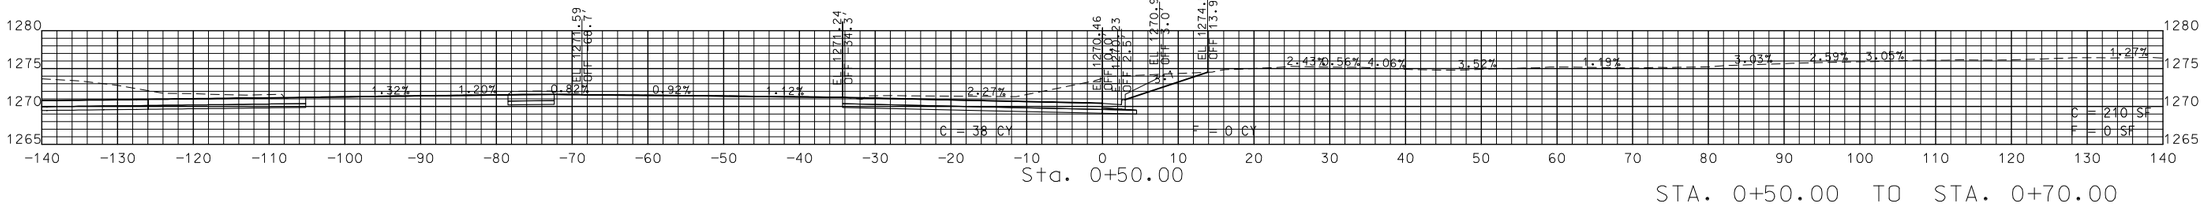

STA. 0+50.00 TO STA. 0+70.00

STATE OF MISSOURI
JASON D. EVENDEN
NUMBER PE-2013000559
PROFESSIONAL ENGINEER

THIS SHEET HAS BEEN SIGNED, SEALED AND DATED ELECTRONICALLY.

DATE PREPARED
8/5/2021

ROUTE	STATE
744/160	MO
DISTRICT	SHEET NO.
SW	24

COUNTY
GREENE

JOB NO.
J8P3087D

CONTRACT ID.

PROJECT NO.

BRIDGE NO.


DESCRIPTION	DATE

MISSOURI HIGHWAYS AND TRANSPORTATION COMMISSION


105 WEST CAPITOL
JEFFERSON CITY, MO 65102
1-888-ASK-MODOT (1-888-275-6636)

NW EOP RADIUS
SHEET 24 OF 49


IF A SEAL IS PRESENT ON THIS SHEET IT HAS BEEN ELECTRONICALLY SEALED AND DATED.

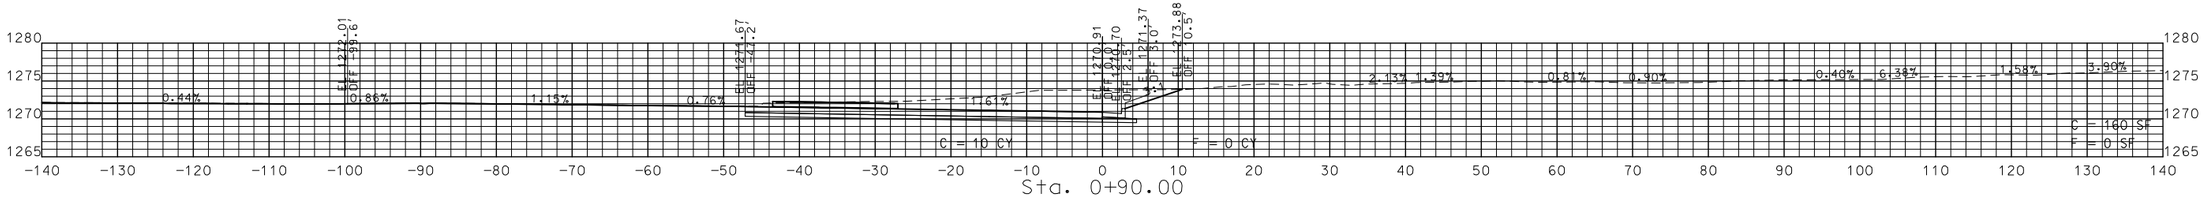


Sta. 0+90.00

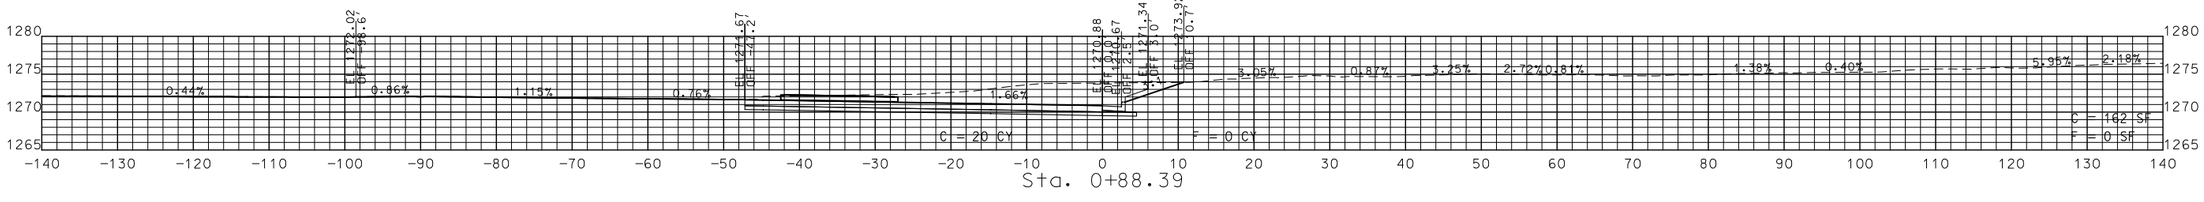


Sta. 0+88.39

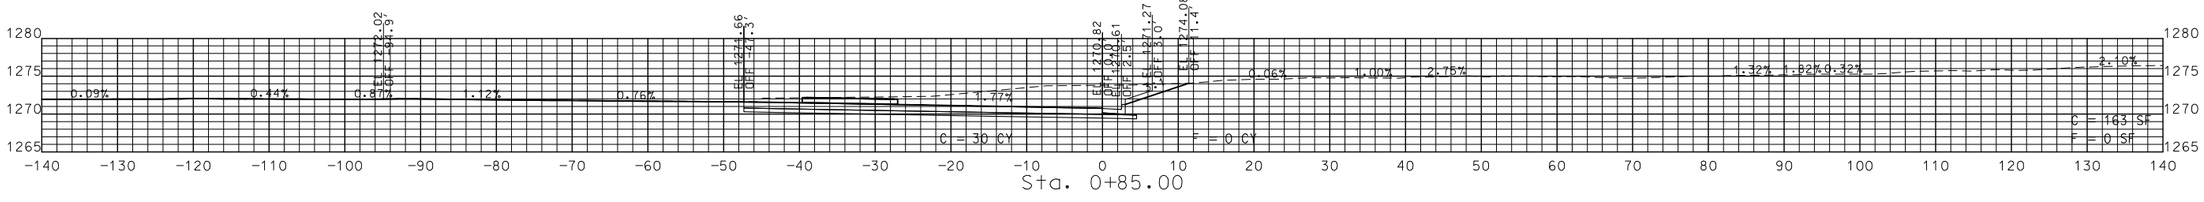

Sta. 0+85.00

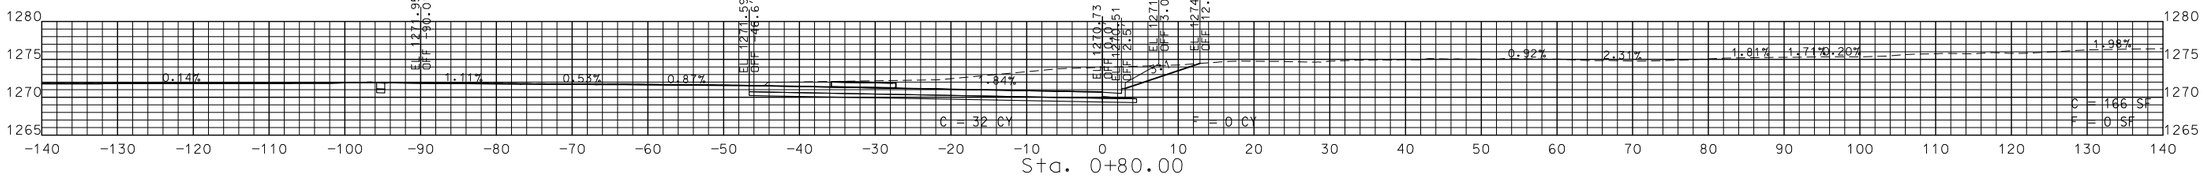

Sta. 0+80.00

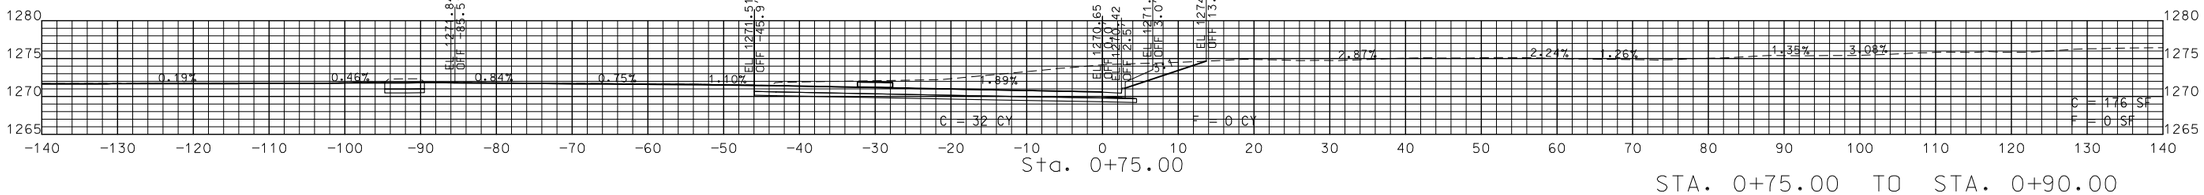

Sta. 0+75.00

STA. 0+75.00 TO STA. 0+90.00

STATE OF MISSOURI
JASON D. EVENDEN
NUMBER PE-2013000559
PROFESSIONAL ENGINEER

THIS SHEET HAS BEEN SIGNED, SEALED AND DATED ELECTRONICALLY.

DATE PREPARED
8/5/2021

ROUTE	STATE
744/160	MO
DISTRICT	SHEET NO.
SW	25

COUNTY
GREENE

JOB NO.
J8P3087D

CONTRACT ID.

PROJECT NO.

BRIDGE NO.


DATE	DESCRIPTION

MISSOURI HIGHWAYS AND TRANSPORTATION COMMISSION

105 WEST CAPITOL
JEFFERSON CITY, MO 65102
1-888-ASK-MODOT (1-888-275-6636)

NW EOP RADIUS
SHEET 25 OF 49

IF A SEAL IS PRESENT ON THIS SHEET IT HAS BEEN ELECTRONICALLY SEALED AND DATED.

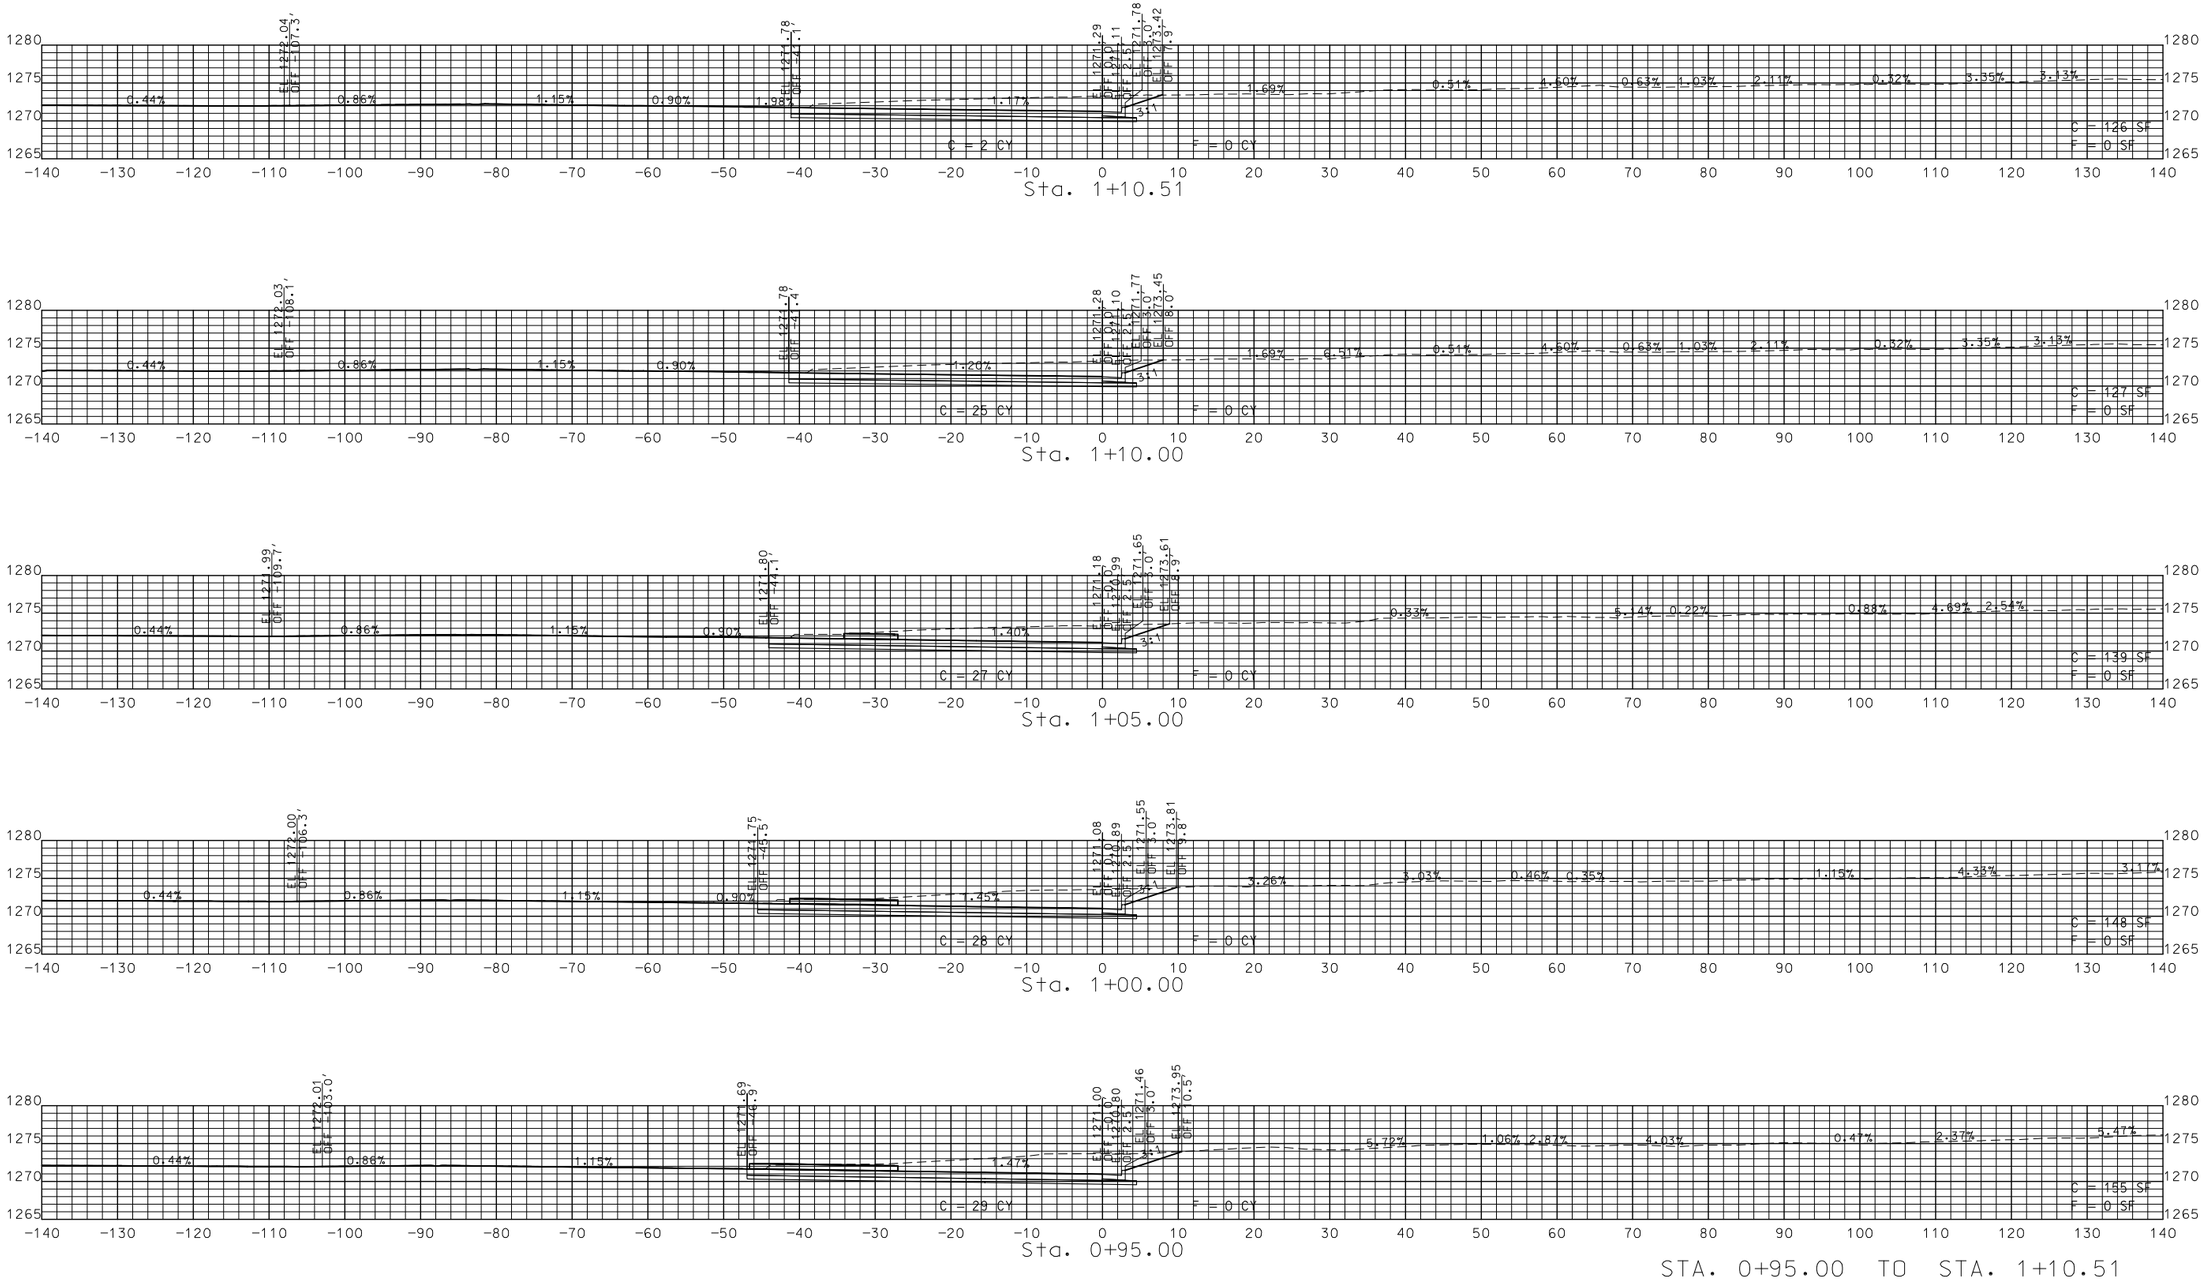

STA. 0+95.00 TO STA. 1+10.51

STATE OF MISSOURI
JASON D. EVENDEN
NUMBER PE-2013000559
PROFESSIONAL ENGINEER

THIS SHEET HAS BEEN SIGNED, SEALED AND DATED ELECTRONICALLY.

DATE PREPARED
8/5/2021

ROUTE	STATE
744/160	MO
DISTRICT	SHEET NO.
SW	26

COUNTY
GREENE

JOB NO.
J8P3087D

CONTRACT ID.

PROJECT NO.

BRIDGE NO.


DESCRIPTION	DATE

MISSOURI HIGHWAYS AND TRANSPORTATION COMMISSION

105 WEST CAPITOL
JEFFERSON CITY, MO 65102
1-888-ASK-MODOT (1-888-275-6636)

NW EOP RADIUS
SHEET 26 OF 49

IF A SEAL IS PRESENT ON THIS SHEET IT HAS BEEN ELECTRONICALLY SEALED AND DATED.

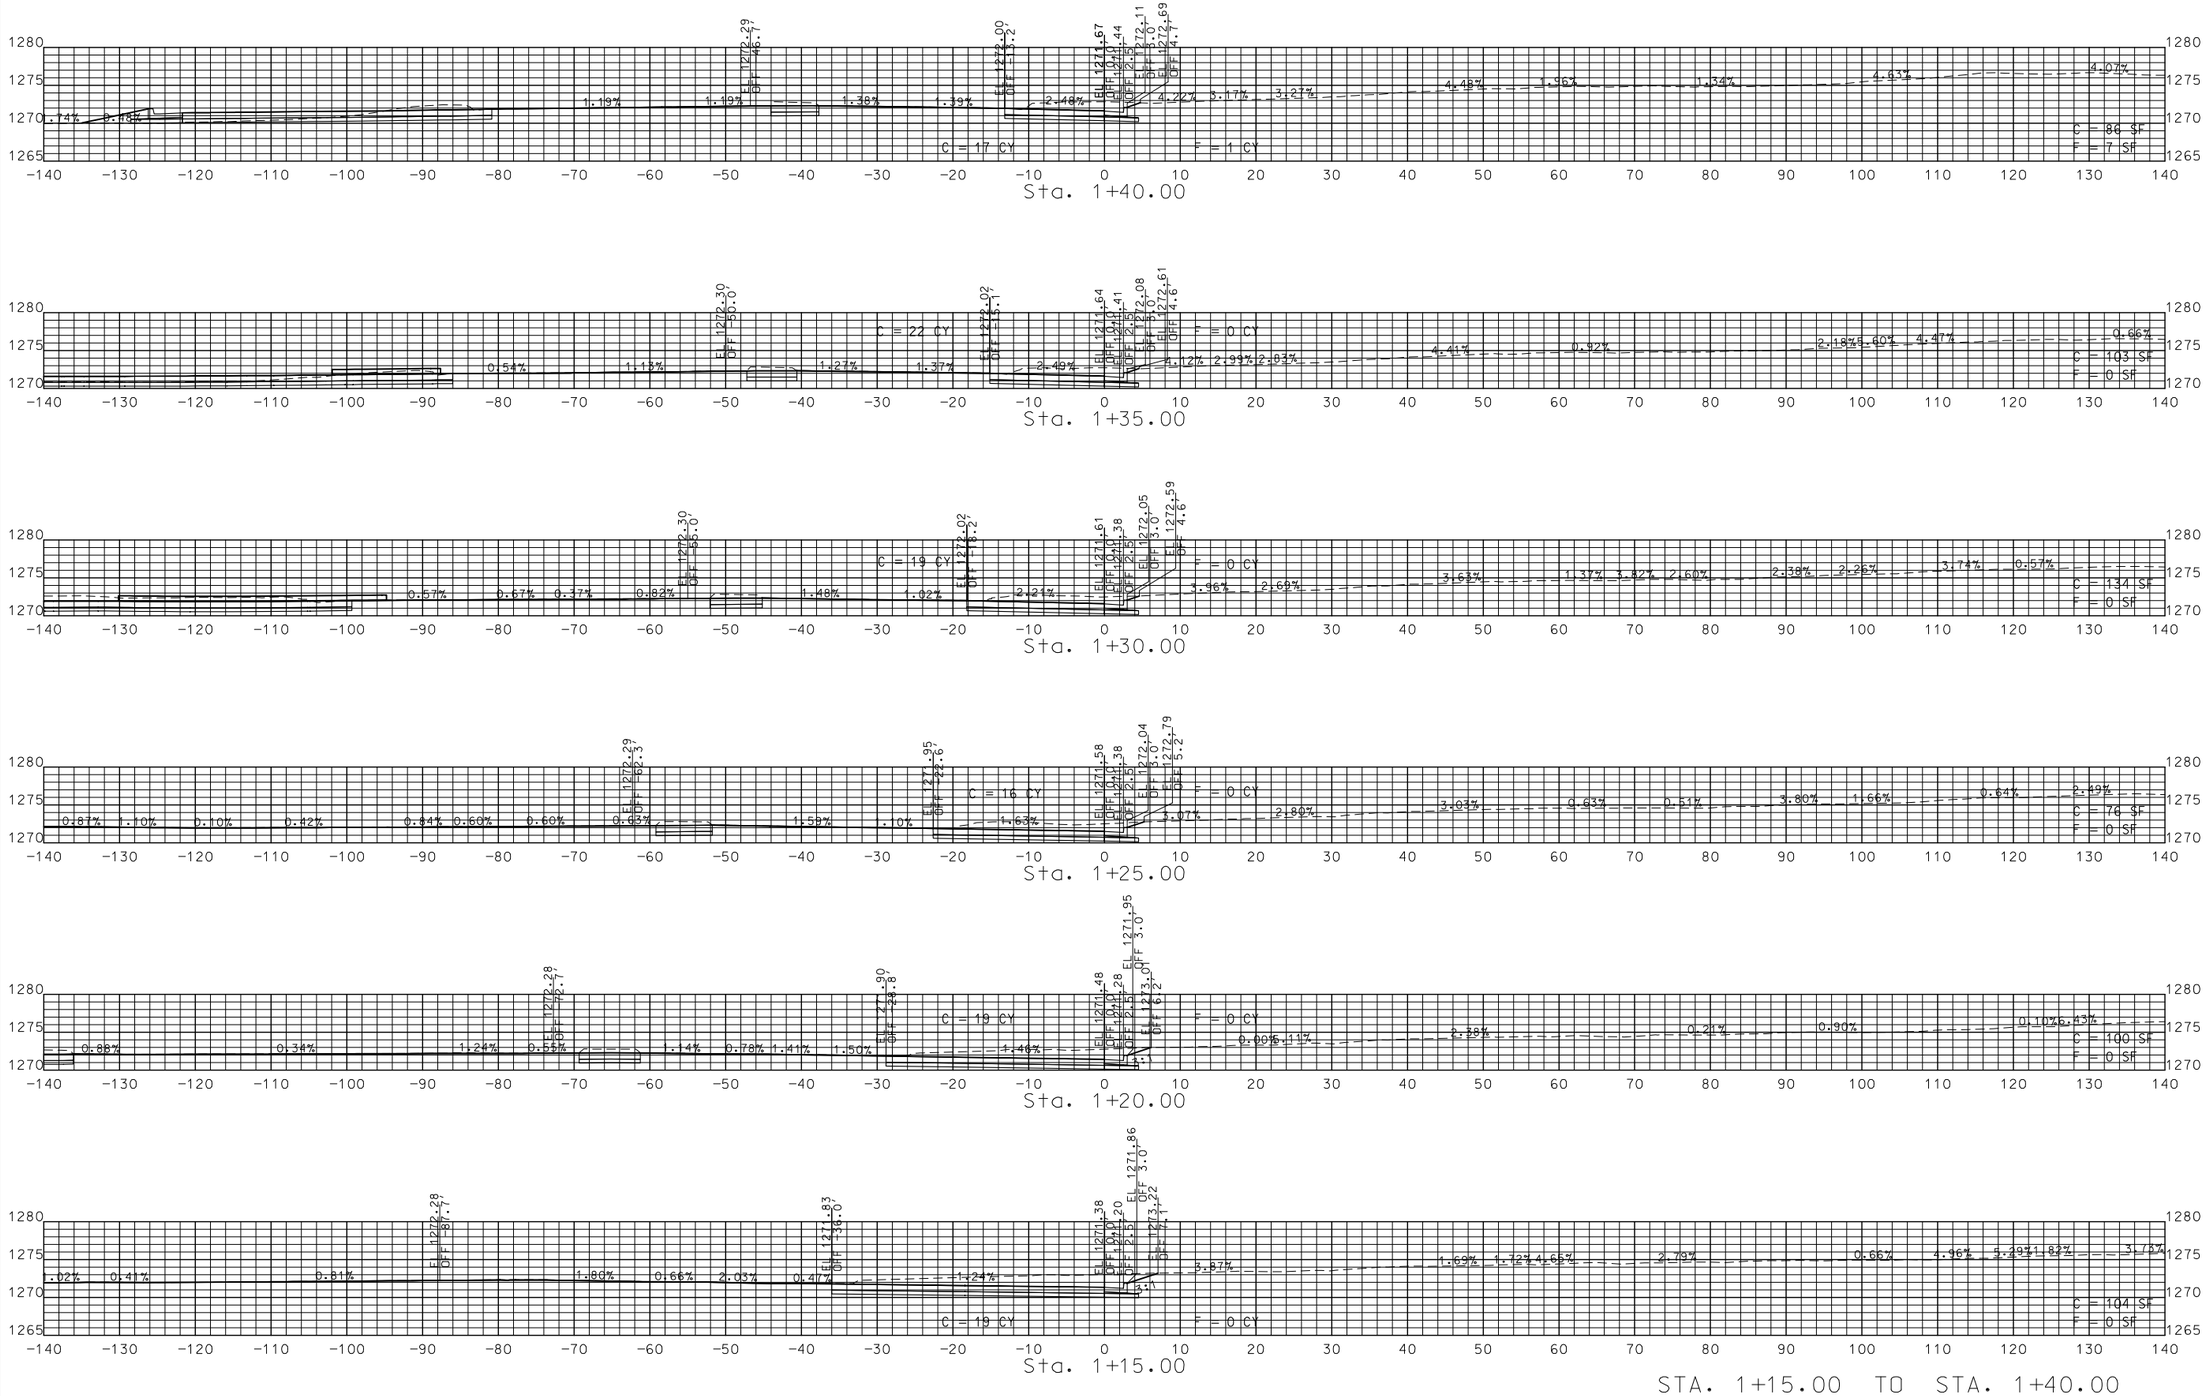

STA. 1+15.00 TO STA. 1+40.00

STATE OF MISSOURI
JASON D. EVENDEN
NUMBER PE-2013000559
PROFESSIONAL ENGINEER

THIS SHEET HAS BEEN SIGNED, SEALED AND DATED ELECTRONICALLY.

DATE PREPARED
8/5/2021

ROUTE	STATE
744/160	MO
DISTRICT	SHEET NO.
SW	27

COUNTY
GREENE

JOB NO.
J8P3087D

CONTRACT ID.

PROJECT NO.

BRIDGE NO.


DESCRIPTION	DATE

IF A SEAL IS PRESENT ON THIS SHEET IT HAS BEEN ELECTRONICALLY SEALED AND DATED.

MISSOURI HIGHWAYS AND TRANSPORTATION COMMISSION

105 WEST CAPITOL
JEFFERSON CITY, MO 65102
1-888-ASK-MODOT (1-888-275-6636)

NW EOP RADIUS
SHEET 27 OF 49

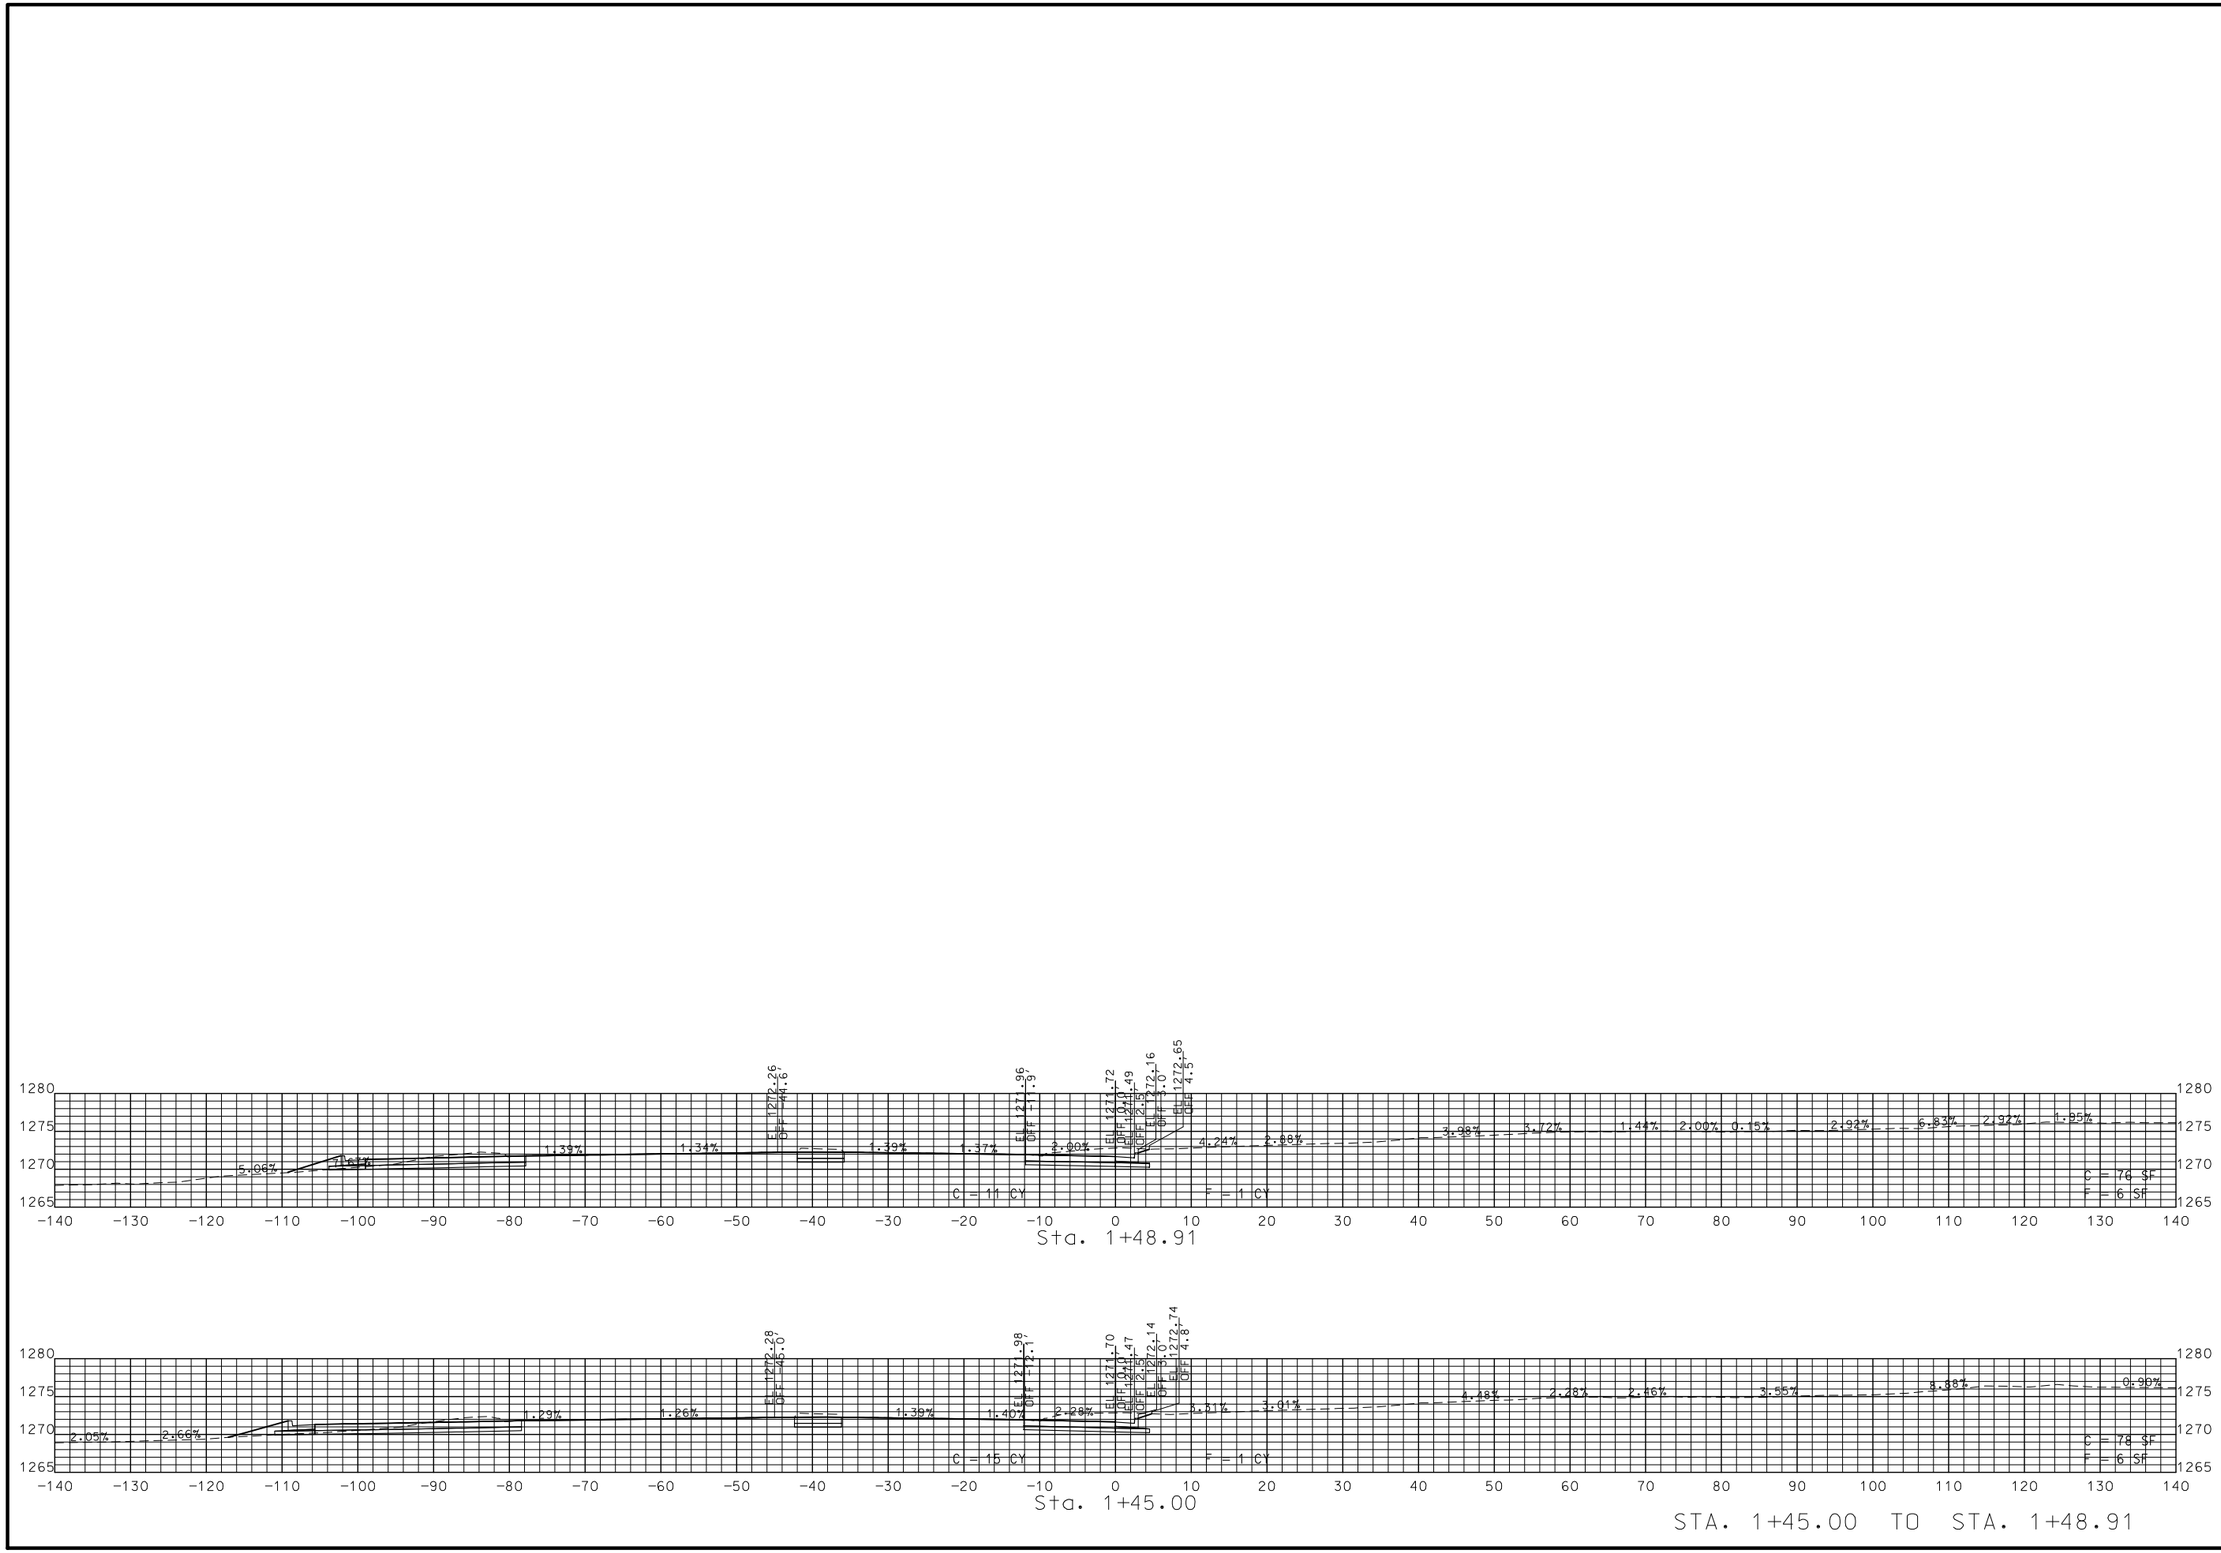

STA. 1+45.00 TO STA. 1+48.91

STATE OF MISSOURI
JASON D. EVENDEN
NUMBER PE-2013000559
PROFESSIONAL ENGINEER

THIS SHEET HAS BEEN SIGNED, SEALED AND DATED ELECTRONICALLY.

DATE PREPARED
8/5/2021

ROUTE	STATE
744/160	MO
DISTRICT	SHEET NO.
SW	28

COUNTY
GREENE

JOB NO.
J8P3087D

CONTRACT ID.

PROJECT NO.

BRIDGE NO.


DATE	DESCRIPTION

MISSOURI HIGHWAYS AND TRANSPORTATION COMMISSION


105 WEST CAPITOL
JEFFERSON CITY, MO 65102
1-888-ASK-MODOT (1-888-275-6636)

NW EOP RADIUS
SHEET 28 OF 49


IF A SEAL IS PRESENT ON THIS SHEET IT HAS BEEN ELECTRONICALLY SEALED AND DATED.

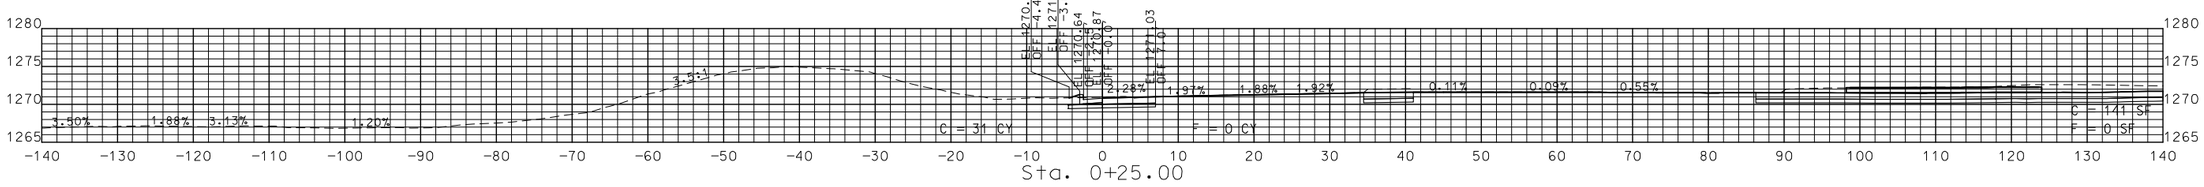


Sta. 0+25.00

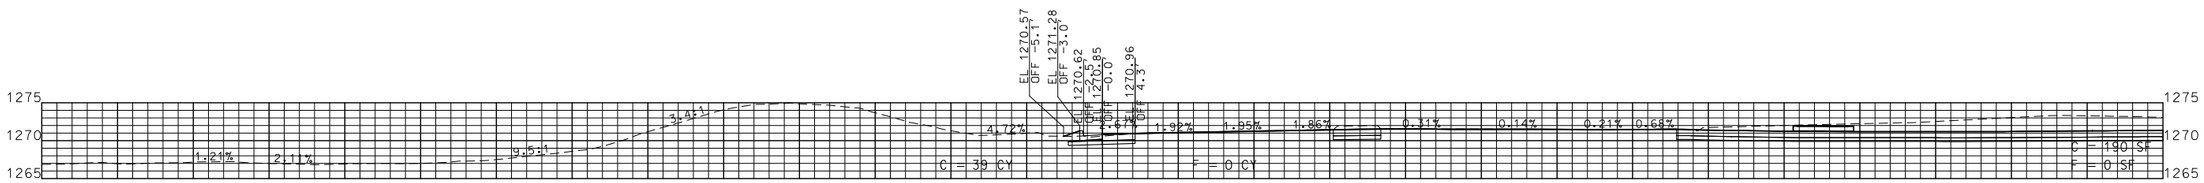


Sta. 0+20.00

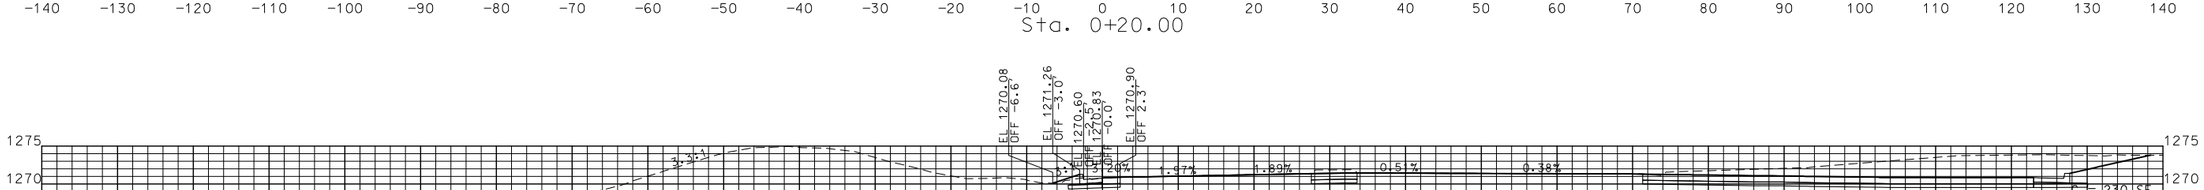


Sta. 0+15.00

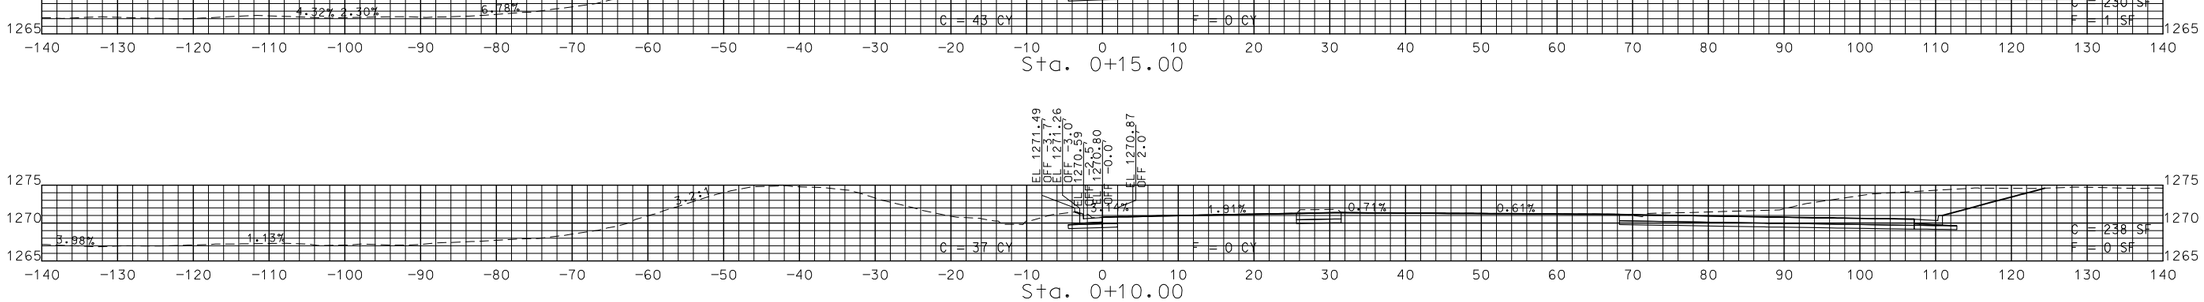

Sta. 0+10.00

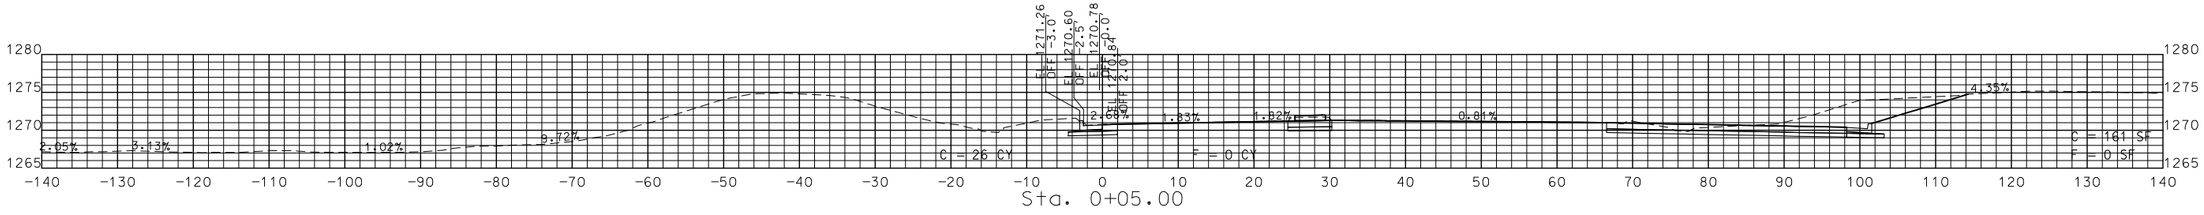

Sta. 0+05.00

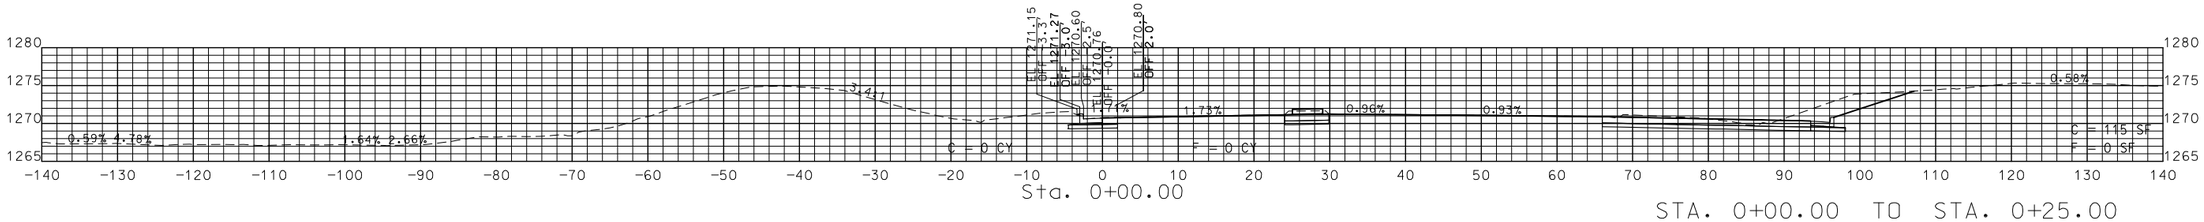

Sta. 0+00.00

STA. 0+00.00 TO STA. 0+25.00

STATE OF MISSOURI
JASON D. EVENDEN
NUMBER PE-2013000559
PROFESSIONAL ENGINEER

THIS SHEET HAS BEEN SIGNED, SEALED AND DATED ELECTRONICALLY.

IF A SEAL IS PRESENT ON THIS SHEET IT HAS BEEN ELECTRONICALLY SEALED AND DATED.

DATE PREPARED
8/5/2021

ROUTE	STATE
744/160	MO
DISTRICT	SHEET NO.
SW	29

COUNTY
GREENE

JOB NO.
J8P3087D

CONTRACT ID.

PROJECT NO.


BRIDGE NO.

DESCRIPTION	DATE

MISSOURI HIGHWAYS AND TRANSPORTATION COMMISSION

105 WEST CAPITOL
JEFFERSON CITY, MO 65102
1-888-ASK-MODOT (1-888-275-6636)

NE EOP RADIUS
SHEET 29 OF 49

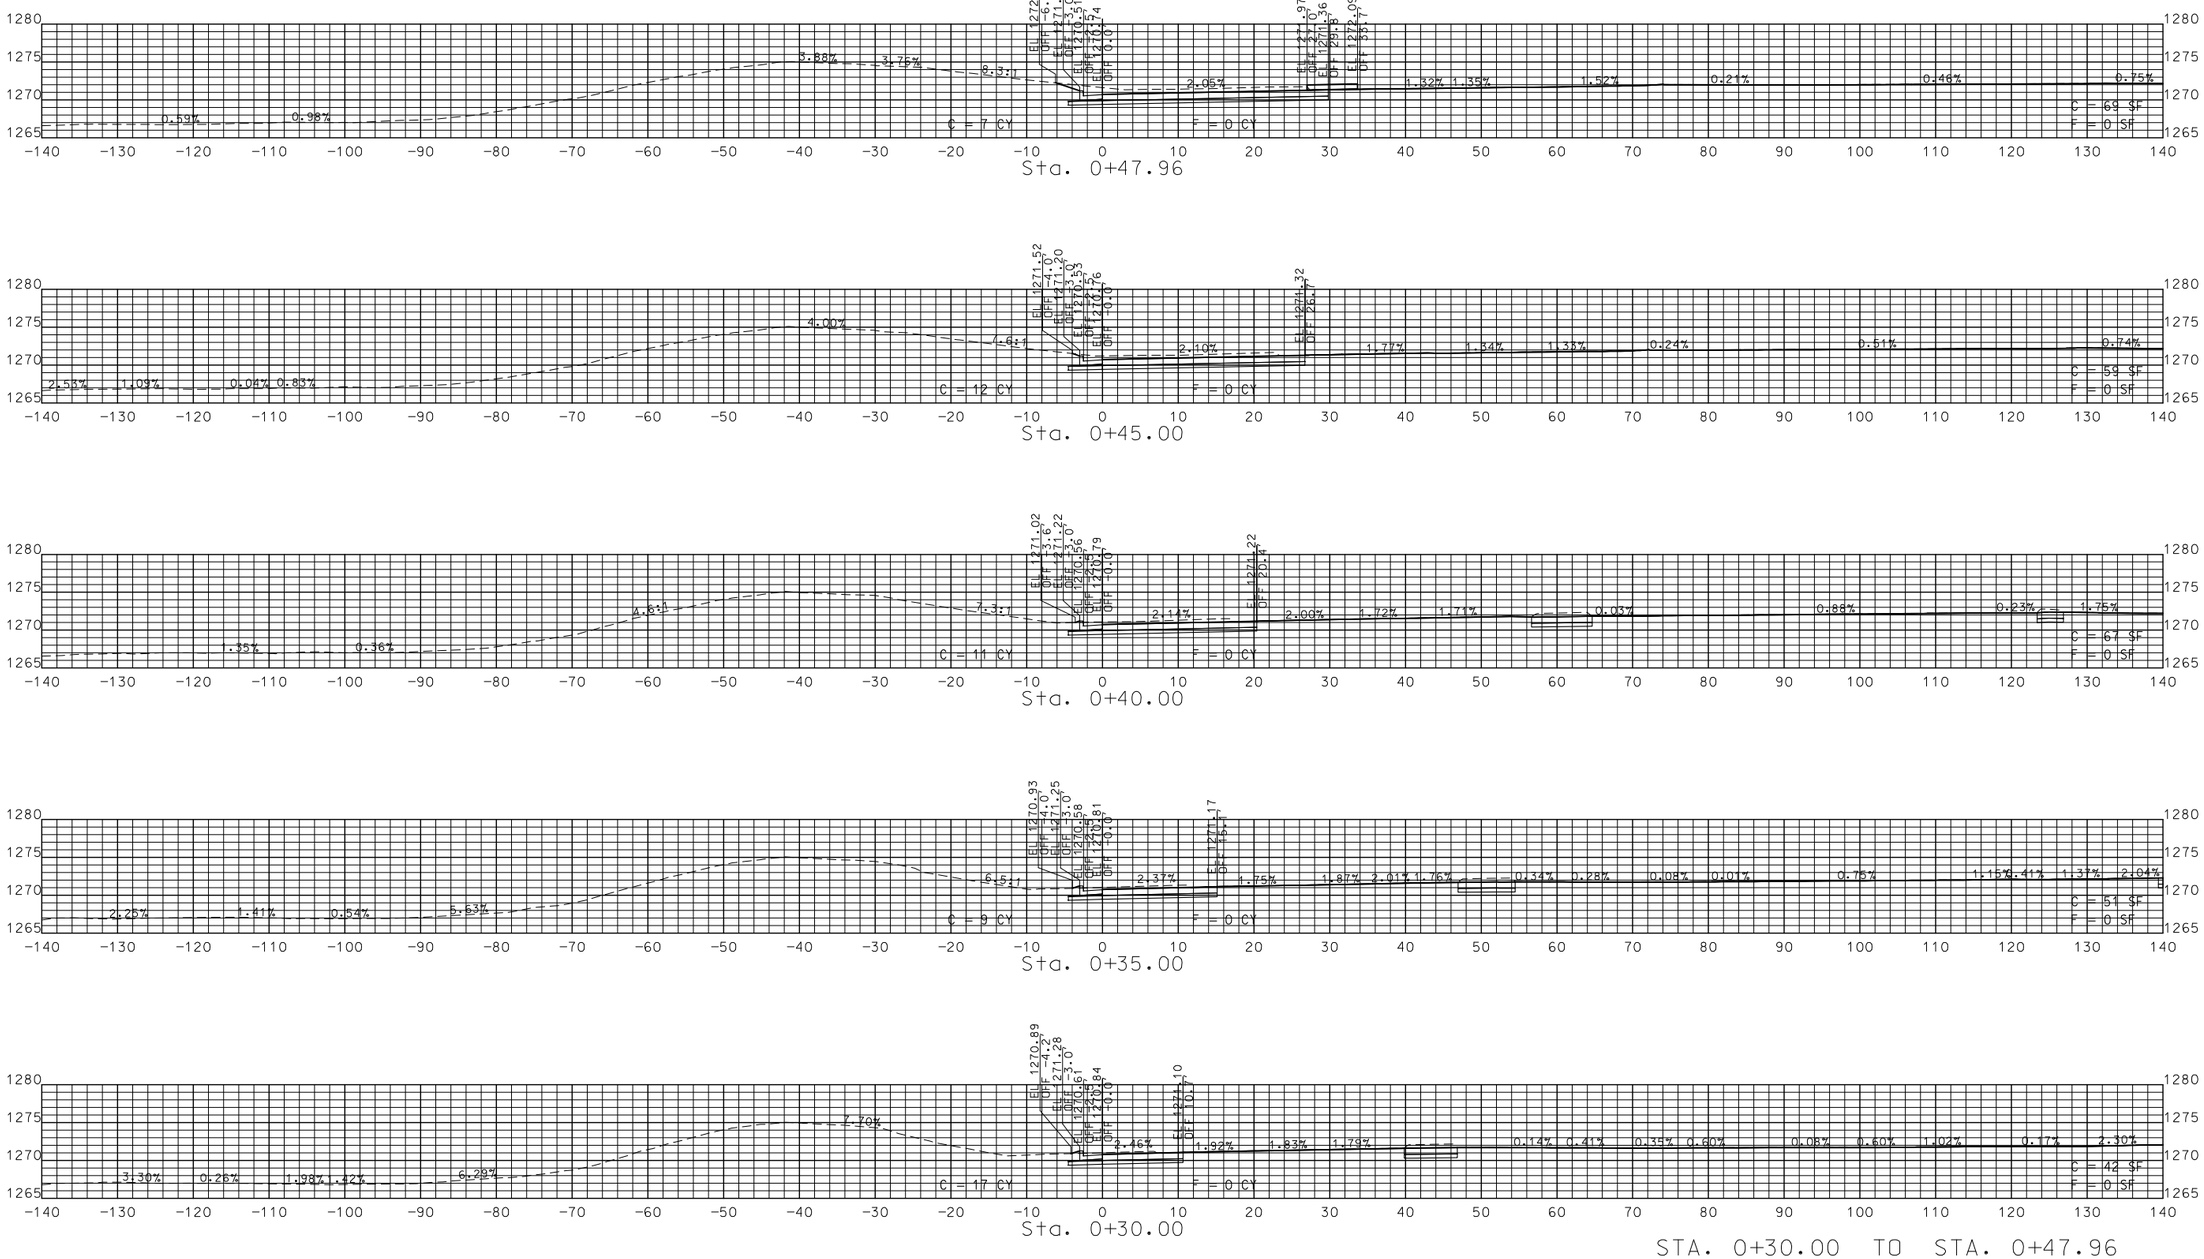

STA. 0+30.00 TO STA. 0+47.96

STATE OF MISSOURI
JASON D. EVENDEN
NUMBER PE-2013000559
PROFESSIONAL ENGINEER

THIS SHEET HAS BEEN SIGNED, SEALED AND DATED ELECTRONICALLY.

DATE PREPARED
8/5/2021

ROUTE	STATE
744/160	MO
DISTRICT	SHEET NO.
SW	30

COUNTY
GREENE

JOB NO.
J8P3087D

CONTRACT ID.

PROJECT NO.

BRIDGE NO.


DESCRIPTION	DATE


MISSOURI HIGHWAYS AND TRANSPORTATION COMMISSION


105 WEST CAPITOL
JEFFERSON CITY, MO 65102
1-888-ASK-MODOT (1-888-275-6636)


NE EOP RADIUS
SHEET 30 OF 49


IF A SEAL IS PRESENT ON THIS SHEET IT HAS BEEN ELECTRONICALLY SEALED AND DATED.

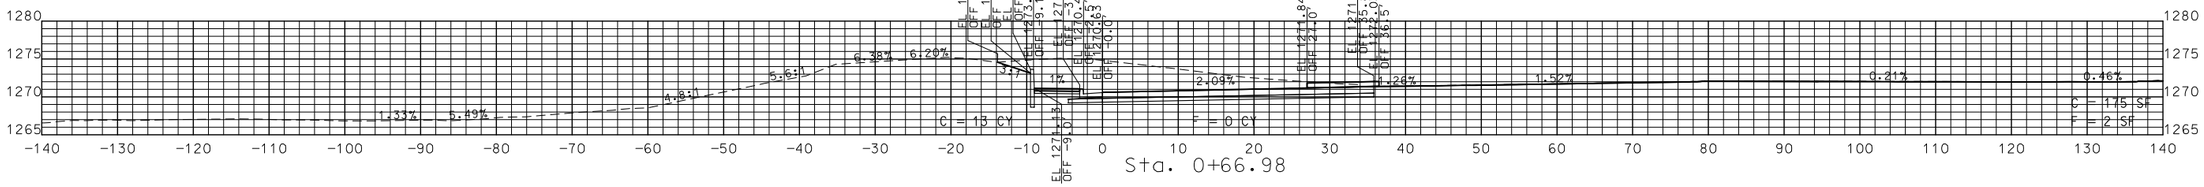

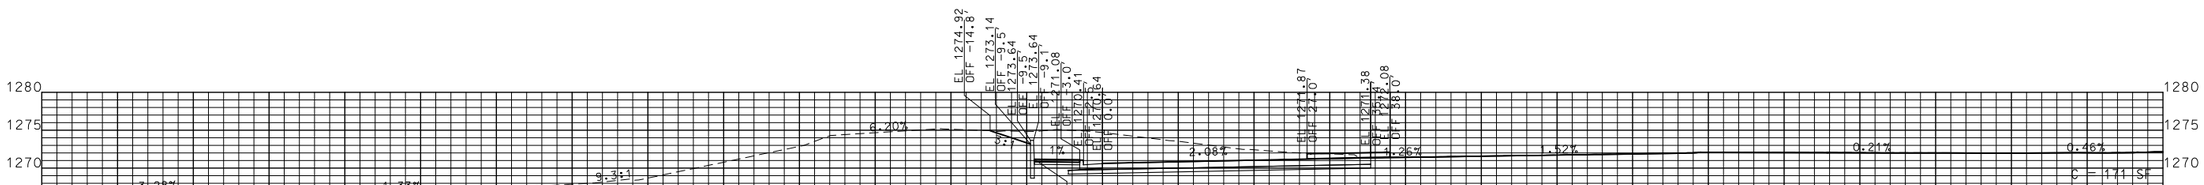

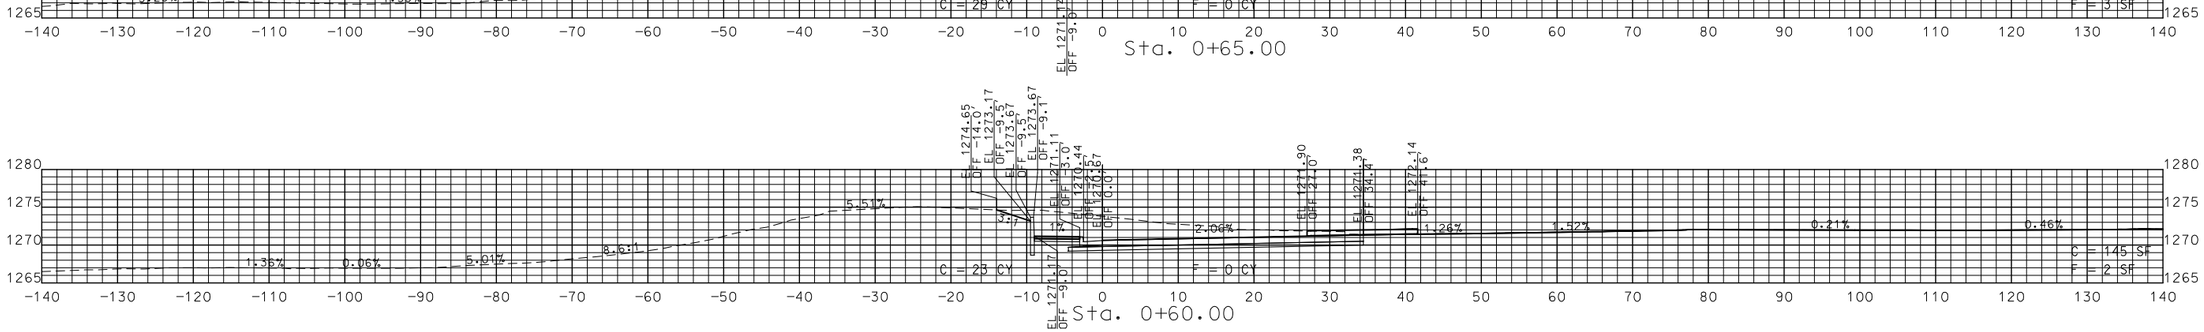

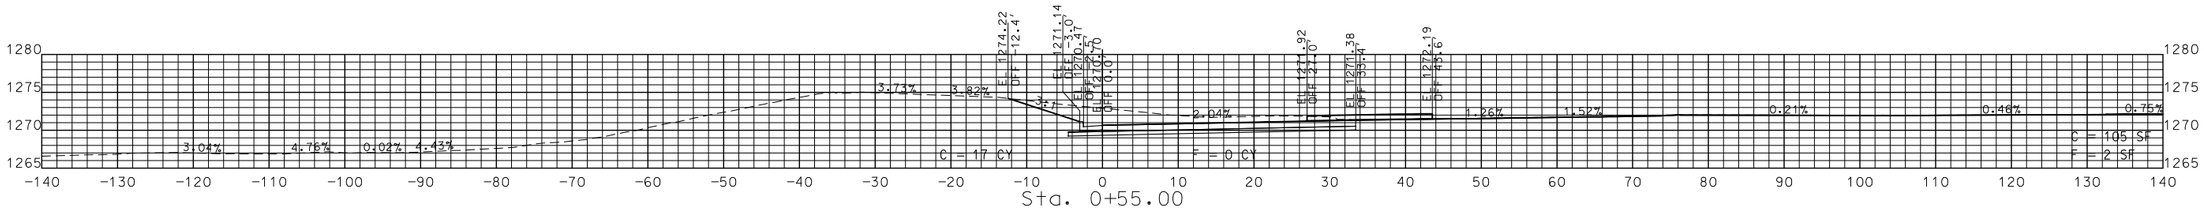

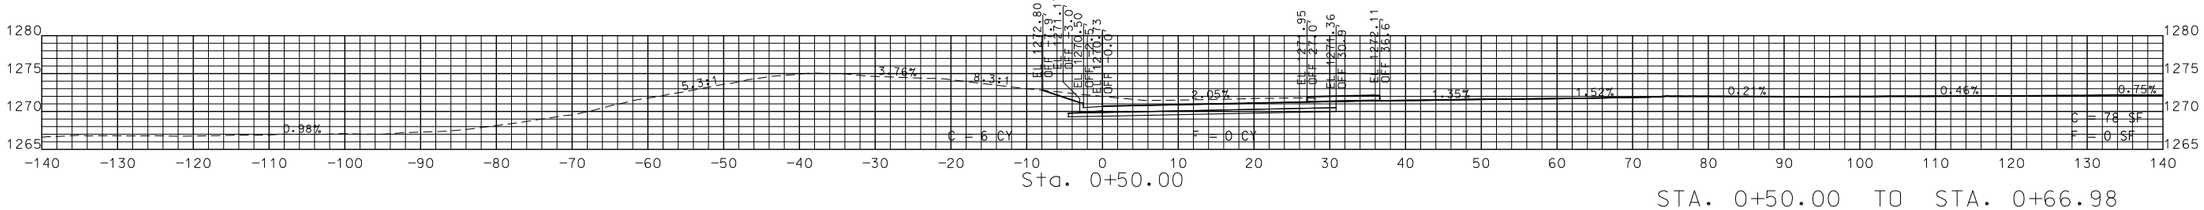

STA. 0+50.00 TO STA. 0+66.98

THIS SHEET HAS BEEN SIGNED, SEALED AND DATED ELECTRONICALLY.

STATE OF MISSOURI
JASON D. EVENDEN
NUMBER PE-2013000559
PROFESSIONAL ENGINEER

DATE PREPARED
8/5/2021

ROUTE	STATE
744/160	MO
DISTRICT	SHEET NO.
SW	31

COUNTY
GREENE

JOB NO.
J8P3087D

CONTRACT ID.

PROJECT NO.

BRIDGE NO.


DATE	DESCRIPTION

IF A SEAL IS PRESENT ON THIS SHEET IT HAS BEEN ELECTRONICALLY SEALED AND DATED.

MISSOURI HIGHWAYS AND TRANSPORTATION COMMISSION

105 WEST CAPITOL
JEFFERSON CITY, MO 65102
1-888-ASK-MODOT (1-888-275-6636)

NE EOP RADIUS
SHEET 31 OF 49

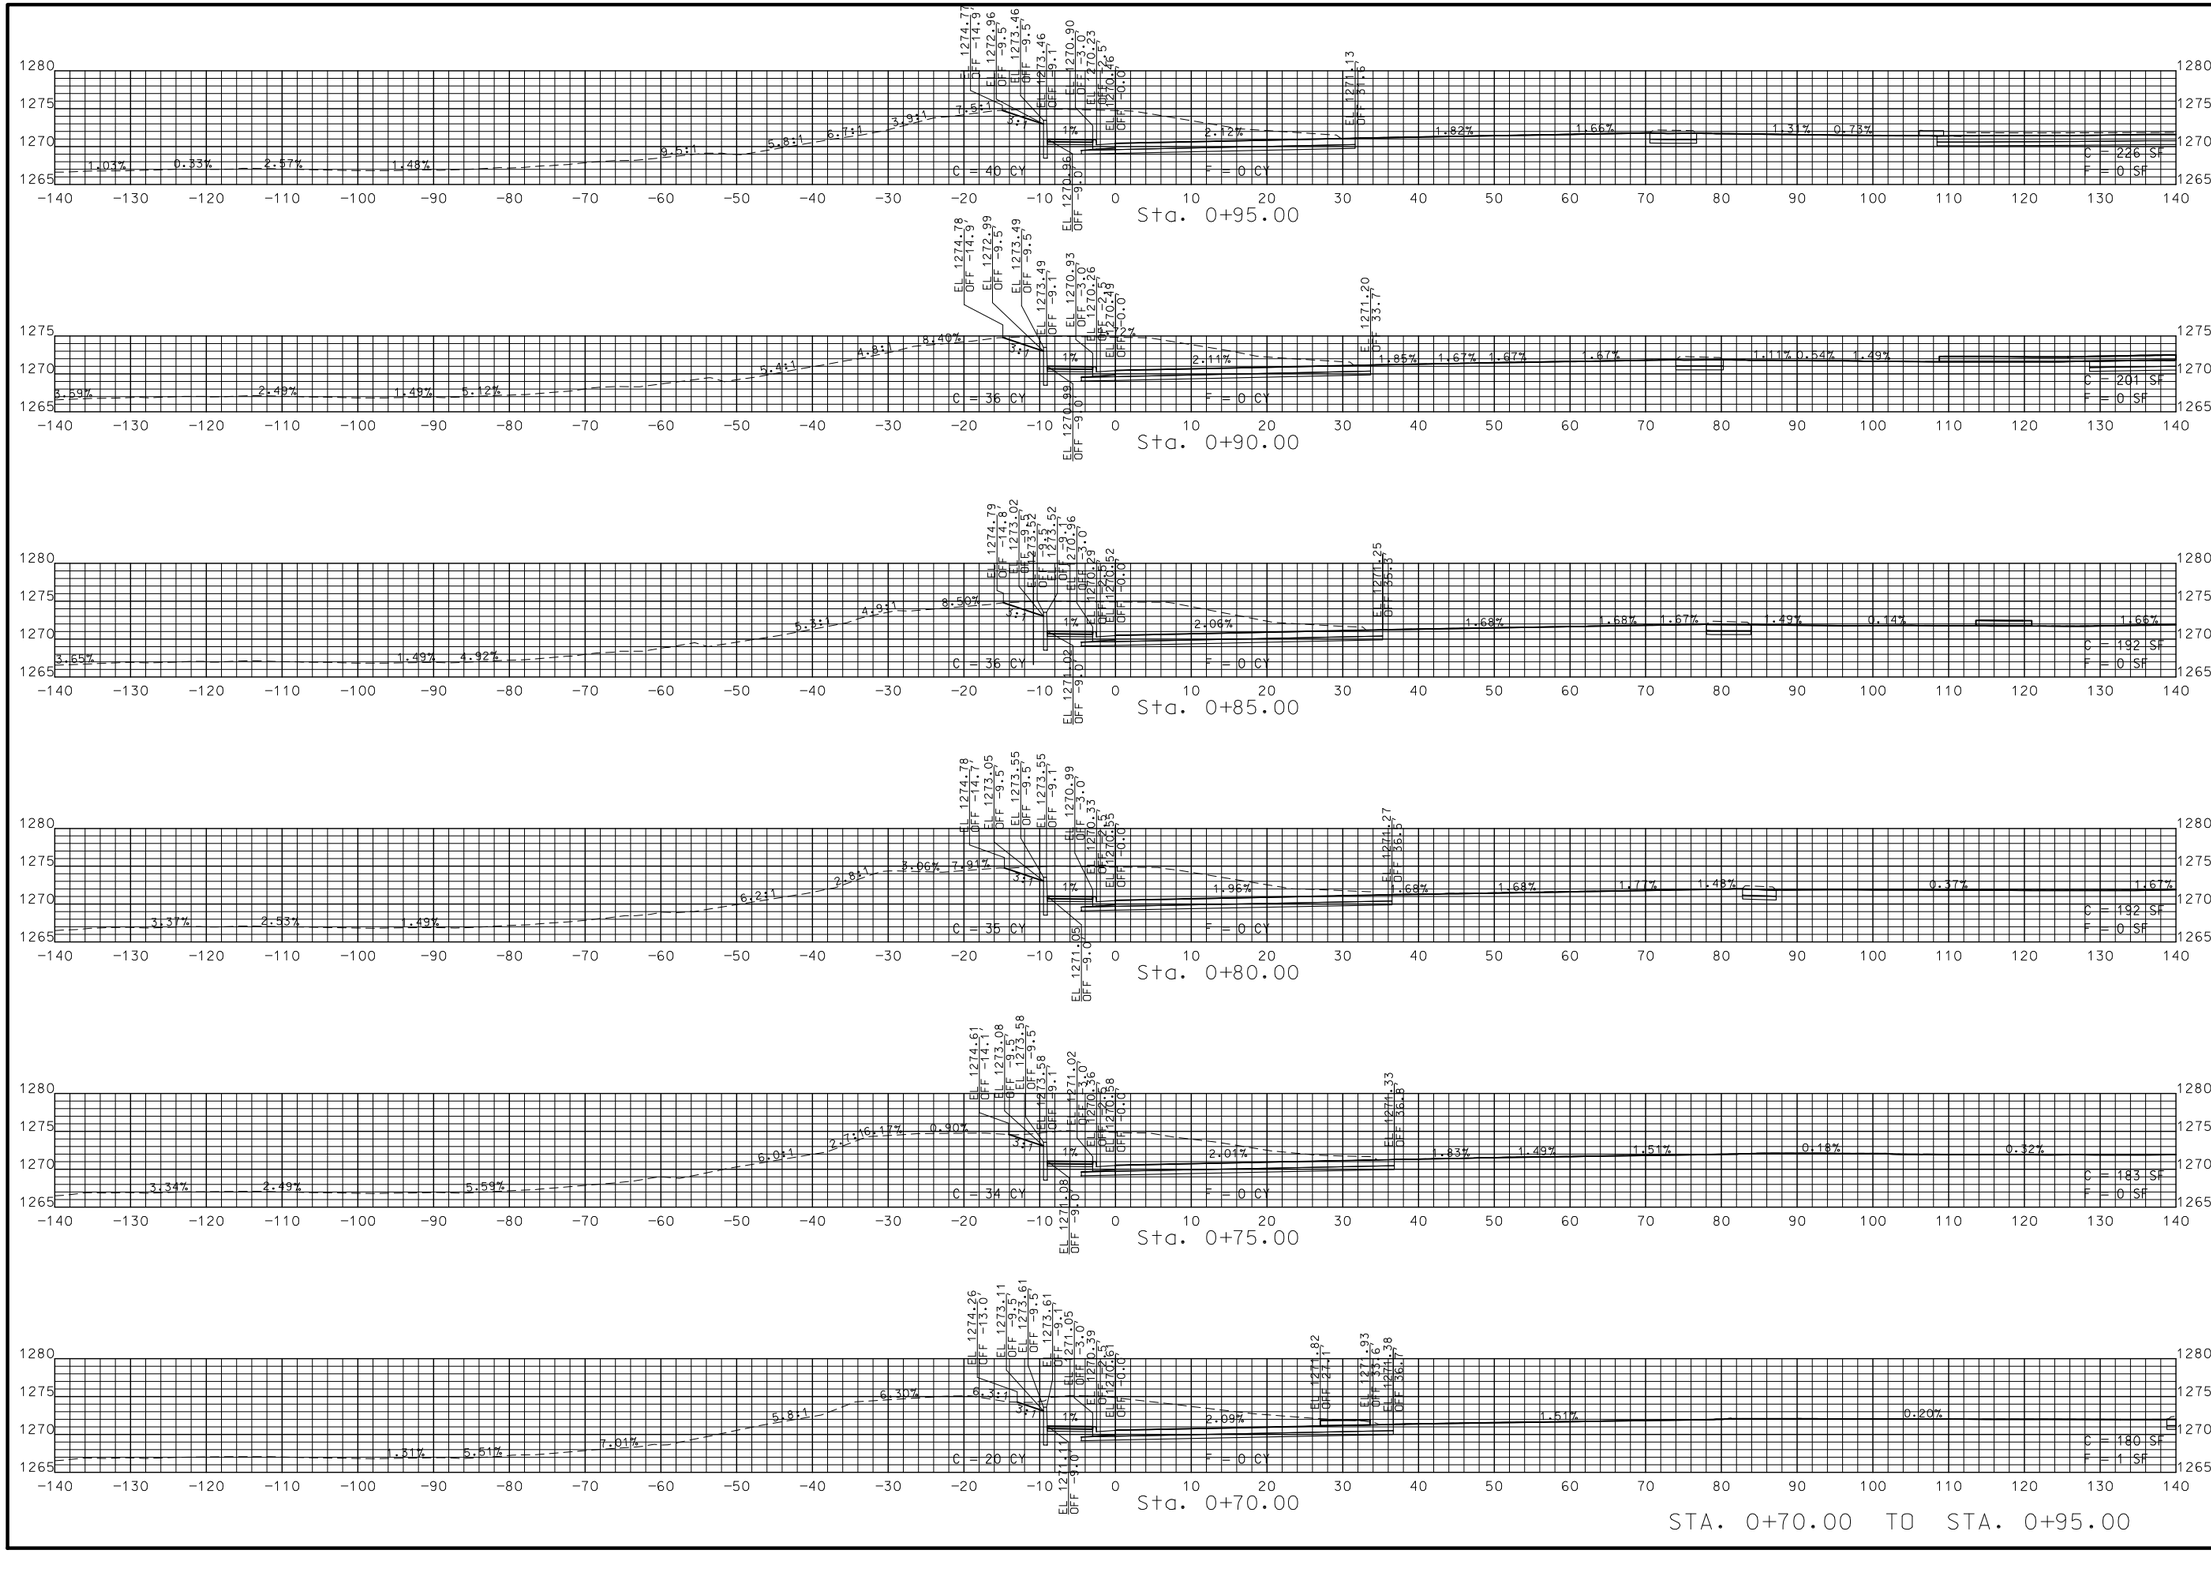

STA. 0+70.00 TO STA. 0+95.00

STATE OF MISSOURI
JASON D. EVENDEN
NUMBER PE-2013000559
PROFESSIONAL ENGINEER
THIS SHEET HAS BEEN SIGNED, SEALED AND DATED ELECTRONICALLY.

IF A SEAL IS PRESENT ON THIS SHEET IT HAS BEEN ELECTRONICALLY SEALED AND DATED.

DATE PREPARED
8/5/2021

ROUTE	STATE
744/160	MO
DISTRICT	SHEET NO.
SW	32

COUNTY
GREENE

JOB NO.
J8P3087D

CONTRACT ID.

PROJECT NO.


BRIDGE NO.

DATE	DESCRIPTION

MISSOURI HIGHWAYS AND TRANSPORTATION COMMISSION

105 WEST CAPITOL
JEFFERSON CITY, MO 65102
1-888-ASK-MODOT (1-888-275-6636)

NE EOP RADIUS
SHEET 32 OF 49

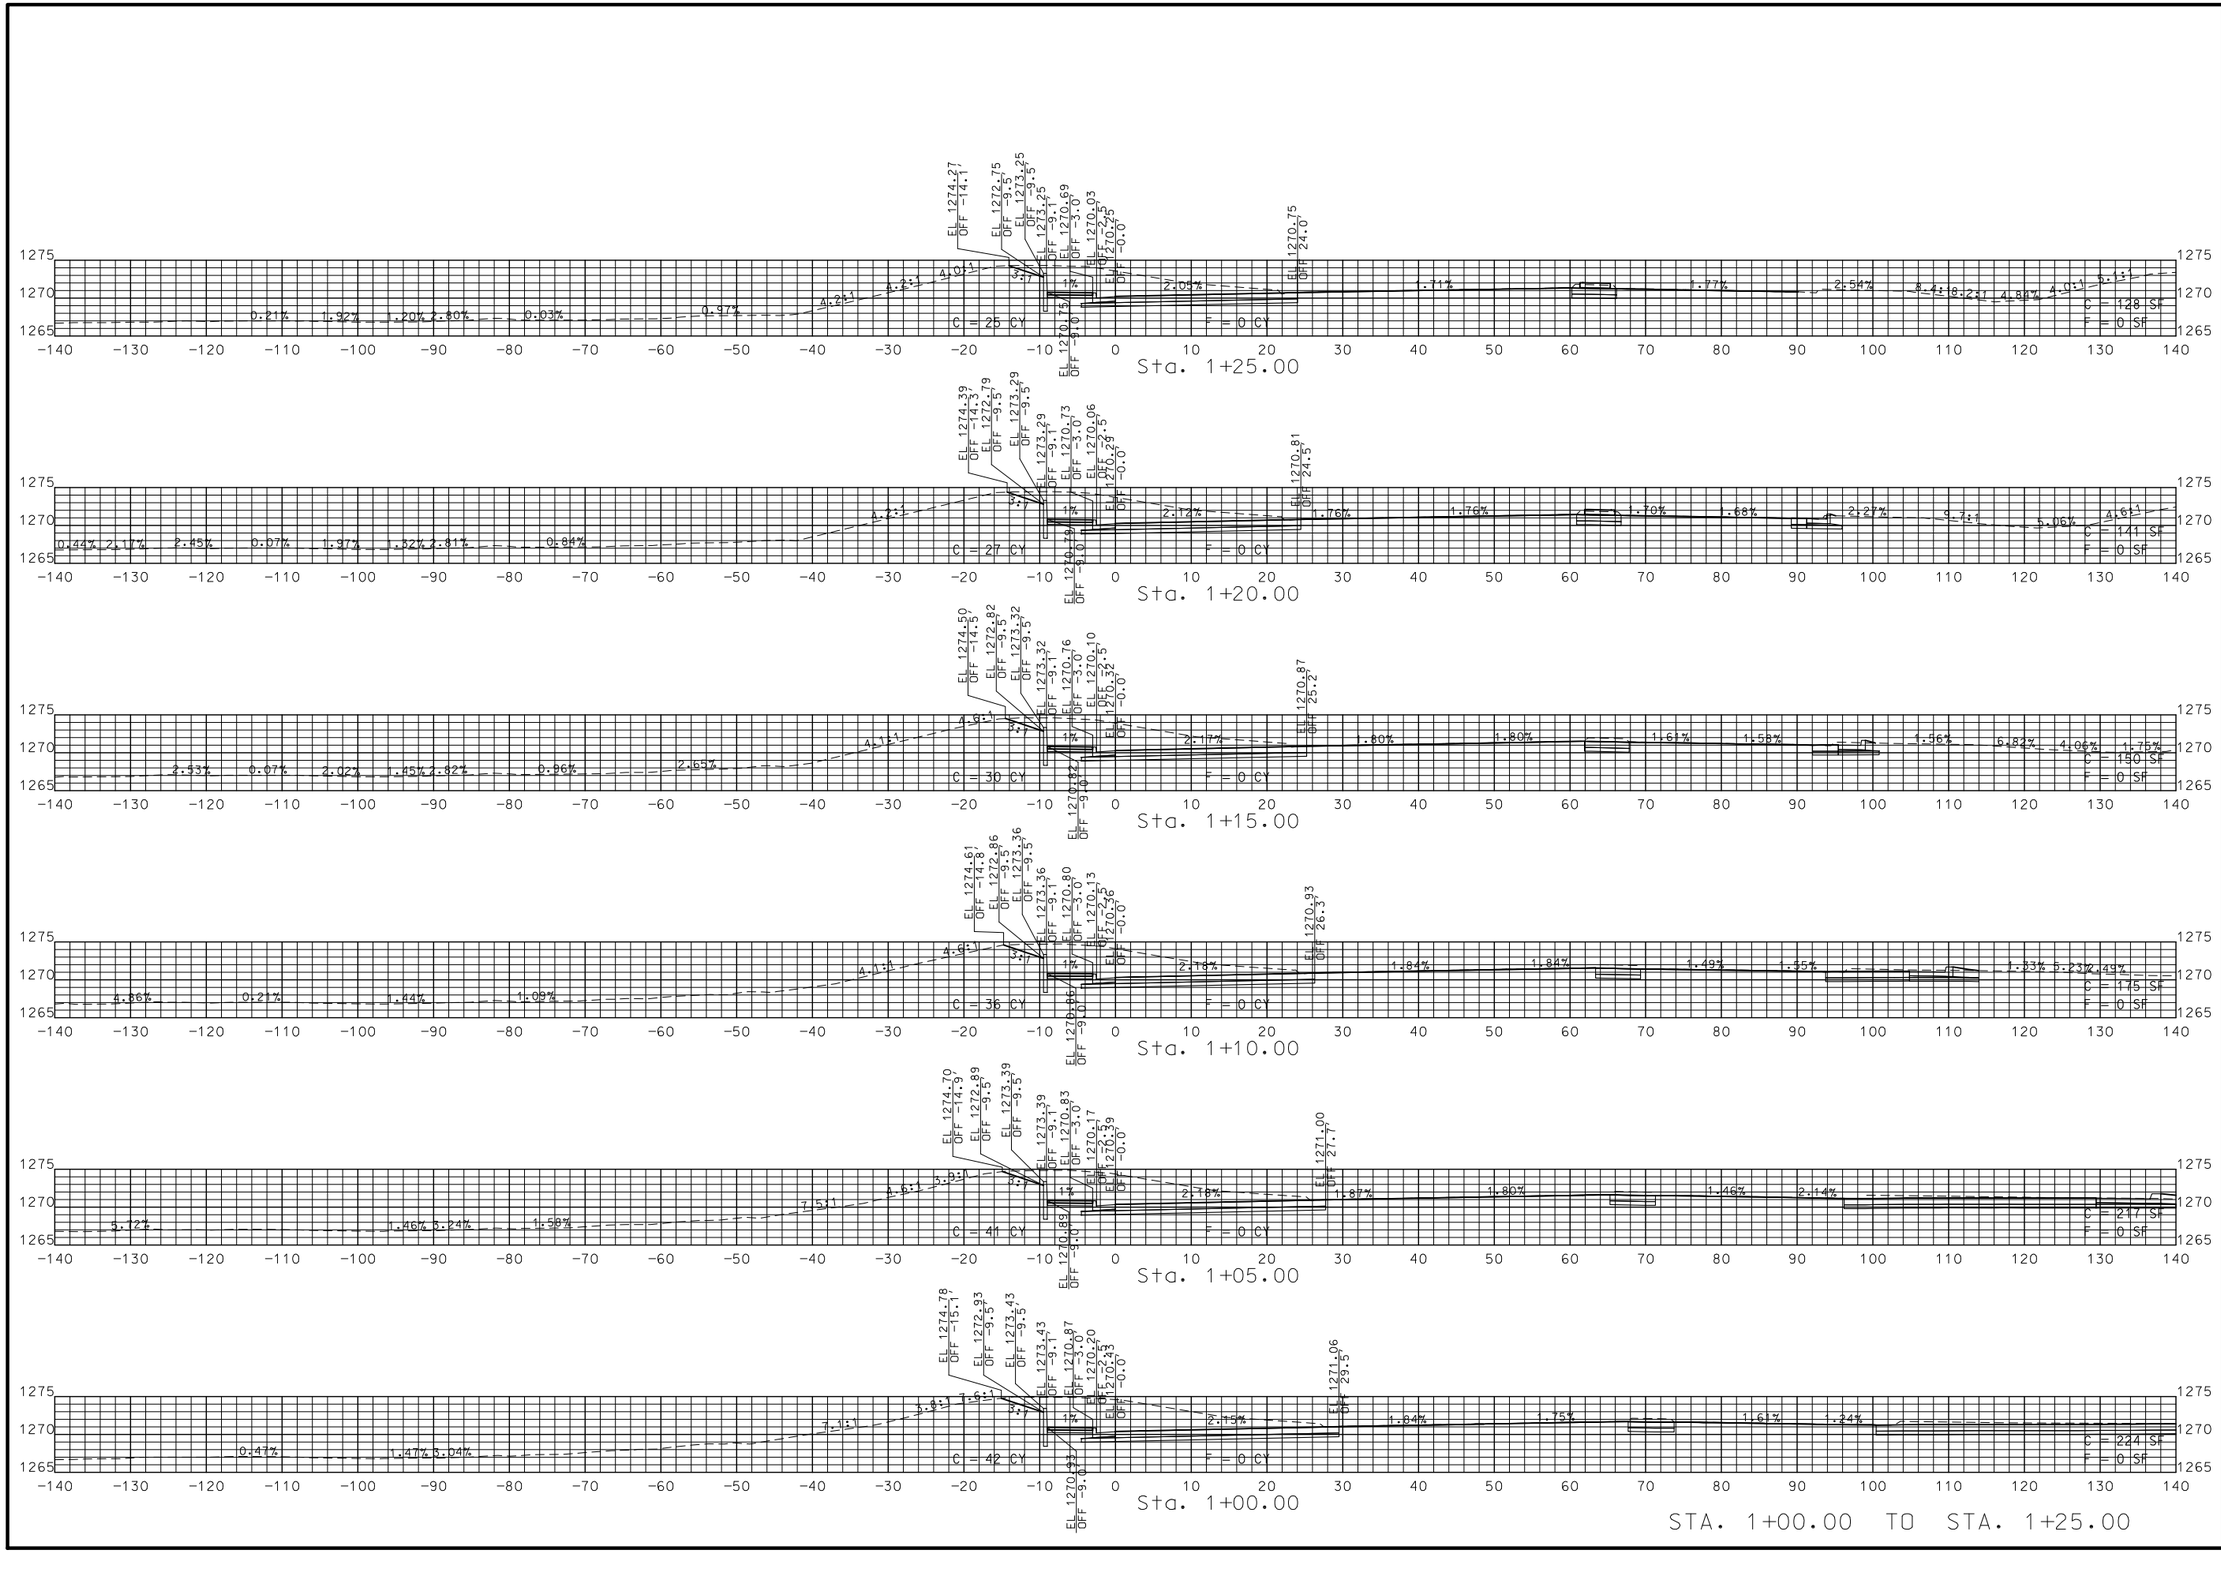

STATE OF MISSOURI
JASON D. EVENDEN
NUMBER PE-2013000559
PROFESSIONAL ENGINEER

THIS SHEET HAS BEEN SIGNED, SEALED AND DATED ELECTRONICALLY.

IF A SEAL IS PRESENT ON THIS SHEET IT HAS BEEN ELECTRONICALLY SEALED AND DATED.

DATE PREPARED
8/5/2021

ROUTE	STATE
744/160	MO
DISTRICT	SHEET NO.
SW	33

COUNTY
GREENE

JOB NO.
J8P3087D

CONTRACT ID.

PROJECT NO.


BRIDGE NO.

DESCRIPTION	DATE

MISSOURI HIGHWAYS AND TRANSPORTATION COMMISSION

105 WEST CAPITOL
JEFFERSON CITY, MO 65102
1-888-ASK-MODOT (1-888-275-6636)

NE EOP RADIUS
SHEET 33 OF 49

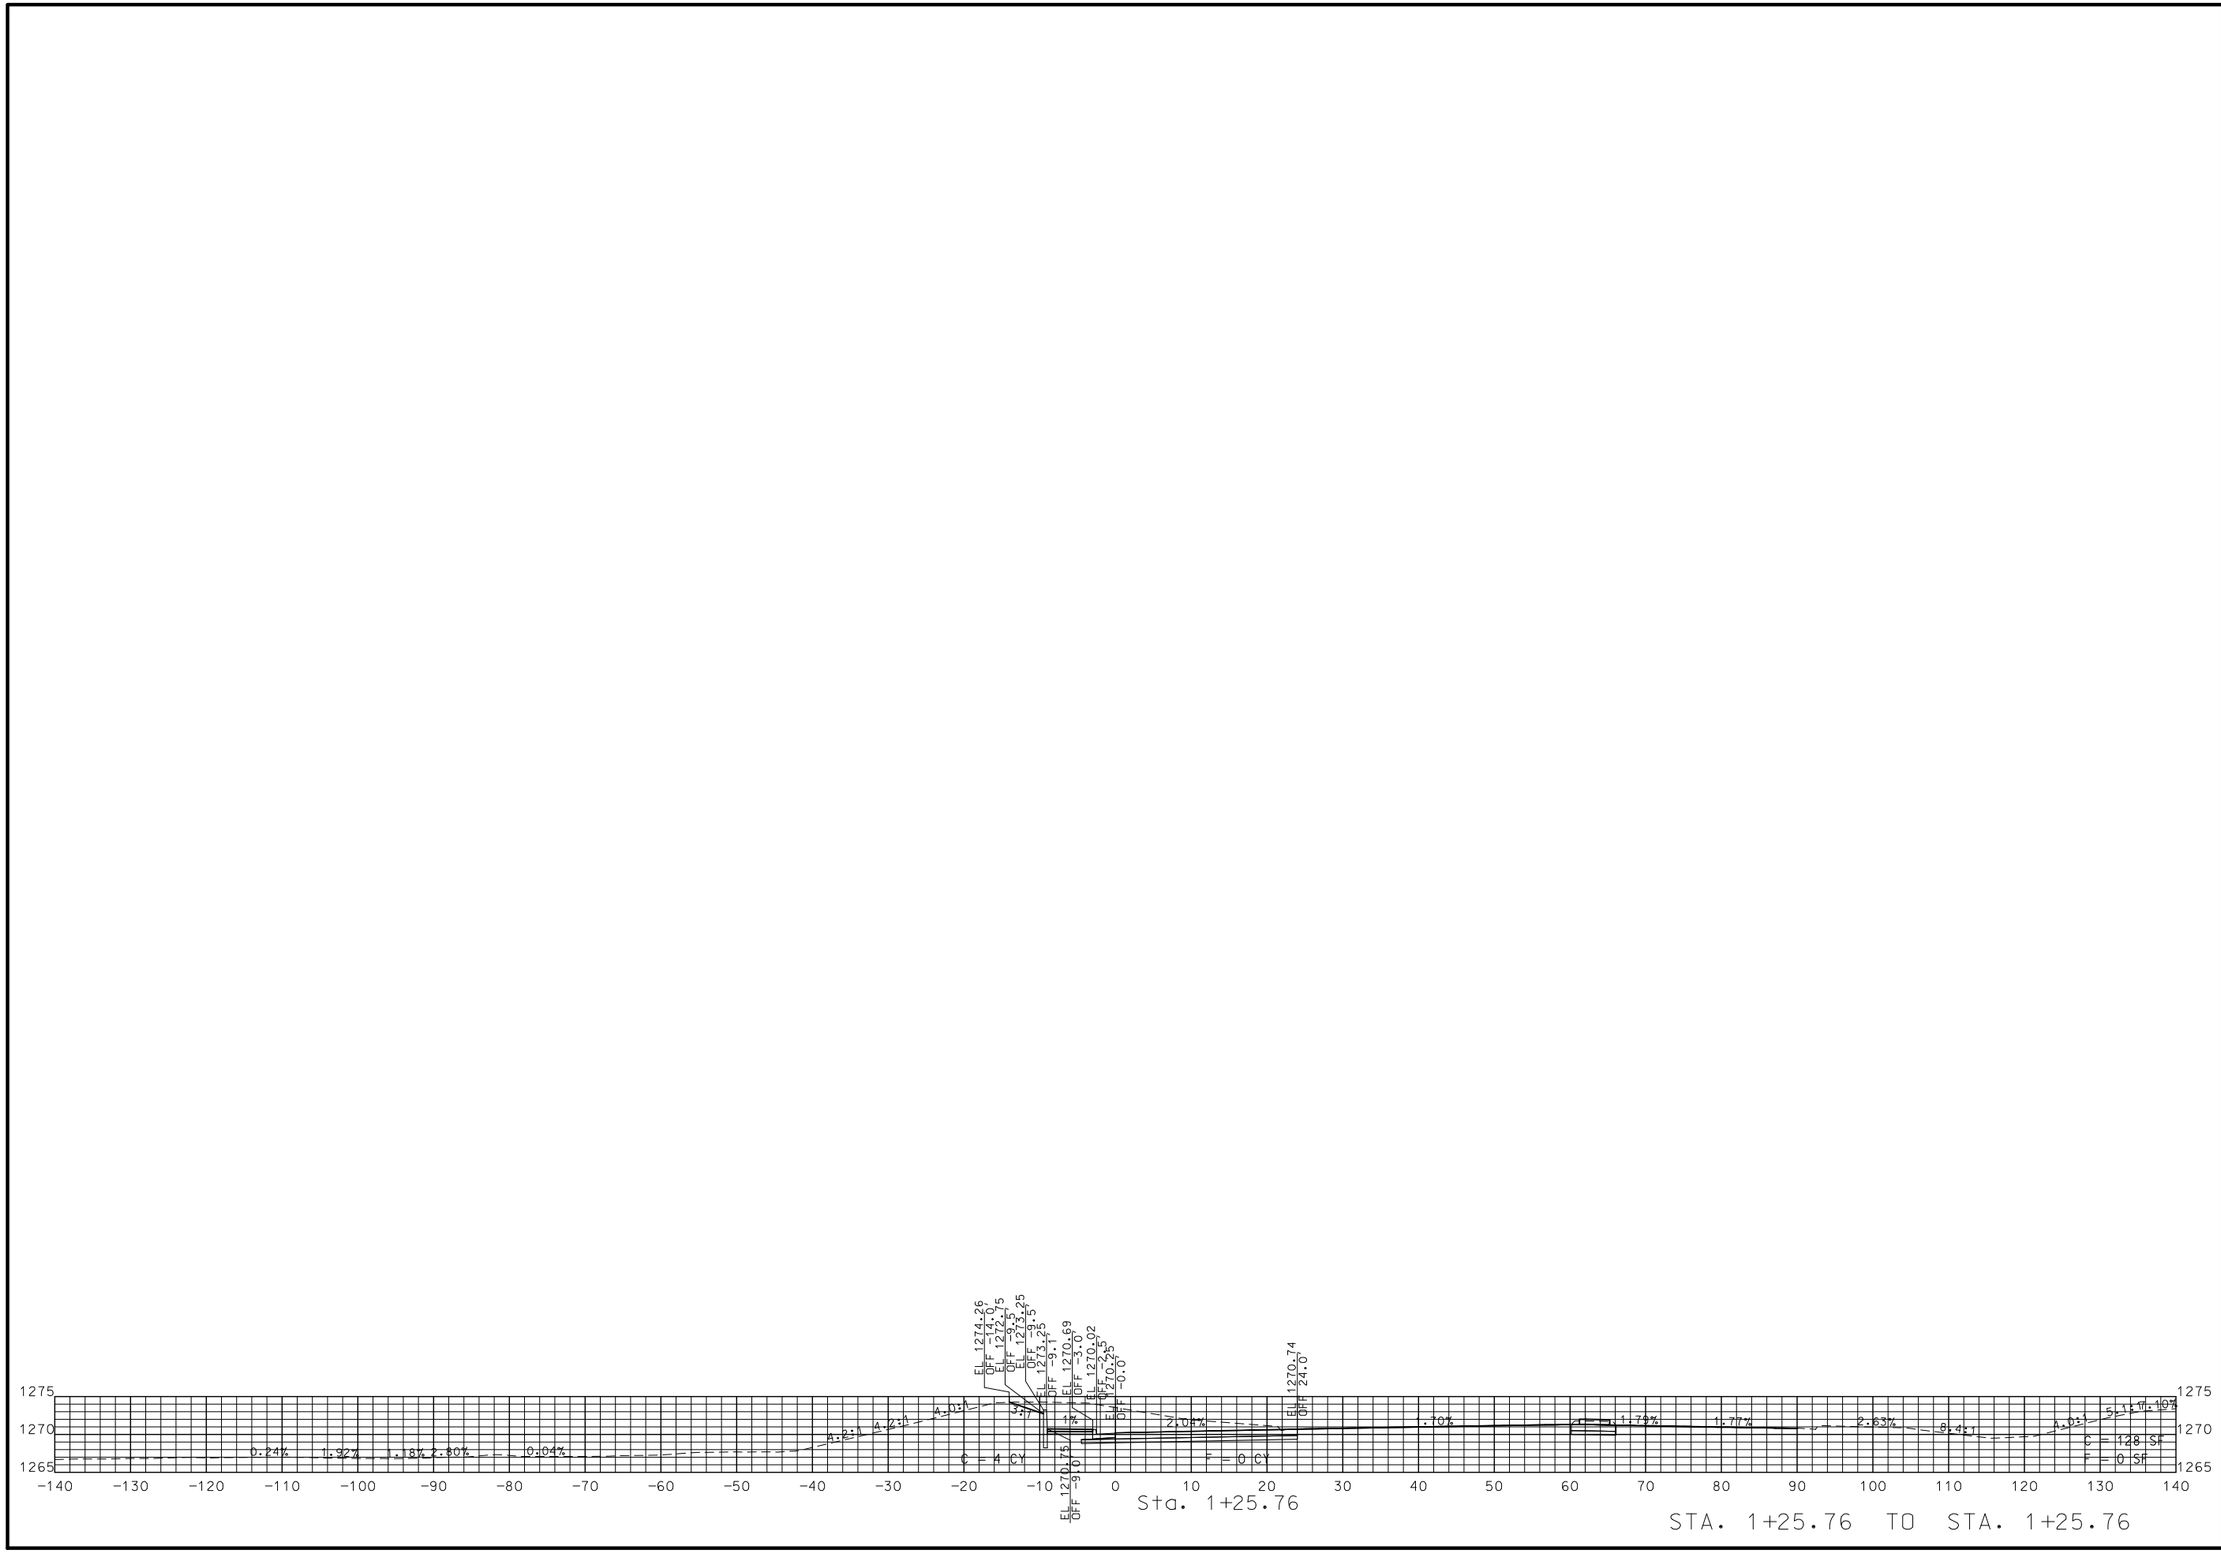

STATE OF MISSOURI
JASON D. EVENDEN
NUMBER PE-2013000559
PROFESSIONAL ENGINEER

THIS SHEET HAS BEEN SIGNED, SEALED AND DATED ELECTRONICALLY.

DATE PREPARED
8/5/2021

ROUTE	STATE
744/160	MO
DISTRICT	SHEET NO.
SW	34

COUNTY
GREENE

JOB NO.
J8P3087D

CONTRACT ID.

PROJECT NO.

BRIDGE NO.


DATE	DESCRIPTION

MISSOURI HIGHWAYS AND TRANSPORTATION COMMISSION

105 WEST CAPITOL
JEFFERSON CITY, MO 65102
1-888-ASK-MODOT (1-888-275-6636)

NE EOP RADIUS
SHEET 34 OF 49

IF A SEAL IS PRESENT ON THIS SHEET IT HAS BEEN ELECTRONICALLY SEALED AND DATED.

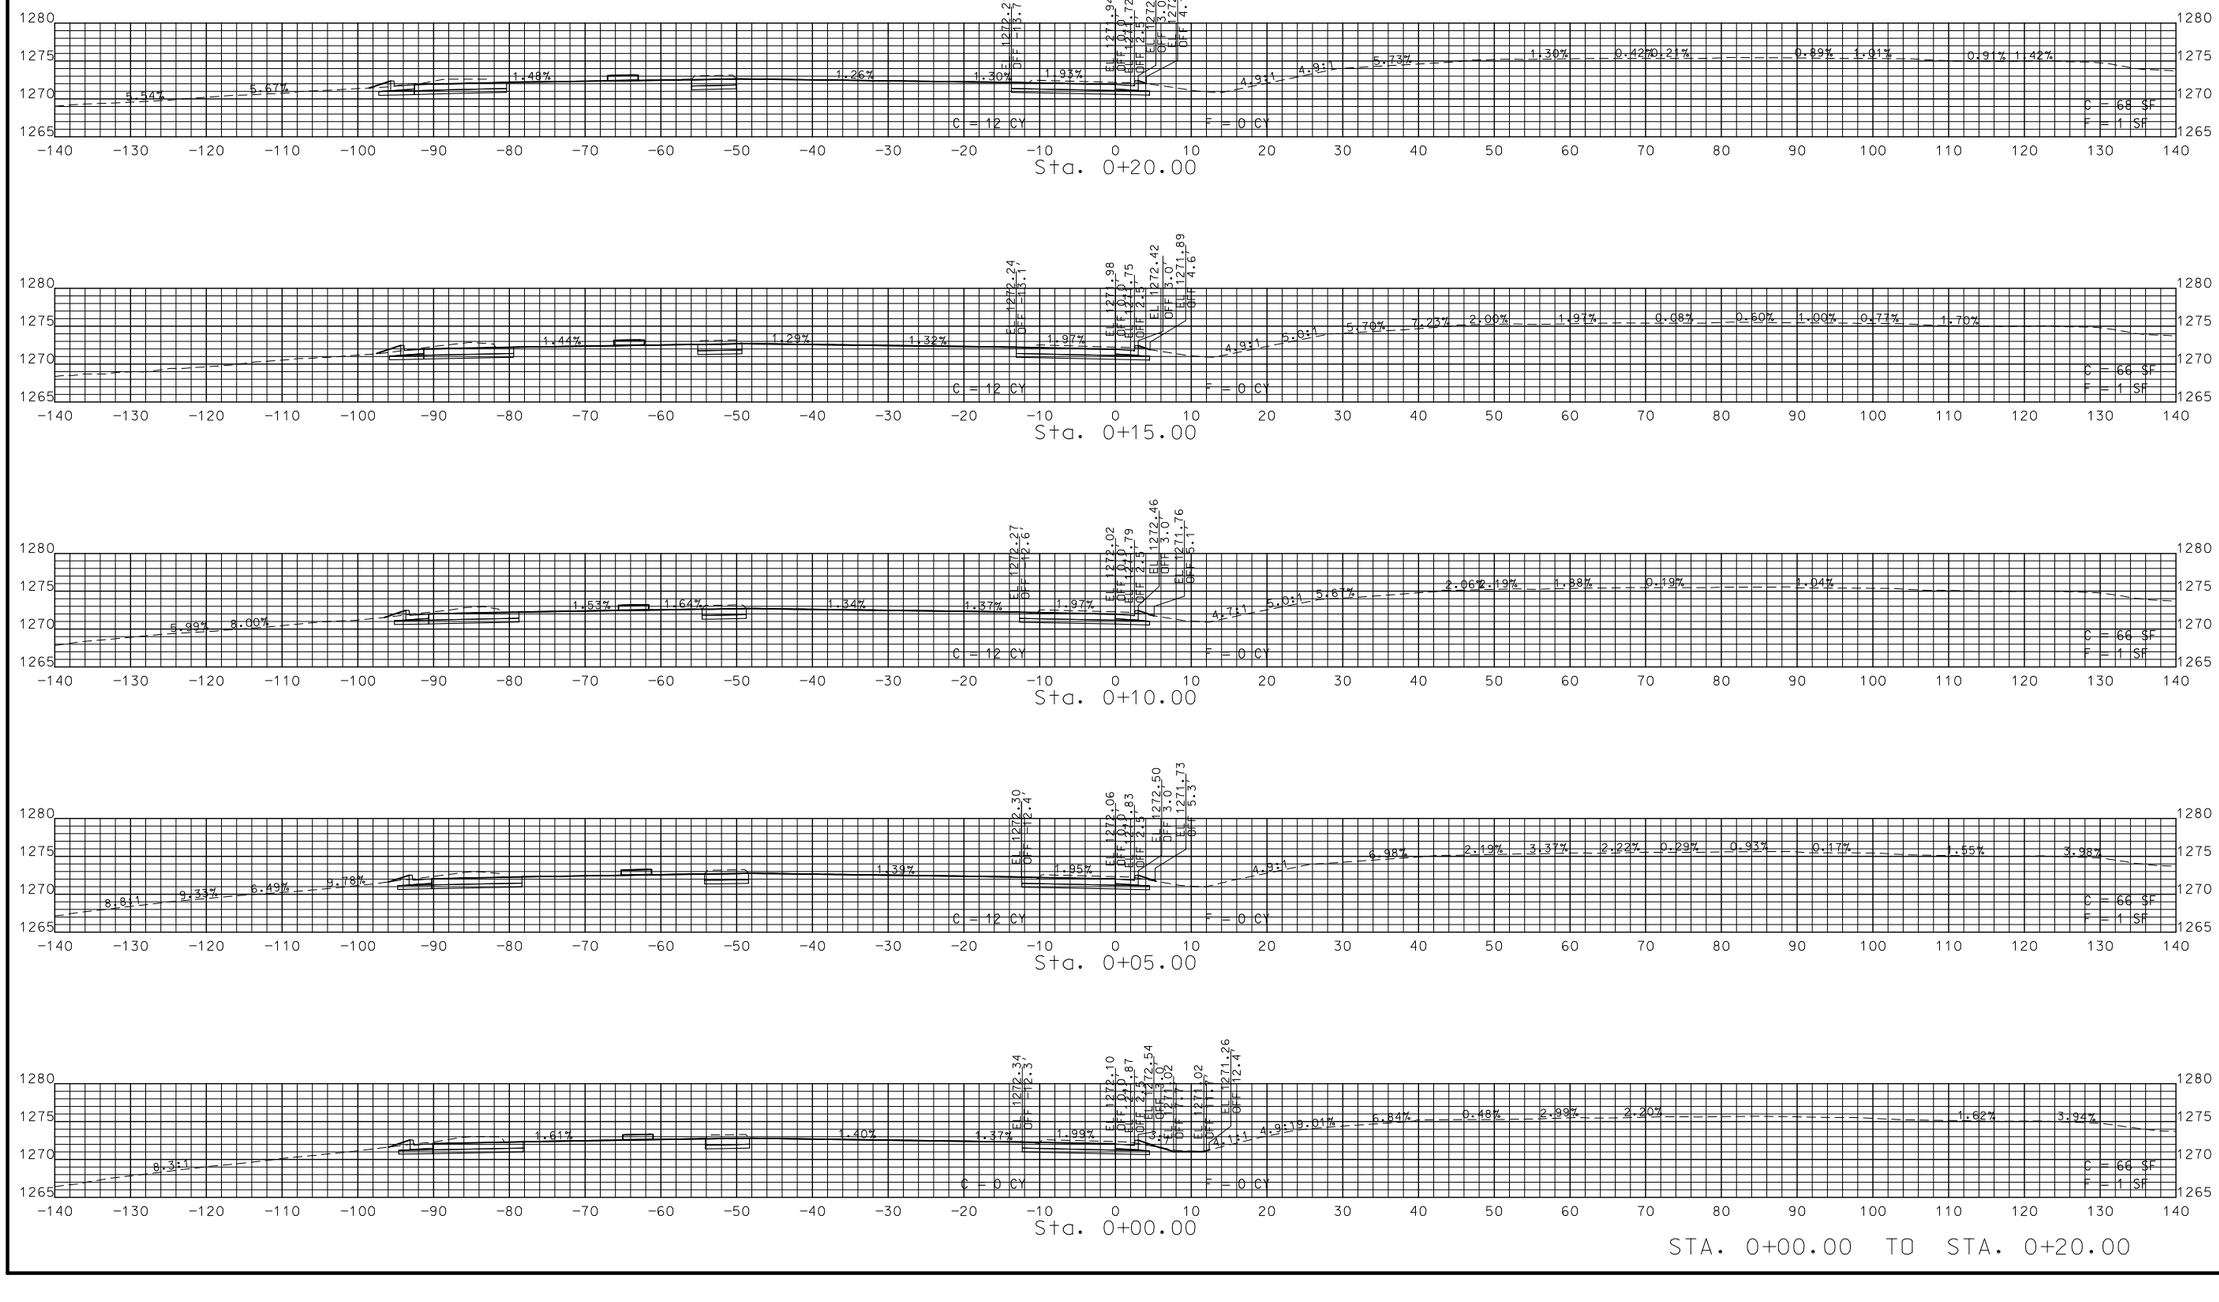

STA. 0+00.00 TO STA. 0+20.00

STATE OF MISSOURI
JASON D. EVENDEN
NUMBER PE-2013000559
PROFESSIONAL ENGINEER

THIS SHEET HAS BEEN SIGNED, SEALED AND DATED ELECTRONICALLY.

DATE PREPARED
8/5/2021

ROUTE	STATE
744/160	MO
DISTRICT	SHEET NO.
SW	35

COUNTY
GREENE

JOB NO.
J8P3087D

CONTRACT ID.

PROJECT NO.

BRIDGE NO.


DESCRIPTION	DATE

MISSOURI HIGHWAYS AND TRANSPORTATION COMMISSION

105 WEST CAPITOL
JEFFERSON CITY, MO 65102
1-888-ASK-MODOT (1-888-275-6636)

SE EOP RADIUS
SHEET 35 OF 49

IF A SEAL IS PRESENT ON THIS SHEET IT HAS BEEN ELECTRONICALLY SEALED AND DATED.

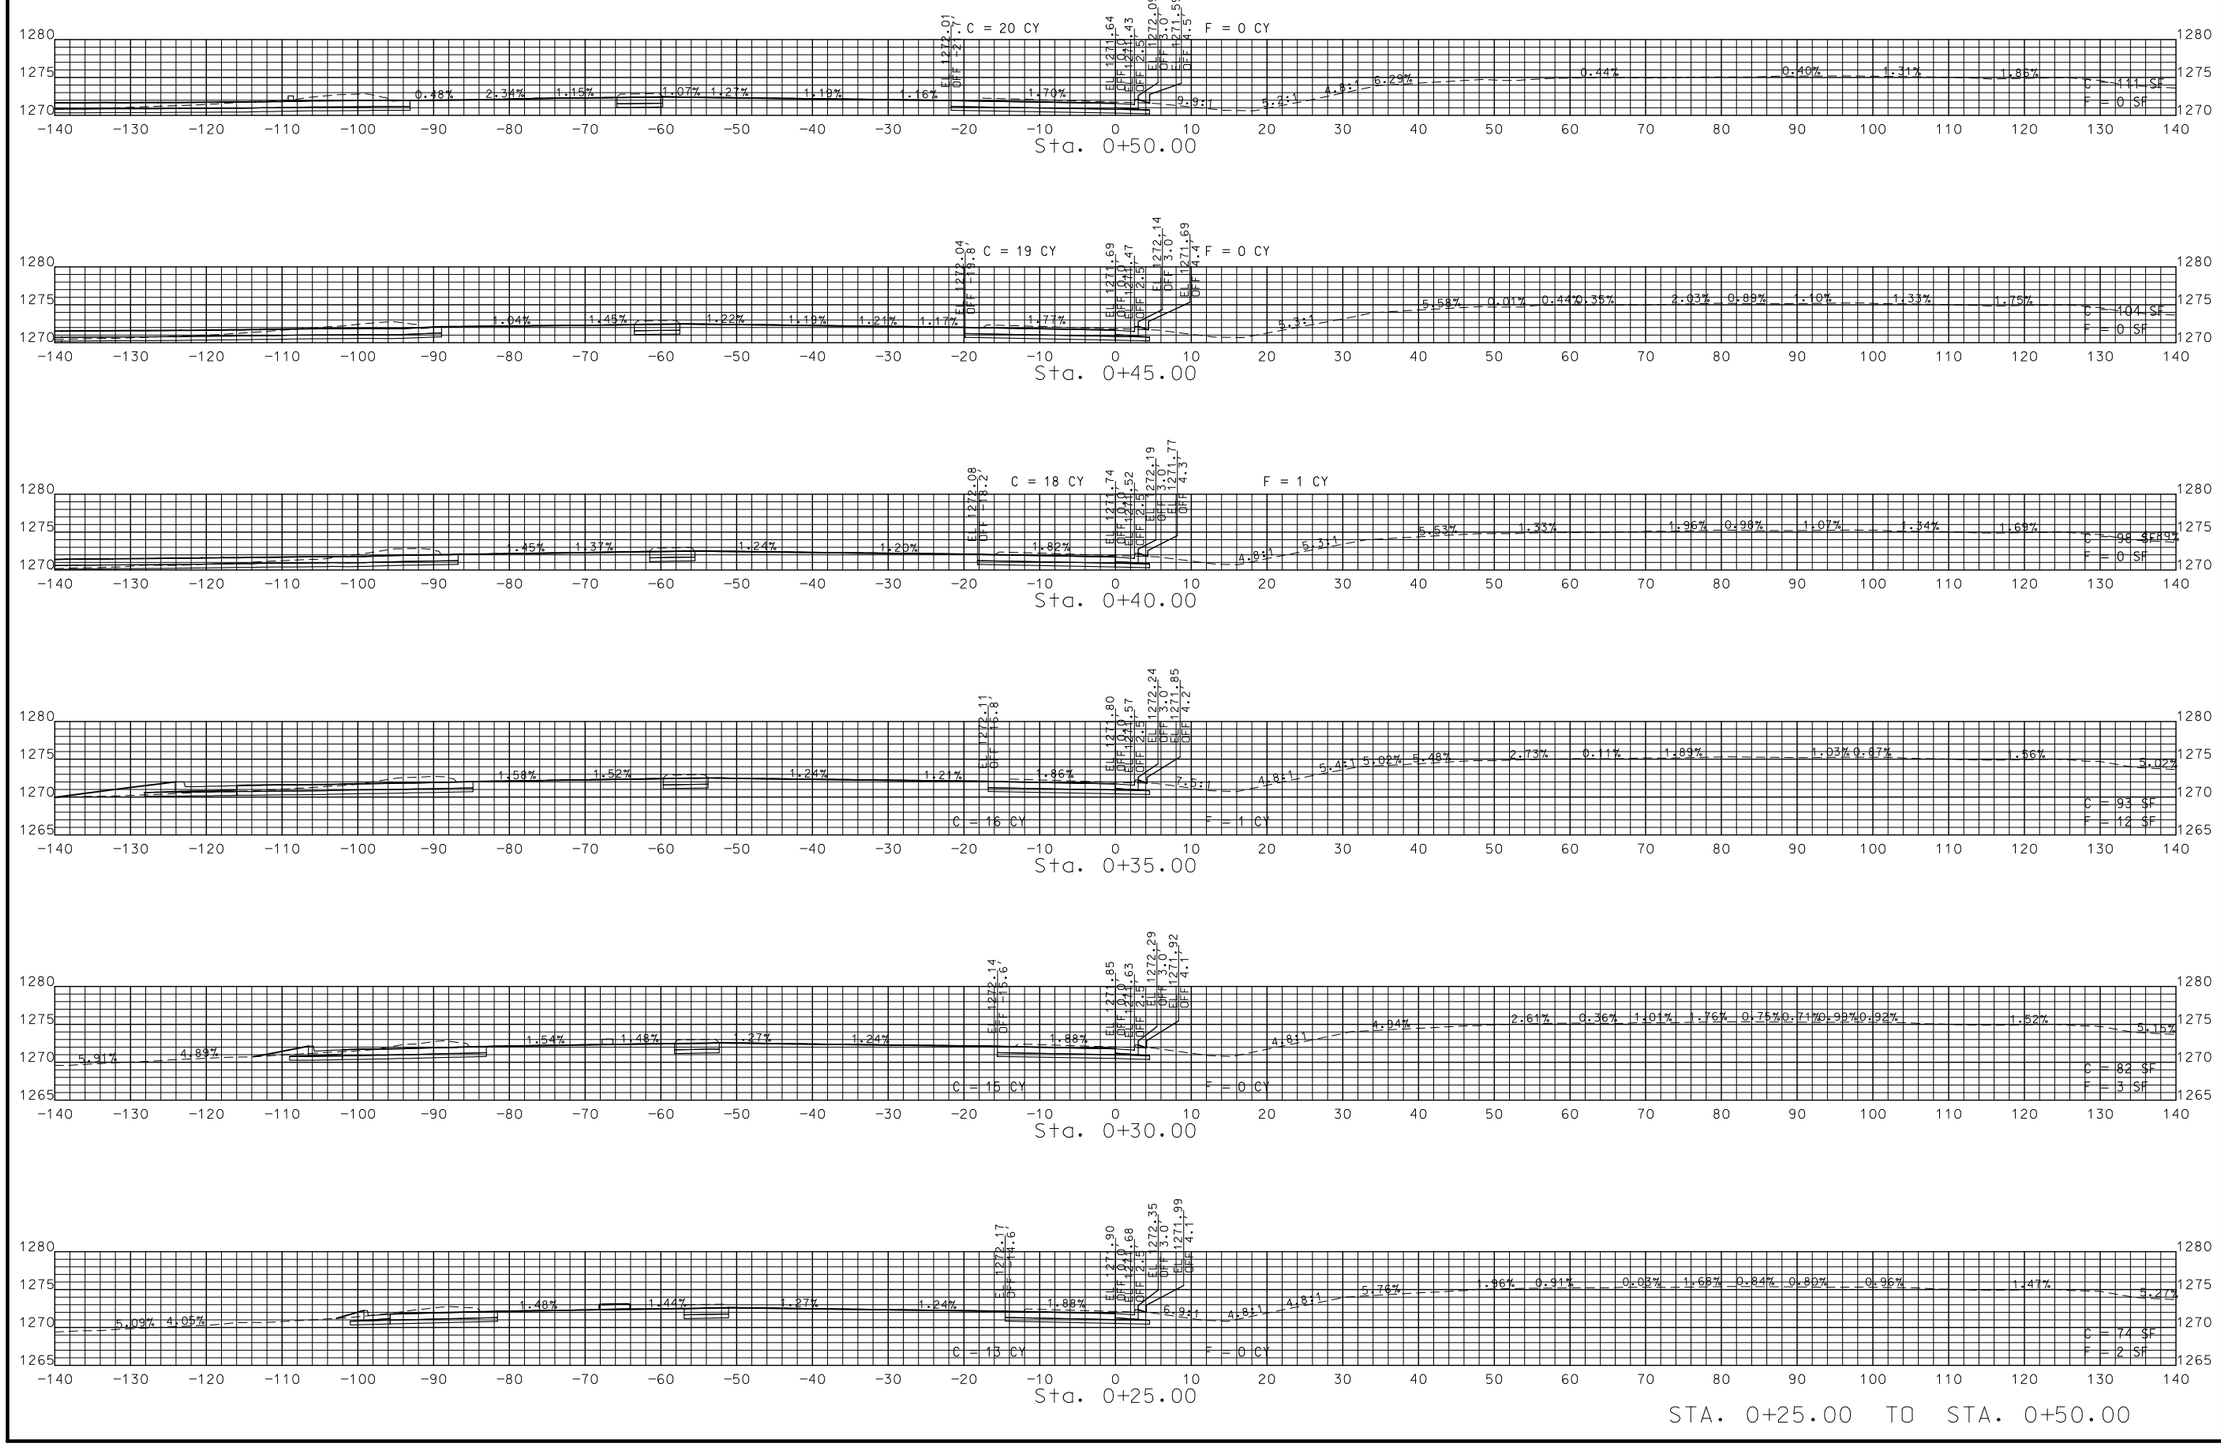

STA. 0+25.00 TO STA. 0+50.00

STATE OF MISSOURI
JASON D. EVENDEN
NUMBER PE-2013000559
PROFESSIONAL ENGINEER

THIS SHEET HAS BEEN SIGNED, SEALED AND DATED ELECTRONICALLY.

DATE PREPARED
8/5/2021

ROUTE	STATE
744/160	MO
DISTRICT	SHEET NO.
SW	36

COUNTY
GREENE

JOB NO.
J8P3087D

CONTRACT ID.

PROJECT NO.

BRIDGE NO.


DATE	DESCRIPTION


MISSOURI HIGHWAYS AND TRANSPORTATION COMMISSION


105 WEST CAPITOL
JEFFERSON CITY, MO 65102
1-888-ASK-MODOT (1-888-275-6636)


SE EOP RADIUS
SHEET 36 OF 49


IF A SEAL IS PRESENT ON THIS SHEET IT HAS BEEN ELECTRONICALLY SEALED AND DATED.

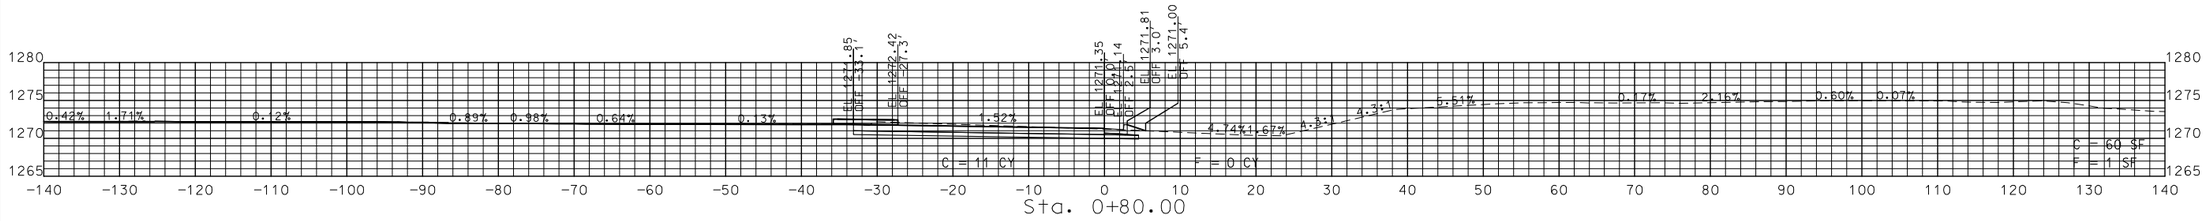


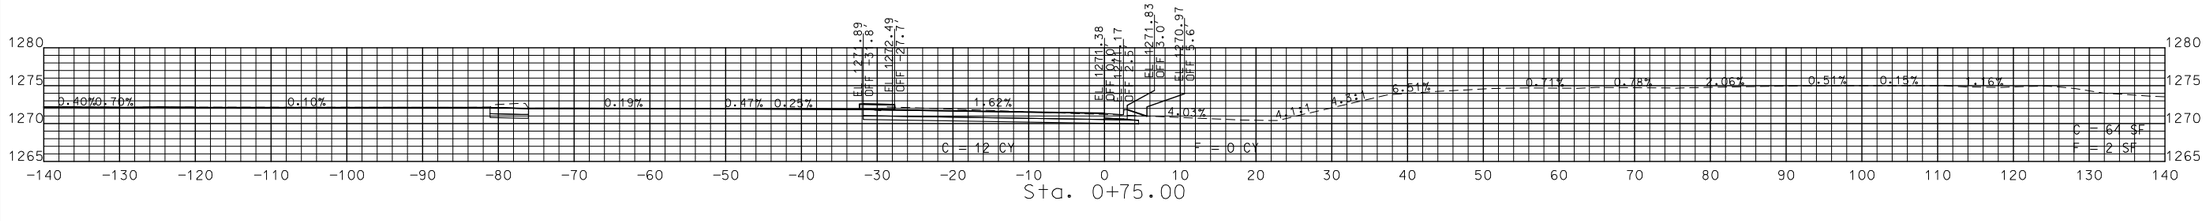

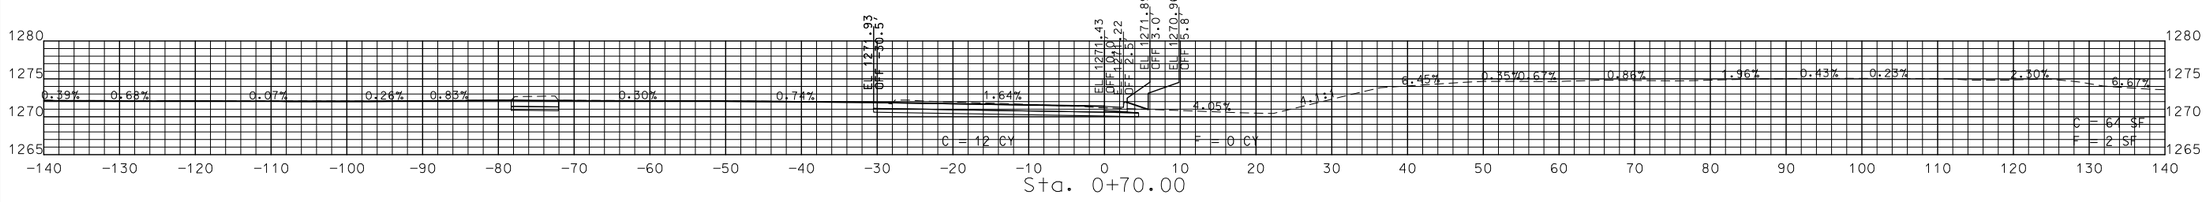

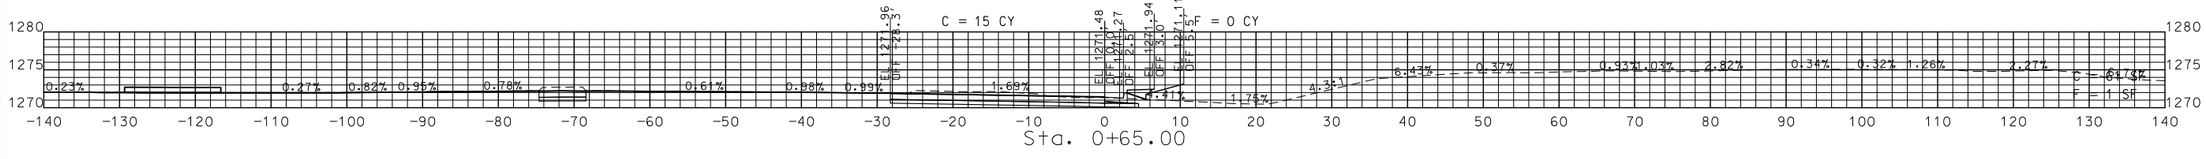

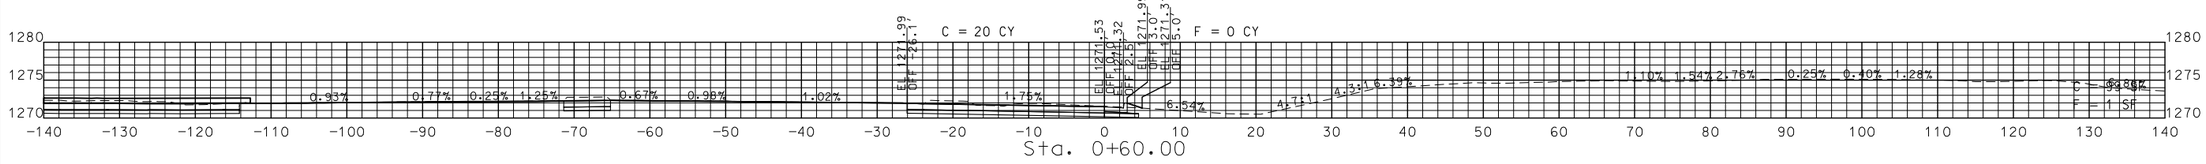

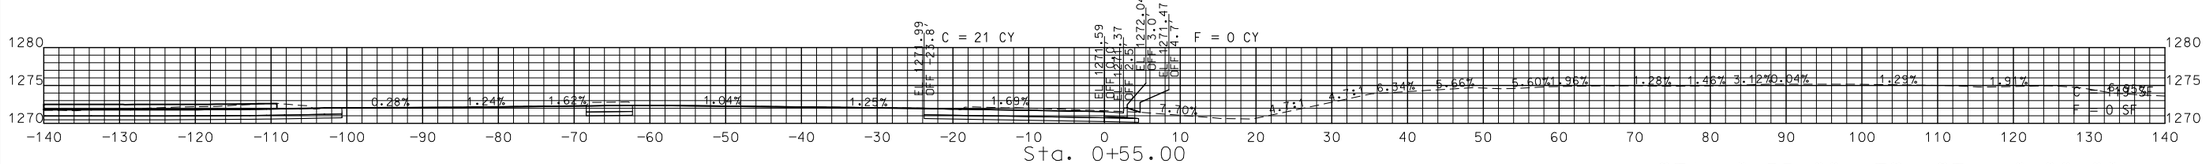

STA. 0+55.00 TO STA. 0+80.00

IF A SEAL IS PRESENT ON THIS SHEET IT HAS BEEN ELECTRONICALLY SEALED AND DATED.

STATE OF MISSOURI
JASON D. EVENDEN
NUMBER PE-2013000559
PROFESSIONAL ENGINEER
THIS SHEET HAS BEEN SIGNED, SEALED AND DATED ELECTRONICALLY.

DATE PREPARED
8/5/2021

ROUTE	STATE
744/160	MO
DISTRICT	SHEET NO.
SW	37

COUNTY
GREENE

JOB NO.
J8P3087D

CONTRACT ID.

PROJECT NO.


BRIDGE NO.

DESCRIPTION	DATE

MISSOURI HIGHWAYS AND TRANSPORTATION COMMISSION

105 WEST CAPITOL
JEFFERSON CITY, MO 65102
1-888-ASK-MODOT (1-888-275-6636)

SE EOP RADIUS
SHEET 37 OF 49

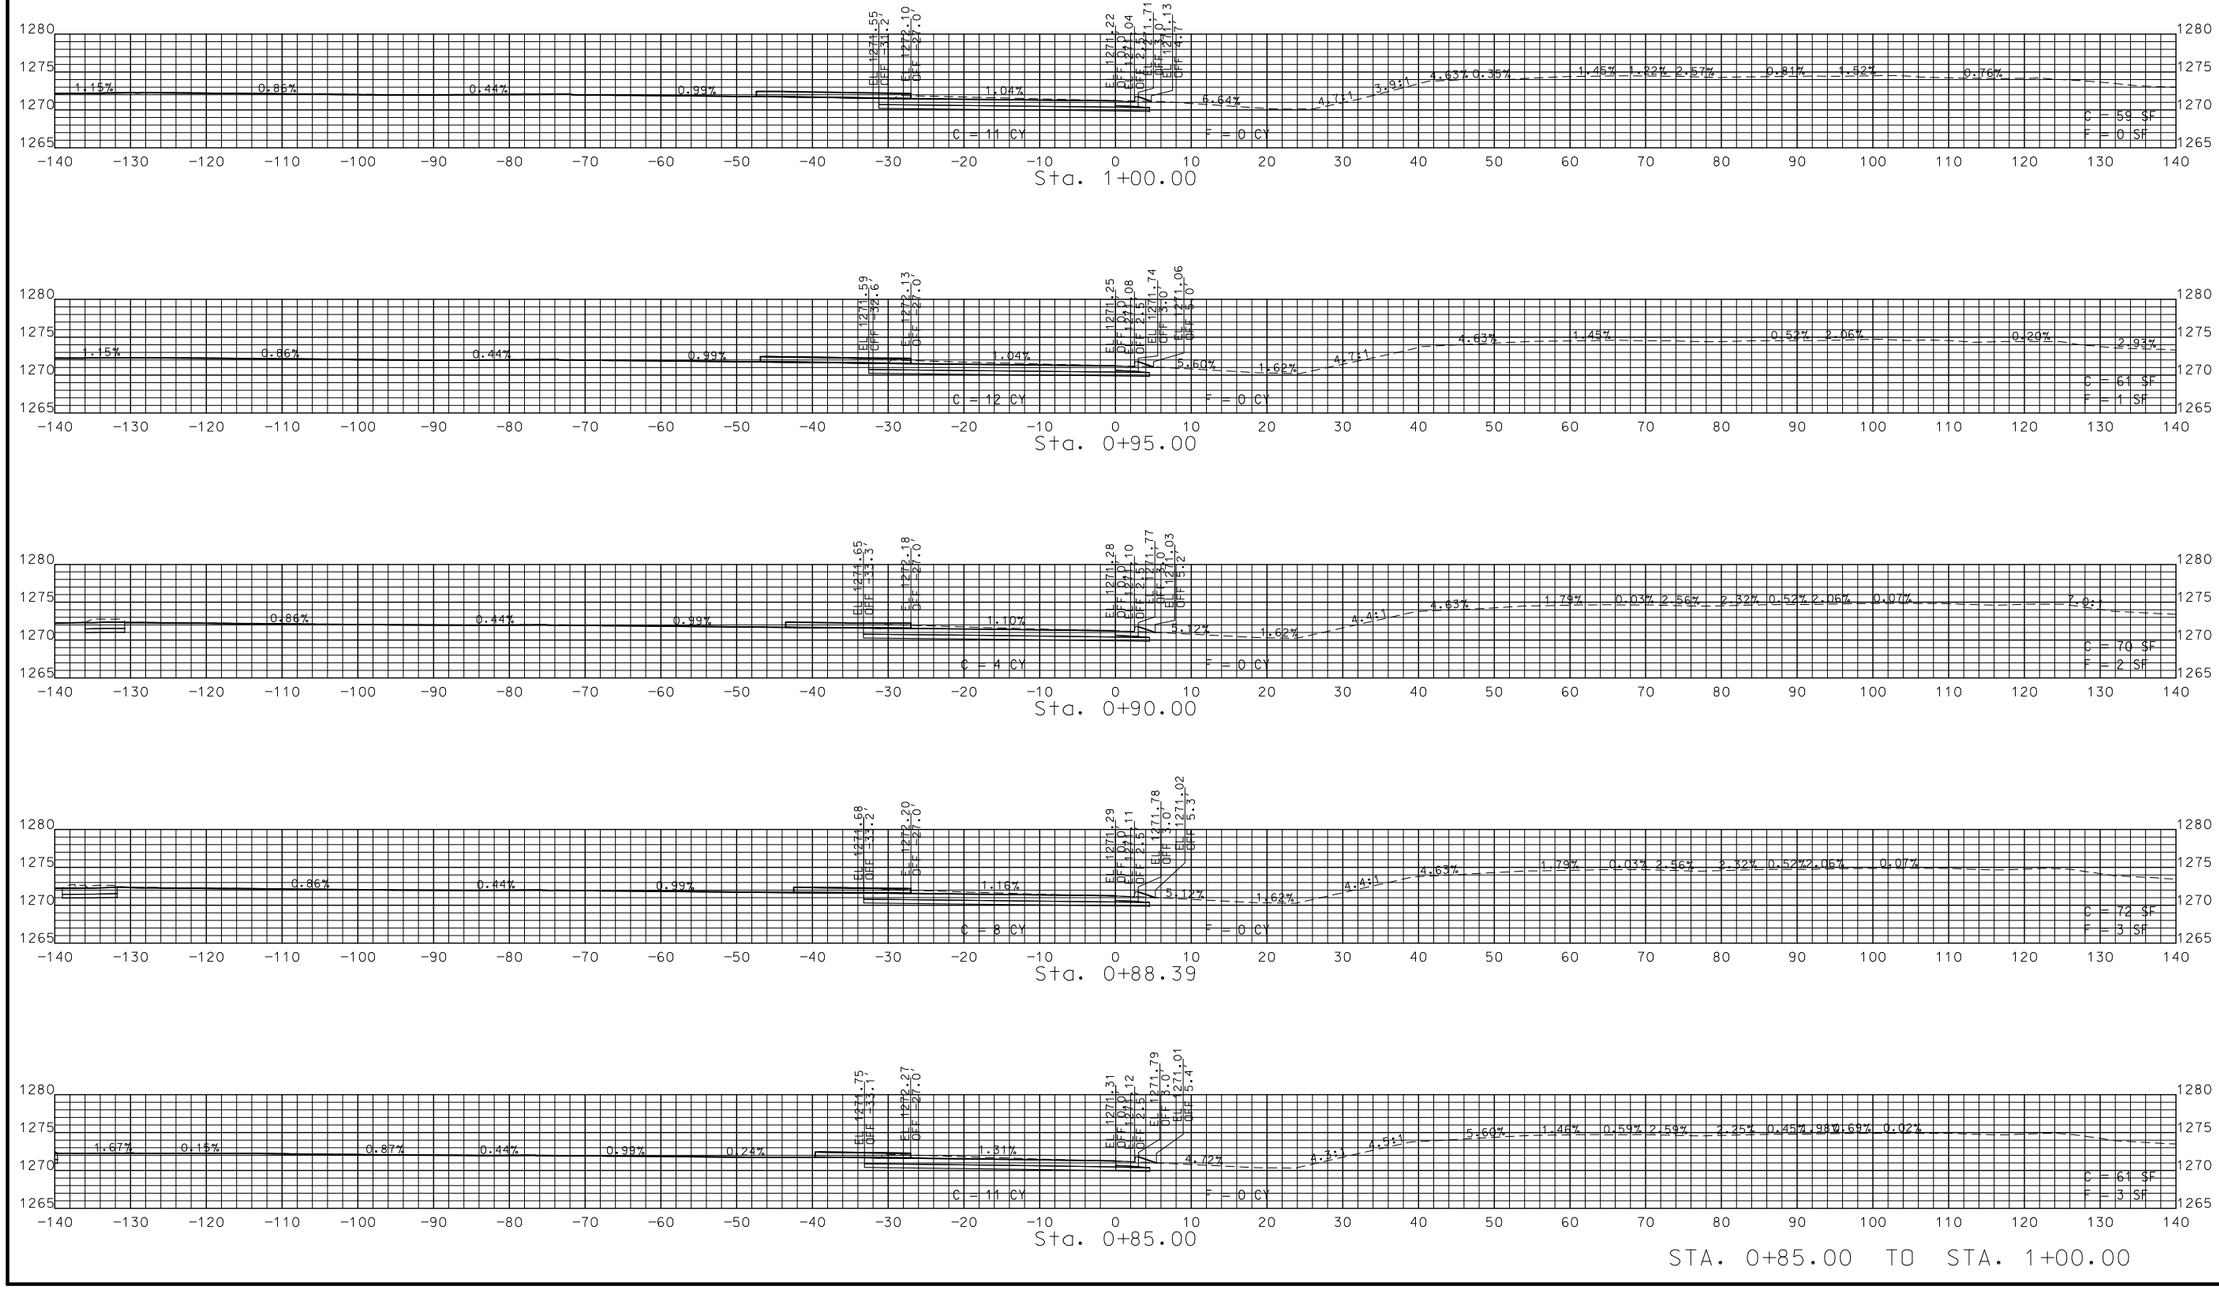

STA. 0+85.00 TO STA. 1+00.00

STATE OF MISSOURI
JASON D. EVENDEN
NUMBER PE-2013000559
PROFESSIONAL ENGINEER

THIS SHEET HAS BEEN SIGNED, SEALED AND DATED ELECTRONICALLY.

DATE PREPARED
8/5/2021

ROUTE	STATE
744/160	MO
DISTRICT	SHEET NO.
SW	38

COUNTY
GREENE

JOB NO.
J8P3087D

CONTRACT ID.

PROJECT NO.

BRIDGE NO.


DATE	DESCRIPTION

MISSOURI HIGHWAYS AND TRANSPORTATION COMMISSION

105 WEST CAPITOL
JEFFERSON CITY, MO 65102
1-888-ASK-MODOT (1-888-275-6636)

SE EOP RADIUS
SHEET 38 OF 49

IF A SEAL IS PRESENT ON THIS SHEET IT HAS BEEN ELECTRONICALLY SEALED AND DATED.

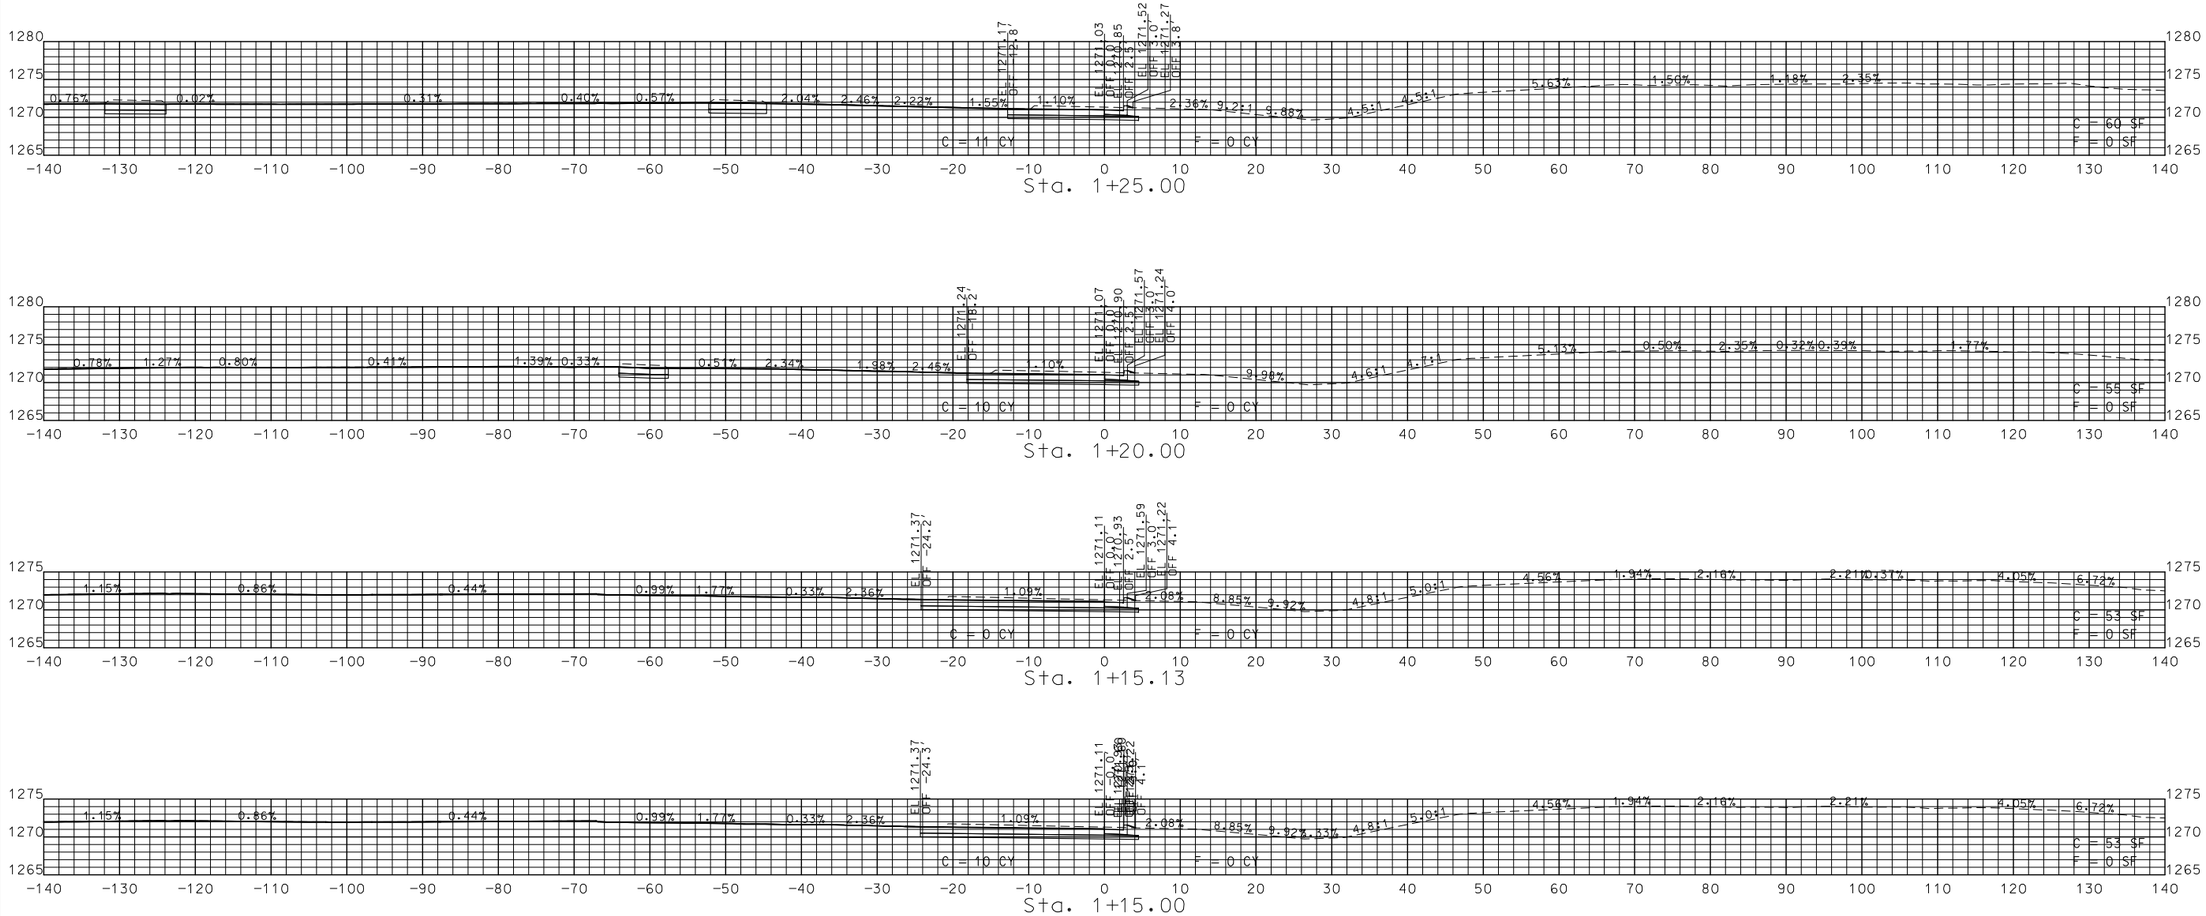

STA. 1+05.00 TO STA. 1+25.00

STATE OF MISSOURI
JASON D. EVENDEN
NUMBER PE-2013000559
PROFESSIONAL ENGINEER

THIS SHEET HAS BEEN SIGNED, SEALED AND DATED ELECTRONICALLY.

IF A SEAL IS PRESENT ON THIS SHEET IT HAS BEEN ELECTRONICALLY SEALED AND DATED.

DATE PREPARED	
8/5/2021	
ROUTE	STATE
744/160	MO
DISTRICT	SHEET NO.
SW	39

COUNTY
GREENE

JOB NO.
J8P3087D

CONTRACT ID.

PROJECT NO.


BRIDGE NO.

DATE	DESCRIPTION

MISSOURI HIGHWAYS AND TRANSPORTATION COMMISSION

105 WEST CAPITOL
JEFFERSON CITY, MO 65102
1-888-ASK-MODOT (1-888-275-6636)

SE EOP RADIUS
SHEET 39 OF 49

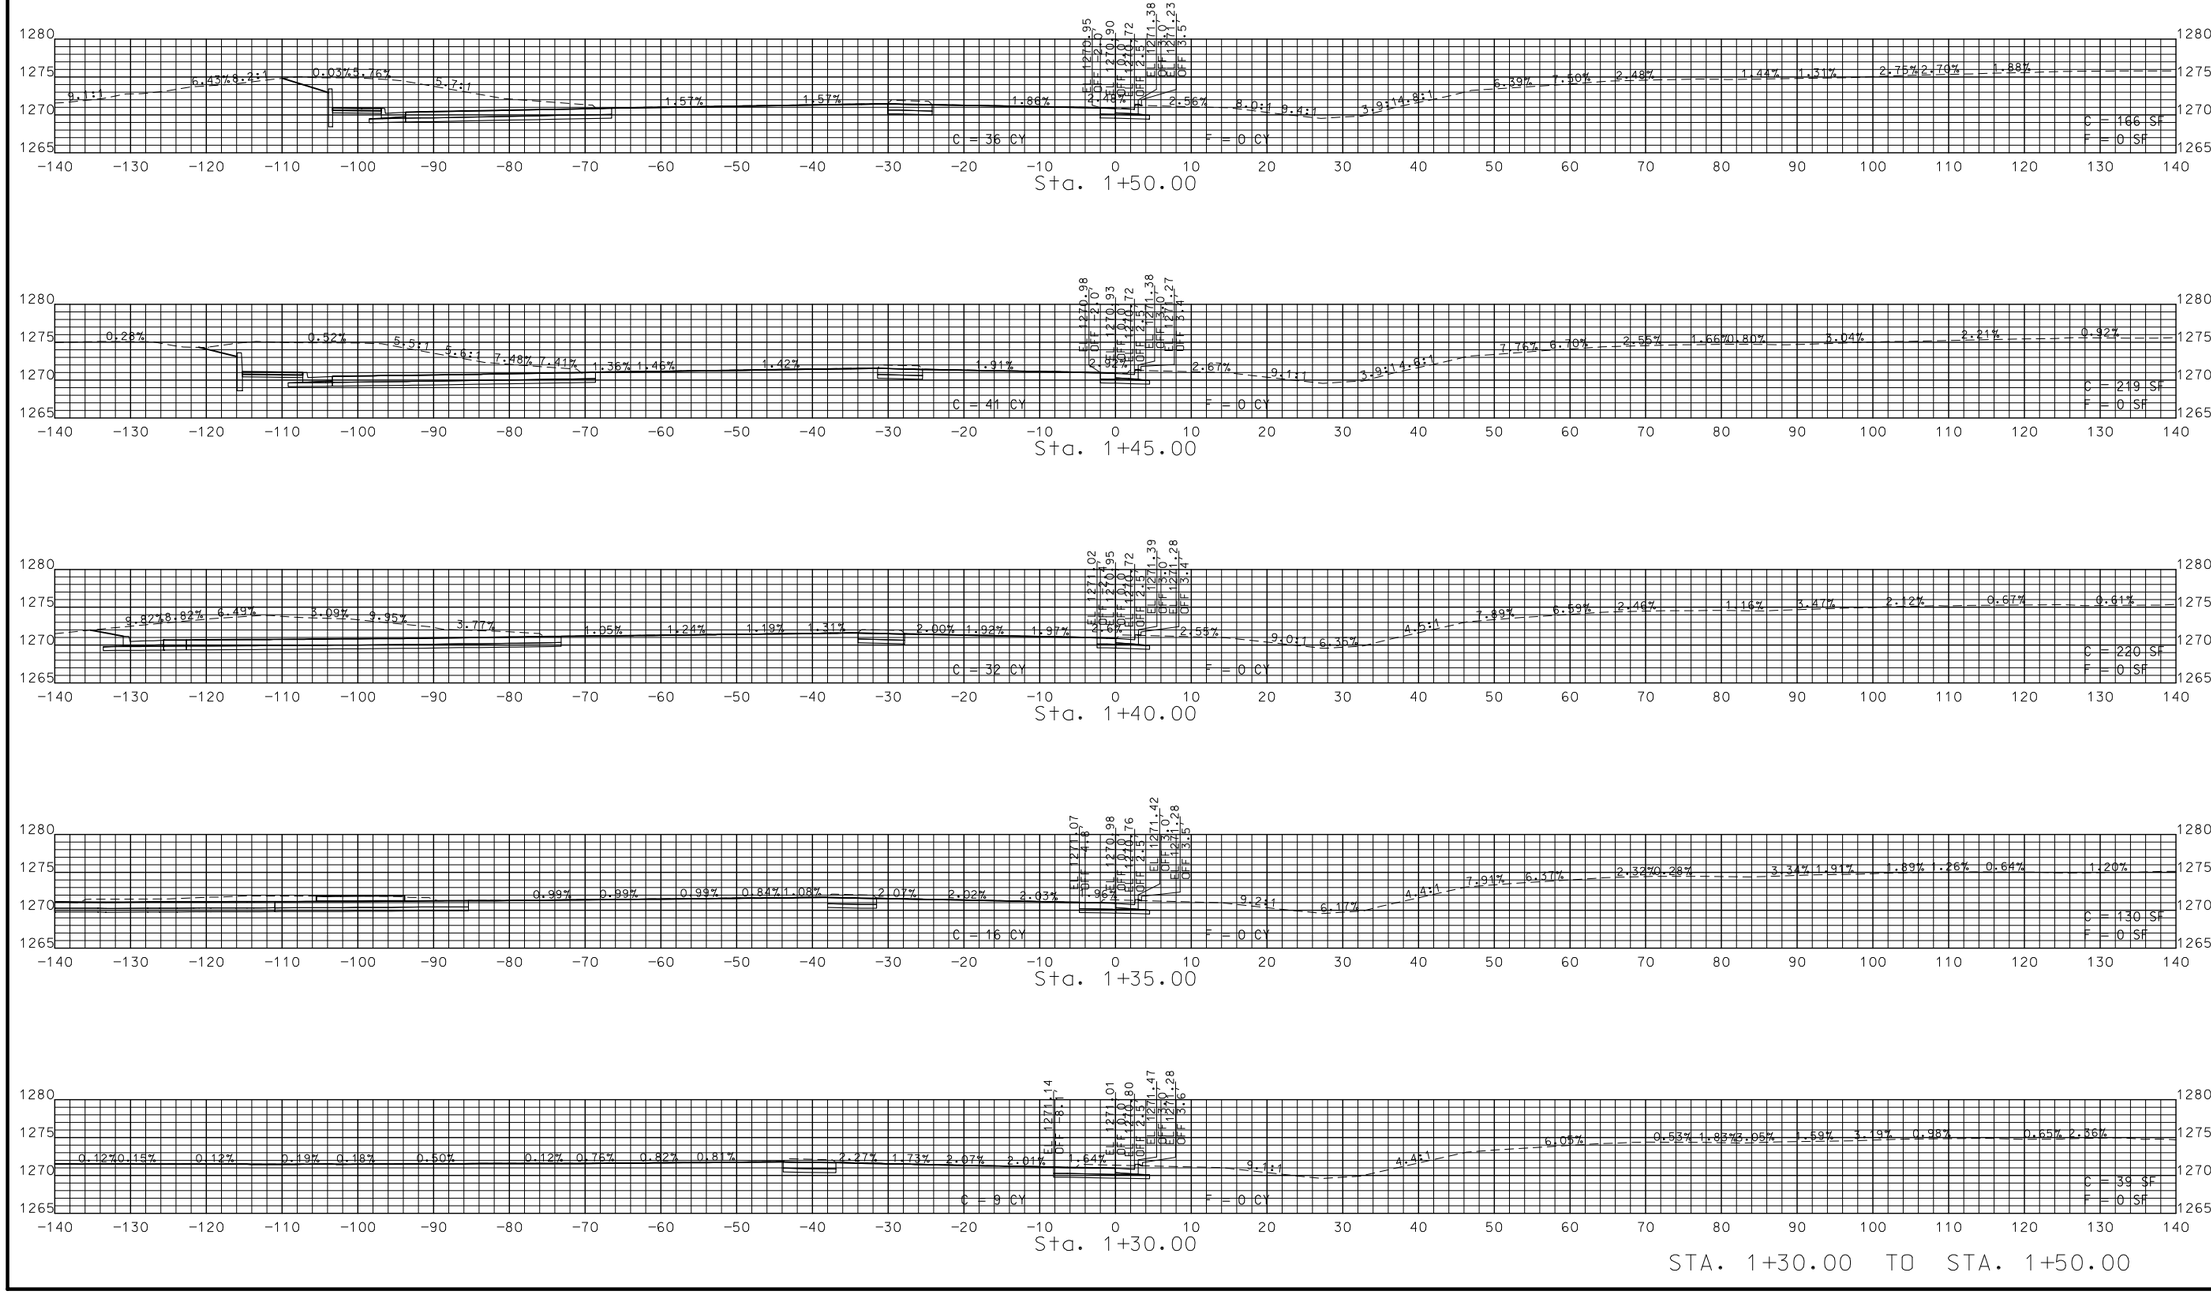

STA. 1+30.00 TO STA. 1+50.00

STATE OF MISSOURI
JASON D. EVENDEN
NUMBER PE-2013000559
PROFESSIONAL ENGINEER

THIS SHEET HAS BEEN SIGNED, SEALED AND DATED ELECTRONICALLY.

DATE PREPARED
8/5/2021

ROUTE	STATE
744/160	MO
DISTRICT	SHEET NO.
SW	40

COUNTY
GREENE

JOB NO.
J8P3087D

CONTRACT ID.

PROJECT NO.

BRIDGE NO.


DATE	DESCRIPTION

MISSOURI HIGHWAYS AND TRANSPORTATION COMMISSION

105 WEST CAPITOL
JEFFERSON CITY, MO 65102
1-888-ASK-MODOT (1-888-275-6636)

SE EOP RADIUS
SHEET 40 OF 49

IF A SEAL IS PRESENT ON THIS SHEET IT HAS BEEN ELECTRONICALLY SEALED AND DATED.

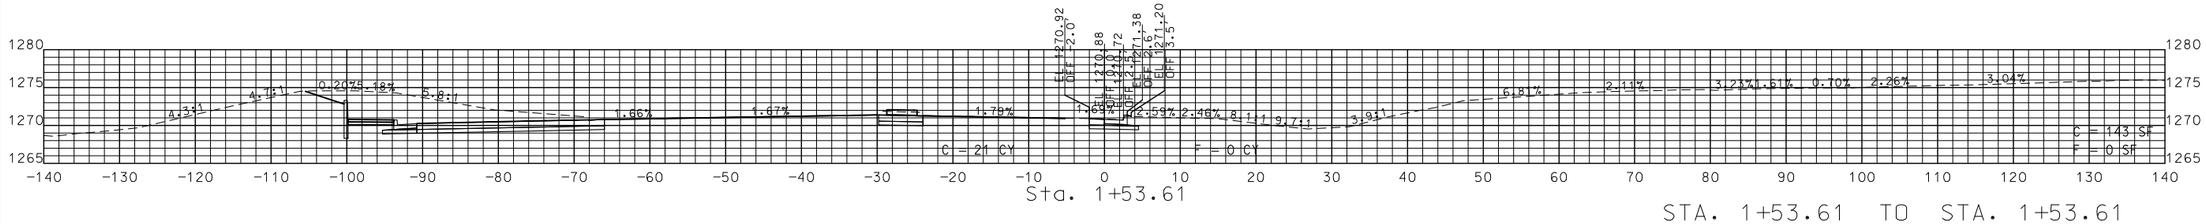

STA. 1+53.61 TO STA. 1+53.61

STATE OF MISSOURI
JASON D. EVENDEN
NUMBER PE-2013000559
PROFESSIONAL ENGINEER

THIS SHEET HAS BEEN SIGNED, SEALED AND DATED ELECTRONICALLY.

DATE PREPARED
8/5/2021

ROUTE	STATE
744/160	MO
DISTRICT	SHEET NO.
SW	41

COUNTY
GREENE

JOB NO.
J8P3087D

CONTRACT ID.

PROJECT NO.

BRIDGE NO.

DESCRIPTION	DATE

MISSOURI HIGHWAYS AND TRANSPORTATION COMMISSION

105 WEST CAPITOL
JEFFERSON CITY, MO 65102
1-888-ASK-MODOT (1-888-275-6636)

SE EOP RADIUS
SHEET 41 OF 49

IF A SEAL IS PRESENT ON THIS SHEET IT HAS BEEN ELECTRONICALLY SEALED AND DATED.

STA. 0+00.00 TO STA. 0+20.00

STATE OF MISSOURI
JASON D. EVENDEN
NUMBER PE-2013000559
PROFESSIONAL ENGINEER
THIS SHEET HAS BEEN SIGNED, SEALED AND DATED ELECTRONICALLY.

DATE PREPARED
8/5/2021

ROUTE	STATE
744/160	MO
DISTRICT	SHEET NO.
SW	42

COUNTY
GREENE

JOB NO.
J8P3087D

CONTRACT ID.

PROJECT NO.

BRIDGE NO.

DESCRIPTION	DATE

IF A SEAL IS PRESENT ON THIS SHEET IT HAS BEEN ELECTRONICALLY SEALED AND DATED.

MISSOURI HIGHWAYS AND TRANSPORTATION COMMISSION

105 WEST CAPITOL
JEFFERSON CITY, MO 65102
1-888-ASK-MODOT (1-888-275-6636)

SW EOP RADIUS
SHEET 42 OF 49

STA. 0+25.00 TO STA. 0+45.00

STATE OF MISSOURI
JASON D. EVENDEN
NUMBER PE-2013000559
PROFESSIONAL ENGINEER
THIS SHEET HAS BEEN SIGNED, SEALED AND DATED ELECTRONICALLY.

DATE PREPARED
8/5/2021

ROUTE	STATE
744/160	MO
DISTRICT	SHEET NO.
SW	43

COUNTY
GREENE

JOB NO.
J8P3087D

CONTRACT ID.

PROJECT NO.

BRIDGE NO.


IF A SEAL IS PRESENT ON THIS SHEET IT HAS BEEN ELECTRONICALLY SEALED AND DATED.

DESCRIPTION	DATE

MISSOURI HIGHWAYS AND TRANSPORTATION COMMISSION

105 WEST CAPITOL
JEFFERSON CITY, MO 65102
1-888-ASK-MODOT (1-888-275-6636)

SW EOP RADIUS
SHEET 43 OF 49

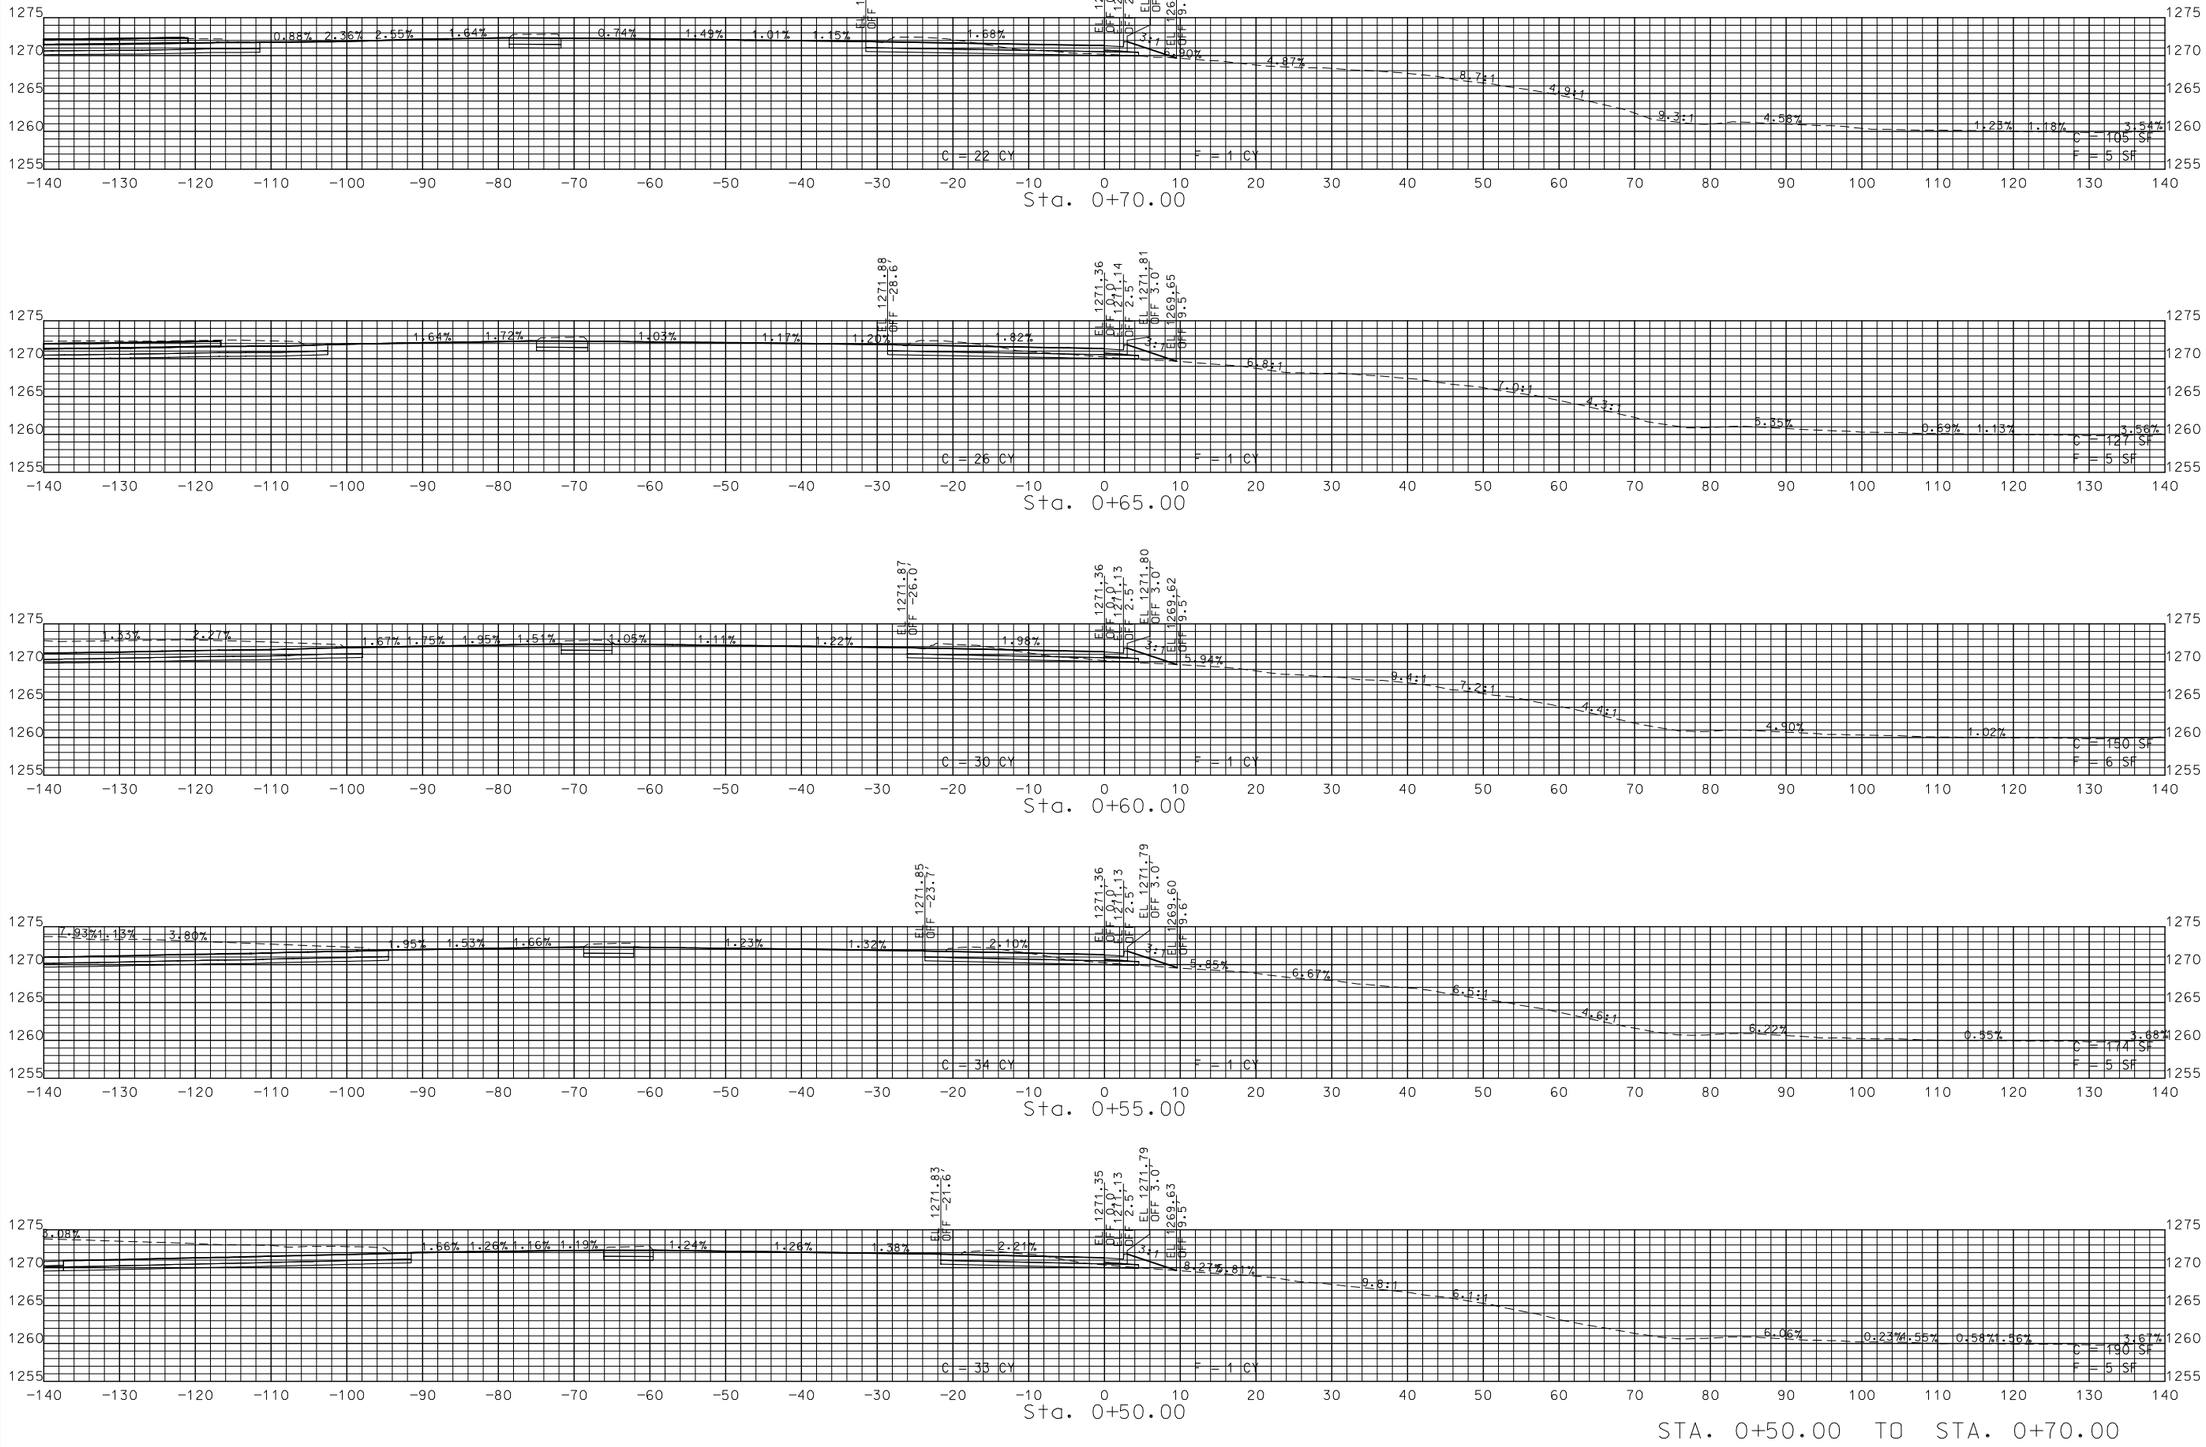

STA. 0+50.00 TO STA. 0+70.00

STATE OF MISSOURI
JASON D. EVENDEN
NUMBER PE-2013000559
PROFESSIONAL ENGINEER
THIS SHEET HAS BEEN SIGNED, SEALED AND DATED ELECTRONICALLY.

DATE PREPARED
8/5/2021

ROUTE	STATE
744/160	MO
DISTRICT	SHEET NO.
SW	44

COUNTY
GREENE

JOB NO.
J8P3087D

CONTRACT ID.

PROJECT NO.


BRIDGE NO.

DESCRIPTION	DATE

IF A SEAL IS PRESENT ON THIS SHEET IT HAS BEEN ELECTRONICALLY SEALED AND DATED.

MISSOURI HIGHWAYS AND TRANSPORTATION COMMISSION
105 WEST CAPITOL
JEFFERSON CITY, MO 65102
1-888-ASK-MODOT (1-888-275-6636)

SW EOP RADIUS
SHEET 44 OF 49

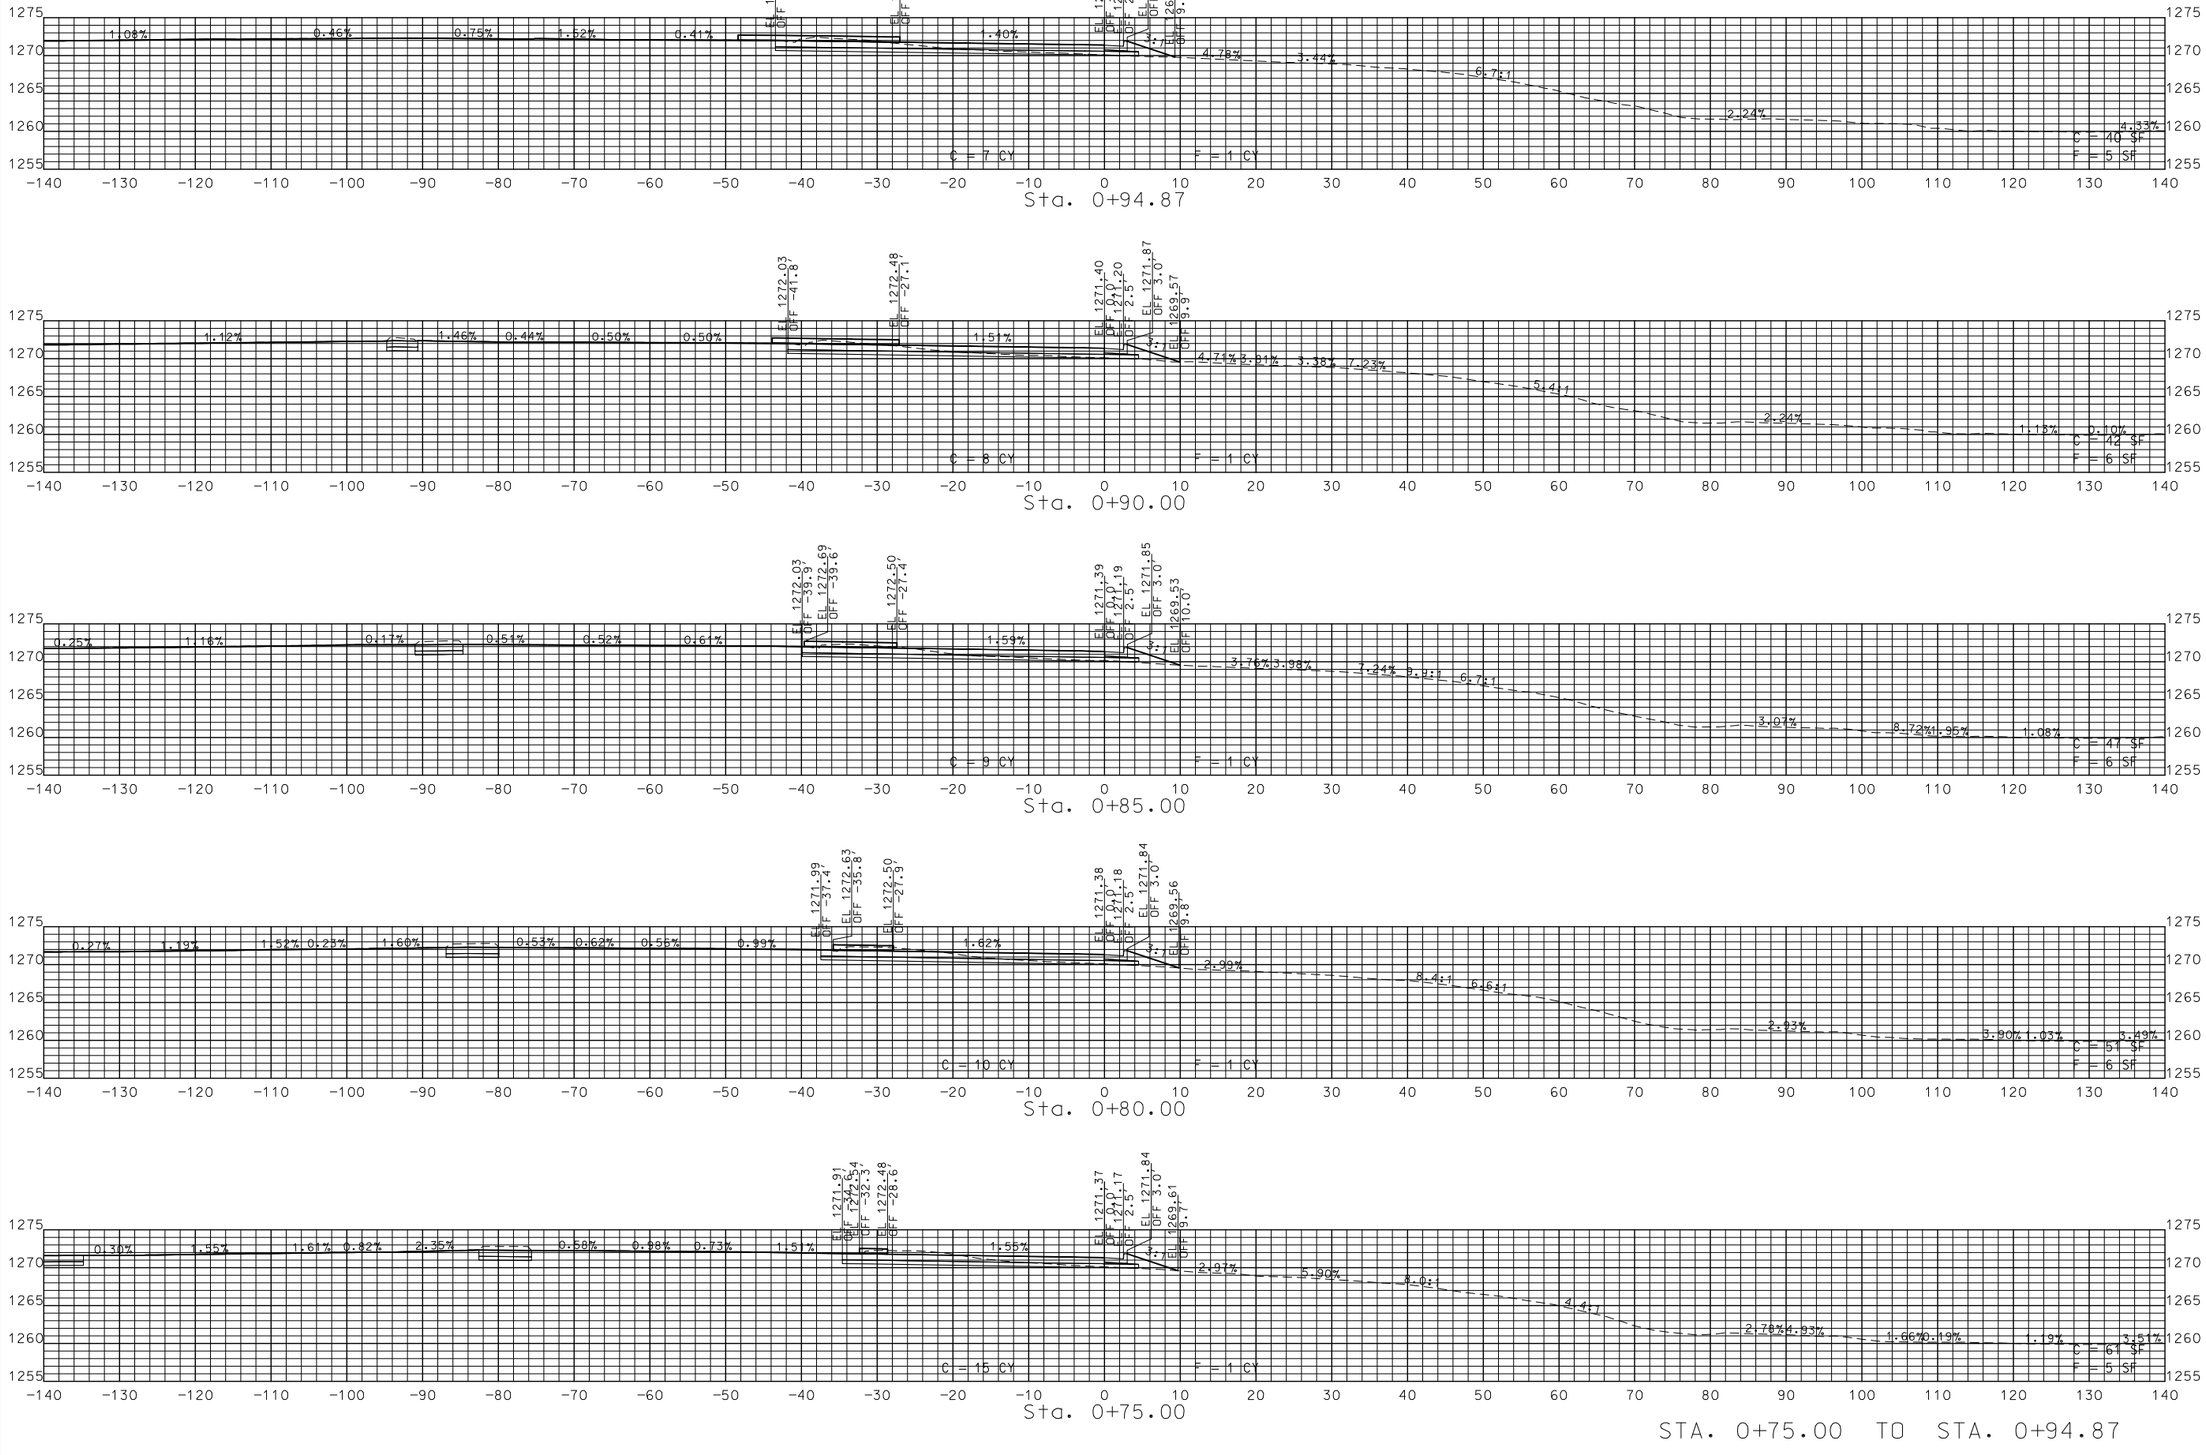

STA. 0+75.00 TO STA. 0+94.87

STATE OF MISSOURI
JASON D. EVENDEN
NUMBER PE-2013000559
PROFESSIONAL ENGINEER
THIS SHEET HAS BEEN SIGNED, SEALED AND DATED ELECTRONICALLY.

DATE PREPARED
8/5/2021

ROUTE	STATE
744/160	MO
DISTRICT	SHEET NO.
SW	45

COUNTY
GREENE

JOB NO.
J8P3087D

CONTRACT ID.

PROJECT NO.

BRIDGE NO.


IF A SEAL IS PRESENT ON THIS SHEET IT HAS BEEN ELECTRONICALLY SEALED AND DATED.


DESCRIPTION	DATE


MISSOURI HIGHWAYS AND TRANSPORTATION COMMISSION


105 WEST CAPITOL
JEFFERSON CITY, MO 65102
1-888-ASK-MODOT (1-888-275-6636)


SW EOP RADIUS
SHEET 45 OF 49

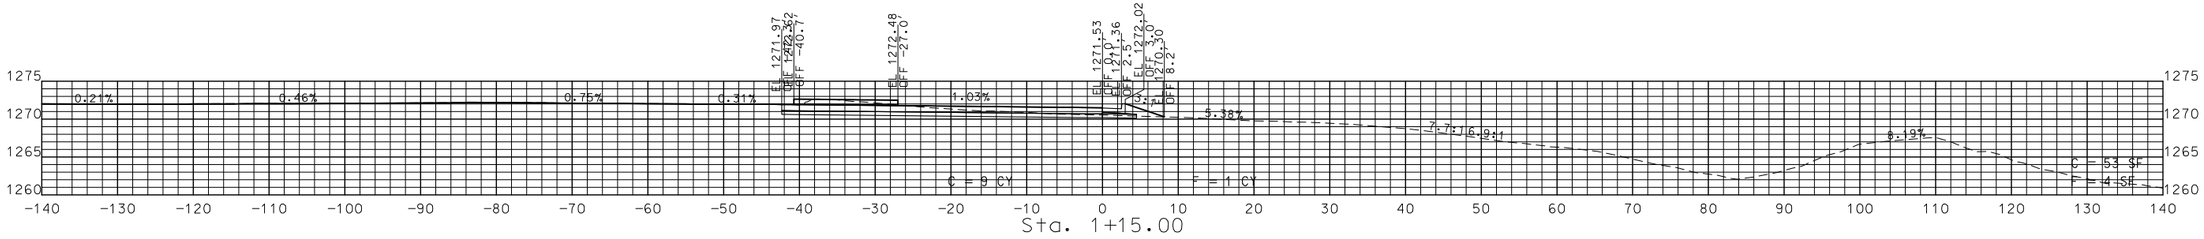

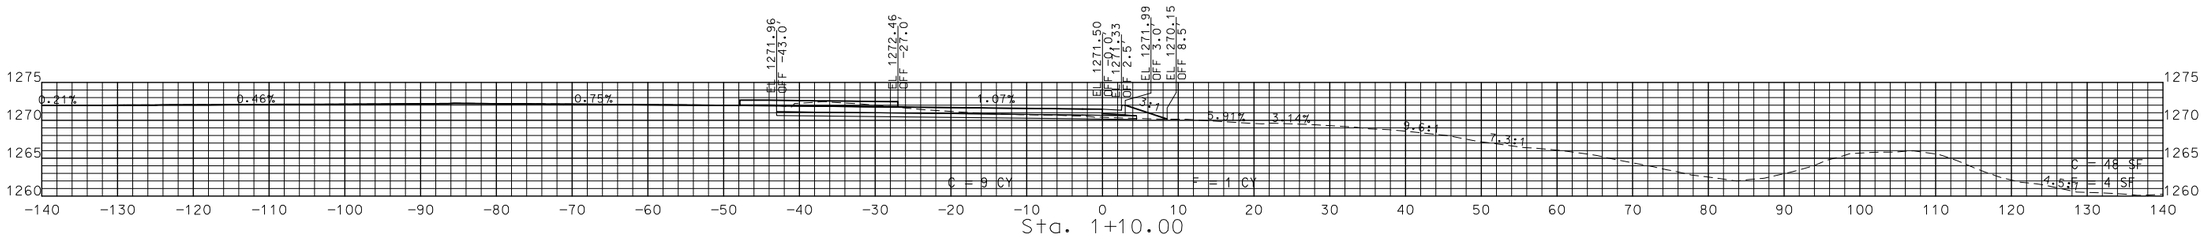

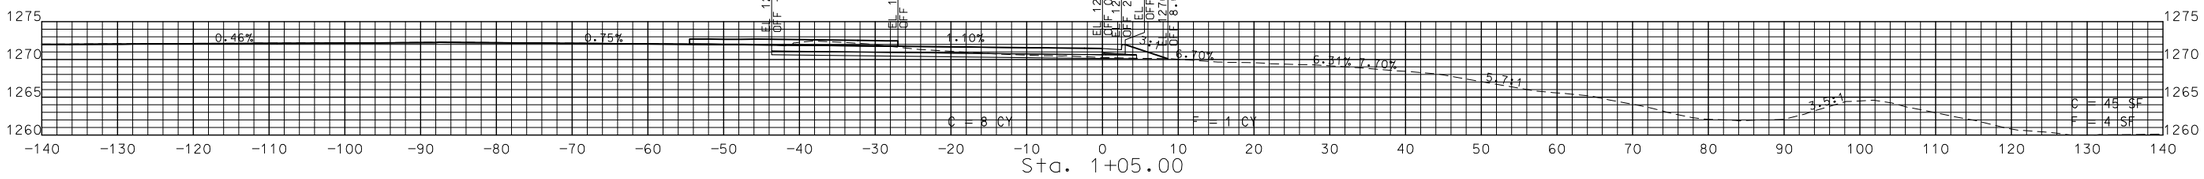

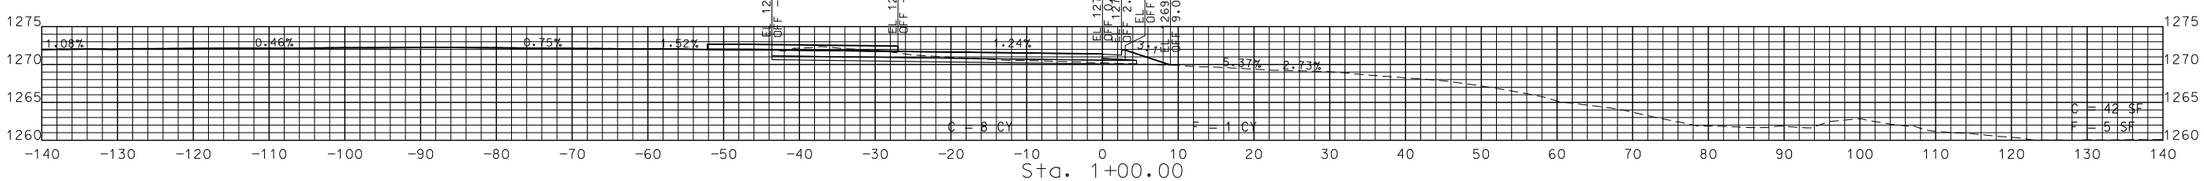

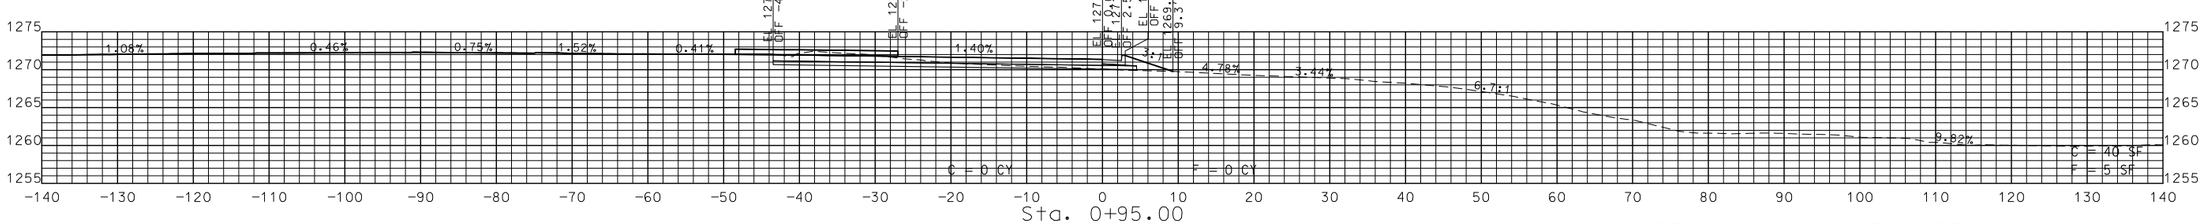

STA. 0+95.00 TO STA. 1+15.00

STATE OF MISSOURI
JASON D. EVENDEN
NUMBER PE-2013000559
PROFESSIONAL ENGINEER

THIS SHEET HAS BEEN SIGNED, SEALED AND DATED ELECTRONICALLY.

DATE PREPARED
8/5/2021

ROUTE	STATE
744/160	MO
DISTRICT	SHEET NO.
SW	46

COUNTY
GREENE

JOB NO.
J8P3087D

CONTRACT ID.

PROJECT NO.

BRIDGE NO.


DESCRIPTION	DATE


MISSOURI HIGHWAYS AND TRANSPORTATION COMMISSION


105 WEST CAPITOL
JEFFERSON CITY, MO 65102
1-888-ASK-MODOT (1-888-275-6636)


SW EOP RADIUS
SHEET 46 OF 49


IF A SEAL IS PRESENT ON THIS SHEET IT HAS BEEN ELECTRONICALLY SEALED AND DATED.

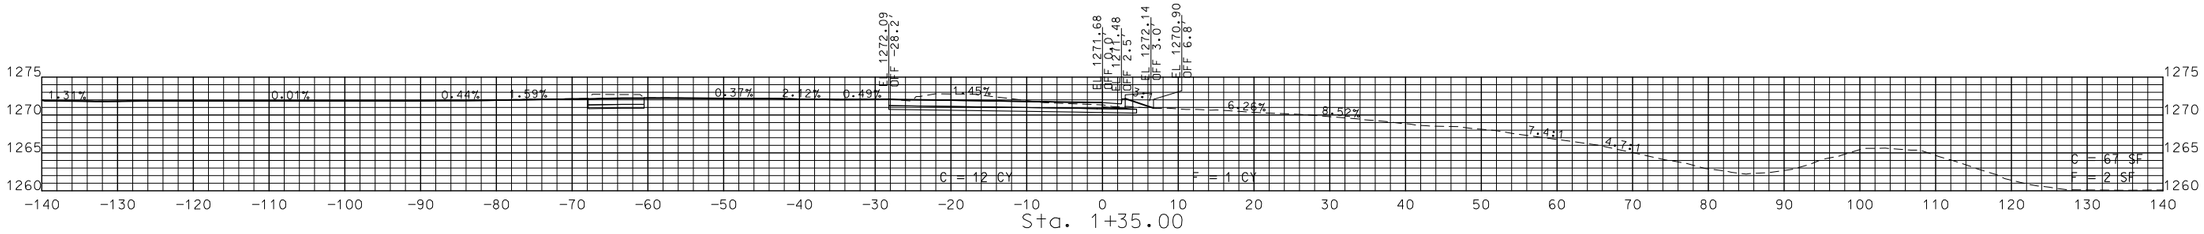

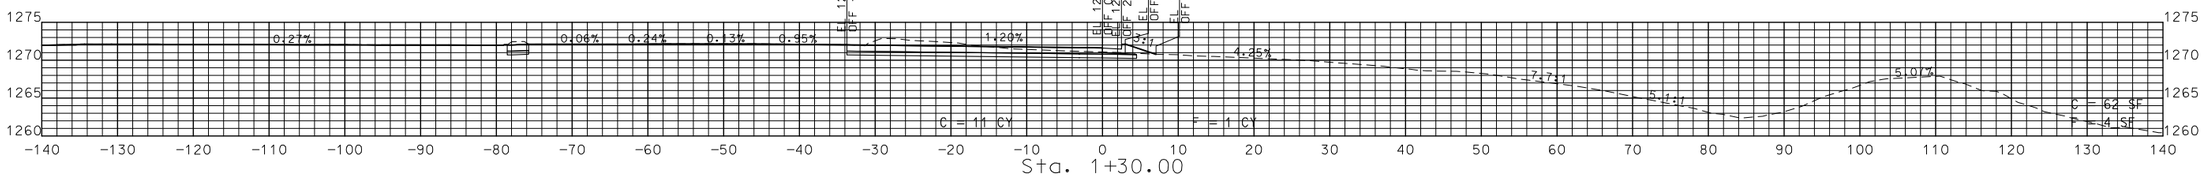

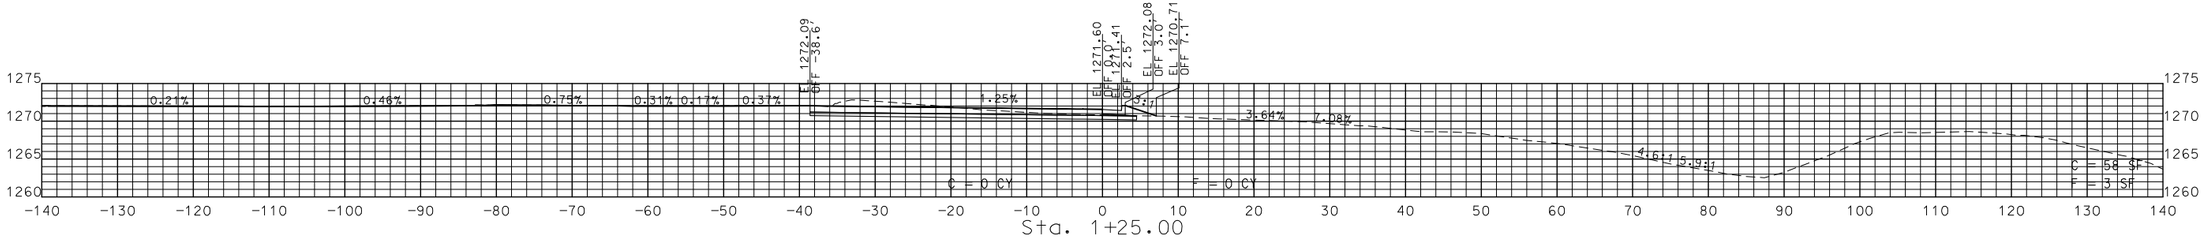

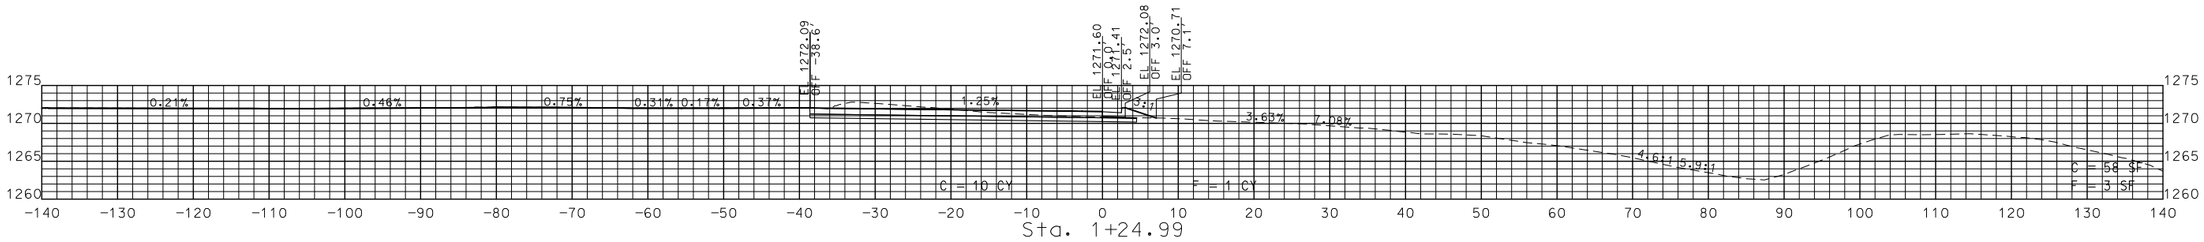

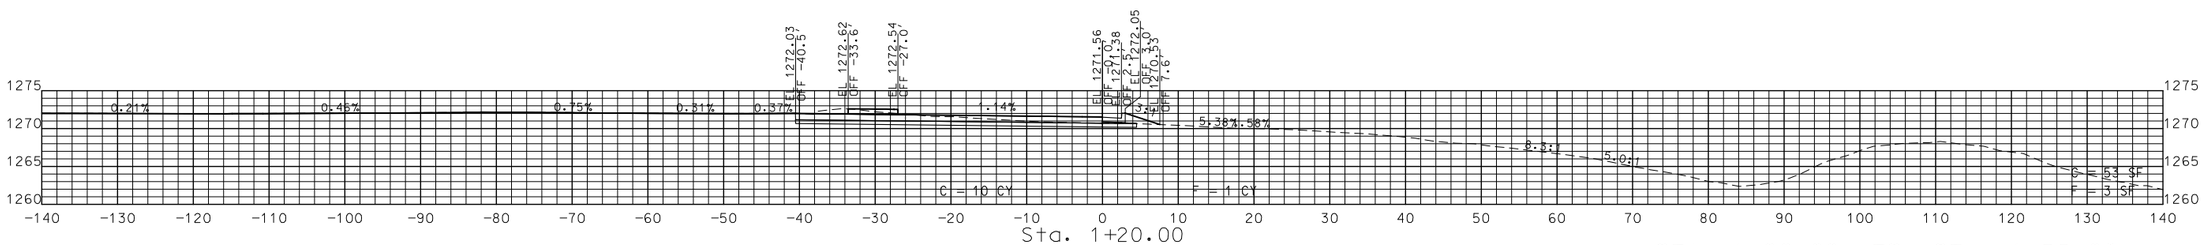

STA. 1+20.00 TO STA. 1+35.00

STATE OF MISSOURI
JASON D. EVENDEN
NUMBER PE-2013000559
PROFESSIONAL ENGINEER

THIS SHEET HAS BEEN SIGNED, SEALED AND DATED ELECTRONICALLY.

DATE PREPARED
8/5/2021

ROUTE	STATE
744/160	MO
DISTRICT	SHEET NO.
SW	47

COUNTY
GREENE

JOB NO.
J8P3087D

CONTRACT ID.

PROJECT NO.

BRIDGE NO.


DATE	DESCRIPTION

MISSOURI HIGHWAYS AND TRANSPORTATION COMMISSION

105 WEST CAPITOL
JEFFERSON CITY, MO 65102
1-888-ASK-MODOT (1-888-275-6636)

SW EOP RADIUS
SHEET 47 OF 49

IF A SEAL IS PRESENT ON THIS SHEET IT HAS BEEN ELECTRONICALLY SEALED AND DATED.

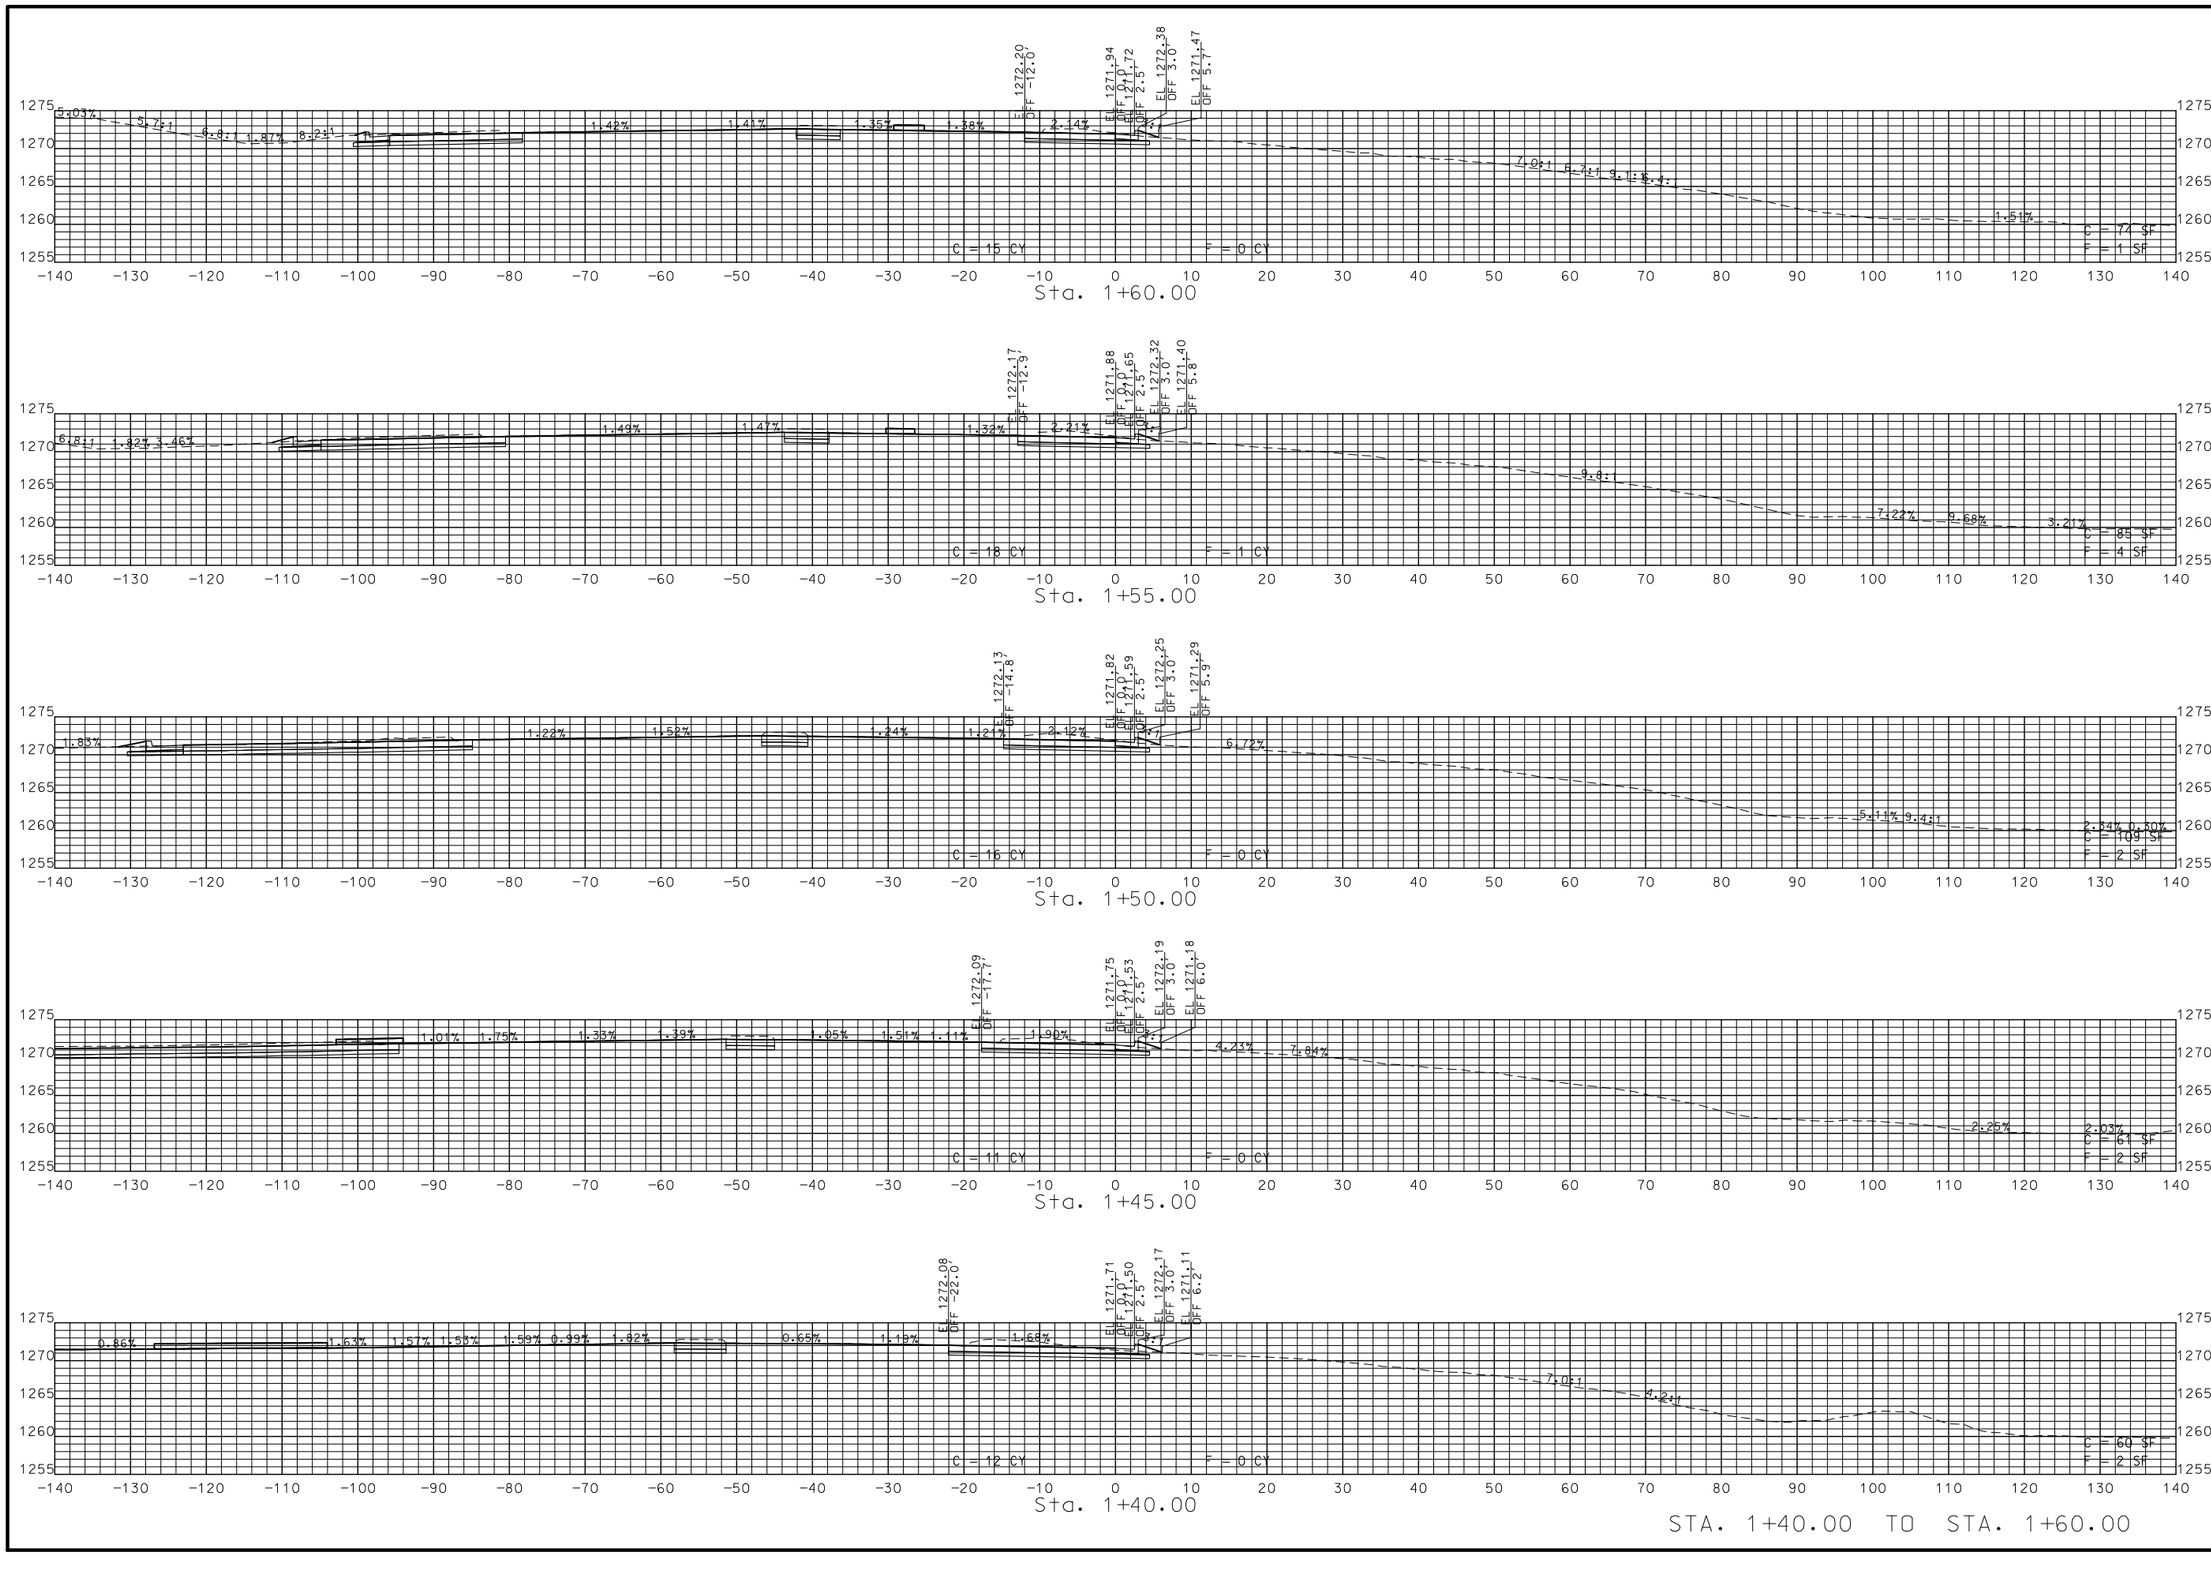

STATE OF MISSOURI
JASON D. EVENDEN
NUMBER PE-2013000559
PROFESSIONAL ENGINEER

THIS SHEET HAS BEEN SIGNED, SEALED AND DATED ELECTRONICALLY.

DATE PREPARED
8/5/2021

ROUTE	STATE
744/160	MO
DISTRICT	SHEET NO.
SW	48

COUNTY
GREENE

JOB NO.
J8P3087D

CONTRACT ID.

PROJECT NO.

BRIDGE NO.

DESCRIPTION	DATE

IF A SEAL IS PRESENT ON THIS SHEET IT HAS BEEN ELECTRONICALLY SEALED AND DATED.

MISSOURI HIGHWAYS AND TRANSPORTATION COMMISSION

105 WEST CAPITOL
JEFFERSON CITY, MO 65102
1-888-ASK-MODOT (1-888-275-6636)

SW EOP RADIUS
SHEET 48 OF 49

STA. 1+63.40 TO STA. 1+63.40

STATE OF MISSOURI
JASON D. EVENDEN
NUMBER PE-2013000559
PROFESSIONAL ENGINEER

THIS SHEET HAS BEEN SIGNED, SEALED AND DATED ELECTRONICALLY.

DATE PREPARED
8/5/2021

ROUTE	STATE
744/160	MO
DISTRICT	SHEET NO.
SW	49

COUNTY
GREENE

JOB NO.
J8P3087D

CONTRACT ID.

PROJECT NO.

BRIDGE NO.

DESCRIPTION	DATE

MISSOURI HIGHWAYS AND TRANSPORTATION COMMISSION

105 WEST CAPITOL
JEFFERSON CITY, MO 65102
1-888-ASK-MODOT (1-888-275-6636)

SW EOP RADIUS
SHEET 49 OF 49

IF A SEAL IS PRESENT ON THIS SHEET IT HAS BEEN ELECTRONICALLY SEALED AND DATED.