

LOCATION A STA. 631+19.00 R1 TO STA. 635+50.00 R1

STATE OF MISSOURI
PAUL JOSEPH KRONLAGE
NUMBER EN 023328
REGISTERED PROFESSIONAL ENGINEER

THIS SHEET HAS BEEN SIGNED, SEALED AND DATED ELECTRONICALLY.

DATE PREPARED
8/3/2021

ROUTE	STATE
65	MO
DISTRICT	SHEET NO.
SW	1

COUNTY
CHRISTIAN/TANEY

JOB NO.
J7P3210

CONTRACT ID.

PROJECT NO.

BRIDGE NO.

DATE	DESCRIPTION

IF A SEAL IS PRESENT ON THIS SHEET IT HAS BEEN ELECTRONICALLY SEALED AND DATED.


MISSOURI HIGHWAYS AND TRANSPORTION COMMISSION

105 WEST CAPITOL
JEFFERSON CITY, MO 65102
1-888-ASK-MODOT (1-888-275-6636)


EFK•Moen
Civil Engineering Design
13523 Barrett Parkway Dr
Suite 250
St. Louis, MO 63021
Phone 314-394-3100
Fax 314-394-3199
Missouri Certificate of Authority: 001578

REV.


Z:\19001 Route 65 Trekk\DGN\Design\Final\Plotsheets\XS_J7P3210_LOC_A.dgn 10:31:36 AM 8/3/2021

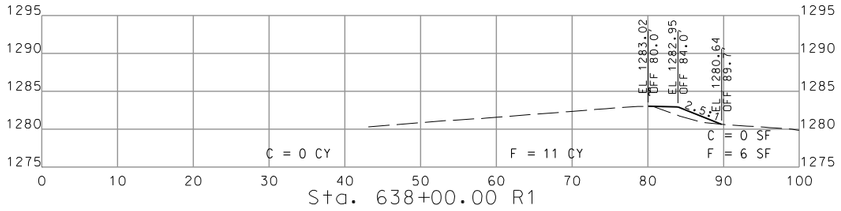


Sta. 638+00.00 R1

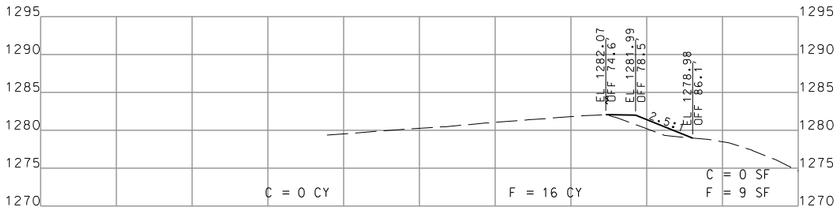


Sta. 640+50.00 R1

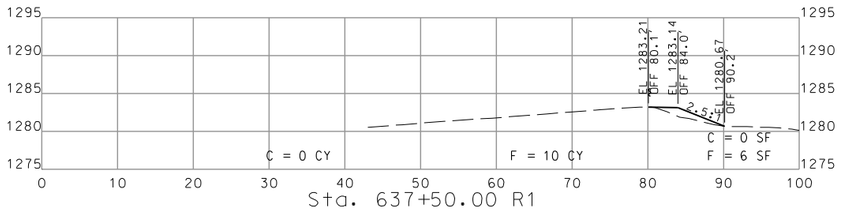


Sta. 637+50.00 R1

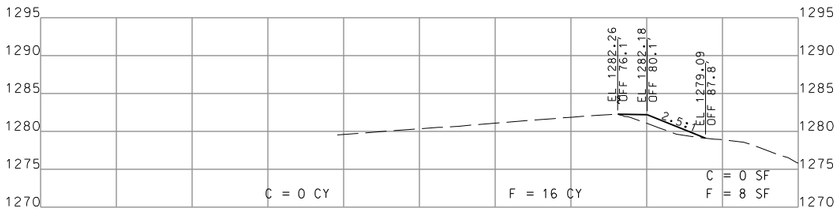


Sta. 640+00.00 R1

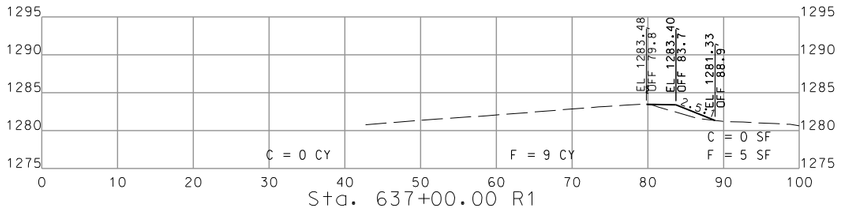


Sta. 637+00.00 R1

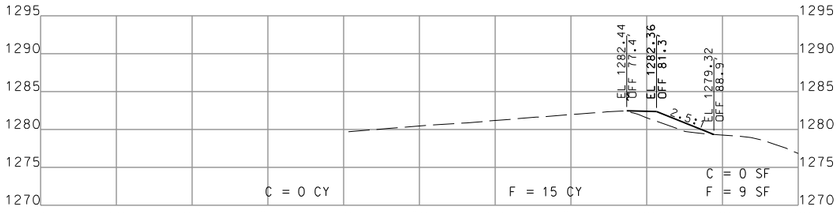


Sta. 639+50.00 R1

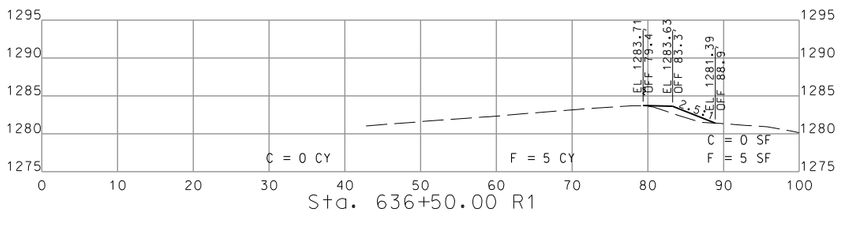


Sta. 636+50.00 R1

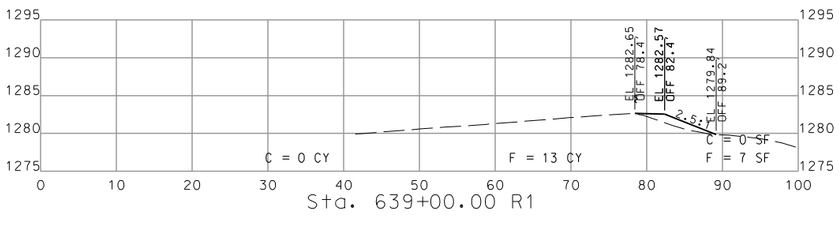

Sta. 639+00.00 R1

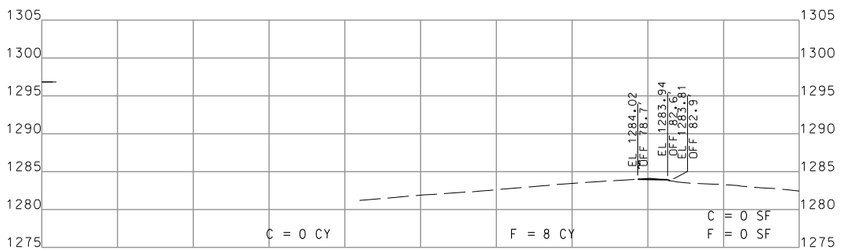

Sta. 636+00.00 R1

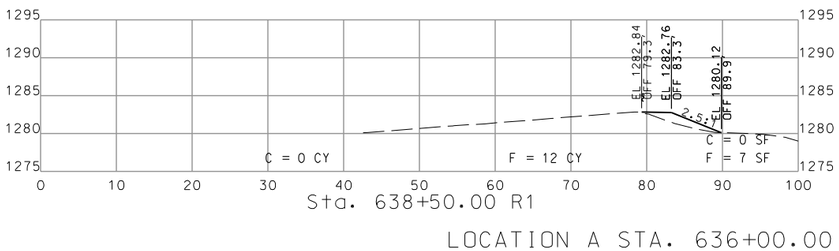

Sta. 638+50.00 R1

LOCATION A STA. 636+00.00 R1 TO STA. 640+50.00 R1

STATE OF MISSOURI
PAUL JOSEPH KRONLAGE
NUMBER EN 023328
REGISTERED PROFESSIONAL ENGINEER

THIS SHEET HAS BEEN SIGNED, SEALED AND DATED ELECTRONICALLY.

DATE PREPARED
8/3/2021

ROUTE	STATE
65	MO
DISTRICT	SHEET NO.
SW	2

COUNTY
CHRISTIAN/TANEY

JOB NO.
J7P3210

CONTRACT ID.

PROJECT NO.

BRIDGE NO.

DESCRIPTION	DATE

IF A SEAL IS PRESENT ON THIS SHEET IT HAS BEEN ELECTRONICALLY SEALED AND DATED.

MISSOURI HIGHWAYS AND TRANSPORTION COMMISSION


MoDOT

105 WEST CAPITOL
JEFFERSON CITY, MO 65102
1-888-ASK-MODOT (1-888-275-6636)


EFK•Moen
Civil Engineering Design
13523 Barrett Parkway Dr
Suite 250
St. Louis, MO 63021
Phone 314-394-3100
Fax 314-394-3199
Missouri Certificate of Authority: 001578

REV.


Z:\19001 Route 65 Trekk\DGN\Design\Final\Plotsheets\XS_J7P3210_LOC_A.dgn 10:32:41 AM 8/3/2021

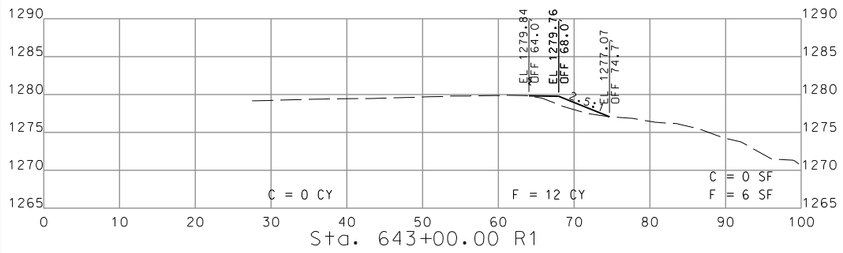


Sta. 643+00.00 R1

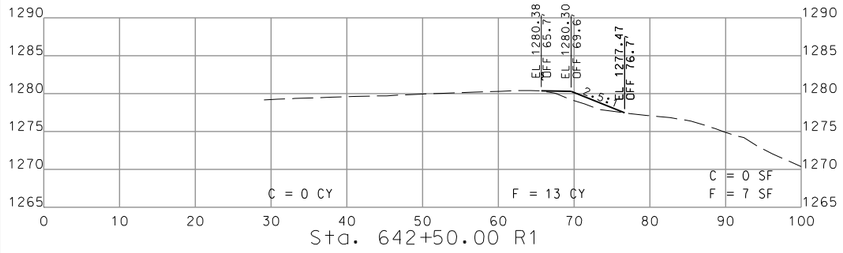


Sta. 642+50.00 R1

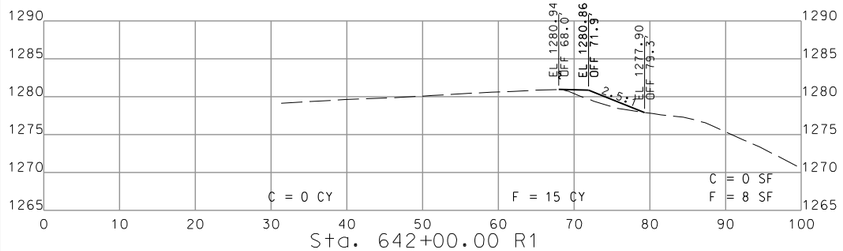


Sta. 642+00.00 R1

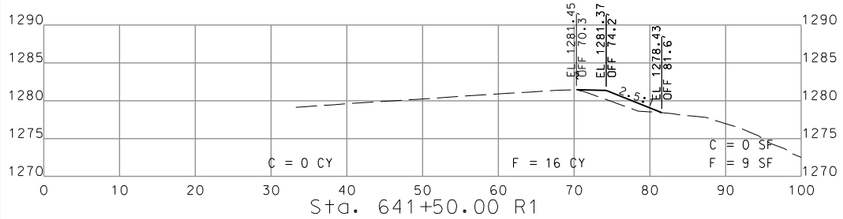


Sta. 641+50.00 R1

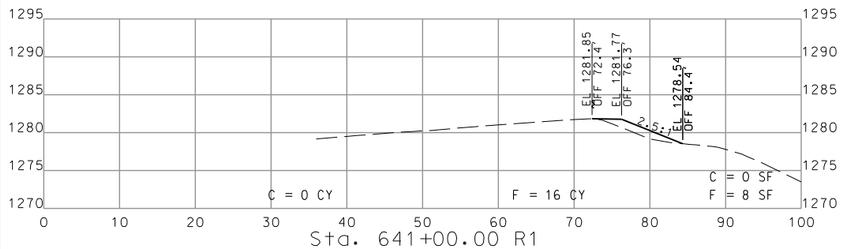


Sta. 641+00.00 R1

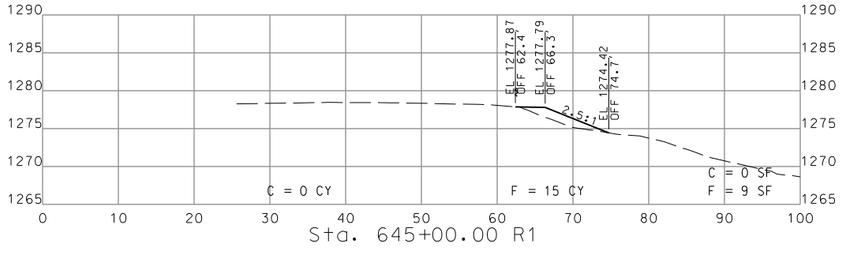


Sta. 645+00.00 R1

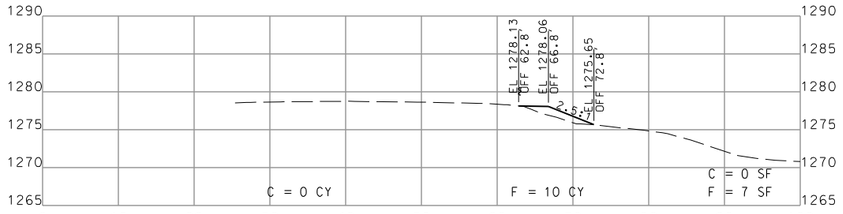

Sta. 644+50.00 R1

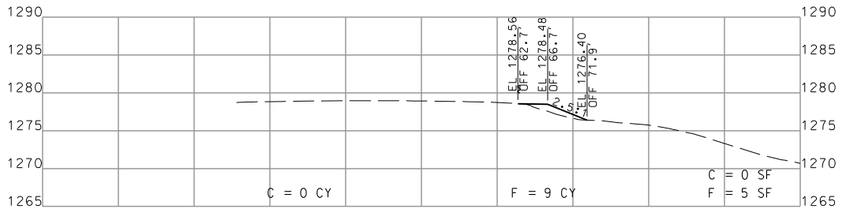

Sta. 644+00.00 R1

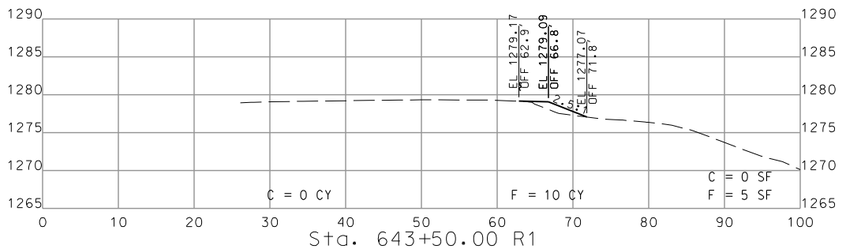

Sta. 643+50.00 R1

LOCATION A STA. 641+00.00 R1 TO STA. 645+00.00 R1

PAUL JOSEPH KRONLAGE NUMBER EN 023328
REGISTERED PROFESSIONAL ENGINEER
STATE OF MISSOURI

THIS SHEET HAS BEEN SIGNED, SEALED AND DATED ELECTRONICALLY.

DATE PREPARED
8/3/2021

ROUTE	STATE
65	MO
DISTRICT	SHEET NO.
SW	3

COUNTY
CHRISTIAN/TANEY

JOB NO.
J7P3210

CONTRACT ID.

PROJECT NO.

BRIDGE NO.

DESCRIPTION	DATE


IF A SEAL IS PRESENT ON THIS SHEET IT HAS BEEN ELECTRONICALLY SEALED AND DATED.

MISSOURI HIGHWAYS AND TRANSPORTION COMMISSION
105 WEST CAPITOL
JEFFERSON CITY, MO 65102
1-888-ASK-MODOT (1-888-275-6636)


EFK•Moen
Civil Engineering Design
13523 Barrett Parkway Dr
Suite 250
St. Louis, MO 63021
Phone 314-394-3100
Fax 314-394-3199
Missouri Certificate of Authority: 001578

REV.


Z:\19001 Route 65 Trekk\DGN\Design\Final\Plotsheets\XS_J7P3210_LOC_A.dgn 10:33:45 AM 8/3/2021

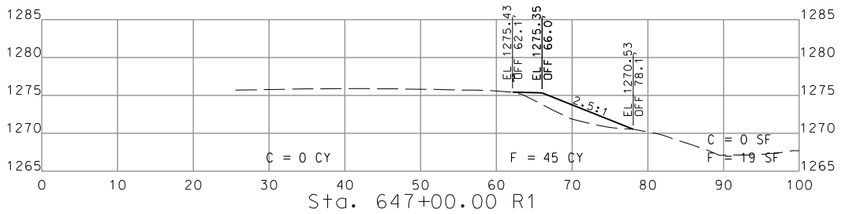


Sta. 647+00.00 R1

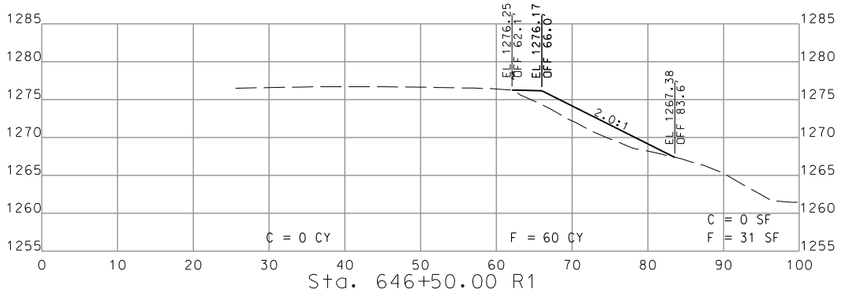


Sta. 646+50.00 R1

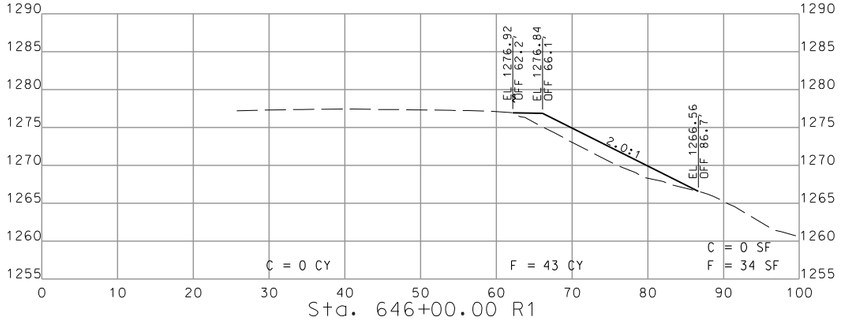

Sta. 646+00.00 R1

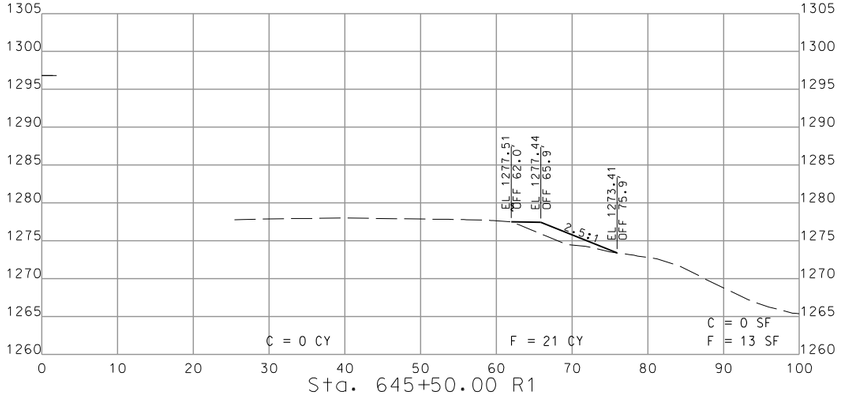

Sta. 645+50.00 R1

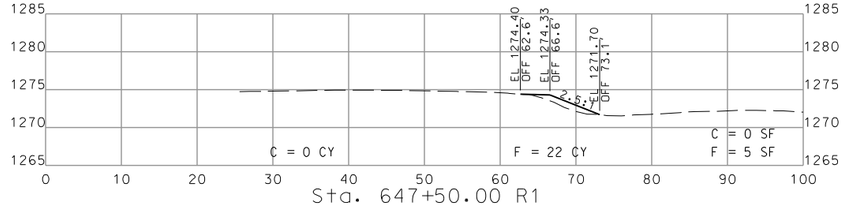

Sta. 647+50.00 R1

LOCATION A STA. 645+50.00 R1 TO STA. 647+50.00 R1

THIS SHEET HAS BEEN SIGNED, SEALED AND DATED ELECTRONICALLY.

PAUL JOSEPH KRONLAGE NUMBER EN 023328
REGISTERED PROFESSIONAL ENGINEER
STATE OF MISSOURI

DATE PREPARED: 8/3/2021

ROUTE	STATE
65	MO
DISTRICT	SHEET NO.
SW	4

COUNTY: CHRISTIAN/TANEY

JOB NO.: J7P3210

CONTRACT ID.:

PROJECT NO.:

BRIDGE NO.:

IF A SEAL IS PRESENT ON THIS SHEET IT HAS BEEN ELECTRONICALLY SEALED AND DATED.


REV.	DESCRIPTION	DATE


MISSOURI HIGHWAYS AND TRANSPORTION COMMISSION


105 WEST CAPITOL
JEFFERSON CITY, MO 65102
1-888-ASK-MODOT (1-888-275-6636)


EFK•Moen
Civil Engineering Design
13523 Barrett Parkway Dr
Suite 250
St. Louis, MO 63021
Phone 314-394-3100
Fax 314-394-3199
Missouri Certificate of Authority: 001578


Z:\19001 Route 65 Trekk\DGN\Design\Final\Plotsheets\XS_J7P3210_LOC_A.dgn 10:34:23 AM 8/3/2021

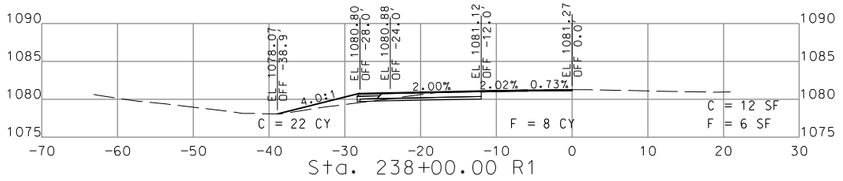


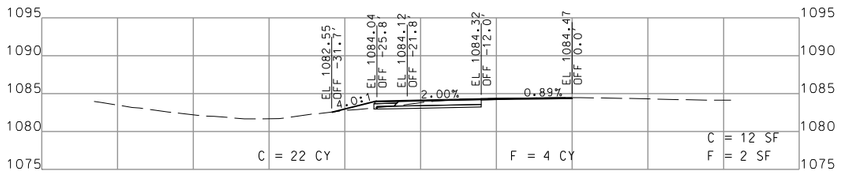


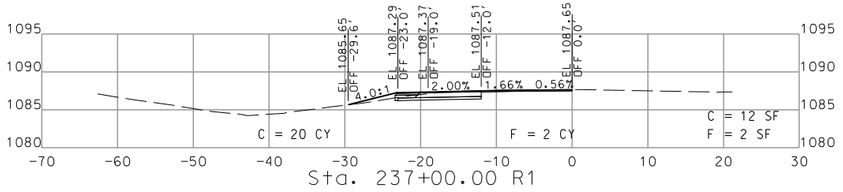


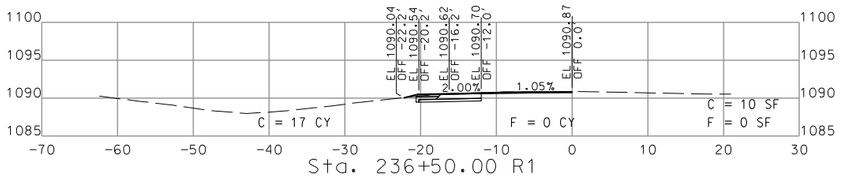


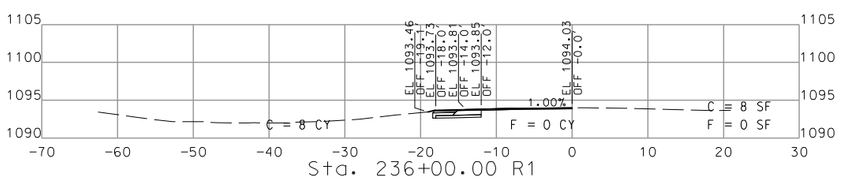


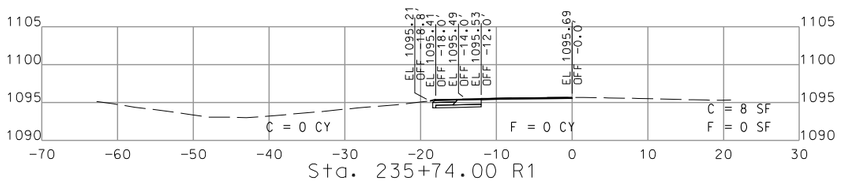


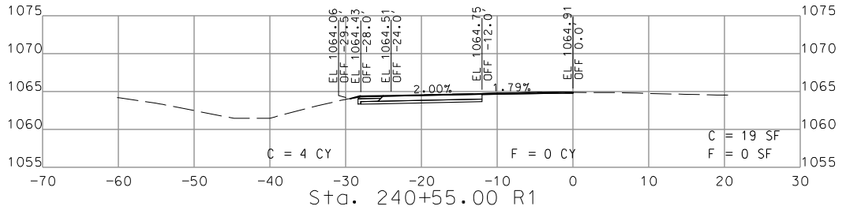


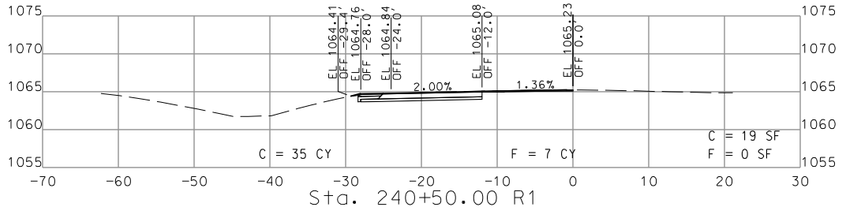

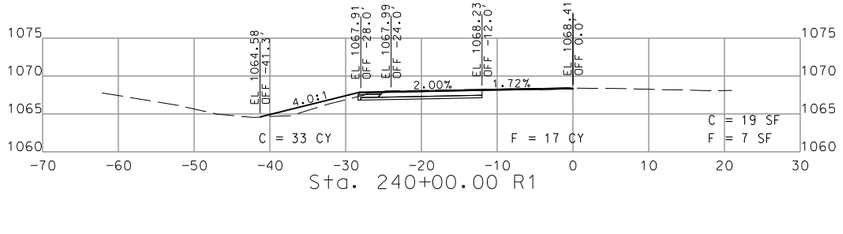

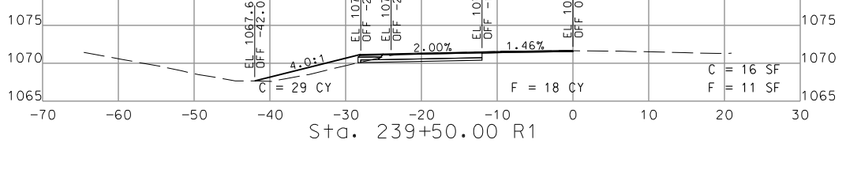

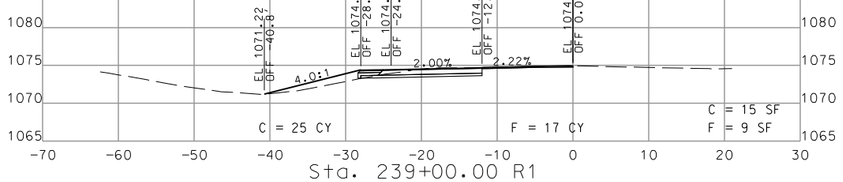

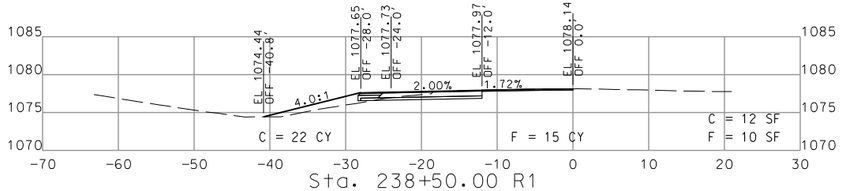

LOCATION C SB STA. 235+74.00 R1 TO STA. 240+55.00 R1

STATE OF MISSOURI
PAUL JOSEPH KRONLAGE NUMBER E/N 023328
REGISTERED PROFESSIONAL ENGINEER
THIS SHEET HAS BEEN SIGNED, SEALED AND DATED ELECTRONICALLY.

DATE PREPARED 8/3/2021

ROUTE	STATE
65	MO
DISTRICT	SHEET NO.
SW	5

COUNTY: CHRISTIAN/TANEY

JOB NO.: J7P3210

CONTRACT ID.:

PROJECT NO.:

BRIDGE NO.:

REV.	DESCRIPTION	DATE

IF A SEAL IS PRESENT ON THIS SHEET IT HAS BEEN ELECTRONICALLY SEALED AND DATED.

MISSOURI HIGHWAYS AND TRANSPORTION COMMISSION
105 WEST CAPITOL
JEFFERSON CITY, MO 65102
1-888-ASK-MODOT (1-888-275-6636)

EFK•Moen
Civil Engineering Design
13523 Barrett Parkway Dr
Suite 250
St. Louis, MO 63021
Phone 314-394-3100
Fax 314-394-3199
Missouri Certificate of Authority: 001578

LOCATION D NB STA. 1931+10.00 TO STA. 1932+30.01

JENNIFER A. THOMAS
NUMBER PE-2013030729
STATE OF MISSOURI
PROFESSIONAL ENGINEER

THIS SHEET WAS DIGITALLY SIGNED, SEALED AND DATED ELECTRONICALLY.

DATE PREPARED
8/6/2021

ROUTE	STATE
65	MO
DISTRICT	SHEET NO.
SW	11

COUNTY
CHRISTIAN/TANEY

JOB NO.
J7P3210

CONTRACT ID.

PROJECT NO.

BRIDGE NO.

IF A SEAL IS PRESENT ON THIS SHEET IT HAS BEEN ELECTRONICALLY SEALED AND DATED.

DESCRIPTION	DATE

MISSOURI HIGHWAYS AND TRANSPORTATION COMMISSION


105 WEST CAPITOL
JEFFERSON CITY, MO 65102
1-888-ASK-MODOT (1-888-275-6636)

MoDOT

1411 East 104th St.
Kansas City, MO 64131
Tel (816) 874-4655
Fax (816) 874-4675
www.trekdesigngroup.com

Missouri Cert. of Authority 2002010300

TREKK DESIGN GROUP, LLC

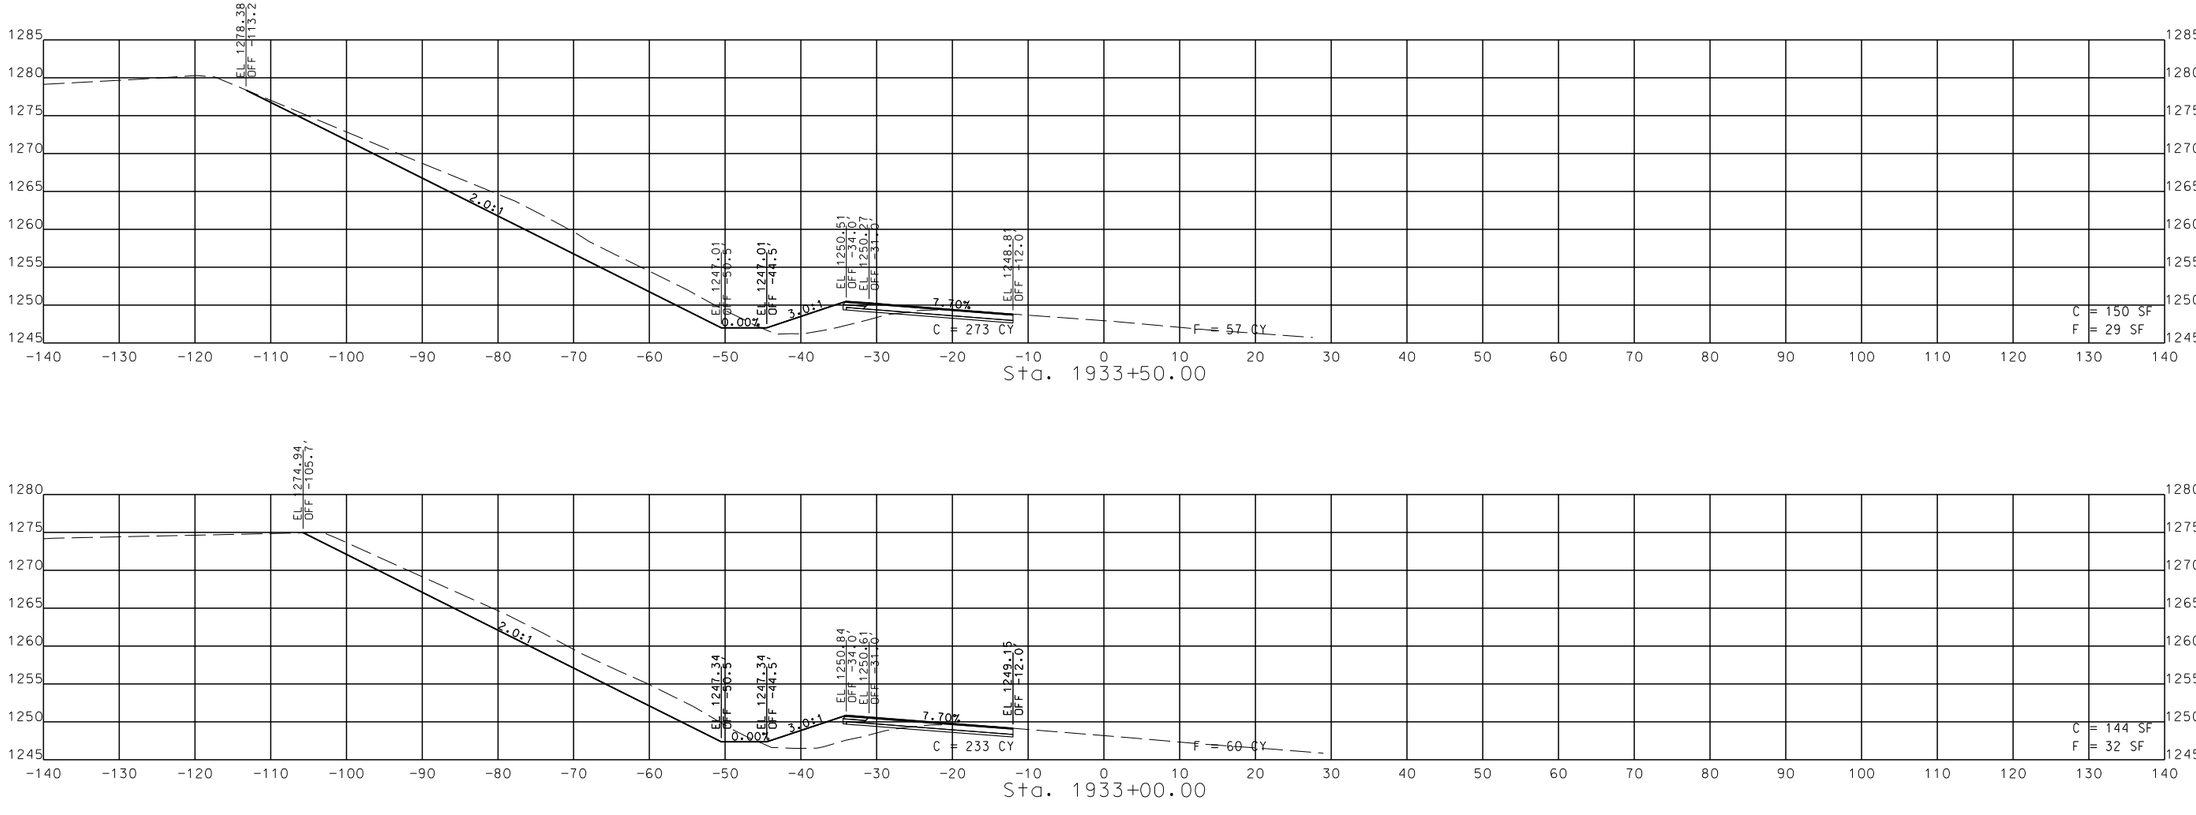

LOCATION D NB STA. 1932+50.00 TO STA. 1933+50.00

JENNIFER A. THOMAS
NUMBER PE-2013030729
STATE OF MISSOURI
PROFESSIONAL ENGINEER

THIS SHEET HAS BEEN SIGNED, SEALED AND DATED ELECTRONICALLY.

IF A SEAL IS PRESENT ON THIS SHEET IT HAS BEEN ELECTRONICALLY SEALED AND DATED.

DATE PREPARED
8/6/2021

ROUTE	STATE
65	MO
DISTRICT	SHEET NO.
SW	12

COUNTY
CHRISTIAN/TANEY

JOB NO.
J7P3210

CONTRACT ID.

PROJECT NO.


BRIDGE NO.


DATE	DESCRIPTION


MISSOURI HIGHWAYS AND TRANSPORTATION COMMISSION

105 WEST CAPITOL
JEFFERSON CITY, MO 65102
1-888-ASK-MODOT (1-888-275-6636)

TREKK DESIGN GROUP, LLC
1411 East 104th St.
Kansas City, MO 64131
Tel (816) 874-4655
Fax (816) 874-4675
www.trekkdesigngroup.com
Missouri Corp. of Authority 2002010300

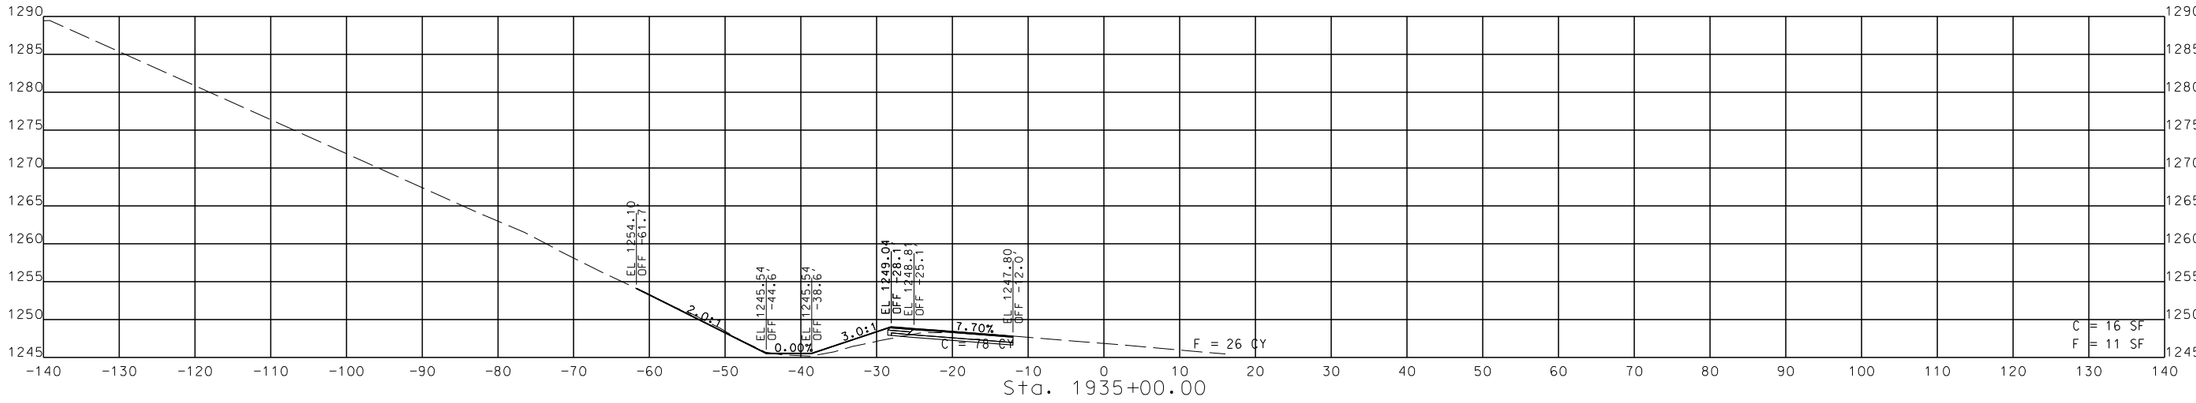

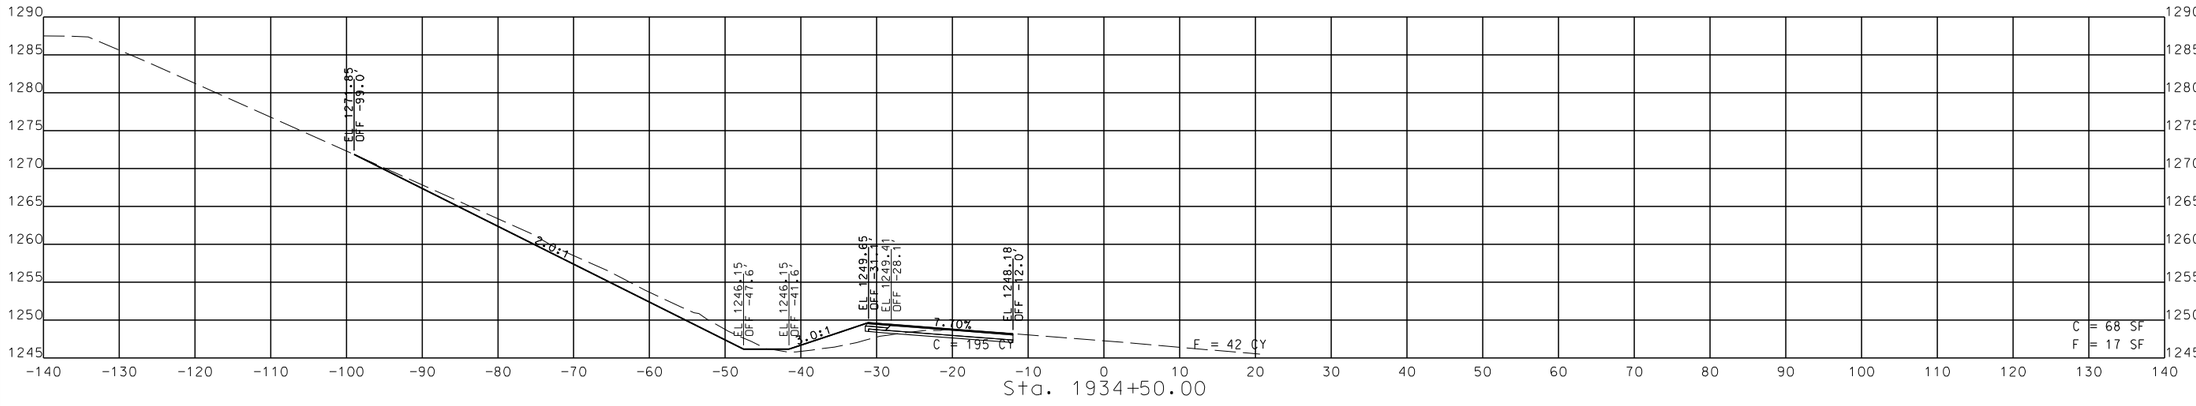

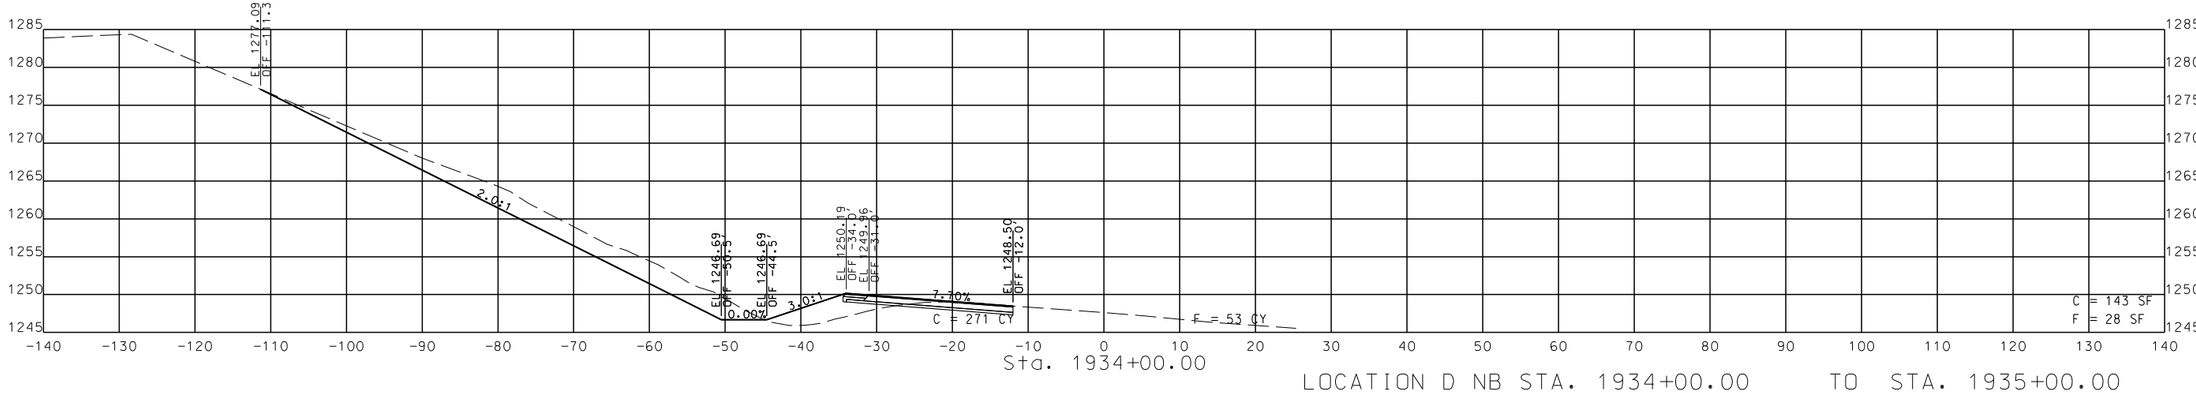

LOCATION D NB STA. 1934+00.00 TO STA. 1935+00.00

JENNIFER A. THOMAS
NUMBER PE-2013030729
STATE OF MISSOURI
PROFESSIONAL ENGINEER

THIS SHEET HAS BEEN SIGNED, SEALED AND DATED ELECTRONICALLY.

IF A SEAL IS PRESENT ON THIS SHEET IT HAS BEEN ELECTRONICALLY SEALED AND DATED.


DATE PREPARED	
8/6/2021	
ROUTE	STATE
65	MO
DISTRICT	SHEET NO.
SW	13
COUNTY	
CHRISTIAN/TANEY	
JOB NO.	
J7P3210	
CONTRACT ID.	
PROJECT NO.	
BRIDGE NO.	

DESCRIPTION	DATE

MISSOURI HIGHWAYS AND TRANSPORTATION COMMISSION

105 WEST CAPITOL
JEFFERSON CITY, MO 65102
1-888-ASK-MODOT (1-888-275-6636)

TREKK DESIGN GROUP, LLC
1411 East 104th St.
Kansas City, MO 64131
Tel (816) 874-4655
Fax (816) 874-4675
www.trekkdesigngroup.com
Missouri Cert. of Authority 2002010300

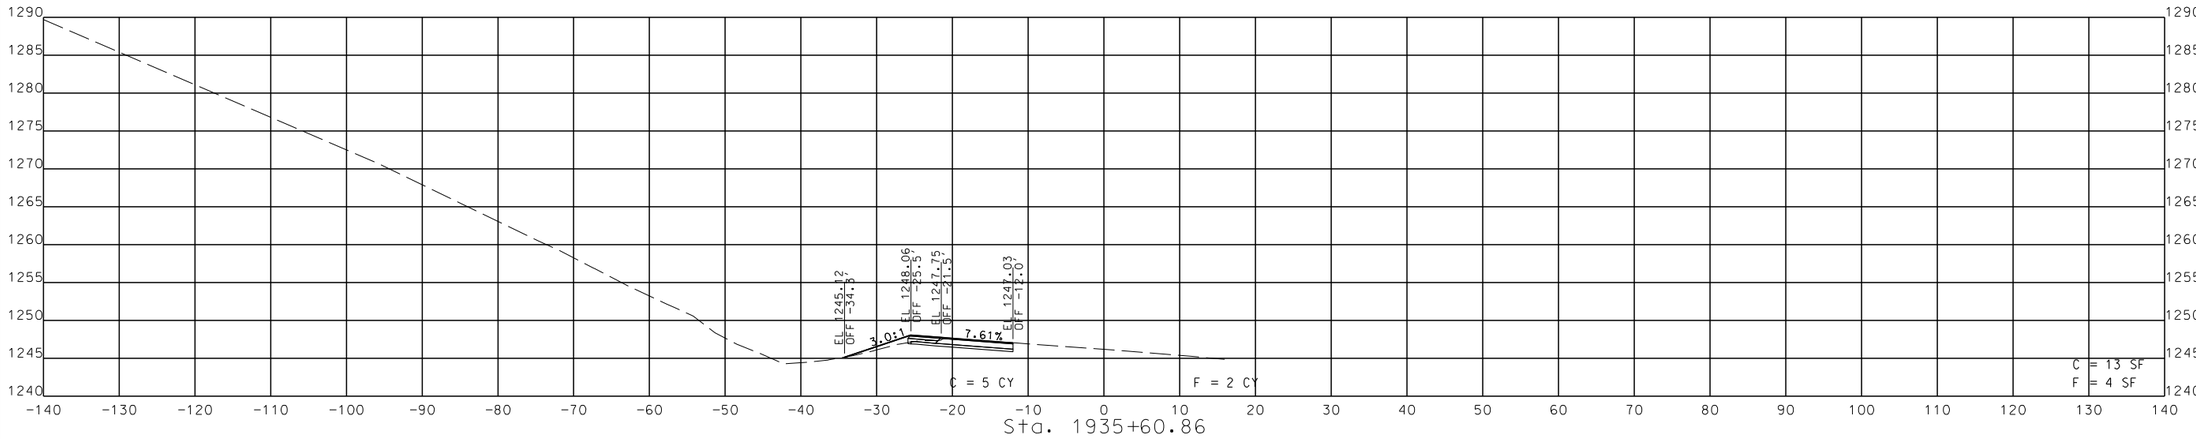

LOCATION D NB STA. 1935+50.00 TO STA. 1935+60.86

JENNIFER A. THOMAS
NUMBER PE-2013030729
STATE OF MISSOURI
PROFESSIONAL ENGINEER

THIS SHEET HAS BEEN SIGNED, SEALED AND DATED ELECTRONICALLY.

DATE PREPARED
8/6/2021

ROUTE	STATE
65	MO
DISTRICT	SHEET NO.
SW	14

COUNTY
CHRISTIAN/TANEY

JOB NO.
J7P3210

CONTRACT ID.

PROJECT NO.


BRIDGE NO.


DESCRIPTION	DATE


IF A SEAL IS PRESENT ON THIS SHEET IT HAS BEEN ELECTRONICALLY SEALED AND DATED.

MISSOURI HIGHWAYS AND TRANSPORTATION COMMISSION
105 WEST CAPITOL
JEFFERSON CITY, MO 65102
1-888-ASK-MODOT (1-888-275-6636)

TREKK DESIGN GROUP, LLC
1411 East 104th St.
Kansas City, MO 64131
Tel (816) 874-4655
Fax (816) 874-4675
www.trekkdesigngroup.com
Missouri Cert. of Authority 2002010300

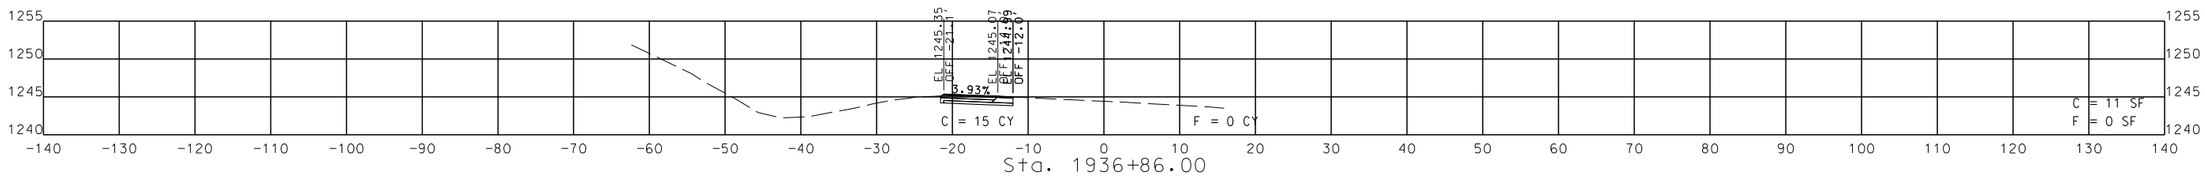

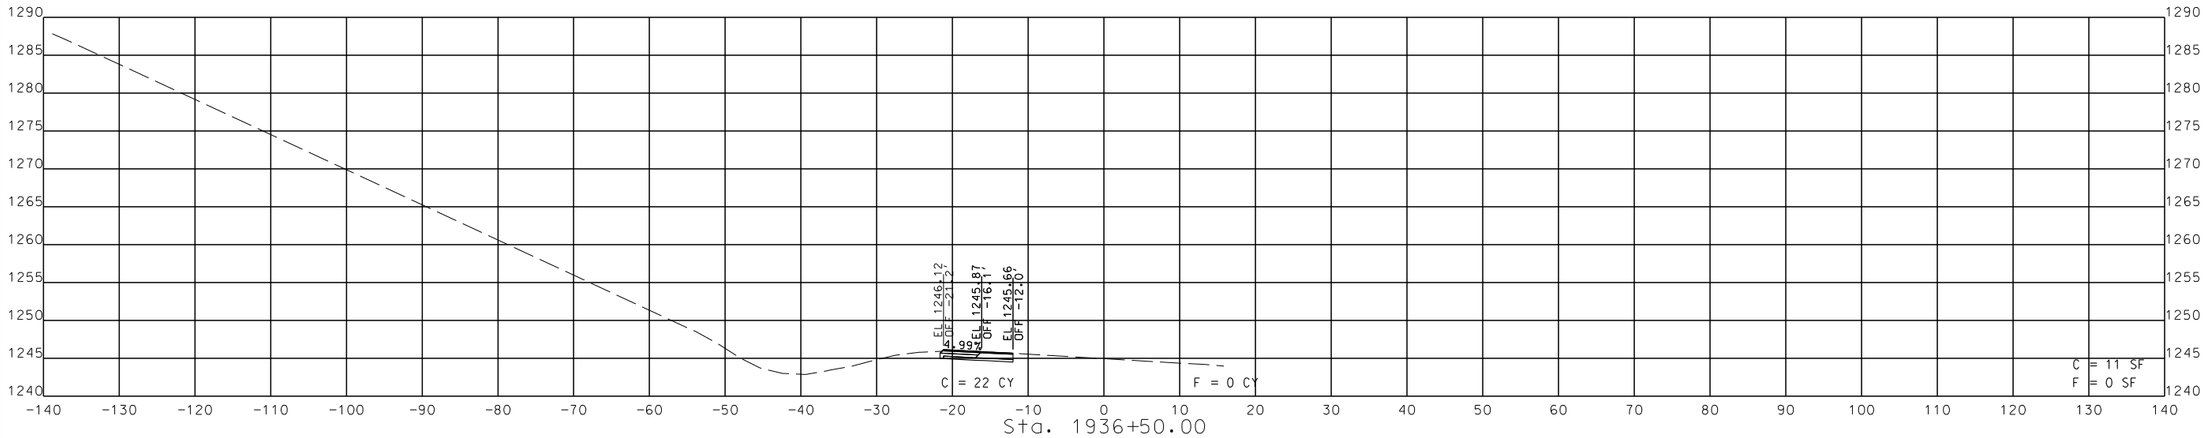

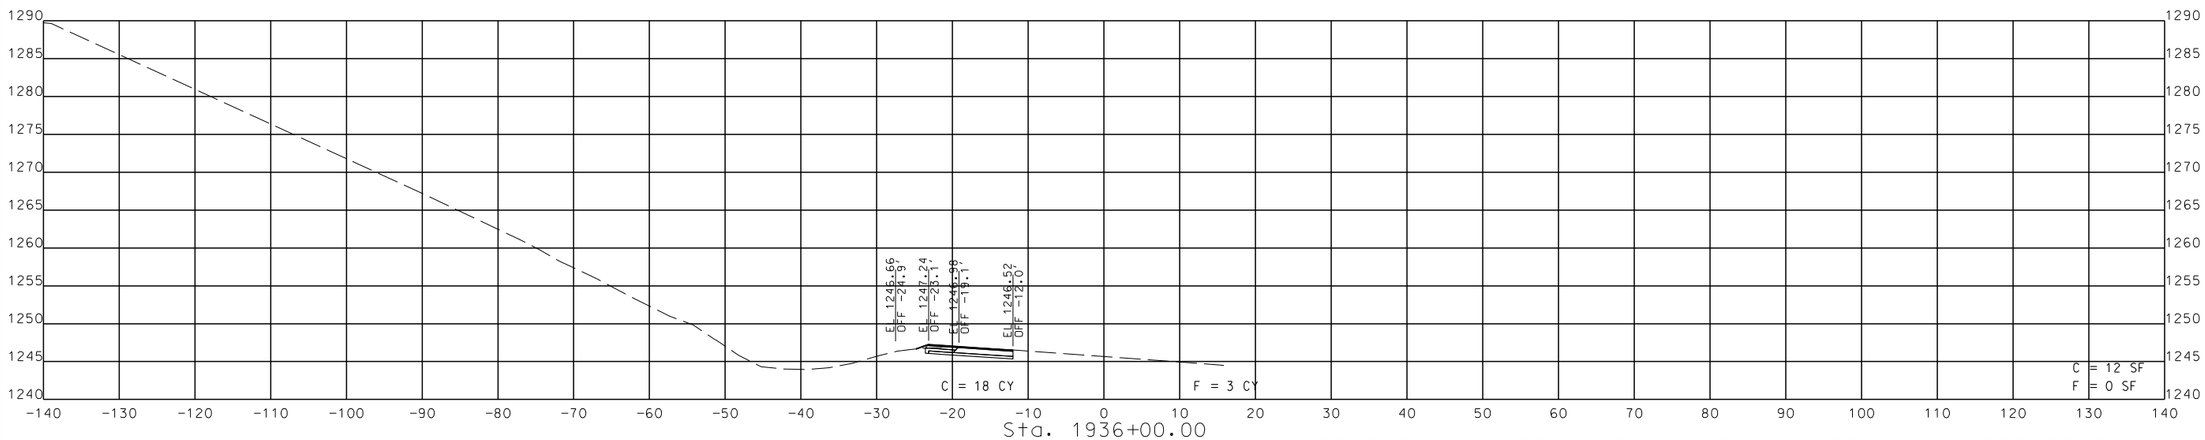

LOCATION D NB STA. 1936+00.00 TO STA. 1936+86.00

IF A SEAL IS PRESENT ON THIS SHEET IT HAS BEEN ELECTRONICALLY SEALED AND DATED.

STATE OF MISSOURI
JENNIFER A. THOMAS
NUMBER PE-2013030729
PROFESSIONAL ENGINEER
THIS SHEET HAS BEEN SIGNED, SEALED AND DATED ELECTRONICALLY.

DATE PREPARED
8/6/2021

ROUTE	STATE
65	MO
DISTRICT	SHEET NO.
SW	15

COUNTY
CHRISTIAN/TANEY

JOB NO.
J7P3210

CONTRACT ID.


PROJECT NO.


BRIDGE NO.


DESCRIPTION	DATE


MISSOURI HIGHWAYS AND TRANSPORTATION COMMISSION
105 WEST CAPITOL
JEFFERSON CITY, MO 65102
1-888-ASK-MODOT (1-888-275-6636)

TREKK DESIGN GROUP, LLC
1411 East 104th St.
Kansas City, MO 64131
Tel (816) 874-4655
Fax (816) 874-4675
www.trekkdesigngroup.com
Missouri Cert. of Authority 2002010300

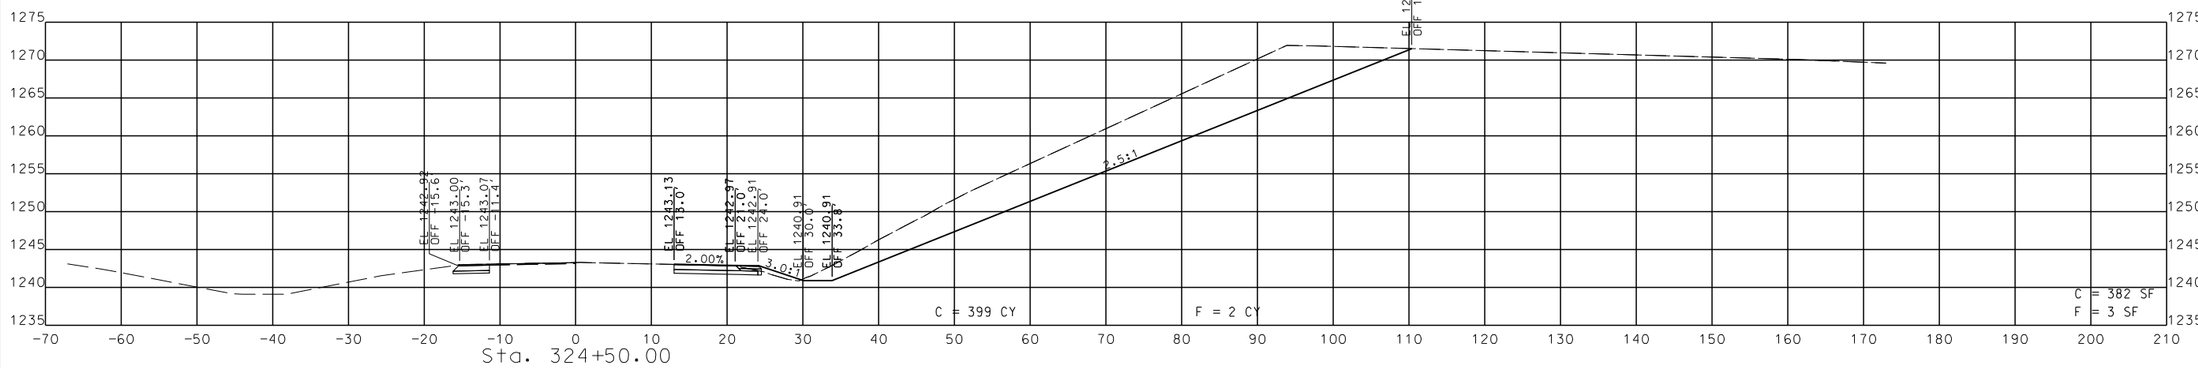

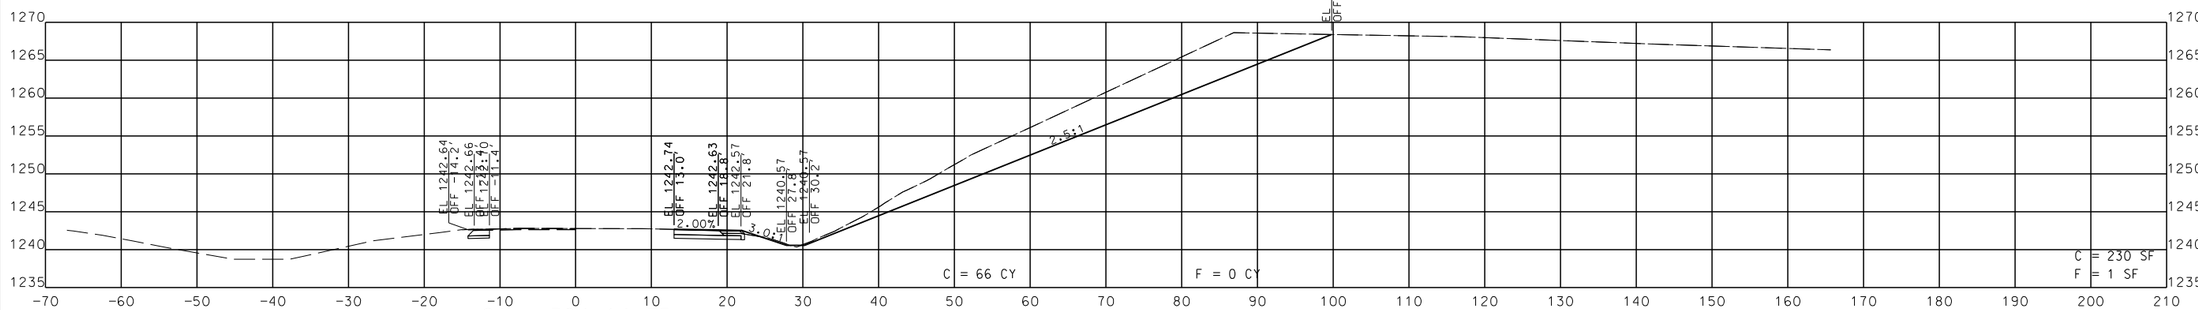

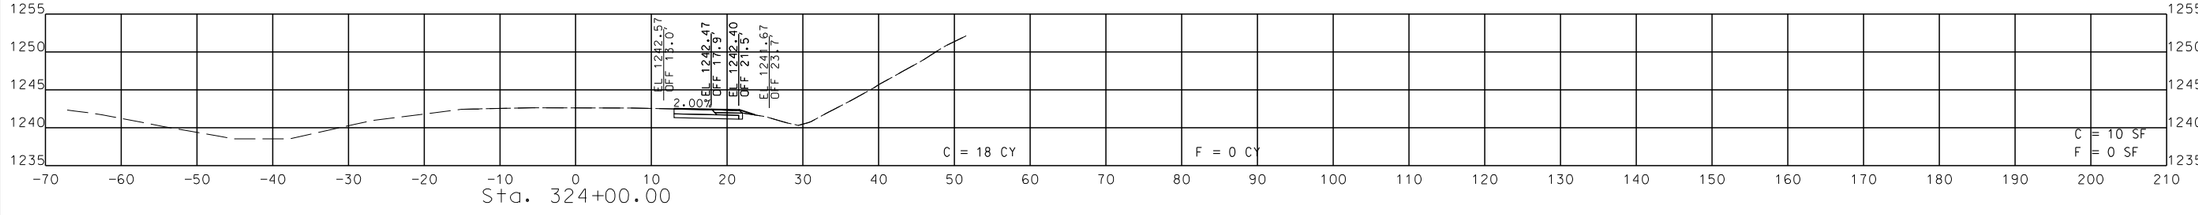

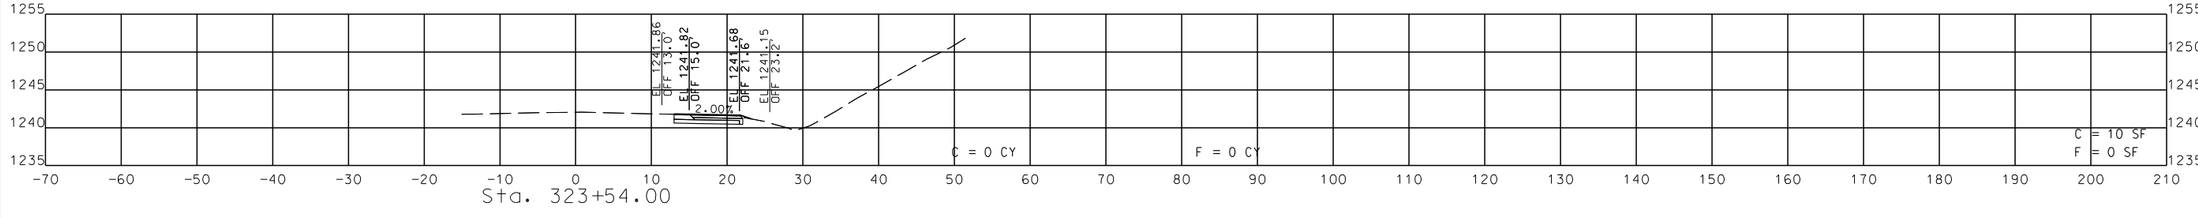

LOCATION D SB STA. 323+54.00 TO STA. 324+50.00

STATE OF MISSOURI
JENNIFER A. THOMAS
NUMBER PE-2013030729
PROFESSIONAL ENGINEER
THIS SHEET WAS ORIGINALLY SEALED AND DATED ELECTRONICALLY.

DATE
.
DATE PREPARED
8/6/2021
ROUTE 65 | STATE MO
DISTRICT SW | SHEET NO. 6
COUNTY
CHRISTIAN/TANEY
JOB NO.
J7P3210
CONTRACT ID.
.
PROJECT NO.
.
BRIDGE NO.
.


IF A SEAL IS PRESENT ON THIS SHEET IT HAS BEEN ELECTRONICALLY SEALED AND DATED.


DATE	DESCRIPTION


MISSOURI HIGHWAYS AND TRANSPORTATION COMMISSION

105 WEST CAPITOL
JEFFERSON CITY, MO 65102
1-888-ASK-MODOT (1-888-275-6636)

TREKK DESIGN GROUP, LLC
1411 East 104th St.
Kansas City, MO 64131
Tel (816) 874-4655
Fax (816) 874-4675
www.trekkdesigngroup.com
Missouri Cert. of Authority 2002015300

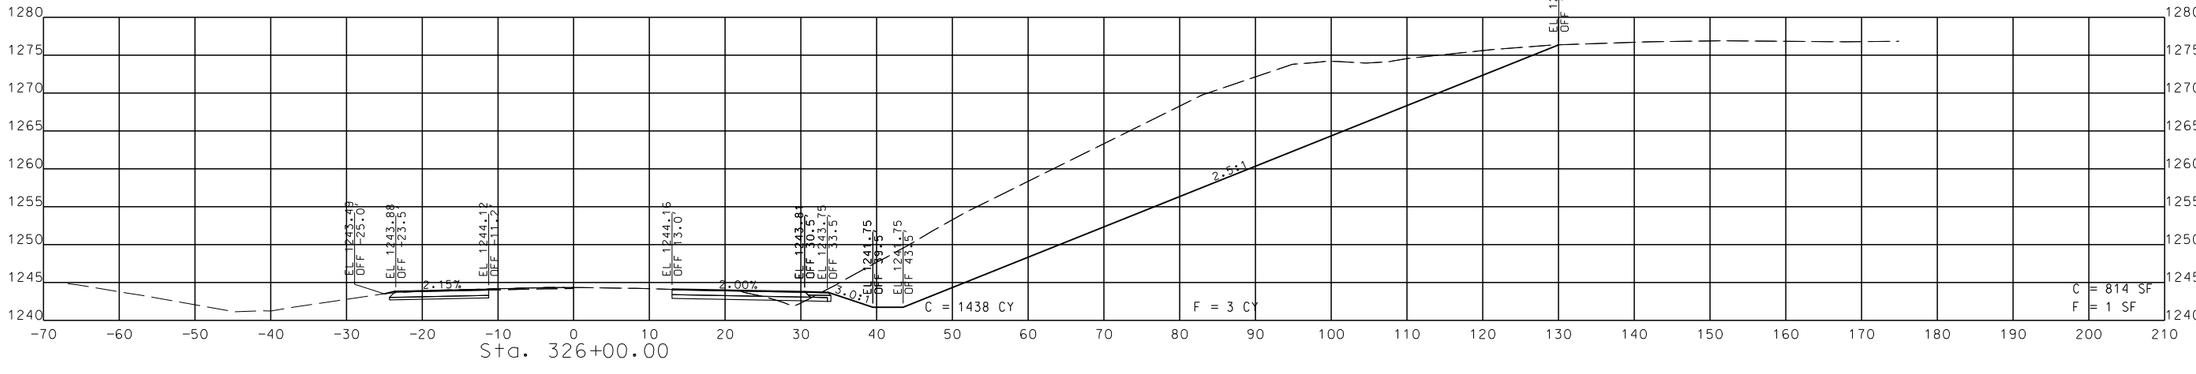

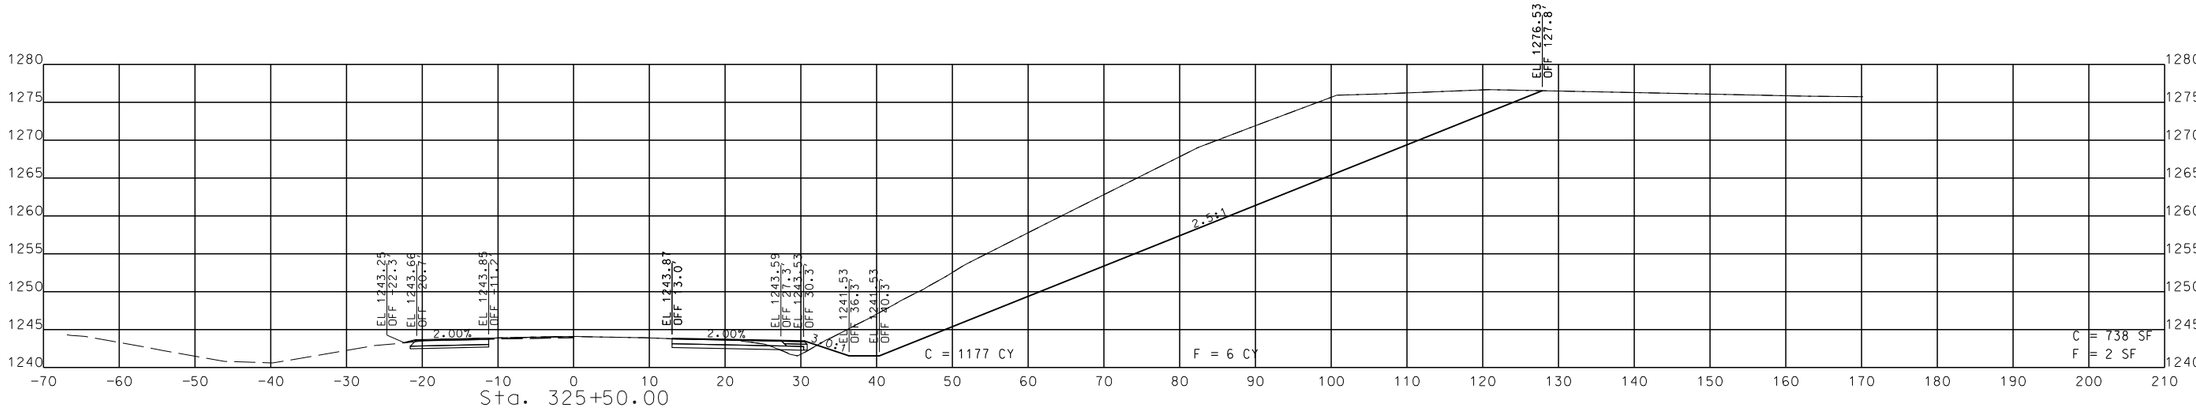

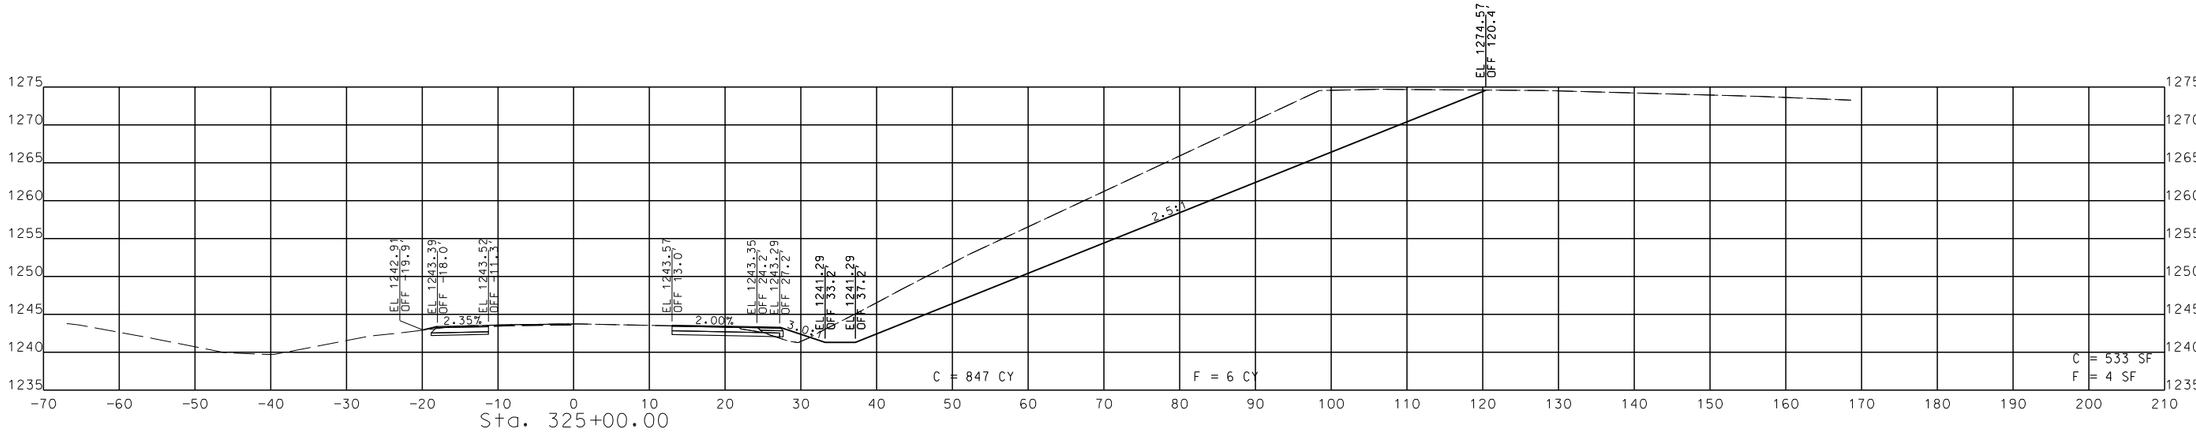

LOCATION D SB STA. 325+00.00 TO STA. 326+00.00

JENNIFER A. THOMAS
NUMBER PE-2013030729
STATE OF MISSOURI
PROFESSIONAL ENGINEER
THIS SHEET HAS BEEN SIGNED, SEALED AND DATED ELECTRONICALLY.

DATE
.

DATE PREPARED
8/6/2021

ROUTE	STATE
65	MO
DISTRICT	SHEET NO.
SW	7

COUNTY
CHRISTIAN/TANEY

JOB NO.
J7P3210

CONTRACT ID.
.

PROJECT NO.
.

BRIDGE NO.
.

IF A SEAL IS PRESENT ON THIS SHEET IT HAS BEEN ELECTRONICALLY SEALED AND DATED.


DESCRIPTION	DATE


MISSOURI HIGHWAYS AND TRANSPORTATION COMMISSION


105 WEST CAPITOL
JEFFERSON CITY, MO 65102
1-888-ASK-MODOT (1-888-275-6636)

TREKK DESIGN GROUP, LLC
1411 East 104th St.
Kansas City, MO 64131
Tel (816) 874-4655
Fax (816) 874-4675
www.trekkdesigngroup.com
Missouri Cert. of Authority 2002010300

XS_J7P3210_Loc D.dgn 8:06:46 PM 8/6/2021

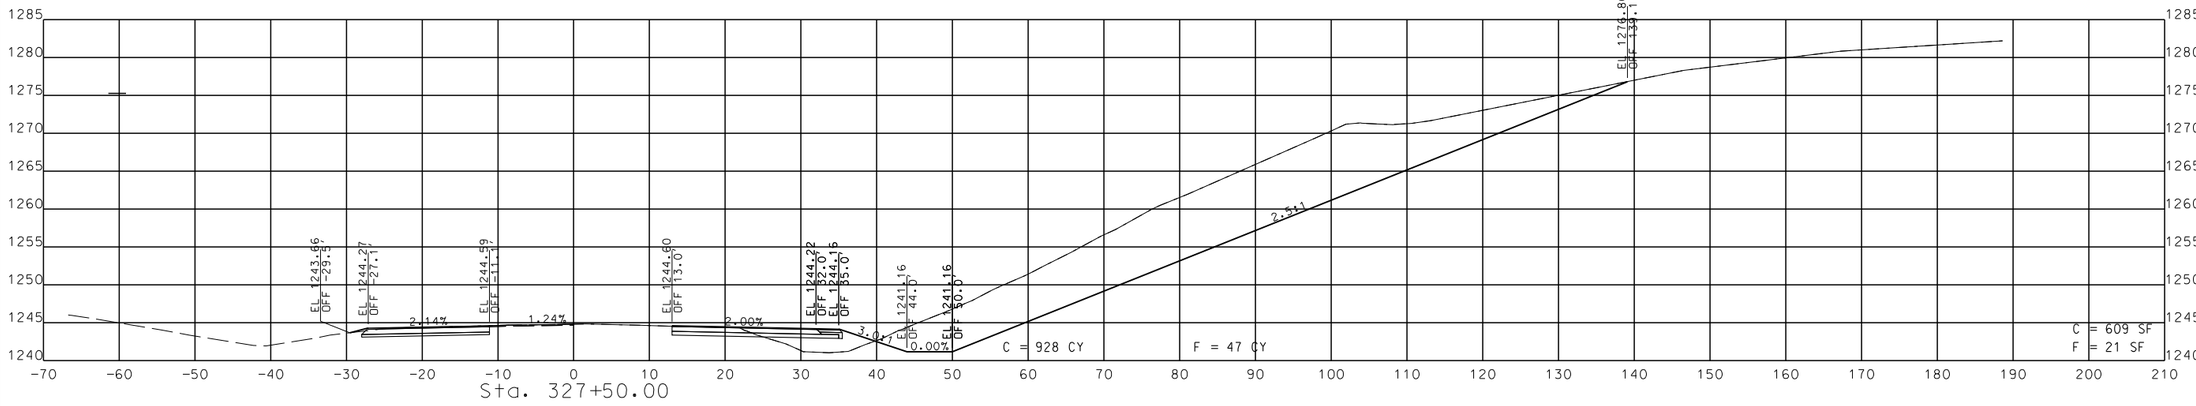

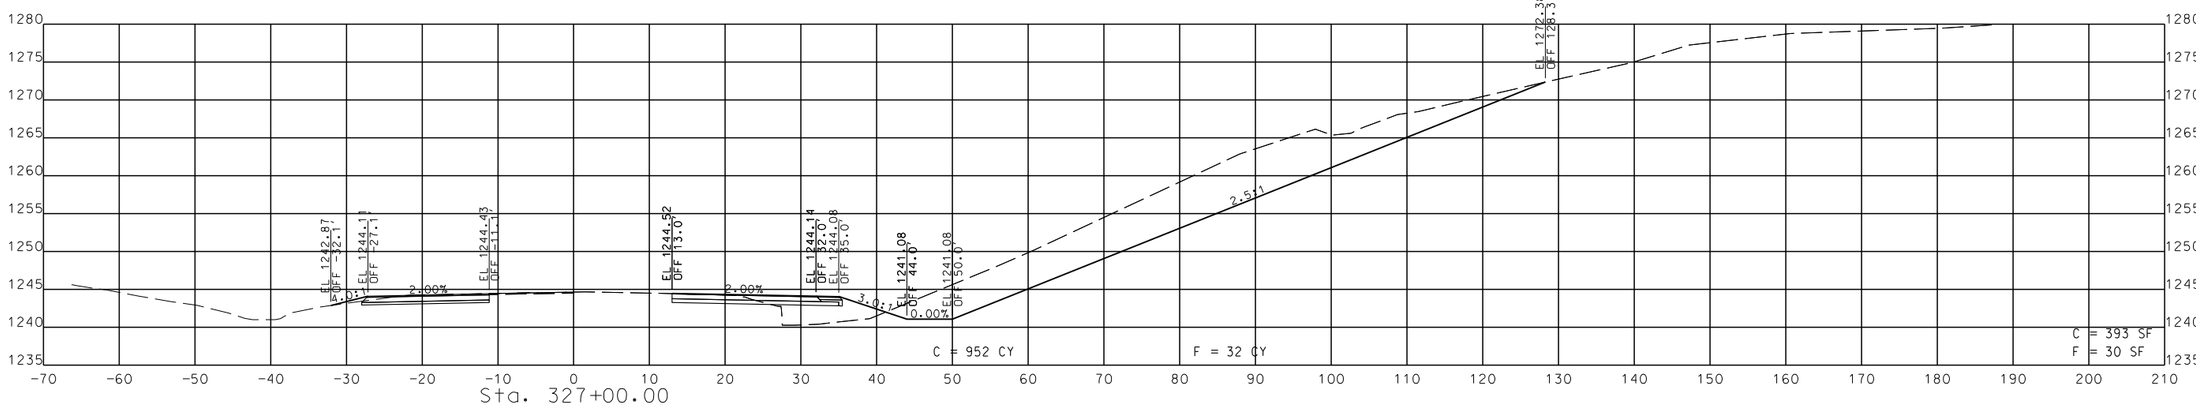

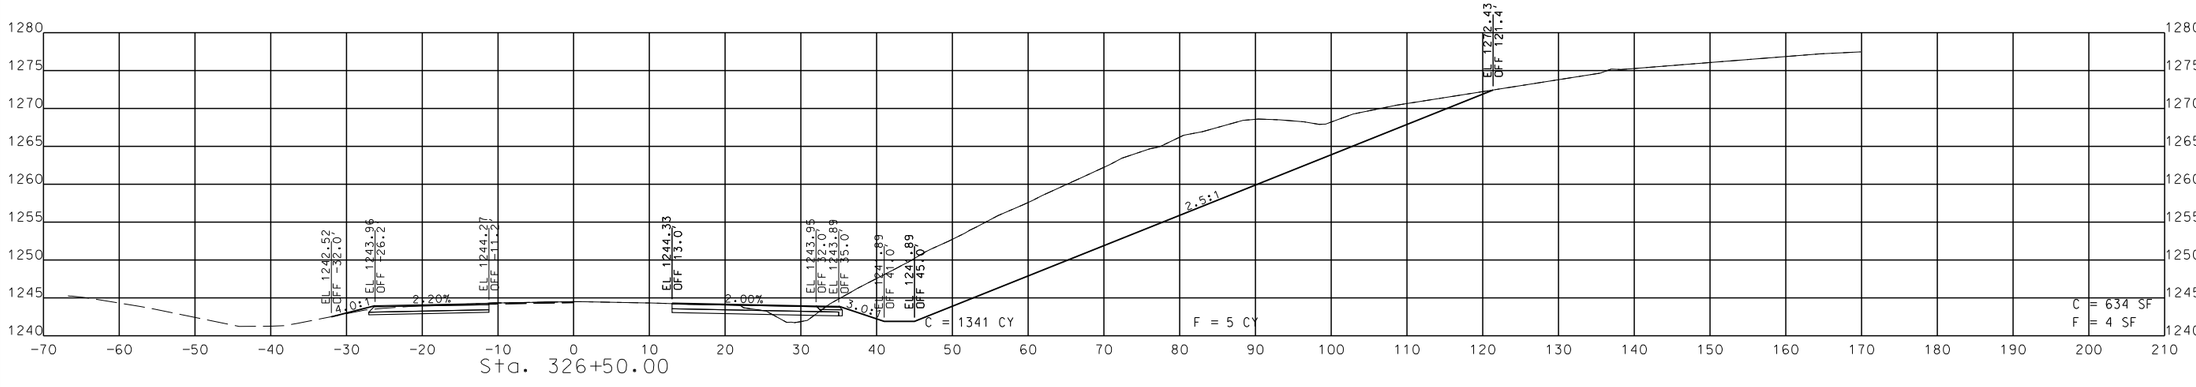

LOCATION D SB STA. 326+50.00 TO STA. 327+50.00

STATE OF MISSOURI
JENNIFER A. THOMAS
NUMBER PE-2013030729
PROFESSIONAL ENGINEER
THIS SHEET WAS DIGITALLY SIGNED, SEALED AND DATED ELECTRONICALLY.

DATE
.

DATE PREPARED
8/6/2021

ROUTE	STATE
65	MO
DISTRICT	SHEET NO.
SW	8

COUNTY
CHRISTIAN/TANEY

JOB NO.
J7P3210

CONTRACT ID.
.

PROJECT NO.
.

BRIDGE NO.
.

IF A SEAL IS PRESENT ON THIS SHEET IT HAS BEEN ELECTRONICALLY SEALED AND DATED.

DESCRIPTION	DATE


MISSOURI HIGHWAYS AND TRANSPORTATION COMMISSION

105 WEST CAPITOL
JEFFERSON CITY, MO 65102
1-888-ASK-MODOT (1-888-275-6636)

1411 East 104th St.
Kansas City, MO 64131
Tel (816) 874-4655
Fax (816) 874-4675
www.trekdesigngroup.com

Missouri Cert. of Authority 2002010300

TREKK DESIGN GROUP, LLC

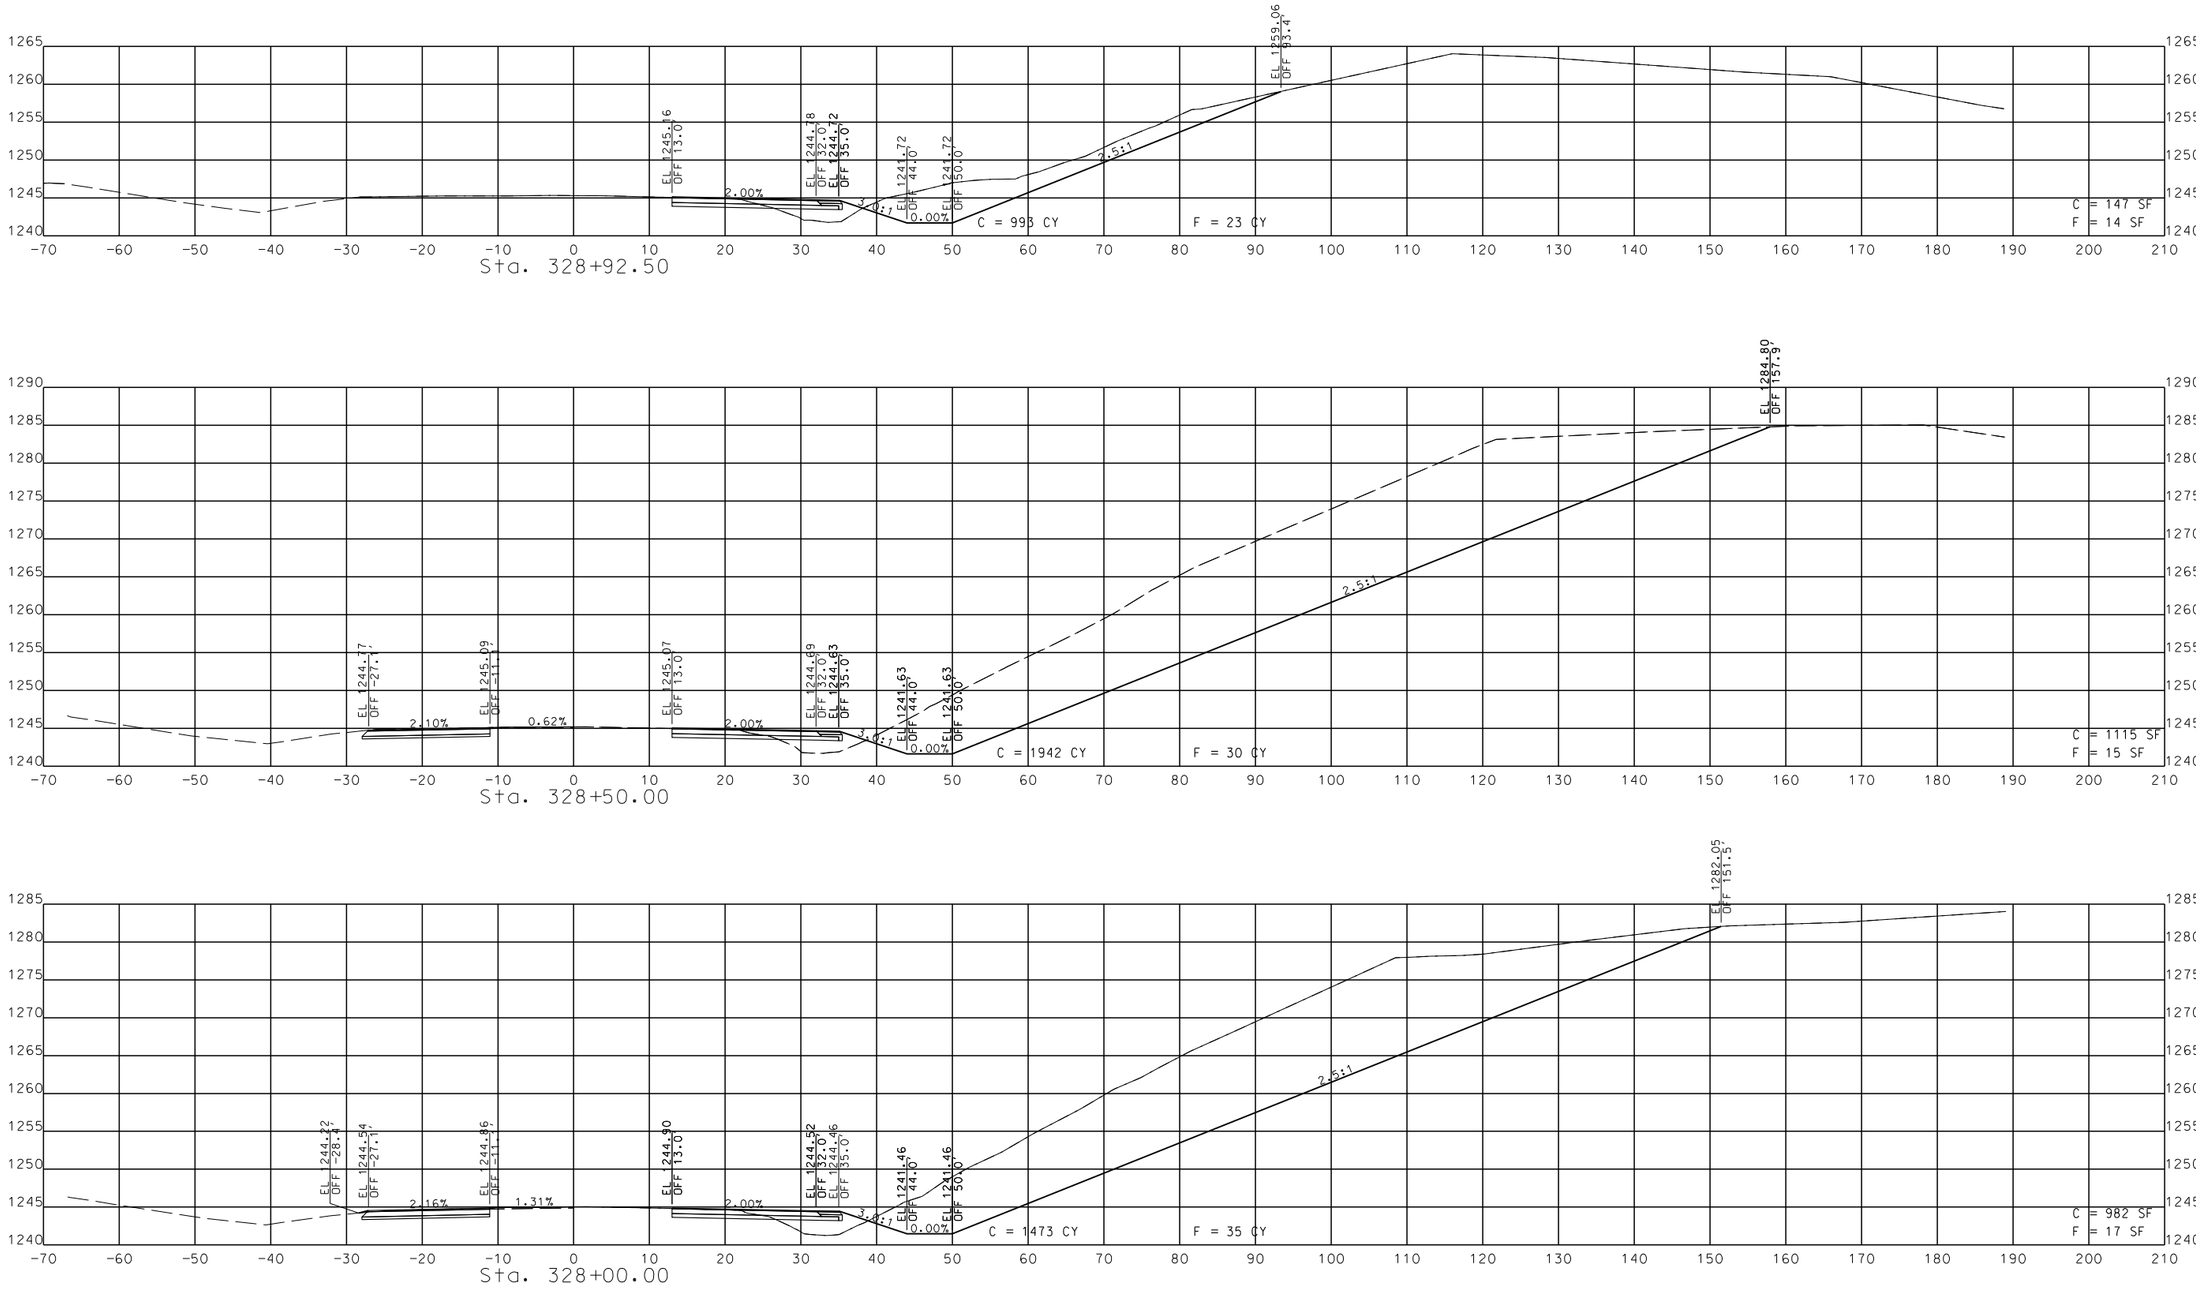

LOCATION D SB STA. 328+00.00 TO STA. 328+92.50

JENNIFER A. THOMAS
NUMBER PE-2013030729
STATE OF MISSOURI
PROFESSIONAL ENGINEER
THIS SHEET HAS BEEN SIGNED, SEALED AND DATED ELECTRONICALLY.

DATE
.

DATE PREPARED
8/6/2021

ROUTE	STATE
65	MO
DISTRICT	SHEET NO.
SW	9

COUNTY
CHRISTIAN/TANEY

JOB NO.
J7P3210

CONTRACT ID.
.

PROJECT NO.
.

BRIDGE NO.
.


IF A SEAL IS PRESENT ON THIS SHEET IT HAS BEEN ELECTRONICALLY SEALED AND DATED.

DESCRIPTION	DATE

MISSOURI HIGHWAYS AND TRANSPORTATION COMMISSION

105 WEST CAPITOL
JEFFERSON CITY, MO 65102
1-888-ASK-MODOT (1-888-275-6636)

TREKK DESIGN GROUP, LLC
1411 East 104th St.
Kansas City, MO 64131
Tel (816) 874-4655
Fax (816) 874-4675
www.trekkdesigngroup.com
Missouri Cert. of Authority 2002010300

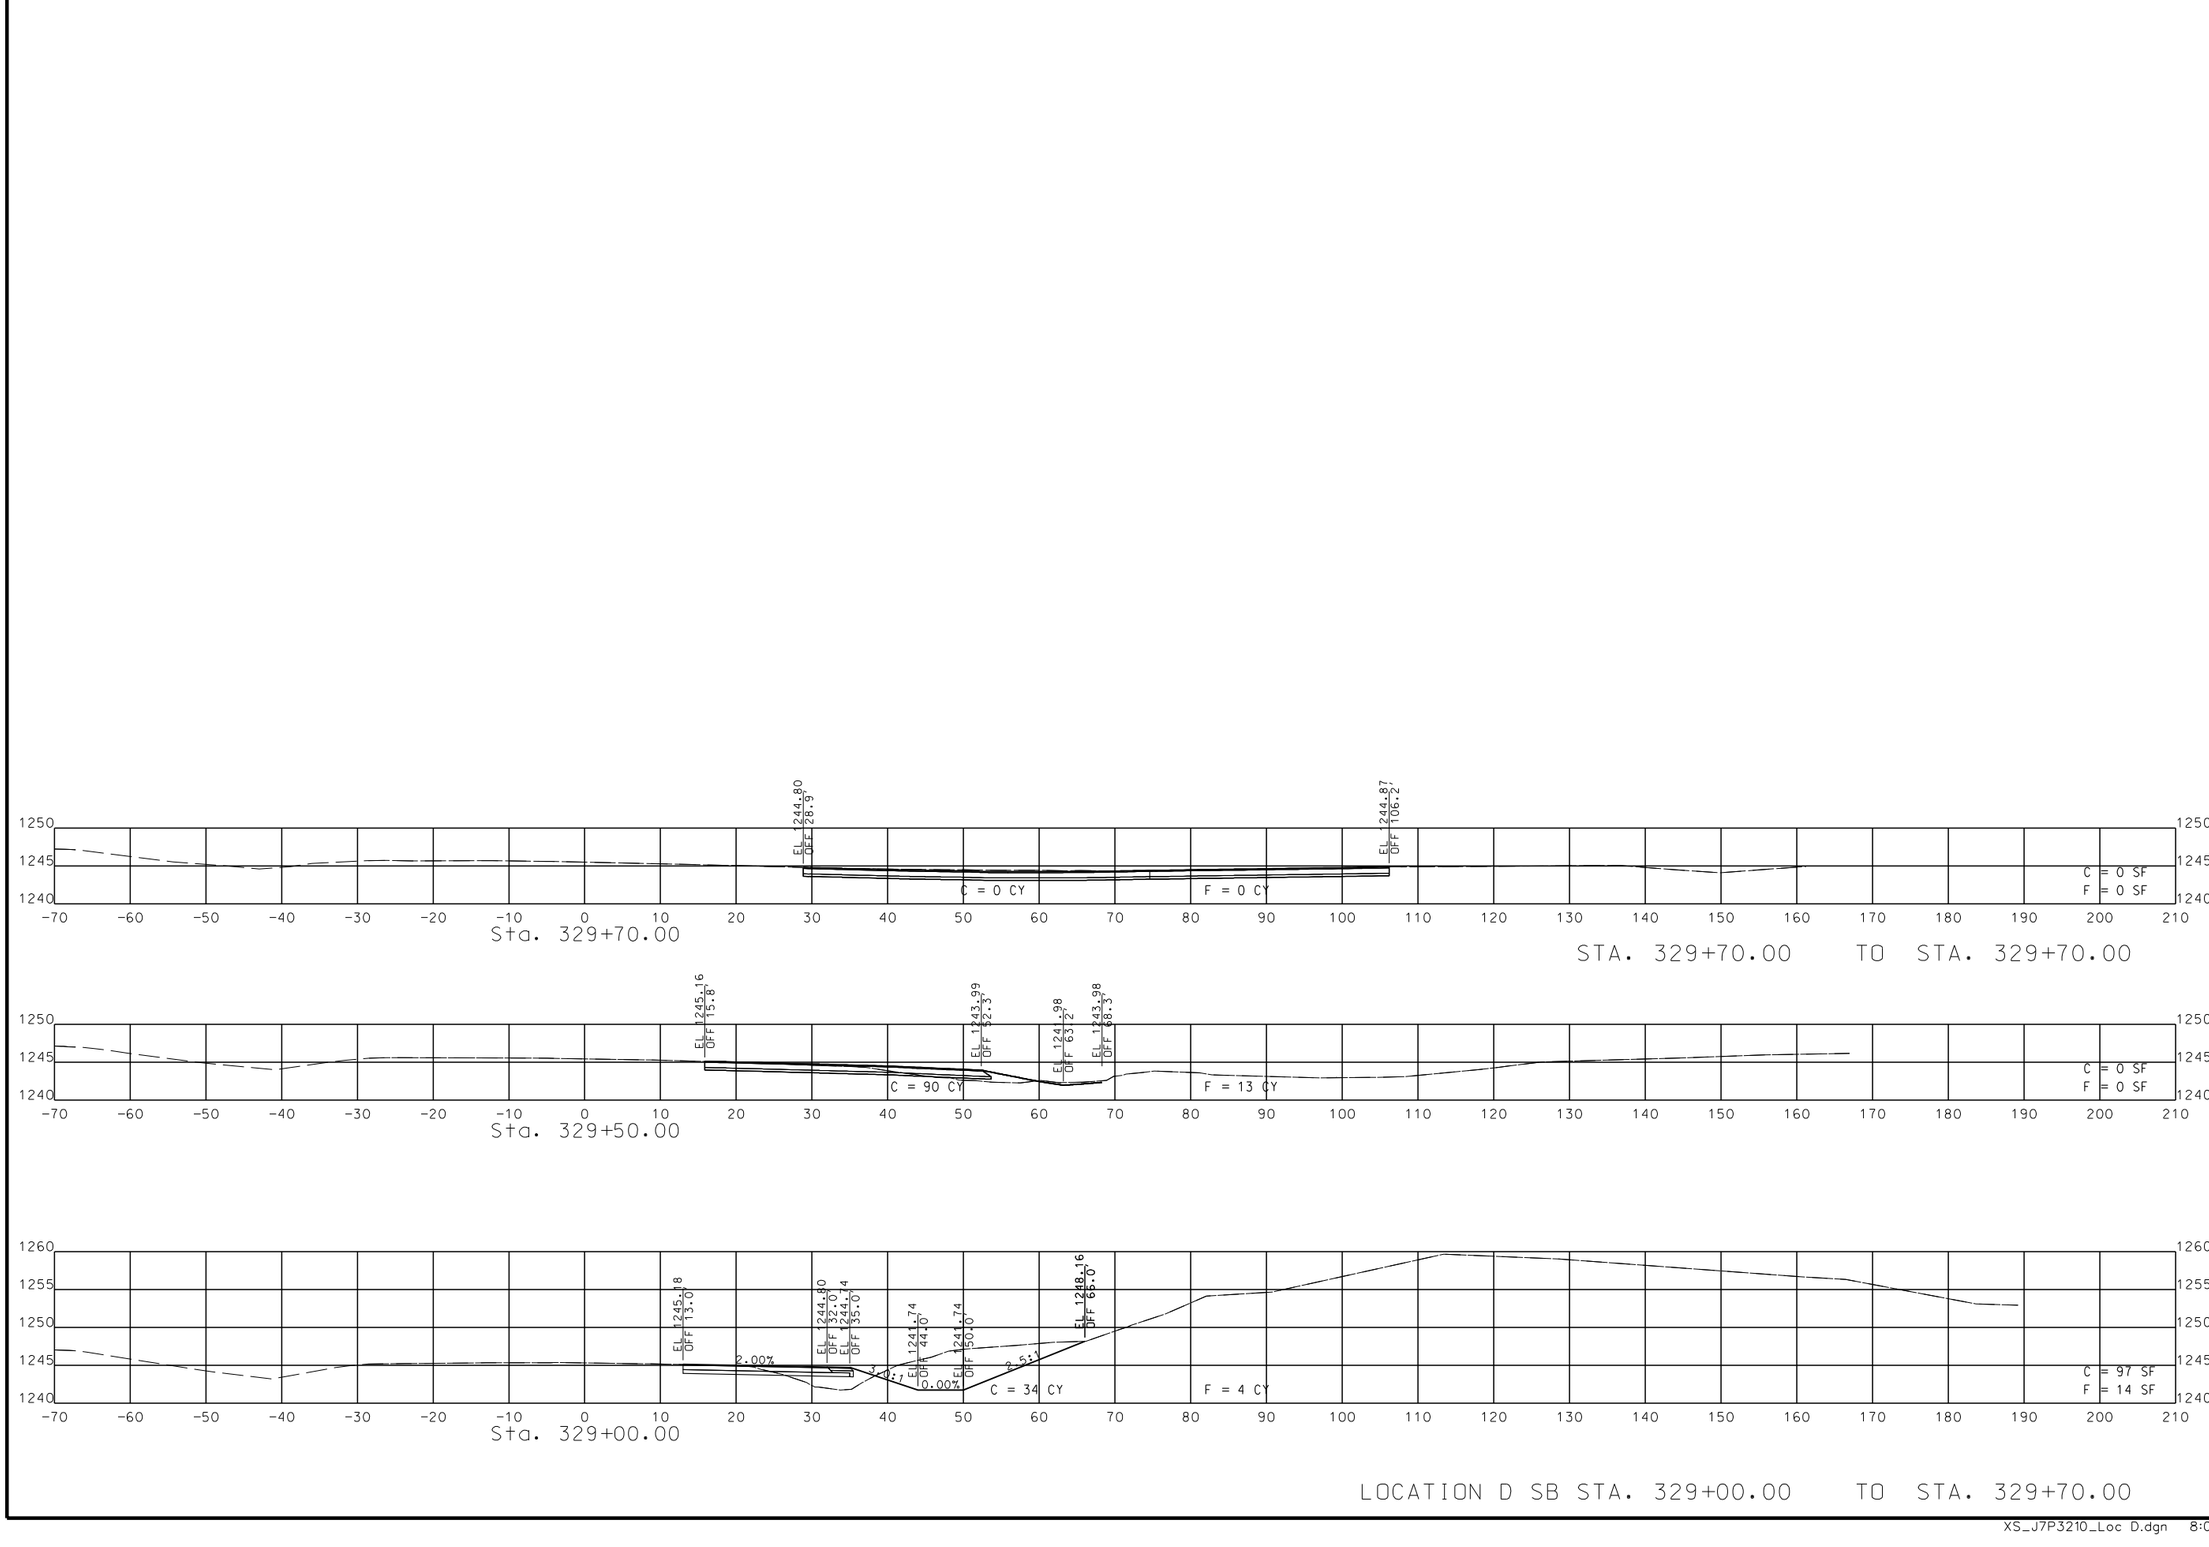

JENNIFER A. THOMAS
NUMBER PE-2013030729
STATE OF MISSOURI
PROFESSIONAL ENGINEER
THIS SHEET HAS BEEN SIGNED, SEALED AND DATED ELECTRONICALLY

DATE
.

DATE PREPARED
8/6/2021

ROUTE	STATE
65	MO
DISTRICT	SHEET NO.
SW	10

COUNTY
CHRISTIAN/TANEY

JOB NO.
J7P3210

CONTRACT ID.
.

PROJECT NO.
.


BRIDGE NO.
.


DATE	DESCRIPTION


IF A SEAL IS PRESENT ON THIS SHEET IT HAS BEEN ELECTRONICALLY SEALED AND DATED.


MISSOURI HIGHWAYS AND TRANSPORTATION COMMISSION
105 WEST CAPITOL
JEFFERSON CITY, MO 65102
1-888-ASK-MODOT (1-888-275-6636)


1411 East 104th St.
Kansas City, MO 64131
Tel (816) 874-4655
Fax (816) 874-4675
www.trekdesigngroup.com
Missouri Cert. of Authority 2002010300
TREKK DESIGN GROUP, LLC

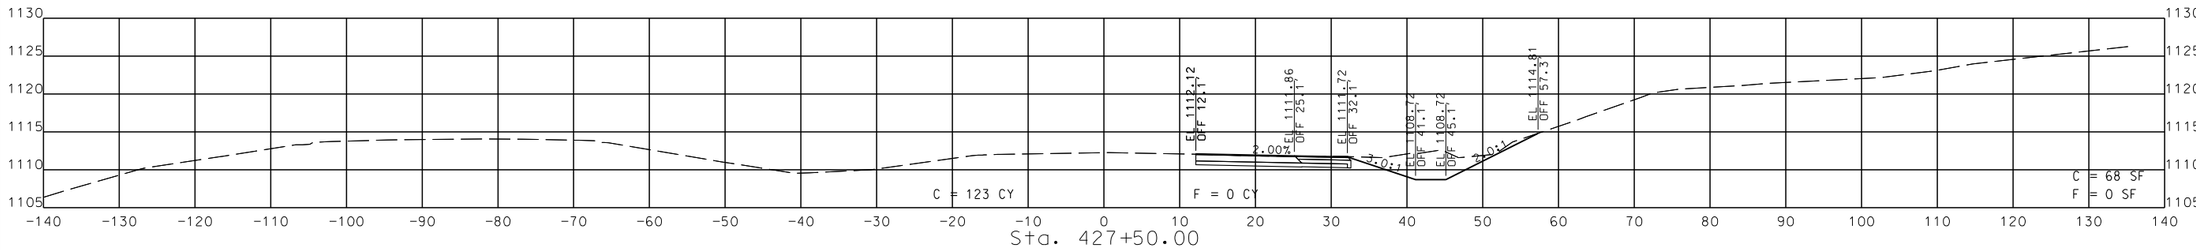

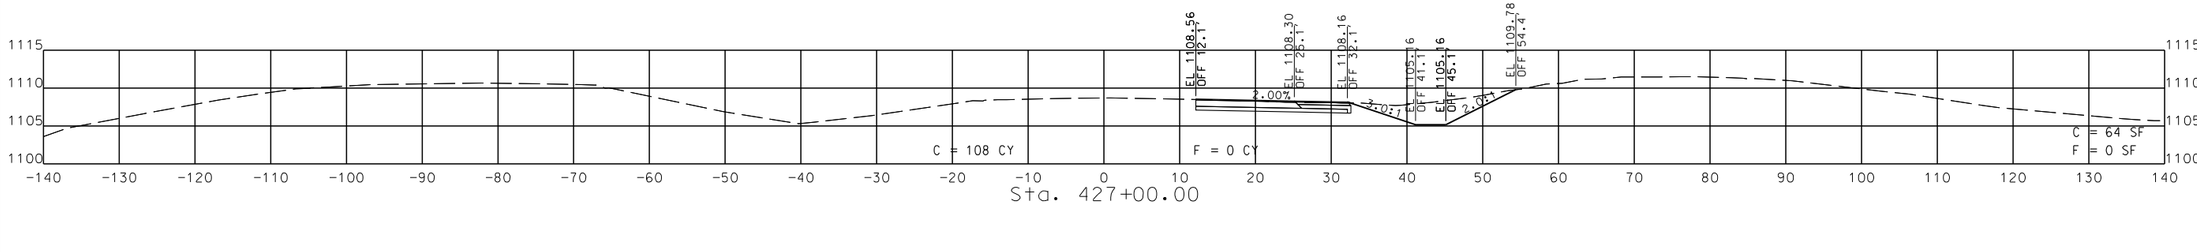

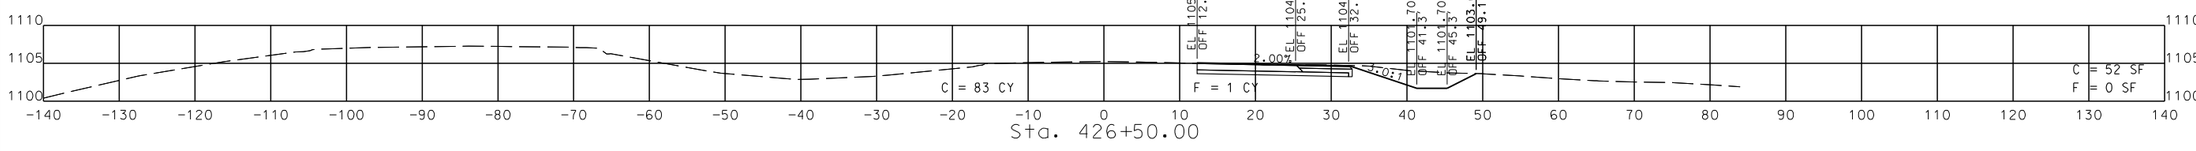

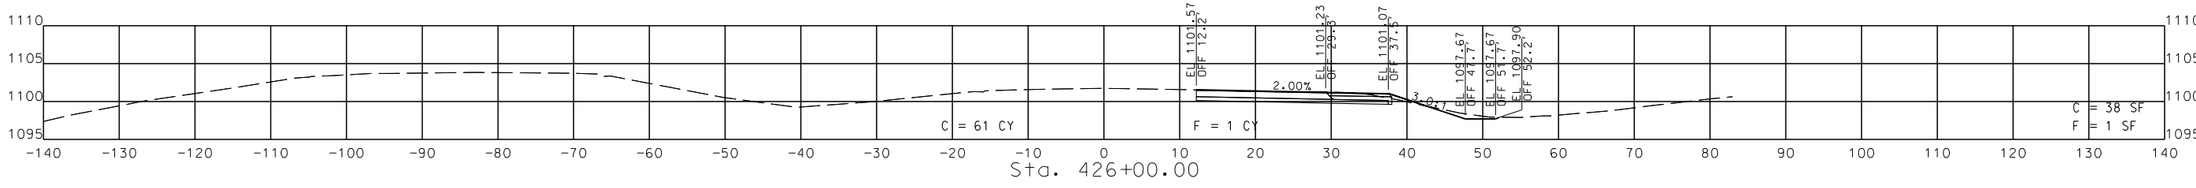

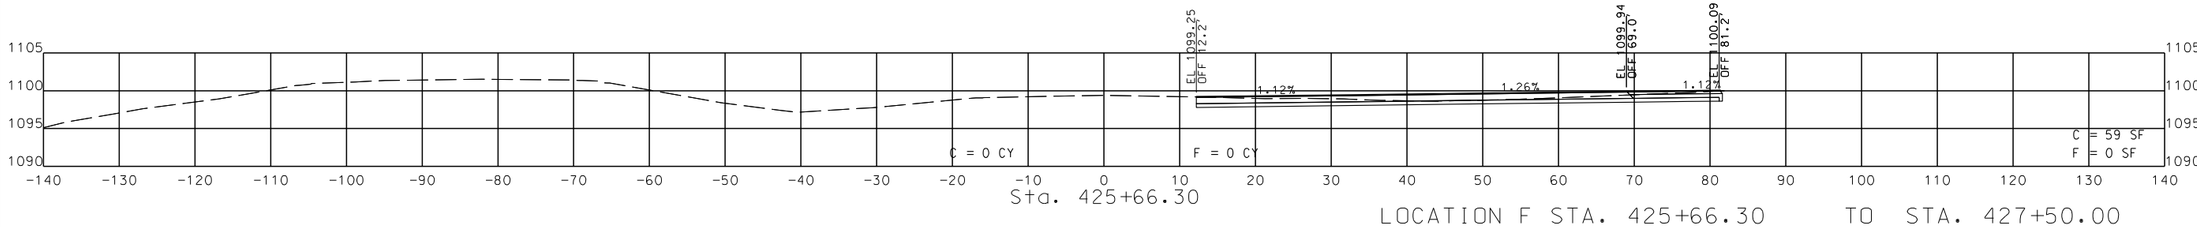

LOCATION F STA. 425+66.30 TO STA. 427+50.00

JENNIFER A. THOMAS
NUMBER PE-2013030729
PROFESSIONAL ENGINEER
STATE OF MISSOURI
THIS SHEET HAS BEEN SIGNED, SEALED AND DATED ELECTRONICALLY.

DATE PREPARED
8/6/2021

ROUTE	STATE
65	MO
DISTRICT	SHEET NO.
SW	16

COUNTY
CHRISTIAN/TANEY

JOB NO.
J7P3210

CONTRACT ID.

PROJECT NO.

BRIDGE NO.

IF A SEAL IS PRESENT ON THIS SHEET IT HAS BEEN ELECTRONICALLY SEALED AND DATED.


DESCRIPTION	DATE

MISSOURI HIGHWAYS AND TRANSPORTATION COMMISSION
105 WEST CAPITOL
JEFFERSON CITY, MO 65102
1-888-ASK-MODOT (1-888-275-6636)

1411 East 104th St.
Kansas City, MO 64131
Tel (816) 874-4655
Fax (816) 874-4675
www.trekdesigngroup.com

Missouri Cert. of Authority 2002010300

TREK DESIGN GROUP, LLC

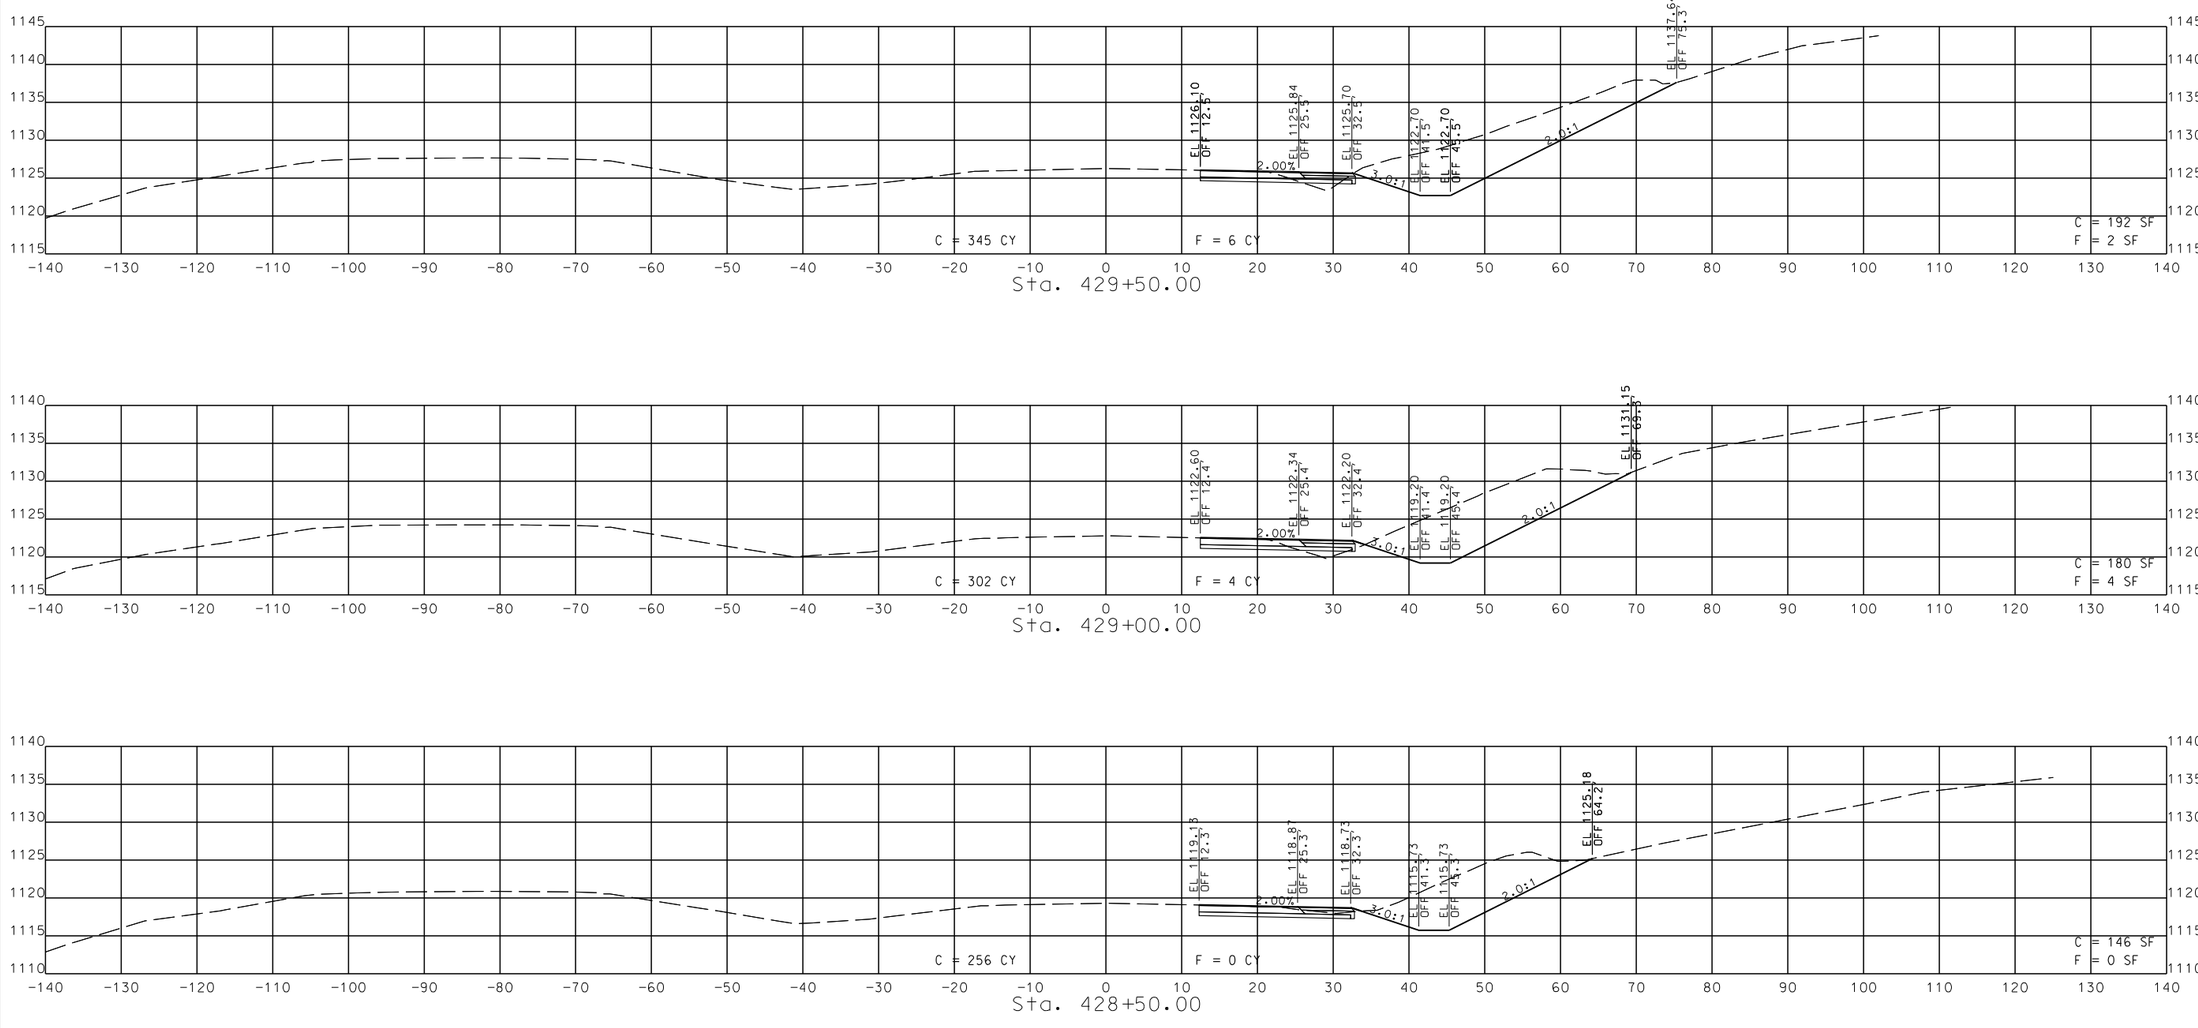

LOCATION F STA. 428+00.00 TO STA. 429+50.00

JENNIFER A. THOMAS
NUMBER PE-2013030729
STATE OF MISSOURI
PROFESSIONAL ENGINEER
THIS SHEET WAS BEEN SIGNED, SEALED AND DATED ELECTRONICALLY.

DATE PREPARED
8/6/2021

ROUTE	STATE
65	MO
DISTRICT	SHEET NO.
SW	17

COUNTY
CHRISTIAN/TANEY

JOB NO.
J7P3210

CONTRACT ID.

PROJECT NO.

BRIDGE NO.


IF A SEAL IS PRESENT ON THIS SHEET IT HAS BEEN ELECTRONICALLY SEALED AND DATED.

DATE	DESCRIPTION

MISSOURI HIGHWAYS AND TRANSPORTATION COMMISSION
105 WEST CAPITOL
JEFFERSON CITY, MO 65102
1-888-ASK-MODOT (1-888-275-6636)

1411 East 104th St.
Kansas City, MO 64131
Tel (816) 874-4655
Fax (816) 874-4675
www.trekkdesigngroup.com
Missouri Cert. of Authority 2002010300
TREKK DESIGN GROUP, LLC

XS_J7P3210_LOC F.dgn 8:06:48 PM 8/6/2021

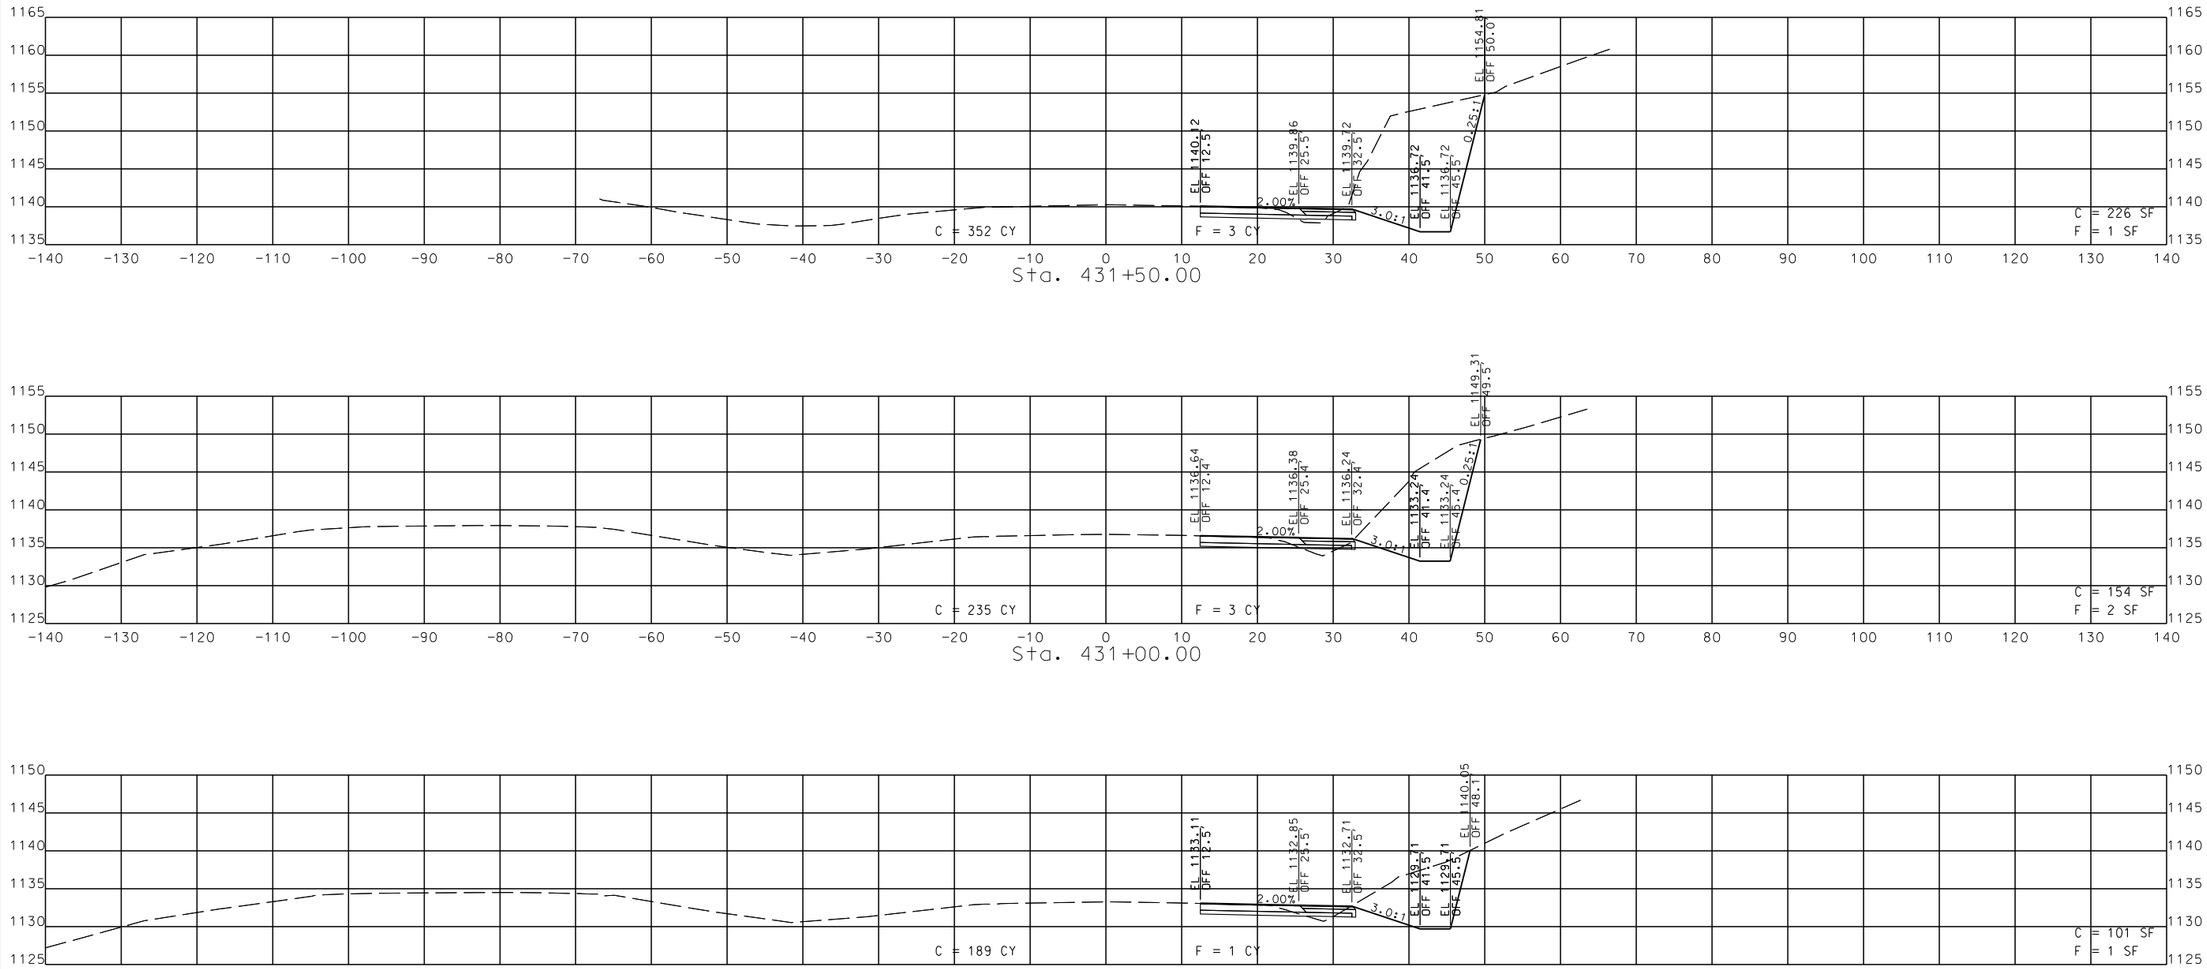

LOCATION F STA. 430+00.00 TO STA. 431+50.00

JENNIFER A. THOMAS
NUMBER PE-2013030729
STATE OF MISSOURI
PROFESSIONAL ENGINEER
THIS SHEET HAS BEEN SIGNED, SEALED AND DATED ELECTRONICALLY.

IF A SEAL IS PRESENT ON THIS SHEET IT HAS BEEN ELECTRONICALLY SEALED AND DATED.

DATE PREPARED
8/6/2021

ROUTE	STATE
65	MO
DISTRICT	SHEET NO.
SW	18

COUNTY
CHRISTIAN/TANEY

JOB NO.
J7P3210

CONTRACT ID.

PROJECT NO.

BRIDGE NO.

DESCRIPTION	DATE

MISSOURI HIGHWAYS AND TRANSPORTATION COMMISSION

105 WEST CAPITOL
JEFFERSON CITY, MO 65102
1-888-ASK-MODOT (1-888-275-6636)


MoDOT

TREKK DESIGN GROUP, LLC

1411 East 104th St.
Kansas City, MO 64131
Tel (816) 874-4655
Fax (816) 874-4675
www.trekkdesigngroup.com

Missouri Cert. of Authority 2002015300

XS_J7P3210_LOC F.dgn 8:06:48 PM 8/6/2021

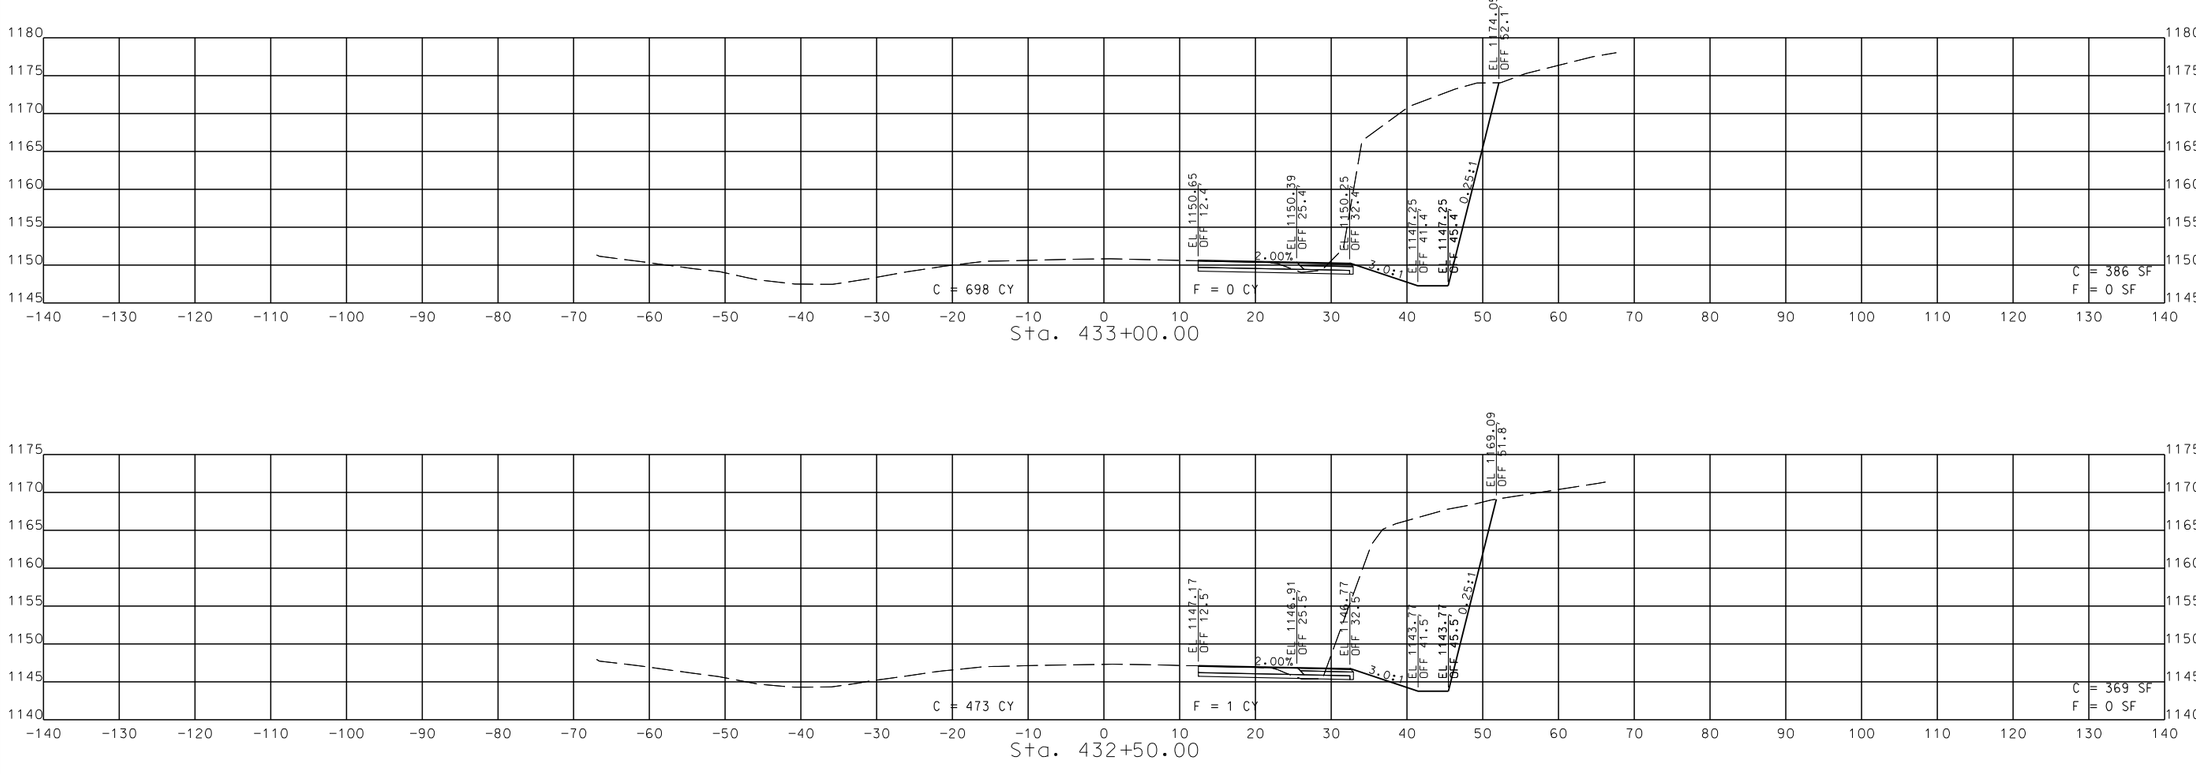

LOCATION F STA. 432+00.00 TO STA. 433+00.00

JENNIFER A. THOMAS
NUMBER PE-2013030729
STATE OF MISSOURI
PROFESSIONAL ENGINEER

THIS SHEET HAS BEEN SIGNED, SEALED AND DATED ELECTRONICALLY.

DATE PREPARED
8/6/2021

ROUTE	STATE
65	MO
DISTRICT	SHEET NO.
SW	19

COUNTY
CHRISTIAN/TANEY

JOB NO.
J7P3210

CONTRACT ID.

PROJECT NO.

BRIDGE NO.

DESCRIPTION	DATE


IF A SEAL IS PRESENT ON THIS SHEET IT HAS BEEN ELECTRONICALLY SEALED AND DATED.


MISSOURI HIGHWAYS AND TRANSPORTATION COMMISSION


105 WEST CAPITOL
JEFFERSON CITY, MO 65102
1-888-ASK-MODOT (1-888-275-6636)

TREKK DESIGN GROUP, LLC
1411 East 104th St.
Kansas City, MO 64131
Tel (816) 874-4655
Fax (816) 874-4675
www.trekkdesigngroup.com
Missouri Cert. of Authority 2002010300

XS_J7P3210_LOC F.dgn 8:06:49 PM 8/6/2021

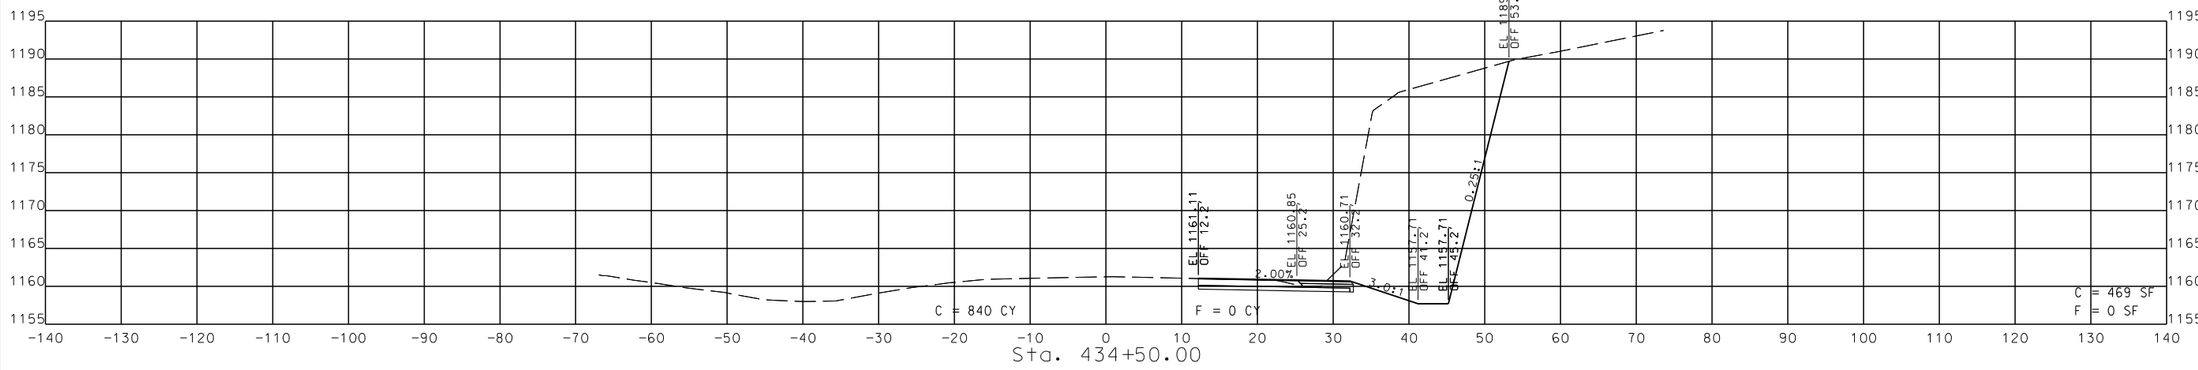

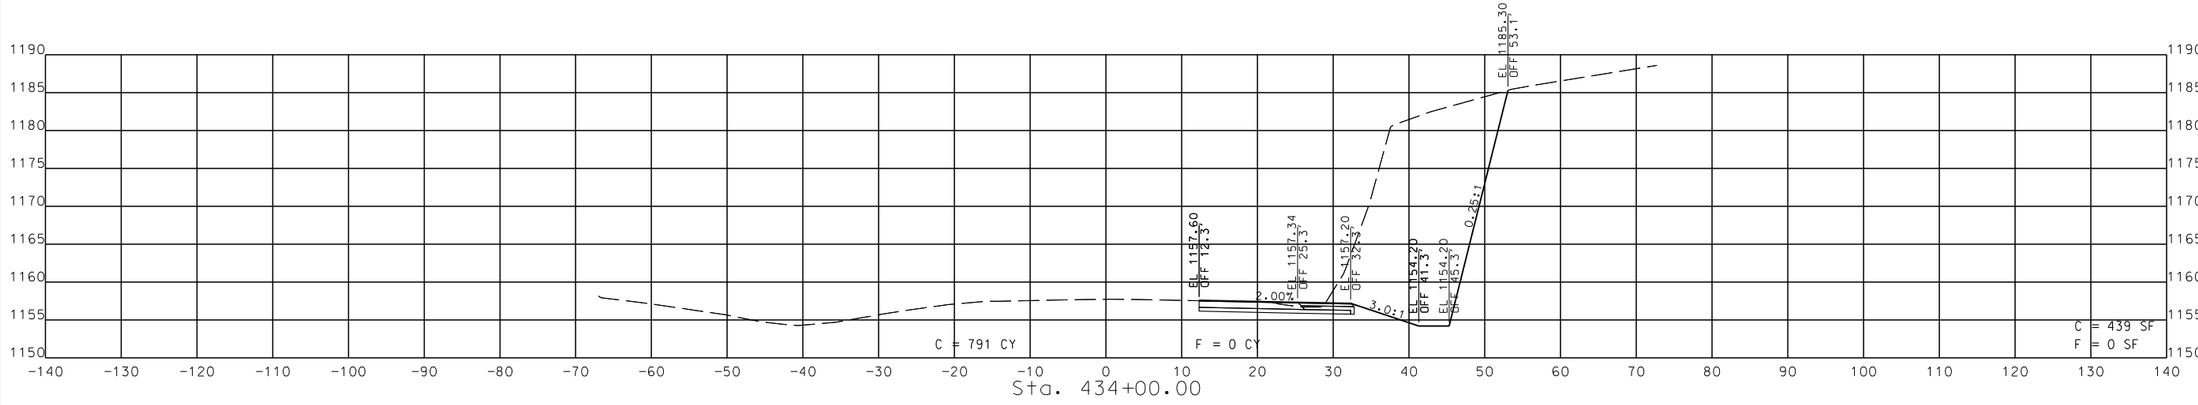

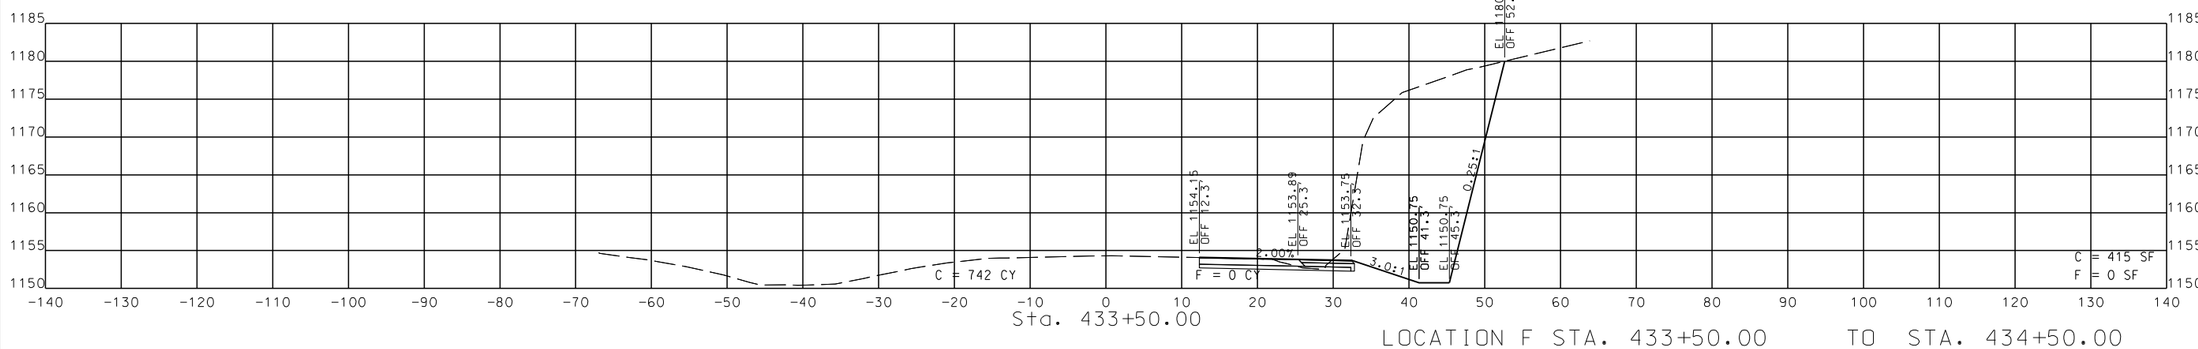

LOCATION F STA. 433+50.00 TO STA. 434+50.00

THIS SHEET HAS BEEN SIGNED, SEALED AND DATED ELECTRONICALLY.

JENNIFER A. THOMAS
NUMBER PE-2013030729
STATE OF MISSOURI
PROFESSIONAL ENGINEER

IF A SEAL IS PRESENT ON THIS SHEET IT HAS BEEN ELECTRONICALLY SEALED AND DATED.

DATE PREPARED
8/6/2021

ROUTE	STATE
65	MO
DISTRICT	SHEET NO.
SW	20

COUNTY
CHRISTIAN/TANEY

JOB NO.
J7P3210

CONTRACT ID.


PROJECT NO.


BRIDGE NO.


DATE	DESCRIPTION

MISSOURI HIGHWAYS AND TRANSPORTATION COMMISSION
105 WEST CAPITOL
JEFFERSON CITY, MO 65102
1-888-ASK-MODOT (1-888-275-6636)

TREKK DESIGN GROUP, LLC
1411 East 104th St.
Kansas City, MO 64131
Tel: (816) 874-4655
Fax: (816) 874-4675
www.trekkdesigngroup.com
Missouri Cert. of Authority 2002010300

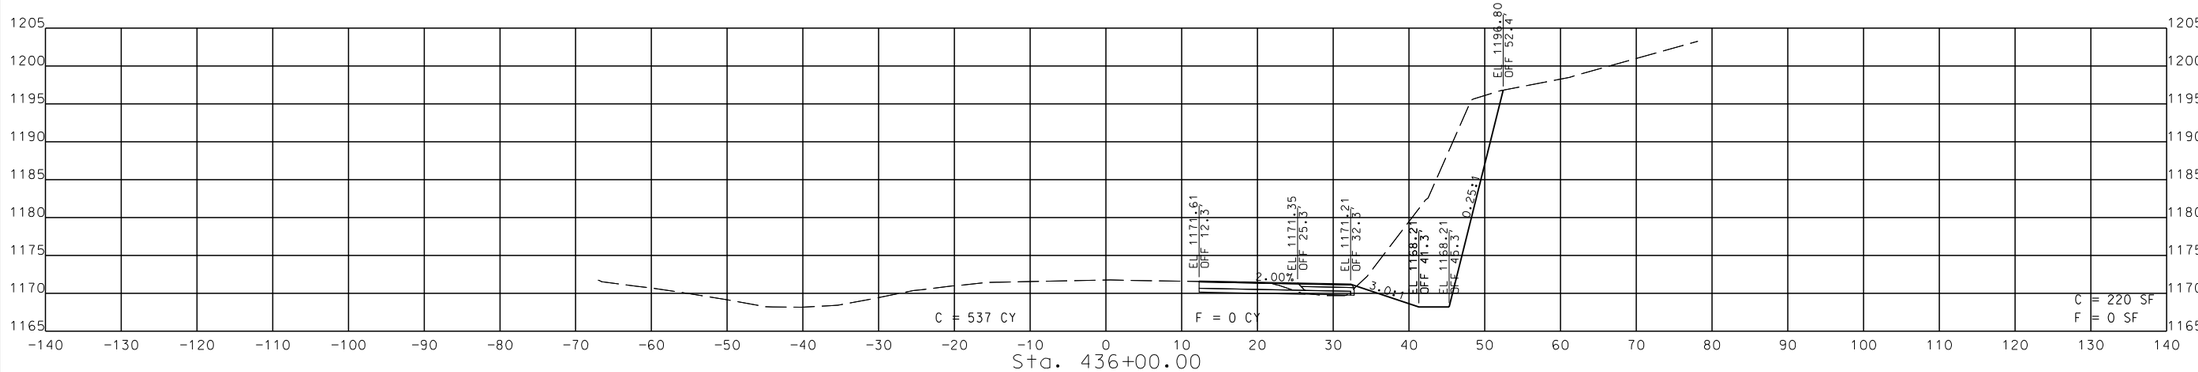

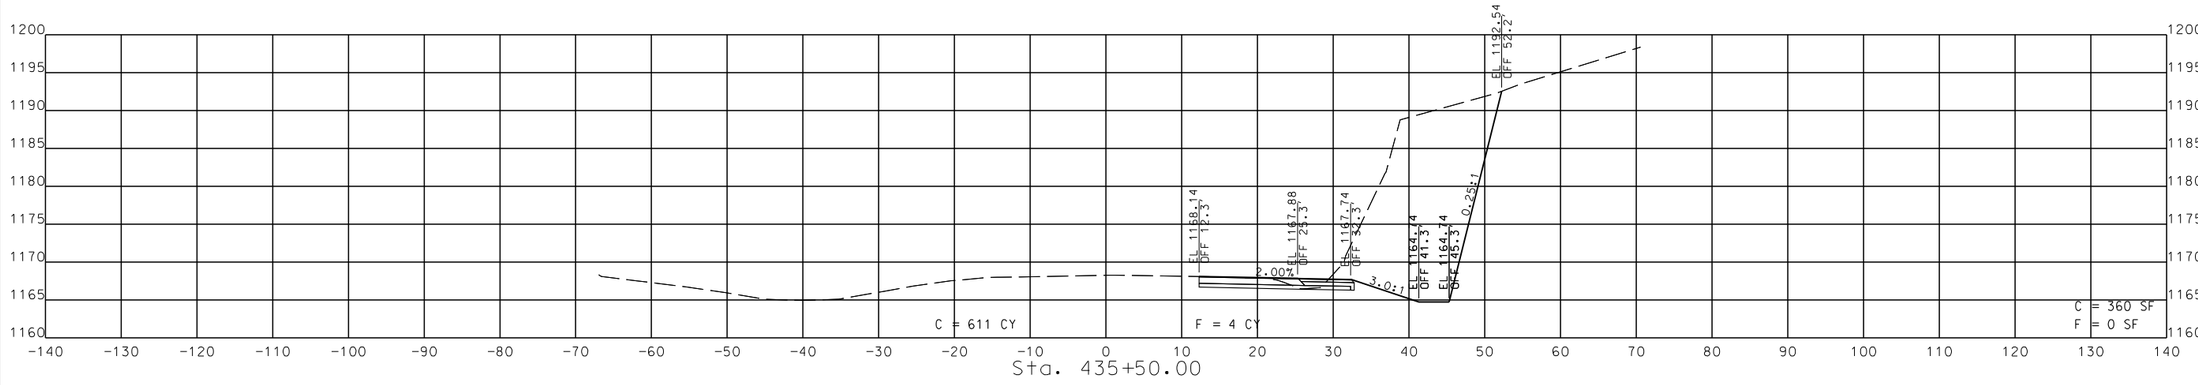

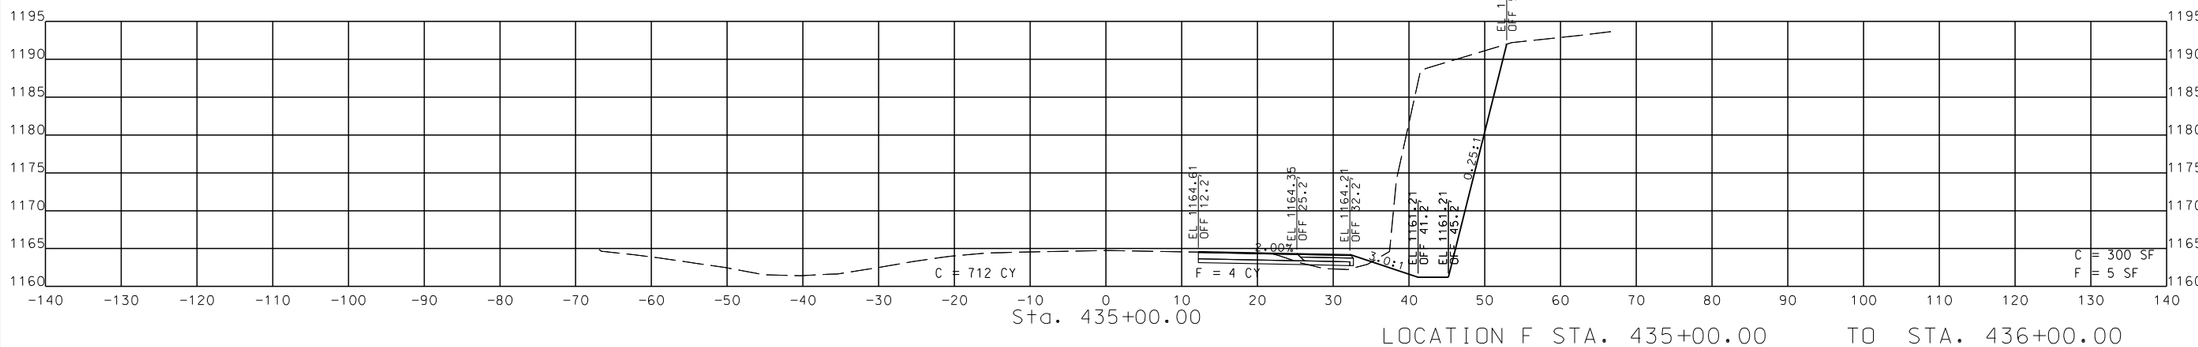

LOCATION F STA. 435+00.00 TO STA. 436+00.00

XS_J7P3210_LOC F.dgn 8:06:49 PM 8/6/2021

STATE OF MISSOURI
JENNIFER A. THOMAS
NUMBER PE-2013030729
PROFESSIONAL ENGINEER
THIS SHEET HAS BEEN SIGNED, SEALED AND DATED ELECTRONICALLY.

DATE PREPARED
8/6/2021

ROUTE	STATE
65	MO
DISTRICT	SHEET NO.
SW	21

COUNTY
CHRISTIAN/TANEY

JOB NO.
J7P3210

CONTRACT ID.

PROJECT NO.

BRIDGE NO.

IF A SEAL IS PRESENT ON THIS SHEET IT HAS BEEN ELECTRONICALLY SEALED AND DATED.


DESCRIPTION	DATE


MISSOURI HIGHWAYS AND TRANSPORTATION COMMISSION
105 WEST CAPITOL
JEFFERSON CITY, MO 65102
1-888-ASK-MODOT (1-888-275-6636)


1411 East 104th St.
Kansas City, MO 64131
Tel (816) 874-4655
Fax (816) 874-4675
www.trekdesigngroup.com

Missouri Cert. of Authority 2002010300

TREK DESIGN GROUP, LLC

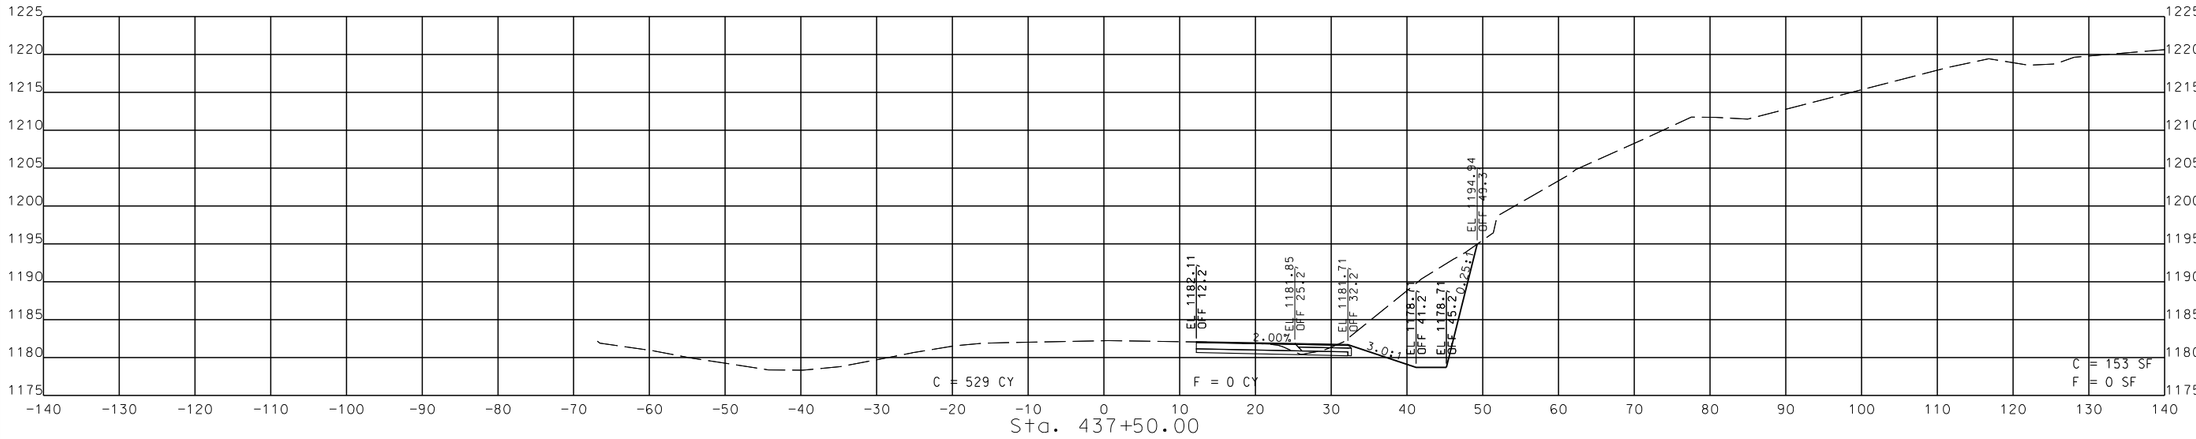

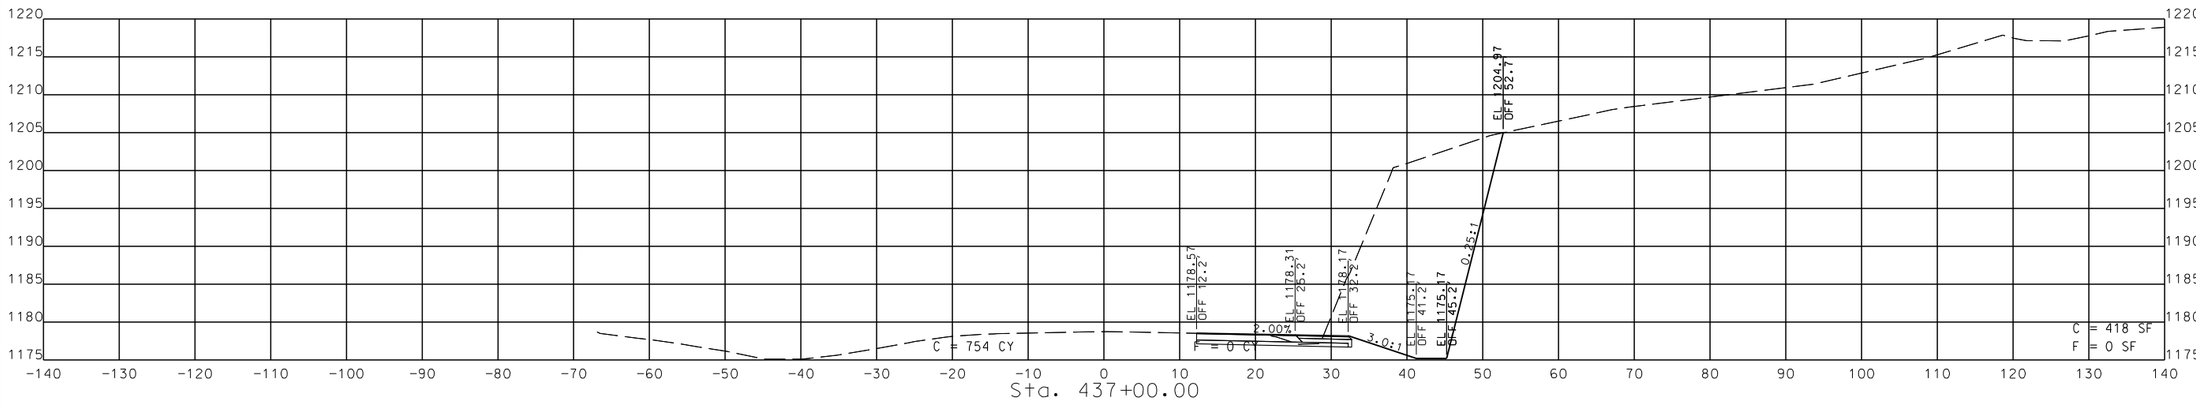

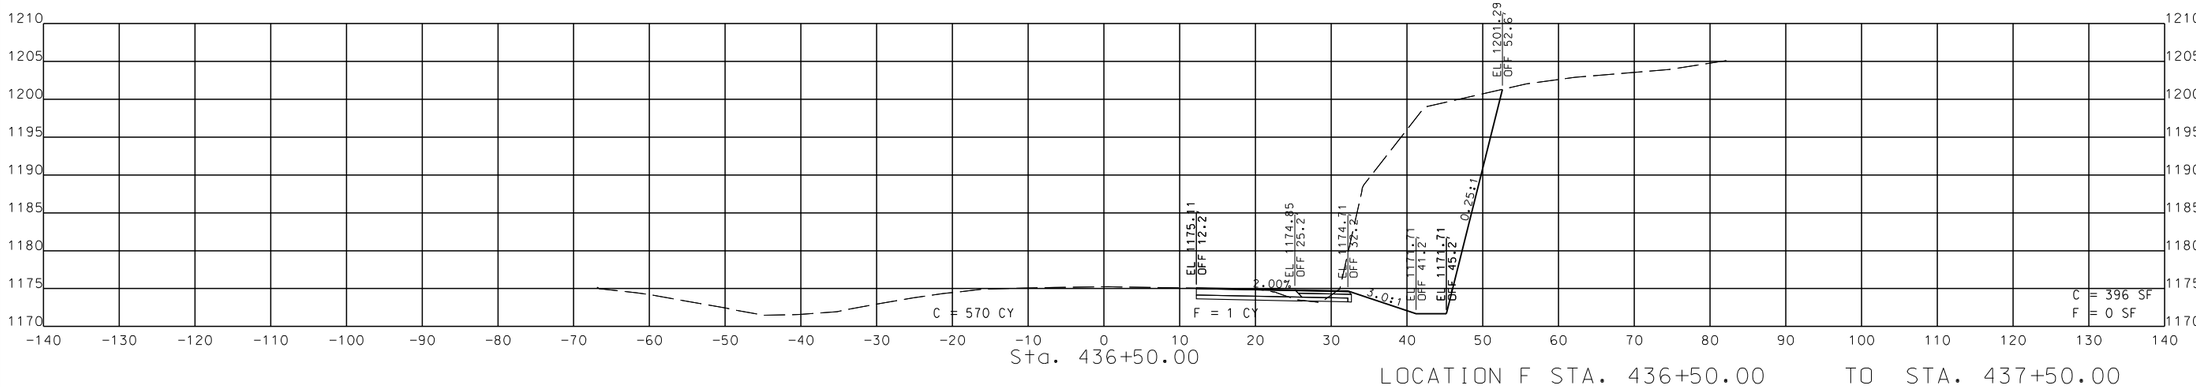

LOCATION F STA. 436+50.00 TO STA. 437+50.00

JENNIFER A. THOMAS
NUMBER PE-2013030729
PROFESSIONAL ENGINEER
STATE OF MISSOURI
THIS SHEET HAS BEEN SIGNED, SEALED AND DATED ELECTRONICALLY.

DATE PREPARED
8/6/2021

ROUTE	STATE
65	MO
DISTRICT	SHEET NO.
SW	22

COUNTY
CHRISTIAN/TANEY

JOB NO.
J7P3210

CONTRACT ID.

PROJECT NO.


BRIDGE NO.


DESCRIPTION	DATE


IF A SEAL IS PRESENT ON THIS SHEET IT HAS BEEN ELECTRONICALLY SEALED AND DATED.

MISSOURI HIGHWAYS AND TRANSPORTATION COMMISSION
105 WEST CAPITOL
JEFFERSON CITY, MO 65102
1-888-ASK-MODOT (1-888-275-6636)

TREKK DESIGN GROUP, LLC
1411 East 104th St.
Kansas City, MO 64131
Tel (816) 874-4655
Fax (816) 874-4675
www.trekkdesigngroup.com
Missouri Cert. of Authority 2002010300

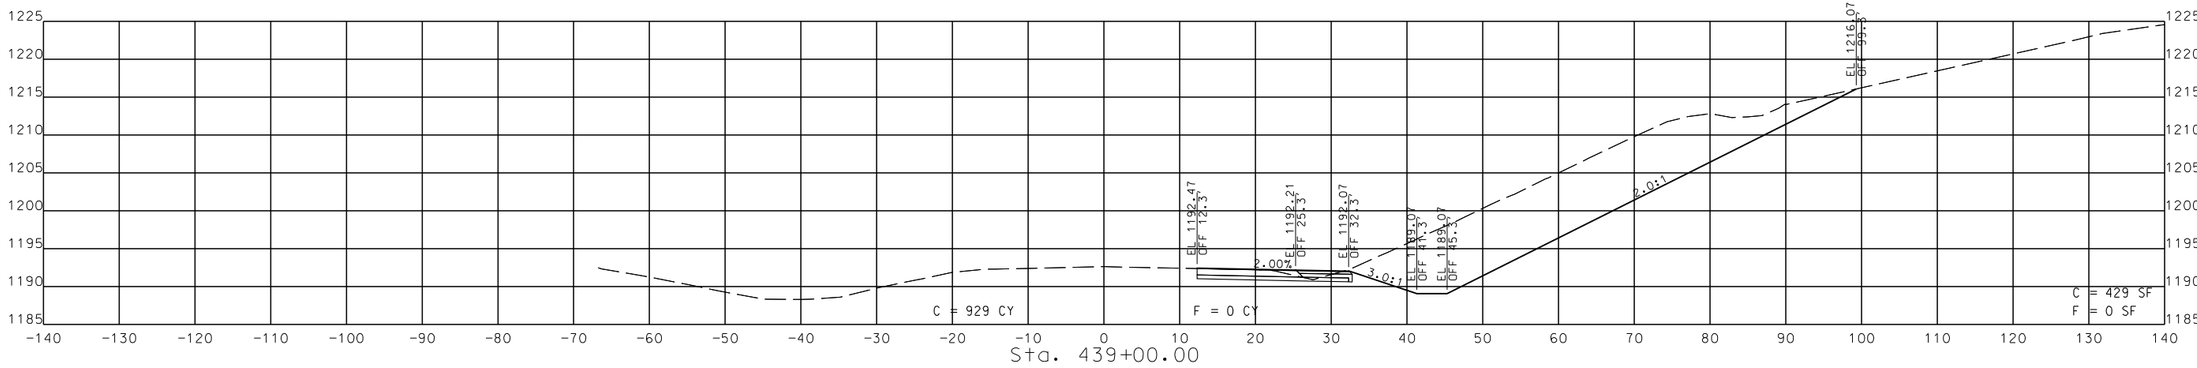

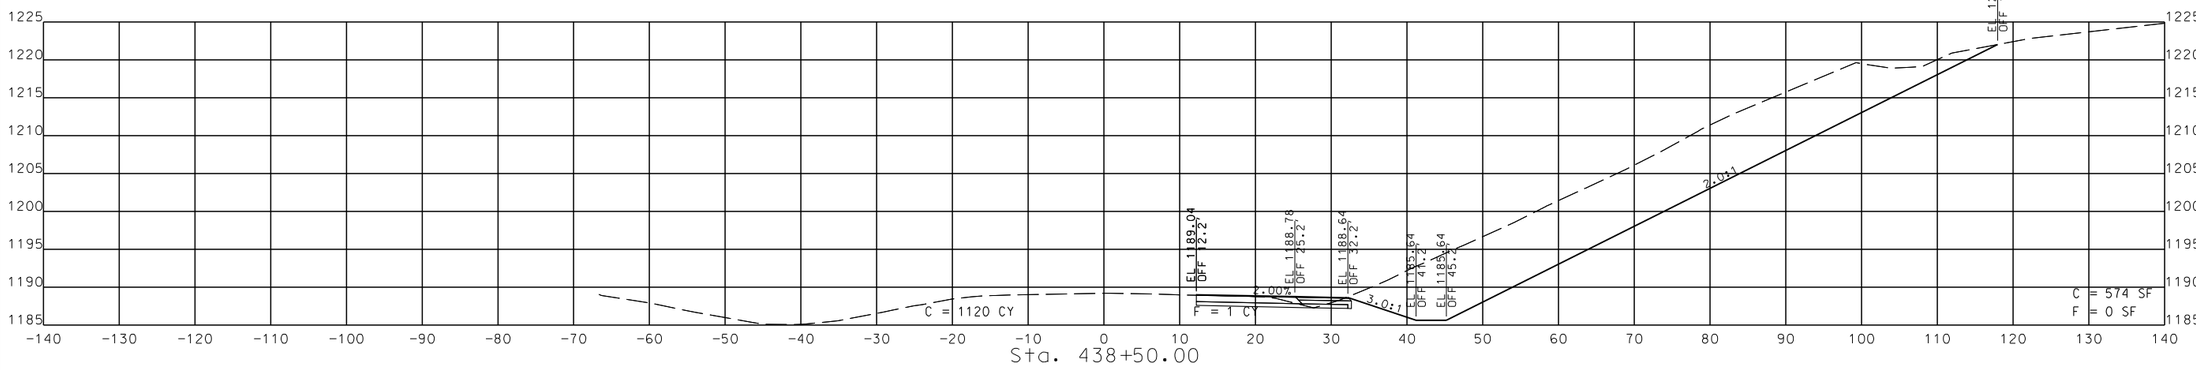

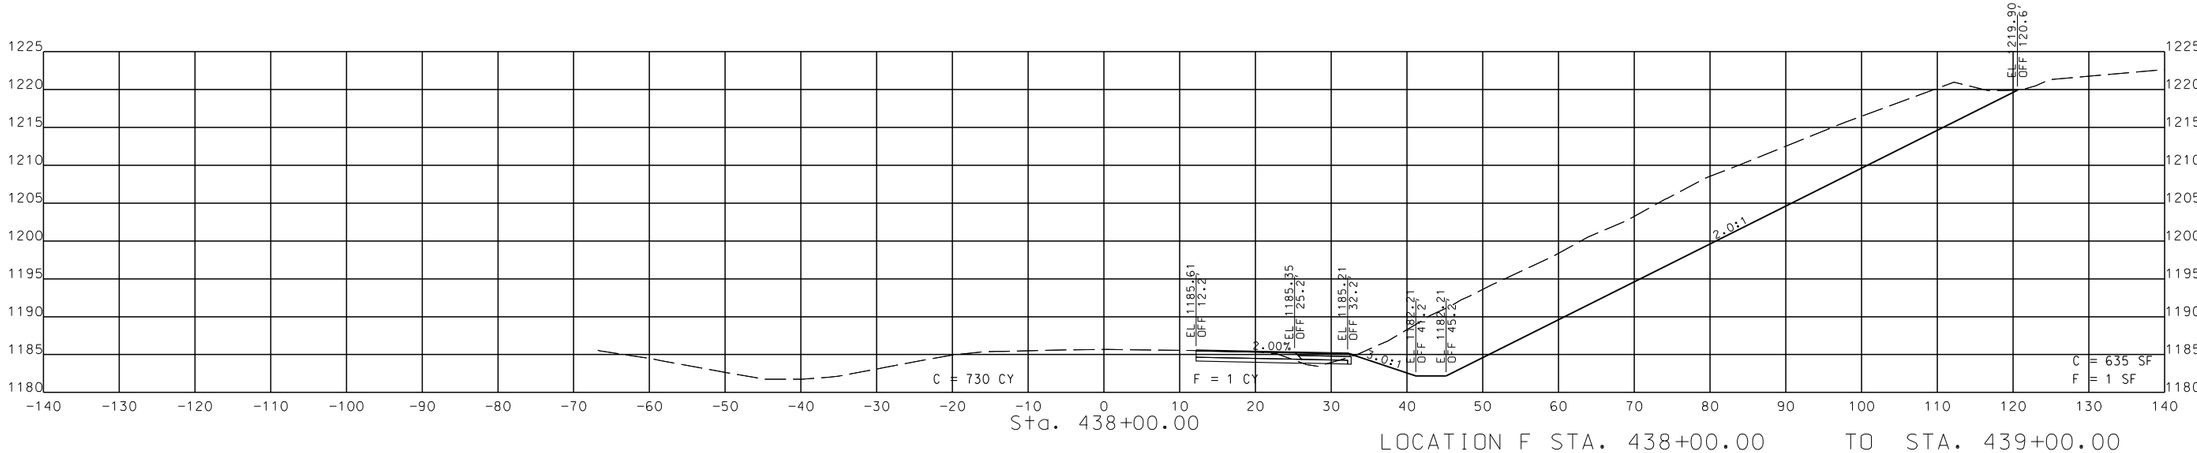

LOCATION F STA. 438+00.00 TO STA. 439+00.00

JENNIFER A. THOMAS
NUMBER PE-2013030729
STATE OF MISSOURI
PROFESSIONAL ENGINEER
THIS SHEET HAS BEEN SIGNED, SEALED AND DATED ELECTRONICALLY.

DATE PREPARED
8/6/2021

ROUTE	STATE
65	MO
DISTRICT	SHEET NO.
SW	23

COUNTY
CHRISTIAN/TANEY

JOB NO.
J7P3210

CONTRACT ID.

PROJECT NO.

BRIDGE NO.

IF A SEAL IS PRESENT ON THIS SHEET IT HAS BEEN ELECTRONICALLY SEALED AND DATED.


DESCRIPTION	DATE

MISSOURI HIGHWAYS AND TRANSPORTATION COMMISSION

105 WEST CAPITOL
JEFFERSON CITY, MO 65102
1-888-ASK-MODOT (1-888-275-6636)

TREKK DESIGN GROUP, LLC
1411 East 104th St.
Kansas City, MO 64131
Tel: (816) 874-4655
Fax: (816) 874-4675
www.trekkdesigngroup.com
Missouri Cert. of Authority #2002010300

XS_J7P3210_LOC F.dgn 8:06:50 PM 8/6/2021

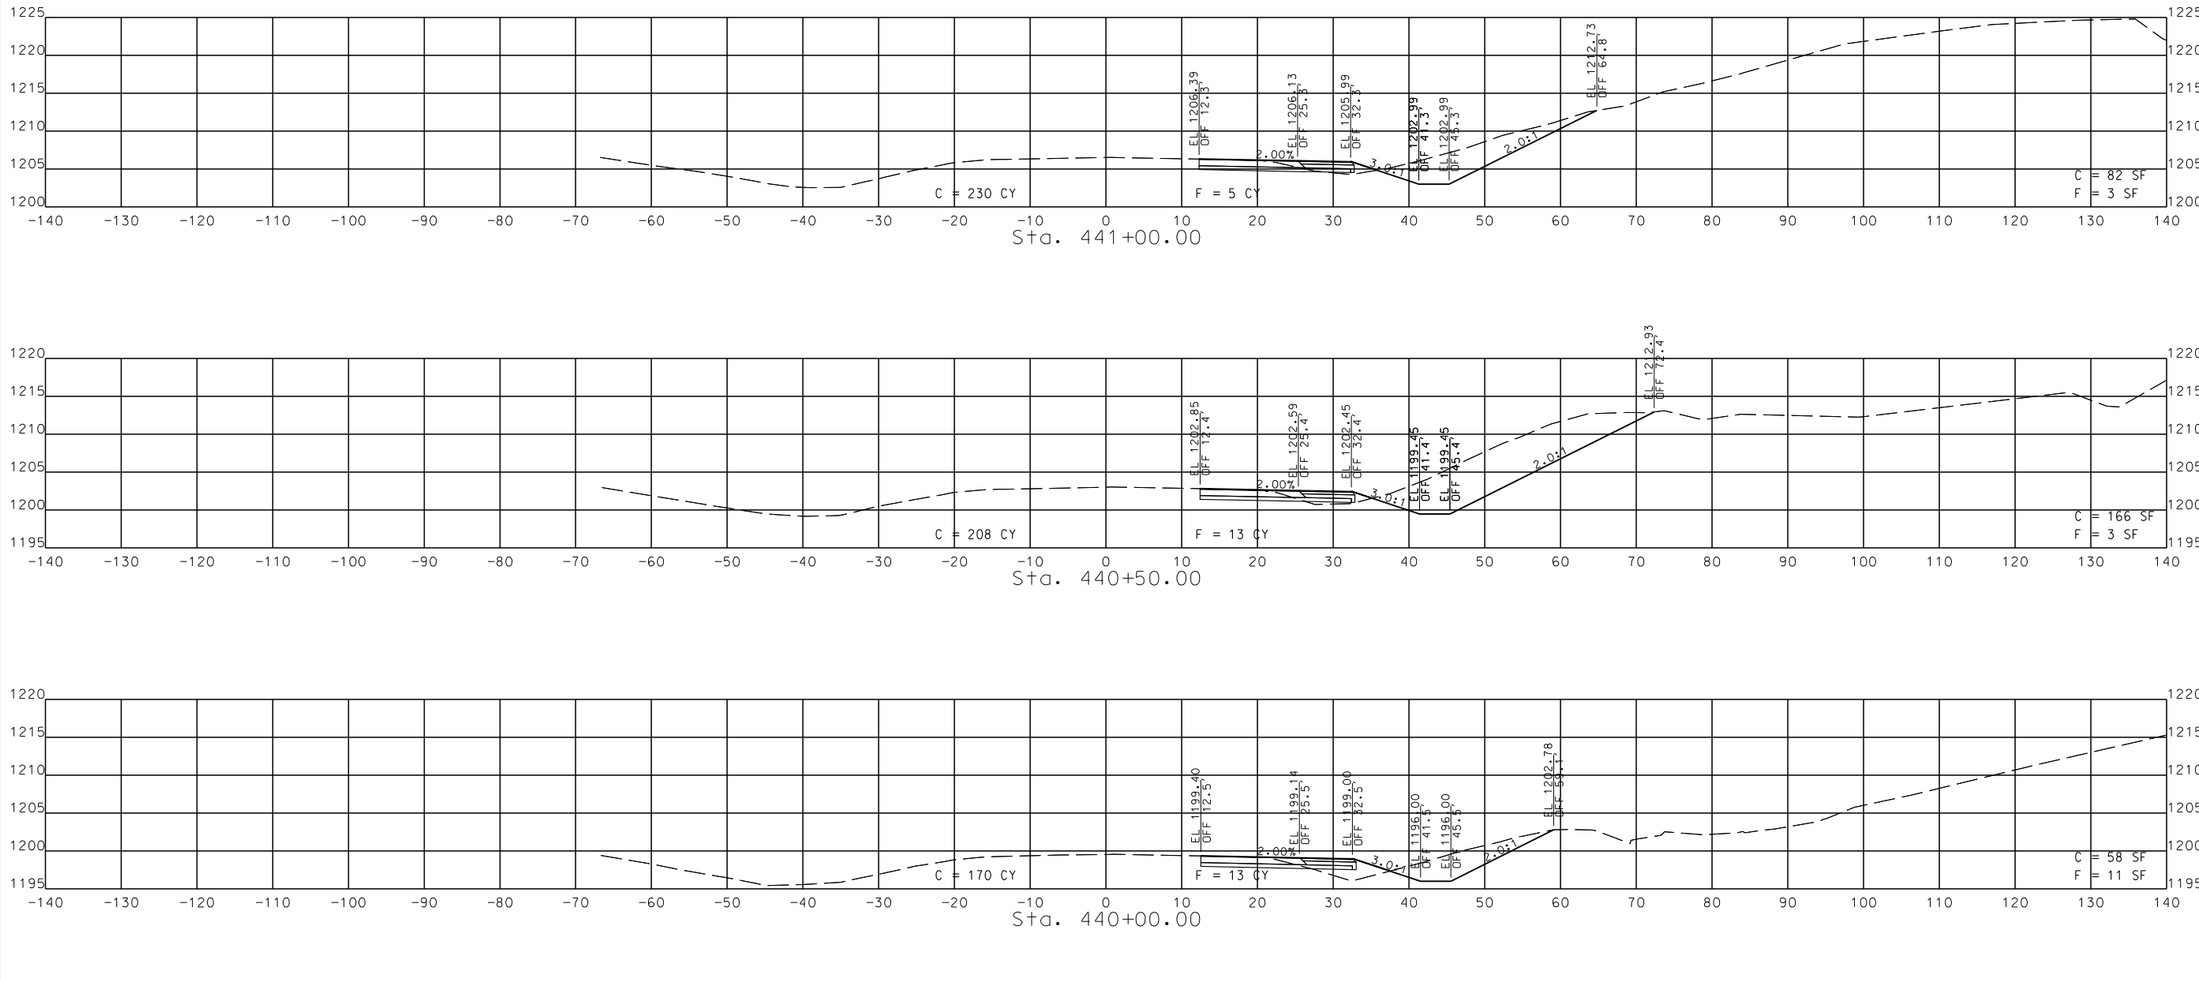

LOCATION F STA. 439+50.00 TO STA. 441+00.00

JENNIFER A. THOMAS
NUMBER PE-2013030729
STATE OF MISSOURI
PROFESSIONAL ENGINEER
THIS SHEET HAS BEEN SIGNED, SEALED AND DATED ELECTRONICALLY.

DATE PREPARED
8/6/2021

ROUTE	STATE
65	MO
DISTRICT	SHEET NO.
SW	24

COUNTY
CHRISTIAN/TANEY

JOB NO.
J7P3210

CONTRACT ID.

PROJECT NO.

BRIDGE NO.

IF A SEAL IS PRESENT ON THIS SHEET IT HAS BEEN ELECTRONICALLY SEALED AND DATED.

DATE	DESCRIPTION


MISSOURI HIGHWAYS AND TRANSPORTATION COMMISSION

105 WEST CAPITOL
JEFFERSON CITY, MO 65102
1-888-ASK-MODOT (1-888-275-6636)


1411 East 104th St.
Kansas City, MO 64131
Tel (816) 874-4655
Fax (816) 874-4675
www.trekdesigngroup.com

Missouri Cert. of Authority 2002010300


TREK DESIGN GROUP, LLC

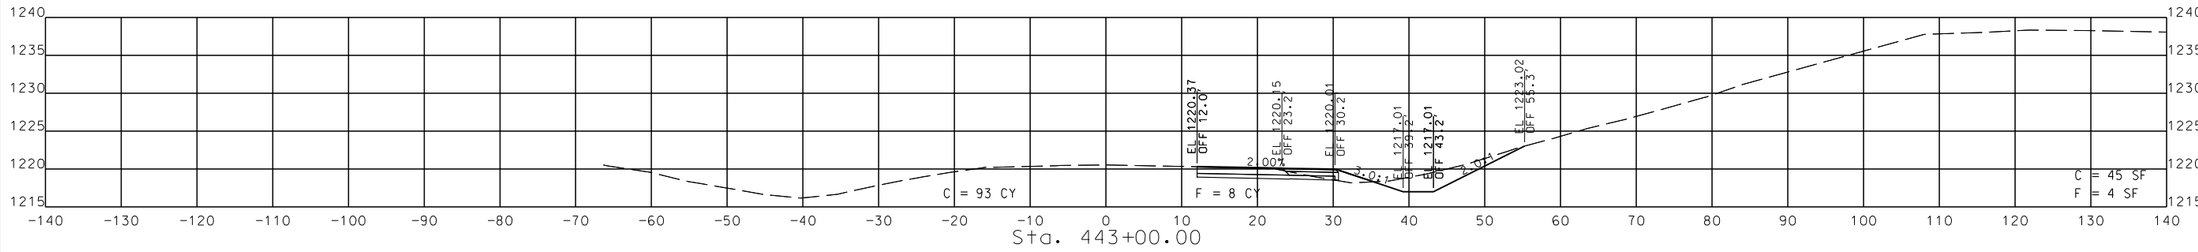


Sta. 443+00.00

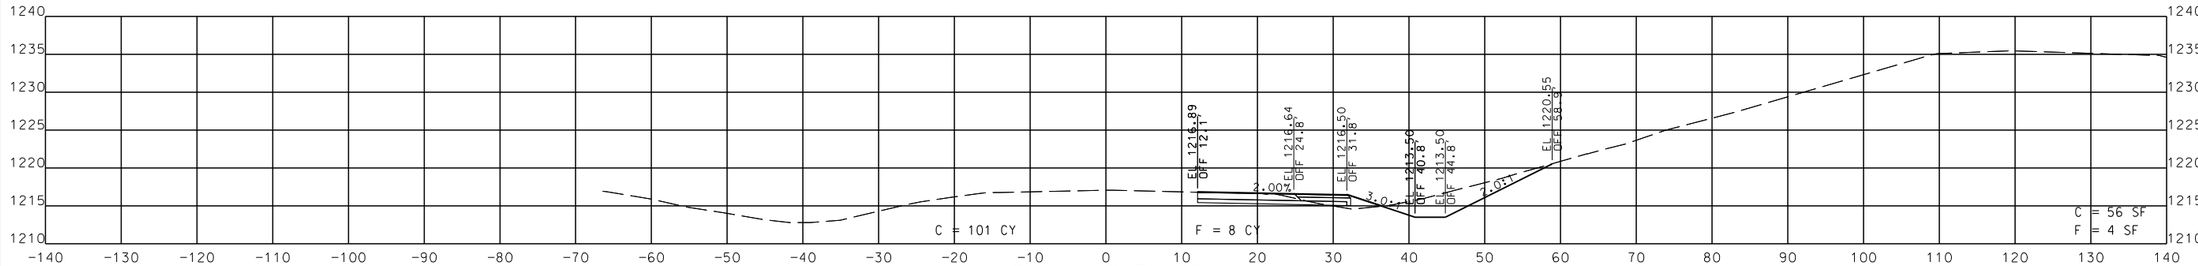

Sta. 442+50.00

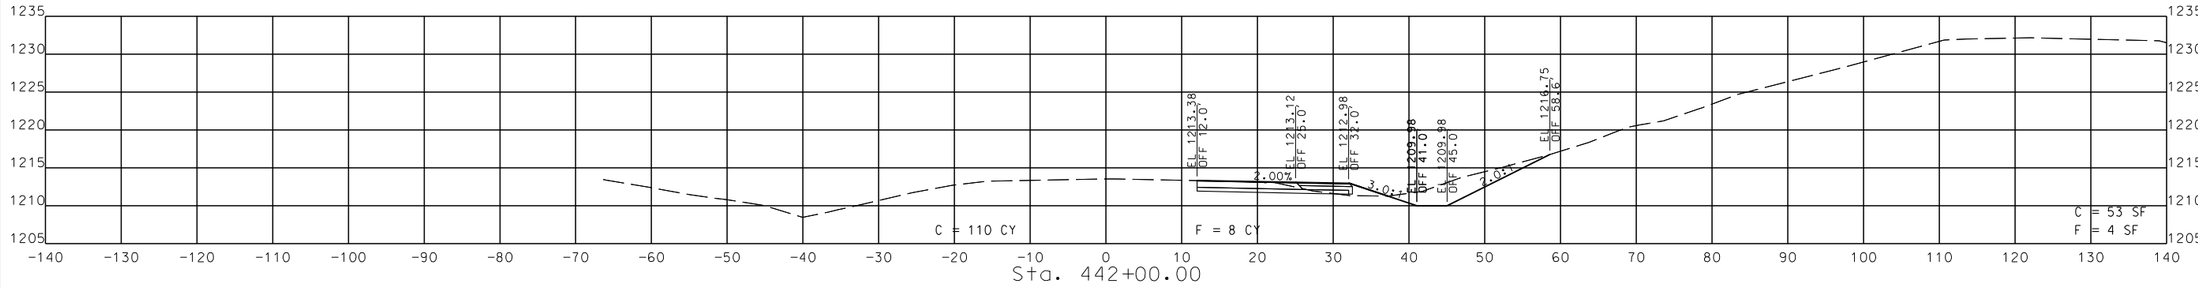

Sta. 442+00.00

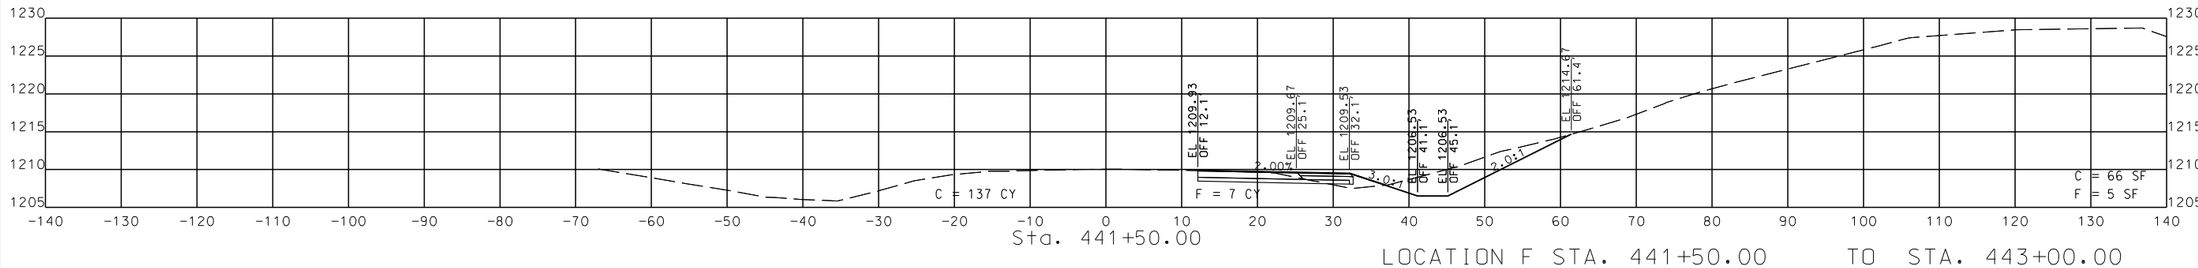

Sta. 441+50.00

LOCATION F STA. 441+50.00 TO STA. 443+00.00

JENNIFER A. THOMAS
NUMBER PE-2013030729
STATE OF MISSOURI
PROFESSIONAL ENGINEER
THIS SHEET WAS BOTH SIGNED, SEALED AND DATED ELECTRONICALLY.

DATE PREPARED
8/6/2021

ROUTE	STATE
65	MO
DISTRICT	SHEET NO.
SW	25

COUNTY
CHRISTIAN/TANEY

JOB NO.
J7P3210

CONTRACT ID.

PROJECT NO.


BRIDGE NO.

DATE	DESCRIPTION

IF A SEAL IS PRESENT ON THIS SHEET IT HAS BEEN ELECTRONICALLY SEALED AND DATED.

MISSOURI HIGHWAYS AND TRANSPORTATION COMMISSION
105 WEST CAPITOL
JEFFERSON CITY, MO 65102
1-888-ASK-MODOT (1-888-275-6636)

TREKK DESIGN GROUP, LLC
1411 East 104th St.
Kansas City, MO 64131
Tel (816) 874-4655
Fax (816) 874-4675
www.trekkdesigngroup.com
Missouri Cert. of Authority 2002010300

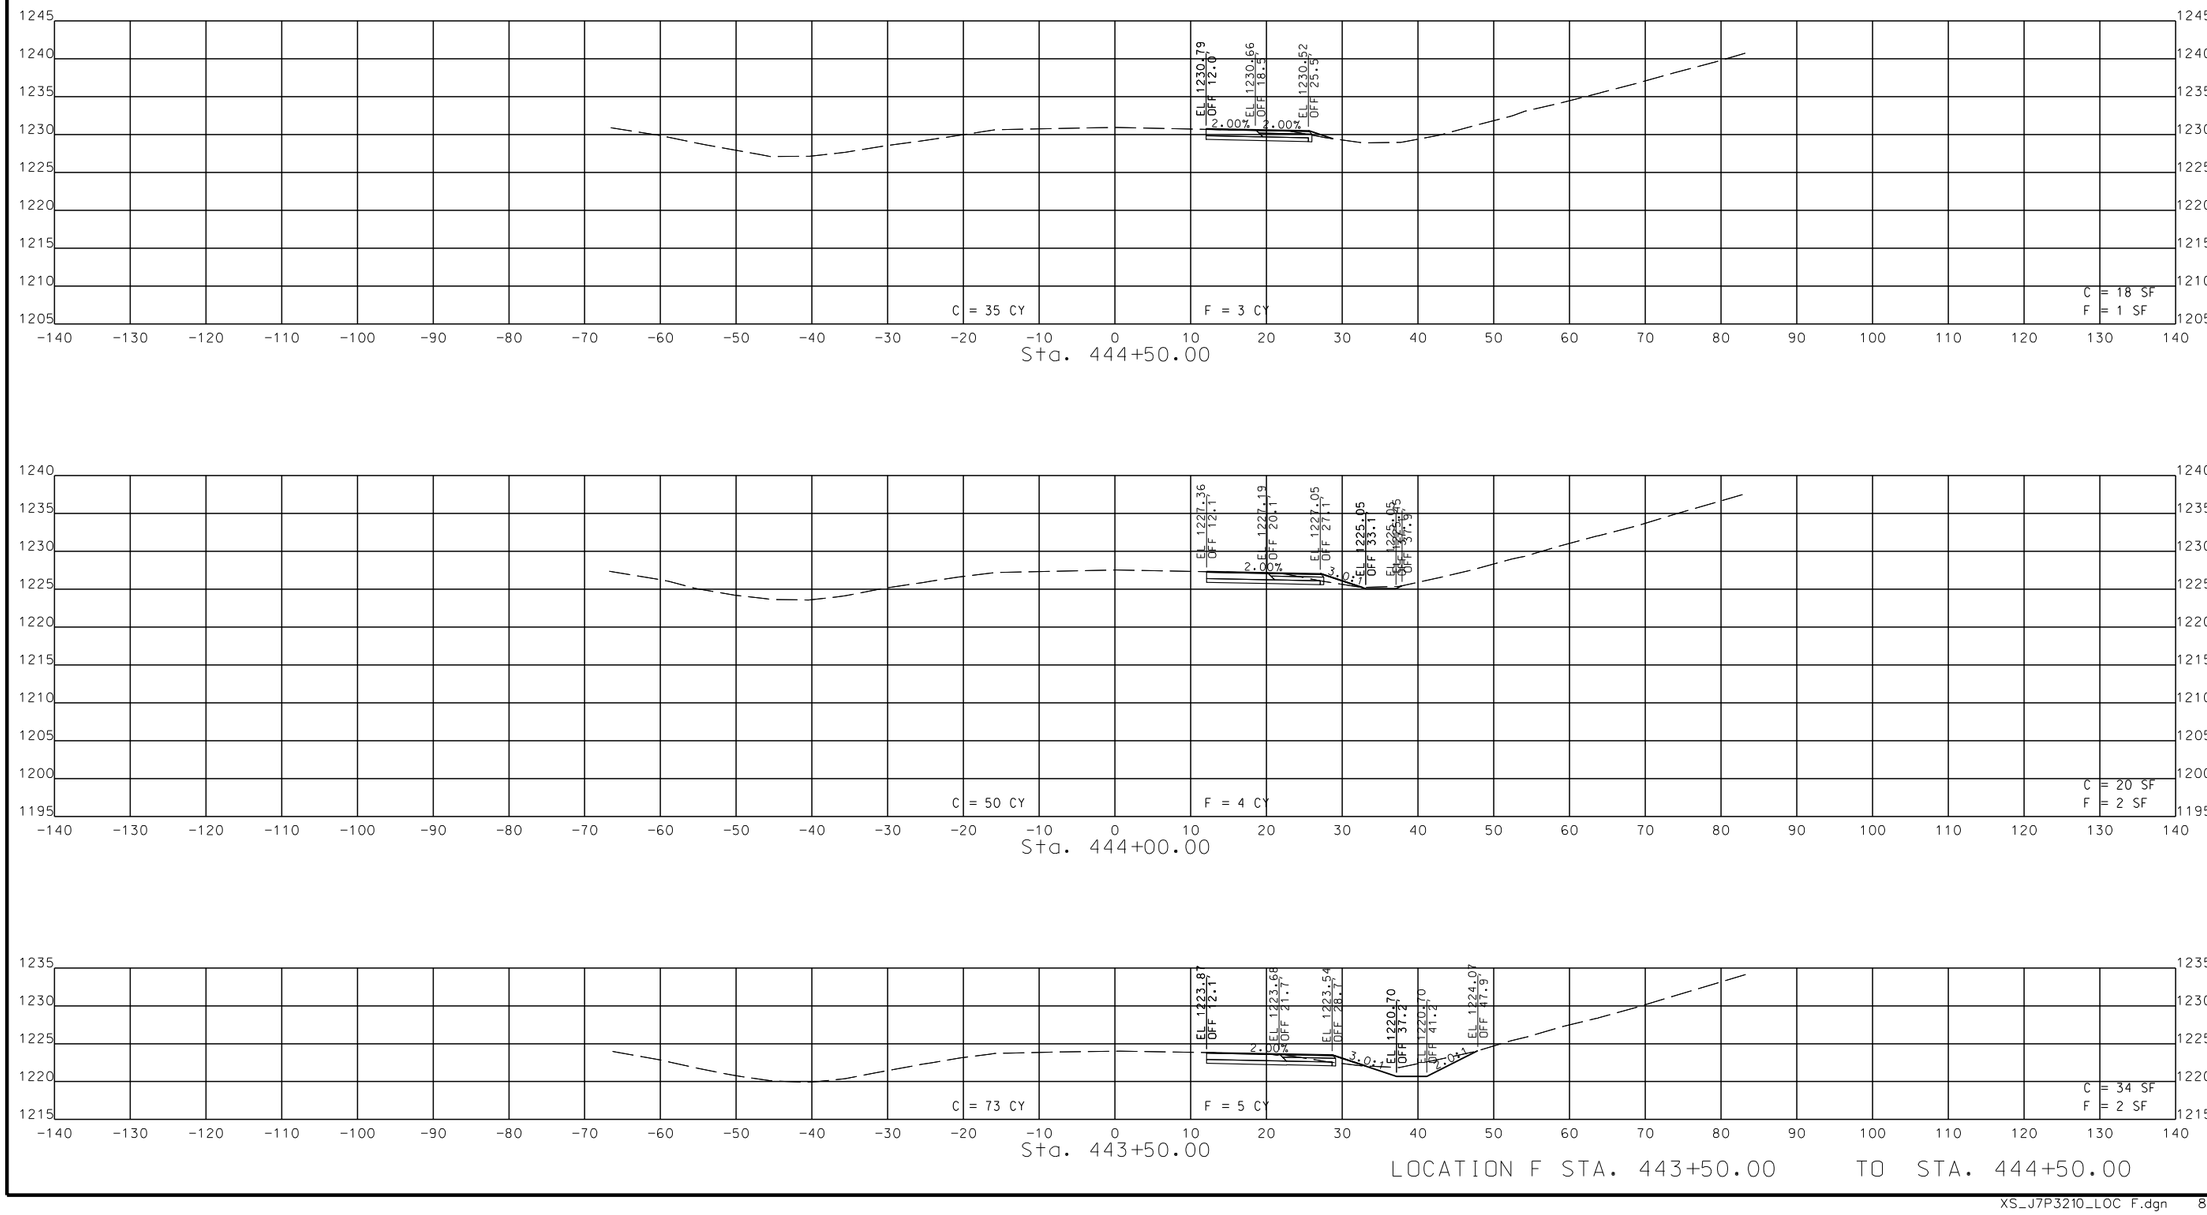

LOCATION F STA. 443+50.00 TO STA. 444+50.00

JENNIFER A. THOMAS
NUMBER PE-2013030729
PROFESSIONAL ENGINEER
STATE OF MISSOURI
THIS SHEET WAS BEING SIGNED, SEALED AND DATED ELECTRONICALLY.

IF A SEAL IS PRESENT ON THIS SHEET IT HAS BEEN ELECTRONICALLY SEALED AND DATED.

DATE PREPARED	
8/6/2021	
ROUTE	STATE
65	MO
DISTRICT	SHEET NO.
SW	26

COUNTY: CHRISTIAN/TANEY

JOB NO.: J7P3210

CONTRACT ID.:

PROJECT NO.:

BRIDGE NO.:

DESCRIPTION	DATE

MISSOURI HIGHWAYS AND TRANSPORTATION COMMISSION


105 WEST CAPITOL
JEFFERSON CITY, MO 65102
1-888-ASK-MODOT (1-888-275-6636)

1411 East 104th St.
Kansas City, MO 64131
Tel (816) 874-4655
Fax (816) 874-4675
www.trekdesigngroup.com

Missouri Cert. of Authority 2002010300

DESIGN GROUP, LLC

XS_J7P3210_LOC F.dgn 8:06:51 PM 8/6/2021

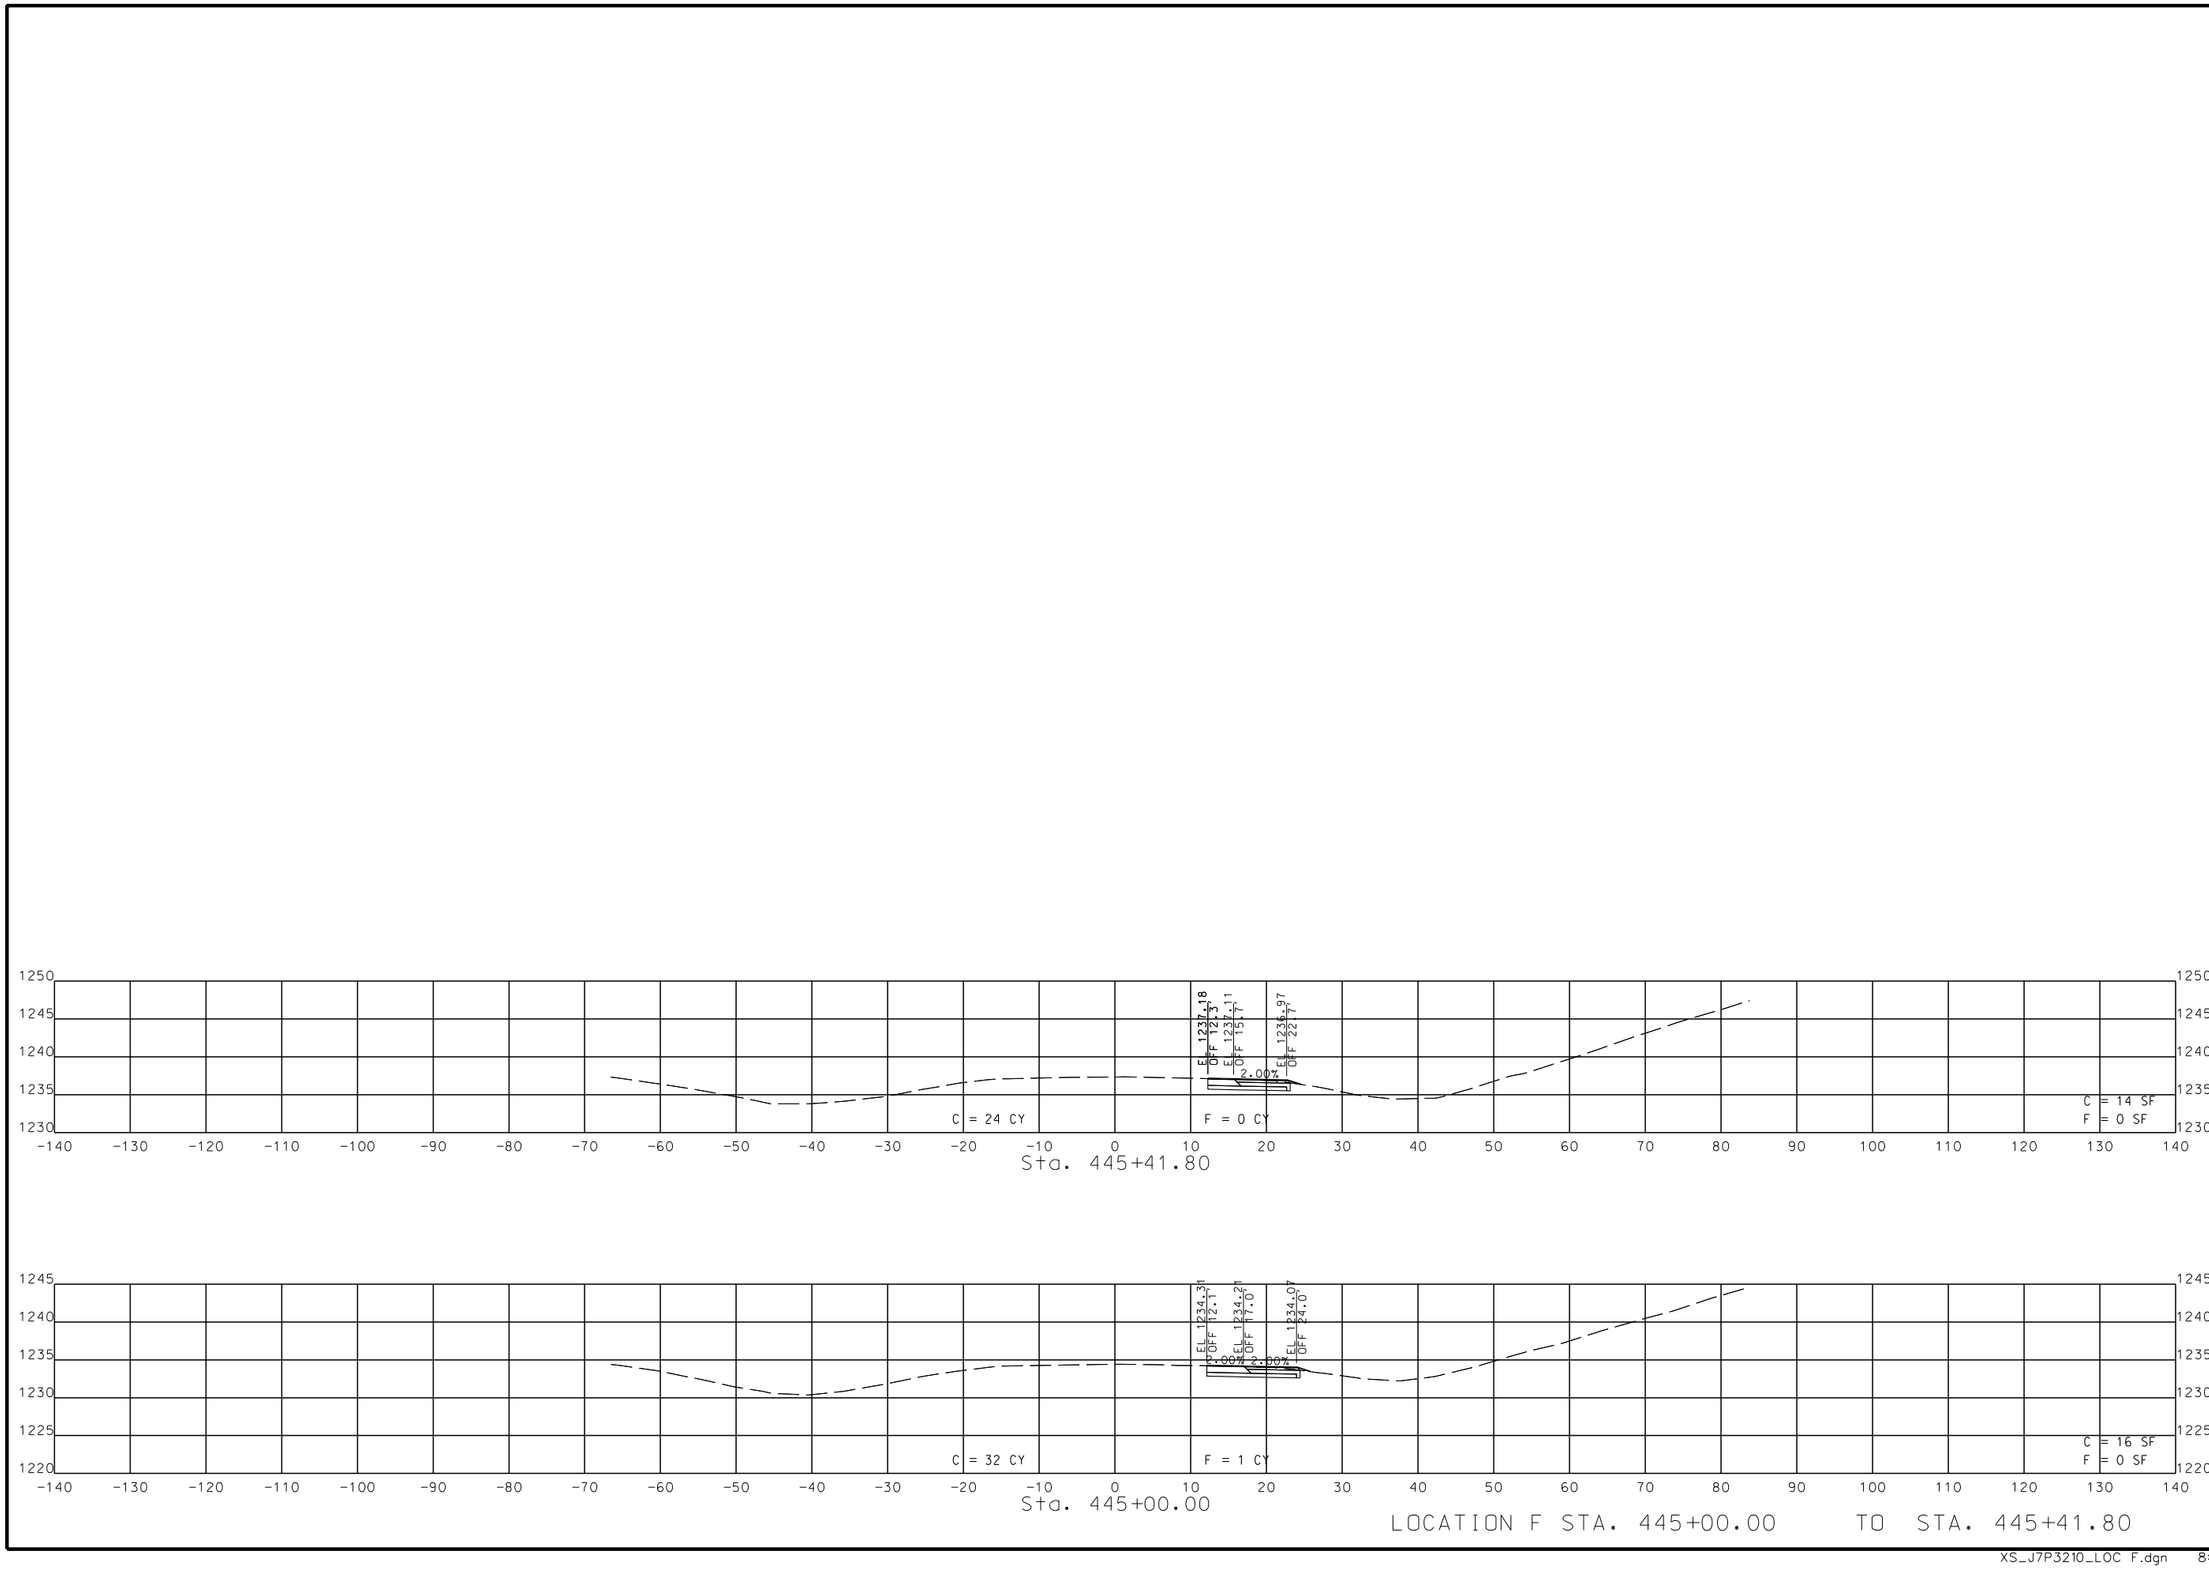

LOCATION F STA. 445+00.00 TO STA. 445+41.80

JENNIFER A. THOMAS
NUMBER PE-2013030729
STATE OF MISSOURI
PROFESSIONAL ENGINEER

THIS SHEET WAS SIGNED, SEALED AND DATED ELECTRONICALLY.

DATE PREPARED
8/6/2021

ROUTE	STATE
65	MO
DISTRICT	SHEET NO.
SW	27

COUNTY
CHRISTIAN/TANEY

JOB NO.
J7P3210

CONTRACT ID.

PROJECT NO.

BRIDGE NO.

DESCRIPTION	DATE

IF A SEAL IS PRESENT ON THIS SHEET IT HAS BEEN ELECTRONICALLY SEALED AND DATED.


MISSOURI HIGHWAYS AND TRANSPORTATION COMMISSION


105 WEST CAPITOL
JEFFERSON CITY, MO 65102
1-888-ASK-MODOT (1-888-275-6636)


1411 East 104th St.
Kansas City, MO 64131
Tel (816) 874-4655
Fax (816) 874-4675
www.trekdesigngroup.com

Missouri Cert. of Authority 2002010300

TREK DESIGN GROUP, LLC

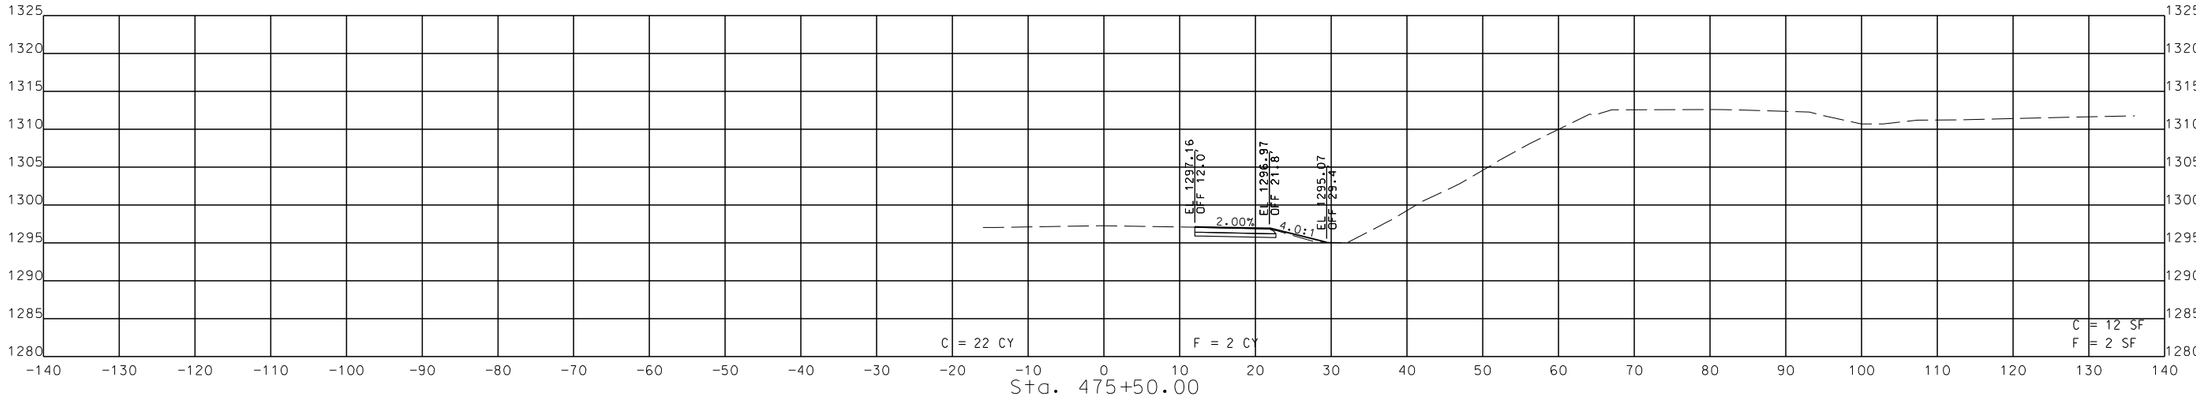

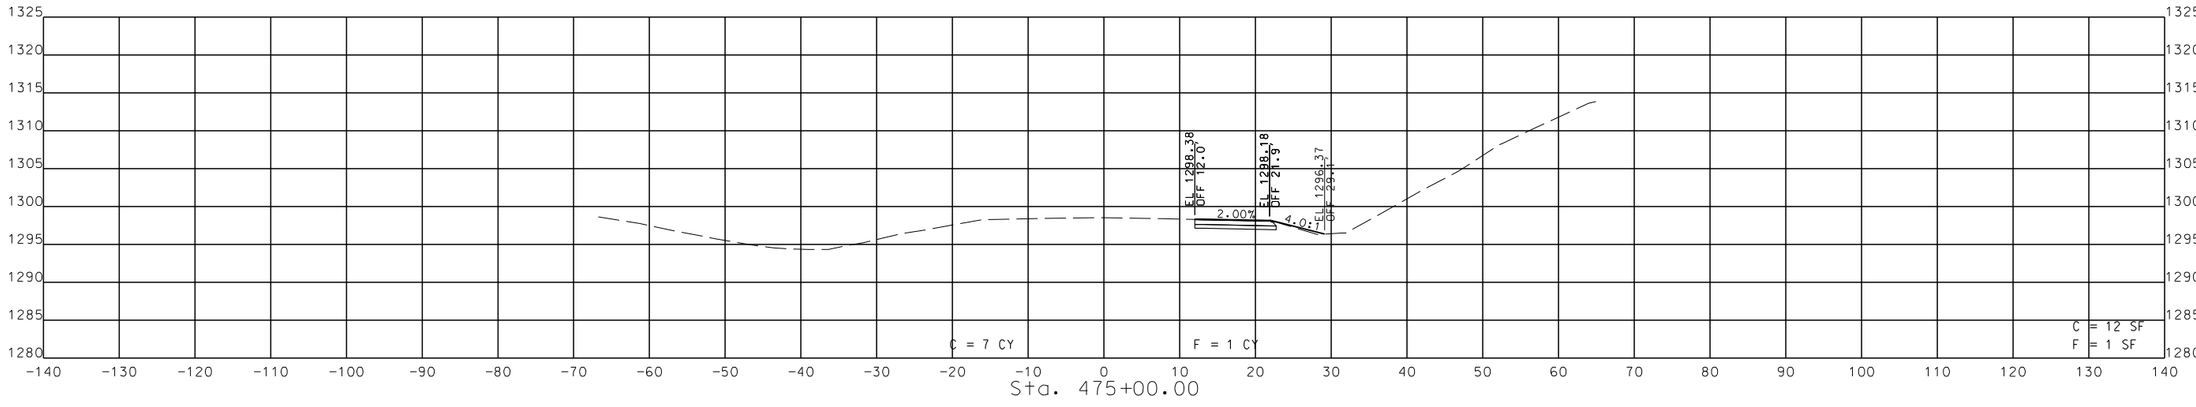

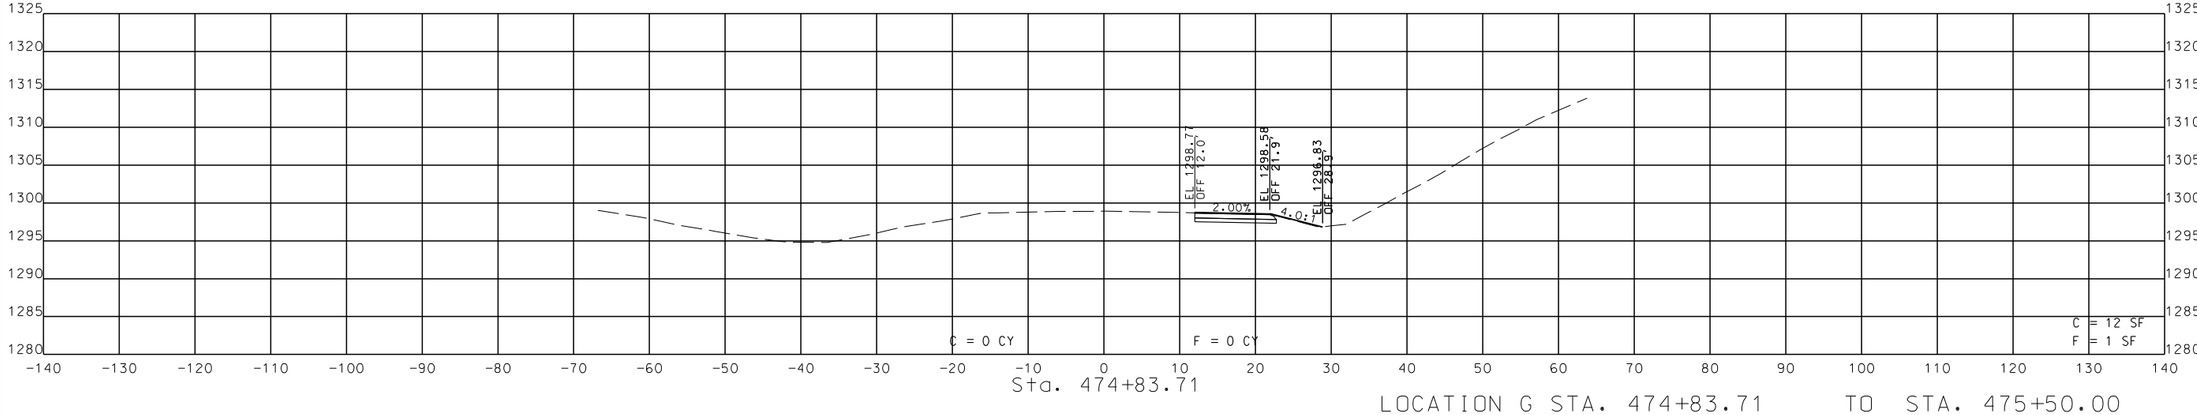

LOCATION G STA. 474+83.71 TO STA. 475+50.00

JENNIFER A. THOMAS
NUMBER PE-2013030729
STATE OF MISSOURI
PROFESSIONAL ENGINEER
THIS SHEET HAS BEEN SIGNED, SEALED AND DATED ELECTRONICALLY.

DATE
.

DATE PREPARED
8/6/2021

ROUTE	STATE
65	MO
DISTRICT	SHEET NO.
SW	28

COUNTY
CHRISTIAN/TANEY

JOB NO.
J7P3210

CONTRACT ID.
.

PROJECT NO.
.

BRIDGE NO.
.

IF A SEAL IS PRESENT ON THIS SHEET IT HAS BEEN ELECTRONICALLY SEALED AND DATED.


DESCRIPTION	DATE


MISSOURI HIGHWAYS AND TRANSPORTATION COMMISSION
105 WEST CAPITOL
JEFFERSON CITY, MO 65102
1-888-ASK-MODOT (1-888-275-6636)


MoDOT

TREKK DESIGN GROUP, LLC
1411 East 104th St.
Kansas City, MO 64131
Tel (816) 874-4655
Fax (816) 874-4675
www.trekkdesigngroup.com
Missouri Cert. of Authority 2002010300

XS_J7P3210_LOC G.dgn 8:28:40 PM 8/6/2021

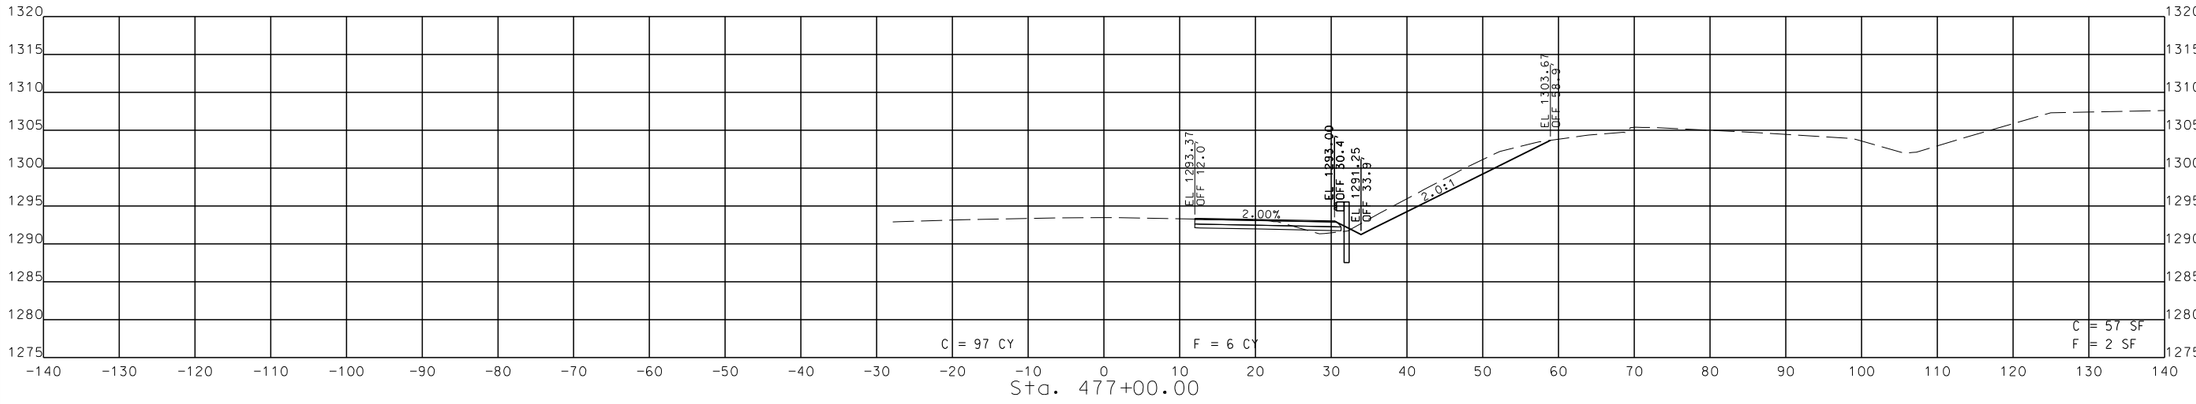

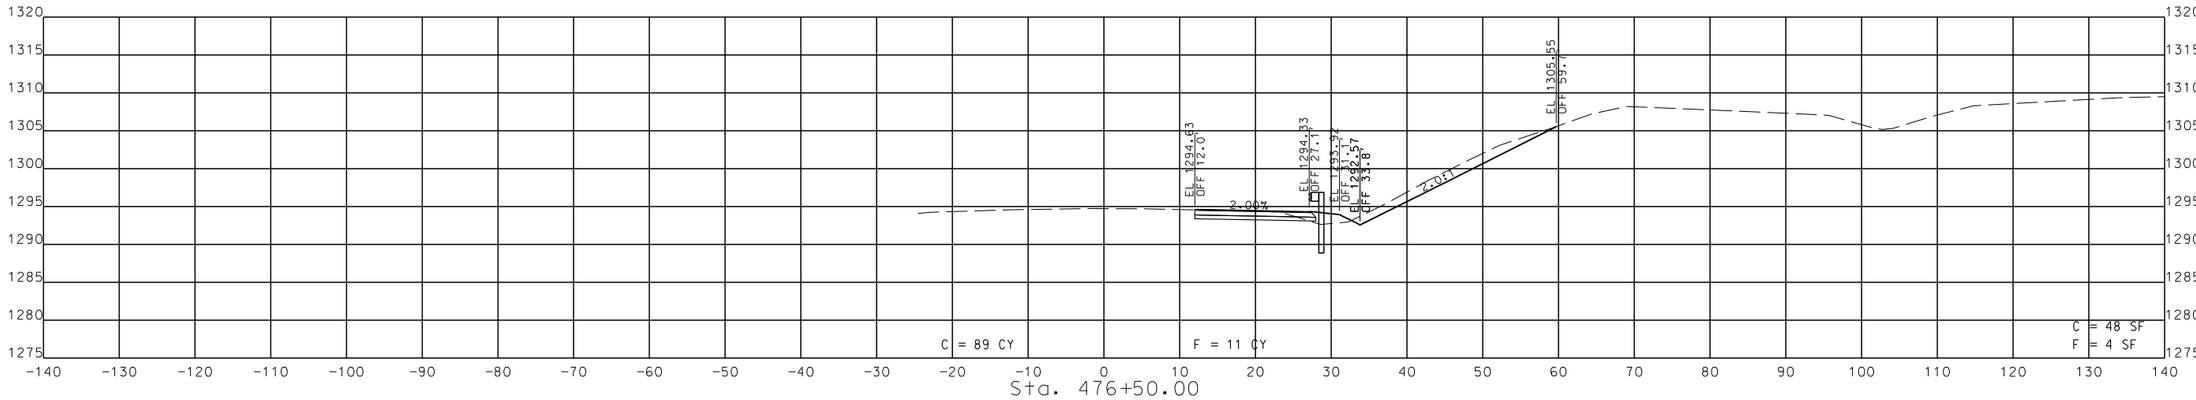

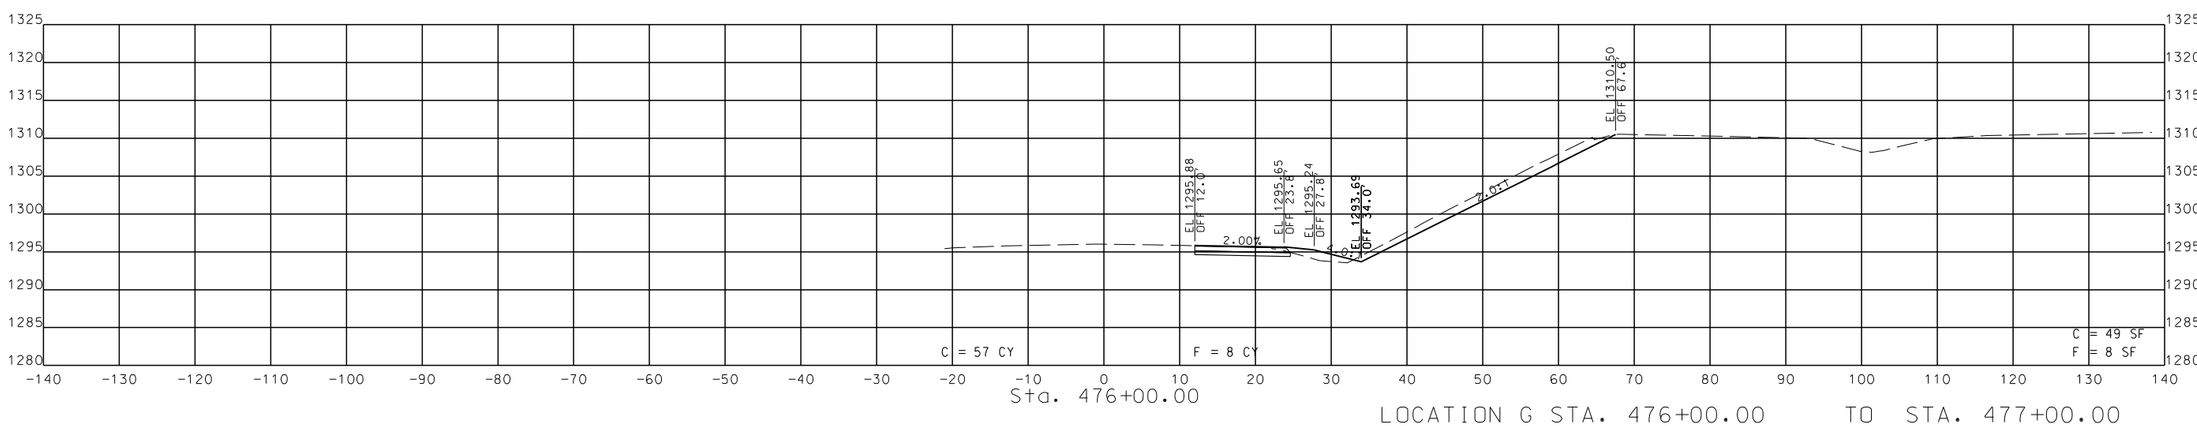

LOCATION G STA. 476+00.00 TO STA. 477+00.00

JENNIFER A. THOMAS
NUMBER PE-2013030729
STATE OF MISSOURI
PROFESSIONAL ENGINEER
THIS SHEET HAS BEEN SIGNED, SEALED AND DATED ELECTRONICALLY.

DATE
.

DATE PREPARED
8/6/2021

ROUTE	STATE
65	MO
DISTRICT	SHEET NO.
SW	29

COUNTY
CHRISTIAN/TANEY

JOB NO.
J7P3210

CONTRACT ID.
.

PROJECT NO.
.

BRIDGE NO.
.

IF A SEAL IS PRESENT ON THIS SHEET IT HAS BEEN ELECTRONICALLY SEALED AND DATED.

DATE	DESCRIPTION

MISSOURI HIGHWAYS AND TRANSPORTATION COMMISSION


105 WEST CAPITOL
JEFFERSON CITY, MO 65102
1-888-ASK-MODOT (1-888-275-6636)

1411 East 104th St.
Kansas City, MO 64131
Tel (816) 874-4655
Fax (816) 874-4675
www.trekkdesigngroup.com

Missouri Cert. of Authority 2002010300

TREKK DESIGN GROUP, LLC

XS_J7P3210_LOC G.dgn 8:28:40 PM 8/6/2021

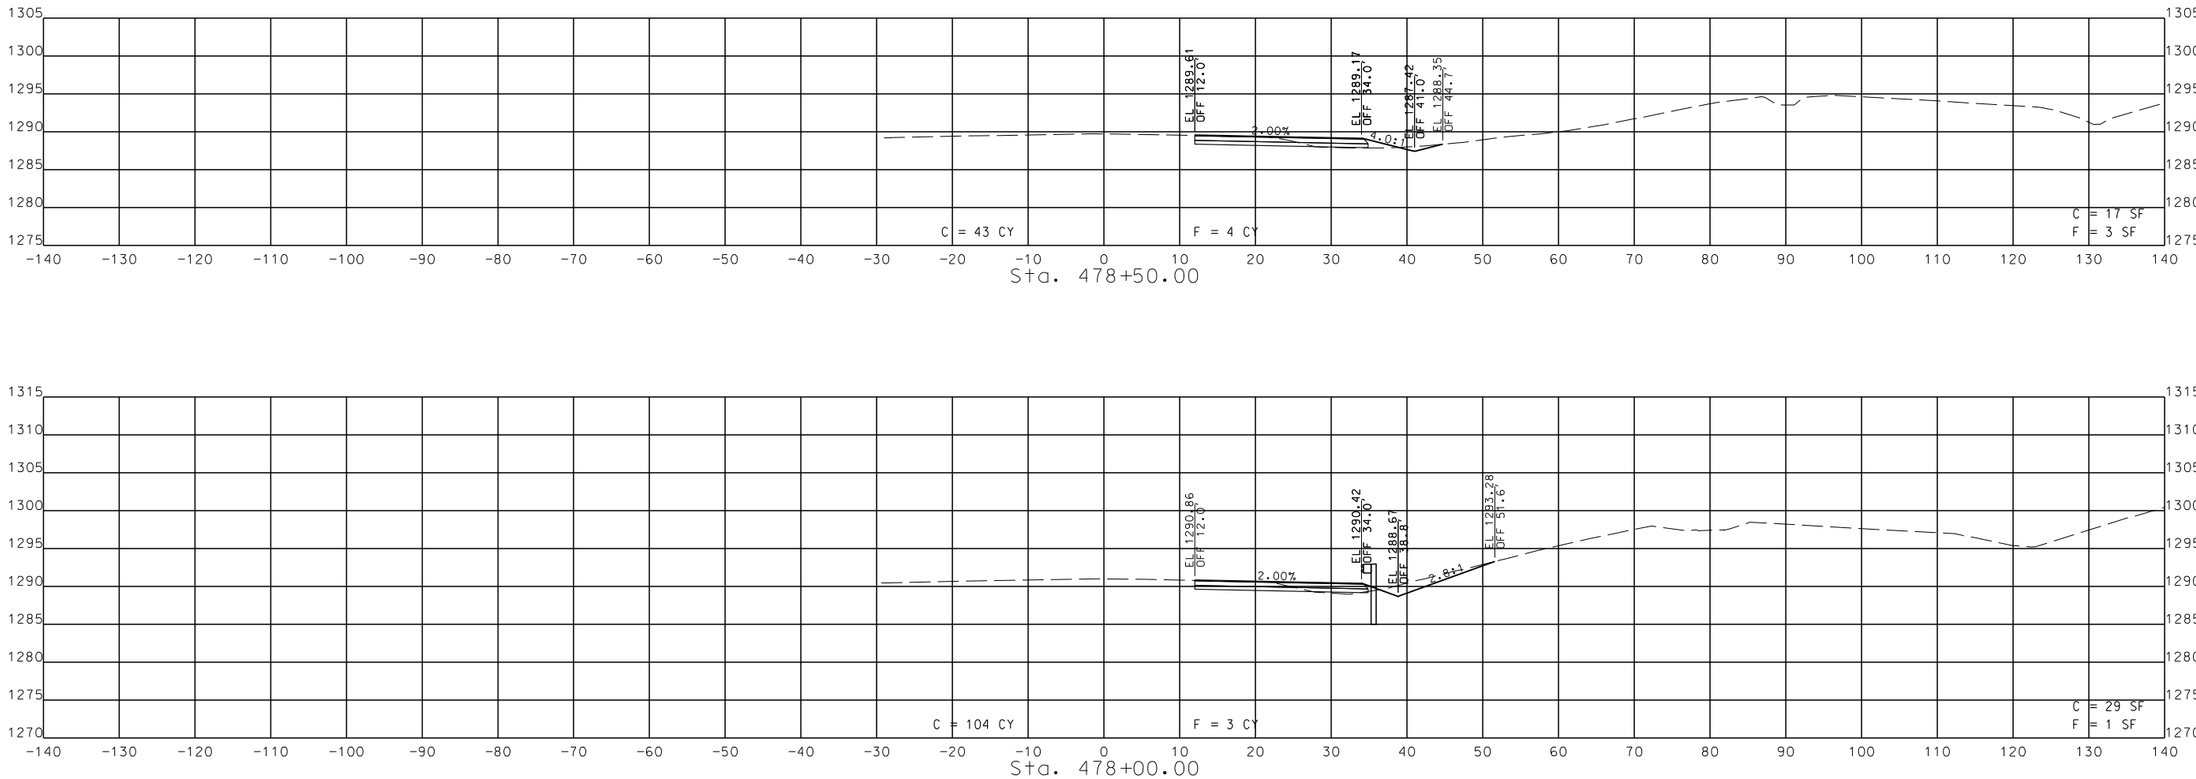

LOCATION G STA. 477+50.00 TO STA. 478+50.00

IF A SEAL IS PRESENT ON THIS SHEET IT HAS BEEN ELECTRONICALLY SEALED AND DATED.

STATE OF MISSOURI
JENNIFER A. THOMAS
NUMBER PE-2013030729
PROFESSIONAL ENGINEER
THIS SHEET HAS BEEN SIGNED, SEALED AND DATED ELECTRONICALLY.

DATE
.

DATE PREPARED
8/6/2021

ROUTE	STATE
65	MO
DISTRICT	SHEET NO.
SW	30

COUNTY
CHRISTIAN/TANEY

JOB NO.
J7P3210

CONTRACT ID.
.

PROJECT NO.
.

BRIDGE NO.
.


DESCRIPTION	DATE


MISSOURI HIGHWAYS AND TRANSPORTATION COMMISSION


105 WEST CAPITOL
JEFFERSON CITY, MO 65102
1-888-ASK-MODOT (1-888-275-6636)


TREKK DESIGN GROUP, LLC
1411 East 104th St.
Kansas City, MO 64131
Tel (816) 874-4655
Fax (816) 874-4675
www.trekkdesigngroup.com
Missouri Cert. of Authority 2002010300

XS_J7P3210_LOC G.dgn 8:28:41 PM 8/6/2021

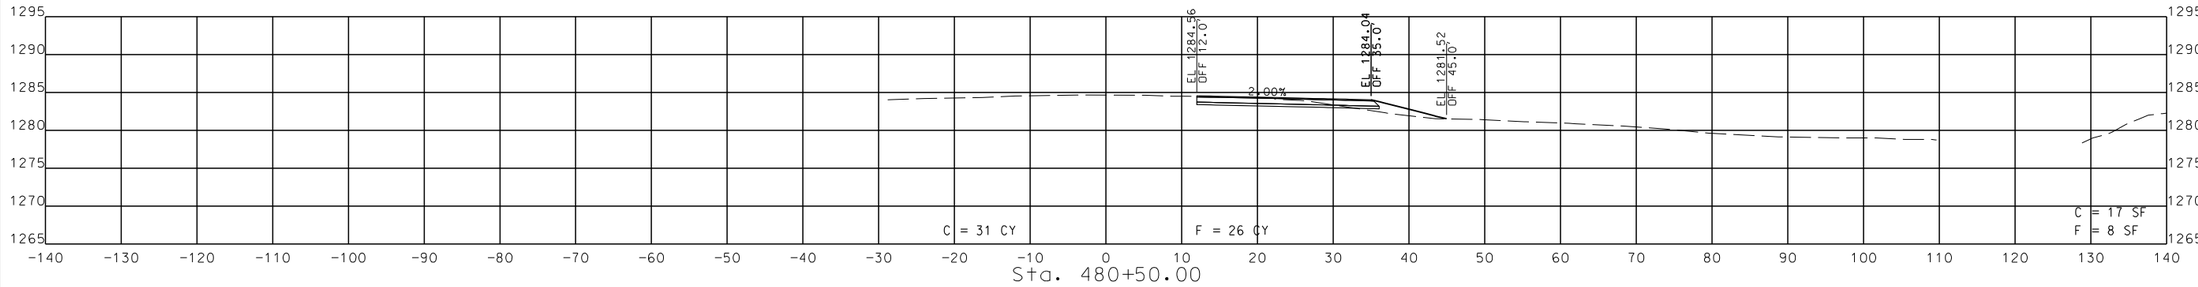

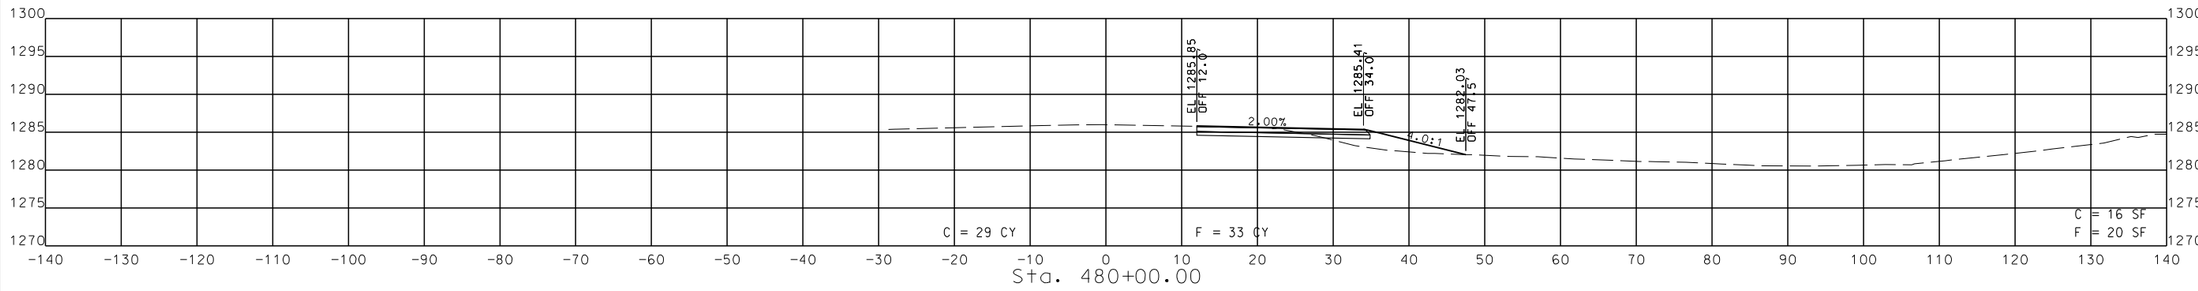

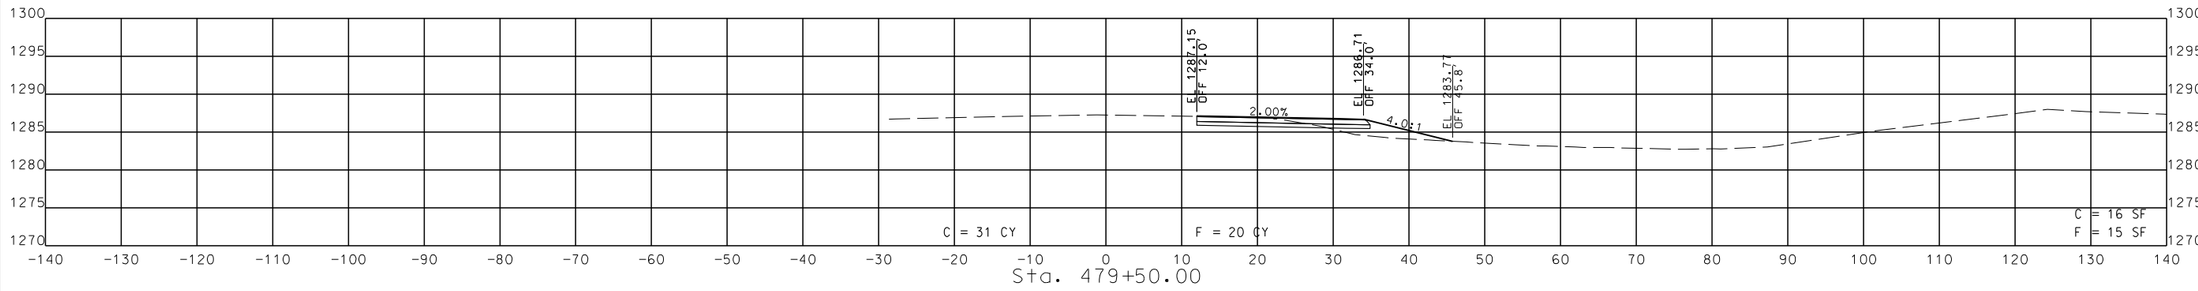

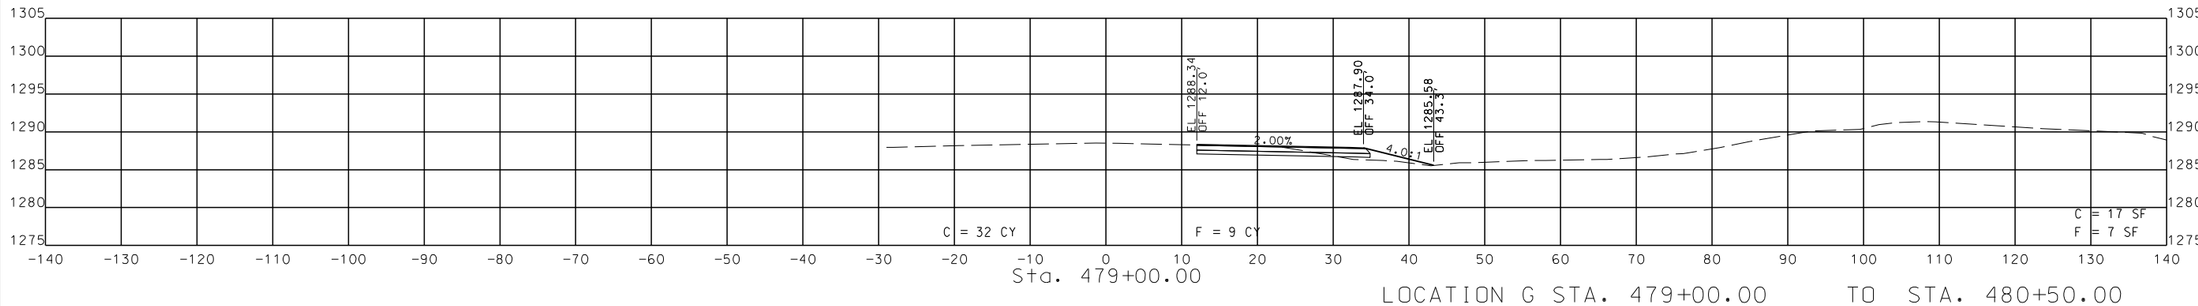

LOCATION G STA. 479+00.00 TO STA. 480+50.00

STATE OF MISSOURI
JENNIFER A. THOMAS
NUMBER PE-2013030729
PROFESSIONAL ENGINEER
THIS SHEET HAS BEEN SIGNED, SEALED AND DATED ELECTRONICALLY.

DATE
.

DATE PREPARED
8/6/2021

ROUTE	STATE
65	MO
DISTRICT	SHEET NO.
SW	31

COUNTY
CHRISTIAN/TANEY

JOB NO.
J7P3210

CONTRACT ID.
.

PROJECT NO.
.

BRIDGE NO.
.

DESCRIPTION	DATE

IF A SEAL IS PRESENT ON THIS SHEET IT HAS BEEN ELECTRONICALLY SEALED AND DATED.

MISSOURI HIGHWAYS AND TRANSPORTATION COMMISSION
105 WEST CAPITOL
JEFFERSON CITY, MO 65102
1-888-ASK-MODOT (1-888-275-6636)

1411 East 104th St.
Kansas City, MO 64131
Tel (816) 874-4655
Fax (816) 874-4675
www.trekdesigngroup.com

Missouri Cert. of Authority 2002010300

TREKK DESIGN GROUP, LLC

LOCATION G STA. 480+99.53 TO STA. 480+99.53

JENNIFER A. THOMAS
NUMBER PE-2013030729
STATE OF MISSOURI
PROFESSIONAL ENGINEER

THIS SHEET HAS BEEN SIGNED, SEALED AND DATED ELECTRONICALLY

DATE

DATE PREPARED
8/6/2021

ROUTE	STATE
65	MO
DISTRICT	SHEET NO.
SW	32

COUNTY
CHRISTIAN/TANEY

JOB NO.
J7P3210

CONTRACT ID.

PROJECT NO.

BRIDGE NO.

DESCRIPTION	DATE

IF A SEAL IS PRESENT ON THIS SHEET IT HAS BEEN ELECTRONICALLY SEALED AND DATED.

MISSOURI HIGHWAYS AND TRANSPORTATION COMMISSION


105 WEST CAPITOL
JEFFERSON CITY, MO 65102
1-888-ASK-MODOT (1-888-275-6636)


1411 East 104th St.
Kansas City, MO 64131
Tel (816) 874-4655
Fax (816) 874-4675
www.trekdesigngroup.com


Missouri Cert. of Authority 2002010300

TREKK DESIGN GROUP, LLC

XS_J7P3210_LOC G.dgn 8:28:41 PM 8/6/2021

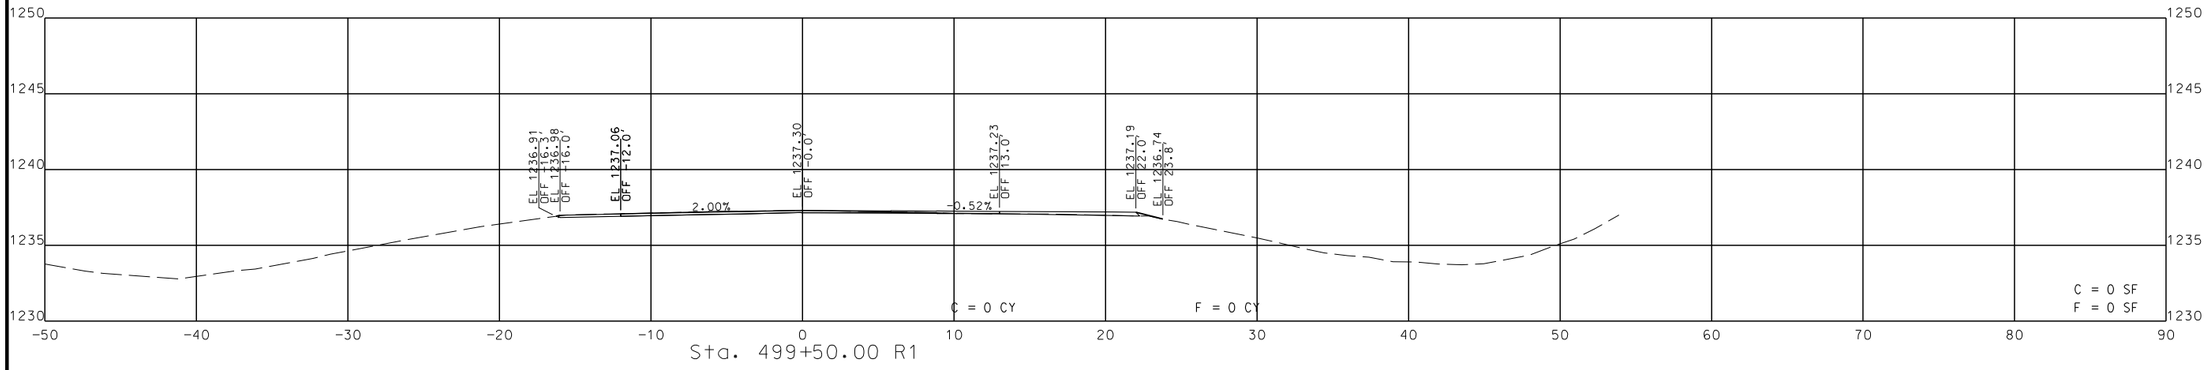

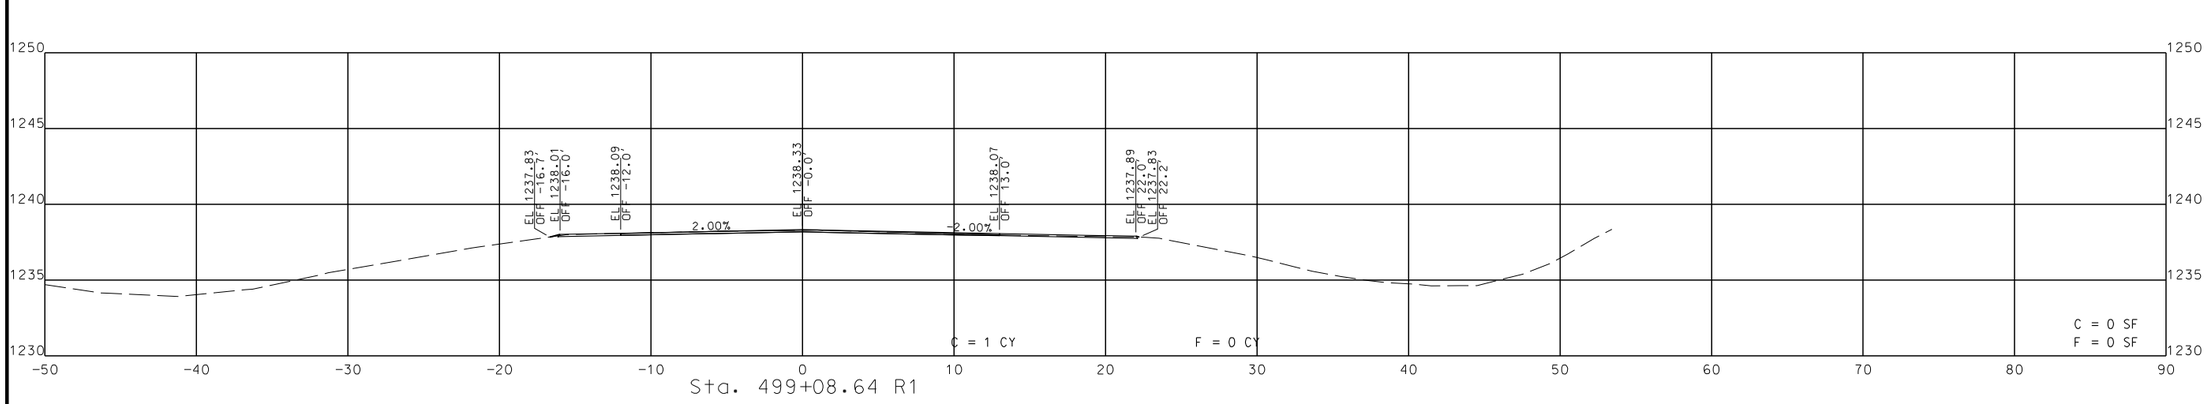

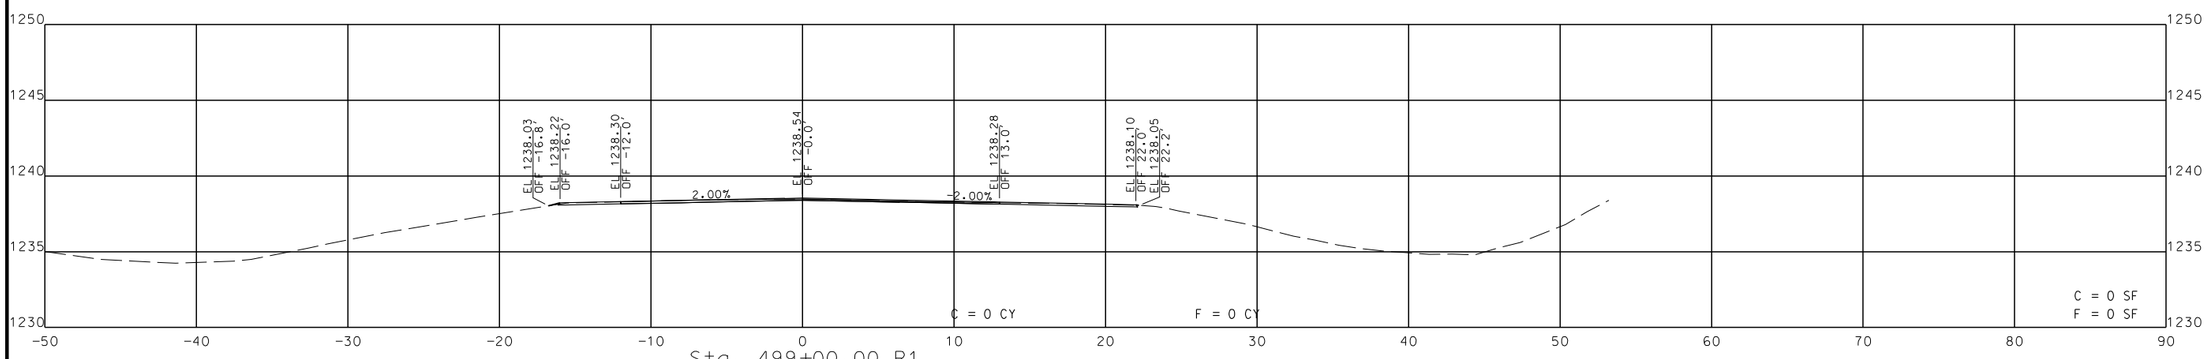

LOCATION H STA. 499+00.00 R1 TO STA. 499+50.00 R1

JENNIFER A. THOMAS
NUMBER PE-2013030729
STATE OF MISSOURI
PROFESSIONAL ENGINEER
THIS SHEET HAS BEEN SIGNED, SEALED AND DATED ELECTRONICALLY.

DATE PREPARED
8/6/2021

ROUTE	STATE
65	MO
DISTRICT	SHEET NO.
SW	33

COUNTY
CHRISTIAN/TANEY

JOB NO.
J7P3210

CONTRACT ID.

PROJECT NO.

BRIDGE NO.


IF A SEAL IS PRESENT ON THIS SHEET IT HAS BEEN ELECTRONICALLY SEALED AND DATED.


DATE	DESCRIPTION


MISSOURI HIGHWAYS AND TRANSPORTATION COMMISSION


105 WEST CAPITOL
JEFFERSON CITY, MO 65102
1-888-ASK-MODOT (1-888-275-6636)

TREKK DESIGN GROUP, LLC
1411 East 104th St.
Kansas City, MO 64131
Tel (816) 874-4655
Fax (816) 874-4675
www.trekkdesigngroup.com
Missouri Cert. of Authority 2002010300

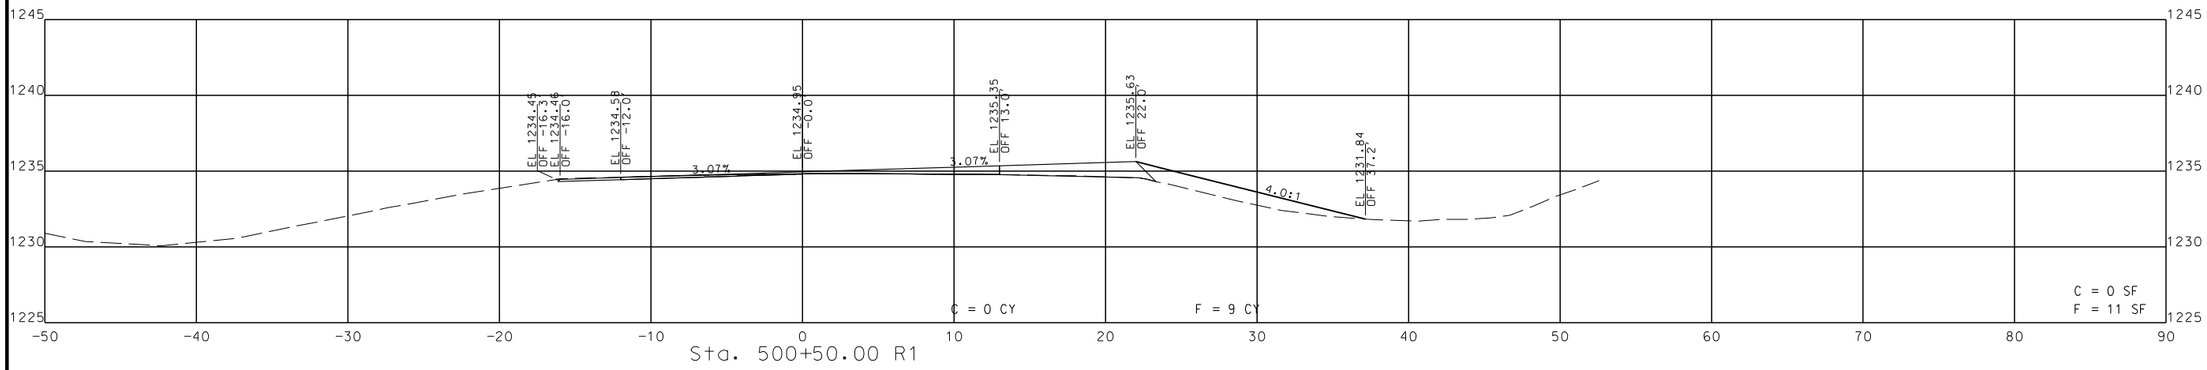

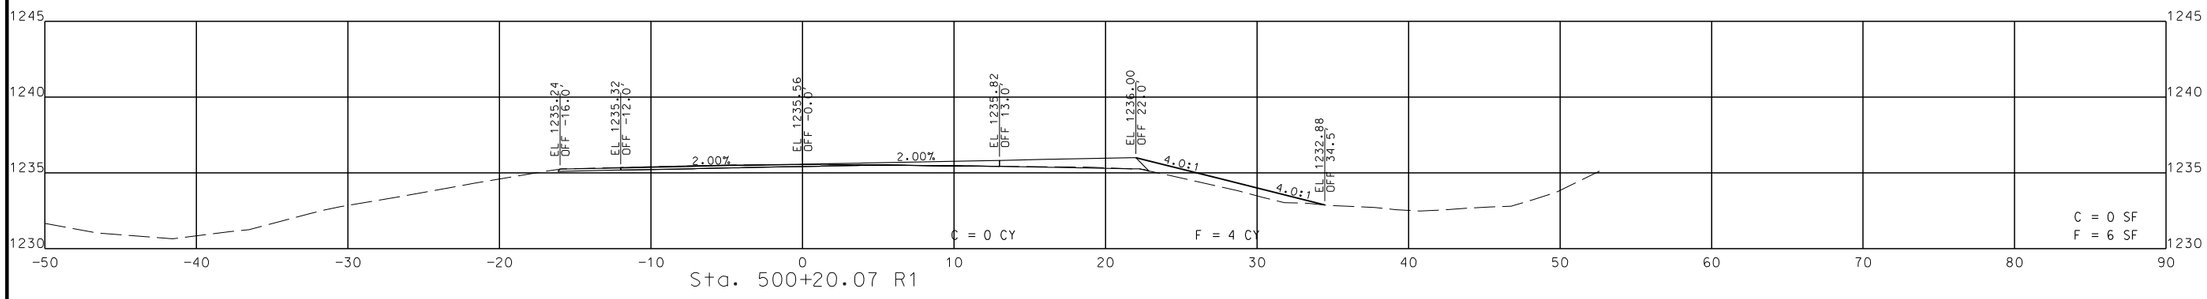

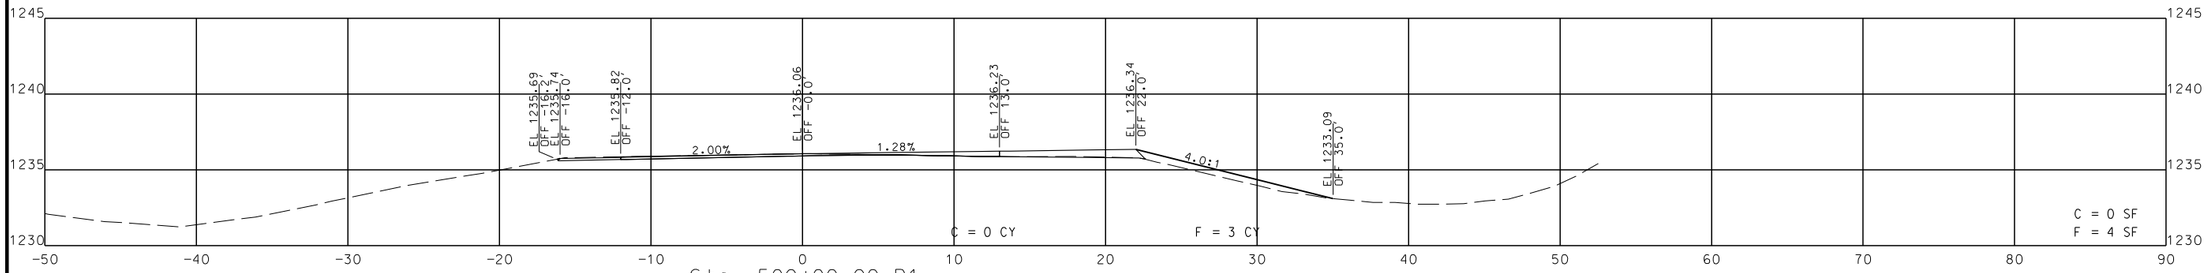

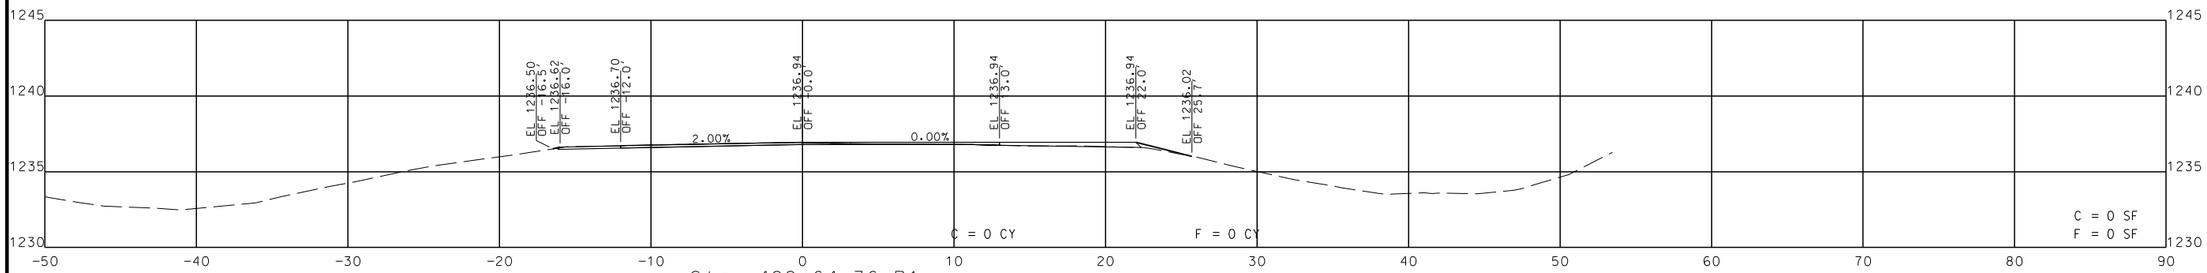

LOCATION H STA. 499+64.36 R1 TO STA. 500+50.00 R1

JENNIFER A. THOMAS
NUMBER PE-2013030729
STATE OF MISSOURI
PROFESSIONAL ENGINEER
THIS SHEET HAS BEEN SIGNED, SEALED AND DATED ELECTRONICALLY.

DATE PREPARED
8/6/2021

ROUTE	STATE
65	MO
DISTRICT	SHEET NO.
SW	34

COUNTY
CHRISTIAN/TANEY

JOB NO.
J7P3210

CONTRACT ID.

PROJECT NO.

BRIDGE NO.

IF A SEAL IS PRESENT ON THIS SHEET IT HAS BEEN ELECTRONICALLY SEALED AND DATED.


DESCRIPTION	DATE


MISSOURI HIGHWAYS AND TRANSPORTATION COMMISSION


105 WEST CAPITOL
JEFFERSON CITY, MO 65102
1-888-ASK-MODOT (1-888-275-6636)

TREKK DESIGN GROUP, LLC
1411 East 104th St.
Kansas City, MO 64131
Tel (816) 874-4655
Fax (816) 874-4675
www.trekkdesigngroup.com
Missouri Cert. of Authority 2002010300

XS_J7P3210_LOCH.dgn 8:34:07 PM 8/6/2021

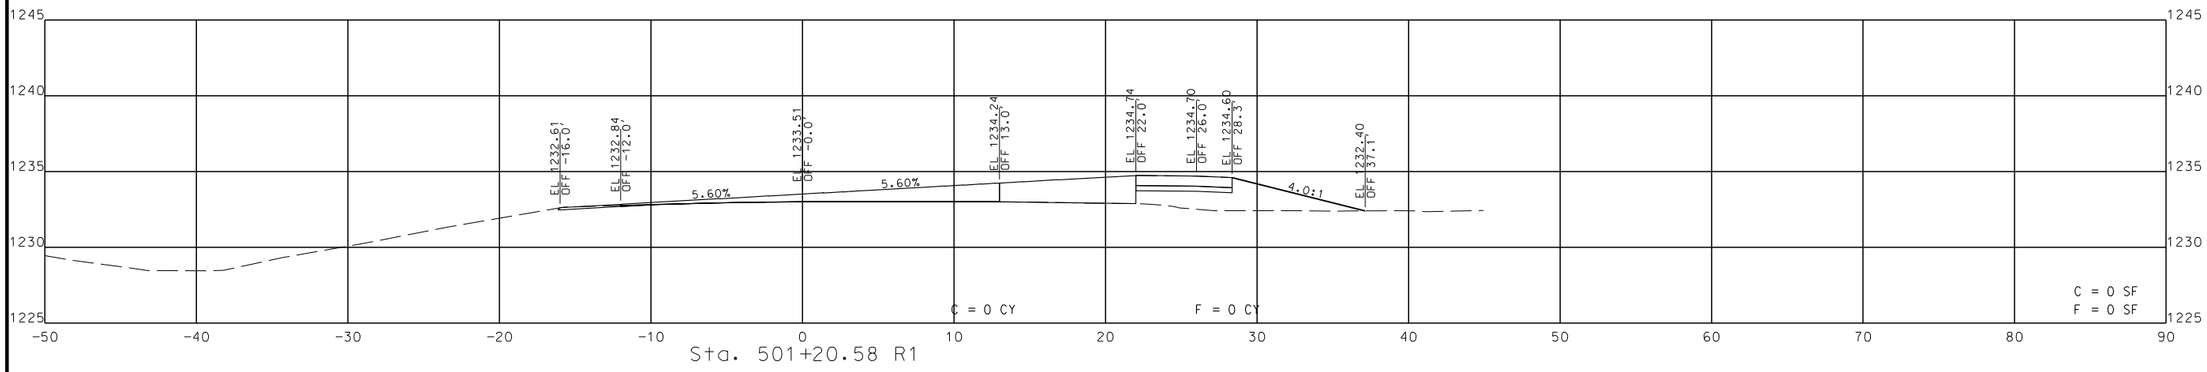

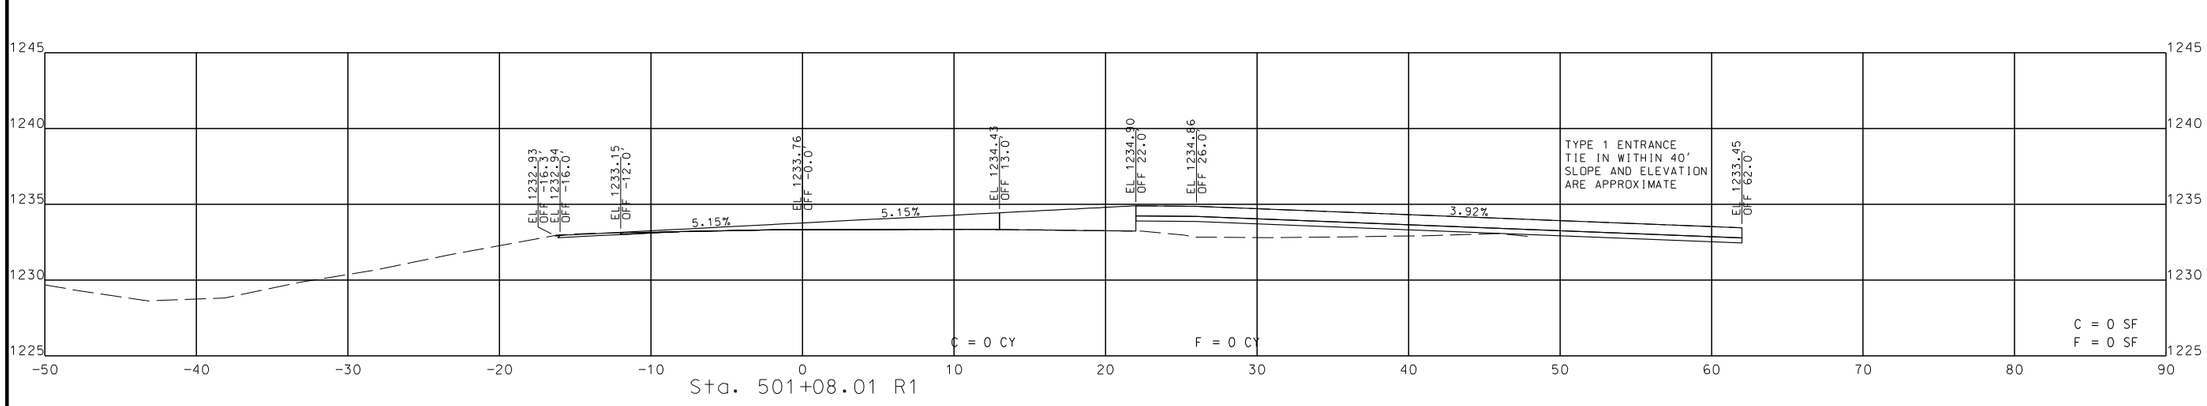

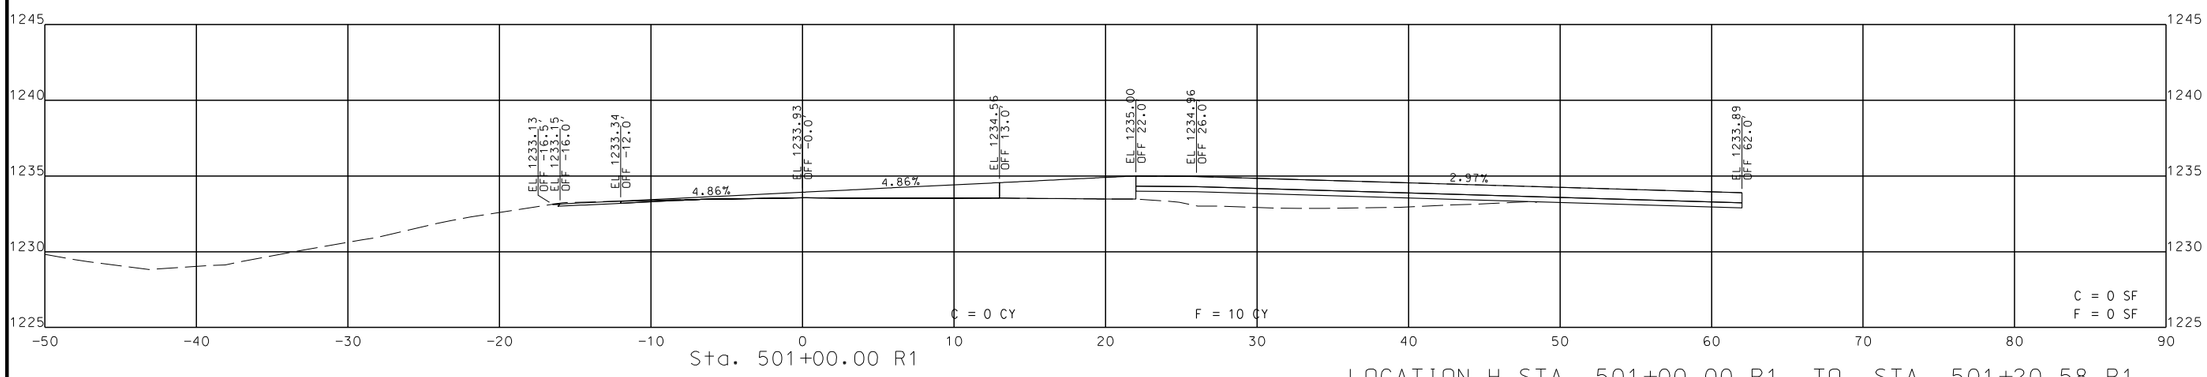

LOCATION H STA. 501+00.00 R1 TO STA. 501+20.58 R1

JENNIFER A. THOMAS
NUMBER PE-2013030729
STATE OF MISSOURI
PROFESSIONAL ENGINEER
THIS SHEET HAS BEEN SIGNED, SEALED AND DATED ELECTRONICALLY.

IF A SEAL IS PRESENT ON THIS SHEET IT HAS BEEN ELECTRONICALLY SEALED AND DATED.

DATE PREPARED
8/6/2021

ROUTE	STATE
65	MO
DISTRICT	SHEET NO.
SW	35

COUNTY
CHRISTIAN/TANEY

JOB NO.
J7P3210

CONTRACT ID.

PROJECT NO.

BRIDGE NO.


DESCRIPTION	DATE


MISSOURI HIGHWAYS AND TRANSPORTATION COMMISSION


105 WEST CAPITOL
JEFFERSON CITY, MO 65102
1-888-ASK-MODOT (1-888-275-6636)

TREKK DESIGN GROUP, LLC
1411 East 104th St.
Kansas City, MO 64131
Tel (816) 874-4655
Fax (816) 874-4675
www.trekkdesigngroup.com
Missouri Cert. of Authority 2002103300

XS_J7P3210_LOCH.dgn 8:34:08 PM 8/6/2021

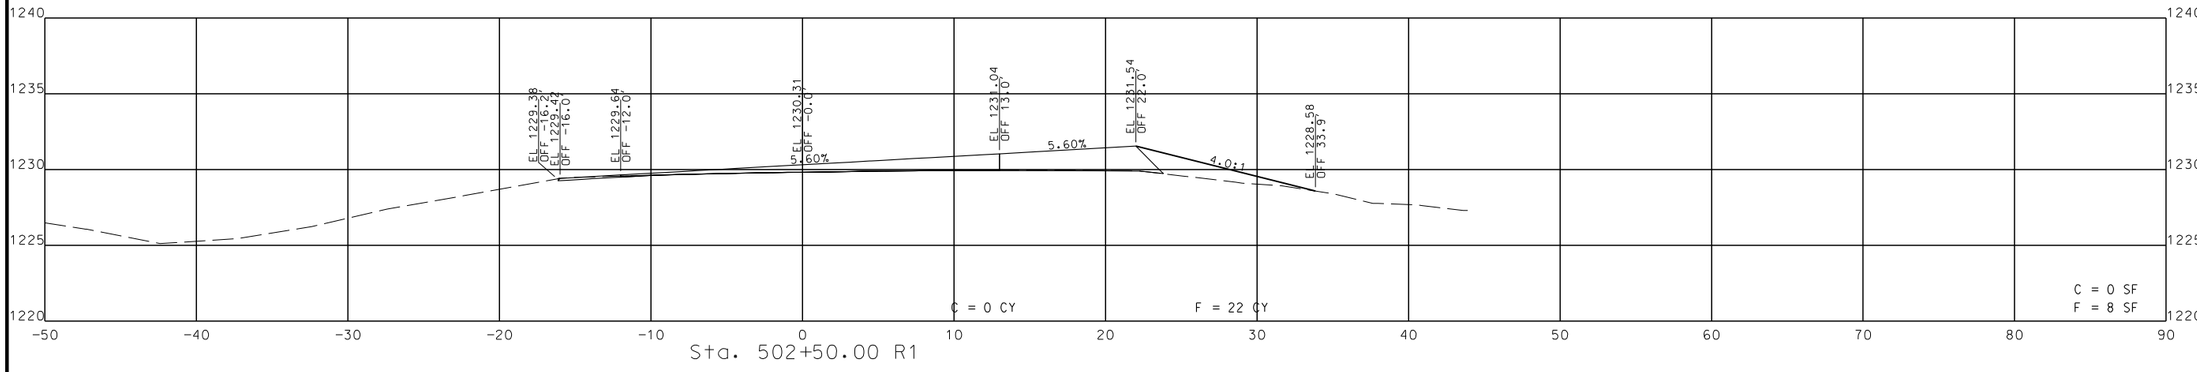

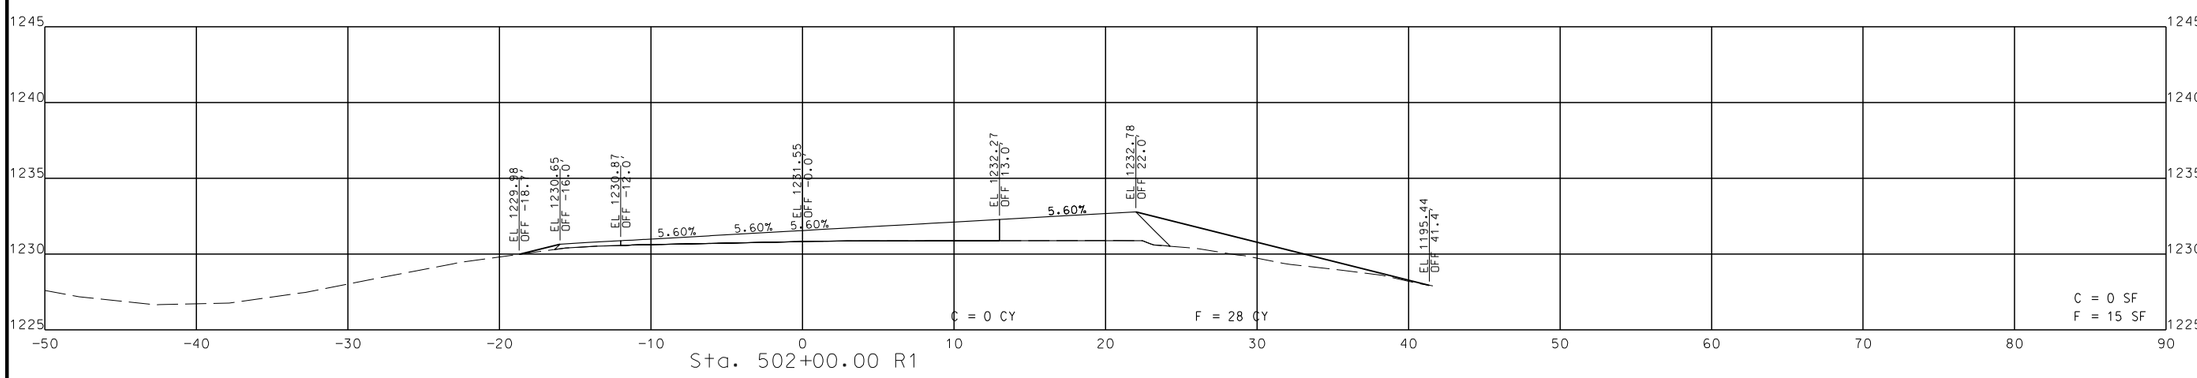

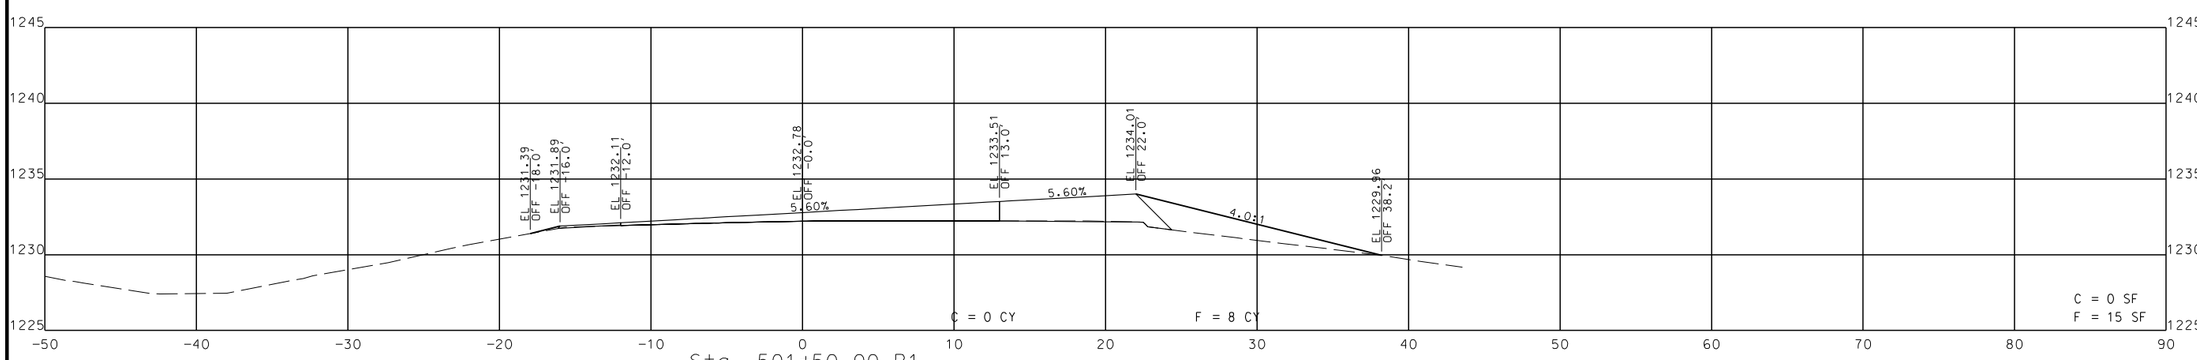

LOCATION H STA. 501+50.00 R1 TO STA. 502+50.00 R1

JENNIFER A. THOMAS
NUMBER PE-2013030729
STATE OF MISSOURI
PROFESSIONAL ENGINEER

THIS SHEET WAS ORIGINALLY SEALED AND DATED ELECTRONICALLY.

DATE PREPARED
8/6/2021

ROUTE	STATE
65	MO
DISTRICT	SHEET NO.
SW	36

COUNTY
CHRISTIAN/TANEY

JOB NO.
J7P3210

CONTRACT ID.

PROJECT NO.

BRIDGE NO.

DESCRIPTION	DATE

IF A SEAL IS PRESENT ON THIS SHEET IT HAS BEEN ELECTRONICALLY SEALED AND DATED.


MISSOURI HIGHWAYS AND TRANSPORTATION COMMISSION


105 WEST CAPITOL
JEFFERSON CITY, MO 65102
1-888-ASK-MODOT (1-888-275-6636)


TREKK DESIGN GROUP, LLC
1411 East 104th St.
Kansas City, MO 64131
Tel (816) 874-4655
Fax (816) 874-4675
www.trekkdesigngroup.com

Missouri Cert. of Authority 2002010300

XS_J7P3210_LOCH.dgn 8:34:08 PM 8/6/2021

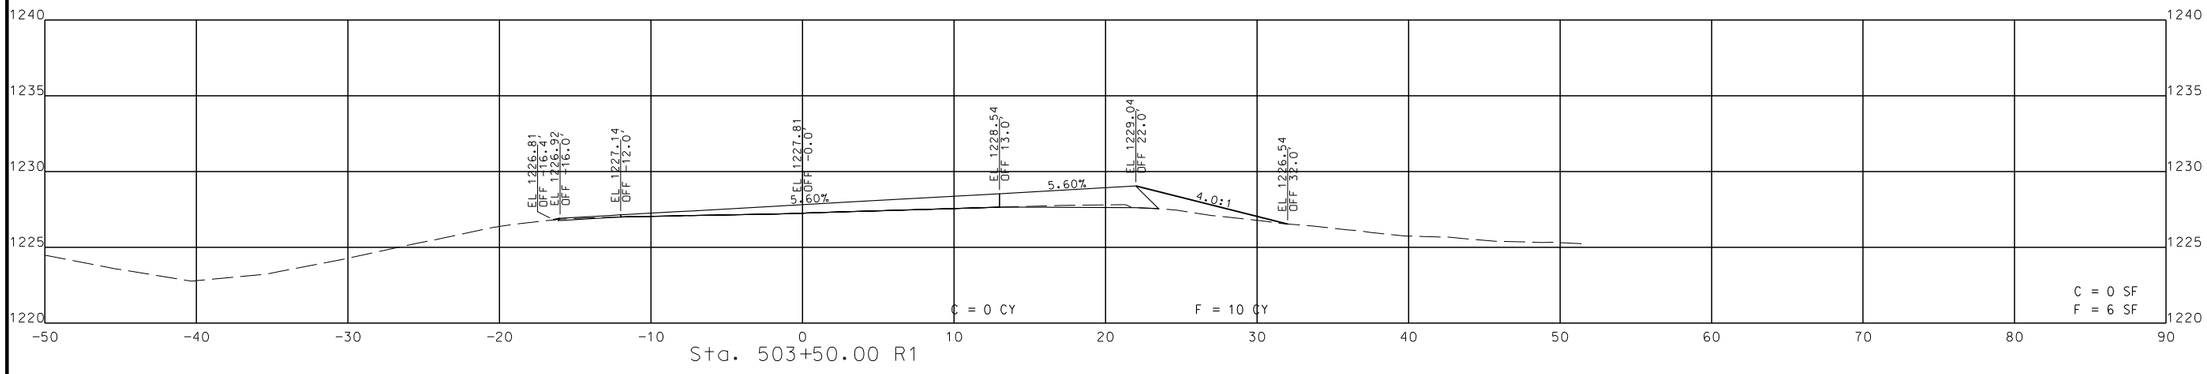

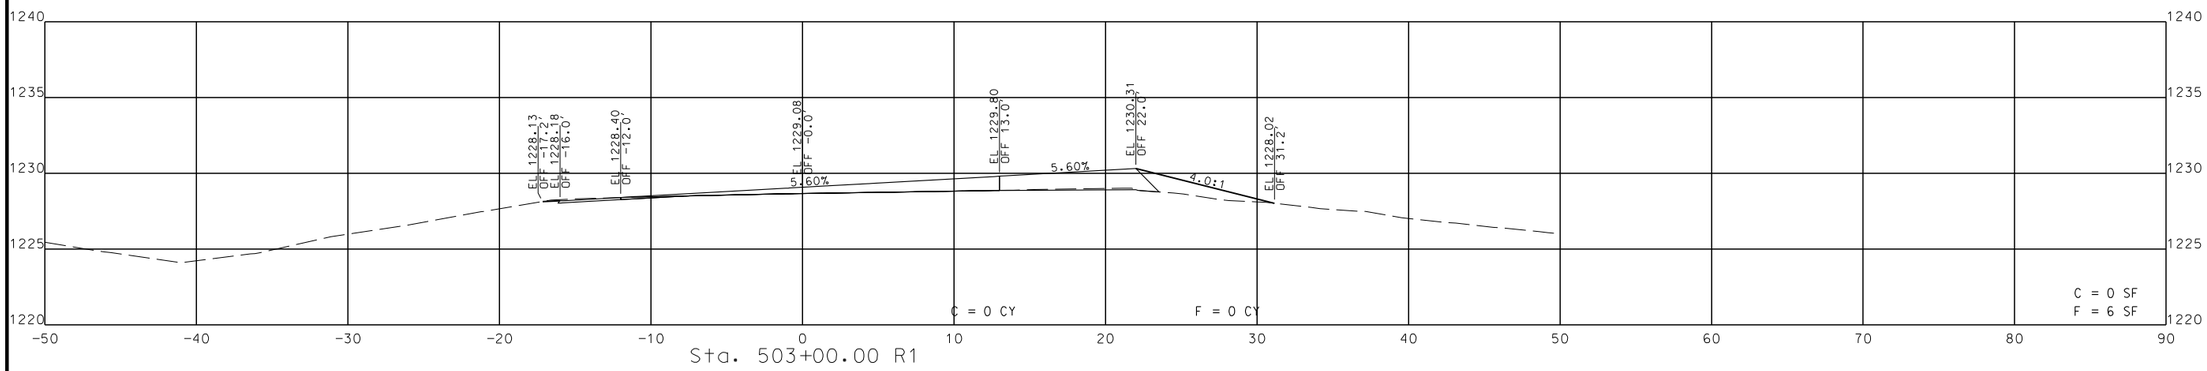

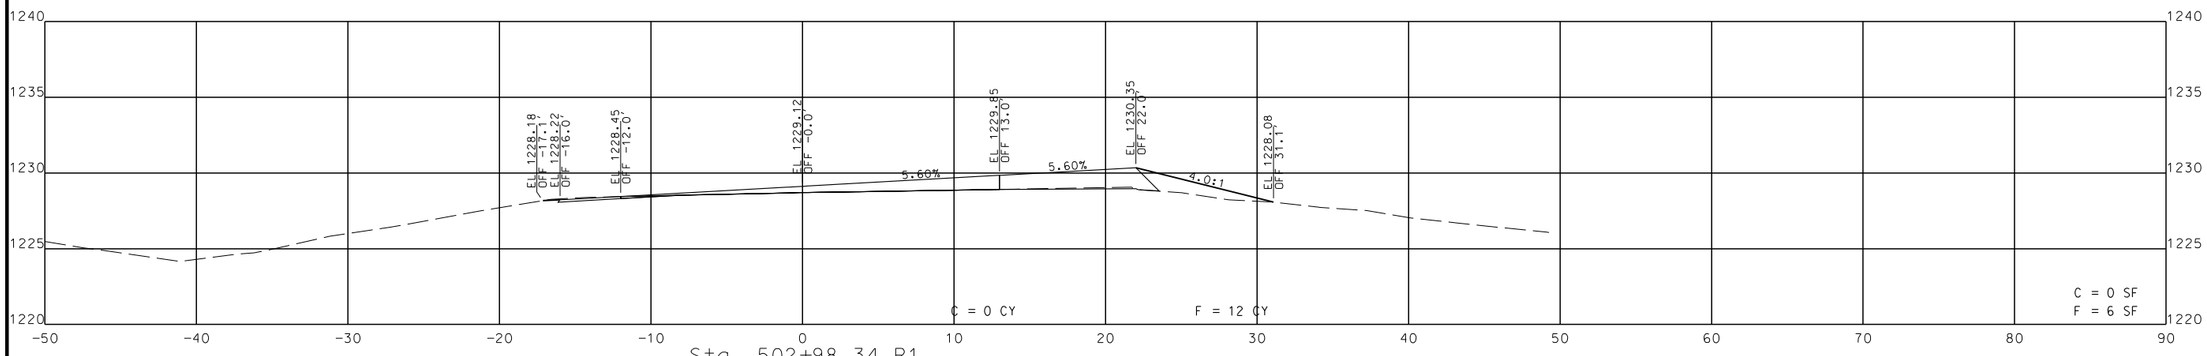

LOCATION H STA. 502+98.34 R1 TO STA. 503+50.00 R1

JENNIFER A. THOMAS
NUMBER PE-2013030729
STATE OF MISSOURI
PROFESSIONAL ENGINEER
THIS SHEET WAS BEING SIGNED, SEALED AND DATED ELECTRONICALLY.

DATE PREPARED
8/6/2021

ROUTE	STATE
65	MO
DISTRICT	SHEET NO.
SW	37

COUNTY
CHRISTIAN/TANEY

JOB NO.
J7P3210

CONTRACT ID.

PROJECT NO.

BRIDGE NO.


DESCRIPTION	DATE


IF A SEAL IS PRESENT ON THIS SHEET IT HAS BEEN ELECTRONICALLY SEALED AND DATED.


MISSOURI HIGHWAYS AND TRANSPORTATION COMMISSION

105 WEST CAPITOL
JEFFERSON CITY, MO 65102
1-888-ASK-MODOT (1-888-275-6636)

TREKK DESIGN GROUP, LLC
1411 East 104th St.
Kansas City, MO 64131
Tel (816) 874-4655
Fax (816) 874-4675
www.trekkdesigngroup.com
Missouri Cert. of Authority 2002010300

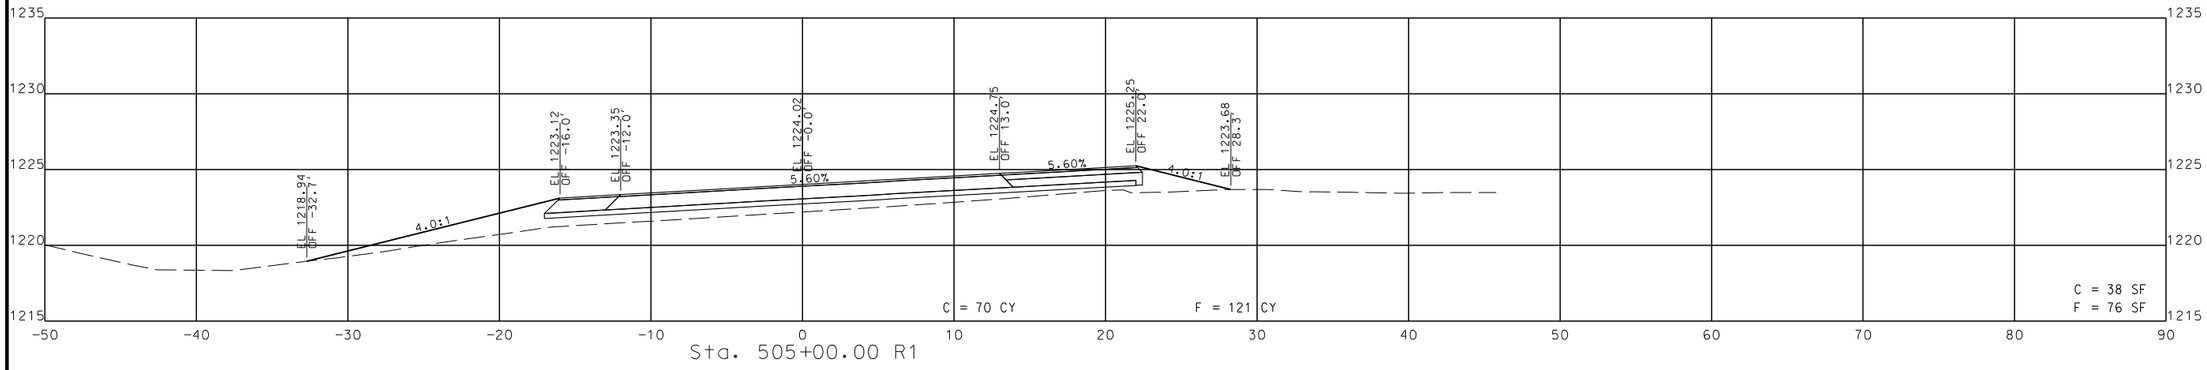

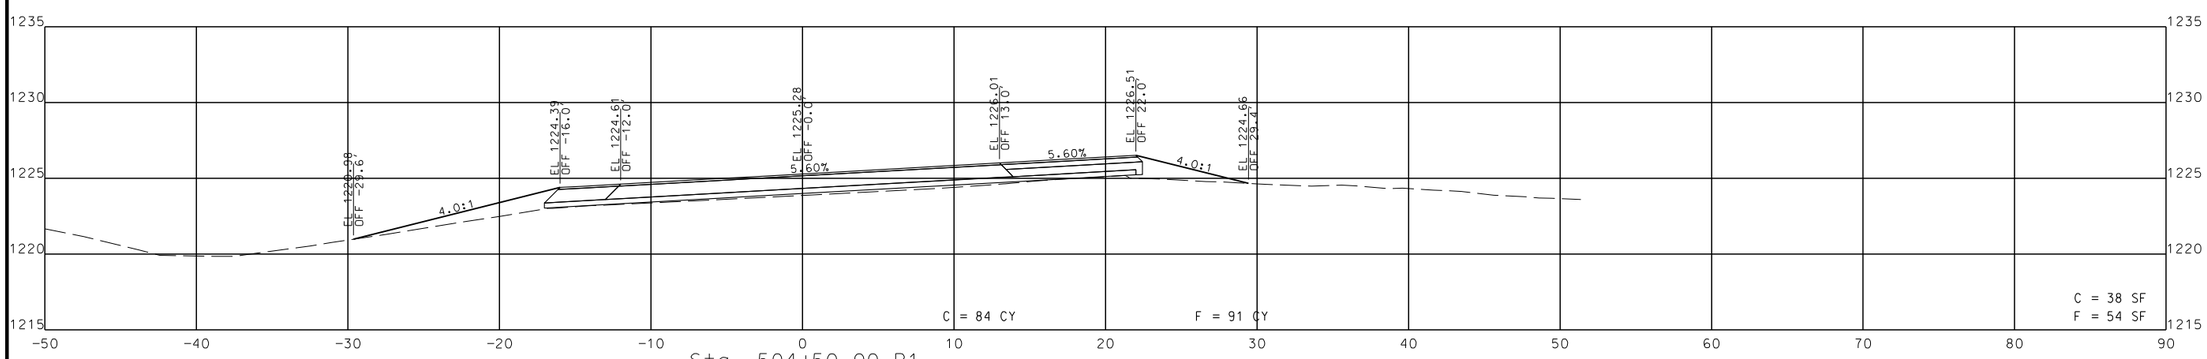

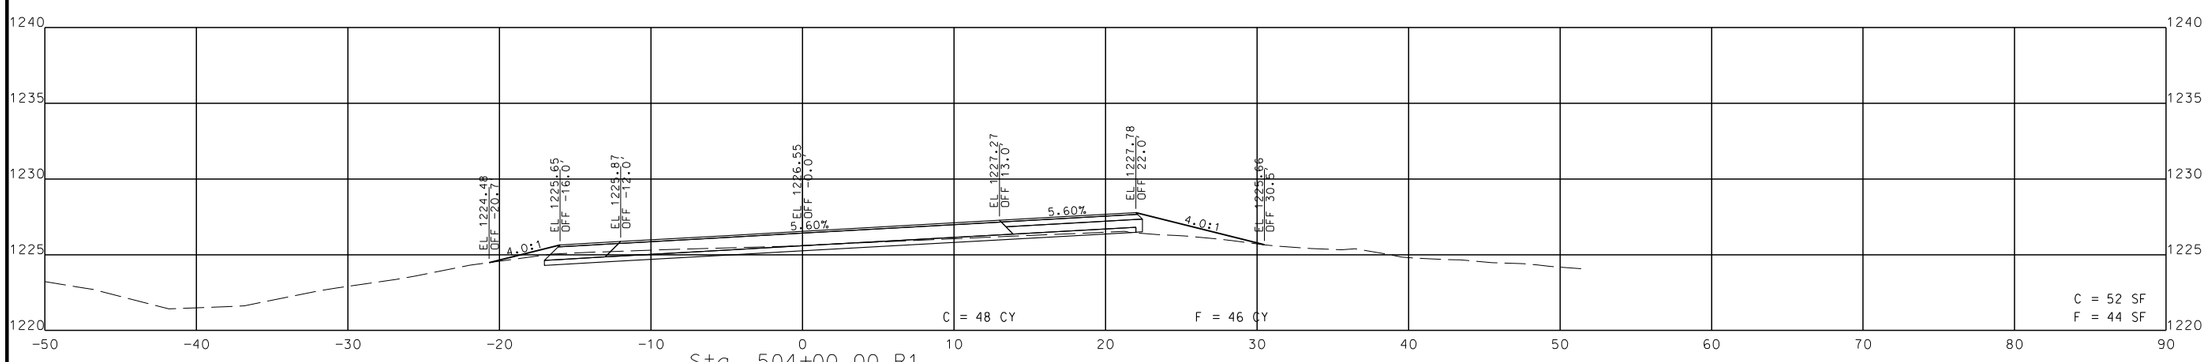

LOCATION H STA. 504+00.00 R1 TO STA. 505+00.00 R1

JENNIFER A. THOMAS
NUMBER PE-2013030729
STATE OF MISSOURI
PROFESSIONAL ENGINEER

THIS SHEET HAS BEEN SIGNED, SEALED AND DATED ELECTRONICALLY.

DATE PREPARED
8/6/2021

ROUTE	STATE
65	MO
DISTRICT	SHEET NO.
SW	38

COUNTY
CHRISTIAN/TANEY

JOB NO.
J7P3210

CONTRACT ID.

PROJECT NO.

BRIDGE NO.

IF A SEAL IS PRESENT ON THIS SHEET IT HAS BEEN ELECTRONICALLY SEALED AND DATED.

DESCRIPTION	DATE


MISSOURI HIGHWAYS AND TRANSPORTATION COMMISSION


105 WEST CAPITOL
JEFFERSON CITY, MO 65102
1-888-ASK-MODOT (1-888-275-6636)


TREKK DESIGN GROUP, LLC
1411 East 104th St.
Kansas City, MO 64131
Tel (816) 874-4655
Fax (816) 874-4675
www.trekkdesigngroup.com

Missouri Cert. of Authority 2002010300

XS_J7P3210_LOCH.dgn 8:34:08 PM 8/6/2021

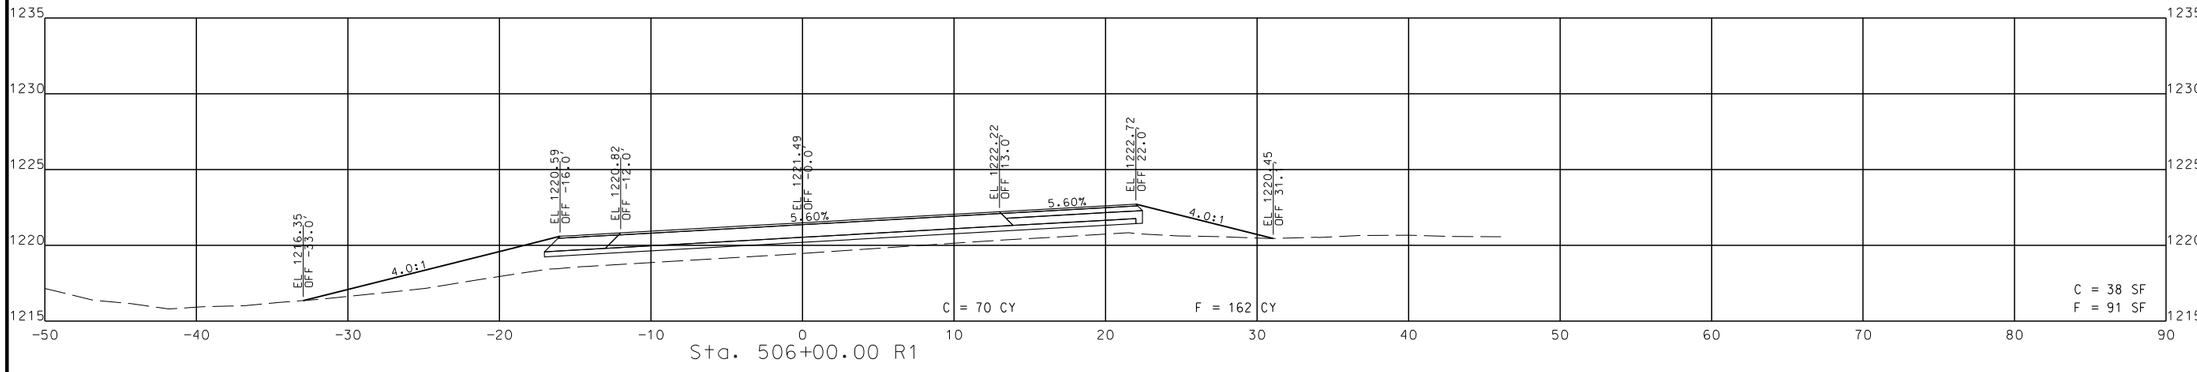

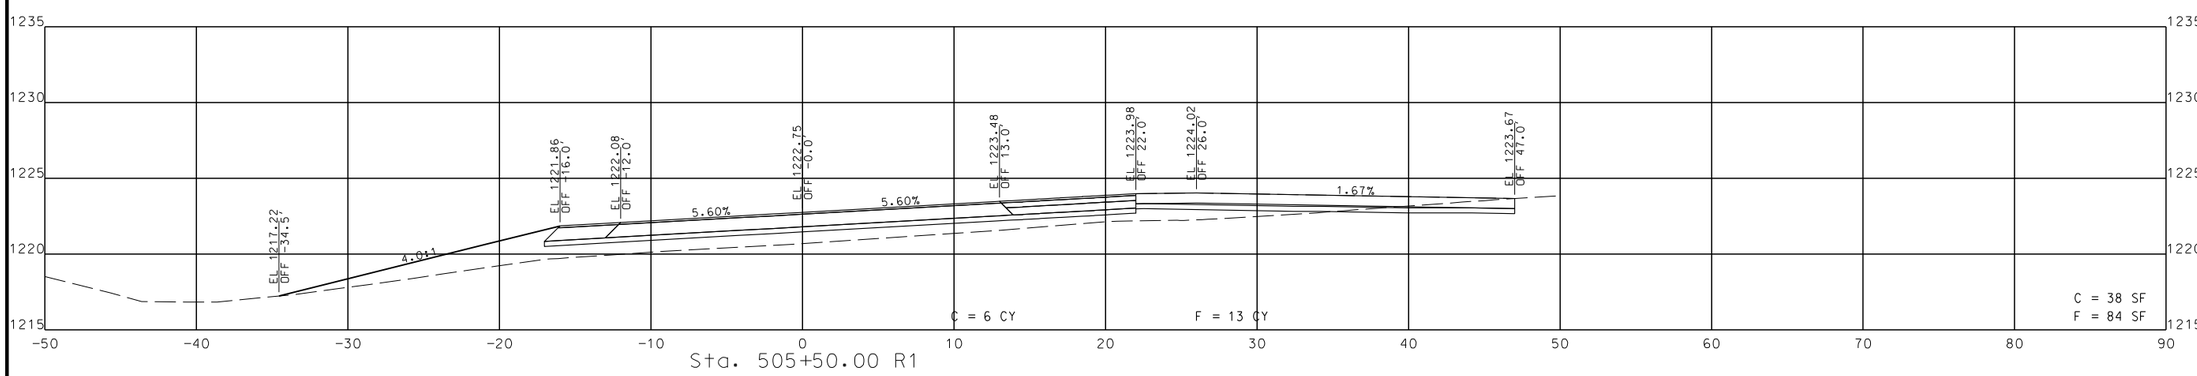

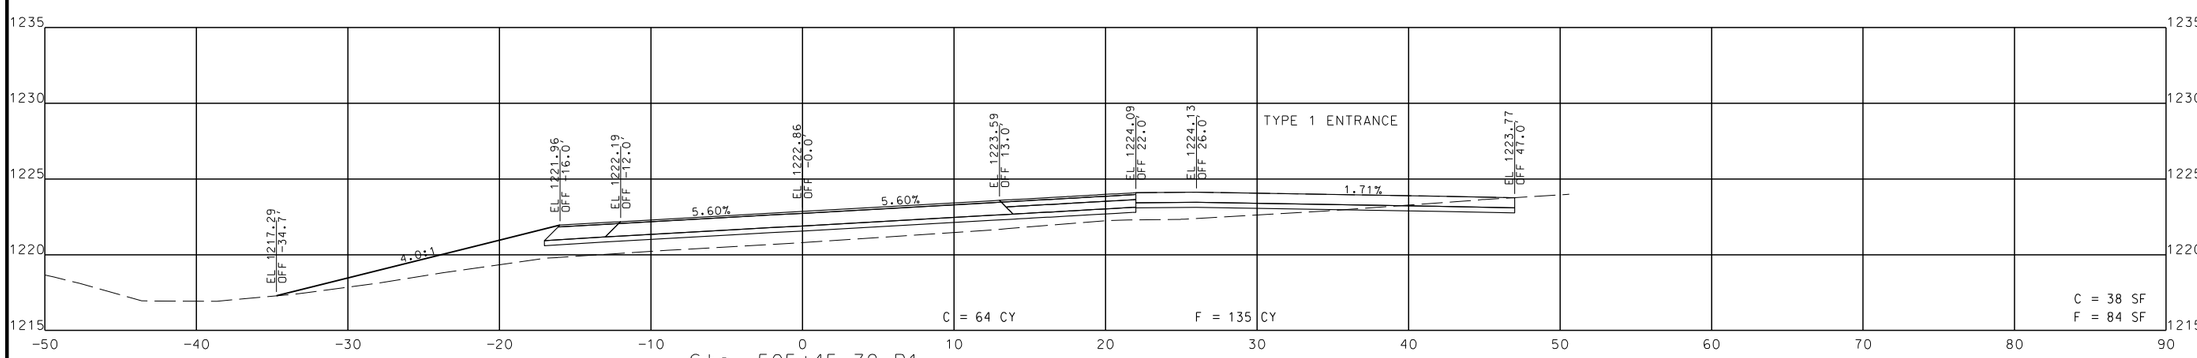

LOCATION H STA. 505+45.79 R1 TO STA. 506+00.00 R1

JENNIFER A. THOMAS
NUMBER PE-2013030729
STATE OF MISSOURI
PROFESSIONAL ENGINEER
THIS SHEET HAS BEEN SIGNED, SEALED AND DATED ELECTRONICALLY.

DATE PREPARED
8/6/2021

ROUTE	STATE
65	MO
DISTRICT	SHEET NO.
SW	39

COUNTY
CHRISTIAN/TANEY

JOB NO.
J7P3210

CONTRACT ID.

PROJECT NO.

BRIDGE NO.

IF A SEAL IS PRESENT ON THIS SHEET IT HAS BEEN ELECTRONICALLY SEALED AND DATED.


DATE	DESCRIPTION

MISSOURI HIGHWAYS AND TRANSPORTATION COMMISSION
105 WEST CAPITOL
JEFFERSON CITY, MO 65102
1-888-ASK-MODOT (1-888-275-6636)


1411 East 104th St.
Kansas City, MO 64131
Tel (816) 874-4655
Fax (816) 874-4675
www.trekkdesigngroup.com

Missouri Cert. of Authority 2002010300


TREKK DESIGN GROUP, LLC

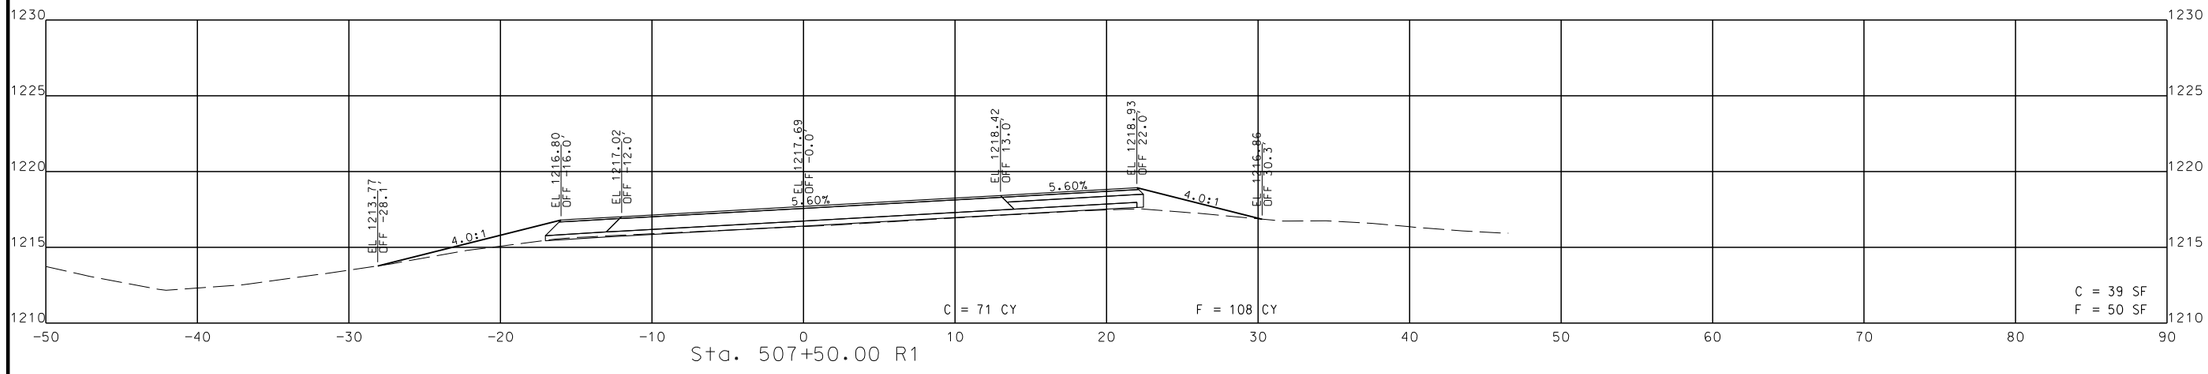

Sta. 507+50.00 R1

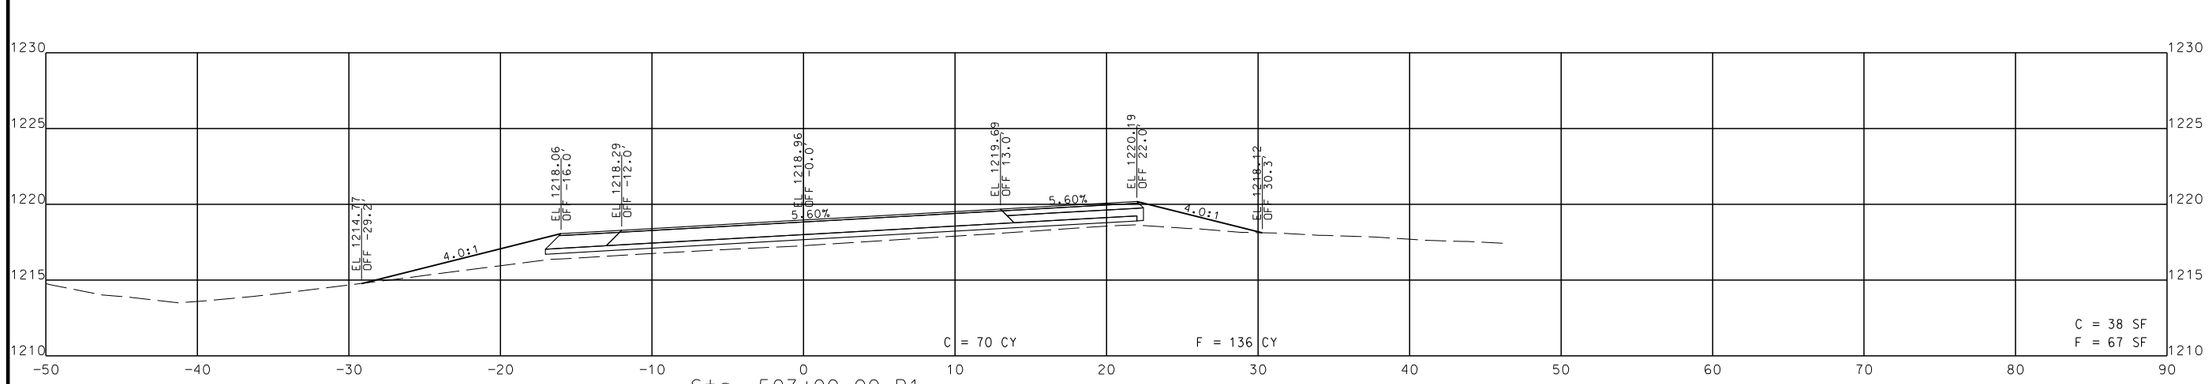

Sta. 507+00.00 R1

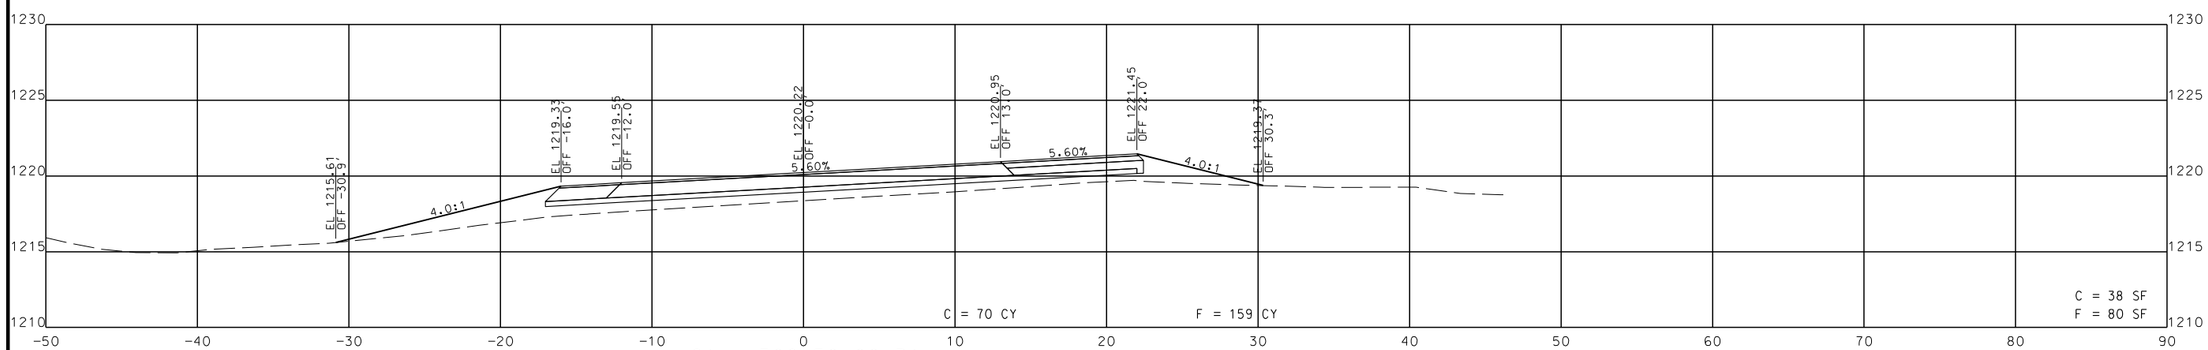

Sta. 506+50.00 R1

LOCATION H STA. 506+50.00 R1 TO STA. 507+50.00 R1

JENNIFER A. THOMAS
NUMBER PE-2013030729
STATE OF MISSOURI
PROFESSIONAL ENGINEER
THIS SHEET HAS BEEN SIGNED, SEALED AND DATED ELECTRONICALLY.

DATE PREPARED
8/6/2021

ROUTE	STATE
65	MO
DISTRICT	SHEET NO.
SW	40

COUNTY
CHRISTIAN/TANEY

JOB NO.
J7P3210

CONTRACT ID.

PROJECT NO.

BRIDGE NO.

IF A SEAL IS PRESENT ON THIS SHEET IT HAS BEEN ELECTRONICALLY SEALED AND DATED.

DESCRIPTION	DATE

MISSOURI HIGHWAYS AND TRANSPORTATION COMMISSION


105 WEST CAPITOL
JEFFERSON CITY, MO 65102
1-888-ASK-MODOT (1-888-275-6636)

MoDOT


TREKK DESIGN GROUP, LLC
1411 East 104th St.
Kansas City, MO 64131
Tel (816) 874-4655
Fax (816) 874-4675
www.trekkdesigngroup.com

Missouri Cert. of Authority 2002010300


XS_J7P3210_LOCH.dgn 8:34:09 PM 8/6/2021

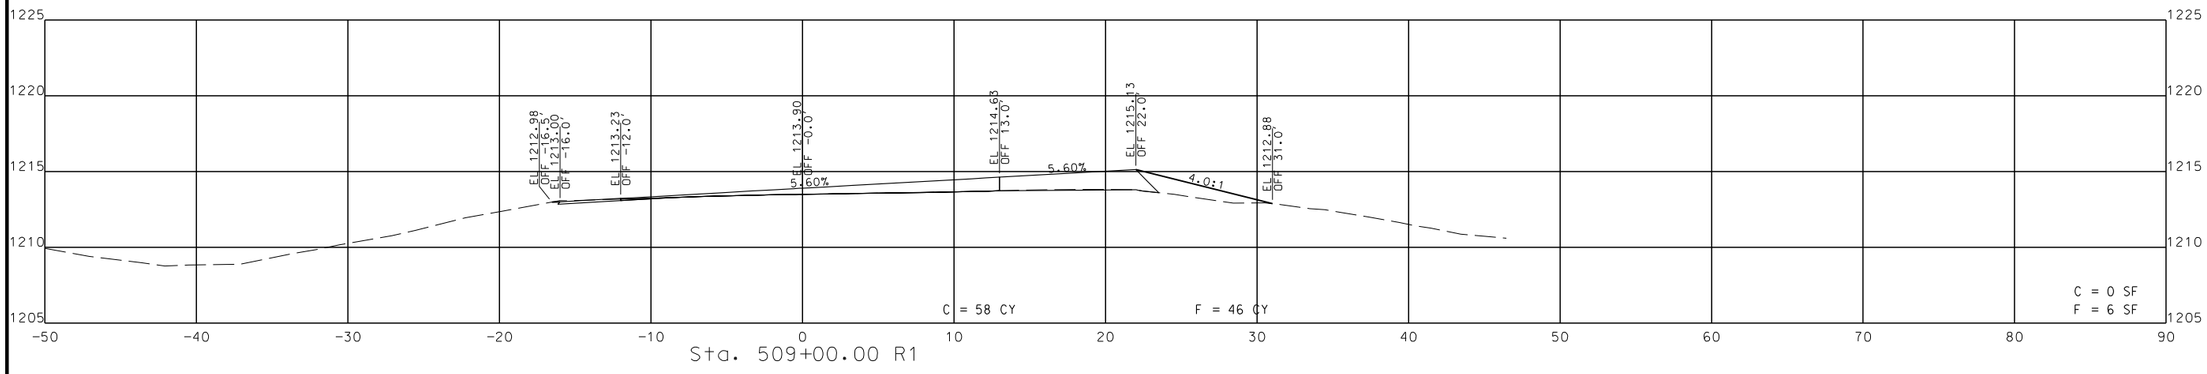

Sta. 509+00.00 R1

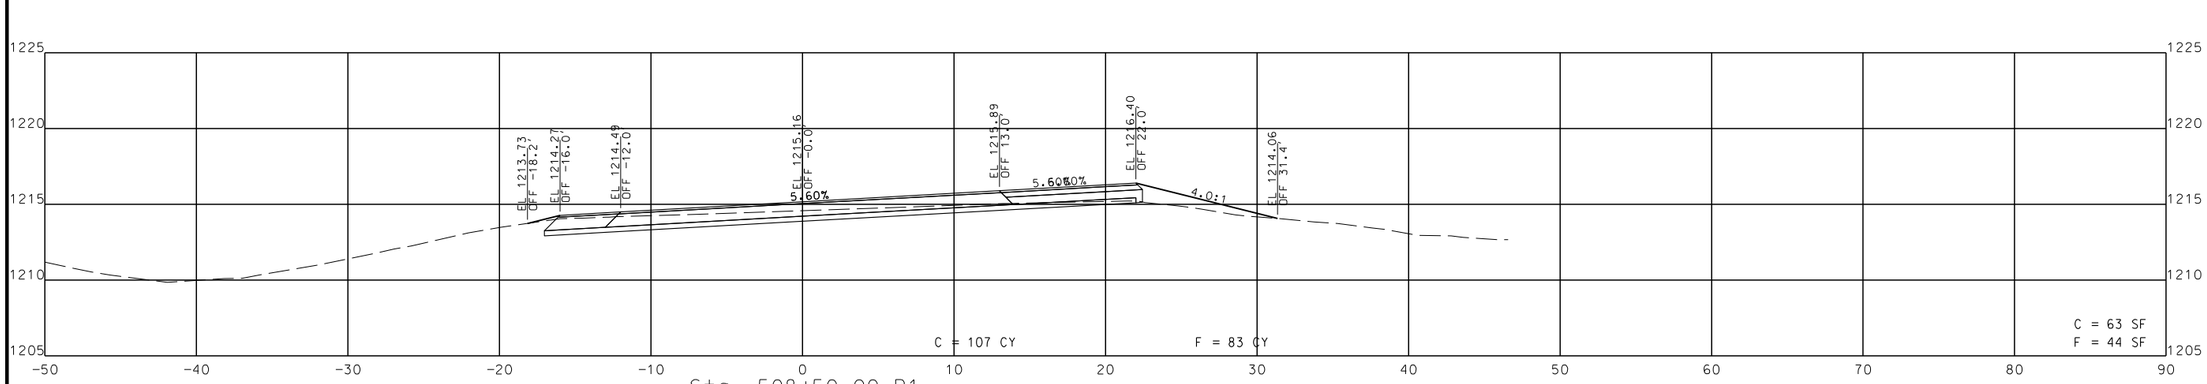

Sta. 508+50.00 R1

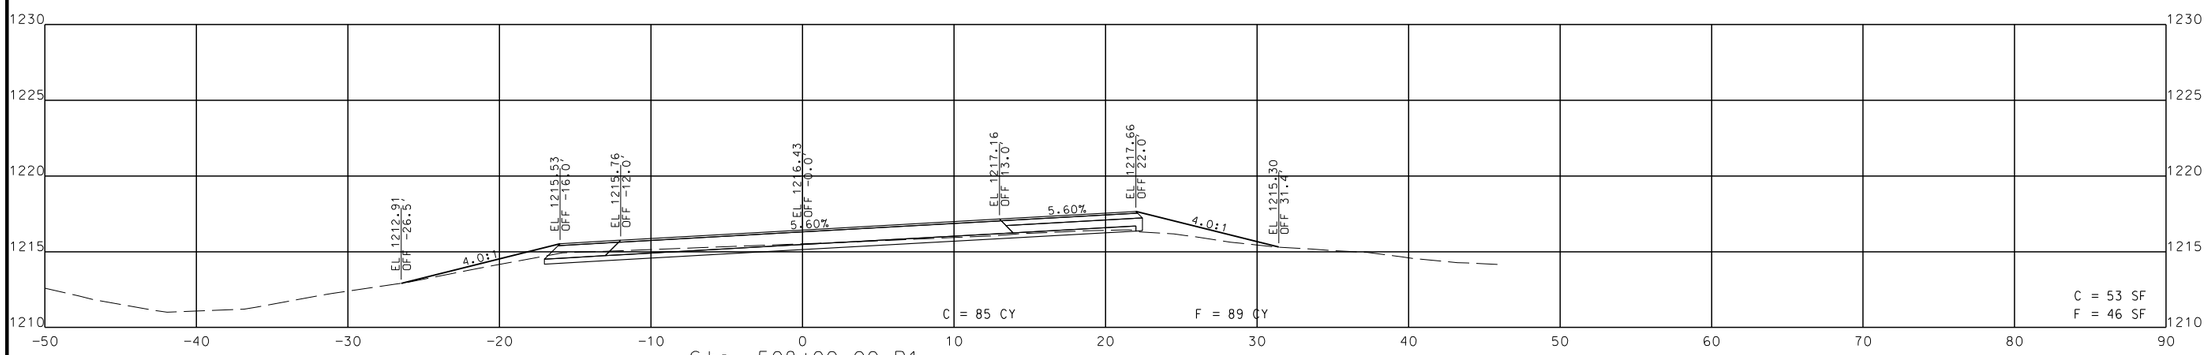

Sta. 508+00.00 R1

LOCATION H STA. 508+00.00 R1 TO STA. 509+00.00 R1

JENNIFER A. THOMAS
NUMBER PE-2013030729
PROFESSIONAL ENGINEER
STATE OF MISSOURI

THIS SHEET WAS SIGNED, SEALED AND DATED ELECTRONICALLY.

DATE PREPARED
8/6/2021

ROUTE	STATE
65	MO
DISTRICT	SHEET NO.
SW	41

COUNTY
CHRISTIAN/TANEY

JOB NO.
J7P3210

CONTRACT ID.

PROJECT NO.

BRIDGE NO.

IF A SEAL IS PRESENT ON THIS SHEET IT HAS BEEN ELECTRONICALLY SEALED AND DATED.

DESCRIPTION	DATE


MISSOURI HIGHWAYS AND TRANSPORTATION COMMISSION


105 WEST CAPITOL
JEFFERSON CITY, MO 65102
1-888-ASK-MODOT (1-888-275-6636)


TREKK DESIGN GROUP, LLC
1411 East 104th St.
Kansas City, MO 64131
Tel (816) 874-4655
Fax (816) 874-4675
www.trekkdesigngroup.com

Missouri Cert. of Authority 2002010300

XS_J7P3210_LOCH.dgn 8:34:09 PM 8/6/2021

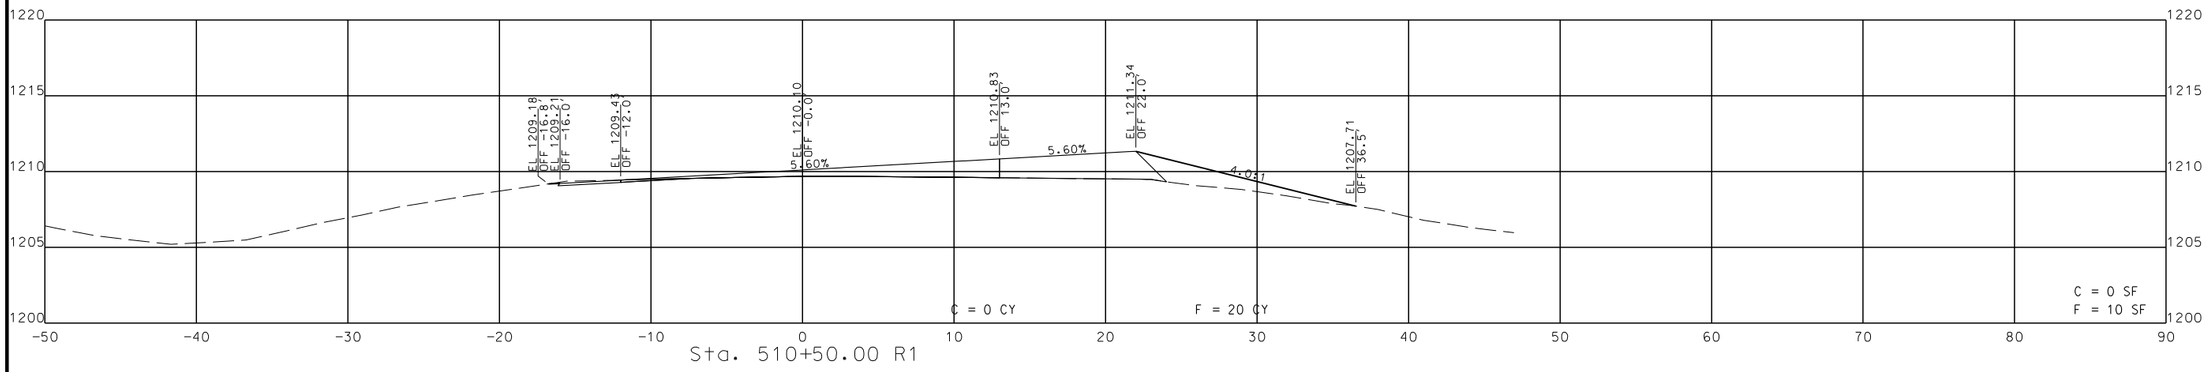

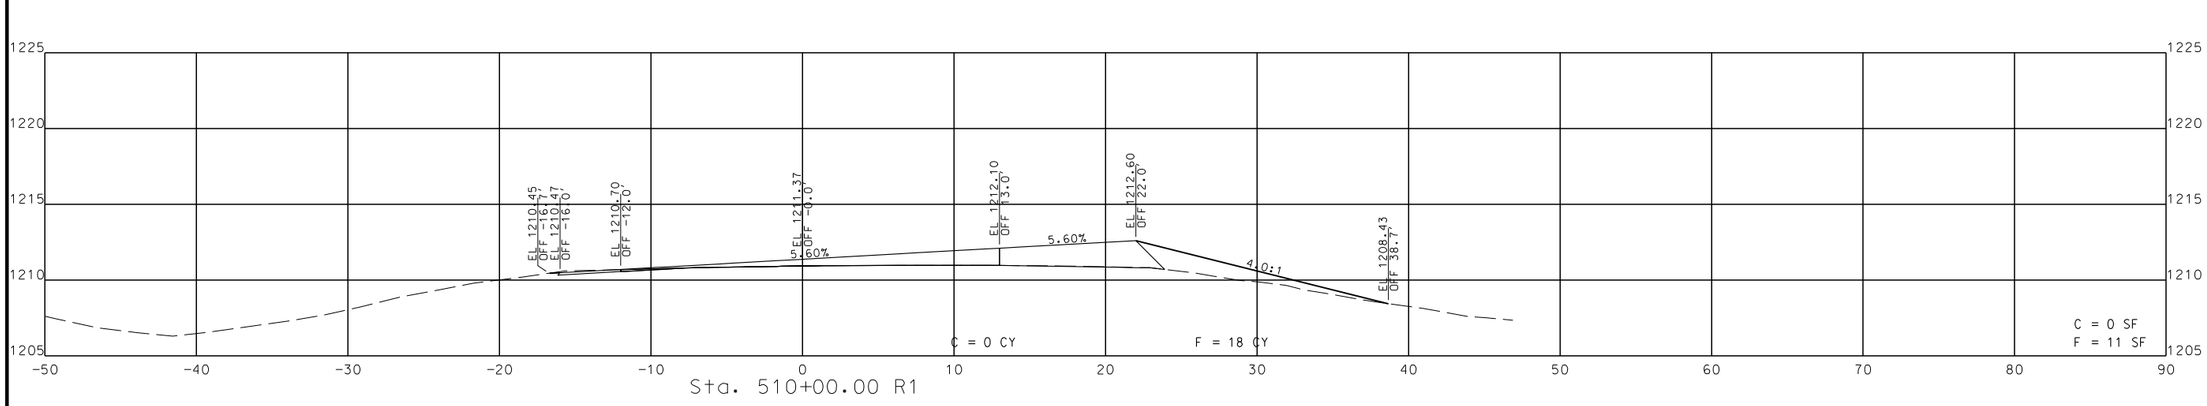

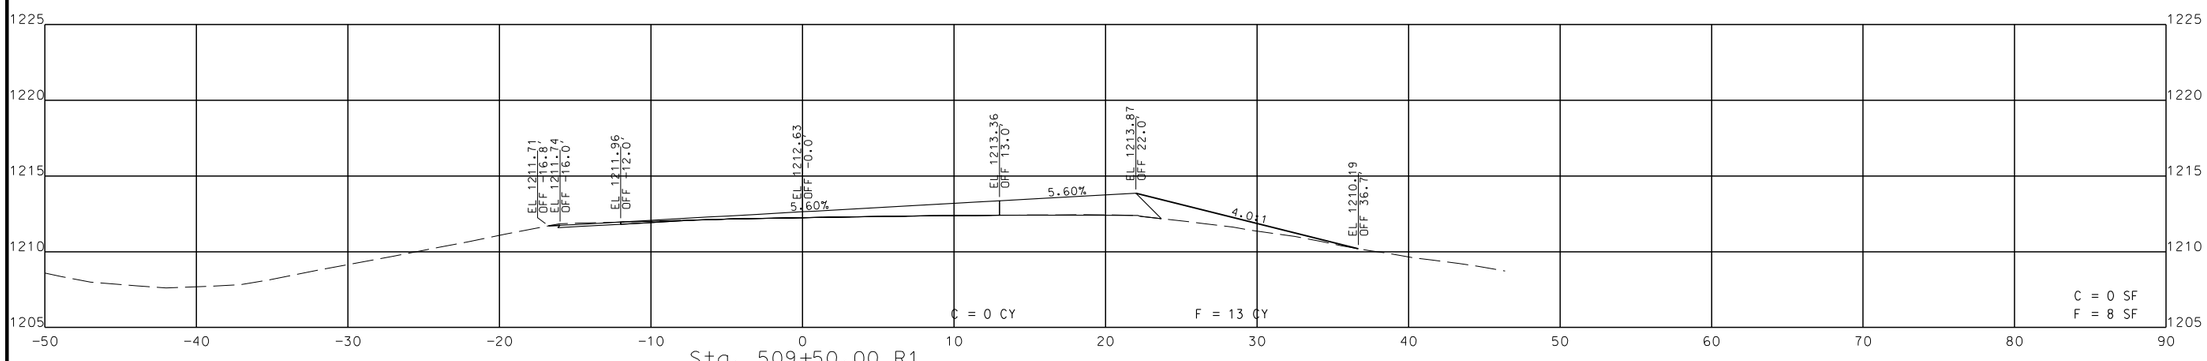

LOCATION H STA. 509+50.00 R1 TO STA. 510+50.00 R1

JENNIFER A. THOMAS
NUMBER PE-2013030729
STATE OF MISSOURI
PROFESSIONAL ENGINEER
THIS SHEET WAS DIGITALLY SIGNED, SEALED AND DATED ELECTRONICALLY.

DATE PREPARED
8/6/2021

ROUTE	STATE
65	MO
DISTRICT	SHEET NO.
SW	42

COUNTY
CHRISTIAN/TANEY

JOB NO.
J7P3210

CONTRACT ID.

PROJECT NO.


BRIDGE NO.


IF A SEAL IS PRESENT ON THIS SHEET IT HAS BEEN ELECTRONICALLY SEALED AND DATED.


DESCRIPTION	DATE

MISSOURI HIGHWAYS AND TRANSPORTATION COMMISSION
105 WEST CAPITOL
JEFFERSON CITY, MO 65102
1-888-ASK-MODOT (1-888-275-6636)

TREKK DESIGN GROUP, LLC
1411 East 104th St.
Kansas City, MO 64131
Tel (816) 874-4655
Fax (816) 874-4675
www.trekkdesigngroup.com
Missouri Cert. of Authority 2002010300

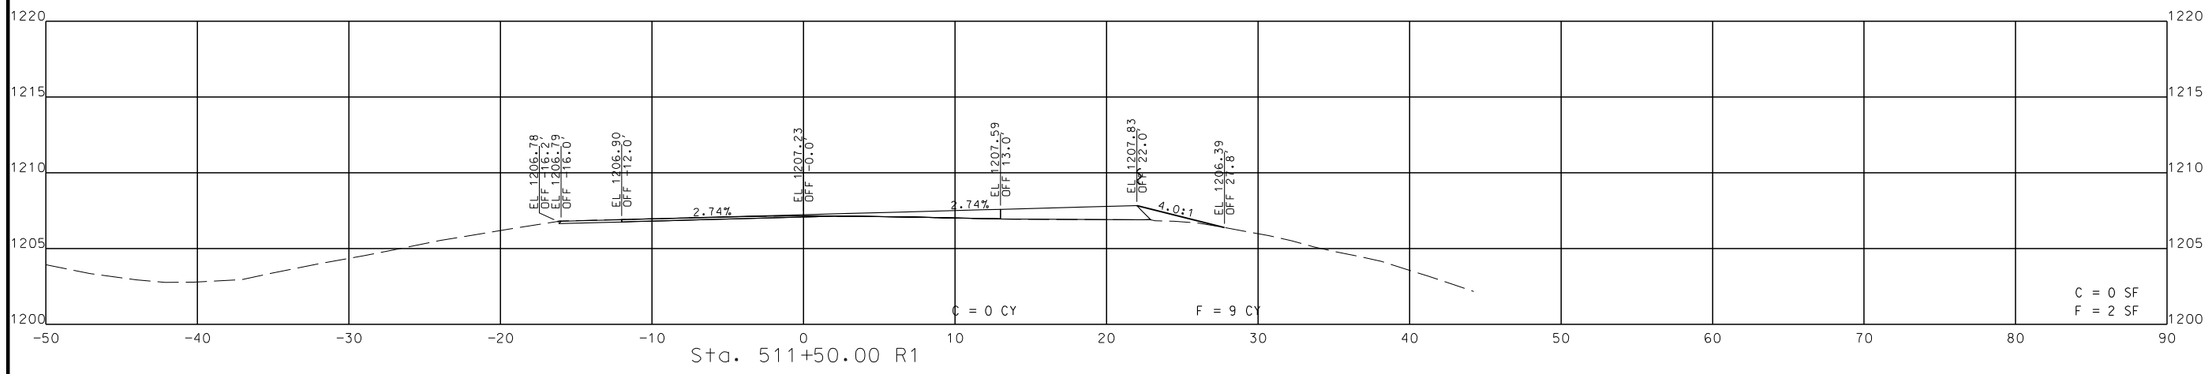

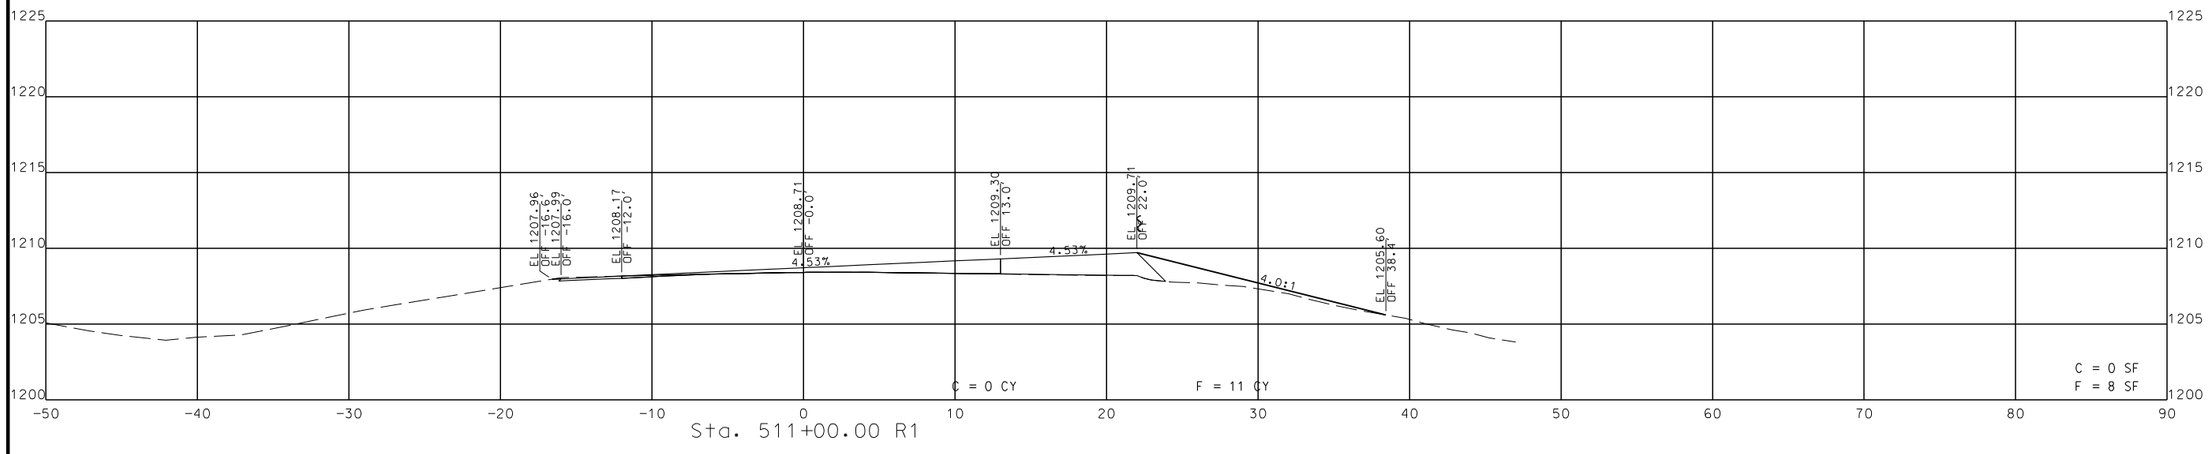

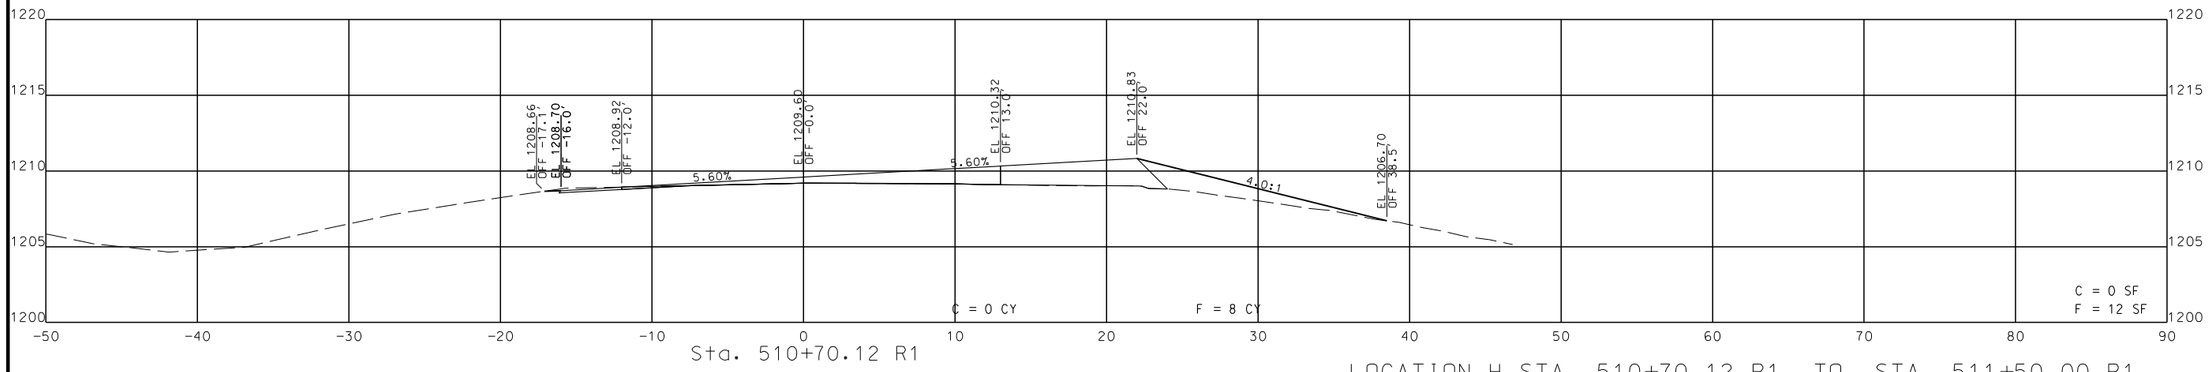

LOCATION H STA. 510+70.12 R1 TO STA. 511+50.00 R1

JENNIFER A. THOMAS
NUMBER PE-2013030729
STATE OF MISSOURI
PROFESSIONAL ENGINEER
THIS SHEET HAS BEEN SIGNED, SEALED AND DATED ELECTRONICALLY.


IF A SEAL IS PRESENT ON THIS SHEET IT HAS BEEN ELECTRONICALLY SEALED AND DATED.

DATE PREPARED	8/6/2021
ROUTE	STATE
65	MO
DISTRICT	SHEET NO.
SW	43
COUNTY	CHRISTIAN/TANEY
JOB NO.	J7P3210
CONTRACT ID.	
PROJECT NO.	
BRIDGE NO.	

DESCRIPTION	DATE

MISSOURI HIGHWAYS AND TRANSPORTATION COMMISSION
105 WEST CAPITOL
JEFFERSON CITY, MO 65102
1-888-ASK-MODOT (1-888-275-6636)

TREKK DESIGN GROUP, LLC
1411 East 104th St.
Kansas City, MO 64131
Tel (816) 874-4655
Fax (816) 874-4675
www.trekkdesigngroup.com
Missouri Cert. of Authority 2002010300

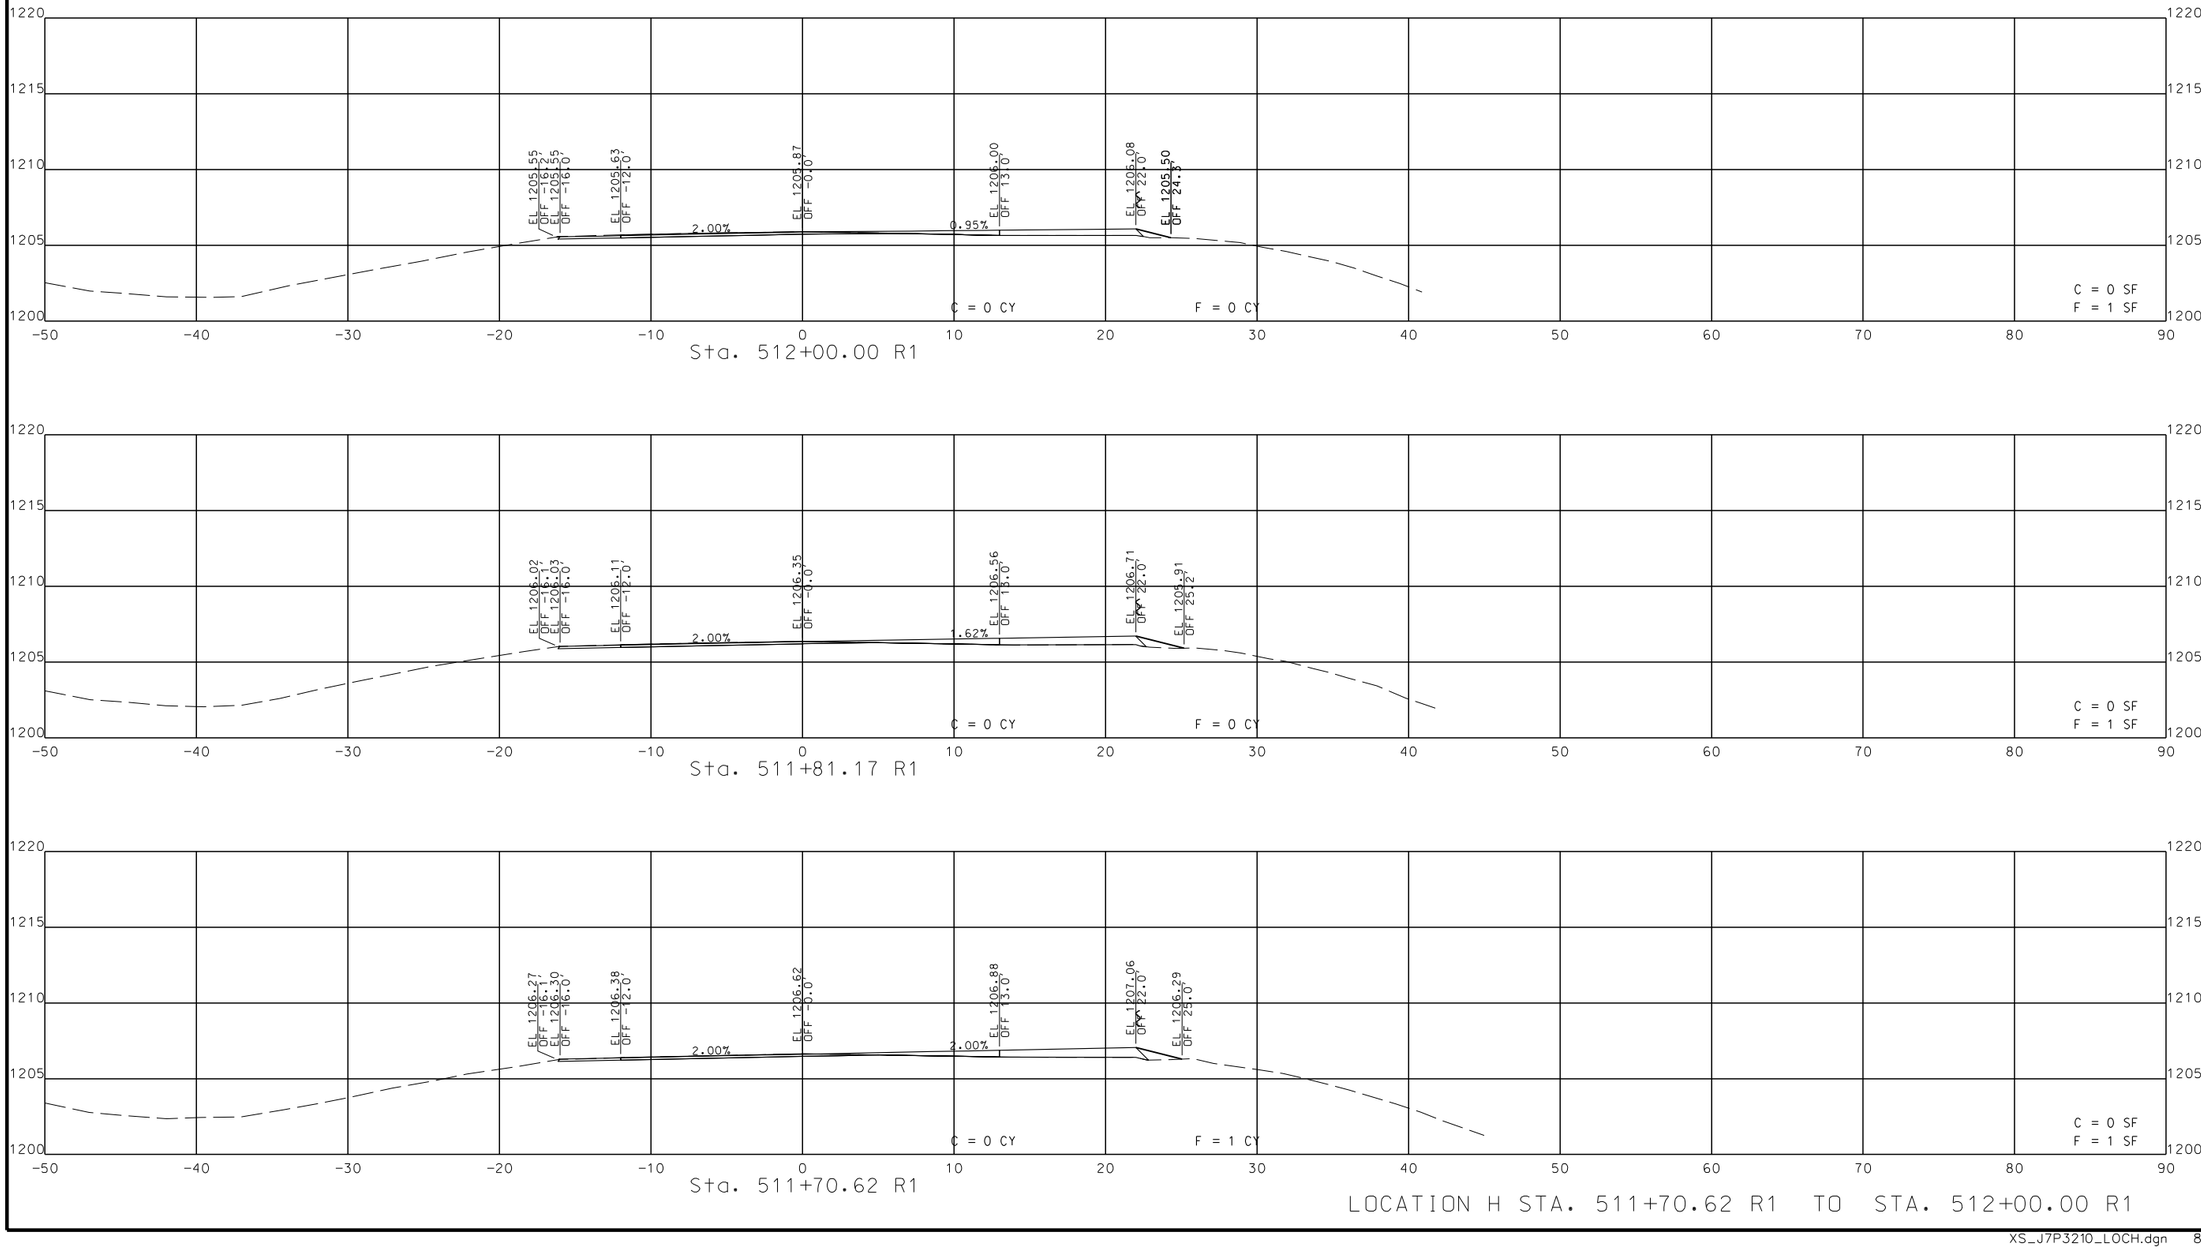

LOCATION H STA. 511+70.62 R1 TO STA. 512+00.00 R1

JENNIFER A. THOMAS
NUMBER PE-2013030729
STATE OF MISSOURI
PROFESSIONAL ENGINEER
THIS SHEET HAS BEEN SIGNED, SEALED AND DATED ELECTRONICALLY.

DATE PREPARED
8/6/2021

ROUTE	STATE
65	MO
DISTRICT	SHEET NO.
SW	44

COUNTY
CHRISTIAN/TANEY

JOB NO.
J7P3210

CONTRACT ID.

PROJECT NO.

BRIDGE NO.

IF A SEAL IS PRESENT ON THIS SHEET IT HAS BEEN ELECTRONICALLY SEALED AND DATED.

DATE	DESCRIPTION


MISSOURI HIGHWAYS AND TRANSPORTATION COMMISSION

105 WEST CAPITOL
JEFFERSON CITY, MO 65102
1-888-ASK-MODOT (1-888-275-6636)


1411 East 104th St.
Kansas City, MO 64131
Tel (816) 874-4655
Fax (816) 874-4675
www.trekkdesigngroup.com

Missouri Cert. of Authority 2002010300


TREKK DESIGN GROUP, LLC

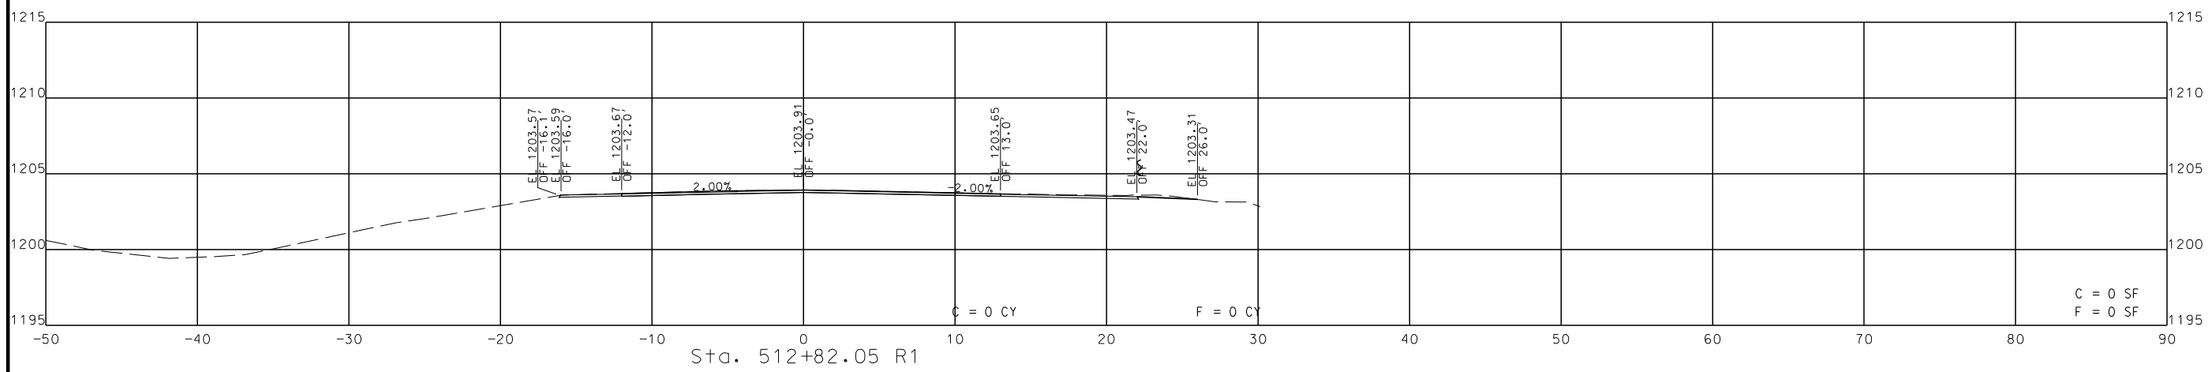

Sta. 512+82.05 R1

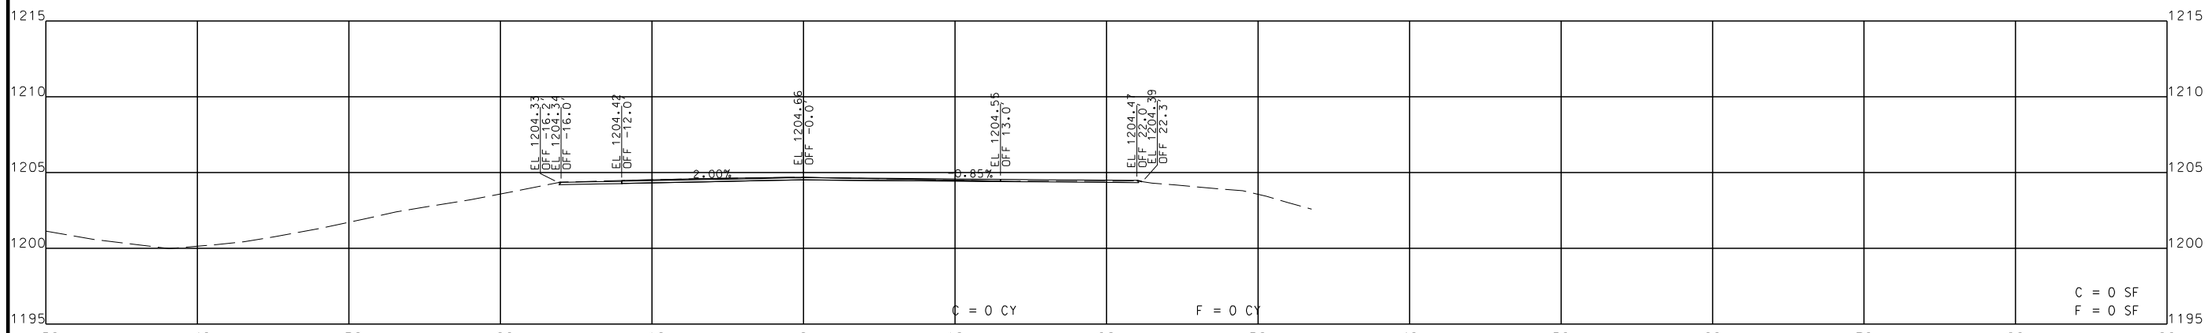

Sta. 512+50.00 R1

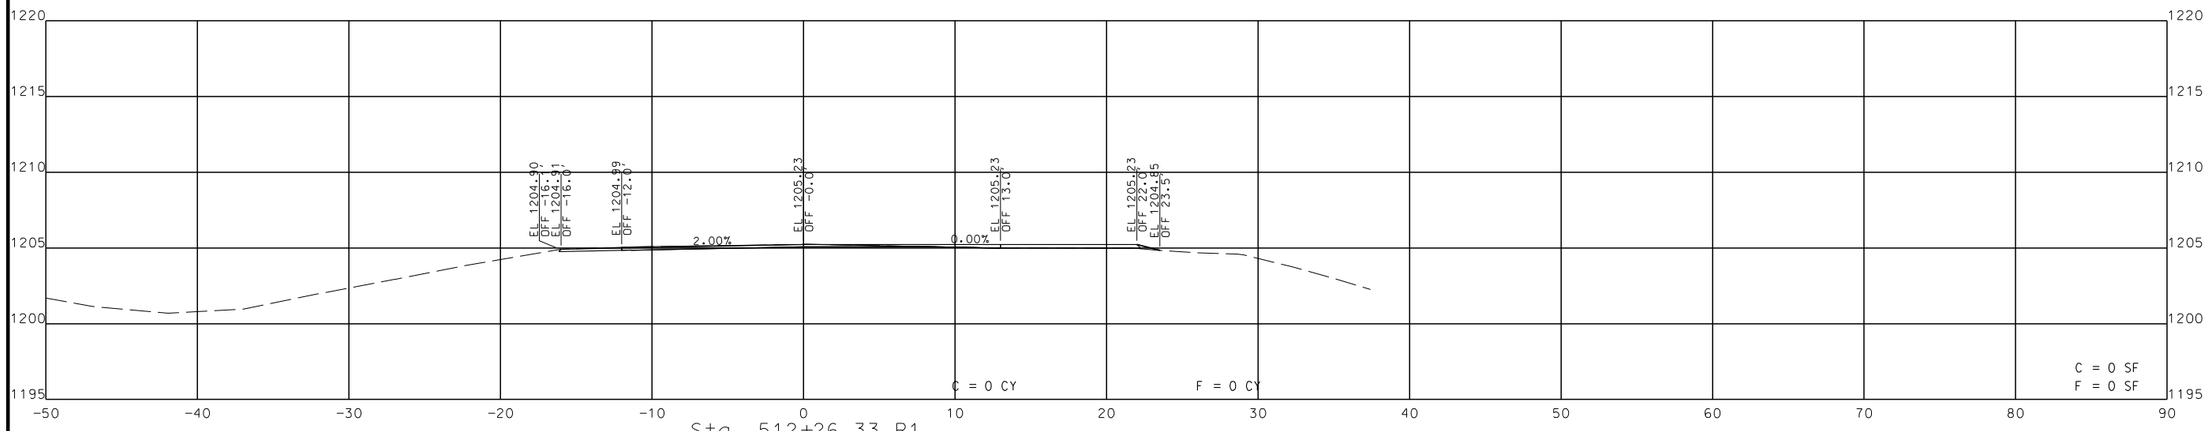

Sta. 512+26.33 R1

LOCATION H STA. 512+26.33 R1 TO STA. 512+82.05 R1

JENNIFER A. THOMAS
NUMBER PE-2013030729
STATE OF MISSOURI
PROFESSIONAL ENGINEER
THIS SHEET HAS BEEN SIGNED, SEALED AND DATED ELECTRONICALLY.

DATE PREPARED
8/6/2021

ROUTE	STATE
65	MO
DISTRICT	SHEET NO.
SW	45

COUNTY
CHRISTIAN/TANEY

JOB NO.
J7P3210

CONTRACT ID.

PROJECT NO.


BRIDGE NO.


IF A SEAL IS PRESENT ON THIS SHEET IT HAS BEEN ELECTRONICALLY SEALED AND DATED.


DESCRIPTION	DATE

MISSOURI HIGHWAYS AND TRANSPORTATION COMMISSION
105 WEST CAPITOL
JEFFERSON CITY, MO 65102
1-888-ASK-MODOT (1-888-275-6636)

TREKK DESIGN GROUP, LLC
1411 East 104th St.
Kansas City, MO 64131
Tel (816) 874-4655
Fax (816) 874-4675
www.trekkdesigngroup.com
Missouri Cert. of Authority 2002010300

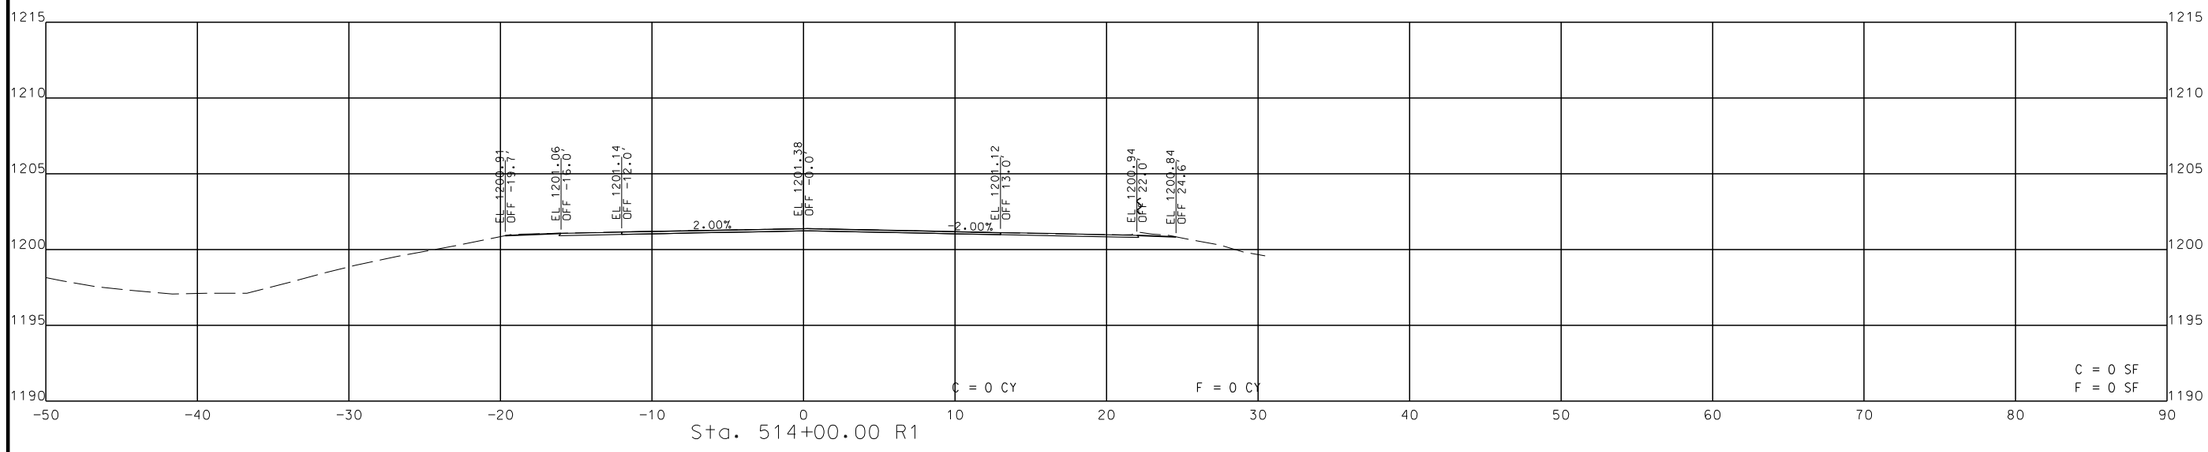

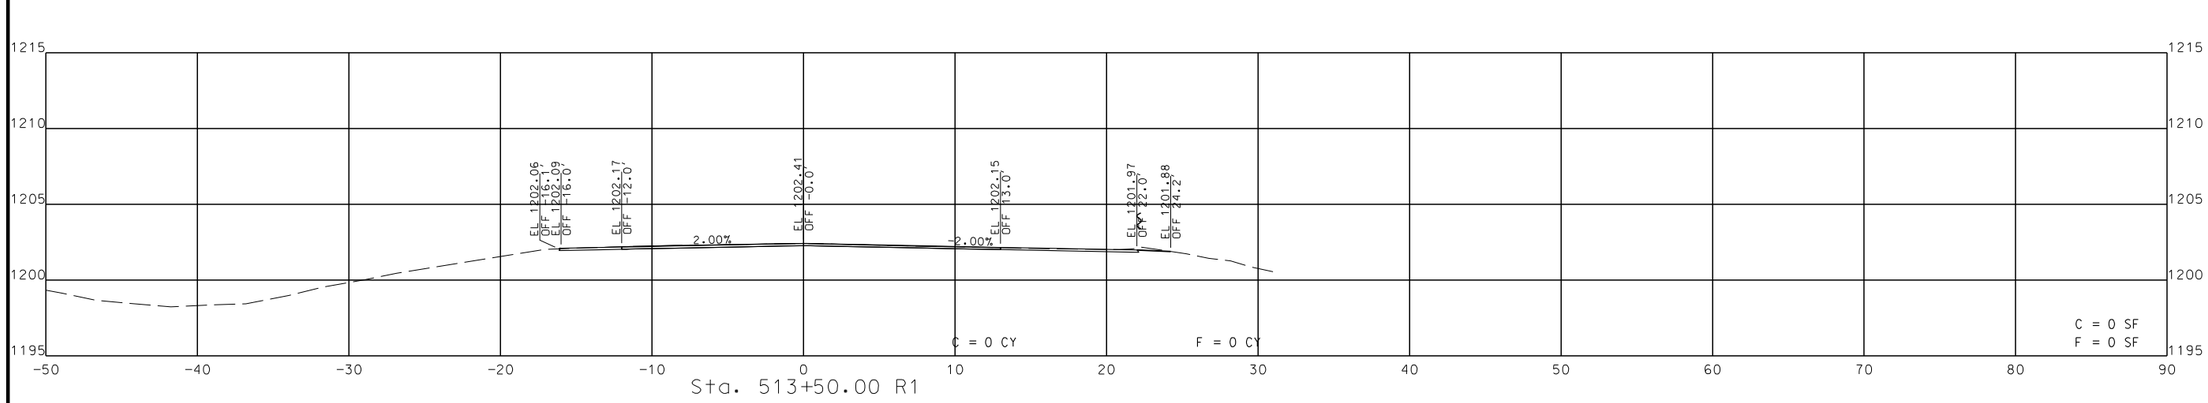

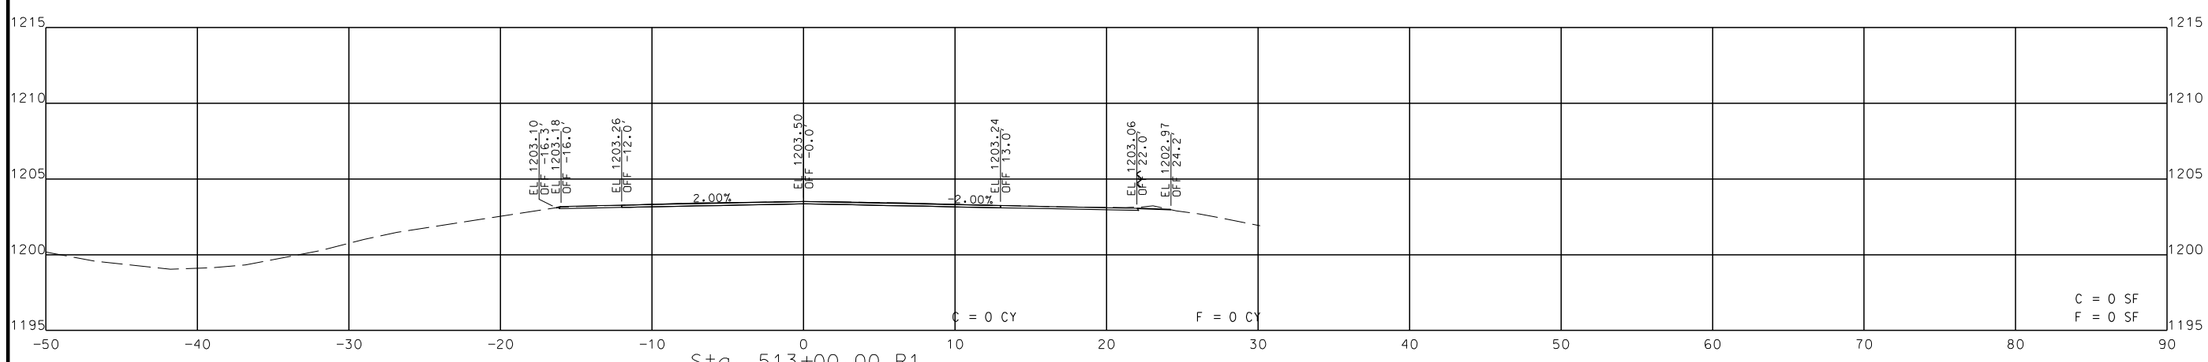

LOCATION H STA. 513+00.00 R1 TO STA. 514+00.00 R1

JENNIFER A. THOMAS
NUMBER PE-2013030729
STATE OF MISSOURI
PROFESSIONAL ENGINEER
THIS SHEET WAS DIGITALLY SIGNED, SEALED AND DATED ELECTRONICALLY

DATE PREPARED
8/6/2021

ROUTE	STATE
65	MO
DISTRICT	SHEET NO.
SW	46

COUNTY
CHRISTIAN/TANEY

JOB NO.
J7P3210

CONTRACT ID.

PROJECT NO.

BRIDGE NO.

IF A SEAL IS PRESENT ON THIS SHEET IT HAS BEEN ELECTRONICALLY SEALED AND DATED.

DESCRIPTION	DATE

MISSOURI HIGHWAYS AND TRANSPORTATION COMMISSION


105 WEST CAPITOL
JEFFERSON CITY, MO 65102
1-888-ASK-MODOT (1-888-275-6636)

1411 East 104th St.
Kansas City, MO 64131
Tel (816) 874-4655
Fax (816) 874-4675
www.trekkdesigngroup.com

Missouri Cert. of Authority 2002010300

TREKK DESIGN GROUP, LLC

XS_J7P3210_LOCH.dgn 8:34:10 PM 8/6/2021

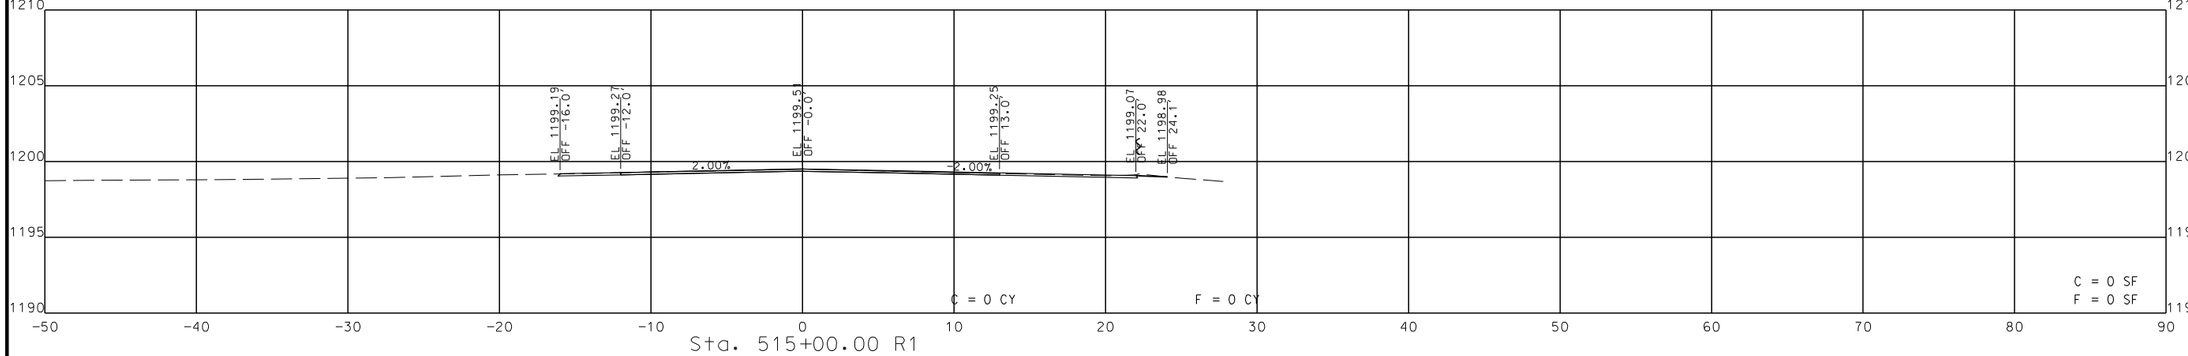

LOCATION H STA. 514+50.00 R1 TO STA. 515+00.00 R1

JENNIFER A. THOMAS
NUMBER PE-2013030729
STATE OF MISSOURI
PROFESSIONAL ENGINEER

THIS SHEET HAS BEEN SIGNED, SEALED AND DATED ELECTRONICALLY.

DATE PREPARED
8/6/2021

ROUTE	STATE
65	MO
DISTRICT	SHEET NO.
SW	47

COUNTY
CHRISTIAN/TANEY

JOB NO.
J7P3210

CONTRACT ID.

PROJECT NO.

BRIDGE NO.

IF A SEAL IS PRESENT ON THIS SHEET IT HAS BEEN ELECTRONICALLY SEALED AND DATED.

DESCRIPTION	DATE


MISSOURI HIGHWAYS AND TRANSPORTATION COMMISSION

105 WEST CAPITOL
JEFFERSON CITY, MO 65102
1-888-ASK-MODOT (1-888-275-6636)


TREKK DESIGN GROUP, LLC
1411 East 104th St.
Kansas City, MO 64131
Tel (816) 874-4655
Fax (816) 874-4675
www.trekkdesigngroup.com

Missouri Cert. of Authority 2002010300


XS_J7P3210_LOCH.dgn 8:34:11 PM 8/6/2021

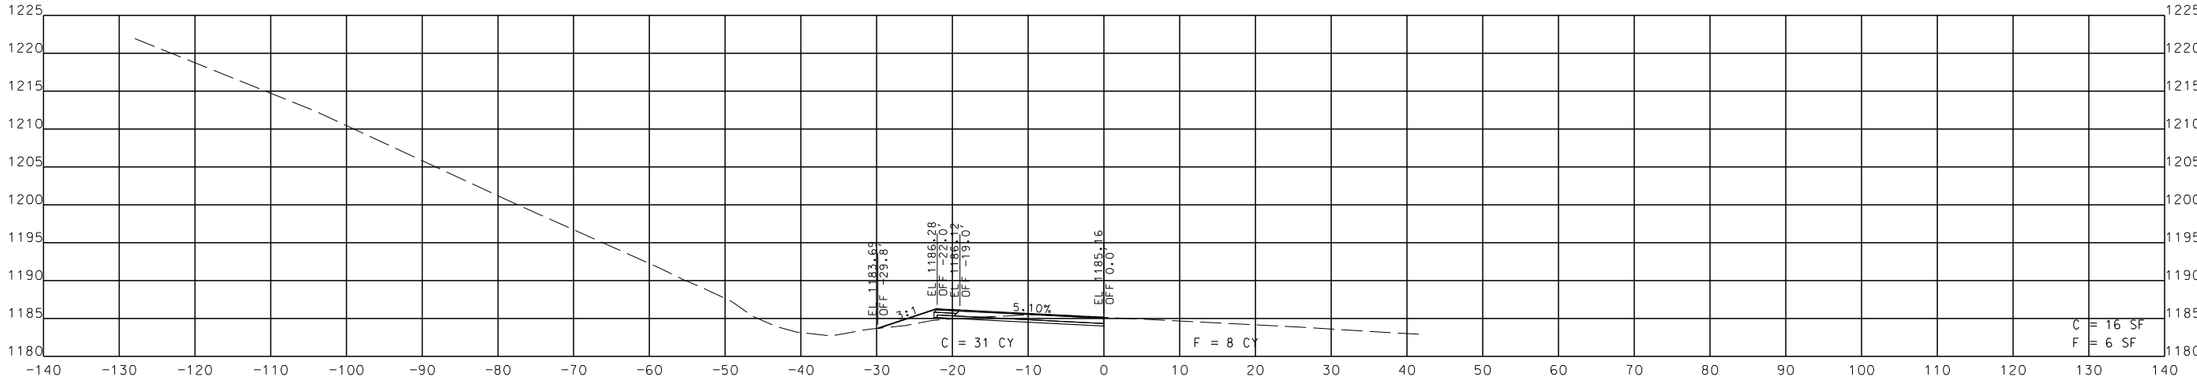


Sta. 2131+00.00

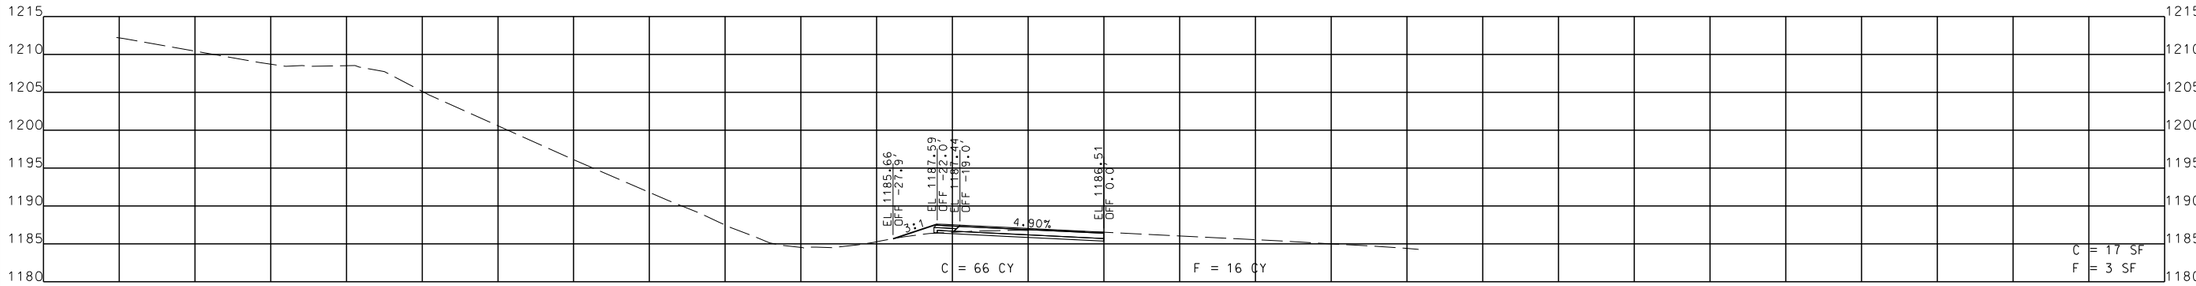

Sta. 2130+50.00

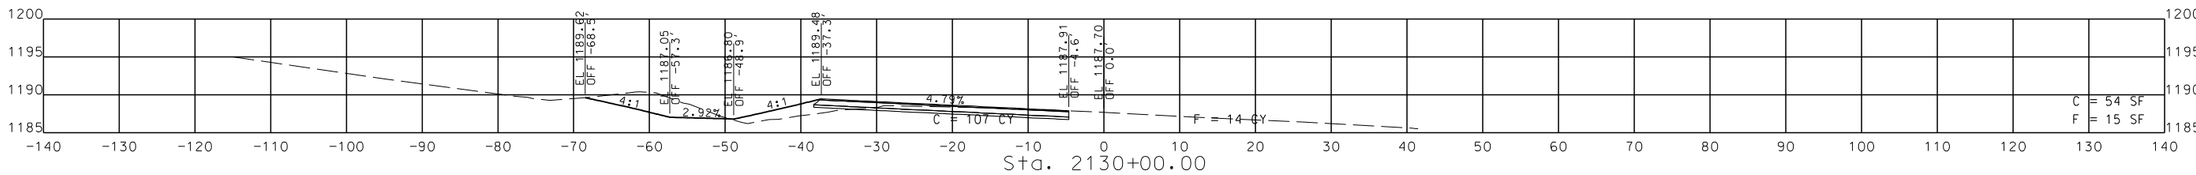

Sta. 2130+00.00

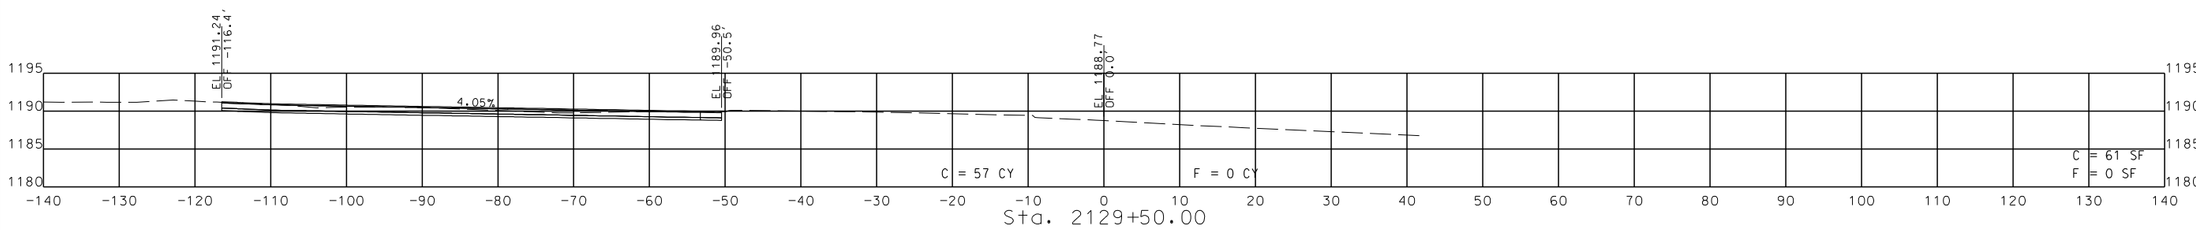

Sta. 2129+50.00

LOCATION I STA. 2129+50.00 TO STA. 2131+00.00

STATE OF MISSOURI
JENNIFER A. THOMAS
NUMBER PE-2013030729
PROFESSIONAL ENGINEER
THIS SHEET HAS BEEN SIGNED, SEALED AND DATED ELECTRONICALLY.

DATE PREPARED
8/6/2021

ROUTE	STATE
65	MO
DISTRICT	SHEET NO.
SW	48

COUNTY
CHRISTIAN/TANEY

JOB NO.
J7P3210

CONTRACT ID.

PROJECT NO.

BRIDGE NO.

IF A SEAL IS PRESENT ON THIS SHEET IT HAS BEEN ELECTRONICALLY SEALED AND DATED.

DESCRIPTION	DATE


MISSOURI HIGHWAYS AND TRANSPORTATION COMMISSION


105 WEST CAPITOL
JEFFERSON CITY, MO 65102
1-888-ASK-MODOT (1-888-275-6636)


1411 East 104th St.
Kansas City, MO 64131
Tel (816) 874-4675
Fax (816) 874-4655
www.trekdesigngroup.com

Missouri Cert. of Authority 2002010300

TREKK DESIGN GROUP, LLC

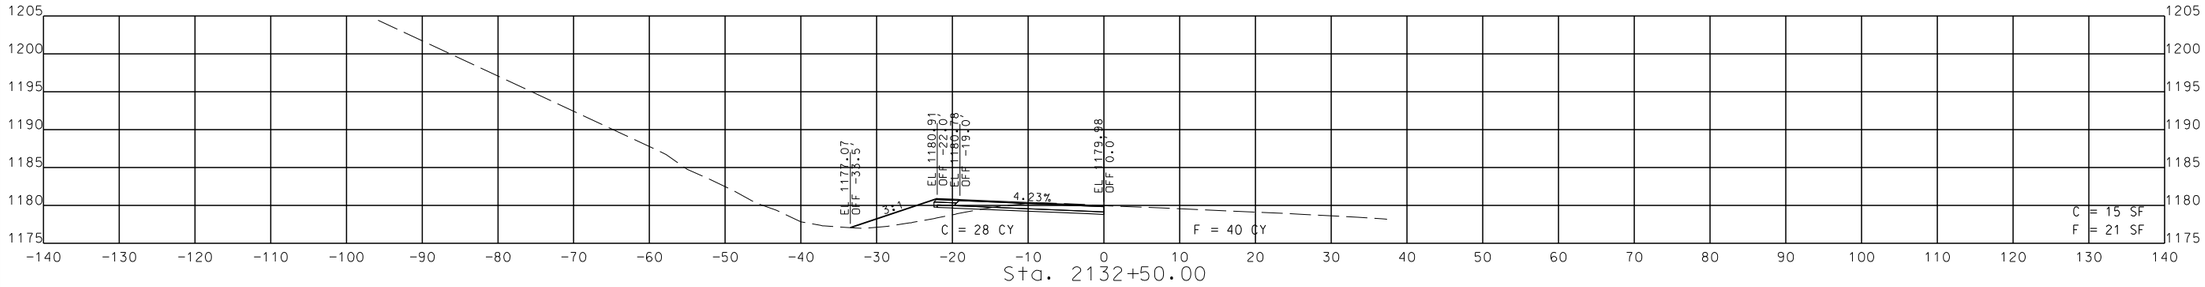

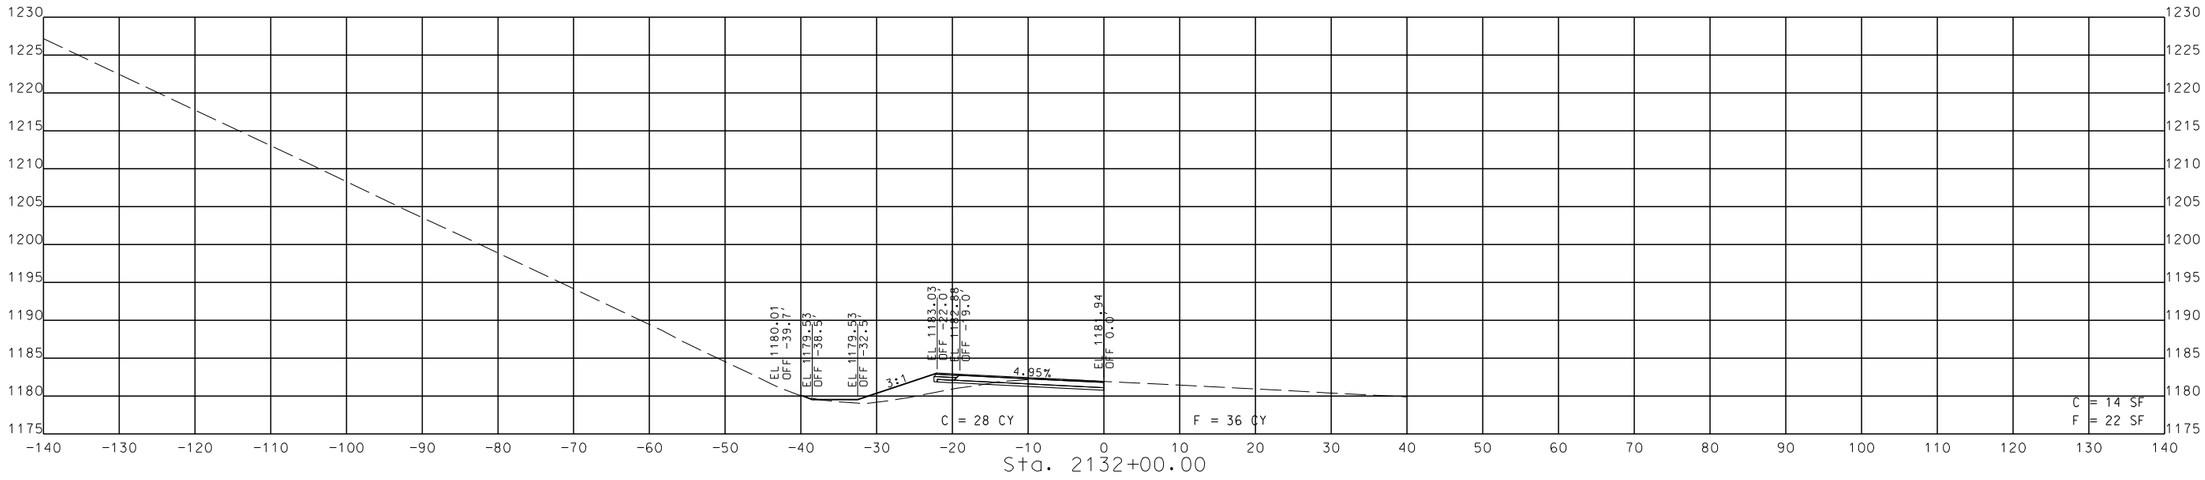

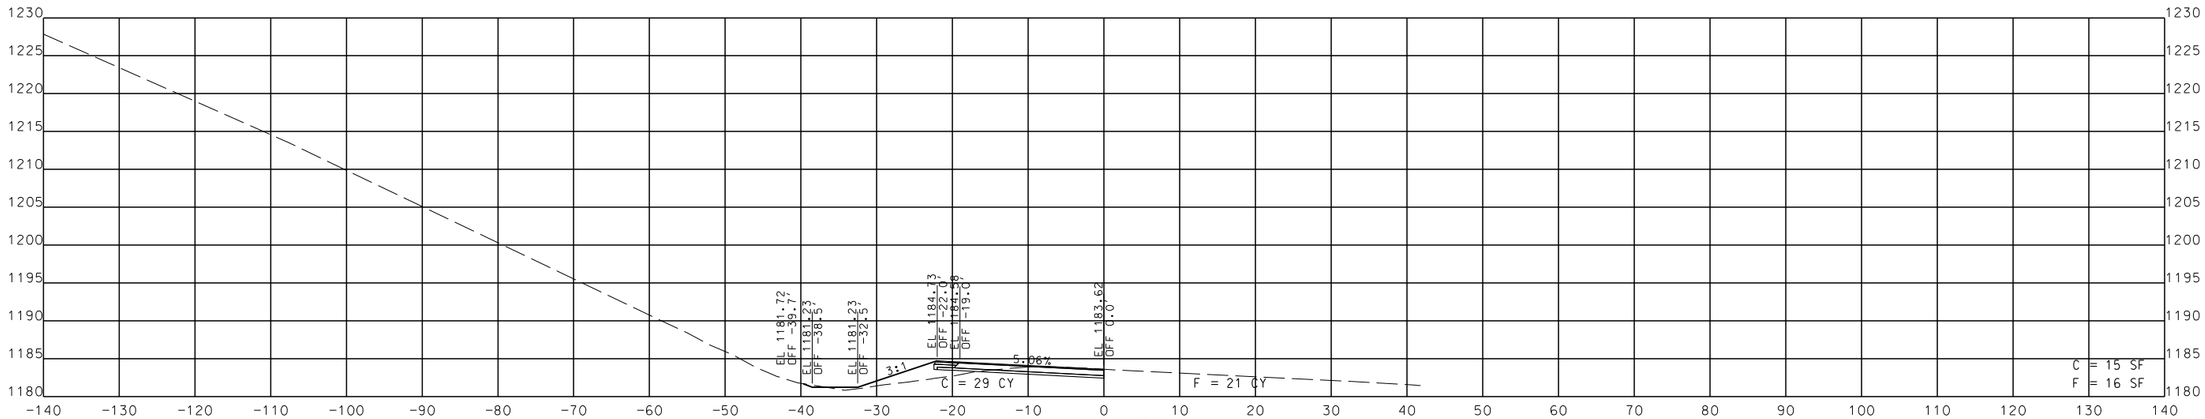

LOCATION I STA. 2131+50.00 TO STA. 2132+50.00

STATE OF MISSOURI
JENNIFER A. THOMAS
NUMBER PE-2013030729
PROFESSIONAL ENGINEER
THIS SHEET HAS BEEN SIGNED, SEALED AND DATED ELECTRONICALLY.

DATE PREPARED
8/6/2021

ROUTE	STATE
65	MO
DISTRICT	SHEET NO.
SW	49

COUNTY
CHRISTIAN/TANEY

JOB NO.
J7P3210

CONTRACT ID.

PROJECT NO.

BRIDGE NO.

IF A SEAL IS PRESENT ON THIS SHEET IT HAS BEEN ELECTRONICALLY SEALED AND DATED.

DESCRIPTION	DATE

MISSOURI HIGHWAYS AND TRANSPORTATION COMMISSION


105 WEST CAPITOL
JEFFERSON CITY, MO 65102
1-888-ASK-MODOT (1-888-275-6636)

1441 East 104th St.
Kansas City, MO 64131
Tel (816) 874-4655
Fax (816) 874-4675
www.trekkdesigngroup.com

Missouri Cert. of Authority 2002010300

TREKK DESIGN GROUP, LLC

XS_J7P3210_LOC I_ISK.dgn 8:34:11 PM 8/6/2021

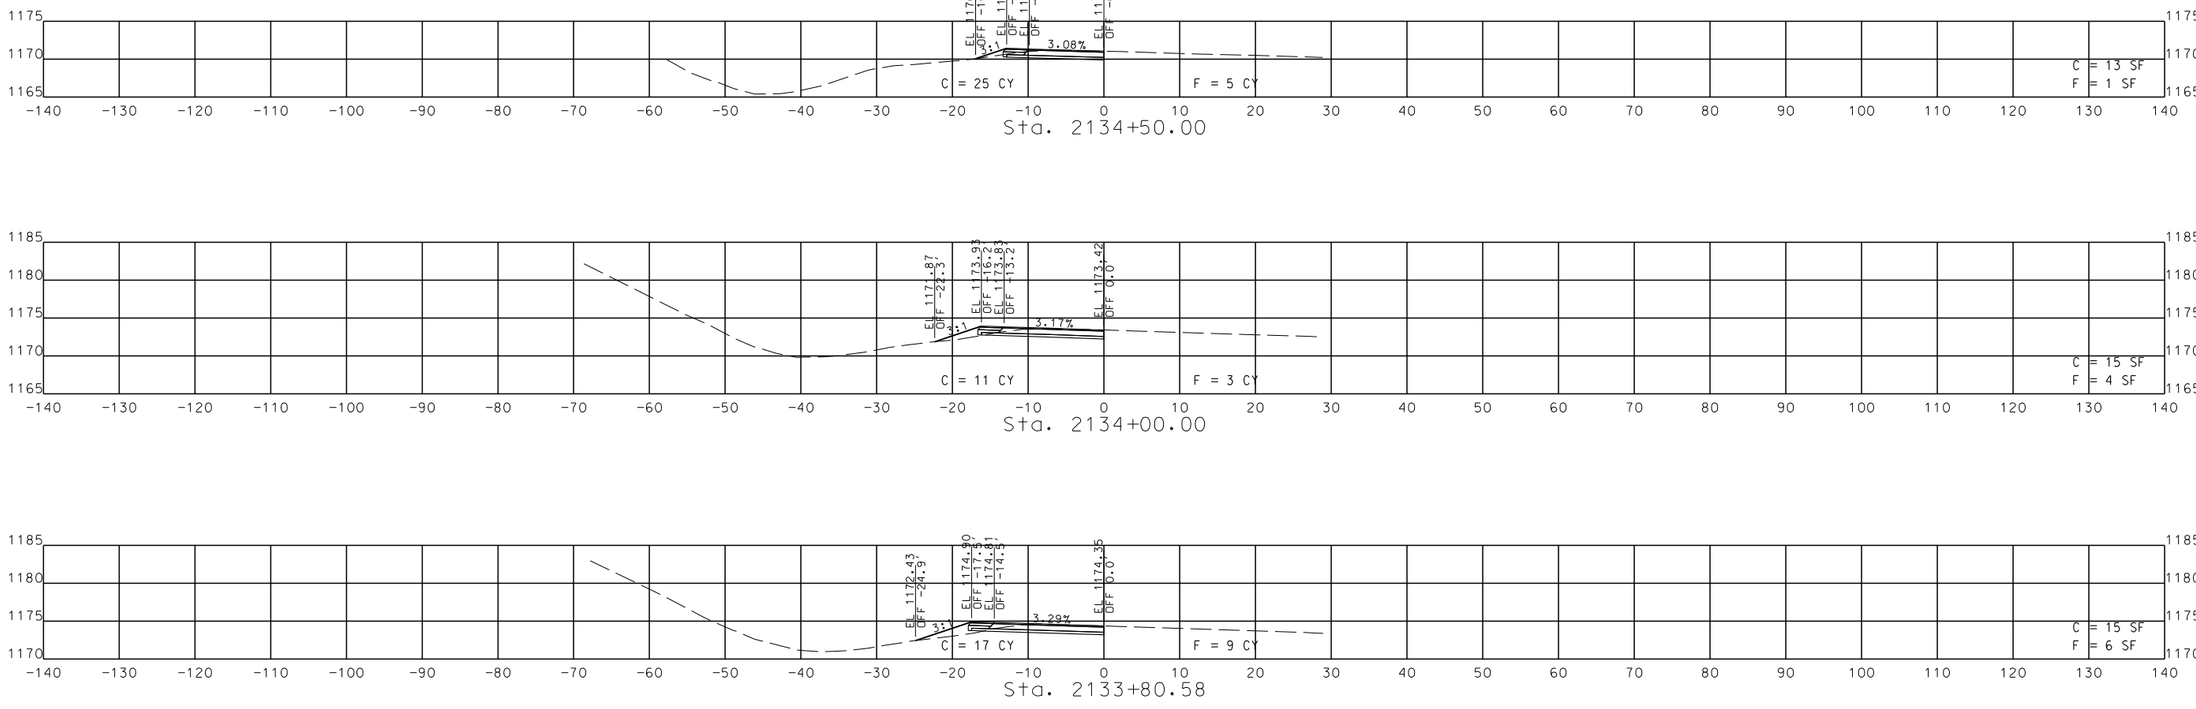

LOCATION I STA. 2133+00.00 TO STA. 2134+50.00

JENNIFER A. THOMAS
NUMBER PE-2013030729
STATE OF MISSOURI
PROFESSIONAL ENGINEER

THIS SHEET WAS ORIGINALLY SEALED AND DATED ELECTRONICALLY.

DATE PREPARED
8/6/2021

ROUTE	STATE
65	MO
DISTRICT	SHEET NO.
SW	50

COUNTY
CHRISTIAN/TANEY

JOB NO.
J7P3210

CONTRACT ID.

PROJECT NO.

BRIDGE NO.

DATE	DESCRIPTION

IF A SEAL IS PRESENT ON THIS SHEET IT HAS BEEN ELECTRONICALLY SEALED AND DATED.


MISSOURI HIGHWAYS AND TRANSPORTATION COMMISSION

105 WEST CAPITOL
JEFFERSON CITY, MO 65102
1-888-ASK-MODOT (1-888-275-6636)

1411 East 104th St.
Kansas City, MO 64131
Tel (816) 874-4655
Fax (816) 874-4675
www.trekdesigngroup.com

Missouri Cert. of Authority 2002010300

TREKK DESIGN GROUP, LLC

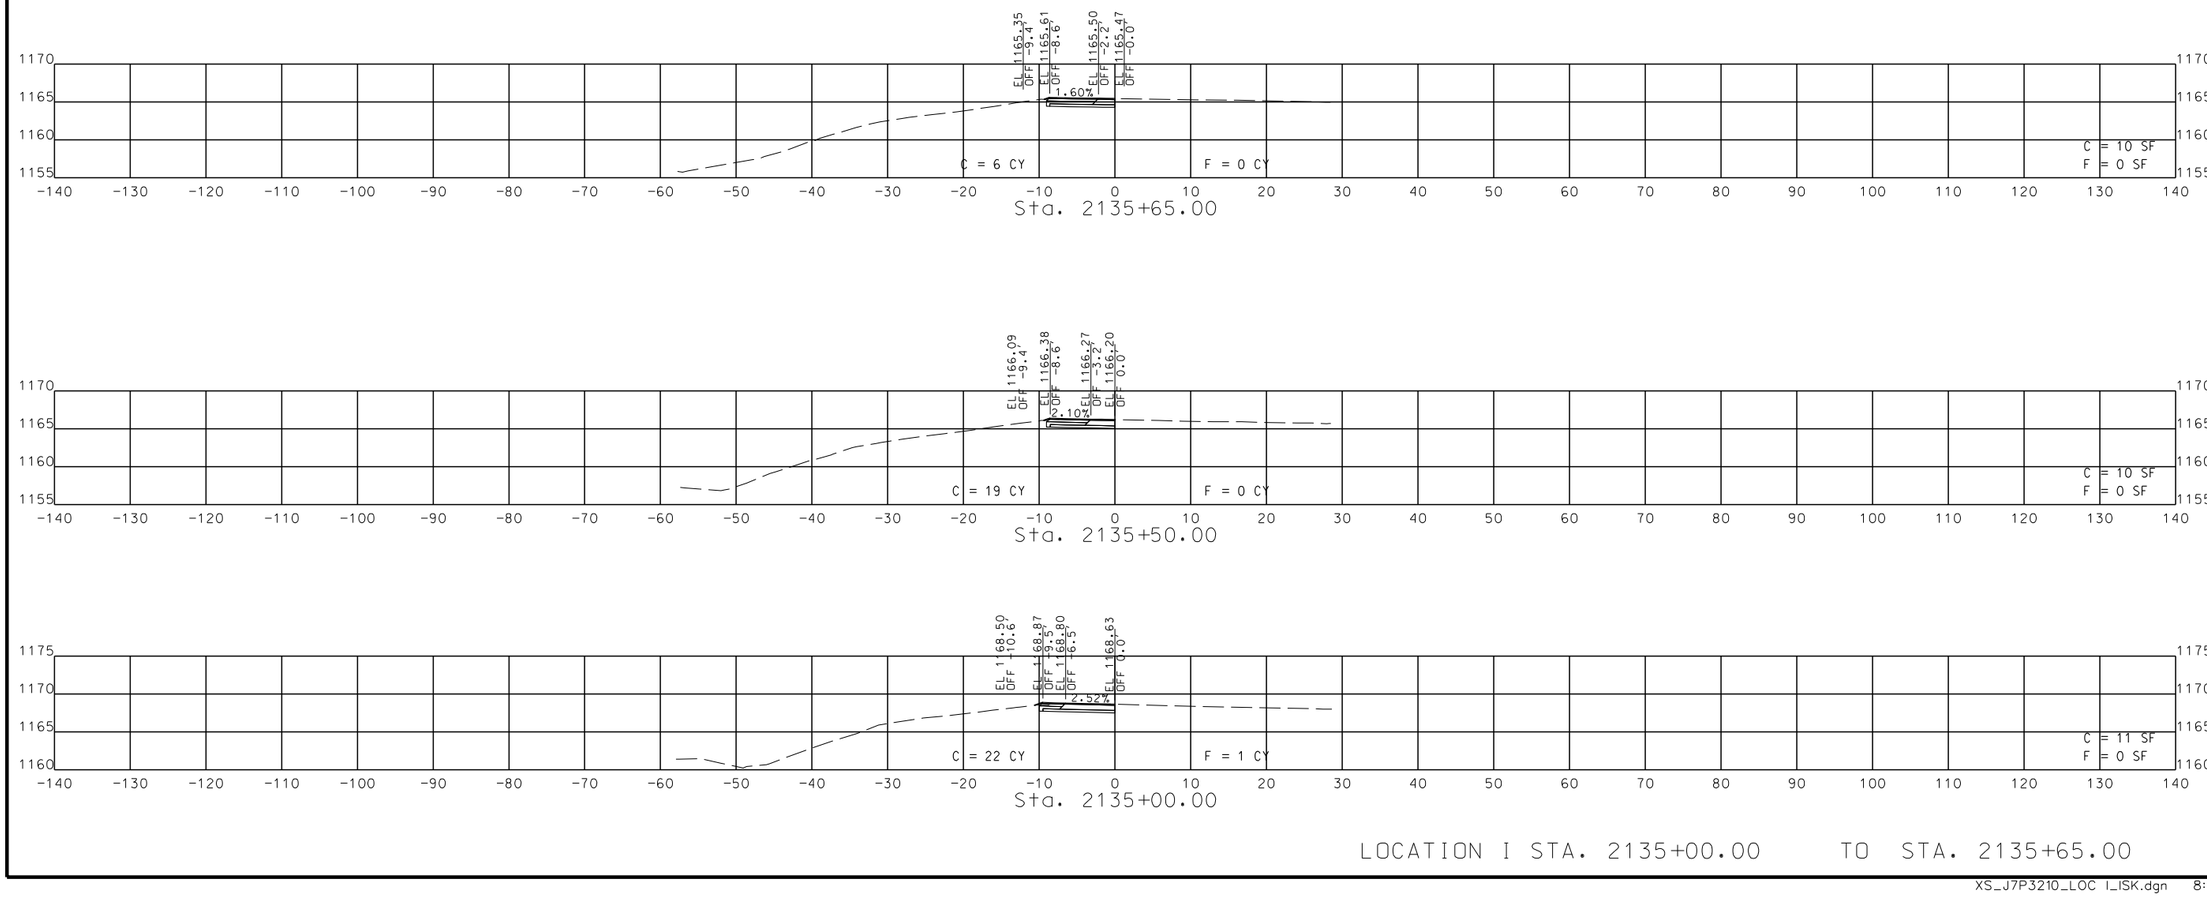

LOCATION I STA. 2135+00.00 TO STA. 2135+65.00

JENNIFER A. THOMAS
NUMBER PE-2013030729
STATE OF MISSOURI
PROFESSIONAL ENGINEER

THIS SHEET WAS SIGNED, SEALED AND DATED ELECTRONICALLY

DATE PREPARED
8/6/2021

ROUTE	STATE
65	MO
DISTRICT	SHEET NO.
SW	51

COUNTY
CHRISTIAN/TANEY

JOB NO.
J7P3210

CONTRACT ID.

PROJECT NO.

BRIDGE NO.

IF A SEAL IS PRESENT ON THIS SHEET IT HAS BEEN ELECTRONICALLY SEALED AND DATED.

DESCRIPTION	DATE

MISSOURI HIGHWAYS AND TRANSPORTATION COMMISSION

105 WEST CAPITOL
JEFFERSON CITY, MO 65102
1-888-ASK-MODOT (1-888-275-6636)

1411 East 104th St.
Kansas City, MO 64131
Tel (816) 874-4655
Fax (816) 874-4675
www.trekdesigngroup.com

Missouri Cert. of Authority 2002010300

TREKK DESIGN GROUP, LLC