STA. 430+75.00 TO STA. 431+00.00

STATE OF MISSOURI
TODD A. WELZ
NUMBER E-24313
PROFESSIONAL ENGINEER

THIS SHEET HAS BEEN SIGNED, SEALED AND DATED ELECTRONICALLY.

DATE PREPARED
10/5/2023

ROUTE	STATE
B	MO
DISTRICT	SHEET NO.
SE	1

COUNTY
CARTER

JOB NO.
J9S3612

CONTRACT ID.

PROJECT NO.

BRIDGE NO.
A9214

DESCRIPTION	DATE

IF A SEAL IS PRESENT ON THIS SHEET IT HAS BEEN ELECTRONICALLY SEALED AND DATED.

MISSOURI HIGHWAYS AND TRANSPORTATION COMMISSION

105 WEST CAPITOL
JEFFERSON CITY, MO 65102
1-888-ASK-MODOT (1-888-275-6636)

QUIGG ENGINEERING INC.
720 OLIVE STREET
SUITE 1610
ST. LOUIS, MO 63101
(314) 339-8431

MO STATE CERTIFICATE OF AUTHORITY #025261

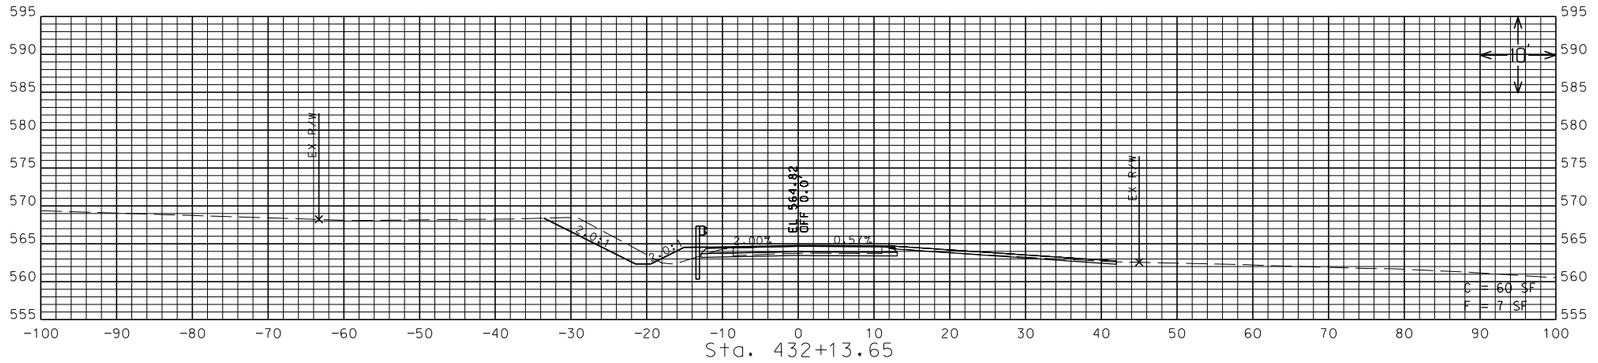

Sta. 432+13.65

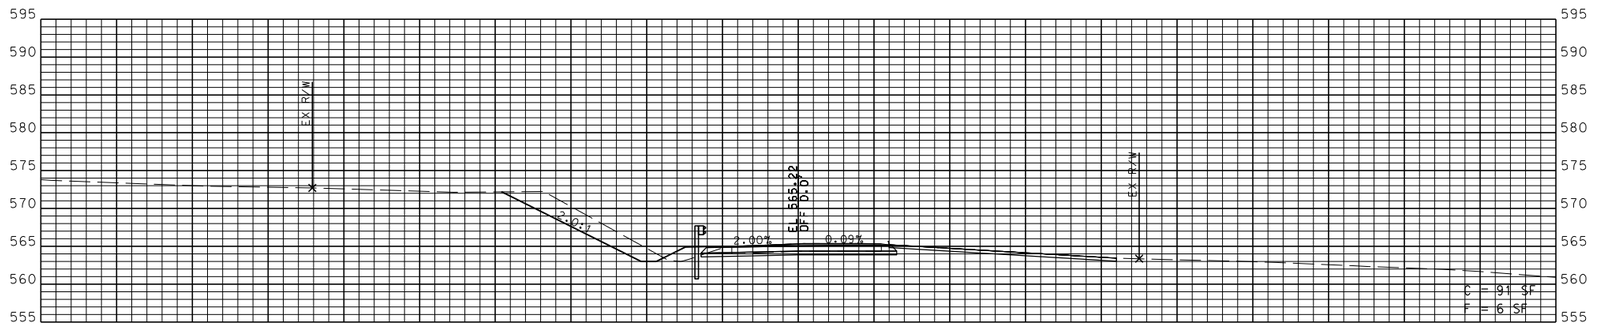

Sta. 432+00.00

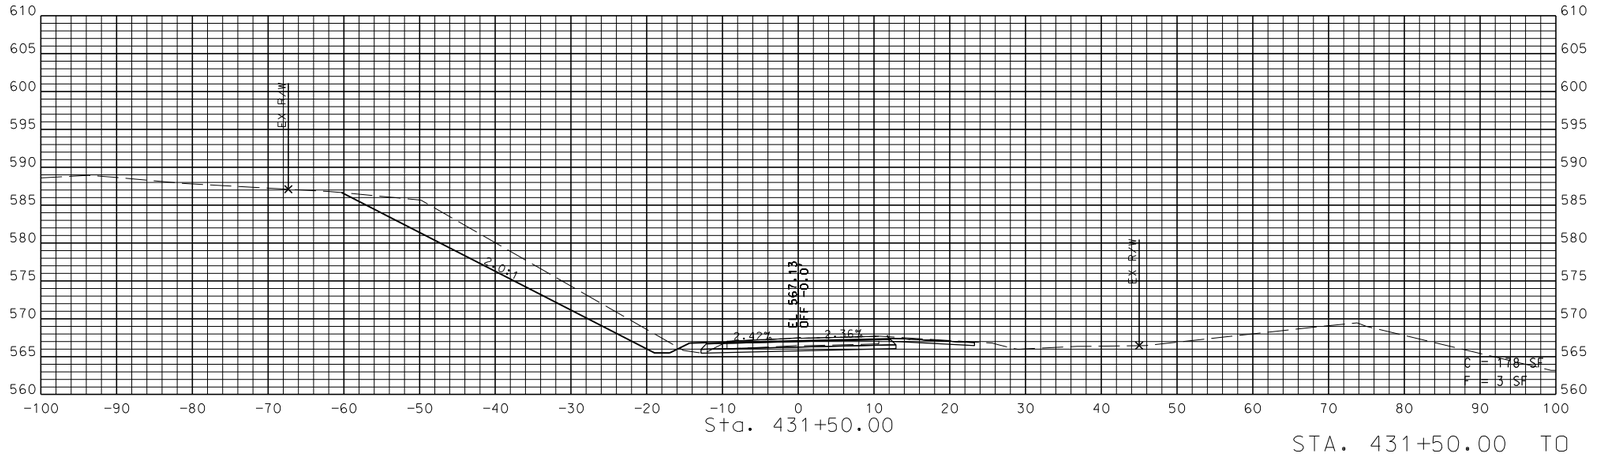

Sta. 431+50.00

STA. 431+50.00 TO STA. 432+13.65

THIS SHEET HAS BEEN SIGNED, SEALED AND DATED ELECTRONICALLY.

DATE PREPARED
9/21/2023

ROUTE	STATE
B	MO
DISTRICT	SHEET NO.
SE	2

COUNTY
CARTER

JOB NO.
J9S3612

CONTRACT ID.

PROJECT NO.

BRIDGE NO.
A9214

DESCRIPTION	DATE

IF A SEAL IS PRESENT ON THIS SHEET IT HAS BEEN ELECTRONICALLY SEALED AND DATED.

MISSOURI HIGHWAYS AND TRANSPORTATION COMMISSION

105 WEST CAPITOL
JEFFERSON CITY, MO 65102
1-888-ASK-MODOT (1-888-275-6636)

QUIGG ENGINEERING INC.
720 OLIVE STREET
SUITE 1610
ST. LOUIS, MO 63101
(314) 339-8431

MO STATE CERTIFICATE OF AUTHORITY #025261

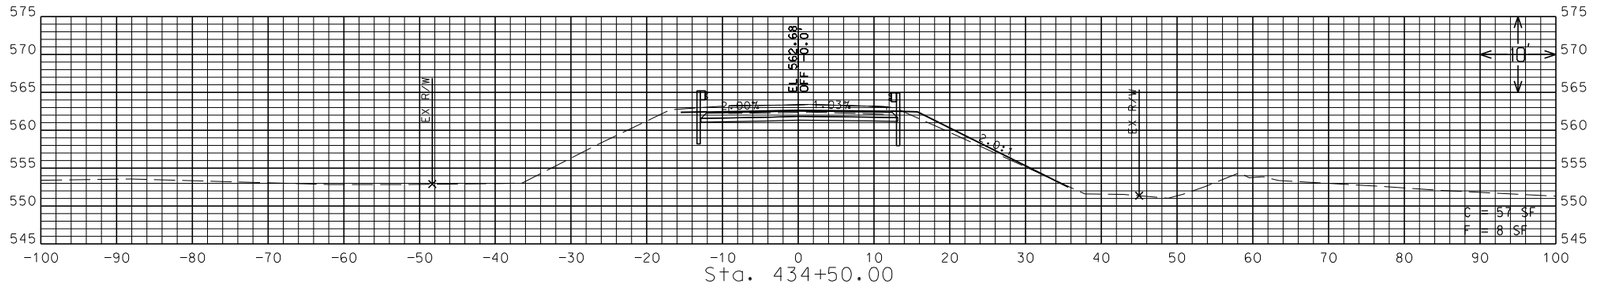

Sta. 434+50.00

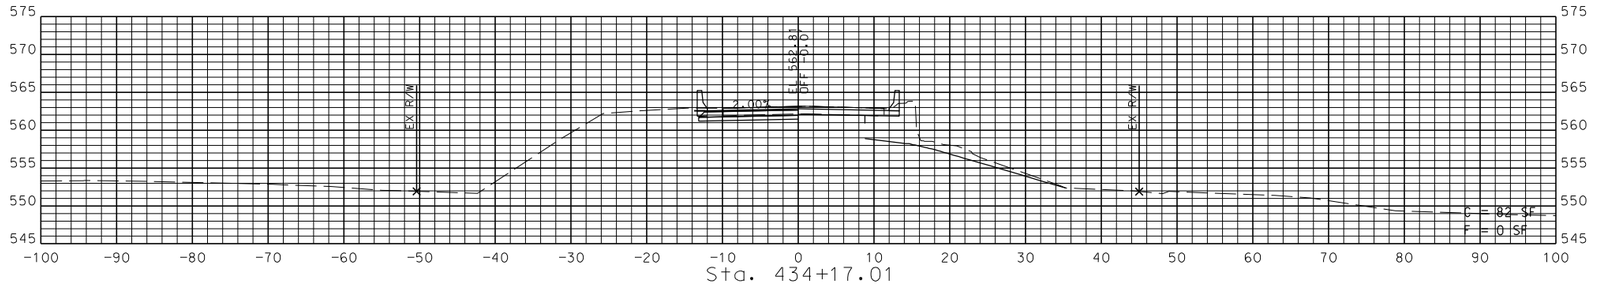

Sta. 434+17.01

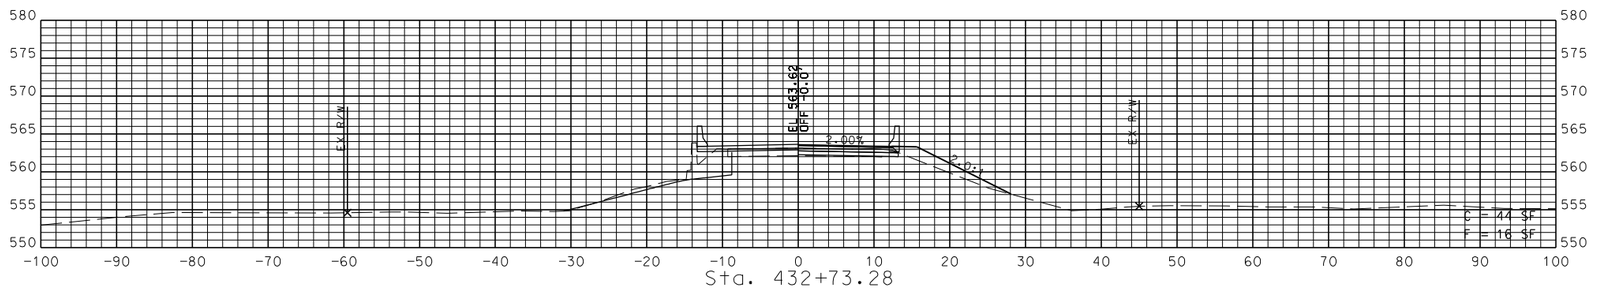

Sta. 432+73.28

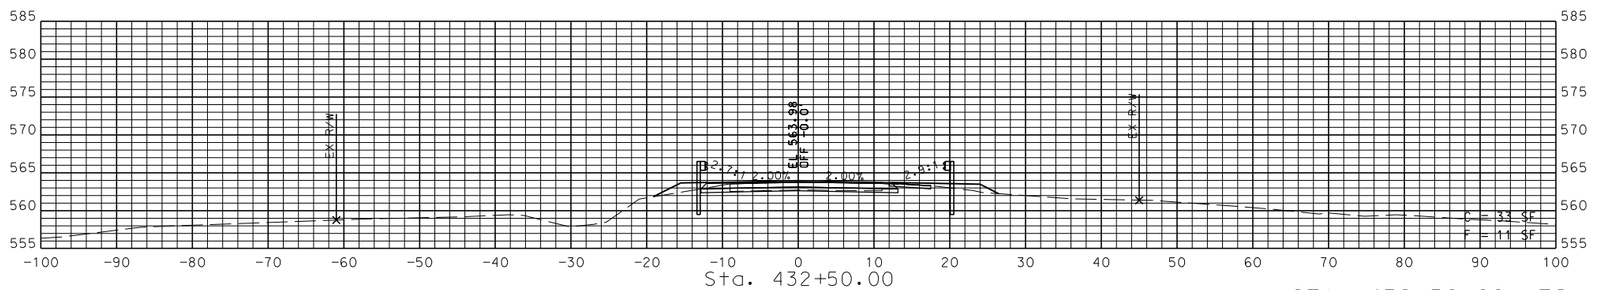

Sta. 432+50.00

STA. 432+50.00 TO STA. 434+50.00

STATE OF MISSOURI
TODD A. WELZ
NUMBER E-24313
PROFESSIONAL ENGINEER

THIS SHEET HAS BEEN SIGNED, SEALED AND DATED ELECTRONICALLY.

DATE PREPARED
9/21/2023

ROUTE	STATE
B	MO
DISTRICT	SHEET NO.
SE	3

COUNTY
CARTER

JOB NO.
J9S3612

CONTRACT ID.

PROJECT NO.

BRIDGE NO.
A9214

DATE	DESCRIPTION

IF A SEAL IS PRESENT ON THIS SHEET IT HAS BEEN ELECTRONICALLY SEALED AND DATED.

MISSOURI HIGHWAYS AND TRANSPORTATION COMMISSION

105 WEST CAPITOL
JEFFERSON CITY, MO 65102
1-888-ASK-MODOT (1-888-275-6636)

QUIGG ENGINEERING INC.
720 OLIVE STREET
SUITE 1610
ST. LOUIS, MO 63101
(314) 339-8431

MO STATE CERTIFICATE OF AUTHORITY #Q25261

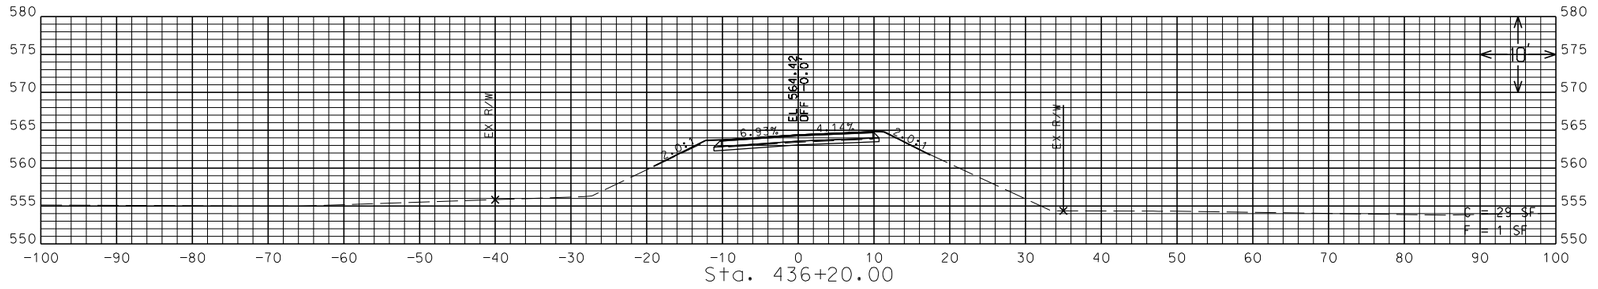

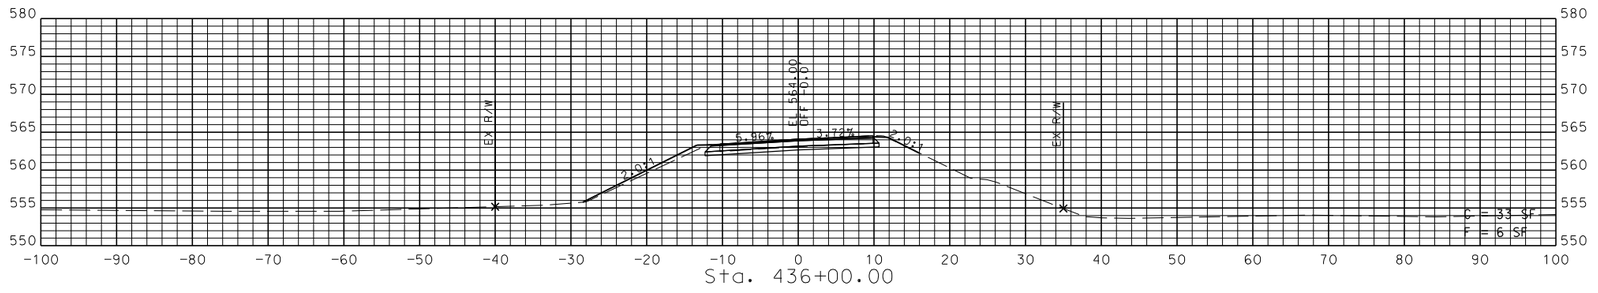

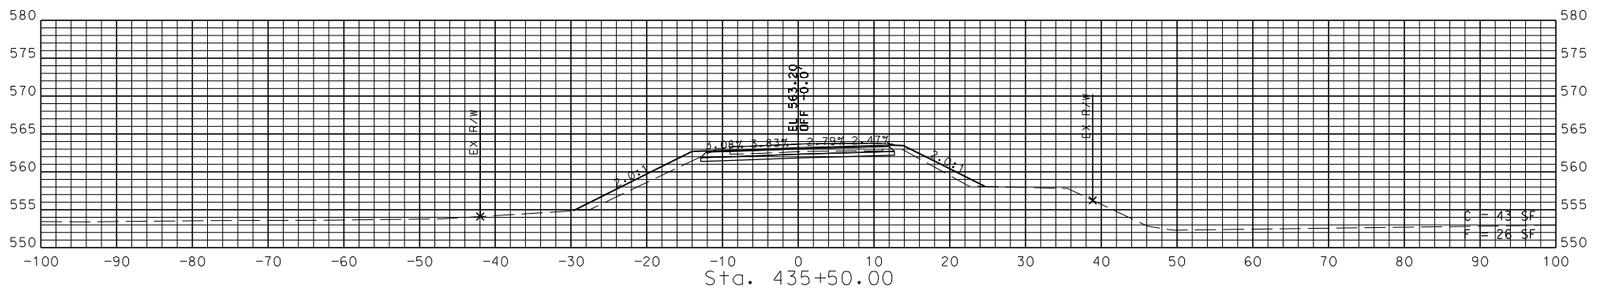

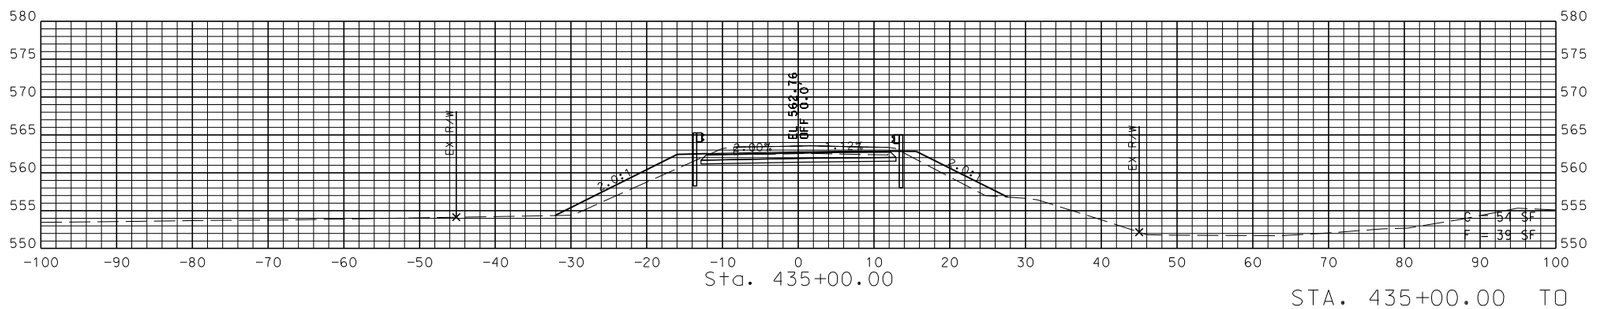

STA. 435+00.00 TO STA. 436+20.00

STATE OF MISSOURI
TODD A. WELZ
NUMBER E-24313
PROFESSIONAL ENGINEER

THIS SHEET HAS BEEN SIGNED, SEALED AND DATED ELECTRONICALLY.

DATE PREPARED
9/21/2023

ROUTE	STATE
B	MO
DISTRICT	SHEET NO.
SE	4

COUNTY
CARTER

JOB NO.
J9S3612

CONTRACT ID.

PROJECT NO.

BRIDGE NO.
A9214

DATE	DESCRIPTION

IF A SEAL IS PRESENT ON THIS SHEET IT HAS BEEN ELECTRONICALLY SEALED AND DATED.

MISSOURI HIGHWAYS AND TRANSPORTATION COMMISSION

105 WEST CAPITOL
JEFFERSON CITY, MO 65102
1-888-ASK-MODOT (1-888-275-6636)

QUIGG ENGINEERING INC.
720 OLIVE STREET
SUITE 1610
ST. LOUIS, MO 63101
(314) 339-8431

MO STATE CERTIFICATE OF AUTHORITY #Q25261