EXCL_Y

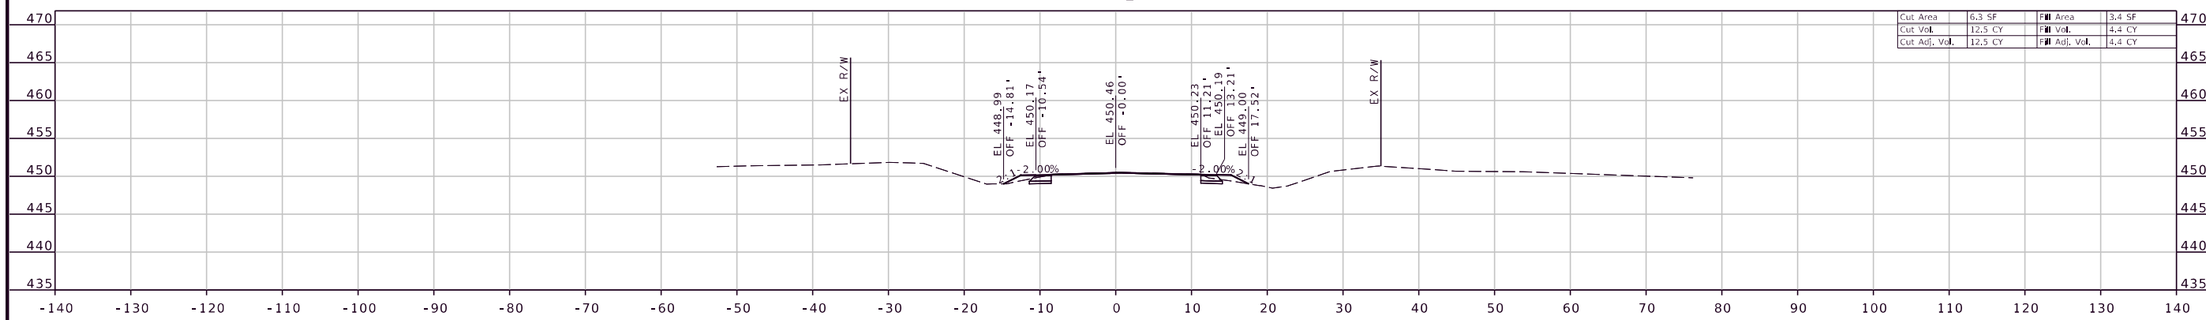

Cut Area	6.3 SF	Fill Area	3.4 SF
Cut Vol.	12.5 CY	Fill Vol.	4.4 CY
Cut Adj. Vol.	12.5 CY	Fill Adj. Vol.	4.4 CY

STA 165+50.00

EXCL_Y

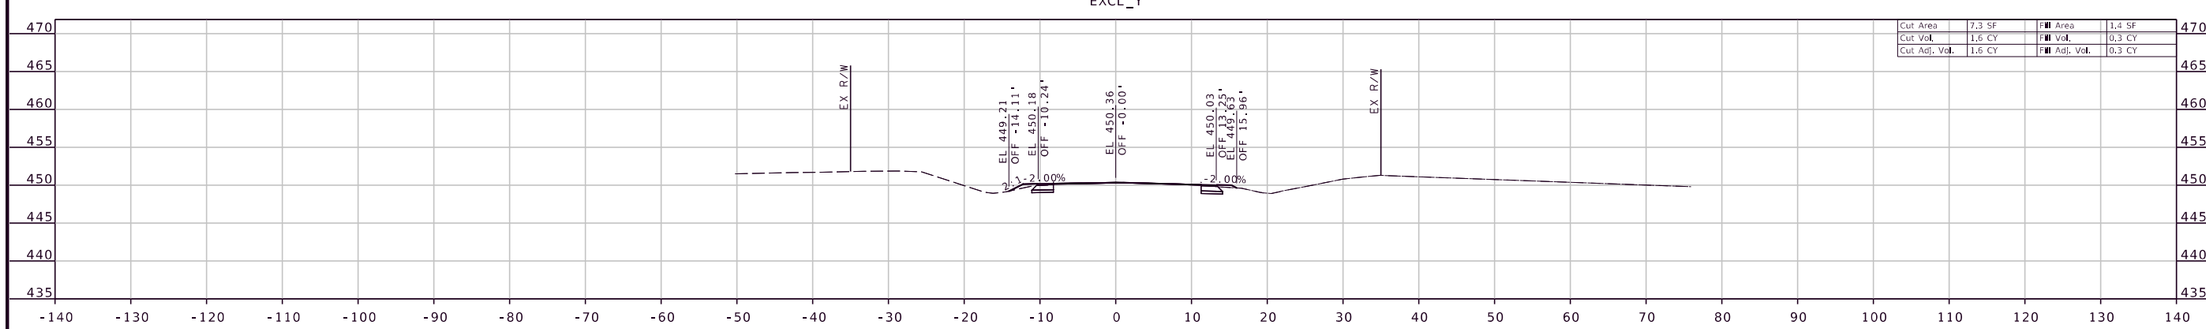

Cut Area	7.3 SF	Fill Area	1.4 SF
Cut Vol.	1.6 CY	Fill Vol.	0.3 CY
Cut Adj. Vol.	1.6 CY	Fill Adj. Vol.	0.3 CY

STA 165+00.00

EXCL_Y

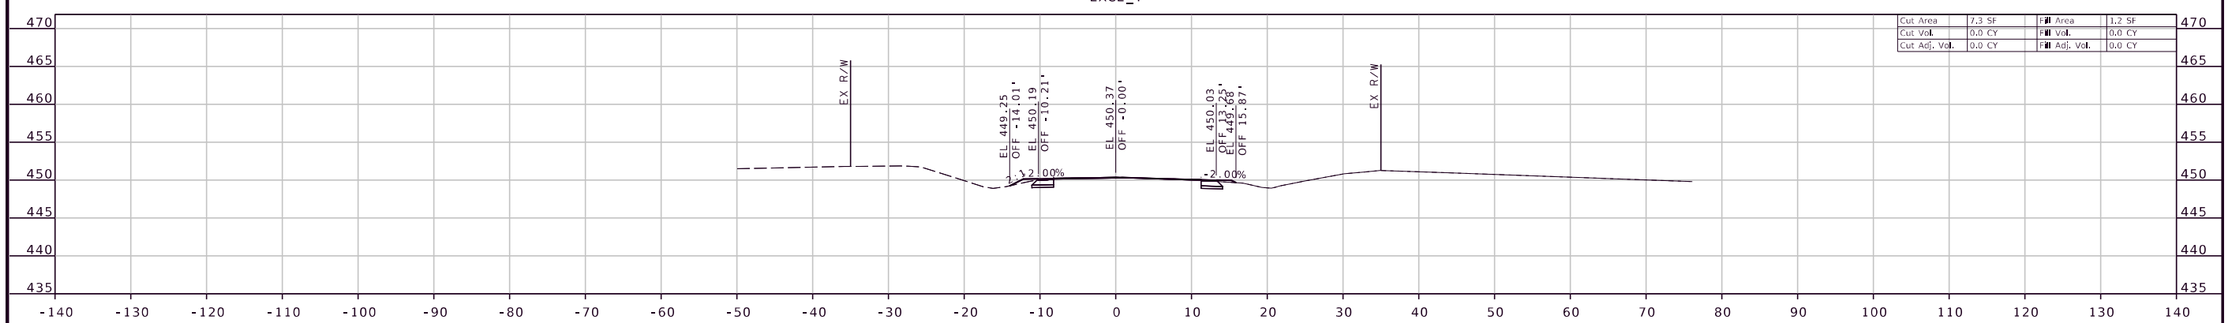

Cut Area	7.3 SF	Fill Area	1.2 SF
Cut Vol.	0.0 CY	Fill Vol.	0.0 CY
Cut Adj. Vol.	0.0 CY	Fill Adj. Vol.	0.0 CY

STA 164+94.13

STATE OF MISSOURI
ALISON N. GRAVES
NUMBER PE-2011015778
PROFESSIONAL ENGINEER

THIS SHEET HAS BEEN SIGNED, SEALED, AND DATED ELECTRONICALLY.

DATE PREPARED
1/29/2024

ROUTE	STATE
Y	MO
DISTRICT	SHEET NO.
SE	1

COUNTY
CAPE GIRARDEAU

JOB NO.
J9S3589

CONTRACT ID.

PROJECT NO.

BRIDGE NO.
A9223

DATE	DESCRIPTION

MISSOURI HIGHWAYS AND TRANSPORTATION COMMISSION

105 WEST CAPITOL
JEFFERSON CITY, MO 65102
1-888-ASK-MODOT (1-888-275-6636)

5720 Oakland Avenue
St. Louis, MO 63110
314.863.5570

CIVIL DESIGN, INC.
www.cdi-inc.com

Missouri State Certificate of Authority #2002006804

IF A SEAL IS PRESENT ON THIS SHEET IT HAS BEEN ELECTRONICALLY SEALED AND DATED.

EXCL_Y

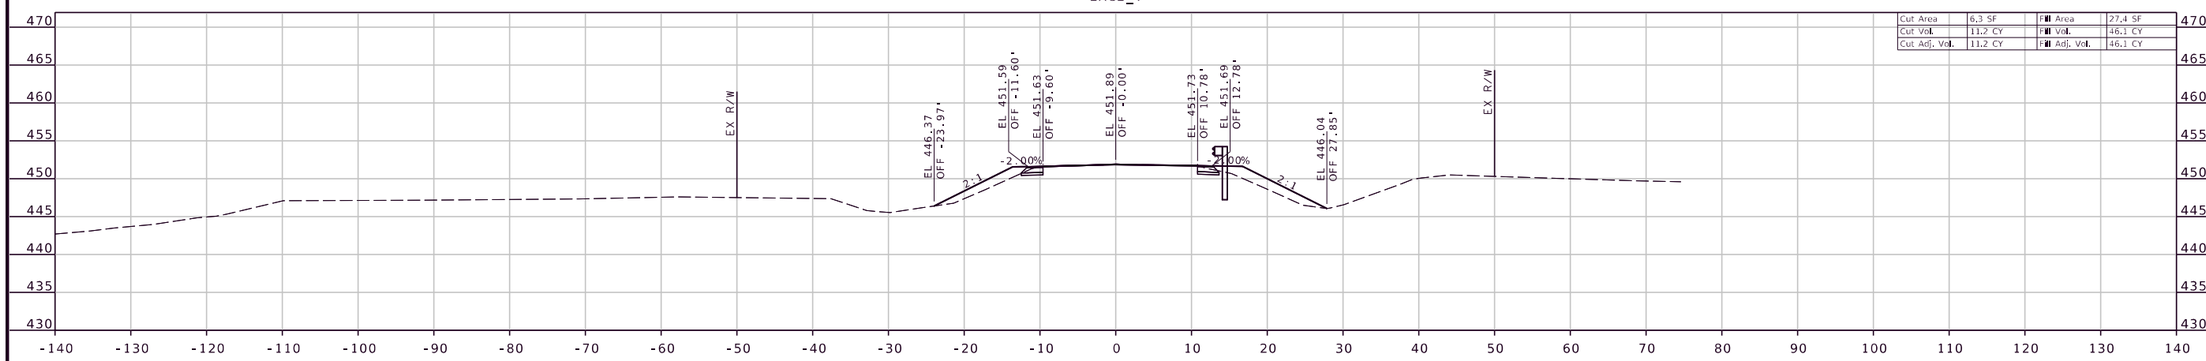

Cut Area	6.3 SF	Fill Area	27.4 SF
Cut Vol.	11.2 CY	Fill Vol.	46.1 CY
Cut Adj. Vol.	11.2 CY	Fill Adj. Vol.	46.1 CY

STA 167+00.00

EXCL_Y

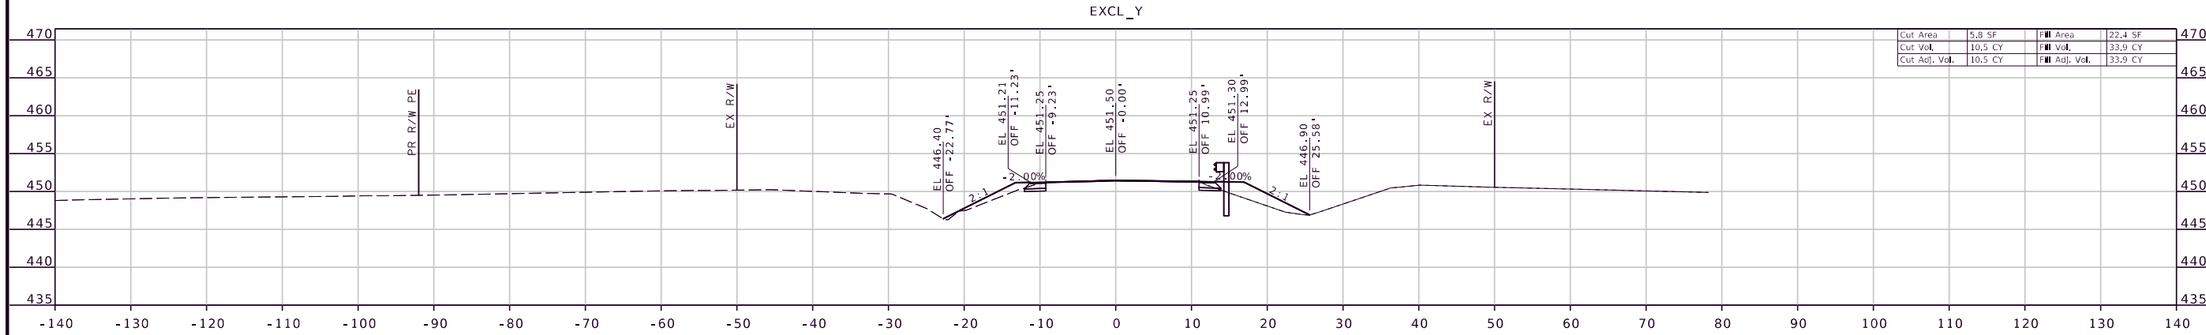

Cut Area	5.8 SF	Fill Area	22.4 SF
Cut Vol.	10.5 CY	Fill Vol.	33.9 CY
Cut Adj. Vol.	10.5 CY	Fill Adj. Vol.	33.9 CY

STA 166+50.00

EXCL_Y

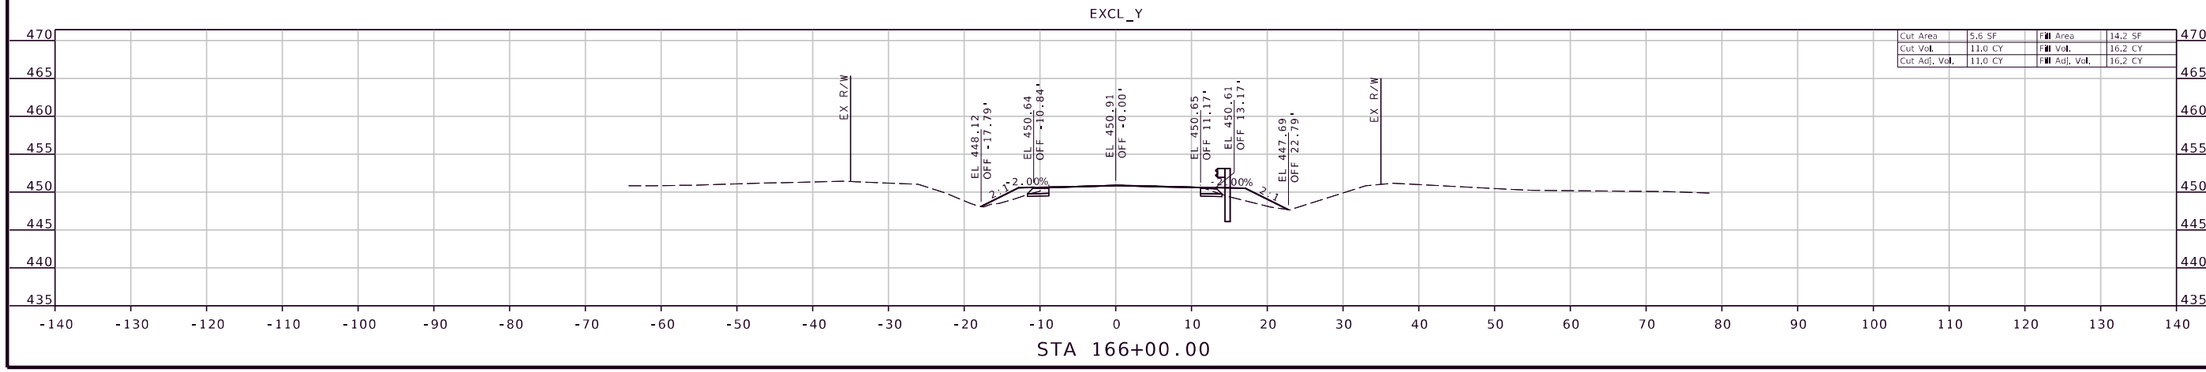

Cut Area	5.6 SF	Fill Area	14.2 SF
Cut Vol.	11.0 CY	Fill Vol.	16.2 CY
Cut Adj. Vol.	11.0 CY	Fill Adj. Vol.	16.2 CY

STA 166+00.00

STATE OF MISSOURI
ALISON N. GRAVES
NUMBER
PE-2011015778
PROFESSIONAL ENGINEER

THIS SHEET HAS BEEN SIGNED, SEALED, AND DATED ELECTRONICALLY.

DATE PREPARED
1/29/2024

ROUTE	STATE
Y	MO
DISTRICT	SHEET NO.
SE	2

COUNTY
CAPE GIRARDEAU

JOB NO.
J9S3589

CONTRACT ID.

PROJECT NO.

BRIDGE NO.
A9223

DATE	DESCRIPTION

MISSOURI HIGHWAYS AND TRANSPORTATION COMMISSION
105 WEST CAPITOL
JEFFERSON CITY, MO 65102
1-888-ASK-MODOT (1-888-275-6636)

5220 Oakland Avenue
St. Louis MO 63110
314.863.3570

CIVIL DESIGN, INC.
www.cdi-usa.net

Missouri State Certificate of Authority #2002006604

IF A SEAL IS PRESENT ON THIS SHEET IT HAS BEEN ELECTRONICALLY SEALED AND DATED.

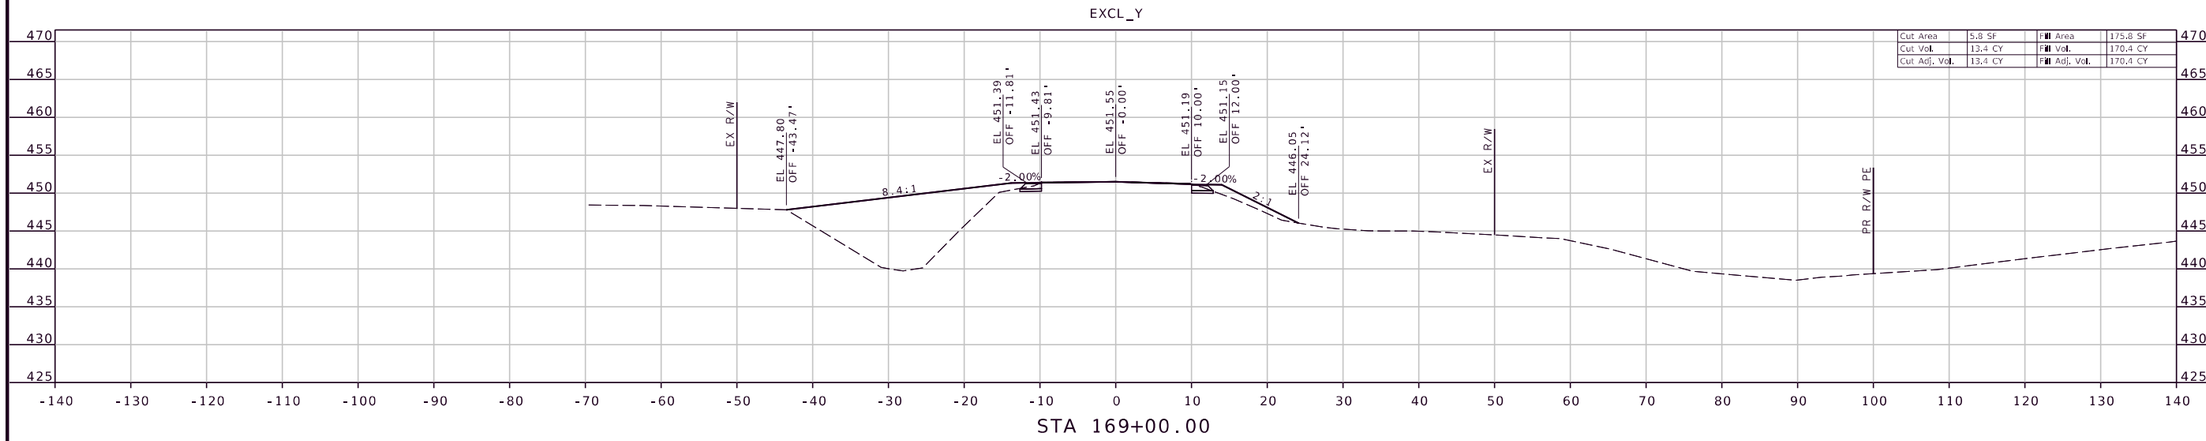

Cut Area	5.8 SF	Fill Area	175.8 SF
Cut Vol.	13.4 CY	Fill Vol.	170.4 CY
Cut Adj. Vol.	13.4 CY	Fill Adj. Vol.	170.4 CY

STA 169+00.00

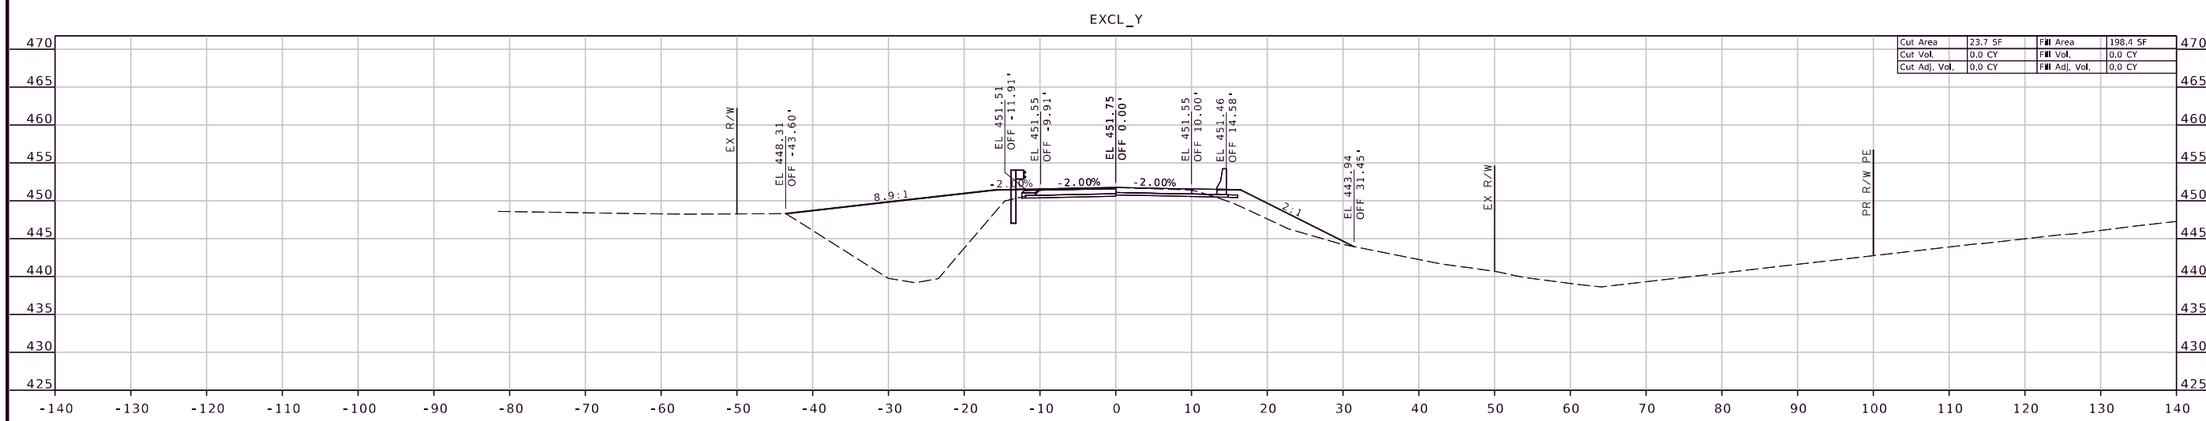

Cut Area	23.7 SF	Fill Area	198.4 SF
Cut Vol.	0.0 CY	Fill Vol.	0.0 CY
Cut Adj. Vol.	0.0 CY	Fill Adj. Vol.	0.0 CY

STA 168+75.31

BRIDGE EXCEPTION

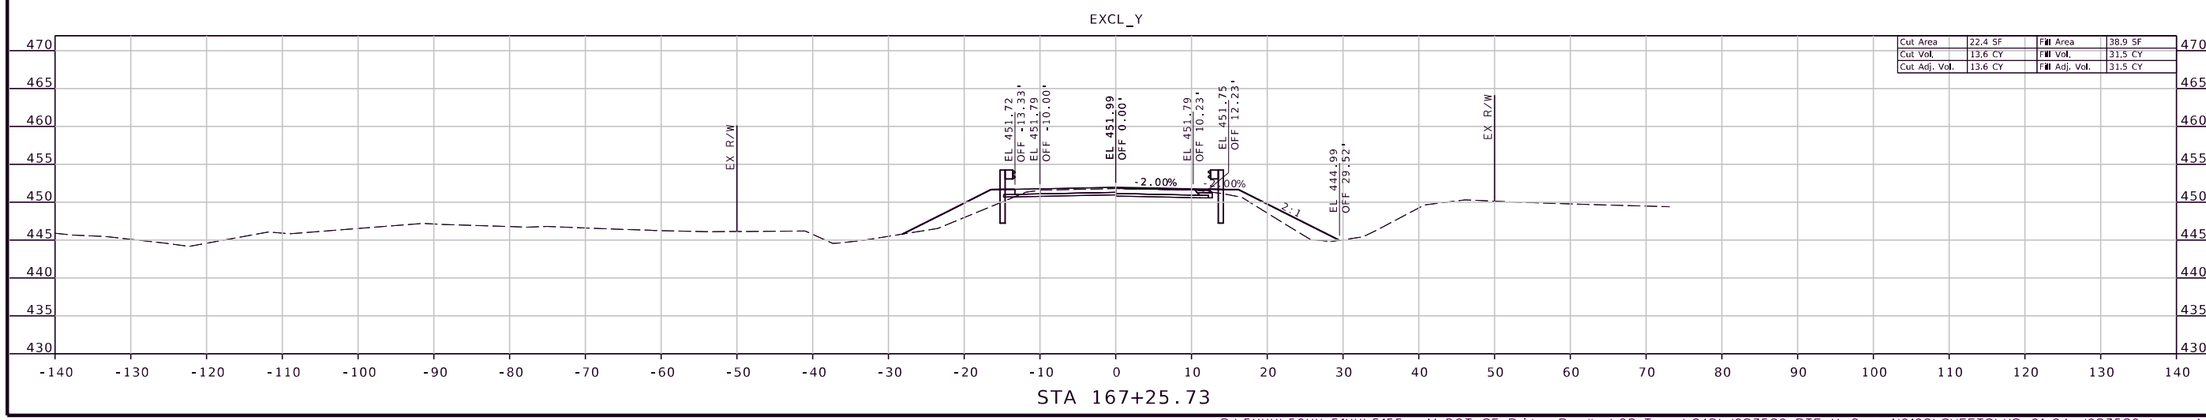

Cut Area	22.4 SF	Fill Area	38.9 SF
Cut Vol.	13.6 CY	Fill Vol.	31.5 CY
Cut Adj. Vol.	13.6 CY	Fill Adj. Vol.	31.5 CY

STA 167+25.73

STATE OF MISSOURI
ALISON N. GRAVES
NUMBER
PE-2011015778
PROFESSIONAL ENGINEER

THIS SHEET HAS BEEN SIGNED, SEALED, AND DATED ELECTRONICALLY.

DATE PREPARED
1/29/2024

ROUTE	STATE
Y	MO
DISTRICT	SHEET NO.
SE	3

COUNTY
CAPE GIRARDEAU

JOB NO.
J9S3589

CONTRACT ID.

PROJECT NO.

BRIDGE NO.
A9223

DATE	DESCRIPTION

IF A SEAL IS PRESENT ON THIS SHEET IT HAS BEEN ELECTRONICALLY SEALED AND DATED.

MISSOURI HIGHWAYS AND TRANSPORTATION COMMISSION

105 WEST CAPITOL
JEFFERSON CITY, MO 65102
1-888-ASK-MODOT (1-888-275-6636)

5220 Oakland Avenue
St. Louis, MO 63110
314.863.5570

CIVIL DESIGN, INC.
www.cdi.com

Missouri State Certificate of Authority #2002006804

P:\5XXX\50XX-51XX\5155 - MoDOT SE Bridge Bundles\28-Trans\CAD\J9S3589 RTE Y Cape N0198\SHEETS\XS_01-04_J9S3589.dgn 4:10:37 PM 1/29/2024

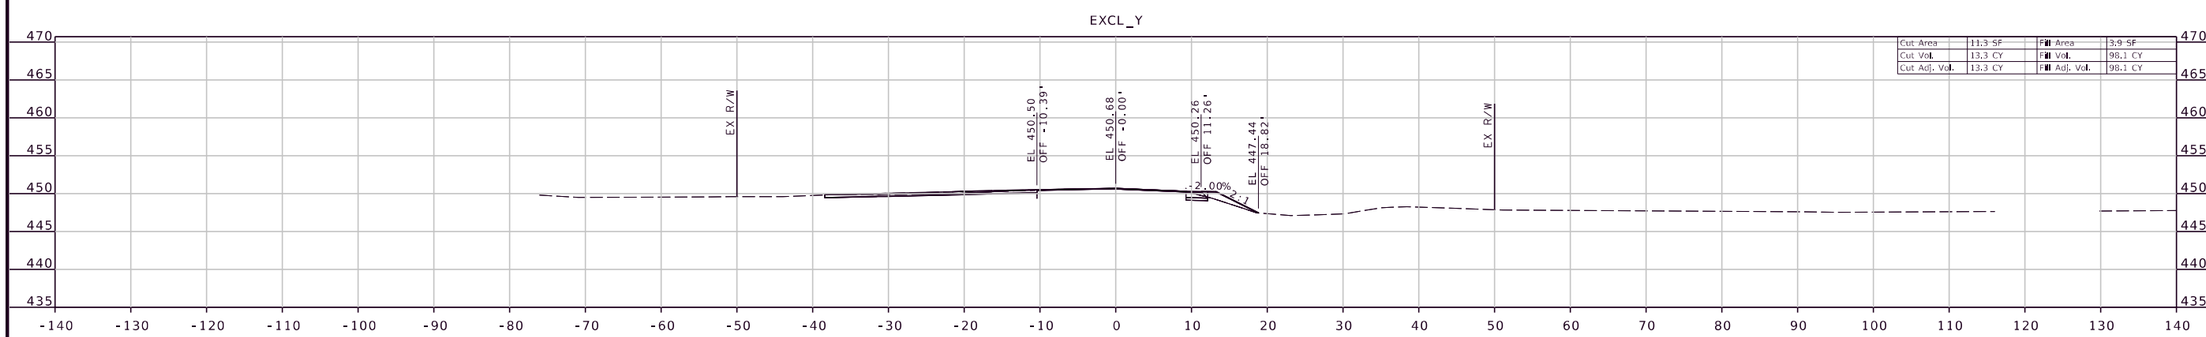

STA 169+89.37

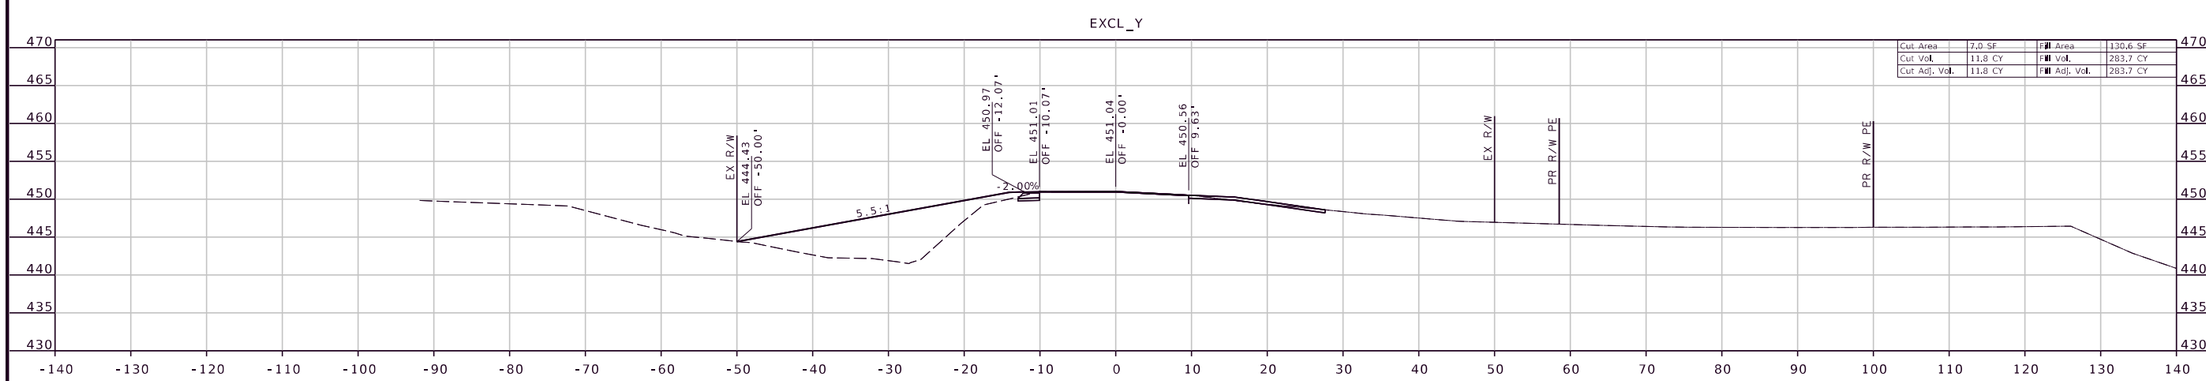

STA 169+50.00

STATE OF MISSOURI
ALISON N. GRAVES
NUMBER
PE-2011015778
PROFESSIONAL ENGINEER

THIS SHEET HAS BEEN SIGNED, SEALED, AND DATED ELECTRONICALLY.

DATE PREPARED	1/29/2024
ROUTE	Y
STATE	MO
DISTRICT	SE
SHEET NO.	4
COUNTY	CAPE GIRARDEAU
JOB NO.	J9S3589
CONTRACT ID.	
PROJECT NO.	
BRIDGE NO.	A9223

DATE	DESCRIPTION

IF A SEAL IS PRESENT ON THIS SHEET IT HAS BEEN ELECTRONICALLY SEALED AND DATED.

MISSOURI HIGHWAYS AND TRANSPORTATION COMMISSION

105 WEST CAPITOL
JEFFERSON CITY, MO 65102
1-888-ASK-MODOT (1-888-275-6636)

5220 Oakland Avenue
St. Louis, MO 63110
314.863.5570

CIVIL DESIGN, INC.
www.cdi-inc.com

Missouri State Certificate of Authority #2002006604

P:\5XXX\50XX-51XX\5155 - MoDOT SE Bridge Bundles\28-Trans\CAD\J9S3589 RTE Y Cape N0198\SHEETS\XS_01-04_J9S3589.dgn 4:10:44 PM 1/29/2024