


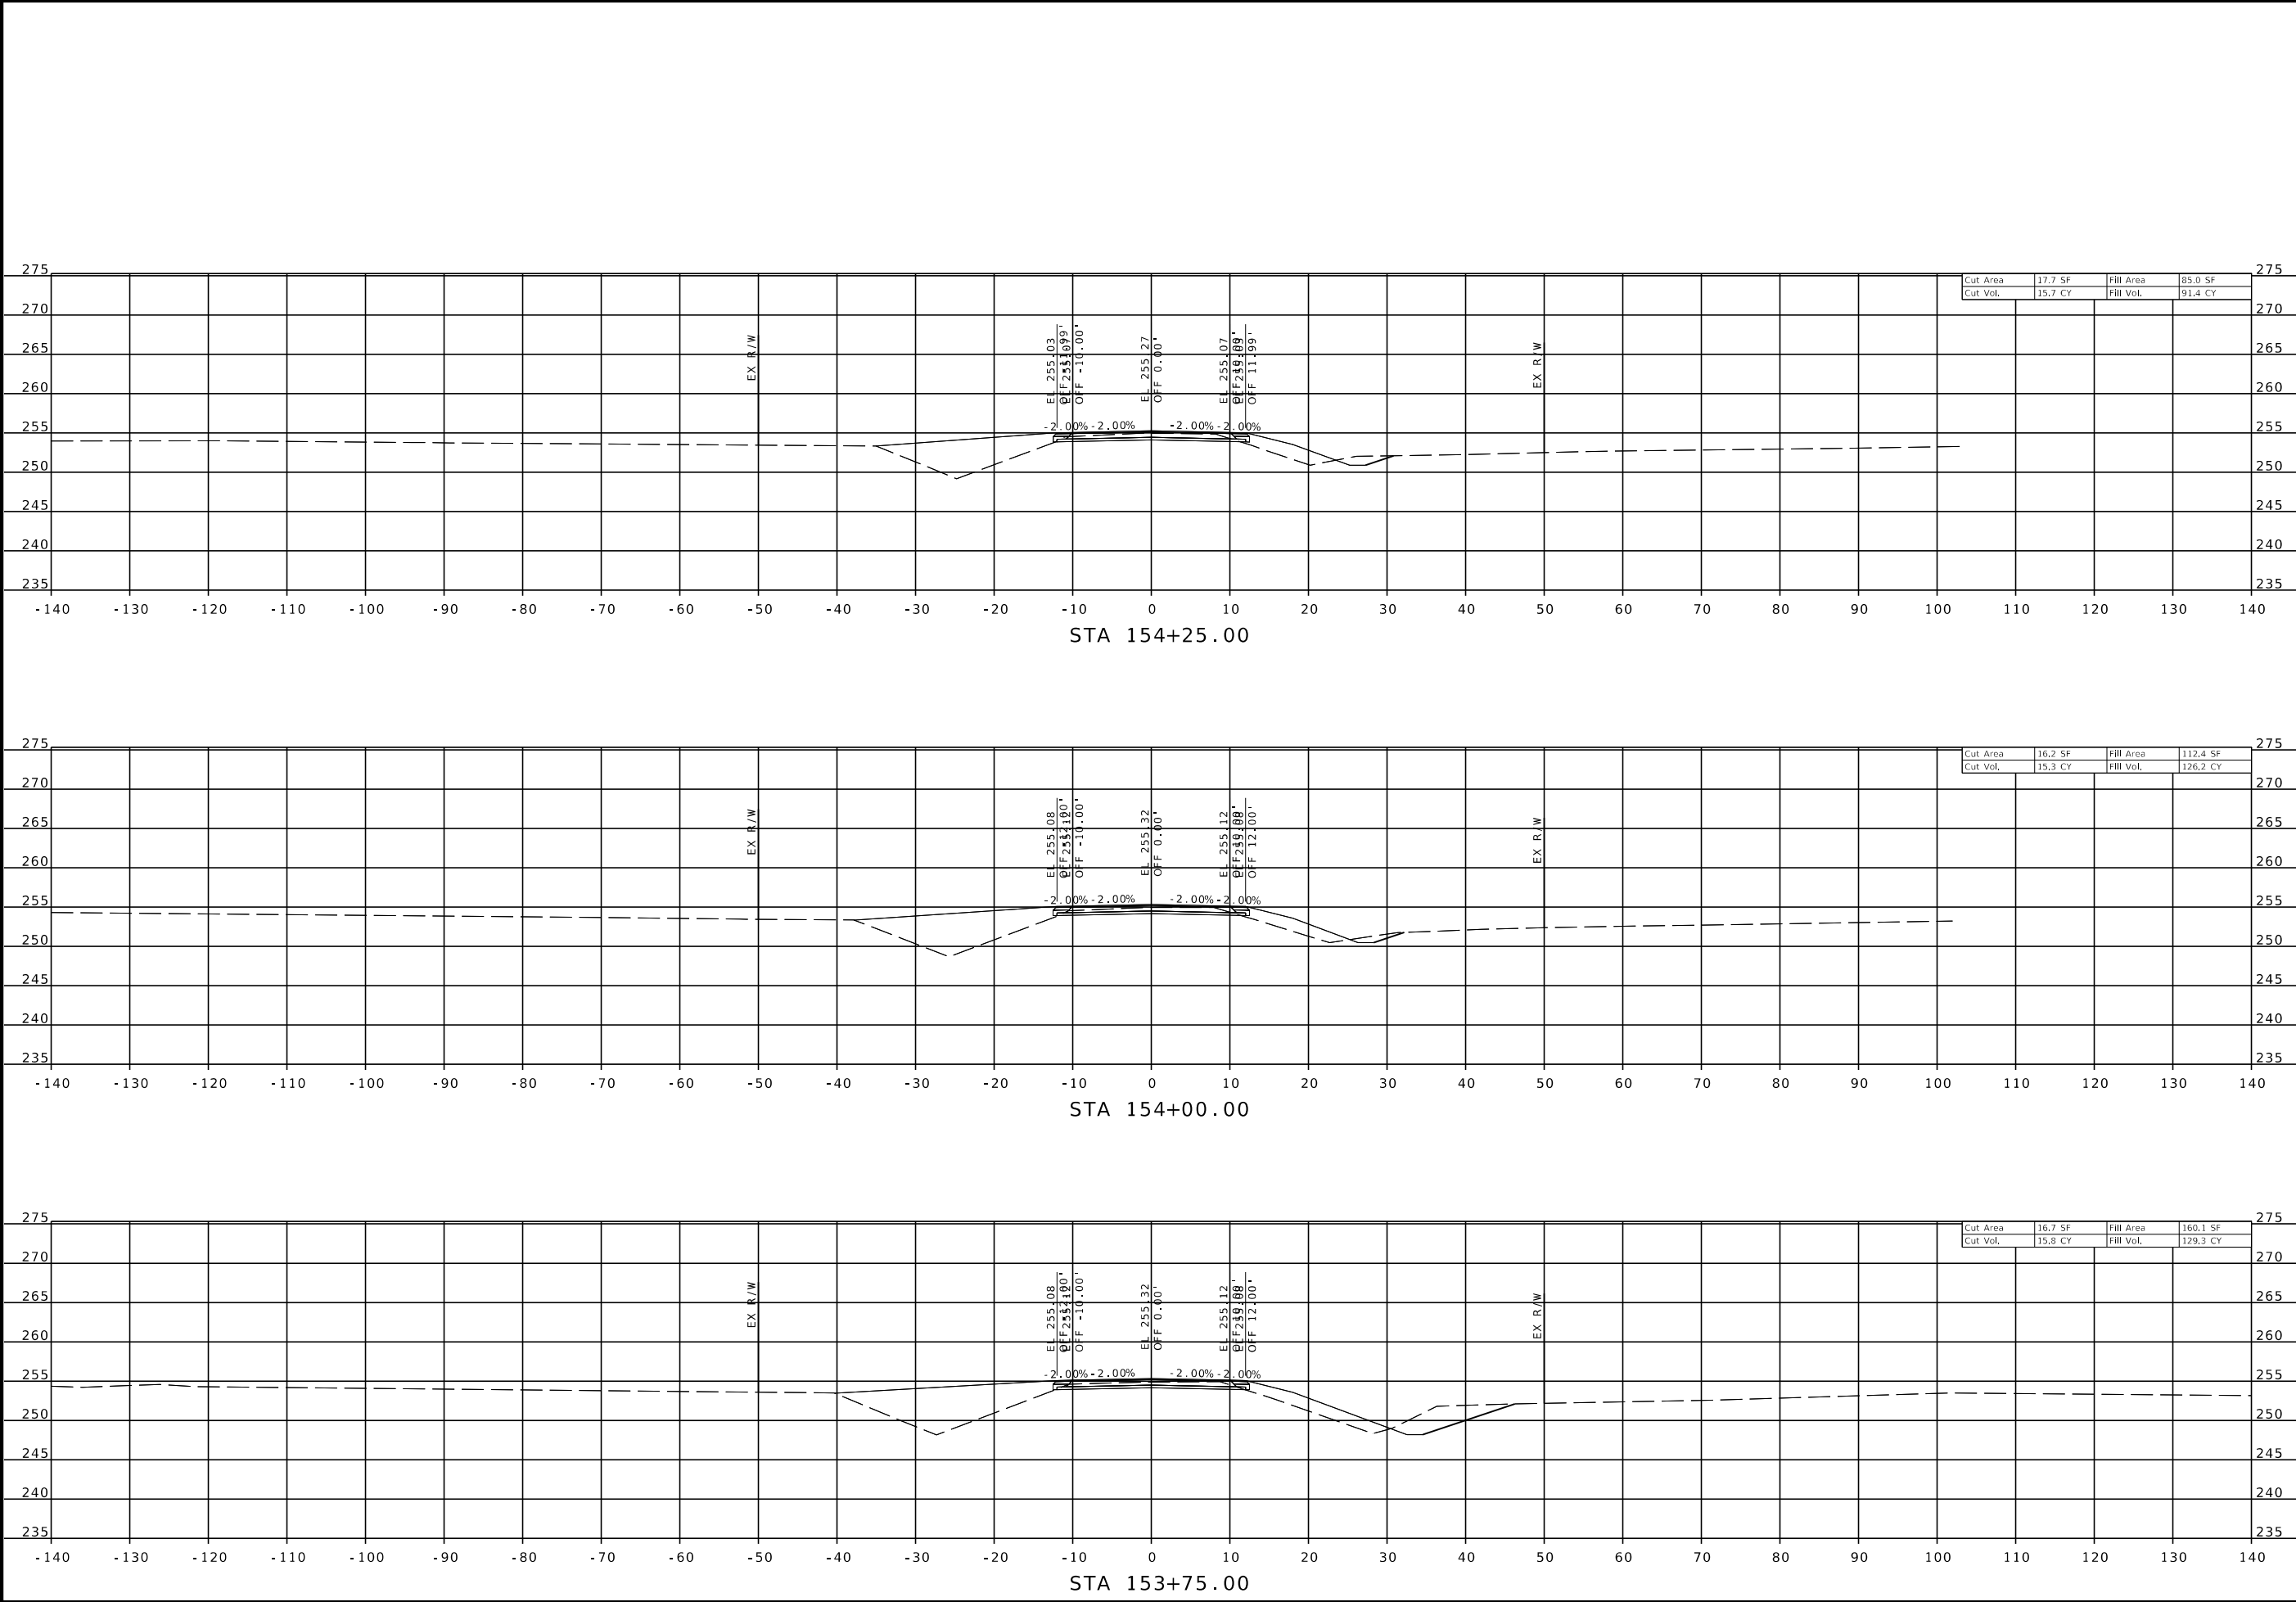

STATE OF MISSOURI

BARRY DEAN

HORST

NUMBER

PE-2884

PROFESSIONAL ENGINEER

THIS SHEET HAS BEEN
SIGNED, SEALED AND DATED
ELECTRONICALLY.

DATE PREPARED

06/28/23

ROUTE

O

STATE

MO

DISTRICT

SE

SHEET NO.

4

COUNTY

PEMI SCOT

JOB NO.

I9S3669

CONTRACT ID.

PROJECT NO.

BRIDGE NO.

A9310

DESCRIPTION

DATE

MISSOURI HIGHWAYS AND TRANSPORTATION COMMISSION

105 WEST CAPITOL

JEFFERSON CITY, MO 65102

1-888-ASK-MODOT (1-888-275-6636)

BACON | FARMER | WORKMAN

ENGINEERING & TESTING, INC.

3437 William Street

Cape Girardeau, Missouri


Certificate of Authority: F200702844

Phone: 573-222-5632

\$FILES

\$TIMES

\$DATES

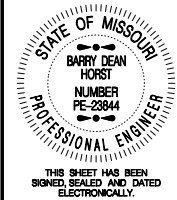

ROUTE O	STATE MO
DISTRICT SE	SHEET NO 5

JOB NO.
J9S3669

CONTRACT ID.

PROJECT NO.

BRIDGE NO.	A9310
------------	-------



[illegible]

**MISSOURI HIGHWAYS AND TRANSPORTATION
COMMISSION**

MoDOT


105 WEST CAPITOL
JEFFERSON CITY, MO 65102

BACON | FARMER | WORKMAN
ENGINEERING & TESTING, INC.
3437 William Street
Cape Girardeau, Missouri
Certificate of Authority: F2007028644
Phone: 573-222-5632

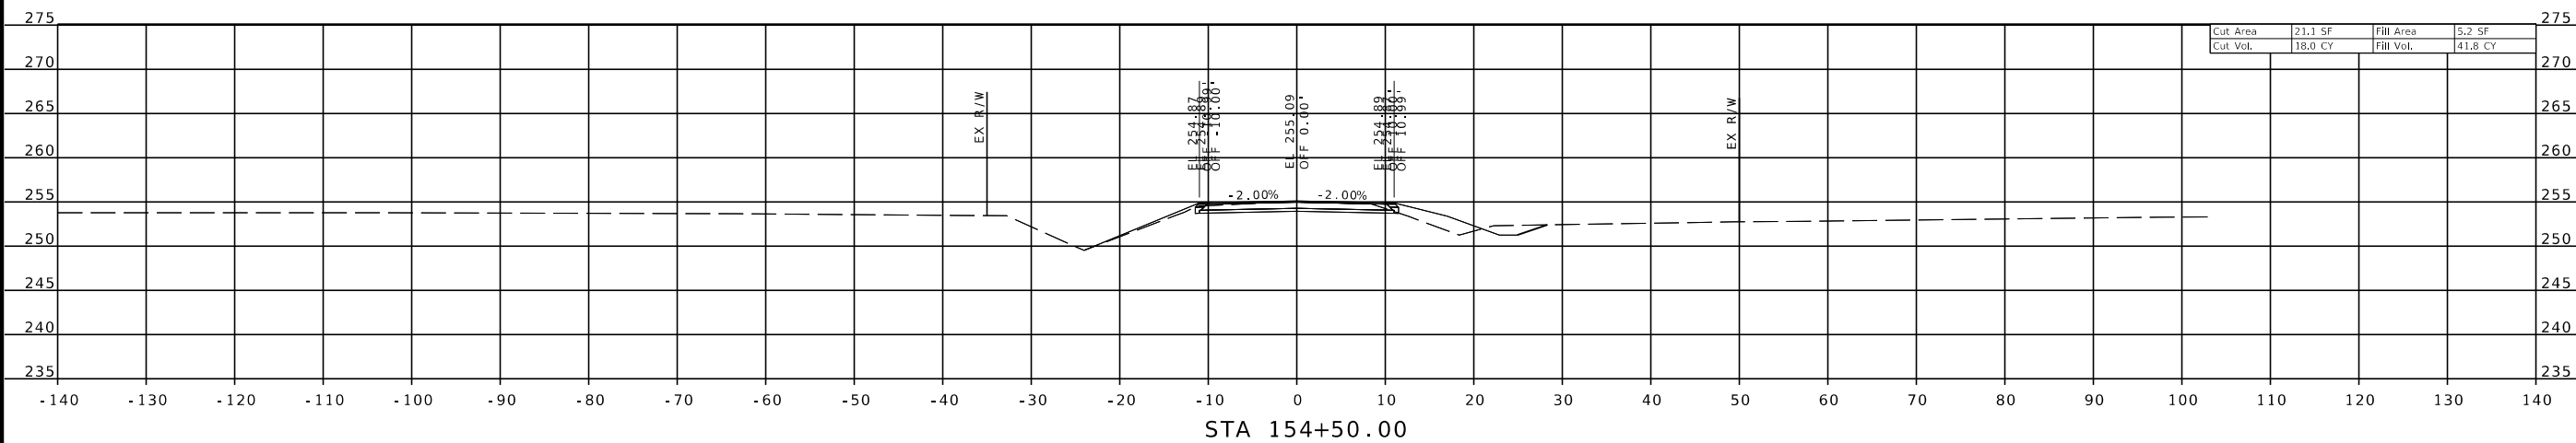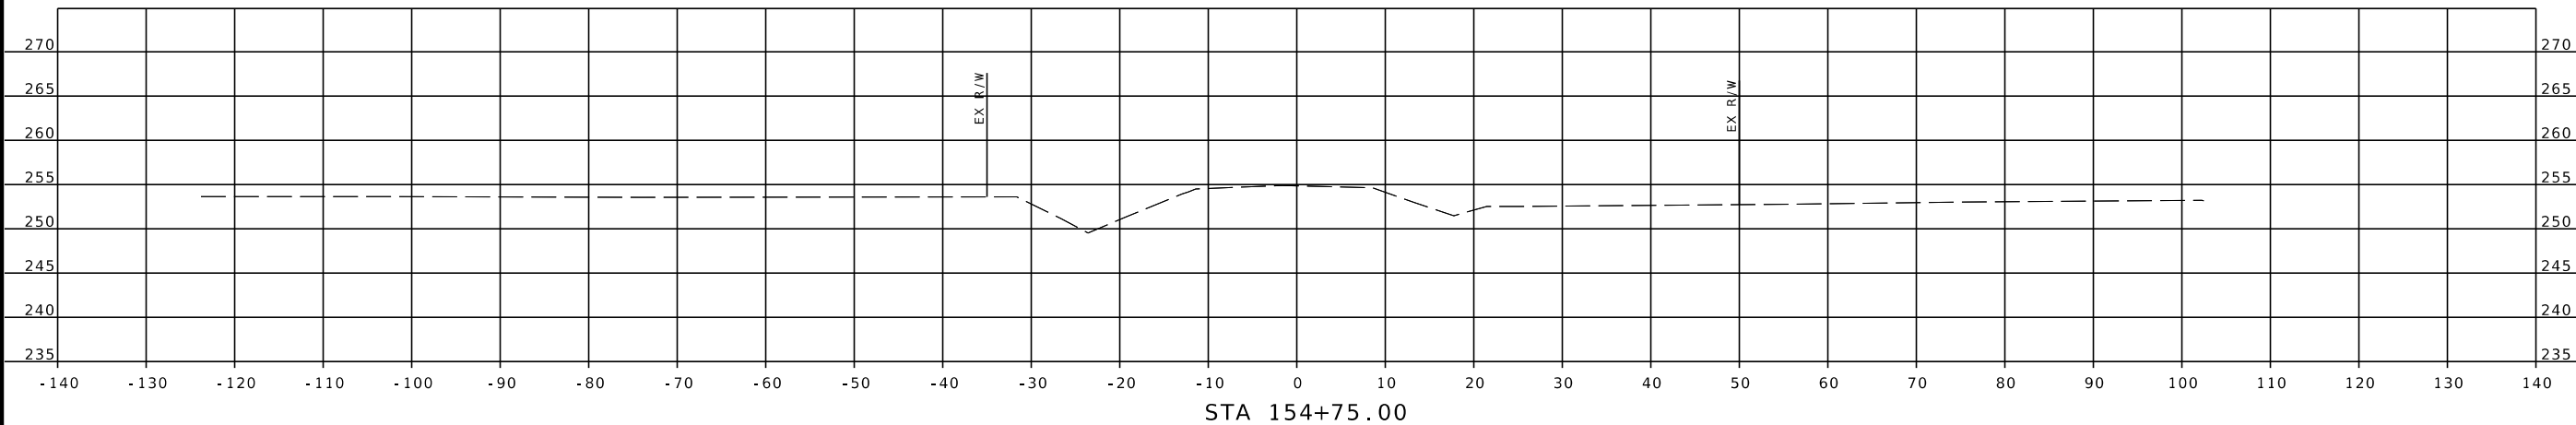


\$FILE\$	\$TIME\$	\$DATE\$
----------	----------	----------


[illegible]

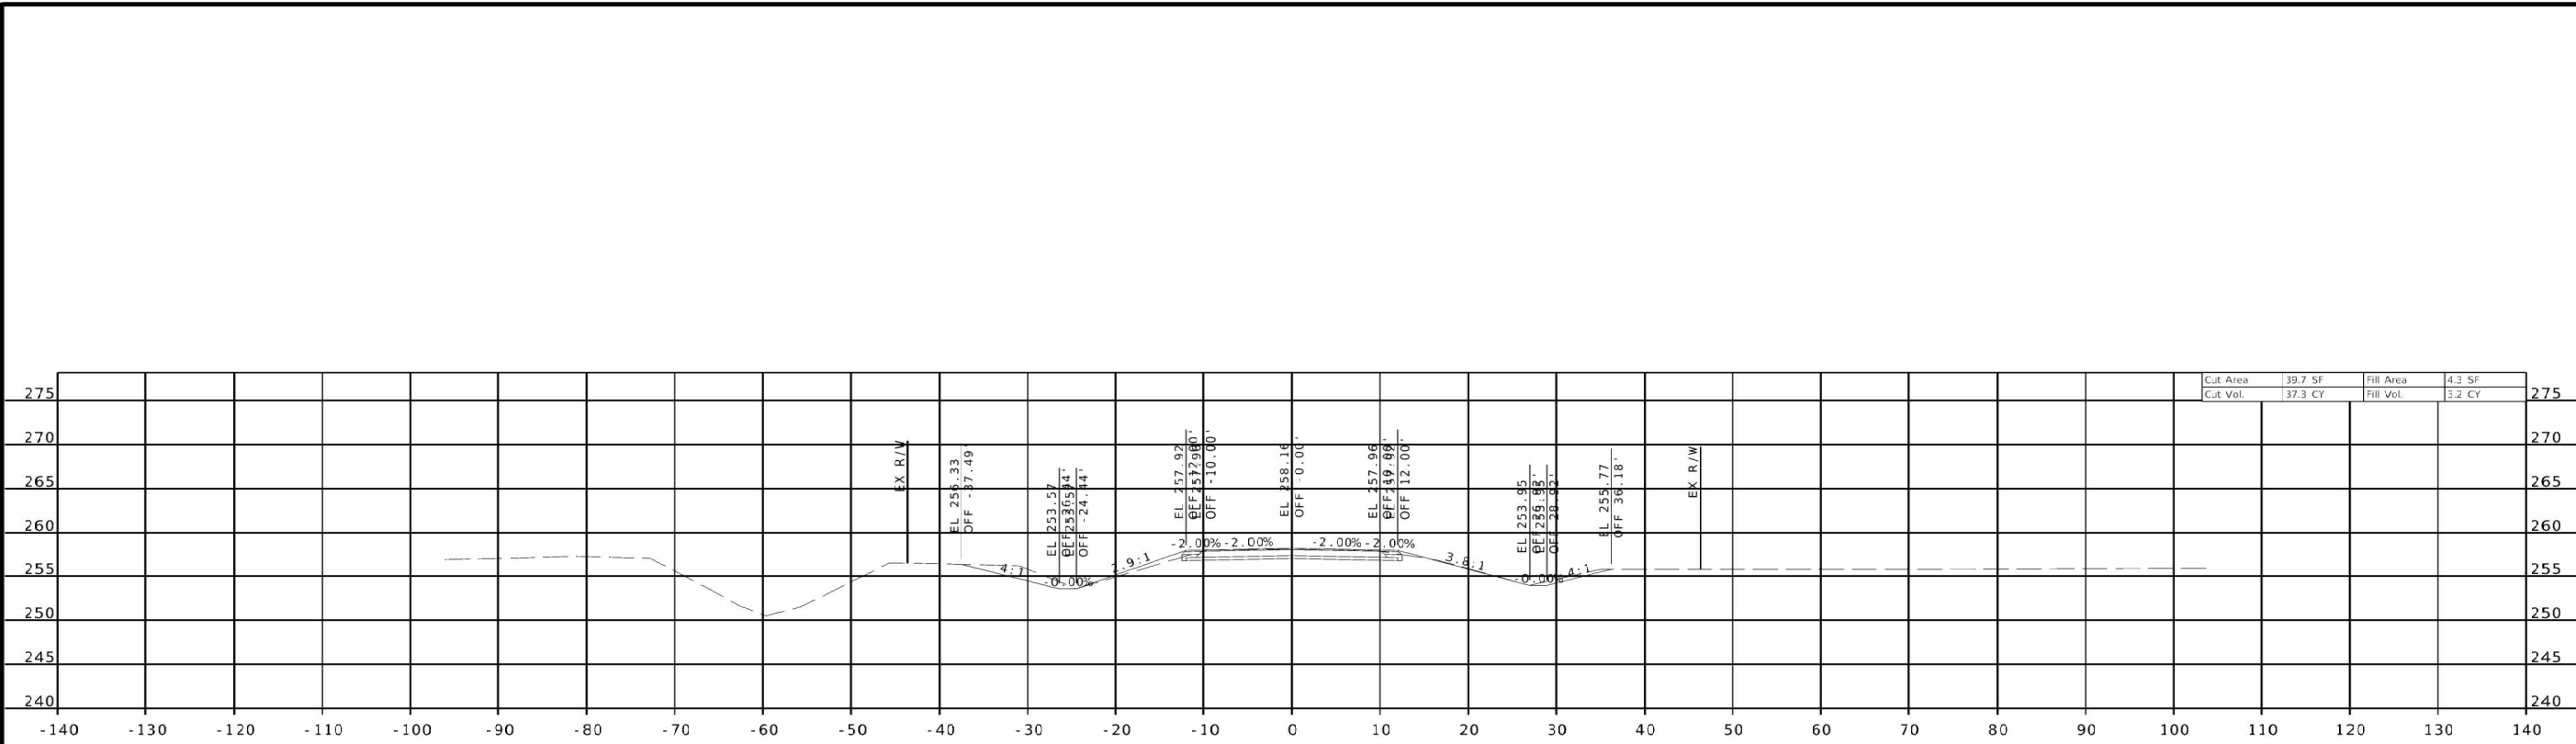

STA 225+50.00

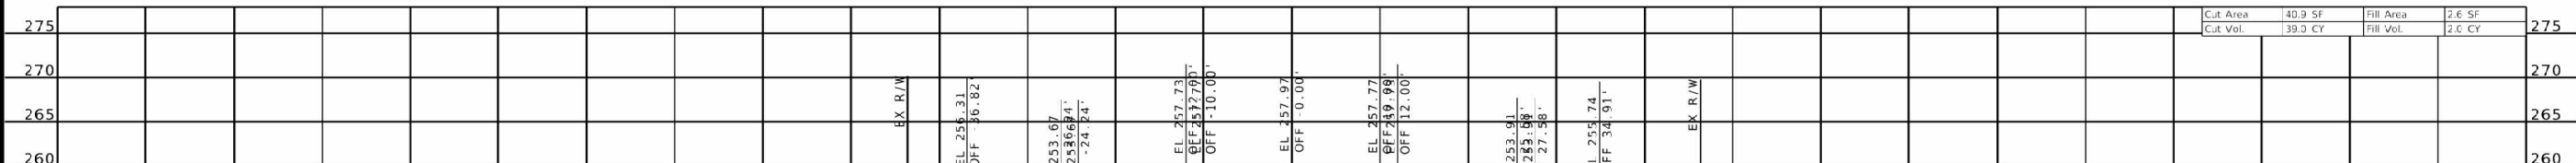


STA 225+25.00

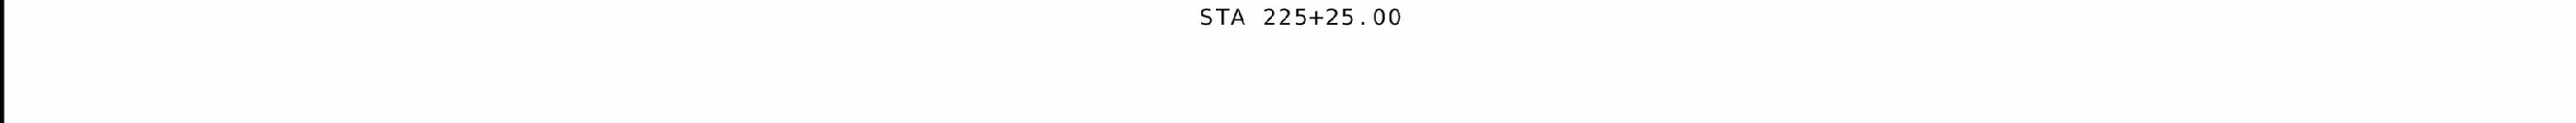

STA 225+00.00

DRAINAGE DITCH NUMBER 5
SHEET 1 OF 7

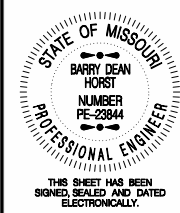

DATE PREPARED 10/31/23	
ROUTE A	STATE MO
DISTRICT SE	SHEET NO. 1
COUNTY DUNKLIN	
JOB NO. 19S3676	
CONTRACT ID.	
PROJECT NO.	
BRIDGE NO.	

DATE	DESCRIPTION




MISSOURI HIGHWAYS AND TRANSPORTATION COMMISSION

105 WEST CAPITOL
JEFFERSON CITY, MO 65102
1-888-ASK-MODOT (1-888-275-6636)

BACON | FARMER | WORKMAN | C. G.

ENGINEERING & TESTING, INC.
3437 William Street
Cape Girardeau, Missouri
Certificate of Authority: F2007028644
Phone: 572-222-9532

IF A SEAL IS PRESENT ON THIS SHEET IT HAS BEEN ELECTRONICALLY SEALED AND DATED.

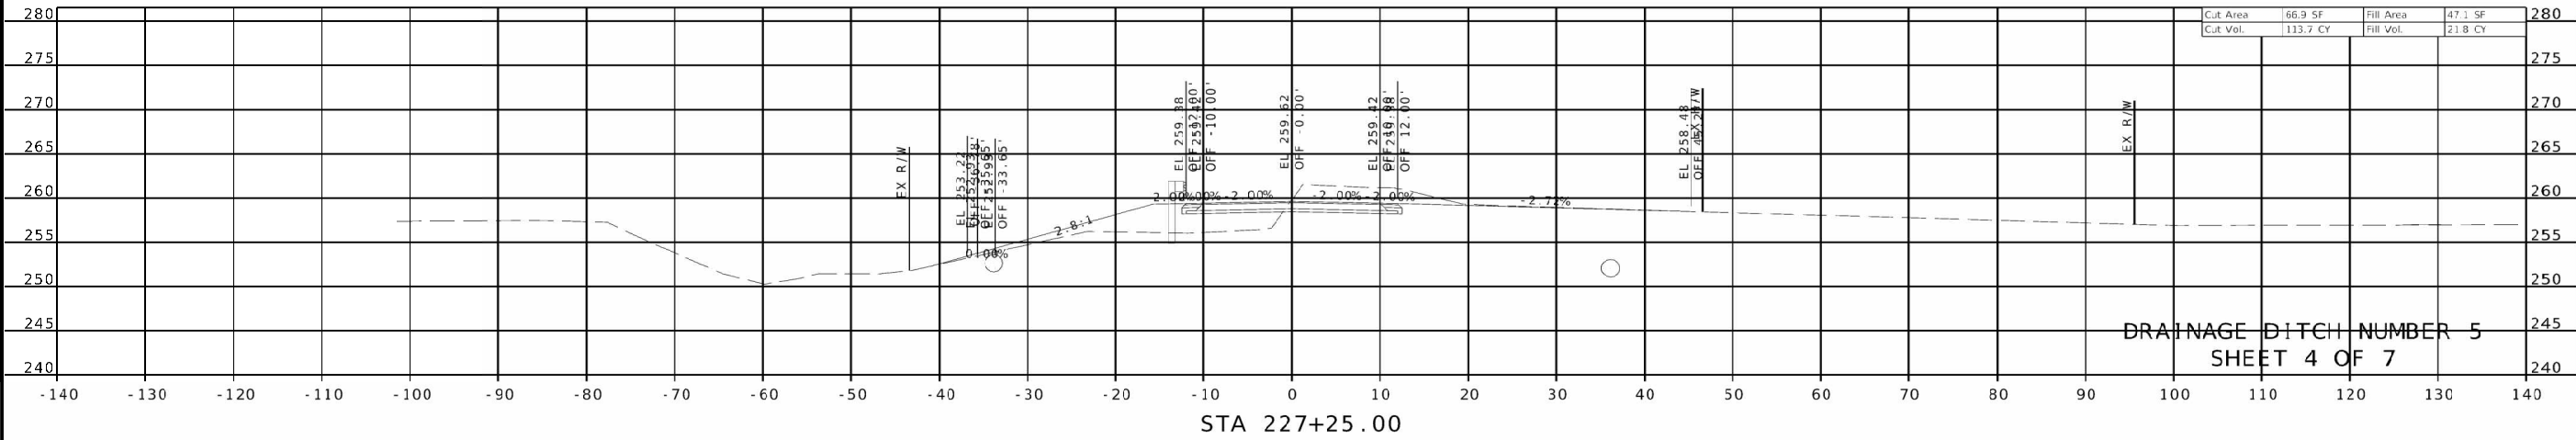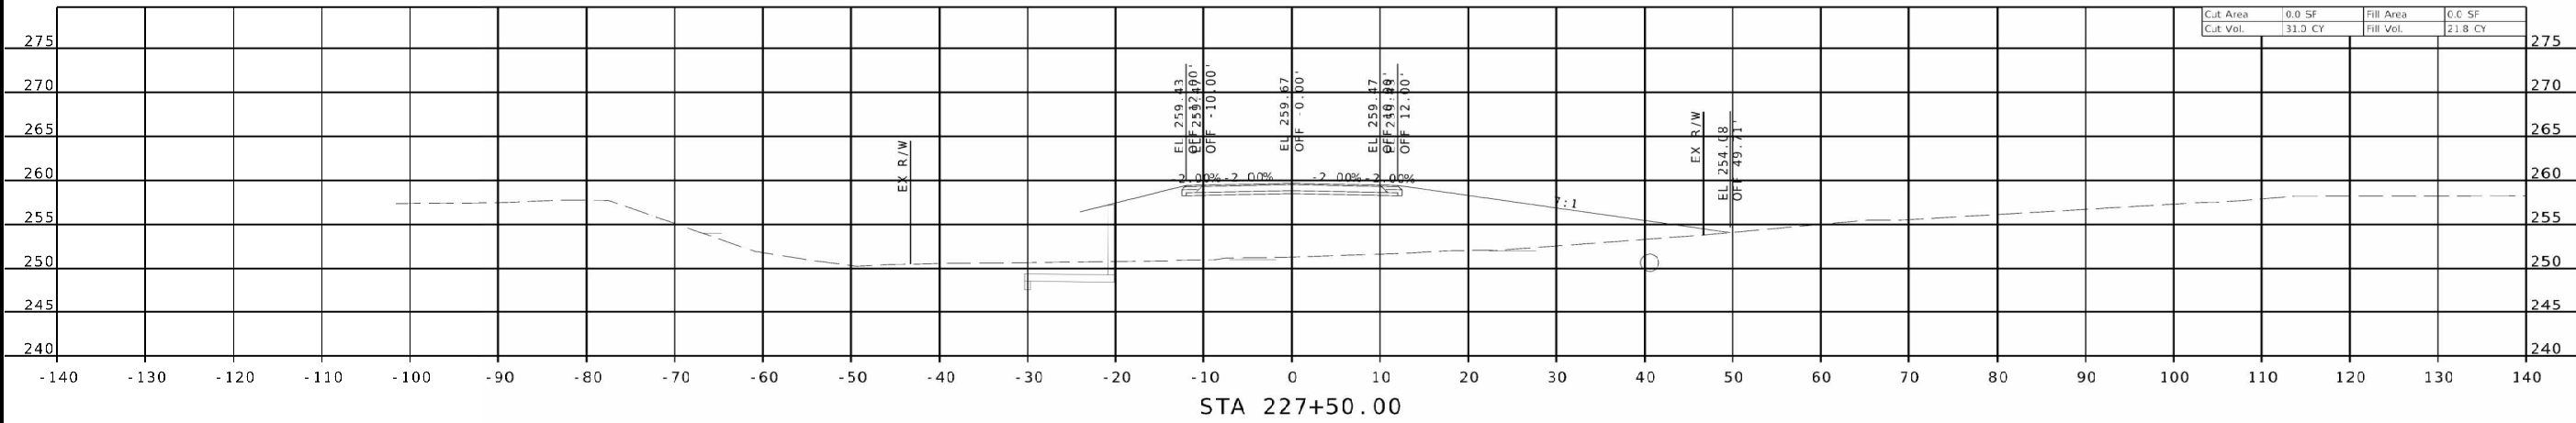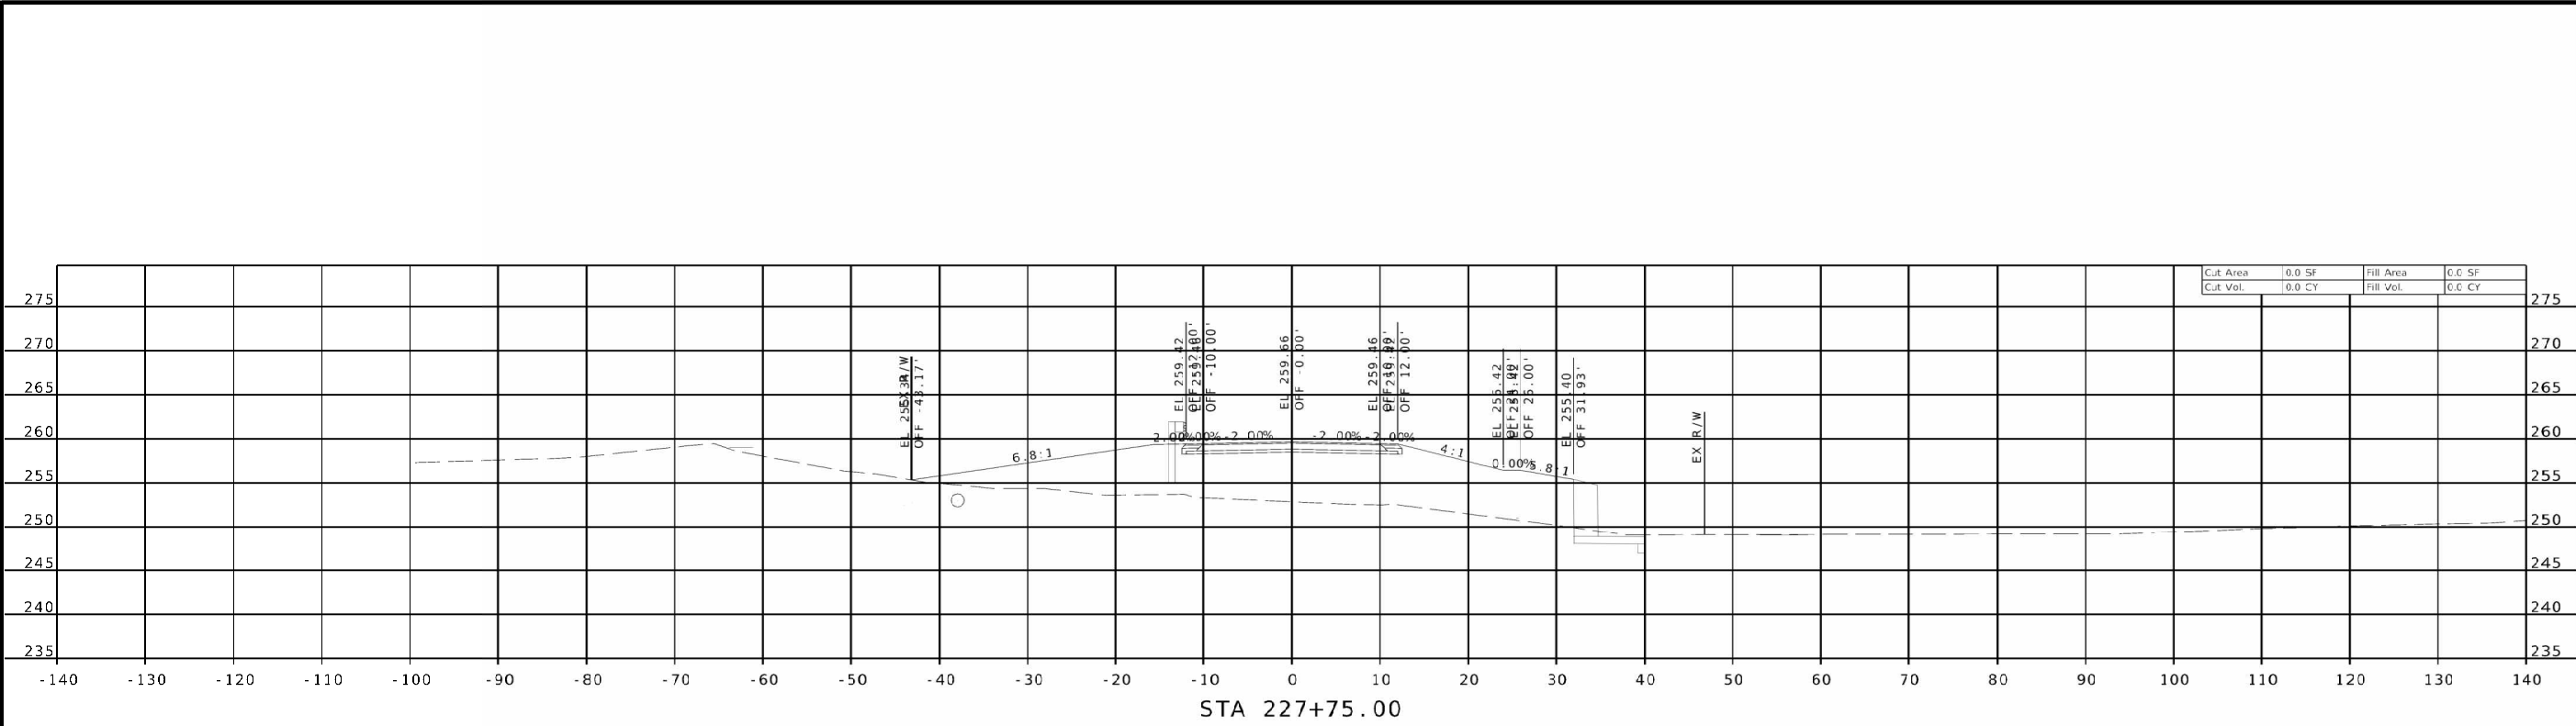

DRAINAGE DITCH NUMBER 5
SHEET 4 OF 7

STATE OF MISSOURI

BARRY DEAN

HORST

NUMBER

PE-23844

PROFESSIONAL ENGINEER

THIS SHEET HAS BEEN
SIGNED, SEALED AND DATED
ELECTRONICALLY.

DATE PREPARED
10/31/23

ROUTE
A

STATE
MO

DISTRICT
SE

SHEET NO.
4

COUNTY
DUNKLIN

JOB NO.
J9S3676

CONTRACT ID.

PROJECT NO.

BRIDGE NO.

DESCRIPTION

DATE

MISSOURI HIGHWAYS AND TRANSPORTATION
COMMISSION




105 WEST CAPITOL
JEFFERSON CITY, MO 65102
1-888-ASK-MODOT (1-888-275-6636)

MoDOT


ENGINEERING & TESTING, INC.

3065 Williams Street
Cape Girardeau, Missouri
Certificate of Authority: F2007028644
Phone: 573-222-5632

\$FILES\$ \$TIMES\$ \$DATES\$

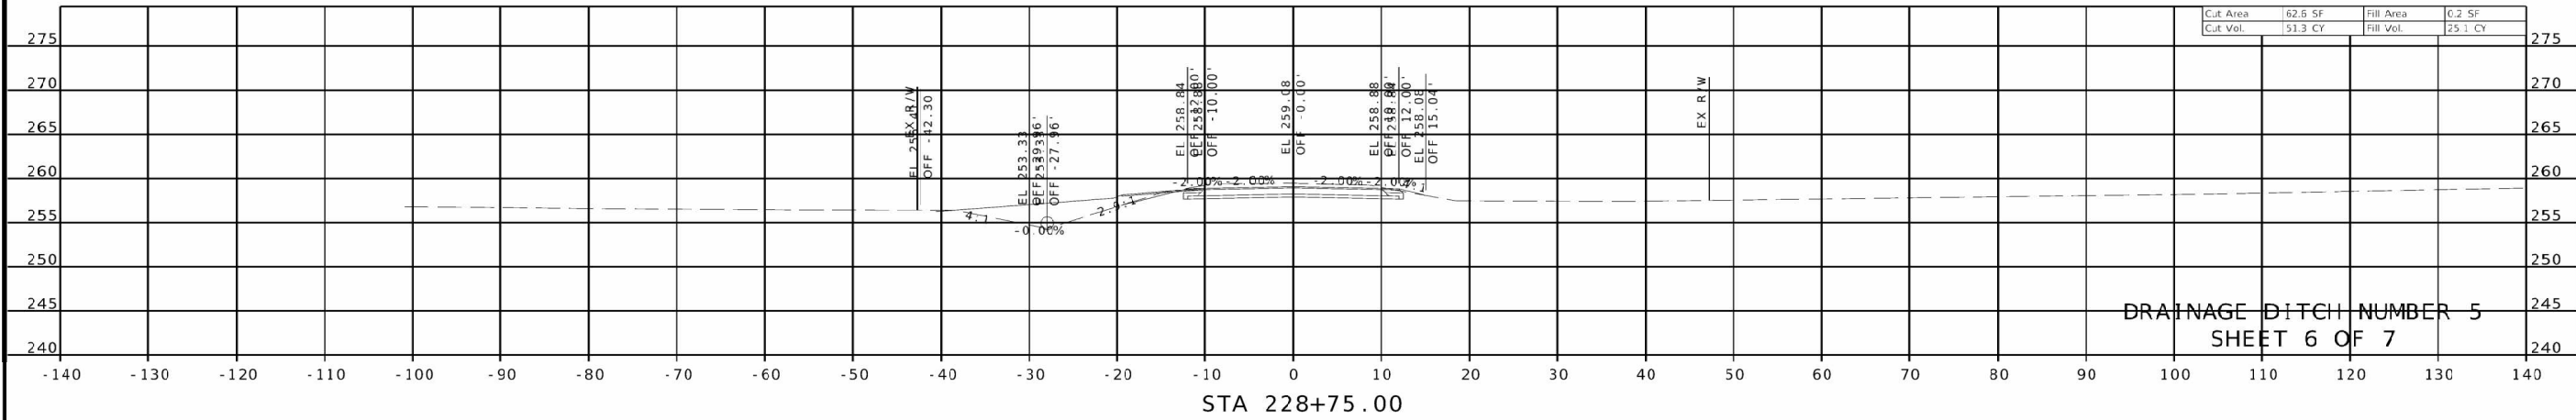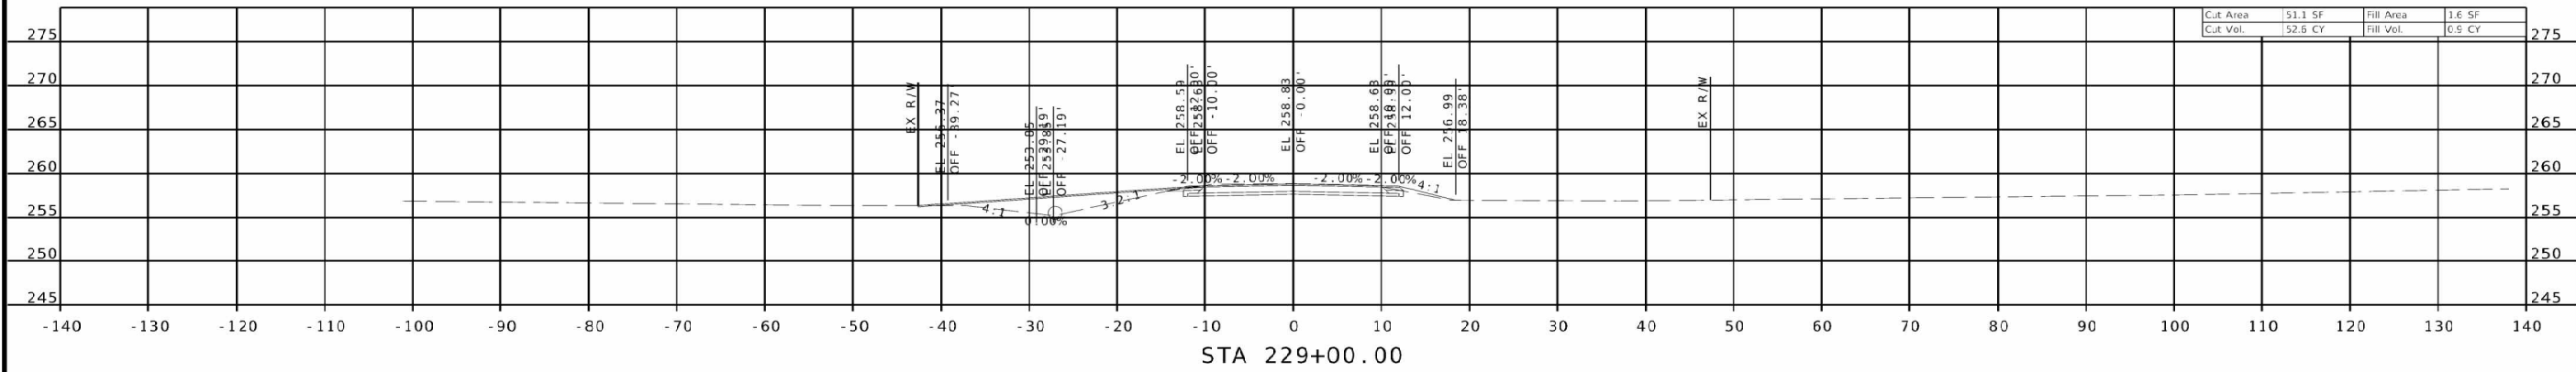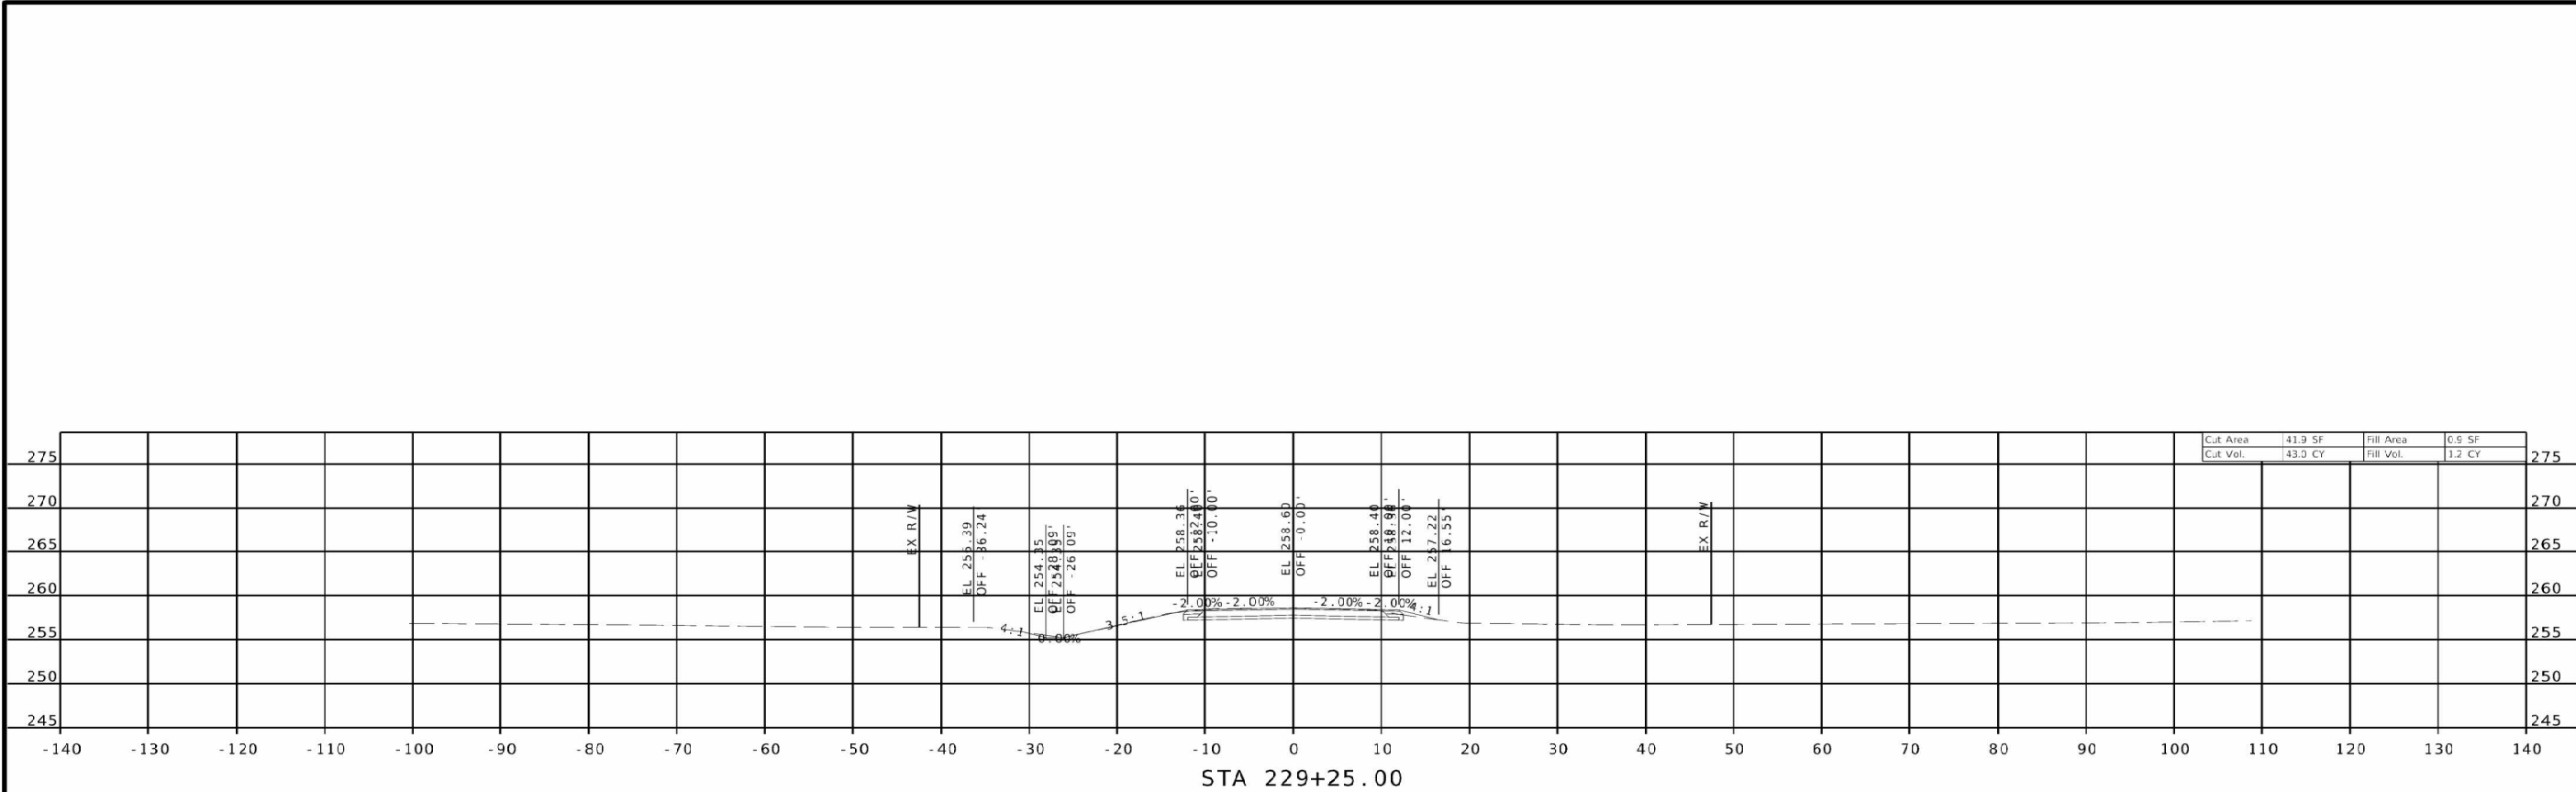

DRAINAGE DITCH NUMBER 5
SHEET 6 OF 7

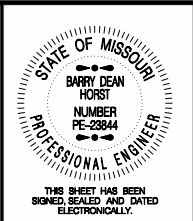

DATE PREPARED 10/31/23	
ROUTE A	STATE MO
DISTRICT SE	SHEET NO. 6
COUNTY DUNKLIN	
JOB NO. I9S3676	
CONTRACT ID.	


PROJECT NO.
BRIDGE NO.

DESCRIPTION	DATE

MISSOURI HIGHWAYS AND TRANSPORTATION COMMISSION


105 WEST CAPITOL
JEFFERSON CITY, MO 65102
1-888-ASK-MODOT (1-888-275-6636)

BACON | FARMER | WORKMAN
ENGINEERING & TESTING, INC.
3065 Williams Street
Cape Girardeau, Missouri
Certificate of Authority: F2007028644
Phone: 373-222-5632

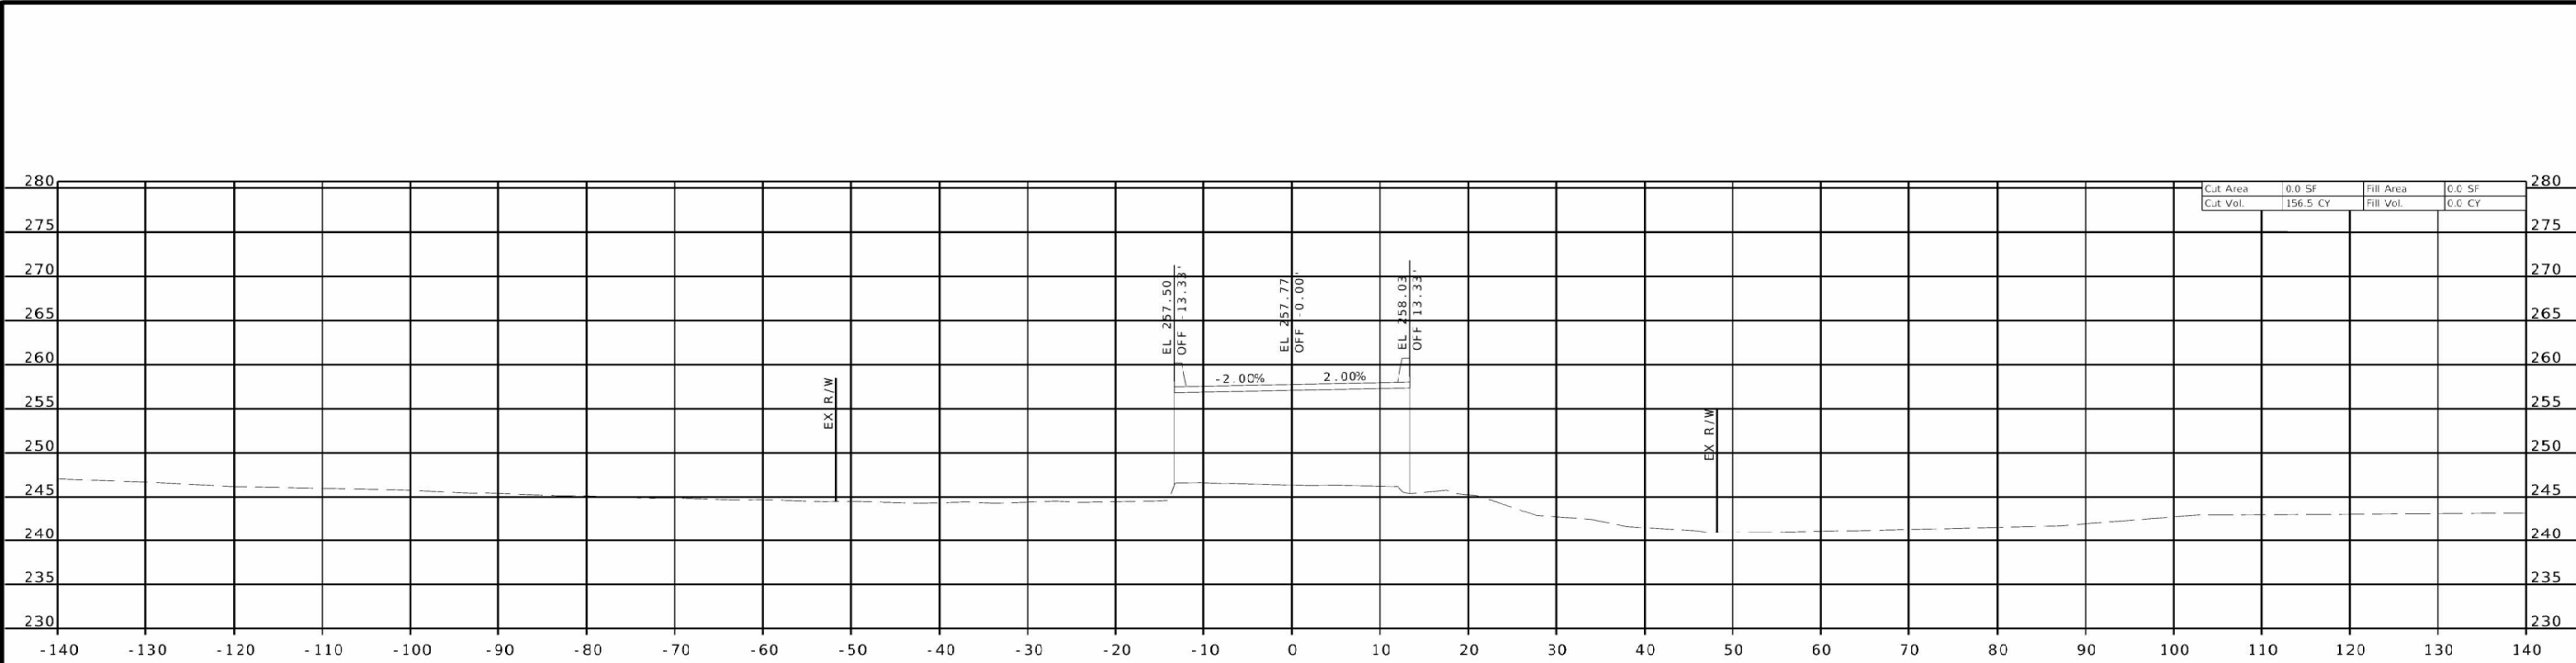

STA 337+50.00

Cut Area	0.0 SF	Fill Area	0.0 SF
Cut Vol.	156.5 CY	Fill Vol.	0.0 CY

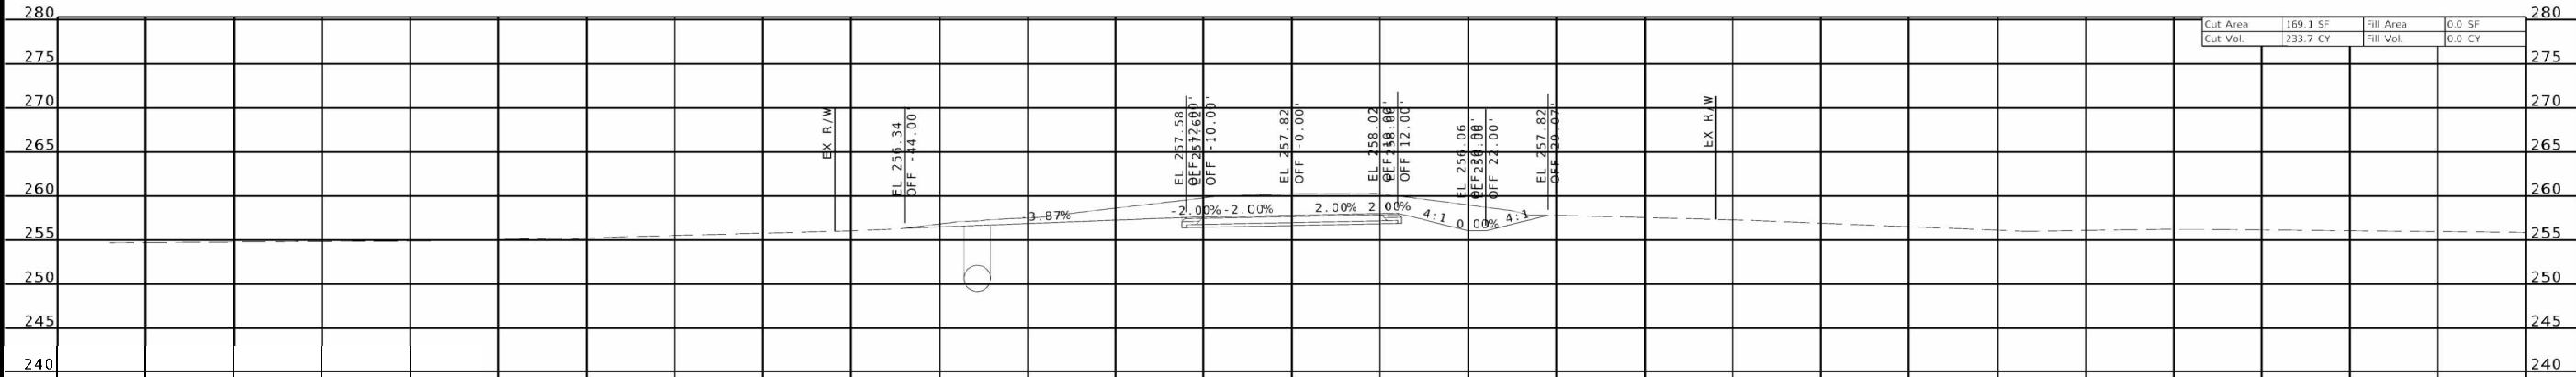

STA 336+50.00

Cut Area	83.4 SF	Fill Area	0.0 SF
Cut Vol.	139.2 CY	Fill Vol.	0.0 CY

MAIN DITCH
SHEET 3 OF 5



THIS SHEET HAS BEEN
SIGNED, SEALED AND DATED
ELECTRONICALLY.

DATE PREPARED
11/22/23

ROUTE A STATE MO

DISTRICT SE SHEET NO. 10

COUNTY DUNKLIN

JOB NO. J9S3676

CONTRACT ID.

PROJECT NO.

BRIDGE NO. A9312

DESCRIPTION

DATE

MISSOURI HIGHWAYS AND TRANSPORTATION COMMISSION

105 WEST CAPITAL
JEFFERSON CITY, MO 65102
1-888-ASK-MODOT (1-888-275-6636)




MoDOT

BACON | FARMER | WORKMAN

ENGINEERING & TESTING, INC.

3437 William Street
Cape Girardeau, Missouri
Certificate of Authority F2007028644
Phone: 573-222-5632

BFW

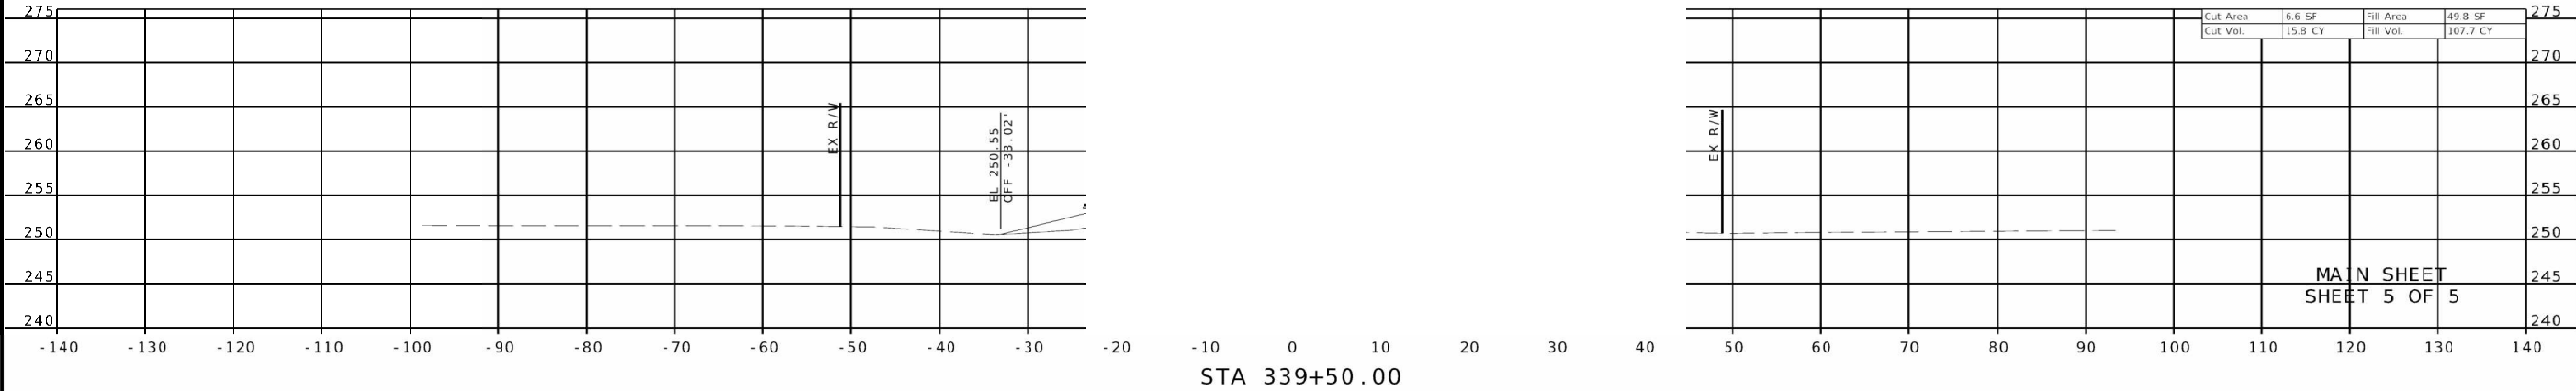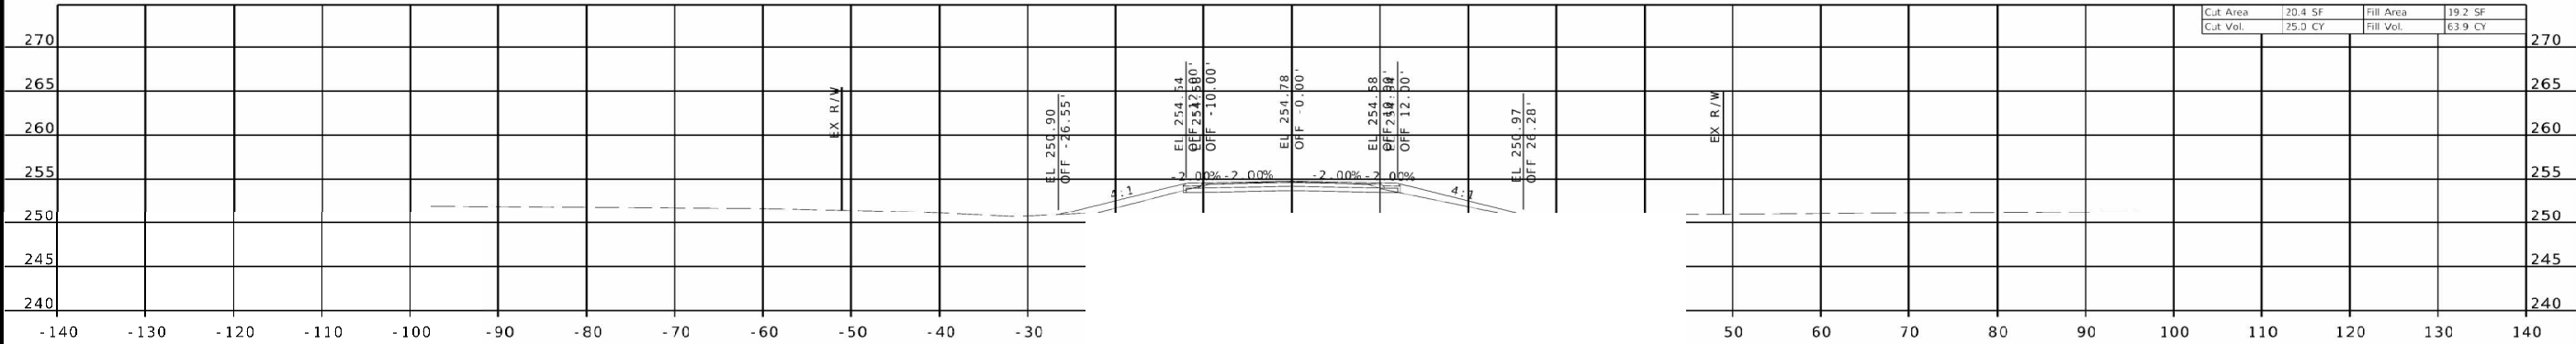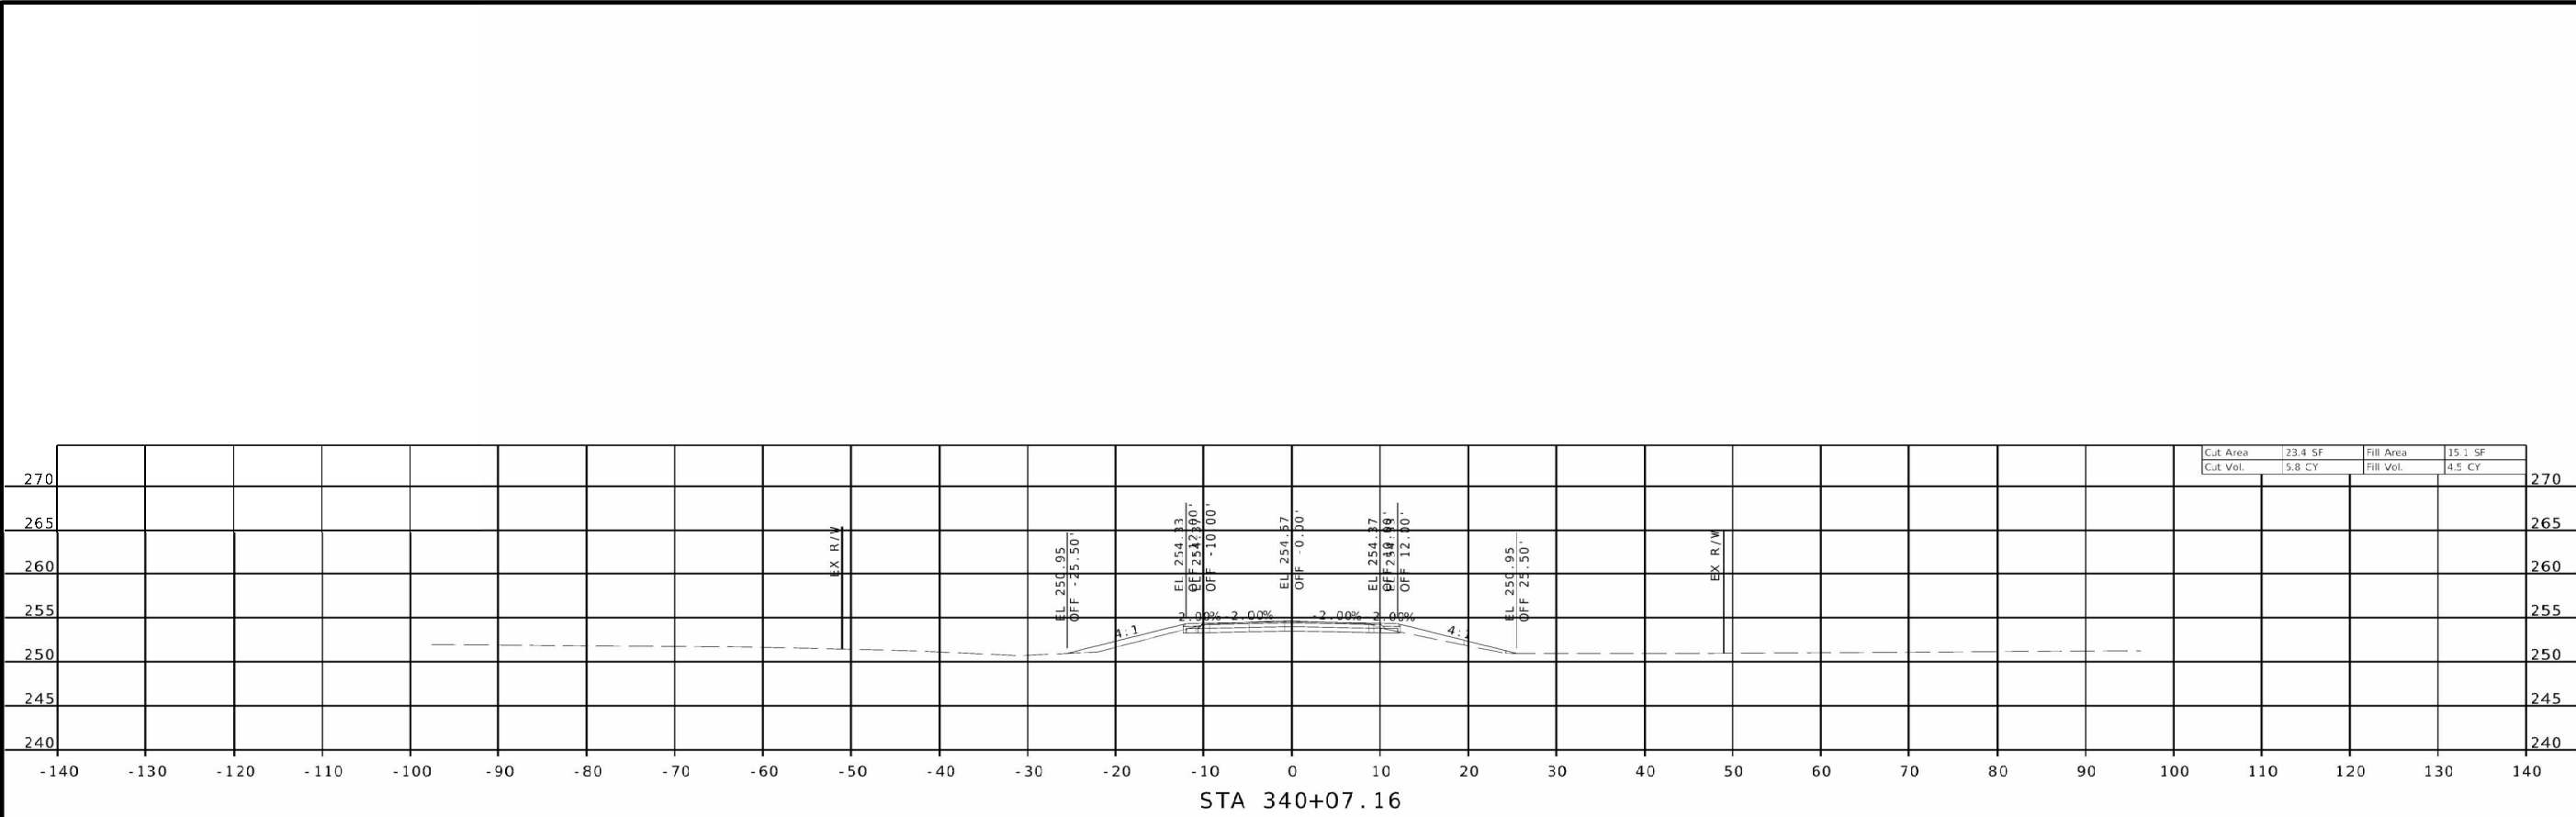

STATE OF MISSOURI

BARRY DEAN HORST

NUMBER PE-23844

PROFESSIONAL ENGINEER

THIS SHEET HAS BEEN SIGNED, SEALED AND DATED ELECTRONICALLY.

DATE PREPARED

11/22/23

ROUTE

A

DISTRICT

SE

STATE

MO

SHEET NO.

12

COUNTY

DUNKLIN

JOB NO.

J9S3676

CONTRACT ID.

PROJECT NO.

BRIDGE NO.

A9312

DATE

DESCRIPTION

MISSOURI HIGHWAYS AND TRANSPORTATION COMMISSION

105 WEST CAPITOL

JEFFERSON CITY, MO 65102

1-888-ASK-MODOT (1-888-275-6636)

BACON | FARMER | WORKMAN

ENGINEERING & TESTING, INC.

3437 William Street

Cape Girardeau, Missouri

Certificate of Authority: F2007028644

Phone: 573-222-5632


BFW

\$FILES\$

\$TIMES\$


\$DATES\$

IF A SEAL IS PRESENT ON THIS SHEET IT HAS BEEN ELECTRONICALLY SEALED AND DATED.

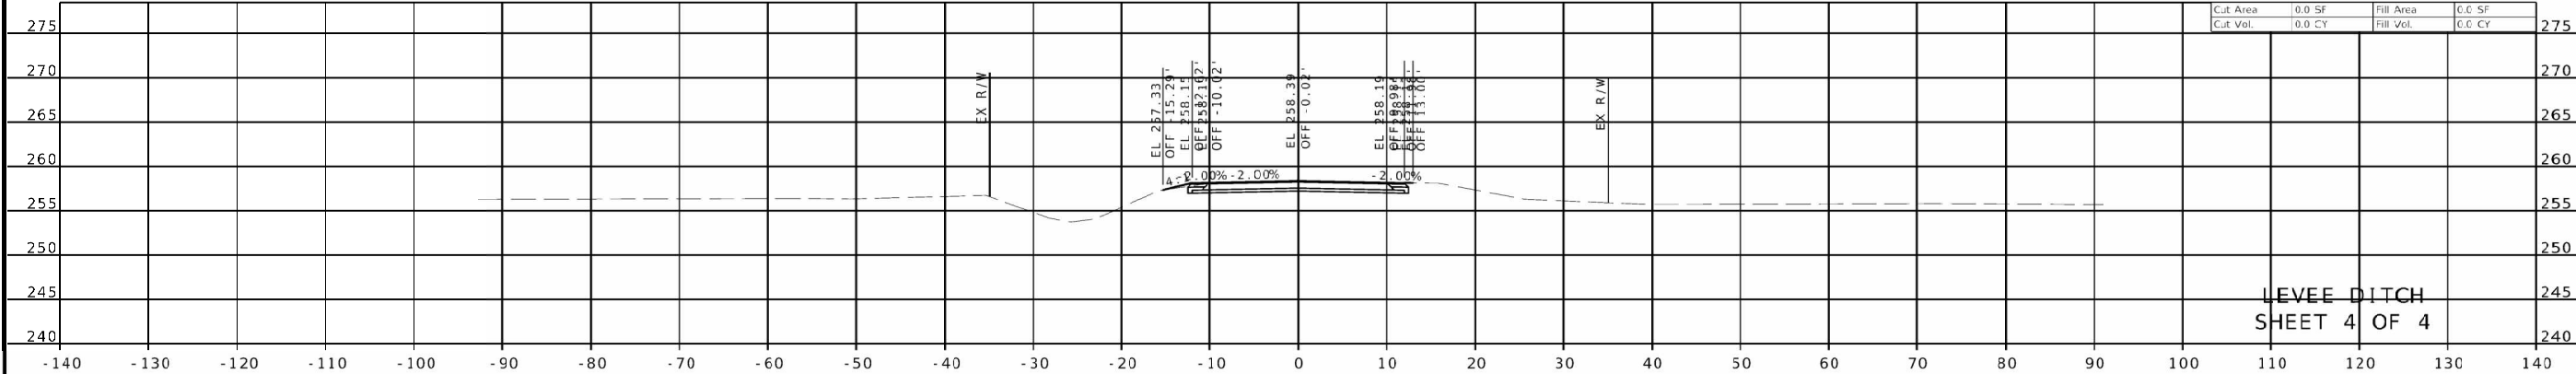

STA 356+50.00 R2

LEVEE DITCH
SHEET 4 OF 4

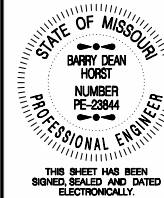

DATE PREPARED
11/01/23

ROUTE A STATE MO

DISTRICT SE SHEET NO. 16

COUNTY
DUNKLIN

JOB NO.
J9S3676

CONTRACT ID.

PROJECT NO.

BRIDGE NO.

DATE	DESCRIPTION

MISSOURI HIGHWAYS AND TRANSPORTATION COMMISSION

105 WEST CAPITOL
JEFFERSON CITY, MO 65102
1-888-ASK-MODOT (1-888-275-6636)

BACON | FARMER | WORKMAN
ENGINEERING & TESTING, INC.

3437 William Street
Cape Girardeau, Missouri
Certificate of Proficiency F200702844
Phone: 373-222-5532

IF A SEAL IS PRESENT ON THIS SHEET IT HAS BEEN ELECTRONICALLY SEALED AND DATED.