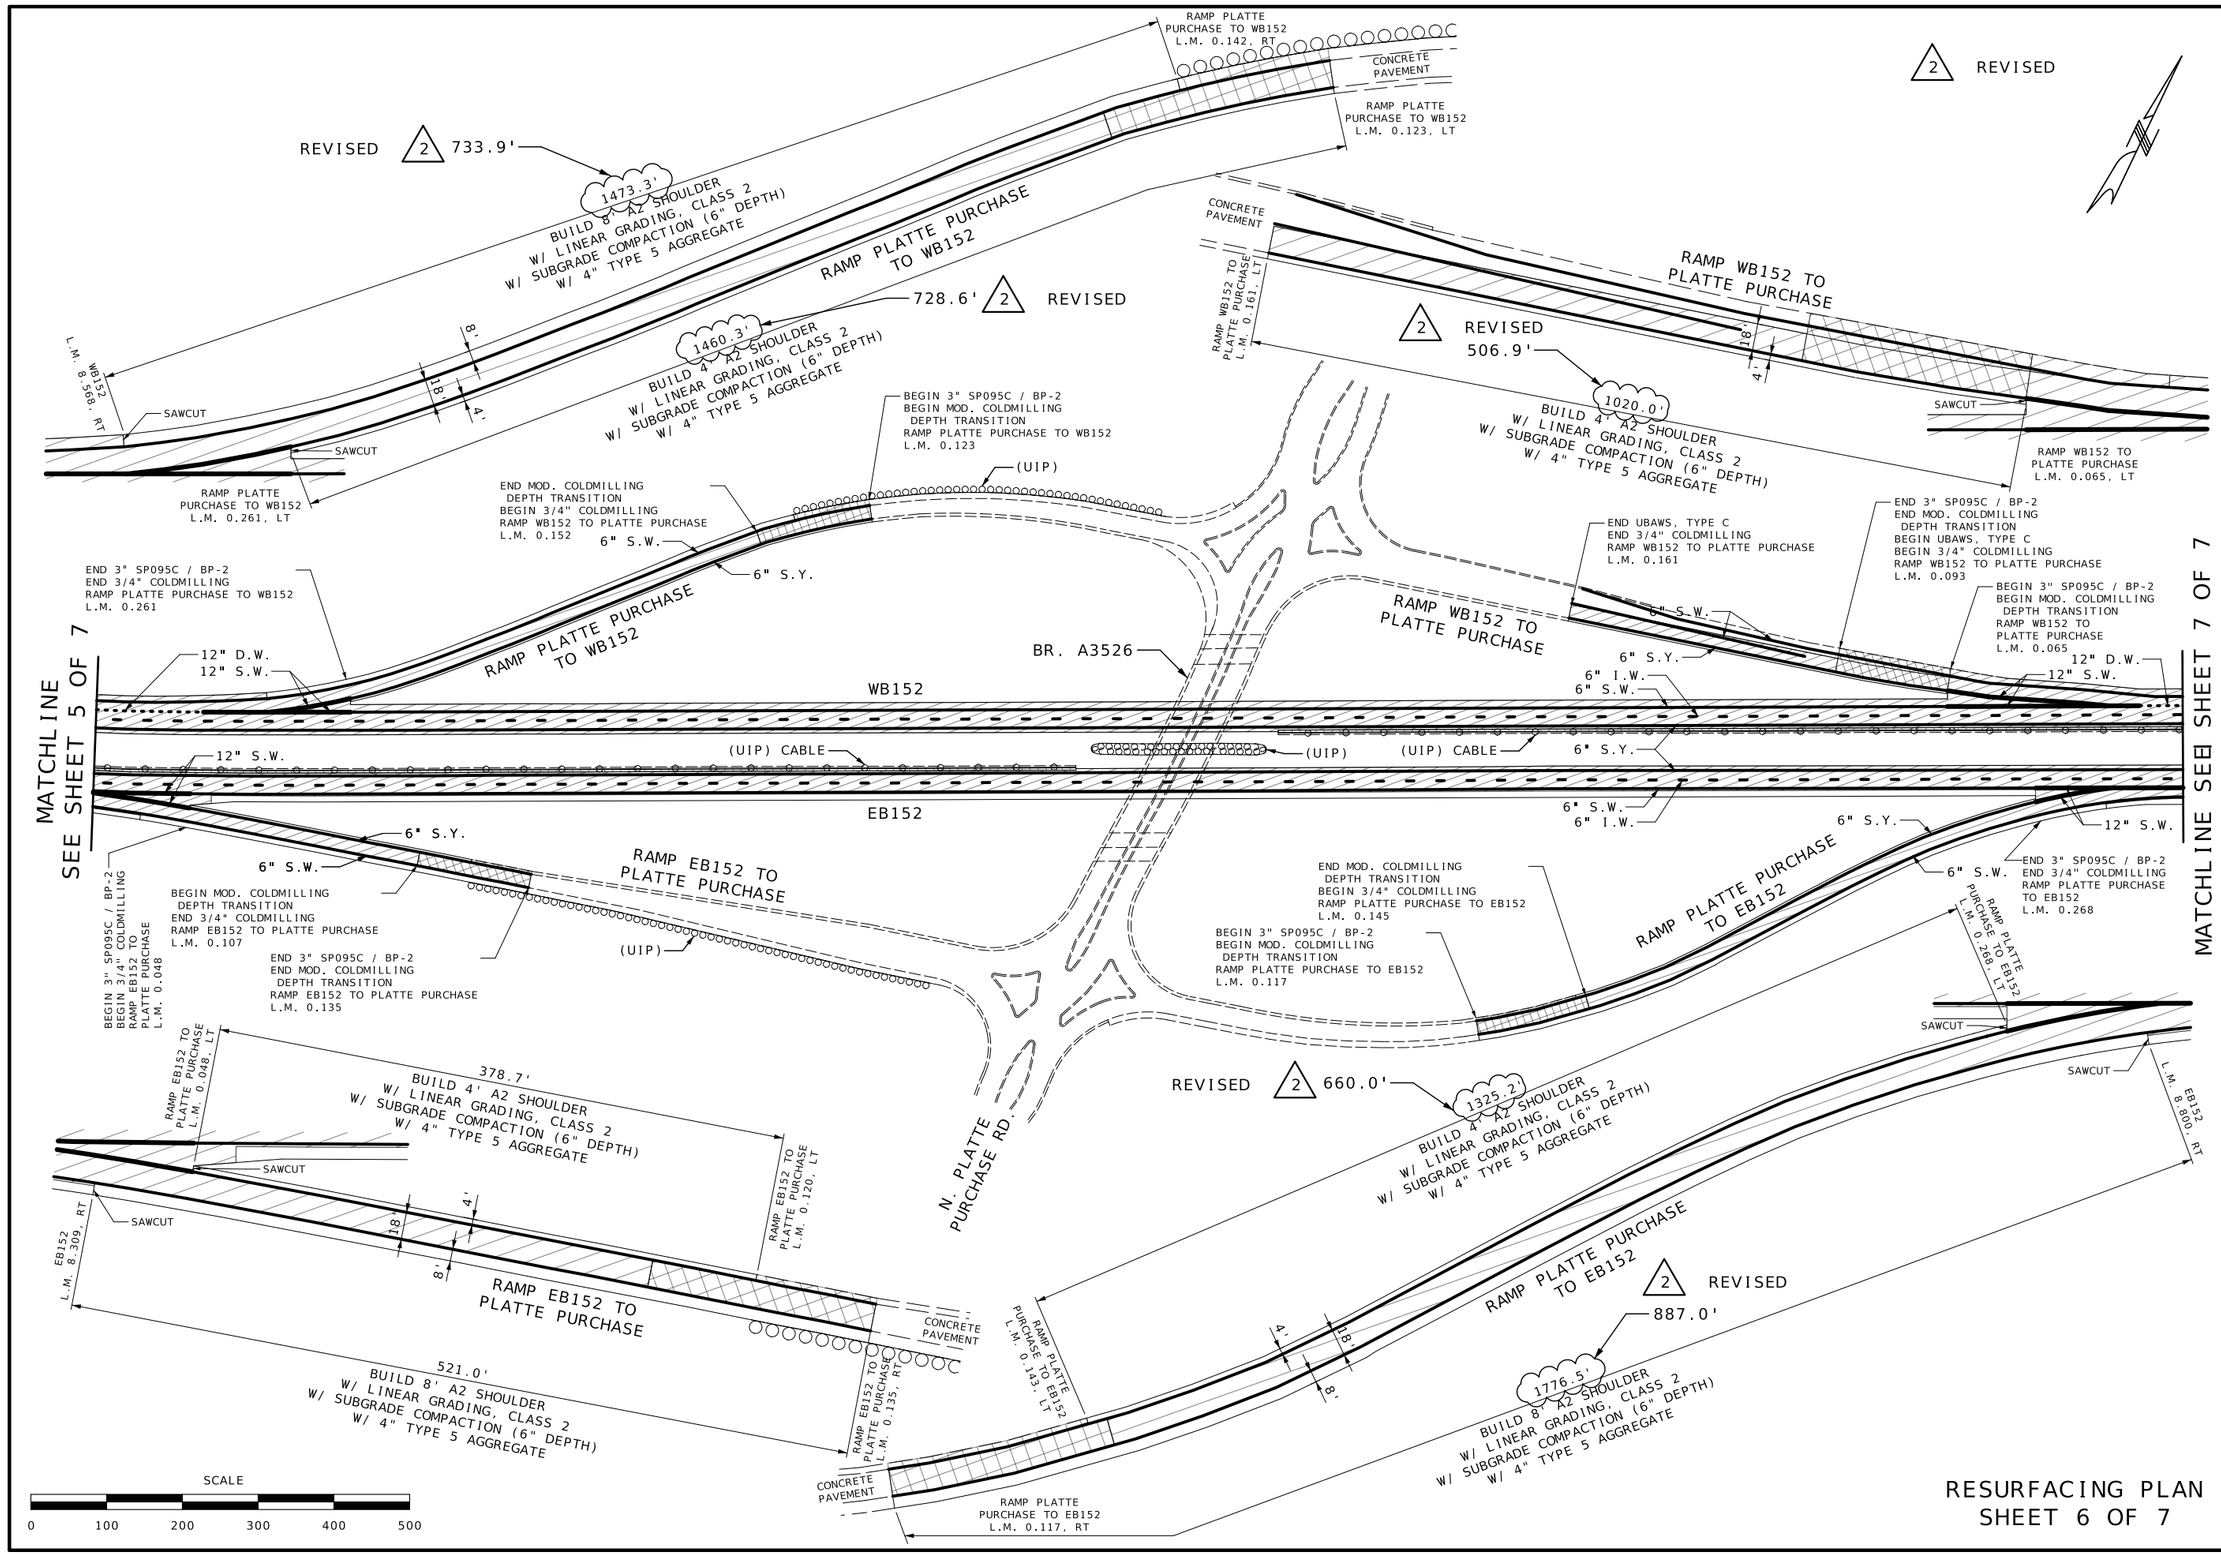

RESURFACING PLAN
SHEET 6 OF 7

STATE OF MISSOURI
CRAIG SKORSETH
NUMBER PE-2018000273
PROFESSIONAL ENGINEER
Craig Skorseth
CRAIG SKORSETH - CIVIL
MO-PE-2018000273

DATE PREPARED
9/4/2024

ROUTE	STATE
152	MO
DISTRICT	SHEET NO.
KC	9

COUNTY
PLATTE/CLAY

JOB NO.
JKU0050

CONTRACT ID.

PROJECT NO.

BRIDGE NO.

DESCRIPTION	DATE

MISSOURI HIGHWAYS AND TRANSPORTATION COMMISSION

105 WEST CAPITOL
JEFFERSON CITY, MO 65102
1-888-ASK-MODOT (1-888-275-6636)