


A.A.D.T. - 2024 = 1733
A.A.D.T. - 2044 = 2116
D.H.V. = 9%
T = 7%
V = 50-55 M.P.H.
D = 50%
FUNCTIONAL CLASSIFICATION - MAJOR COLLECTOR
(MINOR ROUTE)

NO NEW RIGHT OF WAY WILL BE
ACQUIRED FOR THIS PROJECT

	EXISTING	NEW
BUILDINGS AND STRUCTURES		
GUARD RAIL		
GUARD CABLE		
CONCRETE RIGHT-OF-WAY MARKER		
STEEL RIGHT-OF-WAY MARKER		
LOCATION SURVEY MARKER		
UTILITIES		
FIBER OPTICS	- FO -	- FO -
OVERHEAD CABLE TV	- OTV -	- OTV -
UNDERGROUND CABLE TV	- UTV -	- UTV -
OVERHEAD TELEPHONE	- OT -	- OT -
UNDERGROUND TELEPHONE	- UT -	- UT -
OVERHEAD POWER	- OE -	- OE -
UNDERGROUND POWER	- UE -	- UE -
SANITARY SEWER	- S -	- S -
STORM SEWER	- SS -	- SS -
GAS	- G -	- G -
WATER	- W -	- W -
MANHOLE		
FIRE HYDRANT		
WATER VALVE		
WATER METER		
DROP INLET		
DITCH BLOCK		
GROUND MOUNTED SIGN		
LIGHT POLE		
H-FRAME POWER POLE		
TELEPHONE PEDESTAL		
FENCE		
CHAIN LINK		
WOVEN WIRE		
GATE POST		
BENCHMARK		

NOTE: DASHED OR OPEN SYMBOLS INDICATE EXISTING FEATURES

MISSOURI HIGHWAYS AND TRANSPORTATION COMMISSION
PLANS FOR PROPOSED
STATE HIGHWAY
ST. CHARLES COUNTY

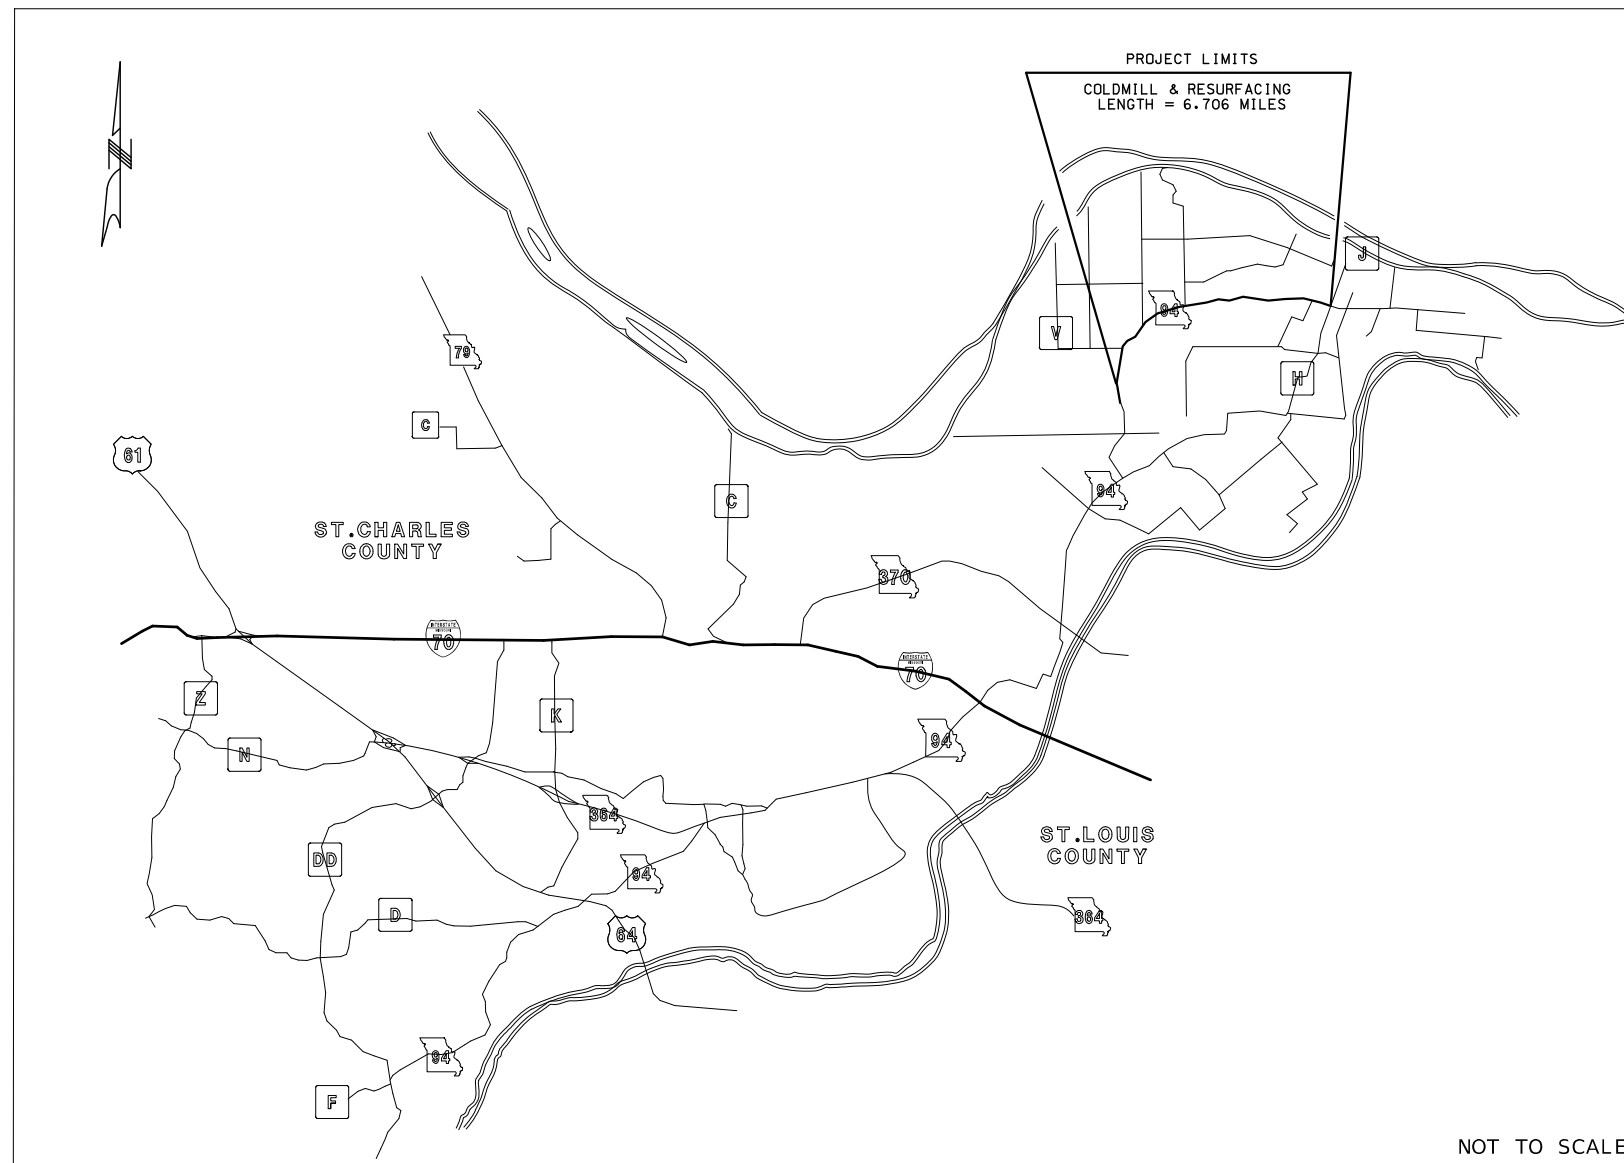


THE EXISTENCE AND APPROXIMATE LOCATION OF UTILITY FACILITIES KNOWN TO EXIST, AS SHOWN ON THE PLANS, ARE BASED ON THE BEST INFORMATION AVAILABLE TO THE COMMISSION AT THIS TIME. THIS INFORMATION IS PROVIDED BY THE COMMISSION "AS-IS" AND THE COMMISSION EXPRESSLY DISCLAIMS ANY REPRESENTATION OR WARRANTY AS TO THE COMPLETENESS, ACCURACY, OR SUITABILITY OF THE INFORMATION FOR ANY USE. RELIANCE UPON THIS INFORMATION IS DONE AT THE RISK AND PERIL OF THE USER, AND THE COMMISSION SHALL NOT BE LIABLE FOR ANY DAMAGES THAT MAY ARISE FROM ANY ERROR IN THE INFORMATION. IT IS, THEREFORE, THE RESPONSIBILITY OF THE CONTRACTOR TO VERIFY THE EXISTENCE, LOCATION AND STATUS OF ANY FACILITY. SUCH VERIFICATION INCLUDES DIRECT CONTACT WITH THE LISTED UTILITIES.

THE PROFESSIONAL WHOSE SIGNATURE AND PERSONAL SEAL APPEAR HEREON ASSUMES RESPONSIBILITY ONLY FOR WHAT APPEARS ON THIS PAGE, AND DISCLAIMS (PURSUANT TO SECTION 327.411 RSMO) SPECIFICATION, ESTIMATES, REPORTS, OR OTHER DOCUMENTS OR INSTRUMENTS NOT SEALED BY THE UNDERSIGNED PROFESSIONAL RELATING TO OR INTENDED TO BE USED FOR ANY PART OR PARTS OF THE PROJECT TO WHICH THIS PAGE REFERS.

INDEX OF SHEETS

DESCRIPTION	SHEET NUMBER
TITLE SHEET -----	1
TYPICAL SECTIONS (TS) -----	2
SUMMARY OF QUANTITIES (QU) -----	3
PLAN SHEETS (PP) -----	4-10
TRAFFIC CONTROL SHEETS (TC) -----	11-12
PAVEMENT MARKING SHEETS (PM) -----	13-19

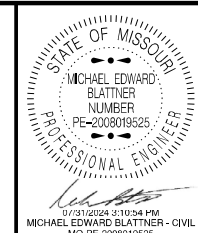

DATE PREPARED	
7/26/2024	
ROUTE	STATE
94	MO
DISTRICT	SHEET NO.
SL	1
COUNTY	
ST. CHARLES	
JOB NO.	
JSL0011	
CONTRACT ID.	

PROJECT NO.

BRIDGE NO.

[illegible]MISSOURI HIGHWAYS AND TRANSPORTATION
COMMISSION

105 WEST CAPITOL
JEFFERSON CITY, MO 65102
1-888-ASK-MODOT (1-888-275-6636)

LENGTH OF PROJECT

BEGINNING OF PROJECT	STA. 326+00.00	
END OF PROJECT	STA. 680+54.00	
APPARENT LENGTH	35,454.00	FEET

EXCEPTIONS:

STA. 327+10.00 TO STA. 327+20.00	(-10.00')
TOTAL CORRECTIONS	-43.70 FEET
NET LENGTH OF PROJECT	35,410.30 FEET
STATE LENGTH	6.706 MILES
FOR INFORMATION ONLY	
ESTIMATED DISTURBED ACRES	0.0 ACRES

TITLE SHEET

PAVEMENT MARKING									
PAVEMENT MARKING SHEET NO.	ROADWAY	BEGIN STATION	END STATION	WATERBORNE PVMT MARKING PAINT, TYPE P BEADS			PREFORMED THERMOPLASTIC		REMARKS
				4"WIDE SOLID YELLOW (LF)	4"WIDE INTERMITTENT YELLOW (LF)	4"WIDE SOLID WHITE (LF)	PAVEMENT MARKING R/R CROSSING MARKER (EACH)	24" STOP BAR (LF)	
13 TOP	94	326+00.0	349+71.0	4476		4251	1	24	SEE PLANS FOR STOP BAR LOCATIONS
13 BOTTOM	94	349+71.0	376+71.0	1357	571	5401			
14 TOP	94	376+71.0	403+71.0	2268	487	5500			
14 BOTTOM	94	403+71.0	430+71.0	4617	196	5400			
15 TOP	94	430+71.0	457+71.0	3227	544	5299			
15 BOTTOM	94	457+71.0	484+71.0	1108	675	5400			
16 TOP	94	484+71.0	511+71.0	2635	563	5345			
16 BOTTOM	94	511+71.0	538+71.0	1262	675	5400			
17 TOP	94	538+71.0	565+71.0	3619	359	5400			
17 BOTTOM	94	565+71.0	592+71.0	2129	501	5400			
18 TOP	94	592+71.0	619+71.0	1277.0	675.0	5400			
18 BOTTOM	94	619+71.0	646+71.0	756.0	675.0	5400			
19 TOP	94	646+71.0	673+71.0	1726.0	675.0	5400			
19	94	673+71.0	680+54.0	564.0	162.5	1366			
TOTAL				31021	6759	70362	1	24	
PAY TOTAL				37780		70362	1	24	

ENTRANCES (AGGREGATE ENTRANCES ONLY)						
SHEET NO.	ROADWAY	BEGIN STATION	END STATION	ENTRANCE AREA (SF)	GRAVEL W/AVERAGE OF 1 IN. THICK (SY)	REMARKS
4 to 10	94	326+00.0	680+54.0	2500.0	277.8	50 @ 25' X 2'
TOTAL					277.8	
PAY TOTAL					278	


NOTE: APPROX. 50 AGG ENTRANCES AT 25'W (AVG) X 2'L X .083'DEEP

ASPHALT ENTRANCES & MAILBOX TURNOUT (MILL/FILL)								
SHEET NO.	ROADWAY	BEGIN STATION	END STATION	ENTRANCE AND/OR MAILBOX TURNOUT AREA (SF)	RESURFACING 2"BP-1 (PG 64-22) (TONS)	COLDMILL BIT.PVMT 3"OR LESS (SY)	TACK COAT (GAL)	REMARKS
4	94	328+00	349+71	2106.0	25.5	234.0	23.4	7 ASPH ENTRANCES, 2 STAND ALONE MAILBOX TURNOUTS
4	94	349+71	376+71	2706.0	32.8	300.7	30.1	10 MAILBOX TURNOUTS AT AGG ENTRANCES OR STAND ALONE, 1 ASPH ENTRANCE W/MAILBOX TURNOUT
5	94	376+71	403+71	965.0	11.7	107.2	10.7	2 ASPH ENTRANCES WITH OR WITHOUT MAILBOX TURNOUTS, 2 STAND ALONE MAILBOX TURNOUTS
5	94	403+71	430+71	660.0	8.0	73.3	7.3	4 STAND ALONE MAILBOX TURNOUTS
6	94	430+71	457+71	1070.0	13.0	118.9	11.9	1 ASPHALT SIDE ROAD, 1 STAND ALONE MAILBOX TURNOUT
6	94	457+71	484+71	715.0	8.7	79.4	7.9	1 MAILBOX TURNOUT AT AGG ENTRANCE, 2 STAND ALONE MAILBOX TURNOUTS
7	94	484+71	511+71	970.0	11.8	107.8	10.8	1 MAILBOX TURNOUT AT AGG ENTRANCE, 1 STAND ALONE MAILBOX TURNOUT, 1 SIDE ROAD
7	94	511+71	538+71	190.0	2.3	21.1	2.1	1 STAND ALONE MAILBOX TURNOUT
8	94	538+71	565+71	0.0	0.0	0.0	0.0	
8	94	565+71	592+71	180.0	2.2	20.0	2.0	1 STAND ALONE MAILBOX TURNOUT
9	94	592+71	619+71	0.0	0.0	0.0	0.0	
9	94	619+71	646+71	530.0	6.4	58.9	5.9	2 STAND ALONE MAILBOX TURNOUTS, 1 ASPH ENTRANCE
10	94	646+71	673+71	500.0	6.1	55.6	5.6	3 STAND ALONE MAILBOX TURNOUTS
10	94	673+71	680+54	0.0	0.0	0.0	0.0	
SUB TOTAL					128.5	1176.9	117.7	
					*	*	*	

NOTES: ASPHALT ENTRANCES TO BE MILL/FILLED 10' BACK FROM EOS
& INCLUDE MAILBOX TURNOUT AREA IF TOGETHER

* SEE RESURFACING QUANTITIES FOR COMBINED PAY TOTALS

DISCLAIMER
THE PROFESSIONAL WHOSE SIGNATURE AND PERSONAL
SEAL APPEAR HEREON ASSUMES RESPONSIBILITY
ONLY FOR WHAT APPEARS ON THIS PAGE, AND
DISCLAIMS (PURSUANT TO SECTION 327.411 RSMO)
SPECIFICATION, ESTIMATES, REPORTS, OR OTHER
DOCUMENTS OR INSTRUMENTS NOT SEALED BY THE
UNDERSIGNED PROFESSIONAL RELATING TO OR
INTENDED TO BE USED FOR ANY PART OR PARTS OF
THE PROJECT TO WHICH THIS PAGE REFERS.

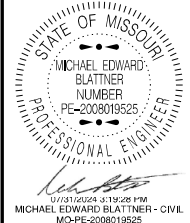

DATE PREPARED
7/26/2024

ROUTE 94	STATE MO
DISTRICT SL	SHEET NO. 3

COUNTY
ST. CHARLES

JOB NO.
JSL0011

CONTRACT ID.

PROJECT NO.


BRIDGE NO.

DESCRIPTION	DATE


MISSOURI HIGHWAYS AND TRANSPORTATION COMMISSION

105 WEST CAPITOL
JEFFERSON CITY, MO 65102
1-888-ASK-MODOT (1-888-275-6636)



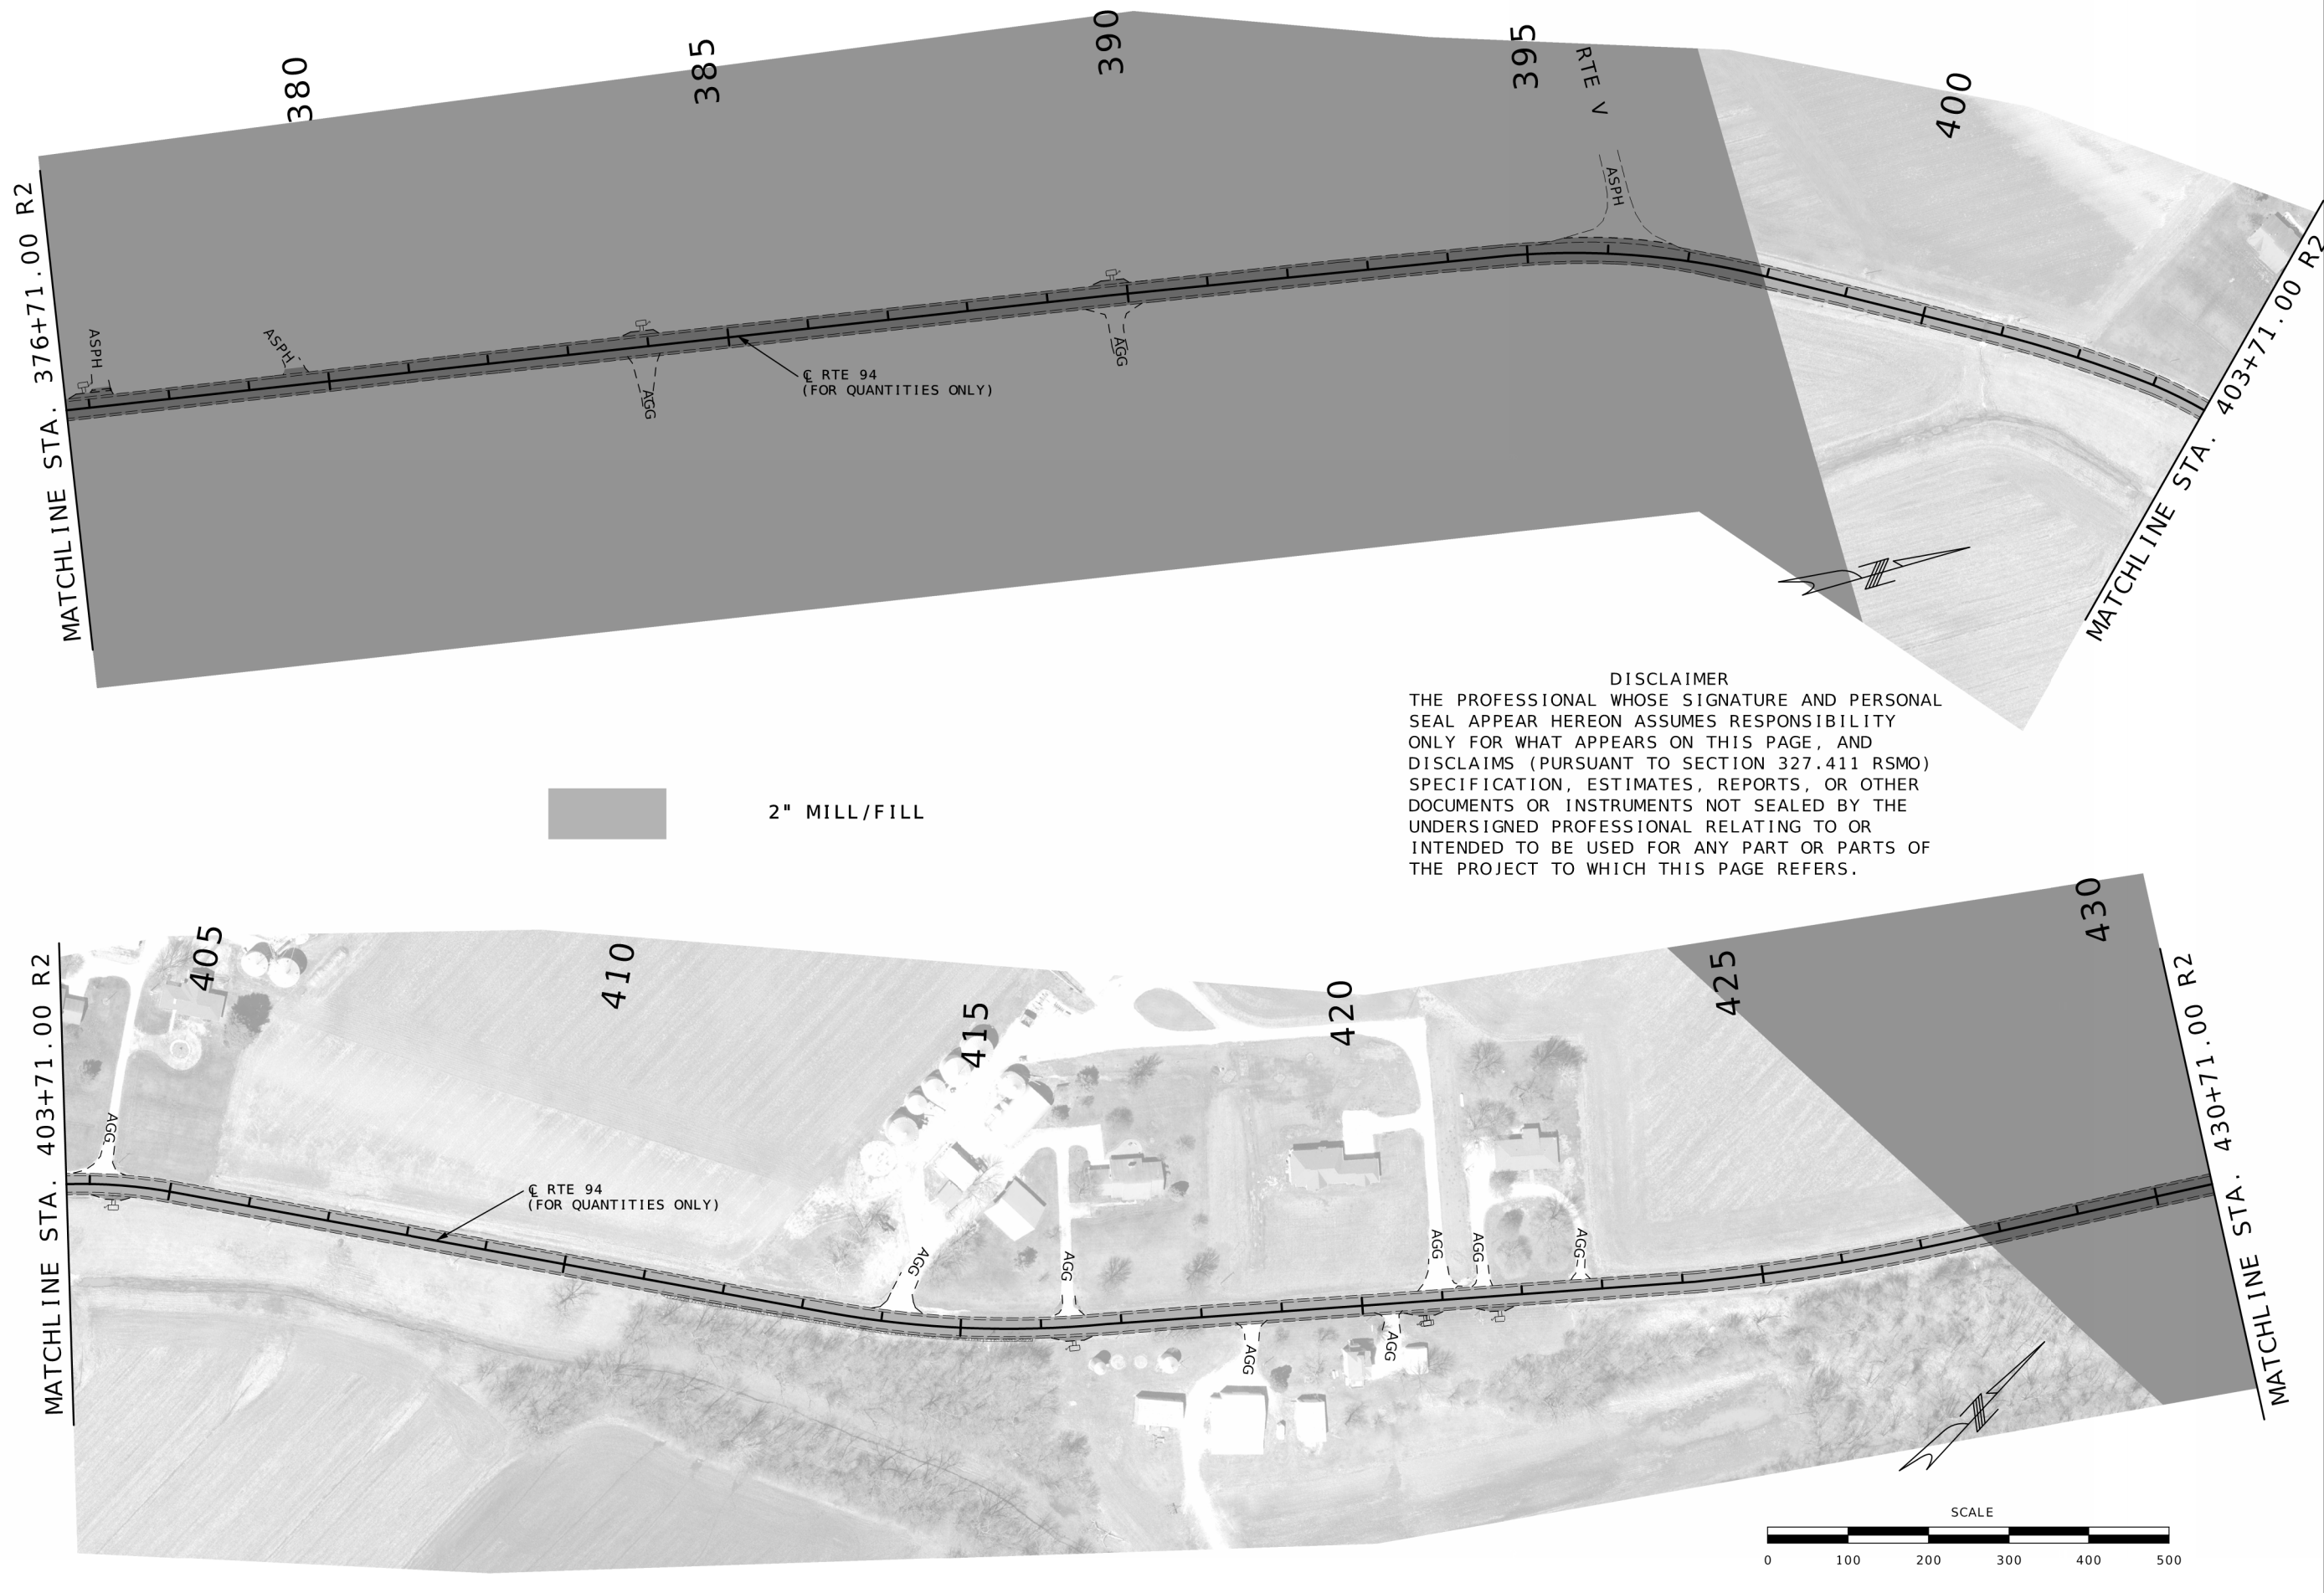

DISCLAIMER
THE PROFESSIONAL WHOSE SIGNATURE AND PERSONAL SEAL APPEAR HEREON ASSUMES RESPONSIBILITY ONLY FOR WHAT APPEARS ON THIS PAGE, AND DISCLAIMS (PURSUANT TO SECTION 327.411 RSMO) SPECIFICATION, ESTIMATES, REPORTS, OR OTHER DOCUMENTS OR INSTRUMENTS NOT SEALED BY THE UNDERSIGNED PROFESSIONAL RELATING TO OR INTENDED TO BE USED FOR ANY PART OR PARTS OF THE PROJECT TO WHICH THIS PAGE REFERS.

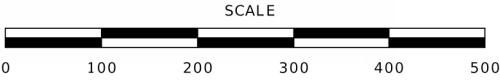

STATE OF MISSOURI
MICHAEL EDWARD BLATTNER
NUMBER
PE-2008019525
PROFESSIONAL ENGINEER

07/31/2024 3:33:39 PM
MICHAEL EDWARD BLATTNER - CIVIL
MO-PE-2008019525

DATE PREPARED
7/26/2024

ROUTE
94

DISTRICT
SL

COUNTY
ST. CHARLES

JOB NO.
JSL0011

CONTRACT ID.

PROJECT NO.

BRIDGE NO.


DESCRIPTION

DATE



MISSOURI HIGHWAYS AND TRANSPORTATION COMMISSION

105 WEST CAPITOL
JEFFERSON CITY, MO 65102
1-888-ASK-MODOT (1-888-275-6636)

PLAN SHEET
SHEET 2 OF 7

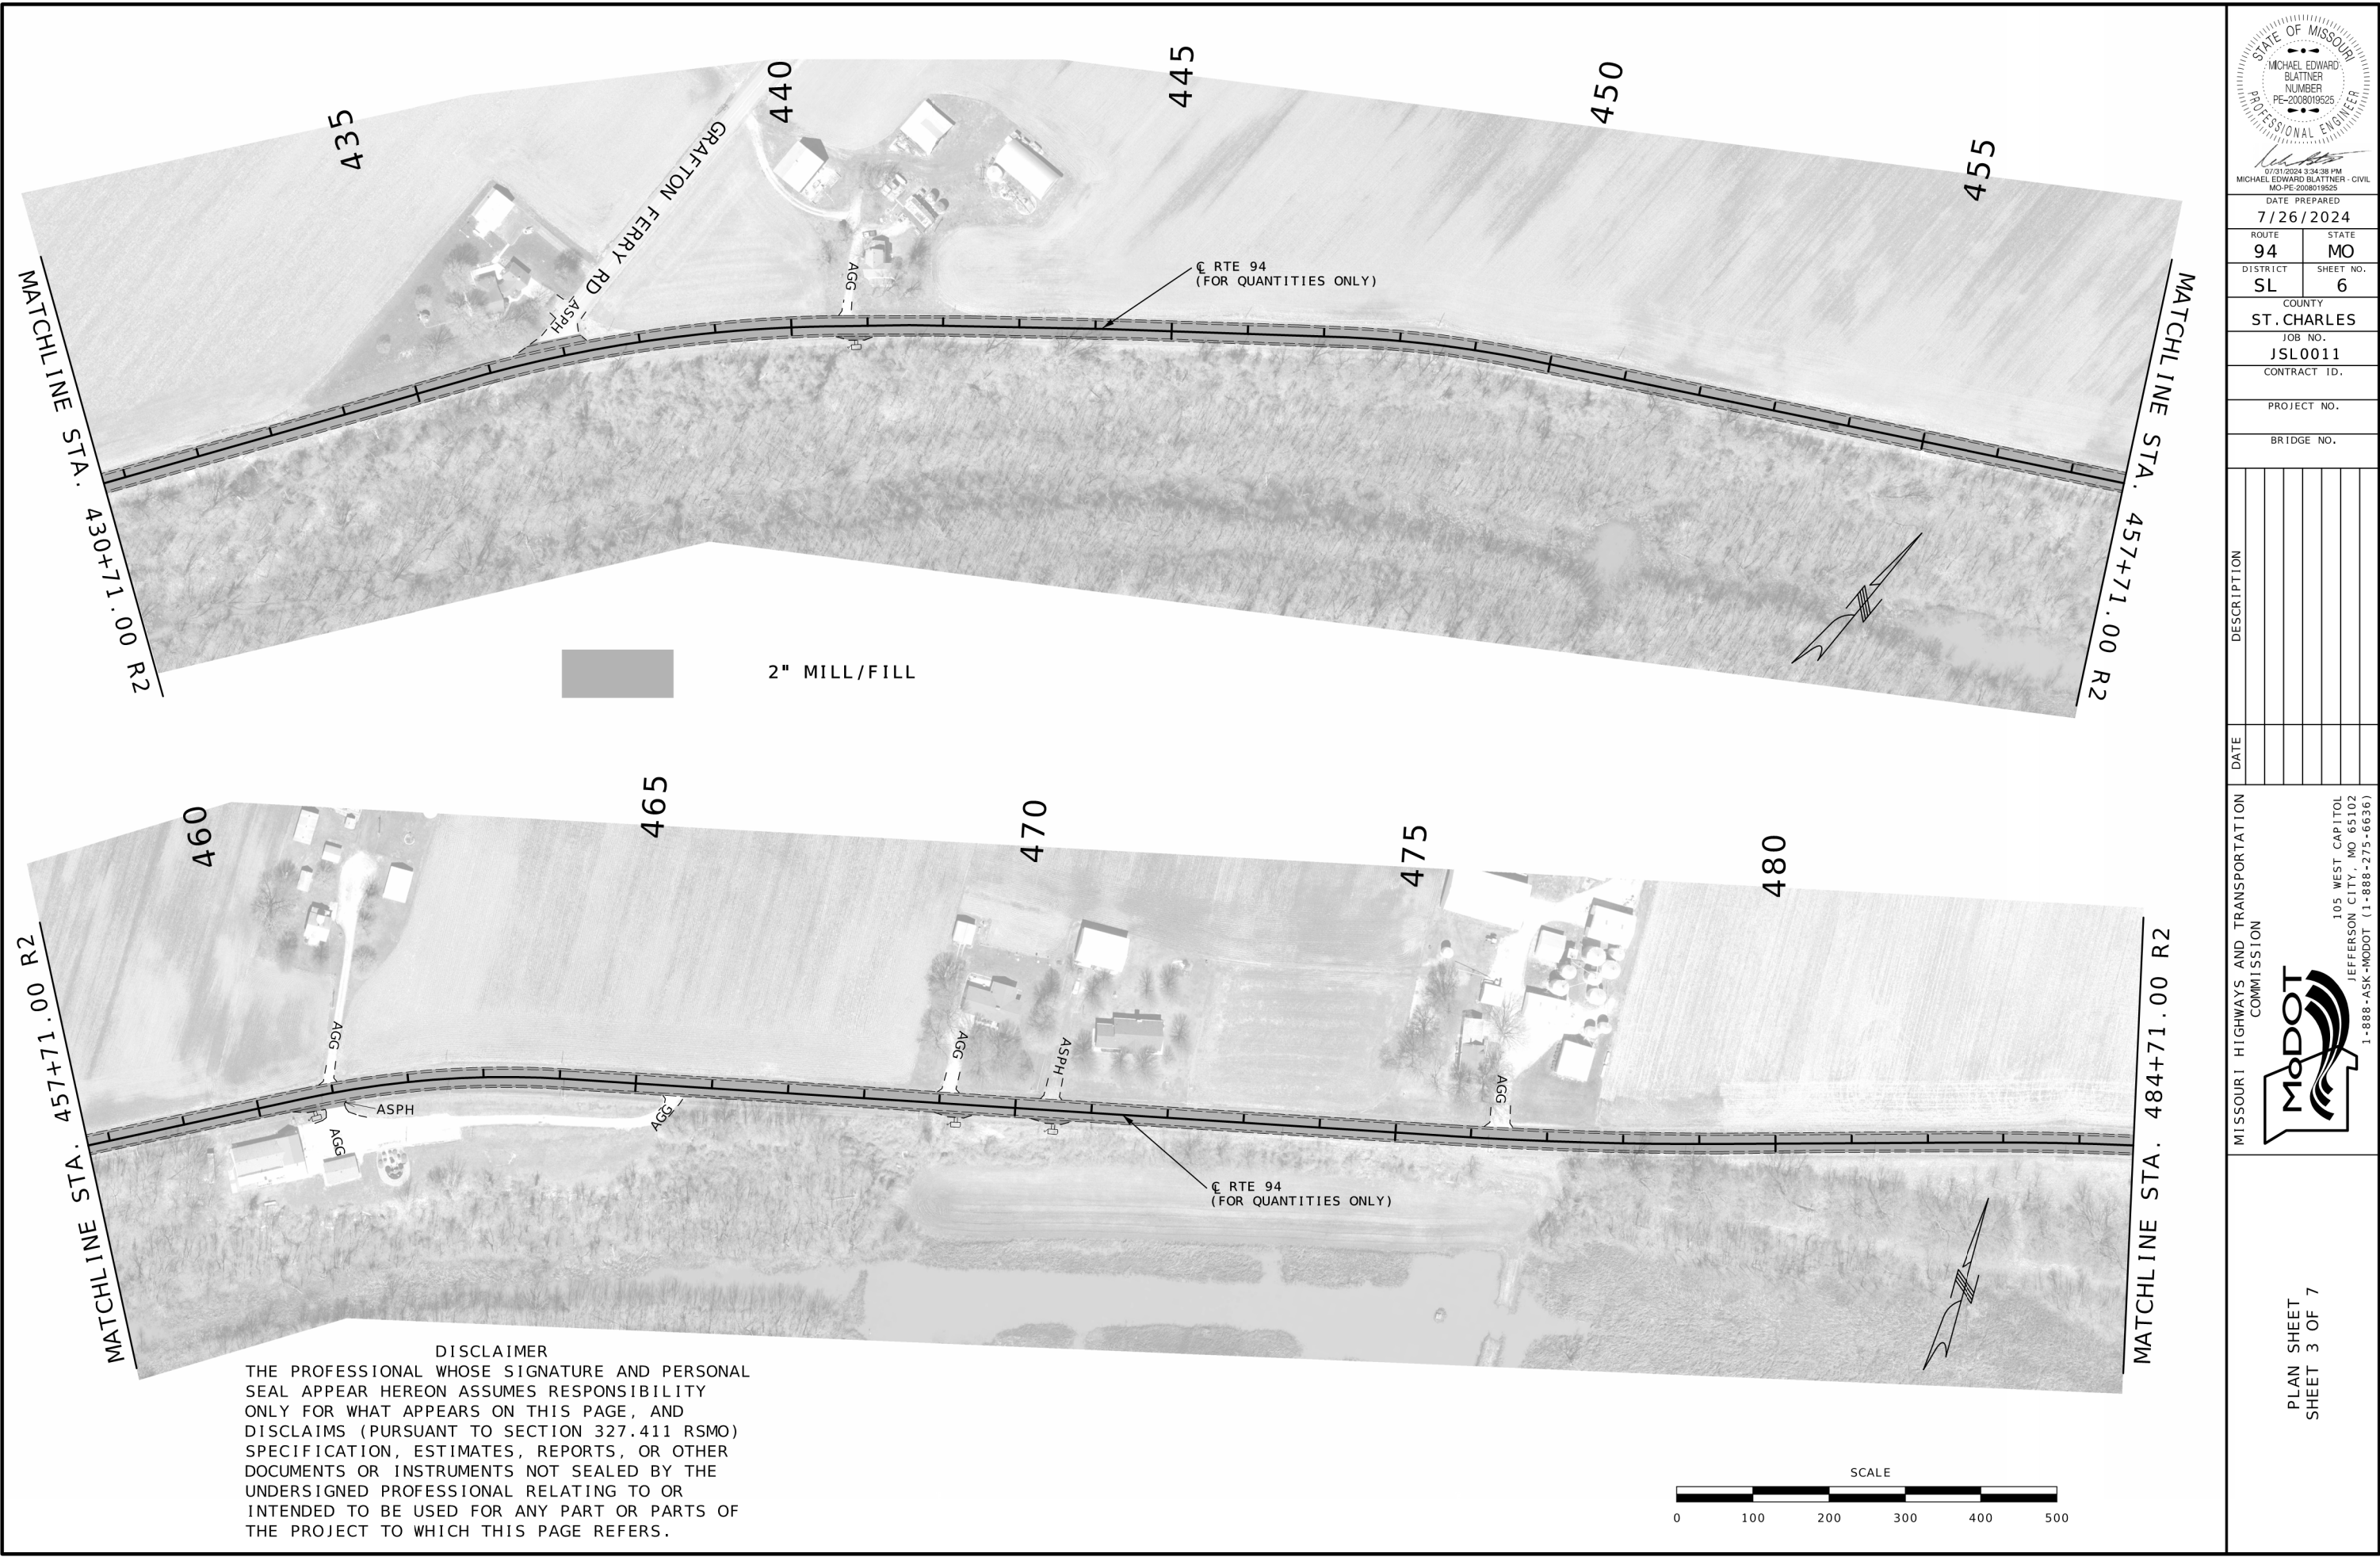

DISCLAIMER
THE PROFESSIONAL WHOSE SIGNATURE AND PERSONAL SEAL APPEAR HEREON ASSUMES RESPONSIBILITY ONLY FOR WHAT APPEARS ON THIS PAGE, AND DISCLAIMS (PURSUANT TO SECTION 327.411 RSMO) SPECIFICATION, ESTIMATES, REPORTS, OR OTHER DOCUMENTS OR INSTRUMENTS NOT SEALED BY THE UNDERSIGNED PROFESSIONAL RELATING TO OR INTENDED TO BE USED FOR ANY PART OR PARTS OF THE PROJECT TO WHICH THIS PAGE REFERS.

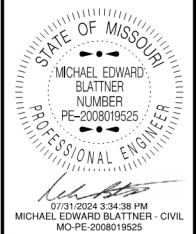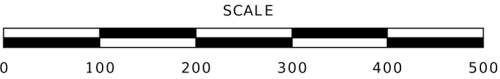

DATE PREPARED 7/26/2024	
ROUTE 94	STATE MO
DISTRICT SL	SHEET NO. 6
COUNTY ST. CHARLES	
JOB NO. JSL0011	
CONTRACT ID.	
PROJECT NO.	
BRIDGE NO.	

DESCRIPTION	DATE

MISSOURI HIGHWAYS AND TRANSPORTATION COMMISSION



105 WEST CAPITOL
JEFFERSON CITY, MO 65102
1-888-ASK-MODOT (1-888-275-6636)



DISCLAIMER
THE PROFESSIONAL WHOSE SIGNATURE AND PERSONAL
SEAL APPEAR HEREON ASSUMES RESPONSIBILITY
ONLY FOR WHAT APPEARS ON THIS PAGE, AND
DISCLAIMS (PURSUANT TO SECTION 327.411 RSMO)
SPECIFICATION, ESTIMATES, REPORTS, OR OTHER
DOCUMENTS OR INSTRUMENTS NOT SEALED BY THE
UNDERSIGNED PROFESSIONAL RELATING TO OR
INTENDED TO BE USED FOR ANY PART OR PARTS OF
THE PROJECT TO WHICH THIS PAGE REFERS.



07/31/2024 9:35:47 PM
MICHAEL EDWARD BLATTNER - CIVIL
MO-PE-2008019525

DATE PREPARED
7/26/2024

ROUTE	STATE
94	MO
DISTRICT	SHEET NO.
SL	7

COUNTY
ST. CHARLES
JOB NO.
JSL0011
CONTRACT ID.


PROJECT NO.

BRIDGE NO.

DATE	DESCRIPTION

MISSOURI HIGHWAYS AND TRANSPORTATION
COMMISSION

105 WEST CAPITOL
JEFFERSON CITY, MO 65102
1-888-ASK-MODOT (1-888-275-6636)

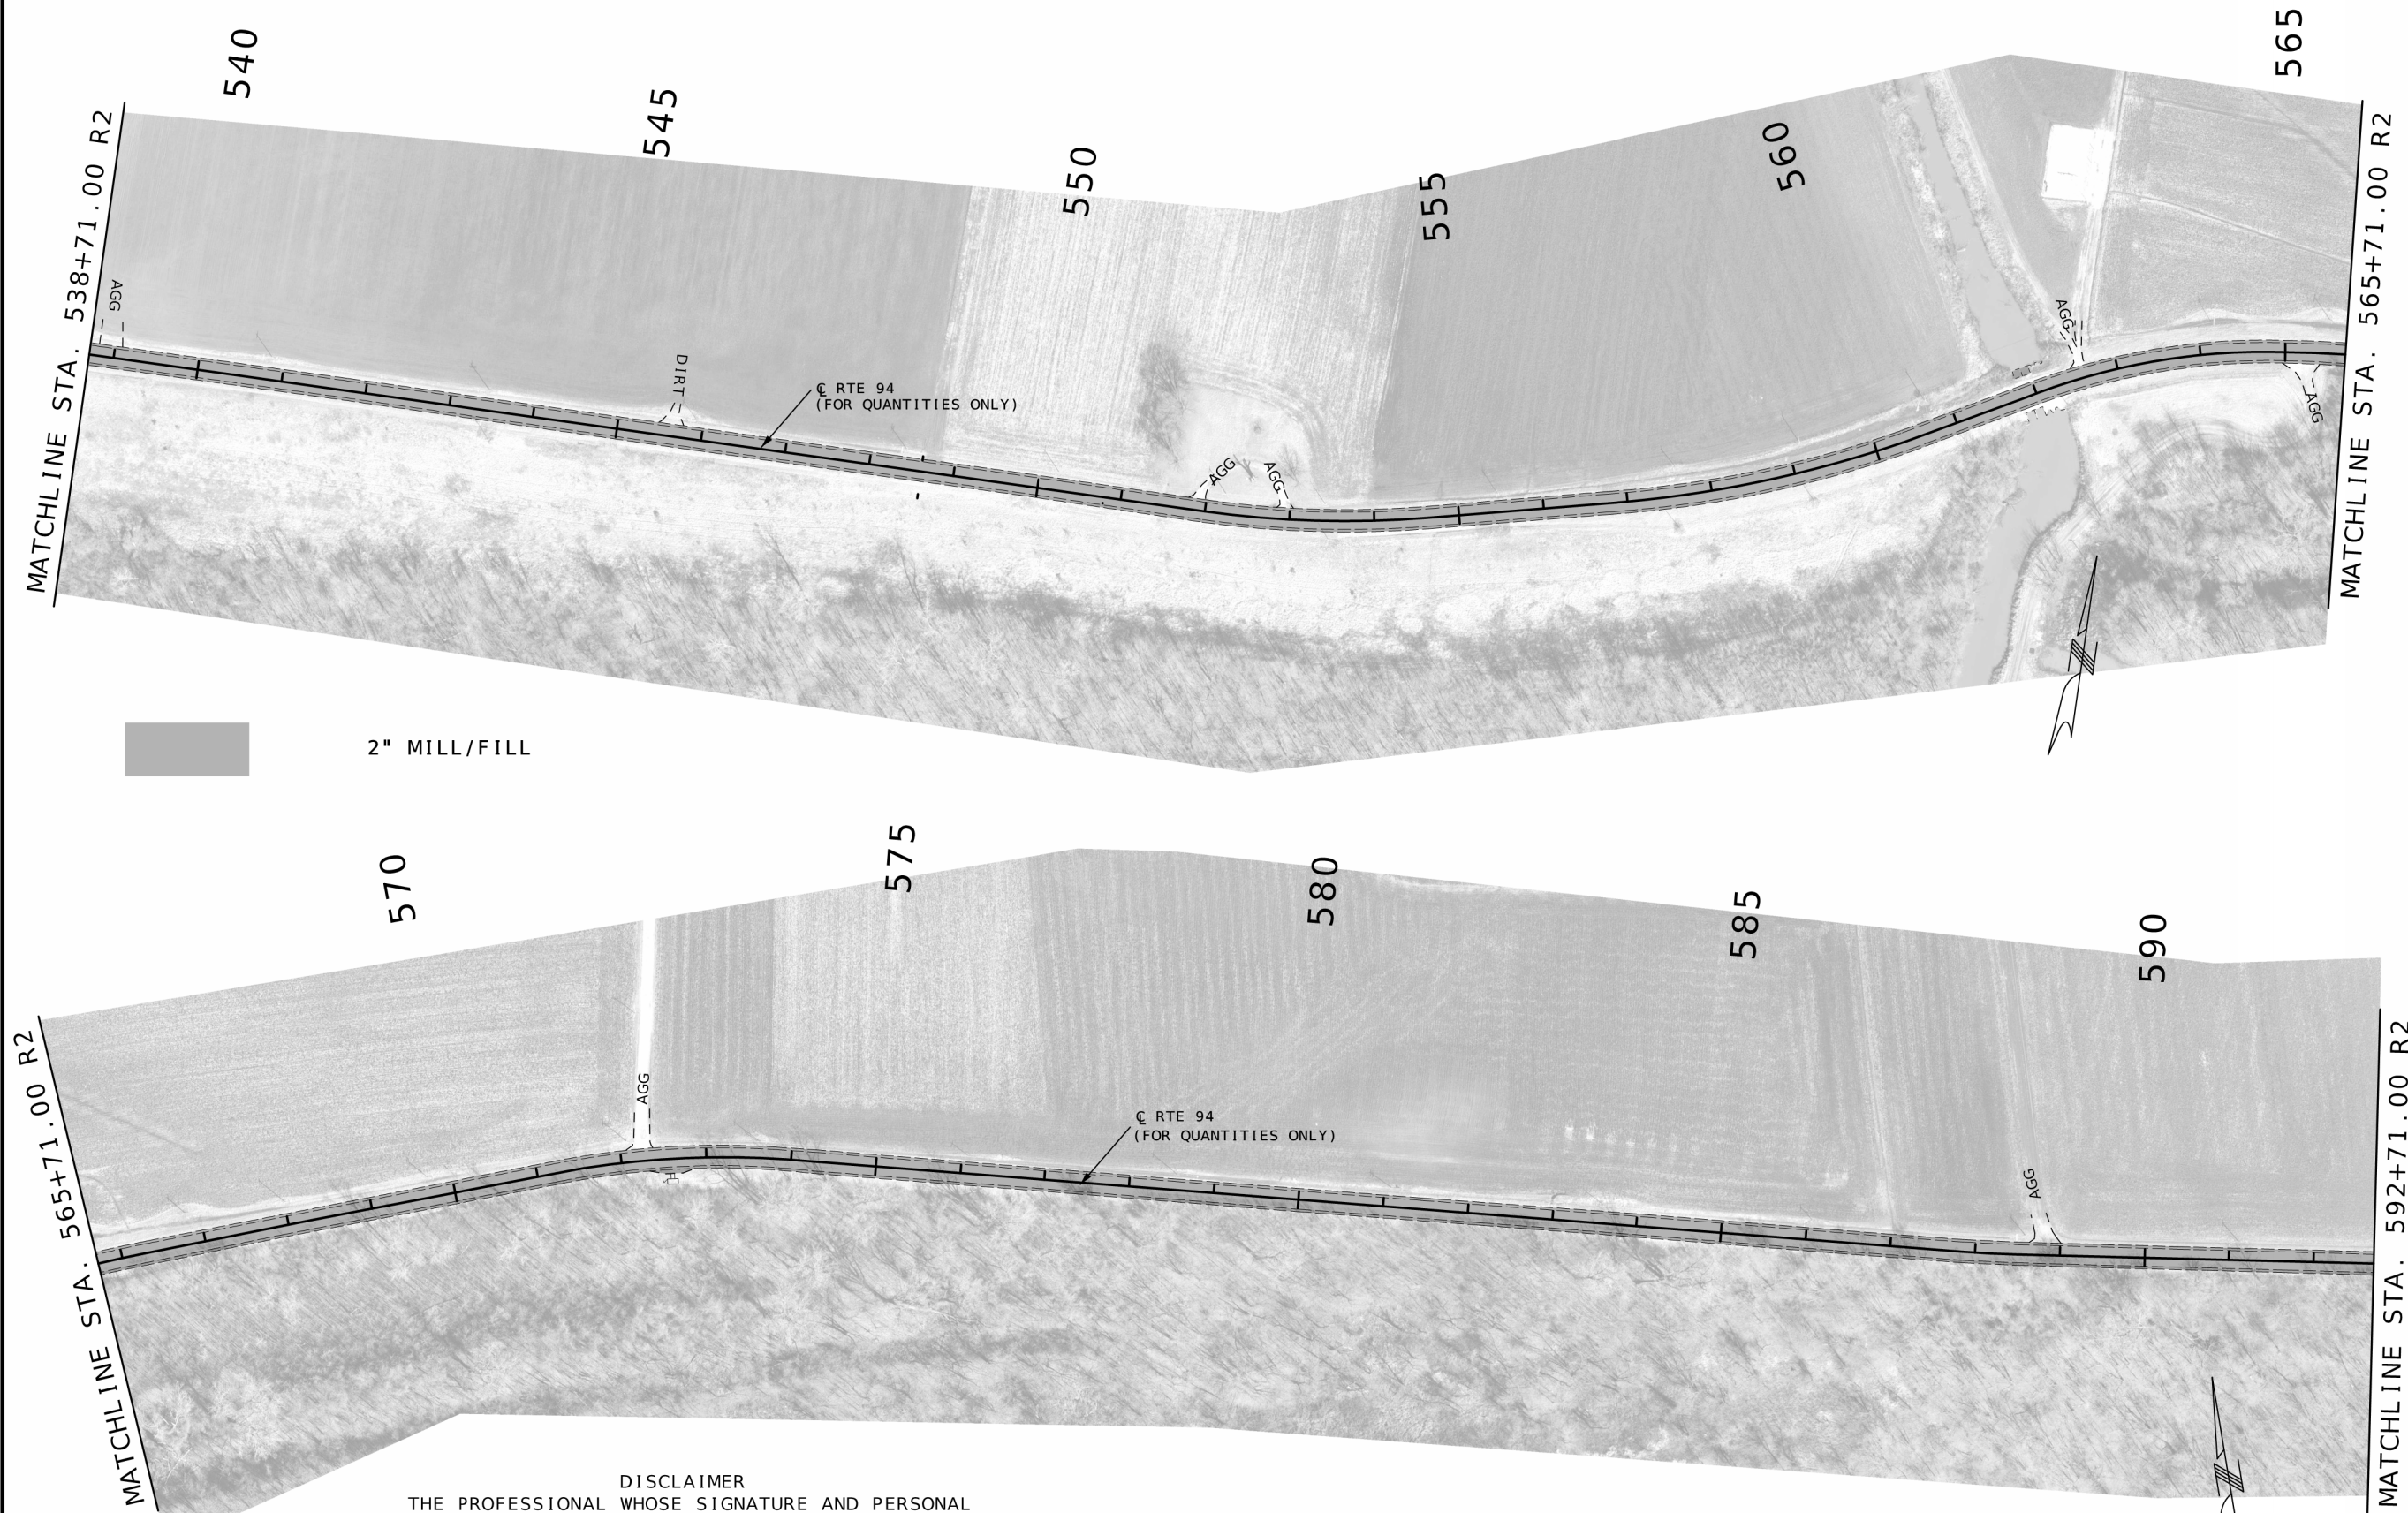

DISCLAIMER

THE PROFESSIONAL WHOSE SIGNATURE AND PERSONAL SEAL APPEAR HEREON ASSUMES RESPONSIBILITY ONLY FOR WHAT APPEARS ON THIS PAGE, AND DISCLAIMS (PURSUANT TO SECTION 327.411 RSMO) SPECIFICATION, ESTIMATES, REPORTS, OR OTHER DOCUMENTS OR INSTRUMENTS NOT SEALED BY THE UNDERSIGNED PROFESSIONAL RELATING TO OR INTENDED TO BE USED FOR ANY PART OR PARTS OF THE PROJECT TO WHICH THIS PAGE REFERS.



07/31/2024 3:36:44 PM
 MICHAEL EDWARD BLATTNER - CIVIL
 MO-PE-2008019525

DATE PREPARED	
7/26/2024	
ROUTE	STATE
94	MO
DISTRICT	SHEET NO.
SL	8
COUNTY	
ST. CHARLES	
JOB NO.	
JSL0011	
CONTRACT ID.	


PROJECT NO.
BRIDGE NO.

[illegible]

MISSOURI HIGHWAYS AND TRANSPORTATION
COMMISSION

 105 WEST CAPITOL
JEFFERSON CITY, MO 65102
1-888-ASK-MODOT (1-888-275-6636)

PLAN SHEET
SHEET 5 OF 7

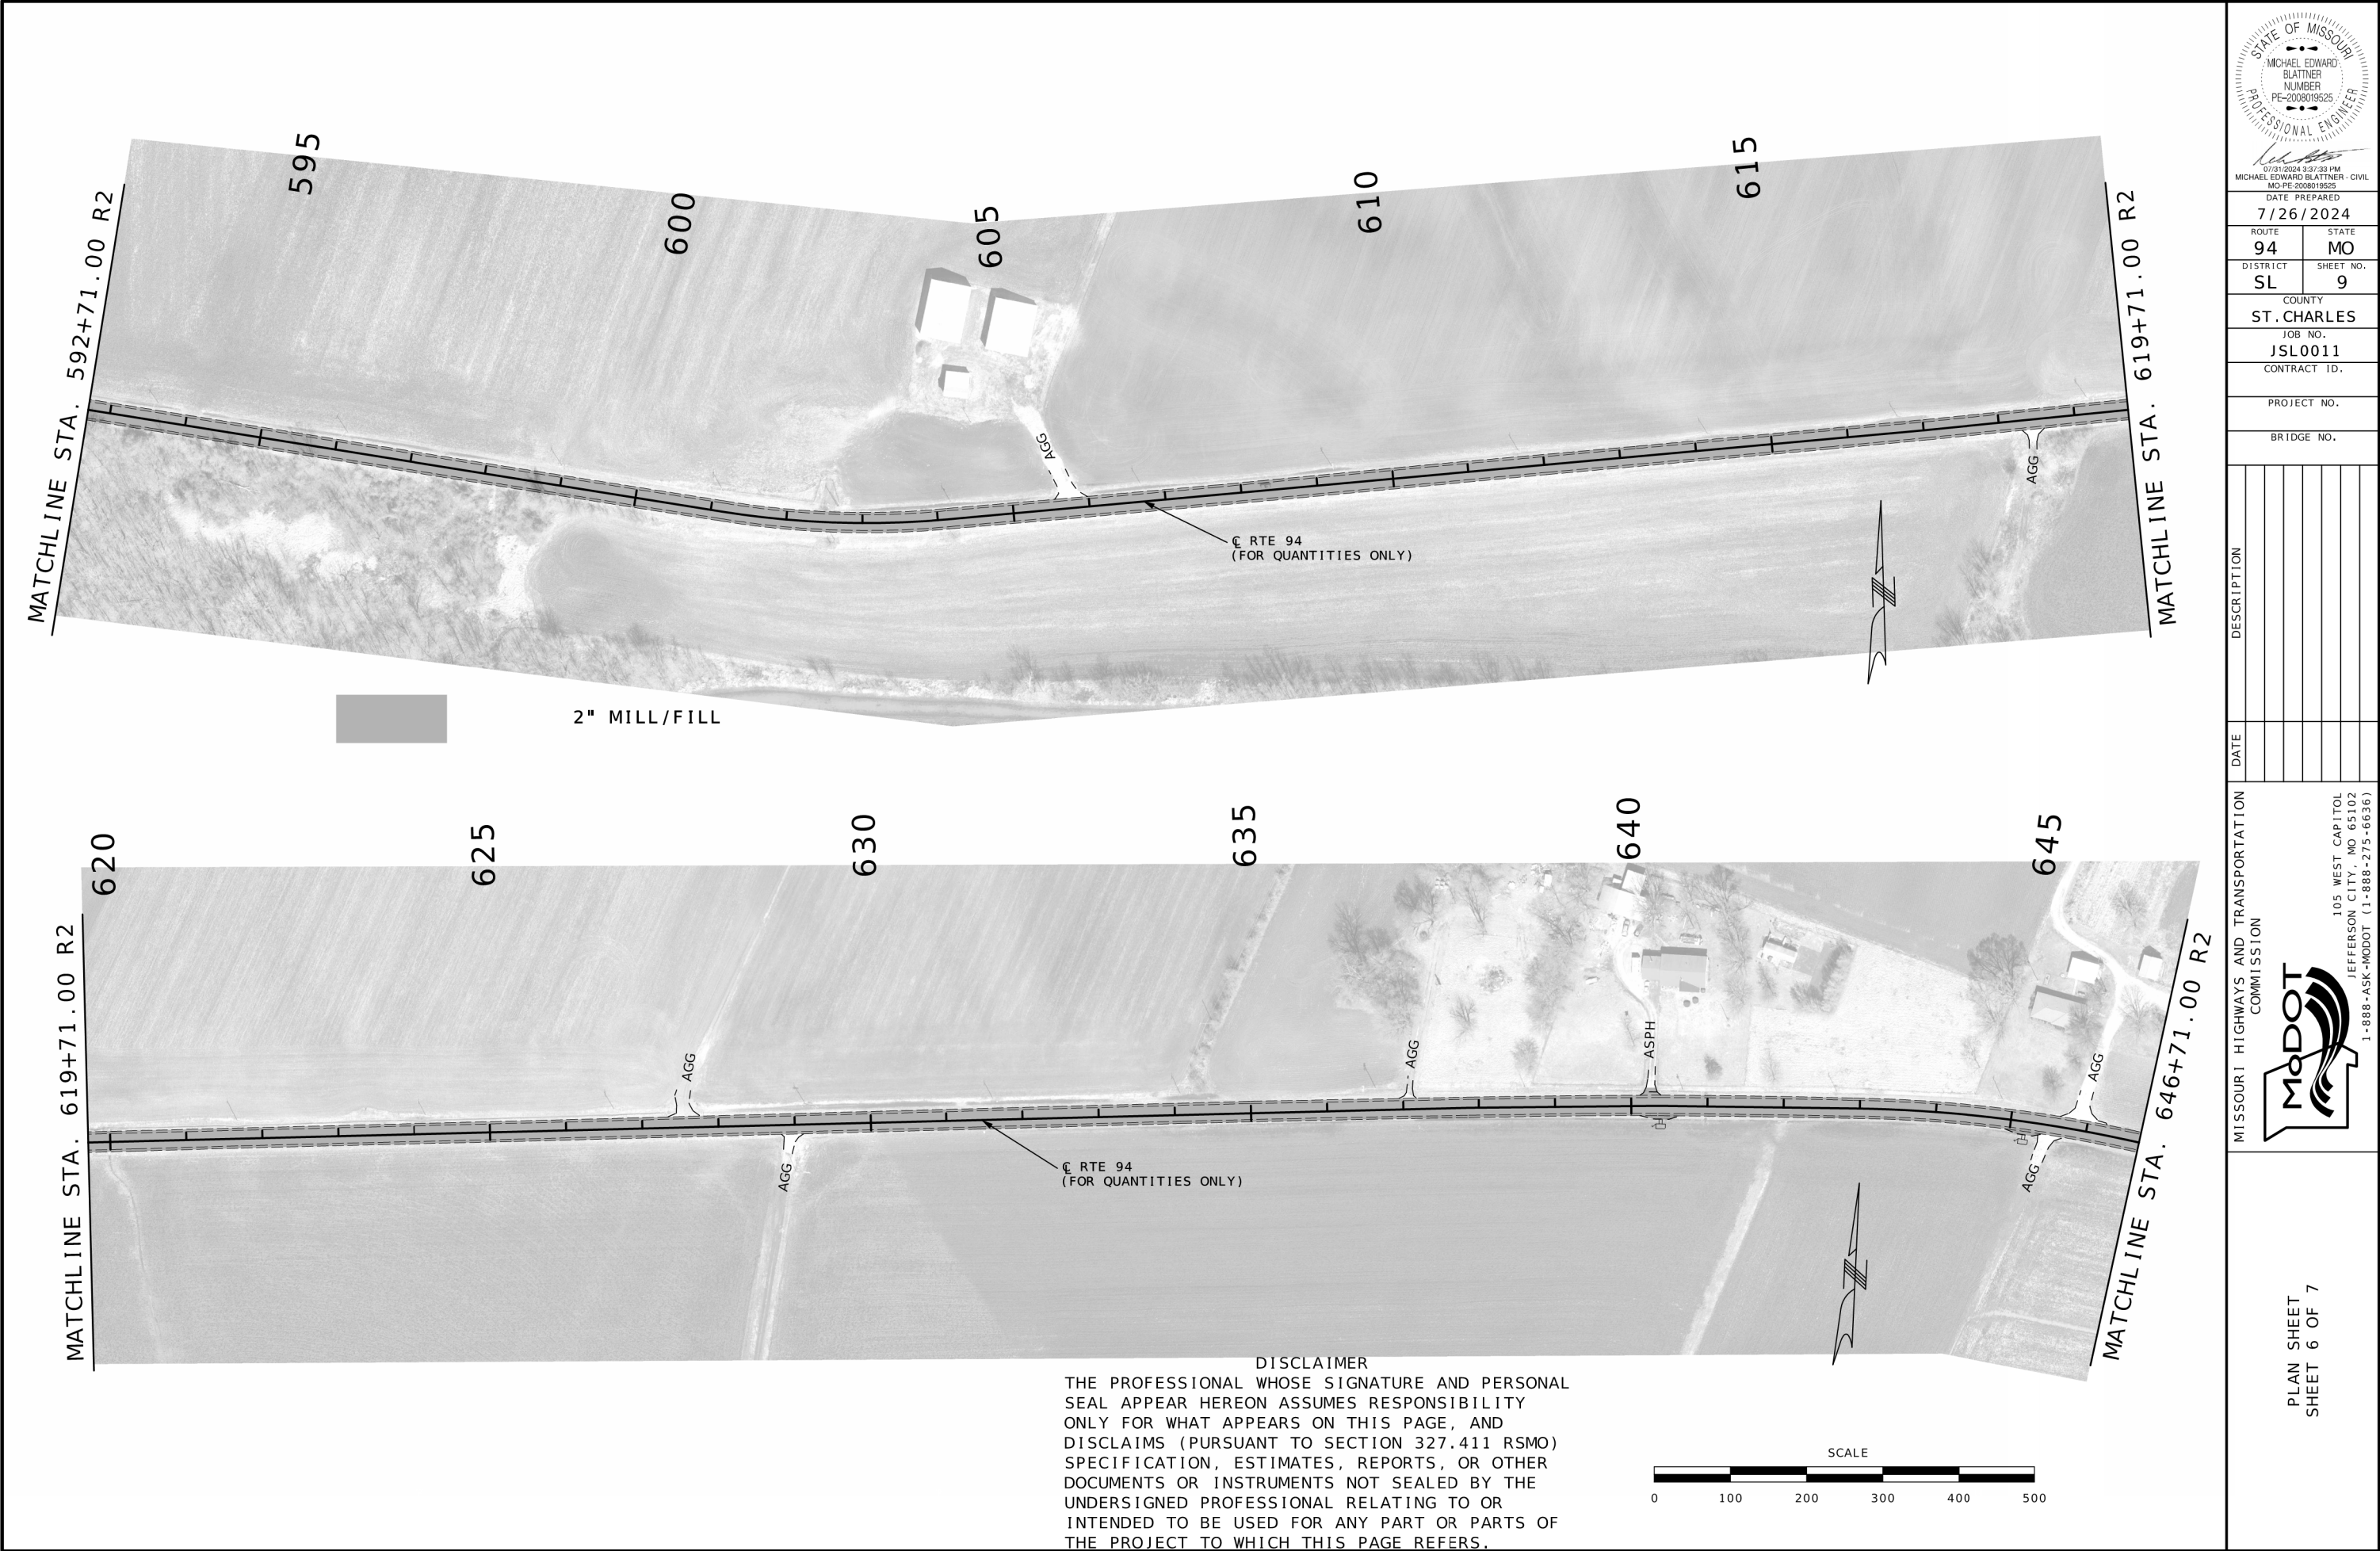

07/31/2024 9:37:33 PM
MICHAEL EDWARD BLATTNER - CIVIL
MO-PE-2008019525

DATE PREPARED
7/26/2024

ROUTE 94 STATE MO

DISTRICT SL SHEET NO. 9

COUNTY ST. CHARLES

JOB NO. JSL0011

CONTRACT ID.

PROJECT NO.

BRIDGE NO.


DATE	DESCRIPTION

MISSOURI HIGHWAYS AND TRANSPORTATION COMMISSION





105 WEST CAPITOL
JEFFERSON CITY, MO 65102
1-888-ASK-MODOT (1-888-275-6636)

PLAN SHEET
SHEET 6 OF 7

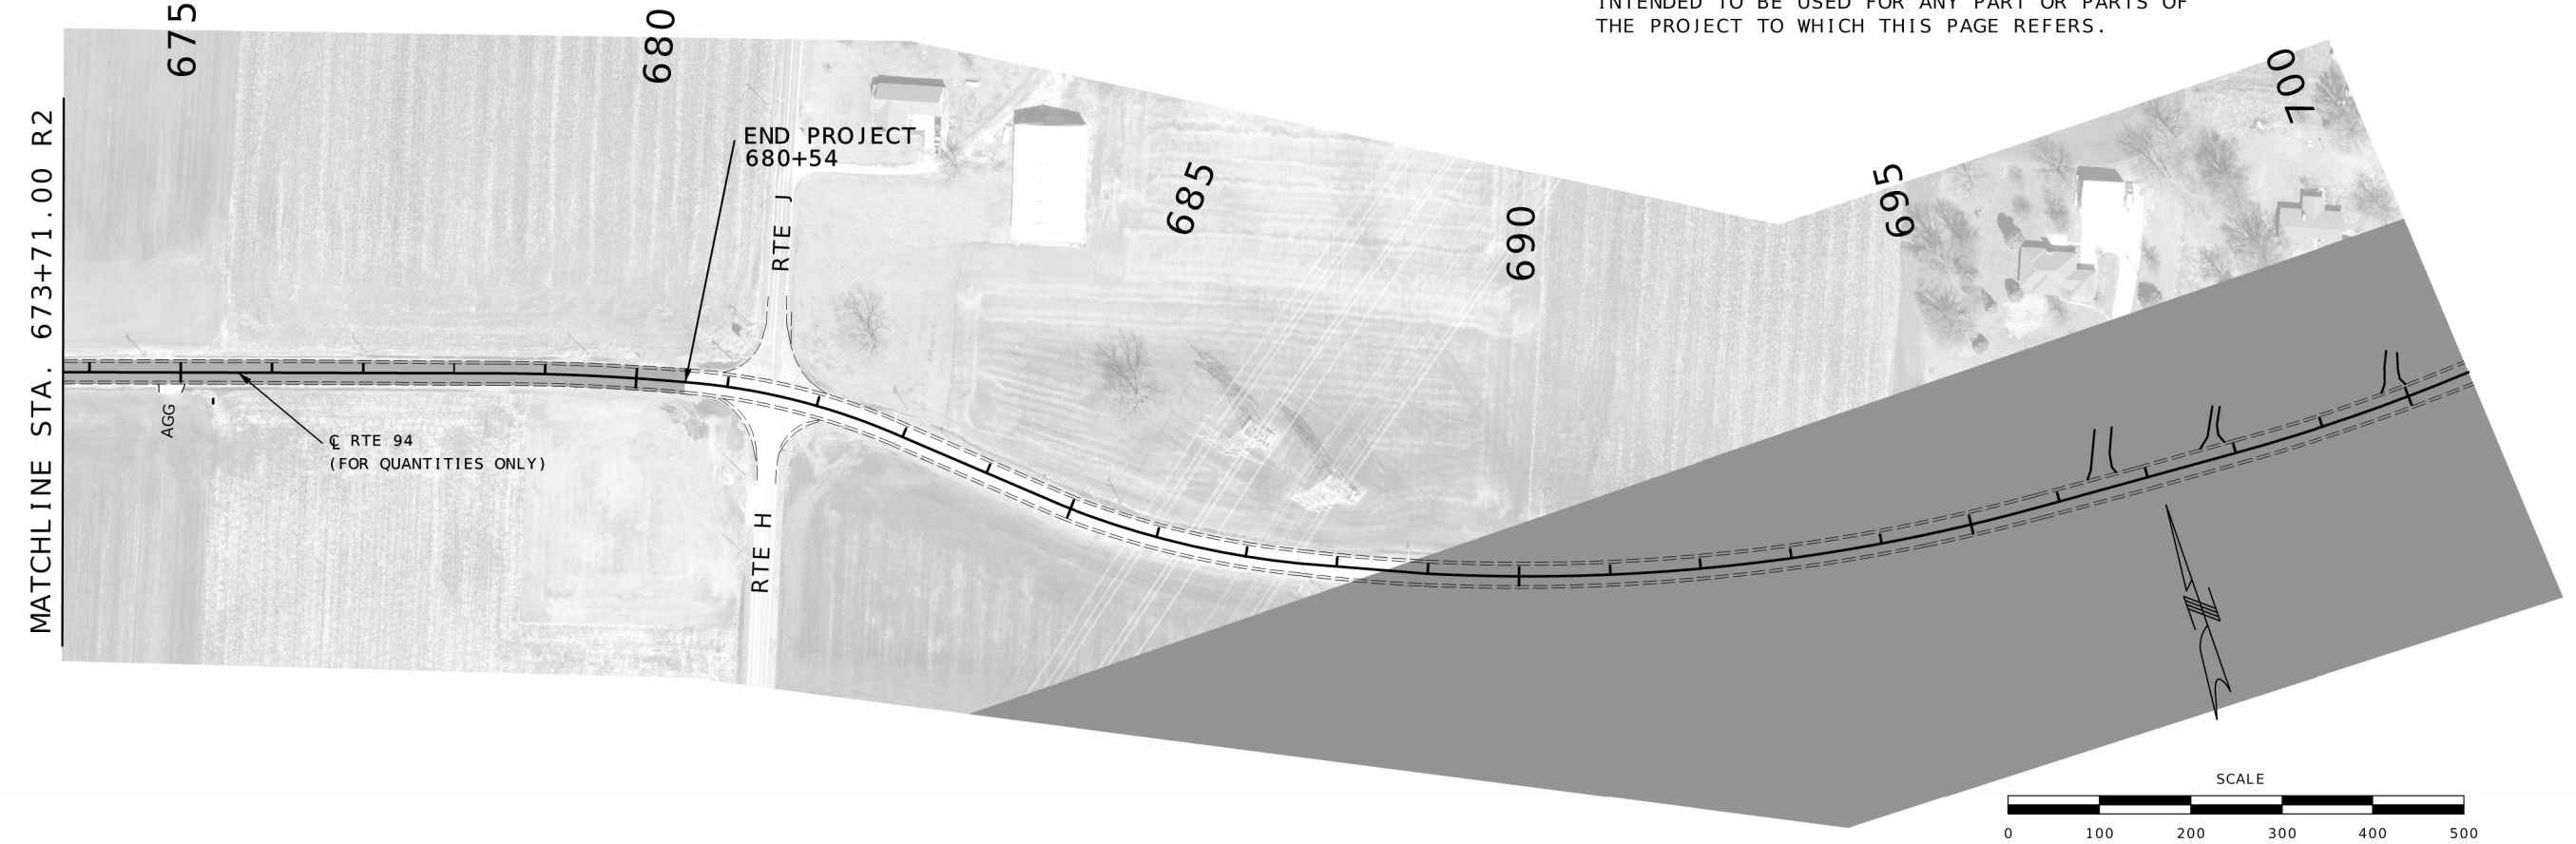

2" MILL/FILL

DISCLAIMER
THE PROFESSIONAL WHOSE SIGNATURE AND PERSONAL SEAL APPEAR HEREON ASSUMES RESPONSIBILITY ONLY FOR WHAT APPEARS ON THIS PAGE, AND DISCLAIMS (PURSUANT TO SECTION 327.411 RSMO) SPECIFICATION, ESTIMATES, REPORTS, OR OTHER DOCUMENTS OR INSTRUMENTS NOT SEALED BY THE UNDERSIGNED PROFESSIONAL RELATING TO OR INTENDED TO BE USED FOR ANY PART OR PARTS OF THE PROJECT TO WHICH THIS PAGE REFERS.

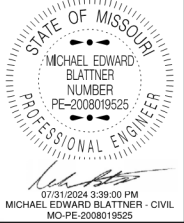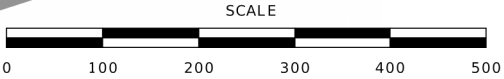

DATE PREPARED 7/26/2024	
ROUTE 94	STATE MO
DISTRICT SL	SHEET NO. 10
COUNTY ST. CHARLES	
JOB NO. JSL0011	
CONTRACT ID.	

PROJECT NO.
BRIDGE NO.

DATE	DESCRIPTION


MISSOURI HIGHWAYS AND TRANSPORTATION COMMISSION

105 WEST CAPITOL
JEFFERSON CITY, MO 65102
1-888-ASK-MODOT (1-888-275-6636)




	
DATE PREPARED 7/26/2024	
ROUTE 94	STATE MO
DISTRICT SL	SHEET NO. 11
COUNTY ST. CHARLES	
JOB NO. JSL0011	
CONTRACT ID.	
PROJECT NO.	
BRIDGE NO.	
	
MISSOURI HIGHWAYS AND TRANSPORTATION COMMISSION	
105 WEST CAPITOL JEFFERSON CITY, MO 65102 1-888-ASK-MODOT (1-888-275-6636)	
TRAFFIC CONTROL SHEET	

DISCLAIMER
THE PROFESSIONAL WHOSE SIGNATURE AND PERSONAL
SEAL APPEAR HEREON ASSUMES RESPONSIBILITY
ONLY FOR WHAT APPEARS ON THIS PAGE, AND
DISCLAIMS (PURSUANT TO SECTION 327.411 RSMO)
SPECIFICATION, ESTIMATES, REPORTS, OR OTHER
DOCUMENTS OR INSTRUMENTS NOT SEALED BY THE
UNDERSIGNED PROFESSIONAL RELATING TO OR
INTENDED TO BE USED FOR ANY PART OR PARTS OF
THE PROJECT TO WHICH THIS PAGE REFERS.

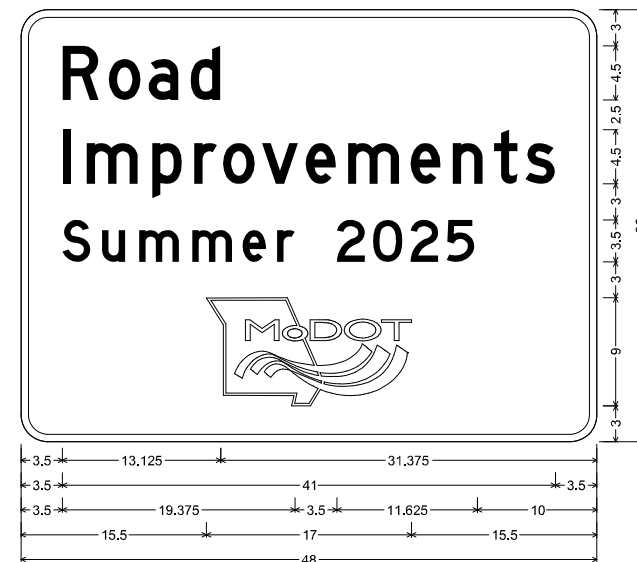

CONST-5-48 SH-FLAT SHEET;
2.250" Radius, 0.625" Border, White on, Blue;
"Road", D 85% spacing; "Improvements", D 85% spacing; "Summer 2025", D;
Table of letter and object lefts

R	3.500	o	7.375	a	10.625	d	14.125															
I	3.500	5.500	p	11.000	r	14.500	o	16.875	v	20.125	e	23.750	m	27.250	e	32.500	n	36.000	t	39.375	s	42.000
S	3.500	u	6.750	m	9.875	m	14.250	e	18.500	r	21.375	2	26.375	0	29.375	2	32.500	5	35.500			
15.500																						

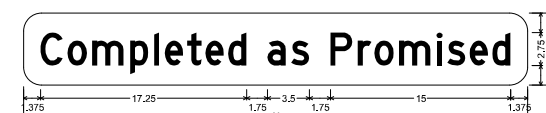

CONST-5P-42 SHF-FLAT SHEET FLUORESCENT;
1.500" Radius, No border, Yellow;


Completed as Promised Black D 65% spading:

"Completed as Promised" Black, D 65% spading;

Table of letter and object lists

C	o	m	p	l	e	t	e	d	a	s
1.375	3.625	5.750	8.875	10.875	11.750	13.625	15.125	17.000	20.375	22.250
P	r	a	m	l	s	e	d			
25.625	27.875	29.250	31.250	34.500	35.250	37.125	39.000			

NOT TO SCALE

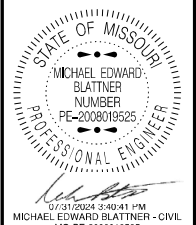

DATE PREPARED

DATE PREPARED
7/26/2024

ROUTE	STATE
94	MO

DISTRICT	SHEET NO.
SL	12


COUNTY
ST. CHARLES

JOB NO.
JSL0011

CONTRACT ID.


PROJECT NO.

BRIDGE NO.

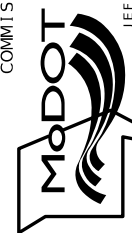[illegible]MISSOURI HIGHWAYS AND TRANSPORTATION
COMMISSION

105 WEST CAPITOL
JEFFERSON CITY, MO 65102
1-888-ASK-MODOT (1-888-275-6636)

TRAFFIC CONTROL SHEET
POINT OF PRESENCE SIGNS

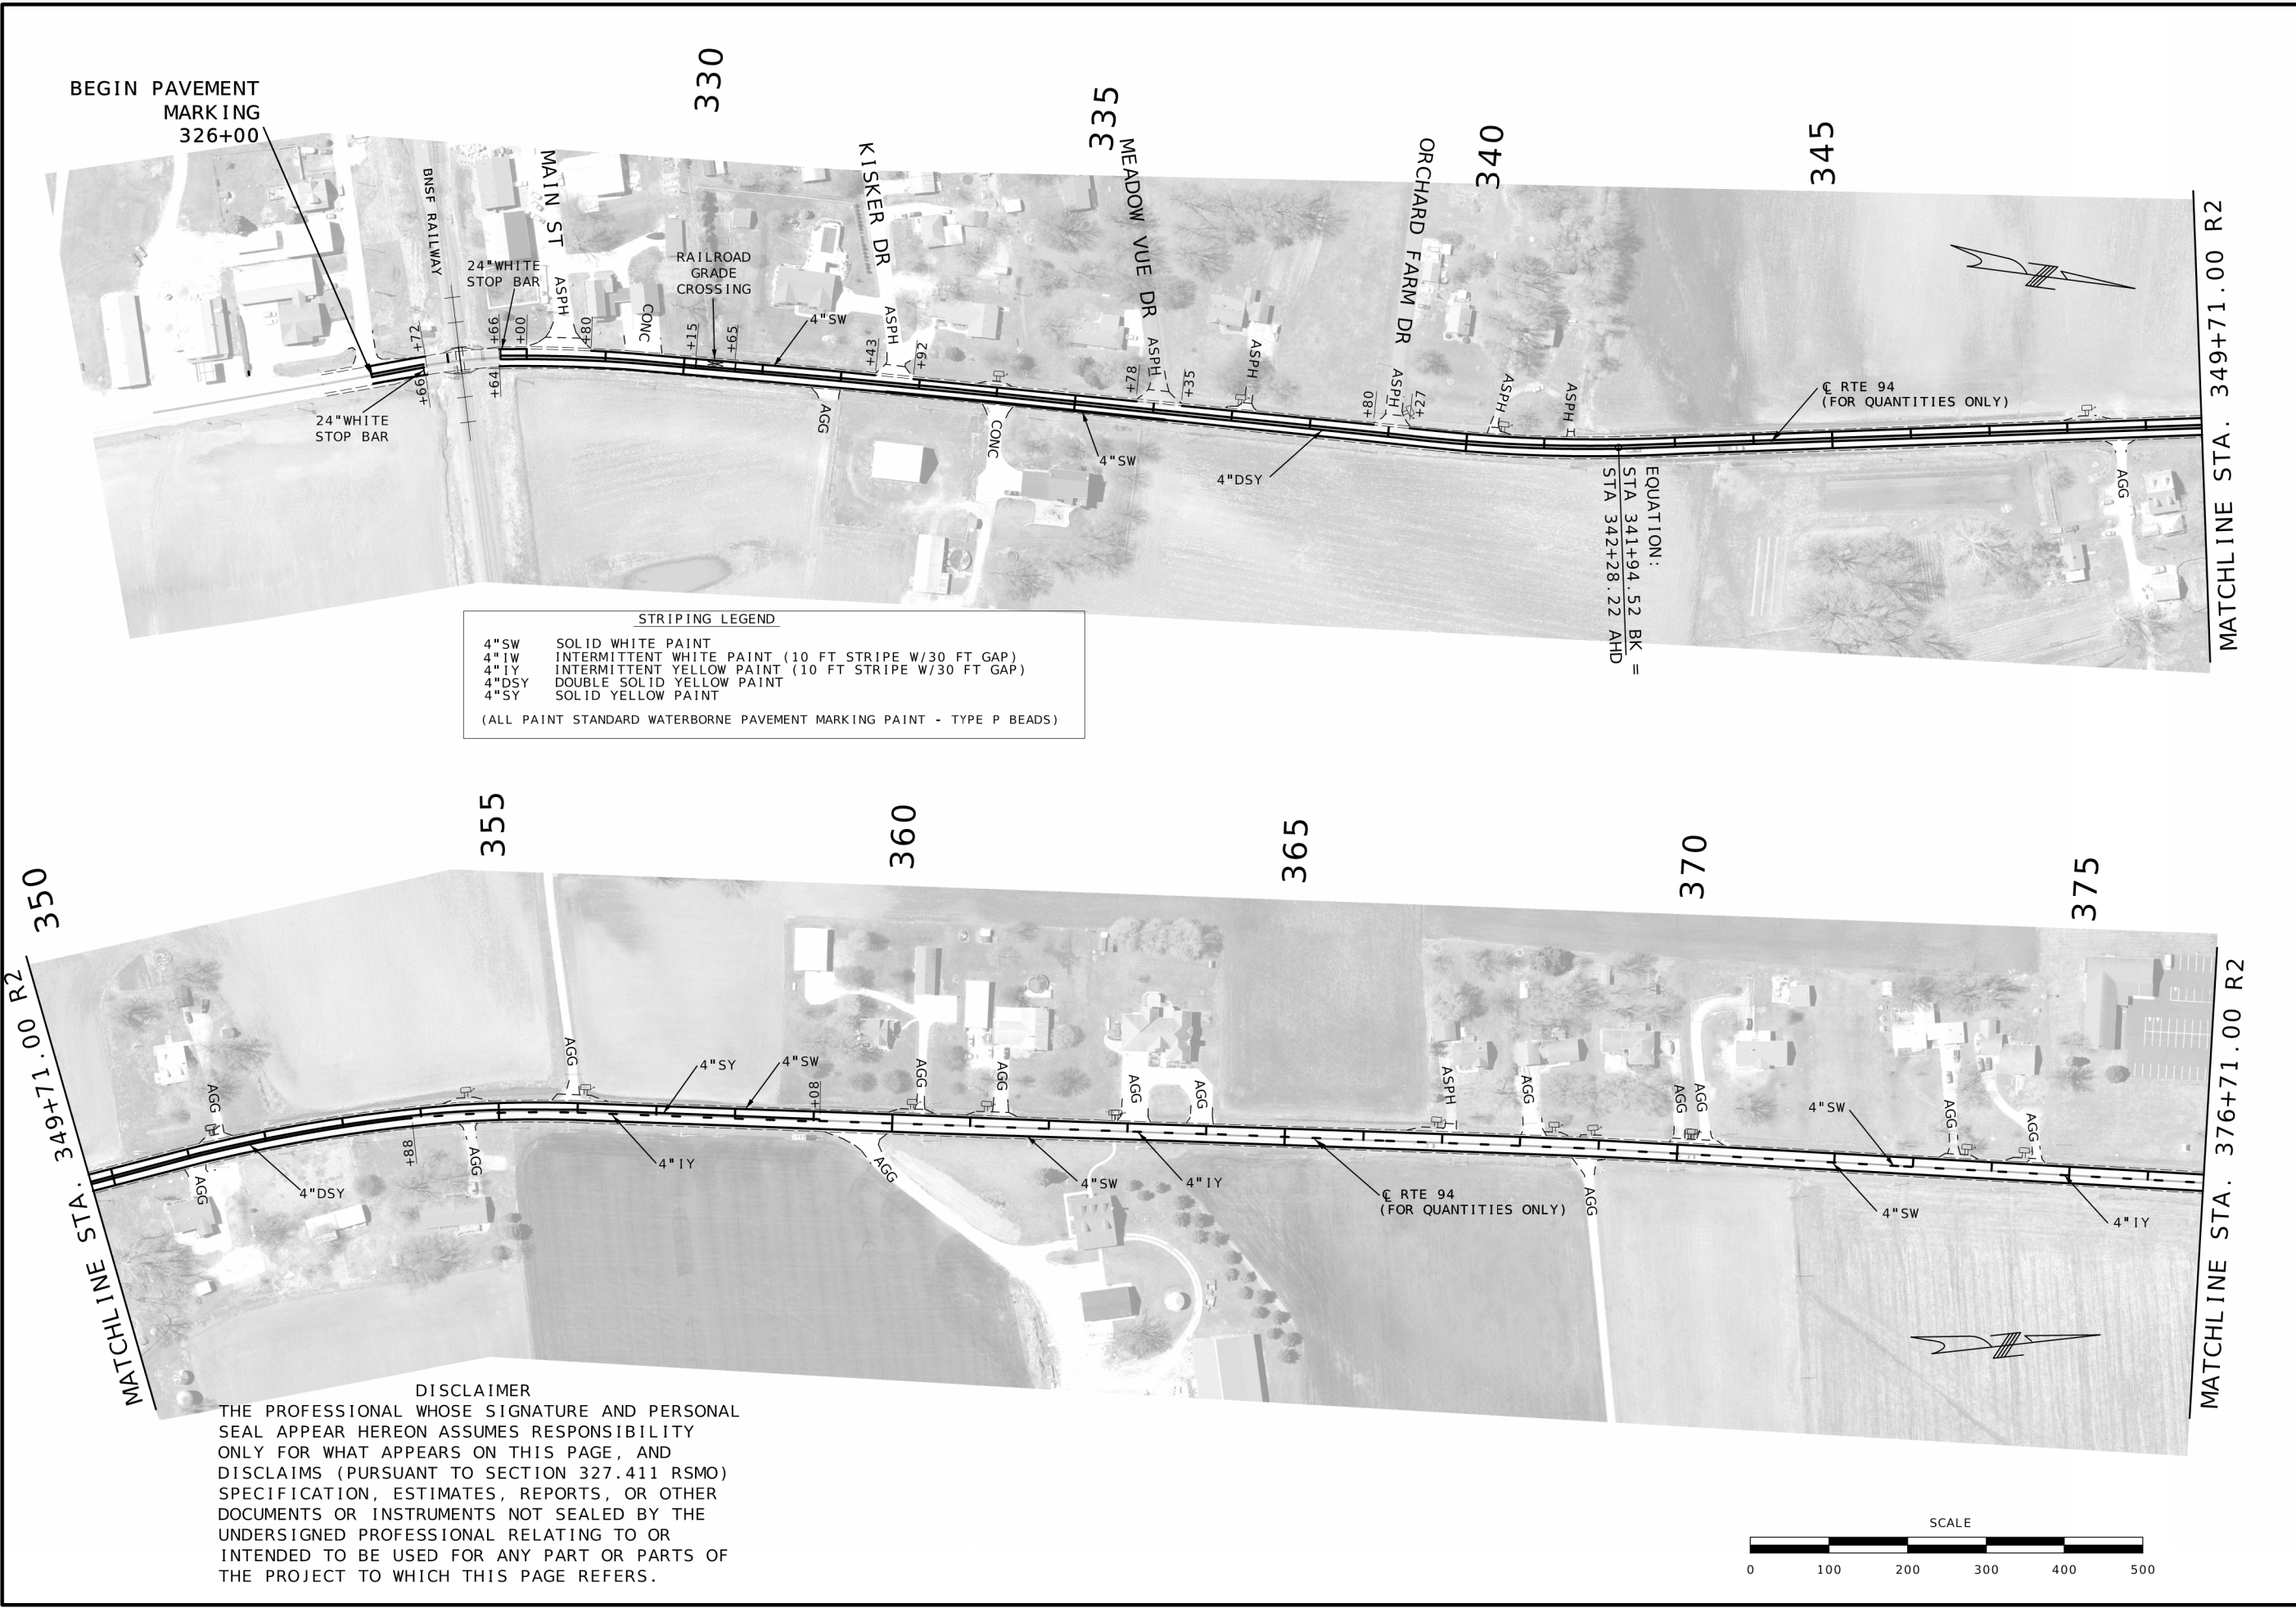

STATE OF MISSOURI

MICHAEL EDWARD BLATTNER

NUMBER

PE-2008019525

PROFESSIONAL ENGINEER

07/31/2024 9:41:57 PM

MICHAEL EDWARD BLATTNER, CIVIL

MO PE-2008019525

DATE PREPARED
7/26/2024

ROUTE
94

DISTRICT
SL

STATE
MO

SHEET NO.
13

COUNTY
ST. CHARLES

JOB NO.
JSL0011

CONTRACT ID.

PROJECT NO.

BRIDGE NO.


DESCRIPTION	DATE

MISSOURI HIGHWAYS AND TRANSPORTATION COMMISSION



105 WEST CAPITOL
JEFFERSON CITY, MO 65102
1-888-ASK-MODOT (1-888-275-6636)

PAVEMENT MARKING SHEETS

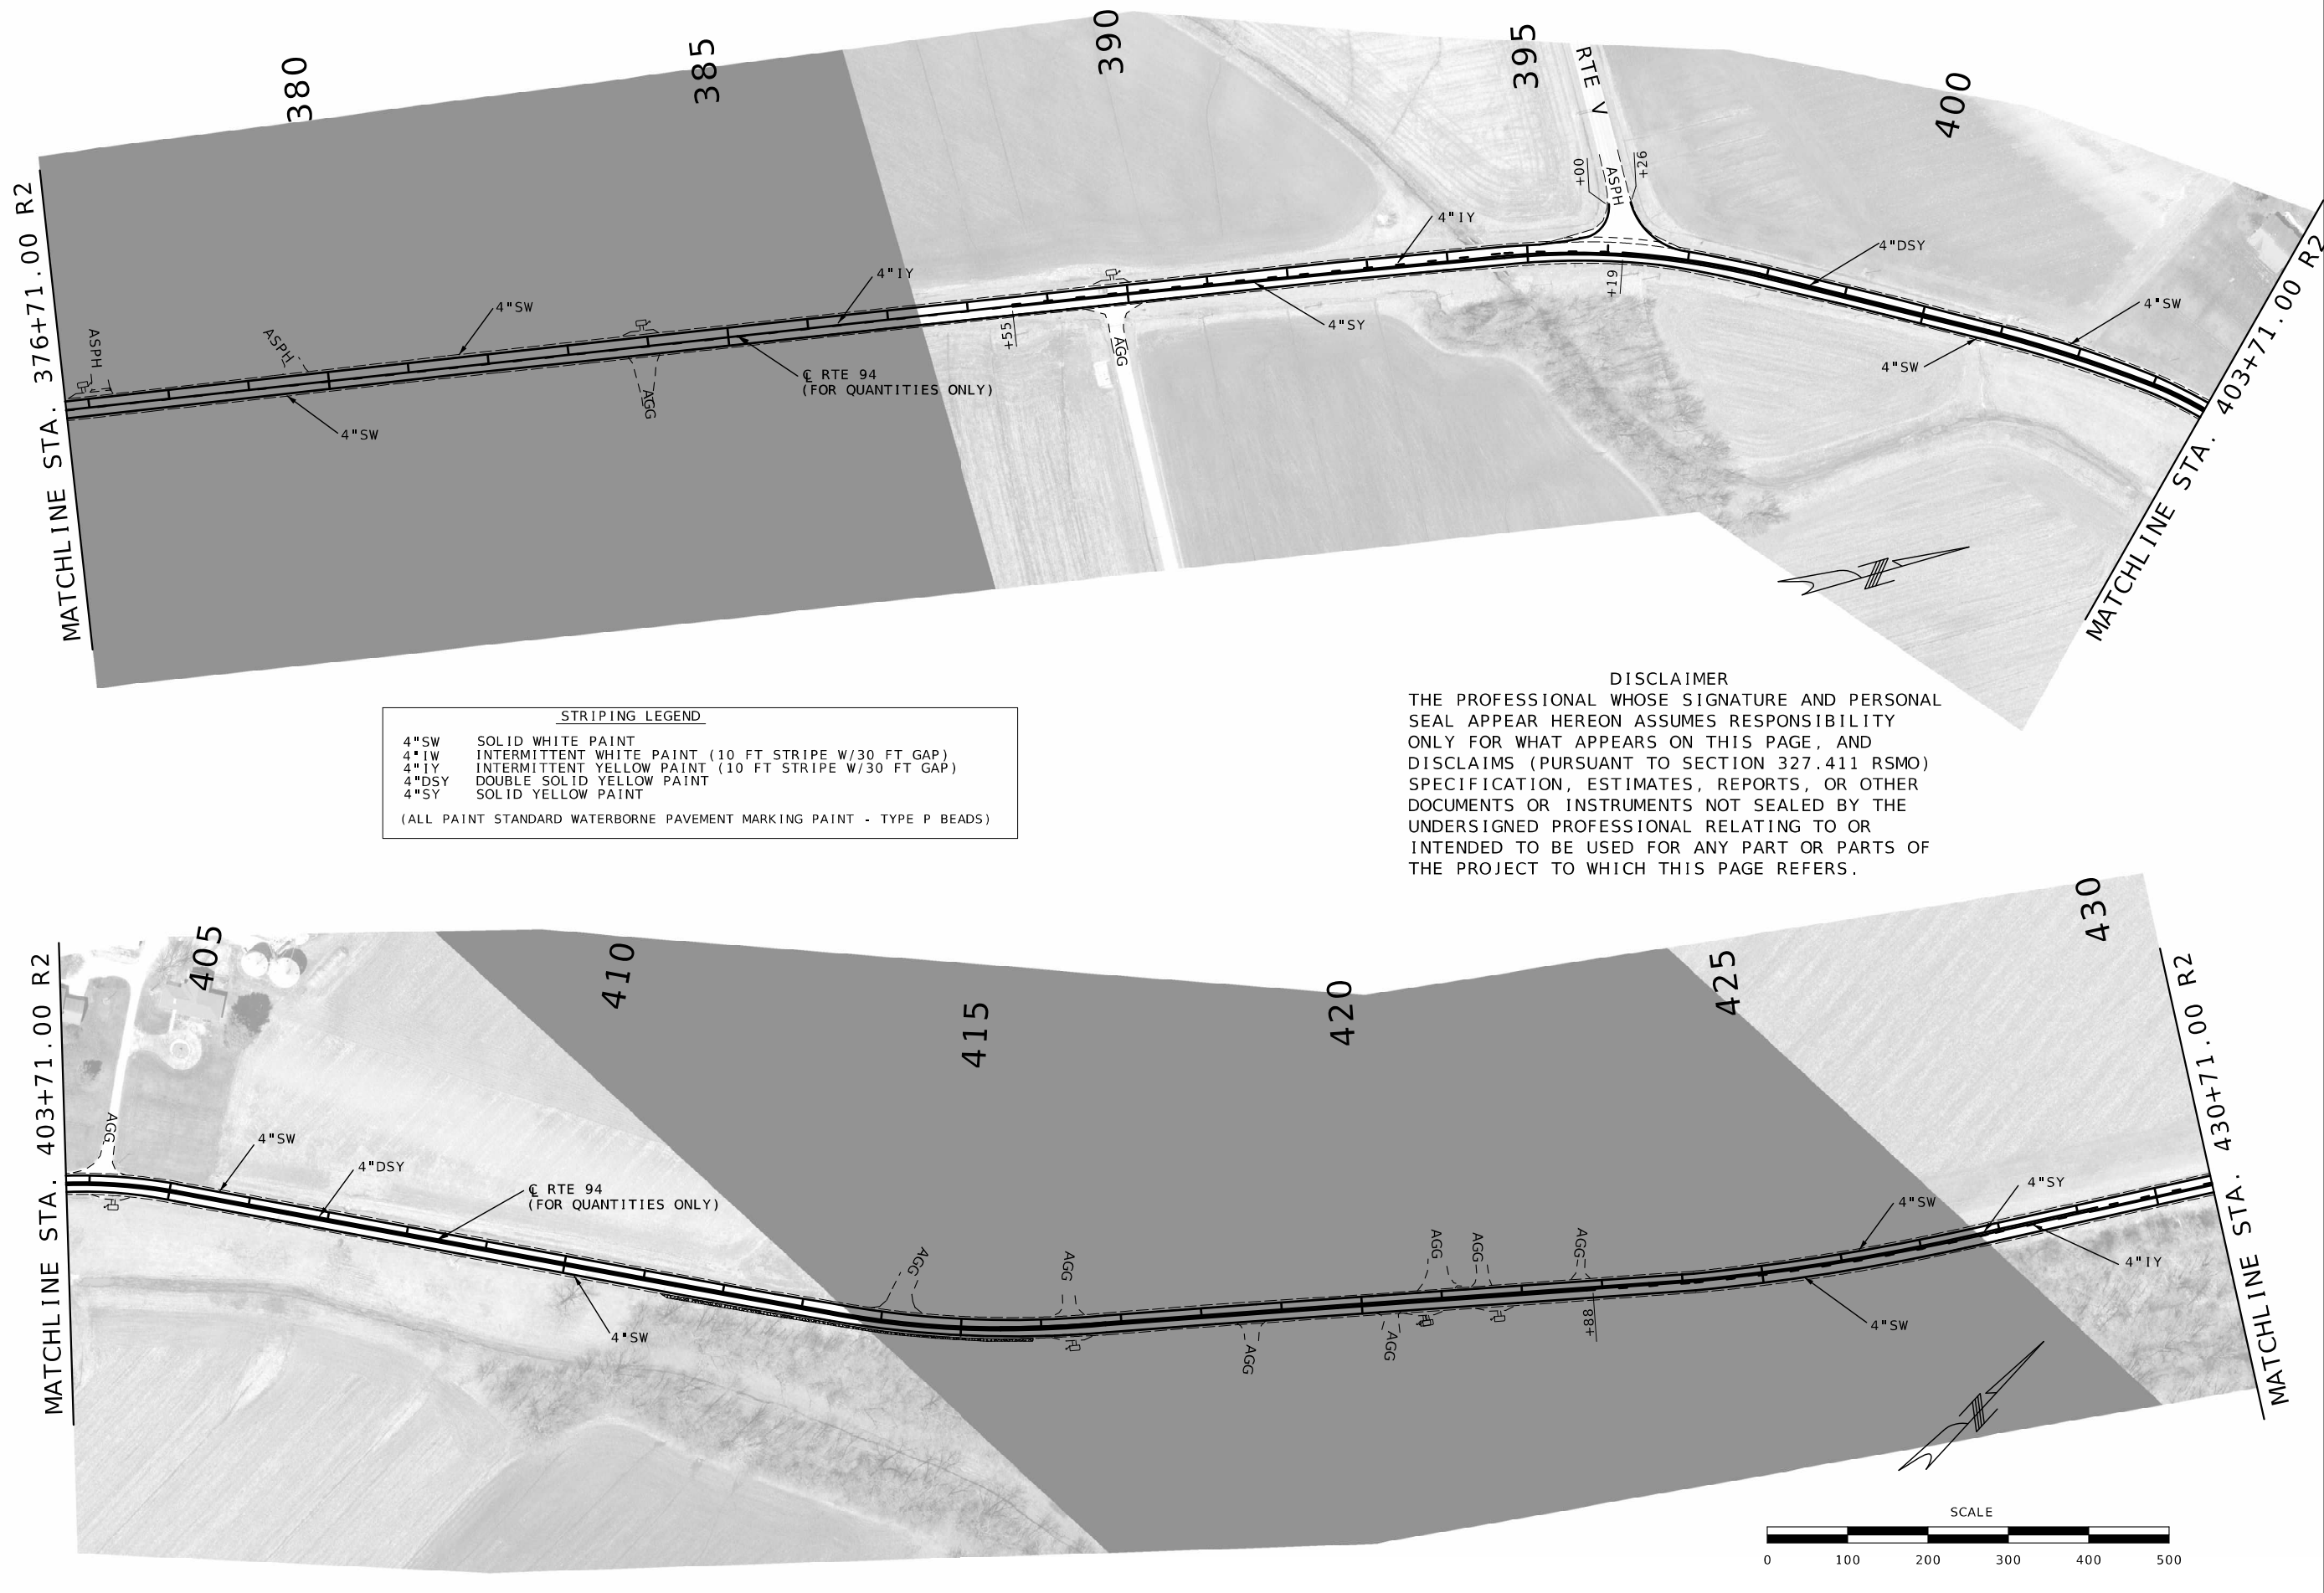

STRIPING LEGEND	
4"SW	SOLID WHITE PAINT
4"IW	INTERMITTENT WHITE PAINT (10 FT STRIPE W/30 FT GAP)
4" IY	INTERMITTENT YELLOW PAINT (10 FT STRIPE W/30 FT GAP)
4"DSY	DOUBLE SOLID YELLOW PAINT
4"SY	SOLID YELLOW PAINT
(ALL PAINT STANDARD WATERBORNE PAVEMENT MARKING PAINT - TYPE P BEADS)	

DISCLAIMER
THE PROFESSIONAL WHOSE SIGNATURE AND PERSONAL SEAL APPEAR HEREON ASSUMES RESPONSIBILITY ONLY FOR WHAT APPEARS ON THIS PAGE, AND DISCLAIMS (PURSUANT TO SECTION 327.411 RSMO) SPECIFICATION, ESTIMATES, REPORTS, OR OTHER DOCUMENTS OR INSTRUMENTS NOT SEALED BY THE UNDERSIGNED PROFESSIONAL RELATING TO OR INTENDED TO BE USED FOR ANY PART OR PARTS OF THE PROJECT TO WHICH THIS PAGE REFERS.

STATE OF MISSOURI

MICHAEL EDWARD SLATNER

NUMBER

PE-2008019525

PROFESSIONAL ENGINEER

07/31/2024 2:42:46 PM

MICHAEL EDWARD SLATNER - CIVIL

MO-PE-2008019525

DATE PREPARED
7/26/2024

ROUTE
94

DISTRICT
SL

COUNTY
ST. CHARLES

JOB NO.
JSL0011

CONTRACT ID.

PROJECT NO.


BRIDGE NO.

DATE	DESCRIPTION

MISSOURI HIGHWAYS AND TRANSPORTATION COMMISSION

105 WEST CAPITOL
JEFFERSON CITY, MO 65102
1-888-ASK-MODOT (1-888-275-6636)

PAVEMENT MARKING SHEETS

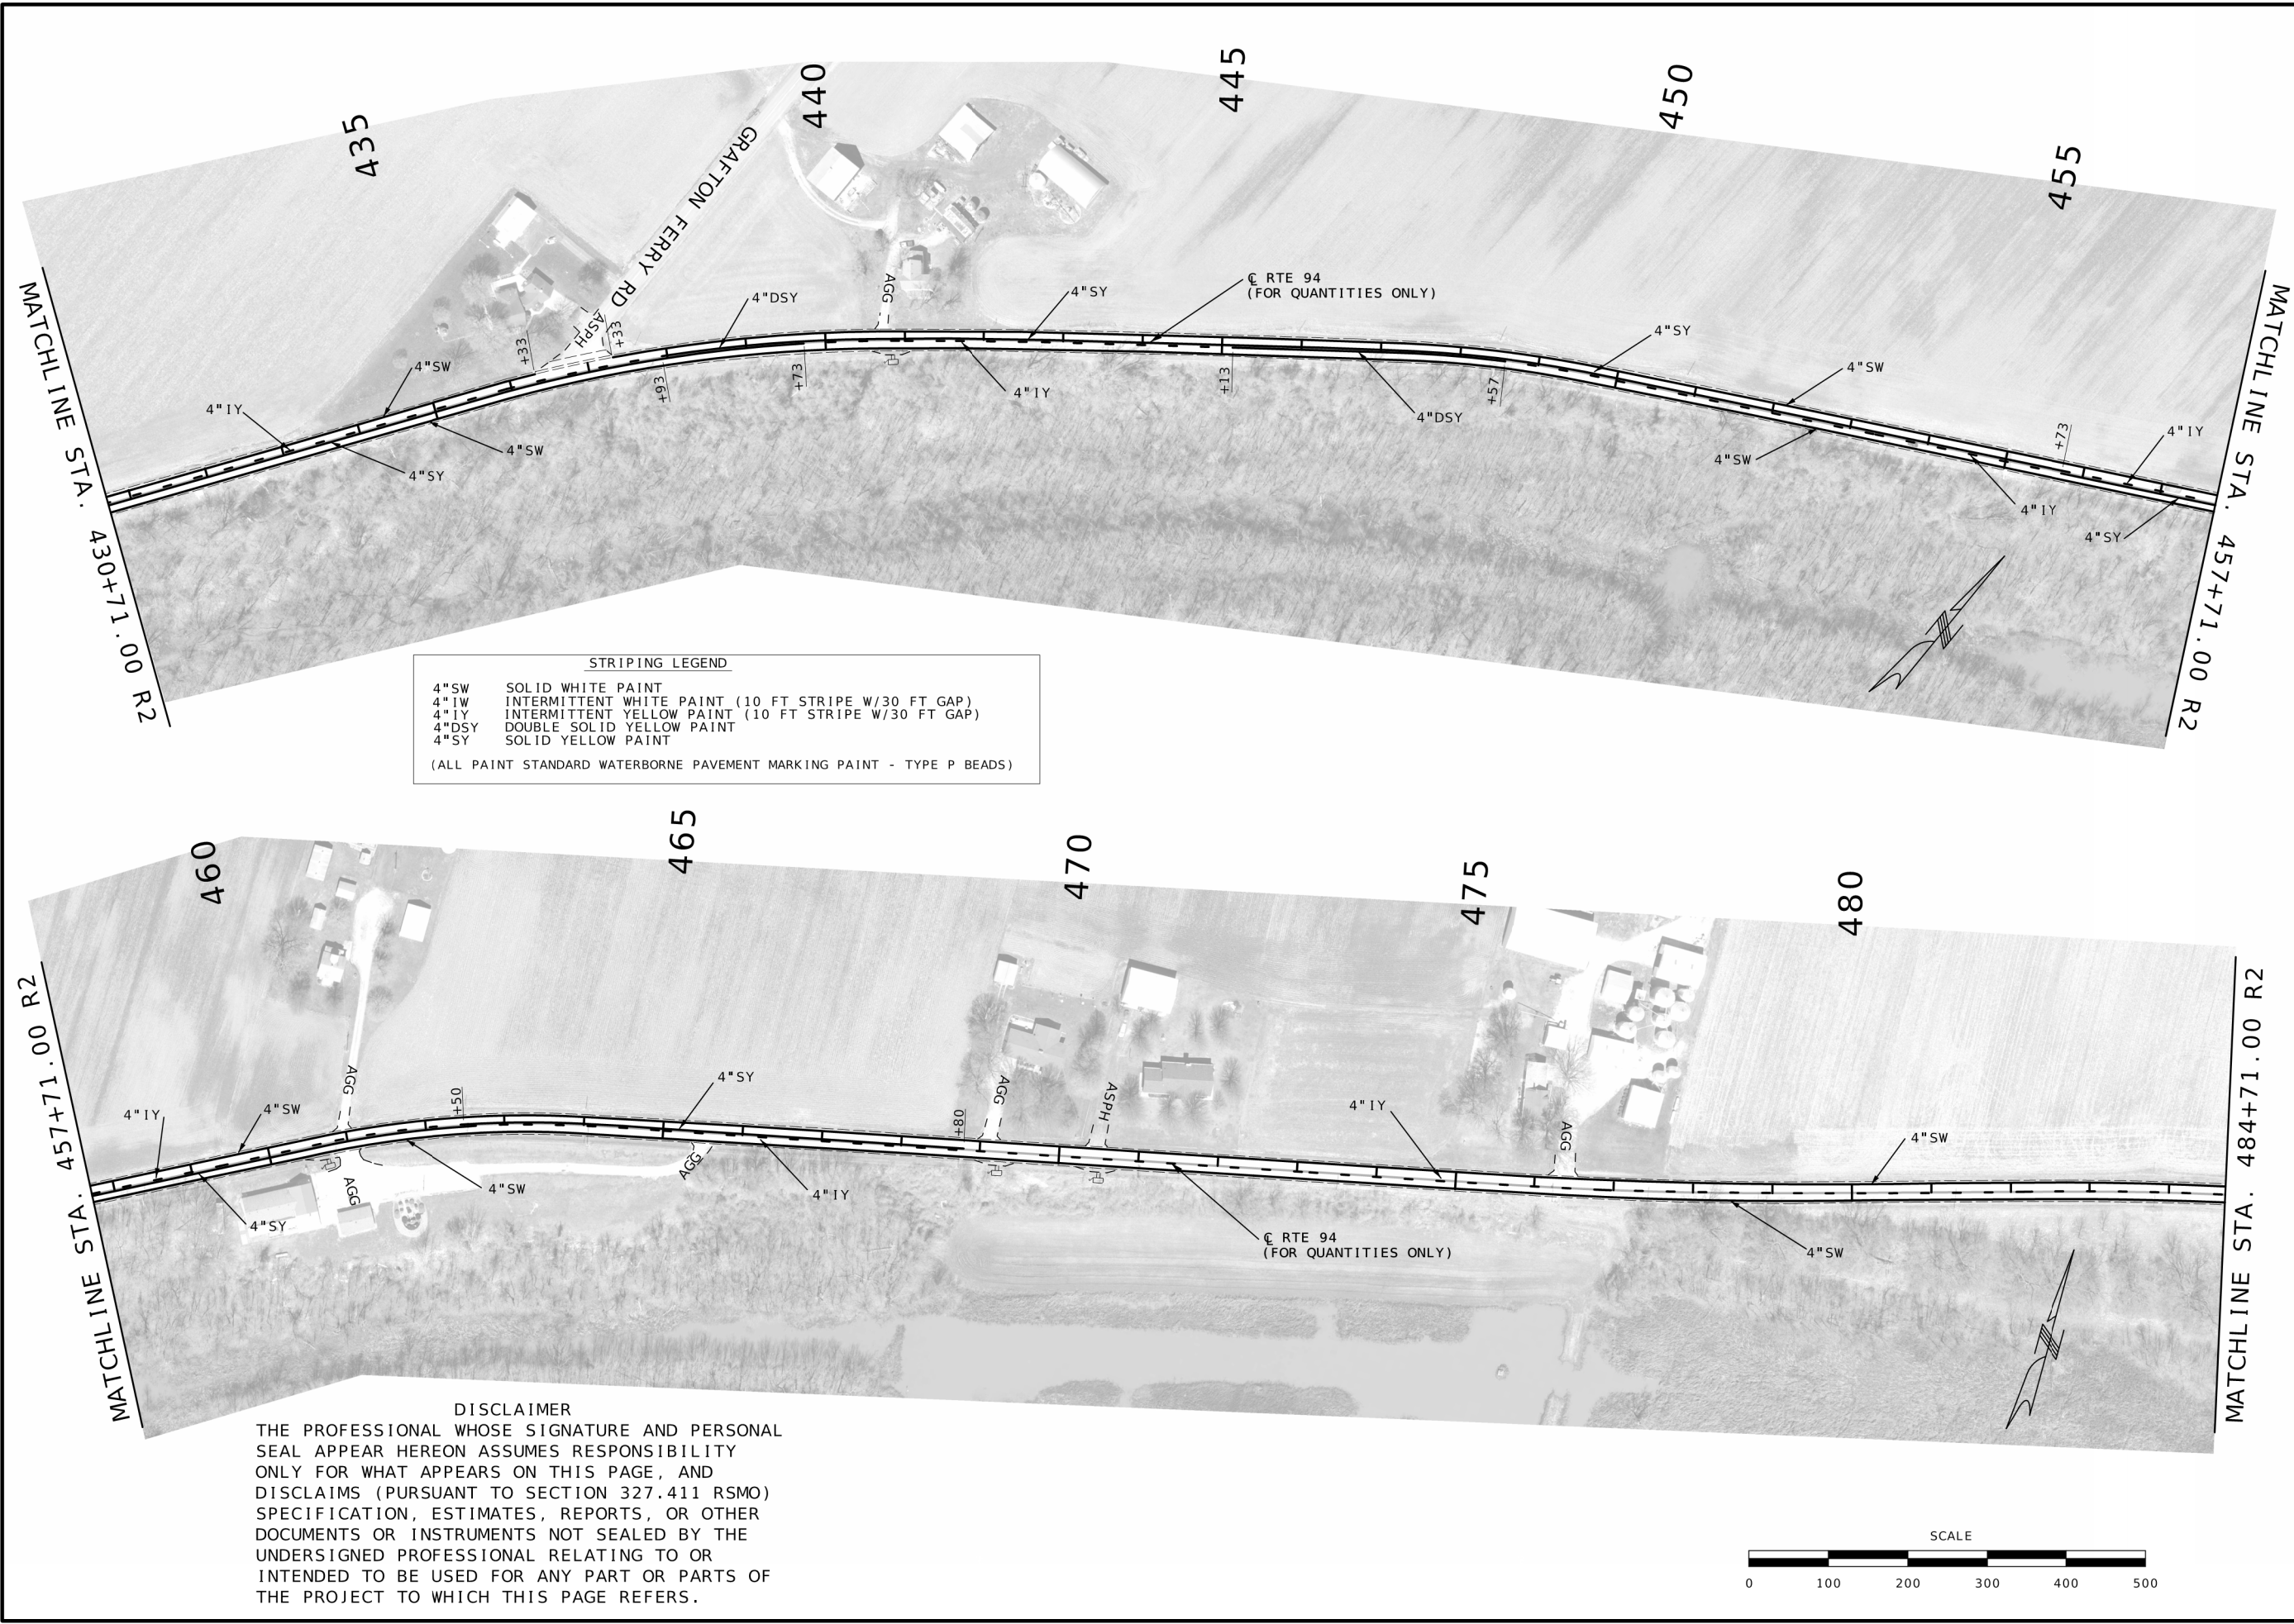

STATE OF MISSOURI

MICHAEL EDWARD BLATTNER

NUMBER

PE-2008019525

PROFESSIONAL ENGINEER

07/31/2024 3:43:39 PM

MICHAEL EDWARD BLATTNER, CIVIL

MO-PE-2008019525

DATE PREPARED

7/26/2024

ROUTE

94

STATE

MO

DISTRICT

SL

SHEET NO.

15

COUNTY

ST. CHARLES

JOB NO.

JSL0011

CONTRACT ID.

PROJECT NO.

BRIDGE NO.

DESCRIPTION

DATE

MISSOURI HIGHWAYS AND TRANSPORTATION COMMISSION

105 WEST CAPITOL

JEFFERSON CITY, MO 65102

1-888-ASK-MODOT (1-888-275-6636)


PAVEMENT MARKING SHEETS



STRIPING LEGEND


4"SW SOLID WHITE PAINT
4"IW INTERMITTENT WHITE PAINT (10 FT STRIPE W/30 FT GAP)
4" IY INTERMITTENT YELLOW PAINT (10 FT STRIPE W/30 FT GAP)
4"DSY DOUBLE SOLID YELLOW PAINT
4"SY SOLID YELLOW PAINT

(ALL PAINT STANDARD WATERBORNE PAVEMENT MARKING PAINT - TYPE P BEADS)

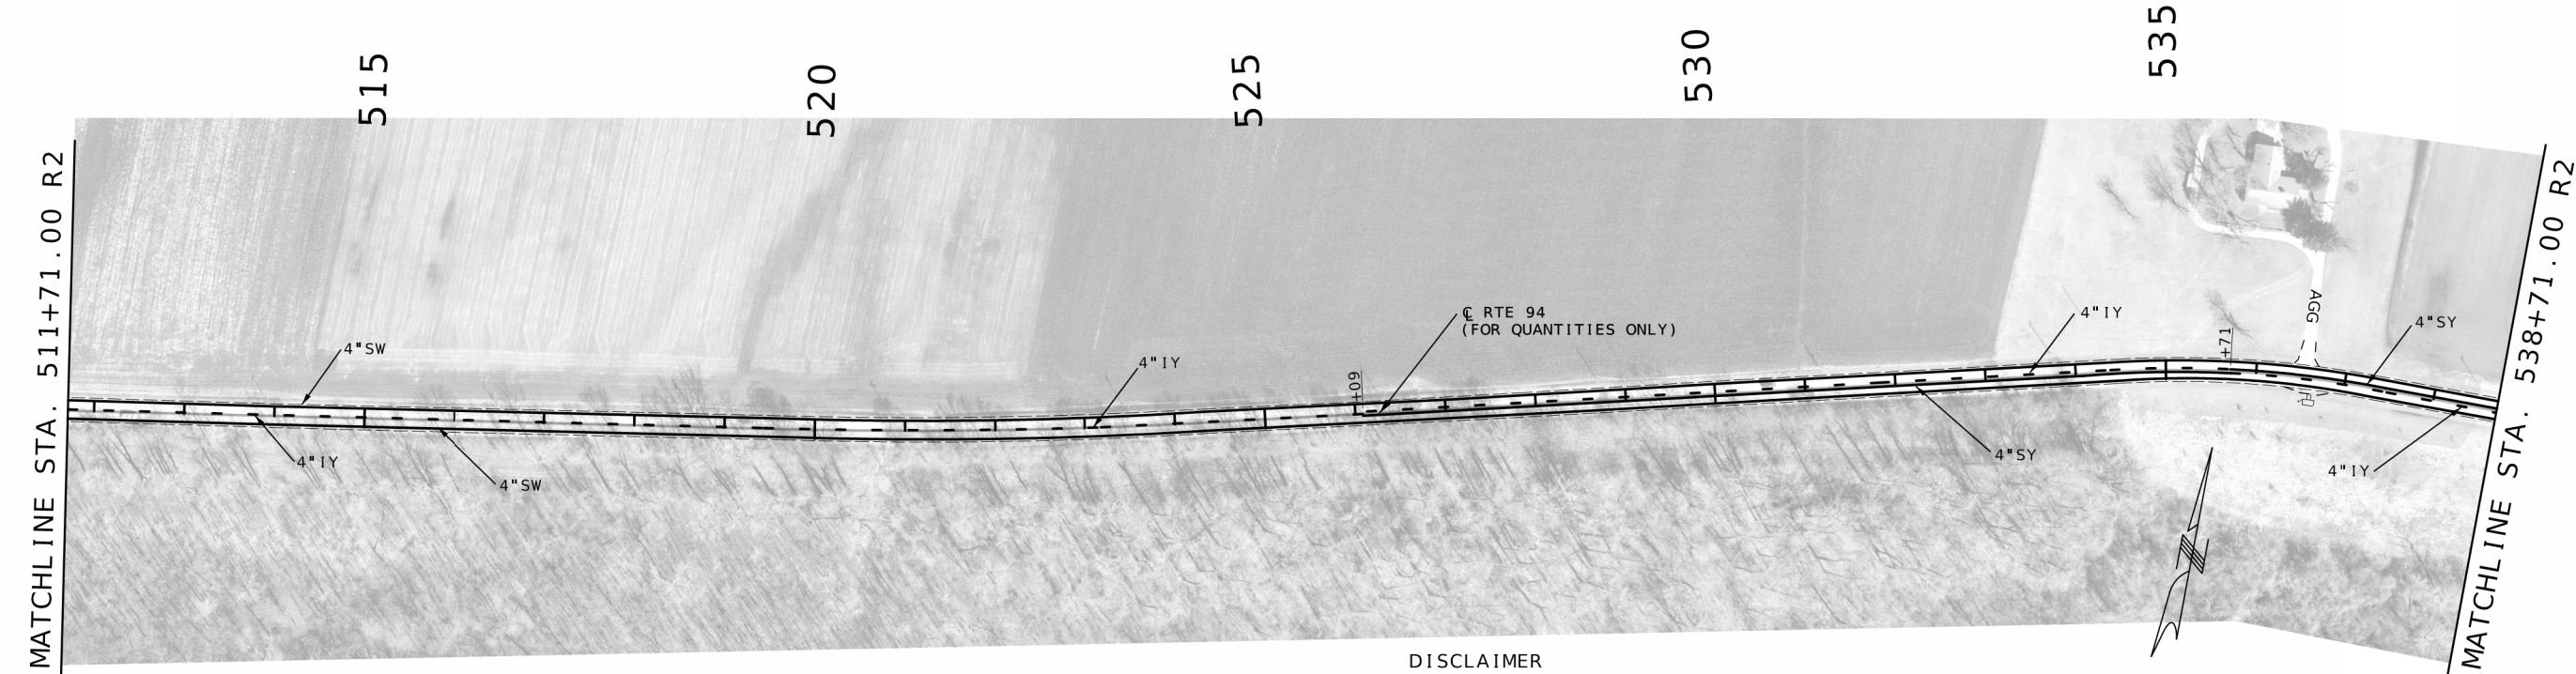

DISCLAIMER

THE PROFESSIONAL WHOSE SIGNATURE AND PERSONAL SEAL APPEAR HEREON ASSUMES RESPONSIBILITY ONLY FOR WHAT APPEARS ON THIS PAGE, AND DISCLAIMS (PURSUANT TO SECTION 327.411 RSMO) SPECIFICATION, ESTIMATES, REPORTS, OR OTHER DOCUMENTS OR INSTRUMENTS NOT SEALED BY THE UNDERSIGNED PROFESSIONAL RELATING TO OR INTENDED TO BE USED FOR ANY PART OR PARTS OF THE PROJECT TO WHICH THIS PAGE REFERS.

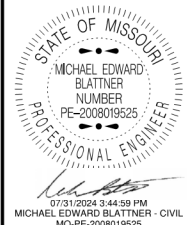

DATE PREPARED
7/26/2024

ROUTE
94

DISTRICT
SL

STATE
MO

SHEET NO.
16

COUNTY
ST. CHARLES

JOB NO.
JSL0011

CONTRACT ID.

PROJECT NO.

BRIDGE NO.


DATE	DESCRIPTION

MISSOURI HIGHWAYS AND TRANSPORTATION COMMISSION

MoDOT

105 WEST CAPITOL
JEFFERSON CITY, MO 65102
1-888-ASK-MODOT (1-888-275-6636)

PAVEMENT MARKING SHEETS

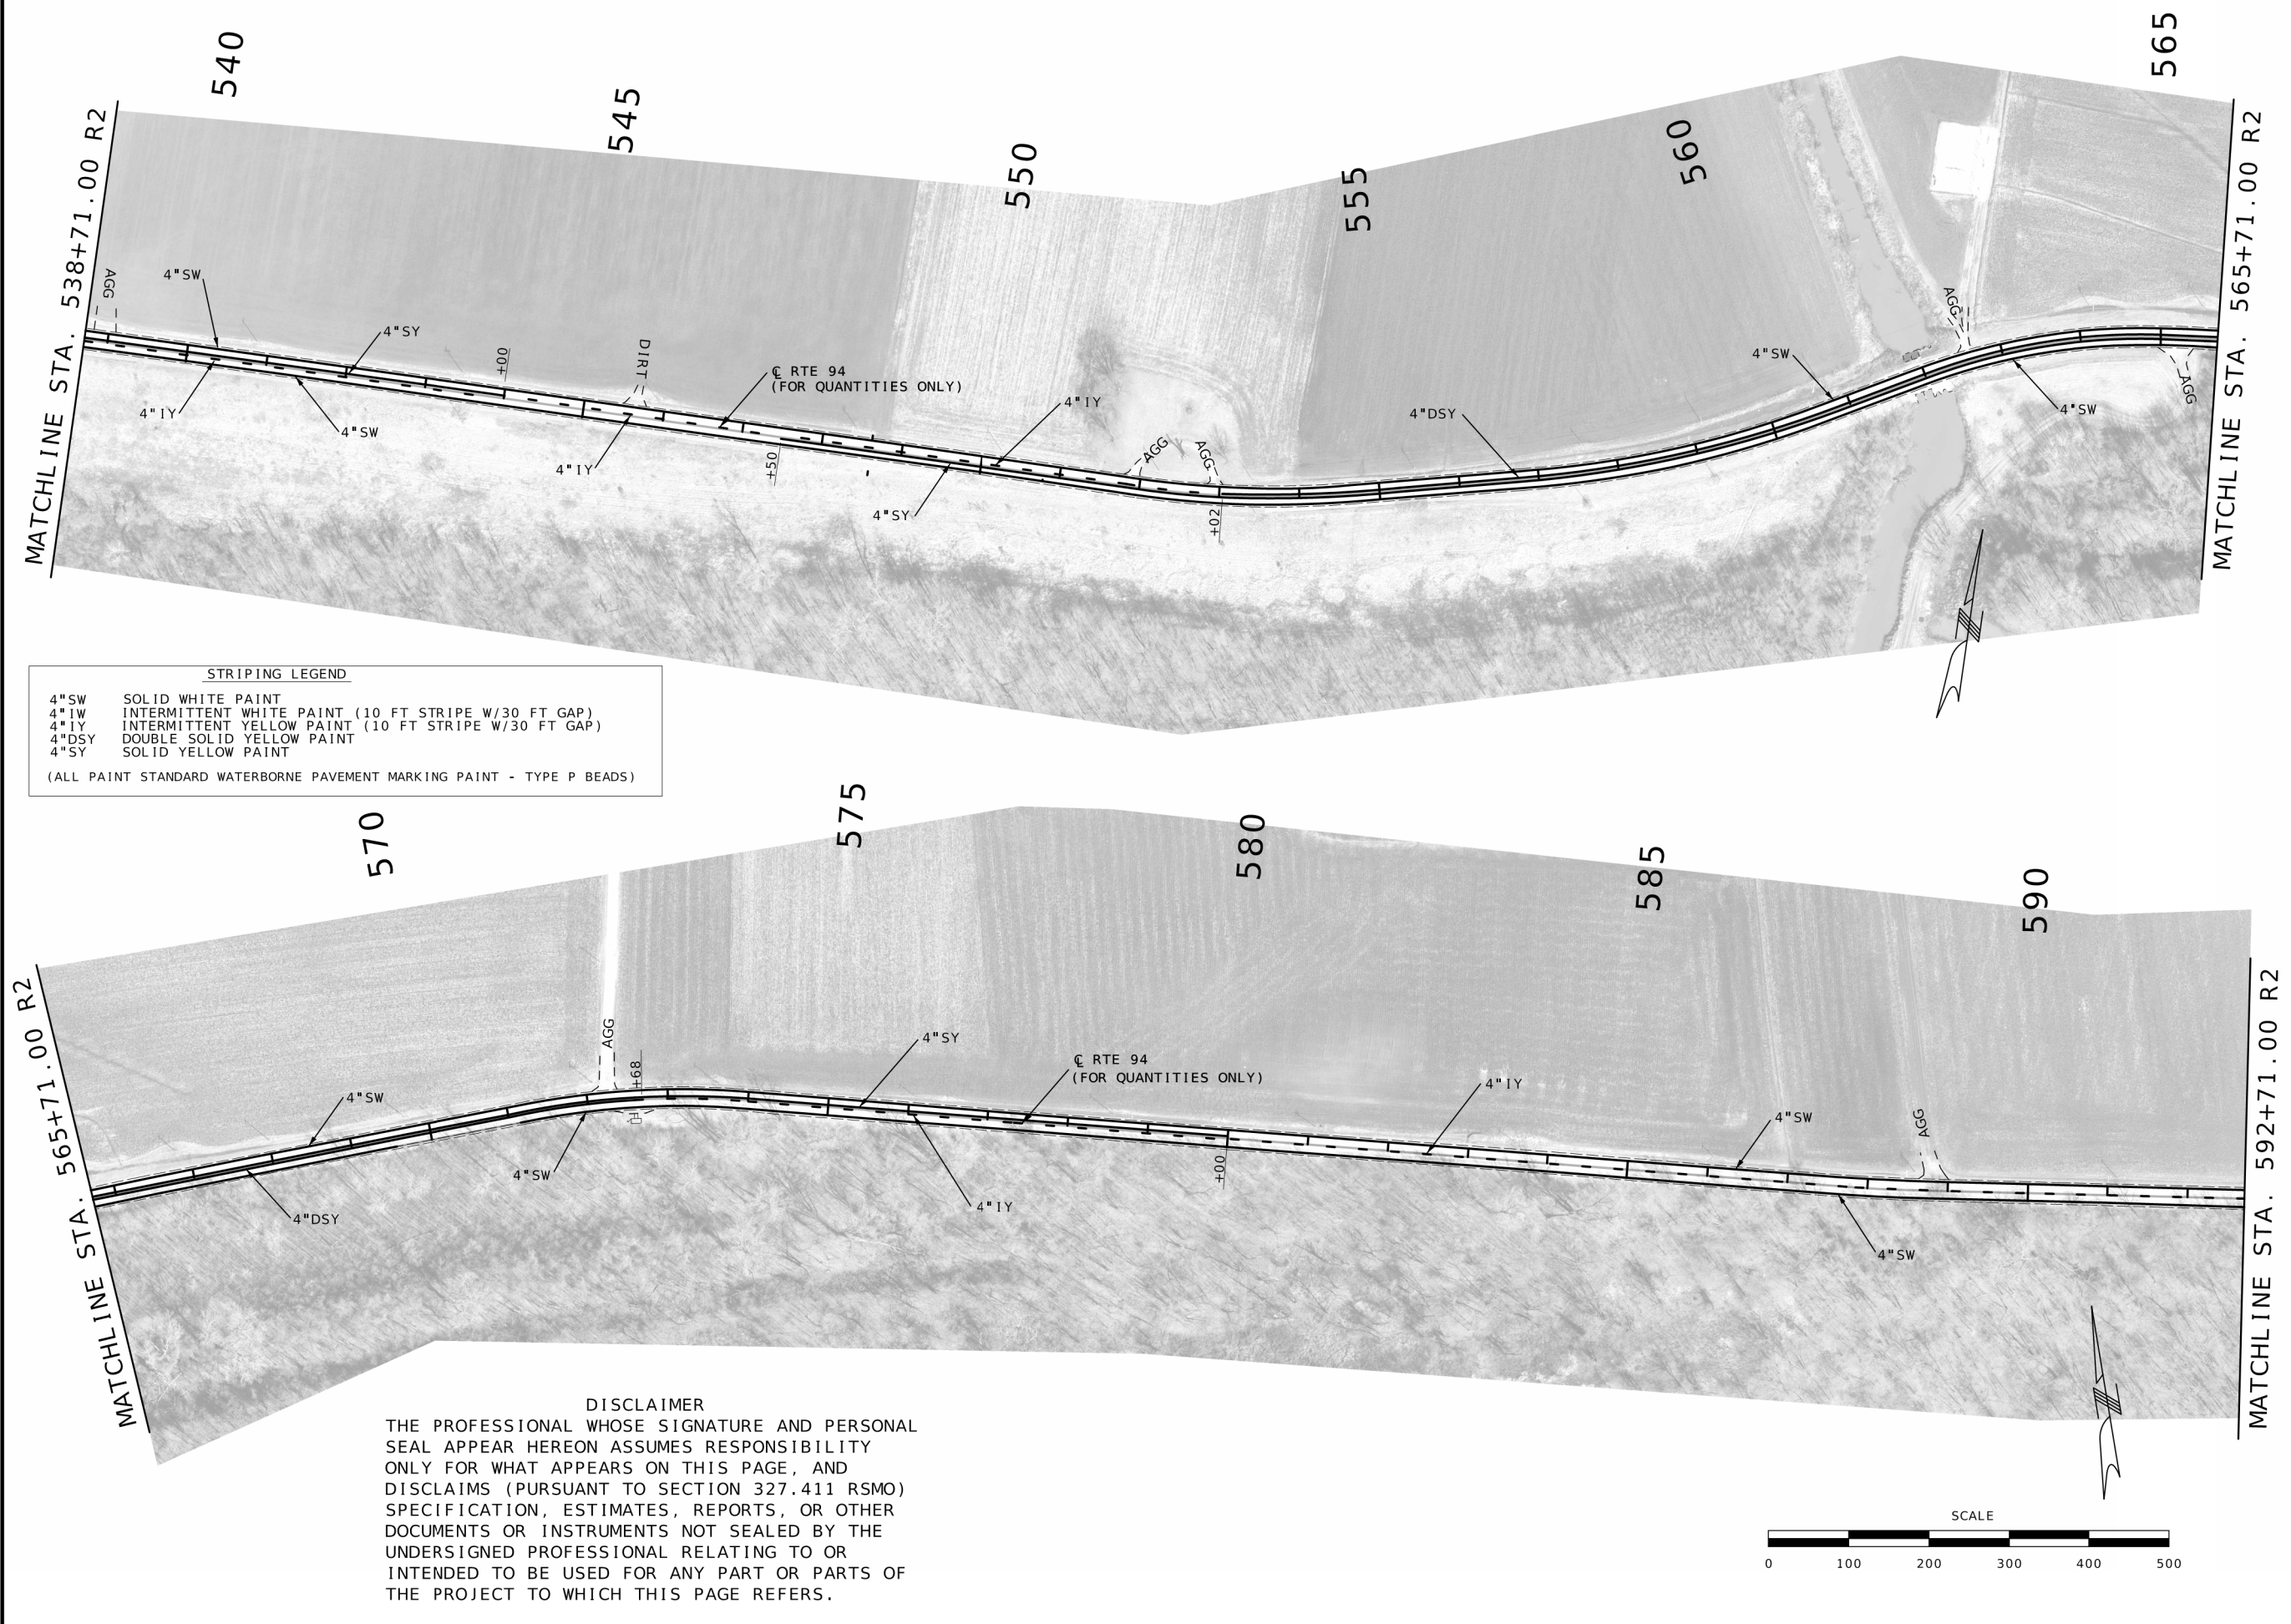

STRIPING LEGEND

- 4\"SW SOLID WHITE PAINT
4\"IW INTERMITTENT WHITE PAINT (10 FT STRIPE W/30 FT GAP)
4\"IY INTERMITTENT YELLOW PAINT (10 FT STRIPE W/30 FT GAP)
4\"DSY DOUBLE SOLID YELLOW PAINT
4\"SY SOLID YELLOW PAINT
(ALL PAINT STANDARD WATERBORNE PAVEMENT MARKING PAINT - TYPE P BEADS)

DISCLAIMER

THE PROFESSIONAL WHOSE SIGNATURE AND PERSONAL SEAL APPEAR HEREON ASSUMES RESPONSIBILITY ONLY FOR WHAT APPEARS ON THIS PAGE, AND DISCLAIMS (PURSUANT TO SECTION 327.411 RSMO) SPECIFICATION, ESTIMATES, REPORTS, OR OTHER DOCUMENTS OR INSTRUMENTS NOT SEALED BY THE UNDERSIGNED PROFESSIONAL RELATING TO OR INTENDED TO BE USED FOR ANY PART OR PARTS OF THE PROJECT TO WHICH THIS PAGE REFERS.

SCALE



DATE PREPARED
7/26/2024

ROUTE 94 STATE MO

DISTRICT SL SHEET NO. 17

COUNTY ST. CHARLES

JOB NO. JSL0011

CONTRACT ID.

PROJECT NO.


BRIDGE NO.

DATE	DESCRIPTION

MISSOURI HIGHWAYS AND TRANSPORTATION COMMISSION

105 WEST CAPITOL
JEFFERSON CITY, MO 65102
1-888-ASK-MODOT (1-888-275-6636)



PAVEMENT MARKING SHEET

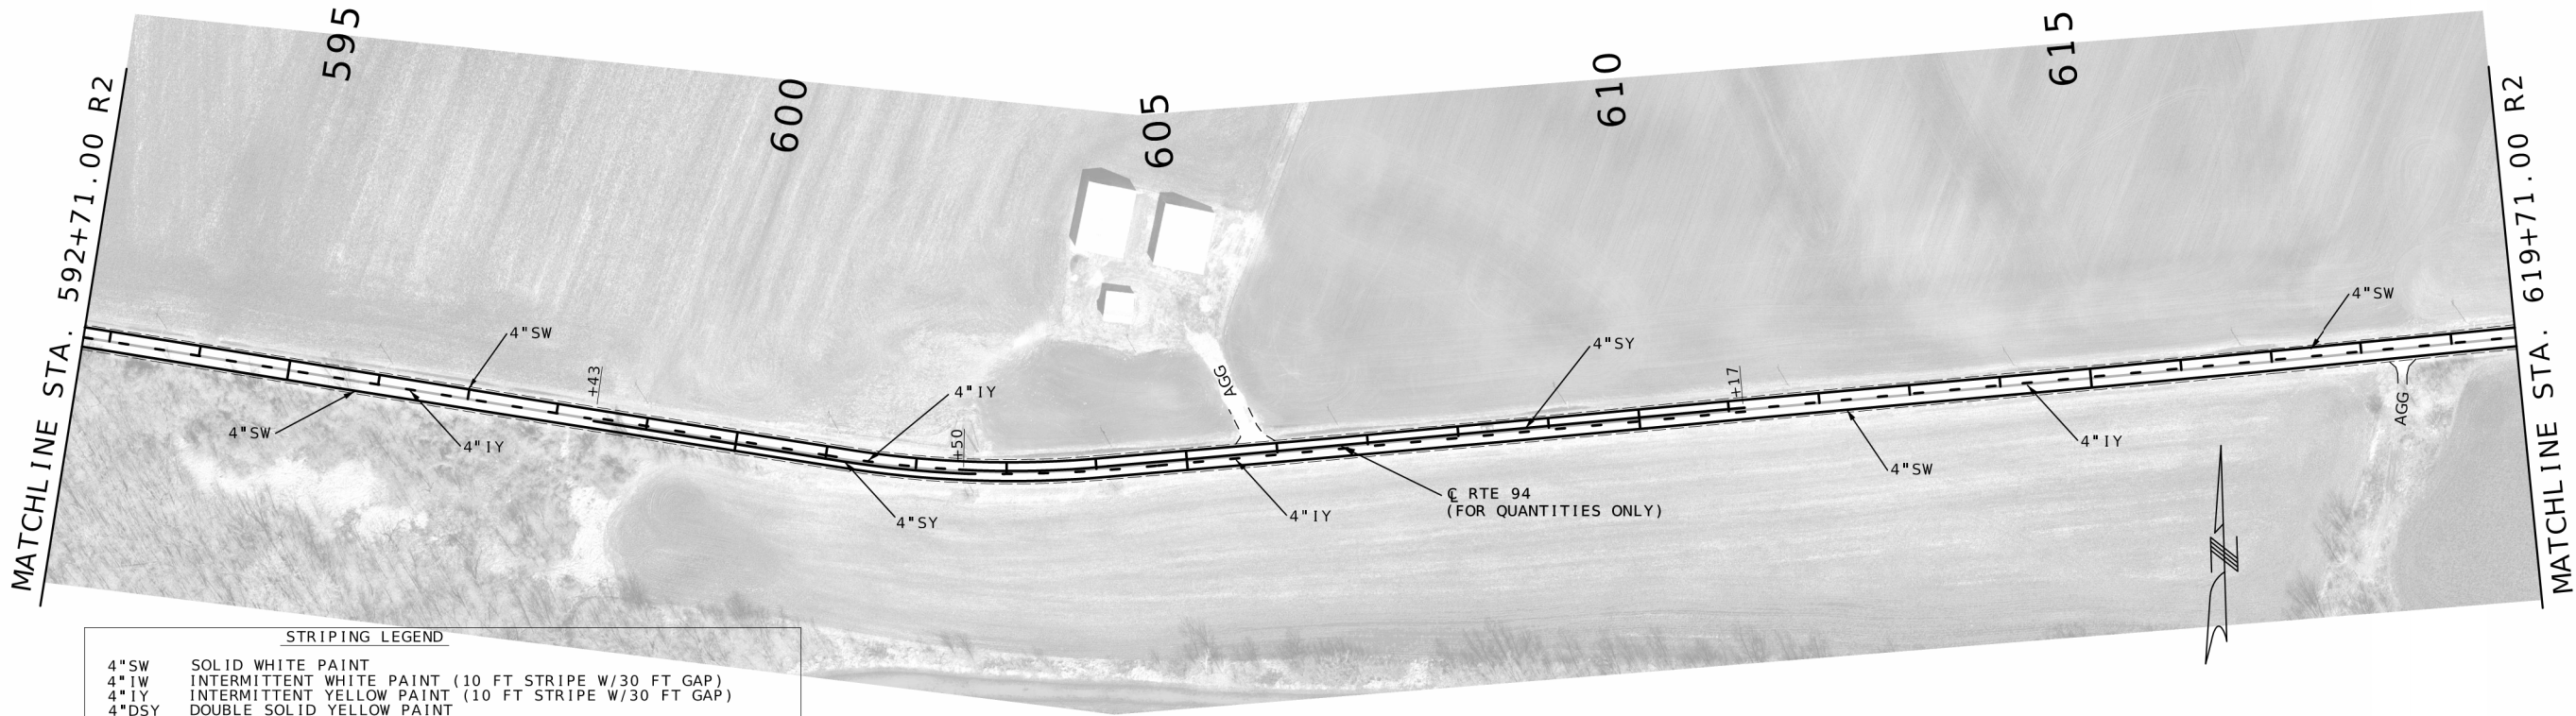

STRIPING LEGEND	
4"SW	SOLID WHITE PAINT
4"IW	INTERMITTENT WHITE PAINT (10 FT STRIPE W/30 FT GAP)
4"IY	INTERMITTENT YELLOW PAINT (10 FT STRIPE W/30 FT GAP)
4"DSY	DOUBLE SOLID YELLOW PAINT
4"SY	SOLID YELLOW PAINT
(ALL PAINT STANDARD WATERBORNE PAVEMENT MARKING PAINT - TYPE P BEADS)	



DISCLAIMER
THE PROFESSIONAL WHOSE SIGNATURE AND PERSONAL SEAL APPEAR HEREON ASSUMES RESPONSIBILITY ONLY FOR WHAT APPEARS ON THIS PAGE, AND DISCLAIMS (PURSUANT TO SECTION 327.411 RSMO) SPECIFICATION, ESTIMATES, REPORTS, OR OTHER DOCUMENTS OR INSTRUMENTS NOT SEALED BY THE UNDERSIGNED PROFESSIONAL RELATING TO OR INTENDED TO BE USED FOR ANY PART OR PARTS OF THE PROJECT TO WHICH THIS PAGE REFERS.

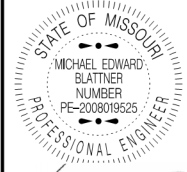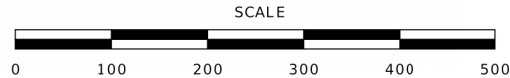

DATE PREPARED
7/26/2024

ROUTE
94

STATE
MO

DISTRICT
SL

SHEET NO.
18

COUNTY
ST. CHARLES

JOB NO.
JSL0011

CONTRACT ID.

PROJECT NO.


BRIDGE NO.

DATE	DESCRIPTION

MISSOURI HIGHWAYS AND TRANSPORTATION COMMISSION



105 WEST CAPITOL
JEFFERSON CITY, MO 65102
1-888-ASK-MODOT (1-888-275-6636)

PAVEMENT MARKING SHEETS

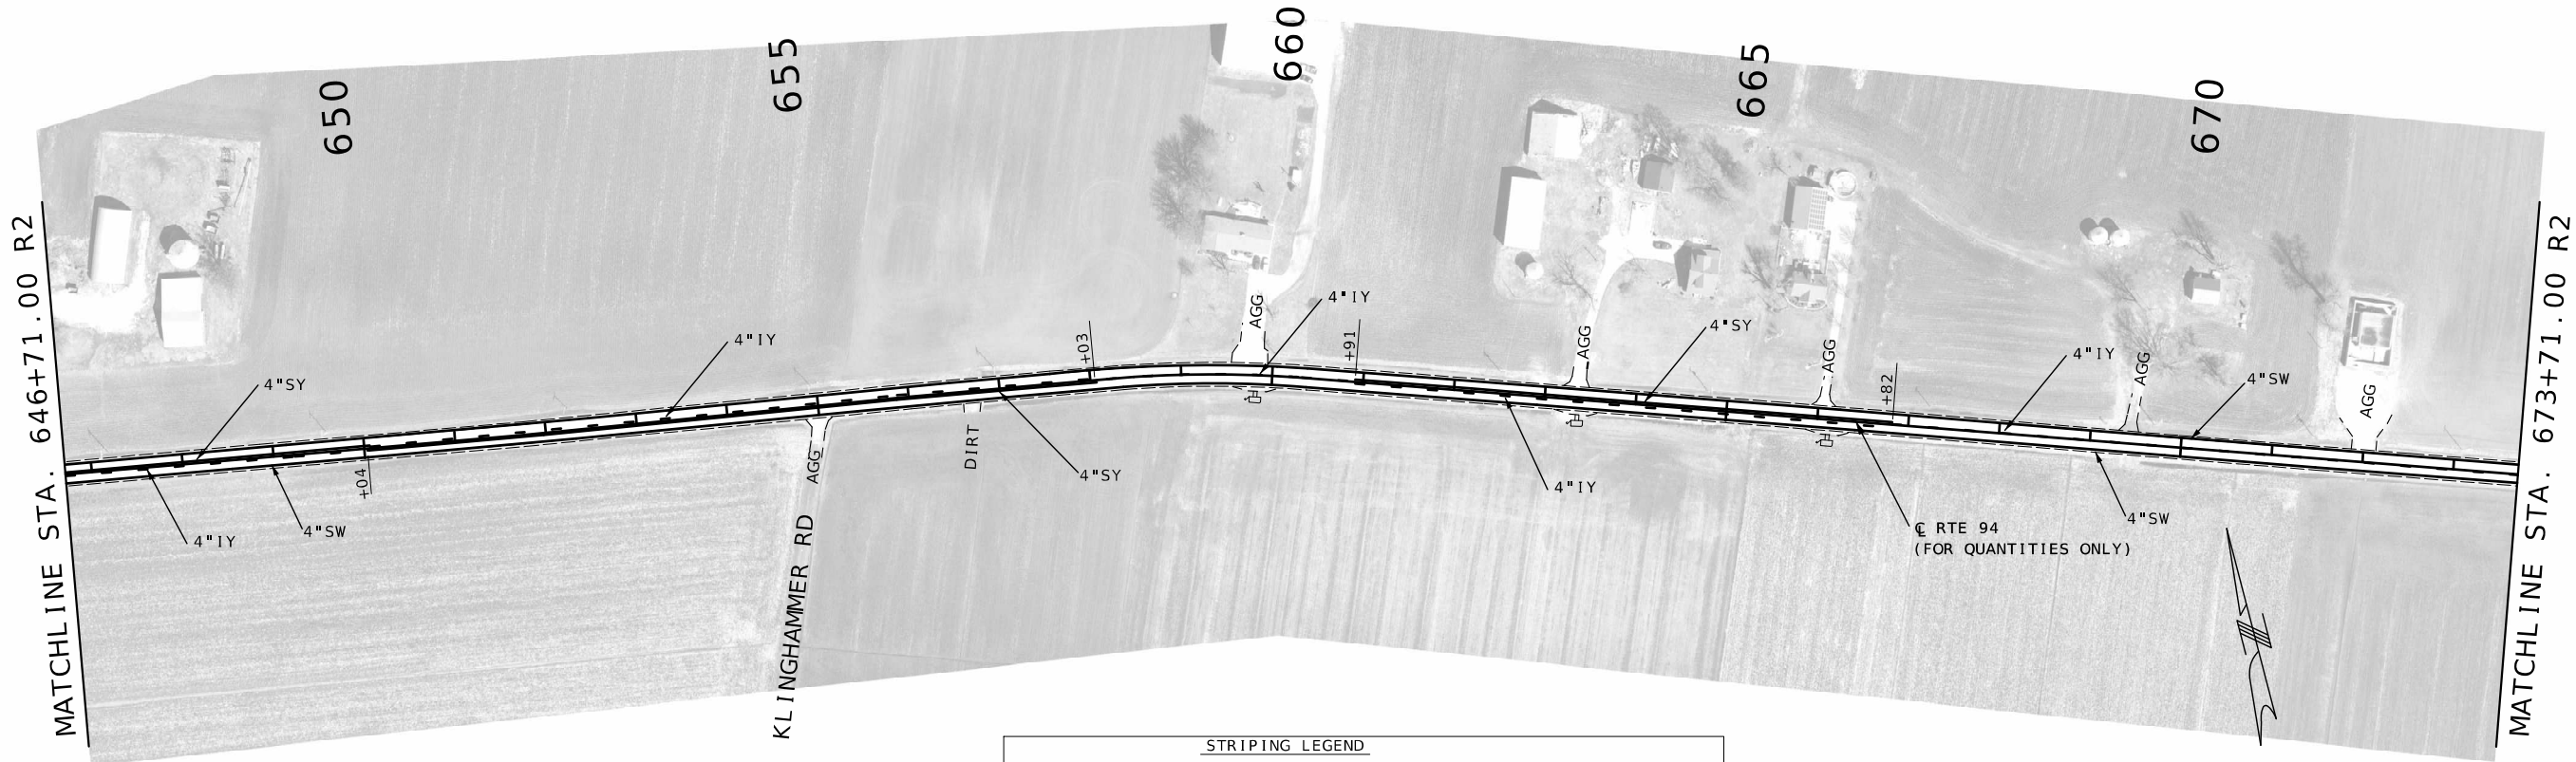

STRIPING LEGEND	
4"SW	SOLID WHITE PAINT
4"IW	INTERMITTENT WHITE PAINT (10 FT STRIPE W/30 FT GAP)
4"SY	INTERMITTENT YELLOW PAINT (10 FT STRIPE W/30 FT GAP)
4"DSY	DOUBLE SOLID YELLOW PAINT
4"SY	SOLID YELLOW PAINT
(ALL PAINT STANDARD WATERBORNE PAVEMENT MARKING PAINT - TYPE P BEADS)	

DISCLAIMER
THE PROFESSIONAL WHOSE SIGNATURE AND PERSONAL SEAL APPEAR HEREON ASSUMES RESPONSIBILITY ONLY FOR WHAT APPEARS ON THIS PAGE, AND DISCLAIMS (PURSUANT TO SECTION 327.411 RSMO) SPECIFICATION, ESTIMATES, REPORTS, OR OTHER DOCUMENTS OR INSTRUMENTS NOT SEALED BY THE UNDERSIGNED PROFESSIONAL RELATING TO OR INTENDED TO BE USED FOR ANY PART OR PARTS OF THE PROJECT TO WHICH THIS PAGE REFERS.

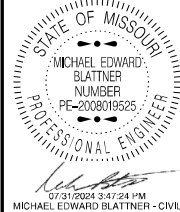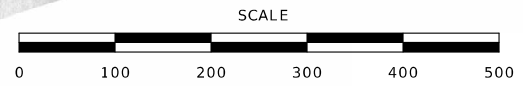

DATE PREPARED 7/26/2024	
ROUTE 94	STATE MO
DISTRICT SL	SHEET NO. 19
COUNTY ST. CHARLES	
JOB NO. JSL0011	
CONTRACT ID.	

PROJECT NO.
BRIDGE NO.

DESCRIPTION	DATE

MISSOURI HIGHWAYS AND TRANSPORTATION COMMISSION

105 WEST CAPITOL
JEFFERSON CITY, MO 65102
1-888-ASK-MODOT (1-888-275-6636)

PAVEMENT MARKING SHEETS