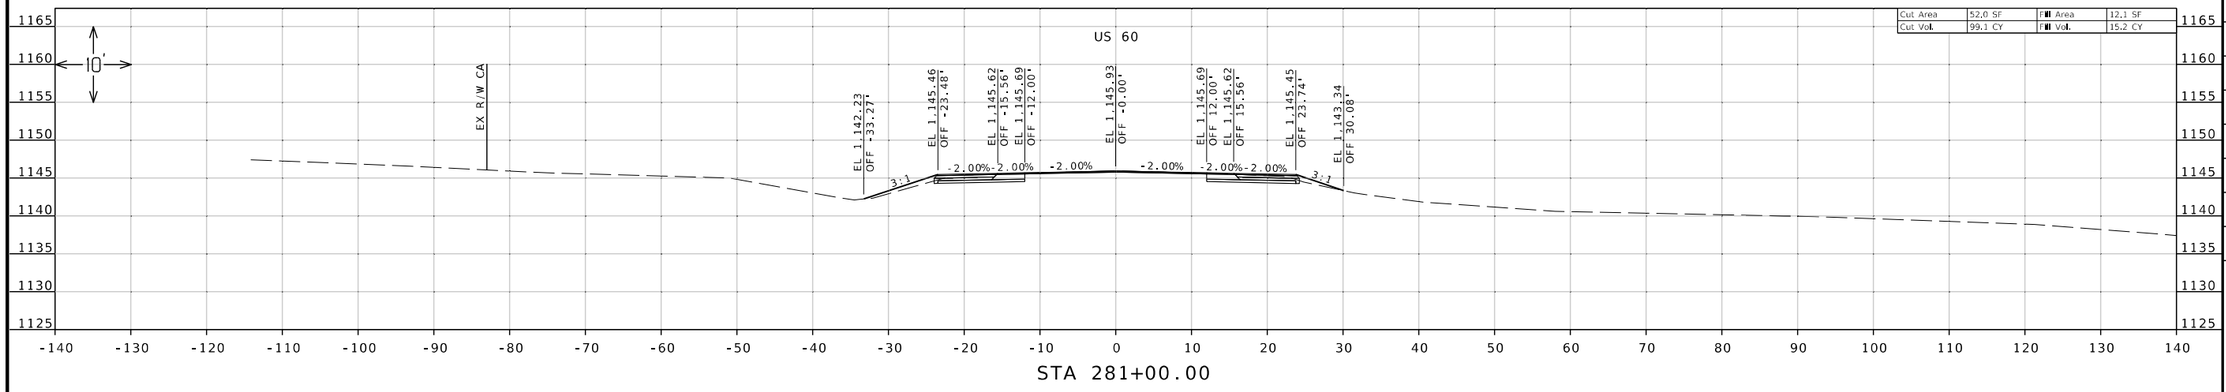

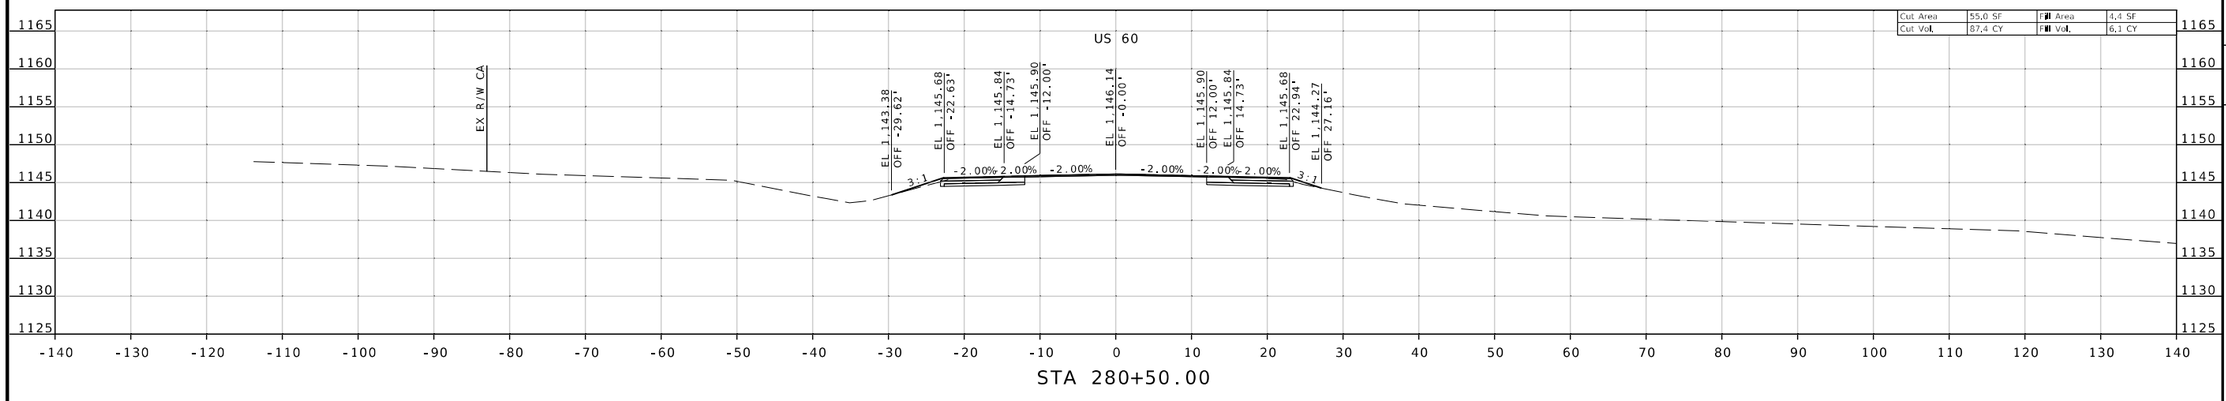

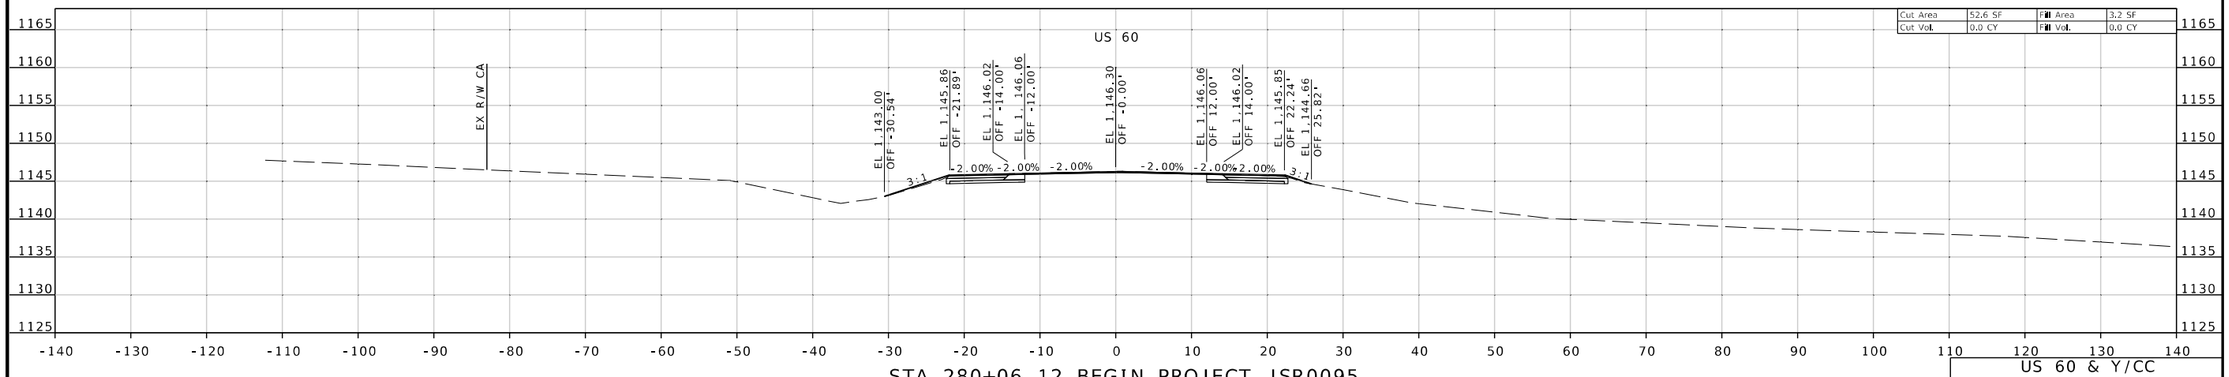

REBECCA JUNE BALTZ
NUMBER E-28626
REGISTERED PROFESSIONAL ENGINEER
STATE OF MISSOURI
THIS SHEET WAS DIGITALLY SIGNED AND SEALED AND DATED ELECTRONICALLY.

DATE PREPARED
8/7/2024

ROUTE	STATE
60	MO

DISTRICT	SHEET NO.
SW	01

COUNTY
BARRY/NEWTON

JOB NO.
JSR0095

CONTRACT ID.

PROJECT NO.

BRIDGE NO.

IF A SEAL IS PRESENT ON THIS SHEET IT HAS BEEN ELECTRONICALLY SEALED AND DATED.

DESCRIPTION	DATE

MISSOURI HIGHWAYS AND TRANSPORTATION COMMISSION

105 WEST CAPITOL
JEFFERSON CITY, MO 65102
1-888-ASK-MODOT (1-888-275-6636)

1411 East 104th St.
Kansas City, MO 64131
Tel (816) 874-4655
Fax (816) 874-4675
www.trekdesigngroup.com

Missouri Cert. of Authority 2002010300

TREK DESIGN GROUP, LLC

US 60 & Y/CC
US 60

XS_JSR0095_YCC.dgn 4:14:57 PM 8/7/2024

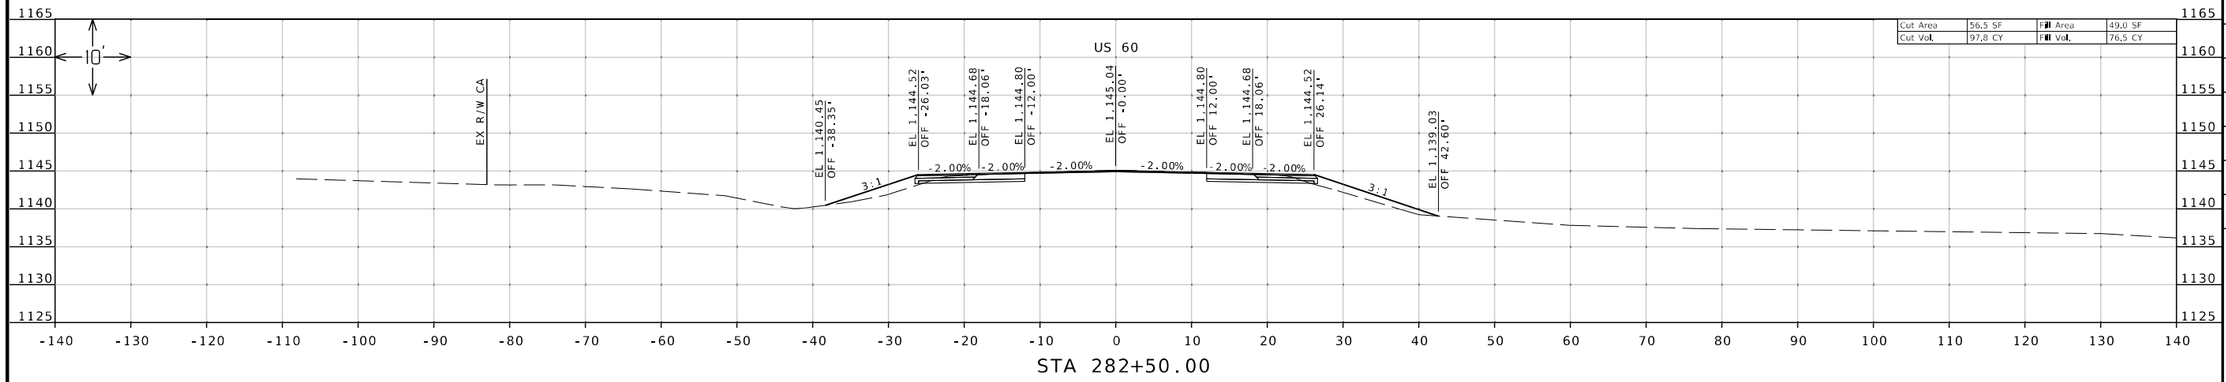

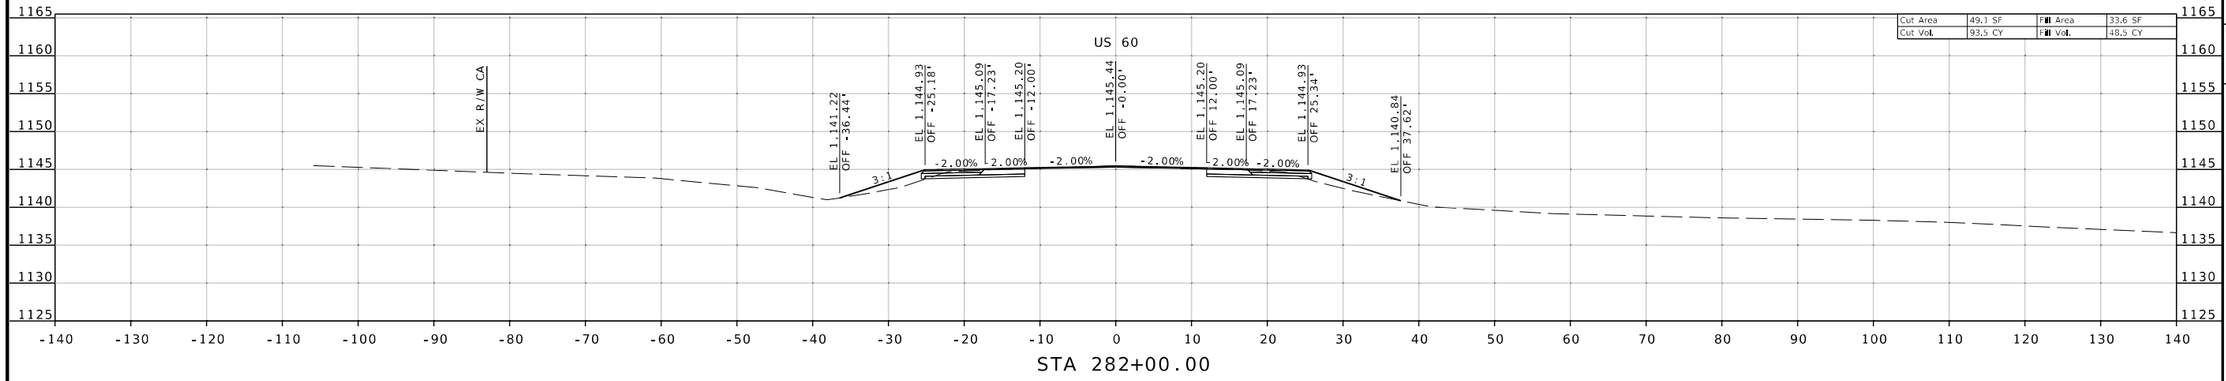

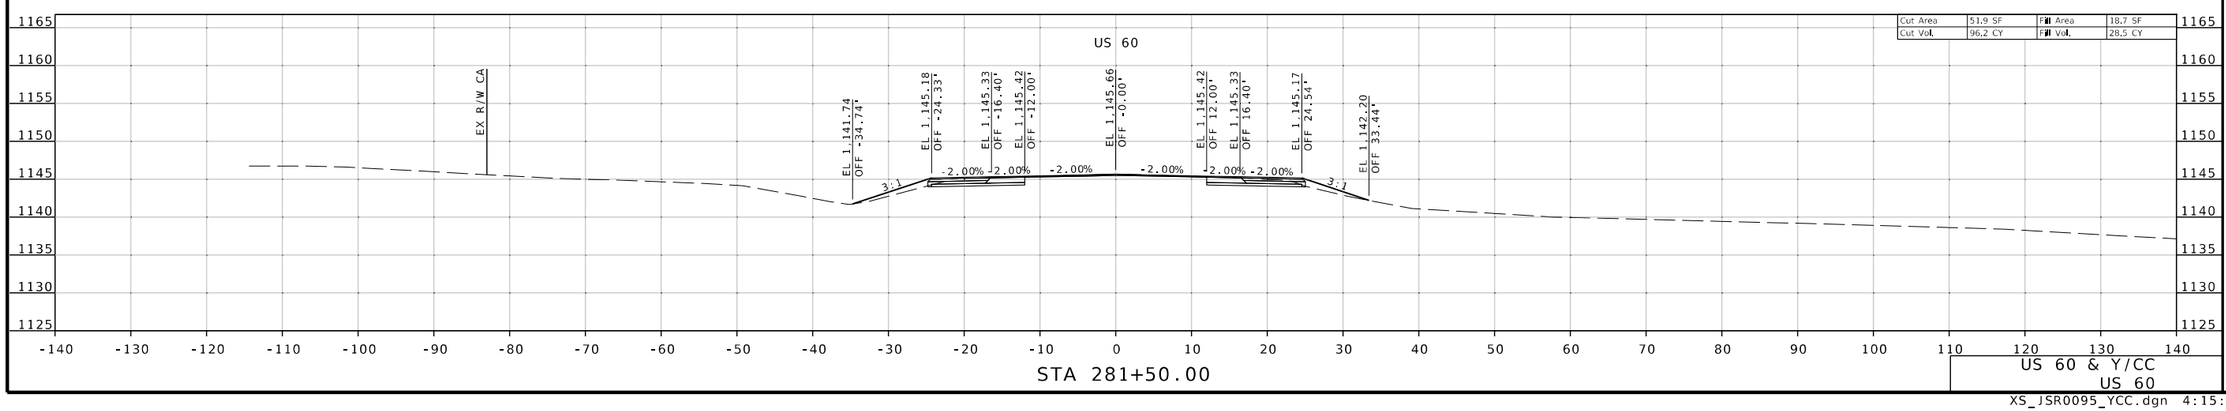

STATE OF MISSOURI
REGISTERED PROFESSIONAL ENGINEER
REBECCA JUNE BALTZ
NUMBER E-28626
THIS SHEET WAS DIGITALLY SIGNED, SEALED AND DATED ELECTRONICALLY.

DATE PREPARED
8/7/2024

ROUTE	STATE
60	MO
DISTRICT	SHEET NO.
SW	02

COUNTY
BARRY/NEWTON

JOB NO.
JSR0095

CONTRACT ID.

PROJECT NO.

BRIDGE NO.

DESCRIPTION

DATE

IF A SEAL IS PRESENT ON THIS SHEET IT HAS BEEN ELECTRONICALLY SEALED AND DATED.

MISSOURI HIGHWAYS AND TRANSPORTATION COMMISSION

105 WEST CAPITOL
JEFFERSON CITY, MO 65102
1-888-ASK-MODOT (1-888-275-6636)

TREK DESIGN GROUP, LLC
1441 East 104th St.
Kansas City, MO 64131
Tel (816) 874-4655
Fax (816) 874-4675
www.trekdesigngroup.com
Missouri Cert. of Authority 2002010300

US 60 & Y/CC
US 60

XS_JSR0095_YCC.dgn 4:15:03 PM 8/7/2024

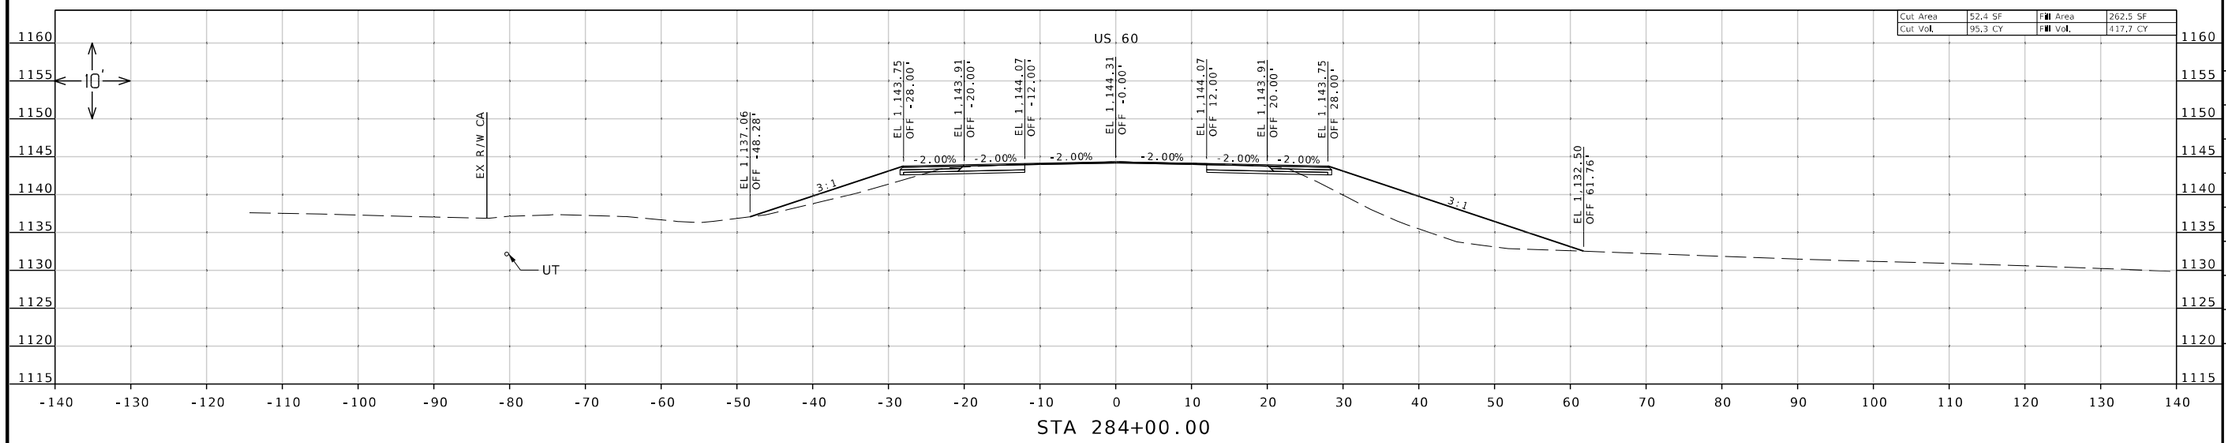

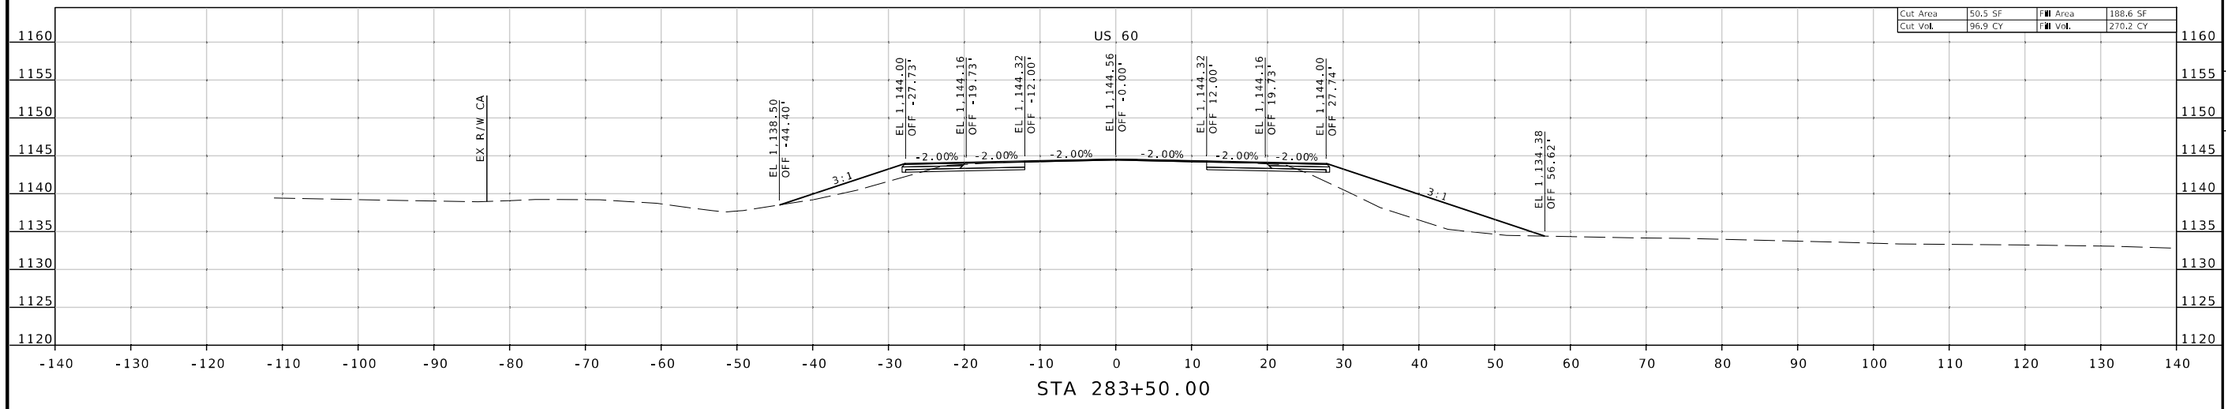

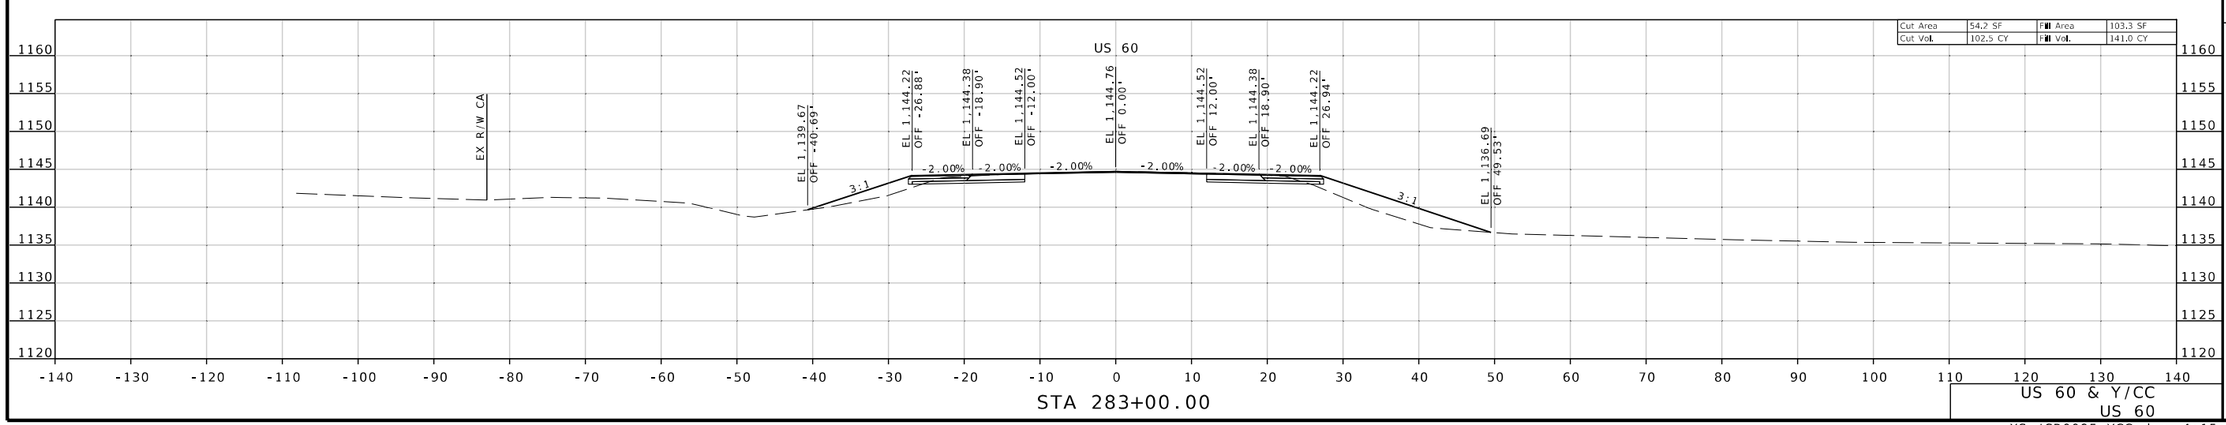

US 60 & Y/CC
US 60

XS_JSR0095_YCC.dgn 4:15:07 PM 8/7/2024

REBECCA JUNE BALTZ
NUMBER E-28626
REGISTERED PROFESSIONAL ENGINEER
THIS SHEET WAS DIGITALLY SIGNED AND DATED ELECTRONICALLY.

DATE PREPARED
8/7/2024

ROUTE	STATE
60	MO

DISTRICT	SHEET NO.
SW	03

COUNTY
BARRY/NEWTON

JOB NO.
JSR0095

CONTRACT ID.

PROJECT NO.

BRIDGE NO.

DESCRIPTION	DATE

IF A SEAL IS PRESENT ON THIS SHEET IT HAS BEEN ELECTRONICALLY SEALED AND DATED.

MISSOURI HIGHWAYS AND TRANSPORTATION COMMISSION
105 WEST CAPITOL
JEFFERSON CITY, MO 65102
1-888-ASK-MODOT (1-888-275-6636)

TREKK DESIGN GROUP, LLC
1411 East 104th St.
Kansas City, MO 64131
Tel (816) 874-4655
Fax (816) 874-4675
www.trekkdesigngroup.com
Missouri Cert. of Authority 2002010300

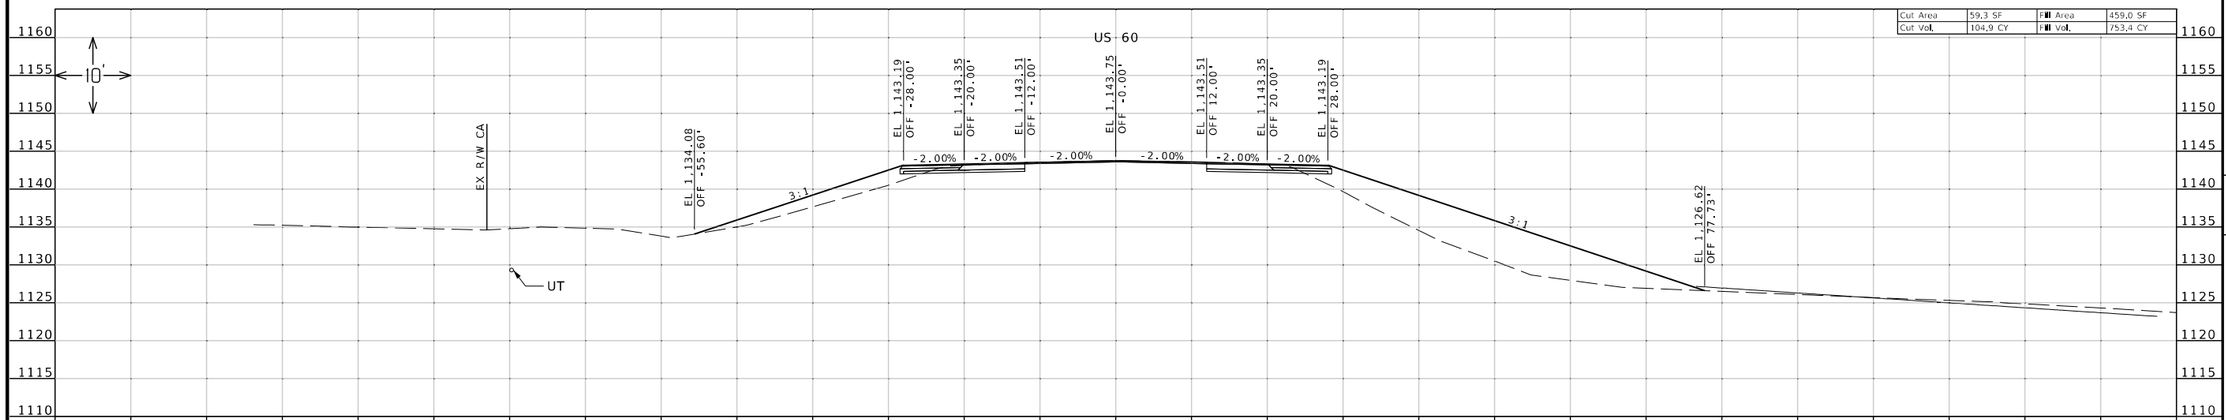

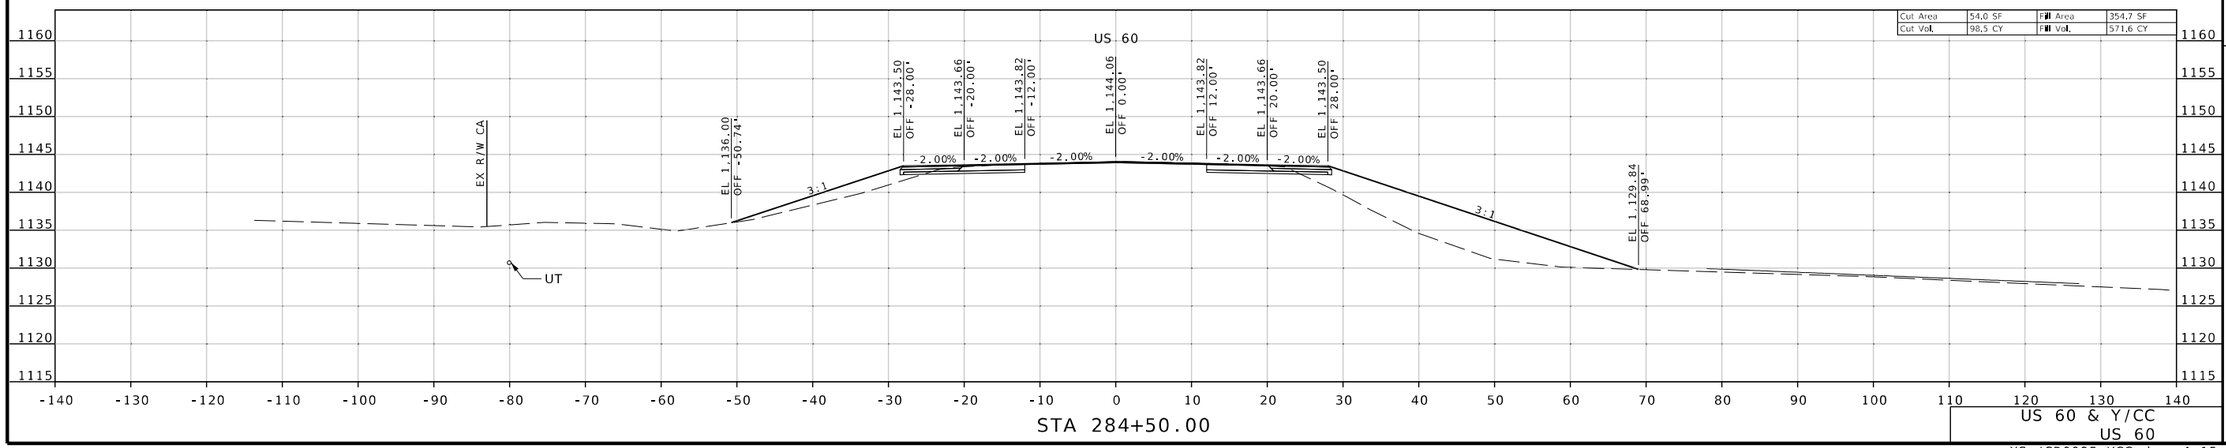

US 60 & Y/CC
US 60

XS_JSR0095_YCC.dgn 4:15:10 PM 8/7/2024

STATE OF MISSOURI
REGISTERED PROFESSIONAL ENGINEER
REBECCA JUNE BALTZ
NUMBER E-28626
I HEREBY CERTIFY THAT THIS SHEET WAS PREPARED BY ME OR UNDER MY DIRECT SUPERVISION AND THAT I AM A DULY LICENSED PROFESSIONAL ENGINEER.
THIS SHEET WAS DIGITALLY SIGNED, SEALED AND DATED ELECTRONICALLY.

DATE PREPARED
8/7/2024

ROUTE	STATE
60	MO
DISTRICT	SHEET NO.
SW	04

COUNTY
BARRY/NEWTON

JOB NO.
JSR0095

CONTRACT ID.

PROJECT NO.

BRIDGE NO.

DESCRIPTION	DATE

IF A SEAL IS PRESENT ON THIS SHEET IT HAS BEEN ELECTRONICALLY SEALED AND DATED.

MISSOURI HIGHWAYS AND TRANSPORTATION COMMISSION
105 WEST CAPITOL
JEFFERSON CITY, MO 65102
1-888-ASK-MODOT (1-888-275-6636)

TREK DESIGN GROUP, LLC
1411 East 104th St.
Kansas City, MO 64131
Tel (816) 874-4655
Fax (816) 874-4675
www.trekdesigngroup.com
Missouri Corp. of Authority 2002010300

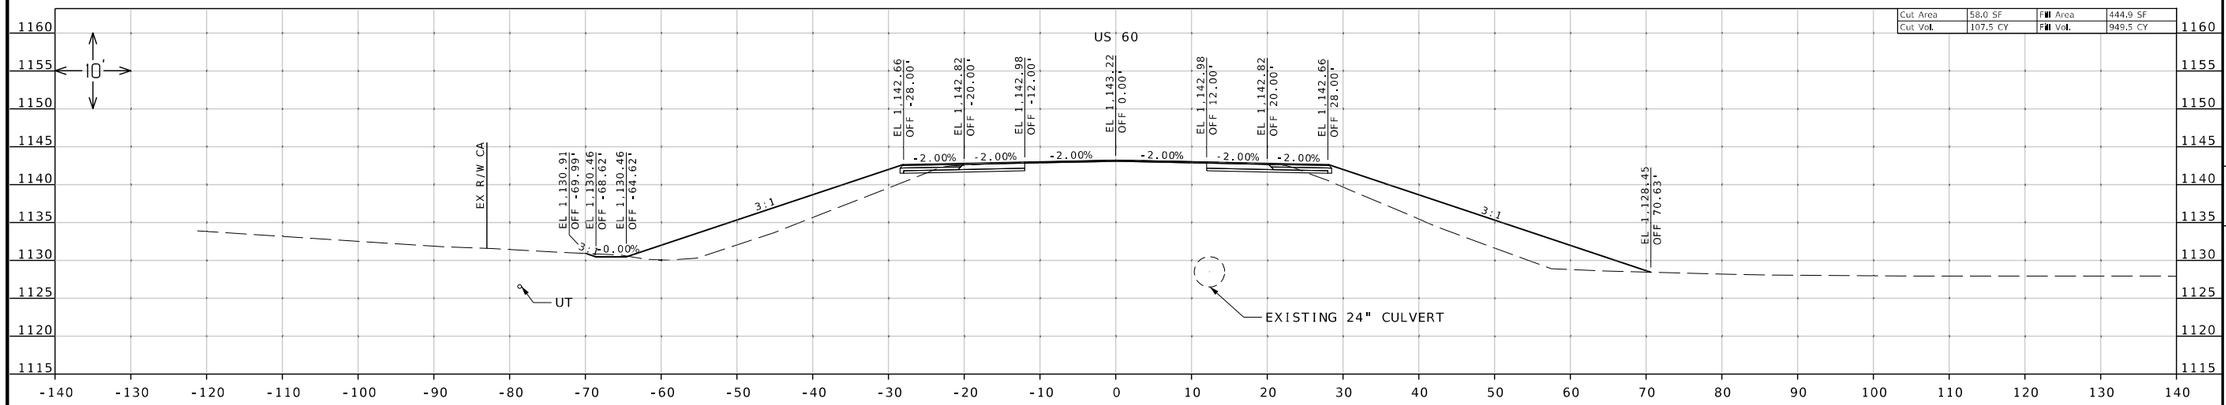

US 60 & Y/CC
US 60

XS_JSR0095_YCC.dgn 4:15:13 PM 8/7/2024

STATE OF MISSOURI
REBECCA JUNE BALTZ
NUMBER E-28626
REGISTERED PROFESSIONAL ENGINEER
THIS SHEET WAS SIGNED, SEALED AND DATED ELECTRONICALLY.

DATE PREPARED
8/7/2024

ROUTE	STATE
60	MO
DISTRICT	SHEET NO.
SW	05

COUNTY
BARRY/NEWTON

JOB NO.
JSR0095

CONTRACT ID.

PROJECT NO.

BRIDGE NO.

DESCRIPTION	DATE

IF A SEAL IS PRESENT ON THIS SHEET IT HAS BEEN ELECTRONICALLY SEALED AND DATED.

MISSOURI HIGHWAYS AND TRANSPORTATION COMMISSION
105 WEST CAPITOL
JEFFERSON CITY, MO 65102
1-888-ASK-MODOT (1-888-275-6636)

TREKK DESIGN GROUP, LLC
1411 East 104th St.
Kansas City, MO 64131
Tel (816) 874-4655
Fax (816) 874-4675
www.trekkdesigngroup.com
Missouri Cert. of Authority 2002010300

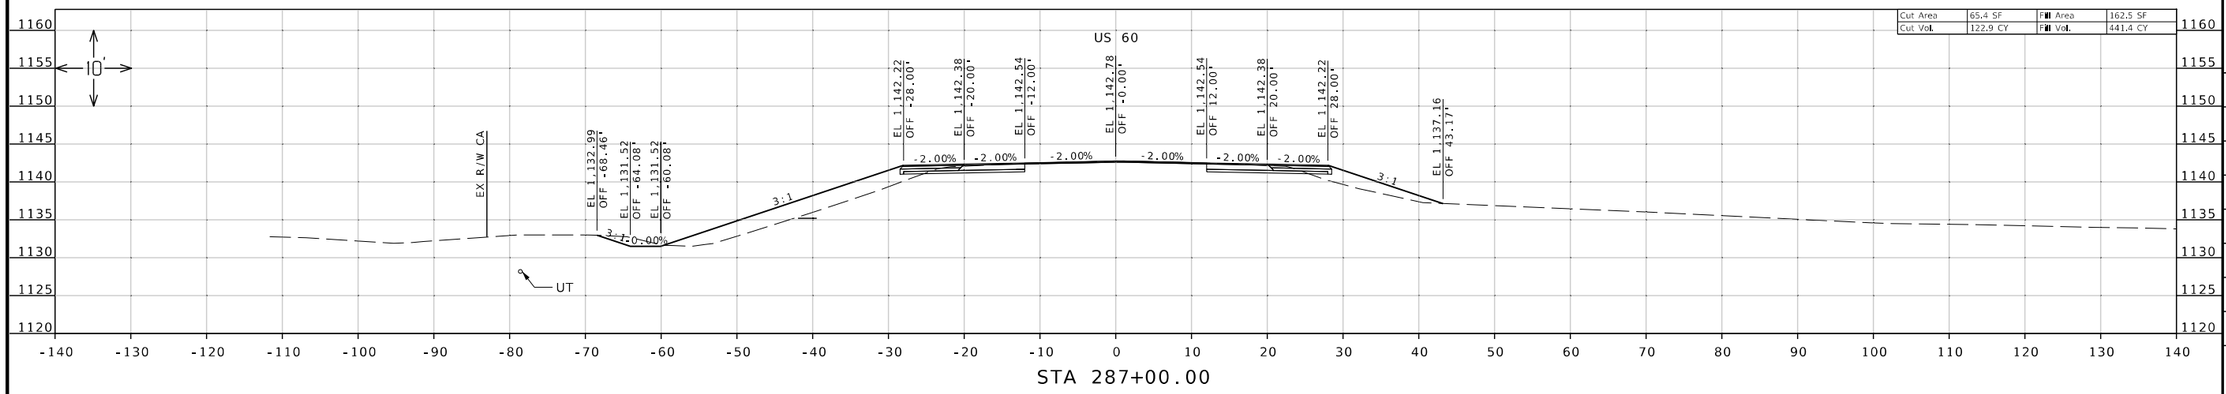

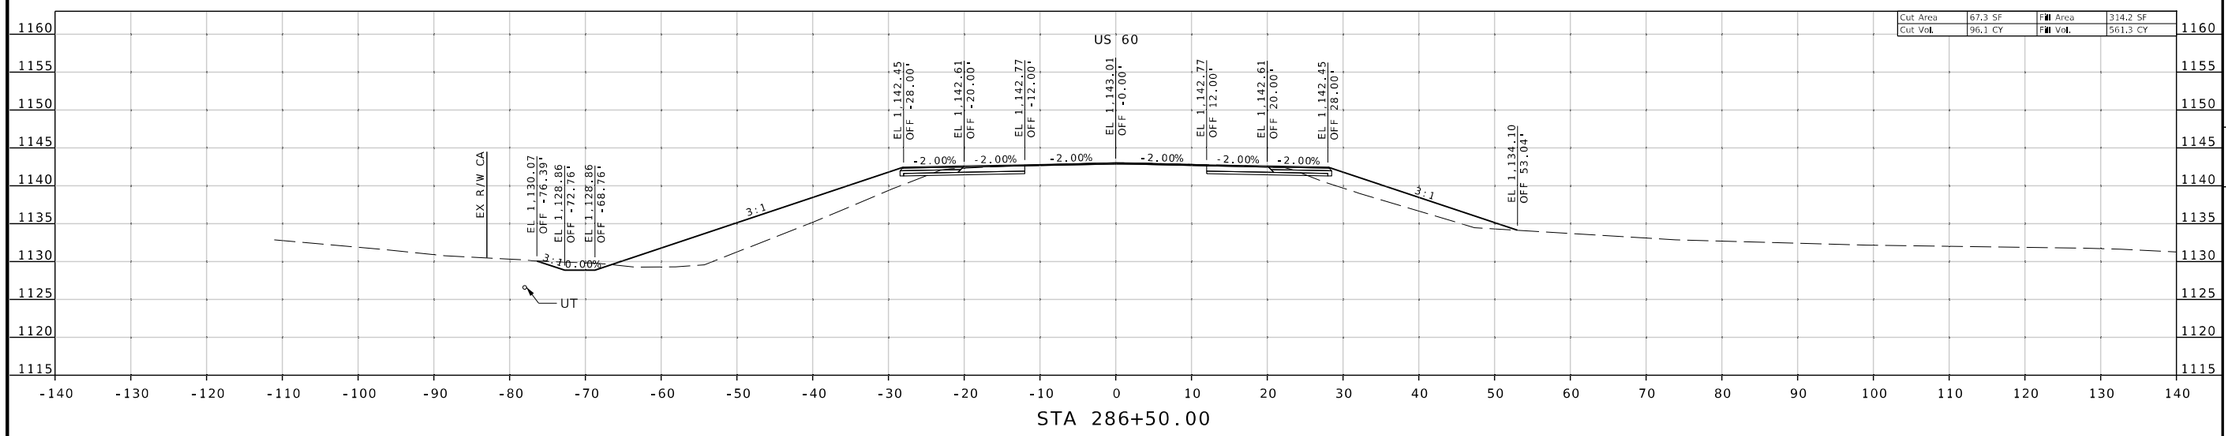

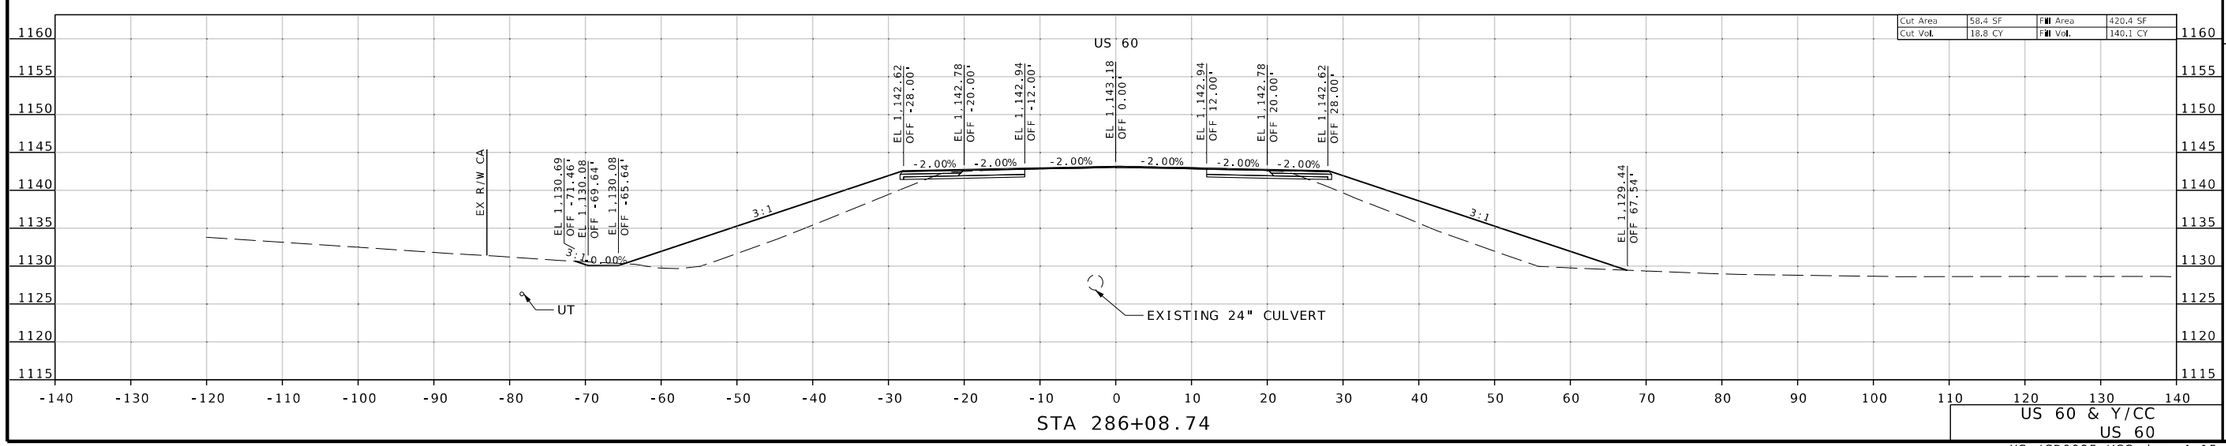

US 60 & Y/CC
US 60

XS_JSR0095_YCC.dgn 4:15:16 PM 8/7/2024

STATE OF MISSOURI
REBECCA JUNE BALTZ
NUMBER E-28626
REGISTERED PROFESSIONAL ENGINEER
I HEREBY CERTIFY THAT THIS SHEET WAS PREPARED BY ME OR UNDER MY DIRECT SUPERVISION AND THAT I AM A DULY LICENSED PROFESSIONAL ENGINEER.
THIS SHEET HAS BEEN ELECTRONICALLY SEALED AND DATED.

DATE PREPARED
8/7/2024

ROUTE	STATE
60	MO
DISTRICT	SHEET NO.
SW	06

COUNTY
BARRY/NEWTON

JOB NO.
JSR0095

CONTRACT ID.

PROJECT NO.

BRIDGE NO.

IF A SEAL IS PRESENT ON THIS SHEET IT HAS BEEN ELECTRONICALLY SEALED AND DATED.

DESCRIPTION	DATE

MISSOURI HIGHWAYS AND TRANSPORTATION COMMISSION

105 WEST CAPITOL
JEFFERSON CITY, MO 65102
1-888-ASK-MODOT (1-888-275-6636)

MoDOT

TREKK DESIGN GROUP, LLC
1411 East 104th St.
Kansas City, MO 64131
Tel (816) 874-4631
Fax (816) 874-4675
www.trekkdesigngroup.com

Missouri Cert. of Authority 2002010300

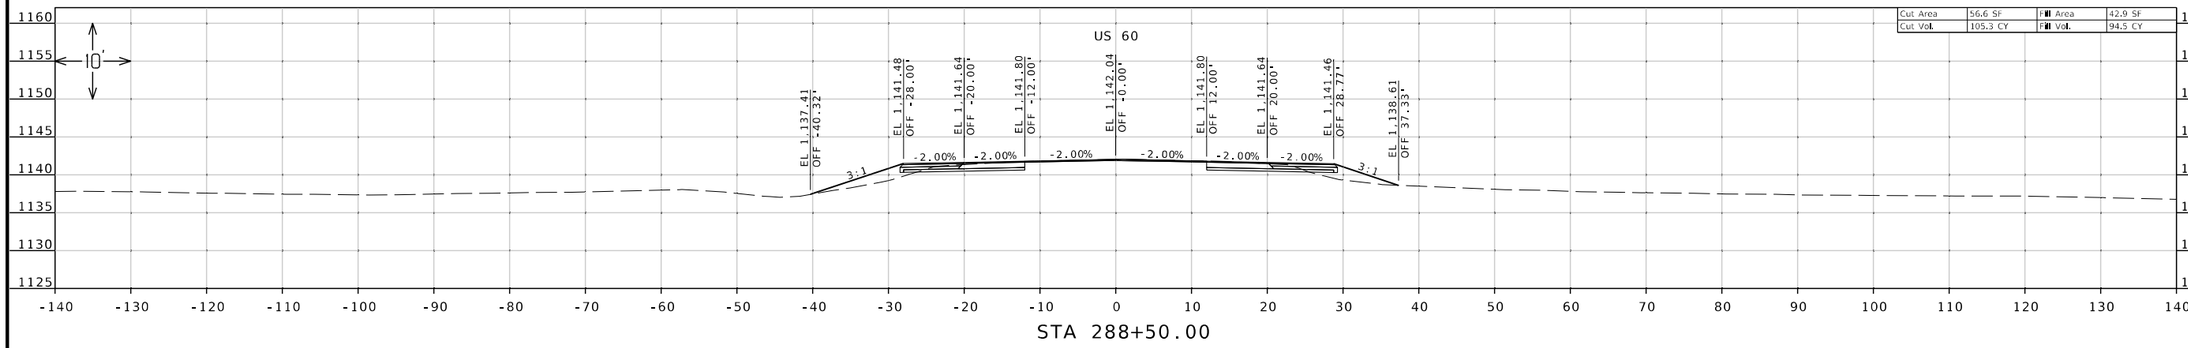

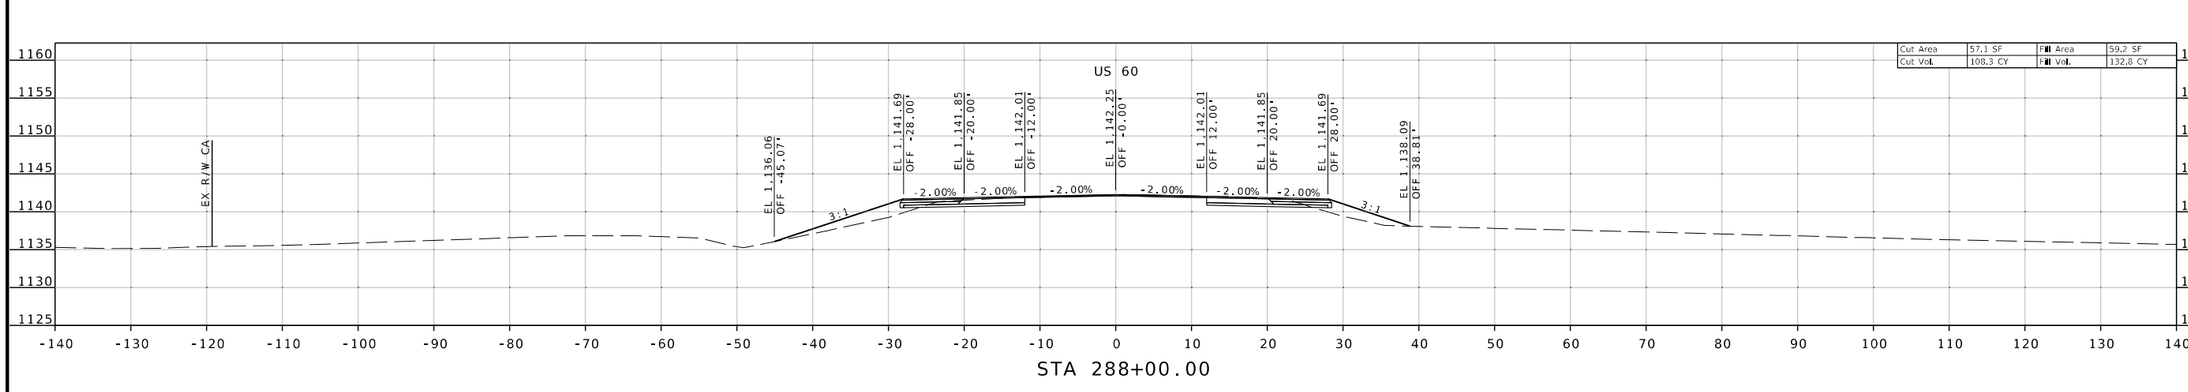

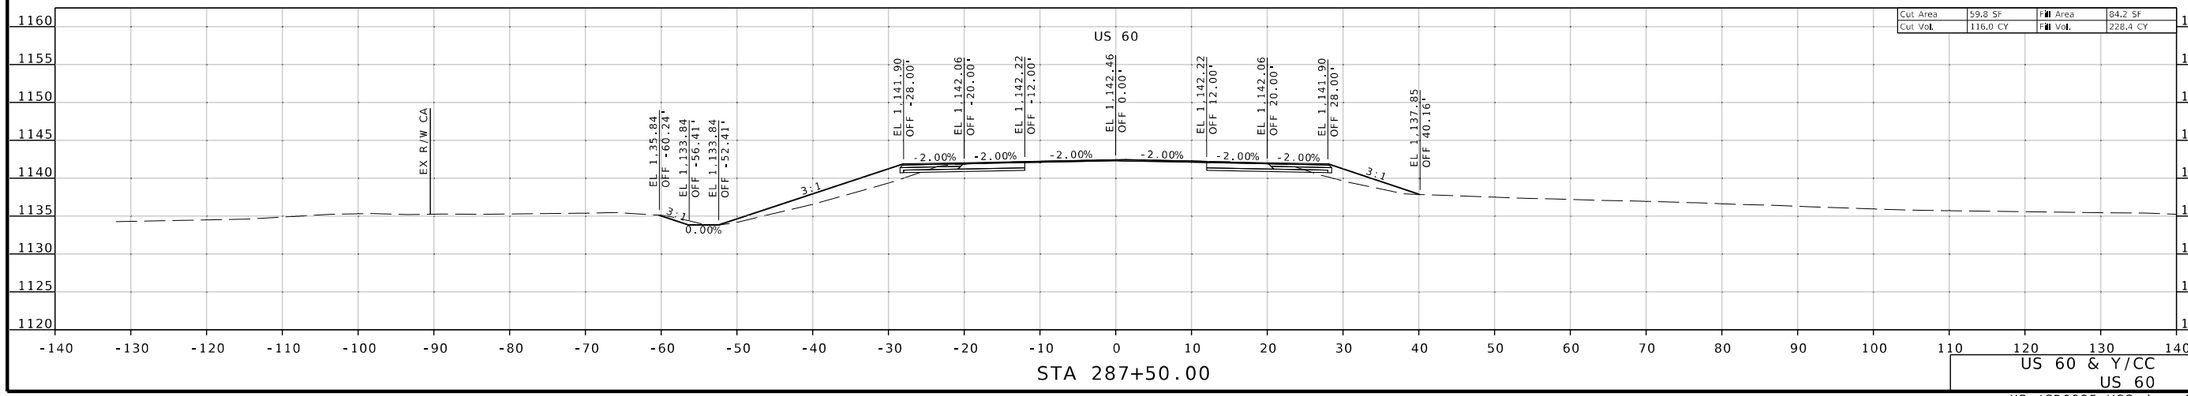

IF A SEAL IS PRESENT ON THIS SHEET IT HAS BEEN ELECTRONICALLY SEALED AND DATED.

STATE OF MISSOURI
REGISTERED PROFESSIONAL ENGINEER
REBECCA JUNE BALTZ
NUMBER E-28626
I HEREBY CERTIFY THAT THIS SHEET WAS SIGNED, SEALED AND DATED ELECTRONICALLY.

DATE PREPARED
8/7/2024

ROUTE	STATE
60	MO
DISTRICT	SHEET NO.
SW	07

COUNTY
BARRY/NEWTON

JOB NO.
JSR0095

CONTRACT ID.

PROJECT NO.

BRIDGE NO.

DESCRIPTION	DATE

MISSOURI HIGHWAYS AND TRANSPORTATION COMMISSION

105 WEST CAPITOL
JEFFERSON CITY, MO 65102
1-888-ASK-MODOT (1-888-275-6636)

TREKK DESIGN GROUP, LLC
1411 East 104th St.
Kansas City, MO 64131
Tel (816) 874-4655
Fax (816) 874-4675
www.trekkdesigngroup.com
Missouri Cert. of Authority 2002010300

US 60 & Y/CC
US 60

XS_JSR0095_YCC.dgn 4:15:20 PM 8/7/2024

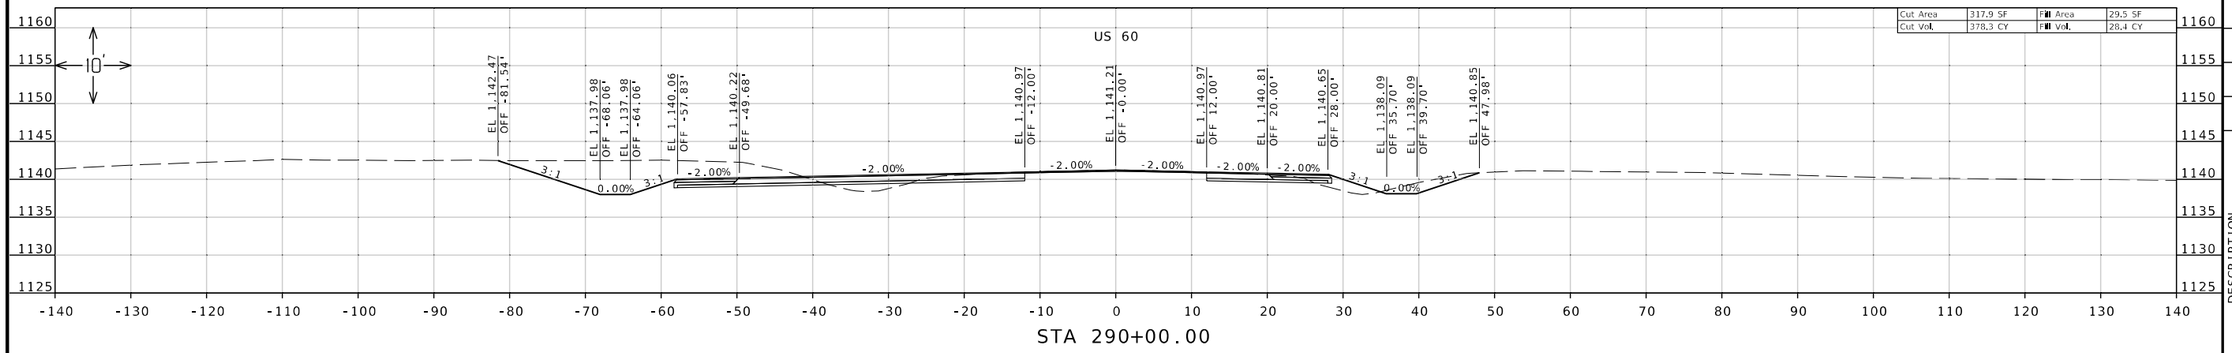

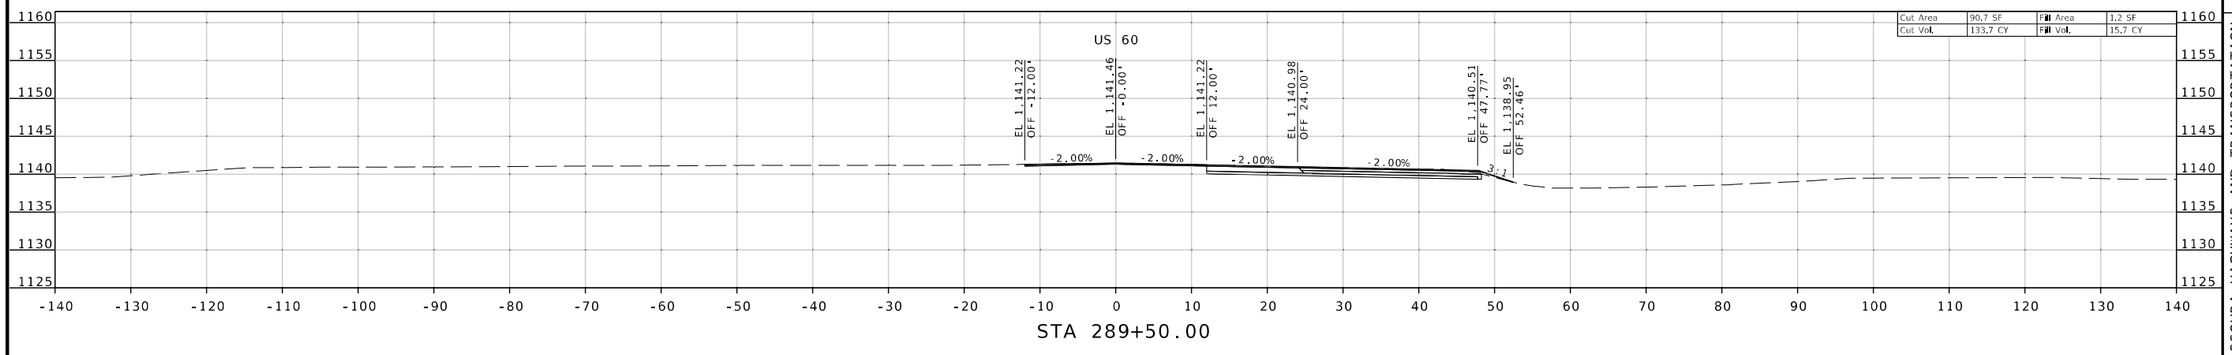

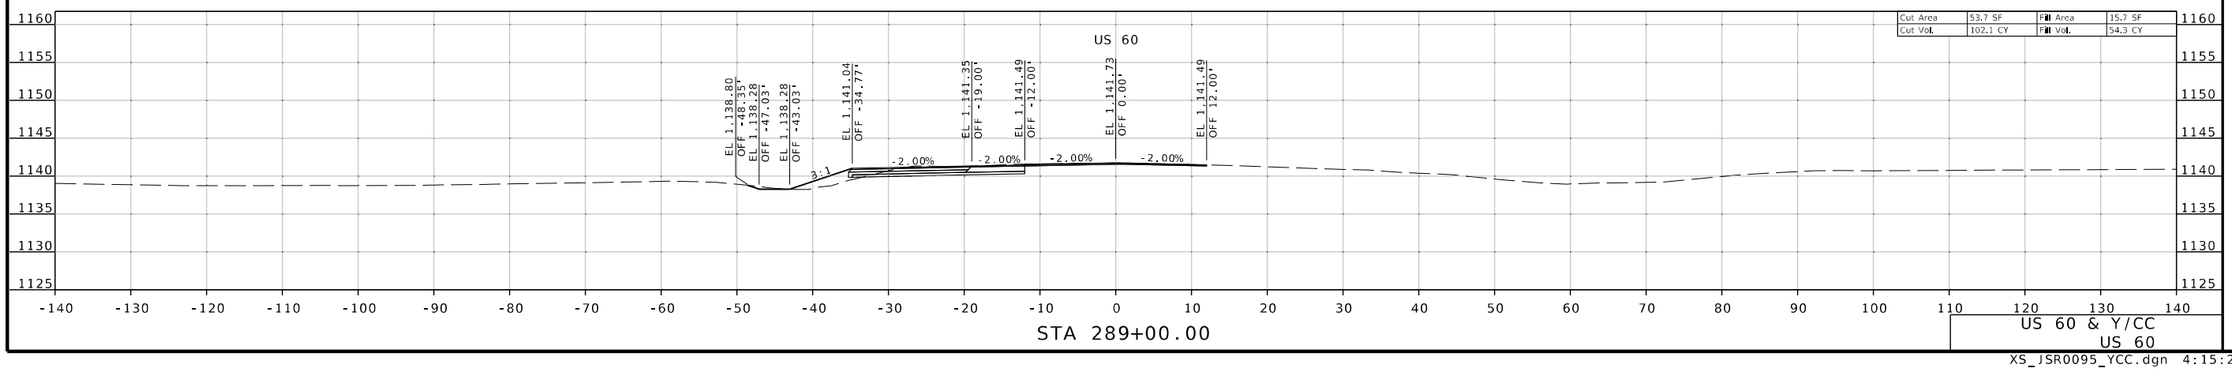

US 60 & Y/CC
US 60

STATE OF MISSOURI
REGISTERED PROFESSIONAL ENGINEER
REBECCA JUNE BALTZ
NUMBER E-28626
THIS SHEET WAS DIGITALLY SIGNED AND SEALED ELECTRONICALLY

DATE PREPARED
8/7/2024

ROUTE	STATE
60	MO
DISTRICT	SHEET NO.
SW	08

COUNTY
BARRY/NEWTON

JOB NO.
JSR0095

CONTRACT ID.

PROJECT NO.

BRIDGE NO.

DESCRIPTION	DATE

IF A SEAL IS PRESENT ON THIS SHEET IT HAS BEEN ELECTRONICALLY SEALED AND DATED.

MISSOURI HIGHWAYS AND TRANSPORTATION COMMISSION
105 WEST CAPITOL
JEFFERSON CITY, MO 65102
1-888-ASK-MODOT (1-888-275-6636)

TREKK DESIGN GROUP, LLC
1411 East 104th St.
Kansas City, MO 64131
Tel (816) 874-4655
Fax (816) 874-4675
www.trekkdesigngroup.com
Missouri Cert. of Authority 2002010300

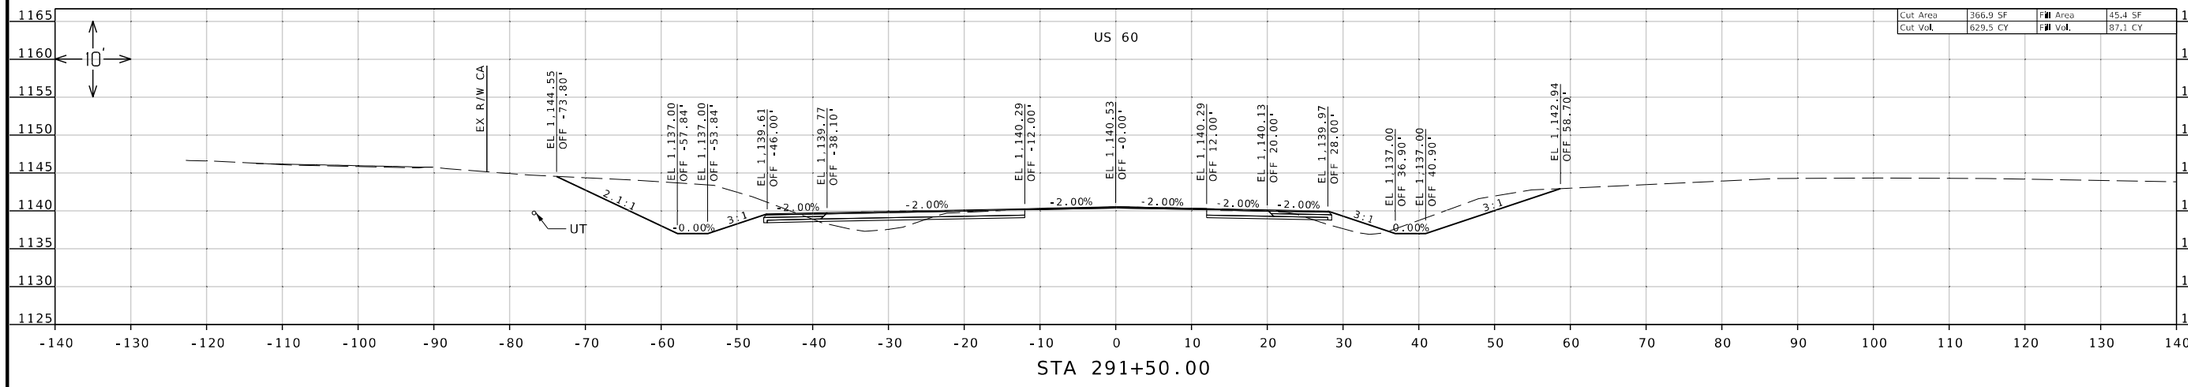

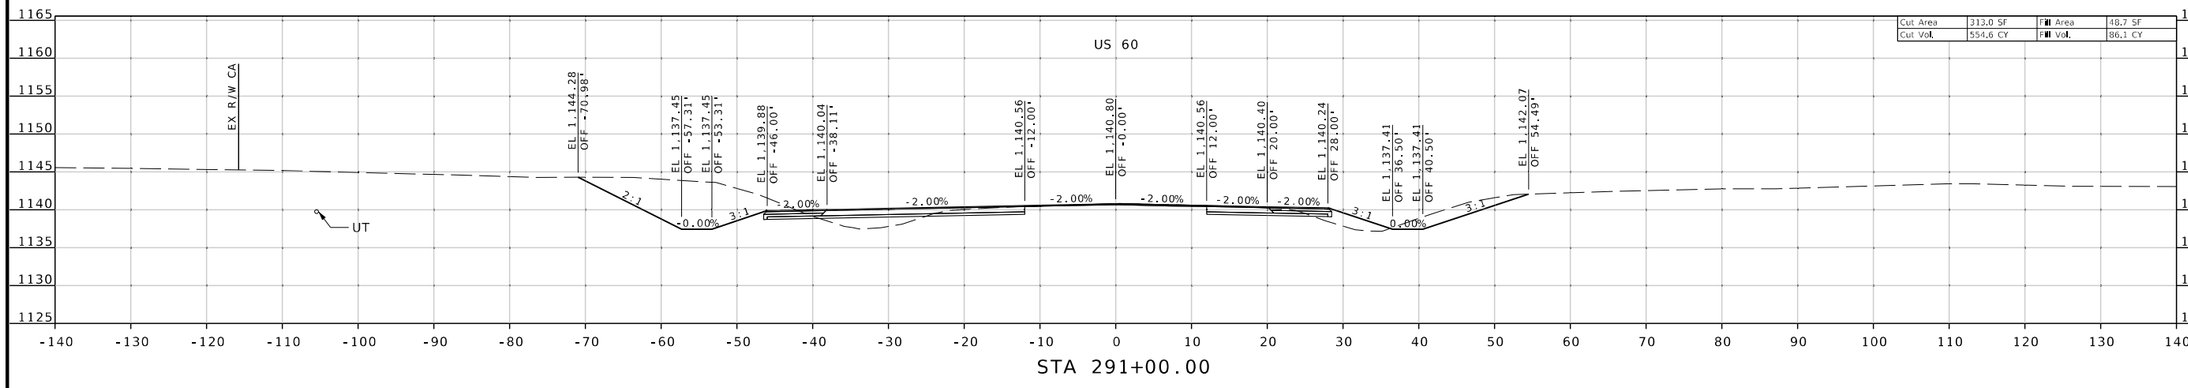

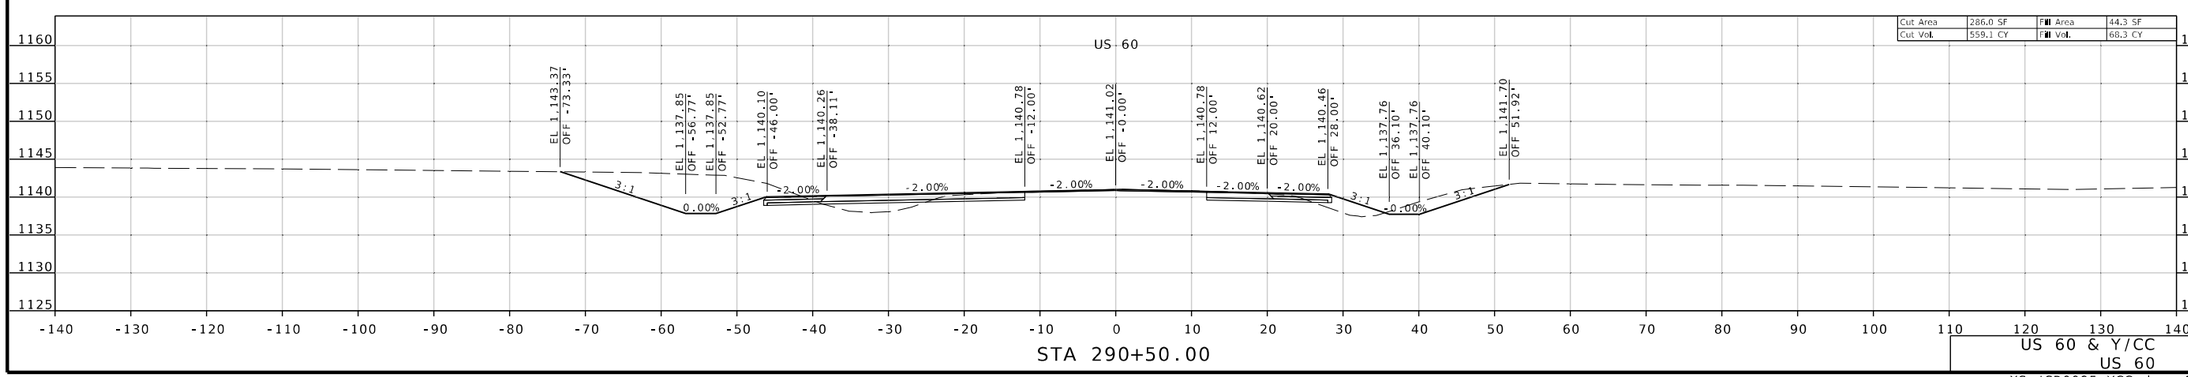

STATE OF MISSOURI
REGISTERED
REBECCA JUNE BALTZ
NUMBER E-28626
PROFESSIONAL ENGINEER
THIS SHEET WAS DIGITALLY SIGNED AND SEALED AND DATED ELECTRONICALLY.

DATE PREPARED
8/7/2024

ROUTE	STATE
60	MO
DISTRICT	SHEET NO.
SW	09

COUNTY
BARRY/NEWTON

JOB NO.
JSR0095

CONTRACT ID.

PROJECT NO.

BRIDGE NO.

DESCRIPTION	DATE

IF A SEAL IS PRESENT ON THIS SHEET IT HAS BEEN ELECTRONICALLY SEALED AND DATED.

MISSOURI HIGHWAYS AND TRANSPORTATION COMMISSION

105 WEST CAPITOL
JEFFERSON CITY, MO 65102
1-888-ASK-MODOT (1-888-275-6636)

TREK DESIGN GROUP, LLC
1411 East 104th St.
Kansas City, MO 64131
Tel (816) 874-4665
Fax (816) 874-4675
www.trekdesigngroup.com
Missouri Cert. of Authority 2002010300

US 60 & Y/CC
US 60

XS_JSR0095_YCC.dgn 4:15:31 PM 8/7/2024

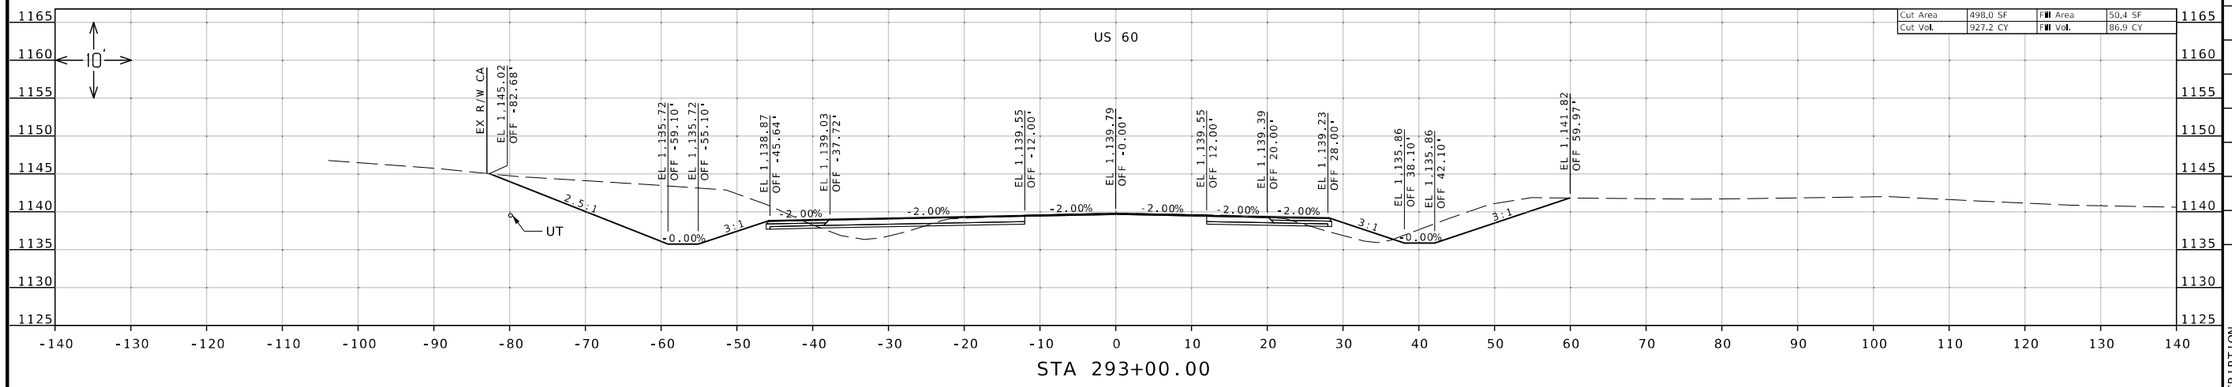

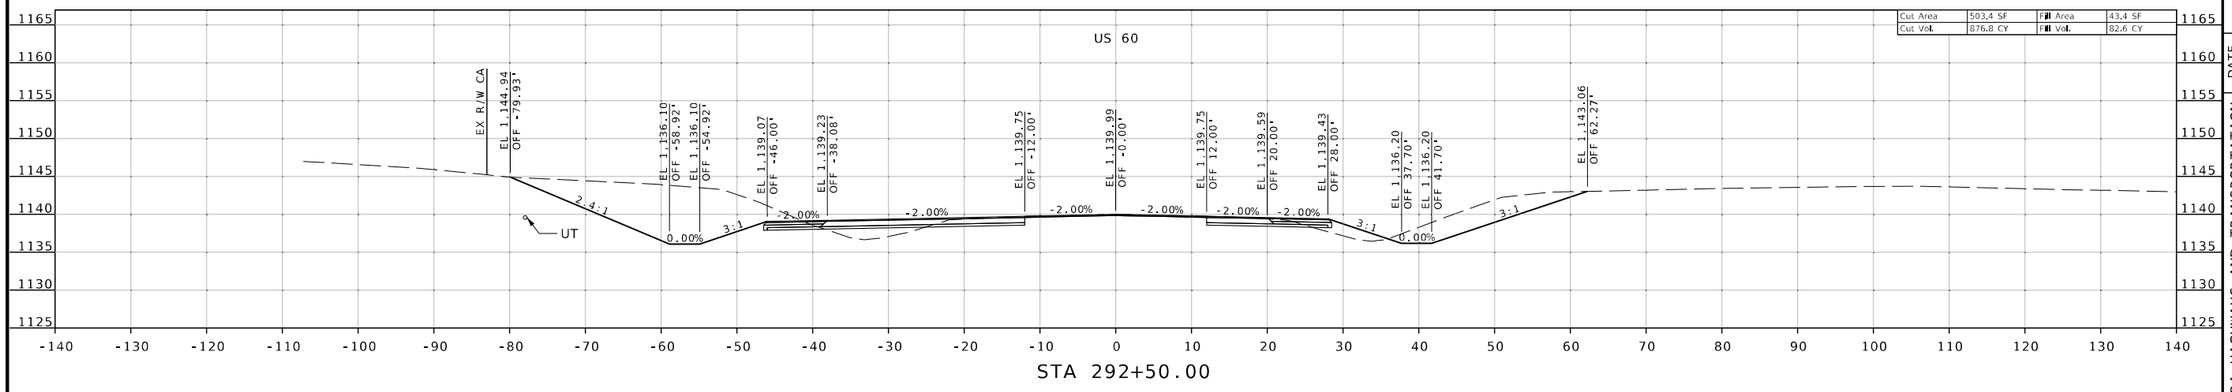

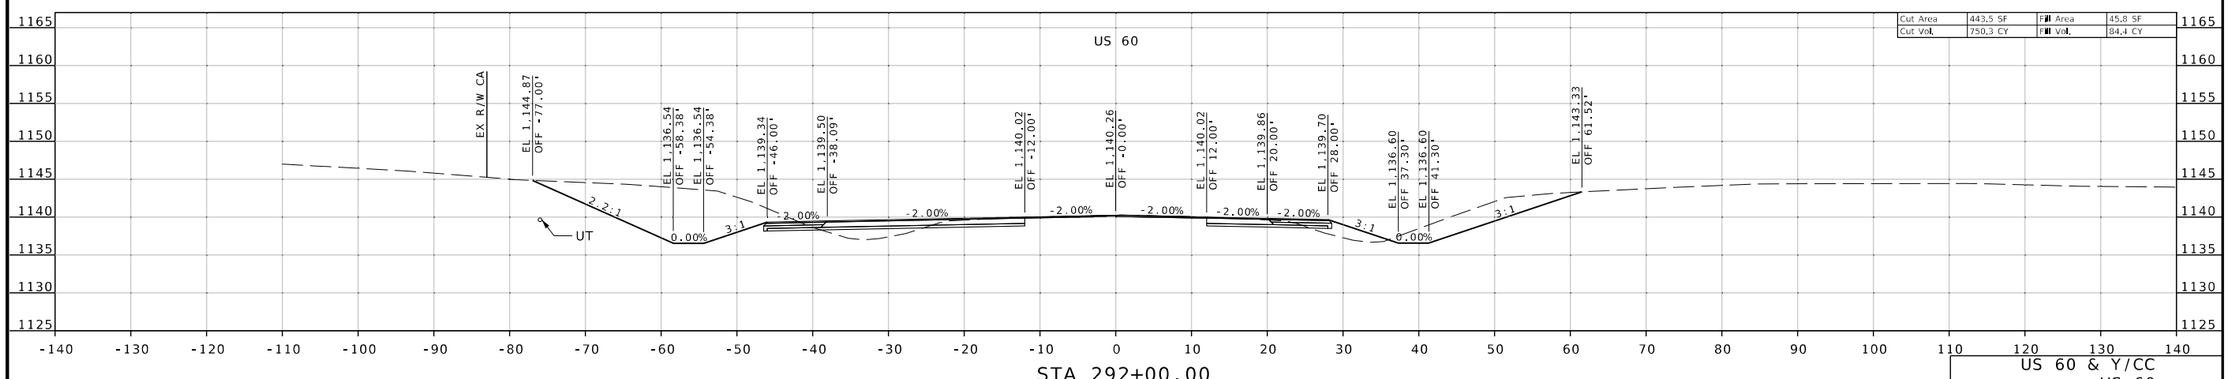

STATE OF MISSOURI
REBECCA JUNE BALTZ
NUMBER E-28626
REGISTERED PROFESSIONAL ENGINEER
THIS SHEET WAS DIGITALLY SIGNED, SEALED AND DATED ELECTRONICALLY.

DATE PREPARED
8/7/2024

ROUTE	STATE
60	MO
DISTRICT	SHEET NO.
SW	10

COUNTY
BARRY/NEWTON

JOB NO.
JSR0095

CONTRACT ID.

PROJECT NO.

BRIDGE NO.

DESCRIPTION	DATE

IF A SEAL IS PRESENT ON THIS SHEET IT HAS BEEN ELECTRONICALLY SEALED AND DATED.

MISSOURI HIGHWAYS AND TRANSPORTATION COMMISSION

105 WEST CAPITOL
JEFFERSON CITY, MO 65102
1-888-ASK-MODOT (1-888-275-6636)

MoDOT

TREK DESIGN GROUP, LLC
1411 East 104th St.
Kansas City, MO 64131
Tel (816) 874-4655
Fax (816) 874-4675
www.trekdesigngroup.com
Missouri Cert. of Authority 2002010300

US 60 & Y/CC
US 60

XS_JSR0095_YCC.dgn 4:15:37 PM 8/7/2024

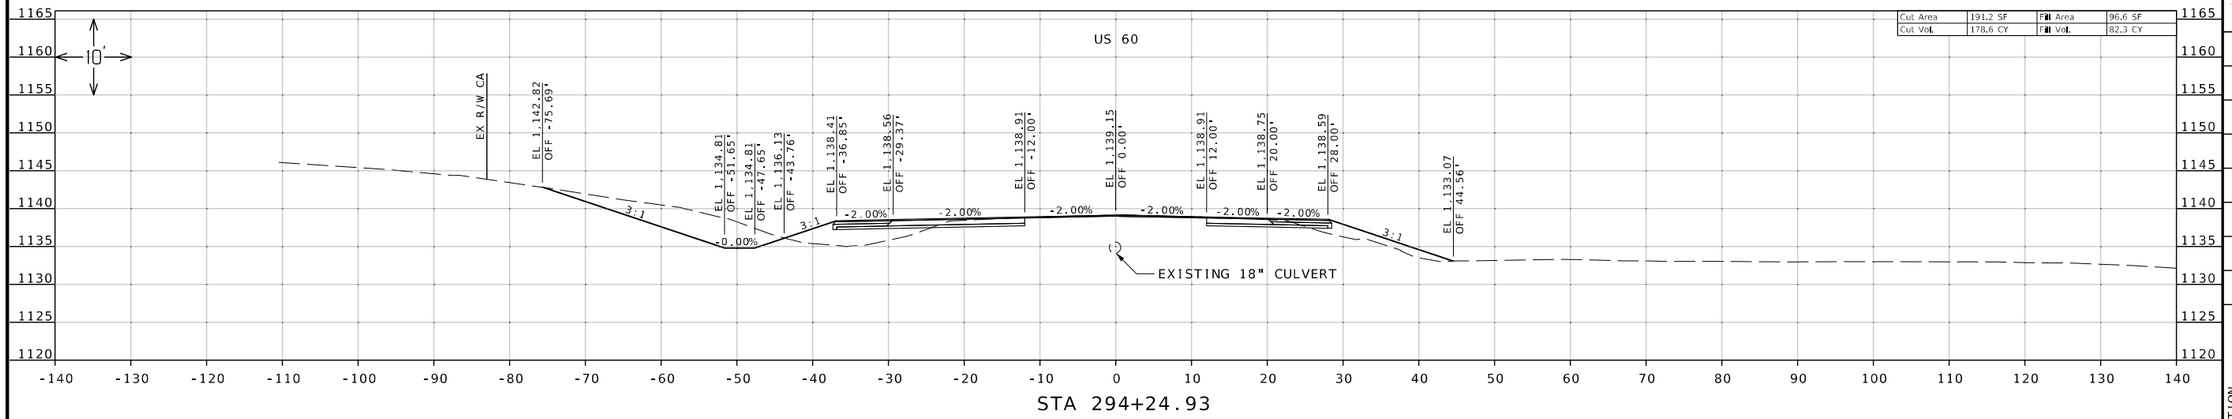

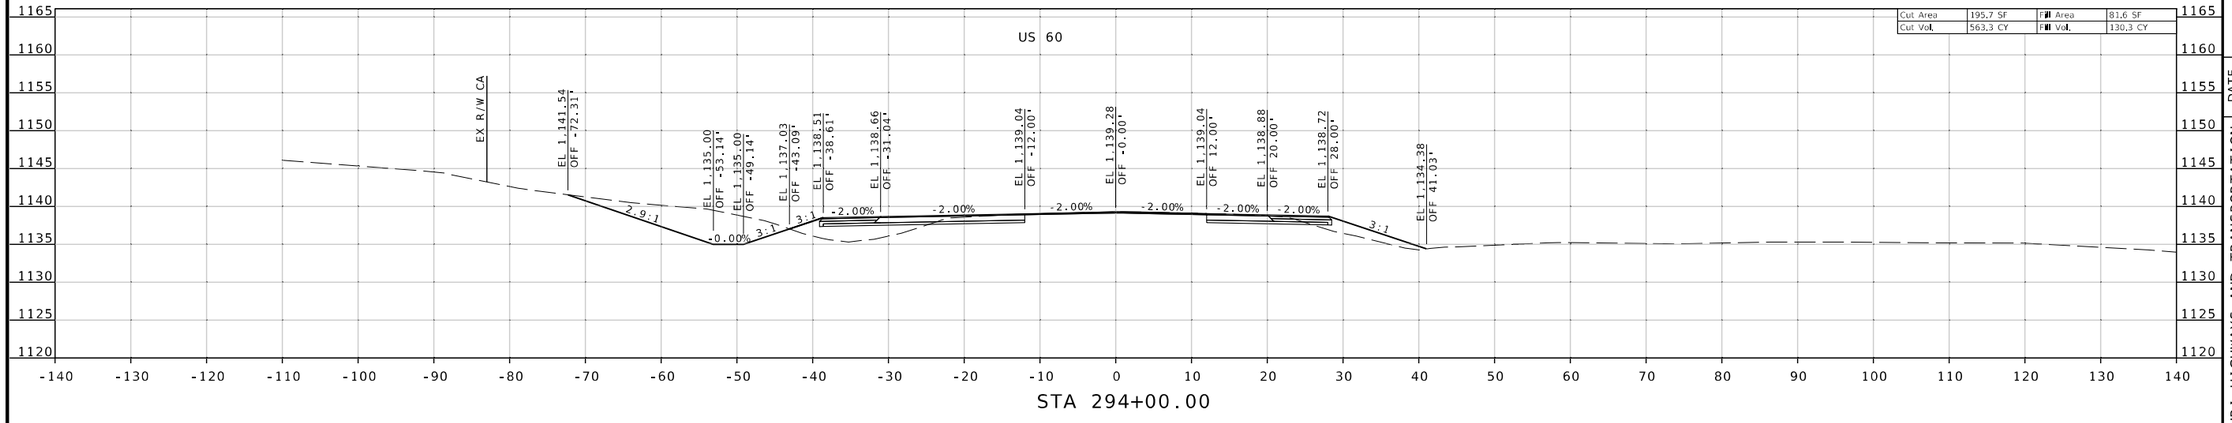

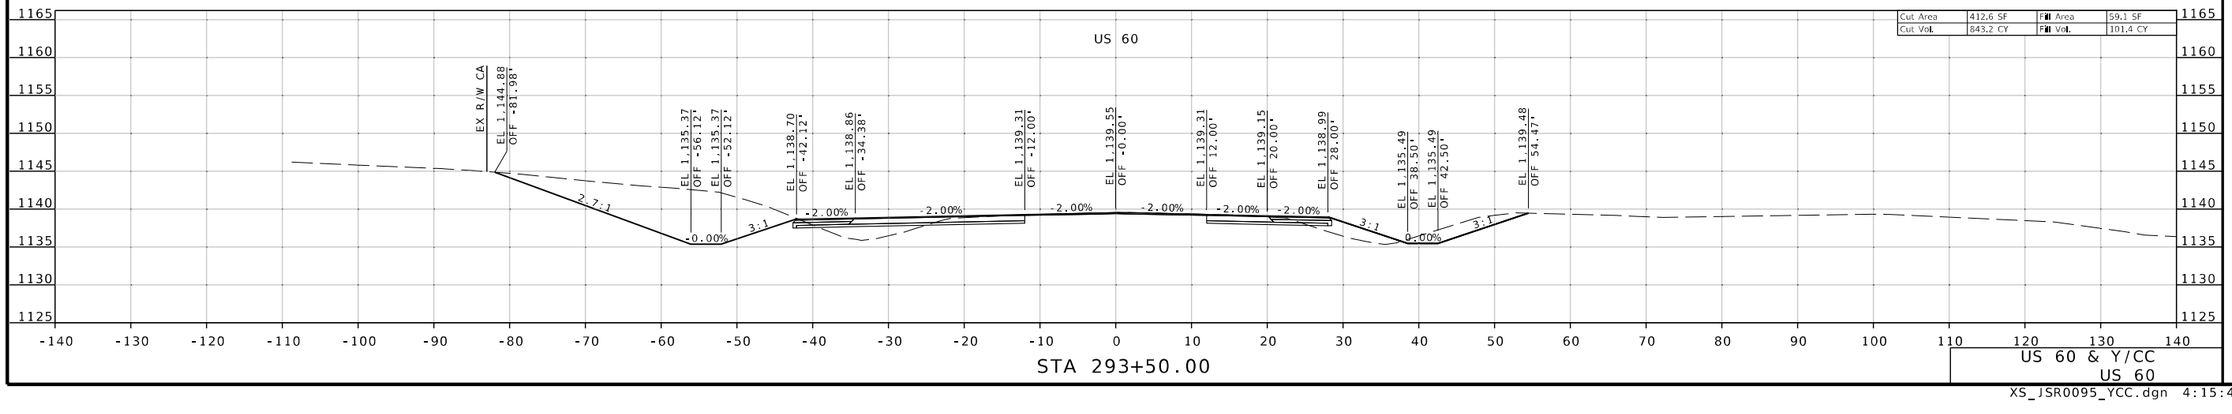

IF A SEAL IS PRESENT ON THIS SHEET IT HAS BEEN ELECTRONICALLY SEALED AND DATED.

STATE OF MISSOURI
REGISTERED PROFESSIONAL ENGINEER
REBECCA JUNE BALTZ
NUMBER E-28626
I HEREBY CERTIFY THAT THIS SHEET WAS SIGNED, SEALED AND DATED ELECTRONICALLY.

DATE PREPARED
8/7/2024

ROUTE	STATE
60	MO
DISTRICT	SHEET NO.
SW	11

COUNTY
BARRY/NEWTON

JOB NO.
JSR0095

CONTRACT ID.

PROJECT NO.

BRIDGE NO.

DESCRIPTION	DATE

MISSOURI HIGHWAYS AND TRANSPORTATION COMMISSION

105 WEST CAPITOL
JEFFERSON CITY, MO 65102
1-888-ASK-MODOT (1-888-275-6636)

TREKK DESIGN GROUP, LLC
1411 East 104th St.
Kansas City, MO 64131
Tel (816) 874-4655
Fax (816) 874-4675
www.trekkdesigngroup.com
Missouri Cert. of Authority 2002010300

US 60 & Y/CC
US 60

XS_JSR0095_YCC.dgn 4:15:41 PM 8/7/2024

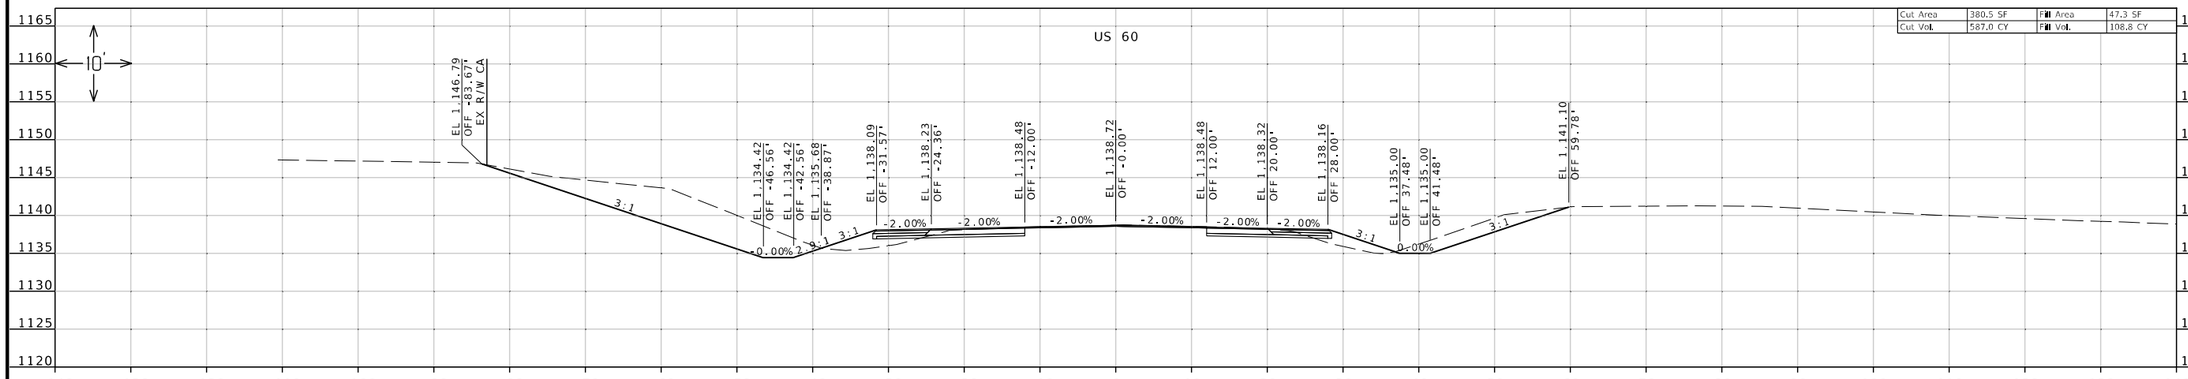

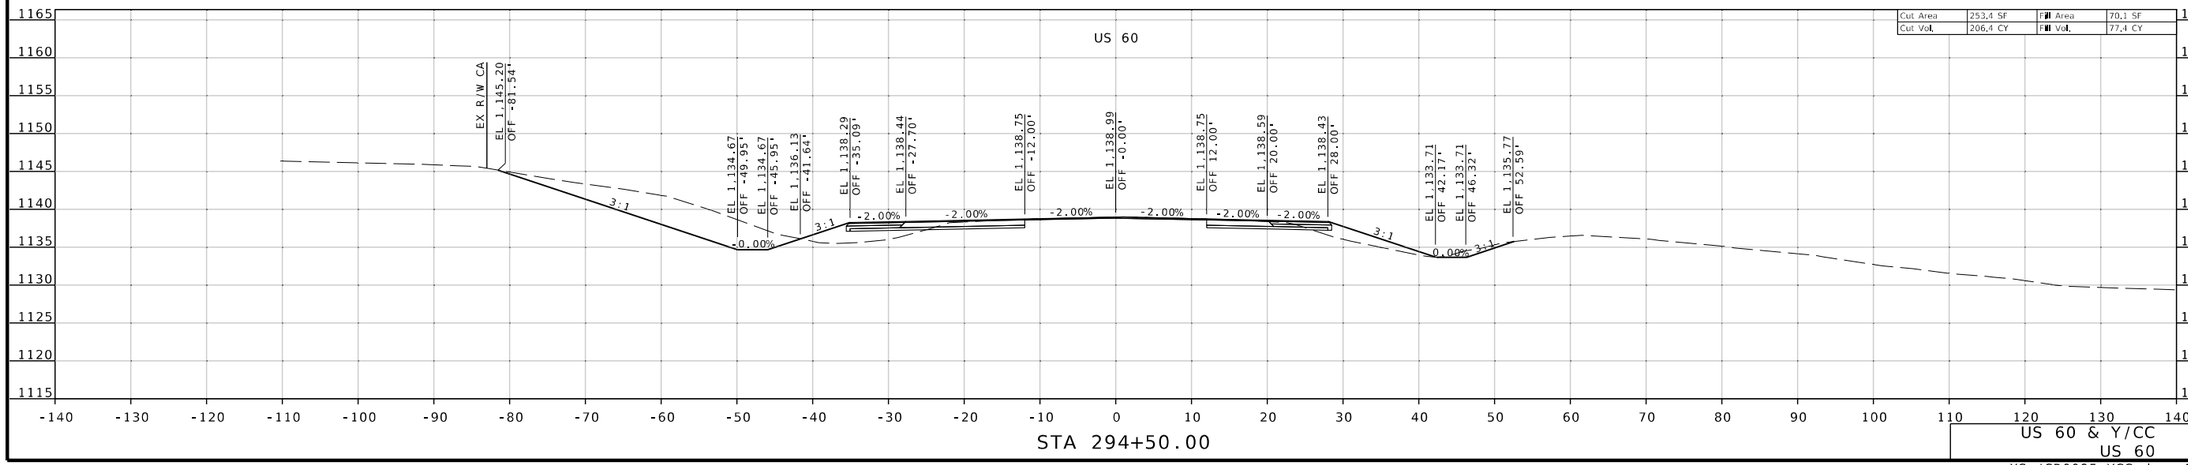

IF A SEAL IS PRESENT ON THIS SHEET IT HAS BEEN ELECTRONICALLY SEALED AND DATED.

STATE OF MISSOURI
REGISTERED PROFESSIONAL ENGINEER
REBECCA JUNE BALTZ
NUMBER E-28626
THIS SHEET WAS DIGITALLY SIGNED, SEALED AND DATED ELECTRONICALLY.

DATE PREPARED
8/7/2024

ROUTE	STATE
60	MO
DISTRICT	SHEET NO.
SW	12

COUNTY
BARRY/NEWTON

JOB NO.
JSR0095

CONTRACT ID.

PROJECT NO.

BRIDGE NO.

DESCRIPTION	DATE

MISSOURI HIGHWAYS AND TRANSPORTATION COMMISSION

105 WEST CAPITOL
JEFFERSON CITY, MO 65102
1-888-ASK-MODOT (1-888-275-6636)

1411 East 104th St.
Kansas City, MO 64131
Tel (816) 874-4655
Fax (816) 874-4675
www.trekdesigngroup.com

Missouri Cert. of Authority 2002010300

TREK DESIGN GROUP, LLC

US 60 & Y/CC
US 60

XS_JSR0095_YCC.dgn 4:15:44 PM 8/7/2024

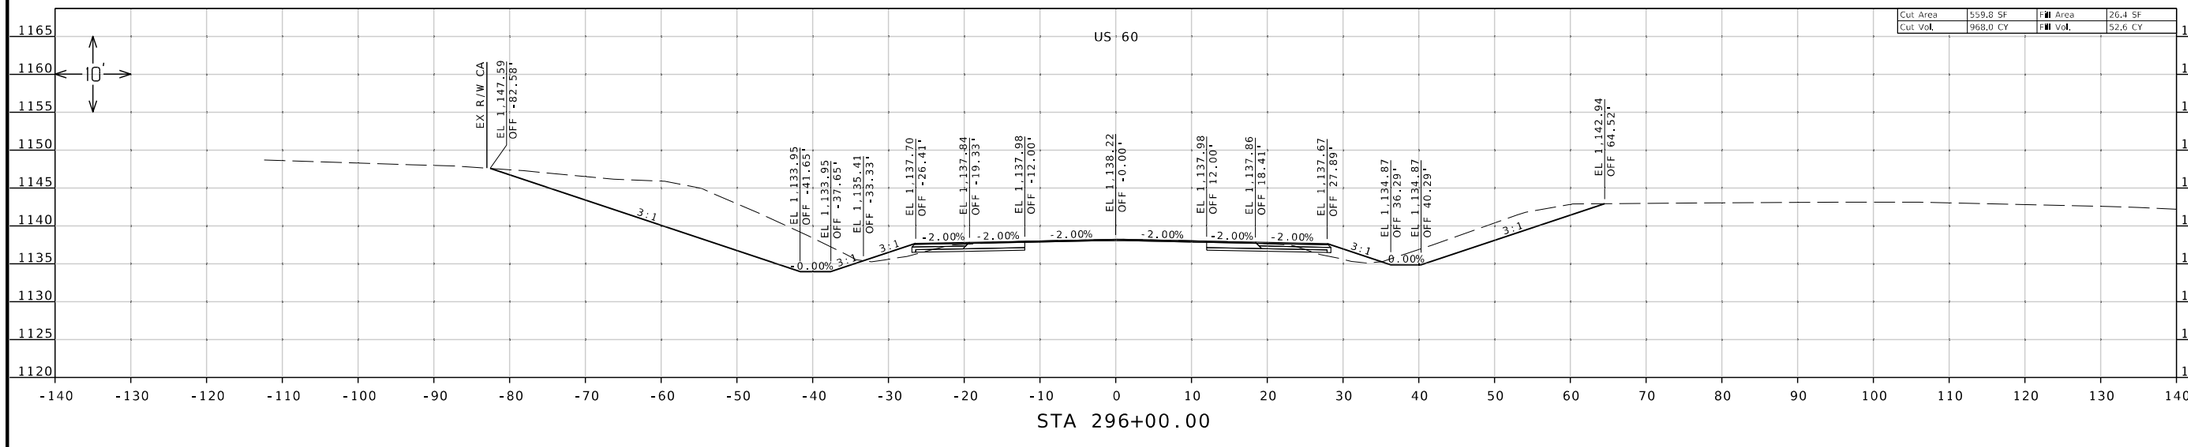

US 60 & Y/CC
US 60

XS_JSR0095_YCC.dgn 4:15:47 PM 8/7/2024

STATE OF MISSOURI
REBECCA JUNE BALTZ
NUMBER E-28626
REGISTERED PROFESSIONAL ENGINEER
THIS SHEET WAS DIGITALLY SIGNED, SEALED AND DATED ELECTRONICALLY.

DATE PREPARED
8/7/2024

ROUTE	STATE
60	MO
DISTRICT	SHEET NO.
SW	13

COUNTY
BARRY/NEWTON

JOB NO.
JSR0095

CONTRACT ID.

PROJECT NO.

BRIDGE NO.

DATE	DESCRIPTION

IF A SEAL IS PRESENT ON THIS SHEET IT HAS BEEN ELECTRONICALLY SEALED AND DATED.

MISSOURI HIGHWAYS AND TRANSPORTATION COMMISSION
105 WEST CAPITOL
JEFFERSON CITY, MO 65102
1-888-ASK-MODOT (1-888-275-6636)

TREKK DESIGN GROUP, LLC
1411 East 104th St.
Kansas City, MO 64131
Tel (816) 874-4655
Fax (816) 874-4675
www.trekkdesigngroup.com
Missouri Cert. of Authority 2002010300

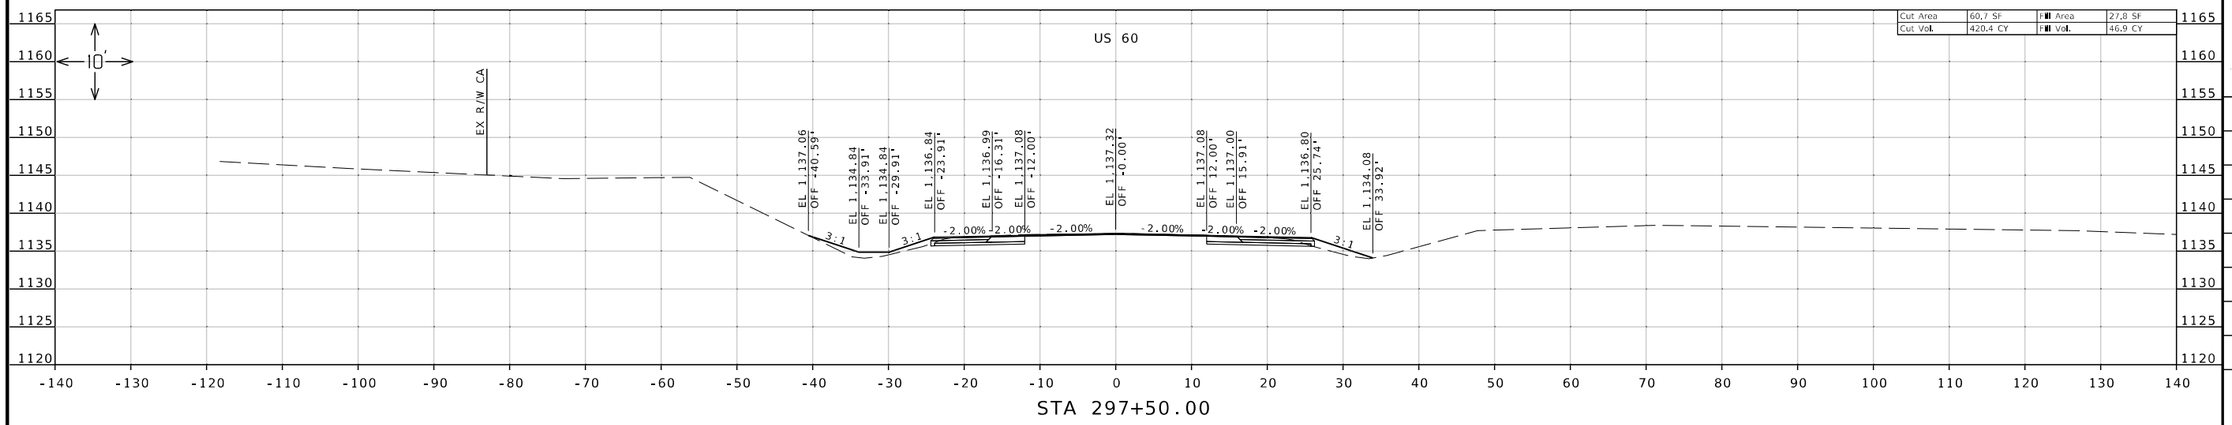

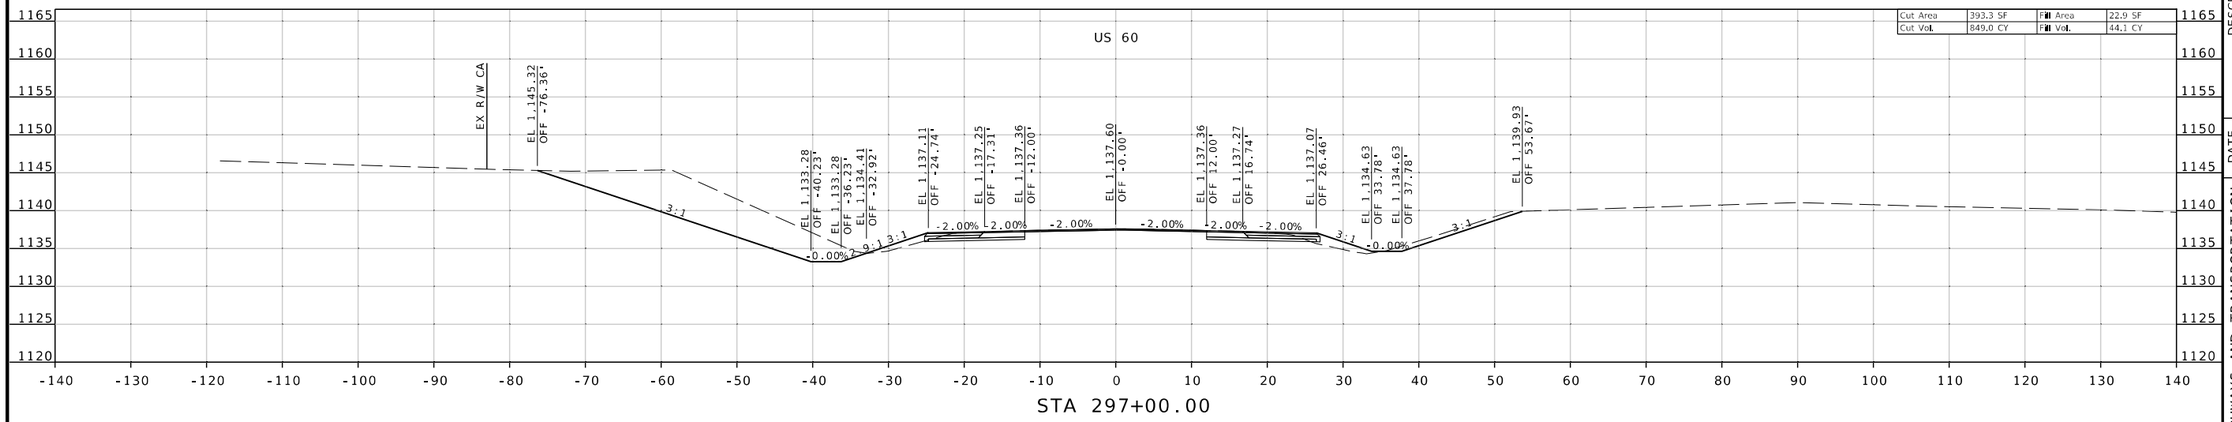

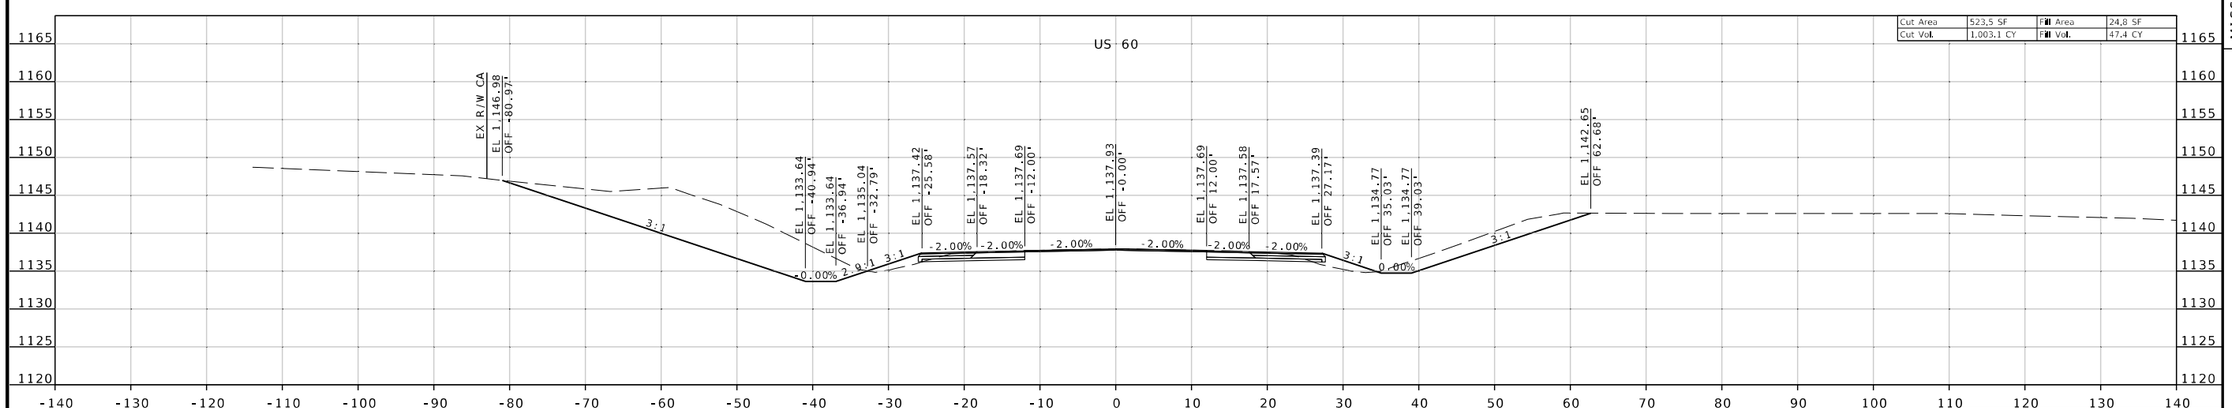

US 60 & Y/CC
US 60

XS_JSR0095_YCC.dgn 4:15:50 PM 8/7/2024

REBECCA JUNE BALTZ
NUMBER E-28626
REGISTERED PROFESSIONAL ENGINEER
THIS SHEET WAS DIGITALLY SIGNED, SEALED AND DATED ELECTRONICALLY.

DATE PREPARED
8/7/2024

ROUTE	STATE
60	MO
DISTRICT	SHEET NO.
SW	14

COUNTY
BARRY/NEWTON

JOB NO.
JSR0095

CONTRACT ID.

PROJECT NO.

BRIDGE NO.

DESCRIPTION	DATE

MISSOURI HIGHWAYS AND TRANSPORTATION COMMISSION

105 WEST CAPITOL
JEFFERSON CITY, MO 65102
1-888-ASK-MODOT (1-888-275-6636)

TREKK DESIGN GROUP, LLC
1441 East 104th St.
Kansas City, MO 64131
Tel (816) 874-4655
Fax (816) 874-4675
www.trekkdesigngroup.com
Missouri Cert. of Authority 2002010300

IF A SEAL IS PRESENT ON THIS SHEET IT HAS BEEN ELECTRONICALLY SEALED AND DATED.

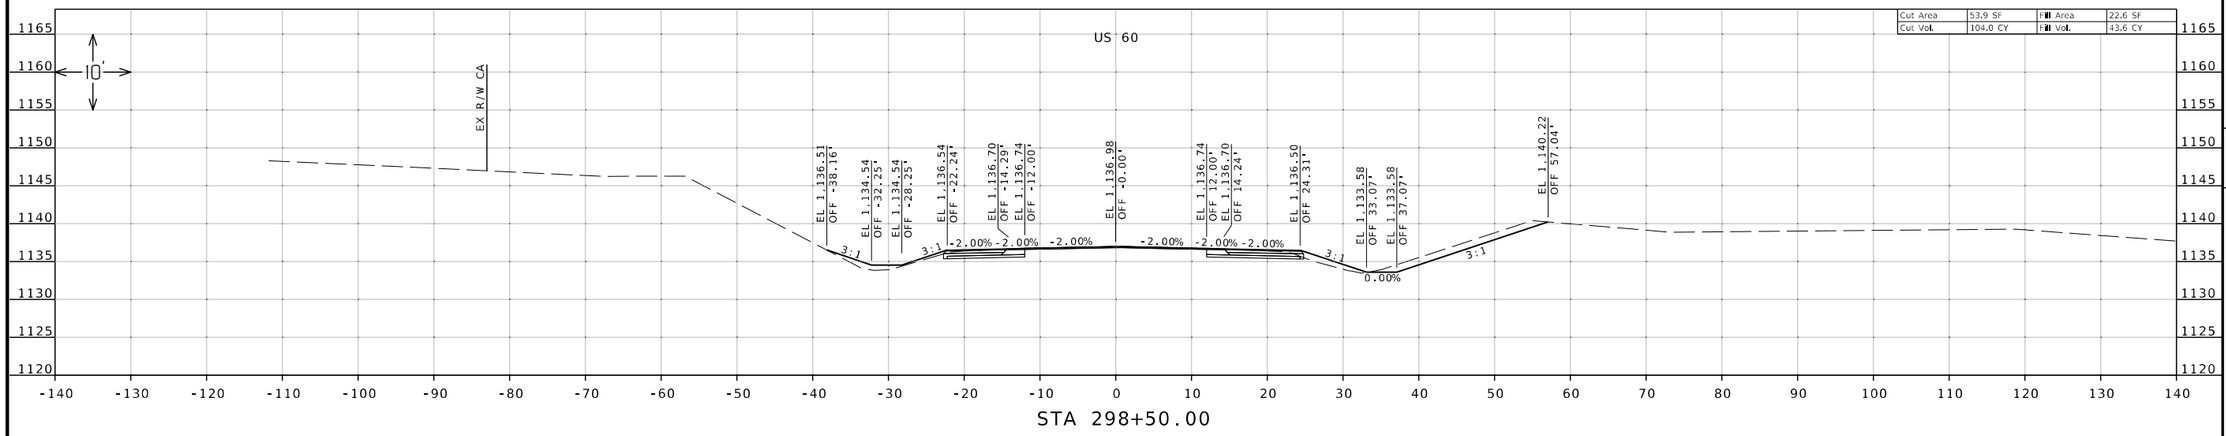

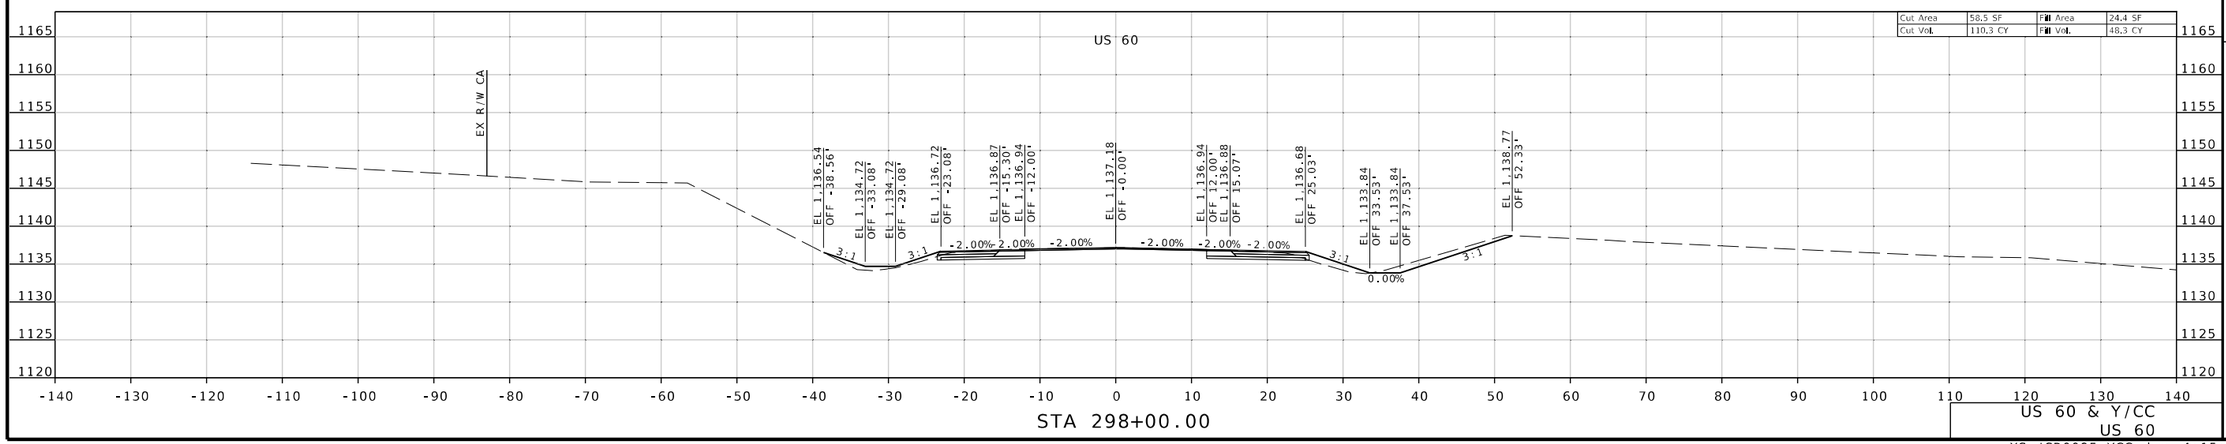

US 60 & Y/CC
US 60

XS_JSR0095_YCC.dgn 4:15:54 PM 8/7/2024

REGISTERED PROFESSIONAL ENGINEER
STATE OF MISSOURI
REBECCA JUNE BALTZ
NUMBER E-28626
THIS SHEET WAS DIGITALLY SIGNED AND SEALED AND DATED ELECTRONICALLY.

DATE PREPARED
8/7/2024

ROUTE	STATE
60	MO
DISTRICT	SHEET NO.
SW	15

COUNTY
BARRY/NEWTON

JOB NO.
JSR0095

CONTRACT ID.

PROJECT NO.

BRIDGE NO.

DESCRIPTION	DATE

IF A SEAL IS PRESENT ON THIS SHEET IT HAS BEEN ELECTRONICALLY SEALED AND DATED.

MISSOURI HIGHWAYS AND TRANSPORTATION COMMISSION

105 WEST CAPITOL
JEFFERSON CITY, MO 65102
1-888-ASK-MODOT (1-888-275-6636)

1411 East 104th St.
Kansas City, MO 64131
Tel (816) 874-4655
Fax (816) 874-4675
www.trekdesigngroup.com

Missouri Cert. of Authority 2002010300

TREK DESIGN GROUP, LLC

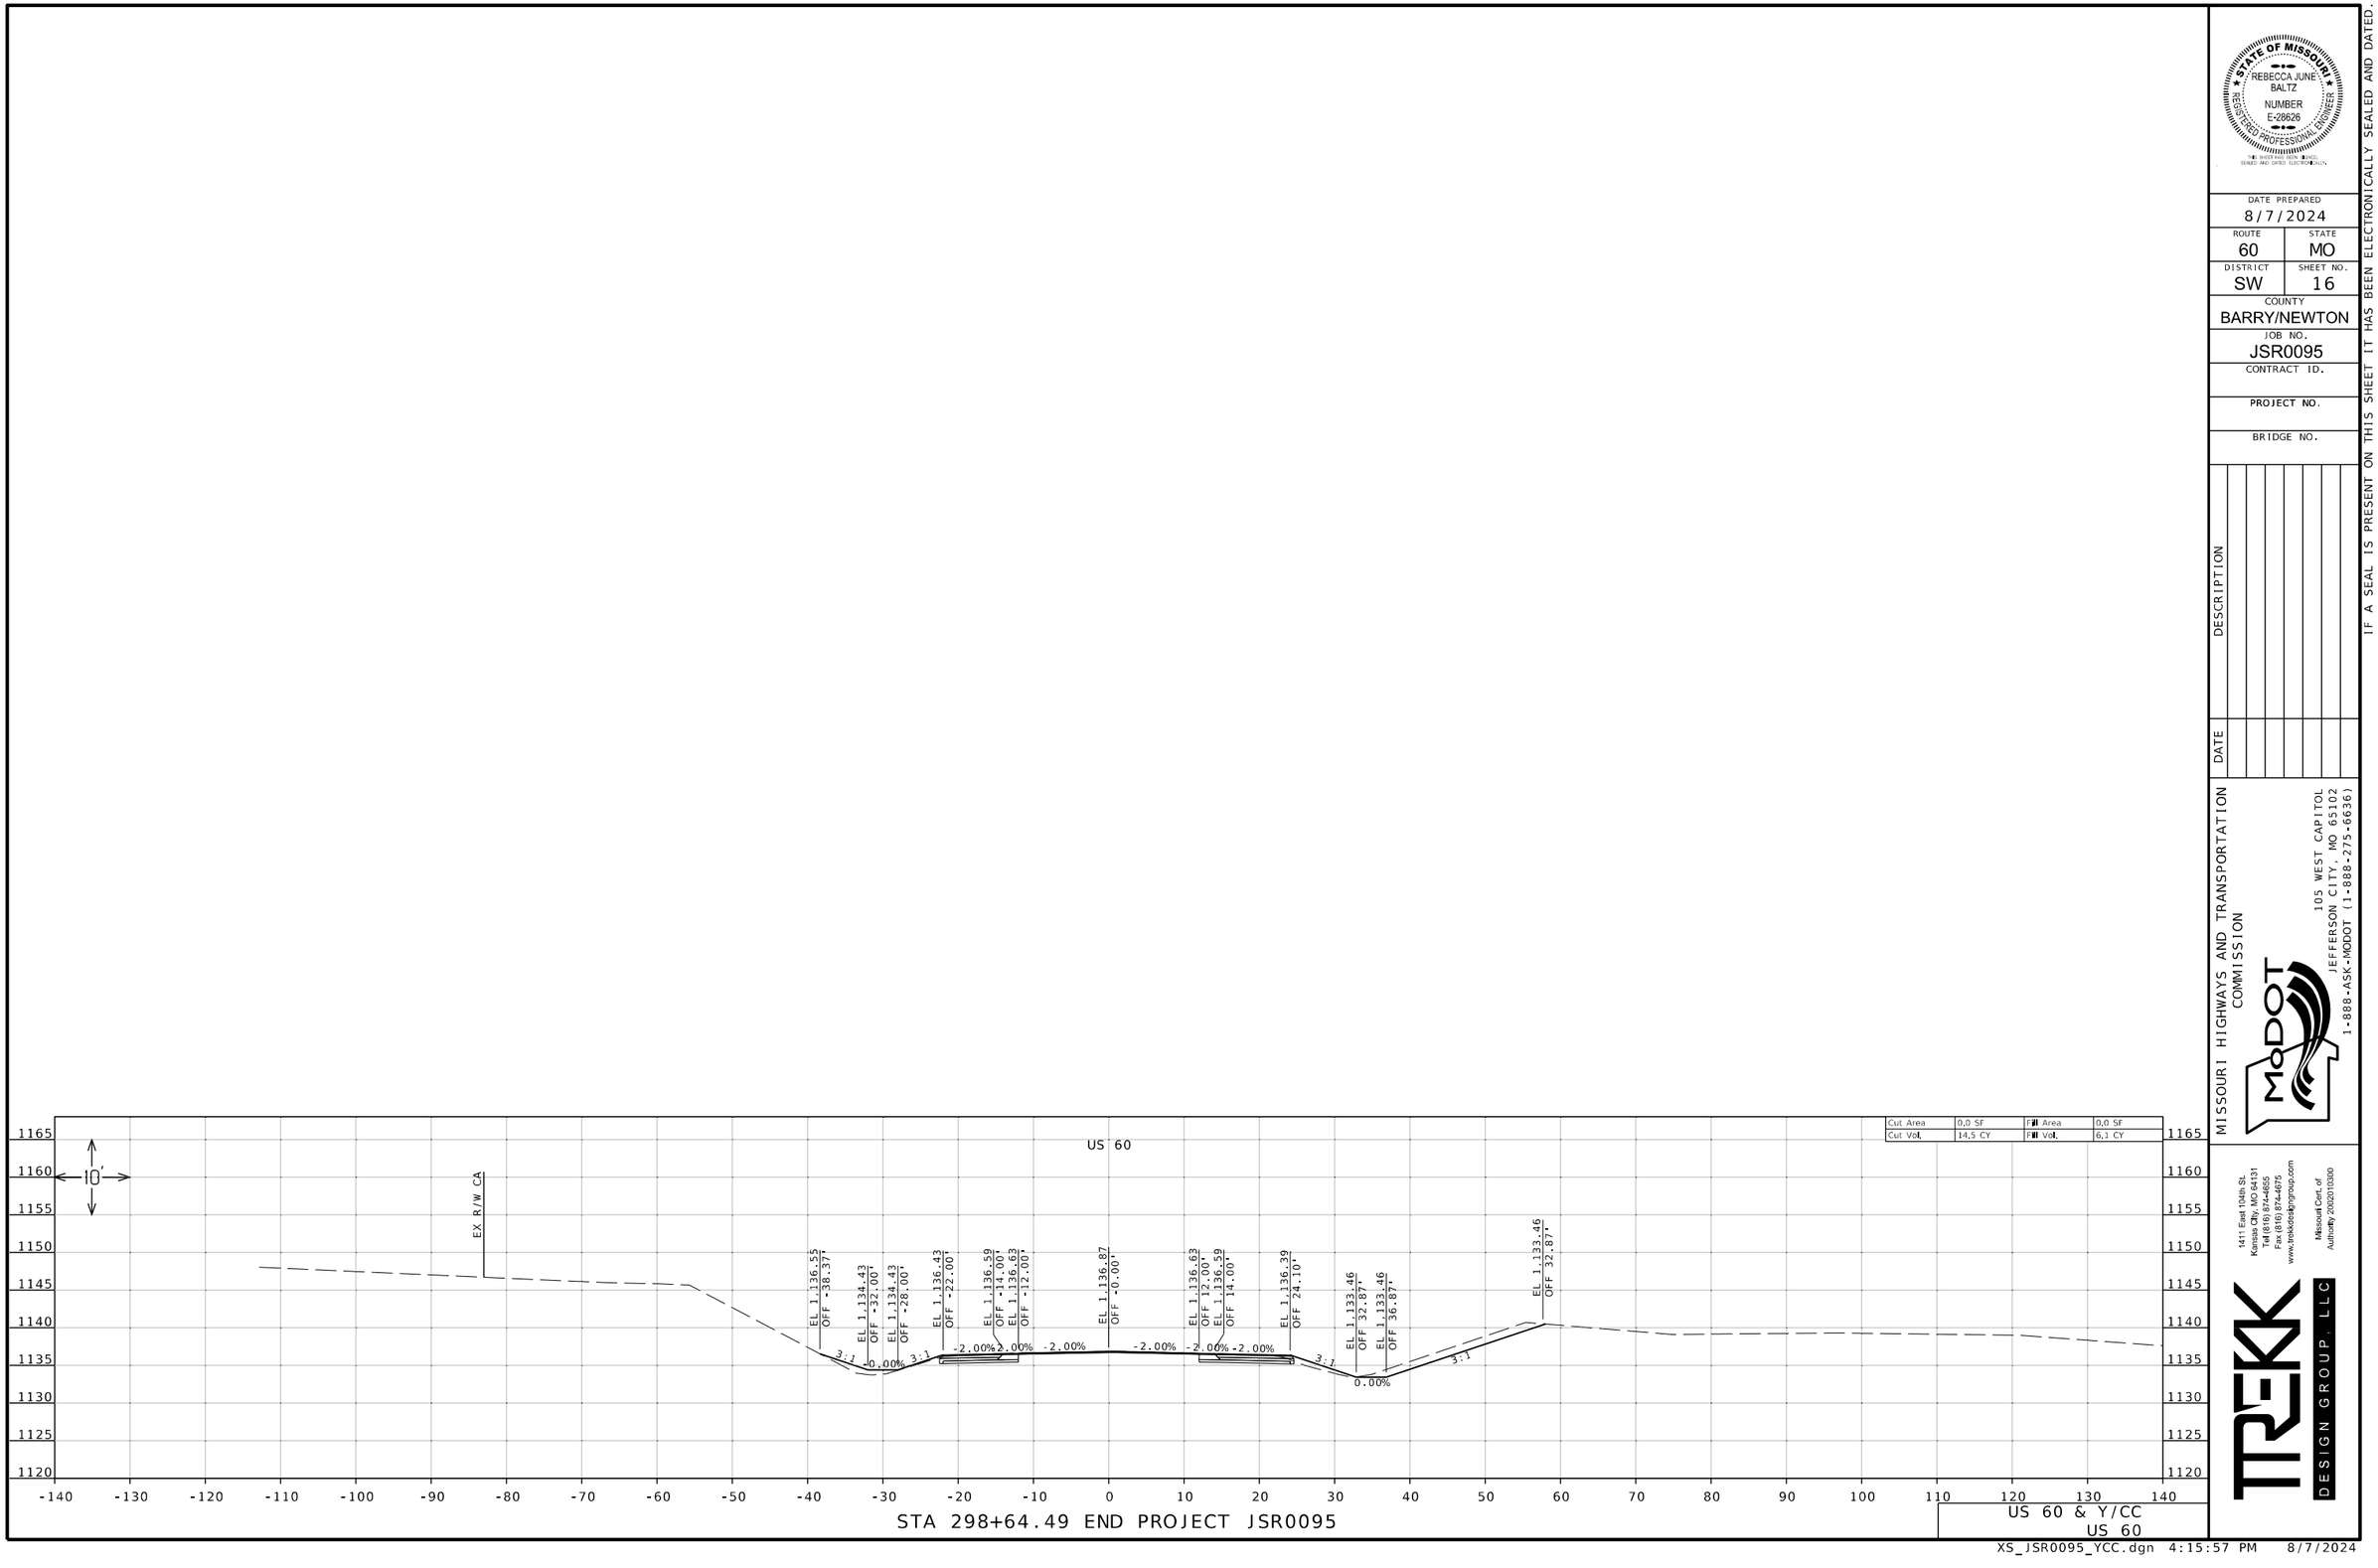

REGISTERED PROFESSIONAL ENGINEER
STATE OF MISSOURI
REBECCA JUNE BALTZ
NUMBER E-28626
THIS SHEET WAS ORIGINALLY ISSUED, SIGNED AND DATED ELECTRONICALLY.

DATE PREPARED
8/7/2024

ROUTE	STATE
60	MO
DISTRICT	SHEET NO.
SW	16

COUNTY
BARRY/NEWTON

JOB NO.
JSR0095

CONTRACT ID.

PROJECT NO.

BRIDGE NO.

DESCRIPTION	DATE

IF A SEAL IS PRESENT ON THIS SHEET IT HAS BEEN ELECTRONICALLY SEALED AND DATED.

MISSOURI HIGHWAYS AND TRANSPORTATION COMMISSION

105 WEST CAPITOL
JEFFERSON CITY, MO 65102
1-888-ASK-MODOT (1-888-275-6636)

1411 East 104th St.
Kansas City, MO 64131
Tel (816) 874-4655
Fax (816) 874-4675
www.trekdesigngroup.com

Missouri Cert. of Authority 2002010300

TREK DESIGN GROUP, LLC

US 60 & Y/CC
US 60

XS_JSR0095_YCC.dgn 4:15:57 PM 8/7/2024

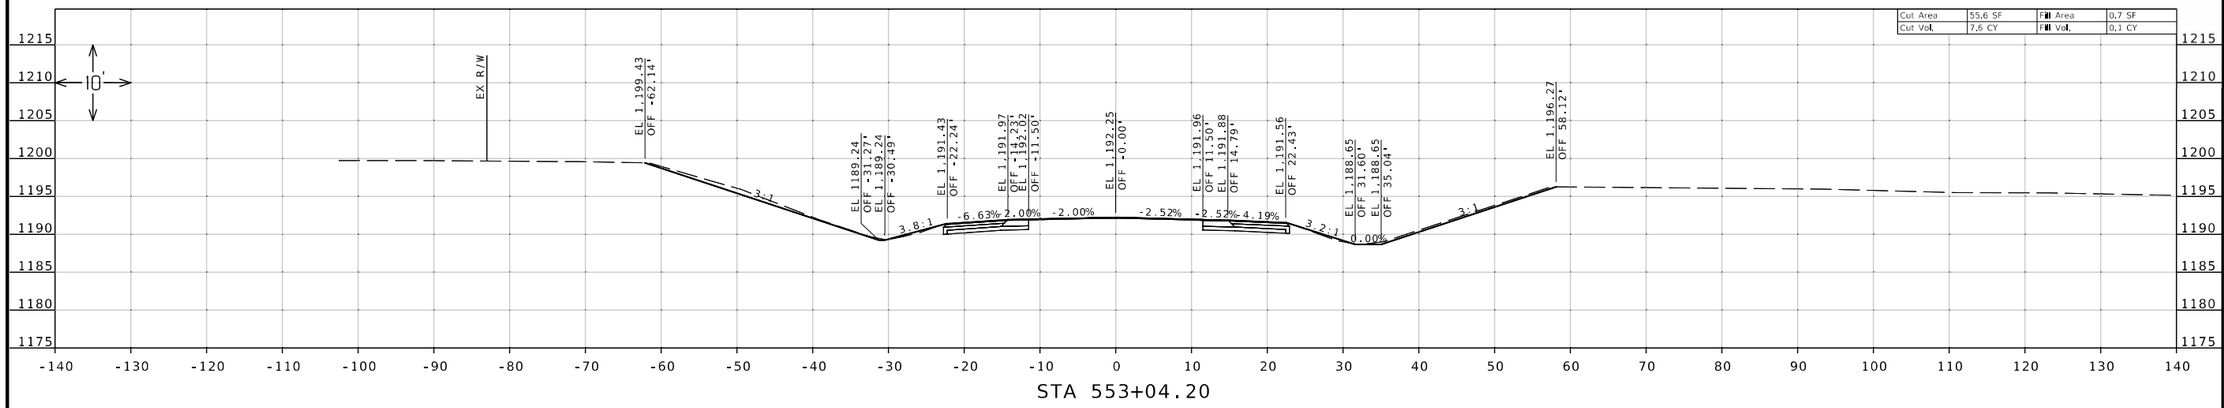

STA 553+04.20

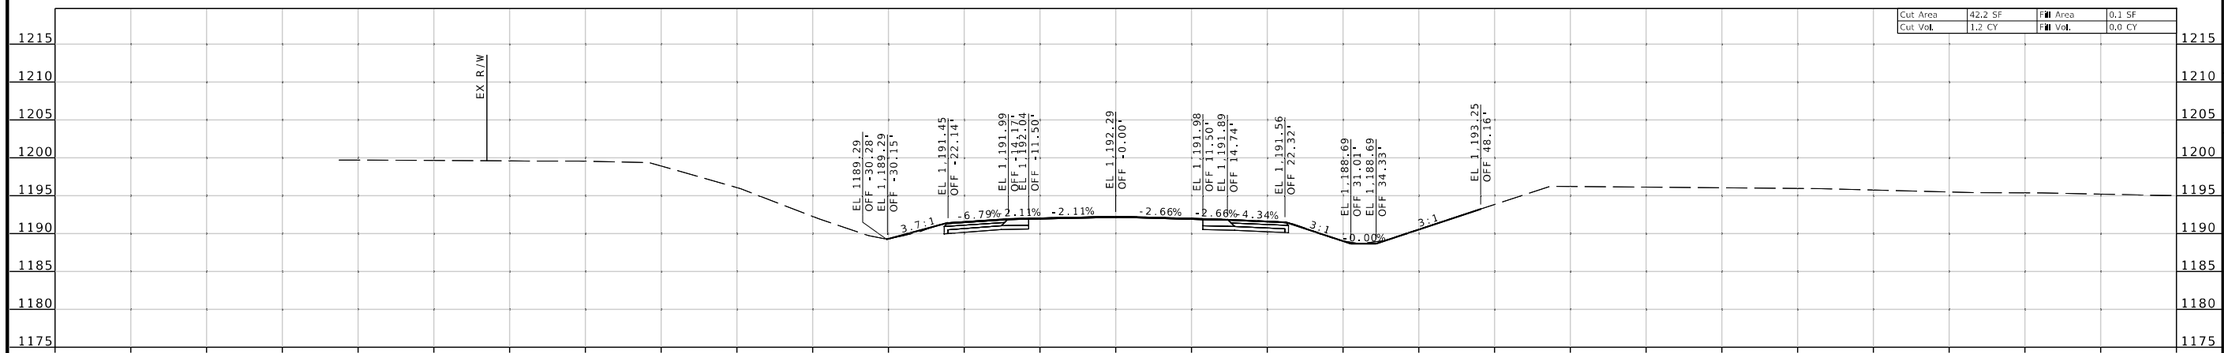

STA 553+00.00

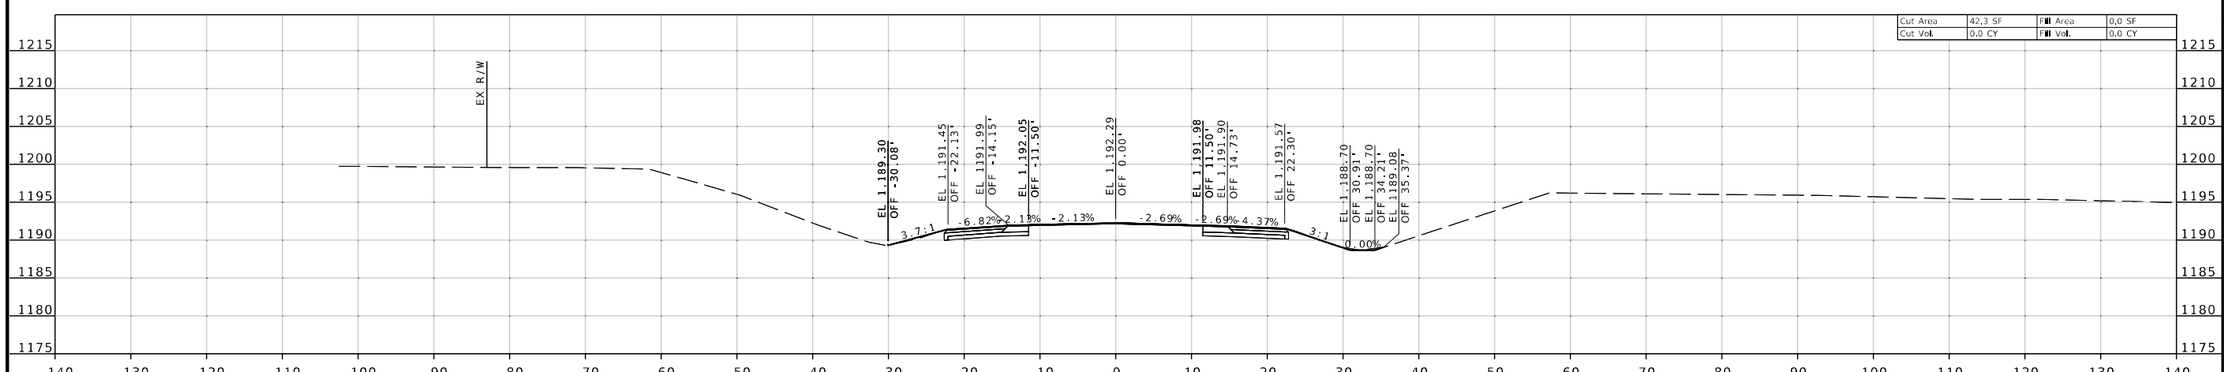

STA 552+99.20 BEGIN PROJECT JSR0095

US 60 & HAMMER ROAD
US 60

Jonathan Peitz
2024.10.03 09:33:21 -05'00'

STATE OF MISSOURI
JONATHAN W. PEITZ
NUMBER PE-2017019023
PROFESSIONAL ENGINEER

JONATHAN W. PEITZ-CIVIL ENGINEER
MO# PE-2017019023

DATE PREPARED
10/3/2024

ROUTE	STATE
60	MO
DISTRICT	SHEET NO.
SW	17

COUNTY
BARRY/NEWTON

JOB NO.
JSR0095

CONTRACT ID.

PROJECT NO.

BRIDGE NO.

DESCRIPTION

DATE

IF A SEAL IS PRESENT ON THIS SHEET IT HAS BEEN ELECTRONICALLY SEALED AND DATED.

MISSOURI HIGHWAYS AND TRANSPORTATION COMMISSION

105 WEST CAPITOL
JEFFERSON CITY, MO 65102
1-888-ASK-MODOT (1-888-275-6636)

olsson
550 ST. LOUIS STREET
SPRINGFIELD, MO 65806
PH. (417) 890-8802
CERTIFICATE OF AUTHORITY NO. 001592

F:\2023\00001-00500\023-00372\40-Design\Microstation\JSR0095\plan_sheets\17 Cross Sections\XS_017-046_JSR0095_I10_HAMMER ROAD.dgn 8:22:13 AM 10/3/2024

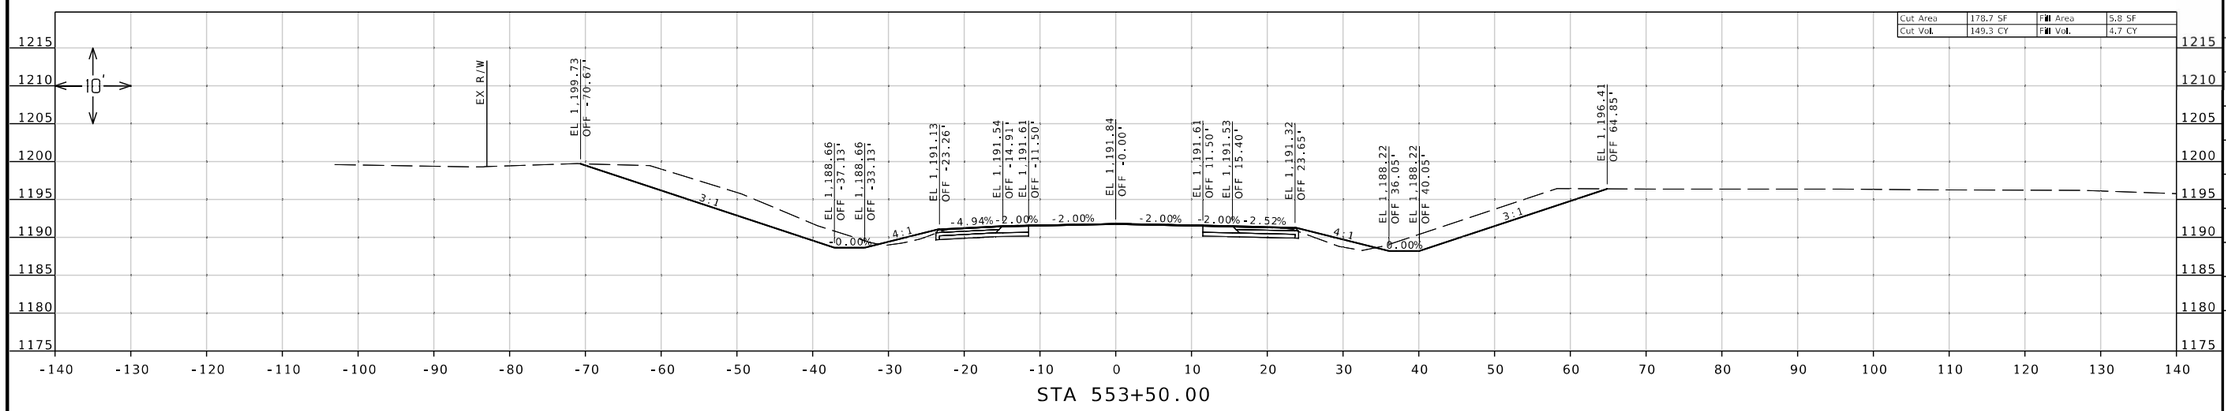

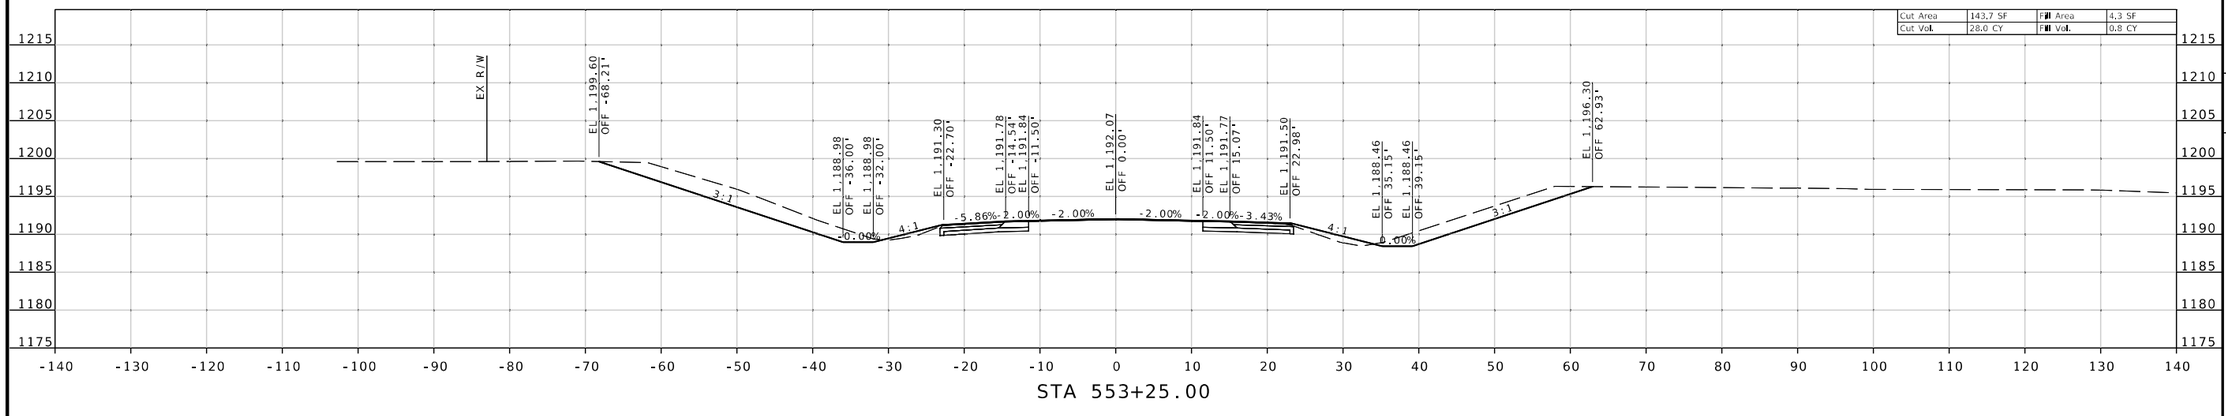

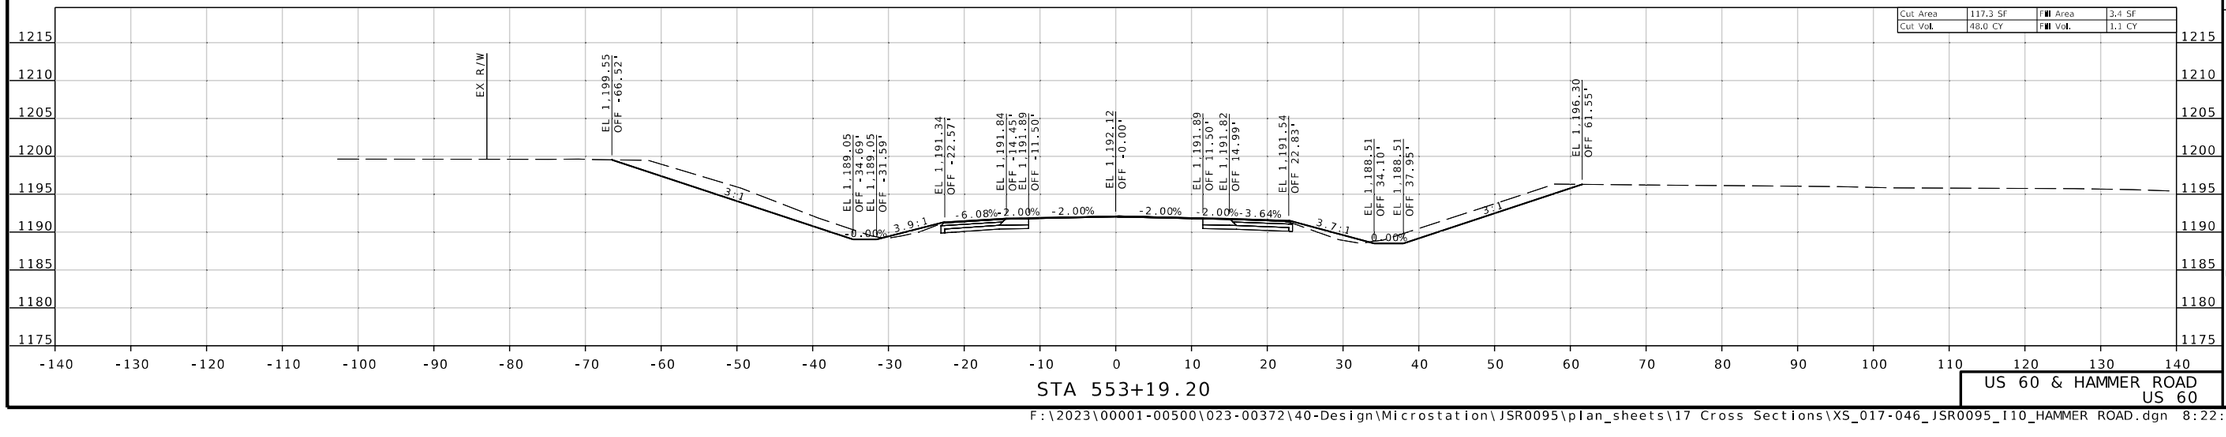

IF A SEAL IS PRESENT ON THIS SHEET IT HAS BEEN ELECTRONICALLY SEALED AND DATED.

Jonathan Peitz
2024.10.03 16:35:43 -05'00'

STATE OF MISSOURI
JONATHAN W. PEITZ
NUMBER PE-2017019023
PROFESSIONAL ENGINEER

JONATHAN W. PEITZ-CIVIL ENGINEER
MO# PE-2017019023

DATE PREPARED
10/3/2024

ROUTE	STATE
60	MO
DISTRICT	SHEET NO.
SW	18

COUNTY
BARRY/NEWTON

JOB NO.
JSR0095

CONTRACT ID.

PROJECT NO.

BRIDGE NO.

DESCRIPTION	DATE

MISSOURI HIGHWAYS AND TRANSPORTATION COMMISSION

105 WEST CAPITOL
JEFFERSON CITY, MO 65102
1-888-ASK-MODOT (1-888-275-6636)

olsson
550 ST. LOUIS STREET
SPRINGFIELD, MO 65806
PH. (417) 890-8802
CERTIFICATE OF
AUTHORITY NO. 001592

US 60 & HAMMER ROAD
US 60

F:\2023\00001-00500\023-00372\40-Design\Microstation\JSR0095\plan_sheets\17 Cross Sections\XS_017-046_JSR0095_I10_HAMMER ROAD.dgn 8:22:15 AM 10/3/2024

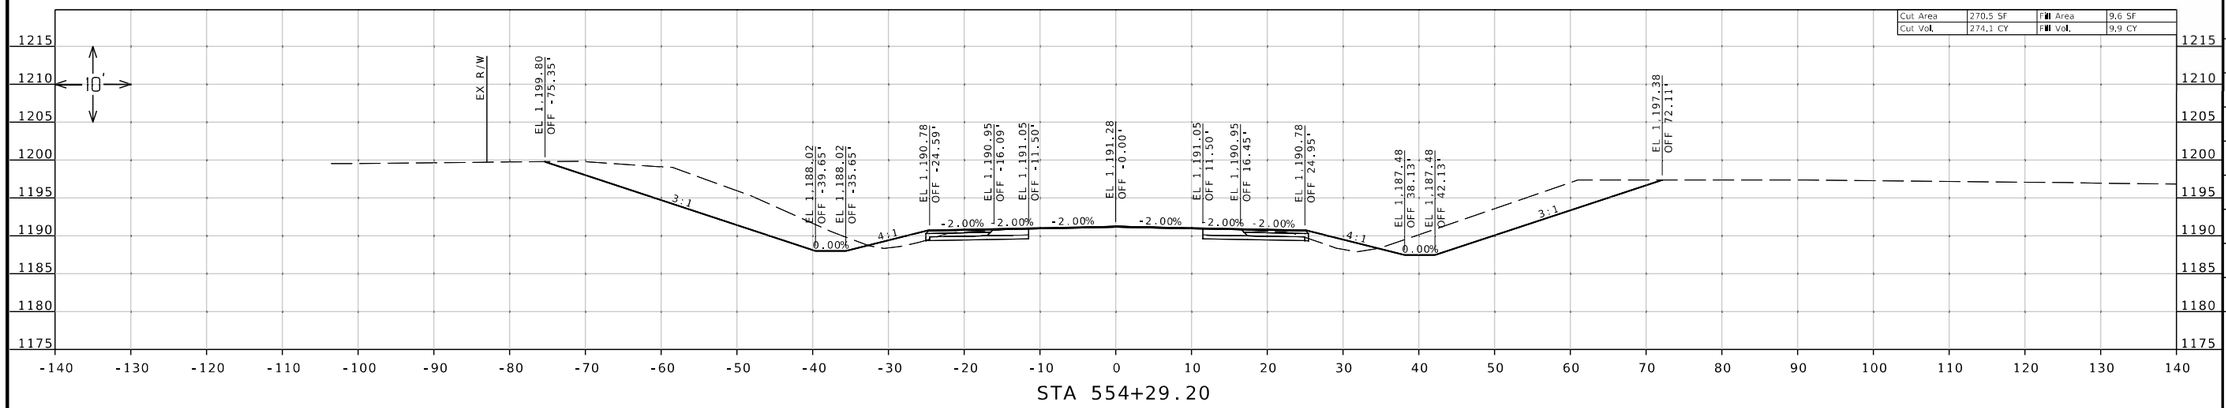

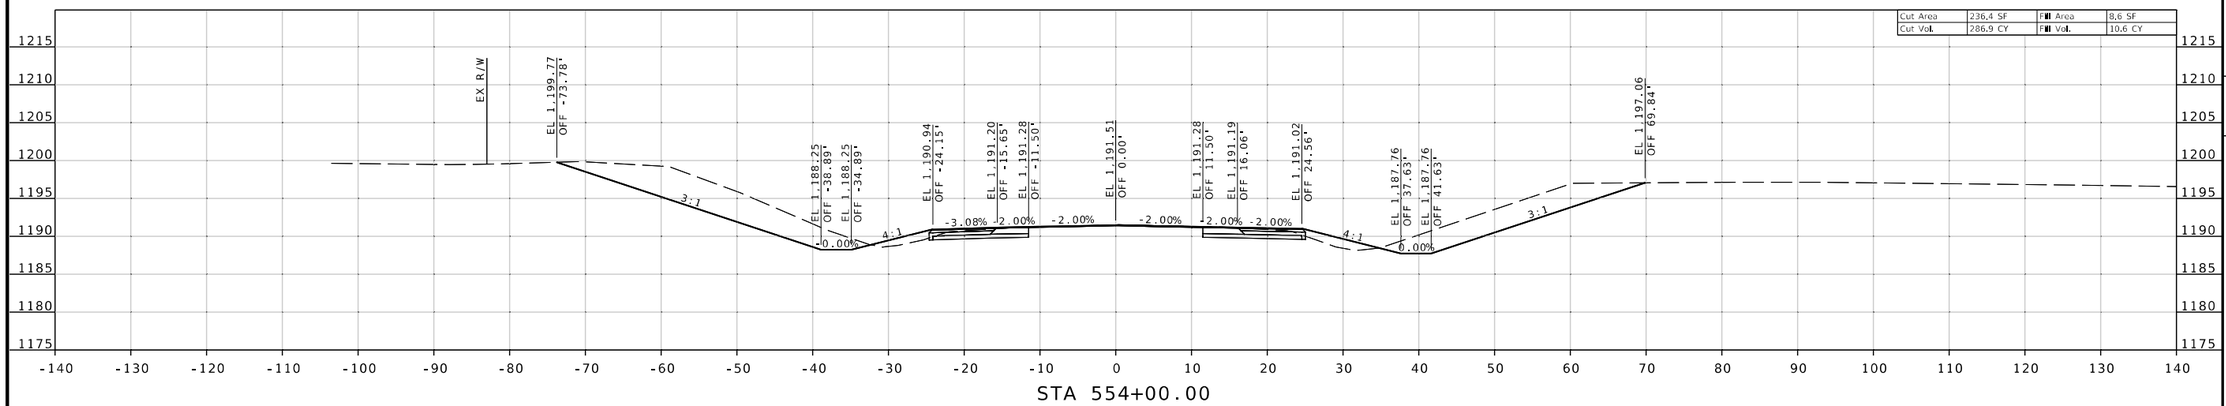

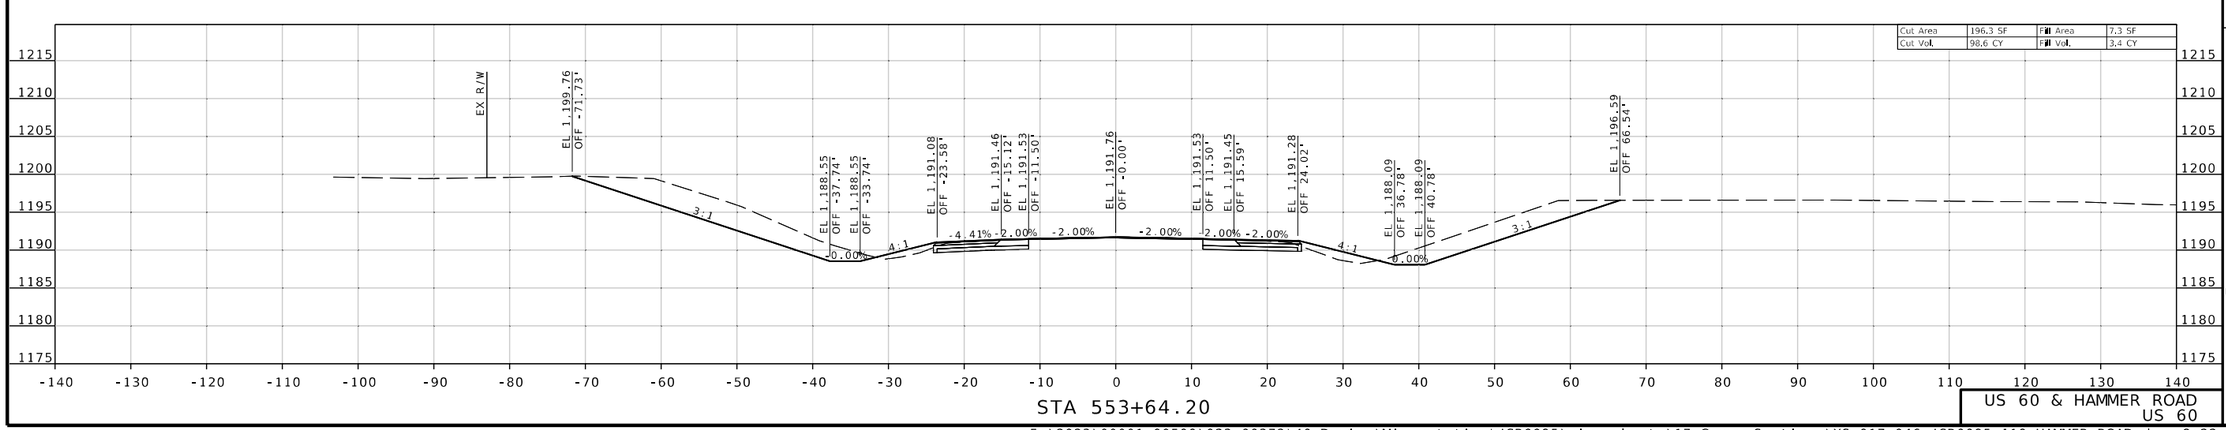

Jonathan Peitz
2024.10.03 14:35:36 -05'00'

STATE OF MISSOURI
JONATHAN W. PEITZ
NUMBER PE-2017019023
PROFESSIONAL ENGINEER

JONATHAN W. PEITZ-CIVIL ENGINEER
MO# PE-2017019023

DATE PREPARED
10/3/2024

ROUTE	STATE
60	MO
DISTRICT	SHEET NO.
SW	19

COUNTY
BARRY/NEWTON

JOB NO.
JSR0095

CONTRACT ID.

PROJECT NO.

BRIDGE NO.

DESCRIPTION	DATE

IF A SEAL IS PRESENT ON THIS SHEET IT HAS BEEN ELECTRONICALLY SEALED AND DATED.

MISSOURI HIGHWAYS AND TRANSPORTATION COMMISSION

105 WEST CAPITOL
JEFFERSON CITY, MO 65102
1-888-ASK-MODOT (1-888-275-6636)

MoDOT

olsson
550 ST. LOUIS STREET
SPRINGFIELD, MO 65806
PH. (417) 890-8802
CERTIFICATE OF
AUTHORITY NO. 001592

US 60 & HAMMER ROAD
US 60

F:\2023\00001-00500\023-00372\40-Design\Microstation\JSR0095\plan_sheets\17 Cross Sections\XS_017-046_JSR0095_I10_HAMMER ROAD.dgn 8:22:17 AM 10/3/2024

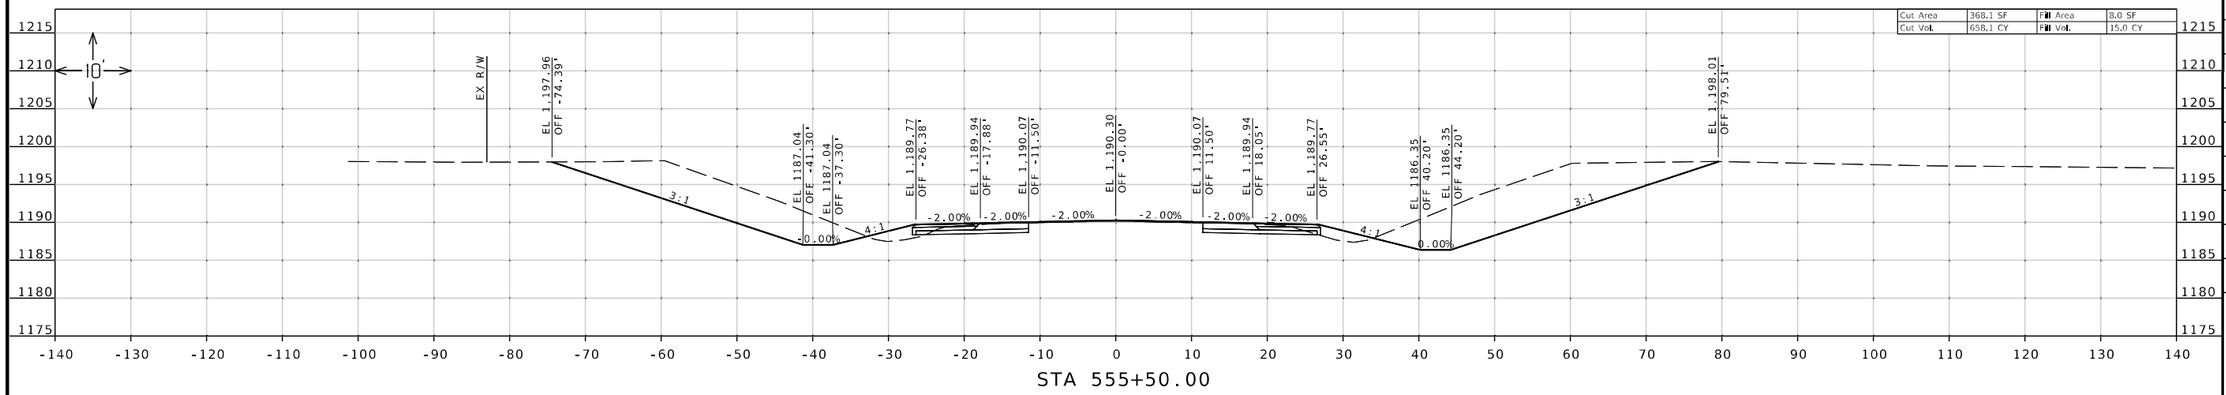

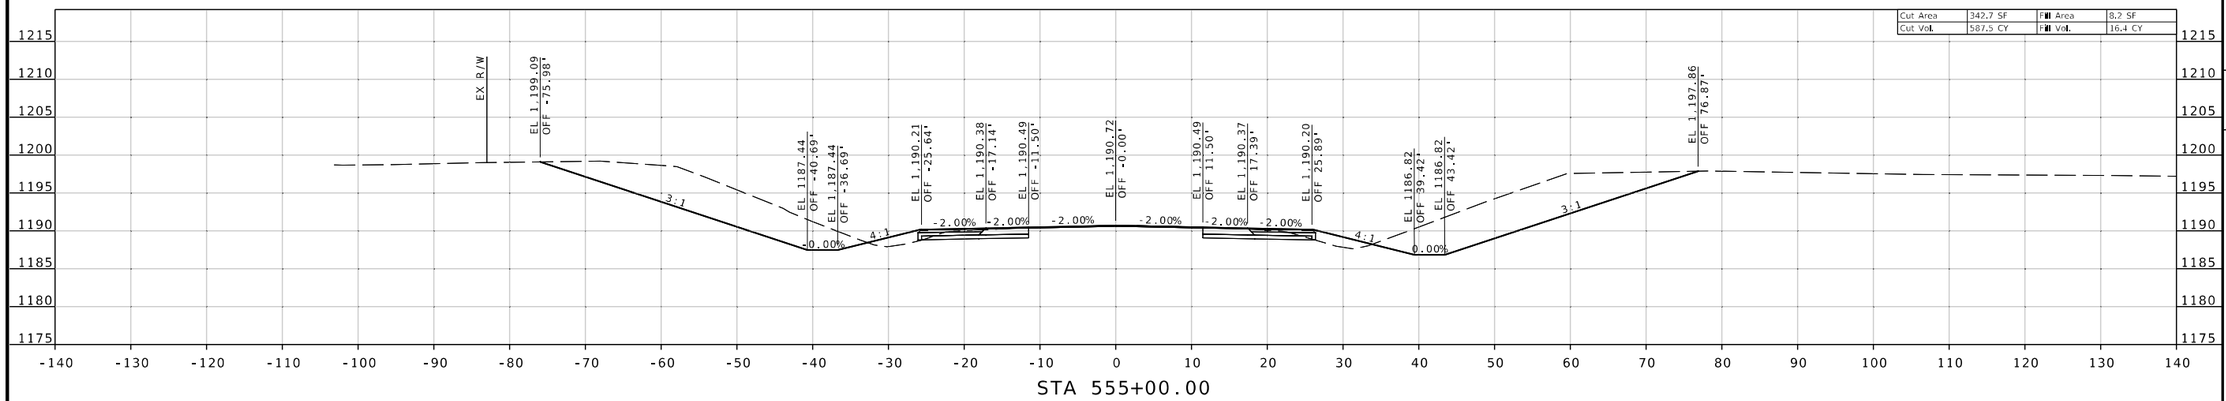

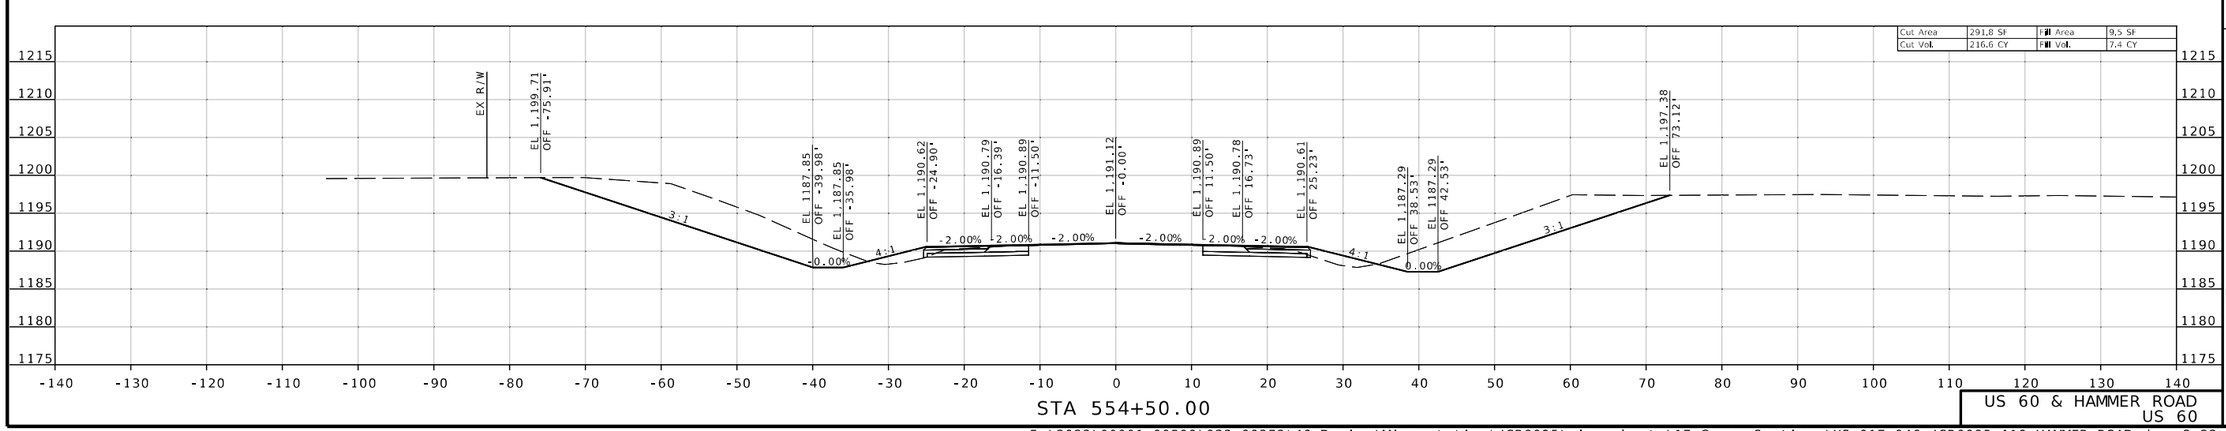

Jonathan W. Peitz
2024.10.03 09:34:40 -05'00'

STATE OF MISSOURI
JONATHAN W. PEITZ
NUMBER PE-2017019023
PROFESSIONAL ENGINEER

JONATHAN W. PEITZ-CIVIL ENGINEER
MO# PE-2017019023

DATE PREPARED
10/3/2024

ROUTE	STATE
60	MO
DISTRICT	SHEET NO.
SW	20

COUNTY
BARRY/NEWTON

JOB NO.
JSR0095

CONTRACT ID.

PROJECT NO.

BRIDGE NO.

DESCRIPTION	DATE

MISSOURI HIGHWAYS AND TRANSPORTATION COMMISSION
105 WEST CAPITOL
JEFFERSON CITY, MO 65102
1-888-ASK-MODOT (1-888-275-6636)

olsson
550 ST. LOUIS STREET
SPRINGFIELD, MO 65806
PH (417) 890-8802
CERTIFICATE OF AUTHORITY NO. 001592

IF A SEAL IS PRESENT ON THIS SHEET IT HAS BEEN ELECTRONICALLY SEALED AND DATED.

US 60 & HAMMER ROAD
US 60

F:\2023\00001-00500\023-00372\40-Design\Microstation\JSR0095\plan_sheets\17 Cross Sections\XS_017-046_JSR0095_I10_HAMMER ROAD.dgn 8:22:18 AM 10/3/2024

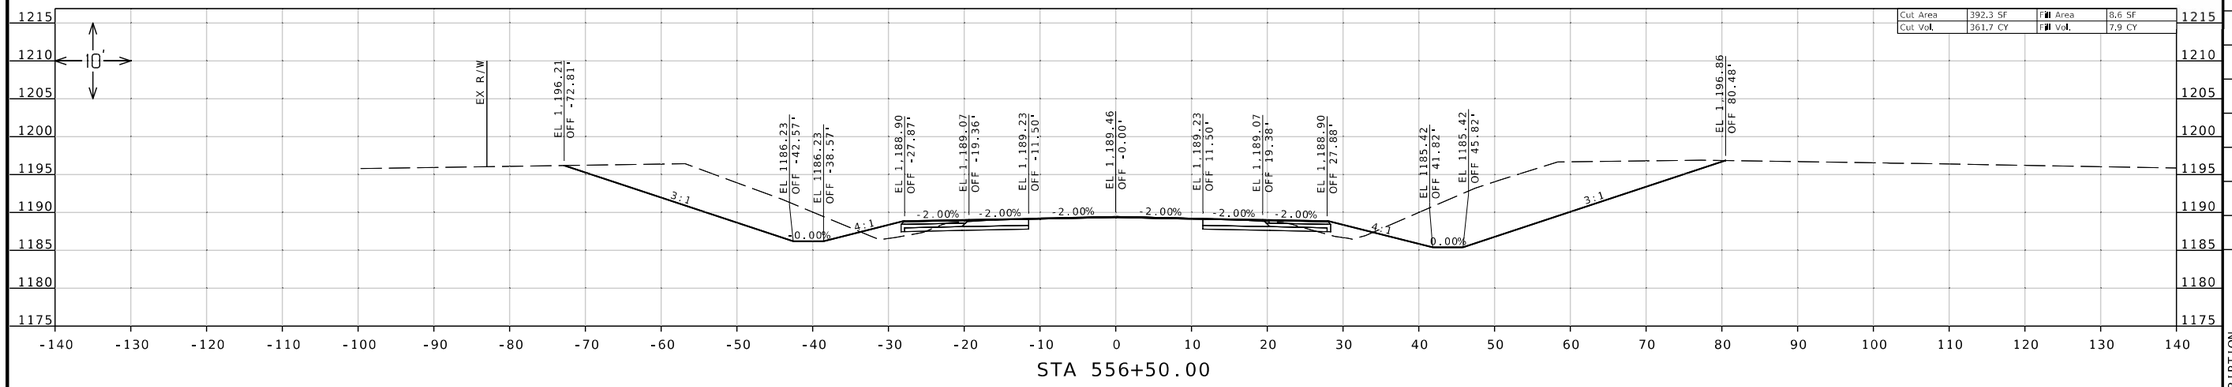

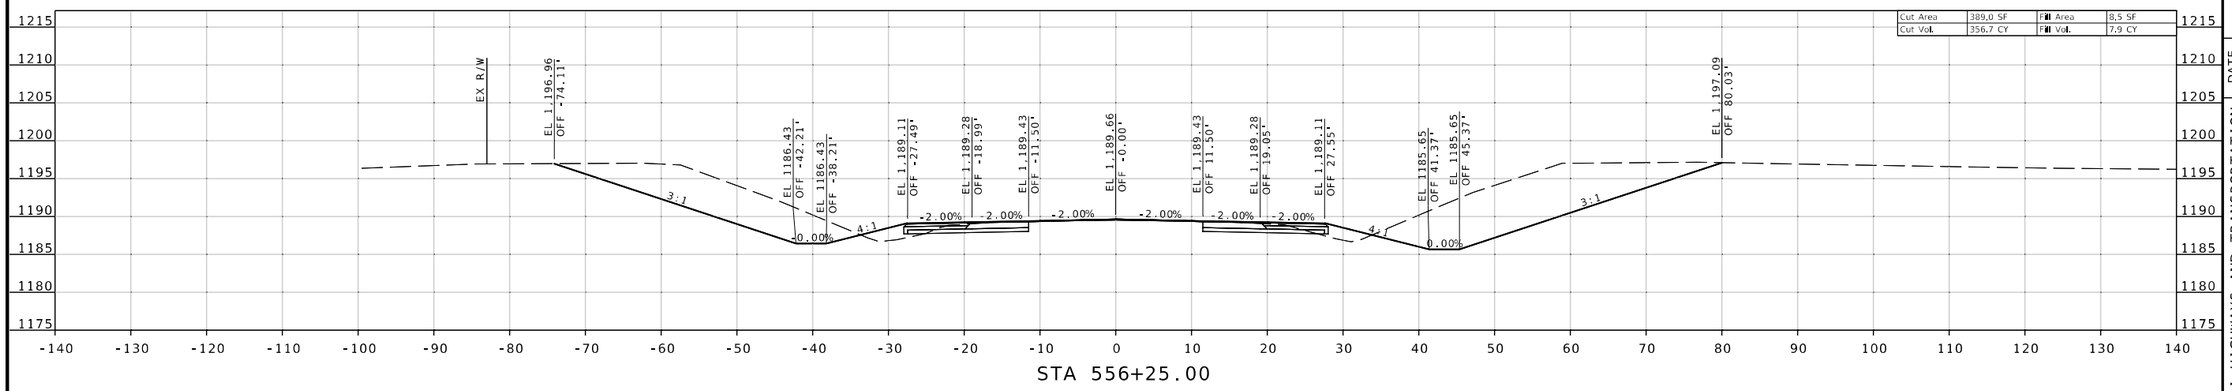

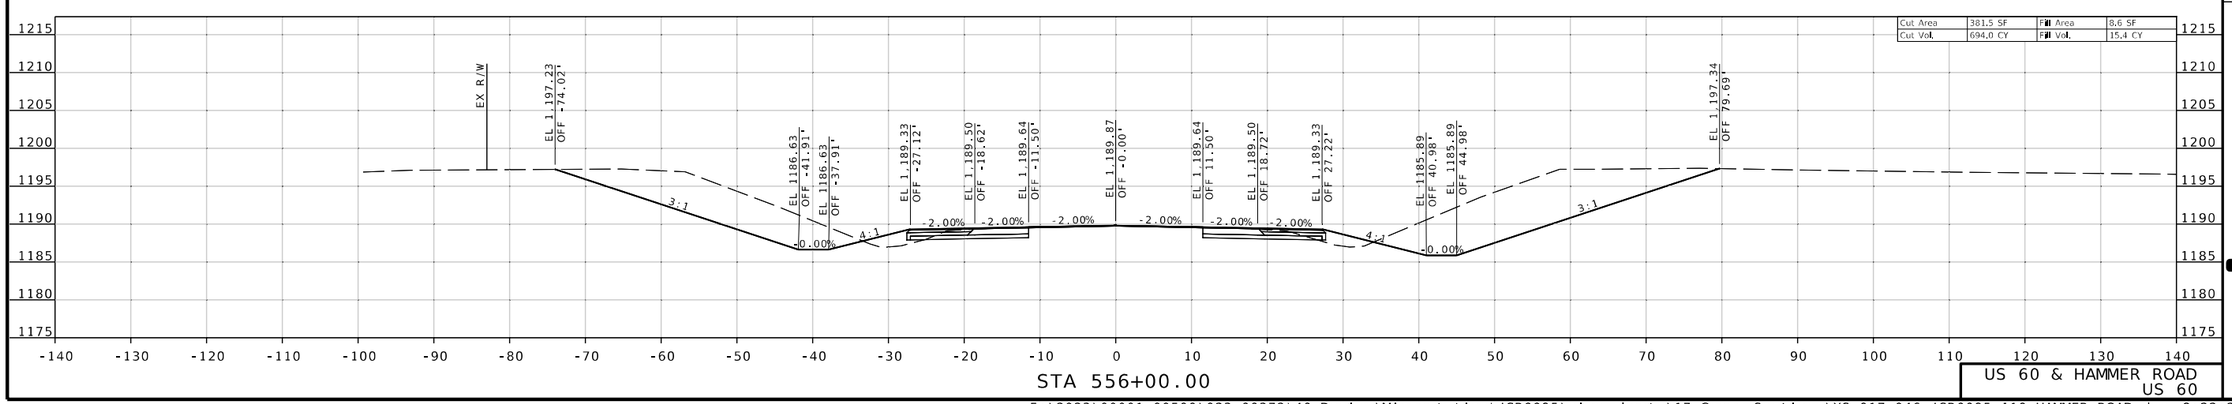

Jonathan Peitz
2024.10.03 15:34:16 -05'00'

STATE OF MISSOURI
JONATHAN W. PEITZ
NUMBER PE-2017019023
PROFESSIONAL ENGINEER

JONATHAN W. PEITZ-CIVIL ENGINEER
MO# PE-2017019023

DATE PREPARED
10/3/2024

ROUTE	STATE
60	MO
DISTRICT	SHEET NO.
SW	21

COUNTY
BARRY/NEWTON

JOB NO.
JSR0095

CONTRACT ID.

PROJECT NO.

BRIDGE NO.

DESCRIPTION	DATE

IF A SEAL IS PRESENT ON THIS SHEET IT HAS BEEN ELECTRONICALLY SEALED AND DATED.

MISSOURI HIGHWAYS AND TRANSPORTATION COMMISSION

105 WEST CAPITOL
JEFFERSON CITY, MO 65102
1-888-ASK-MODOT (1-888-275-6636)

olsson
550 ST. LOUIS STREET
SPRINGFIELD, MO 65806
PH. (417) 890-8802
CERTIFICATE OF AUTHORITY NO. 001592

US 60 & HAMMER ROAD
US 60

F:\2023\00001-00500\023-00372\40-Design\Microstation\JSR0095\plan_sheets\17 Cross Sections\XS_017-046_JSR0095_I10_HAMMER ROAD.dgn 8:22:20 AM 10/3/2024

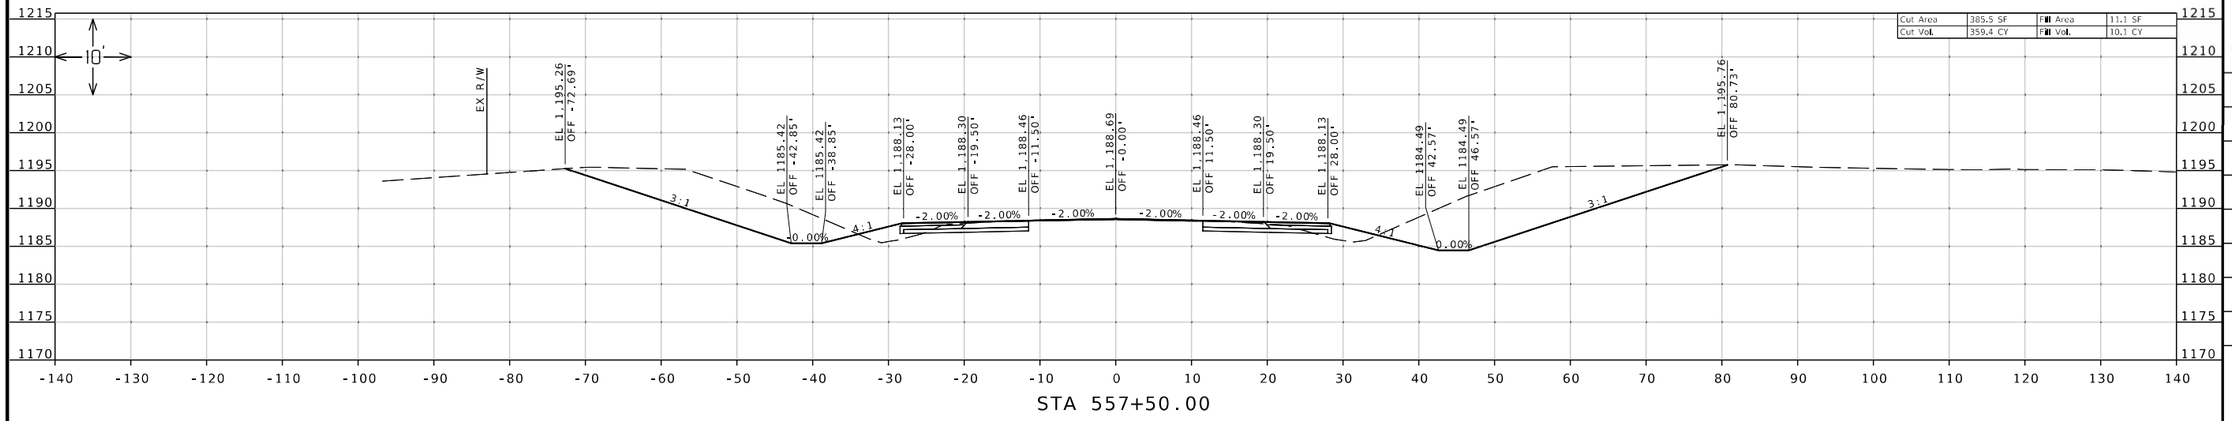

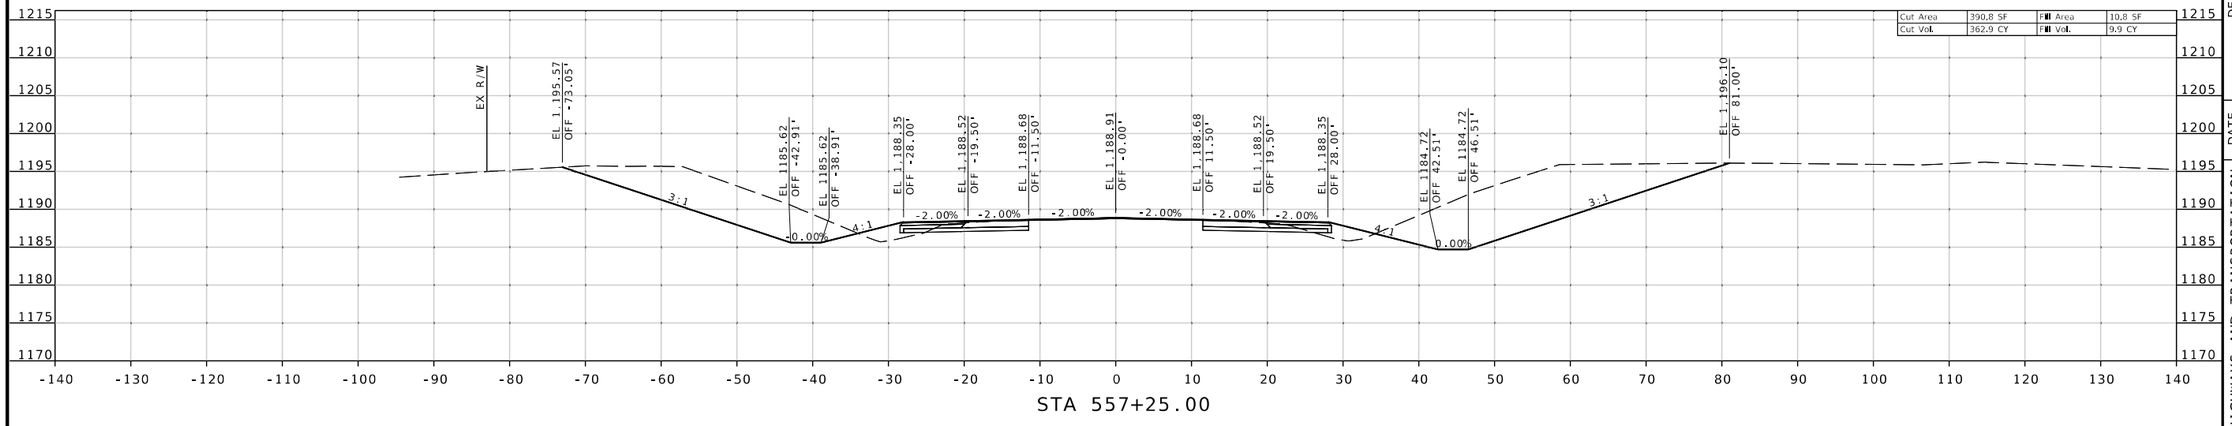

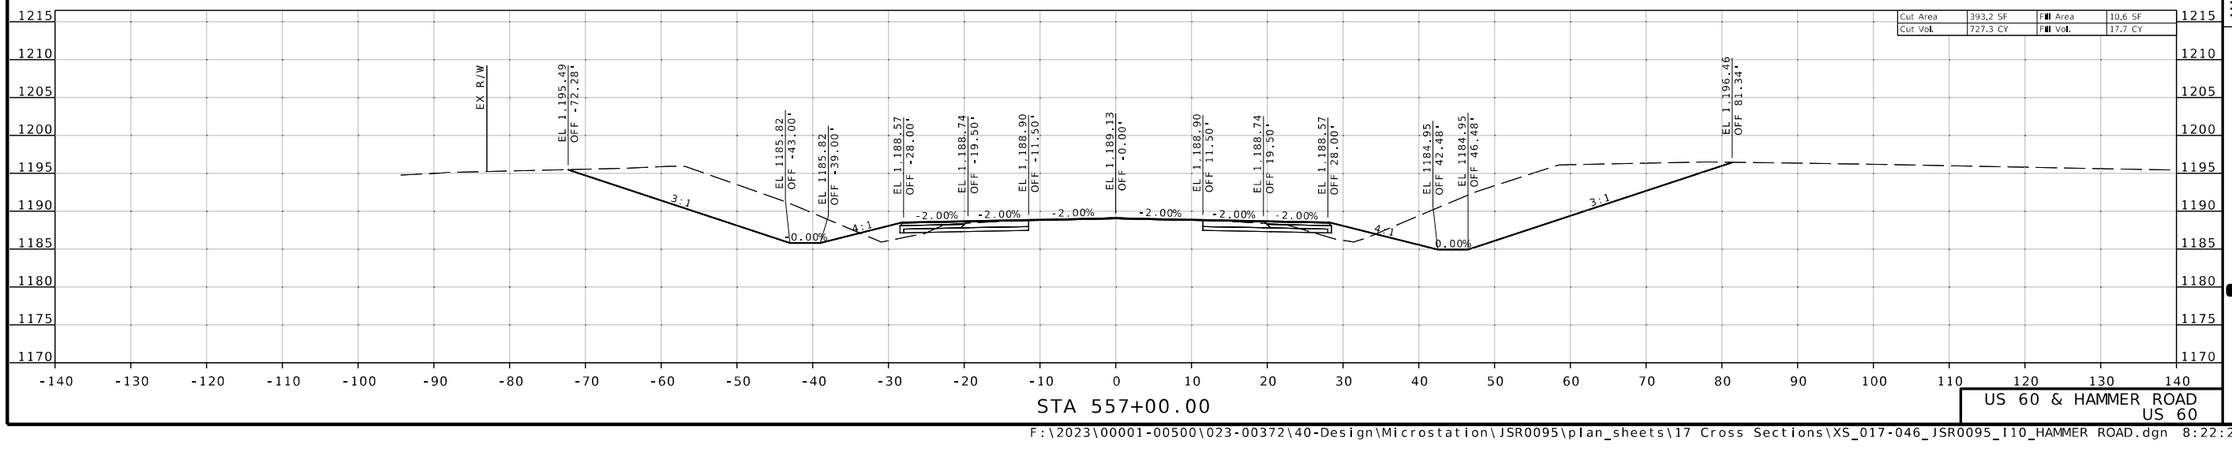

Jonathan Peitz
2024.10.03 15:04:53 -05'00'

STATE OF MISSOURI
JONATHAN W. PEITZ
NUMBER PE-2017019023
PROFESSIONAL ENGINEER

JONATHAN W. PEITZ-CIVIL ENGINEER
MO# PE-2017019023

DATE PREPARED
10/3/2024

ROUTE	STATE
60	MO
DISTRICT	SHEET NO.
SW	22

COUNTY
BARRY/NEWTON

JOB NO.
JSR0095

CONTRACT ID.

PROJECT NO.

BRIDGE NO.

DATE	DESCRIPTION

IF A SEAL IS PRESENT ON THIS SHEET IT HAS BEEN ELECTRONICALLY SEALED AND DATED.

MISSOURI HIGHWAYS AND TRANSPORTATION COMMISSION

105 WEST CAPITOL
JEFFERSON CITY, MO 65102
1-888-ASK-MODOT (1-888-275-6636)

olsson
550 ST. LOUIS STREET
SPRINGFIELD, MO 65806
PH. (417) 890-8802
CERTIFICATE OF AUTHORITY NO. 001592

US 60 & HAMMER ROAD
US 60

F:\2023\00001-00500\023-00372\40-Design\Microstation\JSR0095\plan_sheets\17 Cross Sections\XS_017-046_JSR0095_I10_HAMMER ROAD.dgn 8:22:22 AM 10/3/2024

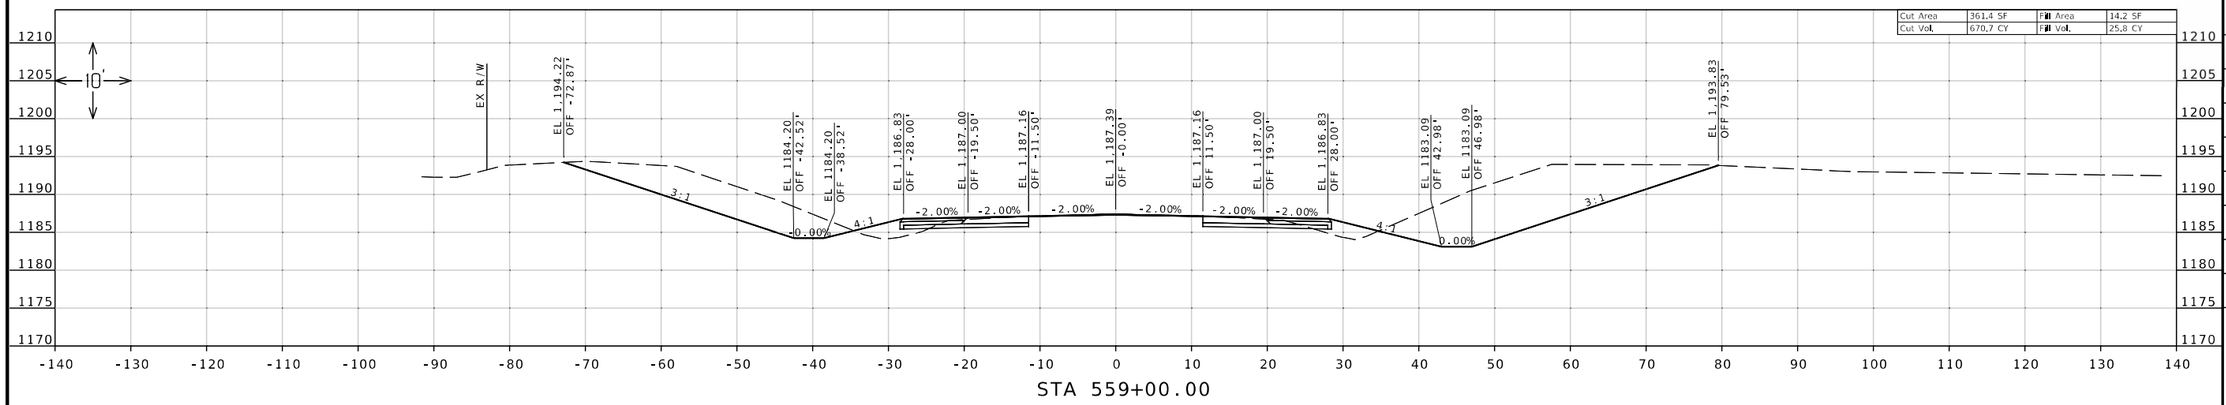

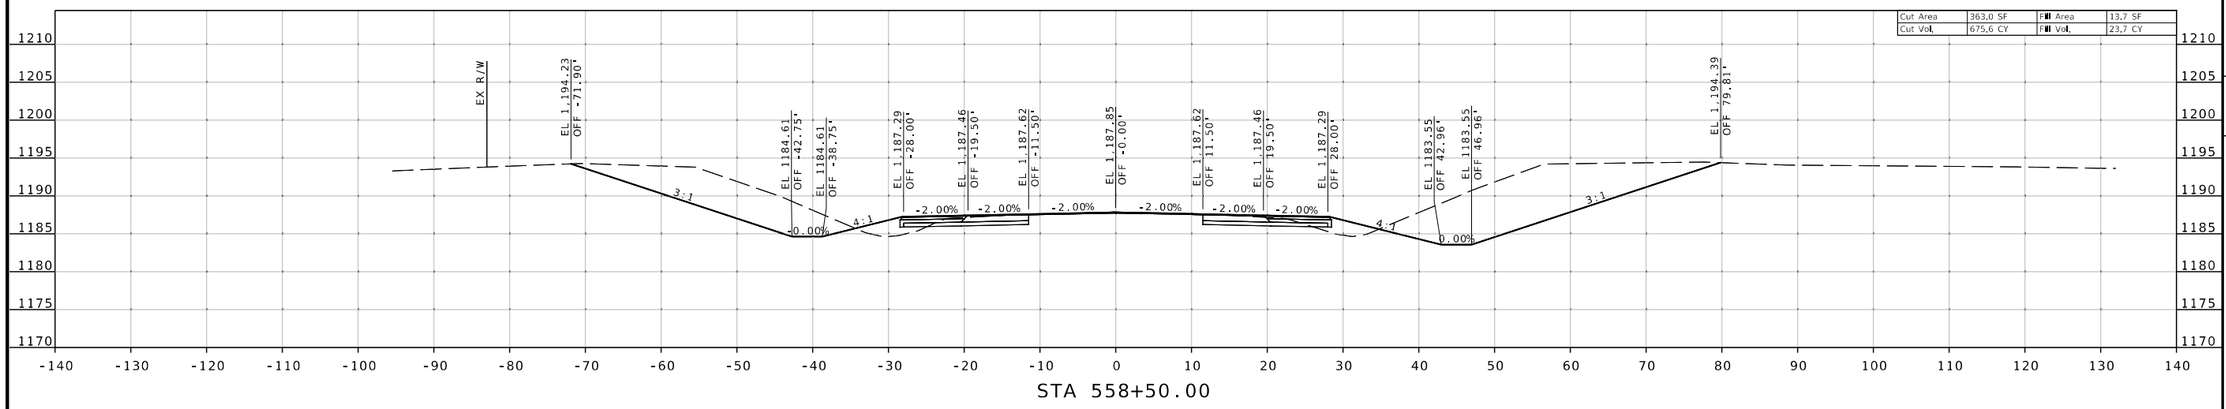

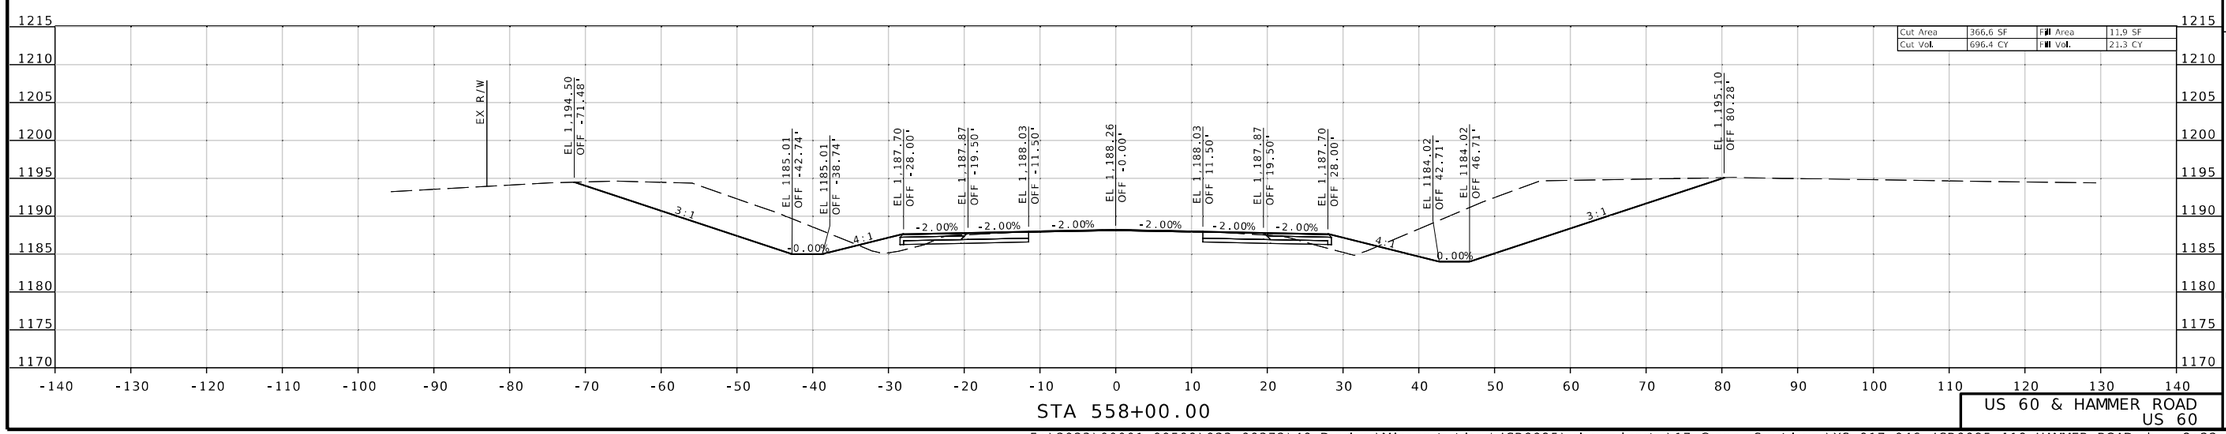

Jonathan Peitz
2024.10.03 15:41:33 -05'00'

STATE OF MISSOURI
JONATHAN W. PEITZ
NUMBER PE-2017019023
PROFESSIONAL ENGINEER

JONATHAN W. PEITZ-CIVIL ENGINEER
MO# PE-2017019023

DATE PREPARED
10/3/2024

ROUTE	STATE
60	MO
DISTRICT	SHEET NO.
SW	23

COUNTY
BARRY/NEWTON

JOB NO.
JSR0095

CONTRACT ID.

PROJECT NO.

BRIDGE NO.

DESCRIPTION	DATE

IF A SEAL IS PRESENT ON THIS SHEET IT HAS BEEN ELECTRONICALLY SEALED AND DATED.

MISSOURI HIGHWAYS AND TRANSPORTATION COMMISSION

105 WEST CAPITOL
JEFFERSON CITY, MO 65102
1-888-ASK-MODOT (1-888-275-6636)

olsson
550 ST. LOUIS STREET
SPRINGFIELD, MO 65806
PH. (417) 890-8802
CERTIFICATE OF
AUTHORITY NO. 001592

US 60 & HAMMER ROAD
US 60

F:\2023\00001-00500\023-00372\40-Design\Microstation\JSR0095\plan_sheets\17 Cross Sections\XS_017-046_JSR0095_I10_HAMMER ROAD.dgn 8:22:24 AM 10/3/2024

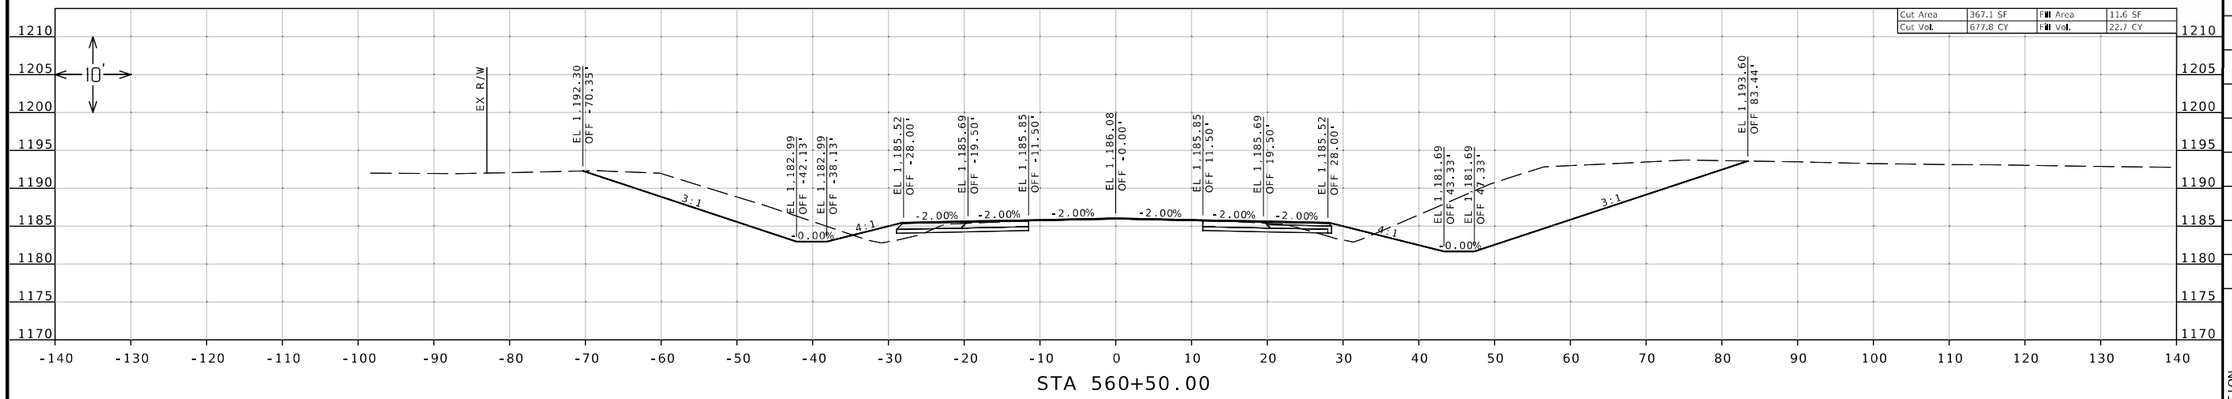

STA 560+50.00

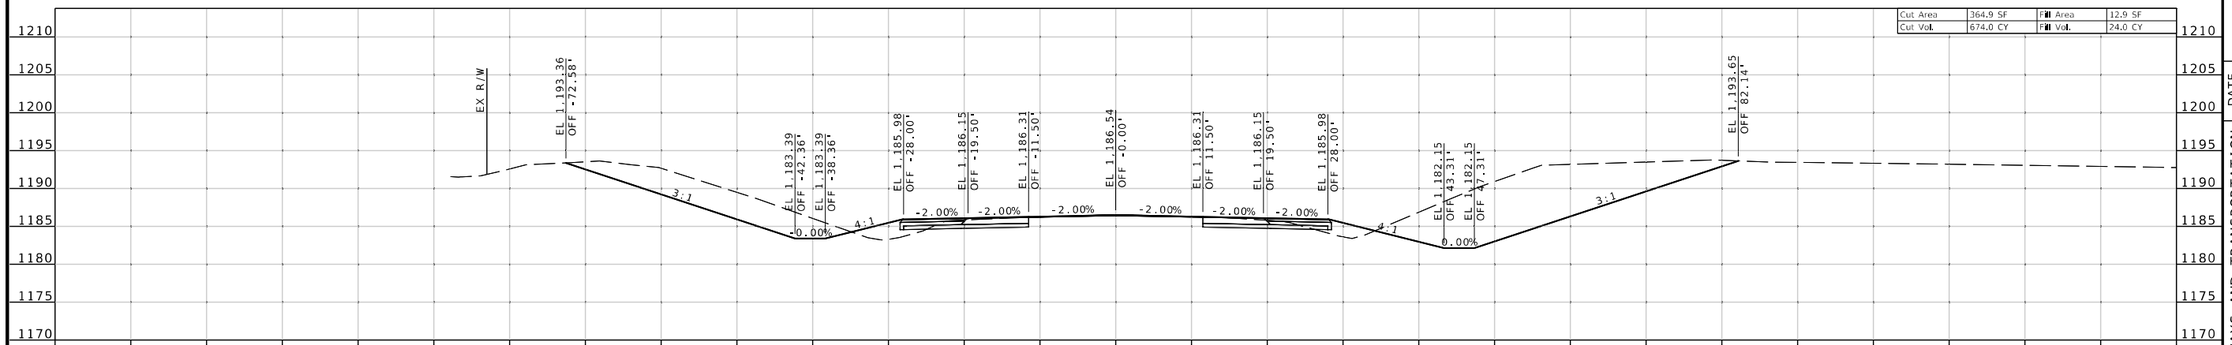

STA 560+00.00

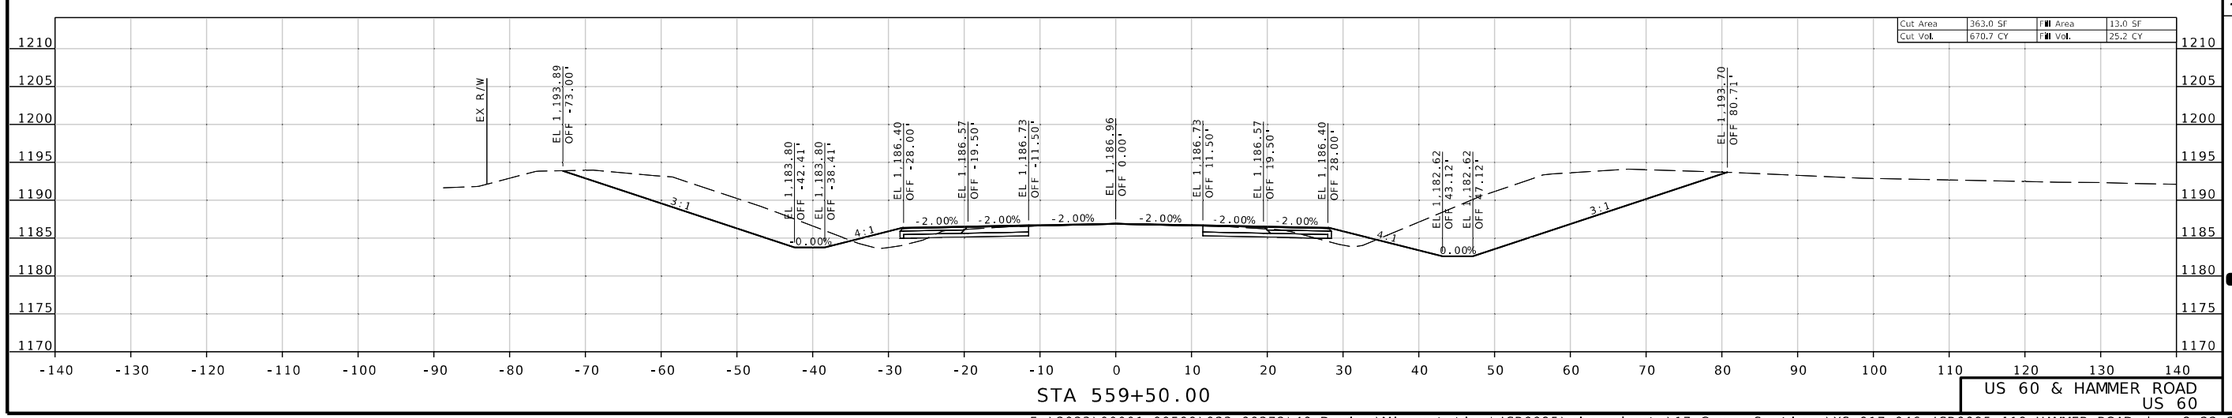

STA 559+50.00

Jonathan Peitz
2024.10.03 15:42:25 -05'00'

STATE OF MISSOURI
JONATHAN W. PEITZ
NUMBER PE-2017019023
PROFESSIONAL ENGINEER

JONATHAN W. PEITZ-CIVIL ENGINEER
MO# PE-2017019023

DATE PREPARED
10/3/2024

ROUTE	STATE
60	MO
DISTRICT	SHEET NO.
SW	24

COUNTY
BARRY/NEWTON

JOB NO.
JSR0095

CONTRACT ID.

PROJECT NO.

BRIDGE NO.

DESCRIPTION	DATE

MISSOURI HIGHWAYS AND TRANSPORTATION COMMISSION

105 WEST CAPITOL
JEFFERSON CITY, MO 65102
1-888-ASK-MODOT (1-888-275-6636)

olsson
550 ST. LOUIS STREET
SPRINGFIELD, MO 65806
PH. (417) 890-8802
CERTIFICATE OF AUTHORITY NO. 001592

US 60 & HAMMER ROAD
US 60

IF A SEAL IS PRESENT ON THIS SHEET IT HAS BEEN ELECTRONICALLY SEALED AND DATED.

F:\2023\00001-00500\023-00372\40-Design\Microstation\JSR0095\plan_sheets\17 Cross Sections\XS_017-046_JSR0095_I10_HAMMER ROAD.dgn 8:22:26 AM 10/3/2024

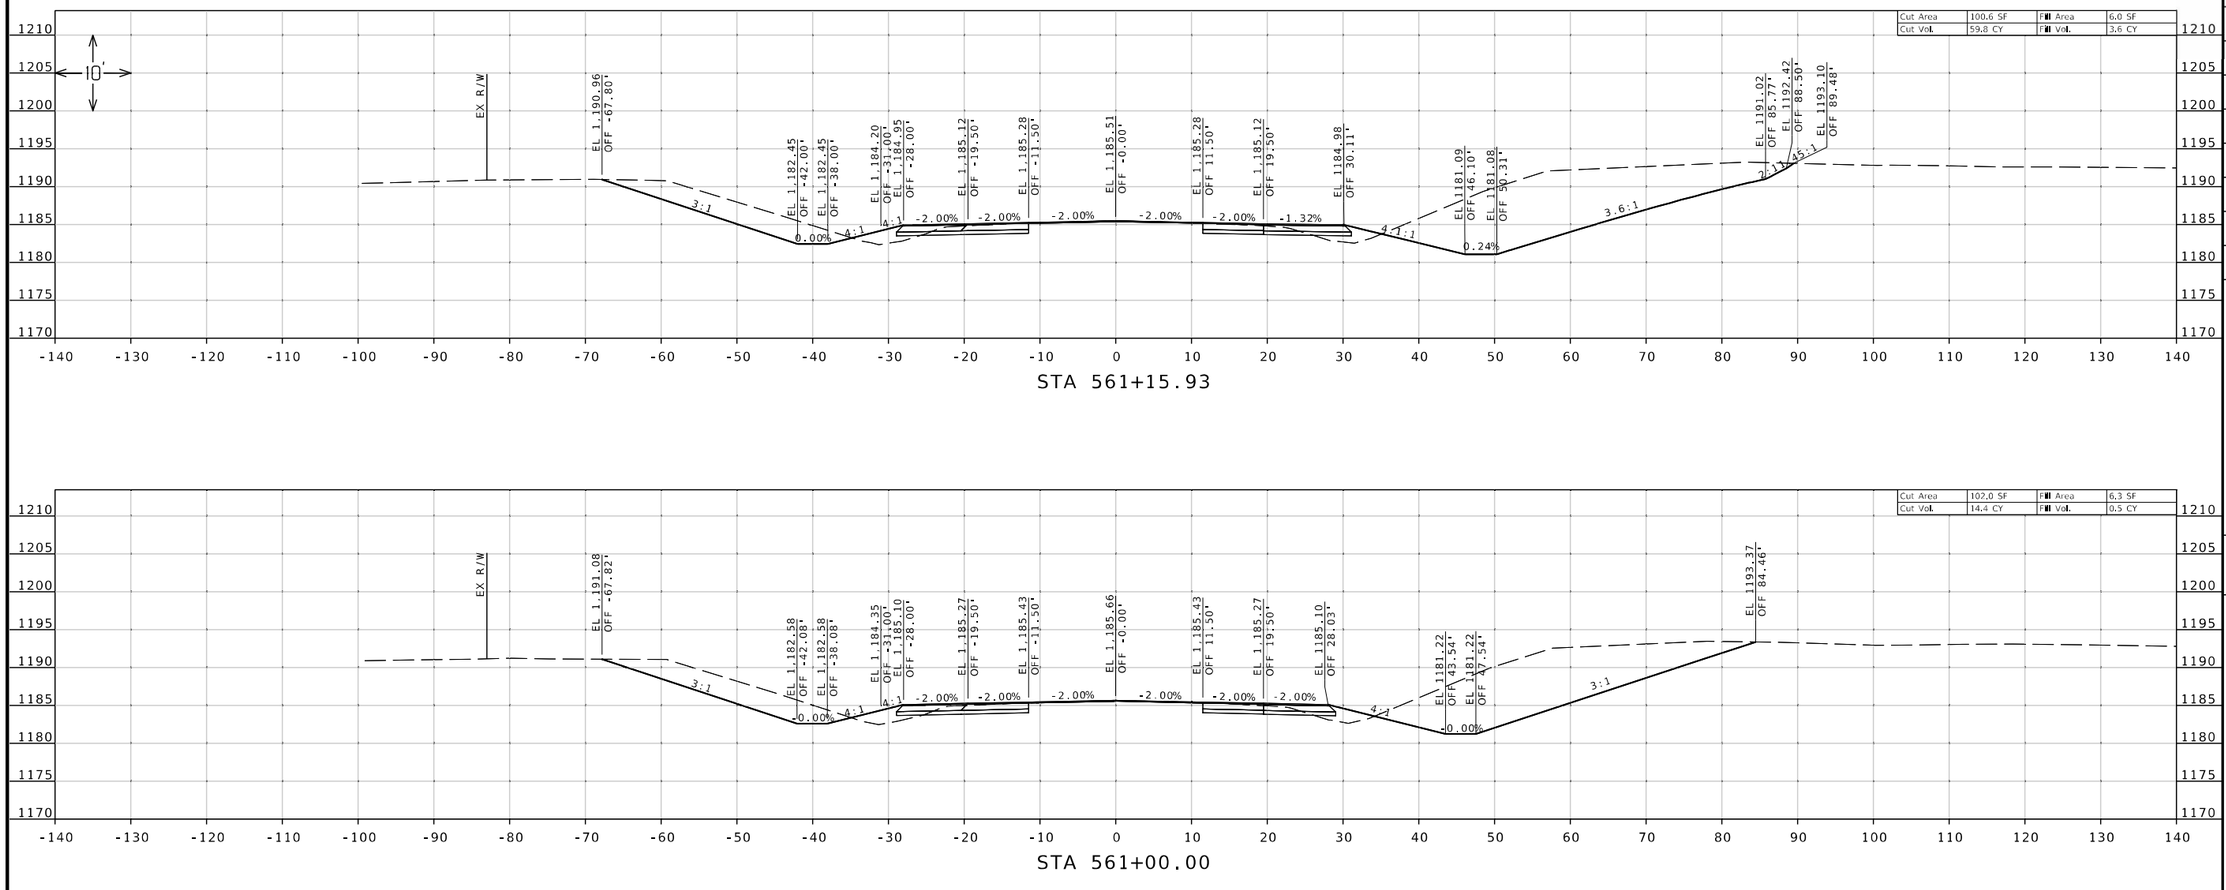

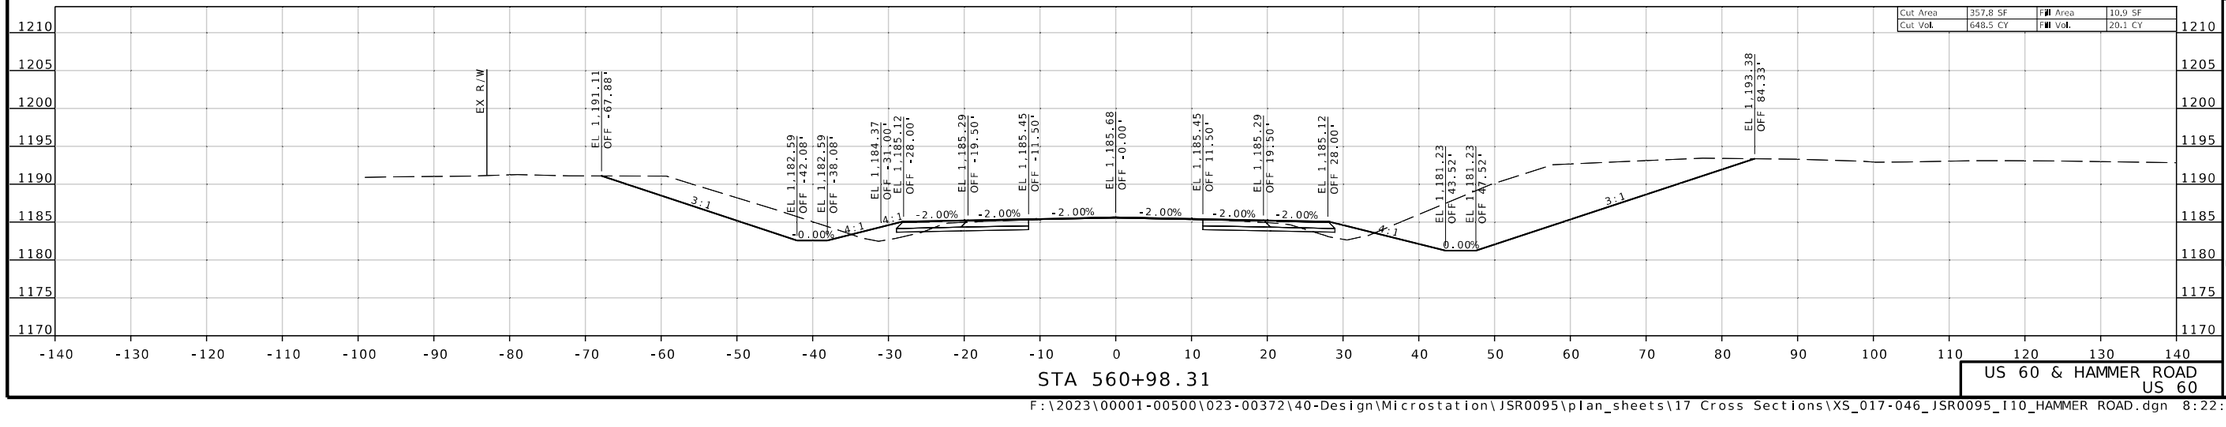

Jonathan Peitz
2024.10.03 15:34:00 -05'00'

STATE OF MISSOURI
JONATHAN W. PEITZ
NUMBER PE-2017019023
PROFESSIONAL ENGINEER

JONATHAN W. PEITZ-CIVIL ENGINEER
MO# PE-2017019023

DATE PREPARED
10/3/2024

ROUTE	STATE
60	MO
DISTRICT	SHEET NO.
SW	25

COUNTY
BARRY/NEWTON

JOB NO.
JSR0095

CONTRACT ID.

PROJECT NO.

BRIDGE NO.

DESCRIPTION	DATE

IF A SEAL IS PRESENT ON THIS SHEET IT HAS BEEN ELECTRONICALLY SEALED AND DATED.

MISSOURI HIGHWAYS AND TRANSPORTATION COMMISSION
105 WEST CAPITOL
JEFFERSON CITY, MO 65102
1-888-ASK-MODOT (1-888-275-6636)

olsson
550 ST. LOUIS STREET
SPRINGFIELD, MO 65806
PH. (417) 890-8802
CERTIFICATE OF AUTHORITY NO. 001592

US 60 & HAMMER ROAD
US 60

F:\2023\00001-00500\023-00372\40-Design\Microstation\JSR0095\plan_sheets\17 Cross Sections\XS_017-046_JSR0095_I10_HAMMER ROAD.dgn 8:22:28 AM 10/3/2024

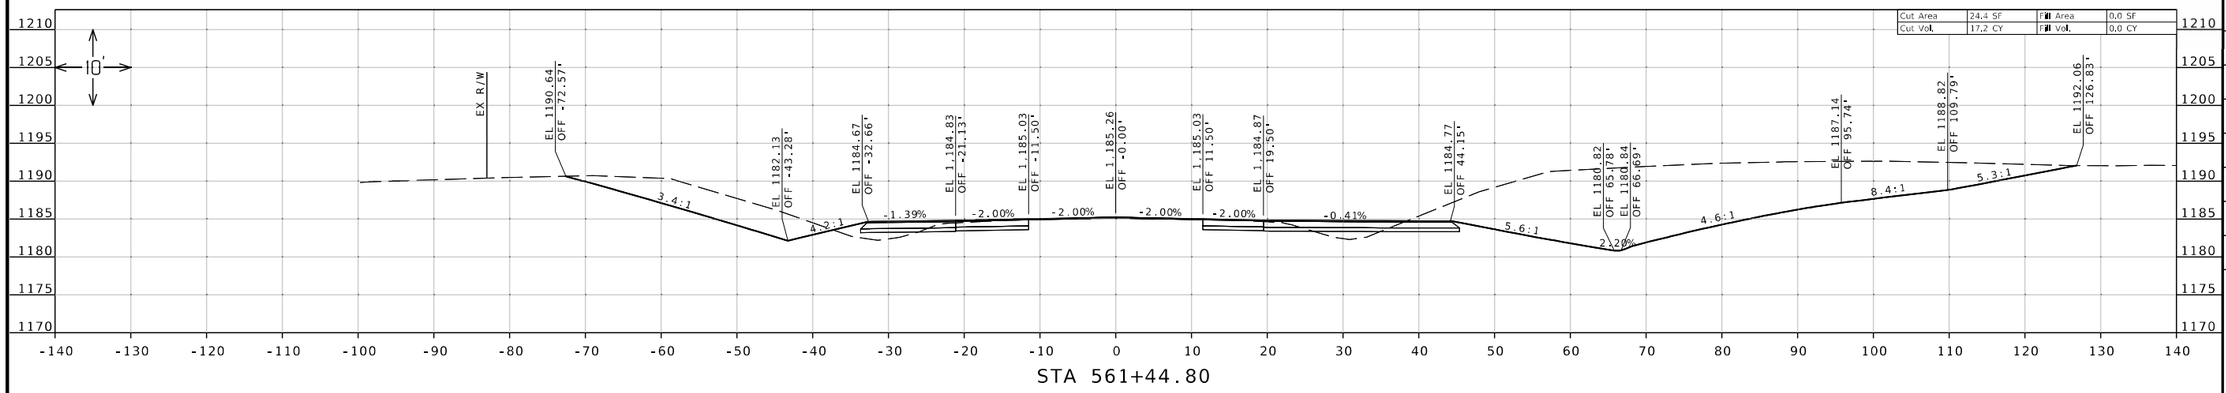

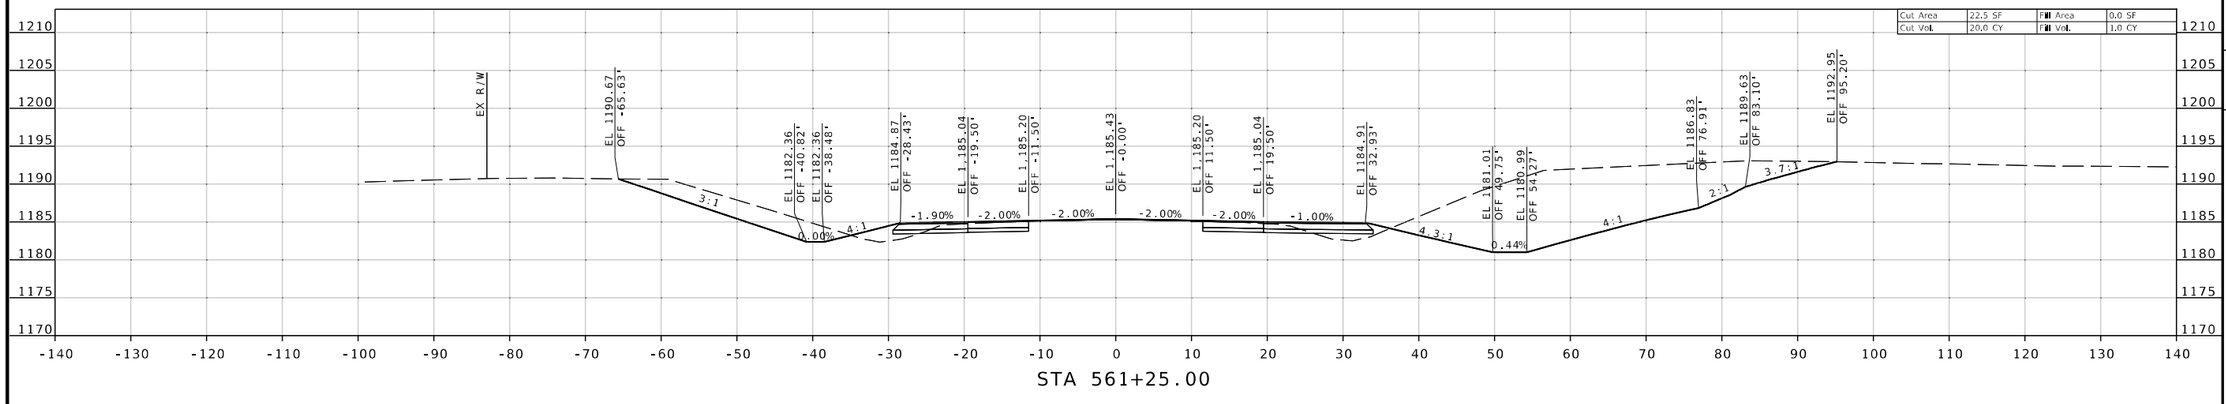

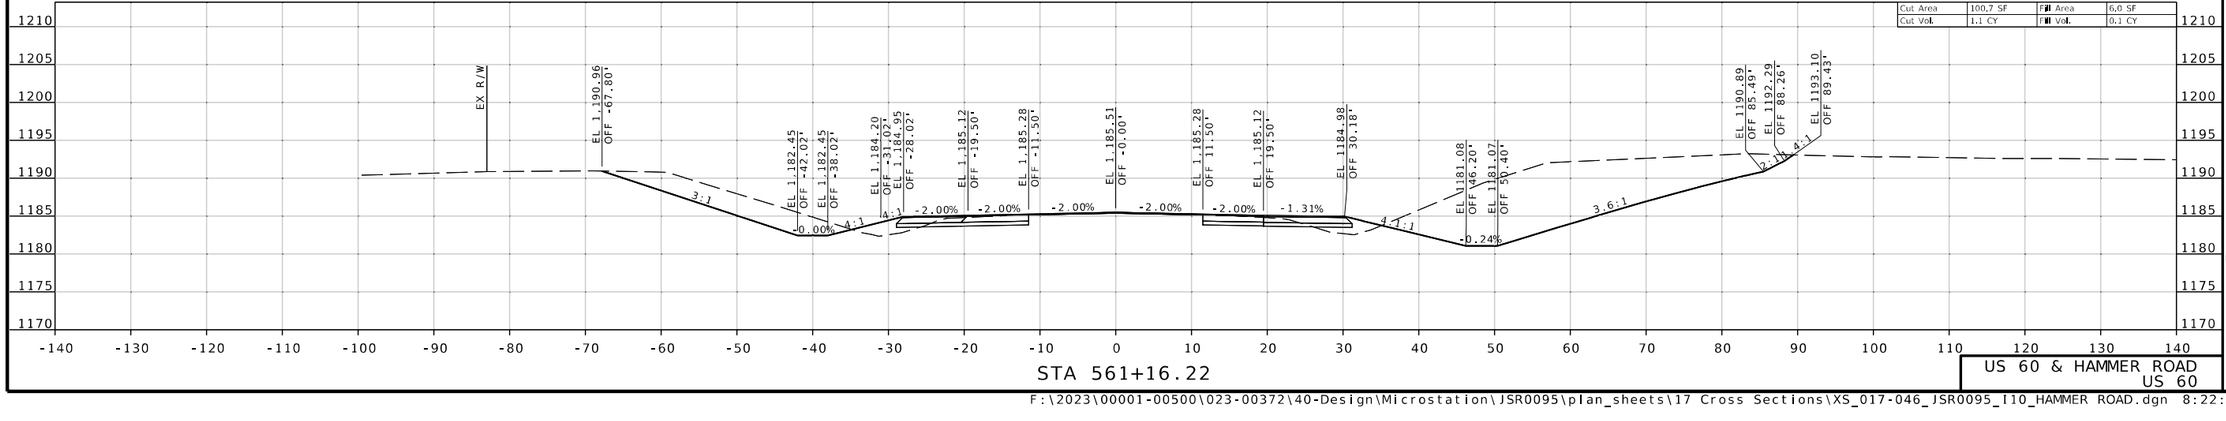

Jonathan Peitz
2024.10.03 15:43:36 -05'00'

STATE OF MISSOURI
JONATHAN W. PEITZ
NUMBER PE-2017019023
PROFESSIONAL ENGINEER

JONATHAN W. PEITZ-CIVIL ENGINEER
MO# PE-2017019023

DATE PREPARED
10/3/2024

ROUTE	STATE
60	MO
DISTRICT	SHEET NO.
SW	26

COUNTY
BARRY/NEWTON

JOB NO.
JSR0095

CONTRACT ID.

PROJECT NO.

BRIDGE NO.

DESCRIPTION	DATE

IF A SEAL IS PRESENT ON THIS SHEET IT HAS BEEN ELECTRONICALLY SEALED AND DATED.

MISSOURI HIGHWAYS AND TRANSPORTATION COMMISSION
105 WEST CAPITOL
JEFFERSON CITY, MO 65102
1-888-ASK-MODOT (1-888-275-6636)

olsson
550 ST. LOUIS STREET
SPRINGFIELD, MO 65806
PH. (417) 890-8802
CERTIFICATE OF AUTHORITY NO. 001592

US 60 & HAMMER ROAD
US 60

F:\2023\00001-00500\023-00372\40-Design\Microstation\JSR0095\plan_sheets\17 Cross Sections\XS_017-046_JSR0095_I10_HAMMER ROAD.dgn 8:22:30 AM 10/3/2024

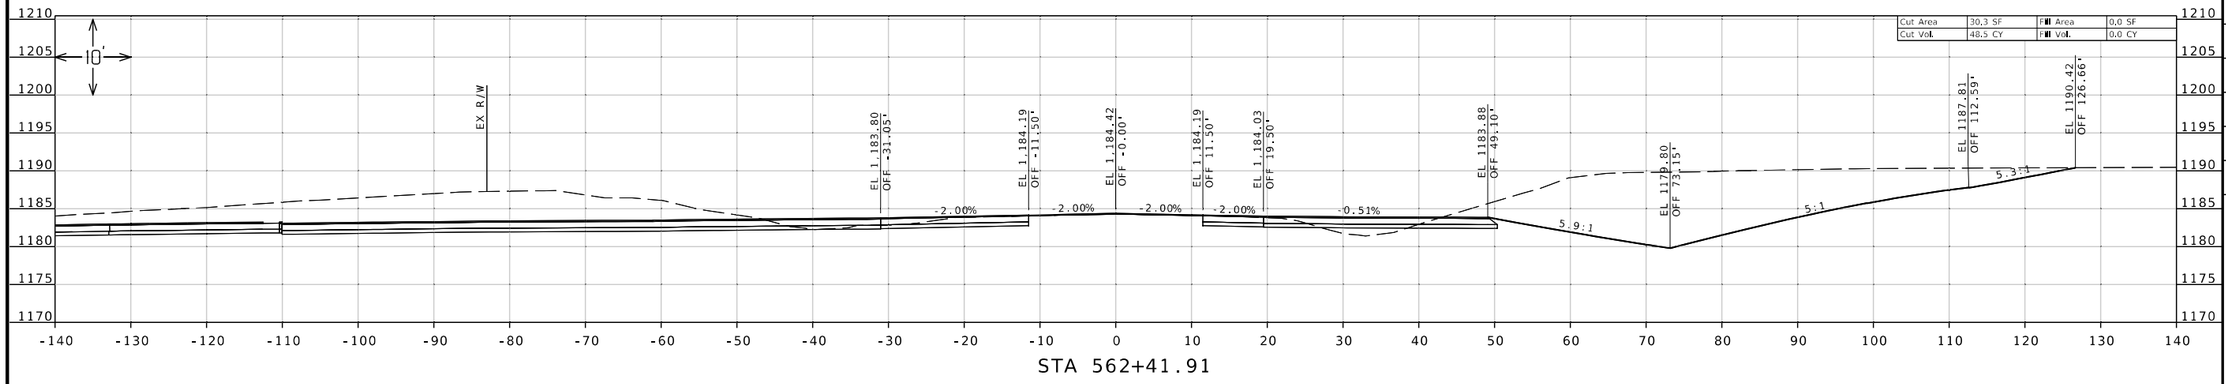

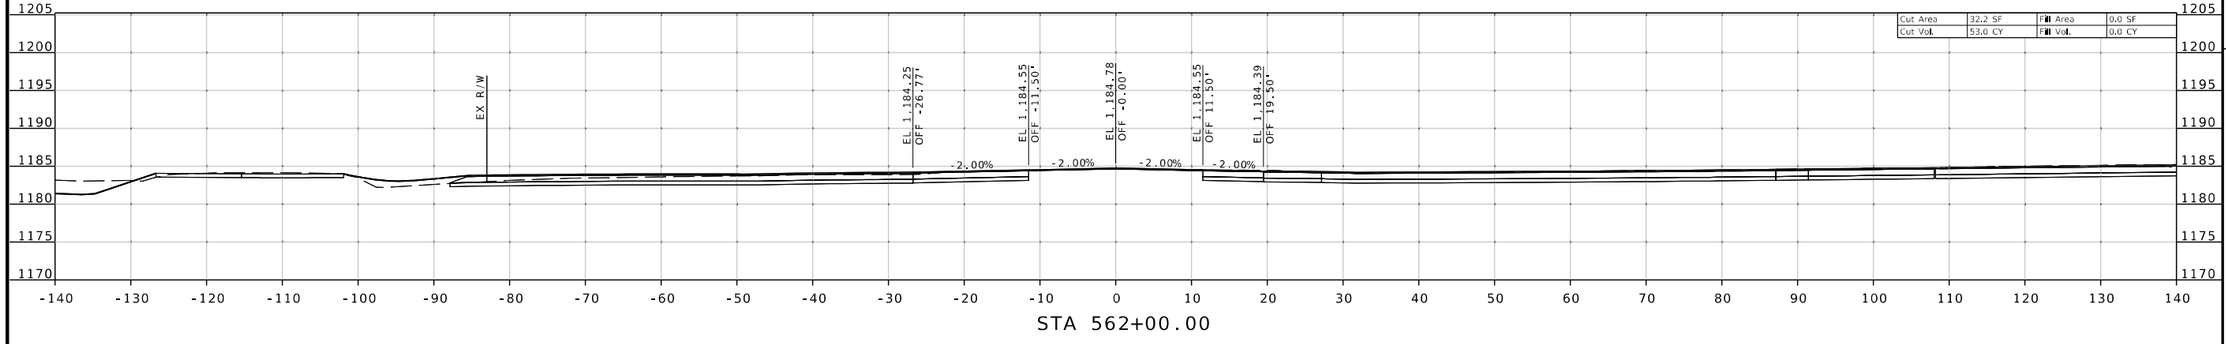

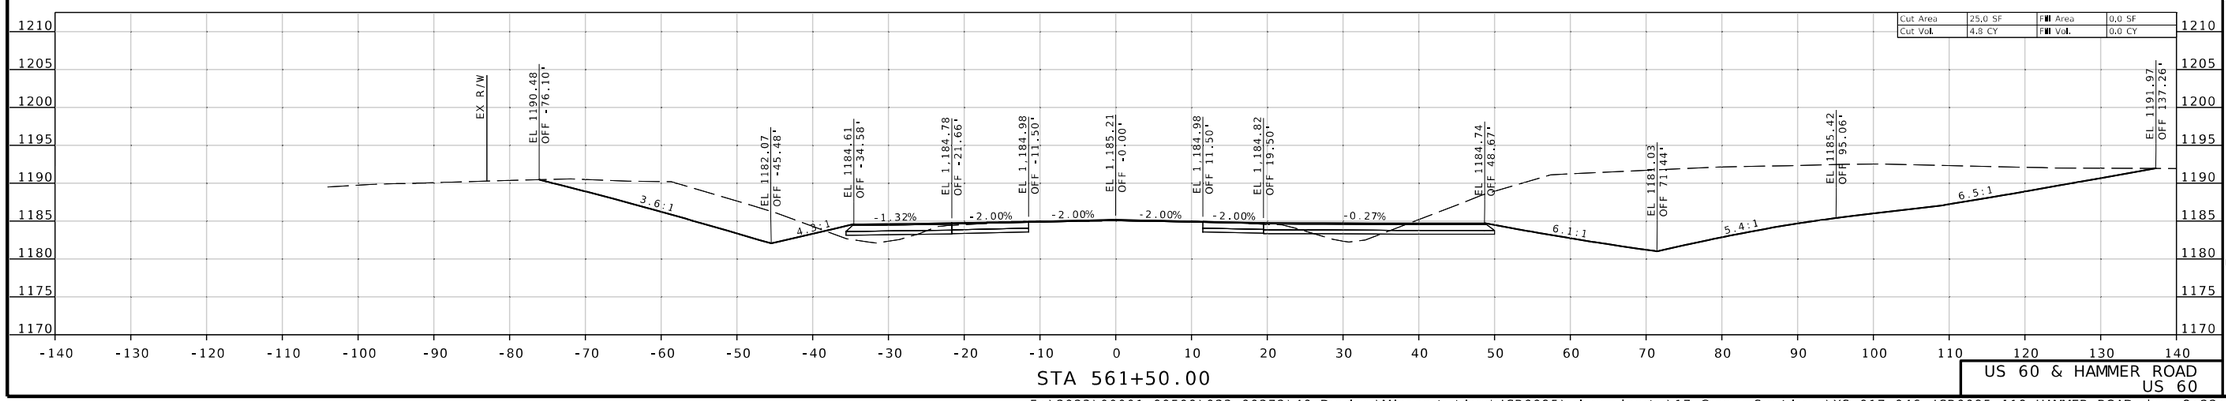

Jonathan Peitz
2024.10.03 16:38:17 -05'00'

STATE OF MISSOURI
JONATHAN W. PEITZ
NUMBER PE-2017019023
PROFESSIONAL ENGINEER

JONATHAN W. PEITZ-CIVIL ENGINEER
MO# PE-2017019023

DATE PREPARED
10/3/2024

ROUTE	STATE
60	MO
DISTRICT	SHEET NO.
SW	27

COUNTY
BARRY/NEWTON

JOB NO.
JSR0095

CONTRACT ID.

PROJECT NO.

BRIDGE NO.

DESCRIPTION	DATE

IF A SEAL IS PRESENT ON THIS SHEET IT HAS BEEN ELECTRONICALLY SEALED AND DATED.

MISSOURI HIGHWAYS AND TRANSPORTATION COMMISSION

105 WEST CAPITOL
JEFFERSON CITY, MO 65102
1-888-ASK-MODOT (1-888-275-6636)

olsson
550 ST. LOUIS STREET
SPRINGFIELD, MO 65806
PH. (417) 890-8802
CERTIFICATE OF
AUTHORITY NO. 001592

US 60 & HAMMER ROAD
US 60

F:\2023\00001-00500\023-00372\40-Design\Microstation\JSR0095\plan_sheets\17 Cross Sections\XS_017-046_JSR0095_110_HAMMER ROAD.dgn 8:22:32 AM 10/3/2024

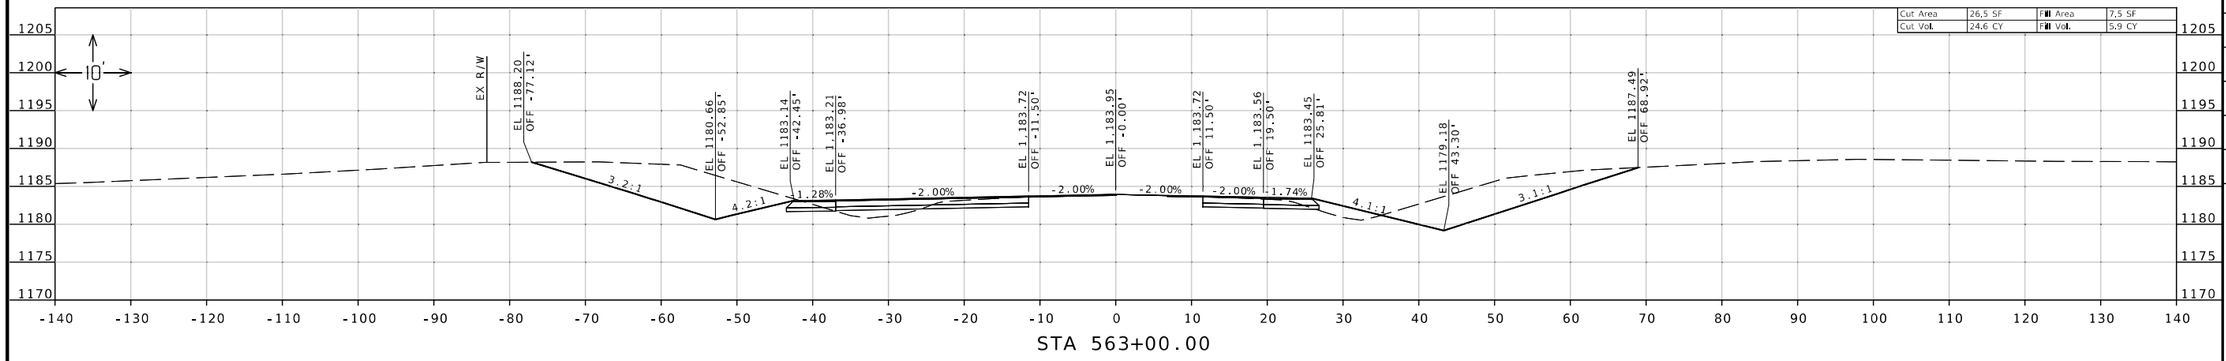

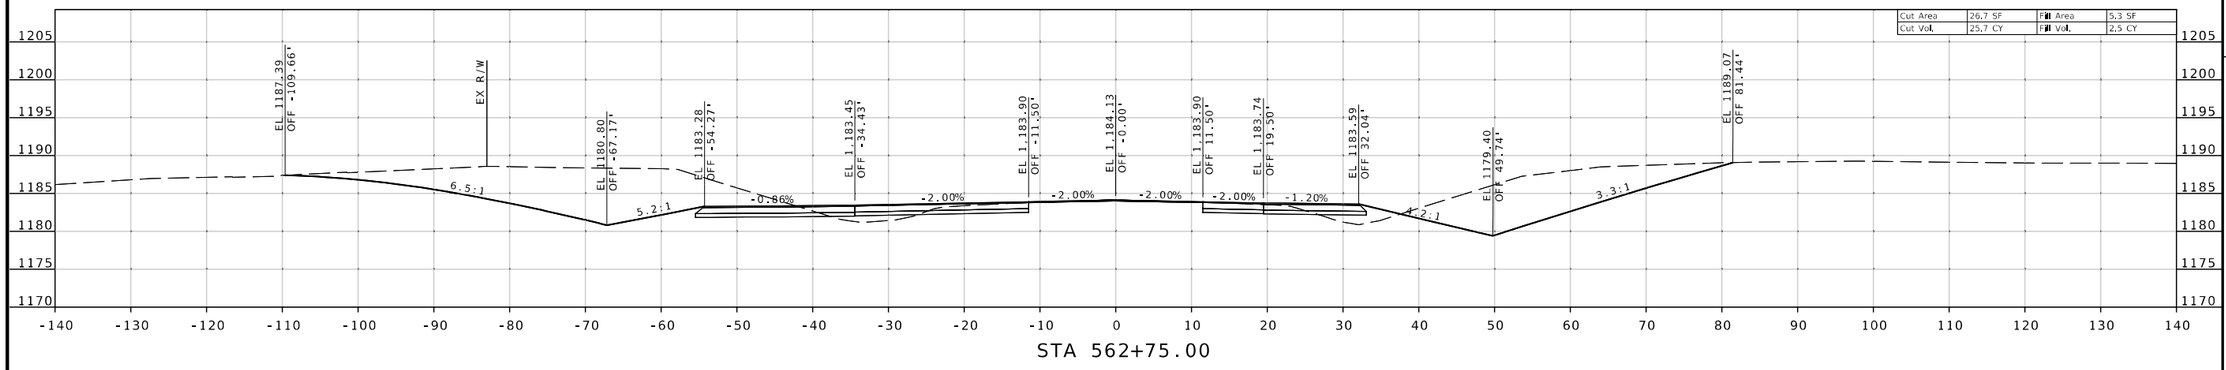

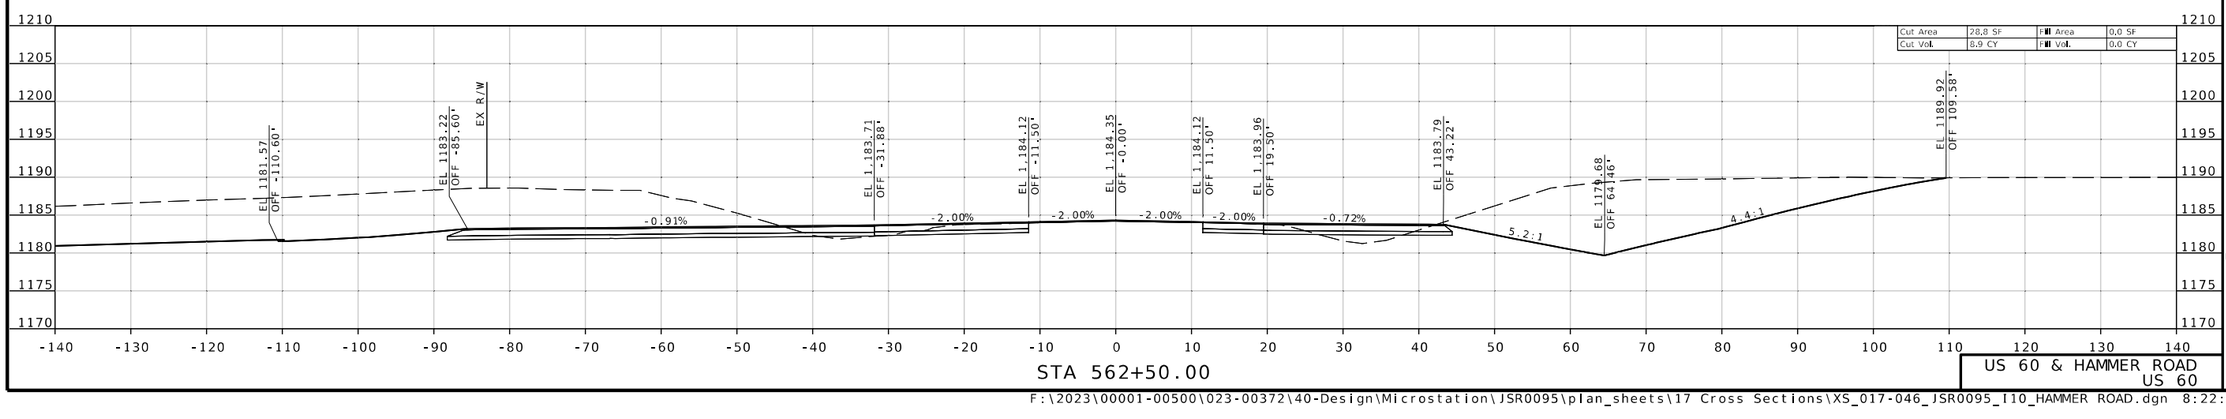

Jonathan Peitz
2024.10.03 16:56:13 -05'00'

STATE OF MISSOURI
JONATHAN W. PEITZ
NUMBER PE-2017019023
PROFESSIONAL ENGINEER

JONATHAN W. PEITZ-CIVIL ENGINEER
MO# PE-2017019023

DATE PREPARED
10/3/2024

ROUTE	STATE
60	MO
DISTRICT	SHEET NO.
SW	28

COUNTY
BARRY/NEWTON

JOB NO.
JSR0095

CONTRACT ID.

PROJECT NO.

BRIDGE NO.

DESCRIPTION

DATE

IF A SEAL IS PRESENT ON THIS SHEET IT HAS BEEN ELECTRONICALLY SEALED AND DATED.

MISSOURI HIGHWAYS AND TRANSPORTATION COMMISSION

105 WEST CAPITOL
JEFFERSON CITY, MO 65102
1-888-ASK-MODOT (1-888-275-6636)

olsson
550 ST. LOUIS STREET
SPRINGFIELD, MO 65806
PH. (417) 890-8802
CERTIFICATE OF
AUTHORITY NO. 001592

US 60 & HAMMER ROAD
US 60

F:\2023\00001-00500\023-00372\40-Design\Microstation\JSR0095\plan_sheets\17 Cross Sections\XS_017-046_JSR0095_I10_HAMMER ROAD.dgn 8:22:34 AM 10/3/2024

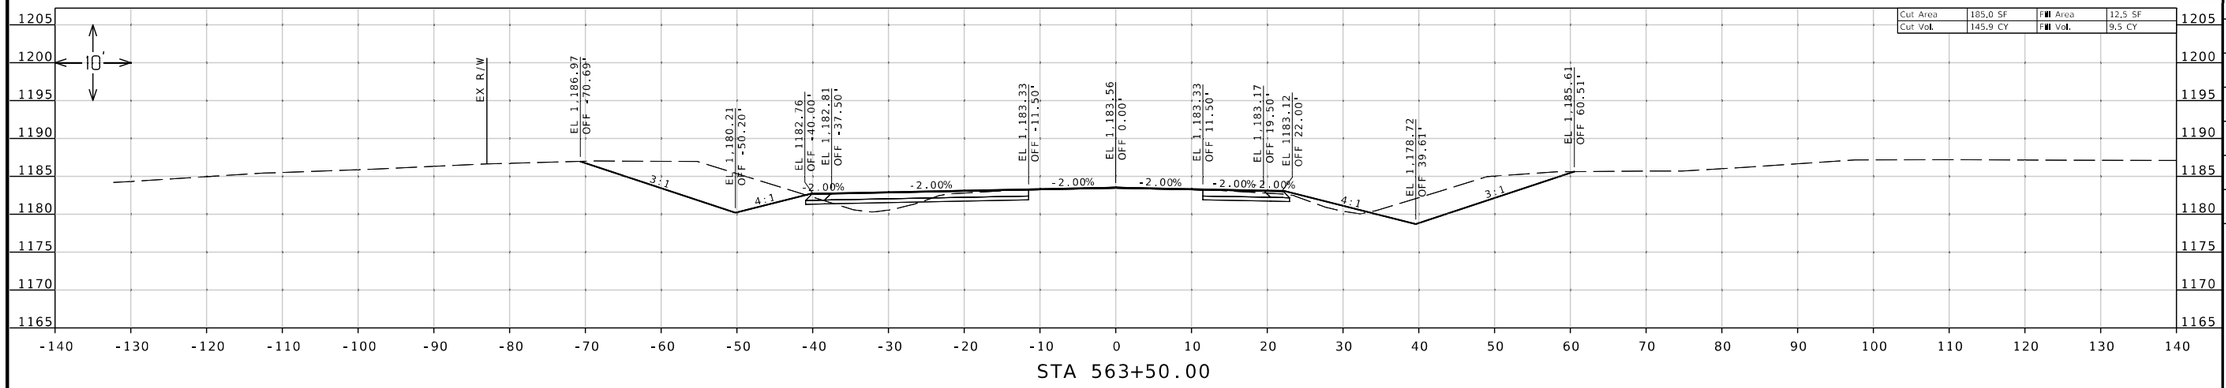

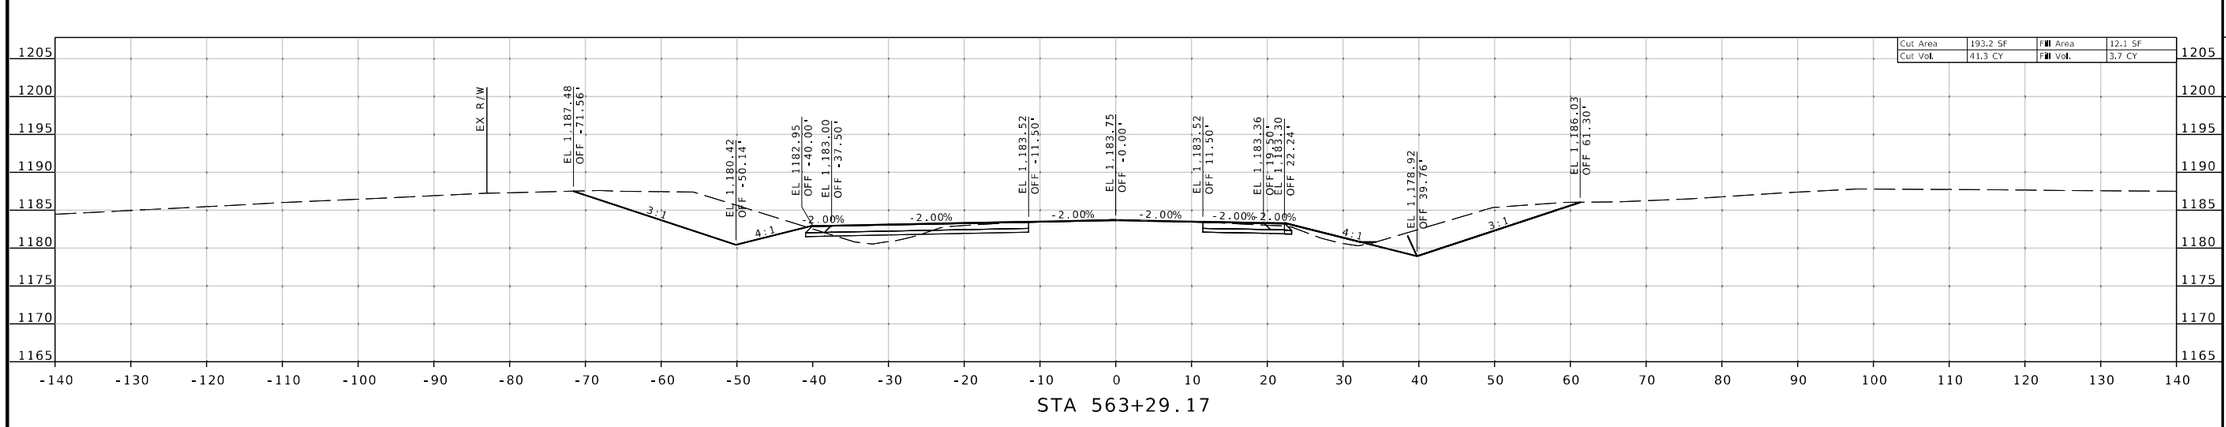

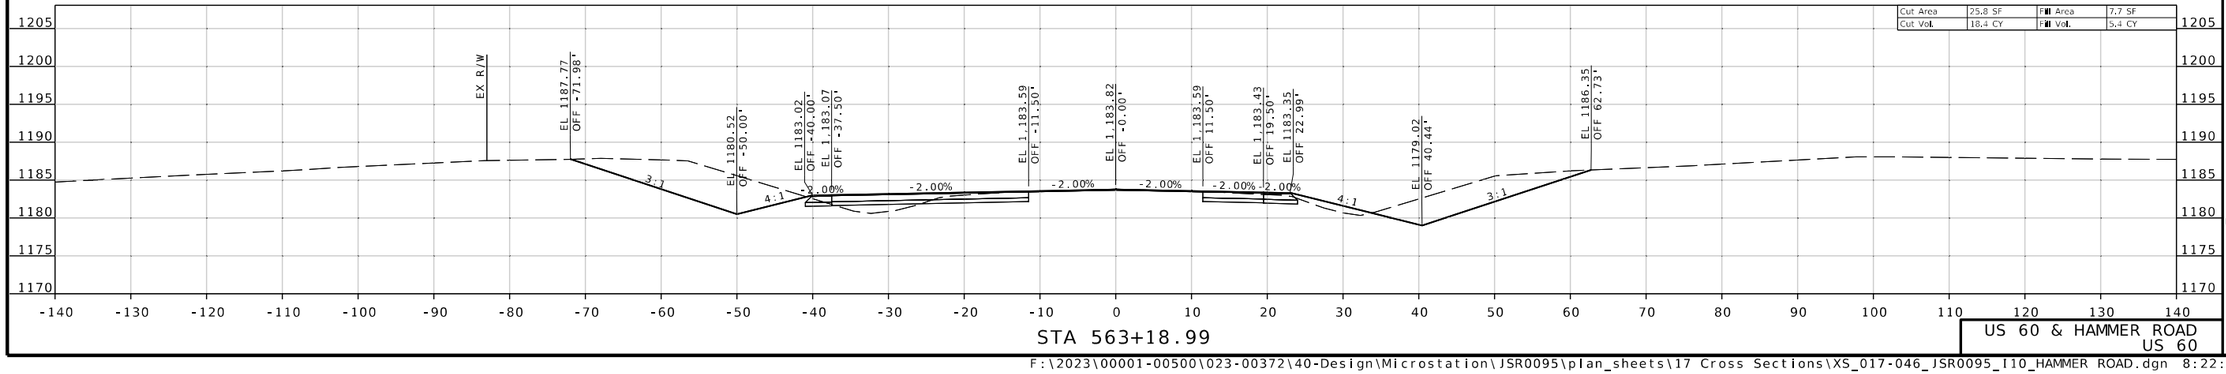

Jonathan Peitz
2024.10.03 14:41:49 -05'00'

STATE OF MISSOURI
JONATHAN W. PEITZ
NUMBER PE-2017019023
PROFESSIONAL ENGINEER

JONATHAN W. PEITZ-CIVIL ENGINEER
MO# PE-2017019023

DATE PREPARED
10/3/2024

ROUTE	STATE
60	MO
DISTRICT	SHEET NO.
SW	29

COUNTY
BARRY/NEWTON

JOB NO.
JSR0095

CONTRACT ID.

PROJECT NO.

BRIDGE NO.

DESCRIPTION

DATE

IF A SEAL IS PRESENT ON THIS SHEET IT HAS BEEN ELECTRONICALLY SEALED AND DATED.

MISSOURI HIGHWAYS AND TRANSPORTATION COMMISSION

105 WEST CAPITOL
JEFFERSON CITY, MO 65102
1-888-ASK-MODOT (1-888-275-6636)

olsson
550 ST. LOUIS STREET
SPRINGFIELD, MO 65806
PH. (417) 890-8802
CERTIFICATE OF
AUTHORITY NO. 001592

US 60 & HAMMER ROAD
US 60

F:\2023\00001-00500\023-00372\40-Design\Microstation\JSR0095\plan_sheets\17 Cross Sections\XS_017-046_JSR0095_I10_HAMMER ROAD.dgn 8:22:36 AM 10/3/2024

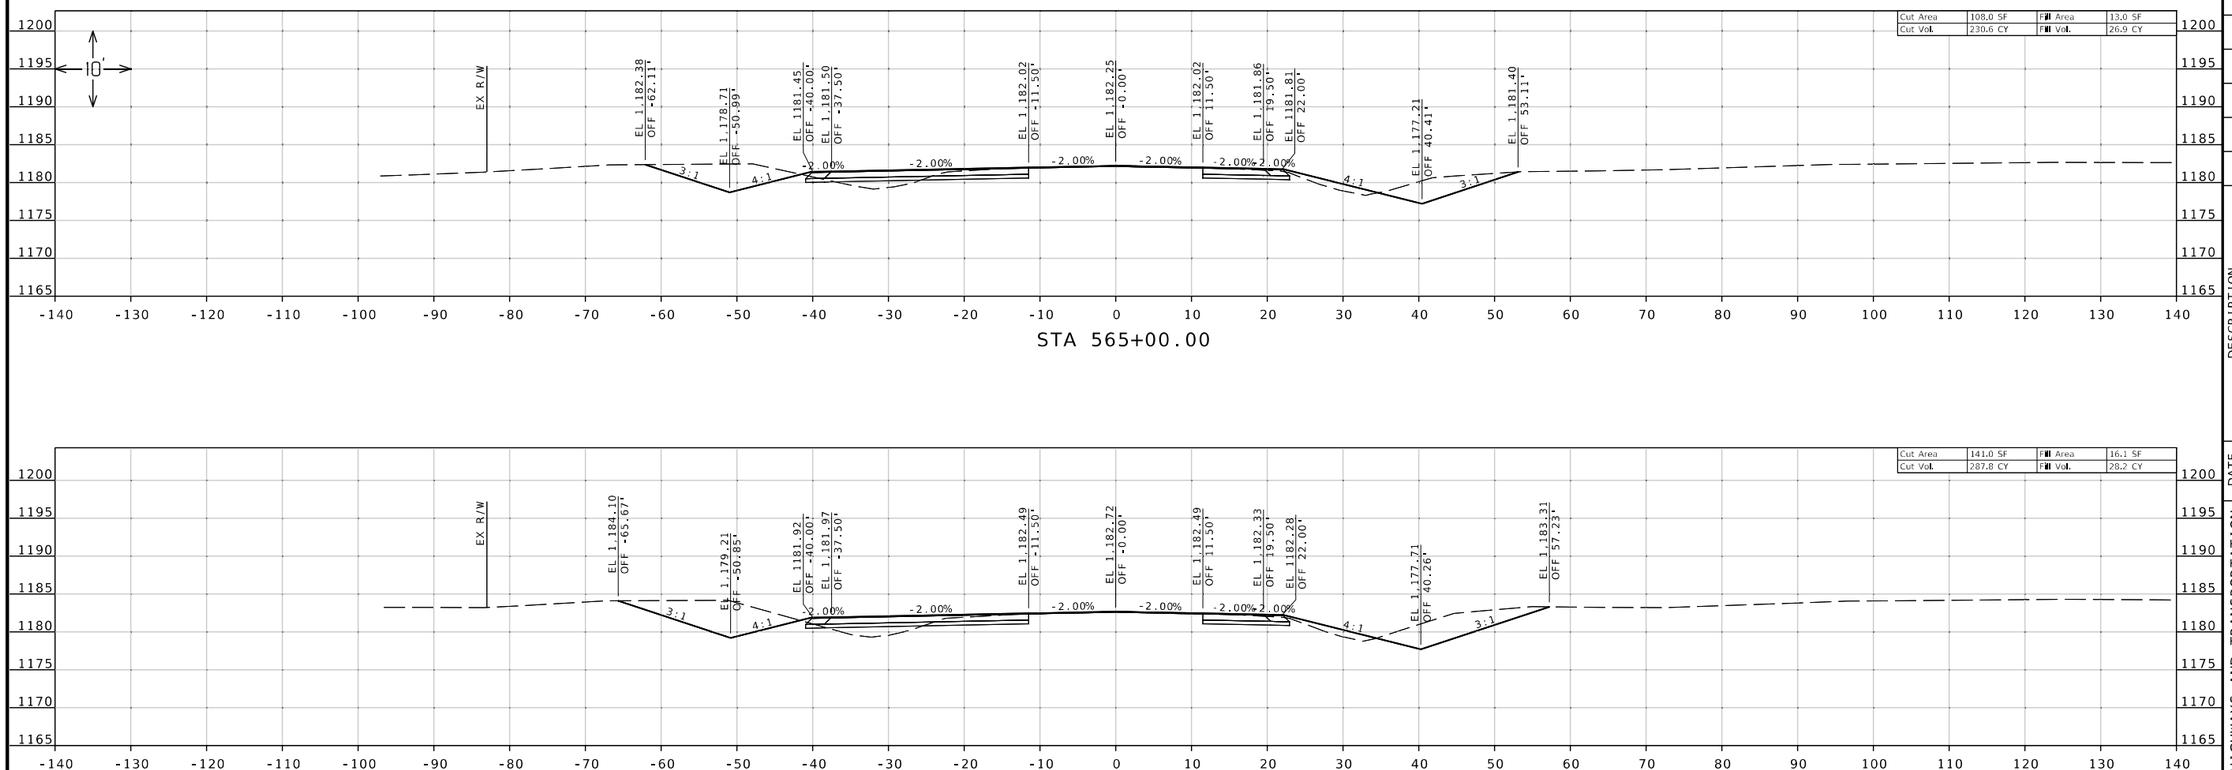

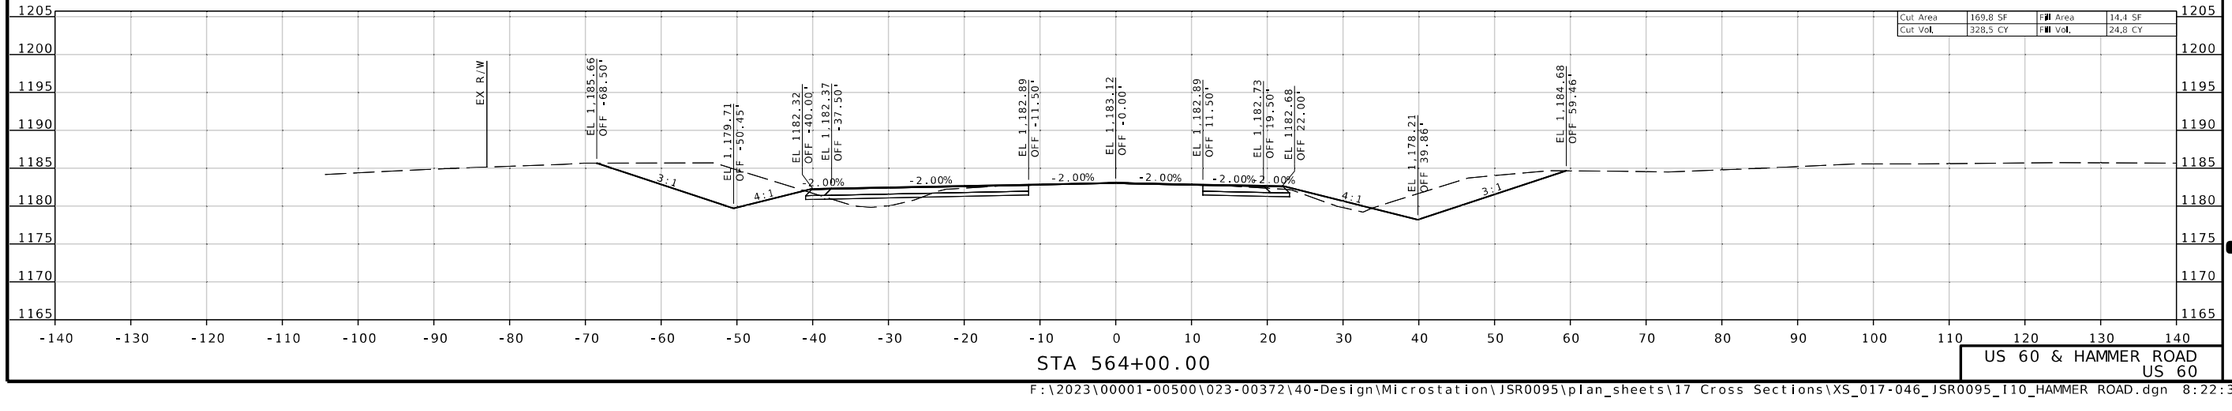

Jonathan W. Peitz
2024.10.03 15:44:46 -05'00'

STATE OF MISSOURI
JONATHAN W. PEITZ
NUMBER PE-2017019023
PROFESSIONAL ENGINEER

JONATHAN W. PEITZ-CIVIL ENGINEER
MO# PE-2017019023

DATE PREPARED
10/3/2024

ROUTE	STATE
60	MO
DISTRICT	SHEET NO.
SW	30

COUNTY
BARRY/NEWTON

JOB NO.
JSR0095

CONTRACT ID.

PROJECT NO.

BRIDGE NO.

DESCRIPTION	DATE

IF A SEAL IS PRESENT ON THIS SHEET IT HAS BEEN ELECTRONICALLY SEALED AND DATED.

MISSOURI HIGHWAYS AND TRANSPORTATION COMMISSION

105 WEST CAPITOL
JEFFERSON CITY, MO 65102
1-888-ASK-MODOT (1-888-275-6636)

olsson
550 ST. LOUIS STREET
SPRINGFIELD, MO 65806
PH. (417) 890-8802
CERTIFICATE OF AUTHORITY NO. 001592

US 60 & HAMMER ROAD
US 60

F:\2023\00001-00500\023-00372\40-Design\Microstation\JSR0095\plan_sheets\17 Cross Sections\XS_017-046_JSR0095_I10_HAMMER ROAD.dgn 8:22:38 AM 10/3/2024

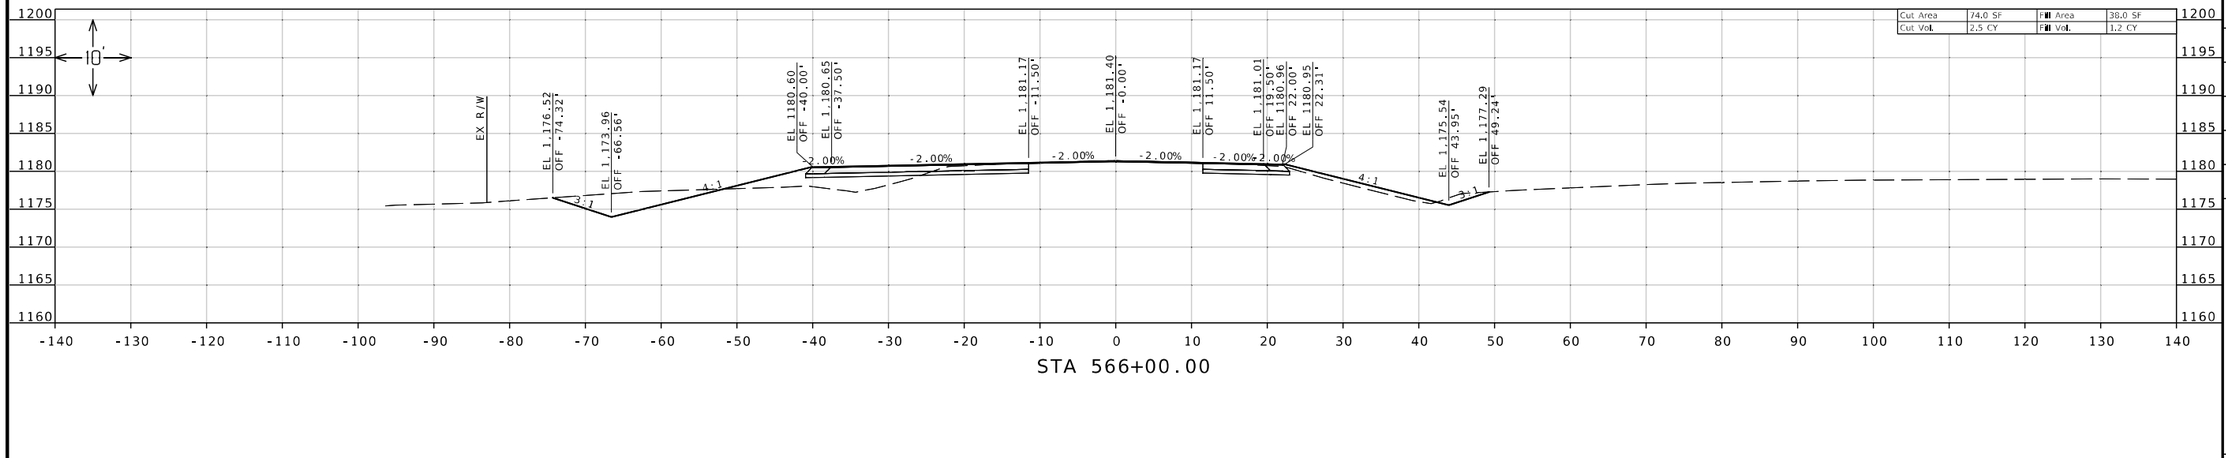

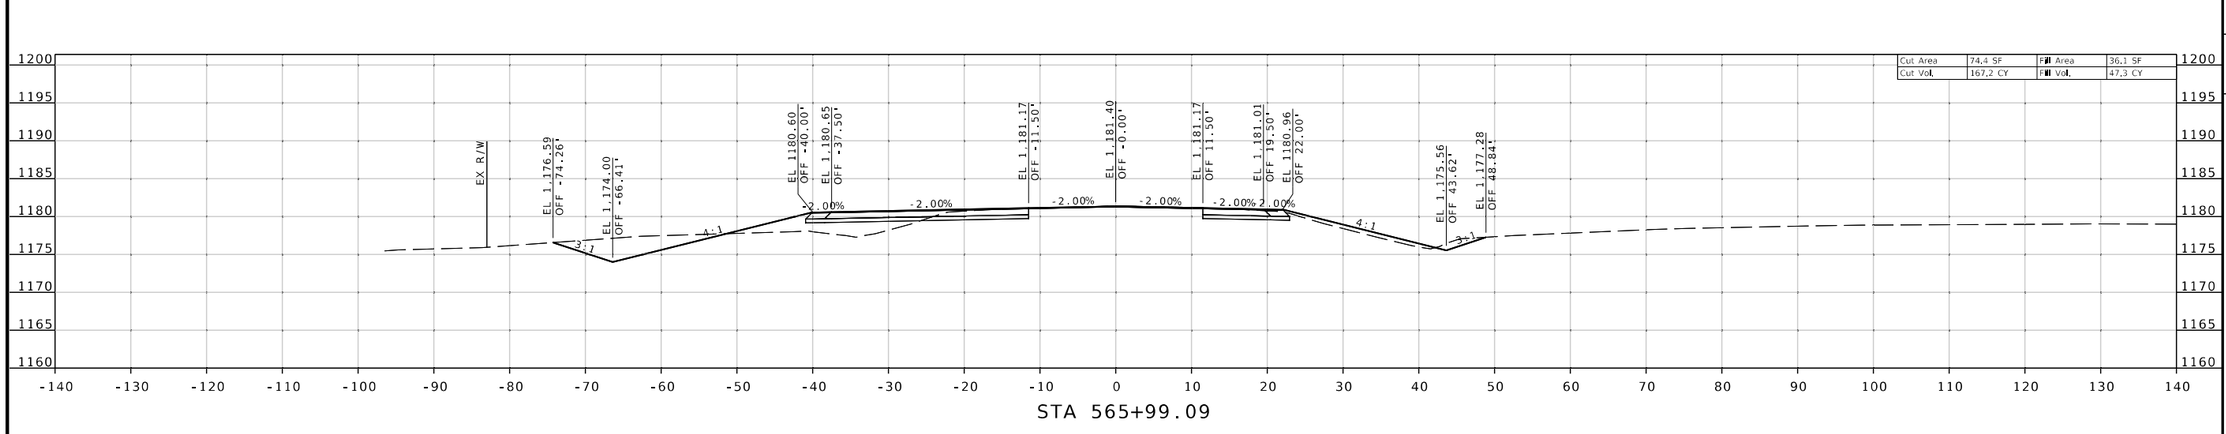

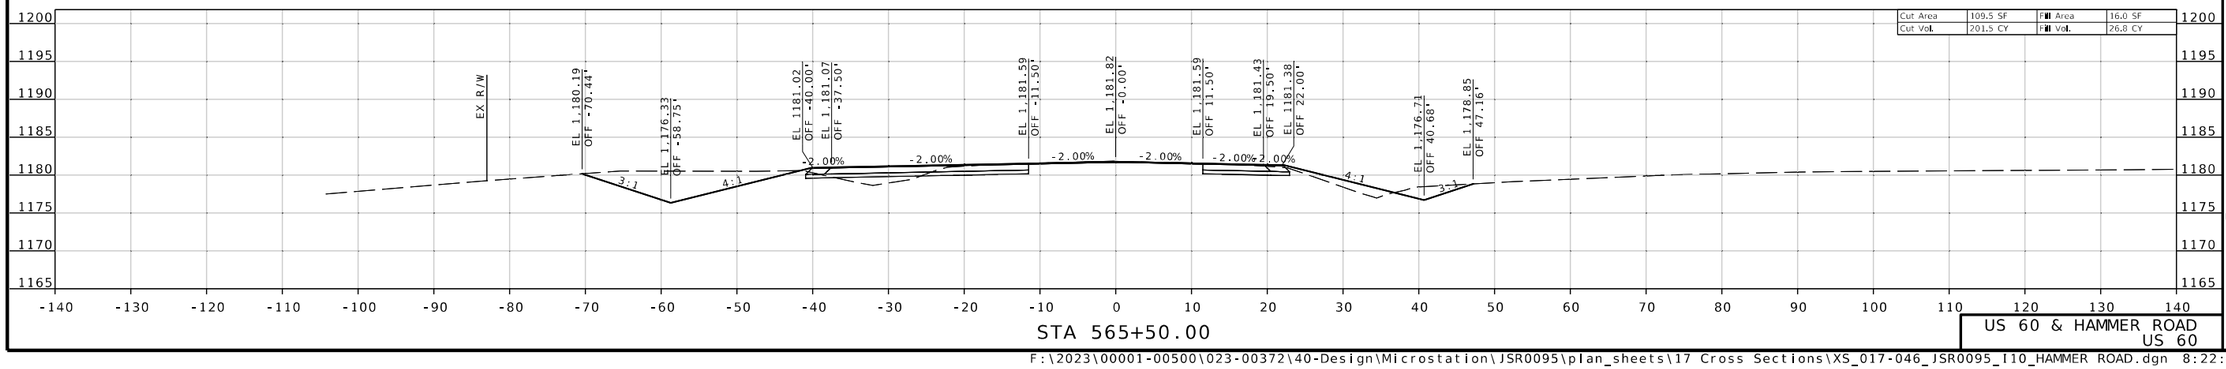

Jonathan W. Peitz
2024.10.03 09:41:55 -05'00'

STATE OF MISSOURI
JONATHAN W. PEITZ
NUMBER PE-2017019023
PROFESSIONAL ENGINEER

JONATHAN W. PEITZ-CIVIL ENGINEER
MO# PE-2017019023

DATE PREPARED
10/3/2024

ROUTE	STATE
60	MO

DISTRICT	SHEET NO.
SW	31

COUNTY
BARRY/NEWTON

JOB NO.
JSR0095

CONTRACT ID.

PROJECT NO.

BRIDGE NO.

IF A SEAL IS PRESENT ON THIS SHEET IT HAS BEEN ELECTRONICALLY SEALED AND DATED.

DESCRIPTION

DATE

MISSOURI HIGHWAYS AND TRANSPORTATION COMMISSION

105 WEST CAPITOL
JEFFERSON CITY, MO 65102
1-888-ASK-MODOT (1-888-275-6636)

olsson
550 ST. LOUIS STREET
SPRINGFIELD, MO 65806
PH. (417) 890-8802
CERTIFICATE OF
AUTHORITY NO. 001592

US 60 & HAMMER ROAD
US 60

F:\2023\00001-00500\023-00372\40-Design\Microstation\JSR0095\plan_sheets\17 Cross Sections\XS_017-046_JSR0095_I10_HAMMER ROAD.dgn 8:22:40 AM 10/3/2024

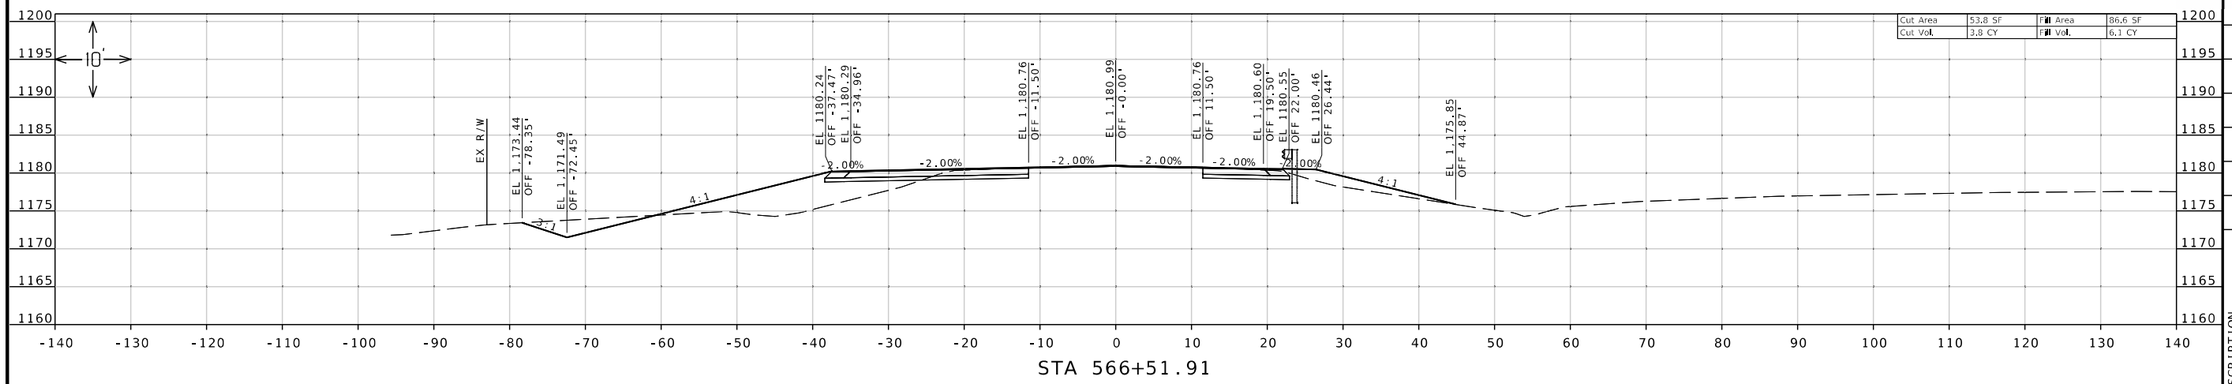

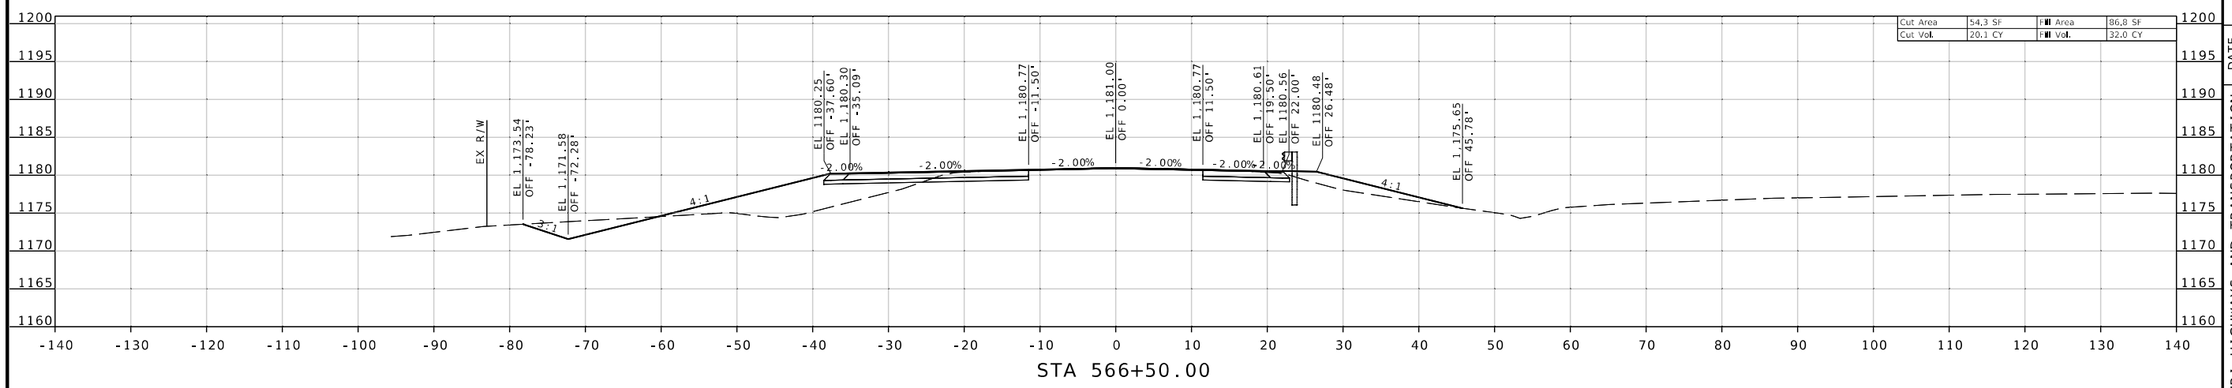

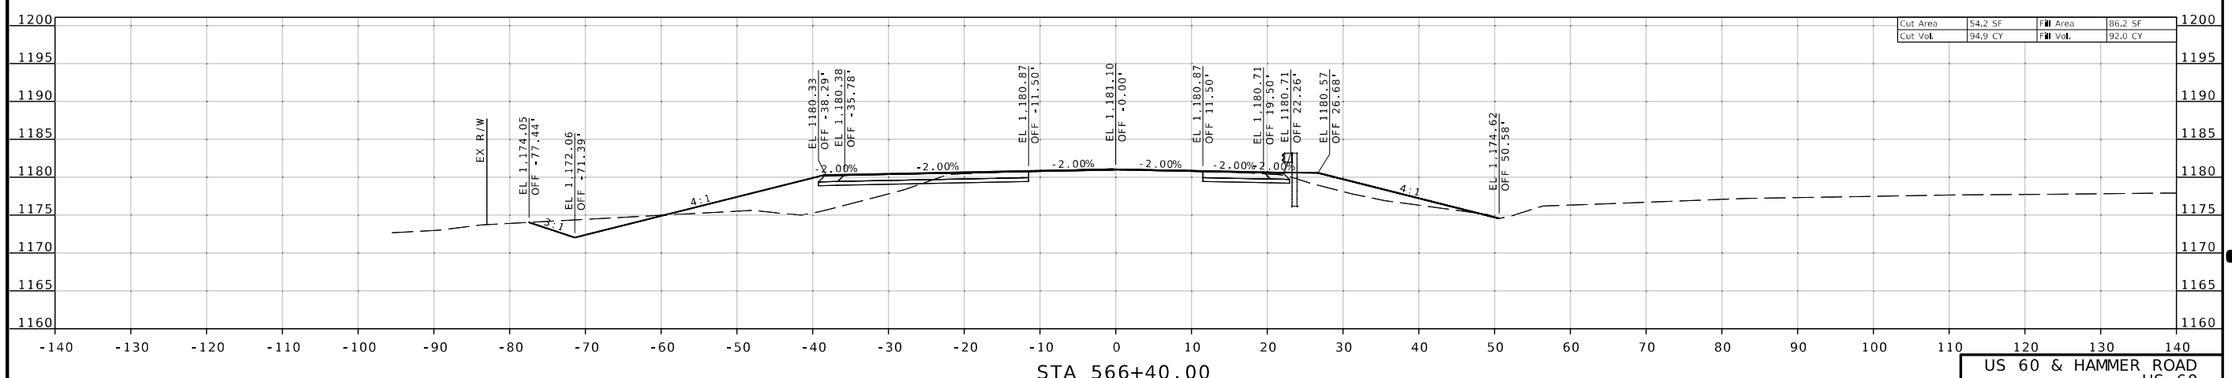

Jonathan Peitz
2024.10.03 08:11:00-05'00'

STATE OF MISSOURI
JONATHAN W. PEITZ
NUMBER PE-2017019023
PROFESSIONAL ENGINEER

JONATHAN W. PEITZ-CIVIL ENGINEER
MO# PE-2017019023

DATE PREPARED
10/3/2024

ROUTE	STATE
60	MO
DISTRICT	SHEET NO.
SW	32

COUNTY
BARRY/NEWTON

JOB NO.
JSR0095

CONTRACT ID.

PROJECT NO.

BRIDGE NO.

DESCRIPTION

DATE

IF A SEAL IS PRESENT ON THIS SHEET IT HAS BEEN ELECTRONICALLY SEALED AND DATED.

MISSOURI HIGHWAYS AND TRANSPORTATION COMMISSION

105 WEST CAPITOL
JEFFERSON CITY, MO 65102
1-888-ASK-MODOT (1-888-275-6636)

olsson
550 ST. LOUIS STREET
SPRINGFIELD, MO 65806
PH. (417) 890-8802
CERTIFICATE OF AUTHORITY NO. 001592

US 60 & HAMMER ROAD
US 60

F:\2023\00001-00500\023-00372\40-Design\Microstation\JSR0095\plan_sheets\17 Cross Sections\XS_017-046_JSR0095_I10_HAMMER ROAD.dgn 8:22:42 AM 10/3/2024

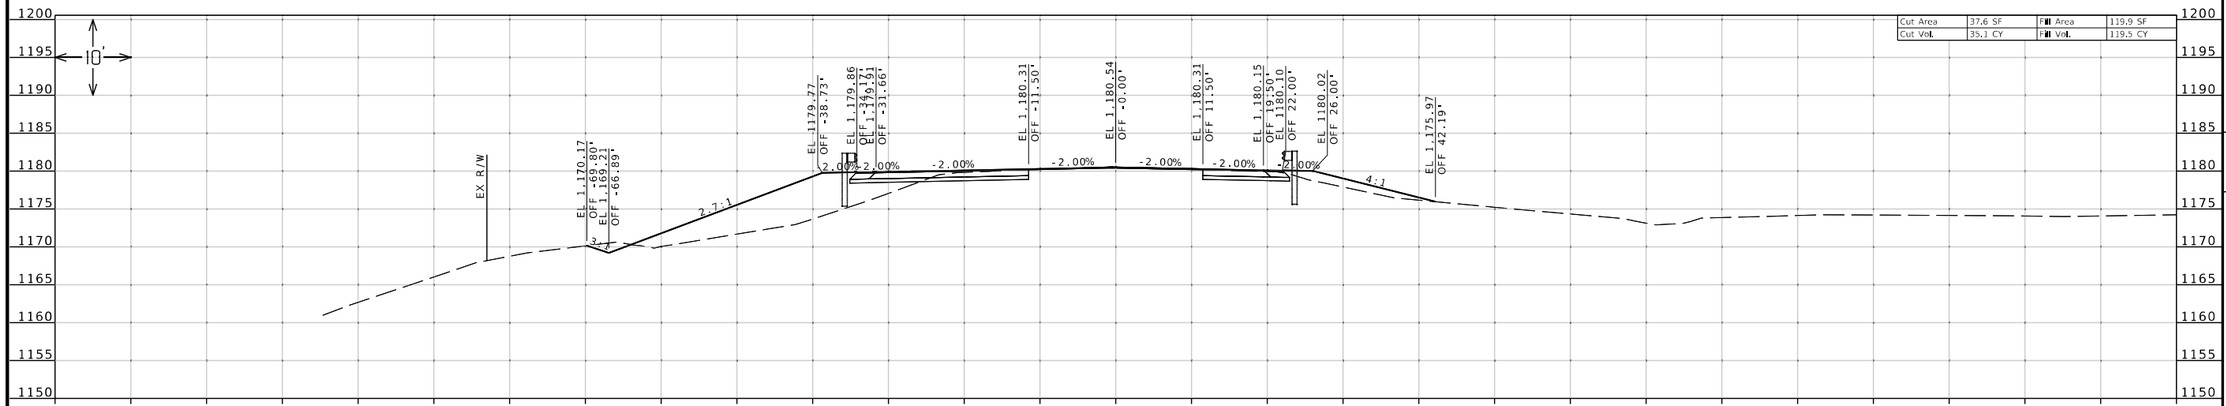

Jonathan Peitz
2024.10.03 15:51:17 -05'00'

STATE OF MISSOURI
JONATHAN W. PEITZ
NUMBER PE-2017019023
PROFESSIONAL ENGINEER

JONATHAN W. PEITZ-CIVIL ENGINEER
MO# PE-2017019023

DATE PREPARED
10/3/2024

ROUTE	STATE
60	MO
DISTRICT	SHEET NO.
SW	33

COUNTY
BARRY/NEWTON

JOB NO.
JSR0095

CONTRACT ID.

PROJECT NO.

BRIDGE NO.

DESCRIPTION	DATE

IF A SEAL IS PRESENT ON THIS SHEET IT HAS BEEN ELECTRONICALLY SEALED AND DATED.

MISSOURI HIGHWAYS AND TRANSPORTATION COMMISSION
105 WEST CAPITOL
JEFFERSON CITY, MO 65102
1-888-ASK-MODOT (1-888-275-6636)

olsson
550 ST. LOUIS STREET
SPRINGFIELD, MO 65806
PH. (417) 890-8802
CERTIFICATE OF
AUTHORITY NO. 001592

US 60 & HAMMER ROAD
US 60

F:\2023\00001-00500\023-00372\40-Design\Microstation\JSR0095\plan_sheets\17 Cross Sections\XS_017-046_JSR0095_I10_HAMMER ROAD.dgn 8:22:44 AM 10/3/2024

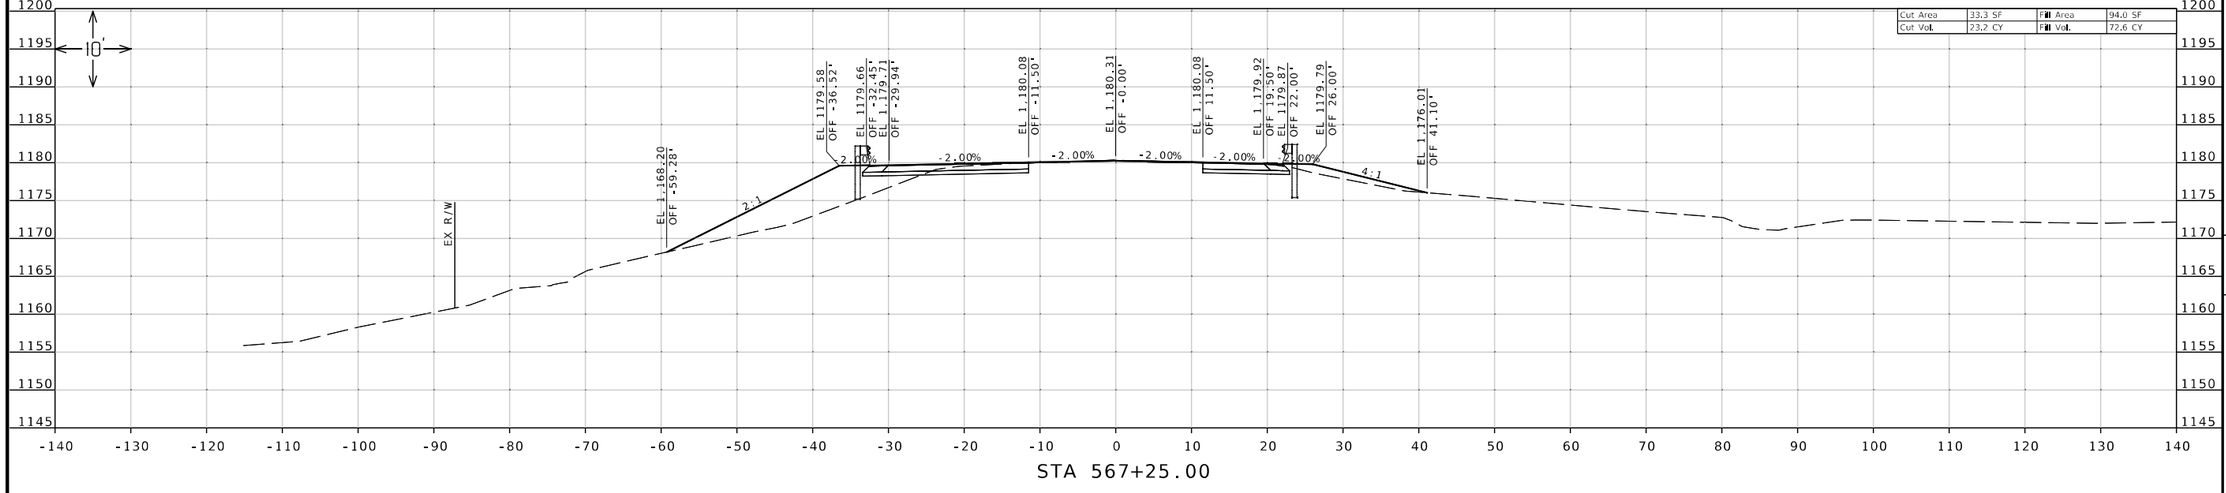

Jonathan Peitz
2024.10.03 15:14:16 -05'00'

STATE OF MISSOURI
JONATHAN W. PEITZ
NUMBER PE-2017019023
PROFESSIONAL ENGINEER

JONATHAN W. PEITZ-CIVIL ENGINEER
MO# PE-2017019023

DATE PREPARED
10/3/2024

ROUTE	STATE
60	MO
DISTRICT	SHEET NO.
SW	34

COUNTY
BARRY/NEWTON

JOB NO.
JSR0095

CONTRACT ID.

PROJECT NO.

BRIDGE NO.

DESCRIPTION

DATE

IF A SEAL IS PRESENT ON THIS SHEET IT HAS BEEN ELECTRONICALLY SEALED AND DATED.

MISSOURI HIGHWAYS AND TRANSPORTATION COMMISSION

105 WEST CAPITOL
JEFFERSON CITY, MO 65102
1-888-ASK-MODOT (1-888-275-6636)

MoDOT

olsson
550 ST. LOUIS STREET
SPRINGFIELD, MO 65806
PH. (417) 890-8802
CERTIFICATE OF
AUTHORITY NO. 001592

US 60 & HAMMER ROAD
US 60

F:\2023\00001-00500\023-00372\40-Design\Microstation\JSR0095\plan_sheets\17 Cross Sections\XS_017-046_JSR0095_I10_HAMMER ROAD.dgn 8:22:45 AM 10/3/2024

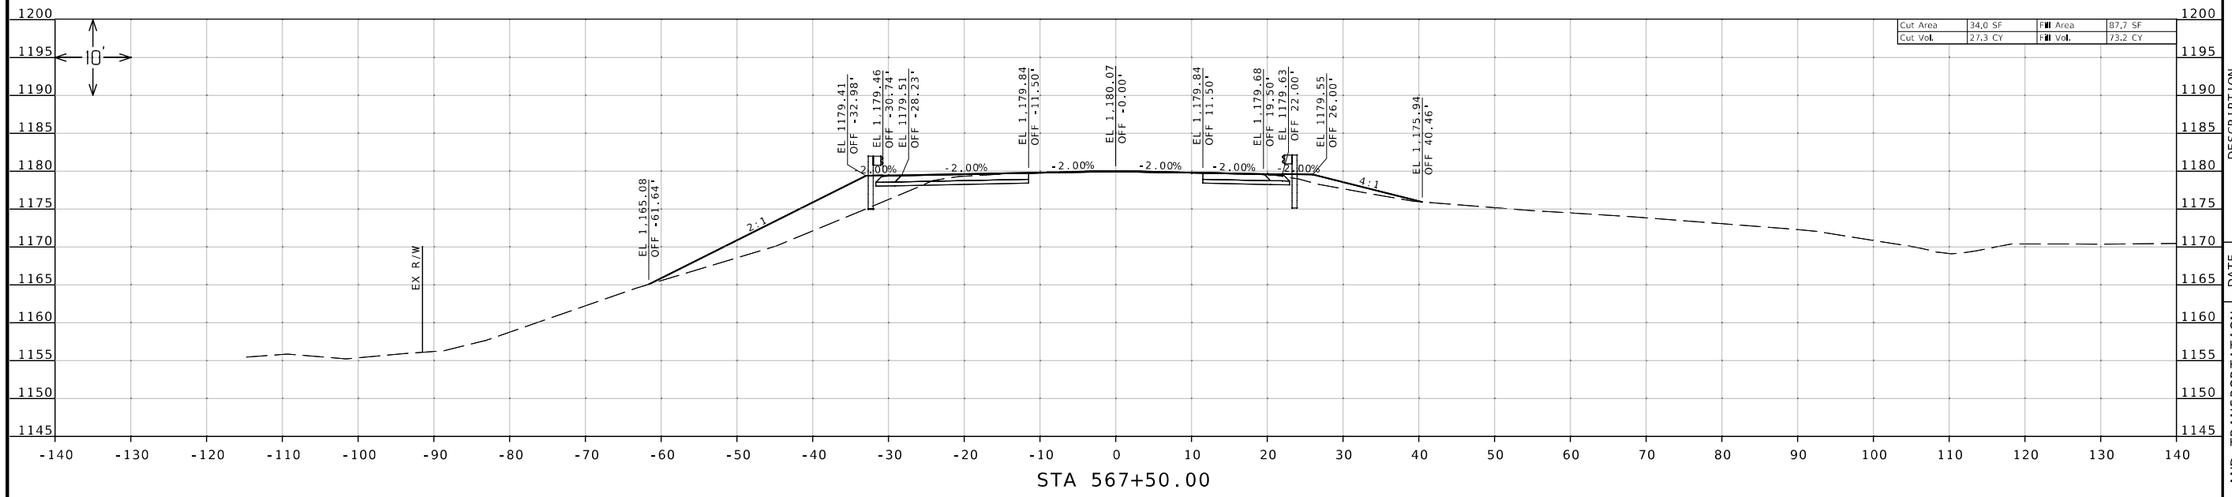

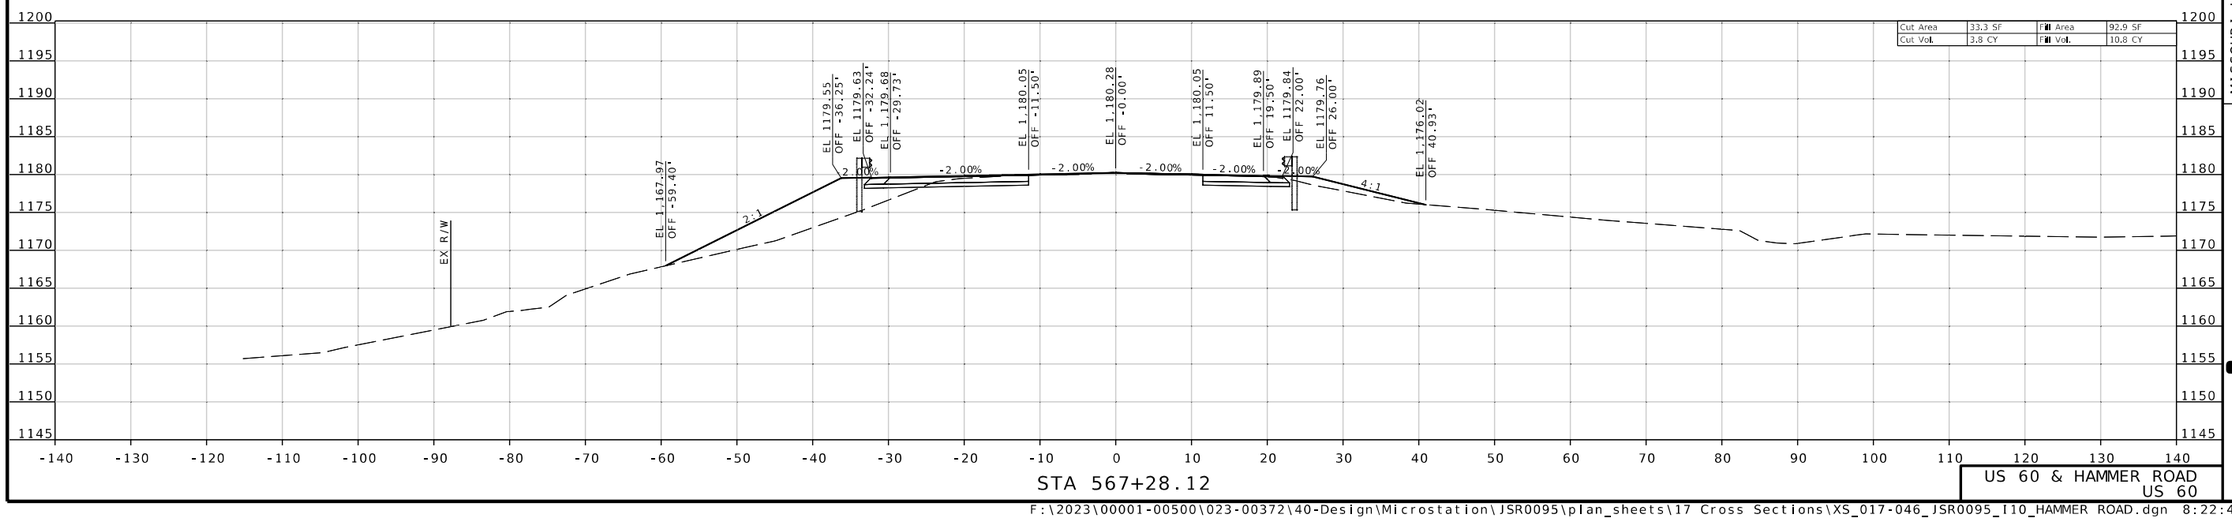

Jonathan Peitz
2024.10.03 16:01:13 -05'00'

STATE OF MISSOURI
JONATHAN W. PEITZ
NUMBER PE-2017019023
PROFESSIONAL ENGINEER

JONATHAN W. PEITZ-CIVIL ENGINEER
MO# PE-2017019023

DATE PREPARED
10/3/2024

ROUTE	STATE
60	MO
DISTRICT	SHEET NO.
SW	35

COUNTY
BARRY/NEWTON

JOB NO.
JSR0095

CONTRACT ID.

PROJECT NO.

BRIDGE NO.

DESCRIPTION	DATE

IF A SEAL IS PRESENT ON THIS SHEET IT HAS BEEN ELECTRONICALLY SEALED AND DATED.

MISSOURI HIGHWAYS AND TRANSPORTATION COMMISSION

105 WEST CAPITOL
JEFFERSON CITY, MO 65102
1-888-ASK-MODOT (1-888-275-6636)

olsson
550 ST. LOUIS STREET
SPRINGFIELD, MO 65806
PH. (417) 890-8802
CERTIFICATE OF
AUTHORITY NO. 001592

US 60 & HAMMER ROAD
US 60

F:\2023\00001-00500\023-00372\40-Design\Microstation\JSR0095\plan_sheets\17 Cross Sections\XS_017-046_JSR0095_I10_HAMMER ROAD.dgn 8:22:47 AM 10/3/2024

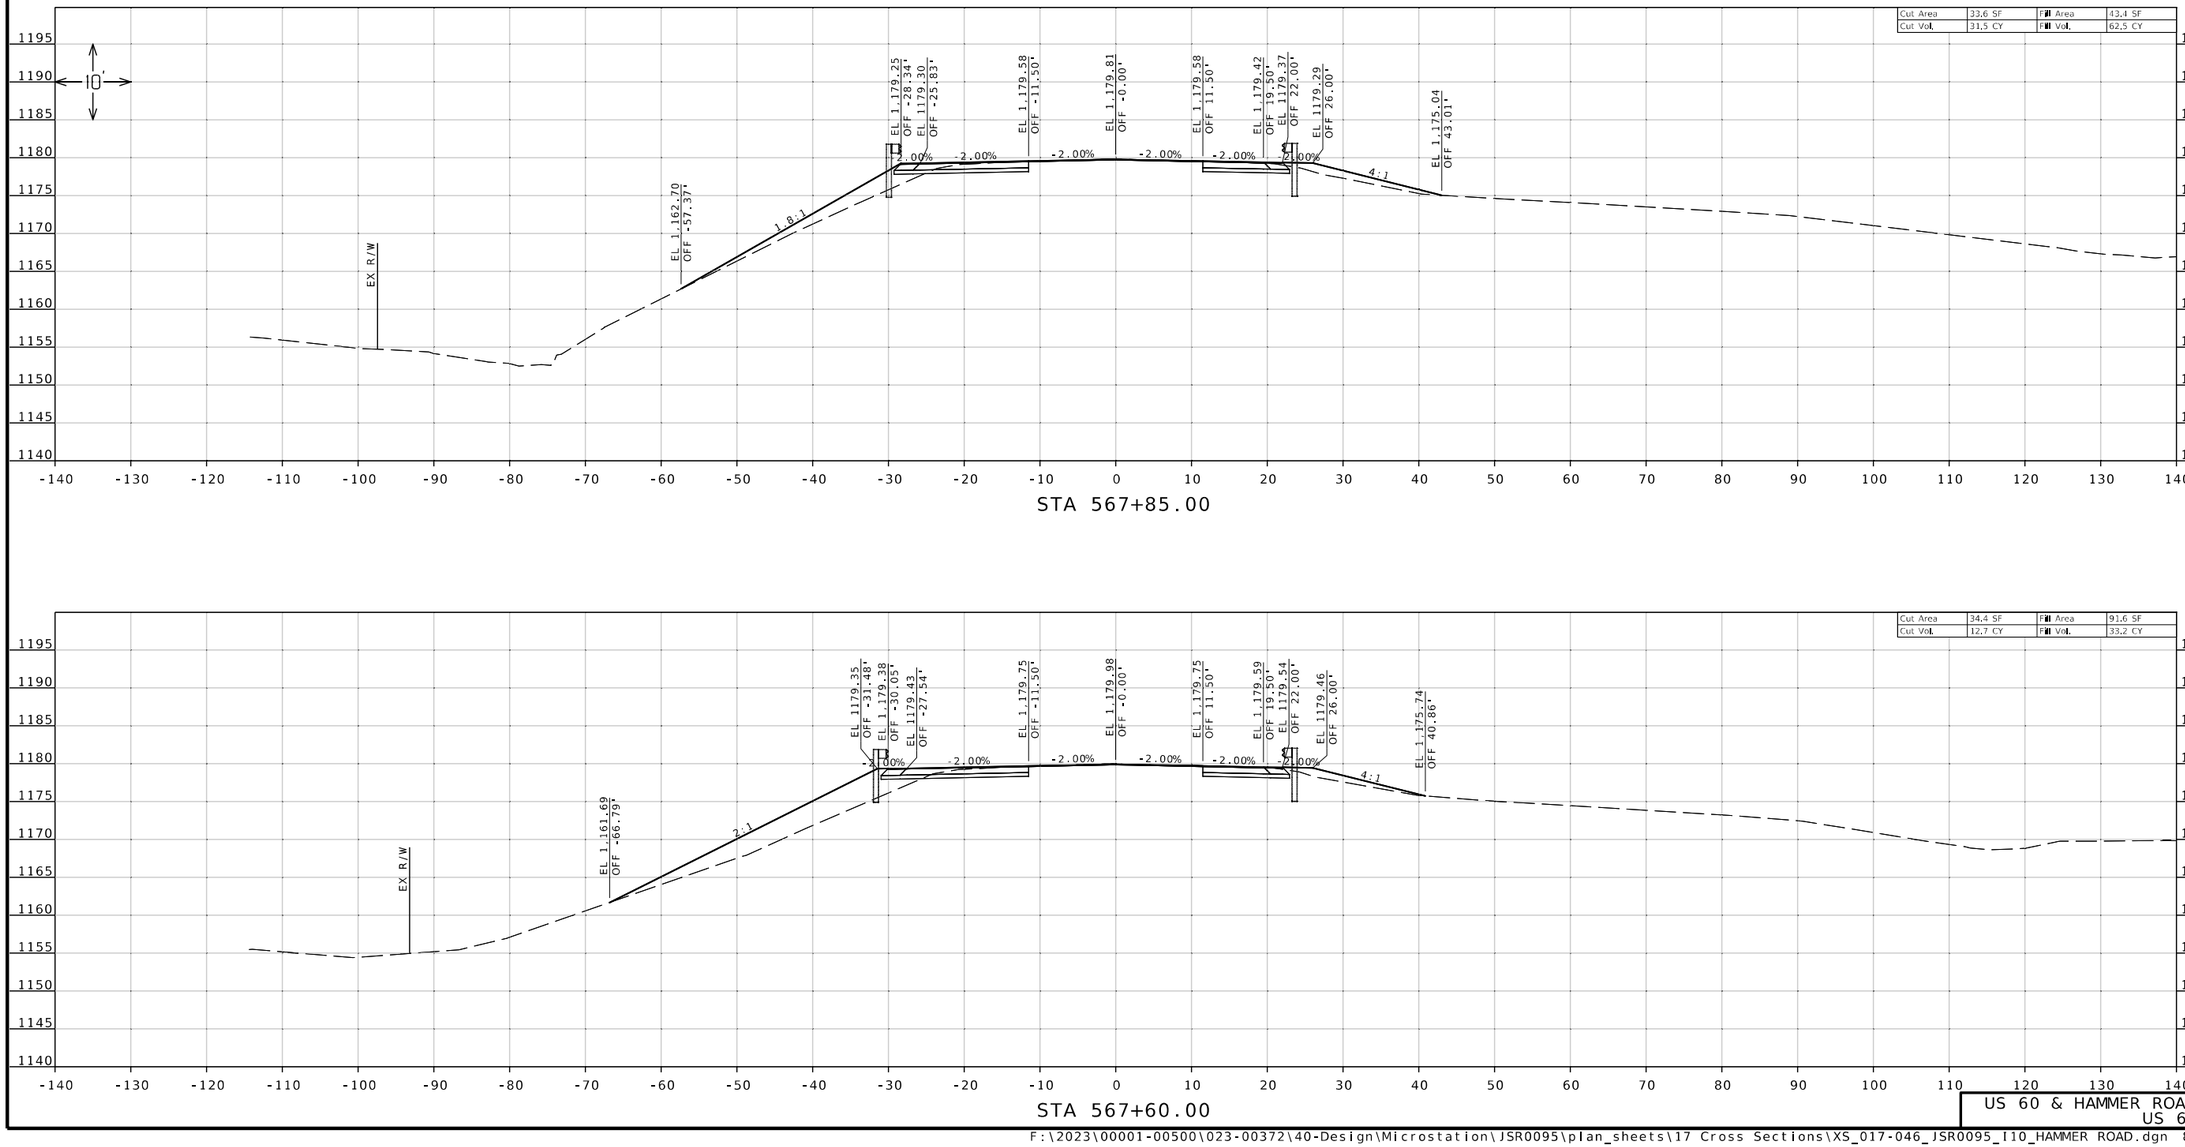

Jonathan Peitz
2024.10.03 15:02:25 -05'00'

STATE OF MISSOURI
JONATHAN W. PEITZ
NUMBER PE-2017019023
PROFESSIONAL ENGINEER

JONATHAN W. PEITZ-CIVIL ENGINEER
MO# PE-2017019023

DATE PREPARED
10/3/2024

ROUTE	STATE
60	MO
DISTRICT	SHEET NO.
SW	36

COUNTY
BARRY/NEWTON

JOB NO.
JSR0095

CONTRACT ID.

PROJECT NO.

BRIDGE NO.

DESCRIPTION	DATE

IF A SEAL IS PRESENT ON THIS SHEET IT HAS BEEN ELECTRONICALLY SEALED AND DATED.

MISSOURI HIGHWAYS AND TRANSPORTATION COMMISSION

105 WEST CAPITOL
JEFFERSON CITY, MO 65102
1-888-ASK-MODOT (1-888-275-6636)

olsson
550 ST. LOUIS STREET
SPRINGFIELD, MO 65806
PH. (417) 890-8802
CERTIFICATE OF AUTHORITY NO. 001592

US 60 & HAMMER ROAD
US 60

F:\2023\00001-00500\023-00372\40-Design\Microstation\JSR0095\plan_sheets\17 Cross Sections\XS_017-046_JSR0095_I10_HAMMER ROAD.dgn 8:22:48 AM 10/3/2024

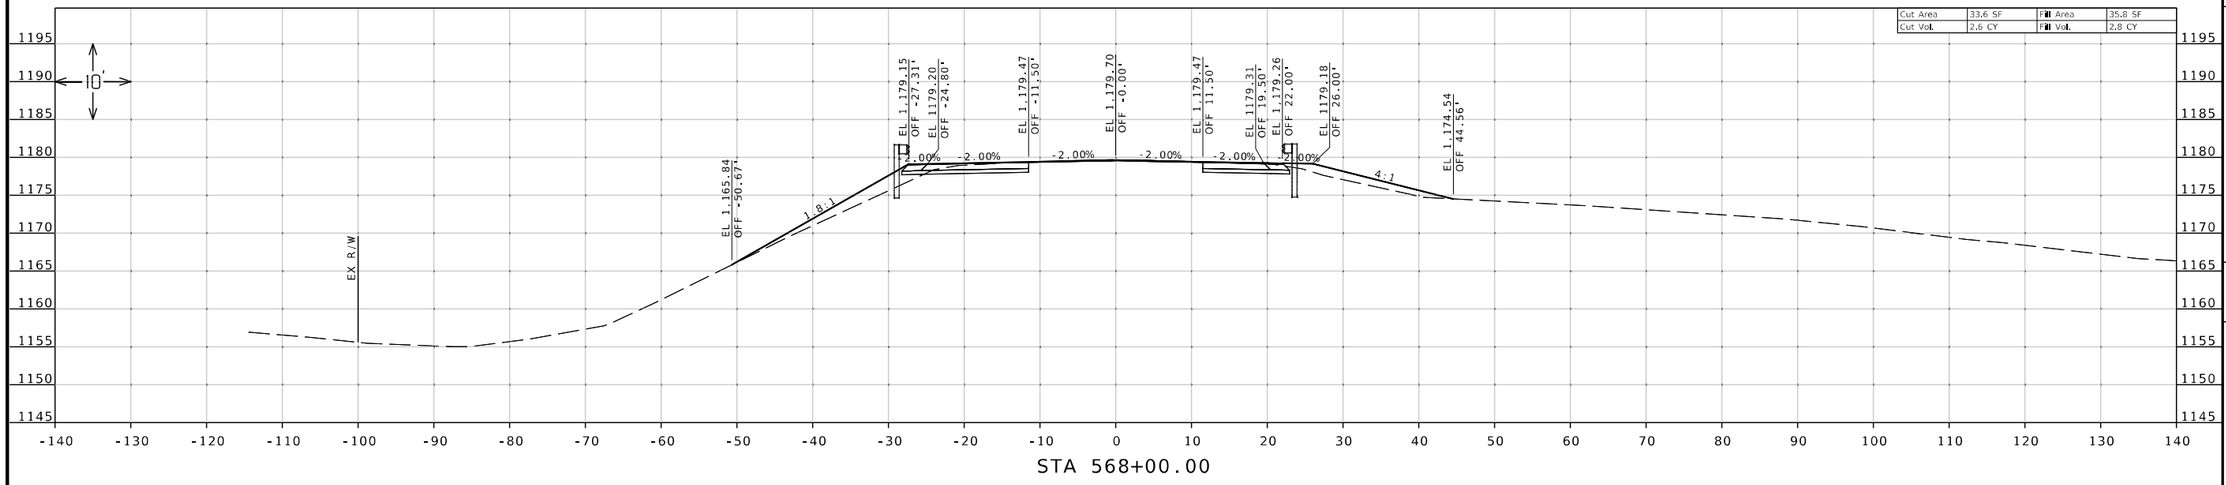

Jonathan Peitz
2024.10.03 16:40:23 -05'00'

STATE OF MISSOURI
JONATHAN W. PEITZ
NUMBER PE-2017019023
PROFESSIONAL ENGINEER

JONATHAN W. PEITZ-CIVIL ENGINEER
MO# PE-2017019023

DATE PREPARED
10/3/2024

ROUTE	STATE
60	MO
DISTRICT	SHEET NO.
SW	37

COUNTY
BARRY/NEWTON

JOB NO.
JSR0095

CONTRACT ID.

PROJECT NO.

BRIDGE NO.

IF A SEAL IS PRESENT ON THIS SHEET IT HAS BEEN ELECTRONICALLY SEALED AND DATED.

DESCRIPTION	DATE

MISSOURI HIGHWAYS AND TRANSPORTATION COMMISSION

105 WEST CAPITOL
JEFFERSON CITY, MO 65102
1-888-ASK-MODOT (1-888-275-6636)

olsson
550 ST. LOUIS STREET
SPRINGFIELD, MO 65806
PH. (417) 890-8802
CERTIFICATE OF
AUTHORITY NO. 001592

US 60 & HAMMER ROAD
US 60

F:\2023\00001-00500\023-00372\40-Design\Microstation\JSR0095\plan_sheets\17 Cross Sections\XS_017-046_JSR0095_I10_HAMMER ROAD.dgn 8:22:50 AM 10/3/2024

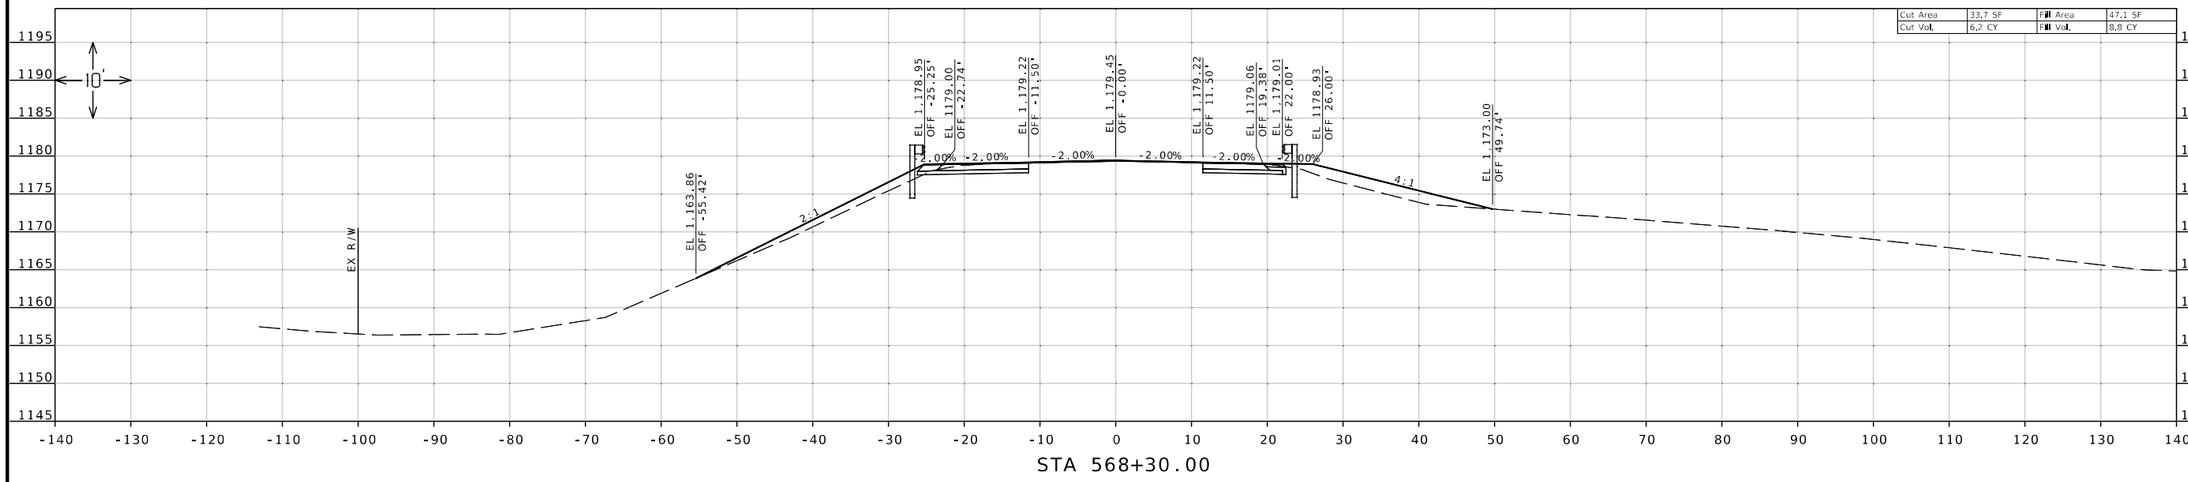

US 60 & HAMMER ROAD
US 60

F:\2023\00001-00500\023-00372\40-Design\Microstation\JSR0095\plan_sheets\17 Cross Sections\XS_017-046_JSR0095_I10_HAMMER ROAD.dgn 8:22:51 AM 10/3/2024

Jonathan Peitz
2024.10.03 15:40:15 -05'00'

STATE OF MISSOURI
JONATHAN W. PEITZ
NUMBER PE-2017019023
PROFESSIONAL ENGINEER

JONATHAN W. PEITZ-CIVIL ENGINEER
MO# PE-2017019023

DATE PREPARED
10/3/2024

ROUTE	STATE
60	MO
DISTRICT	SHEET NO.
SW	38

COUNTY
BARRY/NEWTON

JOB NO.
JSR0095

CONTRACT ID.

PROJECT NO.

BRIDGE NO.

DESCRIPTION	DATE

IF A SEAL IS PRESENT ON THIS SHEET IT HAS BEEN ELECTRONICALLY SEALED AND DATED.

MISSOURI HIGHWAYS AND TRANSPORTATION COMMISSION

105 WEST CAPITOL
JEFFERSON CITY, MO 65102
1-888-ASK-MODOT (1-888-275-6636)

olsson
550 ST. LOUIS STREET
SPRINGFIELD, MO 65806
PH. (417) 890-8802
CERTIFICATE OF
AUTHORITY NO. 001592

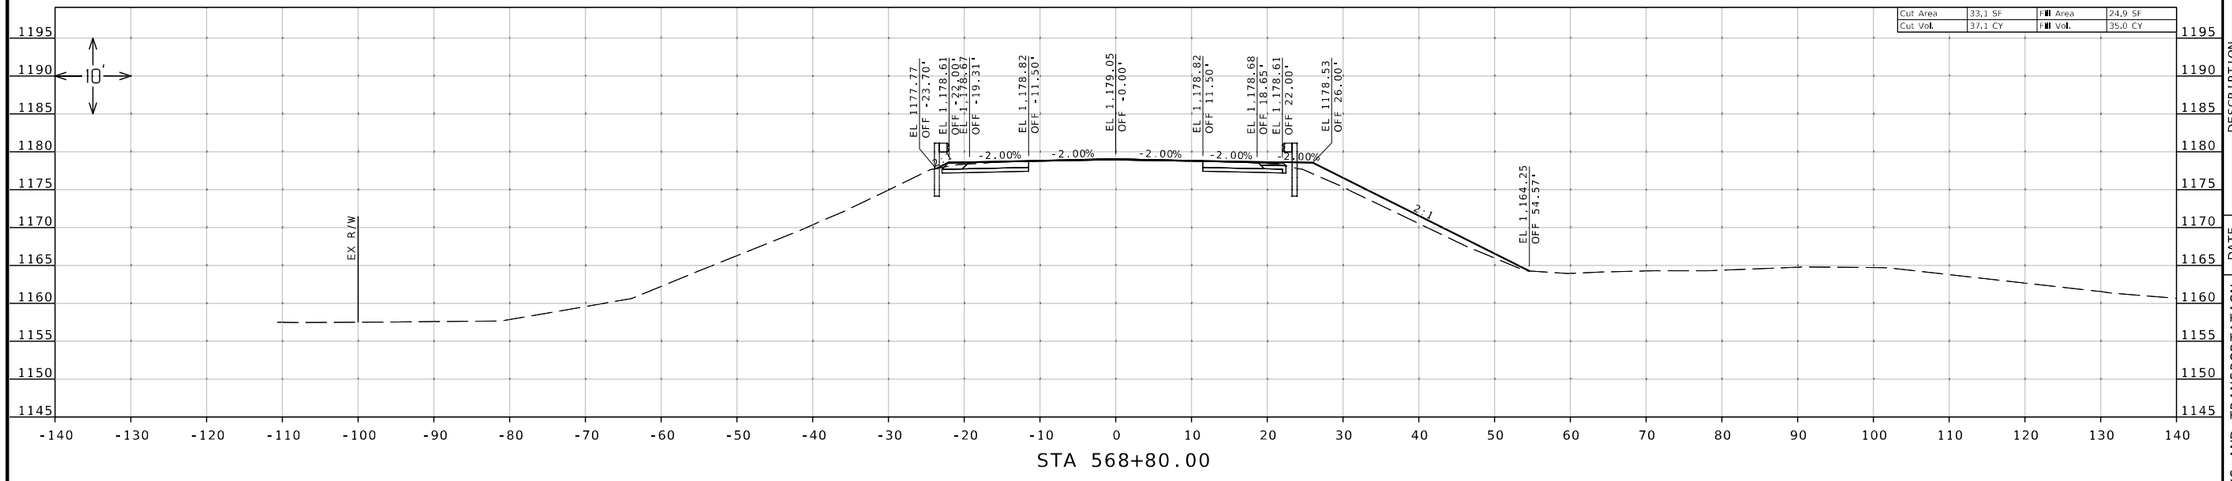

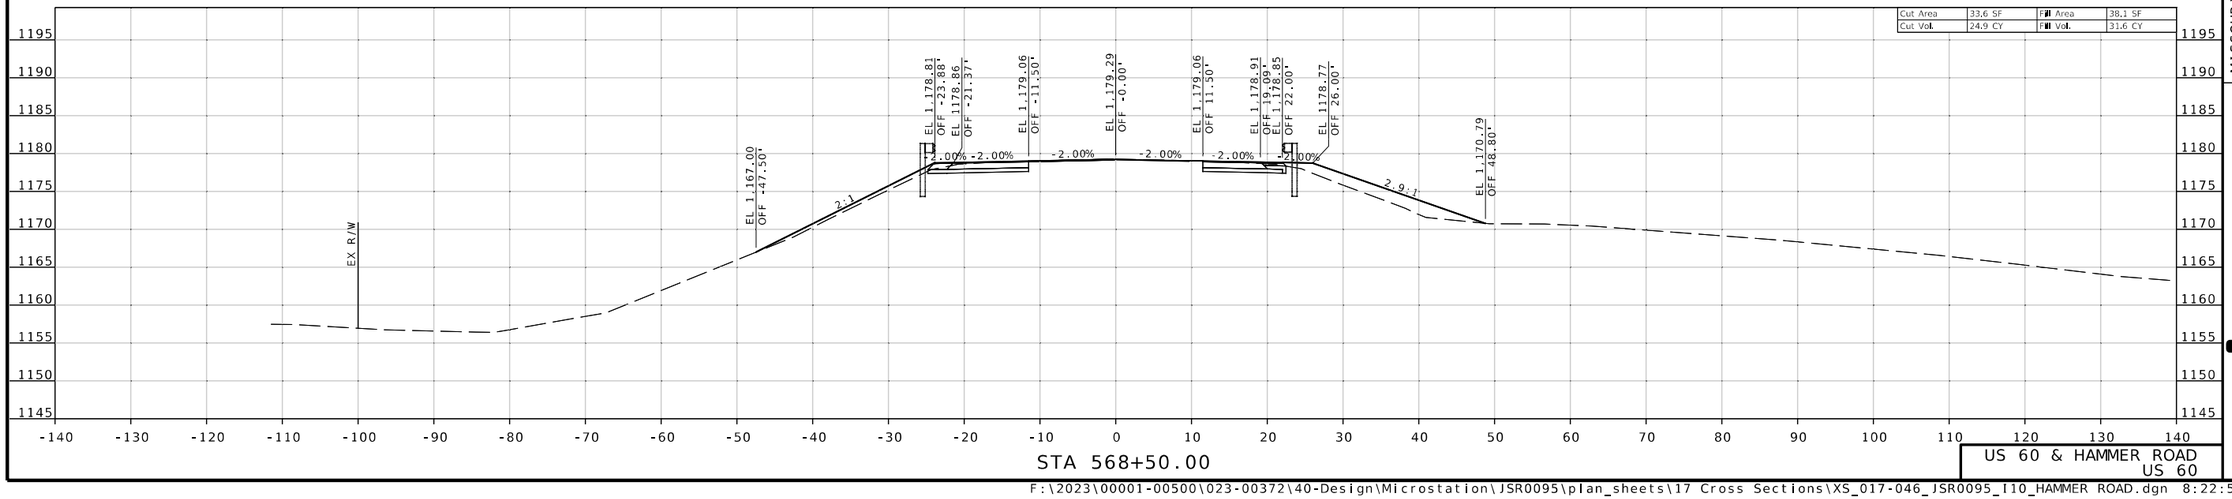

Jonathan W. Peitz 2024.10.03 09:34:40 -05'00'

STATE OF MISSOURI
JONATHAN W. PEITZ
NUMBER PE-2017019023
PROFESSIONAL ENGINEER

JONATHAN W. PEITZ-CIVIL ENGINEER
MO# PE-2017019023

DATE PREPARED
10/3/2024

ROUTE	STATE
60	MO
DISTRICT	SHEET NO.
SW	39

COUNTY
BARRY/NEWTON

JOB NO.
JSR0095

CONTRACT ID.

PROJECT NO.

BRIDGE NO.

DESCRIPTION	DATE

IF A SEAL IS PRESENT ON THIS SHEET IT HAS BEEN ELECTRONICALLY SEALED AND DATED.

MISSOURI HIGHWAYS AND TRANSPORTATION COMMISSION
105 WEST CAPITOL
JEFFERSON CITY, MO 65102
1-888-ASK-MODOT (1-888-275-6636)

olsson
550 ST. LOUIS STREET
SPRINGFIELD, MO 65806
PH. (417) 890-8802
CERTIFICATE OF AUTHORITY NO. 001592

US 60 & HAMMER ROAD
US 60

F:\2023\00001-00500\023-00372\40-Design\Microstation\JSR0095\plan_sheets\17 Cross Sections\XS_017-046_JSR0095_I10_HAMMER ROAD.dgn 8:22:53 AM 10/3/2024

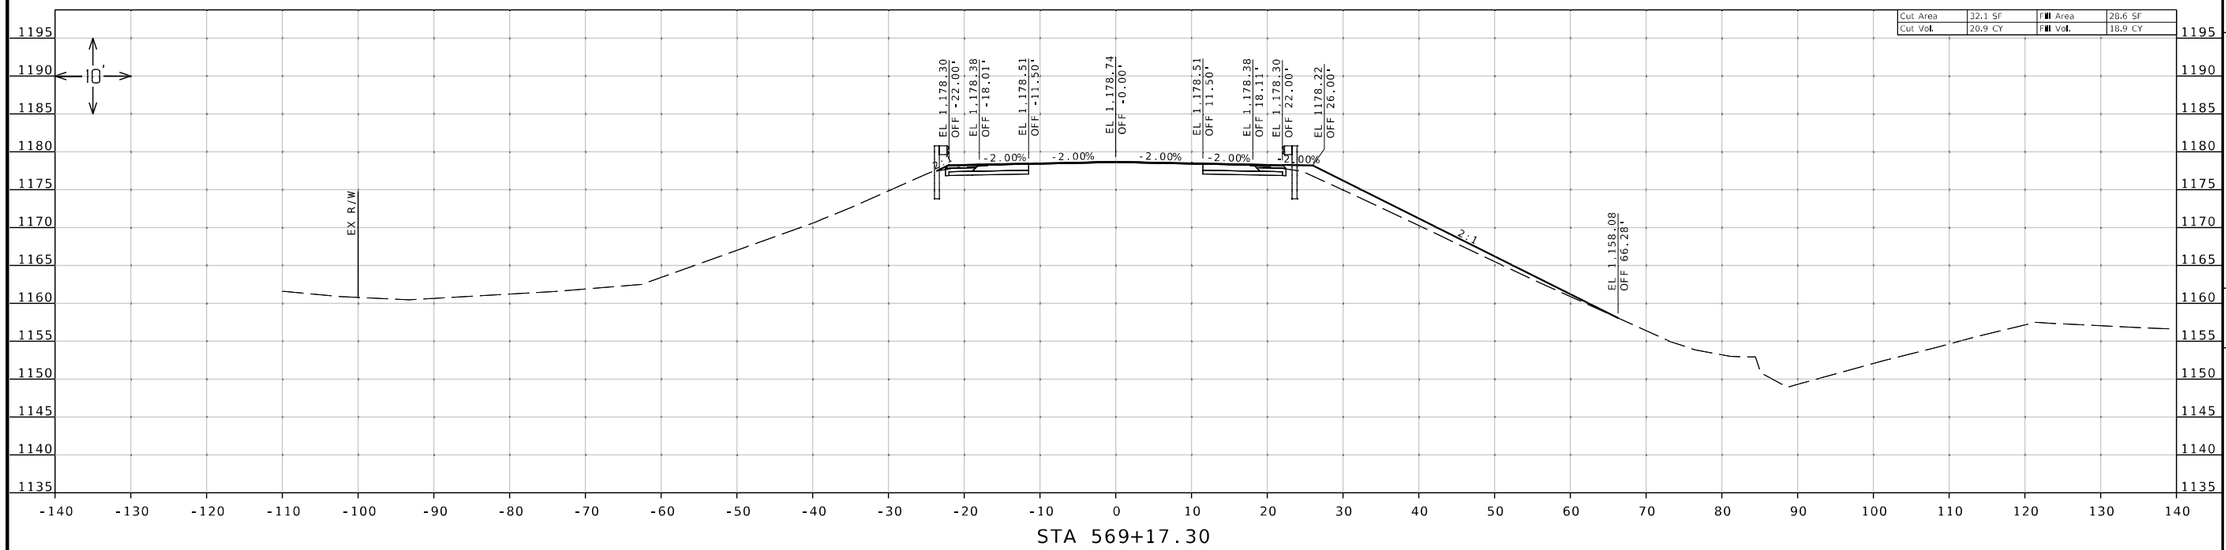

STA 569+17.30

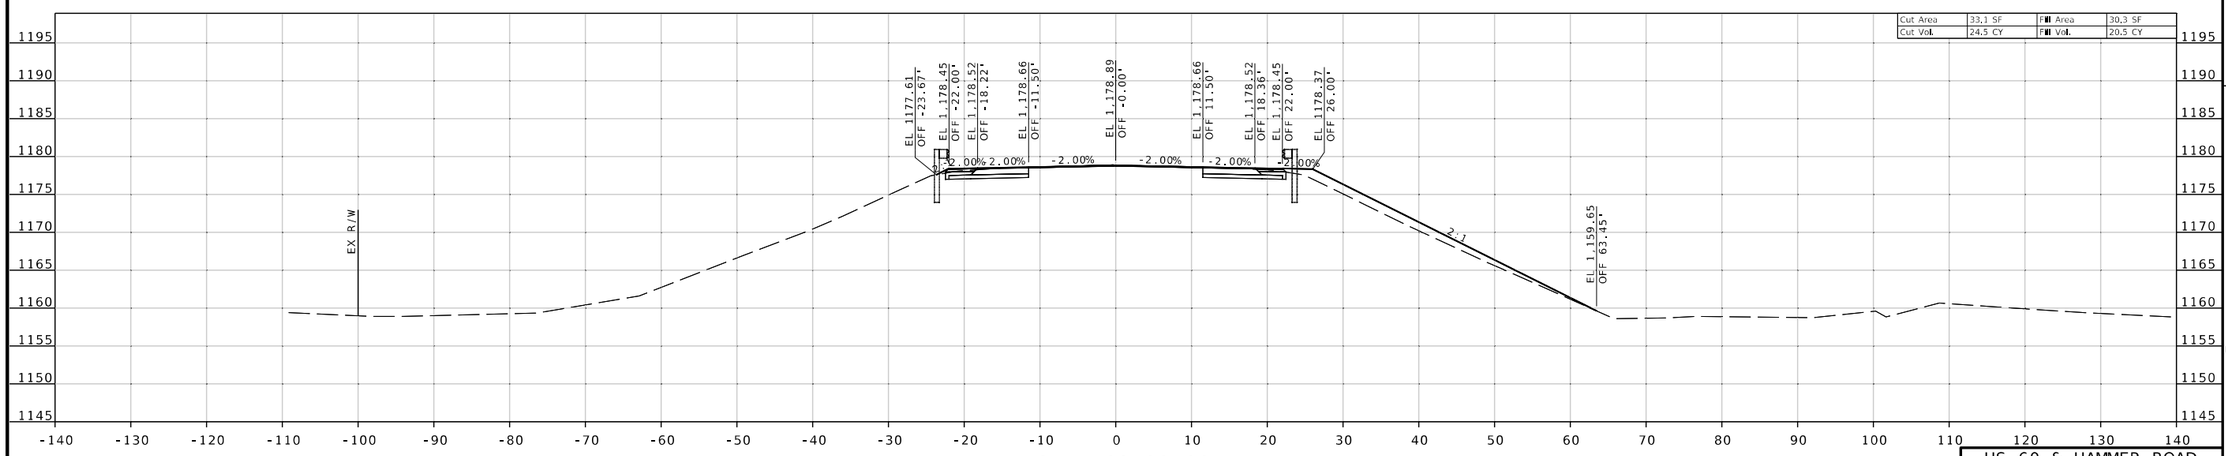

STA 569+00.00

US 60 & HAMMER ROAD
US 60

Jonathan Peitz
2024.10.09 13:33:36 -05'00'

STATE OF MISSOURI
JONATHAN W. PEITZ
NUMBER PE-2017019023
PROFESSIONAL ENGINEER

JONATHAN W. PEITZ-CIVIL ENGINEER
MO# PE-2017019023

DATE PREPARED
10/3/2024

ROUTE	STATE
60	MO
DISTRICT	SHEET NO.
SW	40

COUNTY
BARRY/NEWTON

JOB NO.
JSR0095

CONTRACT ID.

PROJECT NO.

BRIDGE NO.

DESCRIPTION	DATE

IF A SEAL IS PRESENT ON THIS SHEET IT HAS BEEN ELECTRONICALLY SEALED AND DATED.

MISSOURI HIGHWAYS AND TRANSPORTATION COMMISSION

105 WEST CAPITOL
JEFFERSON CITY, MO 65102
1-888-ASK-MODOT (1-888-275-6636)

olsson
550 ST. LOUIS STREET
SPRINGFIELD, MO 65806
PH. (417) 890-8802
CERTIFICATE OF AUTHORITY NO. 001592

F:\2023\00001-00500\023-00372\40-Design\Microstation\JSR0095\plan_sheets\17 Cross Sections\XS_017-046_JSR0095_I10_HAMMER ROAD.dgn 8:22:54 AM 10/3/2024

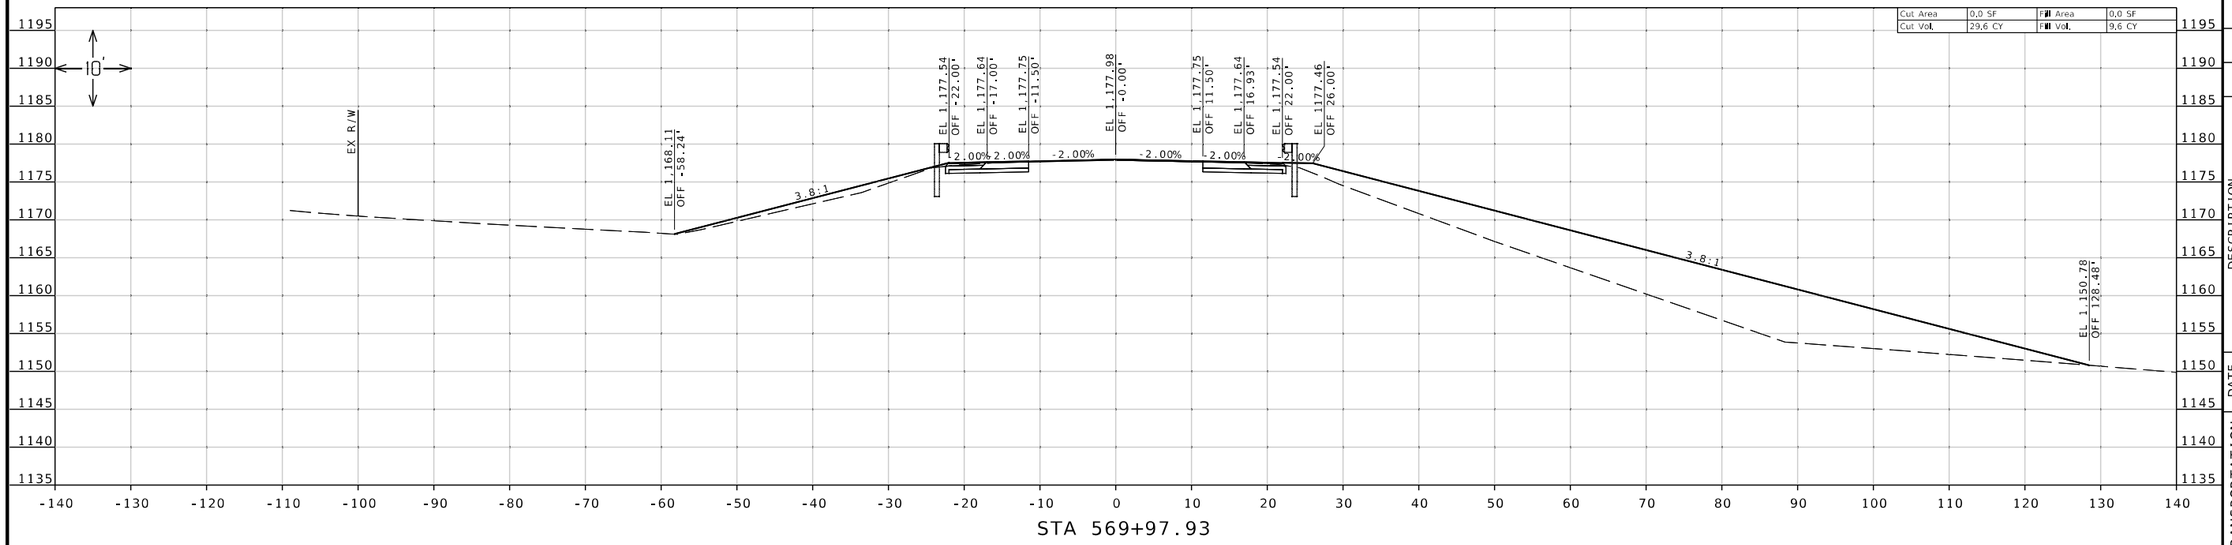

STA 569+97.93

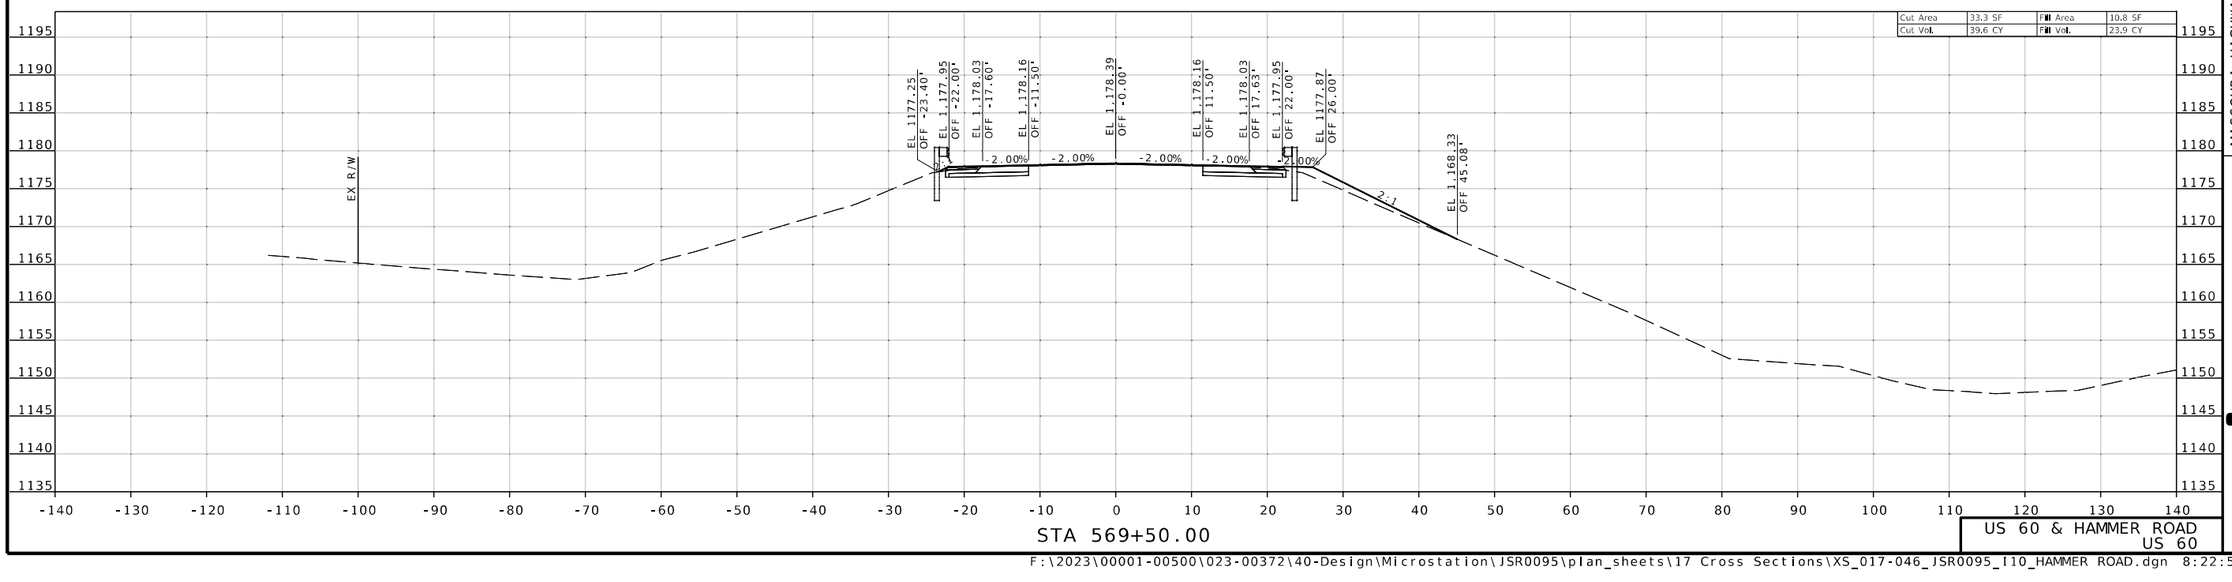

STA 569+50.00

US 60 & HAMMER ROAD
US 60

Jonathan Peitz
2024.10.03 16:39:25 -05'00'

STATE OF MISSOURI
JONATHAN W. PEITZ
NUMBER PE-2017019023
PROFESSIONAL ENGINEER

JONATHAN W. PEITZ-CIVIL ENGINEER
MO# PE-2017019023

DATE PREPARED
10/3/2024

ROUTE	STATE
60	MO
DISTRICT	SHEET NO.
SW	41

COUNTY
BARRY/NEWTON

JOB NO.
JSR0095

CONTRACT ID.

PROJECT NO.

BRIDGE NO.

DESCRIPTION	DATE

MISSOURI HIGHWAYS AND TRANSPORTATION COMMISSION

MoDOT

105 WEST CAPITOL
JEFFERSON CITY, MO 65102
1-888-ASK-MODOT (1-888-275-6636)

olsson
550 ST. LOUIS STREET
SPRINGFIELD, MO 65806
PH. (417) 890-8802
CERTIFICATE OF
AUTHORITY NO. 001592

IF A SEAL IS PRESENT ON THIS SHEET IT HAS BEEN ELECTRONICALLY SEALED AND DATED.

F:\2023\00001-00500\023-00372\40-Design\Microstation\JSR0095\plan_sheets\17 Cross Sections\XS_017-046_JSR0095_I10_HAMMER ROAD.dgn 8:22:56 AM 10/3/2024

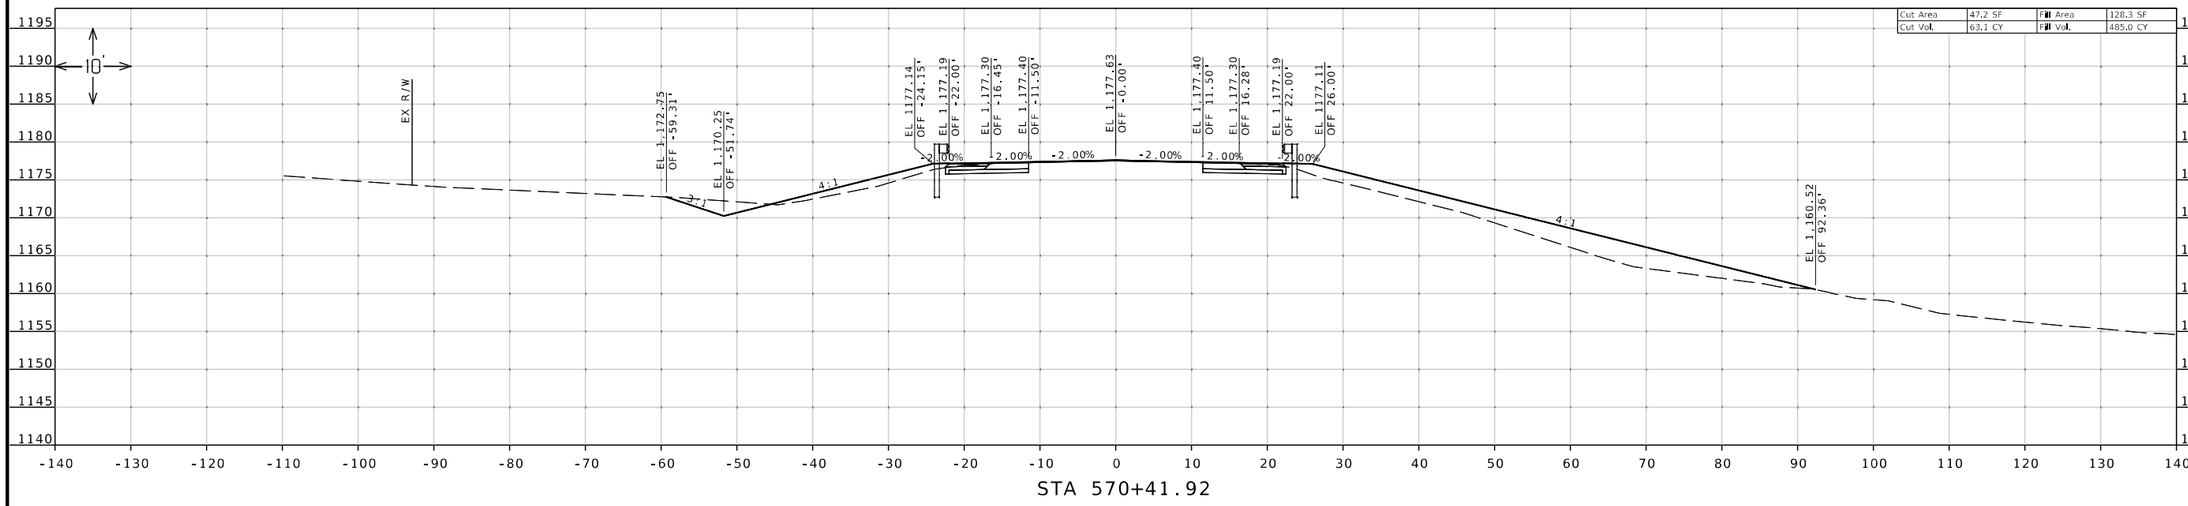

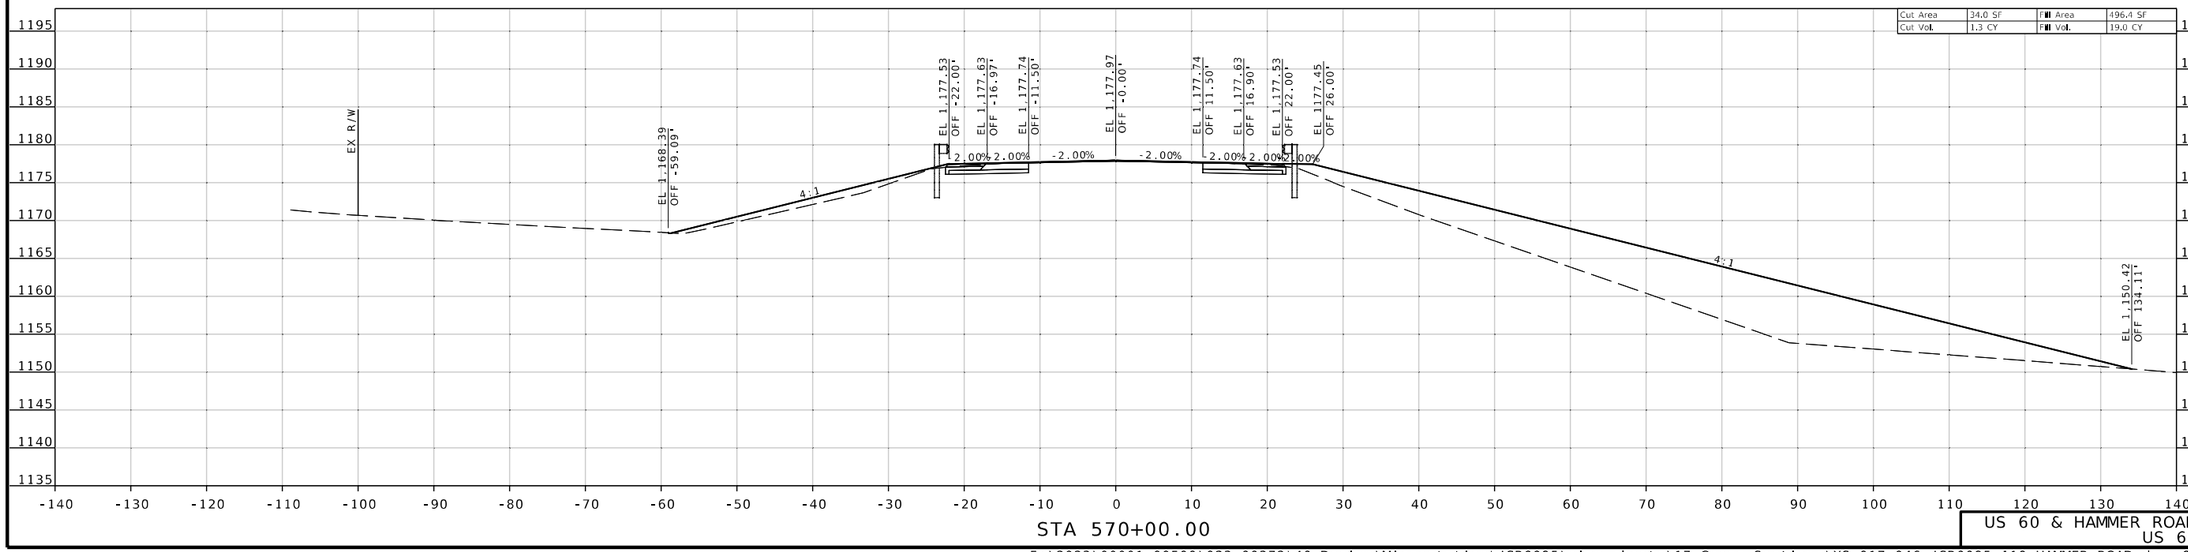

US 60 & HAMMER ROAD
US 60

Jonathan Peitz
2024.10.03 16:39:15 -05'00'

STATE OF MISSOURI
JONATHAN W. PEITZ
NUMBER PE-2017019023
PROFESSIONAL ENGINEER

JONATHAN W. PEITZ-CIVIL ENGINEER
MO# PE-2017019023

DATE PREPARED
10/3/2024

ROUTE	STATE
60	MO
DISTRICT	SHEET NO.
SW	42

COUNTY
BARRY/NEWTON

JOB NO.
JSR0095

CONTRACT ID.

PROJECT NO.

BRIDGE NO.

DESCRIPTION	DATE

IF A SEAL IS PRESENT ON THIS SHEET IT HAS BEEN ELECTRONICALLY SEALED AND DATED.

MISSOURI HIGHWAYS AND TRANSPORTATION COMMISSION

105 WEST CAPITOL
JEFFERSON CITY, MO 65102
1-888-ASK-MODOT (1-888-275-6636)

olsson
550 ST. LOUIS STREET
SPRINGFIELD, MO 65806
PH. (417) 890-8802
CERTIFICATE OF AUTHORITY NO. 001592

F:\2023\00001-00500\023-00372\40-Design\Microstation\JSR0095\plan_sheets\17 Cross Sections\XS_017-046_JSR0095_I10_HAMMER ROAD.dgn 8:22:58 AM 10/3/2024

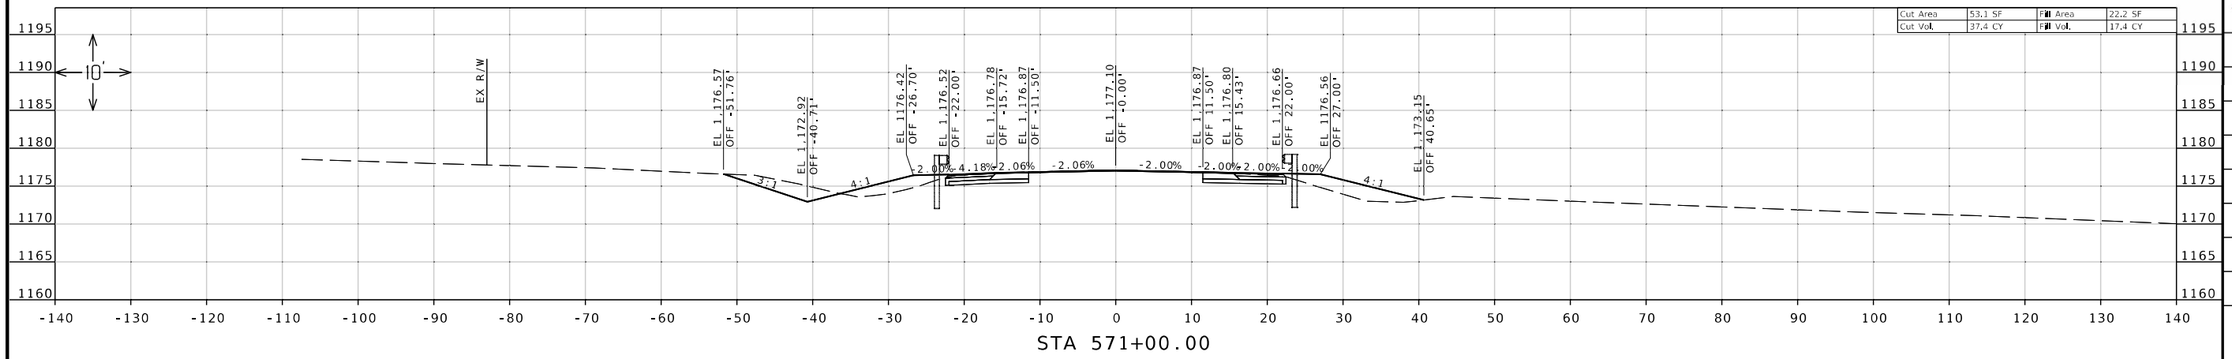

STA 571+00.00

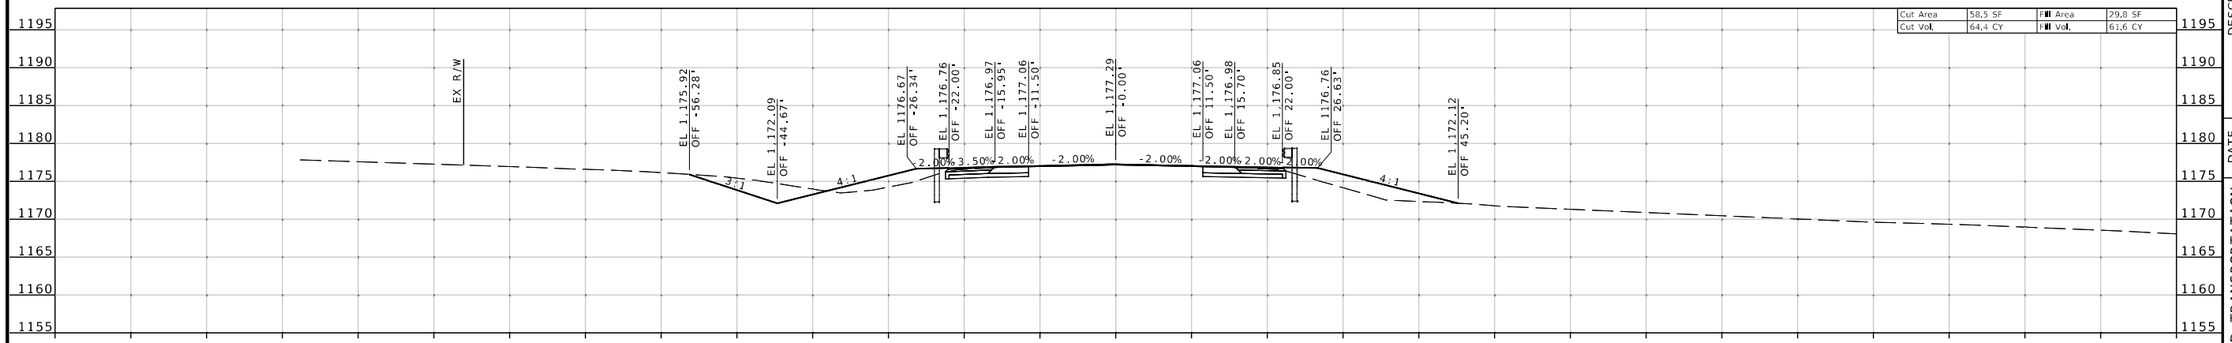

STA 570+81.92

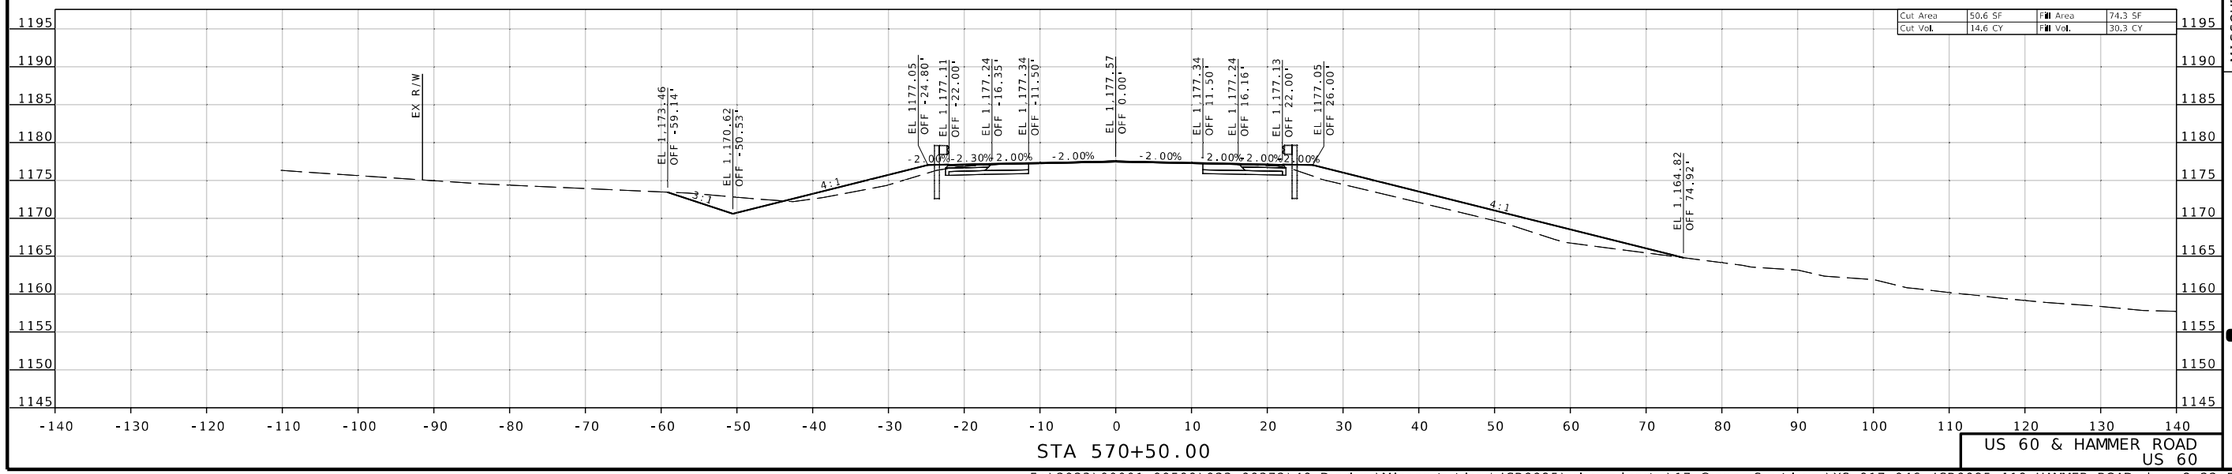

STA 570+50.00

US 60 & HAMMER ROAD
US 60

Jonathan W. Peitz
2024.10.03 08:42:05 -05'00'

STATE OF MISSOURI
JONATHAN W. PEITZ
NUMBER PE-2017019023
PROFESSIONAL ENGINEER

JONATHAN W. PEITZ-CIVIL ENGINEER
MO# PE-2017019023

DATE PREPARED
10/3/2024

ROUTE	STATE
60	MO
DISTRICT	SHEET NO.
SW	43

COUNTY
BARRY/NEWTON

JOB NO.
JSR0095

CONTRACT ID.

PROJECT NO.

BRIDGE NO.

DESCRIPTION	DATE

IF A SEAL IS PRESENT ON THIS SHEET IT HAS BEEN ELECTRONICALLY SEALED AND DATED.

MISSOURI HIGHWAYS AND TRANSPORTATION COMMISSION
105 WEST CAPITOL
JEFFERSON CITY, MO 65102
1-888-ASK-MODOT (1-888-275-6636)

olsson
550 ST. LOUIS STREET
SPRINGFIELD, MO 65806
PH. (417) 890-8802
CERTIFICATE OF AUTHORITY NO. 001592

F:\2023\00001-00500\023-00372\40-Design\Microstation\JSR0095\plan_sheets\17 Cross Sections\XS_017-046_JSR0095_I10_HAMMER ROAD.dgn 8:22:59 AM 10/3/2024

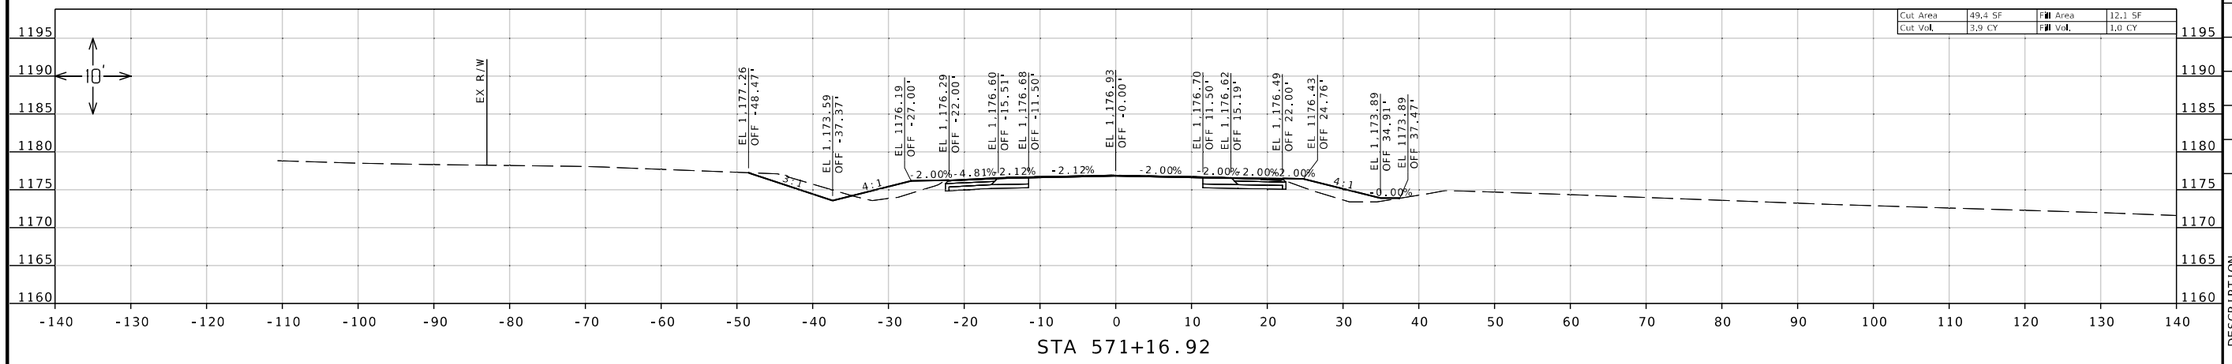

STA 571+16.92

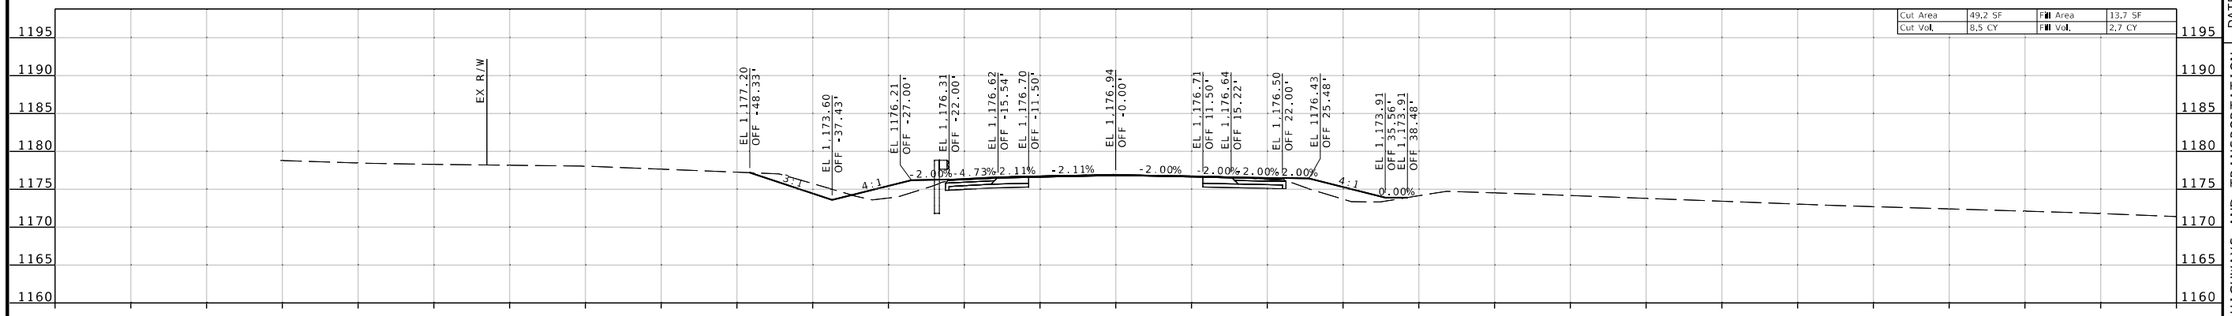

STA 571+14.78

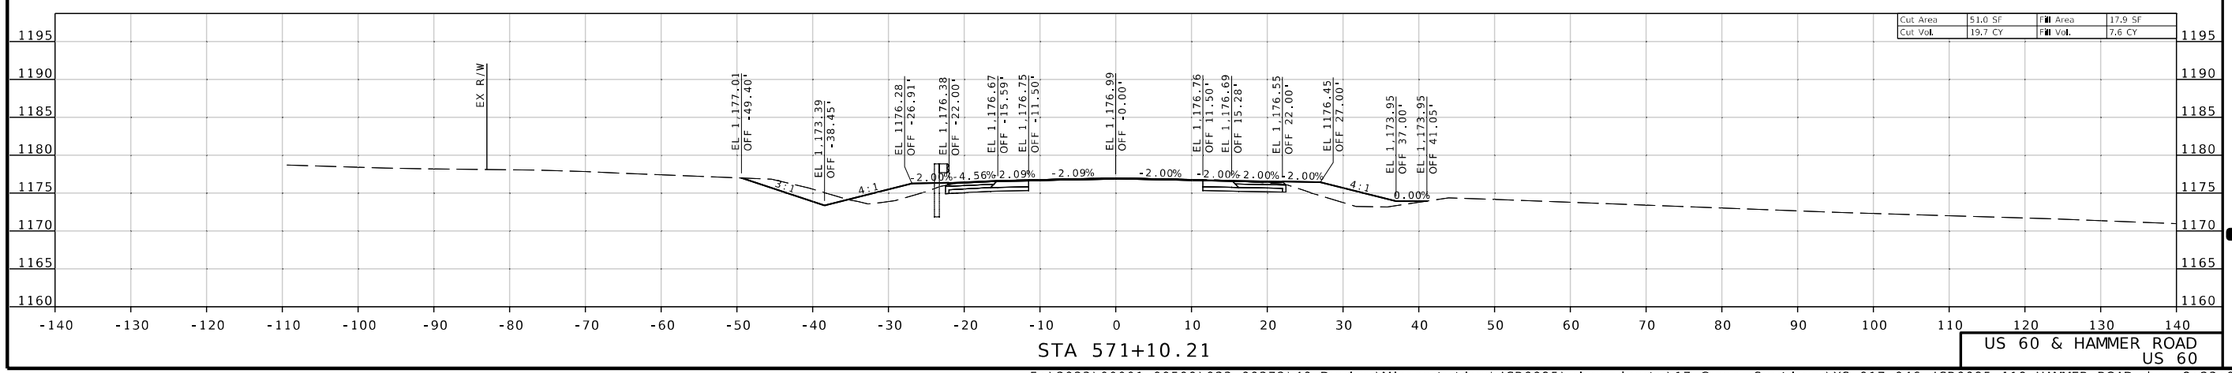

STA 571+10.21

US 60 & HAMMER ROAD
US 60

Jonathan Peitz
2024.10.03 15:57:22 -05'00'

STATE OF MISSOURI
JONATHAN W. PEITZ
NUMBER PE-2017019023
PROFESSIONAL ENGINEER

JONATHAN W. PEITZ-CIVIL ENGINEER
MO# PE-2017019023

DATE PREPARED
10/3/2024

ROUTE	STATE
60	MO
DISTRICT	SHEET NO.
SW	44

COUNTY
BARRY/NEWTON

JOB NO.
JSR0095

CONTRACT ID.

PROJECT NO.

BRIDGE NO.

DESCRIPTION

DATE

IF A SEAL IS PRESENT ON THIS SHEET IT HAS BEEN ELECTRONICALLY SEALED AND DATED.

MISSOURI HIGHWAYS AND TRANSPORTATION COMMISSION

105 WEST CAPITOL
JEFFERSON CITY, MO 65102
1-888-ASK-MODOT (1-888-275-6636)

olsson
550 ST. LOUIS STREET
SPRINGFIELD, MO 65806
PH. (417) 890-8802
CERTIFICATE OF
AUTHORITY NO. 001592

F:\2023\00001-00500\023-00372\40-Design\Microstation\JSR0095\plan_sheets\17 Cross Sections\XS_017-046_JSR0095_I10_HAMMER ROAD.dgn 8:23:02 AM 10/3/2024

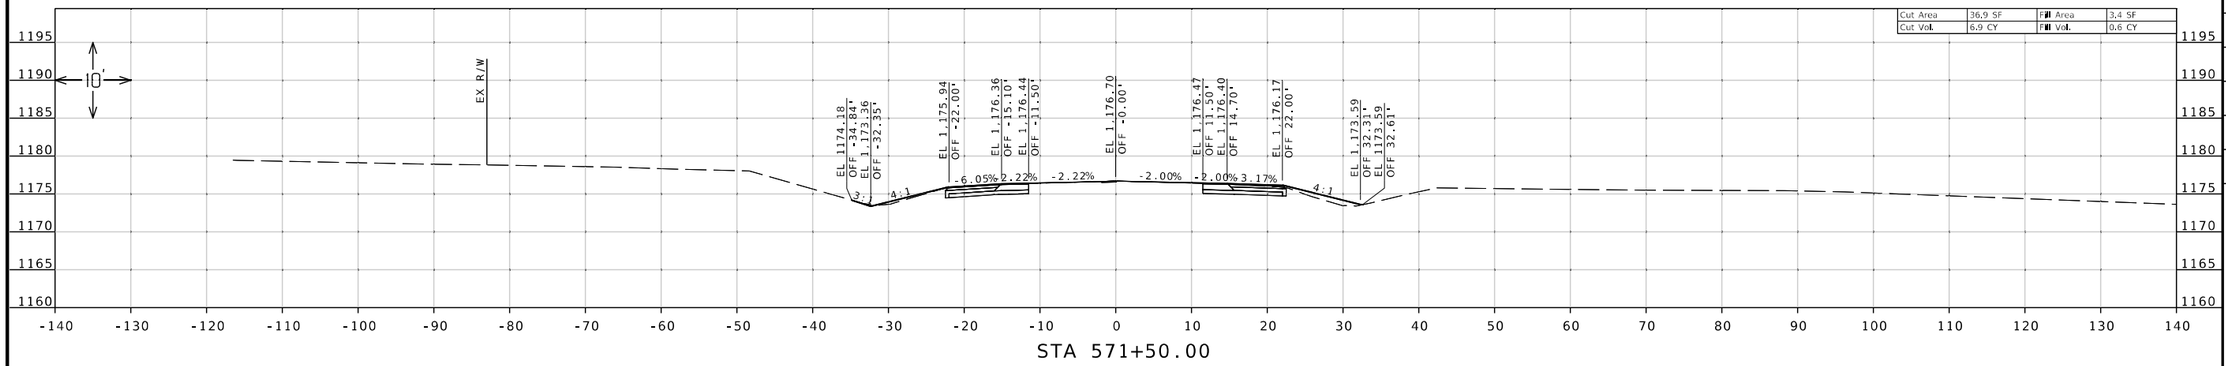

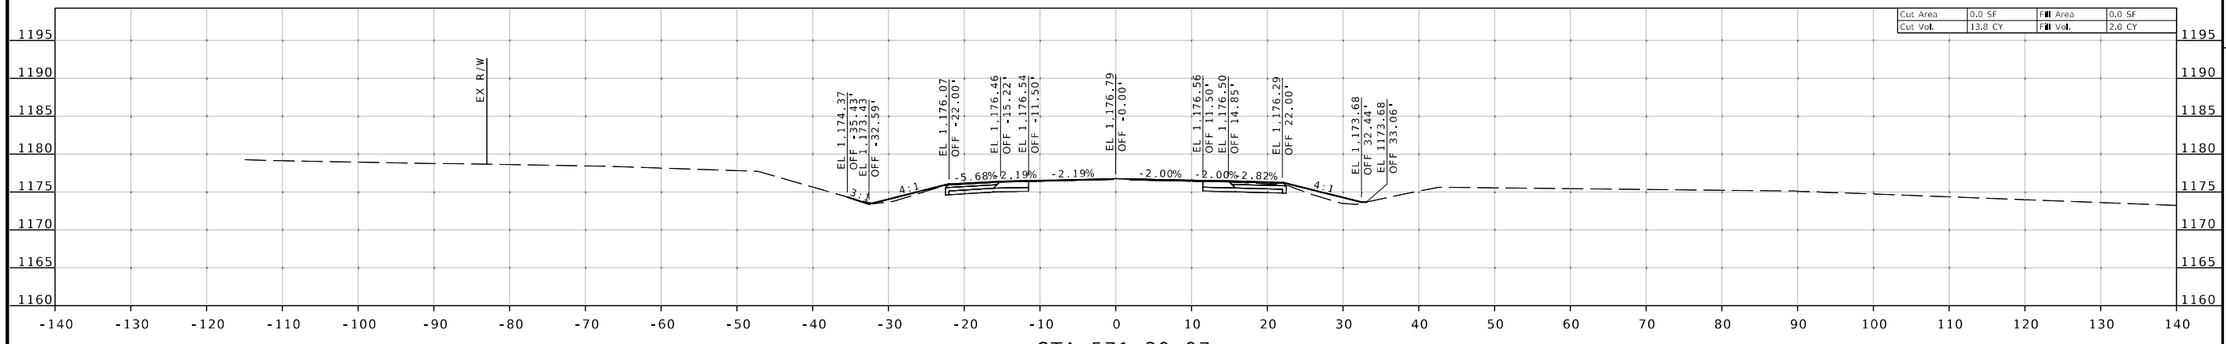

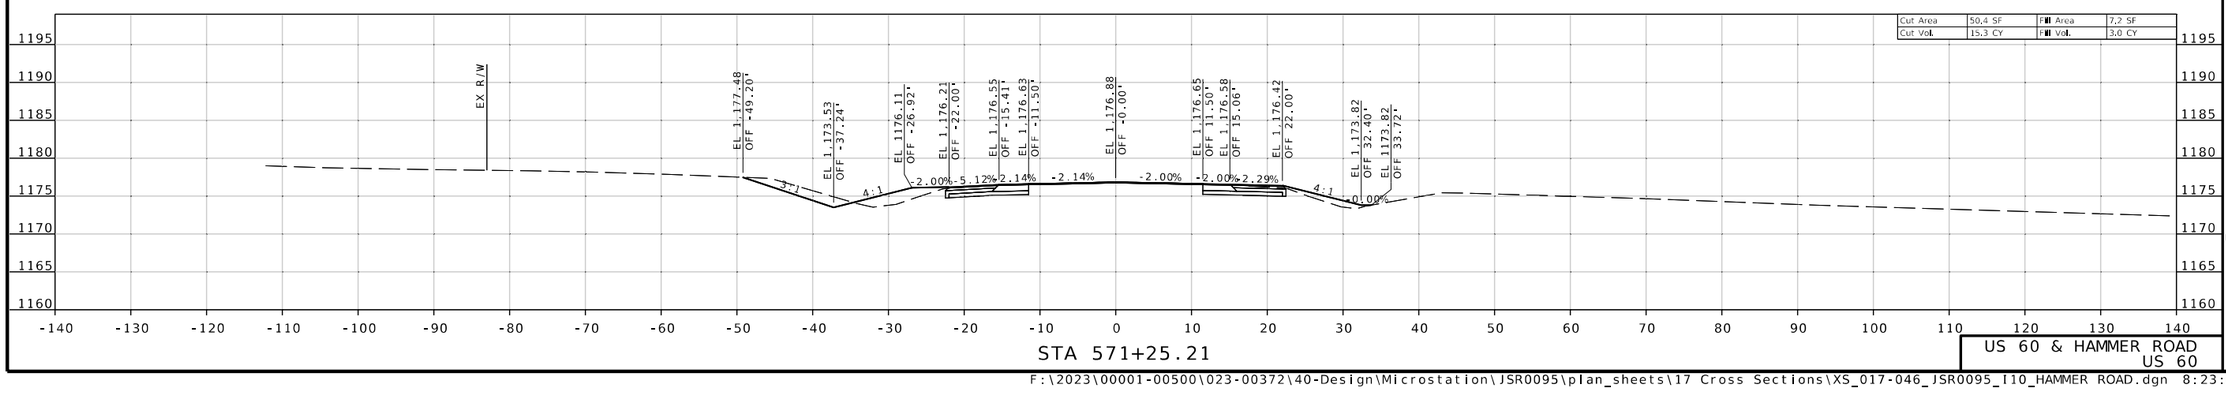

Jonathan Peitz
2024.10.03 15:34:12 -05'00'

STATE OF MISSOURI
JONATHAN W. PEITZ
NUMBER PE-2017019023
PROFESSIONAL ENGINEER

JONATHAN W. PEITZ-CIVIL ENGINEER
MO# PE-2017019023

DATE PREPARED
10/3/2024

ROUTE	STATE
60	MO
DISTRICT	SHEET NO.
SW	45

COUNTY
BARRY/NEWTON

JOB NO.
JSR0095

CONTRACT ID.

PROJECT NO.

BRIDGE NO.

DESCRIPTION	DATE

IF A SEAL IS PRESENT ON THIS SHEET IT HAS BEEN ELECTRONICALLY SEALED AND DATED.

MISSOURI HIGHWAYS AND TRANSPORTATION COMMISSION

105 WEST CAPITOL
JEFFERSON CITY, MO 65102
1-888-ASK-MODOT (1-888-275-6636)

olsson
550 ST. LOUIS STREET
SPRINGFIELD, MO 65806
PH. (417) 890-8802
CERTIFICATE OF AUTHORITY NO. 001592

US 60 & HAMMER ROAD
US 60

F:\2023\00001-00500\023-00372\40-Design\Microstation\JSR0095\plan_sheets\17 Cross Sections\XS_017-046_JSR0095_I10_HAMMER ROAD.dgn 8:23:04 AM 10/3/2024

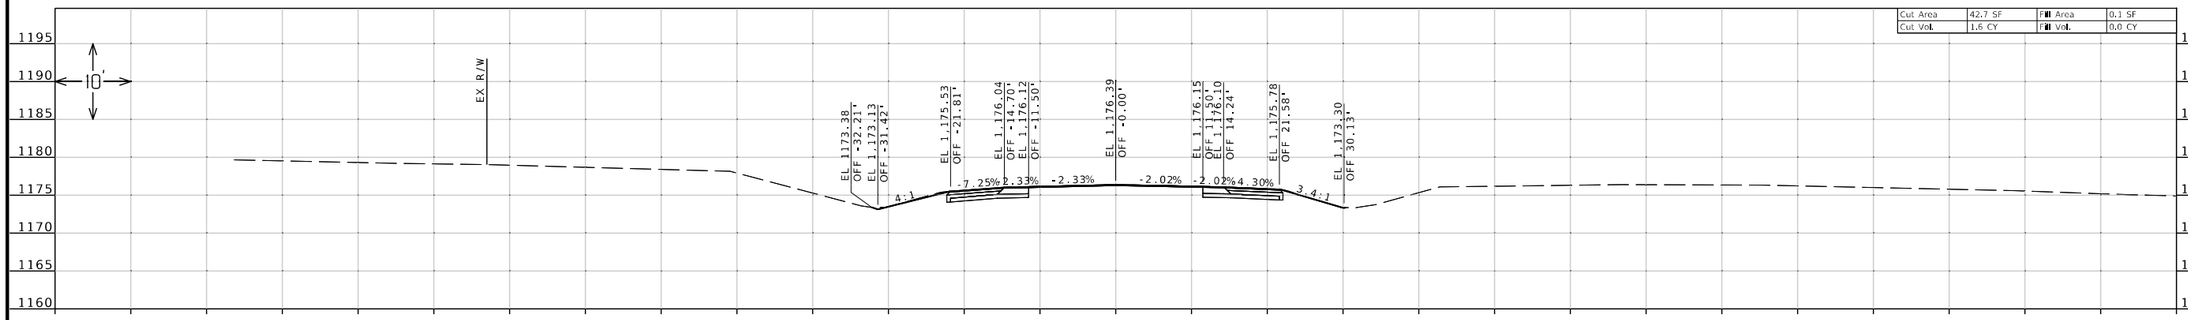

STA 571+81.92

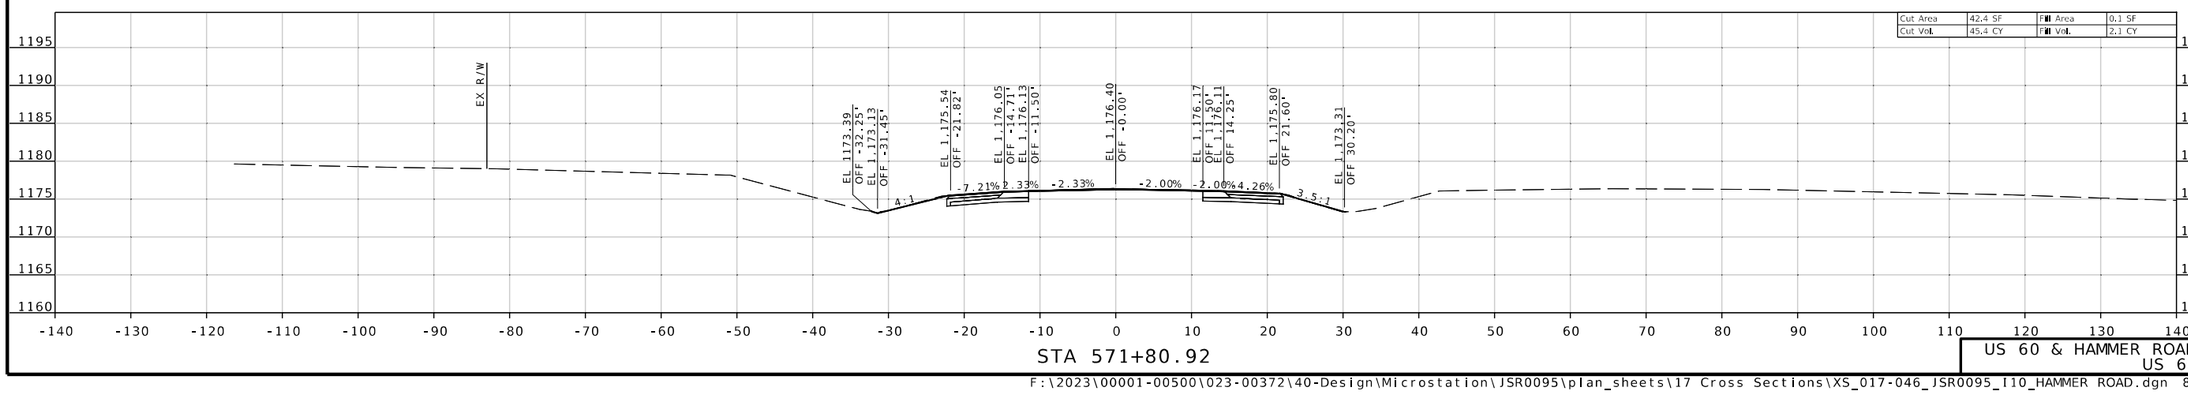

STA 571+80.92

US 60 & HAMMER ROAD
US 60

Jonathan Peitz
2024.10.03 15:45:16 -05'00'

STATE OF MISSOURI
JONATHAN W. PEITZ
NUMBER PE-2017019023
PROFESSIONAL ENGINEER

JONATHAN W. PEITZ-CIVIL ENGINEER
MO# PE-2017019023

DATE PREPARED
10/3/2024

ROUTE	STATE
60	MO
DISTRICT	SHEET NO.
SW	46

COUNTY
BARRY/NEWTON

JOB NO.
JSR0095

CONTRACT ID.

PROJECT NO.

BRIDGE NO.

DESCRIPTION	DATE

IF A SEAL IS PRESENT ON THIS SHEET IT HAS BEEN ELECTRONICALLY SEALED AND DATED.

MISSOURI HIGHWAYS AND TRANSPORTATION COMMISSION
105 WEST CAPITOL
JEFFERSON CITY, MO 65102
1-888-ASK-MODOT (1-888-275-6636)

olsson
550 ST. LOUIS STREET
SPRINGFIELD, MO 65806
PH. (417) 890-8802
CERTIFICATE OF
AUTHORITY NO. 001592

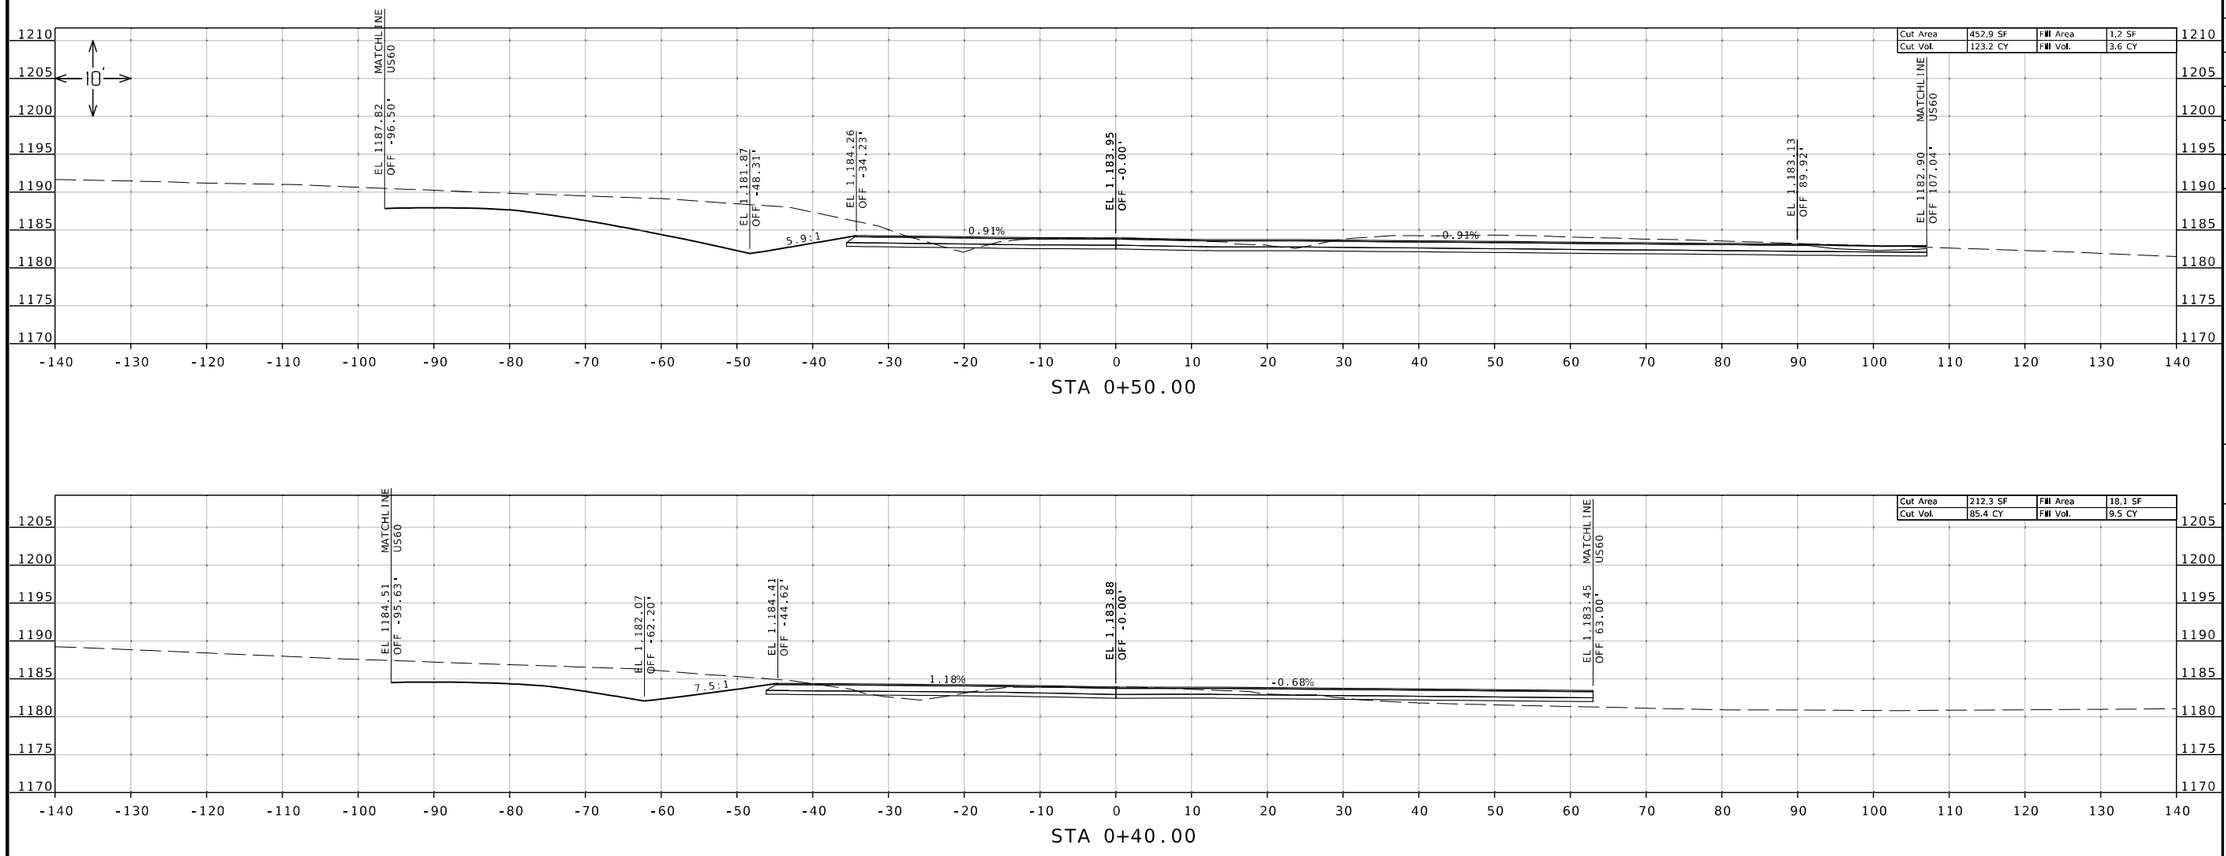

Jonathan Peitz
2024.10.03 15:44:16-05'00'

STATE OF MISSOURI
JONATHAN W. PEITZ
NUMBER PE-2017019023
PROFESSIONAL ENGINEER

JONATHAN W. PEITZ-CIVIL ENGINEER
MO# PE-2017019023

DATE PREPARED
10/3/2024

ROUTE	STATE
60	MO
DISTRICT	SHEET NO.
SW	47

COUNTY
BARRY/NEWTON

JOB NO.
JSR0095

CONTRACT ID.

PROJECT NO.

BRIDGE NO.

DESCRIPTION	DATE

IF A SEAL IS PRESENT ON THIS SHEET IT HAS BEEN ELECTRONICALLY SEALED AND DATED.

MISSOURI HIGHWAYS AND TRANSPORTATION COMMISSION

105 WEST CAPITOL
JEFFERSON CITY, MO 65102
1-888-ASK-MODOT (1-888-275-6636)

olsson
550 ST. LOUIS STREET
SPRINGFIELD, MO 65806
PH. (417) 890-8802
CERTIFICATE OF AUTHORITY NO. 001592

US 60 & HAMMER ROAD
HAMMER ROAD NORTH

F:\2023\00001-00500\023-00372\40-Design\Microstation\JSR0095\plan_sheets\17 Cross Sections\XS_047-057_JSR0095_I10_HAMMER ROAD.dgn 8:23:10 AM 10/3/2024

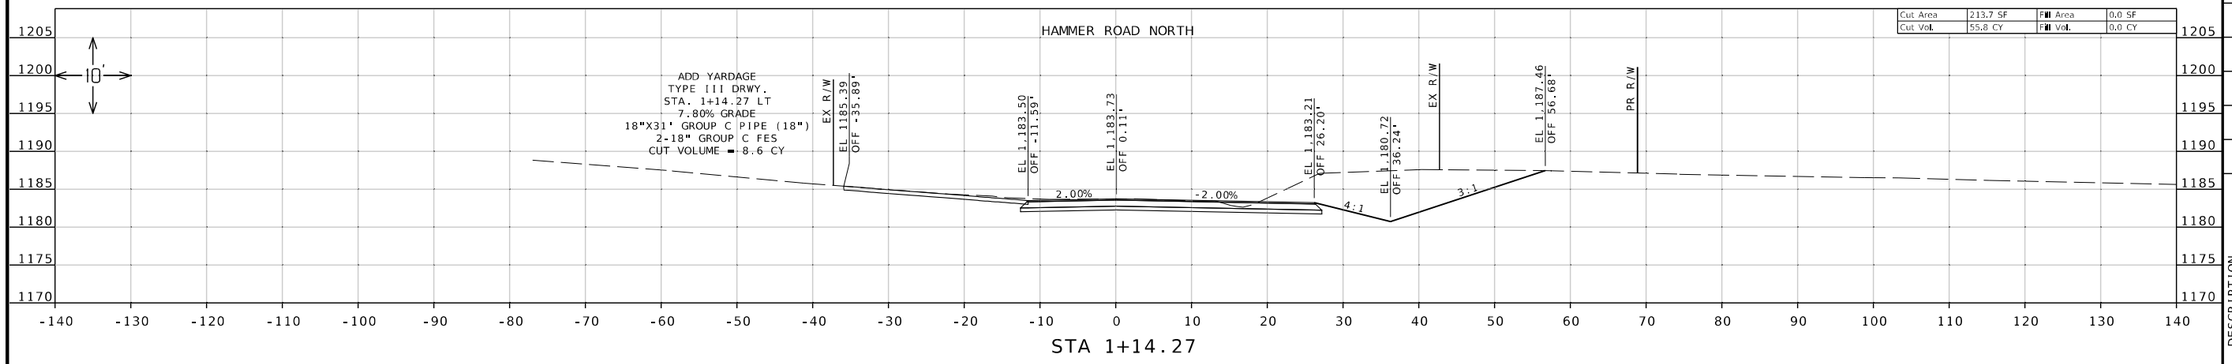

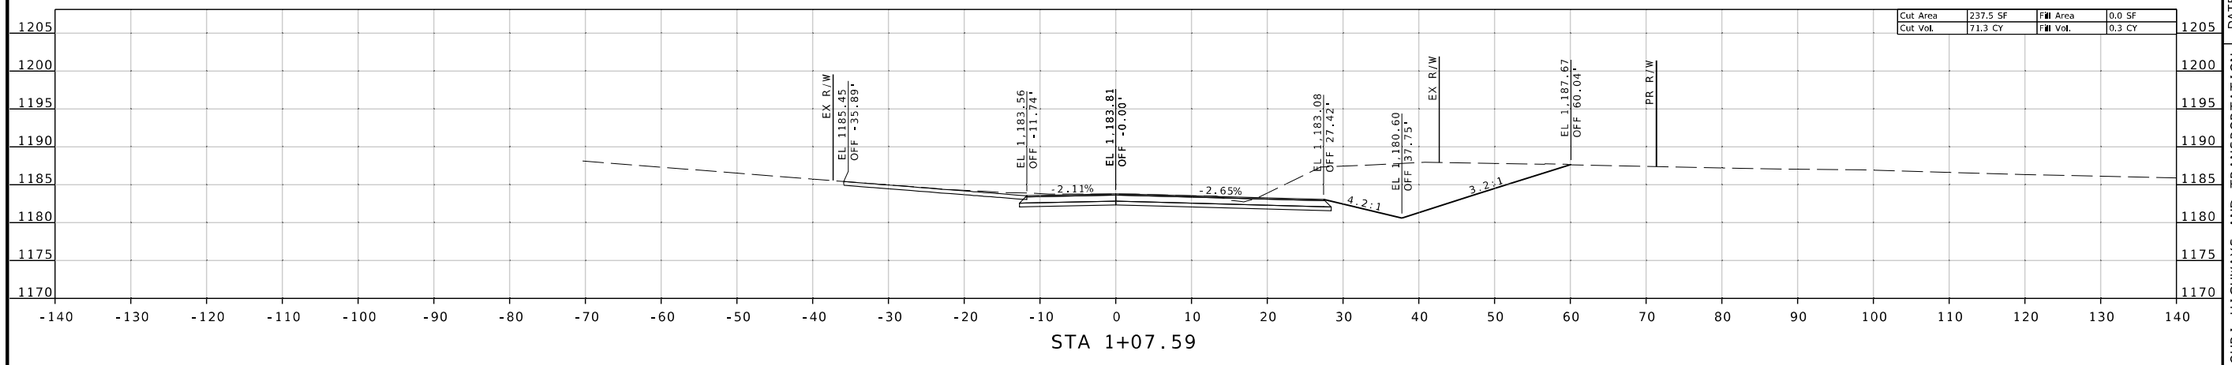

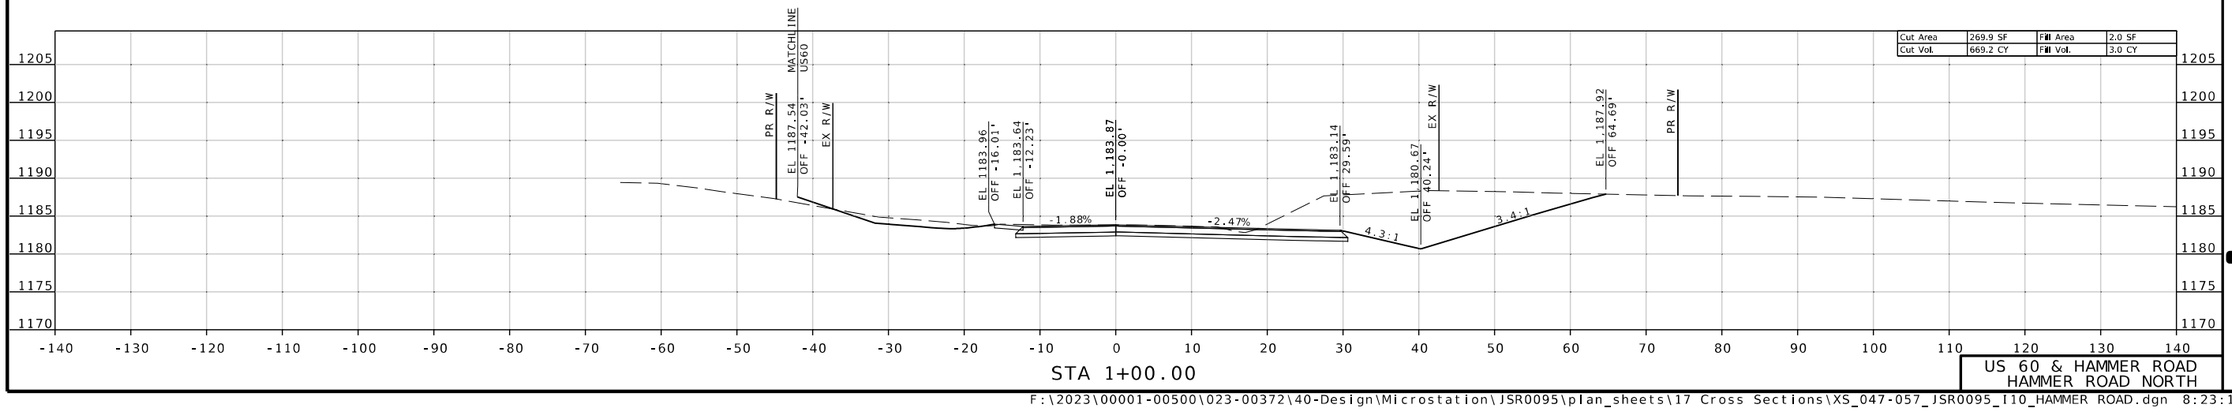

Jonathan Peitz
2024.10.03 15:40:35 -05'00'

STATE OF MISSOURI
JONATHAN W. PEITZ
NUMBER PE-2017019023
PROFESSIONAL ENGINEER

JONATHAN W. PEITZ-CIVIL ENGINEER
MO# PE-2017019023

DATE PREPARED
10/3/2024

ROUTE	STATE
60	MO
DISTRICT	SHEET NO.
SW	48

COUNTY
BARRY/NEWTON

JOB NO.
JSR0095

CONTRACT ID.

PROJECT NO.

BRIDGE NO.

NO.	DESCRIPTION	DATE

IF A SEAL IS PRESENT ON THIS SHEET IT HAS BEEN ELECTRONICALLY SEALED AND DATED.

MISSOURI HIGHWAYS AND TRANSPORTATION COMMISSION

105 WEST CAPITOL
JEFFERSON CITY, MO 65102
1-888-ASK-MODOT (1-888-275-6636)

olsson
550 ST. LOUIS STREET
SPRINGFIELD, MO 65806
PH. (417) 890-8802
CERTIFICATE OF
AUTHORITY NO. 001592

US 60 & HAMMER ROAD
HAMMER ROAD NORTH

F:\2023\00001-00500\023-00372\40-Design\Microstation\JSR0095\plan_sheets\17 Cross Sections\XS_047-057_JSR0095_I10_HAMMER ROAD.dgn 8:23:11 AM 10/3/2024

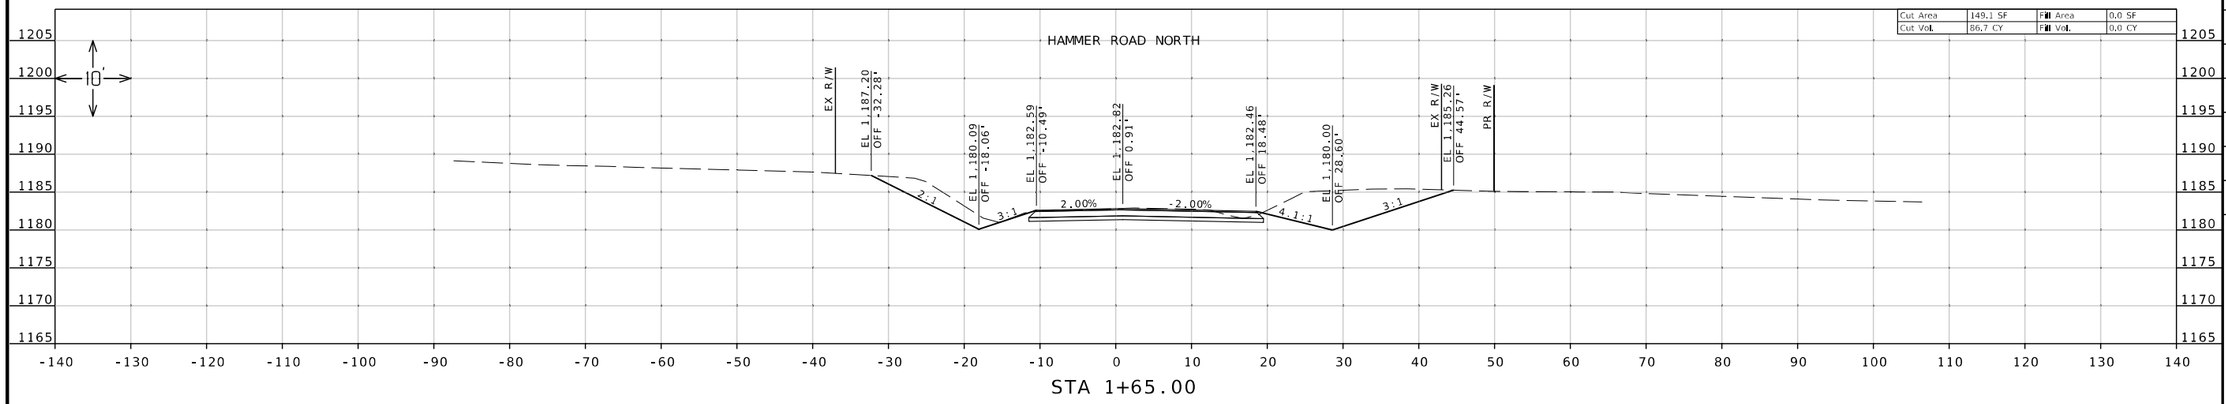

STA 1+65.00

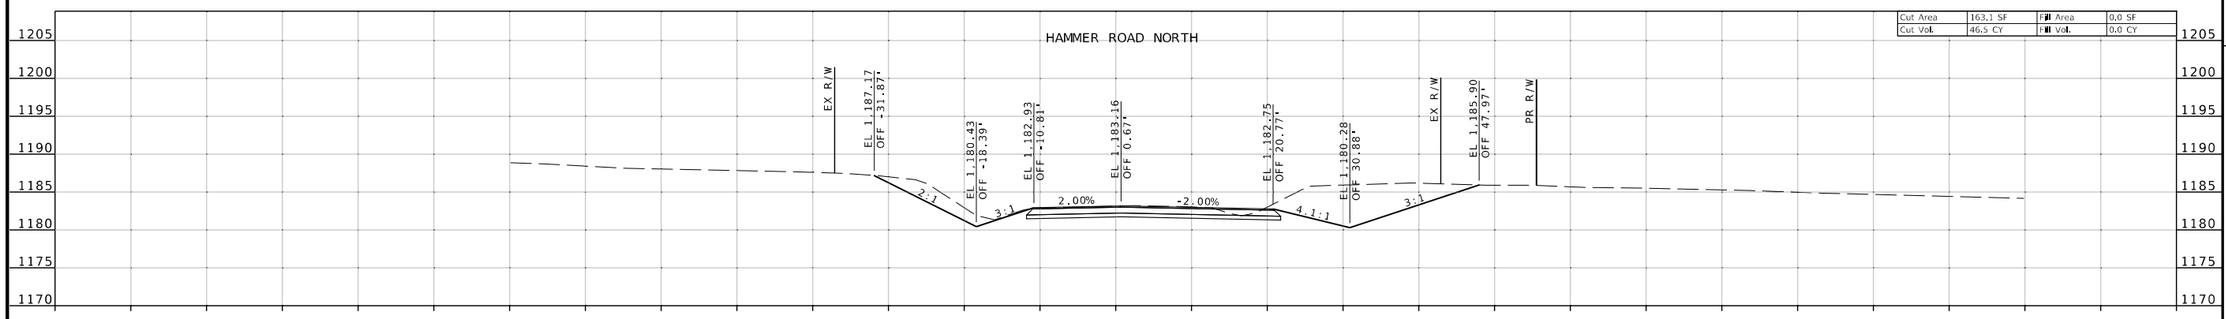

STA 1+50.00

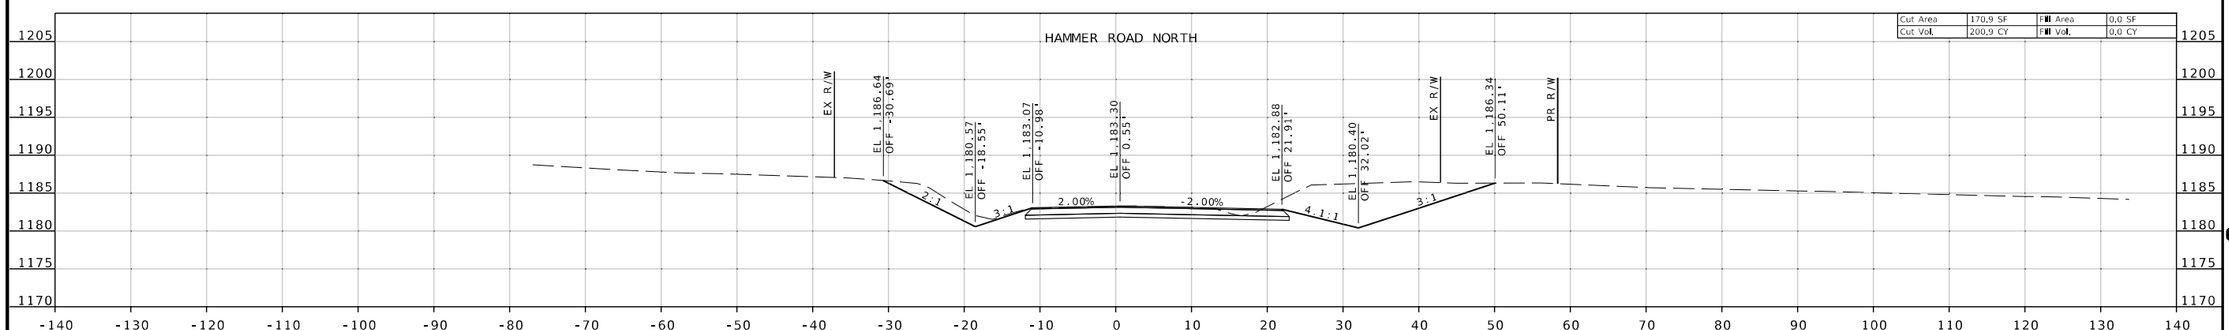

STA 1+42.48

Jonathan Peitz
2024.10.03 14:40:35 -05'00'

STATE OF MISSOURI
JONATHAN W. PEITZ
NUMBER PE-2017019023
PROFESSIONAL ENGINEER

JONATHAN W. PEITZ-CIVIL ENGINEER
MO# PE-2017019023

DATE PREPARED
10/3/2024

ROUTE	STATE
60	MO

DISTRICT	SHEET NO.
SW	49

COUNTY
BARRY/NEWTON

JOB NO.
JSR0095

CONTRACT ID.

PROJECT NO.

BRIDGE NO.

DESCRIPTION	DATE

IF A SEAL IS PRESENT ON THIS SHEET IT HAS BEEN ELECTRONICALLY SEALED AND DATED.

MISSOURI HIGHWAYS AND TRANSPORTATION COMMISSION
105 WEST CAPITOL
JEFFERSON CITY, MO 65102
1-888-ASK-MODOT (1-888-275-6636)

olsson
550 ST. LOUIS STREET
SPRINGFIELD, MO 65806
PH. (417) 890-8802
CERTIFICATE OF
AUTHORITY NO. 001592

US 60 & HAMMER ROAD
HAMMER ROAD NORTH

F:\2023\00001-00500\023-00372\40-Design\Microstation\JSR0095\plan_sheets\17 Cross Sections\XS_047-057_JSR0095_I10_HAMMER ROAD.dgn 8:23:13 AM 10/3/2024

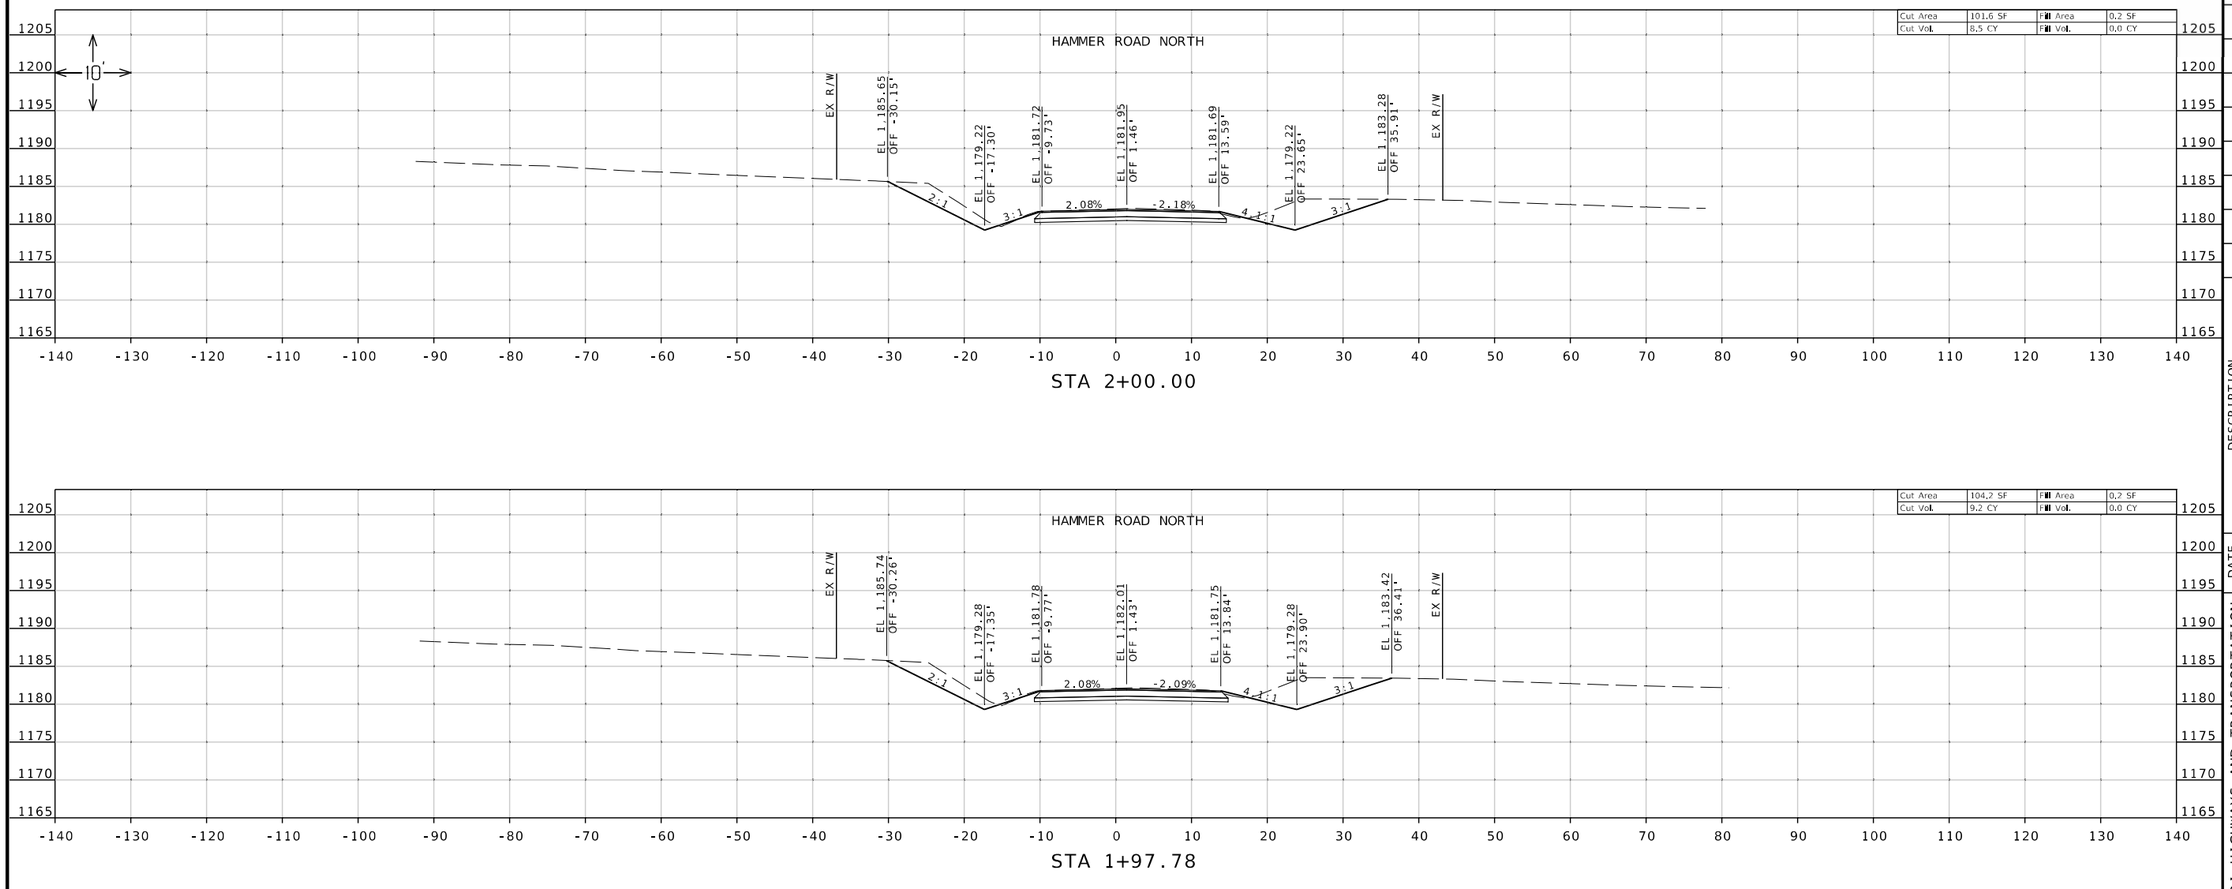

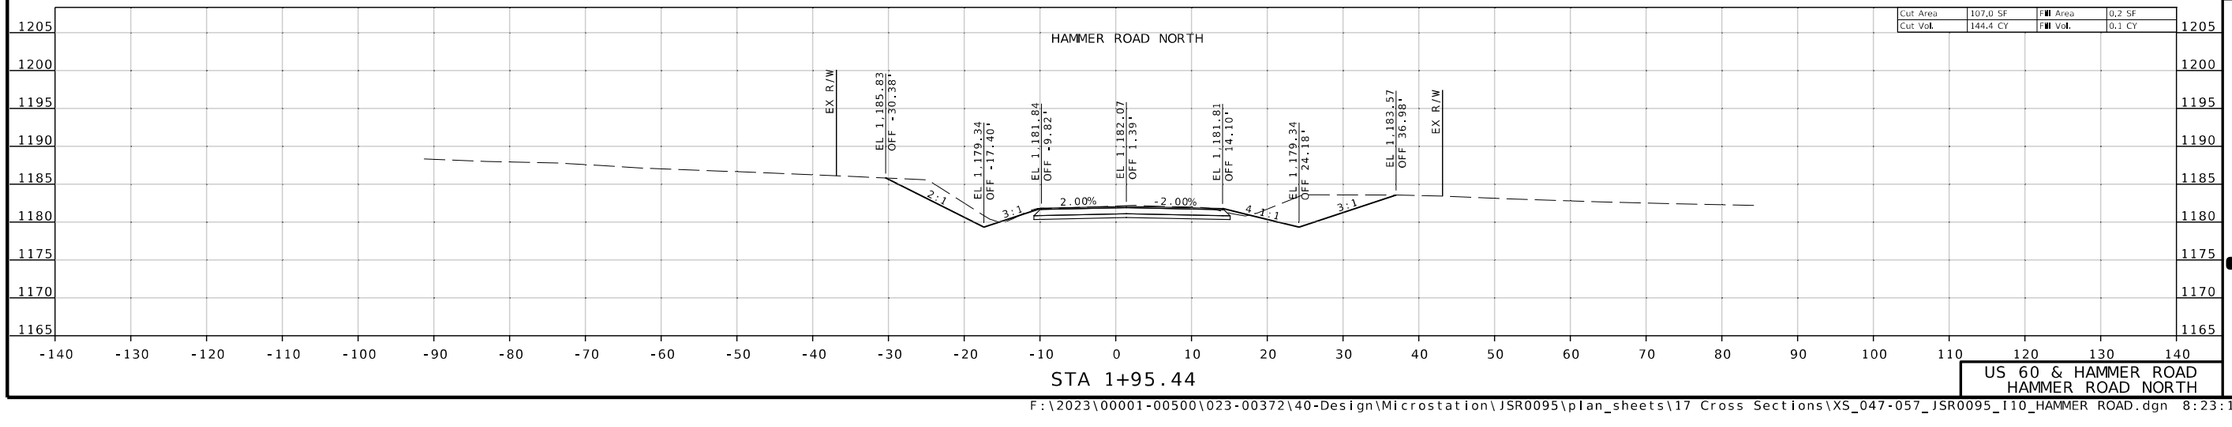

Jonathan Peitz
2024.10.03 15:41:16 -05'00'

STATE OF MISSOURI
JONATHAN W. PEITZ
NUMBER PE-2017019023
PROFESSIONAL ENGINEER

JONATHAN W. PEITZ-CIVIL ENGINEER
MO# PE-2017019023

DATE PREPARED
10/3/2024

ROUTE	STATE
60	MO
DISTRICT	SHEET NO.
SW	50

COUNTY
BARRY/NEWTON

JOB NO.
JSR0095

CONTRACT ID.

PROJECT NO.

BRIDGE NO.

DESCRIPTION	DATE

IF A SEAL IS PRESENT ON THIS SHEET IT HAS BEEN ELECTRONICALLY SEALED AND DATED.

MISSOURI HIGHWAYS AND TRANSPORTATION COMMISSION

105 WEST CAPITOL
JEFFERSON CITY, MO 65102
1-888-ASK-MODOT (1-888-275-6636)

olsson
550 ST. LOUIS STREET
SPRINGFIELD, MO 65806
PH. (417) 890-8802
CERTIFICATE OF
AUTHORITY NO. 001592

US 60 & HAMMER ROAD
HAMMER ROAD NORTH

F:\2023\00001-00500\023-00372\40-Design\Microstation\JSR0095\plan_sheets\17 Cross Sections\XS_047-057_JSR0095_110_HAMMER ROAD.dgn 8:23:14 AM 10/3/2024

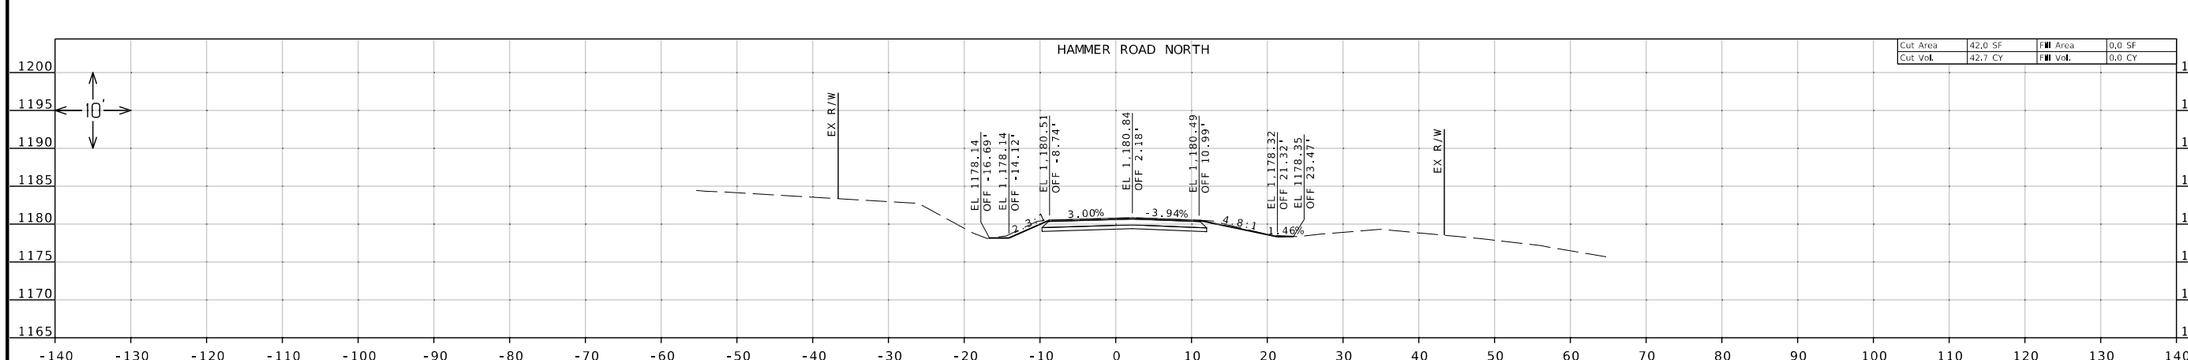

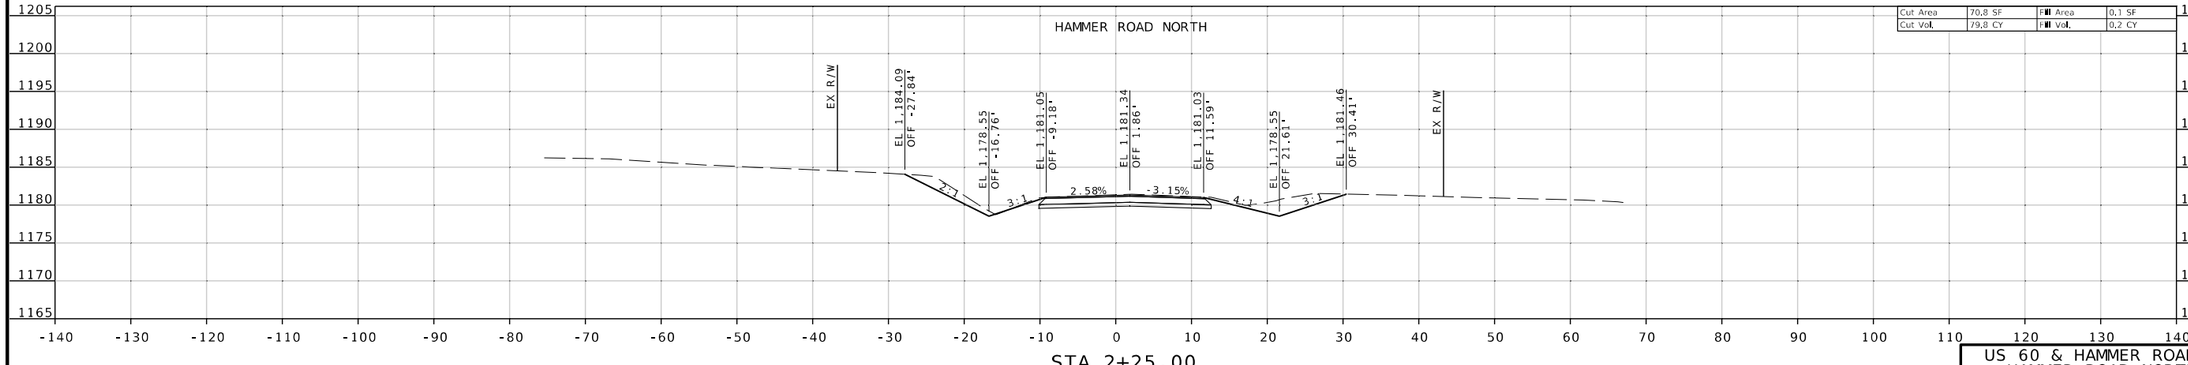

Jonathan Peitz
2024.10.03 15:44:05 -05'00'

STATE OF MISSOURI
JONATHAN W. PEITZ
NUMBER PE-2017019023
PROFESSIONAL ENGINEER

JONATHAN W. PEITZ-CIVIL ENGINEER
MO# PE-2017019023

DATE PREPARED
10/3/2024

ROUTE	STATE
60	MO
DISTRICT	SHEET NO.
SW	51

COUNTY
BARRY/NEWTON

JOB NO.
JSR0095

CONTRACT ID.

PROJECT NO.

BRIDGE NO.

DESCRIPTION	DATE

IF A SEAL IS PRESENT ON THIS SHEET IT HAS BEEN ELECTRONICALLY SEALED AND DATED.

MISSOURI HIGHWAYS AND TRANSPORTATION COMMISSION

105 WEST CAPITOL
JEFFERSON CITY, MO 65102
1-888-ASK-MODOT (1-888-275-6636)

olsson
550 ST. LOUIS STREET
SPRINGFIELD, MO 65806
PH. (417) 890-8802
CERTIFICATE OF AUTHORITY NO. 001592

US 60 & HAMMER ROAD
HAMMER ROAD NORTH

F:\2023\00001-00500\023-00372\40-Design\Microstation\JSR0095\plan_sheets\17 Cross Sections\XS_047-057_JSR0095_I10_HAMMER ROAD.dgn 8:23:15 AM 10/3/2024

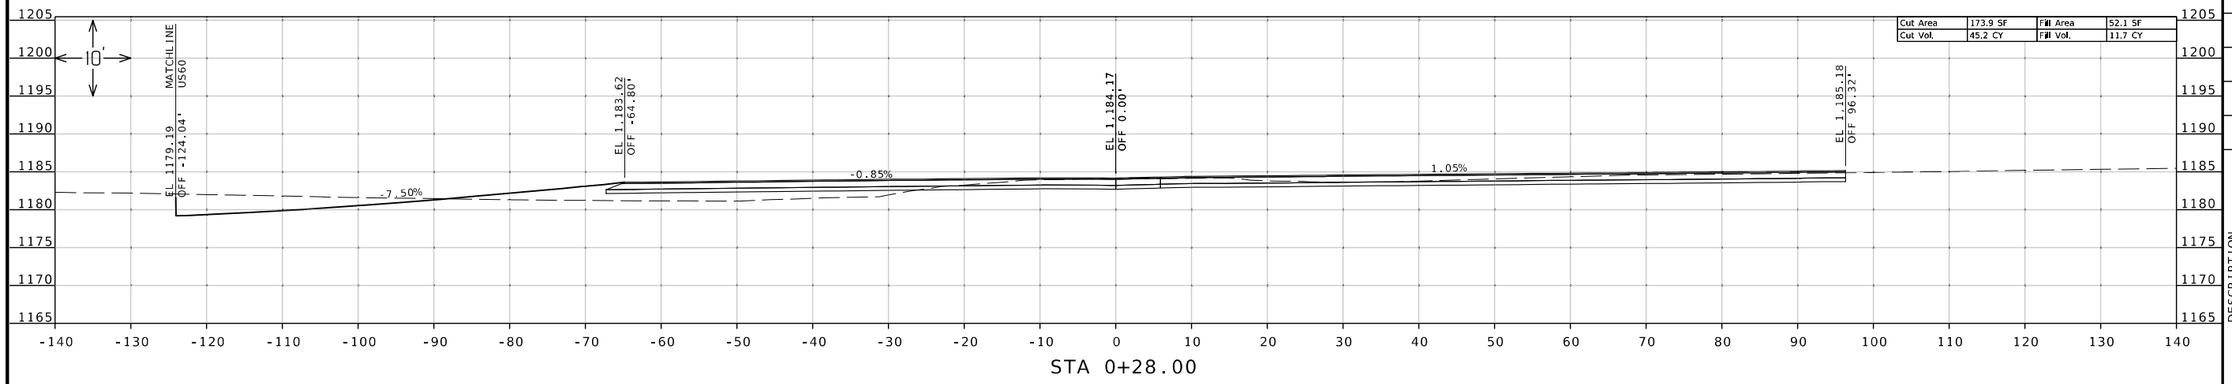

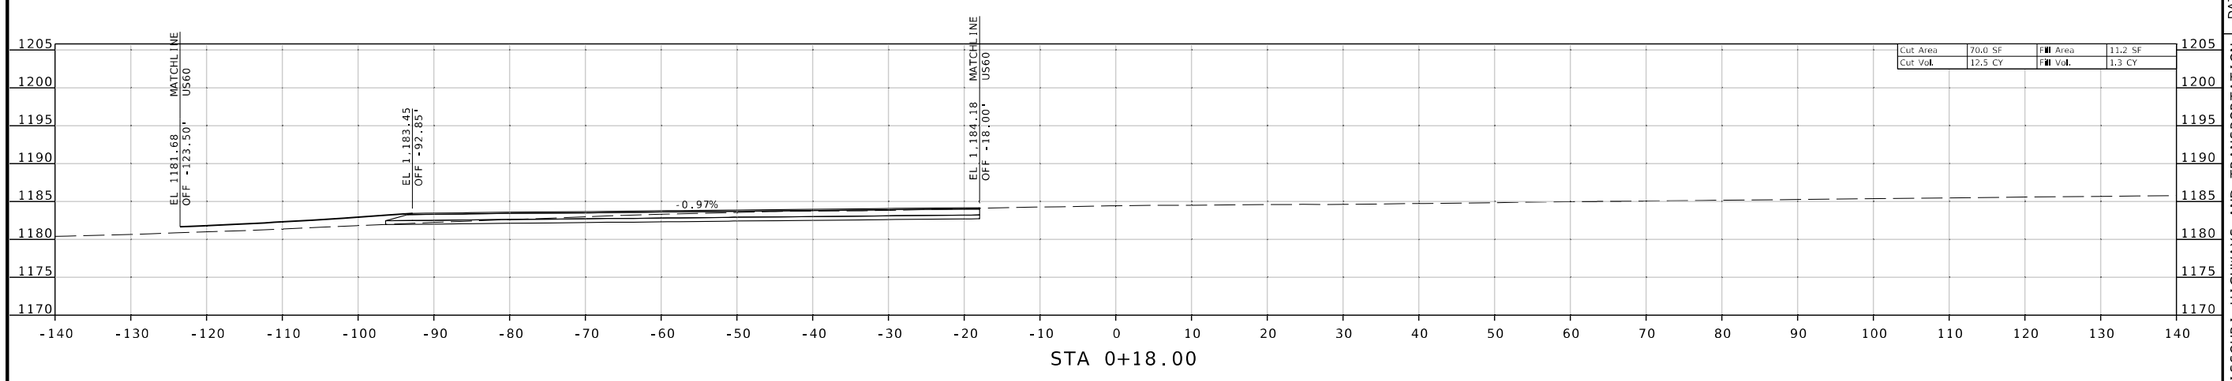

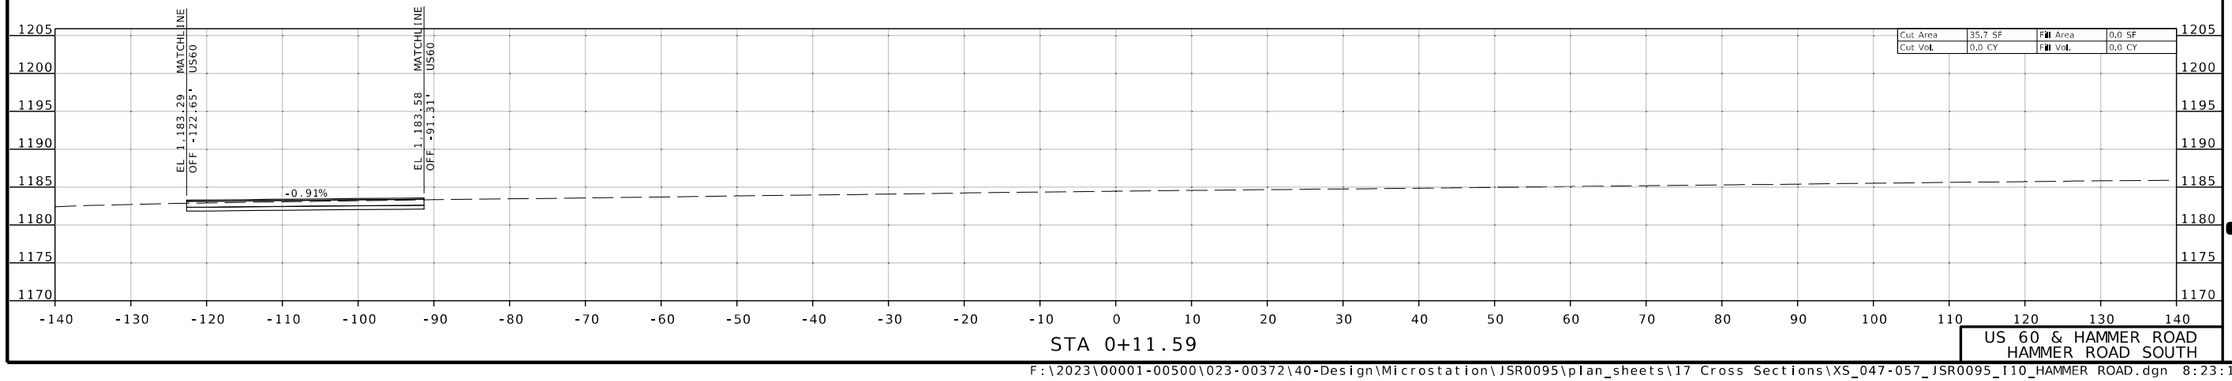

US 60 & HAMMER ROAD
HAMMER ROAD SOUTH

Jonathan Peitz
2024.10.03 15:36:31 -05'00'

STATE OF MISSOURI
JONATHAN W. PEITZ
NUMBER PE-2017019023
PROFESSIONAL ENGINEER

JONATHAN W. PEITZ-CIVIL ENGINEER
MO# PE-2017019023

DATE PREPARED
10/3/2024

ROUTE	STATE
60	MO
DISTRICT	SHEET NO.
SW	52

COUNTY
BARRY/NEWTON

JOB NO.
JSR0095

CONTRACT ID.

PROJECT NO.

BRIDGE NO.

DESCRIPTION	DATE

IF A SEAL IS PRESENT ON THIS SHEET IT HAS BEEN ELECTRONICALLY SEALED AND DATED.

MISSOURI HIGHWAYS AND TRANSPORTATION COMMISSION
105 WEST CAPITOL
JEFFERSON CITY, MO 65102
1-888-ASK-MODOT (1-888-275-6636)

olsson
550 ST. LOUIS STREET
SPRINGFIELD, MO 65806
PH. (417) 890-8802
CERTIFICATE OF AUTHORITY NO. 001592

F:\2023\00001-00500\023-00372\40-Design\Microstation\JSR0095\plan_sheets\17 Cross Sections\XS_047-057_JSR0095_I10_HAMMER ROAD.dgn 8:23:17 AM 10/3/2024

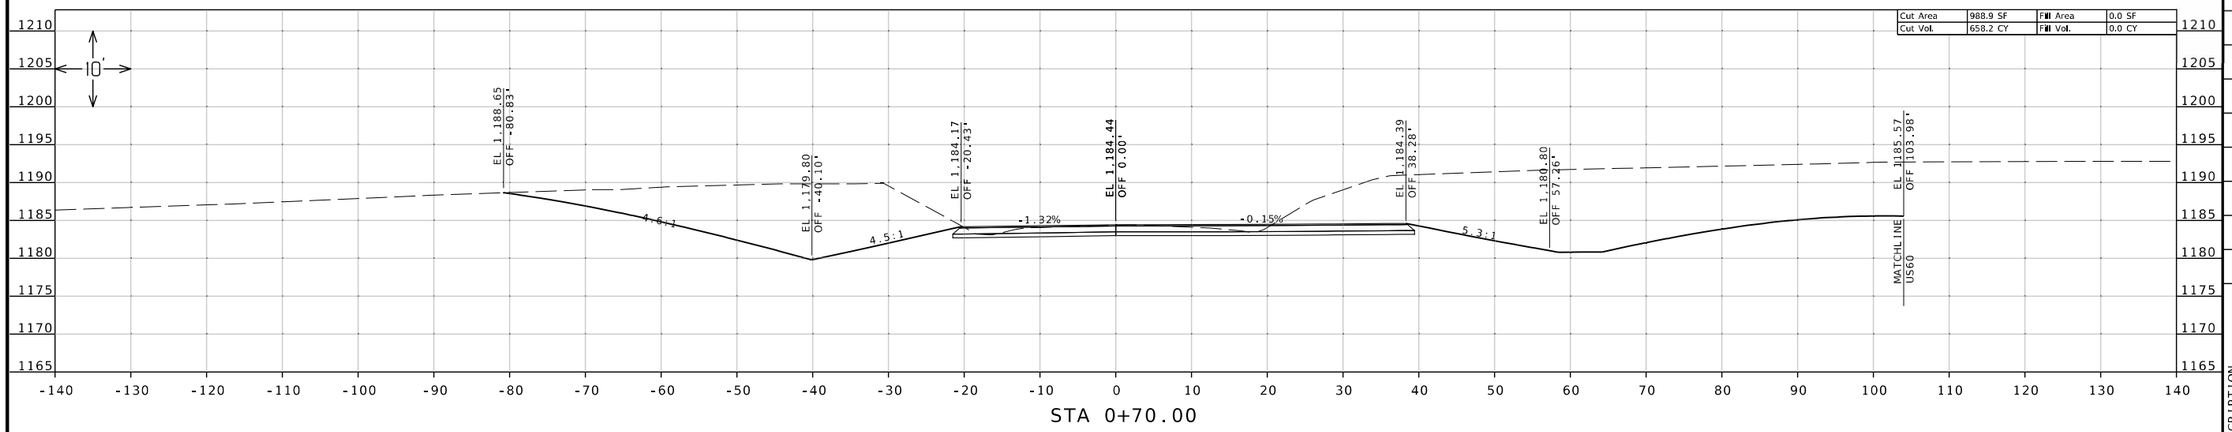

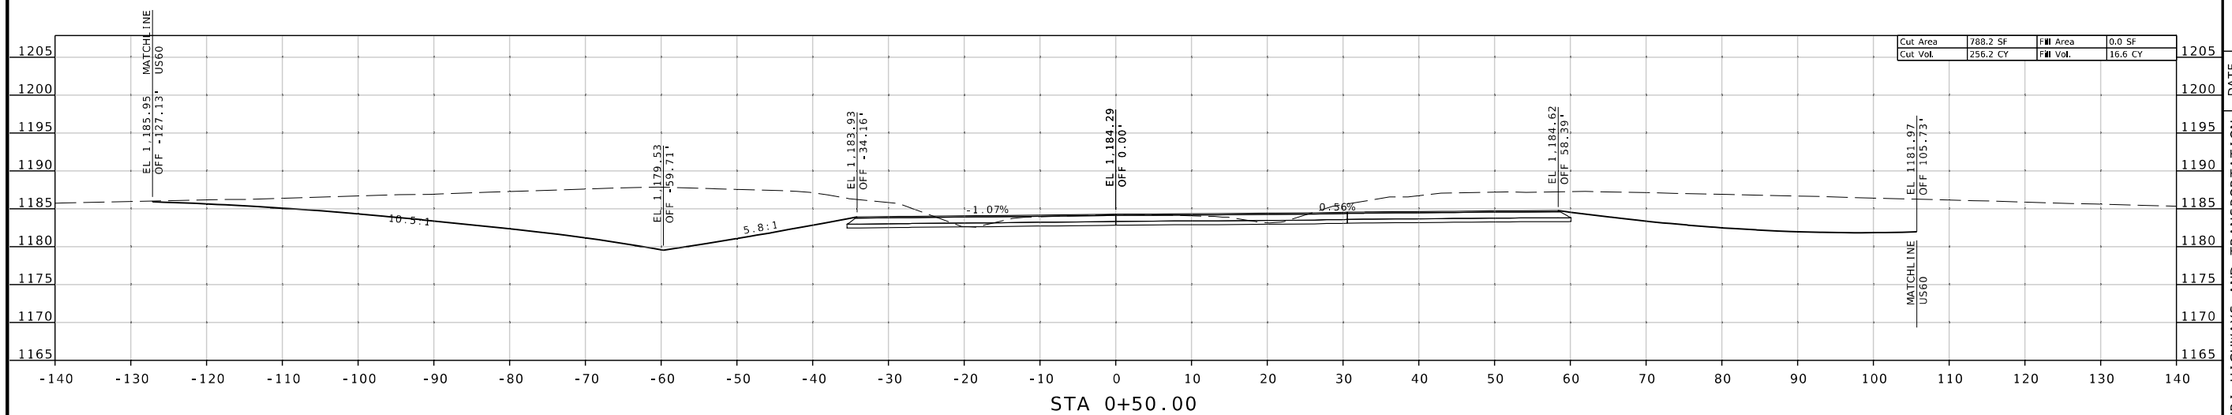

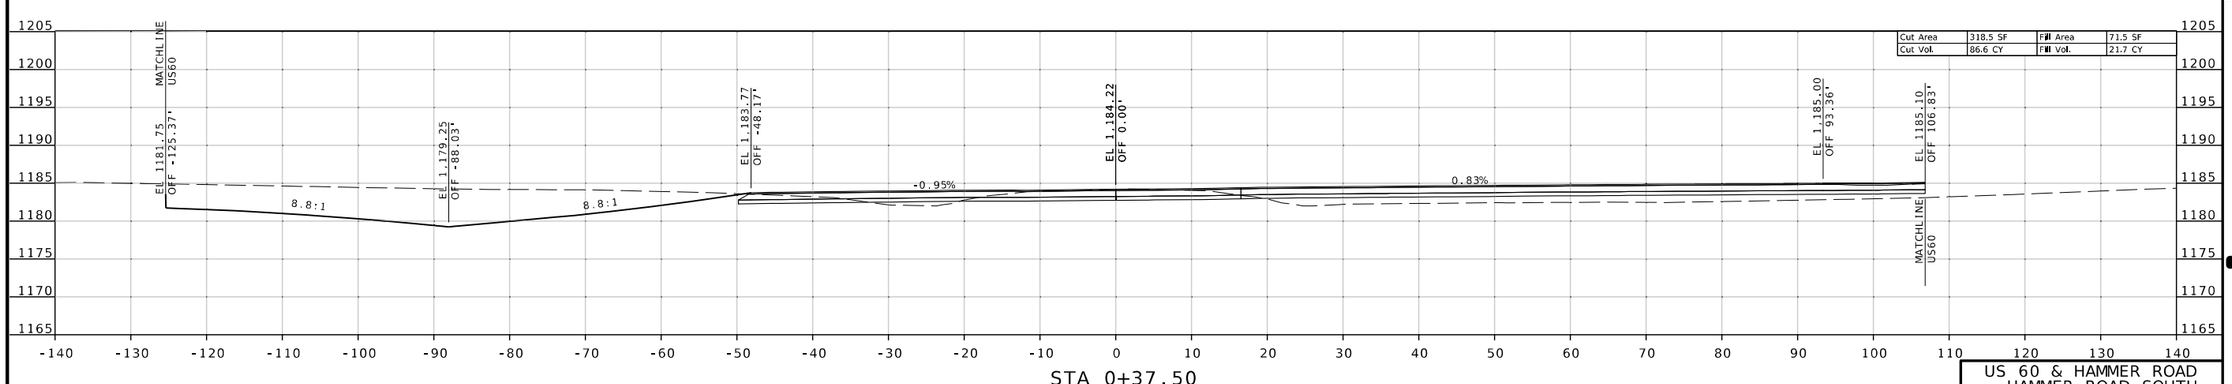

Jonathan Peitz
2024.10.03 15:42:14 -05'00'

STATE OF MISSOURI
JONATHAN W. PEITZ
NUMBER PE-2017019023
PROFESSIONAL ENGINEER

JONATHAN W. PEITZ-CIVIL ENGINEER
MO# PE-2017019023

DATE PREPARED
10/3/2024

ROUTE	STATE
60	MO
DISTRICT	SHEET NO.
SW	53

COUNTY
BARRY/NEWTON

JOB NO.
JSR0095

CONTRACT ID.

PROJECT NO.

BRIDGE NO.

DESCRIPTION	DATE

IF A SEAL IS PRESENT ON THIS SHEET IT HAS BEEN ELECTRONICALLY SEALED AND DATED.

MISSOURI HIGHWAYS AND TRANSPORTATION COMMISSION

105 WEST CAPITOL
JEFFERSON CITY, MO 65102
1-888-ASK-MODOT (1-888-275-6636)

olsson
550 ST. LOUIS STREET
SPRINGFIELD, MO 65806
PH. (417) 890-8802
CERTIFICATE OF AUTHORITY NO. 001592

US 60 & HAMMER ROAD
HAMMER ROAD SOUTH

F:\2023\00001-00500\023-00372\40-Design\Microstation\JSR0095\plan_sheets\17 Cross Sections\XS_047-057_JSR0095_I10_HAMMER ROAD.dgn 8:23:18 AM 10/3/2024

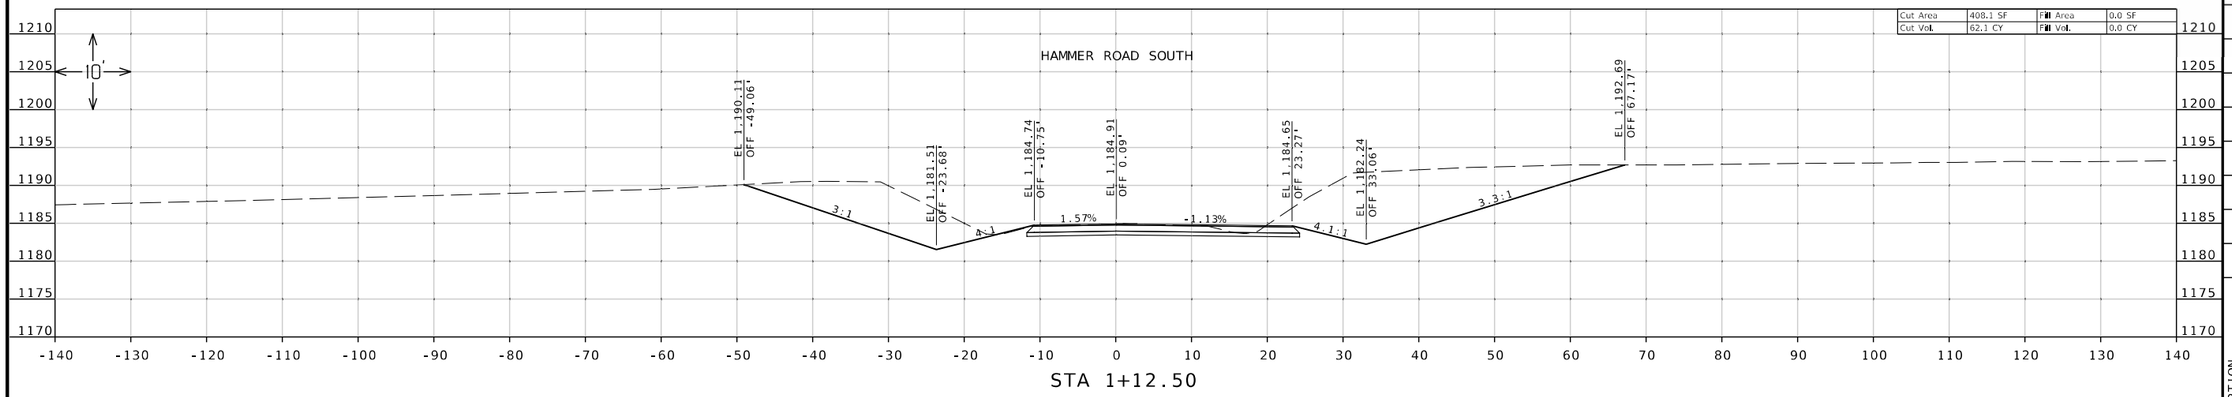

STA 1+12.50

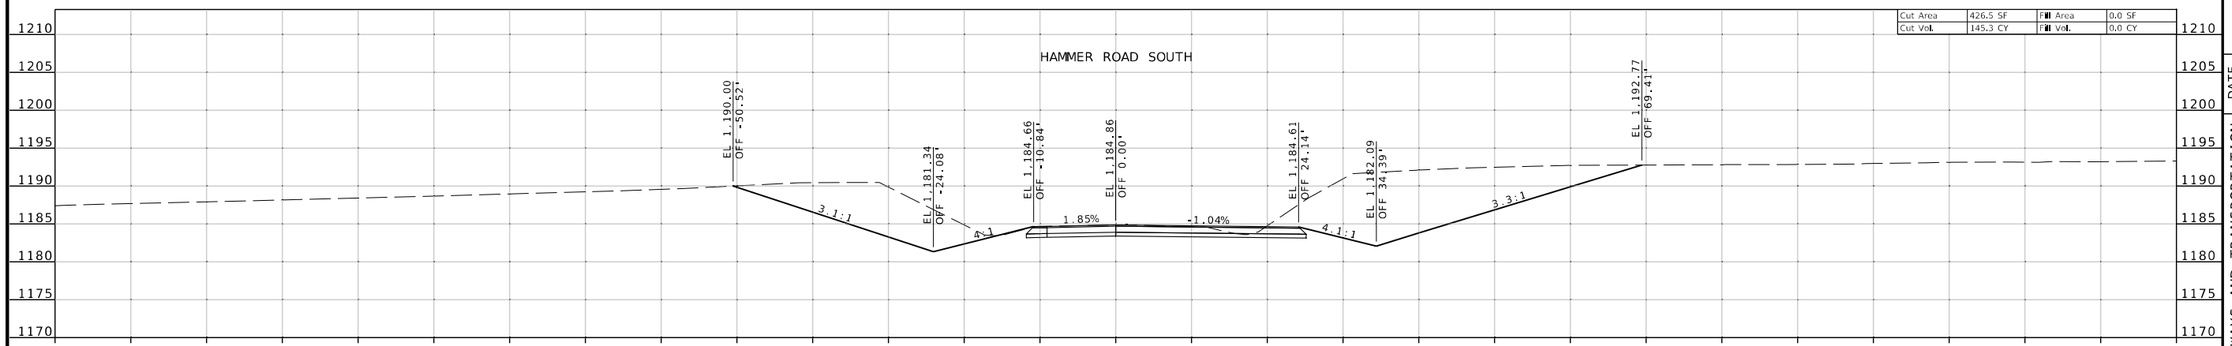

STA 1+08.48

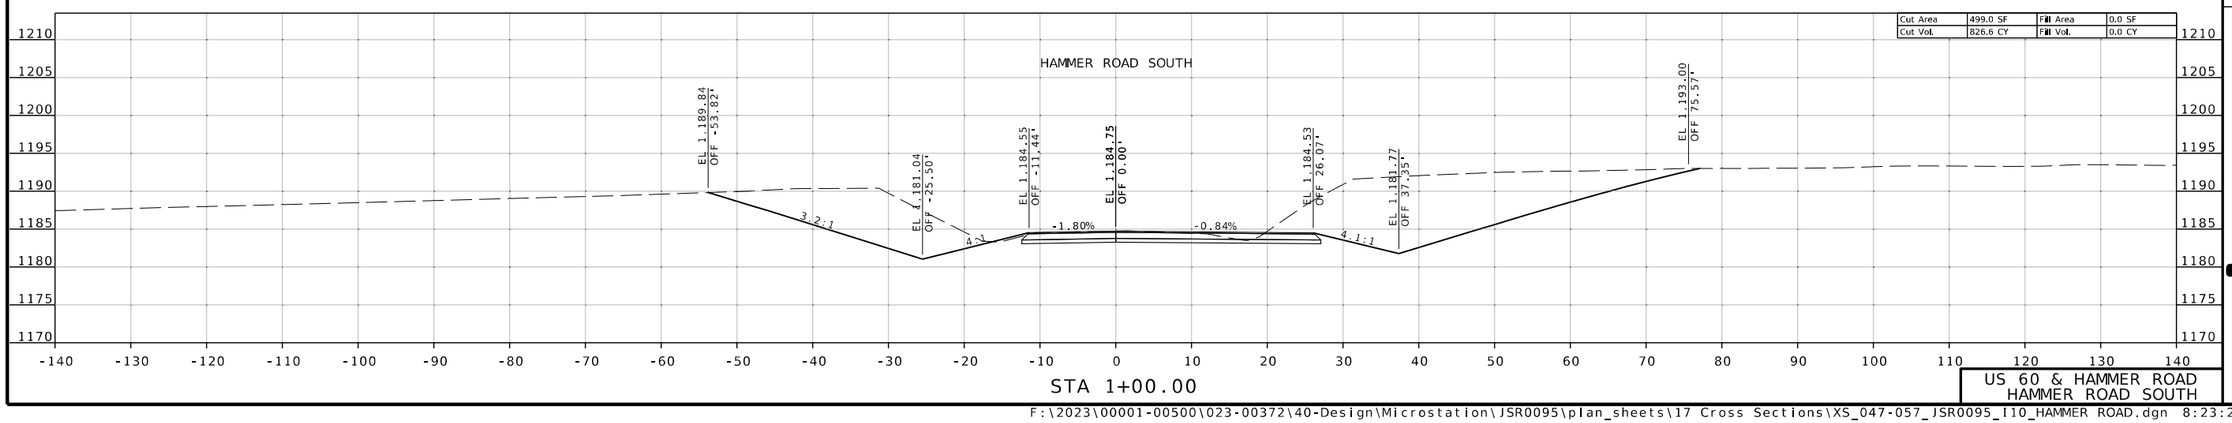

STA 1+00.00

Jonathan Peitz
2024.10.03 16:43:25 -05'00'

STATE OF MISSOURI
JONATHAN W. PEITZ
NUMBER PE-2017019023
PROFESSIONAL ENGINEER

JONATHAN W. PEITZ-CIVIL ENGINEER
MO# PE-2017019023

DATE PREPARED
10/3/2024

ROUTE	STATE
60	MO
DISTRICT	SHEET NO.
SW	54

COUNTY
BARRY/NEWTON

JOB NO.
JSR0095

CONTRACT ID.

PROJECT NO.

BRIDGE NO.

DESCRIPTION	DATE

IF A SEAL IS PRESENT ON THIS SHEET IT HAS BEEN ELECTRONICALLY SEALED AND DATED.

MISSOURI HIGHWAYS AND TRANSPORTATION COMMISSION

105 WEST CAPITOL
JEFFERSON CITY, MO 65102
1-888-ASK-MODOT (1-888-275-6636)

olsson
550 ST. LOUIS STREET
SPRINGFIELD, MO 65806
PH. (417) 890-8802
CERTIFICATE OF AUTHORITY NO. 001592

US 60 & HAMMER ROAD
HAMMER ROAD SOUTH

F:\2023\00001-00500\023-00372\40-Design\Microstation\JSR0095\plan_sheets\17 Cross Sections\XS_047-057_JSR0095_I10_HAMMER ROAD.dgn 8:23:20 AM 10/3/2024

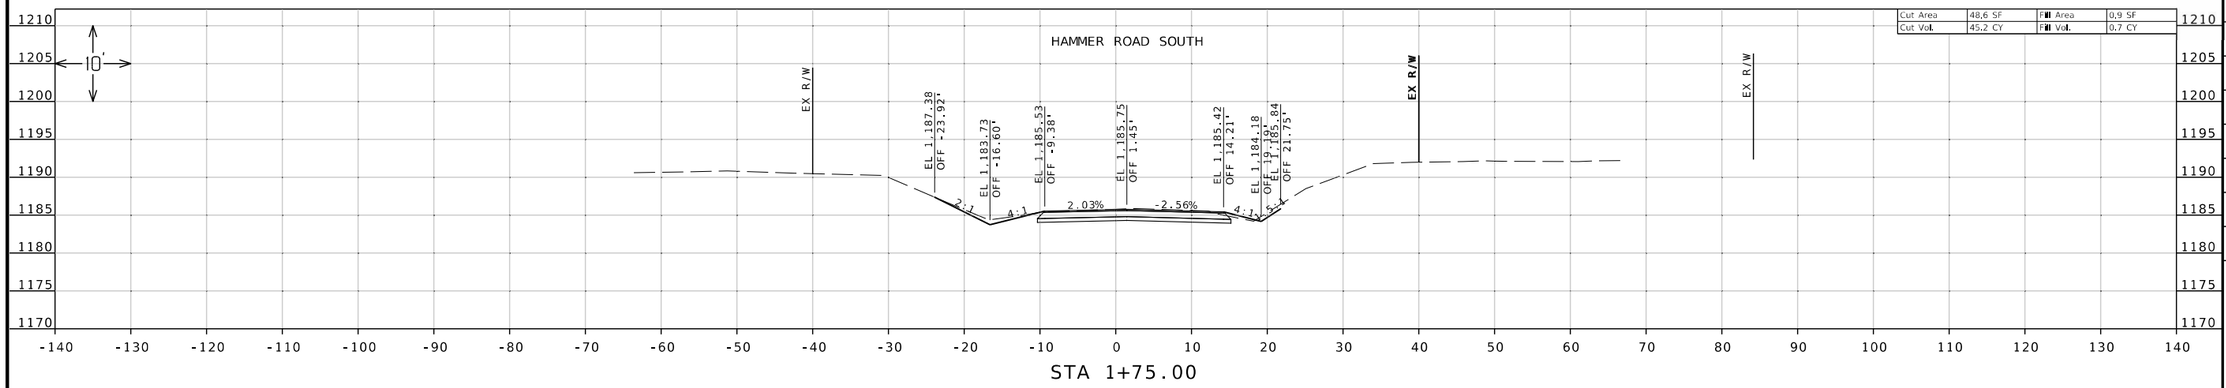

STA 1+75.00

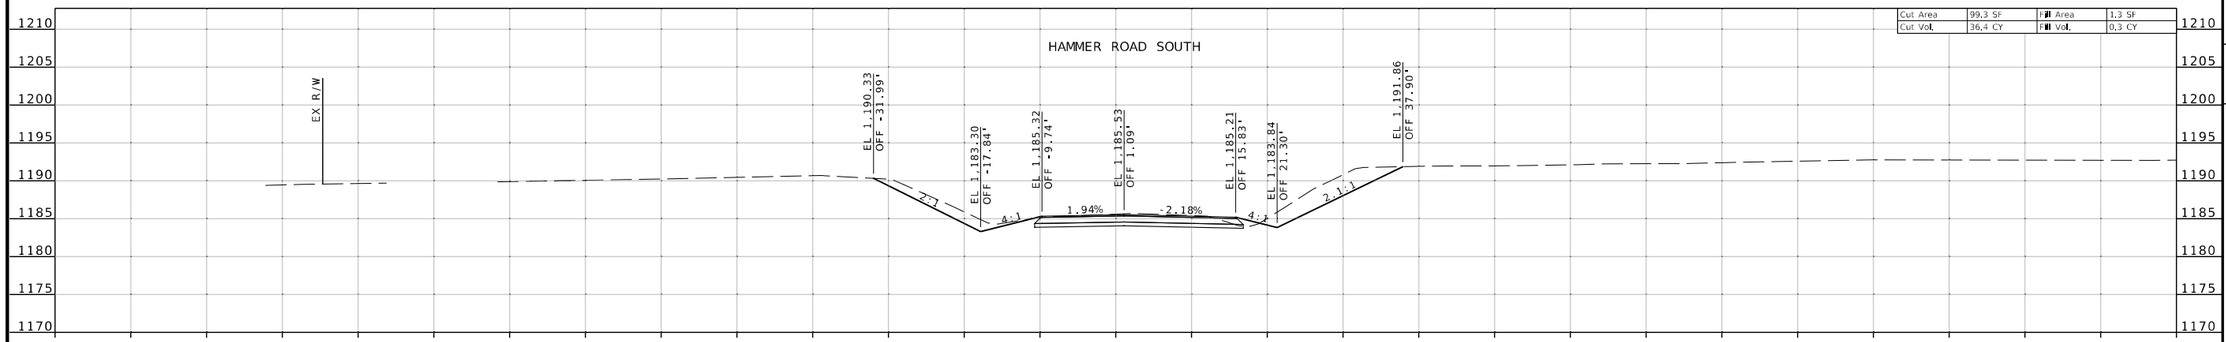

STA 1+58.48

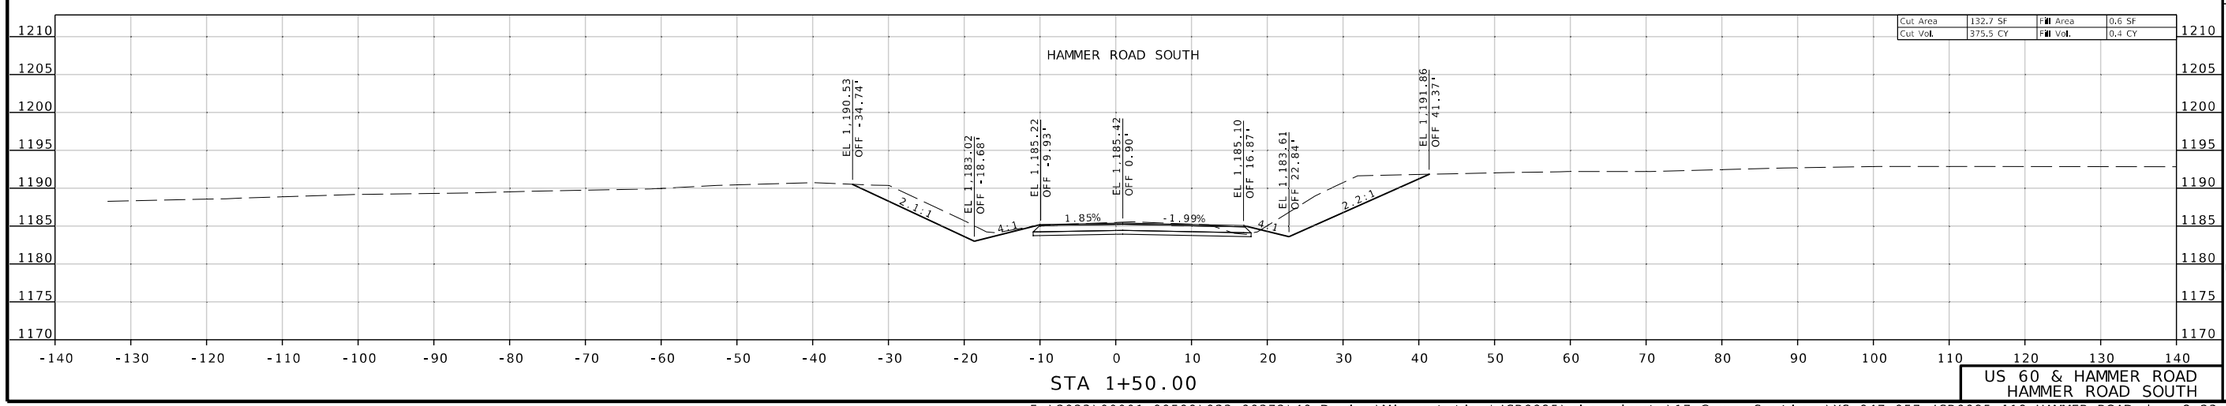

STA 1+50.00

US 60 & HAMMER ROAD
HAMMER ROAD SOUTH

Jonathan Peitz
2024.10.03 16:43:32 -05'00'

STATE OF MISSOURI
JONATHAN W. PEITZ
NUMBER PE-2017019023
PROFESSIONAL ENGINEER

JONATHAN W. PEITZ-CIVIL ENGINEER
MO# PE-2017019023

DATE PREPARED
10/3/2024

ROUTE	STATE
60	MO
DISTRICT	SHEET NO.
SW	55

COUNTY
BARRY/NEWTON

JOB NO.
JSR0095

CONTRACT ID.

PROJECT NO.

BRIDGE NO.

DESCRIPTION	DATE

IF A SEAL IS PRESENT ON THIS SHEET IT HAS BEEN ELECTRONICALLY SEALED AND DATED.

MISSOURI HIGHWAYS AND TRANSPORTATION COMMISSION

105 WEST CAPITOL
JEFFERSON CITY, MO 65102
1-888-ASK-MODOT (1-888-275-6636)

olsson
550 ST. LOUIS STREET
SPRINGFIELD, MO 65806
PH. (417) 890-8802
CERTIFICATE OF AUTHORITY NO. 001592

F:\2023\00001-00500\023-00372\40-Design\Microstation\JSR0095\plan_sheets\17 Cross Sections\XS_047-057_JSR0095_I10_HAMMER ROAD.dgn 8:23:21 AM 10/3/2024

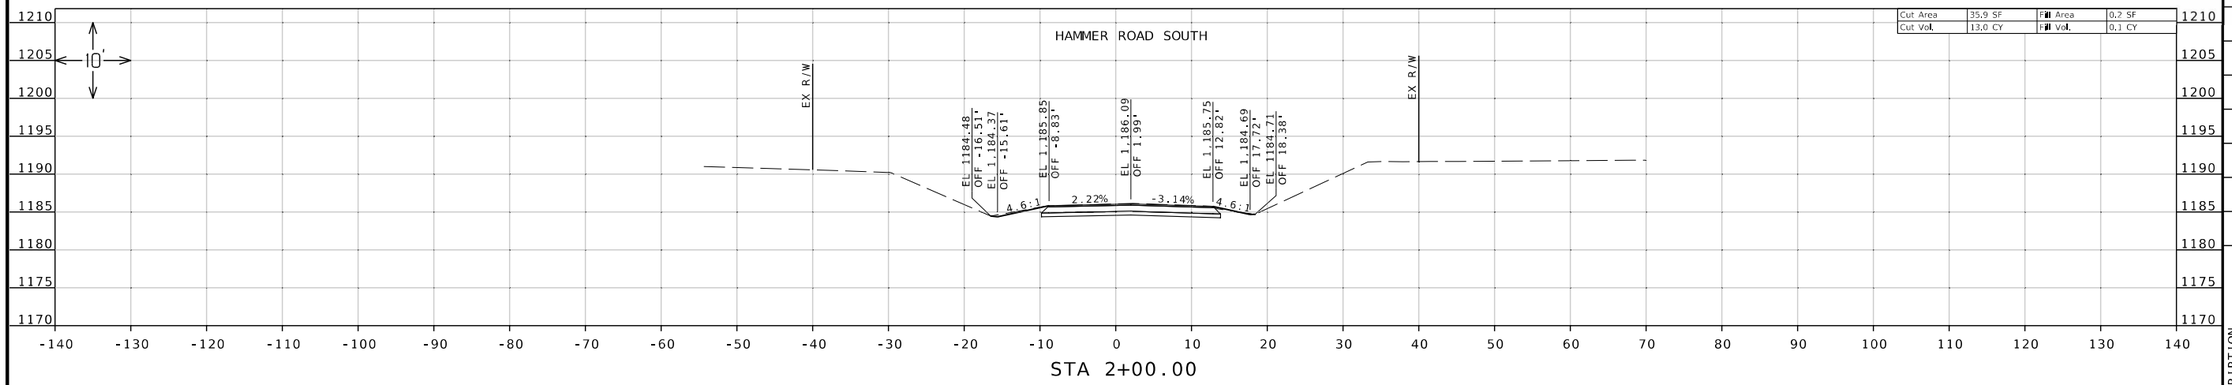

STA 2+00.00

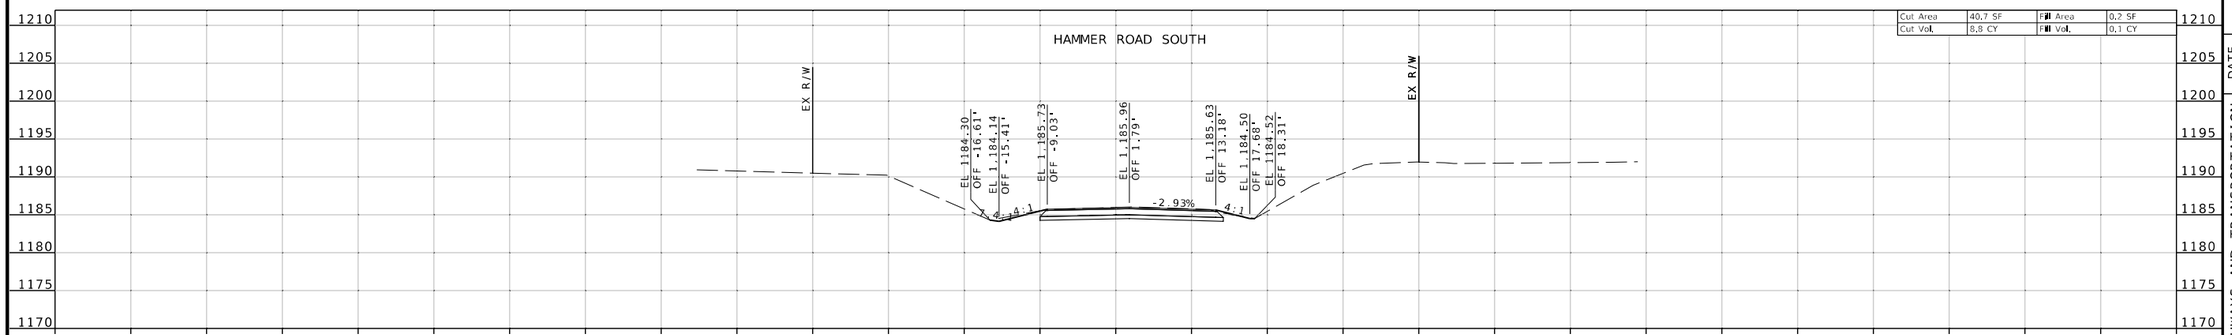

STA 1+90.83

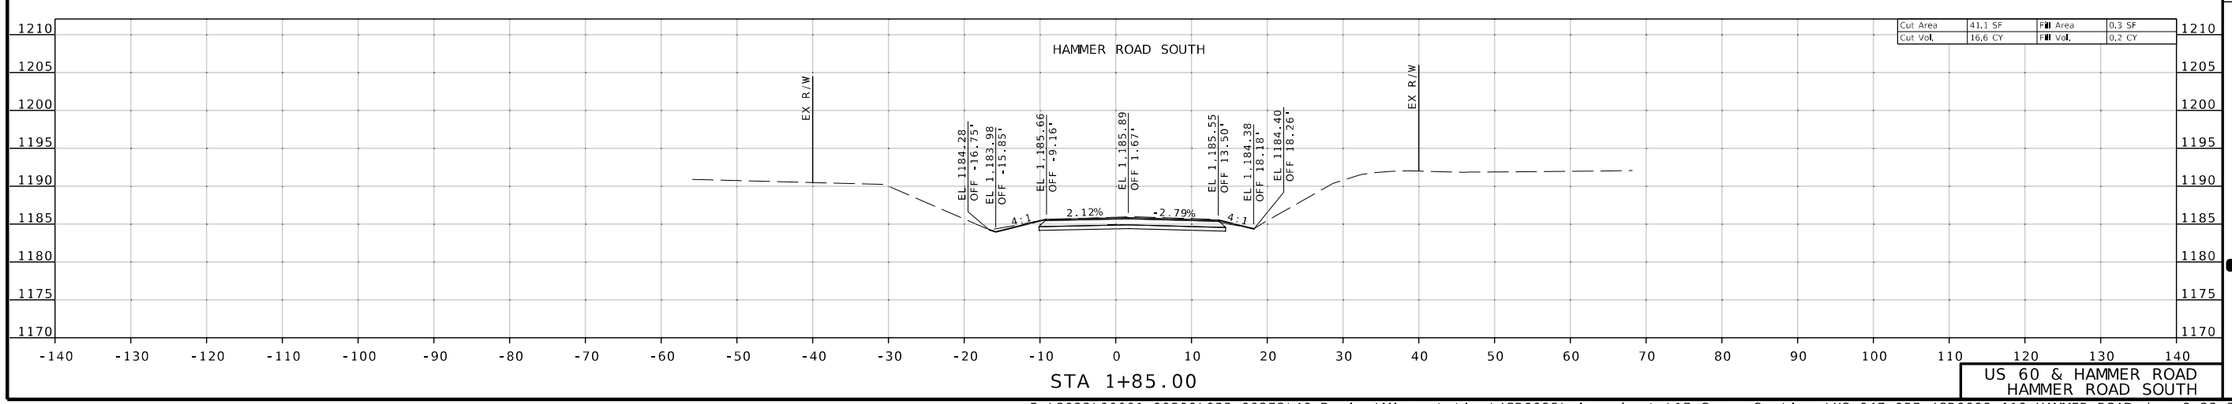

STA 1+85.00

US 60 & HAMMER ROAD
HAMMER ROAD SOUTH

Jonathan Peitz
2024.10.03 16:31:23 -05'00'

STATE OF MISSOURI
JONATHAN W. PEITZ
NUMBER PE-2017019023
PROFESSIONAL ENGINEER

JONATHAN W. PEITZ-CIVIL ENGINEER
MO# PE-2017019023

DATE PREPARED
10/3/2024

ROUTE	STATE
60	MO
DISTRICT	SHEET NO.
SW	56

COUNTY
BARRY/NEWTON

JOB NO.
JSR0095

CONTRACT ID.

PROJECT NO.

BRIDGE NO.

NO.	DESCRIPTION	DATE

IF A SEAL IS PRESENT ON THIS SHEET IT HAS BEEN ELECTRONICALLY SEALED AND DATED.

MISSOURI HIGHWAYS AND TRANSPORTATION COMMISSION

105 WEST CAPITOL
JEFFERSON CITY, MO 65102
1-888-ASK-MODOT (1-888-275-6636)

olsson
550 ST. LOUIS STREET
SPRINGFIELD, MO 65806
PH. (417) 890-8802
CERTIFICATE OF AUTHORITY NO. 001592

F:\2023\00001-00500\023-00372\40-Design\Microstation\JSR0095\plan_sheets\17 Cross Sections\XS_047-057_JSR0095_I10_HAMMER ROAD.dgn 8:23:23 AM 10/3/2024

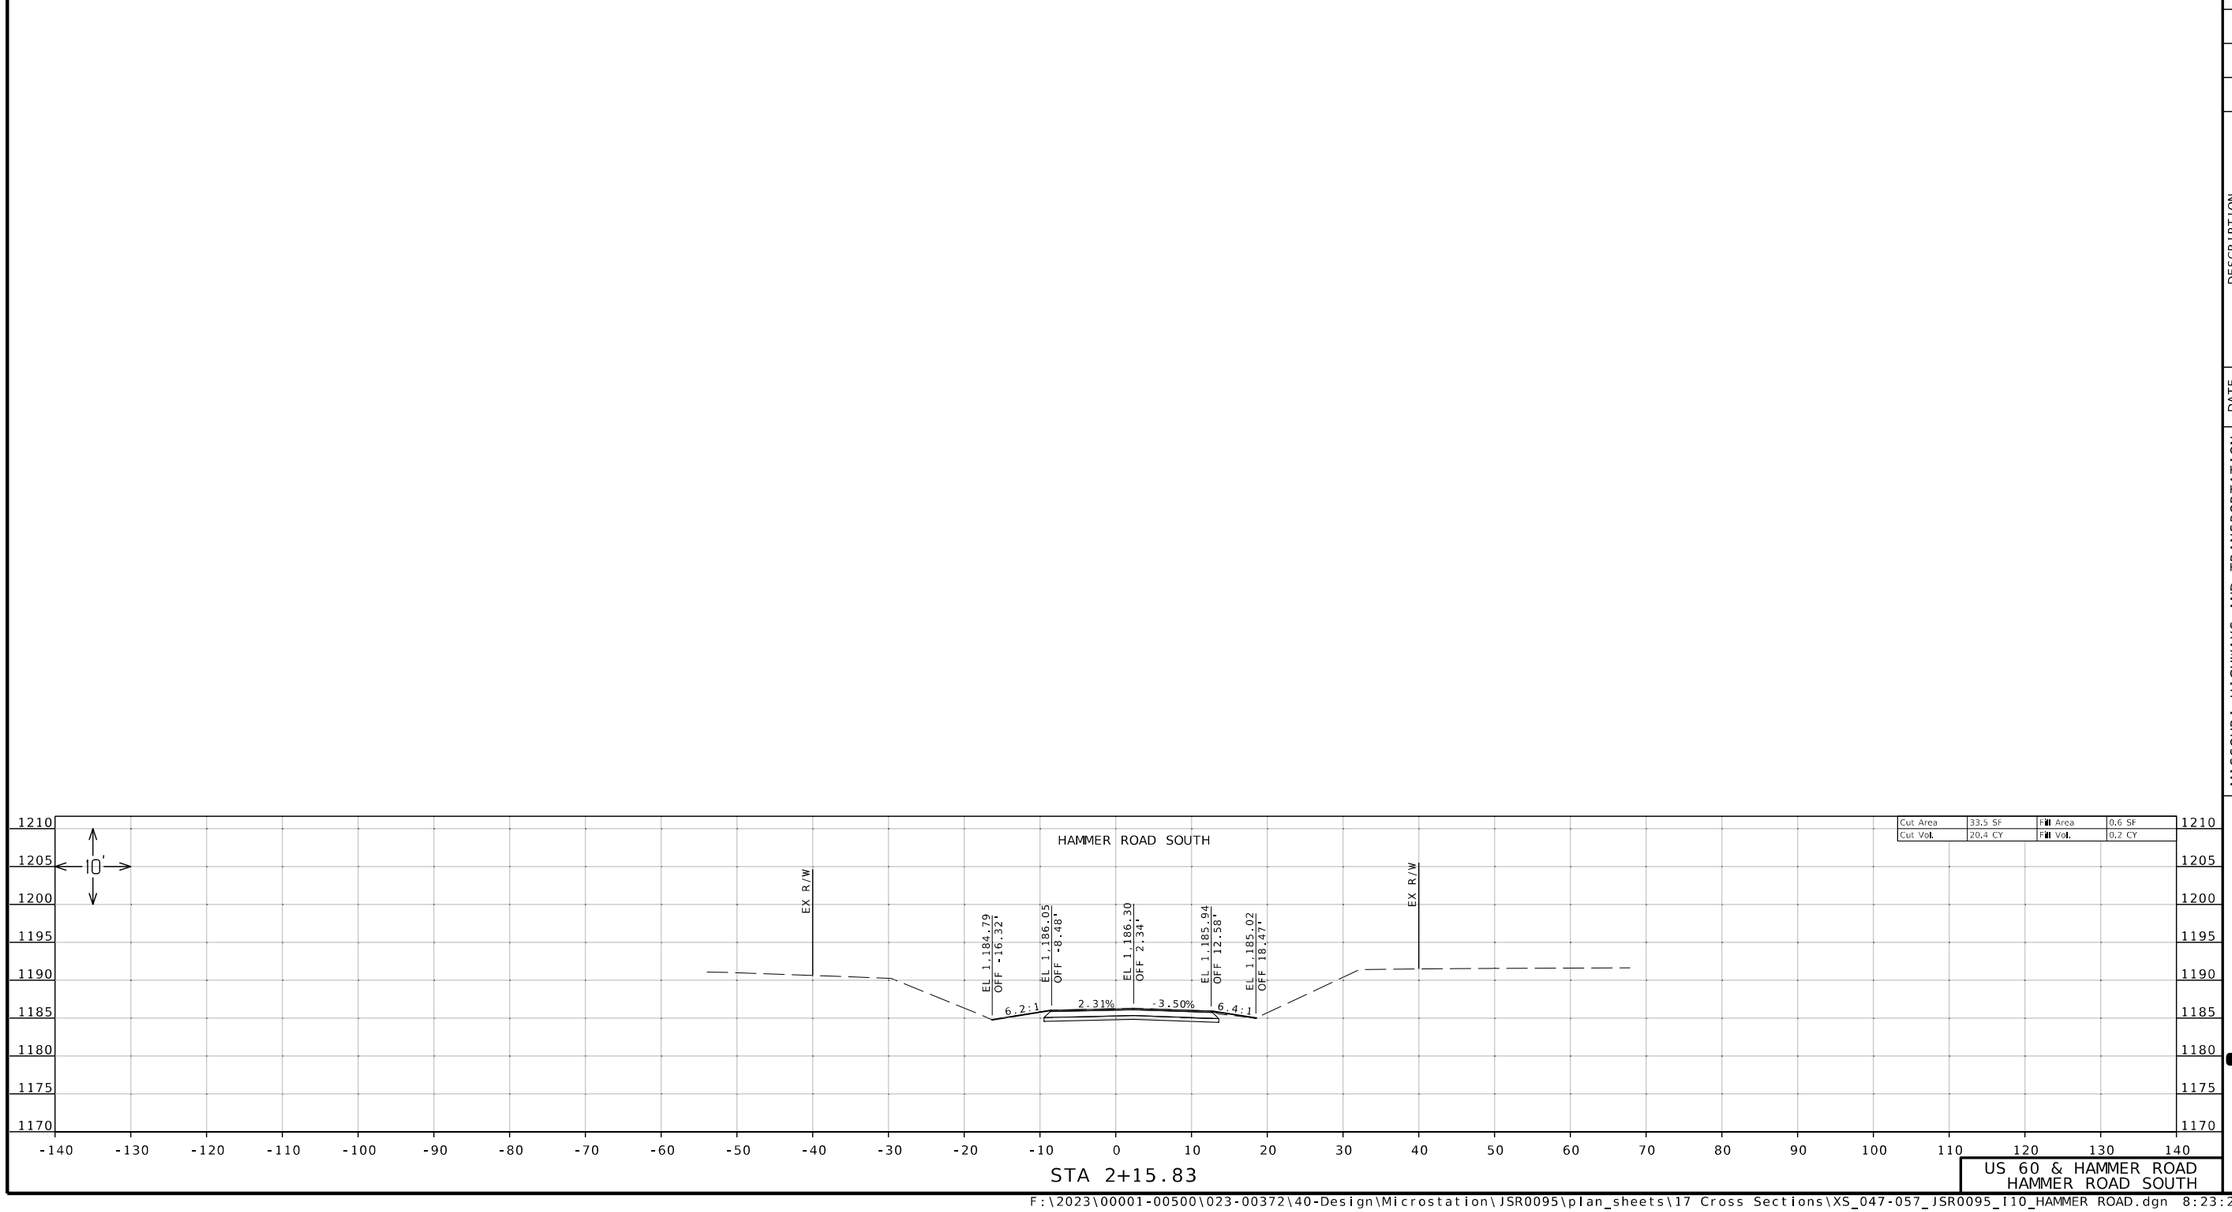

US 60 & HAMMER ROAD
HAMMER ROAD SOUTH

Jonathan Peitz
2024.10.09 08:43:06 -05'00'

STATE OF MISSOURI
JONATHAN W. PEITZ
NUMBER PE-2017019023
PROFESSIONAL ENGINEER

JONATHAN W. PEITZ-CIVIL ENGINEER
MO# PE-2017019023

DATE PREPARED
10/3/2024

ROUTE	STATE
60	MO
DISTRICT	SHEET NO.
SW	57

COUNTY
BARRY/NEWTON

JOB NO.
JSR0095

CONTRACT ID.

PROJECT NO.

BRIDGE NO.

DESCRIPTION	DATE

IF A SEAL IS PRESENT ON THIS SHEET IT HAS BEEN ELECTRONICALLY SEALED AND DATED.

MISSOURI HIGHWAYS AND TRANSPORTATION COMMISSION
105 WEST CAPITOL
JEFFERSON CITY, MO 65102
1-888-ASK-MODOT (1-888-275-6636)

olsson
550 ST. LOUIS STREET
SPRINGFIELD, MO 65806
PH. (417) 890-8802
CERTIFICATE OF
AUTHORITY NO. 001592

F:\2023\00001-00500\023-00372\40-Design\Microstation\JSR0095\plan_sheets\17 Cross Sections\XS_047-057_JSR0095_I10_HAMMER ROAD.dgn 8:23:24 AM 10/3/2024

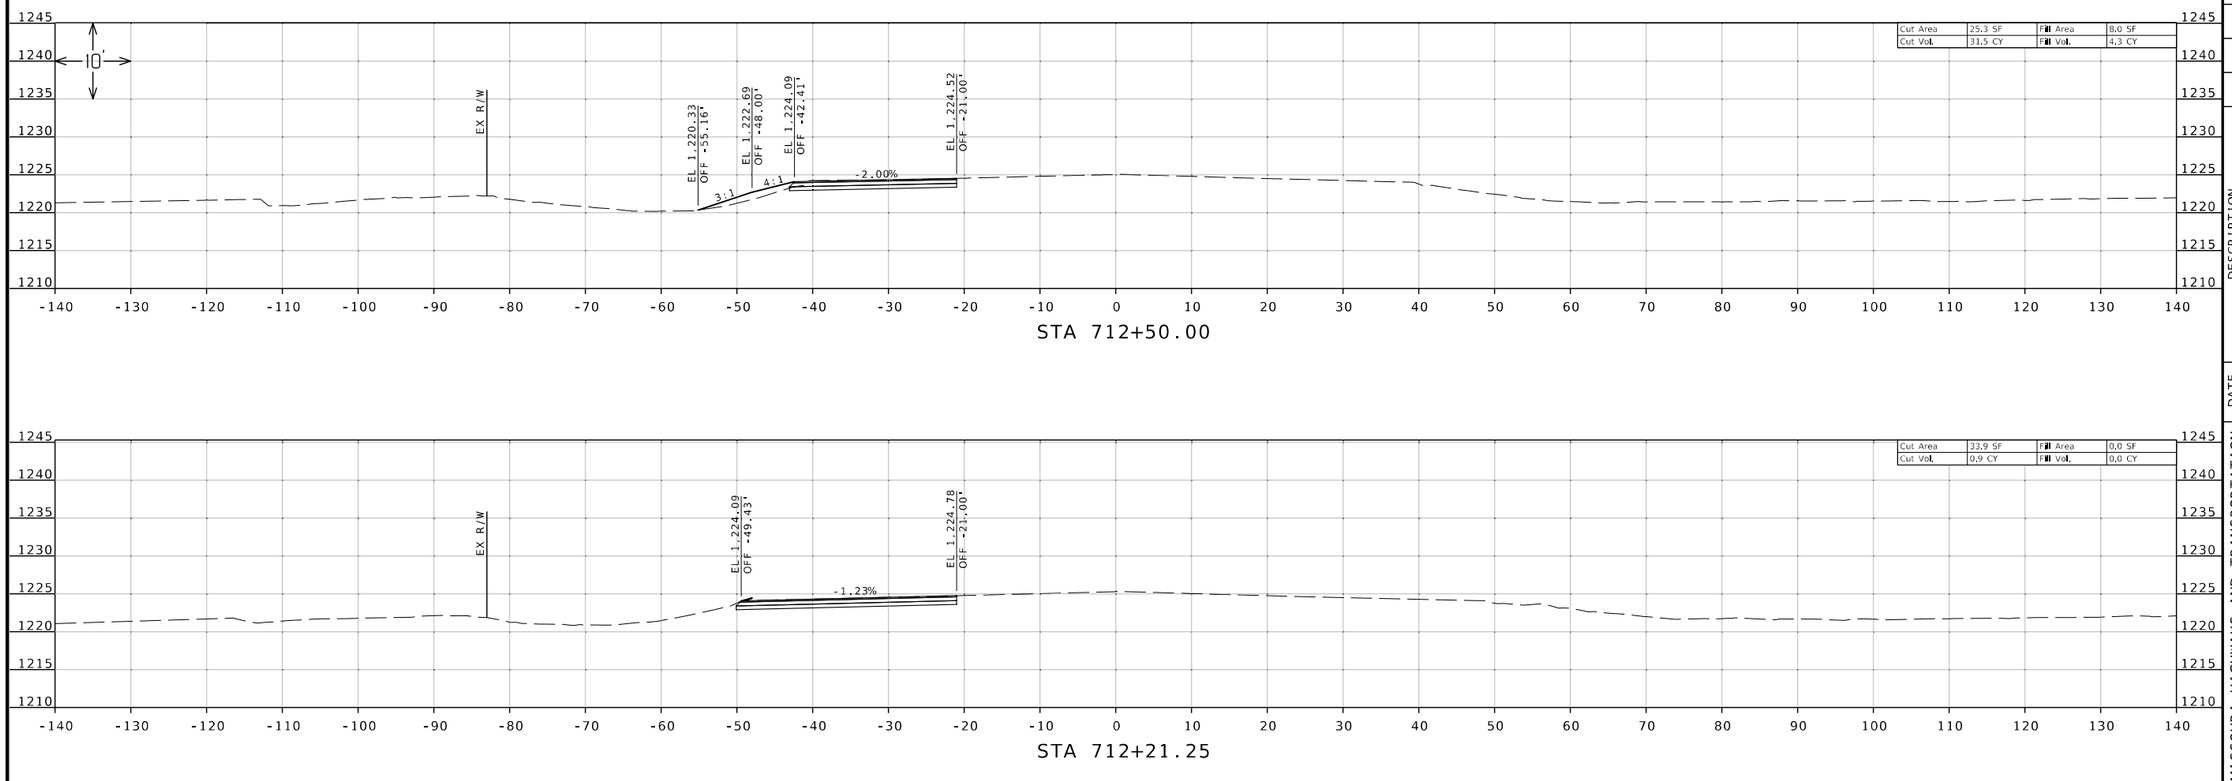

US 60 & OAK RIDGE DRIVE
US 60

Jonathan Peitz
2024.10.03 08:43:55 -05'00'

STATE OF MISSOURI
JONATHAN W. PEITZ
NUMBER PE-2017019023
PROFESSIONAL ENGINEER

JONATHAN W. PEITZ-CIVIL ENGINEER
MO# PE-2017019023

DATE PREPARED
10/3/2024

ROUTE	STATE
60	MO
DISTRICT	SHEET NO.
SW	58

COUNTY
BARRY/NEWTON

JOB NO.
JSR0095

CONTRACT ID.

PROJECT NO.

BRIDGE NO.

DESCRIPTION	DATE

IF A SEAL IS PRESENT ON THIS SHEET IT HAS BEEN ELECTRONICALLY SEALED AND DATED.

MISSOURI HIGHWAYS AND TRANSPORTATION COMMISSION

105 WEST CAPITOL
JEFFERSON CITY, MO 65102
1-888-ASK-MODOT (1-888-275-6636)

olsson

550 ST. LOUIS STREET
SPRINGFIELD, MO 65806
PH. (417) 890-8802
CERTIFICATE OF
AUTHORITY NO. 001592

F:\2023\00001-00500\023-00372\40-Design\Microstation\JSR0095\plan_sheets\17 Cross Sections\XS_058-062_JSR0095_I10_OAK RIDGE DRIVE.dgn 8:23:27 AM 10/3/2024

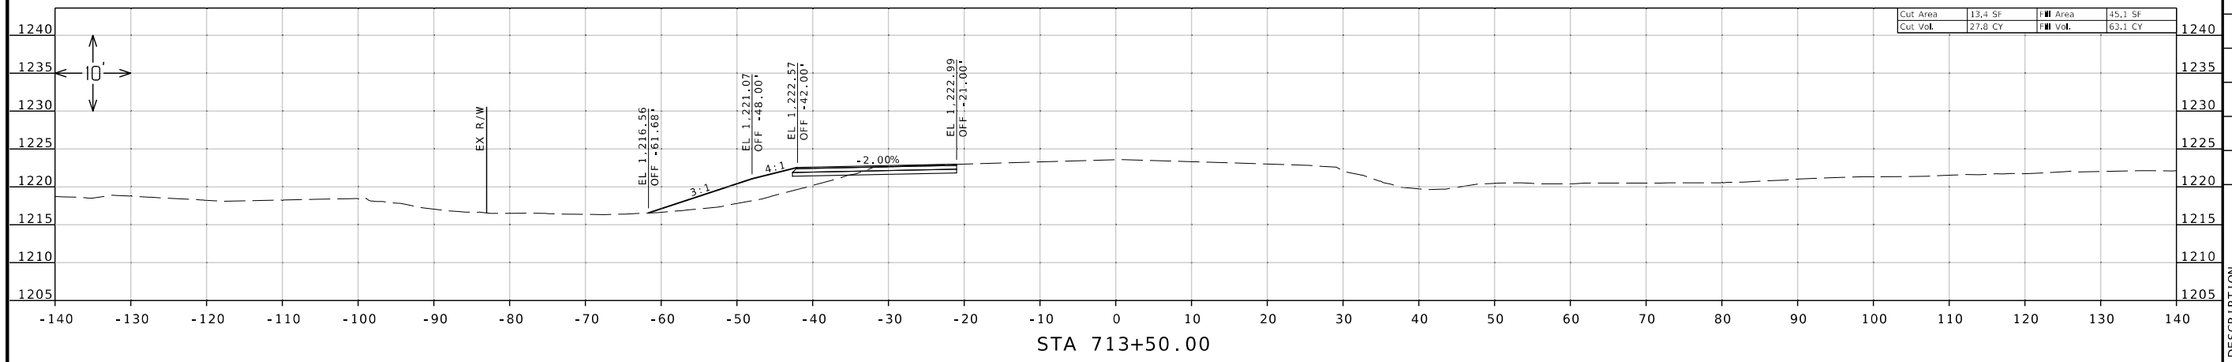

STA 713+50.00

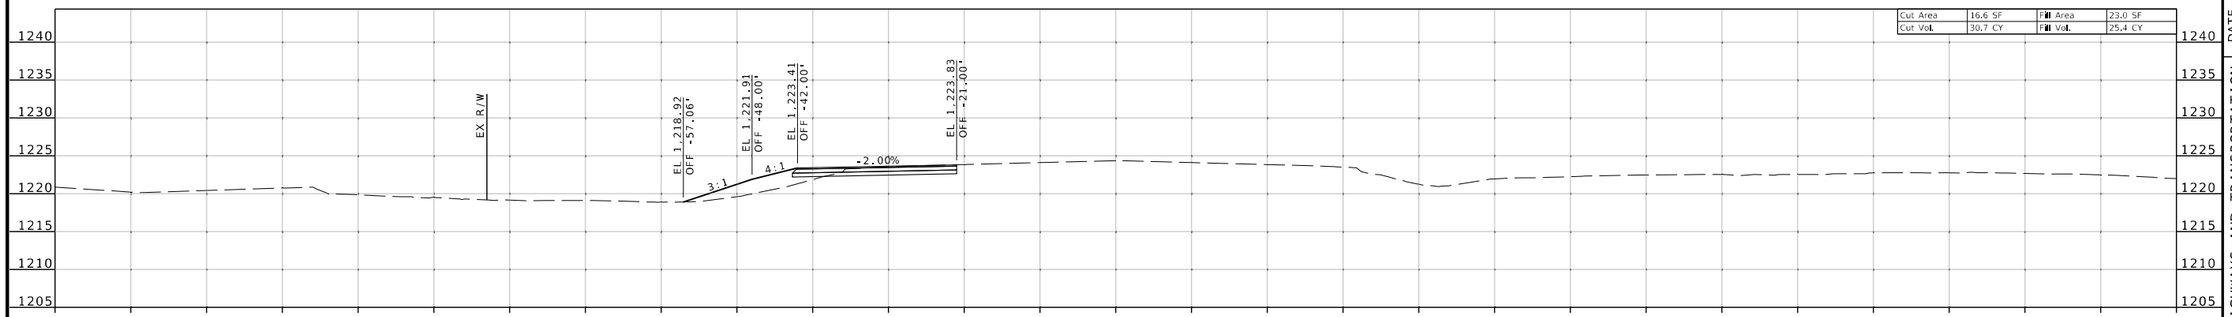

STA 713+00.00

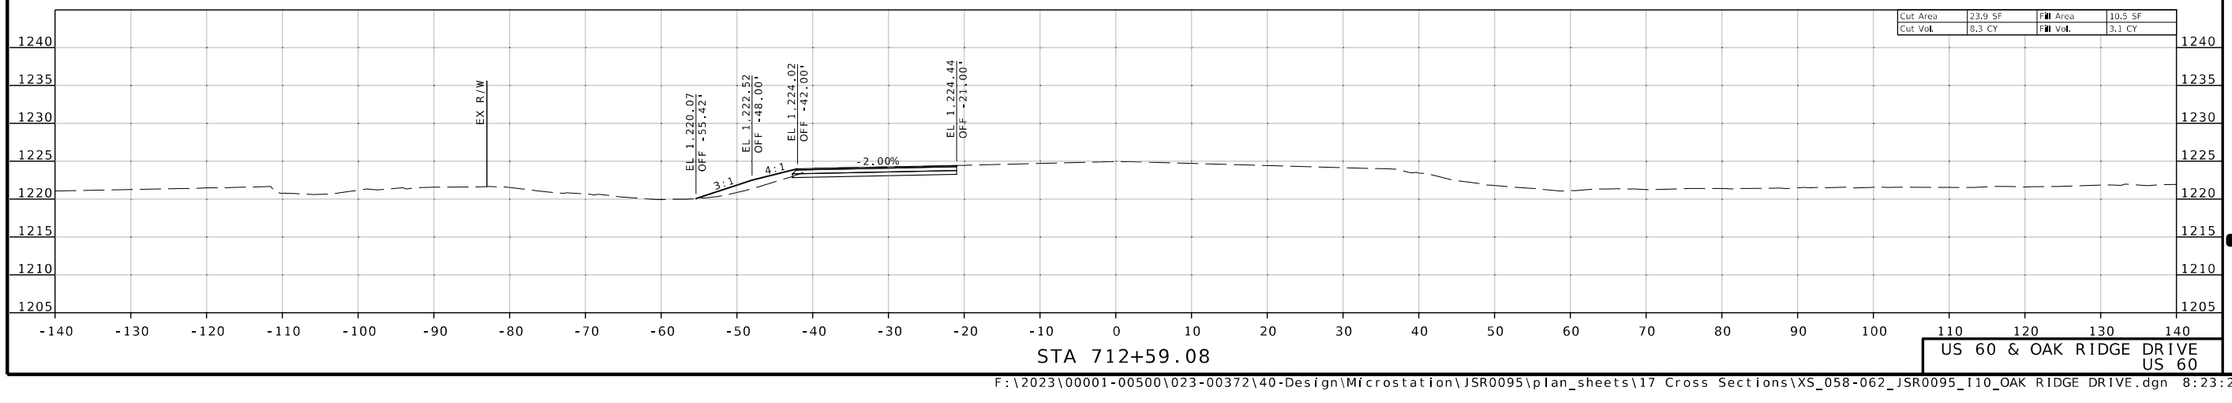

STA 712+59.08

US 60 & OAK RIDGE DRIVE
US 60

Jonathan Peitz
2024.10.03 10:50:13 -05'00'

STATE OF MISSOURI
JONATHAN W. PEITZ
NUMBER PE-2017019023
PROFESSIONAL ENGINEER

JONATHAN W. PEITZ-CIVIL ENGINEER
MO# PE-2017019023

DATE PREPARED
10/3/2024

ROUTE	STATE
60	MO
DISTRICT	SHEET NO.
SW	59

COUNTY
BARRY/NEWTON

JOB NO.
JSR0095

CONTRACT ID.

PROJECT NO.

BRIDGE NO.

DESCRIPTION

DATE

IF A SEAL IS PRESENT ON THIS SHEET IT HAS BEEN ELECTRONICALLY SEALED AND DATED.

MISSOURI HIGHWAYS AND TRANSPORTATION COMMISSION

105 WEST CAPITOL
JEFFERSON CITY, MO 65102
1-888-ASK-MODOT (1-888-275-6636)

olsson
550 ST. LOUIS STREET
SPRINGFIELD, MO 65806
PH. (417) 890-8802
CERTIFICATE OF
AUTHORITY NO. 001592

F:\2023\00001-00500\023-00372\40-Design\Microstation\JSR0095\plan_sheets\17 Cross Sections\XS_058-062_JSR0095_I10_OAK RIDGE DRIVE.dgn 8:23:28 AM 10/3/2024

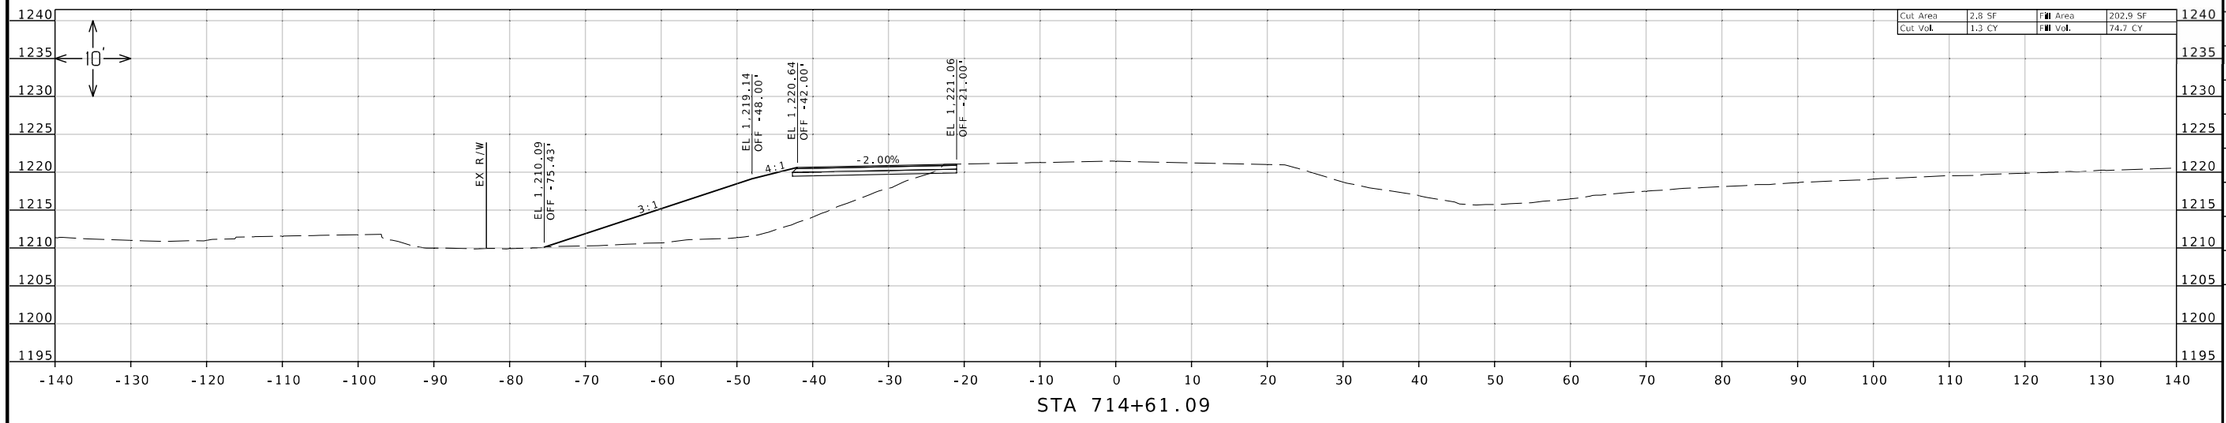

STA 714+61.09

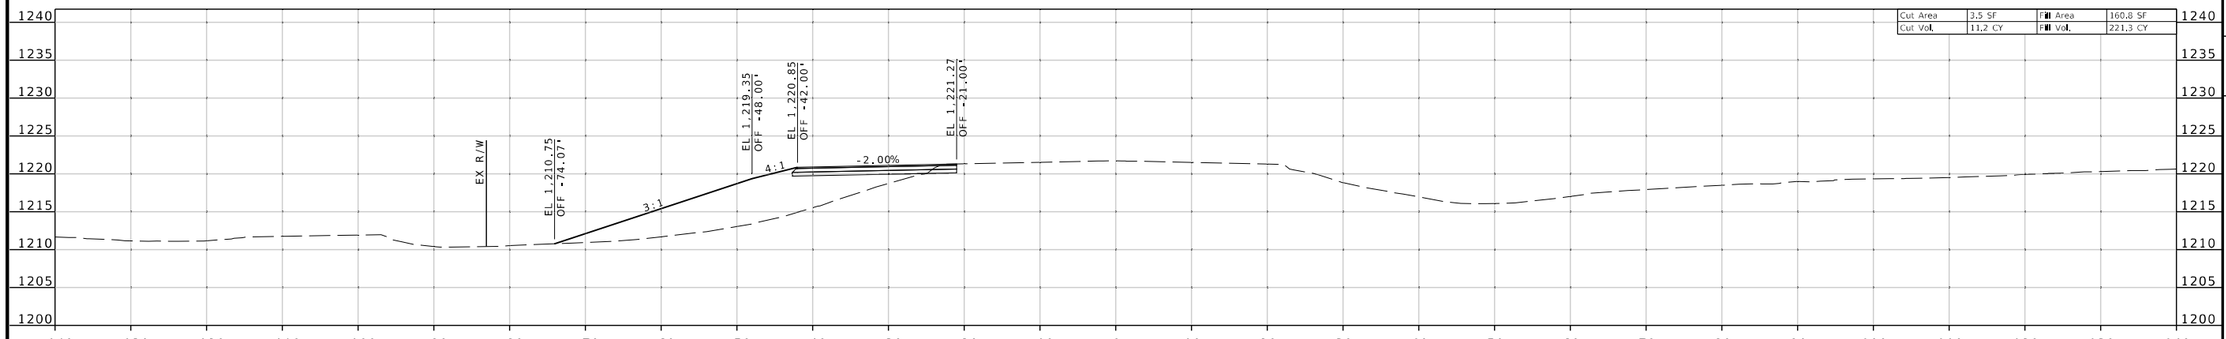

STA 714+50.00

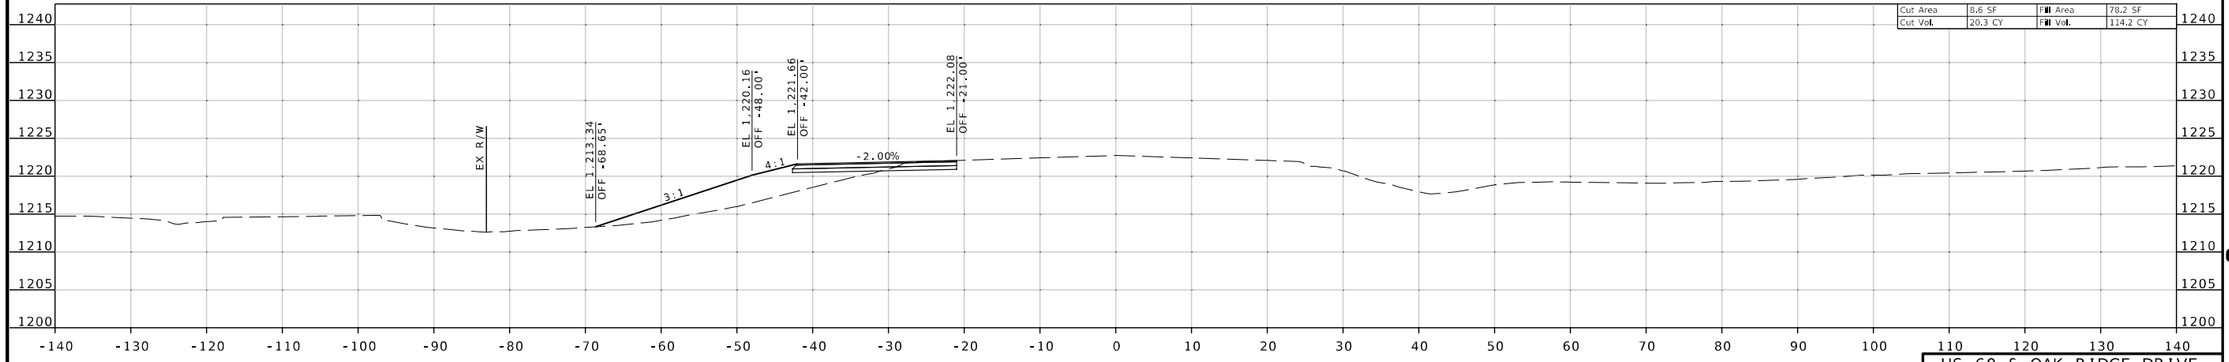

STA 714+00.00

US 60 & OAK RIDGE DRIVE
US 60

Jonathan Peitz
2024.10.03 15:20:23 -05'00'

STATE OF MISSOURI
JONATHAN W. PEITZ
NUMBER PE-2017019023
PROFESSIONAL ENGINEER

JONATHAN W. PEITZ-CIVIL ENGINEER
MO# PE-2017019023

DATE PREPARED
10/3/2024

ROUTE	STATE
60	MO
DISTRICT	SHEET NO.
SW	60

COUNTY
BARRY/NEWTON

JOB NO.
JSR0095

CONTRACT ID.

PROJECT NO.

BRIDGE NO.

DESCRIPTION	DATE

IF A SEAL IS PRESENT ON THIS SHEET IT HAS BEEN ELECTRONICALLY SEALED AND DATED.

MISSOURI HIGHWAYS AND TRANSPORTATION COMMISSION

105 WEST CAPITOL
JEFFERSON CITY, MO 65102
1-888-ASK-MODOT (1-888-275-6636)

olsson
550 ST. LOUIS STREET
SPRINGFIELD, MO 65806
PH. (417) 890-8802
CERTIFICATE OF
AUTHORITY NO. 001592

F:\2023\00001-00500\023-00372\40-Design\Microstation\JSR0095\plan_sheets\17 Cross Sections\XS_058-062_JSR0095_I10_OAK RIDGE DRIVE.dgn 8:23:29 AM 10/3/2024

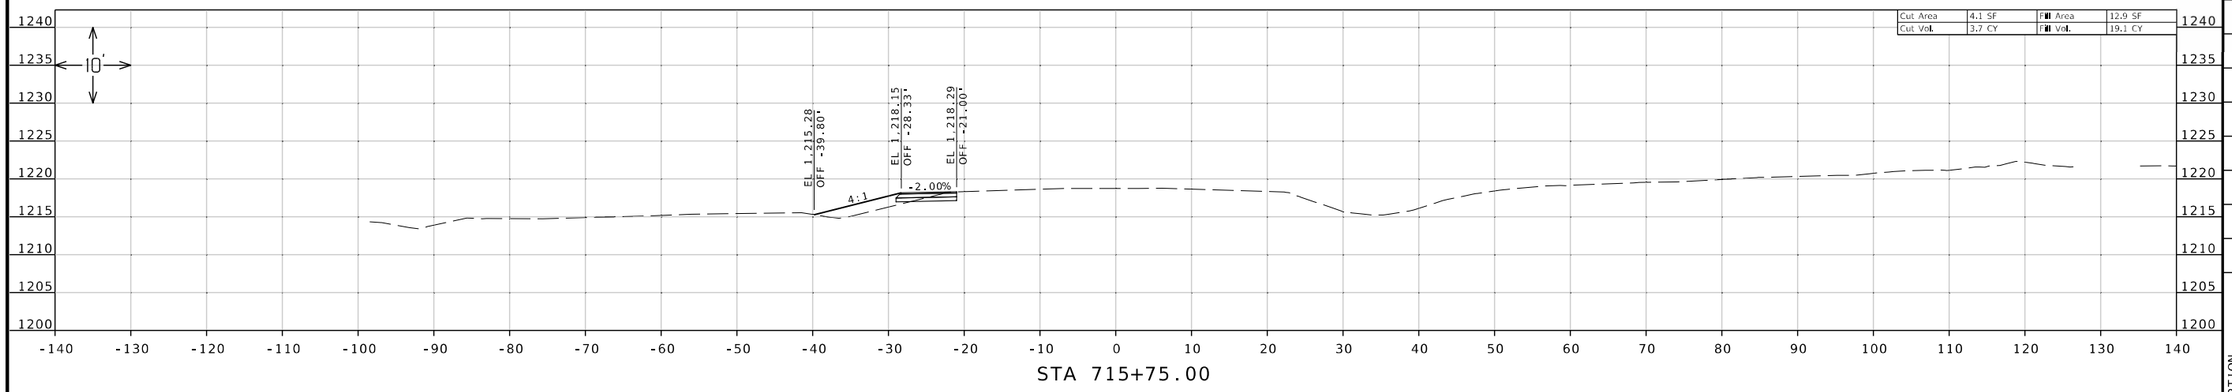

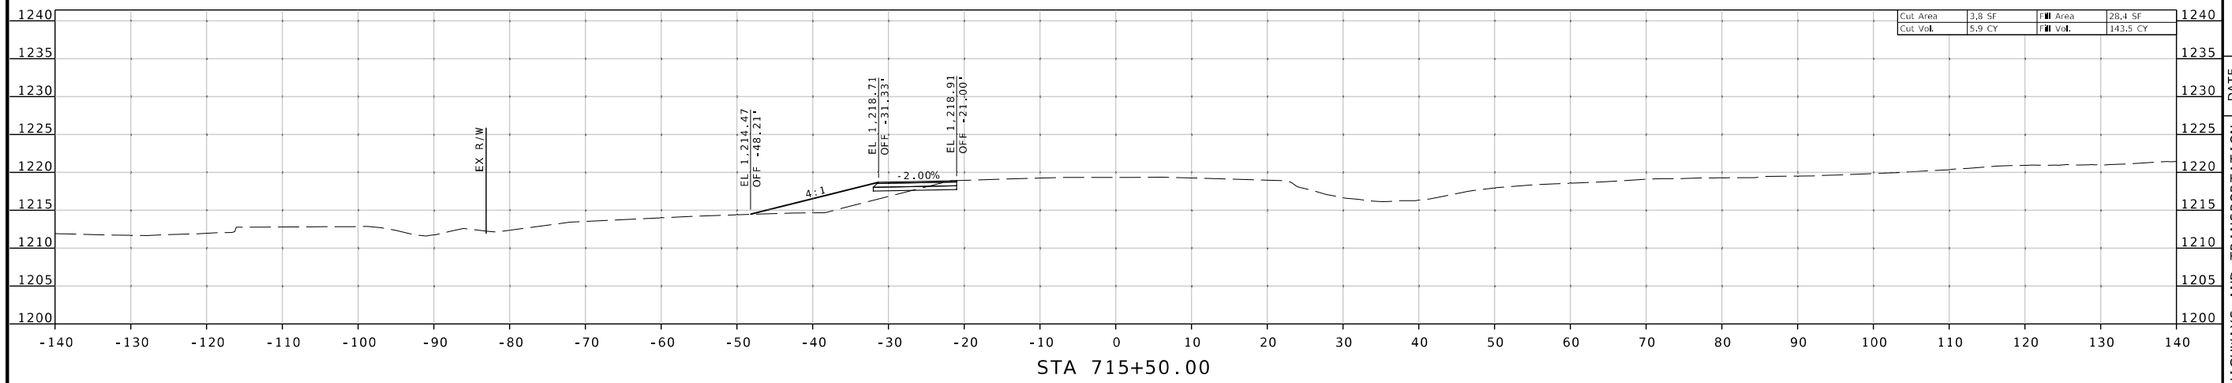

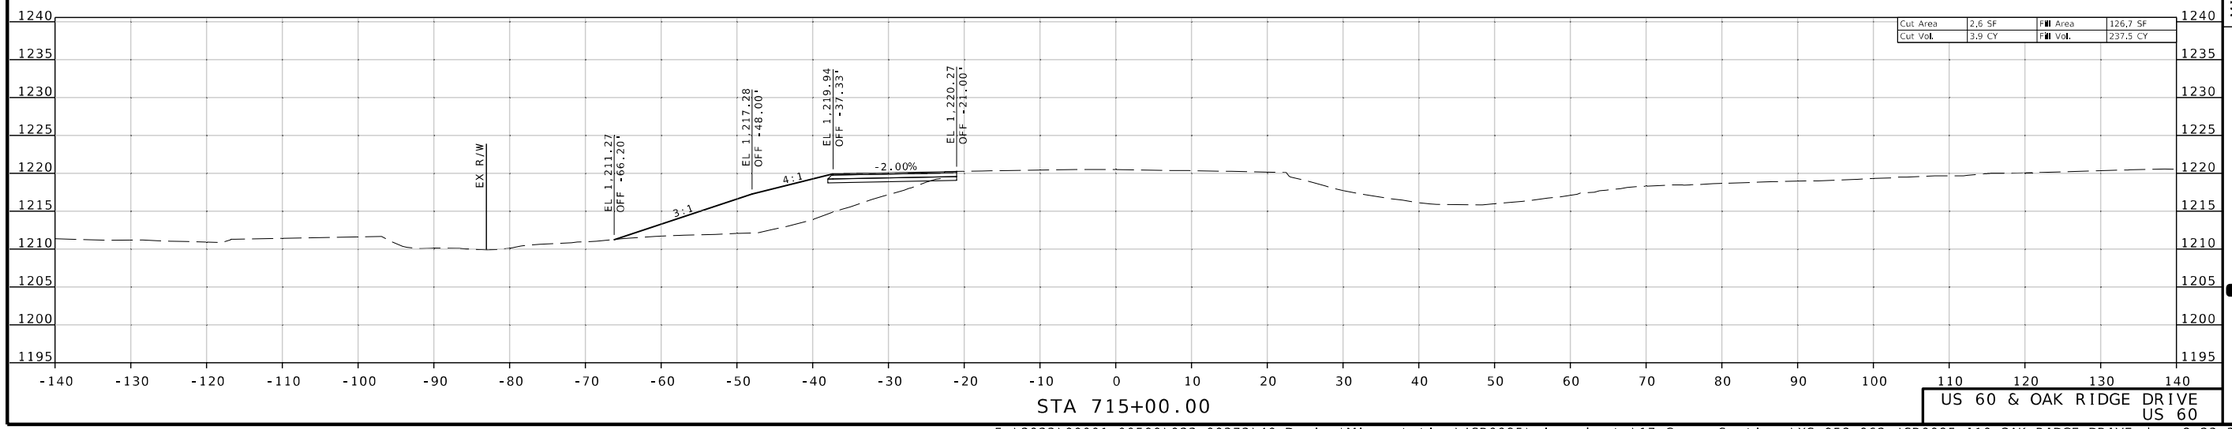

Jonathan Peitz
2024.10.03 15:01:13 -05'00'

STATE OF MISSOURI
JONATHAN W. PEITZ
NUMBER PE-2017019023
PROFESSIONAL ENGINEER

JONATHAN W. PEITZ-CIVIL ENGINEER
MO# PE-2017019023

DATE PREPARED
10/3/2024

ROUTE	STATE
60	MO
DISTRICT	SHEET NO.
SW	61

COUNTY
BARRY/NEWTON

JOB NO.
JSR0095

CONTRACT ID.

PROJECT NO.

BRIDGE NO.

DESCRIPTION	DATE

IF A SEAL IS PRESENT ON THIS SHEET IT HAS BEEN ELECTRONICALLY SEALED AND DATED.

MISSOURI HIGHWAYS AND TRANSPORTATION COMMISSION

105 WEST CAPITOL
JEFFERSON CITY, MO 65102
1-888-ASK-MODOT (1-888-275-6636)

olsson

550 ST. LOUIS STREET
SPRINGFIELD, MO 65806
PH. (417) 890-8802
CERTIFICATE OF
AUTHORITY NO. 001592

US 60 & OAK RIDGE DRIVE
US 60

F:\2023\00001-00500\023-00372\40-Design\Microstation\JSR0095\plan_sheets\17 Cross Sections\XS_058-062_JSR0095_I10_OAK RIDGE DRIVE.dgn 8:23:30 AM 10/3/2024

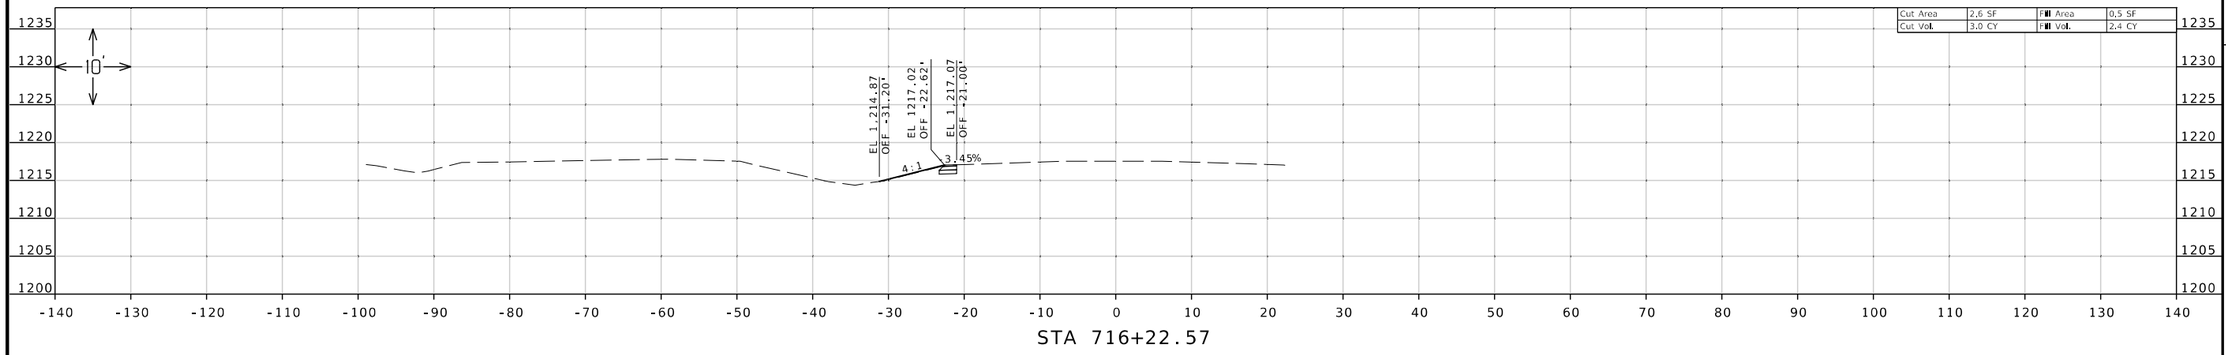

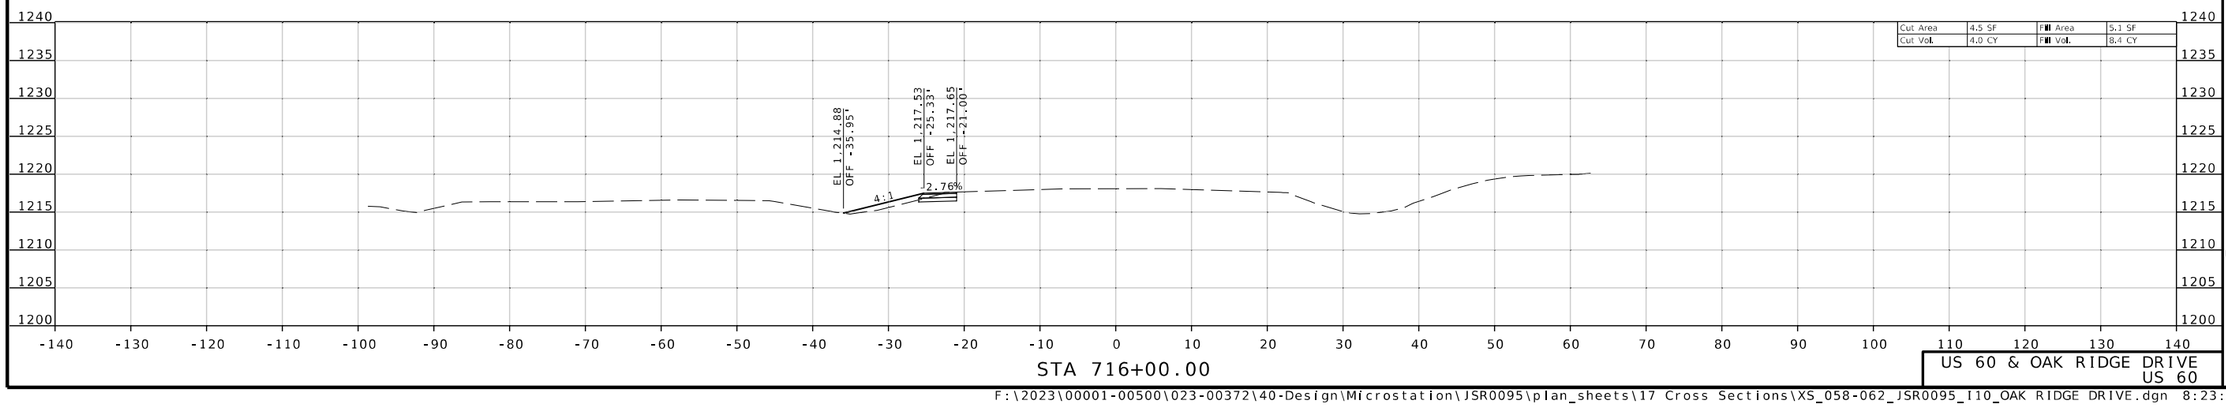

US 60 & OAK RIDGE DRIVE
US 60

JONATHAN W. PEITZ-CIVIL ENGINEER
MO# PE-2017019023

DATE PREPARED
10/3/2024

ROUTE	STATE
60	MO
DISTRICT	SHEET NO.
SW	62

COUNTY
BARRY/NEWTON

JOB NO.
JSR0095

CONTRACT ID.

PROJECT NO.

BRIDGE NO.

DESCRIPTION	DATE

IF A SEAL IS PRESENT ON THIS SHEET IT HAS BEEN ELECTRONICALLY SEALED AND DATED.

MISSOURI HIGHWAYS AND TRANSPORTATION COMMISSION
105 WEST CAPITOL
JEFFERSON CITY, MO 65102
1-888-ASK-MODOT (1-888-275-6636)

olsson
550 ST. LOUIS STREET
SPRINGFIELD, MO 65806
PH. (417) 890-8802
CERTIFICATE OF
AUTHORITY NO. 001592

F:\2023\00001-00500\023-00372\40-Design\Microstation\JSR0095\plan_sheets\17 Cross Sections\XS_058-062_JSR0095_I10_OAK RIDGE DRIVE.dgn 8:23:31 AM 10/3/2024

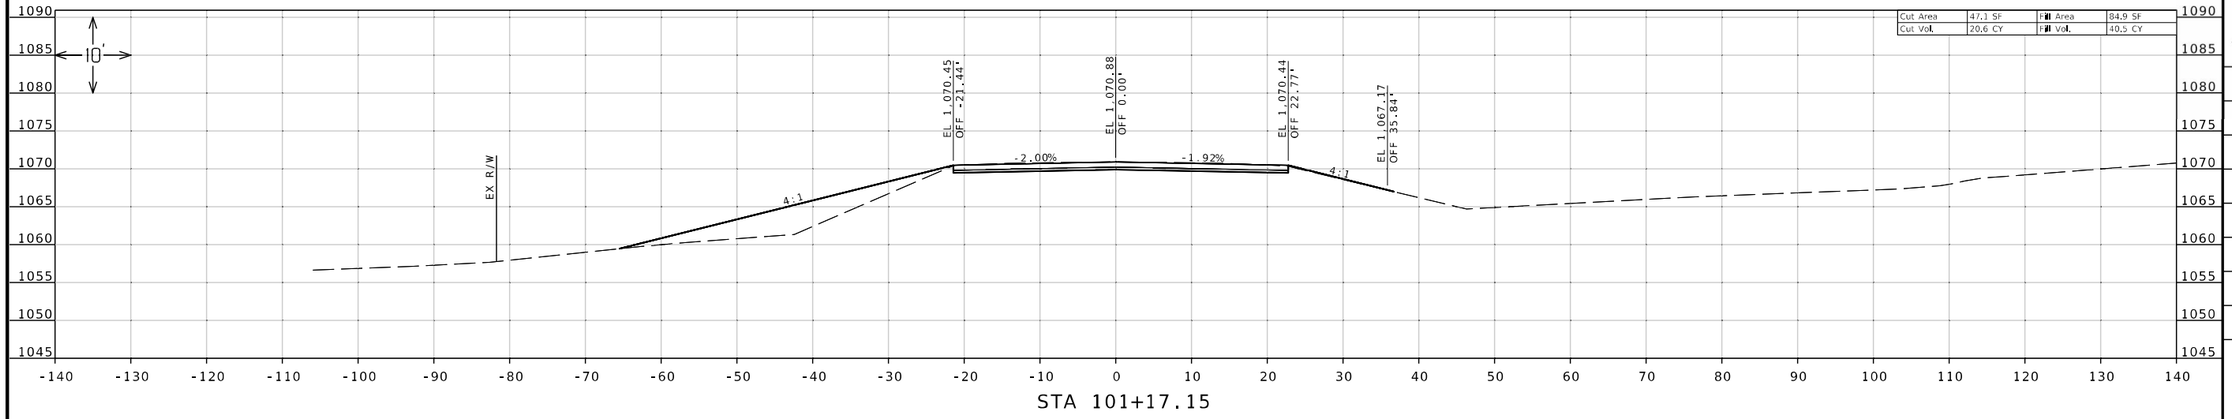

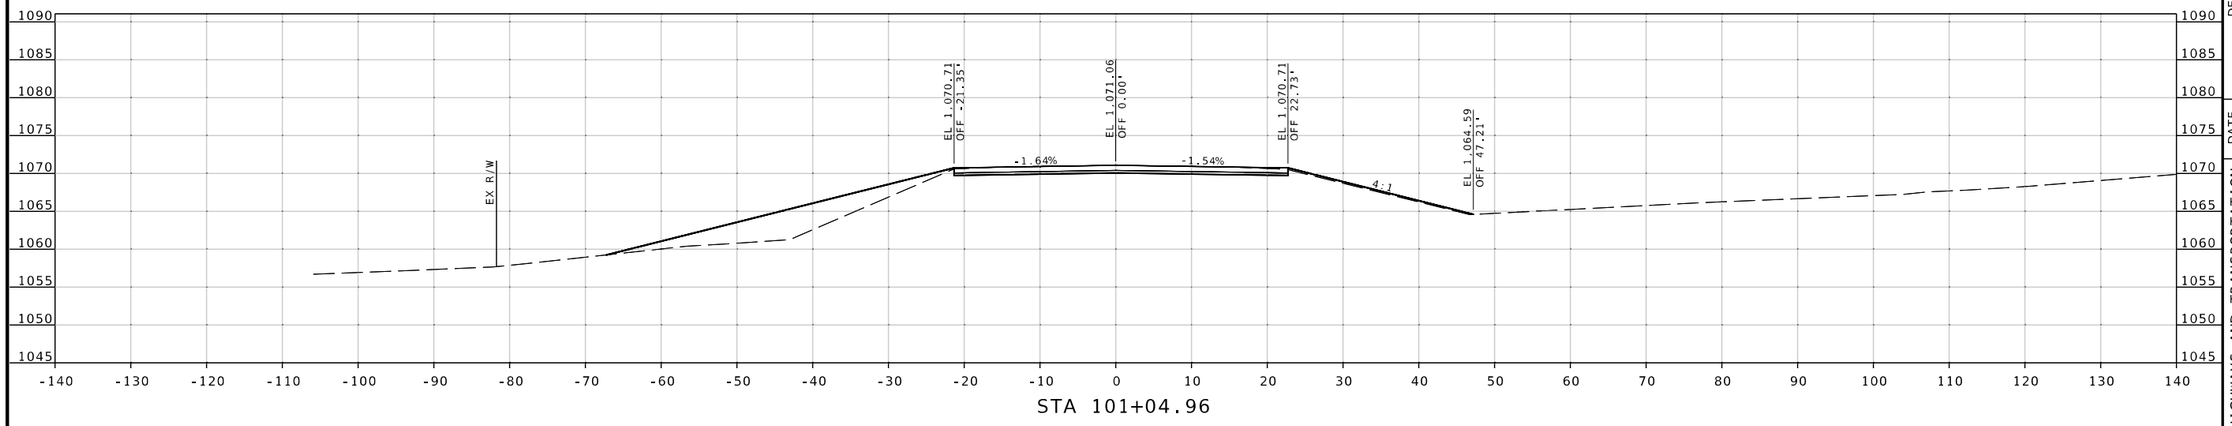

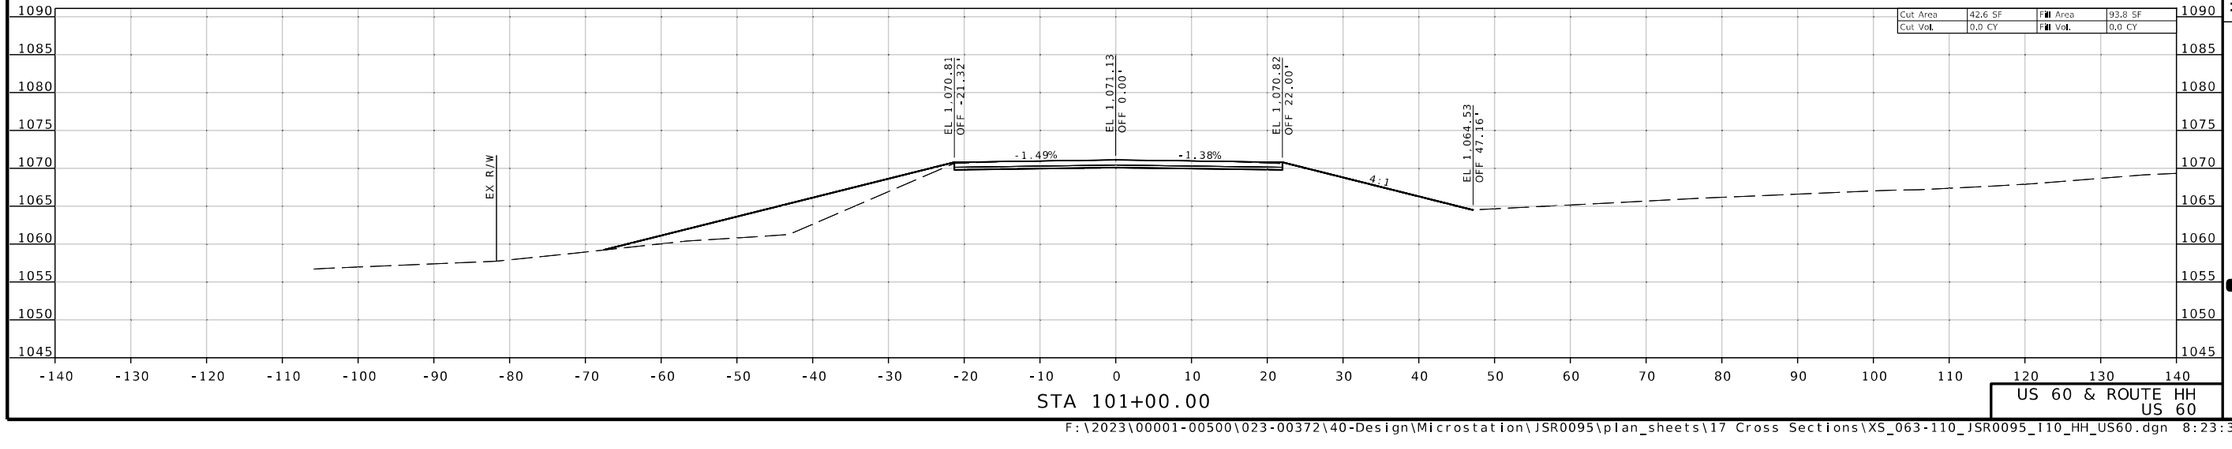

Jonathan Peitz
2024.10.03 08:45:05 -05'00'

STATE OF MISSOURI
JONATHAN W. PEITZ
NUMBER PE-2017019023
PROFESSIONAL ENGINEER

JONATHAN W. PEITZ-CIVIL ENGINEER
MO# PE-2017019023

DATE PREPARED
10/3/2024

ROUTE	STATE
60	MO
DISTRICT	SHEET NO.
SW	63

COUNTY
BARRY/NEWTON

JOB NO.
JSR0095

CONTRACT ID.

PROJECT NO.

BRIDGE NO.

DESCRIPTION	DATE

IF A SEAL IS PRESENT ON THIS SHEET IT HAS BEEN ELECTRONICALLY SEALED AND DATED.

MISSOURI HIGHWAYS AND TRANSPORTATION COMMISSION
105 WEST CAPITOL
JEFFERSON CITY, MO 65102
1-888-ASK-MODOT (1-888-275-6636)

olsson
550 ST. LOUIS STREET
SPRINGFIELD, MO 65806
PH. (417) 890-8802
CERTIFICATE OF AUTHORITY NO. 001592

US 60 & ROUTE HH
US 60

F:\2023\00001-00500\023-00372\40-Design\Microstation\JSR0095\plan_sheets\17 Cross Sections\XS_063-110_JSR0095_110_HH_US60.dgn 8:23:35 AM 10/3/2024

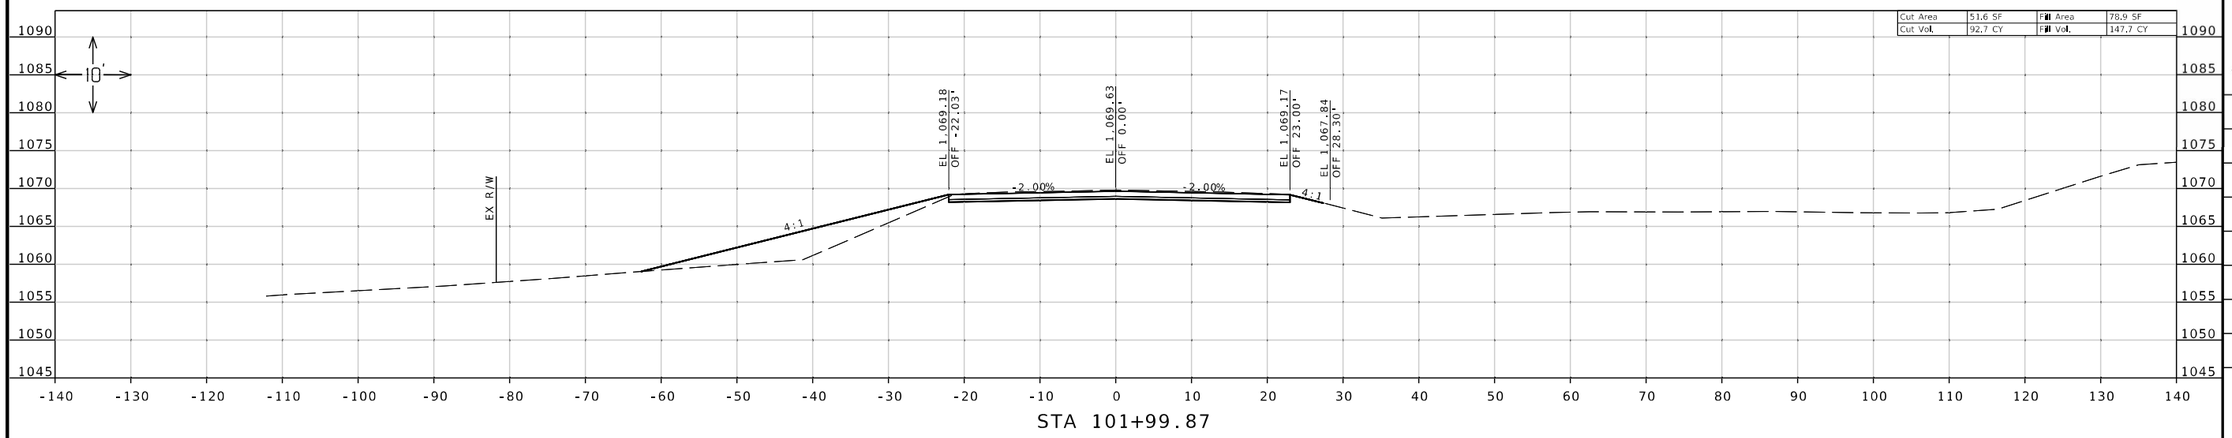

STA 101+99.87

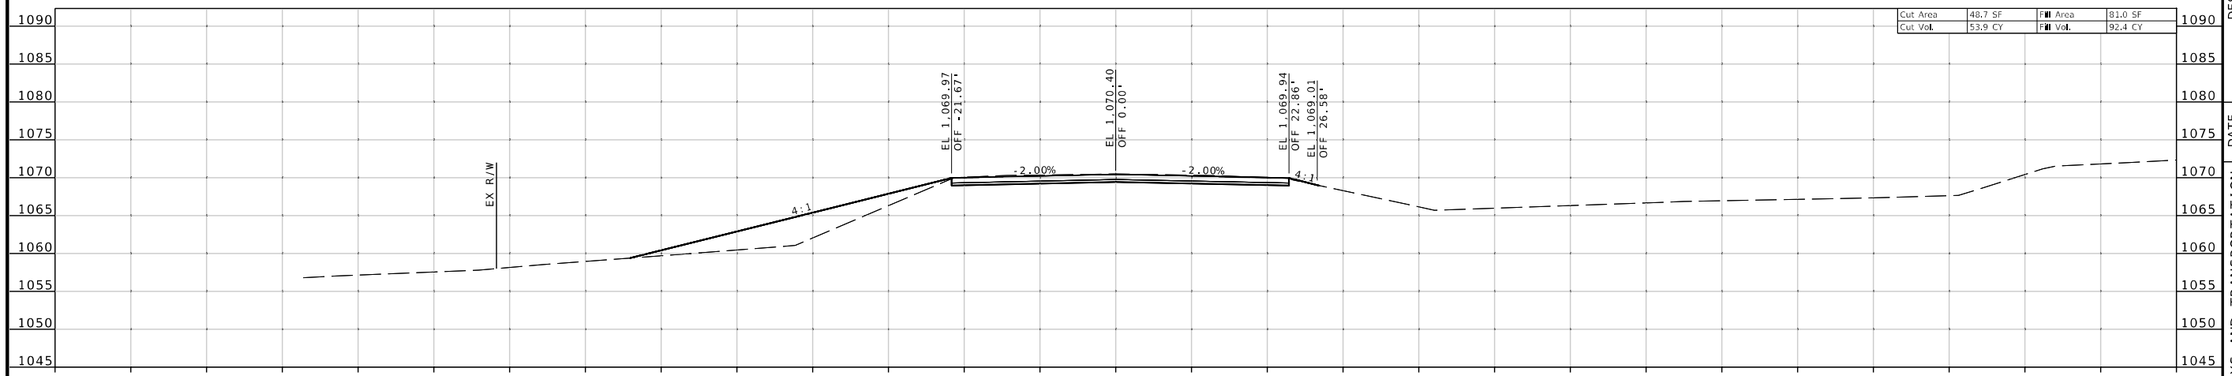

STA 101+50.00

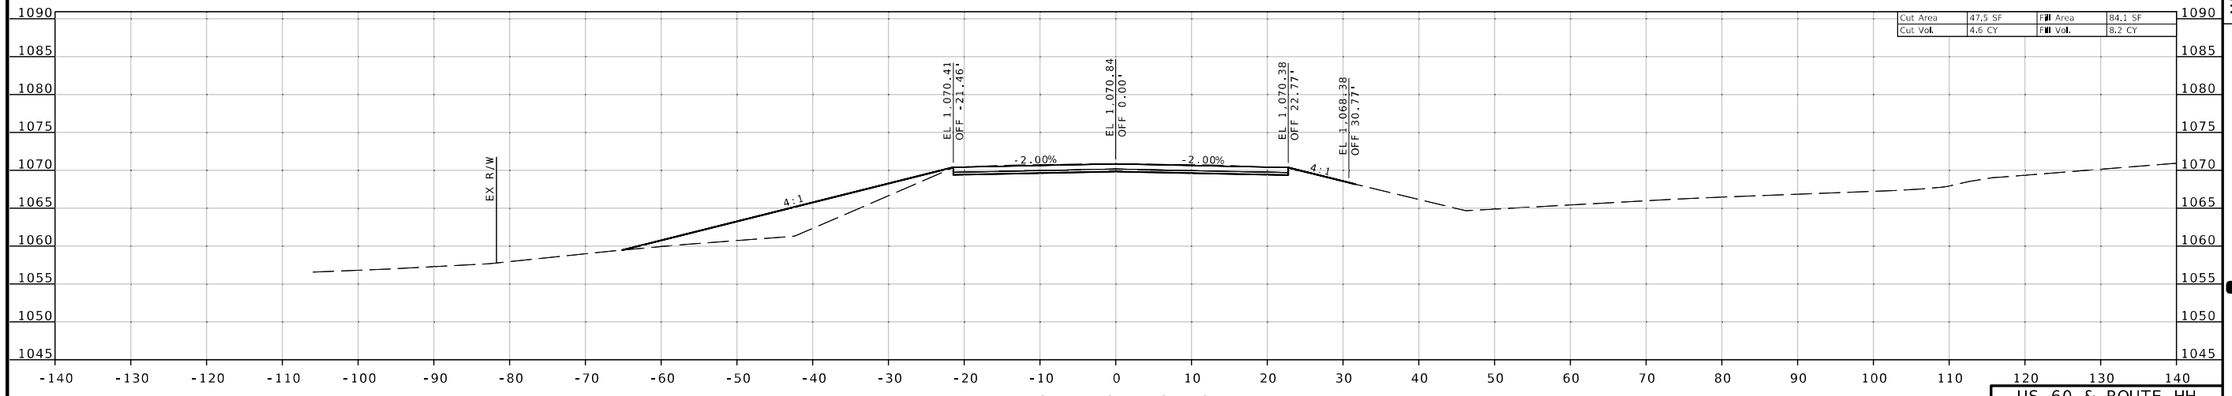

STA 101+19.76

US 60 & ROUTE HH
US 60

Jonathan Peitz
2024.10.03 13:46:49 -05'00'

STATE OF MISSOURI
JONATHAN W. PEITZ
NUMBER PE-2017019023
PROFESSIONAL ENGINEER

JONATHAN W. PEITZ-CIVIL ENGINEER
MO# PE-2017019023

DATE PREPARED
10/3/2024

ROUTE	STATE
60	MO
DISTRICT	SHEET NO.
SW	64

COUNTY
BARRY/NEWTON

JOB NO.
JSR0095

CONTRACT ID.

PROJECT NO.

BRIDGE NO.

DESCRIPTION	DATE

IF A SEAL IS PRESENT ON THIS SHEET IT HAS BEEN ELECTRONICALLY SEALED AND DATED.

MISSOURI HIGHWAYS AND TRANSPORTATION COMMISSION
105 WEST CAPITOL
JEFFERSON CITY, MO 65102
1-888-ASK-MODOT (1-888-275-6636)

olsson
550 ST. LOUIS STREET
SPRINGFIELD, MO 65806
PH. (417) 890-8802
CERTIFICATE OF
AUTHORITY NO. 001592

F:\2023\00001-00500\023-00372\40-Design\Microstation\JSR0095\plan_sheets\17 Cross Sections\XS_063-110_JSR0095_I10_HH_US60.dgn 8:23:37 AM 10/3/2024

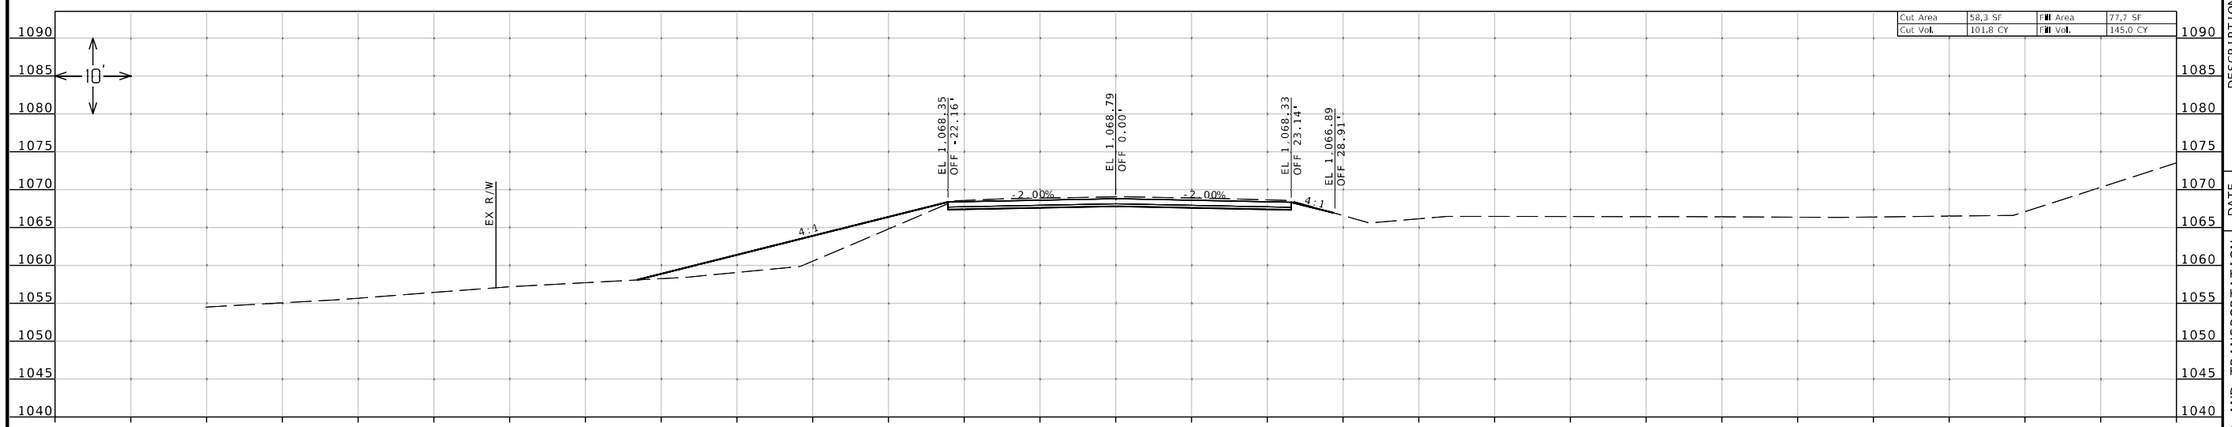

STA 102+50.00

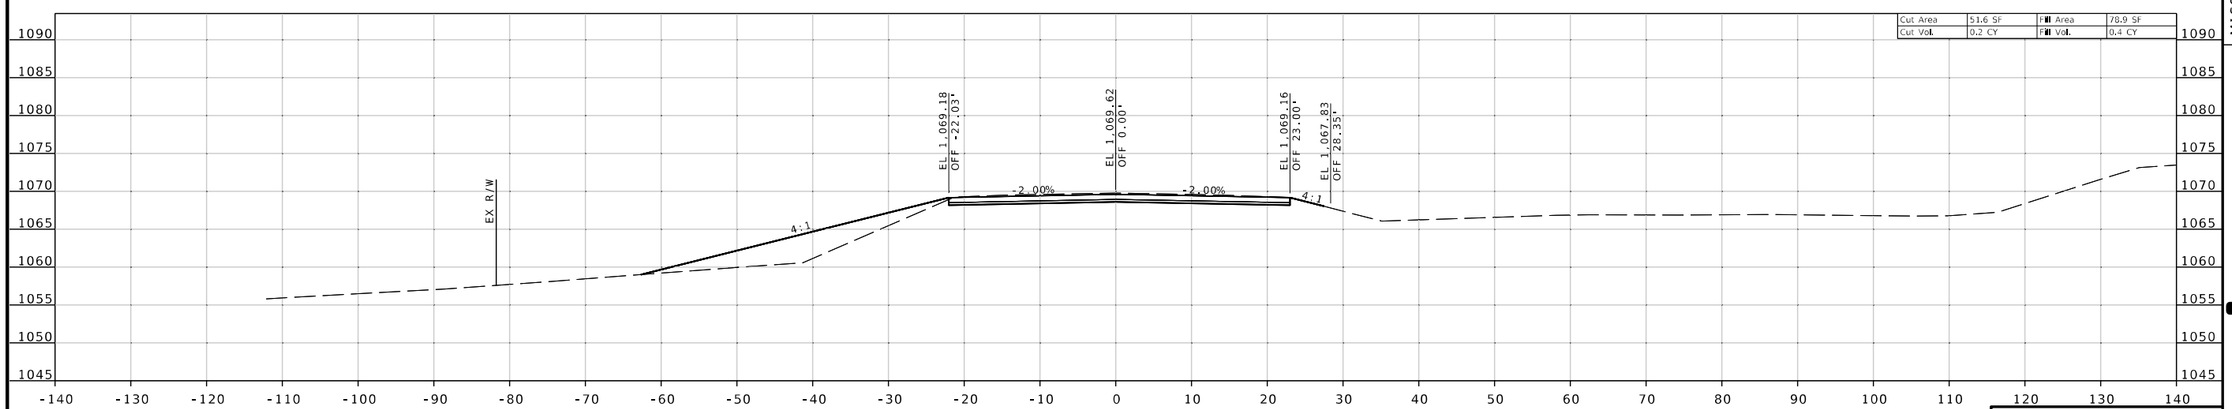

STA 102+00.00

US 60 & ROUTE HH
US 60

Jonathan Peitz
2024.10.03 16:48:25 -05'00'

STATE OF MISSOURI
JONATHAN W. PEITZ
NUMBER PE-2017019023
PROFESSIONAL ENGINEER

JONATHAN W. PEITZ-CIVIL ENGINEER
MO# PE-2017019023

DATE PREPARED
10/3/2024

ROUTE	STATE
60	MO
DISTRICT	SHEET NO.
SW	65

COUNTY
BARRY/NEWTON

JOB NO.
JSR0095

CONTRACT ID.

PROJECT NO.

BRIDGE NO.

IF A SEAL IS PRESENT ON THIS SHEET IT HAS BEEN ELECTRONICALLY SEALED AND DATED.

DESCRIPTION	DATE

MISSOURI HIGHWAYS AND TRANSPORTATION COMMISSION

105 WEST CAPITOL
JEFFERSON CITY, MO 65102
1-888-ASK-MODOT (1-888-275-6636)

olsson
550 ST. LOUIS STREET
SPRINGFIELD, MO 65806
PH. (417) 890-8802
CERTIFICATE OF
AUTHORITY NO. 001592

F:\2023\00001-00500\023-00372\40-Design\Microstation\JSR0095\plan_sheets\17 Cross Sections\XS_063-110_JSR0095_I10_HH_US60.dgn 8:23:38 AM 10/3/2024

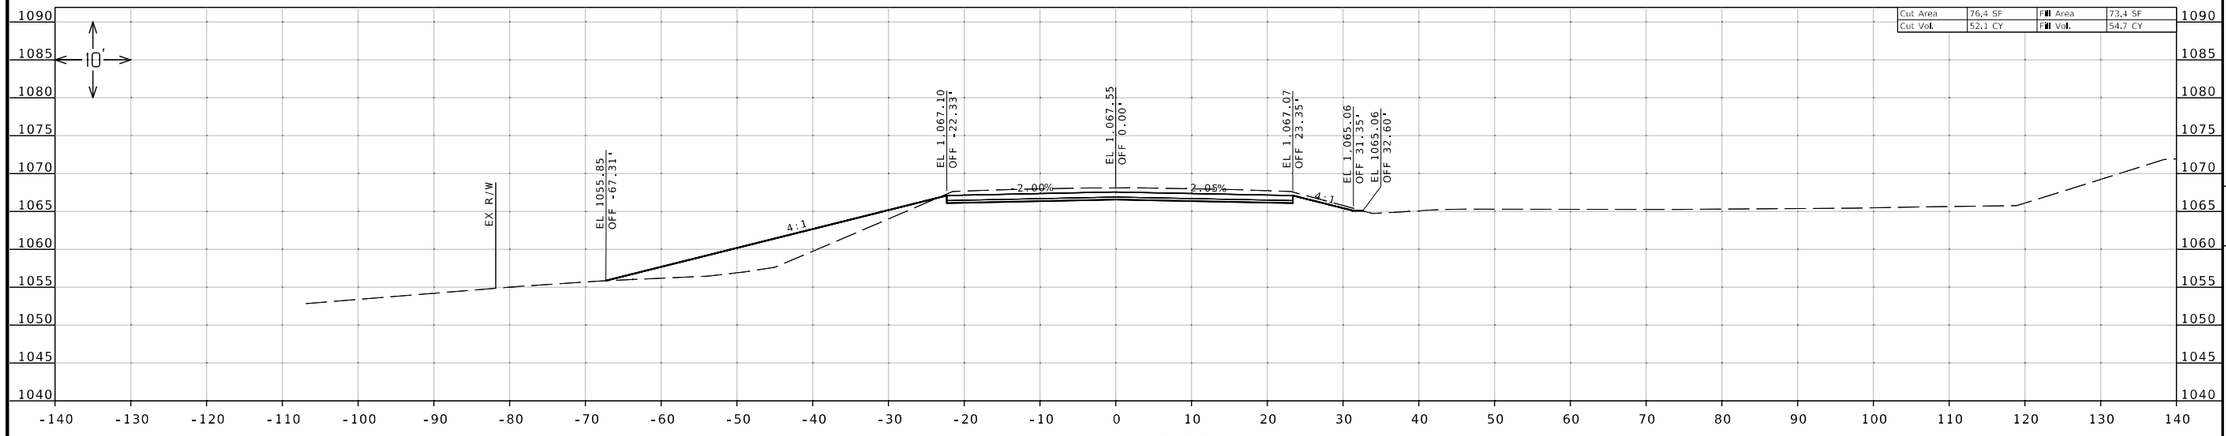

STA 103+19.18

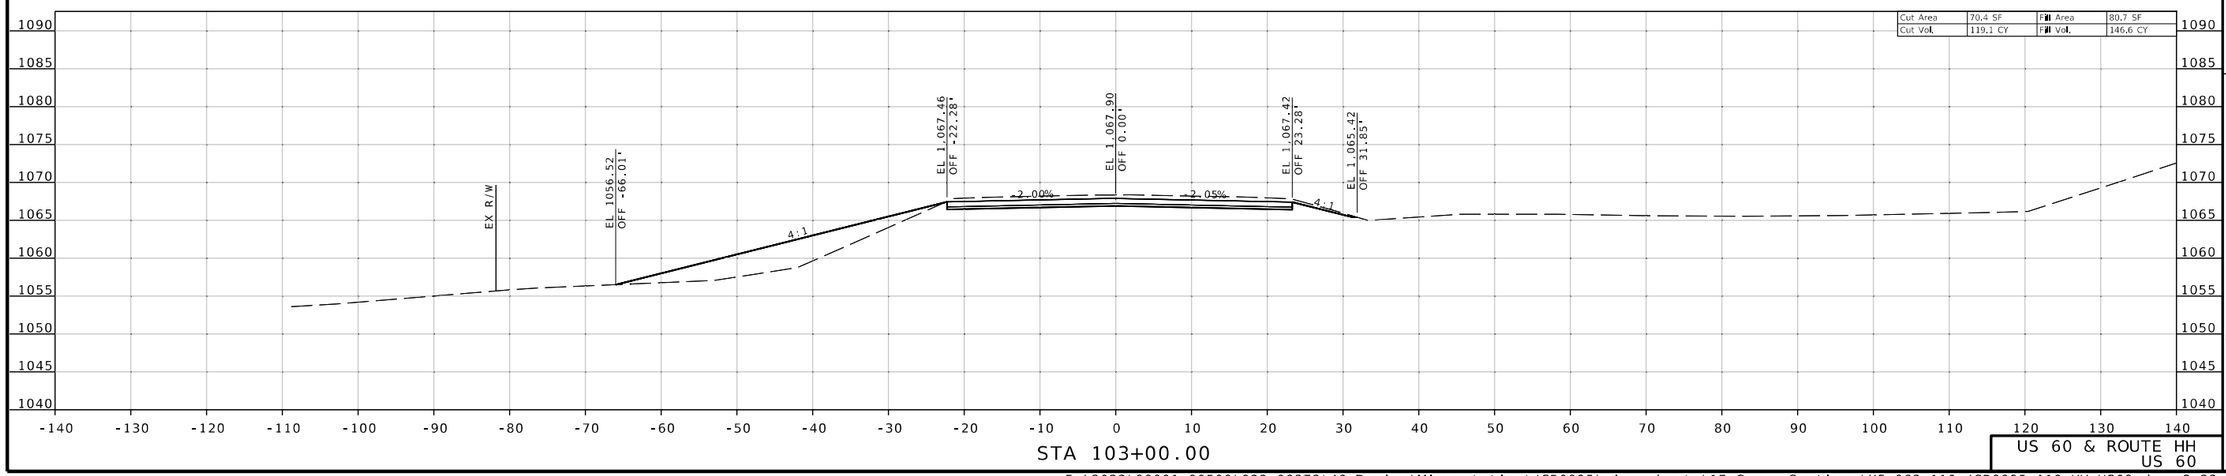

STA 103+00.00

US 60 & ROUTE HH
US 60

F:\2023\00001-00500\023-00372\40-Design\Microstation\JSR0095\plan_sheets\17 Cross Sections\XS_063-110_JSR0095_110_HH_US60.dgn 8:23:40 AM 10/3/2024

Jonathan Peitz
2024.10.03 15:34:15 -05'00'

STATE OF MISSOURI
JONATHAN W. PEITZ
NUMBER PE-2017019023
PROFESSIONAL ENGINEER

JONATHAN W. PEITZ-CIVIL ENGINEER
MO# PE-2017019023

DATE PREPARED
10/3/2024

ROUTE	STATE
60	MO
DISTRICT	SHEET NO.
SW	66

COUNTY
BARRY/NEWTON

JOB NO.
JSR0095

CONTRACT ID.

PROJECT NO.

BRIDGE NO.

DESCRIPTION	DATE

IF A SEAL IS PRESENT ON THIS SHEET IT HAS BEEN ELECTRONICALLY SEALED AND DATED.

MISSOURI HIGHWAYS AND TRANSPORTATION COMMISSION

105 WEST CAPITOL
JEFFERSON CITY, MO 65102
1-888-ASK-MODOT (1-888-275-6636)

olsson
550 ST. LOUIS STREET
SPRINGFIELD, MO 65806
PH. (417) 890-8802
CERTIFICATE OF
AUTHORITY NO. 001592

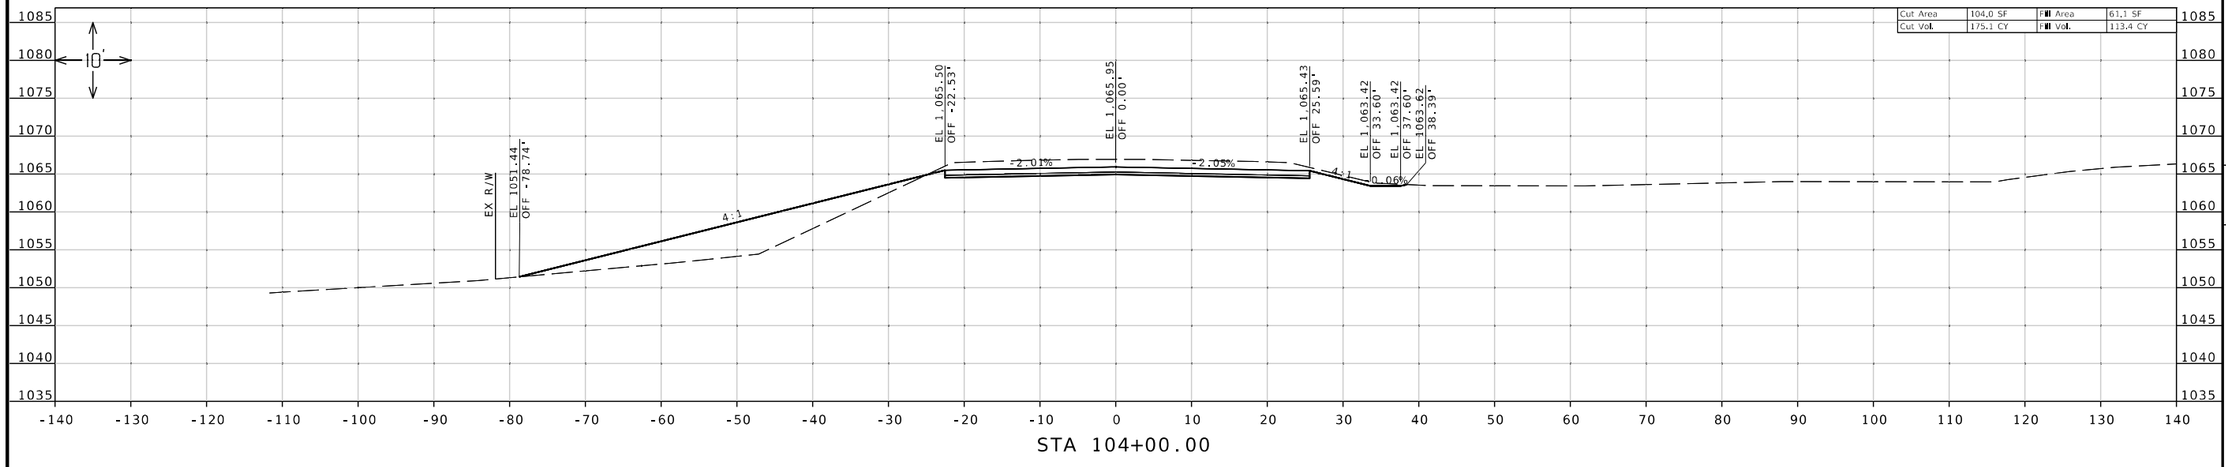

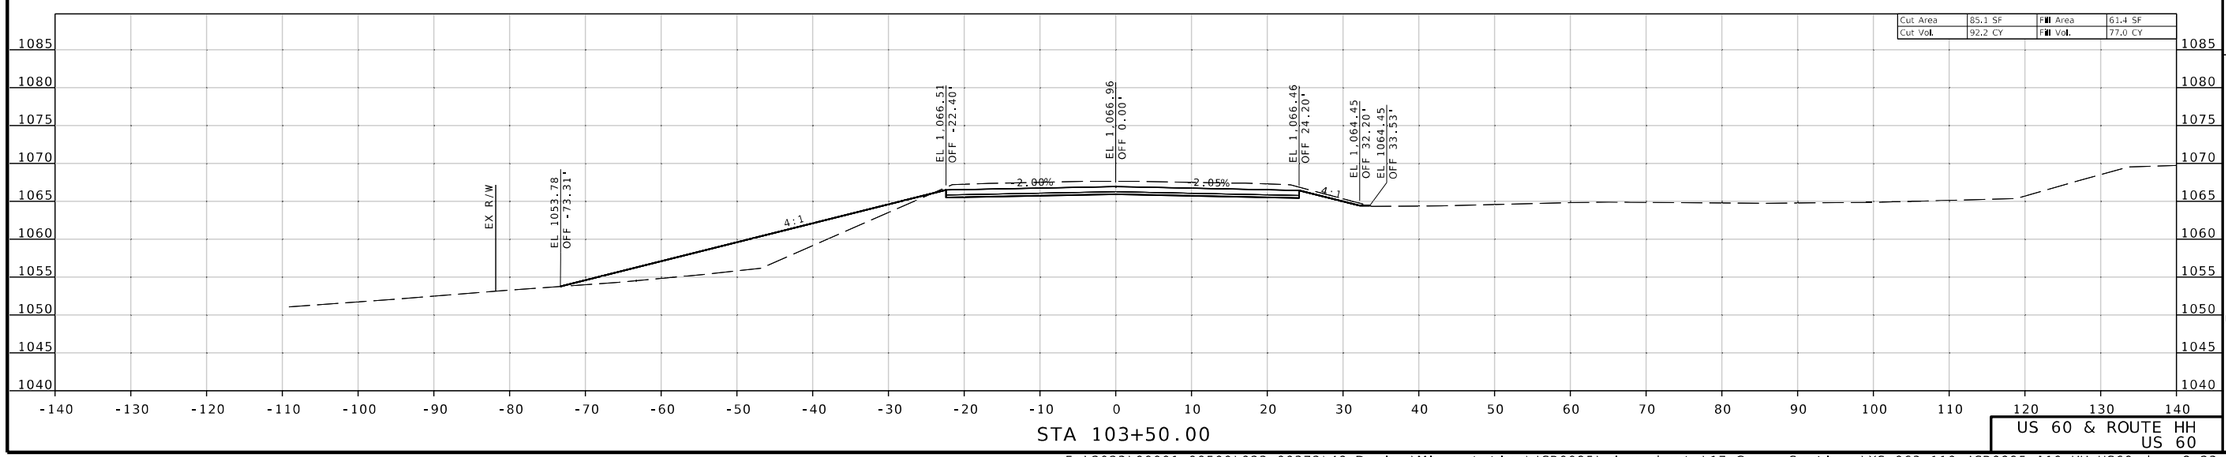

Jonathan Peitz
2024.10.03 15:04:41 -05'00'

STATE OF MISSOURI
JONATHAN W. PEITZ
NUMBER PE-2017019023
PROFESSIONAL ENGINEER

JONATHAN W. PEITZ-CIVIL ENGINEER
MO# PE-2017019023

DATE PREPARED
10/3/2024

ROUTE	STATE
60	MO
DISTRICT	SHEET NO.
SW	67

COUNTY
BARRY/NEWTON

JOB NO.
JSR0095

CONTRACT ID.

PROJECT NO.

BRIDGE NO.

DESCRIPTION	DATE

IF A SEAL IS PRESENT ON THIS SHEET IT HAS BEEN ELECTRONICALLY SEALED AND DATED.

MISSOURI HIGHWAYS AND TRANSPORTATION COMMISSION

105 WEST CAPITOL
JEFFERSON CITY, MO 65102
1-888-ASK-MODOT (1-888-275-6636)

olsson
550 ST. LOUIS STREET
SPRINGFIELD, MO 65806
PH. (417) 890-8802
CERTIFICATE OF
AUTHORITY NO. 001592

US 60 & ROUTE HH
US 60

F:\2023\00001-00500\023-00372\40-Design\Microstation\JSR0095\plan_sheets\17 Cross Sections\XS_063-110_JSR0095_110_HH_US60.dgn 8:23:41 AM 10/3/2024

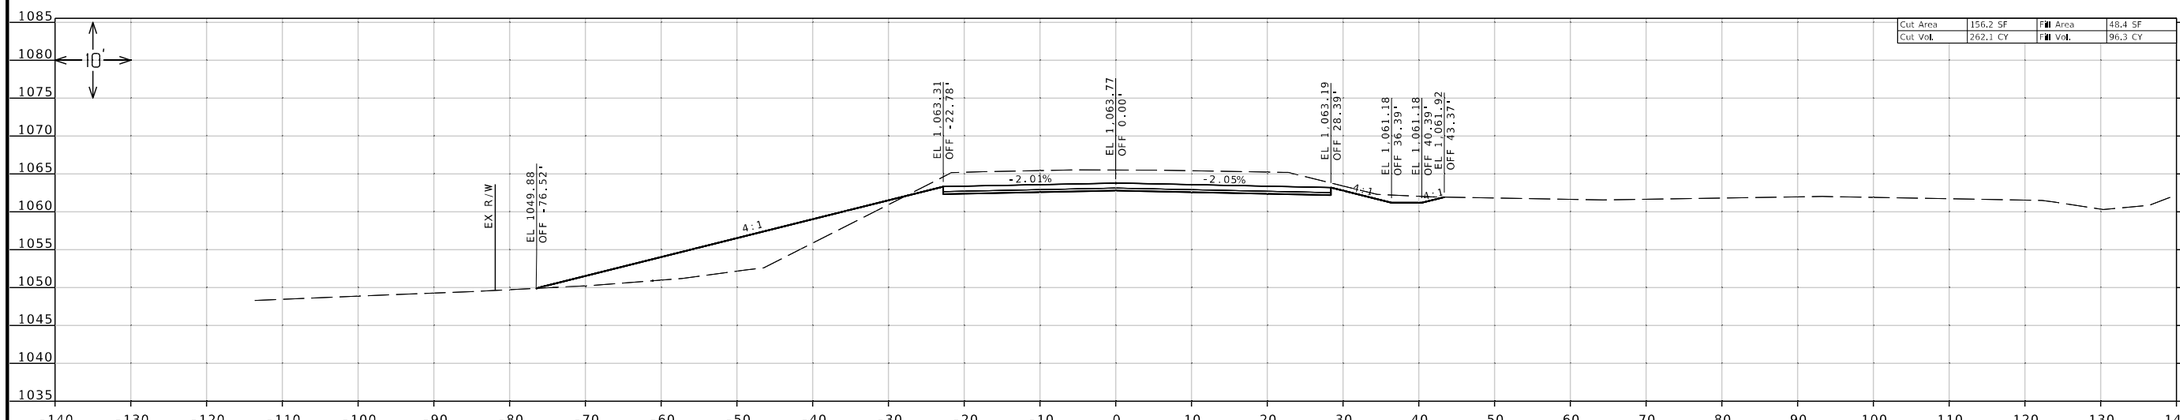

STA 105+00.00

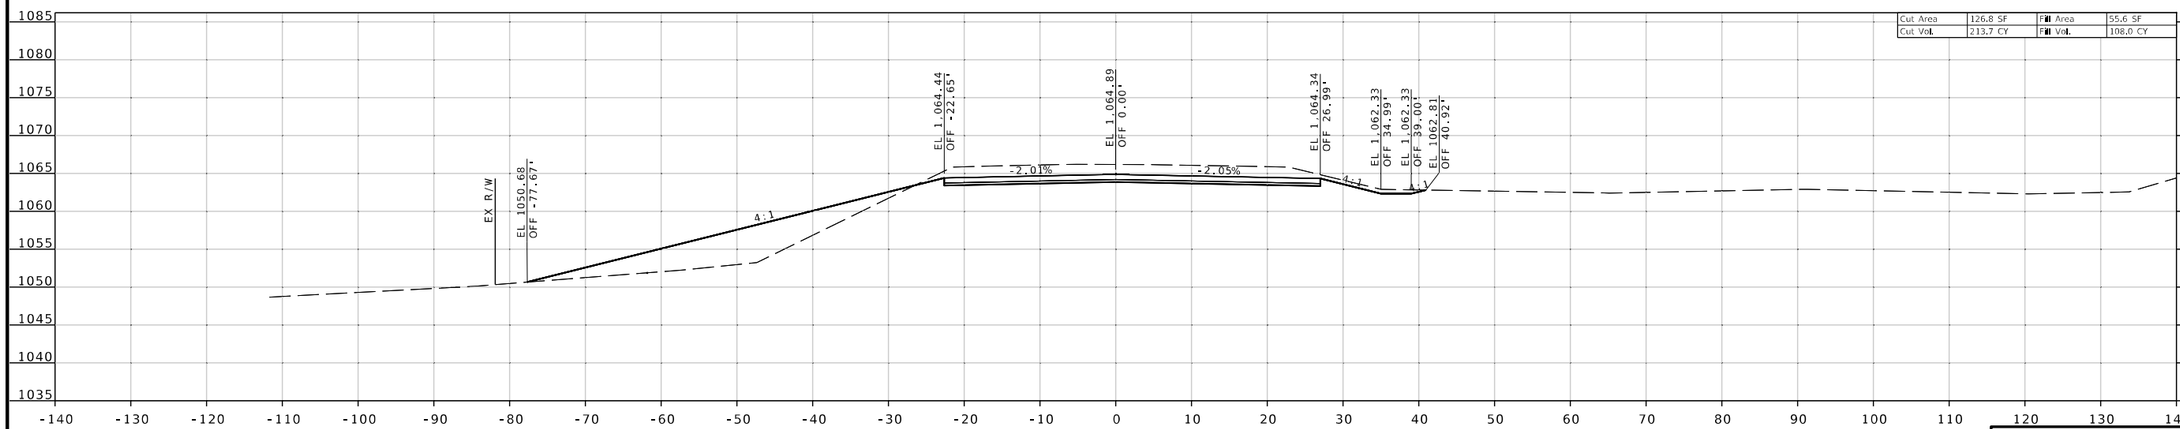

STA 104+50.00

US 60 & ROUTE HH
US 60

Jonathan Peitz
2024.10.03 09:41:40 -05'00'

JONATHAN W. PEITZ-CIVIL ENGINEER
MO# PE-2017019023

DATE PREPARED
10/3/2024

ROUTE	STATE
60	MO
DISTRICT	SHEET NO.
SW	68

COUNTY
BARRY/NEWTON

JOB NO.
JSR0095

CONTRACT ID.

PROJECT NO.

BRIDGE NO.

DESCRIPTION	DATE

IF A SEAL IS PRESENT ON THIS SHEET IT HAS BEEN ELECTRONICALLY SEALED AND DATED.

MISSOURI HIGHWAYS AND TRANSPORTATION COMMISSION

105 WEST CAPITOL
JEFFERSON CITY, MO 65102
1-888-ASK-MODOT (1-888-275-6636)

olsson
550 ST. LOUIS STREET
SPRINGFIELD, MO 65806
PH. (417) 890-8802
CERTIFICATE OF
AUTHORITY NO. 001592

F:\2023\00001-00500\023-00372\40-Design\Microstation\JSR0095\plan_sheets\17 Cross Sections\XS_063-110_JSR0095_I10_HH_US60.dgn 8:23:43 AM 10/3/2024

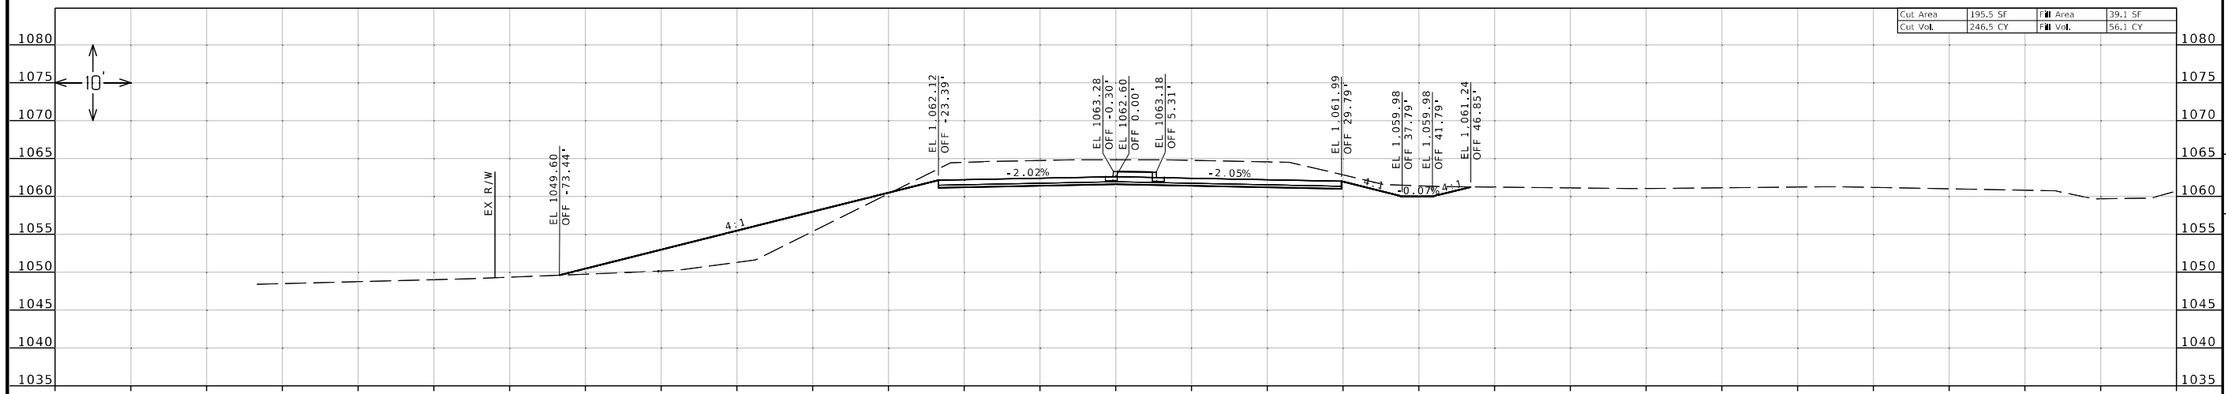

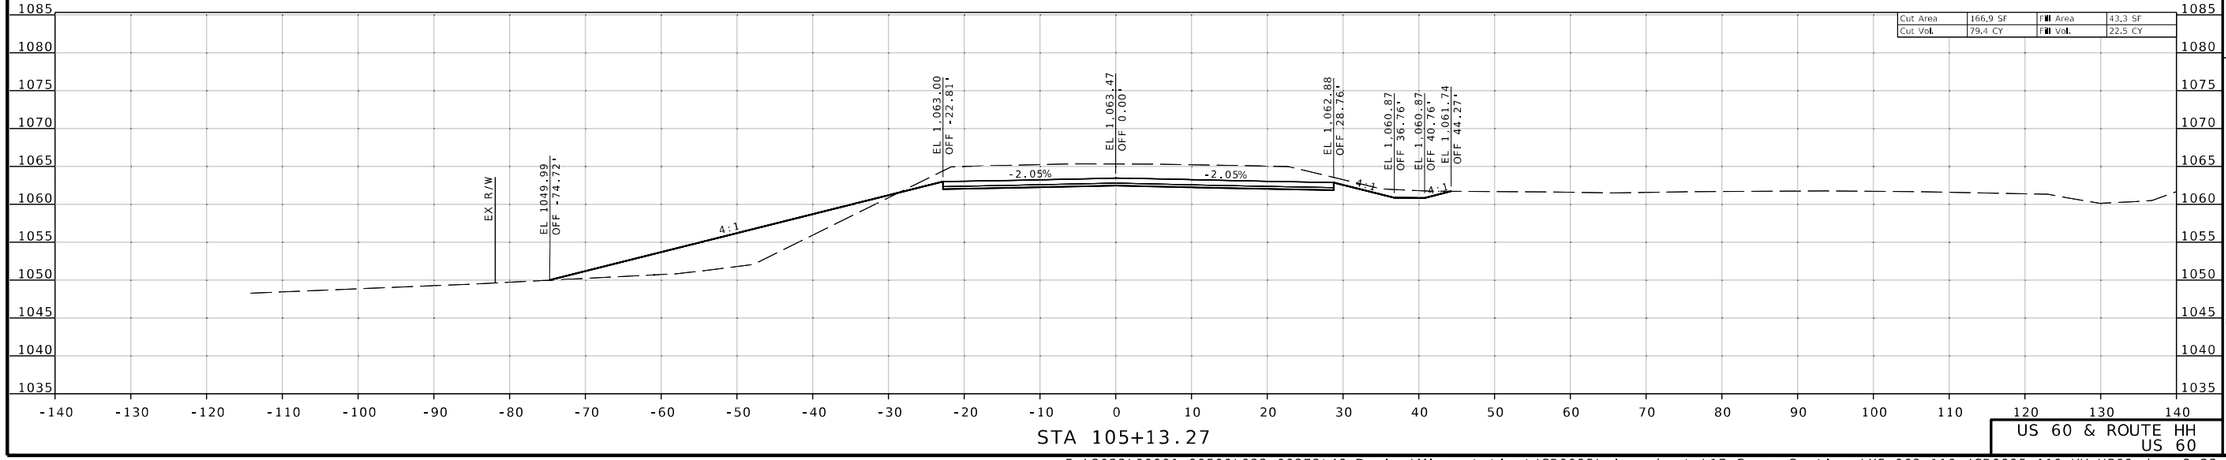

US 60 & ROUTE HH
US 60

Jonathan Peitz
2024.10.03 15:47:11 -05'00'

STATE OF MISSOURI
JONATHAN W. PEITZ
NUMBER PE-2017019023
PROFESSIONAL ENGINEER

JONATHAN W. PEITZ-CIVIL ENGINEER
MO# PE-2017019023

DATE PREPARED
10/3/2024

ROUTE	STATE
60	MO
DISTRICT	SHEET NO.
SW	69

COUNTY
BARRY/NEWTON

JOB NO.
JSR0095

CONTRACT ID.

PROJECT NO.

BRIDGE NO.

DESCRIPTION	DATE

IF A SEAL IS PRESENT ON THIS SHEET IT HAS BEEN ELECTRONICALLY SEALED AND DATED.

MISSOURI HIGHWAYS AND TRANSPORTATION COMMISSION
105 WEST CAPITOL
JEFFERSON CITY, MO 65102
1-888-ASK-MODOT (1-888-275-6636)

olsson
550 ST. LOUIS STREET
SPRINGFIELD, MO 65806
PH (417) 890-8802
CERTIFICATE OF AUTHORITY NO. 001592

F:\2023\00001-00500\023-00372\40-Design\Microstation\JSR0095\plan_sheets\17 Cross Sections\XS_063-110_JSR0095_I10_HH_US60.dgn 8:23:44 AM 10/3/2024

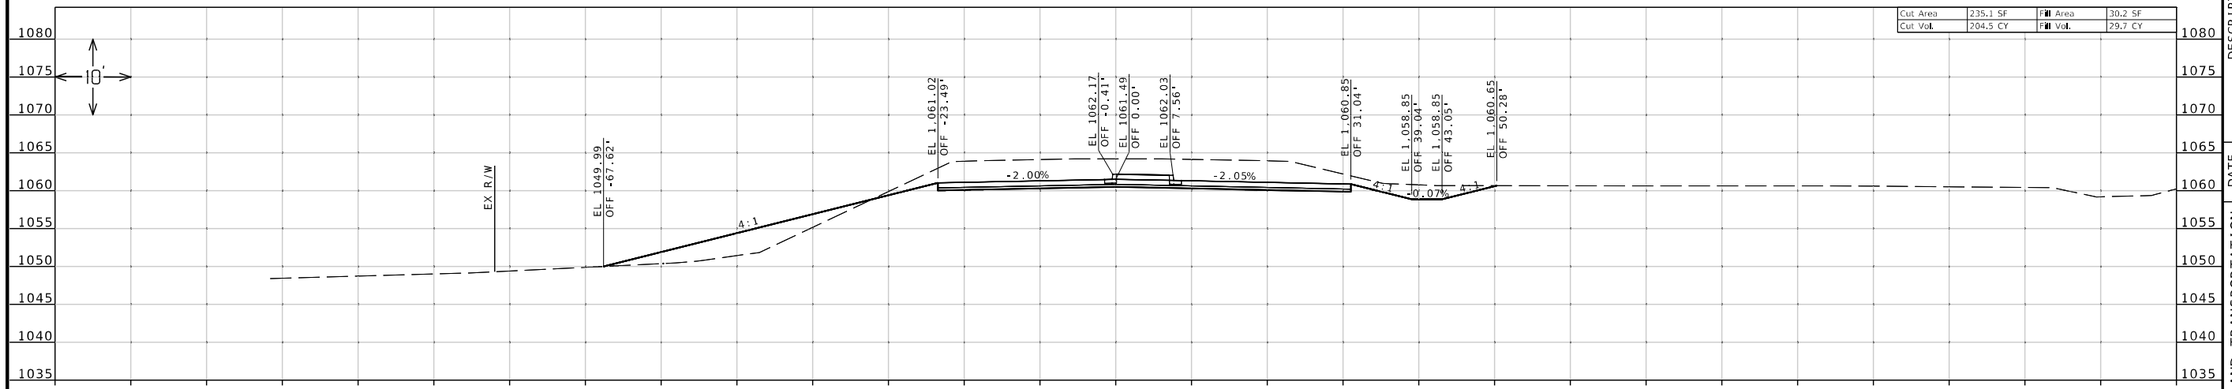

STA 105+94.96

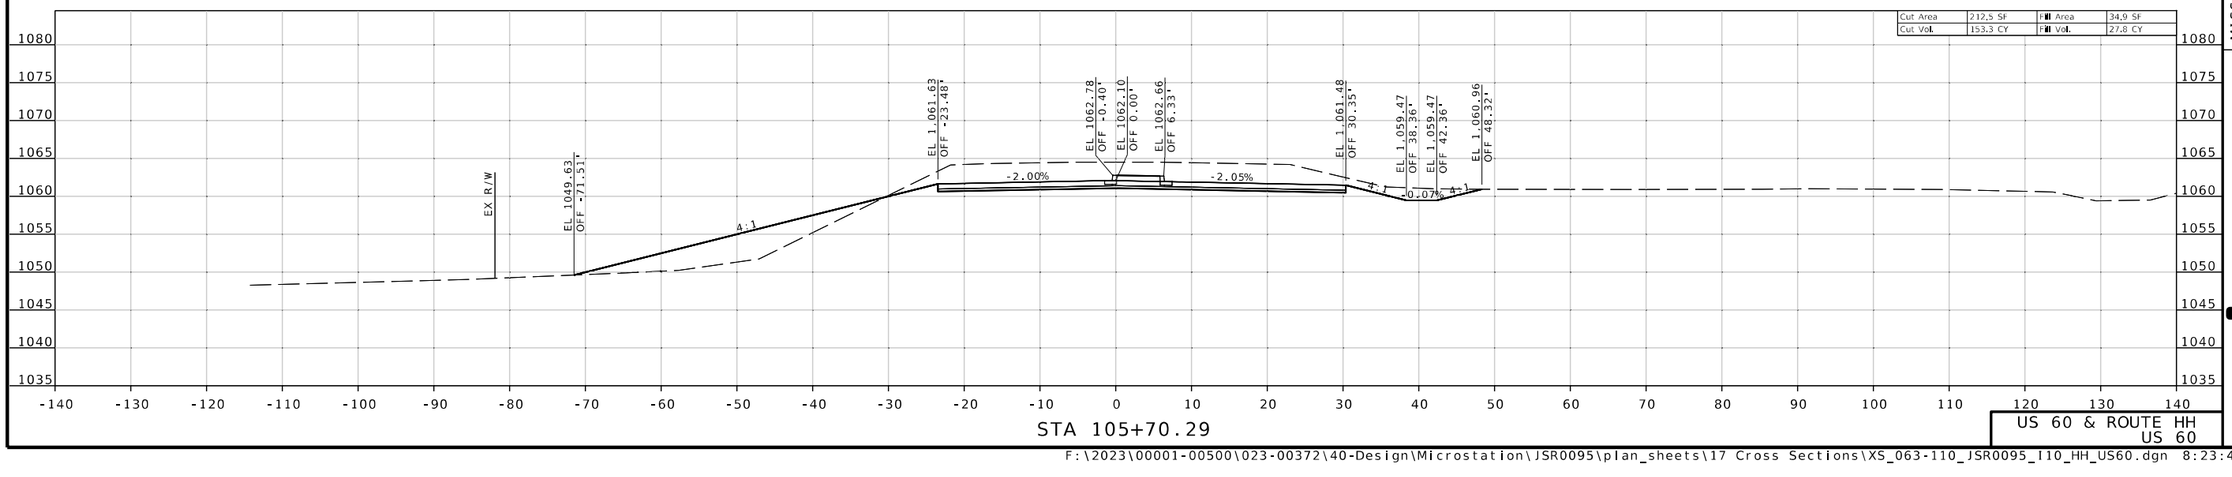

STA 105+70.29

US 60 & ROUTE HH
US 60

F:\2023\00001-00500\023-00372\40-Design\Microstation\JSR0095\plan_sheets\17 Cross Sections\XS_063-110_JSR0095_110_HH_US60.dgn 8:23:46 AM 10/3/2024

Jonathan Peitz
2024.10.03 15:27:21 -05'00'

STATE OF MISSOURI
JONATHAN W. PEITZ
NUMBER PE-2017019023
PROFESSIONAL ENGINEER

JONATHAN W. PEITZ-CIVIL ENGINEER
MO# PE-2017019023

DATE PREPARED
10/3/2024

ROUTE	STATE
60	MO
DISTRICT	SHEET NO.
SW	70

COUNTY
BARRY/NEWTON

JOB NO.
JSR0095

CONTRACT ID.

PROJECT NO.

BRIDGE NO.

DESCRIPTION	DATE

IF A SEAL IS PRESENT ON THIS SHEET IT HAS BEEN ELECTRONICALLY SEALED AND DATED.

MISSOURI HIGHWAYS AND TRANSPORTATION COMMISSION

105 WEST CAPITOL
JEFFERSON CITY, MO 65102
1-888-ASK-MODOT (1-888-275-6636)

olsson
550 ST. LOUIS STREET
SPRINGFIELD, MO 65806
PH. (417) 890-8802
CERTIFICATE OF
AUTHORITY NO. 001592

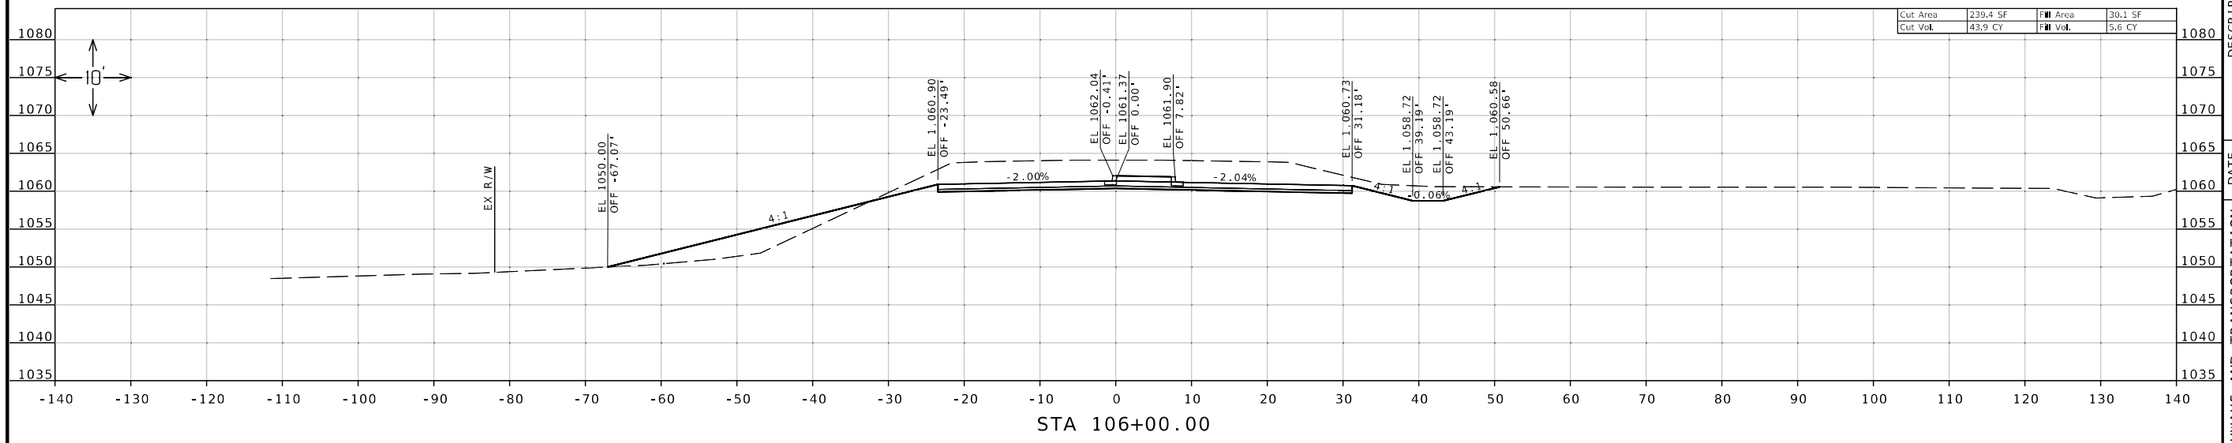

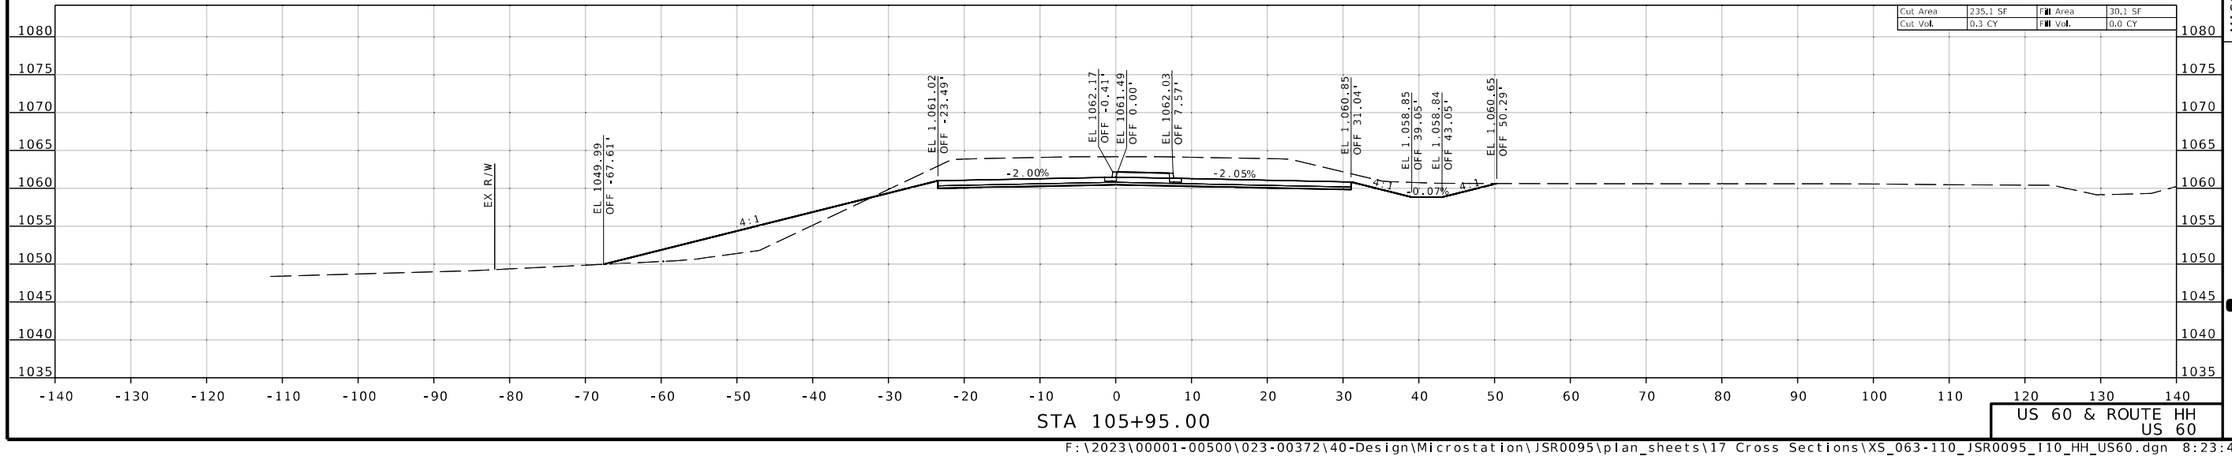

US 60 & ROUTE HH
US 60

Jonathan Peitz
2024.10.03 15:27:21 -05'00'

JONATHAN W. PEITZ
NUMBER PE-2017019023
PROFESSIONAL ENGINEER
STATE OF MISSOURI

JONATHAN W. PEITZ-CIVIL ENGINEER
MO# PE-2017019023

DATE PREPARED
10/3/2024

ROUTE	STATE
60	MO
DISTRICT	SHEET NO.
SW	71

COUNTY
BARRY/NEWTON

JOB NO.
JSR0095

CONTRACT ID.

PROJECT NO.

BRIDGE NO.

DESCRIPTION	DATE

IF A SEAL IS PRESENT ON THIS SHEET IT HAS BEEN ELECTRONICALLY SEALED AND DATED.

MISSOURI HIGHWAYS AND TRANSPORTATION COMMISSION
105 WEST CAPITOL
JEFFERSON CITY, MO 65102
1-888-ASK-MODOT (1-888-275-6636)

olsson
550 ST. LOUIS STREET
SPRINGFIELD, MO 65806
PH. (417) 890-8802
CERTIFICATE OF AUTHORITY NO. 001592

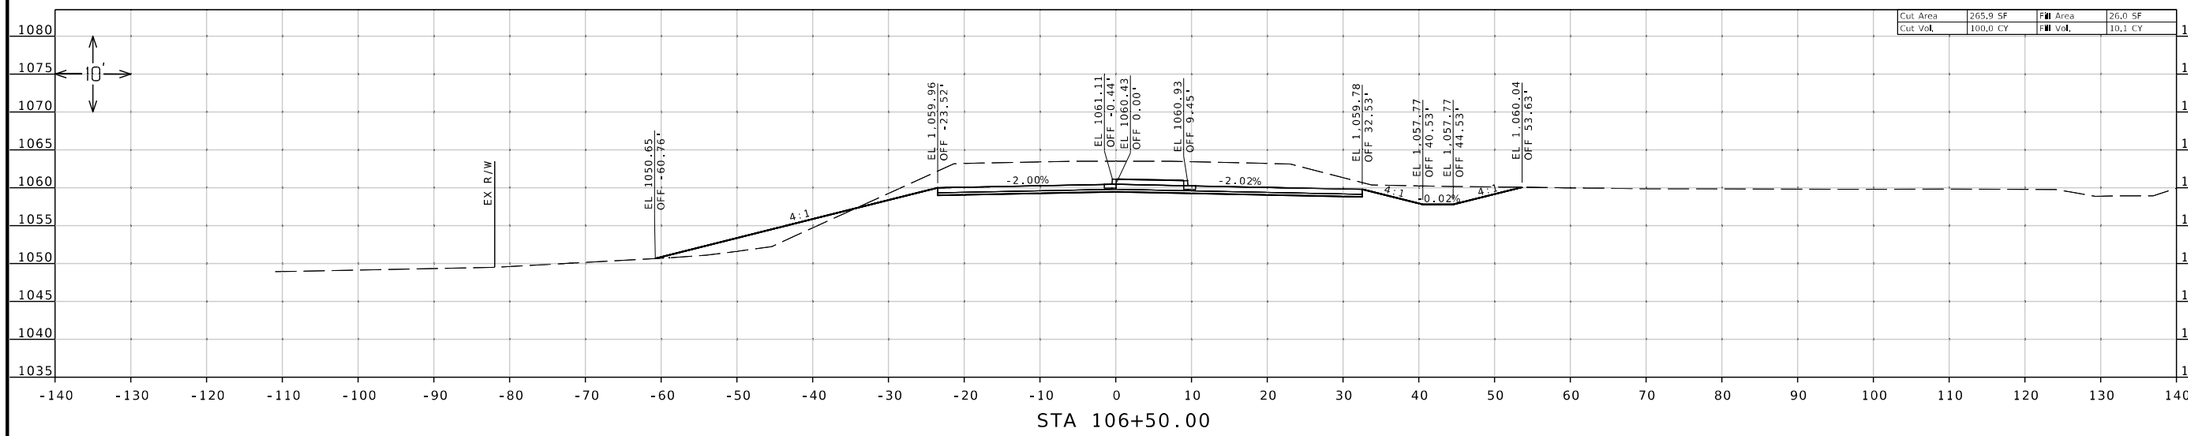

STA 106+50.00

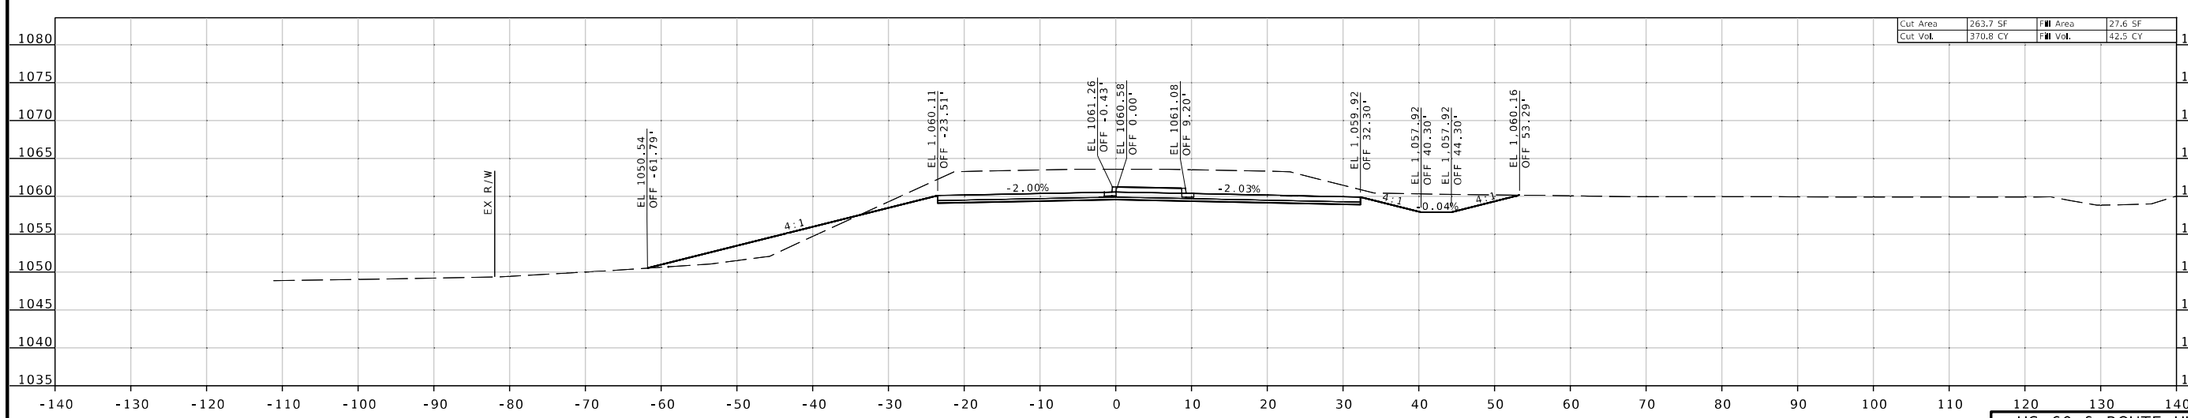

STA 106+39.81

US 60 & ROUTE HH
US 60

Jonathan W. Peitz
2024.10.03 08:44:59 -05'00'

STATE OF MISSOURI
JONATHAN W. PEITZ
NUMBER PE-2017019023
PROFESSIONAL ENGINEER

JONATHAN W. PEITZ-CIVIL ENGINEER
MO# PE-2017019023

DATE PREPARED
10/3/2024

ROUTE	STATE
60	MO
DISTRICT	SHEET NO.
SW	72

COUNTY
BARRY/NEWTON

JOB NO.
JSR0095

CONTRACT ID.

PROJECT NO.

BRIDGE NO.

DESCRIPTION	DATE

IF A SEAL IS PRESENT ON THIS SHEET IT HAS BEEN ELECTRONICALLY SEALED AND DATED.

MISSOURI HIGHWAYS AND TRANSPORTATION COMMISSION

105 WEST CAPITOL
JEFFERSON CITY, MO 65102
1-888-ASK-MODOT (1-888-275-6636)

olsson
550 ST. LOUIS STREET
SPRINGFIELD, MO 65806
PH. (417) 890-8802
CERTIFICATE OF AUTHORITY NO. 001592

F:\2023\00001-00500\023-00372\40-Design\Microstation\JSR0095\plan_sheets\17 Cross Sections\XS_063-110_JSR0095_I10_HH_US60.dgn 8:23:48 AM 10/3/2024

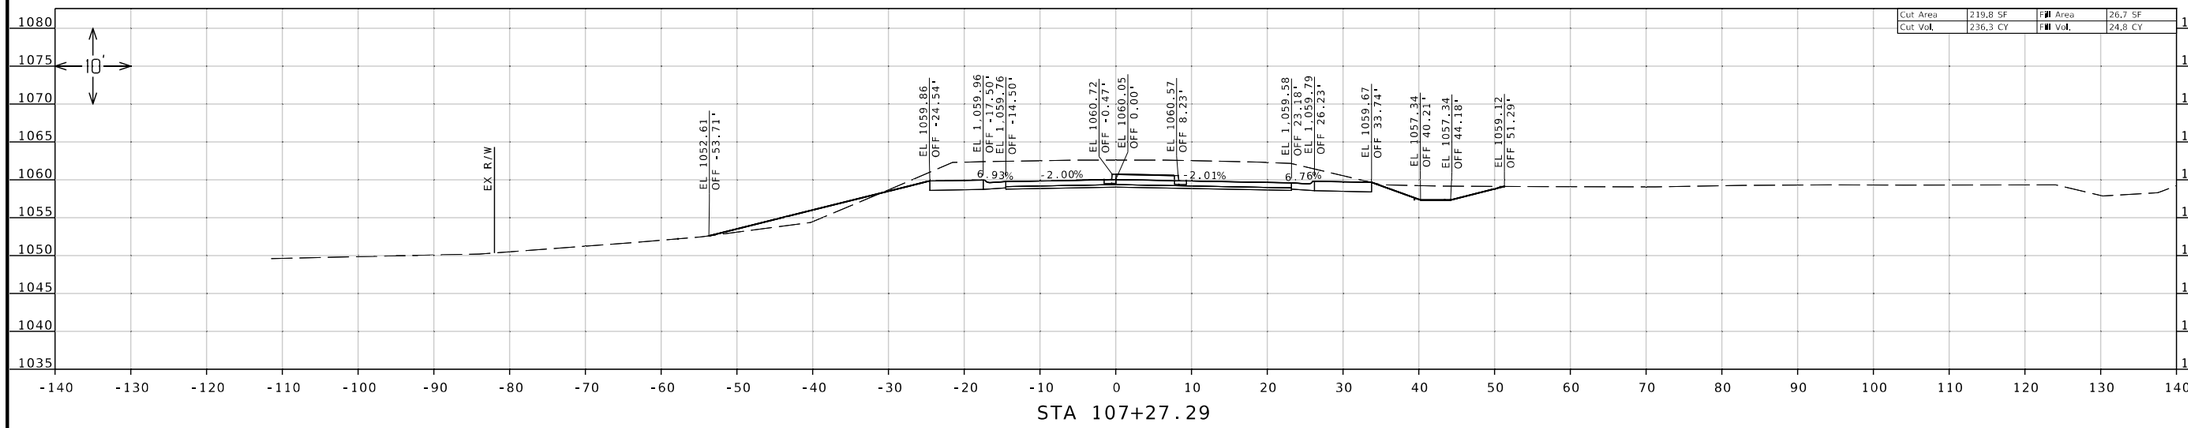

STA 107+27.29

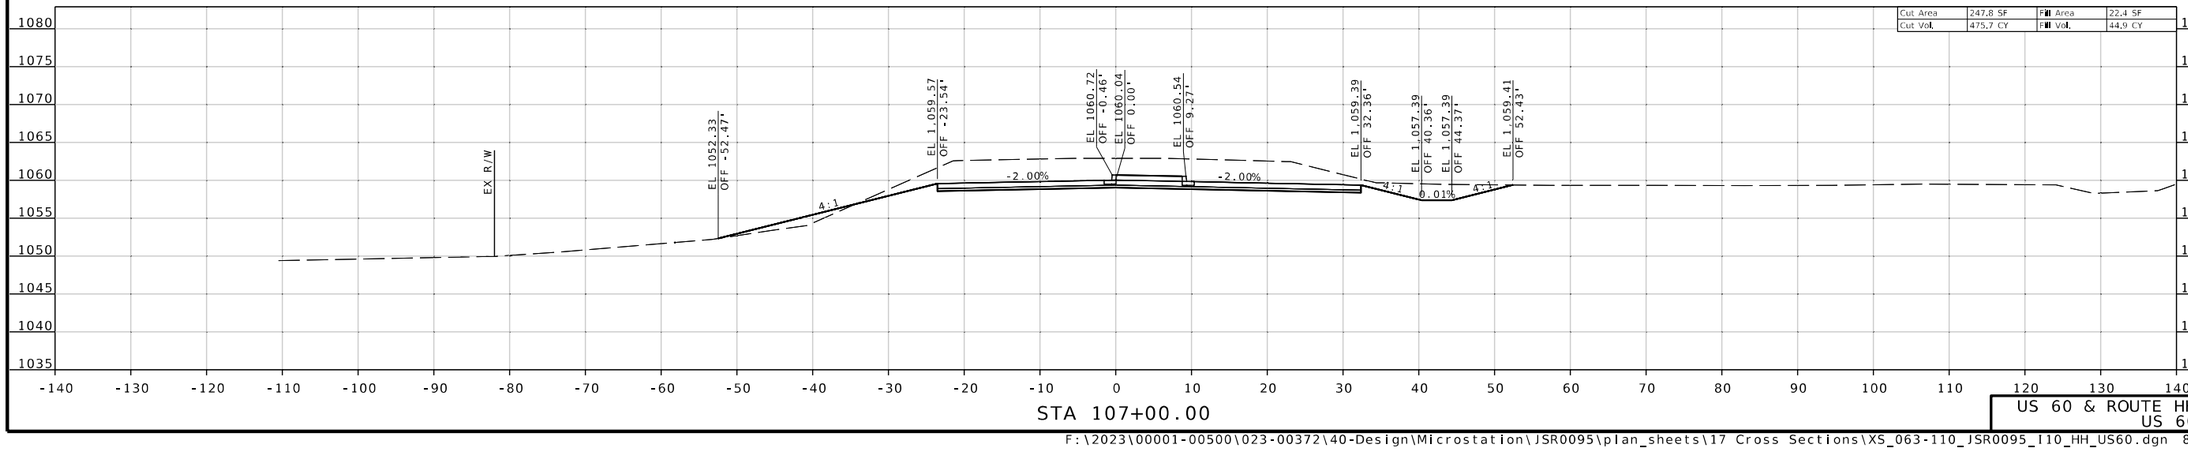

STA 107+00.00

US 60 & ROUTE HH
US 60

IF A SEAL IS PRESENT ON THIS SHEET IT HAS BEEN ELECTRONICALLY SEALED AND DATED.

DESCRIPTION | DATE

MISSOURI HIGHWAYS AND TRANSPORTATION COMMISSION
105 WEST CAPITOL
JEFFERSON CITY, MO 65102
1-888-ASK-MODOT (1-888-275-6636)

Jonathan W. Peitz
2024.10.03 08:54:50 -05'00'
STATE OF MISSOURI
JONATHAN W. PEITZ
NUMBER PE-2017019023
PROFESSIONAL ENGINEER

JONATHAN W. PEITZ-CIVIL ENGINEER
MO# PE-2017019023

DATE PREPARED
10/3/2024

ROUTE	STATE
60	MO
DISTRICT	SHEET NO.
SW	73

COUNTY
BARRY/NEWTON

JOB NO.
JSR0095

CONTRACT ID.

PROJECT NO.

BRIDGE NO.

olsson
550 ST. LOUIS STREET
SPRINGFIELD, MO 65806
PH. (417) 890-8802
CERTIFICATE OF
AUTHORITY NO. 001592

F:\2023\00001-00500\023-00372\40-Design\Microstation\JSR0095\plan_sheets\17 Cross Sections\XS_063-110_JSR0095_I10_HH_US60.dgn 8:23:50 AM 10/3/2024

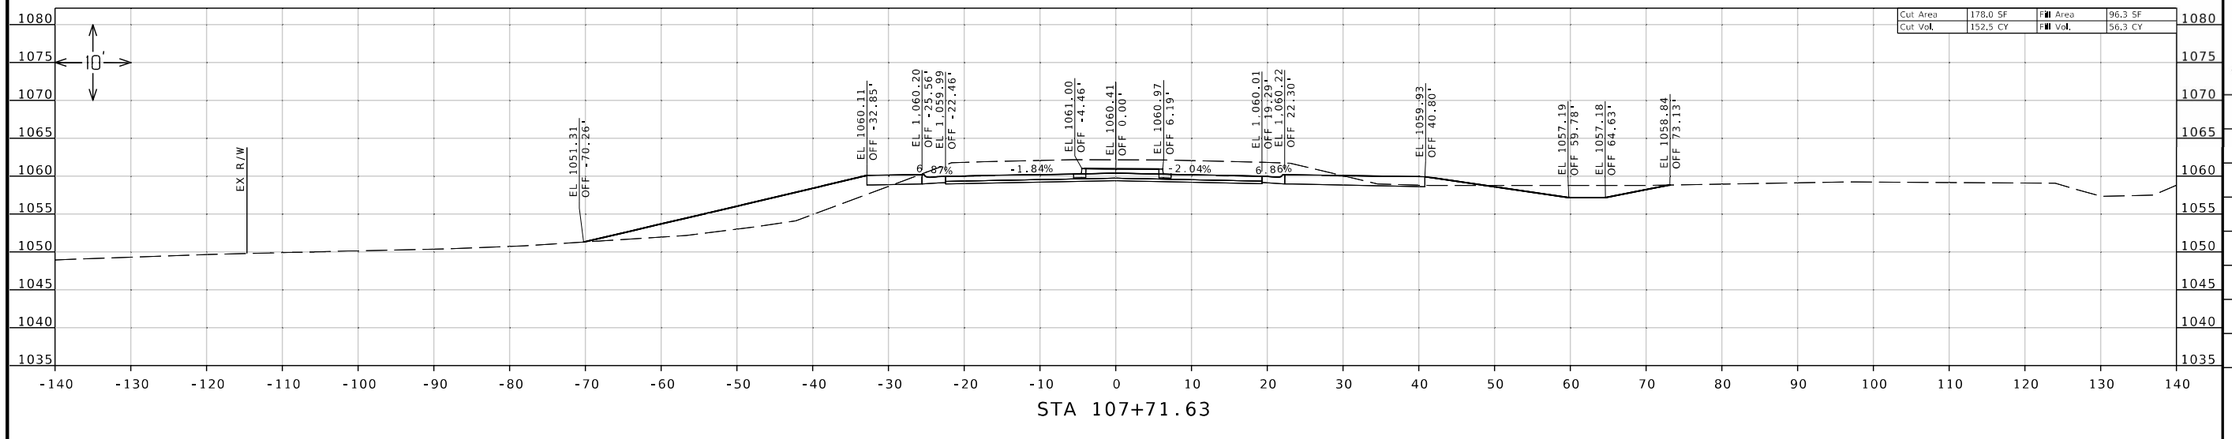

STA 107+71.63

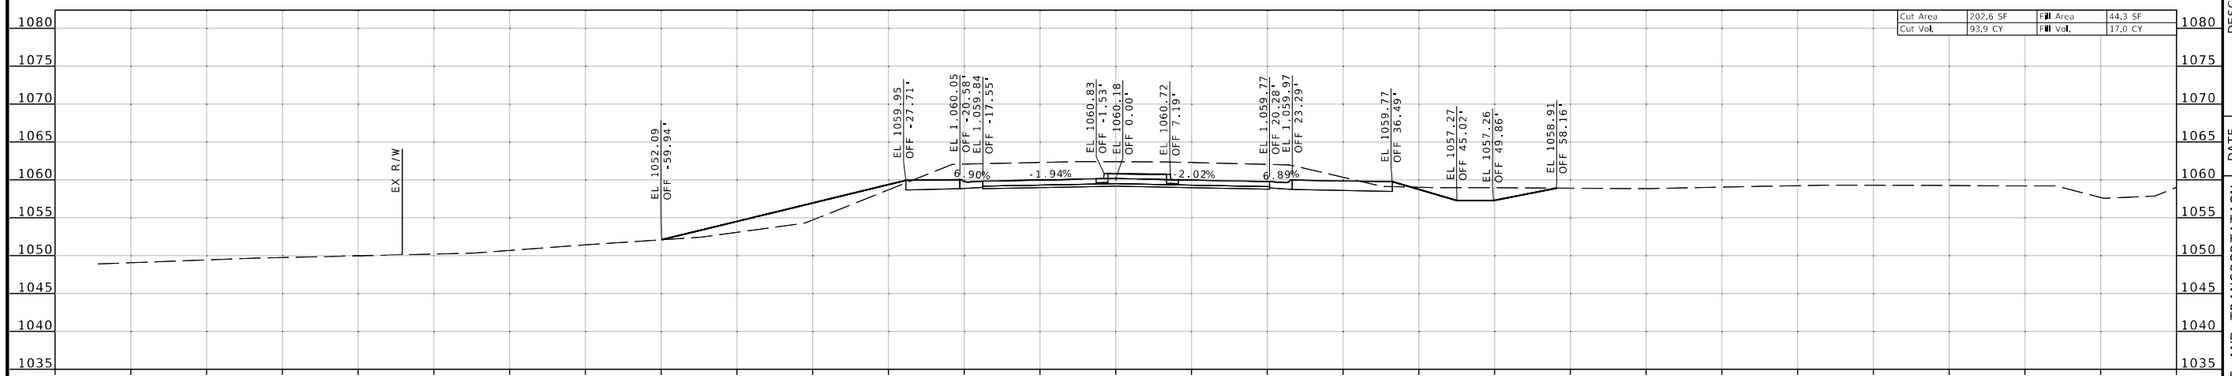

STA 107+50.00

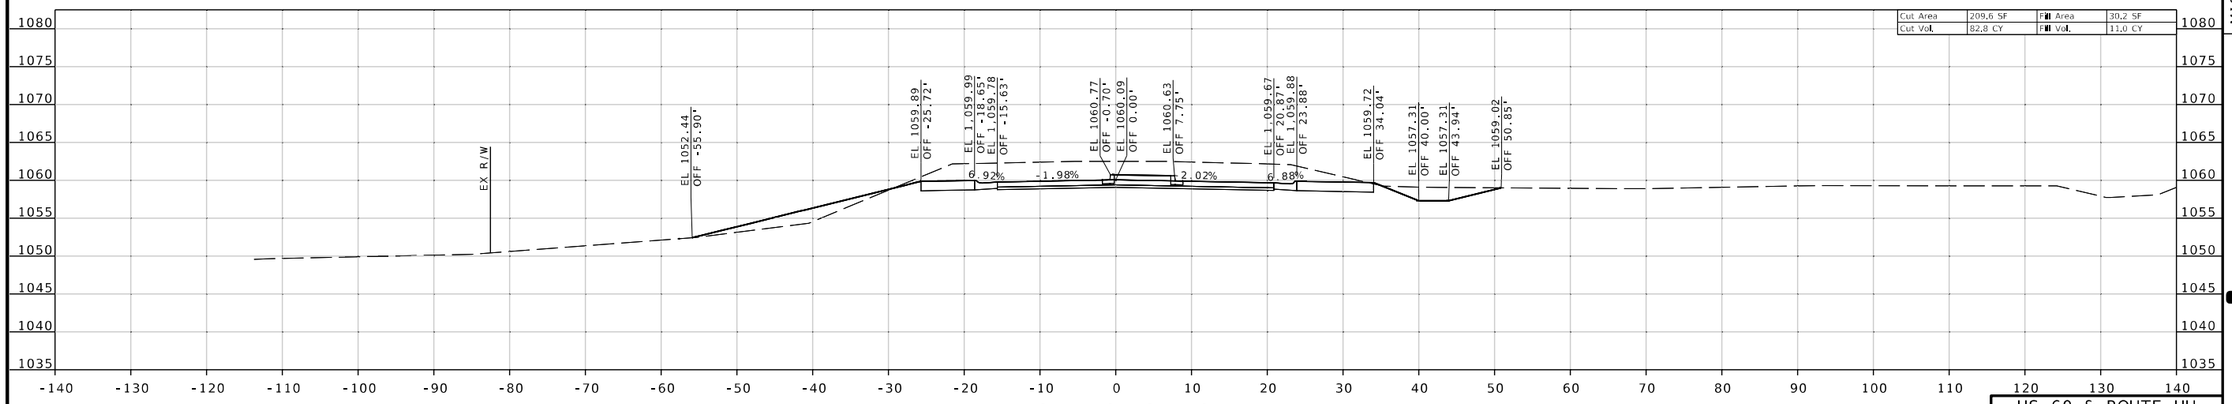

STA 107+37.70

US 60 & ROUTE HH
US 60

Jonathan Peitz
2024.10.03 08:54:11 -05'00'

STATE OF MISSOURI
JONATHAN W. PEITZ
NUMBER PE-2017019023
PROFESSIONAL ENGINEER

JONATHAN W. PEITZ-CIVIL ENGINEER
MO# PE-2017019023

DATE PREPARED
10/3/2024

ROUTE	STATE
60	MO
DISTRICT	SHEET NO.
SW	74

COUNTY
BARRY/NEWTON

JOB NO.
JSR0095

CONTRACT ID.

PROJECT NO.

BRIDGE NO.

DESCRIPTION	DATE

IF A SEAL IS PRESENT ON THIS SHEET IT HAS BEEN ELECTRONICALLY SEALED AND DATED.

MISSOURI HIGHWAYS AND TRANSPORTATION COMMISSION

105 WEST CAPITOL
JEFFERSON CITY, MO 65102
1-888-ASK-MODOT (1-888-275-6636)

olsson
550 ST. LOUIS STREET
SPRINGFIELD, MO 65806
PH. (417) 890-8802
CERTIFICATE OF AUTHORITY NO. 001592

F:\2023\00001-00500\023-00372\40-Design\Microstation\JSR0095\plan_sheets\17 Cross Sections\XS_063-110_JSR0095_I10_HH_US60.dgn 8:23:51 AM 10/3/2024

CENTRAL ISLAND ADD YARDAGE
CUT VOLUME = 161 CU YD
VILL VOLUME = 3980 CU YD

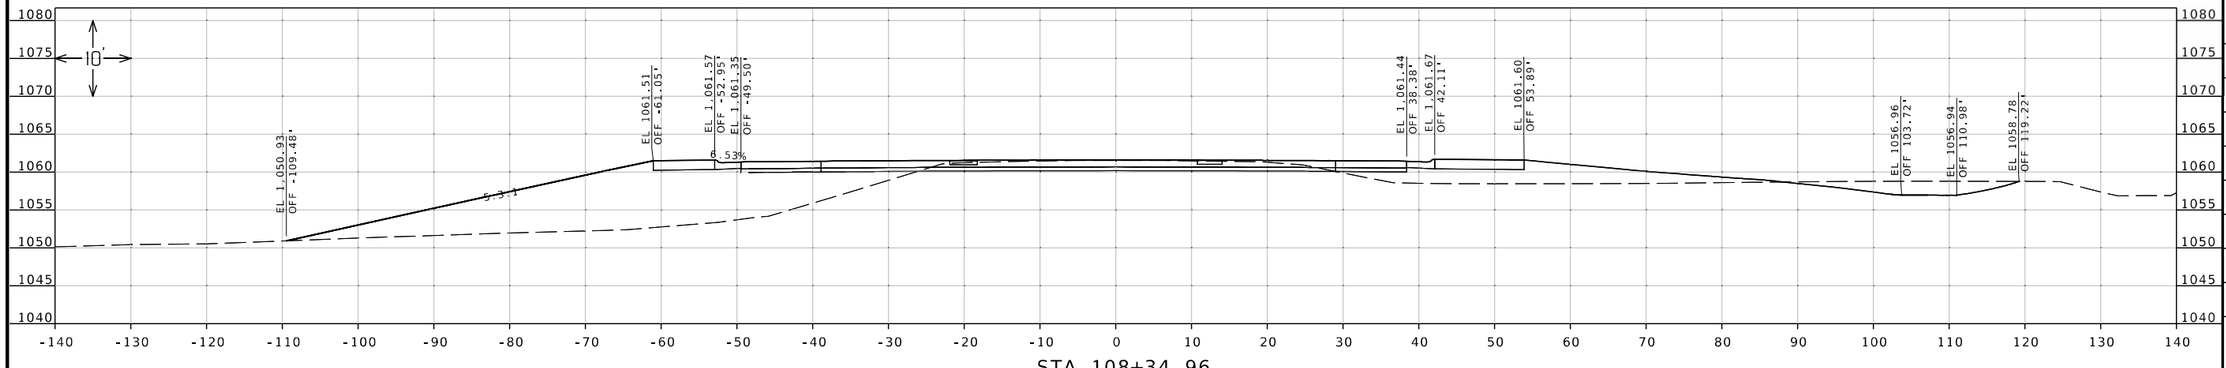

STA 108+34.96

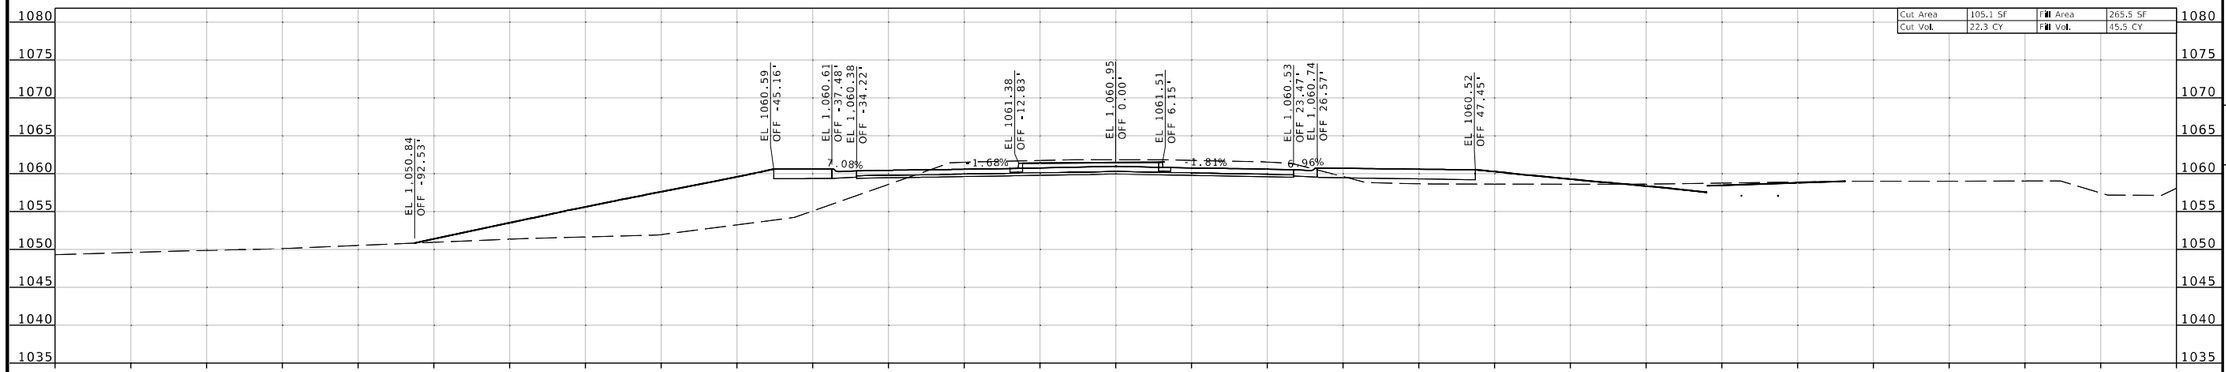

STA 108+05.00

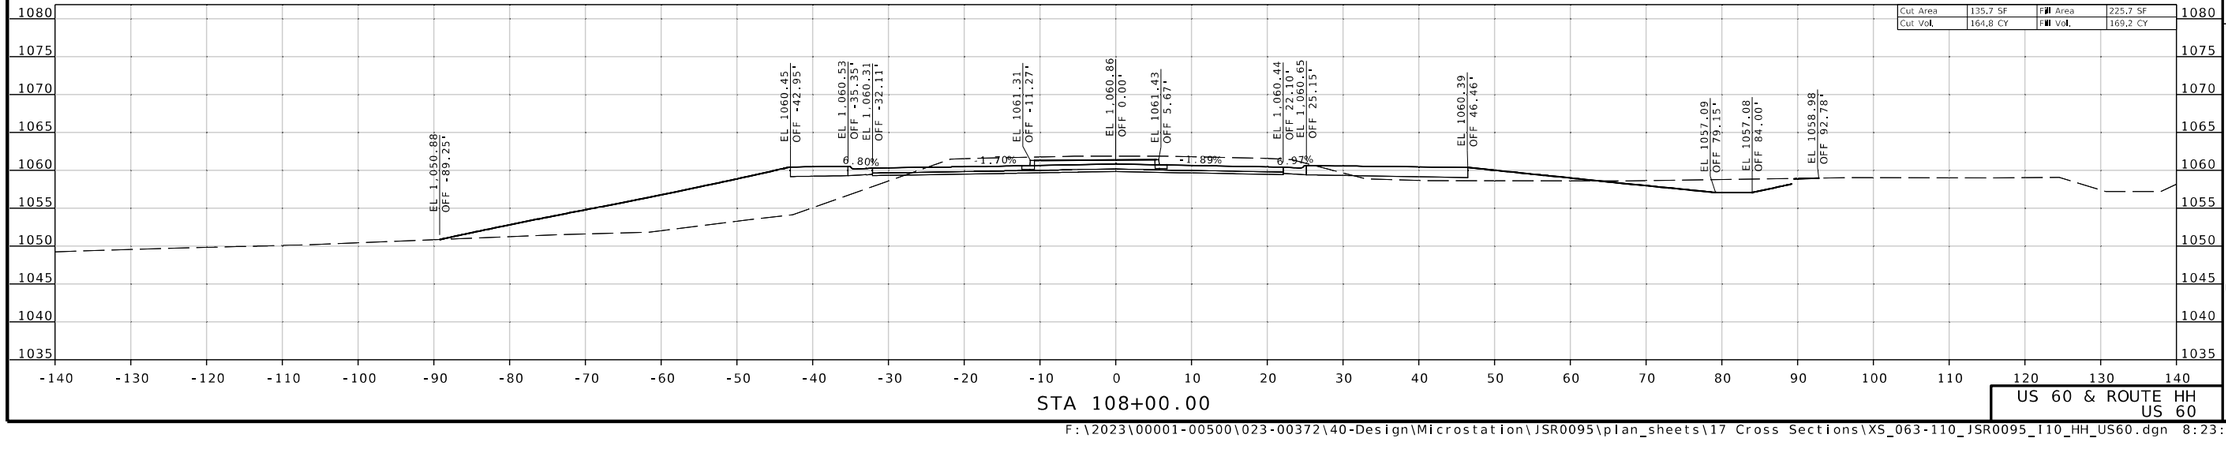

STA 108+00.00

US 60 & ROUTE HH
US 60

Jonathan Peitz
2024.10.03 08:54:10 -05'00'

STATE OF MISSOURI
JONATHAN W. PEITZ
NUMBER PE-2017019023
PROFESSIONAL ENGINEER

JONATHAN W. PEITZ-CIVIL ENGINEER
MO# PE-2017019023

DATE PREPARED
10/3/2024

ROUTE	STATE
60	MO
DISTRICT	SHEET NO.
SW	75

COUNTY
BARRY/NEWTON

JOB NO.
JSR0095

CONTRACT ID.

PROJECT NO.

BRIDGE NO.

DESCRIPTION	DATE

MISSOURI HIGHWAYS AND TRANSPORTATION COMMISSION
105 WEST CAPITOL
JEFFERSON CITY, MO 65102
1-888-ASK-MODOT (1-888-275-6636)

olsson
550 ST. LOUIS STREET
SPRINGFIELD, MO 65806
PH. (417) 890-8802
CERTIFICATE OF
AUTHORITY NO. 001592

IF A SEAL IS PRESENT ON THIS SHEET IT HAS BEEN ELECTRONICALLY SEALED AND DATED.

F:\2023\00001-00500\023-00372\40-Design\Microstation\JSR0095\plan_sheets\17 Cross Sections\XS_063-110_JSR0095_I10_HH_US60.dgn 8:23:53 AM 10/3/2024

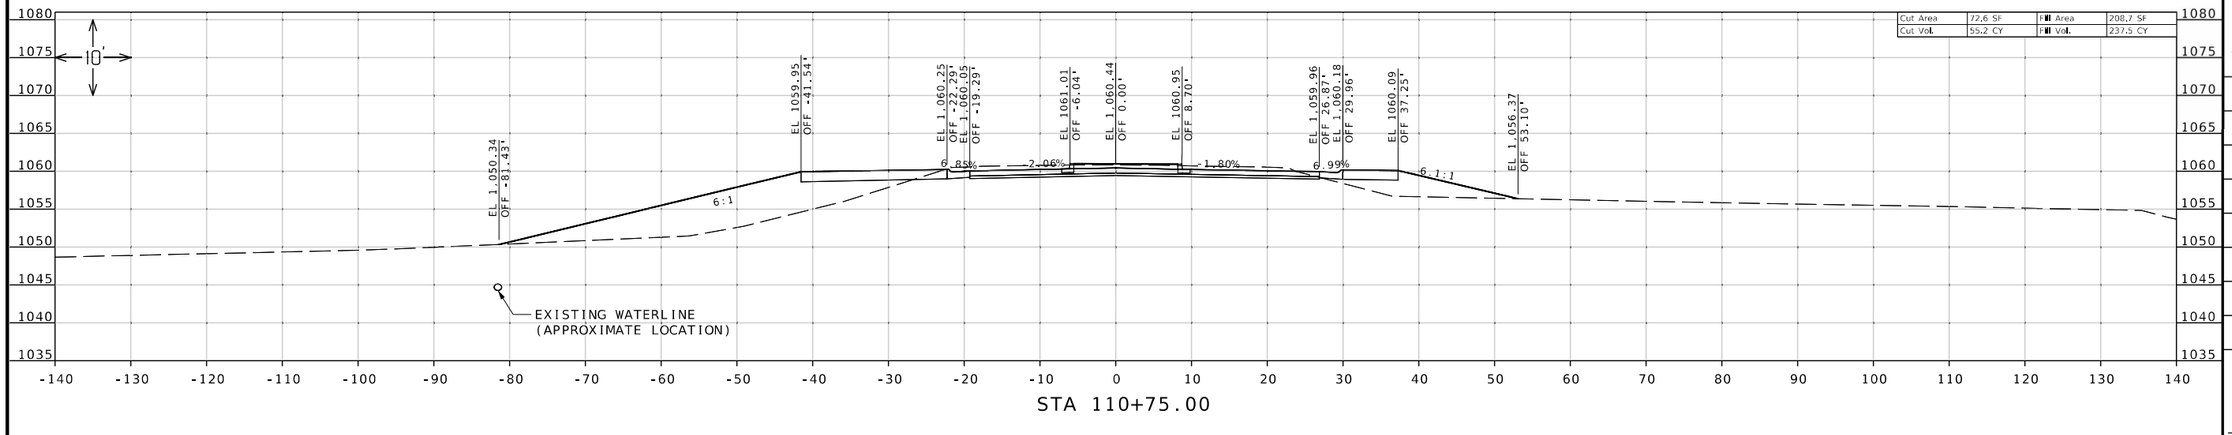

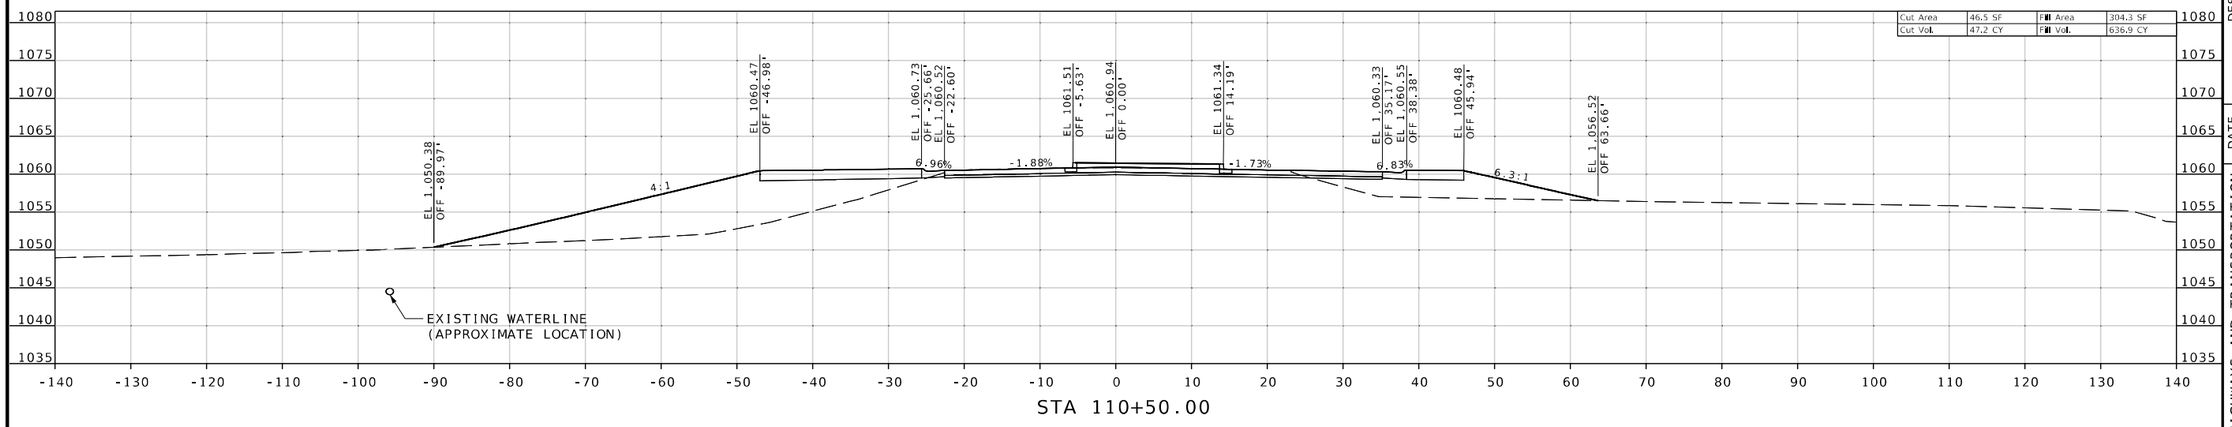

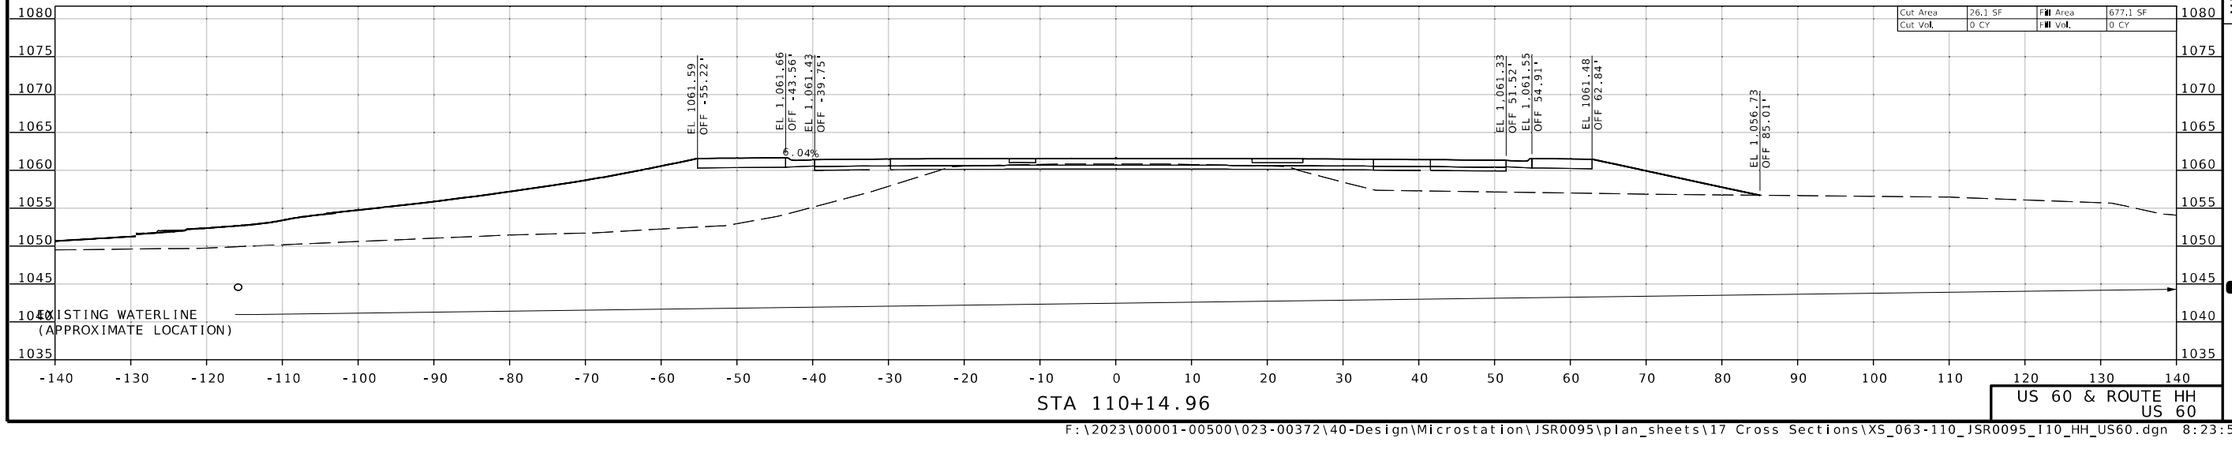

JONATHAN W. PEITZ
NUMBER PE-2017019023
PROFESSIONAL ENGINEER
STATE OF MISSOURI

Jonathan W. Peitz
2024.10.03 15:34:05 -05'00'

JONATHAN W. PEITZ-CIVIL ENGINEER
MO# PE-2017019023

DATE PREPARED
10/3/2024

ROUTE	STATE
60	MO
DISTRICT	SHEET NO.
SW	76

COUNTY
BARRY/NEWTON

JOB NO.
JSR0095

CONTRACT ID.

PROJECT NO.

BRIDGE NO.

DESCRIPTION	DATE

IF A SEAL IS PRESENT ON THIS SHEET IT HAS BEEN ELECTRONICALLY SEALED AND DATED.

MISSOURI HIGHWAYS AND TRANSPORTATION COMMISSION
105 WEST CAPITOL
JEFFERSON CITY, MO 65102
1-888-ASK-MODOT (1-888-275-6636)

olsson
550 ST. LOUIS STREET
SPRINGFIELD, MO 65806
PH (417) 890-8802
CERTIFICATE OF AUTHORITY NO. 001592

US 60 & ROUTE HH
US 60

F:\2023\00001-00500\023-00372\40-Design\Microstation\JSR0095\plan_sheets\17 Cross Sections\XS_063-110_JSR0095_110_HH_US60.dgn 8:23:56 AM 10/3/2024

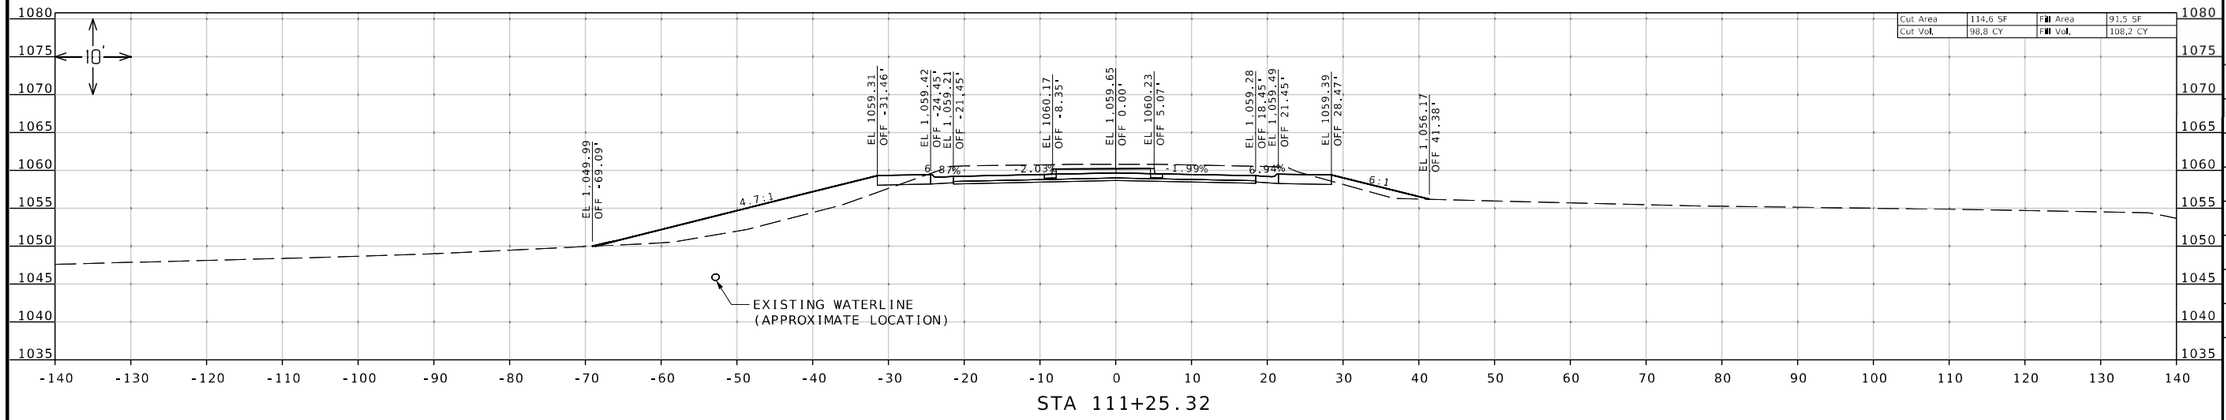

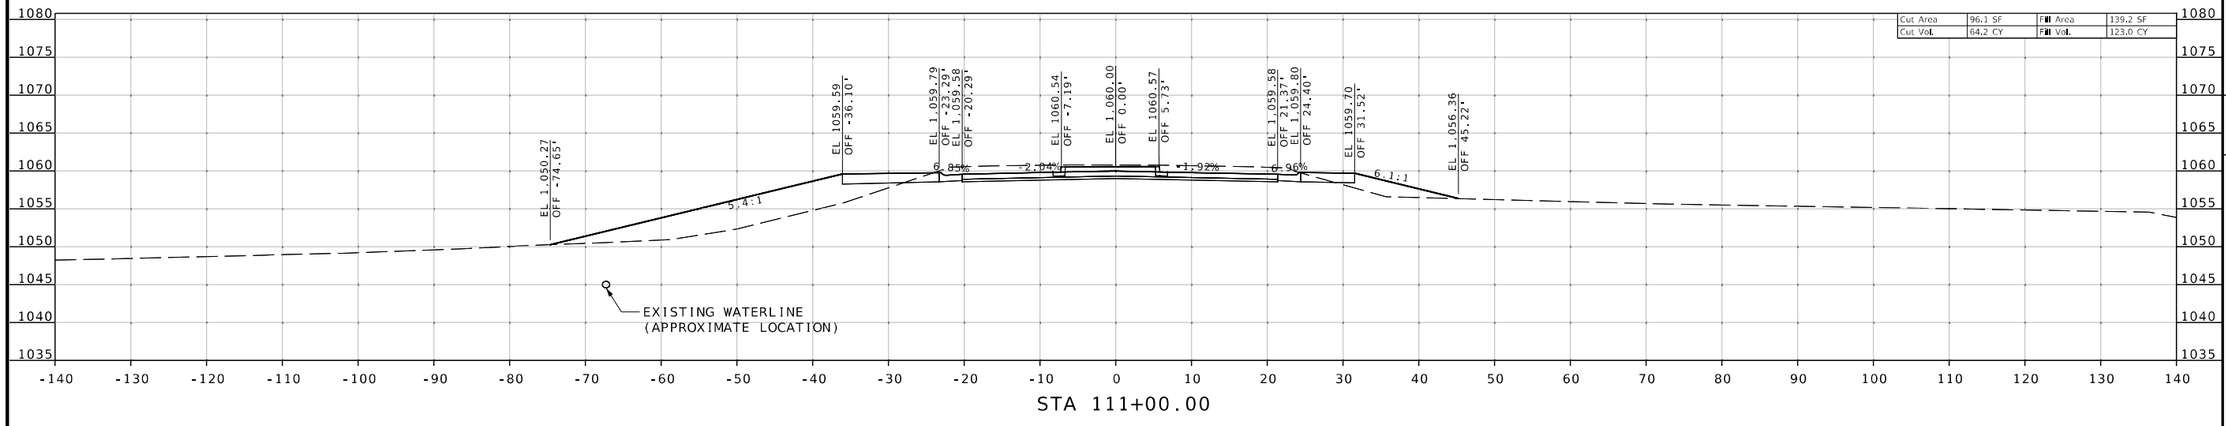

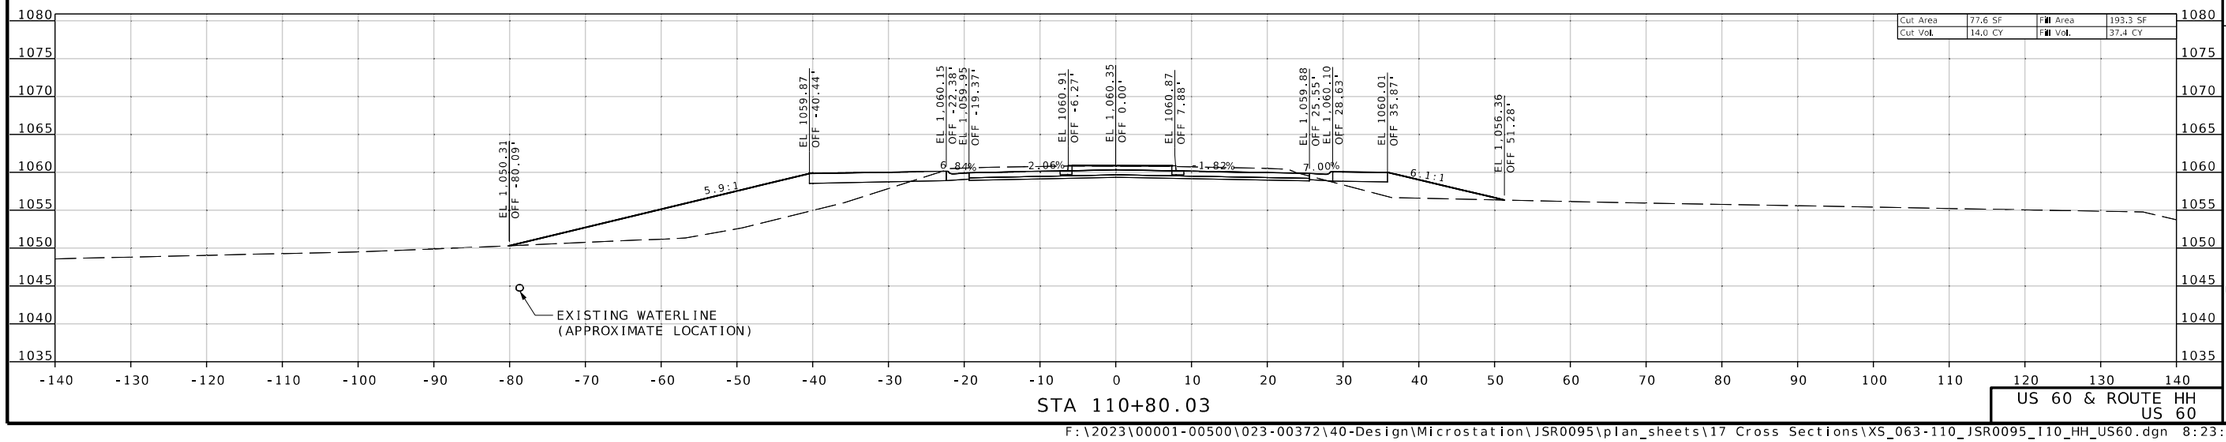

US 60 & ROUTE HH
US 60

Jonathan Peitz
2024.10.03 16:53:26 -05'00'

STATE OF MISSOURI
JONATHAN W. PEITZ
NUMBER PE-2017019023
PROFESSIONAL ENGINEER

JONATHAN W. PEITZ-CIVIL ENGINEER
MO# PE-2017019023

DATE PREPARED
10/3/2024

ROUTE	STATE
60	MO
DISTRICT	SHEET NO.
SW	77

COUNTY
BARRY/NEWTON

JOB NO.
JSR0095

CONTRACT ID.

PROJECT NO.

BRIDGE NO.

DESCRIPTION	DATE

MISSOURI HIGHWAYS AND TRANSPORTATION COMMISSION
105 WEST CAPITOL
JEFFERSON CITY, MO 65102
1-888-ASK-MODOT (1-888-275-6636)

olsson
550 ST. LOUIS STREET
SPRINGFIELD, MO 65806
PH (417) 890-8802
CERTIFICATE OF AUTHORITY NO. 001592

IF A SEAL IS PRESENT ON THIS SHEET IT HAS BEEN ELECTRONICALLY SEALED AND DATED.

F:\2023\00001-00500\023-00372\40-Design\Microstation\JSR0095\plan_sheets\17 Cross Sections\XS_063-110_JSR0095_I10_HH_US60.dgn 8:23:59 AM 10/3/2024

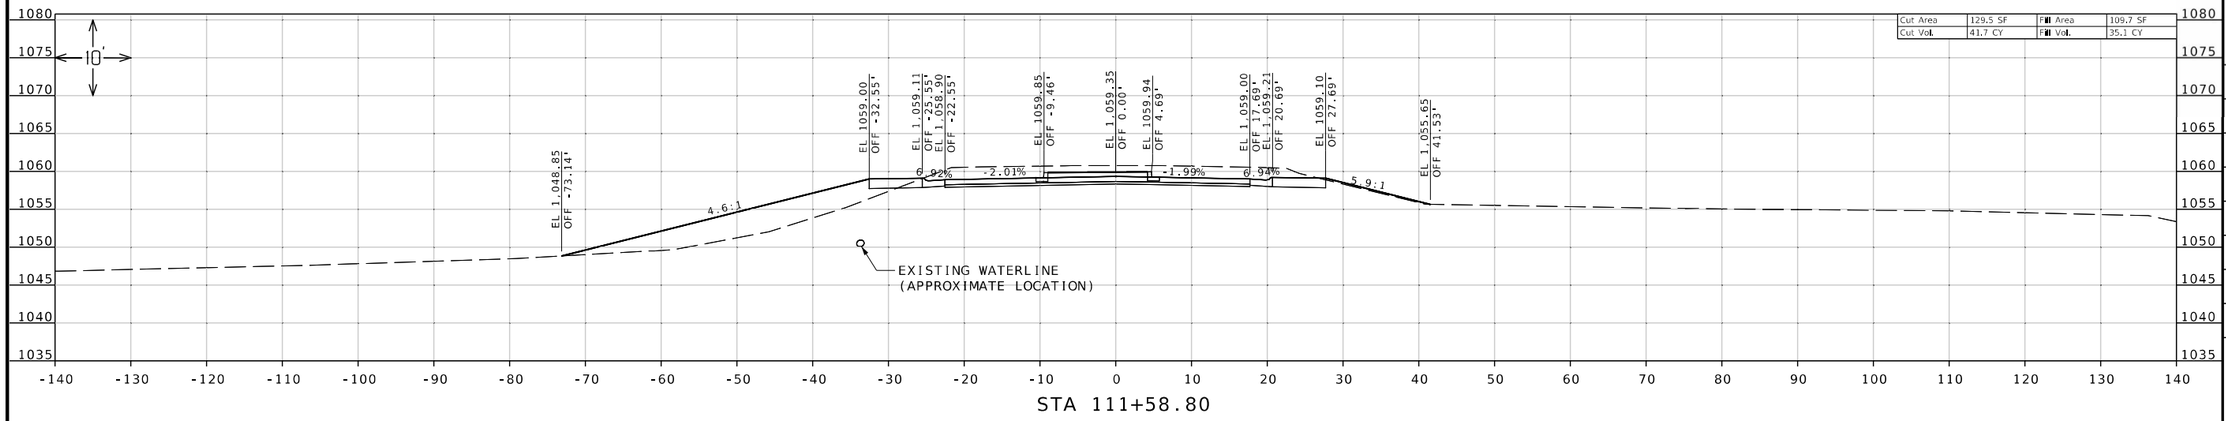

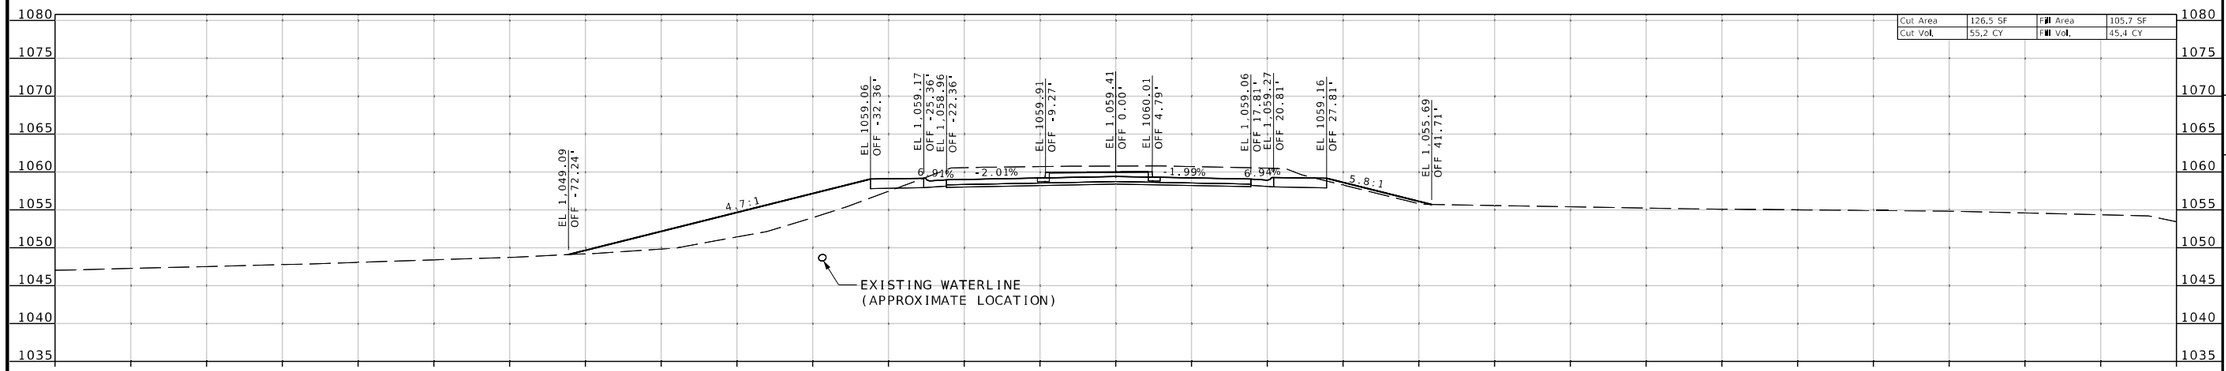

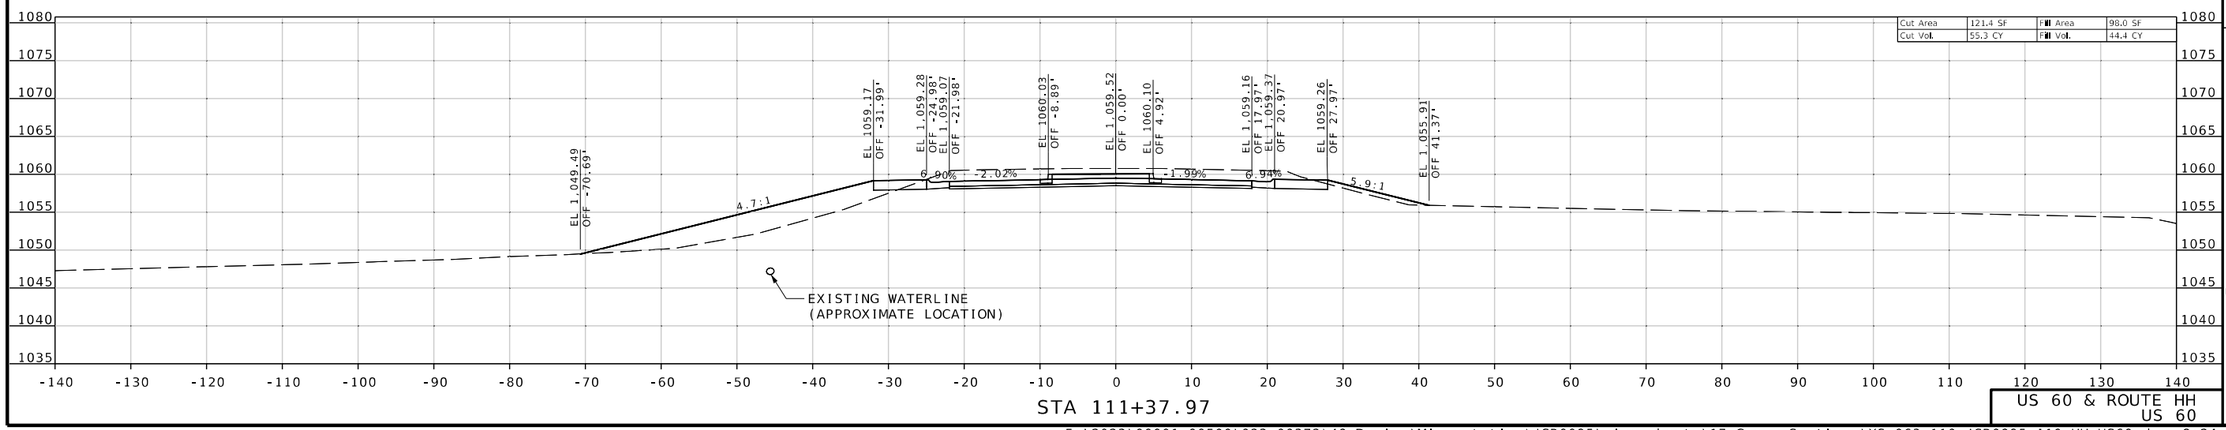

Jonathan Peitz
2024.10.03 08:54:40 -05'00'

STATE OF MISSOURI
JONATHAN W. PEITZ
NUMBER PE-2017019023
PROFESSIONAL ENGINEER

JONATHAN W. PEITZ-CIVIL ENGINEER
MO# PE-2017019023

DATE PREPARED
10/3/2024

ROUTE	STATE
60	MO
DISTRICT	SHEET NO.
SW	78

COUNTY
BARRY/NEWTON

JOB NO.
JSR0095

CONTRACT ID.

PROJECT NO.

BRIDGE NO.

DESCRIPTION	DATE

IF A SEAL IS PRESENT ON THIS SHEET IT HAS BEEN ELECTRONICALLY SEALED AND DATED.

MISSOURI HIGHWAYS AND TRANSPORTATION COMMISSION
105 WEST CAPITOL
JEFFERSON CITY, MO 65102
1-888-ASK-MODOT (1-888-275-6636)

olsson
550 ST. LOUIS STREET
SPRINGFIELD, MO 65806
PH. (417) 890-8802
CERTIFICATE OF AUTHORITY NO. 001592

US 60 & ROUTE HH
US 60

F:\2023\00001-00500\023-00372\40-Design\Microstation\JSR0095\plan_sheets\17 Cross Sections\XS_063-110_JSR0095_I10_HH_US60.dgn 8:24:01 AM 10/3/2024

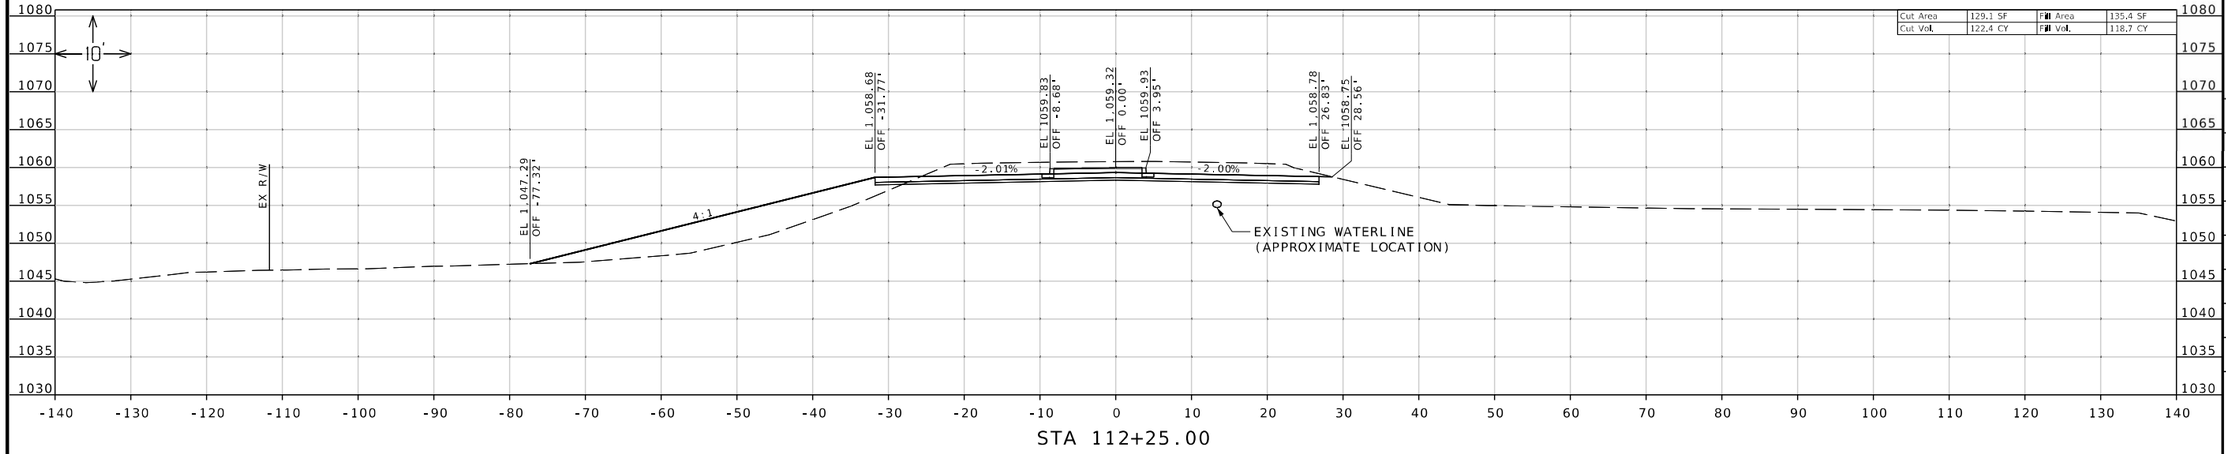

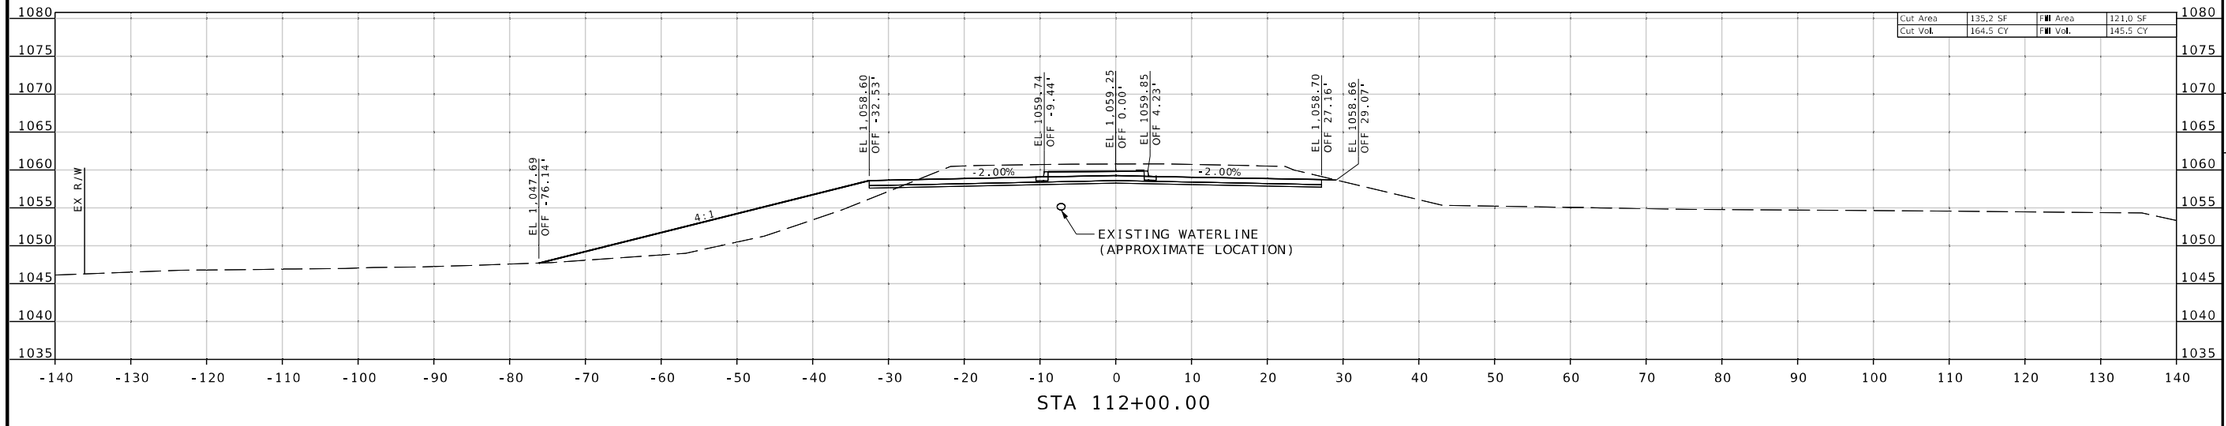

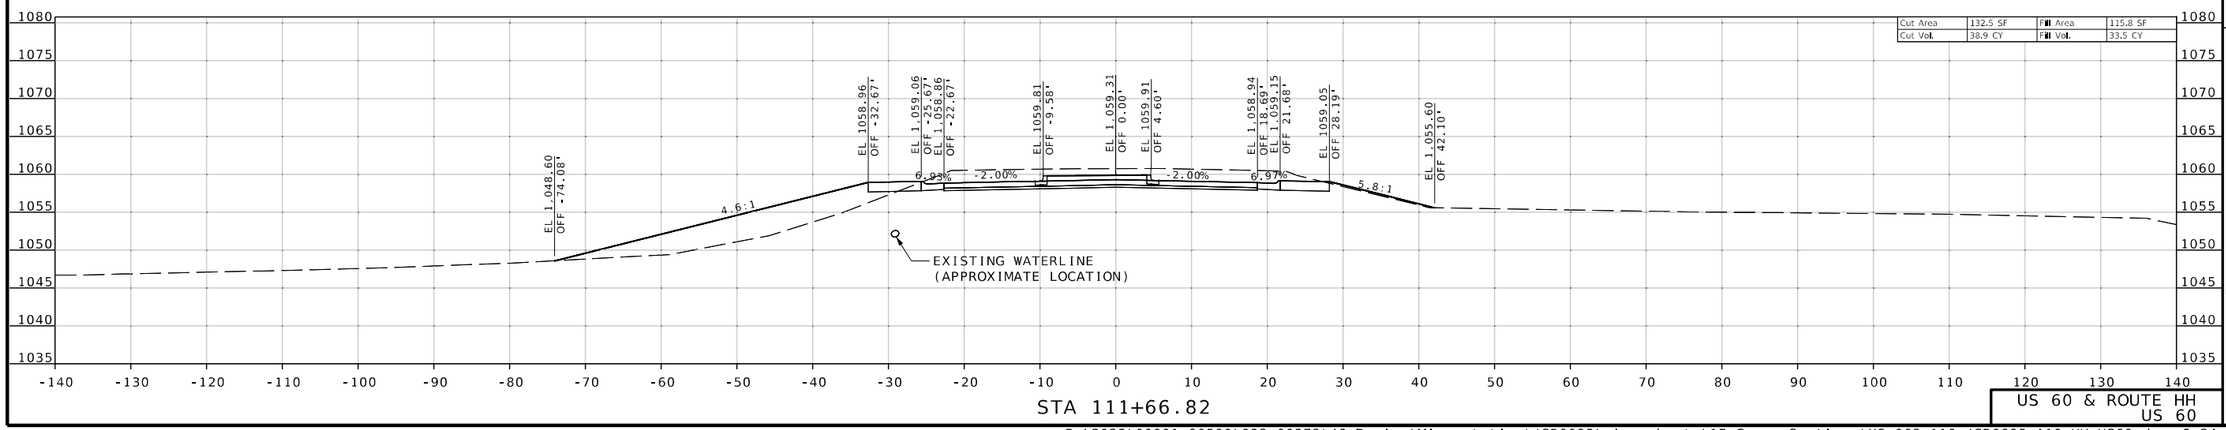

Jonathan W. Peitz
2024.10.03 14:44:26 -05'00'

STATE OF MISSOURI
JONATHAN W. PEITZ
NUMBER PE-2017019023
PROFESSIONAL ENGINEER

JONATHAN W. PEITZ-CIVIL ENGINEER
MO# PE-2017019023

DATE PREPARED
10/3/2024

ROUTE	STATE
60	MO
DISTRICT	SHEET NO.
SW	79

COUNTY
BARRY/NEWTON

JOB NO.
JSR0095

CONTRACT ID.

PROJECT NO.

BRIDGE NO.

DESCRIPTION	DATE

IF A SEAL IS PRESENT ON THIS SHEET IT HAS BEEN ELECTRONICALLY SEALED AND DATED.

MISSOURI HIGHWAYS AND TRANSPORTATION COMMISSION

105 WEST CAPITOL
JEFFERSON CITY, MO 65102
1-888-ASK-MODOT (1-888-275-6636)

olsson
550 ST. LOUIS STREET
SPRINGFIELD, MO 65806
PH. (417) 890-8802
CERTIFICATE OF AUTHORITY NO. 001592

US 60 & ROUTE HH
US 60

F:\2023\00001-00500\023-00372\40-Design\Microstation\JSR0095\plan_sheets\17 Cross Sections\XS_063-110_JSR0095_I10_HH_US60.dgn 8:24:03 AM 10/3/2024

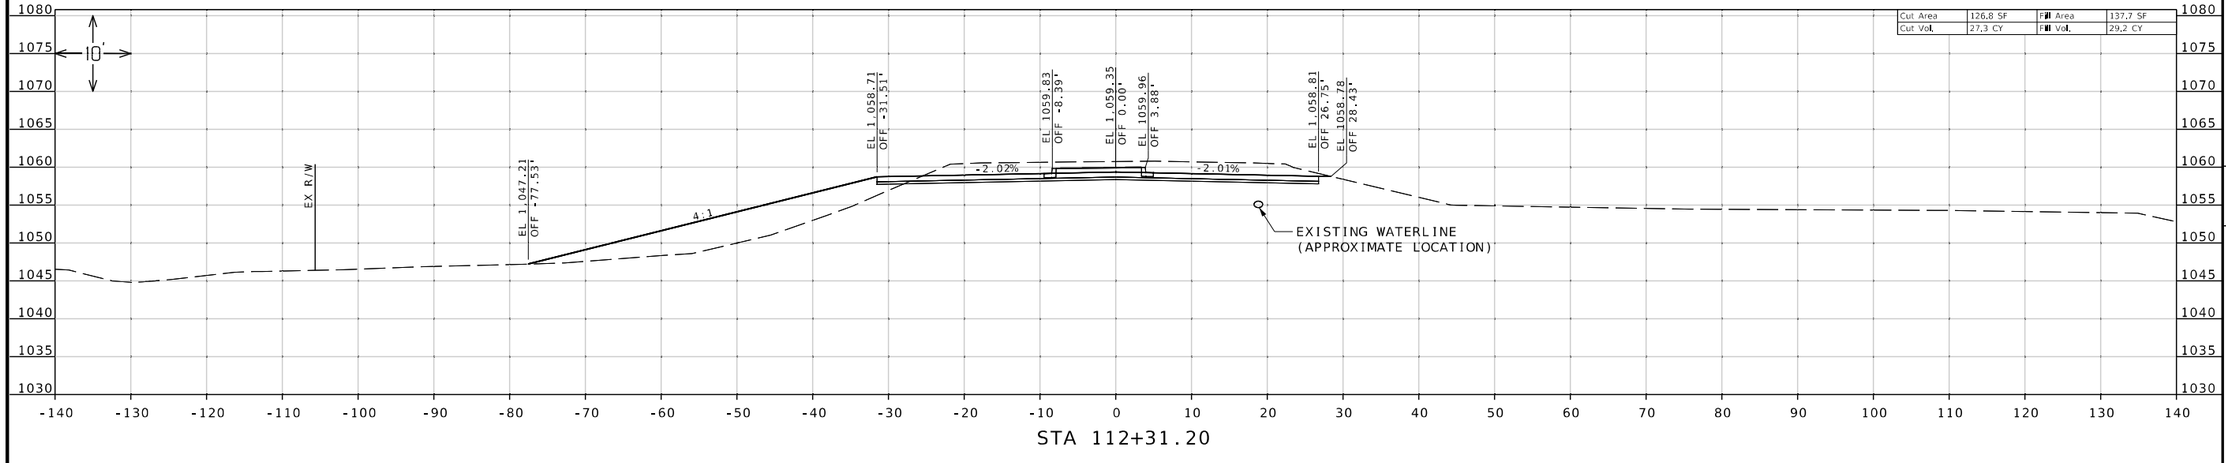

STA 112+31.20

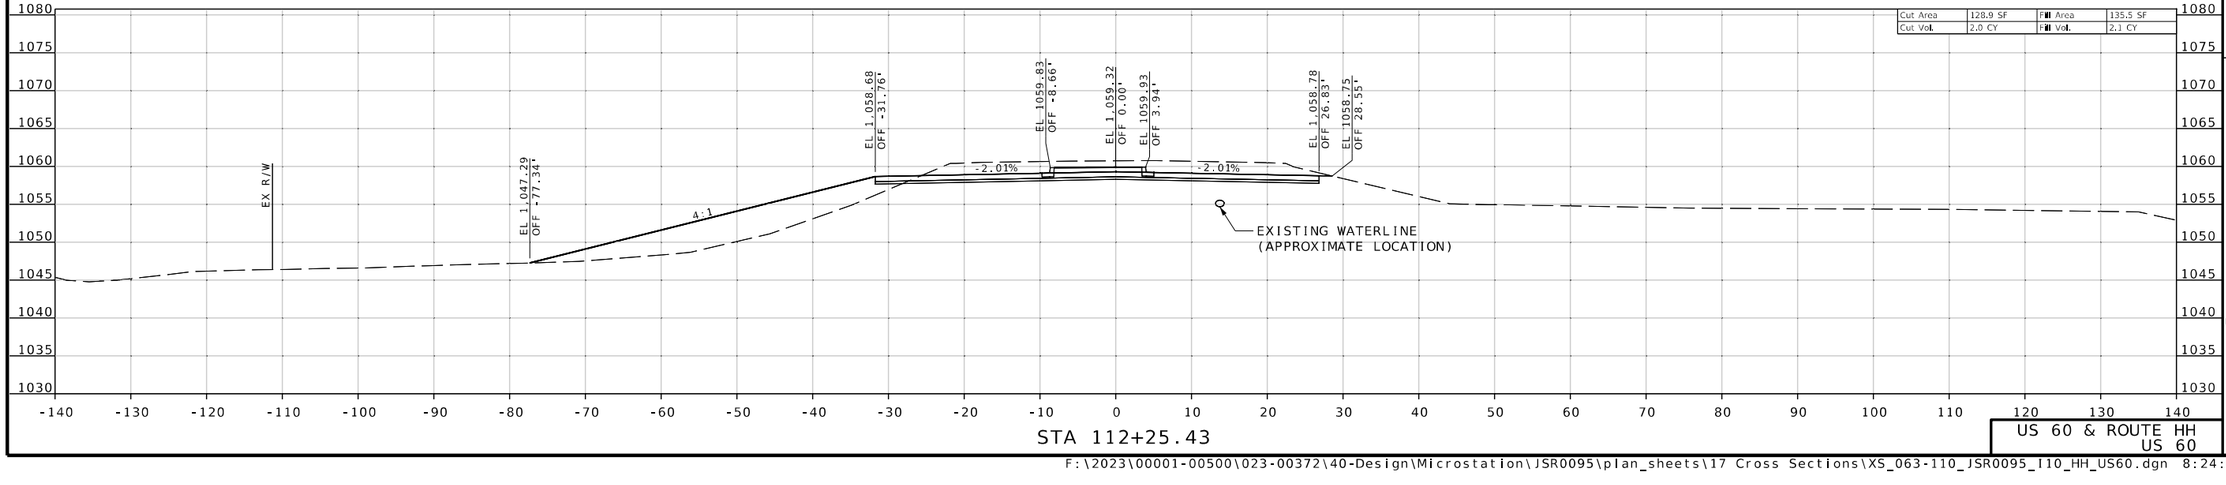

STA 112+25.43

US 60 & ROUTE HH
US 60

Jonathan Peitz
2024.10.03 15:34:15 -05'00'

STATE OF MISSOURI
JONATHAN W. PEITZ
NUMBER PE-2017019023
PROFESSIONAL ENGINEER

JONATHAN W. PEITZ-CIVIL ENGINEER
MO# PE-2017019023

DATE PREPARED
10/3/2024

ROUTE	STATE
60	MO
DISTRICT	SHEET NO.
SW	80

COUNTY
BARRY/NEWTON

JOB NO.
JSR0095

CONTRACT ID.

PROJECT NO.

BRIDGE NO.

DESCRIPTION	DATE

IF A SEAL IS PRESENT ON THIS SHEET IT HAS BEEN ELECTRONICALLY SEALED AND DATED.

MISSOURI HIGHWAYS AND TRANSPORTATION COMMISSION

105 WEST CAPITOL
JEFFERSON CITY, MO 65102
1-888-ASK-MODOT (1-888-275-6636)

olsson

550 ST. LOUIS STREET
SPRINGFIELD, MO 65806
PH. (417) 890-8802
CERTIFICATE OF
AUTHORITY NO. 001592

F:\2023\00001-00500\023-00372\40-Design\Microstation\JSR0095\plan_sheets\17 Cross Sections\XS_063-110_JSR0095_I10_HH_US60.dgn 8:24:05 AM 10/3/2024

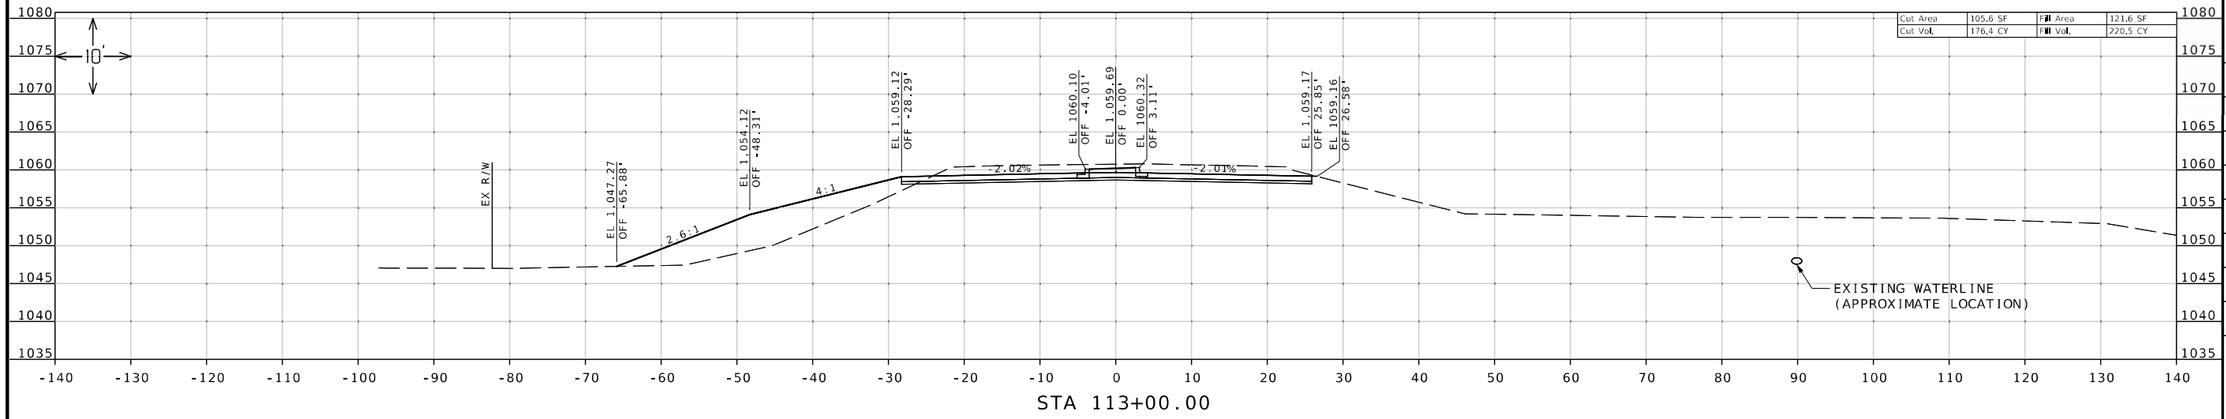

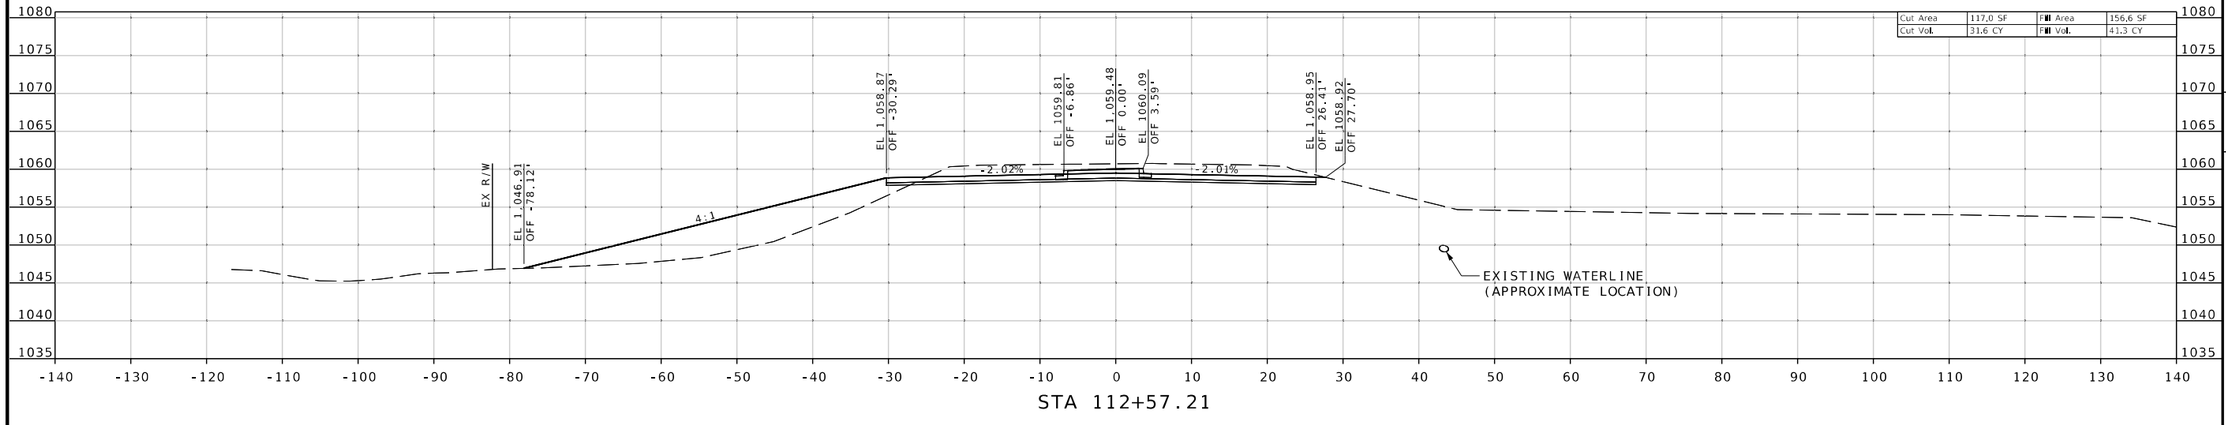

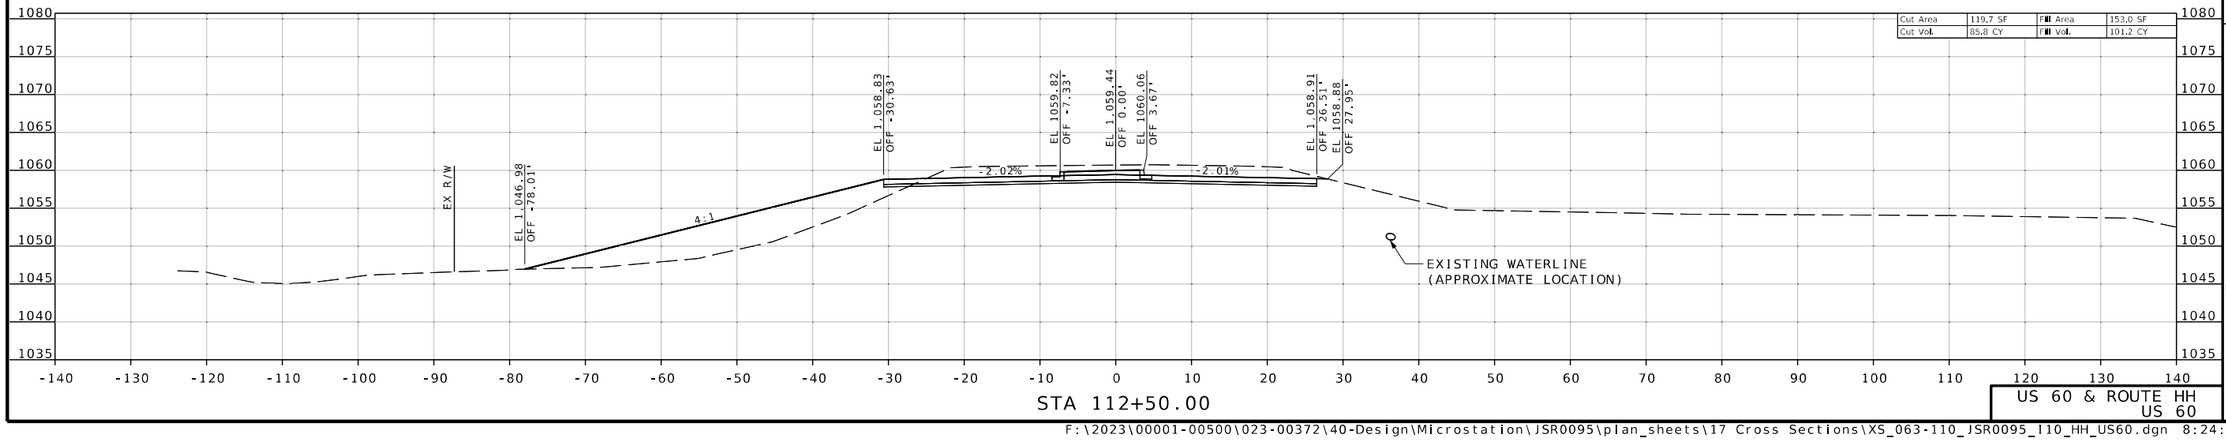

Jonathan Peitz
2024.10.03 09:34:43 -05'00'

STATE OF MISSOURI
JONATHAN W. PEITZ
NUMBER PE-2017019023
PROFESSIONAL ENGINEER

JONATHAN W. PEITZ-CIVIL ENGINEER
MO# PE-2017019023

DATE PREPARED
10/3/2024

ROUTE	STATE
60	MO
DISTRICT	SHEET NO.
SW	81

COUNTY
BARRY/NEWTON

JOB NO.
JSR0095

CONTRACT ID.

PROJECT NO.

BRIDGE NO.

DESCRIPTION | DATE

IF A SEAL IS PRESENT ON THIS SHEET IT HAS BEEN ELECTRONICALLY SEALED AND DATED.

MISSOURI HIGHWAYS AND TRANSPORTATION COMMISSION

105 WEST CAPITOL
JEFFERSON CITY, MO 65102
1-888-ASK-MODOT (1-888-275-6636)

olsson
550 ST. LOUIS STREET
SPRINGFIELD, MO 65806
PH. (417) 890-8802
CERTIFICATE OF
AUTHORITY NO. 001592

US 60 & ROUTE HH
US 60

F:\2023\00001-00500\023-00372\40-Design\Microstation\JSR0095\plan_sheets\17 Cross Sections\XS_063-110_JSR0095_110_HH_US60.dgn 8:24:07 AM 10/3/2024

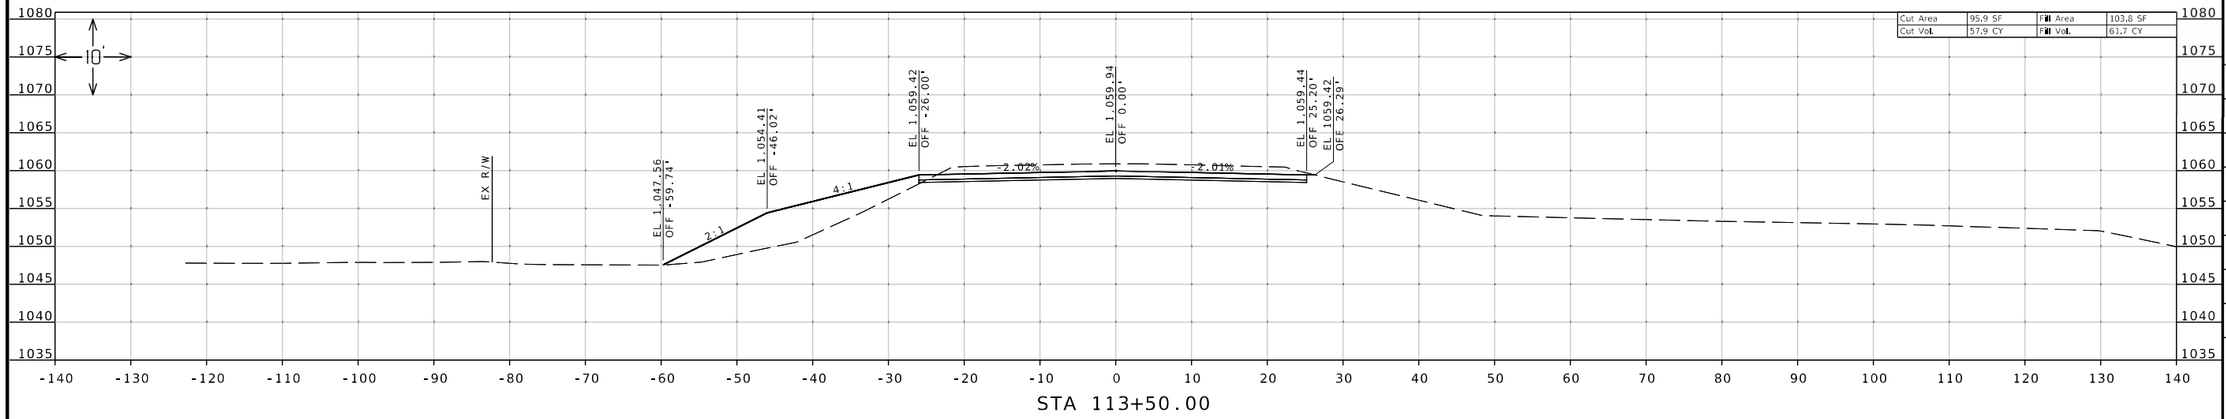

STA 113+50.00

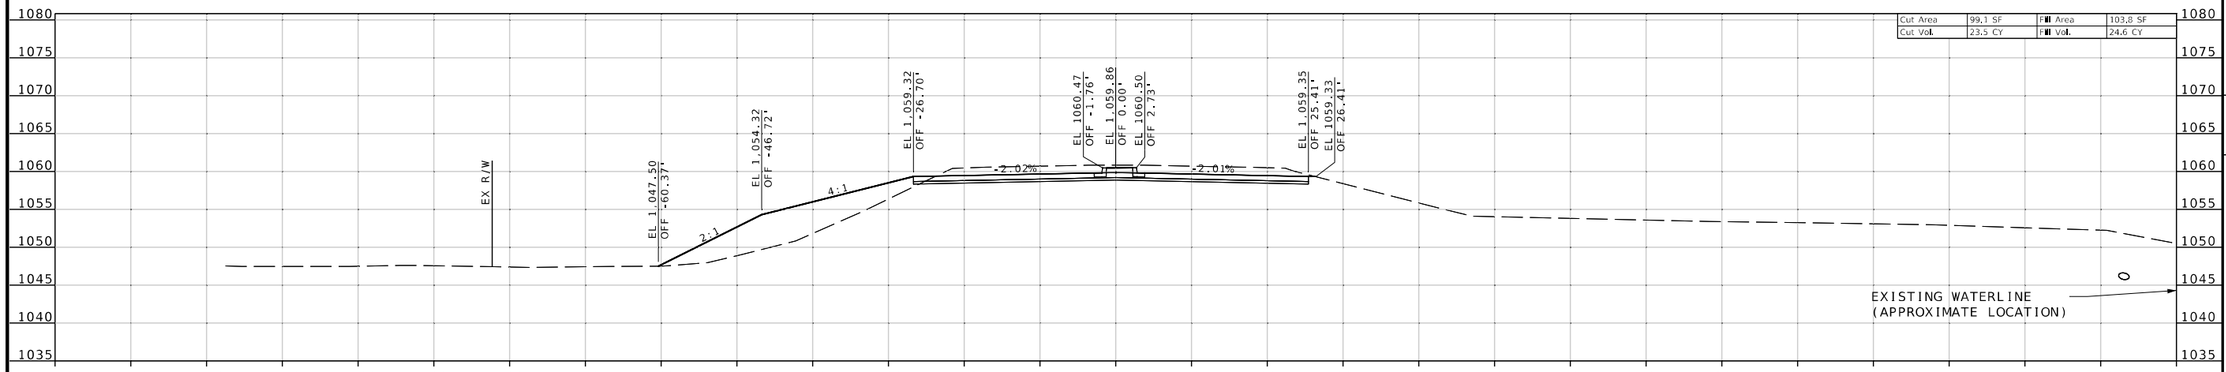

STA 113+33.95

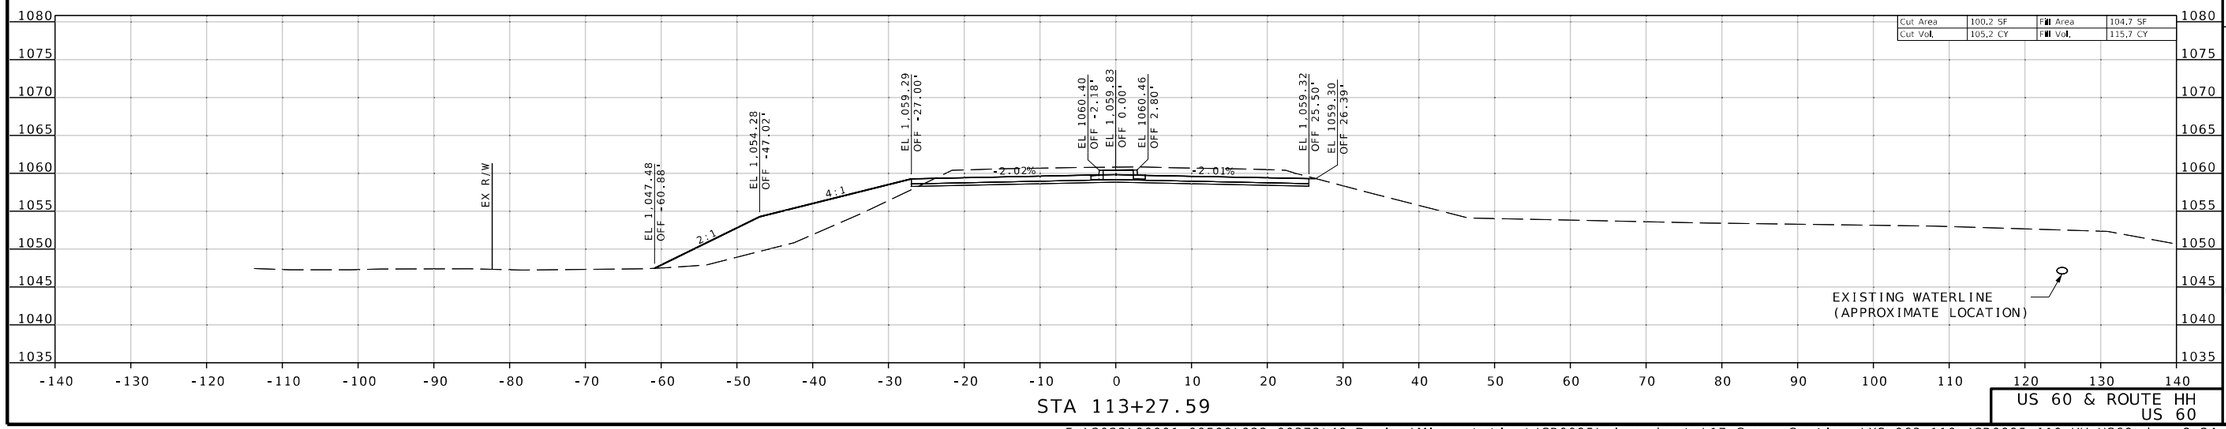

STA 113+27.59

US 60 & ROUTE HH
US 60

Jonathan Peitz
2024.10.03 15:34:45 -05'00'

STATE OF MISSOURI
JONATHAN W. PEITZ
NUMBER PE-2017019023
PROFESSIONAL ENGINEER

JONATHAN W. PEITZ-CIVIL ENGINEER
MO# PE-2017019023

DATE PREPARED
10/3/2024

ROUTE	STATE
60	MO
DISTRICT	SHEET NO.
SW	82

COUNTY
BARRY/NEWTON

JOB NO.
JSR0095

CONTRACT ID.

PROJECT NO.

BRIDGE NO.

DESCRIPTION	DATE

IF A SEAL IS PRESENT ON THIS SHEET IT HAS BEEN ELECTRONICALLY SEALED AND DATED.

MISSOURI HIGHWAYS AND TRANSPORTATION COMMISSION

105 WEST CAPITOL
JEFFERSON CITY, MO 65102
1-888-ASK-MODOT (1-888-275-6636)

olsson
550 ST. LOUIS STREET
SPRINGFIELD, MO 65806
PH. (417) 890-8802
CERTIFICATE OF
AUTHORITY NO. 001592

F:\2023\00001-00500\023-00372\40-Design\Microstation\JSR0095\plan_sheets\17 Cross Sections\XS_063-110_JSR0095_I10_HH_US60.dgn 8:24:09 AM 10/3/2024

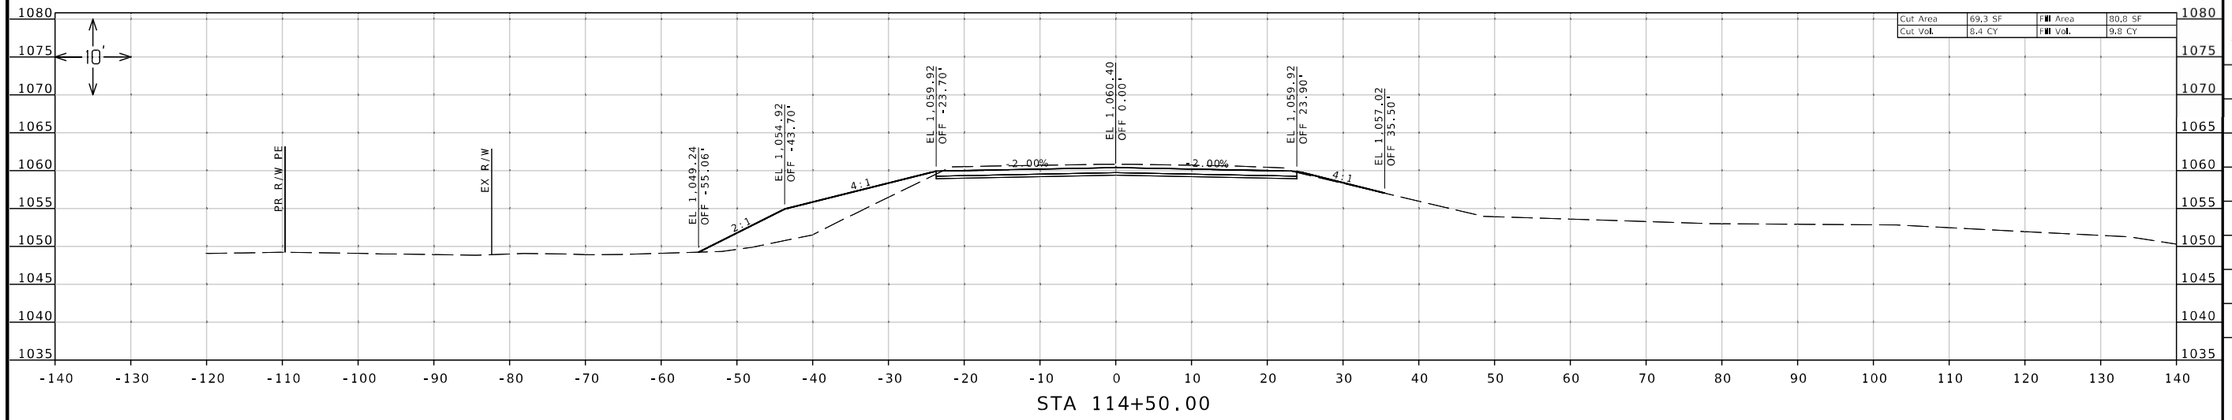

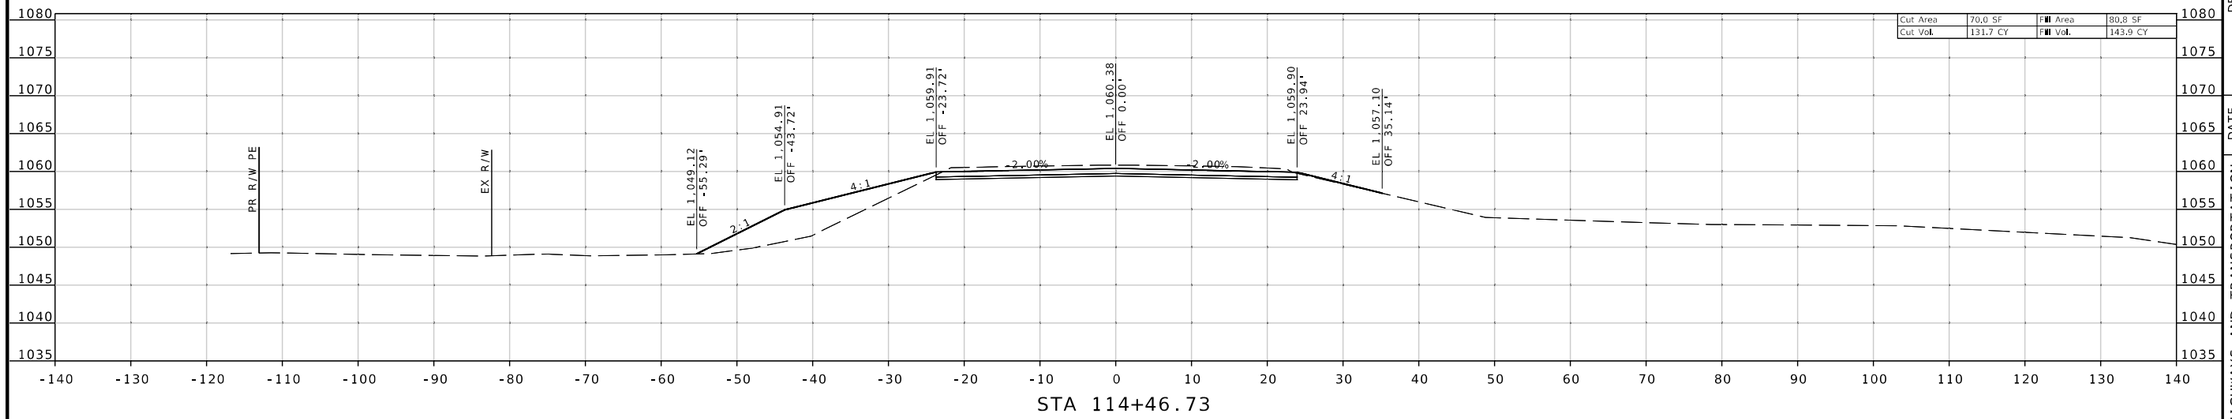

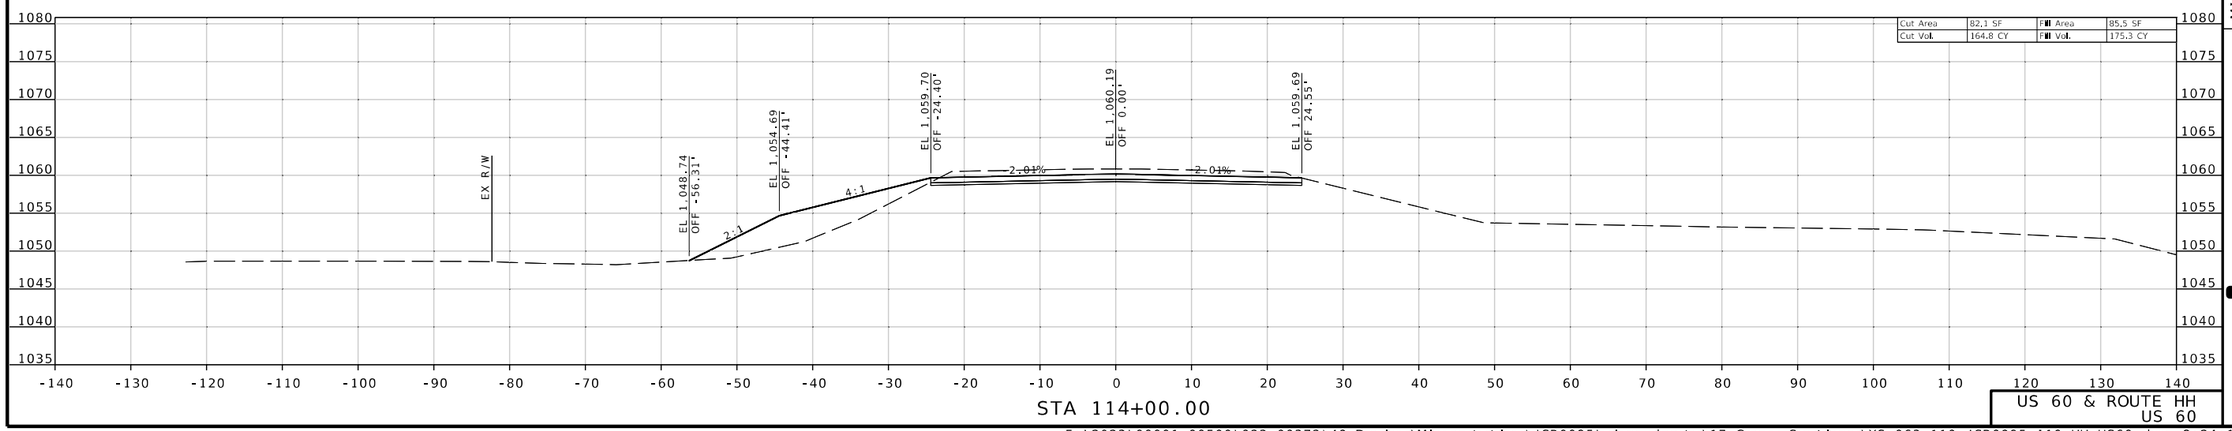

Jonathan Peitz
2024.10.03 15:34:11 -05'00'

STATE OF MISSOURI
JONATHAN W. PEITZ
NUMBER PE-2017019023
PROFESSIONAL ENGINEER

JONATHAN W. PEITZ-CIVIL ENGINEER
MO# PE-2017019023

DATE PREPARED
10/3/2024

ROUTE	STATE
60	MO
DISTRICT	SHEET NO.
SW	83

COUNTY
BARRY/NEWTON

JOB NO.
JSR0095

CONTRACT ID.

PROJECT NO.

BRIDGE NO.

DESCRIPTION	DATE

IF A SEAL IS PRESENT ON THIS SHEET IT HAS BEEN ELECTRONICALLY SEALED AND DATED.

MISSOURI HIGHWAYS AND TRANSPORTATION COMMISSION
105 WEST CAPITOL
JEFFERSON CITY, MO 65102
1-888-ASK-MODOT (1-888-275-6636)

olsson
550 ST. LOUIS STREET
SPRINGFIELD, MO 65806
PH. (417) 890-8802
CERTIFICATE OF AUTHORITY NO. 001592

US 60 & ROUTE HH
US 60

F:\2023\00001-00500\023-00372\40-Design\Microstation\JSR0095\plan_sheets\17 Cross Sections\XS_063-110_JSR0095_I10_HH_US60.dgn 8:24:11 AM 10/3/2024

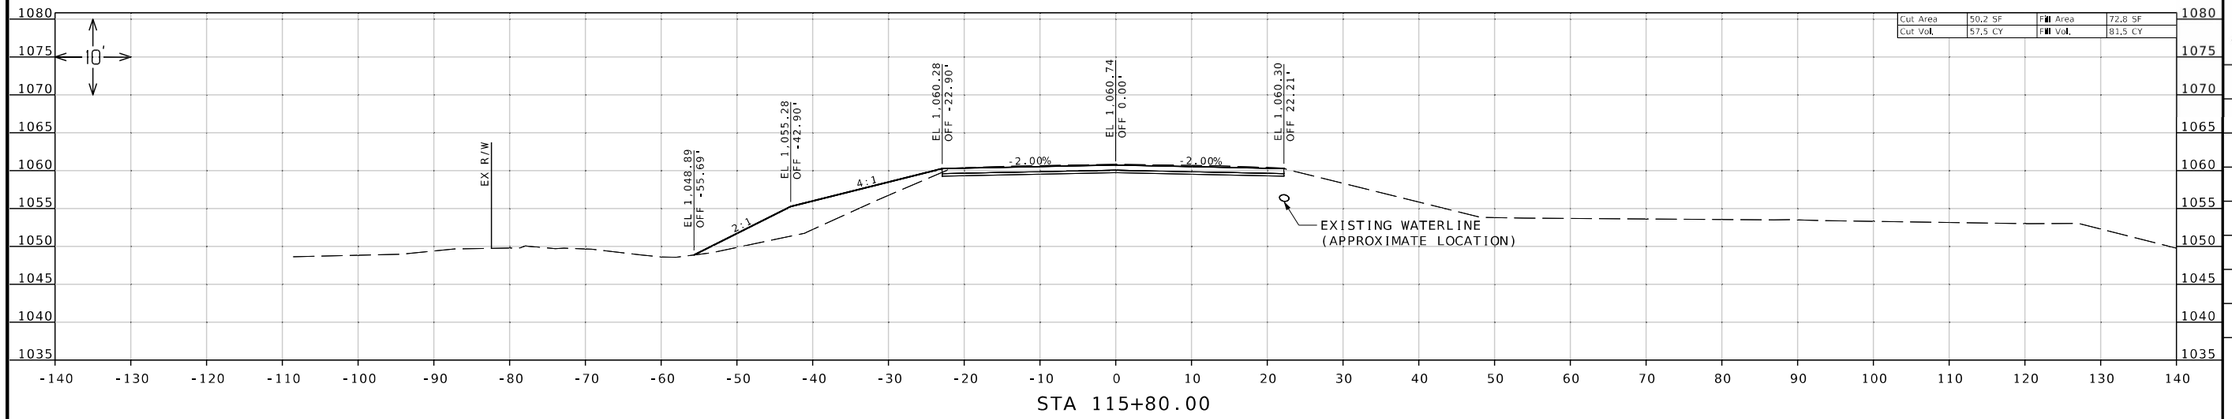

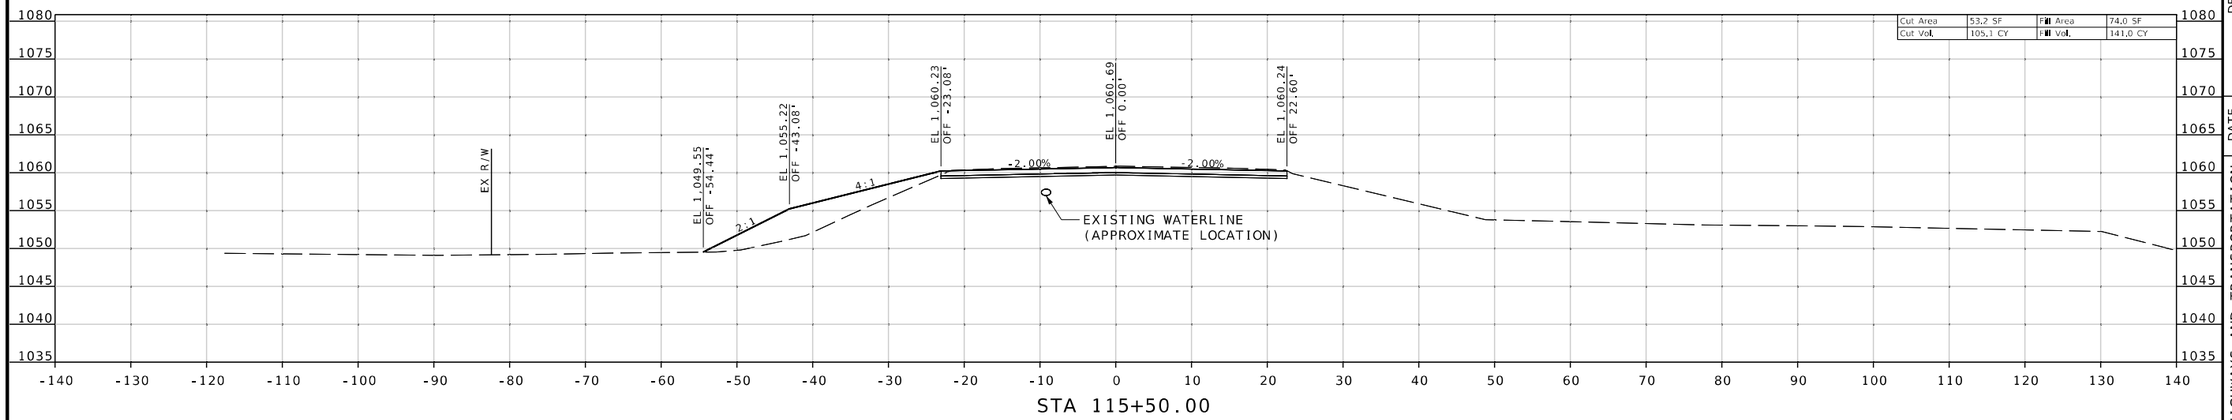

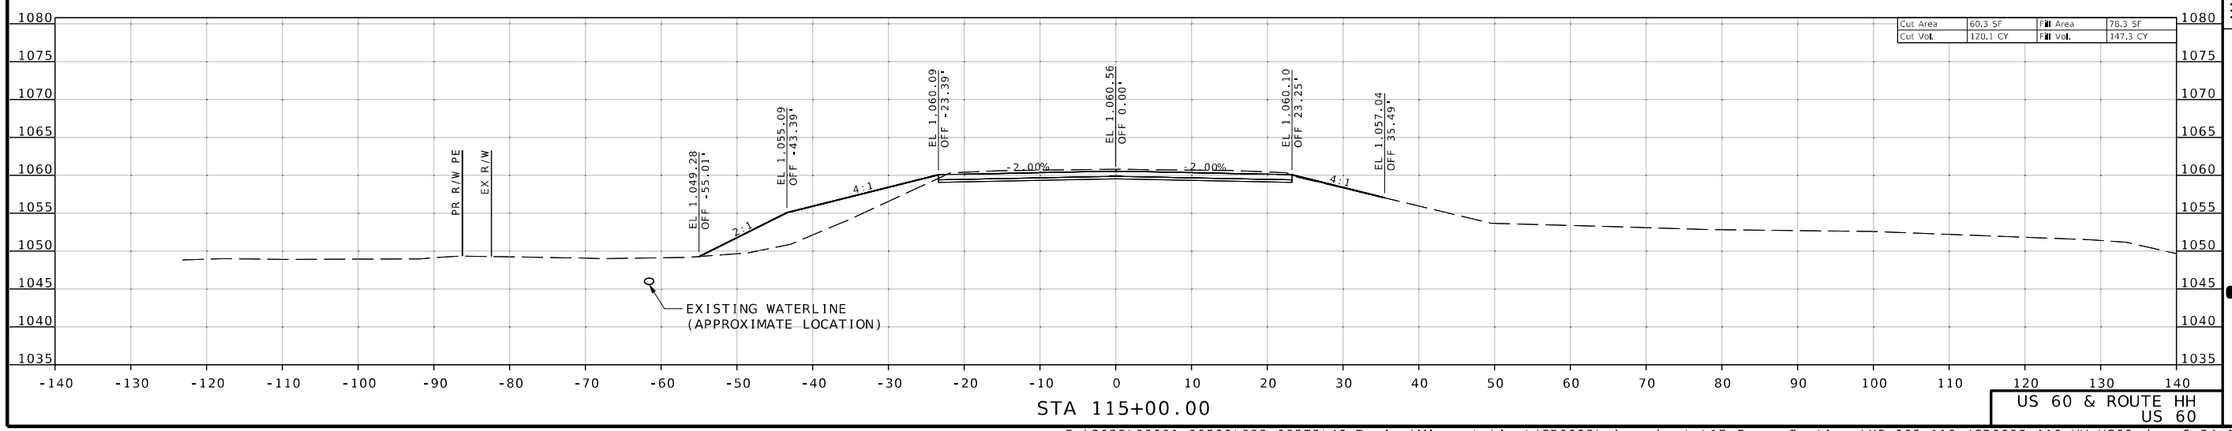

Jonathan Peitz
2024.10.03 15:32:24 -05'00'

STATE OF MISSOURI
JONATHAN W. PEITZ
NUMBER PE-2017019023
PROFESSIONAL ENGINEER

JONATHAN W. PEITZ-CIVIL ENGINEER
MO# PE-2017019023

DATE PREPARED
10/3/2024

ROUTE	STATE
60	MO
DISTRICT	SHEET NO.
SW	84

COUNTY
BARRY/NEWTON

JOB NO.
JSR0095

CONTRACT ID.

PROJECT NO.

BRIDGE NO.

DESCRIPTION	DATE

IF A SEAL IS PRESENT ON THIS SHEET IT HAS BEEN ELECTRONICALLY SEALED AND DATED.

MISSOURI HIGHWAYS AND TRANSPORTATION COMMISSION

105 WEST CAPITOL
JEFFERSON CITY, MO 65102
1-888-ASK-MODOT (1-888-275-6636)

MoDOT

olsson
550 ST. LOUIS STREET
SPRINGFIELD, MO 65806
PH. (417) 890-8802
CERTIFICATE OF
AUTHORITY NO. 001592

US 60 & ROUTE HH
US 60

F:\2023\00001-00500\023-00372\40-Design\Microstation\JSR0095\plan_sheets\17 Cross Sections\XS_063-110_JSR0095_I10_HH_US60.dgn 8:24:13 AM 10/3/2024

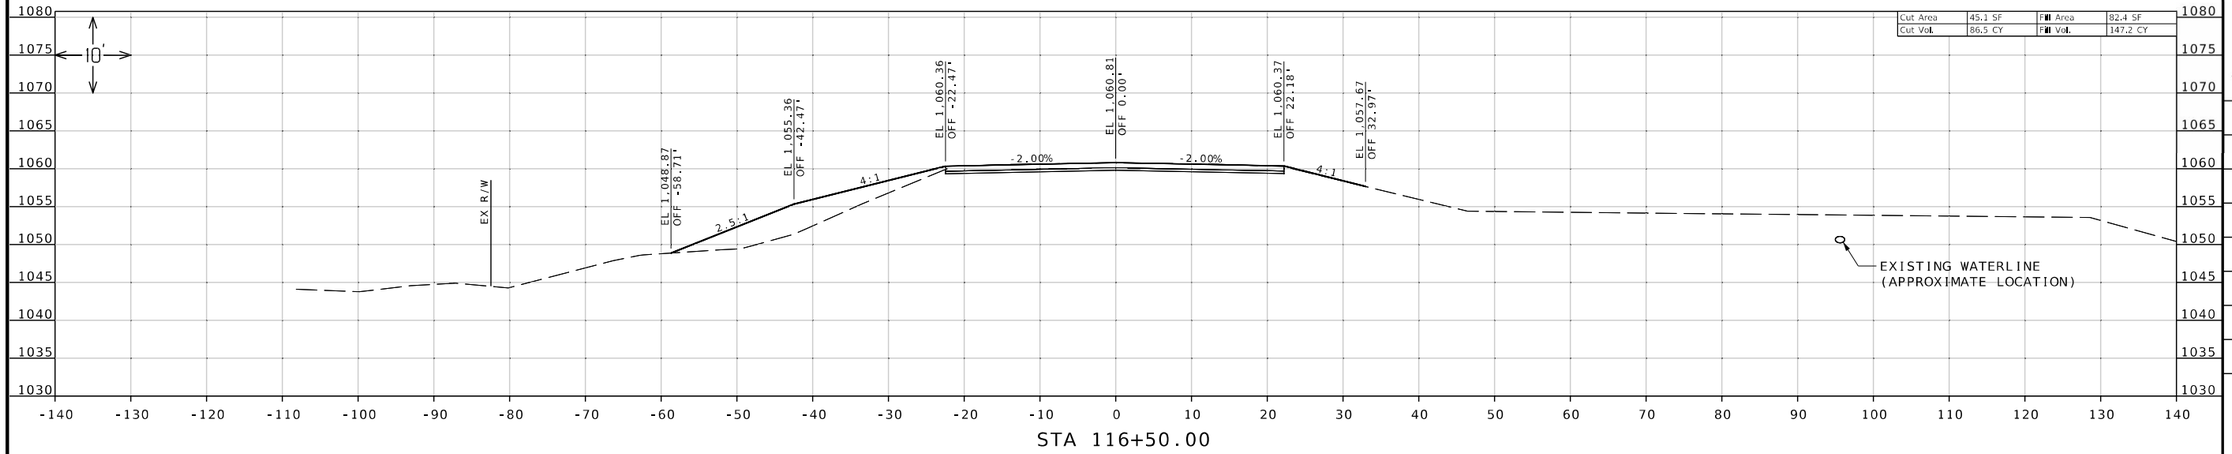

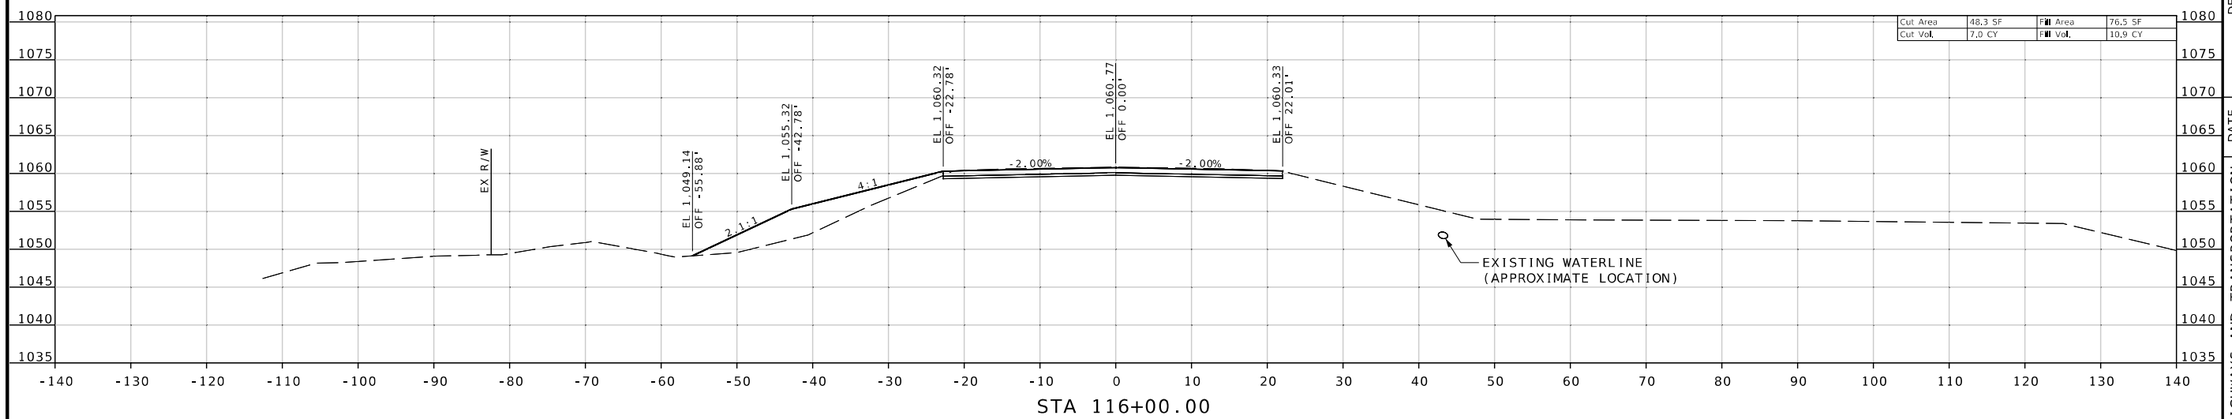

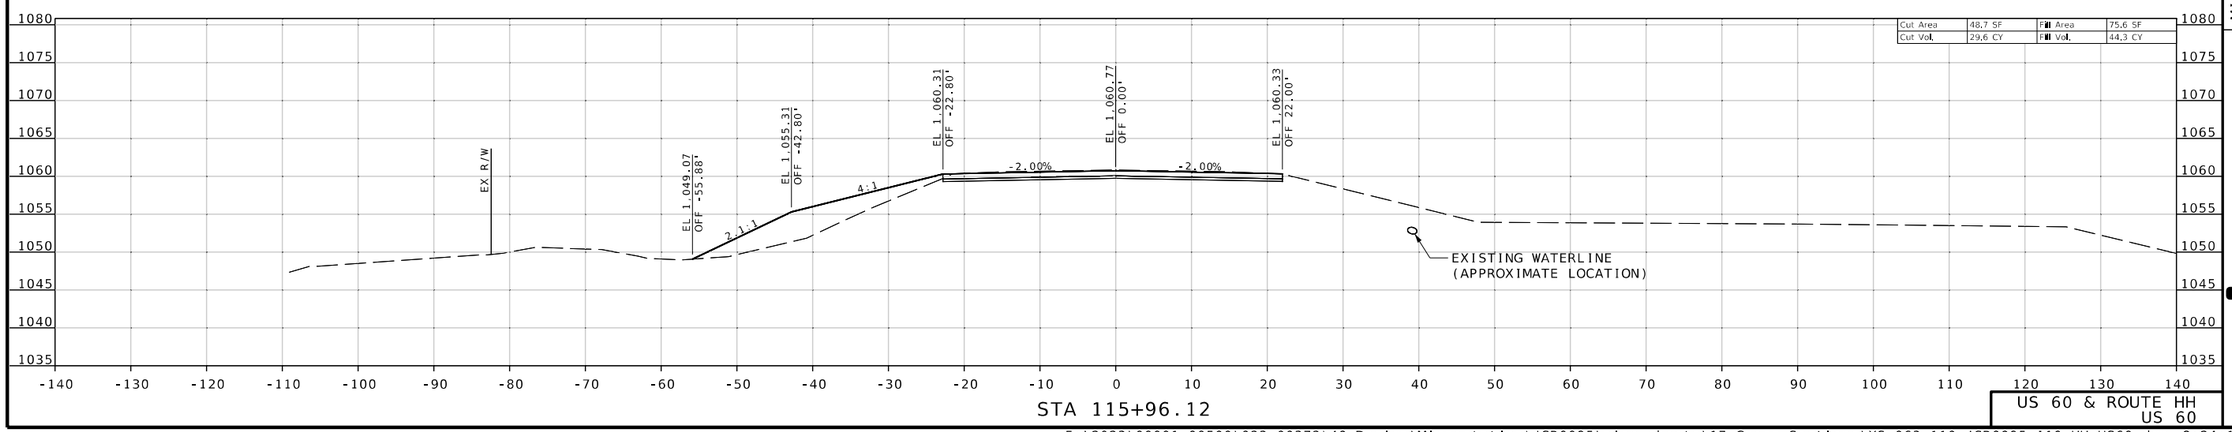

Jonathan Peitz
2024.10.03 09:54:55 -05'00'

STATE OF MISSOURI
JONATHAN W. PEITZ
NUMBER PE-2017019023
PROFESSIONAL ENGINEER

JONATHAN W. PEITZ-CIVIL ENGINEER
MO# PE-2017019023

DATE PREPARED
10/3/2024

ROUTE	STATE
60	MO
DISTRICT	SHEET NO.
SW	85

COUNTY
BARRY/NEWTON

JOB NO.
JSR0095

CONTRACT ID.

PROJECT NO.

BRIDGE NO.

DESCRIPTION | DATE

IF A SEAL IS PRESENT ON THIS SHEET IT HAS BEEN ELECTRONICALLY SEALED AND DATED.

MISSOURI HIGHWAYS AND TRANSPORTATION COMMISSION
105 WEST CAPITOL
JEFFERSON CITY, MO 65102
1-888-ASK-MODOT (1-888-275-6636)

olsson
550 ST. LOUIS STREET
SPRINGFIELD, MO 65806
PH (417) 890-8802
CERTIFICATE OF AUTHORITY NO. 001592

US 60 & ROUTE HH
US 60

F:\2023\00001-00500\023-00372\40-Design\Microstation\JSR0095\plan_sheets\17 Cross Sections\XS_063-110_JSR0095_I10_HH_US60.dgn 8:24:15 AM 10/3/2024

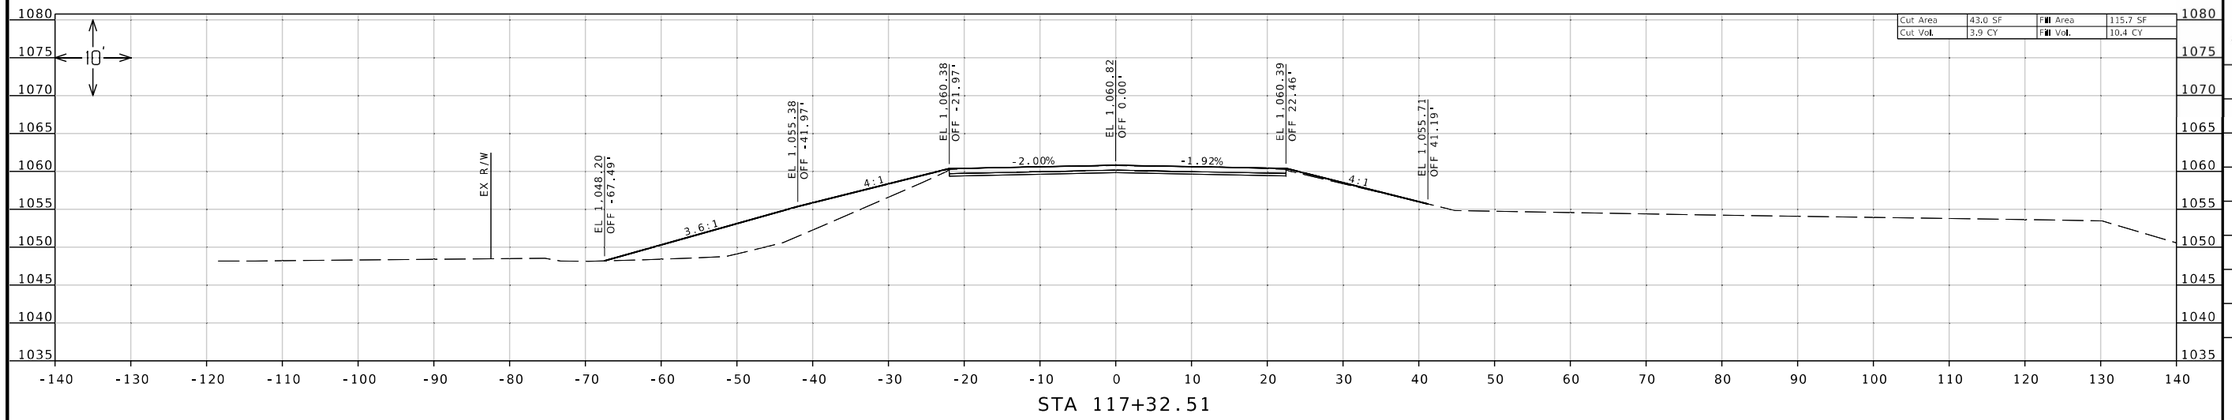

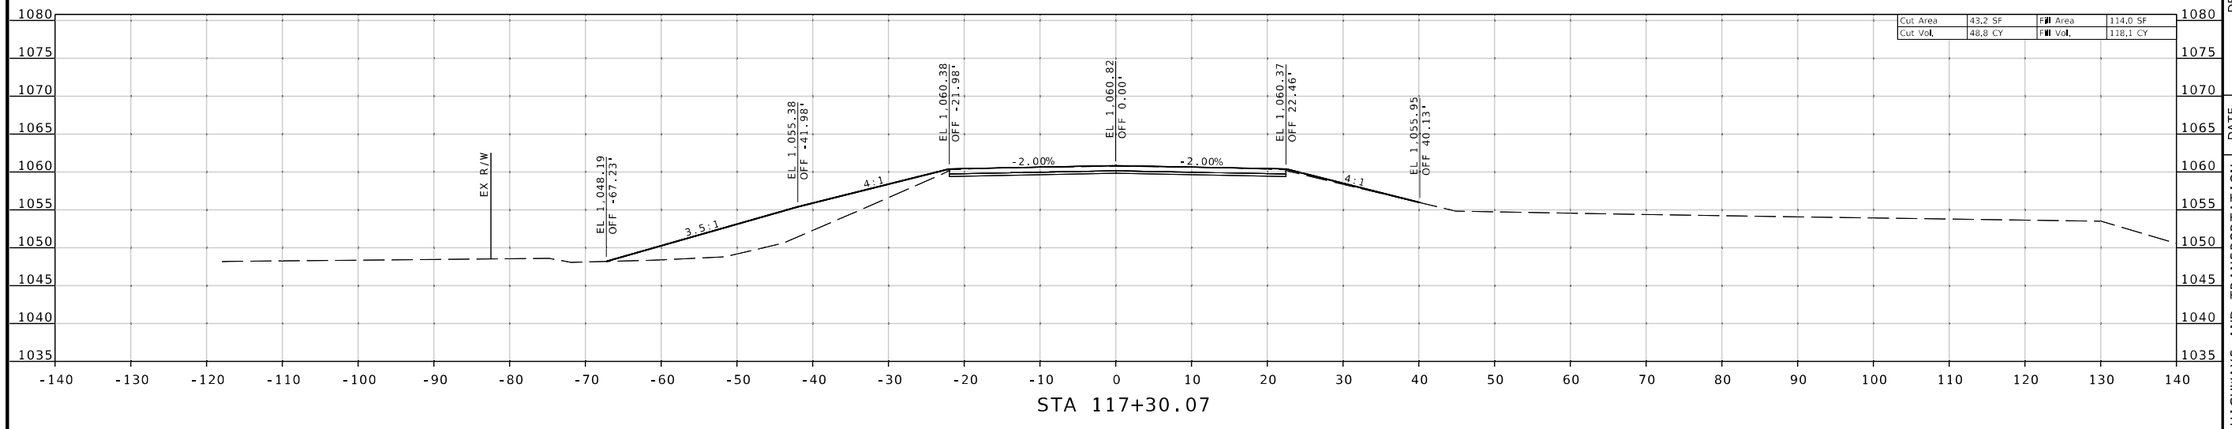

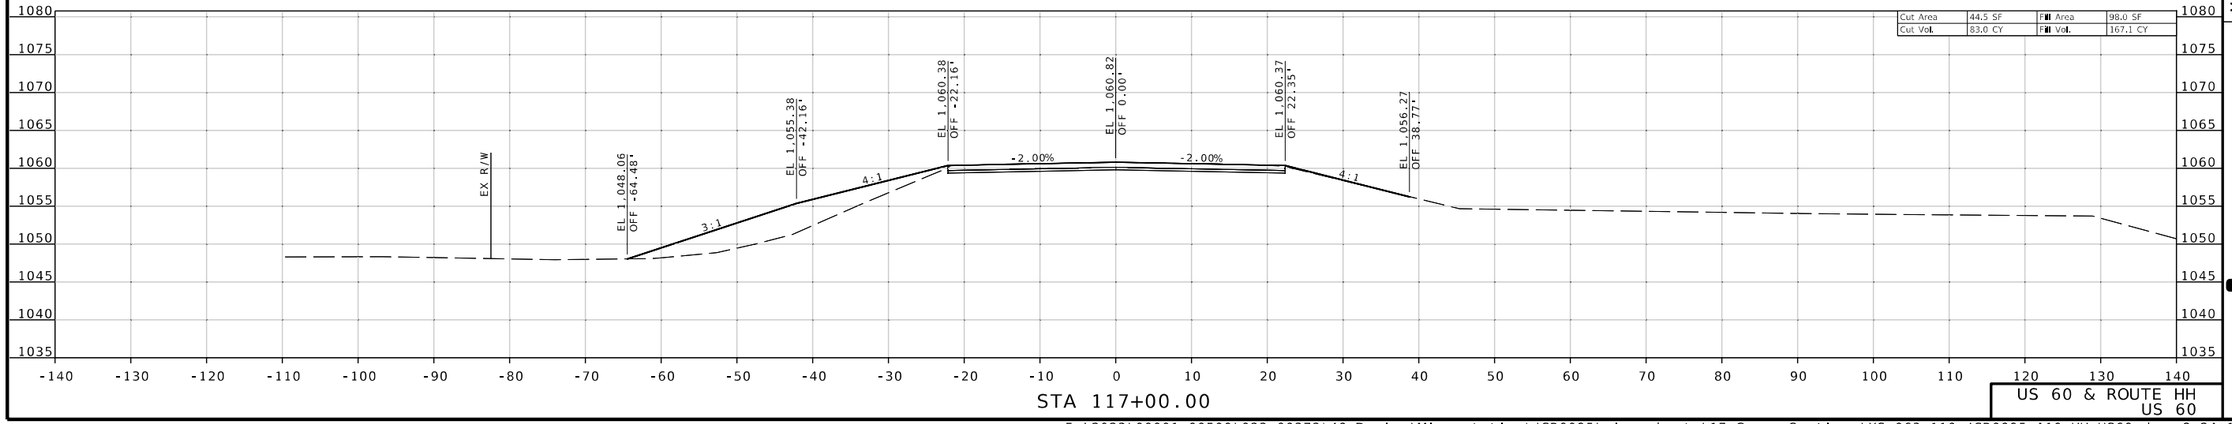

Jonathan Peitz
2024.10.03 08:57:16 -05'00'

STATE OF MISSOURI
JONATHAN W. PEITZ
NUMBER PE-2017019023
PROFESSIONAL ENGINEER

JONATHAN W. PEITZ-CIVIL ENGINEER
MO# PE-2017019023

DATE PREPARED
10/3/2024

ROUTE	STATE
60	MO
DISTRICT	SHEET NO.
SW	86

COUNTY
BARRY/NEWTON

JOB NO.
JSR0095

CONTRACT ID.

PROJECT NO.

BRIDGE NO.

DESCRIPTION	DATE

IF A SEAL IS PRESENT ON THIS SHEET IT HAS BEEN ELECTRONICALLY SEALED AND DATED.

MISSOURI HIGHWAYS AND TRANSPORTATION COMMISSION

105 WEST CAPITOL
JEFFERSON CITY, MO 65102
1-888-ASK-MODOT (1-888-275-6636)

olsson
550 ST. LOUIS STREET
SPRINGFIELD, MO 65806
PH. (417) 890-8802
CERTIFICATE OF AUTHORITY NO. 001592

US 60 & ROUTE HH
US 60

F:\2023\00001-00500\023-00372\40-Design\Microstation\JSR0095\plan_sheets\17 Cross Sections\XS_063-110_JSR0095_I10_HH_US60.dgn 8:24:17 AM 10/3/2024

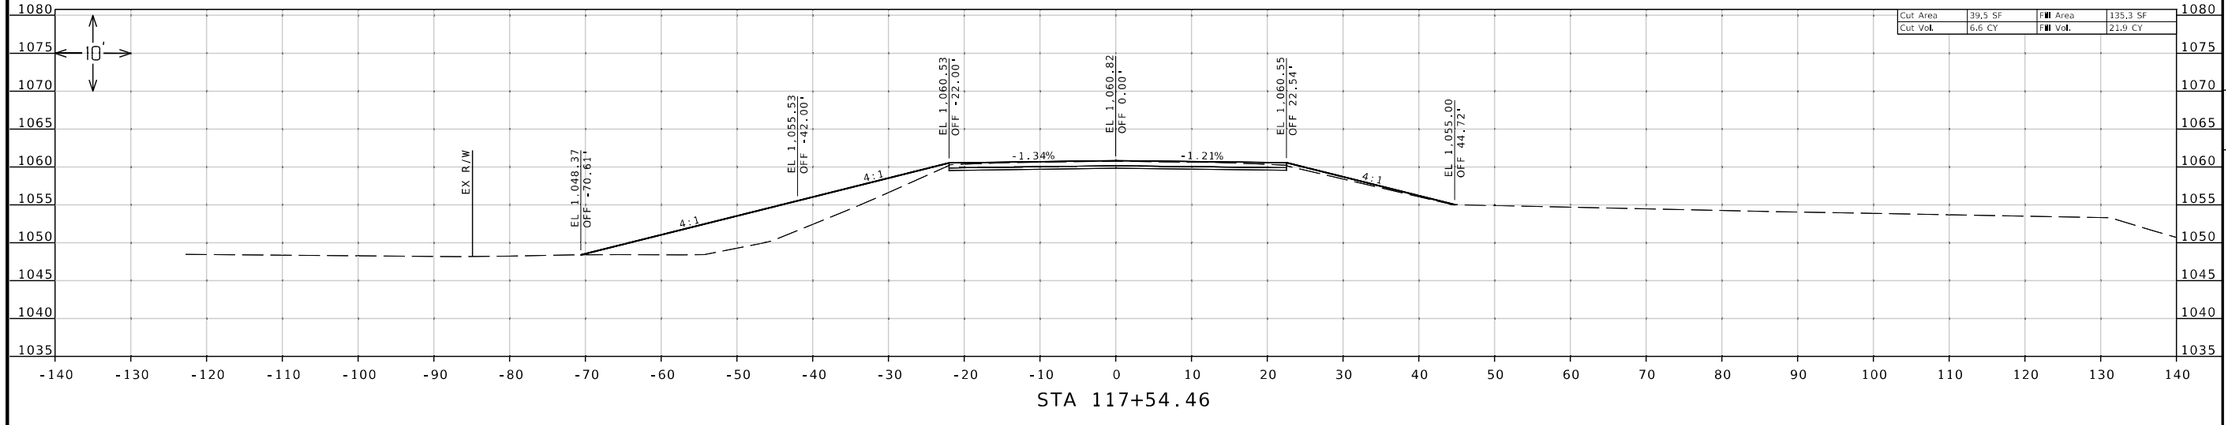

US 60 & ROUTE HH
US 60

F:\2023\00001-00500\023-00372\40-Design\Microstation\JSR0095\plan_sheets\17 Cross Sections\XS_063-110_JSR0095_I10_HH_US60.dgn 8:24:19 AM 10/3/2024

Jonathan Peitz
2024.10.03 08:54:45-05'00'

JONATHAN W. PEITZ-CIVIL ENGINEER
MO# PE-2017019023

DATE PREPARED
10/3/2024

ROUTE	STATE
60	MO
DISTRICT	SHEET NO.
SW	87

COUNTY
BARRY/NEWTON

JOB NO.
JSR0095

CONTRACT ID.

PROJECT NO.

BRIDGE NO.

DESCRIPTION	DATE

IF A SEAL IS PRESENT ON THIS SHEET IT HAS BEEN ELECTRONICALLY SEALED AND DATED.

MISSOURI HIGHWAYS AND TRANSPORTATION COMMISSION
105 WEST CAPITOL
JEFFERSON CITY, MO 65102
1-888-ASK-MODOT (1-888-275-6636)

olsson
550 ST. LOUIS STREET
SPRINGFIELD, MO 65806
PH. (417) 890-8802
CERTIFICATE OF
AUTHORITY NO. 001592

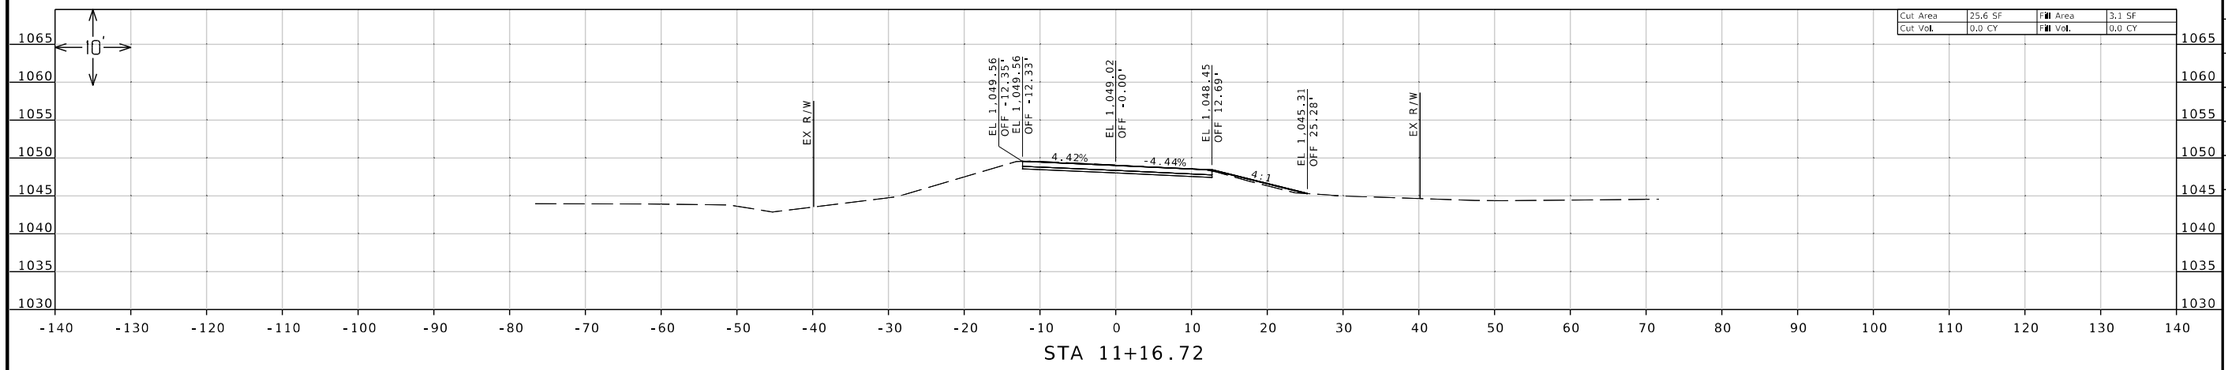

STA 11+16.72

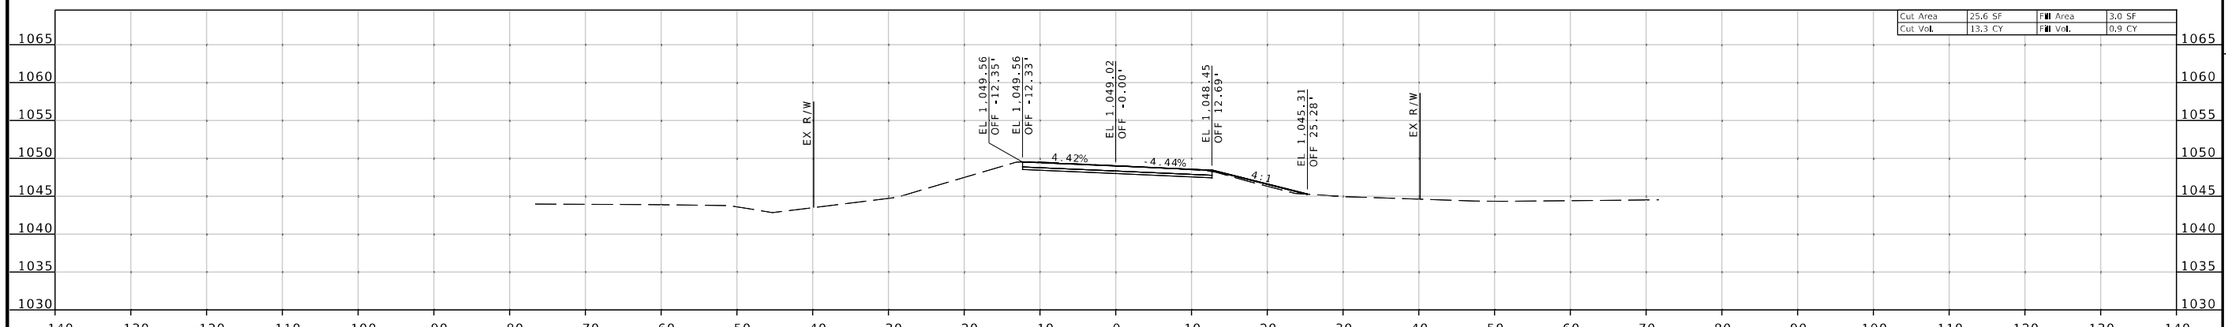

STA 11+16.71

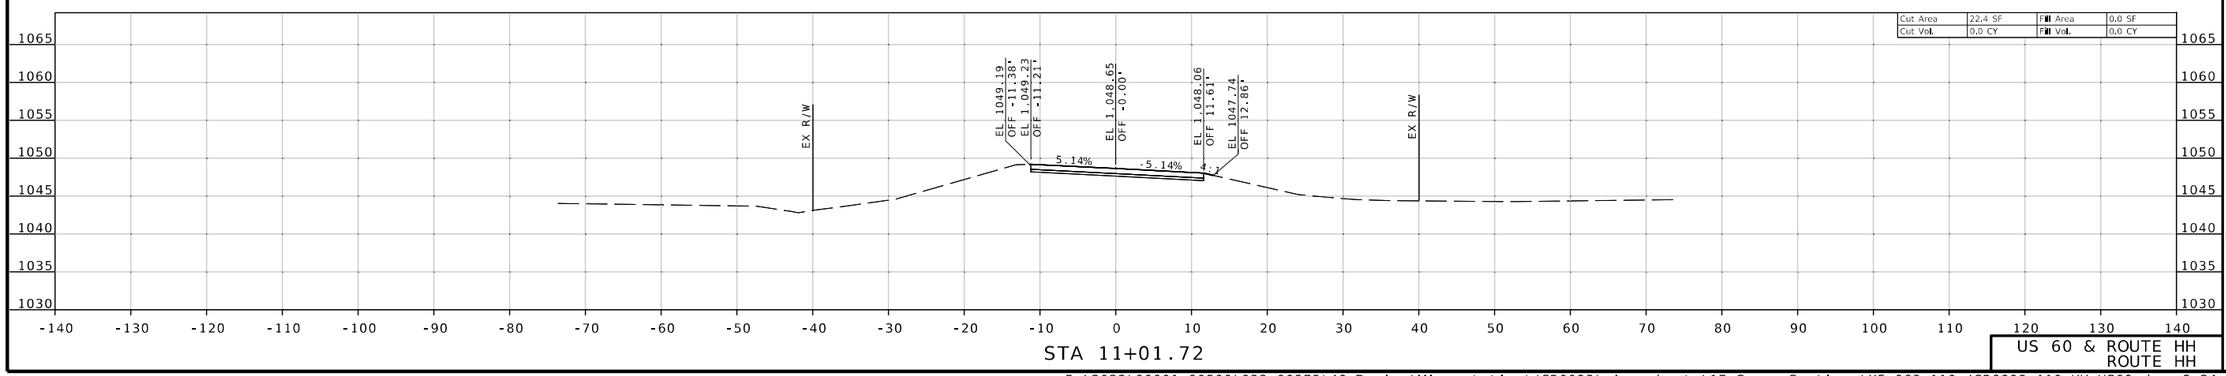

STA 11+01.72

Jonathan Peitz
2024.10.03 09:57:13 -05'00'

STATE OF MISSOURI
JONATHAN W. PEITZ
NUMBER PE-2017019023
PROFESSIONAL ENGINEER

JONATHAN W. PEITZ-CIVIL ENGINEER
MO# PE-2017019023

DATE PREPARED
10/3/2024

ROUTE	STATE
60	MO
DISTRICT	SHEET NO.
SW	88

COUNTY
BARRY/NEWTON

JOB NO.
JSR0095

CONTRACT ID.

PROJECT NO.

BRIDGE NO.

DESCRIPTION

DATE

IF A SEAL IS PRESENT ON THIS SHEET IT HAS BEEN ELECTRONICALLY SEALED AND DATED.

MISSOURI HIGHWAYS AND TRANSPORTATION COMMISSION

105 WEST CAPITOL
JEFFERSON CITY, MO 65102
1-888-ASK-MODOT (1-888-275-6636)

olsson
550 ST. LOUIS STREET
SPRINGFIELD, MO 65806
PH. (417) 890-8802
CERTIFICATE OF
AUTHORITY NO. 001592

US 60 & ROUTE HH
ROUTE HH

F:\2023\00001-00500\023-00372\40-Design\Microstation\JSR0095\plan_sheets\17 Cross Sections\XS_063-110_JSR0095_I10_HH_US60.dgn 8:24:20 AM 10/3/2024

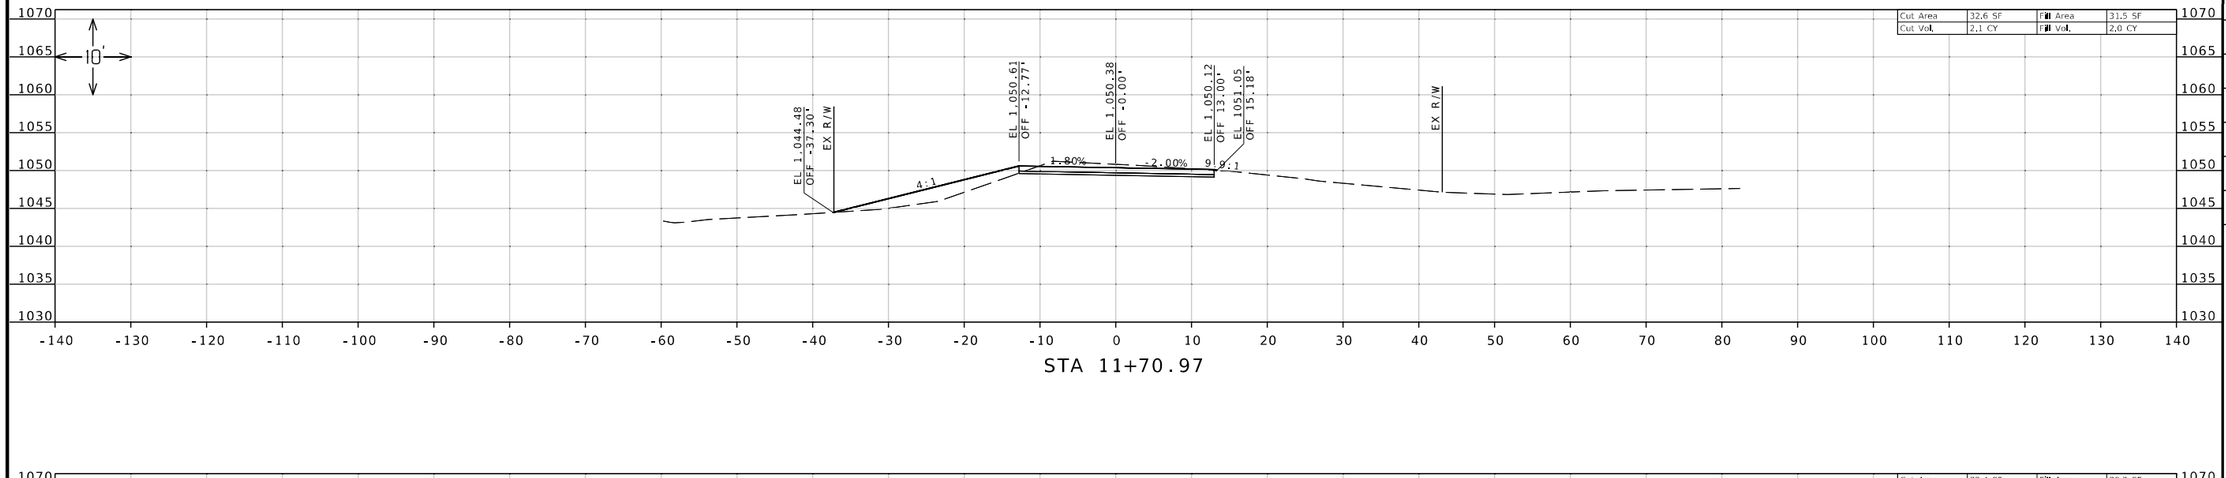

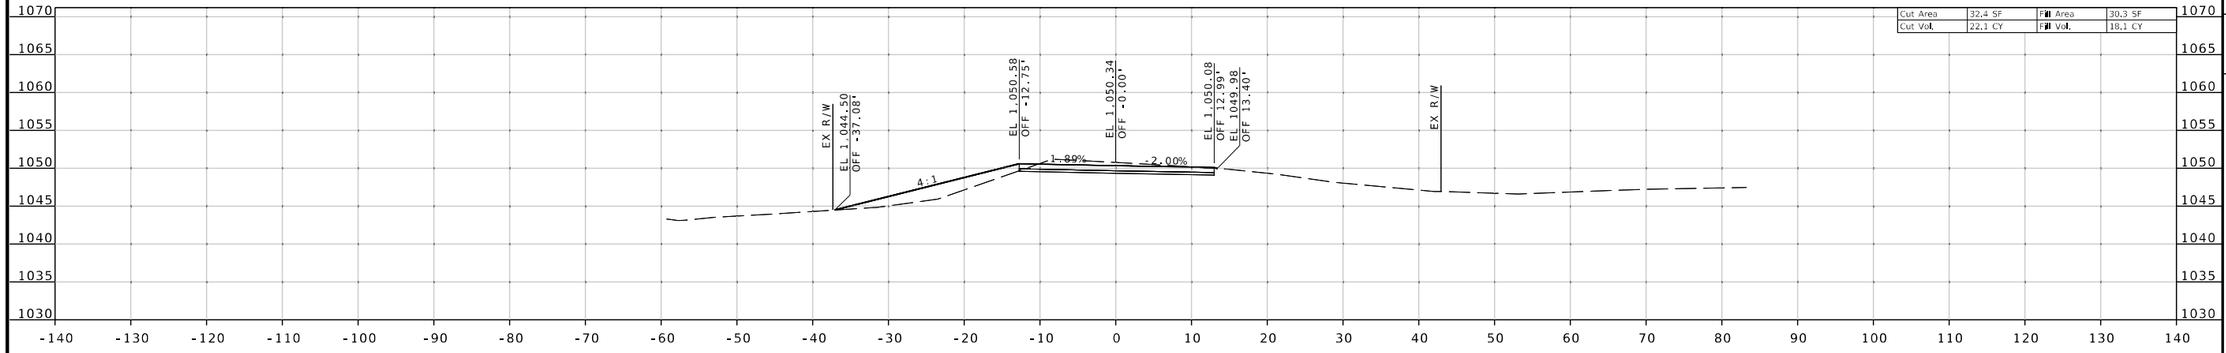

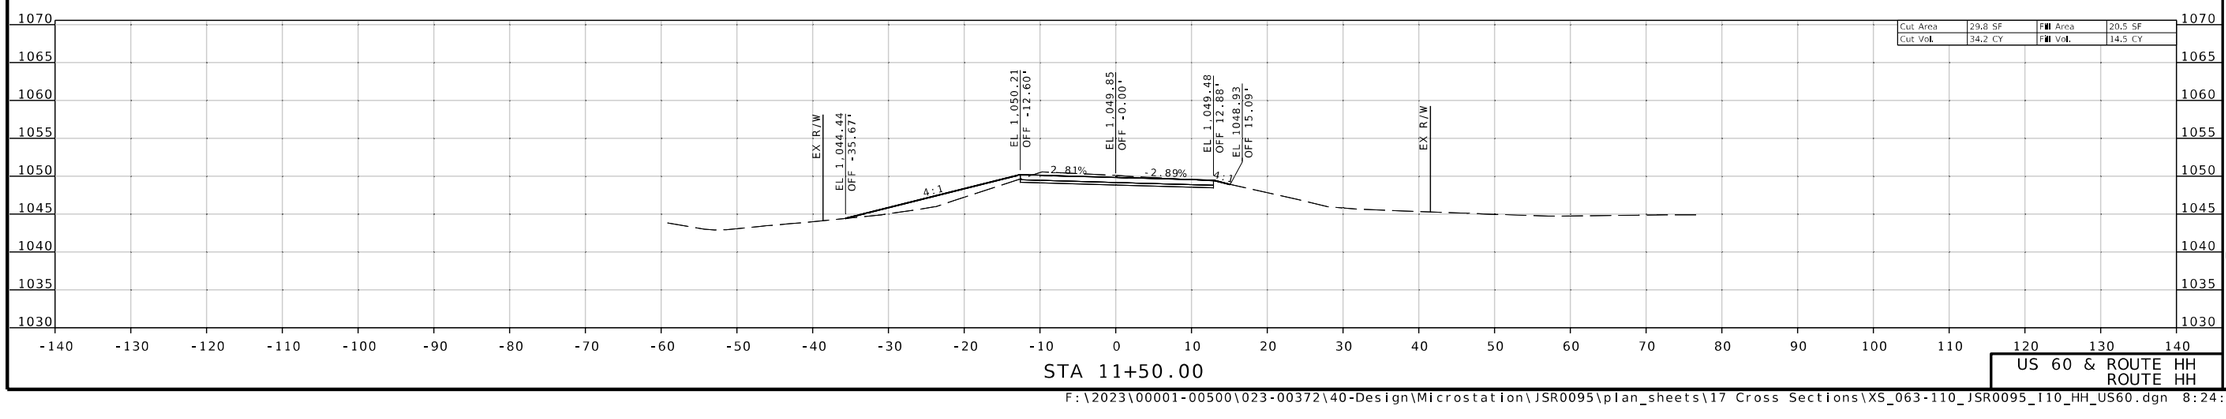

Jonathan Peitz
2024.10.03 08:54:25 -05'00'

STATE OF MISSOURI
JONATHAN W. PEITZ
NUMBER PE-2017019023
PROFESSIONAL ENGINEER

JONATHAN W. PEITZ-CIVIL ENGINEER
MO# PE-2017019023

DATE PREPARED
10/3/2024

ROUTE	STATE
60	MO
DISTRICT	SHEET NO.
SW	89

COUNTY
BARRY/NEWTON

JOB NO.
JSR0095

CONTRACT ID.

PROJECT NO.

BRIDGE NO.

DESCRIPTION	DATE

IF A SEAL IS PRESENT ON THIS SHEET IT HAS BEEN ELECTRONICALLY SEALED AND DATED.

MISSOURI HIGHWAYS AND TRANSPORTATION COMMISSION

105 WEST CAPITOL
JEFFERSON CITY, MO 65102
1-888-ASK-MODOT (1-888-275-6636)

olsson
550 ST. LOUIS STREET
SPRINGFIELD, MO 65806
PH (417) 890-8802
CERTIFICATE OF AUTHORITY NO. 001592

US 60 & ROUTE HH
ROUTE HH

F:\2023\00001-00500\023-00372\40-Design\Microstation\JSR0095\plan_sheets\17 Cross Sections\XS_063-110_JSR0095_I10_HH_US60.dgn 8:24:22 AM 10/3/2024

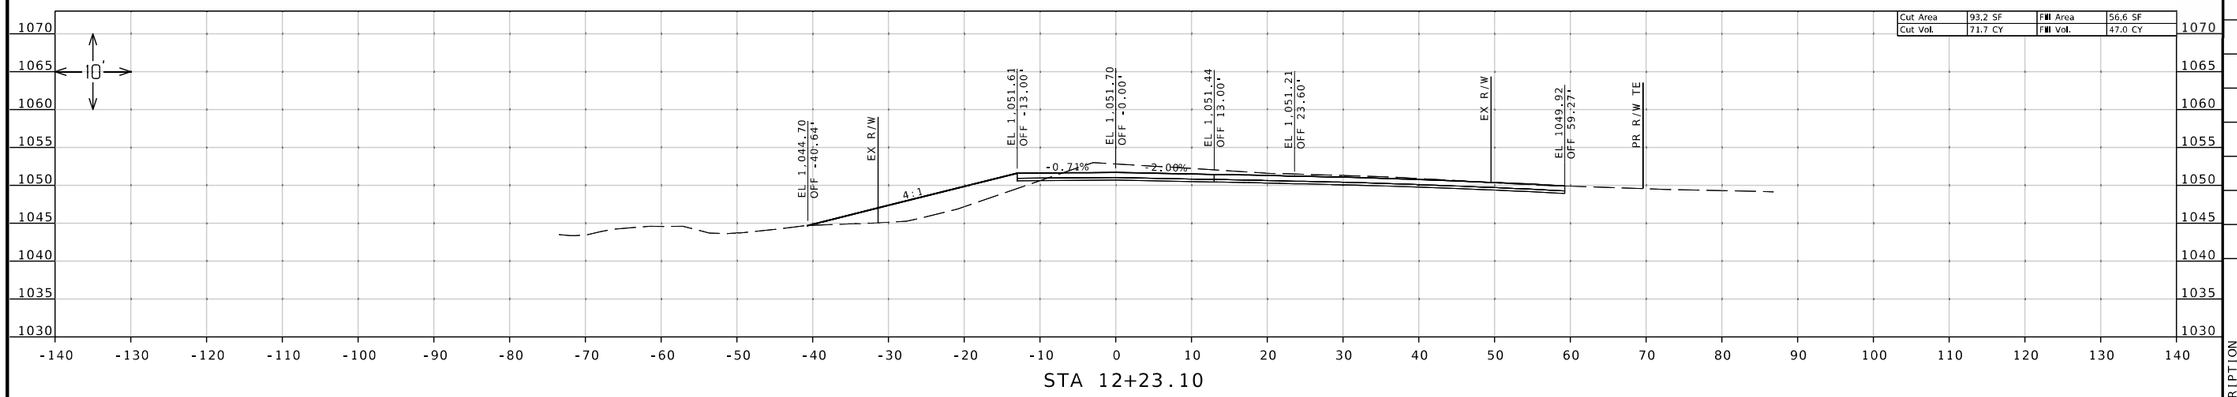

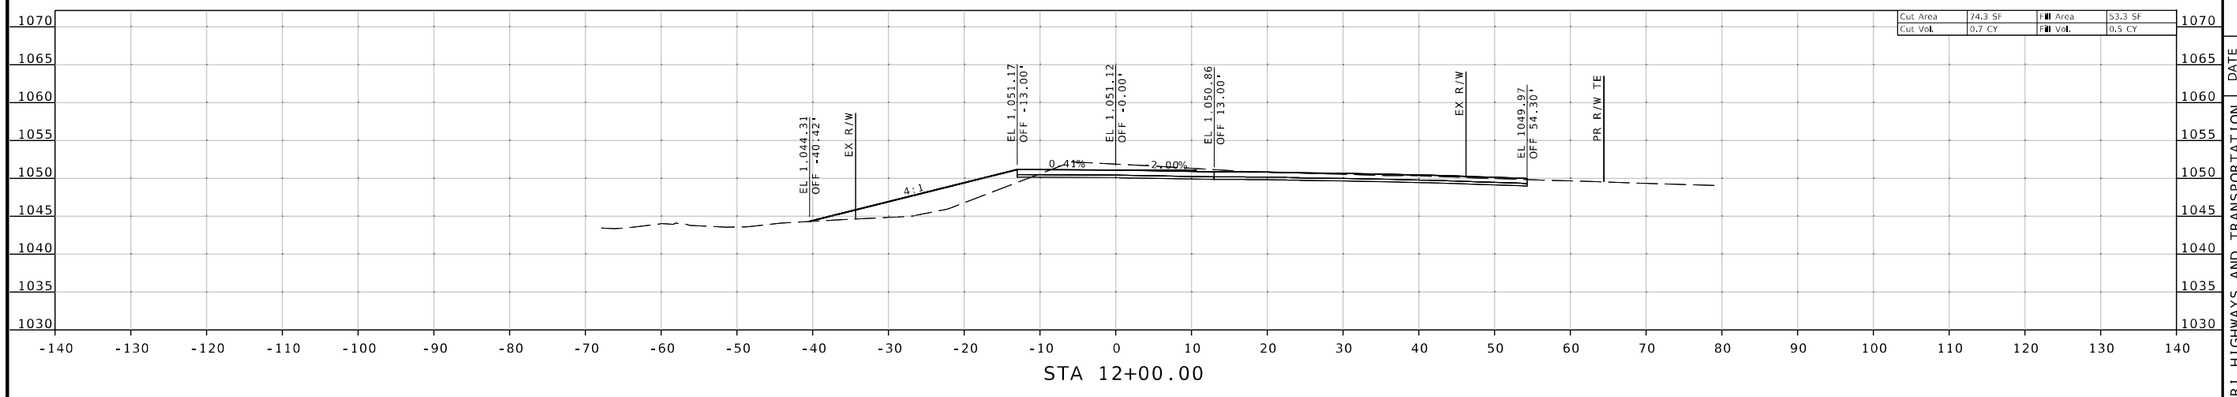

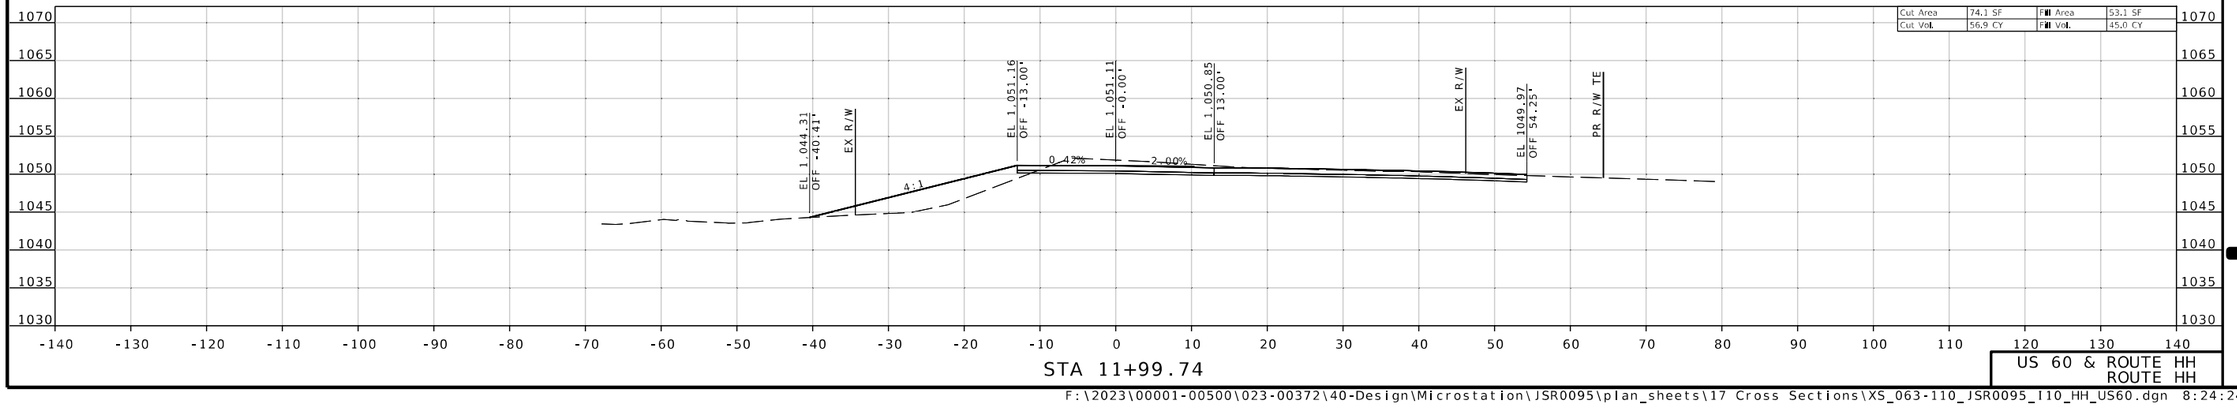

Jonathan Peitz
2024.10.03 15:57:16 -05'00'

STATE OF MISSOURI
JONATHAN W. PEITZ
NUMBER PE-2017019023
PROFESSIONAL ENGINEER

JONATHAN W. PEITZ-CIVIL ENGINEER
MO# PE-2017019023

DATE PREPARED
10/3/2024

ROUTE	STATE
60	MO
DISTRICT	SHEET NO.
SW	90

COUNTY
BARRY/NEWTON

JOB NO.
JSR0095

CONTRACT ID.

PROJECT NO.

BRIDGE NO.

DESCRIPTION	DATE

IF A SEAL IS PRESENT ON THIS SHEET IT HAS BEEN ELECTRONICALLY SEALED AND DATED.

MISSOURI HIGHWAYS AND TRANSPORTATION COMMISSION

105 WEST CAPITOL
JEFFERSON CITY, MO 65102
1-888-ASK-MODOT (1-888-275-6636)

olsson
550 ST. LOUIS STREET
SPRINGFIELD, MO 65806
PH. (417) 890-8802
CERTIFICATE OF AUTHORITY NO. 001592

US 60 & ROUTE HH
ROUTE HH

F:\2023\00001-00500\023-00372\40-Design\Microstation\JSR0095\plan_sheets\17 Cross Sections\XS_063-110_JSR0095_I10_HH_US60.dgn 8:24:24 AM 10/3/2024

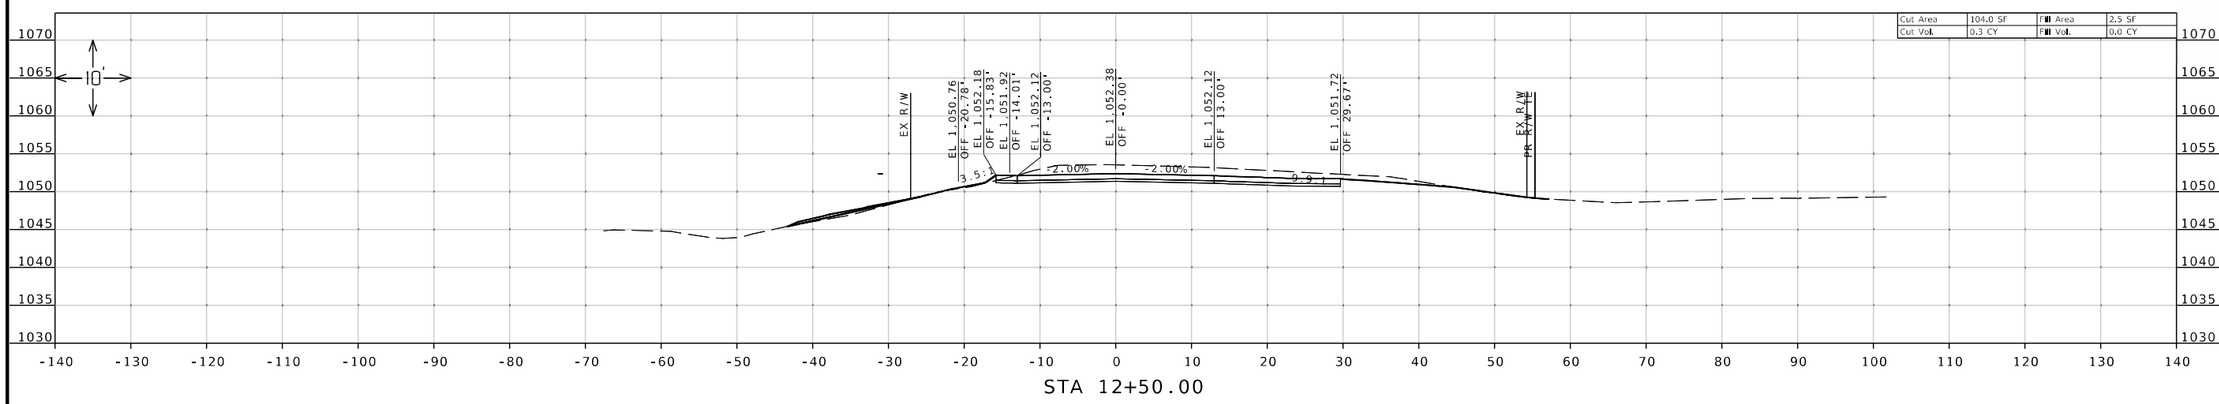

STA 12+50.00

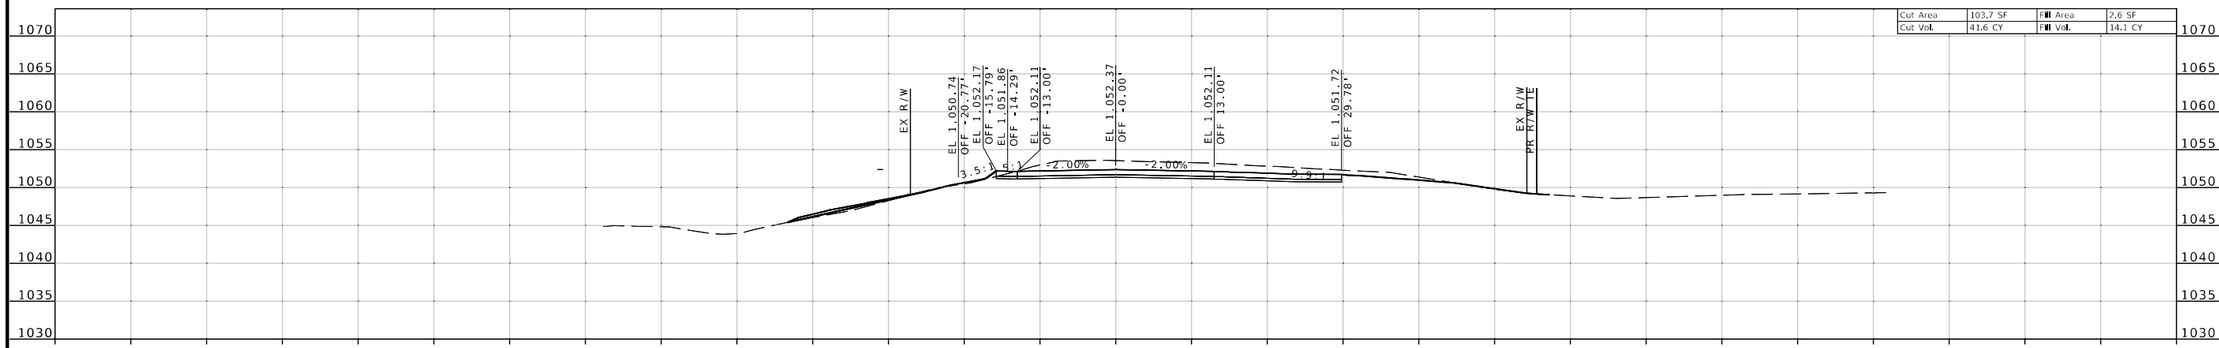

STA 12+49.92

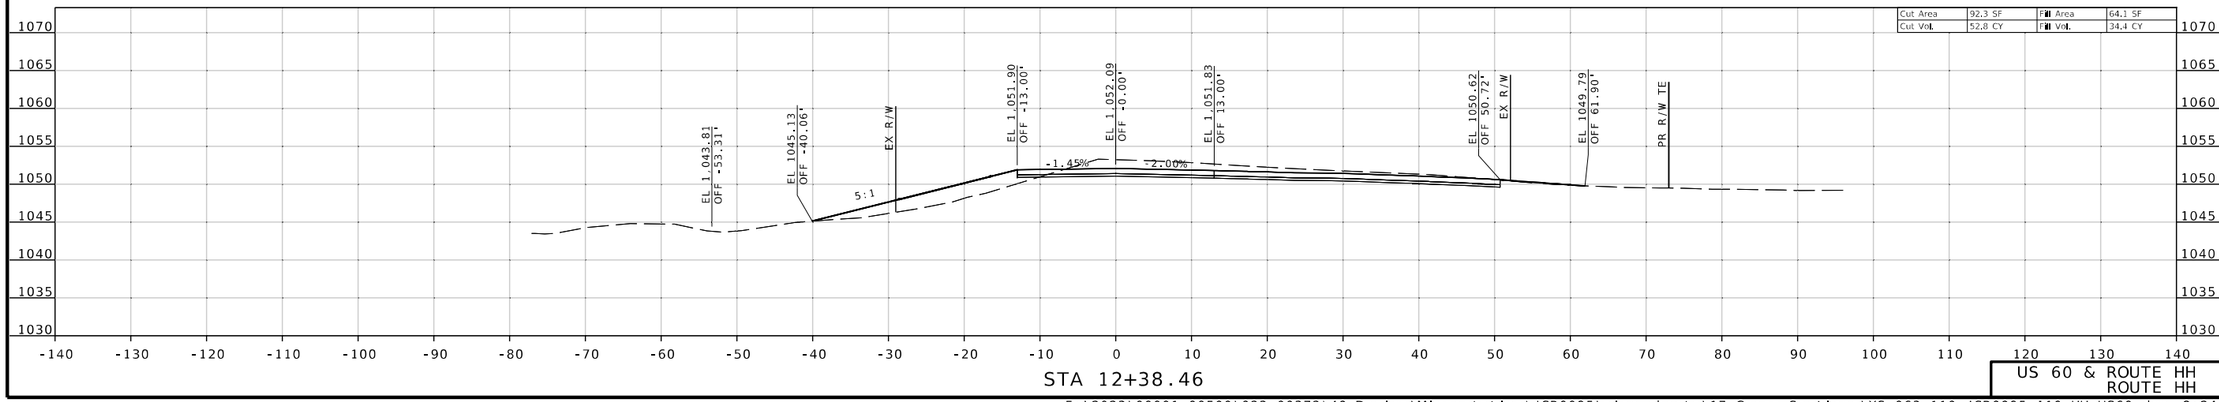

STA 12+38.46

US 60 & ROUTE HH
ROUTE HH

Jonathan Peitz
2024.10.03 08:13:56 -05'00'

STATE OF MISSOURI
JONATHAN W. PEITZ
NUMBER PE-2017019023
PROFESSIONAL ENGINEER

JONATHAN W. PEITZ-CIVIL ENGINEER
MO# PE-2017019023

DATE PREPARED
10/3/2024

ROUTE	STATE
60	MO
DISTRICT	SHEET NO.
SW	91

COUNTY
BARRY/NEWTON

JOB NO.
JSR0095

CONTRACT ID.

PROJECT NO.

BRIDGE NO.

DESCRIPTION	DATE

IF A SEAL IS PRESENT ON THIS SHEET IT HAS BEEN ELECTRONICALLY SEALED AND DATED.

MISSOURI HIGHWAYS AND TRANSPORTATION COMMISSION

105 WEST CAPITOL
JEFFERSON CITY, MO 65102
1-888-ASK-MODOT (1-888-275-6636)

olsson
550 ST. LOUIS STREET
SPRINGFIELD, MO 65806
PH. (417) 890-8802
CERTIFICATE OF AUTHORITY NO. 001592

F:\2023\00001-00500\023-00372\40-Design\Microstation\JSR0095\plan_sheets\17 Cross Sections\XS_063-110_JSR0095_I10_HH_US60.dgn 8:24:26 AM 10/3/2024

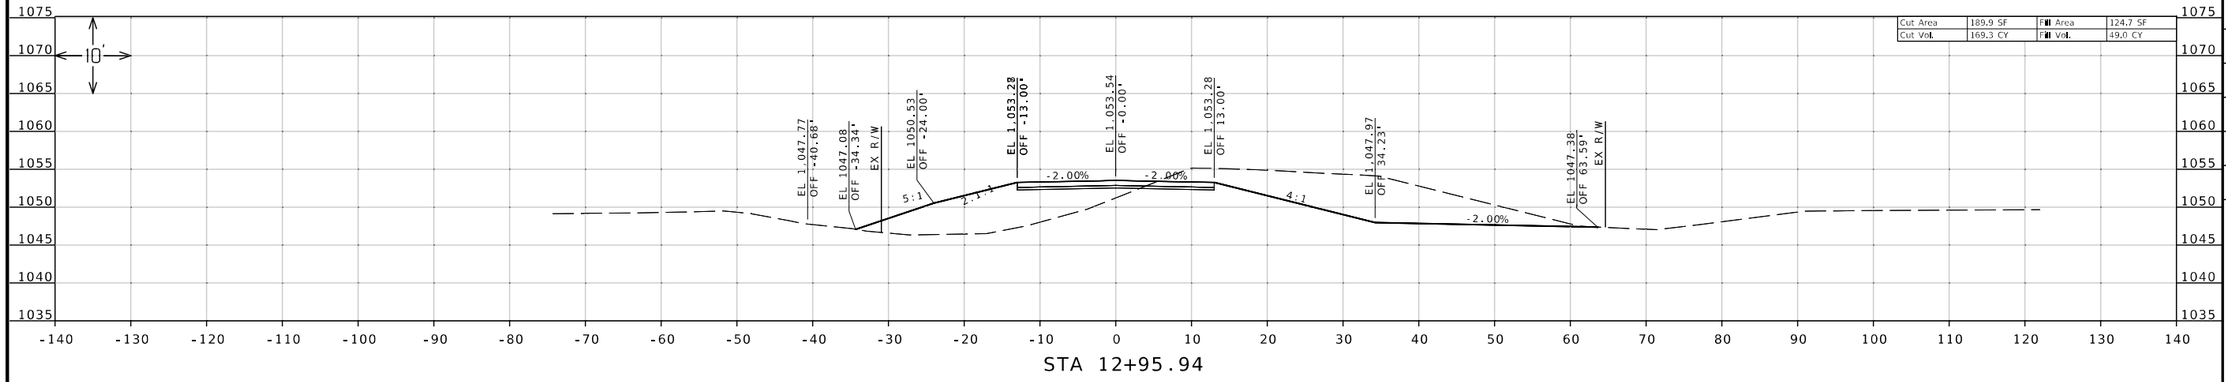

STA 12+95.94

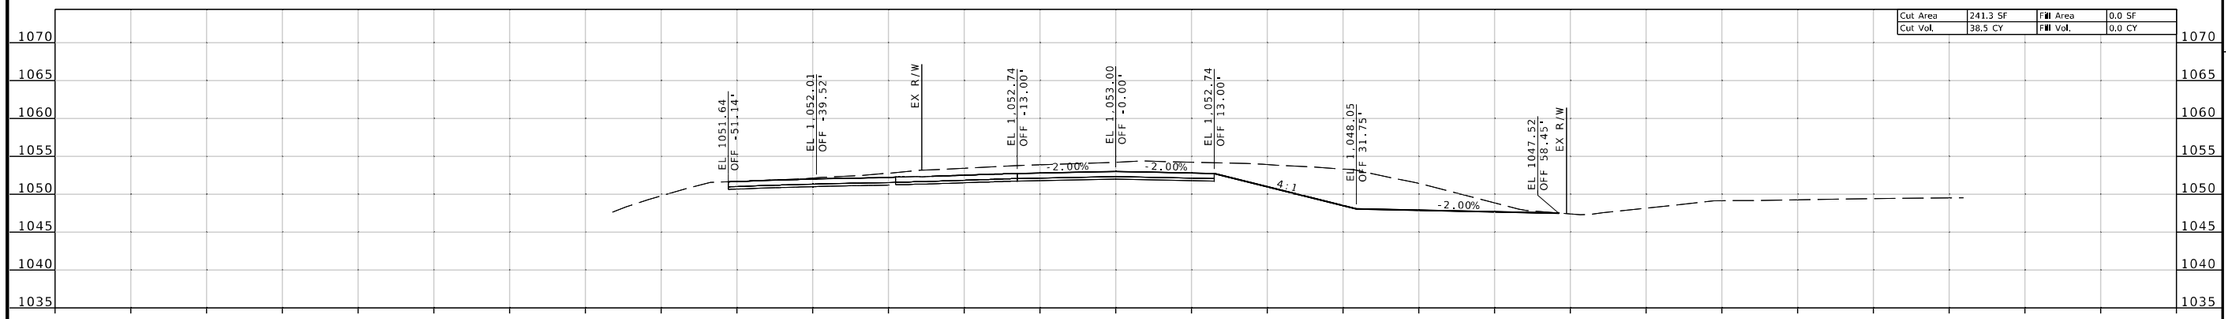

STA 12+74.74

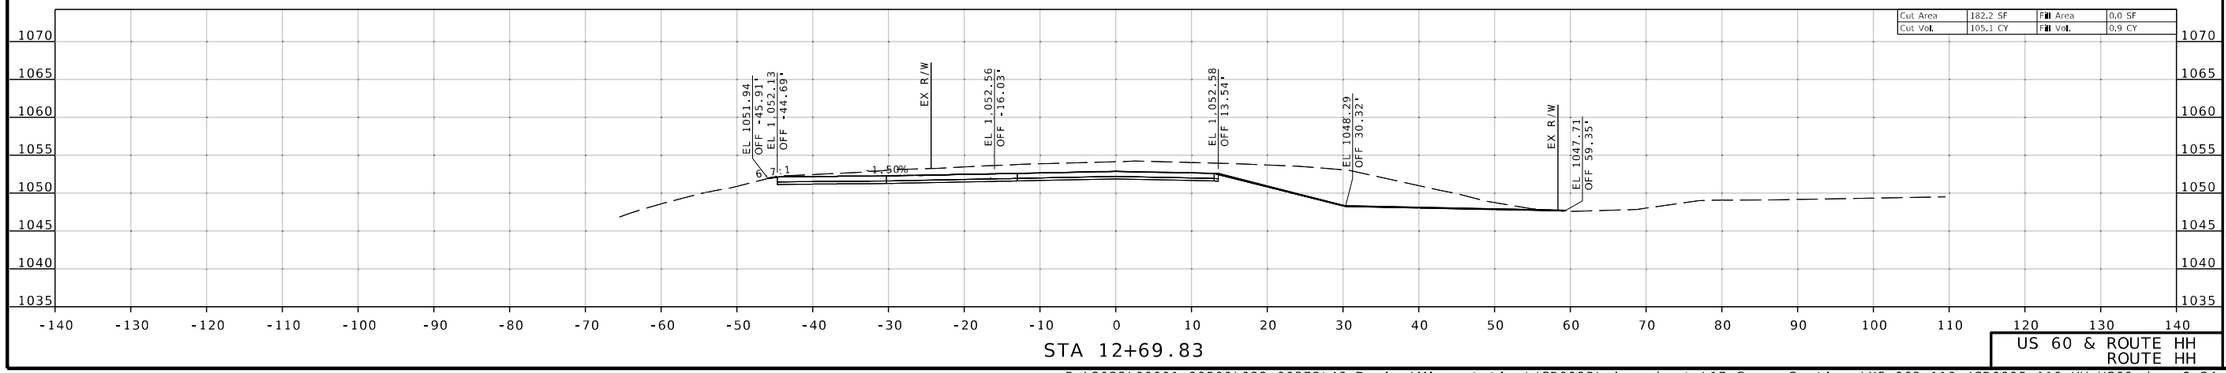

STA 12+69.83

US 60 & ROUTE HH
ROUTE HH

Jonathan Peitz
2024.10.03 08:58:05 -05'00'

STATE OF MISSOURI
JONATHAN W. PEITZ
NUMBER PE-2017019023
PROFESSIONAL ENGINEER

JONATHAN W. PEITZ-CIVIL ENGINEER
MO# PE-2017019023

DATE PREPARED
10/3/2024

ROUTE	STATE
60	MO
DISTRICT	SHEET NO.
SW	92

COUNTY
BARRY/NEWTON

JOB NO.
JSR0095

CONTRACT ID.

PROJECT NO.

BRIDGE NO.

DESCRIPTION

DATE

IF A SEAL IS PRESENT ON THIS SHEET IT HAS BEEN ELECTRONICALLY SEALED AND DATED.

MISSOURI HIGHWAYS AND TRANSPORTATION COMMISSION

MoDOT

105 WEST CAPITOL
JEFFERSON CITY, MO 65102
1-888-ASK-MODOT (1-888-275-6636)

olsson
550 ST. LOUIS STREET
SPRINGFIELD, MO 65806
PH. (417) 890-8802
CERTIFICATE OF
AUTHORITY NO. 001592

F:\2023\00001-00500\023-00372\40-Design\Microstation\JSR0095\plan_sheets\17 Cross Sections\XS_063-110_JSR0095_I10_HH_US60.dgn 8:24:28 AM 10/3/2024

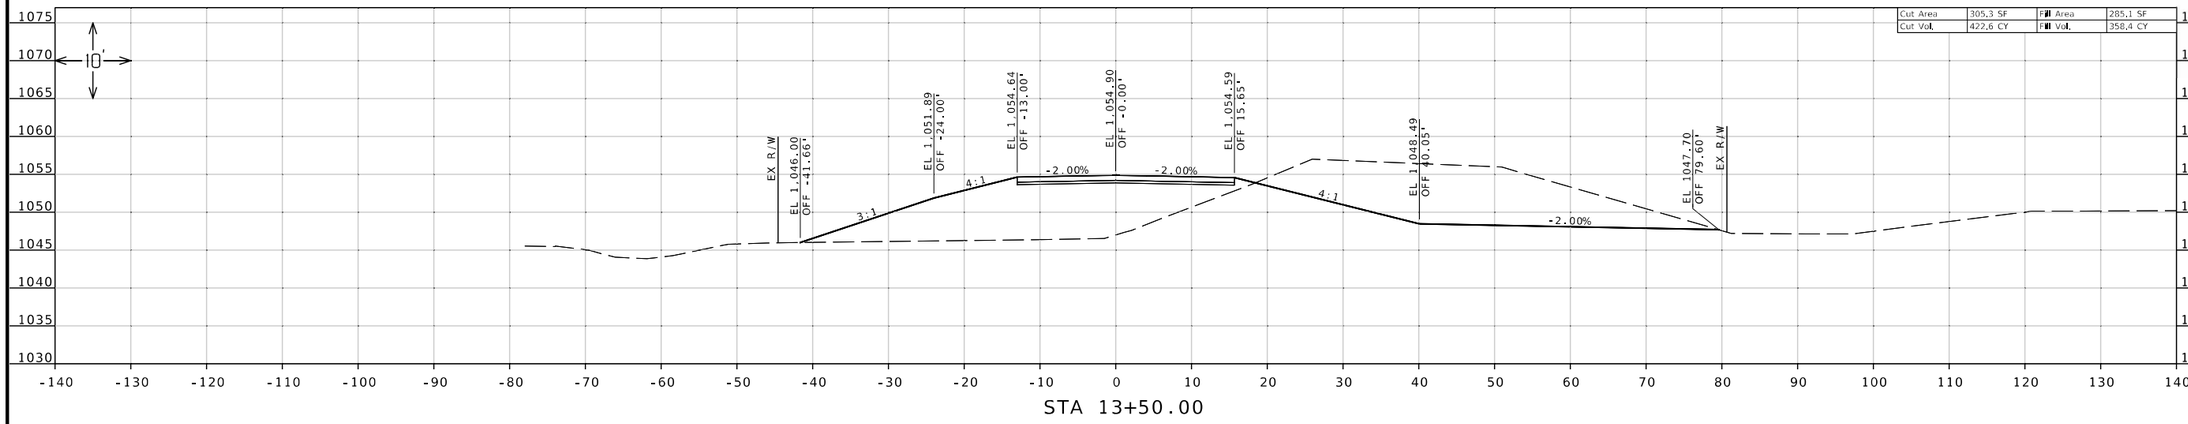

STA 13+50.00

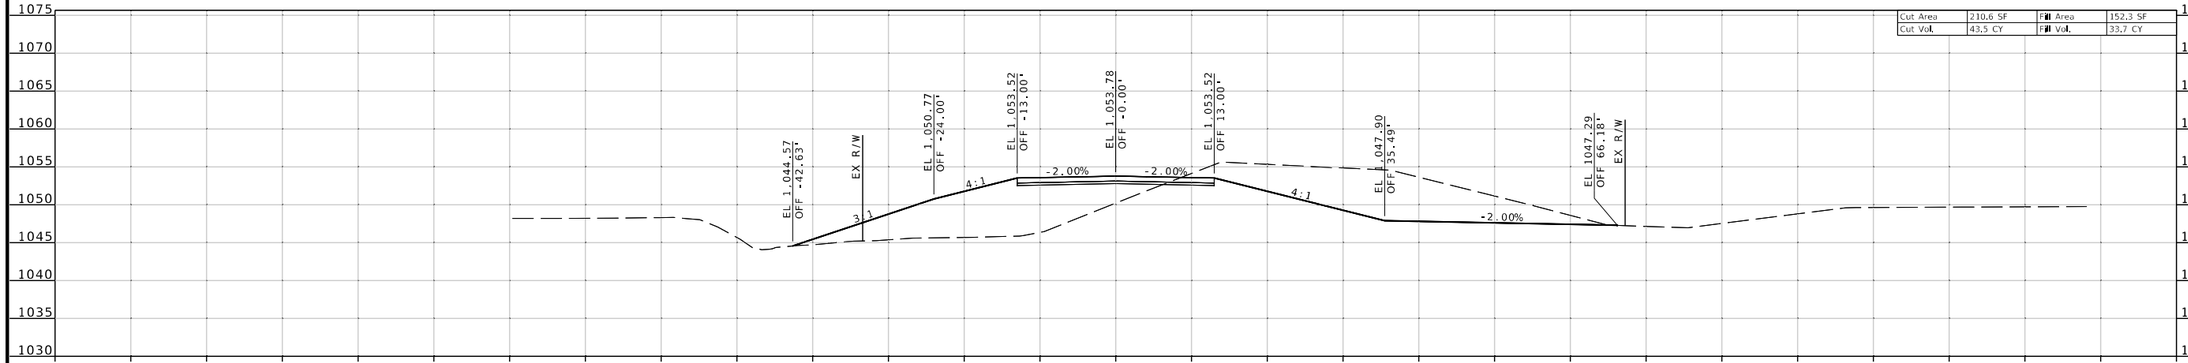

STA 13+05.76

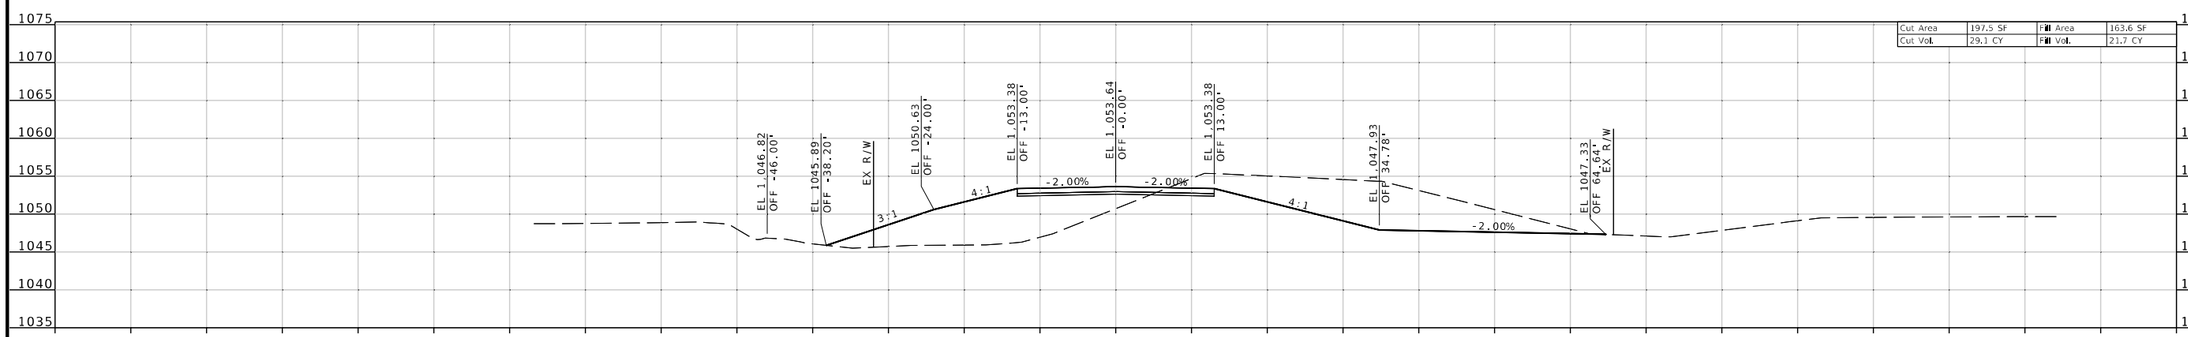

STA 13+00.00

US 60 & ROUTE HH
ROUTE HH

JONATHAN W. PEITZ
NUMBER PE-2017019023
PROFESSIONAL ENGINEER
STATE OF MISSOURI

JONATHAN W. PEITZ-CIVIL ENGINEER
MO# PE-2017019023

DATE PREPARED
10/3/2024

ROUTE	STATE
60	MO
DISTRICT	SHEET NO.
SW	93

COUNTY
BARRY/NEWTON

JOB NO.
JSR0095

CONTRACT ID.

PROJECT NO.

BRIDGE NO.

DESCRIPTION	DATE

MISSOURI HIGHWAYS AND TRANSPORTATION COMMISSION

105 WEST CAPITOL
JEFFERSON CITY, MO 65102
1-888-ASK-MODOT (1-888-275-6636)

olsson
550 ST. LOUIS STREET
SPRINGFIELD, MO 65806
PH. (417) 890-8802
CERTIFICATE OF AUTHORITY NO. 001592

IF A SEAL IS PRESENT ON THIS SHEET IT HAS BEEN ELECTRONICALLY SEALED AND DATED.

F:\2023\00001-00500\023-00372\40-Design\Microstation\JSR0095\plan_sheets\17 Cross Sections\XS_063-110_JSR0095_I10_HH_US60.dgn 8:24:30 AM 10/3/2024

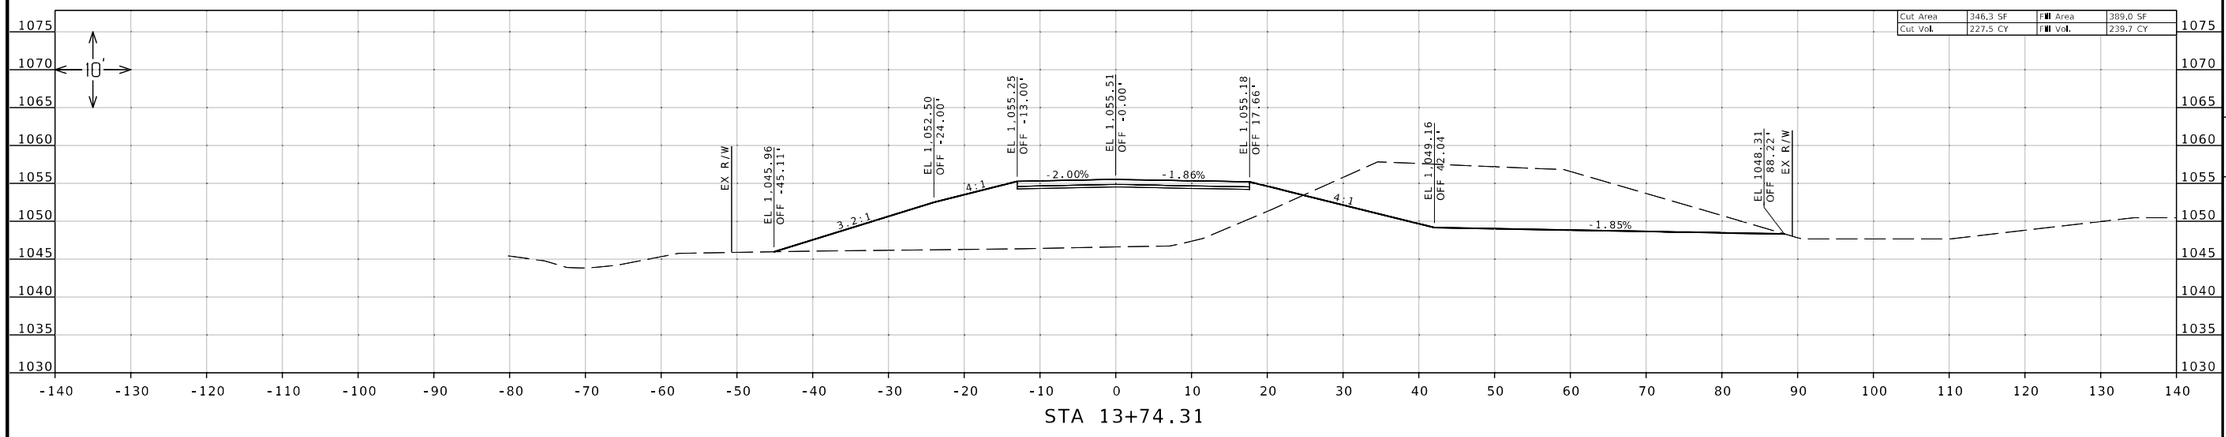

Jonathan Peitz
2024.10.03 16:56:49 -05'00'

STATE OF MISSOURI
JONATHAN W. PEITZ
NUMBER PE-2017019023
PROFESSIONAL ENGINEER

JONATHAN W. PEITZ-CIVIL ENGINEER
MO# PE-2017019023

DATE PREPARED
10/3/2024

ROUTE	STATE
60	MO
DISTRICT	SHEET NO.
SW	94

COUNTY
BARRY/NEWTON

JOB NO.
JSR0095

CONTRACT ID.

PROJECT NO.

BRIDGE NO.

DATE	DESCRIPTION

IF A SEAL IS PRESENT ON THIS SHEET IT HAS BEEN ELECTRONICALLY SEALED AND DATED.

MISSOURI HIGHWAYS AND TRANSPORTATION COMMISSION

105 WEST CAPITOL
JEFFERSON CITY, MO 65102
1-888-ASK-MODOT (1-888-275-6636)

olsson
550 ST. LOUIS STREET
SPRINGFIELD, MO 65806
PH. (417) 890-8802
CERTIFICATE OF
AUTHORITY NO. 001592

US 60 & ROUTE HH
ROUTE HH

F:\2023\00001-00500\023-00372\40-Design\Microstation\JSR0095\plan_sheets\17 Cross Sections\XS_063-110_JSR0095_I10_HH_US60.dgn 8:24:31 AM 10/3/2024

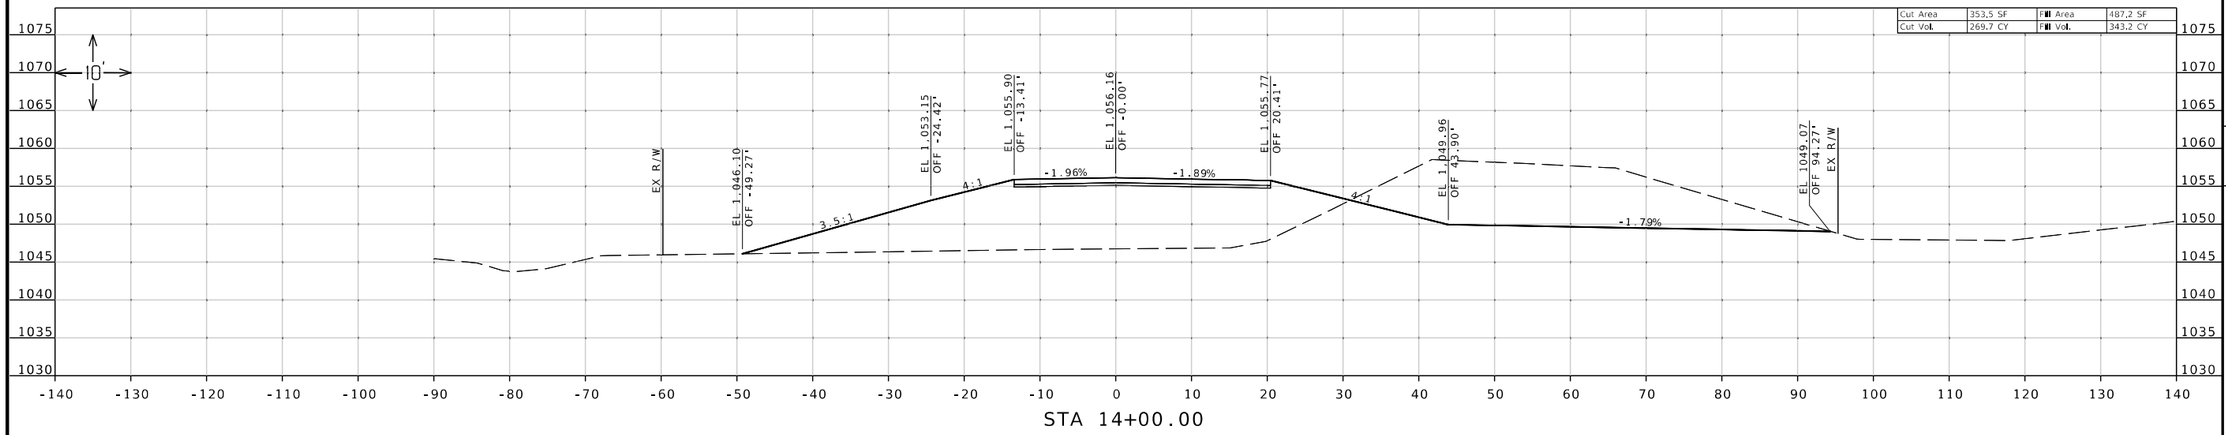

STA 14+00.00

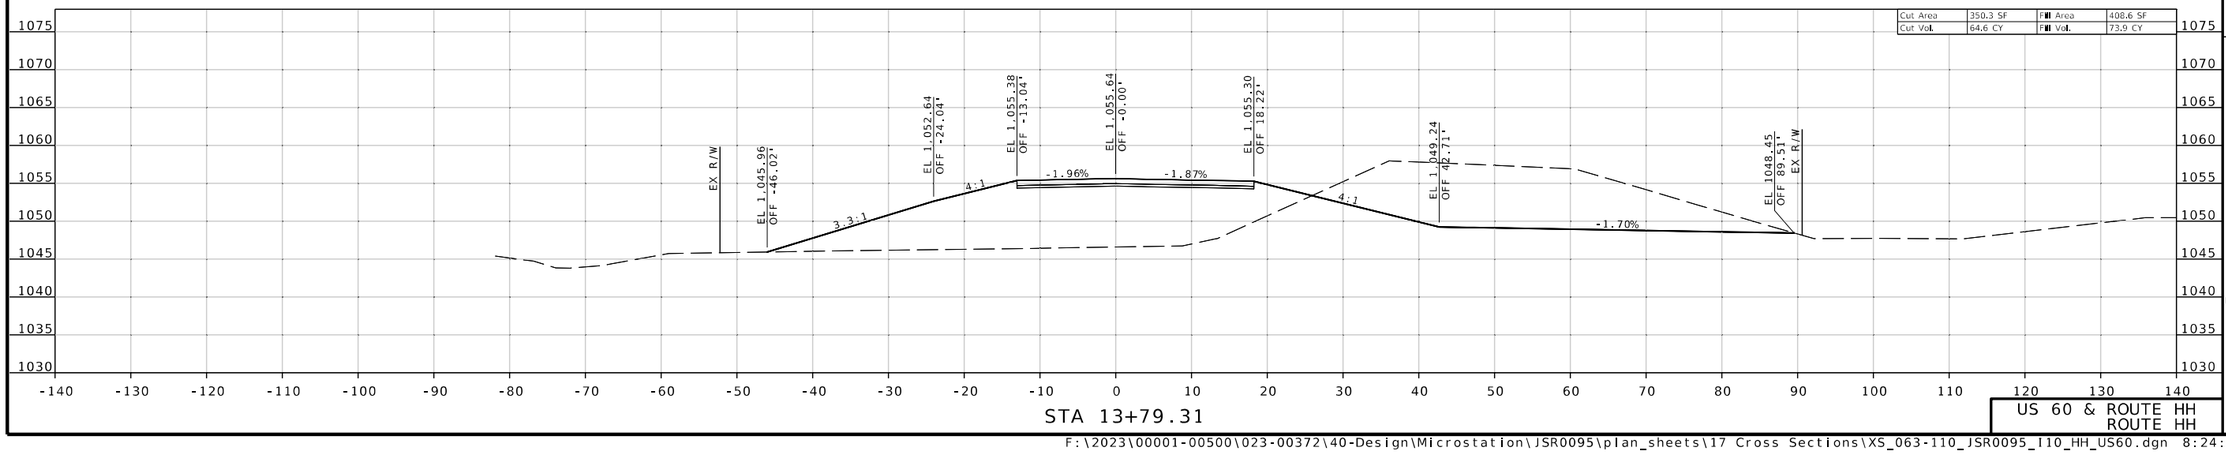

STA 13+79.31

US 60 & ROUTE HH
ROUTE HH

Jonathan W. Peitz
2024.10.03 08:44:50 -05'00'

STATE OF MISSOURI
JONATHAN W. PEITZ
NUMBER PE-2017019023
PROFESSIONAL ENGINEER

JONATHAN W. PEITZ-CIVIL ENGINEER
MO# PE-2017019023

DATE PREPARED
10/3/2024

ROUTE	STATE
60	MO
DISTRICT	SHEET NO.
SW	95

COUNTY
BARRY/NEWTON

JOB NO.
JSR0095

CONTRACT ID.

PROJECT NO.

BRIDGE NO.

DESCRIPTION	DATE

IF A SEAL IS PRESENT ON THIS SHEET IT HAS BEEN ELECTRONICALLY SEALED AND DATED.

MISSOURI HIGHWAYS AND TRANSPORTATION COMMISSION
105 WEST CAPITOL
JEFFERSON CITY, MO 65102
1-888-ASK-MODOT (1-888-275-6636)

olsson
550 ST. LOUIS STREET
SPRINGFIELD, MO 65806
PH (417) 890-8802
CERTIFICATE OF AUTHORITY NO. 001592

F:\2023\00001-00500\023-00372\40-Design\Microstation\JSR0095\plan_sheets\17 Cross Sections\XS_063-110_JSR0095_I10_HH_US60.dgn 8:24:33 AM 10/3/2024

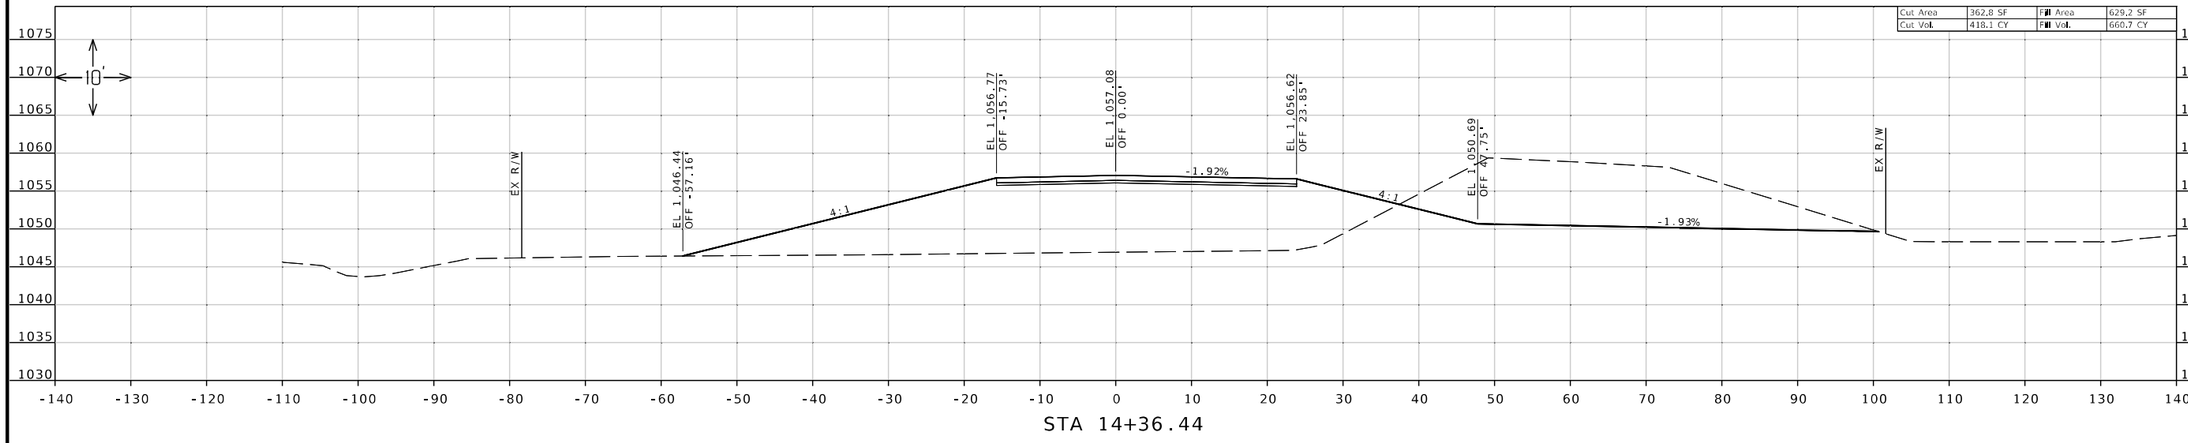

STA 14+36.44

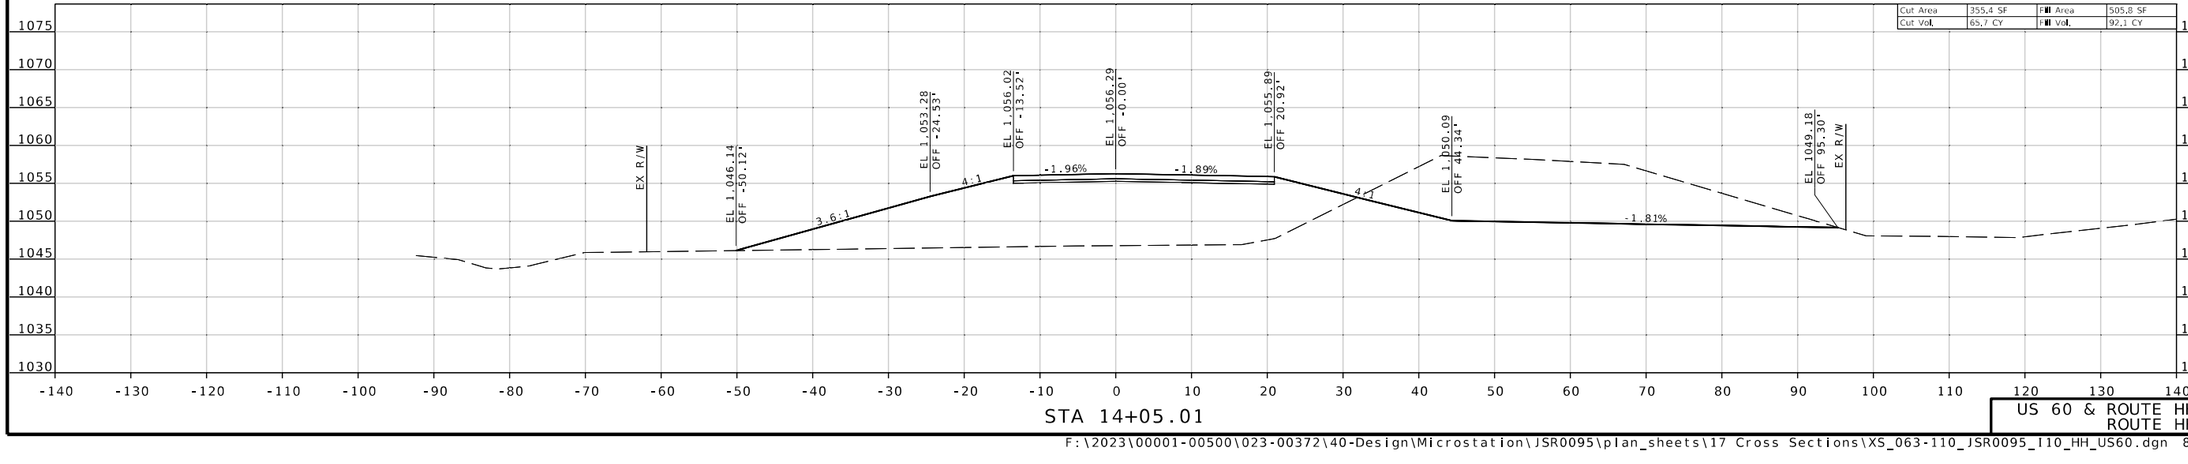

STA 14+05.01

US 60 & ROUTE HH
ROUTE HH

Jonathan Peitz
2024.10.03 15:54:05 -05'00'

STATE OF MISSOURI
JONATHAN W. PEITZ
NUMBER PE-2017019023
PROFESSIONAL ENGINEER

JONATHAN W. PEITZ-CIVIL ENGINEER
MO# PE-2017019023

DATE PREPARED
10/3/2024

ROUTE	STATE
60	MO
DISTRICT	SHEET NO.
SW	96

COUNTY
BARRY/NEWTON

JOB NO.
JSR0095

CONTRACT ID.

PROJECT NO.

BRIDGE NO.

DESCRIPTION	DATE

IF A SEAL IS PRESENT ON THIS SHEET IT HAS BEEN ELECTRONICALLY SEALED AND DATED.

MISSOURI HIGHWAYS AND TRANSPORTATION COMMISSION

105 WEST CAPITOL
JEFFERSON CITY, MO 65102
1-888-ASK-MODOT (1-888-275-6636)

olsson
550 ST. LOUIS STREET
SPRINGFIELD, MO 65806
PH. (417) 890-8802
CERTIFICATE OF
AUTHORITY NO. 001592

F:\2023\00001-00500\023-00372\40-Design\Microstation\JSR0095\plan_sheets\17 Cross Sections\XS_063-110_JSR0095_I10_HH_US60.dgn 8:24:34 AM 10/3/2024

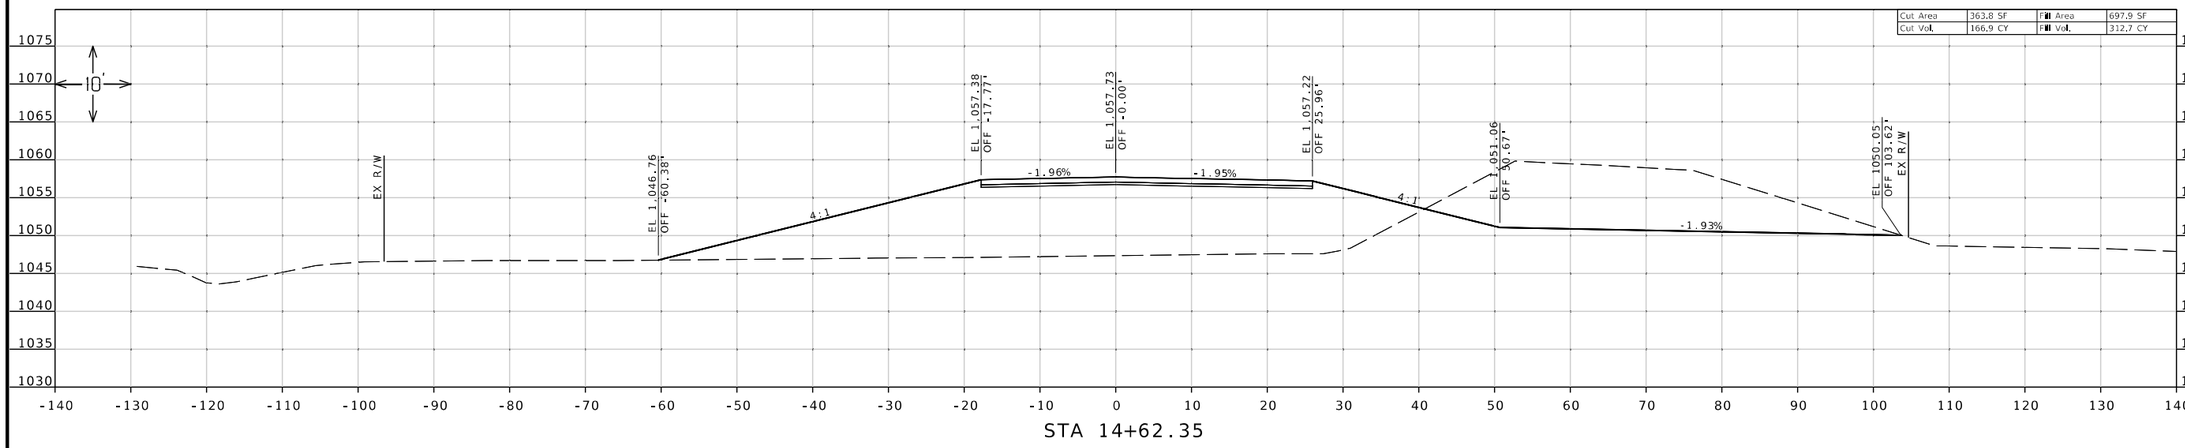

STA 14+62.35

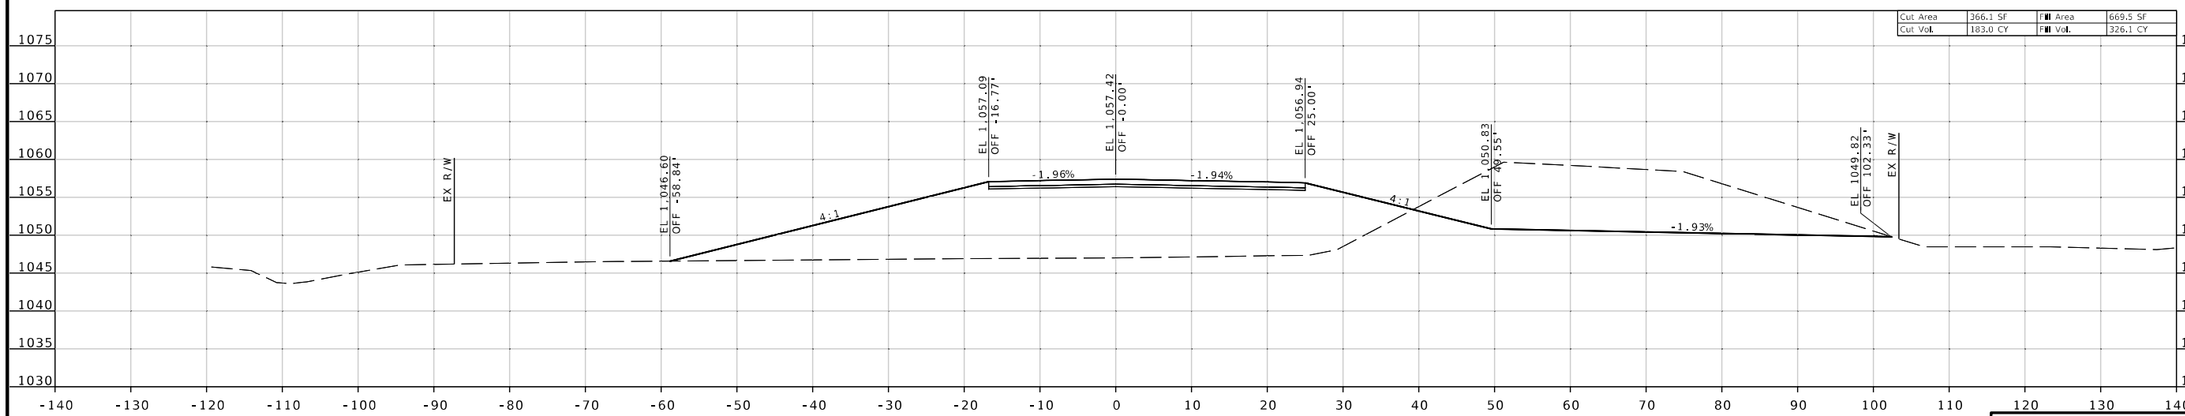

STA 14+50.00

US 60 & ROUTE HH
ROUTE HH

Jonathan Peitz
2024.10.03 15:55:25 -05'00'

STATE OF MISSOURI
JONATHAN W. PEITZ
NUMBER PE-2017019023
PROFESSIONAL ENGINEER

JONATHAN W. PEITZ-CIVIL ENGINEER
MO# PE-2017019023

DATE PREPARED
10/3/2024

ROUTE	STATE
60	MO
DISTRICT	SHEET NO.
SW	97

COUNTY
BARRY/NEWTON

JOB NO.
JSR0095

CONTRACT ID.

PROJECT NO.

BRIDGE NO.

DESCRIPTION	DATE

IF A SEAL IS PRESENT ON THIS SHEET IT HAS BEEN ELECTRONICALLY SEALED AND DATED.

MISSOURI HIGHWAYS AND TRANSPORTATION COMMISSION
105 WEST CAPITOL
JEFFERSON CITY, MO 65102
1-888-ASK-MODOT (1-888-275-6636)

olsson
550 ST. LOUIS STREET
SPRINGFIELD, MO 65806
PH. (417) 890-8802
CERTIFICATE OF
AUTHORITY NO. 001592

F:\2023\00001-00500\023-00372\40-Design\Microstation\JSR0095\plan_sheets\17 Cross Sections\XS_063-110_JSR0095_I10_HH_US60.dgn 8:24:36 AM 10/3/2024

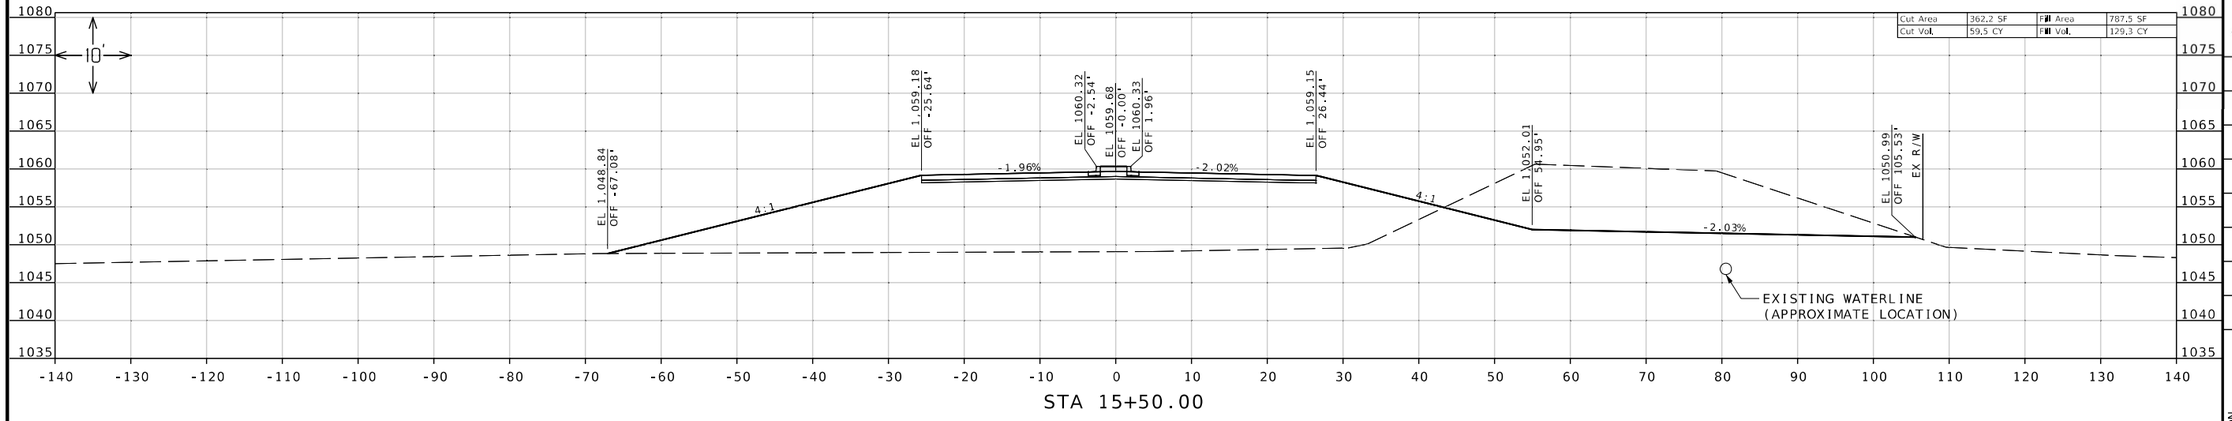

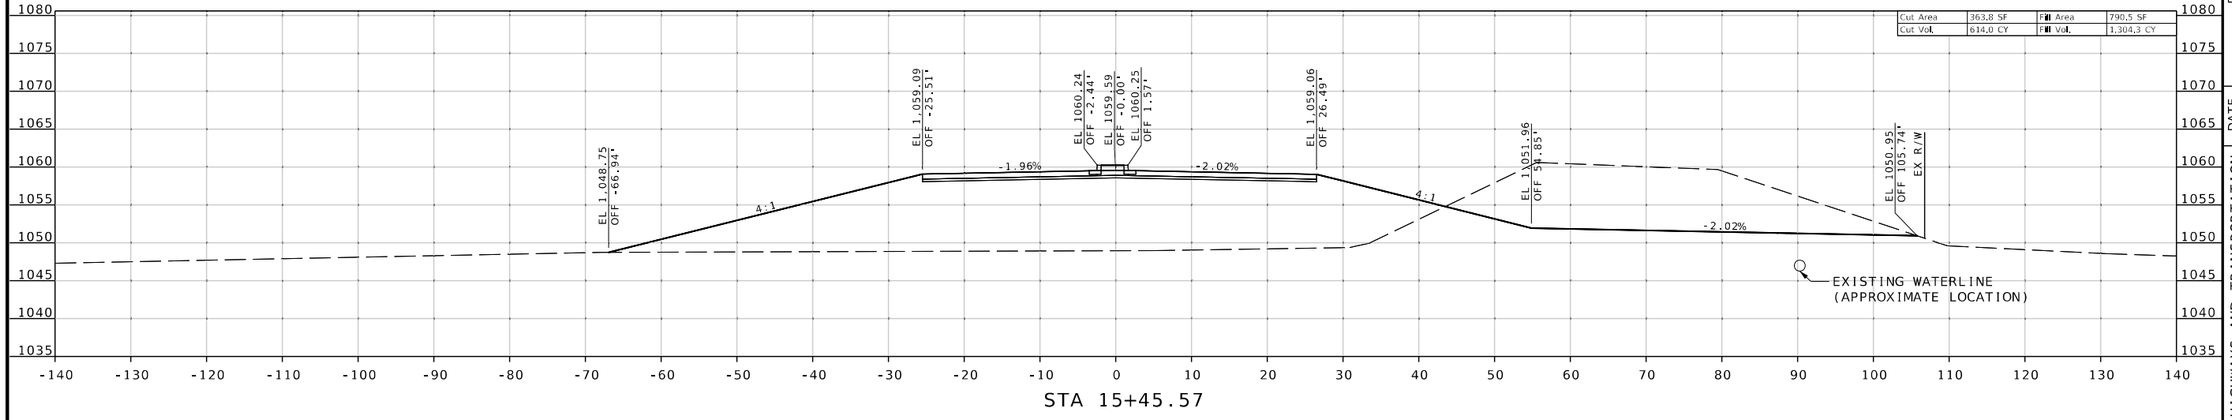

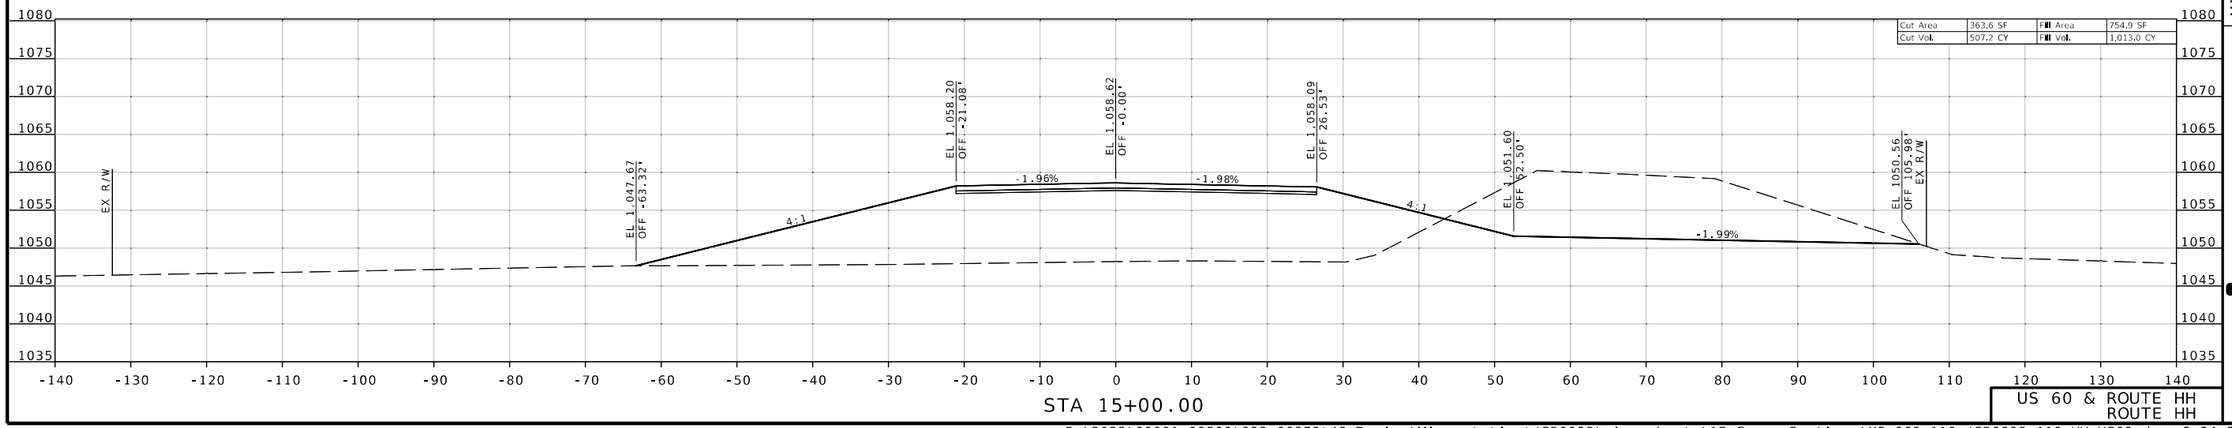

Jonathan Peitz
2024.10.03 15:54:16-05'00'

STATE OF MISSOURI
JONATHAN W. PEITZ
NUMBER PE-2017019023
PROFESSIONAL ENGINEER

JONATHAN W. PEITZ-CIVIL ENGINEER
MO# PE-2017019023

DATE PREPARED
10/3/2024

ROUTE	STATE
60	MO
DISTRICT	SHEET NO.
SW	98

COUNTY
BARRY/NEWTON

JOB NO.
JSR0095

CONTRACT ID.

PROJECT NO.

BRIDGE NO.

DESCRIPTION	DATE

IF A SEAL IS PRESENT ON THIS SHEET IT HAS BEEN ELECTRONICALLY SEALED AND DATED.

MISSOURI HIGHWAYS AND TRANSPORTATION COMMISSION

105 WEST CAPITOL
JEFFERSON CITY, MO 65102
1-888-ASK-MODOT (1-888-275-6636)

olsson
550 ST. LOUIS STREET
SPRINGFIELD, MO 65806
PH. (417) 890-8802
CERTIFICATE OF
AUTHORITY NO. 001592

US 60 & ROUTE HH
ROUTE HH

F:\2023\00001-00500\023-00372\40-Design\Microstation\JSR0095\plan_sheets\17 Cross Sections\XS_063-110_JSR0095_I10_HH_US60.dgn 8:24:38 AM 10/3/2024

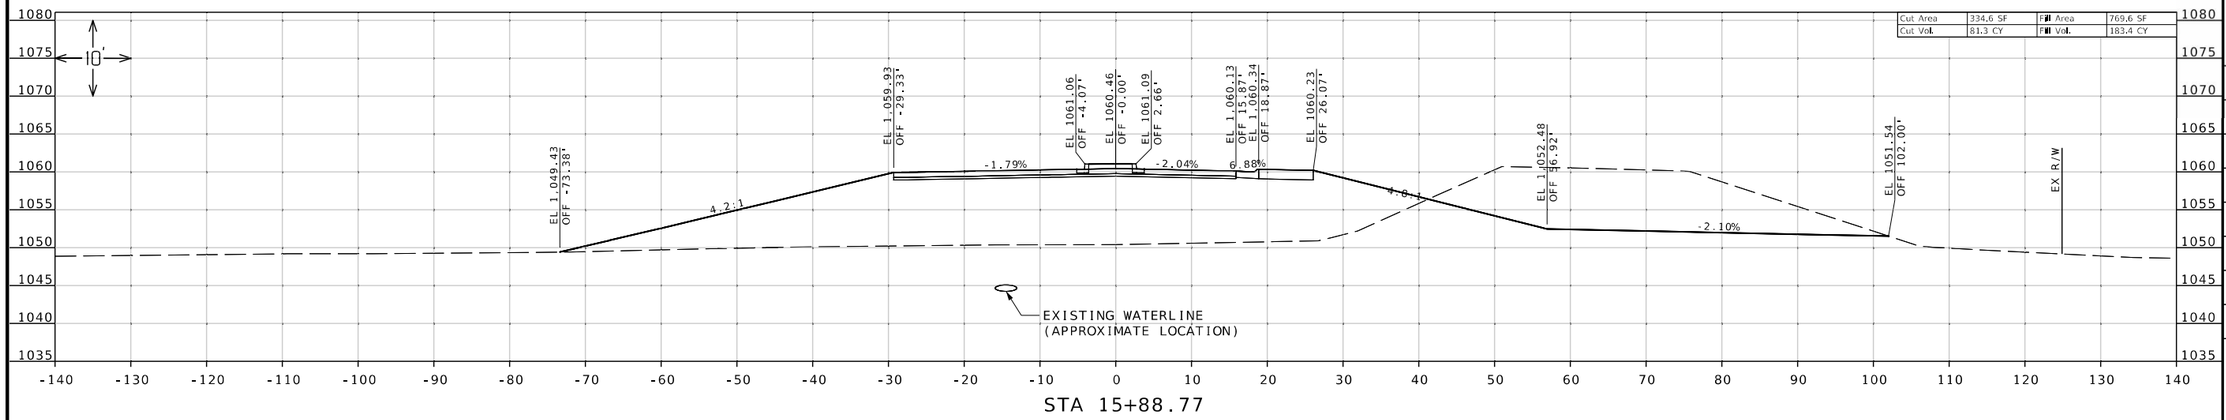

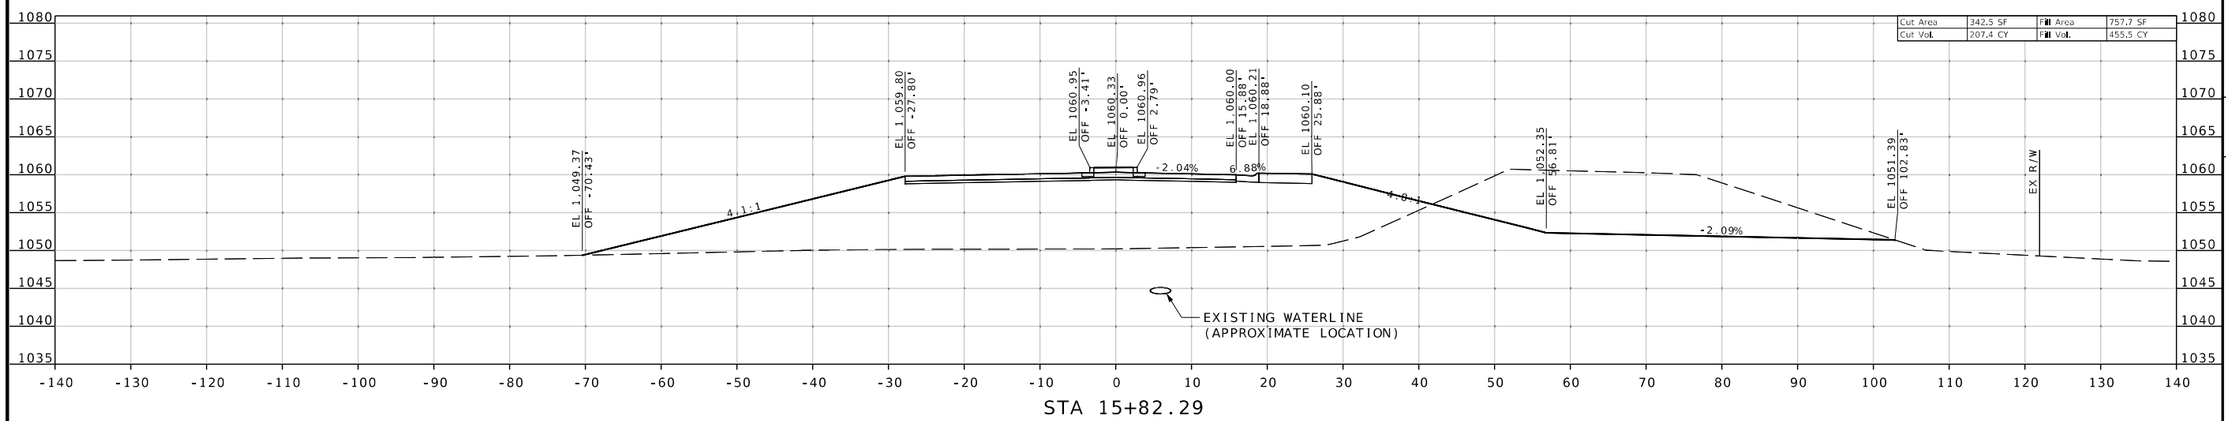

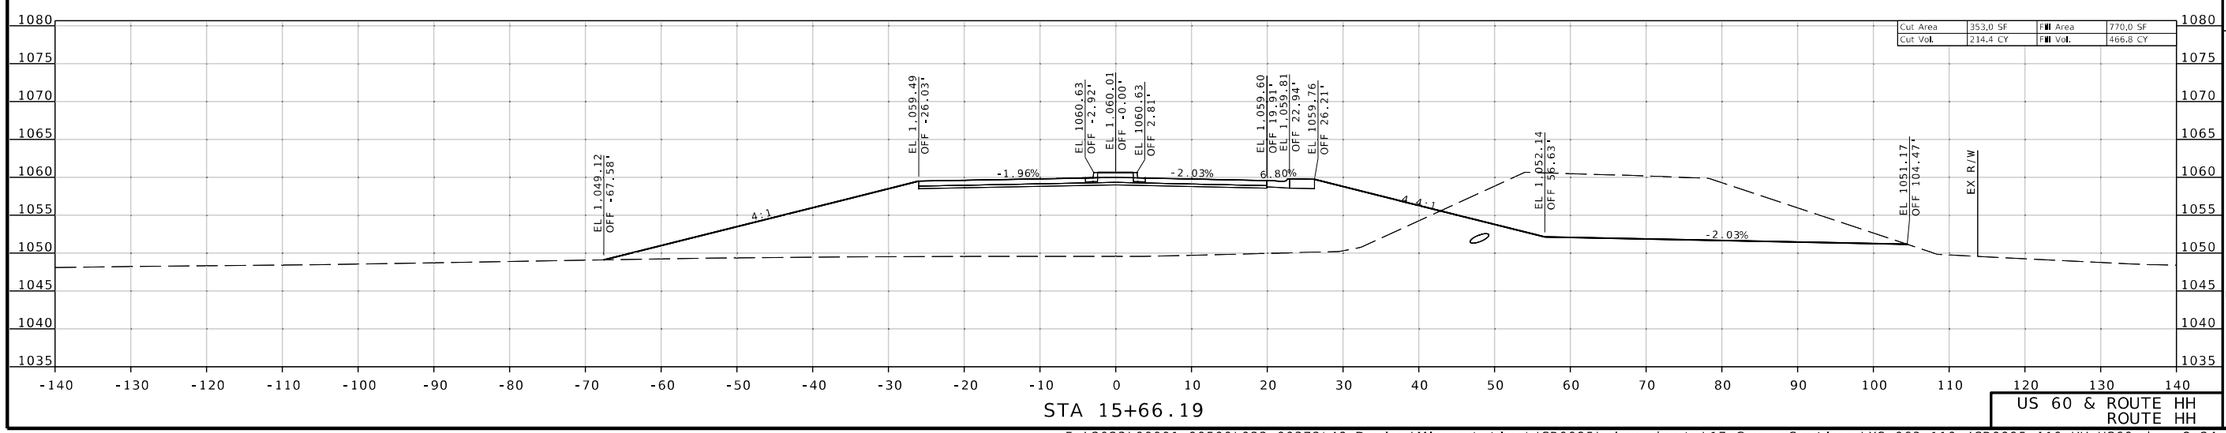

Jonathan Peitz
2024.10.03 15:54:05 -05'00'

STATE OF MISSOURI
JONATHAN W. PEITZ
NUMBER PE-2017019023
PROFESSIONAL ENGINEER

JONATHAN W. PEITZ-CIVIL ENGINEER
MO# PE-2017019023

DATE PREPARED
10/3/2024

ROUTE	STATE
60	MO
DISTRICT	SHEET NO.
SW	99

COUNTY
BARRY/NEWTON

JOB NO.
JSR0095

CONTRACT ID.

PROJECT NO.

BRIDGE NO.

DESCRIPTION

DATE

IF A SEAL IS PRESENT ON THIS SHEET IT HAS BEEN ELECTRONICALLY SEALED AND DATED.

MISSOURI HIGHWAYS AND TRANSPORTATION COMMISSION
105 WEST CAPITOL
JEFFERSON CITY, MO 65102
1-888-ASK-MODOT (1-888-275-6636)

olsson
550 ST. LOUIS STREET
SPRINGFIELD, MO 65806
PH (417) 890-8802
CERTIFICATE OF AUTHORITY NO. 001592

US 60 & ROUTE HH
ROUTE HH

F:\2023\00001-00500\023-00372\40-Design\Microstation\JSR0095\plan_sheets\17 Cross Sections\XS_063-110_JSR0095_110_HH_US60.dgn 8:24:40 AM 10/3/2024

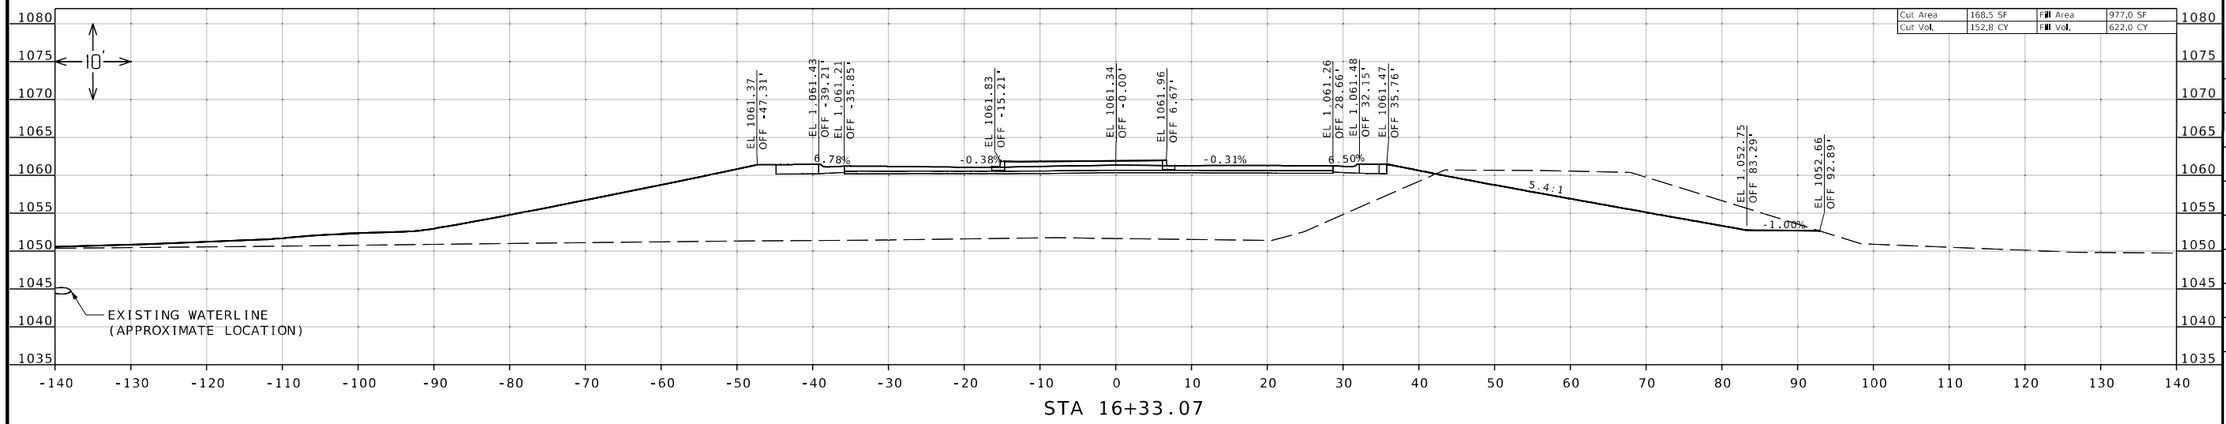

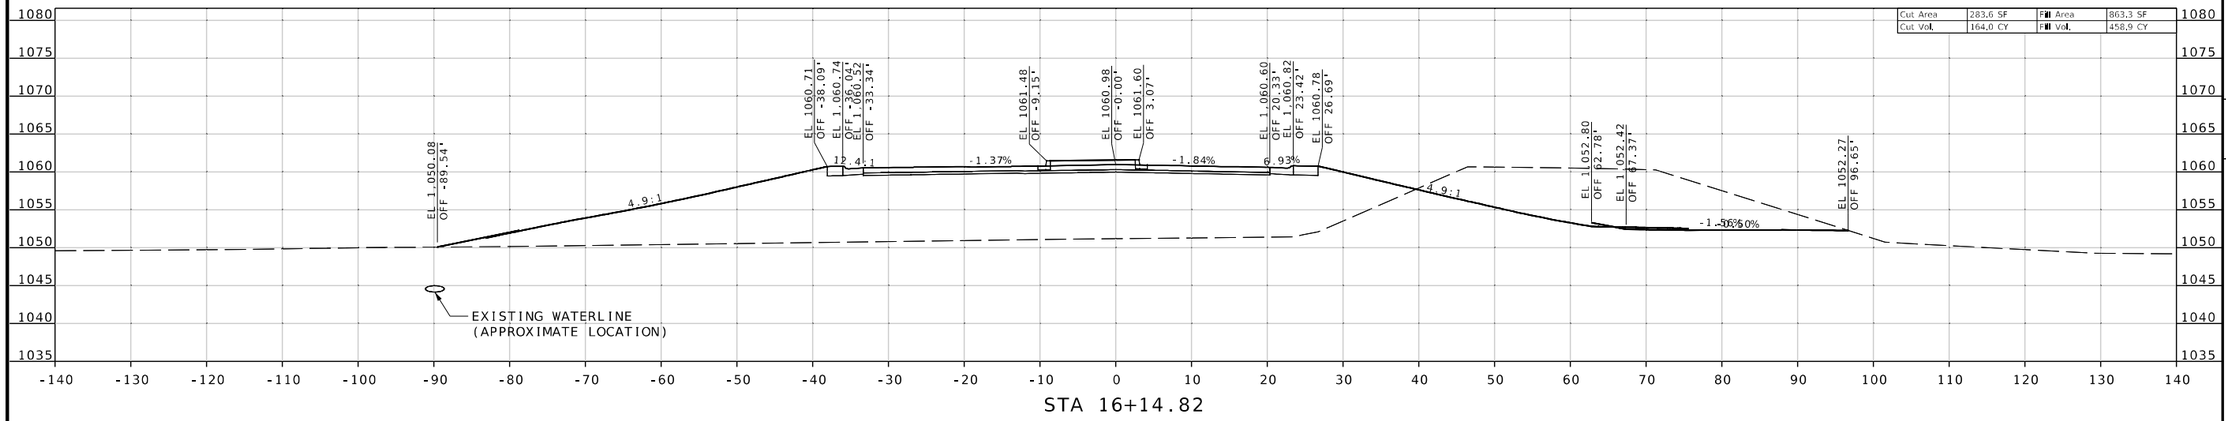

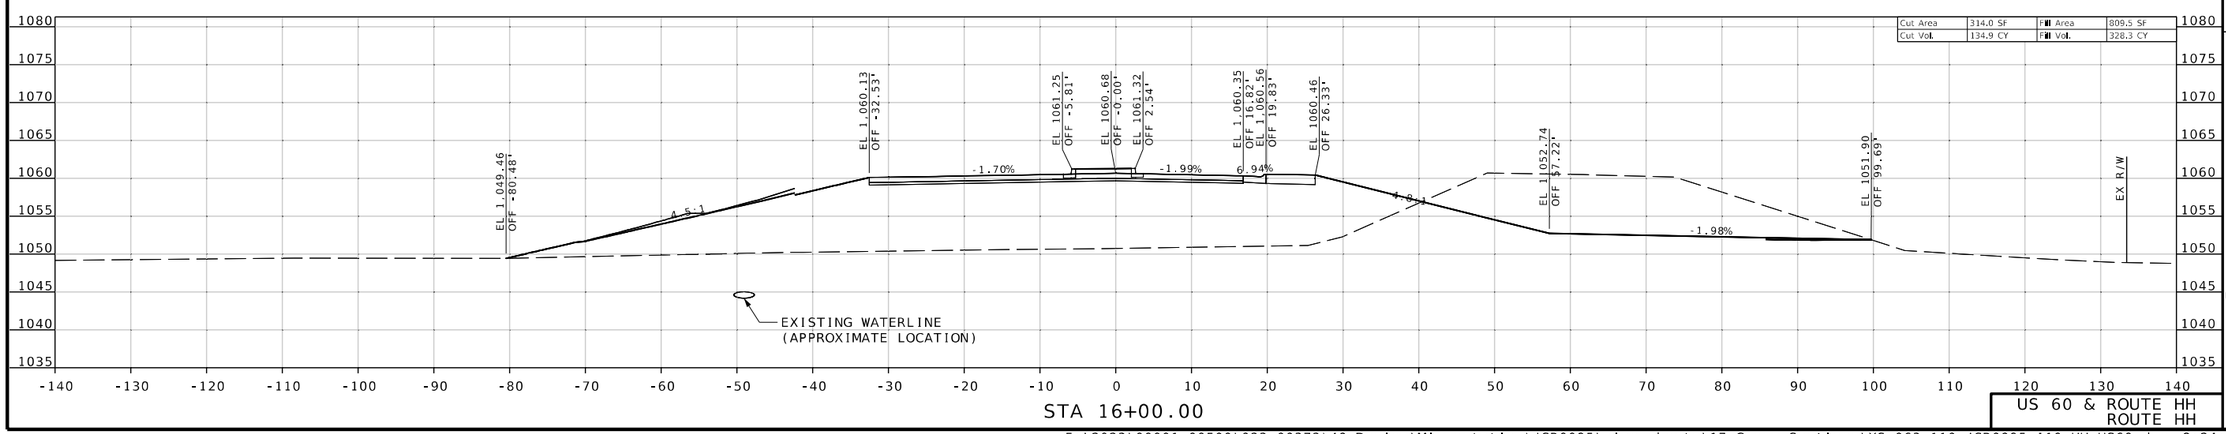

US 60 & ROUTE HH
ROUTE HH

Jonathan W. Peitz
2024.10.03 10:40:56 -05'00'

STATE OF MISSOURI
JONATHAN W. PEITZ
NUMBER PE-2017019023
PROFESSIONAL ENGINEER

JONATHAN W. PEITZ-CIVIL ENGINEER
MO# PE-2017019023

DATE PREPARED
10/3/2024

ROUTE	STATE
60	MO
DISTRICT	SHEET NO.
SW	100

COUNTY
BARRY/NEWTON

JOB NO.
JSR0095

CONTRACT ID.

PROJECT NO.

BRIDGE NO.

DATE	DESCRIPTION

IF A SEAL IS PRESENT ON THIS SHEET IT HAS BEEN ELECTRONICALLY SEALED AND DATED.

MISSOURI HIGHWAYS AND TRANSPORTATION COMMISSION
105 WEST CAPITOL
JEFFERSON CITY, MO 65102
1-888-ASK-MODOT (1-888-275-6636)

olsson
550 ST. LOUIS STREET
SPRINGFIELD, MO 65806
PH. (417) 890-8802
CERTIFICATE OF AUTHORITY NO. 001592

F:\2023\00001-00500\023-00372\40-Design\Microstation\JSR0095\plan_sheets\17 Cross Sections\XS_063-110_JSR0095_I10_HH_US60.dgn 8:24:42 AM 10/3/2024

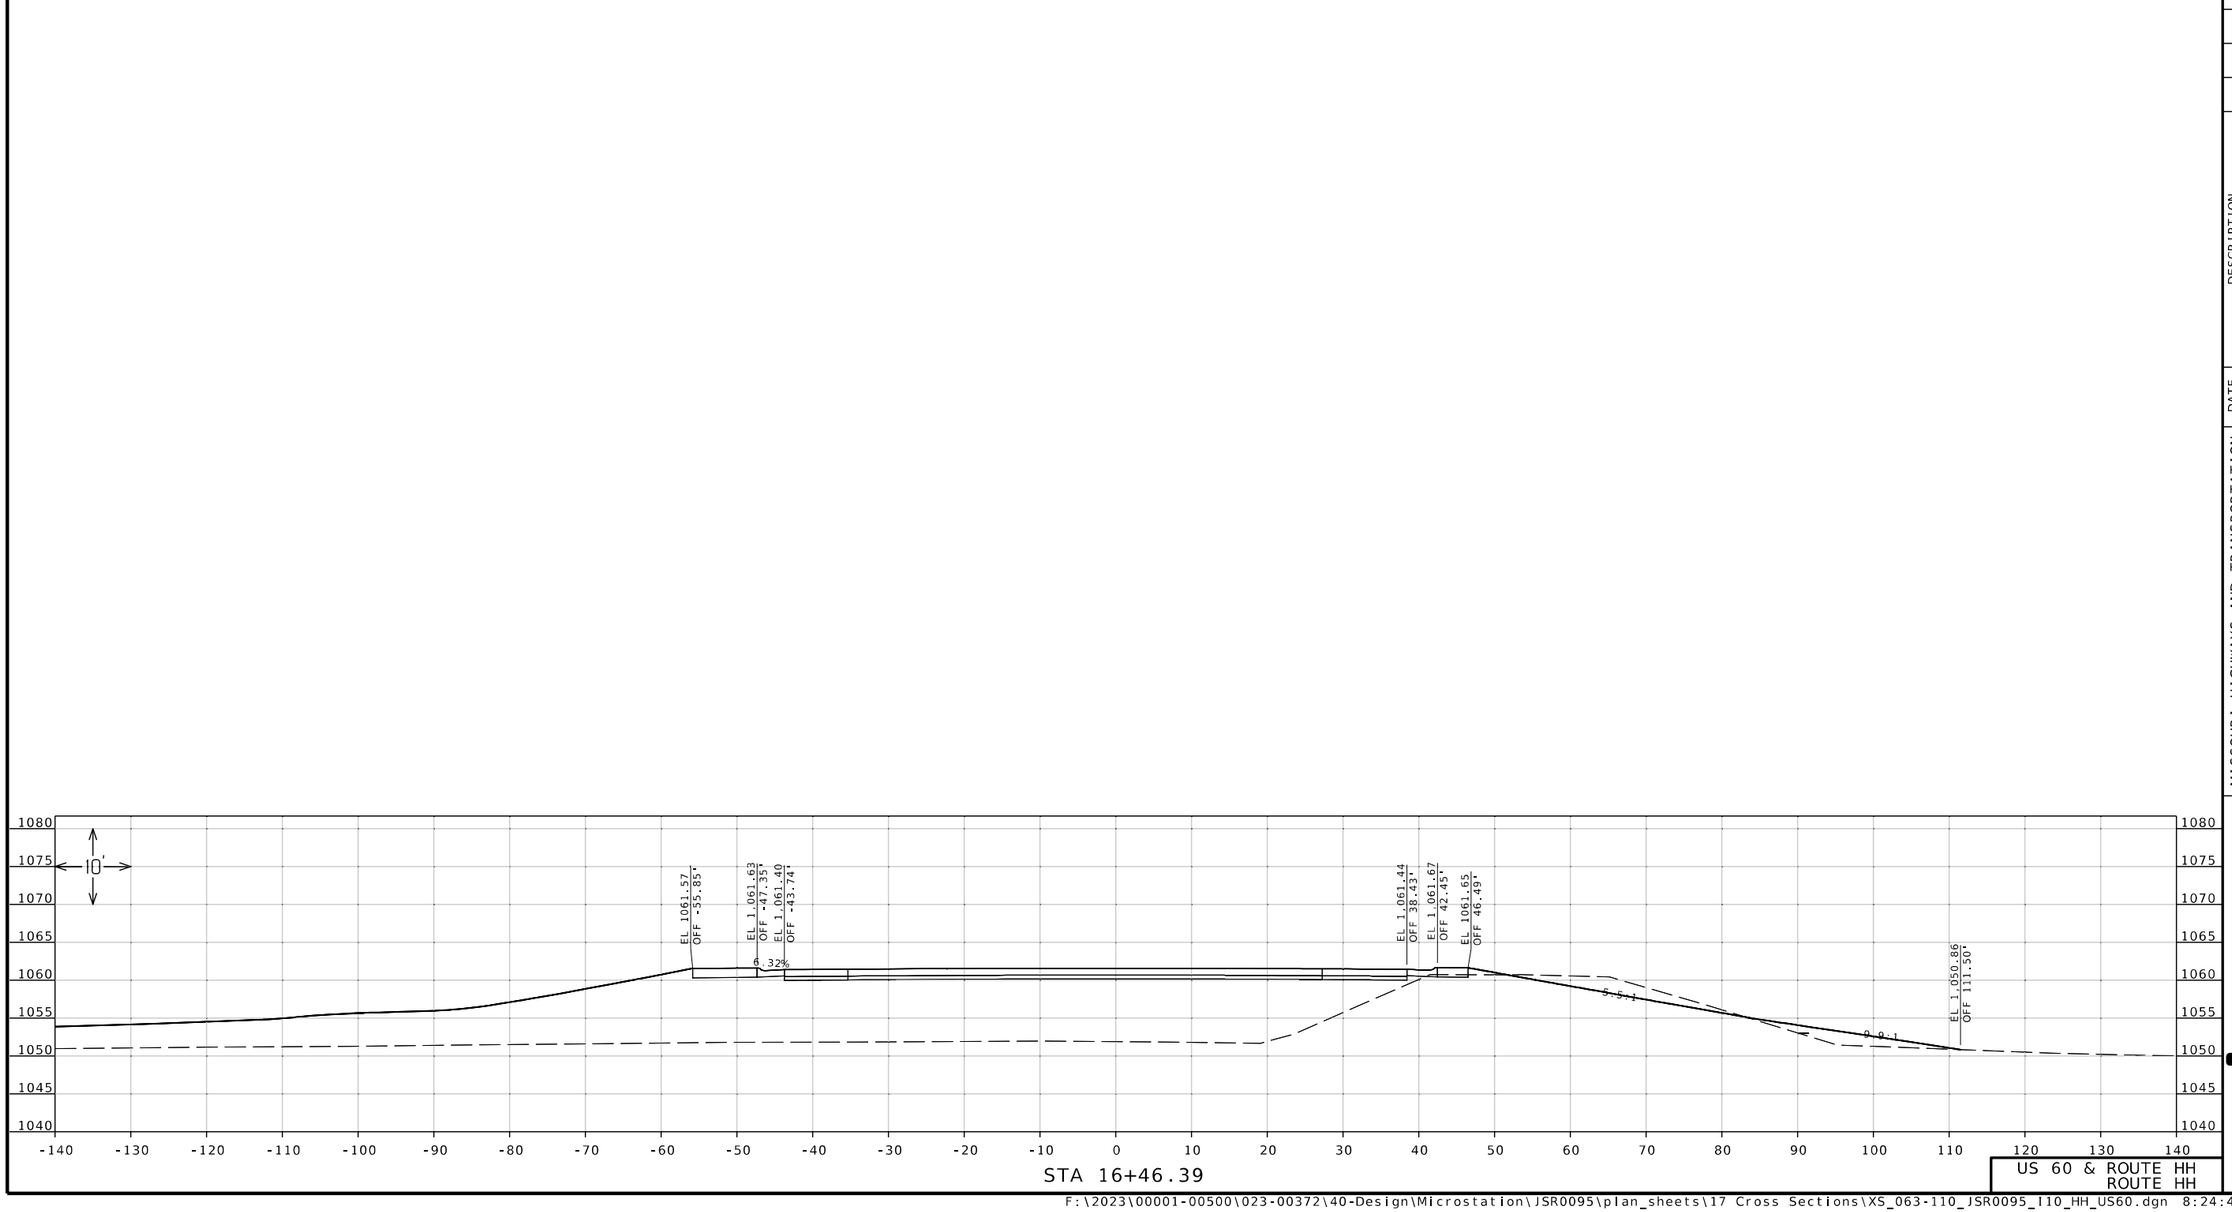

STA 16+46.39

US 60 & ROUTE HH
ROUTE HH

Jonathan Peitz
2024.10.03 13:04:15 -05'00'

STATE OF MISSOURI
JONATHAN W. PEITZ
NUMBER PE-2017019023
PROFESSIONAL ENGINEER

JONATHAN W. PEITZ-CIVIL ENGINEER
MO# PE-2017019023

DATE PREPARED
10/3/2024

ROUTE	STATE
60	MO
DISTRICT	SHEET NO.
SW	101

COUNTY
BARRY/NEWTON

JOB NO.
JSR0095

CONTRACT ID.

PROJECT NO.

BRIDGE NO.

DESCRIPTION	DATE

IF A SEAL IS PRESENT ON THIS SHEET IT HAS BEEN ELECTRONICALLY SEALED AND DATED.

MISSOURI HIGHWAYS AND TRANSPORTATION COMMISSION

105 WEST CAPITOL
JEFFERSON CITY, MO 65102
1-888-ASK-MODOT (1-888-275-6636)

olsson
550 ST. LOUIS STREET
SPRINGFIELD, MO 65806
PH. (417) 890-8802
CERTIFICATE OF
AUTHORITY NO. 001592

F:\2023\00001-00500\023-00372\40-Design\Microstation\JSR0095\plan_sheets\17 Cross Sections\XS_063-110_JSR0095_I10_HH_US60.dgn 8:24:45 AM 10/3/2024

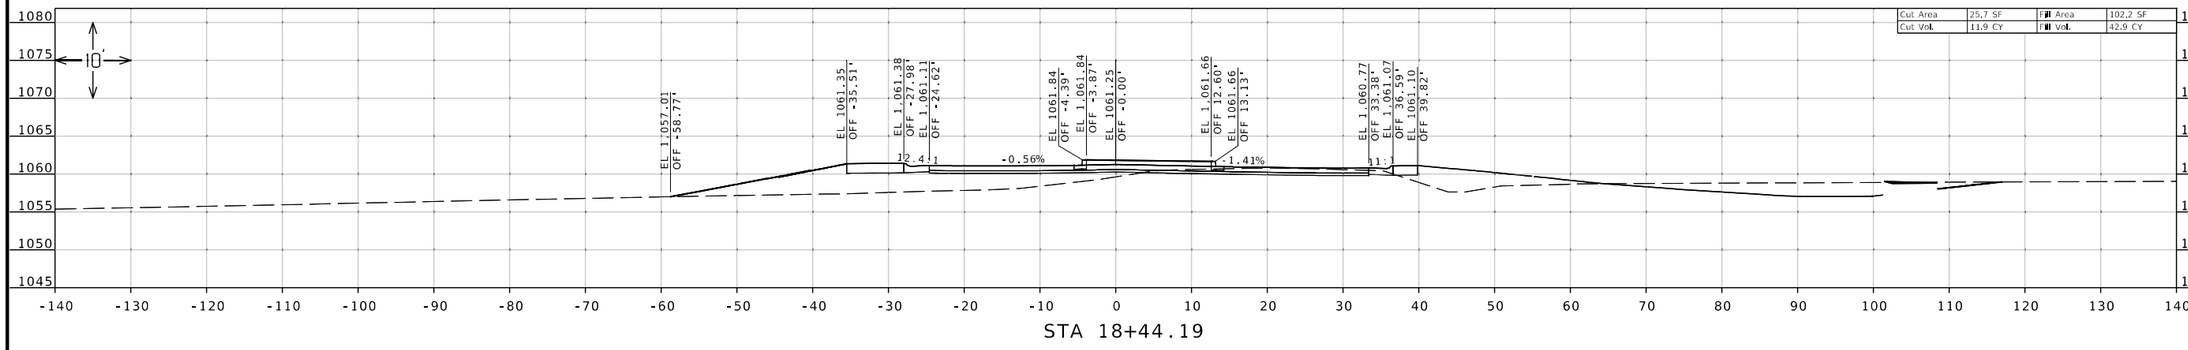

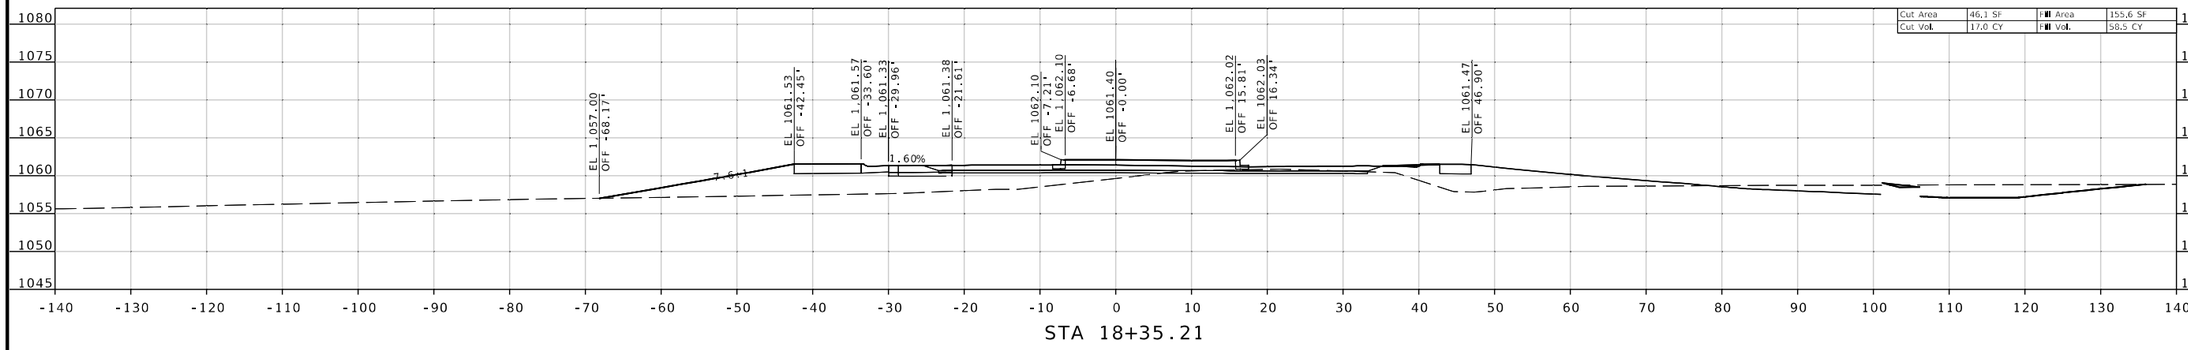

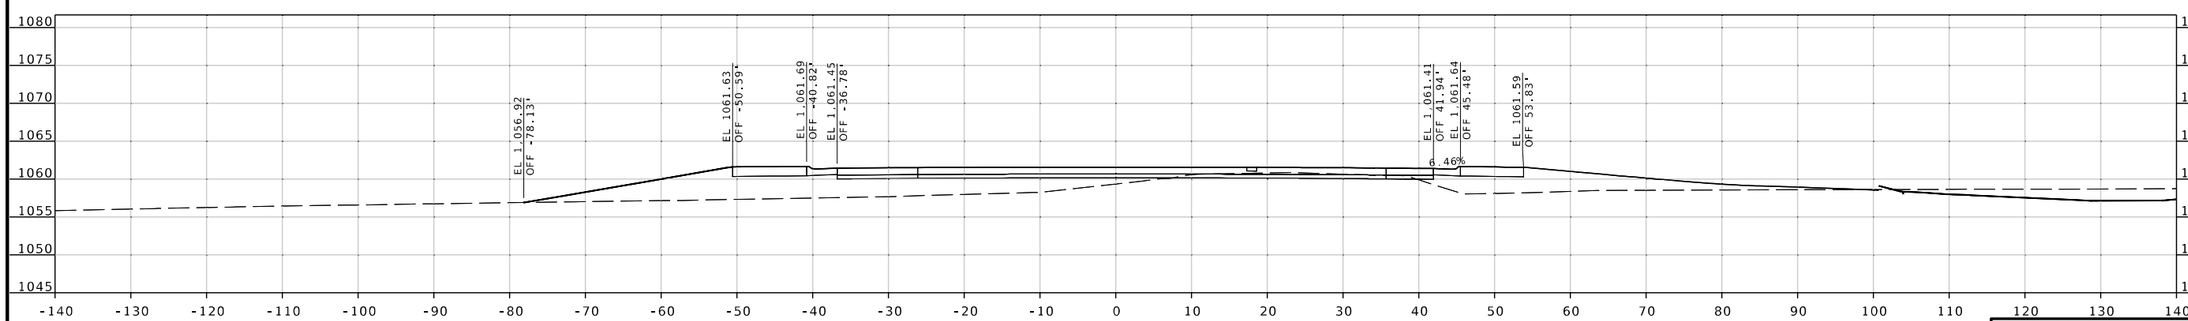

Jonathan Peitz
2024.10.09 12:01:06 -05'00'

STATE OF MISSOURI
JONATHAN W. PEITZ
NUMBER PE-2017019023
PROFESSIONAL ENGINEER

JONATHAN W. PEITZ-CIVIL ENGINEER
MO# PE-2017019023

DATE PREPARED
10/3/2024

ROUTE	STATE
60	MO
DISTRICT	SHEET NO.
SW	102

COUNTY
BARRY/NEWTON

JOB NO.
JSR0095

CONTRACT ID.

PROJECT NO.

BRIDGE NO.

DESCRIPTION | DATE

IF A SEAL IS PRESENT ON THIS SHEET IT HAS BEEN ELECTRONICALLY SEALED AND DATED.

MISSOURI HIGHWAYS AND TRANSPORTATION COMMISSION

105 WEST CAPITOL
JEFFERSON CITY, MO 65102
1-888-ASK-MODOT (1-888-275-6636)

olsson
550 ST. LOUIS STREET
SPRINGFIELD, MO 65806
PH. (417) 890-8802
CERTIFICATE OF
AUTHORITY NO. 001592

US 60 & ROUTE HH
ROUTE HH

F:\2023\00001-00500\023-00372\40-Design\Microstation\JSR0095\plan_sheets\17 Cross Sections\XS_063-110_JSR0095_110_HH_US60.dgn 8:24:46 AM 10/3/2024

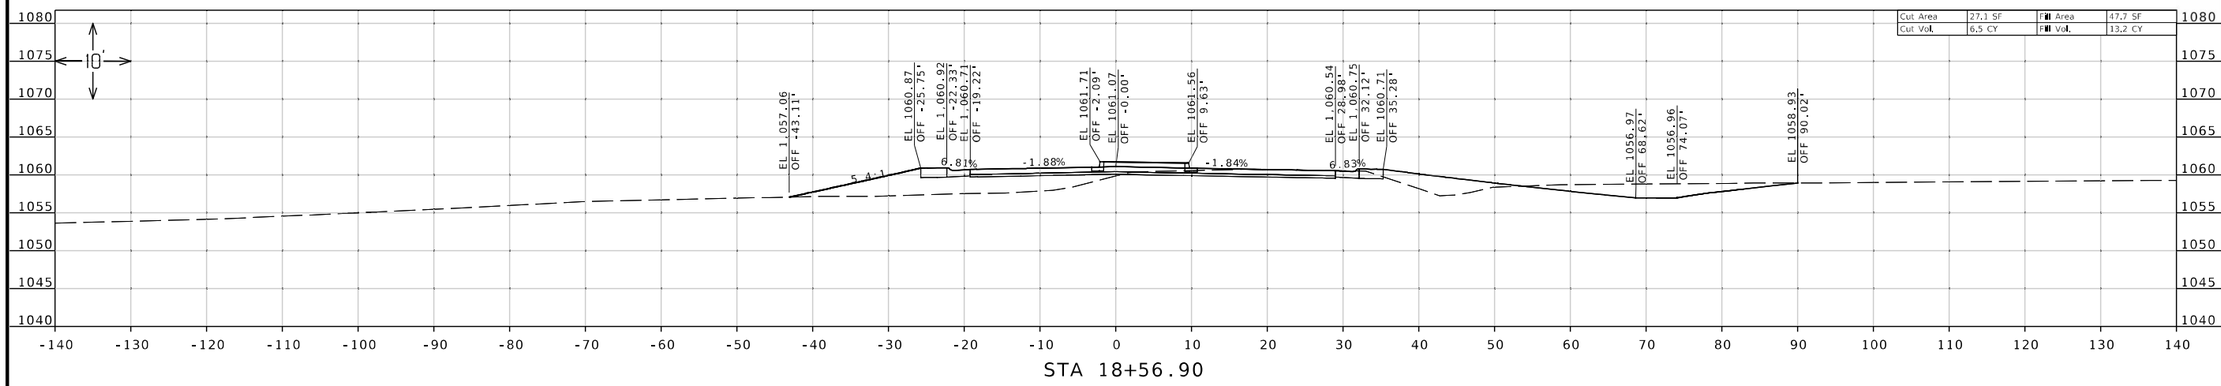

STA 18+56.90

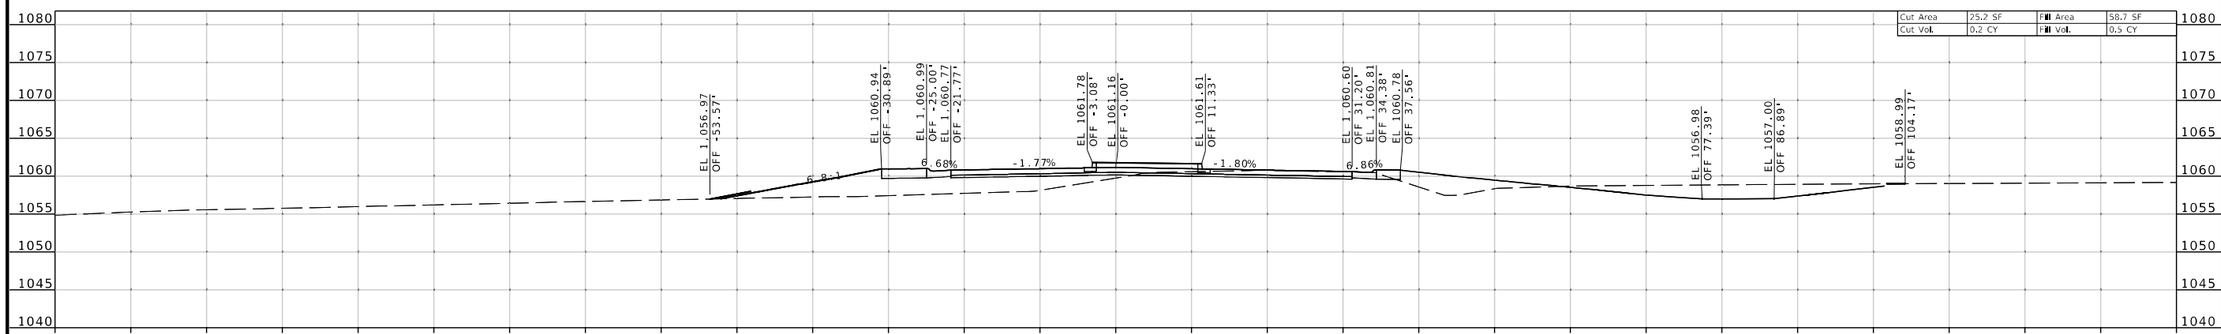

STA 18+50.21

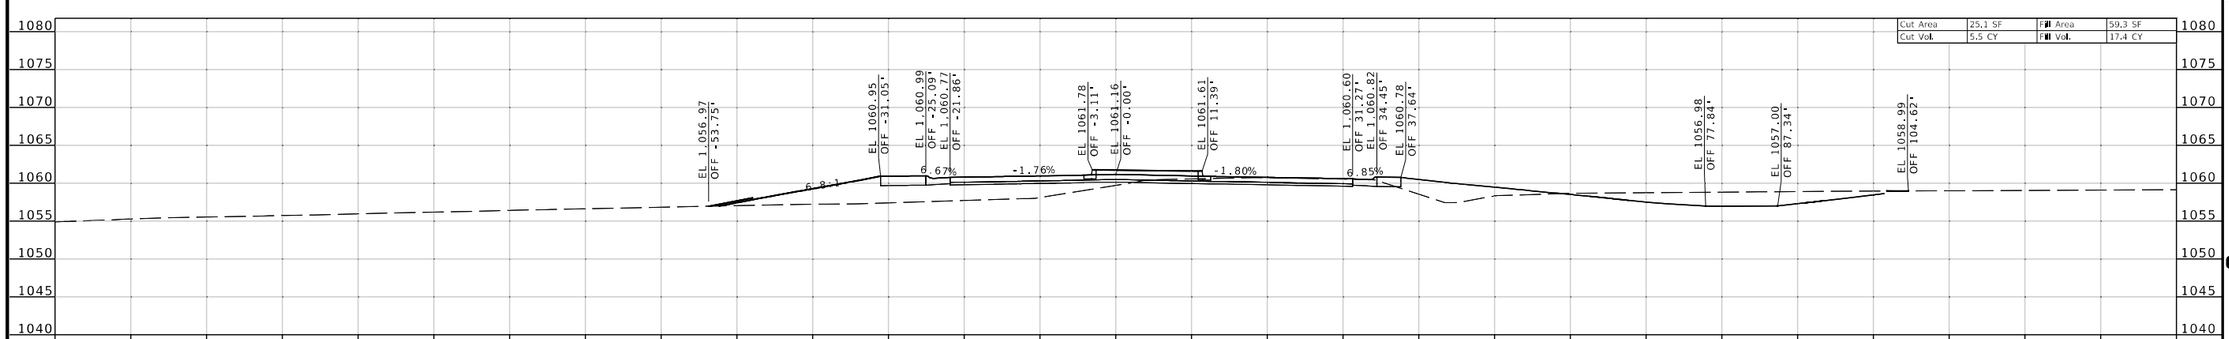

STA 18+50.00

US 60 & ROUTE HH
ROUTE HH

Jonathan Peitz
2024.10.03 09:40:10 -05'00'

STATE OF MISSOURI
JONATHAN W. PEITZ
NUMBER PE-2017019023
PROFESSIONAL ENGINEER

JONATHAN W. PEITZ-CIVIL ENGINEER
MO# PE-2017019023

DATE PREPARED
10/3/2024

ROUTE	STATE
60	MO
DISTRICT	SHEET NO.
SW	103

COUNTY
BARRY/NEWTON

JOB NO.
JSR0095

CONTRACT ID.

PROJECT NO.

BRIDGE NO.

DESCRIPTION

DATE

MISSOURI HIGHWAYS AND TRANSPORTATION COMMISSION

105 WEST CAPITOL
JEFFERSON CITY, MO 65102
1-888-ASK-MODOT (1-888-275-6636)

olsson
550 ST. LOUIS STREET
SPRINGFIELD, MO 65806
PH. (417) 890-8802
CERTIFICATE OF AUTHORITY NO. 001592

IF A SEAL IS PRESENT ON THIS SHEET IT HAS BEEN ELECTRONICALLY SEALED AND DATED.

F:\2023\00001-00500\023-00372\40-Design\Microstation\JSR0095\plan_sheets\17 Cross Sections\XS_063-110_JSR0095_I10_HH_US60.dgn 8:24:49 AM 10/3/2024

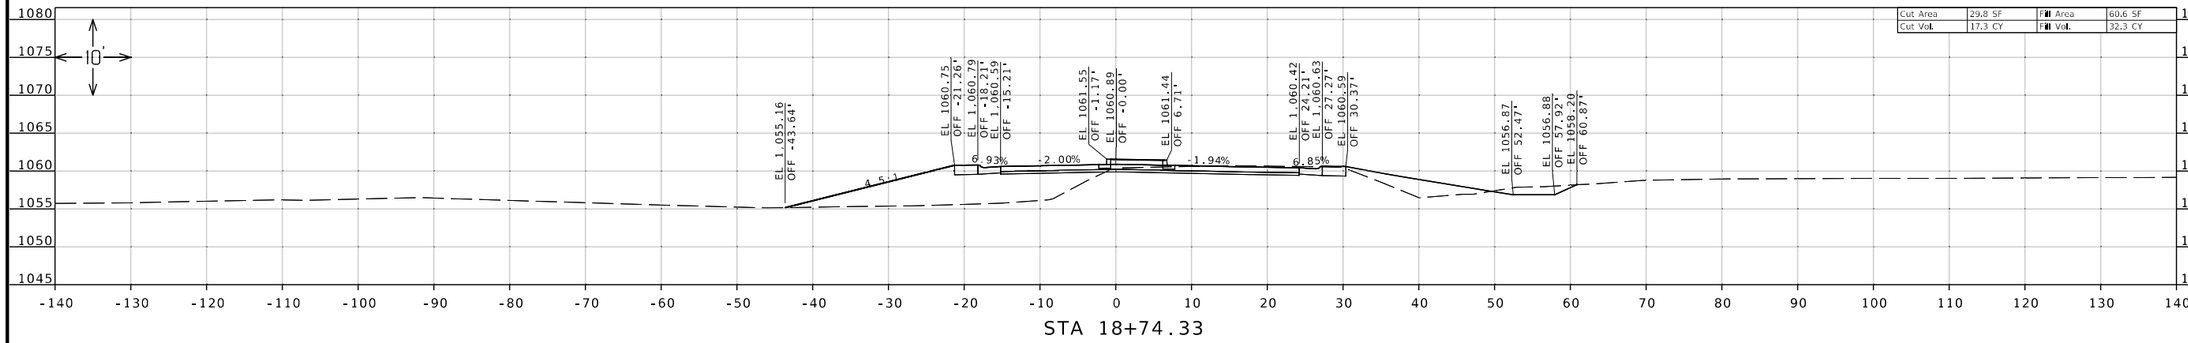

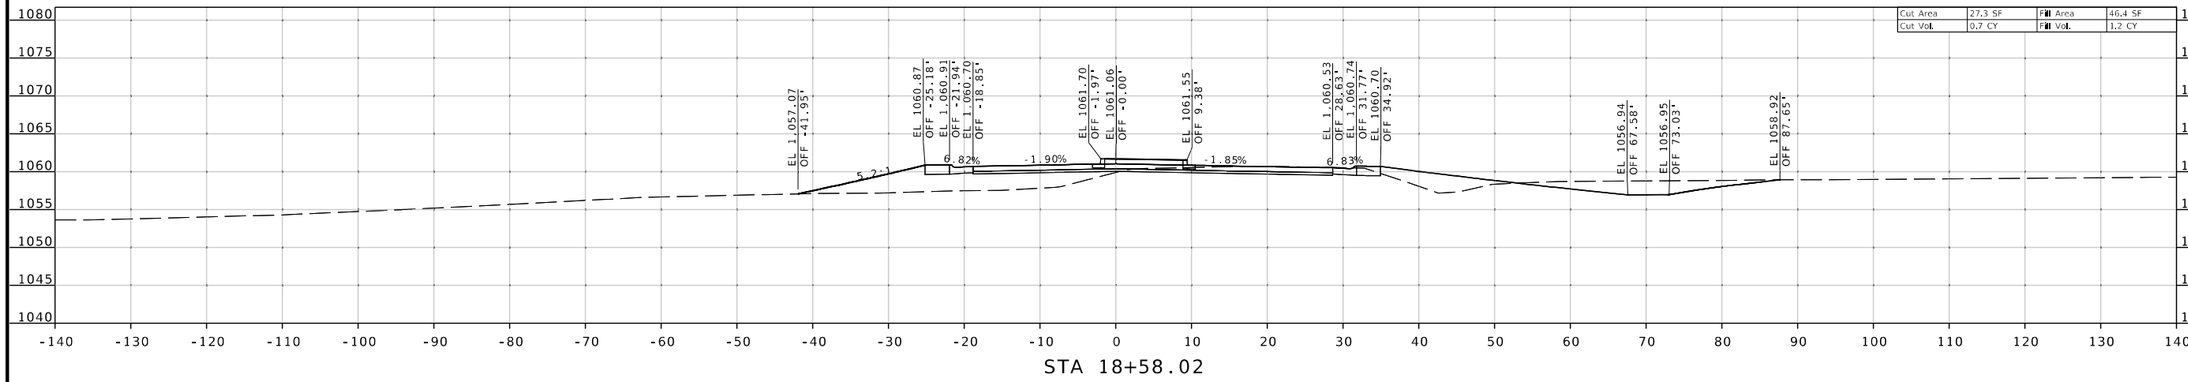

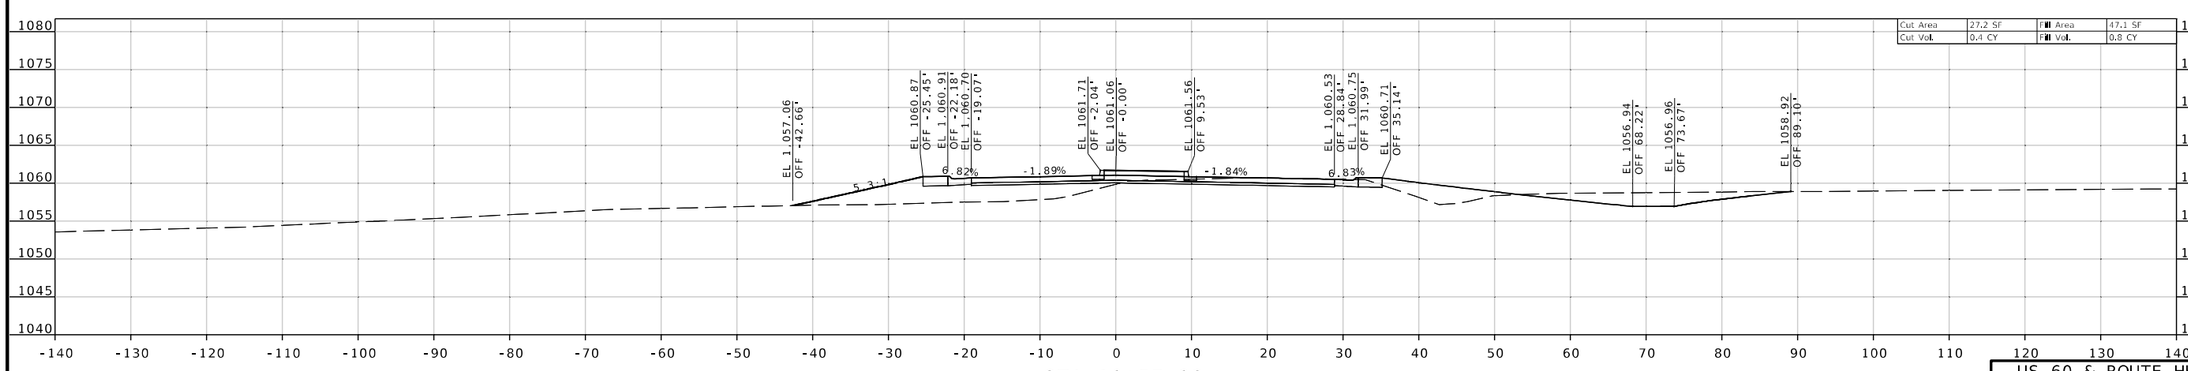

Jonathan Peitz
2024.10.03 15:04:15 -05'00'

STATE OF MISSOURI
JONATHAN W. PEITZ
NUMBER PE-2017019023
PROFESSIONAL ENGINEER

JONATHAN W. PEITZ-CIVIL ENGINEER
MO# PE-2017019023

DATE PREPARED
10/3/2024

ROUTE	STATE
60	MO
DISTRICT	SHEET NO.
SW	104

COUNTY
BARRY/NEWTON

JOB NO.
JSR0095

CONTRACT ID.

PROJECT NO.

BRIDGE NO.

DESCRIPTION

DATE

IF A SEAL IS PRESENT ON THIS SHEET IT HAS BEEN ELECTRONICALLY SEALED AND DATED.

MISSOURI HIGHWAYS AND TRANSPORTATION COMMISSION

105 WEST CAPITOL
JEFFERSON CITY, MO 65102
1-888-ASK-MODOT (1-888-275-6636)

olsson
550 ST. LOUIS STREET
SPRINGFIELD, MO 65806
PH. (417) 890-8802
CERTIFICATE OF AUTHORITY NO. 001592

US 60 & ROUTE HH
ROUTE HH

F:\2023\00001-00500\023-00372\40-Design\Microstation\JSR0095\plan_sheets\17 Cross Sections\XS_063-110_JSR0095_110_HH_US60.dgn 8:24:51 AM 10/3/2024

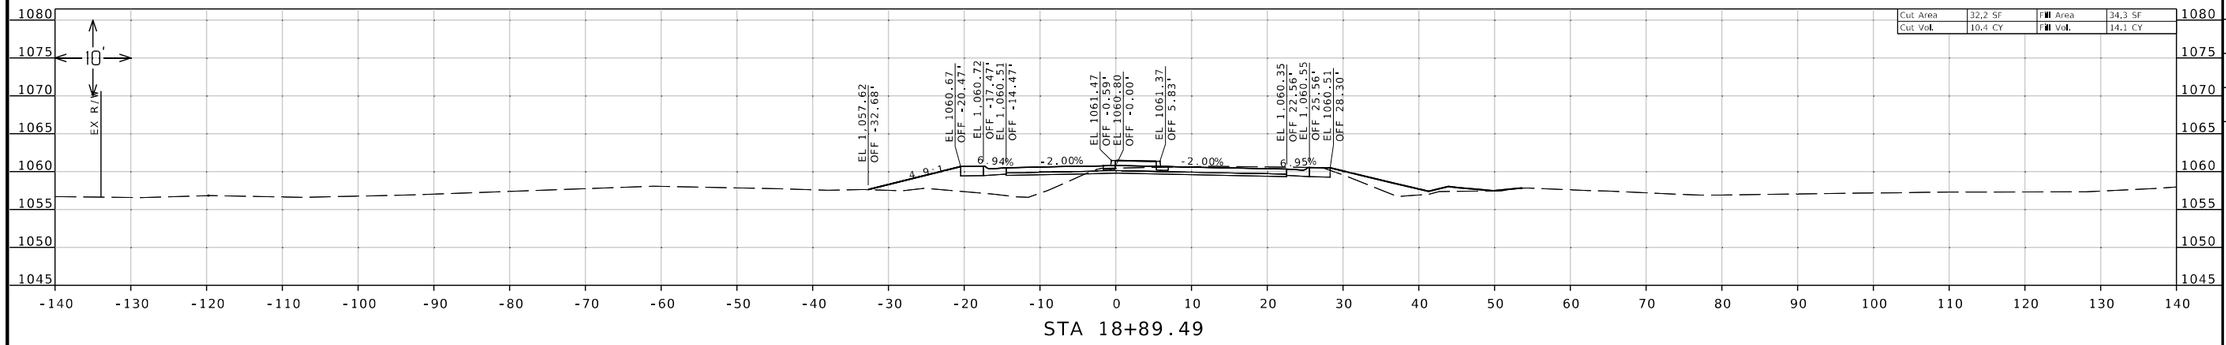

STA 18+89.49

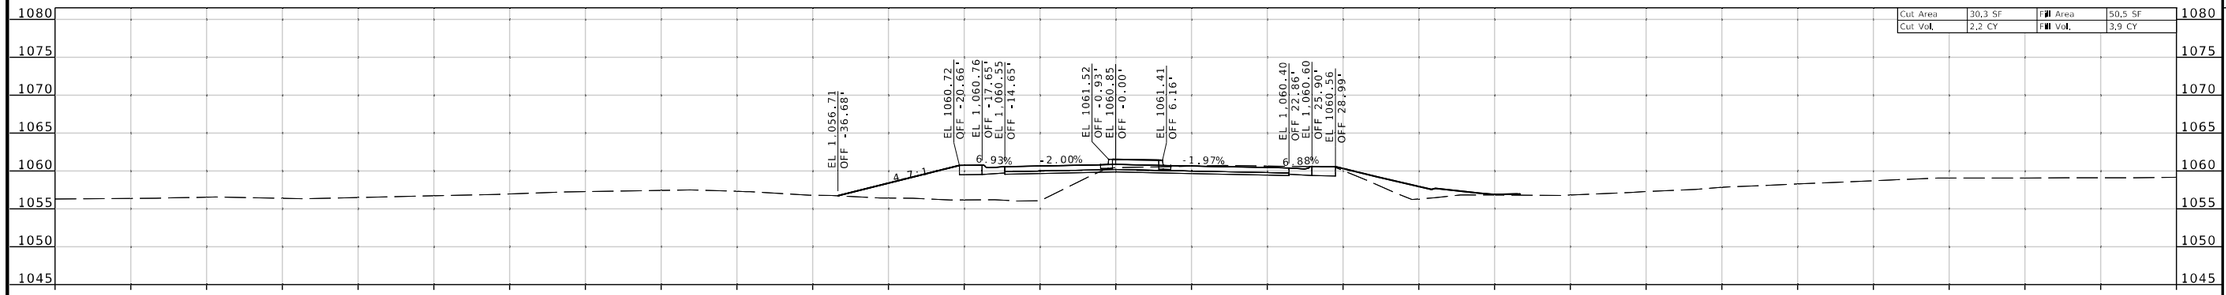

STA 18+80.49

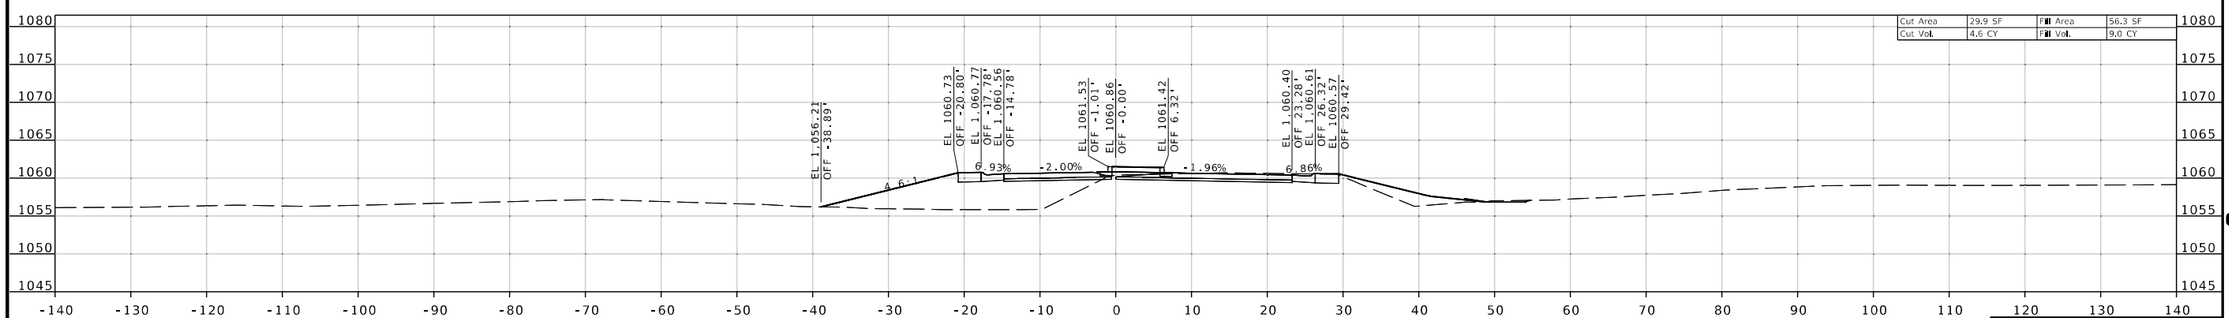

STA 18+78.50

US 60 & ROUTE HH
ROUTE HH

Jonathan Peitz
2024.10.03 13:04:16 -05'00'
STATE OF MISSOURI
JONATHAN W. PEITZ
NUMBER PE-2017019023
PROFESSIONAL ENGINEER
JONATHAN W. PEITZ-CIVIL ENGINEER
MO# PE-2017019023

DATE PREPARED
10/3/2024

ROUTE	STATE
60	MO
DISTRICT	SHEET NO.
SW	105

COUNTY
BARRY/NEWTON

JOB NO.
JSR0095

CONTRACT ID.

PROJECT NO.

BRIDGE NO.

DESCRIPTION

DATE

IF A SEAL IS PRESENT ON THIS SHEET IT HAS BEEN ELECTRONICALLY SEALED AND DATED.

MISSOURI HIGHWAYS AND TRANSPORTATION COMMISSION
105 WEST CAPITOL
JEFFERSON CITY, MO 65102
1-888-ASK-MODOT (1-888-275-6636)

olsson
550 ST. LOUIS STREET
SPRINGFIELD, MO 65806
PH (417) 890-8802
CERTIFICATE OF AUTHORITY NO. 001592

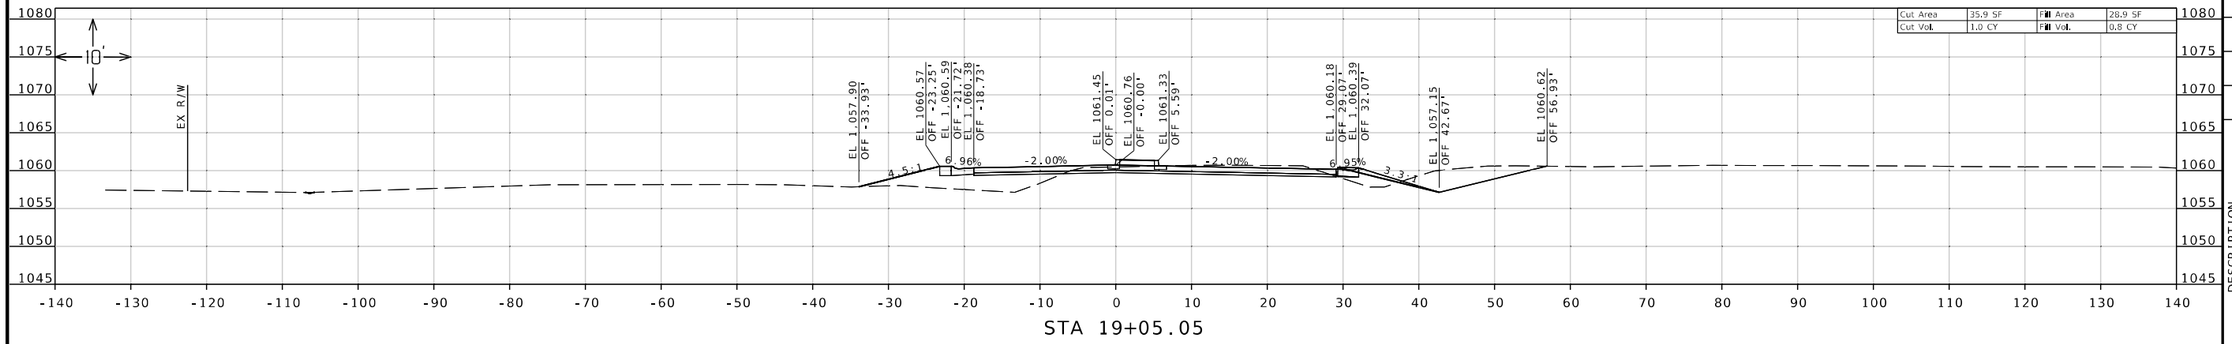

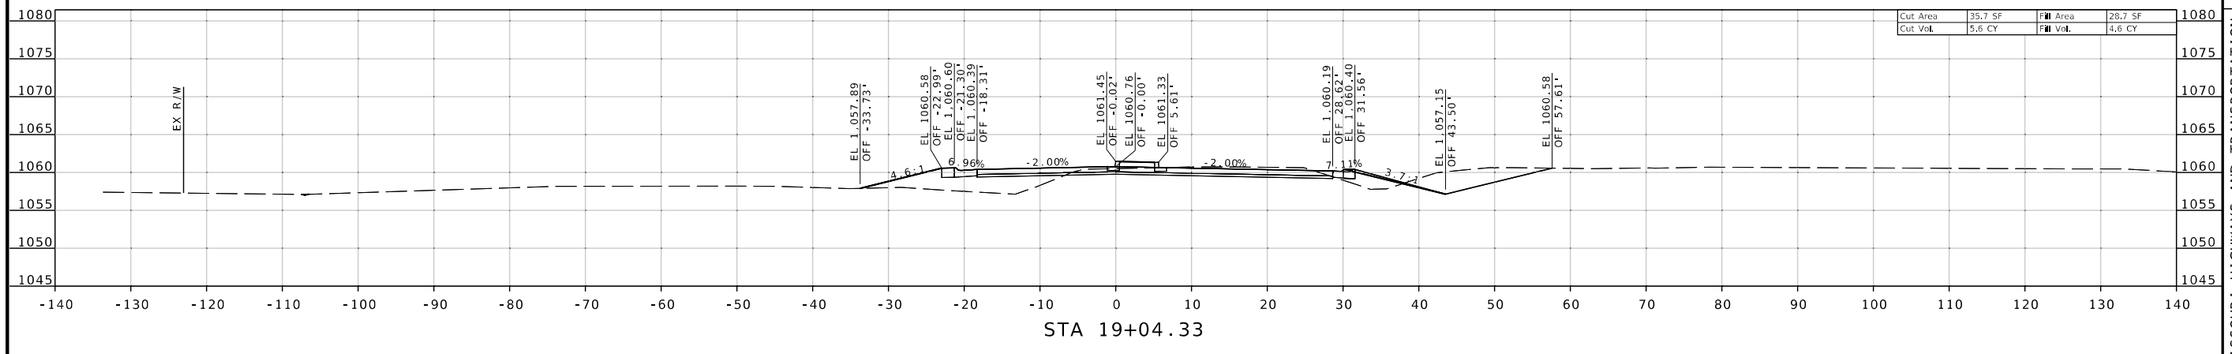

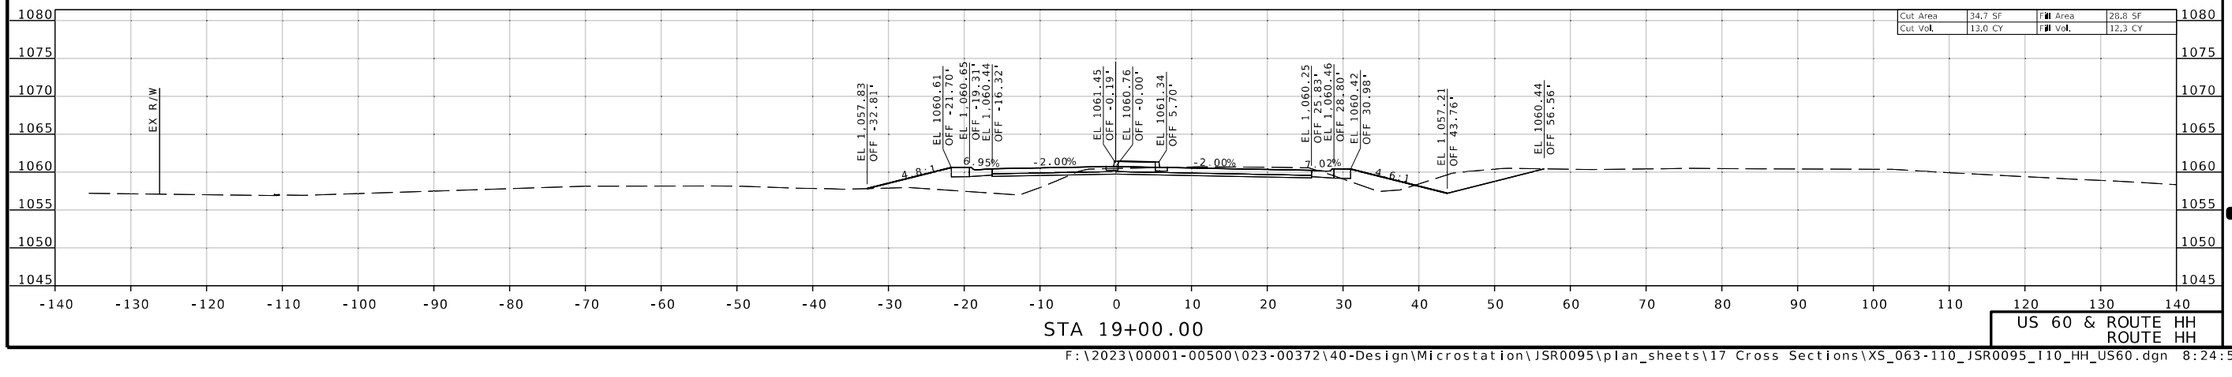

Jonathan Peitz
2024.10.03 15:04:15 -05'00'

STATE OF MISSOURI
JONATHAN W. PEITZ
NUMBER PE-2017019023
PROFESSIONAL ENGINEER

JONATHAN W. PEITZ-CIVIL ENGINEER
MO# PE-2017019023

DATE PREPARED
10/3/2024

ROUTE	STATE
60	MO
DISTRICT	SHEET NO.
SW	106

COUNTY
BARRY/NEWTON

JOB NO.
JSR0095

CONTRACT ID.

PROJECT NO.

BRIDGE NO.

DESCRIPTION

DATE

IF A SEAL IS PRESENT ON THIS SHEET IT HAS BEEN ELECTRONICALLY SEALED AND DATED.

MISSOURI HIGHWAYS AND TRANSPORTATION COMMISSION

105 WEST CAPITOL
JEFFERSON CITY, MO 65102
1-888-ASK-MODOT (1-888-275-6636)

olsson
550 ST. LOUIS STREET
SPRINGFIELD, MO 65806
PH. (417) 890-8802
CERTIFICATE OF
AUTHORITY NO. 001592

US 60 & ROUTE HH
ROUTE HH

F:\2023\00001-00500\023-00372\40-Design\Microstation\JSR0095\plan_sheets\17 Cross Sections\XS_063-110_JSR0095_I10_HH_US60.dgn 8:24:56 AM 10/3/2024

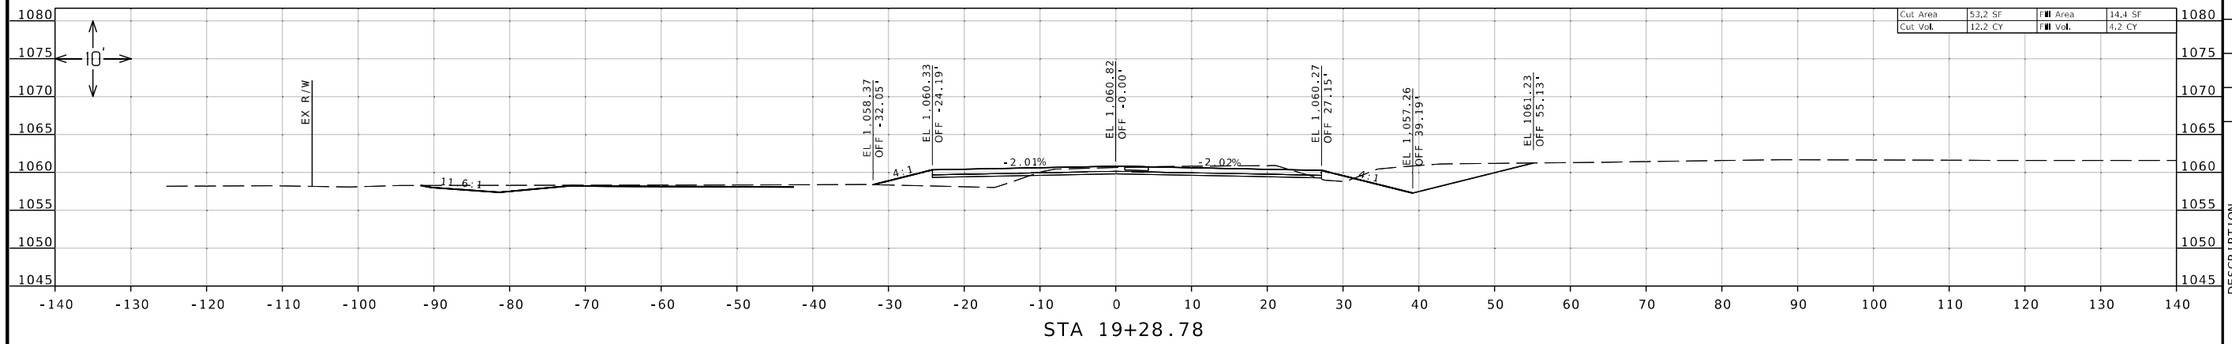

STA 19+28.78

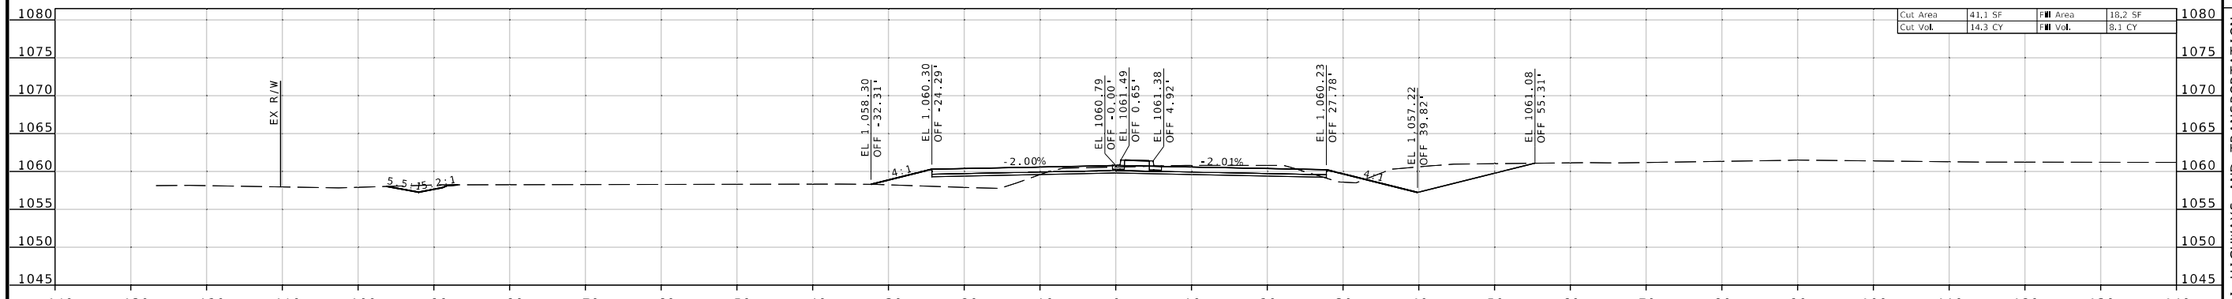

STA 19+21.78

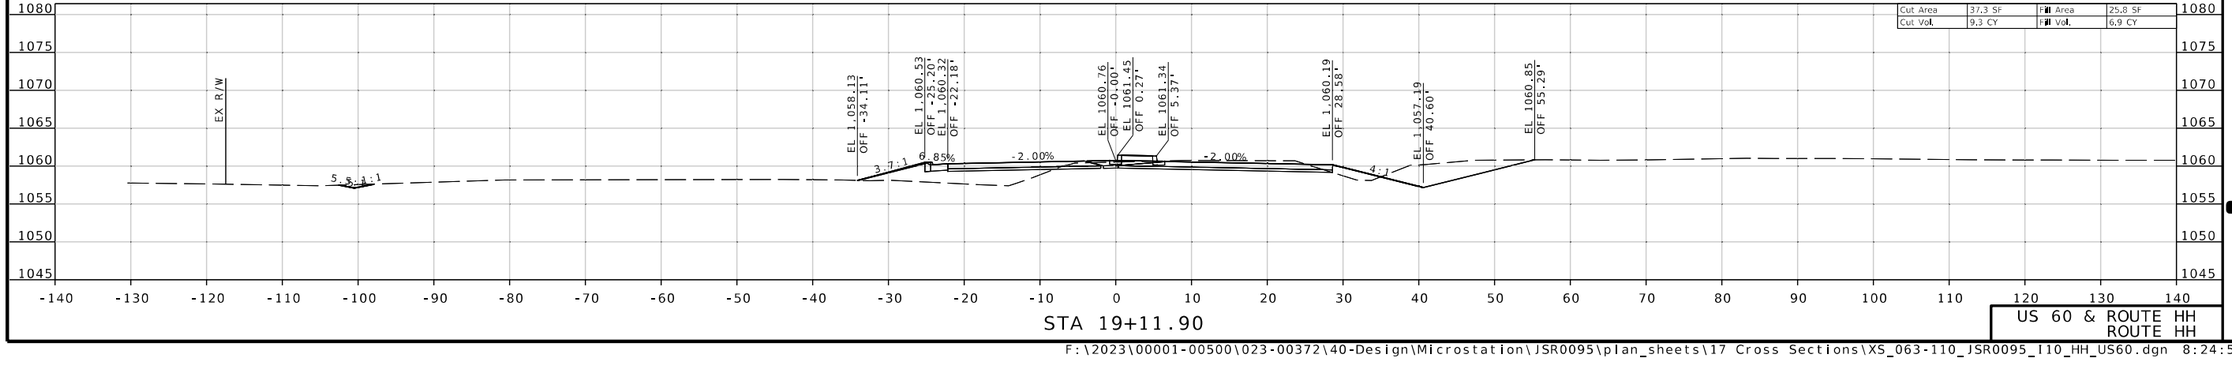

STA 19+11.90

US 60 & ROUTE HH
ROUTE HH

Jonathan Peitz
2024.10.03 15:50:05 -05'00'

STATE OF MISSOURI
JONATHAN W. PEITZ
NUMBER PE-2017019023
PROFESSIONAL ENGINEER

JONATHAN W. PEITZ-CIVIL ENGINEER
MO# PE-2017019023

DATE PREPARED
10/3/2024

ROUTE	STATE
60	MO
DISTRICT	SHEET NO.
SW	107

COUNTY
BARRY/NEWTON

JOB NO.
JSR0095

CONTRACT ID.

PROJECT NO.

BRIDGE NO.

DESCRIPTION	DATE

IF A SEAL IS PRESENT ON THIS SHEET IT HAS BEEN ELECTRONICALLY SEALED AND DATED.

MISSOURI HIGHWAYS AND TRANSPORTATION COMMISSION
105 WEST CAPITOL
JEFFERSON CITY, MO 65102
1-888-ASK-MODOT (1-888-275-6636)

olsson
550 ST. LOUIS STREET
SPRINGFIELD, MO 65806
PH. (417) 890-8802
CERTIFICATE OF
AUTHORITY NO. 001592

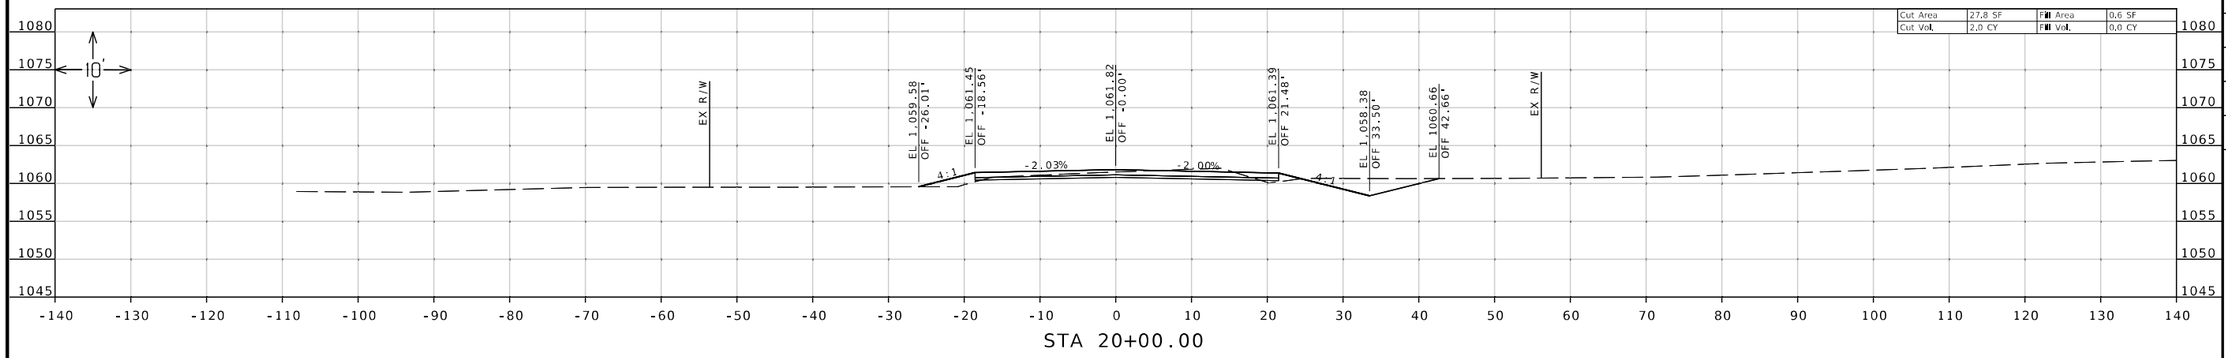

STA 20+00.00

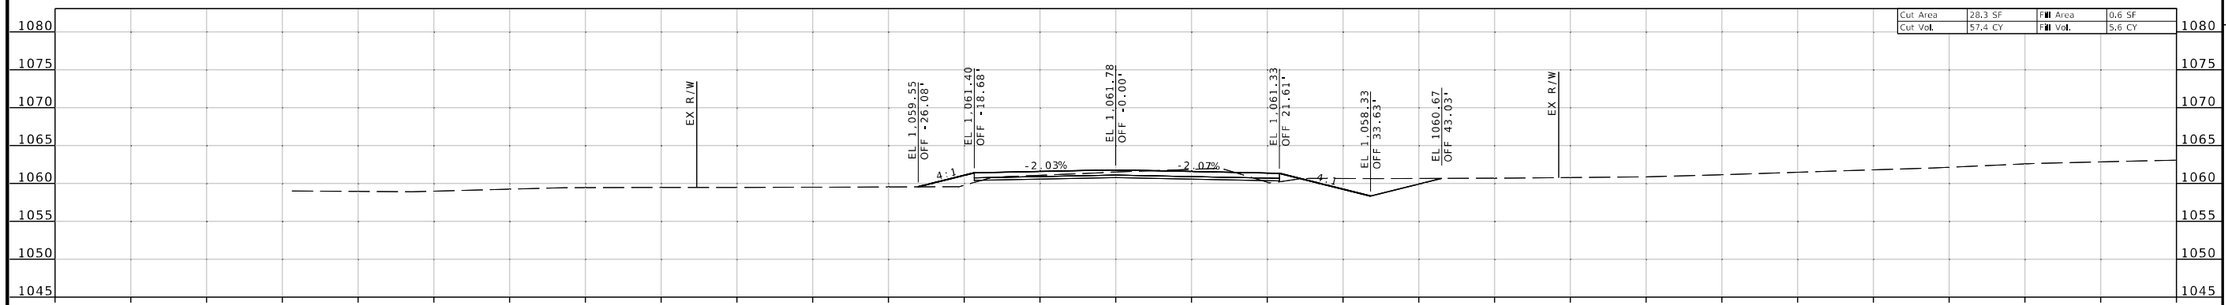

STA 19+98.07

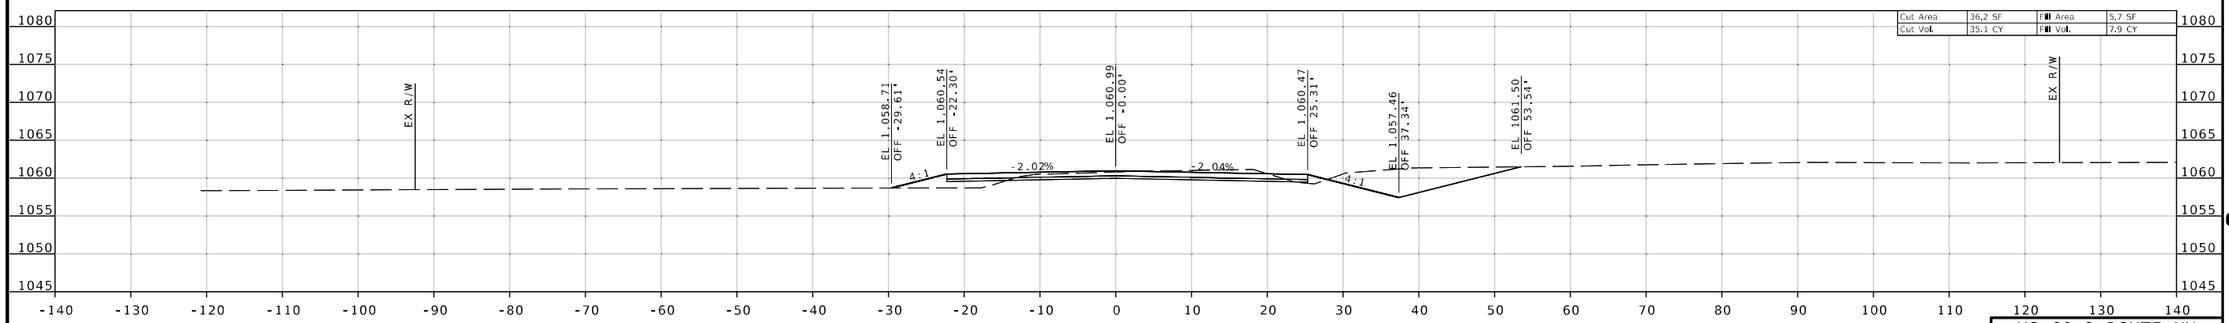

STA 19+50.00

US 60 & ROUTE HH
ROUTE HH

Jonathan Peitz
2024.10.03 15:59:33 -05'00'

STATE OF MISSOURI
JONATHAN W. PEITZ
NUMBER PE-2017019023
PROFESSIONAL ENGINEER

JONATHAN W. PEITZ-CIVIL ENGINEER
MO# PE-2017019023

DATE PREPARED
10/3/2024

ROUTE	STATE
60	MO
DISTRICT	SHEET NO.
SW	108

COUNTY
BARRY/NEWTON

JOB NO.
JSR0095

CONTRACT ID.

PROJECT NO.

BRIDGE NO.

DESCRIPTION

DATE

IF A SEAL IS PRESENT ON THIS SHEET IT HAS BEEN ELECTRONICALLY SEALED AND DATED.

MISSOURI HIGHWAYS AND TRANSPORTATION COMMISSION

105 WEST CAPITOL
JEFFERSON CITY, MO 65102
1-888-ASK-MODOT (1-888-275-6636)

olsson
550 ST. LOUIS STREET
SPRINGFIELD, MO 65806
PH. (417) 890-8802
CERTIFICATE OF
AUTHORITY NO. 001592

F:\2023\00001-00500\023-00372\40-Design\Microstation\JSR0095\plan_sheets\17 Cross Sections\XS_063-110_JSR0095_I10_HH_US60.dgn 8:25:00 AM 10/3/2024

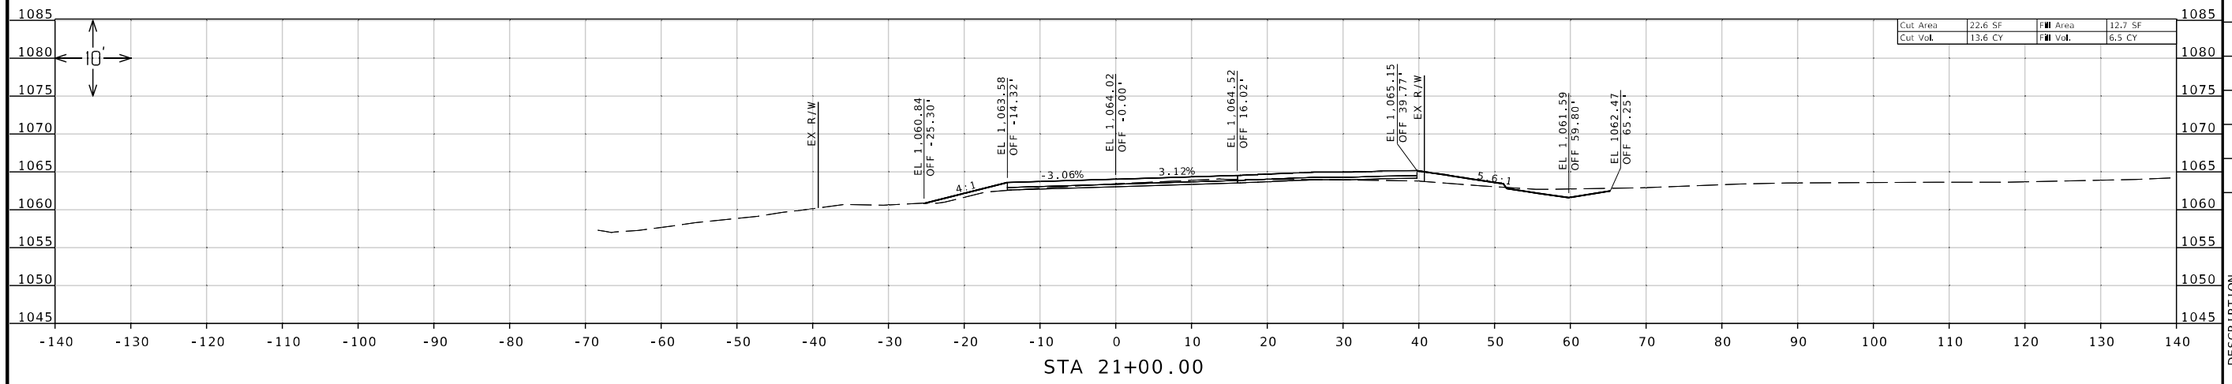

STA 21+00.00

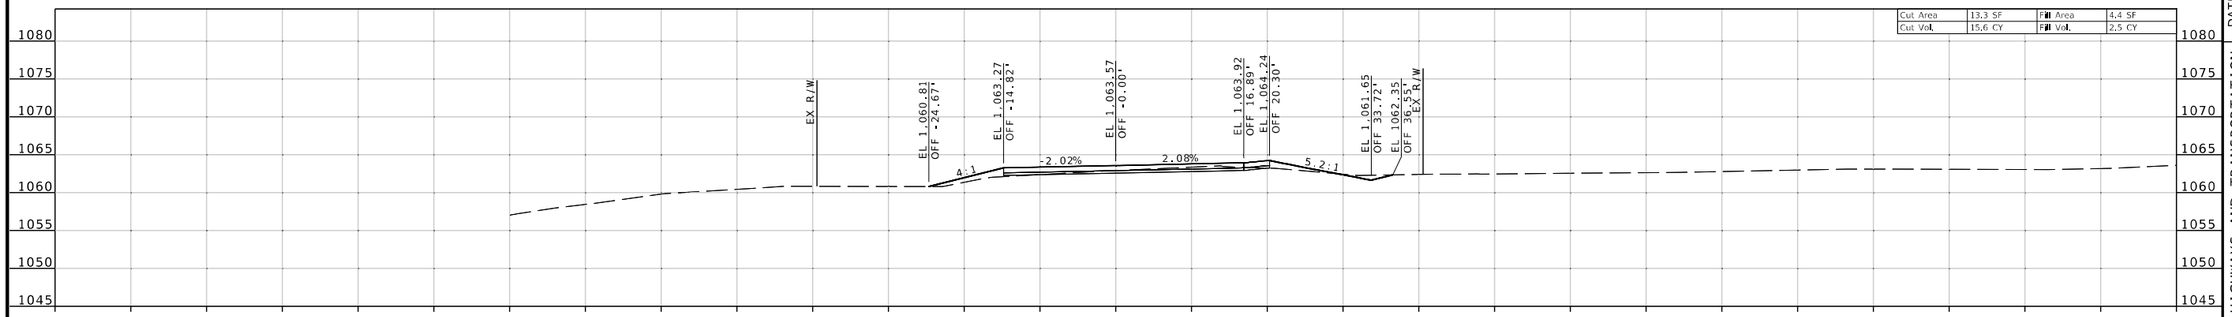

STA 20+79.58

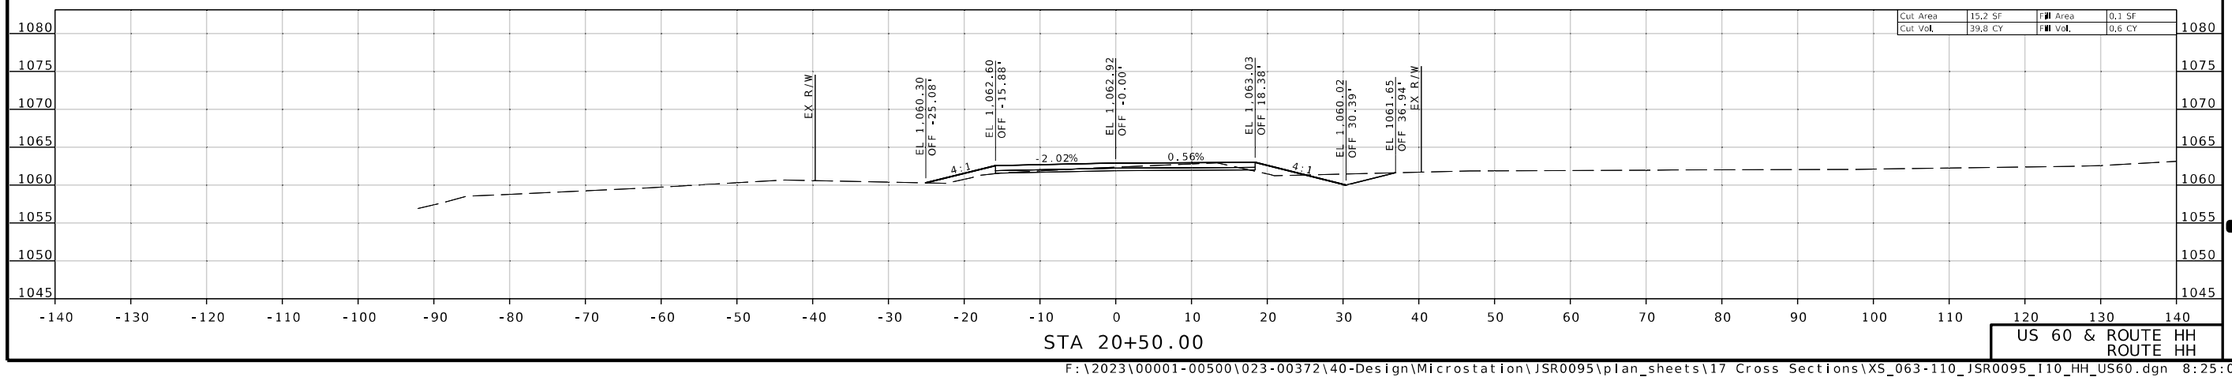

STA 20+50.00

US 60 & ROUTE HH
ROUTE HH

Jonathan Peitz
2024.10.03 08:34:16 -05'00'

STATE OF MISSOURI
JONATHAN W. PEITZ
NUMBER PE-2017019023
PROFESSIONAL ENGINEER

JONATHAN W. PEITZ-CIVIL ENGINEER
MO# PE-2017019023

DATE PREPARED
10/3/2024

ROUTE	STATE
60	MO
DISTRICT	SHEET NO.
SW	109

COUNTY
BARRY/NEWTON

JOB NO.
JSR0095

CONTRACT ID.

PROJECT NO.

BRIDGE NO.

DESCRIPTION	DATE

IF A SEAL IS PRESENT ON THIS SHEET IT HAS BEEN ELECTRONICALLY SEALED AND DATED.

MISSOURI HIGHWAYS AND TRANSPORTATION COMMISSION

105 WEST CAPITOL
JEFFERSON CITY, MO 65102
1-888-ASK-MODOT (1-888-275-6636)

olsson
550 ST. LOUIS STREET
SPRINGFIELD, MO 65806
PH. (417) 890-8802
CERTIFICATE OF
AUTHORITY NO. 001592

F:\2023\00001-00500\023-00372\40-Design\Microstation\JSR0095\plan_sheets\17 Cross Sections\XS_063-110_JSR0095_I10_HH_US60.dgn 8:25:03 AM 10/3/2024

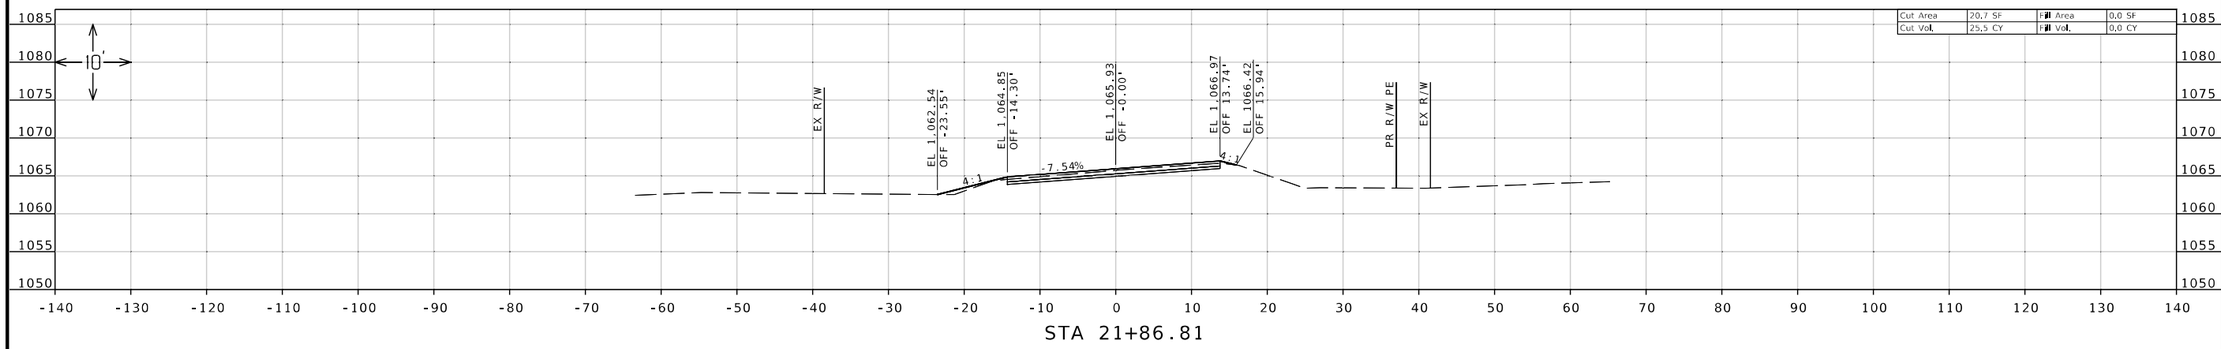

STA 21+86.81

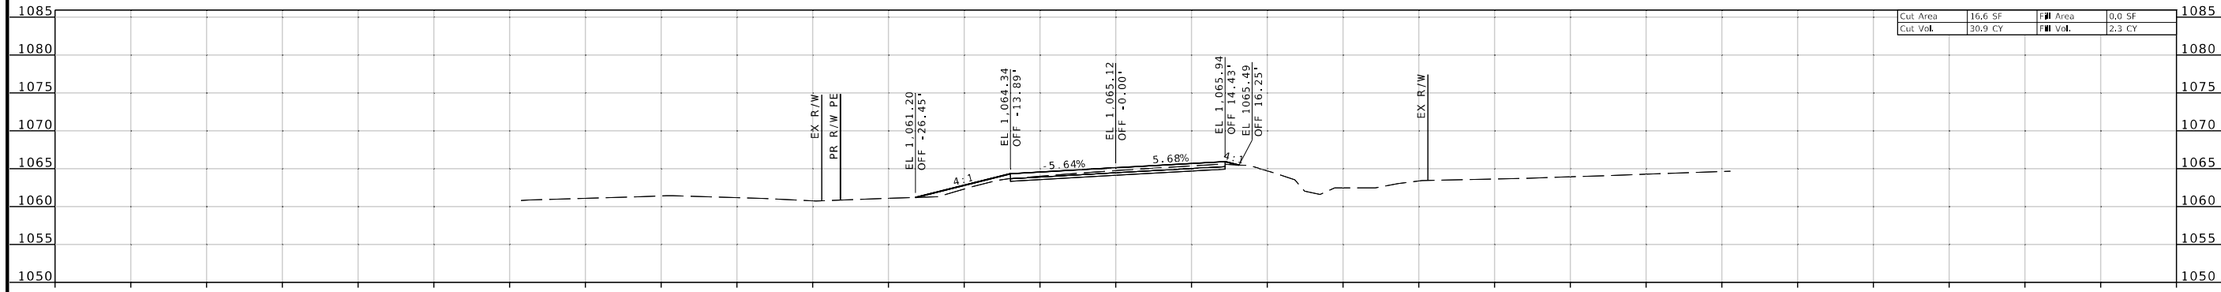

STA 21+50.00

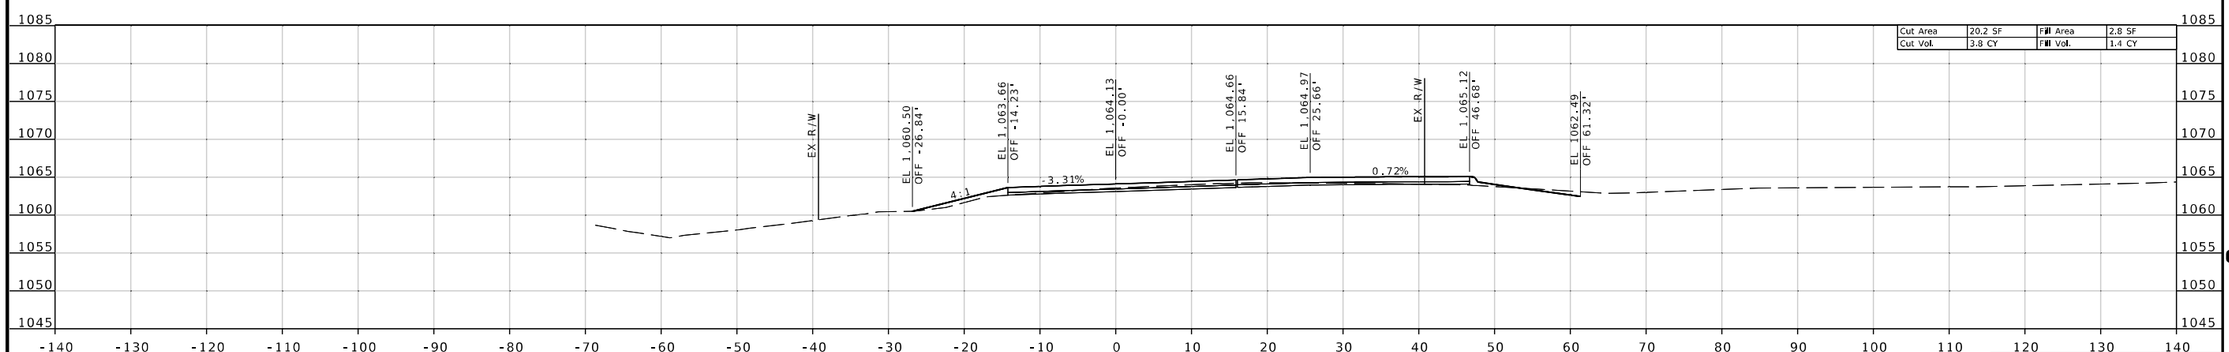

STA 21+04.74

US 60 & ROUTE HH
ROUTE HH

Jonathan Peitz
2024.10.03 15:01:16 -05'00'

STATE OF MISSOURI
JONATHAN W. PEITZ
NUMBER PE-2017019023
PROFESSIONAL ENGINEER

JONATHAN W. PEITZ-CIVIL ENGINEER
MO# PE-2017019023

DATE PREPARED
10/3/2024

ROUTE	STATE
60	MO
DISTRICT	SHEET NO.
SW	110

COUNTY
BARRY/NEWTON

JOB NO.
JSR0095

CONTRACT ID.

PROJECT NO.

BRIDGE NO.

DESCRIPTION	DATE

IF A SEAL IS PRESENT ON THIS SHEET IT HAS BEEN ELECTRONICALLY SEALED AND DATED.

MISSOURI HIGHWAYS AND TRANSPORTATION COMMISSION

105 WEST CAPITOL
JEFFERSON CITY, MO 65102
1-888-ASK-MODOT (1-888-275-6636)

olsson
550 ST. LOUIS STREET
SPRINGFIELD, MO 65806
PH (417) 890-8802
CERTIFICATE OF AUTHORITY NO. 001592

F:\2023\00001-00500\023-00372\40-Design\Microstation\JSR0095\plan_sheets\17 Cross Sections\XS_063-110_JSR0095_110_HH_US60.dgn 8:25:05 AM 10/3/2024

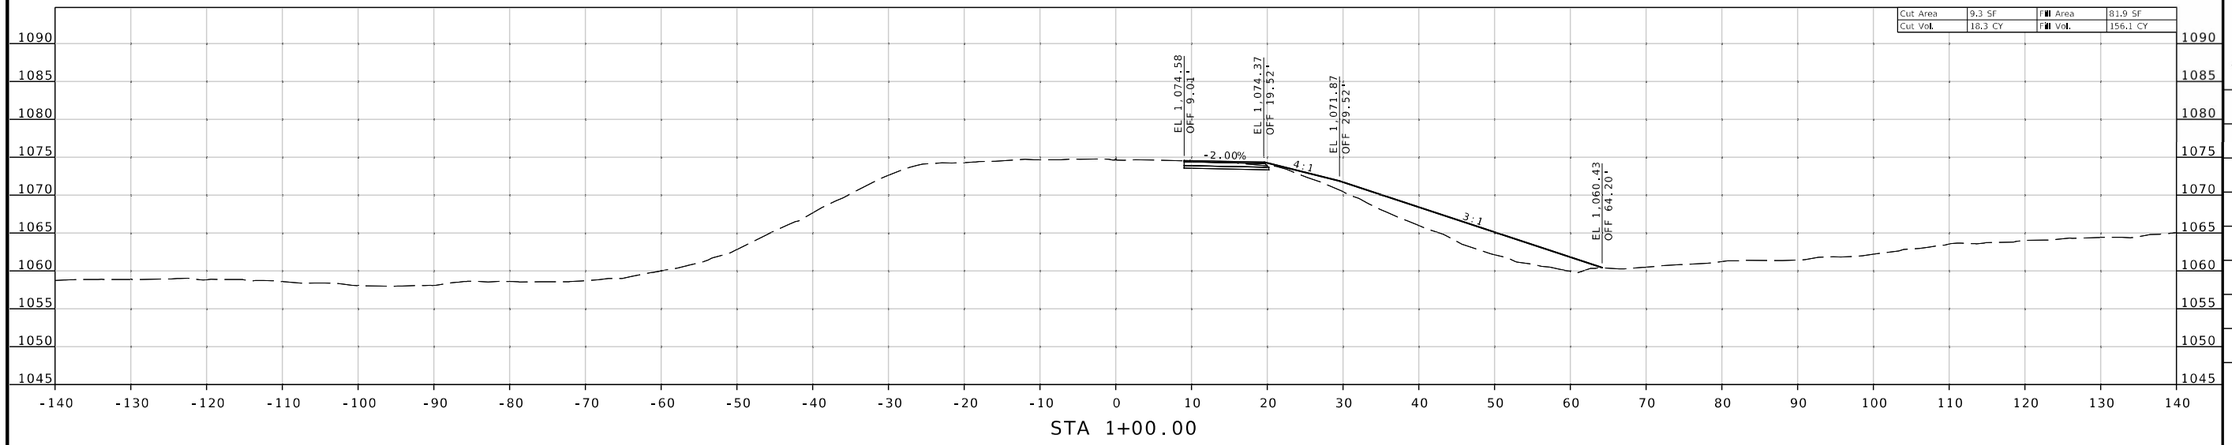

STA 1+00.00

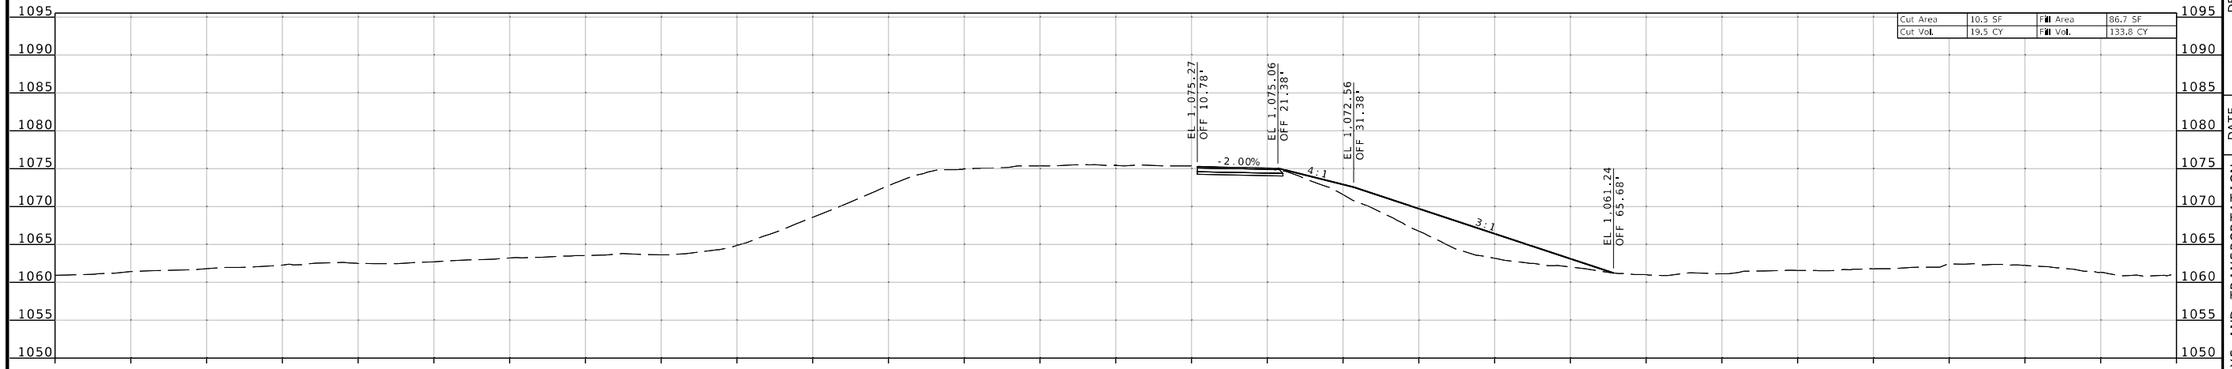

STA 0+50.00

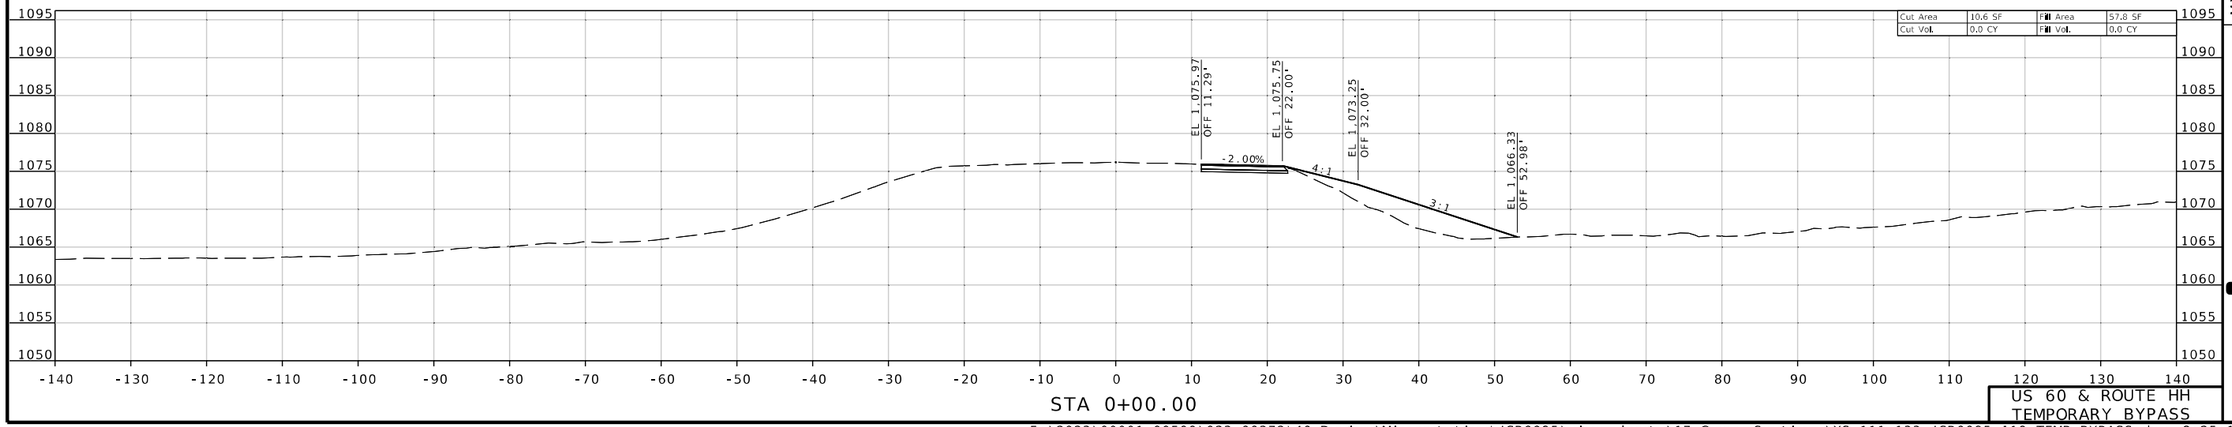

STA 0+00.00

Jonathan Peitz
2024.10.03 15:05:16-05'00'

STATE OF MISSOURI
JONATHAN W. PEITZ
NUMBER PE-2017019023
PROFESSIONAL ENGINEER

JONATHAN W. PEITZ-CIVIL ENGINEER
MO# PE-2017019023

DATE PREPARED
10/3/2024

ROUTE	STATE
60	MO
DISTRICT	SHEET NO.
SW	111

COUNTY
BARRY/NEWTON

JOB NO.
JSR0095

CONTRACT ID.

PROJECT NO.

BRIDGE NO.

DESCRIPTION	DATE

IF A SEAL IS PRESENT ON THIS SHEET IT HAS BEEN ELECTRONICALLY SEALED AND DATED.

MISSOURI HIGHWAYS AND TRANSPORTATION COMMISSION
105 WEST CAPITOL
JEFFERSON CITY, MO 65102
1-888-ASK-MODOT (1-888-275-6636)

olsson
550 ST. LOUIS STREET
SPRINGFIELD, MO 65806
PH. (417) 890-8802
CERTIFICATE OF
AUTHORITY NO. 001592

US 60 & ROUTE HH
TEMPORARY BYPASS

F:\2023\00001-00500\023-00372\40-Design\Microstation\JSR0095\plan_sheets\17 Cross Sections\XS_111-133_JSR0095_I10_TEMP BYPASS.dgn 8:25:10 AM 10/3/2024

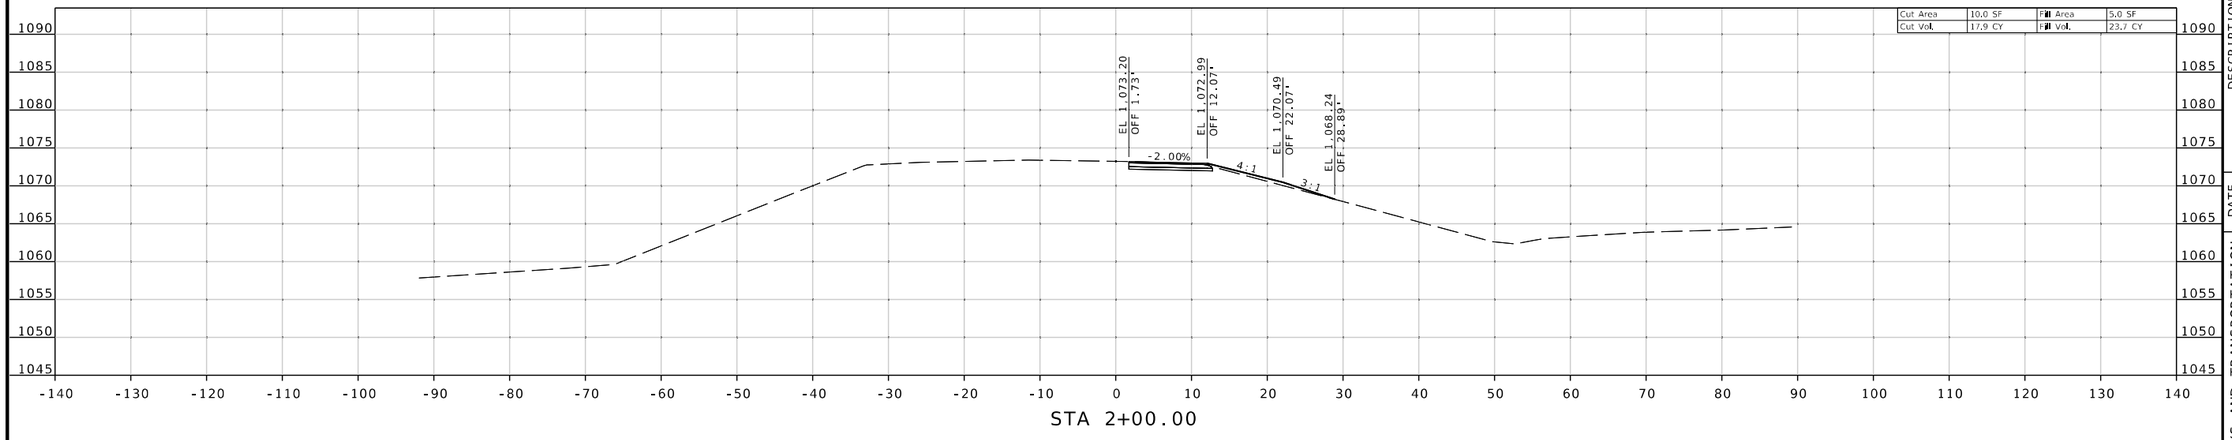

STA 2+00.00

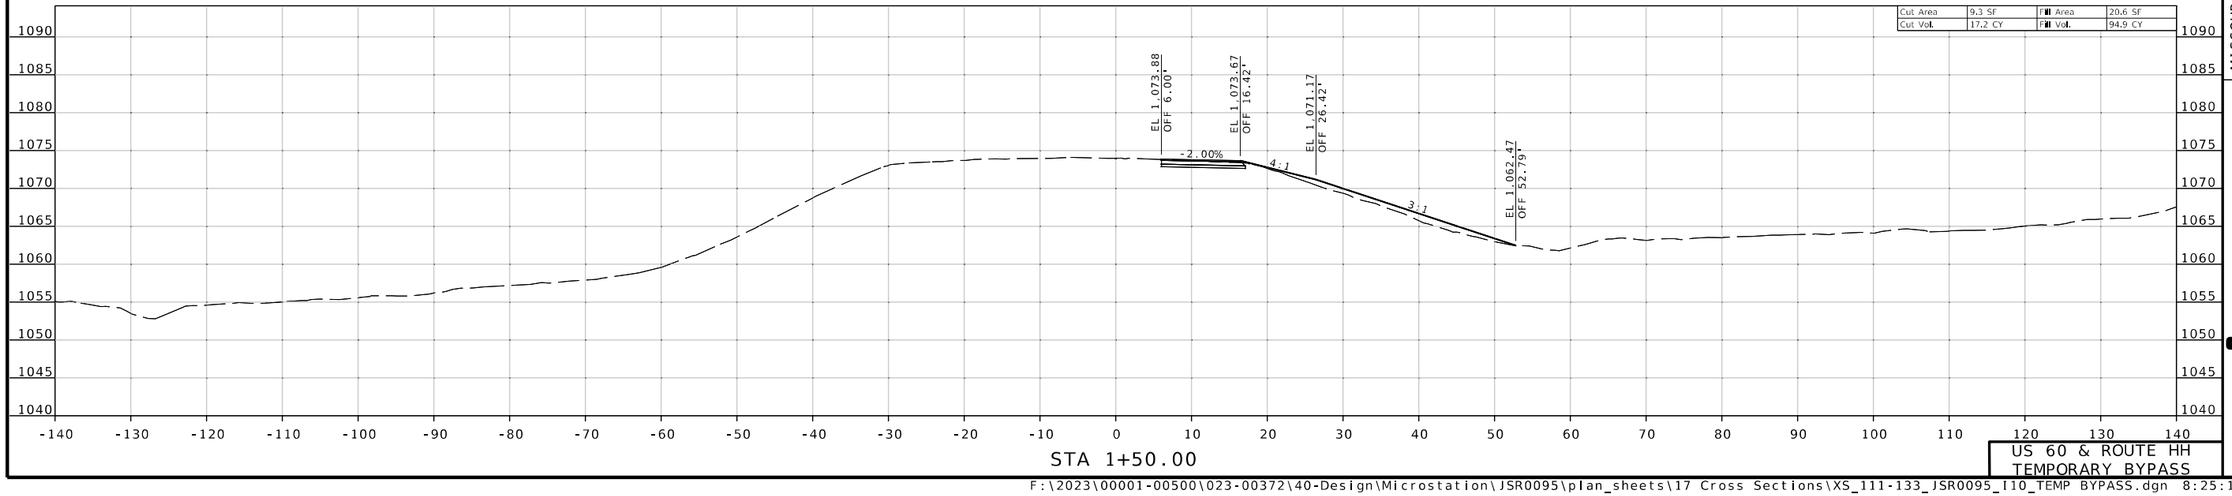

STA 1+50.00

US 60 & ROUTE HH
TEMPORARY BYPASS

Jonathan Peitz
2024.10.03 09:14:25 -05'00'
STATE OF MISSOURI
JONATHAN W. PEITZ NUMBER PE-2017019023
PROFESSIONAL ENGINEER
JONATHAN W. PEITZ-CIVIL ENGINEER
MO# PE-2017019023

DATE PREPARED
10/3/2024

ROUTE	STATE
60	MO
DISTRICT	SHEET NO.
SW	112

COUNTY
BARRY/NEWTON

JOB NO.
JSR0095

CONTRACT ID.

PROJECT NO.

BRIDGE NO.

DESCRIPTION	DATE

IF A SEAL IS PRESENT ON THIS SHEET IT HAS BEEN ELECTRONICALLY SEALED AND DATED.

MISSOURI HIGHWAYS AND TRANSPORTATION COMMISSION
105 WEST CAPITOL
JEFFERSON CITY, MO 65102
1-888-ASK-MODOT (1-888-275-6636)

olsson
550 ST. LOUIS STREET
SPRINGFIELD, MO 65806
PH. (417) 890-8802
CERTIFICATE OF AUTHORITY NO. 001592

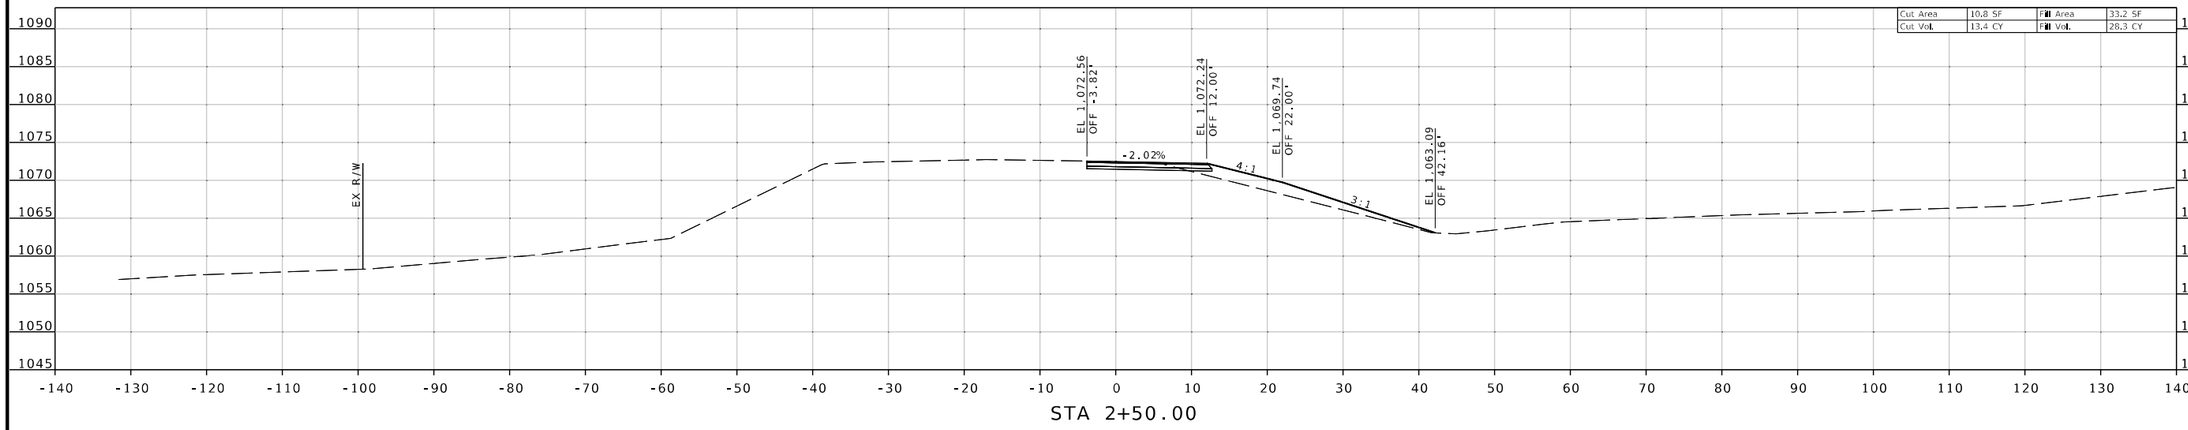

STA 2+50.00

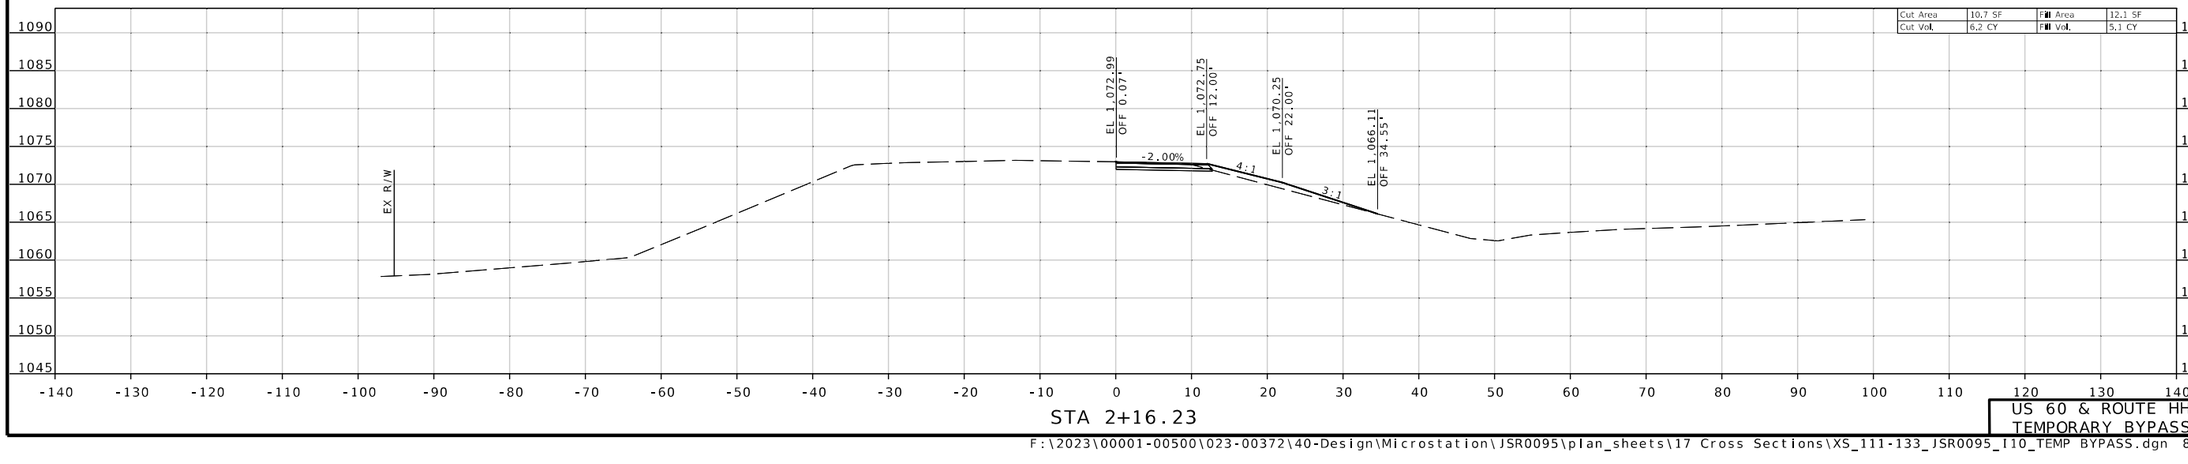

STA 2+16.23

US 60 & ROUTE HH
TEMPORARY BYPASS

F:\2023\00001-00500\023-00372\40-Design\Microstation\JSR0095\plan_sheets\17 Cross Sections\XS_111-133_JSR0095_110_TEMP BYPASS.dgn 8:25:13 AM 10/3/2024

Jonathan W. Peitz
2024.10.03 07:08:50 -05'00'

STATE OF MISSOURI
JONATHAN W. PEITZ
NUMBER PE-2017019023
PROFESSIONAL ENGINEER

JONATHAN W. PEITZ-CIVIL ENGINEER
MO# PE-2017019023

DATE PREPARED
10/3/2024

ROUTE	STATE
60	MO
DISTRICT	SHEET NO.
SW	113

COUNTY
BARRY/NEWTON

JOB NO.
JSR0095

CONTRACT ID.

PROJECT NO.

BRIDGE NO.

DESCRIPTION	DATE

IF A SEAL IS PRESENT ON THIS SHEET IT HAS BEEN ELECTRONICALLY SEALED AND DATED.

MISSOURI HIGHWAYS AND TRANSPORTATION COMMISSION

105 WEST CAPITOL
JEFFERSON CITY, MO 65102
1-888-ASK-MODOT (1-888-275-6636)

MoDOT

olsson

550 ST. LOUIS STREET
SPRINGFIELD, MO 65806
PH. (417) 890-8802
CERTIFICATE OF
AUTHORITY NO. 001592

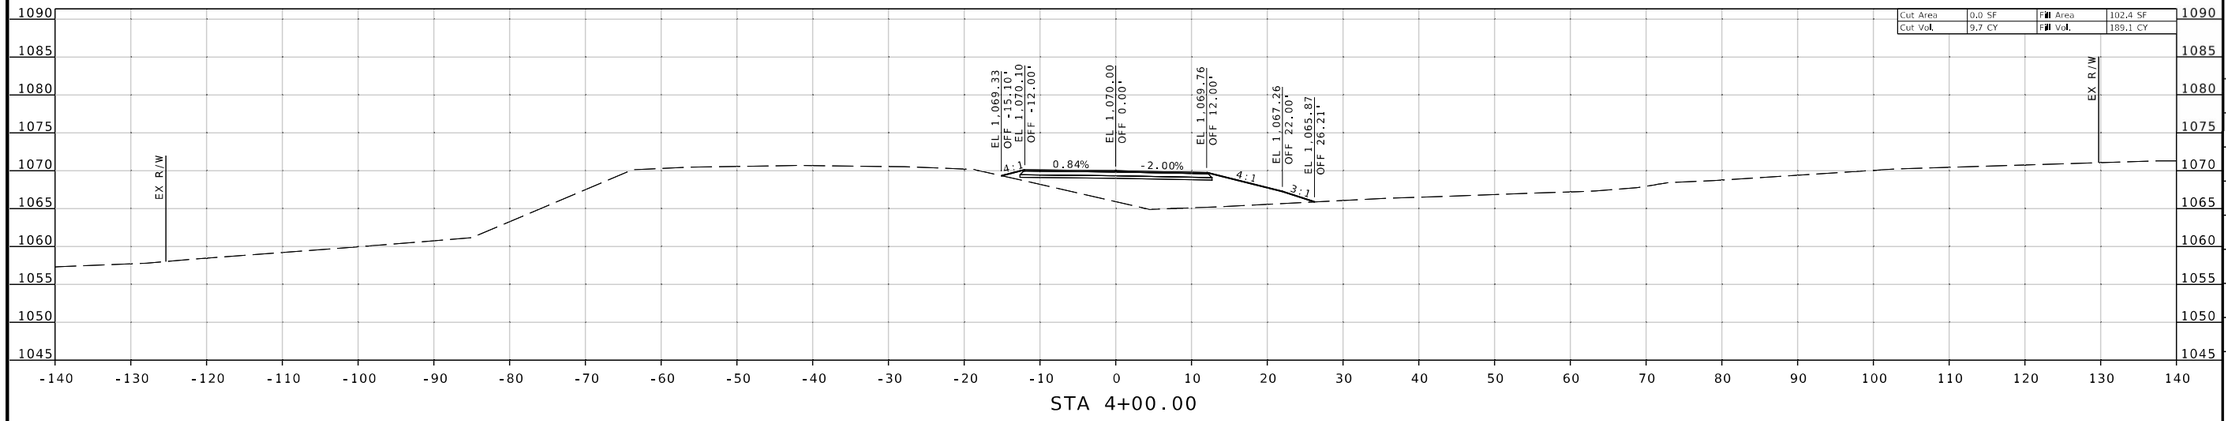

STA 4+00.00

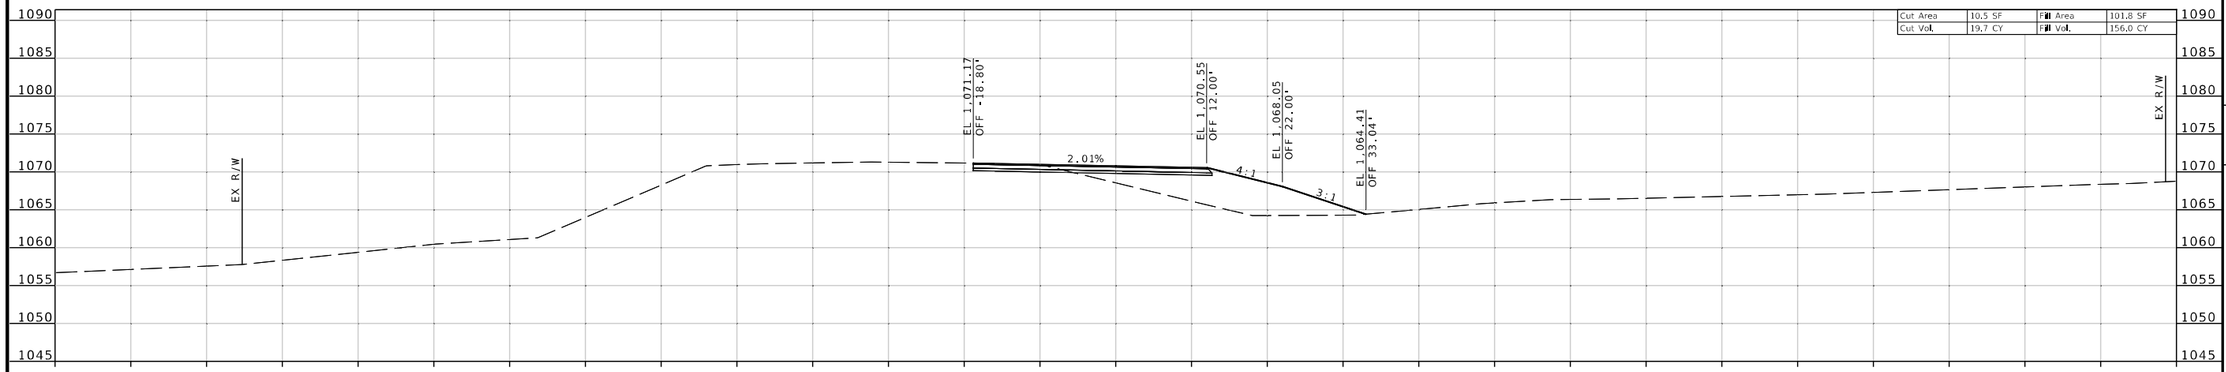

STA 3+50.00

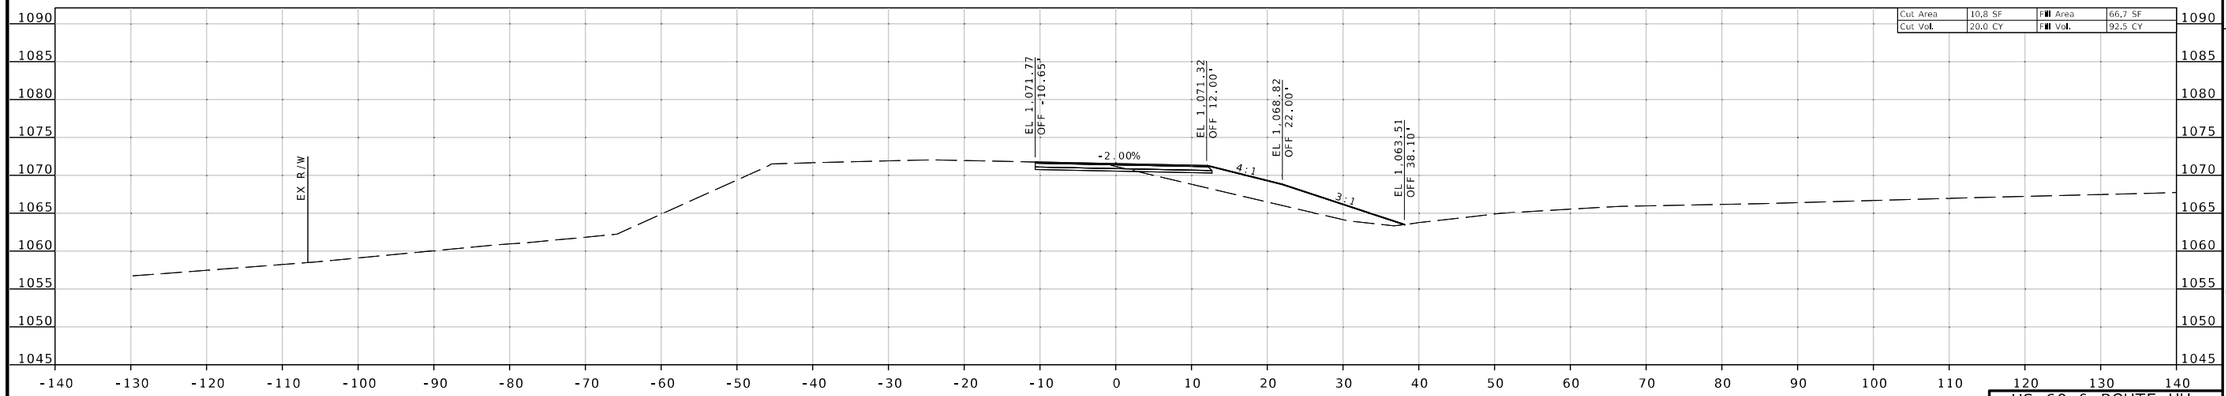

STA 3+00.00

US 60 & ROUTE HH
TEMPORARY BYPASS

Jonathan Peitz
2024.10.03 09:40:15 -05'00'

STATE OF MISSOURI
JONATHAN W. PEITZ
NUMBER PE-2017019023
PROFESSIONAL ENGINEER

JONATHAN W. PEITZ-CIVIL ENGINEER
MO# PE-2017019023

DATE PREPARED
10/3/2024

ROUTE	STATE
60	MO
DISTRICT	SHEET NO.
SW	114

COUNTY
BARRY/NEWTON

JOB NO.
JSR0095

CONTRACT ID.

PROJECT NO.

BRIDGE NO.

DESCRIPTION	DATE

IF A SEAL IS PRESENT ON THIS SHEET IT HAS BEEN ELECTRONICALLY SEALED AND DATED.

MISSOURI HIGHWAYS AND TRANSPORTATION COMMISSION
105 WEST CAPITOL
JEFFERSON CITY, MO 65102
1-888-ASK-MODOT (1-888-275-6636)

olsson
550 ST. LOUIS STREET
SPRINGFIELD, MO 65806
PH. (417) 890-8802
CERTIFICATE OF
AUTHORITY NO. 001592

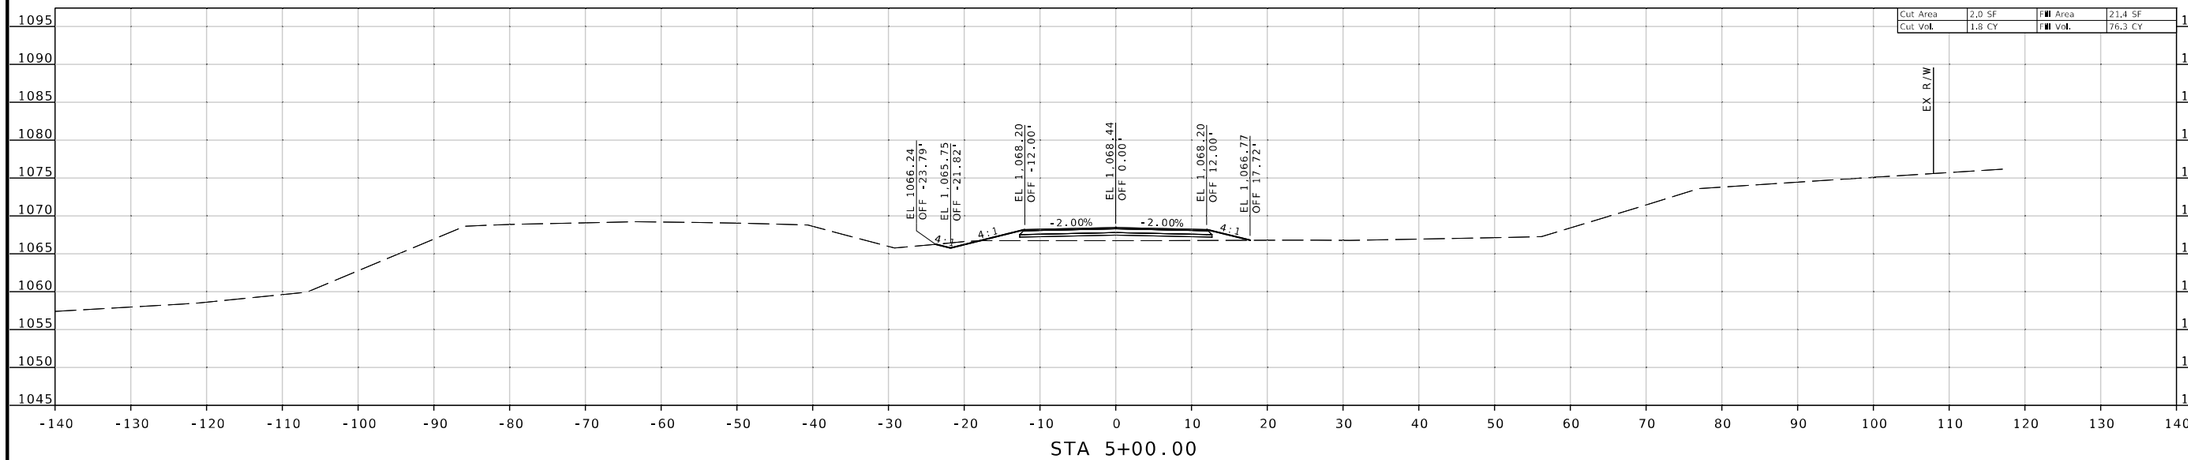

STA 5+00.00

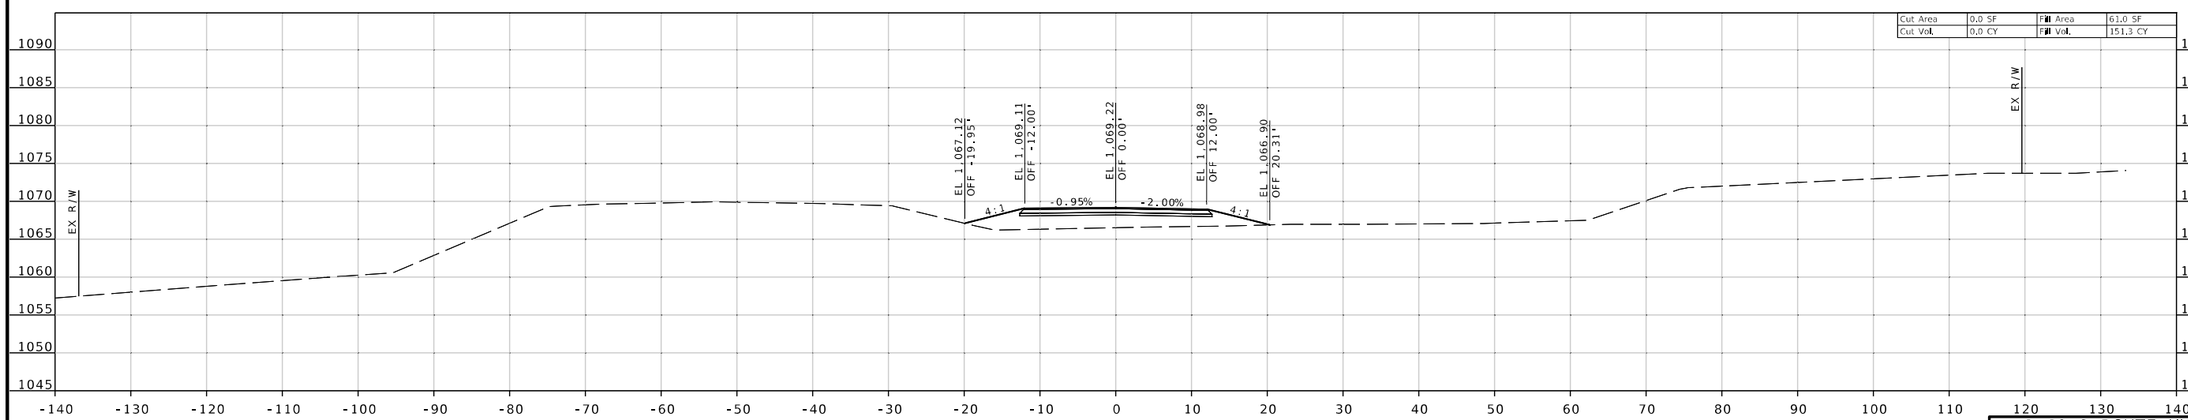

STA 4+50.00

US 60 & ROUTE HH
TEMPORARY BYPASS

Jonathan W. Peitz
2024.10.03 09:04:49 -05'00'

STATE OF MISSOURI
JONATHAN W. PEITZ
NUMBER PE-2017019023
PROFESSIONAL ENGINEER

JONATHAN W. PEITZ-CIVIL ENGINEER
MO# PE-2017019023

DATE PREPARED
10/3/2024

ROUTE	STATE
60	MO
DISTRICT	SHEET NO.
SW	115

COUNTY
BARRY/NEWTON

JOB NO.
JSR0095

CONTRACT ID.

PROJECT NO.

BRIDGE NO.

DESCRIPTION	DATE

IF A SEAL IS PRESENT ON THIS SHEET IT HAS BEEN ELECTRONICALLY SEALED AND DATED.

MISSOURI HIGHWAYS AND TRANSPORTATION COMMISSION
105 WEST CAPITOL
JEFFERSON CITY, MO 65102
1-888-ASK-MODOT (1-888-275-6636)

MoDOT

olsson
550 ST. LOUIS STREET
SPRINGFIELD, MO 65806
PH. (417) 890-8802
CERTIFICATE OF
AUTHORITY NO. 001592

F:\2023\00001-00500\023-00372\40-Design\Microstation\JSR0095\plan_sheets\17 Cross Sections\XS_111-133_JSR0095_110_TEMP BYPASS.dgn 8:25:15 AM 10/3/2024

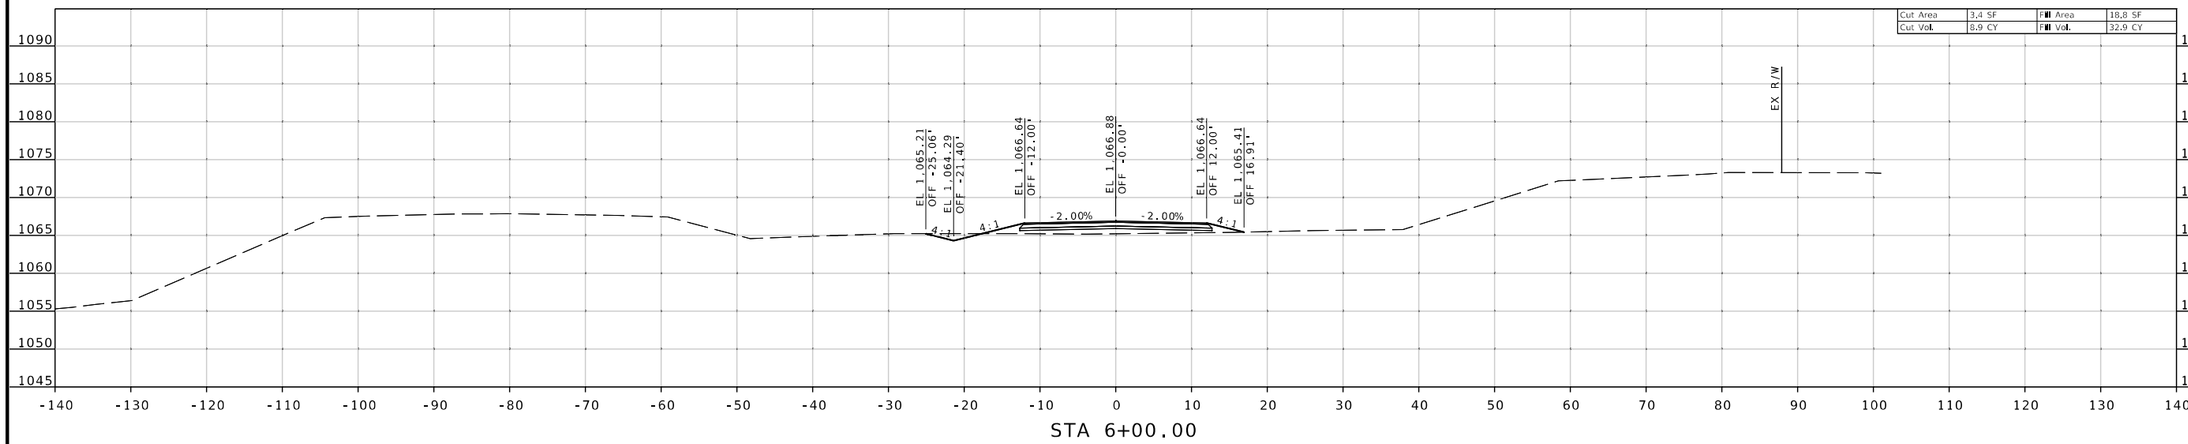

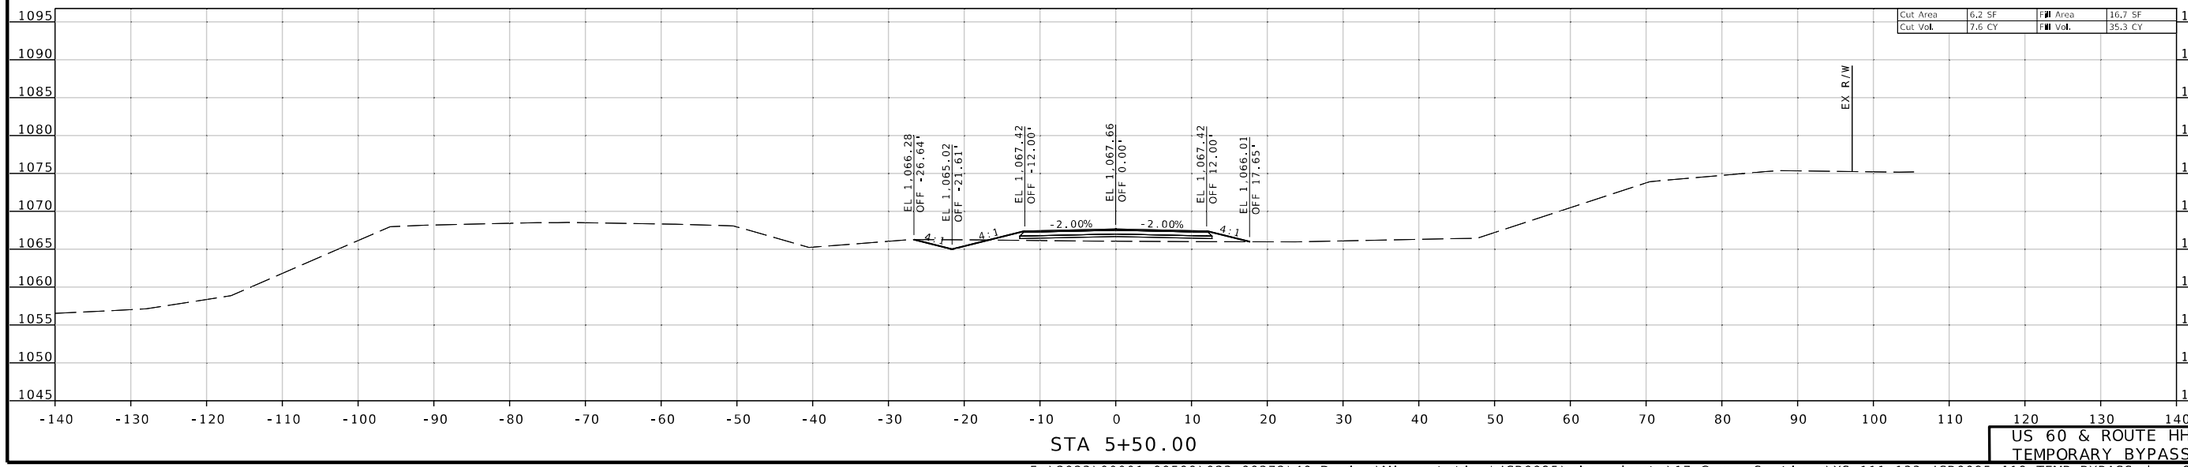

Jonathan W. Peitz
2024.10.03 09:58:59 -05'00'

STATE OF MISSOURI
JONATHAN W. PEITZ
NUMBER PE-2017019023
PROFESSIONAL ENGINEER

JONATHAN W. PEITZ-CIVIL ENGINEER
MO# PE-2017019023

DATE PREPARED
10/3/2024

ROUTE	STATE
60	MO
DISTRICT	SHEET NO.
SW	116

COUNTY
BARRY/NEWTON

JOB NO.
JSR0095

CONTRACT ID.

PROJECT NO.

BRIDGE NO.

DESCRIPTION	DATE

IF A SEAL IS PRESENT ON THIS SHEET IT HAS BEEN ELECTRONICALLY SEALED AND DATED.

MISSOURI HIGHWAYS AND TRANSPORTATION COMMISSION
105 WEST CAPITOL
JEFFERSON CITY, MO 65102
1-888-ASK-MODOT (1-888-275-6636)

olsson
550 ST. LOUIS STREET
SPRINGFIELD, MO 65806
PH. (417) 890-8802
CERTIFICATE OF AUTHORITY NO. 001592

US 60 & ROUTE HH
TEMPORARY BYPASS

F:\2023\00001-00500\023-00372\40-Design\Microstation\JSR0095\plan_sheets\17 Cross Sections\XS_111-133_JSR0095_110_TEMP BYPASS.dgn 8:25:16 AM 10/3/2024

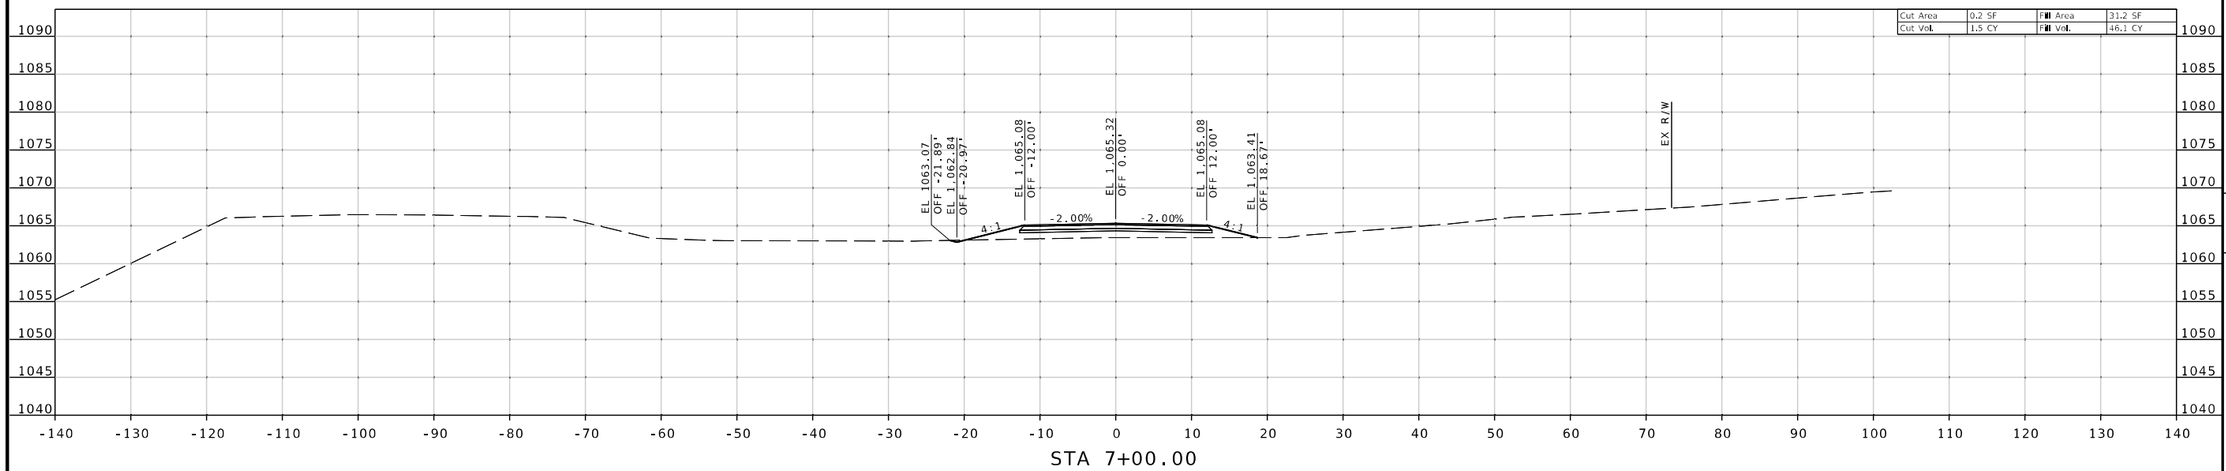

STA 7+00.00

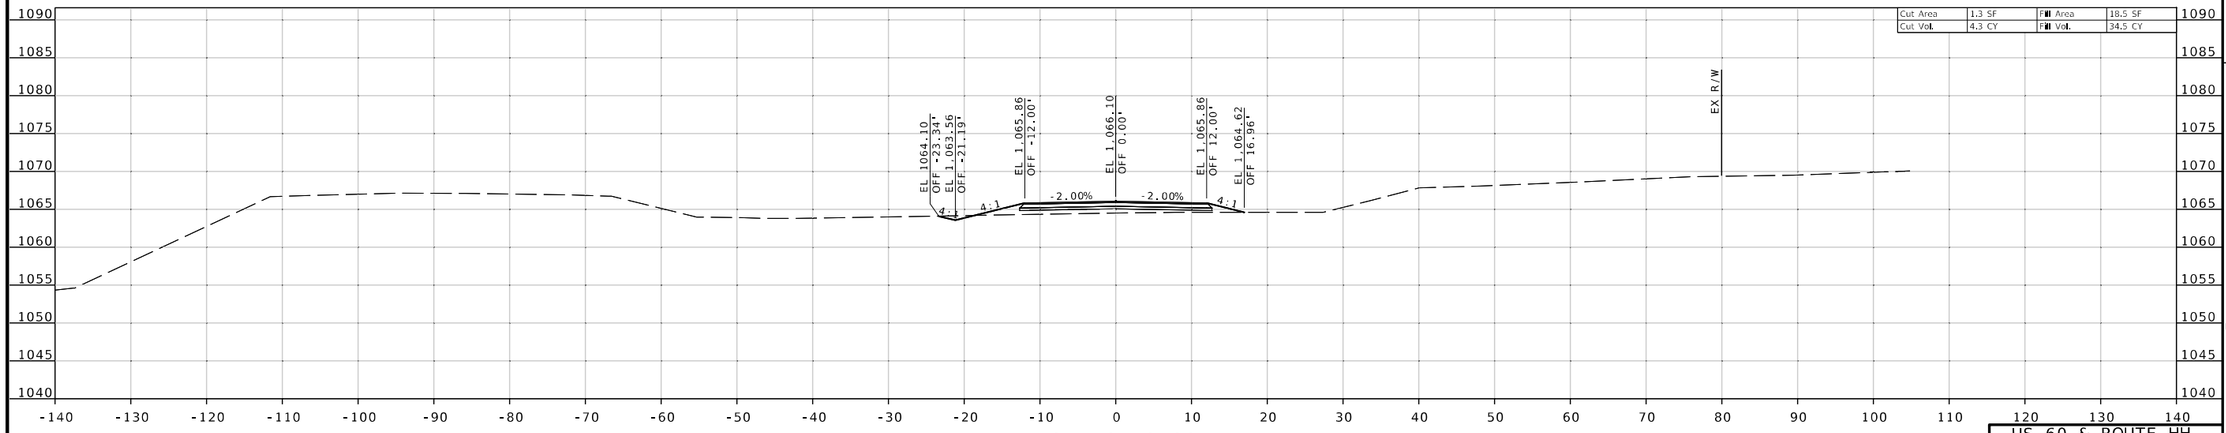

STA 6+50.00

US 60 & ROUTE HH
TEMPORARY BYPASS

F:\2023\00001-00500\023-00372\40-Design\Microstation\JSR0095\plan_sheets\17 Cross Sections\XS_111-133_JSR0095_I10_TEMP BYPASS.dgn 8:25:18 AM 10/3/2024

Jonathan W. Peitz
2024.10.03 12:03:45 -05'00'

STATE OF MISSOURI
JONATHAN W. PEITZ
NUMBER PE-2017019023
PROFESSIONAL ENGINEER

JONATHAN W. PEITZ-CIVIL ENGINEER
MO# PE-2017019023

DATE PREPARED
10/3/2024

ROUTE	STATE
60	MO
DISTRICT	SHEET NO.
SW	117

COUNTY
BARRY/NEWTON

JOB NO.
JSR0095

CONTRACT ID.

PROJECT NO.

BRIDGE NO.

DESCRIPTION	DATE

IF A SEAL IS PRESENT ON THIS SHEET IT HAS BEEN ELECTRONICALLY SEALED AND DATED.

MISSOURI HIGHWAYS AND TRANSPORTATION COMMISSION

105 WEST CAPITOL
JEFFERSON CITY, MO 65102
1-888-ASK-MODOT (1-888-275-6636)

olsson
550 ST. LOUIS STREET
SPRINGFIELD, MO 65806
PH. (417) 890-8802
CERTIFICATE OF
AUTHORITY NO. 001592

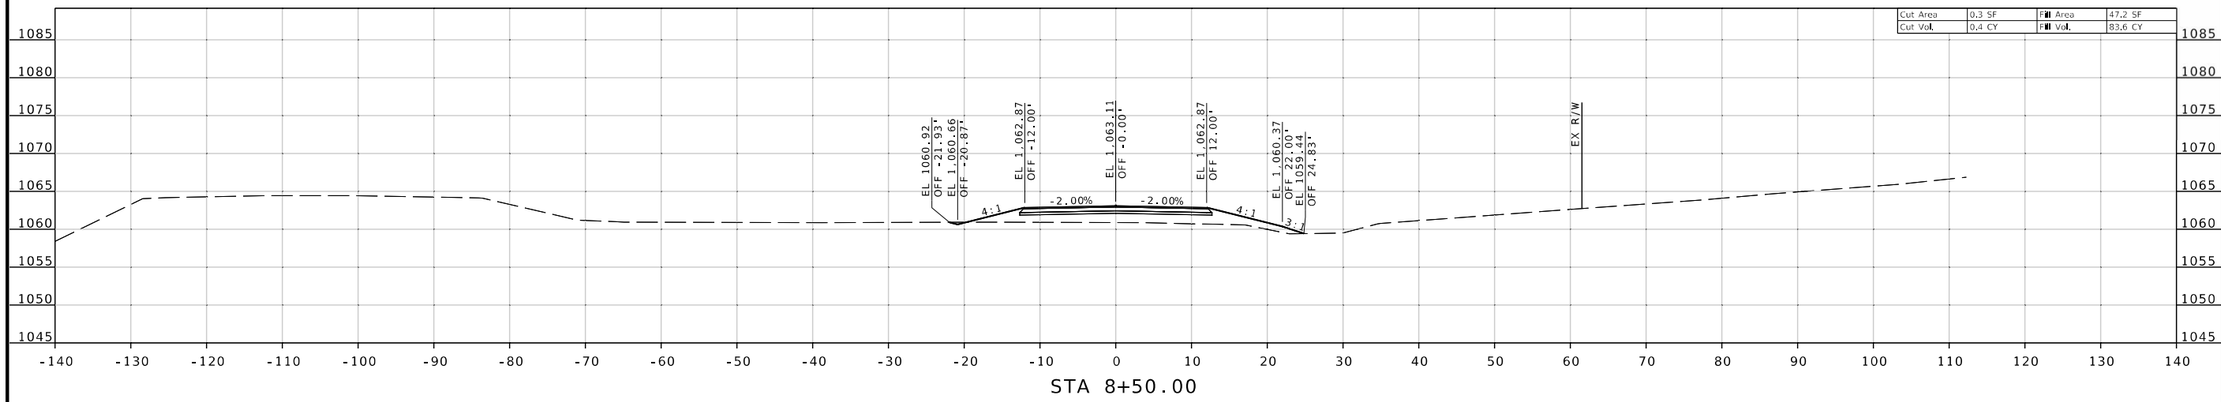

STA 8+50.00

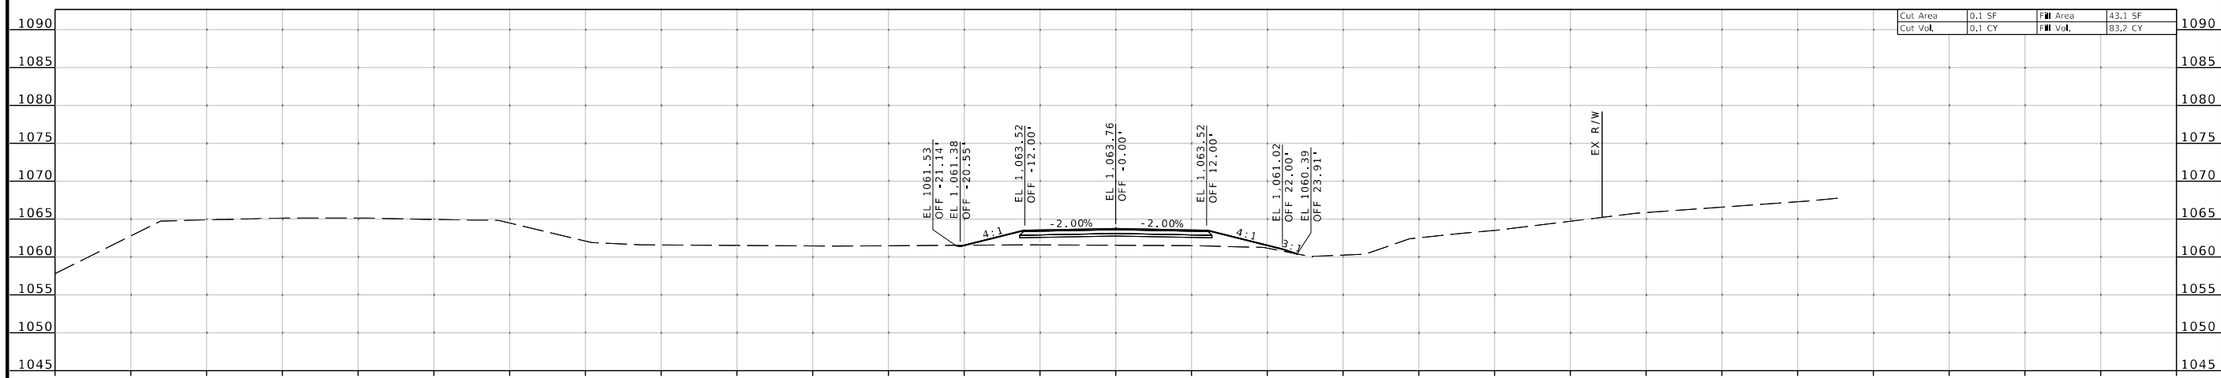

STA 8+00.00

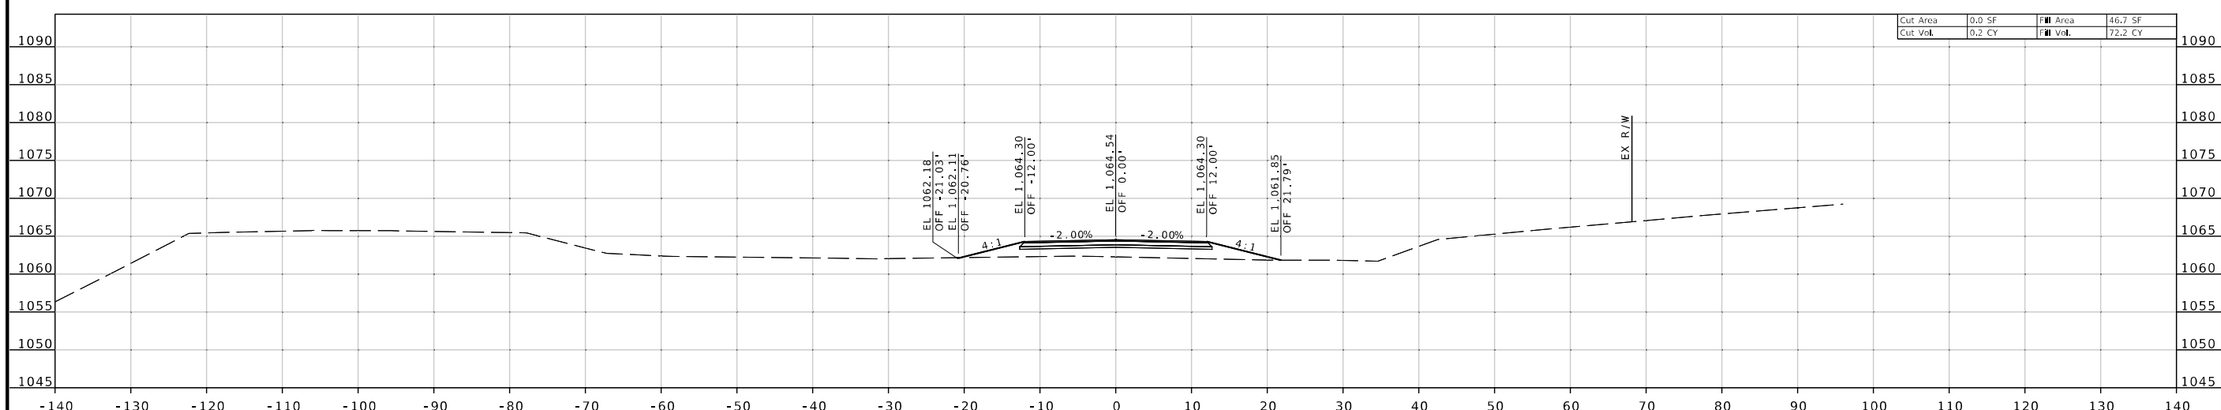

STA 7+50.00

US 60 & ROUTE HH
TEMPORARY BYPASS

Jonathan Peitz
2024.10.03 14:55:56 -05'00'

STATE OF MISSOURI
JONATHAN W. PEITZ
NUMBER PE-2017019023
PROFESSIONAL ENGINEER

JONATHAN W. PEITZ-CIVIL ENGINEER
MO# PE-2017019023

DATE PREPARED
10/3/2024

ROUTE	STATE
60	MO
DISTRICT	SHEET NO.
SW	118

COUNTY
BARRY/NEWTON

JOB NO.
JSR0095

CONTRACT ID.

PROJECT NO.

BRIDGE NO.

IF A SEAL IS PRESENT ON THIS SHEET IT HAS BEEN ELECTRONICALLY SEALED AND DATED.

DESCRIPTION	DATE

MISSOURI HIGHWAYS AND TRANSPORTATION COMMISSION
105 WEST CAPITOL
JEFFERSON CITY, MO 65102
1-888-ASK-MODOT (1-888-275-6636)

olsson
550 ST. LOUIS STREET
SPRINGFIELD, MO 65806
PH. (417) 890-8802
CERTIFICATE OF AUTHORITY NO. 001592

F:\2023\00001-00500\023-00372\40-Design\Microstation\JSR0095\plan_sheets\17 Cross Sections\XS_111-133_JSR0095_110_TEMP BYPASS.dgn 8:25:19 AM 10/3/2024

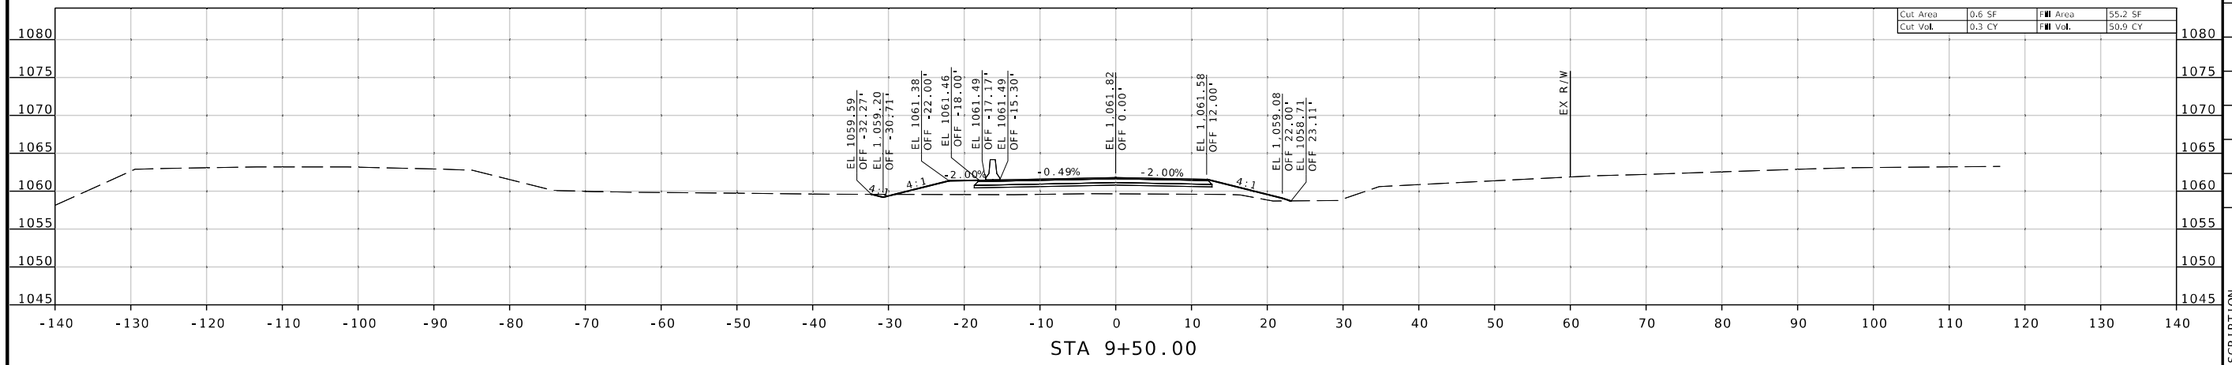

STA 9+50.00

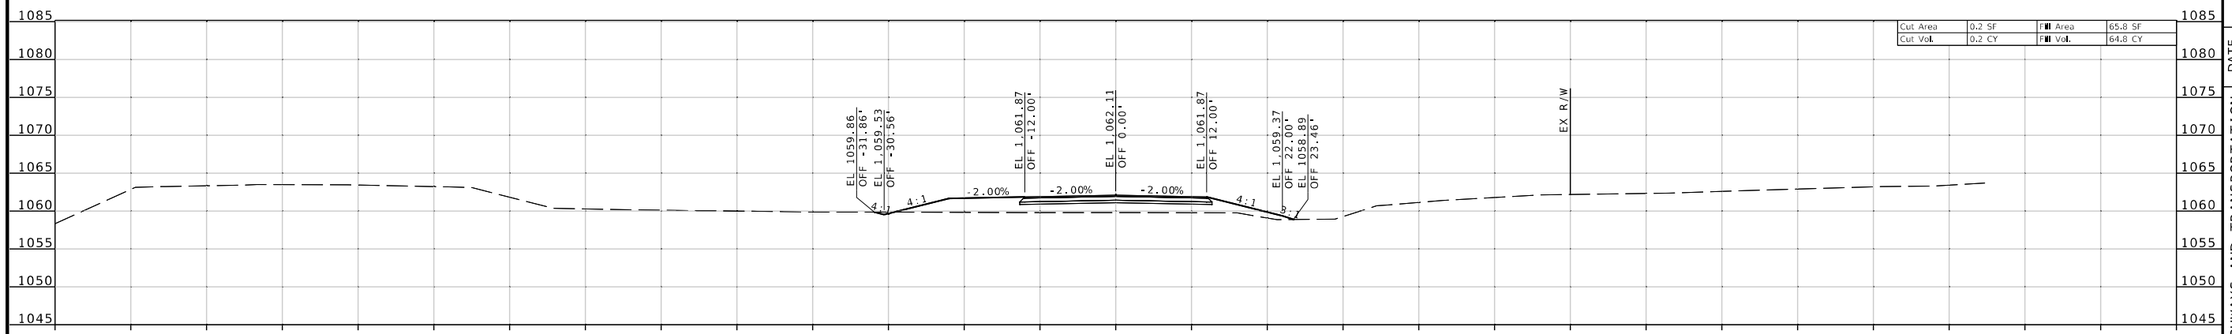

STA 9+27.28

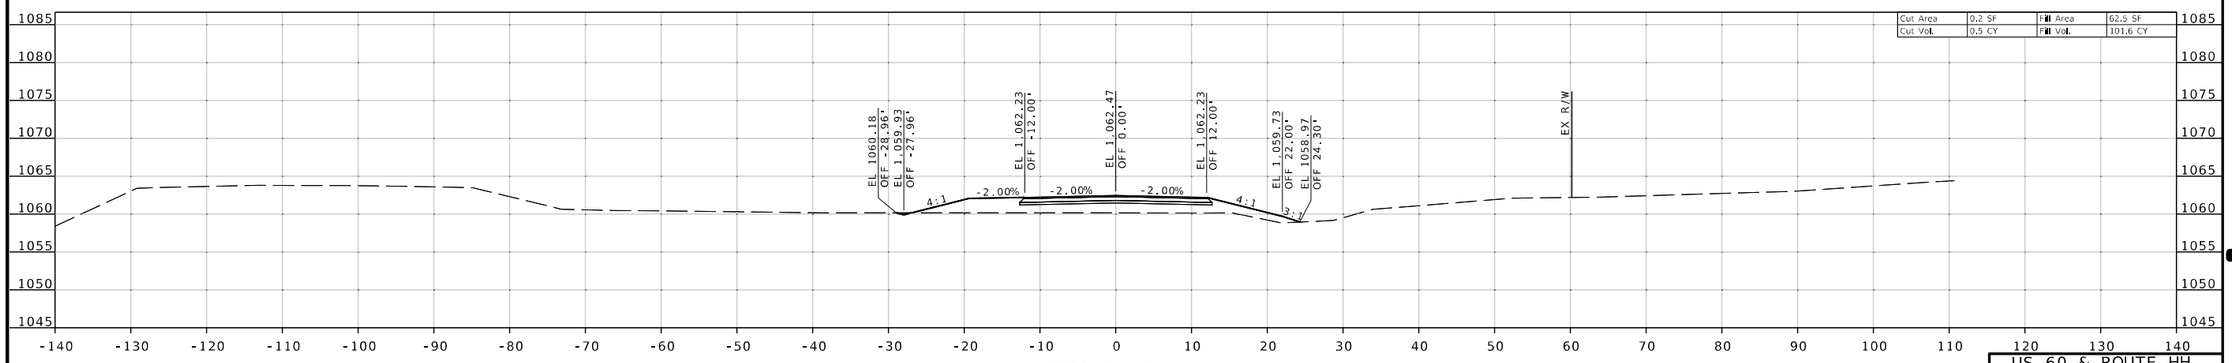

STA 9+00.00

Jonathan Peitz
2024.10.03 10:08:44 -05'00'

STATE OF MISSOURI
JONATHAN W. PEITZ
NUMBER PE-2017019023
PROFESSIONAL ENGINEER

JONATHAN W. PEITZ-CIVIL ENGINEER
MO# PE-2017019023

DATE PREPARED
10/3/2024

ROUTE	STATE
60	MO
DISTRICT	SHEET NO.
SW	119

COUNTY
BARRY/NEWTON

JOB NO.
JSR0095

CONTRACT ID.

PROJECT NO.

BRIDGE NO.

DESCRIPTION

DATE

MISSOURI HIGHWAYS AND TRANSPORTATION COMMISSION

105 WEST CAPITOL
JEFFERSON CITY, MO 65102
1-888-ASK-MODOT (1-888-275-6636)

olsson

550 ST. LOUIS STREET
SPRINGFIELD, MO 65806
PH. (417) 890-8802
CERTIFICATE OF
AUTHORITY NO. 001592

US 60 & ROUTE HH
TEMPORARY BYPASS

IF A SEAL IS PRESENT ON THIS SHEET IT HAS BEEN ELECTRONICALLY SEALED AND DATED.

F:\2023\00001-00500\023-00372\40-Design\Microstation\JSR0095\plan_sheets\17 Cross Sections\XS_111-133_JSR0095_I10_TEMP BYPASS.dgn 8:25:20 AM 10/3/2024

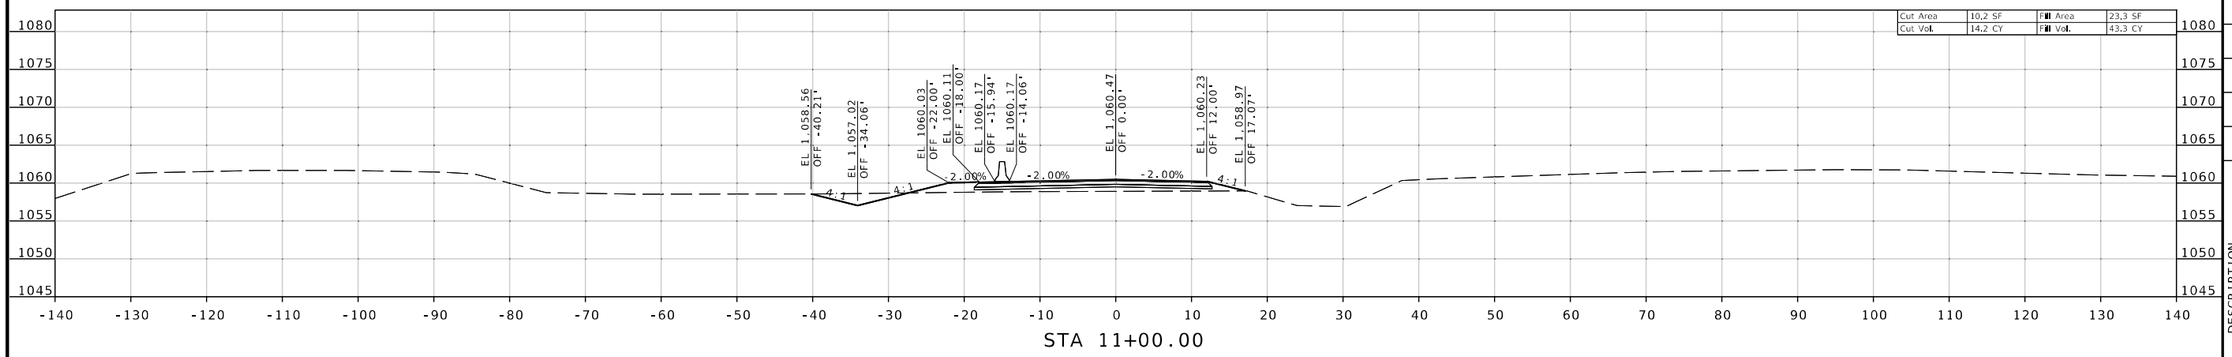

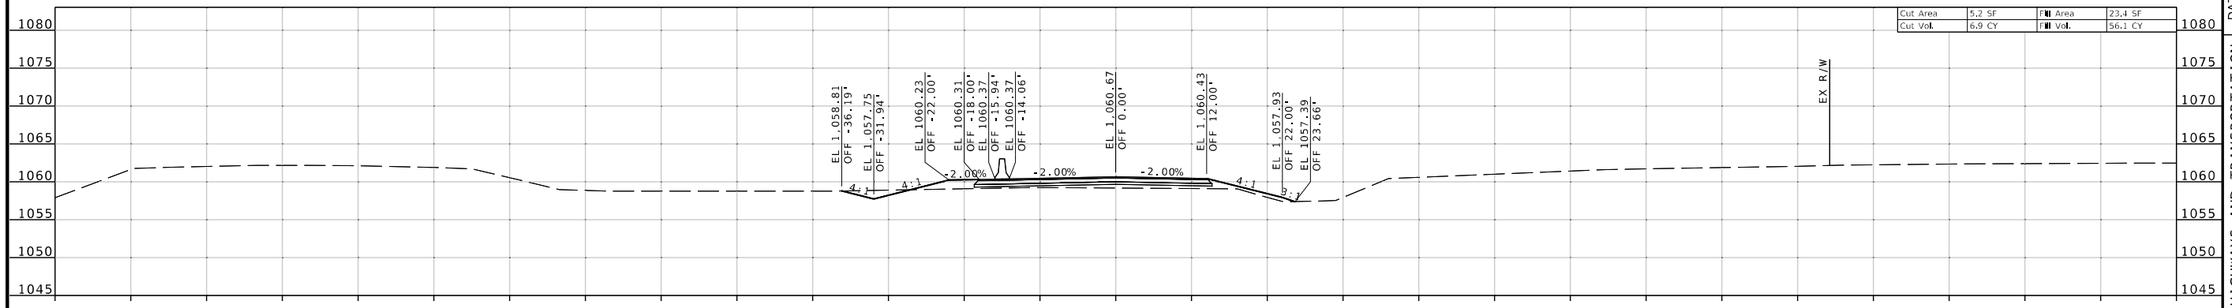

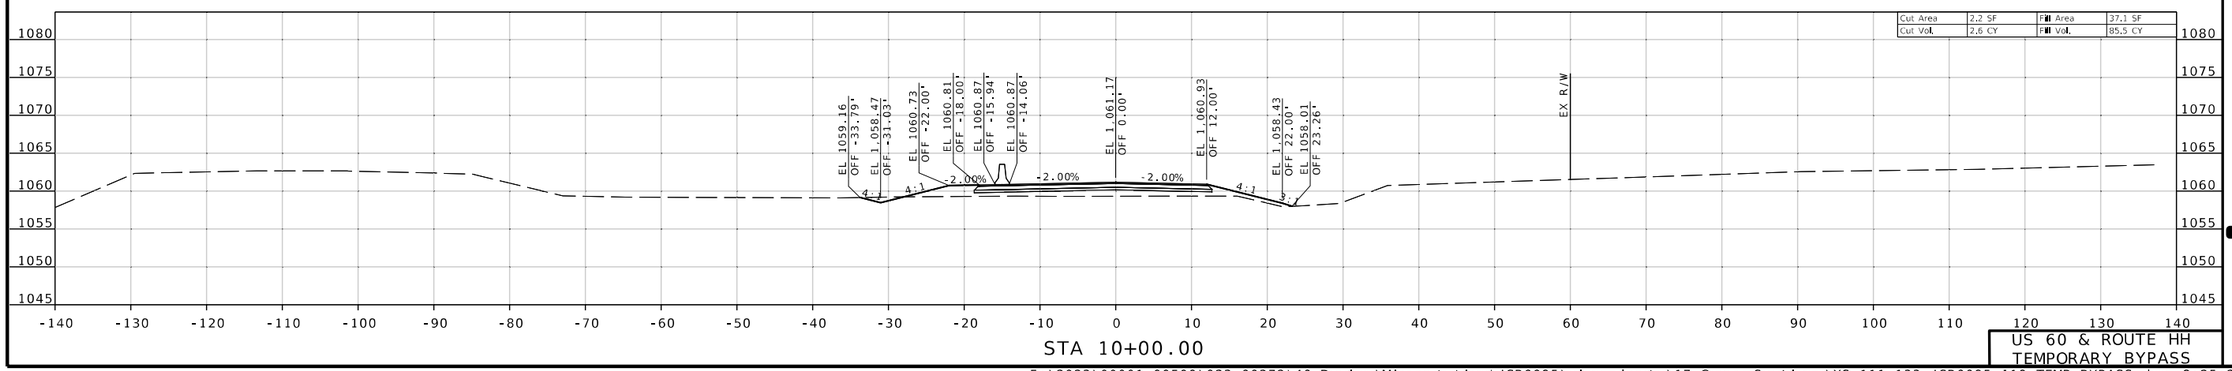

JONATHAN W. PEITZ-CIVIL ENGINEER
MO# PE-2017019023

DATE PREPARED
10/3/2024

ROUTE	STATE
60	MO
DISTRICT	SHEET NO.
SW	120

COUNTY
BARRY/NEWTON

JOB NO.
JSR0095

CONTRACT ID.

PROJECT NO.

BRIDGE NO.

DESCRIPTION	DATE

IF A SEAL IS PRESENT ON THIS SHEET IT HAS BEEN ELECTRONICALLY SEALED AND DATED.

MISSOURI HIGHWAYS AND TRANSPORTATION COMMISSION
105 WEST CAPITOL
JEFFERSON CITY, MO 65102
1-888-ASK-MODOT (1-888-275-6636)

olsson
550 ST. LOUIS STREET
SPRINGFIELD, MO 65806
PH. (417) 890-8802
CERTIFICATE OF AUTHORITY NO. 001592

US 60 & ROUTE HH
TEMPORARY BYPASS

F:\2023\00001-00500\023-00372\40-Design\Microstation\JSR0095\plan_sheets\17 Cross Sections\XS_111-133_JSR0095_I10_TEMP BYPASS.dgn 8:25:22 AM 10/3/2024

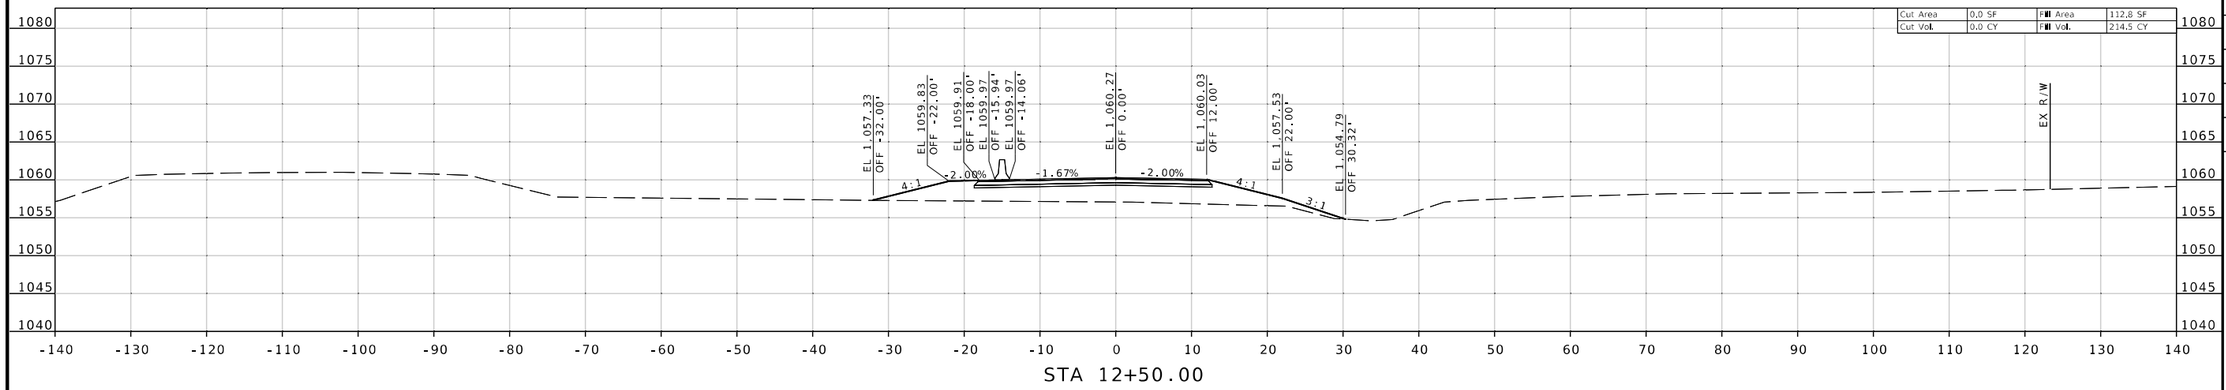

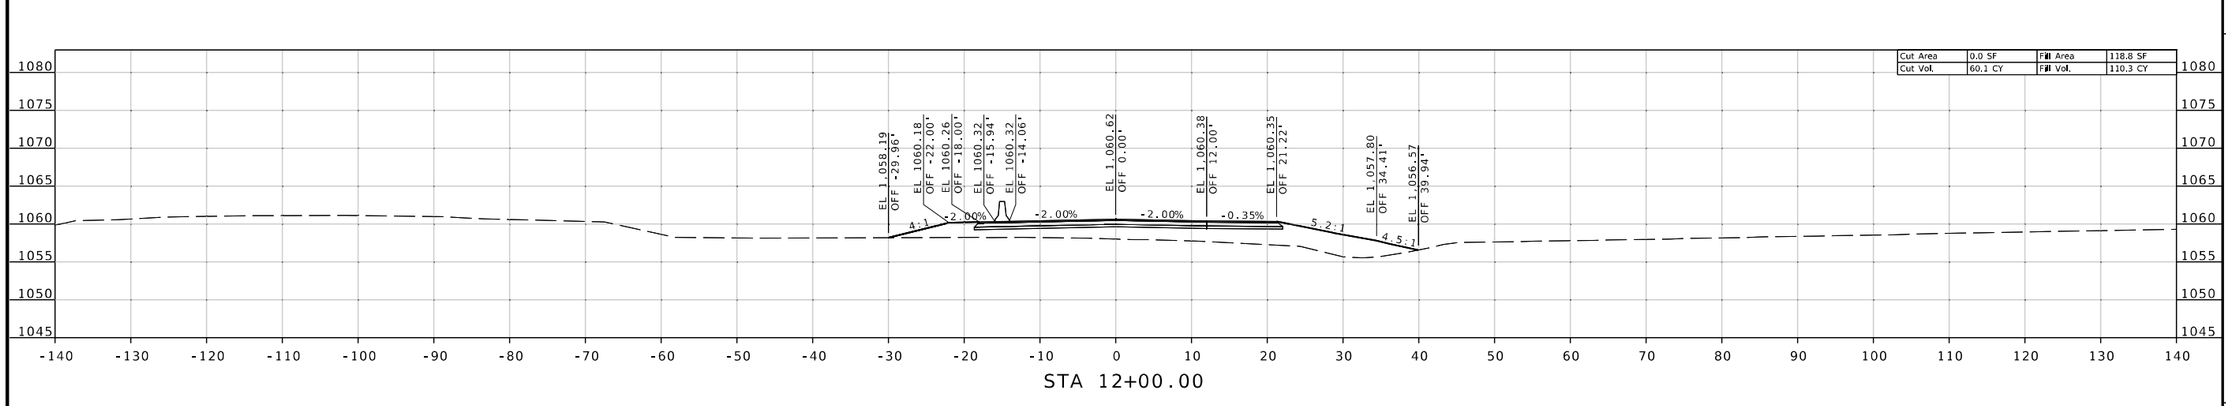

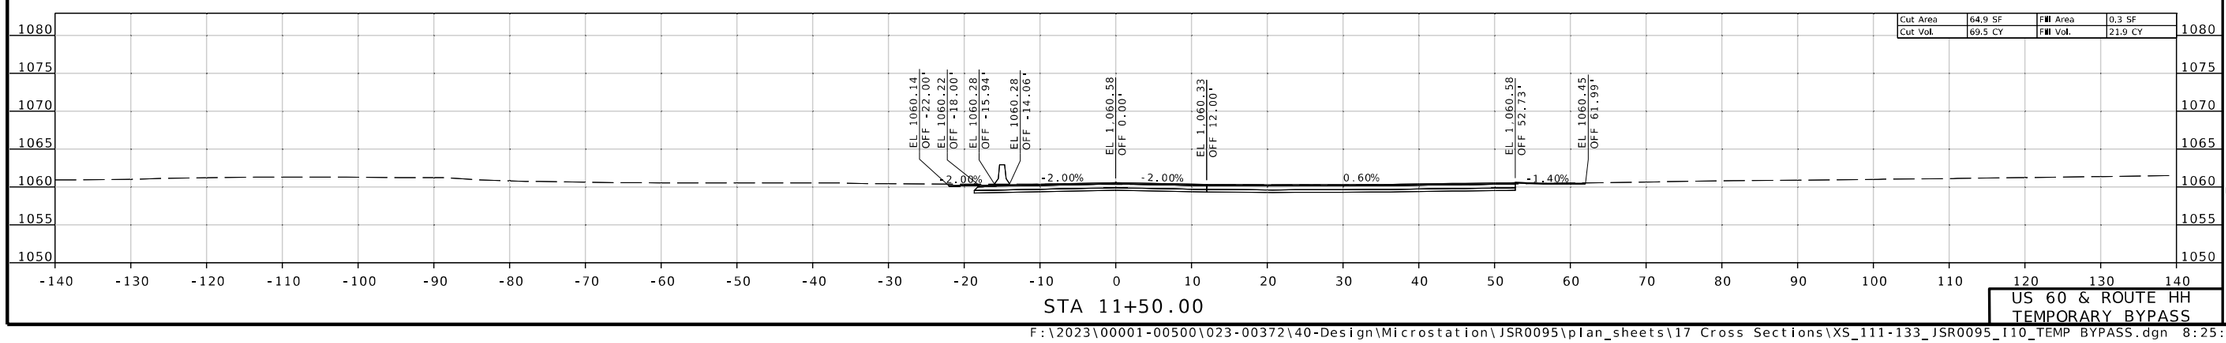

IF A SEAL IS PRESENT ON THIS SHEET IT HAS BEEN ELECTRONICALLY SEALED AND DATED.

Jonathan W. Peitz
2024.10.03 09:44:55 -05'00'

STATE OF MISSOURI
JONATHAN W. PEITZ
NUMBER PE-2017019023
PROFESSIONAL ENGINEER

JONATHAN W. PEITZ-CIVIL ENGINEER
MO# PE-2017019023

DATE PREPARED
10/3/2024

ROUTE	STATE
60	MO
DISTRICT	SHEET NO.
SW	121

COUNTY
BARRY/NEWTON

JOB NO.
JSR0095

CONTRACT ID.

PROJECT NO.

BRIDGE NO.

DESCRIPTION	DATE

MISSOURI HIGHWAYS AND TRANSPORTATION COMMISSION
105 WEST CAPITOL
JEFFERSON CITY, MO 65102
1-888-ASK-MODOT (1-888-275-6636)

olsson
550 ST. LOUIS STREET
SPRINGFIELD, MO 65806
PH. (417) 890-8802
CERTIFICATE OF AUTHORITY NO. 001592

US 60 & ROUTE HH
TEMPORARY BYPASS

F:\2023\00001-00500\023-00372\40-Design\Microstation\JSR0095\plan_sheets\17 Cross Sections\XS_111-133_JSR0095_I10_TEMP BYPASS.dgn 8:25:24 AM 10/3/2024

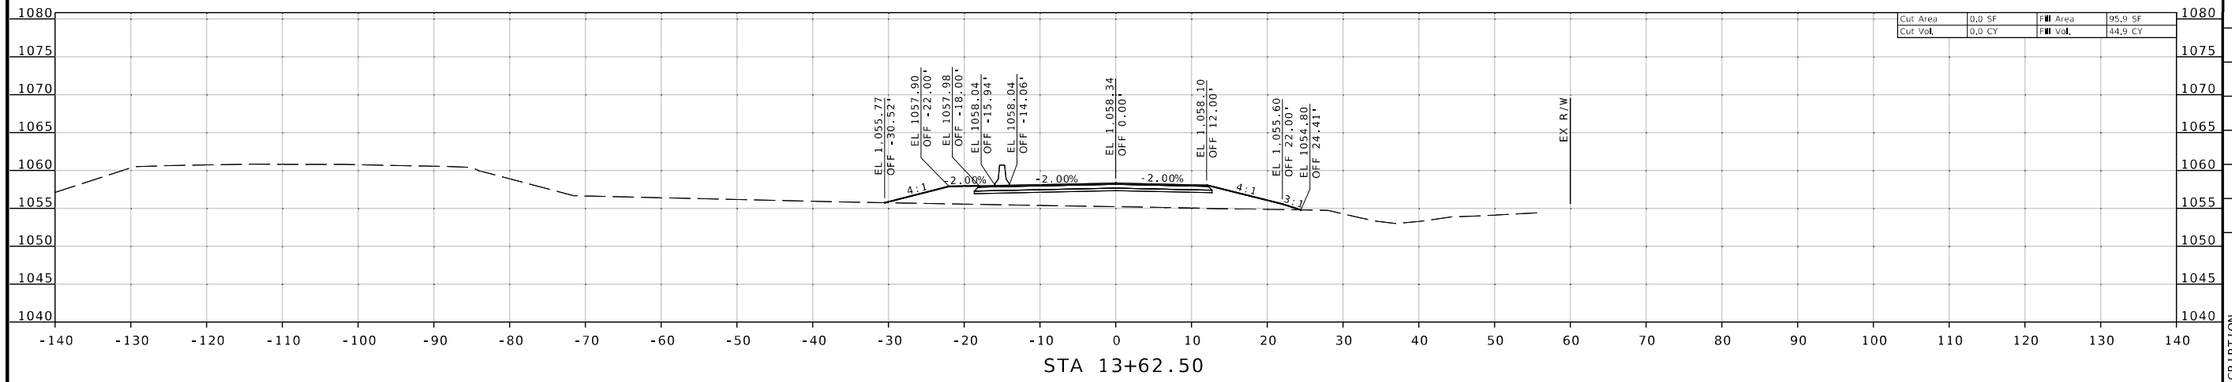

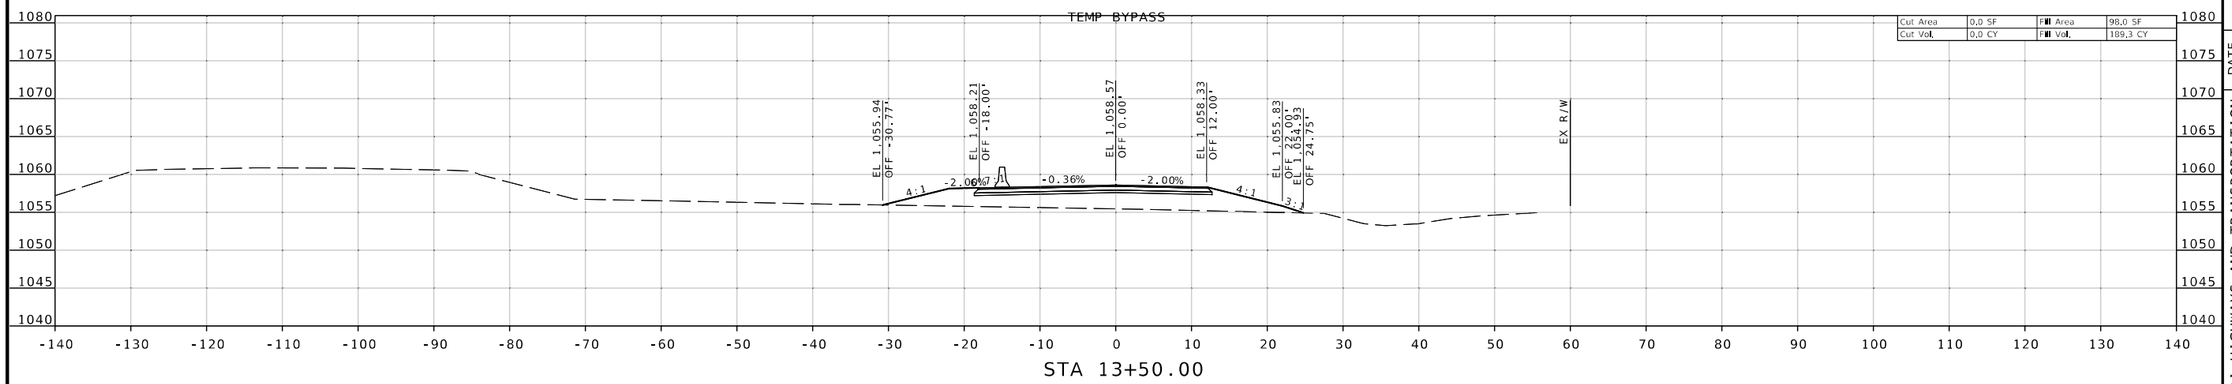

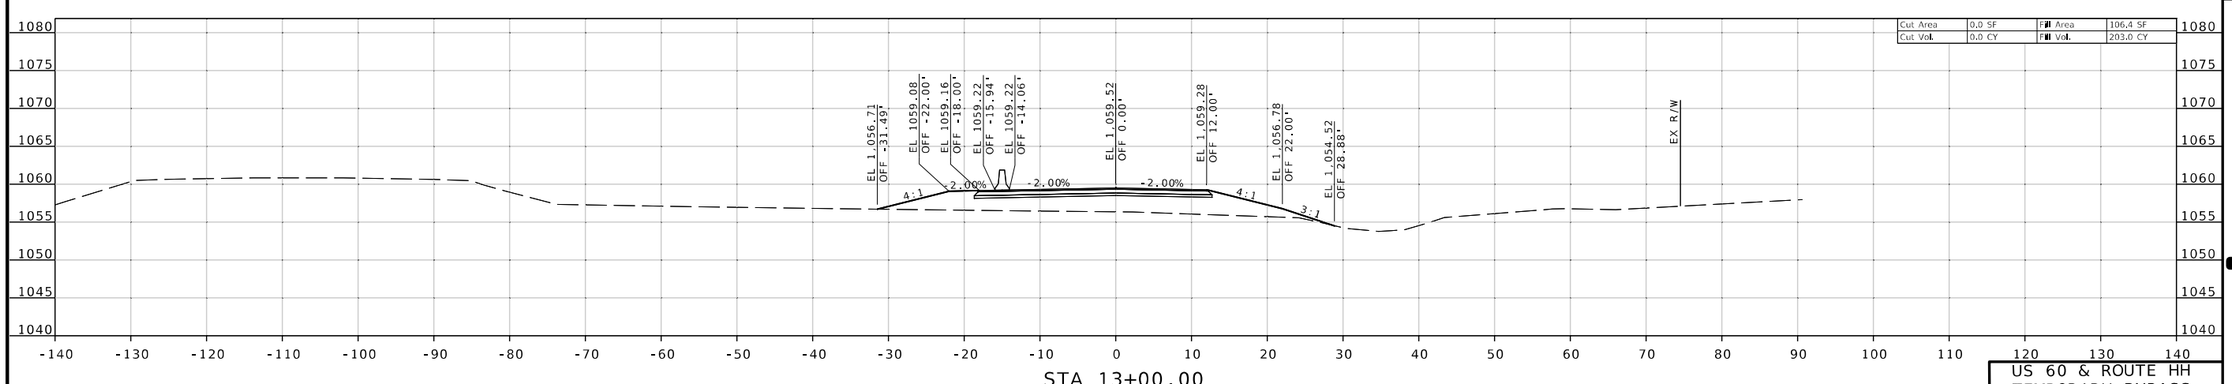

Jonathan W. Peitz
2024.10.03 09:44:55 -05'00'

STATE OF MISSOURI
JONATHAN W. PEITZ
NUMBER PE-2017019023
PROFESSIONAL ENGINEER

JONATHAN W. PEITZ-CIVIL ENGINEER
MO# PE-2017019023

DATE PREPARED
10/3/2024

ROUTE	STATE
60	MO
DISTRICT	SHEET NO.
SW	122

COUNTY
BARRY/NEWTON

JOB NO.
JSR0095

CONTRACT ID.

PROJECT NO.

BRIDGE NO.

DESCRIPTION

DATE

MISSOURI HIGHWAYS AND TRANSPORTATION COMMISSION

105 WEST CAPITOL
JEFFERSON CITY, MO 65102
1-888-ASK-MODOT (1-888-275-6636)

olsson
550 ST. LOUIS STREET
SPRINGFIELD, MO 65806
PH (417) 890-8802
CERTIFICATE OF AUTHORITY NO. 001592

US 60 & ROUTE HH
TEMPORARY BYPASS

IF A SEAL IS PRESENT ON THIS SHEET IT HAS BEEN ELECTRONICALLY SEALED AND DATED.

F:\2023\00001-00500\023-00372\40-Design\Microstation\JSR0095\plan_sheets\17 Cross Sections\XS_111-133_JSR0095_I10_TEMP BYPASS.dgn 8:25:25 AM 10/3/2024

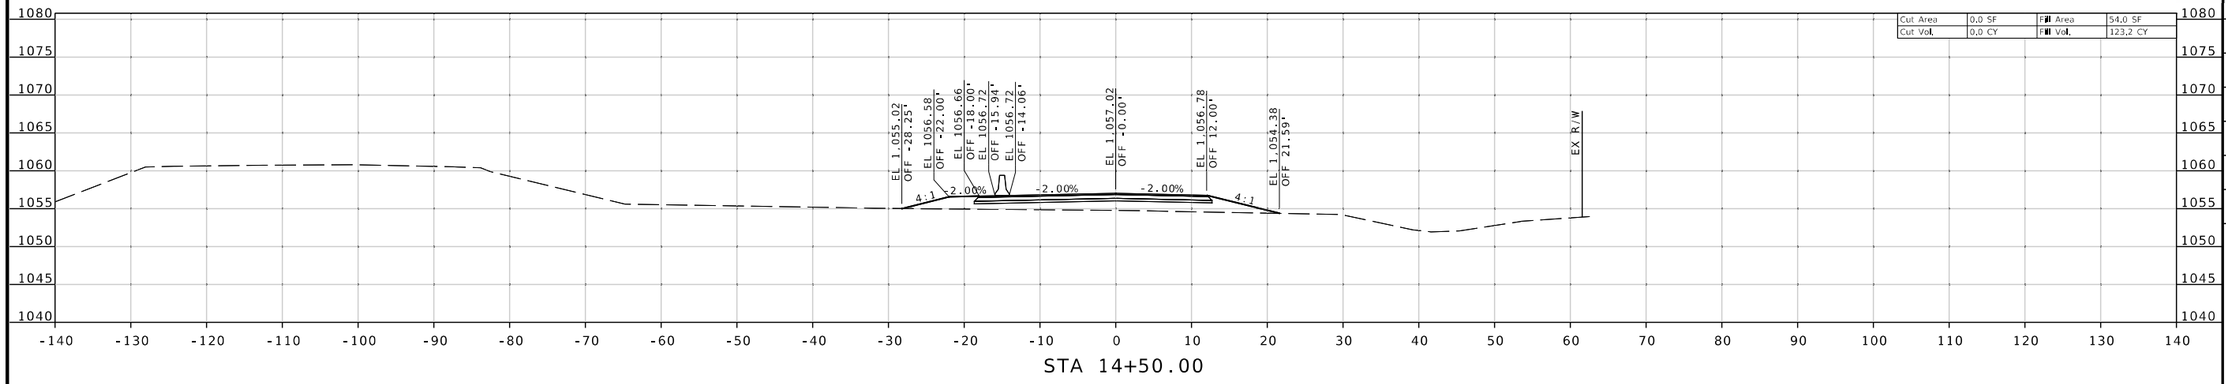

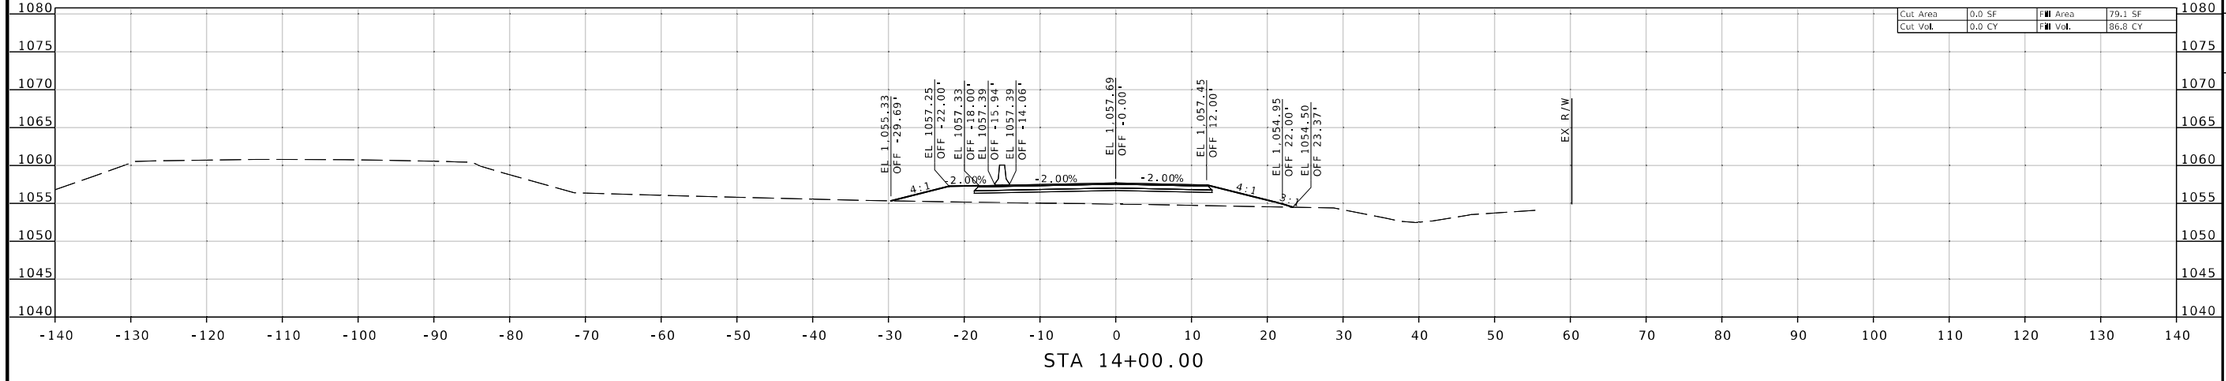

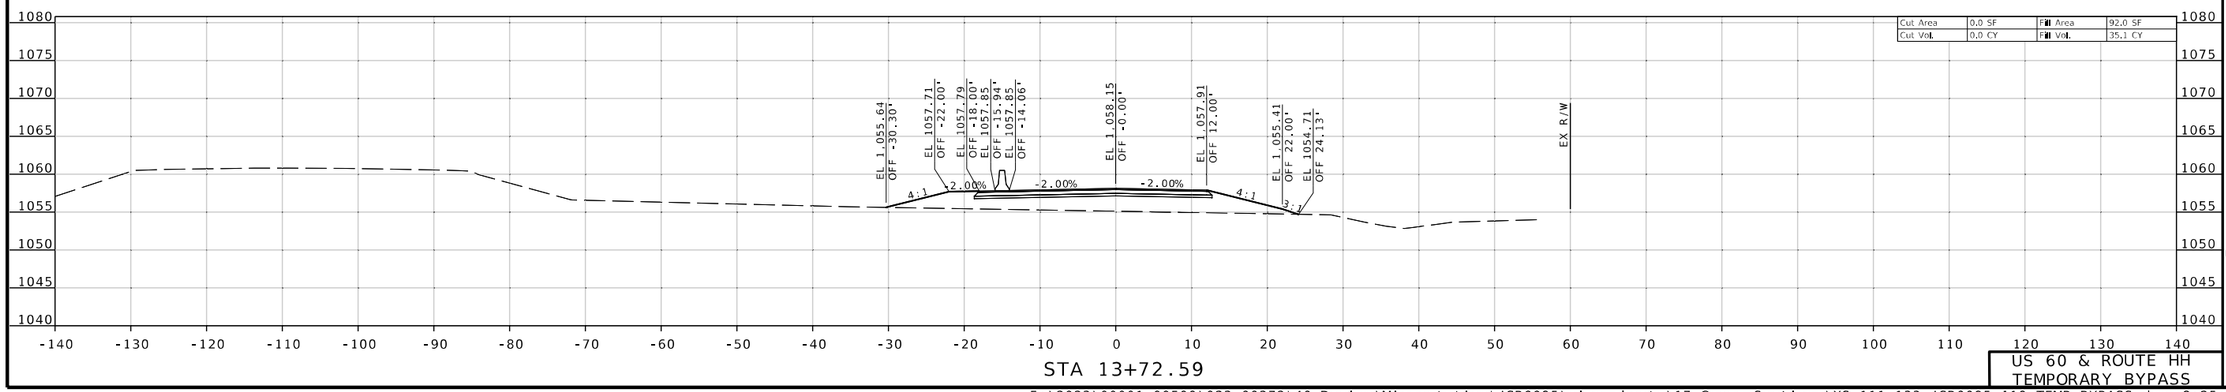

Jonathan Peitz
2024.10.03 07:32:55 -05'00'

STATE OF MISSOURI
JONATHAN W. PEITZ
NUMBER PE-2017019023
PROFESSIONAL ENGINEER

JONATHAN W. PEITZ-CIVIL ENGINEER
MO# PE-2017019023

DATE PREPARED
10/3/2024

ROUTE	STATE
60	MO
DISTRICT	SHEET NO.
SW	123

COUNTY
BARRY/NEWTON

JOB NO.
JSR0095

CONTRACT ID.

PROJECT NO.

BRIDGE NO.

DESCRIPTION

DATE

IF A SEAL IS PRESENT ON THIS SHEET IT HAS BEEN ELECTRONICALLY SEALED AND DATED.

MISSOURI HIGHWAYS AND TRANSPORTATION COMMISSION

105 WEST CAPITOL
JEFFERSON CITY, MO 65102
1-888-ASK-MODOT (1-888-275-6636)

olsson
550 ST. LOUIS STREET
SPRINGFIELD, MO 65806
PH. (417) 890-8802
CERTIFICATE OF
AUTHORITY NO. 001592

US 60 & ROUTE HH
TEMPORARY BYPASS

F:\2023\00001-00500\023-00372\40-Design\Microstation\JSR0095\plan_sheets\17 Cross Sections\XS_111-133_JSR0095_I10_TEMP BYPASS.dgn 8:25:27 AM 10/3/2024

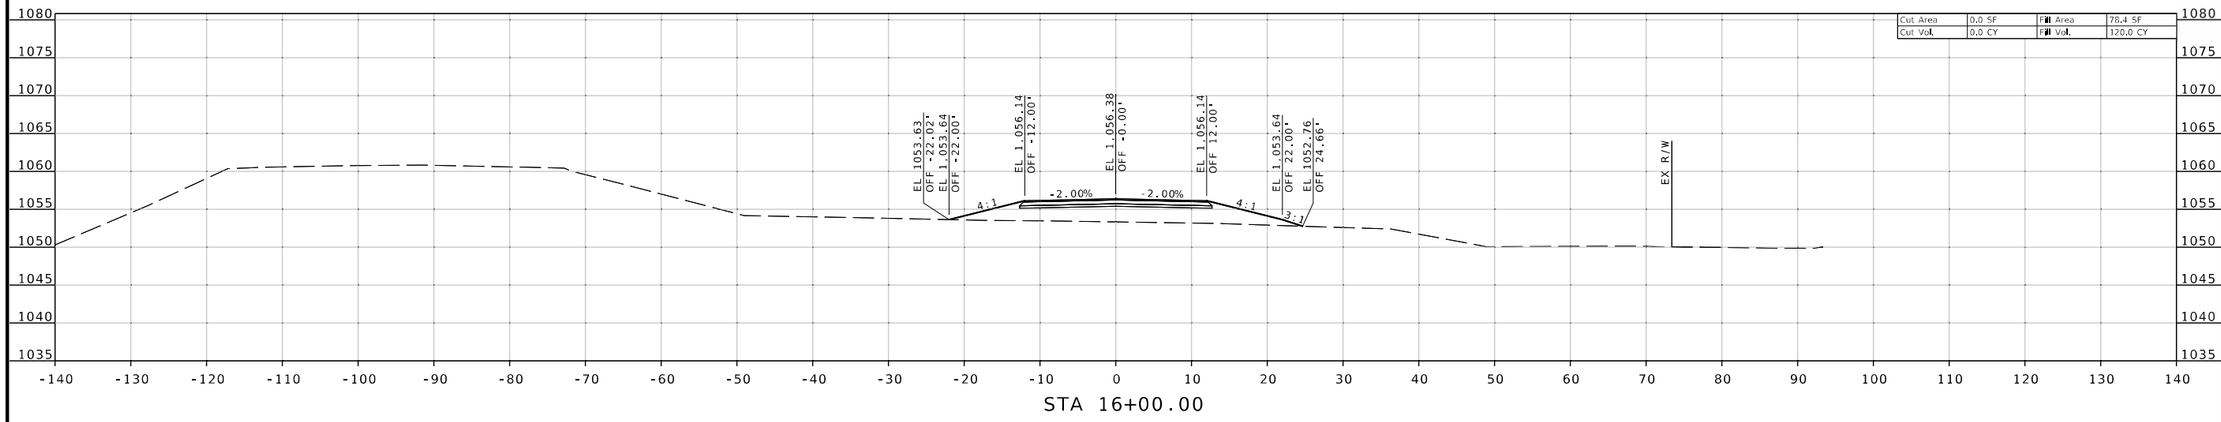

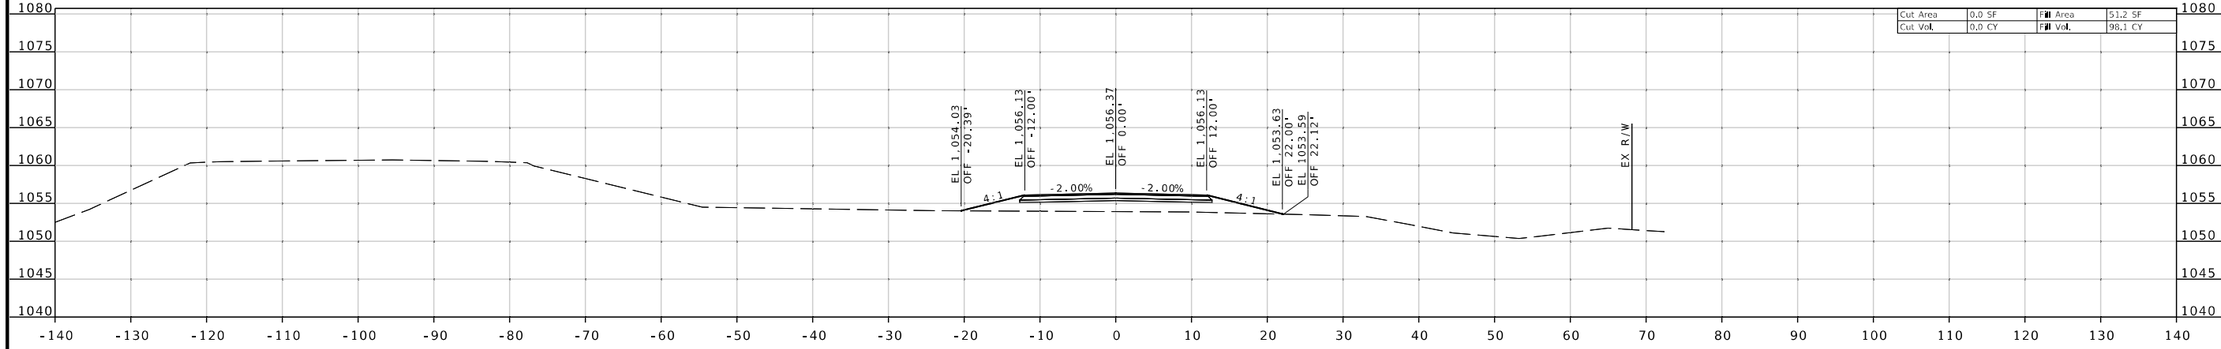

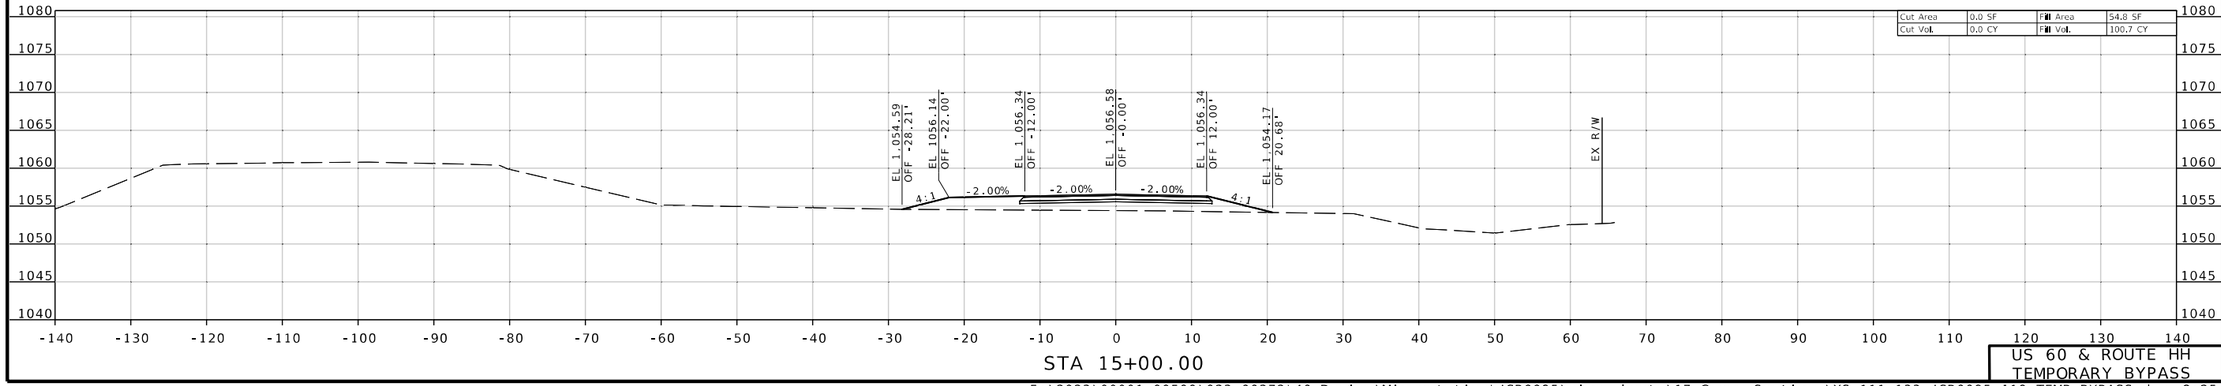

Jonathan W. Peitz
2024.10.03 07:44:52 -05'00'

STATE OF MISSOURI
JONATHAN W. PEITZ
NUMBER PE-2017019023
PROFESSIONAL ENGINEER

JONATHAN W. PEITZ-CIVIL ENGINEER
MO# PE-2017019023

DATE PREPARED
10/3/2024

ROUTE	STATE
60	MO
DISTRICT	SHEET NO.
SW	124

COUNTY
BARRY/NEWTON

JOB NO.
JSR0095

CONTRACT ID.

PROJECT NO.

BRIDGE NO.

DESCRIPTION	DATE

IF A SEAL IS PRESENT ON THIS SHEET IT HAS BEEN ELECTRONICALLY SEALED AND DATED.

MISSOURI HIGHWAYS AND TRANSPORTATION COMMISSION

105 WEST CAPITOL
JEFFERSON CITY, MO 65102
1-888-ASK-MODOT (1-888-275-6636)

olsson
550 ST. LOUIS STREET
SPRINGFIELD, MO 65806
PH. (417) 890-8802
CERTIFICATE OF AUTHORITY NO. 001592

US 60 & ROUTE HH
TEMPORARY BYPASS

F:\2023\00001-00500\023-00372\40-Design\Microstation\JSR0095\plan_sheets\17 Cross Sections\XS_111-133_JSR0095_I10_TEMP BYPASS.dgn 8:25:28 AM 10/3/2024

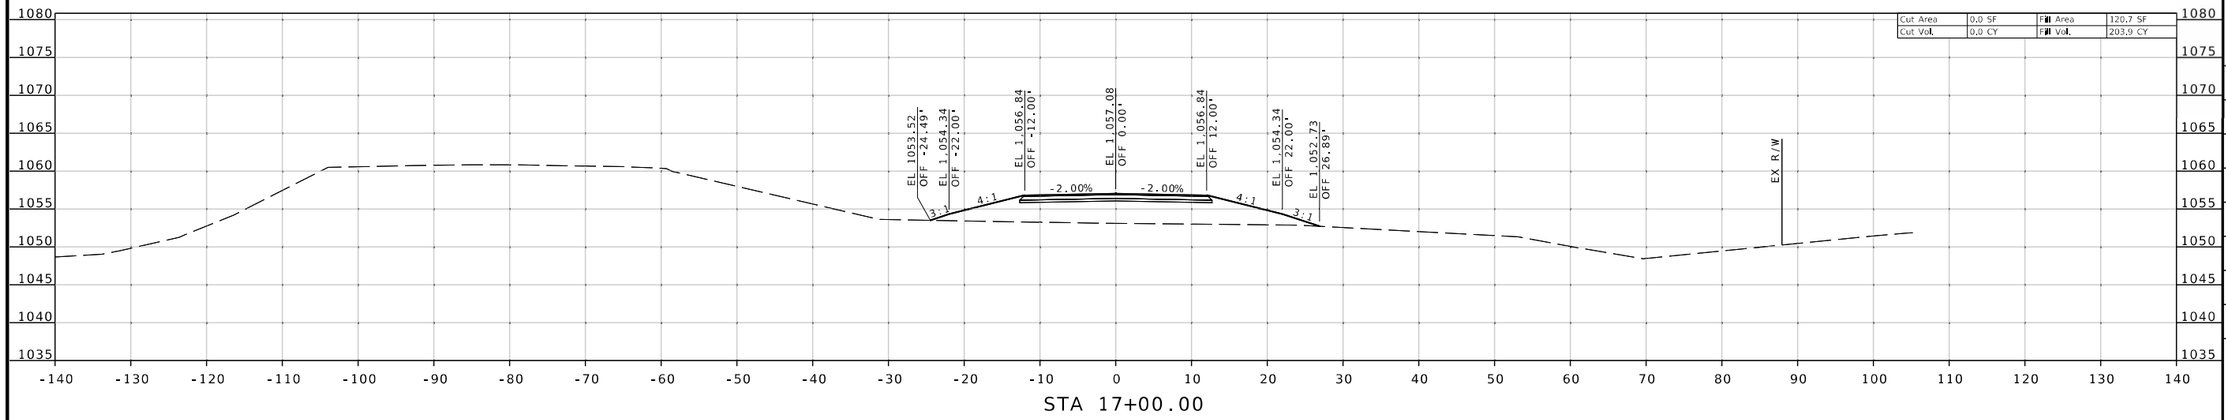

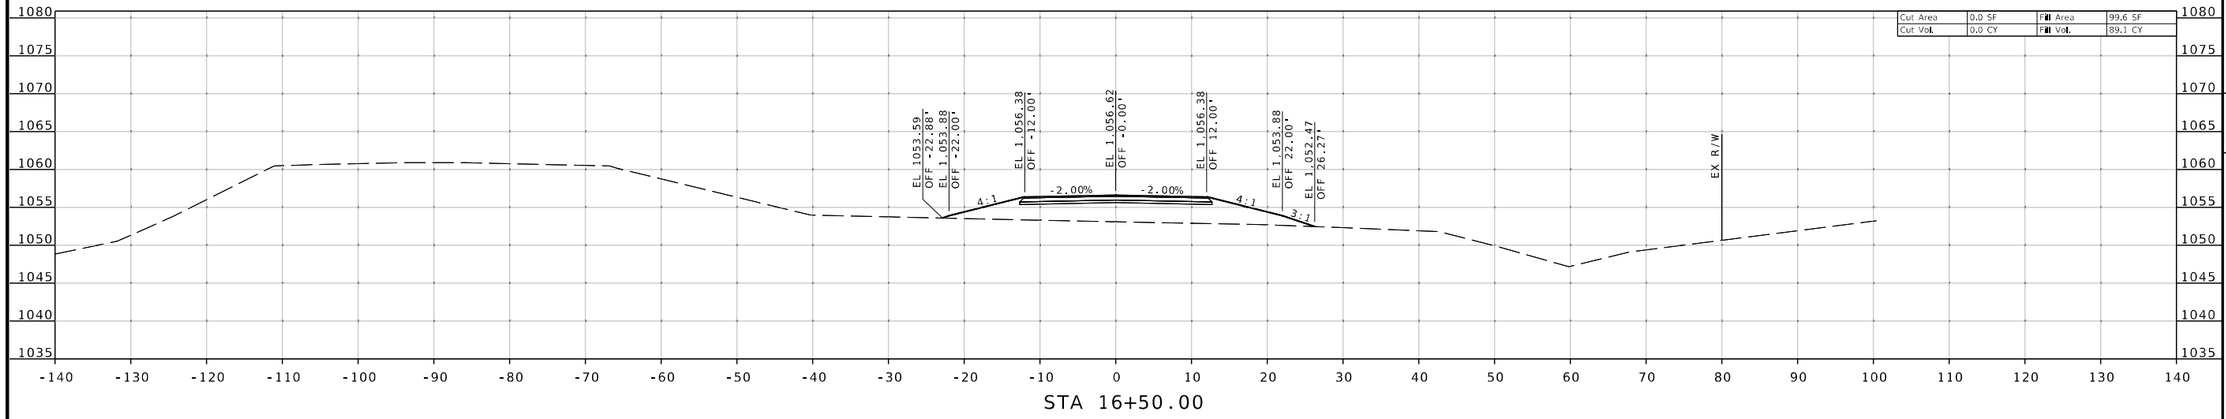

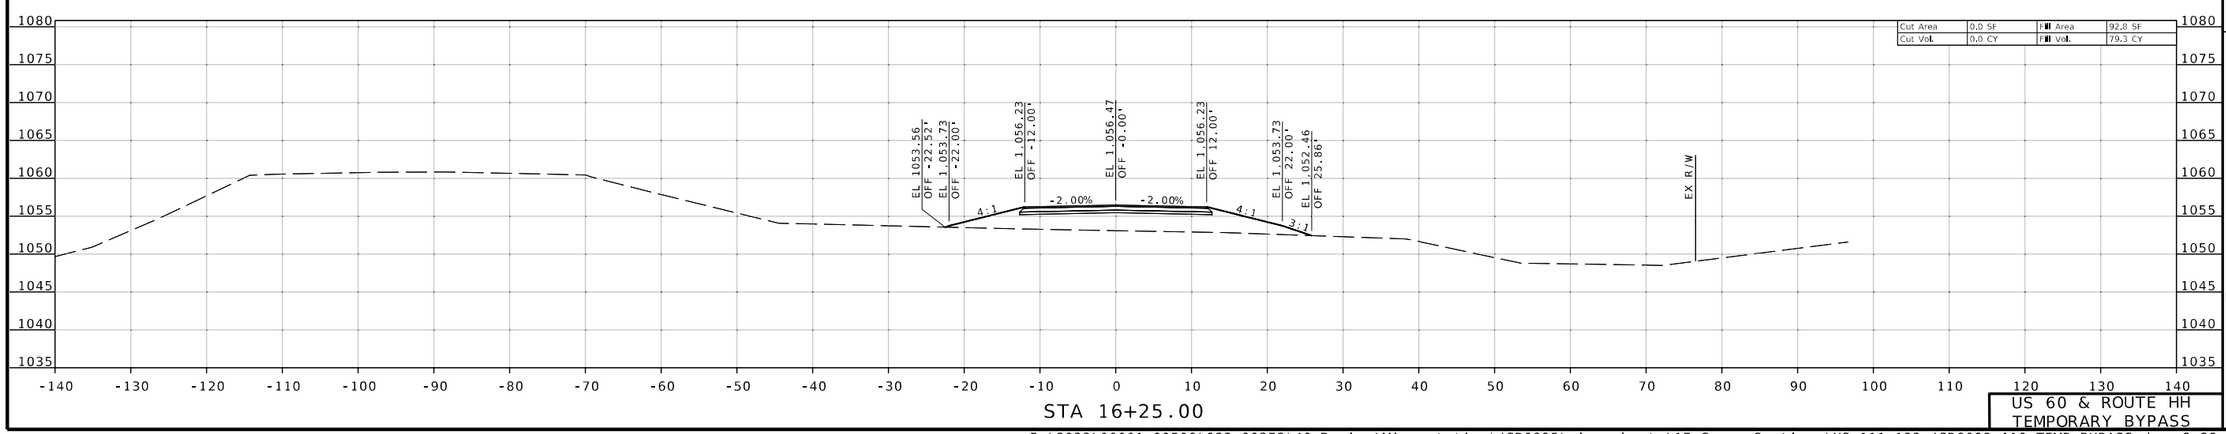

JONATHAN W. PEITZ - CIVIL ENGINEER
MO# PE-2017019023

DATE PREPARED
10/3/2024

ROUTE	STATE
60	MO
DISTRICT	SHEET NO.
SW	125

COUNTY
BARRY/NEWTON

JOB NO.
JSR0095

CONTRACT ID.

PROJECT NO.

BRIDGE NO.

IF A SEAL IS PRESENT ON THIS SHEET IT HAS BEEN ELECTRONICALLY SEALED AND DATED.

DESCRIPTION	DATE

MISSOURI HIGHWAYS AND TRANSPORTATION COMMISSION
105 WEST CAPITOL
JEFFERSON CITY, MO 65102
1-888-ASK-MODOT (1-888-275-6636)

olsson
550 ST. LOUIS STREET
SPRINGFIELD, MO 65806
PH. (417) 890-8802
CERTIFICATE OF AUTHORITY NO. 001592

US 60 & ROUTE HH
TEMPORARY BYPASS

F:\2023\00001-00500\023-00372\40-Design\Microstation\JSR0095\plan_sheets\17 Cross Sections\XS_111-133_JSR0095_110_TEMP BYPASS.dgn 8:25:30 AM 10/3/2024

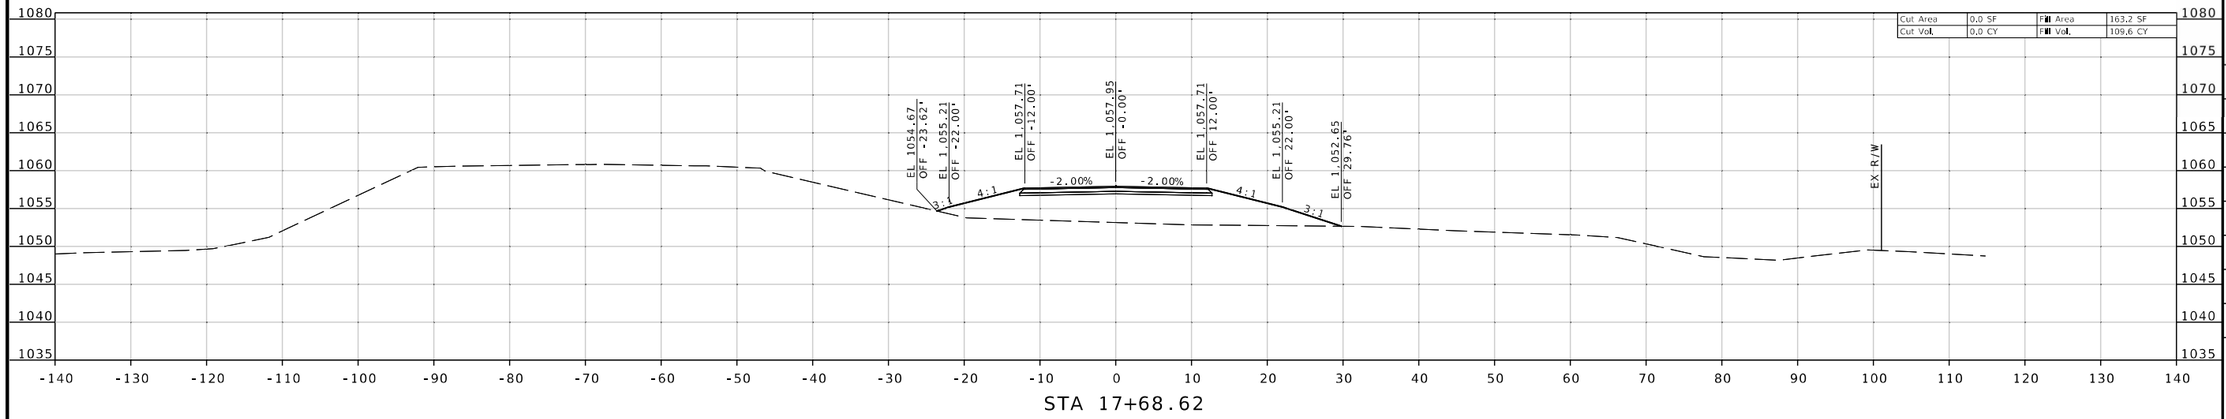

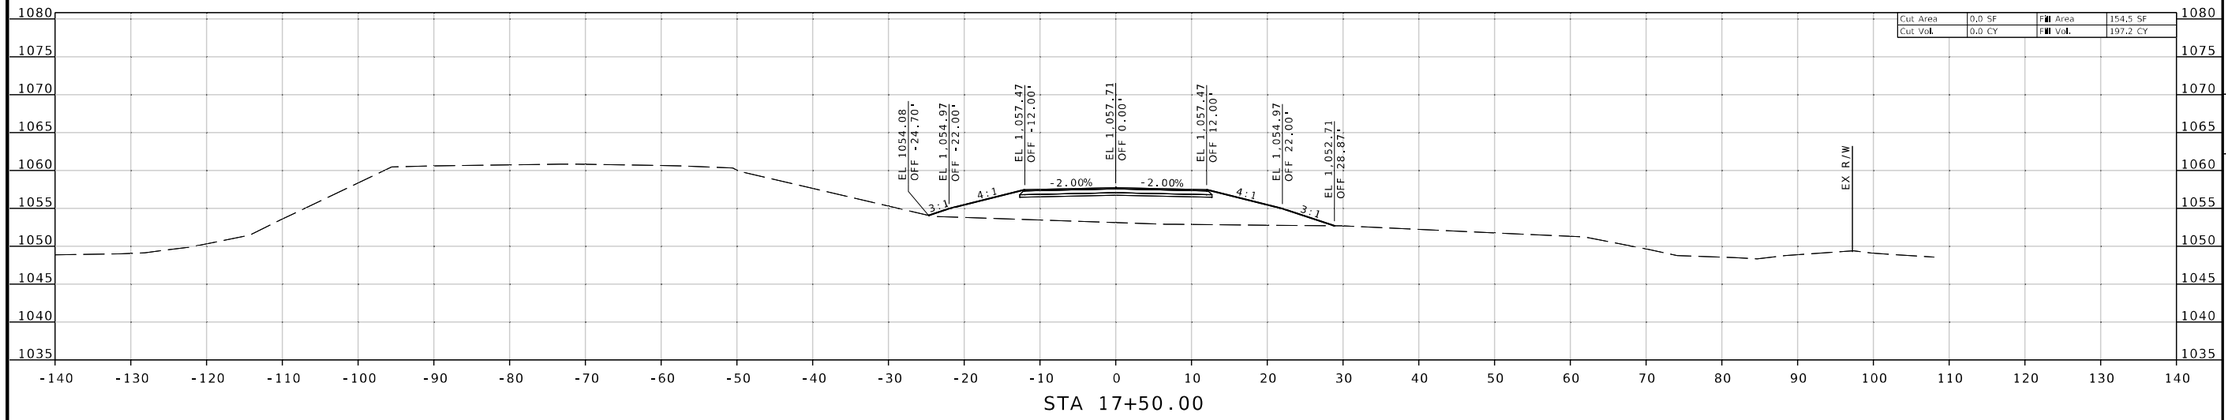

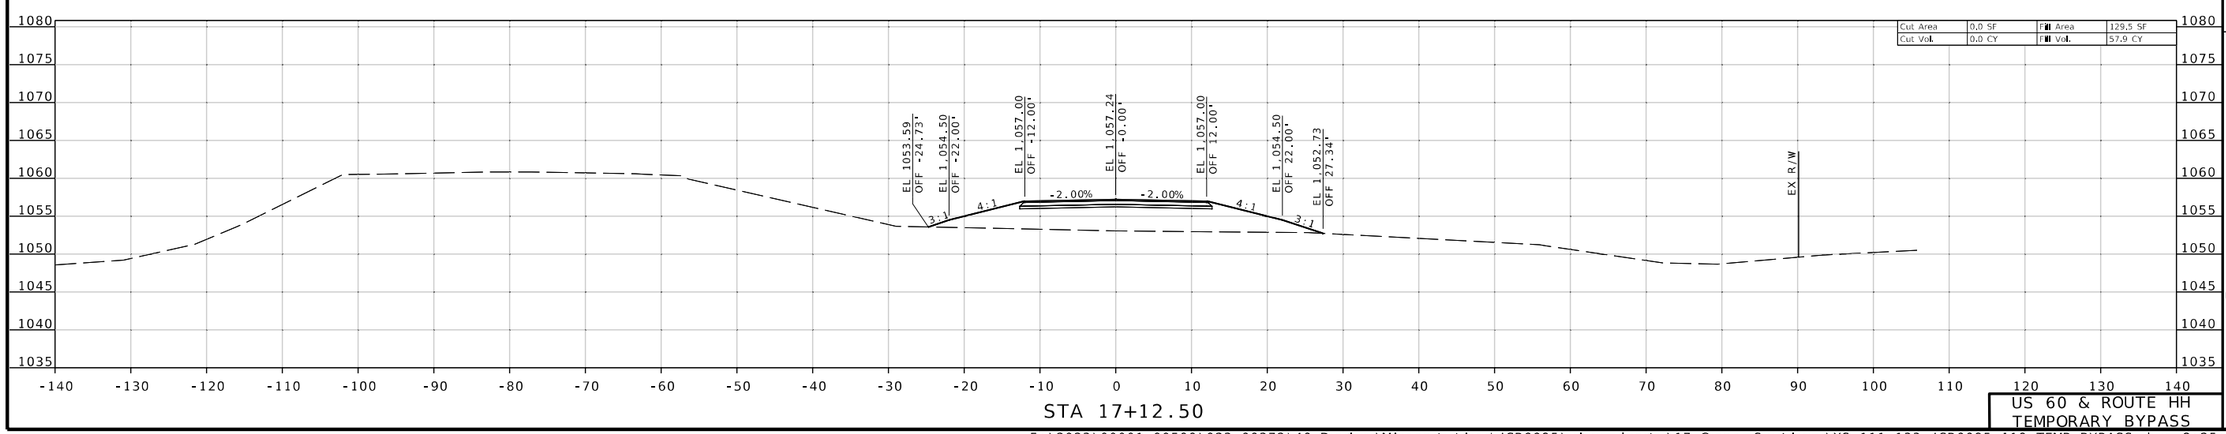

Jonathan Peitz
2024.10.03 11:08:46 -05'00'

STATE OF MISSOURI
JONATHAN W. PEITZ
NUMBER PE-2017019023
PROFESSIONAL ENGINEER

JONATHAN W. PEITZ-CIVIL ENGINEER
MO# PE-2017019023

DATE PREPARED
10/3/2024

ROUTE	STATE
60	MO
DISTRICT	SHEET NO.
SW	126

COUNTY
BARRY/NEWTON

JOB NO.
JSR0095

CONTRACT ID.

PROJECT NO.

BRIDGE NO.

IF A SEAL IS PRESENT ON THIS SHEET IT HAS BEEN ELECTRONICALLY SEALED AND DATED.

DESCRIPTION	DATE

MISSOURI HIGHWAYS AND TRANSPORTATION COMMISSION

105 WEST CAPITOL
JEFFERSON CITY, MO 65102
1-888-ASK-MODOT (1-888-275-6636)

olsson
550 ST. LOUIS STREET
SPRINGFIELD, MO 65806
PH. (417) 890-8802
CERTIFICATE OF AUTHORITY NO. 001592

US 60 & ROUTE HH
TEMPORARY BYPASS

F:\2023\00001-00500\023-00372\40-Design\Microstation\JSR0095\plan_sheets\17 Cross Sections\XS_111-133_JSR0095_110_TEMP BYPASS.dgn 8:25:31 AM 10/3/2024

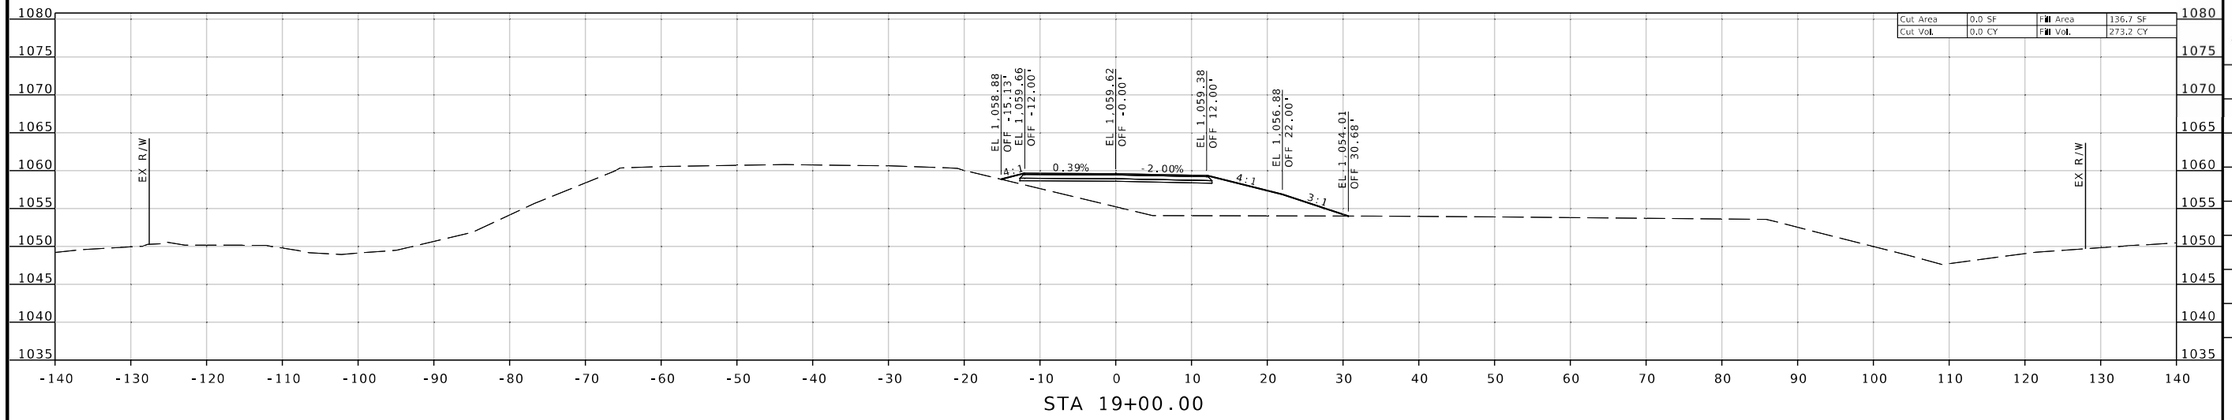

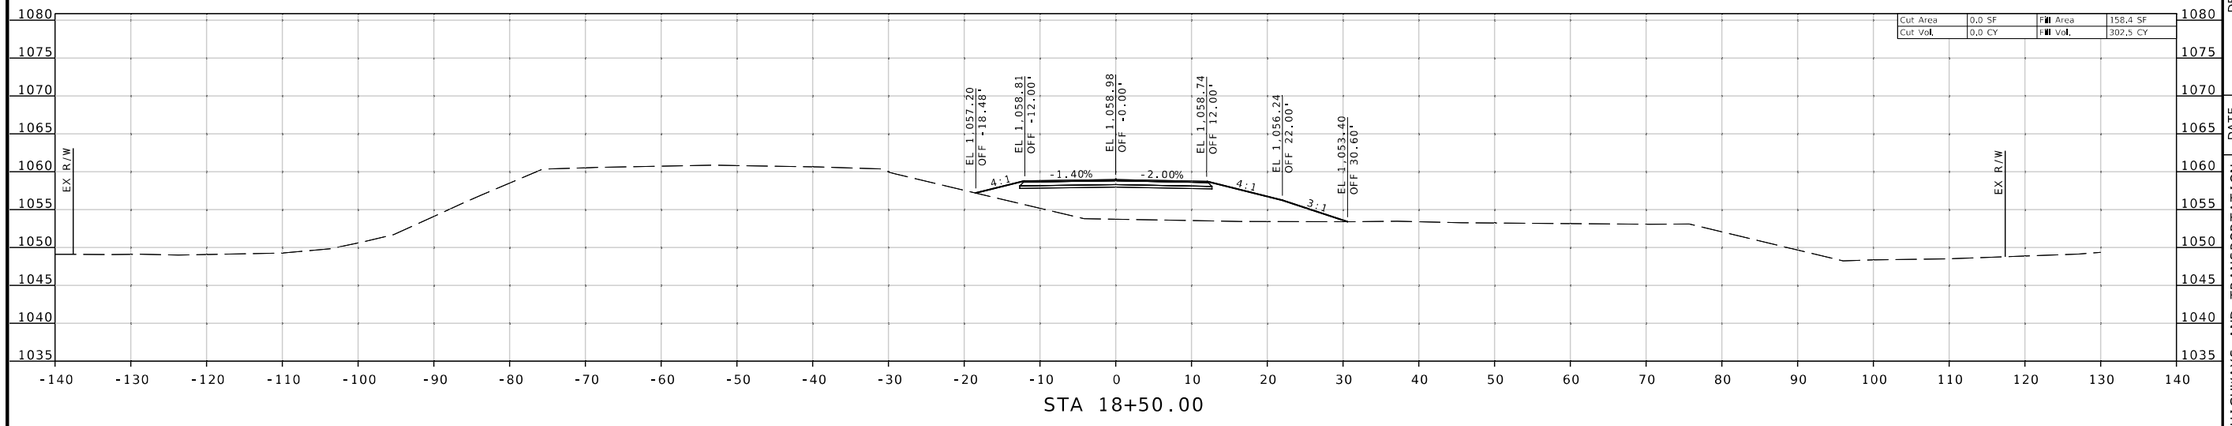

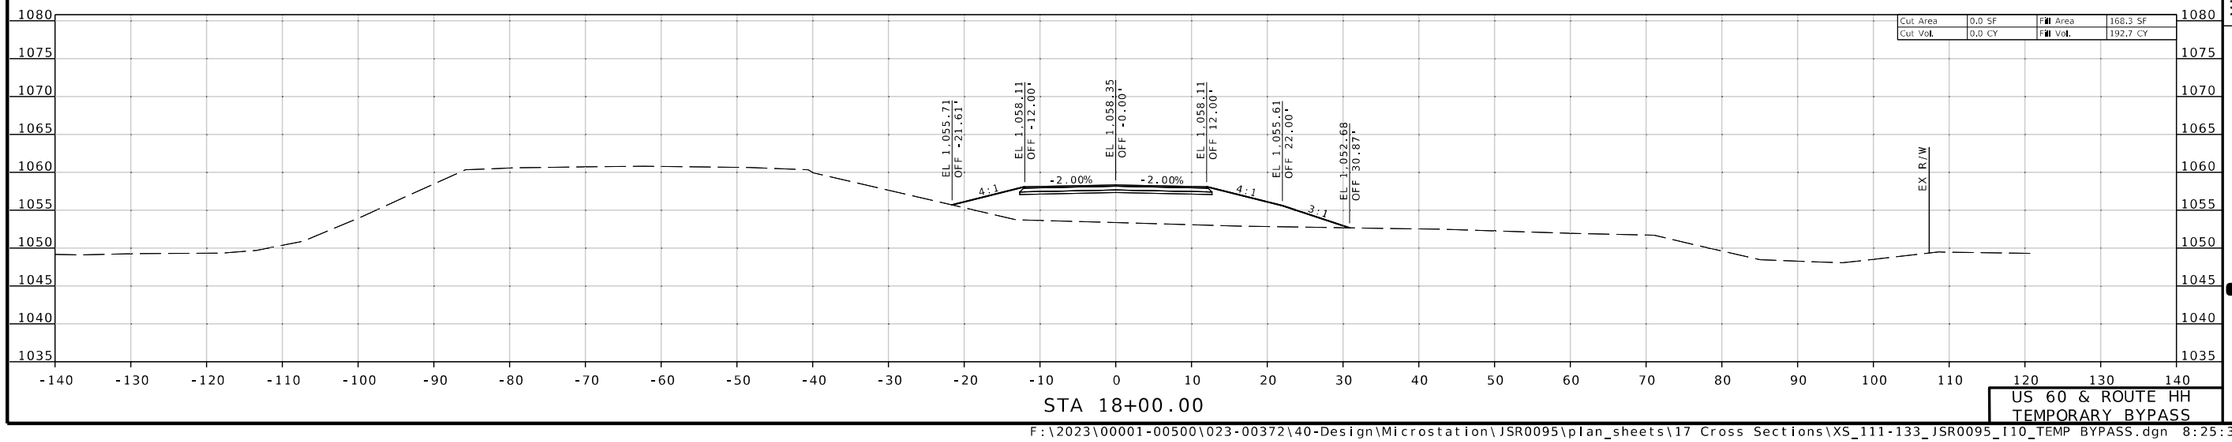

Jonathan Peitz
2024.10.03 15:04:26-05'00'

STATE OF MISSOURI
JONATHAN W. PEITZ
NUMBER PE-2017019023
PROFESSIONAL ENGINEER

JONATHAN W. PEITZ-CIVIL ENGINEER
MO# PE-2017019023

DATE PREPARED
10/3/2024

ROUTE	STATE
60	MO
DISTRICT	SHEET NO.
SW	127

COUNTY
BARRY/NEWTON

JOB NO.
JSR0095

CONTRACT ID.

PROJECT NO.

BRIDGE NO.

DESCRIPTION	DATE

IF A SEAL IS PRESENT ON THIS SHEET IT HAS BEEN ELECTRONICALLY SEALED AND DATED.

MISSOURI HIGHWAYS AND TRANSPORTATION COMMISSION

105 WEST CAPITOL
JEFFERSON CITY, MO 65102
1-888-ASK-MODOT (1-888-275-6636)

olsson
550 ST. LOUIS STREET
SPRINGFIELD, MO 65806
PH. (417) 890-8802
CERTIFICATE OF AUTHORITY NO. 001592

US 60 & ROUTE HH
TEMPORARY BYPASS

F:\2023\00001-00500\023-00372\40-Design\Microstation\JSR0095\plan_sheets\17 Cross Sections\XS_111-133_JSR0095_110_TEMP BYPASS.dgn 8:25:33 AM 10/3/2024

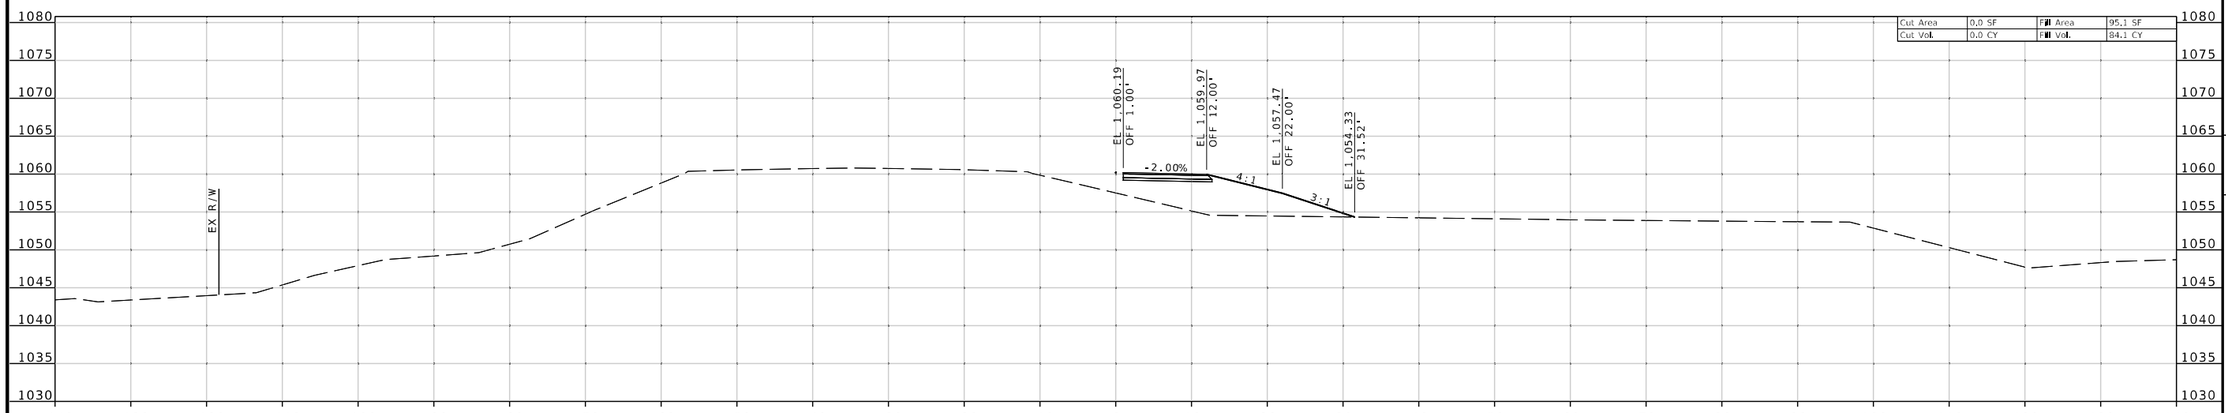

STA 19+45.16

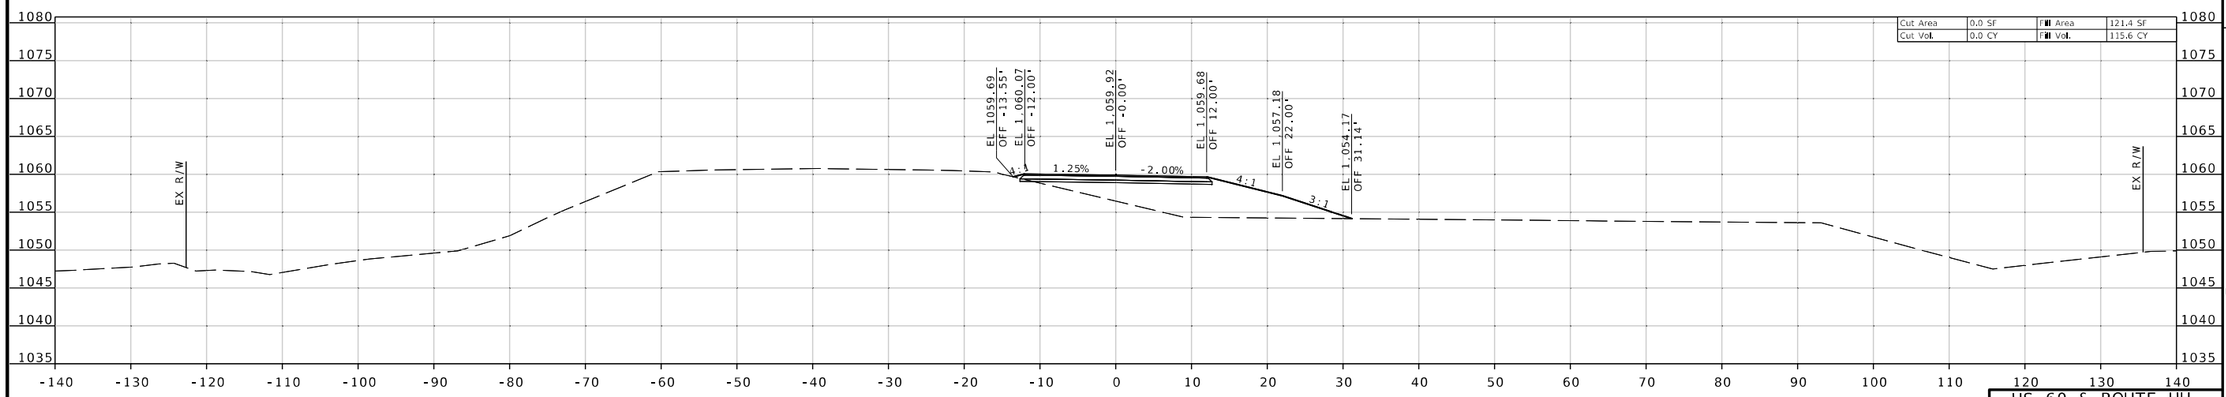

STA 19+24.19

US 60 & ROUTE HH
TEMPORARY BYPASS

Jonathan Peitz
2024.10.03 12:08:13 -05'00'

STATE OF MISSOURI
JONATHAN W. PEITZ
NUMBER PE-2017019023
PROFESSIONAL ENGINEER

JONATHAN W. PEITZ-CIVIL ENGINEER
MO# PE-2017019023

DATE PREPARED
10/3/2024

ROUTE	STATE
60	MO
DISTRICT	SHEET NO.
SW	128

COUNTY
BARRY/NEWTON

JOB NO.
JSR0095

CONTRACT ID.

PROJECT NO.

BRIDGE NO.

DESCRIPTION	DATE

IF A SEAL IS PRESENT ON THIS SHEET IT HAS BEEN ELECTRONICALLY SEALED AND DATED.

MISSOURI HIGHWAYS AND TRANSPORTATION COMMISSION

105 WEST CAPITOL
JEFFERSON CITY, MO 65102
1-888-ASK-MODOT (1-888-275-6636)

olsson
550 ST. LOUIS STREET
SPRINGFIELD, MO 65806
PH. (417) 890-8802
CERTIFICATE OF
AUTHORITY NO. 001592

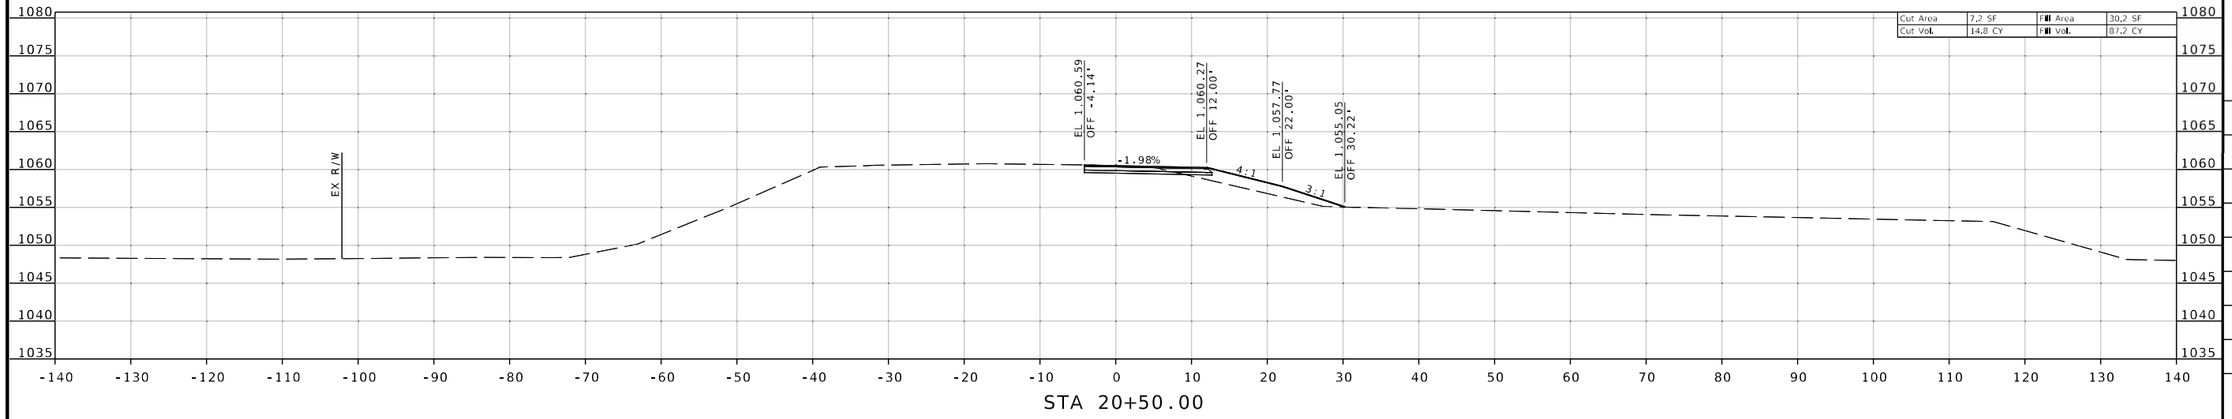

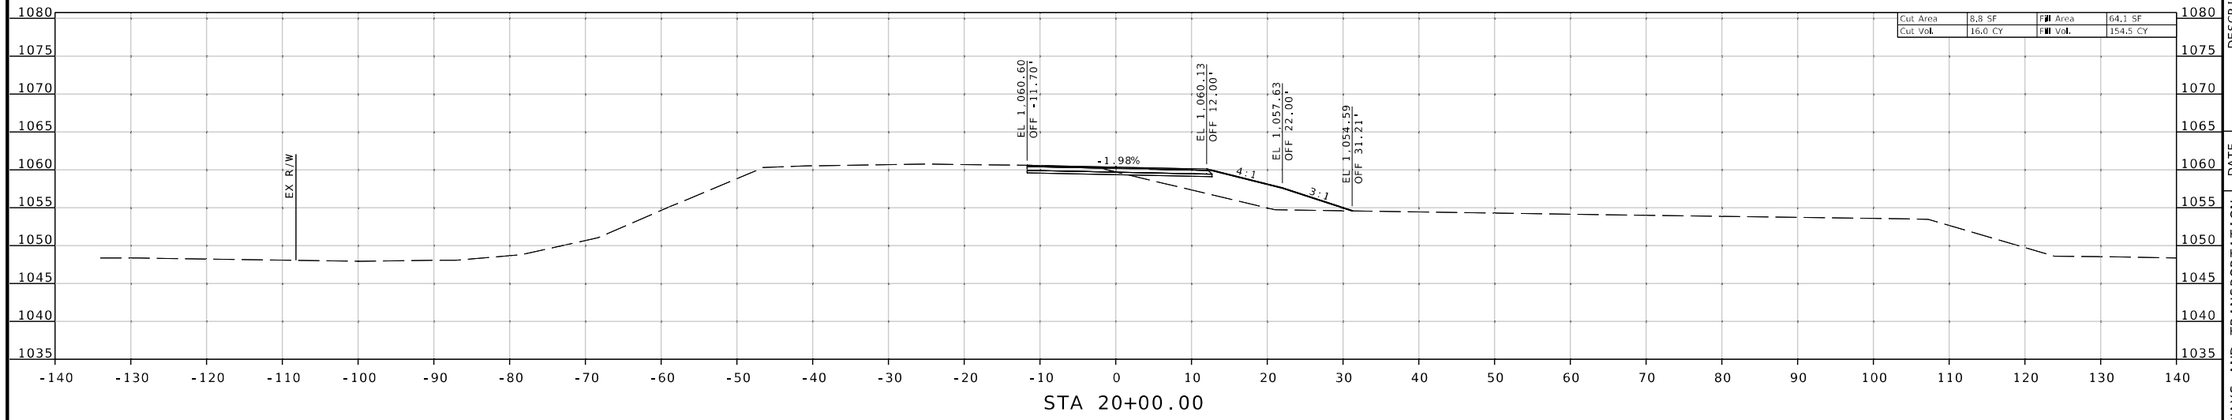

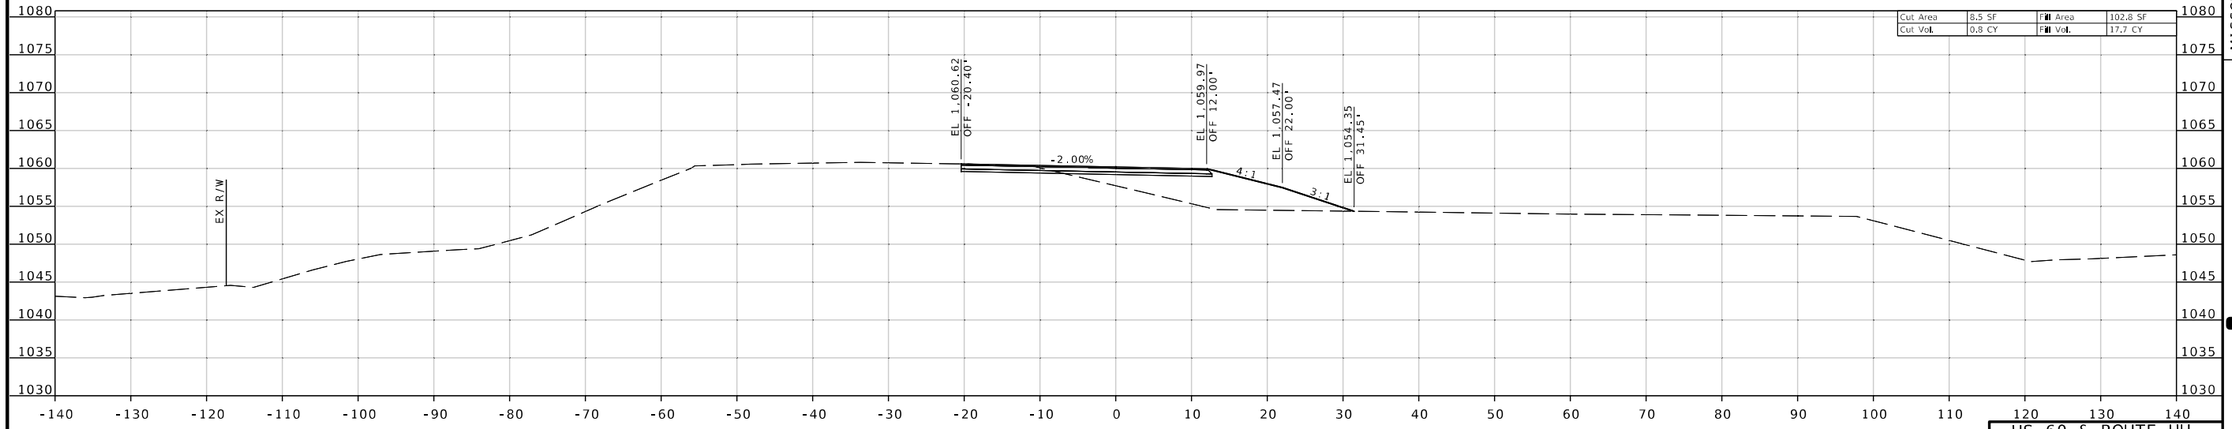

Jonathan W. Peitz
2024.10.03 07:04:58 -05'00'

STATE OF MISSOURI
JONATHAN W. PEITZ
NUMBER PE-2017019023
PROFESSIONAL ENGINEER

JONATHAN W. PEITZ-CIVIL ENGINEER
MO# PE-2017019023

DATE PREPARED
10/3/2024

ROUTE	STATE
60	MO
DISTRICT	SHEET NO.
SW	129

COUNTY
BARRY/NEWTON

JOB NO.
JSR0095

CONTRACT ID.

PROJECT NO.

BRIDGE NO.

DESCRIPTION	DATE

IF A SEAL IS PRESENT ON THIS SHEET IT HAS BEEN ELECTRONICALLY SEALED AND DATED.

MISSOURI HIGHWAYS AND TRANSPORTATION COMMISSION

105 WEST CAPITOL
JEFFERSON CITY, MO 65102
1-888-ASK-MODOT (1-888-275-6636)

olsson
550 ST. LOUIS STREET
SPRINGFIELD, MO 65806
PH. (417) 890-8802
CERTIFICATE OF
AUTHORITY NO. 001592

US 60 & ROUTE HH
TEMPORARY BYPASS

F:\2023\00001-00500\023-00372\40-Design\Microstation\JSR0095\plan_sheets\17 Cross Sections\XS_111-133_JSR0095_I10_TEMP BYPASS.dgn 8:25:35 AM 10/3/2024

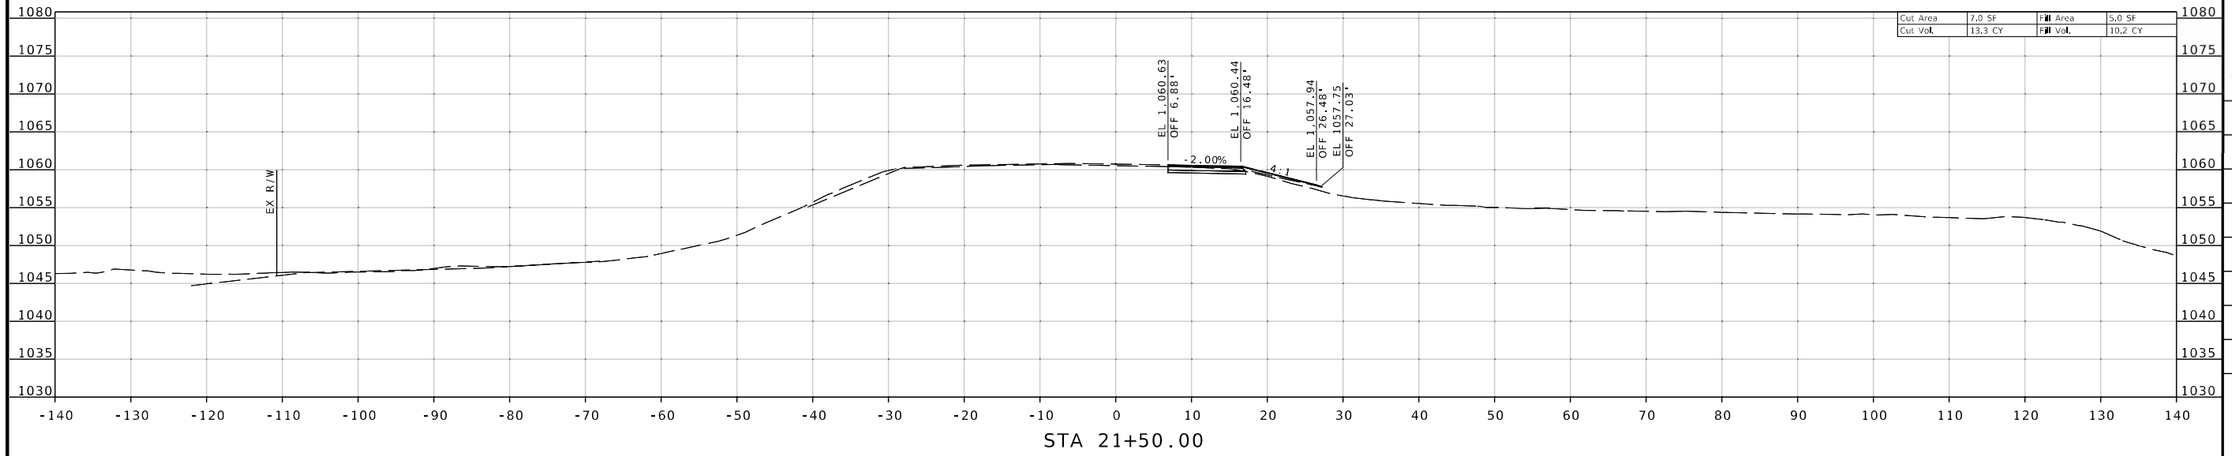

STA 21+50.00

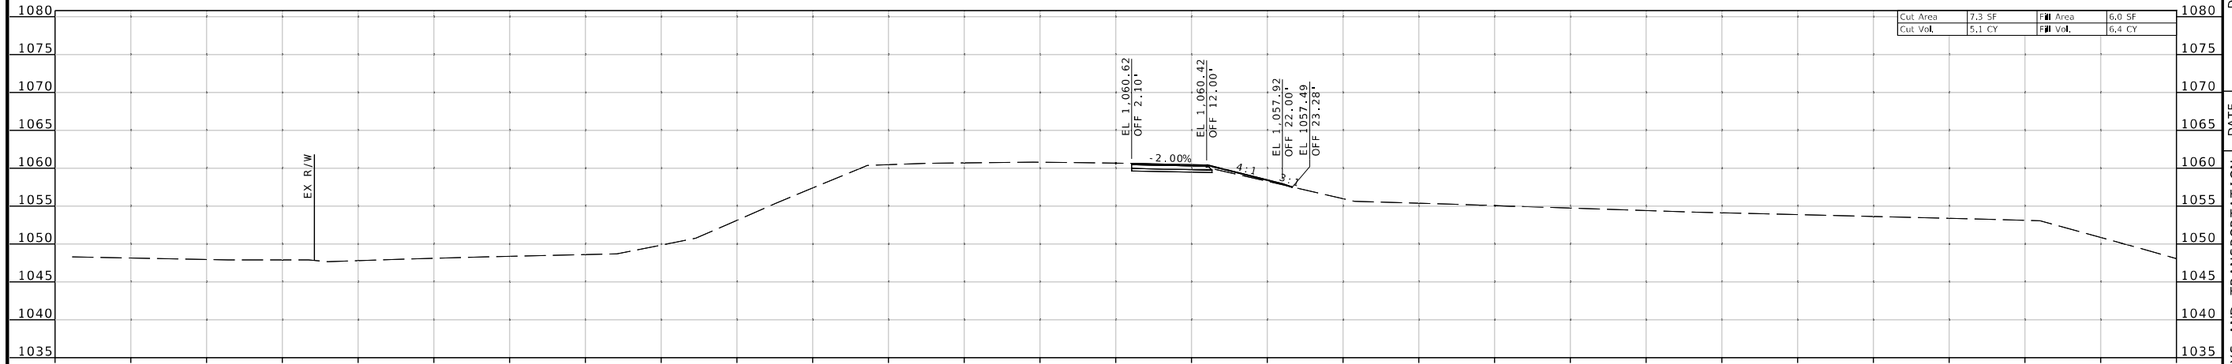

STA 21+00.00

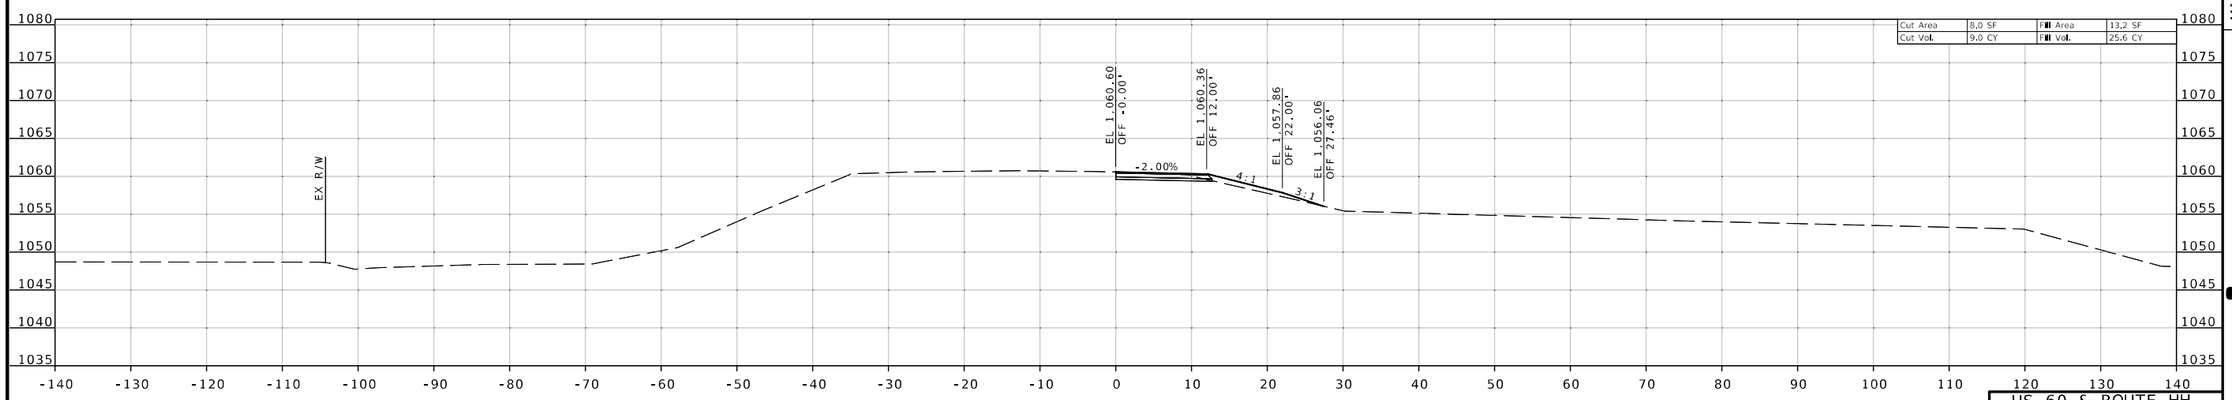

STA 20+81.89

US 60 & ROUTE HH
TEMPORARY BYPASS

Jonathan W. Peitz
2024.10.03 07:08:55 -05'00'

STATE OF MISSOURI
JONATHAN W. PEITZ
NUMBER PE-2017019023
PROFESSIONAL ENGINEER

JONATHAN W. PEITZ-CIVIL ENGINEER
MO# PE-2017019023

DATE PREPARED
10/3/2024

ROUTE	STATE
60	MO
DISTRICT	SHEET NO.
SW	130

COUNTY
BARRY/NEWTON

JOB NO.
JSR0095

CONTRACT ID.

PROJECT NO.

BRIDGE NO.

DESCRIPTION	DATE

IF A SEAL IS PRESENT ON THIS SHEET IT HAS BEEN ELECTRONICALLY SEALED AND DATED.

MISSOURI HIGHWAYS AND TRANSPORTATION COMMISSION
105 WEST CAPITOL
JEFFERSON CITY, MO 65102
1-888-ASK-MODOT (1-888-275-6636)

MoDOT

olsson
550 ST. LOUIS STREET
SPRINGFIELD, MO 65806
PH. (417) 890-8802
CERTIFICATE OF
AUTHORITY NO. 001592

F:\2023\00001-00500\023-00372\40-Design\Microstation\JSR0095\plan_sheets\17 Cross Sections\XS_111-133_JSR0095_110_TEMP BYPASS.dgn 8:25:37 AM 10/3/2024

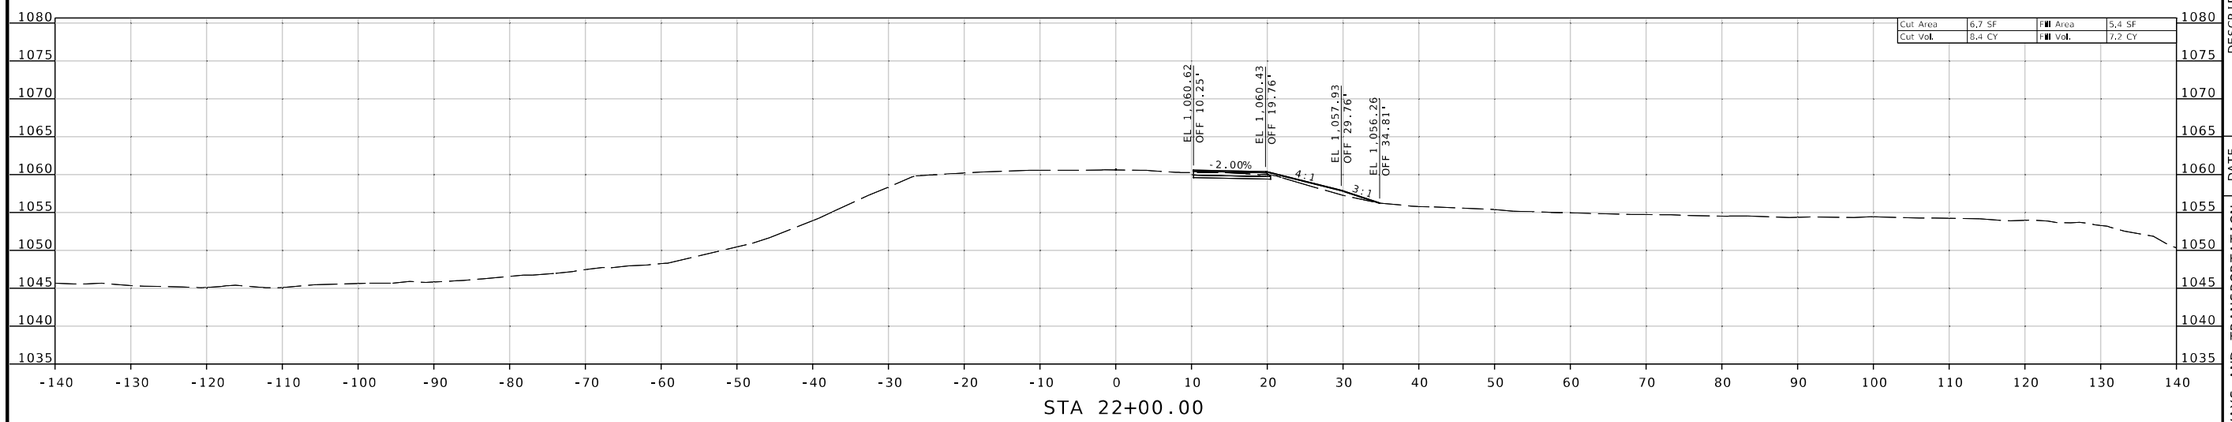

STA 22+00.00

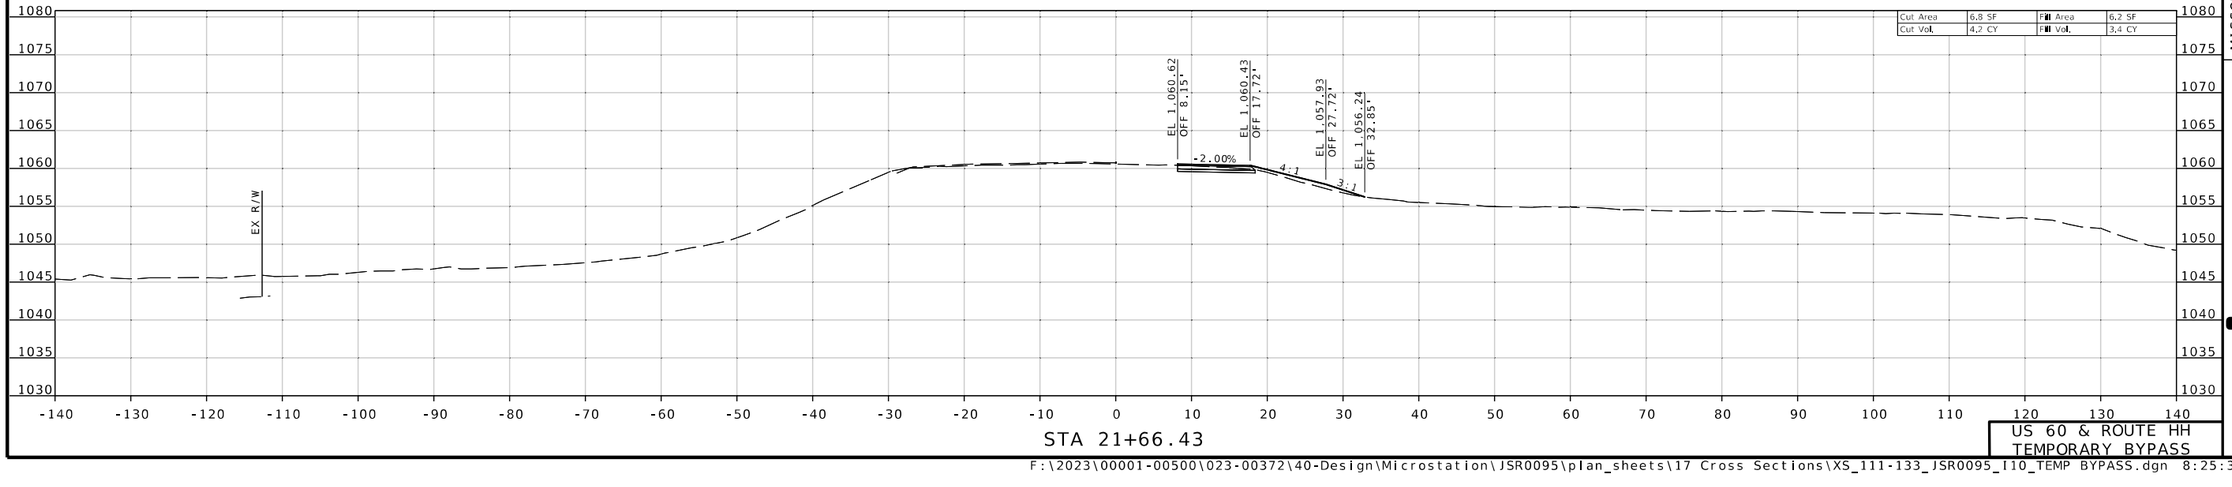

STA 21+66.43

US 60 & ROUTE HH
TEMPORARY BYPASS

F:\2023\00001-00500\023-00372\40-Design\Microstation\JSR0095\plan_sheets\17 Cross Sections\XS_111-133_JSR0095_I10_TEMP BYPASS.dgn 8:25:38 AM 10/3/2024

Jonathan Peitz
2024.10.03 12:54:11 -05'00'

STATE OF MISSOURI
JONATHAN W. PEITZ
NUMBER PE-2017019023
PROFESSIONAL ENGINEER

JONATHAN W. PEITZ-CIVIL ENGINEER
MO# PE-2017019023

DATE PREPARED
10/3/2024

ROUTE	STATE
60	MO
DISTRICT	SHEET NO.
SW	131

COUNTY
BARRY/NEWTON

JOB NO.
JSR0095

CONTRACT ID.

PROJECT NO.

BRIDGE NO.

DESCRIPTION	DATE

IF A SEAL IS PRESENT ON THIS SHEET IT HAS BEEN ELECTRONICALLY SEALED AND DATED.

MISSOURI HIGHWAYS AND TRANSPORTATION COMMISSION

105 WEST CAPITOL
JEFFERSON CITY, MO 65102
1-888-ASK-MODOT (1-888-275-6636)

olsson
550 ST. LOUIS STREET
SPRINGFIELD, MO 65806
PH. (417) 890-8802
CERTIFICATE OF
AUTHORITY NO. 001592

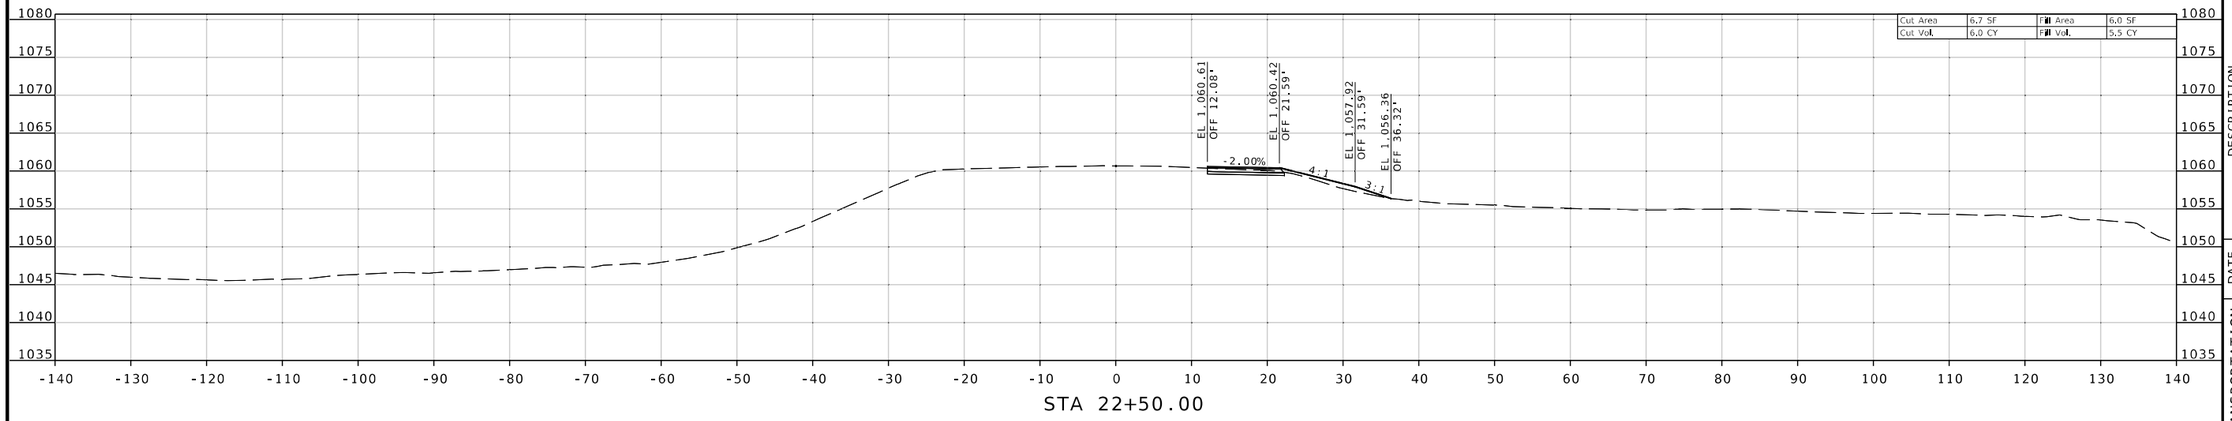

STA 22+50.00

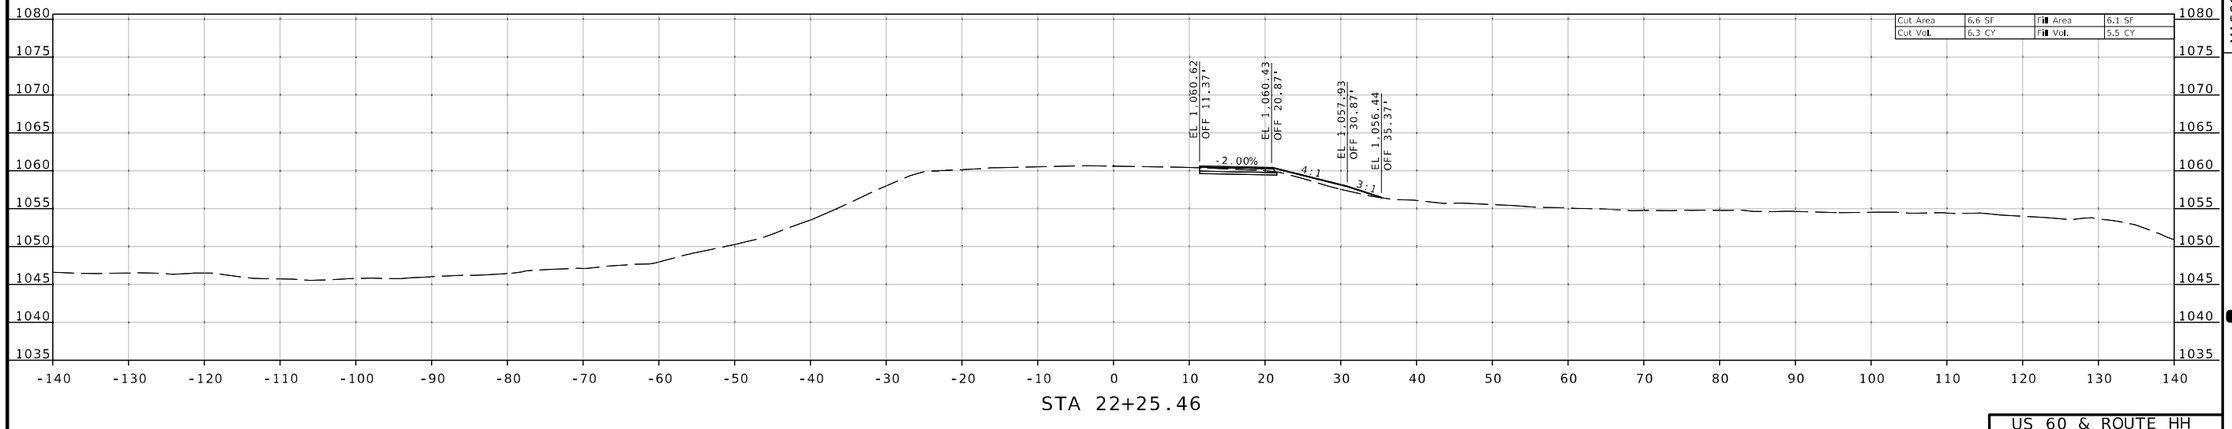

STA 22+25.46

US 60 & ROUTE HH
TEMPORARY BYPASS

Jonathan Peitz
2024.10.03 13:04:16 -05'00'

STATE OF MISSOURI
JONATHAN W. PEITZ
NUMBER PE-2017019023
PROFESSIONAL ENGINEER

JONATHAN W. PEITZ-CIVIL ENGINEER
MO# PE-2017019023

DATE PREPARED
10/3/2024

ROUTE	STATE
60	MO
DISTRICT	SHEET NO.
SW	132

COUNTY
BARRY/NEWTON

JOB NO.
JSR0095

CONTRACT ID.

PROJECT NO.

BRIDGE NO.

NO.	DESCRIPTION	DATE

IF A SEAL IS PRESENT ON THIS SHEET IT HAS BEEN ELECTRONICALLY SEALED AND DATED.

MISSOURI HIGHWAYS AND TRANSPORTATION COMMISSION

105 WEST CAPITOL
JEFFERSON CITY, MO 65102
1-888-ASK-MODOT (1-888-275-6636)

olsson
550 ST. LOUIS STREET
SPRINGFIELD, MO 65806
PH. (417) 890-8802
CERTIFICATE OF
AUTHORITY NO. 001592

F:\2023\00001-00500\023-00372\40-Design\Microstation\JSR0095\plan_sheets\17 Cross Sections\XS_111-133_JSR0095_I10_TEMP BYPASS.dgn 8:25:39 AM 10/3/2024

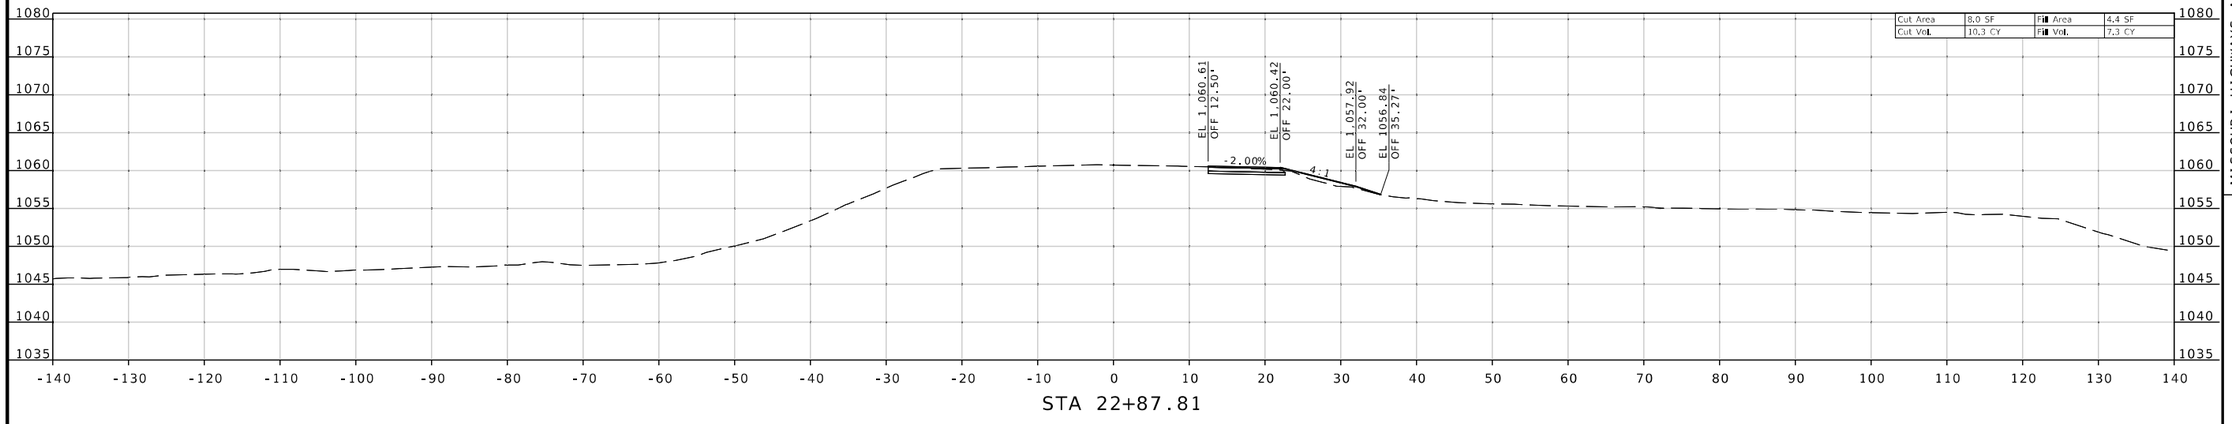

STA 22+87.81

US 60 & ROUTE HH
TEMPORARY BYPASS

Jonathan Peitz
2024.10.03 13:31:06-05'00'

STATE OF MISSOURI
JONATHAN W. PEITZ
NUMBER PE-2017019023
PROFESSIONAL ENGINEER

JONATHAN W. PEITZ-CIVIL ENGINEER
MO# PE-2017019023

DATE PREPARED
10/3/2024

ROUTE	STATE
60	MO
DISTRICT	SHEET NO.
SW	133

COUNTY
BARRY/NEWTON

JOB NO.
JSR0095

CONTRACT ID.

PROJECT NO.

BRIDGE NO.

DESCRIPTION	DATE

IF A SEAL IS PRESENT ON THIS SHEET, IT HAS BEEN ELECTRONICALLY SEALED AND DATED.

MISSOURI HIGHWAYS AND TRANSPORTATION COMMISSION

105 WEST CAPITOL
JEFFERSON CITY, MO 65102
1-888-ASK-MODOT (1-888-275-6636)

olsson
550 ST. LOUIS STREET
SPRINGFIELD, MO 65806
PH. (417) 890-8802
CERTIFICATE OF
AUTHORITY NO. 001592

F:\2023\00001-00500\023-00372\40-Design\Microstation\JSR0095\plan_sheets\17 Cross Sections\XS_111-133_JSR0095_I10_TEMP BYPASS.dgn 5:30:01 PM 10/3/2024

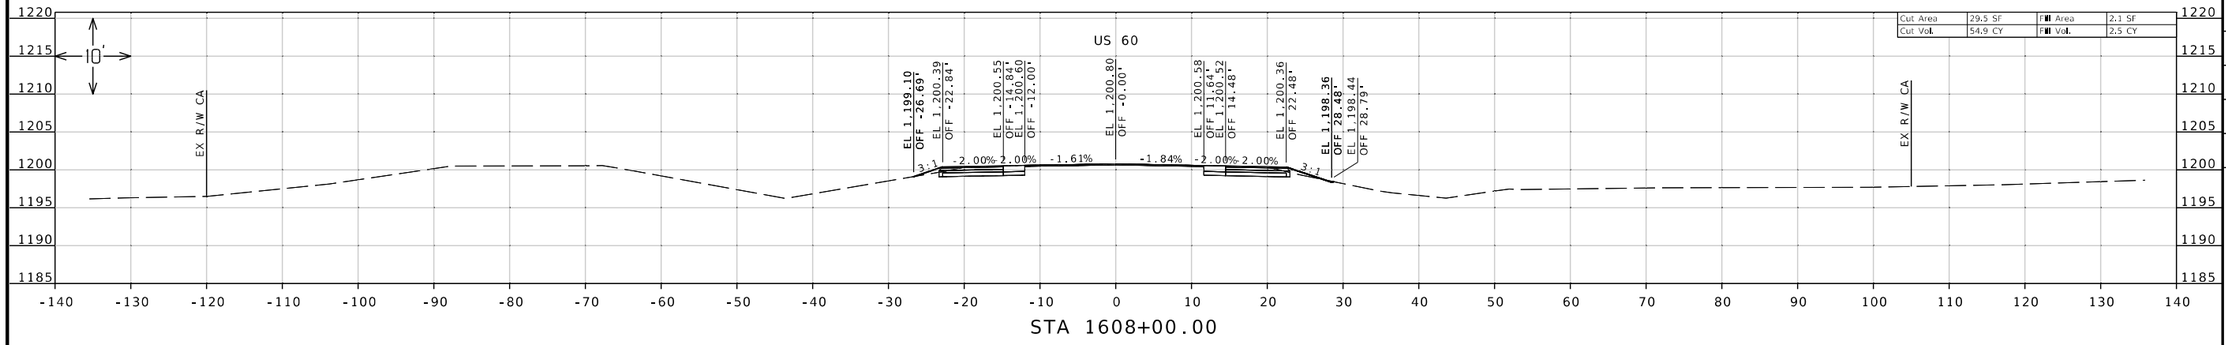

STA 1608+00.00

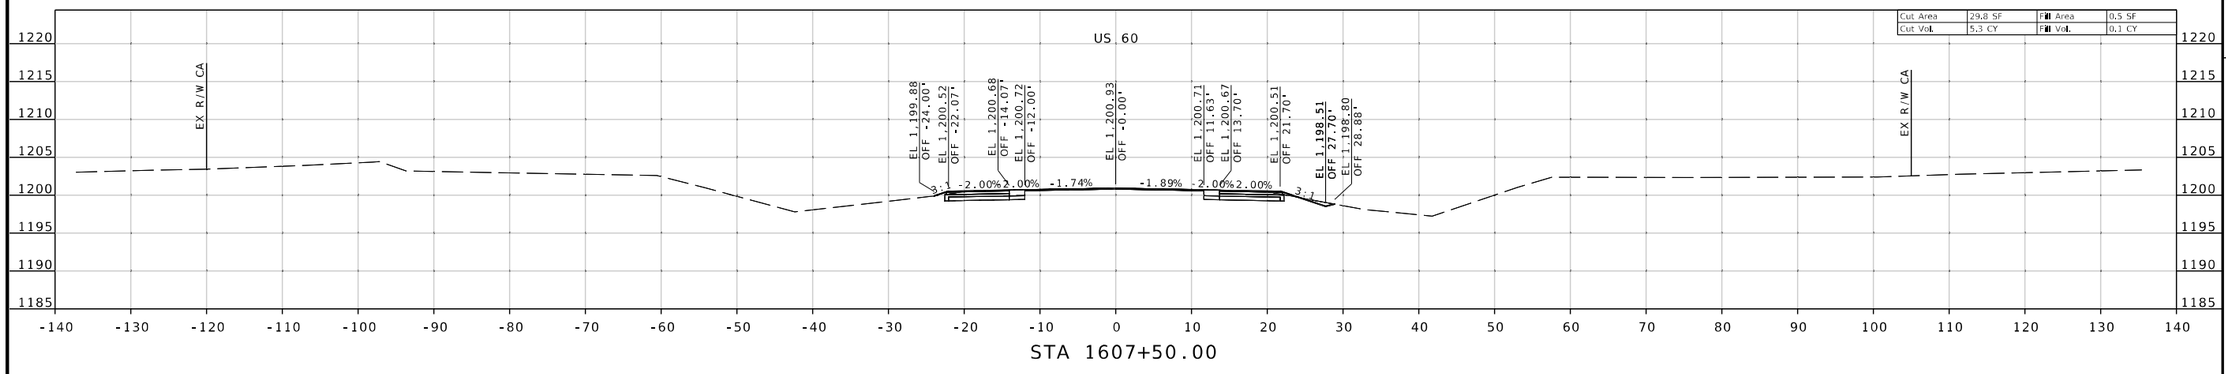

STA 1607+50.00

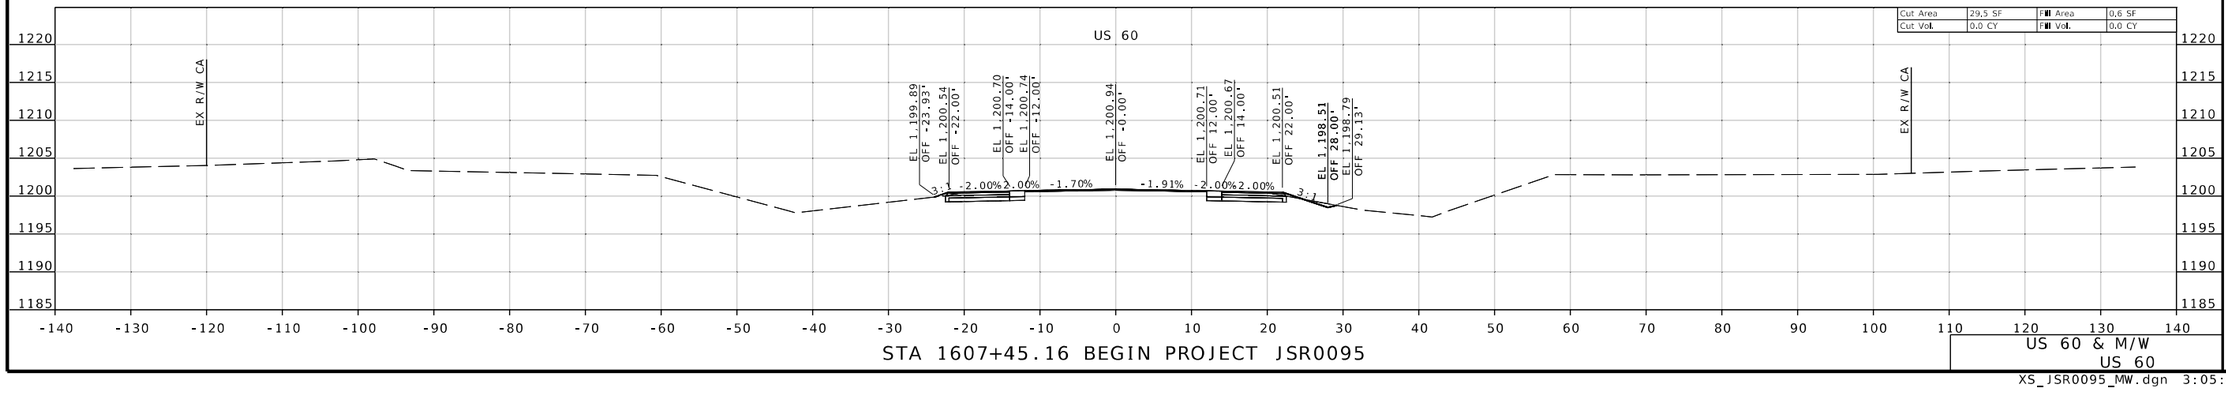

STA 1607+45.16 BEGIN PROJECT JSR0095

US 60 & M/W
US 60

REBECCA JUNE BALTZ
NUMBER E-28626
REGISTERED PROFESSIONAL ENGINEER
STATE OF MISSOURI
THIS SHEET WAS ORIGINALLY ISSUED, SIGNED AND DATED ELECTRONICALLY.

DATE PREPARED
8/7/2024

ROUTE	STATE
60	MO
DISTRICT	SHEET NO.
SW	134

COUNTY
BARRY/NEWTON

JOB NO.
JSR0095

CONTRACT ID.

PROJECT NO.

BRIDGE NO.

DESCRIPTION

DATE

IF A SEAL IS PRESENT ON THIS SHEET IT HAS BEEN ELECTRONICALLY SEALED AND DATED.

MISSOURI HIGHWAYS AND TRANSPORTATION COMMISSION

105 WEST CAPITOL
JEFFERSON CITY, MO 65102
1-888-ASK-MODOT (1-888-275-6636)

1411 East 104th St.
Kansas City, MO 64131
Tel (816) 874-4655
Fax (816) 874-4675
www.trekdesigngroup.com

Missouri Cert. of Authority 2002010300

TREK DESIGN GROUP, LLC

XS_JSR0095_MW.dgn 3:05:42 PM 8/7/2024

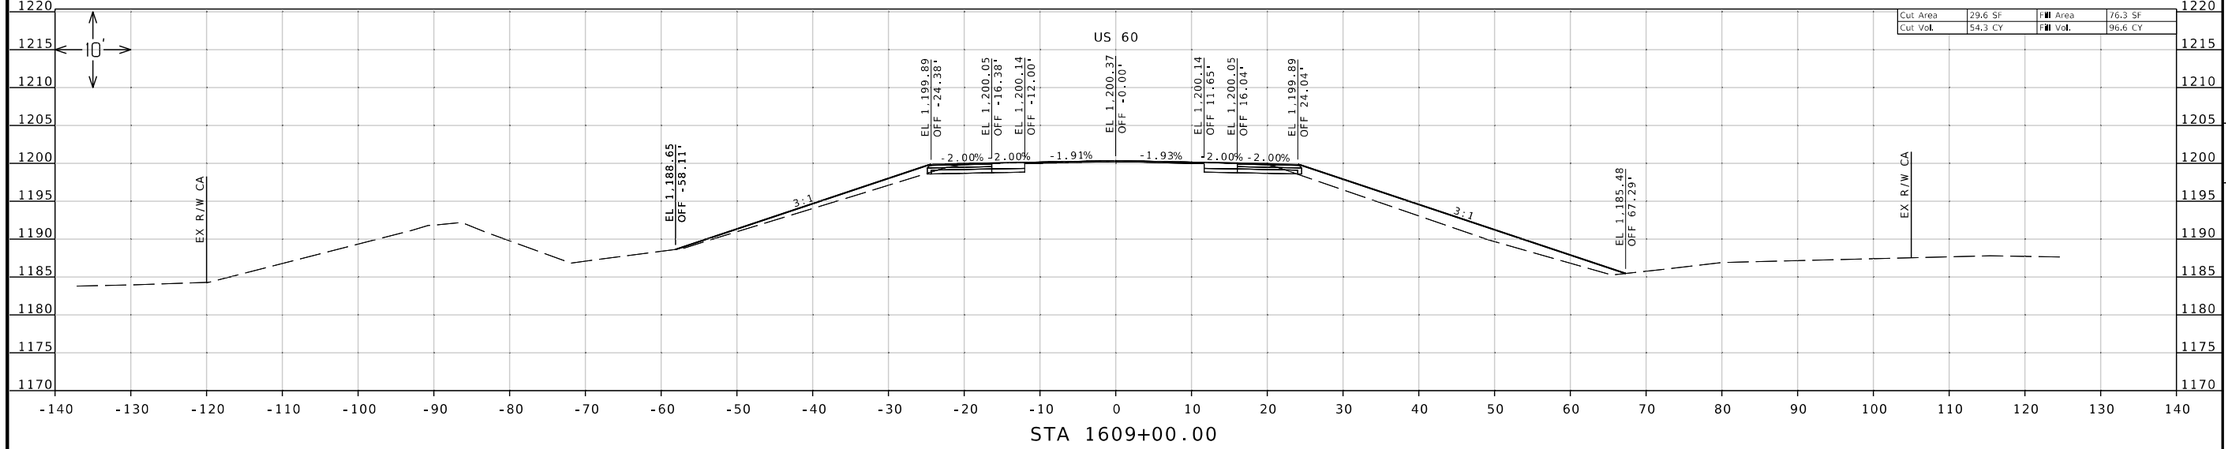

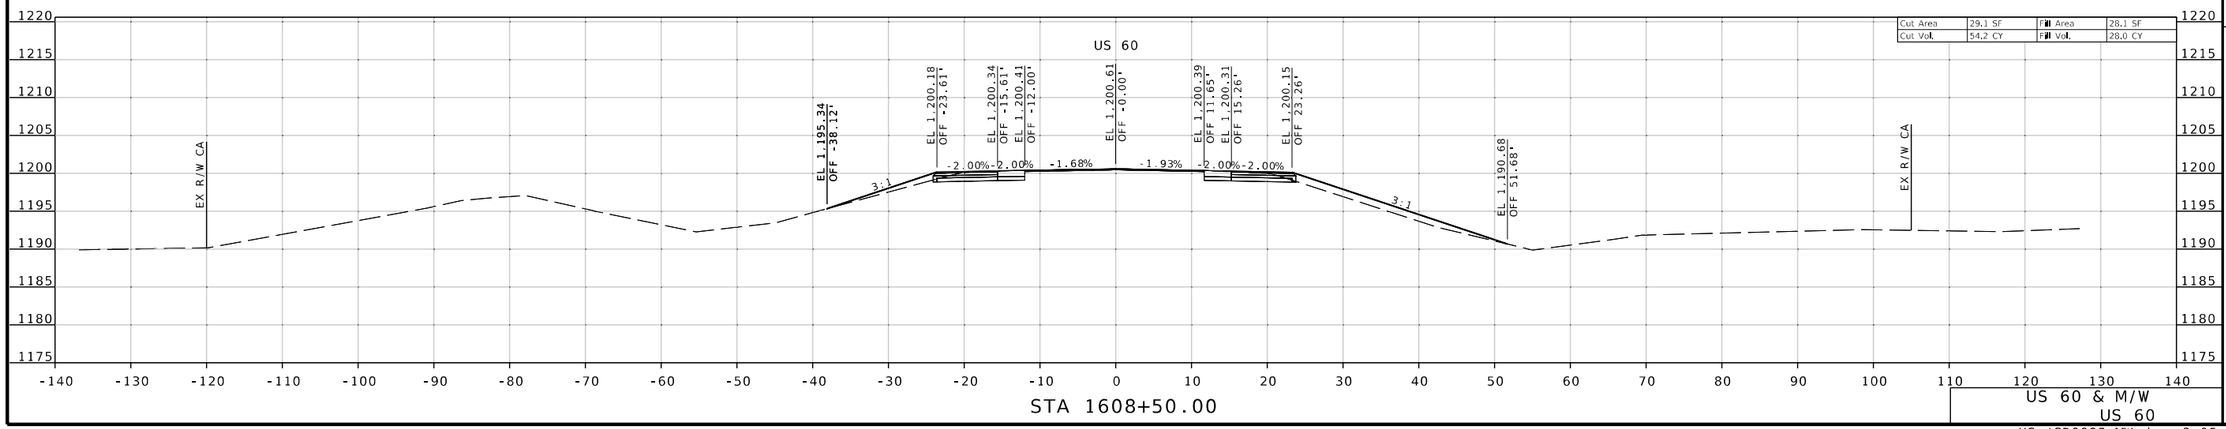

US 60 & M/W
US 60

IF A SEAL IS PRESENT ON THIS SHEET IT HAS BEEN ELECTRONICALLY SEALED AND DATED.

STATE OF MISSOURI
REGISTERED PROFESSIONAL ENGINEER
REBECCA JUNE BALTZ
NUMBER E-28626
THIS SHEET WAS DIGITALLY SEALED AND DATED ELECTRONICALLY.

DATE PREPARED
8/7/2024

ROUTE	STATE
60	MO
DISTRICT	SHEET NO.
SW	135

COUNTY
BARRY/NEWTON

JOB NO.
JSR0095

CONTRACT ID.

PROJECT NO.

BRIDGE NO.

DESCRIPTION	DATE

MISSOURI HIGHWAYS AND TRANSPORTATION COMMISSION
105 WEST CAPITOL
JEFFERSON CITY, MO 65102
1-888-ASK-MODOT (1-888-275-6636)

TREKK DESIGN GROUP, LLC
1411 East 104th St.
Kansas City, MO 64131
Tel (816) 874-4655
Fax (816) 874-4675
www.trekkdesigngroup.com

Missouri Cert. of Authority 2002010300

XS_JSR0095_MW.dgn 3:05:48 PM 8/7/2024

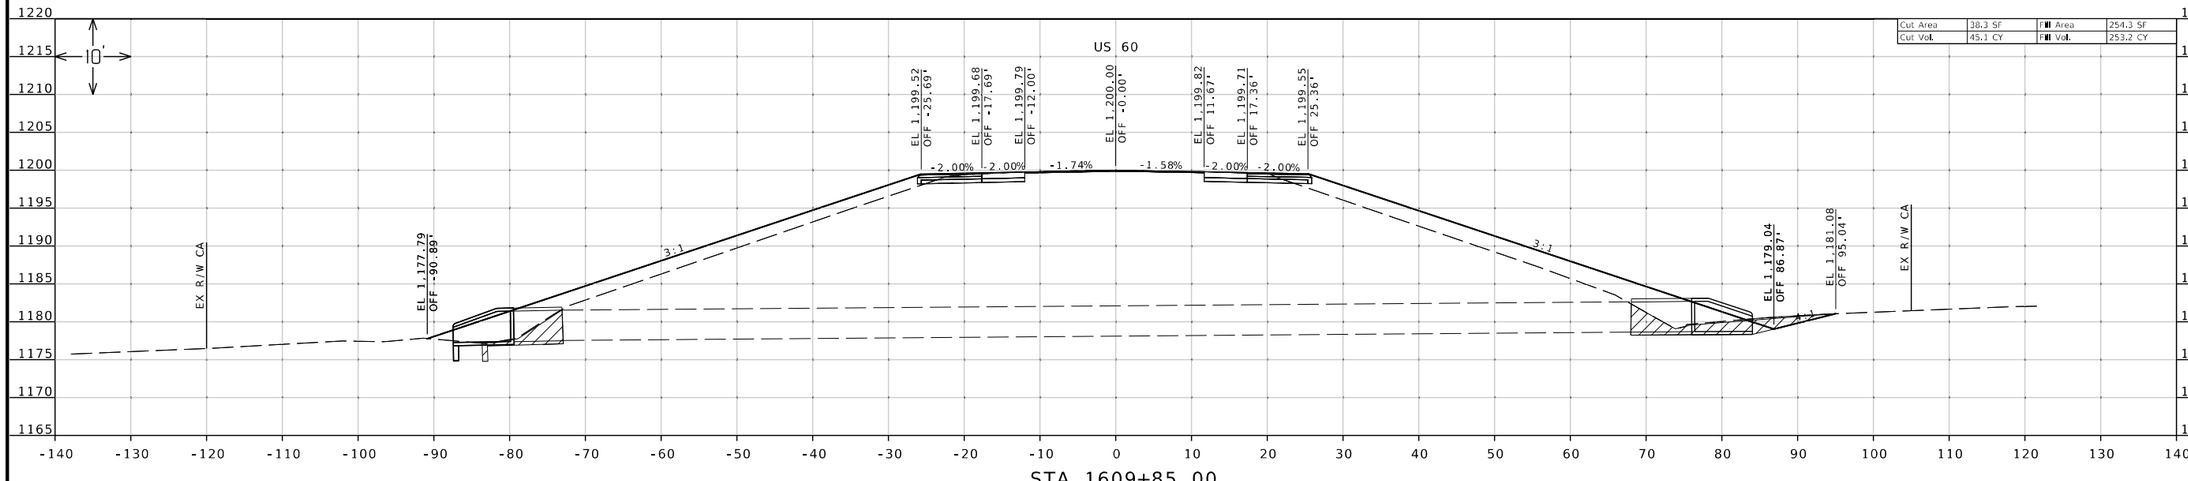

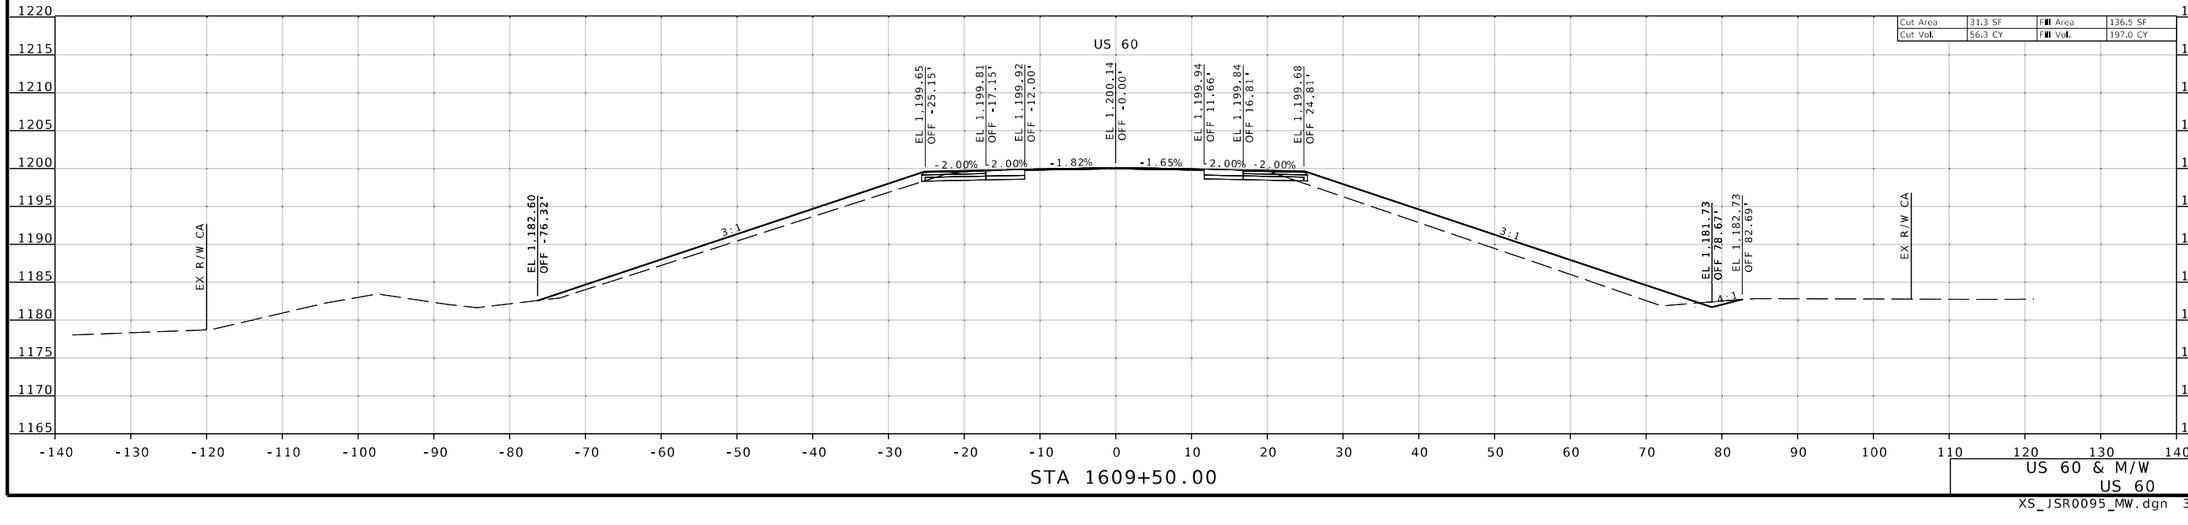

US 60 & M/W
US 60

XS_JSR0095_MW.dgn 3:05:50 PM 8/7/2024

STATE OF MISSOURI
REBECCA JUNE BALTZ
NUMBER E-28626
REGISTERED PROFESSIONAL ENGINEER
I HEREBY CERTIFY THAT THIS SHEET WAS PREPARED BY ME OR UNDER MY DIRECT SUPERVISION AND THAT I AM A DULY LICENSED PROFESSIONAL ENGINEER. PRINTED COPIES OF THIS SHEET ARE NOT CONSIDERED SIGNED AND SEALED. ELECTRONIC COPIES SHALL BE CONSIDERED SIGNED, SEALED AND DATED ELECTRONICALLY.

DATE PREPARED
8/7/2024

ROUTE	STATE
60	MO
DISTRICT	SHEET NO.
SW	136

COUNTY
BARRY/NEWTON

JOB NO.
JSR0095

CONTRACT ID.

PROJECT NO.

BRIDGE NO.

DESCRIPTION	DATE

IF A SEAL IS PRESENT ON THIS SHEET IT HAS BEEN ELECTRONICALLY SEALED AND DATED.

MISSOURI HIGHWAYS AND TRANSPORTATION COMMISSION
105 WEST CAPITOL
JEFFERSON CITY, MO 65102
1-888-ASK-MODOT (1-888-275-6636)

TREKK DESIGN GROUP, LLC
1411 East 104th St.
Kansas City, MO 64131
Tel (816) 874-4655
Fax (816) 874-4675
www.trekkdesigngroup.com
Missouri Cert. of Authority 2002010300

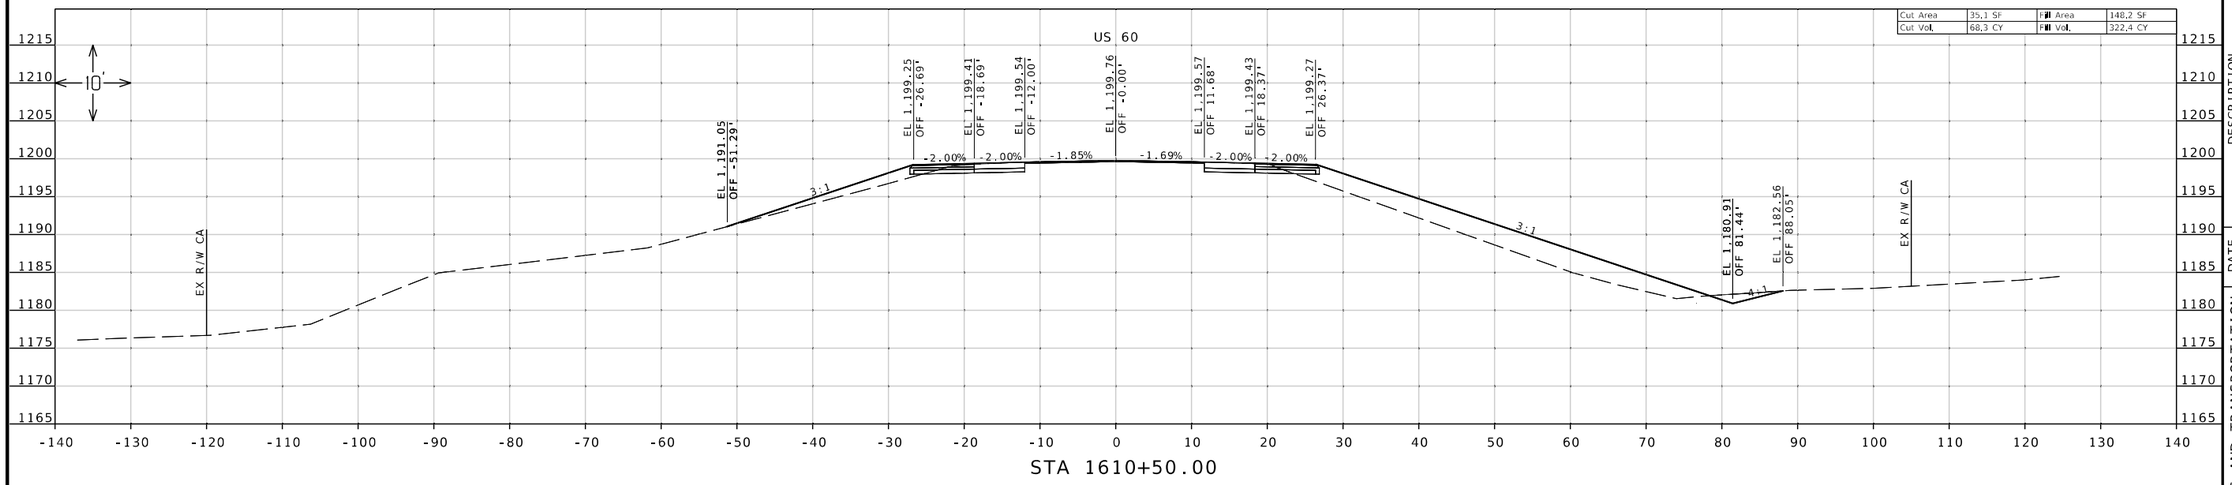

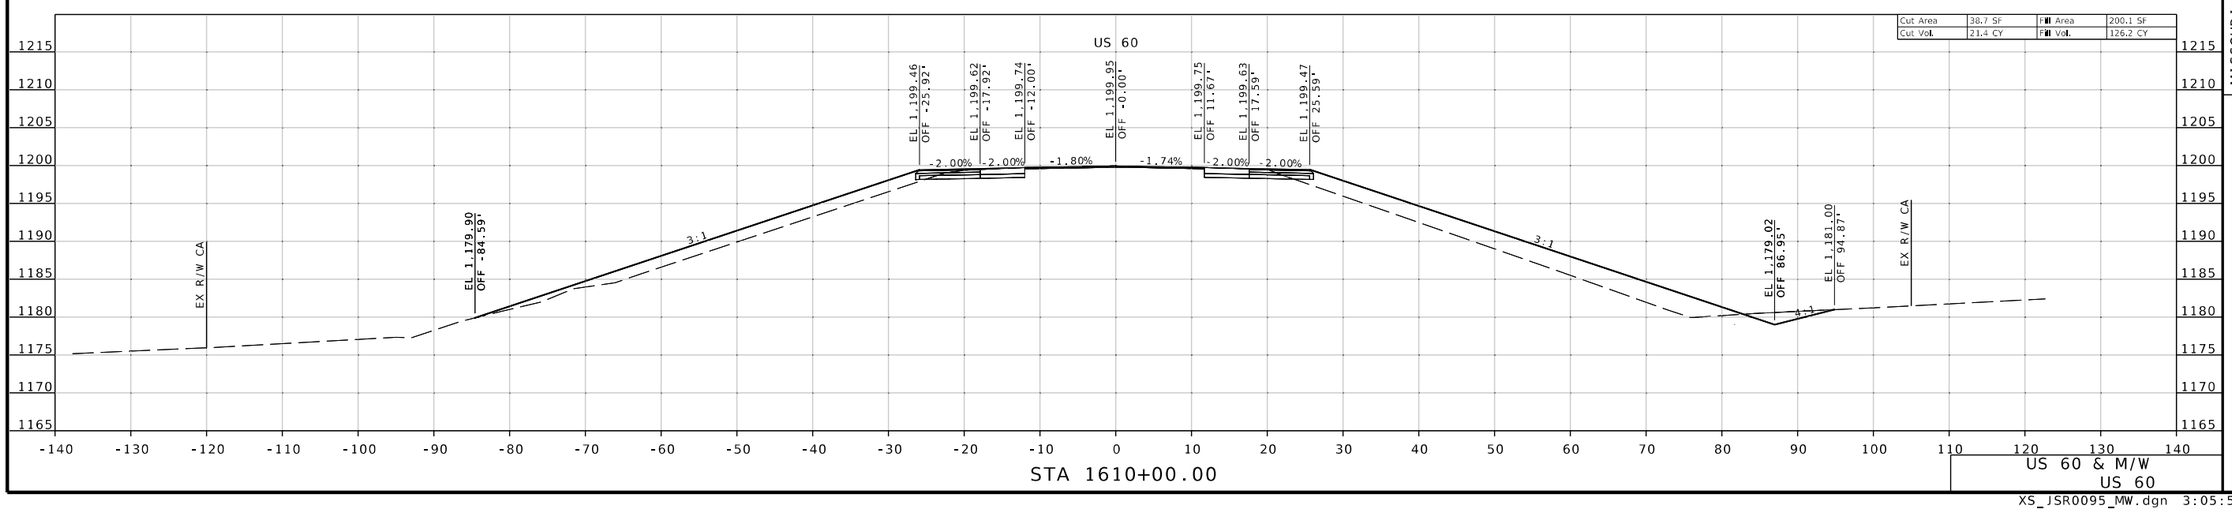

US 60 & M/W
US 60

IF A SEAL IS PRESENT ON THIS SHEET IT HAS BEEN ELECTRONICALLY SEALED AND DATED.

STATE OF MISSOURI
REGISTERED PROFESSIONAL ENGINEER
REBECCA JUNE BALTZ
NUMBER E-28626
THIS SHEET HAS BEEN SIGNED, SEALED AND DATED ELECTRONICALLY.

DATE PREPARED
8/7/2024

ROUTE	STATE
60	MO
DISTRICT	SHEET NO.
SW	137

COUNTY
BARRY/NEWTON

JOB NO.
JSR0095

CONTRACT ID.

PROJECT NO.

BRIDGE NO.

DESCRIPTION	DATE

MISSOURI HIGHWAYS AND TRANSPORTATION COMMISSION
105 WEST CAPITOL
JEFFERSON CITY, MO 65102
1-888-ASK-MODOT (1-888-275-6636)

TREK DESIGN GROUP, LLC
1411 East 104th St.
Kansas City, MO 64131
Tel (816) 874-4655
Fax (816) 874-4675
www.trekdesigngroup.com

Missouri Cert. of Authority 2002010300

XS_JSR0095_MW.dgn 3:05:51 PM 8/7/2024

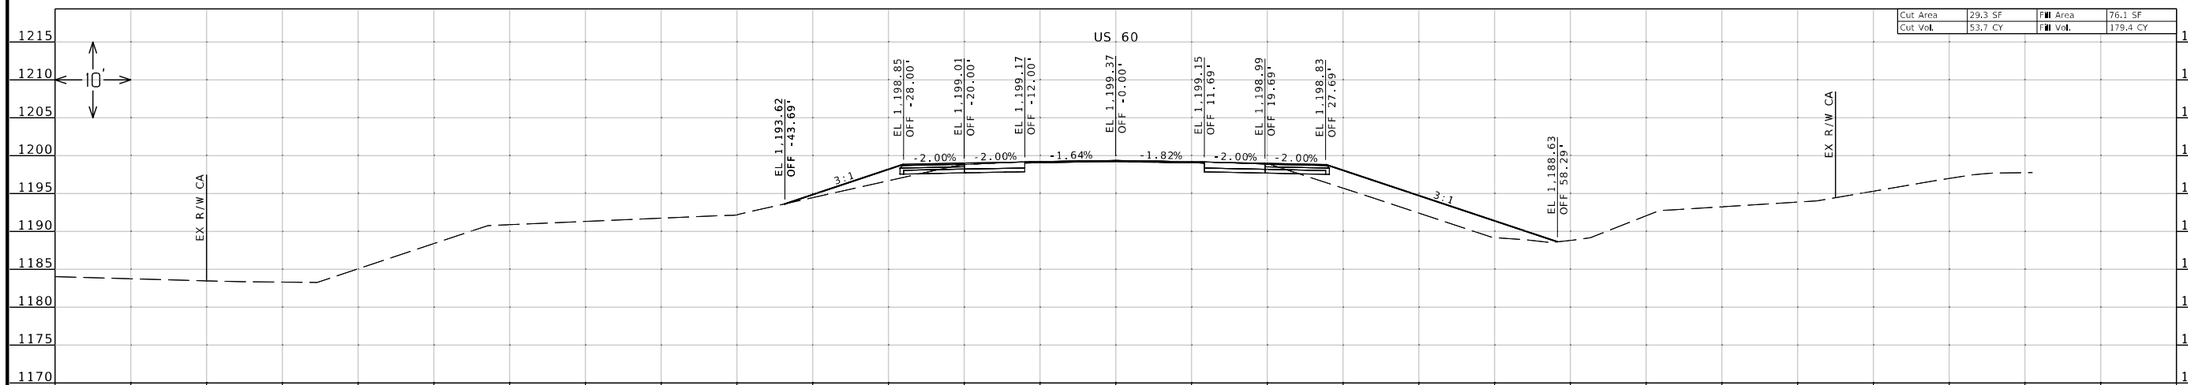

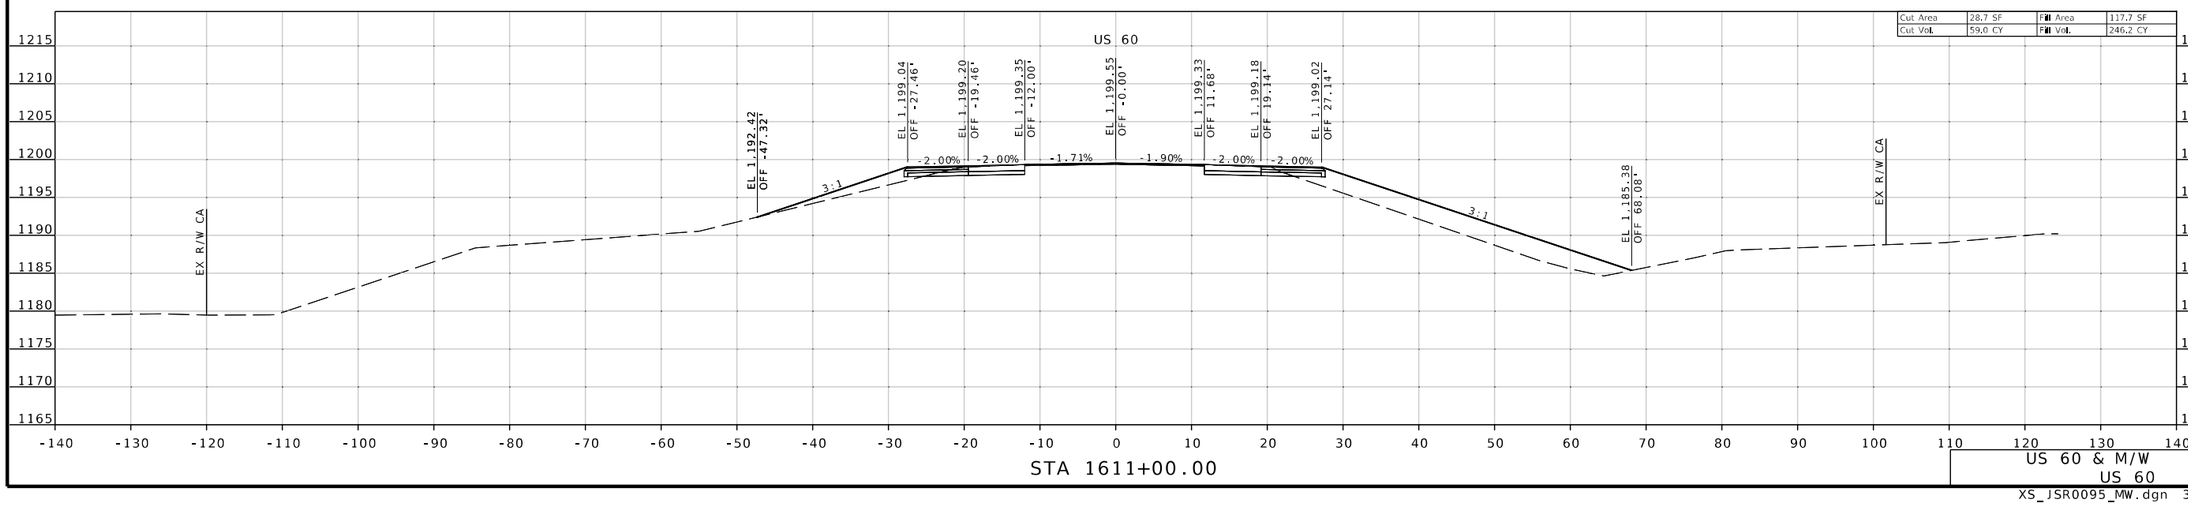

US 60 & M/W
US 60

XS_JSR0095_MW.dgn 3:05:53 PM 8/7/2024

REBECCA JUNE BALTZ
NUMBER E-28626
REGISTERED PROFESSIONAL ENGINEER
THIS SHEET WAS DIGITALLY SIGNED, SEALED AND DATED ELECTRONICALLY.

DATE PREPARED
8/7/2024

ROUTE	STATE
60	MO
DISTRICT	SHEET NO.
SW	138

COUNTY
BARRY/NEWTON

JOB NO.
JSR0095

CONTRACT ID.

PROJECT NO.

BRIDGE NO.

NO.	DESCRIPTION	DATE

IF A SEAL IS PRESENT ON THIS SHEET IT HAS BEEN ELECTRONICALLY SEALED AND DATED.

MISSOURI HIGHWAYS AND TRANSPORTATION COMMISSION
105 WEST CAPITOL
JEFFERSON CITY, MO 65102
1-888-ASK-MODOT (1-888-275-6636)

1411 East 104th St.
Kansas City, MO 64131
Tel (816) 874-4855
Fax (816) 874-4875
www.trekdesigngroup.com
Missouri Cert. of Authority 2002010300
TREK DESIGN GROUP, LLC

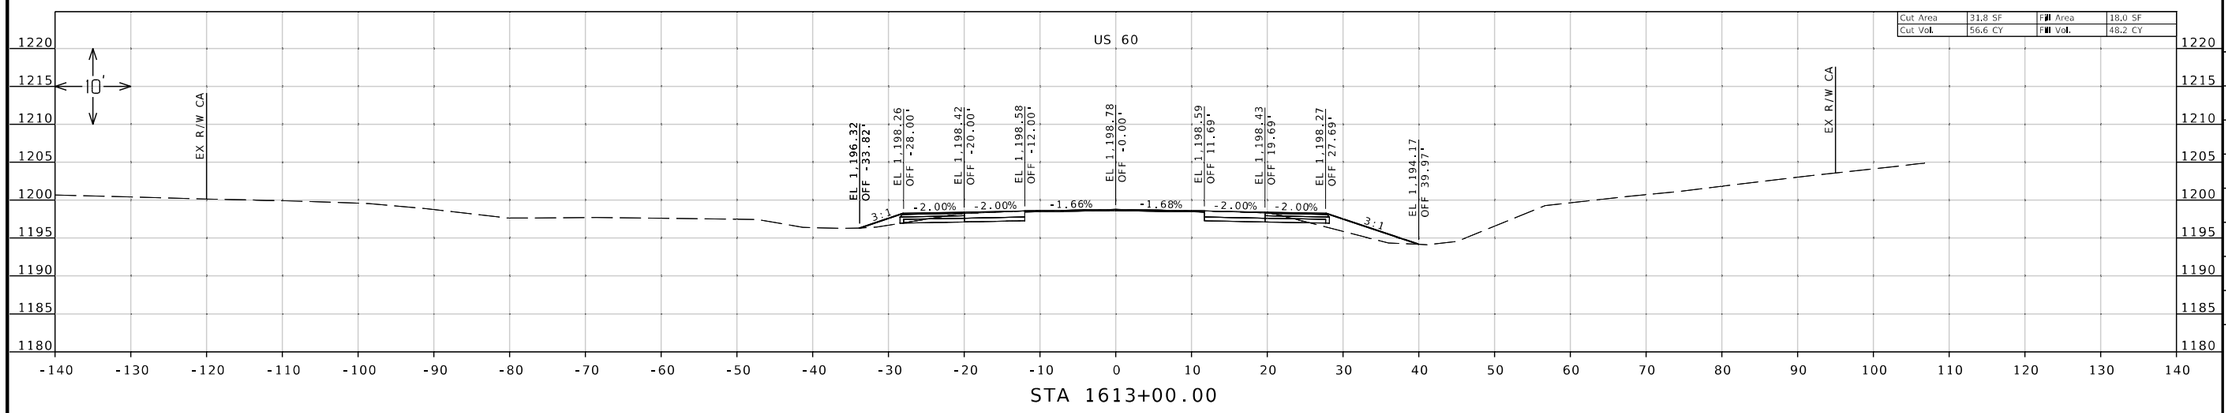

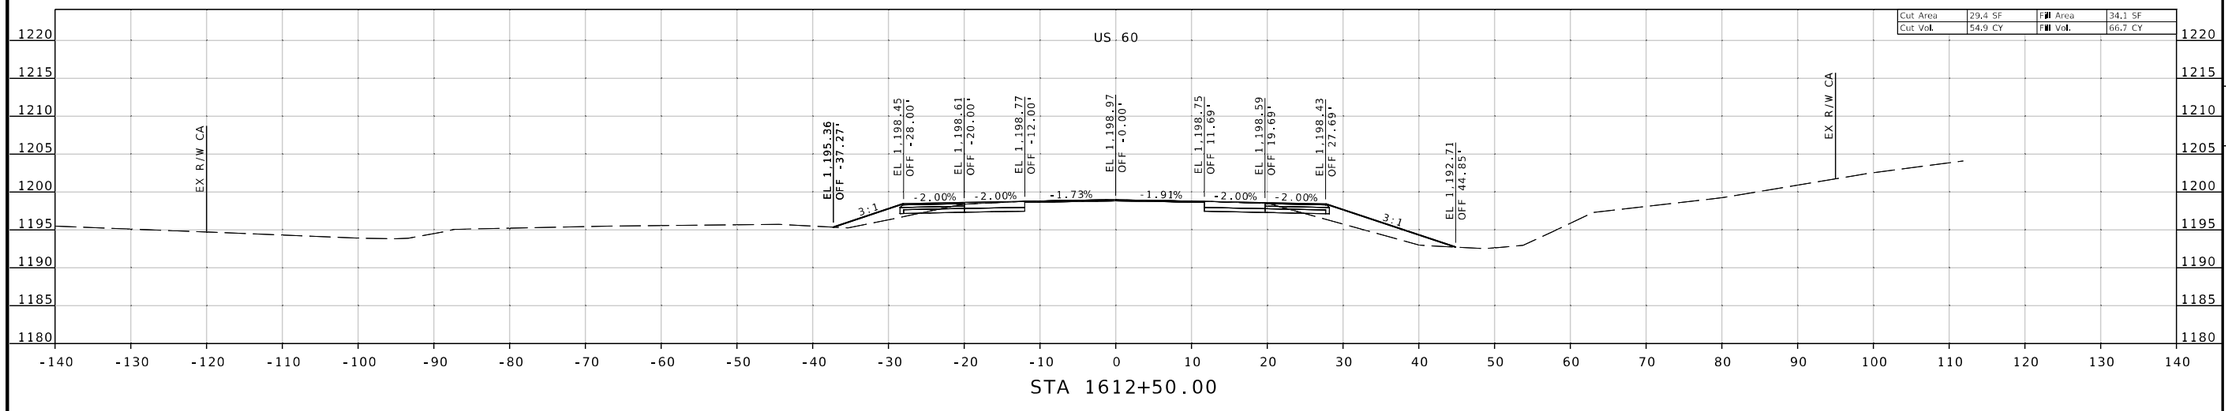

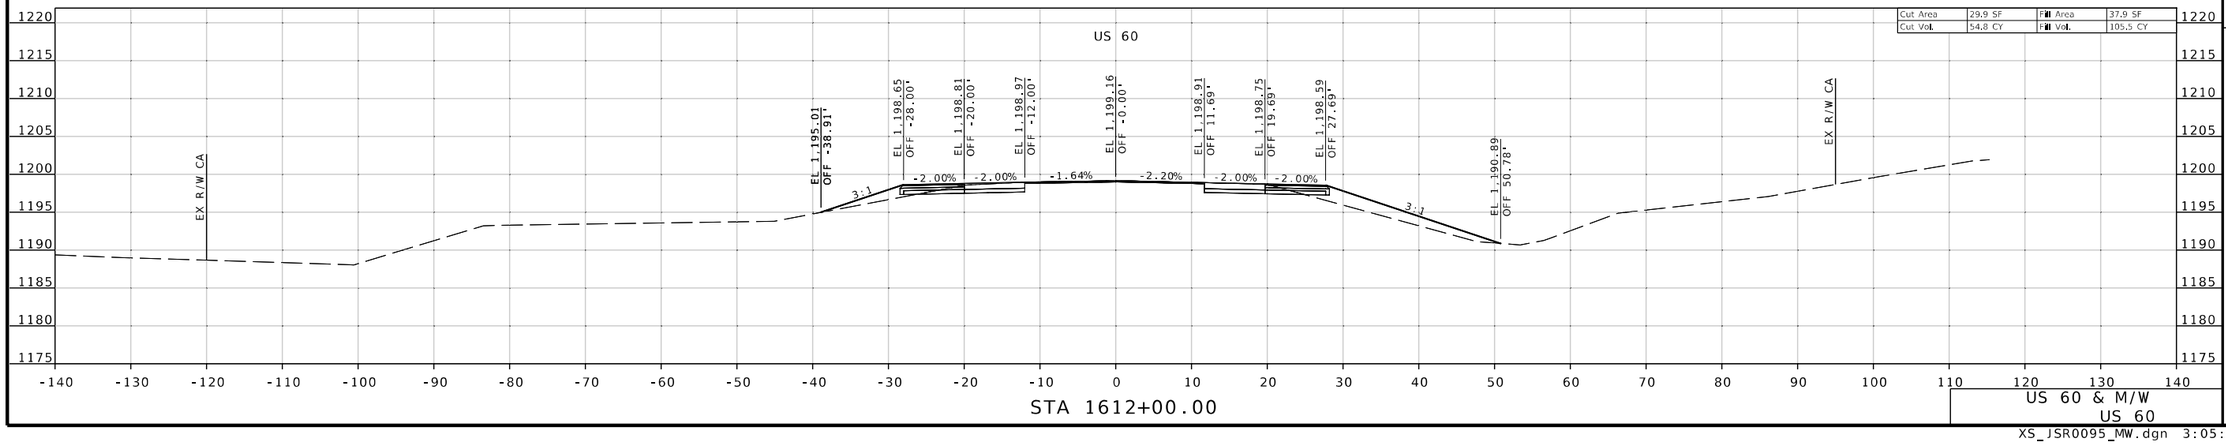

IF A SEAL IS PRESENT ON THIS SHEET IT HAS BEEN ELECTRONICALLY SEALED AND DATED.

STATE OF MISSOURI
REGISTERED PROFESSIONAL ENGINEER
REBECCA JUNE BALTZ
NUMBER E-28626
THIS SHEET WAS DIGITALLY SIGNED, SEALED AND DATED ELECTRONICALLY.

DATE PREPARED
8/7/2024

ROUTE	STATE
60	MO
DISTRICT	SHEET NO.
SW	139

COUNTY
BARRY/NEWTON

JOB NO.
JSR0095

CONTRACT ID.

PROJECT NO.

BRIDGE NO.

DESCRIPTION	DATE

MISSOURI HIGHWAYS AND TRANSPORTATION COMMISSION

105 WEST CAPITOL
JEFFERSON CITY, MO 65102
1-888-ASK-MODOT (1-888-275-6636)

MoDOT

TREKK DESIGN GROUP, LLC
1411 East 104th St.
Kansas City, MO 64131
Tel (816) 874-4655
Fax (816) 874-4675
www.trekkdesigngroup.com
Missouri Cert. of Authority 2002010300

US 60 & M/W
US 60

XS_JSR0095_MW.dgn 3:05:55 PM 8/7/2024

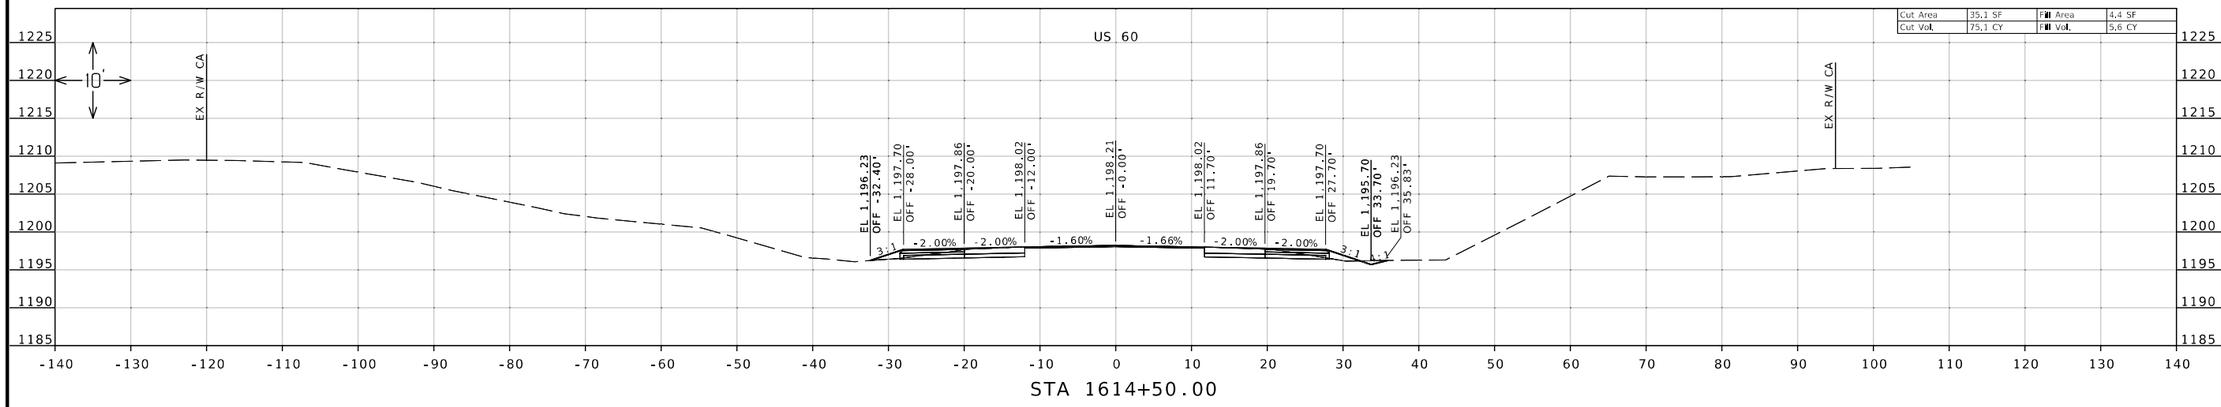

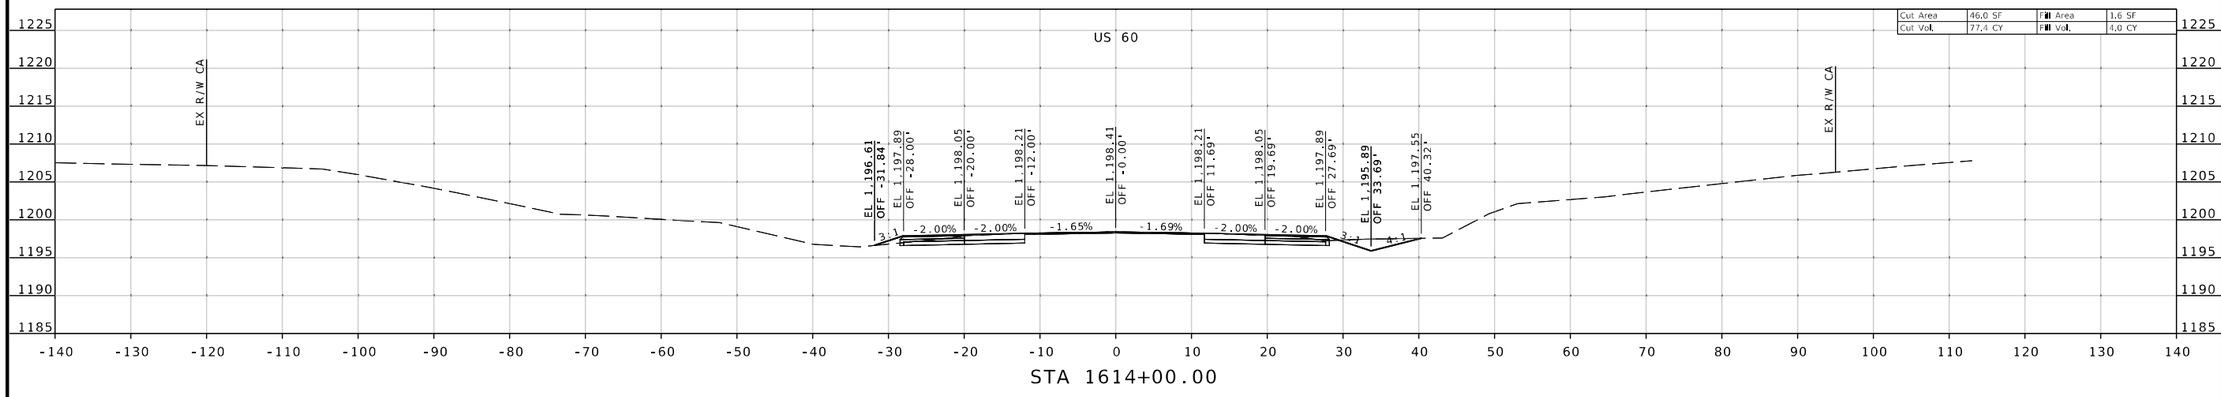

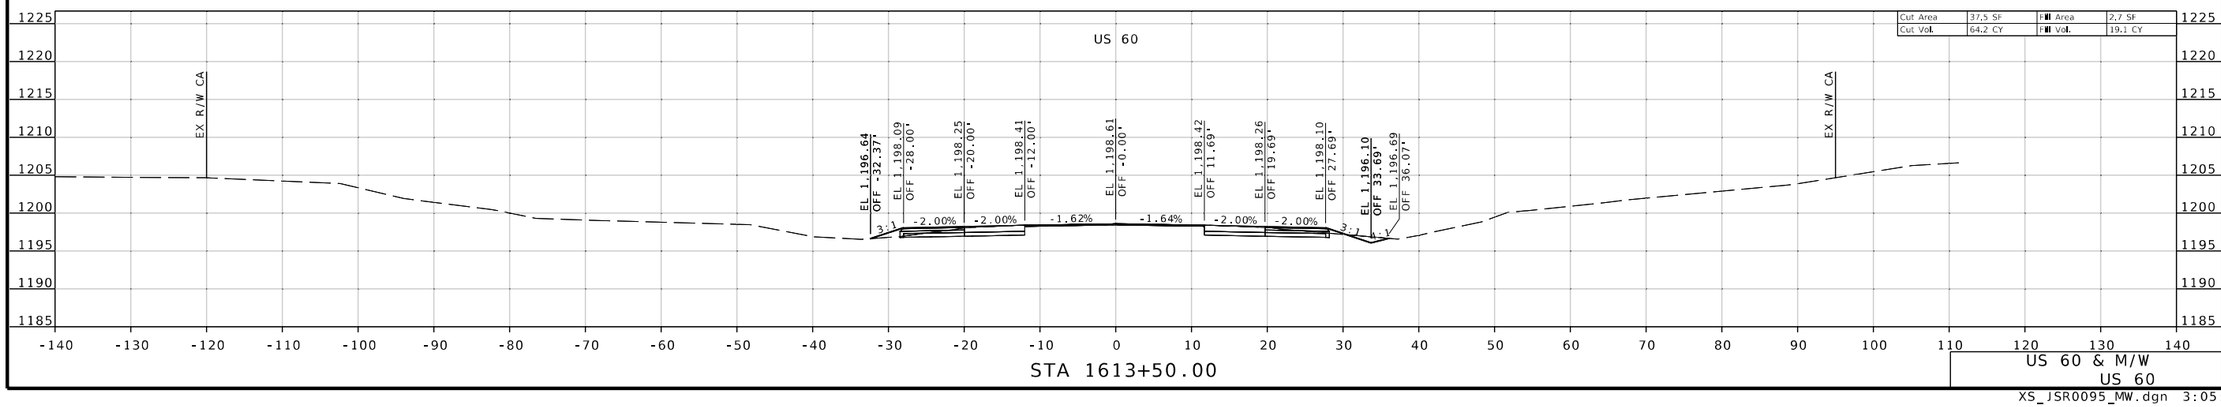

STATE OF MISSOURI
REGISTERED PROFESSIONAL ENGINEER
REBECCA JUNE BALTZ
NUMBER E-28626
I HEREBY CERTIFY THAT THIS PLAN WAS PREPARED BY ME OR UNDER MY DIRECT SUPERVISION AND THAT I AM A DULY LICENSED PROFESSIONAL ENGINEER IN THE STATE OF MISSOURI. PAGES OR SHEETS COVERED BY THIS SEAL: ALL SHEETS
SIGNATURE AND DATE ELECTRONICALLY SEALED

DATE PREPARED
8/7/2024

ROUTE	STATE
60	MO
DISTRICT	SHEET NO.
SW	140

COUNTY
BARRY/NEWTON

JOB NO.
JSR0095

CONTRACT ID.

PROJECT NO.

BRIDGE NO.

DESCRIPTION	DATE

IF A SEAL IS PRESENT ON THIS SHEET IT HAS BEEN ELECTRONICALLY SEALED AND DATED.

MISSOURI HIGHWAYS AND TRANSPORTATION COMMISSION
105 WEST CAPITOL
JEFFERSON CITY, MO 65102
1-888-ASK-MODOT (1-888-275-6636)

TREK DESIGN GROUP, LLC
1411 East 104th St.
Kansas City, MO 64131
Tel (816) 874-4655
Fax (816) 874-4675
www.trekdesigngroup.com
Missouri Cert. of Authority 2002010300

US 60 & M/W
US 60

XS_JSR0095_MW.dgn 3:05:58 PM 8/7/2024

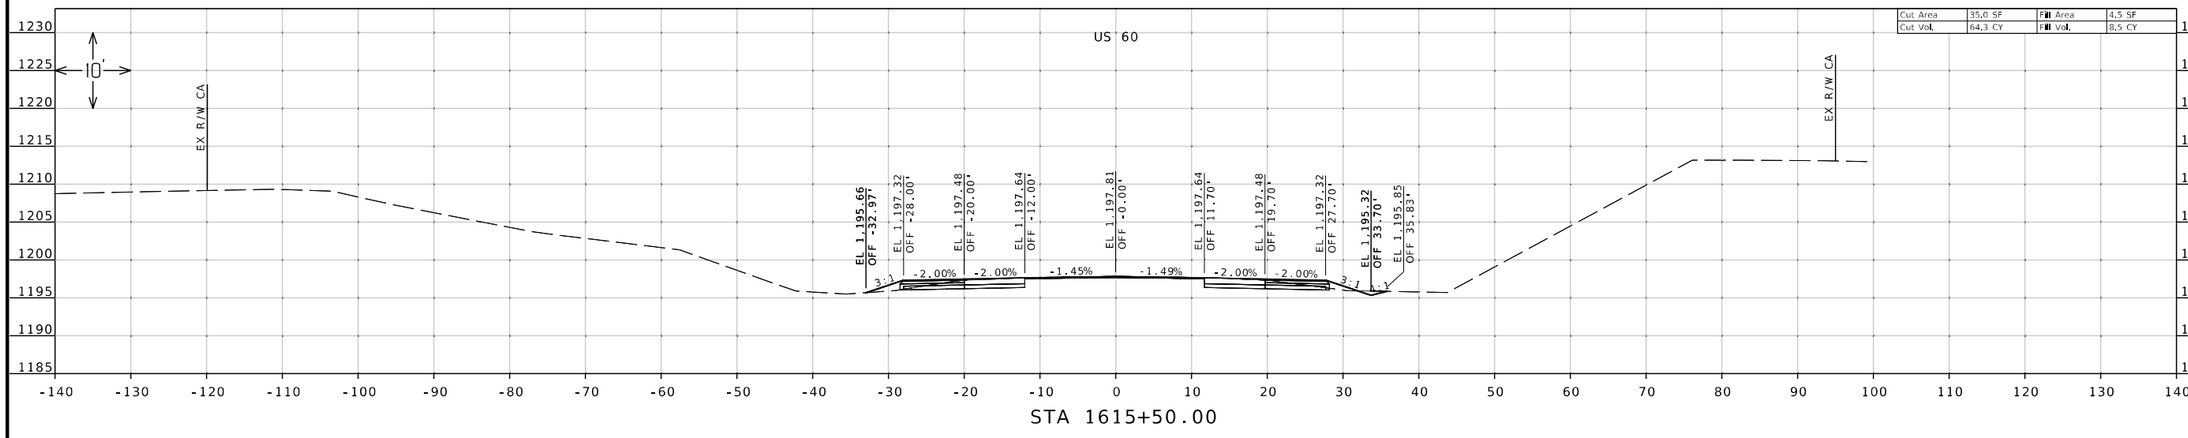

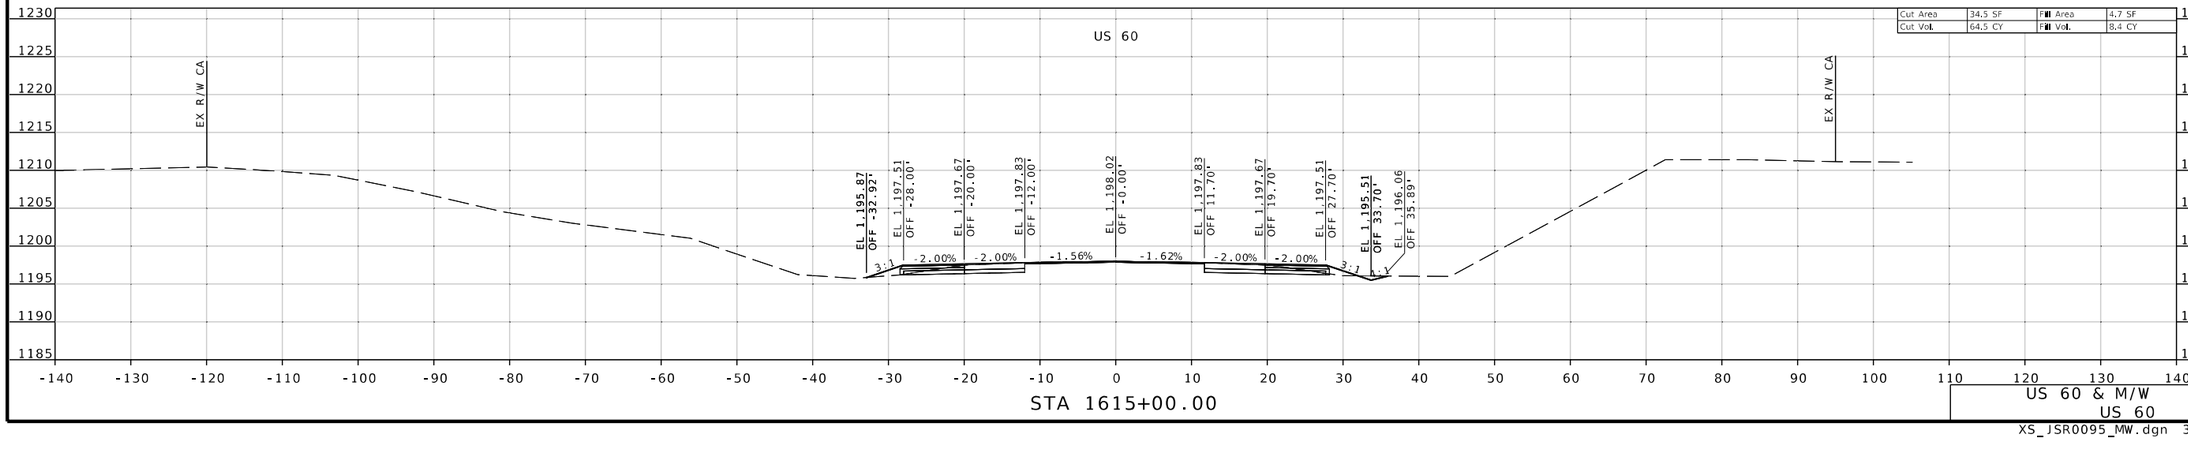

STATE OF MISSOURI
REGISTERED PROFESSIONAL ENGINEER
REBECCA JUNE BALTZ
NUMBER E-28626
THIS SHEET WAS DIGITALLY SIGNED, SEALED AND DATED ELECTRONICALLY.

DATE PREPARED
8/7/2024

ROUTE	STATE
60	MO
DISTRICT	SHEET NO.
SW	141

COUNTY
BARRY/NEWTON

JOB NO.
JSR0095

CONTRACT ID.

PROJECT NO.

BRIDGE NO.

DESCRIPTION	DATE

IF A SEAL IS PRESENT ON THIS SHEET IT HAS BEEN ELECTRONICALLY SEALED AND DATED.

MISSOURI HIGHWAYS AND TRANSPORTATION COMMISSION

105 WEST CAPITOL
JEFFERSON CITY, MO 65102
1-888-ASK-MODOT (1-888-275-6636)

1411 East 104th St.
Kansas City, MO 64131
Tel (816) 874-4665
Fax (816) 874-4675
www.trekdesigngroup.com

Missouri Cert. of Authority 2002010300

TREK DESIGN GROUP, LLC

US 60 & M/W
US 60

XS_JSR0095_MW.dgn 3:05:59 PM 8/7/2024

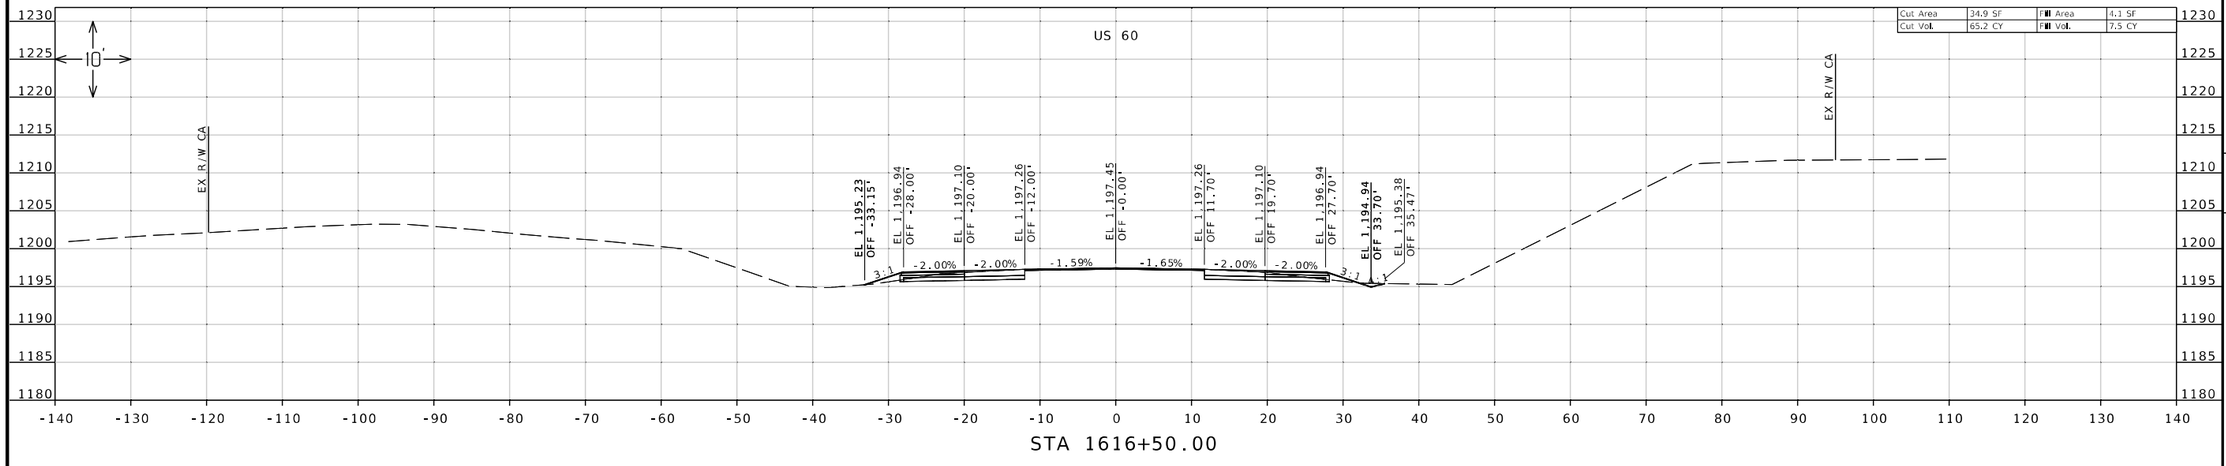

STATE OF MISSOURI
REGISTERED PROFESSIONAL ENGINEER
REBECCA JUNE BALTZ
NUMBER E-28626
THIS SHEET WAS DIGITALLY SIGNED, SEALED AND DATED ELECTRONICALLY.

DATE PREPARED
8/7/2024

ROUTE	STATE
60	MO
DISTRICT	SHEET NO.
SW	142

COUNTY
BARRY/NEWTON

JOB NO.
JSR0095

CONTRACT ID.

PROJECT NO.

BRIDGE NO.

DESCRIPTION	DATE

IF A SEAL IS PRESENT ON THIS SHEET IT HAS BEEN ELECTRONICALLY SEALED AND DATED.

MISSOURI HIGHWAYS AND TRANSPORTATION COMMISSION

105 WEST CAPITOL
JEFFERSON CITY, MO 65102
1-888-ASK-MODOT (1-888-275-6636)

1411 East 104th St.
Kansas City, MO 64131
Tel (816) 874-4655
Fax (816) 874-4675
www.trekdesigngroup.com

Missouri Cert. of Authority 2002010300

TREK DESIGN GROUP, LLC

US 60 & M/W
US 60

XS_JSR0095_MW.dgn 3:06:01 PM 8/7/2024

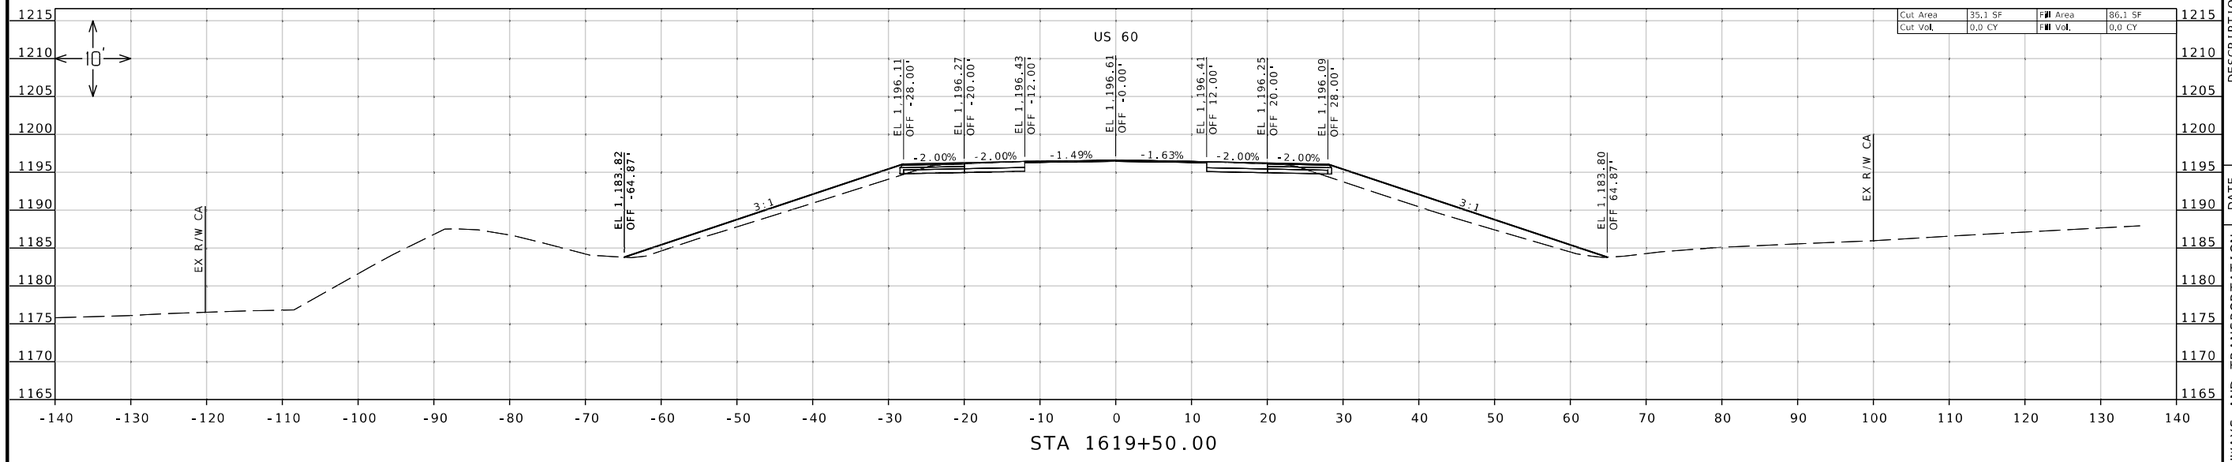

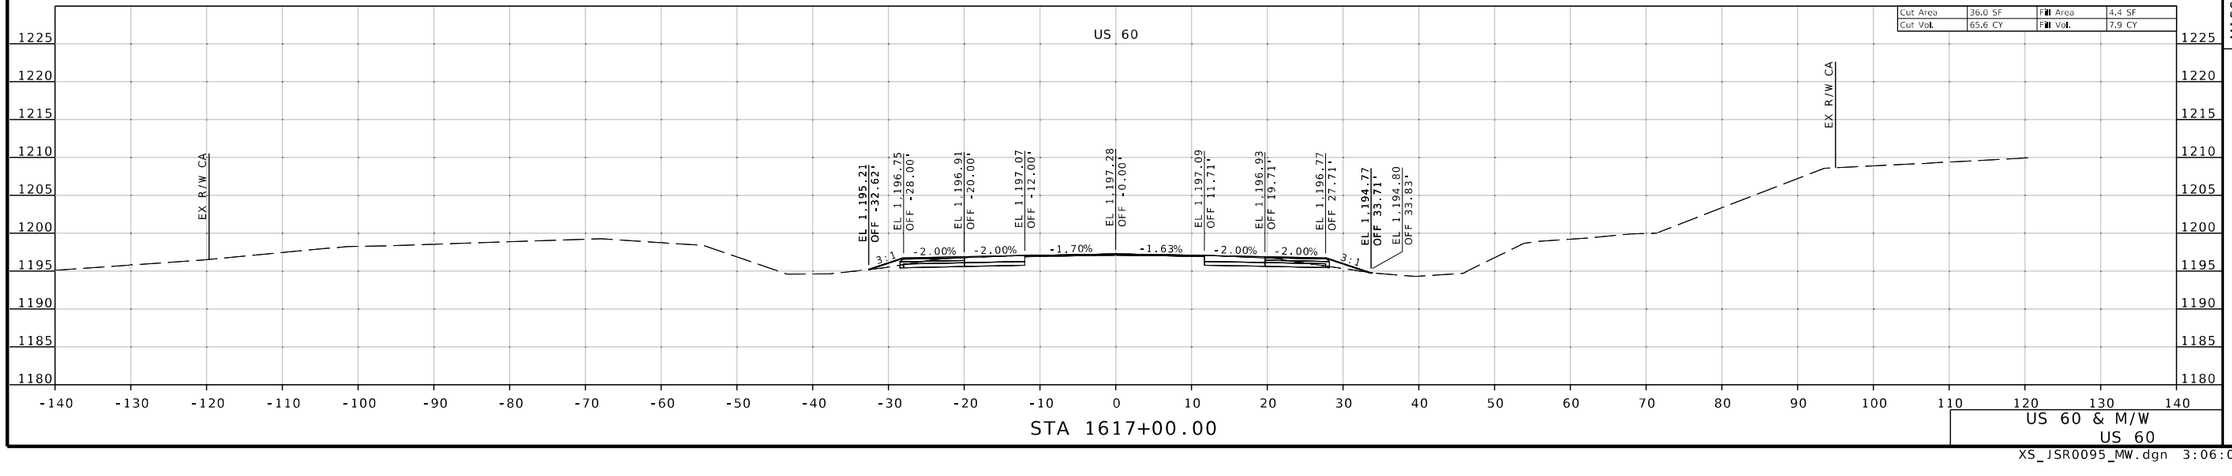

US 60 & M/W
US 60

XS_JSR0095_MW.dgn 3:06:03 PM 8/7/2024

STATE OF MISSOURI
REGISTERED PROFESSIONAL ENGINEER
REBECCA JUNE BALTZ
NUMBER E-28626
THIS SHEET WAS DIGITALLY SIGNED, SEALED AND DATED ELECTRONICALLY.

DATE PREPARED
8/7/2024

ROUTE	STATE
60	MO
DISTRICT	SHEET NO.
SW	143

COUNTY
BARRY/NEWTON

JOB NO.
JSR0095

CONTRACT ID.

PROJECT NO.

BRIDGE NO.

DESCRIPTION	DATE

IF A SEAL IS PRESENT ON THIS SHEET IT HAS BEEN ELECTRONICALLY SEALED AND DATED.

MISSOURI HIGHWAYS AND TRANSPORTATION COMMISSION
105 WEST CAPITOL
JEFFERSON CITY, MO 65102
1-888-ASK-MODOT (1-888-275-6636)

MoDOT

TREKK DESIGN GROUP, LLC
1411 East 104th St.
Kansas City, MO 64131
Tel (816) 874-4655
Fax (816) 874-4675
www.trekkdesigngroup.com

Missouri Cert. of Authority 2002010300

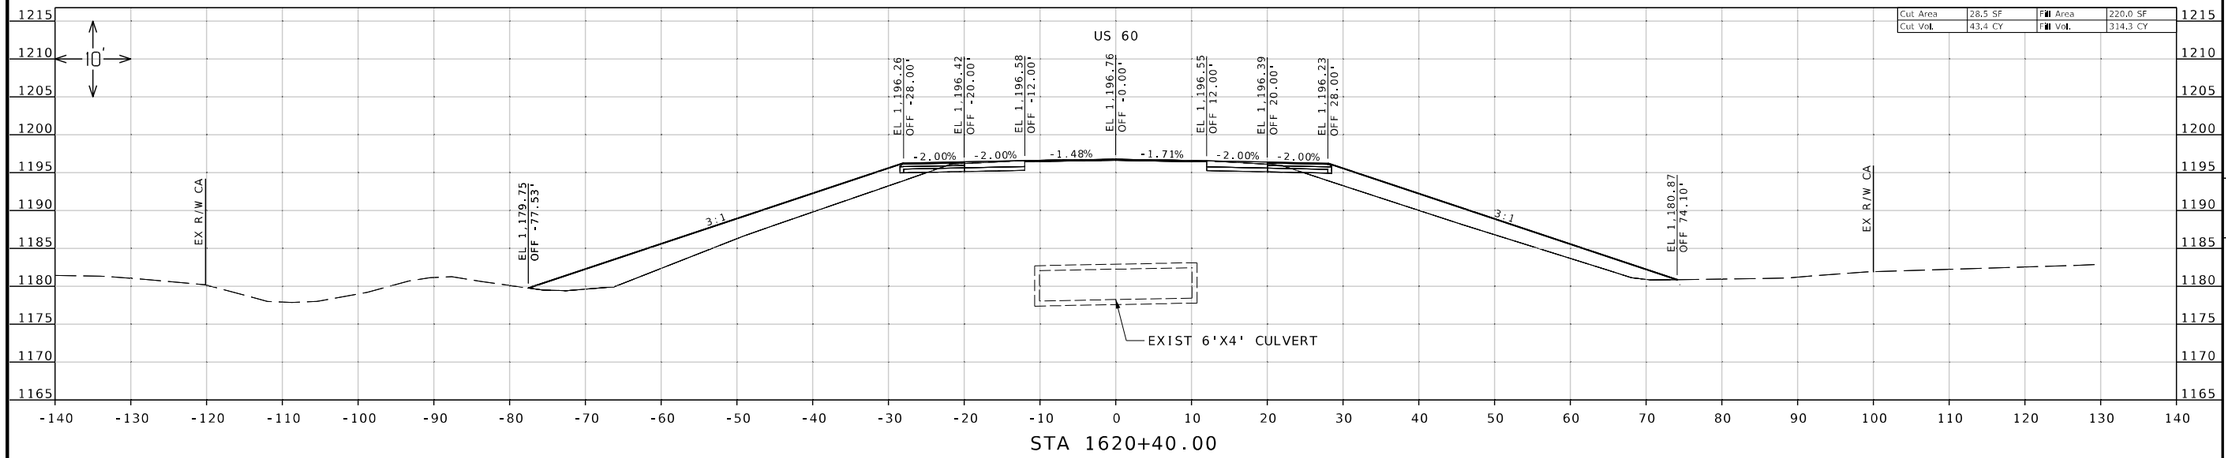

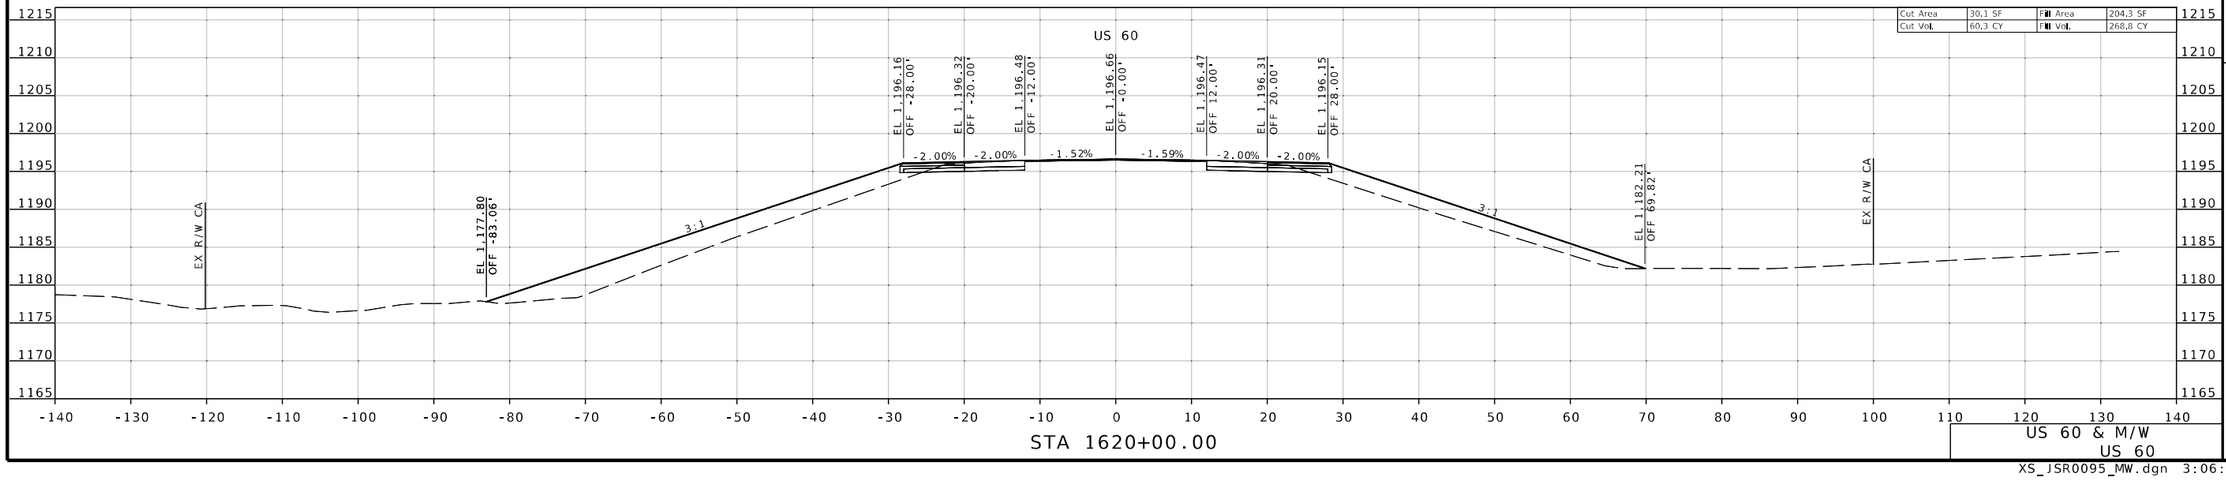

US 60 & M/W
US 60

IF A SEAL IS PRESENT ON THIS SHEET IT HAS BEEN ELECTRONICALLY SEALED AND DATED.

STATE OF MISSOURI
REGISTERED PROFESSIONAL ENGINEER
REBECCA JUNE BALTZ
NUMBER E-28626
I HEREBY CERTIFY THAT THIS SHEET WAS SIGNED, SEALED AND DATED ELECTRONICALLY.

DATE PREPARED
8/7/2024

ROUTE	STATE
60	MO
DISTRICT	SHEET NO.
SW	144

COUNTY
BARRY/NEWTON

JOB NO.
JSR0095

CONTRACT ID.

PROJECT NO.

BRIDGE NO.

DESCRIPTION	DATE

MISSOURI HIGHWAYS AND TRANSPORTATION COMMISSION
105 WEST CAPITOL
JEFFERSON CITY, MO 65102
1-888-ASK-MODOT (1-888-275-6636)

TREKK DESIGN GROUP, LLC
1411 East 104th St.
Kansas City, MO 64131
Tel (816) 874-4655
Fax (816) 874-4875
www.trekkdesigngroup.com
Missouri Cert. of Authority 2002010300

XS_JSR0095_MW.dgn 3:06:04 PM 8/7/2024

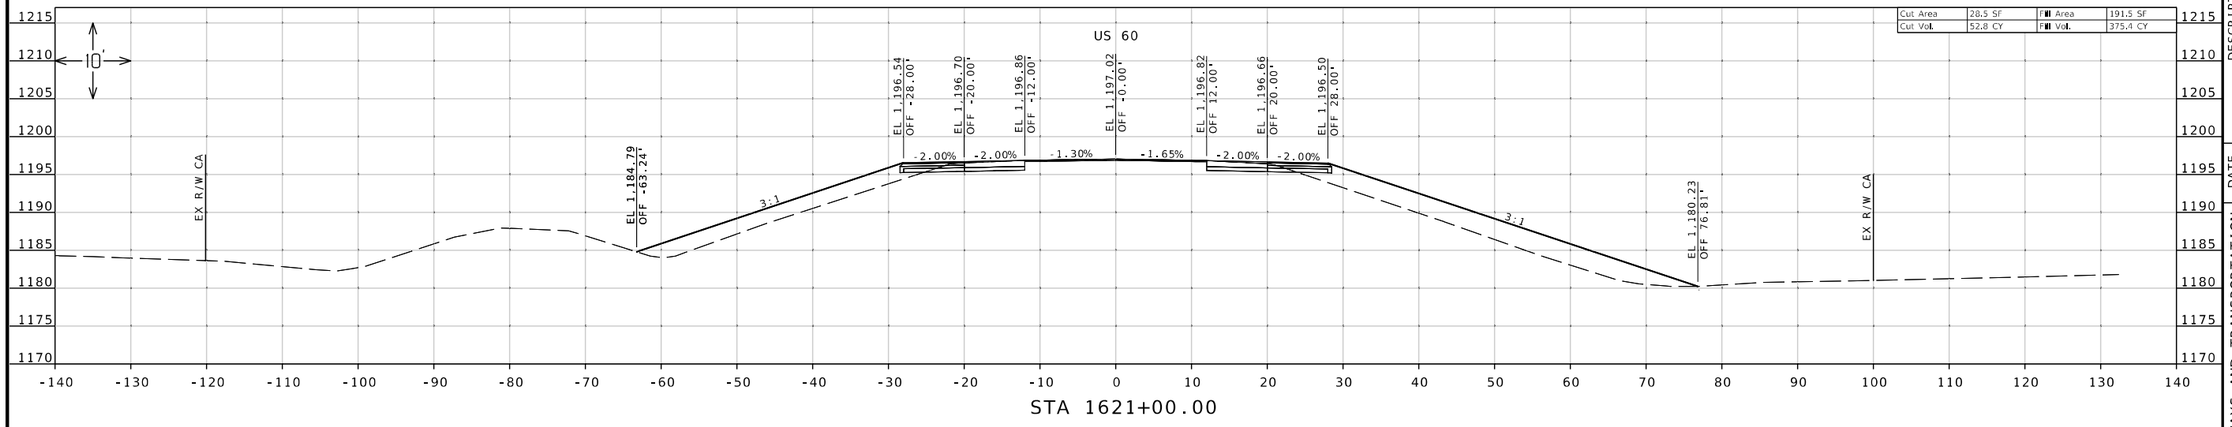

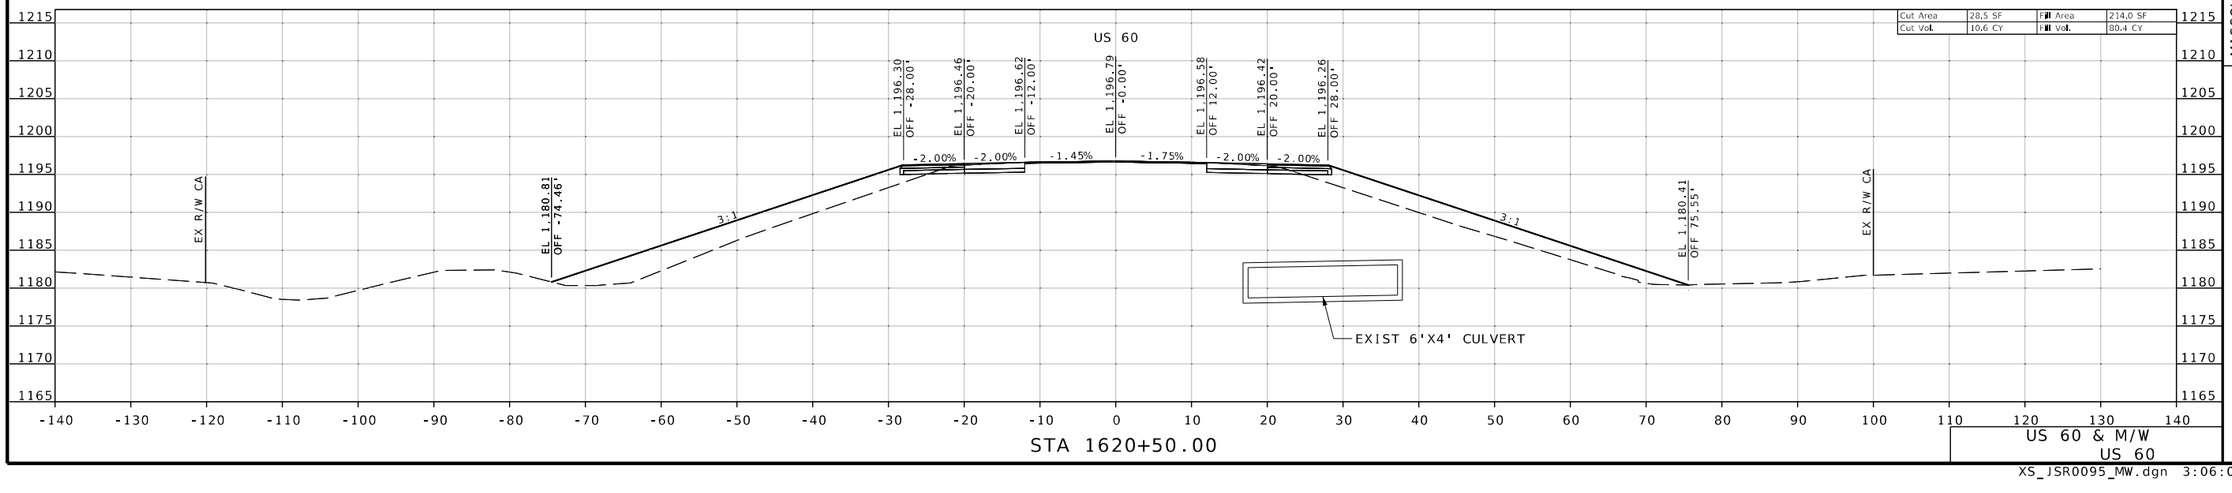

US 60 & M/W
US 60

STATE OF MISSOURI
REGISTERED PROFESSIONAL ENGINEER
REBECCA JUNE BALTZ
NUMBER E-28626
THIS SHEET WAS DIGITALLY SIGNED AND DATED ELECTRONICALLY.

DATE PREPARED
8/7/2024

ROUTE	STATE
60	MO
DISTRICT	SHEET NO.
SW	145

COUNTY
BARRY/NEWTON

JOB NO.
JSR0095

CONTRACT ID.

PROJECT NO.

BRIDGE NO.

DESCRIPTION	DATE

IF A SEAL IS PRESENT ON THIS SHEET IT HAS BEEN ELECTRONICALLY SEALED AND DATED.

MISSOURI HIGHWAYS AND TRANSPORTATION COMMISSION

105 WEST CAPITOL
JEFFERSON CITY, MO 65102
1-888-ASK-MODOT (1-888-275-6636)

TREKK DESIGN GROUP, LLC
1411 East 104th St.
Kansas City, MO 64131
Tel (816) 874-4655
Fax (816) 874-4675
www.trekkdesigngroup.com

Missouri Cert. of Authority 2002010300

XS_JSR0095_MW.dgn 3:06:06 PM 8/7/2024

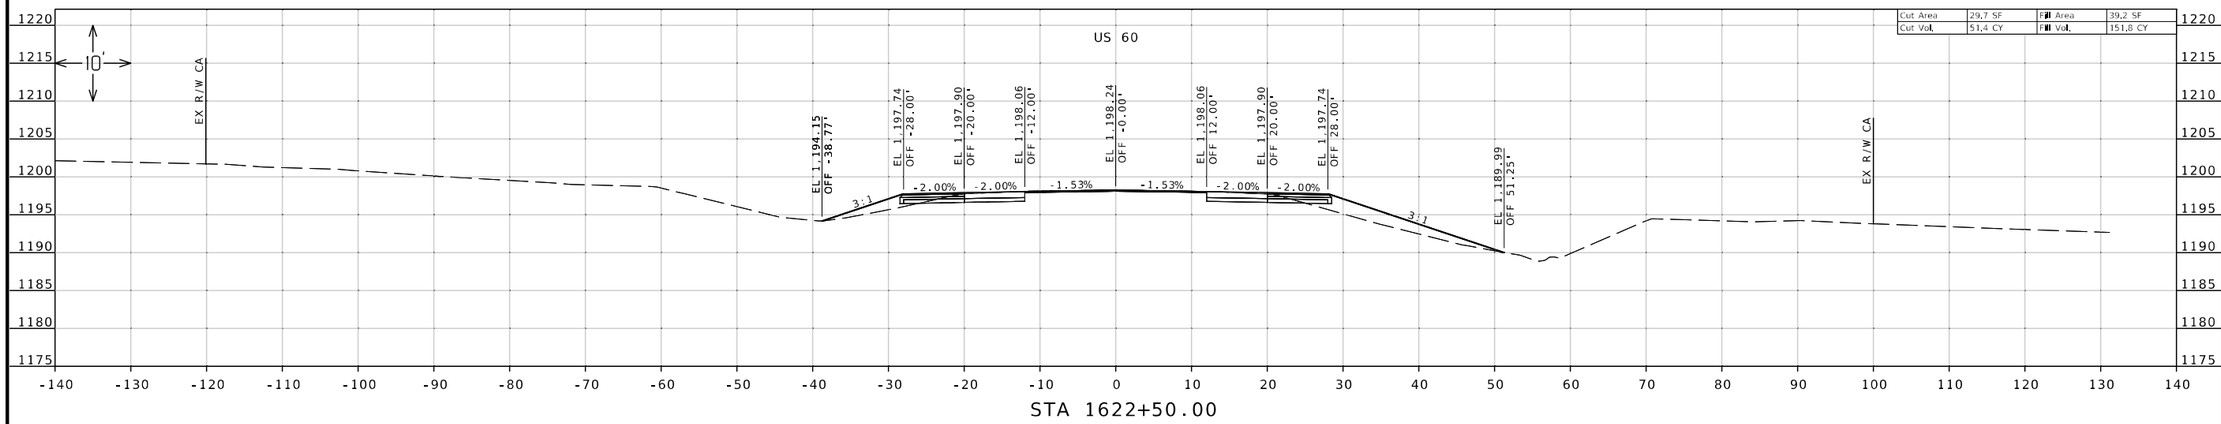

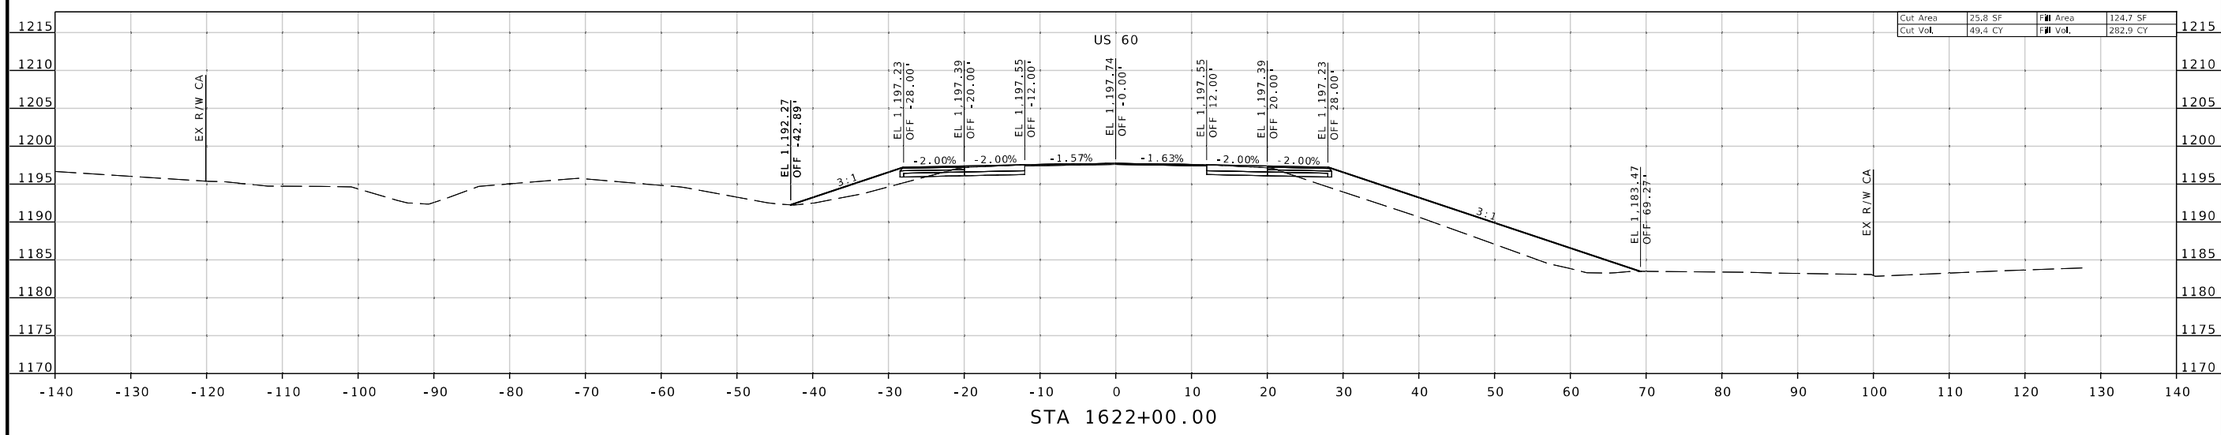

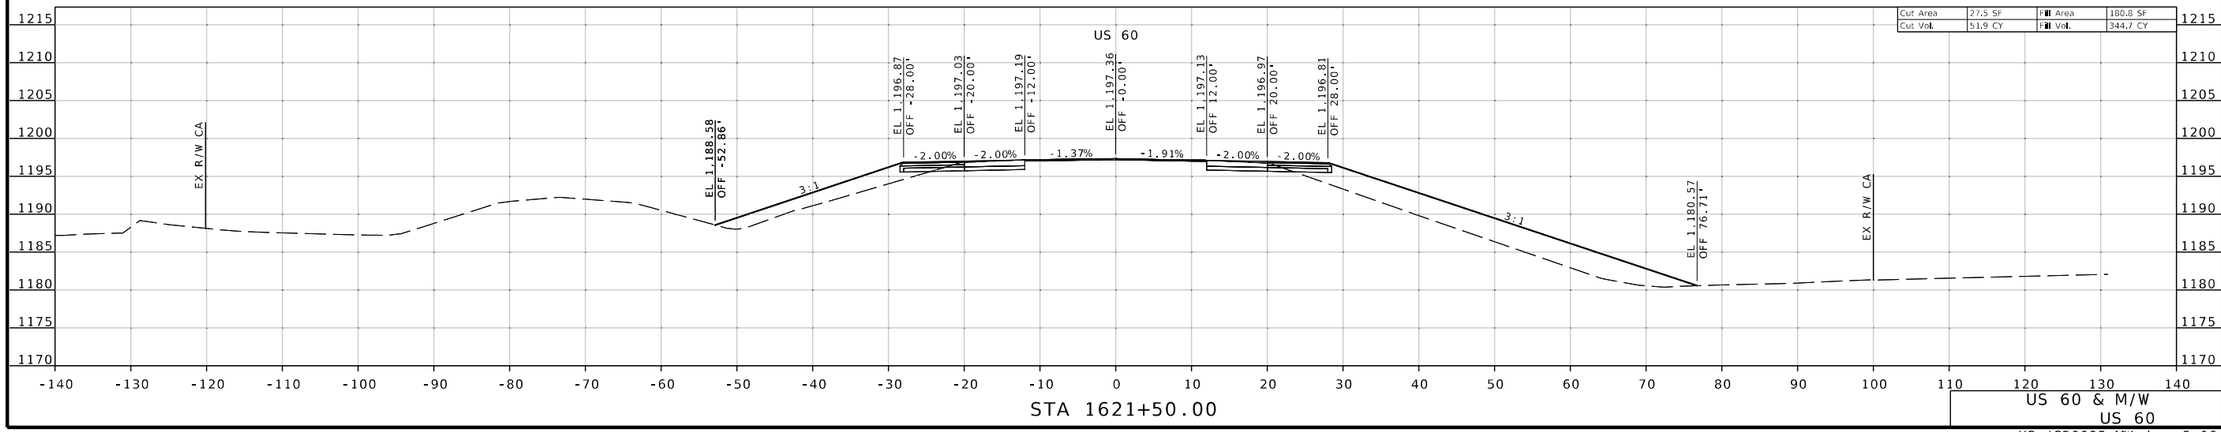

US 60 & M/W
US 60

XS_JSR0095_MW.dgn 3:06:08 PM 8/7/2024

STATE OF MISSOURI
REBECCA JUNE BALTZ
NUMBER E-28626
REGISTERED PROFESSIONAL ENGINEER
THIS SHEET WAS DIGITALLY SIGNED, SEALED AND DATED ELECTRONICALLY.

DATE PREPARED
8/7/2024

ROUTE	STATE
60	MO
DISTRICT	SHEET NO.
SW	146

COUNTY
BARRY/NEWTON

JOB NO.
JSR0095

CONTRACT ID.

PROJECT NO.

BRIDGE NO.

DATE	DESCRIPTION

IF A SEAL IS PRESENT ON THIS SHEET IT HAS BEEN ELECTRONICALLY SEALED AND DATED.

MISSOURI HIGHWAYS AND TRANSPORTATION COMMISSION
105 WEST CAPITOL
JEFFERSON CITY, MO 65102
1-888-ASK-MODOT (1-888-275-6636)

TREK DESIGN GROUP, LLC
1411 East 104th St.
Kansas City, MO 64131
Tel (816) 874-4655
Fax (816) 874-4675
www.trekdesigngroup.com

Missouri Cert. of Authority 2002010300

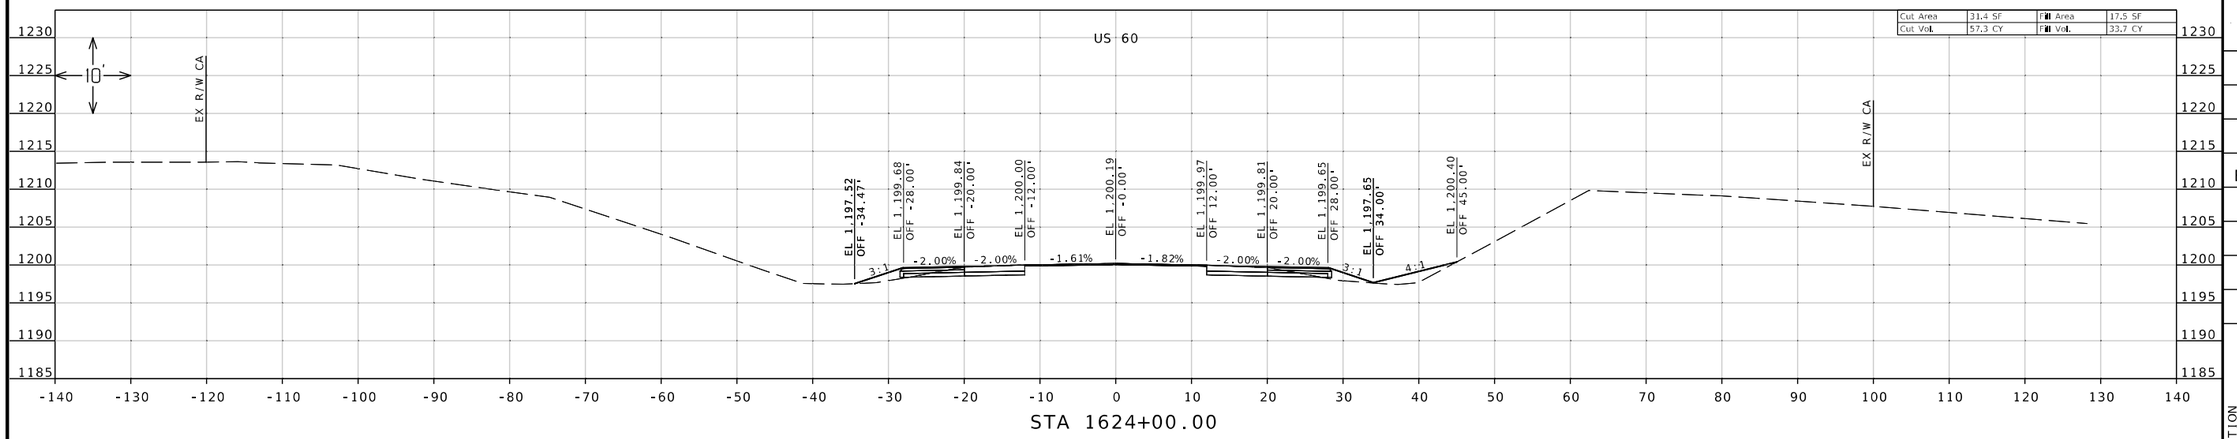

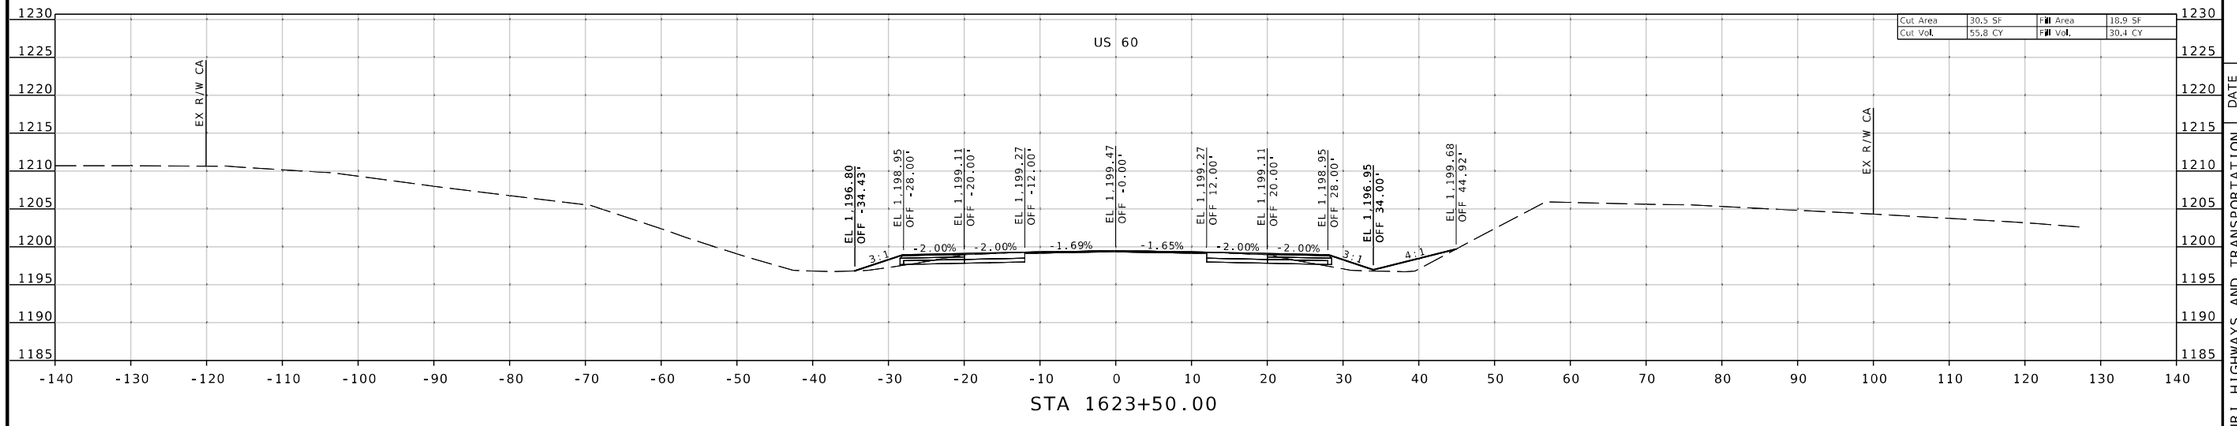

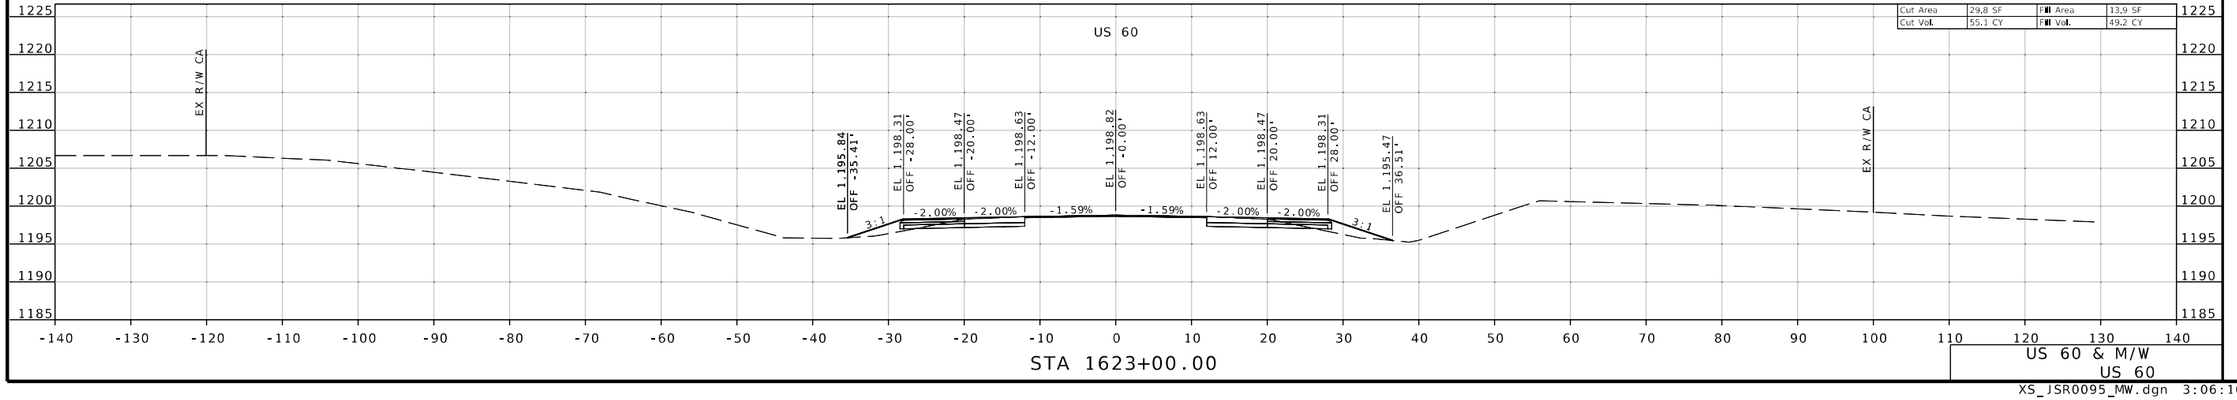

US 60 & M/W
US 60

XS_JSR0095_MW.dgn 3:06:10 PM 8/7/2024

STATE OF MISSOURI
REBECCA JUNE BALTZ
NUMBER E-28626
REGISTERED PROFESSIONAL ENGINEER
THIS SHEET WAS DIGITALLY SIGNED, SEALED AND DATED ELECTRONICALLY.

DATE PREPARED
8/7/2024

ROUTE	STATE
60	MO
DISTRICT	SHEET NO.
SW	147

COUNTY
BARRY/NEWTON

JOB NO.
JSR0095

CONTRACT ID.

PROJECT NO.

BRIDGE NO.

DATE	DESCRIPTION

IF A SEAL IS PRESENT ON THIS SHEET IT HAS BEEN ELECTRONICALLY SEALED AND DATED.

MISSOURI HIGHWAYS AND TRANSPORTATION COMMISSION

105 WEST CAPITOL
JEFFERSON CITY, MO 65102
1-888-ASK-MODOT (1-888-275-6636)

MoDOT

1411 East 104th St.
Kansas City, MO 64131
Tel (816) 874-4655
Fax (816) 874-4675
www.trekkdesigngroup.com

Missouri Cert. of Authority 2002010300

TREKK DESIGN GROUP, LLC

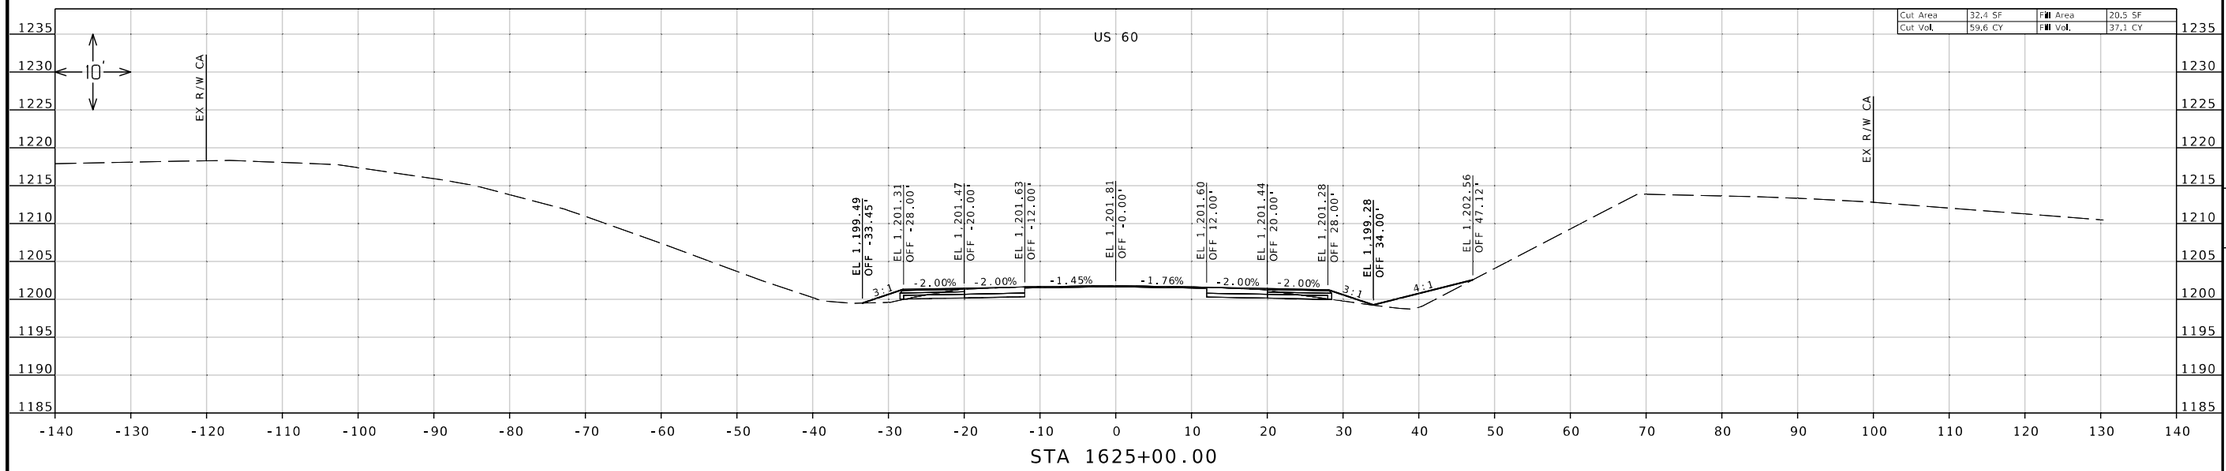

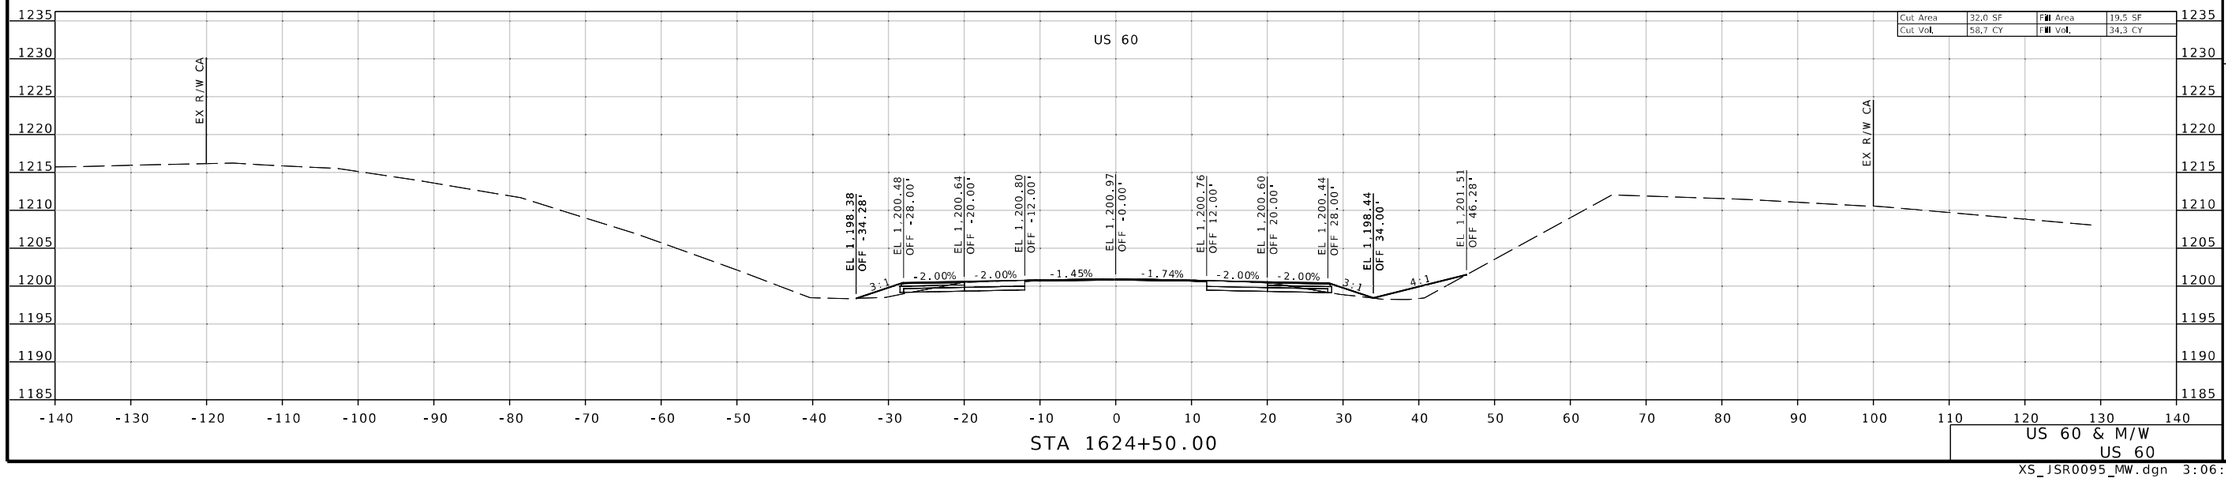

US 60 & M/W
US 60

XS_JSR0095_MW.dgn 3:06:12 PM 8/7/2024

STATE OF MISSOURI
REGISTERED PROFESSIONAL ENGINEER
REBECCA JUNE BALTZ
NUMBER E-28626
I HEREBY CERTIFY THAT THIS SHEET WAS PREPARED BY ME OR UNDER MY DIRECT SUPERVISION AND THAT I AM A DULY LICENSED PROFESSIONAL ENGINEER. THIS SHEET HAS BEEN SIGNED AND DATED ELECTRONICALLY.

DATE PREPARED
8/7/2024

ROUTE	STATE
60	MO
DISTRICT	SHEET NO.
SW	148

COUNTY
BARRY/NEWTON

JOB NO.
JSR0095

CONTRACT ID.

PROJECT NO.

BRIDGE NO.

DESCRIPTION	DATE

IF A SEAL IS PRESENT ON THIS SHEET IT HAS BEEN ELECTRONICALLY SEALED AND DATED.

MISSOURI HIGHWAYS AND TRANSPORTATION COMMISSION
105 WEST CAPITOL
JEFFERSON CITY, MO 65102
1-888-ASK-MODOT (1-888-275-6636)

TREK DESIGN GROUP, LLC
1411 East 104th St.
Kansas City, MO 64131
Tel (816) 874-4655
Fax (816) 874-4675
www.trekdesigngroup.com
Missouri Cert. of Authority 2002010300

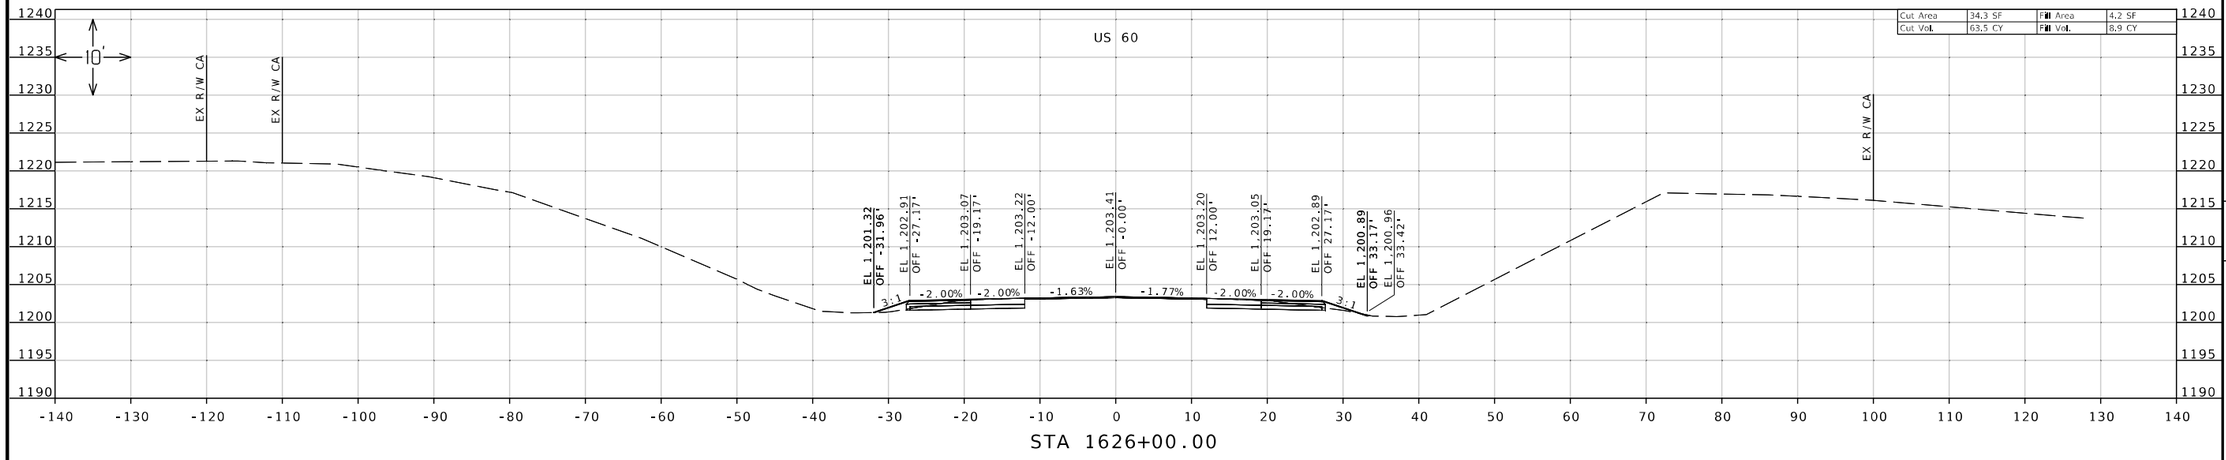

STATE OF MISSOURI
REGISTERED PROFESSIONAL ENGINEER
REBECCA JUNE BALTZ
NUMBER E-28626
THIS SHEET HAS BEEN DIGITALLY SIGNED AND DATED ELECTRONICALLY.

DATE PREPARED
8/7/2024

ROUTE	STATE
60	MO
DISTRICT	SHEET NO.
SW	149

COUNTY
BARRY/NEWTON

JOB NO.
JSR0095

CONTRACT ID.

PROJECT NO.

BRIDGE NO.

DESCRIPTION	DATE

IF A SEAL IS PRESENT ON THIS SHEET IT HAS BEEN ELECTRONICALLY SEALED AND DATED.

MISSOURI HIGHWAYS AND TRANSPORTATION COMMISSION

105 WEST CAPITOL
JEFFERSON CITY, MO 65102
1-888-ASK-MODOT (1-888-275-6636)

TREK DESIGN GROUP, LLC
1441 East 104th St.
Kansas City, MO 64131
Tel (816) 874-4655
Fax (816) 874-4675
www.trekdesigngroup.com
Missouri Cert. of Authority 2002010300

US 60 & M/W
US 60

XS_JSR0095_MW.dgn 3:06:14 PM 8/7/2024

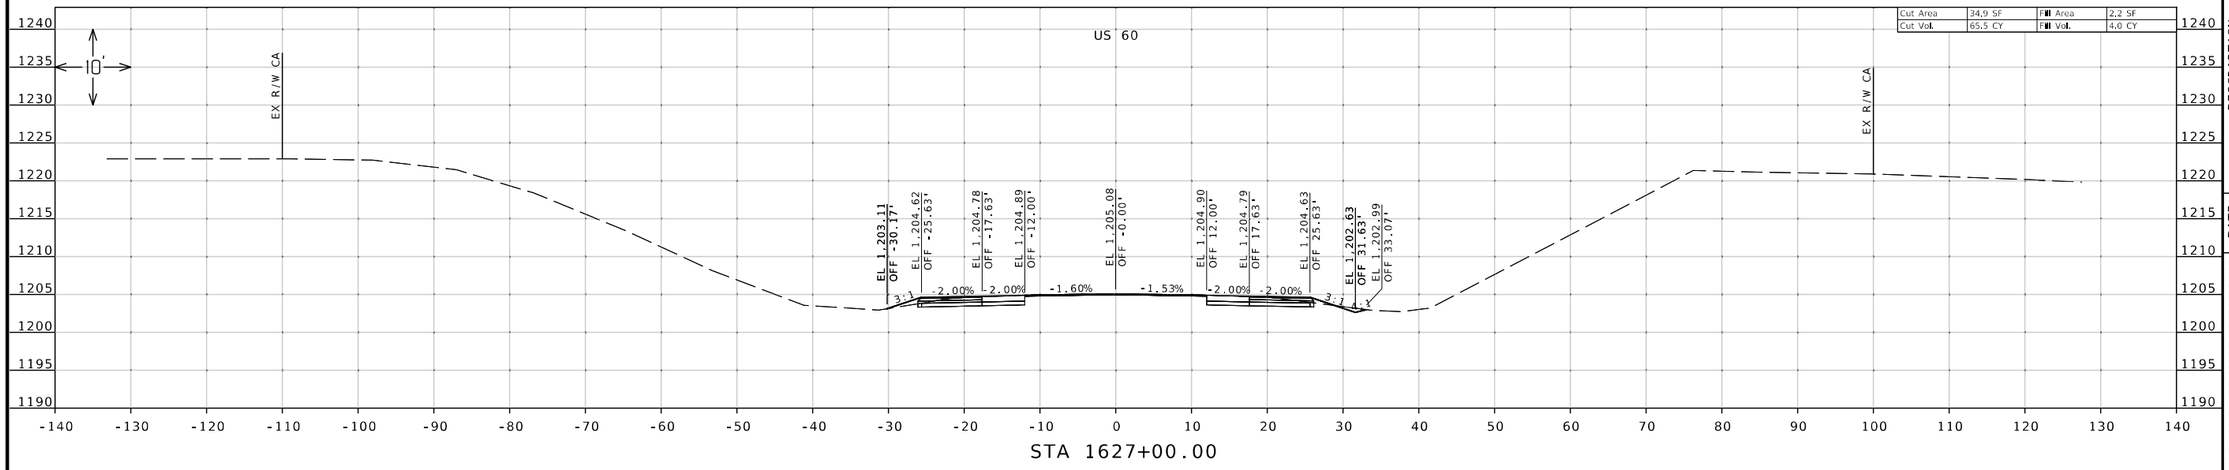

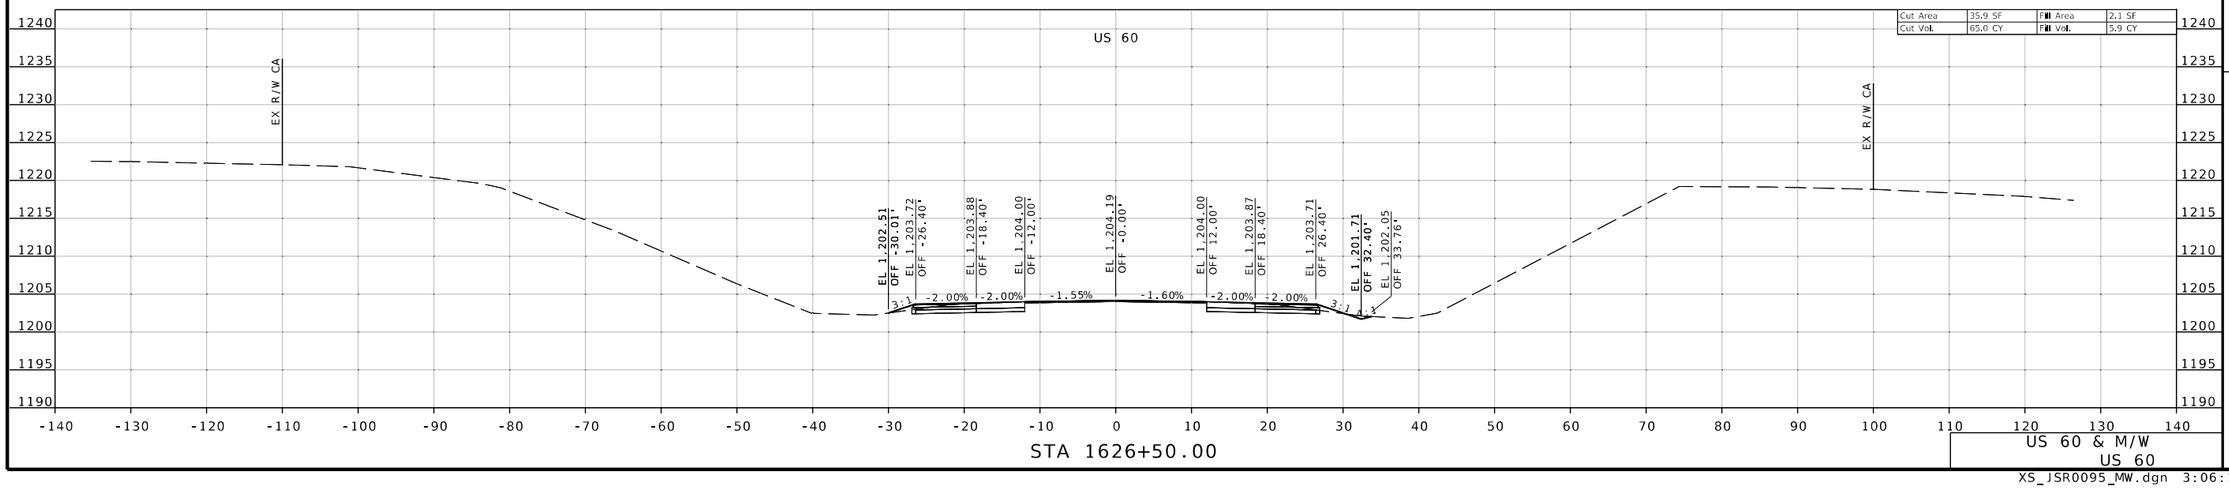

US 60 & M/W
US 60

STATE OF MISSOURI
REGISTERED PROFESSIONAL ENGINEER
REBECCA JUNE BALTZ
NUMBER E-28626
THIS SHEET HAS BEEN DIGITALLY SIGNED AND SEALED AND DATED ELECTRONICALLY.

DATE PREPARED
8/7/2024

ROUTE	STATE
60	MO
DISTRICT	SHEET NO.
SW	150

COUNTY
BARRY/NEWTON

JOB NO.
JSR0095

CONTRACT ID.

PROJECT NO.

BRIDGE NO.

DESCRIPTION	DATE

IF A SEAL IS PRESENT ON THIS SHEET IT HAS BEEN ELECTRONICALLY SEALED AND DATED.

MISSOURI HIGHWAYS AND TRANSPORTATION COMMISSION
105 WEST CAPITOL
JEFFERSON CITY, MO 65102
1-888-ASK-MODOT (1-888-275-6636)

TREK DESIGN GROUP, LLC
1441 East 104th St.
Kansas City, MO 64131
Tel (816) 874-4655
Fax (816) 874-4675
www.trekdesigngroup.com
Missouri Cert. of Authority 2002010300

XS_JSR0095_MW.dgn 3:06:16 PM 8/7/2024

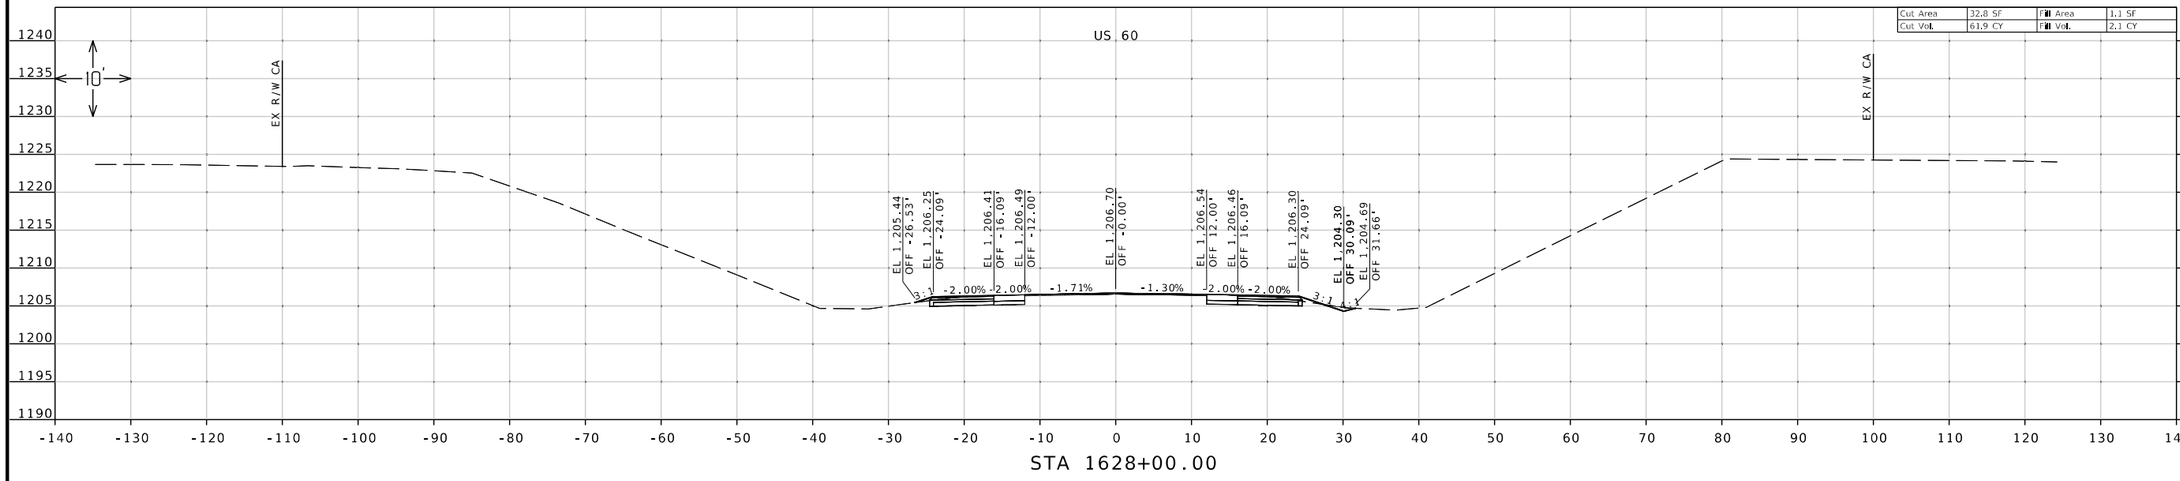

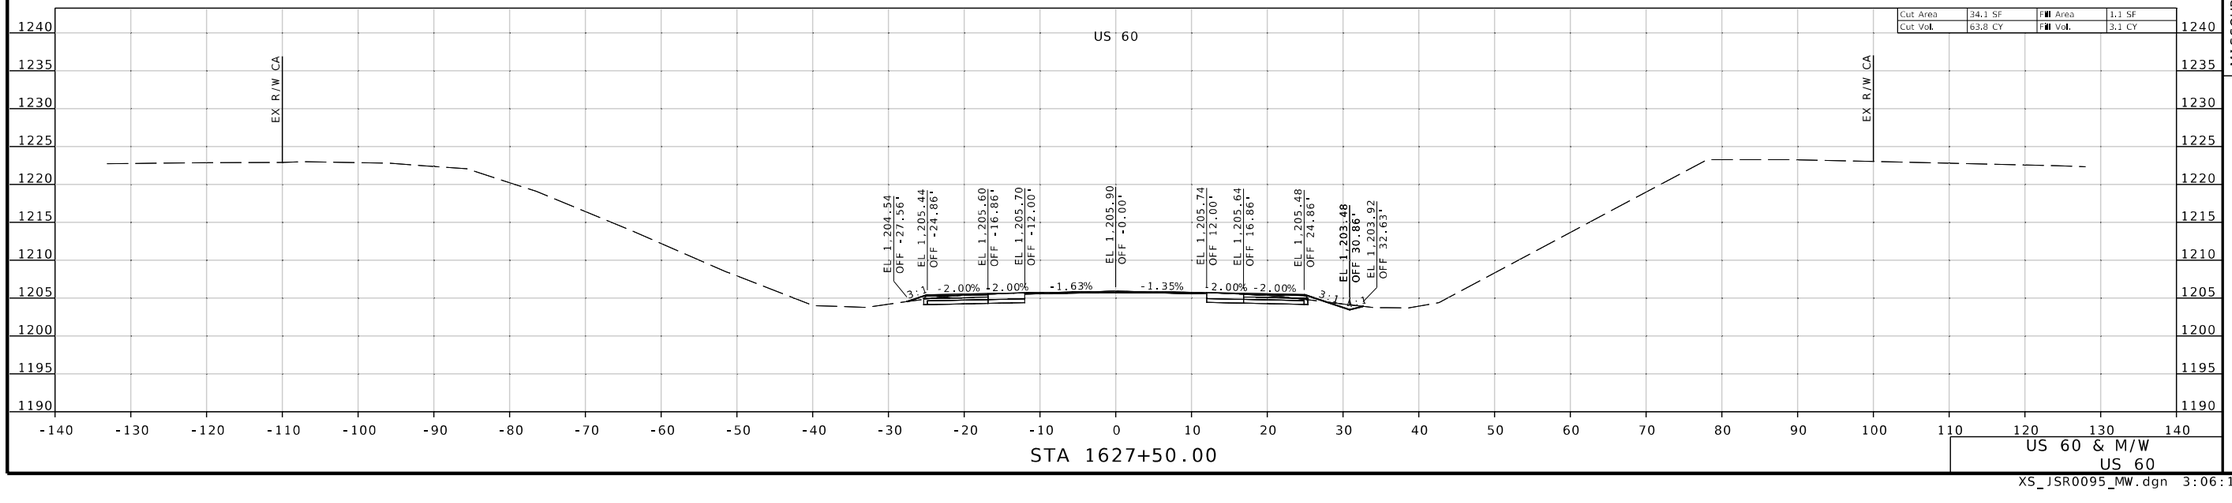

US 60 & M/W
US 60

XS_JSR0095_MW.dgn 3:06:18 PM 8/7/2024

STATE OF MISSOURI
REGISTERED PROFESSIONAL ENGINEER
REBECCA JUNE BALTZ
NUMBER E-28626
THIS SHEET WAS DIGITALLY SIGNED, SEALED AND DATED ELECTRONICALLY.

DATE PREPARED
8/7/2024

ROUTE	STATE
60	MO
DISTRICT	SHEET NO.
SW	151

COUNTY
BARRY/NEWTON

JOB NO.
JSR0095

CONTRACT ID.

PROJECT NO.

BRIDGE NO.

DESCRIPTION	DATE

IF A SEAL IS PRESENT ON THIS SHEET IT HAS BEEN ELECTRONICALLY SEALED AND DATED.

MISSOURI HIGHWAYS AND TRANSPORTATION COMMISSION

105 WEST CAPITOL
JEFFERSON CITY, MO 65102
1-888-ASK-MODOT (1-888-275-6636)

1411 East 104th St.
Kansas City, MO 64131
Tel (816) 874-4655
Fax (816) 874-4675
www.trekkdesigngroup.com

Missouri Cert. of Authority 2002010300

TREKK DESIGN GROUP, LLC

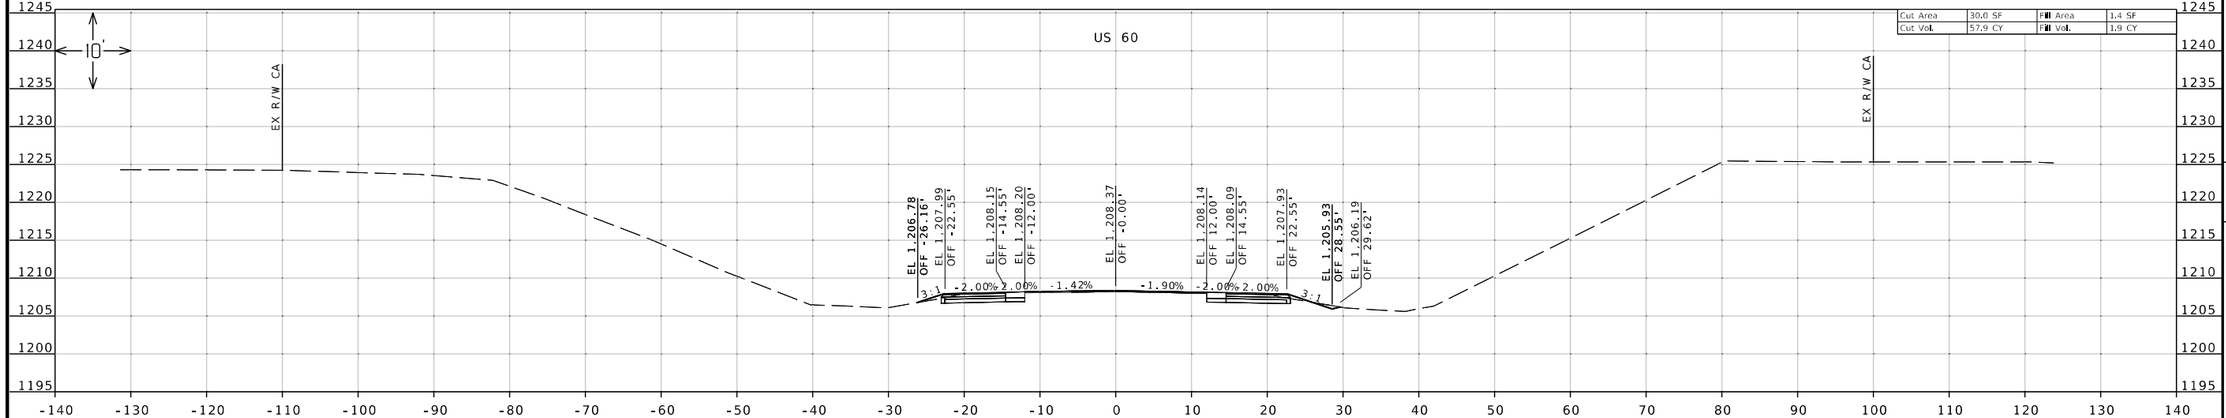

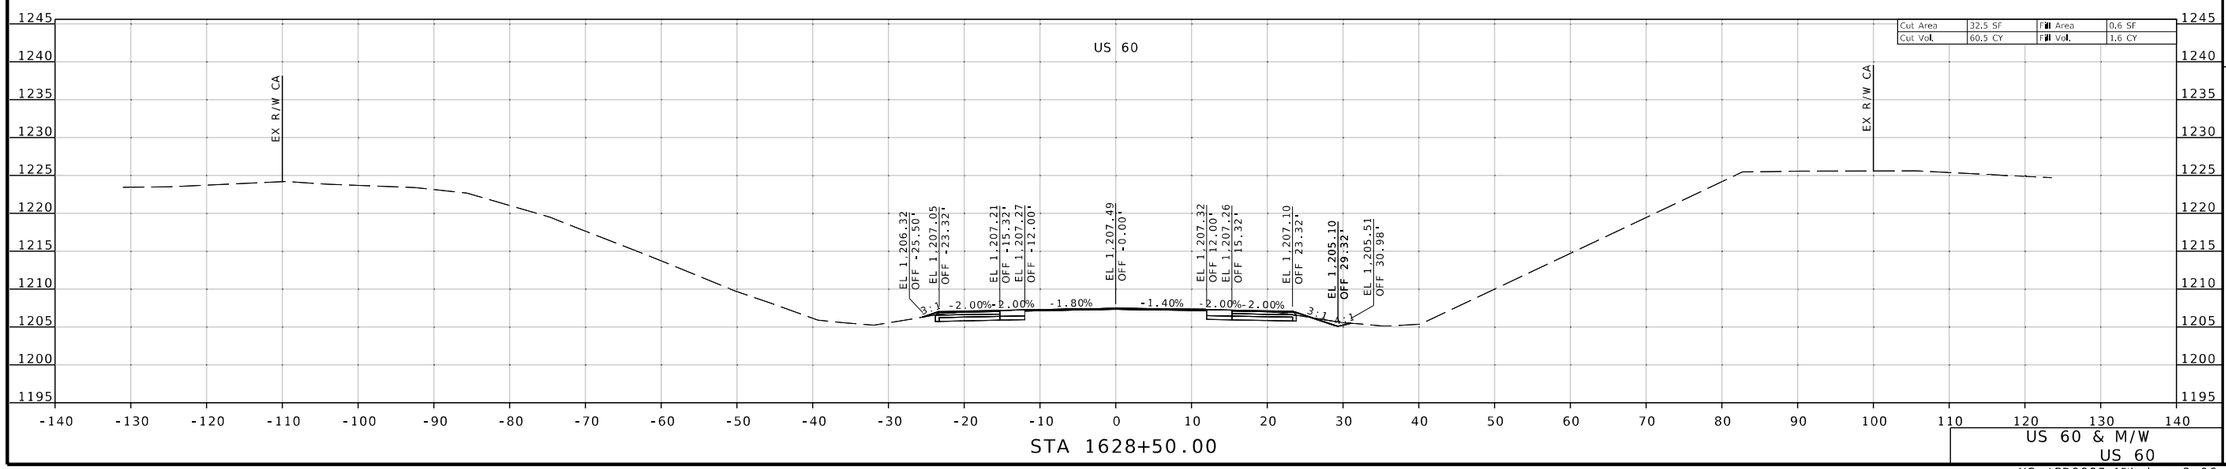

US 60 & M/W
US 60

XS_JSR0095_MW.dgn 3:06:20 PM 8/7/2024

STATE OF MISSOURI
REBECCA JUNE BALTZ
NUMBER E-28626
REGISTERED PROFESSIONAL ENGINEER
THIS SHEET WAS DIGITALLY SIGNED, SEALED AND DATED ELECTRONICALLY.

DATE PREPARED
8/7/2024

ROUTE	STATE
60	MO
DISTRICT	SHEET NO.
SW	152

COUNTY
BARRY/NEWTON

JOB NO.
JSR0095

CONTRACT ID.

PROJECT NO.

BRIDGE NO.

DESCRIPTION	DATE

IF A SEAL IS PRESENT ON THIS SHEET IT HAS BEEN ELECTRONICALLY SEALED AND DATED.

MISSOURI HIGHWAYS AND TRANSPORTATION COMMISSION

105 WEST CAPITOL
JEFFERSON CITY, MO 65102
1-888-ASK-MODOT (1-888-275-6636)

1411 East 104th St.
Kansas City, MO 64131
Tel (816) 874-4655
Fax (816) 874-4675
www.trekdesigngroup.com

Missouri Cert. of Authority 2002010300

TREK DESIGN GROUP, LLC

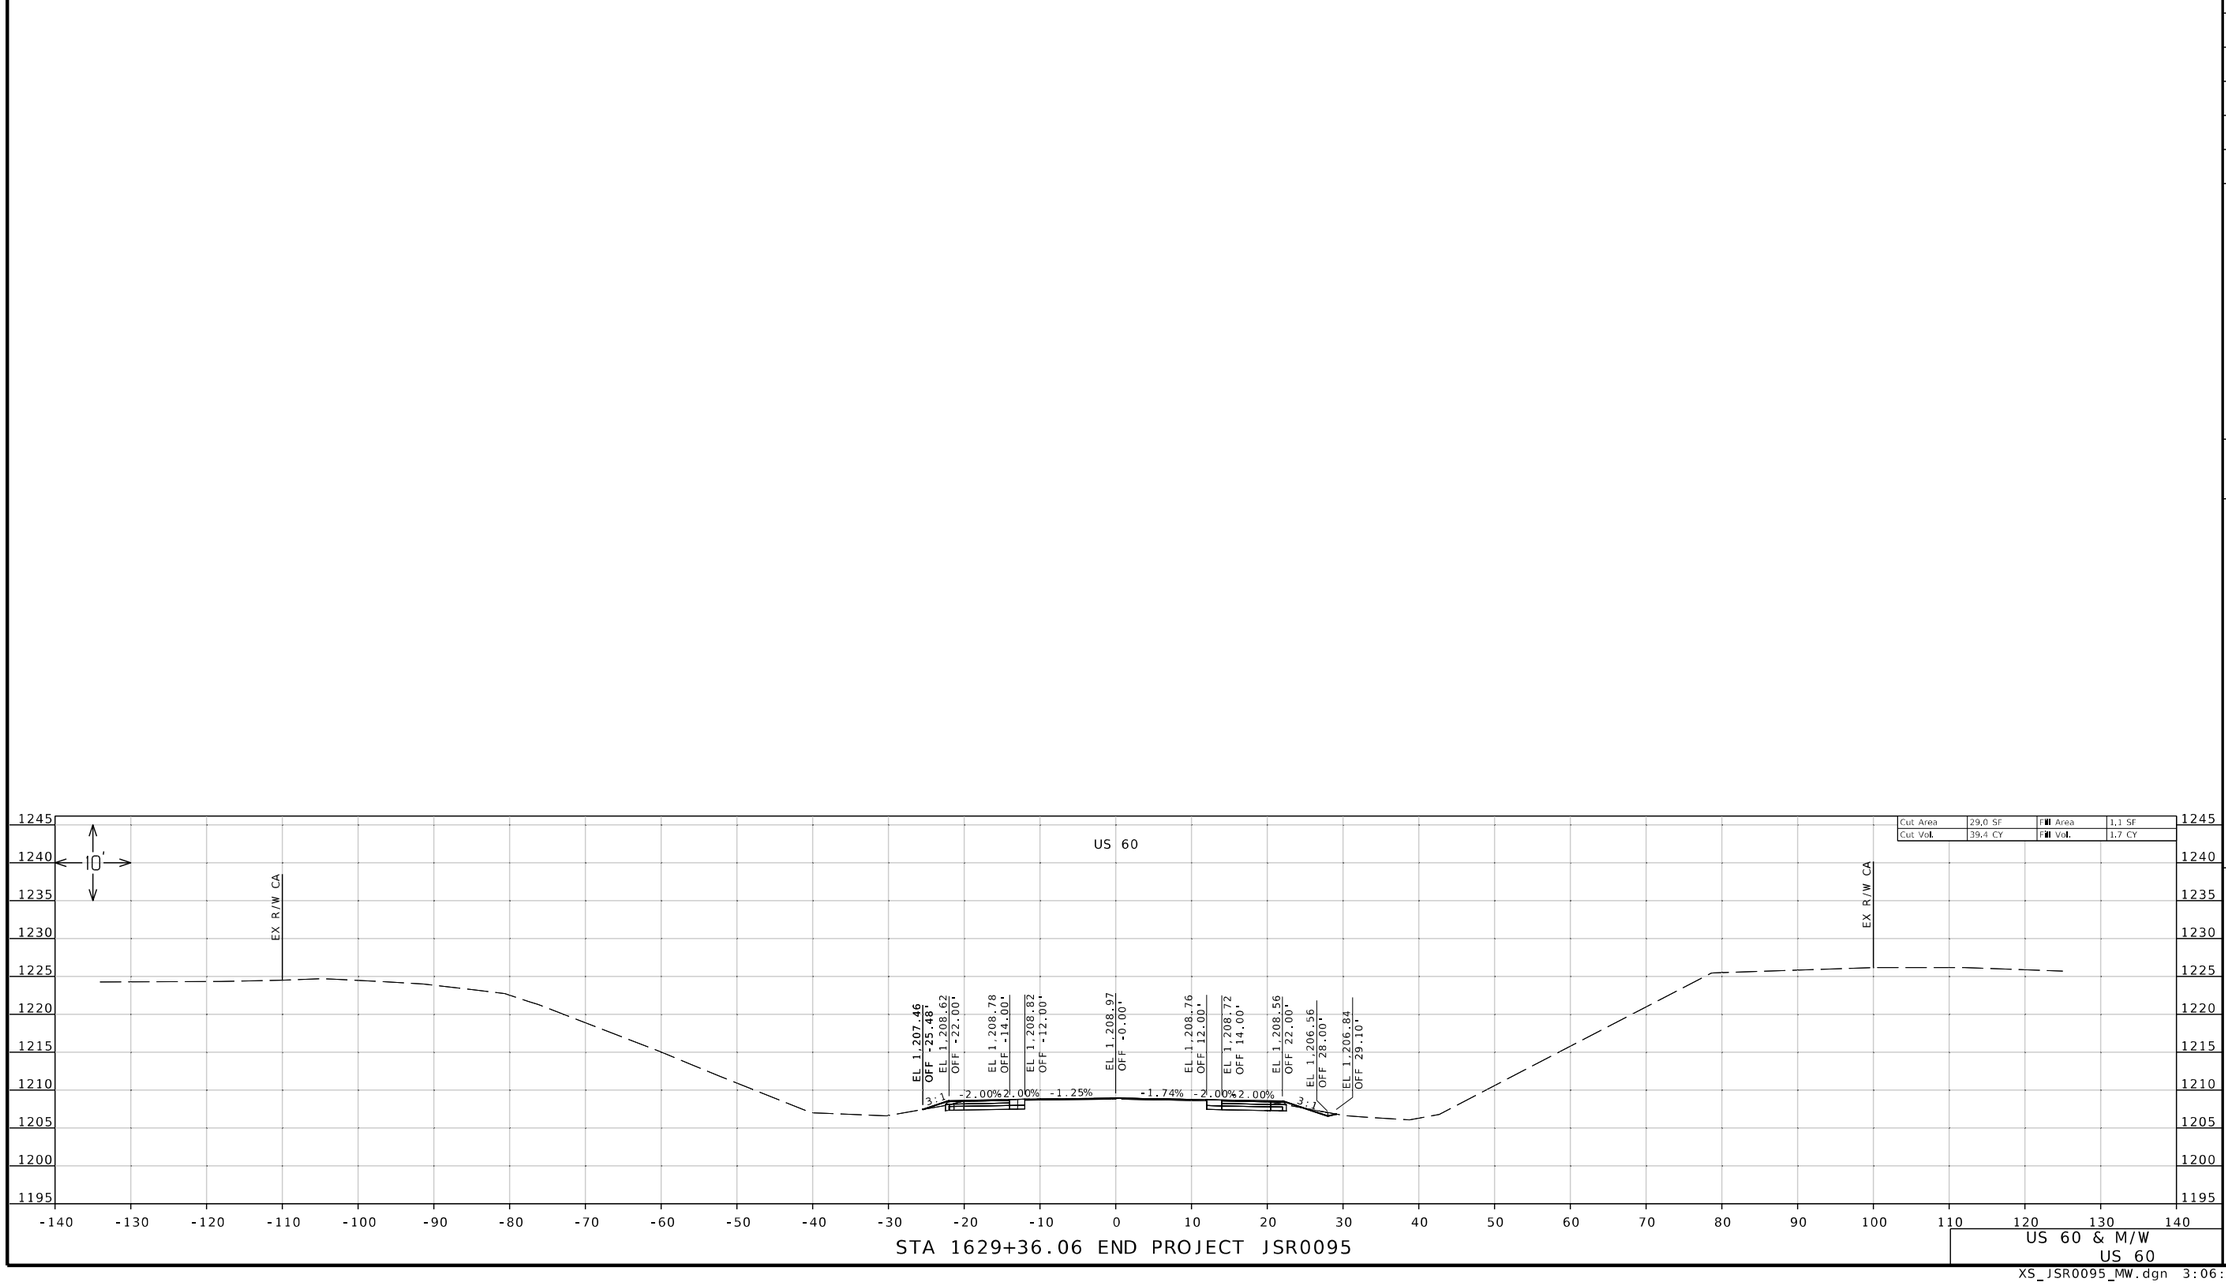

STA 1629+36.06 END PROJECT JSR0095

US 60 & M/W
US 60

XS_JSR0095_MW.dgn 3:06:21 PM 8/7/2024

STATE OF MISSOURI
REBECCA JUNE BALTZ
NUMBER E-28626
REGISTERED PROFESSIONAL ENGINEER
THIS SHEET WAS ORIGINALLY ISSUED, SIGNED AND DATED ELECTRONICALLY.

DATE PREPARED
8/7/2024

ROUTE	STATE
60	MO
DISTRICT	SHEET NO.
SW	153

COUNTY
BARRY/NEWTON

JOB NO.
JSR0095

CONTRACT ID.

PROJECT NO.

BRIDGE NO.

DESCRIPTION	DATE

IF A SEAL IS PRESENT ON THIS SHEET IT HAS BEEN ELECTRONICALLY SEALED AND DATED.

MISSOURI HIGHWAYS AND TRANSPORTATION COMMISSION

105 WEST CAPITOL
JEFFERSON CITY, MO 65102
1-888-ASK-MODOT (1-888-275-6636)

TREKK DESIGN GROUP, LLC
1411 East 104th St.
Kansas City, MO 64131
Tel (816) 874-4655
Fax (816) 874-4675
www.trekkdesigngroup.com

Missouri Cert. of Authority 2002010300

US 60

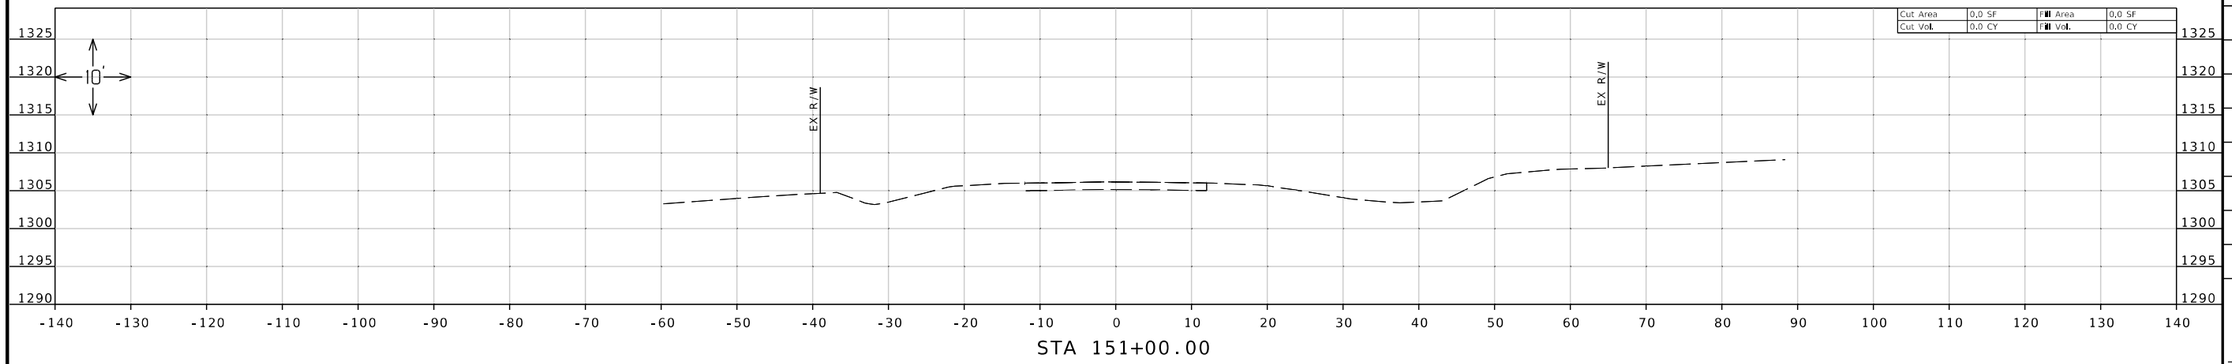

STA 151+00.00

US 60

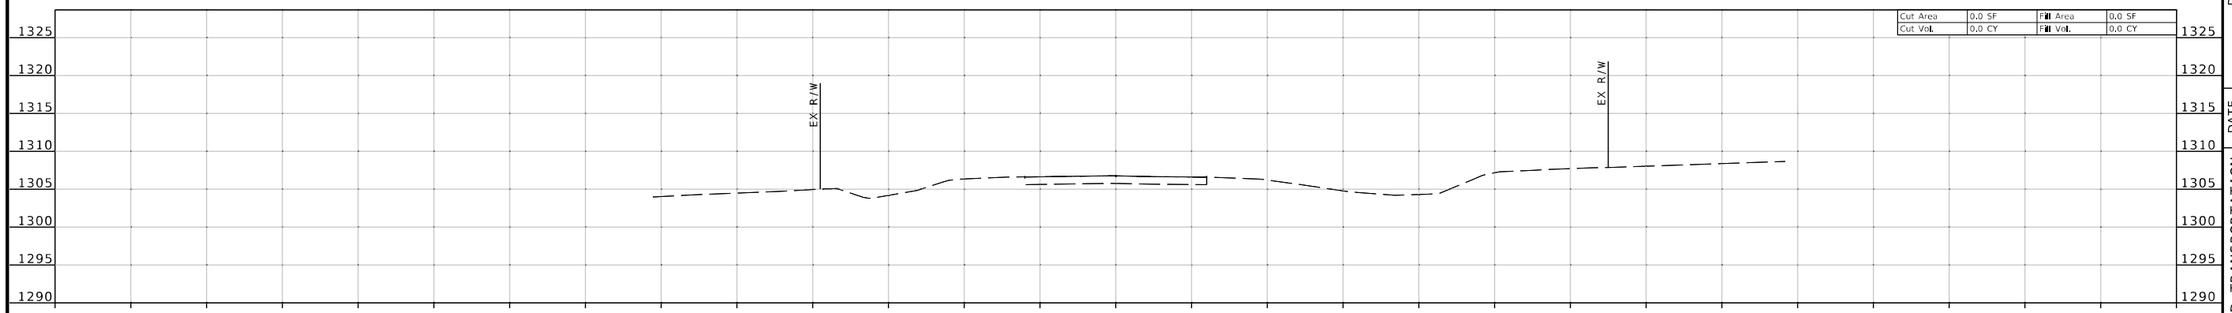

STA 150+50.00

US 60

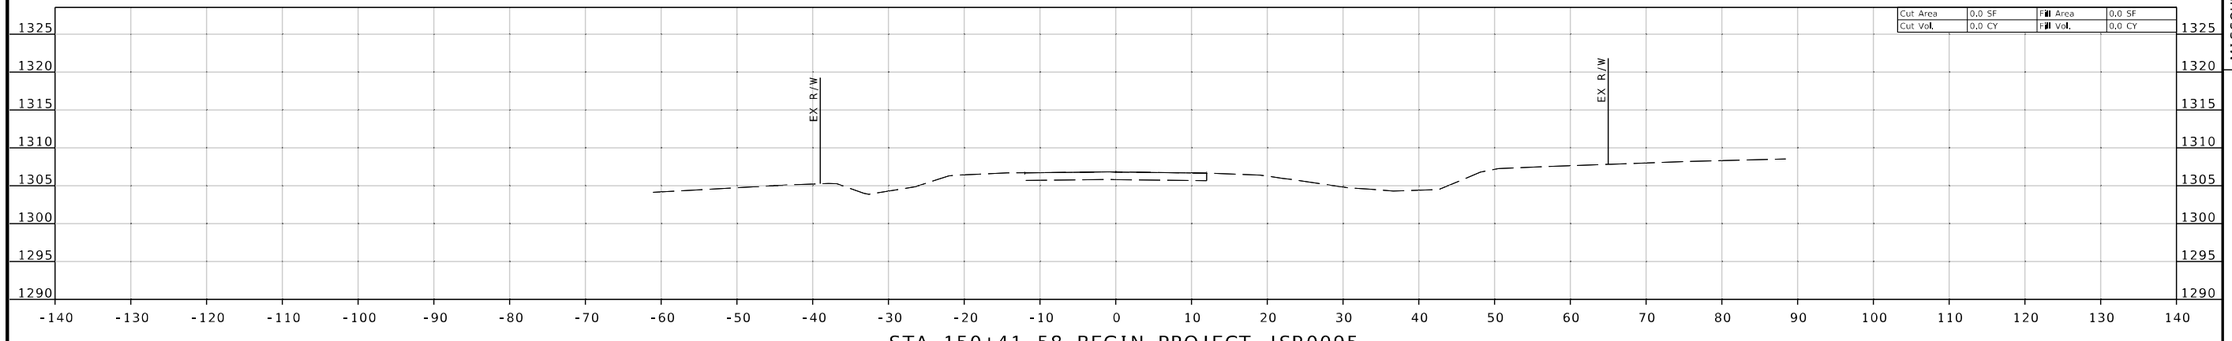

STA 150+41.58 BEGIN PROJECT JSR0095

US 60 & HWY 97
US 60

REBECCA JUNE BALTZ
NUMBER E-28626
REGISTERED PROFESSIONAL ENGINEER
THIS SHEET WAS SIGNED, SEALED AND DATED ELECTRONICALLY.

IF A SEAL IS PRESENT ON THIS SHEET IT HAS BEEN ELECTRONICALLY SEALED AND DATED.

DATE PREPARED
8/12/2024

ROUTE	STATE
60	MO
DISTRICT	SHEET NO.
SW	154

COUNTY
BARRY/NEWTON

JOB NO.
JSR0095

CONTRACT ID.

PROJECT NO.

BRIDGE NO.

DESCRIPTION	DATE

MISSOURI HIGHWAYS AND TRANSPORTATION COMMISSION

105 WEST CAPITOL
JEFFERSON CITY, MO 65102
1-888-ASK-MODOT (1-888-275-6636)

1411 East 104th St.
Kansas City, MO 64131
Tel (816) 874-4655
Fax (816) 874-4875
www.trekdesigngroup.com

Missouri Cert. of Authority 2002010300

TREK DESIGN GROUP, LLC

XS_154-156_JSR0095_97.dgn 1:11:11 PM 8/12/2024

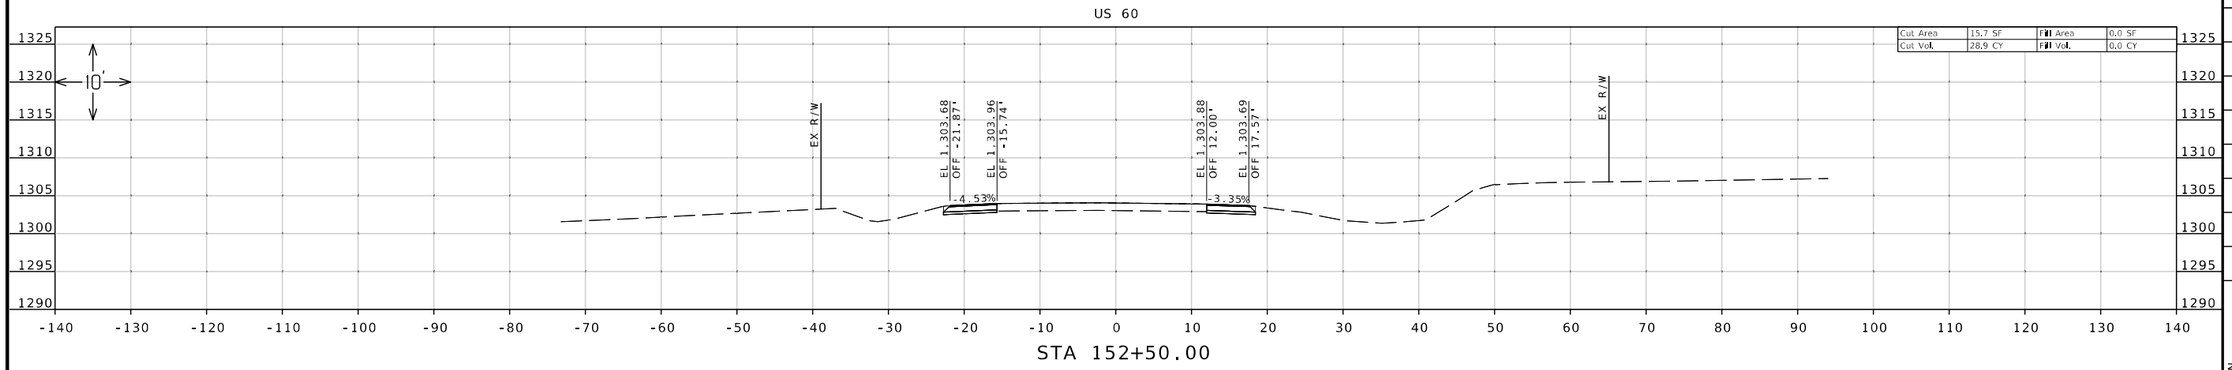

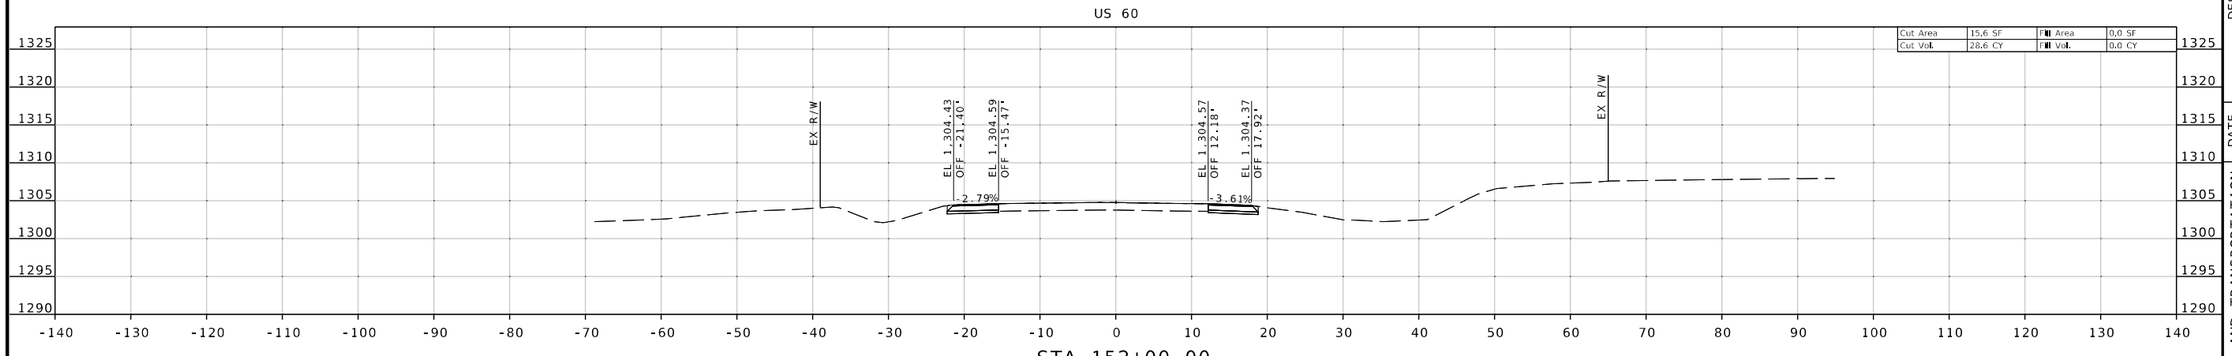

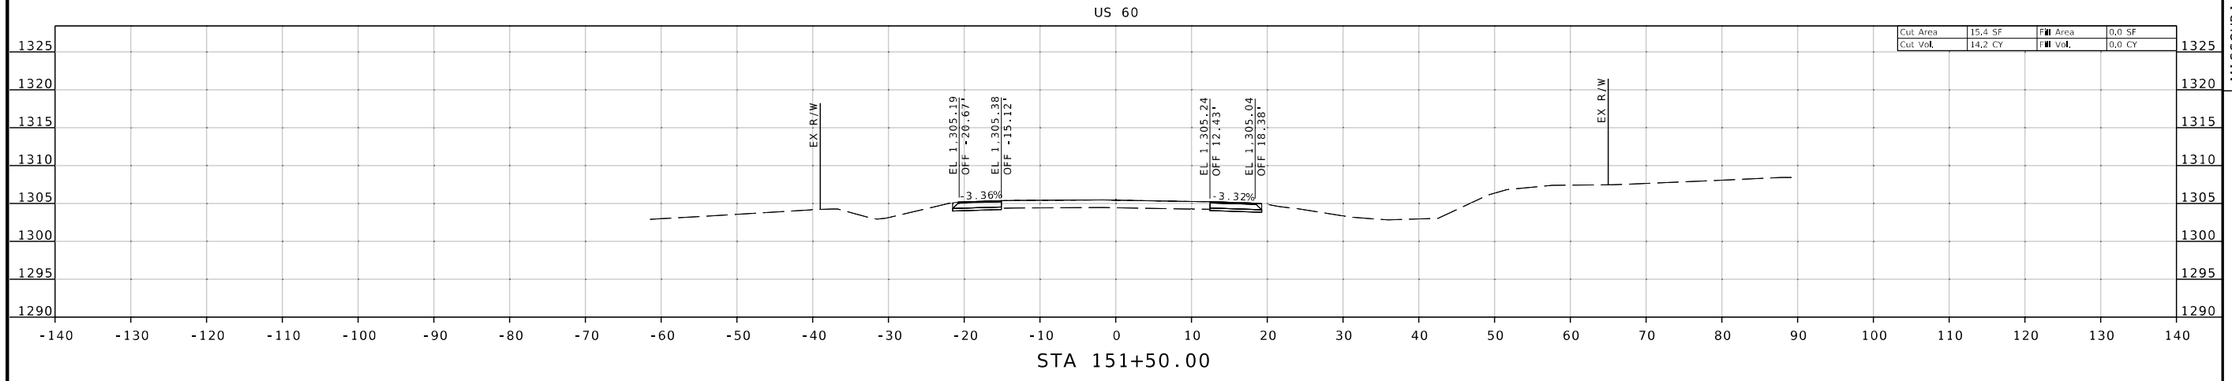

STATE OF MISSOURI
REBECCA JUNE BALTZ
NUMBER E-28626
REGISTERED PROFESSIONAL ENGINEER
THIS SHEET WAS DIGITALLY SIGNED AND DATED ELECTRONICALLY.

DATE PREPARED
8/12/2024

ROUTE	STATE
60	MO
DISTRICT	SHEET NO.
SW	155

COUNTY
BARRY/NEWTON

JOB NO.
JSR0095

CONTRACT ID.

PROJECT NO.

BRIDGE NO.

DESCRIPTION	DATE

IF A SEAL IS PRESENT ON THIS SHEET IT HAS BEEN ELECTRONICALLY SEALED AND DATED.

MISSOURI HIGHWAYS AND TRANSPORTATION COMMISSION

105 WEST CAPITOL
JEFFERSON CITY, MO 65102
1-888-ASK-MODOT (1-888-275-6636)

TREKK DESIGN GROUP, LLC
1411 East 104th St.
Kansas City, MO 64131
Tel (816) 874-4655
Fax (816) 874-4675
www.trekkdesigngroup.com
Missouri Cert. of Authority 2002010300

US 60 & HWY 97
US 60

XS_154-156_JSR0095_97.dgn 1:11:12 PM 8/12/2024

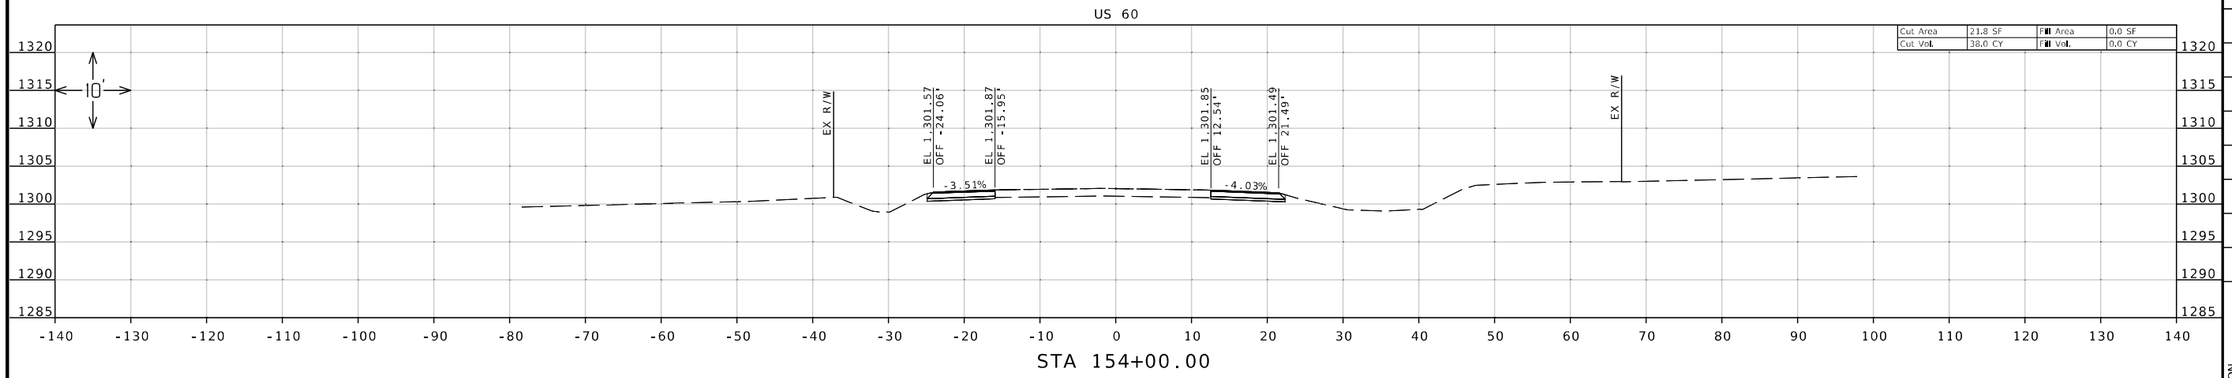

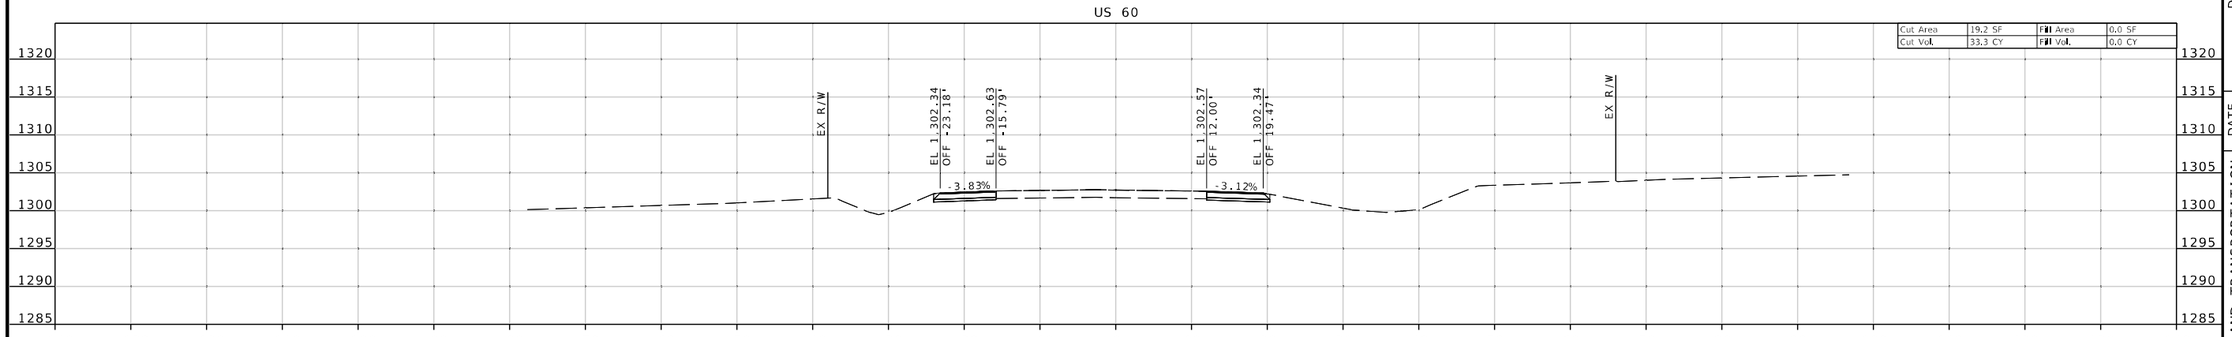

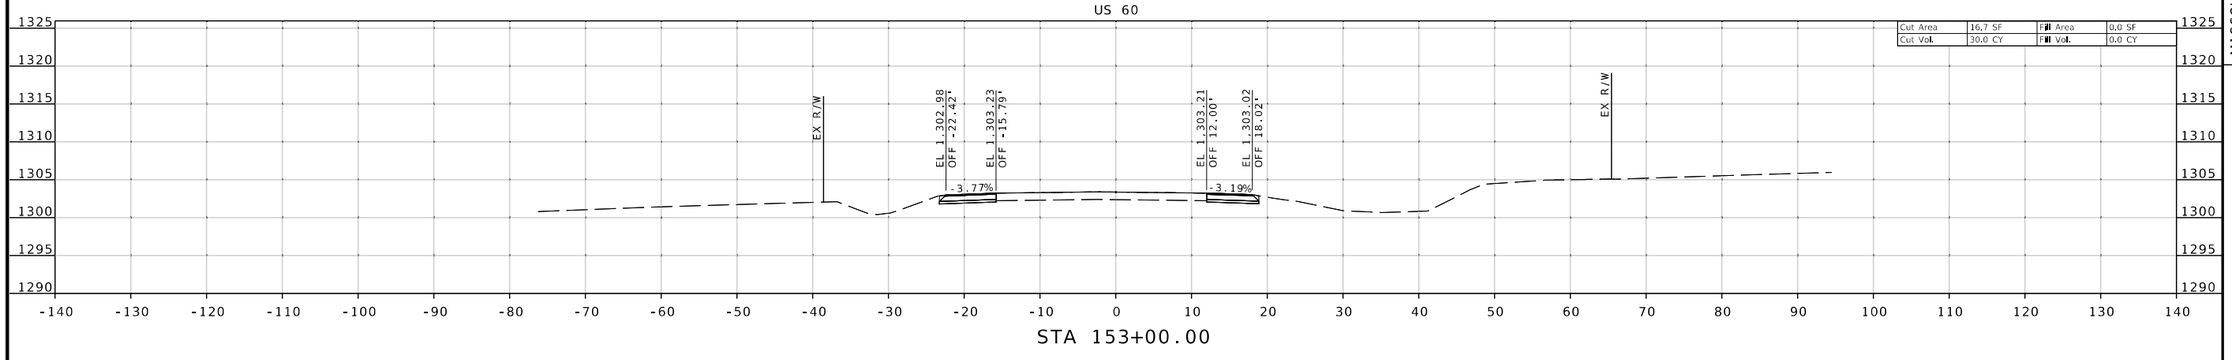

US 60 & HWY 97
US 60

STATE OF MISSOURI
REBECCA JUNE BALTZ
NUMBER E-28626
REGISTERED PROFESSIONAL ENGINEER
THIS SHEET WAS DIGITALLY SIGNED AND DATED ELECTRONICALLY.

DATE PREPARED
8/12/2024

ROUTE	STATE
60	MO
DISTRICT	SHEET NO.
SW	156

COUNTY
BARRY/NEWTON

JOB NO.
JSR0095

CONTRACT ID.

PROJECT NO.

BRIDGE NO.

DESCRIPTION	DATE

MISSOURI HIGHWAYS AND TRANSPORTATION COMMISSION
105 WEST CAPITOL
JEFFERSON CITY, MO 65102
1-888-ASK-MODOT (1-888-275-6636)

1411 East 104th St.
Kansas City, MO 64131
Tel (816) 874-4655
Fax (816) 874-4675
www.trekdesigngroup.com
Missouri Cert. of Authority 2002010300
TREK DESIGN GROUP, LLC

IF A SEAL IS PRESENT ON THIS SHEET IT HAS BEEN ELECTRONICALLY SEALED AND DATED.

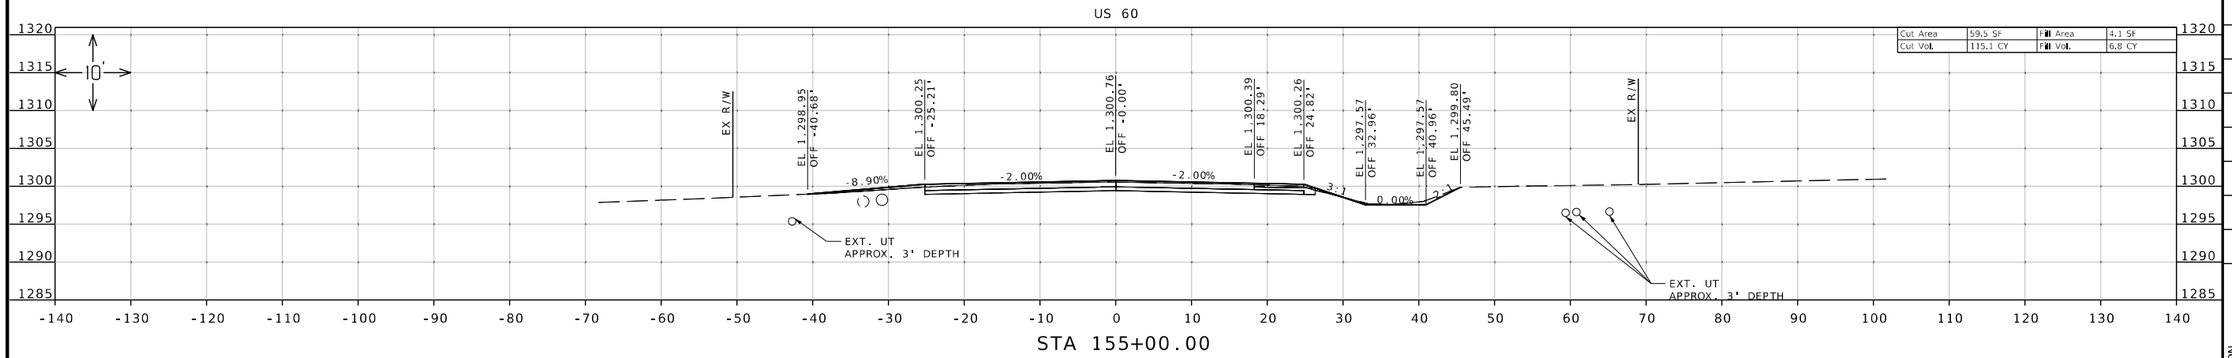

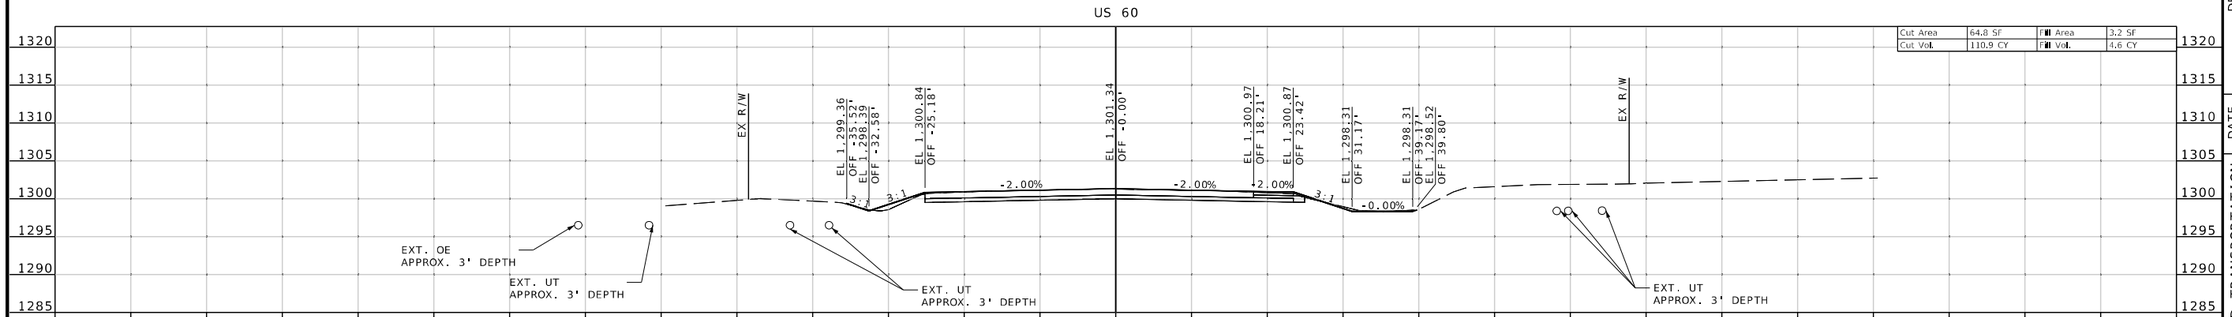

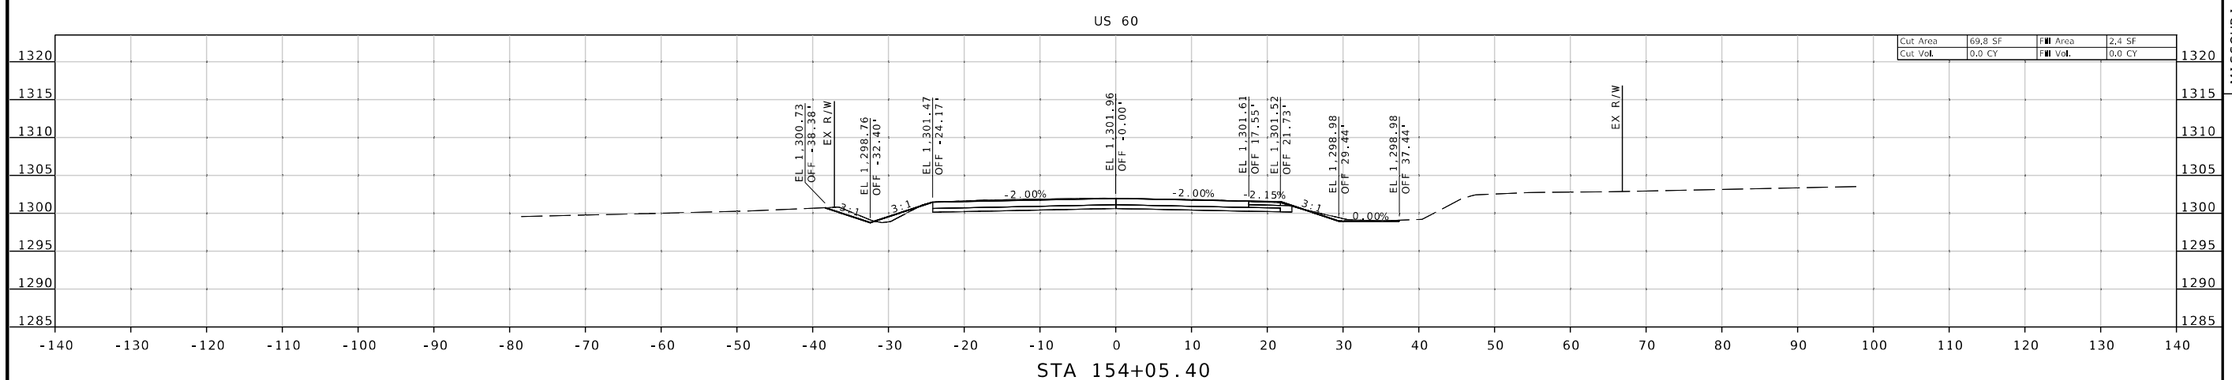

US 60 & HWY 97
US 60

STATE OF MISSOURI
REBECCA JUNE BALTZ
NUMBER E-28626
REGISTERED PROFESSIONAL ENGINEER
I HEREBY CERTIFY THAT THIS SHEET WAS PREPARED BY ME OR UNDER MY DIRECT SUPERVISION AND THAT I AM A DULY LICENSED PROFESSIONAL ENGINEER.
PRINTED COPIES OF THIS SHEET ARE NOT CONSIDERED SIGNED AND SEALED. ONLY ELECTRONIC COPIES OF THIS SHEET THAT HAVE BEEN SIGNED AND SEALED AND DATED ELECTRONICALLY ARE CONSIDERED SIGNED AND SEALED.

DATE PREPARED
8/12/2024

ROUTE	STATE
60	MO
DISTRICT	SHEET NO.
SW	157

COUNTY
BARRY/NEWTON

JOB NO.
JSR0095

CONTRACT ID.

PROJECT NO.

BRIDGE NO.

IF A SEAL IS PRESENT ON THIS SHEET IT HAS BEEN ELECTRONICALLY SEALED AND DATED.

DESCRIPTION	DATE

MISSOURI HIGHWAYS AND TRANSPORTATION COMMISSION
105 WEST CAPITOL
JEFFERSON CITY, MO 65102
1-888-ASK-MODOT (1-888-275-6636)

TREK DESIGN GROUP, LLC
1411 East 104th St.
Kansas City, MO 64131
Tel (816) 874-4655
Fax (816) 874-4675
www.trekdesigngroup.com

Missouri Cert. of Authority 2002010300

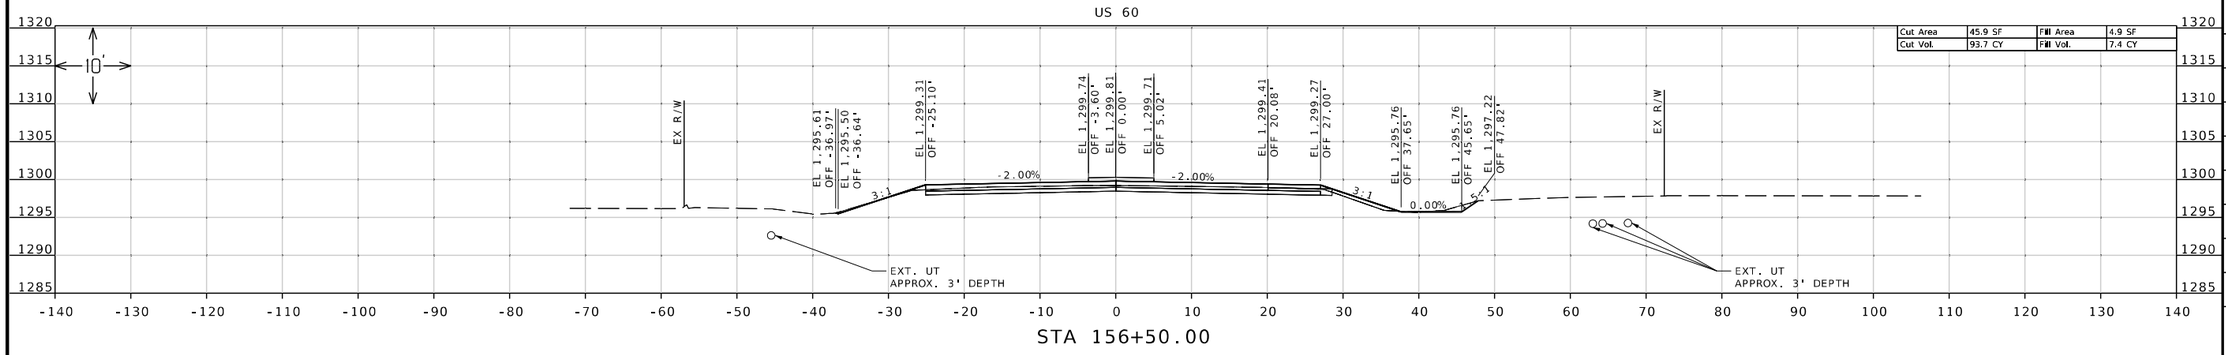

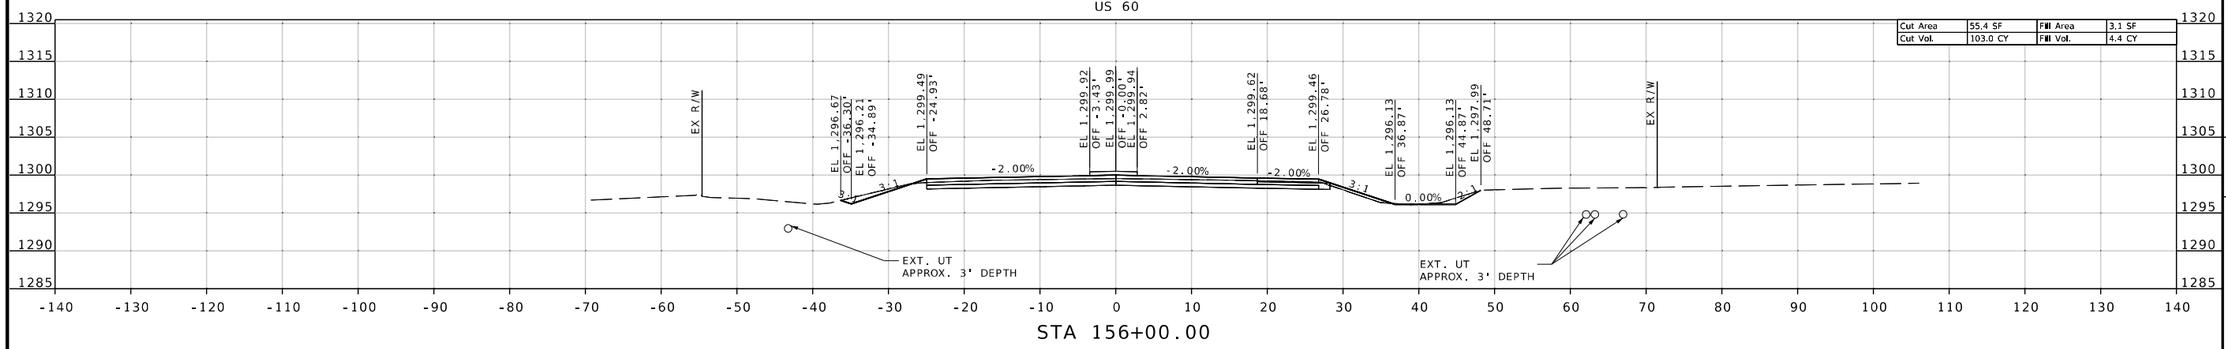

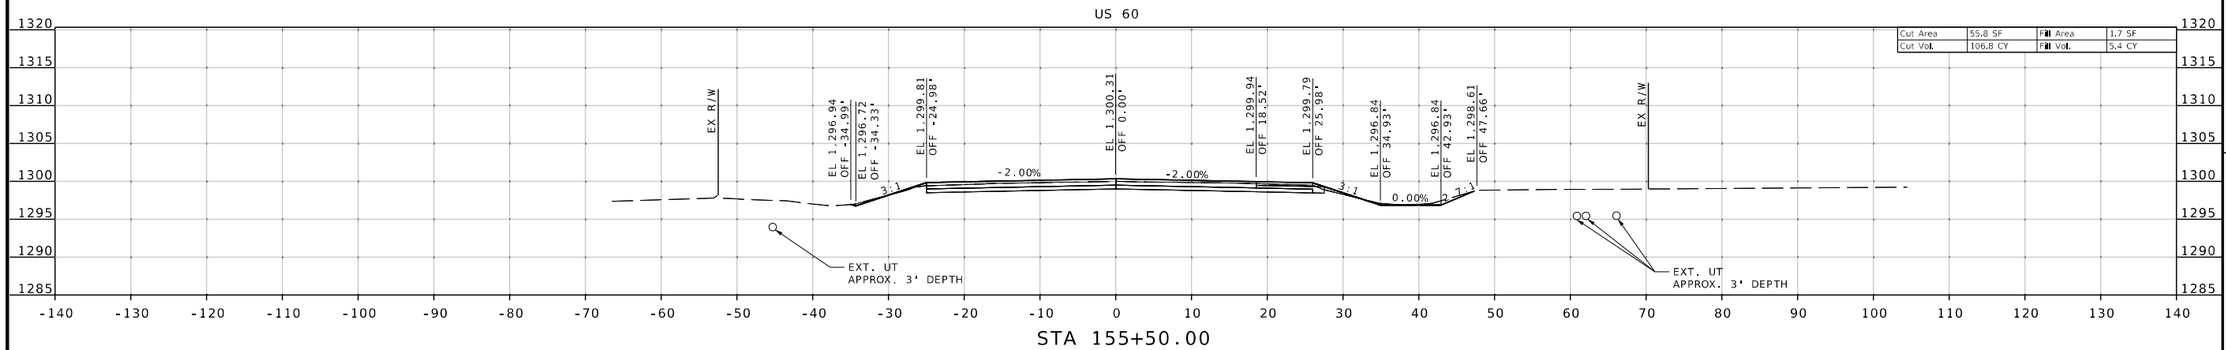

US 60 & HWY 97
US 60

IF A SEAL IS PRESENT ON THIS SHEET IT HAS BEEN ELECTRONICALLY SEALED AND DATED.

STATE OF MISSOURI
REGISTERED PROFESSIONAL ENGINEER
REBECCA JUNE BALTZ
NUMBER E-28626
I HEREBY CERTIFY THAT THIS WORK WAS PREPARED BY ME OR UNDER MY DIRECT SUPERVISION AND THAT I AM A DULY LICENSED PROFESSIONAL ENGINEER UNDER THE LAWS OF THE STATE OF MISSOURI.
SEALED AND DATED ELECTRONICALLY

DATE PREPARED
8/12/2024

ROUTE	STATE
60	MO
DISTRICT	SHEET NO.
SW	158

COUNTY
BARRY/NEWTON

JOB NO.
JSR0095

CONTRACT ID.

PROJECT NO.

BRIDGE NO.

DESCRIPTION	DATE

MISSOURI HIGHWAYS AND TRANSPORTATION COMMISSION

105 WEST CAPITOL
JEFFERSON CITY, MO 65102
1-888-ASK-MODOT (1-888-275-6636)

TREK DESIGN GROUP, LLC
1411 East 104th St.
Kansas City, MO 64131
Tel (816) 874-4665
Fax (816) 874-4675
www.trekdesigngroup.com

Missouri Cert. of Authority 2002010300

XS_157-160_JSR0095_97.dgn 1:11:23 PM 8/12/2024

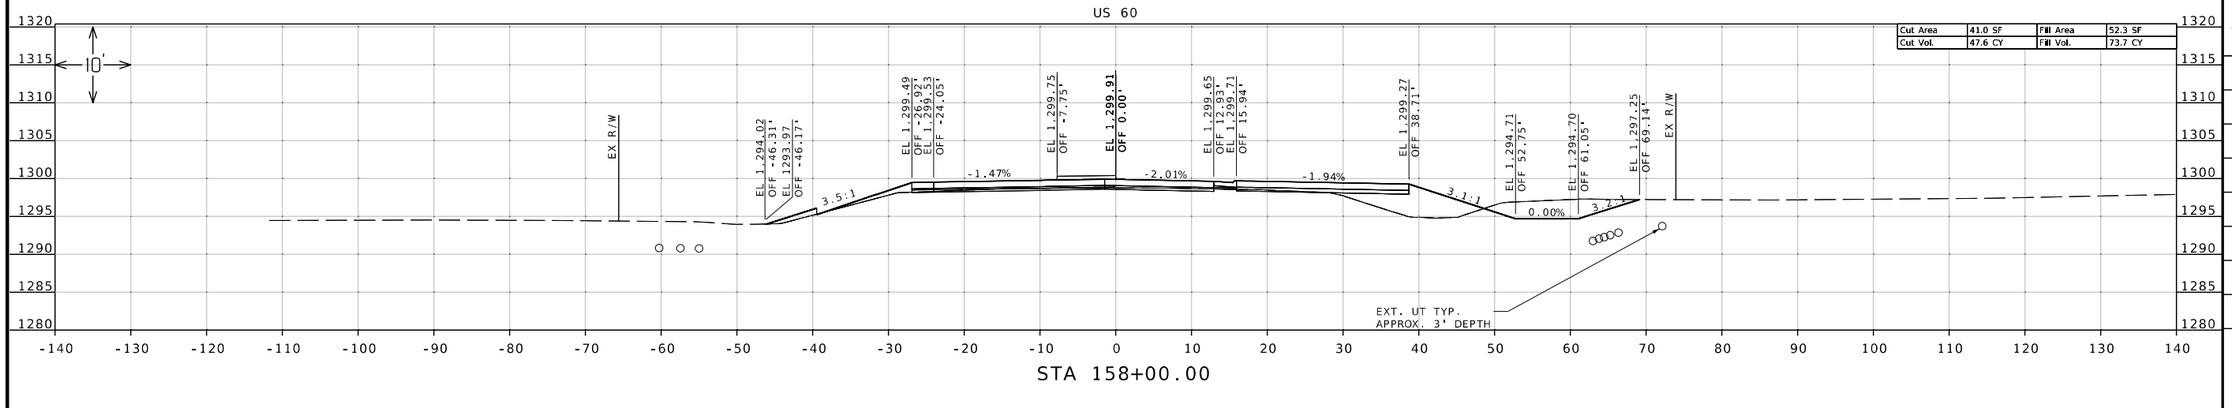

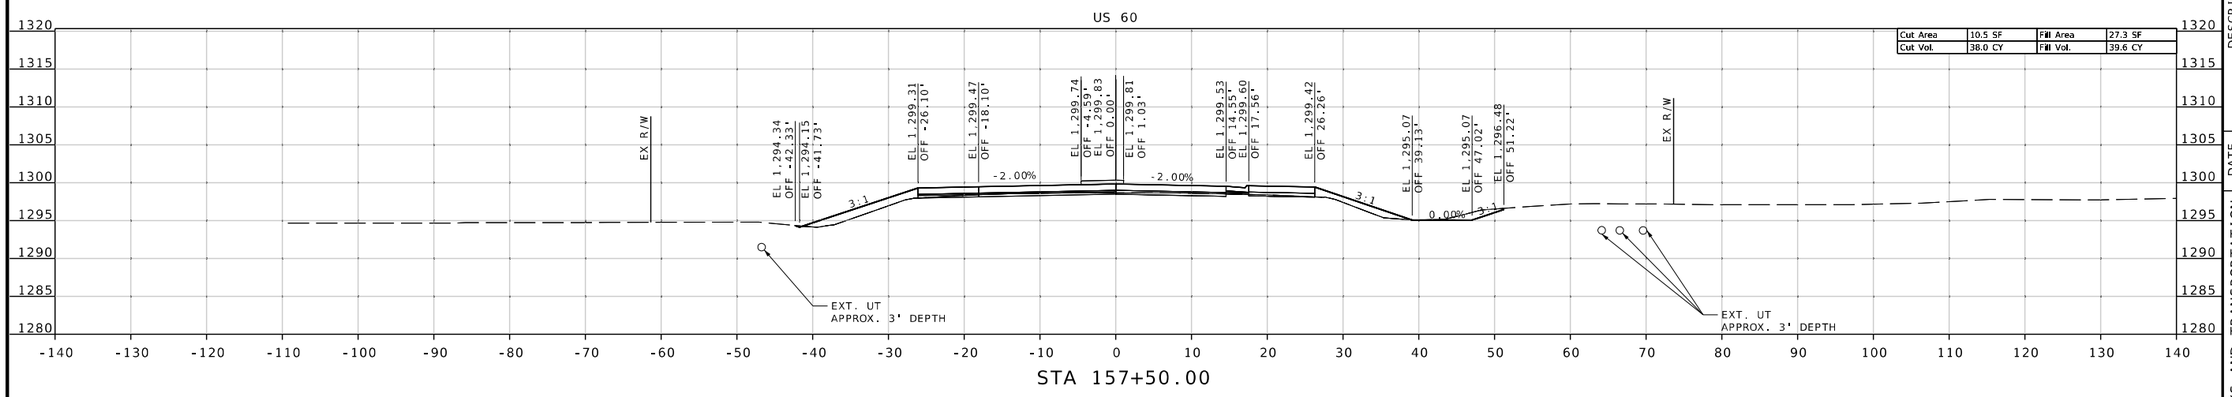

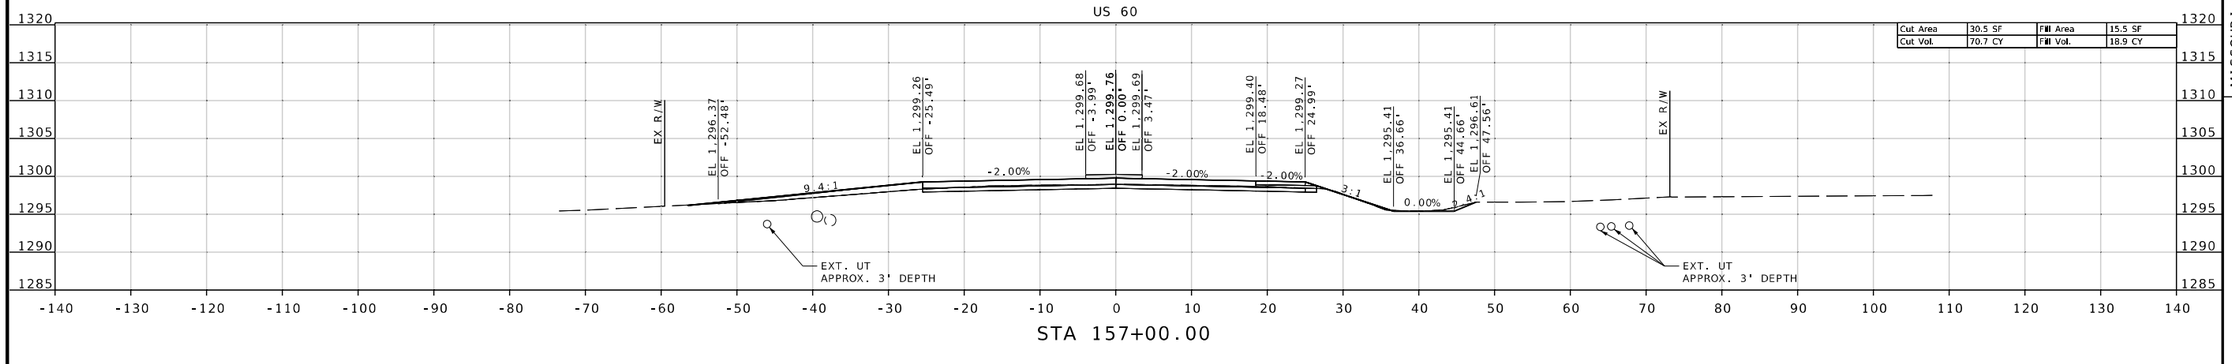

US 60 & HWY 97
US 60

STATE OF MISSOURI
REGISTERED PROFESSIONAL ENGINEER
REBECCA JUNE BALTZ
NUMBER E-28626
THIS SHEET WAS DIGITALLY SIGNED, SEALED AND DATED ELECTRONICALLY

DATE PREPARED
8/12/2024

ROUTE	STATE
60	MO
DISTRICT	SHEET NO.
SW	159

COUNTY
BARRY/NEWTON

JOB NO.
JSR0095

CONTRACT ID.

PROJECT NO.

BRIDGE NO.

DESCRIPTION	DATE

MISSOURI HIGHWAYS AND TRANSPORTATION COMMISSION

105 WEST CAPITOL
JEFFERSON CITY, MO 65102
1-888-ASK-MODOT (1-888-275-6636)

MoDOT

1411 East 104th St.
Kansas City, MO 64131
Tel (816) 874-4655
Fax (816) 874-4675
www.trekkdesigngroup.com

Missouri Cert. of Authority 2002015300

TREKK DESIGN GROUP, LLC

IF A SEAL IS PRESENT ON THIS SHEET IT HAS BEEN ELECTRONICALLY SEALED AND DATED.

XS_157-160_JSR0095_97.dgn 1:11:25 PM 8/12/2024

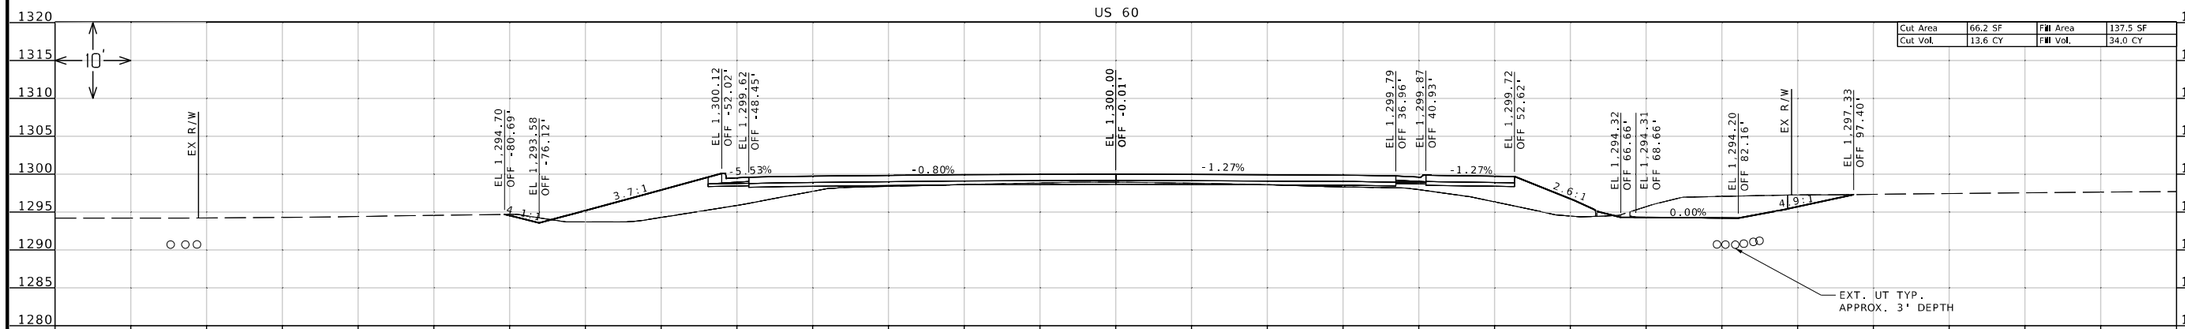

STA 158+56.96

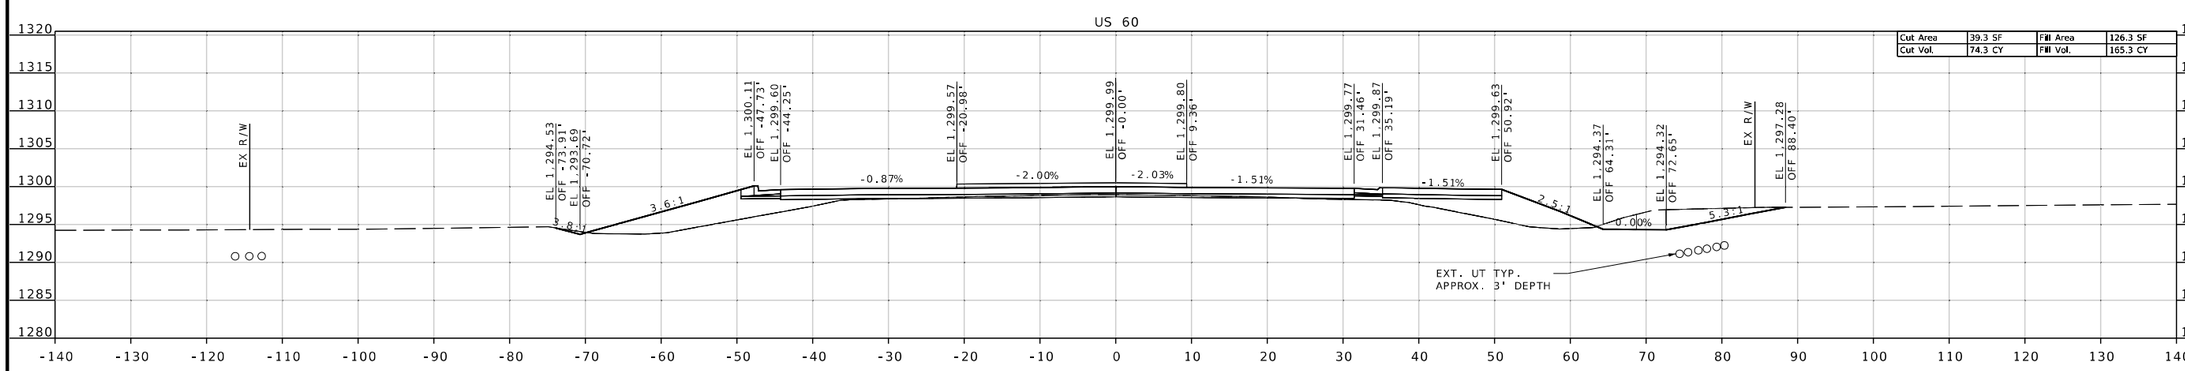

STA 158+50.00

US 60 & HWY 97
US 60

IF A SEAL IS PRESENT ON THIS SHEET IT HAS BEEN ELECTRONICALLY SEALED AND DATED.

STATE OF MISSOURI
REGISTERED PROFESSIONAL ENGINEER
REBECCA JUNE BALTZ
NUMBER E-28626
I HEREBY CERTIFY THAT THIS SHEET WAS PREPARED BY ME OR UNDER MY DIRECT SUPERVISION AND THAT I AM A DULY LICENSED PROFESSIONAL ENGINEER. THIS SHEET HAS BEEN SEALED AND DATED ELECTRONICALLY.

DATE PREPARED
8/12/2024

ROUTE	STATE
60	MO
DISTRICT	SHEET NO.
SW	160

COUNTY
BARRY/NEWTON

JOB NO.
JSR0095

CONTRACT ID.

PROJECT NO.

BRIDGE NO.

DESCRIPTION	DATE

MISSOURI HIGHWAYS AND TRANSPORTATION COMMISSION
105 WEST CAPITOL
JEFFERSON CITY, MO 65102
1-888-ASK-MODOT (1-888-275-6636)

1411 East 104th St.
Kansas City, MO 64131
Tel (816) 874-4655
Fax (816) 874-4675
www.trekdesigngroup.com
Missouri Cert. of Authority 2002010300
TREK DESIGN GROUP, LLC

XS_157-160_JSR0095_97.dgn 1:11:27 PM 8/12/2024

US 60 & HWY 97
US 60

REBECCA JUNE BALTZ
NUMBER E-28626
REGISTERED PROFESSIONAL ENGINEER
THIS SHEET WAS SIGNED, DATED, SEALED AND DATED ELECTRONICALLY

DATE PREPARED 8/12/2024

ROUTE	STATE
60	MO
DISTRICT	SHEET NO.
SW	161

COUNTY BARRY/NEWTON

JOB NO. JSR0095

CONTRACT ID.

PROJECT NO.

BRIDGE NO.

DESCRIPTION	DATE

IF A SEAL IS PRESENT ON THIS SHEET IT HAS BEEN ELECTRONICALLY SEALED AND DATED.

MISSOURI HIGHWAYS AND TRANSPORTATION COMMISSION
105 WEST CAPITOL
JEFFERSON CITY, MO 65102
1-888-ASK-MODOT (1-888-275-6636)

TREKK DESIGN GROUP, LLC
1411 East 104th St.
Kansas City, MO 64131
Tel (816) 874-4655
Fax (816) 874-4675
www.trekkdesigngroup.com
Missouri Cert. of Authority 2002010300

XS_161-163_JSR0095_97.dgn 1:11:30 PM 8/12/2024

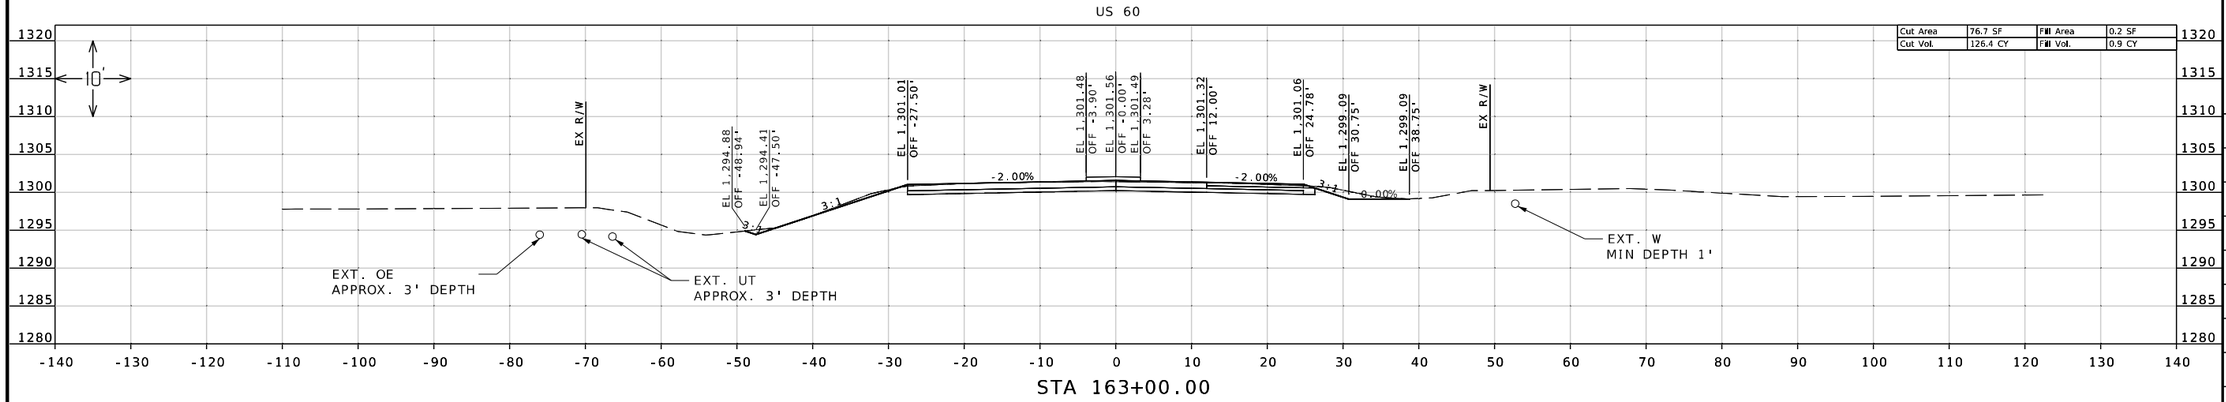

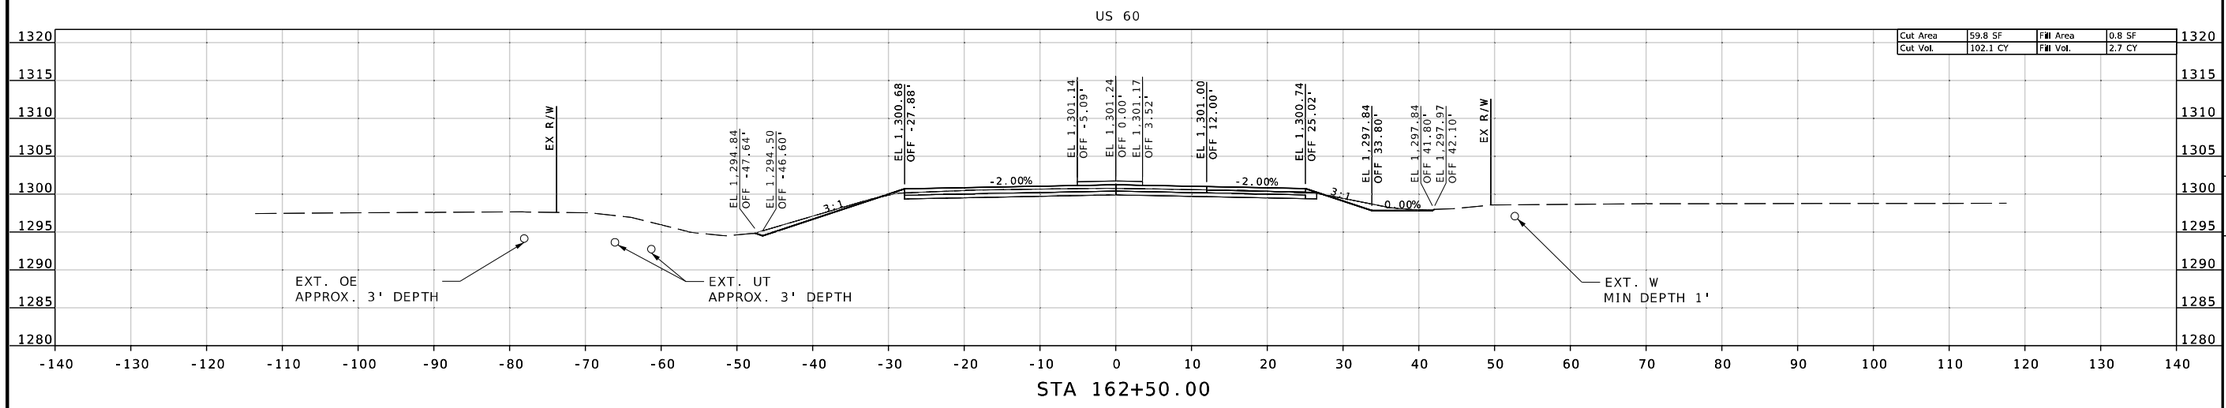

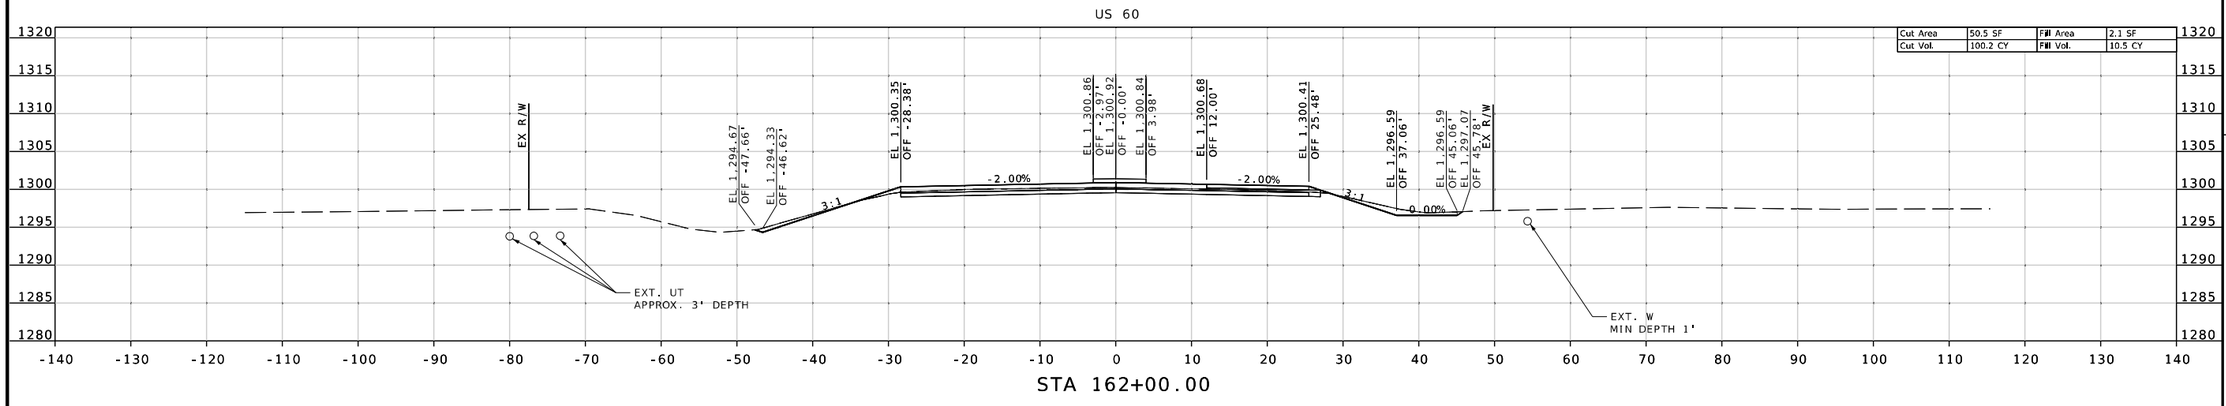

STATE OF MISSOURI
REBECCA JUNE BALTZ
NUMBER E-28626
REGISTERED PROFESSIONAL ENGINEER
I HEREBY CERTIFY THAT THIS WAS PREPARED BY ME OR UNDER MY DIRECT SUPERVISION AND THAT I AM A DULY LICENSED PROFESSIONAL ENGINEER.

DATE PREPARED
8/12/2024

ROUTE	STATE
60	MO
DISTRICT	SHEET NO.
SW	162

COUNTY
BARRY/NEWTON

JOB NO.
JSR0095

CONTRACT ID.

PROJECT NO.

BRIDGE NO.

IF A SEAL IS PRESENT ON THIS SHEET IT HAS BEEN ELECTRONICALLY SEALED AND DATED.

DESCRIPTION	DATE

MISSOURI HIGHWAYS AND TRANSPORTATION COMMISSION

105 WEST CAPITOL
JEFFERSON CITY, MO 65102
1-888-ASK-MODOT (1-888-275-6636)

1411 East 104th St.
Kansas City, MO 64131
Tel (816) 874-4655
Fax (816) 874-4675
www.trekdesigngroup.com

Missouri Cert. of Authority 2002010300

TREK DESIGN GROUP, LLC

US 60 & HWY 97
US 60

XS_161-163_JSR0095_97.dgn 1:11:32 PM 8/12/2024

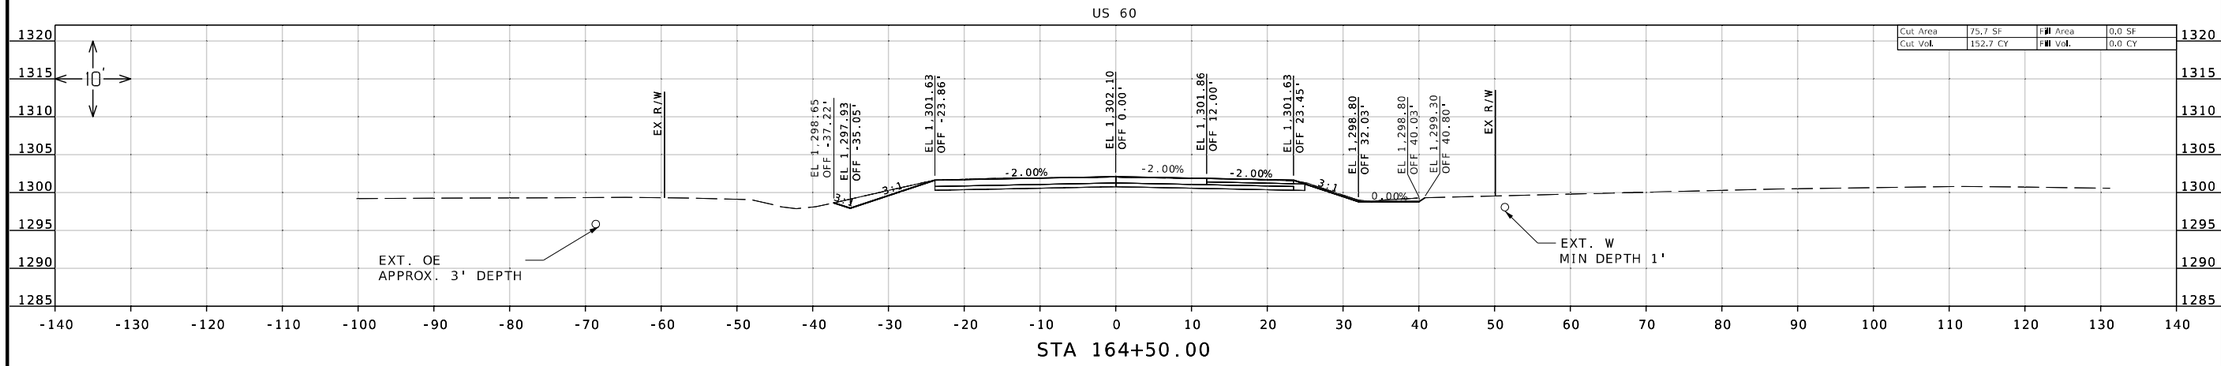

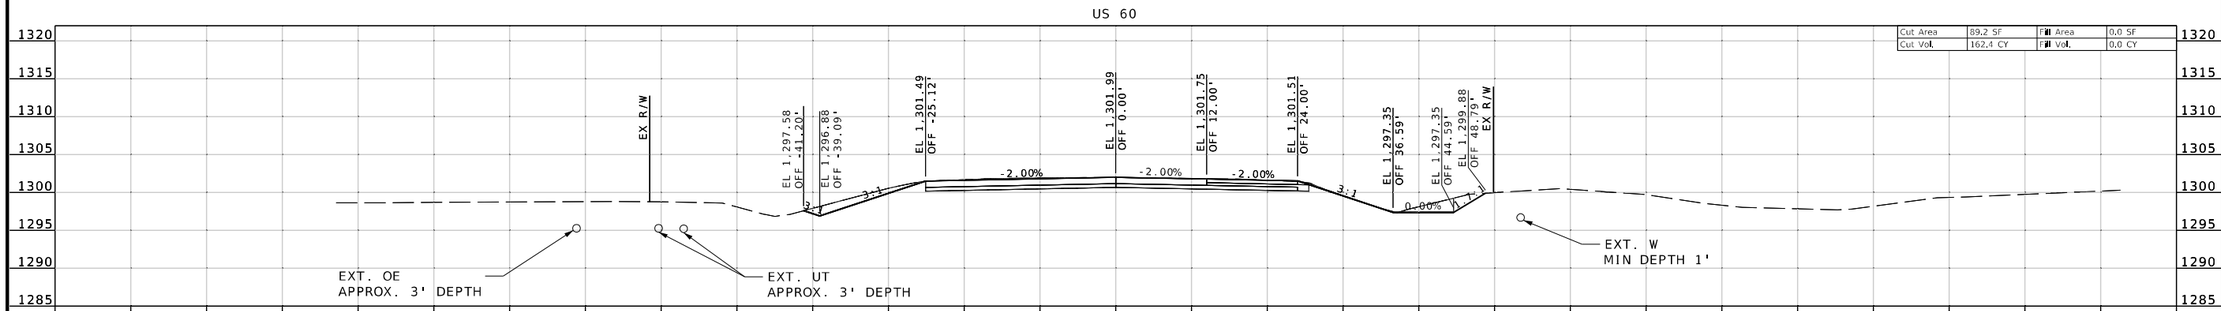

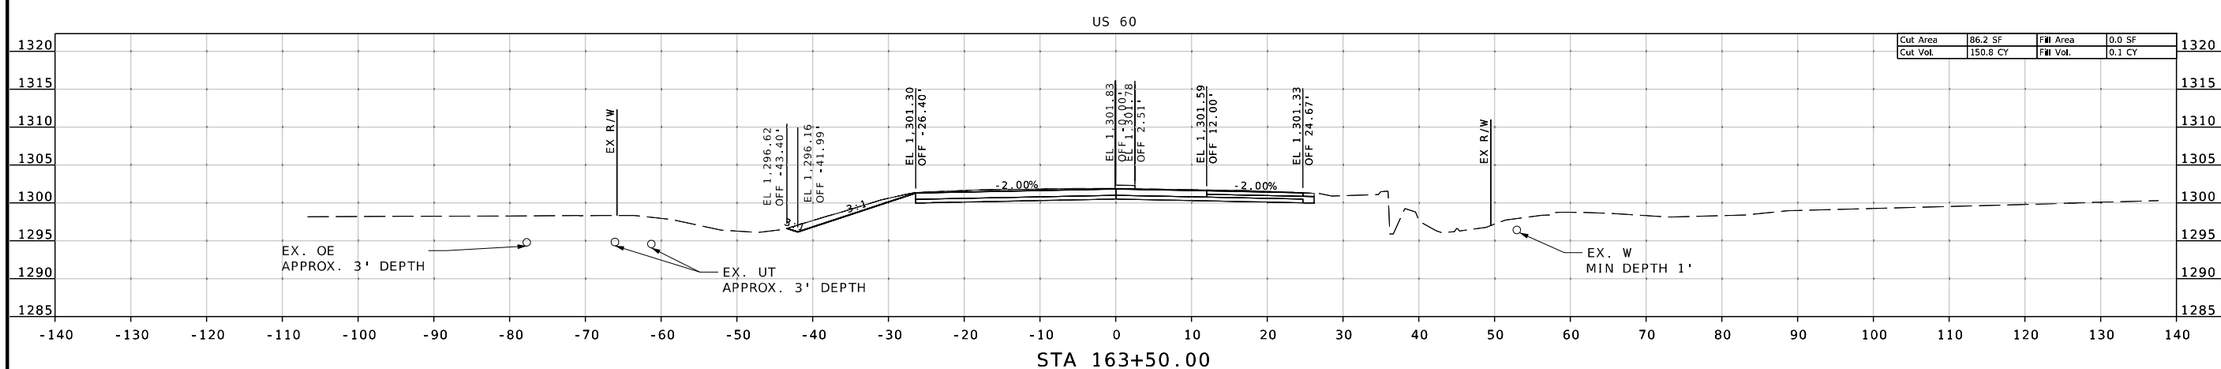

US 60 & HWY 97
US 60

STATE OF MISSOURI
REGISTERED PROFESSIONAL ENGINEER
REBECCA JUNE BALTZ
NUMBER E-28626
THIS SHEET WAS DIGITALLY SIGNED AND DATED ELECTRONICALLY

IF A SEAL IS PRESENT ON THIS SHEET IT HAS BEEN ELECTRONICALLY SEALED AND DATED.

DATE PREPARED
8/12/2024

ROUTE	STATE
60	MO
DISTRICT	SHEET NO.
SW	163

COUNTY
BARRY/NEWTON

JOB NO.
JSR0095

CONTRACT ID.

PROJECT NO.

BRIDGE NO.

DESCRIPTION	DATE

MISSOURI HIGHWAYS AND TRANSPORTATION COMMISSION

105 WEST CAPITOL
JEFFERSON CITY, MO 65102
1-888-ASK-MODOT (1-888-275-6636)

TREK DESIGN GROUP, LLC
1411 East 104th St.
Kansas City, MO 64131
Tel (816) 874-4655
Fax (816) 874-4675
www.trekdesigngroup.com

Missouri Cert. of Authority 2002010300

XS_161-163_JSR0095_97.dgn 1:11:35 PM 8/12/2024

HWY 97

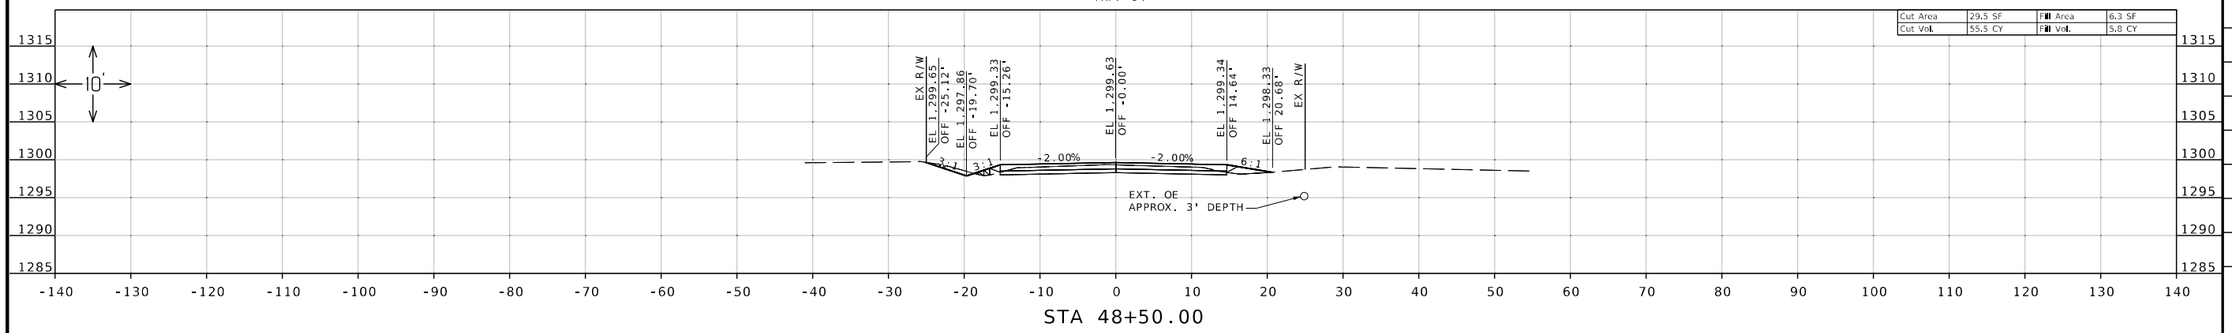

STA 48+50.00

HWY 97

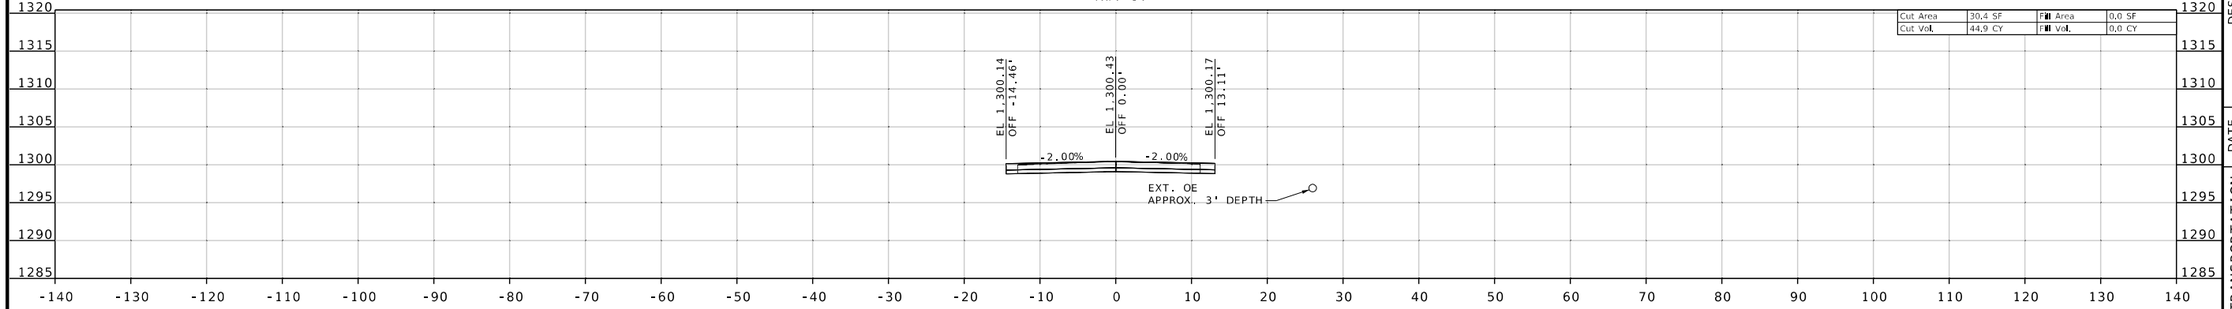

STA 48+00.00

HWY 97

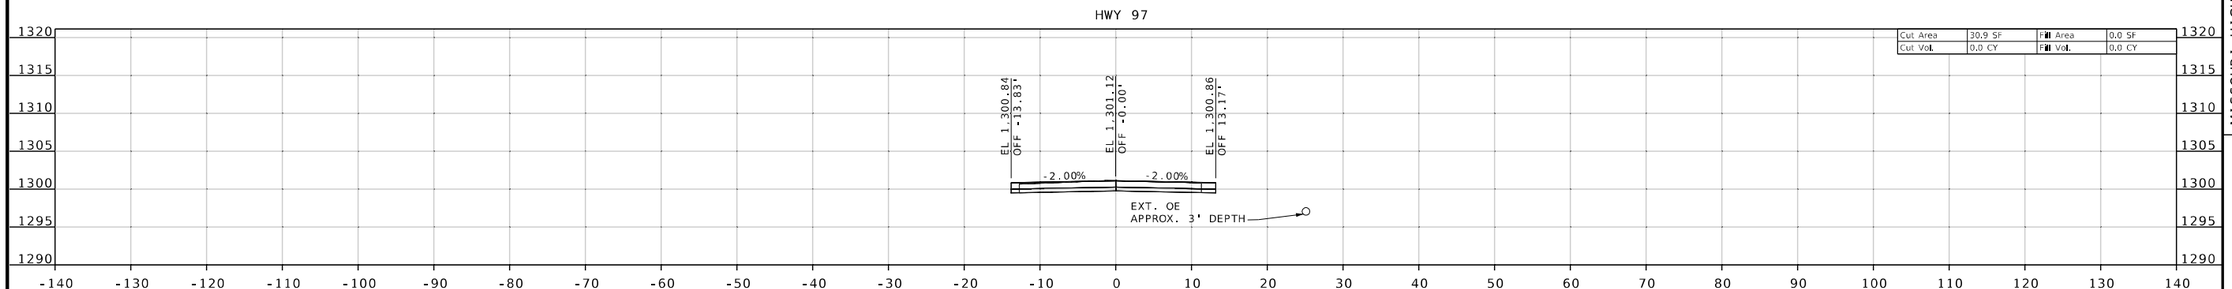

STA 47+60.16 BEGIN PROJECT JSR0095

US 60 & HWY 97
US 97

STATE OF MISSOURI
REBECCA JUNE BALTZ
NUMBER E-28626
REGISTERED PROFESSIONAL ENGINEER
THIS SHEET WAS DIGITALLY SIGNED, SEALED AND DATED ELECTRONICALLY.

DATE PREPARED
8/12/2024

ROUTE	STATE
60	MO
DISTRICT	SHEET NO.
SW	164

COUNTY
BARRY/NEWTON

JOB NO.
JSR0095

CONTRACT ID.

PROJECT NO.

BRIDGE NO.

DESCRIPTION	DATE

IF A SEAL IS PRESENT ON THIS SHEET IT HAS BEEN ELECTRONICALLY SEALED AND DATED.

MISSOURI HIGHWAYS AND TRANSPORTATION COMMISSION

105 WEST CAPITOL
JEFFERSON CITY, MO 65102
1-888-ASK-MODOT (1-888-275-6636)

1411 East 104th St.
Kansas City, MO 64131
Tel (816) 874-4655
Fax (816) 874-4675
www.trekdesigngroup.com

Missouri Cert. of Authority 2002010300

TREK DESIGN GROUP, LLC

XS_164-167_JSR0095_97.dgn 1:11:38 PM 8/12/2024

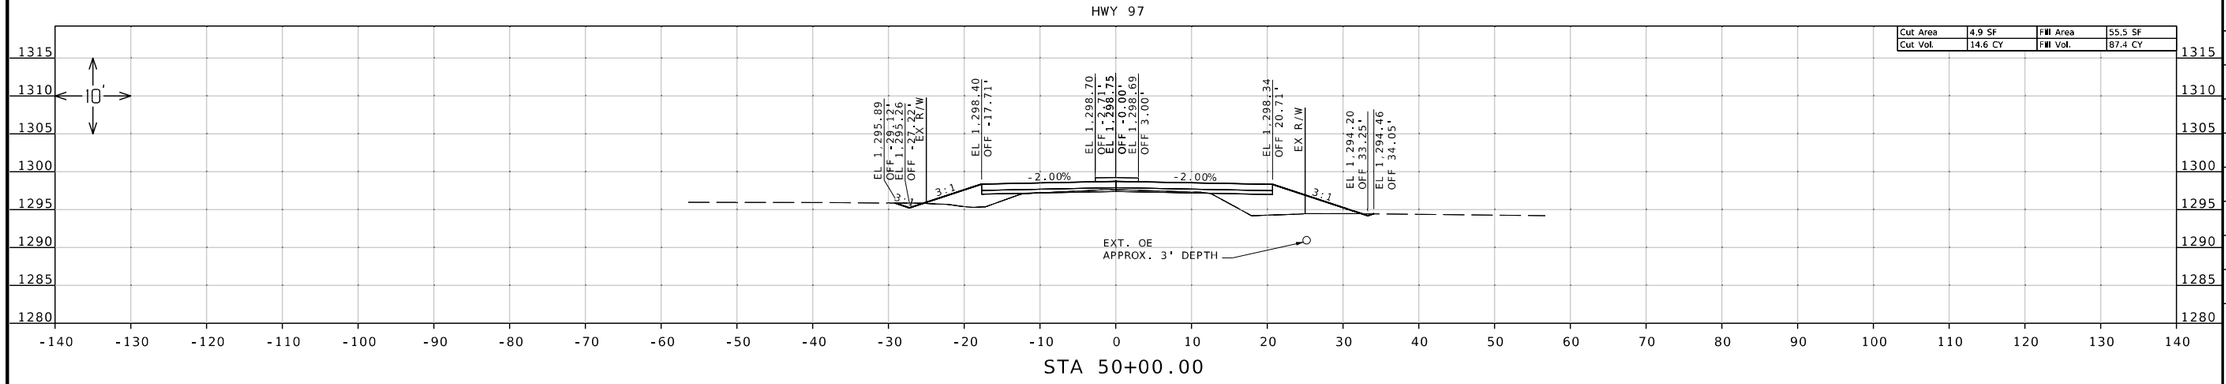

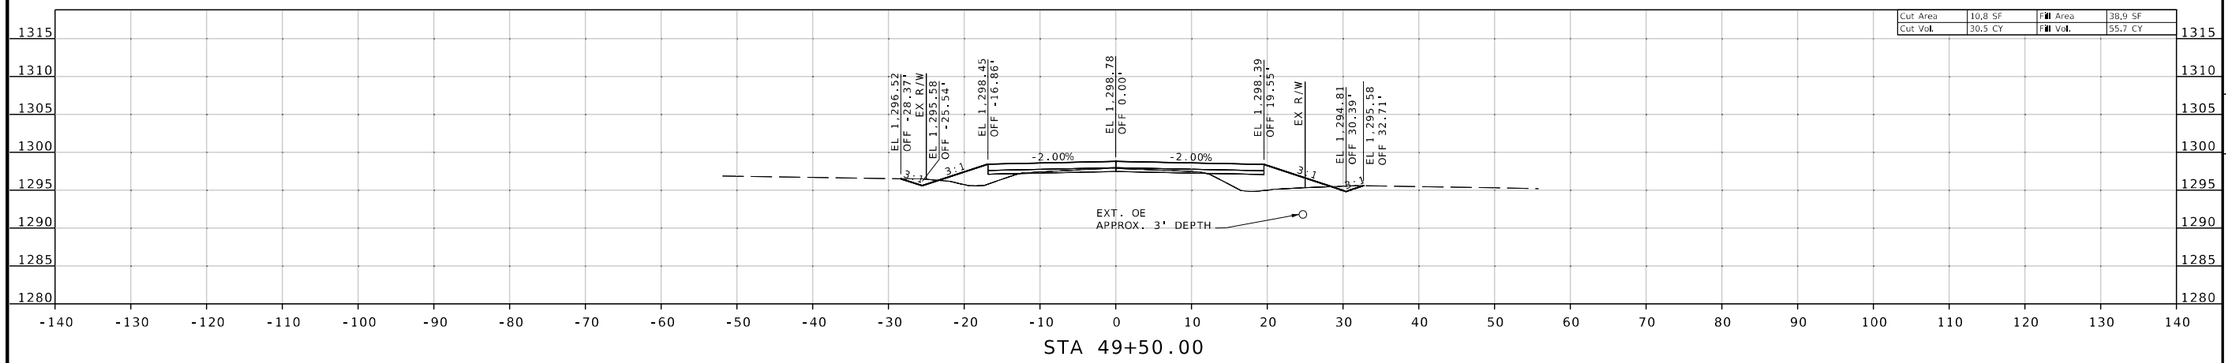

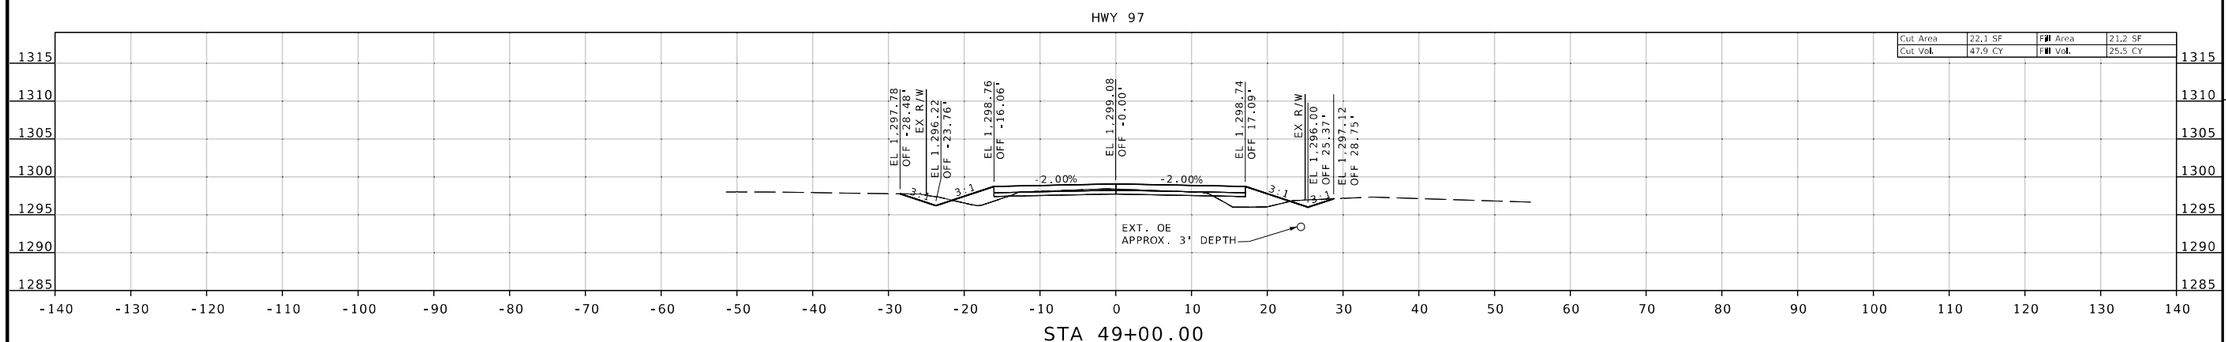

US 60 & HWY 97
US 97

STATE OF MISSOURI
REGISTERED PROFESSIONAL ENGINEER
REBECCA JUNE BALTZ
NUMBER E-28626
I HAVE SIGNED AND SEALED THIS SHEET. SIGNED AND DATED ELECTRONICALLY.

DATE PREPARED
8/12/2024

ROUTE	STATE
60	MO
DISTRICT	SHEET NO.
SW	165

COUNTY
BARRY/NEWTON

JOB NO.
JSR0095

CONTRACT ID.

PROJECT NO.

BRIDGE NO.

DESCRIPTION	DATE

IF A SEAL IS PRESENT ON THIS SHEET IT HAS BEEN ELECTRONICALLY SEALED AND DATED.

MISSOURI HIGHWAYS AND TRANSPORTATION COMMISSION

105 WEST CAPITOL
JEFFERSON CITY, MO 65102
1-888-ASK-MODOT (1-888-275-6636)

TREK DESIGN GROUP, LLC
1411 East 104th St.
Kansas City, MO 64131
Tel (816) 874-4665
Fax (816) 874-4675
www.trekdesigngroup.com

Missouri Cert. of Authority 2002010300

XS_164-167_JSR0095_97.dgn 1:11:39 PM 8/12/2024

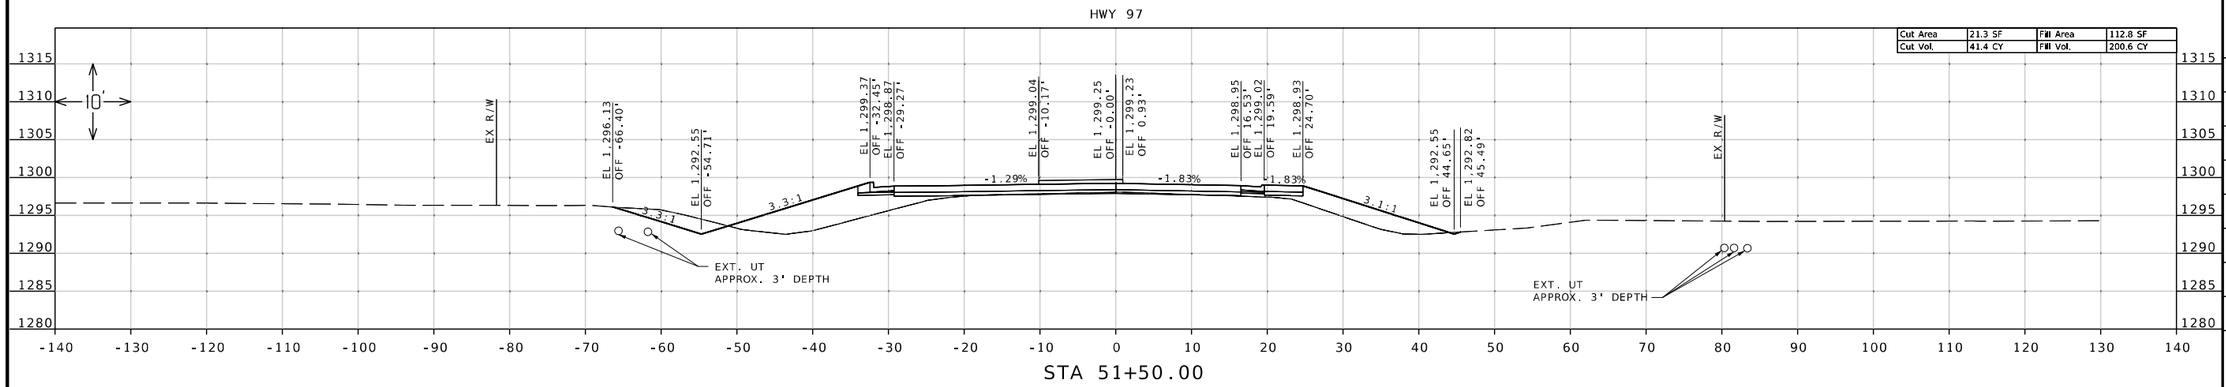

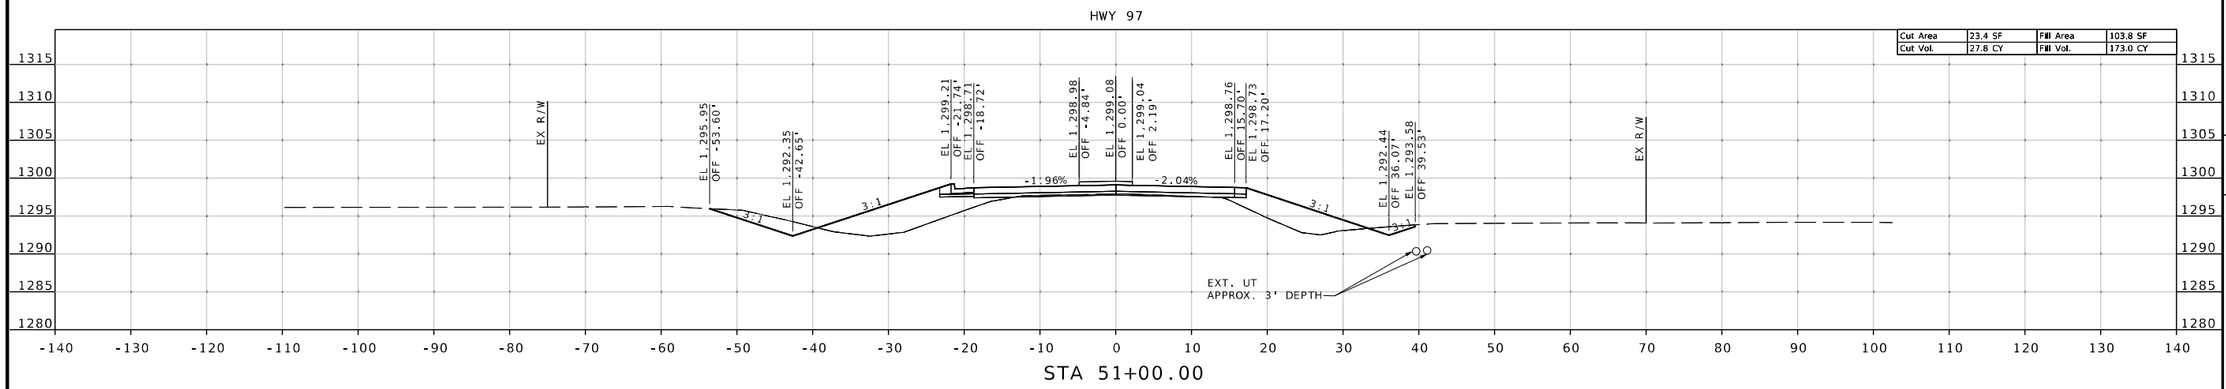

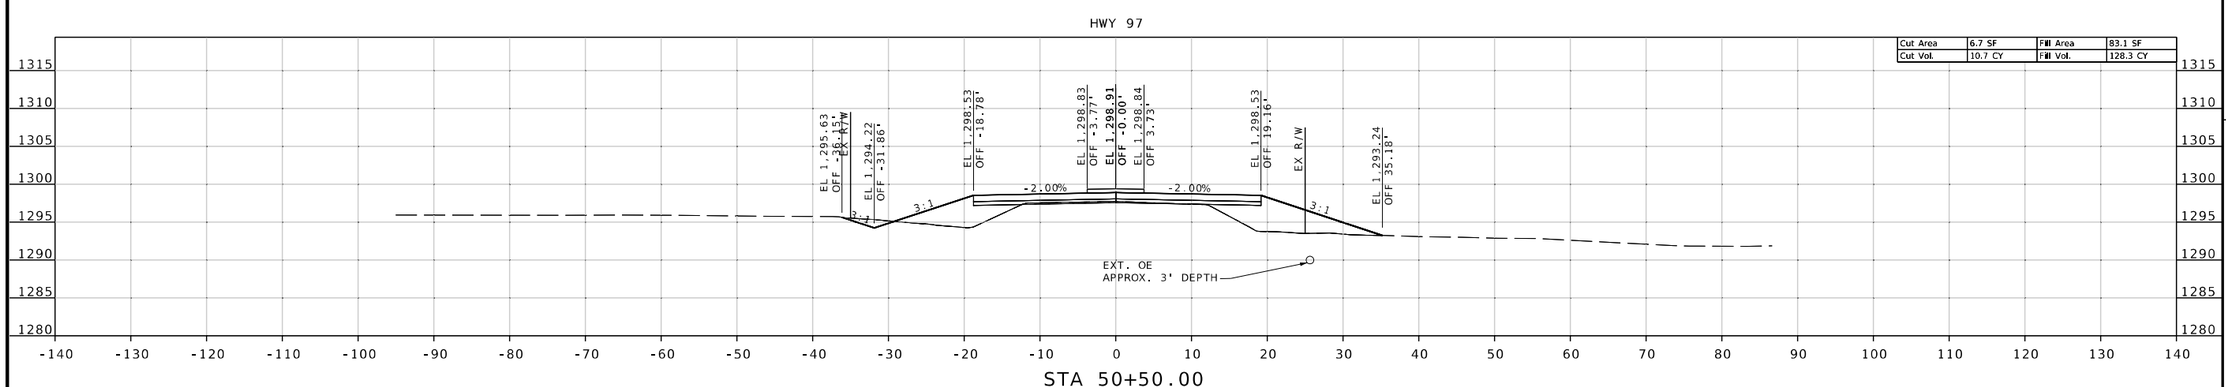

US 60 & HWY 97
US 97

REBECCA JUNE BALTZ
NUMBER E-28626
REGISTERED PROFESSIONAL ENGINEER
STATE OF MISSOURI
PRINTED COPIES OF THIS DOCUMENT ARE NOT CONSIDERED SIGNED AND SEALED ELECTRONIC COPIES

DATE PREPARED
8/12/2024

ROUTE	STATE
60	MO
DISTRICT	SHEET NO.
SW	166

COUNTY
BARRY/NEWTON

JOB NO.
JSR0095

CONTRACT ID.

PROJECT NO.

BRIDGE NO.

DESCRIPTION	DATE

IF A SEAL IS PRESENT ON THIS SHEET IT HAS BEEN ELECTRONICALLY SEALED AND DATED.

MISSOURI HIGHWAYS AND TRANSPORTATION COMMISSION
105 WEST CAPITOL
JEFFERSON CITY, MO 65102
1-888-ASK-MODOT (1-888-275-6636)

MoDOT

TREKK DESIGN GROUP, LLC
1411 East 104th St.
Kansas City, MO 64131
Tel (816) 874-4655
Fax (816) 874-4675
www.trekkdesigngroup.com

Missouri Cert. of Authority 2002010300

XS_164-167_JSR0095_97.dgn 1:11:41 PM 8/12/2024

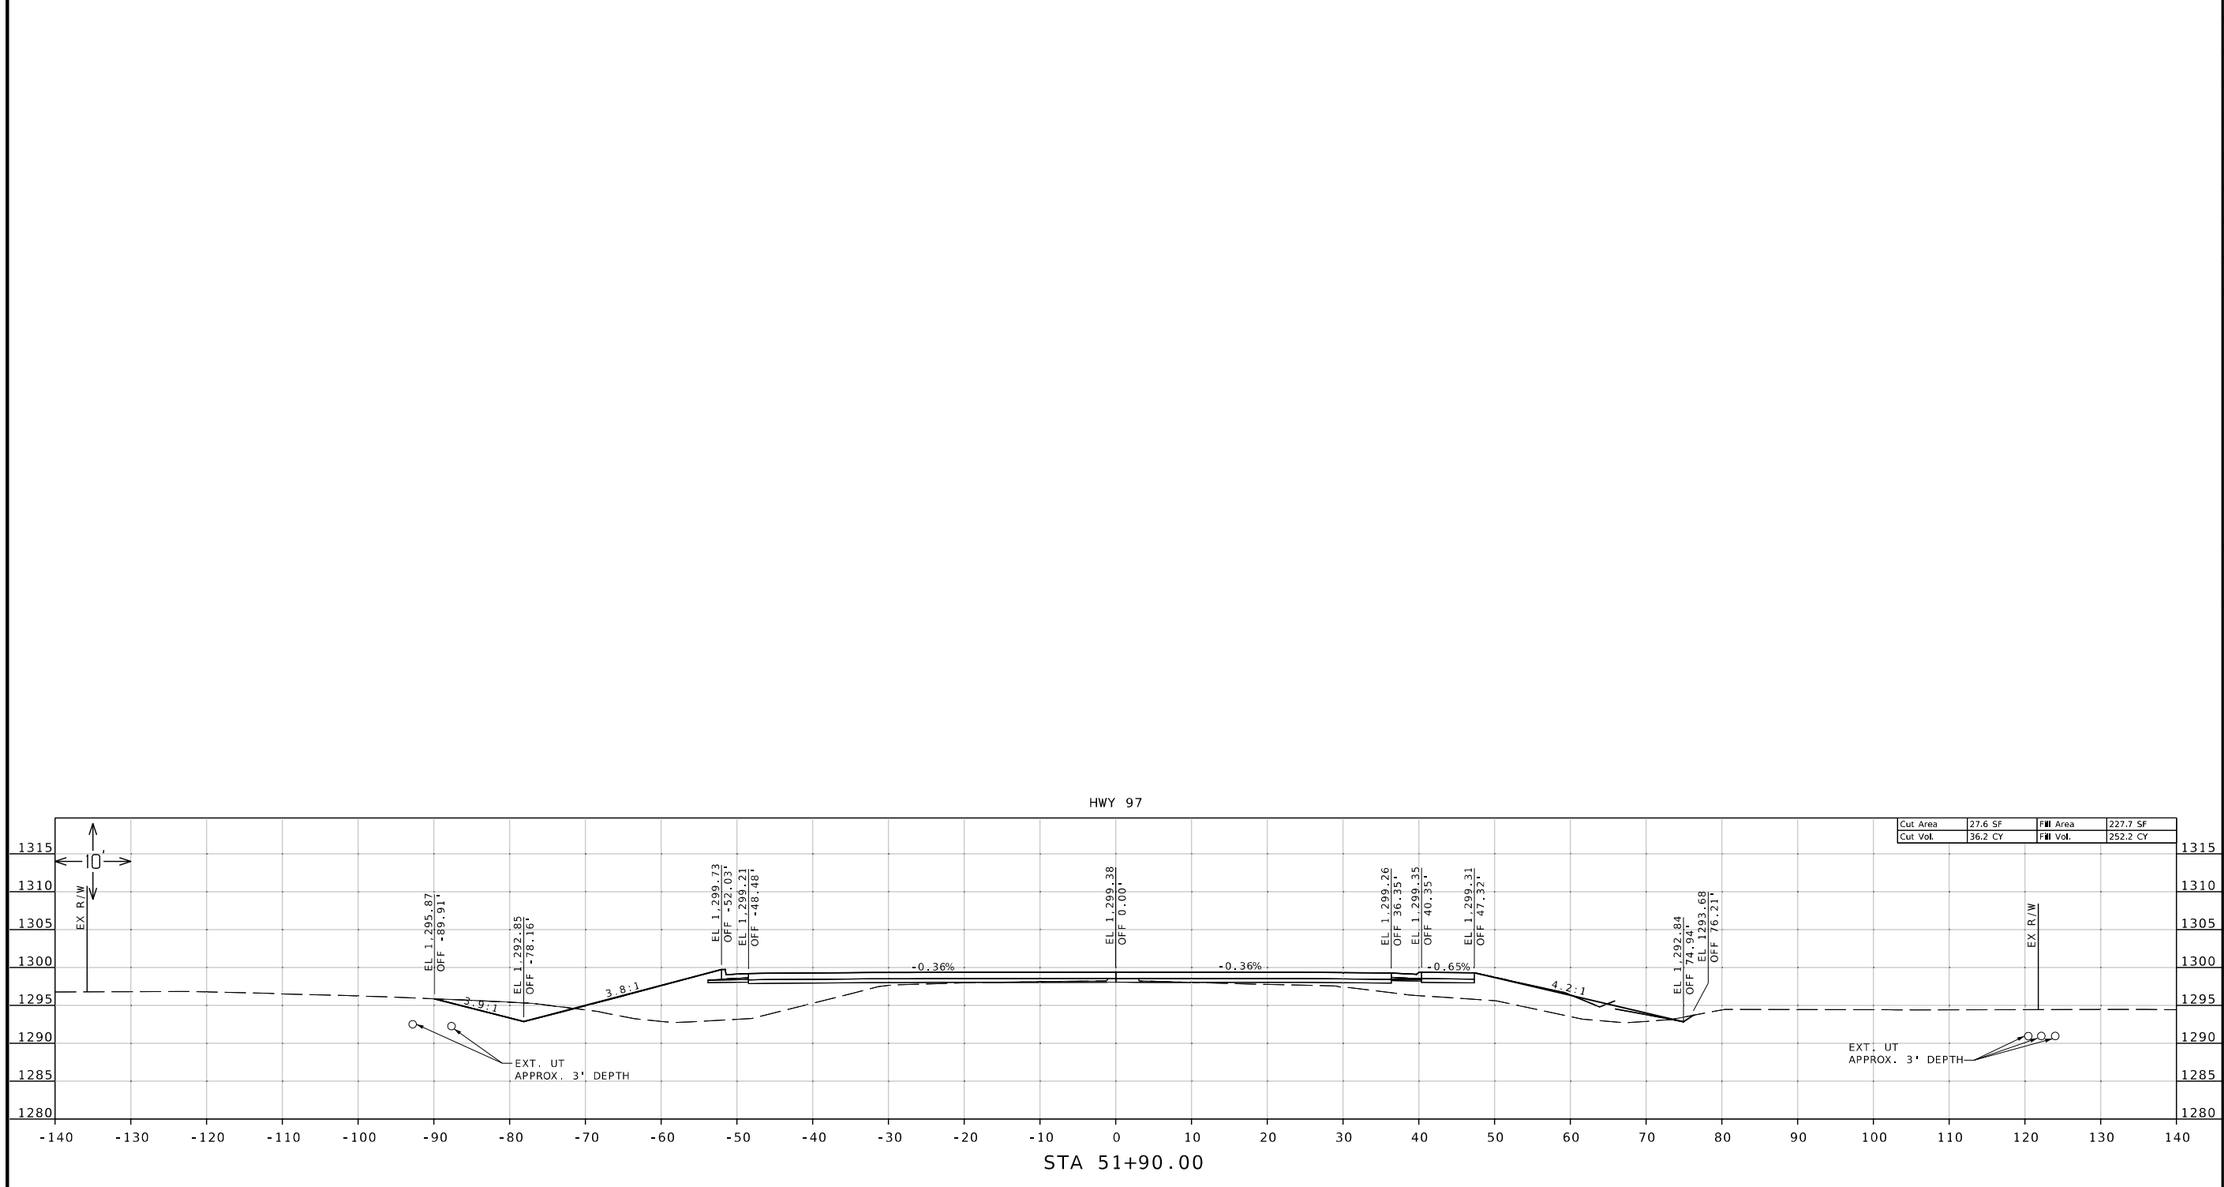

US 60 & HWY 97
US 97

IF A SEAL IS PRESENT ON THIS SHEET IT HAS BEEN ELECTRONICALLY SEALED AND DATED.

STATE OF MISSOURI
REBECCA JUNE BALTZ
NUMBER E-28626
REGISTERED PROFESSIONAL ENGINEER
THIS SHEET WAS ORIGINALLY ISSUED, SIGNED AND DATED ELECTRONICALLY.

DATE PREPARED
8/12/2024

ROUTE	STATE
60	MO
DISTRICT	SHEET NO.
SW	167

COUNTY
BARRY/NEWTON

JOB NO.
JSR0095

CONTRACT ID.

PROJECT NO.

BRIDGE NO.

DESCRIPTION	DATE

MISSOURI HIGHWAYS AND TRANSPORTATION COMMISSION

105 WEST CAPITOL
JEFFERSON CITY, MO 65102
1-888-ASK-MODOT (1-888-275-6636)

TREKK DESIGN GROUP, LLC
1411 East 104th St.
Kansas City, MO 64131
Tel (816) 874-4655
Fax (816) 874-4675
www.trekkdesigngroup.com

Missouri Cert. of Authority 2002010300

XS_164-167_JSR0095_97.dgn 1:11:43 PM 8/12/2024

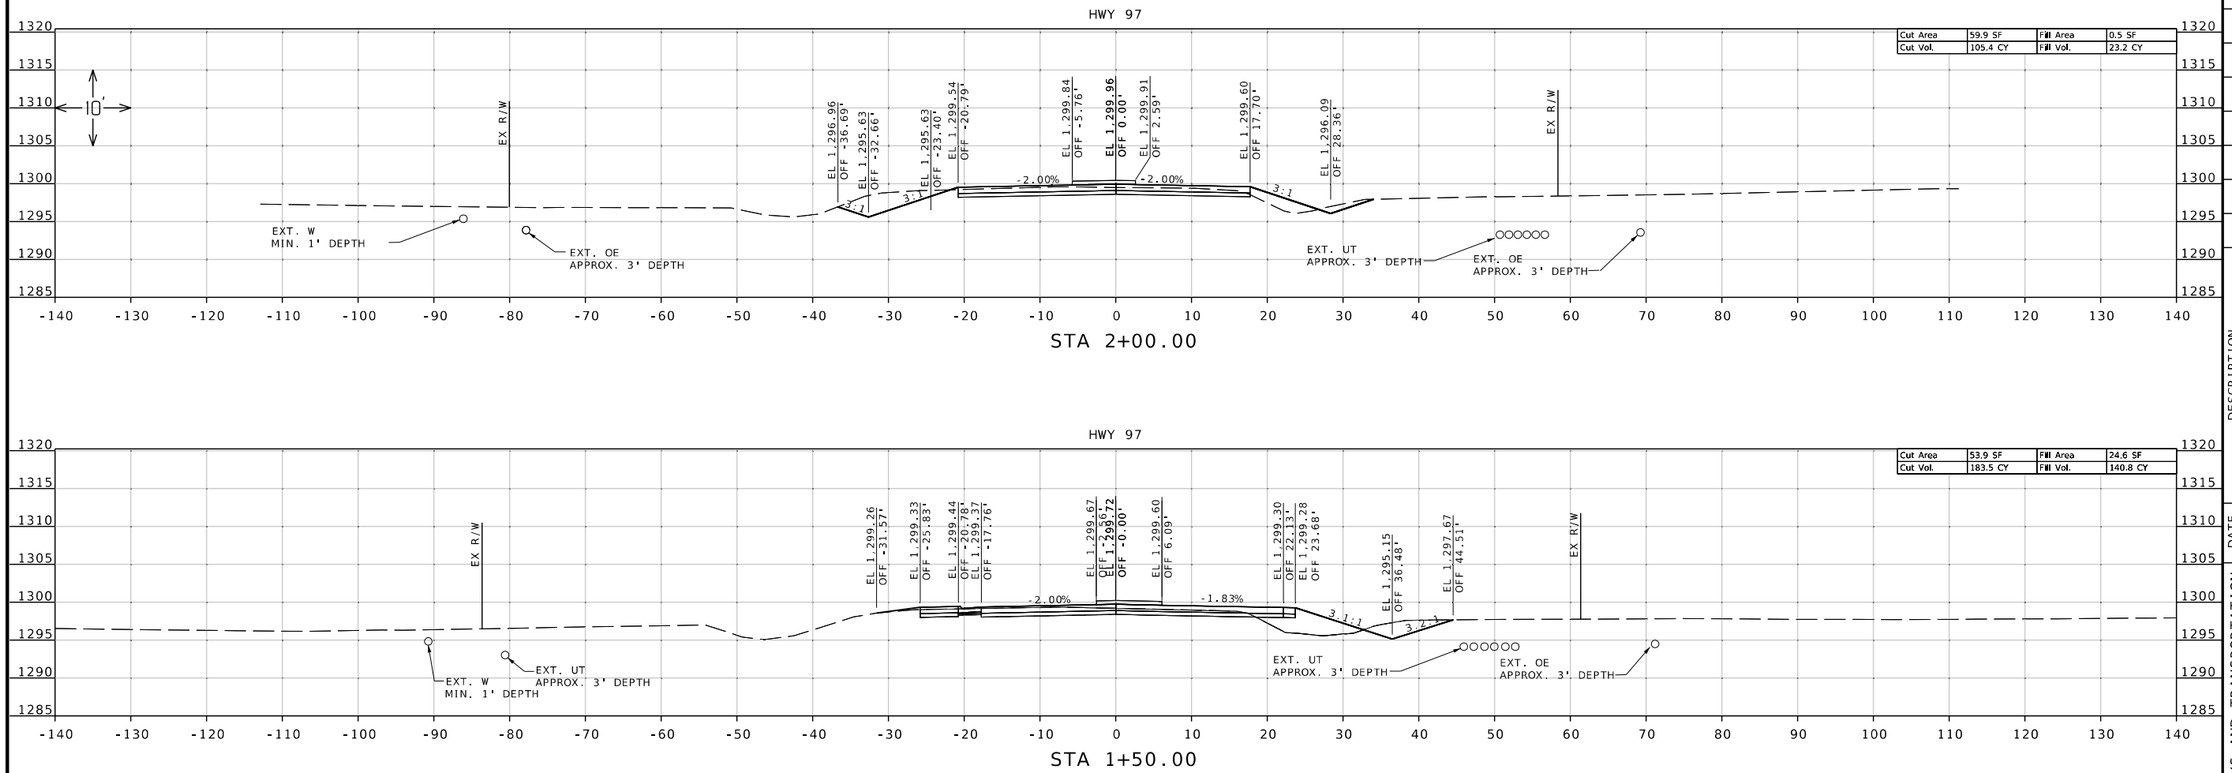

US 60 & HWY 97
US 97
SHEET 15 OF 18

STATE OF MISSOURI
REBECCA JUNE BALTZ
NUMBER E-28626
REGISTERED PROFESSIONAL ENGINEER
I HAVE SIGNED AND SEALED THIS SHEET. SIGNED AND DATED ELECTRONICALLY.

DATE PREPARED
8/12/2024

ROUTE	STATE
60	MO
DISTRICT	SHEET NO.
SW	168

COUNTY
BARRY/NEWTON

JOB NO.
JSR0095

CONTRACT ID.

PROJECT NO.

BRIDGE NO.

IF A SEAL IS PRESENT ON THIS SHEET IT HAS BEEN ELECTRONICALLY SEALED AND DATED.

DESCRIPTION	DATE

MISSOURI HIGHWAYS AND TRANSPORTATION COMMISSION

105 WEST CAPITOL
JEFFERSON CITY, MO 65102
1-888-ASK-MODOT (1-888-275-6636)

TREK DESIGN GROUP, LLC
1411 East 104th St.
Kansas City, MO 64131
Tel (816) 874-6652
Fax (816) 874-4675
www.trekdesigngroup.com

Missouri Cert. of Authority 2002010300

XS_168-171_JSR0095_97.dgn 1:11:45 PM 8/12/2024

HWY 97

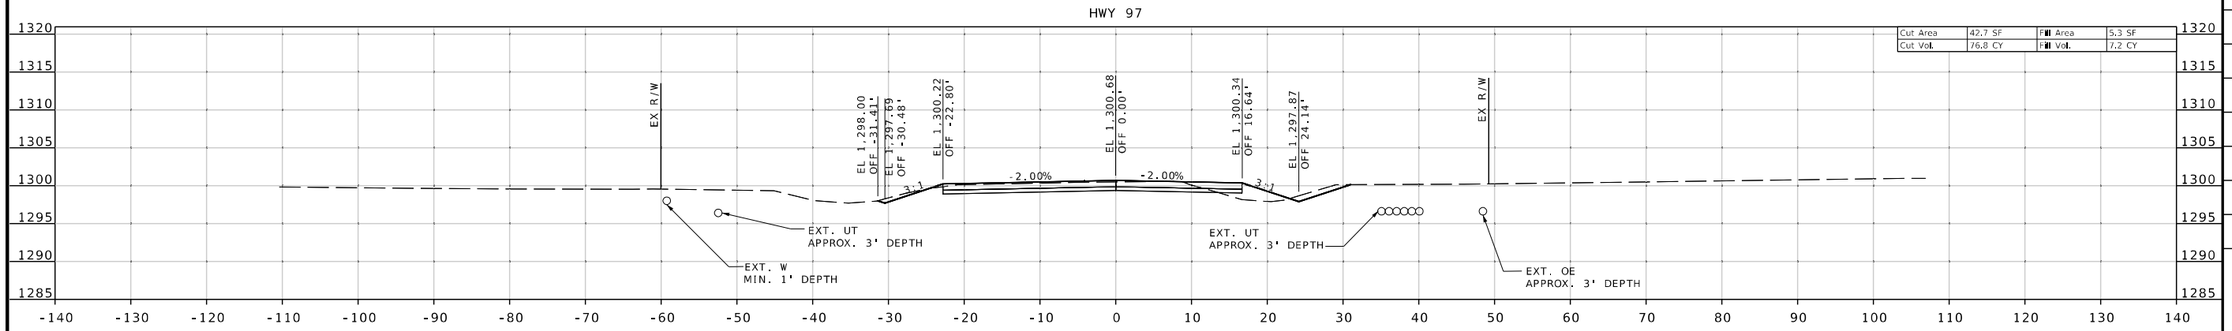

STA 3+50.00

HWY 97

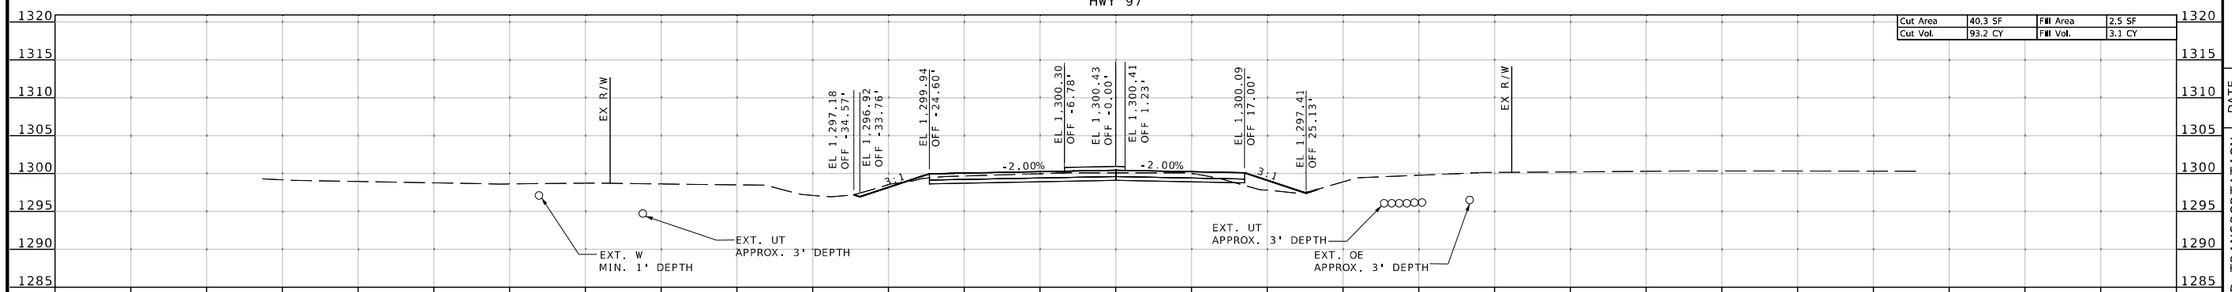

STA 3+00.00

HWY 97

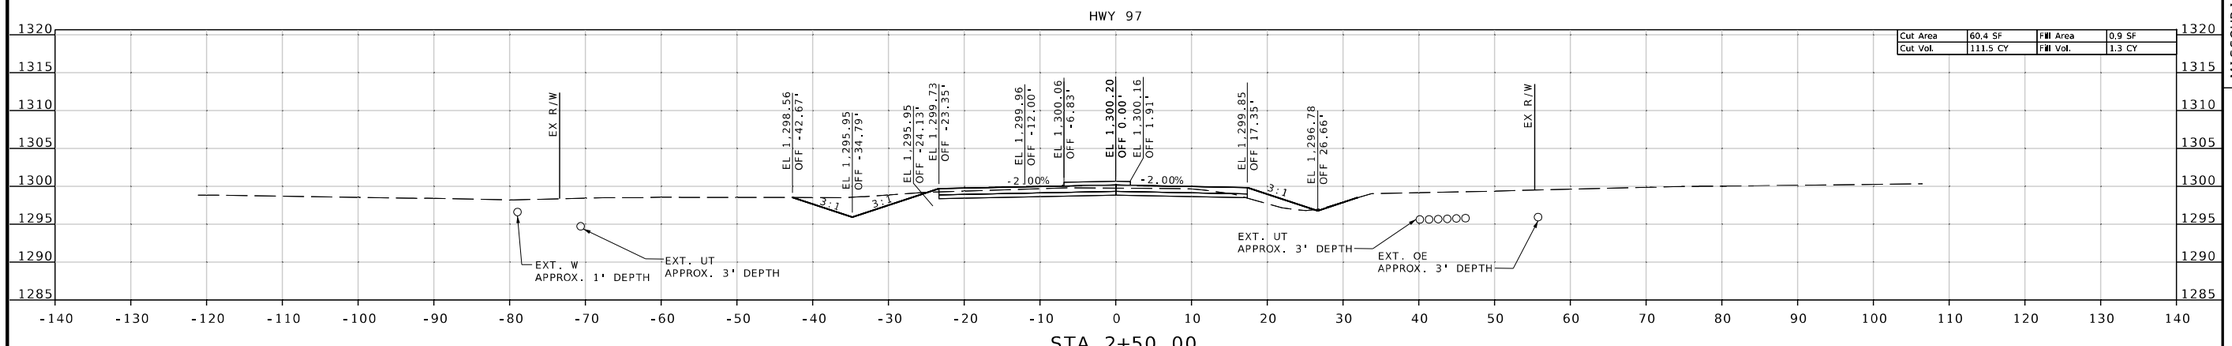

STA 2+50.00

US 60 & HWY 97
US 97
SHEET 16 OF 18

STATE OF MISSOURI
REBECCA JUNE BALTZ
NUMBER E-28626
REGISTERED PROFESSIONAL ENGINEER
THIS SHEET WAS DIGITALLY SIGNED AND SEALED ELECTRONICALLY.

DATE PREPARED
8/12/2024

ROUTE	STATE
60	MO
DISTRICT	SHEET NO.
SW	169

COUNTY
BARRY/NEWTON

JOB NO.
JSR0095

CONTRACT ID.

PROJECT NO.

BRIDGE NO.

DATE	DESCRIPTION

IF A SEAL IS PRESENT ON THIS SHEET IT HAS BEEN ELECTRONICALLY SEALED AND DATED.

MISSOURI HIGHWAYS AND TRANSPORTATION COMMISSION

105 WEST CAPITOL
JEFFERSON CITY, MO 65102
1-888-ASK-MODOT (1-888-275-6636)

1411 East 104th St.
Kansas City, MO 64131
Tel (816) 874-4655
Fax (816) 874-4675
www.trekdesigngroup.com

Missouri Cert. of Authority 2002010300

TREK DESIGN GROUP, LLC

XS_168-171_JSR0095_97.dgn 1:11:47 PM 8/12/2024

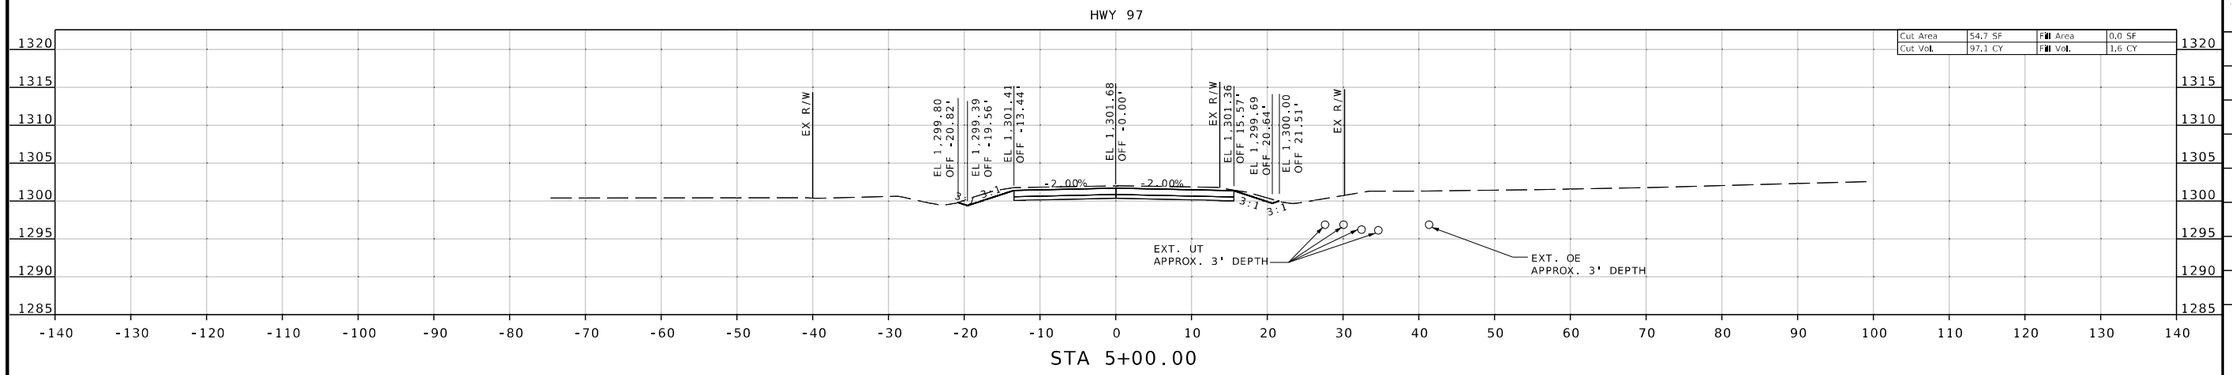

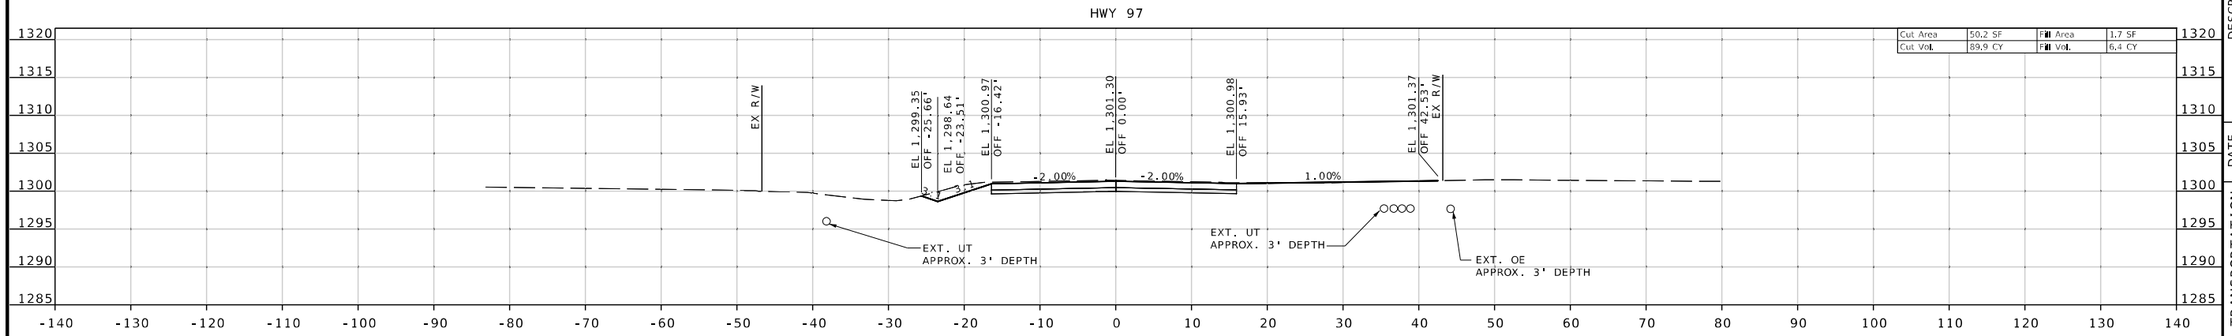

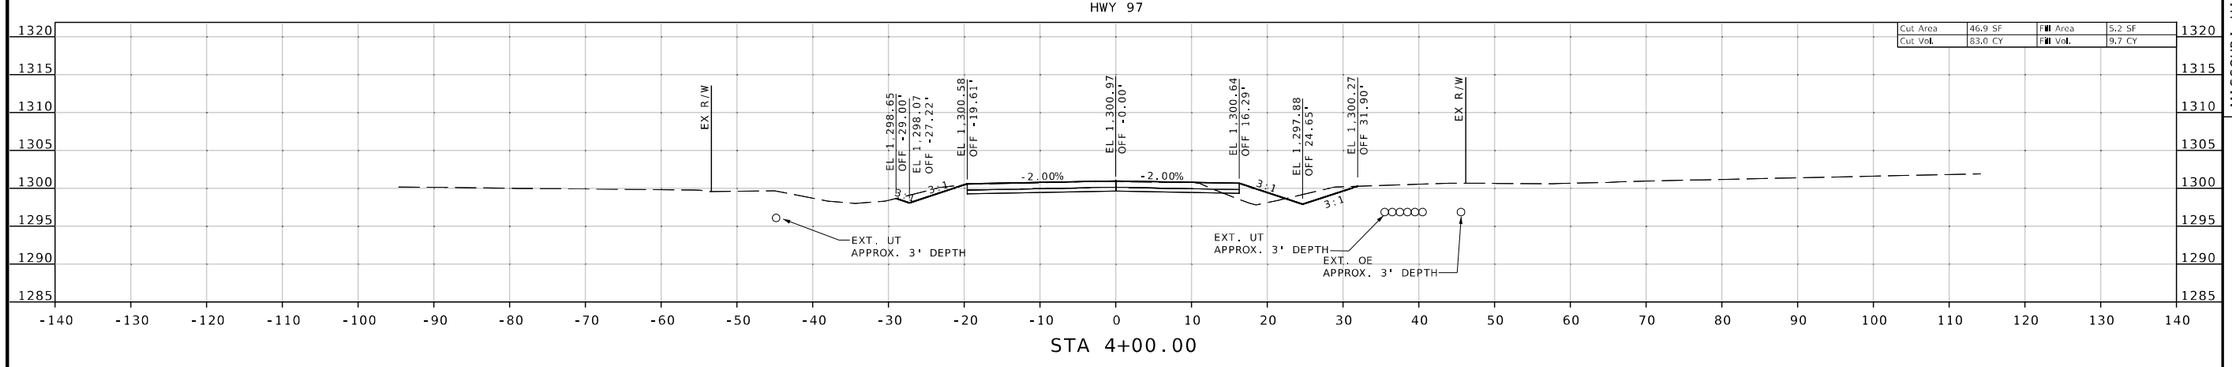

IF A SEAL IS PRESENT ON THIS SHEET IT HAS BEEN ELECTRONICALLY SEALED AND DATED.

STATE OF MISSOURI
REGISTERED PROFESSIONAL ENGINEER
REBECCA JUNE BALTZ
NUMBER E-28626
I HEREBY CERTIFY THAT THIS SHEET WAS SEALED AND DATED ELECTRONICALLY.

DATE PREPARED
8/12/2024

ROUTE	STATE
60	MO
DISTRICT	SHEET NO.
SW	170

COUNTY
BARRY/NEWTON

JOB NO.
JSR0095

CONTRACT ID.

PROJECT NO.

BRIDGE NO.

DESCRIPTION	DATE

MISSOURI HIGHWAYS AND TRANSPORTATION COMMISSION

105 WEST CAPITOL
JEFFERSON CITY, MO 65102
1-888-ASK-MODOT (1-888-275-6636)

1411 East 104th St.
Kansas City, MO 64131
Tel (816) 874-4655
Fax (816) 874-4675
www.trekdesigngroup.com

Missouri Cert. of Authority 2002010300

TREK DESIGN GROUP, LLC

US 60 & HWY 97
US 97
SHEET 17 OF 18

XS_168-171_JSR0095_97.dgn 1:11:48 PM 8/12/2024

HWY 97

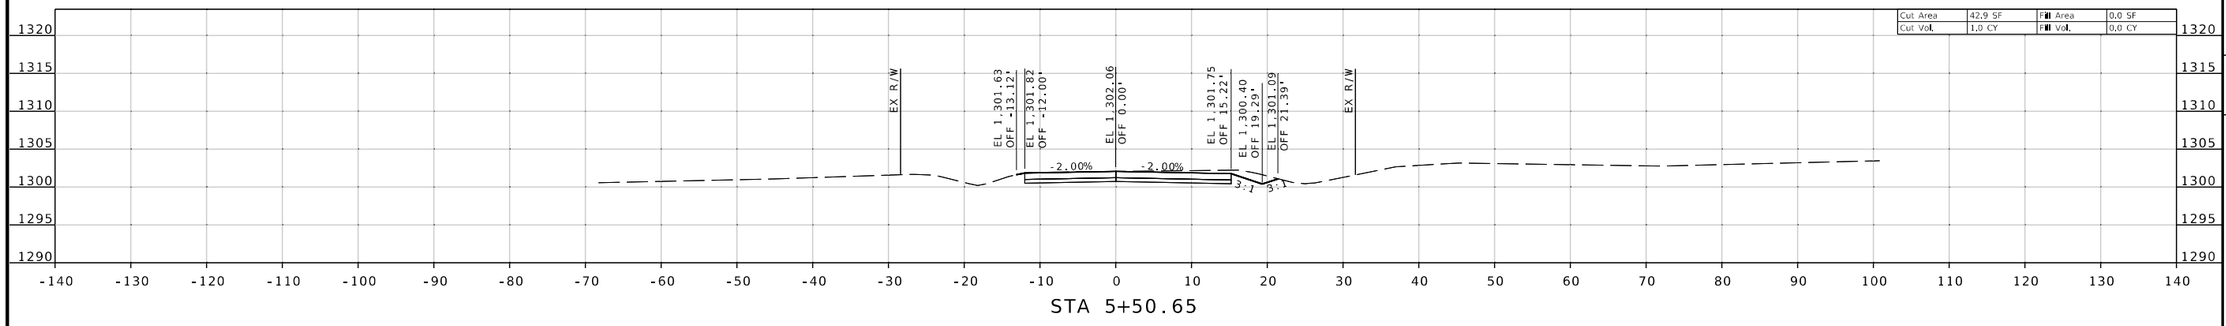

STA 5+50.65

HWY 97

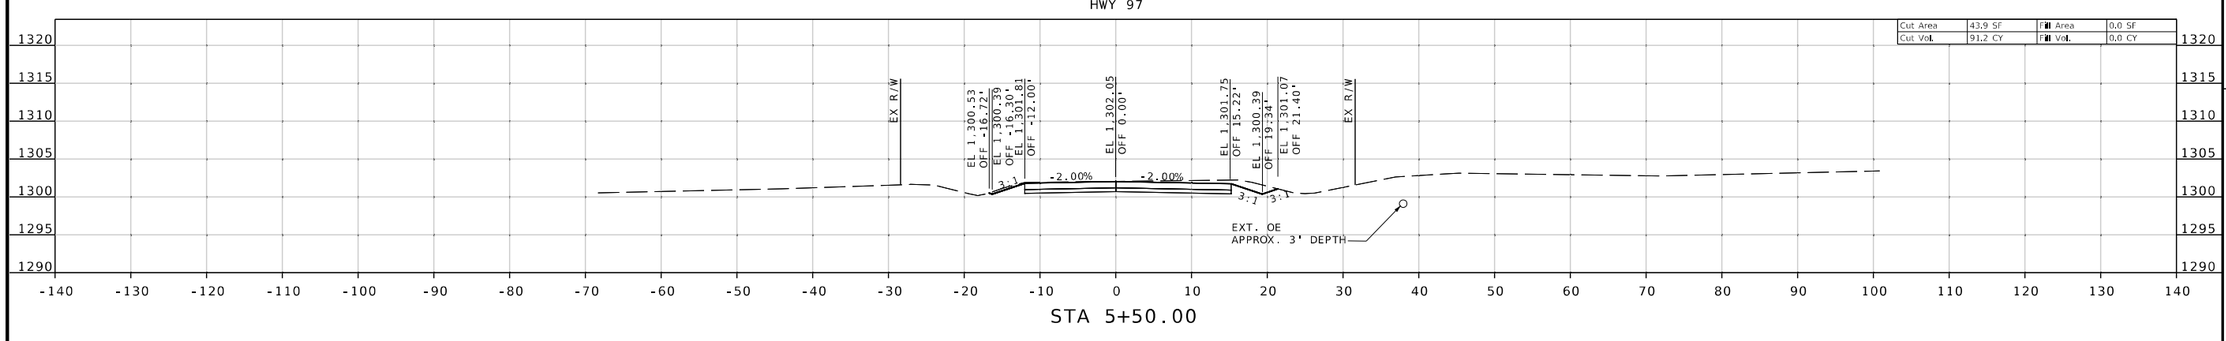

STA 5+50.00

US 60 & HWY 97
US 97
SHEET 18 OF 18

IF A SEAL IS PRESENT ON THIS SHEET IT HAS BEEN ELECTRONICALLY SEALED AND DATED.

STATE OF MISSOURI
REGISTERED PROFESSIONAL ENGINEER
REBECCA JUNE BALTZ
NUMBER E-28626
I HEREBY CERTIFY THAT THIS SHEET WAS ELECTRONICALLY SIGNED, SEALED AND DATED ELECTRONICALLY.

DATE PREPARED
8/12/2024

ROUTE	STATE
60	MO
DISTRICT	SHEET NO.
SW	171

COUNTY
BARRY/NEWTON

JOB NO.
JSR0095

CONTRACT ID.

PROJECT NO.

BRIDGE NO.

DESCRIPTION	DATE

MISSOURI HIGHWAYS AND TRANSPORTATION COMMISSION

105 WEST CAPITOL
JEFFERSON CITY, MO 65102
1-888-ASK-MODOT (1-888-275-6636)

TREKK DESIGN GROUP, LLC
1411 East 104th St.
Kansas City, MO 64131
Tel (816) 874-4655
Fax (816) 874-4675
www.trekkdesigngroup.com

Missouri Cert. of Authority 2002010300

XS_168-171_JSR0095_97.dgn 1:11:49 PM 8/12/2024