MO 210 CROSS SECTION
SHEET 1 OF 4

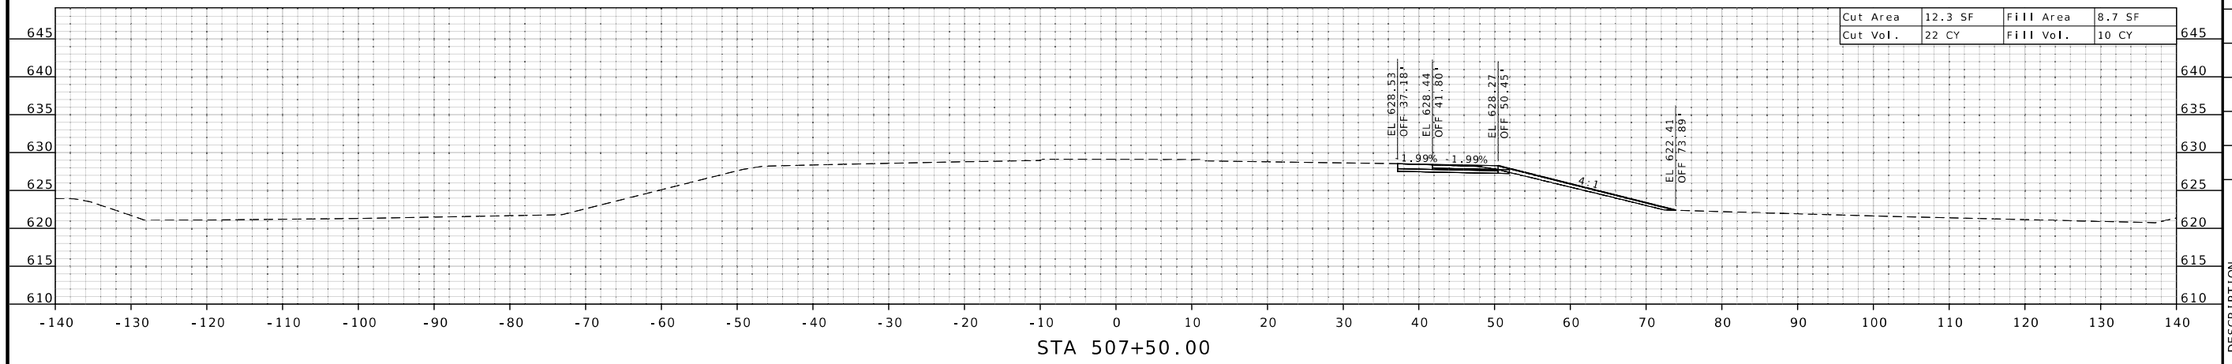

STA 507+50.00

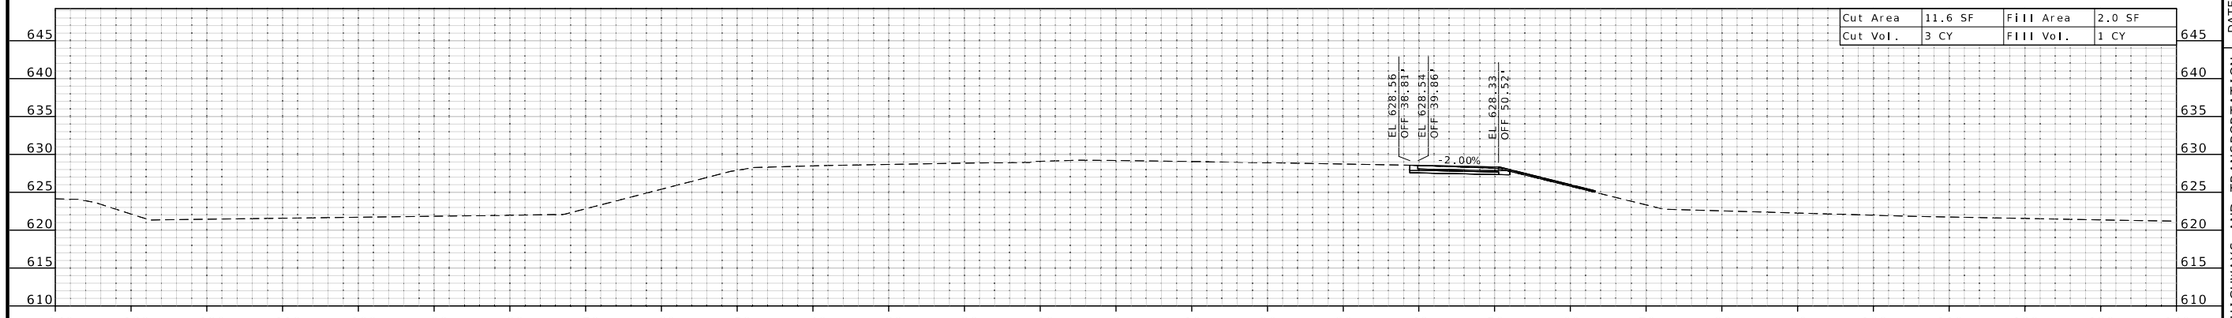

STA 507+00.00

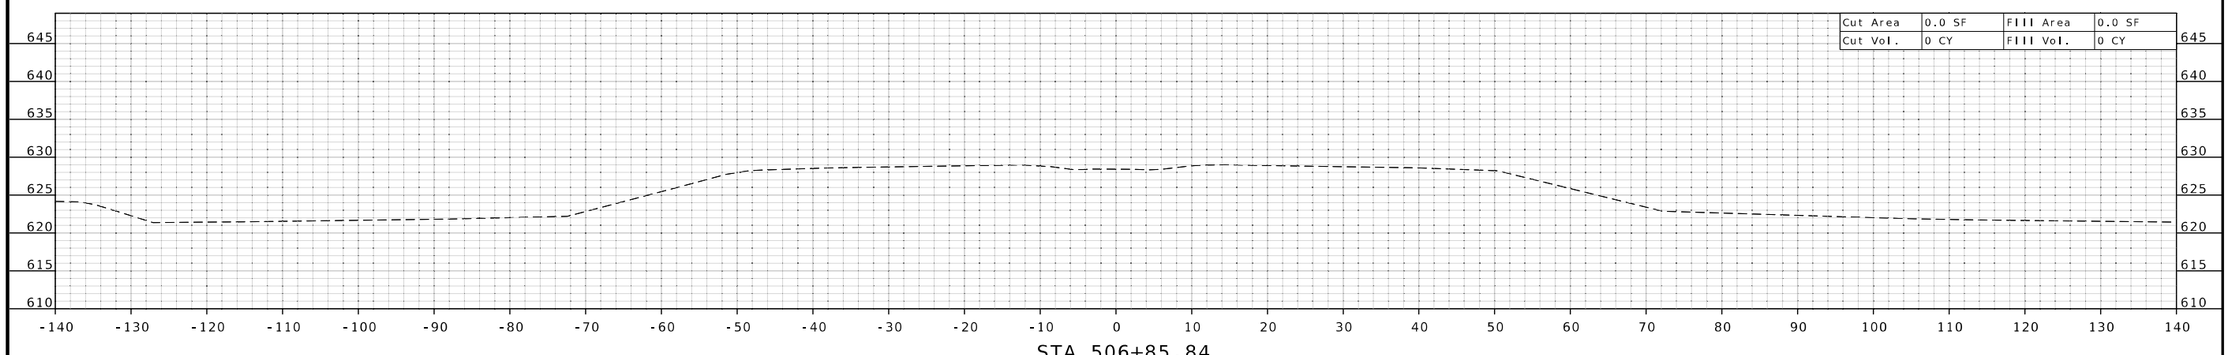

STA 506+85.84

STATE OF MISSOURI
THANKAM MATHEW
NUMBER PE-2014000056
PROFESSIONAL ENGINEER
01/27/2025 7:44:34 PM
THANKAM.MATHEW - CIVIL
MO-PE-2014000056

DATE PREPARED
1/27/2025

ROUTE	STATE
210	MO
DISTRICT	SHEET NO.
KC	1

COUNTY
JACKSON

JOB NO.
JKU0132

CONTRACT ID.

PROJECT NO.

BRIDGE NO.

DESCRIPTION	DATE

MISSOURI HIGHWAYS AND TRANSPORTATION COMMISSION

105 WEST CAPITOL
JEFFERSON CITY, MO 65102
1-888-ASK-MODOT (1-888-275-6636)

MO 210 CROSS SECTION
SHEET 2 OF 4

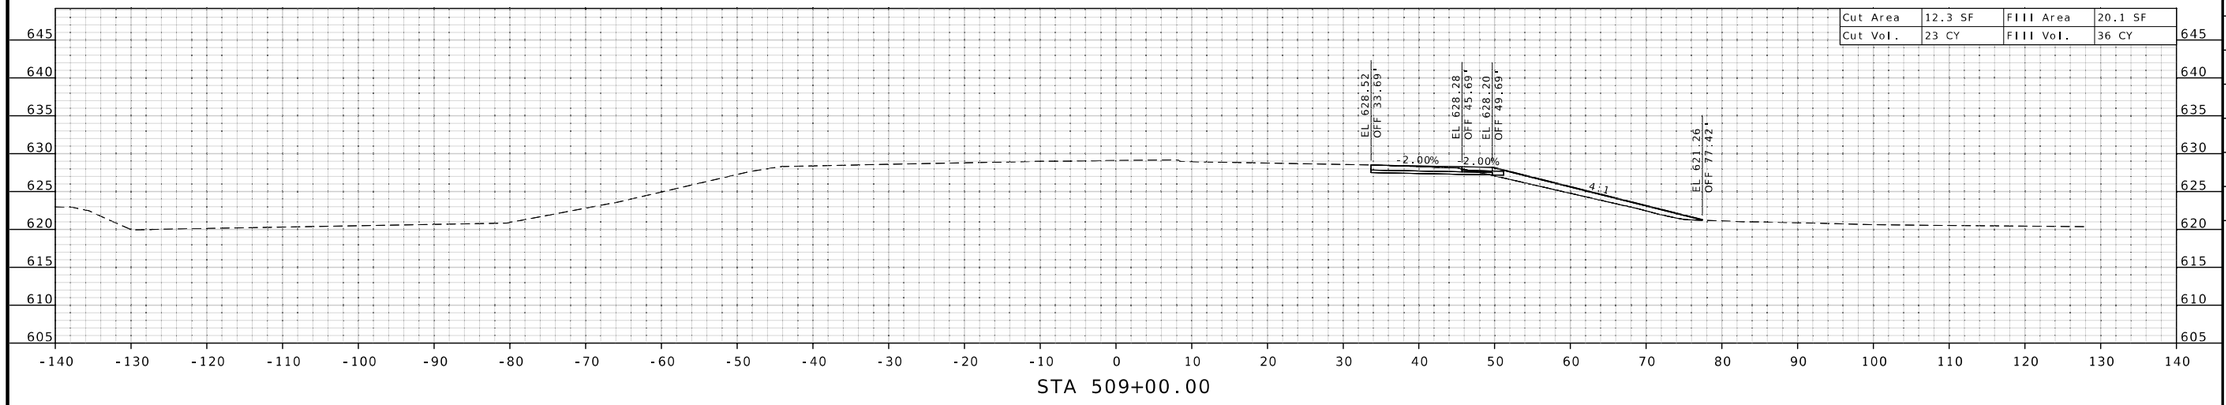

STA 509+00.00

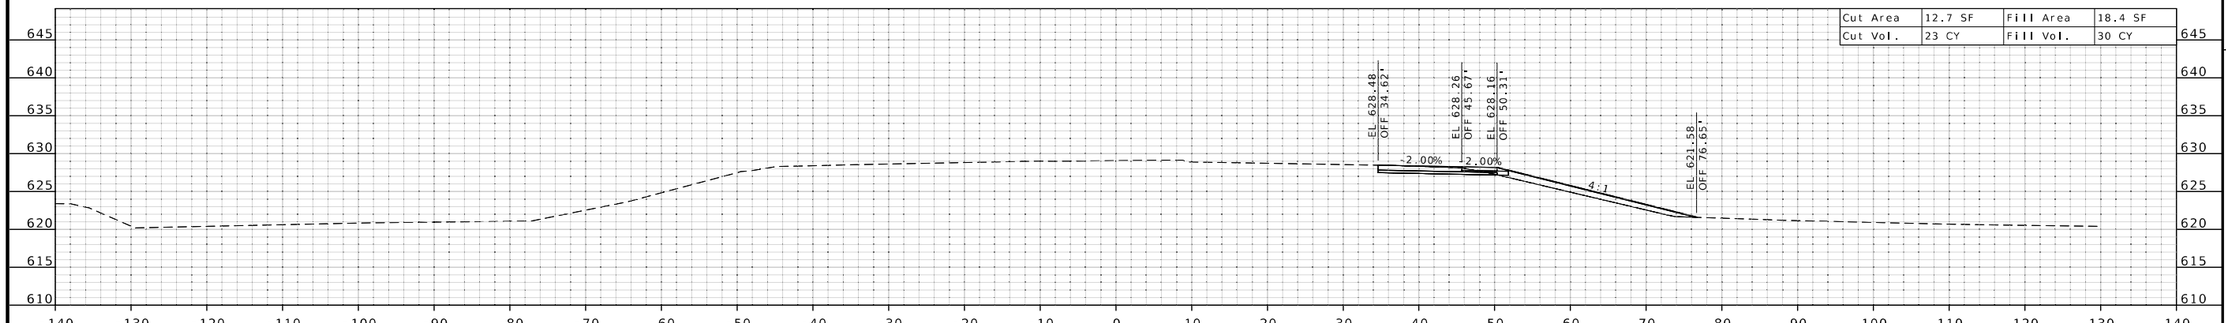

STA 508+50.00

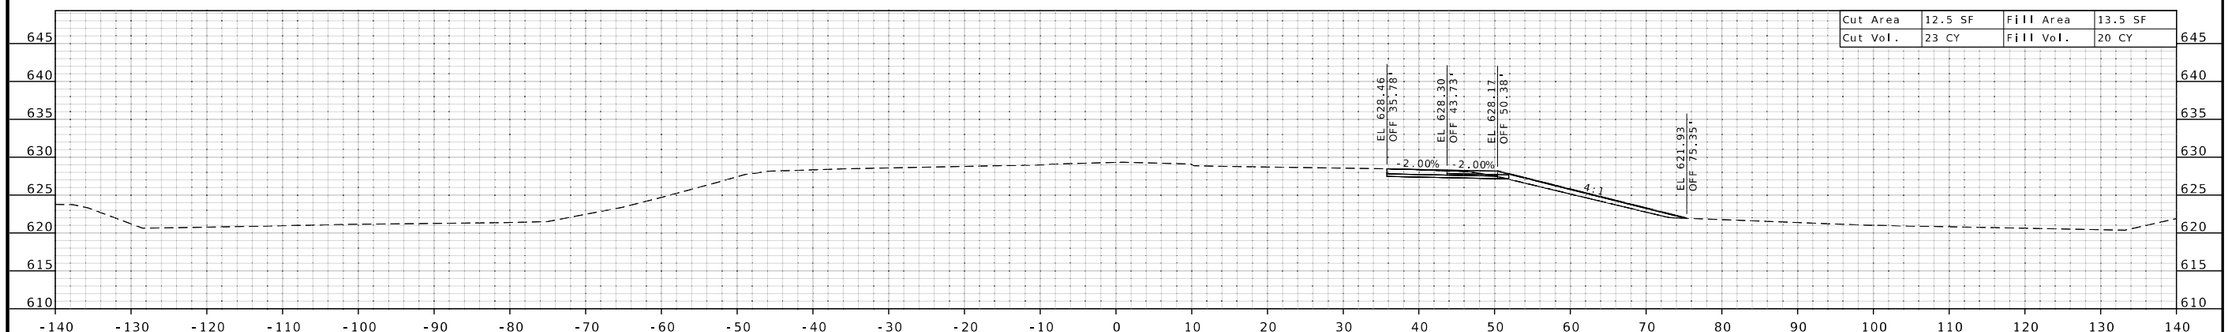

STA 508+00.00

STATE OF MISSOURI
THANKAM MATHEW
NUMBER PE-2014000056
PROFESSIONAL ENGINEER

01/27/2025 1:32 PM
THANKAM.MATHEW - CIVIL
MO-PE-2014000056

DATE PREPARED
1/27/2025

ROUTE	STATE
210	MO
DISTRICT	SHEET NO.
KC	2

COUNTY
JACKSON

JOB NO.
JKU0132

CONTRACT ID.

PROJECT NO.

BRIDGE NO.

DESCRIPTION	DATE

MISSOURI HIGHWAYS AND TRANSPORTATION COMMISSION

105 WEST CAPITOL
JEFFERSON CITY, MO 65102
1-888-ASK-MODOT (1-888-275-6636)

MO 210 CROSS SECTION
SHEET 3 OF 4

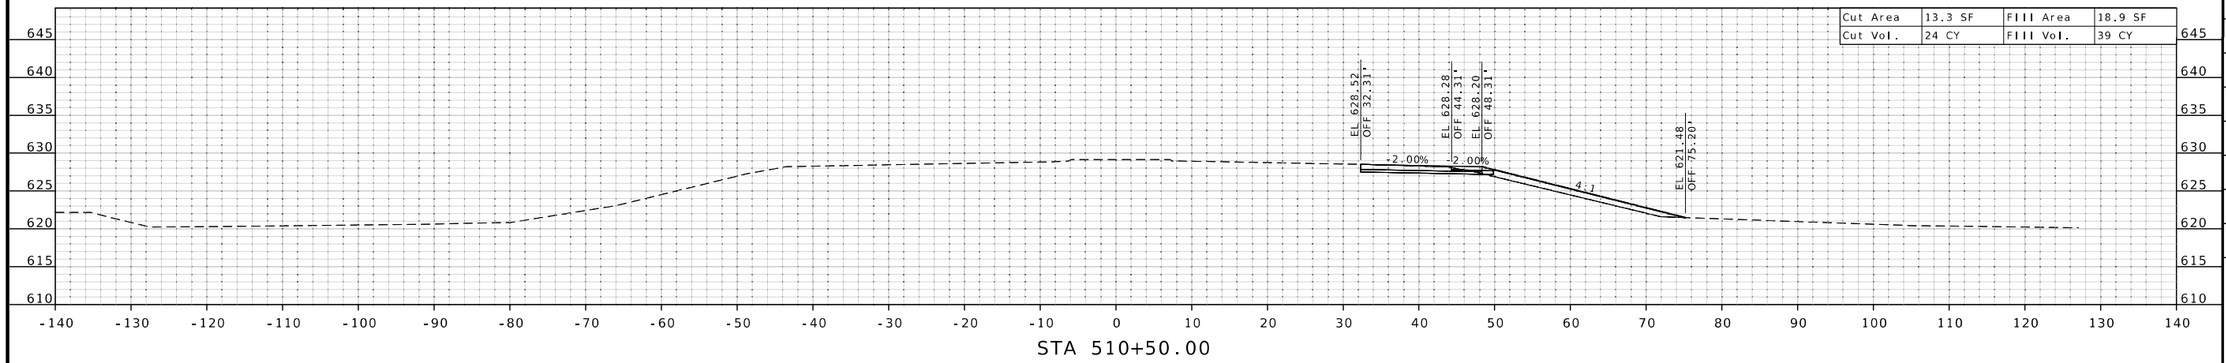

STA 510+50.00

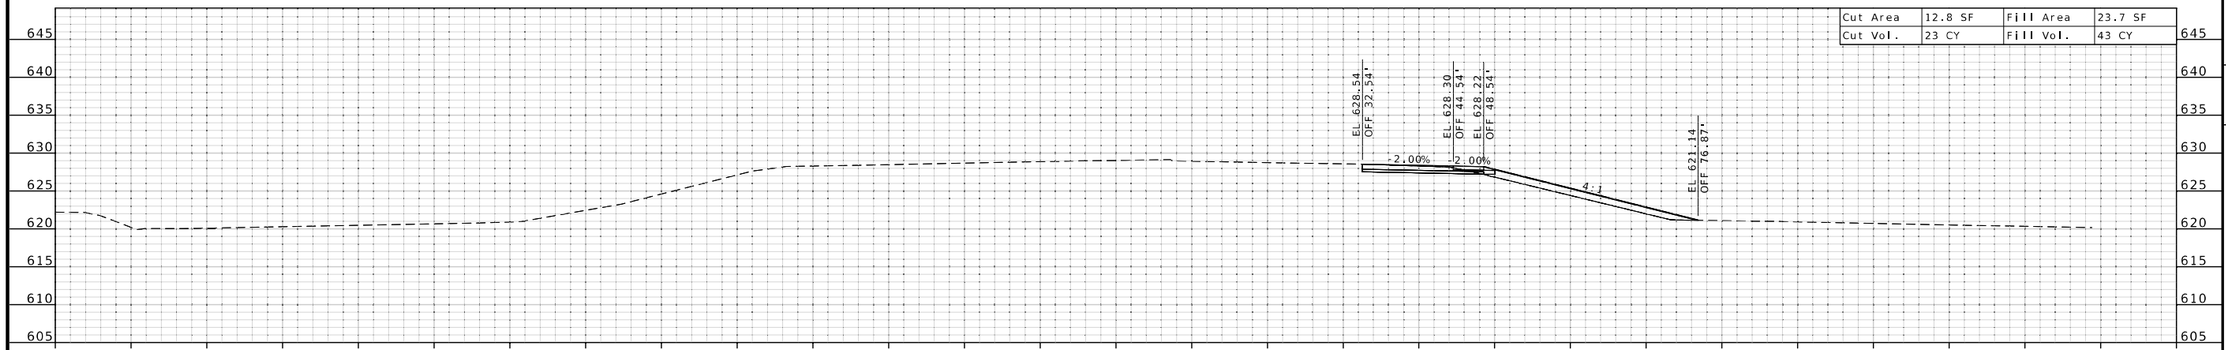

STA 509+50.00

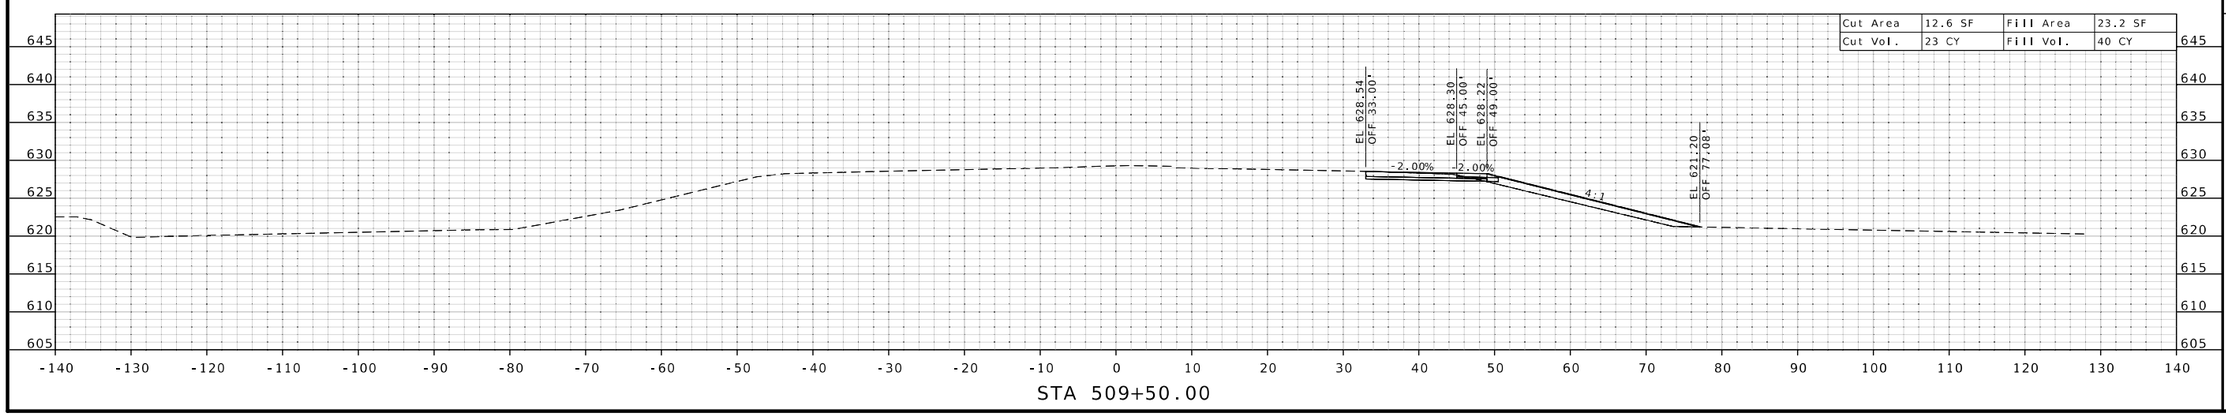

STATE OF MISSOURI
THANKAM MATHEW
NUMBER PE-2014000056
PROFESSIONAL ENGINEER

01/27/2025 7:44:34 PM
THANKAM.MATHEW - CIVIL
MO-PE-2014000056

DATE PREPARED
1/27/2025

ROUTE	STATE
210	MO
DISTRICT	SHEET NO.
KC	3

COUNTY
JACKSON

JOB NO.
JKU0132

CONTRACT ID.

PROJECT NO.

BRIDGE NO.

DESCRIPTION	DATE

MISSOURI HIGHWAYS AND TRANSPORTATION COMMISSION

105 WEST CAPITOL
JEFFERSON CITY, MO 65102
1-888-ASK-MODOT (1-888-275-6636)

MO 210 CROSS SECTION
SHEET 4 OF 4

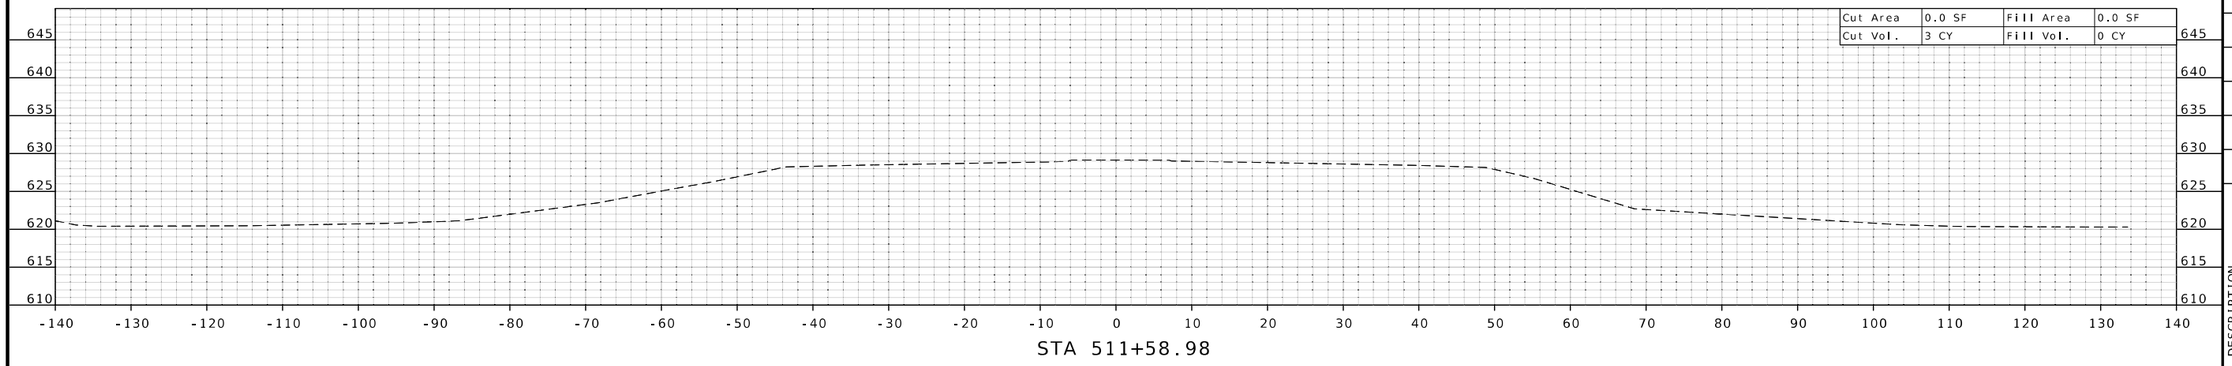

STA 511+58.98

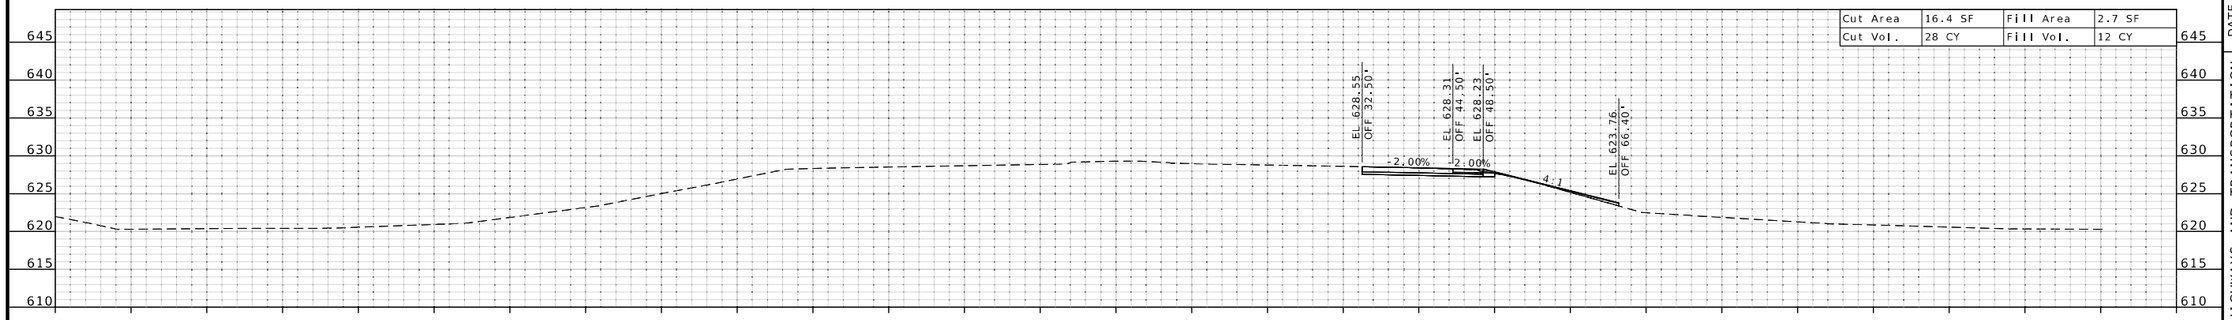

STA 511+50.00

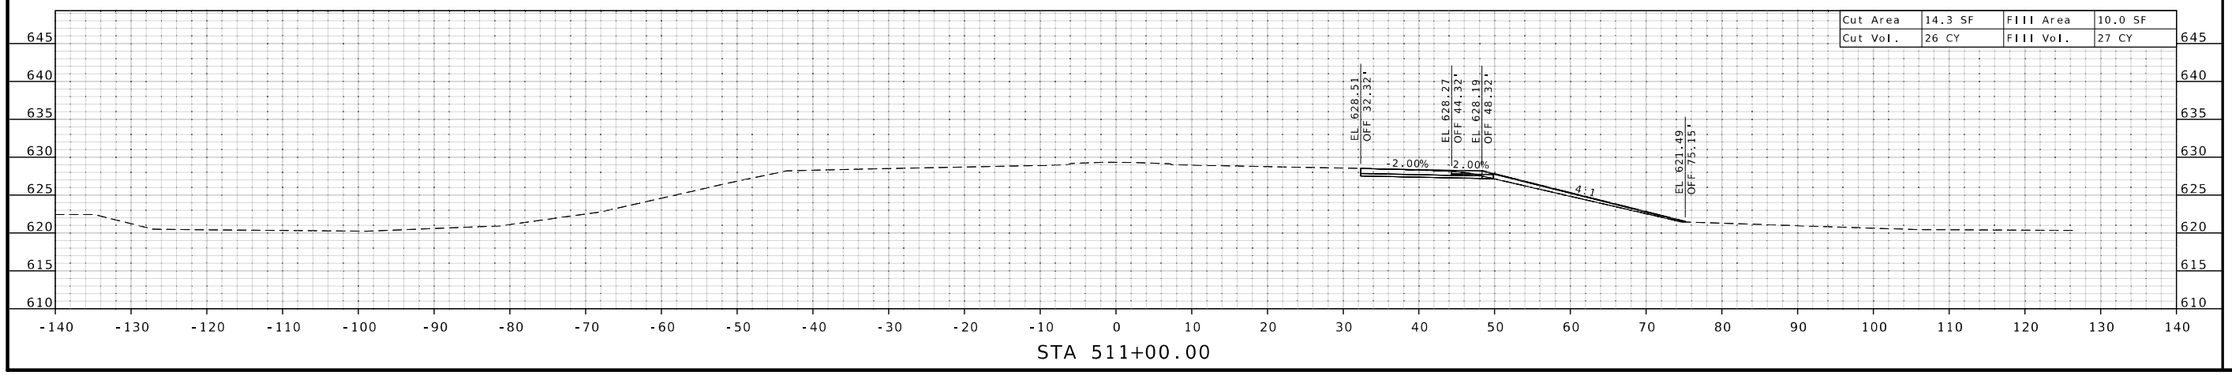

STA 511+00.00

STATE OF MISSOURI
THANKAM MATHEW
NUMBER PE-2014000056
PROFESSIONAL ENGINEER
01/27/2025 7:45:35 PM
THANKAM.MATHEW - CIVIL
MO-PE-2014000056

DATE PREPARED
1/27/2025

ROUTE	STATE
210	MO
DISTRICT	SHEET NO.
KC	4

COUNTY
JACKSON

JOB NO.
JKU0132

CONTRACT ID.

PROJECT NO.

BRIDGE NO.

DESCRIPTION	DATE

MISSOURI HIGHWAYS AND TRANSPORTATION COMMISSION

105 WEST CAPITOL
JEFFERSON CITY, MO 65102
1-888-ASK-MODOT (1-888-275-6636)