




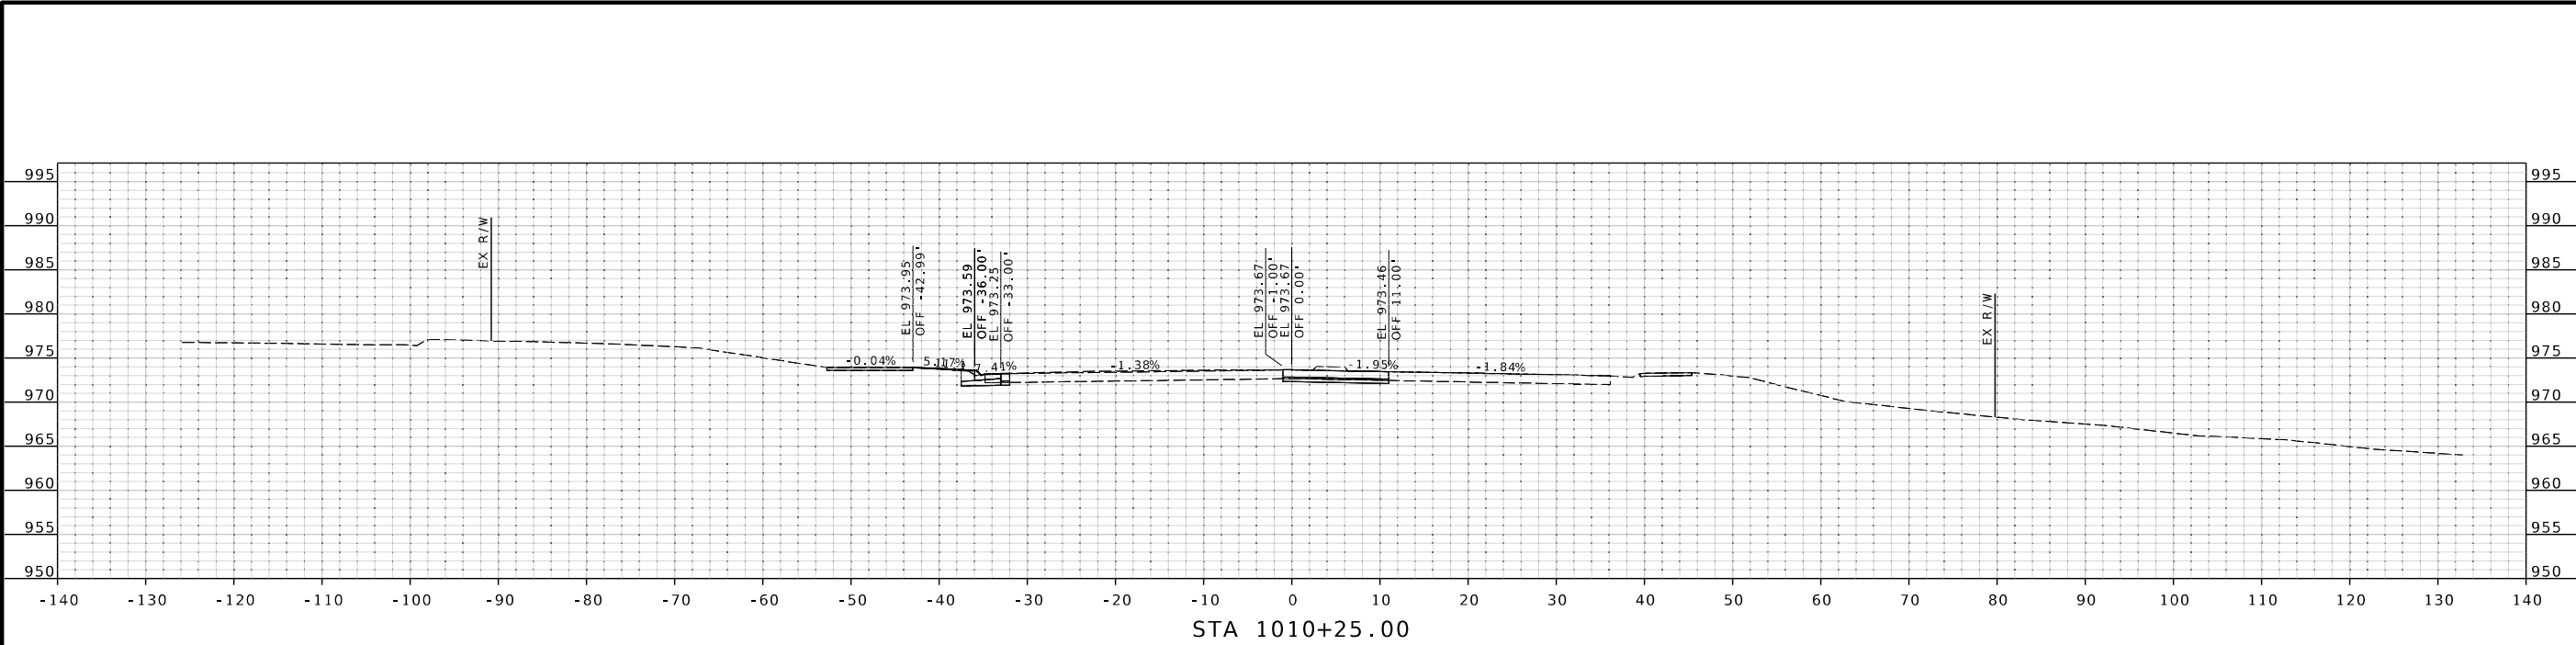

STA 1010+25.00

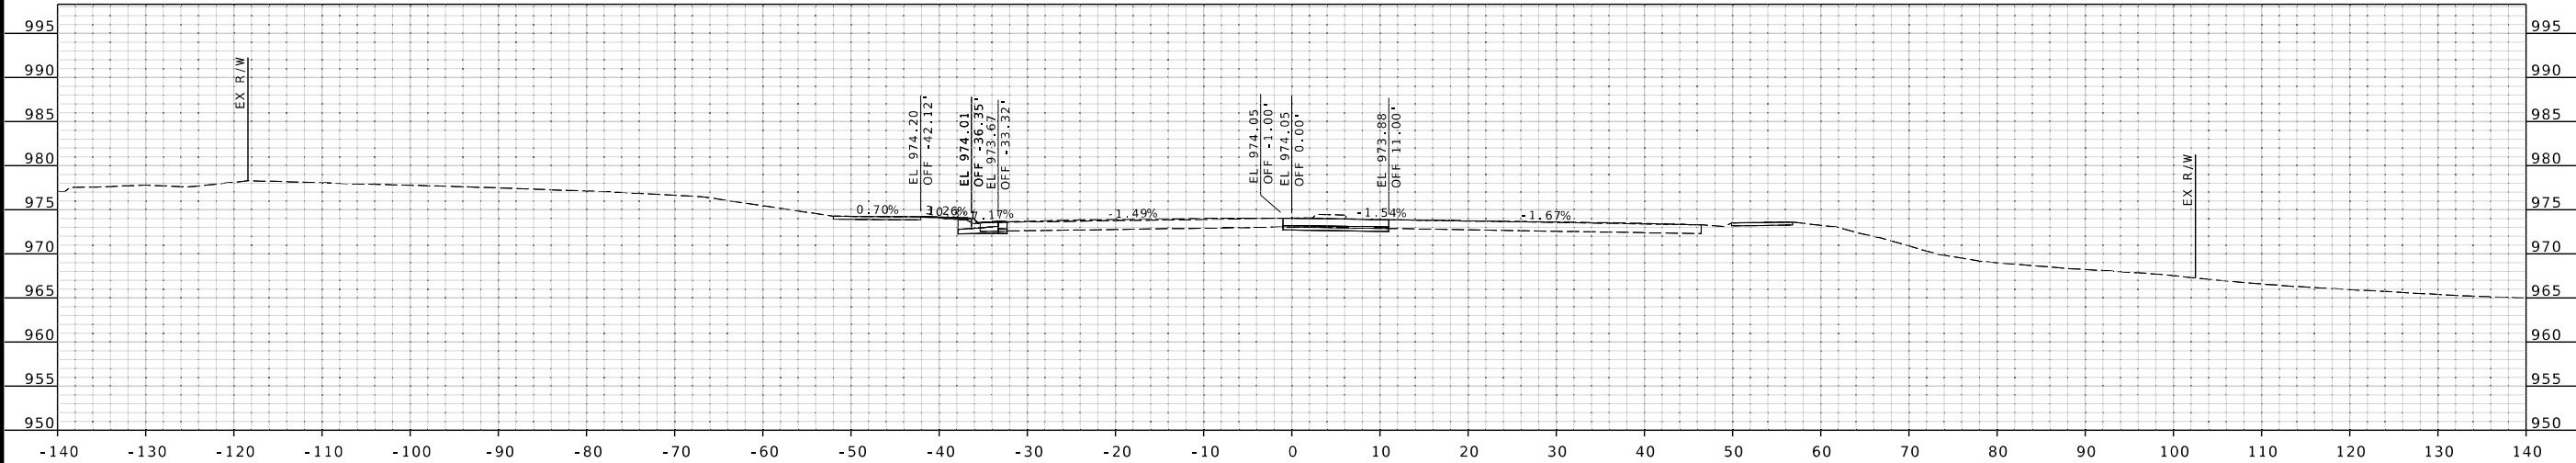

STA 1010+00.00

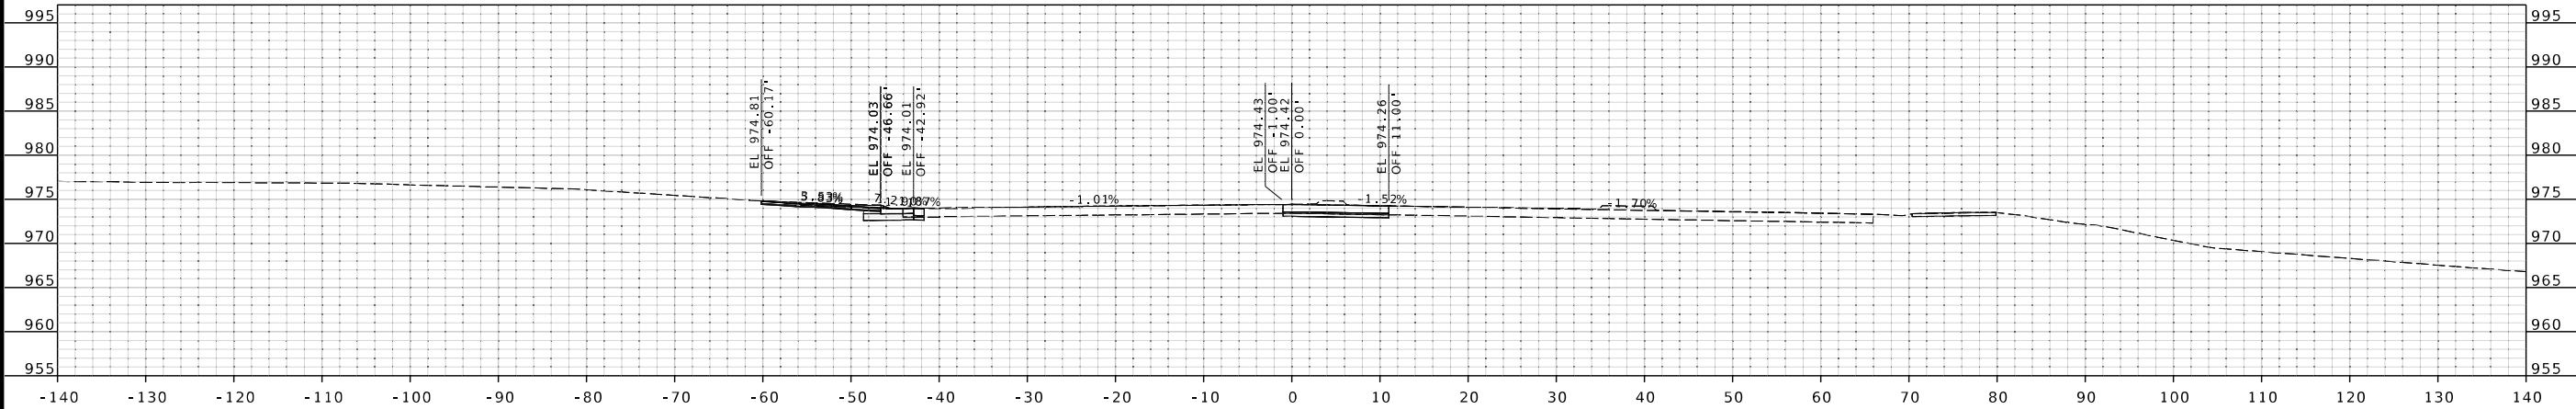

STA 1009+75.00

STATE OF MISSOURI

GARRETT J. LUST

NUMBER PE-202003310

PROFESSIONAL ENGINEER

THIS SHEET HAS BEEN SIGNED, SEALED AND DATED ELECTRONICALLY.

DATE PREPARED
3/31/2025

ROUTE
1

DISTRICT
KC

STATE
MO

SHEET NO.
1

COUNTY
CLAY

JOB NO.
J4S3412

CONTRACT ID.
.

PROJECT NO.
.

BRIDGE NO.
.




DESCRIPTION	DATE
.	.
.	.
.	.
.	.
.	.
.	.

MISSOURI HIGHWAYS AND TRANSPORTATION COMMISSION

105 WEST CAPITOL
JEFFERSON CITY, MO 65102
1-888-ASK-MODOT (1-888-275-6636)

800 E 101st Terr., Ste. 200
Kansas City, MO 64131
Phone (816) 701-3100
Fax (816) 942-3013
Missouri Cert. of Authority #2003007599

WILSON & COMPANY
ENGINEERS & ARCHITECTS

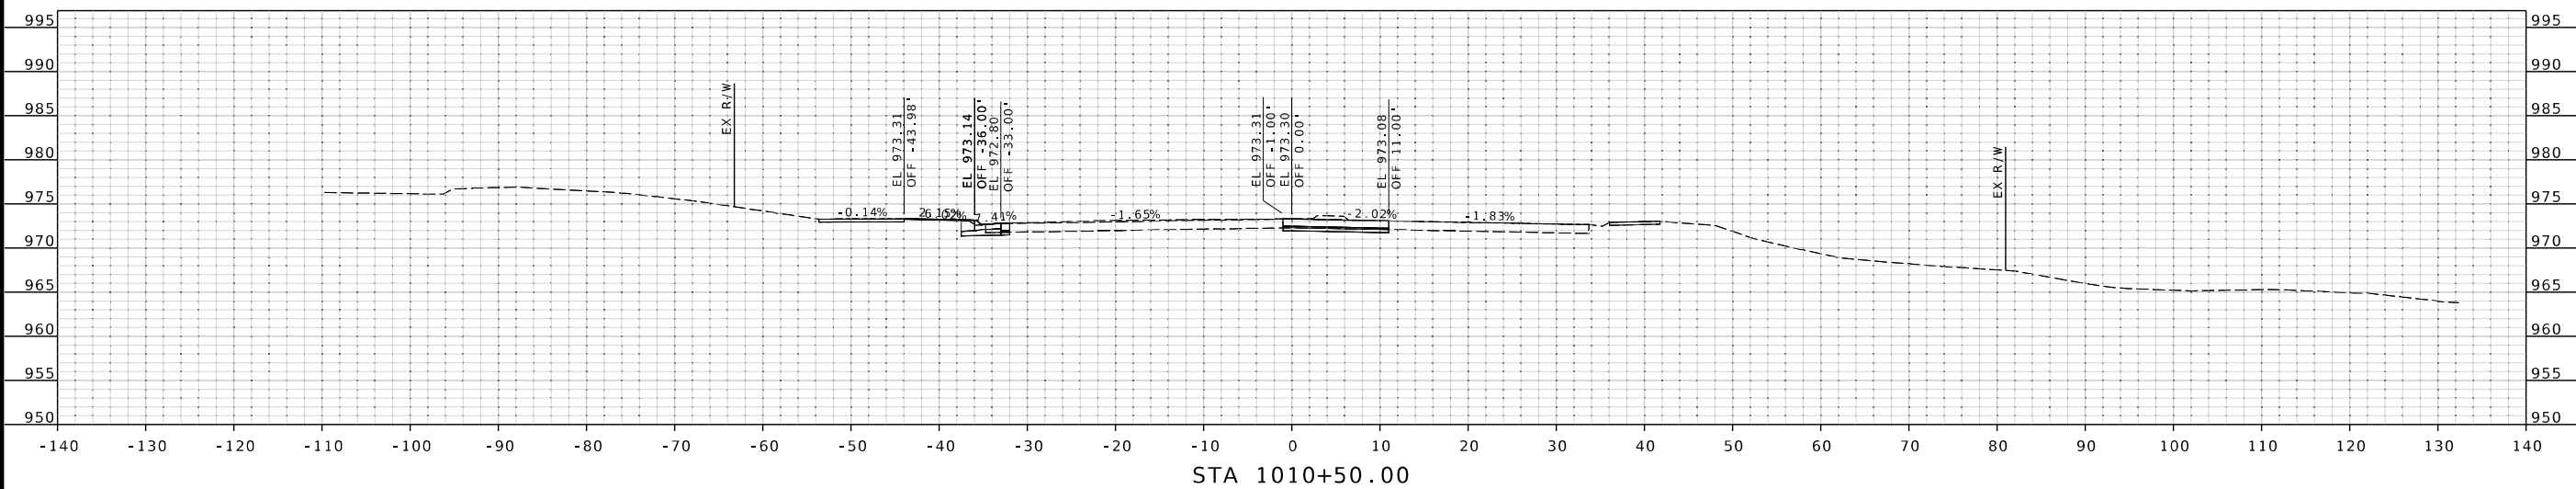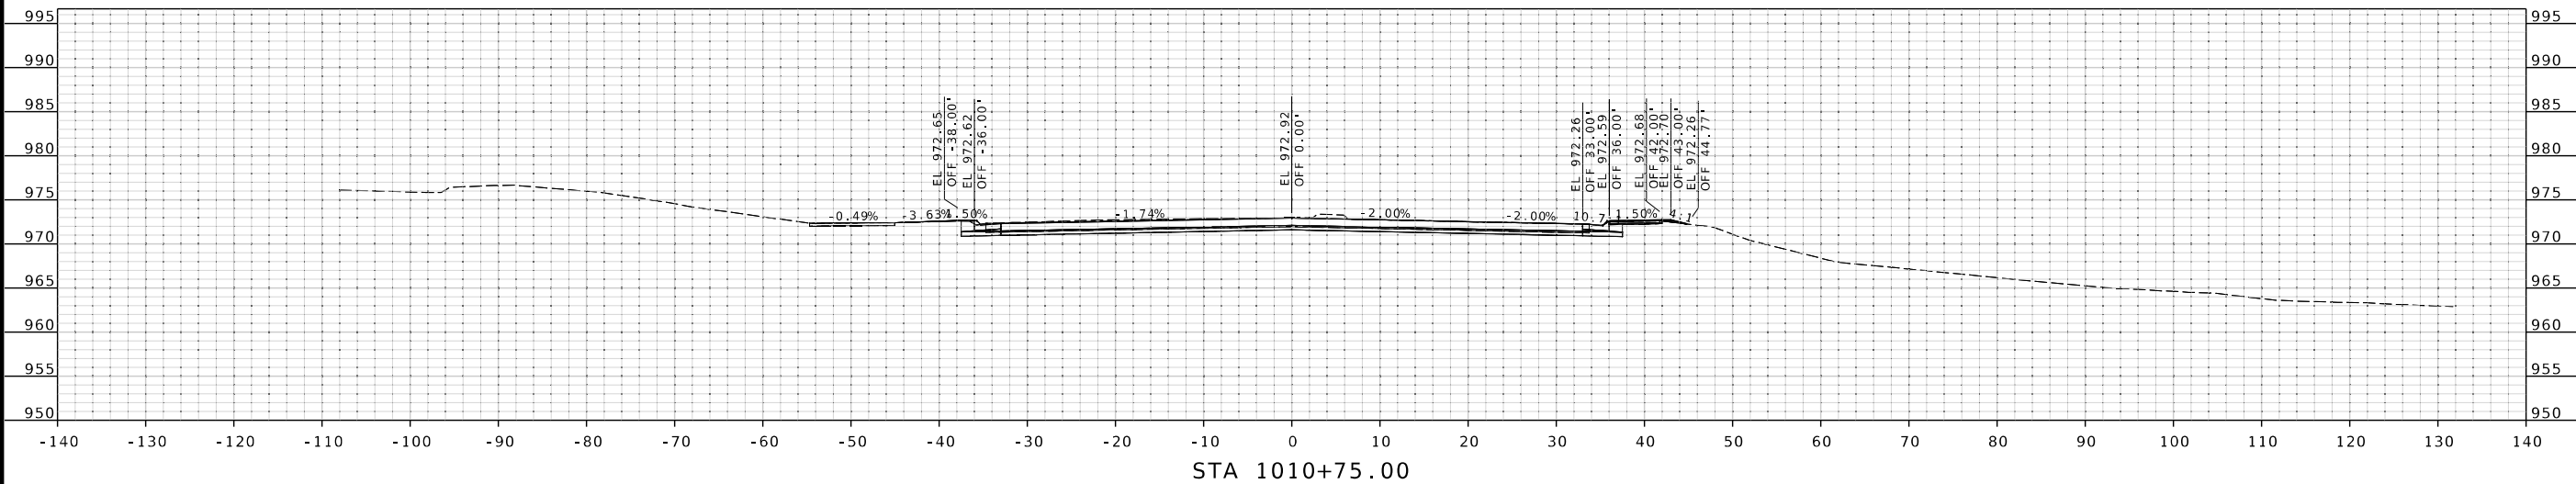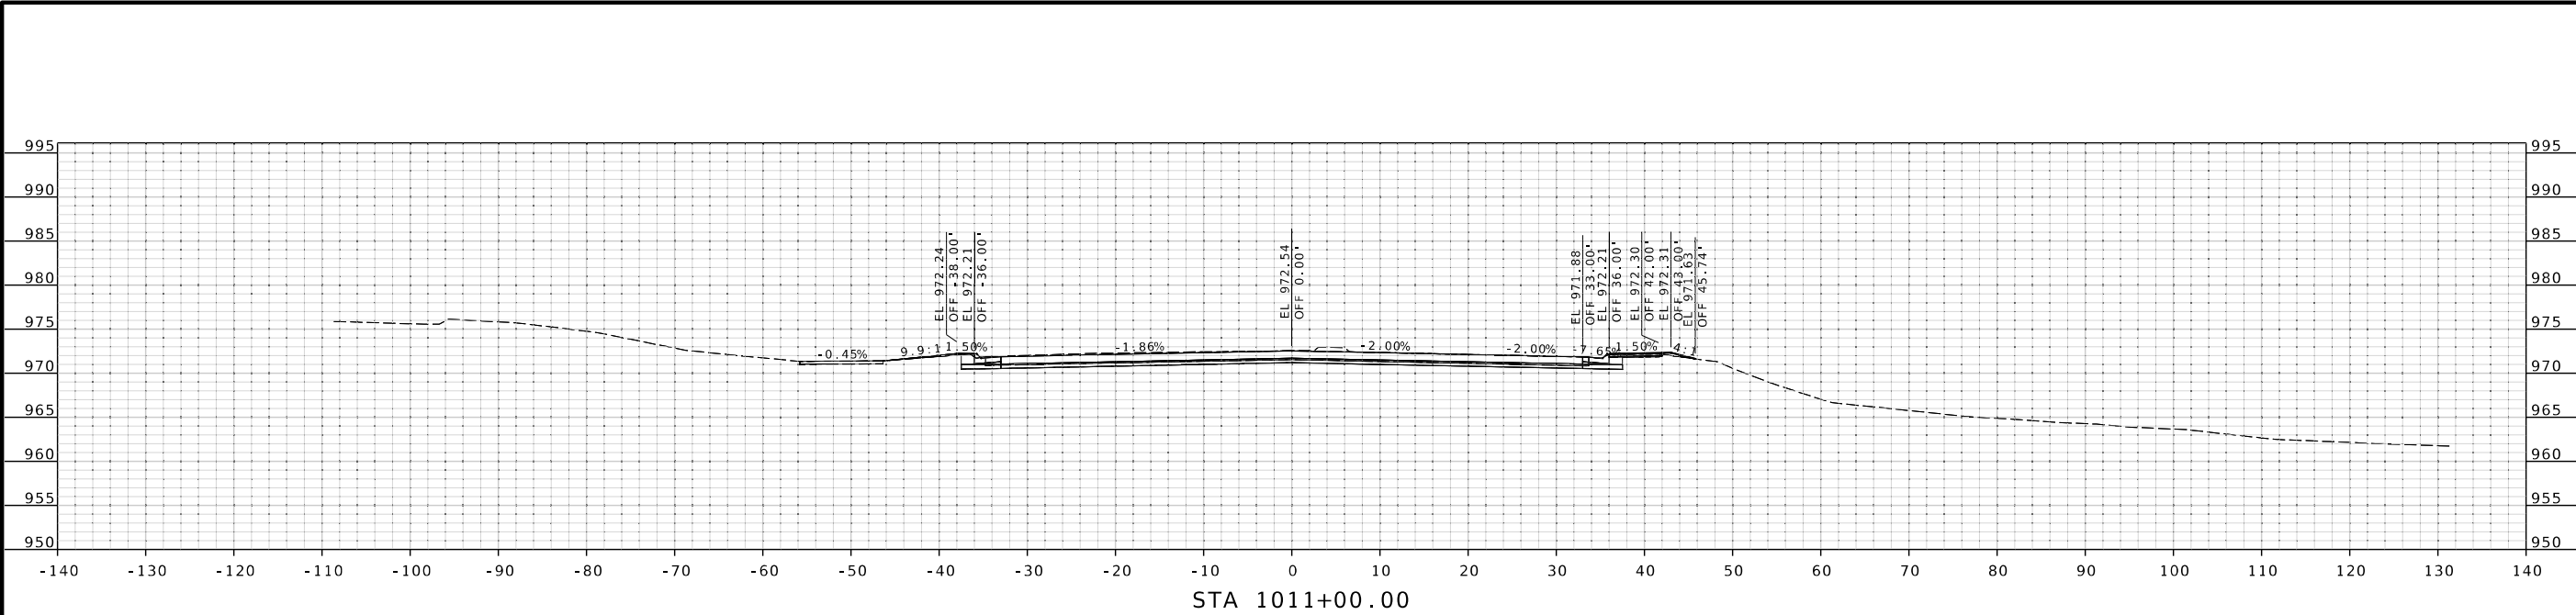

STATE OF MISSOURI

GARRETT J. LUST

NUMBER

PE-2020003310

PROFESSIONAL ENGINEER

THIS SHEET HAS BEEN
SIGNED, SEALED AND DATED
ELECTRONICALLY.

DATE PREPARED
3/31/2025

ROUTE
1

DISTRICT
KC

STATE
MO

SHEET NO.
2

COUNTY
CLAY

JOB NO.
J4S3412

CONTRACT ID.
.

PROJECT NO.
.

BRIDGE NO.
.

DESCRIPTION

DATE

MISSOURI HIGHWAYS AND TRANSPORTATION
COMMISSION

105 WEST CAPITOL
JEFFERSON CITY, MO 65102
1-888-ASK-MODOT (1-888-273-6636)

WILSON
& COMPANY




ENGINEERS & ARCHITECTS

800 E 10th Terr., Ste. 200
Kansas City, MO 64131
Phone (816) 701-3100
Fax (816) 942-3013
Missouri Cert. of
Authority #2003007599

XS_001-084_J4S3412_110_Rte1.dgn

9:06:35 AM

3/31/2025

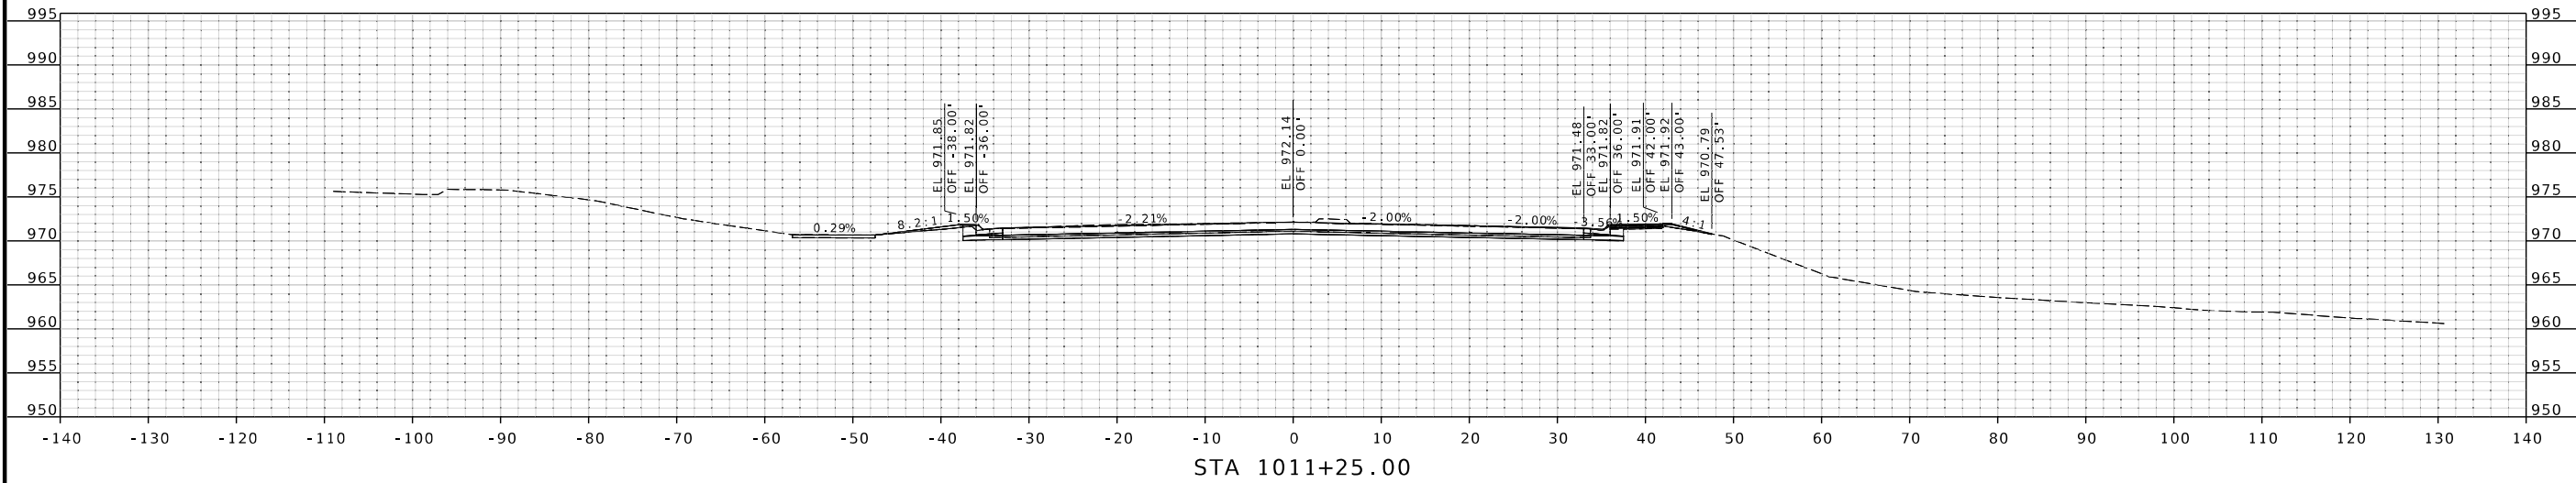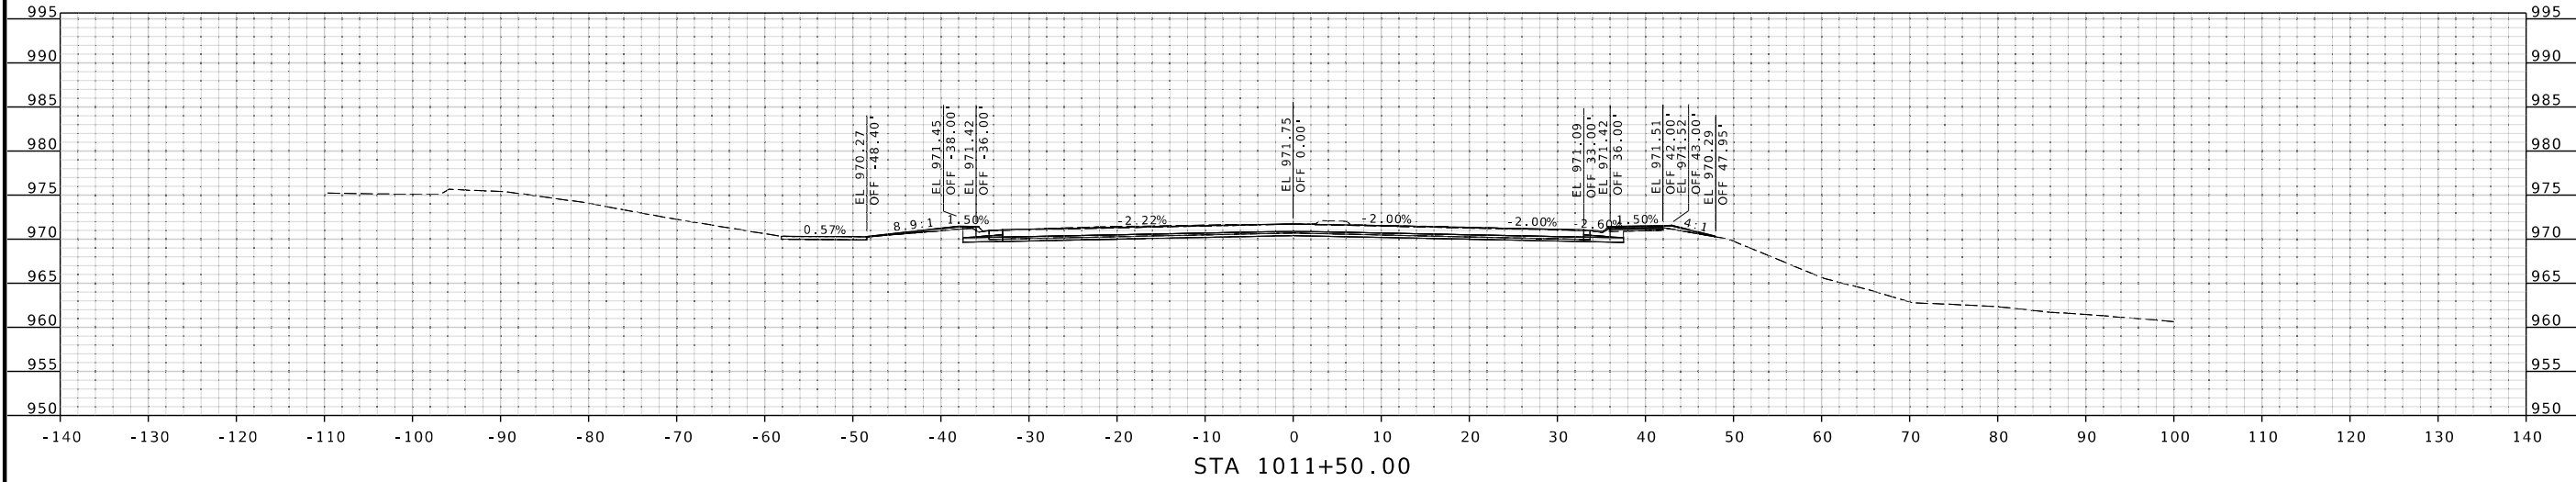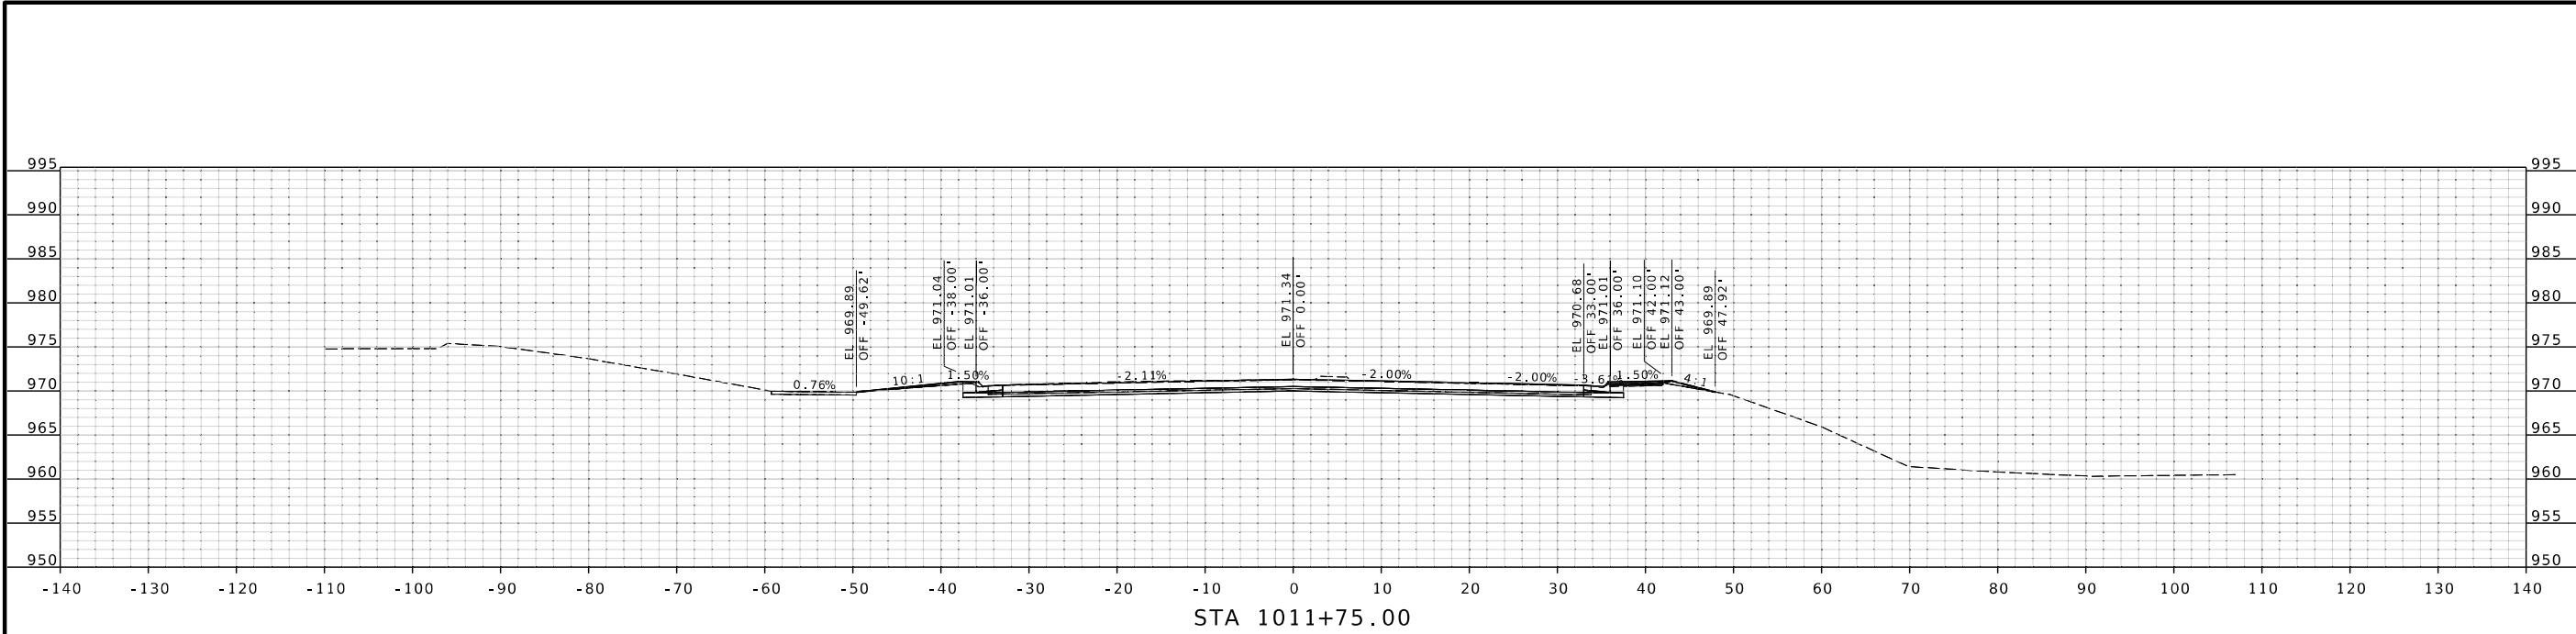

STATE OF MISSOURI

GARRETT J. LUST

NUMBER PE-2020003310

PROFESSIONAL ENGINEER

THIS SHEET HAS BEEN SIGNED, SEALED AND DATED ELECTRONICALLY.

DATE PREPARED
3/31/2025

ROUTE
1

STATE
MO

DISTRICT
KC

SHEET NO.
3

COUNTY
CLAY

JOB NO.
J4S3412

CONTRACT ID.
.

PROJECT NO.
.

BRIDGE NO.
.

DESCRIPTION	DATE
.	.
.	.
.	.
.	.
.	.
.	.

MISSOURI HIGHWAYS AND TRANSPORTATION COMMISSION

105 WEST CAPITOL
JEFFERSON CITY, MO 65102
1-888-ASK-MODOT (1-888-275-6636)

800 E 101st Terr., Ste. 200
Kansas City, MO 64131
Phone (816) 701-3100
Fax (816) 942-3013
Missouri Cert. of
Authority #2003007599

WILSON & COMPANY
ENGINEERS & ARCHITECTS



DATE PREPARED

3 / 31 / 2025

ROUTE	STATE
1	MO

1	MO
DISTRICT	SHEET NO.
KC	5

RC	3
COUNTY	
CLAY	

J4S3412

J4S3412
CONTRACT ID.

CONTRACT ID.
PROJECT NO.

PROJECT NO. _____

BRIDGE NO.

[illegible]

MISSOURI HIGHWAYS AND TRANSPORTATION
COMMISSION



MoDOT




105 WEST CAPITOL
JEFFERSON CITY, MO 65102
1-888-ASK-MODOT (1-888-275-6636)

WILSON
& COMPANY
ENGINEERS & ARCHITECTS

800 E 101st Terr., Ste. 2000
Kansas City, MO 64131
Phone (816) 701-3100
Fax (816) 942-3013

Missouri Cert. of
Authority #2003007599

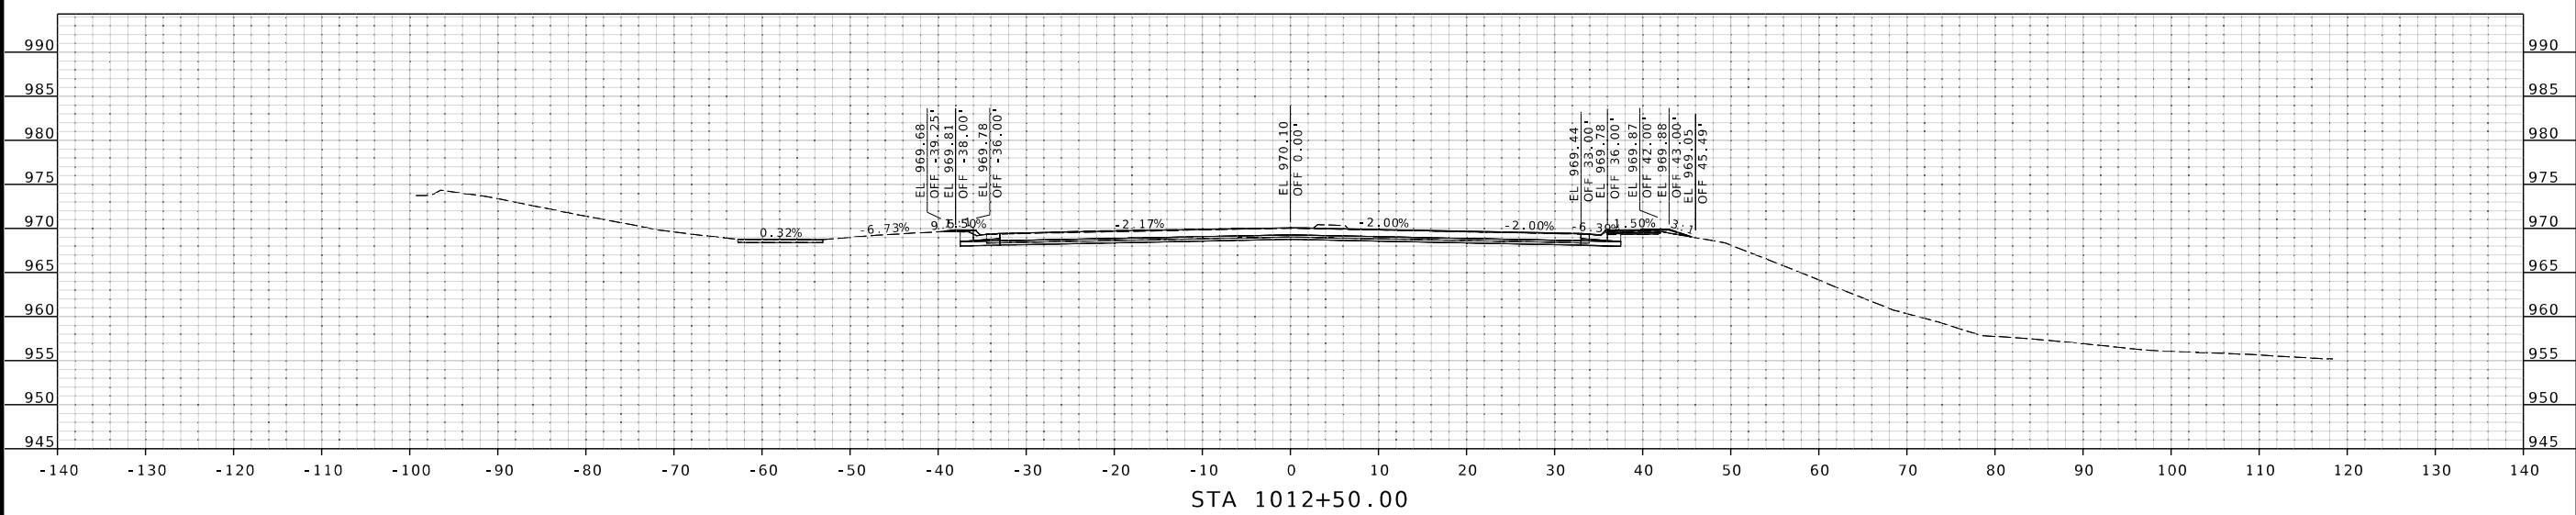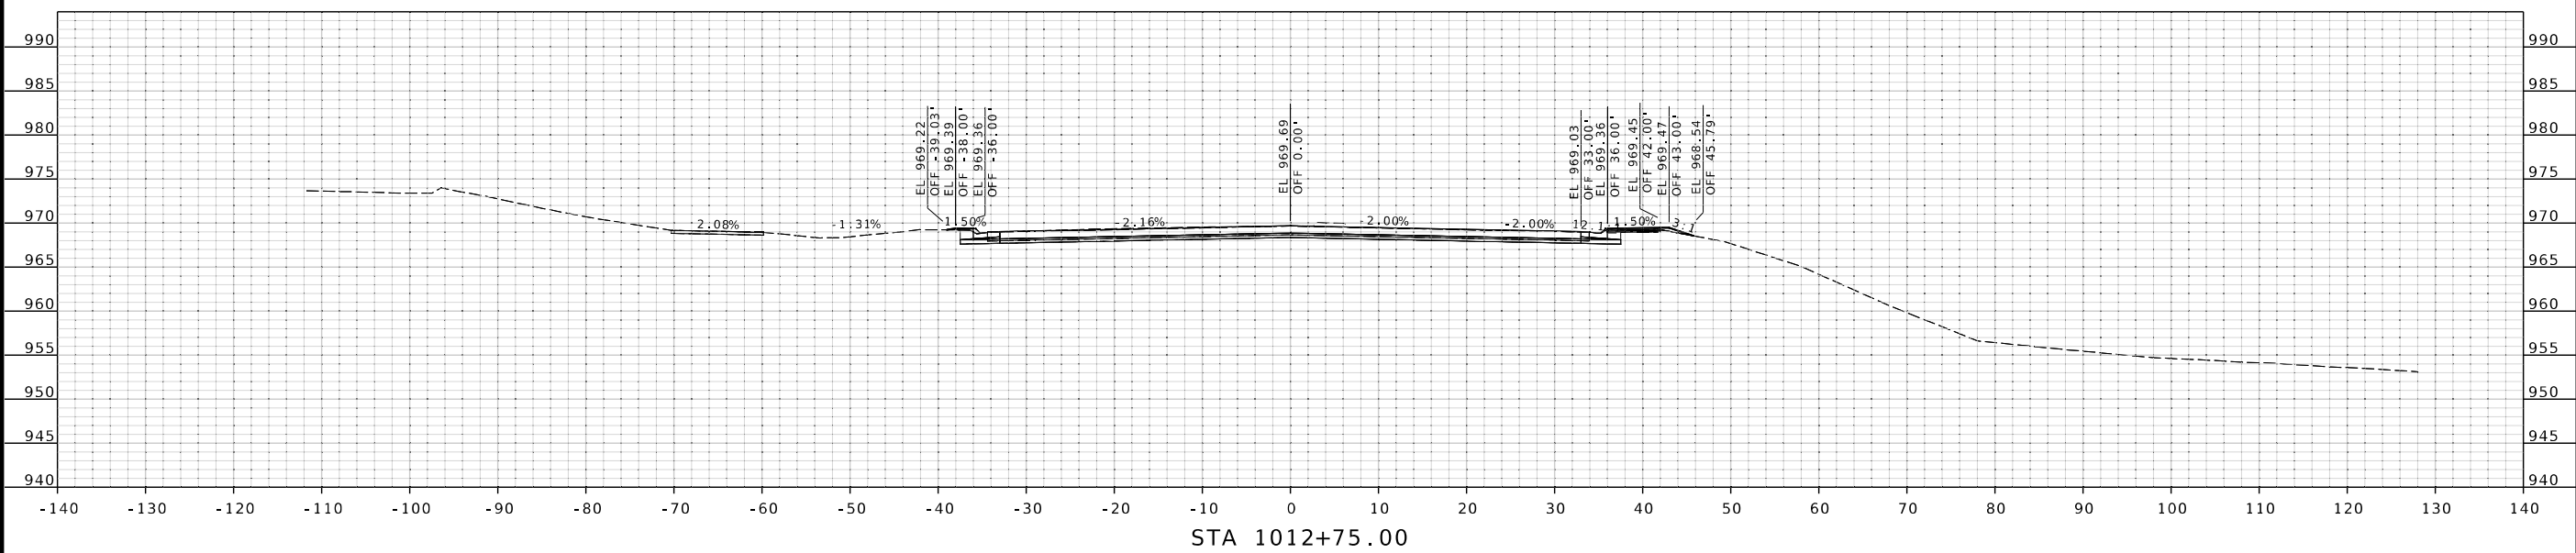

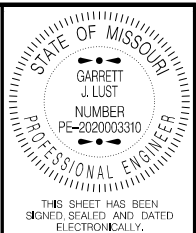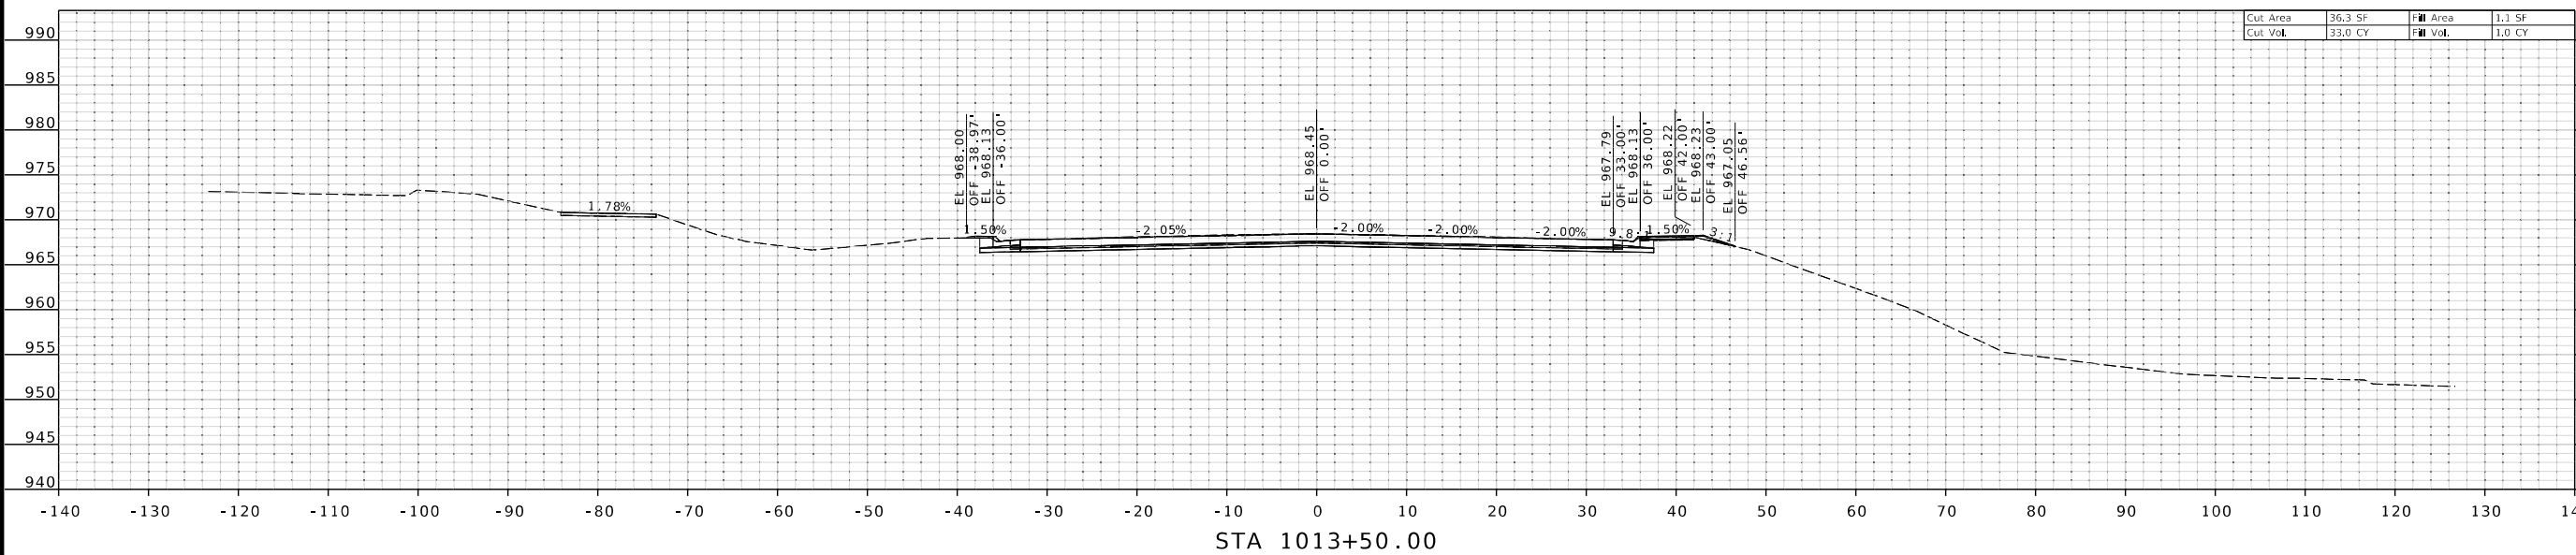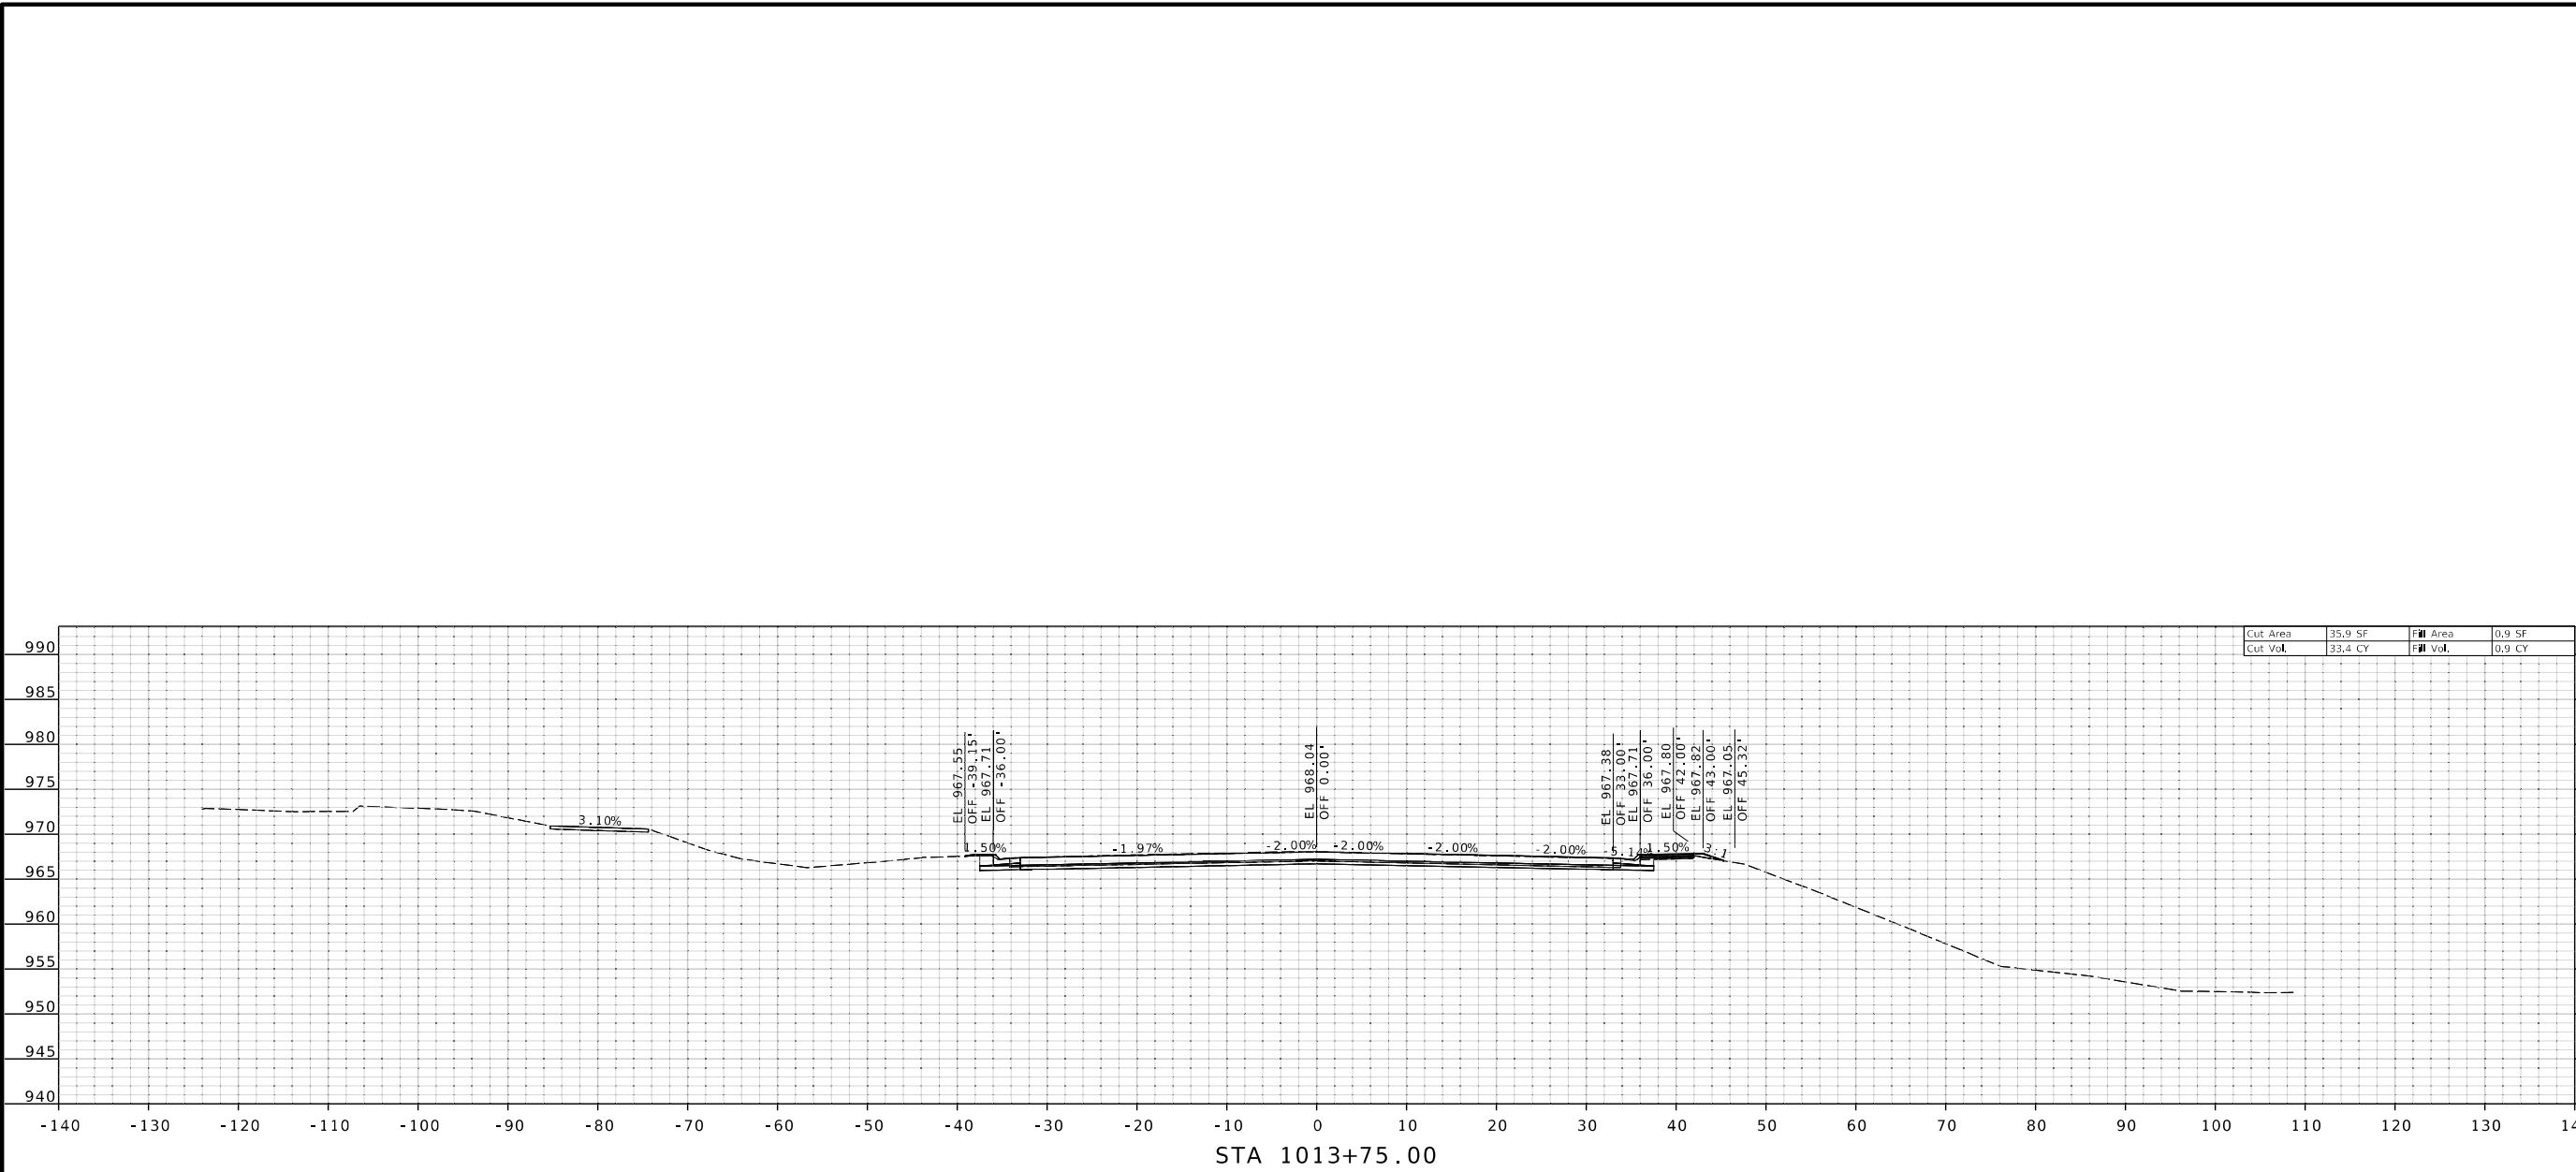

DATE PREPARED	
3/31/2025	
ROUTE	STATE
1	MO
DISTRICT	SHEET NO.
KC	7
COUNTY	
CLAY	
JOB NO.	
J4S3412	
CONTRACT ID.	
.	
PROJECT NO.	
.	
BRIDGE NO.	
.	


DATE	DESCRIPTION
.	.
.	.
.	.
.	.
.	.
.	.

MISSOURI HIGHWAYS AND TRANSPORTATION COMMISSION

105 WEST CAPITOL
JEFFERSON CITY, MO 65102
1-888-ASK-MODOT (1-888-275-6636)

800 E 101st Terr., Ste. 200
Kansas City, MO 64131
Phone (816) 701-3100
Fax (816) 942-3013
Missouri Cert. of
Authority #2003007599

WILSON & COMPANY
ENGINEERS & ARCHITECTS

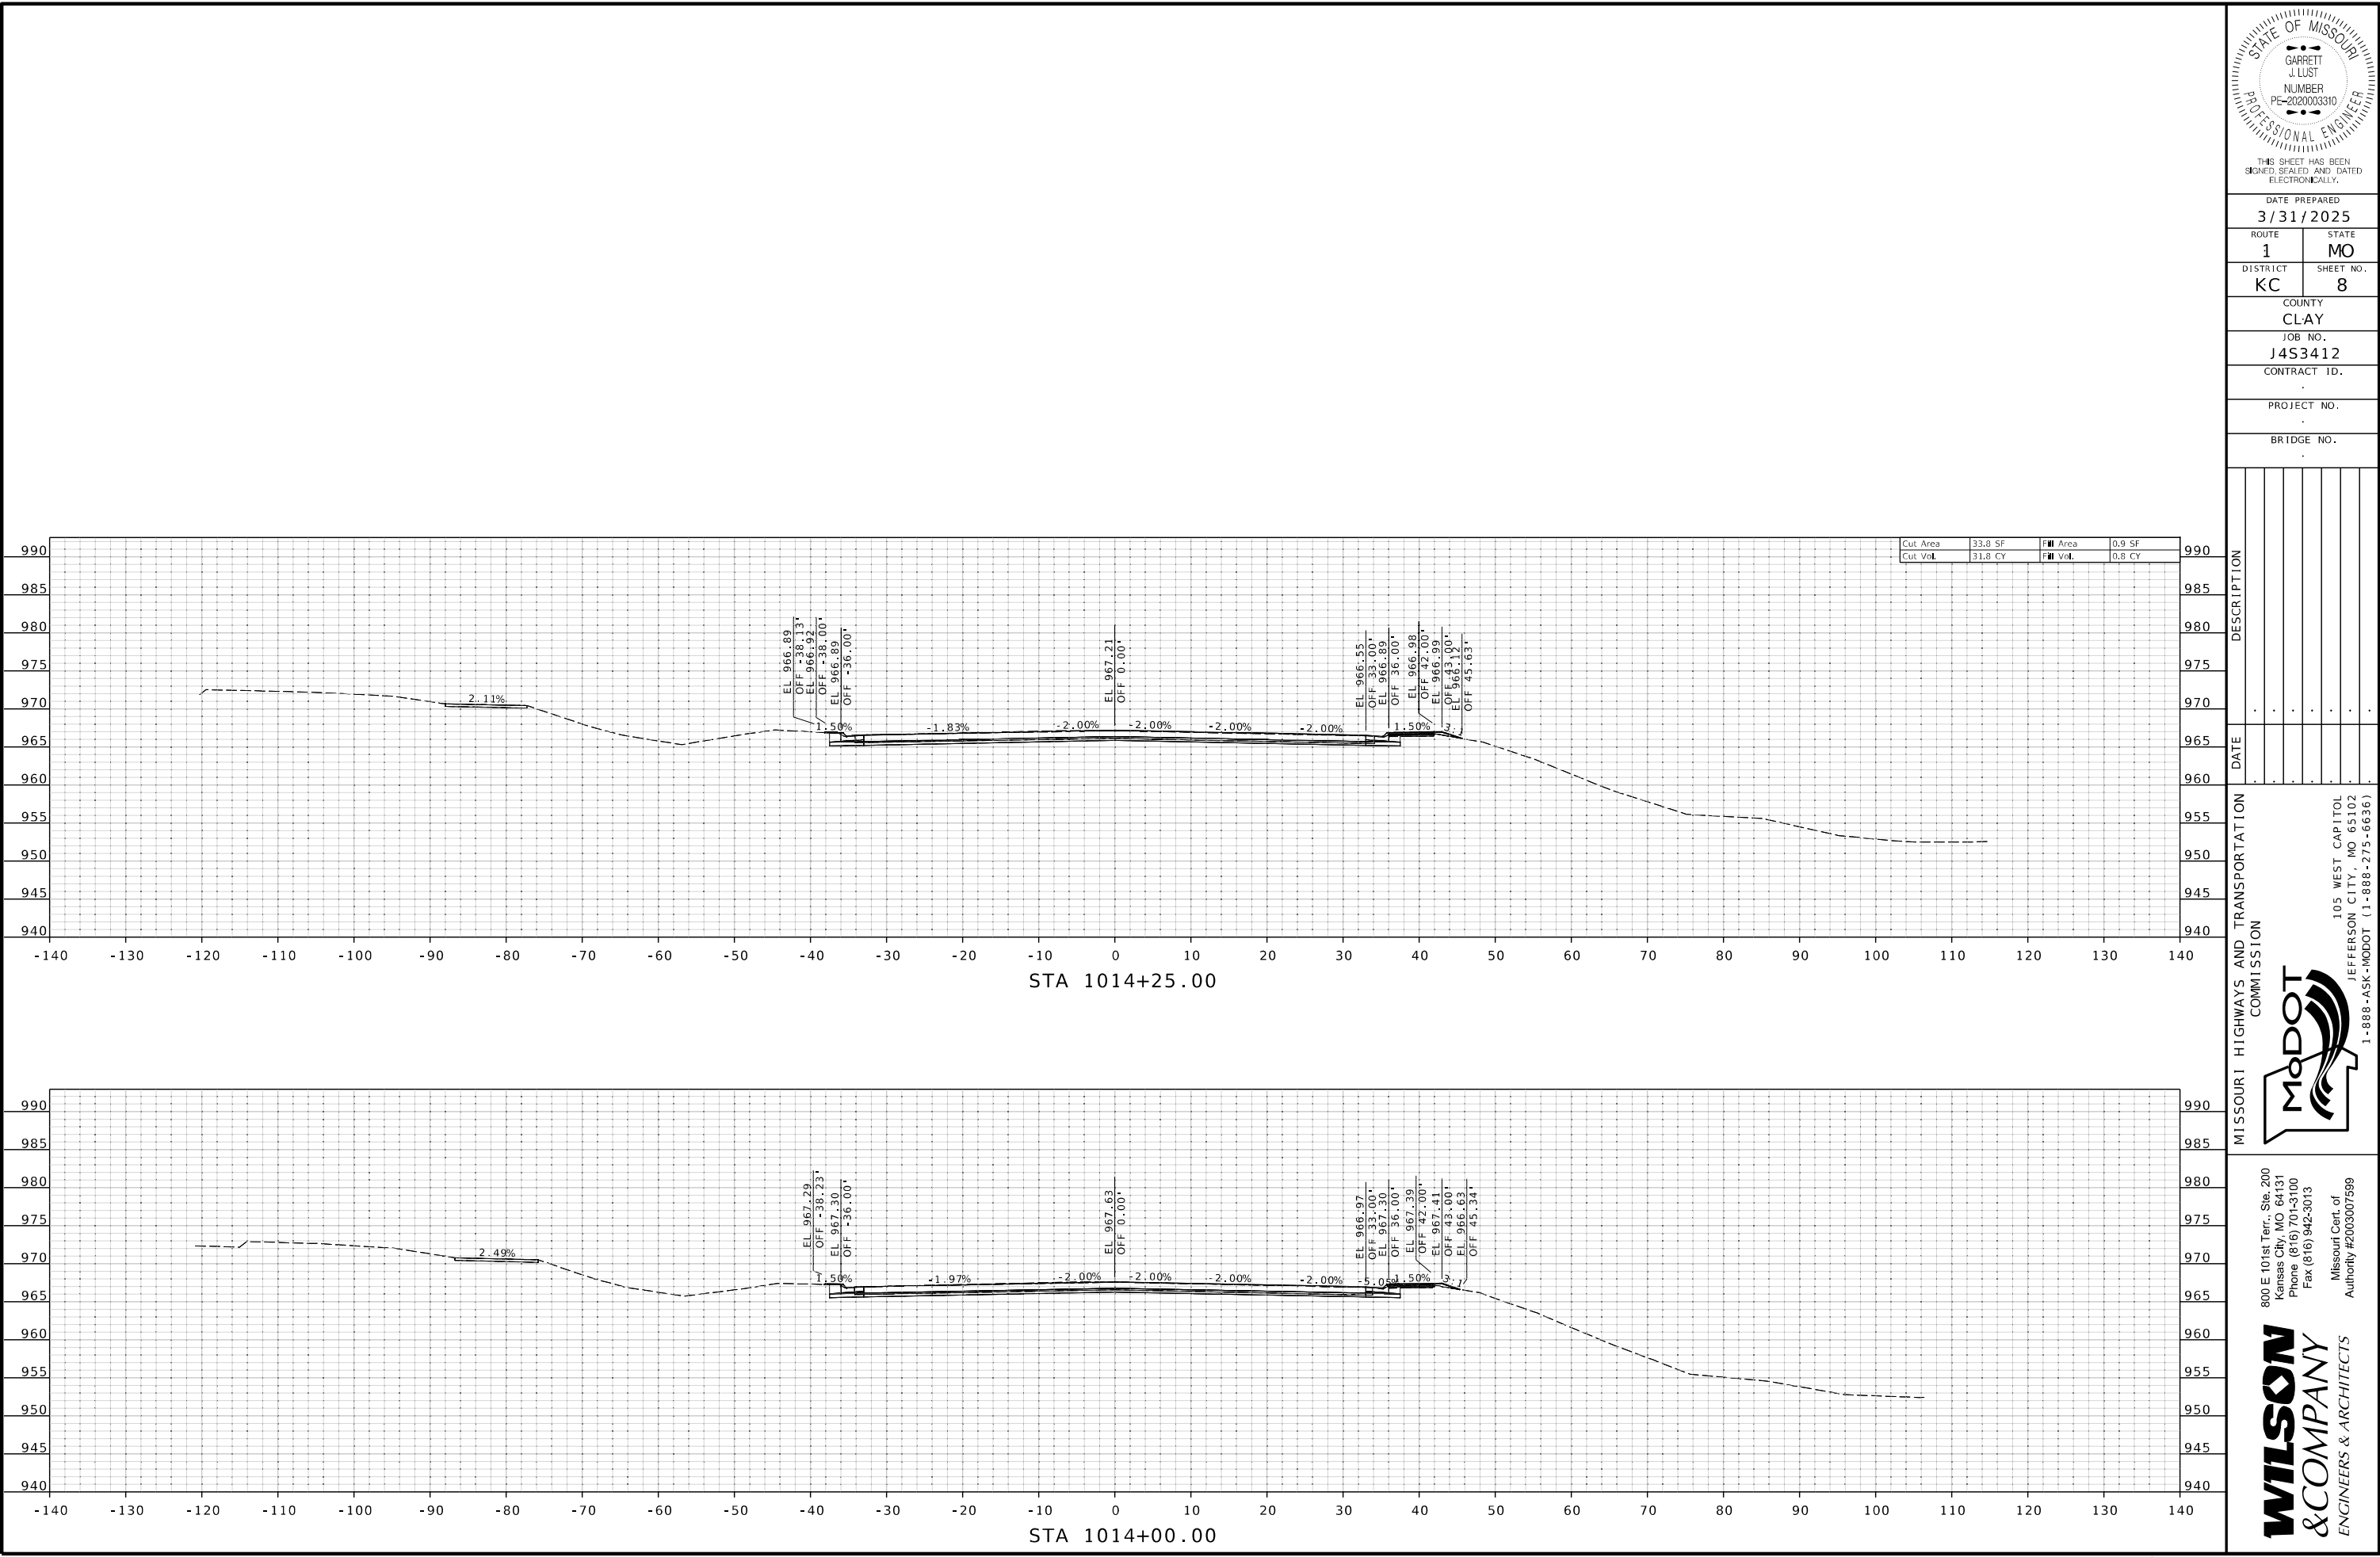

THIS SHEET HAS BEEN
SIGNED, SEALED AND DATED
ELECTRONICALLY.

DATE PREPARED		3/31/2025
ROUTE	STATE	1 MO
DISTRICT	SHEET NO.	KC 8
COUNTY		CLAY
JOB NO.		J4S3412
CONTRACT ID.		.
PROJECT NO.		.
BRIDGE NO.		.


DESCRIPTION	DATE
.	.
.	.
.	.
.	.
.	.
.	.

MISSOURI HIGHWAYS AND TRANSPORTATION
COMMISSION

105 WEST CAPITOL
JEFFERSON CITY, MO 65102
1-888-ASK-MODOT (1-888-275-6636)

800 E 10th Terr., Ste. 200
Kansas City, MO 64131
Phone (816) 701-3100
Fax (816) 942-3013
Missouri Cert. of
Authority #2003007599

WILSON & COMPANY
ENGINEERS & ARCHITECTS

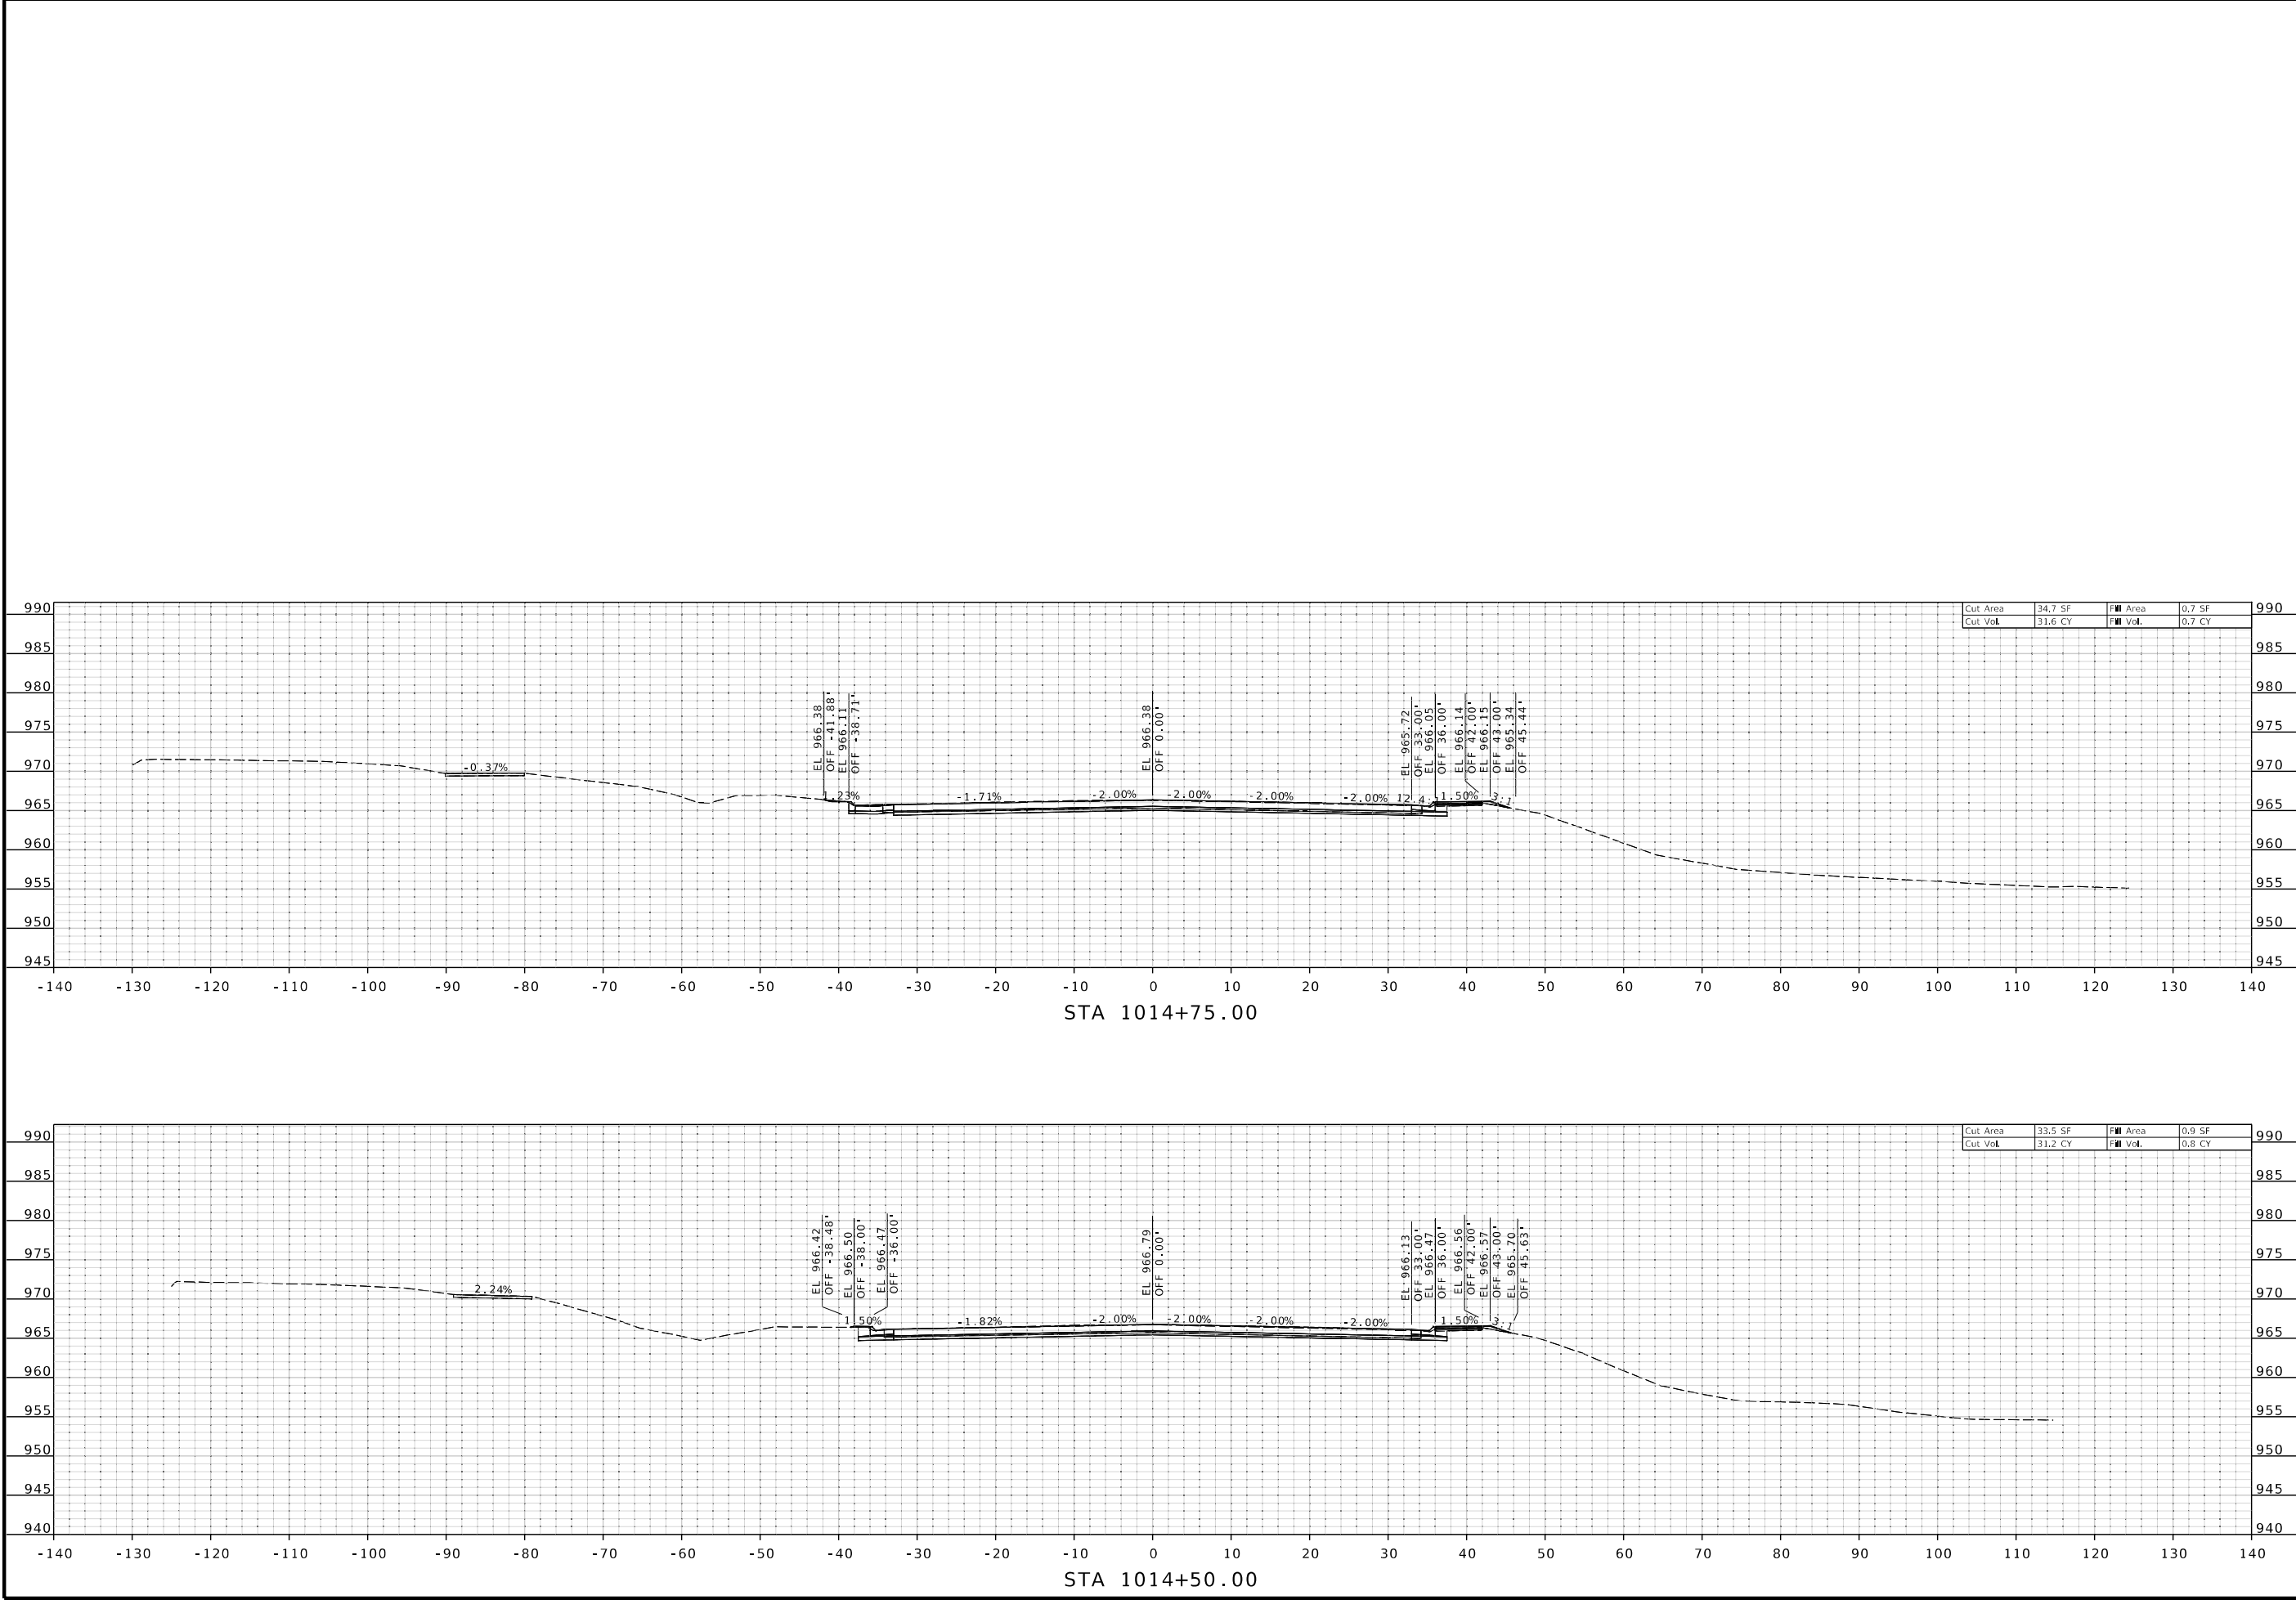

STATE OF MISSOURI

GARRETT J. LUST

NUMBER

PE-202003310

PROFESSIONAL ENGINEER

THIS SHEET HAS BEEN
SIGNED, SEALED AND DATED
ELECTRONICALLY.

DATE PREPARED
3/31/2025

ROUTE
1

DISTRICT
KC

STATE
MO

SHEET NO.
9

COUNTY
CLAY

JOB NO.
J4S3412

CONTRACT ID.
.

PROJECT NO.
.

BRIDGE NO.
.

DESCRIPTION

DATE

MISSOURI HIGHWAYS AND TRANSPORTATION
COMMISSION

105 WEST CAPITOL
JEFFERSON CITY, MO 65102
1-888-ASK-MODOT (1-888-275-6636)

MoDOT




MISSOURI HIGHWAYS AND TRANSPORTATION
COMMISSION

800 E 10th Terr., Ste. 200
Kansas City, MO 64131
Phone (816) 701-3100
Fax (816) 942-3013
Missouri Cert. of
Authority #2003007599

WILSON
& COMPANY

ENGINEERS & ARCHITECTS

XS_001-084_J4S3412_110_Rte1.dgn 9:07:46 AM 3/31/2025

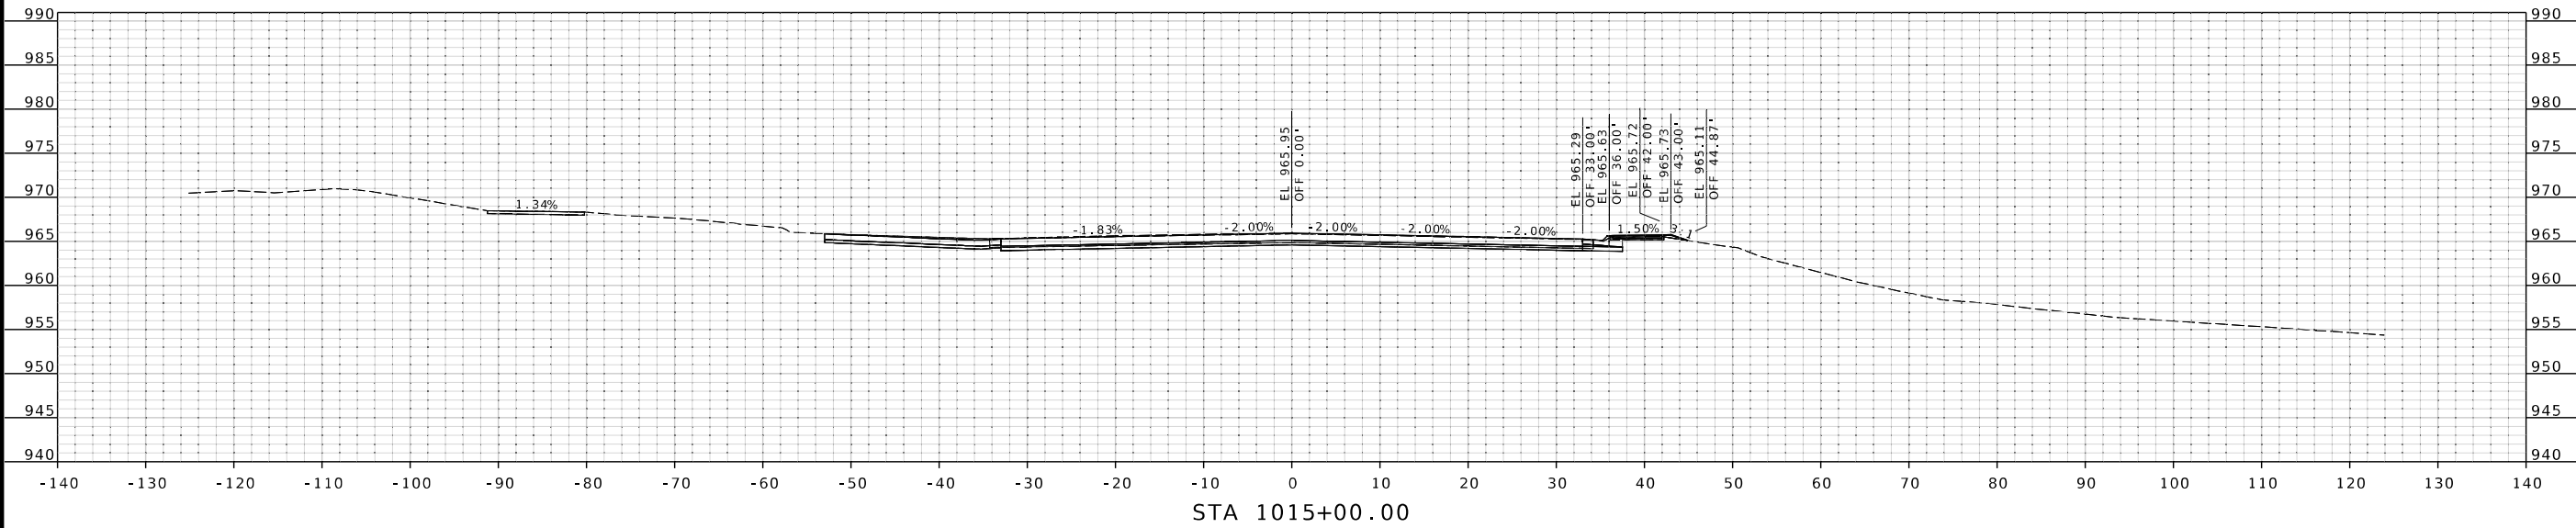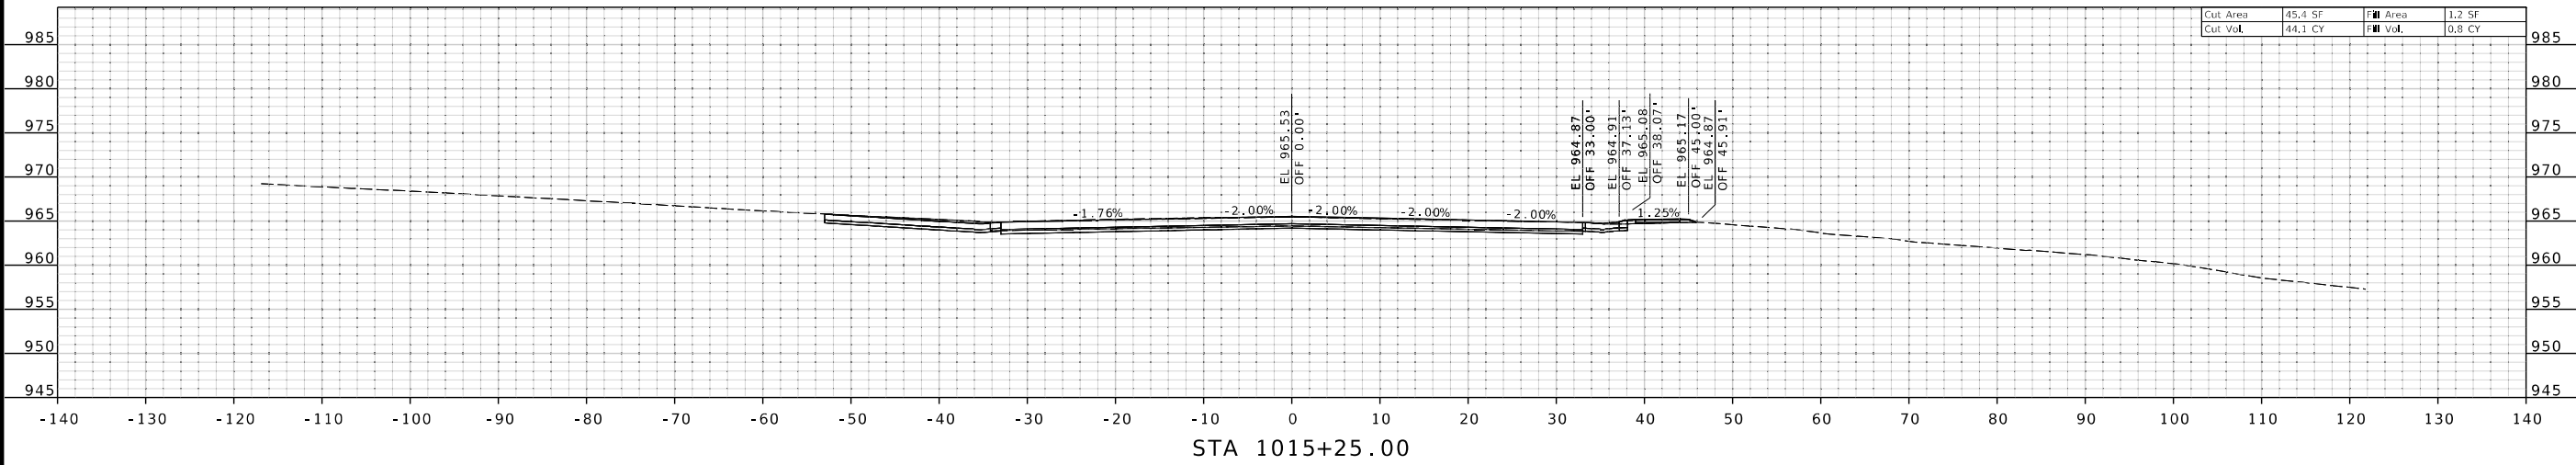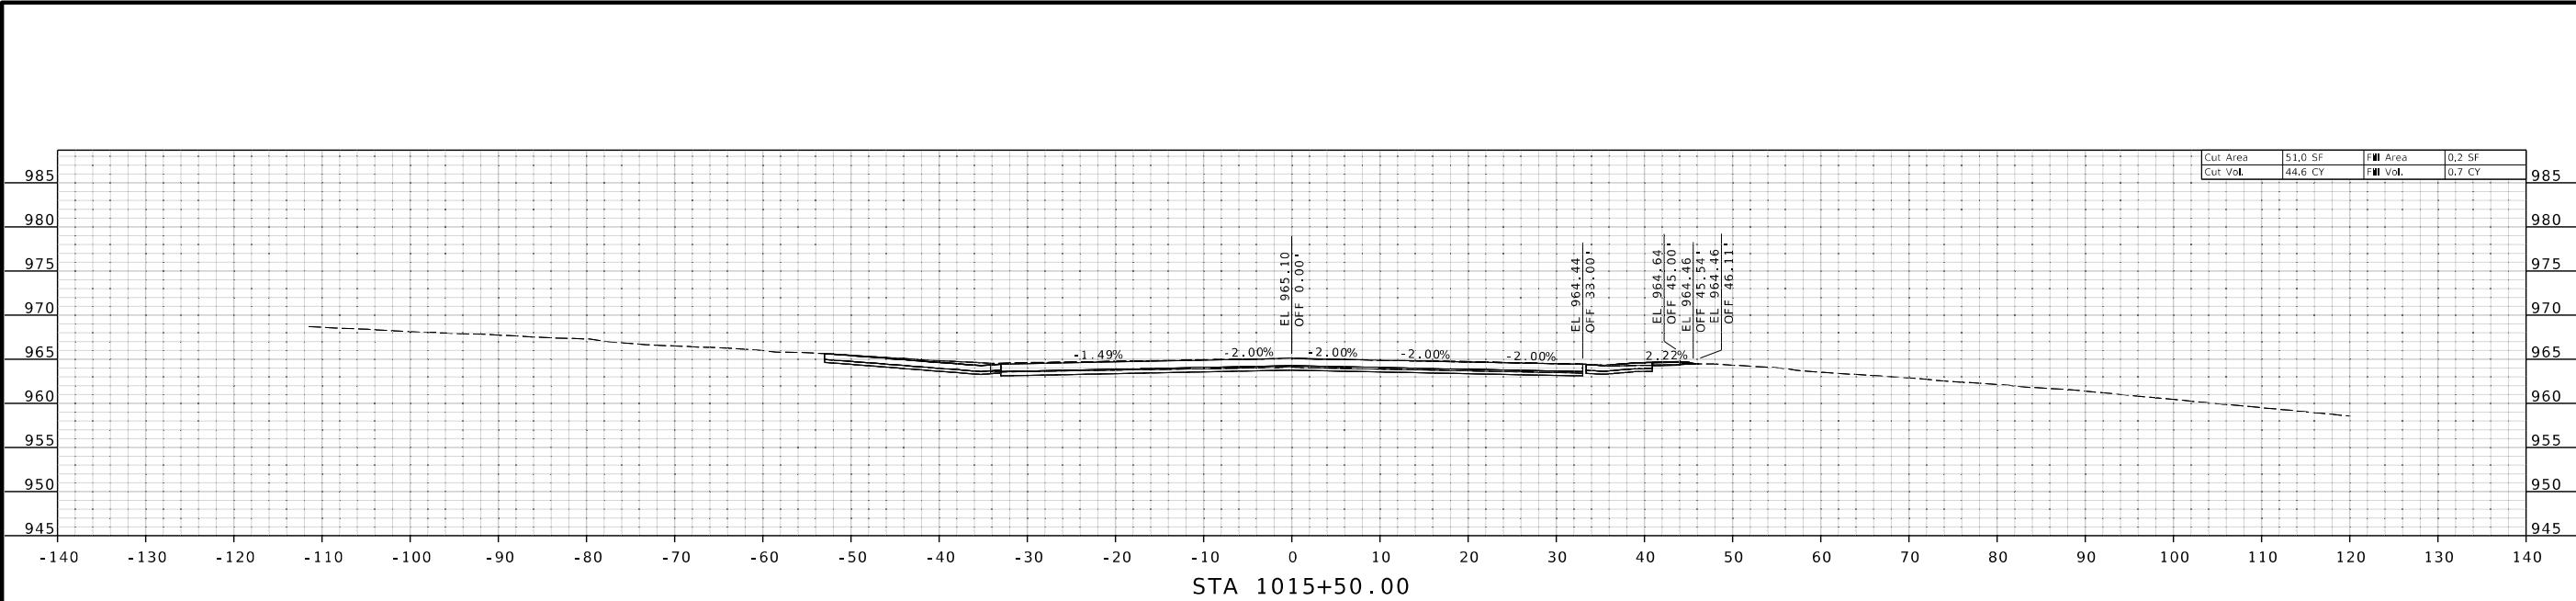

STATE OF MISSOURI

GARRETT J. LUST

NUMBER

PE-2020003310

PROFESSIONAL ENGINEER

THIS SHEET HAS BEEN
SIGNED, SEALED AND DATED
ELECTRONICALLY.

DATE PREPARED
3/31/2025

ROUTE
1

STATE
MO

DISTRICT
KC

SHEET NO.
10

COUNTY
CLAY

JOB NO.
J4S3412

CONTRACT ID.
.

PROJECT NO.
.

BRIDGE NO.
.

DESCRIPTION

DATE

MISSOURI HIGHWAYS AND TRANSPORTATION
COMMISSION

800 E 10th Terr., Ste. 200
Kansas City, MO 64131
Phone (816) 701-3100
Fax (816) 942-3013

Missouri Cert. of
Authority #2003007599


MoDOT

105 WEST CAPITOL
JEFFERSON CITY, MO 65102
1-888-ASK-MODOT (1-888-275-6636)

XS_001-084_J4S3412_110_Rte1.dgn

9:07:56 AM

3/31/2025

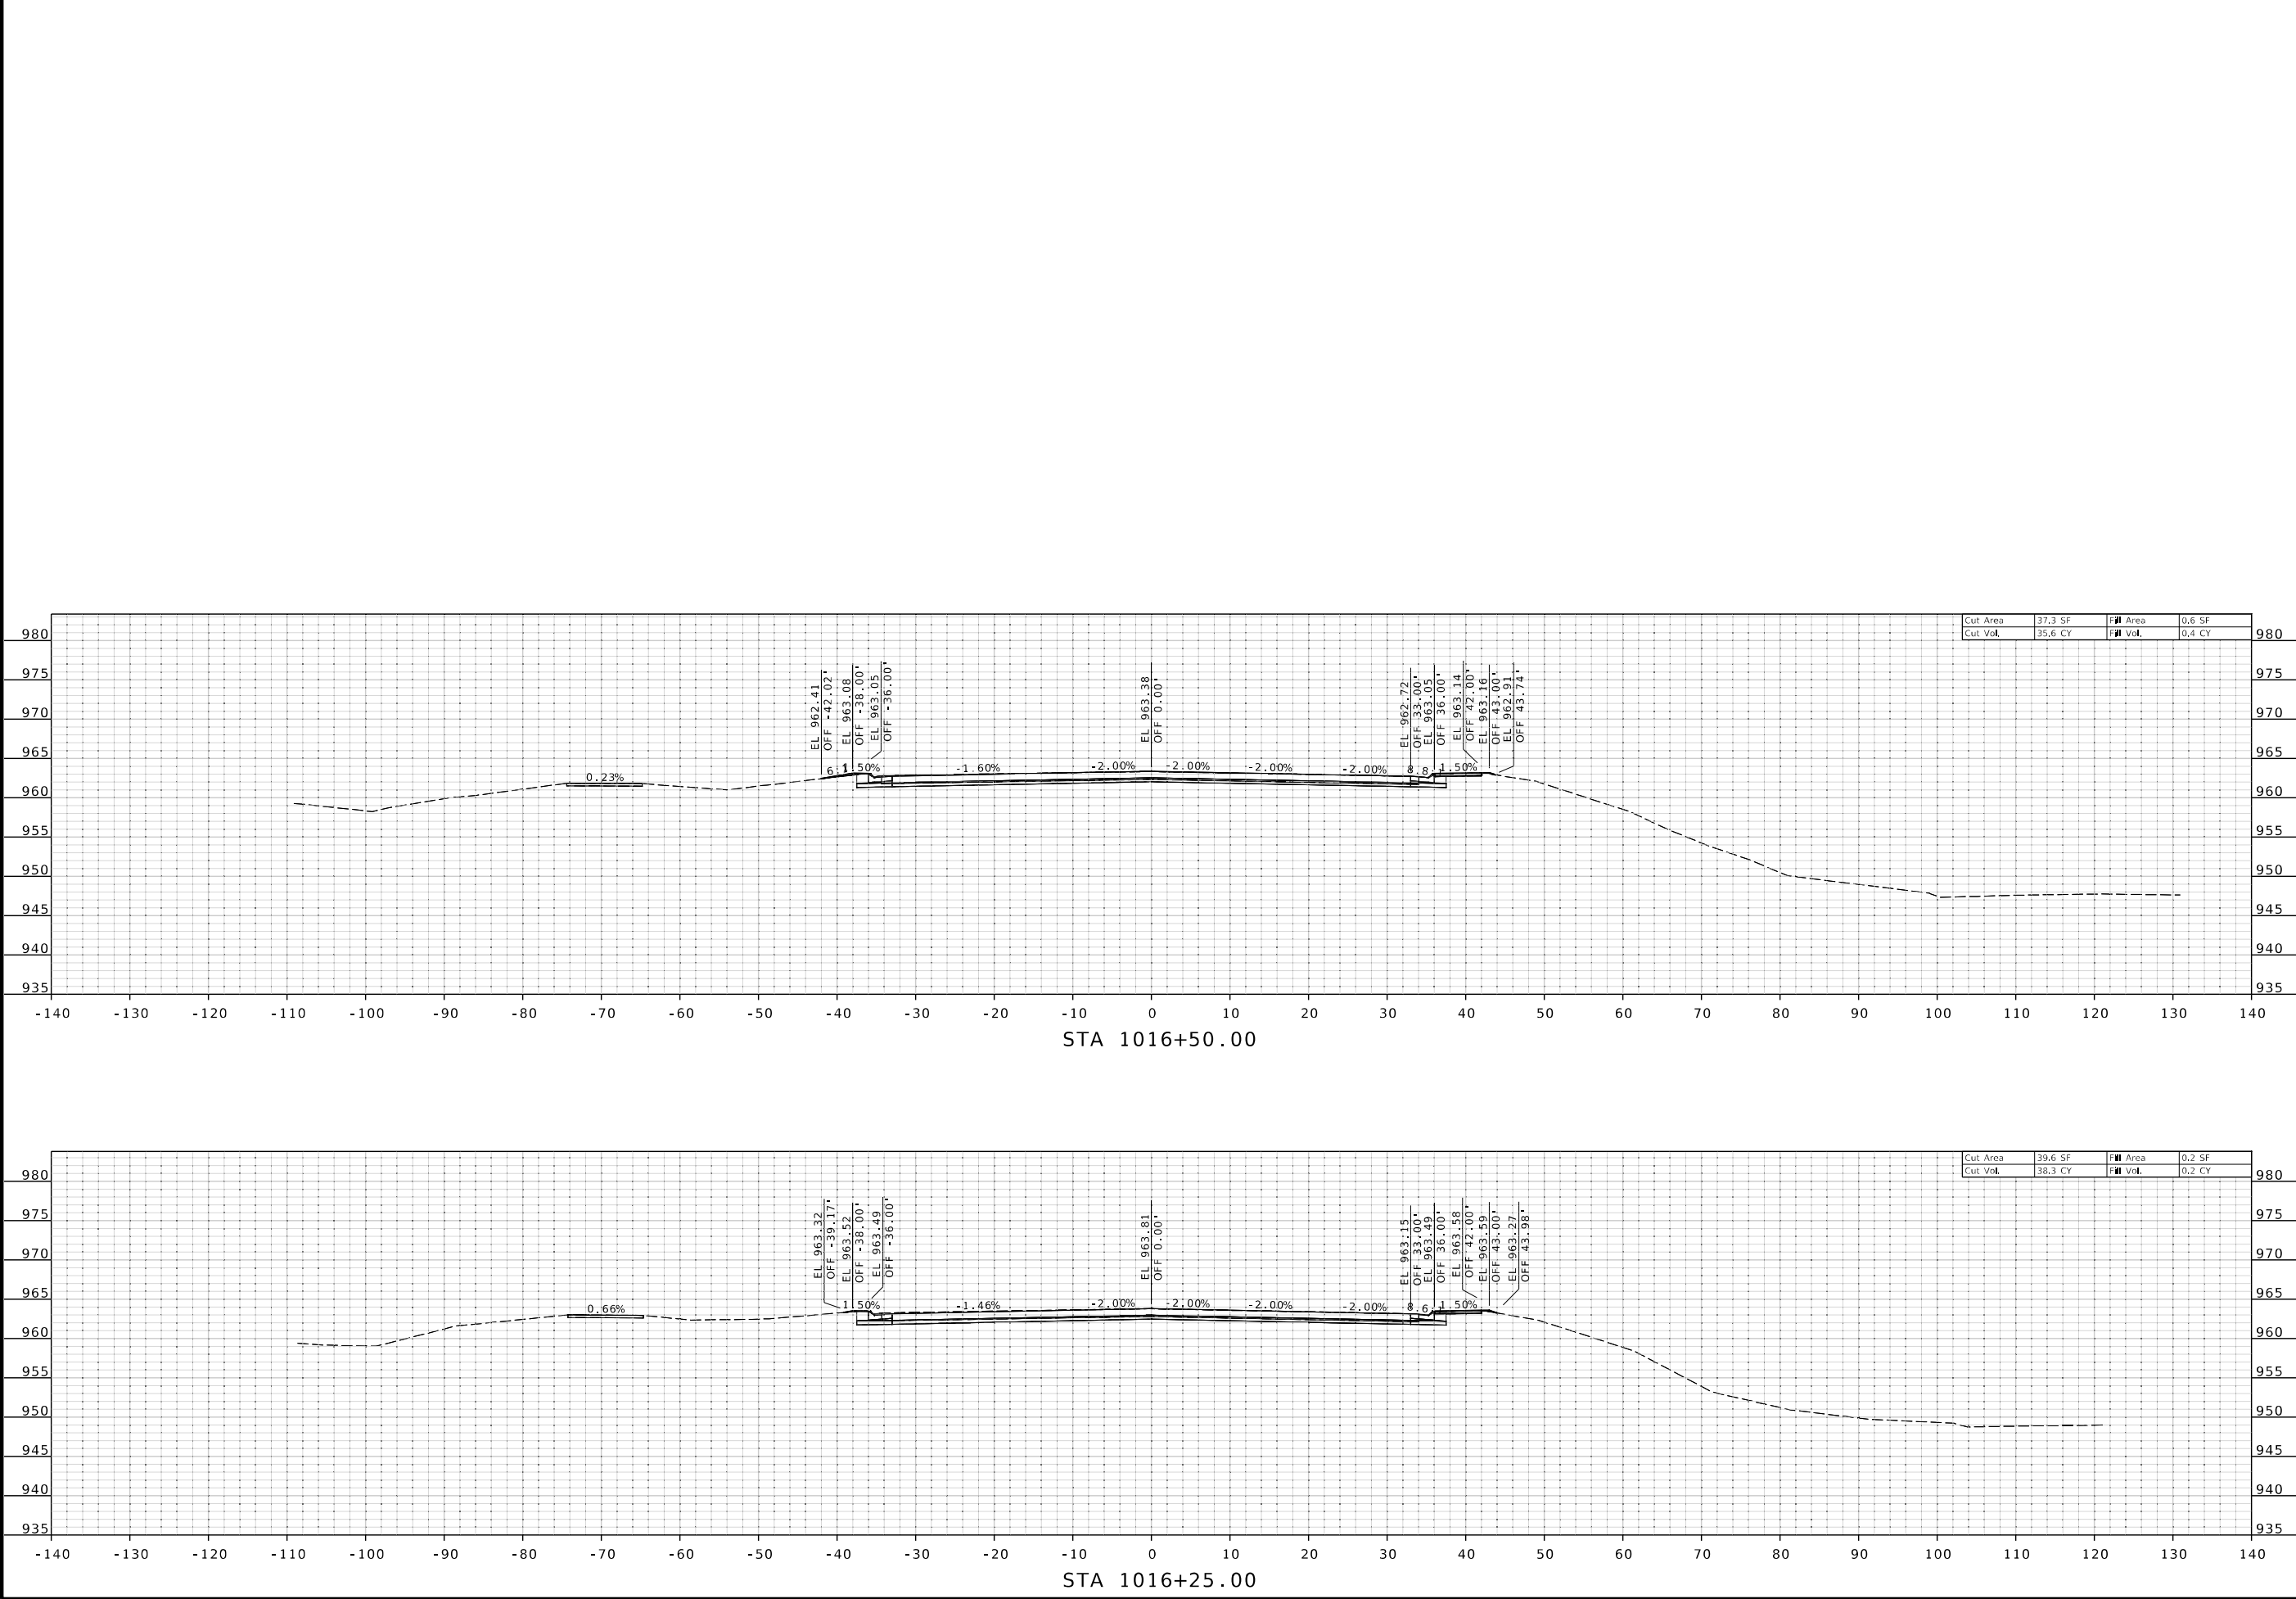

STATE OF MISSOURI

GARRETT J. LUST

NUMBER
PE-202003310

PROFESSIONAL ENGINEER

THIS SHEET HAS BEEN
SIGNED, SEALED AND DATED
ELECTRONICALLY.

DATE PREPARED
3/31/2025

ROUTE
1

DISTRICT
KC

STATE
MO

SHEET NO.
12

COUNTY
CLAY

JOB NO.
J4S3412

CONTRACT ID.
.

PROJECT NO.
.

BRIDGE NO.
.

DESCRIPTION

DATE

MISSOURI HIGHWAYS AND TRANSPORTATION
COMMISSION

105 WEST CAPITOL
JEFFERSON CITY, MO 65102
1-888-ASK-MODOT (1-888-275-6636)

WILSON
& COMPANY

ENGINEERS & ARCHITECTS

800 E 10th Terr., Ste. 200
Kansas City, MO 64131
Phone (816) 701-3100
Fax (816) 942-3013
Missouri Cert. of
Authority #2003007599

XS_001-084_J4S3412_110_Rte1.dgn 9:08:10 AM 3/31/2025



DATE PREPARED

3 / 31 / 2025

ROUTE	STATE
1	MO

1	MO
DISTRICT	SHEET NO.
K.C	13

RC	13
COUNTY	
CLAY	

J453412

J4S3412
CONTRACT ID.

CONTRACT ID.
PROJECT NO.

PROJECT NO.
BRIDGE NO.

BRIDGE NO.							
.							

[illegible]

MISSOURI HIGHWAYS AND TRANSPORTATION
COMMISSION



MoDOT



105 WEST CAPITOL
JEFFERSON CITY, MO 65102
1-888-ASK-MODOT (1-888-275-6636)

WILSON
& COMPANY
ENGINEERS & ARCHITECTS

800 E 101st Terr., Ste. 200
Kansas City, MO 64131
Phone (816) 701-3100
Fax (816) 942-3013

Missouri Cert. of
Authority #2003007599

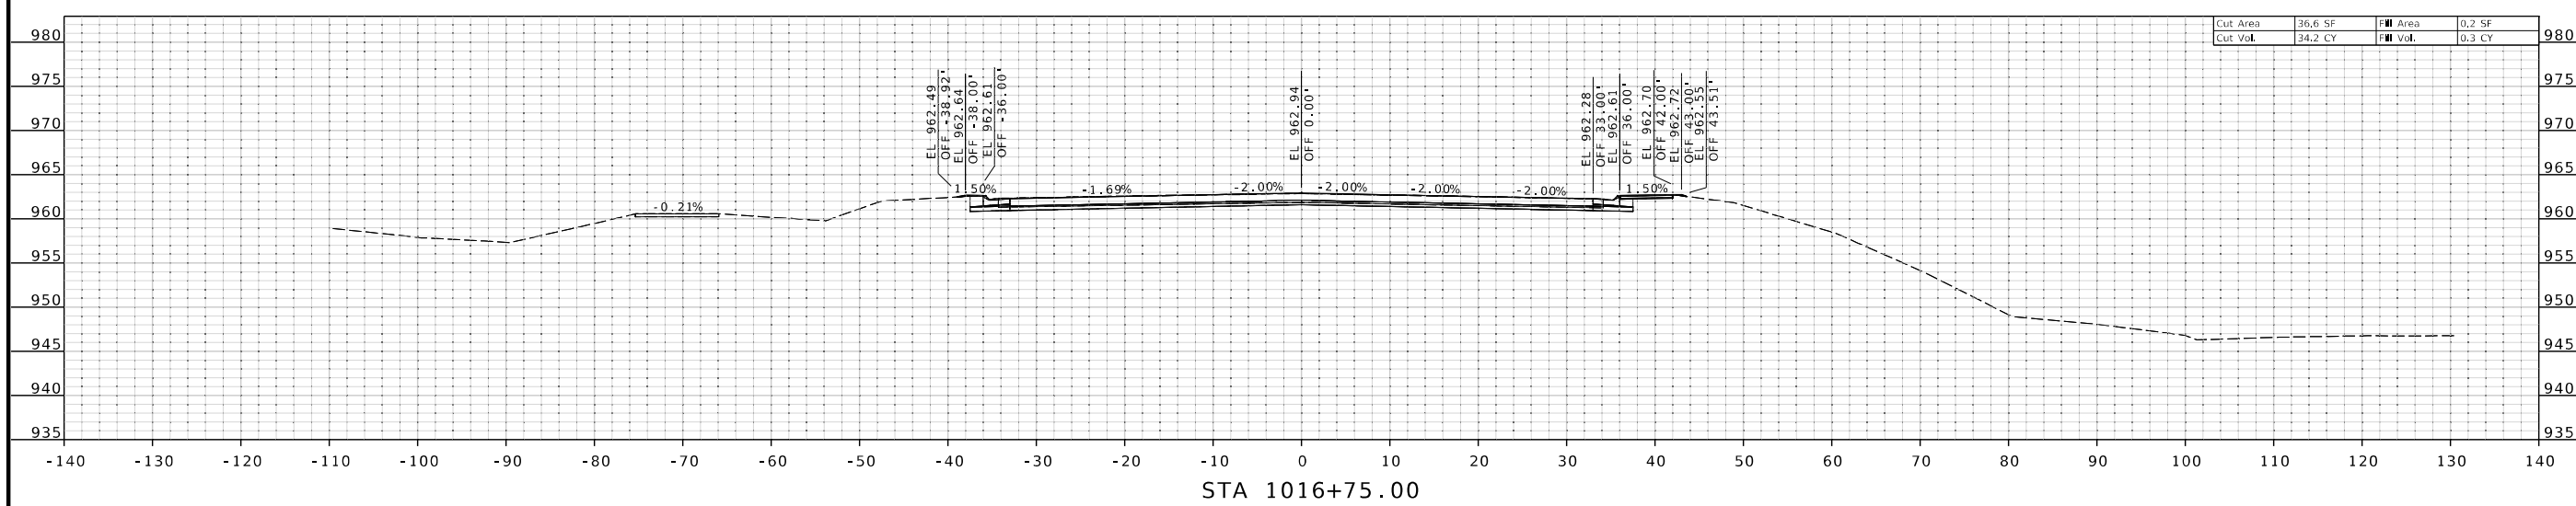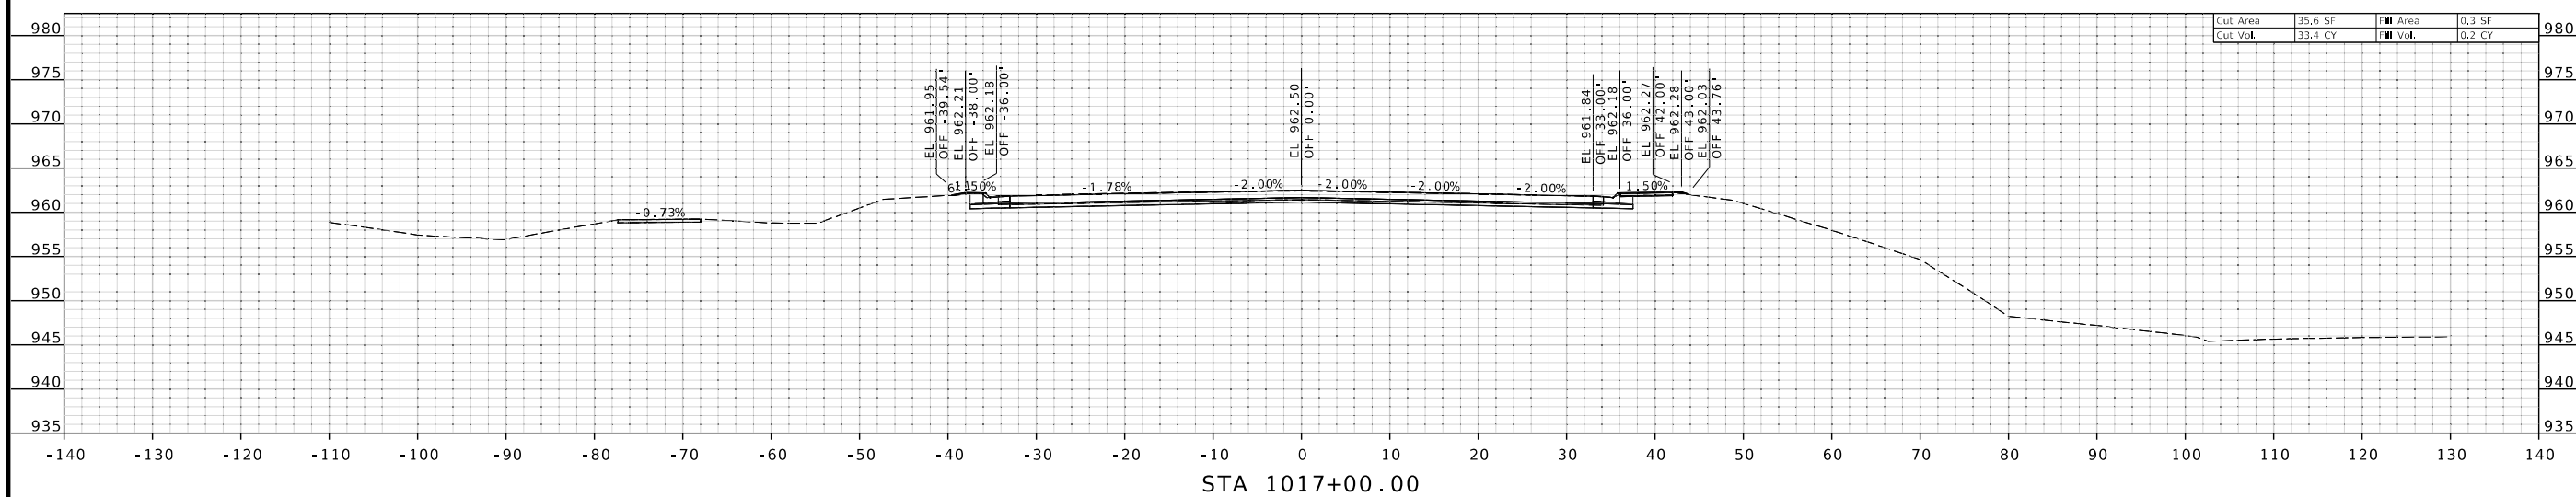

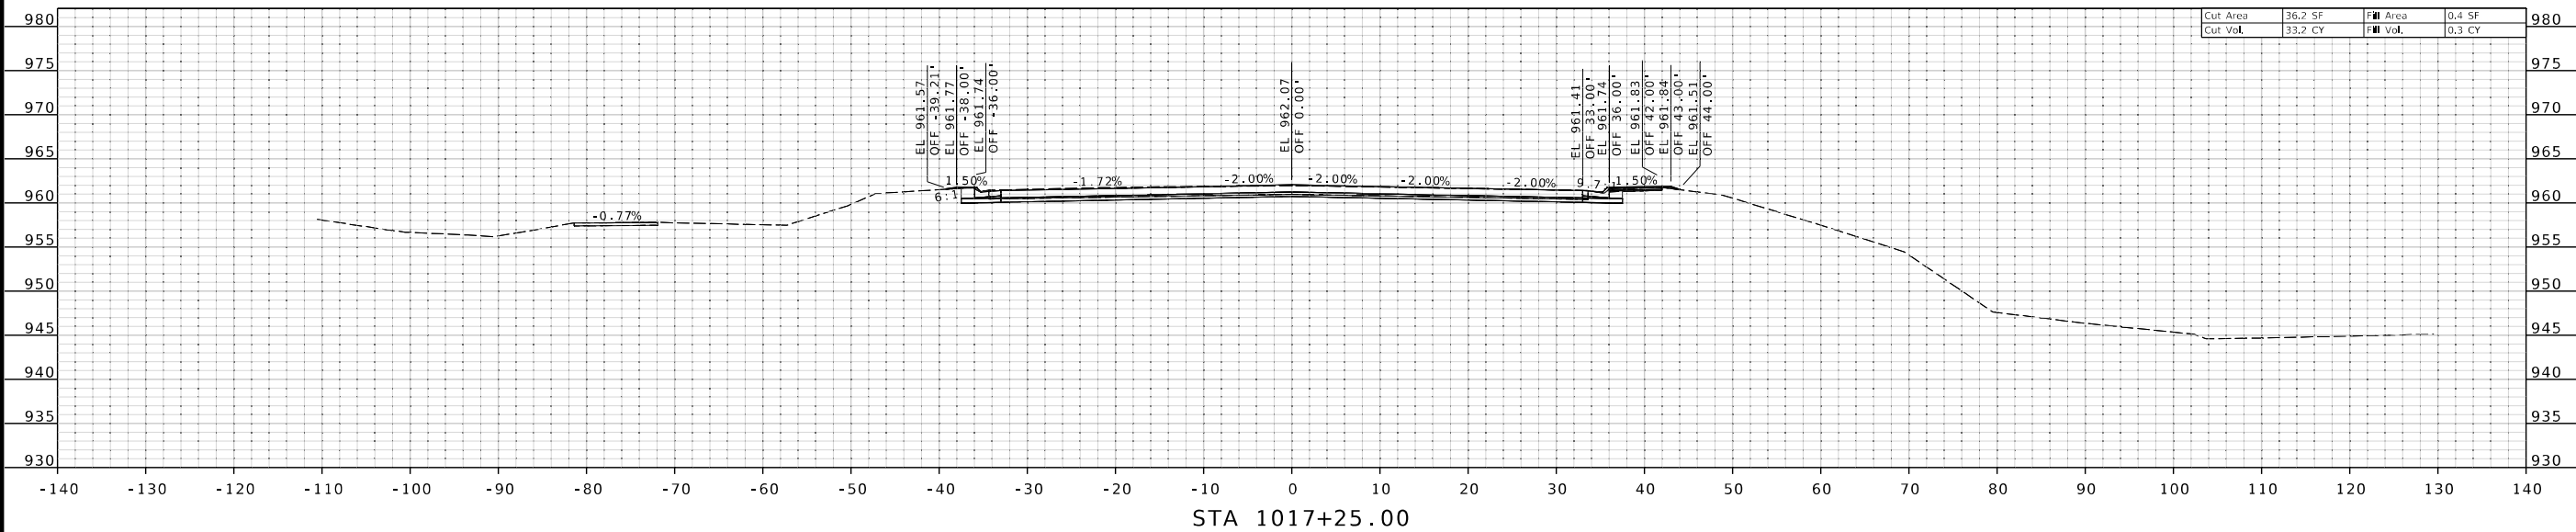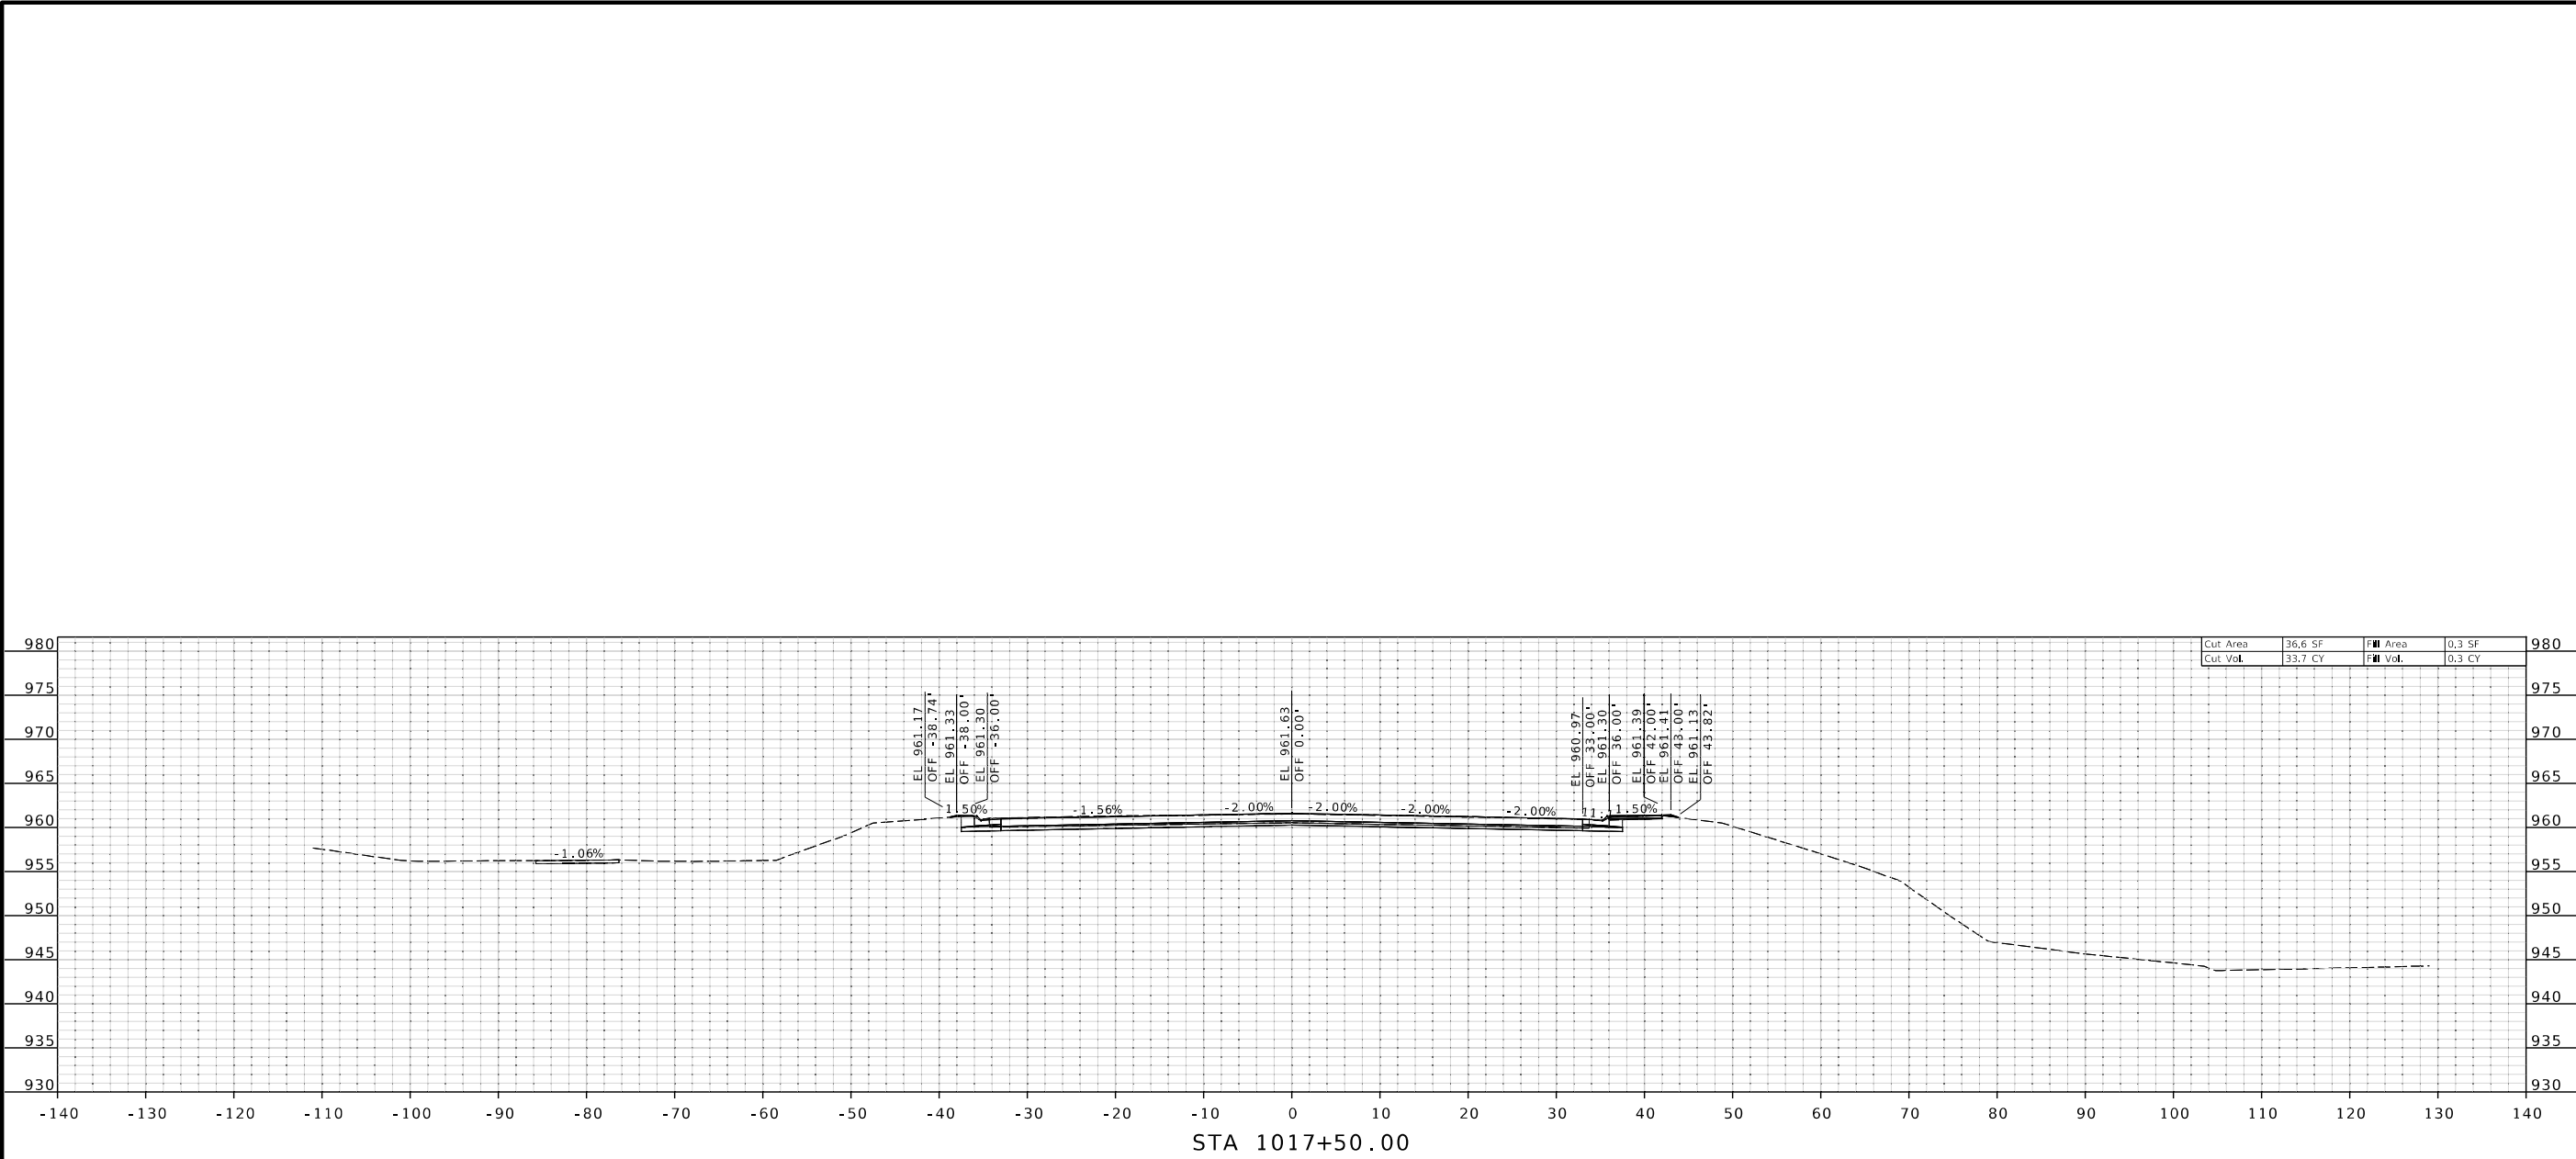

THIS SHEET HAS BEEN
SIGNED, SEALED AND DATED
ELECTRONICALLY.

DATE PREPARED 3/31/2025	
ROUTE 1	STATE MO
DISTRICT KC	SHEET NO. 14
COUNTY CLAY	
JOB NO. J4S3412	
CONTRACT ID. .	
PROJECT NO. .	
BRIDGE NO. .	



DATE	DESCRIPTION
.	.
.	.
.	.
.	.
.	.
.	.

MISSOURI HIGHWAYS AND TRANSPORTATION
COMMISSION

105 WEST CAPITOL
JEFFERSON CITY, MO 65102
1-888-ASK-MODOT (1-888-275-6636)

800 E 10th Terr., Ste. 200
Kansas City, MO 64131
Phone (816) 701-3100
Fax (816) 942-3013
Missouri Cert. of
Authority #2003007599

**WILSON
& COMPANY**
ENGINEERS & ARCHITECTS

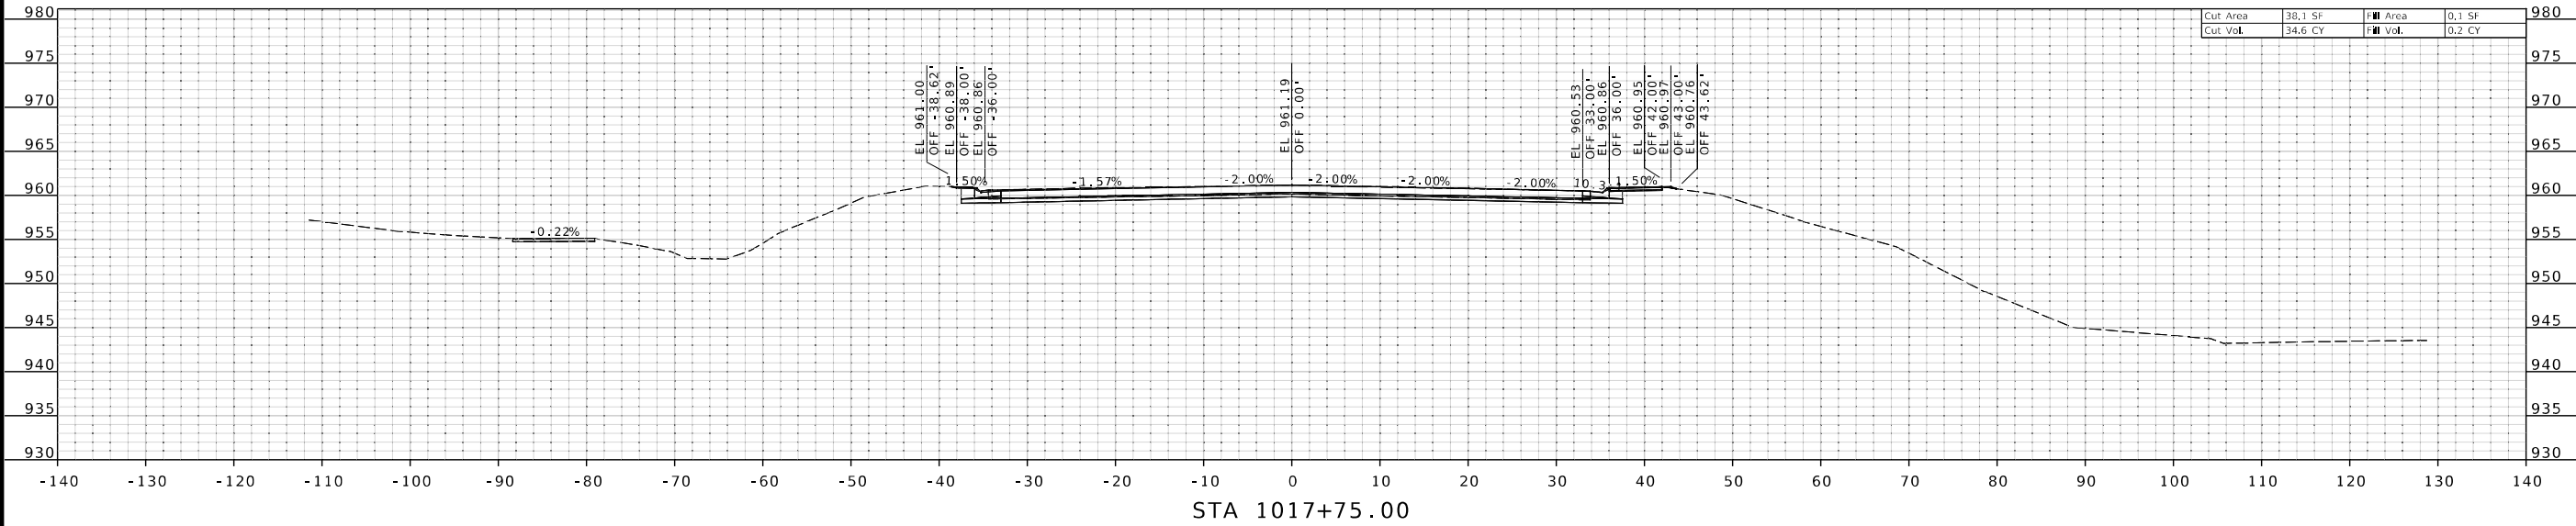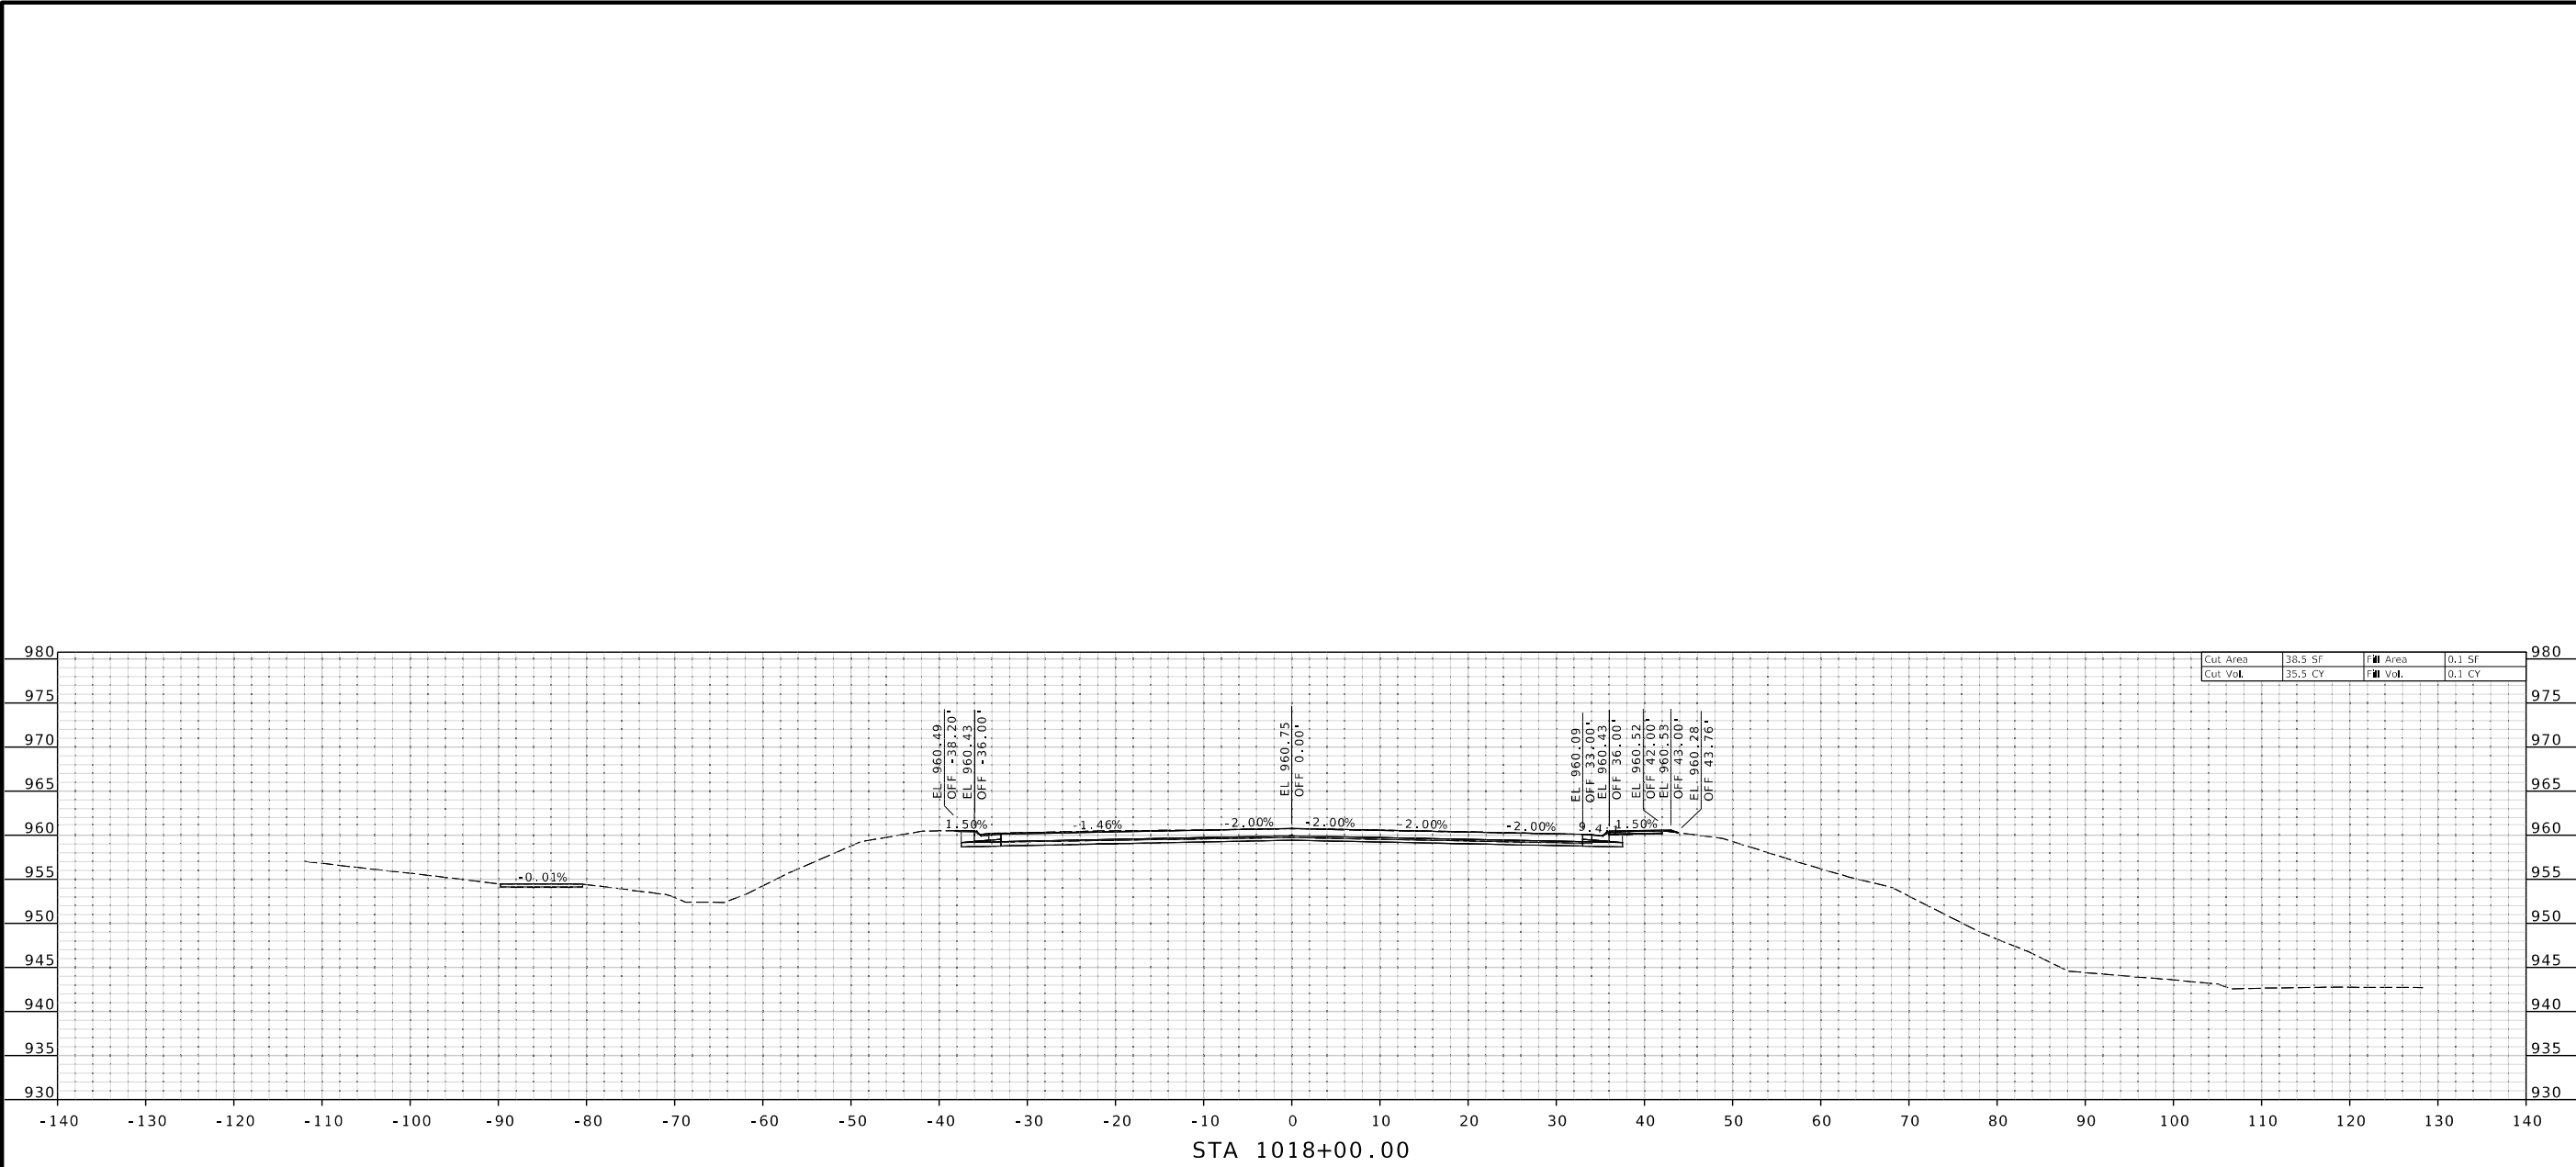

STATE OF MISSOURI
GARRETT J. LUST
NUMBER
PE-202003310
PROFESSIONAL ENGINEER

THIS SHEET HAS BEEN
SIGNED, SEALED AND DATED
ELECTRONICALLY.

DATE PREPARED
3/31/2025

ROUTE
1

DISTRICT
KC

STATE
MO

SHEET NO.
15

COUNTY
CLAY

JOB NO.
J4S3412

CONTRACT ID.
.

PROJECT NO.
.

BRIDGE NO.
.

DESCRIPTION	DATE
.	.
.	.
.	.
.	.
.	.
.	.


MISSOURI HIGHWAYS AND TRANSPORTATION
COMMISSION

105 WEST CAPITOL
JEFFERSON CITY, MO 65102
1-888-ASK-MODOT (1-888-275-6636)

800 E 10th Terr., Ste. 200
Kansas City, MO 64131
Phone (816) 701-3100
Fax (816) 942-3013
Missouri Cert. of
Authority #2003007599

WILSON & COMPANY
ENGINEERS & ARCHITECTS

XS_001-084_J4S3412_110_Rte1.dgn 9:08:31 AM 3/31/2025

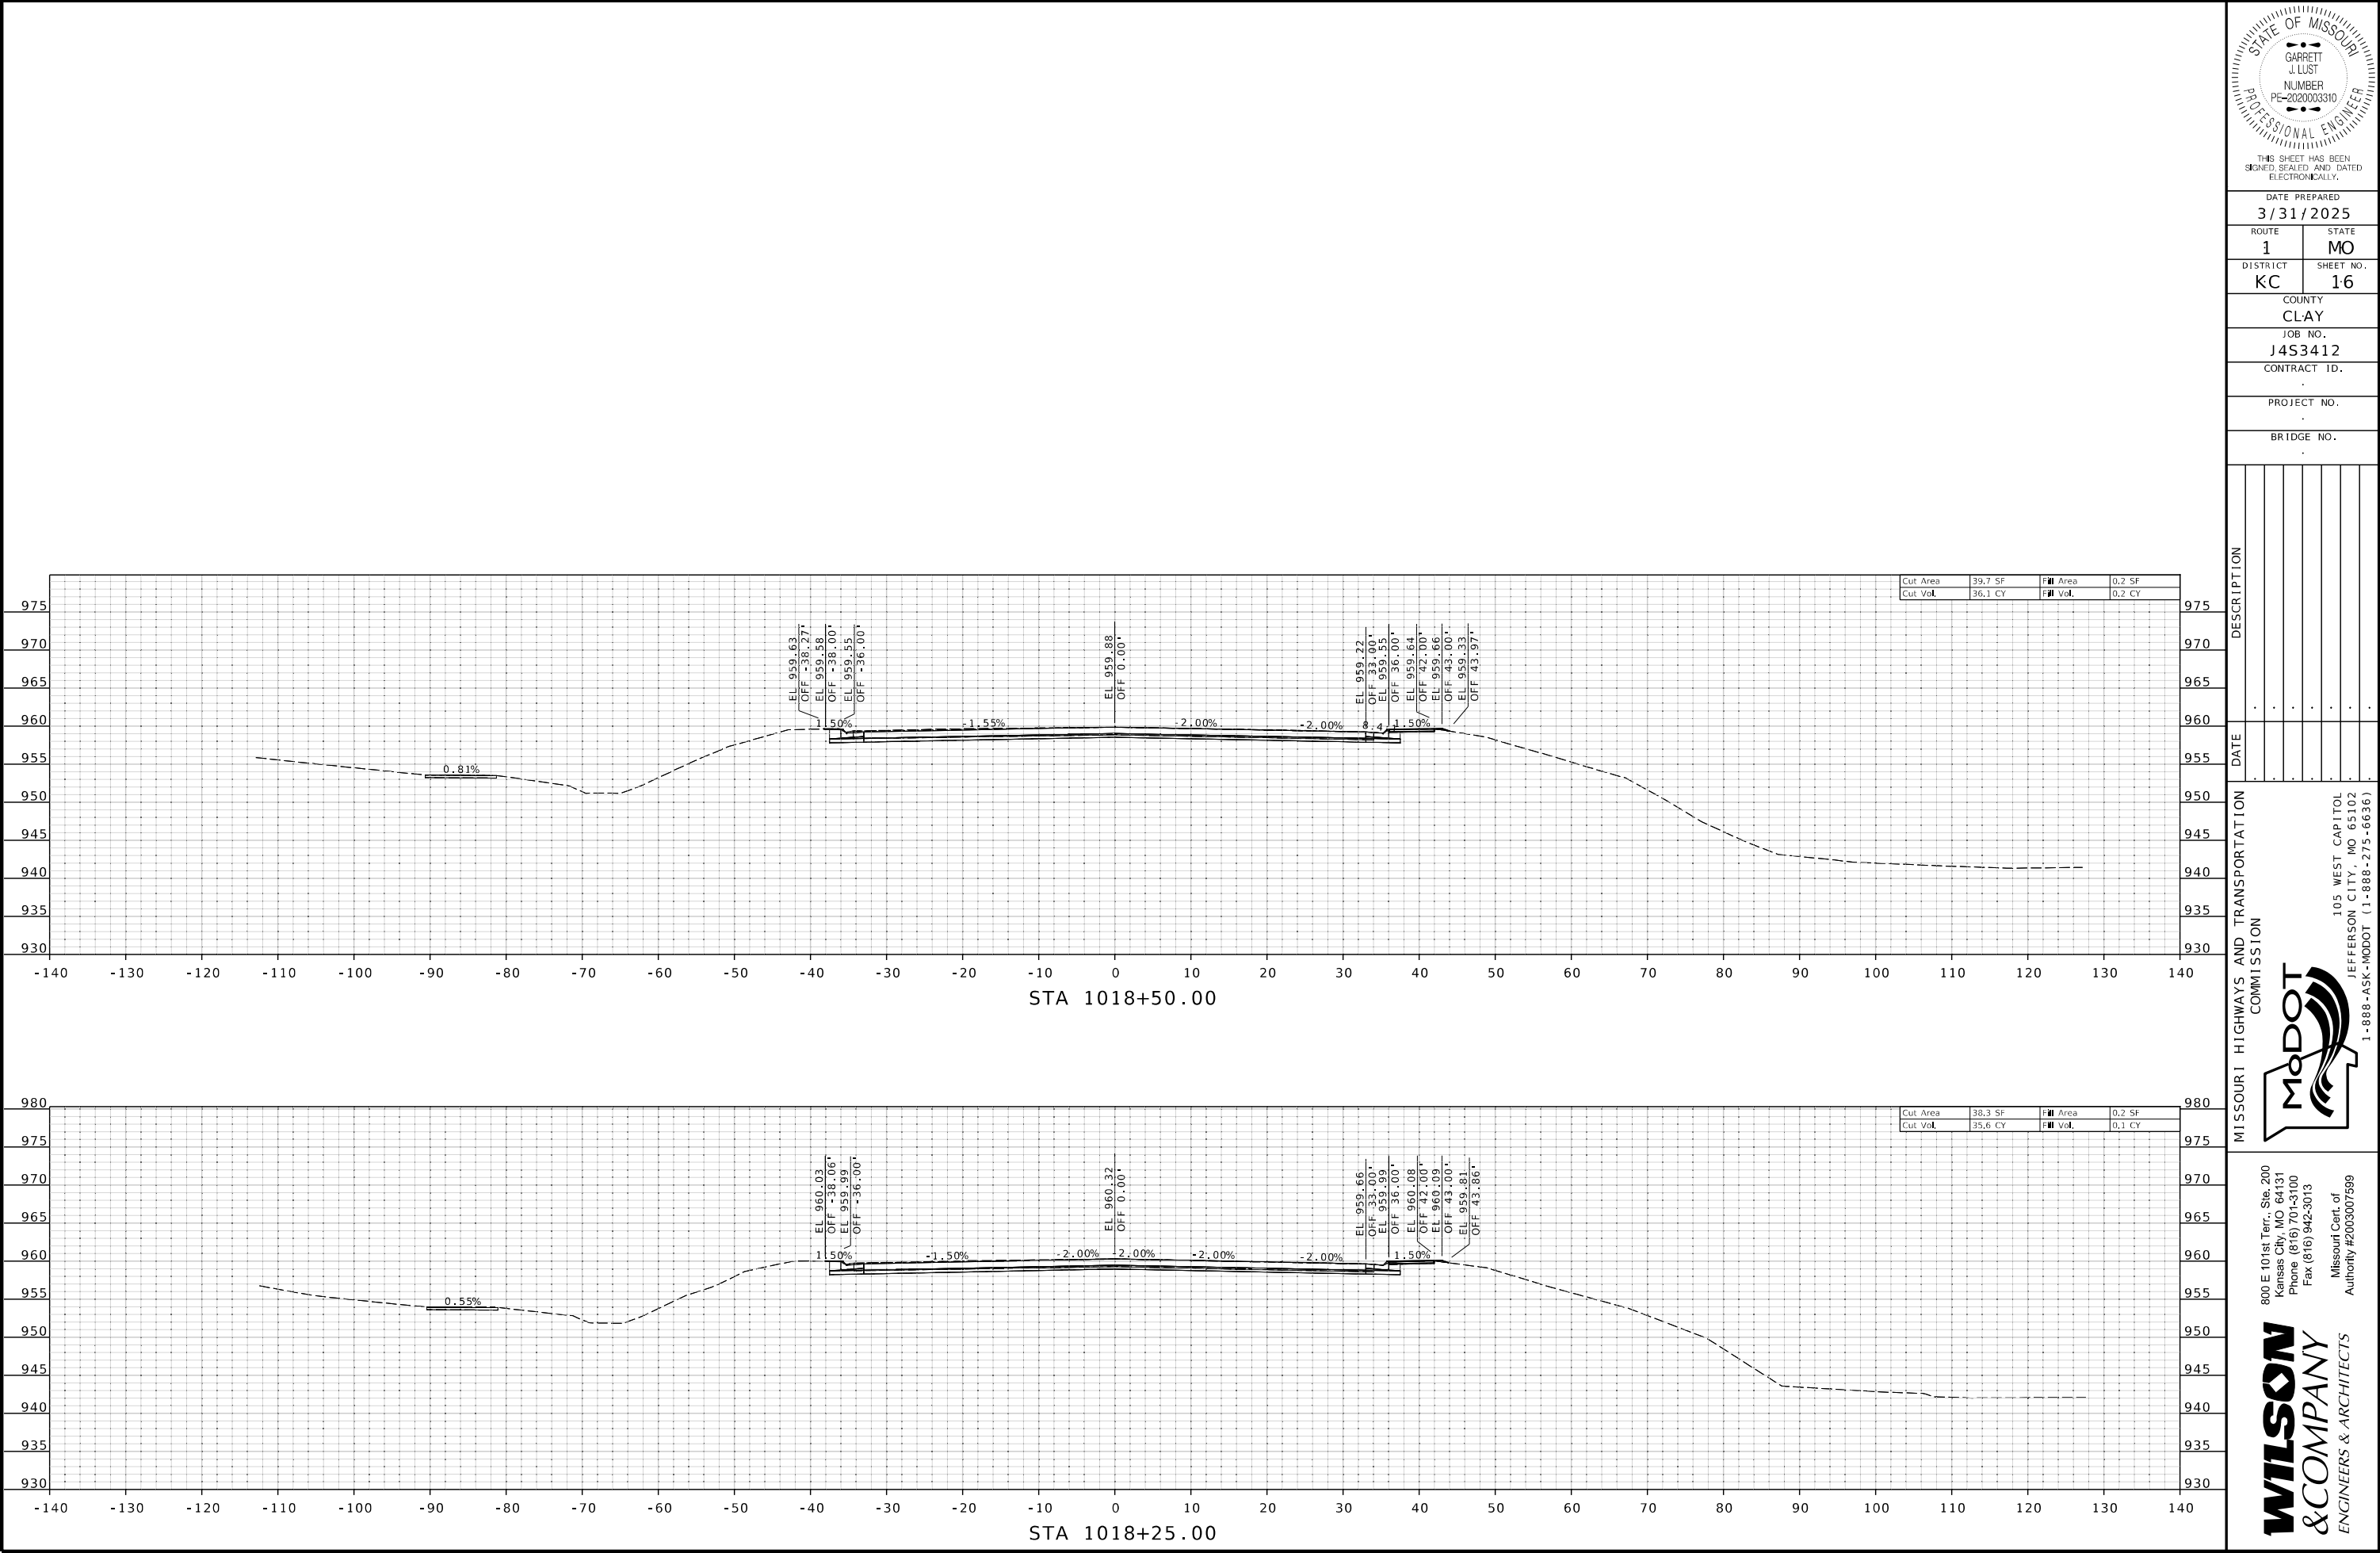

THIS SHEET HAS BEEN
SIGNED, SEALED AND DATED
ELECTRONICALLY.

DATE PREPARED
3/31/2025

ROUTE 1 STATE MO

DISTRICT KC SHEET NO. 16

COUNTY CLAY

JOB NO. J4S3412

CONTRACT ID.

PROJECT NO.


BRIDGE NO.

DESCRIPTION	DATE



800 E 10th Terr., Ste. 200
Kansas City, MO 64131
Phone (816) 701-3100
Fax (816) 942-3013
Missouri Cert. of
Authority #2003007599

WILSON & COMPANY
ENGINEERS & ARCHITECTS

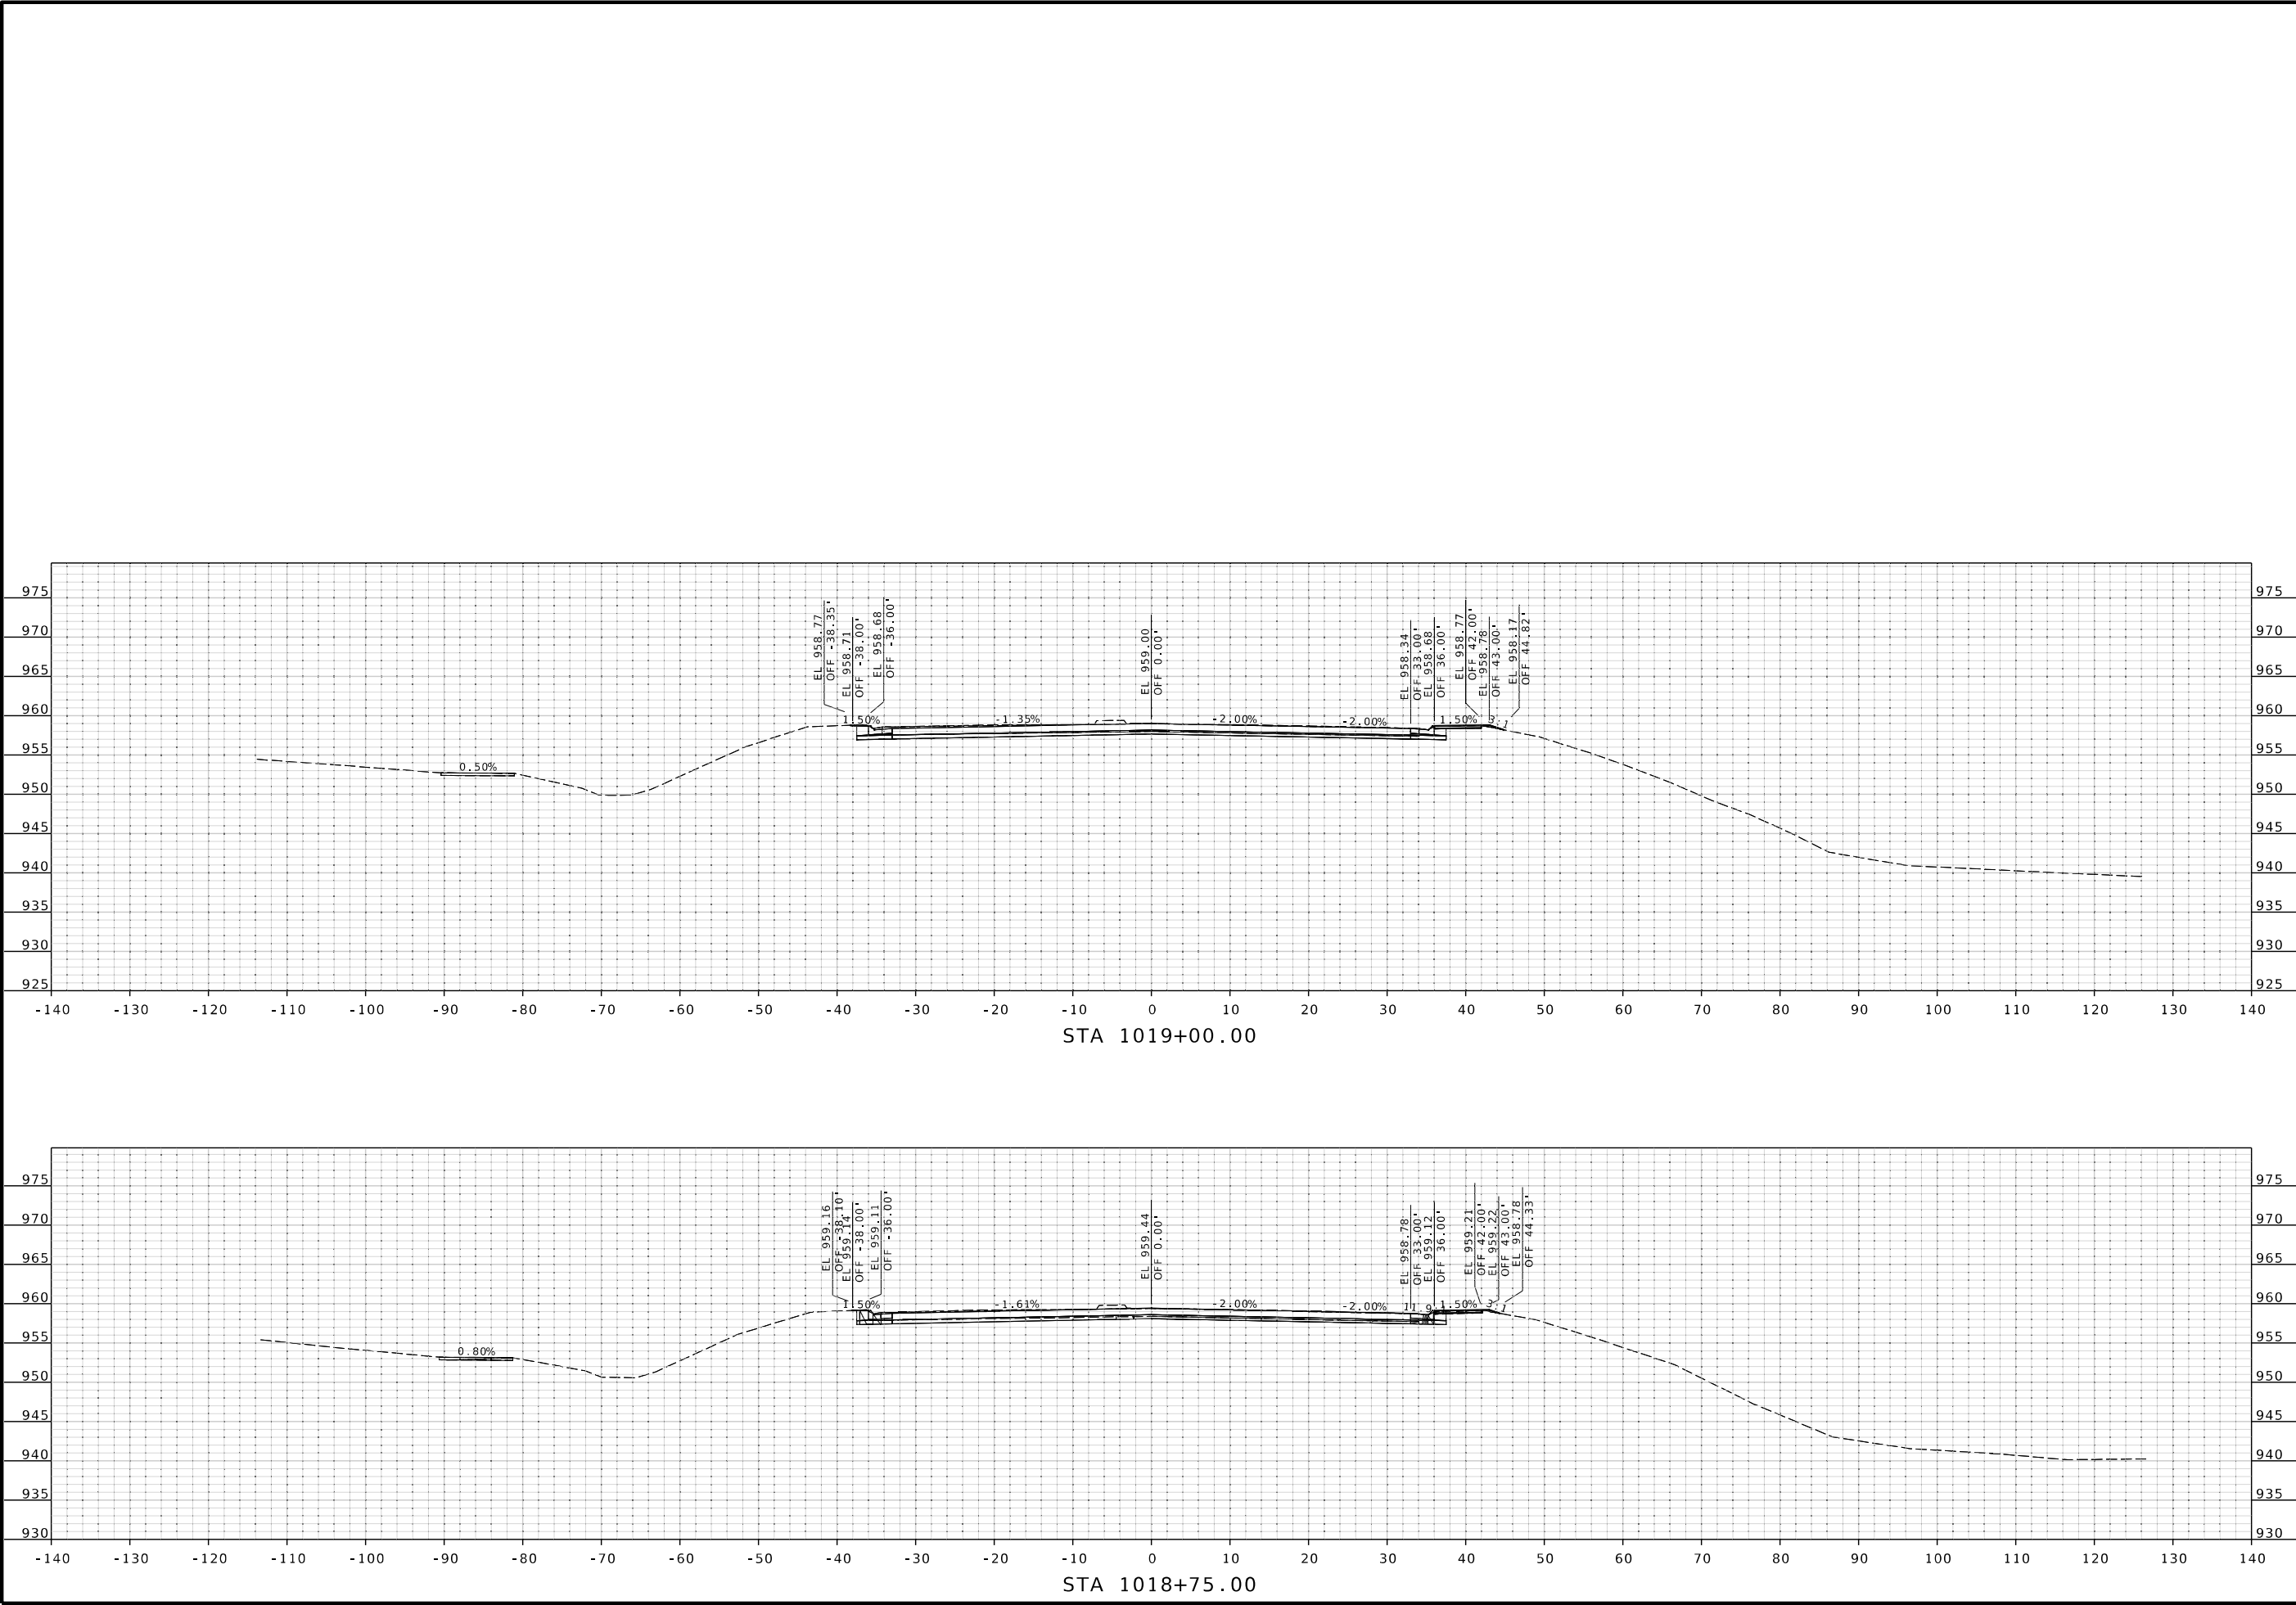

STATE OF MISSOURI

GARRETT J. LUST

NUMBER
PE-202003310

PROFESSIONAL ENGINEER

THIS SHEET HAS BEEN
SIGNED, SEALED AND DATED
ELECTRONICALLY.

DATE PREPARED
3/31/2025

ROUTE
1

DISTRICT
KC

COUNTY
CLAY

JOB NO.
J4S3412

CONTRACT ID.
.

PROJECT NO.
.

BRIDGE NO.
.

STATE
MO

SHEET NO.
17

DATE

DESCRIPTION

MISSOURI HIGHWAYS AND TRANSPORTATION
COMMISSION

105 WEST CAPITOL
JEFFERSON CITY, MO 65102
1-888-ASK-MODOT (1-888-275-6636)

MoDOT


MISSOURI HIGHWAYS AND TRANSPORTATION
COMMISSION

800 E 10th Terr., Ste. 200
Kansas City, MO 64131
Phone (816) 701-3100
Fax (816) 942-3013
Missouri Cert. of
Authority #2003007599

WILSON
& COMPANY

ENGINEERS & ARCHITECTS

XS_001-084_J4S3412_110_Rte1.dgn 9:08:46 AM 3/31/2025

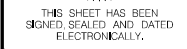

3 / 31 / 2025

DISTRICT	SHEET NO.
K.C	18

JOB NO.
J453412

PROJECT NO.

BRIDGE NO.

[illegible]



TRANSPORTATION
105 WEST CAPITOL
ST. LOUIS, MO 65102
(1-888-275-6636)




800 E 101st Terr., Ste. 200
Kansas City, MO 64131
Phone (816) 701-3100
Fax (816) 942-3013

Missouri Cert. of
Authority #2003007599

WILSON
& COMPANY
ENGINEERS & ARCHITECTS

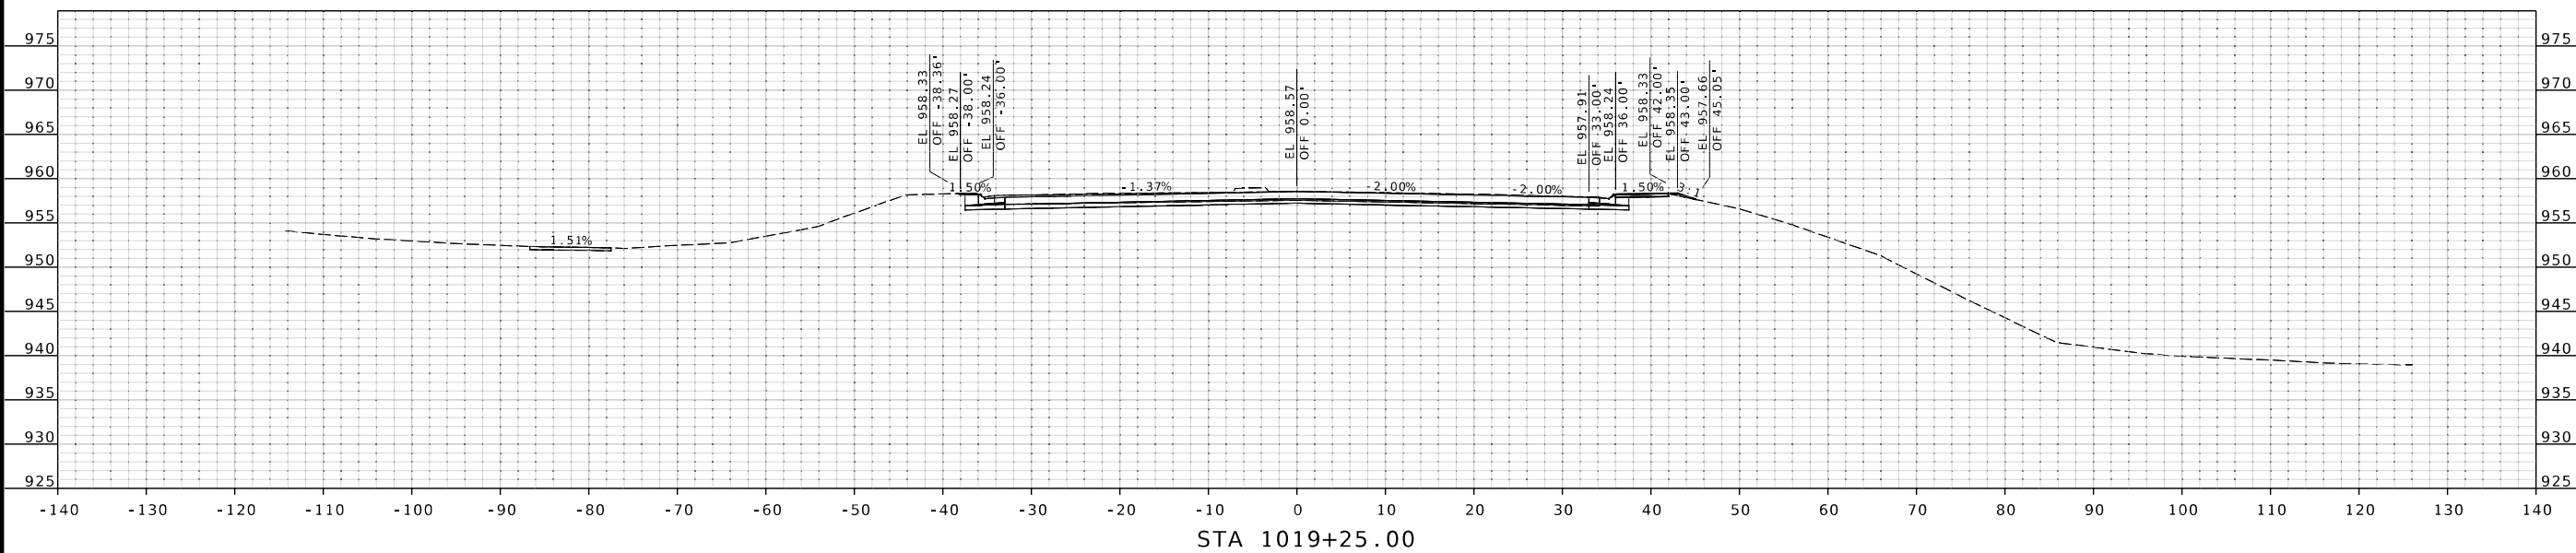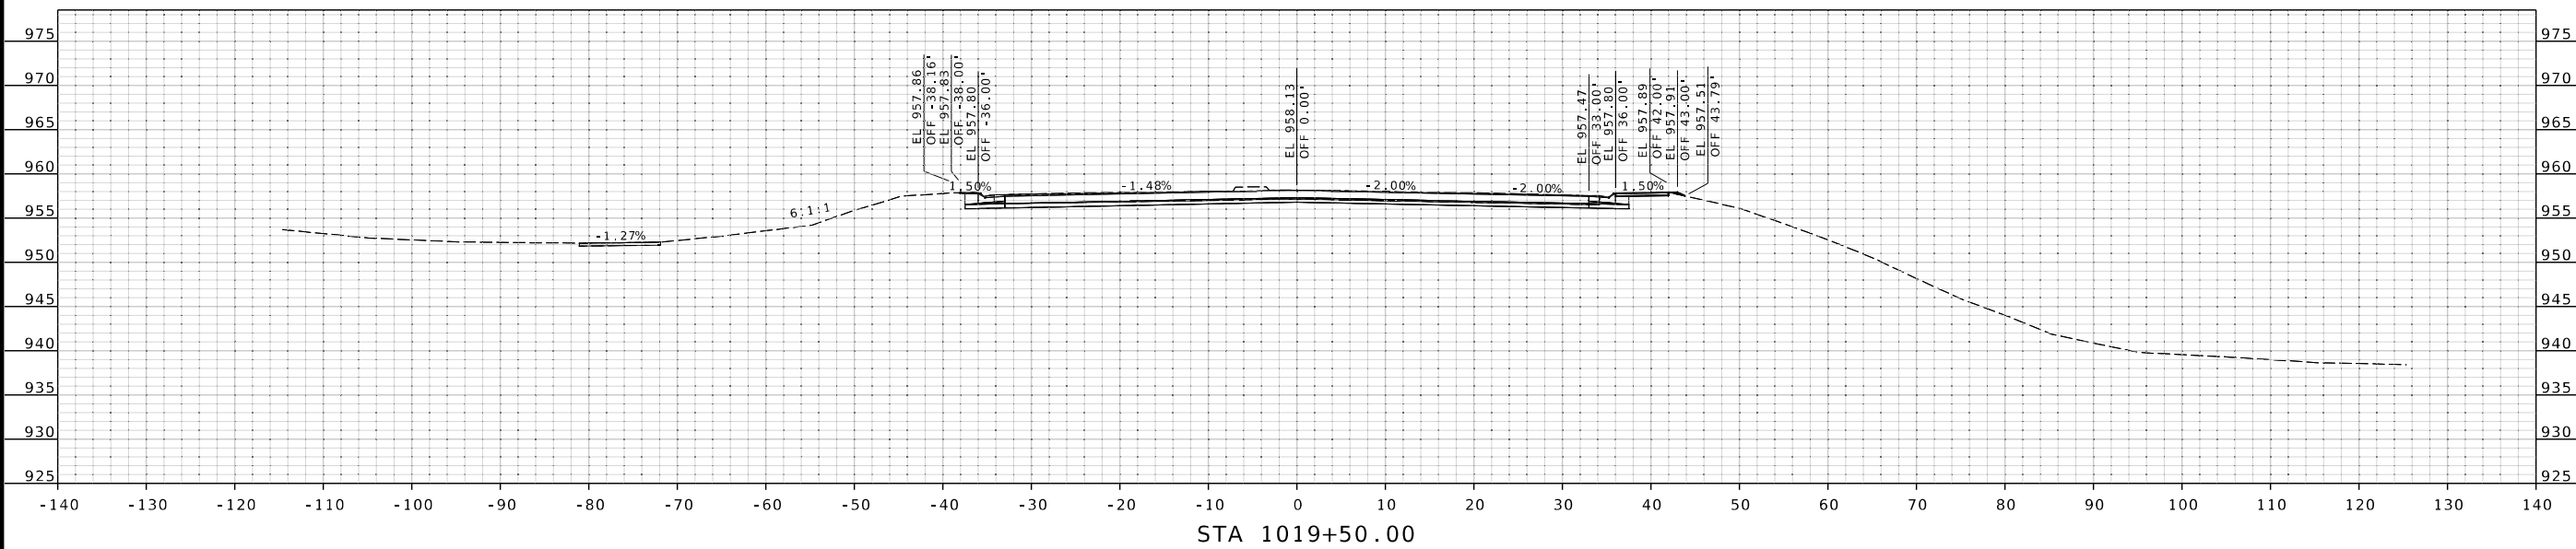

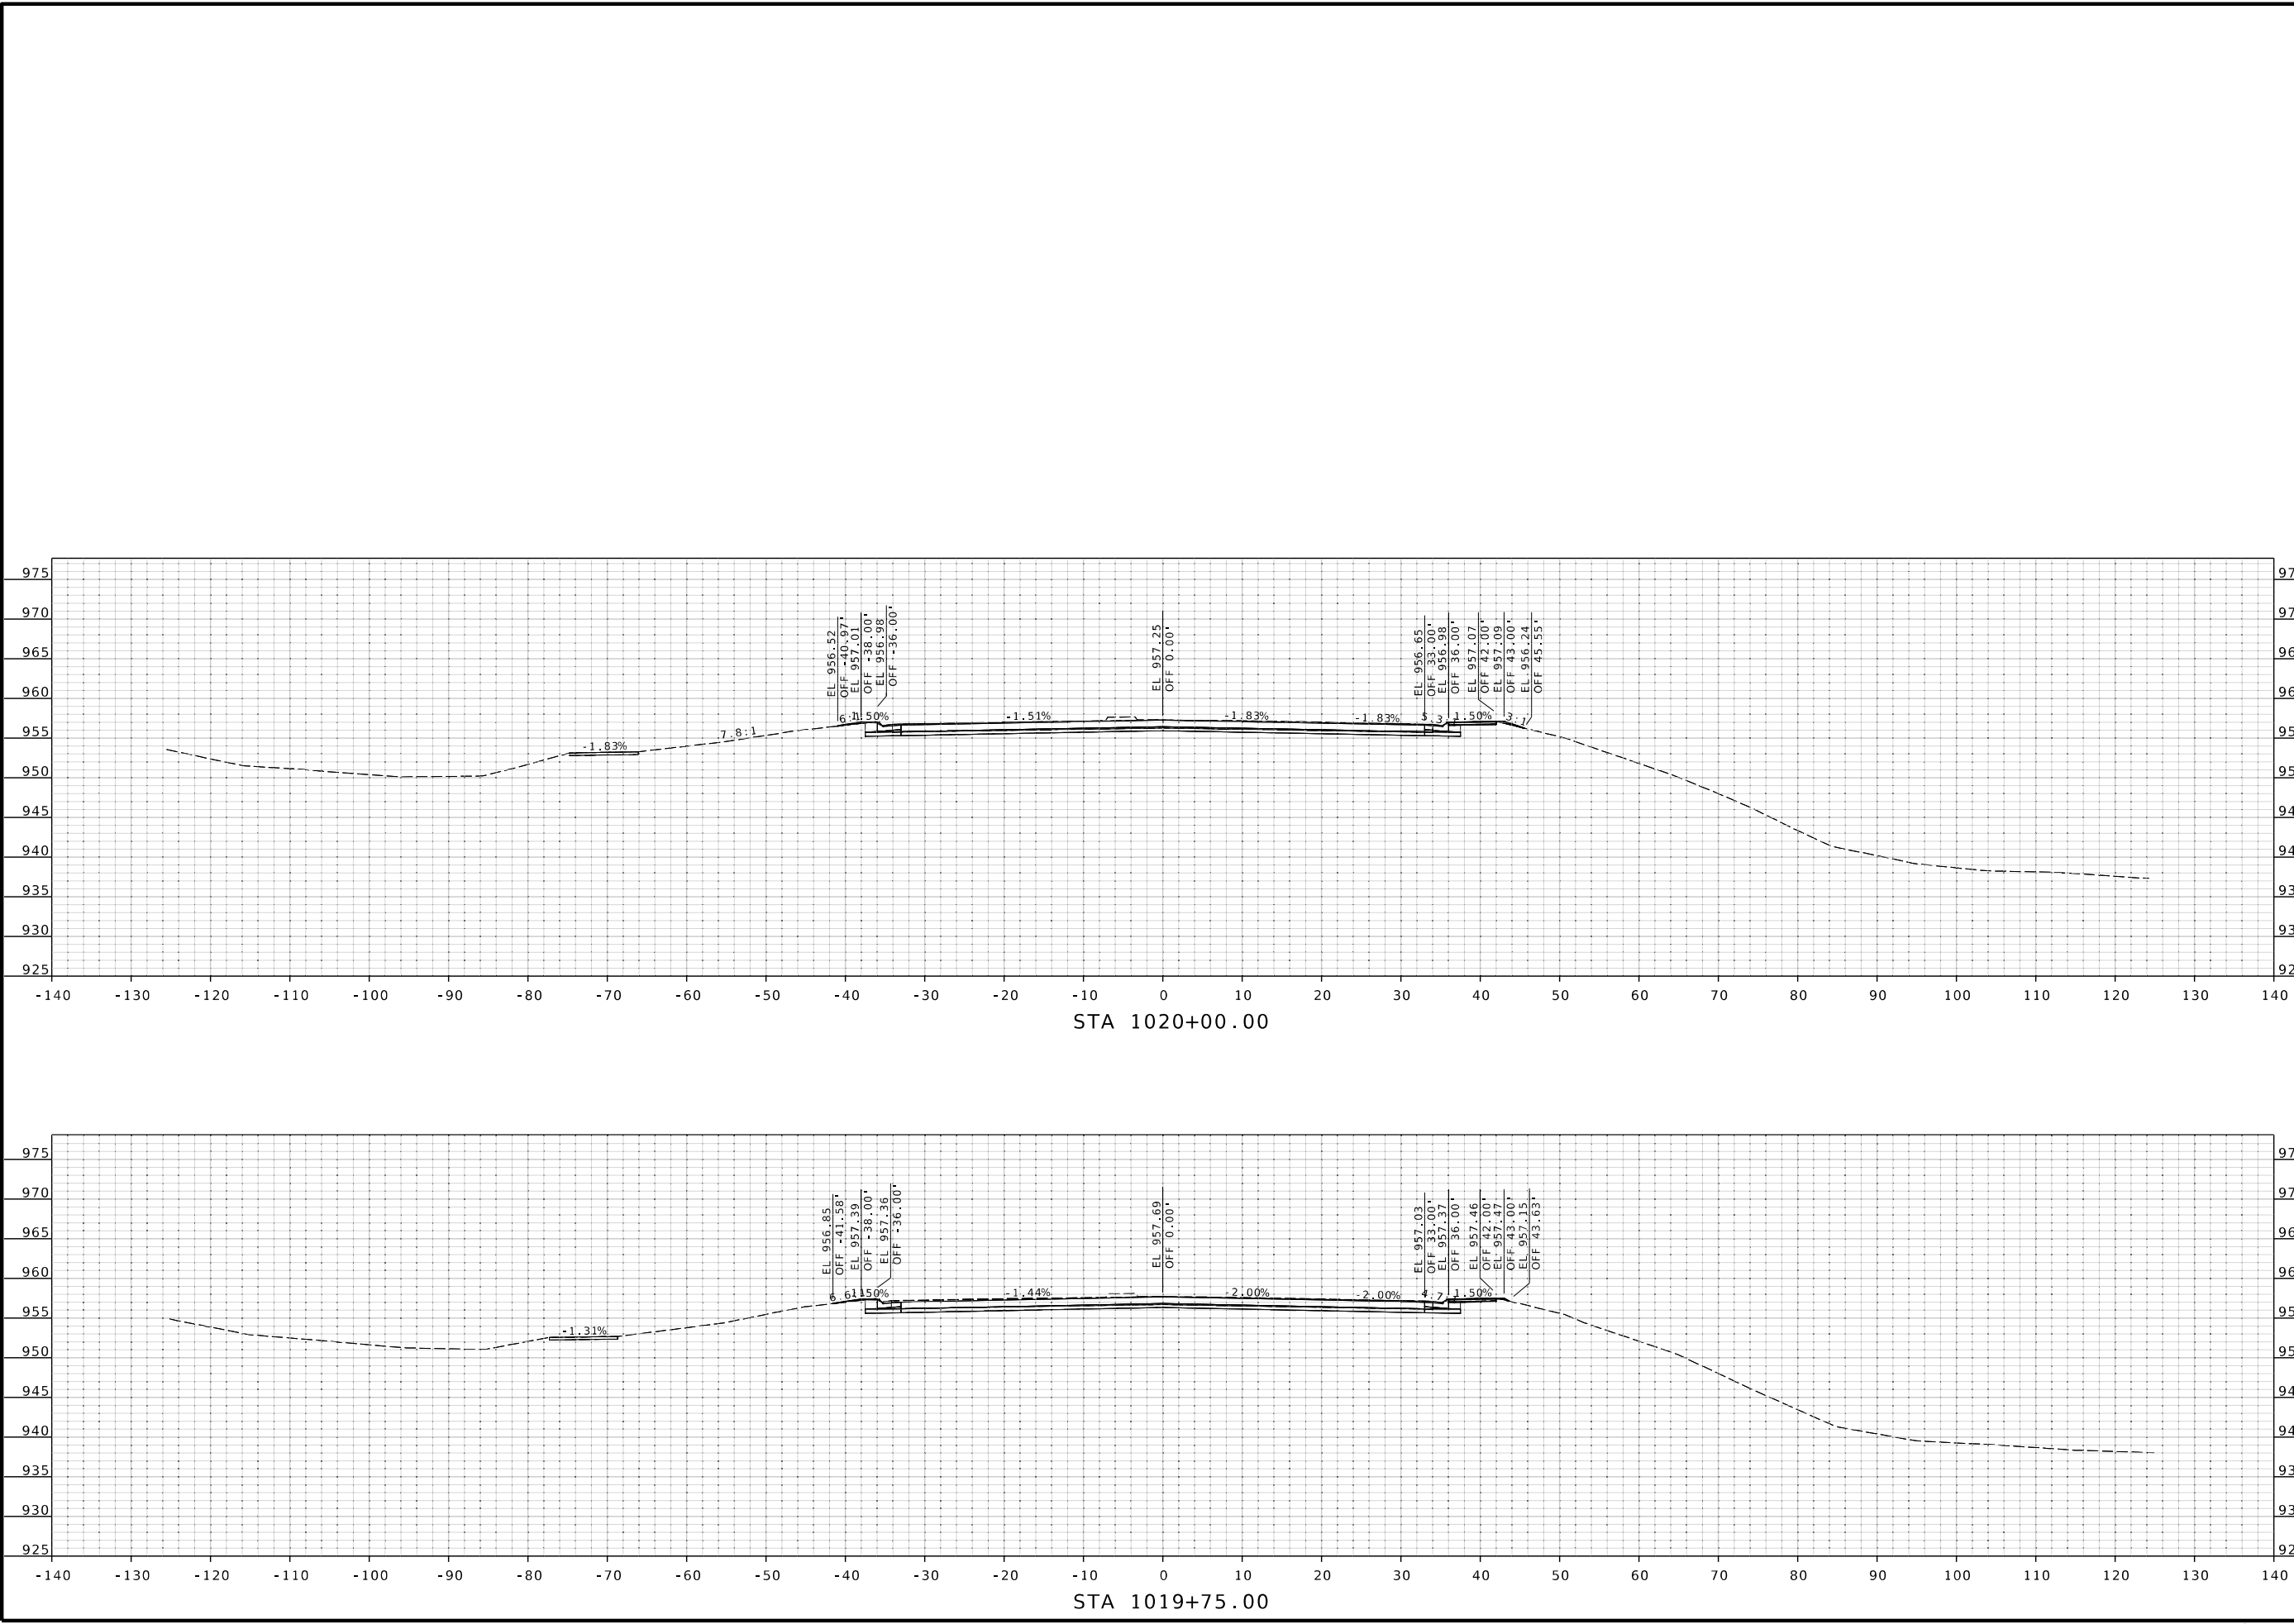

STATE OF MISSOURI

GARRETT J. LUST

NUMBER

PE-202003310

PROFESSIONAL ENGINEER

THIS SHEET HAS BEEN
SIGNED, SEALED AND DATED
ELECTRONICALLY.

DATE PREPARED

3/31/2025

ROUTE

1

DISTRICT

KC

STATE

MO

SHEET NO.

19

COUNTY

CLAY

JOB NO.

J4S3412

CONTRACT ID.

.

PROJECT NO.

.

BRIDGE NO.

.

DATE	DESCRIPTION
.	.
.	.
.	.
.	.
.	.
.	.

MISSOURI HIGHWAYS AND TRANSPORTATION
COMMISSION





105 WEST CAPITOL
JEFFERSON CITY, MO 65102
1-888-ASK-MODOT (1-888-275-6636)

800 E 10th Terr., Ste. 200
Kansas City, MO 64131
Phone (816) 701-3100
Fax (816) 942-3013

WILSON & COMPANY
ENGINEERS & ARCHITECTS

Missouri Cert. of
Authority #2003007599

XS_001-084_J4S3412_110_Rte1.dgn 9:09:00 AM 3/31/2025

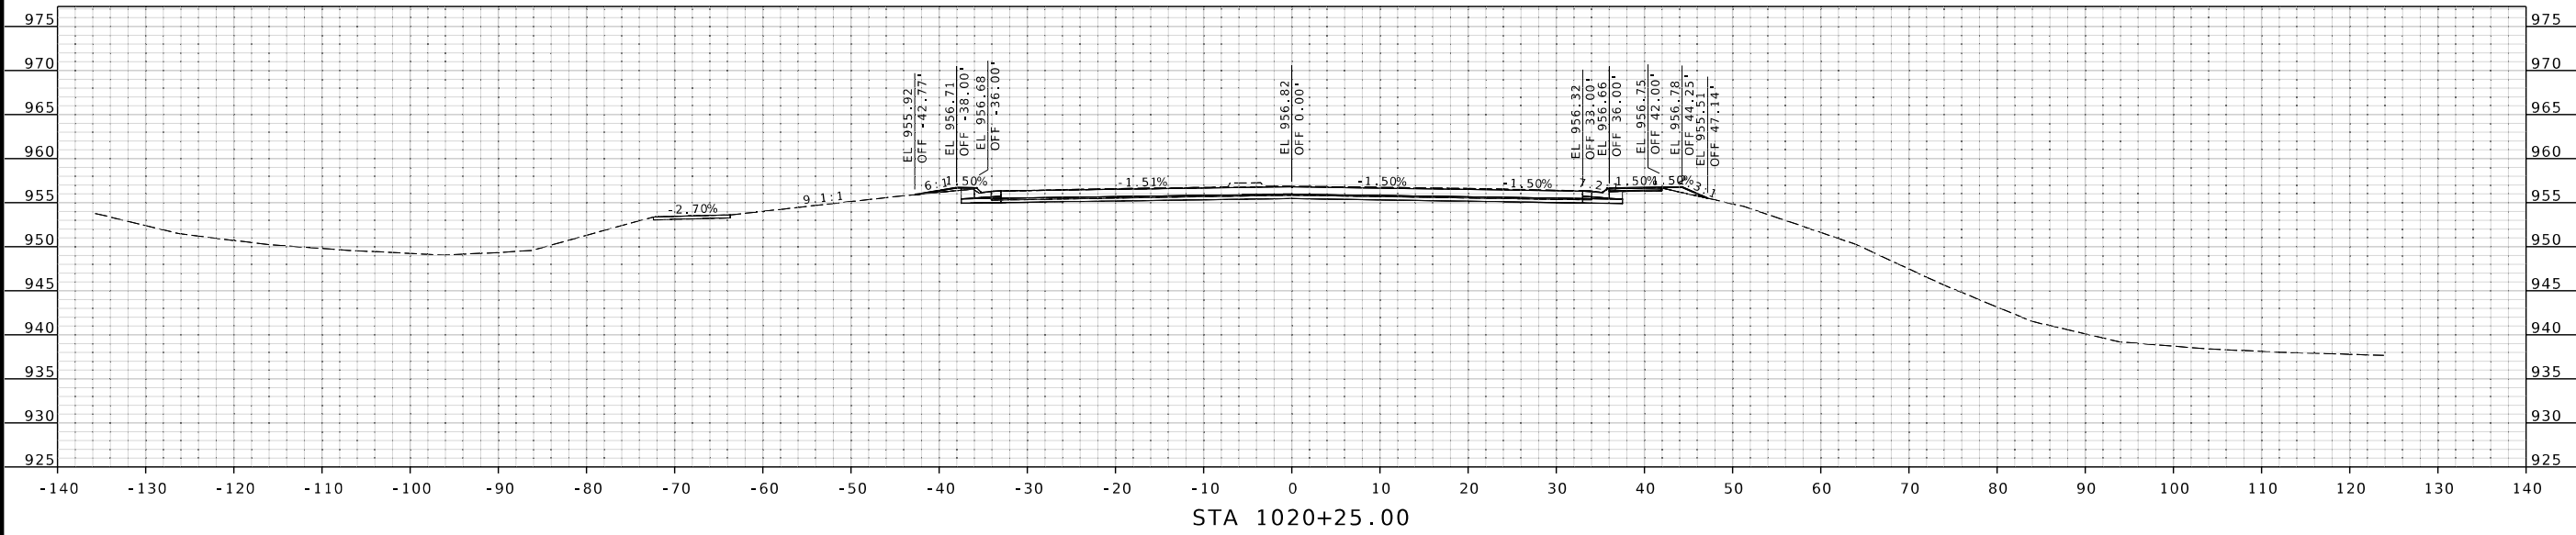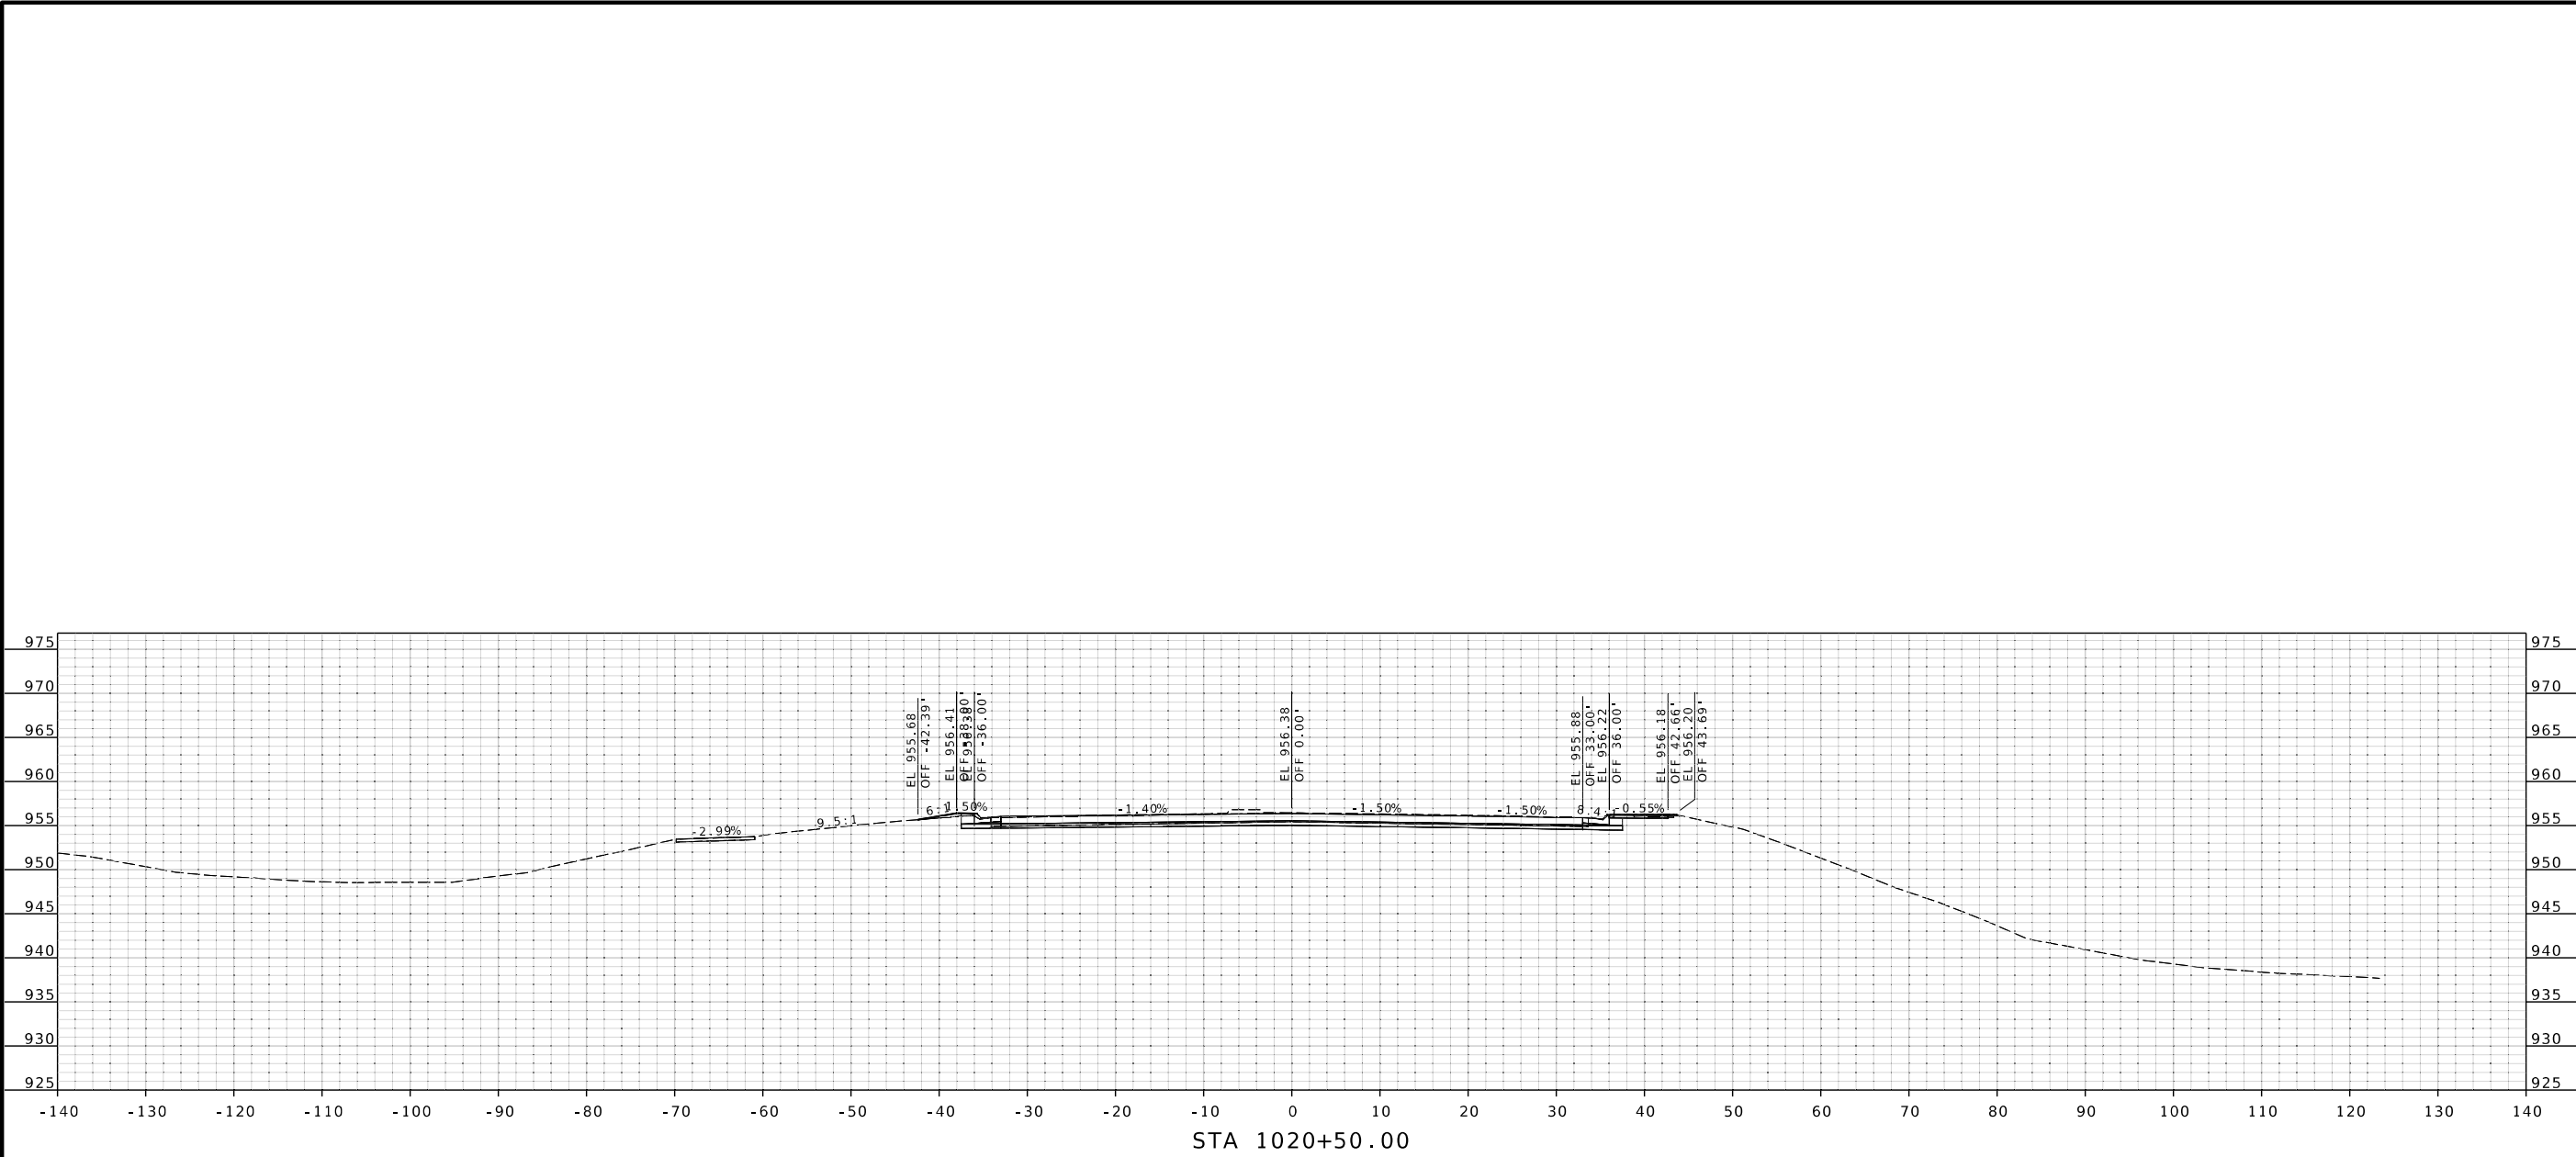

STATE OF MISSOURI

GARRETT J. LUST

NUMBER

PE-202003310

PROFESSIONAL ENGINEER

THIS SHEET HAS BEEN
SIGNED, SEALED AND DATED
ELECTRONICALLY.

DATE PREPARED

3/31/2025

ROUTE

1

DISTRICT

KC

STATE

MO

SHEET NO.

20

COUNTY

CLAY

JOB NO.

J4S3412

CONTRACT ID.

.

PROJECT NO.

.

BRIDGE NO.

.

DATE	DESCRIPTION
.	.
.	.
.	.
.	.
.	.
.	.

MISSOURI HIGHWAYS AND TRANSPORTATION COMMISSION

105 WEST CAPITOL
JEFFERSON CITY, MO 65102
1-888-ASK-MODOT (1-888-275-6636)




800 E 101st Terr., Ste. 200
Kansas City, MO 64131
Phone (816) 701-3100
Fax (816) 942-3013

WILSON & COMPANY

ENGINEERS & ARCHITECTS

Missouri Cert. of
Authority #2003007599

XS_001-084_J4S3412_110_Rte1.dgn 9:09:07 AM 3/31/2025

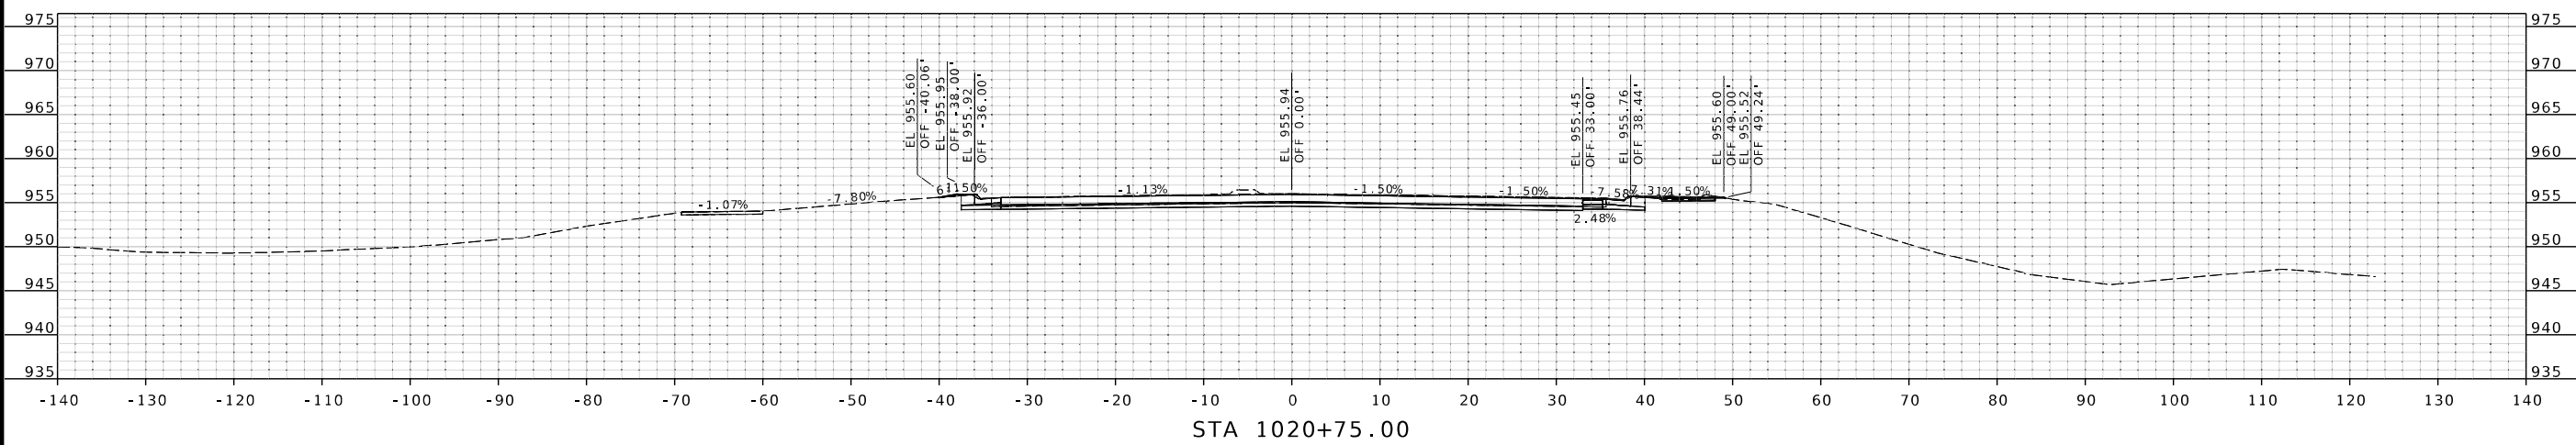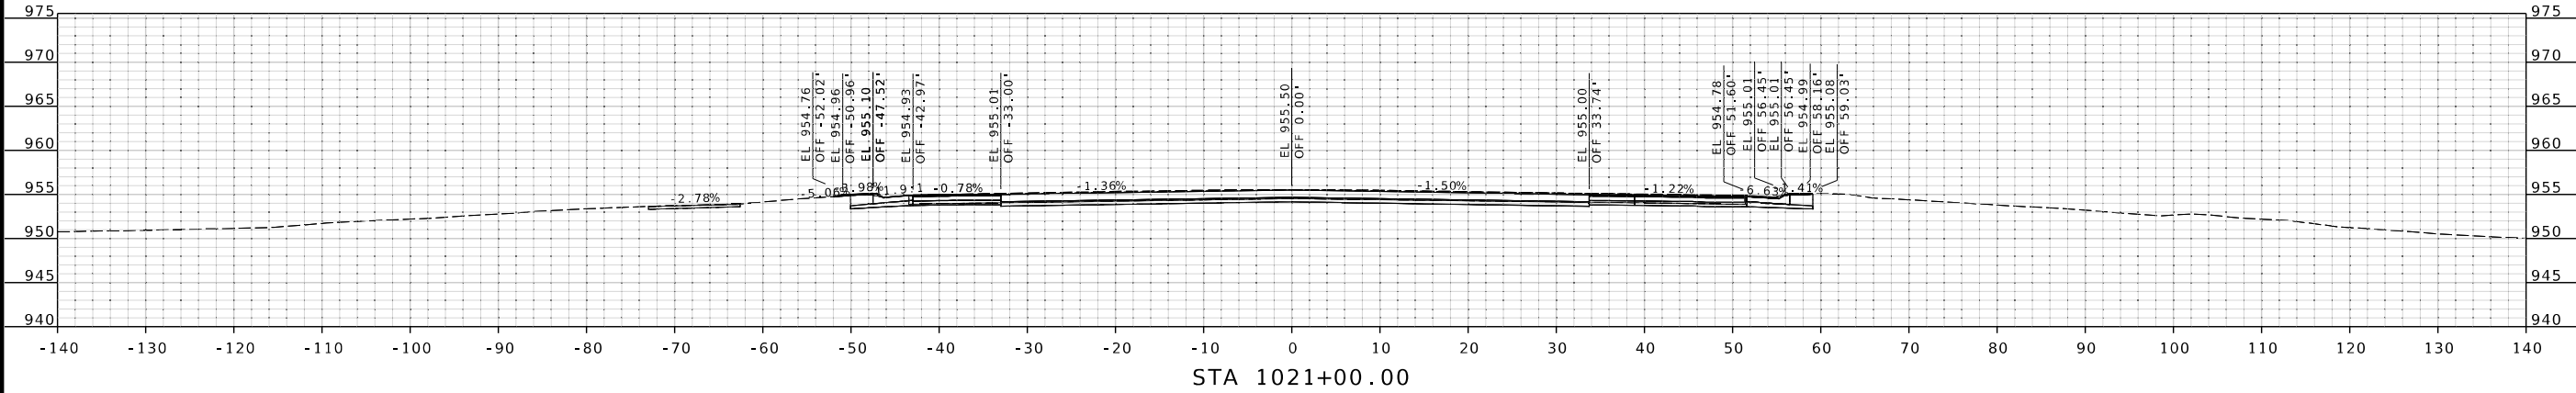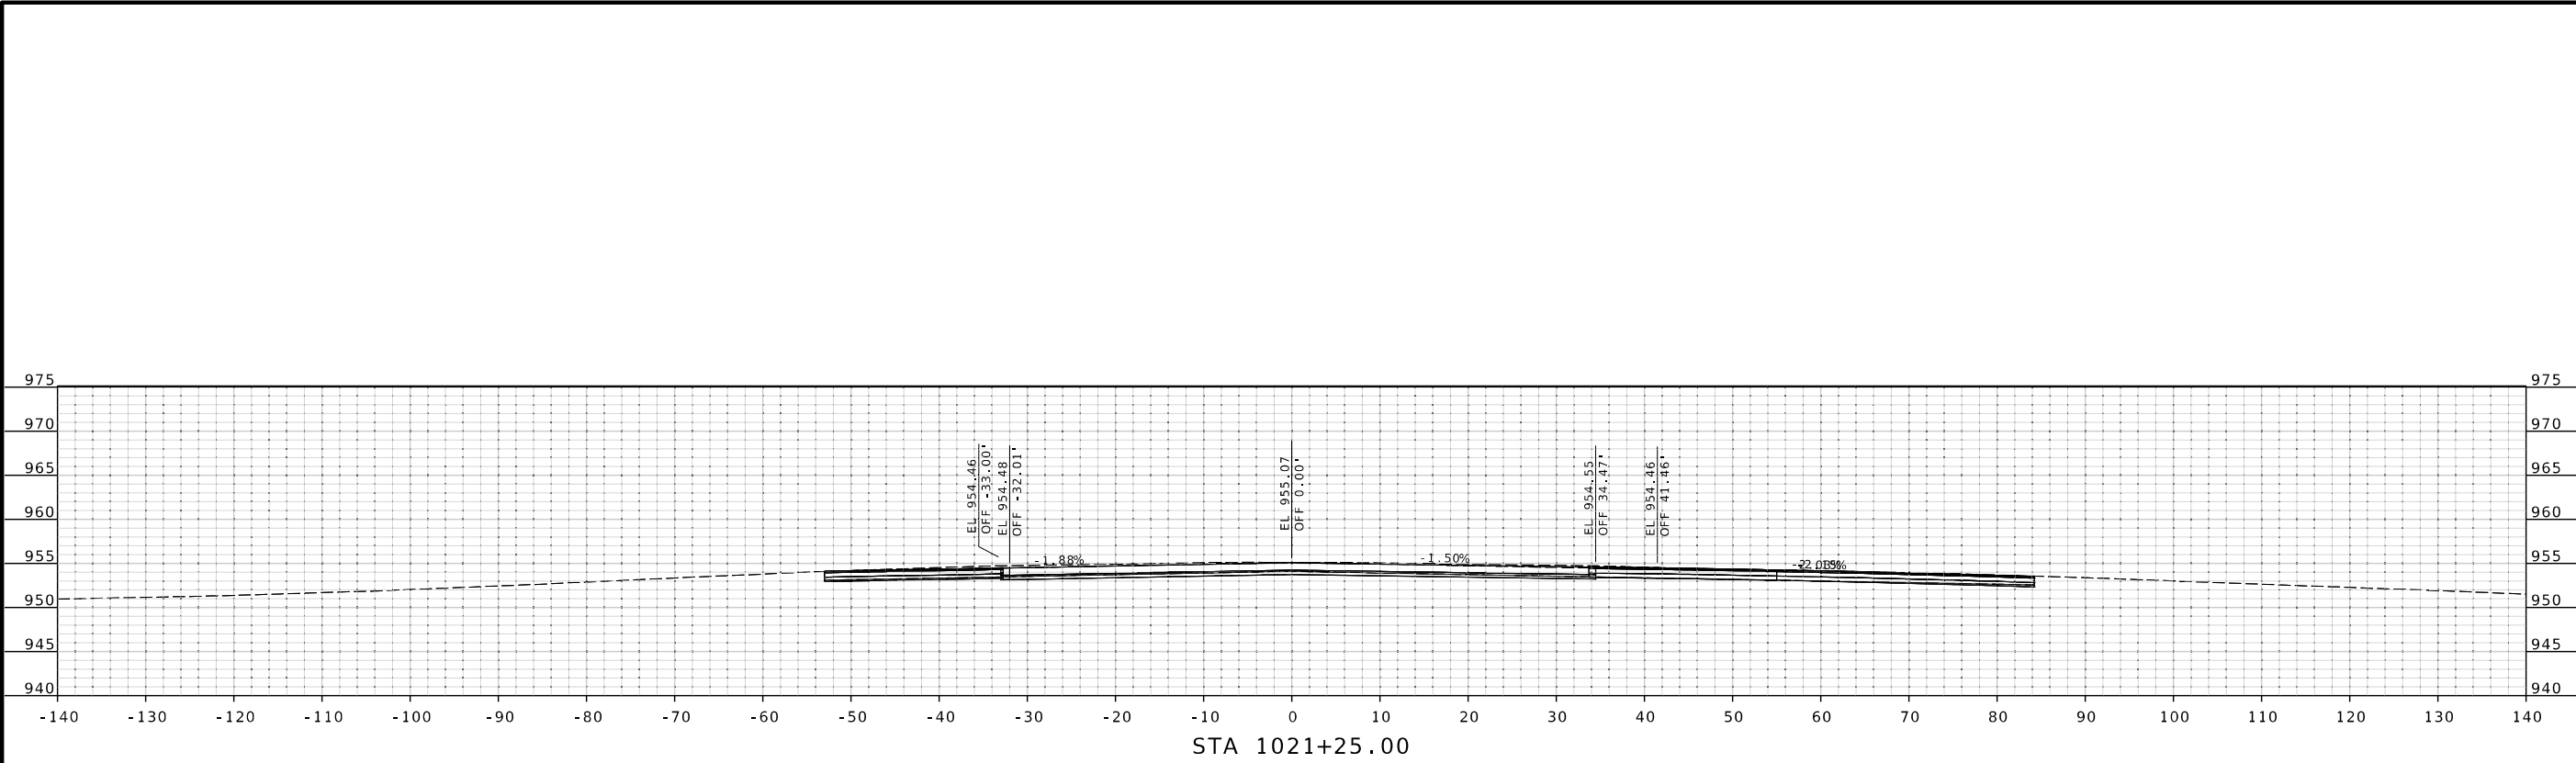

STATE OF MISSOURI

GARRETT J. LUST

NUMBER PE-202003310

PROFESSIONAL ENGINEER

THIS SHEET HAS BEEN SIGNED, SEALED AND DATED ELECTRONICALLY.

DATE PREPARED
3/31/2025

ROUTE
1

DISTRICT
KC

STATE
MO

SHEET NO.
21

COUNTY
CLAY

JOB NO.
J4S3412

CONTRACT ID.
.

PROJECT NO.
.

BRIDGE NO.
.





DESCRIPTION	DATE
.	.
.	.
.	.
.	.
.	.
.	.

MISSOURI HIGHWAYS AND TRANSPORTATION COMMISSION

105 WEST CAPITOL
JEFFERSON CITY, MO 65102
1-888-ASK-MODOT (1-888-275-6636)

800 E 101st Terr., Ste. 200
Kansas City, MO 64131
Phone (816) 701-3100
Fax (816) 942-3013
Missouri Cert. of Authority #2003007599

ENGINEERS & ARCHITECTS

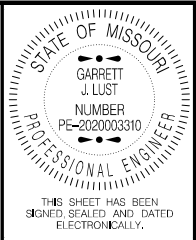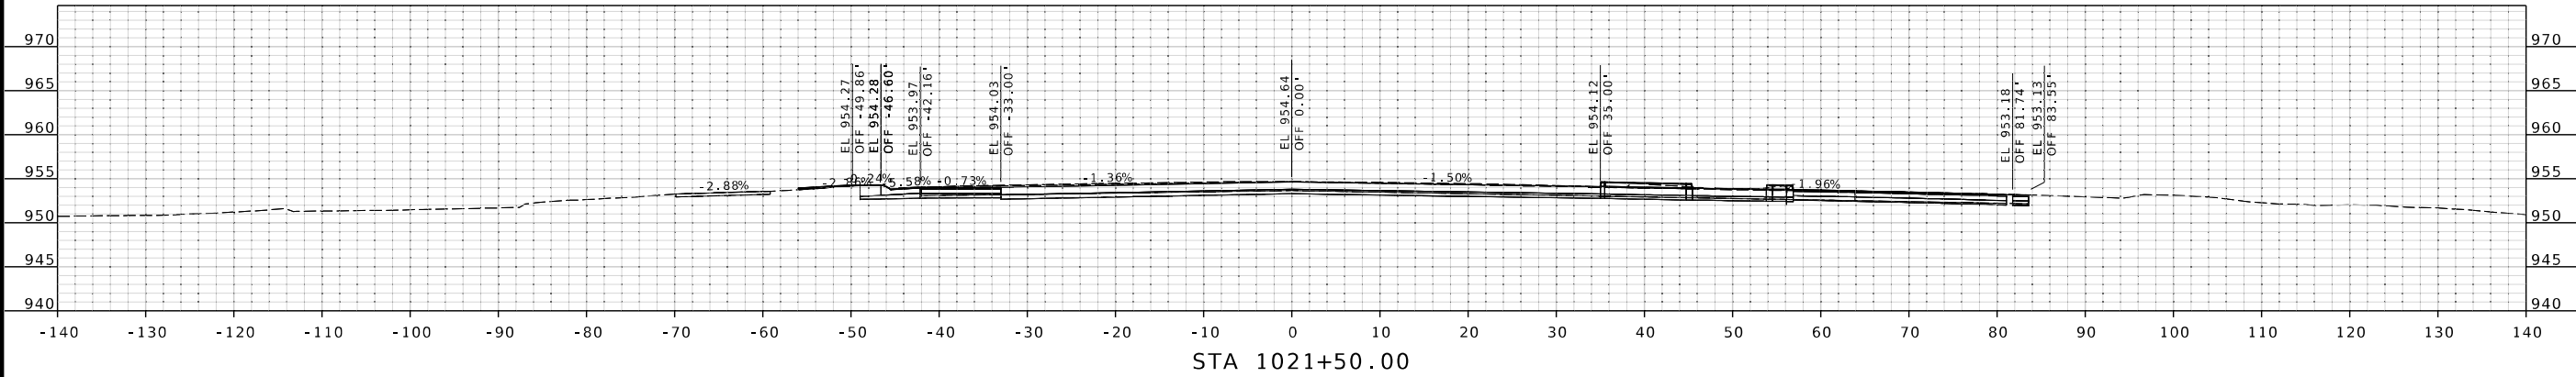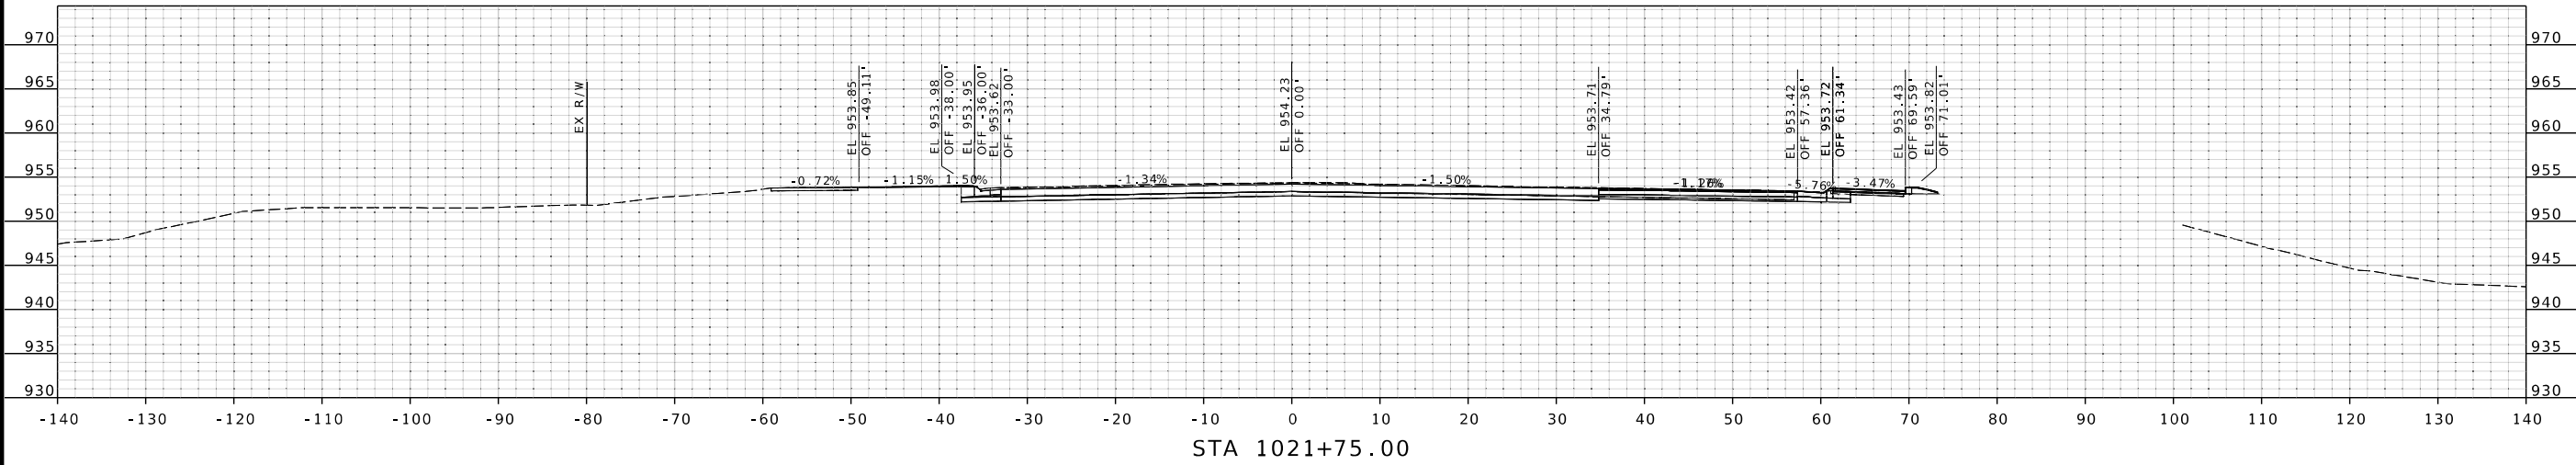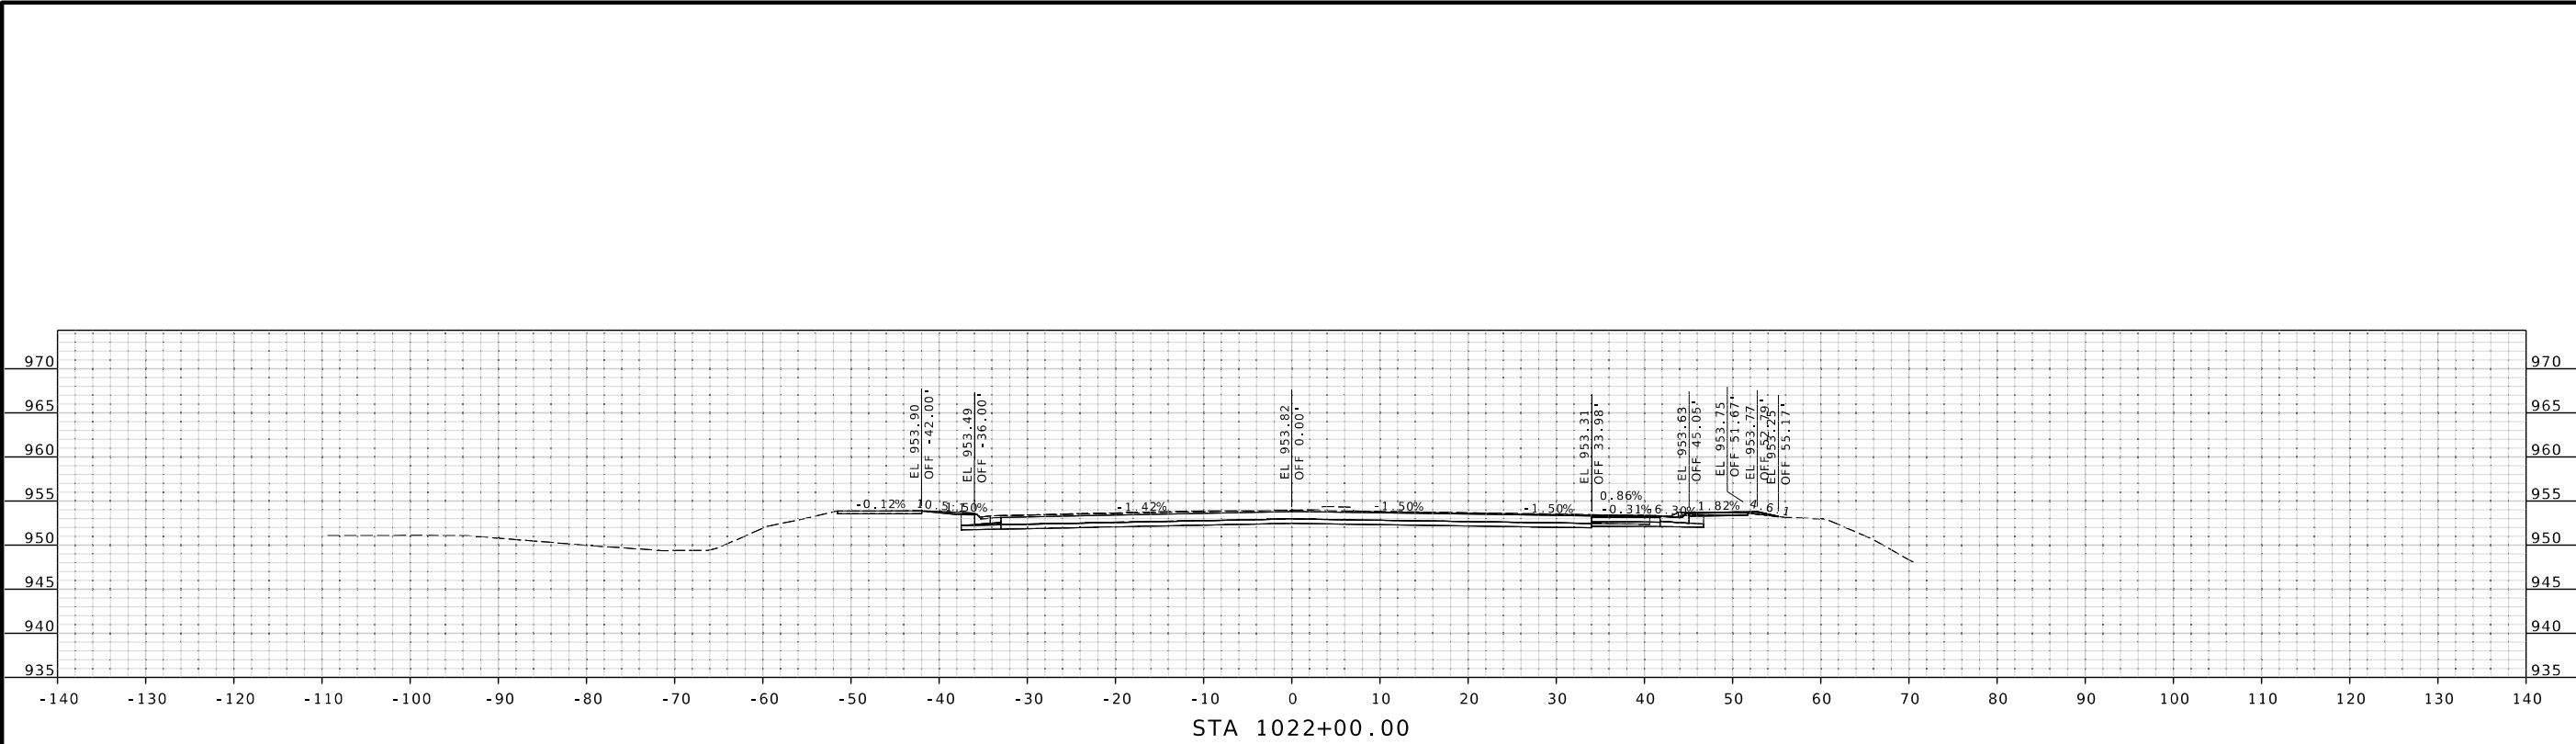

DATE PREPARED 3/31/2025	
ROUTE 1	STATE MO
DISTRICT KC	SHEET NO. 22
COUNTY CLAY	
JOB NO. J4S3412	
CONTRACT ID. .	
PROJECT NO. .	
BRIDGE NO. .	

DESCRIPTION
.
.
.
.
.
.

DATE
.
.
.
.
.
.

MISSOURI HIGHWAYS AND TRANSPORTATION COMMISSION






105 WEST CAPITOL
JEFFERSON CITY, MO 65102
1-888-ASK-MODOT (1-888-275-6636)



ENGINEERS & ARCHITECTS

800 E 10th Terr., Ste. 200
Kansas City, MO 64131
Phone (816) 701-3100
Fax (816) 942-3013
Missouri Cert. of
Authority #2003007599

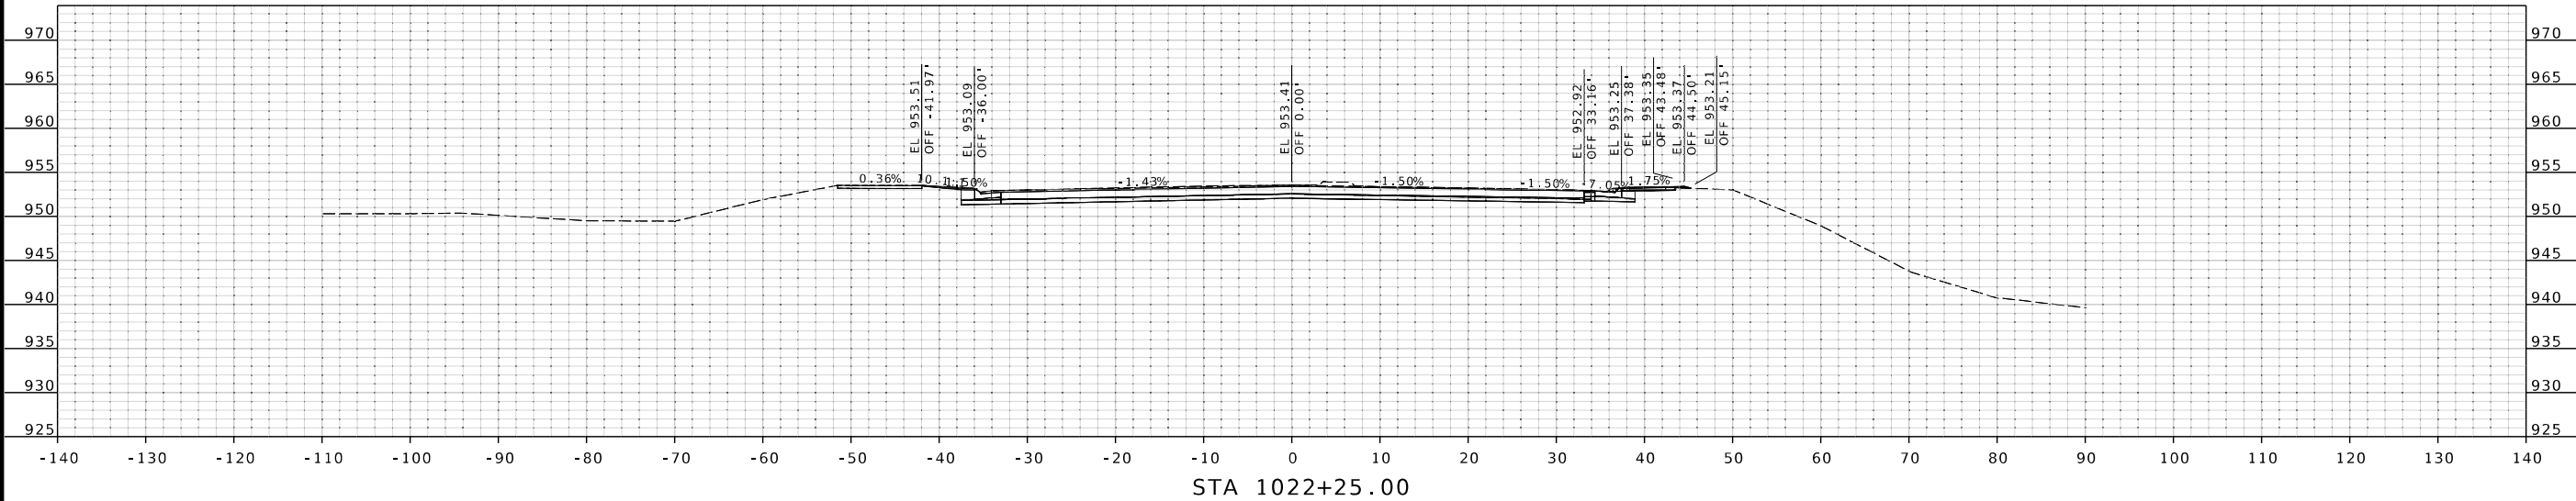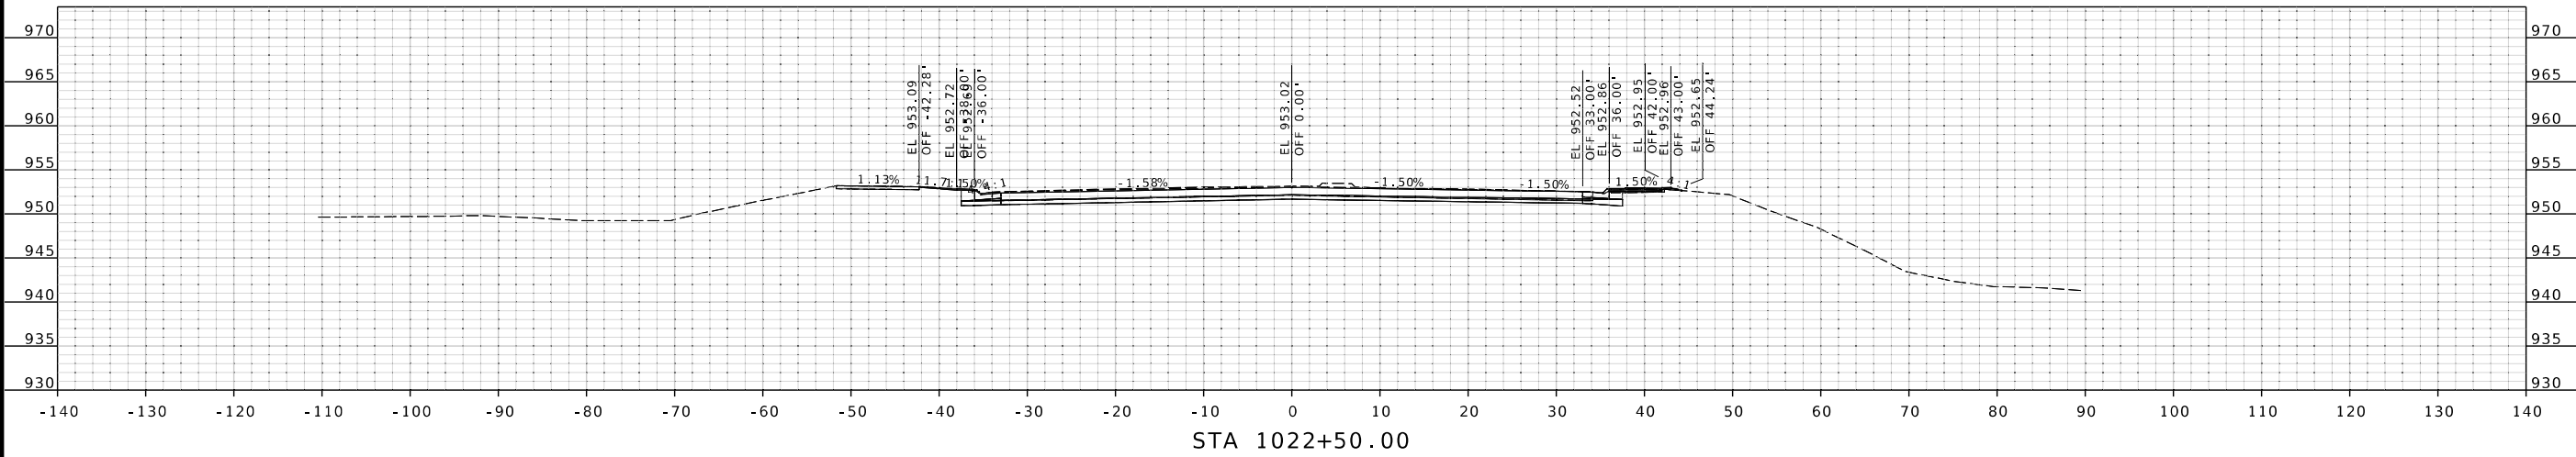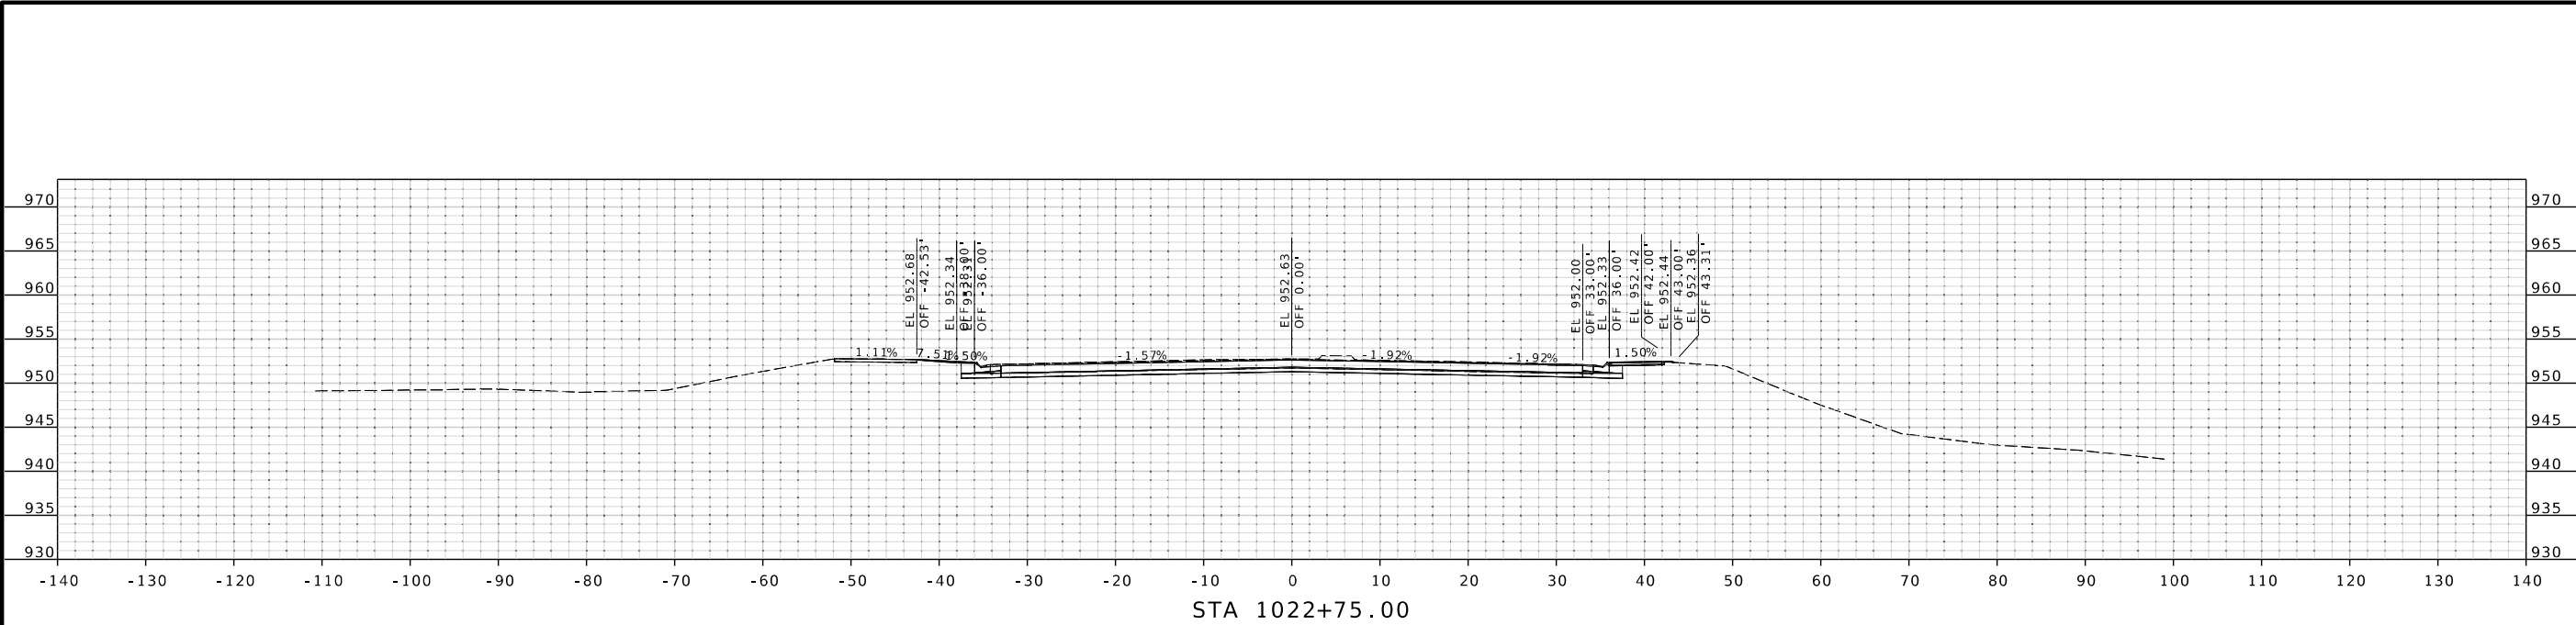

STATE OF MISSOURI
GARRETT J. LUST
NUMBER
PE-2020003310
PROFESSIONAL ENGINEER

THIS SHEET HAS BEEN
SIGNED, SEALED AND DATED
ELECTRONICALLY.

DATE PREPARED
3/31/2025

ROUTE
1

STATE
MO

DISTRICT
KC

SHEET NO.
23

COUNTY
CLAY

JOB NO.
J4S3412

CONTRACT ID.
.

PROJECT NO.
.

BRIDGE NO.
.

DESCRIPTION

DATE

MISSOURI HIGHWAYS AND TRANSPORTATION
COMMISSION

105 WEST CAPITOL
JEFFERSON CITY, MO 65102
1-888-ASK-MODOT (1-888-275-6636)




MoDOT

800 E 10th Terr., Ste. 200
Kansas City, MO 64131
Phone (816) 701-3100
Fax (816) 942-3013
Missouri Cert. of
Authority #2003007599

WILSON
& COMPANY

ENGINEERS & ARCHITECTS

XS_001-084_J4S3412_I10_Rte1.dgn 9:09:40 AM 3/31/2025

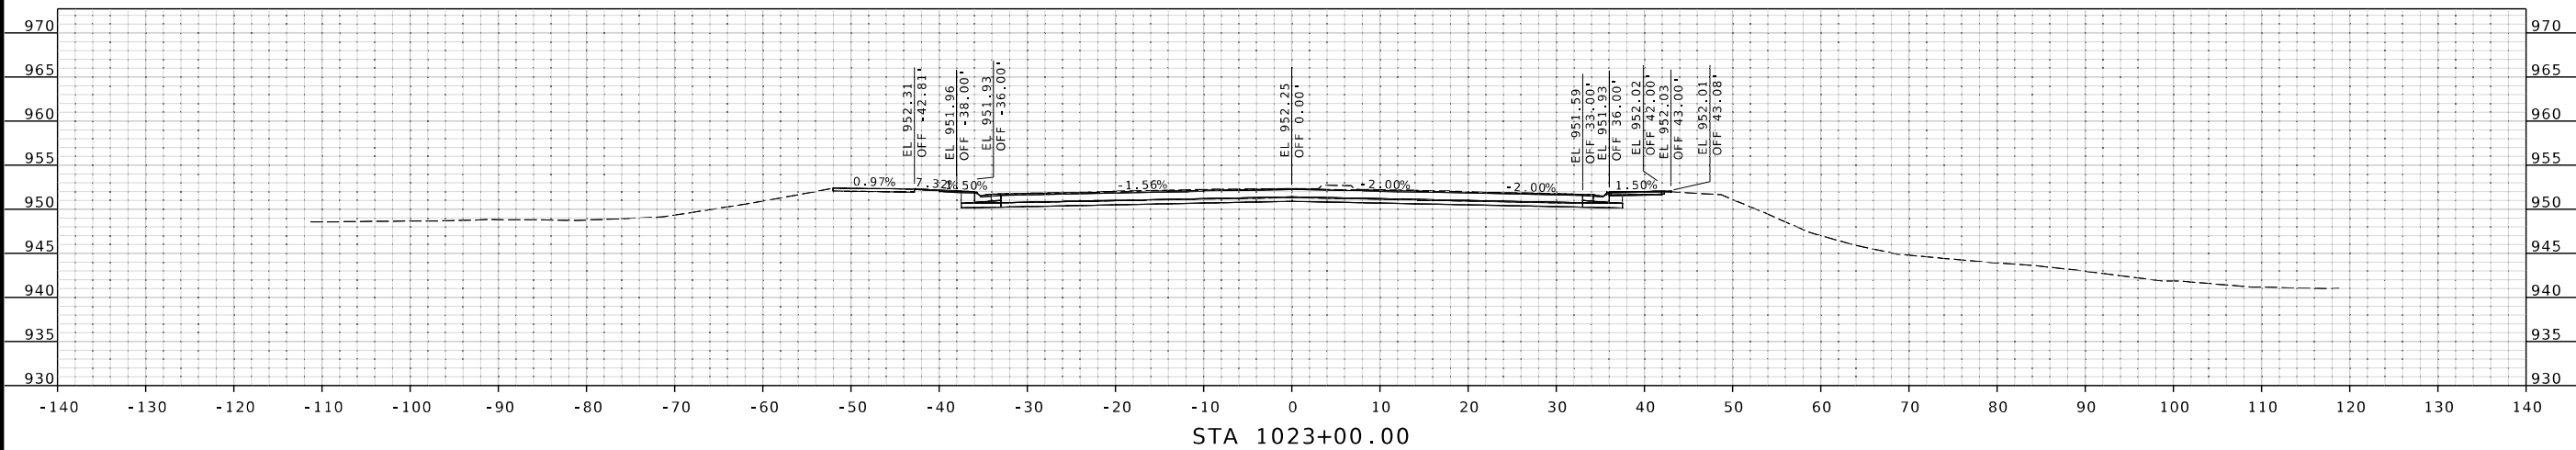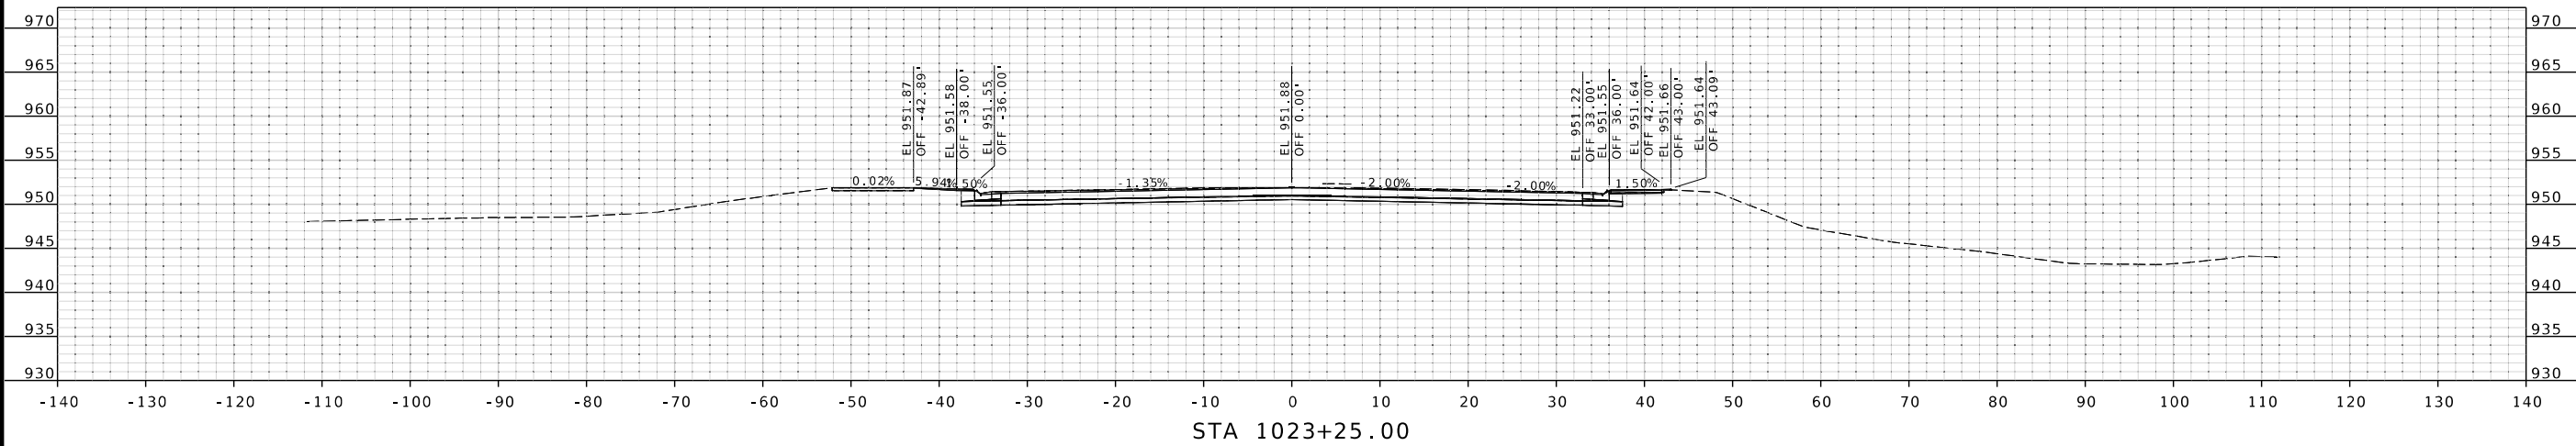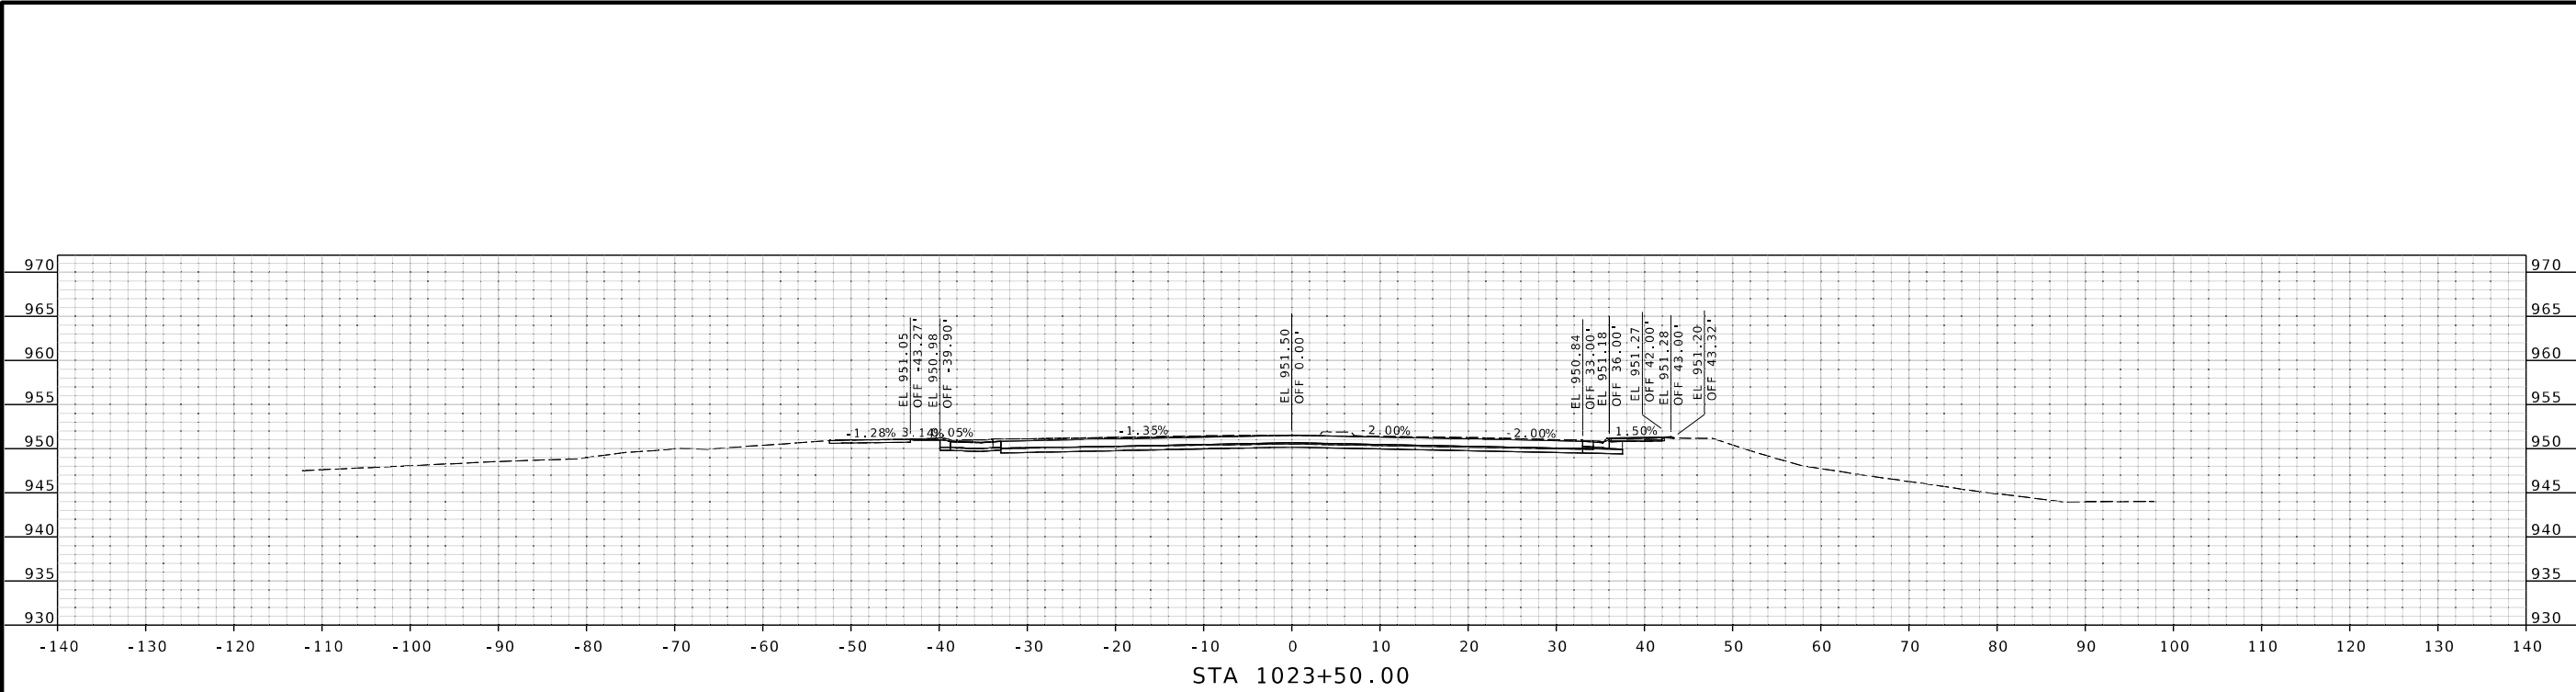

STATE OF MISSOURI

GARRETT J. LUST

NUMBER PE-2020003310

PROFESSIONAL ENGINEER

THIS SHEET HAS BEEN SIGNED, SEALED AND DATED ELECTRONICALLY.

DATE PREPARED

3/31/2025

ROUTE

1

STATE

MO

DISTRICT

KC

SHEET NO.

24

COUNTY

CLAY

JOB NO.

J4S3412

CONTRACT ID.

PROJECT NO.

BRIDGE NO.

DESCRIPTION

DATE

MISSOURI HIGHWAYS AND TRANSPORTATION COMMISSION

105 WEST CAPITOL

JEFFERSON CITY, MO 65102

1-888-ASK-MODOT (1-888-275-6636)

800 E 101st Terr., Ste. 200

Kansas City, MO 64131

Phone (816) 701-3100




Fax (816) 942-3013

Missouri Cert. of Authority #2003007599

WILSON & COMPANY

ENGINEERS & ARCHITECTS

XS_001-084_J4S3412_110_Rte1.dgn 9:09:52 AM 3/31/2025

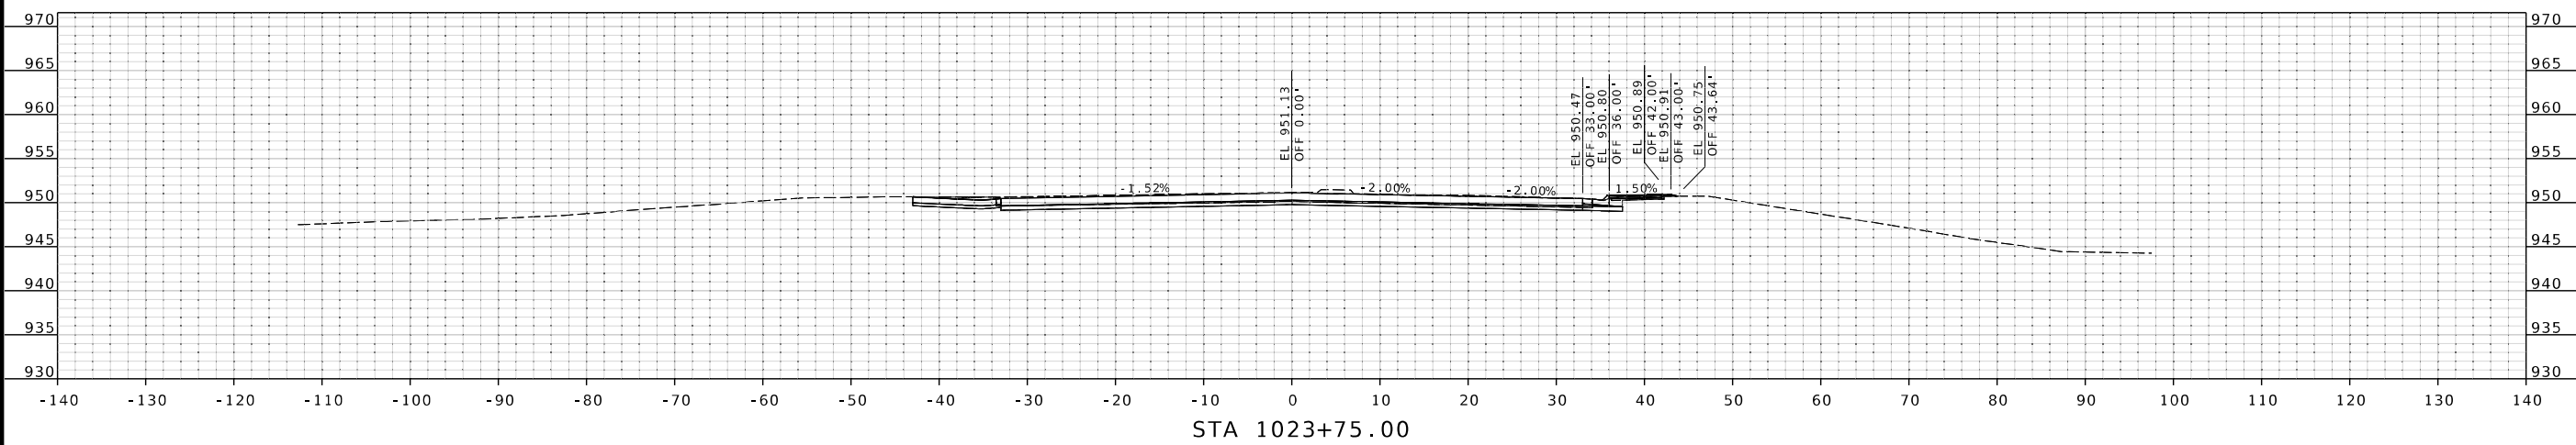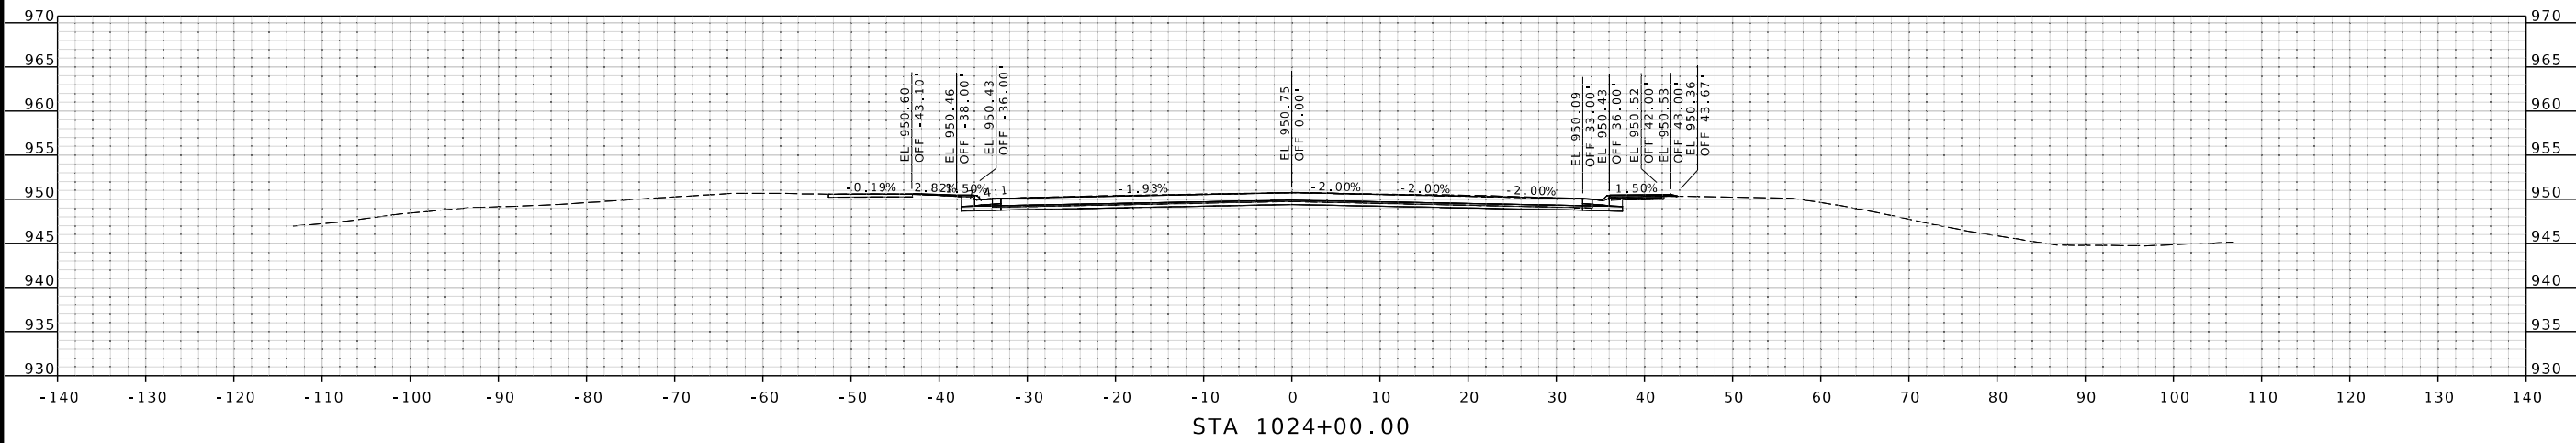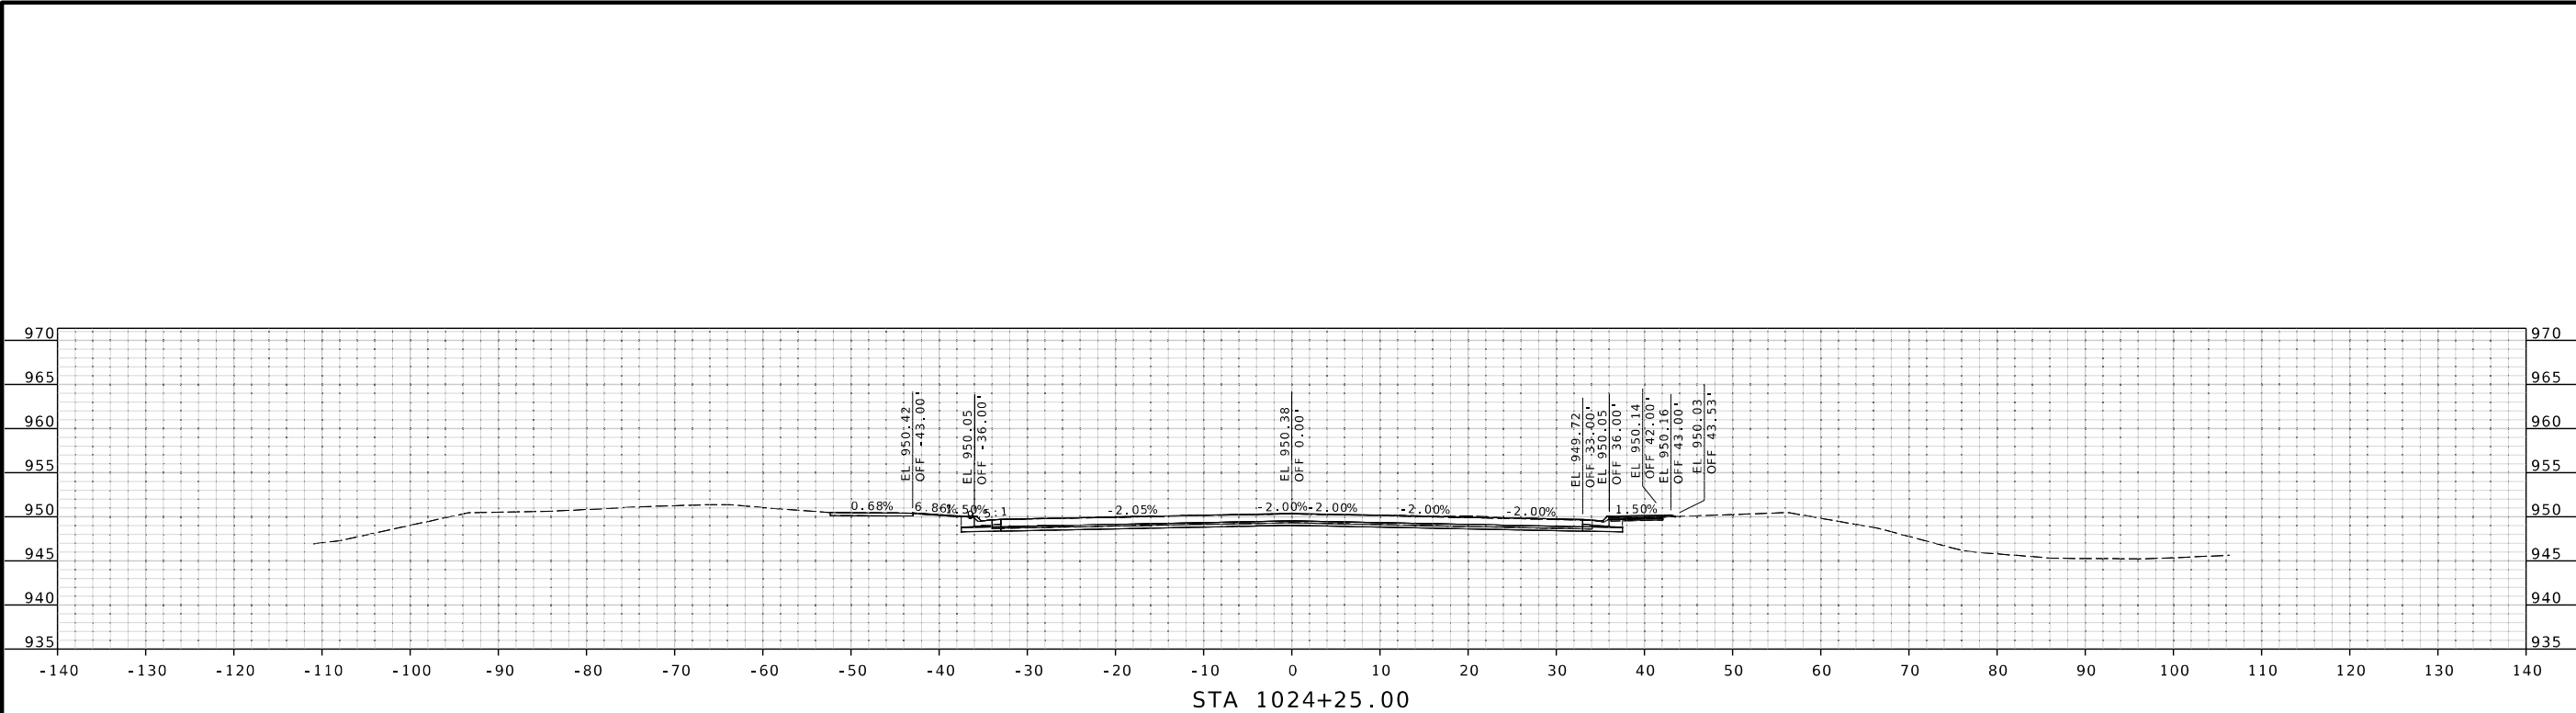

STATE OF MISSOURI
GARRETT J. LUST
NUMBER
PE-2020003310
PROFESSIONAL ENGINEER

THIS SHEET HAS BEEN
SIGNED, SEALED AND DATED
ELECTRONICALLY.

DATE PREPARED
3/31/2025

ROUTE
1

DISTRICT
KC

STATE
MO

SHEET NO.
25

COUNTY
CLAY

JOB NO.
J4S3412

CONTRACT ID.
.

PROJECT NO.
.

BRIDGE NO.
.

DESCRIPTION

DATE

MISSOURI HIGHWAYS AND TRANSPORTATION
COMMISSION

105 WEST CAPITOL
JEFFERSON CITY, MO 65102
1-888-ASK-MODOT (1-888-275-6636)

MoDOT




MISSOURI HIGHWAYS AND TRANSPORTATION
COMMISSION

800 E 10th Terr., Ste. 200
Kansas City, MO 64131
Phone (816) 701-3100
Fax (816) 942-3013
Missouri Cert. of
Authority #2003007599

WILSON
& COMPANY

ENGINEERS & ARCHITECTS

XS_001-084_J4S3412_110_Rte1.dgn 9:10:04 AM 3/31/2025

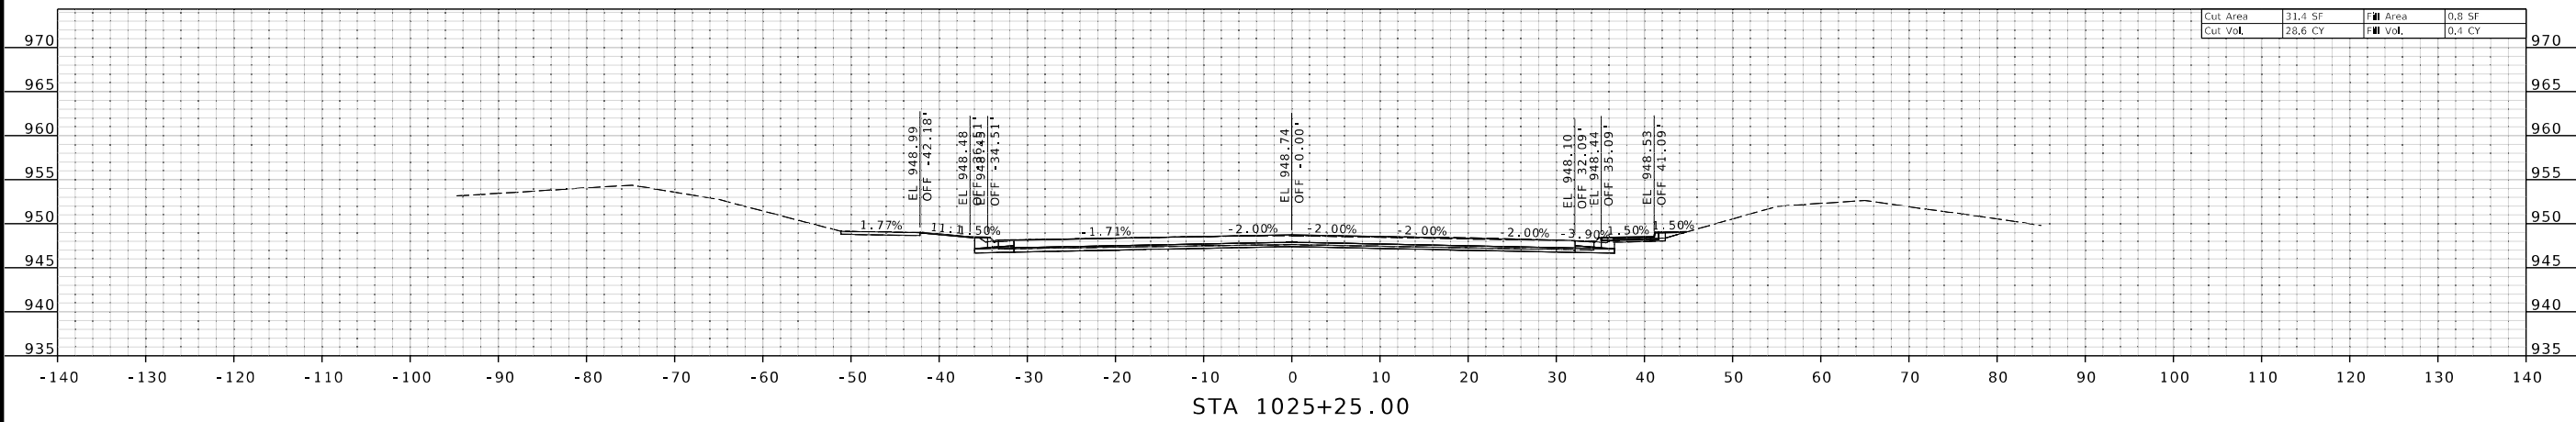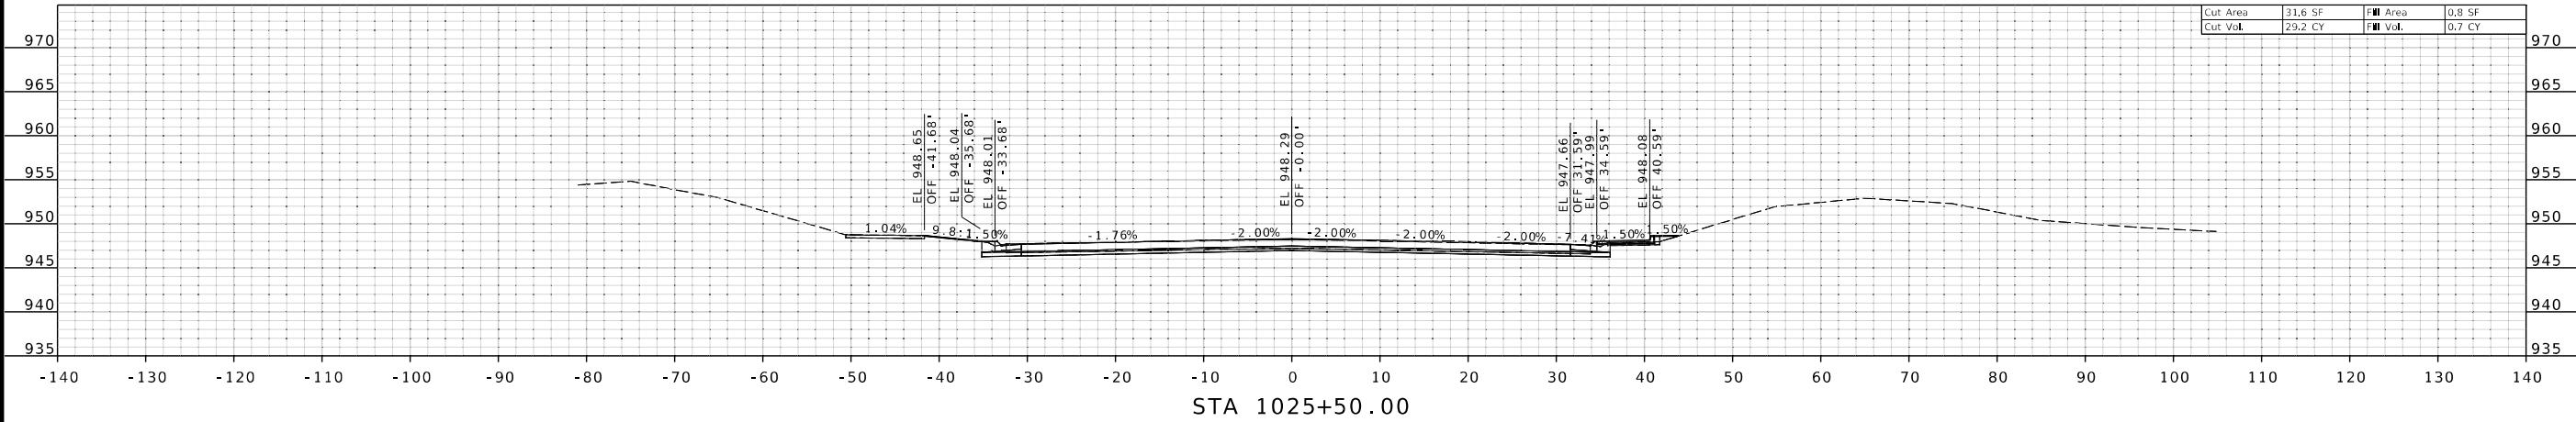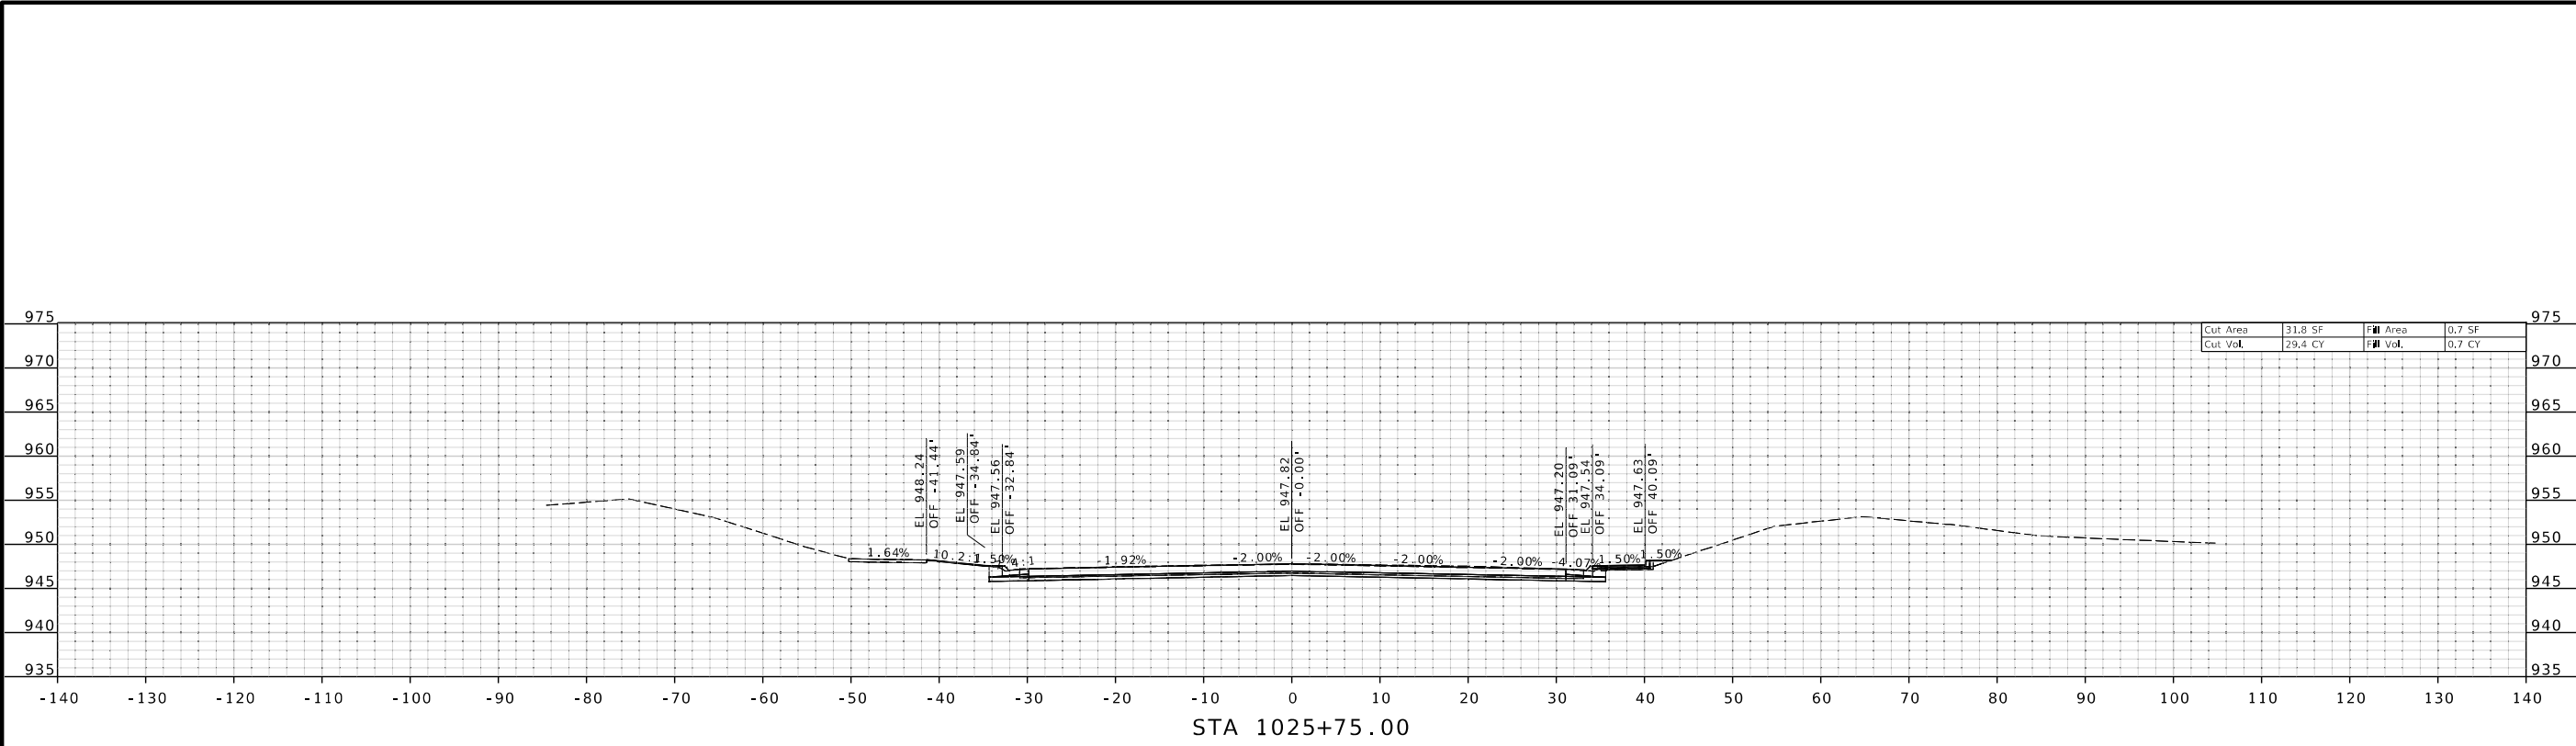

STATE OF MISSOURI

GARRETT J. LUST

NUMBER PE-2020003310

PROFESSIONAL ENGINEER

THIS SHEET HAS BEEN SIGNED, SEALED AND DATED ELECTRONICALLY.

DATE PREPARED
3/31/2025

ROUTE
1

DISTRICT
KC

STATE
MO

SHEET NO.
27

COUNTY
CLAY

JOB NO.
J4S3412

CONTRACT ID.
.

PROJECT NO.
.

BRIDGE NO.
.

DESCRIPTION

DATE

MISSOURI HIGHWAYS AND TRANSPORTATION COMMISSION

105 WEST CAPITOL
JEFFERSON CITY, MO 65102
1-888-ASK-MODOT (1-888-275-6636)

MoDOT




MISSOURI HIGHWAYS AND TRANSPORTATION COMMISSION

800 E 10th Terr., Ste. 200
Kansas City, MO 64131
Phone (816) 701-3100
Fax (816) 942-3013
Missouri Cert. of Authority #2003007599

WILSON & COMPANY

ENGINEERS & ARCHITECTS

XS_001-084_J4S3412_110_Rte1.dgn 9:10:27 AM 3/31/2025

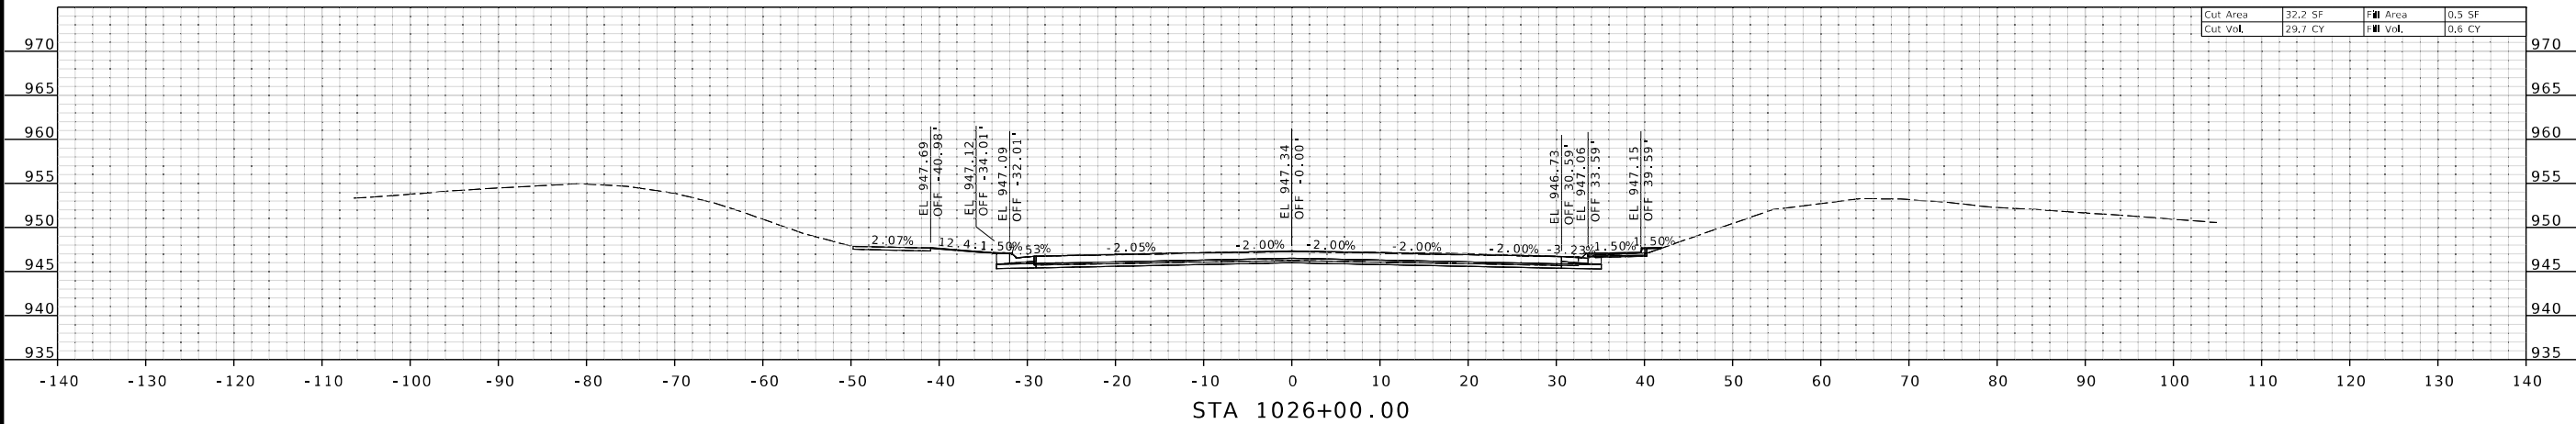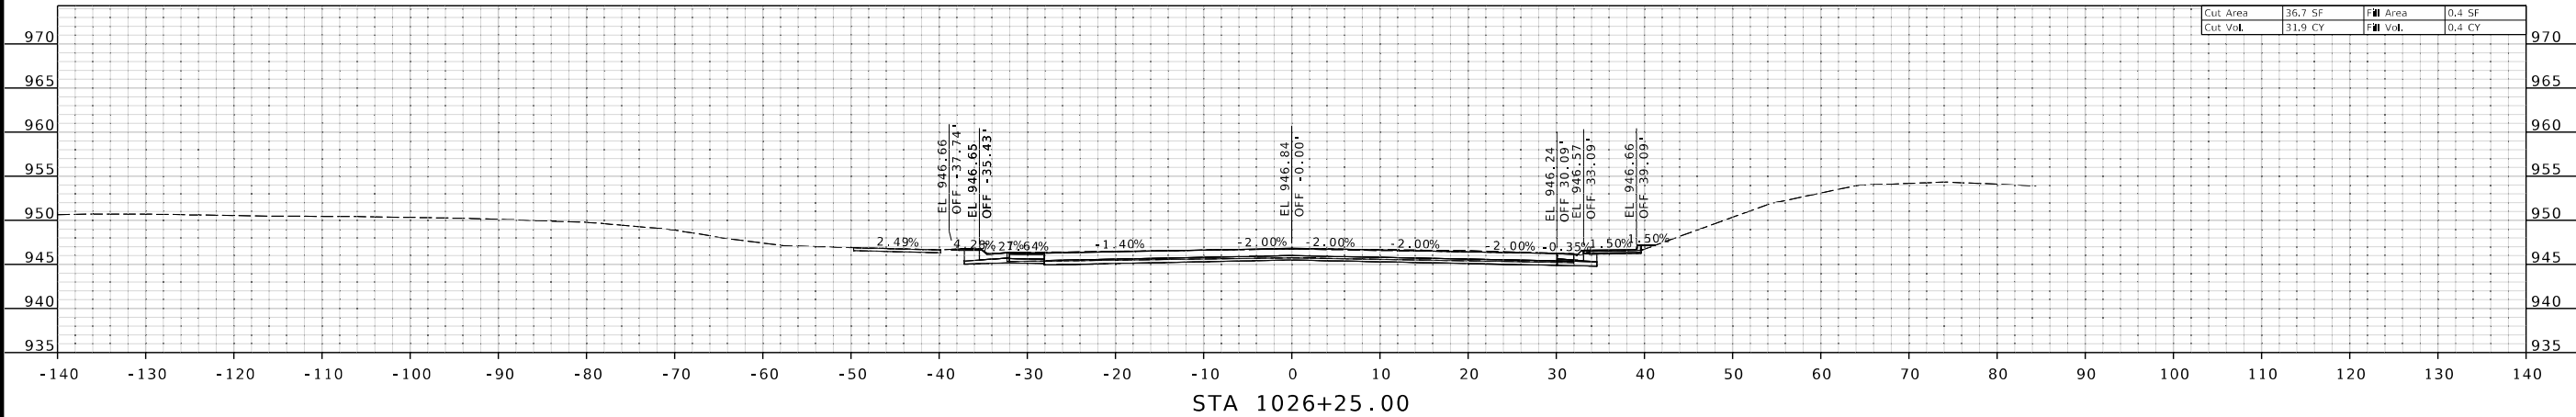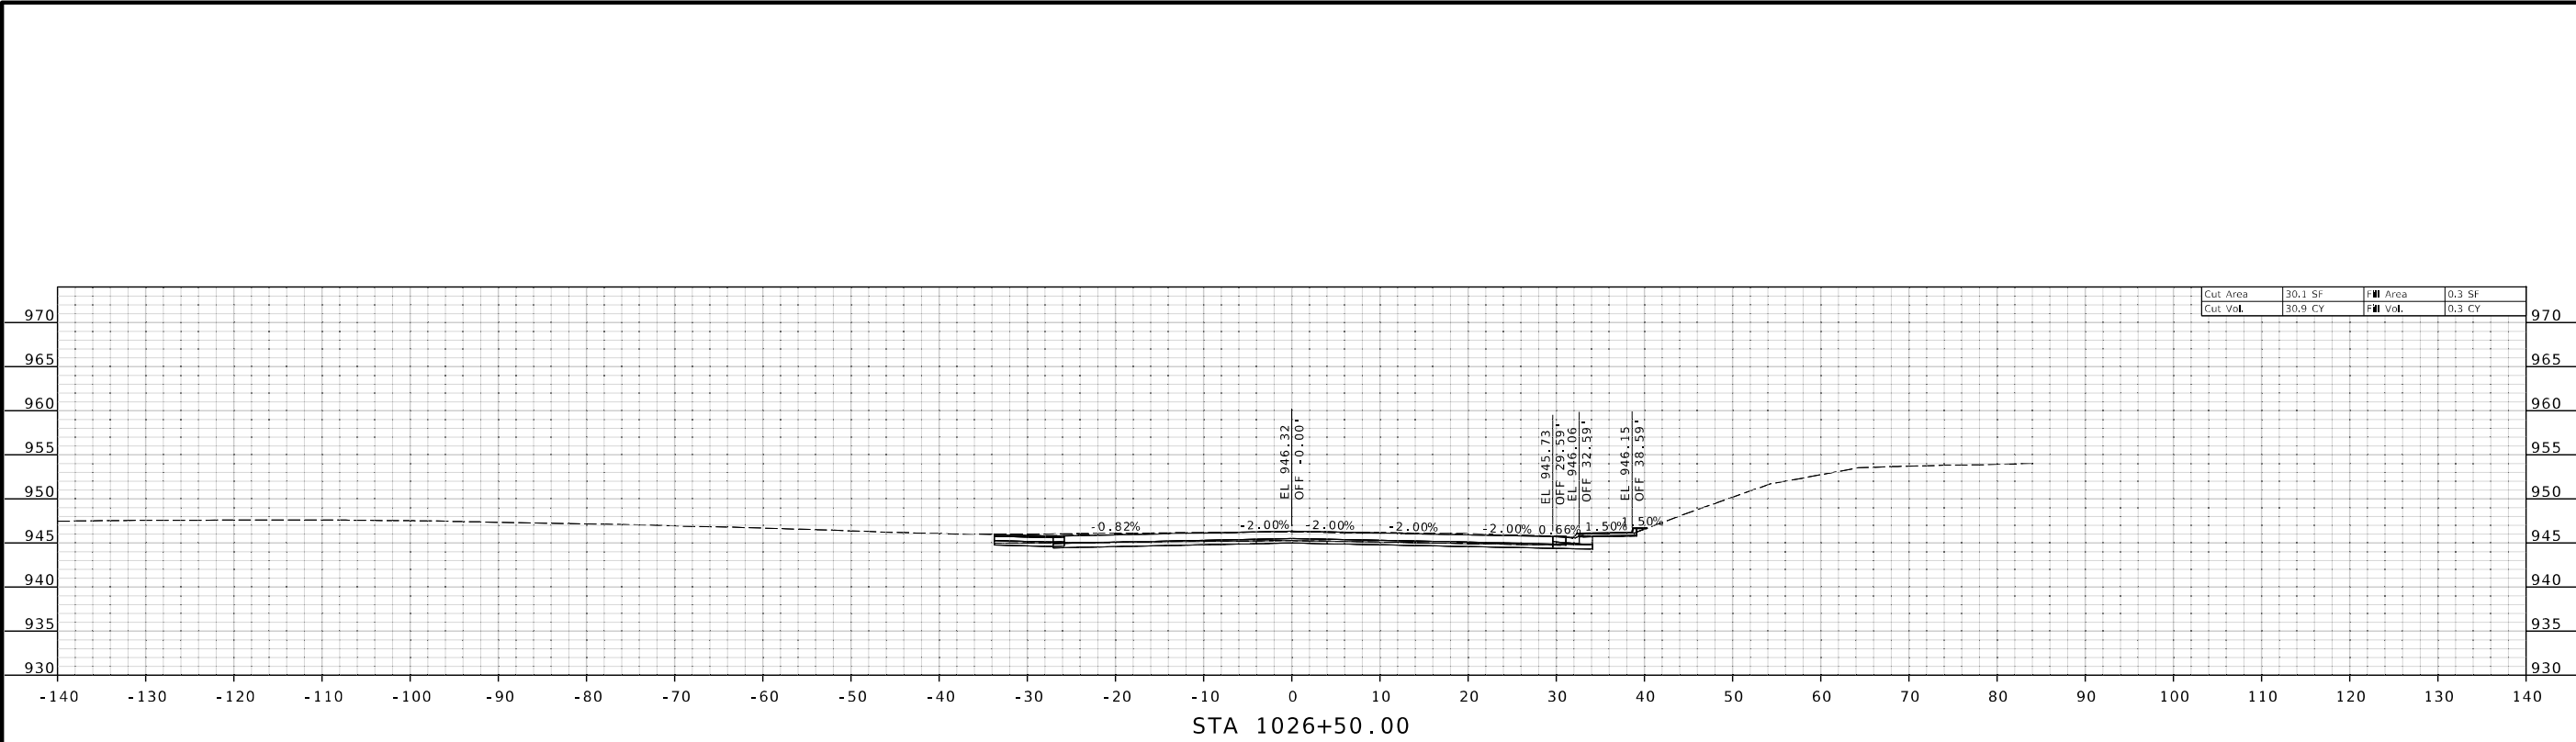

STATE OF MISSOURI

GARRETT J. LUST

NUMBER PE-2020003310

PROFESSIONAL ENGINEER

THIS SHEET HAS BEEN SIGNED, SEALED AND DATED ELECTRONICALLY.

DATE PREPARED
3/31/2025

ROUTE
1

DISTRICT
KC

STATE
MO

SHEET NO.
28

COUNTY
CLAY

JOB NO.
J4S3412

CONTRACT ID.
.

PROJECT NO.
.

BRIDGE NO.
.

DESCRIPTION

DATE

MISSOURI HIGHWAYS AND TRANSPORTATION COMMISSION

105 WEST CAPITOL
JEFFERSON CITY, MO 65102
1-888-ASK-MODOT (1-888-275-6636)

MoDOT

MISSOURI HIGHWAYS AND TRANSPORTATION COMMISSION

800 E 101st Terr., Ste. 200
Kansas City, MO 64131
Phone (816) 701-3100
Fax (816) 942-3013
Missouri Cert. of Authority #2003007599


WILSON & COMPANY

ENGINEERS & ARCHITECTS


XS_001-084_J4S3412_110_Rte1.dgn

9:10:38 AM


3/31/2025

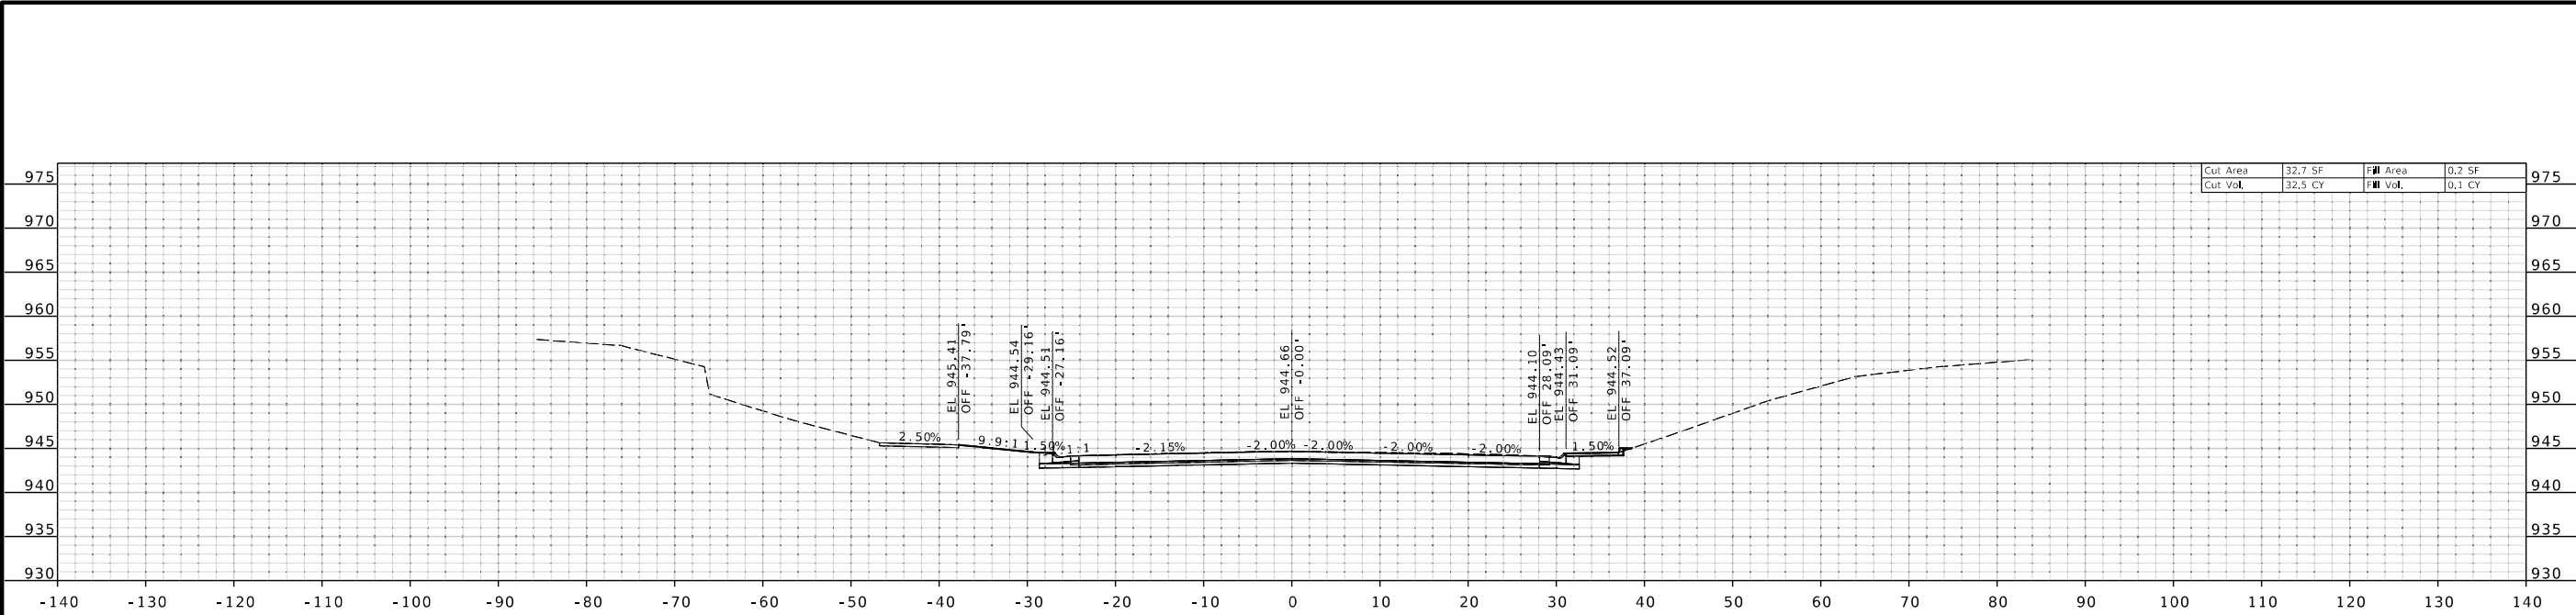

STA 1027+25.00

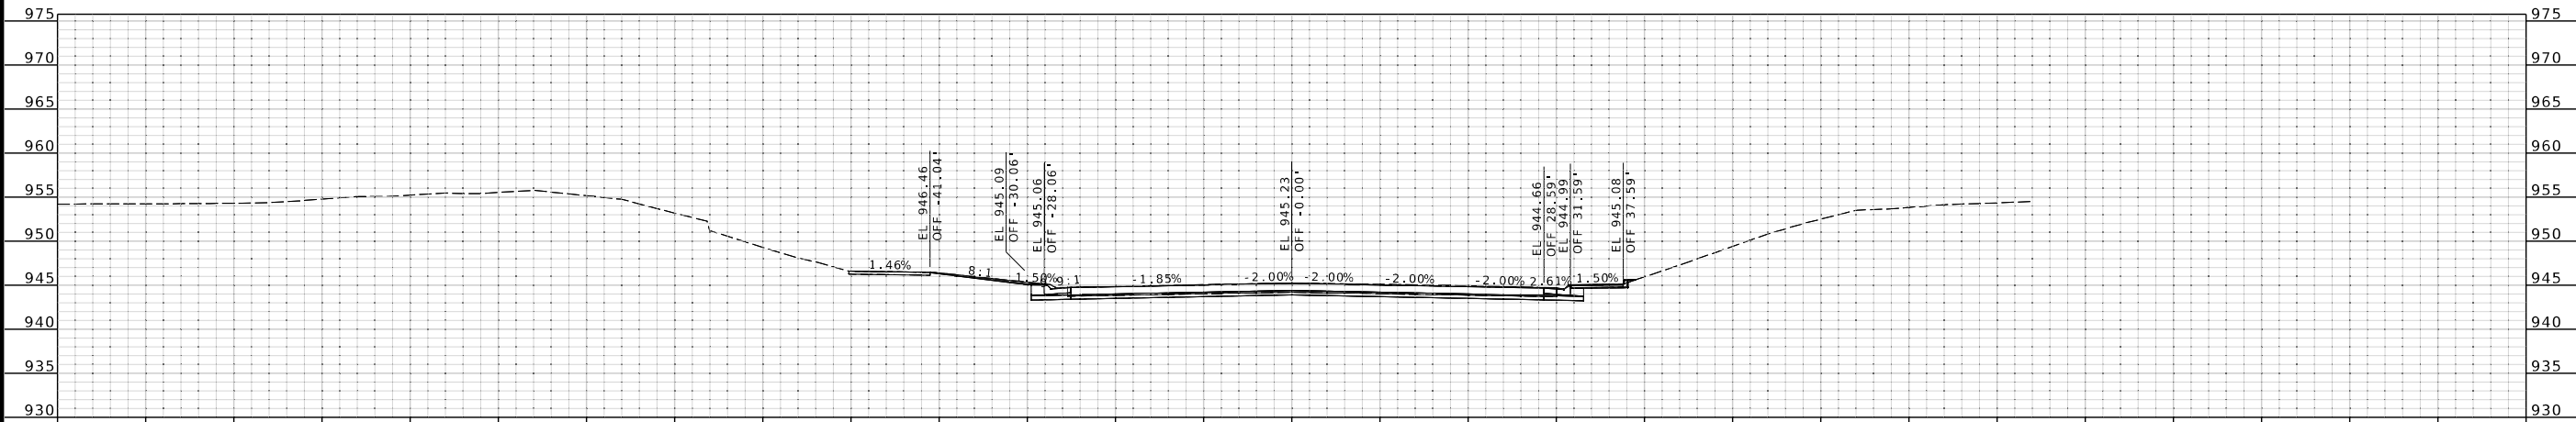

STA 1027+00.00

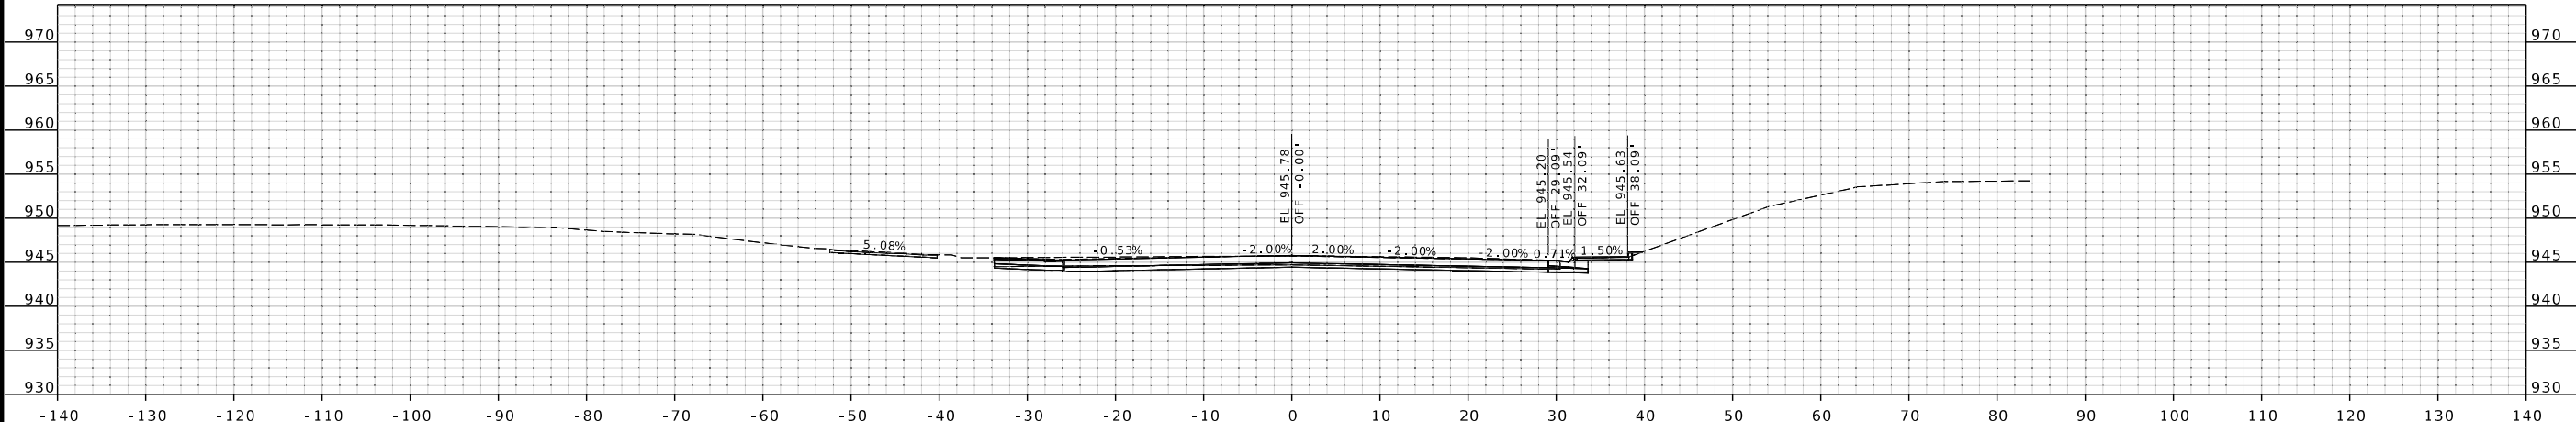

STA 1026+75.00

STATE OF MISSOURI

GARRETT J. LUST

NUMBER PE-202003310

PROFESSIONAL ENGINEER

THIS SHEET HAS BEEN SIGNED, SEALED AND DATED ELECTRONICALLY.

DATE PREPARED

3/31/2025

ROUTE

1

STATE

MO

DISTRICT

KC

SHEET NO.

29

COUNTY

CLAY

JOB NO.

J4S3412

CONTRACT ID.

.

PROJECT NO.

.

BRIDGE NO.

.

DESCRIPTION

DATE

MISSOURI HIGHWAYS AND TRANSPORTATION COMMISSION

105 WEST CAPITOL

JEFFERSON CITY, MO 65102

1-888-ASK-MODOT (1-888-275-6636)

800 E 101st Terr., Ste. 200

Kansas City, MO 64131


Phone (816) 701-3100

Fax (816) 942-3013


Missouri Cert. of Authority #2003007599

WILSON & COMPANY


ENGINEERS & ARCHITECTS

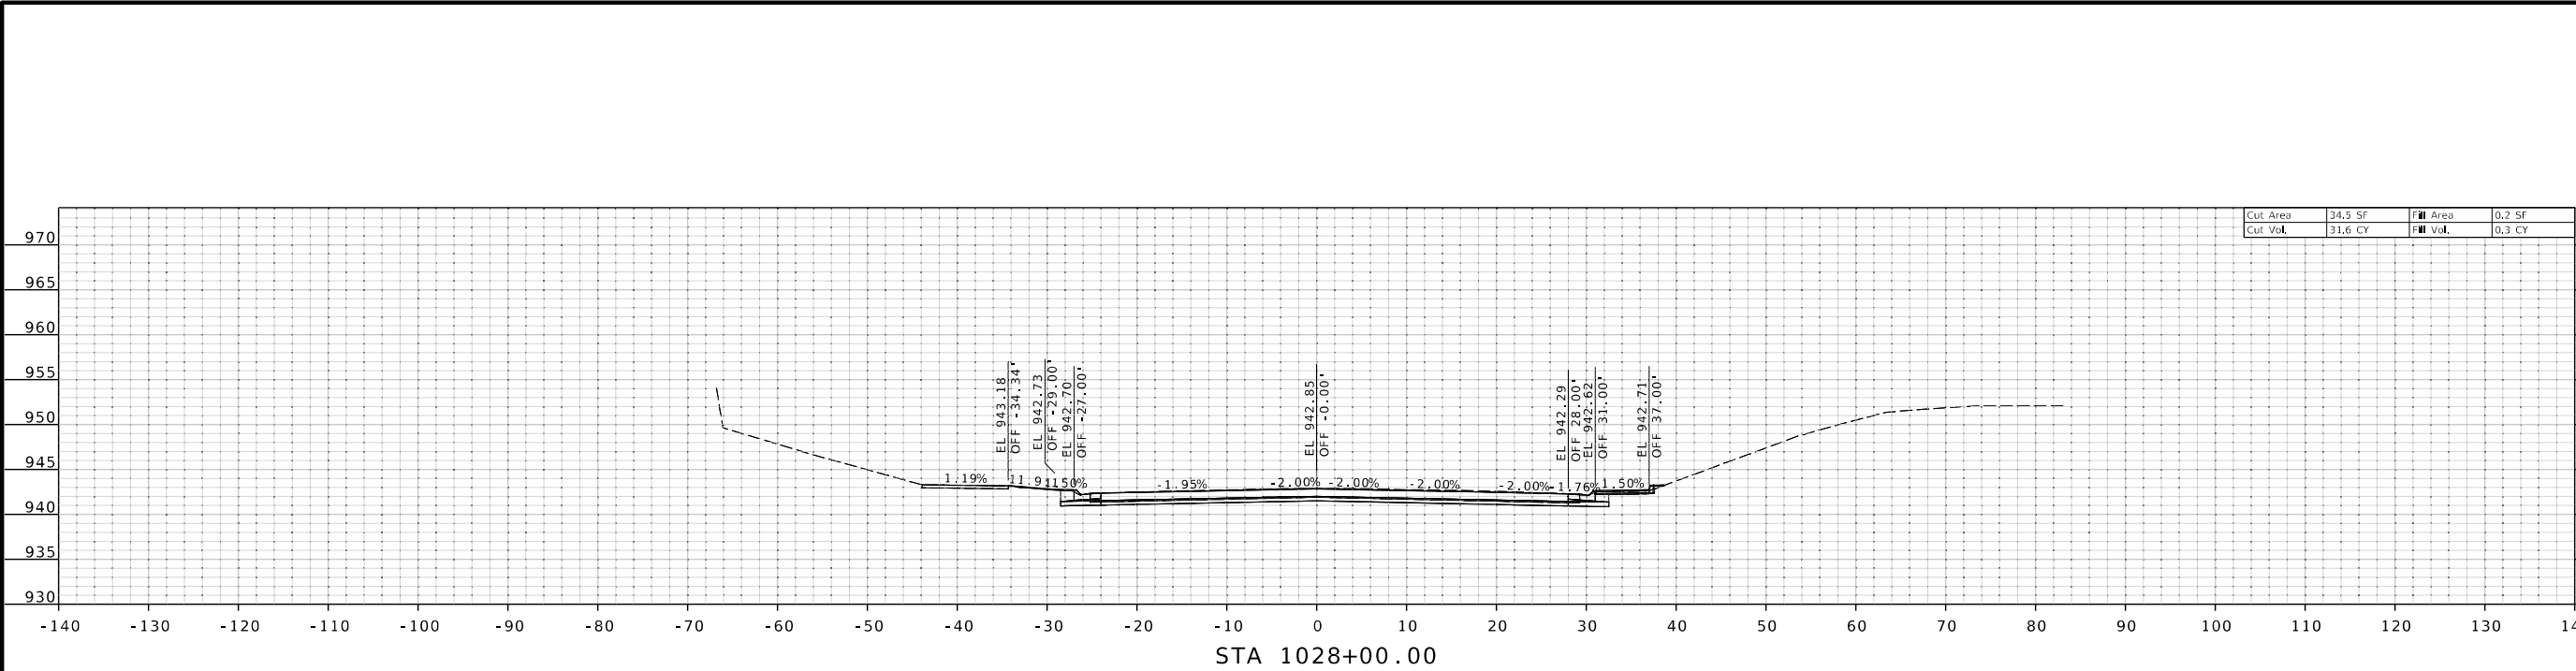

STA 1028+00.00

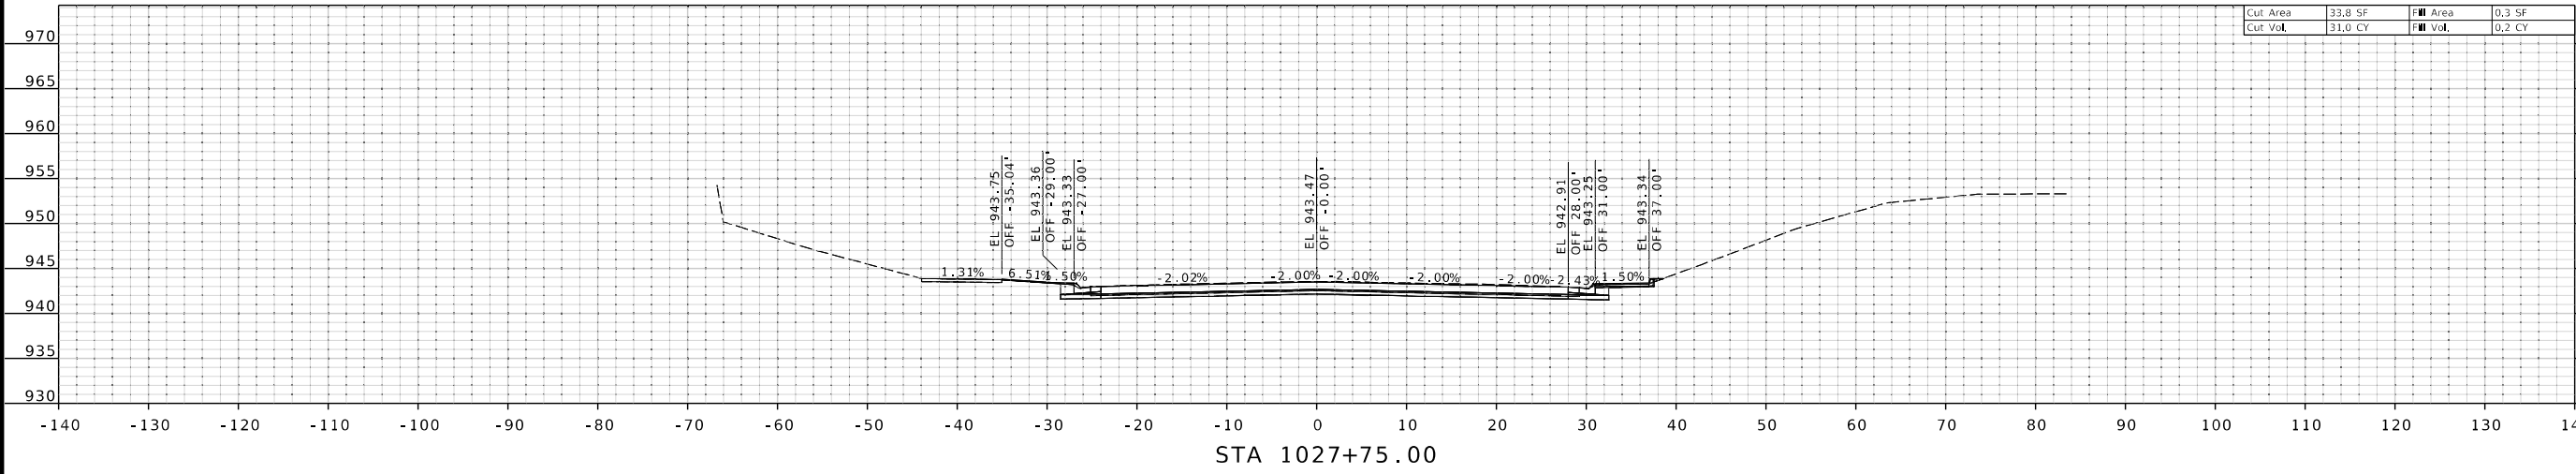

STA 1027+75.00

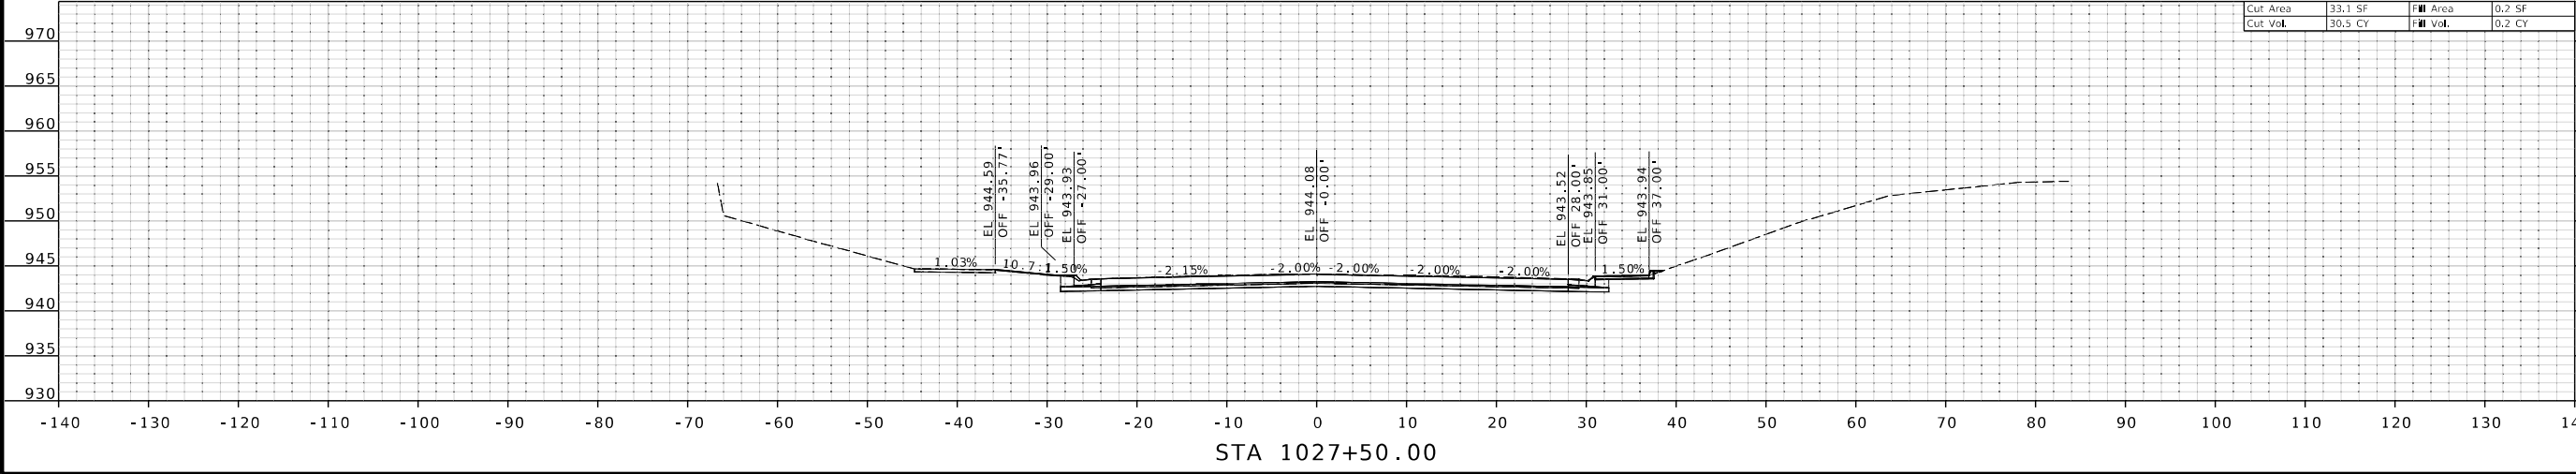

STA 1027+50.00

Cut Area	34.5 SF	Fill Area	0.2 SF
Cut Vol.	31.6 CY	Fill Vol.	0.3 CY

Cut Area	33.8 SF	Fill Area	0.3 SF
Cut Vol.	31.0 CY	Fill Vol.	0.2 CY

Cut Area	33.1 SF	Fill Area	0.2 SF
Cut Vol.	30.5 CY	Fill Vol.	0.2 CY



THIS SHEET HAS BEEN
SIGNED, SEALED AND DATED
ELECTRONICALLY.

DATE PREPARED	3/31/2025
ROUTE	1
STATE	MO
DISTRICT	KC
SHEET NO.	30
COUNTY	CLAY
JOB NO.	J4S3412
CONTRACT ID.	.
PROJECT NO.	.
BRIDGE NO.	.





DESCRIPTION	DATE
.	.
.	.
.	.
.	.
.	.
.	.

MISSOURI HIGHWAYS AND TRANSPORTATION
COMMISSION

105 WEST CAPITOL
JEFFERSON CITY, MO 65102
1-888-ASK-MODOT (1-888-275-6636)

800 E 10th Terr., Ste. 200
Kansas City, MO 64131
Phone (816) 701-3100
Fax (816) 942-3013
Missouri Cert. of
Authority #2003007599

**WILSON
& COMPANY**
ENGINEERS & ARCHITECTS

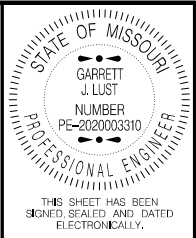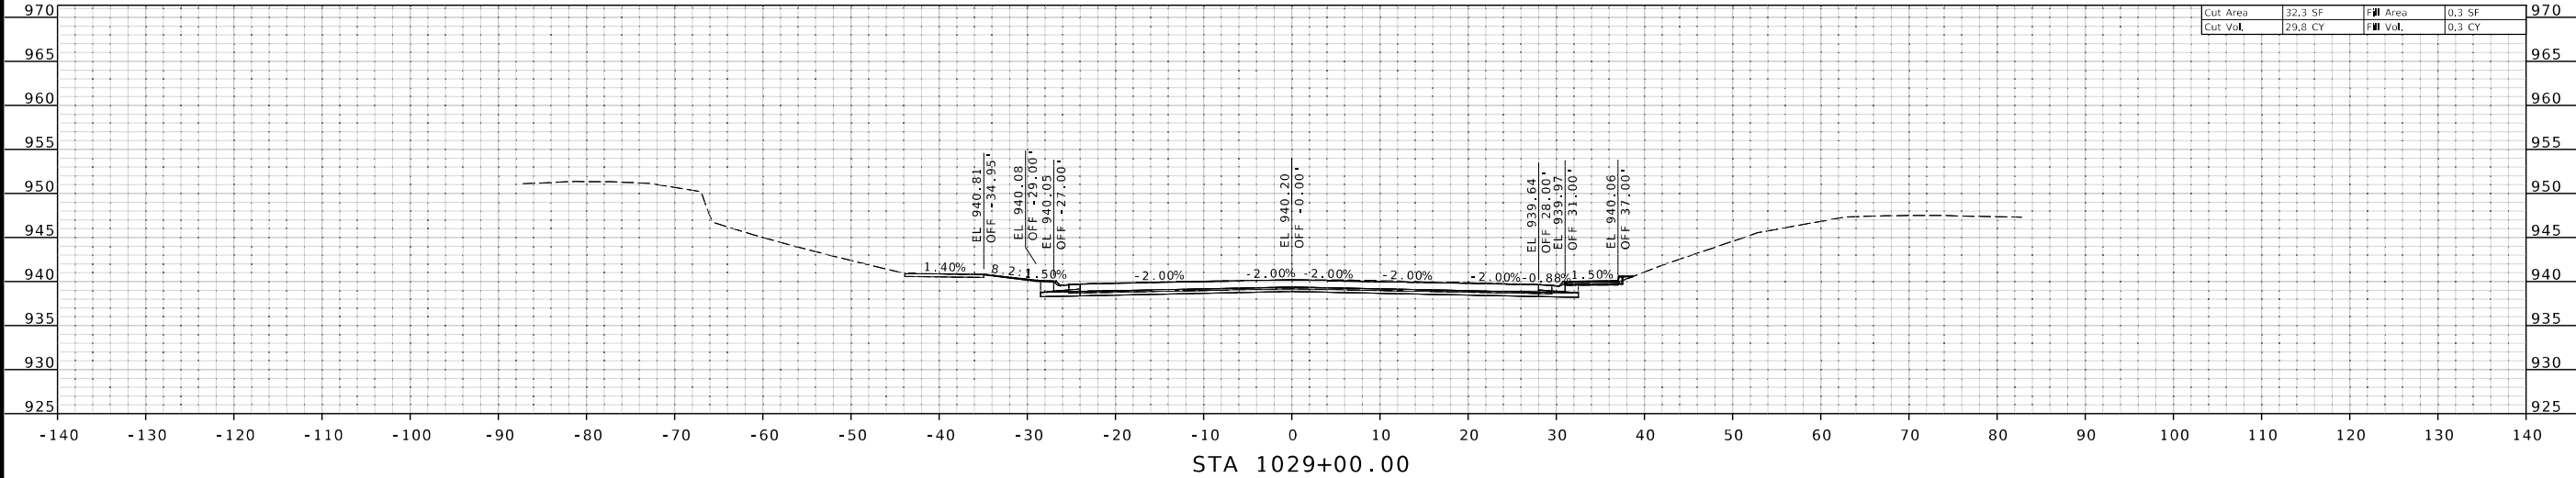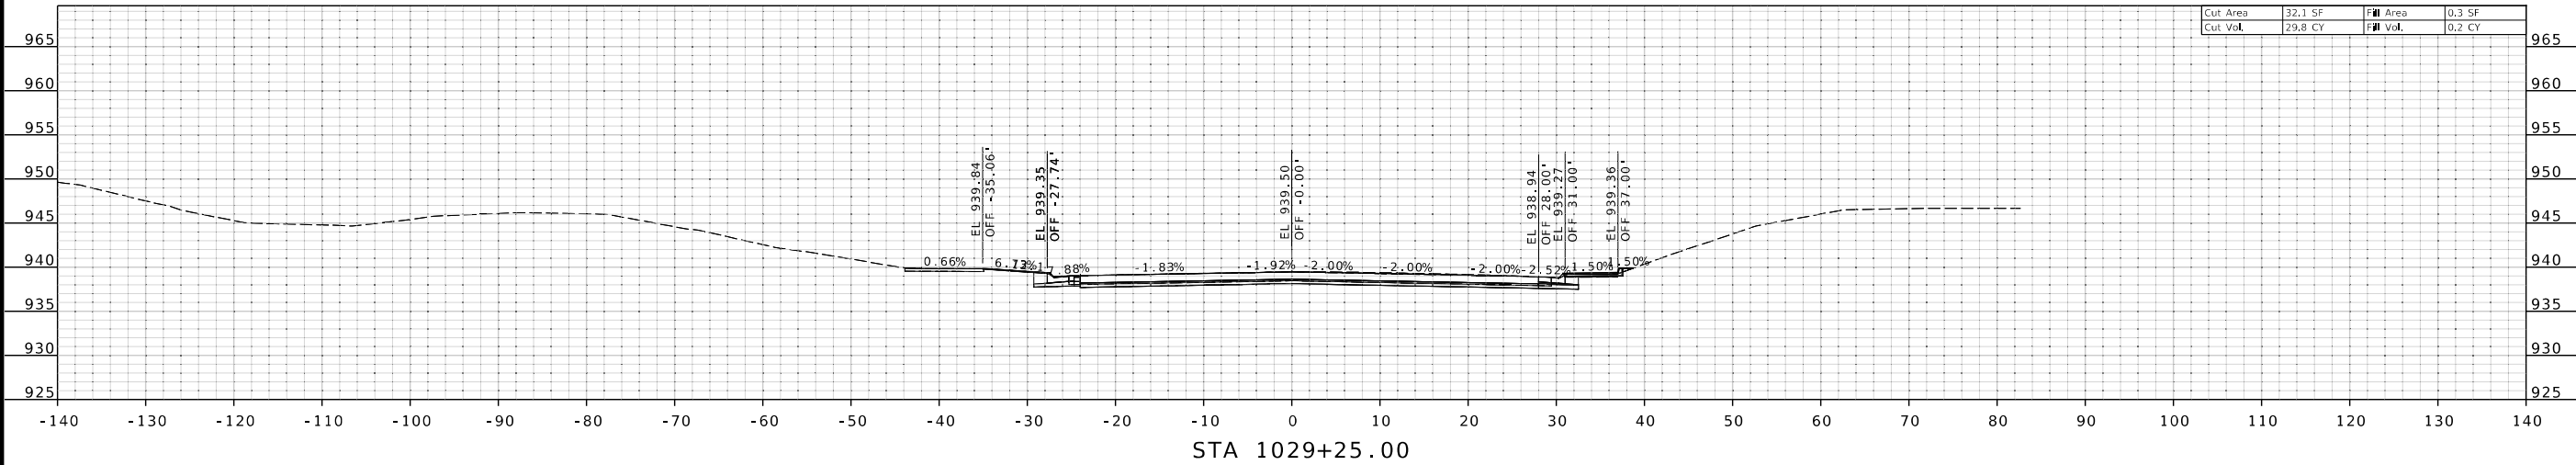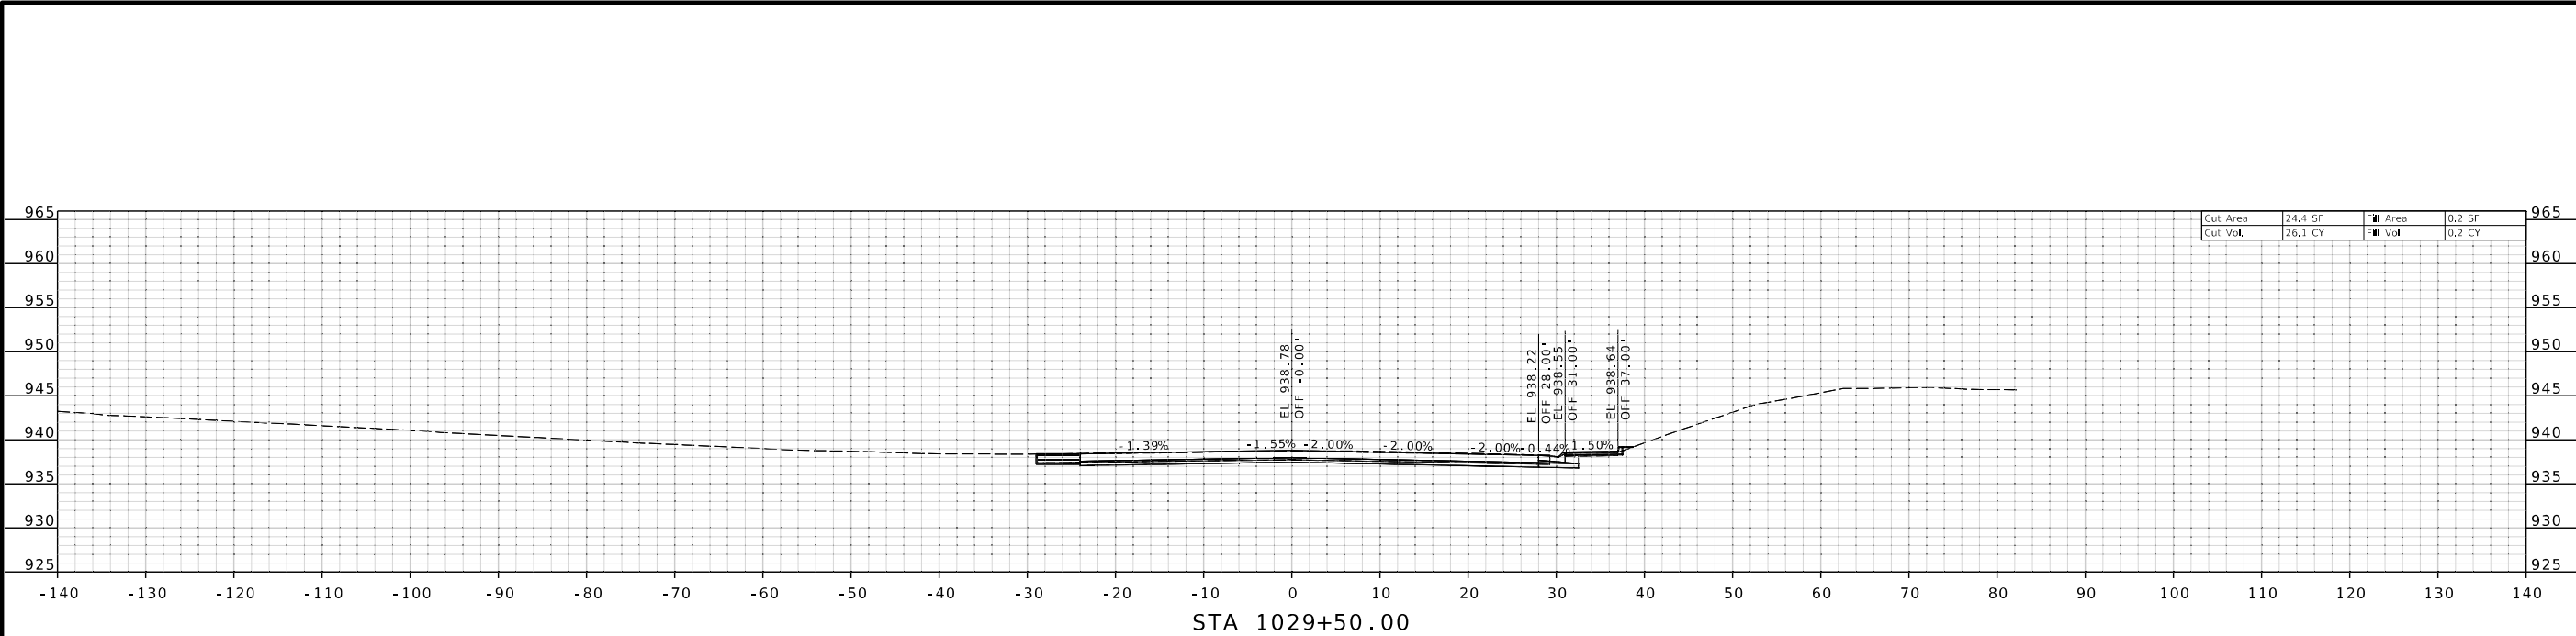

DATE PREPARED 3/31/2025	
ROUTE 1	STATE MO
DISTRICT KC	SHEET NO. 32
COUNTY CLAY	
JOB NO. J4S3412	
CONTRACT ID. .	
PROJECT NO. .	
BRIDGE NO. .	





DESCRIPTION	
DATE	

MISSOURI HIGHWAYS AND TRANSPORTATION COMMISSION

105 WEST CAPITOL
JEFFERSON CITY, MO 65102
1-888-ASK-MODOT (1-888-275-6636)

800 E 10th Terr., Ste. 200
Kansas City, MO 64131
Phone (816) 701-3100
Fax (816) 942-3013
Missouri Cert. of Authority #2003007599

WILSON & COMPANY
ENGINEERS & ARCHITECTS

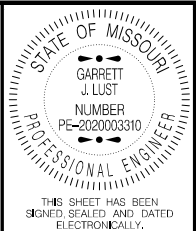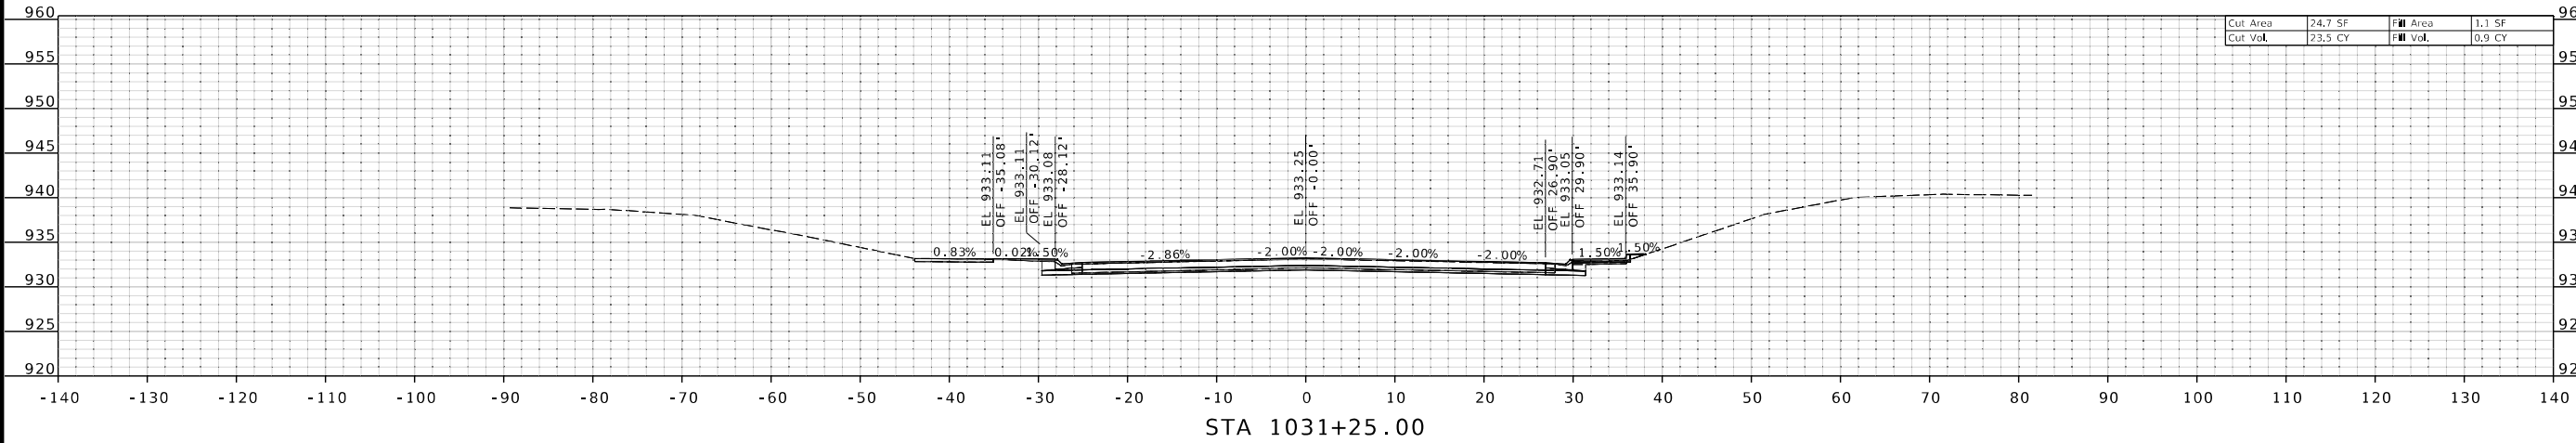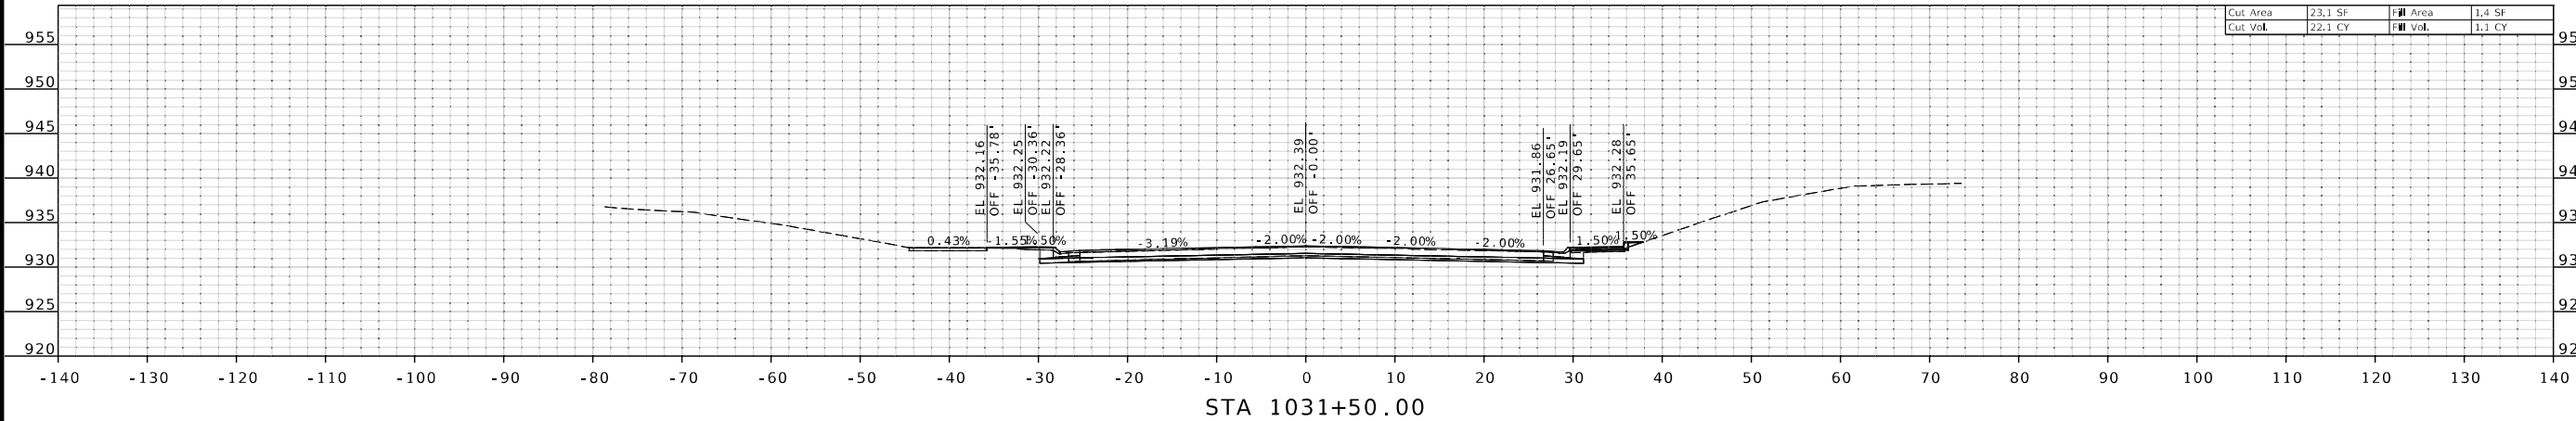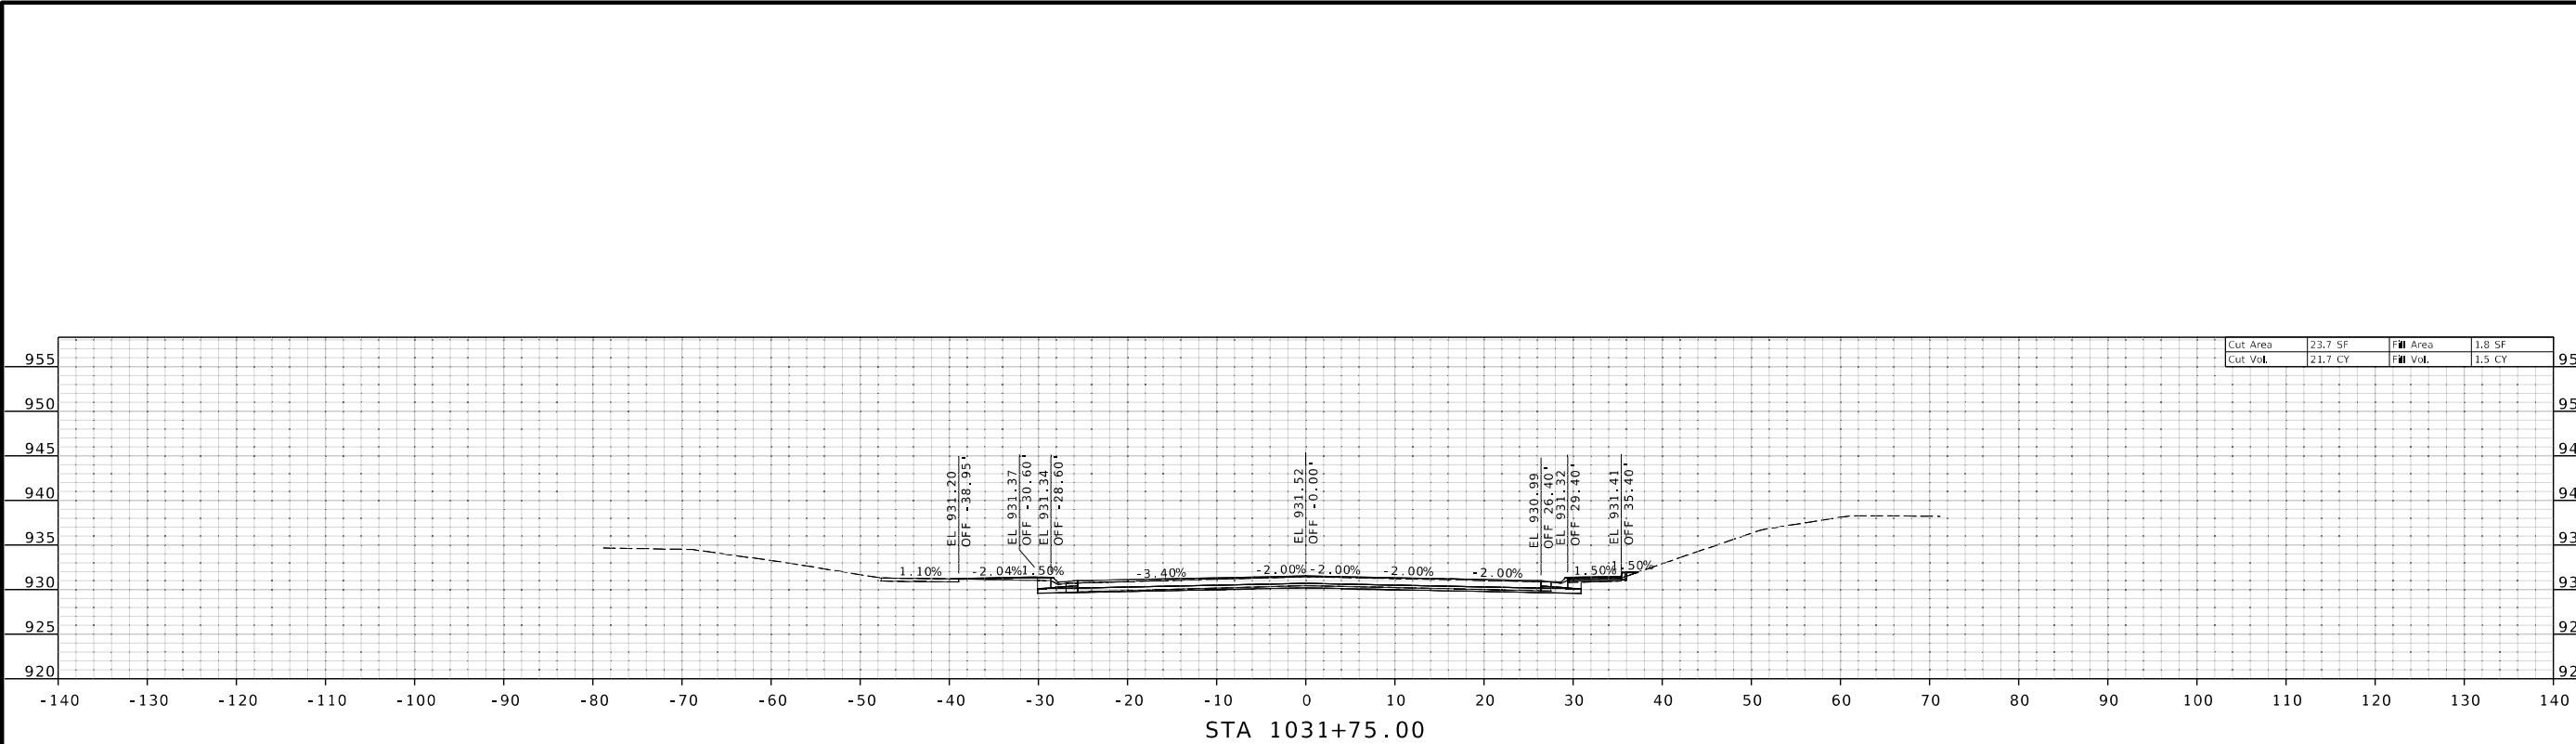

DATE PREPARED 3/31/2025	
ROUTE 1	STATE MO
DISTRICT KC	SHEET NO. 35
COUNTY CLAY	
JOB NO. J4S3412	
CONTRACT ID. .	
PROJECT NO. .	
BRIDGE NO. .	

DESCRIPTION
.
.
.
.
.
.




DATE
.
.
.
.
.
.

MISSOURI HIGHWAYS AND TRANSPORTATION COMMISSION

105 WEST CAPITOL
JEFFERSON CITY, MO 65102
1-888-ASK-MODOT (1-888-275-6636)

800 E 10th Terr., Ste. 200
Kansas City, MO 64131
Phone (816) 701-3100
Fax (816) 942-3013
Missouri Cert. of
Authority #2003007599

WILSON & COMPANY
ENGINEERS & ARCHITECTS

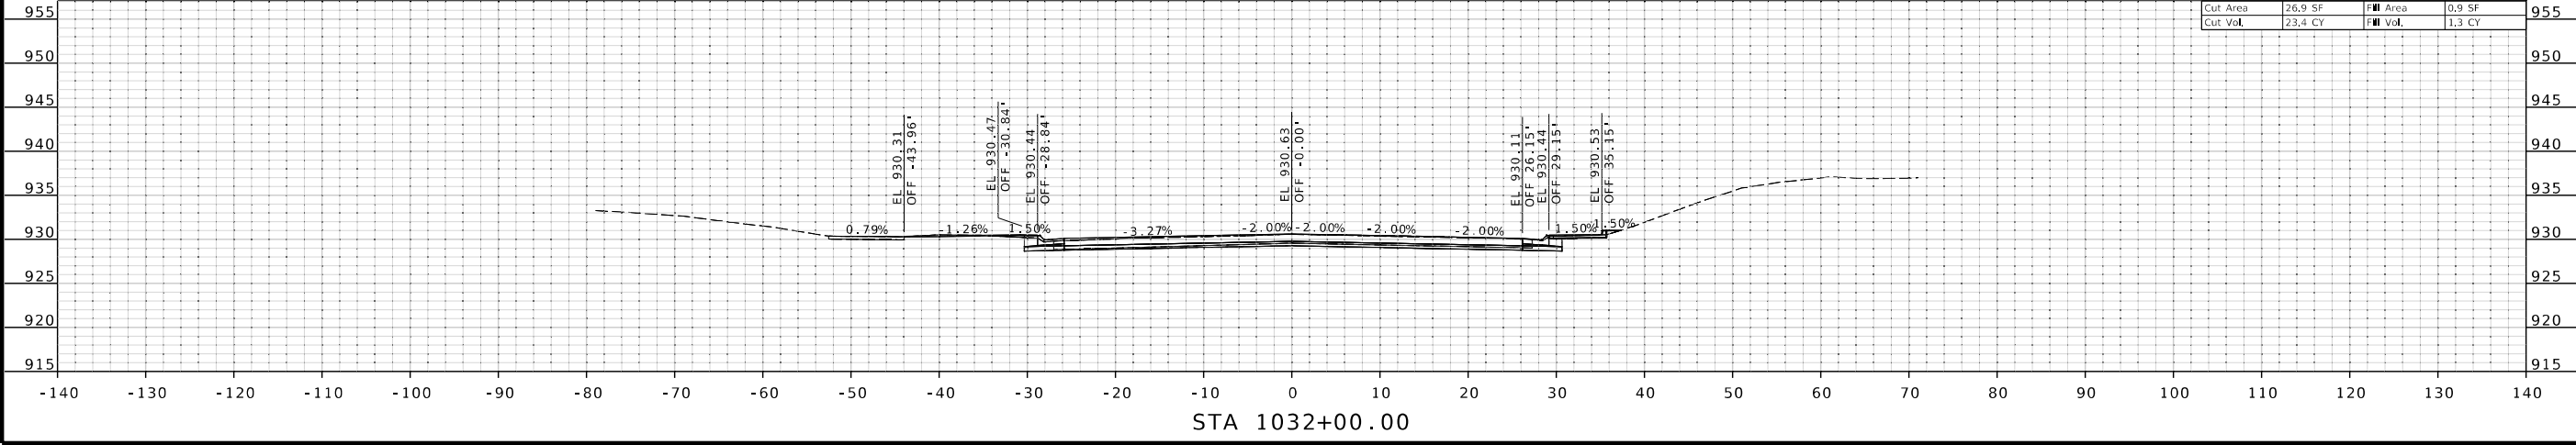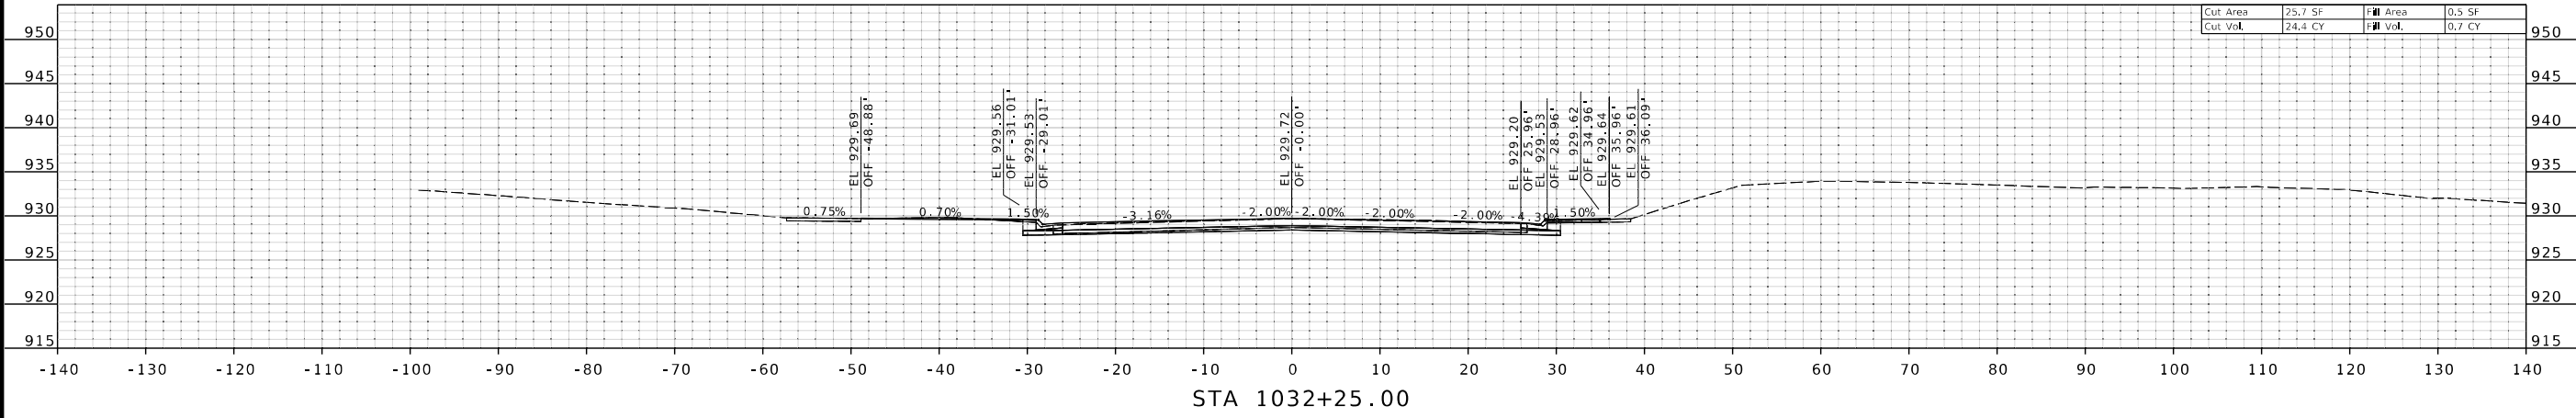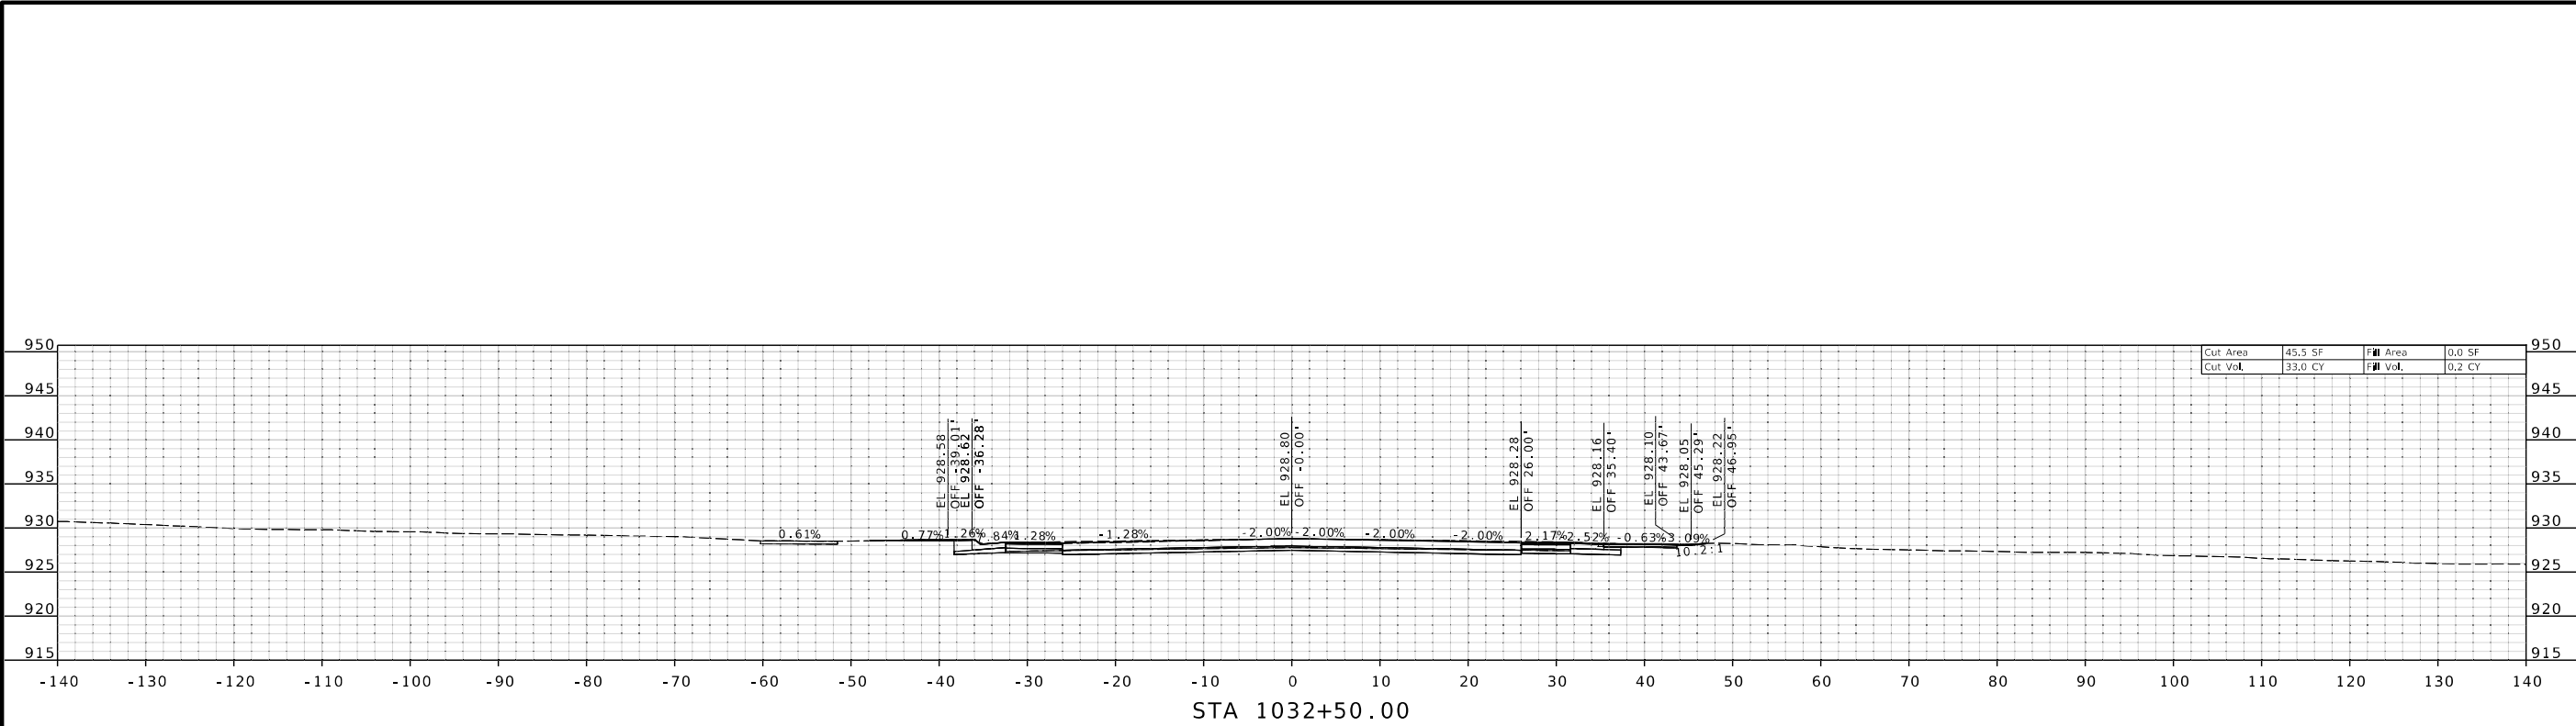

STATE OF MISSOURI

GARRETT J. LUST

NUMBER

PE-2020003310

PROFESSIONAL ENGINEER

THIS SHEET HAS BEEN
SIGNED, SEALED AND DATED
ELECTRONICALLY.

DATE PREPARED
3/31/2025

ROUTE
1

DISTRICT
KC

STATE
MO

SHEET NO.
36

COUNTY
CLAY

JOB NO.
J4S3412

CONTRACT ID.
.

PROJECT NO.
.

BRIDGE NO.
.

DESCRIPTION

DATE

MISSOURI HIGHWAYS AND TRANSPORTATION COMMISSION

105 WEST CAPITOL
JEFFERSON CITY, MO 65102
1-888-ASK-MODOT (1-888-275-6636)

MoDOT

MISSOURI HIGHWAYS AND TRANSPORTATION COMMISSION

800 E 101st Terr., Ste. 200
Kansas City, MO 64131
Phone (816) 701-3100
Fax (816) 942-3013

Missouri Cert. of
Authority #2003007599

WILSON & COMPANY

ENGINEERS & ARCHITECTS

Cut Area

45.5 SF

Fill Area

0.0 SF

Cut Vol.

33.0 CY

Fill Vol.

0.2 CY

Cut Area

25.7 SF

Fill Area

0.5 SF

Cut Vol.

24.4 CY

Fill Vol.

0.7 CY

Cut Area

26.9 SF

Fill Area

0.9 SF


Cut Vol.

23.4 CY


Fill Vol.

1.3 CY


XS_001-084_J4S3412_110_Rte1.dgn 9:12:11 AM 3/31/2025

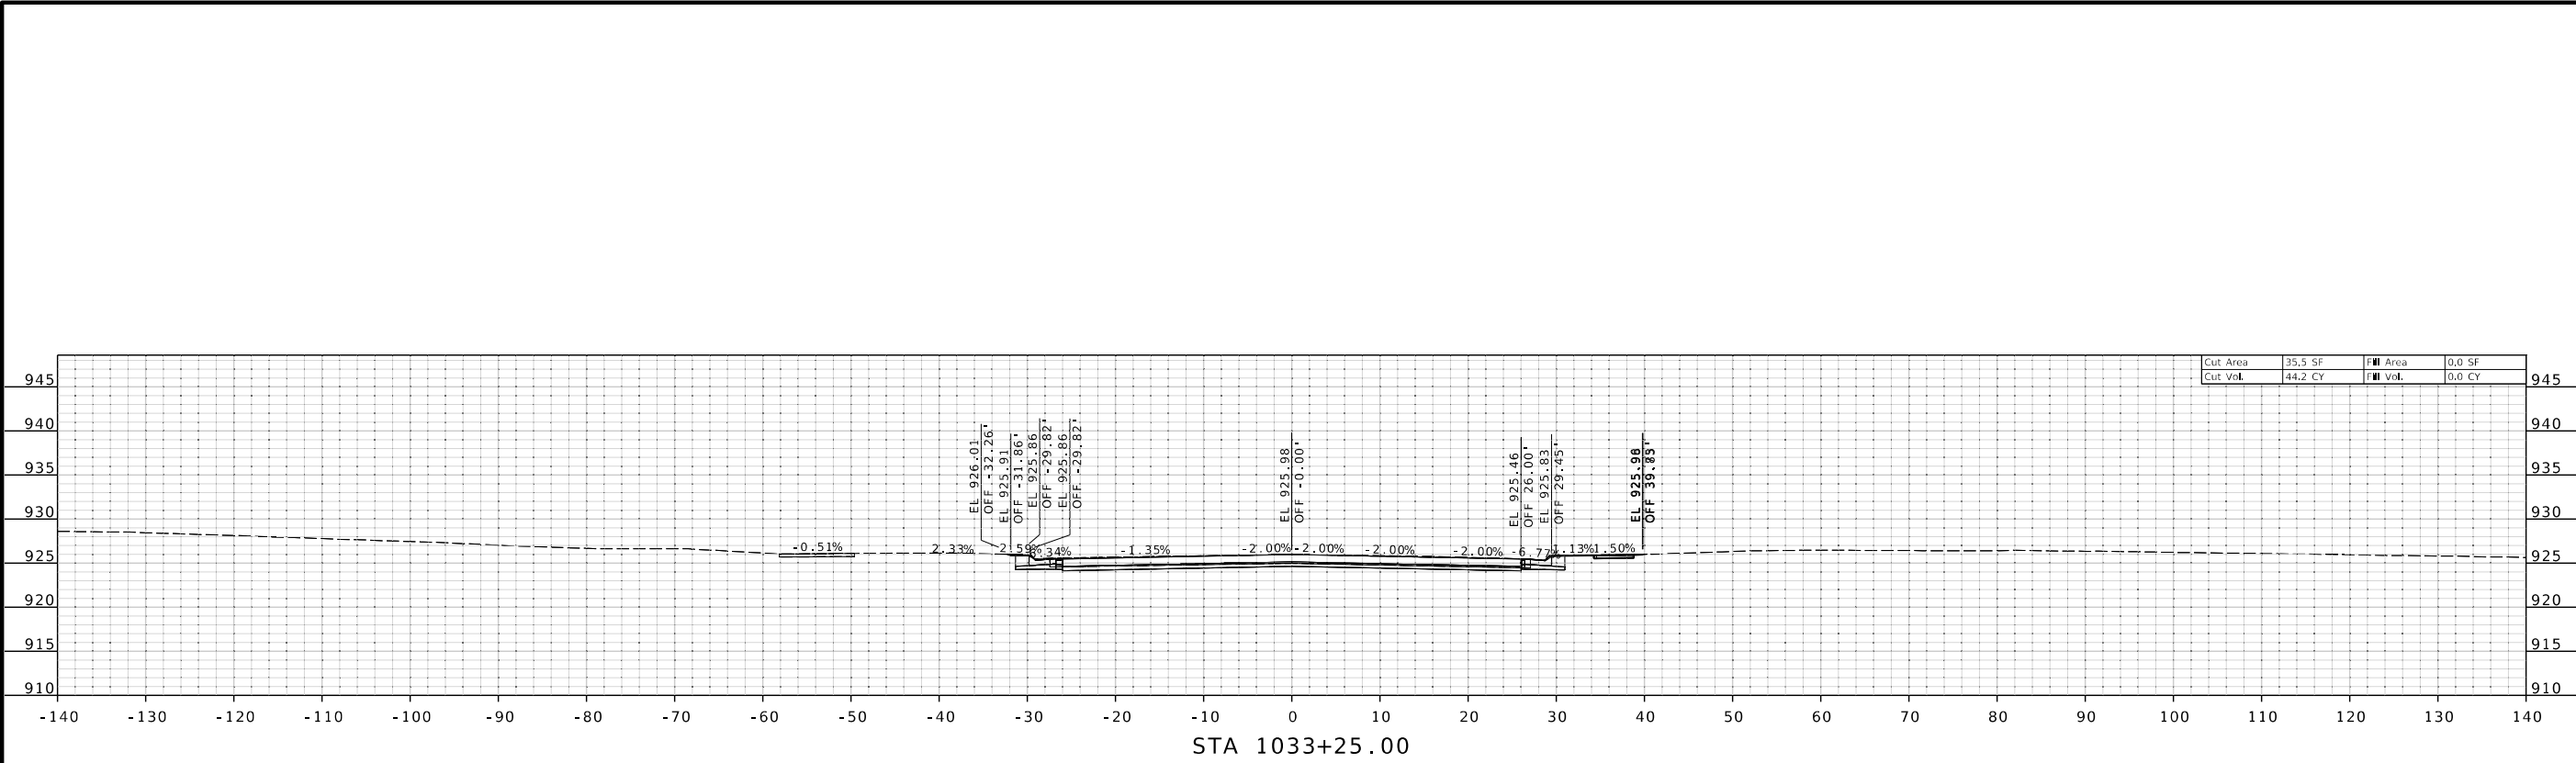

STA 1033+25.00

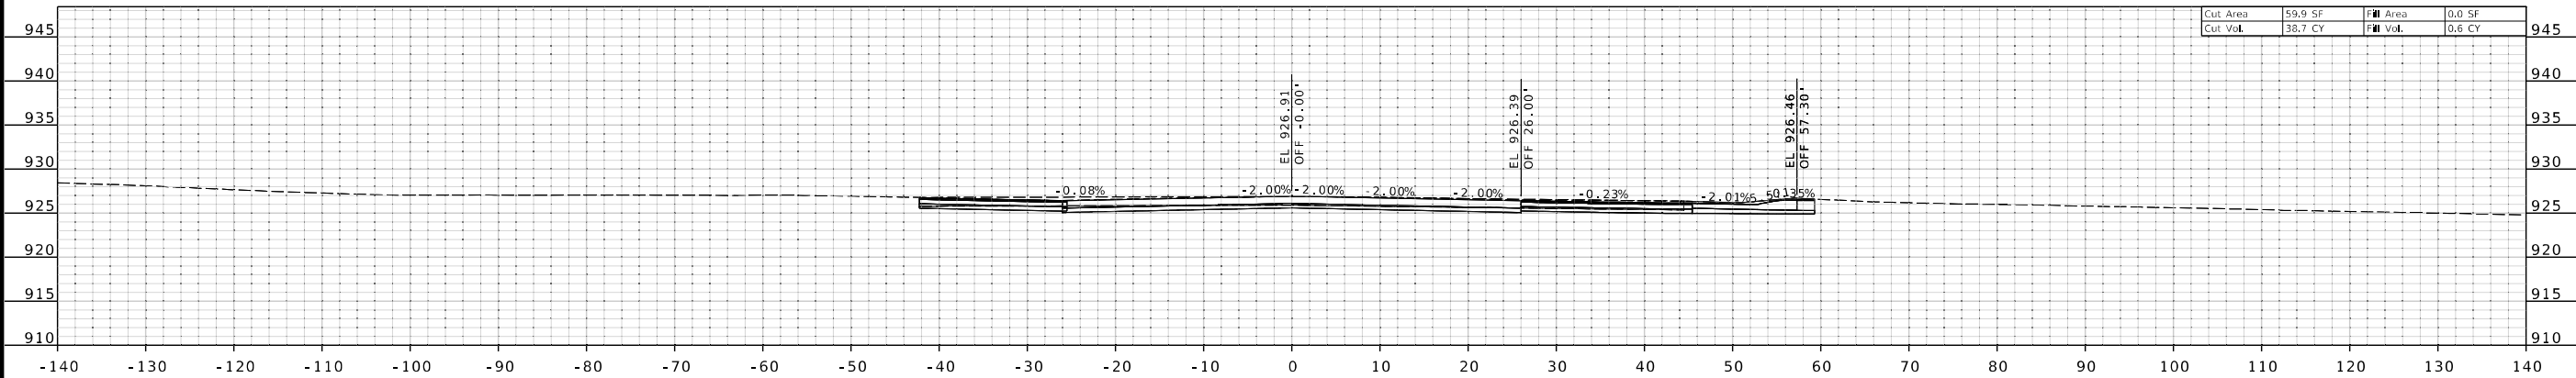

STA 1033+00.00

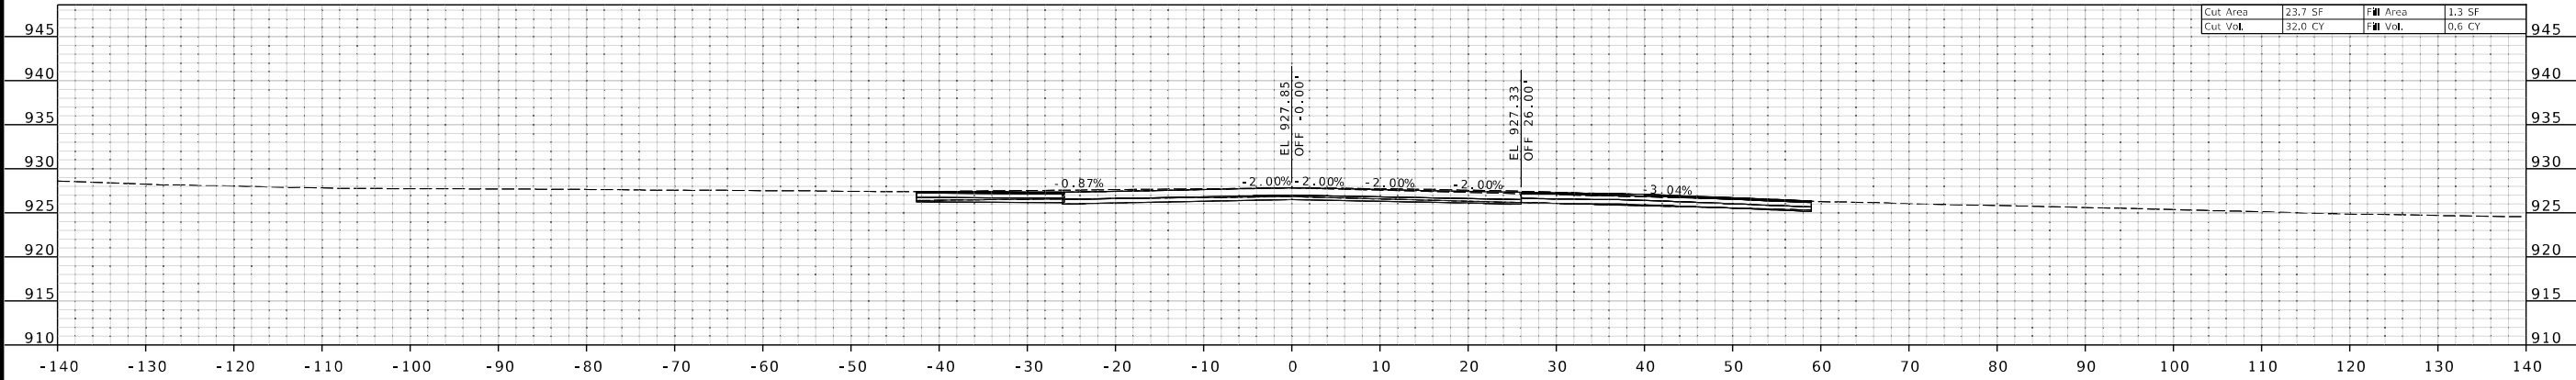

STA 1032+75.00



THIS SHEET HAS BEEN
SIGNED, SEALED AND DATED
ELECTRONICALLY.

DATE PREPARED
3/31/2025

ROUTE 1 STATE MO
DISTRICT KC SHEET NO. 37

COUNTY
CLAY

JOB NO.
J4S3412

CONTRACT ID.
.

PROJECT NO.
.

BRIDGE NO.
.




DESCRIPTION	DATE
.	.
.	.
.	.
.	.
.	.
.	.

MISSOURI HIGHWAYS AND TRANSPORTATION
COMMISSION

105 WEST CAPITOL
JEFFERSON CITY, MO 65102
1-888-ASK-MODOT (1-888-275-6636)

800 E 10th Terr., Ste. 200
Kansas City, MO 64131
Phone (816) 701-3100
Fax (816) 942-3013
Missouri Cert. of
Authority #2003007599

**WILSON
& COMPANY**
ENGINEERS & ARCHITECTS

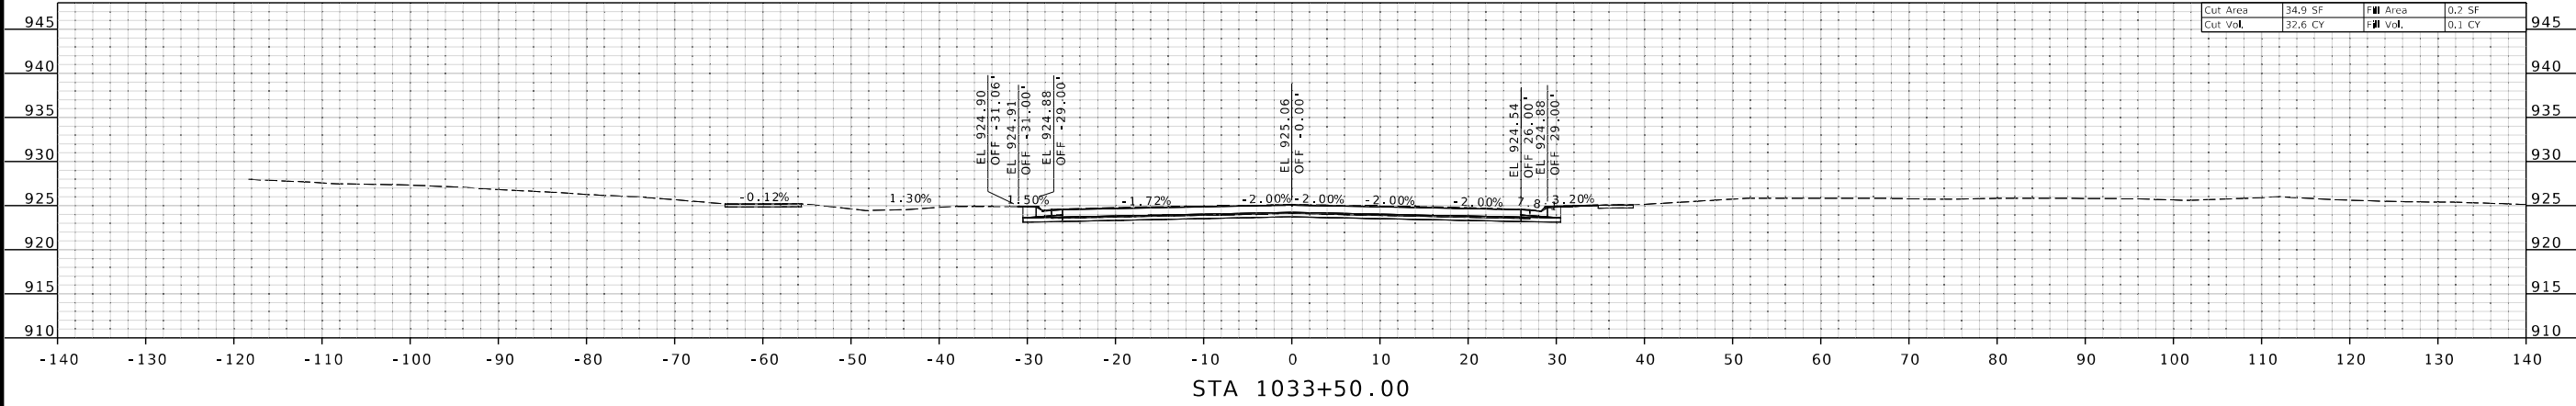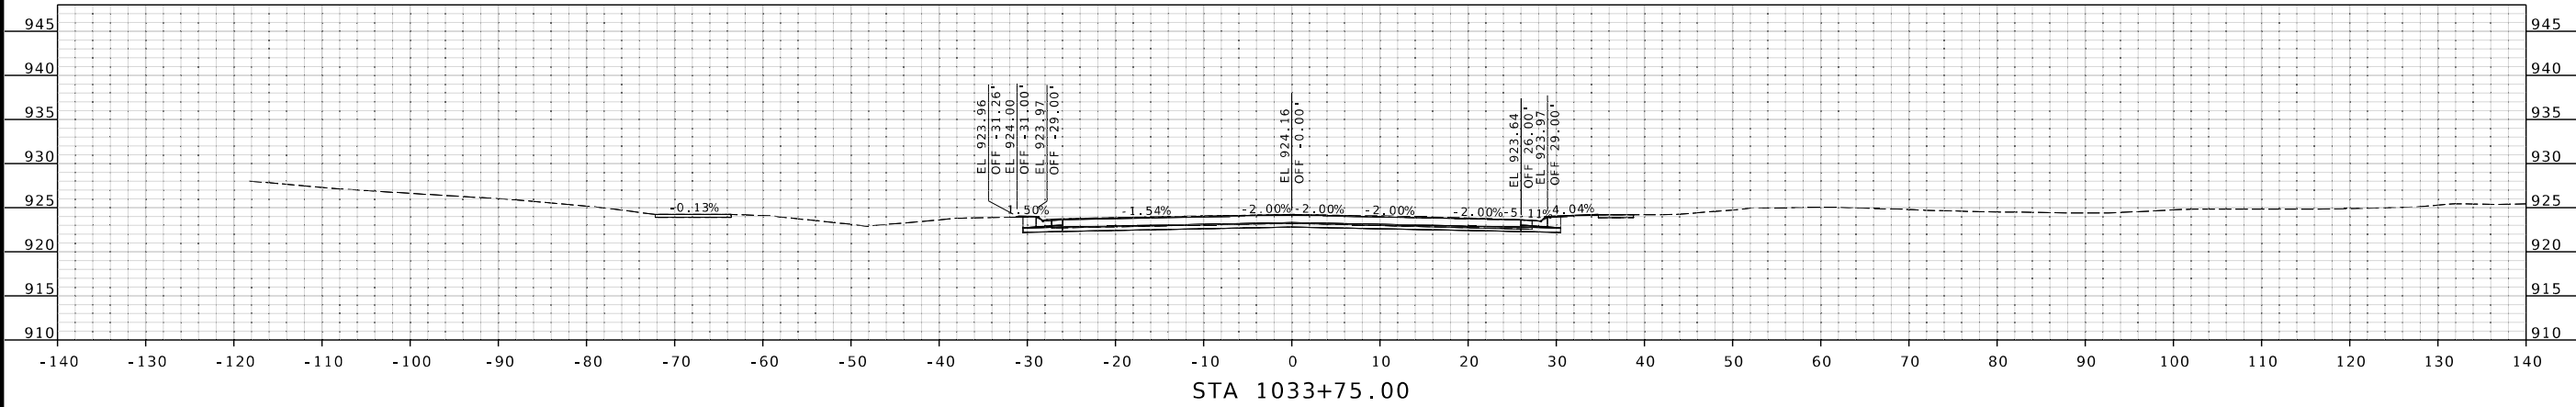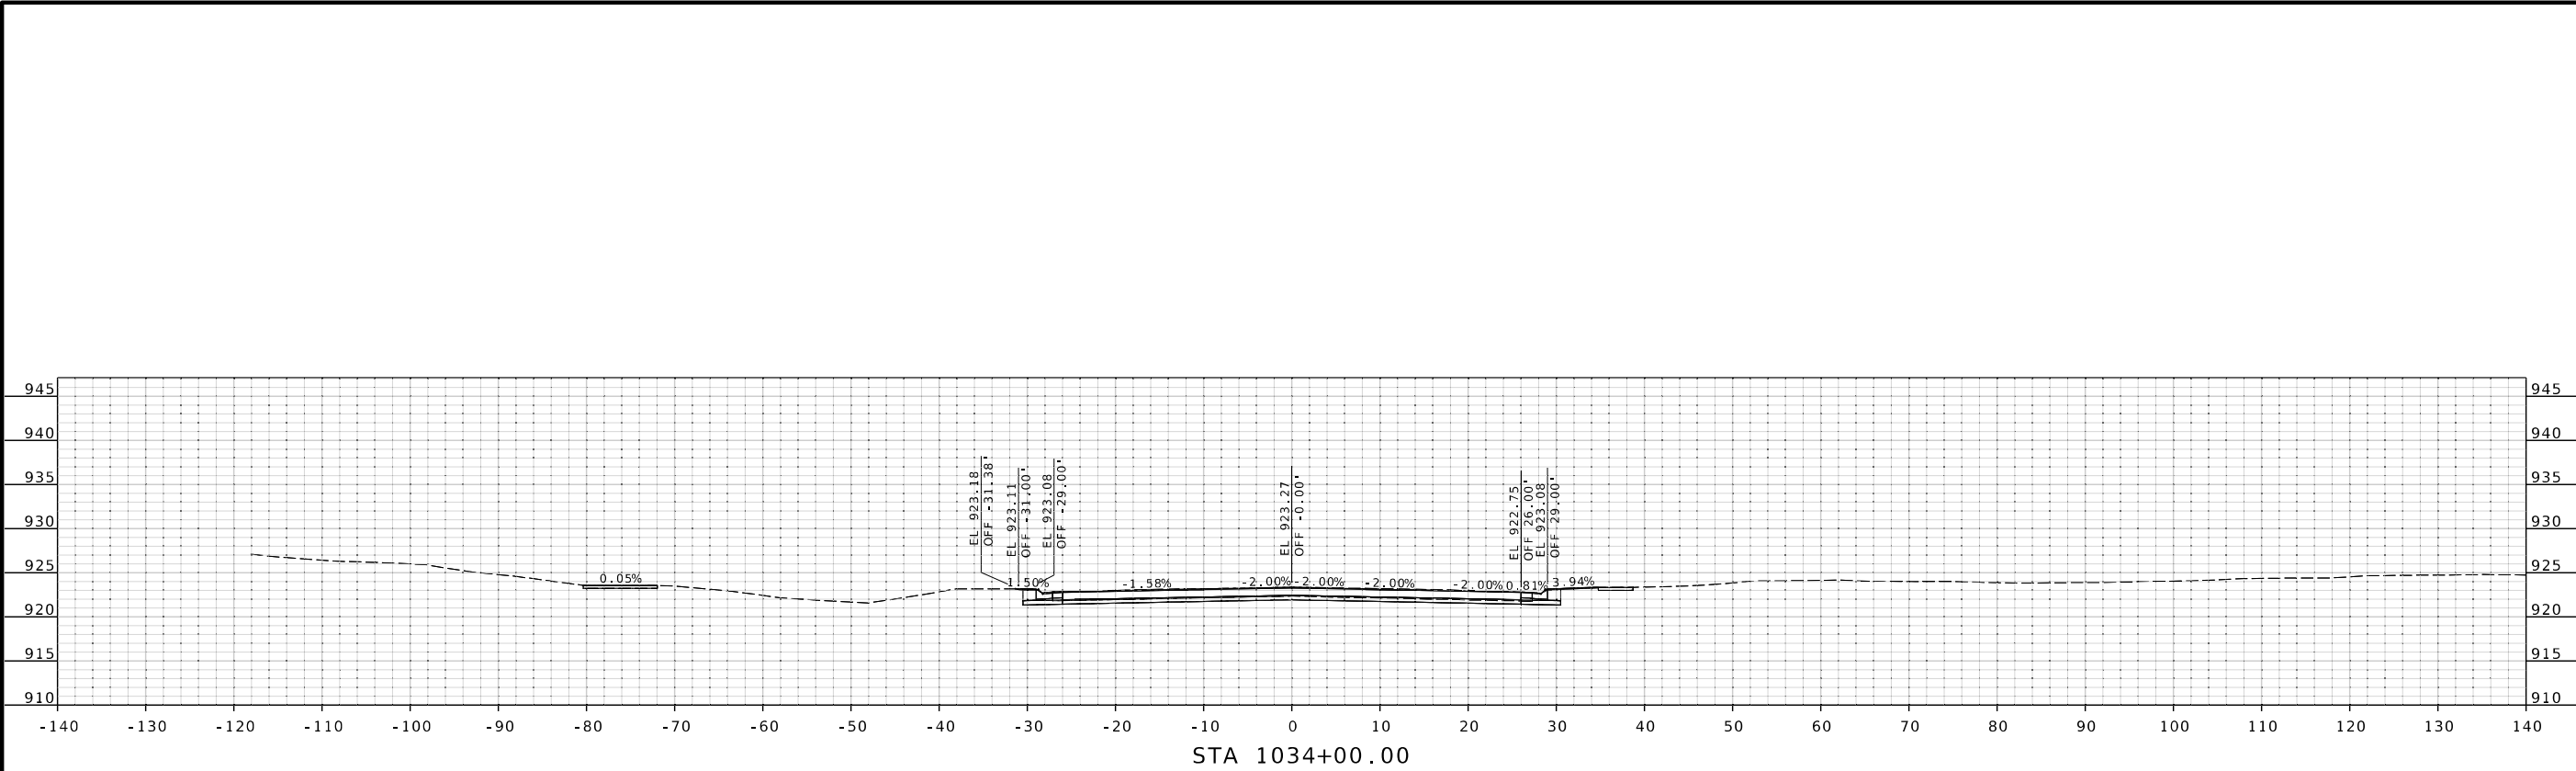

Cut Area	34.9 SF	Fill Area	0.7 SF
Cut Vol.	32.6 CY	Fill Vol.	0.1 CY



THIS SHEET HAS BEEN
SIGNED, SEALED AND DATED
ELECTRONICALLY.

DATE PREPARED
3/31/2025

ROUTE 1 STATE MO
DISTRICT KC SHEET NO. 38

COUNTY
CLAY

JOB NO.
J4S3412

CONTRACT ID.
.

PROJECT NO.
.




BRIDGE NO.
.

DESCRIPTION	DATE
.	.
.	.
.	.
.	.
.	.
.	.

MISSOURI HIGHWAYS AND TRANSPORTATION
COMMISSION

105 WEST CAPITOL
JEFFERSON CITY, MO 65102
1-888-ASK-MODOT (1-888-275-6636)

800 E 101st Terr., Ste. 200
Kansas City, MO 64131
Phone (816) 701-3100
Fax (816) 942-3013
Missouri Cert. of
Authority #2003007599
WILSON & COMPANY
ENGINEERS & ARCHITECTS

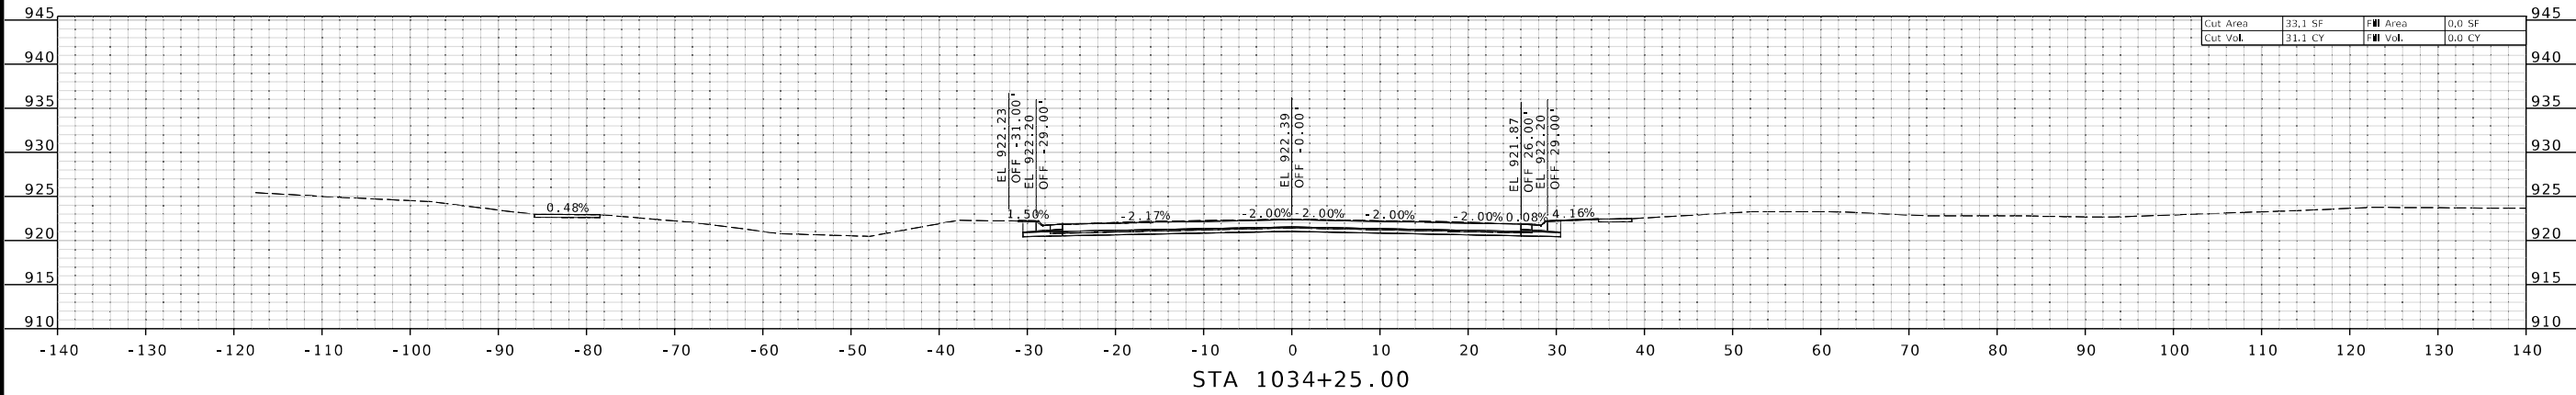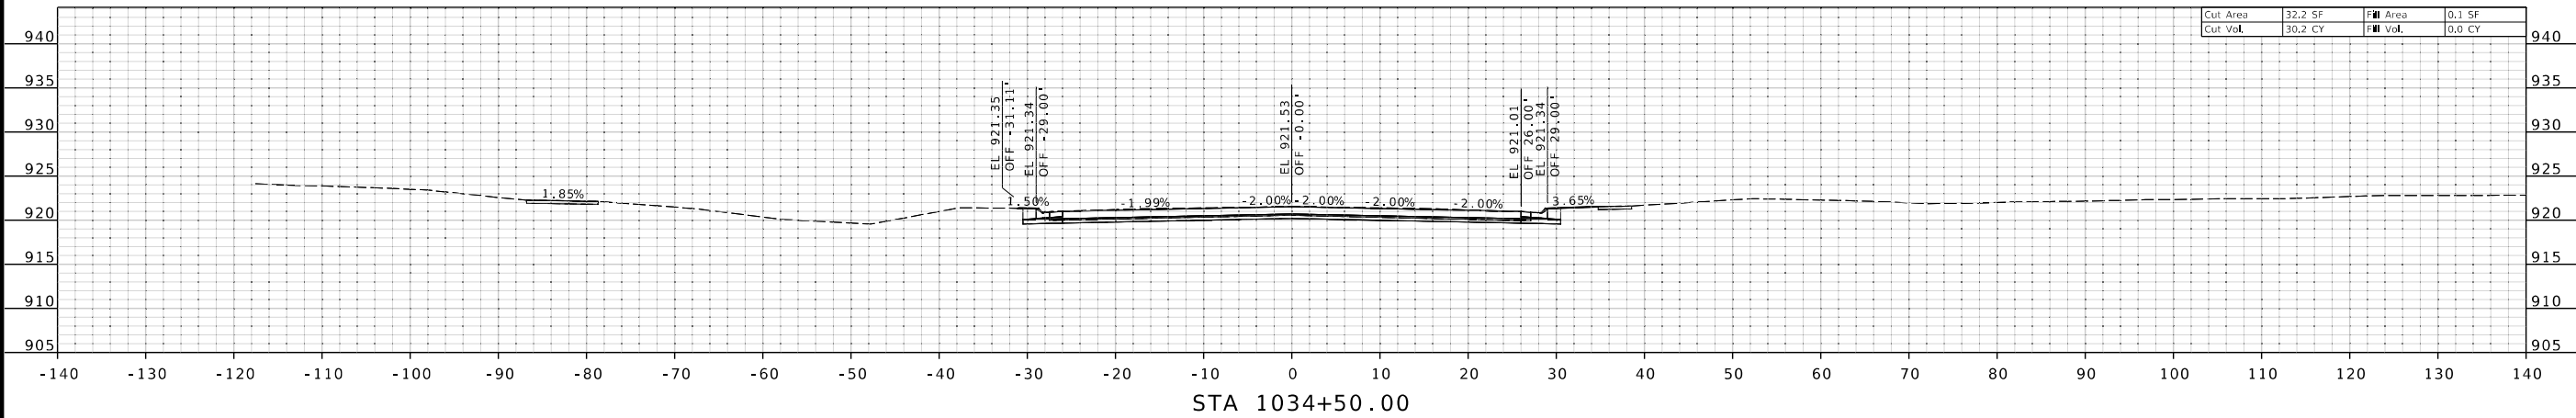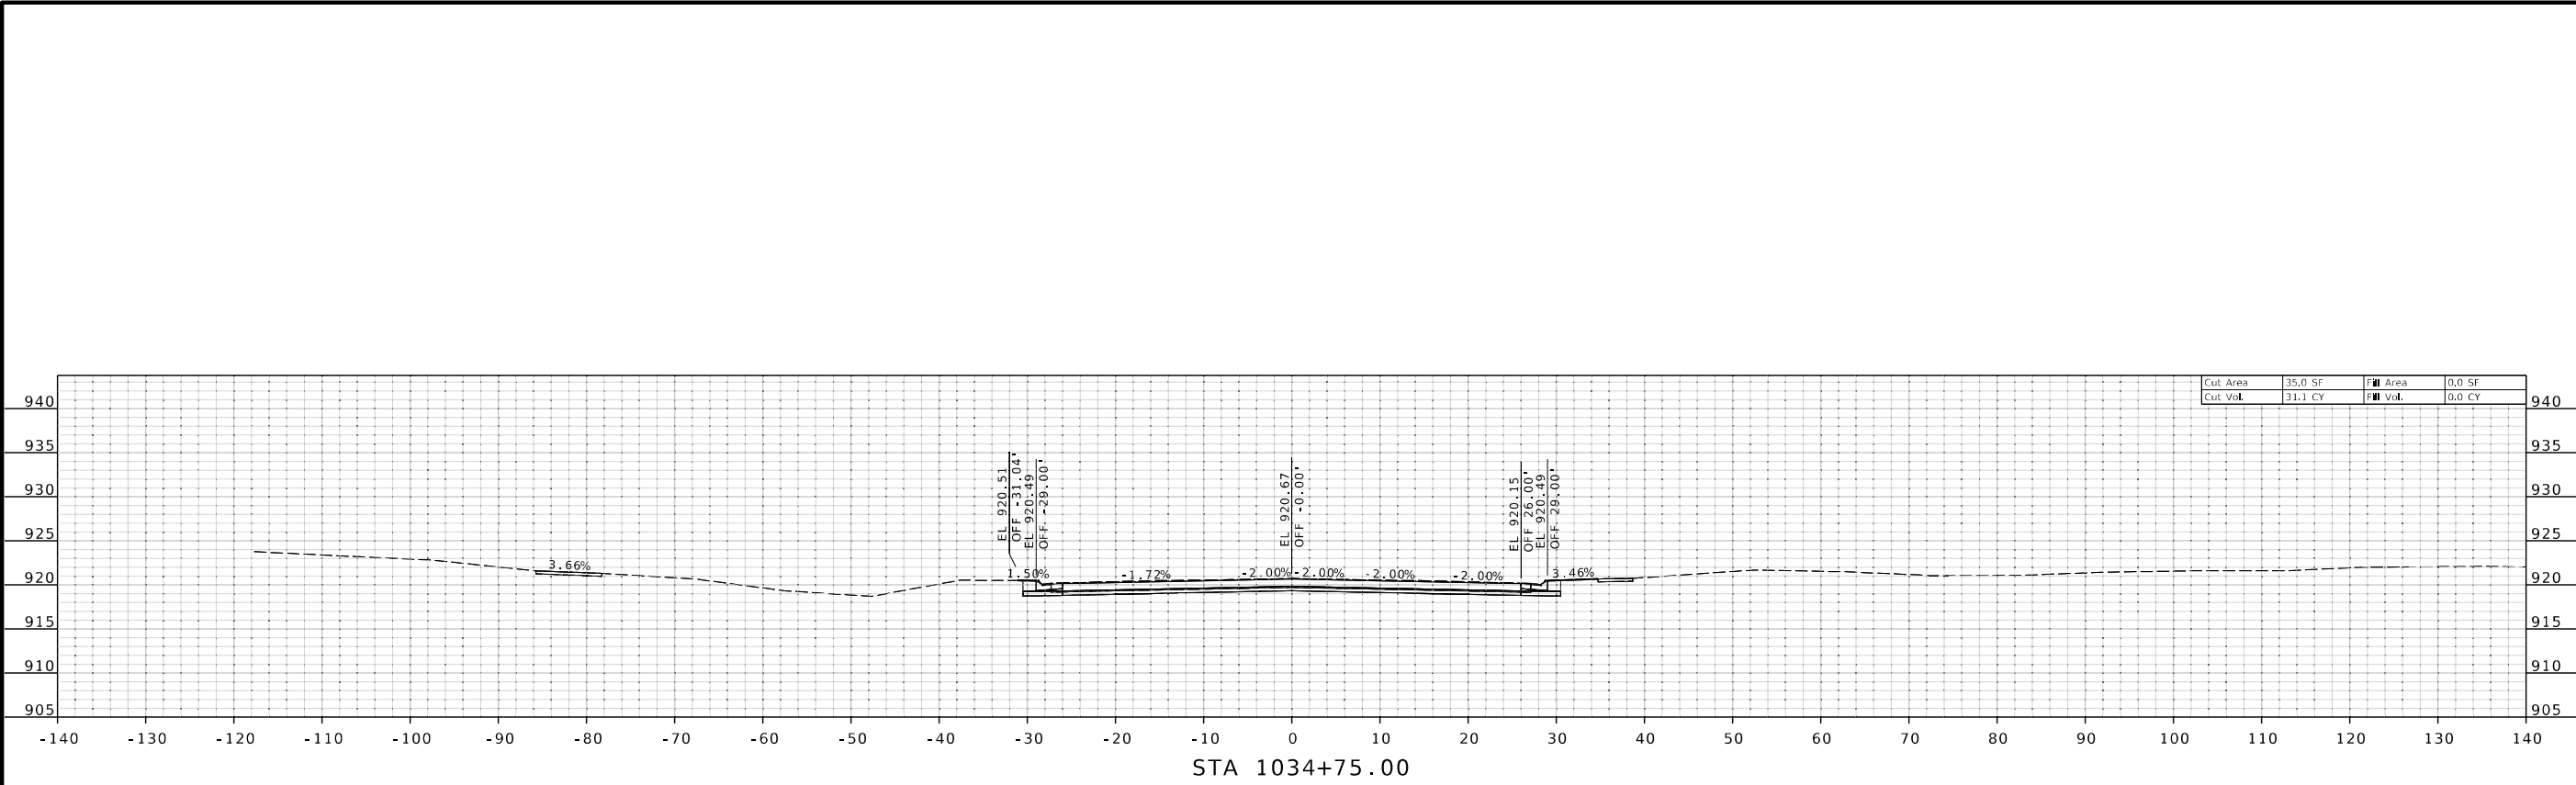

STATE OF MISSOURI

GARRETT J. LUST

NUMBER

PE-2020003310

PROFESSIONAL ENGINEER

THIS SHEET HAS BEEN
SIGNED, SEALED AND DATED
ELECTRONICALLY.

DATE PREPARED
3/31/2025

ROUTE
1

DISTRICT
KC

STATE
MO

SHEET NO.
39

COUNTY
CLAY

JOB NO.
J4S3412

CONTRACT ID.
.

PROJECT NO.
.

BRIDGE NO.
.

DESCRIPTION

DATE

MISSOURI HIGHWAYS AND TRANSPORTATION COMMISSION

105 WEST CAPITOL
JEFFERSON CITY, MO 65102
1-888-ASK-MODOT (1-888-275-6636)

MoDOT




MISSOURI HIGHWAYS AND TRANSPORTATION COMMISSION

800 E 10th Terr., Ste. 200
Kansas City, MO 64131
Phone (816) 701-3100
Fax (816) 942-3013
Missouri Cert. of
Authority #2003007599

WILSON & COMPANY

ENGINEERS & ARCHITECTS

XS_001-084_J4S3412_110_Rte1.dgn 9:12:46 AM 3/31/2025

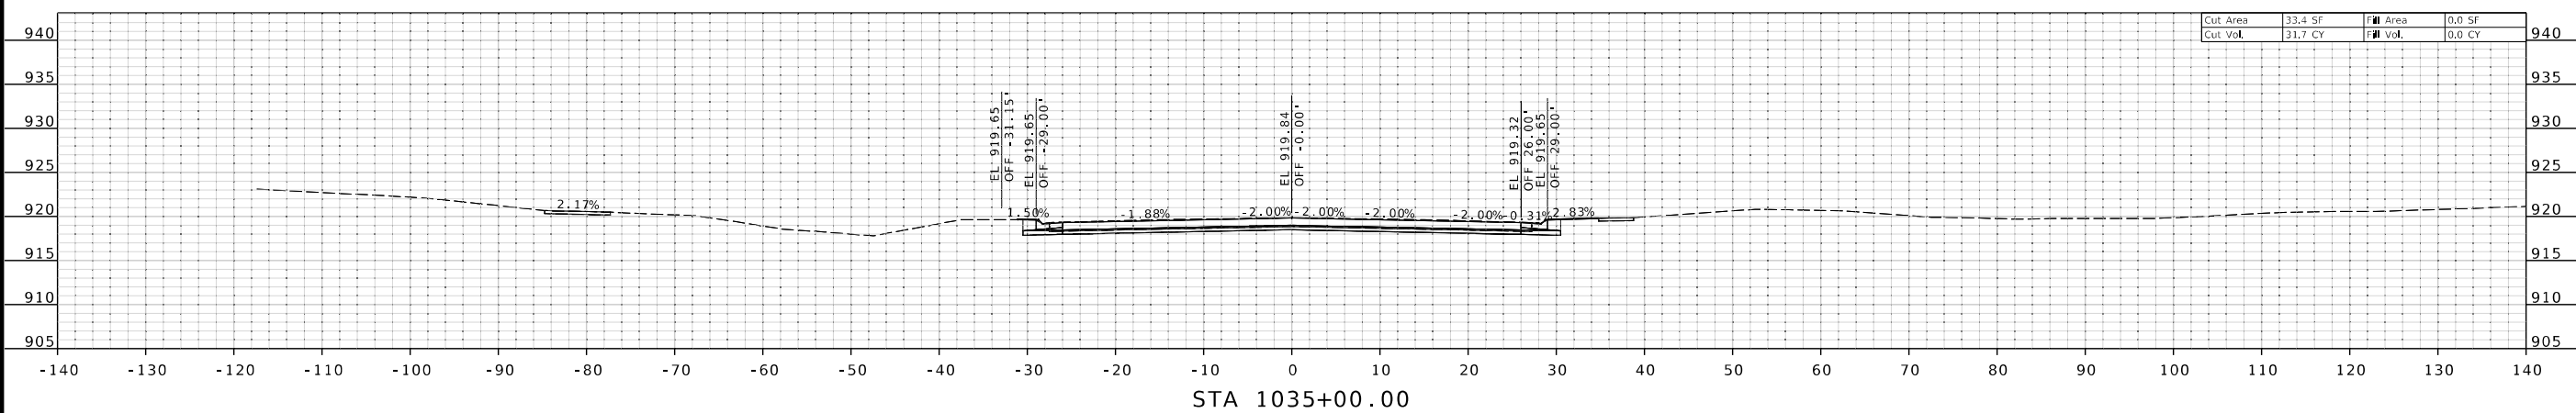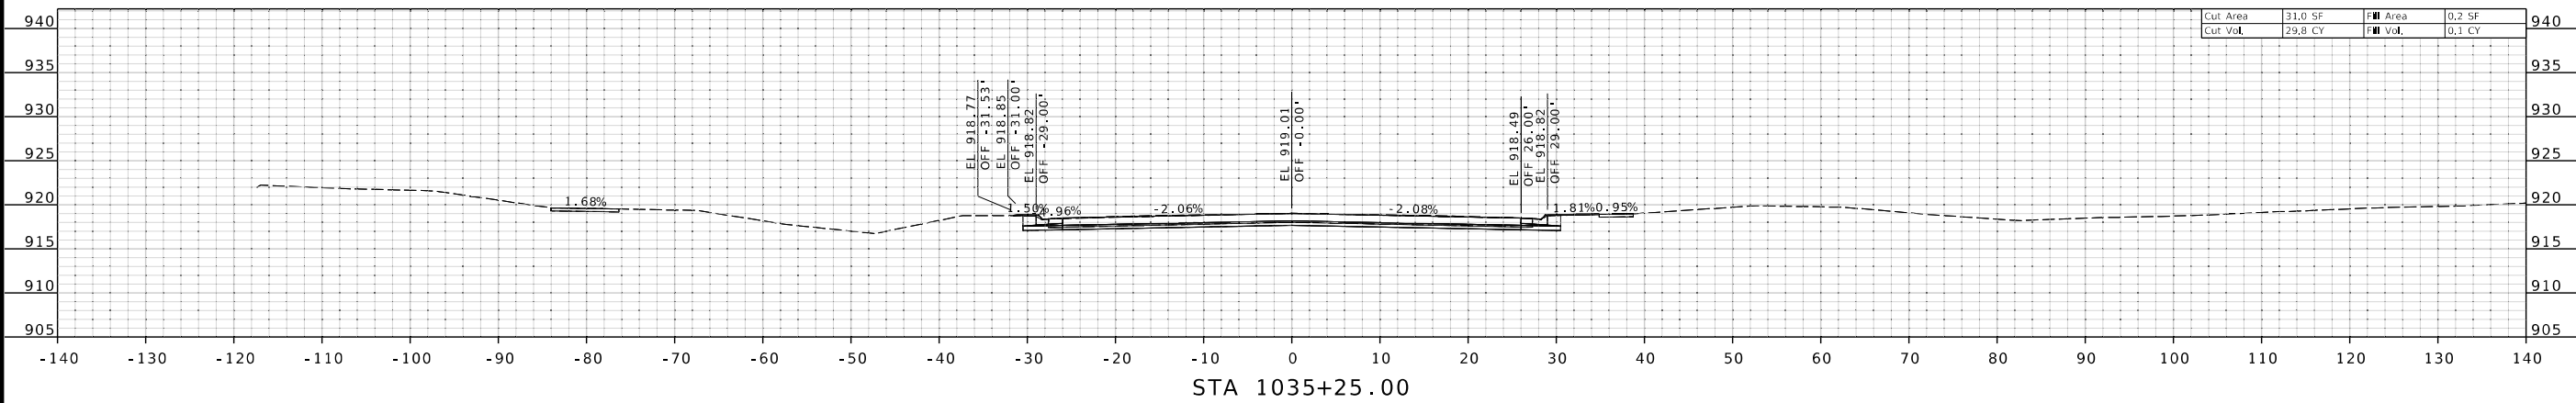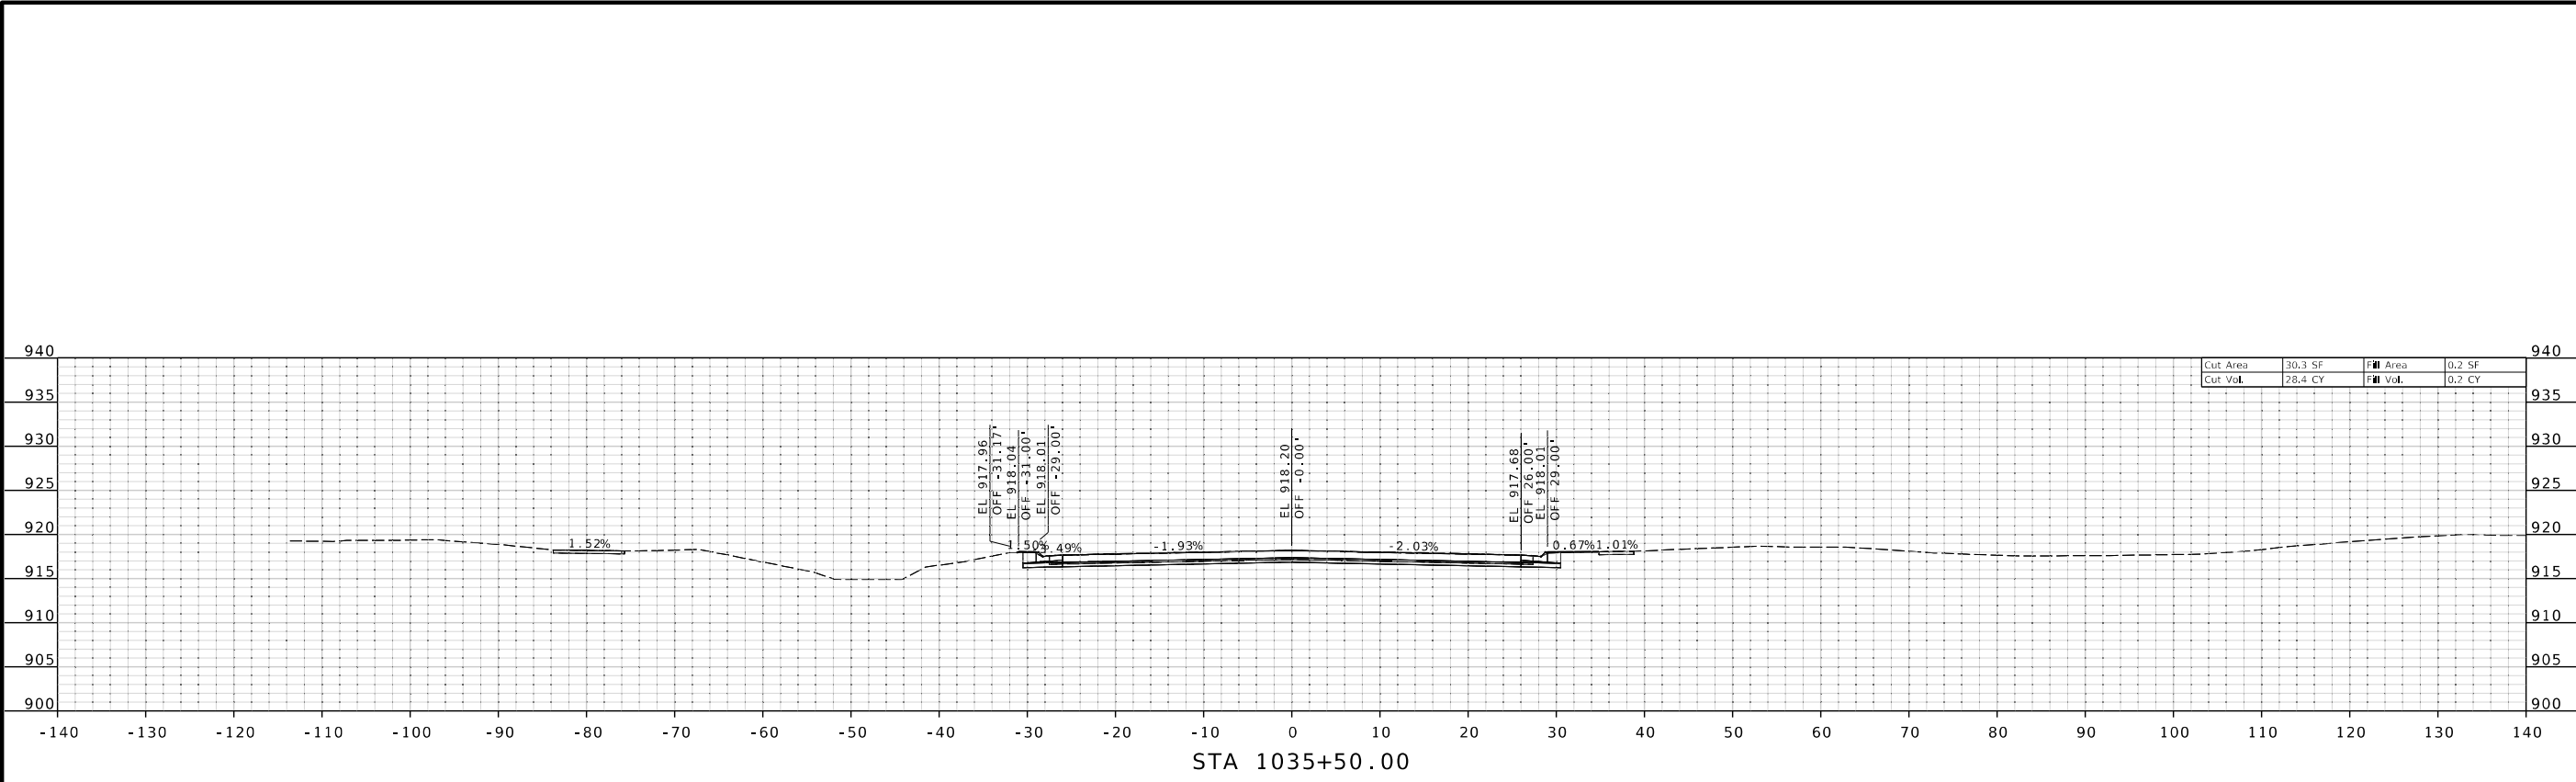

STATE OF MISSOURI

GARRETT J. LUST

NUMBER
PE-2020003310

PROFESSIONAL ENGINEER

THIS SHEET HAS BEEN
SIGNED, SEALED AND DATED
ELECTRONICALLY.

DATE PREPARED 3/31/2025	
ROUTE 1	STATE MO
DISTRICT KC	SHEET NO. 40
COUNTY CLAY	
JOB NO. J4S3412	
CONTRACT ID. .	
PROJECT NO. .	
BRIDGE NO. .	

DESCRIPTION	DATE
.	.
.	.
.	.
.	.
.	.
.	.

MISSOURI HIGHWAYS AND TRANSPORTATION
COMMISSION






105 WEST CAPITOL
JEFFERSON CITY, MO 65102
1-888-ASK-MODOT (1-888-275-6636)

800 E 10th Terr., Ste. 200
Kansas City, MO 64131
Phone (816) 701-3100
Fax (816) 942-3013
Missouri Cert. of
Authority #2003007599



ENGINEERS & ARCHITECTS

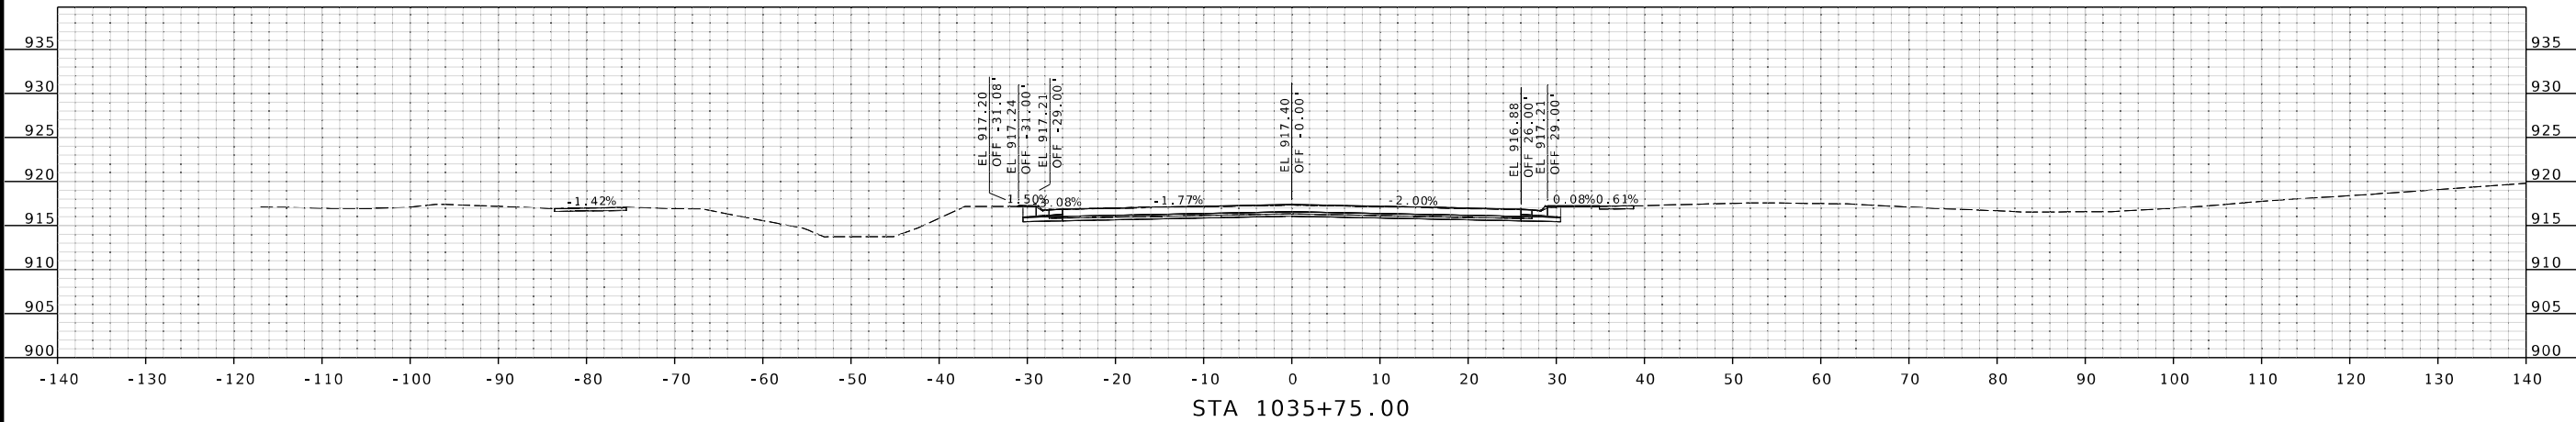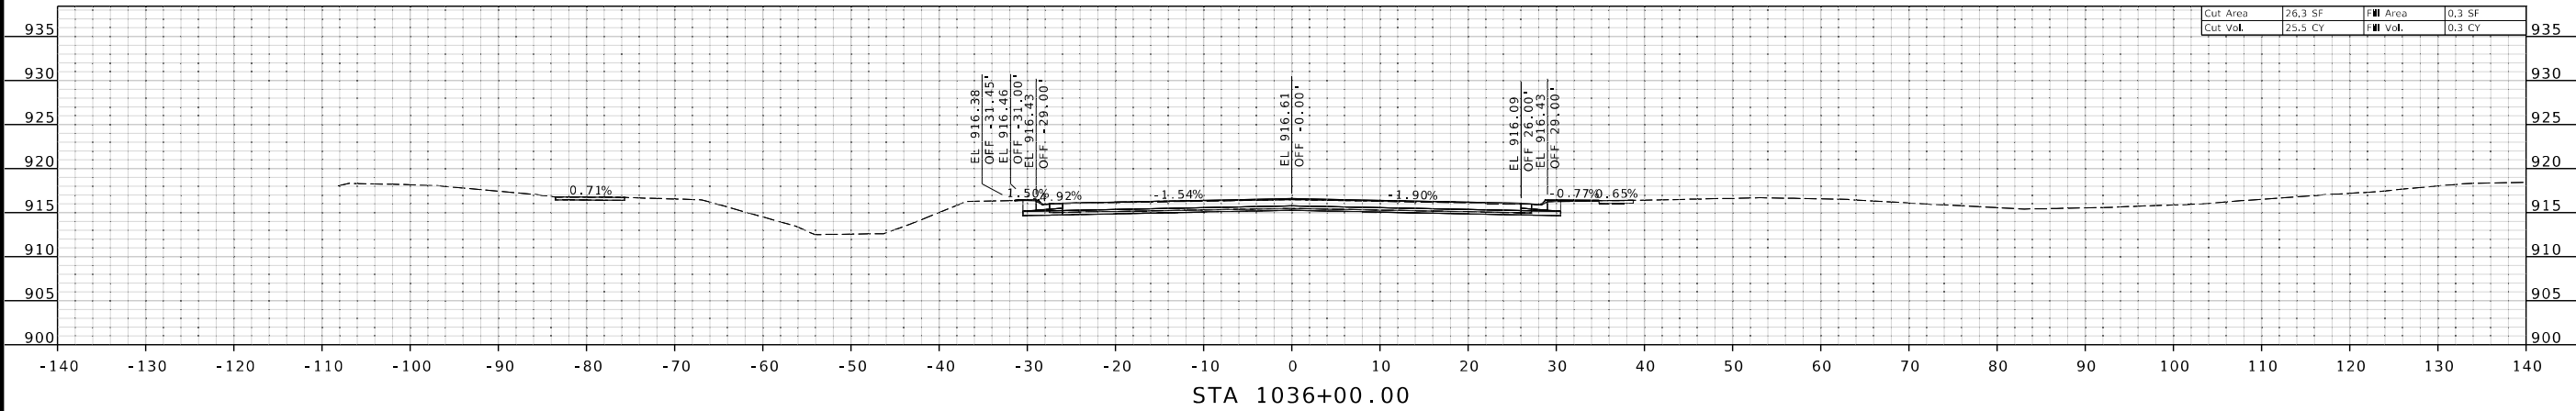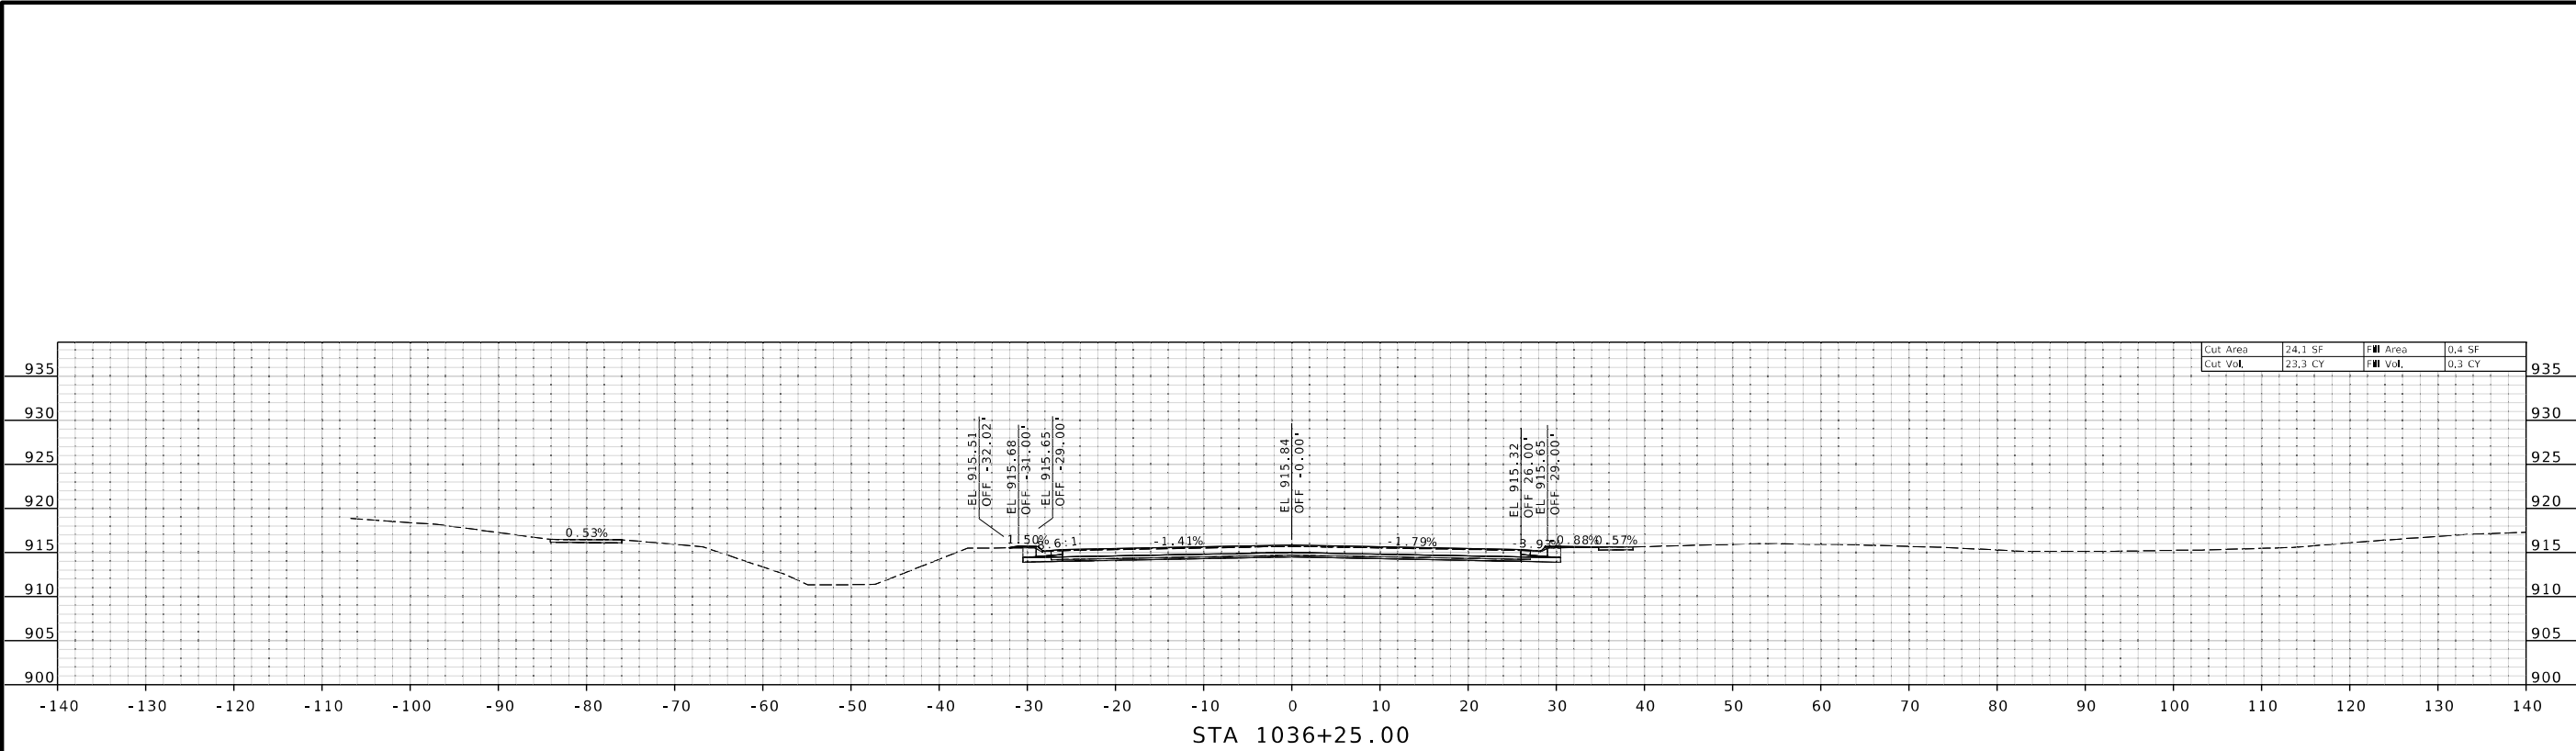

STATE OF MISSOURI

GARRETT J. LUST

NUMBER
PE-202003310

PROFESSIONAL ENGINEER

THIS SHEET HAS BEEN
SIGNED, SEALED AND DATED
ELECTRONICALLY.

DATE PREPARED 3/31/2025	
ROUTE 1	STATE MO
DISTRICT KC	SHEET NO. 41
COUNTY CLAY	
JOB NO. J4S3412	
CONTRACT ID. .	
PROJECT NO. .	
BRIDGE NO. .	

DESCRIPTION
.
.
.
.
.
.

DATE
.
.
.
.
.
.

MISSOURI HIGHWAYS AND TRANSPORTATION
COMMISSION




MoDOT

105 WEST CAPITOL
JEFFERSON CITY, MO 65102
1-888-ASK-MODOT (1-888-275-6636)

800 E 101st Terr., Ste. 200
Kansas City, MO 64131
Phone (816) 701-3100
Fax (816) 942-3013
Missouri Cert. of
Authority #2003007599

WILSON & COMPANY

ENGINEERS & ARCHITECTS

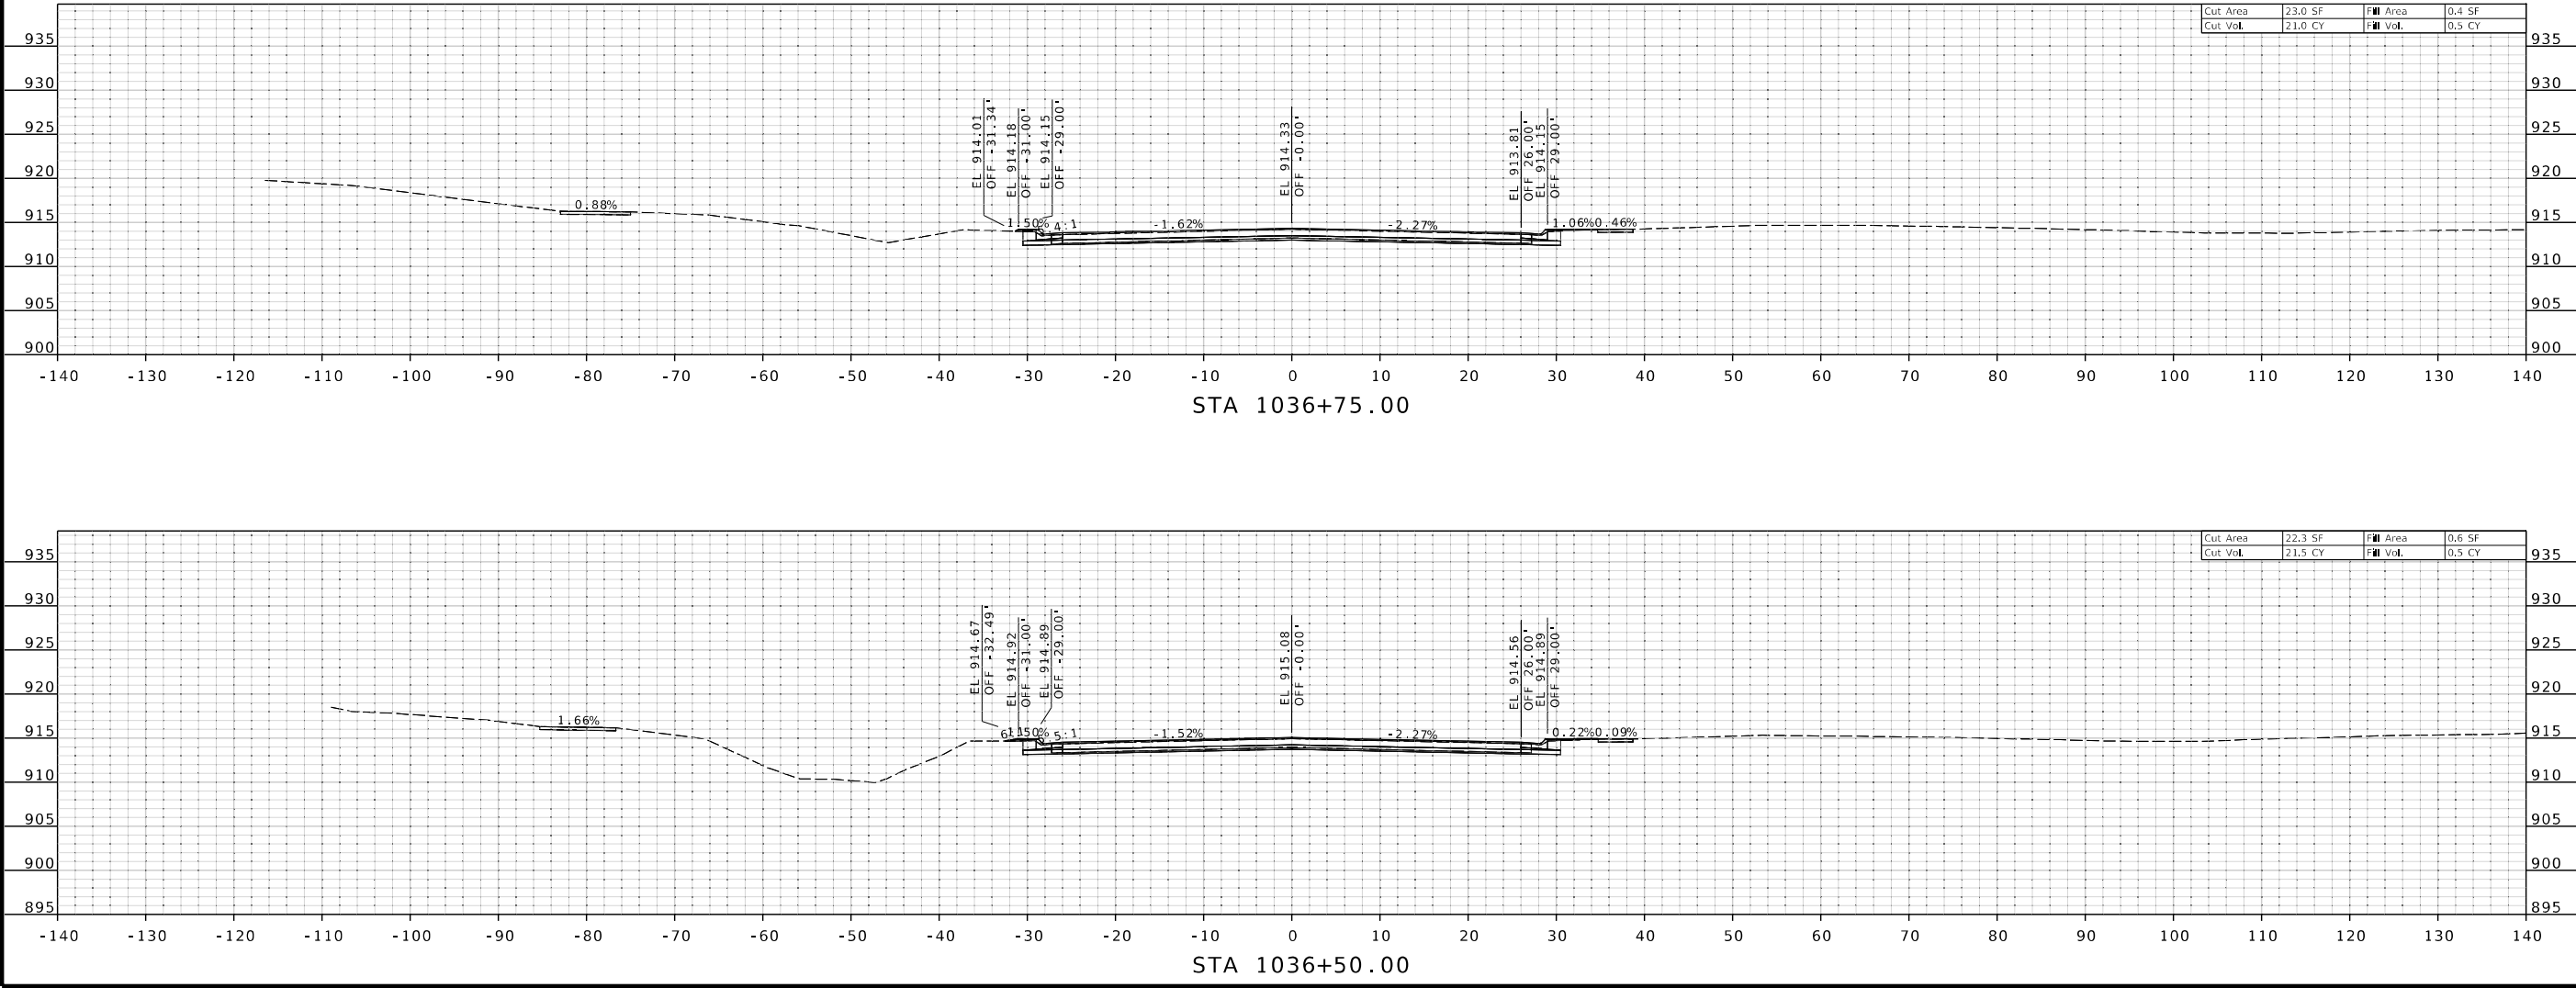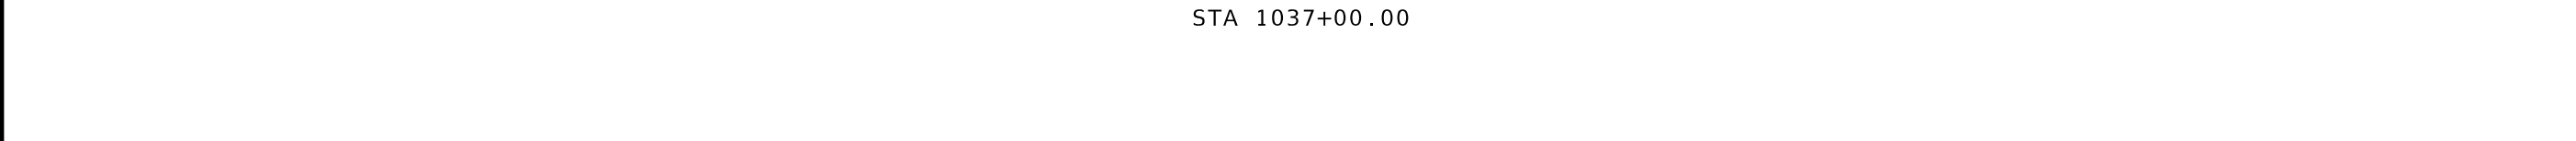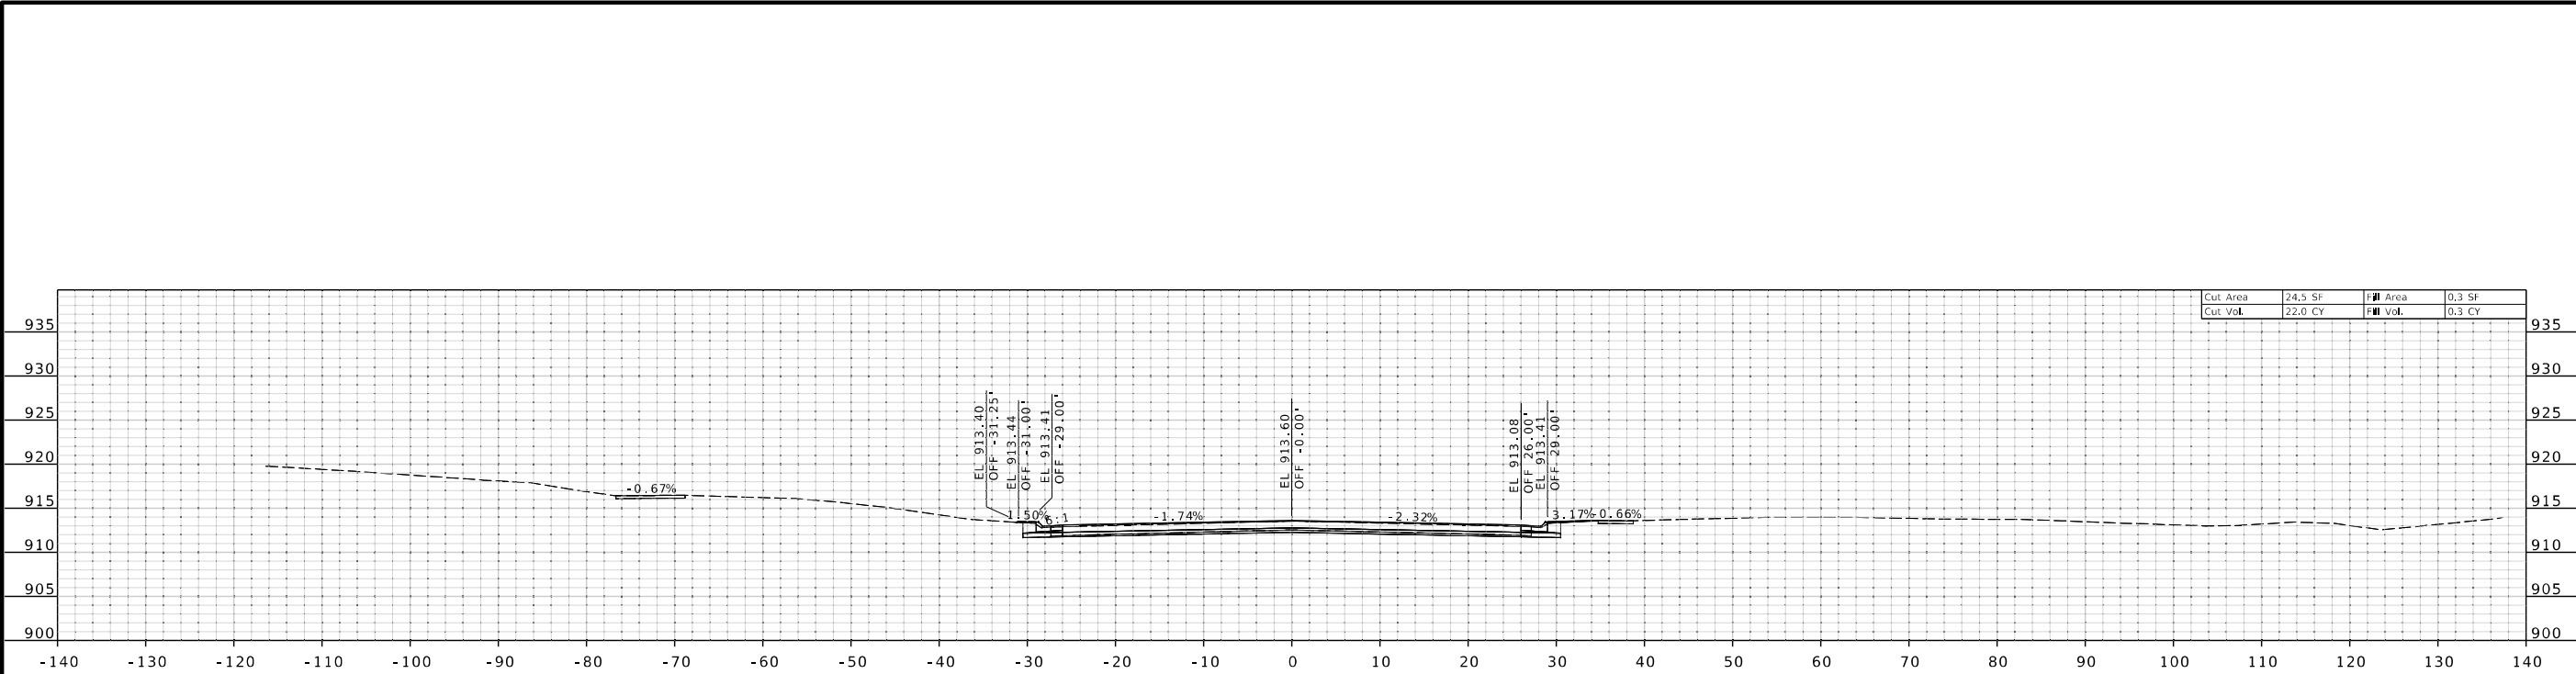

STATE OF MISSOURI

GARRETT J. LUST

NUMBER
PE-2020003310

PROFESSIONAL ENGINEER

THIS SHEET HAS BEEN
SIGNED, SEALED AND DATED
ELECTRONICALLY.

DATE PREPARED
3/31/2025

ROUTE
1

DISTRICT
KC

STATE
MO

SHEET NO.
42

COUNTY
CLAY

JOB NO.
J4S3412

CONTRACT ID.
.

PROJECT NO.
.

BRIDGE NO.
.

DESCRIPTION

DATE

MISSOURI HIGHWAYS AND TRANSPORTATION
COMMISSION

105 WEST CAPITOL
JEFFERSON CITY, MO 65102
1-888-ASK-MODOT (1-888-275-6636)

MoDOT

MISSOURI HIGHWAYS AND TRANSPORTATION
COMMISSION

800 E 101st Terr., Ste. 200
Kansas City, MO 64131
Phone (816) 701-3100
Fax (816) 942-3013
Missouri Cert. of
Authority #2003007599




WILSON
& COMPANY

ENGINEERS & ARCHITECTS

XS_001-084_J4S3412_110_Rte1.dgn

9:13:24 AM

3/31/2025

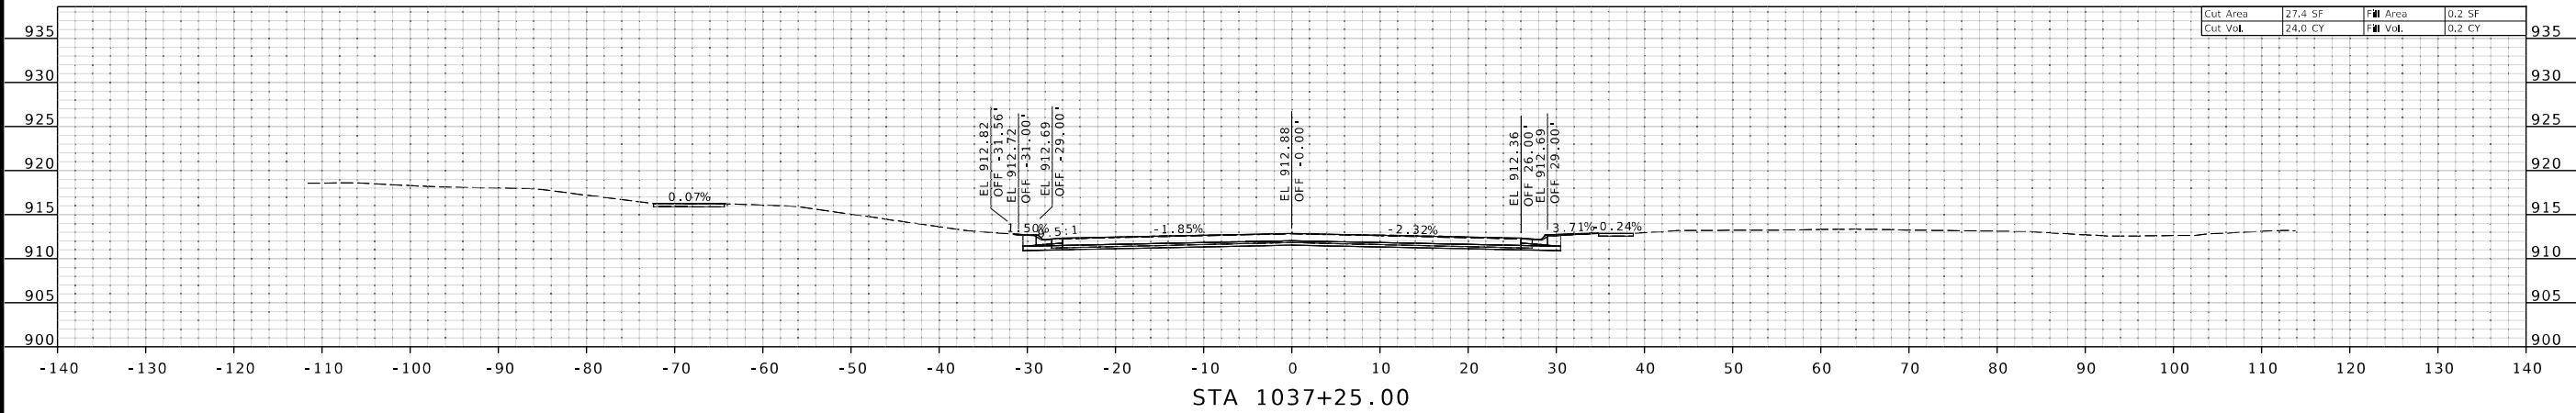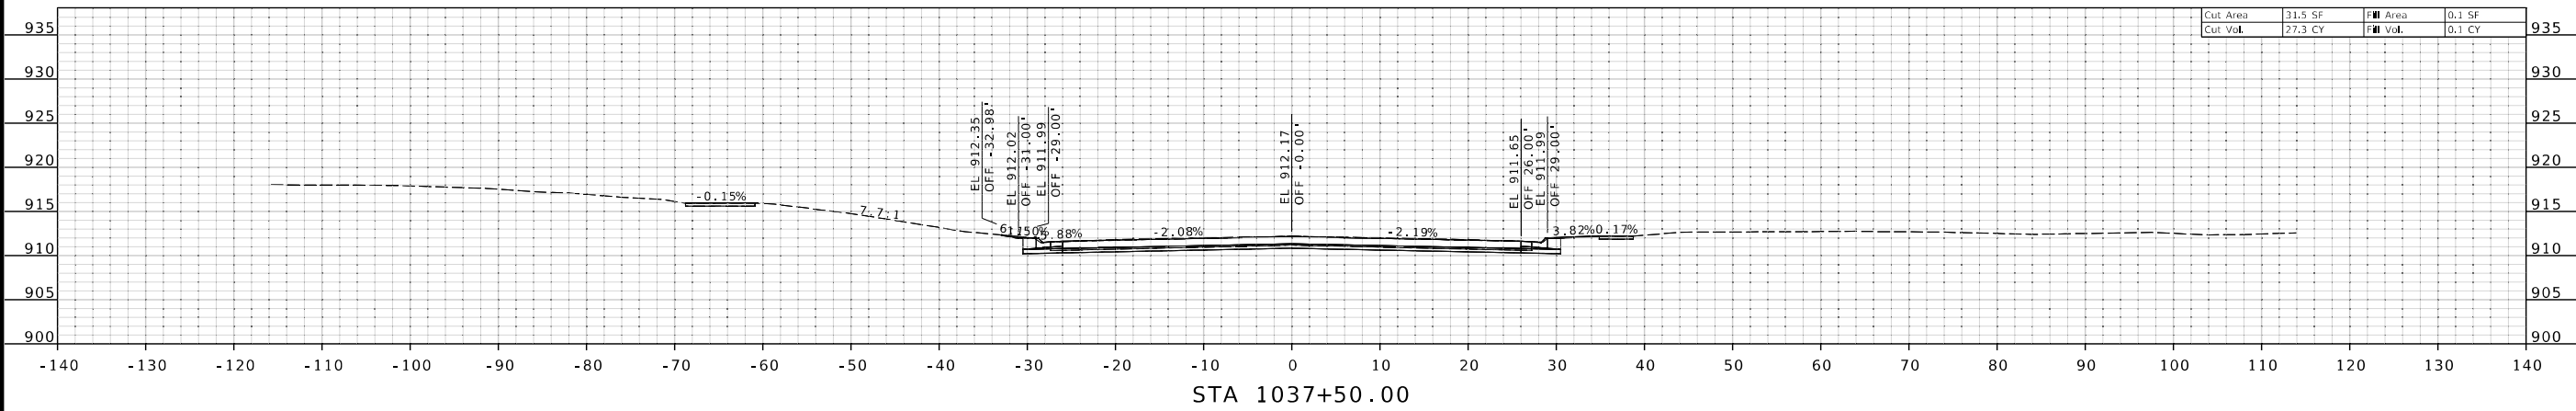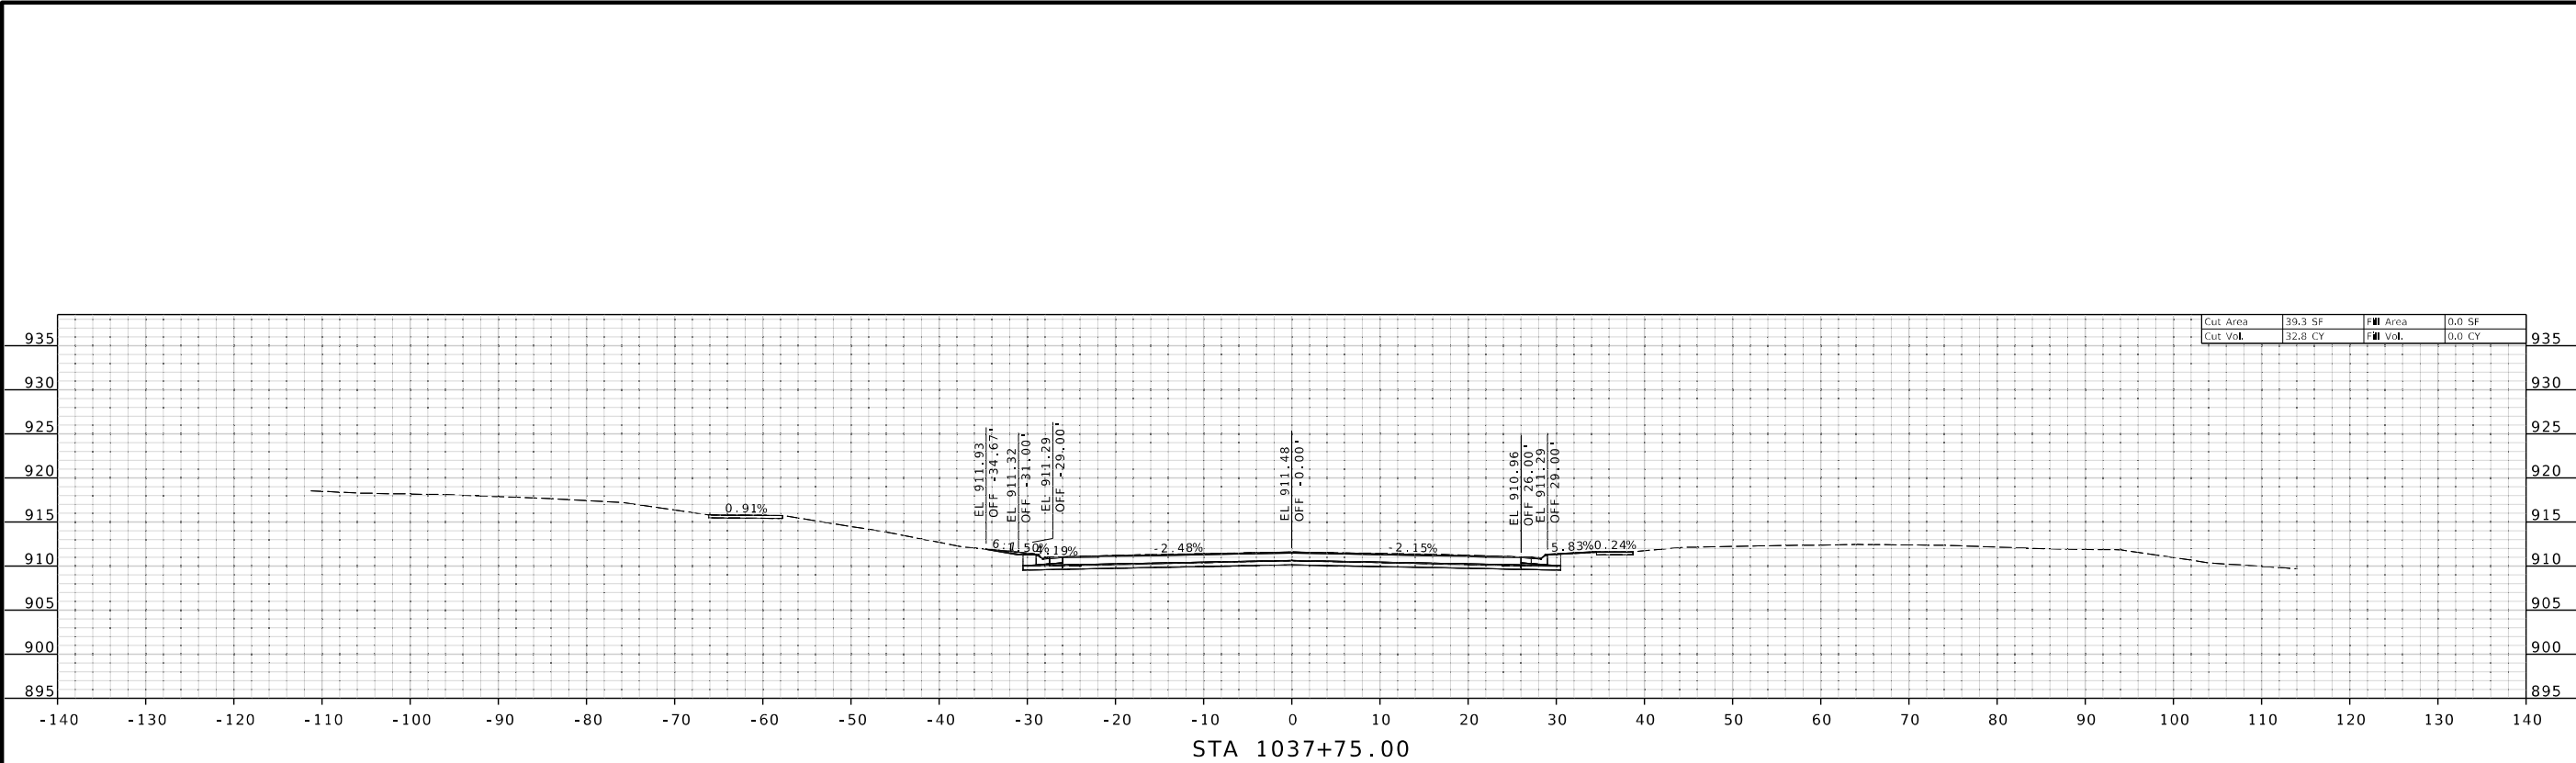

THIS SHEET HAS BEEN
SIGNED, SEALED AND DATED
ELECTRONICALLY.

DATE PREPARED
3/31/2025

ROUTE 1	STATE MO
DISTRICT KC	SHEET NO. 43

COUNTY
CLAY

JOB NO.
J4S3412

CONTRACT ID.
.

PROJECT NO.
.

BRIDGE NO.
.


DESCRIPTION	DATE
.	.
.	.
.	.
.	.
.	.
.	.

MISSOURI HIGHWAYS AND TRANSPORTATION
COMMISSION


105 WEST CAPITOL
JEFFERSON CITY, MO 65102
1-888-ASK-MODOT (1-888-275-6636)

800 E 10th Terr., Ste. 200
Kansas City, MO 64131
Phone (816) 701-3100
Fax (816) 942-3013
Missouri Cert. of
Authority #2003007599


**WILSON
& COMPANY**
ENGINEERS & ARCHITECTS

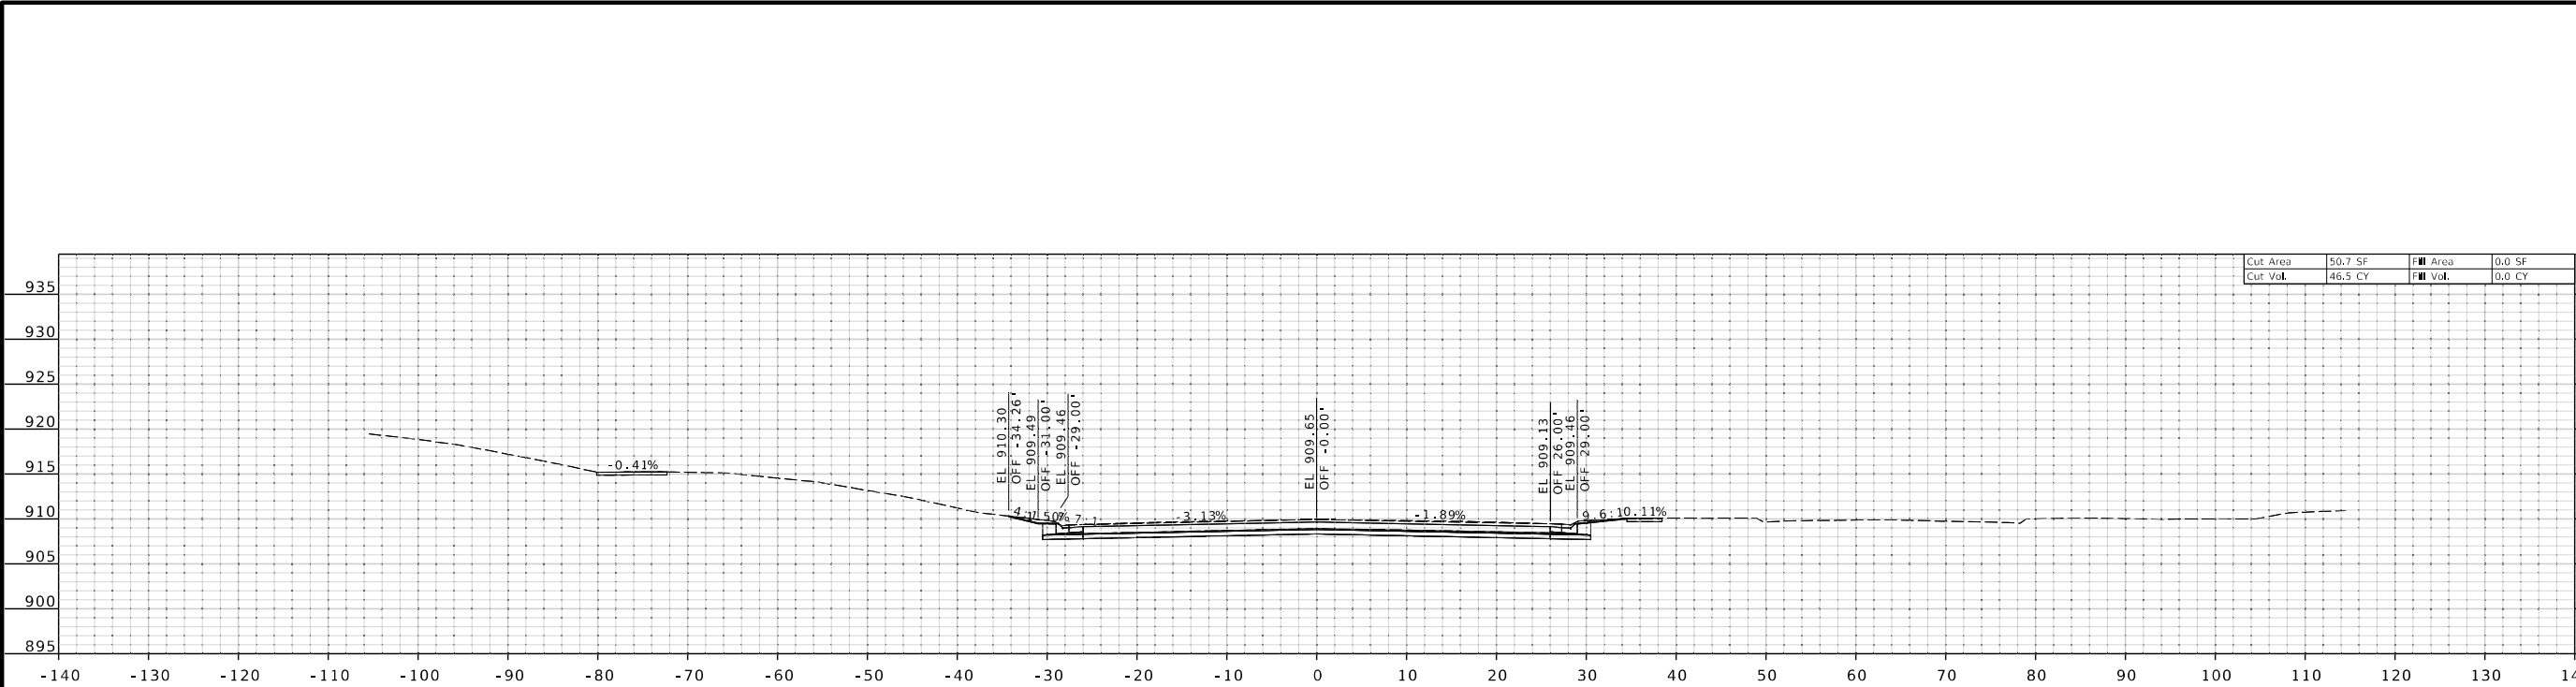

STA 1038+50.00

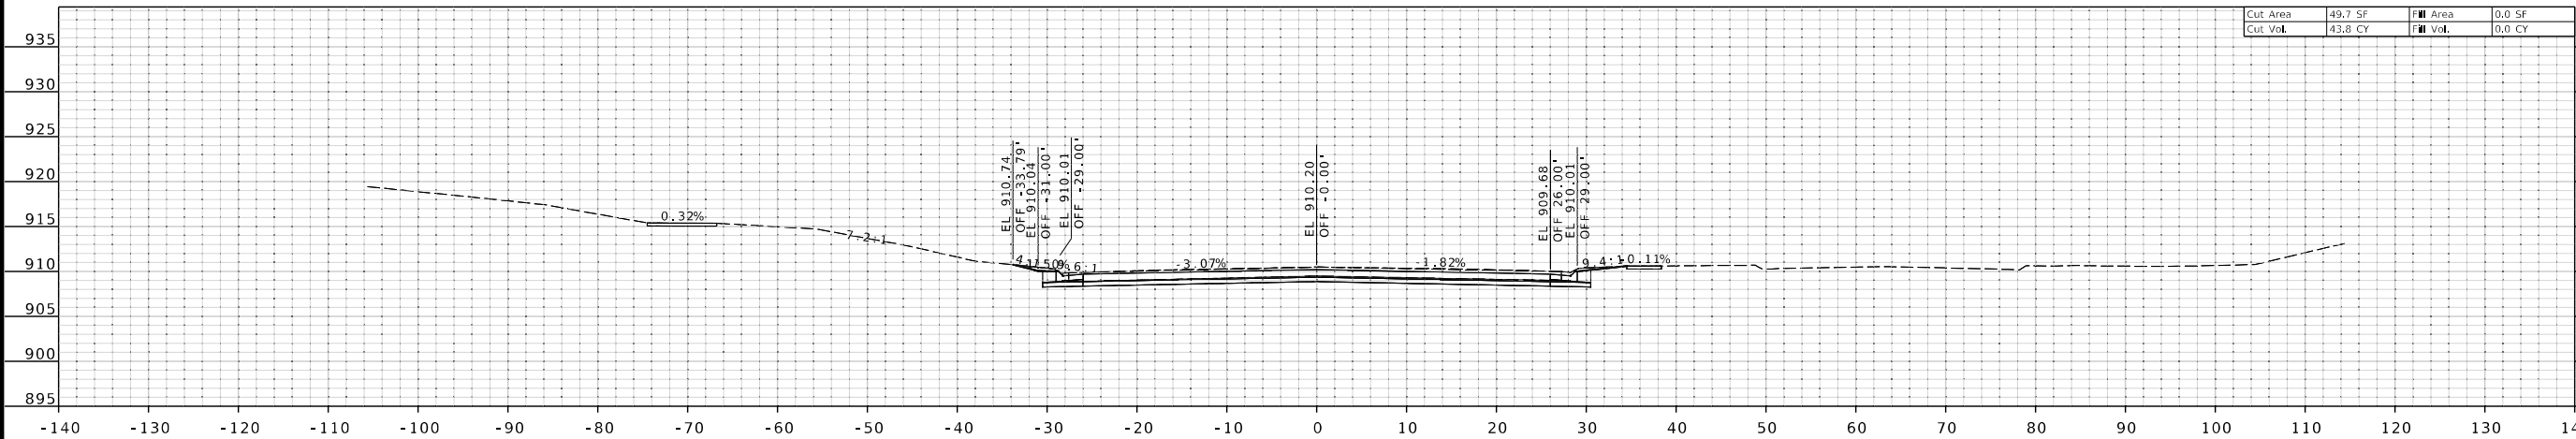

STA 1038+25.00

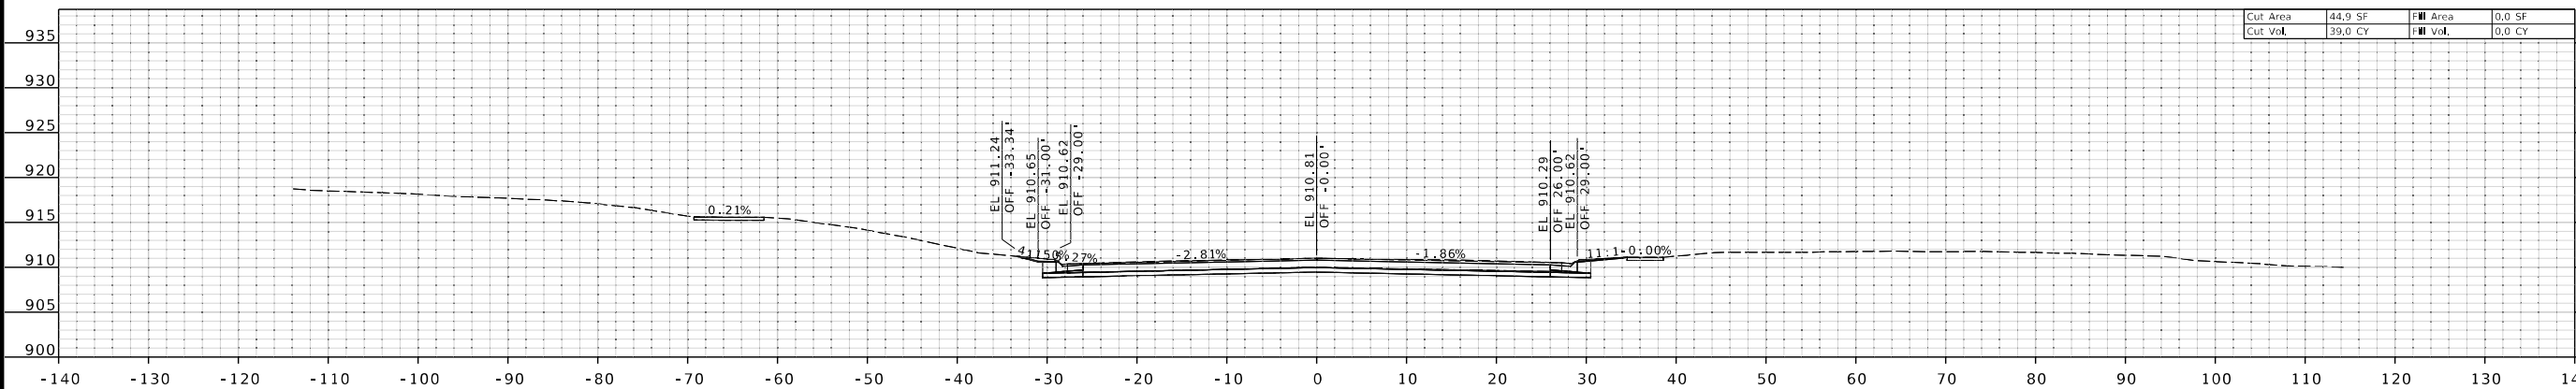

STA 1038+00.00



THIS SHEET HAS BEEN
SIGNED, SEALED AND DATED
ELECTRONICALLY.

DATE PREPARED
3/31/2025

ROUTE 1 STATE MO
DISTRICT KC SHEET NO. 44

COUNTY CLAY

JOB NO. J4S3412

CONTRACT ID.

PROJECT NO.





BRIDGE NO.

DATE	DESCRIPTION
.	.
.	.
.	.
.	.
.	.
.	.

MISSOURI HIGHWAYS AND TRANSPORTATION
COMMISSION

105 WEST CAPITOL
JEFFERSON CITY, MO 65102
1-888-ASK-MODOT (1-888-275-6636)

800 E 101st Terr., Ste. 200
Kansas City, MO 64131
Phone (816) 701-3100
Fax (816) 942-3013
Missouri Cert. of
Authority #2003007599
WILSON & COMPANY
ENGINEERS & ARCHITECTS

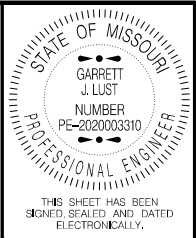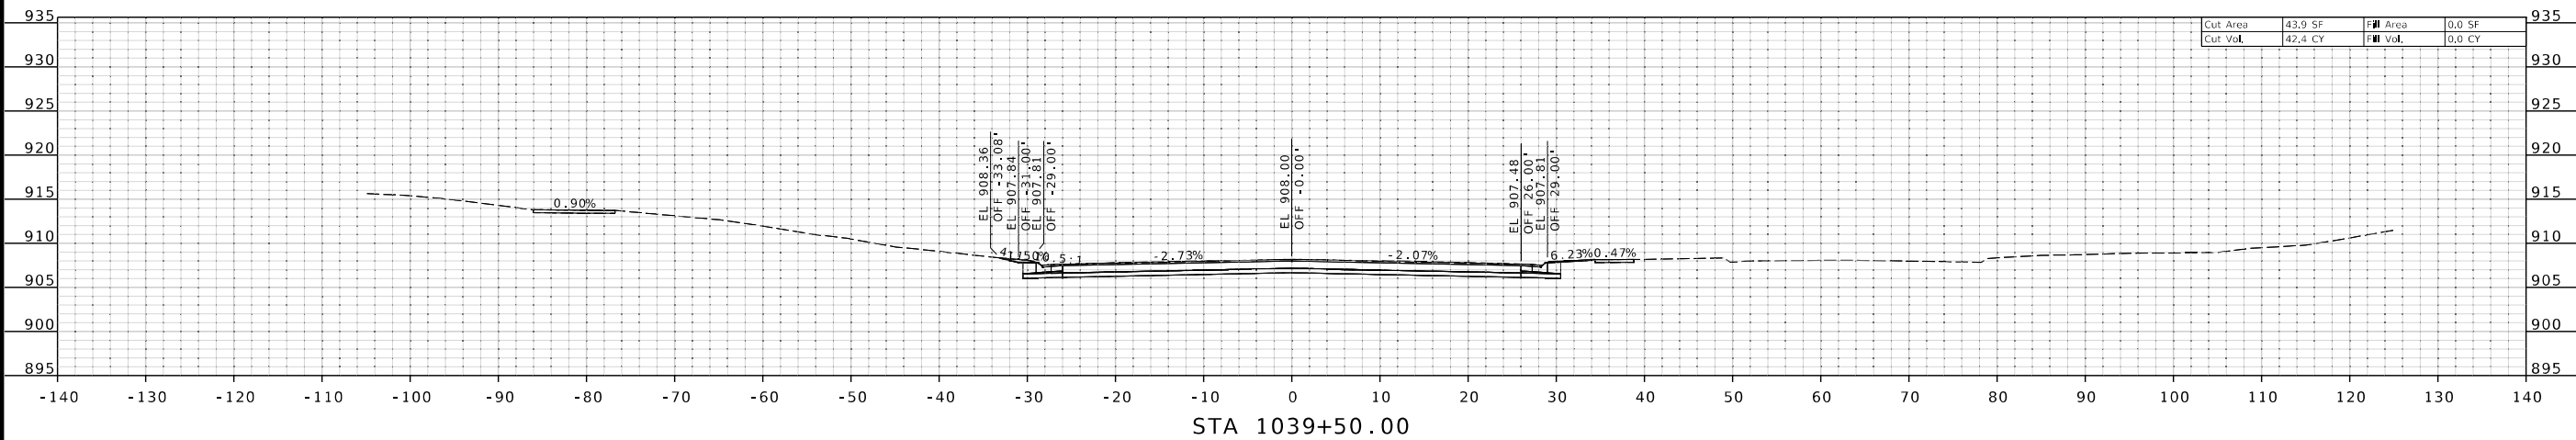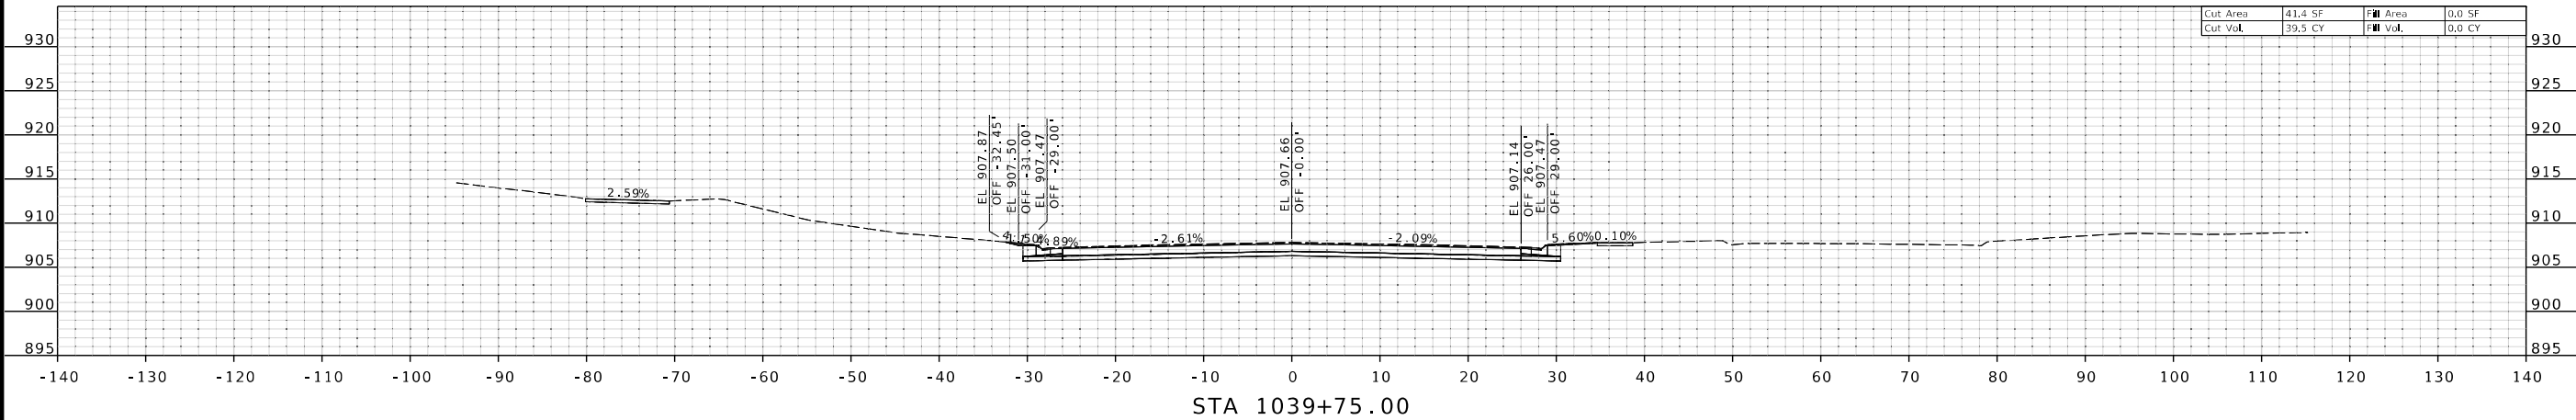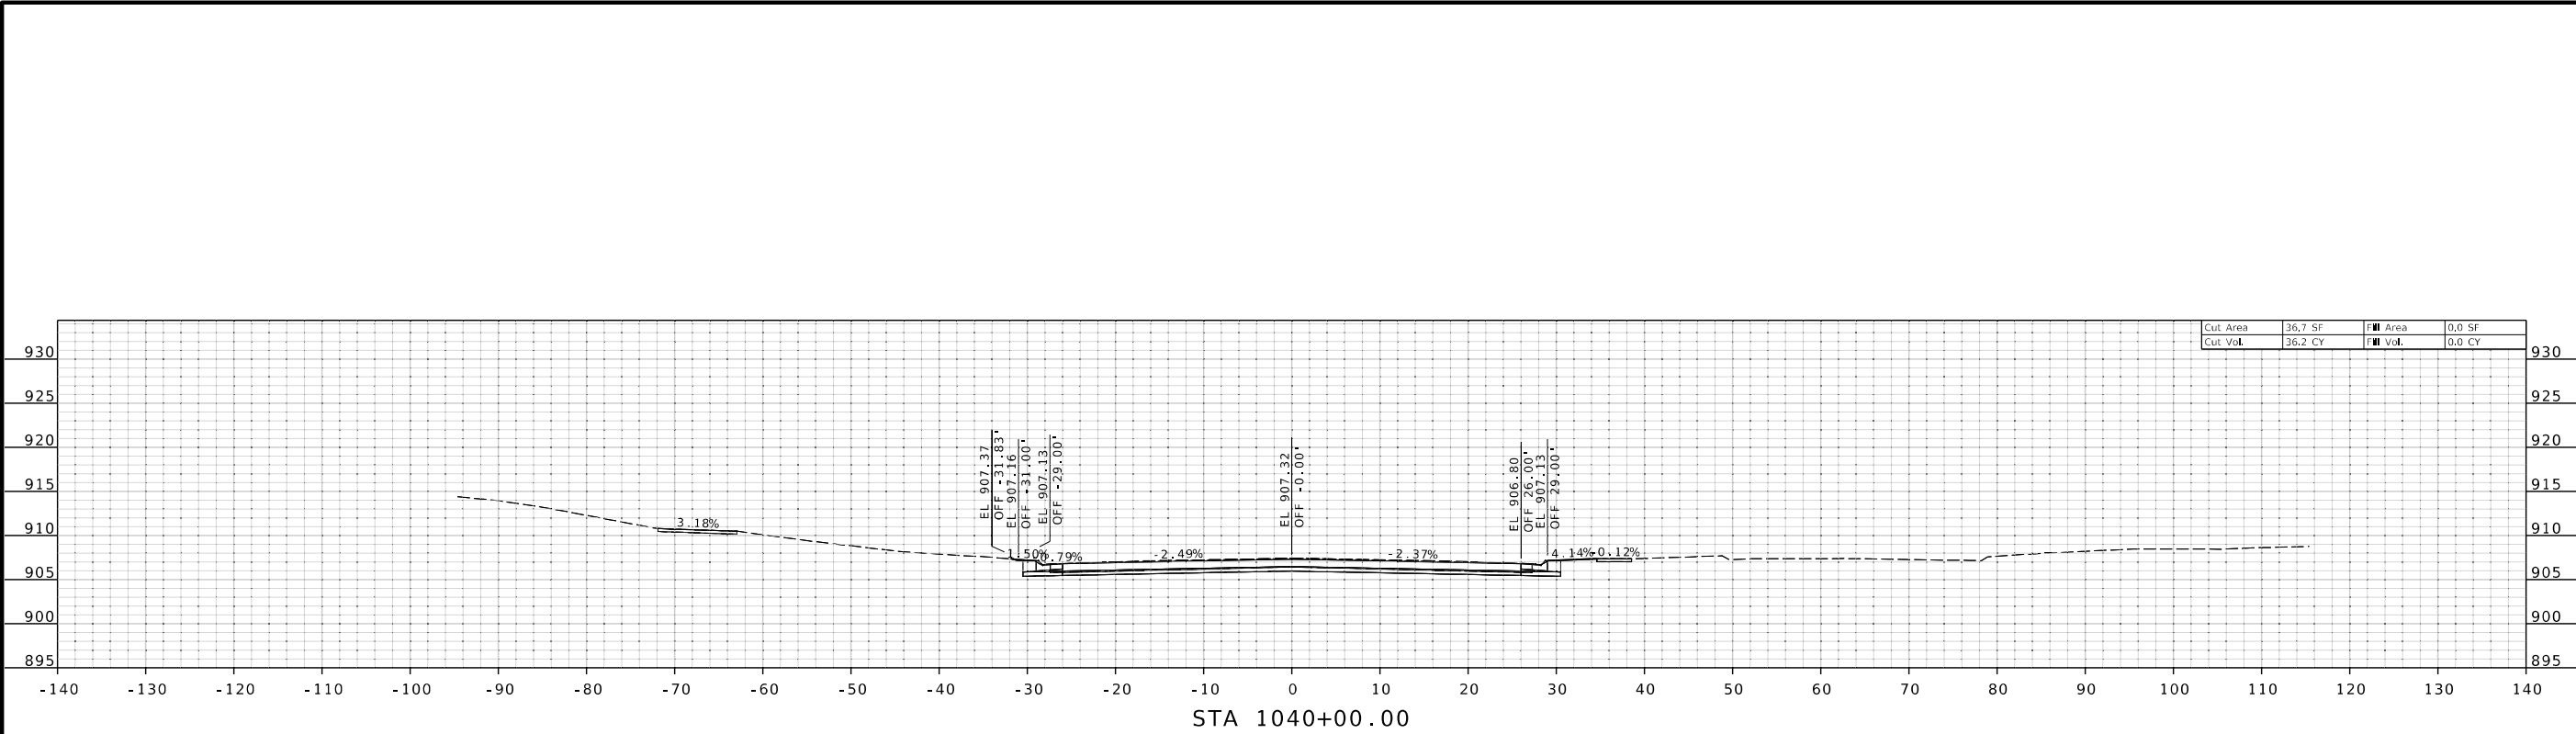

DATE PREPARED 3/31/2025	
ROUTE 1	STATE MO
DISTRICT KC	SHEET NO. 46
COUNTY CLAY	
JOB NO. J4S3412	
CONTRACT ID. .	
PROJECT NO. .	
BRIDGE NO. .	

DESCRIPTION
.
.
.
.
.
.

DATE
.
.
.
.
.
.


MISSOURI HIGHWAYS AND TRANSPORTATION COMMISSION



105 WEST CAPITOL
JEFFERSON CITY, MO 65102
1-888-ASK-MODOT (1-888-275-6636)

800 E 10th Terr., Ste. 200
Kansas City, MO 64131
Phone (816) 701-3100
Fax (816) 942-3013
Missouri Cert. of
Authority #2003007599

WILSON & COMPANY
ENGINEERS & ARCHITECTS

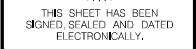

3 / 31 / 2025

DISTRICT	SHEET NO.
KC	47

JOB NO.
J4S3412

CONTRACT ID.

PROJECT NO.

BRIDGE NO.

[illegible]

DATE

MISSOURI HIGHWAYS AND TRANSPORTATION
COMMISSION




MoDOT




105 WEST CAPITOL
JEFFERSON CITY, MO 65102
1-888-ASK-MODOT (1-888-275-6636)

WILSON
& COMPANY
ENGINEERS & ARCHITECTS

800 E 101st Terr., Ste. 200
Kansas City, MO 64131
Phone (816) 701-3100
Fax (816) 942-3013

Missouri Cert. of
Authority #2003007599

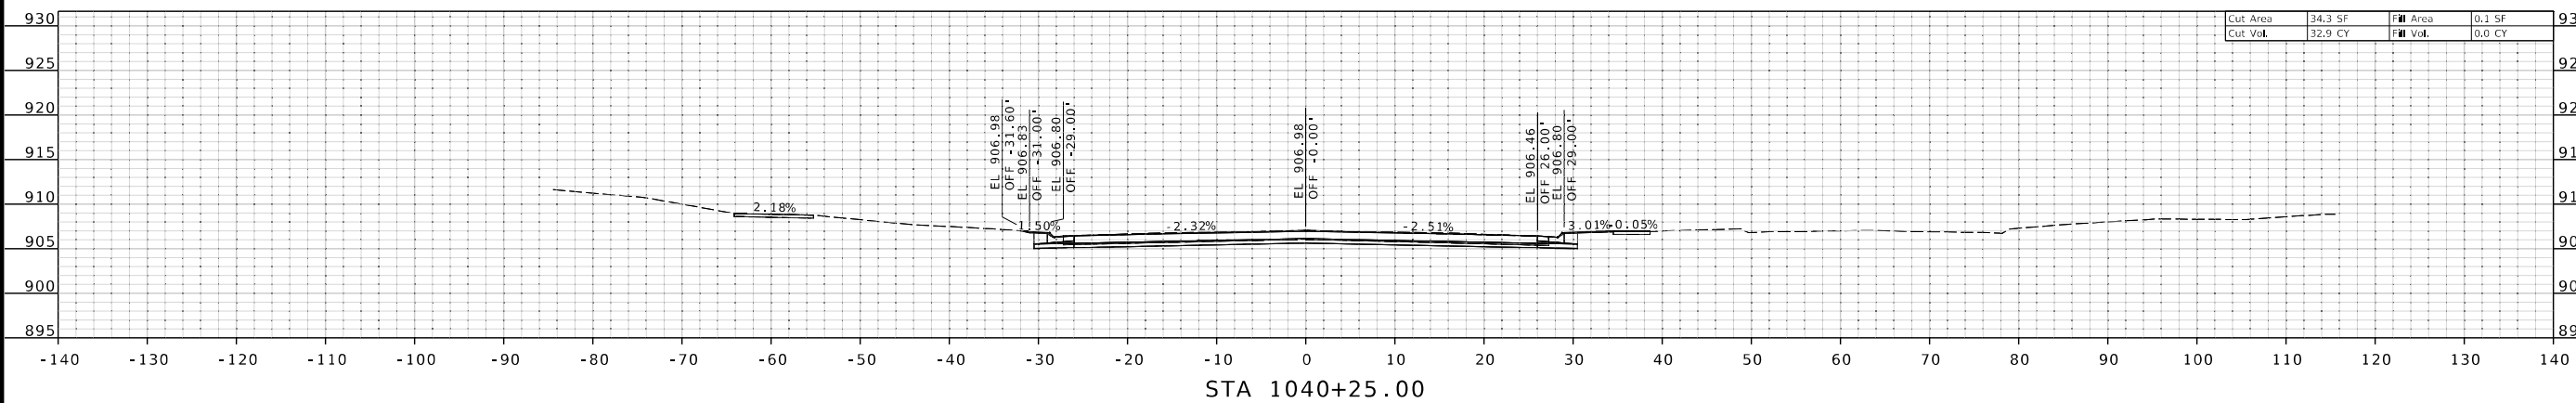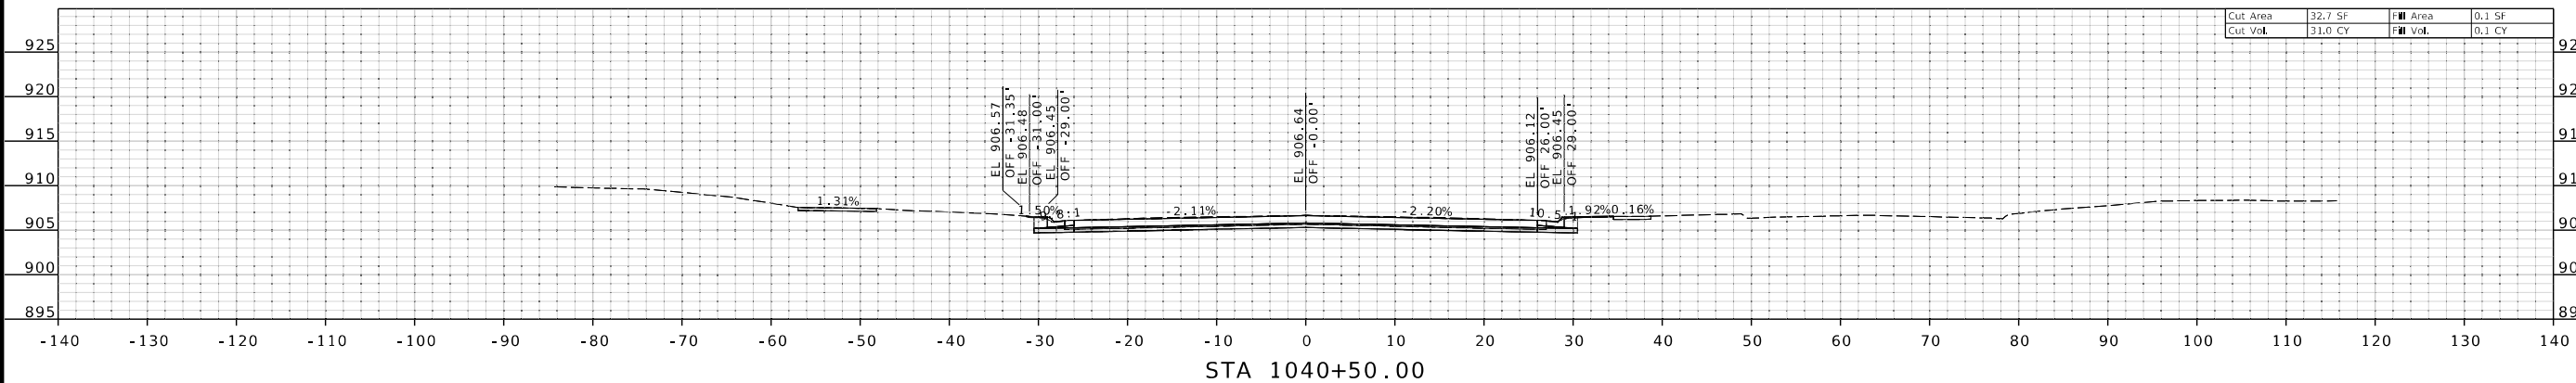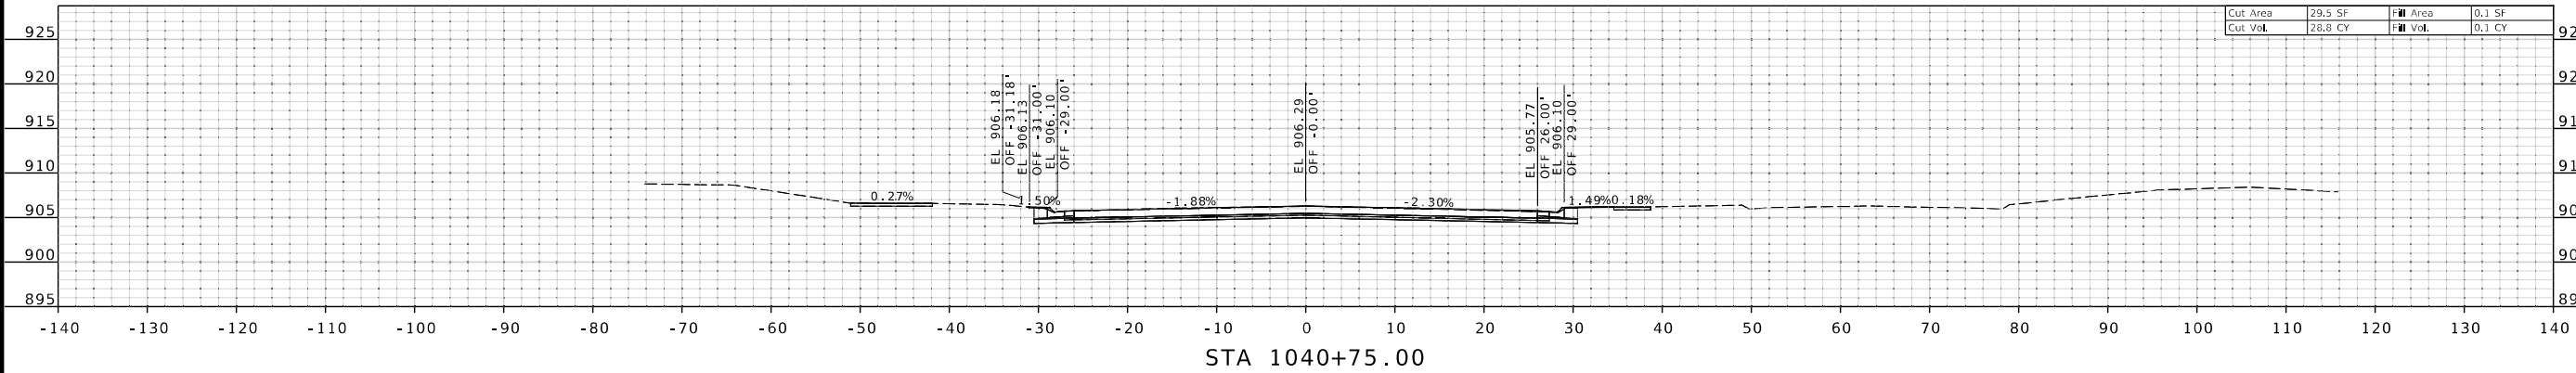

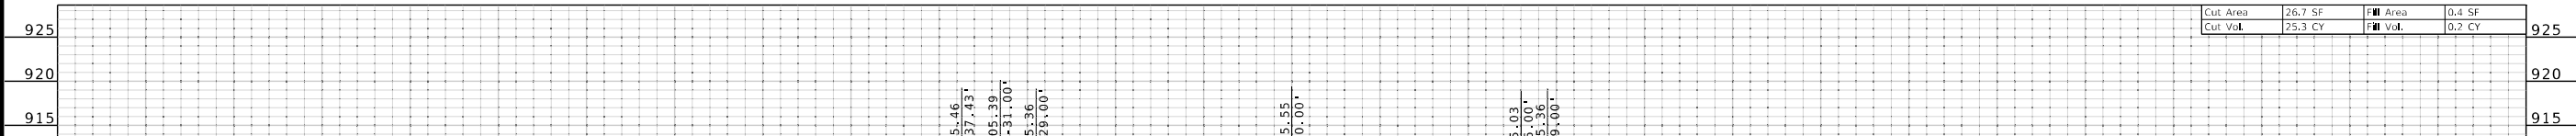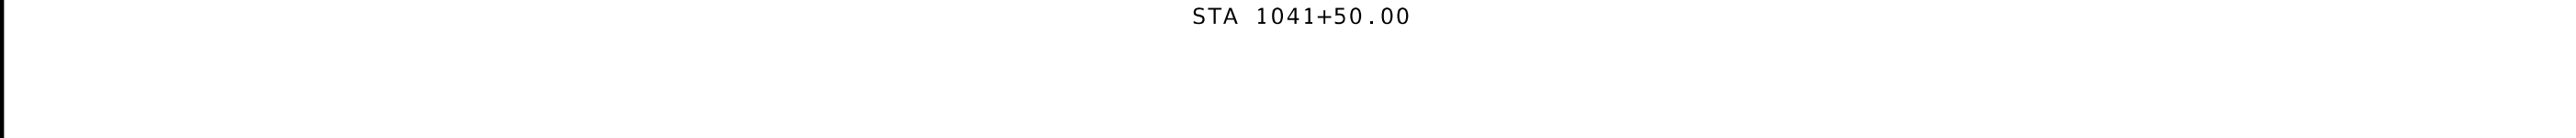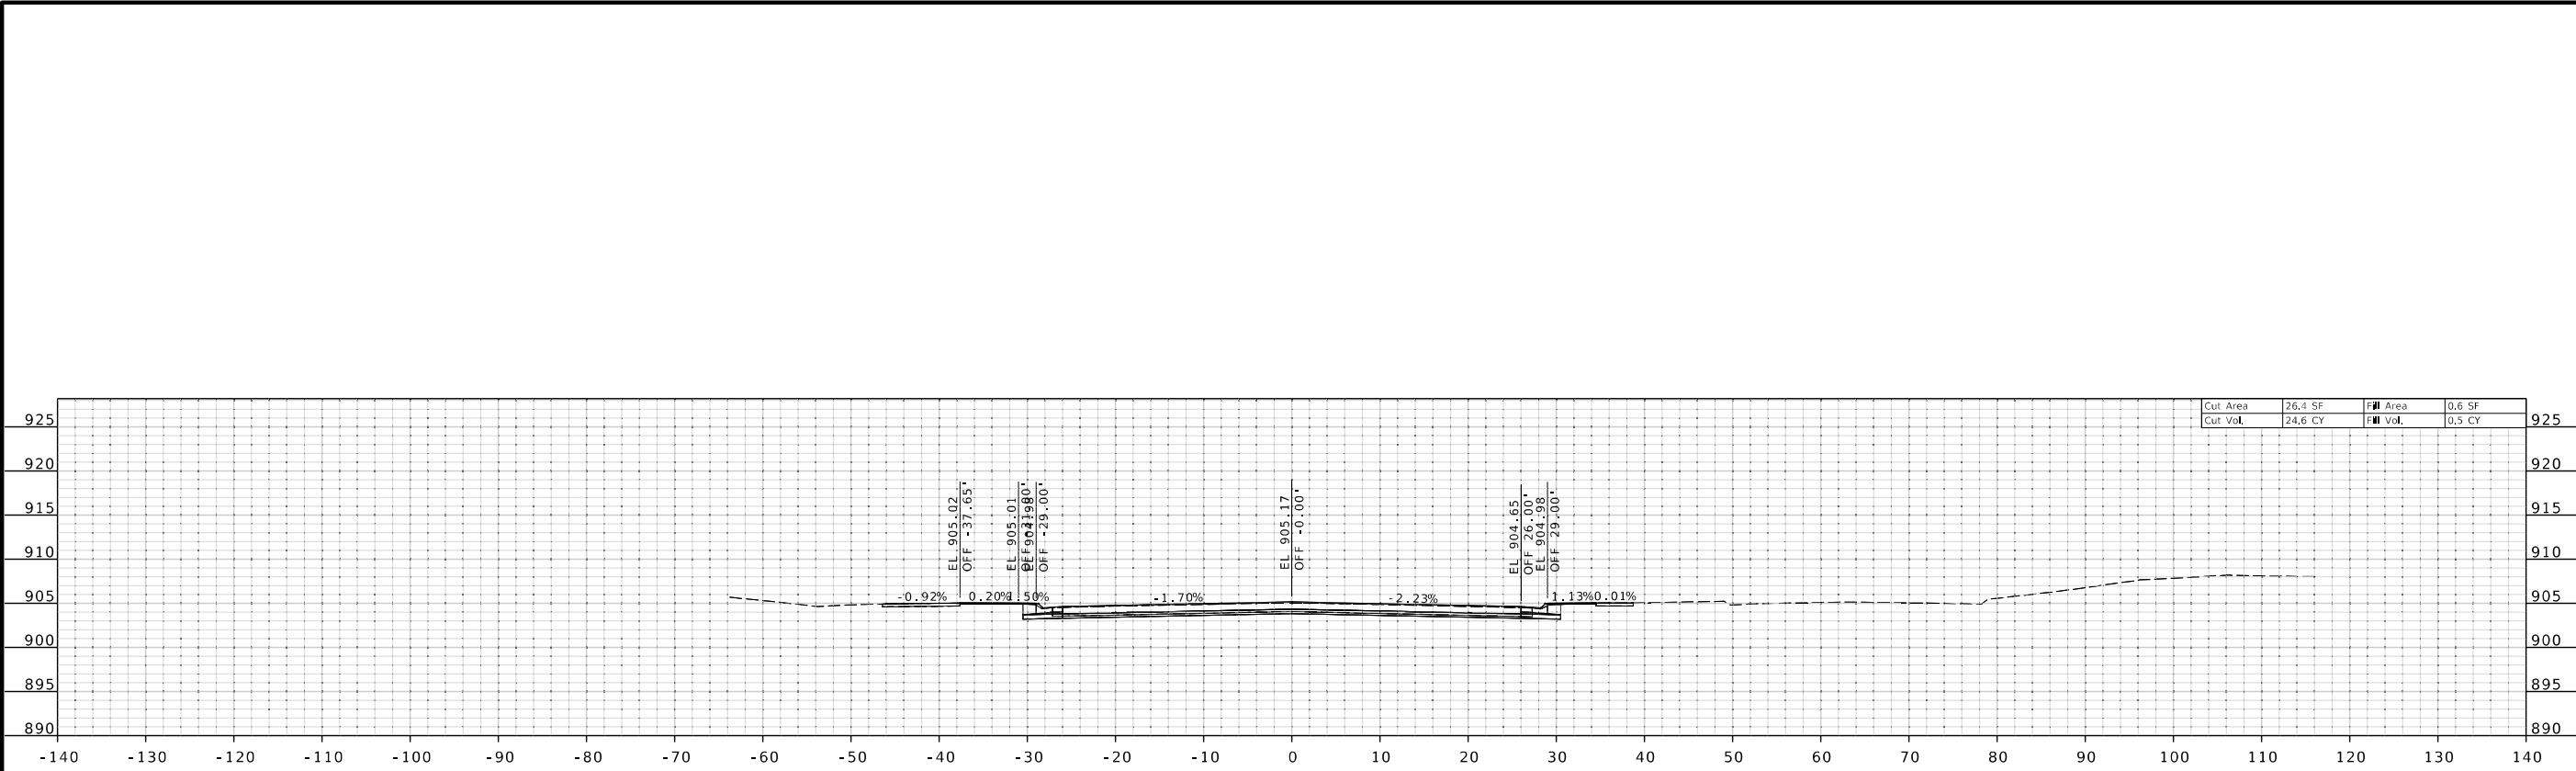

THIS SHEET HAS BEEN
SIGNED, SEALED AND DATED
ELECTRONICALLY.

DATE PREPARED
3/31/2025

ROUTE 1 STATE MO
DISTRICT KC SHEET NO. 48

COUNTY
CLAY

JOB NO.
J4S3412

CONTRACT ID.

PROJECT NO.

BRIDGE NO.




DESCRIPTION	DATE

MISSOURI HIGHWAYS AND TRANSPORTATION COMMISSION

105 WEST CAPITOL
JEFFERSON CITY, MO 65102
1-888-ASK-MODOT (1-888-275-6636)

800 E 101st Terr., Ste. 200
Kansas City, MO 64131
Phone (816) 701-3100
Fax (816) 942-3013
Missouri Cert. of
Authority #2003007599

WILSON & COMPANY
ENGINEERS & ARCHITECTS

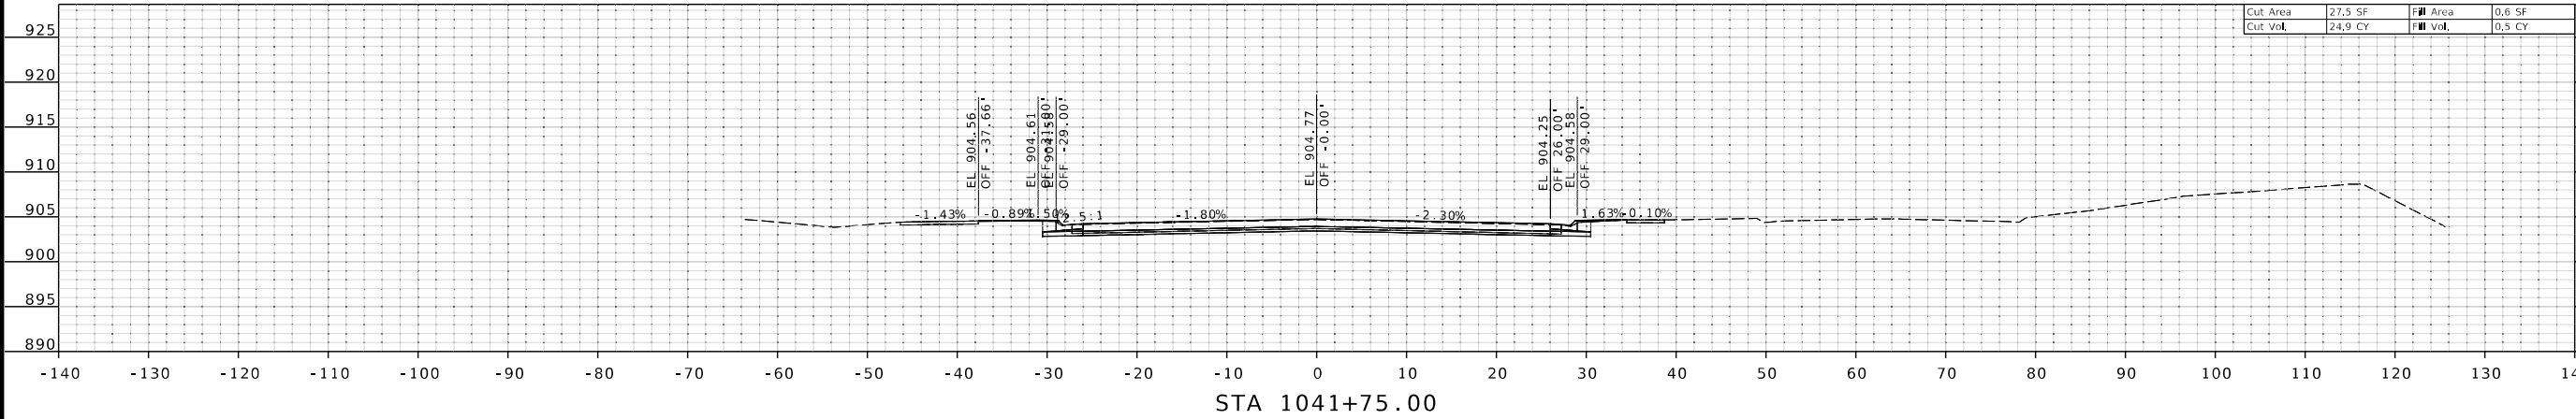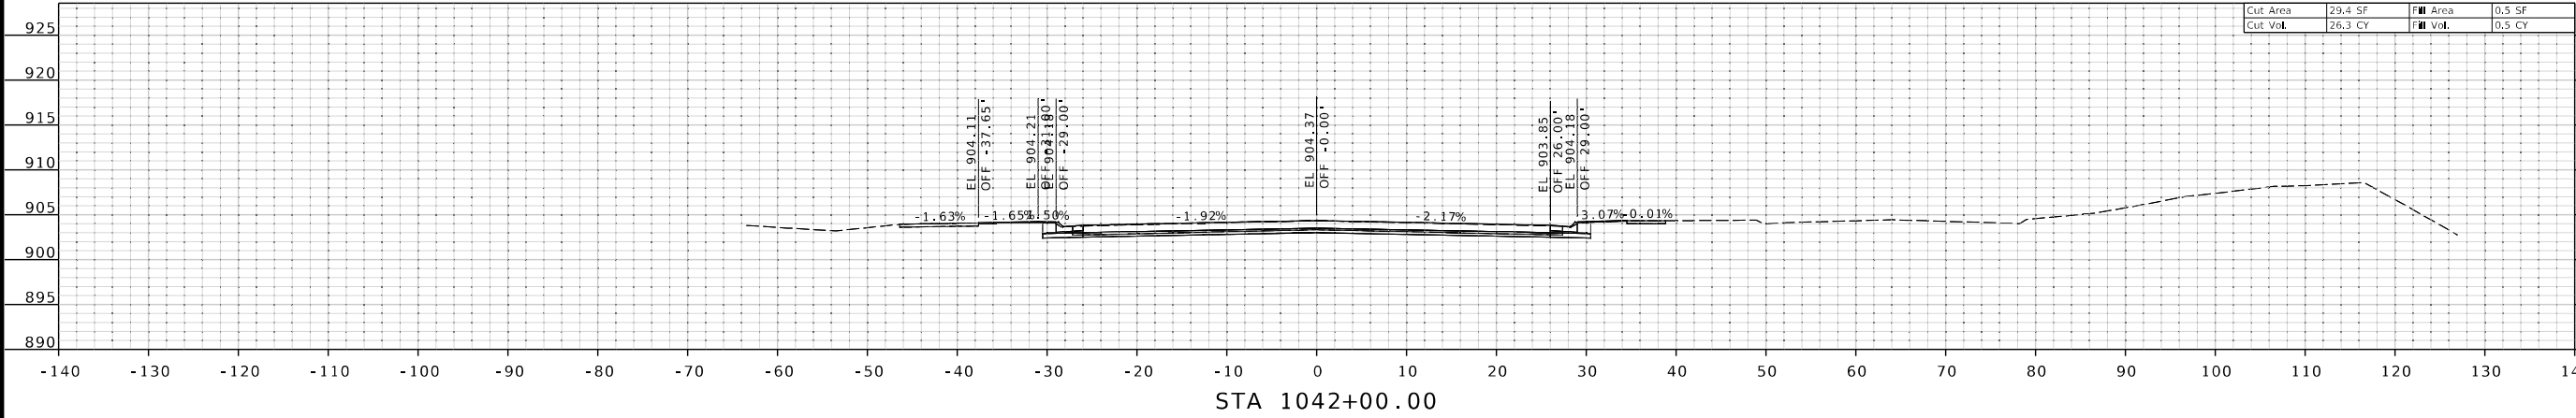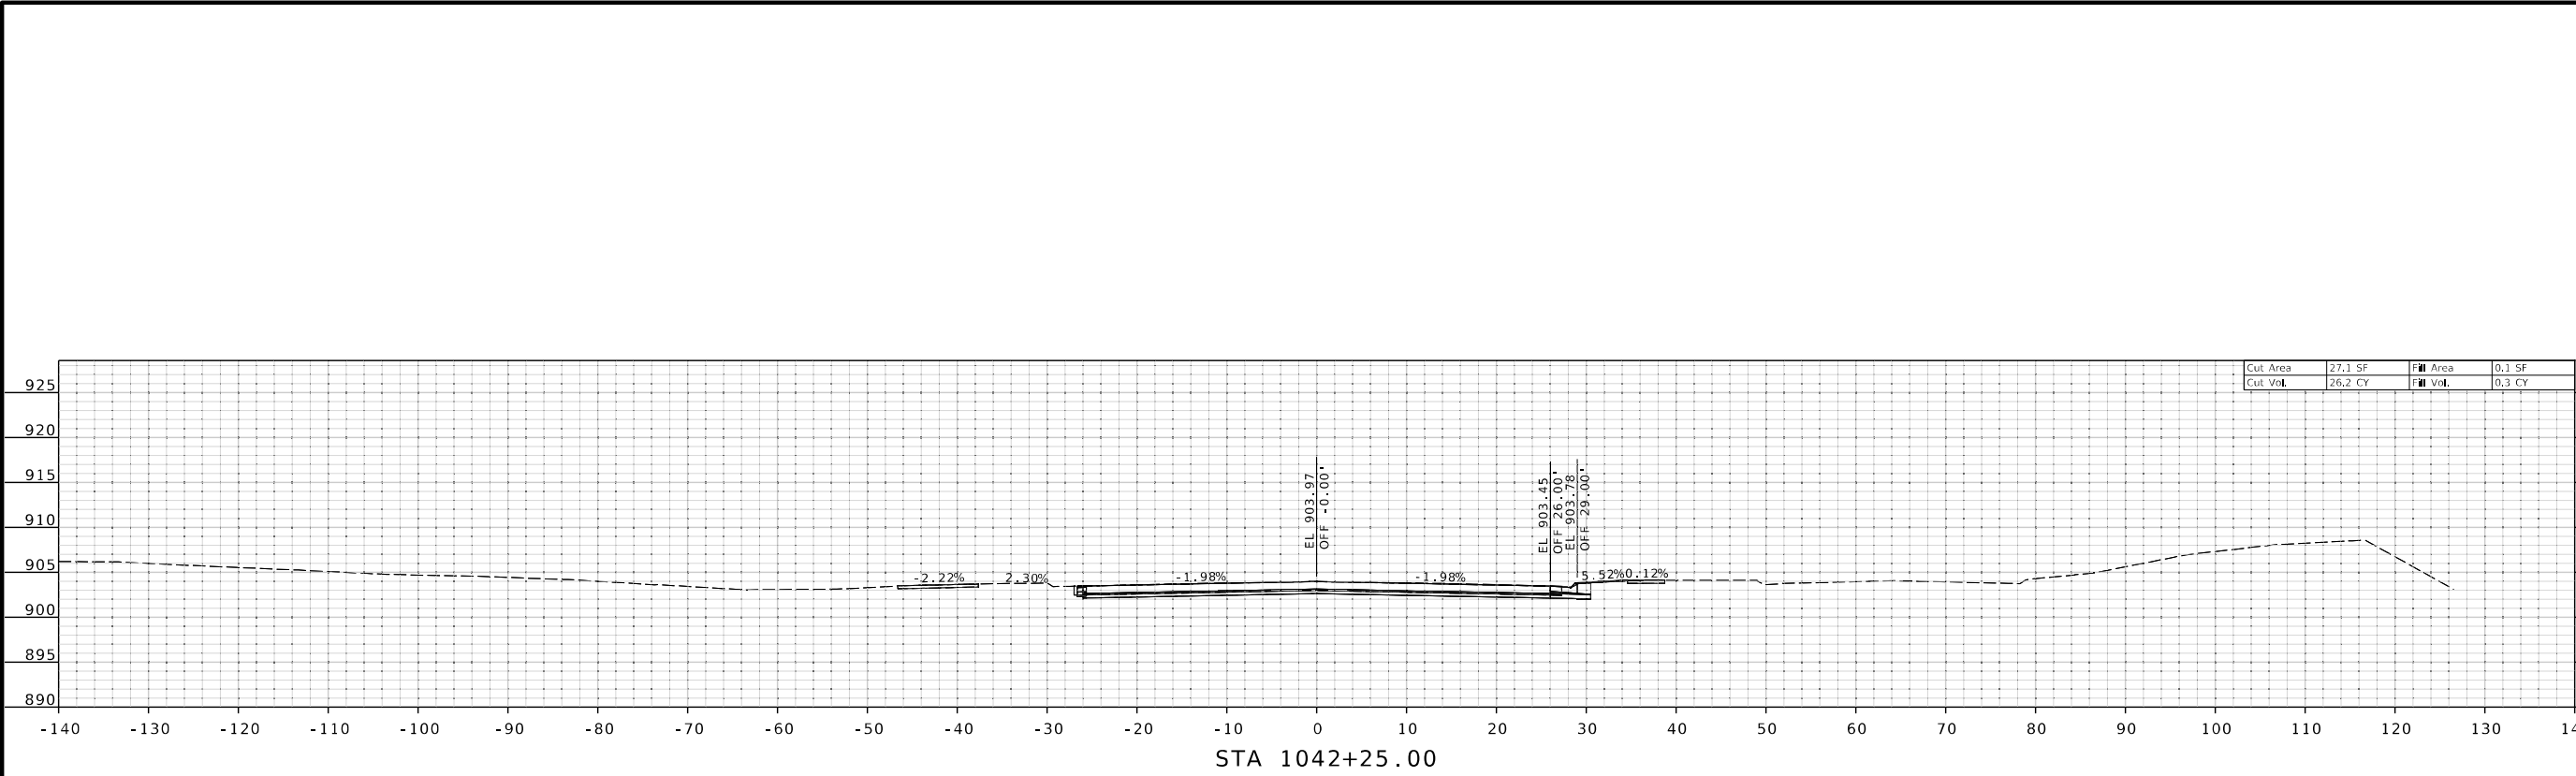

STATE OF MISSOURI

GARRETT J. LUST

NUMBER

PE-2020003310

PROFESSIONAL ENGINEER

THIS SHEET HAS BEEN
SIGNED, SEALED AND DATED
ELECTRONICALLY.

DATE PREPARED	
3/31/2025	
ROUTE	STATE
1	MO
DISTRICT	SHEET NO.
KC	49
COUNTY	
CLAY	
JOB NO.	
J4S3412	
CONTRACT ID.	
.	
PROJECT NO.	
.	
BRIDGE NO.	
.	

DESCRIPTION
.
.
.
.
.
.

DATE
.
.
.
.
.
.

MISSOURI HIGHWAYS AND TRANSPORTATION
COMMISSION







105 WEST CAPITOL
JEFFERSON CITY, MO 65102
1-888-ASK-MODOT (1-888-275-6636)

800 E 10th Terr., Ste. 200
Kansas City, MO 64131
Phone (816) 701-3100
Fax (816) 942-3013

WILSON & COMPANY
ENGINEERS & ARCHITECTS

Missouri Cert. of
Authority #2003007599

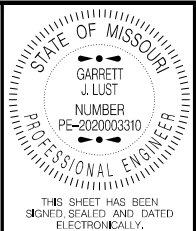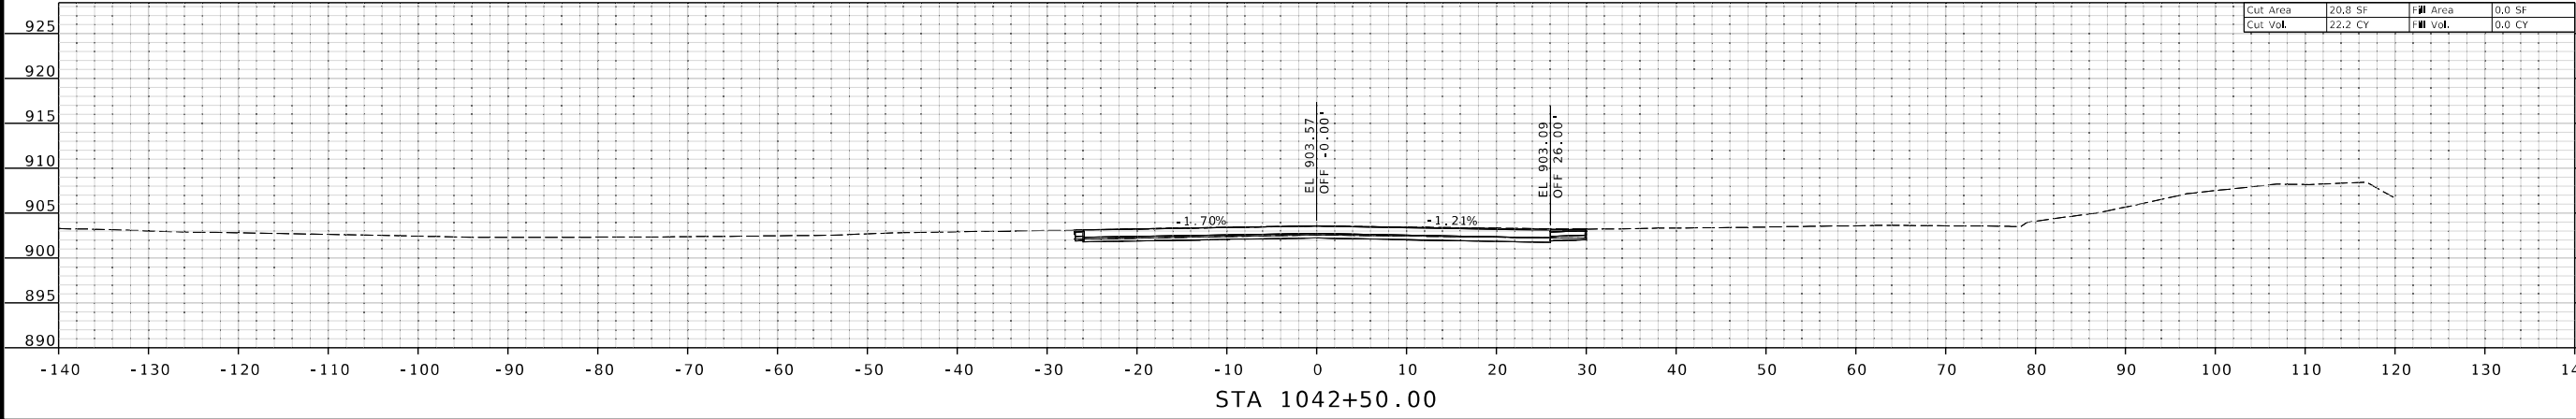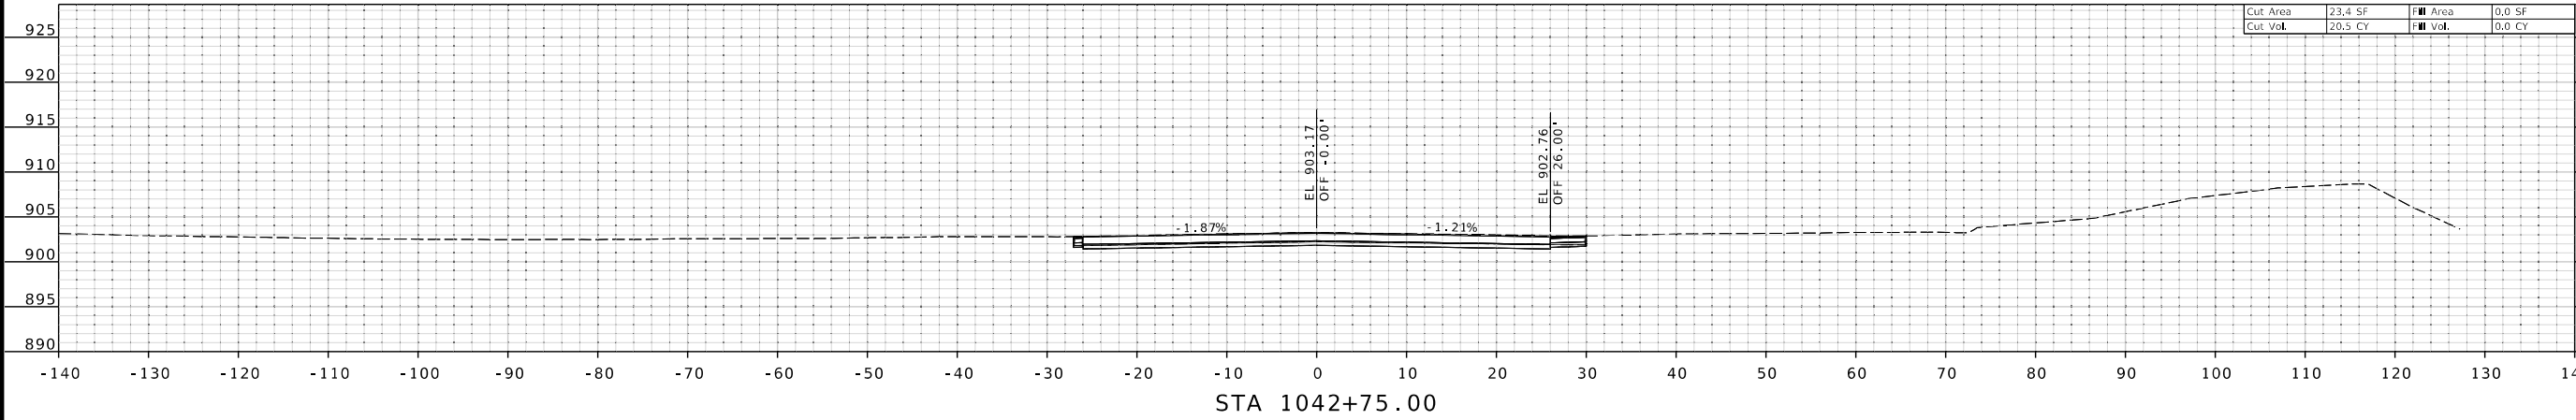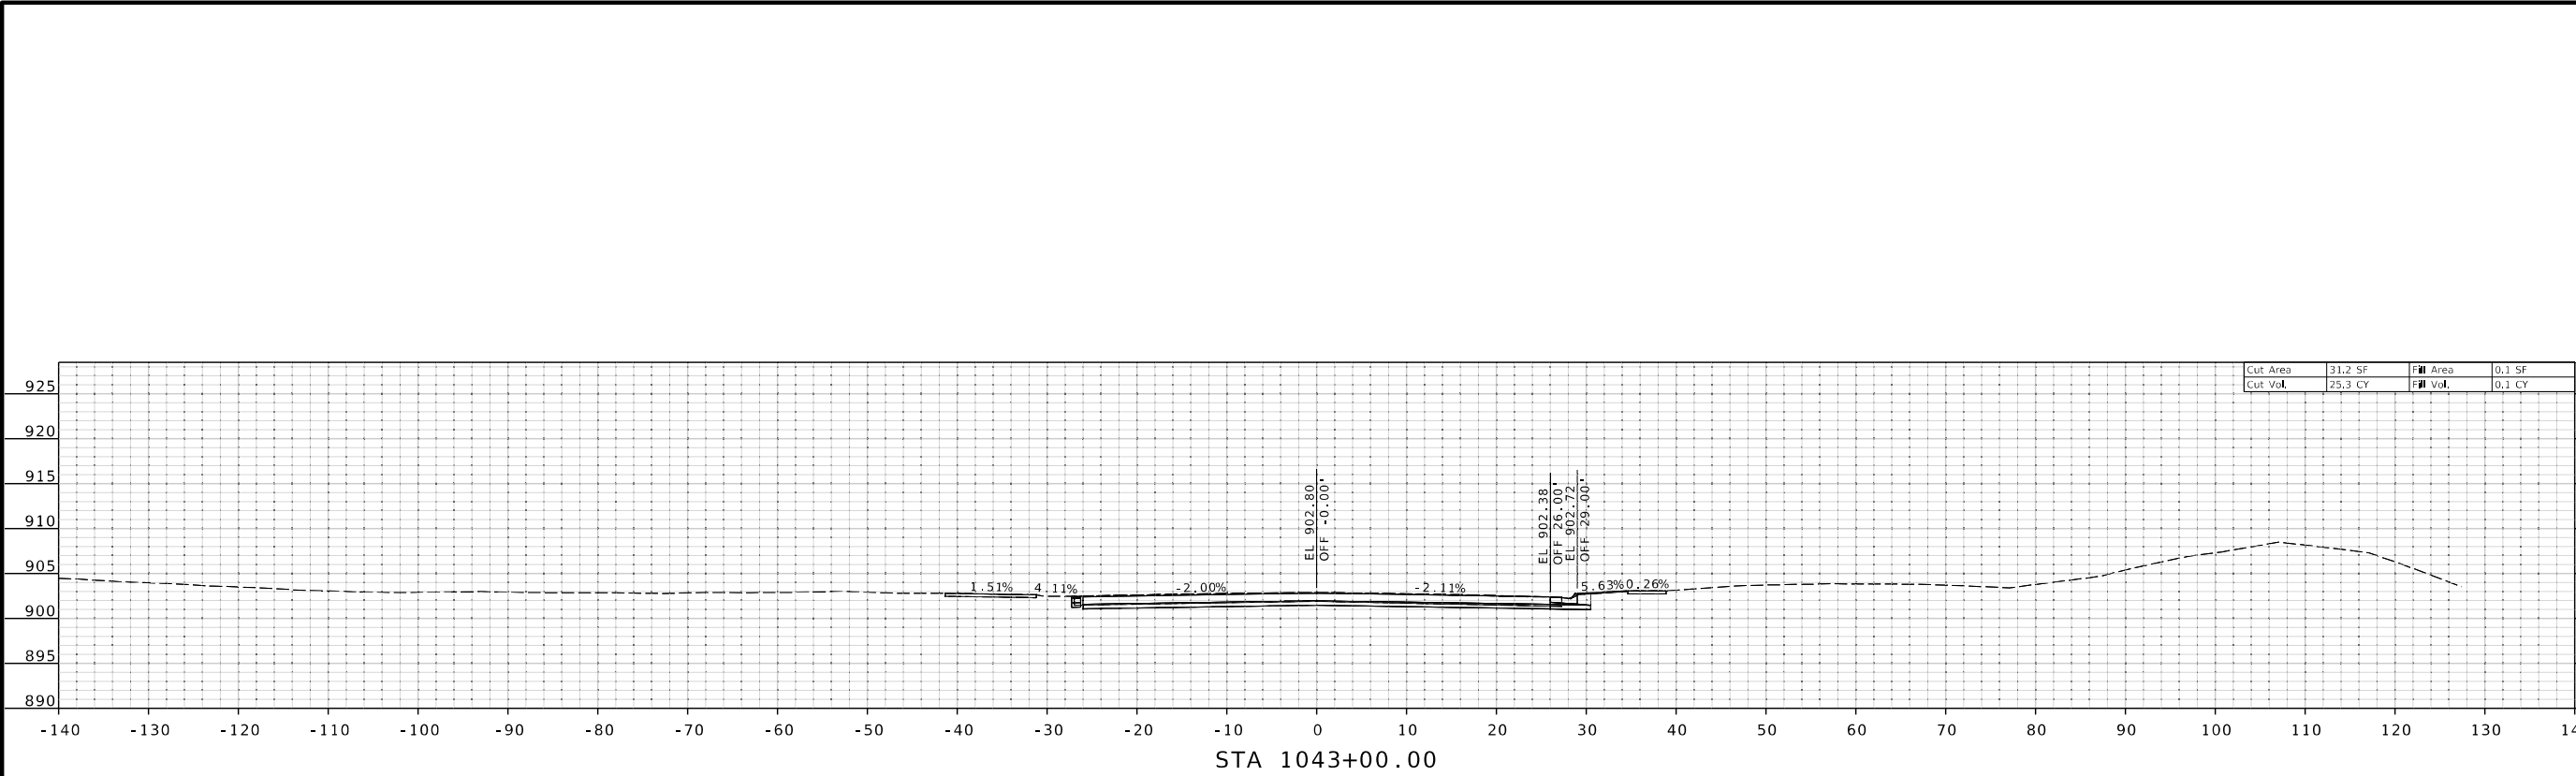

DATE PREPARED 3/31/2025	
ROUTE 1	STATE MO
DISTRICT KC	SHEET NO. 50
COUNTY CLAY	
JOB NO. J4S3412	
CONTRACT ID. .	
PROJECT NO. .	
BRIDGE NO. .	

DESCRIPTION
.
.
.
.
.
.





DATE
.
.
.
.
.
.

MISSOURI HIGHWAYS AND TRANSPORTATION COMMISSION

105 WEST CAPITOL
JEFFERSON CITY, MO 65102
1-888-ASK-MODOT (1-888-275-6636)

800 E 10th Terr., Ste. 200
Kansas City, MO 64131
Phone (816) 701-3100
Fax (816) 942-3013
Missouri Cert. of
Authority #2003007599

WILSON & COMPANY
ENGINEERS & ARCHITECTS

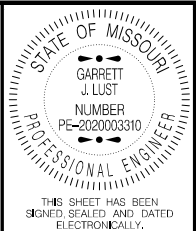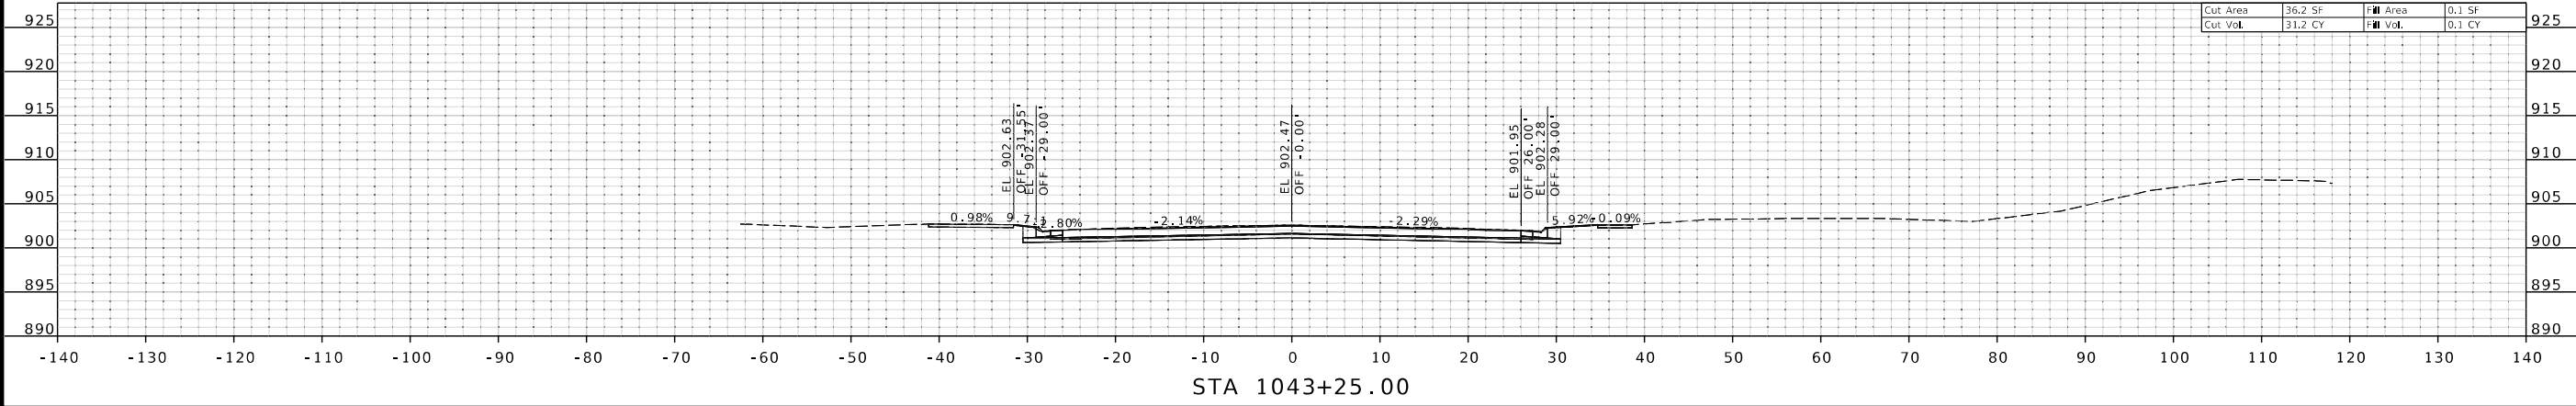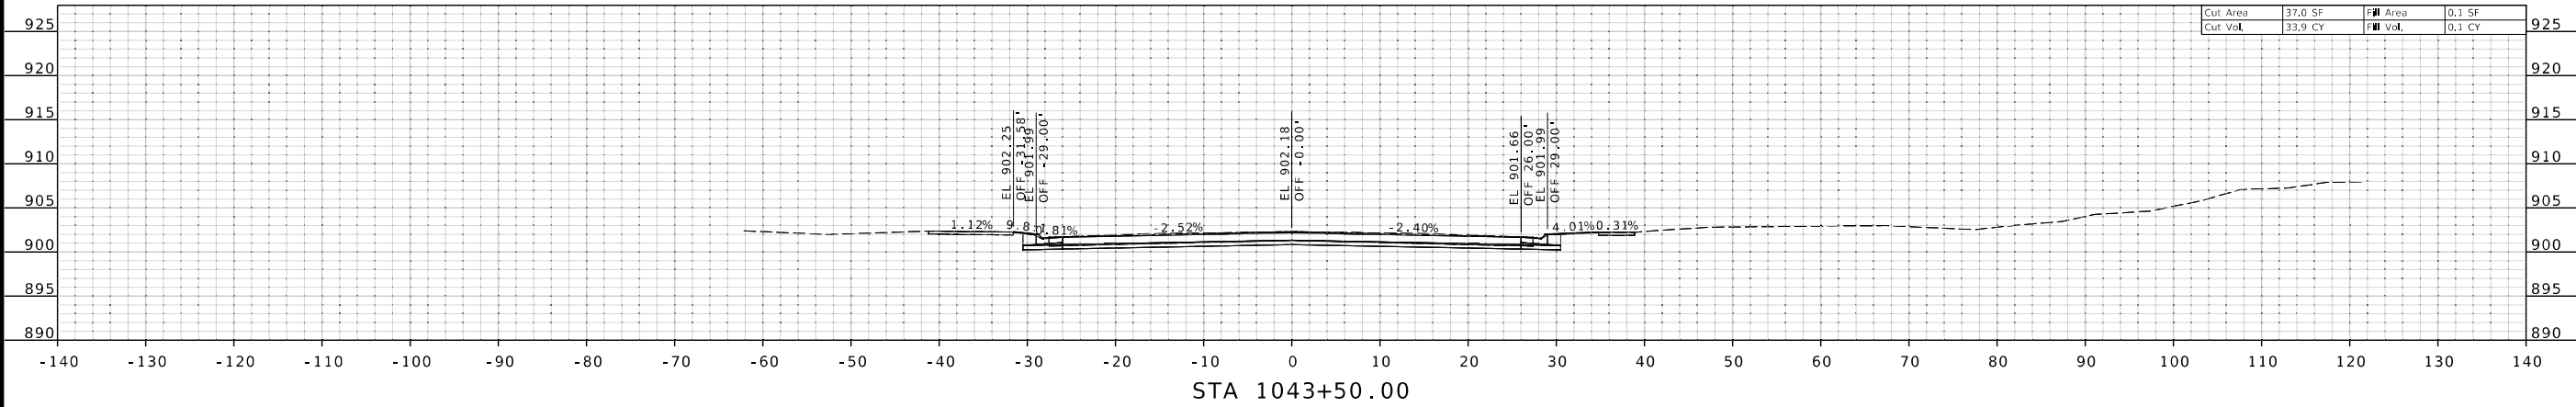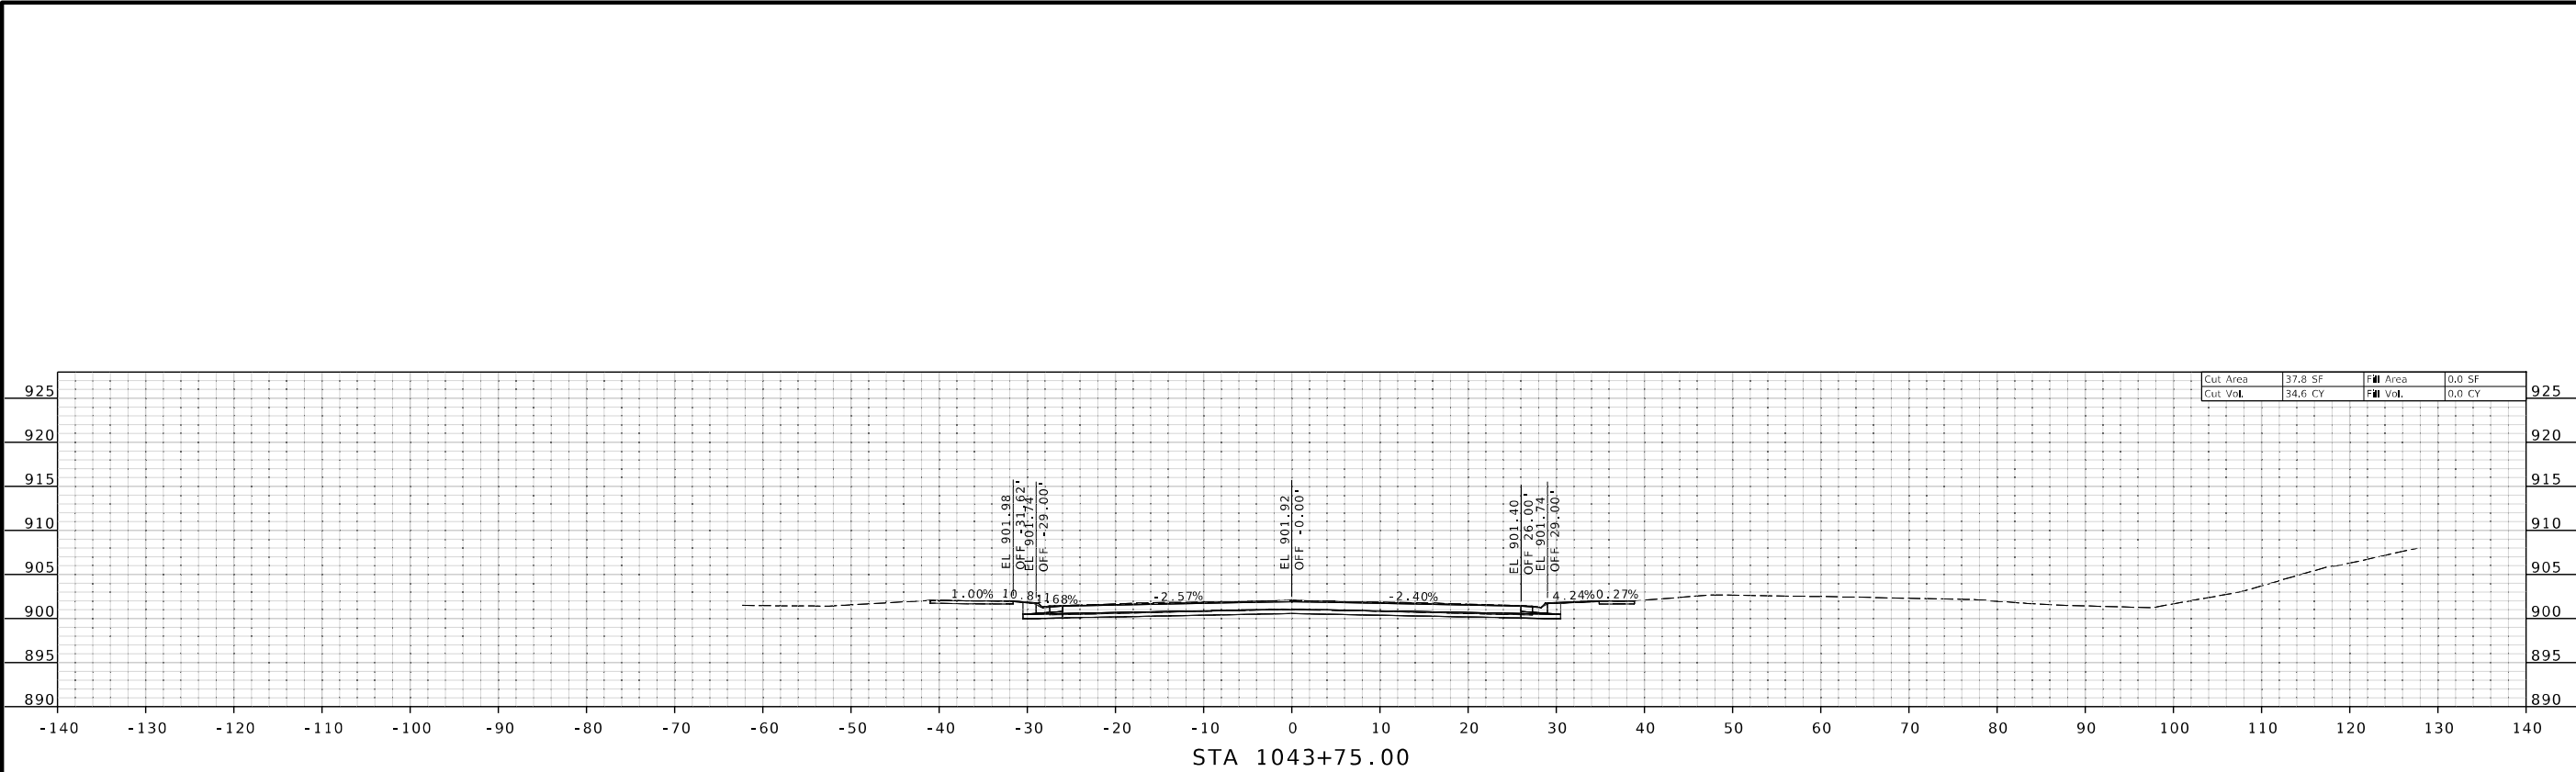

DATE PREPARED 3/31/2025	
ROUTE 1	STATE MO
DISTRICT KC	SHEET NO. 51
COUNTY CLAY	
JOB NO. J4S3412	
CONTRACT ID. .	
PROJECT NO. .	
BRIDGE NO. .	

DESCRIPTION	DATE
.	.
.	.
.	.
.	.
.	.
.	.

MISSOURI HIGHWAYS AND TRANSPORTATION COMMISSION




MoDOT

105 WEST CAPITOL
JEFFERSON CITY, MO 65102
1-888-ASK-MODOT (1-888-275-6636)

800 E 10th Terr., Ste. 200
Kansas City, MO 64131
Phone (816) 701-3100
Fax (816) 942-3013

Wilson & Company
ENGINEERS & ARCHITECTS

Missouri Cert. of
Authority #2003007599

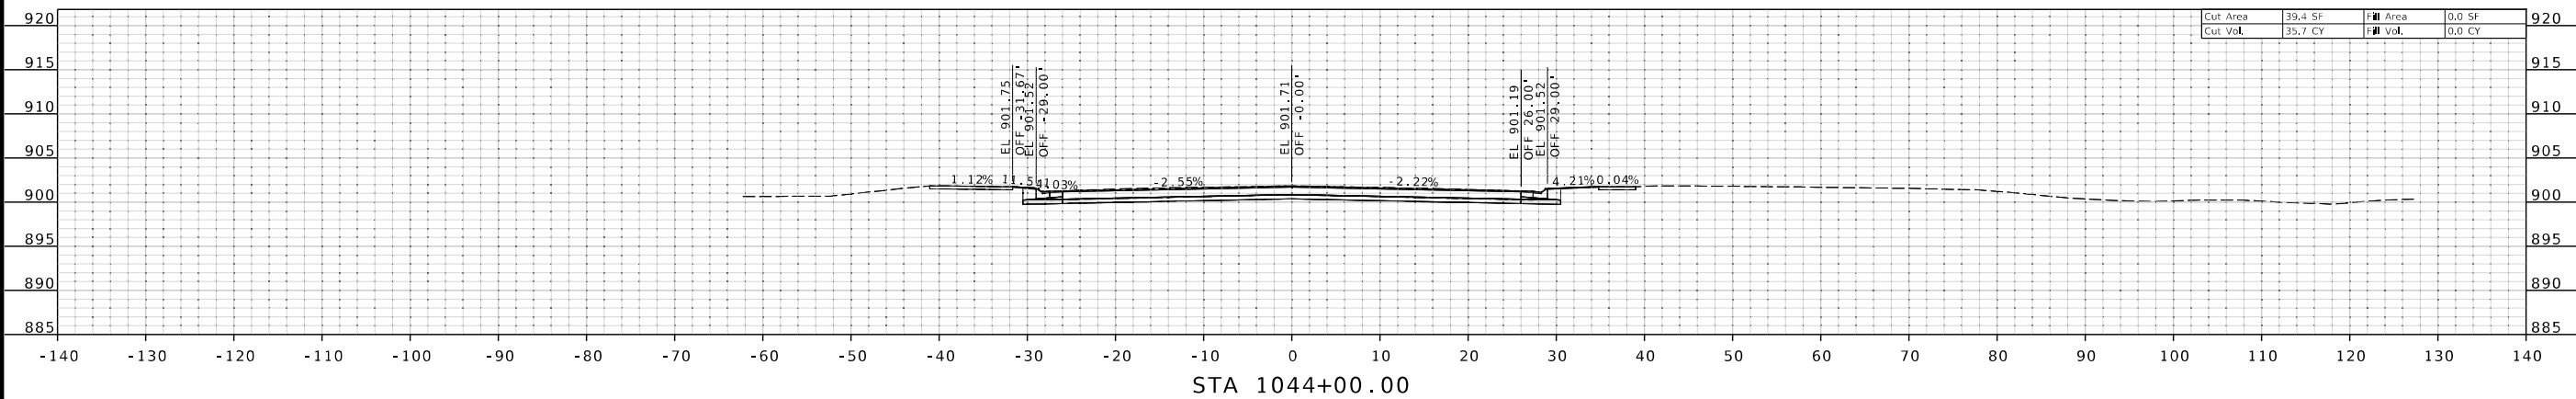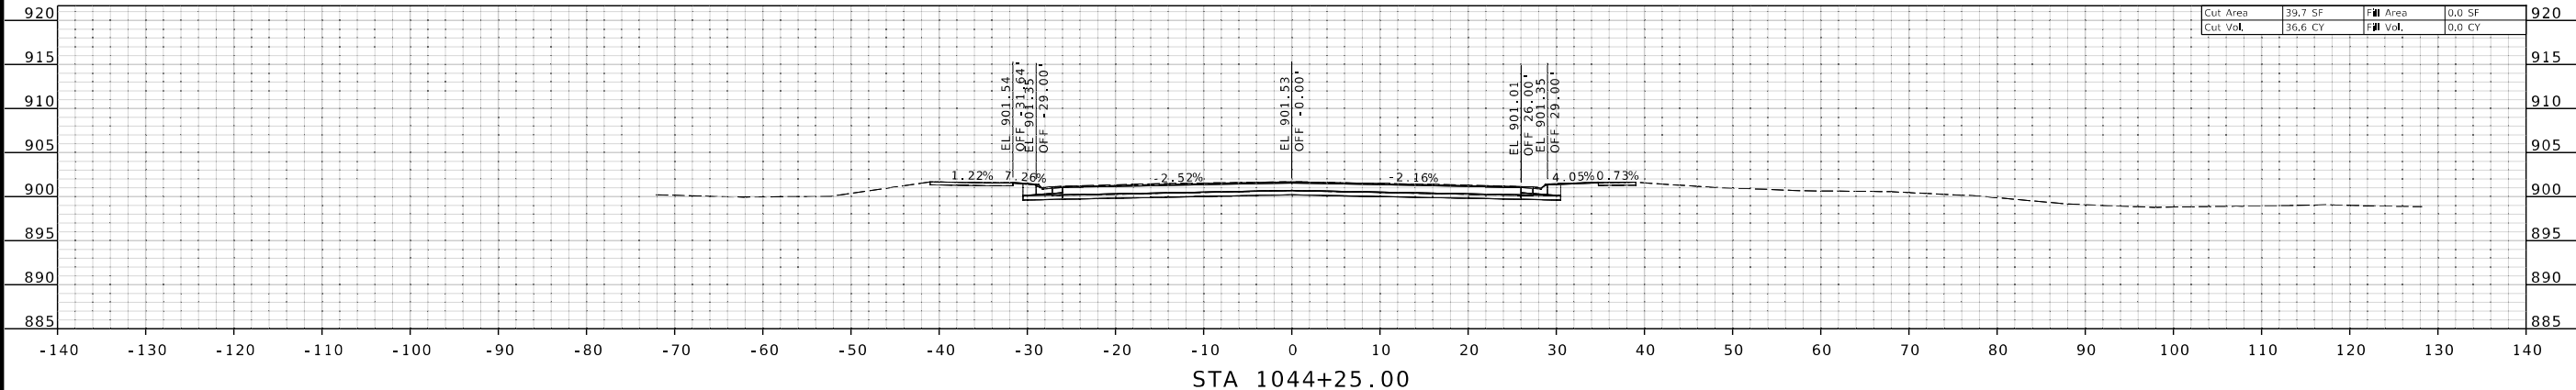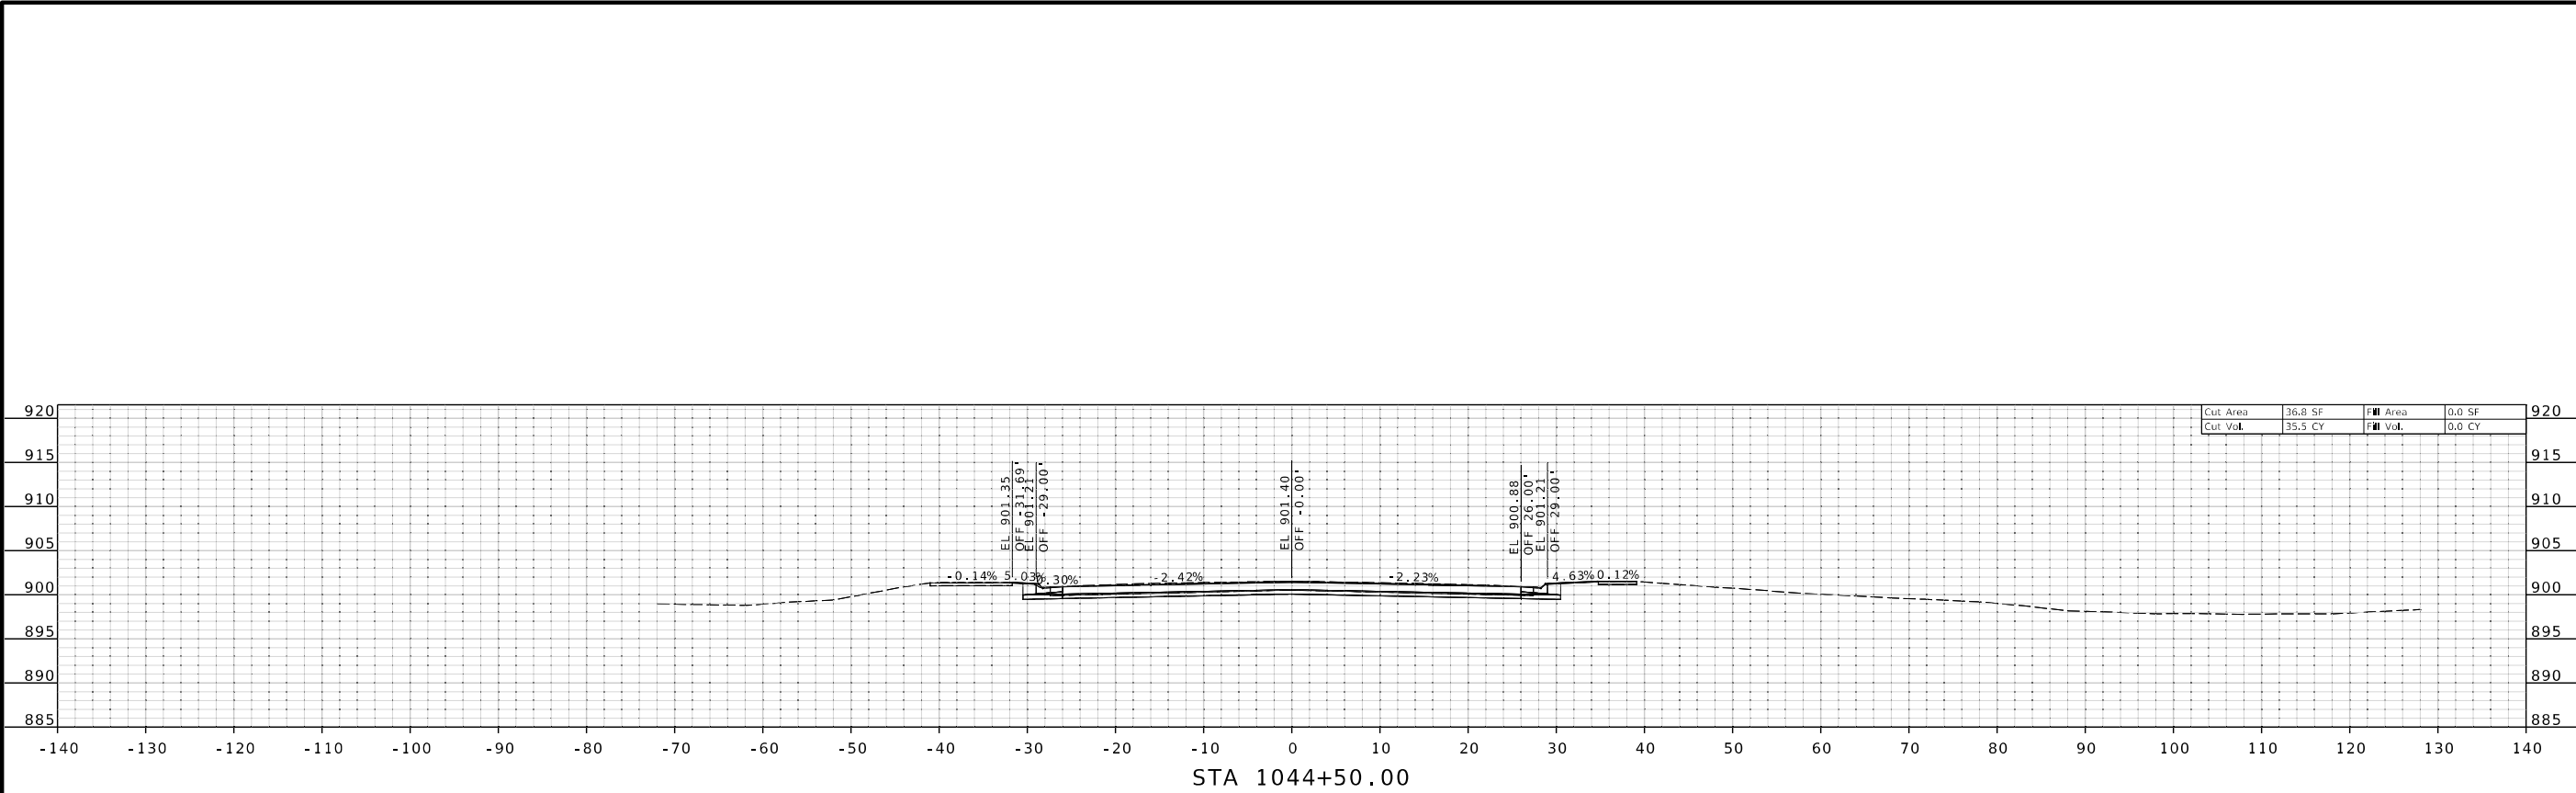

STATE OF MISSOURI

GARRETT J. LUST

NUMBER

PE-2020003310

PROFESSIONAL ENGINEER

THIS SHEET HAS BEEN
SIGNED, SEALED AND DATED
ELECTRONICALLY.

DATE PREPARED
3/31/2025

ROUTE
1

DISTRICT
KC

STATE
MO

SHEET NO.
52

COUNTY
CLAY

JOB NO.
J4S3412

CONTRACT ID.
.

PROJECT NO.
.

BRIDGE NO.
.

DESCRIPTION

DATE

MISSOURI HIGHWAYS AND TRANSPORTATION
COMMISSION

105 WEST CAPITOL
JEFFERSON CITY, MO 65102
1-888-ASK-MODOT (1-888-275-6636)

MoDOT




MISSOURI HIGHWAYS AND TRANSPORTATION
COMMISSION

800 E 10th Terr., Ste. 200
Kansas City, MO 64131
Phone (816) 701-3100
Fax (816) 942-3013
Missouri Cert. of
Authority #2003007599

WILSON
& COMPANY

ENGINEERS & ARCHITECTS

XS_001-084_J4S3412_110_Rte1.dgn 9:15:58 AM 3/31/2025

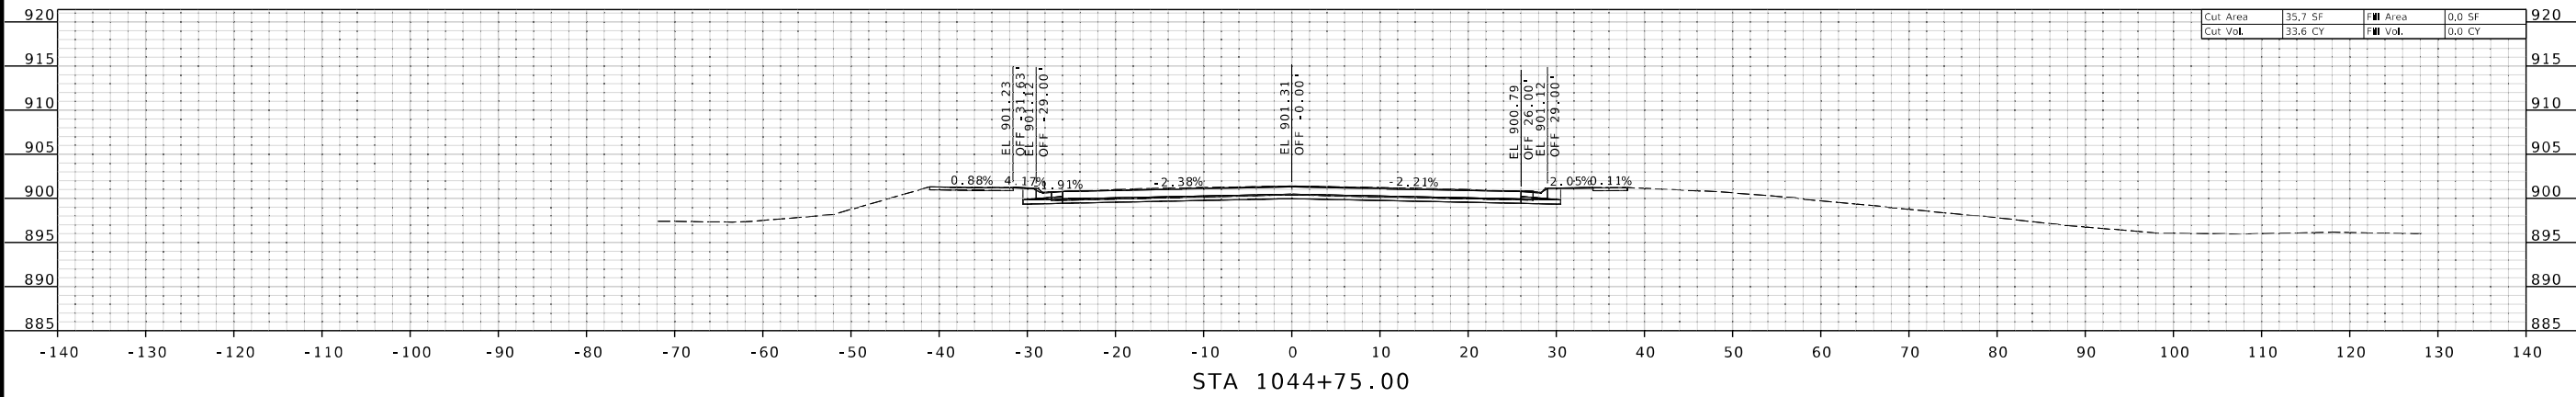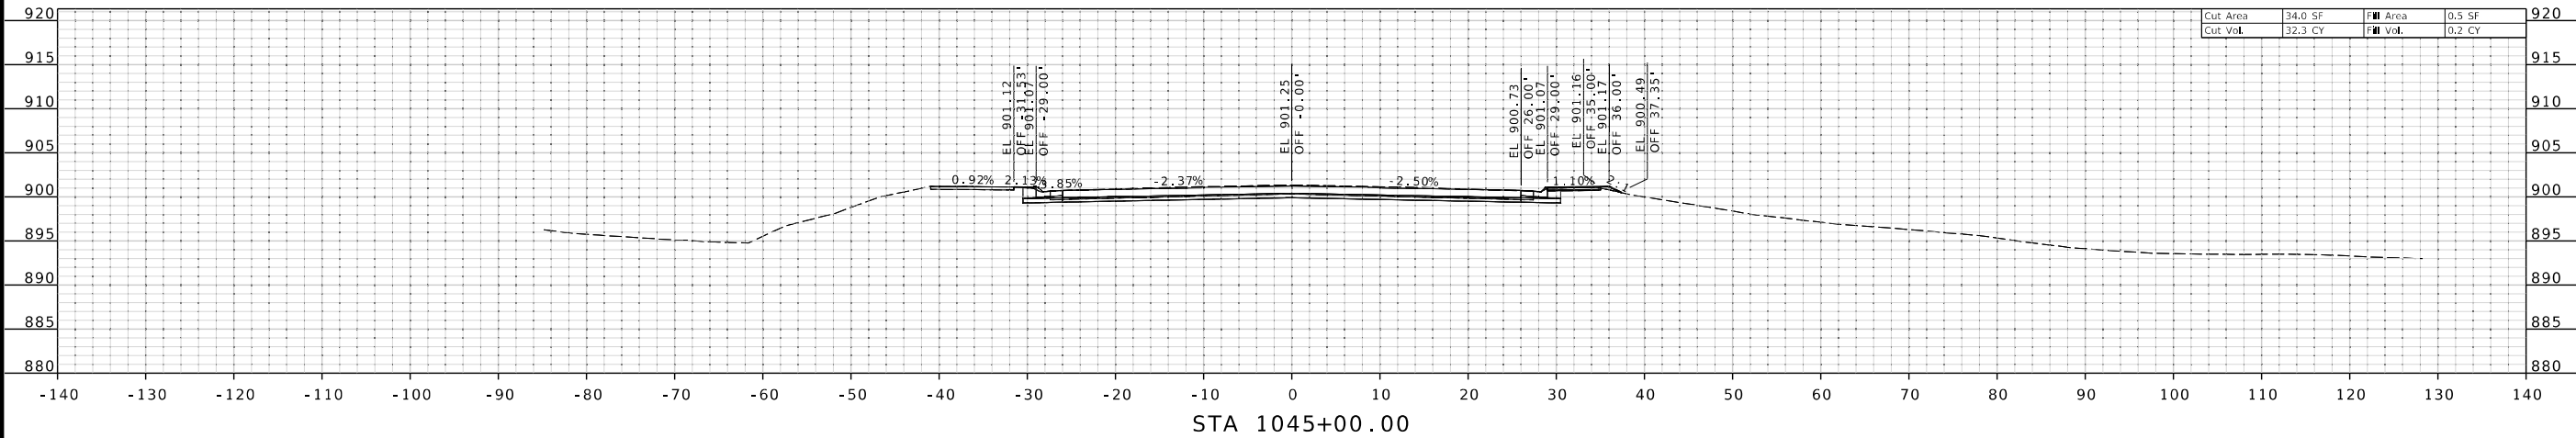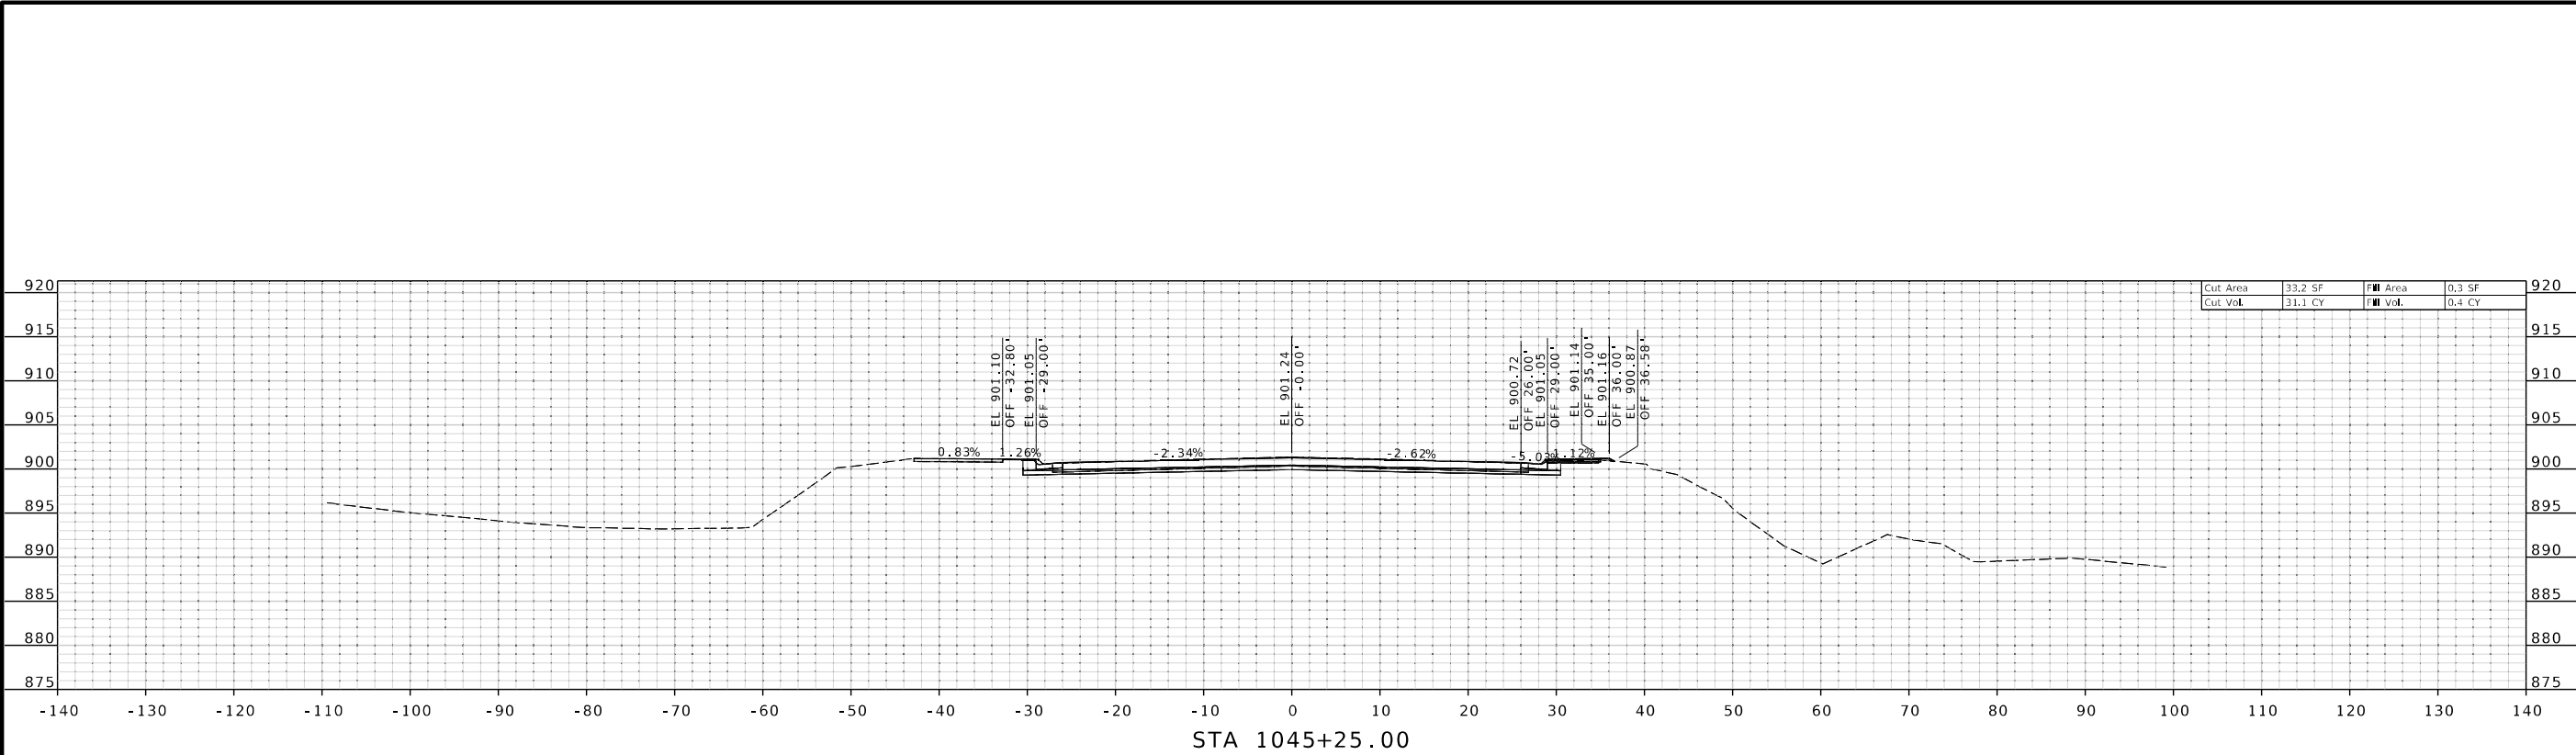

STATE OF MISSOURI

GARRETT J. LUST

NUMBER PE-2020003310

PROFESSIONAL ENGINEER

THIS SHEET HAS BEEN SIGNED, SEALED AND DATED ELECTRONICALLY.

DATE PREPARED
3/31/2025

ROUTE
1

DISTRICT
KC

STATE
MO

SHEET NO.
53

COUNTY
CLAY

JOB NO.
J4S3412

CONTRACT ID.
.

PROJECT NO.
.

BRIDGE NO.
.

DESCRIPTION	DATE
.	.
.	.
.	.
.	.
.	.
.	.

MISSOURI HIGHWAYS AND TRANSPORTATION COMMISSION



105 WEST CAPITOL
JEFFERSON CITY, MO 65102
1-888-ASK-MODOT (1-888-275-6636)


800 E 101st Terr., Ste. 200
Kansas City, MO 64131
Phone (816) 701-3100
Fax (816) 942-3013

WILSON & COMPANY

ENGINEERS & ARCHITECTS

Missouri Cert. of Authority #2003007599

XS_001-084_J4S3412_110_Rte1.dgn 9:16:14 AM 3/31/2025

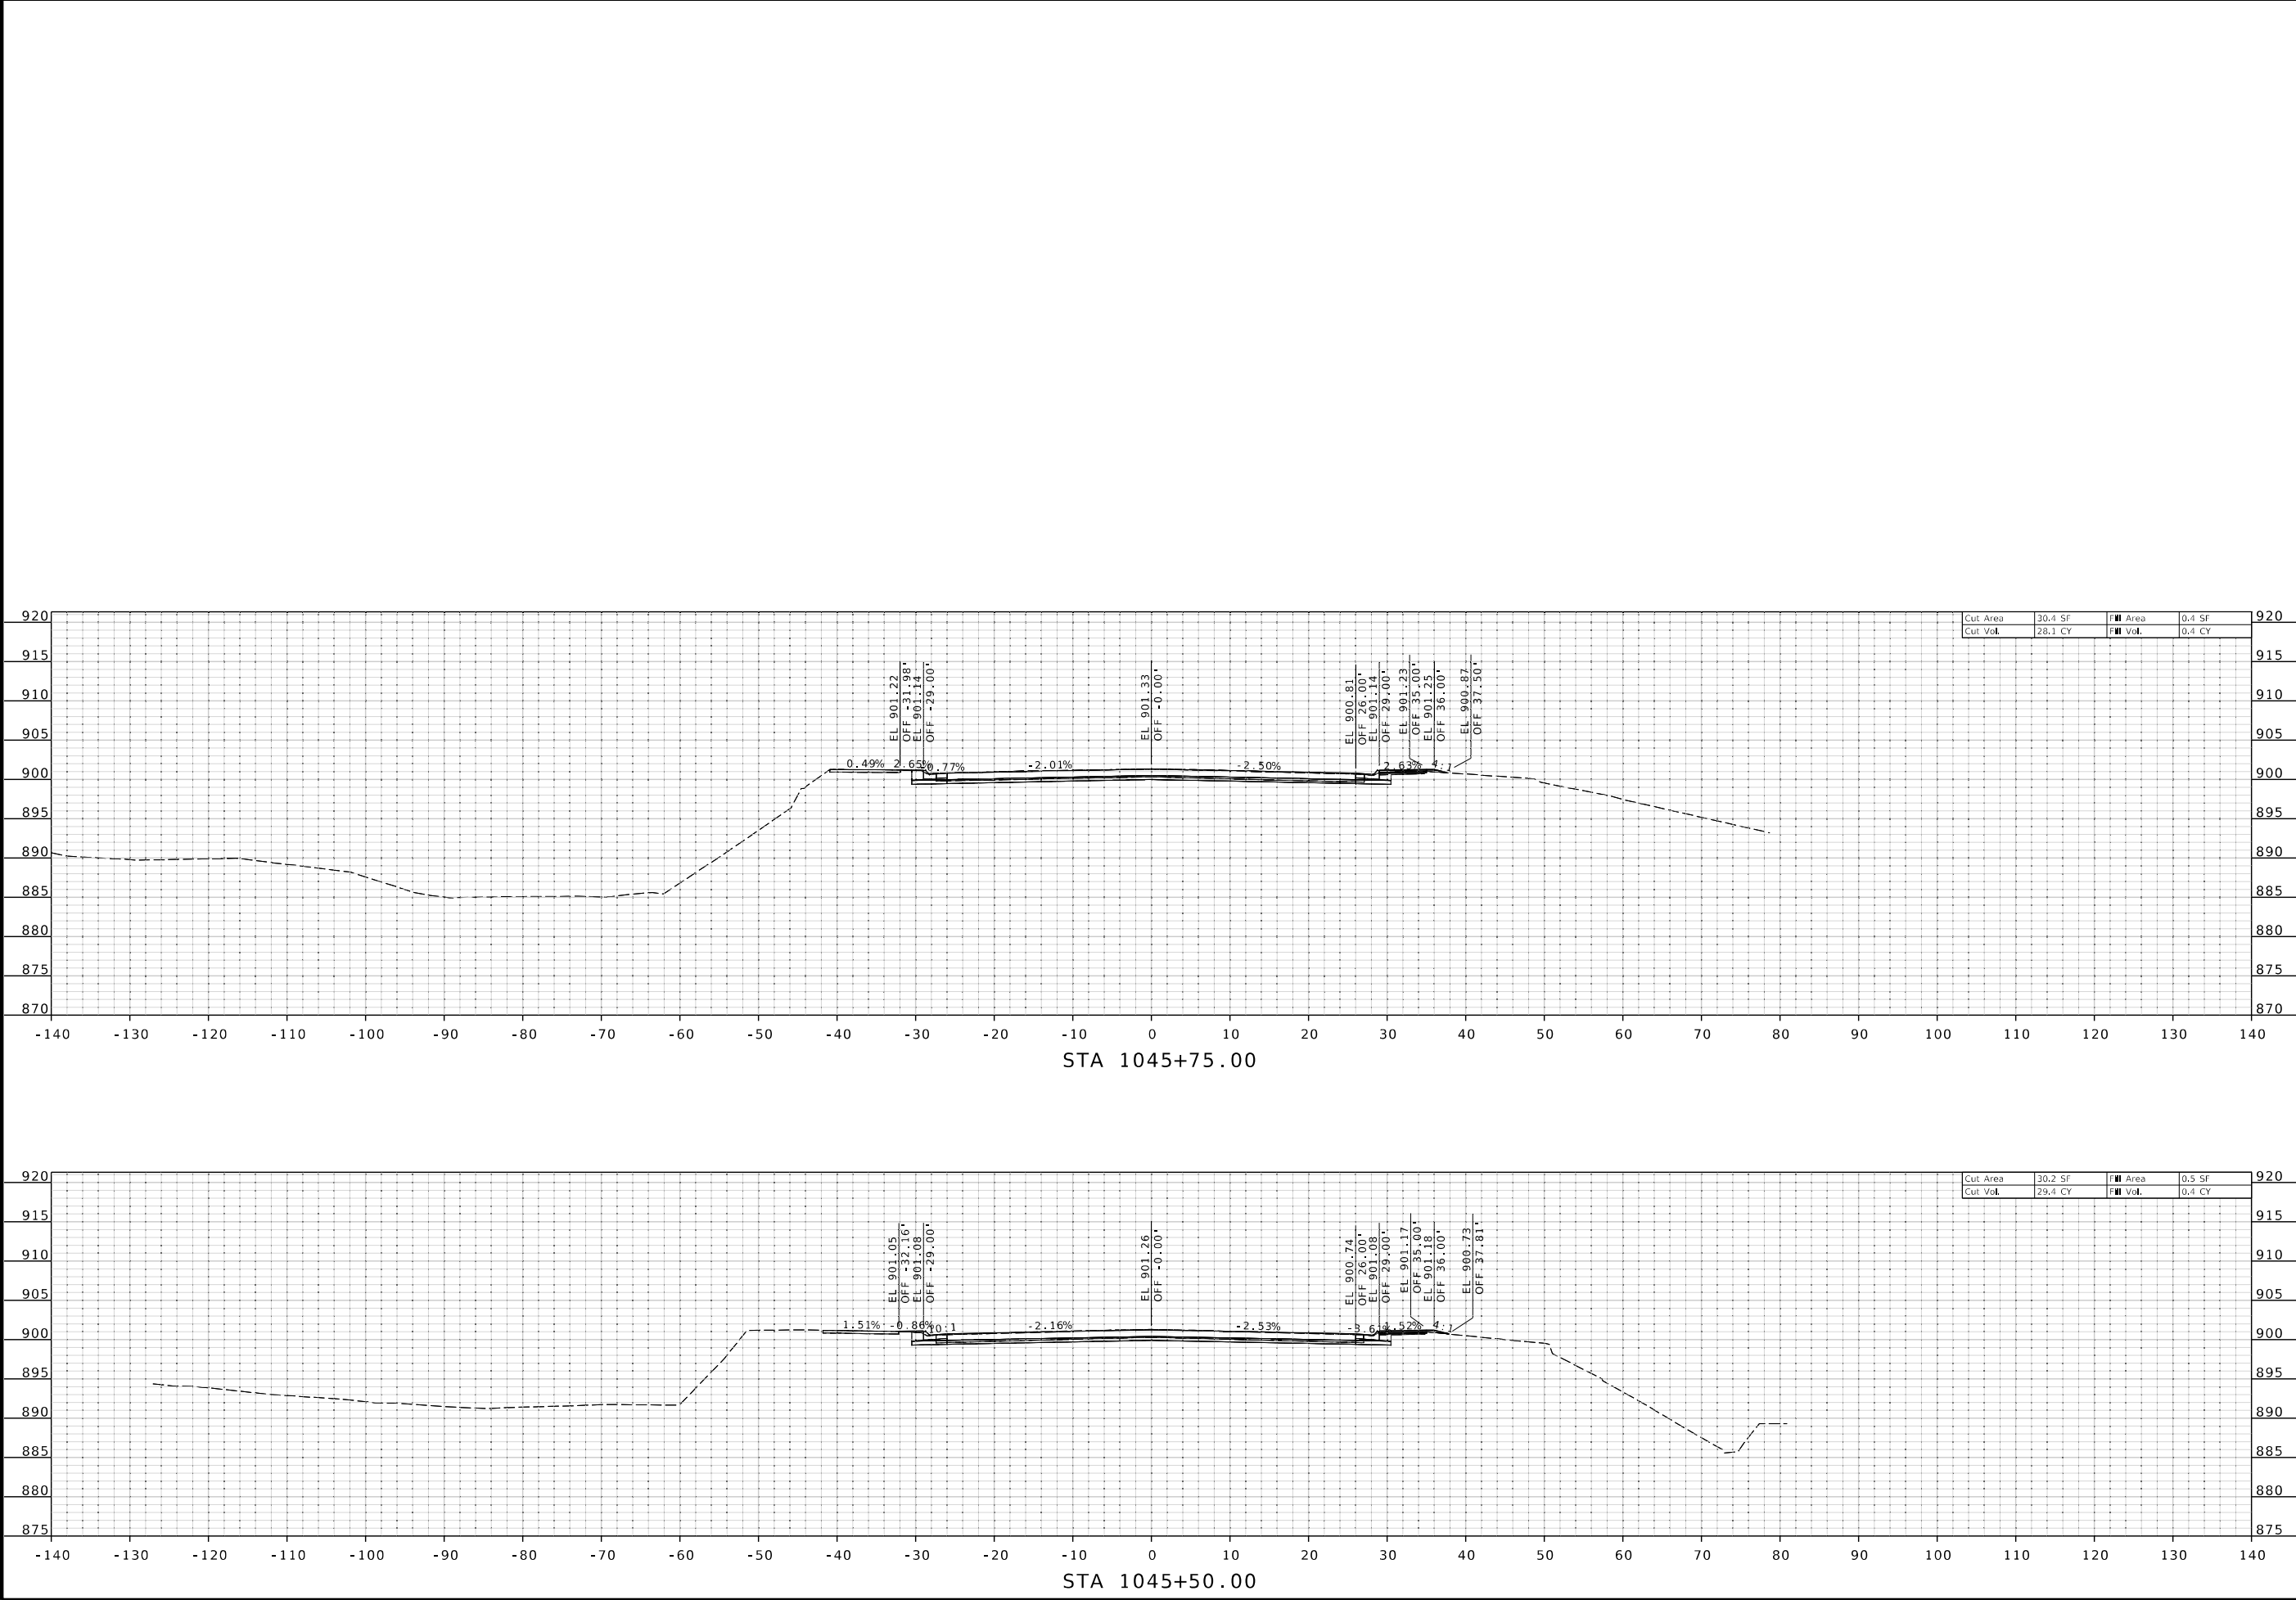

STATE OF MISSOURI

GARRETT J. LUST

NUMBER

PE-202003310

PROFESSIONAL ENGINEER

THIS SHEET HAS BEEN
SIGNED, SEALED AND DATED
ELECTRONICALLY.

DATE PREPARED

3/31/2025

ROUTE

1

DISTRICT

KC

STATE

MO

SHEET NO.

54

COUNTY

CLAY

JOB NO.

J4S3412

CONTRACT ID.

.

PROJECT NO.

.

BRIDGE NO.

.

DESCRIPTION

DATE

MISSOURI HIGHWAYS AND TRANSPORTATION COMMISSION

105 WEST CAPITOL

JEFFERSON CITY, MO 65102

1-888-ASK-MODOT (1-888-275-6636)

800 E 10th Terr., Ste. 200

Kansas City, MO 64131

Phone (816) 701-3100


Fax (816) 942-3013

Missouri Cert. of Authority #2003007599

WILSON & COMPANY

ENGINEERS & ARCHITECTS

XS_001-084_J4S3412_110_Rte1.dgn 9:16:24 AM 3/31/2025

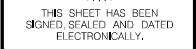

DATE PREPARED

3 / 31 / 2025

ROUTE	STATE
-------	-------

1	MO
---	----

DISTRICT	SHEET NO.
----------	-----------

K.C	5.5
-----	-----

COUNTY	
--------	--

CLAY

JOB NO.

J4S3412

9433412
CONTRACT ID.

1


PROJECT NO.

PROJECT NO. 1

BRIDGE NO.

[illegible]



TRANSPORTATION


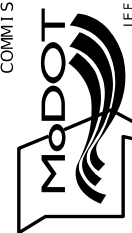


300 E 101st Terr., Ste. 200
Kansas City, MO 64131
Phone (816) 701-3100
Fax (816) 942-3013

Missouri Cert. of
Authority #2003007599

WILSON
& COMPANY
ENGINEERS & ARCHITECTS

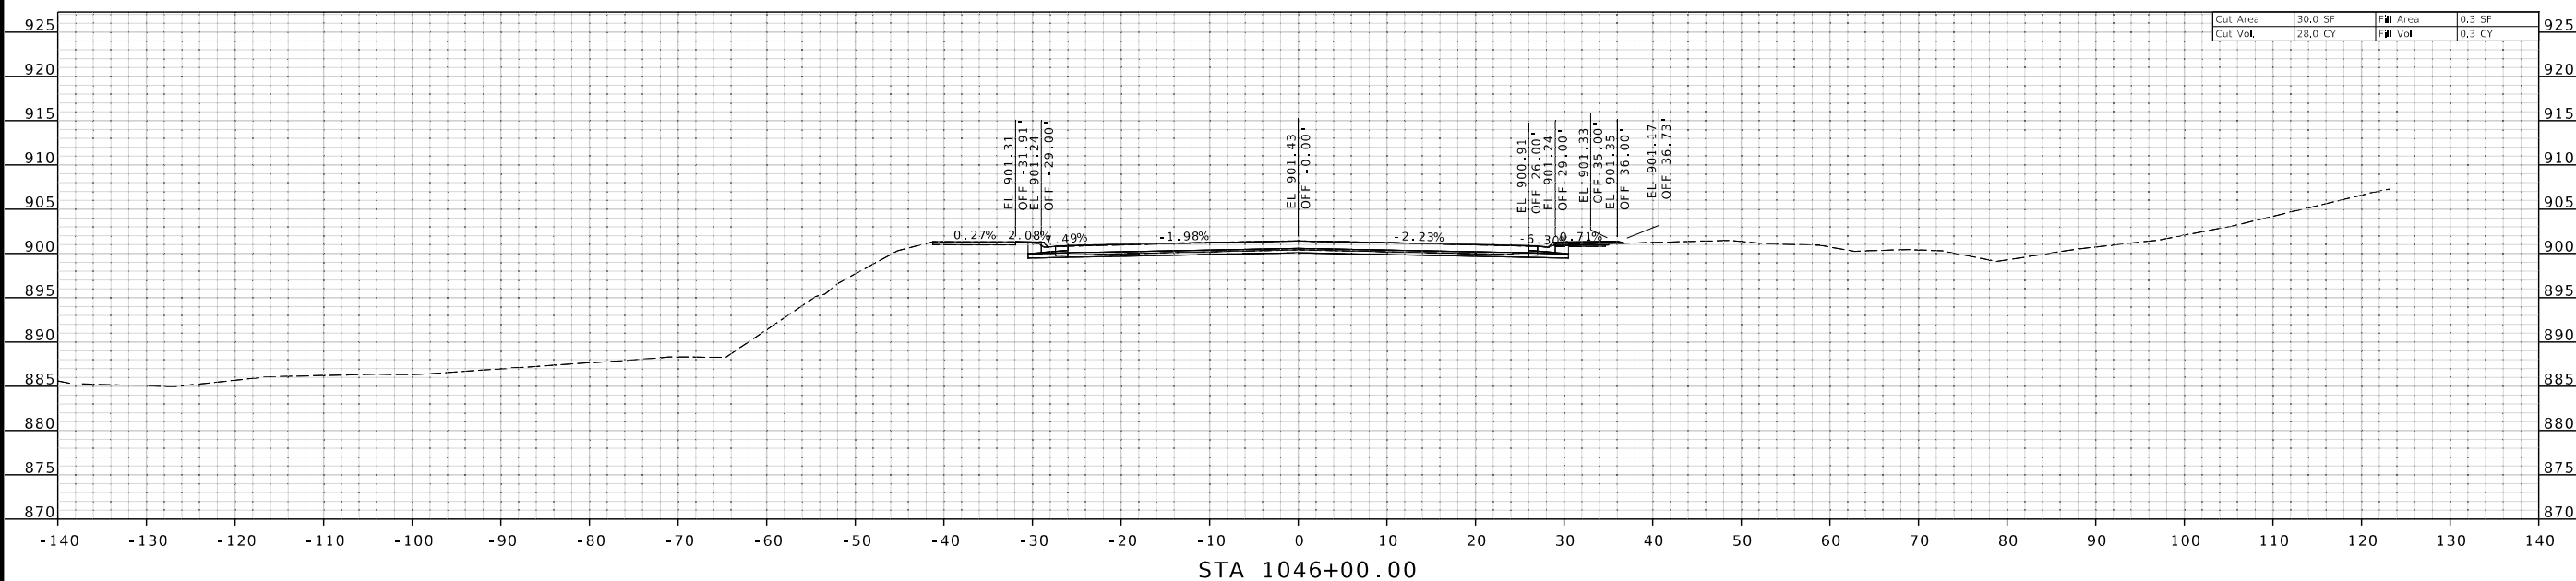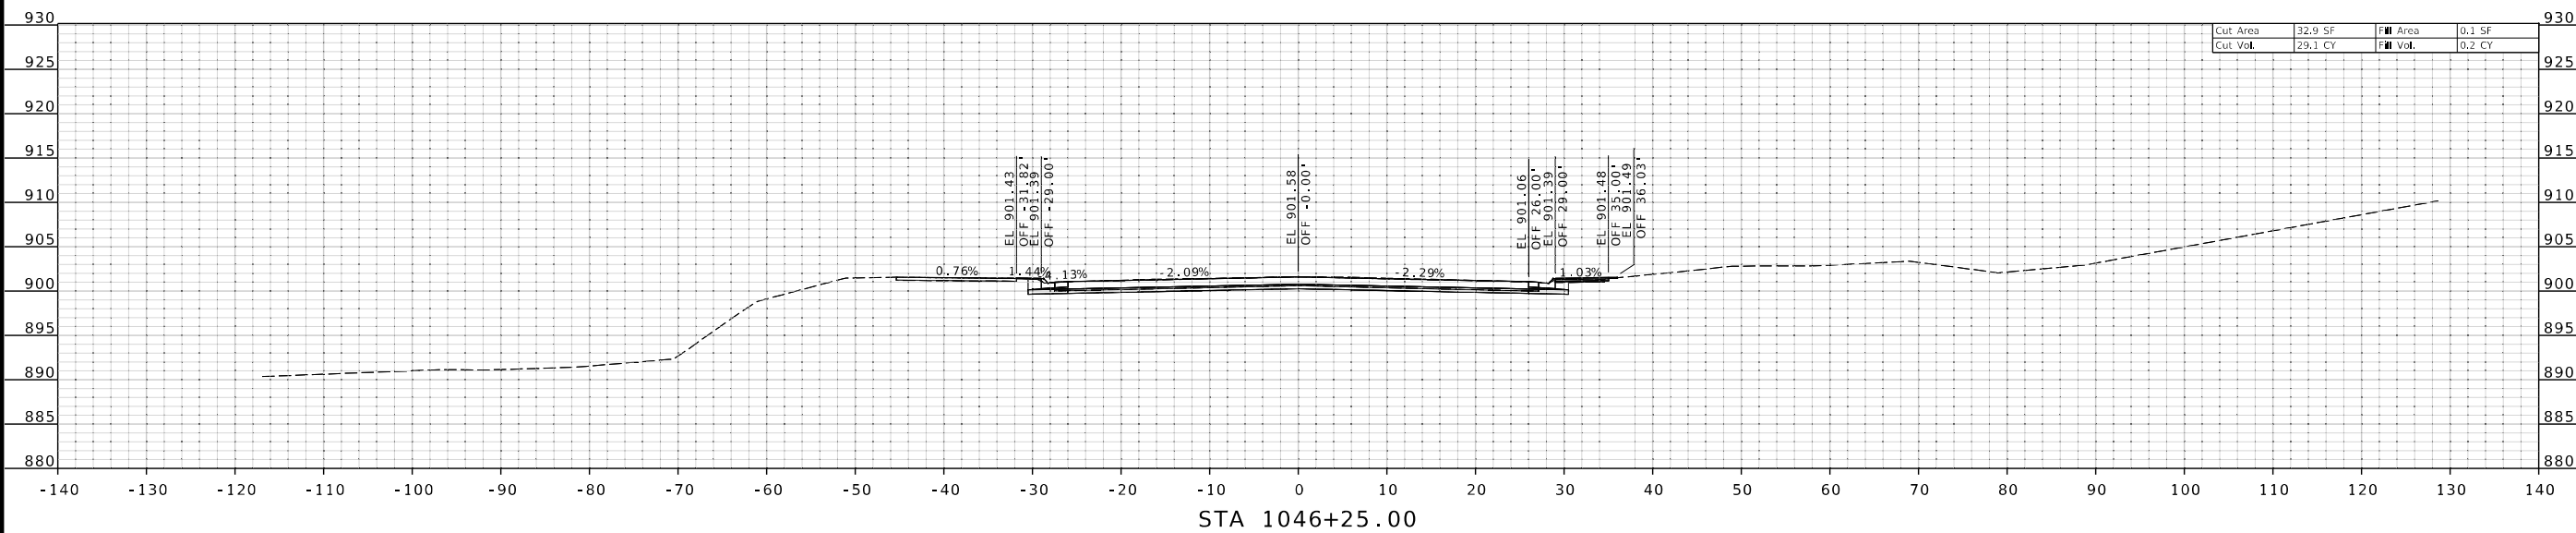

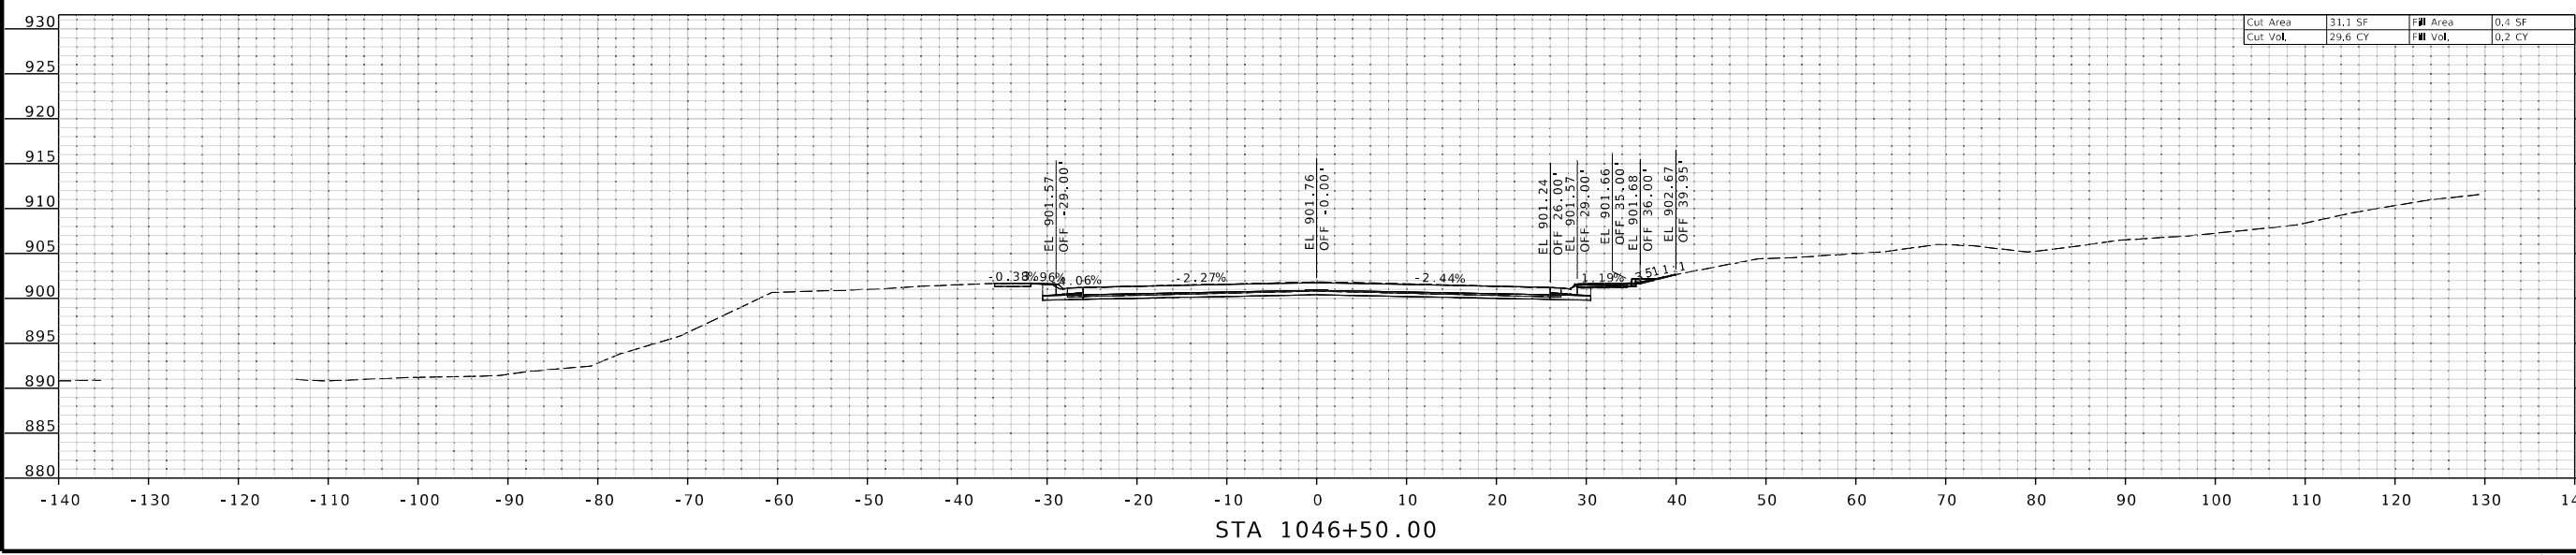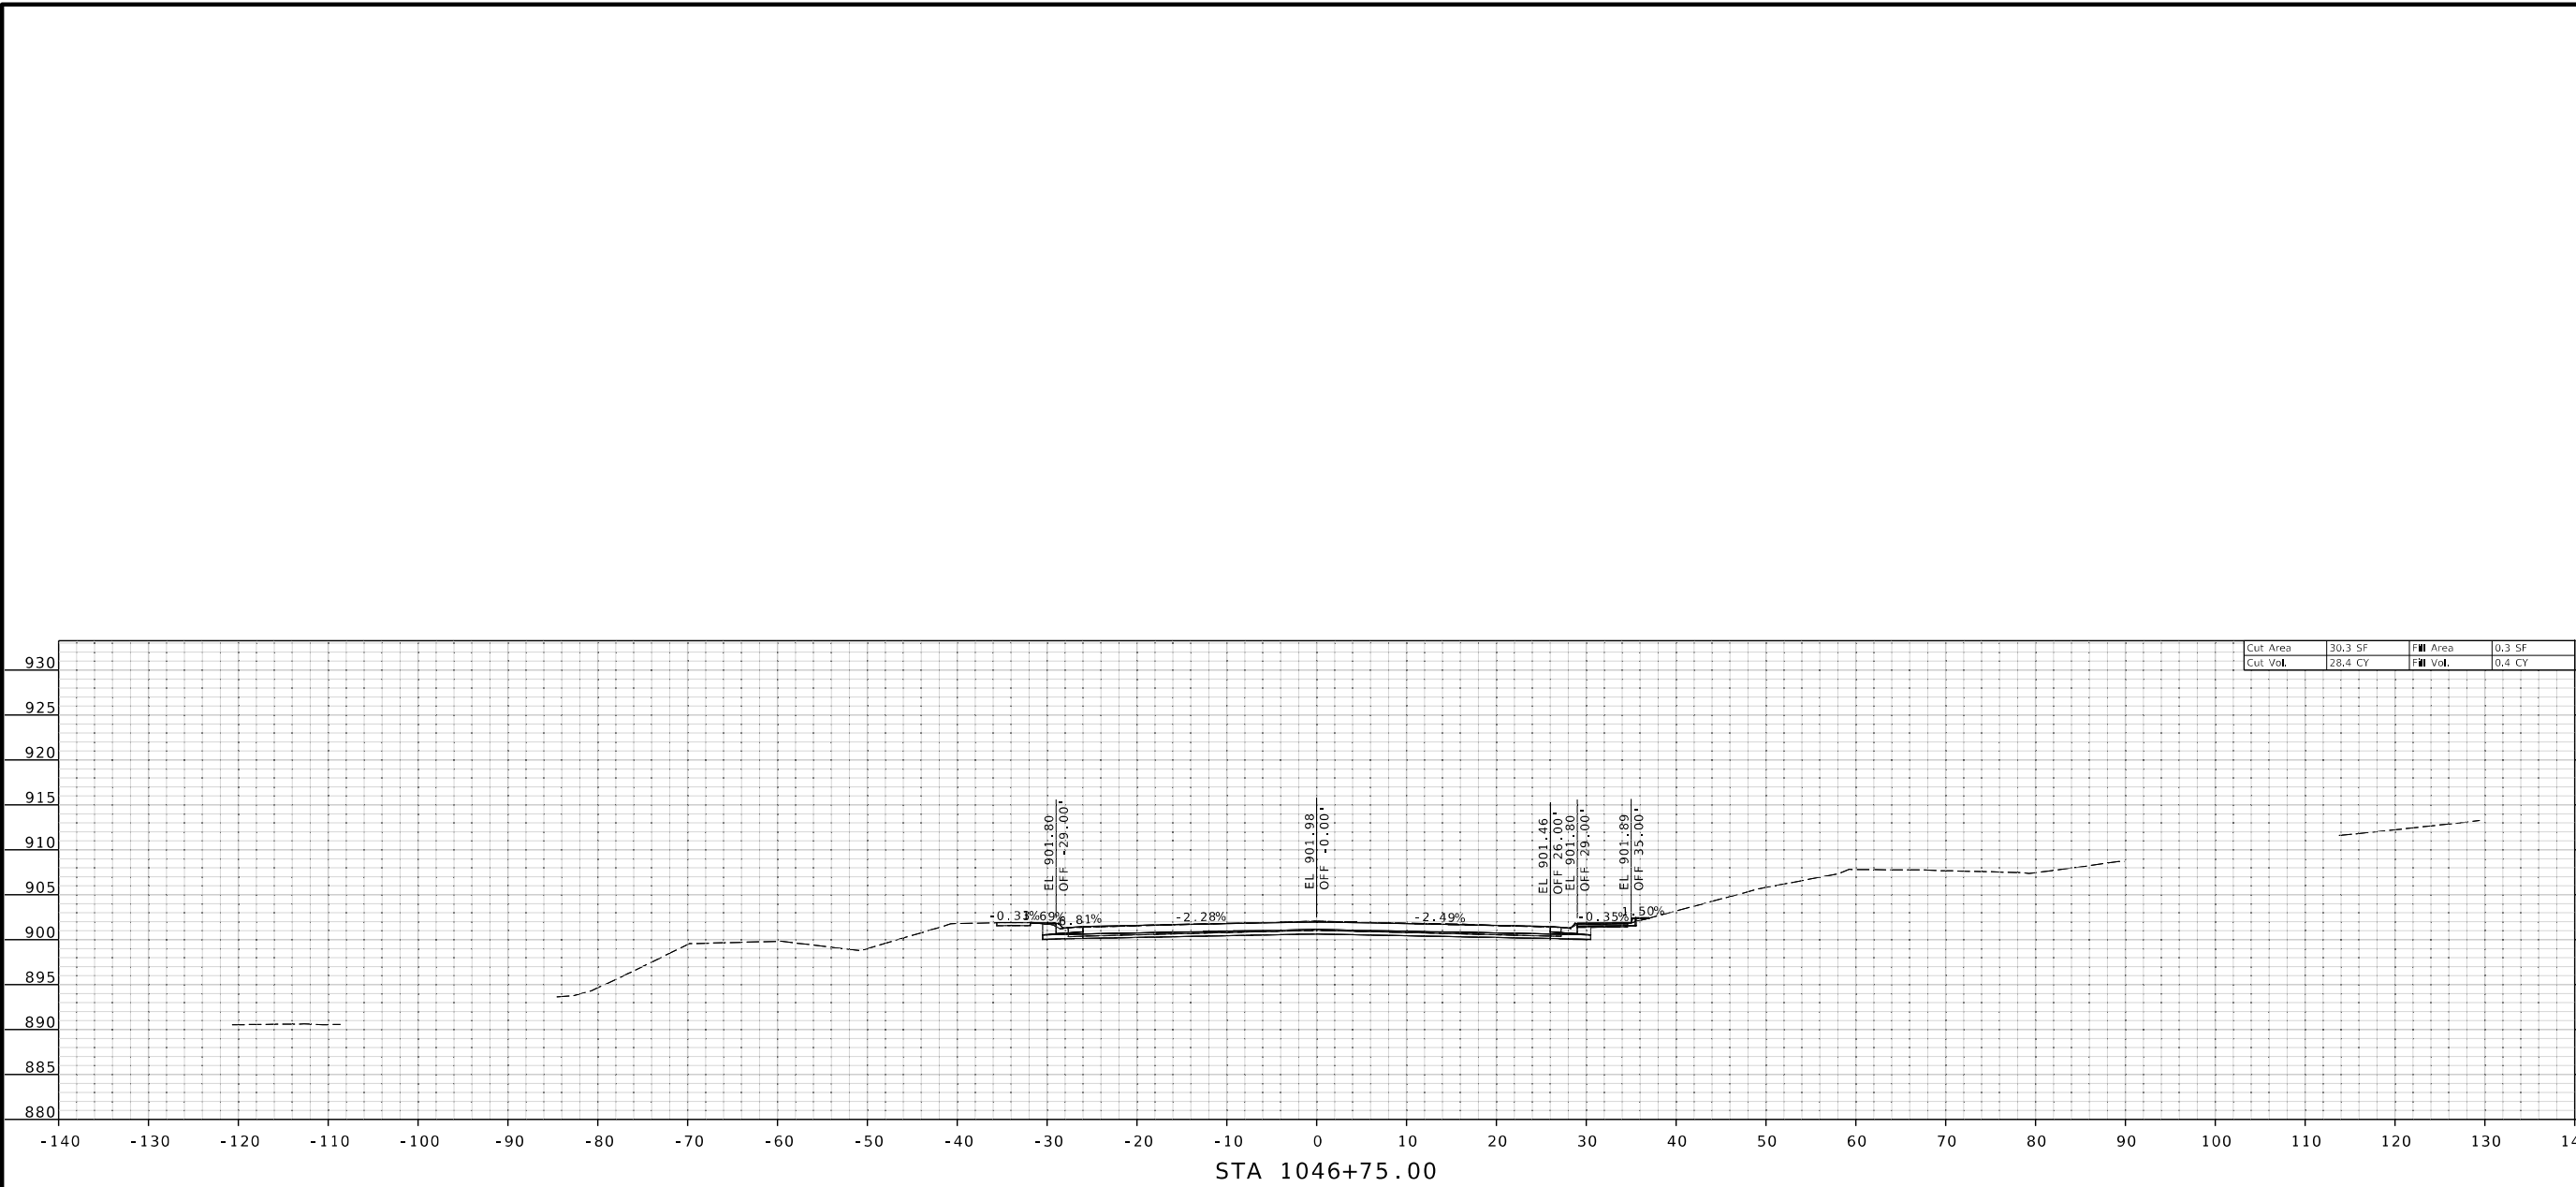

THIS SHEET HAS BEEN
SIGNED, SEALED AND DATED
ELECTRONICALLY.

DATE PREPARED
3/31/2025

ROUTE 1 STATE MO
DISTRICT KC SHEET NO. 56

COUNTY
CLAY

JOB NO.
J4S3412

CONTRACT ID.
.

PROJECT NO.
.

BRIDGE NO.
.

DESCRIPTION	DATE
.	.
.	.
.	.
.	.
.	.
.	.

MISSOURI HIGHWAYS AND TRANSPORTATION
COMMISSION


MoDOT

105 WEST CAPITOL
JEFFERSON CITY, MO 65102
1-888-ASK-MODOT (1-888-275-6636)

800 E 101st Terr., Ste. 200
Kansas City, MO 64131
Phone (816) 701-3100
Fax (816) 942-3013

WILSON & COMPANY
ENGINEERS & ARCHITECTS

Missouri Cert. of
Authority #2003007599

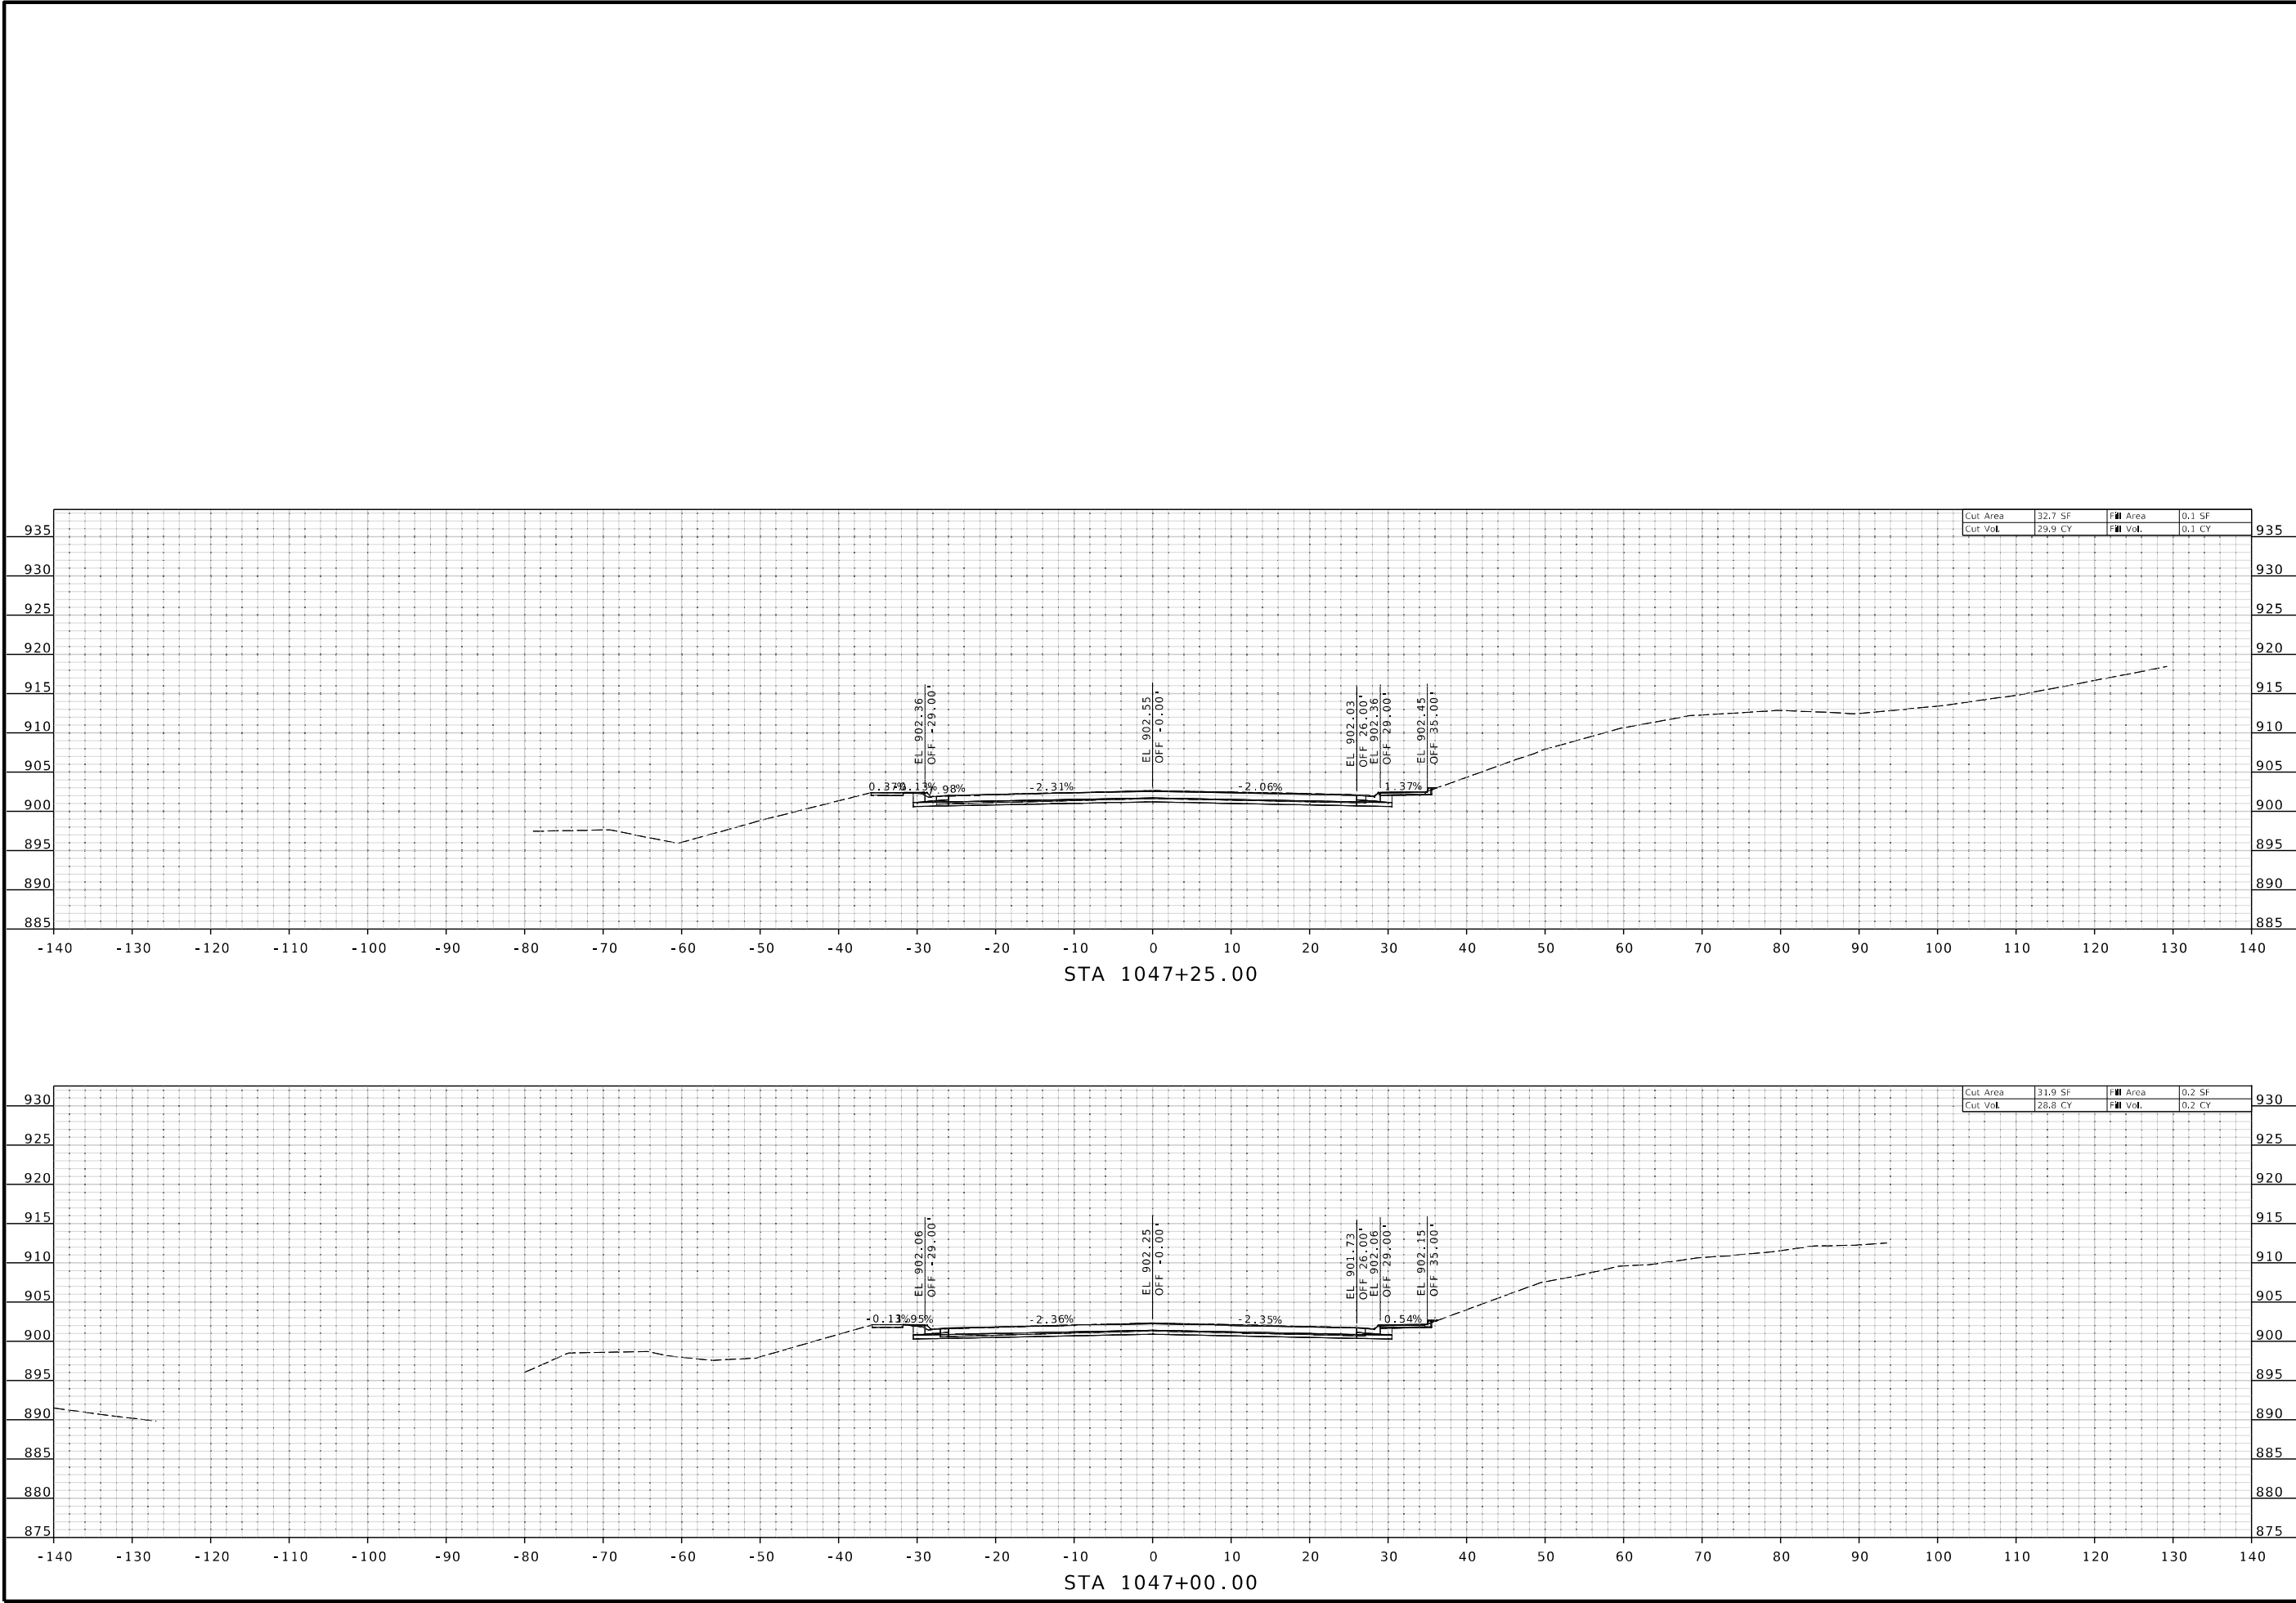

STATE OF MISSOURI

GARRETT J. LUST

NUMBER PE-202003310

PROFESSIONAL ENGINEER

THIS SHEET HAS BEEN SIGNED, SEALED AND DATED ELECTRONICALLY.

DATE PREPARED
3/31/2025

ROUTE
1

DISTRICT
KC

STATE
MO

SHEET NO.
57

COUNTY
CLAY

JOB NO.
J4S3412

CONTRACT ID.
.

PROJECT NO.
.

BRIDGE NO.
.

DESCRIPTION

DATE

MISSOURI HIGHWAYS AND TRANSPORTATION COMMISSION

105 WEST CAPITOL

JEFFERSON CITY, MO 65102

1-888-ASK-MODOT (1-888-275-6636)

800 E 10th Terr., Ste. 200

Kansas City, MO 64131

Phone (816) 701-3100


Fax (816) 942-3013

Missouri Cert. of Authority #2003007599

WILSON & COMPANY

ENGINEERS & ARCHITECTS

XS_001-084_J4S3412_110_Rte1.dgn 9:16:58 AM 3/31/2025

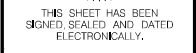

3 / 31 / 2025

1	MO
---	----

K.C	5.8
-----	-----

CLAY

J4S3412

9

PROJECT NO. 1

BRIDGE NO. 1

	*	*	*	*	*	*	*	*

NO
TOL
02
(36)

PI
651
563

RT 27.5

88
IT
WI
$$\frac{1}{N} \text{ON} \quad ($$

AND
S

YS
MM
J
ASH

88 88



151

2
 413
 100
 13
 f
 599

MO 70-42-

01st
s Ci
(8
,816
:sou
ity:

000 Ε
Καμ
Pho
F:
Aut

1

17





SMP



WRS

FINANCE

WILEY

09 AM 3/31/2025

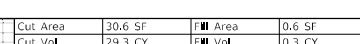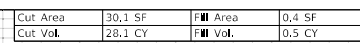

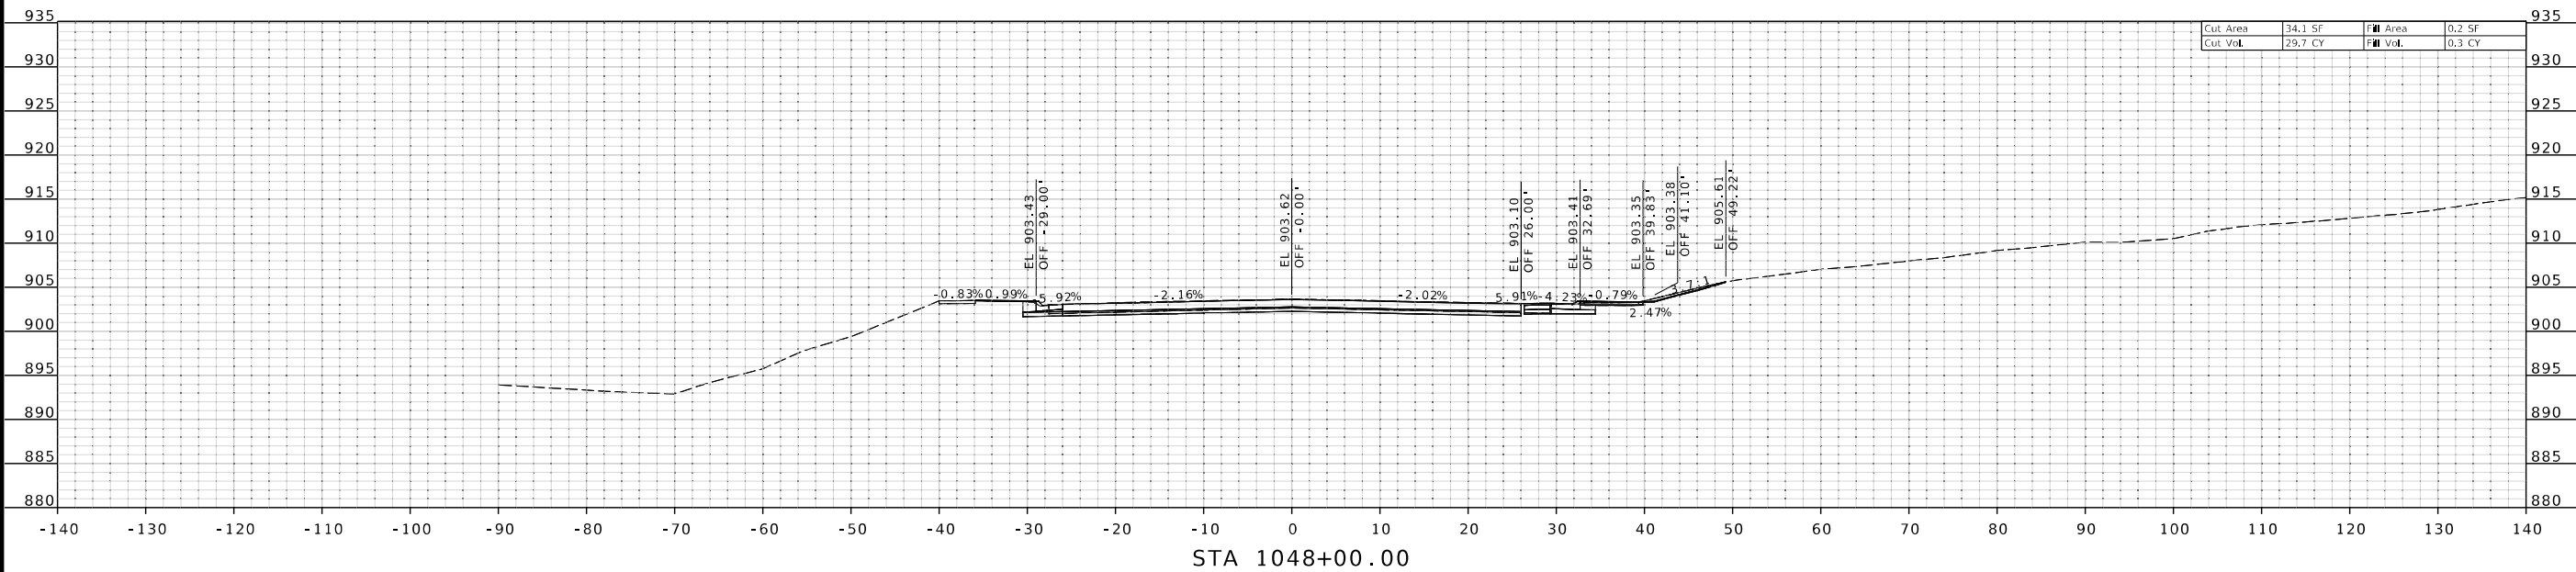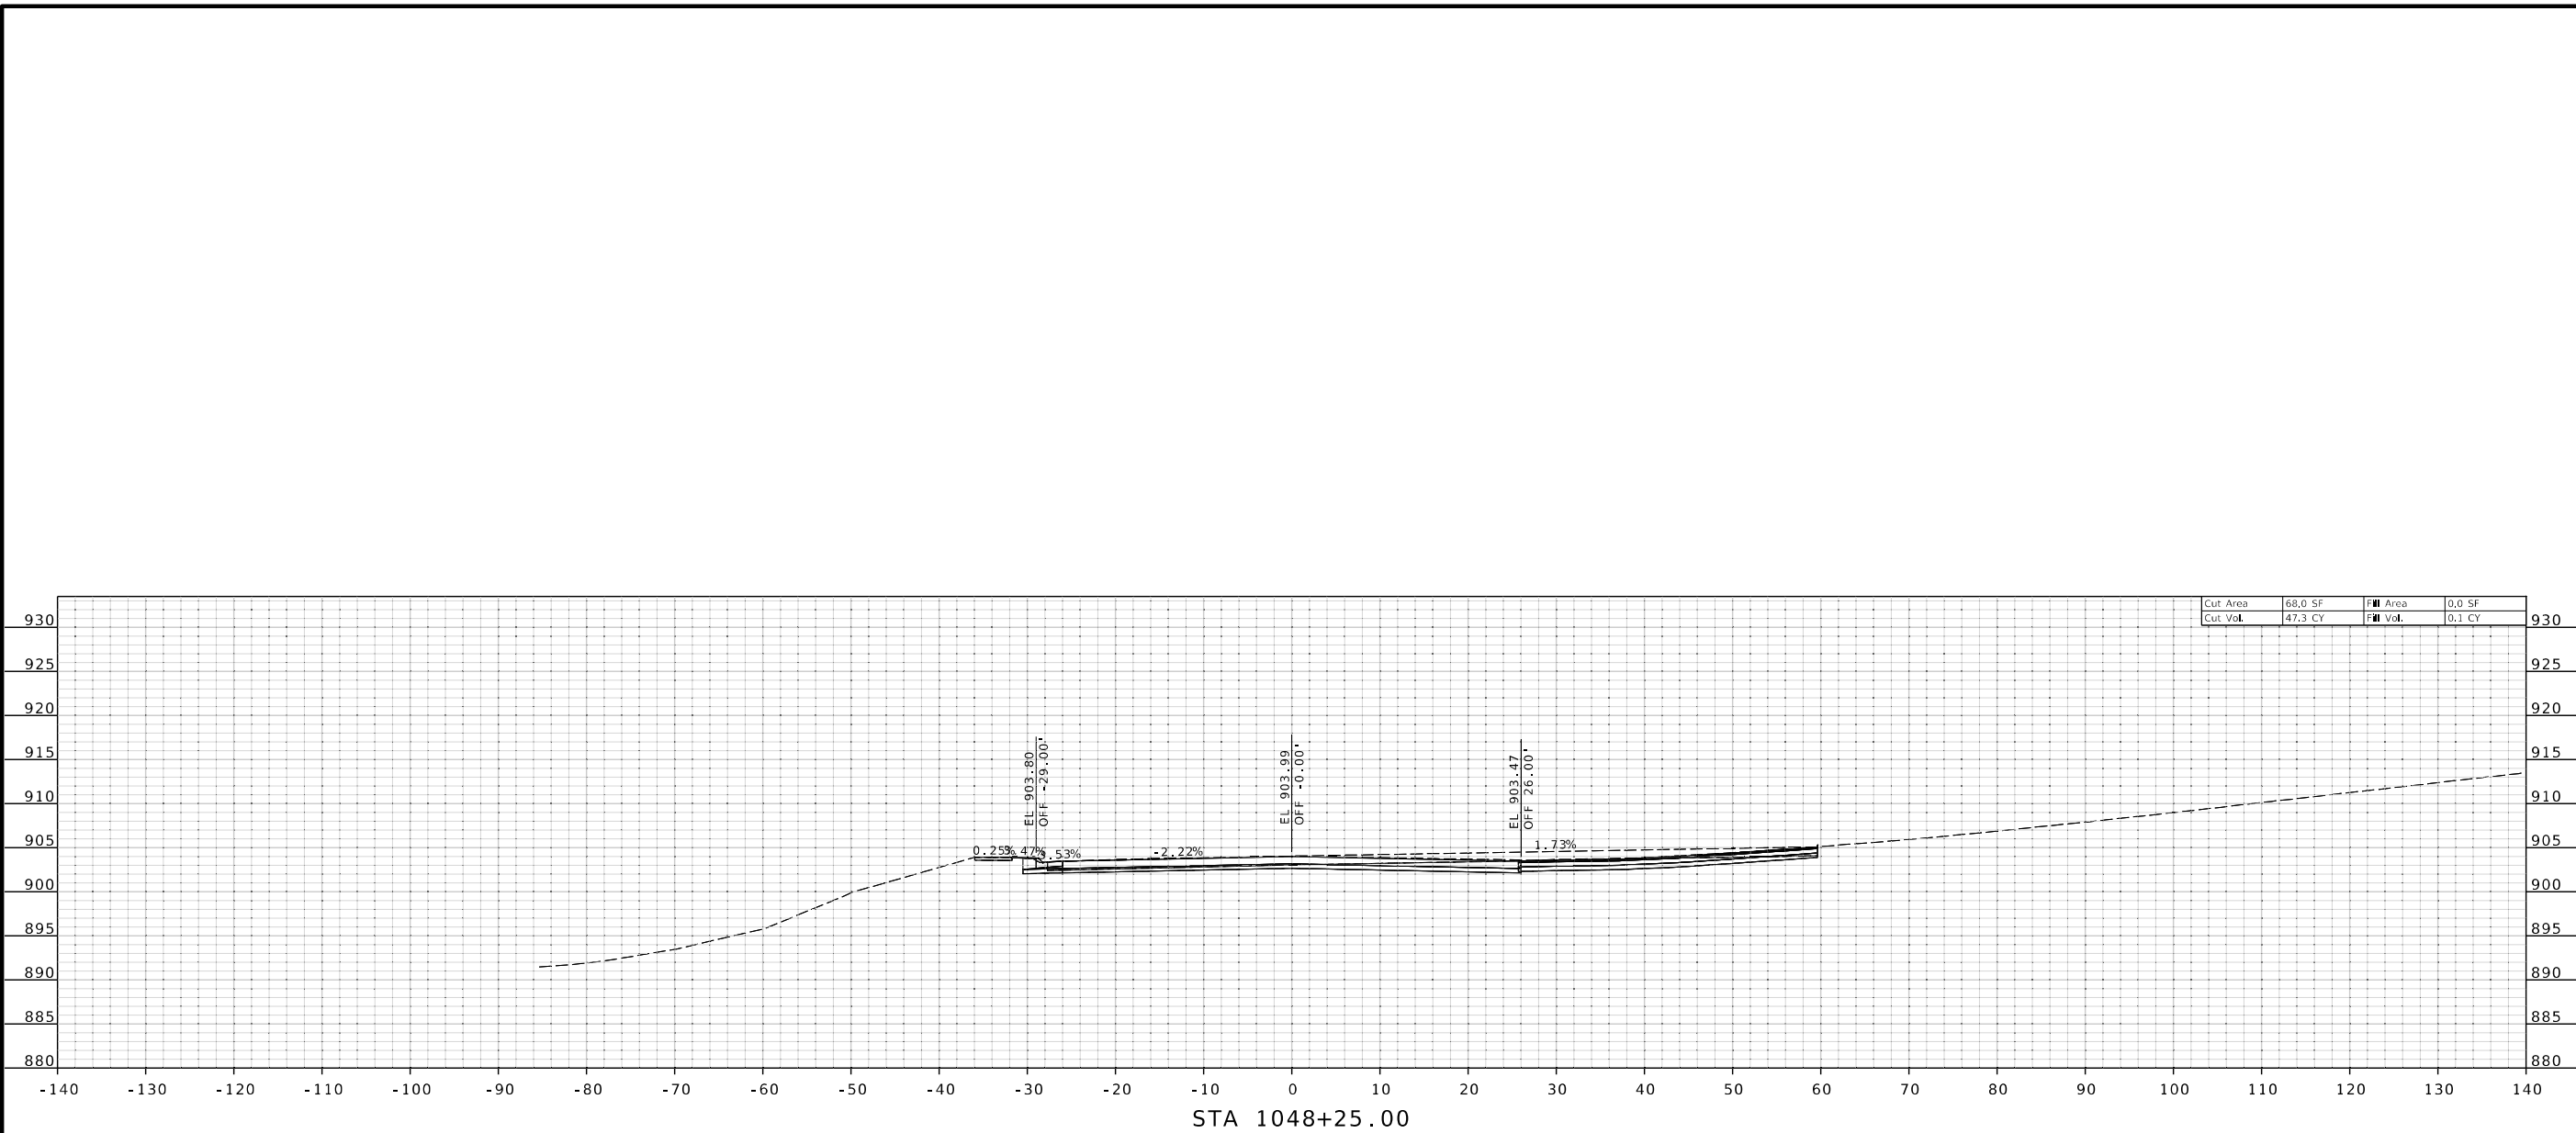

STATE OF MISSOURI

GARRETT J. LUST

NUMBER

PE-202003310

PROFESSIONAL ENGINEER

THIS SHEET HAS BEEN SIGNED, SEALED AND DATED ELECTRONICALLY.

DATE PREPARED
3/31/2025

ROUTE
1

DISTRICT
KC

STATE
MO

SHEET NO.
59

COUNTY
CLAY

JOB NO.
J4S3412

CONTRACT ID.
.

PROJECT NO.
.

BRIDGE NO.
.

DESCRIPTION

DATE

MISSOURI HIGHWAYS AND TRANSPORTATION COMMISSION

105 WEST CAPITOL

JEFFERSON CITY, MO 65102

1-888-ASK-MODOT (1-888-275-6636)

800 E 10th Terr., Ste. 200

Kansas City, MO 64131

Phone (816) 701-3100



Fax (816) 942-3013

Missouri Cert. of Authority #2003007599

WILSON & COMPANY

ENGINEERS & ARCHITECTS

XS_001-084_J4S3412_110_Rte1.dgn 9:17:19 AM 3/31/2025

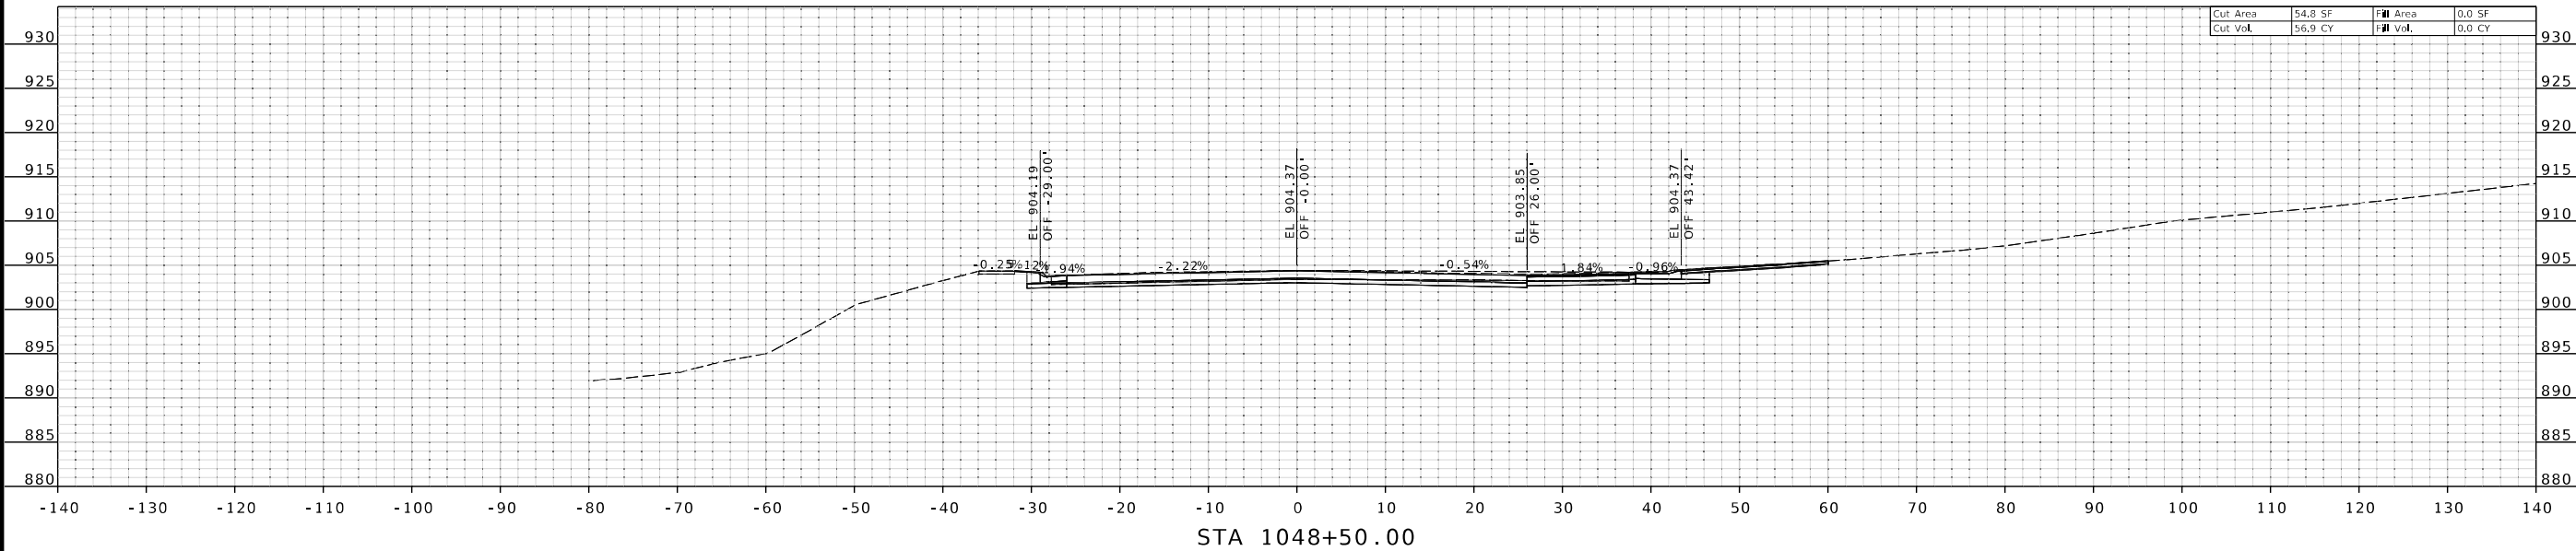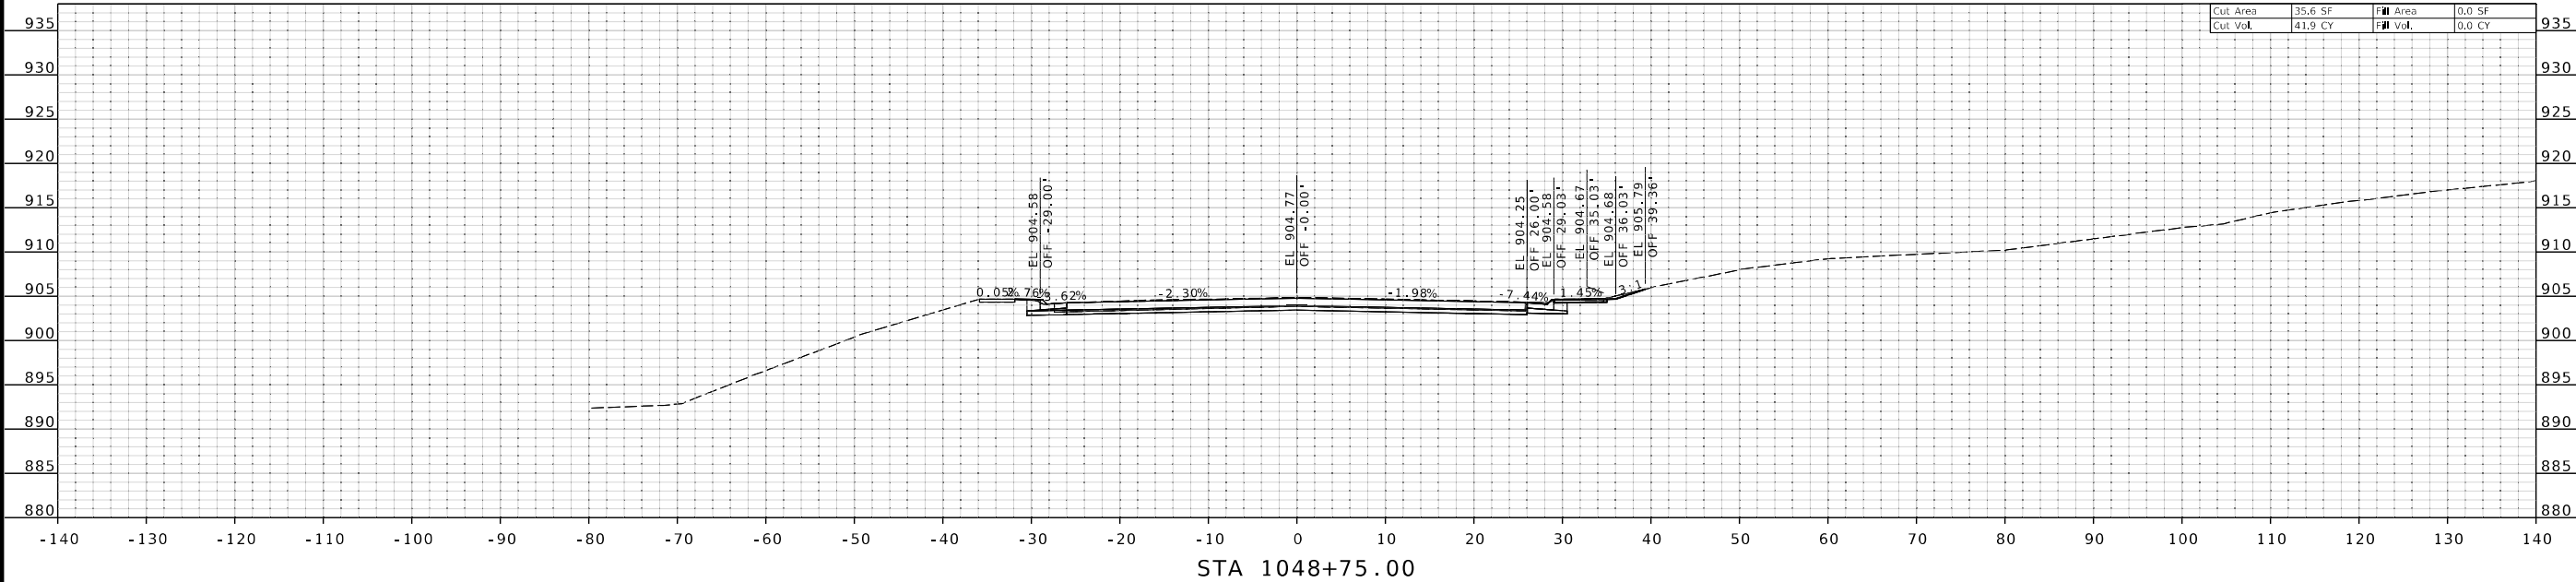

THIS SHEET HAS BEEN
SIGNED, SEALED AND DATED
ELECTRONICALLY.

DATE PREPARED 3/31/2025	
ROUTE 1	STATE MO
DISTRICT KC	SHEET NO. 60
COUNTY CLAY	
JOB NO. J4S3412	
CONTRACT ID. .	
PROJECT NO. .	
BRIDGE NO. .	


DESCRIPTION	DATE
.	.
.	.
.	.
.	.
.	.
.	.

MISSOURI HIGHWAYS AND TRANSPORTATION
COMMISSION

105 WEST CAPITOL
JEFFERSON CITY, MO 65102
1-888-ASK-MODOT (1-888-275-6636)

800 E 10th Terr., Ste. 200
Kansas City, MO 64131
Phone (816) 701-3100
Fax (816) 942-3013
Missouri Cert. of
Authority #2003007599

**WILSON
& COMPANY**
ENGINEERS & ARCHITECTS

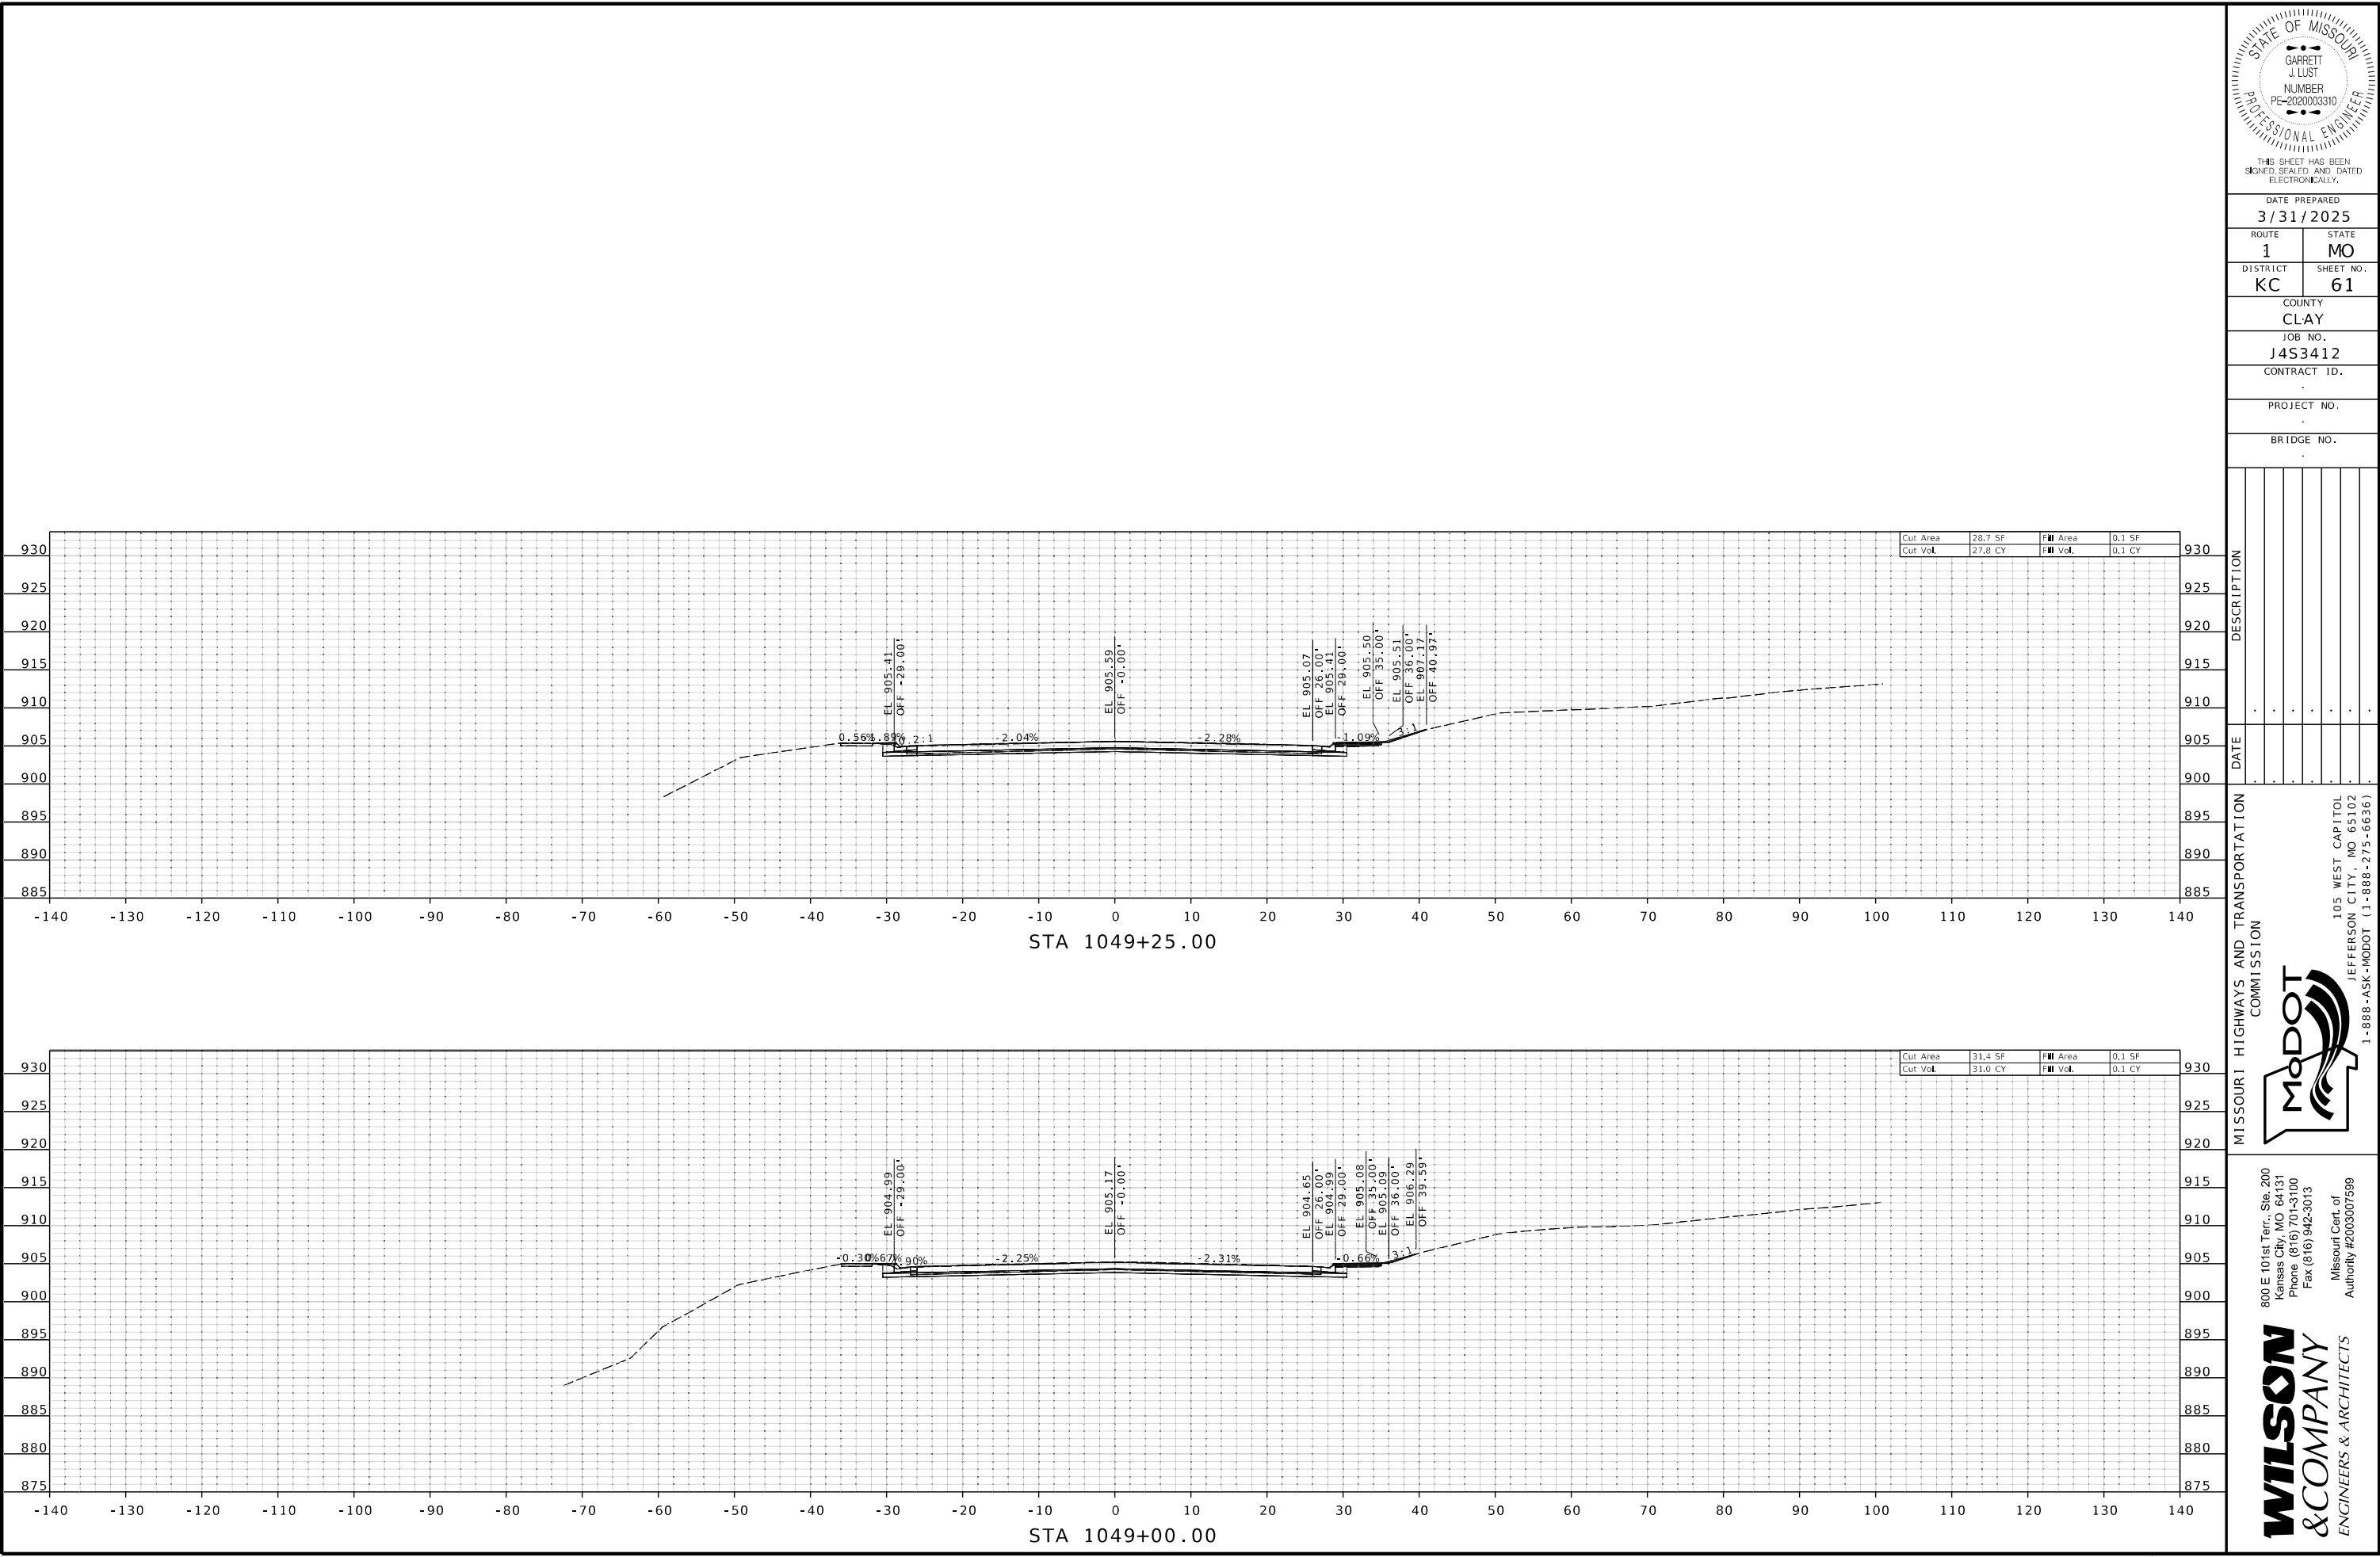

THIS SHEET HAS BEEN
SIGNED, SEALED AND DATED
ELECTRONICALLY.

DATE PREPARED		3/31/2025
ROUTE	STATE	1 MO
DISTRICT	SHEET NO.	KC 61
COUNTY		CLAY
JOB NO.		J4S3412
CONTRACT ID.		.
PROJECT NO.		.
BRIDGE NO.		.




DESCRIPTION	DATE
.	.
.	.
.	.
.	.
.	.
.	.

MISSOURI HIGHWAYS AND TRANSPORTATION
COMMISSION

105 WEST CAPITOL
JEFFERSON CITY, MO 65102
1-888-ASK-MODOT (1-888-275-6636)

800 E 10th Terr., Ste. 200
Kansas City, MO 64131
Phone (816) 701-3100
Fax (816) 942-3013
Missouri Cert. of
Authority #2003007599

WILSON & COMPANY
ENGINEERS & ARCHITECTS

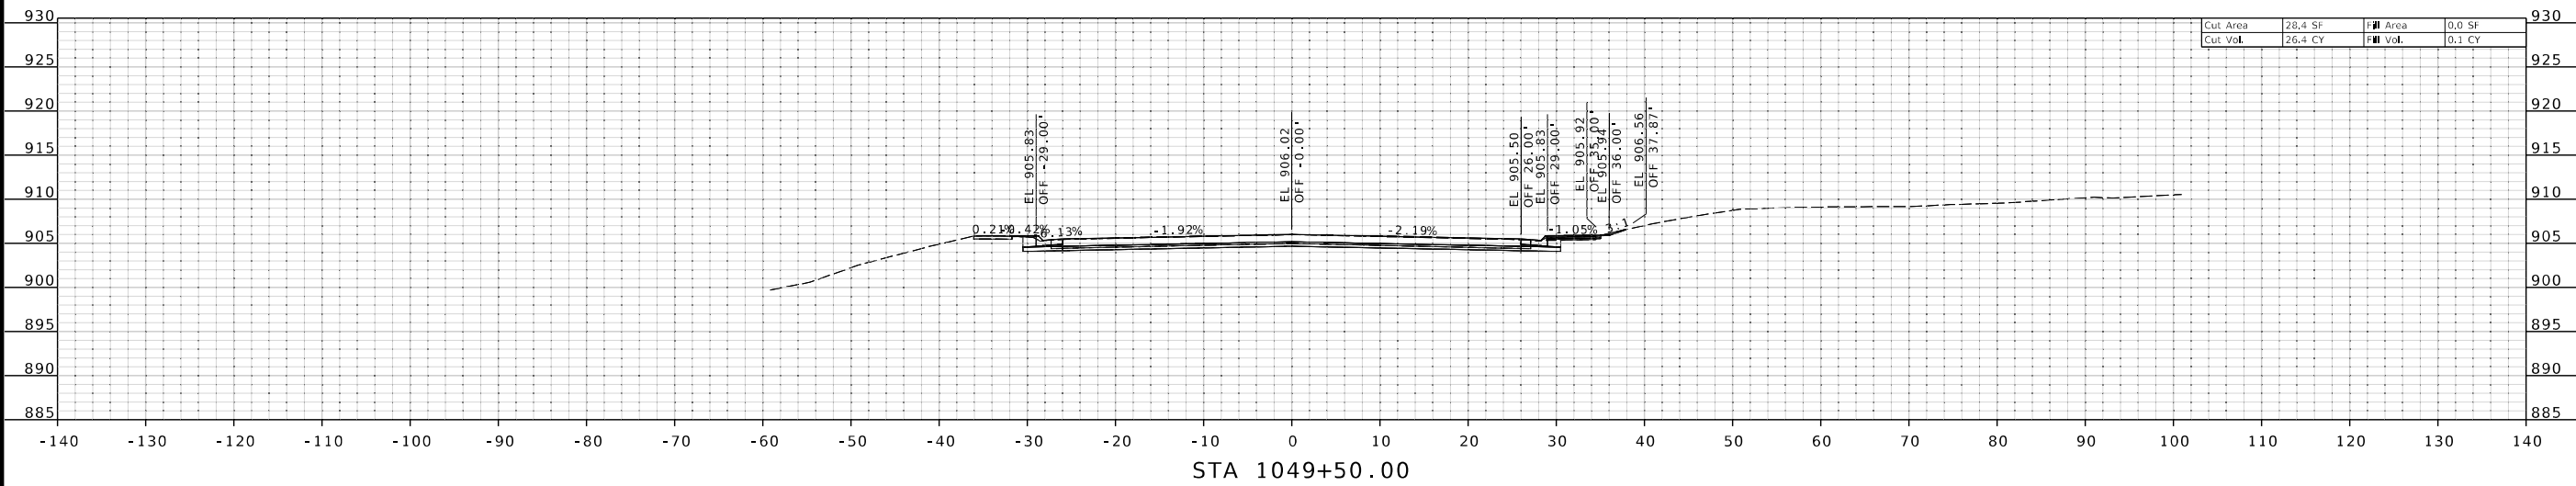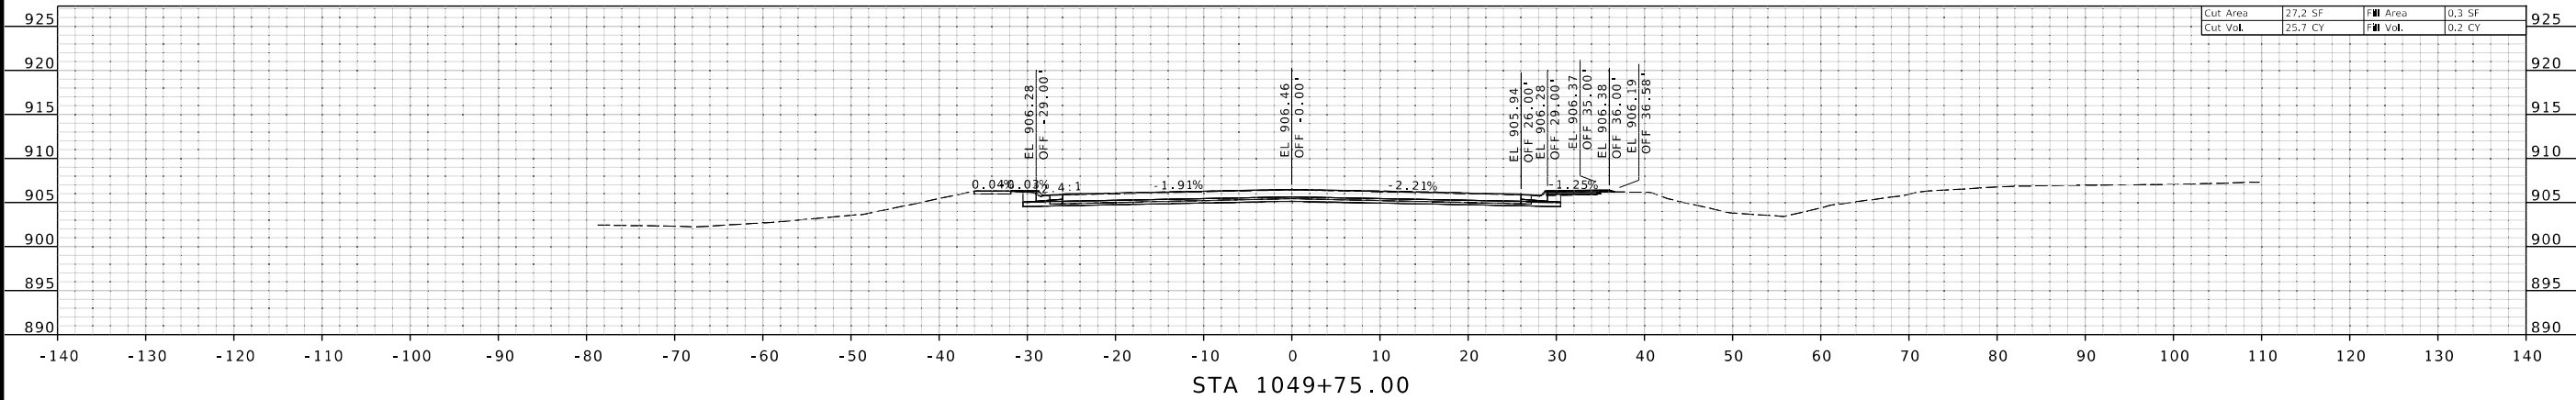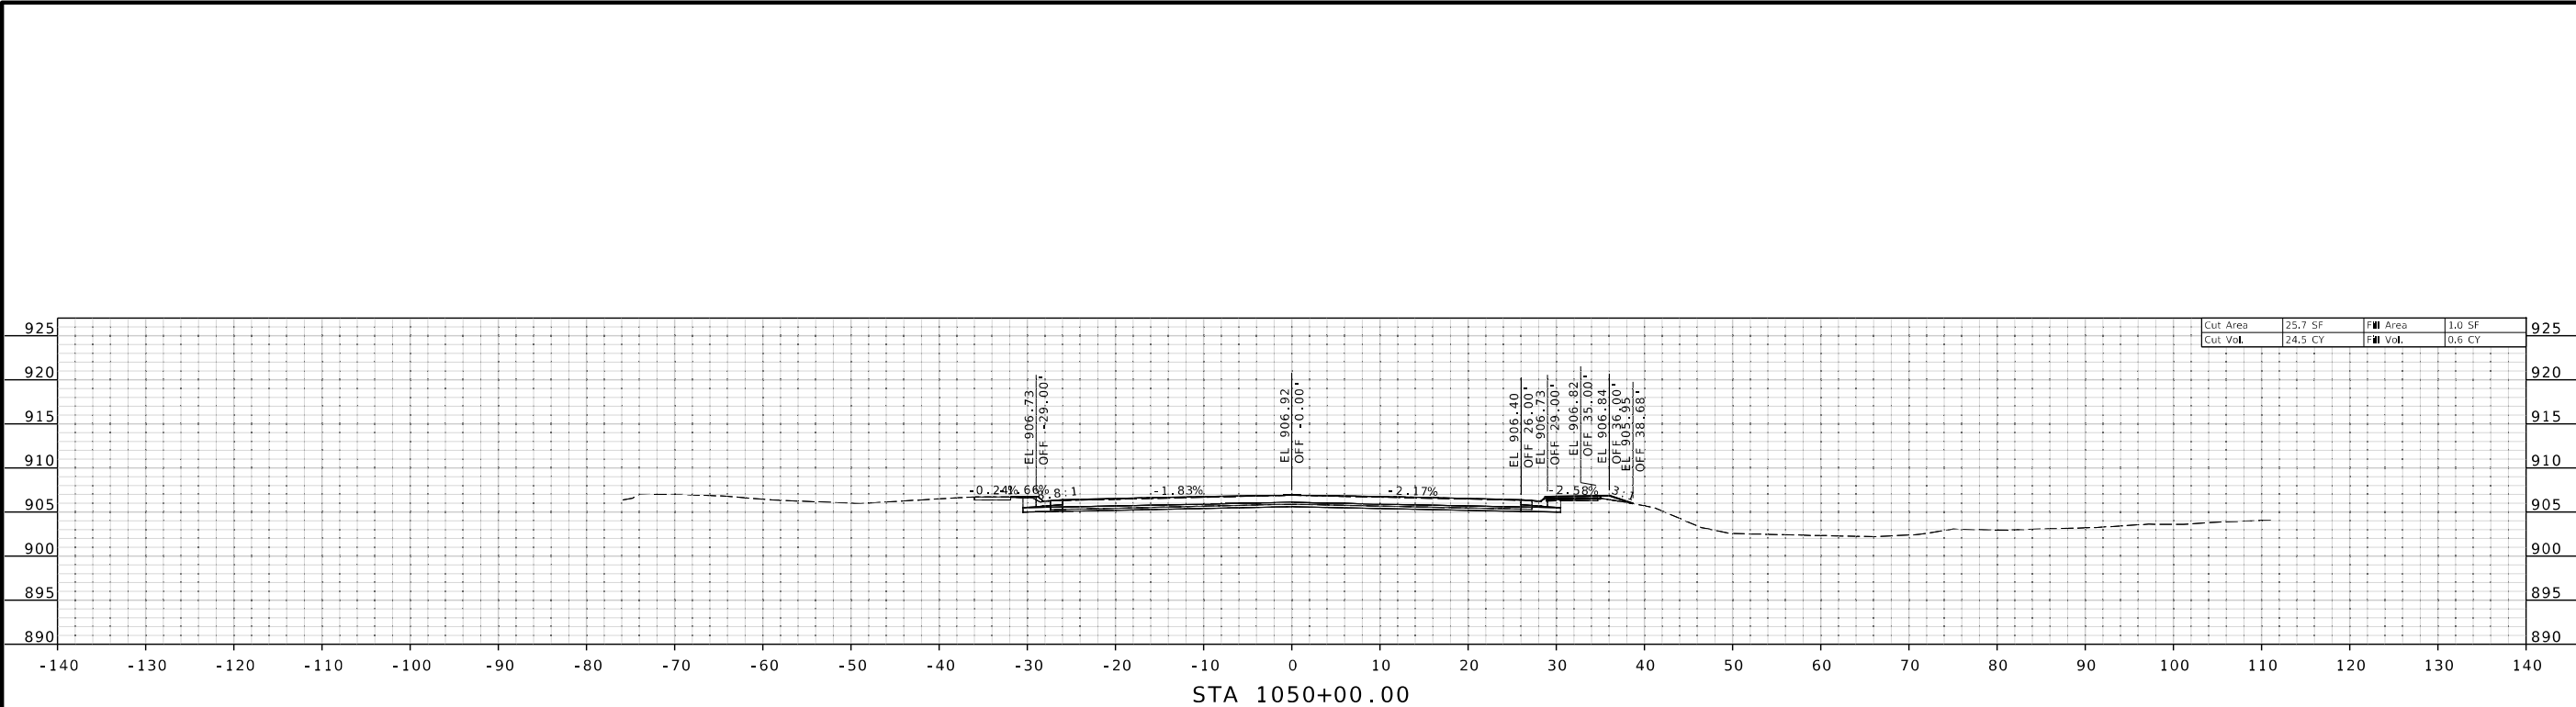

STATE OF MISSOURI

GARRETT J. LUST

NUMBER PE-2020003310

PROFESSIONAL ENGINEER

THIS SHEET HAS BEEN SIGNED, SEALED AND DATED ELECTRONICALLY.

DATE PREPARED
3/31/2025

ROUTE
1

STATE
MO

DISTRICT
KC

SHEET NO.
62

COUNTY
CLAY

JOB NO.
J4S3412

CONTRACT ID.
.

PROJECT NO.
.

BRIDGE NO.
.

DESCRIPTION

DATE

MISSOURI HIGHWAYS AND TRANSPORTATION COMMISSION

105 WEST CAPITOL

JEFFERSON CITY, MO 65102

1-888-ASK-MODOT (1-888-275-6636)

800 E 101st Terr., Ste. 200

Kansas City, MO 64131

Phone (816) 701-3100





Fax (816) 942-3013

Missouri Cert. of Authority #2003007599

WILSON & COMPANY

ENGINEERS & ARCHITECTS

XS_001-084_J4S3412_110_Rte1.dgn 9:17:57 AM 3/31/2025

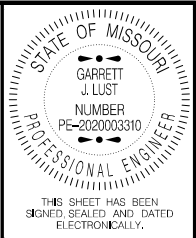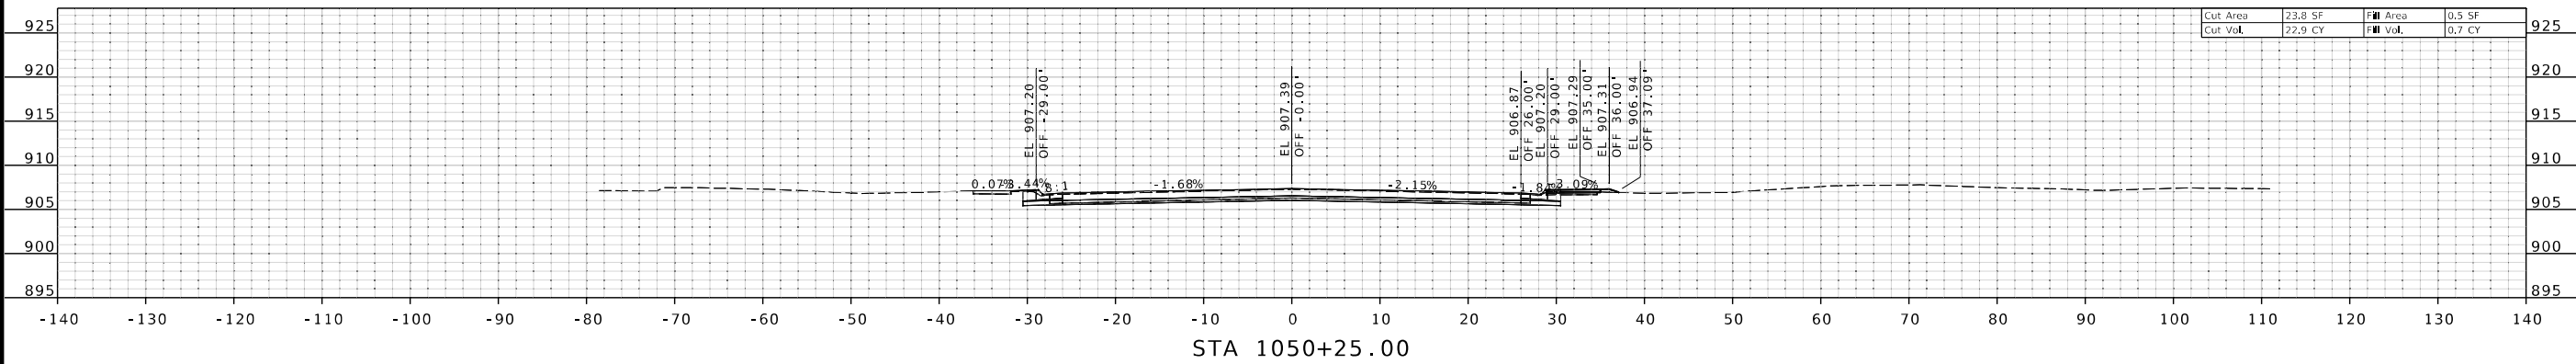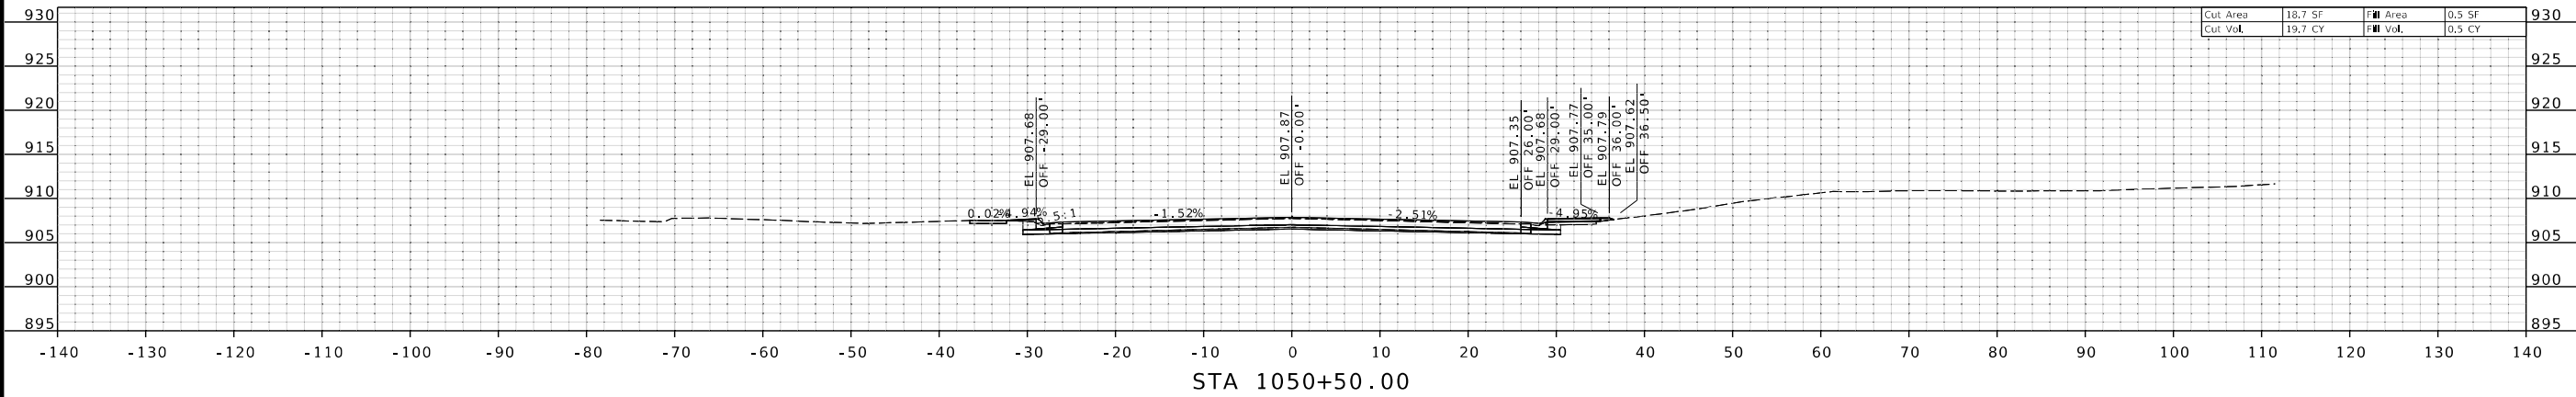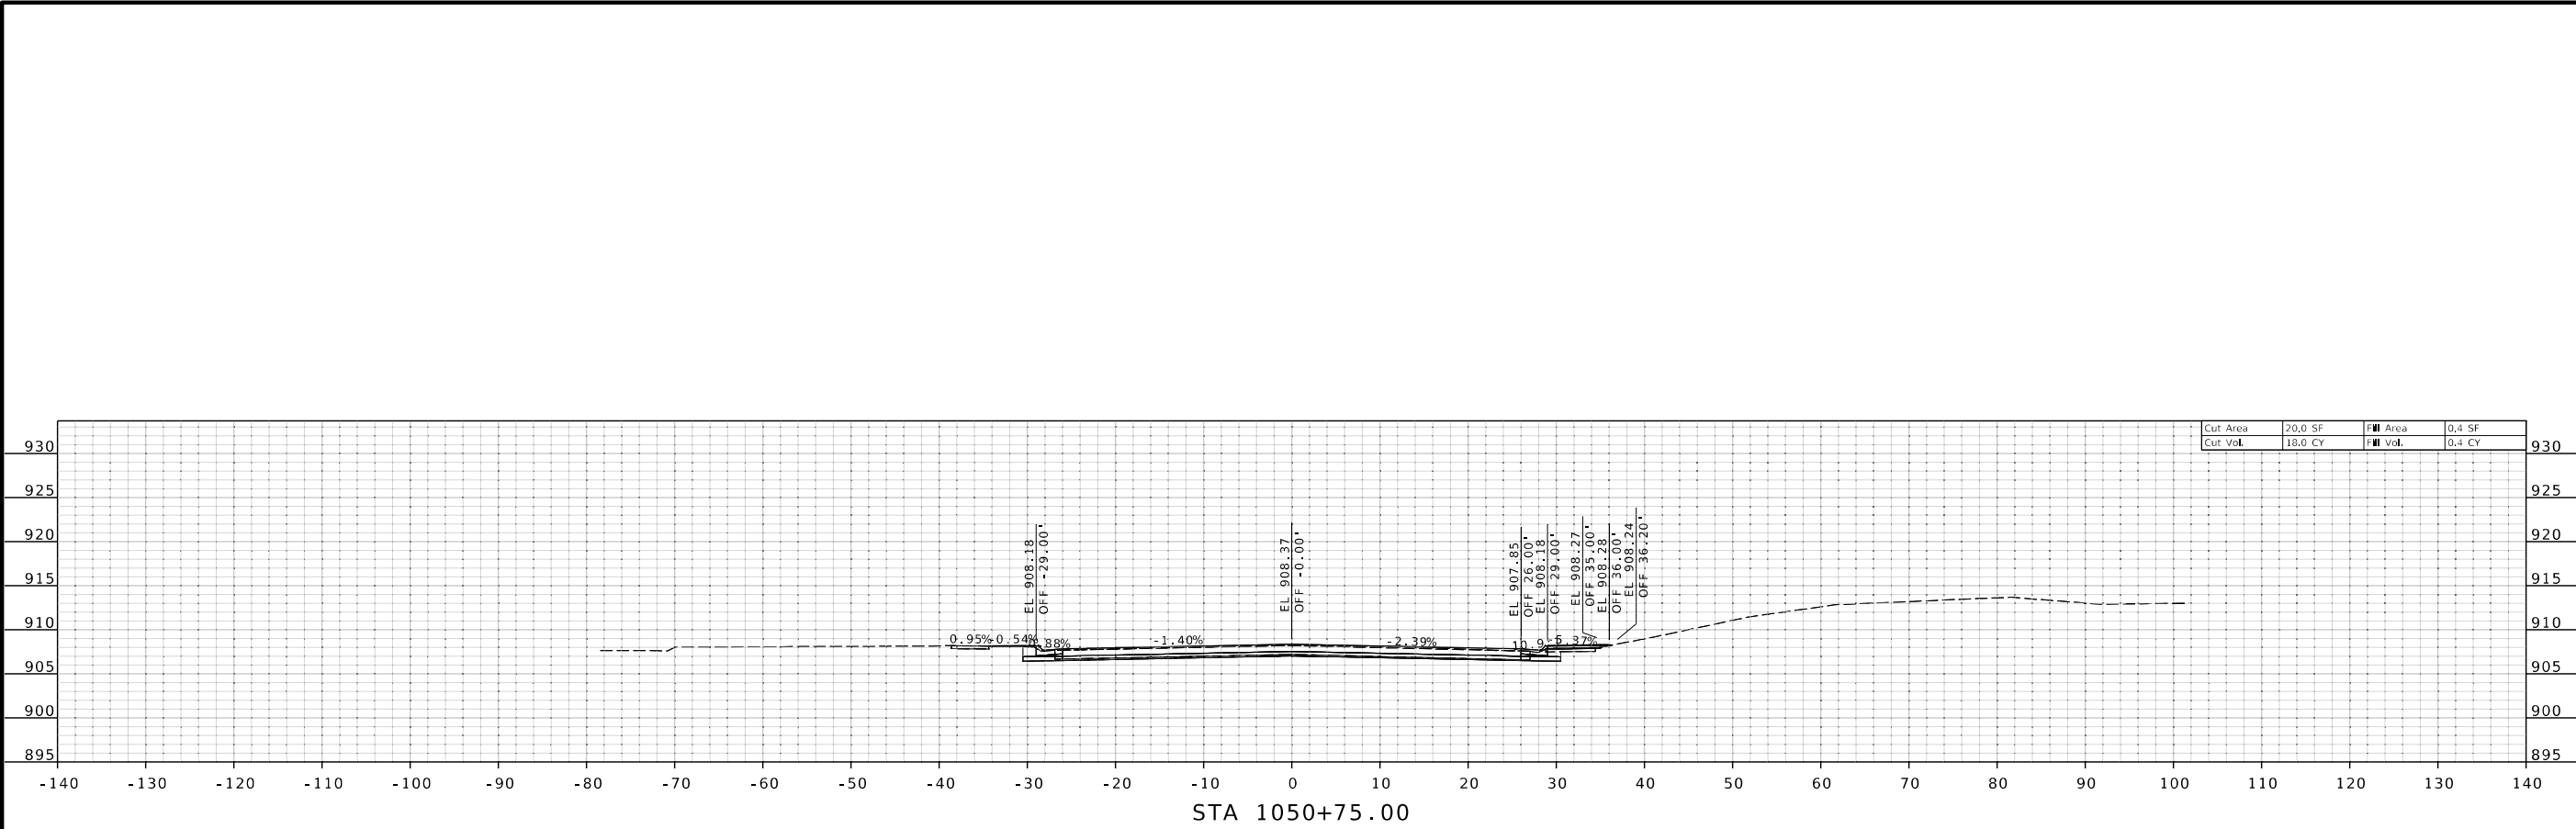

DATE PREPARED 3/31/2025	
ROUTE 1	STATE MO
DISTRICT KC	SHEET NO. 63
COUNTY CLAY	
JOB NO. J4S3412	
CONTRACT ID. .	
PROJECT NO. .	
BRIDGE NO. .	

DESCRIPTION
.
.
.
.
.
.


DATE
.
.
.
.
.
.

MISSOURI HIGHWAYS AND TRANSPORTATION COMMISSION


105 WEST CAPITOL
JEFFERSON CITY, MO 65102
1-888-ASK-MODOT (1-888-275-6636)

ENGINEERS & ARCHITECTS


800 E 10th Terr., Ste. 200
Kansas City, MO 64131
Phone (816) 701-3100
Fax (816) 942-3013
Missouri Cert. of
Authority #2003007599

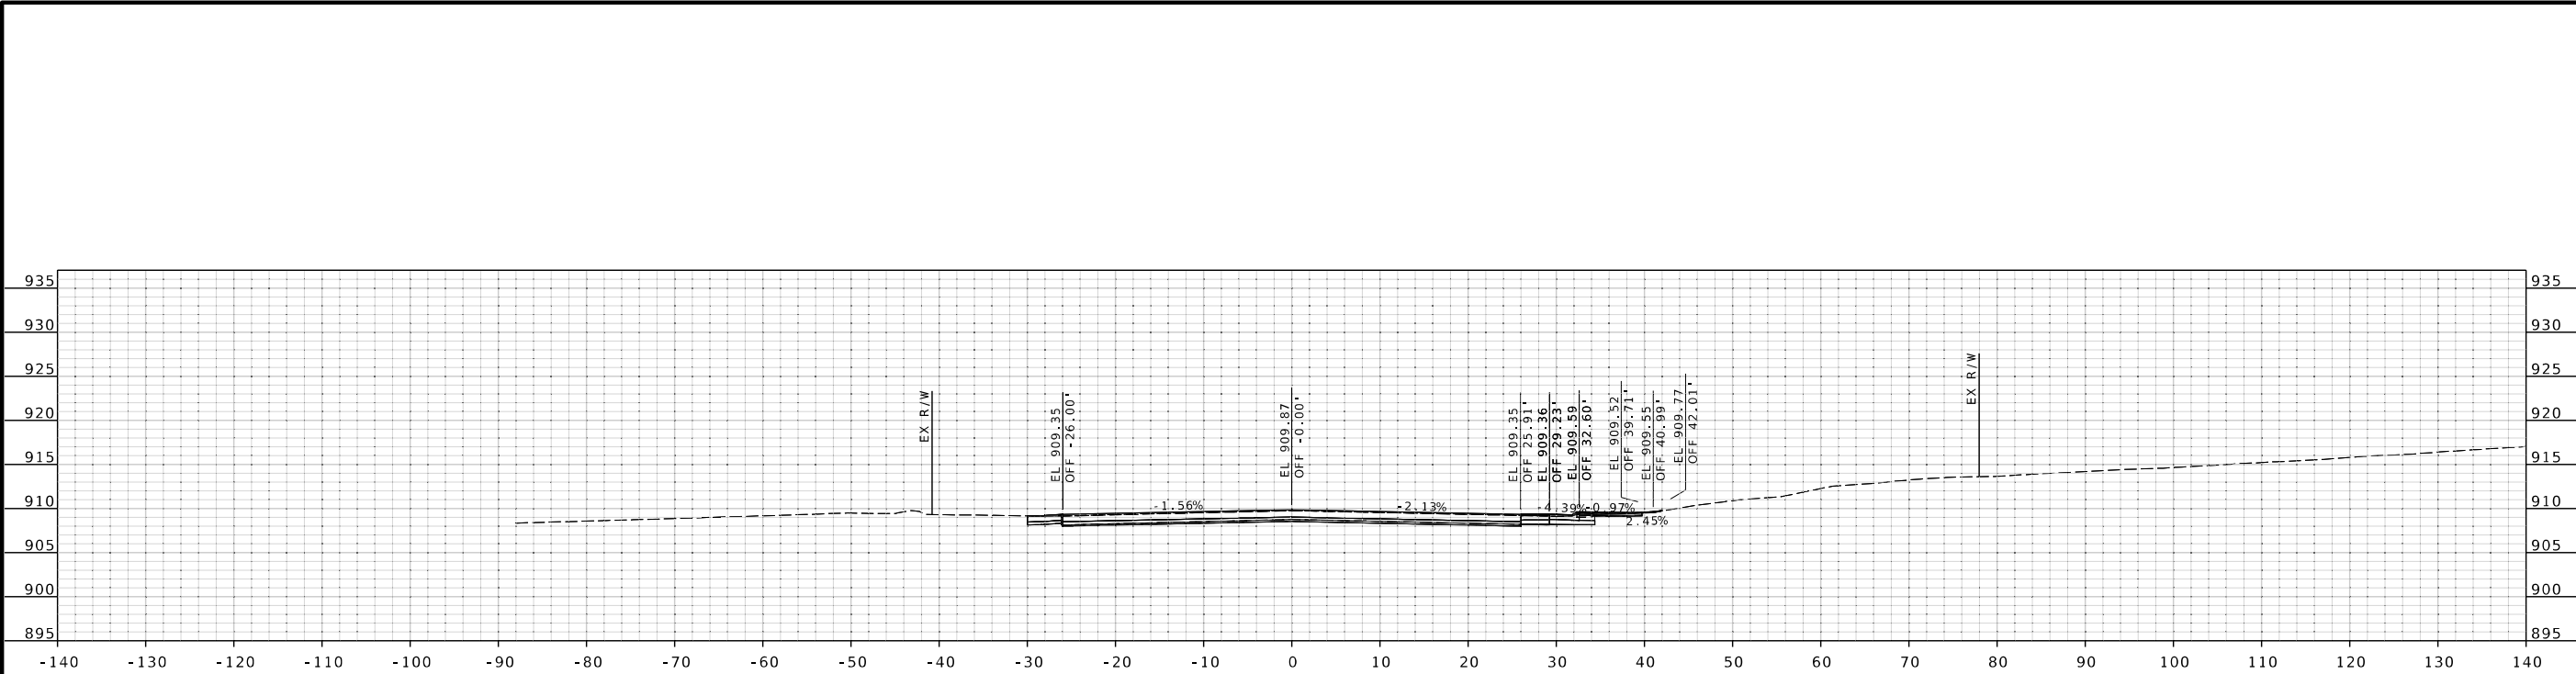

STA 1051+50.00

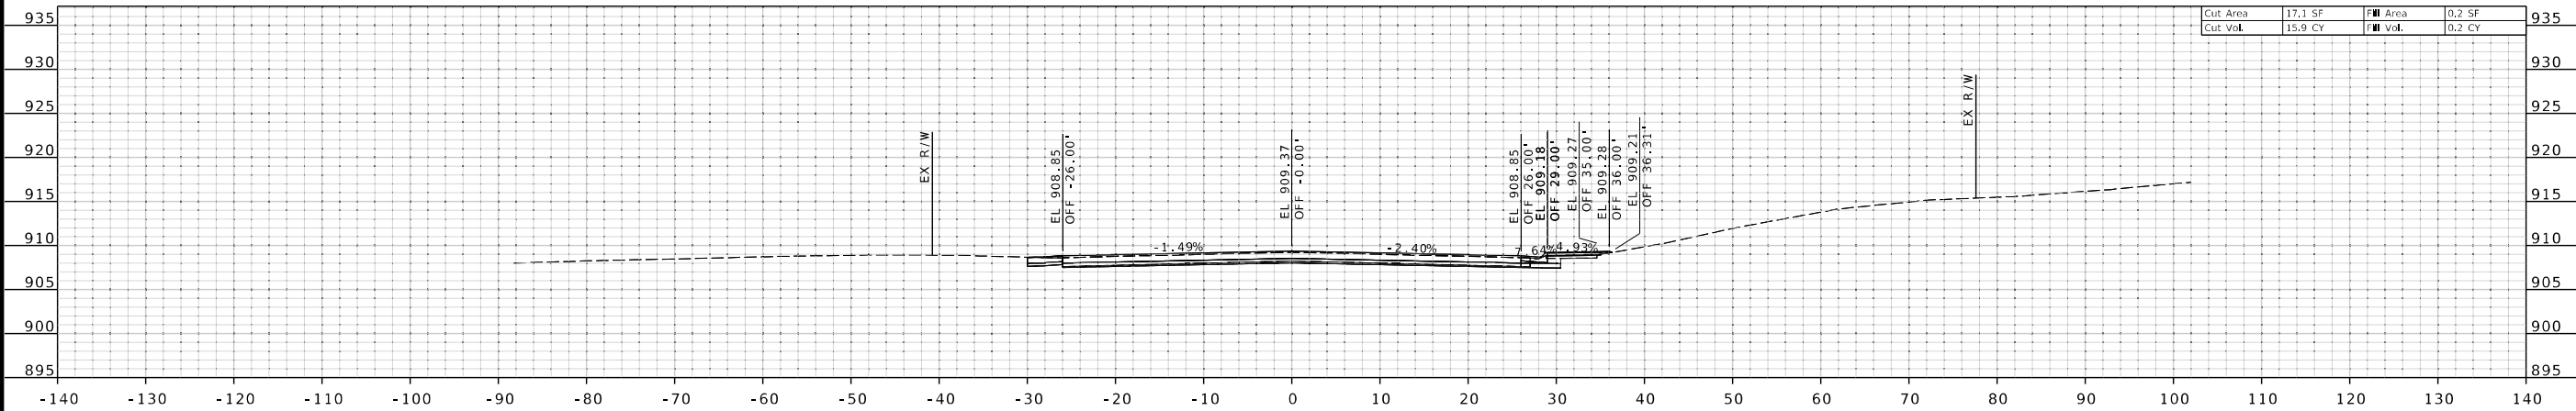

STA 1051+25.00

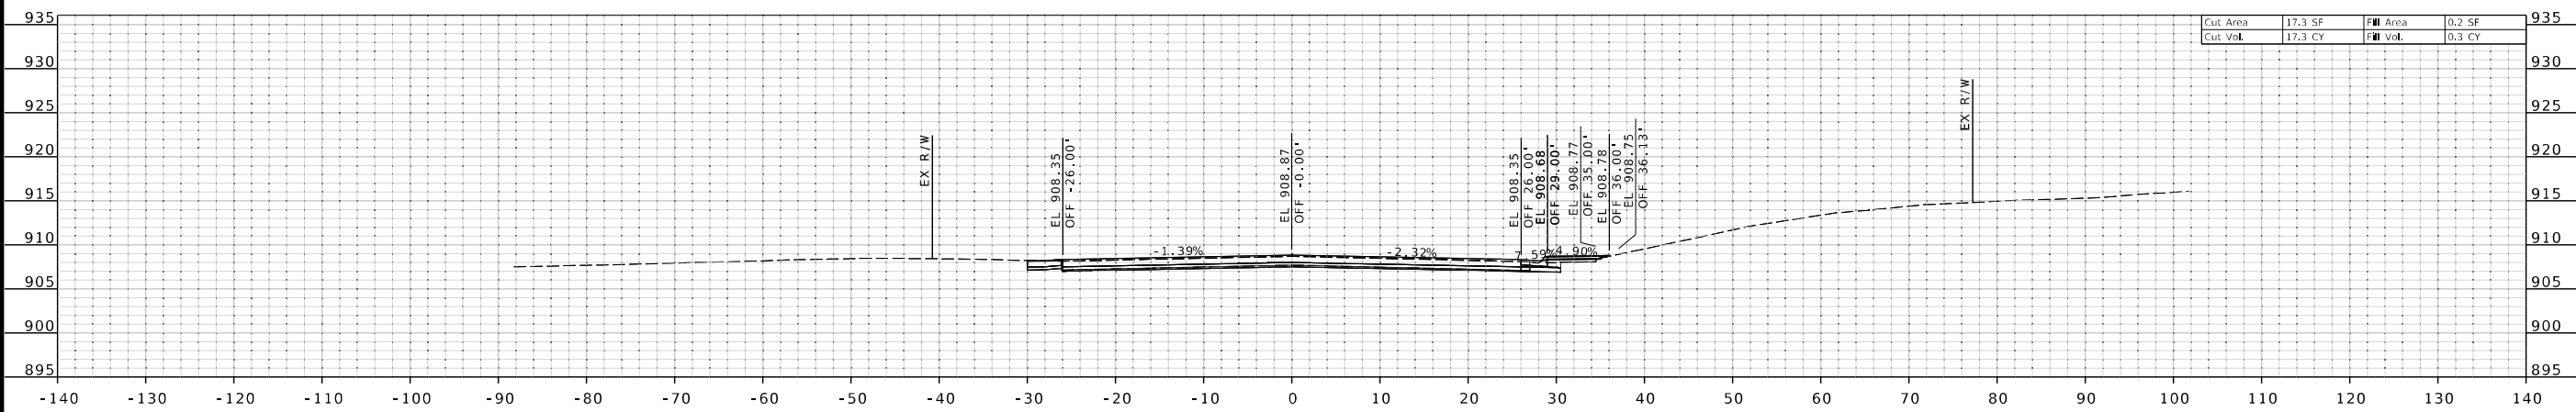

STA 1051+00.00



THIS SHEET HAS BEEN
SIGNED, SEALED AND DATED
ELECTRONICALLY.

DATE PREPARED
3/31/2025

ROUTE 1 STATE MO
DISTRICT KC SHEET NO. 64

COUNTY
CLAY

JOB NO.
J4S3412

CONTRACT ID.
.

PROJECT NO.
.

BRIDGE NO.
.




DESCRIPTION	DATE
.	.
.	.
.	.
.	.
.	.
.	.

MISSOURI HIGHWAYS AND TRANSPORTATION
COMMISSION

105 WEST CAPITOL
JEFFERSON CITY, MO 65102
1-888-ASK-MODOT (1-888-275-6636)

800 E 101st Terr., Ste. 200
Kansas City, MO 64131
Phone (816) 701-3100
Fax (816) 942-3013
Missouri Cert. of
Authority #2003007599

WILSON & COMPANY
ENGINEERS & ARCHITECTS

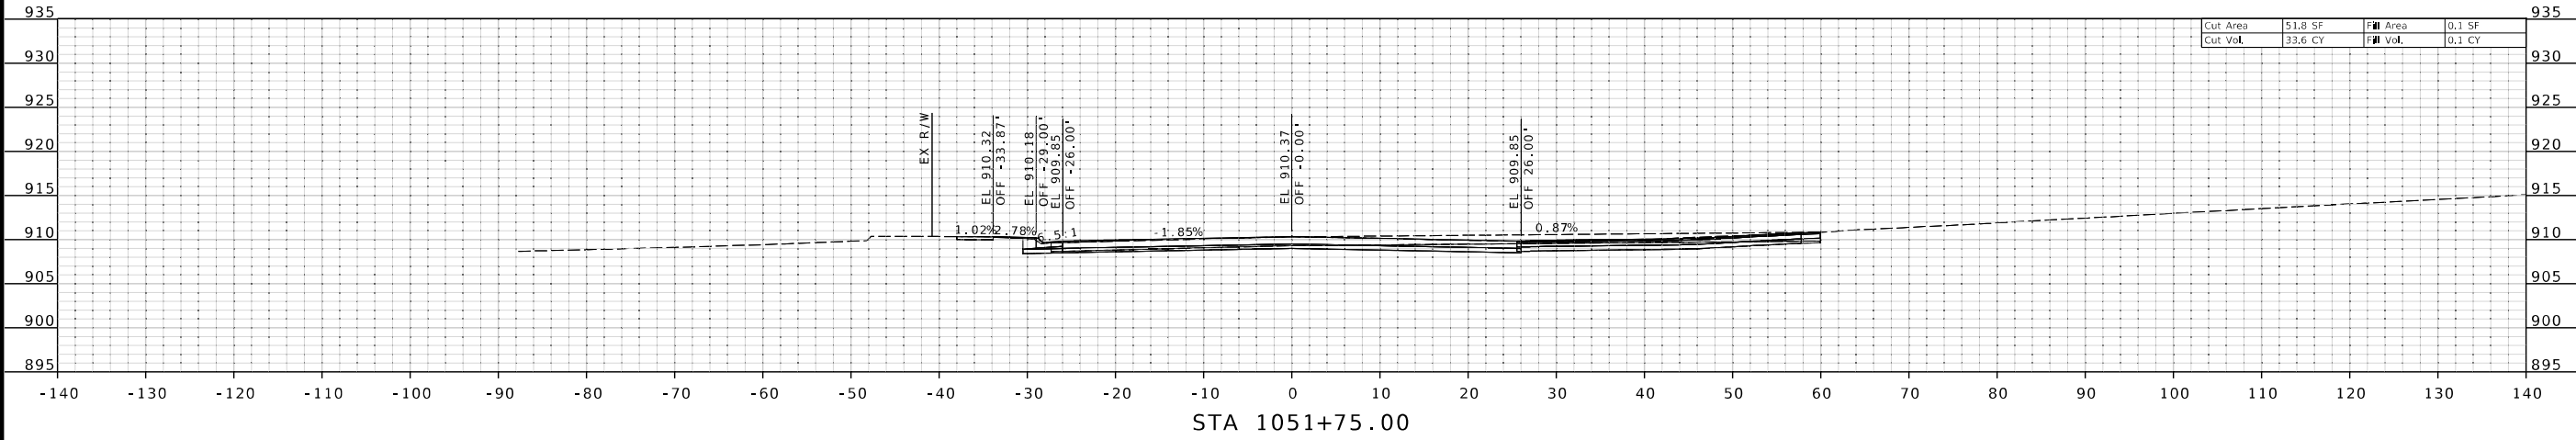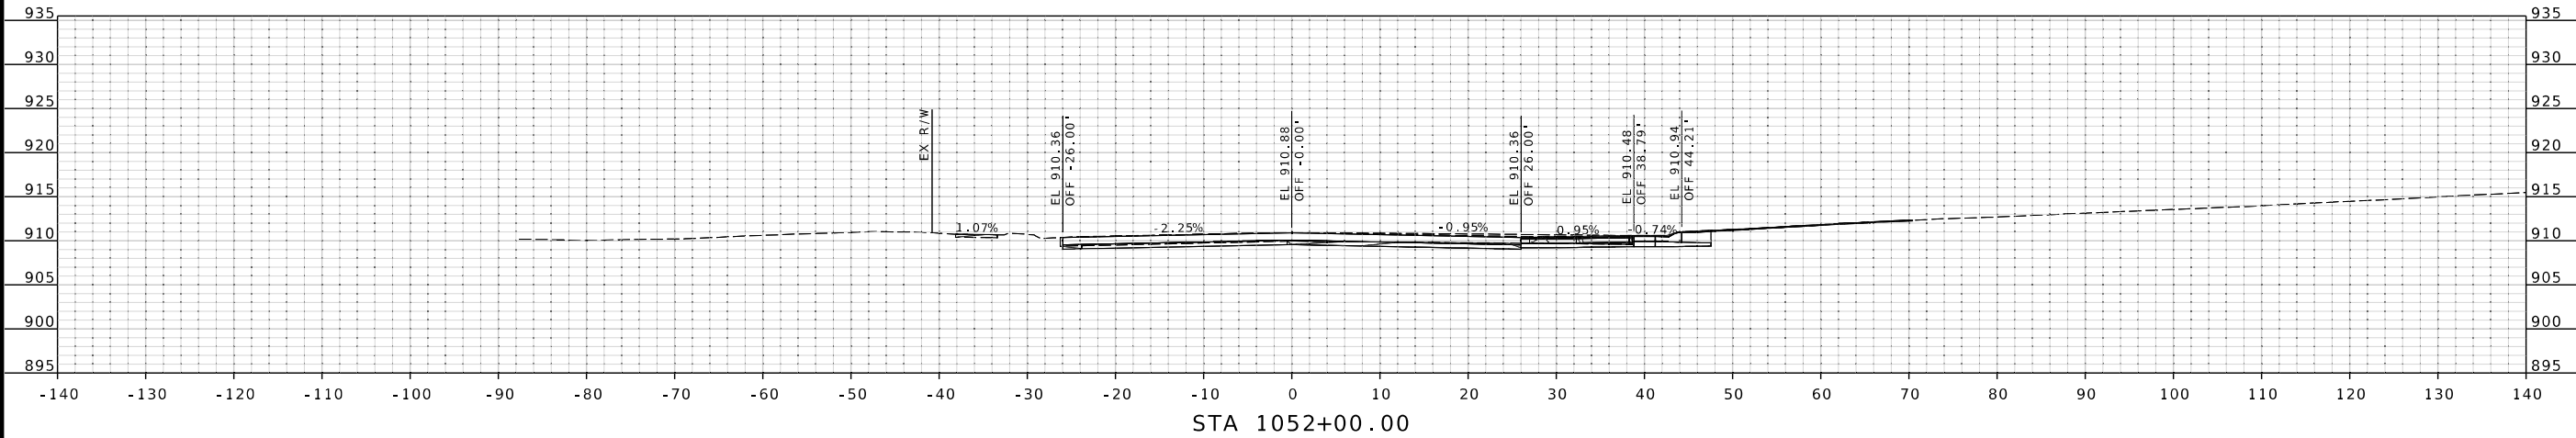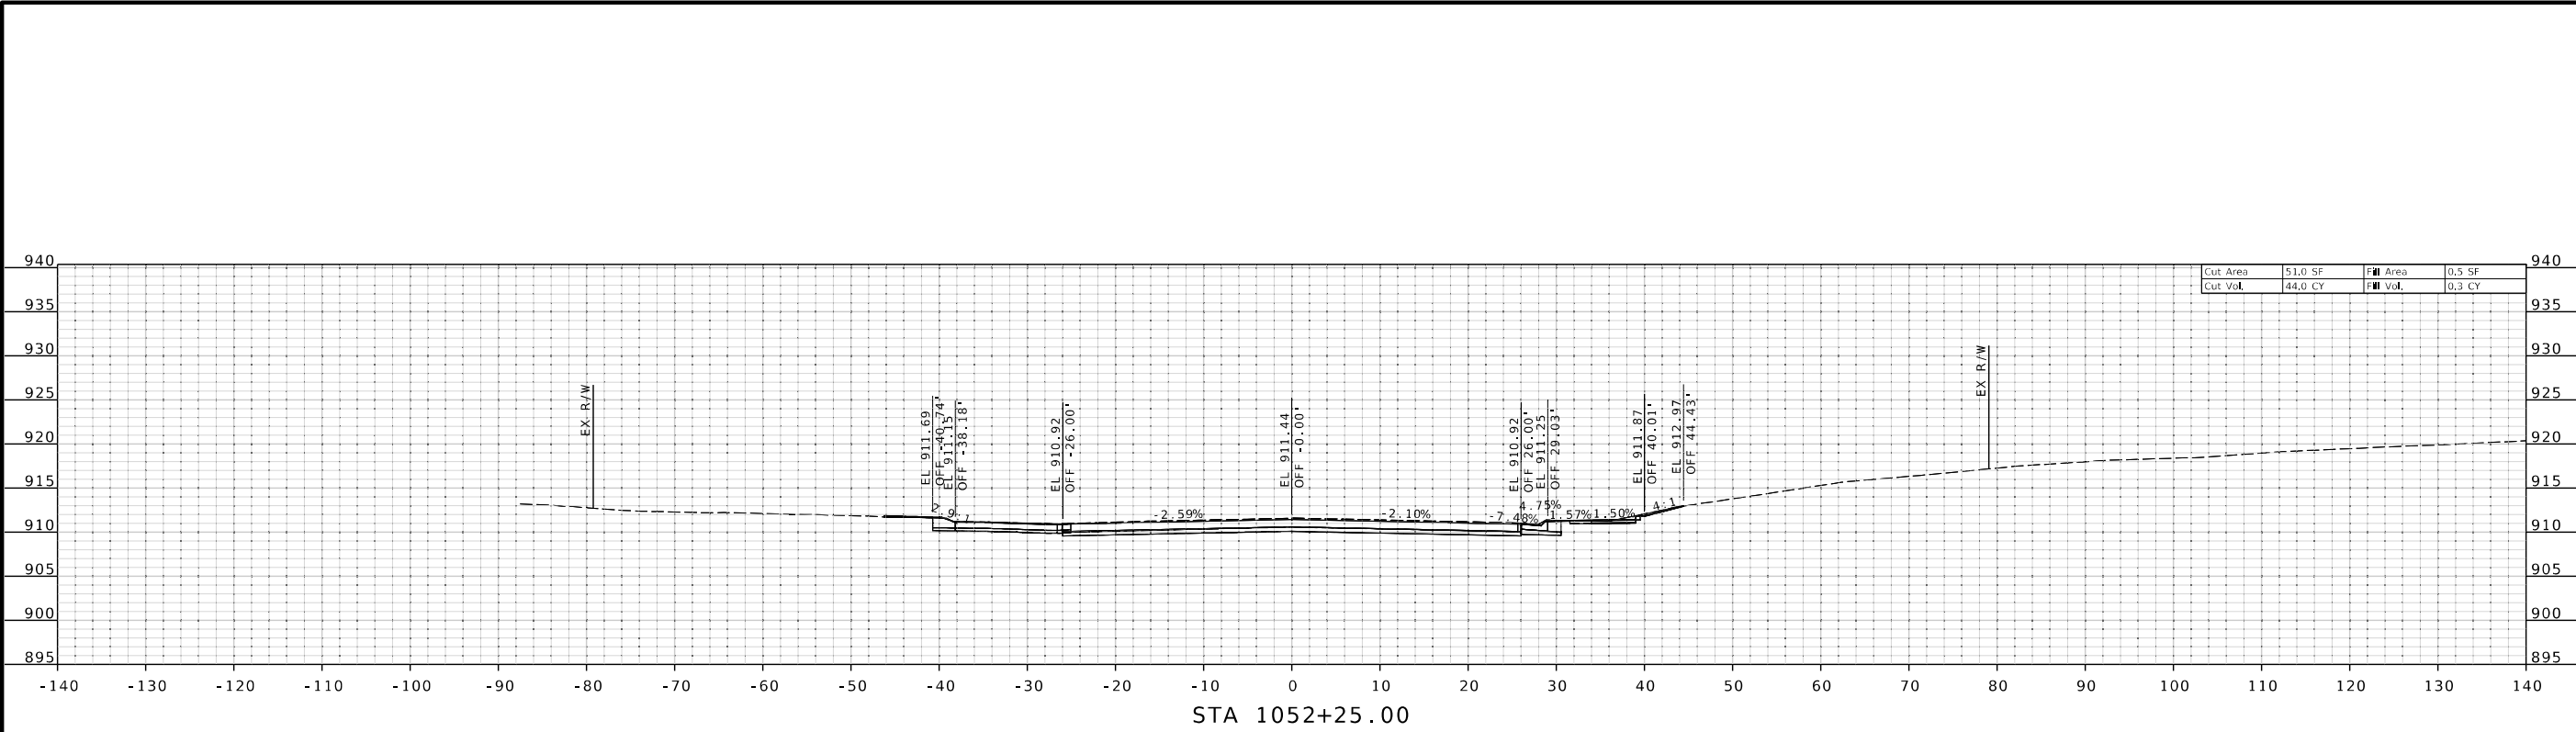

Cut Area	51.0 SF	Fill Area	0.3 SF
Cut Vol.	44.0 CY	Fill Vol.	0.3 CY

Cut Area	51.8 SF	Fill Area	0.1 SF
Cut Vol.	33.6 CY	Fill Vol.	0.1 CY



THIS SHEET HAS BEEN
SIGNED, SEALED AND DATED
ELECTRONICALLY.

DATE PREPARED
3/31/2025

ROUTE	STATE
1	MO
DISTRICT	SHEET NO.
KC	65

COUNTY
CLAY

JOB NO.
J4S3412

CONTRACT ID.
.

PROJECT NO.
.

BRIDGE NO.
.




DESCRIPTION	DATE
.	.
.	.
.	.
.	.
.	.
.	.

MISSOURI HIGHWAYS AND TRANSPORTATION
COMMISSION

105 WEST CAPITOL
JEFFERSON CITY, MO 65102
1-888-ASK-MODOT (1-888-275-6636)

800 E 10th Terr., Ste. 200
Kansas City, MO 64131
Phone (816) 701-3100
Fax (816) 942-3013
Missouri Cert. of
Authority #2003007599

**WILSON
& COMPANY**
ENGINEERS & ARCHITECTS

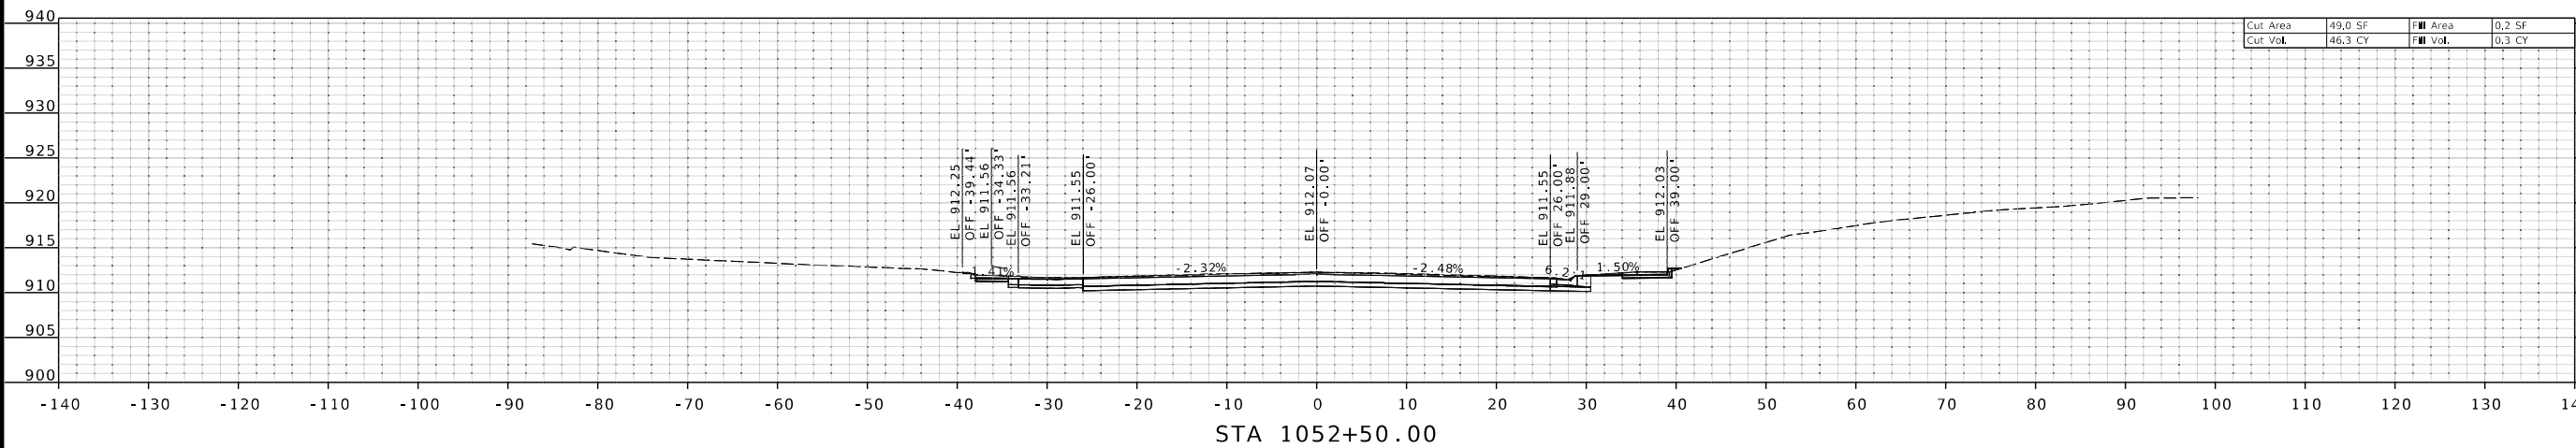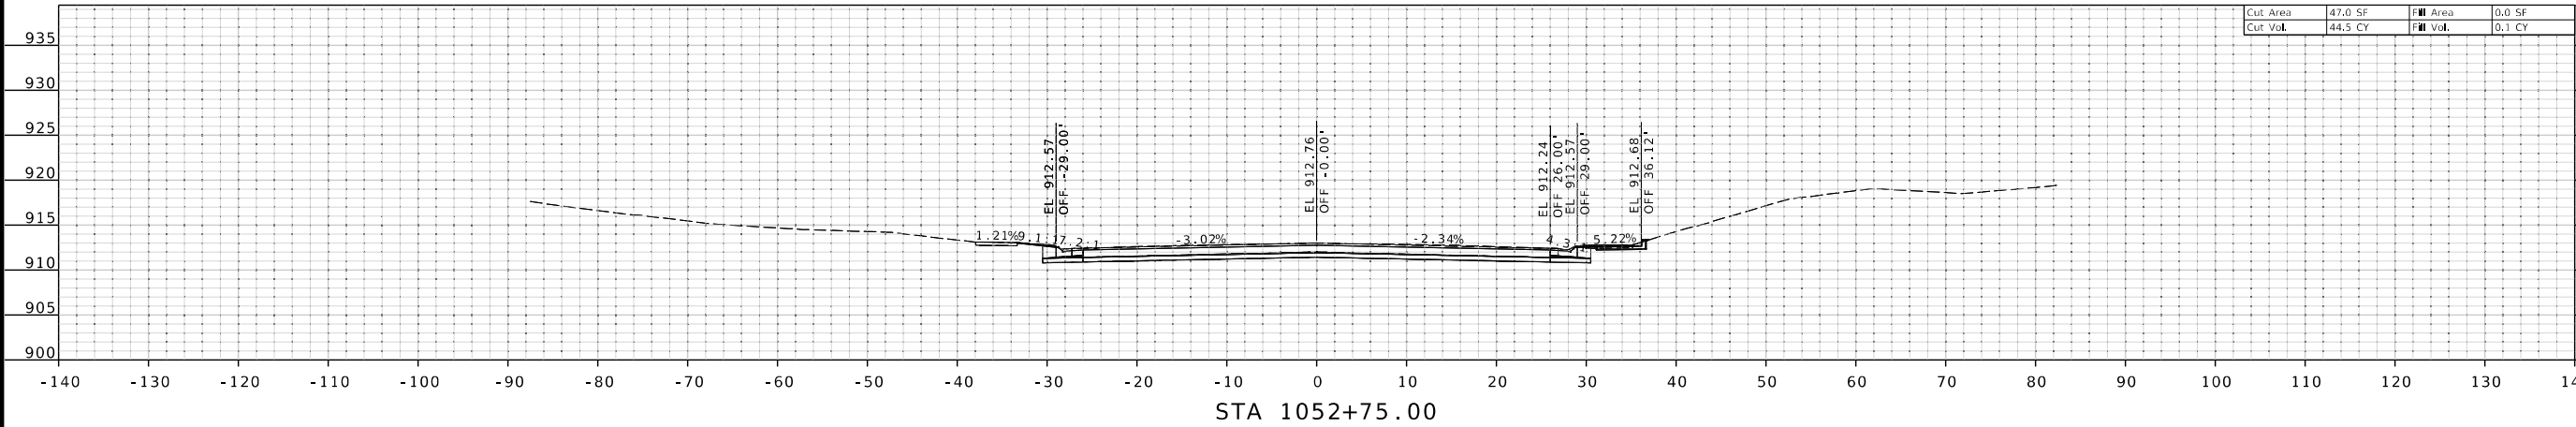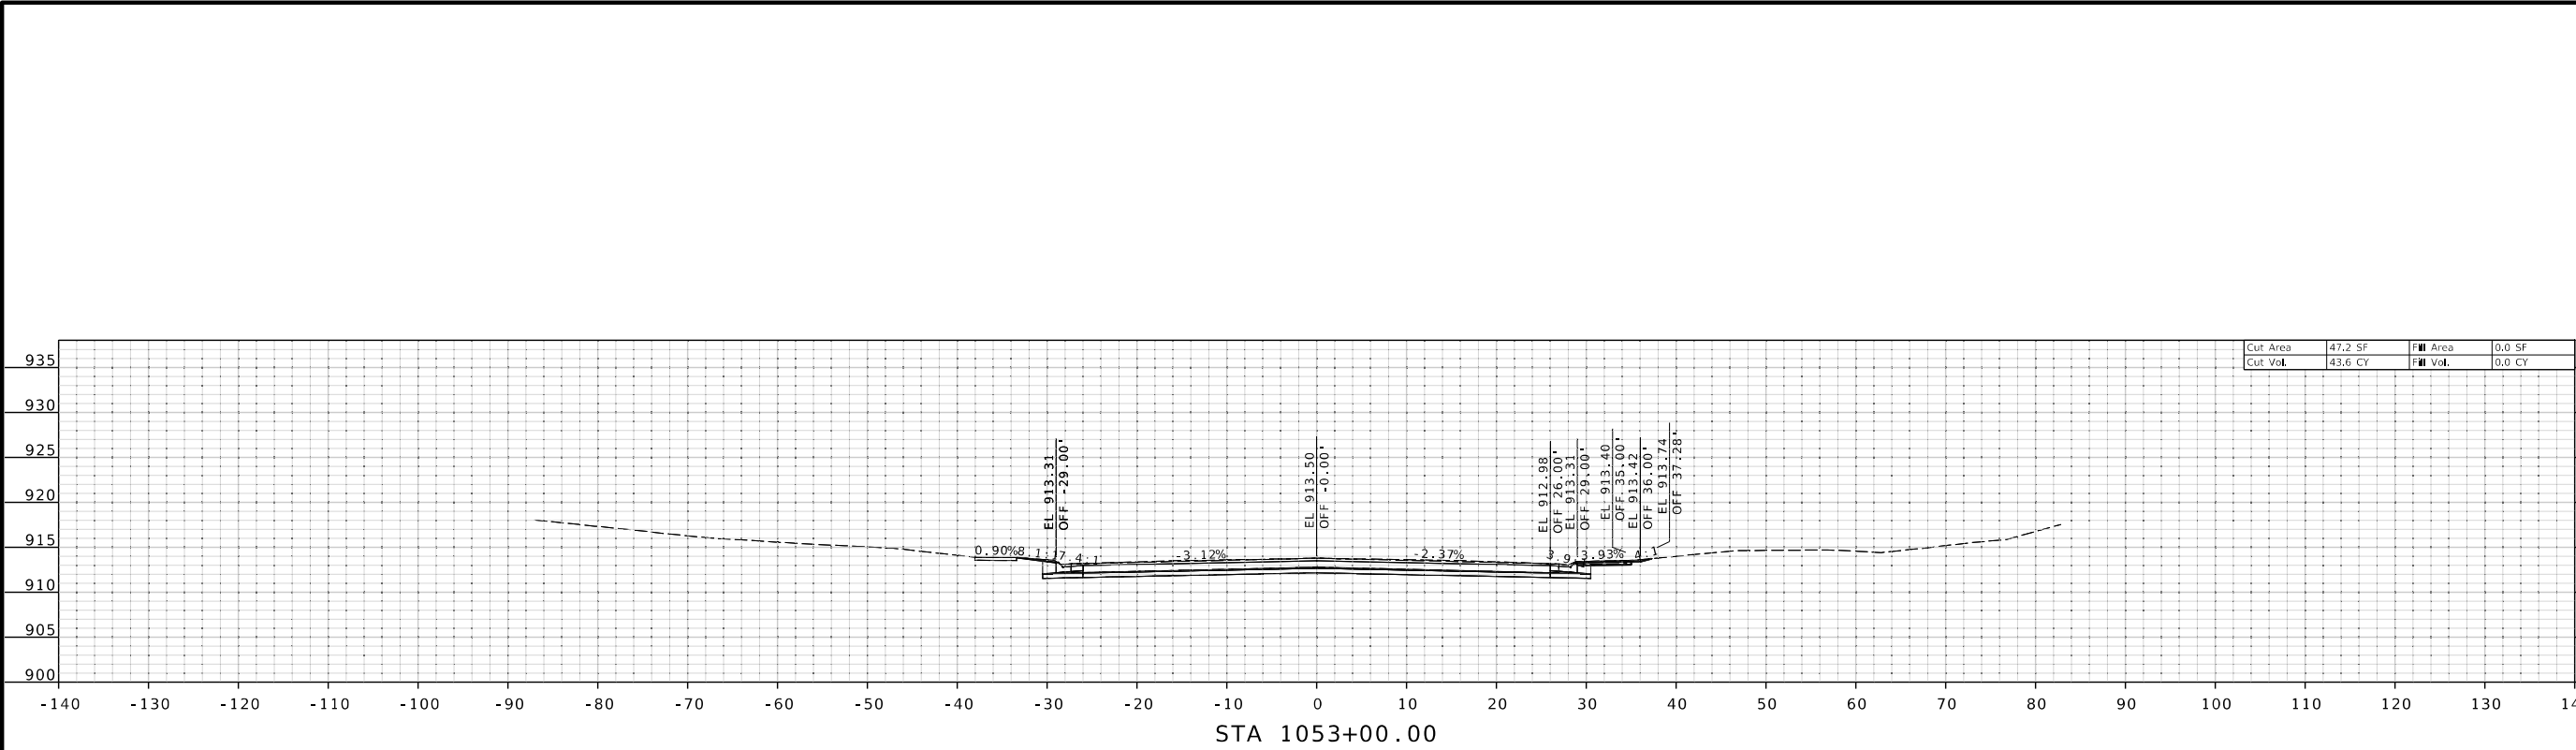

THIS SHEET HAS BEEN
SIGNED, SEALED AND DATED
ELECTRONICALLY.

DATE PREPARED
3/31/2025
ROUTE 1 STATE MO
DISTRICT KC SHEET NO. 66

COUNTY
CLAY

JOB NO.
J4S3412

CONTRACT ID.
.

PROJECT NO.
.

BRIDGE NO.
.

DESCRIPTION
.
.
.
.
.
.




DATE
.
.
.
.
.
.

MISSOURI HIGHWAYS AND TRANSPORTATION
COMMISSION

105 WEST CAPITOL
JEFFERSON CITY, MO 65102
1-888-ASK-MODOT (1-888-275-6636)

800 E 10th Terr., Ste. 200
Kansas City, MO 64131
Phone (816) 701-3100
Fax (816) 942-3013
Missouri Cert. of
Authority #2003007599

WILSON & COMPANY
ENGINEERS & ARCHITECTS

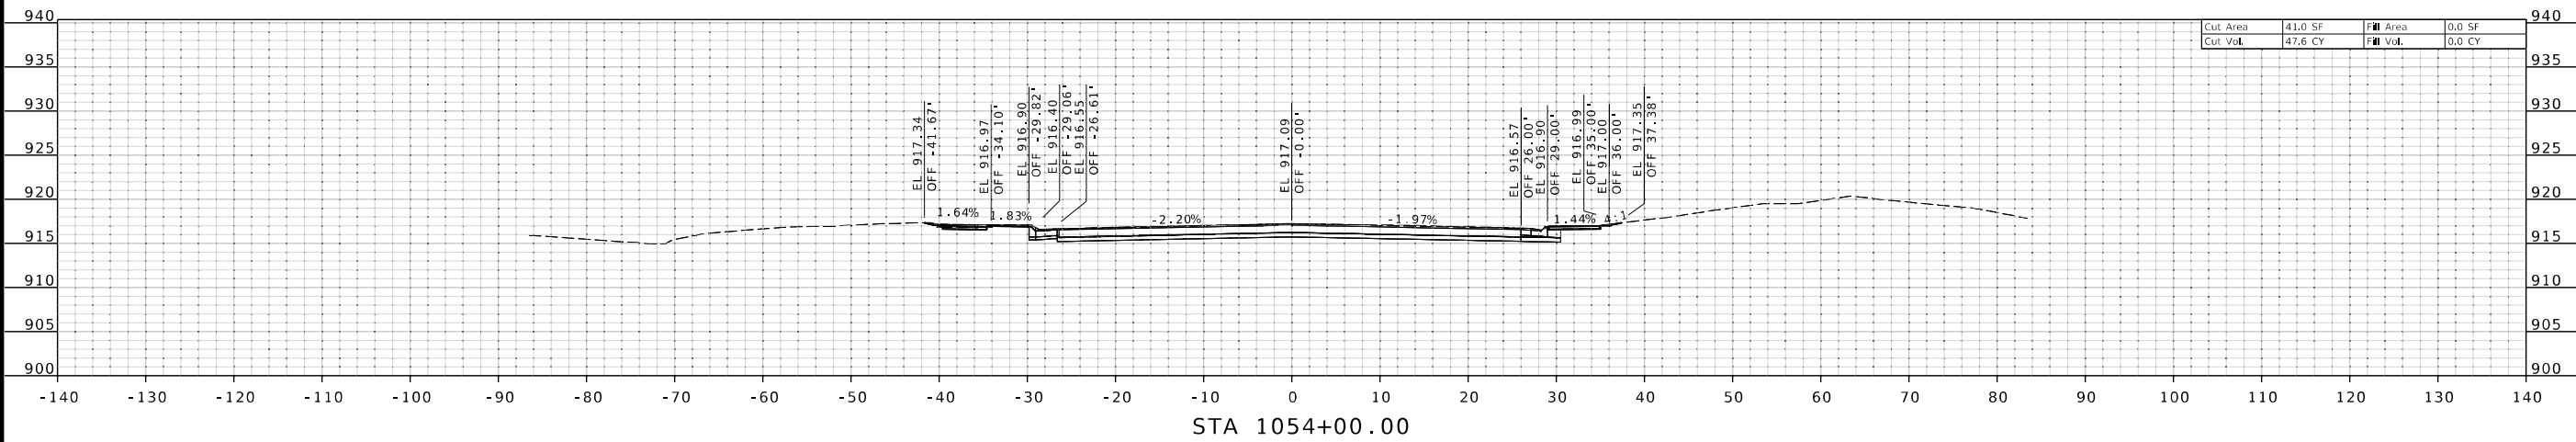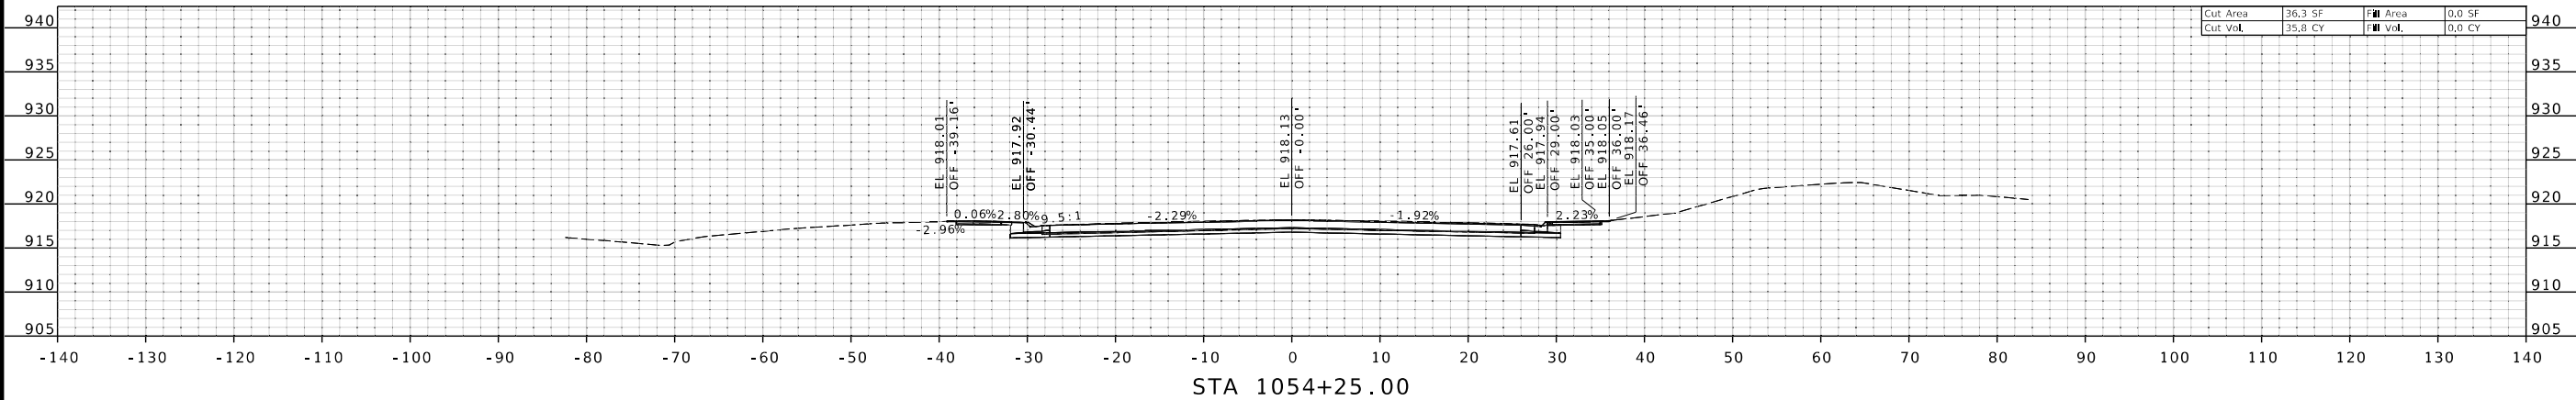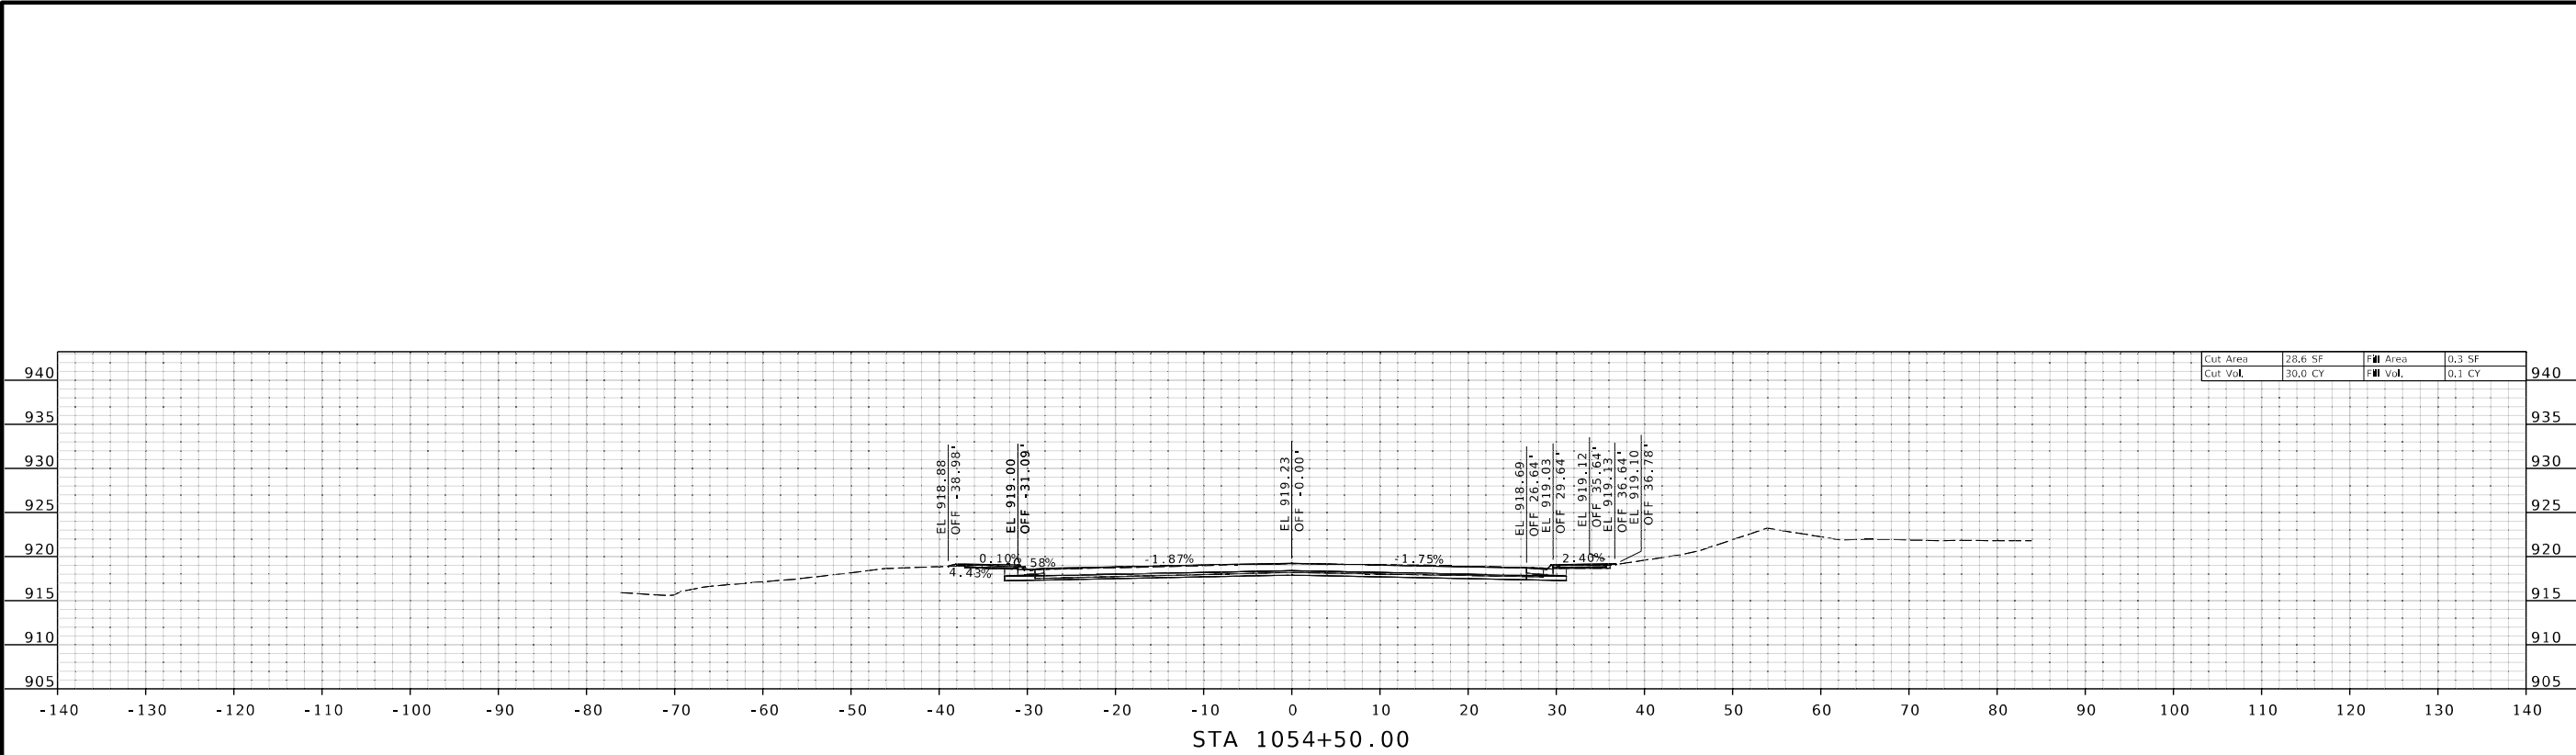

STATE OF MISSOURI

GARRETT J. LUST

NUMBER PE-2020003310

PROFESSIONAL ENGINEER

THIS SHEET HAS BEEN SIGNED, SEALED AND DATED ELECTRONICALLY.

DATE PREPARED
3/31/2025

ROUTE
1

DISTRICT
KC

STATE
MO

SHEET NO.
68

COUNTY
CLAY

JOB NO.
J4S3412

CONTRACT ID.
.

PROJECT NO.
.

BRIDGE NO.
.

DESCRIPTION

DATE




MISSOURI HIGHWAYS AND TRANSPORTATION COMMISSION

105 WEST CAPITOL
JEFFERSON CITY, MO 65102
1-888-ASK-MODOT (1-888-275-6636)

800 E 101st Terr., Ste. 200
Kansas City, MO 64131
Phone (816) 701-3100
Fax (816) 942-3013

Missouri Cert. of
Authority #2003007599

WILSON & COMPANY
ENGINEERS & ARCHITECTS

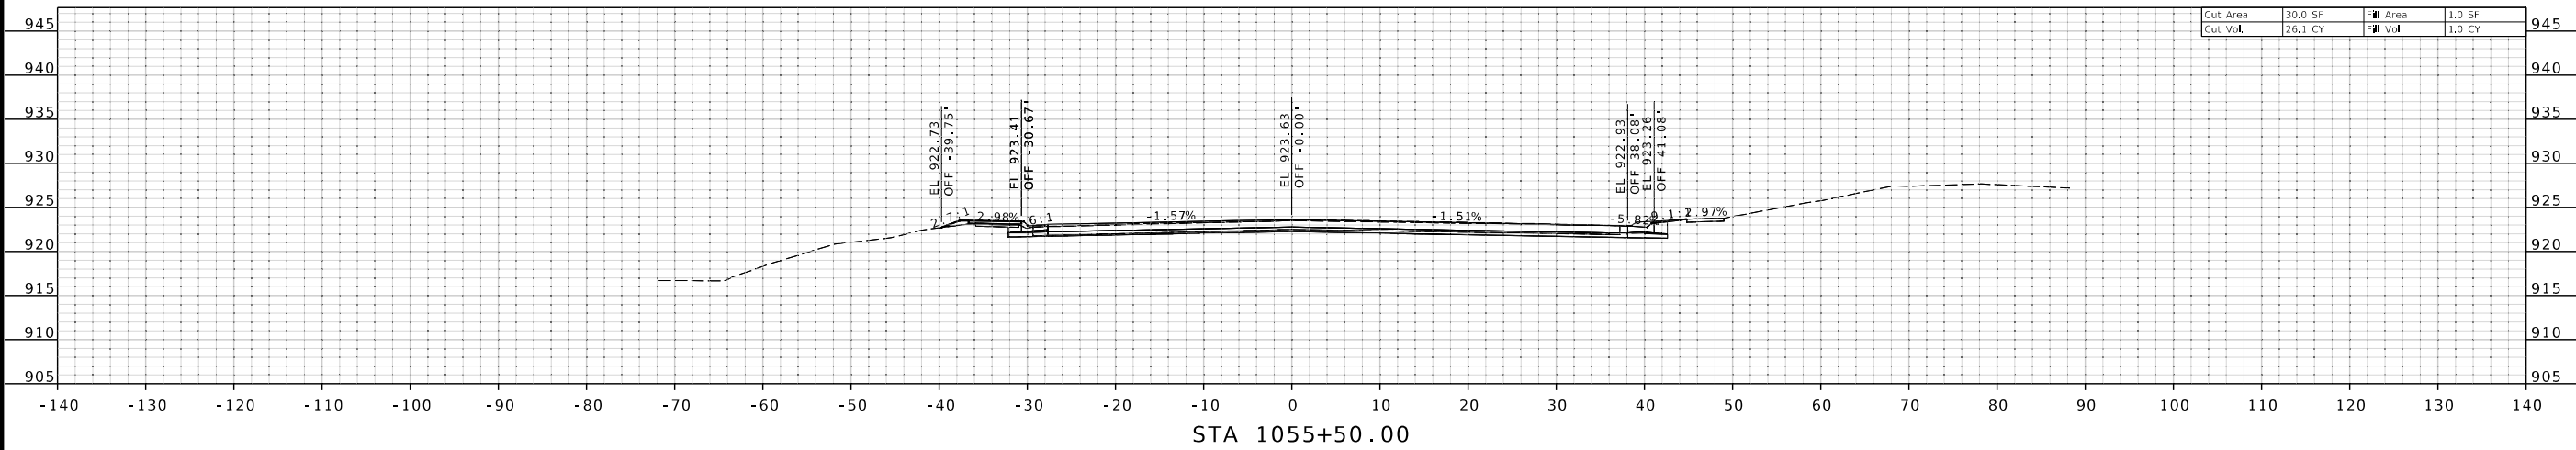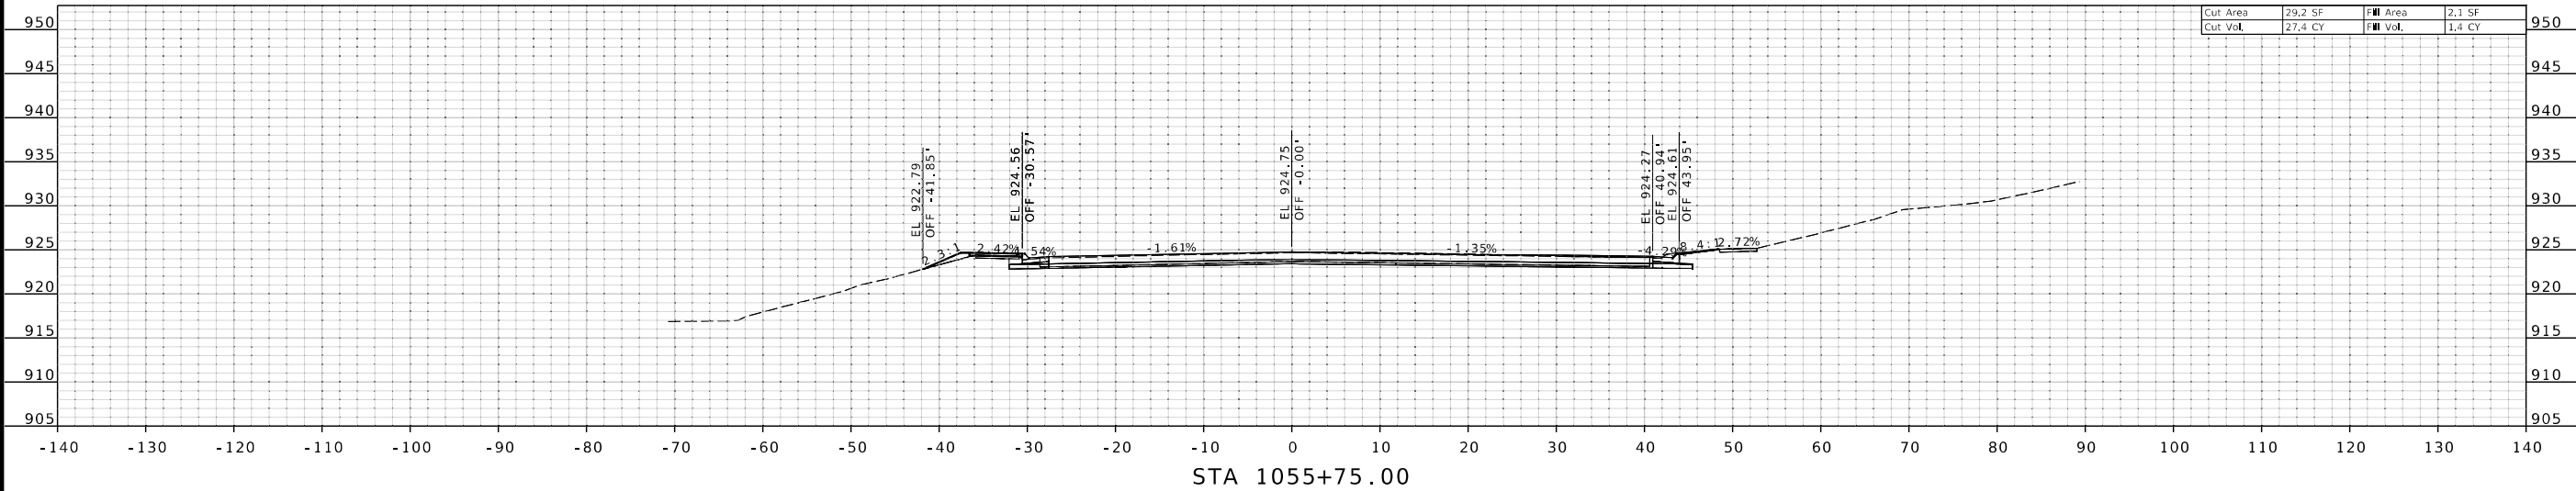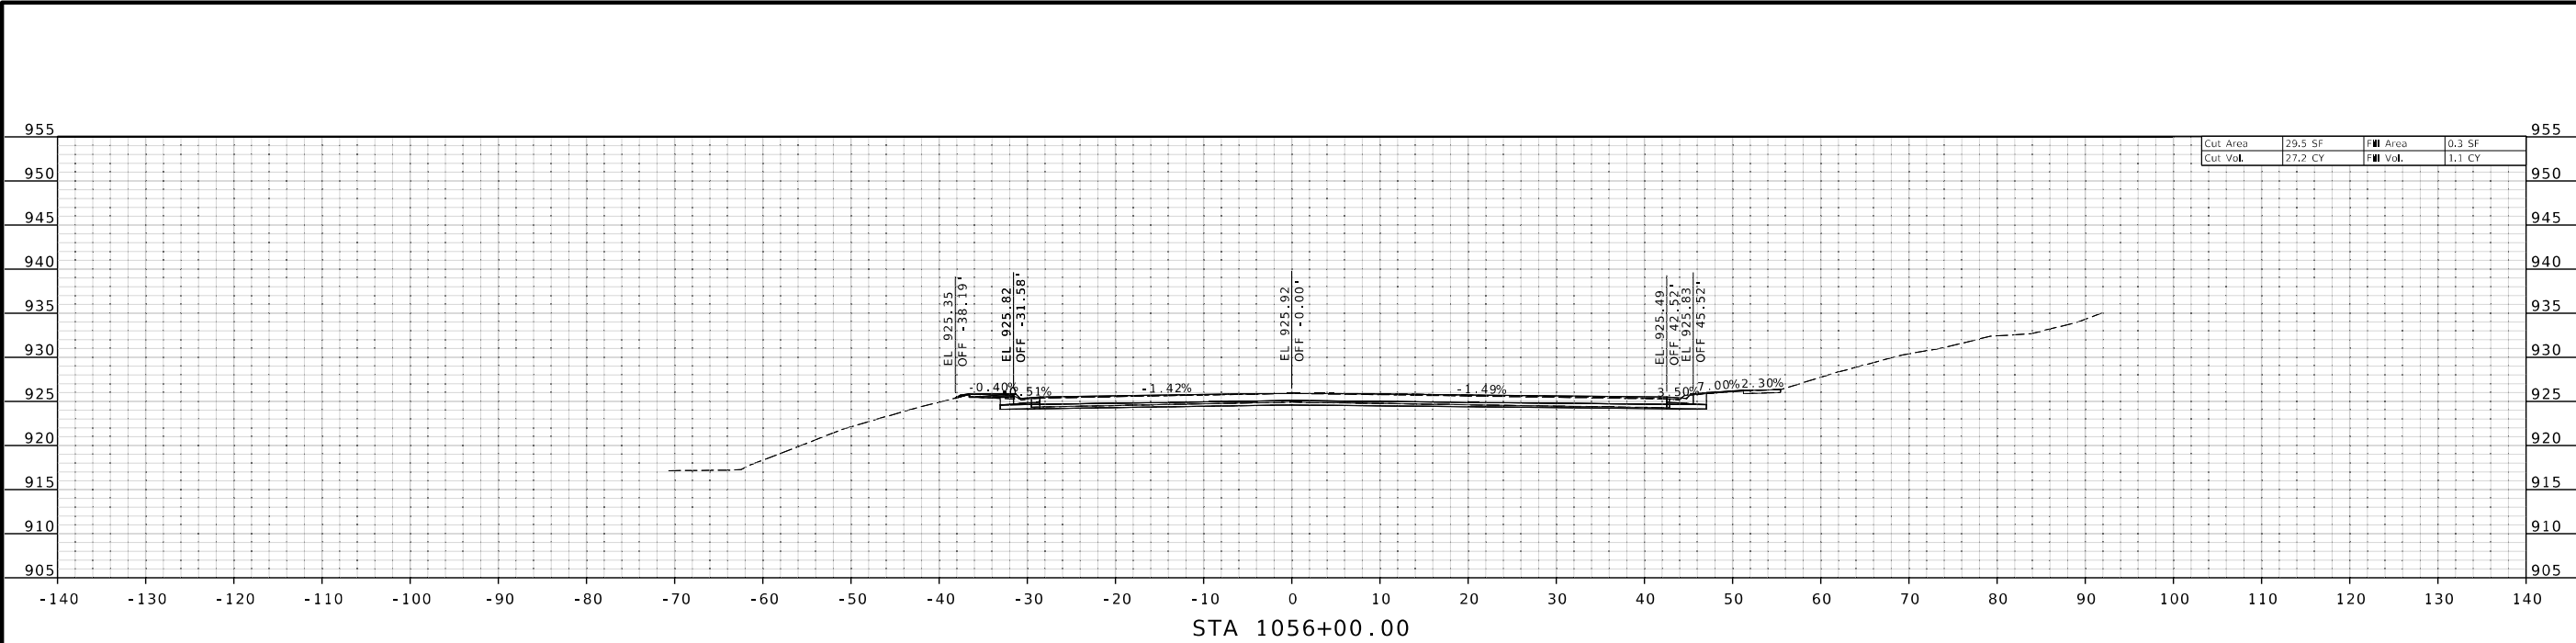

STATE OF MISSOURI
GARRETT J. LUST
NUMBER
PE-2020003310
PROFESSIONAL ENGINEER

THIS SHEET HAS BEEN
SIGNED, SEALED AND DATED
ELECTRONICALLY.

DATE PREPARED
3/31/2025

ROUTE
1

STATE
MO

DISTRICT
KC

SHEET NO.
70

COUNTY
CLAY

JOB NO.
J4S3412

CONTRACT ID.
.

PROJECT NO.
.

BRIDGE NO.
.

DESCRIPTION

DATE

MISSOURI HIGHWAYS AND TRANSPORTATION
COMMISSION

105 WEST CAPITOL
JEFFERSON CITY, MO 65102
1-888-ASK-MODOT (1-888-275-6636)

MoDOT


MISSOURI HIGHWAYS AND TRANSPORTATION
COMMISSION

800 E 101st Terr., Ste. 200
Kansas City, MO 64131
Phone (816) 701-3100
Fax (816) 942-3013
Missouri Cert. of
Authority #2003007599

WILSON
& COMPANY

ENGINEERS & ARCHITECTS

XS_001-084_J4S3412_110_Rte1.dgn 9:20:06 AM 3/31/2025

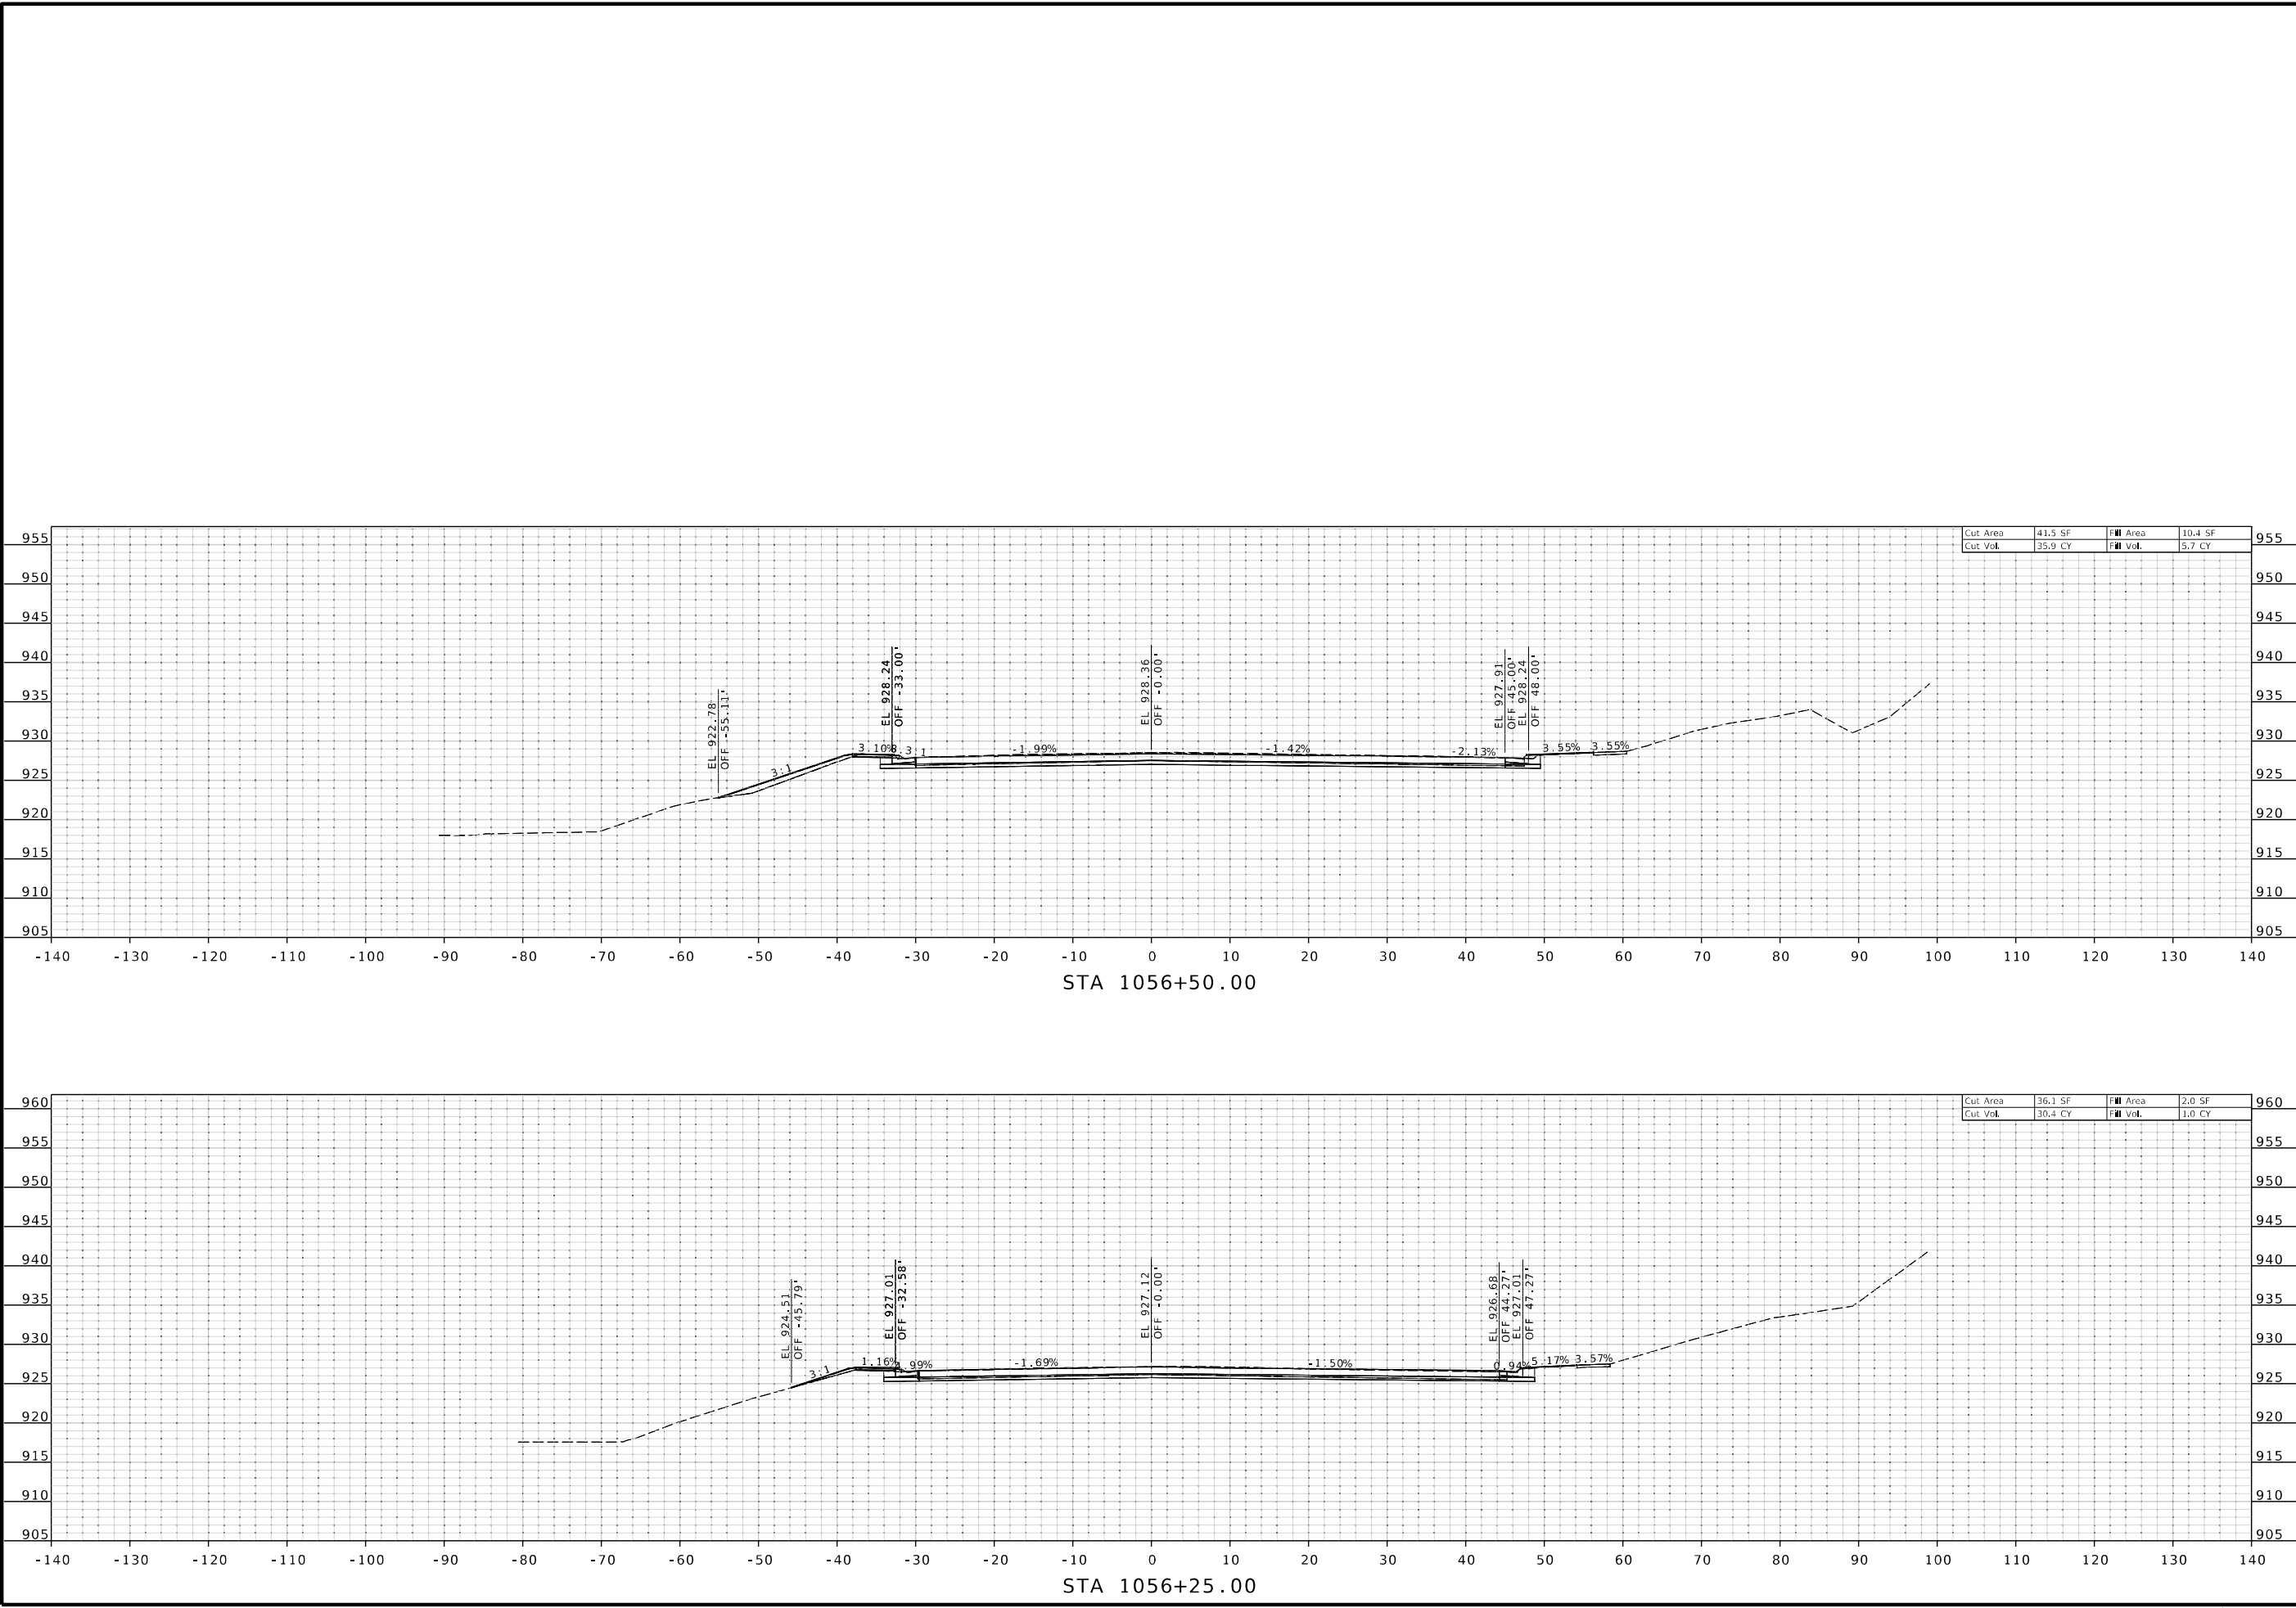

STATE OF MISSOURI

GARRETT J. LUST

NUMBER

PE-2020003310

PROFESSIONAL ENGINEER

THIS SHEET HAS BEEN
SIGNED, SEALED AND DATED
ELECTRONICALLY.

DATE PREPARED
3/31/2025

ROUTE
1

DISTRICT
KC

STATE
MO

SHEET NO.
71

COUNTY
CLAY

JOB NO.
J4S3412

CONTRACT ID.
.

PROJECT NO.
.

BRIDGE NO.
.

DESCRIPTION

DATE

MISSOURI HIGHWAYS AND TRANSPORTATION COMMISSION

105 WEST CAPITOL
JEFFERSON CITY, MO 65102
1-888-ASK-MODOT (1-888-275-6636)

MoDOT



MISSOURI HIGHWAYS AND TRANSPORTATION COMMISSION

800 E 10th Terr., Ste. 200
Kansas City, MO 64131
Phone (816) 701-3100
Fax (816) 942-3013
Missouri Cert. of
Authority #2003007599

WILSON & COMPANY

ENGINEERS & ARCHITECTS

XS_001-084_J4S3412_110_Rte1.dgn 9:20:17 AM 3/31/2025

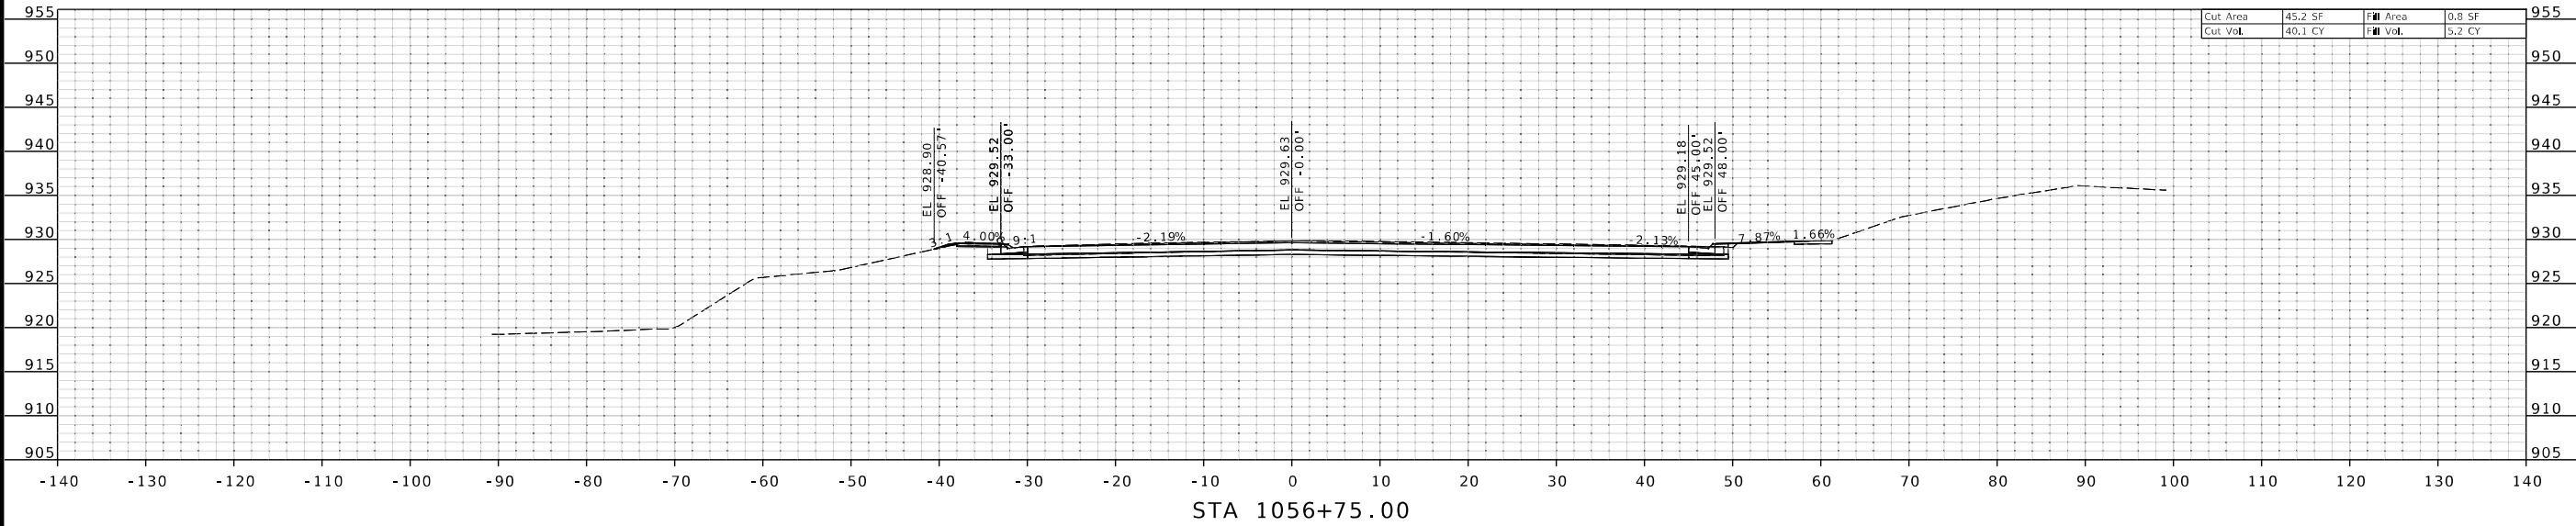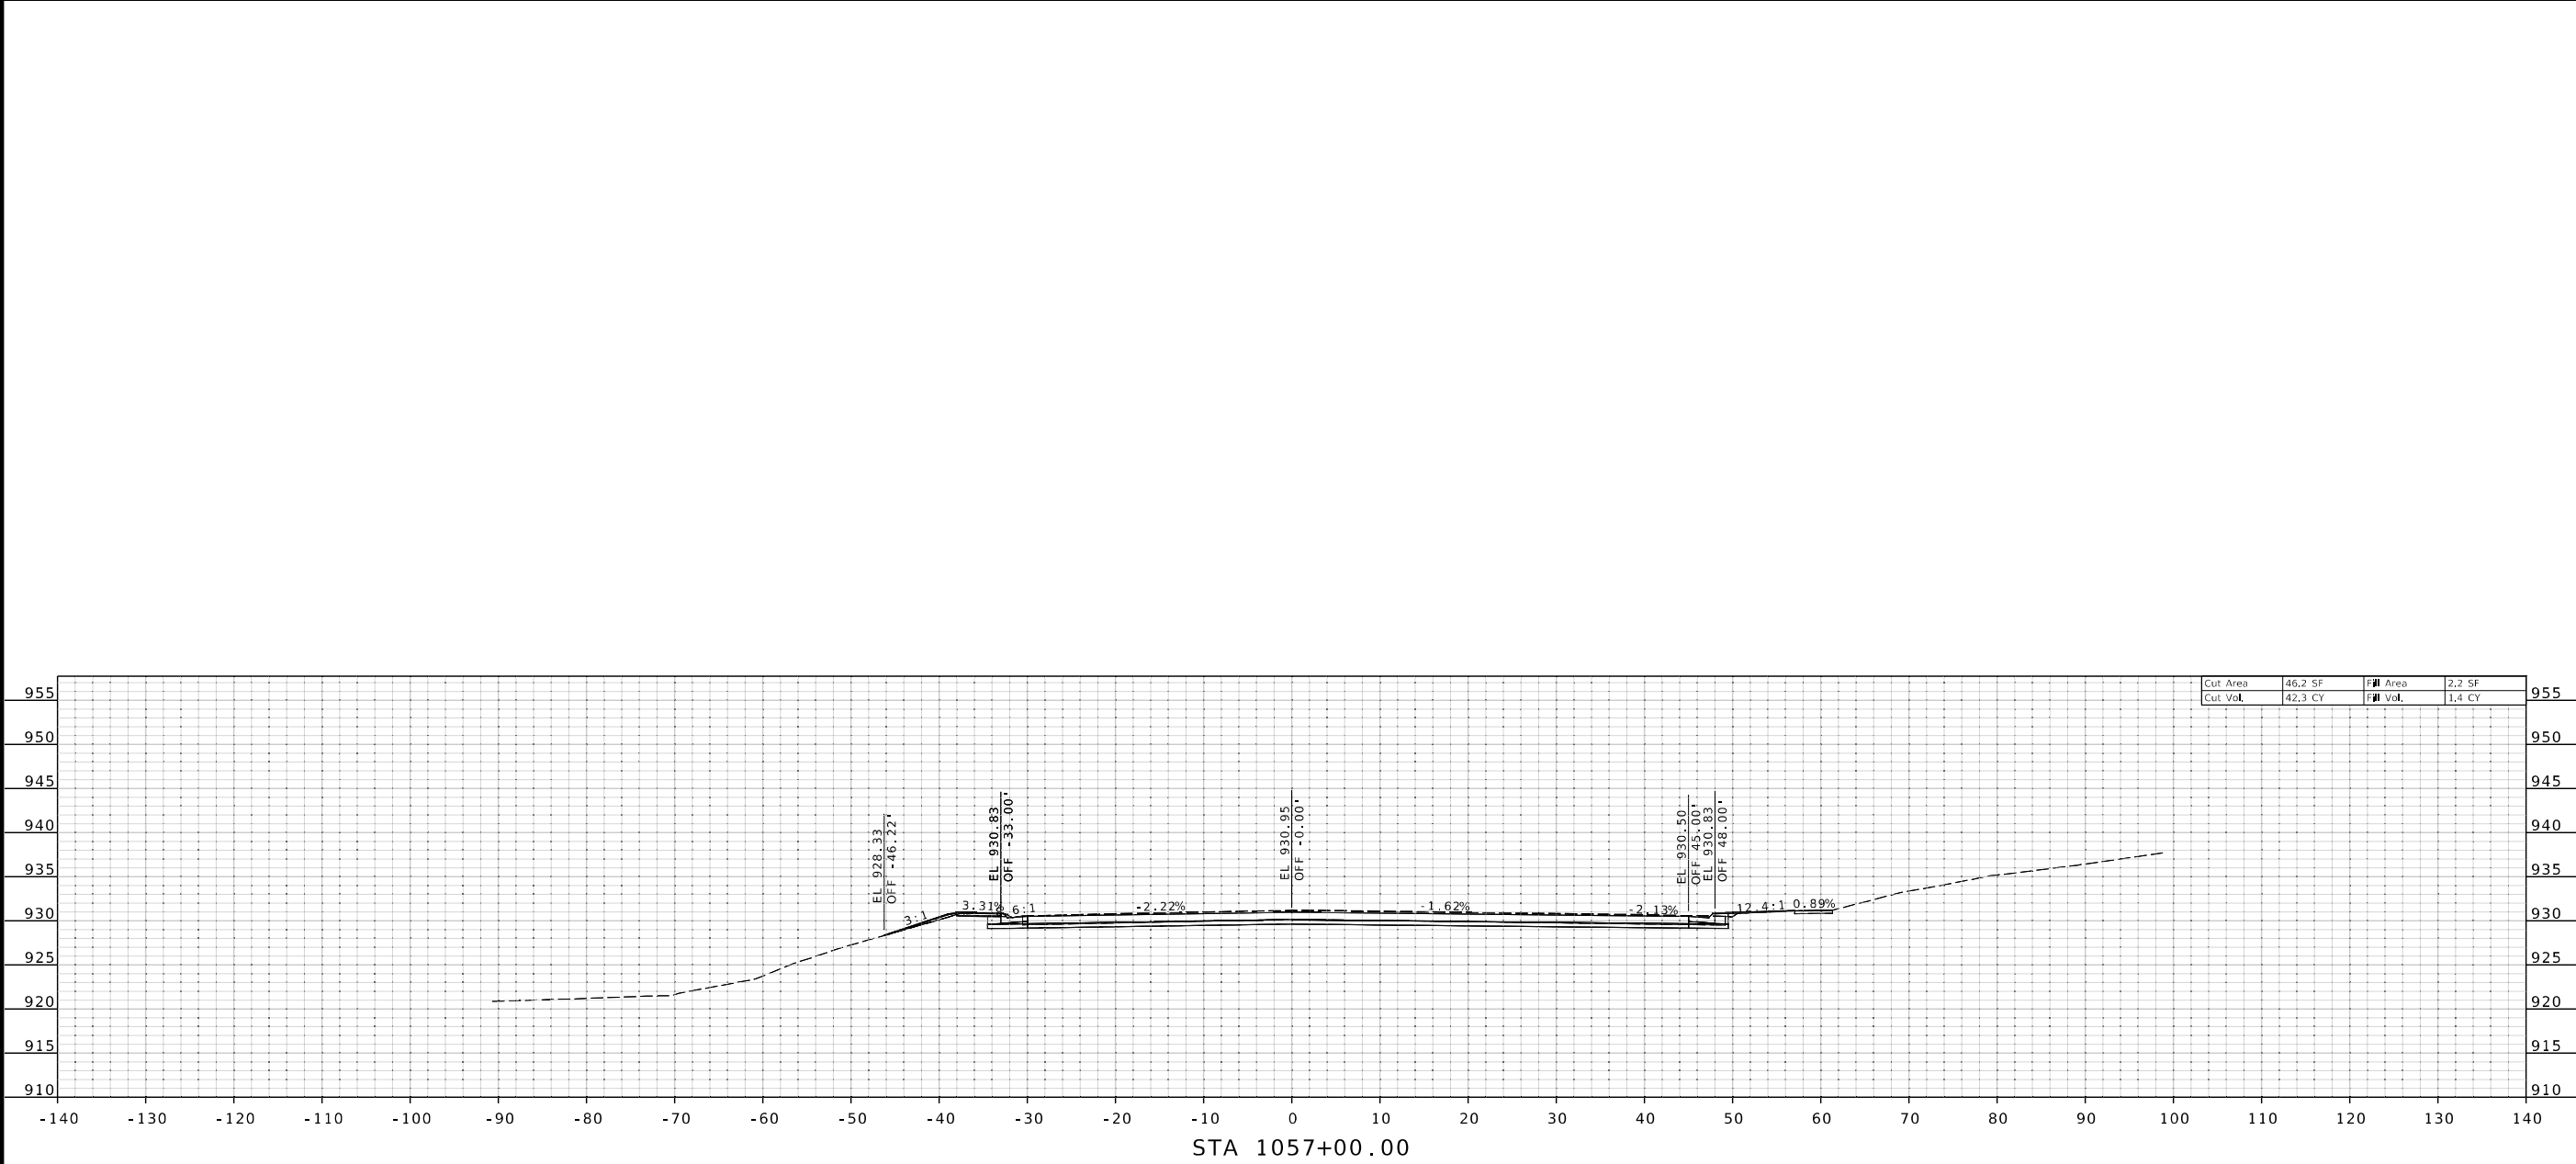

STATE OF MISSOURI

GARRETT J. LUST

NUMBER

PE-2020003310

PROFESSIONAL ENGINEER

THIS SHEET HAS BEEN
SIGNED, SEALED AND DATED
ELECTRONICALLY.

DATE PREPARED
3/31/2025

ROUTE
1

DISTRICT
KC

STATE
MO

SHEET NO.
72

COUNTY
CLAY

JOB NO.
J4S3412

CONTRACT ID.
.

PROJECT NO.
.

BRIDGE NO.
.

DESCRIPTION

DATE

MISSOURI HIGHWAYS AND TRANSPORTATION COMMISSION

105 WEST CAPITOL
JEFFERSON CITY, MO 65102
1-888-ASK-MODOT (1-888-275-6636)

MoDOT

MISSOURI HIGHWAYS AND TRANSPORTATION COMMISSION

800 E 10th Terr., Ste. 200
Kansas City, MO 64131
Phone (816) 701-3100
Fax (816) 942-3013
Missouri Cert. of
Authority #2003007599

WILSON & COMPANY

ENGINEERS & ARCHITECTS

Cut Area

46.2 SF

Fill Area

2.2 SF

Cut Vol.

42.3 CY

Fill Vol.

1.4 CY

Cut Area

45.2 SF

Fill Area

0.8 SF



Cut Vol.

40.1 CY

Fill Vol.

5.2 CY

XS_001-084_J4S3412_110_Rte1.dgn 9:20:28 AM 3/31/2025

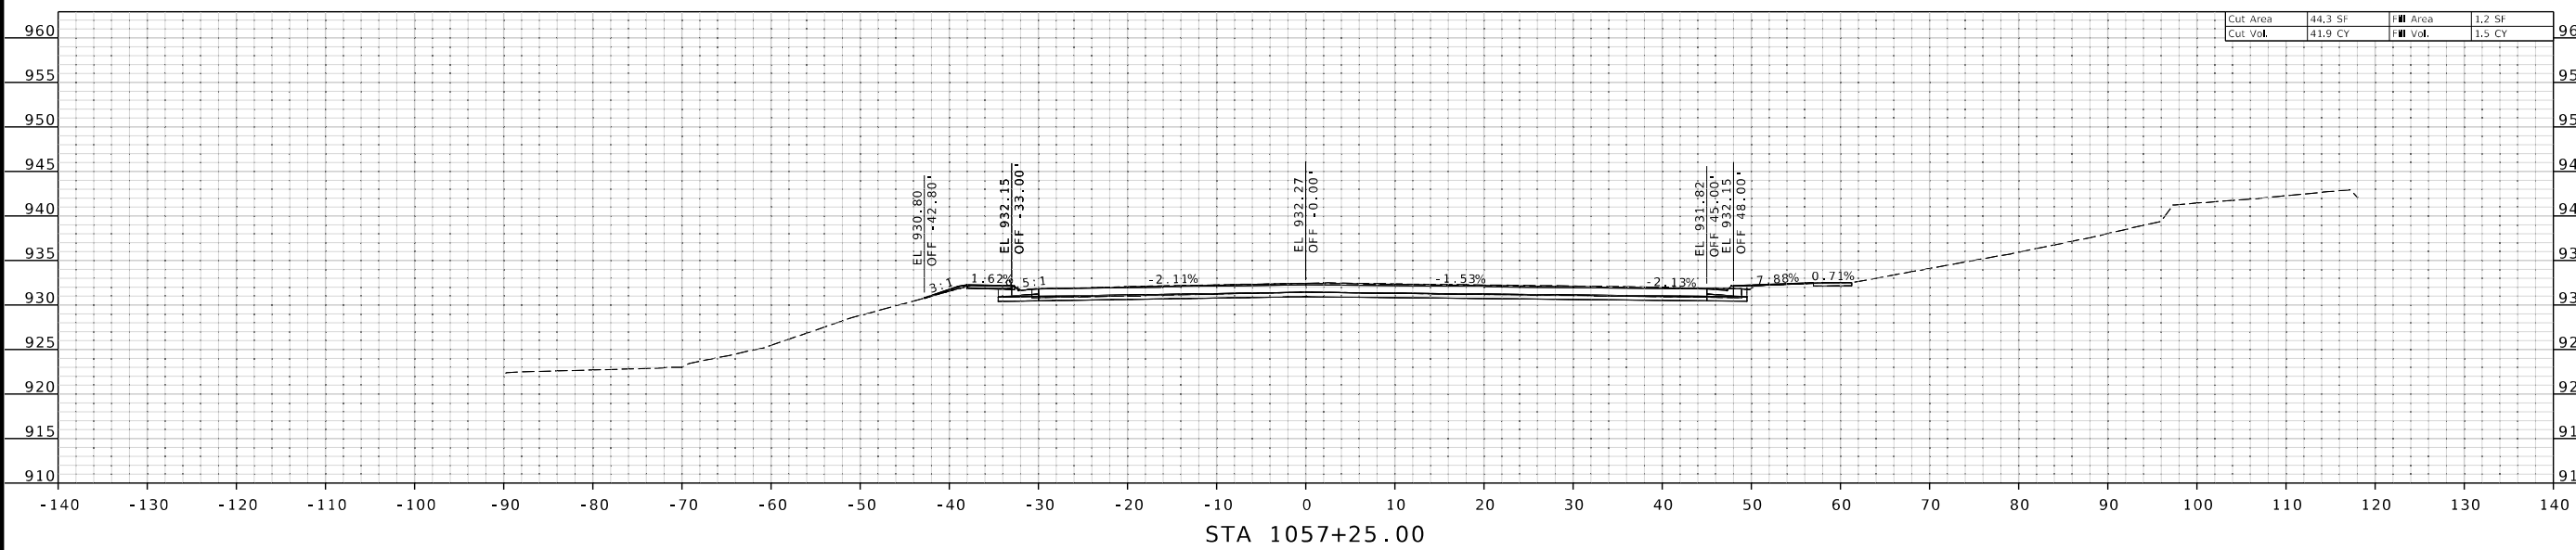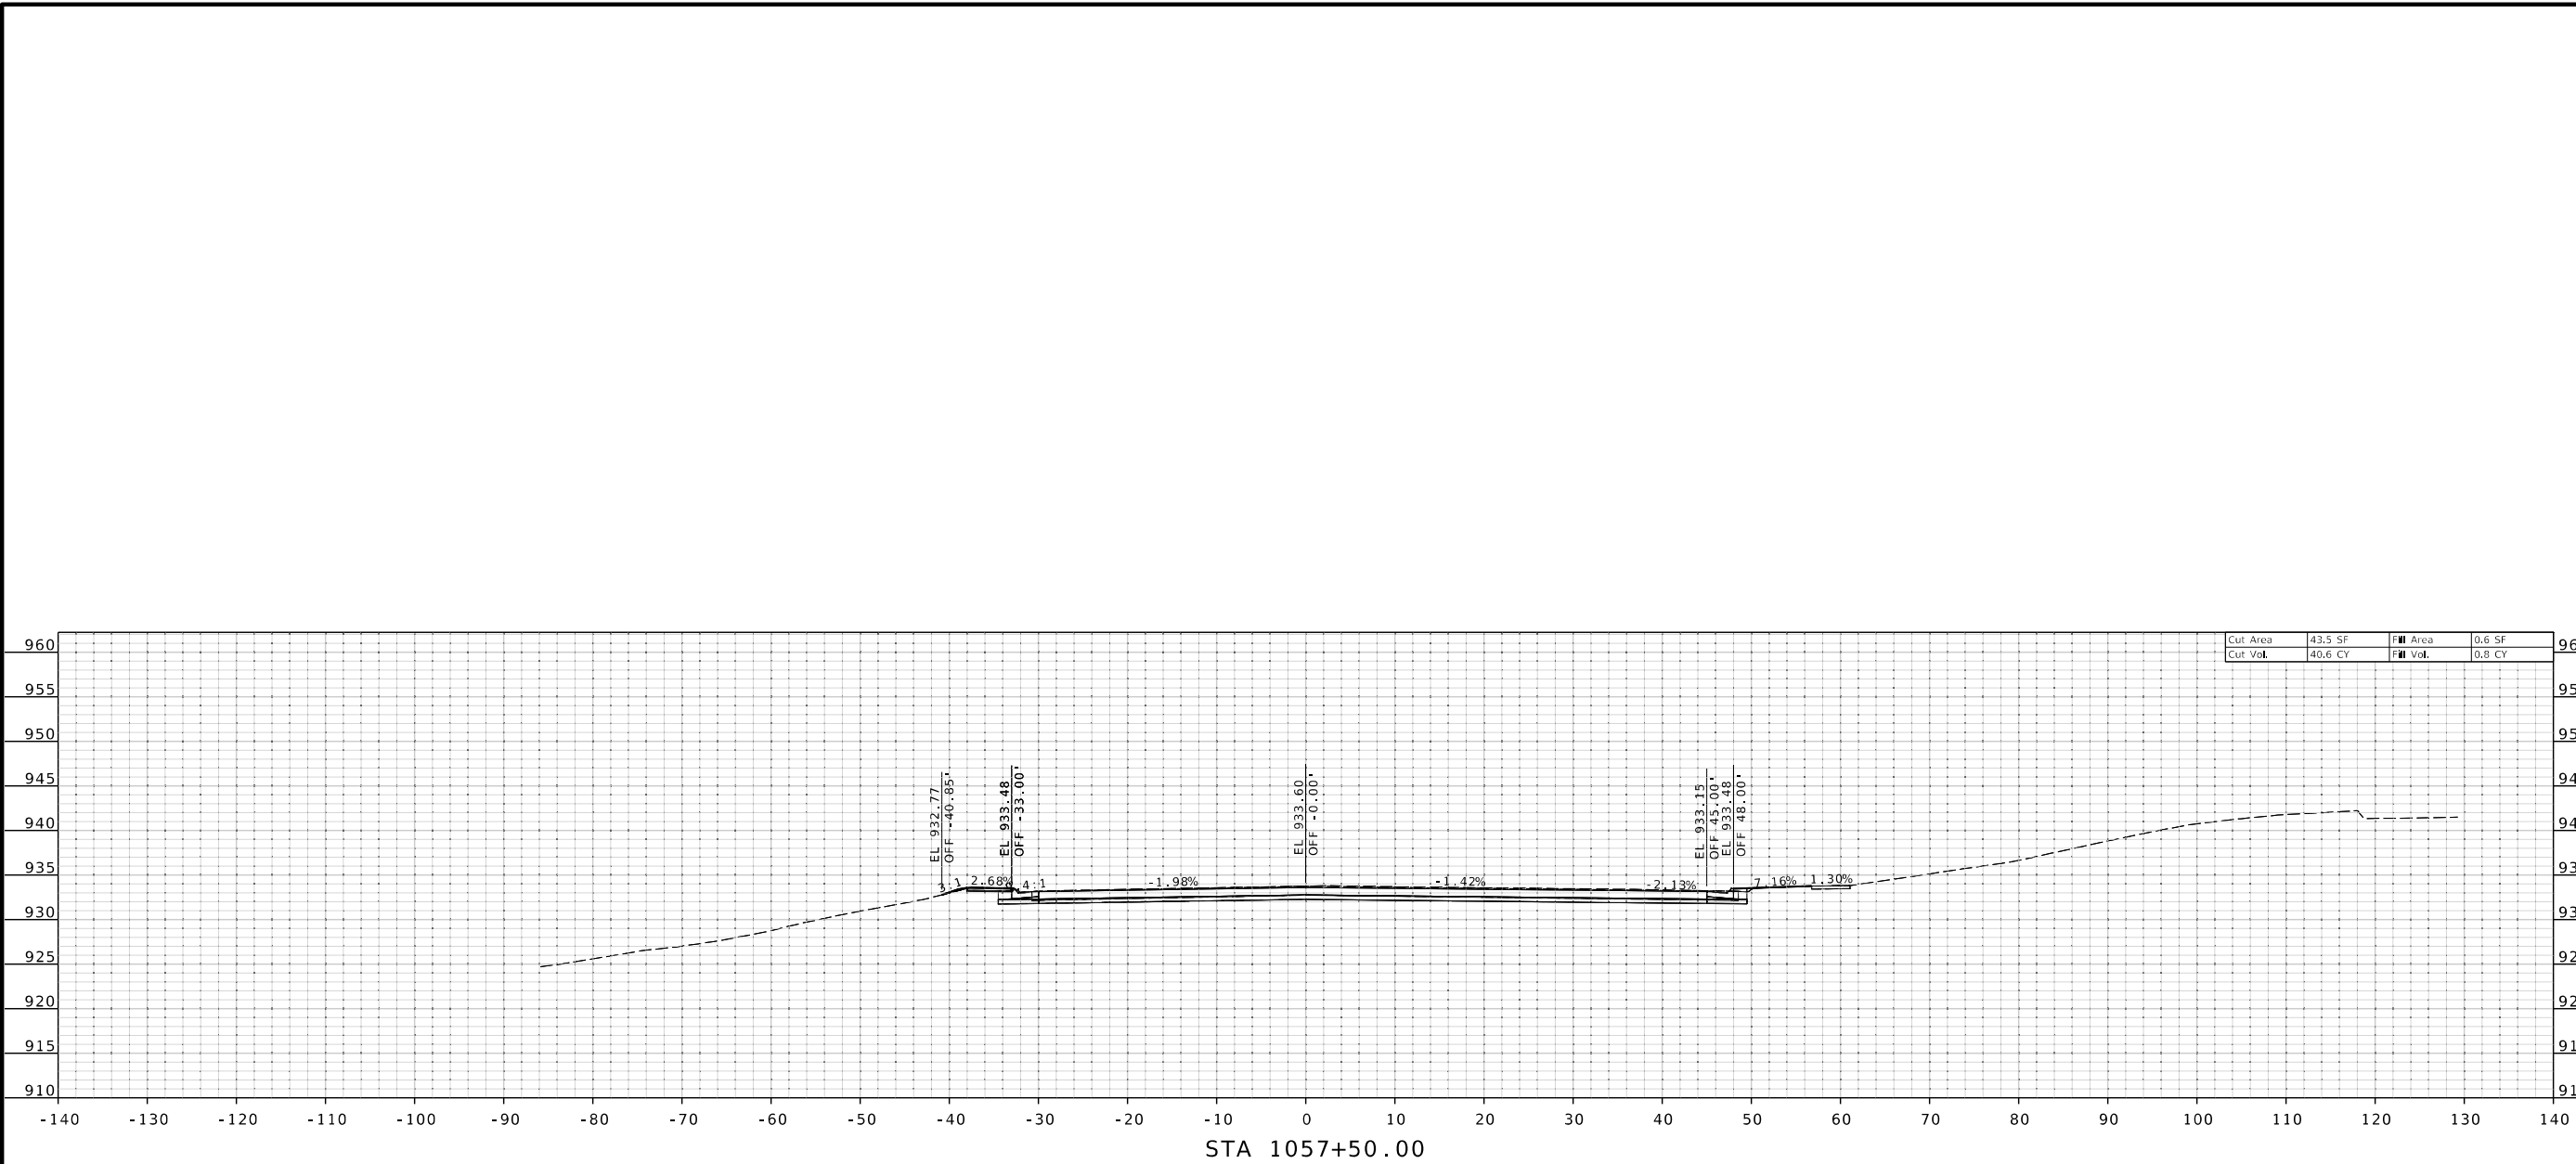

STATE OF MISSOURI

GARRETT J. LUST

NUMBER
PE-2020003310

PROFESSIONAL ENGINEER

THIS SHEET HAS BEEN
SIGNED, SEALED AND DATED
ELECTRONICALLY.

DATE PREPARED 3/31/2025	
ROUTE 1	STATE MO
DISTRICT KC	SHEET NO. 74
COUNTY CLAY	
JOB NO. J4S3412	
CONTRACT ID. .	
PROJECT NO. .	
BRIDGE NO. .	

DESCRIPTION
.
.
.
.
.
.

DATE
.
.
.
.
.
.

MISSOURI HIGHWAYS AND TRANSPORTATION
COMMISSION





MoDOT

105 WEST CAPITOL
JEFFERSON CITY, MO 65102
1-888-ASK-MODOT (1-888-275-6636)

800 E 10th Terr., Ste. 200
Kansas City, MO 64131
Phone (816) 701-3100
Fax (816) 942-3013
Missouri Cert. of
Authority #2003007599

WILSON
& COMPANY

ENGINEERS & ARCHITECTS

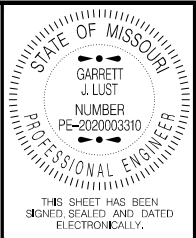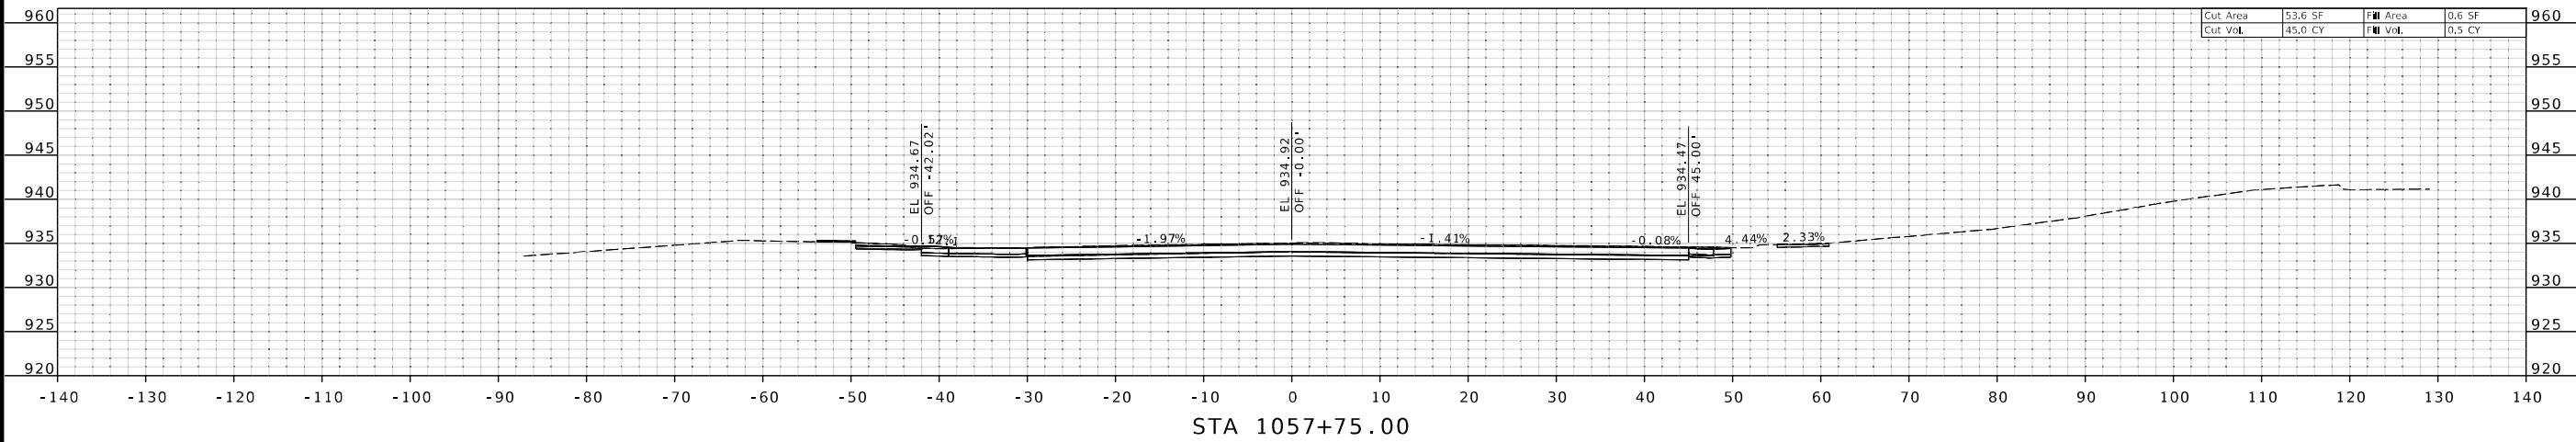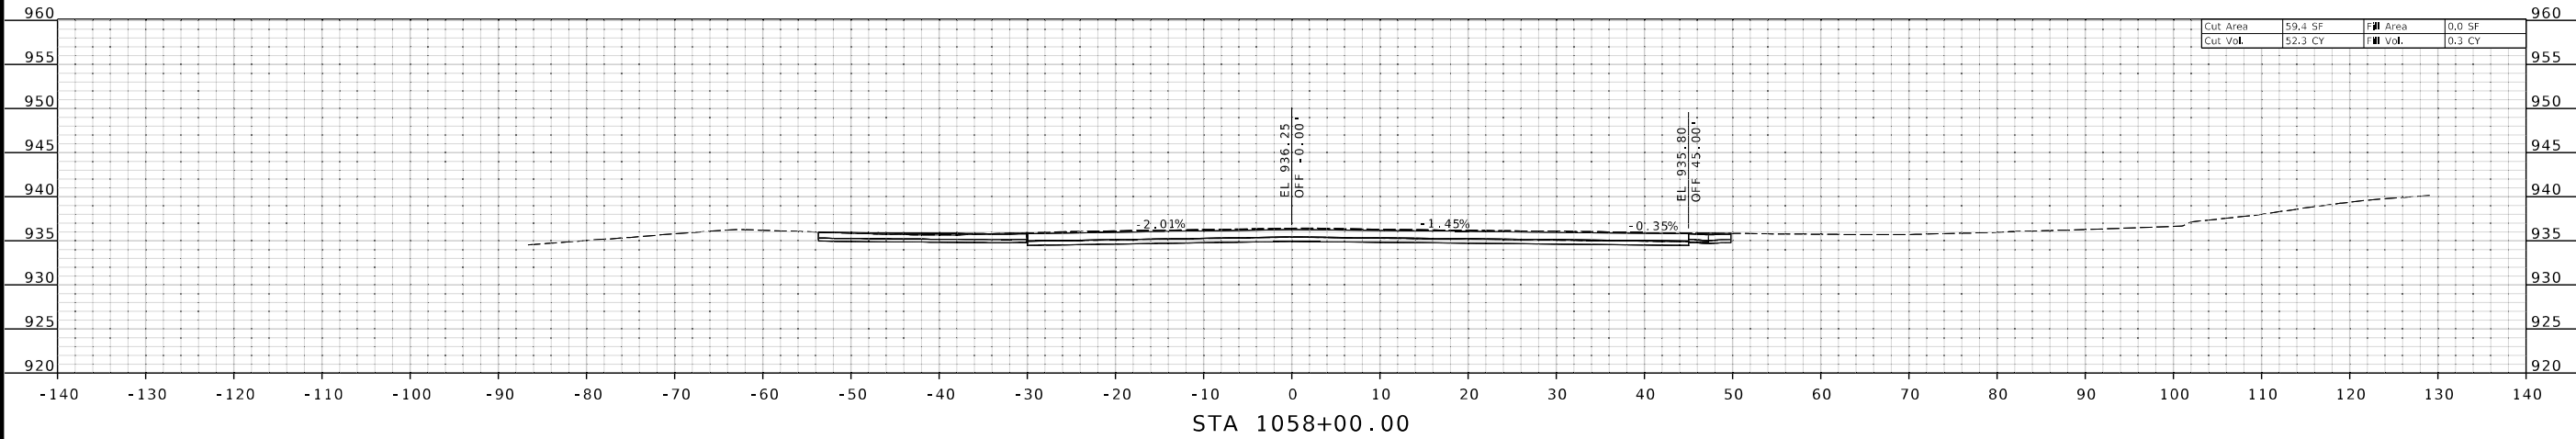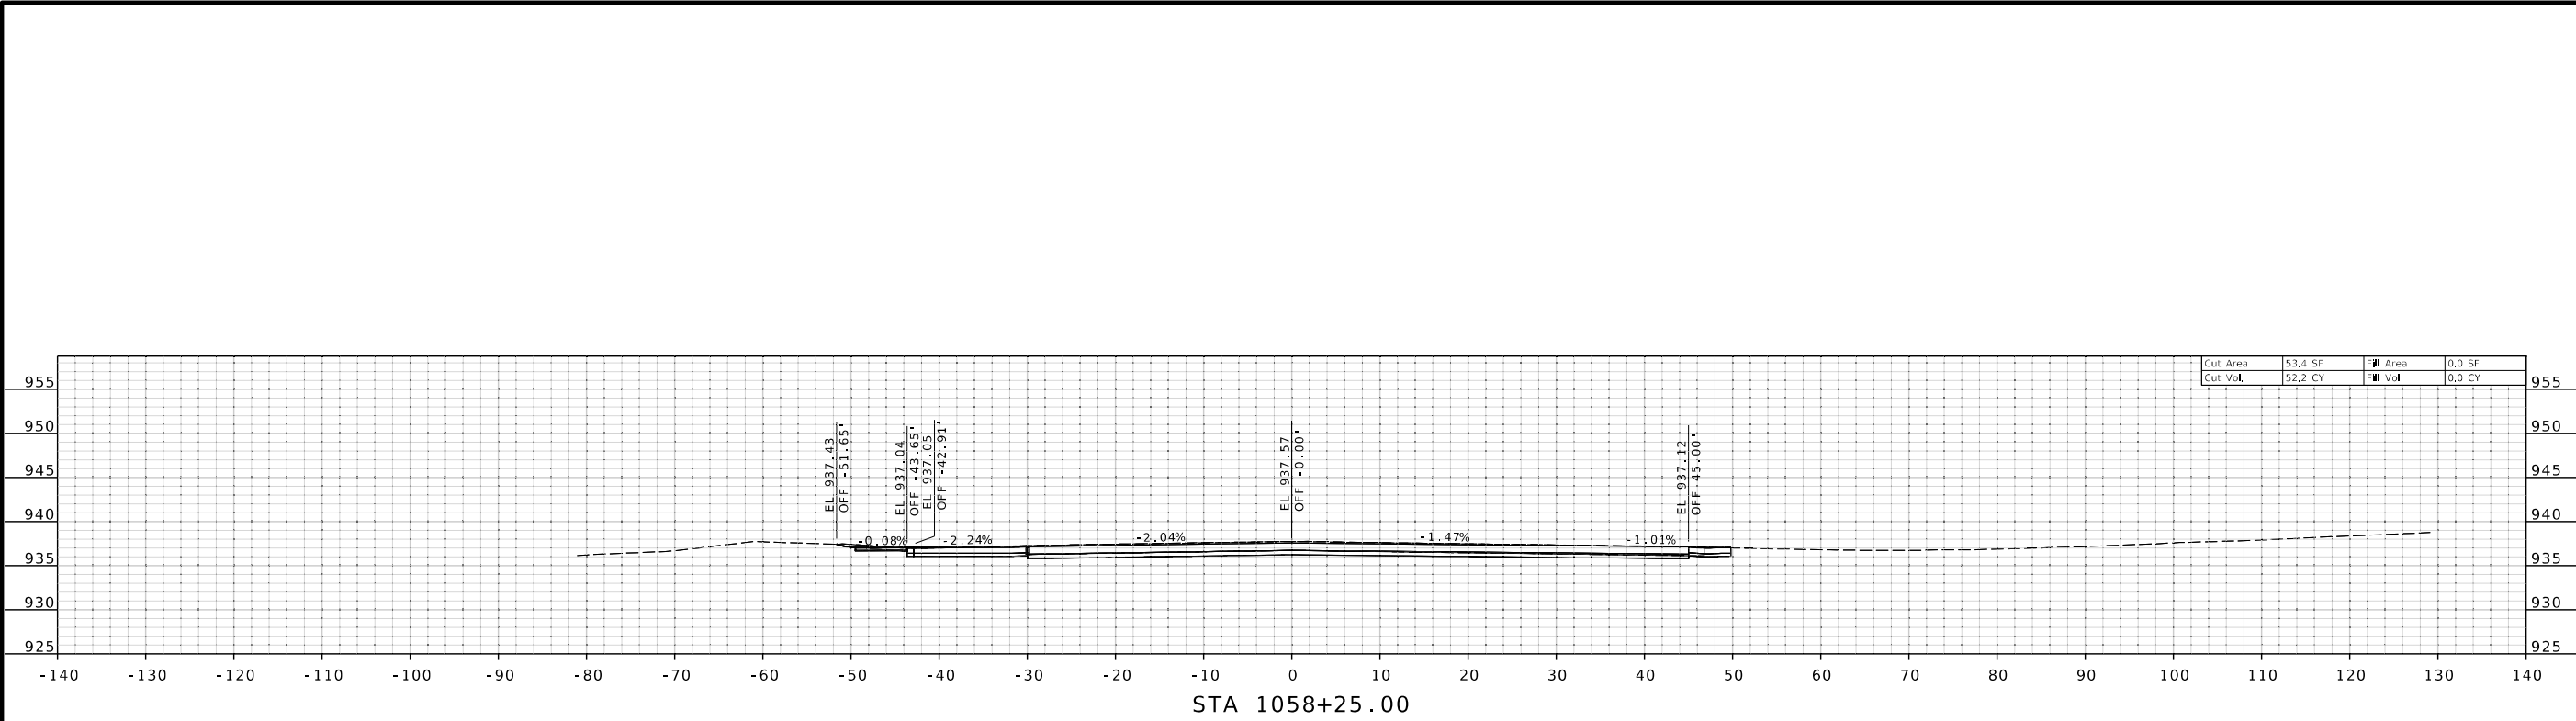

DATE PREPARED 3/31/2025	
ROUTE 1	STATE MO
DISTRICT KC	SHEET NO. 74
COUNTY CLAY	
JOB NO. J4S3412	
CONTRACT ID. .	
PROJECT NO. .	
BRIDGE NO. .	

DESCRIPTION
.
.
.
.
.
.

DATE
.
.
.
.
.
.





MISSOURI HIGHWAYS AND TRANSPORTATION COMMISSION



105 WEST CAPITOL
JEFFERSON CITY, MO 65102
1-888-ASK-MODOT (1-888-275-6636)

800 E 10th Terr., Ste. 200
Kansas City, MO 64131
Phone (816) 701-3100
Fax (816) 942-3013
Missouri Cert. of
Authority #2003007599

WILSON & COMPANY
ENGINEERS & ARCHITECTS

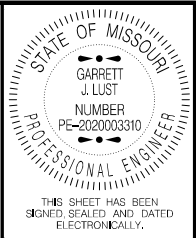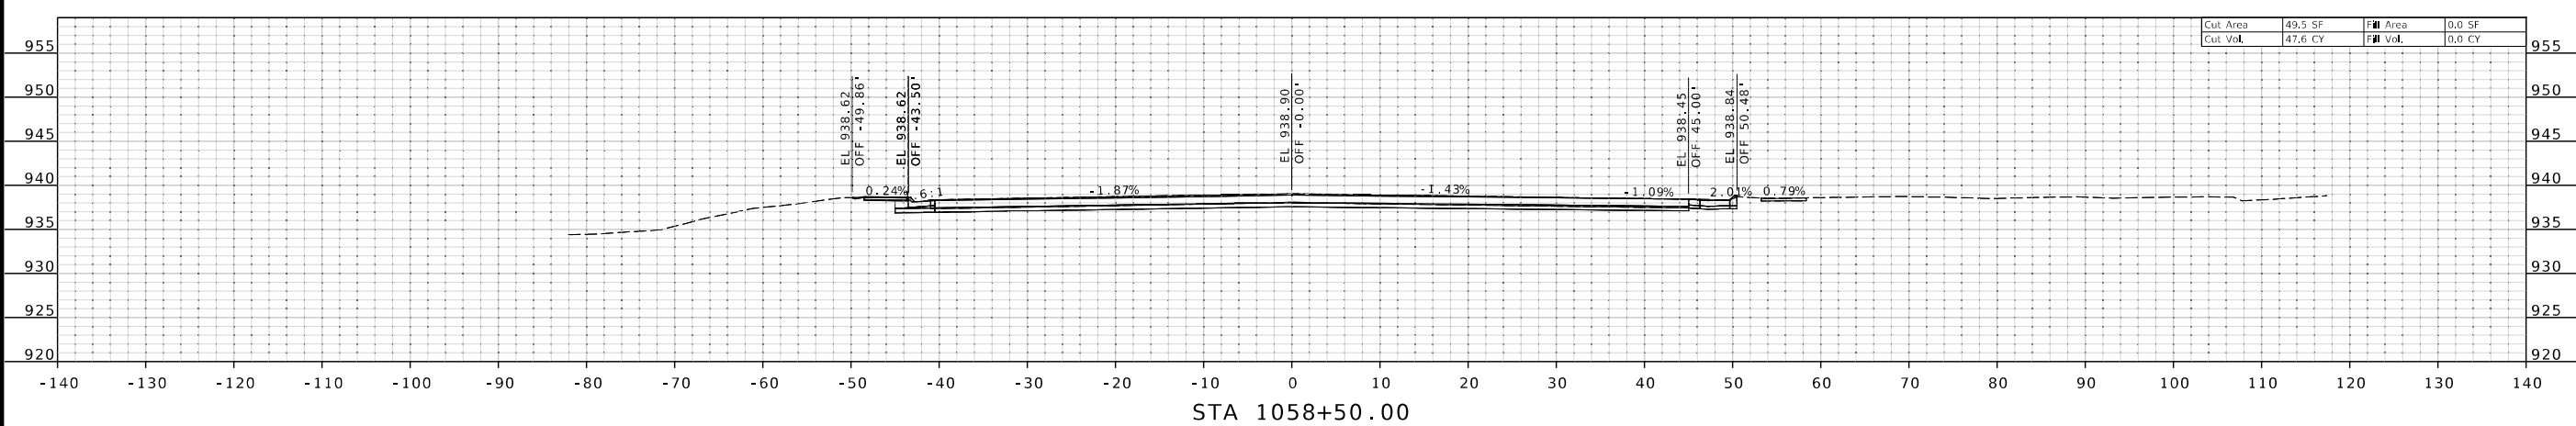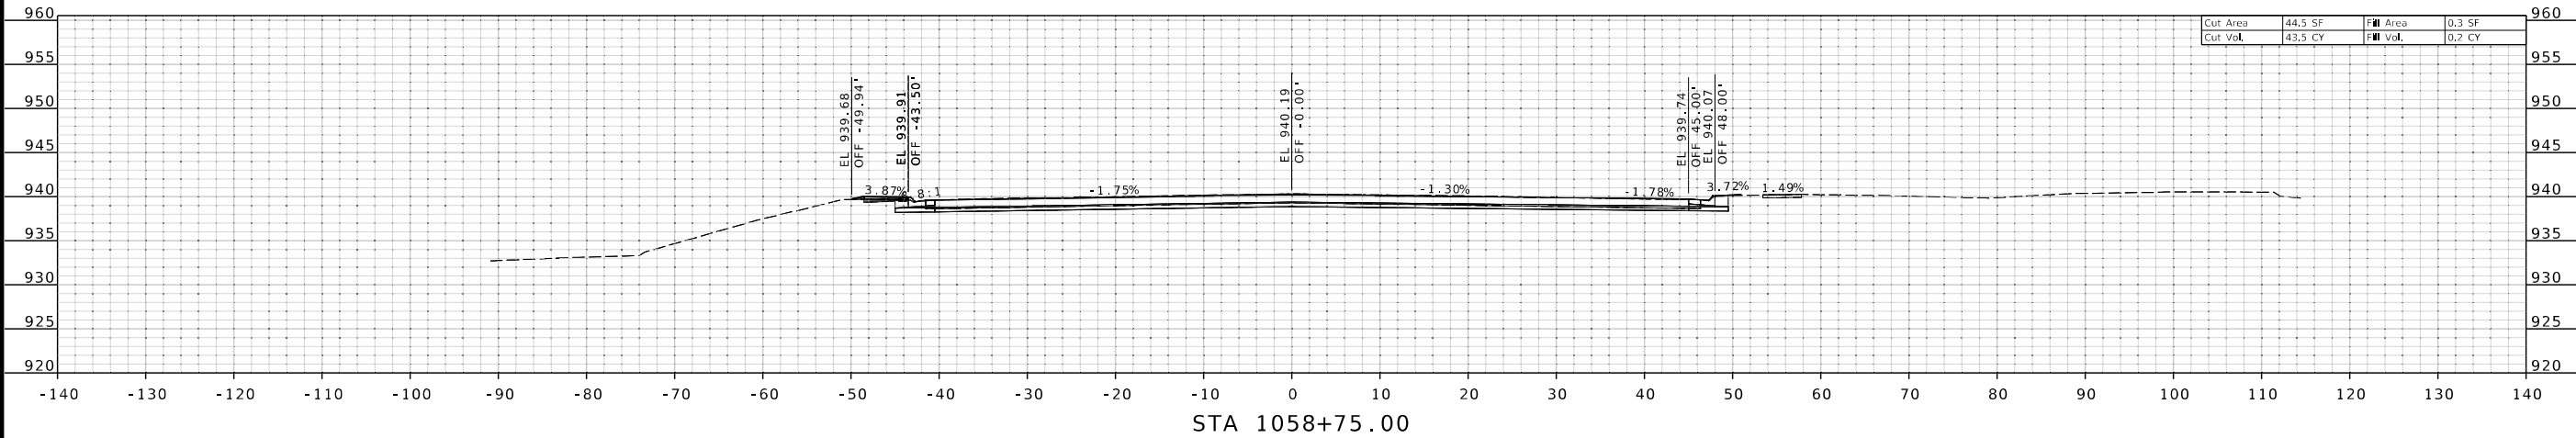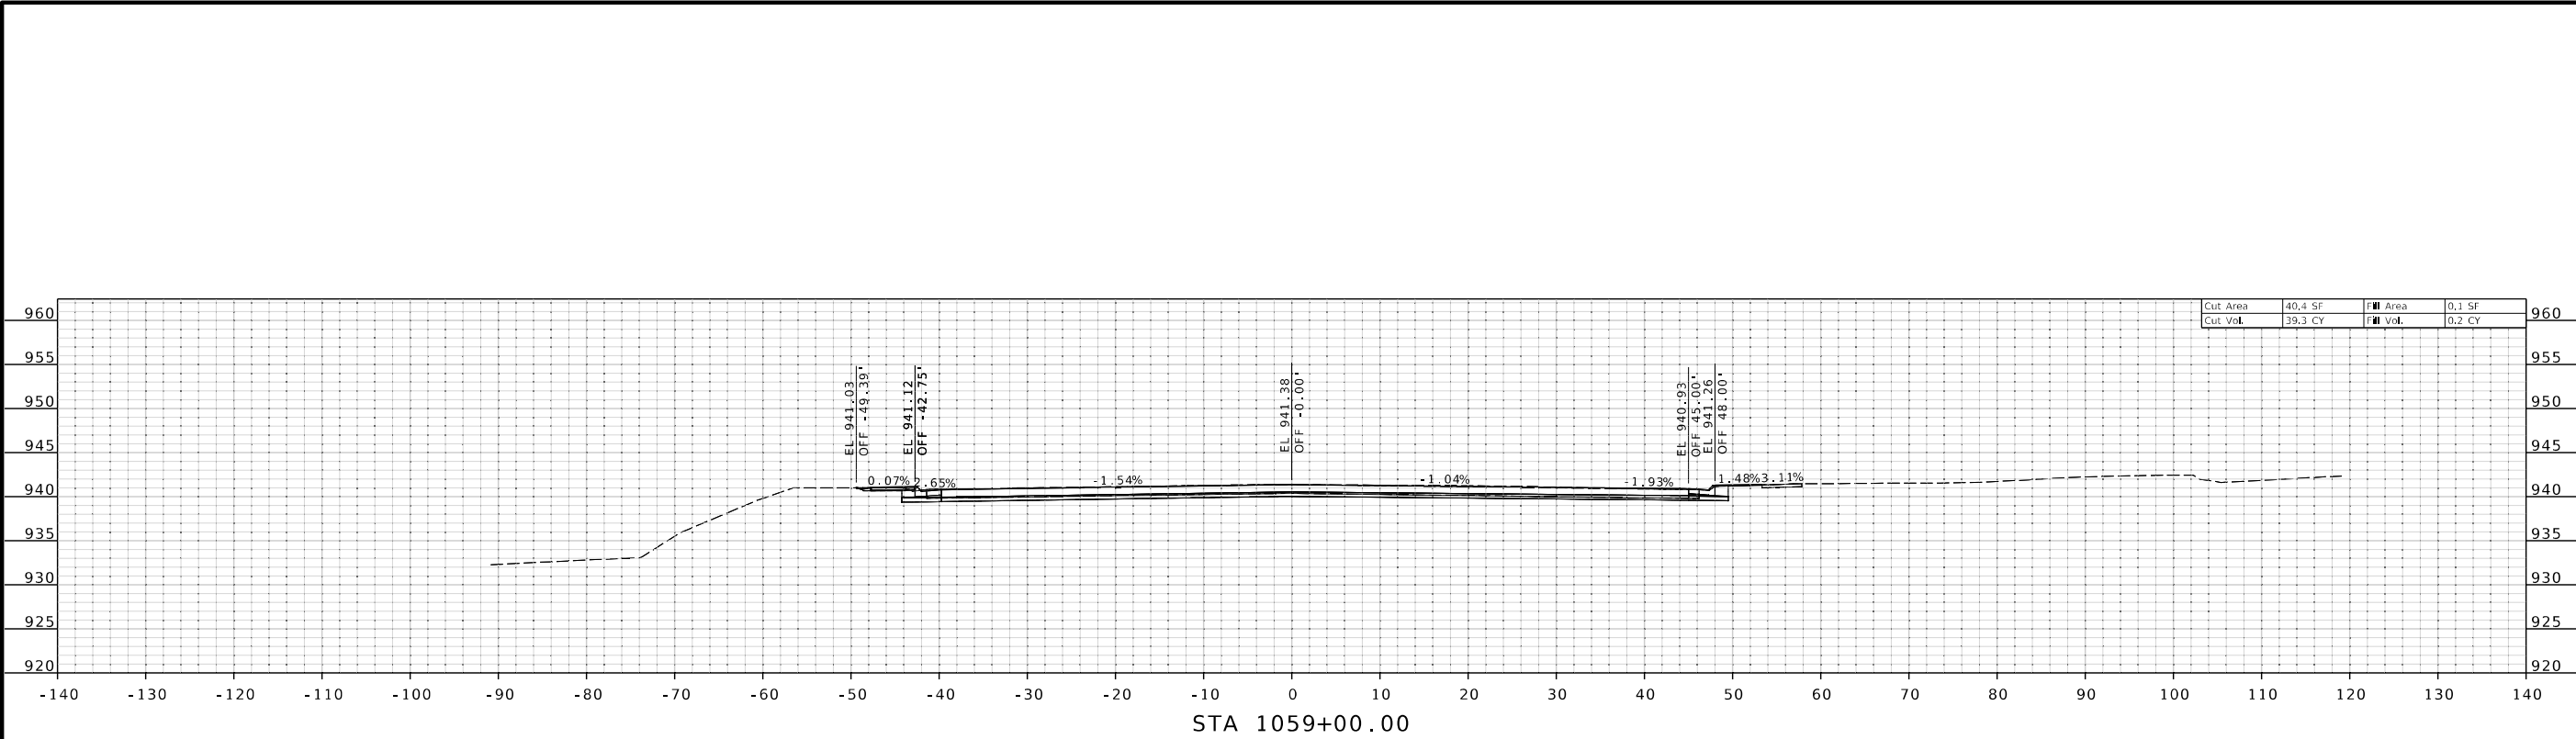

DATE PREPARED 3/31/2025	
ROUTE 1	STATE MO
DISTRICT KC	SHEET NO. 75
COUNTY CLAY	
JOB NO. J4S3412	
CONTRACT ID. .	
PROJECT NO. .	
BRIDGE NO. .	




DESCRIPTION	
.	.
.	.
.	.
.	.
.	.
.	.
DATE	
.	.
.	.
.	.
.	.
.	.
.	.

MISSOURI HIGHWAYS AND TRANSPORTATION COMMISSION

105 WEST CAPITOL
JEFFERSON CITY, MO 65102
1-888-ASK-MODOT (1-888-275-6636)

800 E 10th Terr., Ste. 200
Kansas City, MO 64131
Phone (816) 701-3100
Fax (816) 942-3013
Missouri Cert. of
Authority #2003007599

WILSON & COMPANY
ENGINEERS & ARCHITECTS

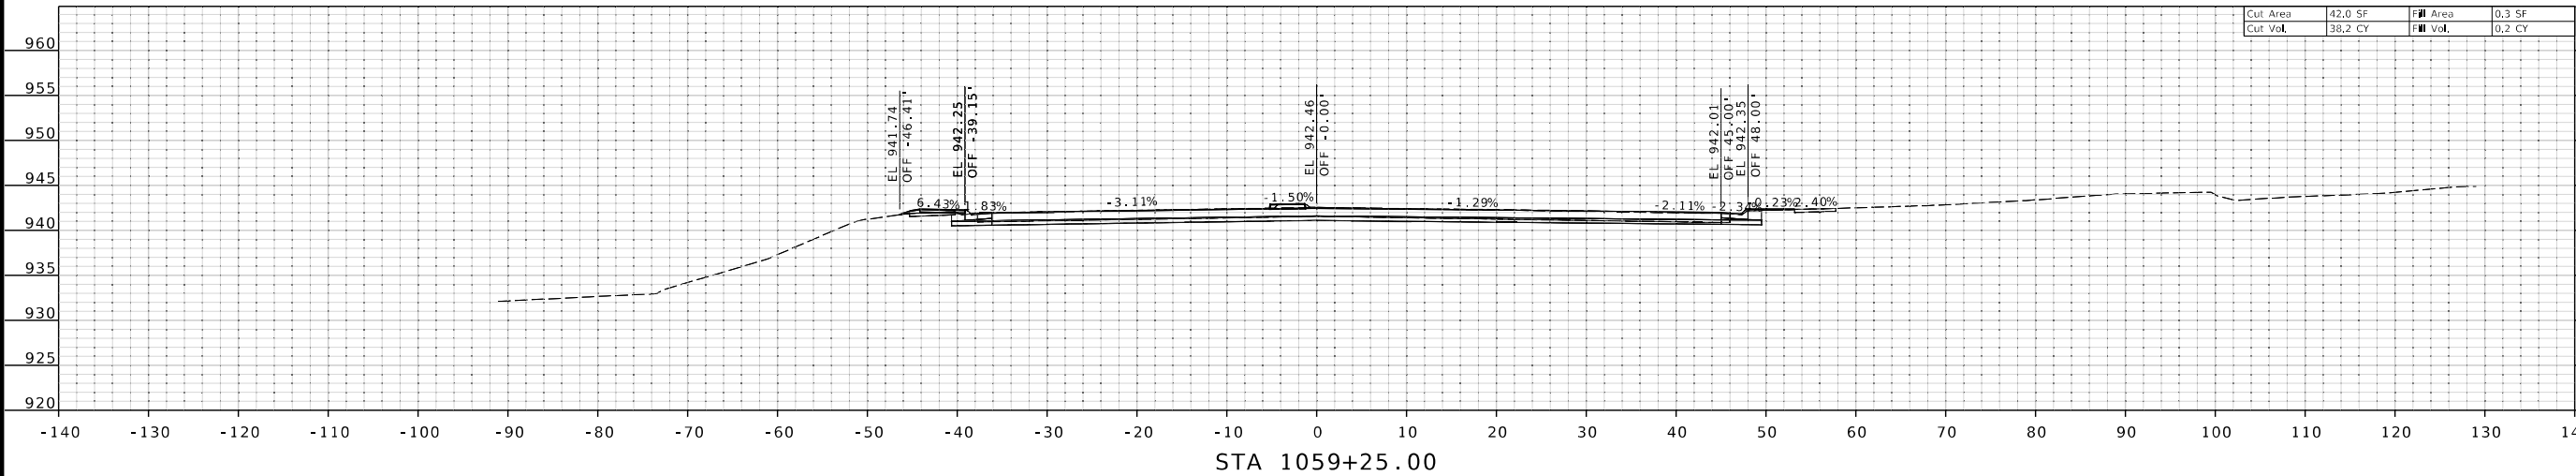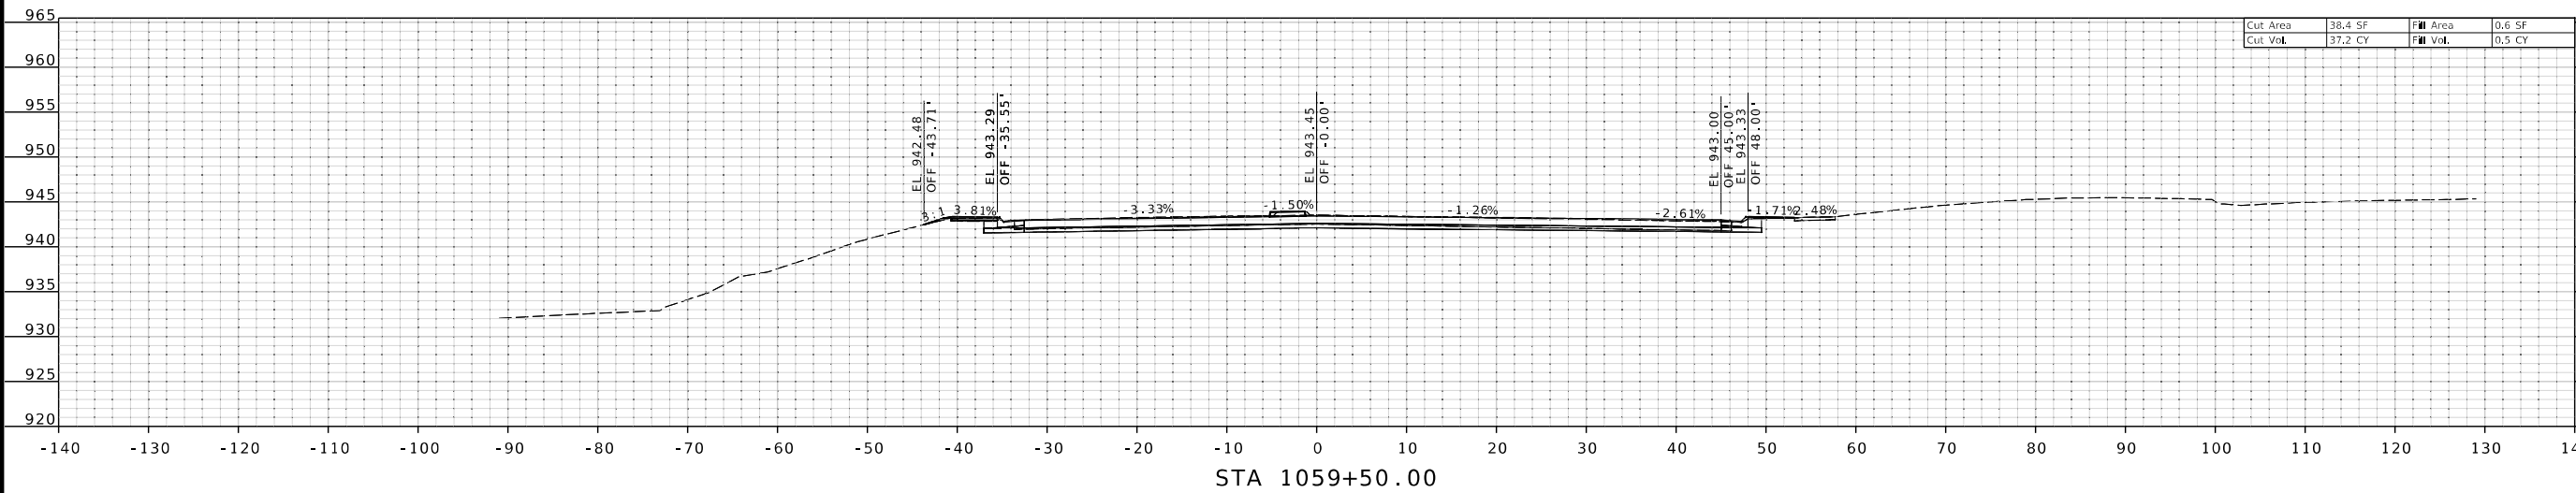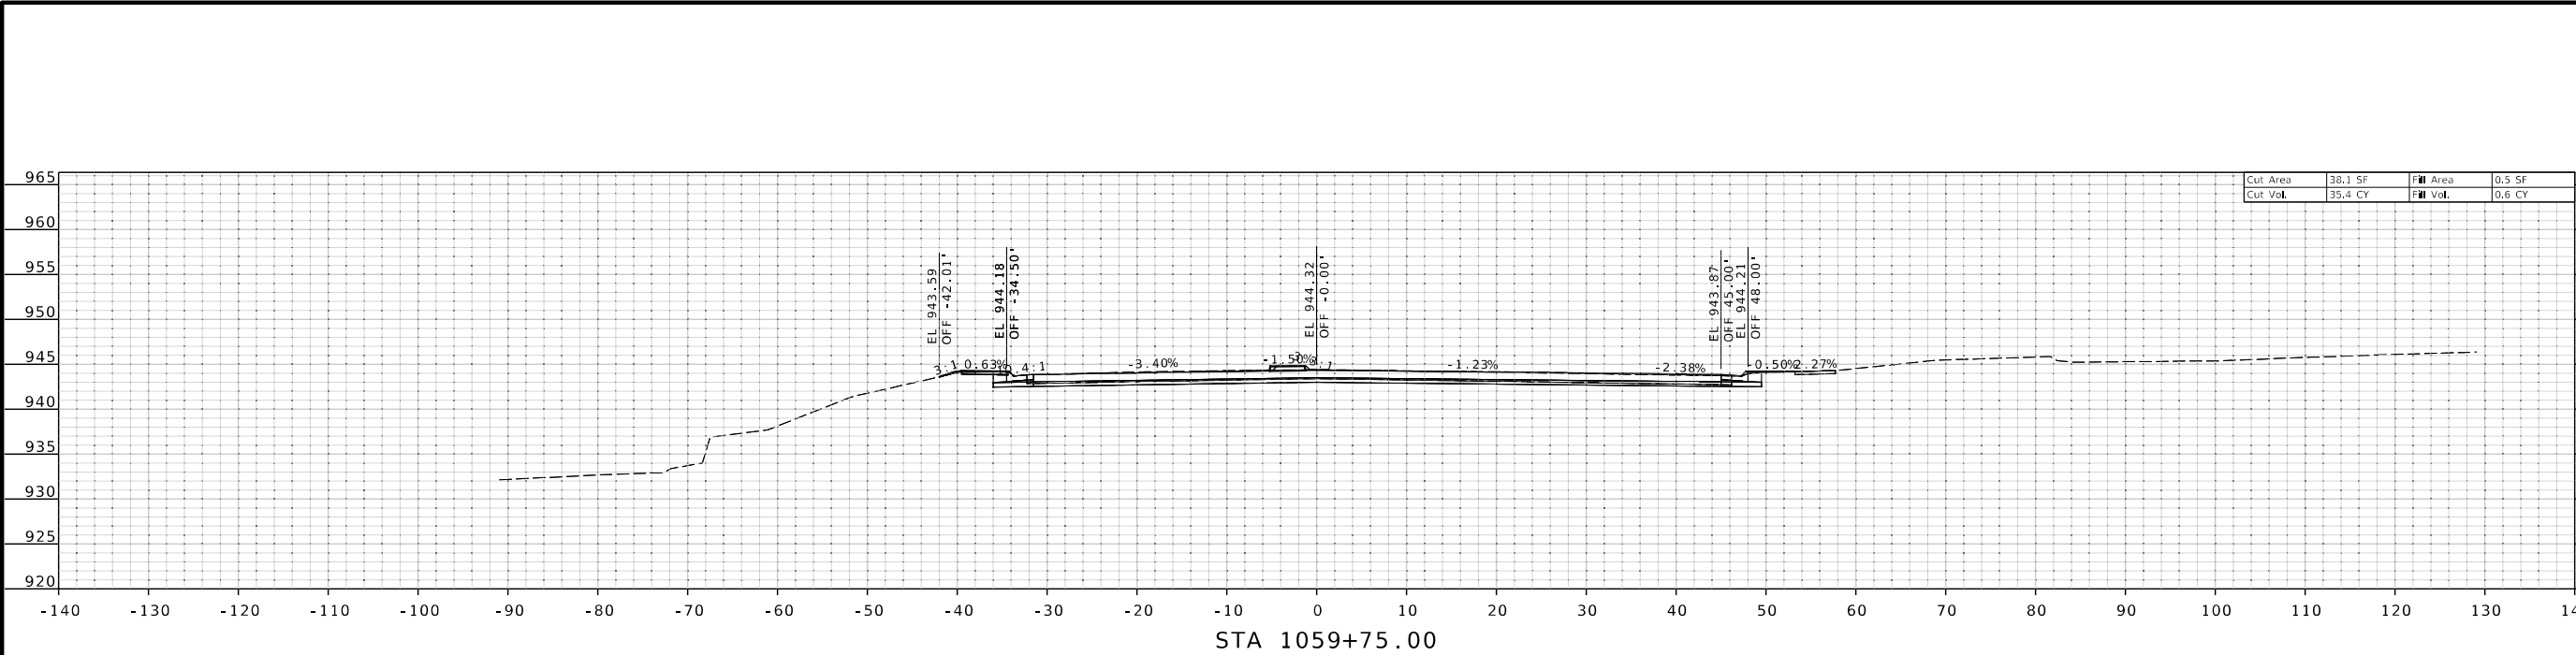

THIS SHEET HAS BEEN
SIGNED, SEALED AND DATED
ELECTRONICALLY.

DATE PREPARED	
3/31/2025	
ROUTE	STATE
1	MO
DISTRICT	SHEET NO.
KC	76
COUNTY	
CLAY	
JOB NO.	
J4S3412	
CONTRACT ID.	
.	
PROJECT NO.	
.	
BRIDGE NO.	
.	

DATE	DESCRIPTION
.	.
.	.
.	.
.	.
.	.
.	.


MISSOURI HIGHWAYS AND TRANSPORTATION
COMMISSION



105 WEST CAPITOL
JEFFERSON CITY, MO 65102
1-888-ASK-MODOT (1-888-275-6636)

800 E 101st Terr., Ste. 200
Kansas City, MO 64131
Phone (816) 701-3100
Fax (816) 942-3013
Missouri Cert. of
Authority #2003007599

WILSON & COMPANY
ENGINEERS & ARCHITECTS

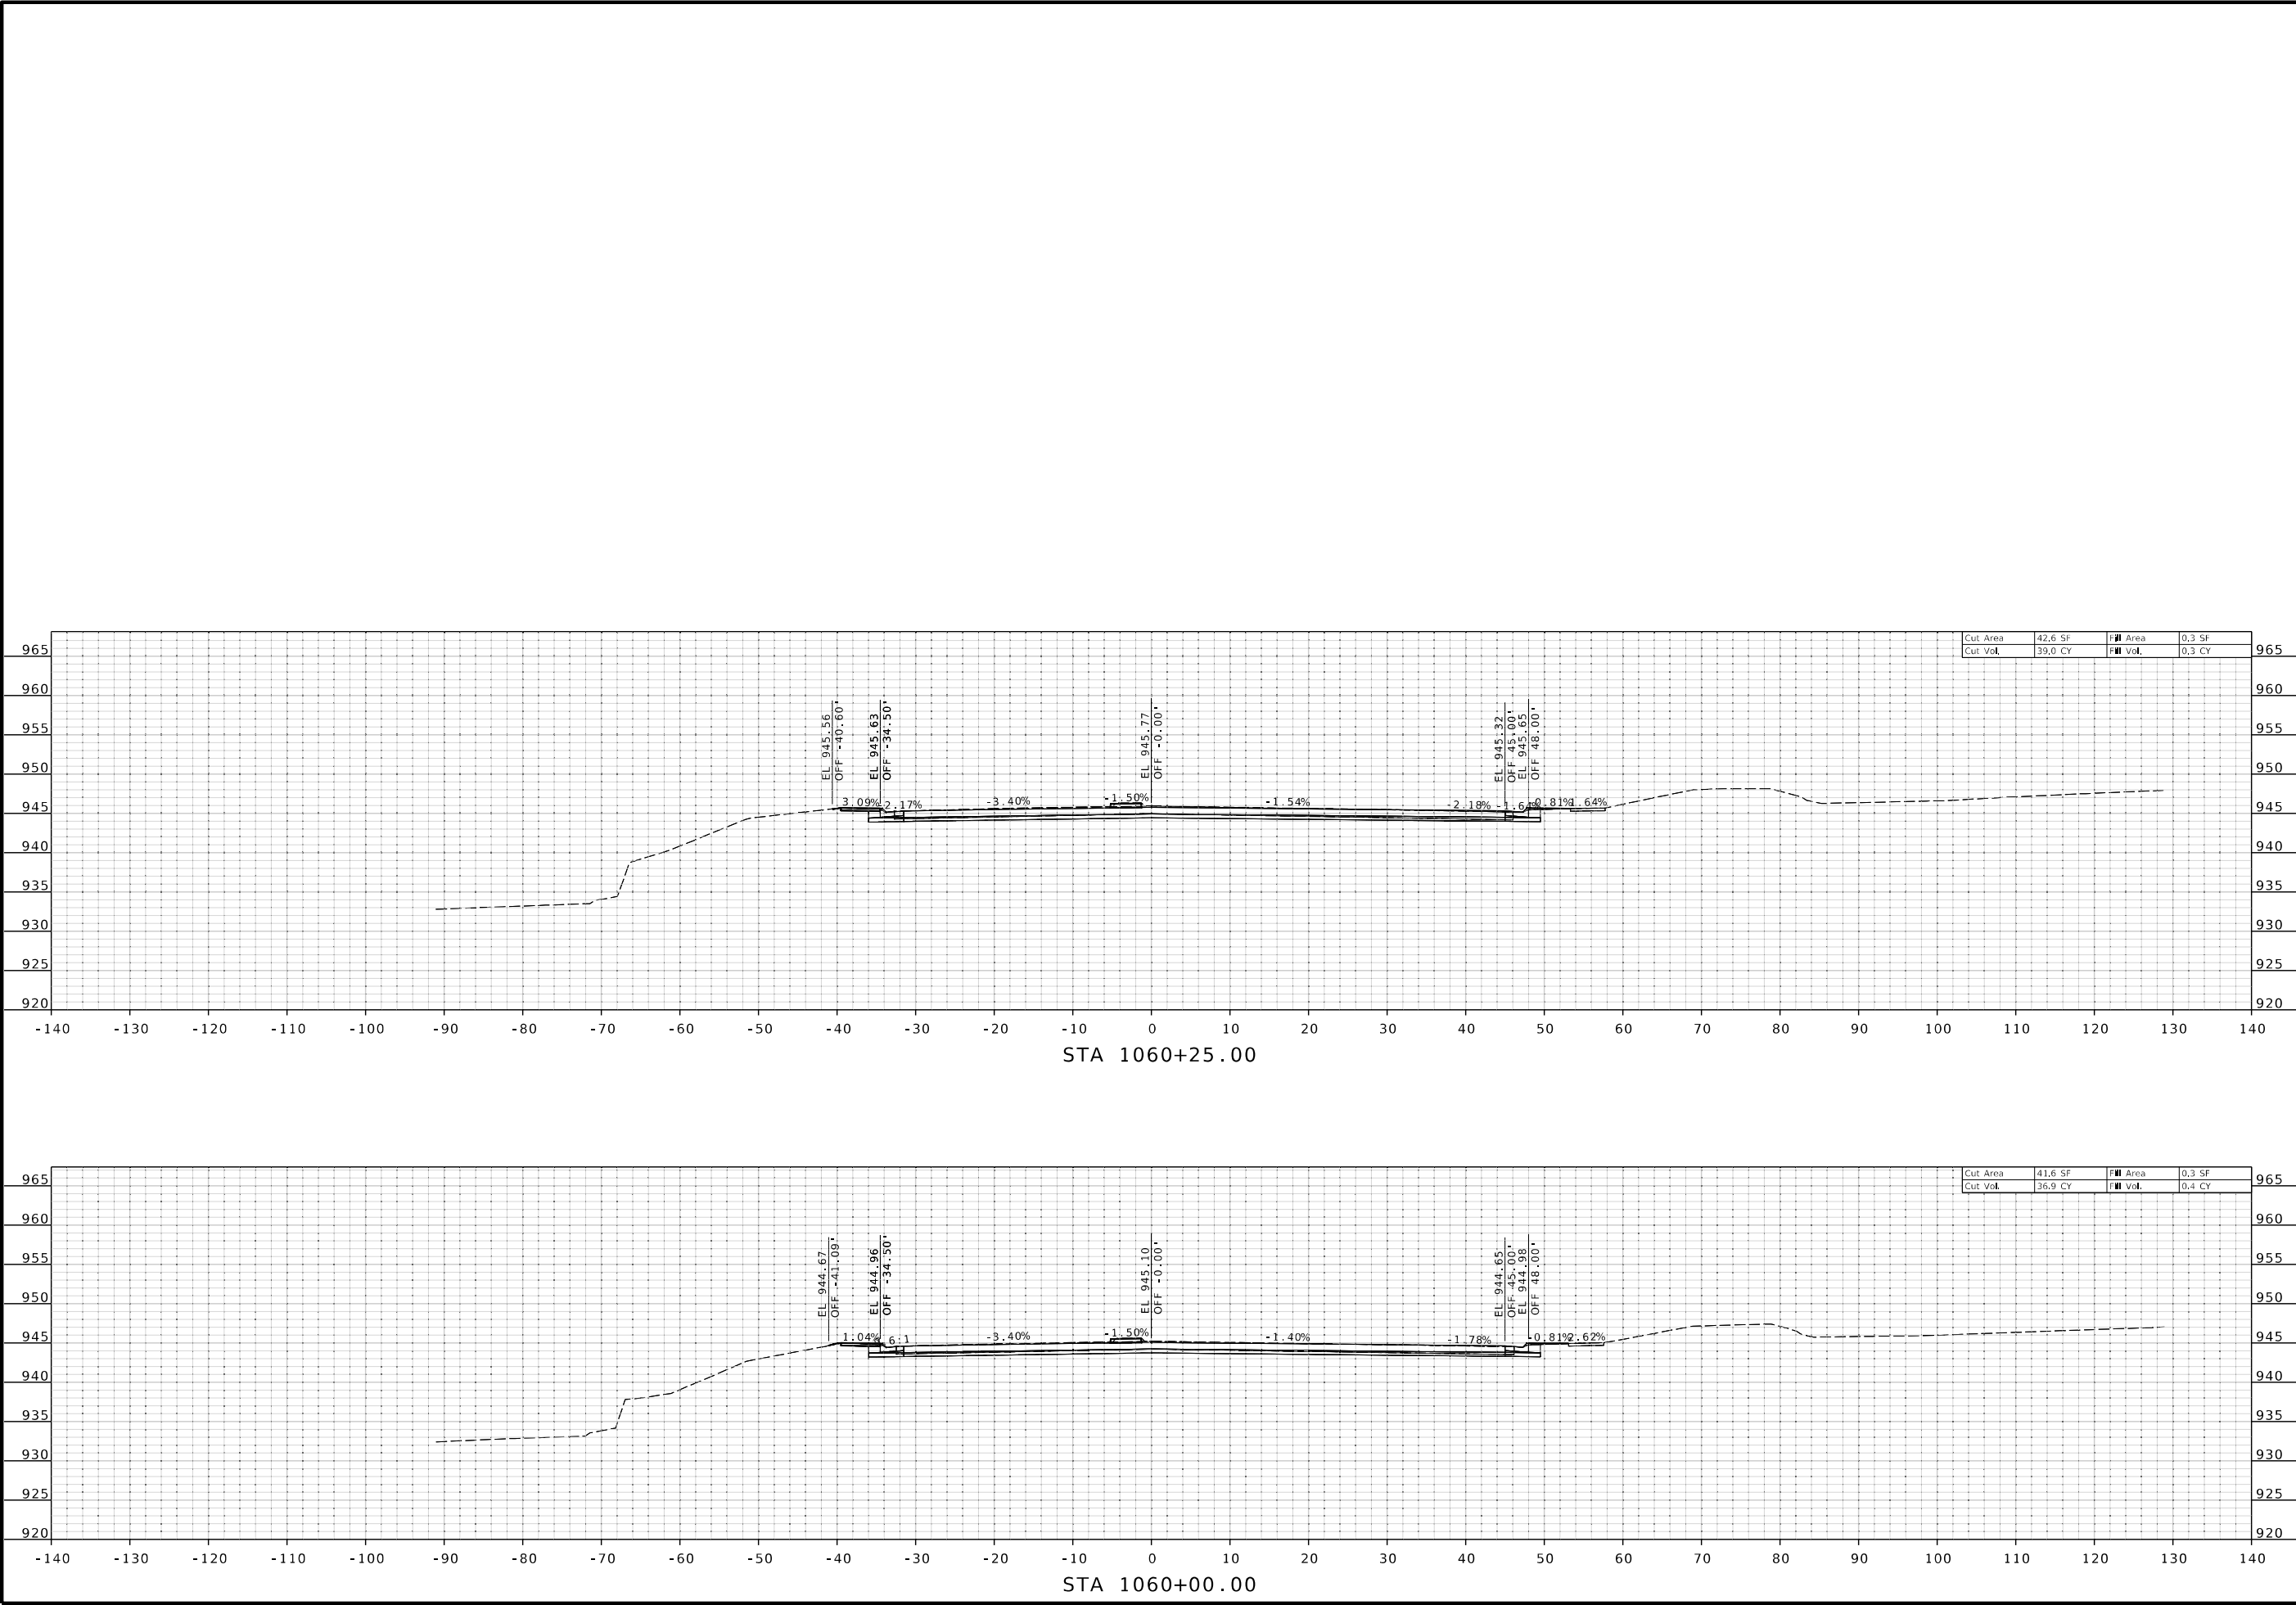

STATE OF MISSOURI

GARRETT J. LUST

NUMBER

PE-202003310

PROFESSIONAL ENGINEER

THIS SHEET HAS BEEN
SIGNED, SEALED AND DATED
ELECTRONICALLY.

DATE PREPARED

3/31/2025

ROUTE

1

DISTRICT

KC

STATE

MO

SHEET NO.

77

COUNTY

CLAY

JOB NO.

J4S3412

CONTRACT ID.

.

PROJECT NO.

.

BRIDGE NO.

.

DESCRIPTION

DATE

MISSOURI HIGHWAYS AND TRANSPORTATION COMMISSION

105 WEST CAPITOL

JEFFERSON CITY, MO 65102

1-888-ASK-MODOT (1-888-275-6636)

800 E 101st Terr., Ste. 200

Kansas City, MO 64131

Phone (816) 701-3100


Fax (816) 942-3013

Missouri Cert. of Authority #2003007599

WILSON & COMPANY

ENGINEERS & ARCHITECTS

XS_001-084_J4S3412_110_Rte1.dgn 9:21:37 AM 3/31/2025

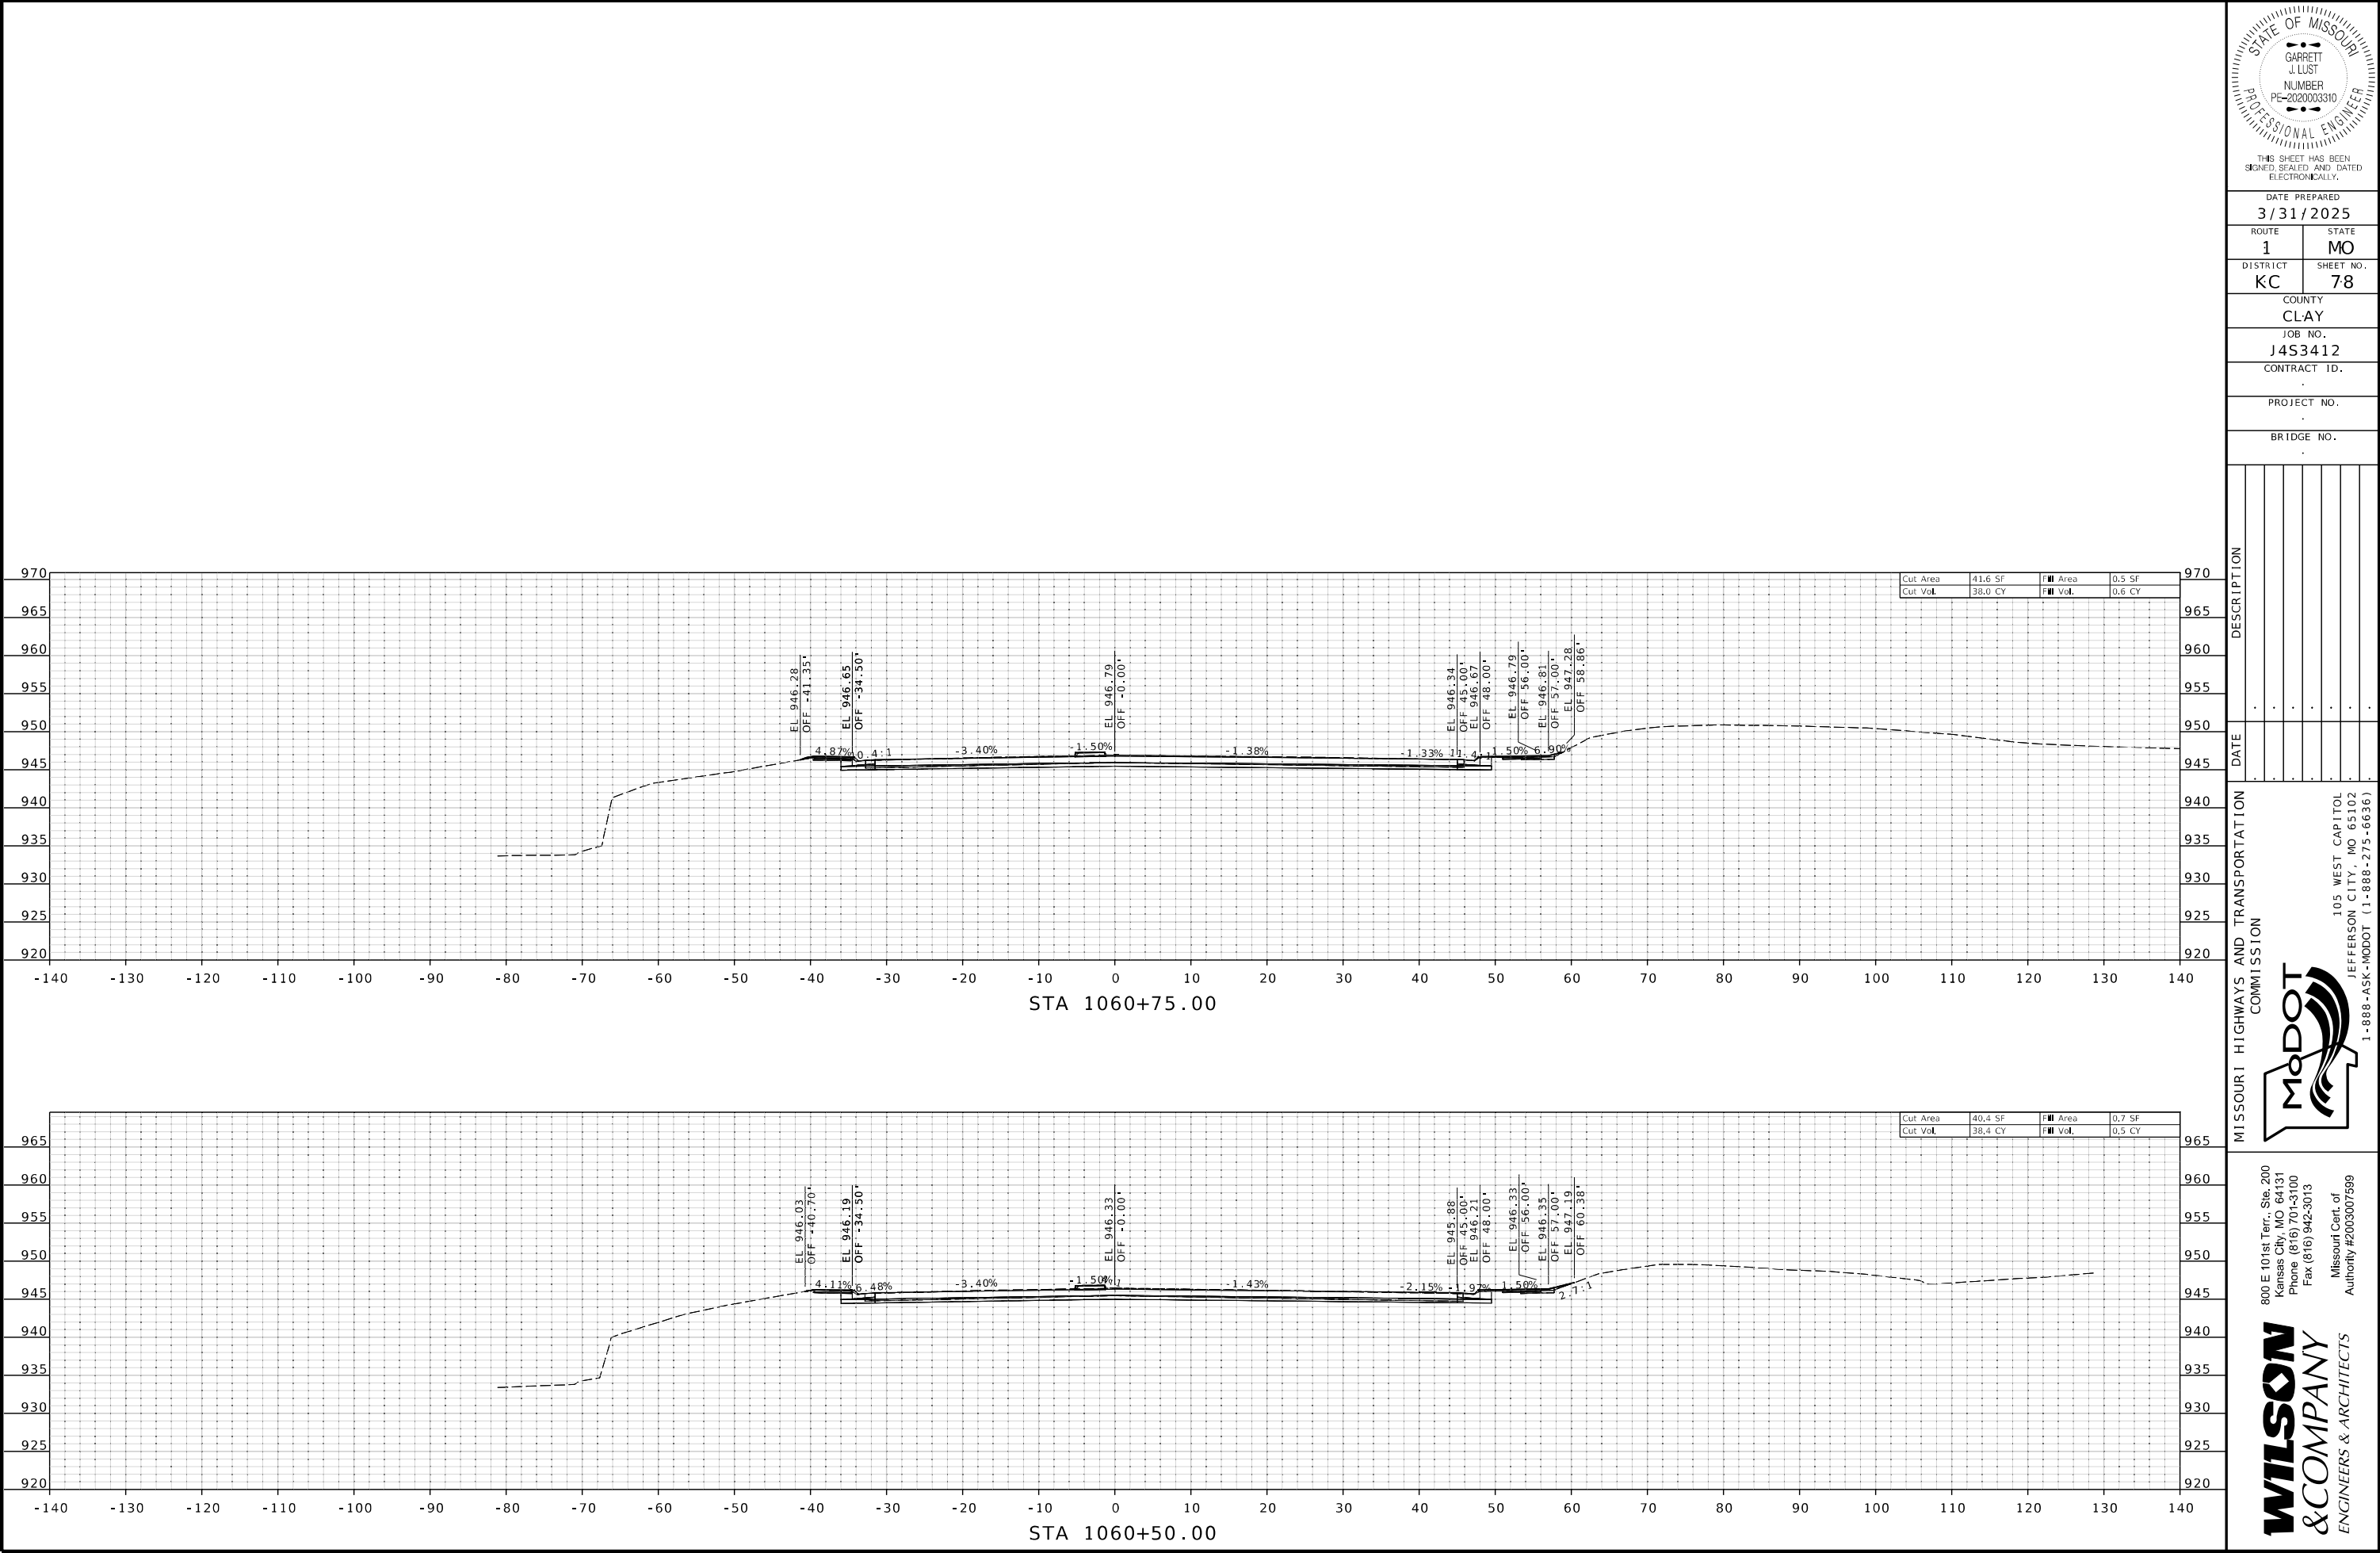

THIS SHEET HAS BEEN
SIGNED, SEALED AND DATED
ELECTRONICALLY.

DATE PREPARED 3/31/2025	
ROUTE 1	STATE MO
DISTRICT KC	SHEET NO. 78
COUNTY CLAY	
JOB NO. J4S3412	
CONTRACT ID. .	
PROJECT NO. .	
BRIDGE NO. .	




DATE	DESCRIPTION
.	.
.	.
.	.
.	.
.	.
.	.




MISSOURI HIGHWAYS AND TRANSPORTATION
COMMISSION

105 WEST CAPITOL
JEFFERSON CITY, MO 65102
1-888-ASK-MODOT (1-888-275-6636)

800 E 101st Terr., Ste. 200
Kansas City, MO 64131
Phone (816) 701-3100
Fax (816) 942-3013
Missouri Cert. of
Authority #2003007599

WILSON & COMPANY
ENGINEERS & ARCHITECTS

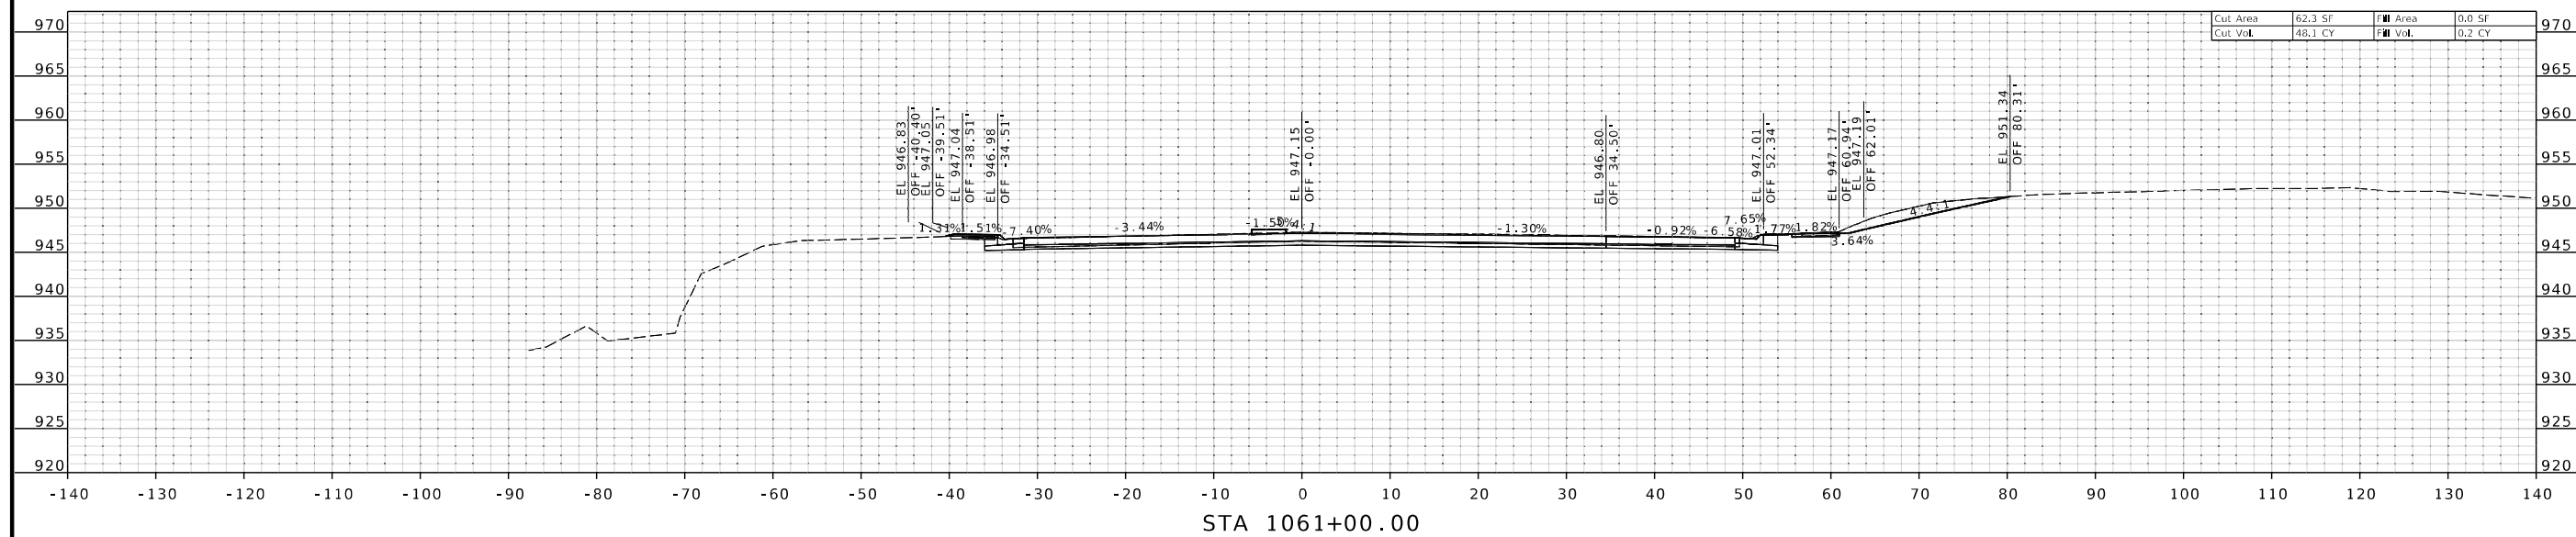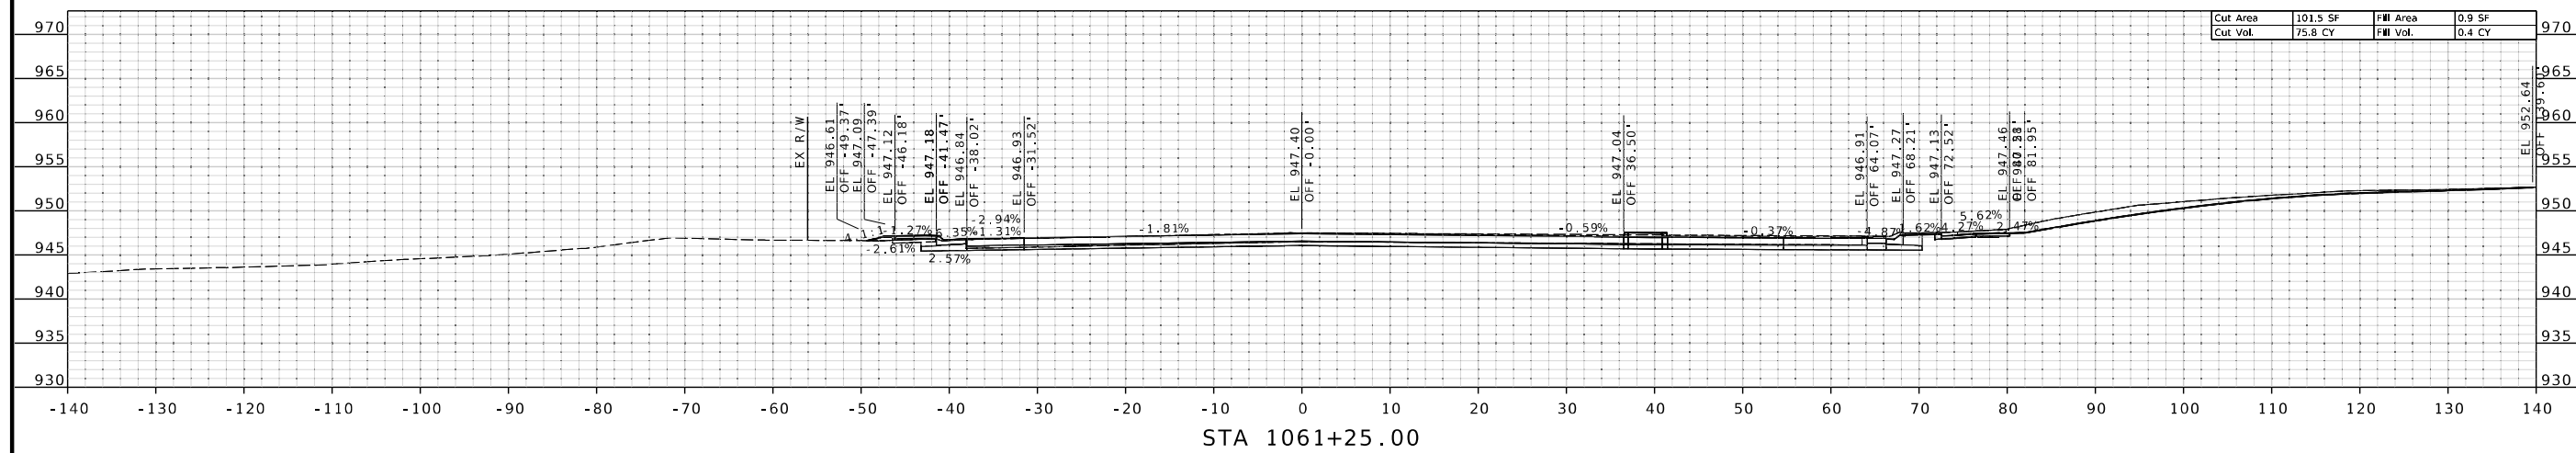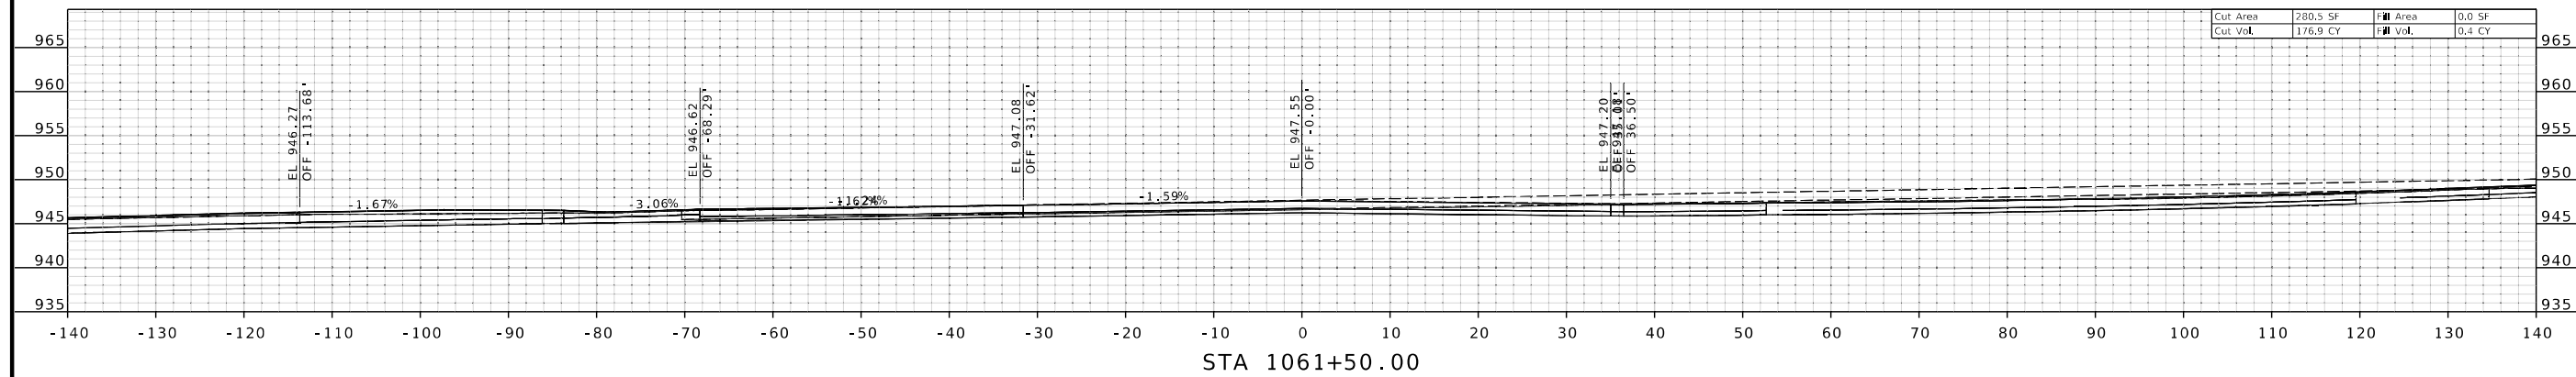

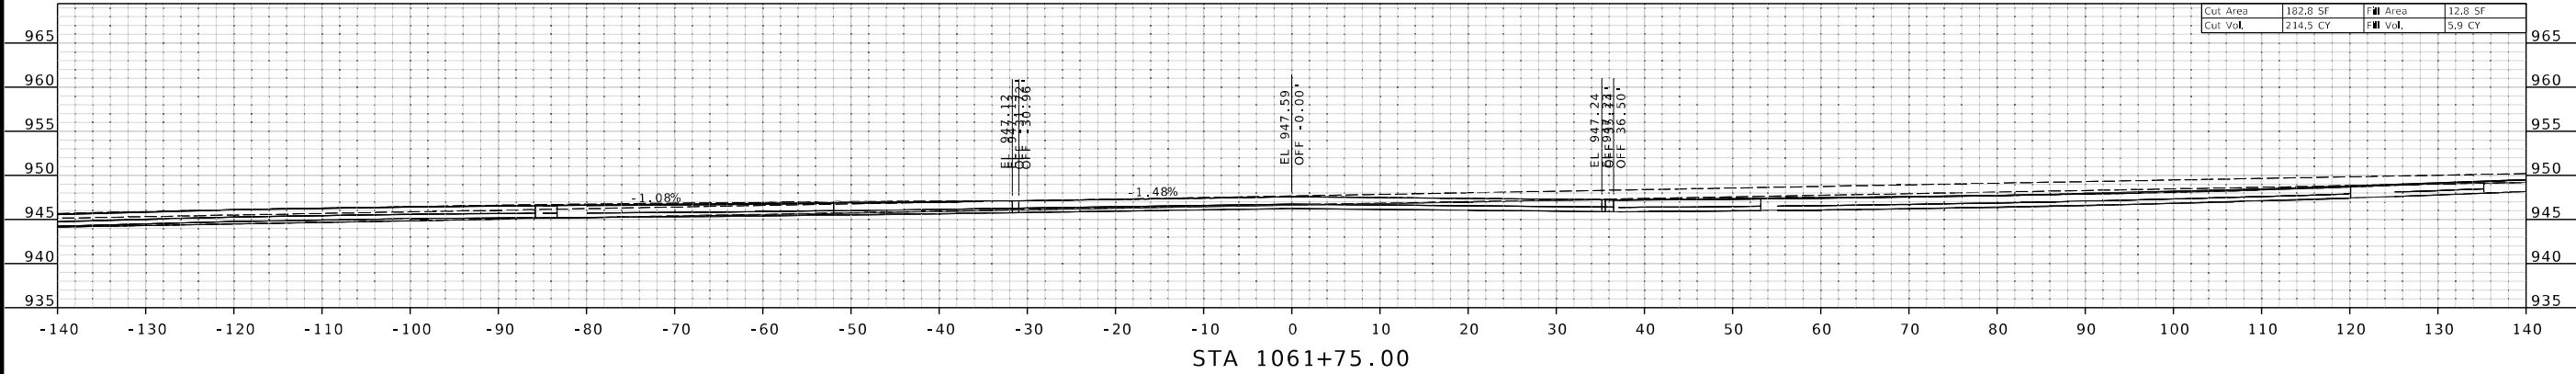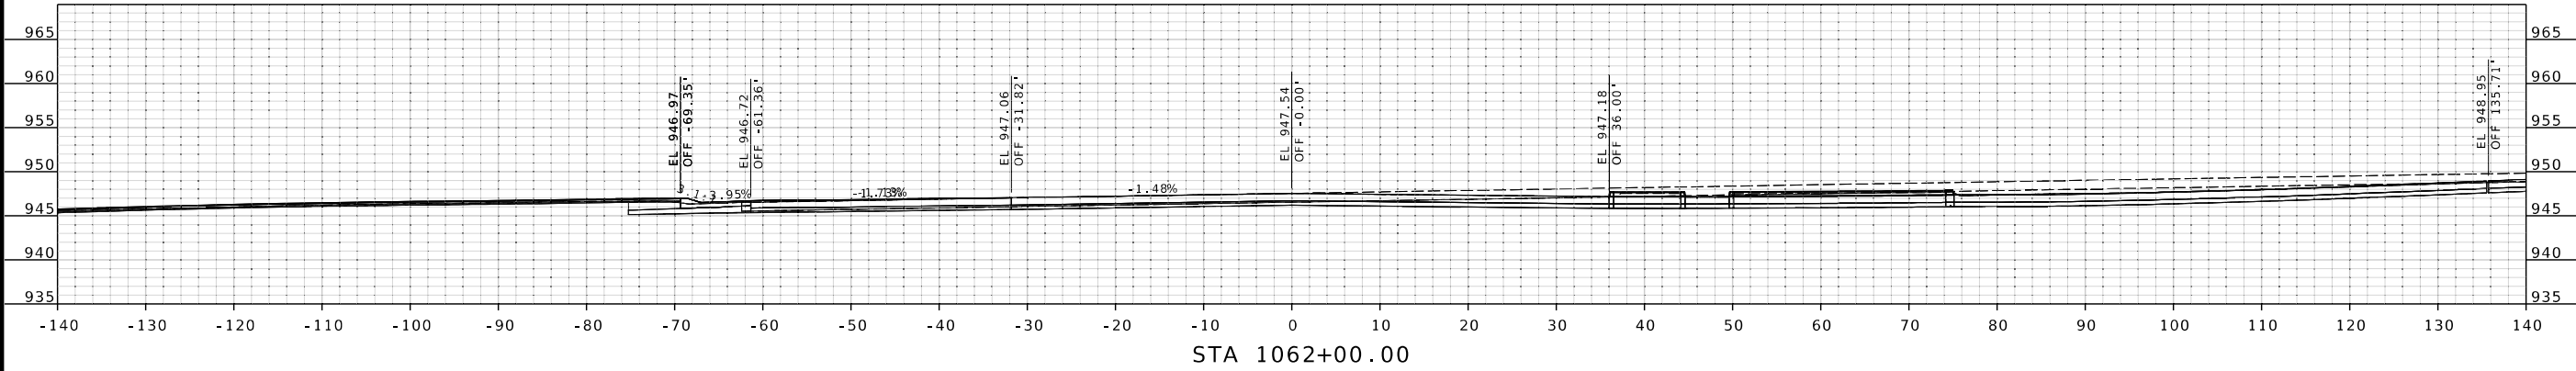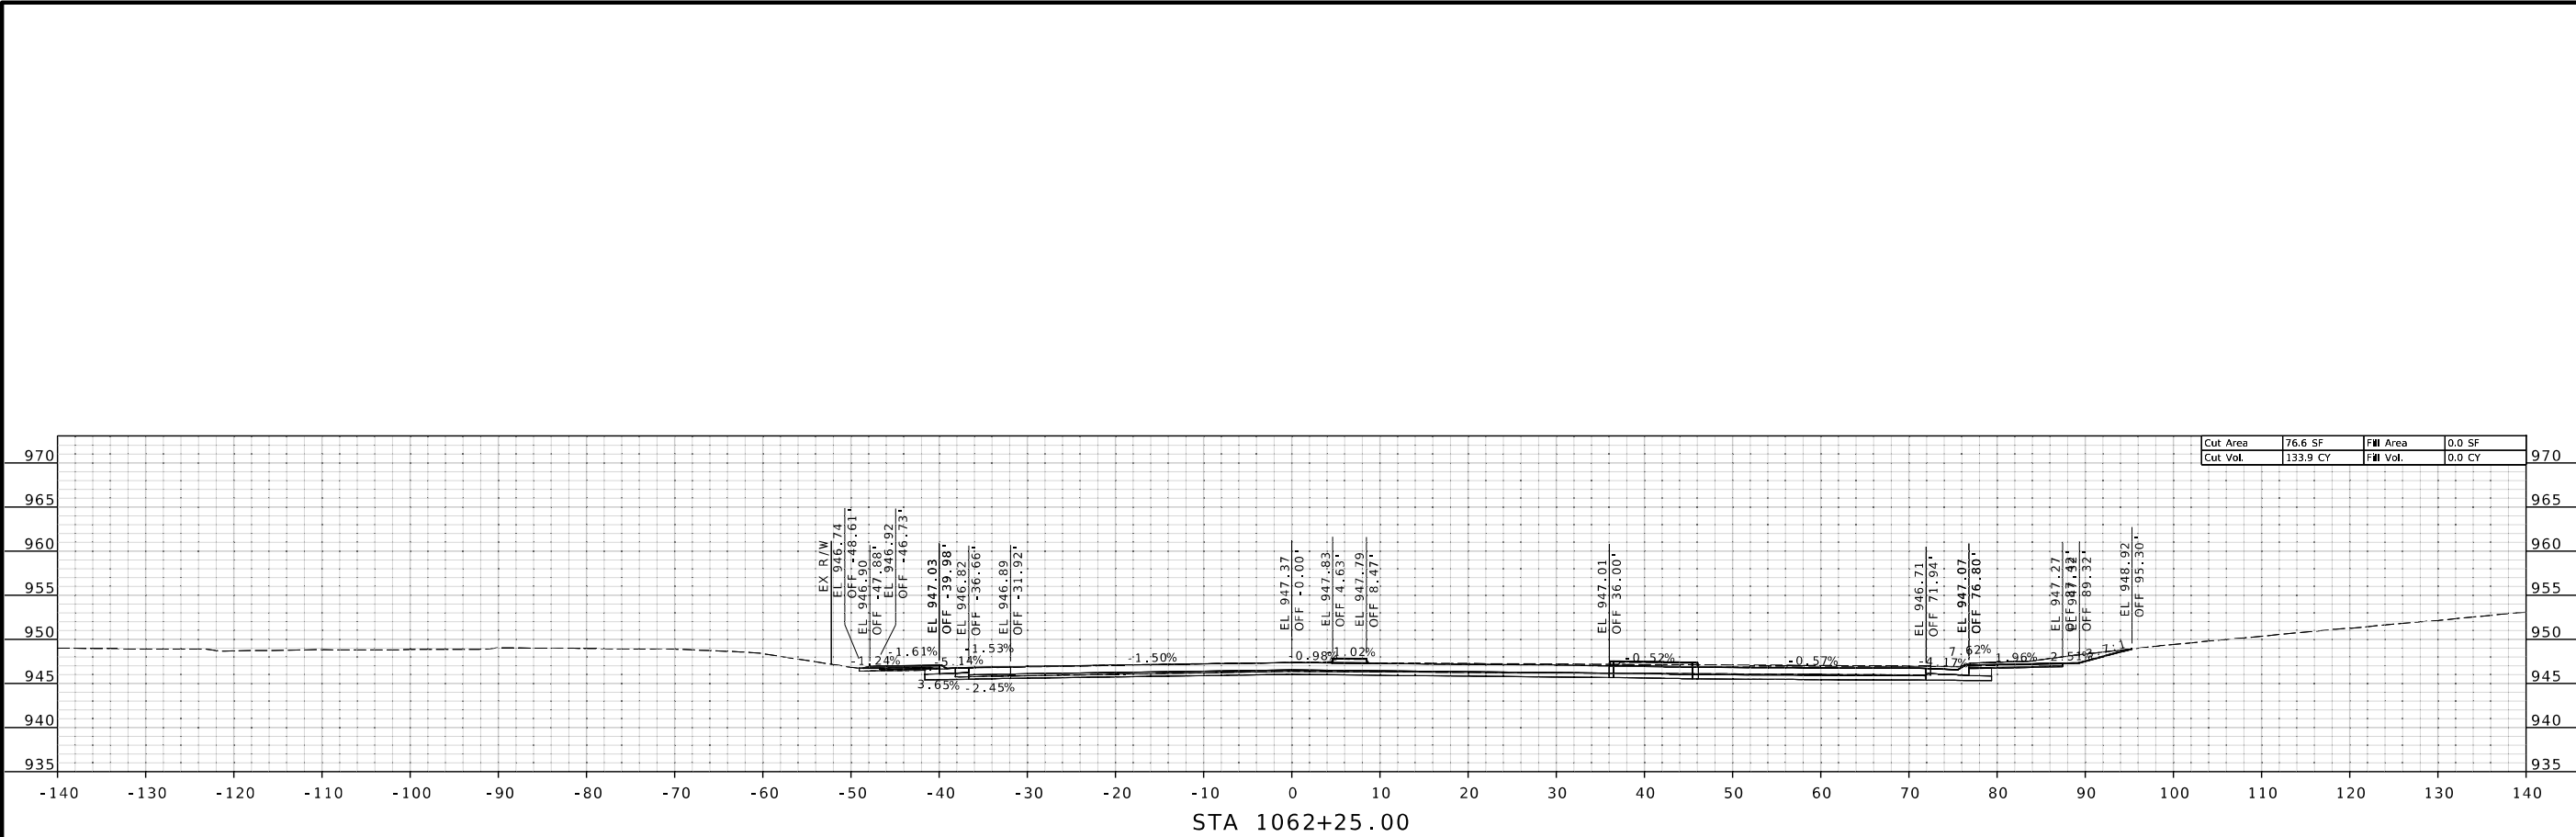

Cut Area	76.6 SF	Fill Area	0.0 SF
Cut Vol.	133.9 CY	Fill Vol.	0.0 CY

Cut Area	182.8 SF	Fill Area	12.8 SF
Cut Vol.	214.5 CY	Fill Vol.	5.9 CY



THIS SHEET HAS BEEN
SIGNED, SEALED AND DATED
ELECTRONICALLY.

DATE PREPARED

3/31/2025

ROUTE STATE

1 MO

DISTRICT SHEET NO.

KC 80

COUNTY

CLAY

JOB NO.

J4S3412

CONTRACT ID.

PROJECT NO.

BRIDGE NO.

DESCRIPTION

DATE

MISSOURI HIGHWAYS AND TRANSPORTATION COMMISSION

105 WEST CAPITOL

JEFFERSON CITY, MO 65102

1-888-ASK-MODOT (1-888-275-6636)

800 E 10th Terr., Ste. 200

Kansas City, MO 64131

Phone (816) 701-3100




Fax (816) 942-3013

Missouri Cert. of

Authority #2003007599

WILSON & COMPANY

ENGINEERS & ARCHITECTS

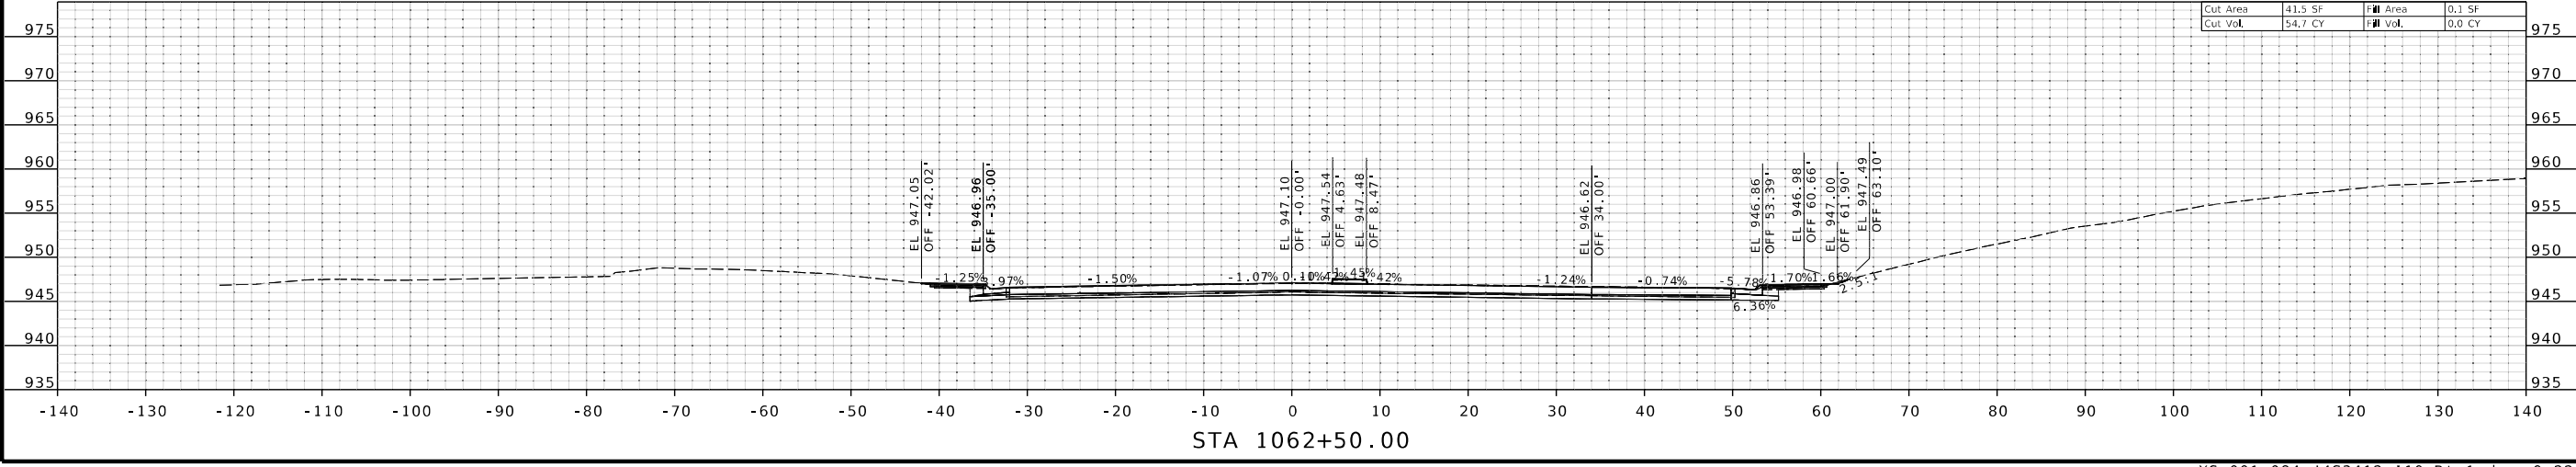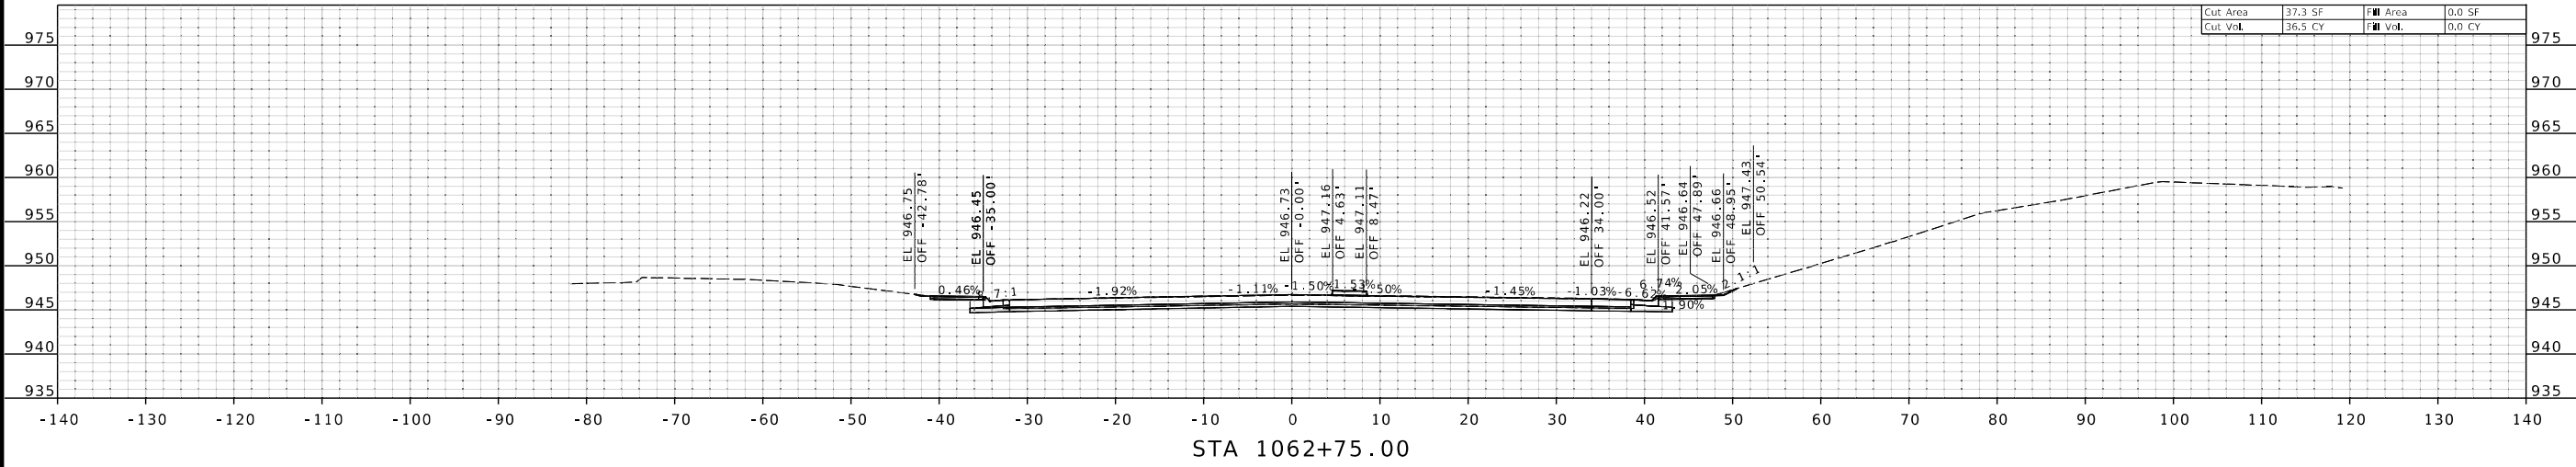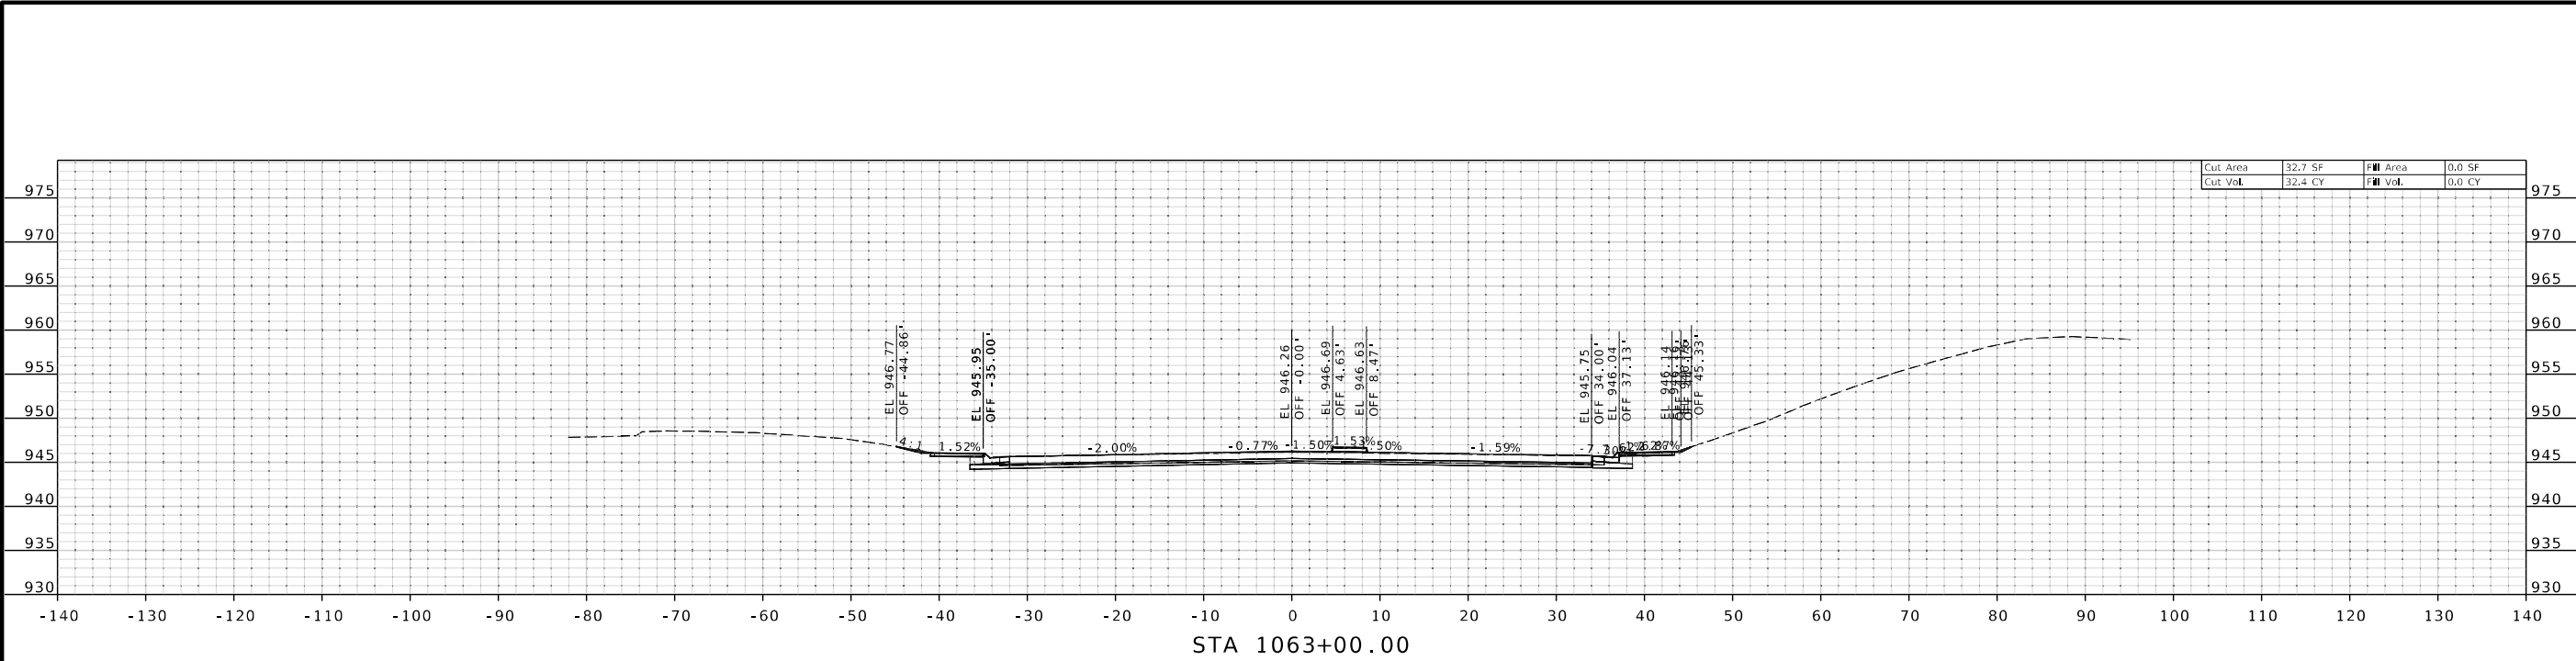

STATE OF MISSOURI

GARRETT J. LUST

NUMBER PE-202003310

PROFESSIONAL ENGINEER

THIS SHEET HAS BEEN SIGNED, SEALED AND DATED ELECTRONICALLY.

DATE PREPARED

3/31/2025

ROUTE

1

STATE

MO

DISTRICT

KC

SHEET NO.

81

COUNTY

CLAY

JOB NO.

J4S3412

CONTRACT ID.

PROJECT NO.

BRIDGE NO.

DESCRIPTION

DATE

MISSOURI HIGHWAYS AND TRANSPORTATION COMMISSION

105 WEST CAPITOL

JEFFERSON CITY, MO 65102

1-888-ASK-MODOT (1-888-275-6636)

800 E 101st Terr., Ste. 200

Kansas City, MO 64131



Phone (816) 701-3100

Fax (816) 942-3013

Missouri Cert. of Authority #2003007599

WILSON & COMPANY

ENGINEERS & ARCHITECTS

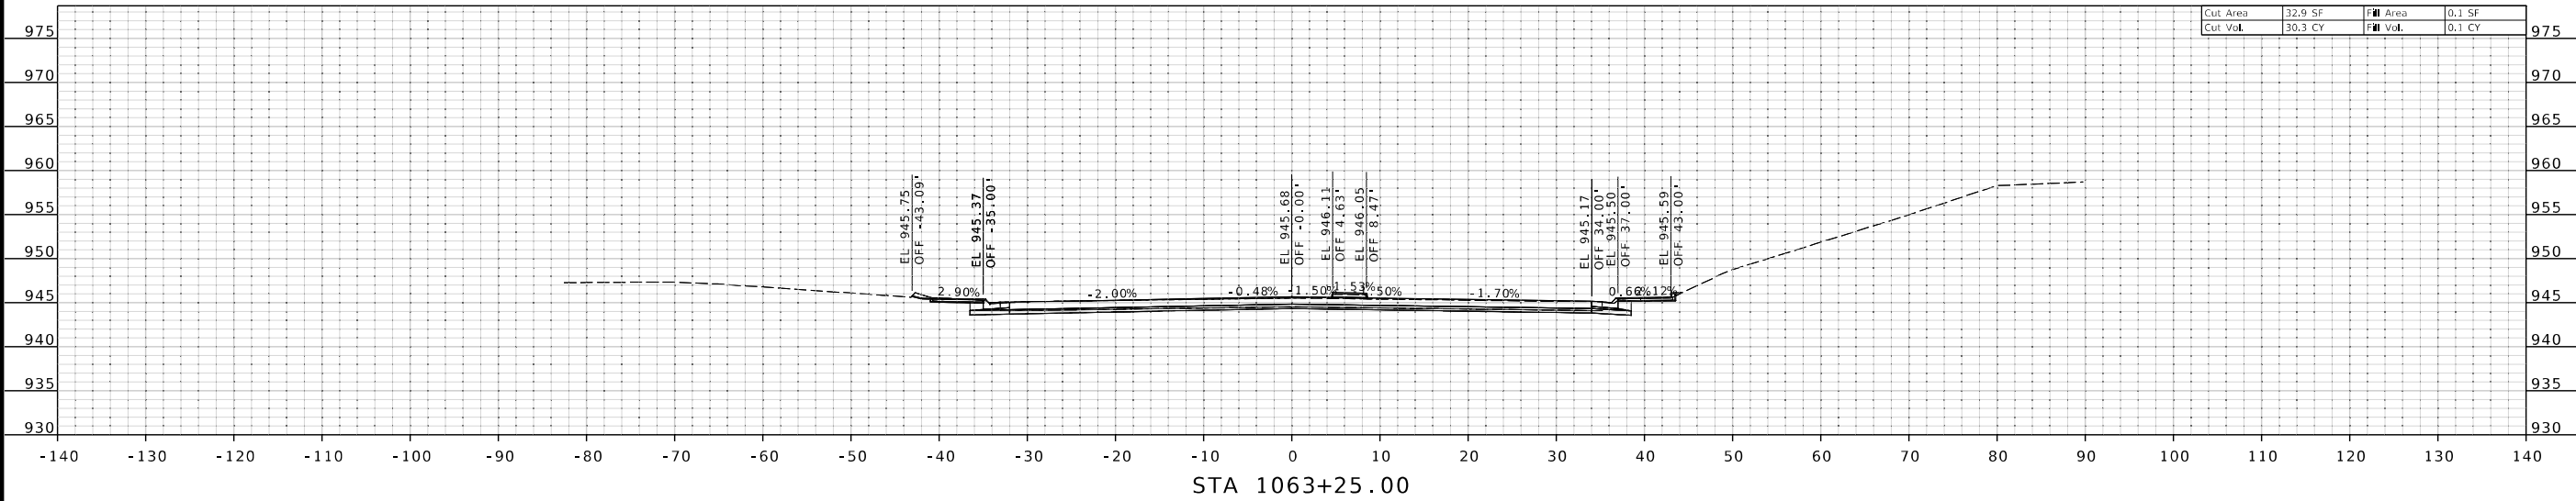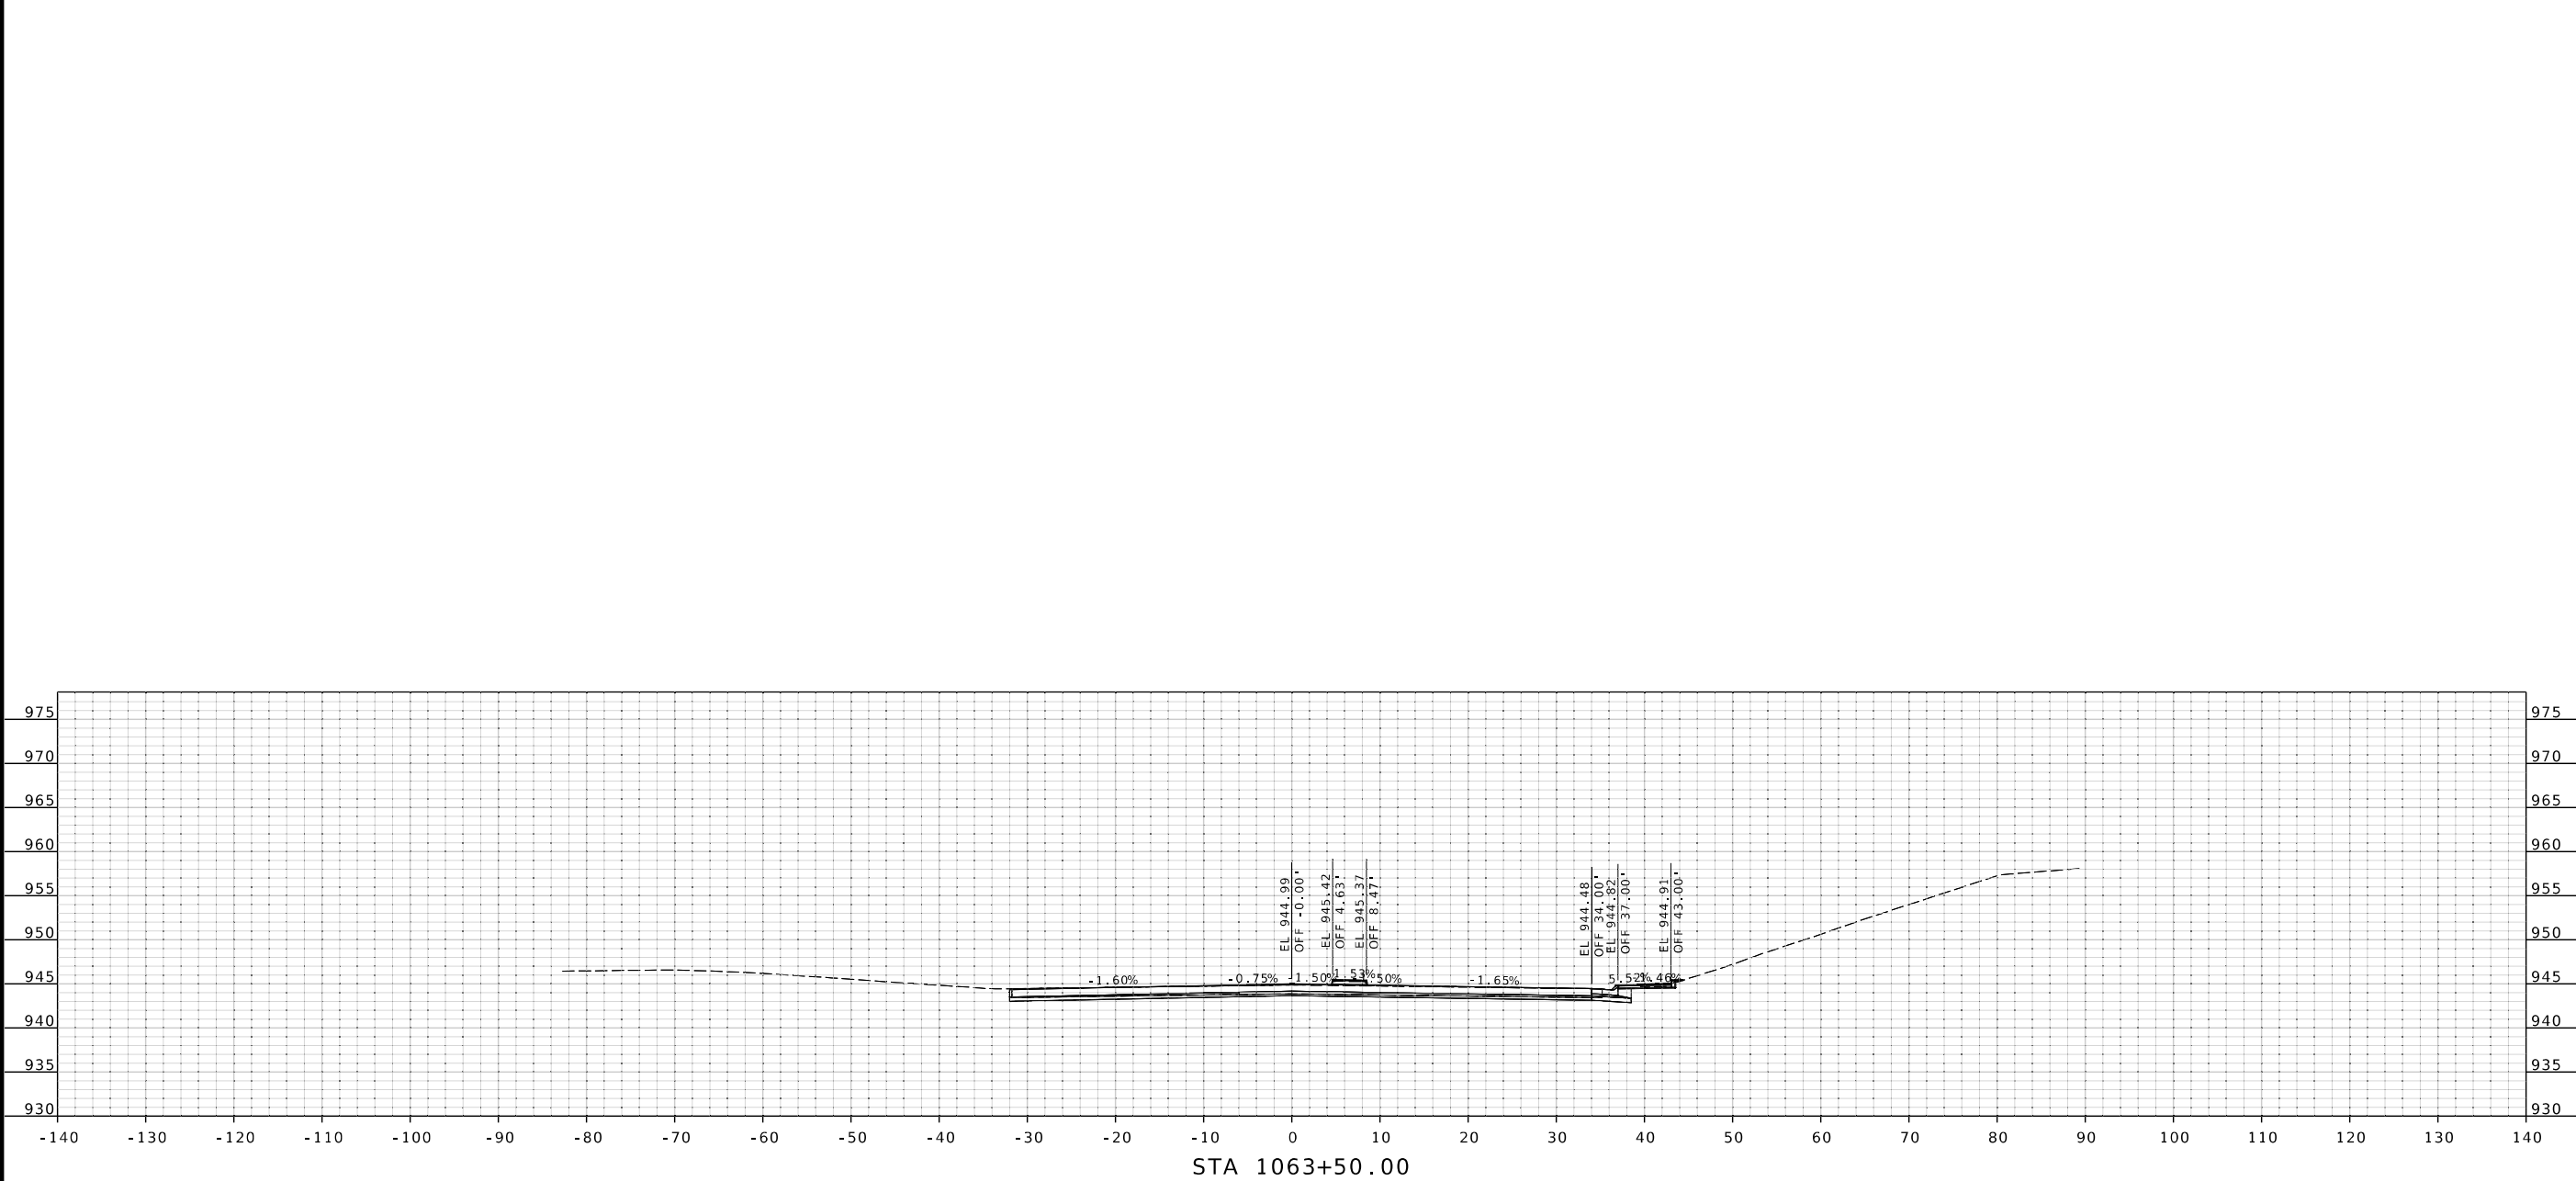

Cut Area	32.9 SF	Fill Area	0.1 SF
Cut Vol.	30.3 CY	Fill Vol.	0.1 CY



THIS SHEET HAS BEEN
SIGNED, SEALED AND DATED
ELECTRONICALLY.

DATE PREPARED
3/31/2025

ROUTE	STATE
1	MO
DISTRICT	SHEET NO.
KC	82

COUNTY
CLAY

JOB NO.
J4S3412

CONTRACT ID.
.

PROJECT NO.
.

BRIDGE NO.
.




DATE	DESCRIPTION
.	.
.	.
.	.
.	.
.	.
.	.

MISSOURI HIGHWAYS AND TRANSPORTATION
COMMISSION

105 WEST CAPITOL
JEFFERSON CITY, MO 65102
1-888-ASK-MODOT (1-888-275-6636)

800 E 10th Terr., Ste. 200
Kansas City, MO 64131
Phone (816) 701-3100
Fax (816) 942-3013
Missouri Cert. of
Authority #2003007599

**WILSON
& COMPANY**
ENGINEERS & ARCHITECTS

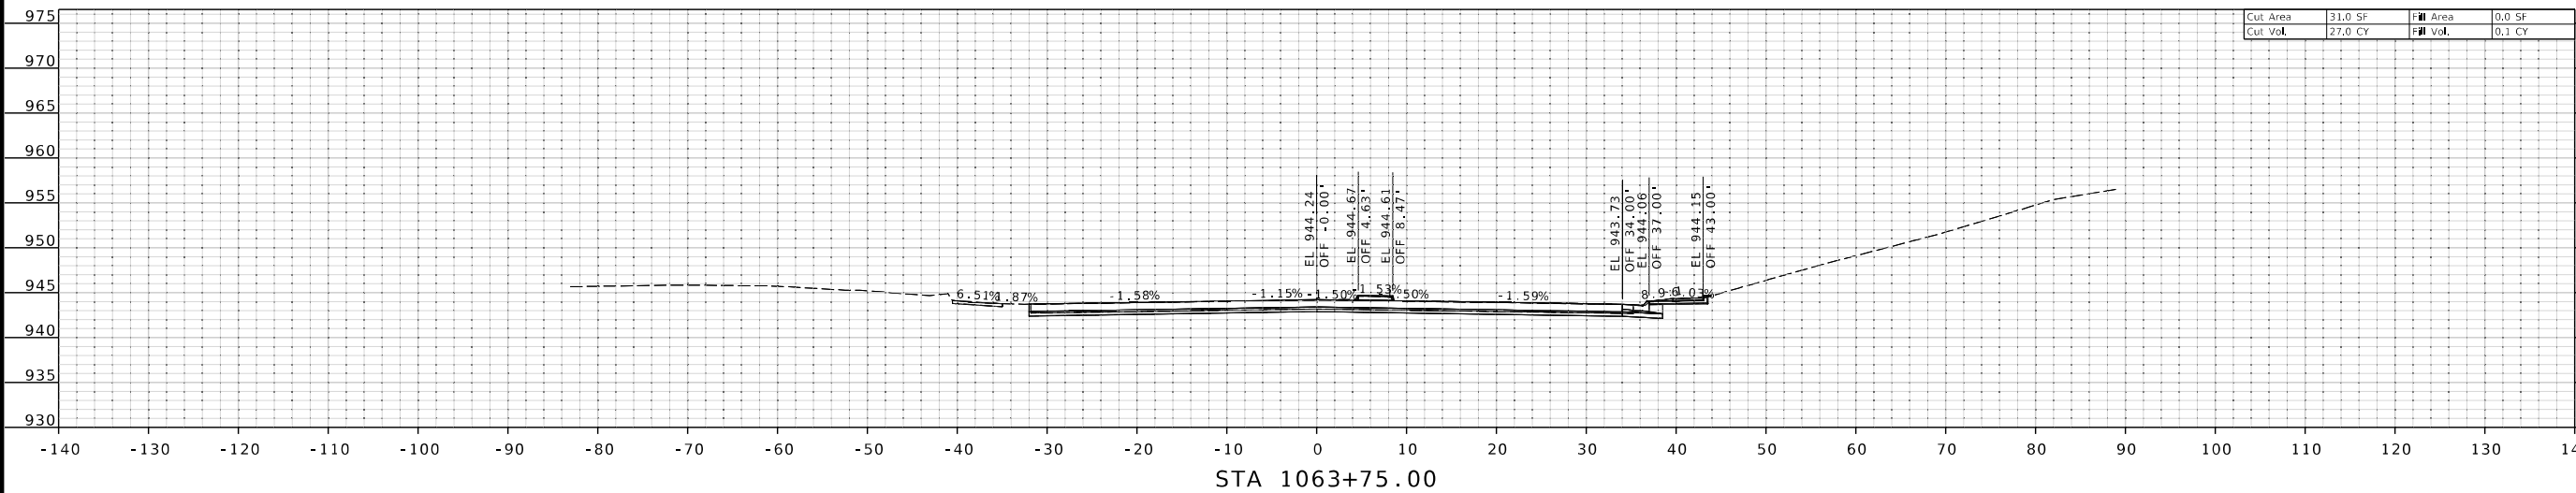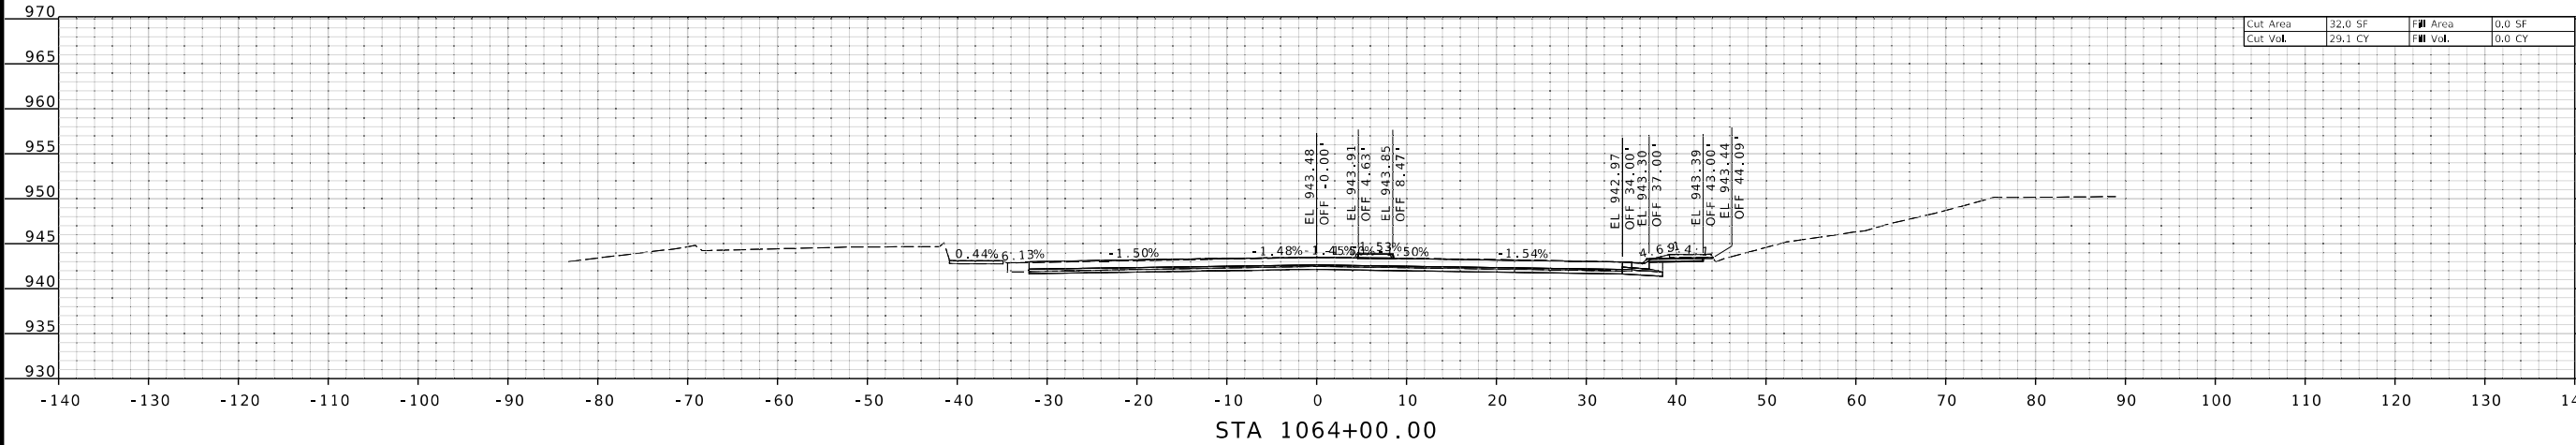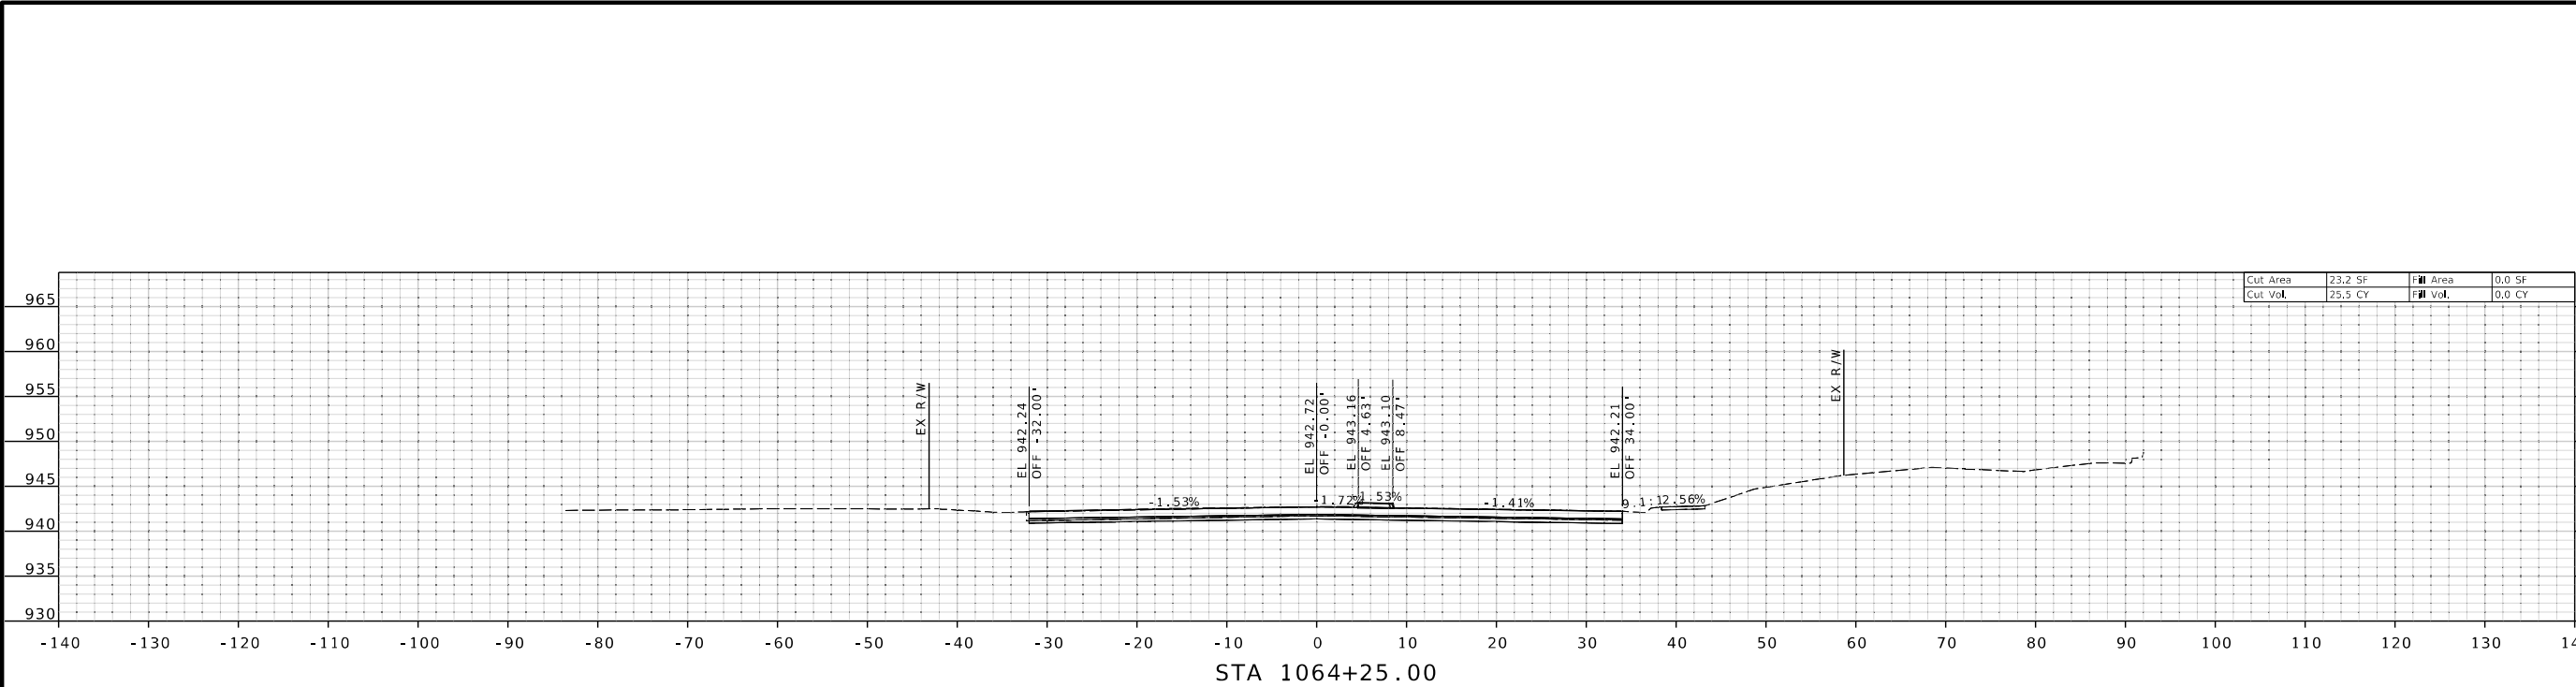

THIS SHEET HAS BEEN
SIGNED, SEALED AND DATED
ELECTRONICALLY.

DATE PREPARED
3/31/2025

ROUTE 1 STATE MO
DISTRICT KC SHEET NO. 83

COUNTY
CLAY

JOB NO.
J4S3412

CONTRACT ID.
.

PROJECT NO.
.

BRIDGE NO.
.

DESCRIPTION
.
.
.
.
.
.




DATE
.
.
.
.
.
.

MISSOURI HIGHWAYS AND TRANSPORTATION
COMMISSION

105 WEST CAPITOL
JEFFERSON CITY, MO 65102
1-888-ASK-MODOT (1-888-275-6636)

800 E 10th Terr., Ste. 200
Kansas City, MO 64131
Phone (816) 701-3100
Fax (816) 942-3013
Missouri Cert. of
Authority #2003007599

WILSON
& COMPANY
ENGINEERS & ARCHITECTS

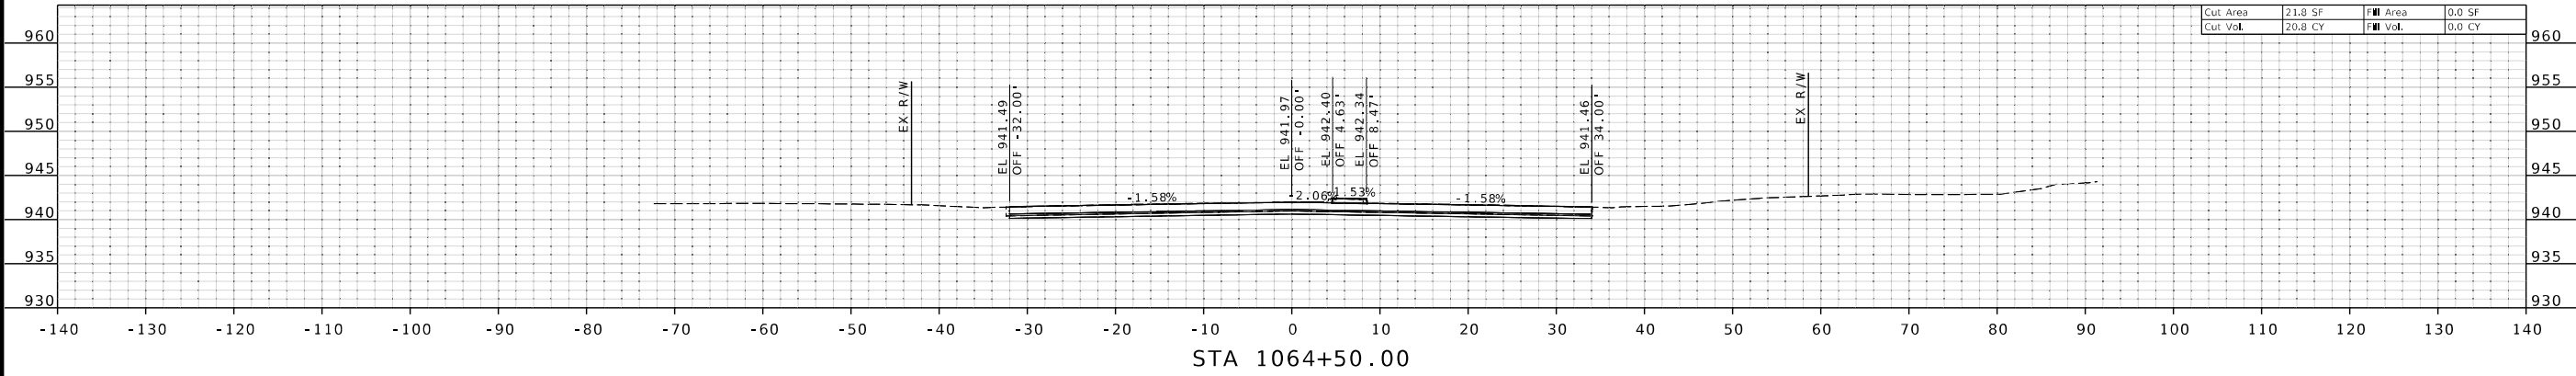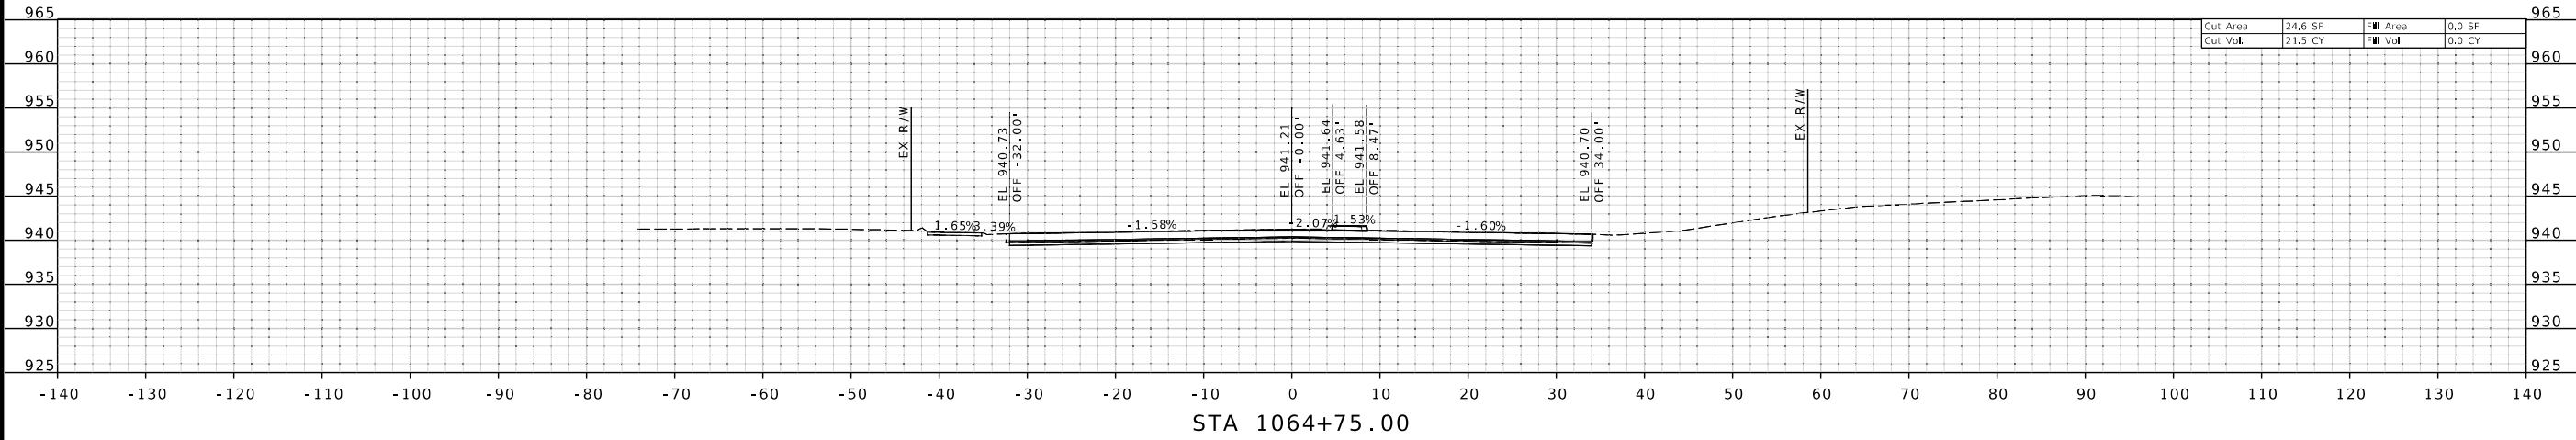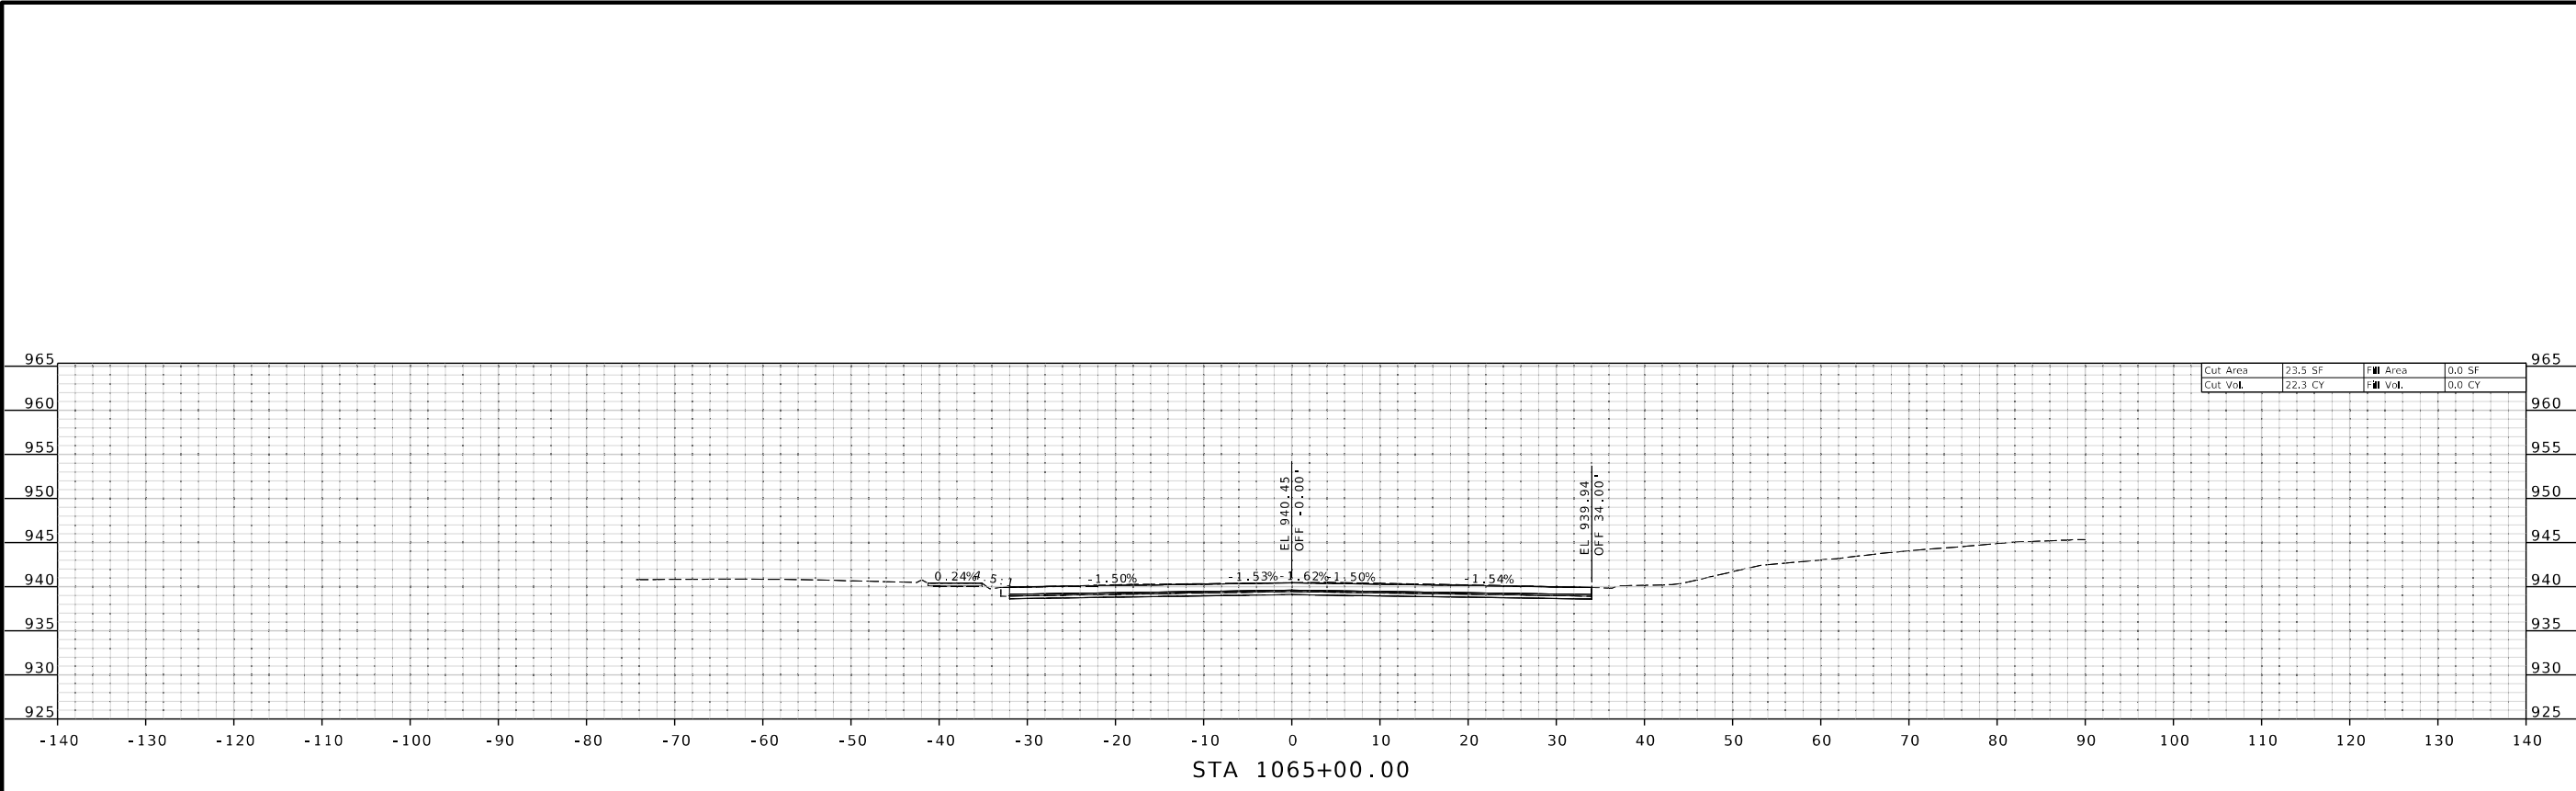

STATE OF MISSOURI

GARRETT J. LUST

NUMBER PE-202003310

PROFESSIONAL ENGINEER

THIS SHEET HAS BEEN SIGNED, SEALED AND DATED ELECTRONICALLY.

DATE PREPARED
3/31/2025

ROUTE
1

DISTRICT
KC

STATE
MO

SHEET NO.
84

COUNTY
CLAY

JOB NO.
J4S3412

CONTRACT ID.
.

PROJECT NO.
.

BRIDGE NO.
.

DESCRIPTION

DATE

MISSOURI HIGHWAYS AND TRANSPORTATION COMMISSION

105 WEST CAPITOL

JEFFERSON CITY, MO 65102

1-888-ASK-MODOT (1-888-275-6636)

800 E 10th Terr., Ste. 200

Kansas City, MO 64131

Phone (816) 701-3100

Fax (816) 942-3013

Missouri Cert. of Authority #2003007599

WILSON & COMPANY

ENGINEERS & ARCHITECTS

XS_001-084_J4S3412_110_Rte1.dgn 9:23:13 AM 3/31/2025