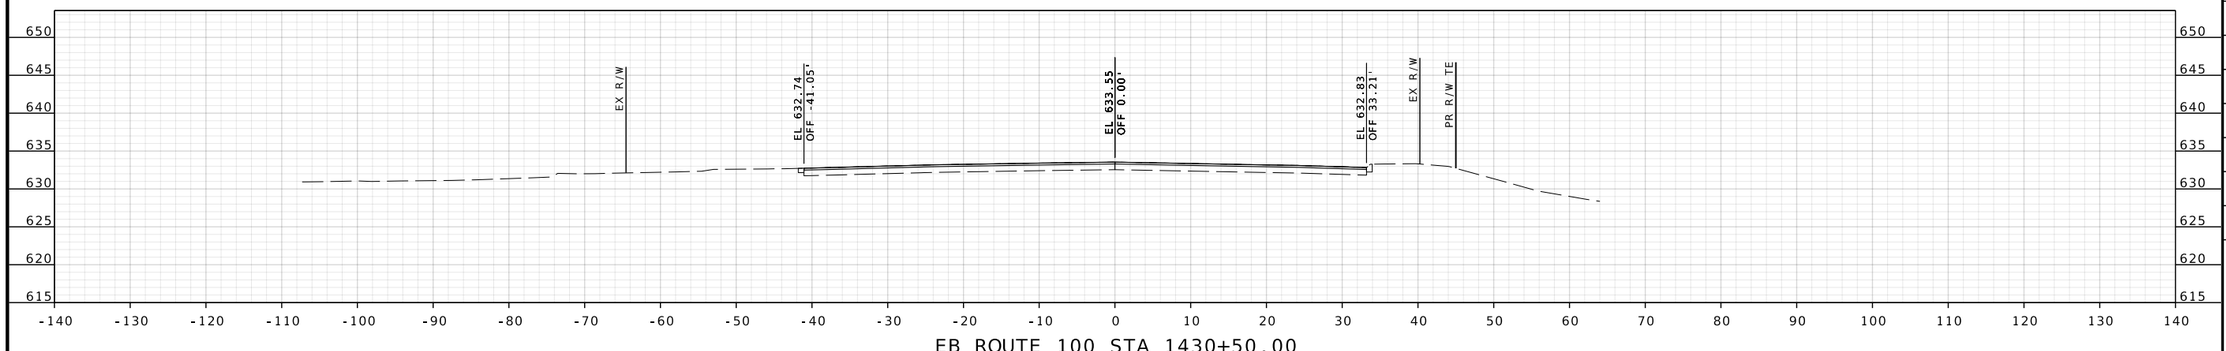

EB ROUTE 100 STA 1430+50.00

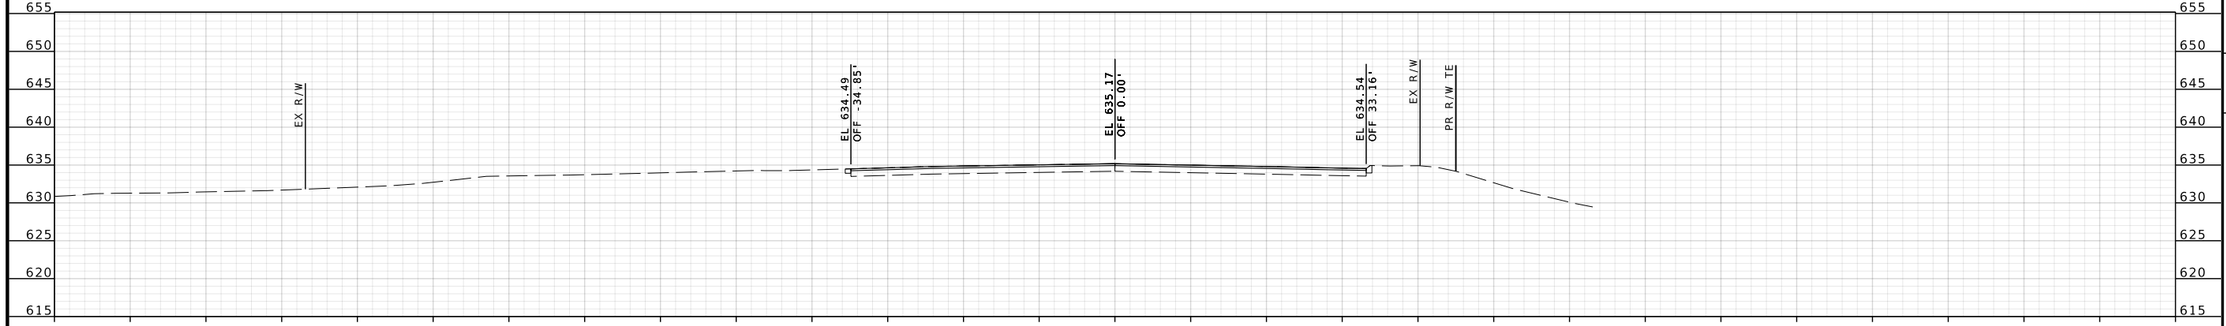

EB ROUTE 100 STA 1430+00.00

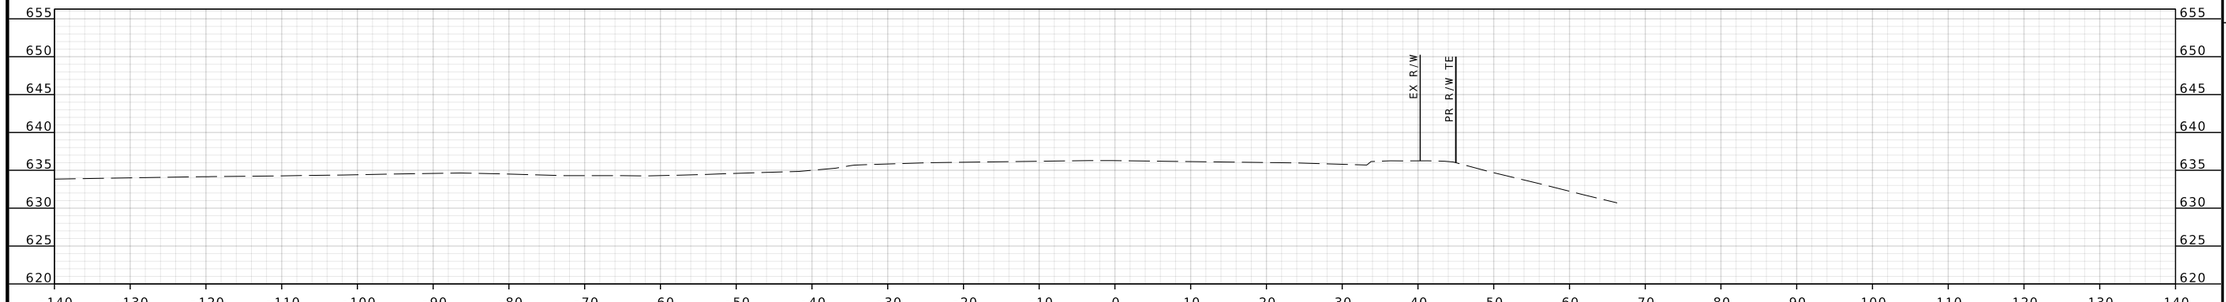

EB ROUTE 100 STA 1429+62.37

BRIAN D. KIERATH JR. NUMBER PE-2023008624
STATE OF MISSOURI
PROFESSIONAL ENGINEER

04/09/2025 3:33:56 PM
Brian D. Kierath Jr. - Civil
MO PE-2023008624

DATE PREPARED
4/9/2025

ROUTE	STATE
100	MO
DISTRICT	SHEET NO.
SL	1

COUNTY
ST. LOUIS

JOB NO.
J6P3274

CONTRACT ID.

PROJECT NO.

BRIDGE NO.

DATE	DESCRIPTION

IF A SEAL IS PRESENT ON THIS SHEET IT HAS BEEN ELECTRONICALLY SEALED AND DATED.

MISSOURI HIGHWAYS AND TRANSPORTATION COMMISSION

105 WEST CAPITOL
JEFFERSON CITY, MO 65102
1-888-ASK-MODOT (1-888-275-6636)

GBA
16305 SWINGLEY RIDGE RD
ST. 300
CHESTERFIELD, MO 63017
314.231.0100
GBAteam.com

GEORGE BUTLER ASSOCIATES, INC.
PRO. ENGINEER 000133
ARCHITECT 000212
PRO. LAND SURVEYOR 000059

BRIAN KIERATH
PROFESSIONAL ENGINEER
PE-2023008624

REV.

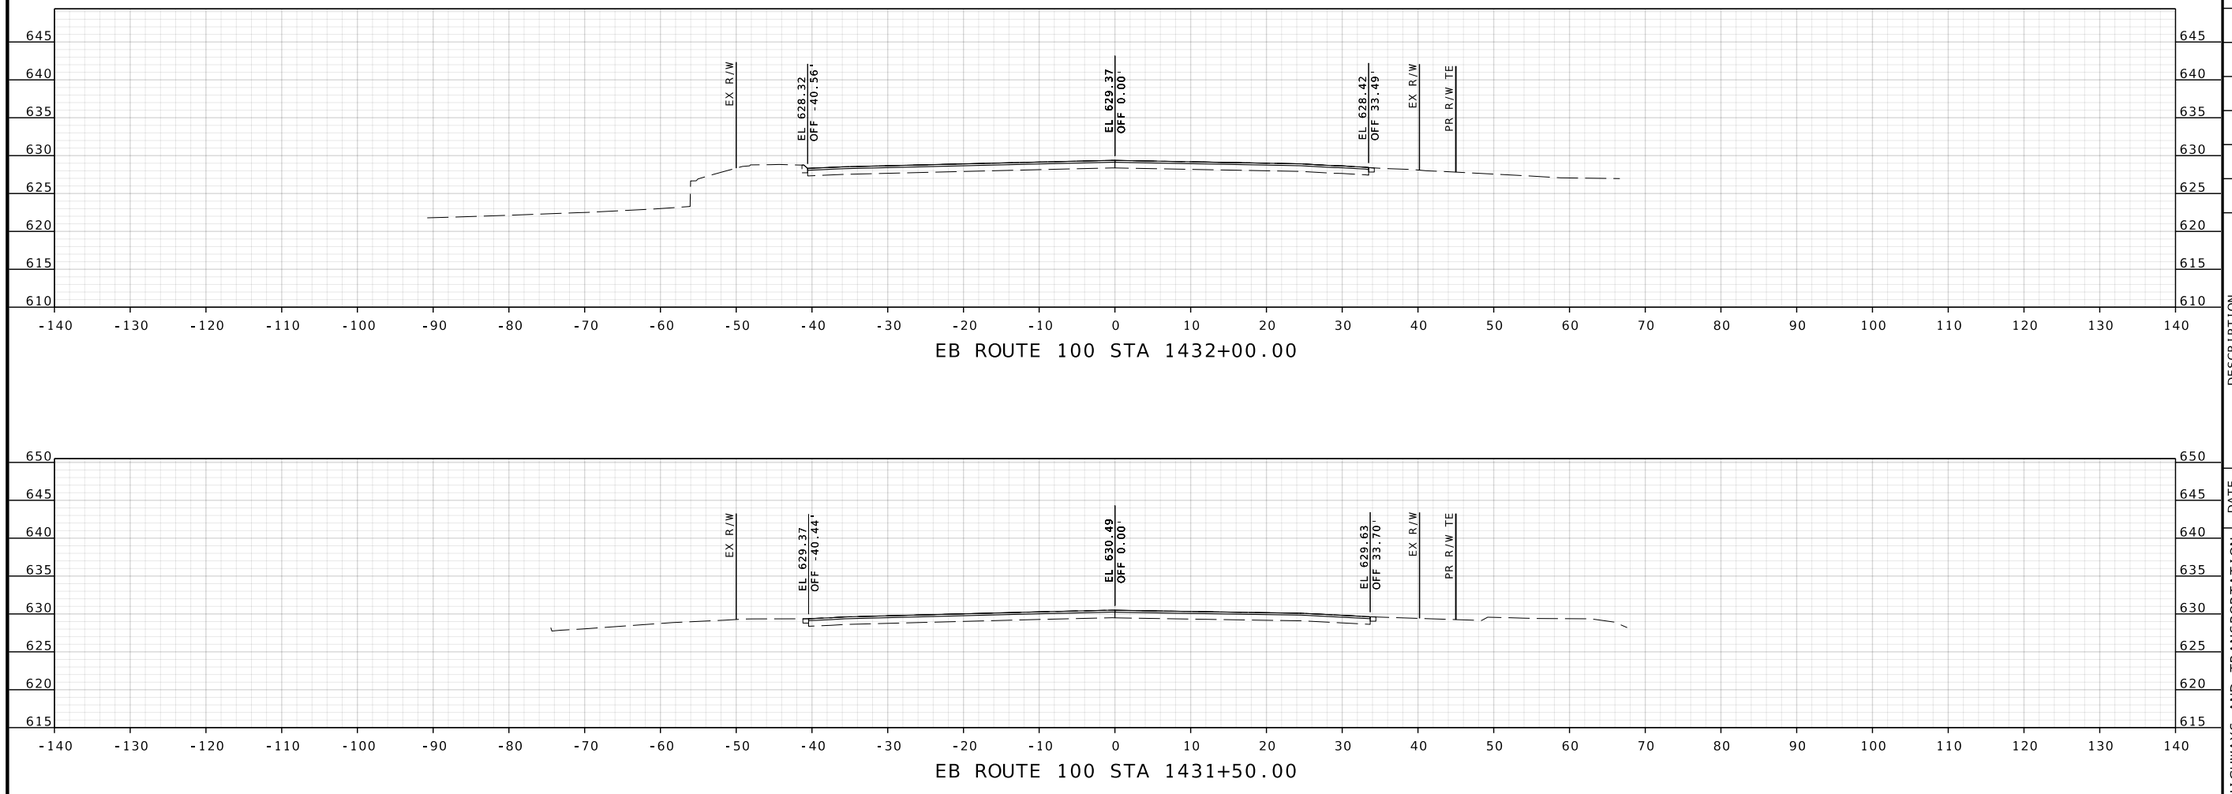

EB ROUTE 100 STA 1432+00.00

EB ROUTE 100 STA 1431+50.00

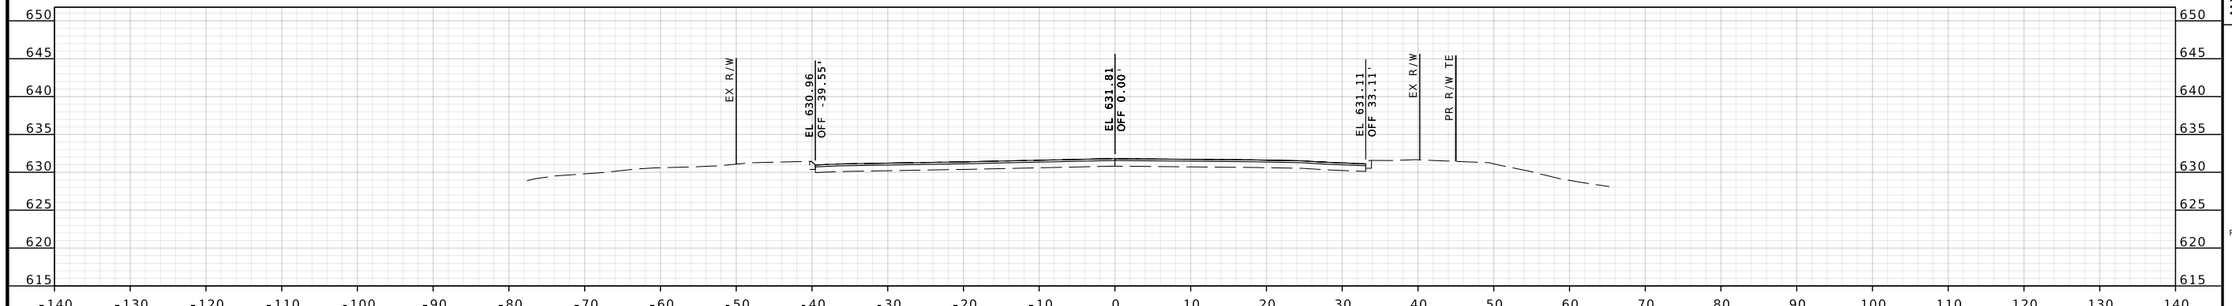

EB ROUTE 100 STA 1431+00.00

BRIAN D. KIERATH JR. NUMBER PE-2023008624
STATE OF MISSOURI
PROFESSIONAL ENGINEER

04/09/2025 3:34:06 PM
Brian D. Kierath Jr. - Civil
MO PE-2023008624

DATE PREPARED
4/9/2025

ROUTE	STATE
100	MO
DISTRICT	SHEET NO.
SL	2

COUNTY
ST. LOUIS

JOB NO.
J6P3274

CONTRACT ID.

PROJECT NO.

BRIDGE NO.

DESCRIPTION	DATE

IF A SEAL IS PRESENT ON THIS SHEET IT HAS BEEN ELECTRONICALLY SEALED AND DATED.

MISSOURI HIGHWAYS AND TRANSPORTATION COMMISSION

105 WEST CAPITOL
JEFFERSON CITY, MO 65102
1-888-ASK-MODOT (1-888-275-6636)

GBA
16305 SWINGLEY RIDGE RD
ST. 300
CHESTERFIELD, MO 63017
314.231.0100
GBAteam.com

GEORGE BUTLER ASSOCIATES, INC.
PRO. ENGINEER 000133
ARCHITECT 000212
PRO. LAND SURVEYOR 000059

BRIAN KIERATH
PROFESSIONAL ENGINEER
PE-2023008624

REV.

XXMSD-XXXXX ; BASEMAPS XX

c:\bms\gba-pw-01\brian kierath\dms05412\J6P3274_Updated_XS_Rte 100_EB_1429+62.37 to 1470+04.61.dgn 3:24:42 PM 4/9/2025

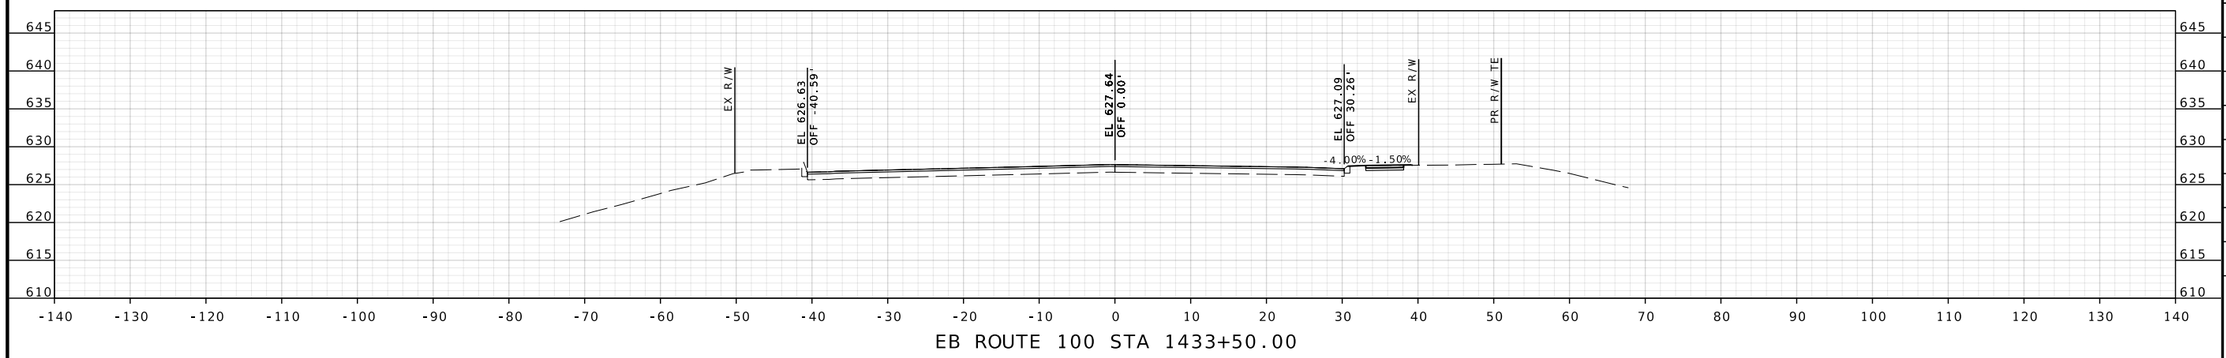

EB ROUTE 100 STA 1433+50.00

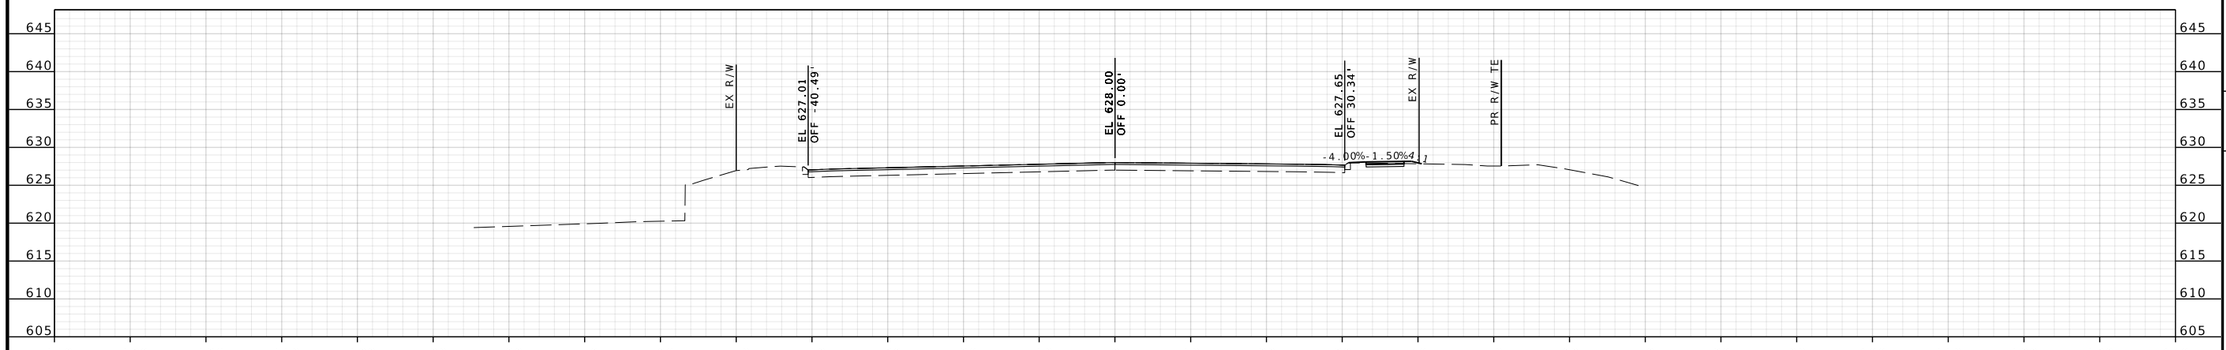

EB ROUTE 100 STA 1433+00.00

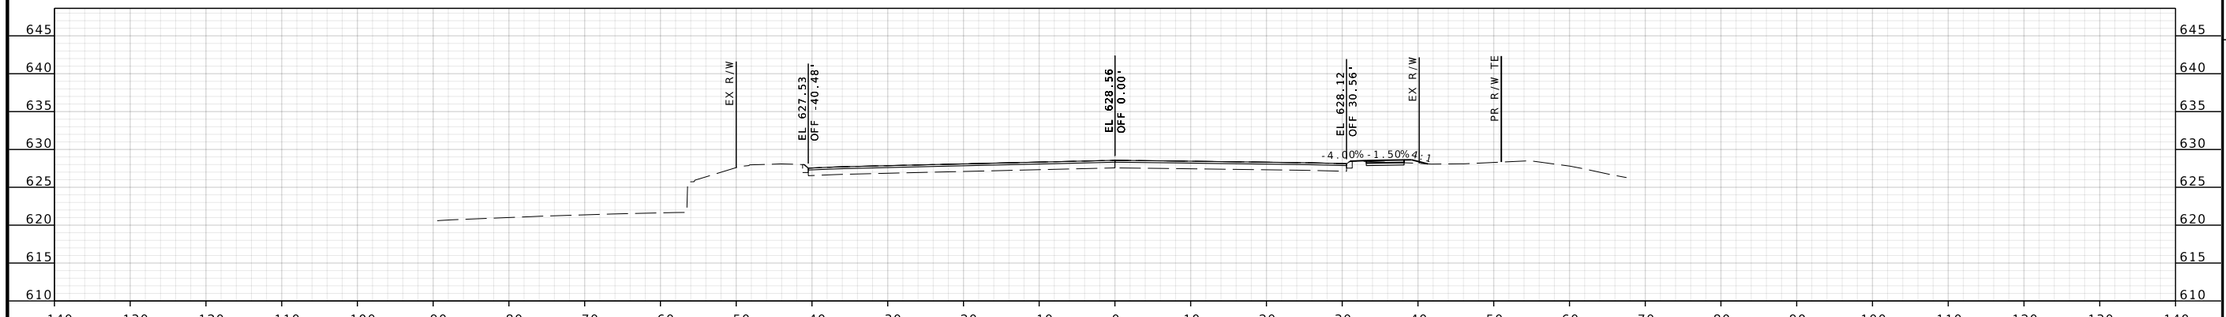

EB ROUTE 100 STA 1432+50.00

IF A SEAL IS PRESENT ON THIS SHEET IT HAS BEEN ELECTRONICALLY SEALED AND DATED.

STATE OF MISSOURI
BRIAN D. KIERATH JR. NUMBER PE-2023008624
PROFESSIONAL ENGINEER

04/09/2025 3:34:06 PM
Brian D. Kierath Jr. - Civil
MO PE-2023008624

DATE PREPARED
4/9/2025

ROUTE	STATE
100	MO
DISTRICT	SHEET NO.
SL	3

COUNTY
ST. LOUIS

JOB NO.
J6P3274

CONTRACT ID.

PROJECT NO.

BRIDGE NO.

DESCRIPTION	DATE

MISSOURI HIGHWAYS AND TRANSPORTATION COMMISSION

105 WEST CAPITOL
JEFFERSON CITY, MO 65102
1-888-ASK-MODOT (1-888-275-6636)

GBA
16305 SWINGLEY RIDGE RD
ST. 300
CHESTERFIELD, MO 63017
314.231.0100
GBAteam.com

GEORGE BUTLER ASSOCIATES, INC.
PRO. ENGINEER 000133
ARCHITECT 000212
PRO. LAND SURVEYOR 000059

BRIAN KIERATH
PROFESSIONAL ENGINEER
PE-2023008624

REV.

XXMSD-XXXXX ;BASEMAPS XX

c:\bms\gba-pw-01\brian kierath\dms05412\J6P3274_Updated_XS_Rte 100_EB_1429+62.37 to 1470+04.61.dgn 3:24:45 PM 4/9/2025

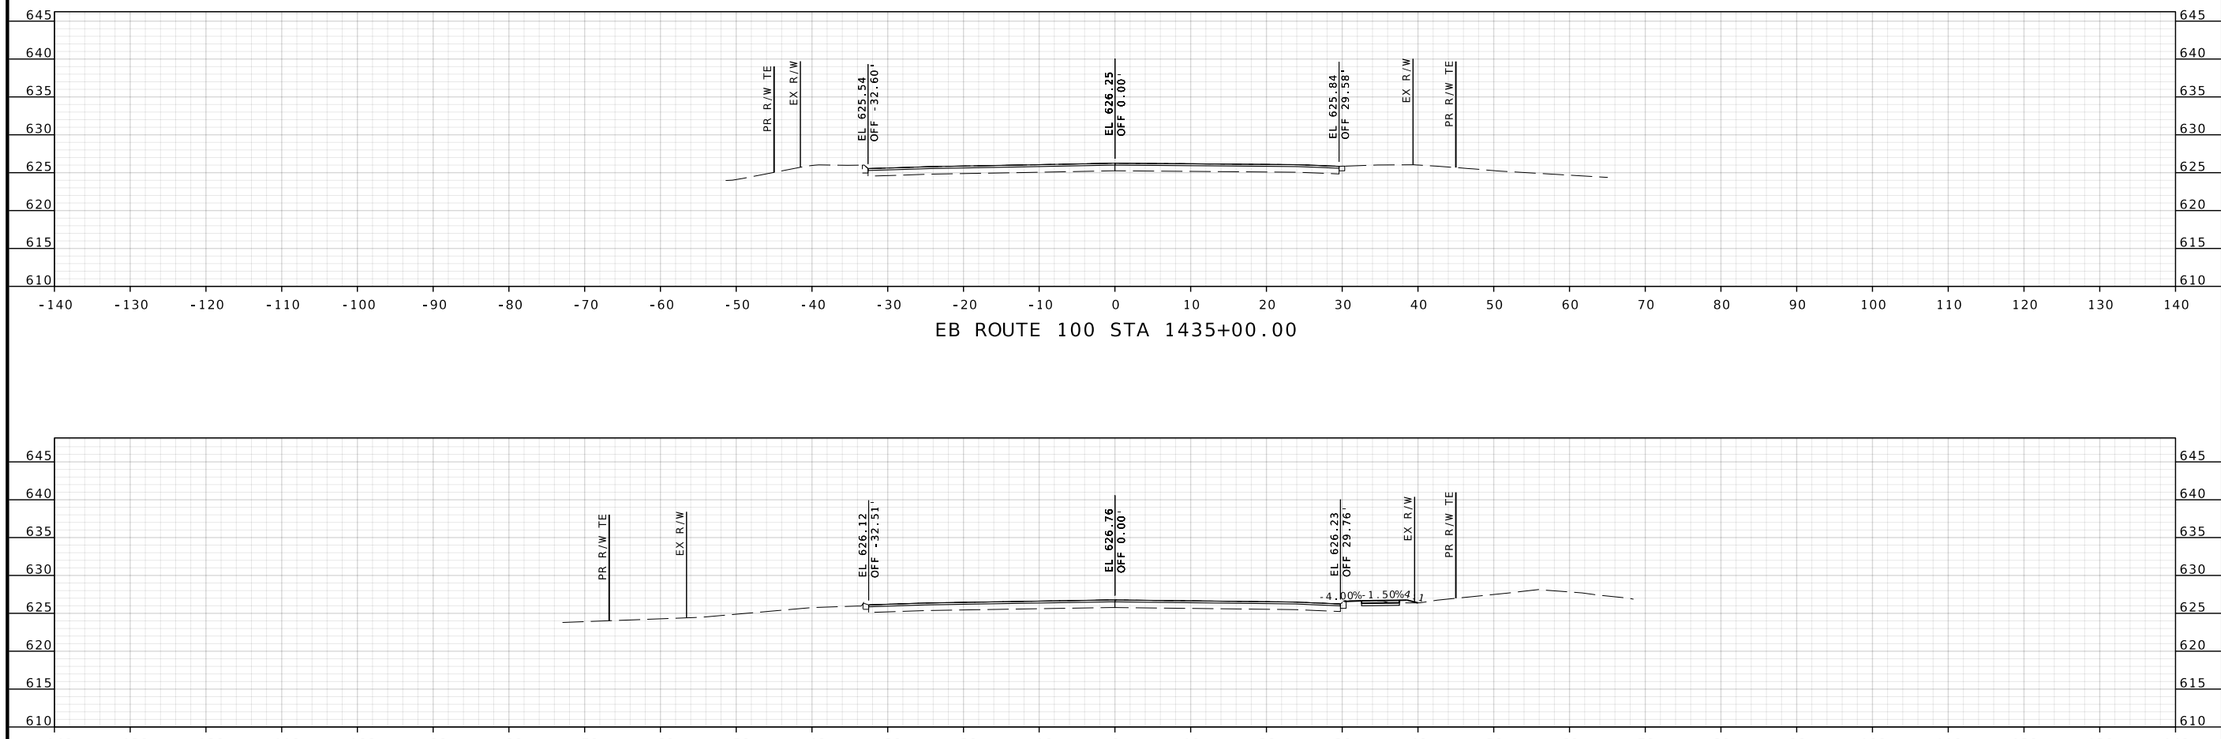

EB ROUTE 100 STA 1435+00.00

EB ROUTE 100 STA 1434+50.00

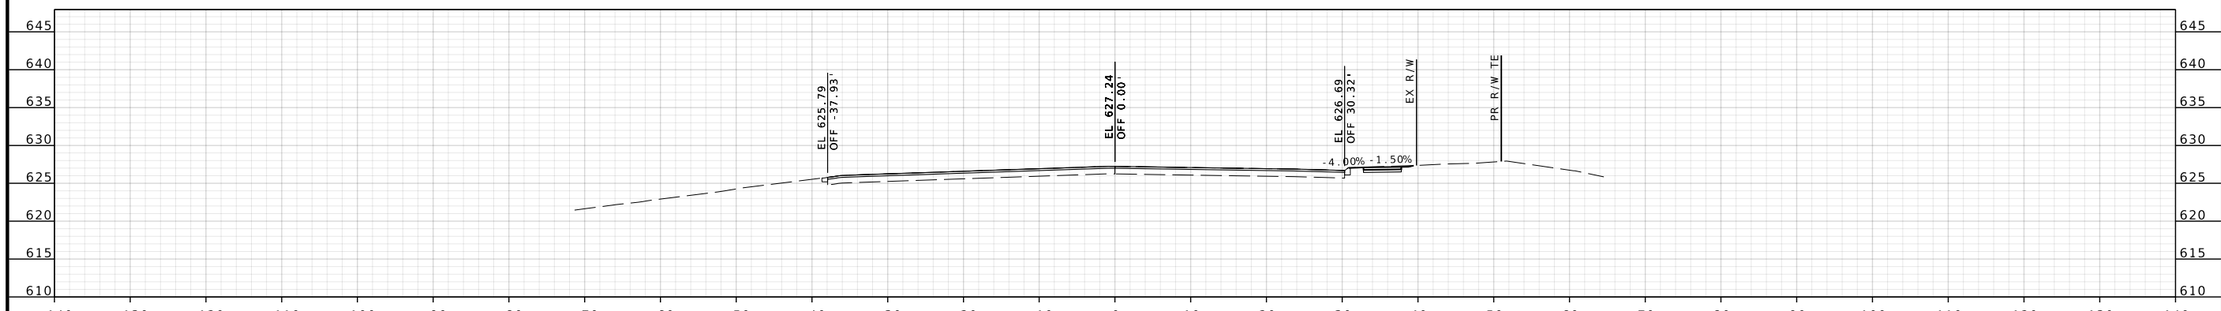

EB ROUTE 100 STA 1434+00.00

BRIAN D. KIERATH JR. NUMBER PE-2023008624
PROFESSIONAL ENGINEER
STATE OF MISSOURI

04/09/2025 3:34:06 PM
Brian D. Kierath Jr. - Civil
MO PE-2023008624

DATE PREPARED
4/9/2025

ROUTE	STATE
100	MO
DISTRICT	SHEET NO.
SL	4

COUNTY
ST. LOUIS

JOB NO.
J6P3274

CONTRACT ID.

PROJECT NO.

BRIDGE NO.

IF A SEAL IS PRESENT ON THIS SHEET IT HAS BEEN ELECTRONICALLY SEALED AND DATED.

REV.	DESCRIPTION	DATE

MISSOURI HIGHWAYS AND TRANSPORTATION COMMISSION

105 WEST CAPITOL
JEFFERSON CITY, MO 65102
1-888-ASK-MODOT (1-888-275-6636)

GBA
16305 SWINGLEY RIDGE RD
ST. 300
CHESTERFIELD, MO 63017
314.231.0100
GBAteam.com

GEORGE BUTLER
ASSOCIATES, INC.
PRO. ENGINEER 000133
ARCHITECT 000212
PRO. LAND SURVEYOR 000059

BRIAN KIERATH
PROFESSIONAL
ENGINEER
PE-2023008624

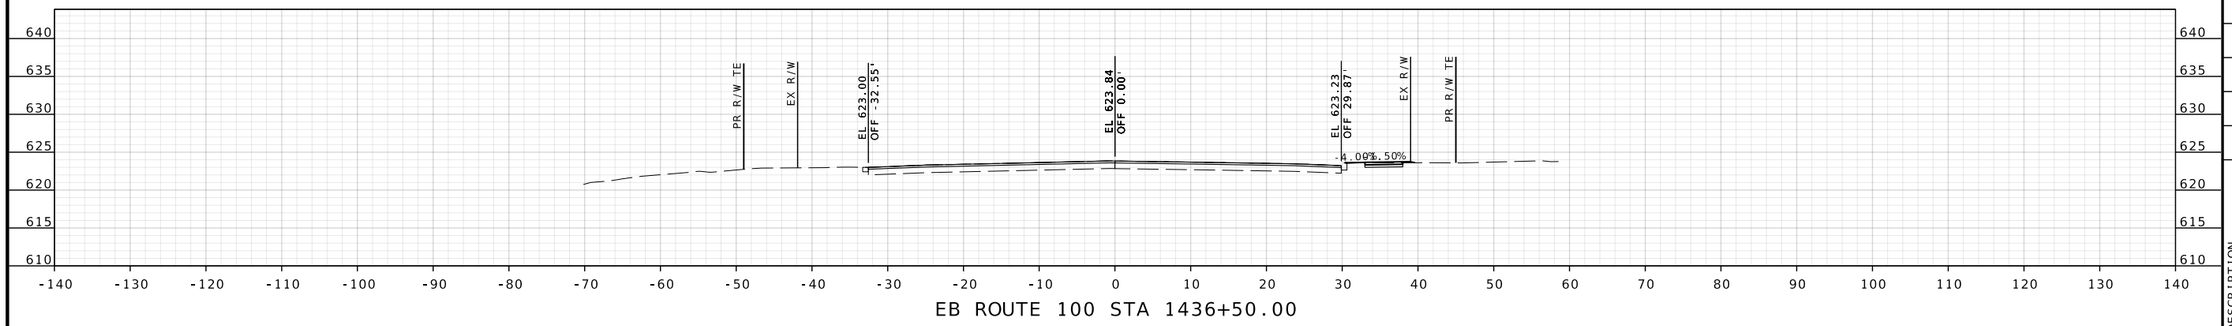

EB ROUTE 100 STA 1436+50.00

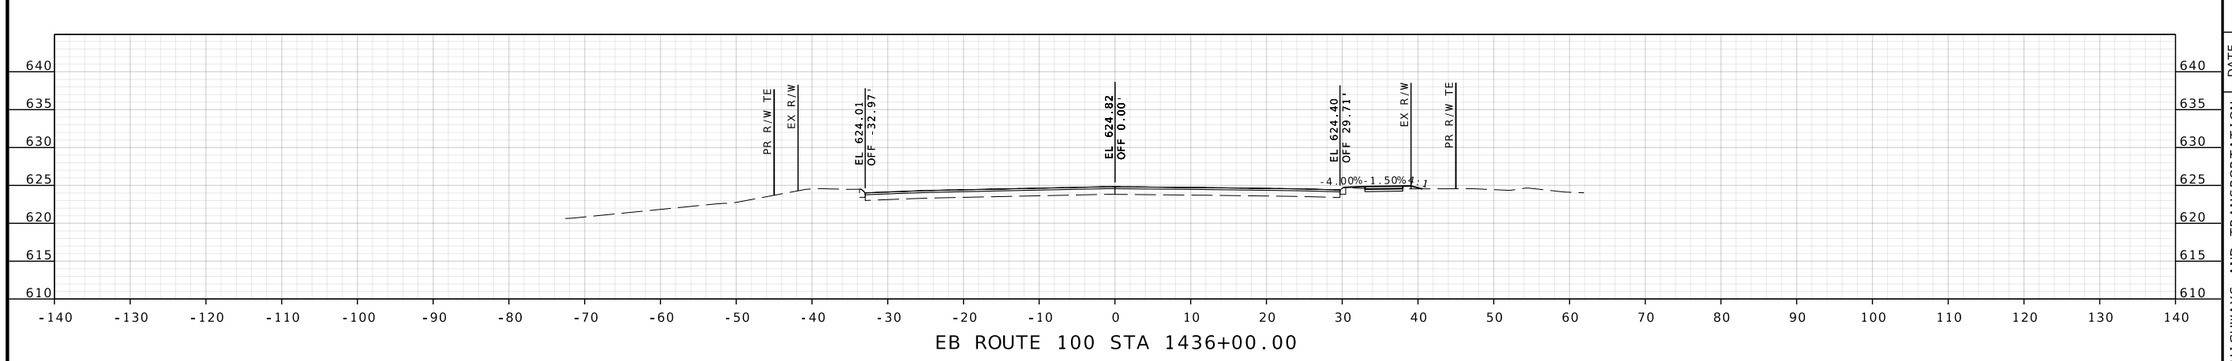

EB ROUTE 100 STA 1436+00.00

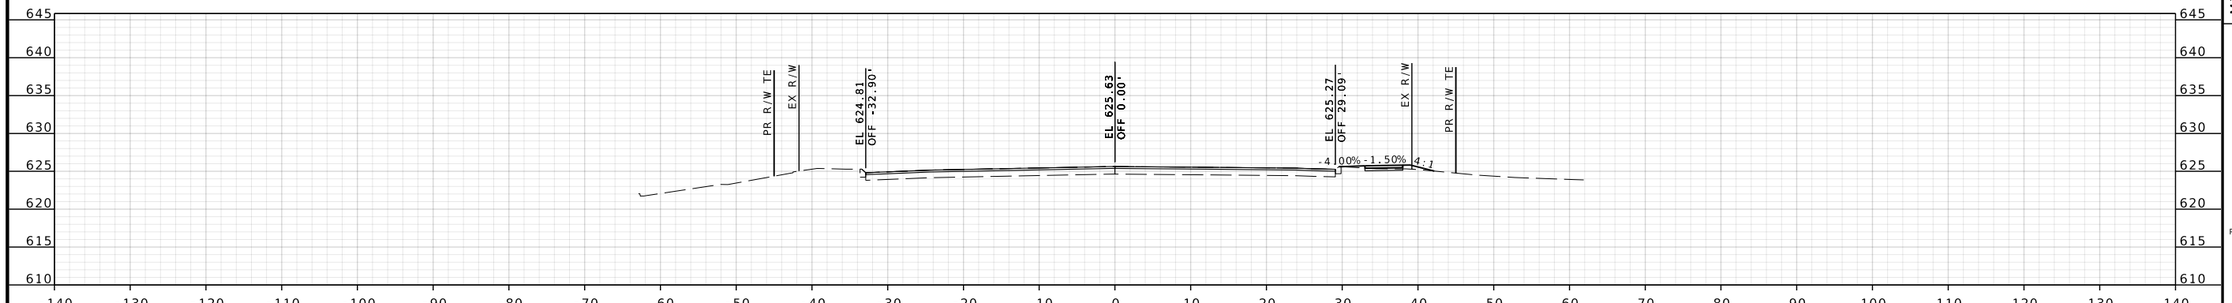

EB ROUTE 100 STA 1435+50.00

BRIAN D. KIERATH JR. NUMBER PE-2023008624
PROFESSIONAL ENGINEER
STATE OF MISSOURI

04/09/2025 3:34:07 PM
Brian D. Kierath Jr. - Civil
MO PE-2023008624

DATE PREPARED
4/9/2025

ROUTE	STATE
100	MO
DISTRICT	SHEET NO.
SL	5

COUNTY
ST. LOUIS

JOB NO.
J6P3274

CONTRACT ID.

PROJECT NO.

BRIDGE NO.

DESCRIPTION

DATE

REV.

IF A SEAL IS PRESENT ON THIS SHEET IT HAS BEEN ELECTRONICALLY SEALED AND DATED.

MISSOURI HIGHWAYS AND TRANSPORTATION COMMISSION

105 WEST CAPITOL
JEFFERSON CITY, MO 65102
1-888-ASK-MODOT (1-888-275-6636)

GBA
16305 SWINGLEY RIDGE RD
ST. 300
CHESTERFIELD, MO 63017
314.231.0100
GBAteam.com

GEORGE BUTLER
ASSOCIATES, INC.
PRO. ENGINEER 000133
ARCHITECT 000212
PRO. LAND SURVEYOR 000059

BRIAN KIERATH
PROFESSIONAL
ENGINEER
PE-2023008624

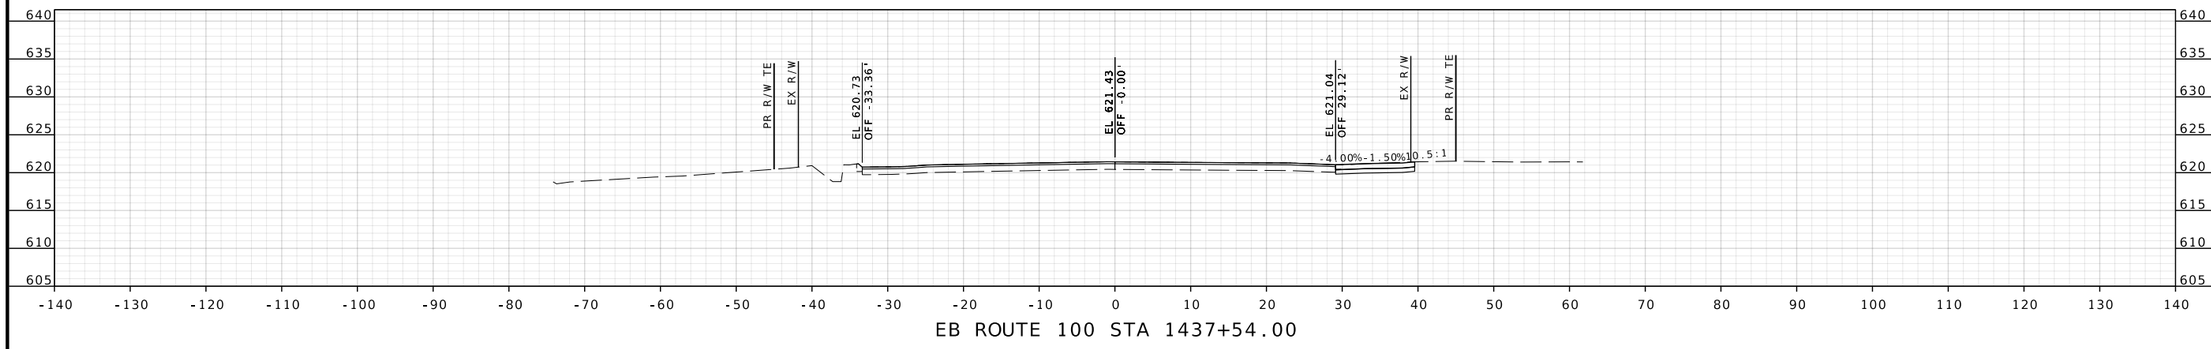

EB ROUTE 100 STA 1437+54.00

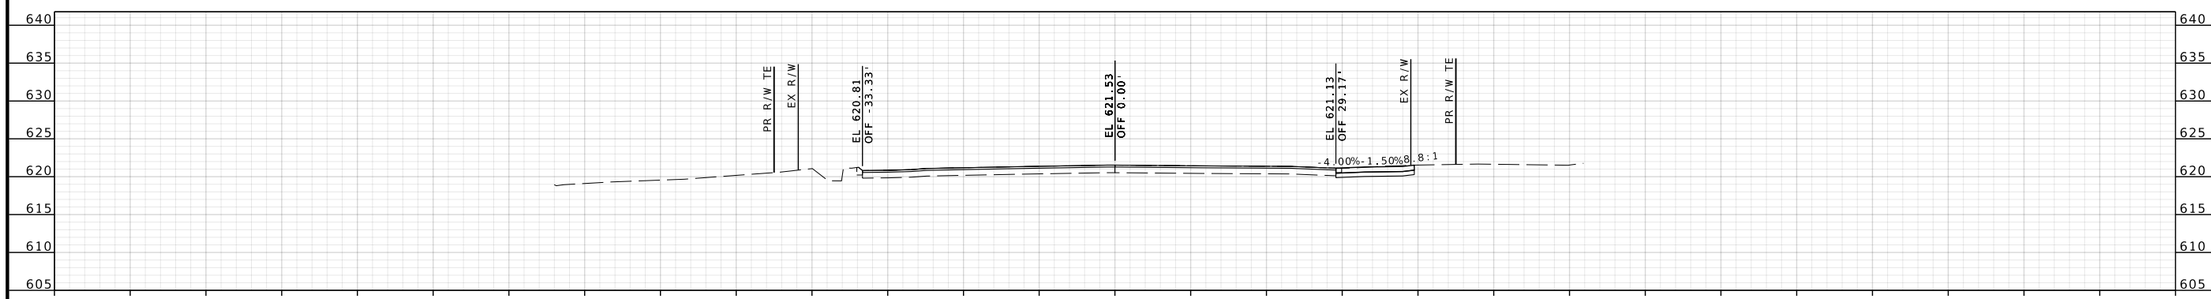

EB ROUTE 100 STA 1437+50.00

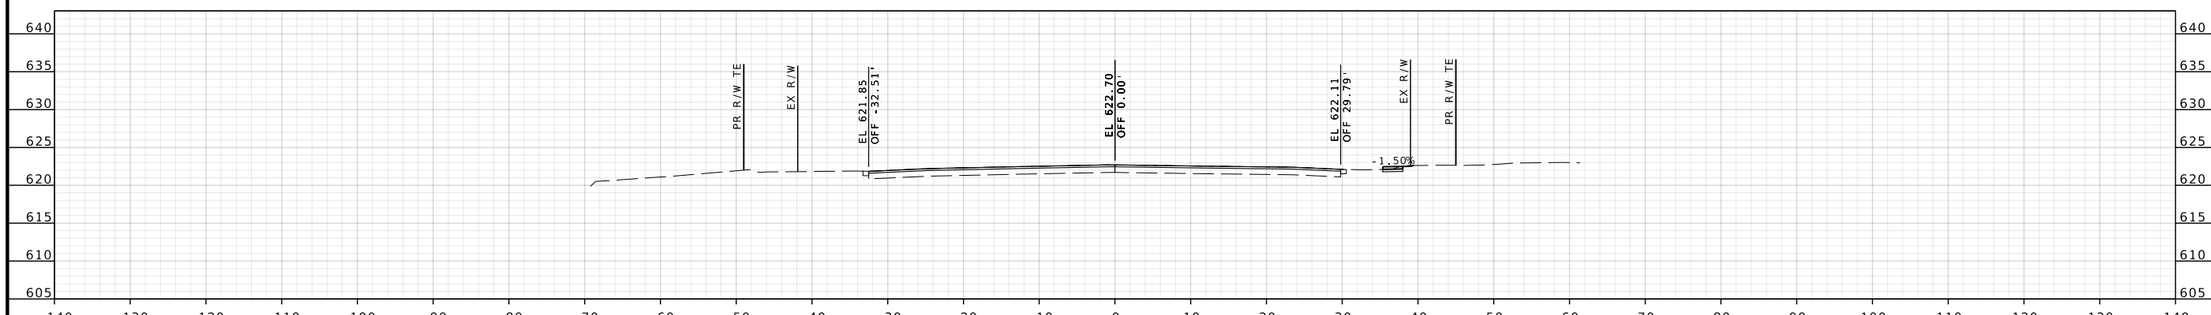

EB ROUTE 100 STA 1437+00.00

BRIAN D. KIERATH JR. NUMBER PE-2023008624
STATE OF MISSOURI
PROFESSIONAL ENGINEER
04/09/2025 3:34:07 PM
Brian D. Kierath Jr. - Civil
MO PE-2023008624

DATE PREPARED
4/9/2025

ROUTE	STATE
100	MO
DISTRICT	SHEET NO.
SL	6

COUNTY
ST. LOUIS

JOB NO.
J6P3274

CONTRACT ID.

PROJECT NO.

BRIDGE NO.

IF A SEAL IS PRESENT ON THIS SHEET IT HAS BEEN ELECTRONICALLY SEALED AND DATED.

DESCRIPTION

DATE

MISSOURI HIGHWAYS AND TRANSPORTATION COMMISSION
105 WEST CAPITOL
JEFFERSON CITY, MO 65102
1-888-ASK-MODOT (1-888-275-6636)

GBA
16305 SWINGLEY RIDGE RD
ST. 300
CHESTERFIELD, MO 63017
314.231.0100
GBAteam.com

GEORGE BUTLER ASSOCIATES, INC.
PRO. ENGINEER 000133
ARCHITECT 000212
PRO. LAND SURVEYOR 000059

BRIAN KIERATH
PROFESSIONAL ENGINEER
PE-2023008624

REV.

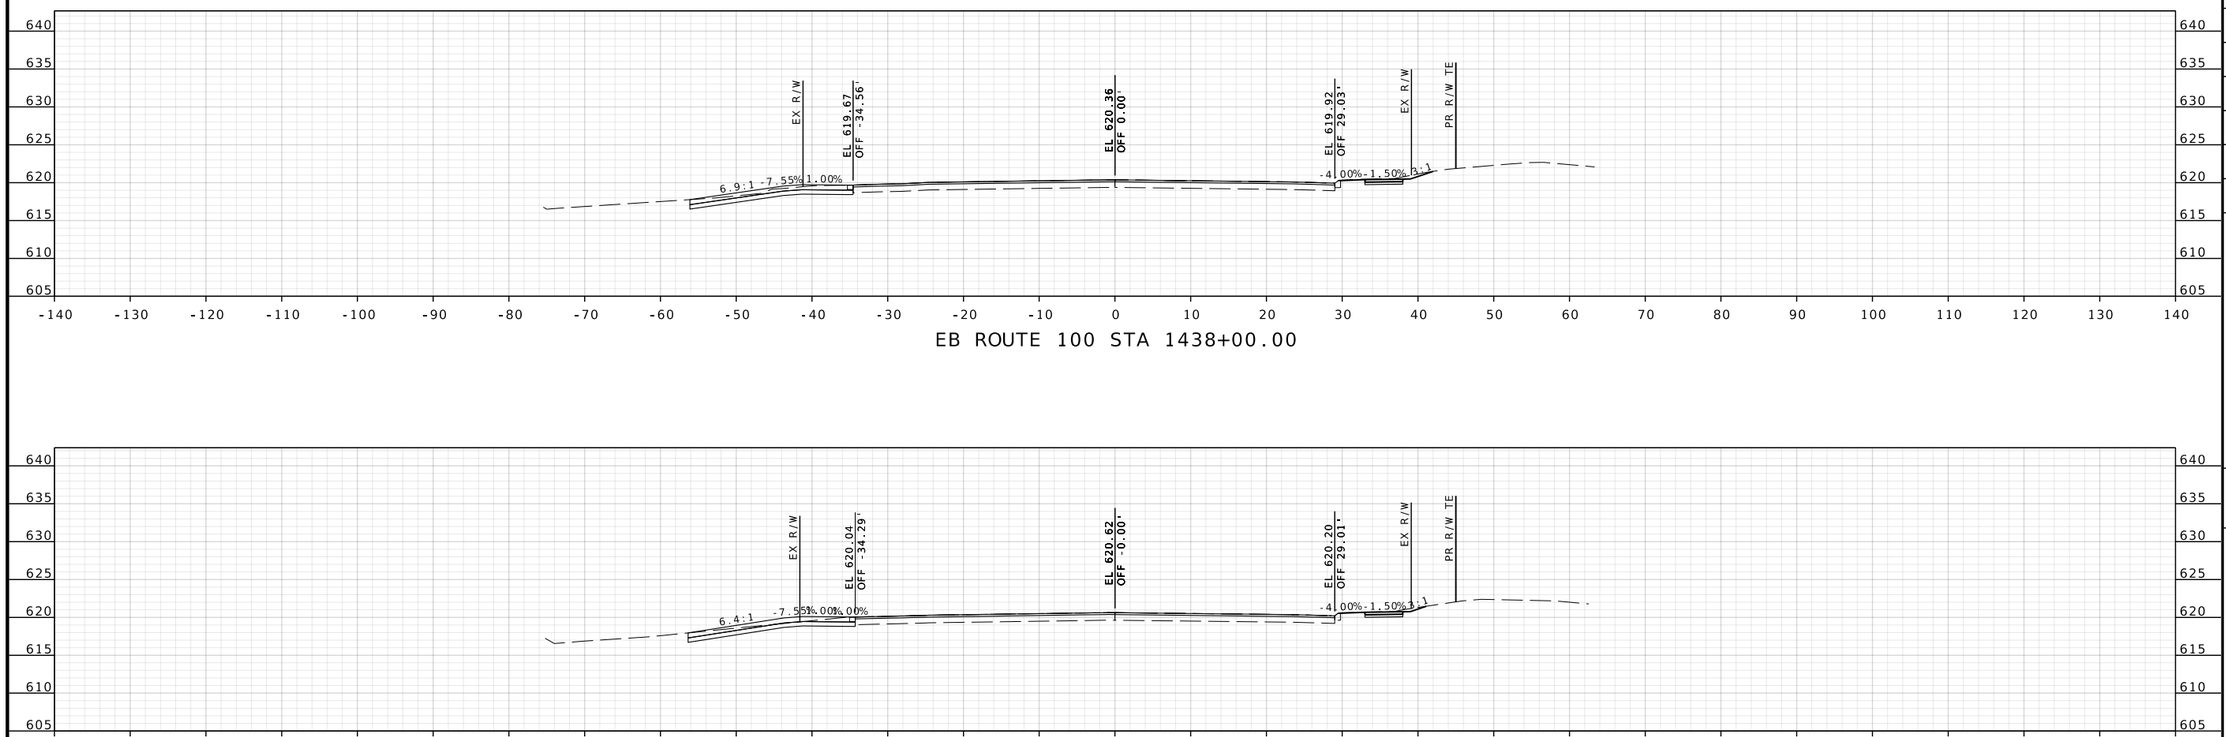

EB ROUTE 100 STA 1438+00.00

EB ROUTE 100 STA 1437+89.00

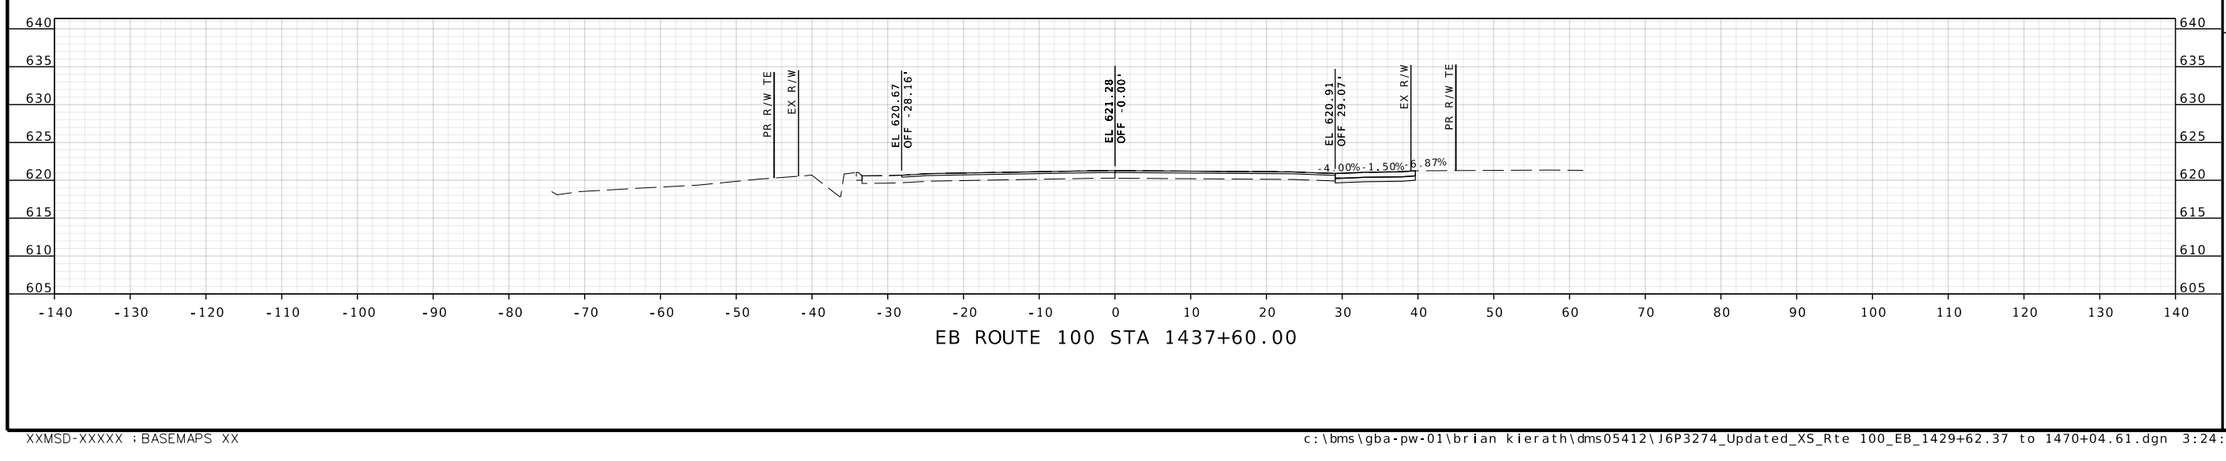

EB ROUTE 100 STA 1437+60.00

STATE OF MISSOURI
BRIAN D. KIERATH JR.
NUMBER
PE-2023008624
PROFESSIONAL ENGINEER

04/09/2025 3:34:07 PM
Brian D. Kierath Jr. - Civil
MO PE-2023008624

DATE PREPARED
4/9/2025

ROUTE	STATE
100	MO
DISTRICT	SHEET NO.
SL	7

COUNTY
ST. LOUIS

JOB NO.
J6P3274

CONTRACT ID.

PROJECT NO.

BRIDGE NO.

DESCRIPTION

DATE

IF A SEAL IS PRESENT ON THIS SHEET IT HAS BEEN ELECTRONICALLY SEALED AND DATED.

MISSOURI HIGHWAYS AND TRANSPORTATION COMMISSION

105 WEST CAPITOL
JEFFERSON CITY, MO 65102
1-888-ASK-MODOT (1-888-275-6636)

GBA
16305 SWINGLEY RIDGE RD
ST. 300
CHESTERFIELD, MO 63017
314.231.0100
GBAteam.com

GEORGE BUTLER
ASSOCIATES, INC.
PRO. ENGINEER 000133
ARCHITECT 000212
PRO. LAND SURVEYOR 000059

BRIAN KIERATH
PROFESSIONAL
ENGINEER
PE-2023008624

REV.

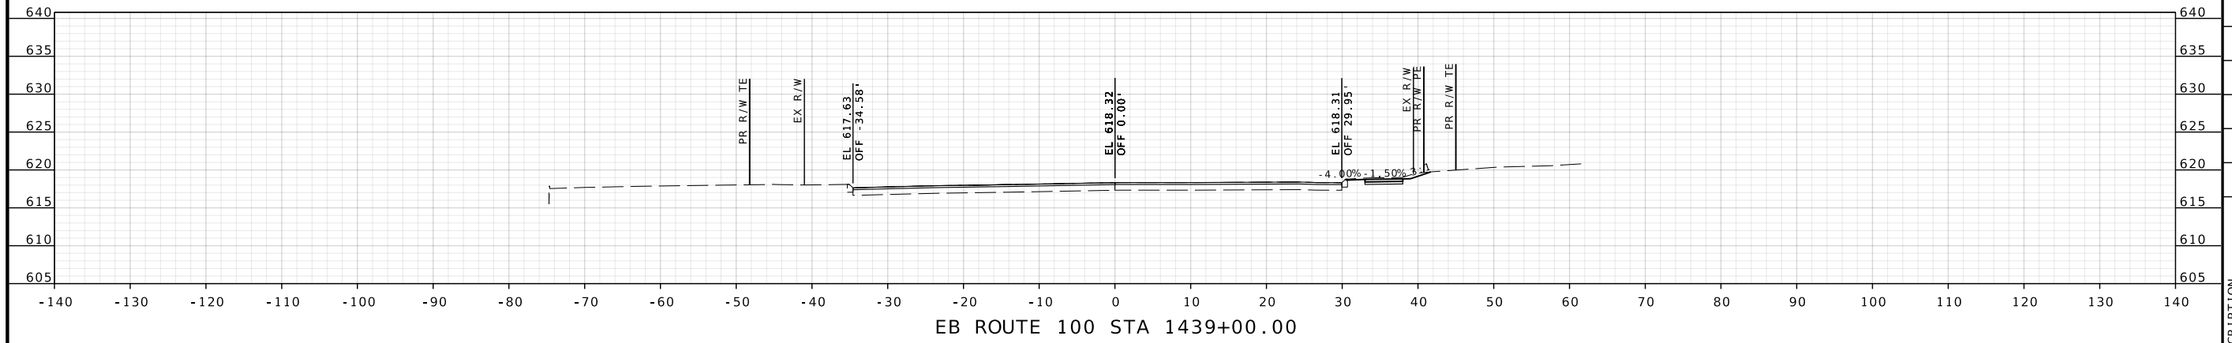

EB ROUTE 100 STA 1439+00.00

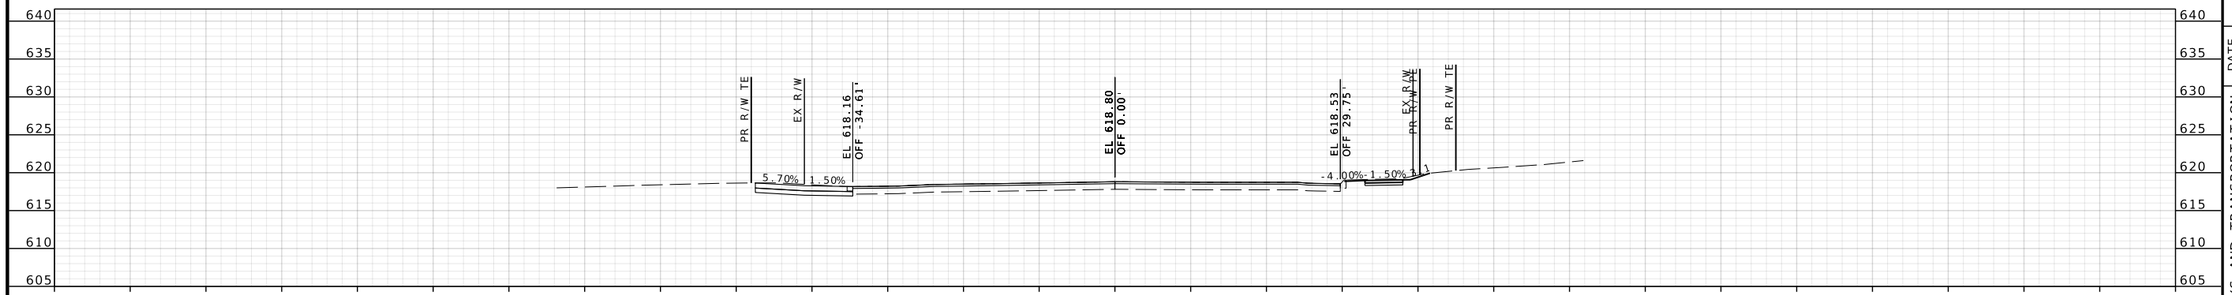

EB ROUTE 100 STA 1438+74.00

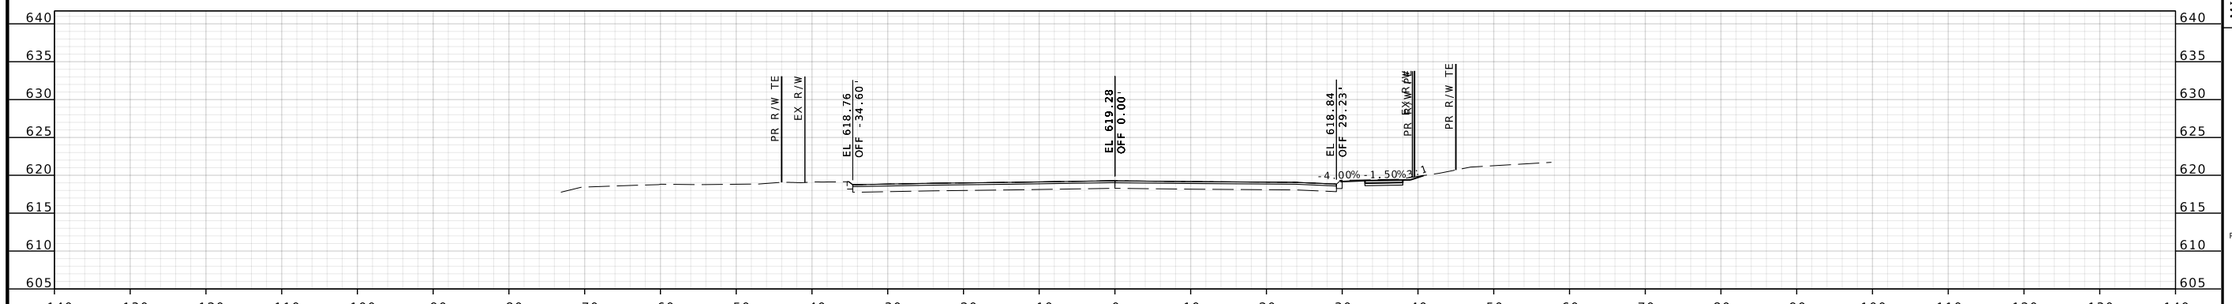

EB ROUTE 100 STA 1438+50.00

BRIAN D. KIERATH JR. NUMBER PE-2023008624
STATE OF MISSOURI
PROFESSIONAL ENGINEER

04/09/2025 3:34:07 PM
Brian D. Kierath Jr. - Civil
MO PE-2023008624

DATE PREPARED
4/9/2025

ROUTE	STATE
100	MO
DISTRICT	SHEET NO.
SL	8

COUNTY
ST. LOUIS

JOB NO.
J6P3274

CONTRACT ID.

PROJECT NO.

BRIDGE NO.

DESCRIPTION	DATE

IF A SEAL IS PRESENT ON THIS SHEET IT HAS BEEN ELECTRONICALLY SEALED AND DATED.

MISSOURI HIGHWAYS AND TRANSPORTATION COMMISSION

105 WEST CAPITOL
JEFFERSON CITY, MO 65102
1-888-ASK-MODOT (1-888-275-6636)

GBA
16305 SWINGLEY RIDGE RD
ST. 300
CHESTERFIELD, MO 63017
314.231.0100
GBAteam.com

GEORGE BUTLER
ASSOCIATES, INC.
PRO. ENGINEER 000133
ARCHITECT 000212
PRO. LAND SURVEYOR 000059

BRIAN KIERATH
PROFESSIONAL
ENGINEER
PE-2023008624

REV.

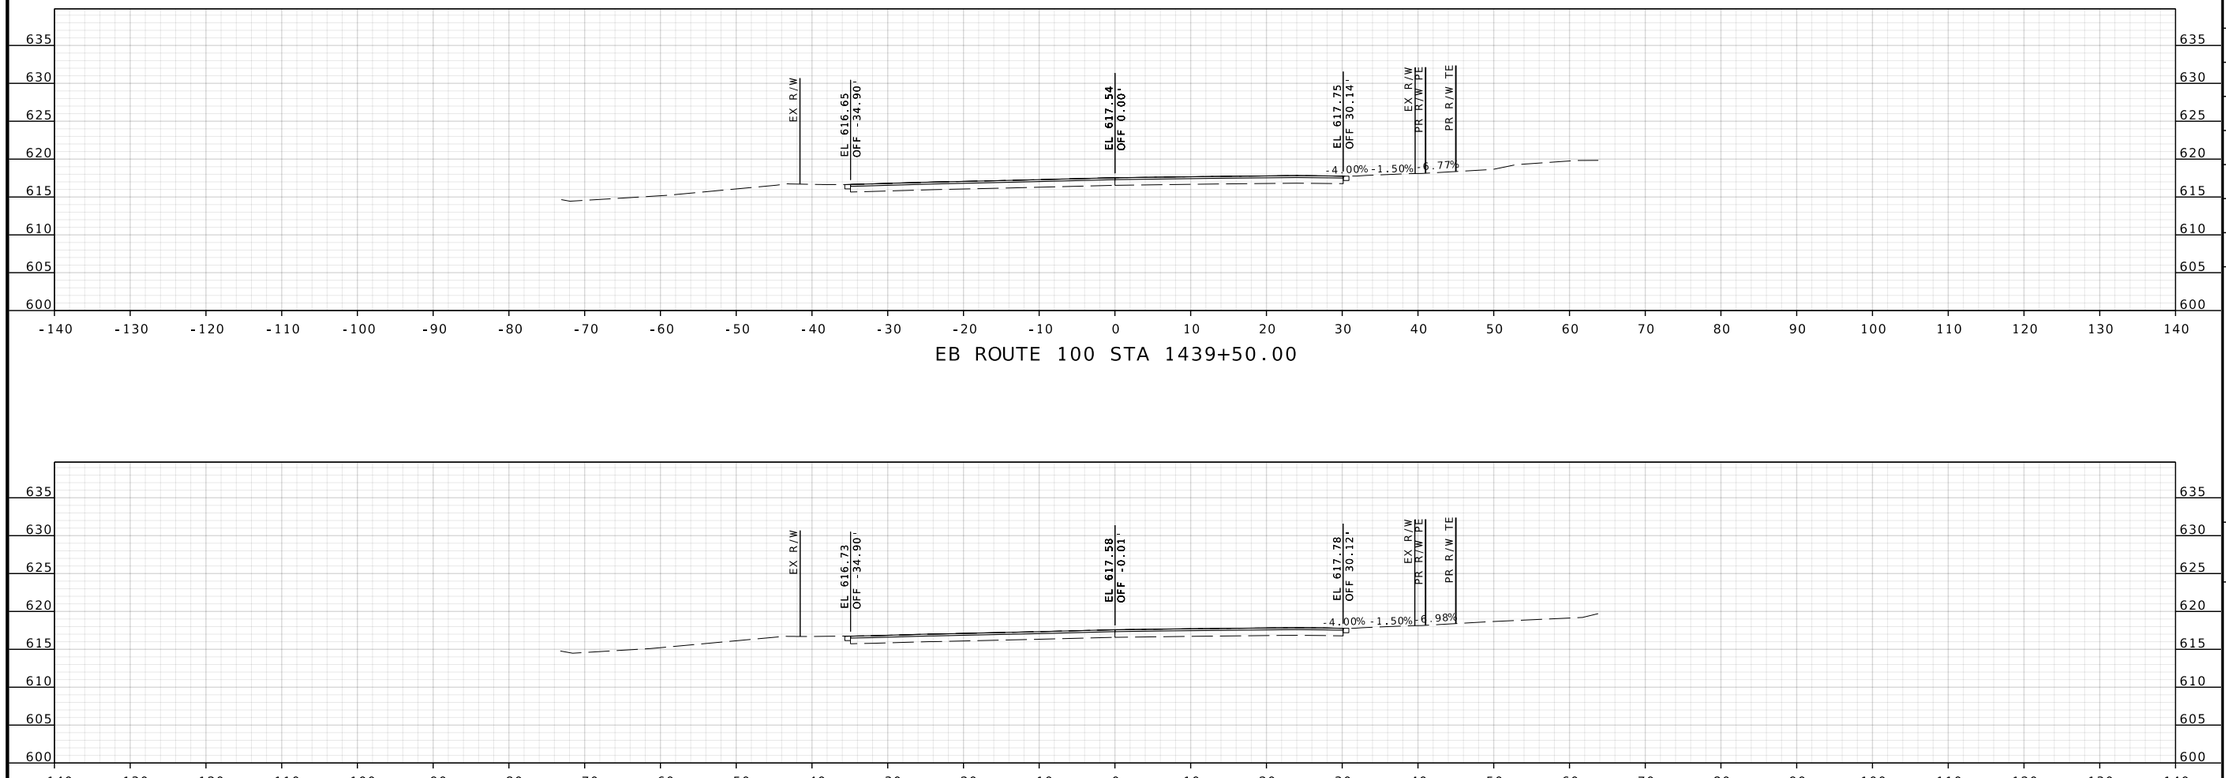

EB ROUTE 100 STA 1439+50.00

EB ROUTE 100 STA 1439+47.00

EB ROUTE 100 STA 1439+37.00

BRIAN D. KIERATH JR. NUMBER PE-2023008624
STATE OF MISSOURI
PROFESSIONAL ENGINEER

04/09/2025 3:34:08 PM
Brian D. Kierath Jr. - Civil
MO PE-2023008624

DATE PREPARED
4/9/2025

ROUTE	STATE
100	MO
DISTRICT	SHEET NO.
SL	9

COUNTY
ST. LOUIS

JOB NO.
J6P3274

CONTRACT ID.

PROJECT NO.

BRIDGE NO.

IF A SEAL IS PRESENT ON THIS SHEET IT HAS BEEN ELECTRONICALLY SEALED AND DATED.

REV.	DESCRIPTION	DATE

MISSOURI HIGHWAYS AND TRANSPORTATION COMMISSION
105 WEST CAPITOL
JEFFERSON CITY, MO 65102
1-888-ASK-MODOT (1-888-275-6636)

GBA
16305 SWINGLEY RIDGE RD
ST. 300
CHESTERFIELD, MO 63017
314.231.0100
GBAteam.com

GEORGE BUTLER ASSOCIATES, INC.
PRO. ENGINEER 000133
ARCHITECT 000212
PRO. LAND SURVEYOR 000059

BRIAN KIERATH
PROFESSIONAL ENGINEER
PE-2023008624

XXMSD-XXXXX ; BASEMAPS XX

c:\bms\gba-pw-01\brian kierath\dms05412\J6P3274_Updated_XS_Rte 100_EB_1429+62.37 to 1470+04.61.dgn 3:25:02 PM 4/9/2025

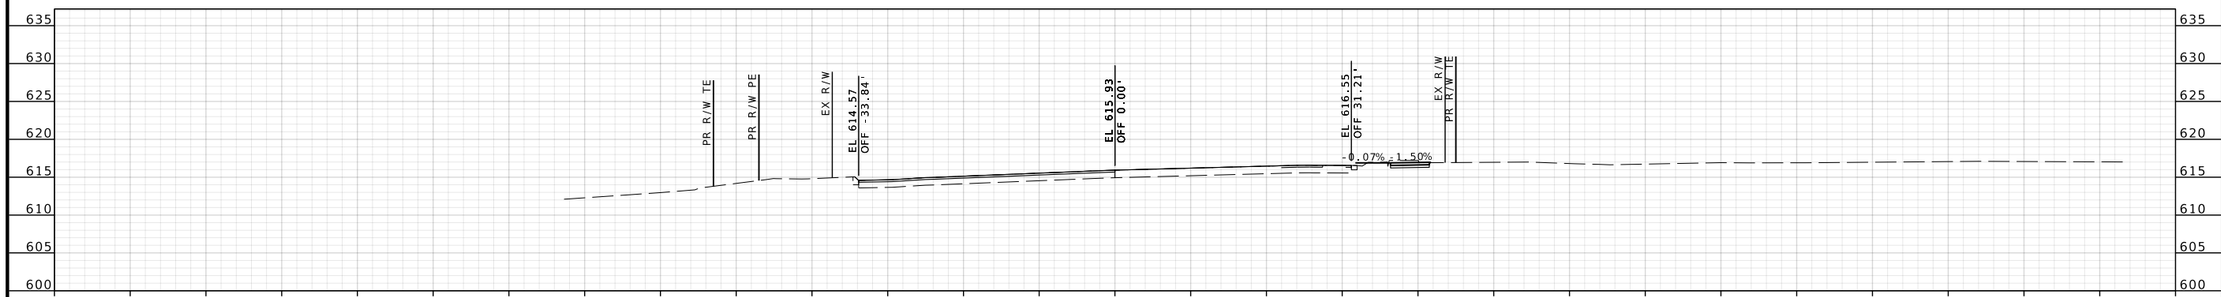

EB ROUTE 100 STA 1441+00.00

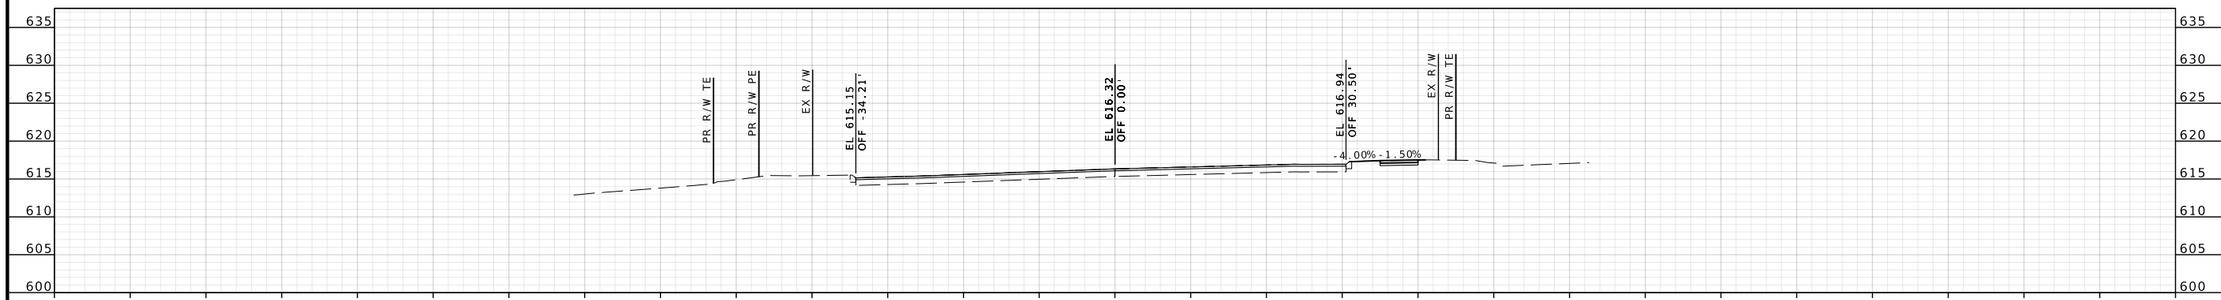

EB ROUTE 100 STA 1440+50.00

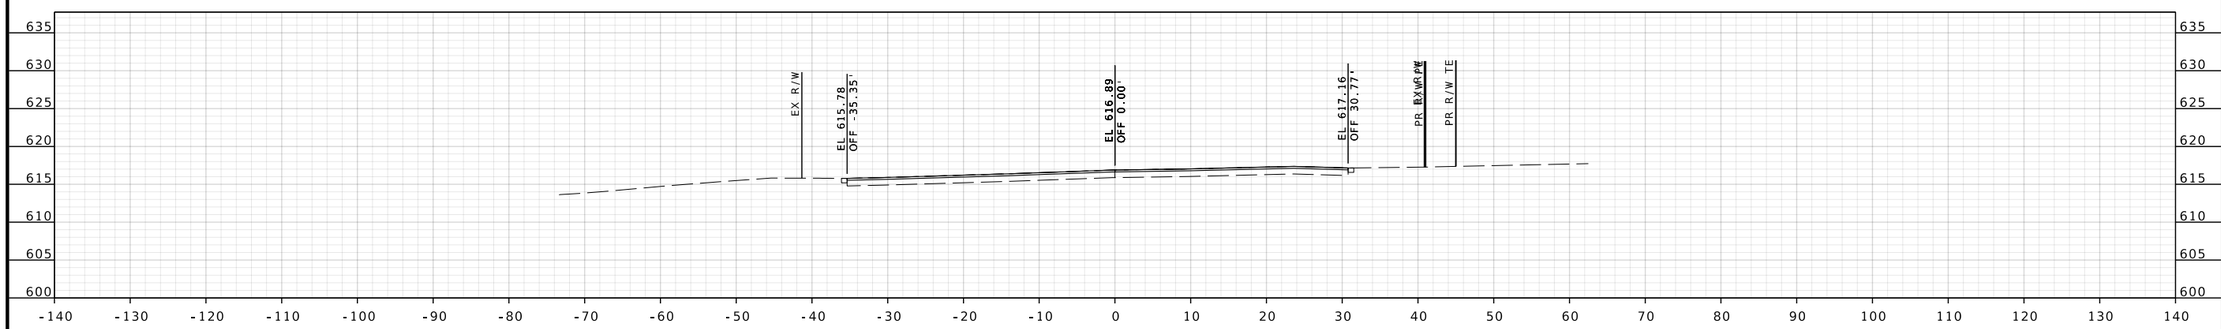

EB ROUTE 100 STA 1440+00.00

BRIAN D. KIERATH JR. NUMBER PE-2023008624
STATE OF MISSOURI
PROFESSIONAL ENGINEER
04/09/2025 3:34:08 PM
Brian D. Kierath Jr. - Civil
MO PE-2023008624

DATE PREPARED
4/9/2025

ROUTE	STATE
100	MO
DISTRICT	SHEET NO.
SL	10

COUNTY
ST. LOUIS

JOB NO.
J6P3274

CONTRACT ID.

PROJECT NO.

BRIDGE NO.

IF A SEAL IS PRESENT ON THIS SHEET IT HAS BEEN ELECTRONICALLY SEALED AND DATED.

DESCRIPTION	DATE

MISSOURI HIGHWAYS AND TRANSPORTATION COMMISSION
105 WEST CAPITOL
JEFFERSON CITY, MO 65102
1-888-ASK-MODOT (1-888-275-6636)

GBA
16305 SWINGLEY RIDGE RD
ST. 300
CHESTERFIELD, MO 63017
314.231.0100
GBAteam.com

GEORGE BUTLER ASSOCIATES, INC.
PRO. ENGINEER 000133
ARCHITECT 000212
PRO. LAND SURVEYOR 000059

BRIAN KIERATH
PROFESSIONAL ENGINEER
PE-2023008624

REV.

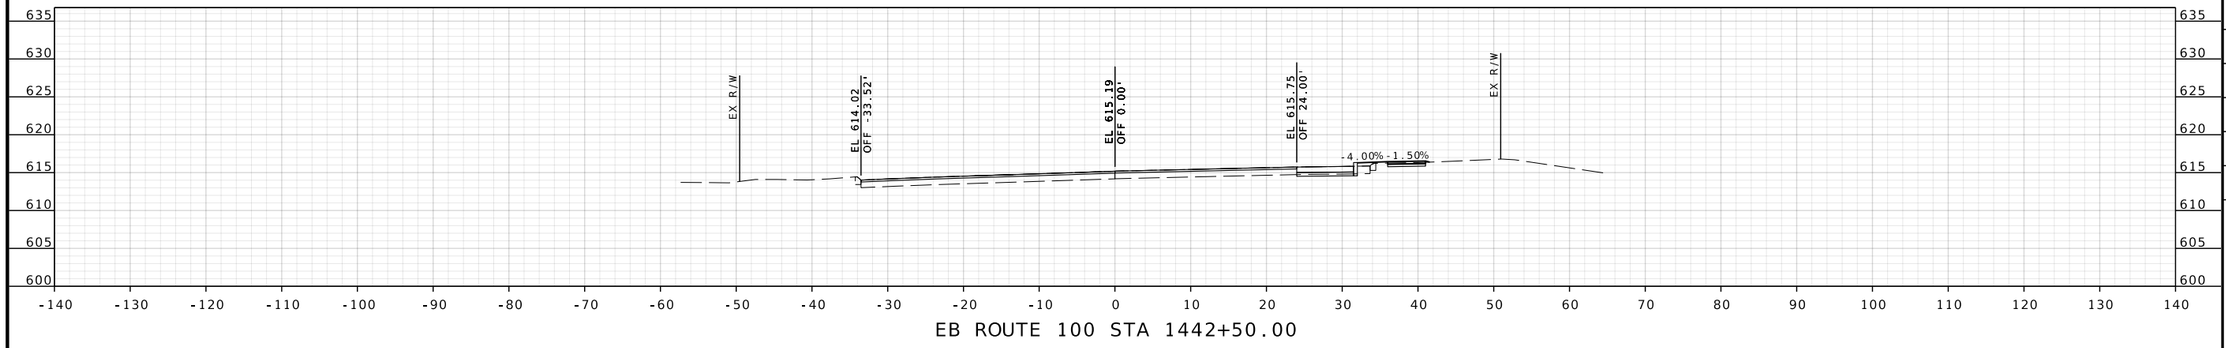

EB ROUTE 100 STA 1442+50.00

EB ROUTE 100 STA 1442+00.00

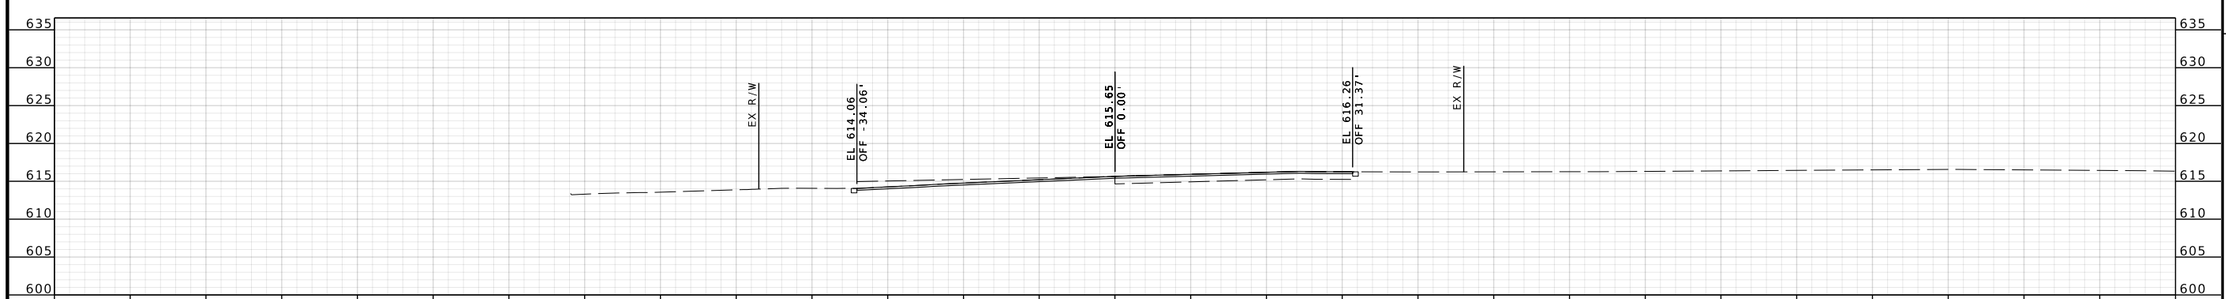

EB ROUTE 100 STA 1441+50.00

STATE OF MISSOURI
BRIAN D. KIERATH JR.
NUMBER PE-2023008624
PROFESSIONAL ENGINEER

04/09/2025 3:34:08 PM
Brian D. Kierath Jr. - Civil
MO PE-2023008624

DATE PREPARED
4/9/2025

ROUTE	STATE
100	MO
DISTRICT	SHEET NO.
SL	11

COUNTY
ST. LOUIS

JOB NO.
J6P3274

CONTRACT ID.

PROJECT NO.

BRIDGE NO.

DESCRIPTION

DATE

IF A SEAL IS PRESENT ON THIS SHEET IT HAS BEEN ELECTRONICALLY SEALED AND DATED.

MISSOURI HIGHWAYS AND TRANSPORTATION COMMISSION

105 WEST CAPITOL
JEFFERSON CITY, MO 65102
1-888-ASK-MODOT (1-888-275-6636)

GBA
16305 SWINGLEY RIDGE RD
ST. 300
CHESTERFIELD, MO 63017
314.231.0100
GBAteam.com

GEORGE BUTLER
ASSOCIATES, INC.
PRO. ENGINEER 000133
ARCHITECT 000212
PRO. LAND SURVEYOR 000059

BRIAN KIERATH
PROFESSIONAL
ENGINEER
PE-2023008624

REV.

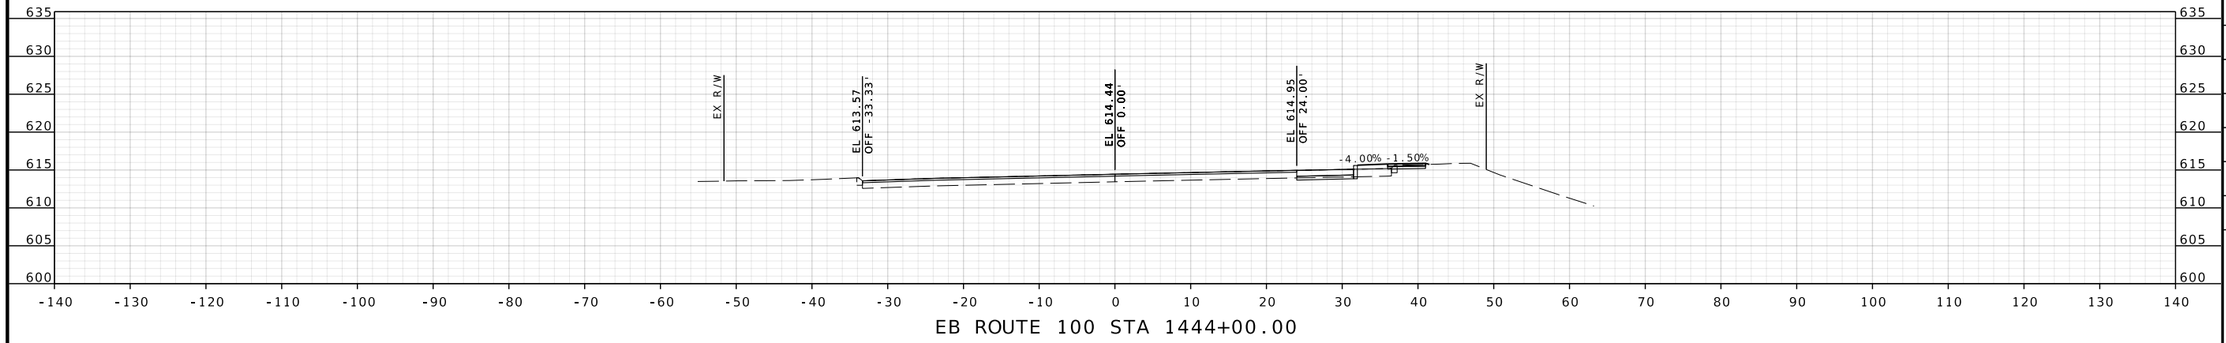

EB ROUTE 100 STA 1444+00.00

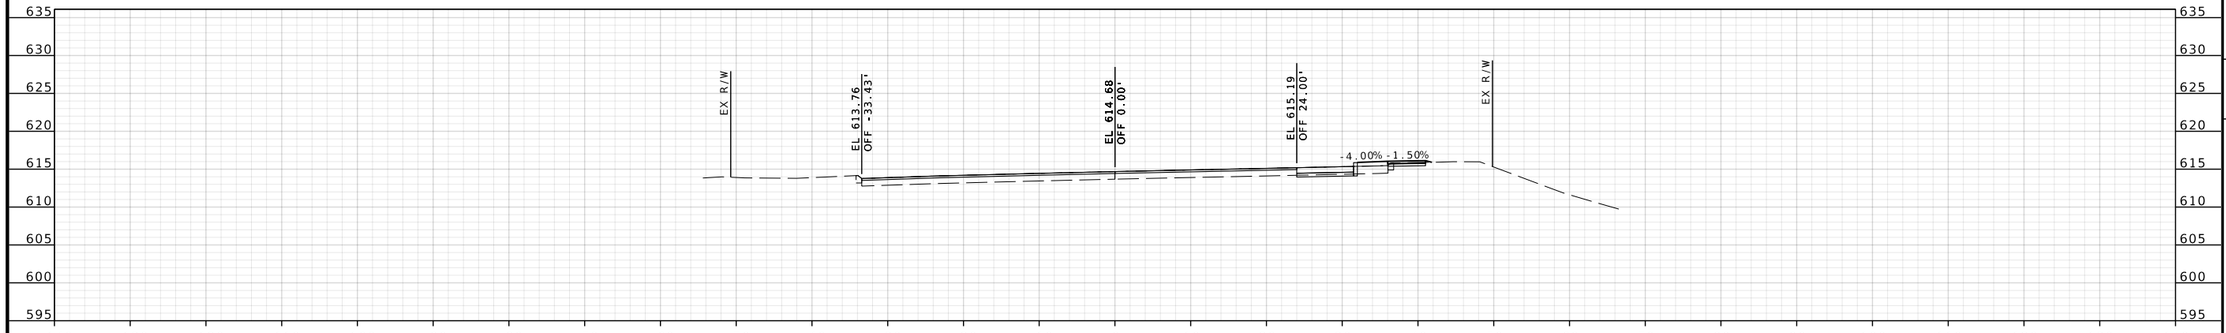

EB ROUTE 100 STA 1443+50.00

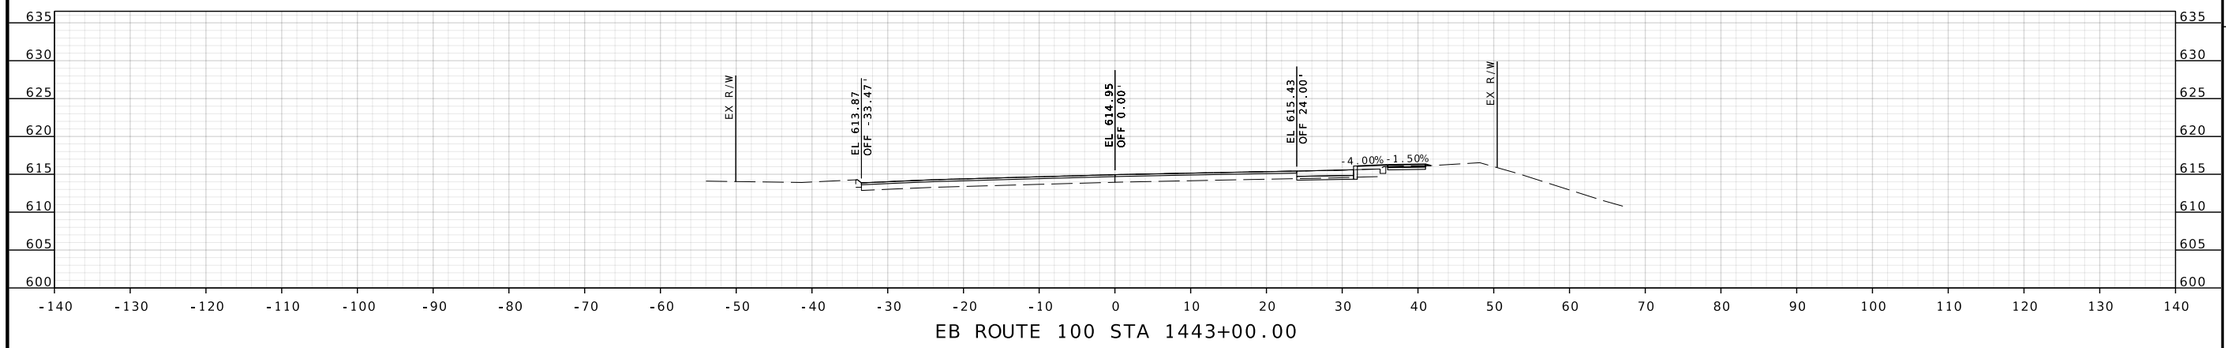

EB ROUTE 100 STA 1443+00.00

BRIAN D. KIERATH JR. NUMBER PE-2023008624
STATE OF MISSOURI
PROFESSIONAL ENGINEER
04/09/2025 3:34:08 PM
Brian D. Kierath Jr. - Civil
MO PE-2023008624

DATE PREPARED
4/9/2025

ROUTE	STATE
100	MO
DISTRICT	SHEET NO.
SL	12

COUNTY
ST. LOUIS

JOB NO.
J6P3274

CONTRACT ID.

PROJECT NO.

BRIDGE NO.

DESCRIPTION	DATE

MISSOURI HIGHWAYS AND TRANSPORTATION COMMISSION
105 WEST CAPITOL
JEFFERSON CITY, MO 65102
1-888-ASK-MODOT (1-888-275-6636)

GBA
16305 SWINGLEY RIDGE RD
ST. 300
CHESTERFIELD, MO 63017
314.231.0100
GBAteam.com

GEORGE BUTLER
ASSOCIATES, INC.
PRO. ENGINEER 000133
ARCHITECT 000212
PRO. LAND SURVEYOR 000059

BRIAN KIERATH
PROFESSIONAL
ENGINEER
PE-2023008624

REV.

IF A SEAL IS PRESENT ON THIS SHEET IT HAS BEEN ELECTRONICALLY SEALED AND DATED.

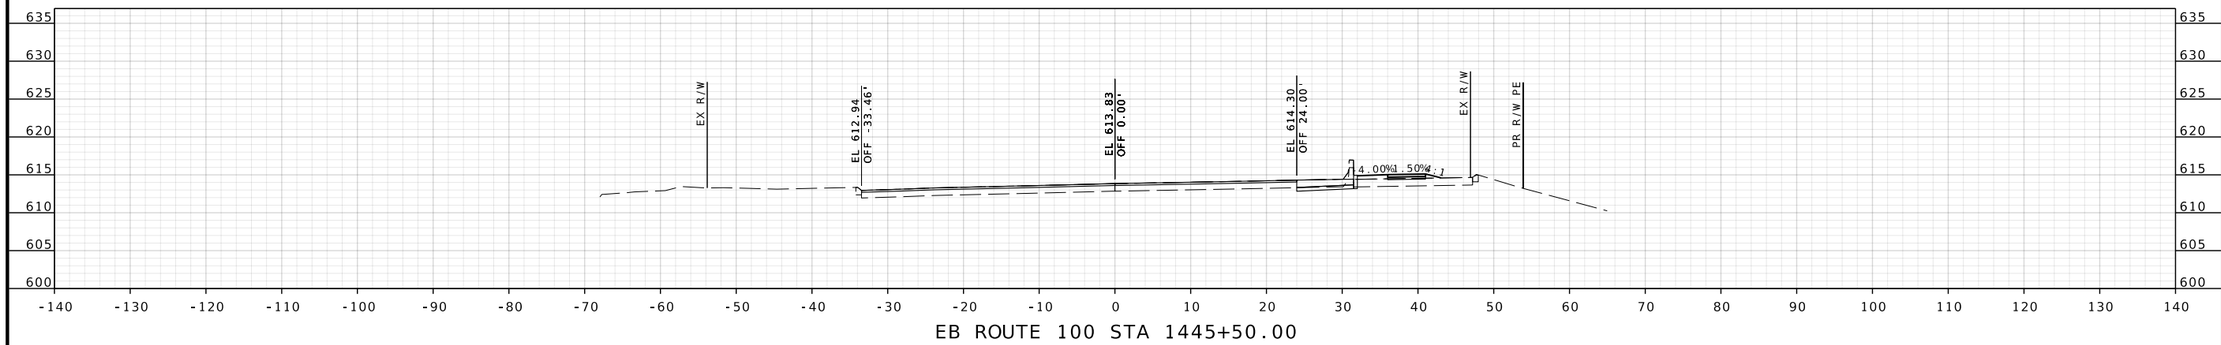

EB ROUTE 100 STA 1445+50.00

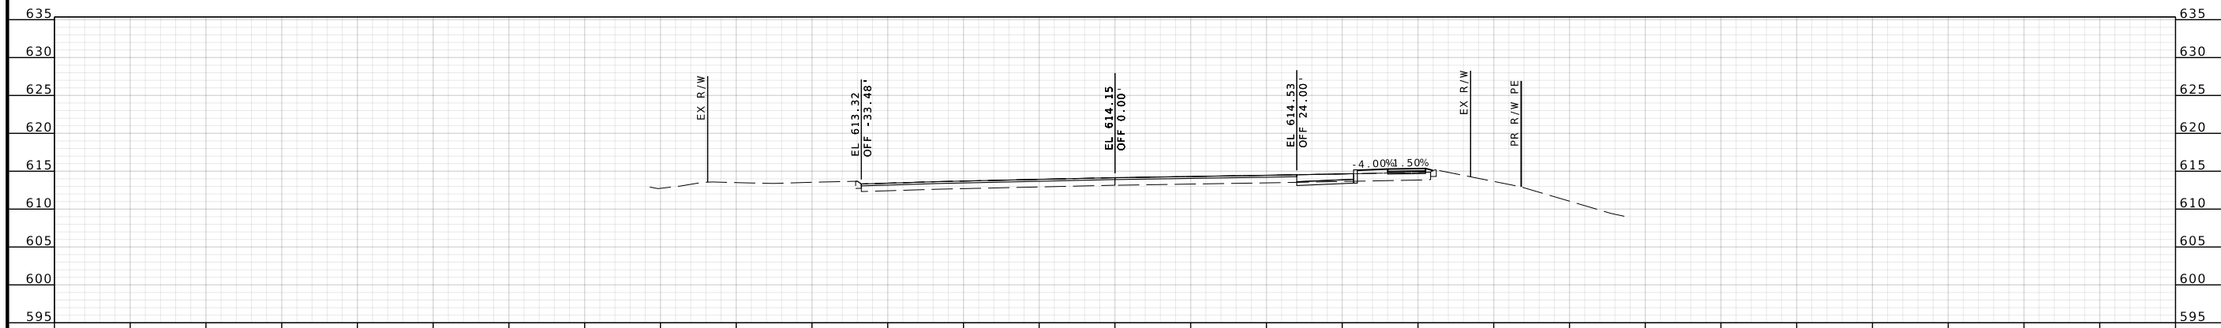

EB ROUTE 100 STA 1445+00.00

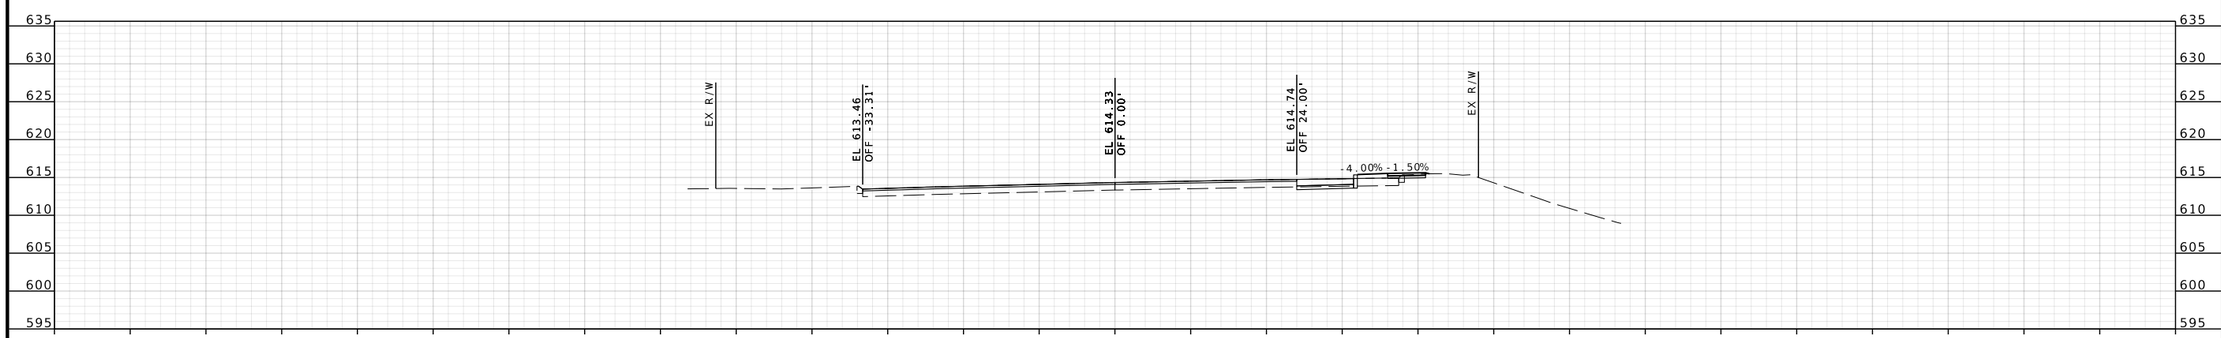

EB ROUTE 100 STA 1444+50.00

STATE OF MISSOURI
BRIAN D. KIERATH JR.
NUMBER PE-2023008624
PROFESSIONAL ENGINEER

04/09/2025 3:34:08 PM
Brian D. Kierath Jr. - Civil
MO PE-2023008624

DATE PREPARED
4/9/2025

ROUTE	STATE
100	MO
DISTRICT	SHEET NO.
SL	13

COUNTY
ST. LOUIS

JOB NO.
J6P3274

CONTRACT ID.

PROJECT NO.

BRIDGE NO.

DESCRIPTION	DATE

IF A SEAL IS PRESENT ON THIS SHEET IT HAS BEEN ELECTRONICALLY SEALED AND DATED.

MISSOURI HIGHWAYS AND TRANSPORTATION COMMISSION

105 WEST CAPITOL
JEFFERSON CITY, MO 65102
1-888-ASK-MODOT (1-888-275-6636)

GBA
16305 SWINGLEY RIDGE RD
ST. 300
CHESTERFIELD, MO 63017
314.231.0100
GBAteam.com

GEORGE BUTLER
ASSOCIATES, INC.
PRO. ENGINEER 000133
ARCHITECT 000212
PRO. LAND SURVEYOR 000059

BRIAN KIERATH
PROFESSIONAL
ENGINEER
PE-2023008624

REV.

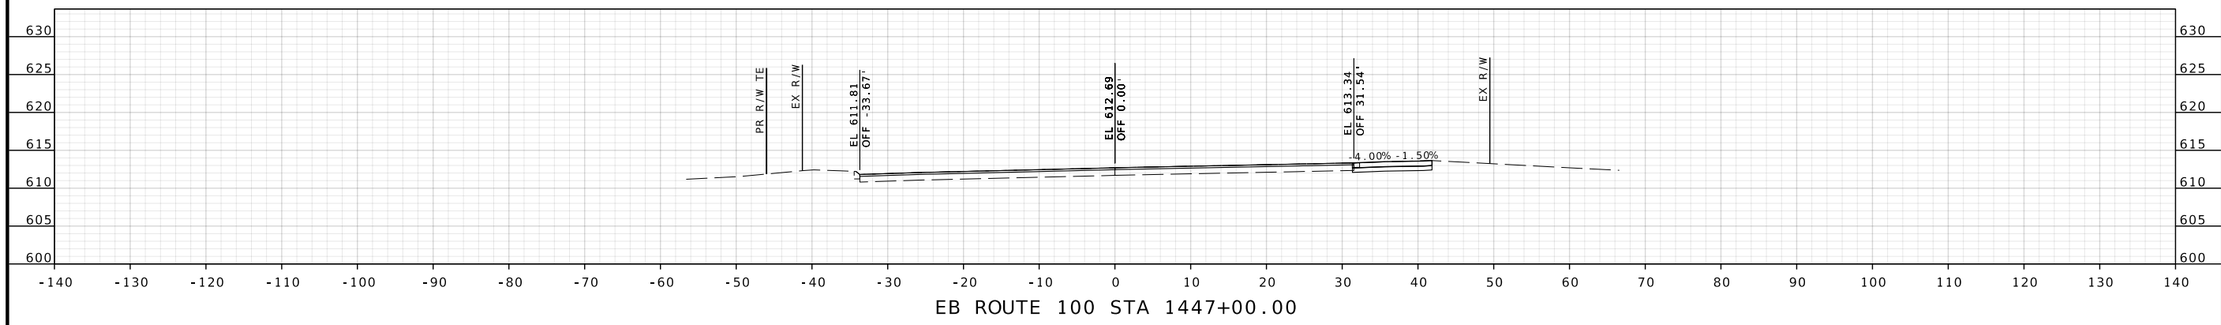

EB ROUTE 100 STA 1447+00.00

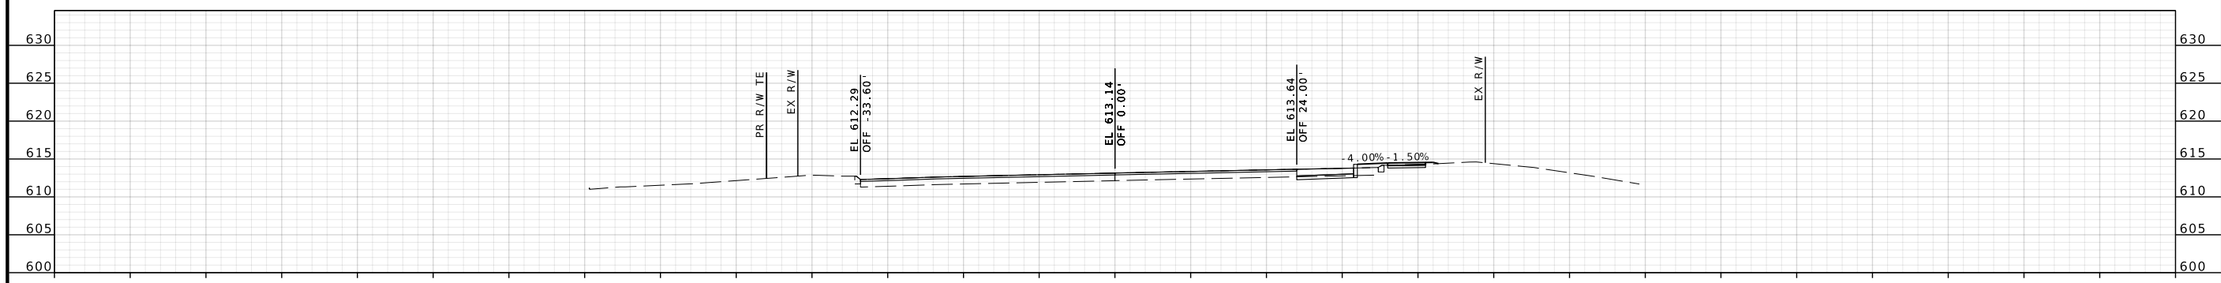

EB ROUTE 100 STA 1446+50.00

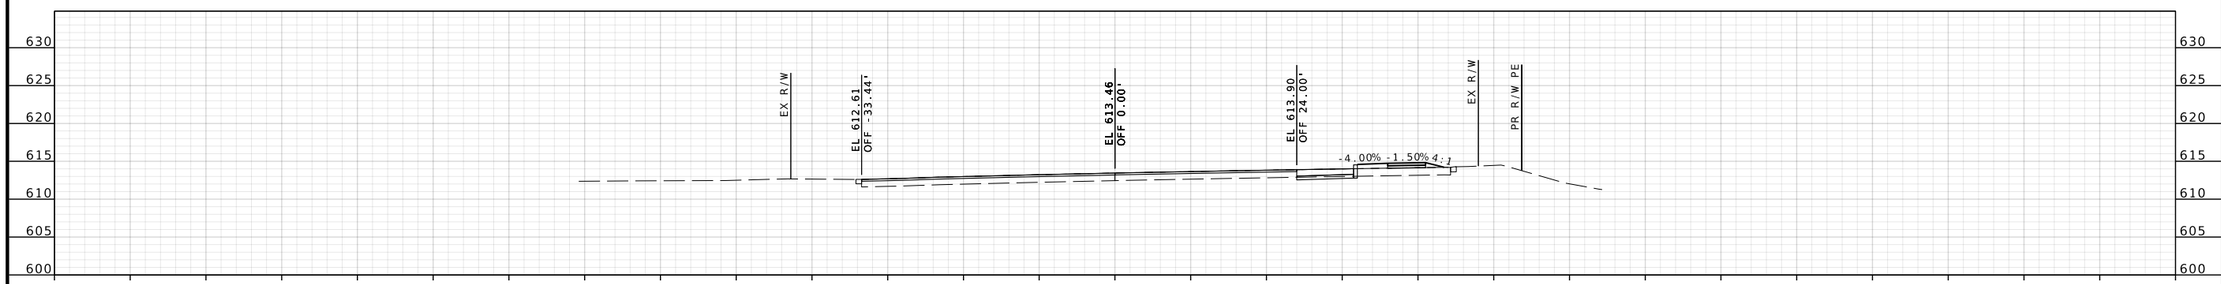

EB ROUTE 100 STA 1446+00.00

BRIAN D. KIERATH JR. NUMBER PE-2023008624
STATE OF MISSOURI
PROFESSIONAL ENGINEER

04/09/2025 3:34:09 PM
Brian D. Kierath Jr. - Civil
MO PE-2023008624

DATE PREPARED
4/9/2025

ROUTE	STATE
100	MO
DISTRICT	SHEET NO.
SL	14

COUNTY
ST. LOUIS

JOB NO.
J6P3274

CONTRACT ID.

PROJECT NO.

BRIDGE NO.

DESCRIPTION

DATE

IF A SEAL IS PRESENT ON THIS SHEET IT HAS BEEN ELECTRONICALLY SEALED AND DATED.

MISSOURI HIGHWAYS AND TRANSPORTATION COMMISSION

105 WEST CAPITOL
JEFFERSON CITY, MO 65102
1-888-ASK-MODOT (1-888-275-6636)

GBA
16305 SWINGLEY RIDGE RD
ST. 300
CHESTERFIELD, MO 63017
314.231.0100
GBAteam.com

GEORGE BUTLER ASSOCIATES, INC.
PRO. ENGINEER 000133
ARCHITECT 000212
PRO. LAND SURVEYOR 000059

BRIAN KIERATH
PROFESSIONAL ENGINEER
PE-2023008624

REV.

XXMSD-XXXXX ; BASEMAPS XX

c:\bms\gba-pw-01\brian kierath\dms05412\J6P3274_Updated_XS_Rte 100_EB_1429+62.37 to 1470+04.61.dgn 3:25:18 PM 4/9/2025

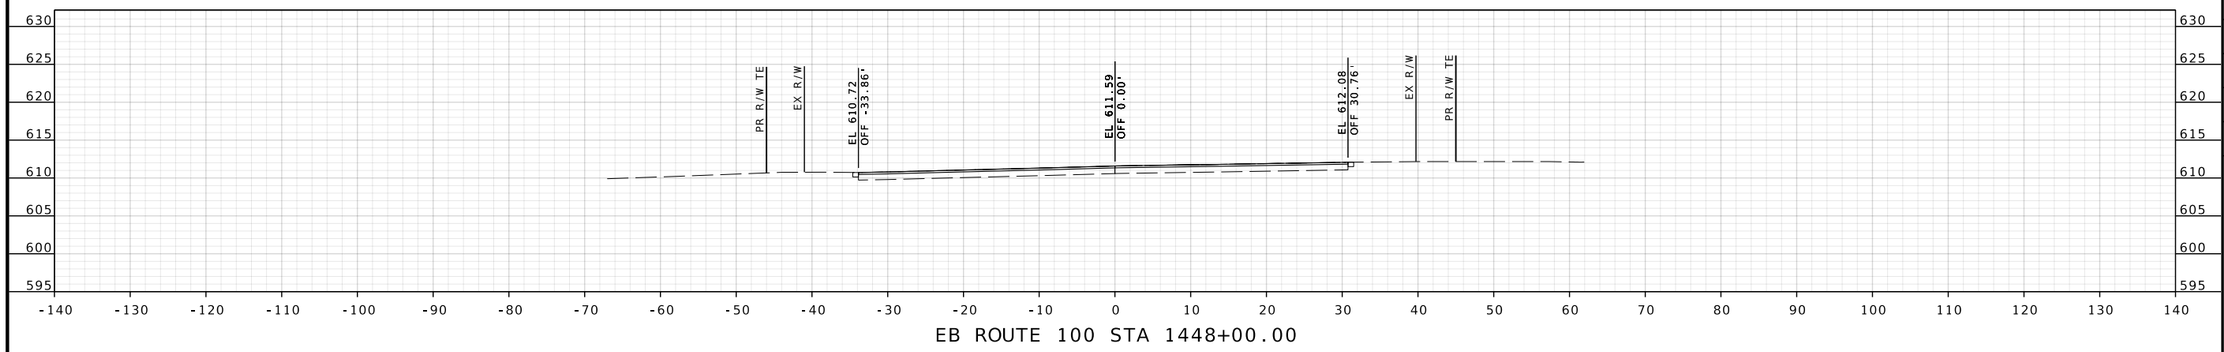

EB ROUTE 100 STA 1448+00.00

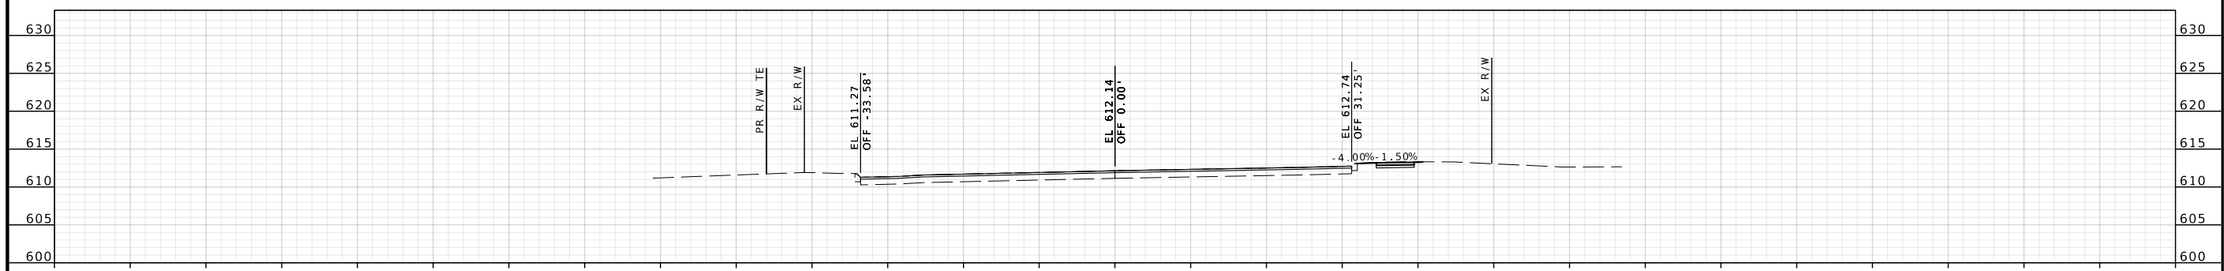

EB ROUTE 100 STA 1447+50.00

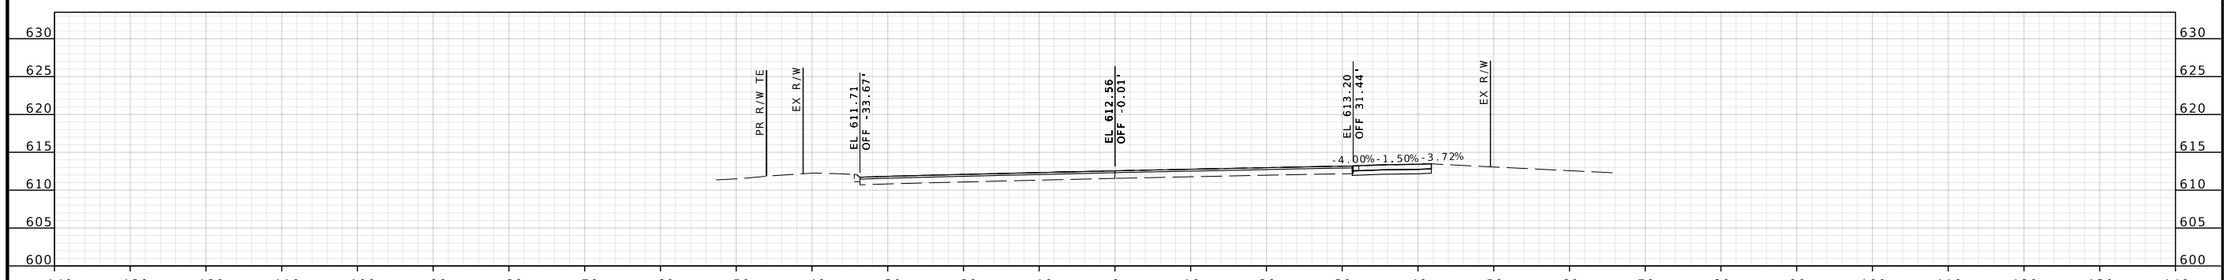

EB ROUTE 100 STA 1447+12.00

IF A SEAL IS PRESENT ON THIS SHEET IT HAS BEEN ELECTRONICALLY SEALED AND DATED.

BRIAN D. KIERATH JR.
NUMBER
PE-2023008624
STATE OF MISSOURI
PROFESSIONAL ENGINEER

04/09/2025 3:34:09 PM
Brian D. Kierath Jr. - Civil
MO PE-2023008624

DATE PREPARED
4/9/2025

ROUTE	STATE
100	MO
DISTRICT	SHEET NO.
SL	15

COUNTY
ST. LOUIS

JOB NO.
J6P3274

CONTRACT ID.

PROJECT NO.

BRIDGE NO.

DESCRIPTION	DATE

MISSOURI HIGHWAYS AND TRANSPORTATION COMMISSION

105 WEST CAPITOL
JEFFERSON CITY, MO 65102
1-888-ASK-MODOT (1-888-275-6636)

GBA
16305 SWINGLEY RIDGE RD
ST. 300
CHESTERFIELD, MO 63017
314.231.0100
GBAteam.com

GEORGE BUTLER
ASSOCIATES, INC.
PRO. ENGINEER 000133
ARCHITECT 000212
PRO. LAND SURVEYOR 000059

BRIAN KIERATH
PROFESSIONAL
ENGINEER
PE-2023008624

REV.

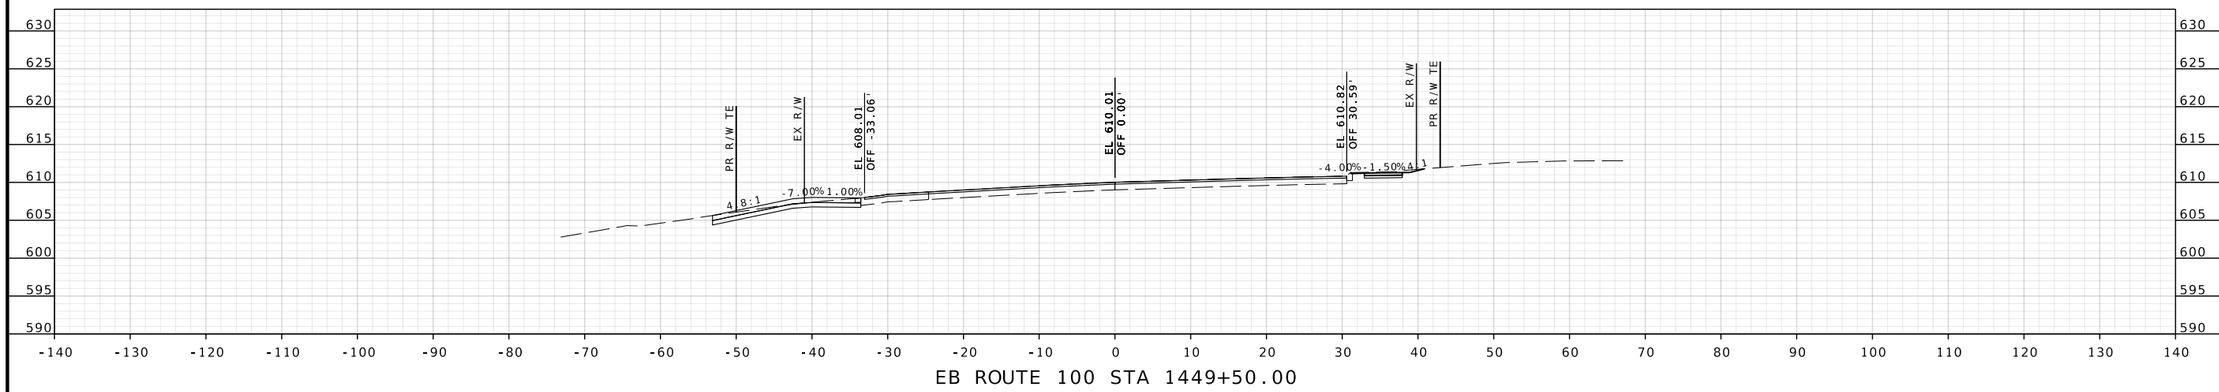

EB ROUTE 100 STA 1449+50.00

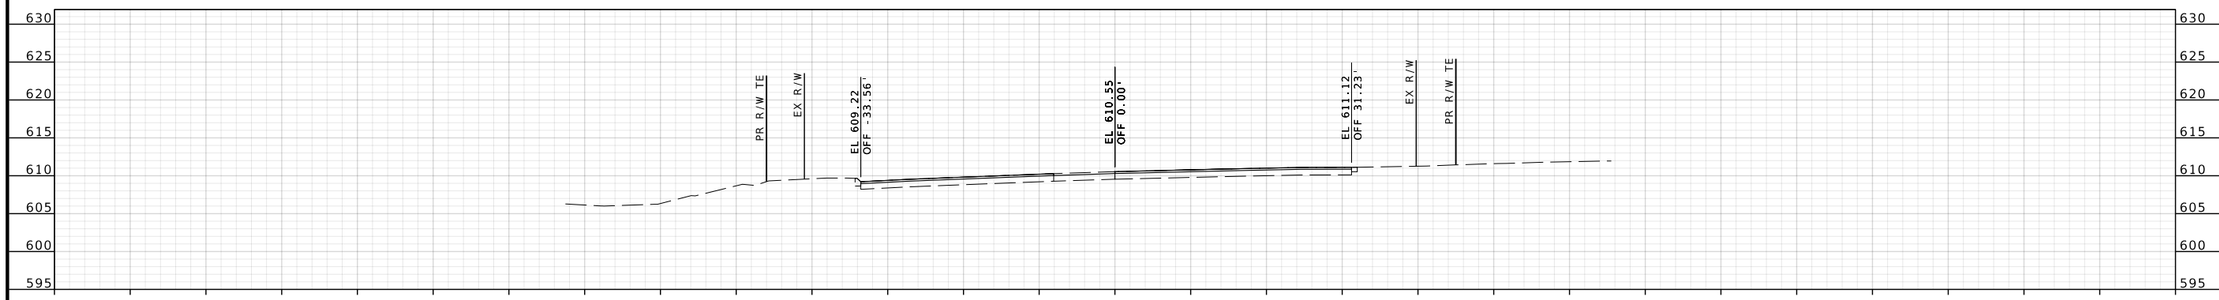

EB ROUTE 100 STA 1449+00.00

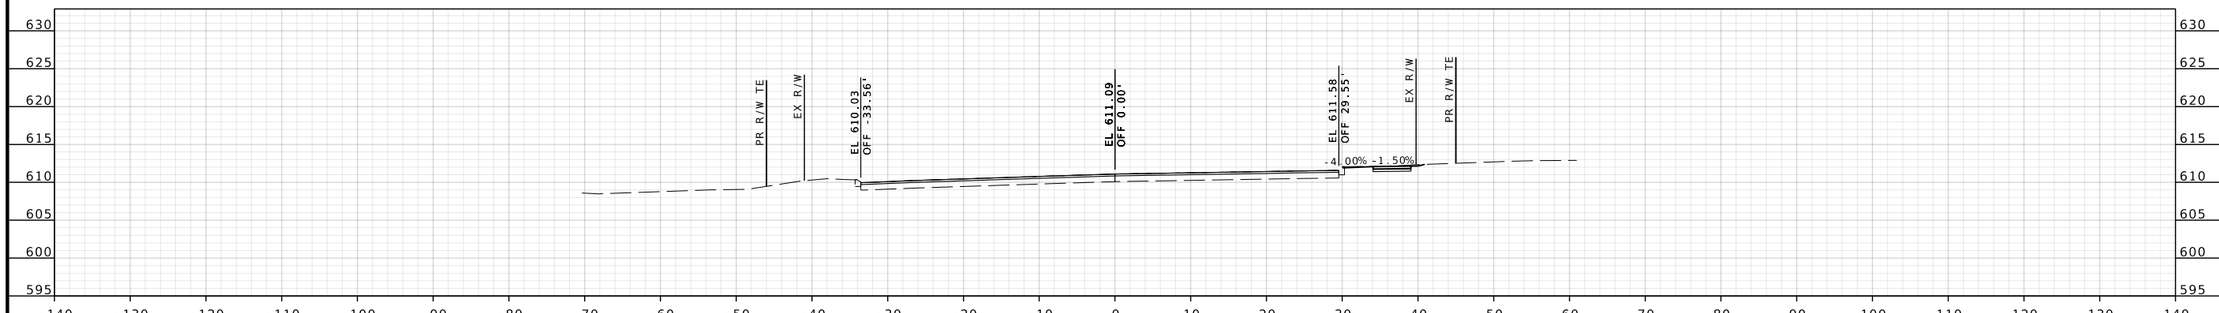

EB ROUTE 100 STA 1448+50.00

BRIAN D. KIERATH JR. NUMBER PE-2023008624
PROFESSIONAL ENGINEER
STATE OF MISSOURI

04/09/2025 3:34:09 PM
Brian D. Kierath Jr. - Civil
MO PE-2023008624

DATE PREPARED
4/9/2025

ROUTE	STATE
100	MO
DISTRICT	SHEET NO.
SL	16

COUNTY
ST. LOUIS

JOB NO.
J6P3274

CONTRACT ID.

PROJECT NO.

BRIDGE NO.

DESCRIPTION	DATE

IF A SEAL IS PRESENT ON THIS SHEET IT HAS BEEN ELECTRONICALLY SEALED AND DATED.

MISSOURI HIGHWAYS AND TRANSPORTATION COMMISSION

105 WEST CAPITOL
JEFFERSON CITY, MO 65102
1-888-ASK-MODOT (1-888-275-6636)

GBA
16305 SWINGLEY RIDGE RD
ST. 300
CHESTERFIELD, MO 63017
314.231.0100
GBAteam.com

GEORGE BUTLER ASSOCIATES, INC.
PRO. ENGINEER 000133
ARCHITECT 000212
PRO. LAND SURVEYOR 000059

BRIAN KIERATH
PROFESSIONAL ENGINEER
PE-2023008624

REV.

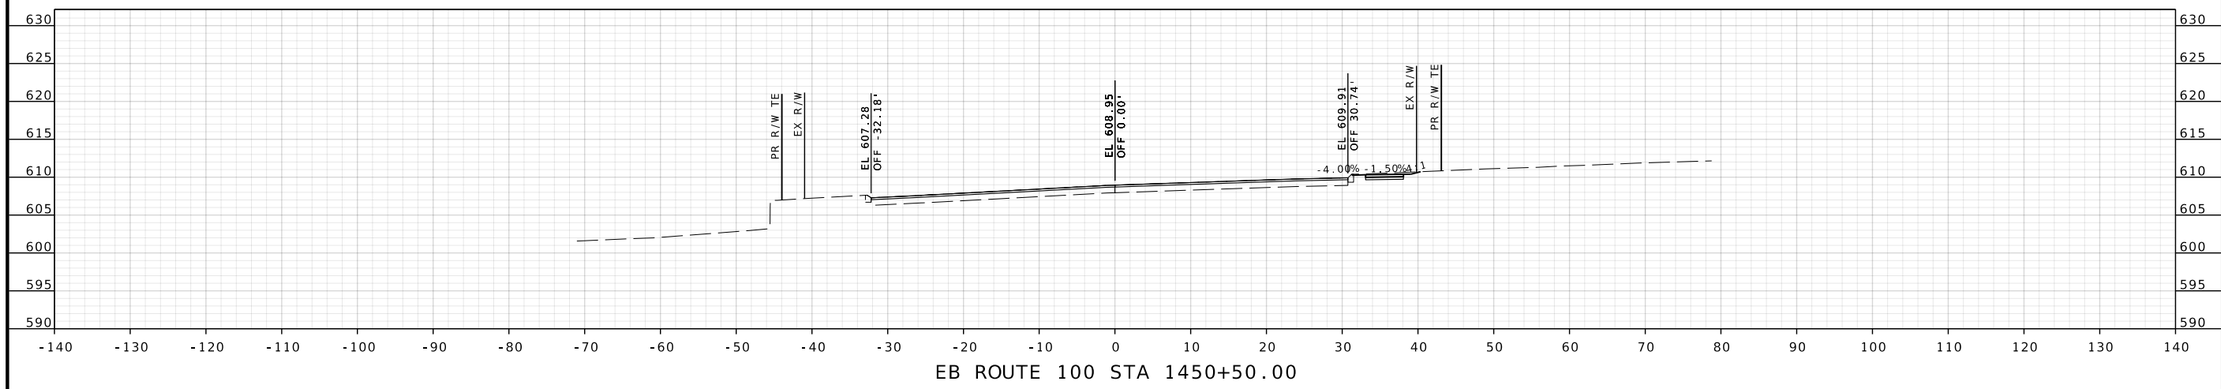

EB ROUTE 100 STA 1450+50.00

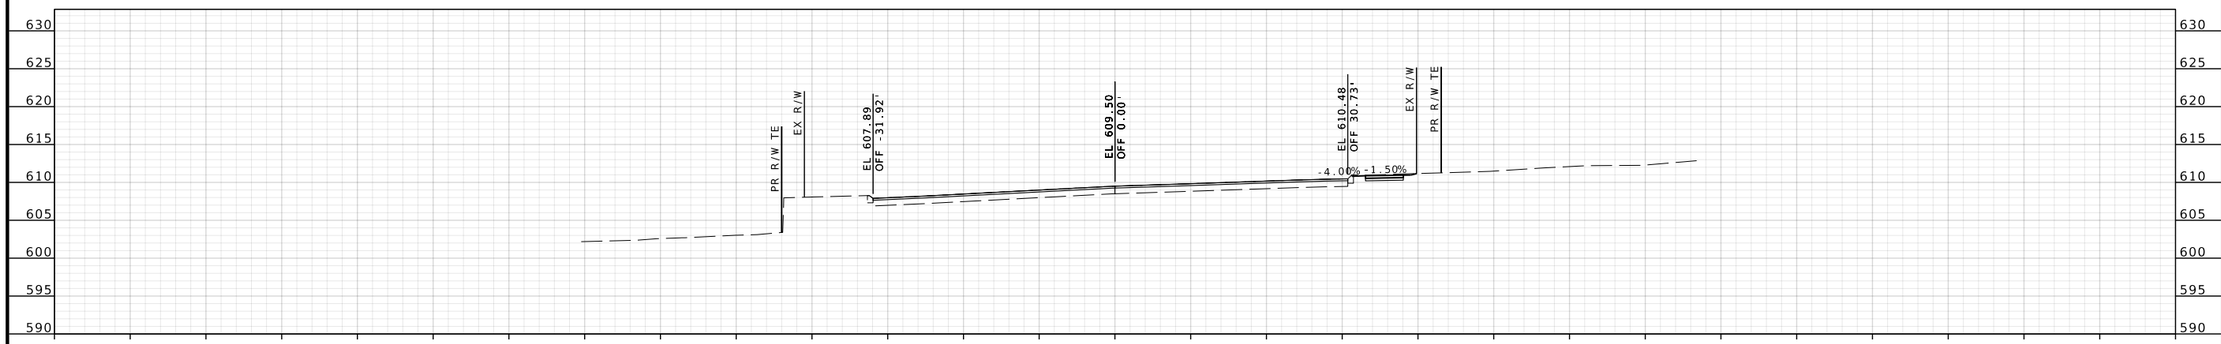

EB ROUTE 100 STA 1450+00.00

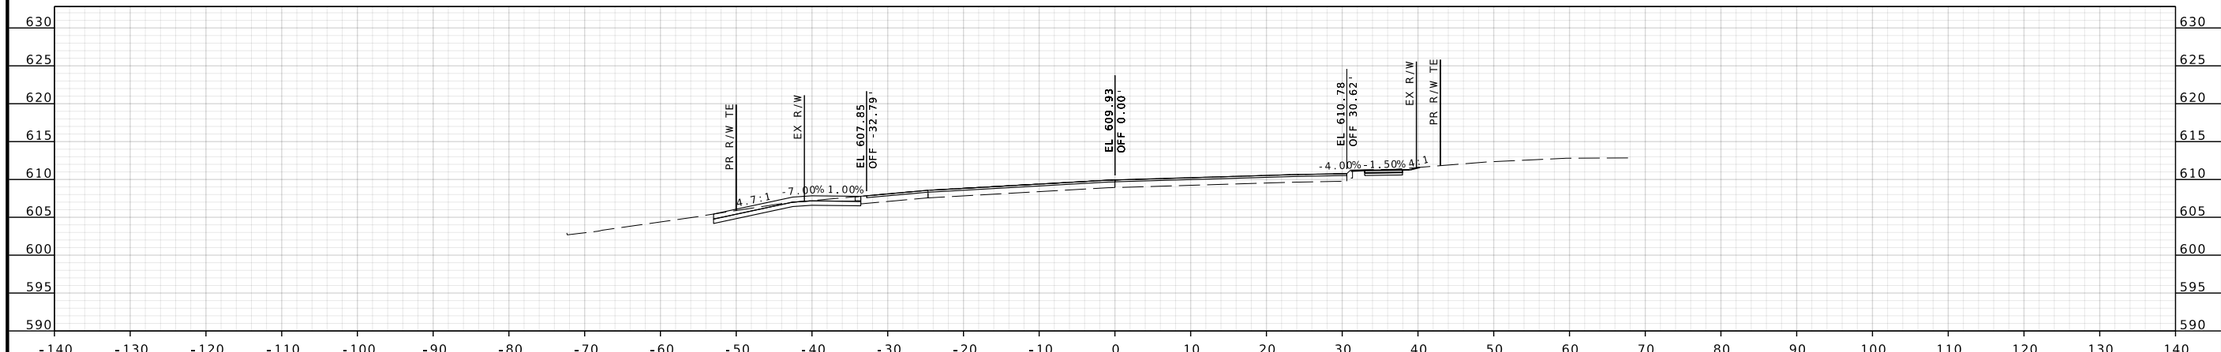

EB ROUTE 100 STA 1449+58.00

IF A SEAL IS PRESENT ON THIS SHEET IT HAS BEEN ELECTRONICALLY SEALED AND DATED.

BRIAN D. KIERATH JR. NUMBER PE-2023008624
PROFESSIONAL ENGINEER
STATE OF MISSOURI

04/09/2025 3:34:09 PM
Brian D. Kierath Jr. - Civil
MO PE-2023008624

DATE PREPARED
4/9/2025

ROUTE	STATE
100	MO
DISTRICT	SHEET NO.
SL	17

COUNTY
ST. LOUIS

JOB NO.
J6P3274

CONTRACT ID.

PROJECT NO.

BRIDGE NO.

DESCRIPTION	DATE

MISSOURI HIGHWAYS AND TRANSPORTATION COMMISSION
105 WEST CAPITOL
JEFFERSON CITY, MO 65102
1-888-ASK-MODOT (1-888-275-6636)

GBA
16305 SWINGLEY RIDGE RD
ST. 300
CHESTERFIELD, MO 63017
314.231.0100
GBAteam.com

GEORGE BUTLER ASSOCIATES, INC.
PRO. ENGINEER 000133
ARCHITECT 000212
PRO. LAND SURVEYOR 000059

BRIAN KIERATH
PROFESSIONAL ENGINEER
PE-2023008624

REV.

XXMSD-XXXXX ; BASEMAPS XX

c:\bms\gba-pw-01\brian kierath\dms05412\J6P3274_Updated_XS_Rte 100_EB_1429+62.37 to 1470+04.61.dgn 3:25:29 PM 4/9/2025

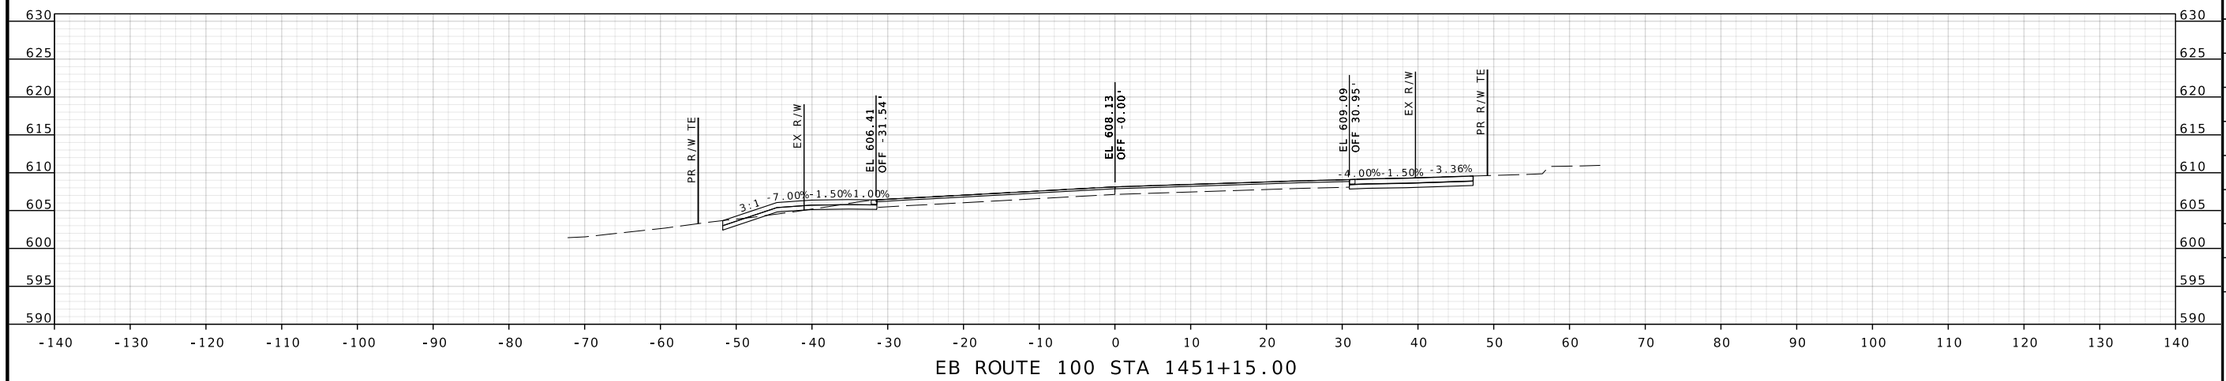

EB ROUTE 100 STA 1451+15.00

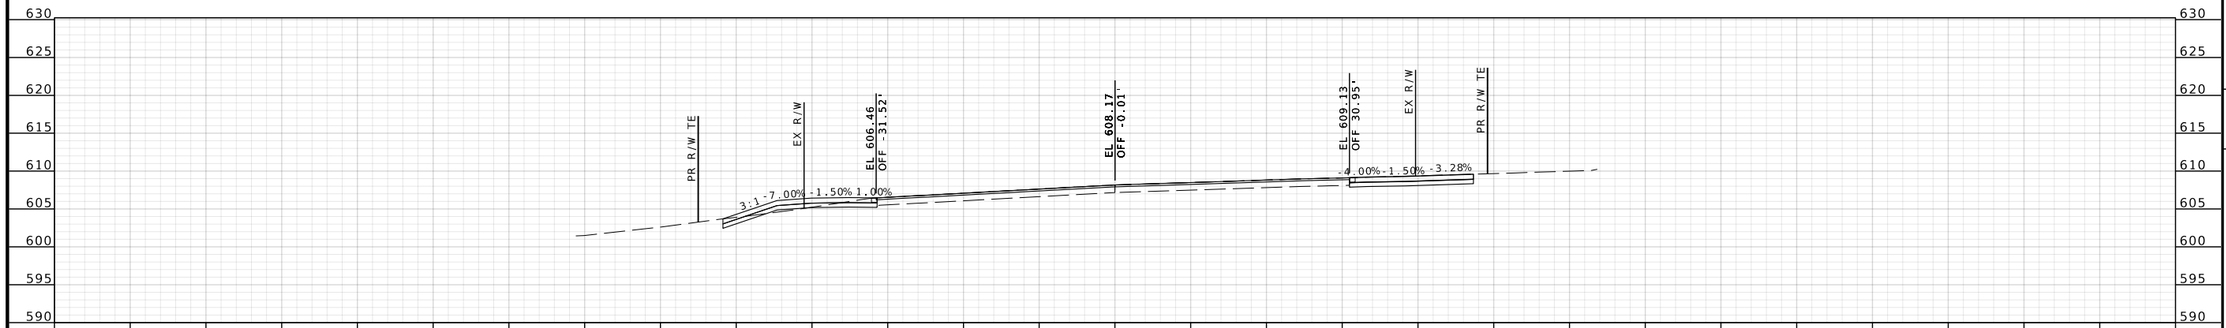

EB ROUTE 100 STA 1451+12.00

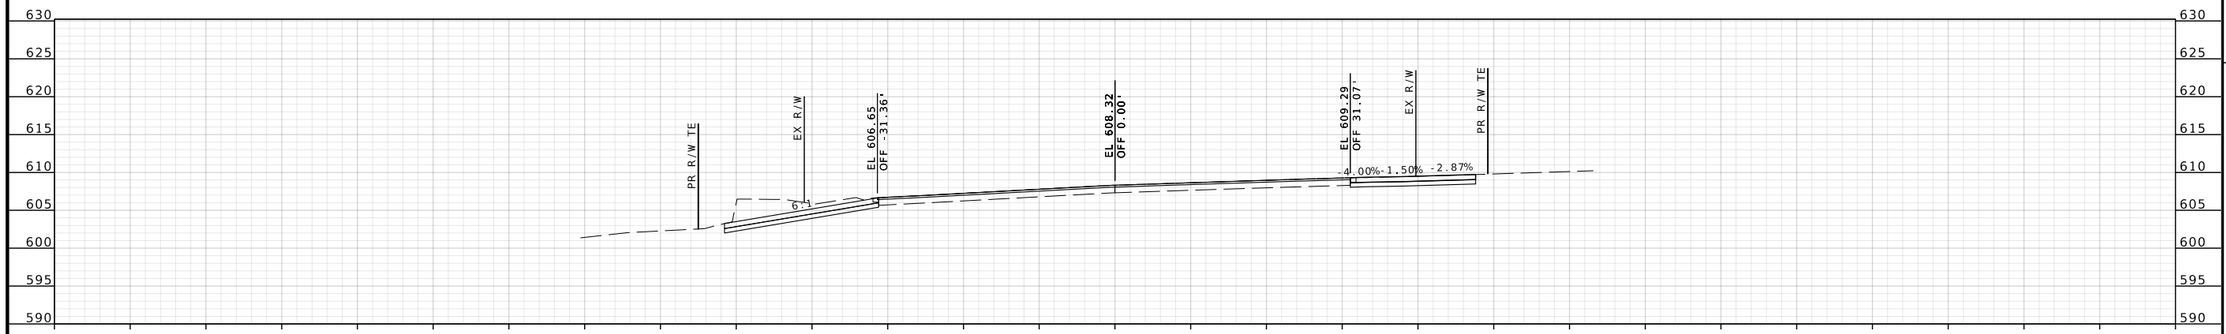

EB ROUTE 100 STA 1451+00.00

IF A SEAL IS PRESENT ON THIS SHEET IT HAS BEEN ELECTRONICALLY SEALED AND DATED.

STATE OF MISSOURI
BRIAN D. KIERATH JR. NUMBER PE-2023008624
PROFESSIONAL ENGINEER

04/09/2025 3:34:10 PM
Brian D. Kierath Jr. - Civil
MO PE-2023008624

DATE PREPARED
4/9/2025

ROUTE	STATE
100	MO
DISTRICT	SHEET NO.
SL	18

COUNTY
ST. LOUIS

JOB NO.
J6P3274

CONTRACT ID.

PROJECT NO.

BRIDGE NO.

DESCRIPTION	DATE

MISSOURI HIGHWAYS AND TRANSPORTATION COMMISSION

105 WEST CAPITOL
JEFFERSON CITY, MO 65102
1-888-ASK-MODOT (1-888-275-6636)

GBA
16305 SWINGLEY RIDGE RD
ST. 300
CHESTERFIELD, MO 63017
314.231.0100
GBAteam.com

GEORGE BUTLER
ASSOCIATES, INC.
PRO. ENGINEER 000133
ARCHITECT 000212
PRO. LAND SURVEYOR 000059

BRIAN KIERATH
PROFESSIONAL
ENGINEER
PE-2023008624

REV.

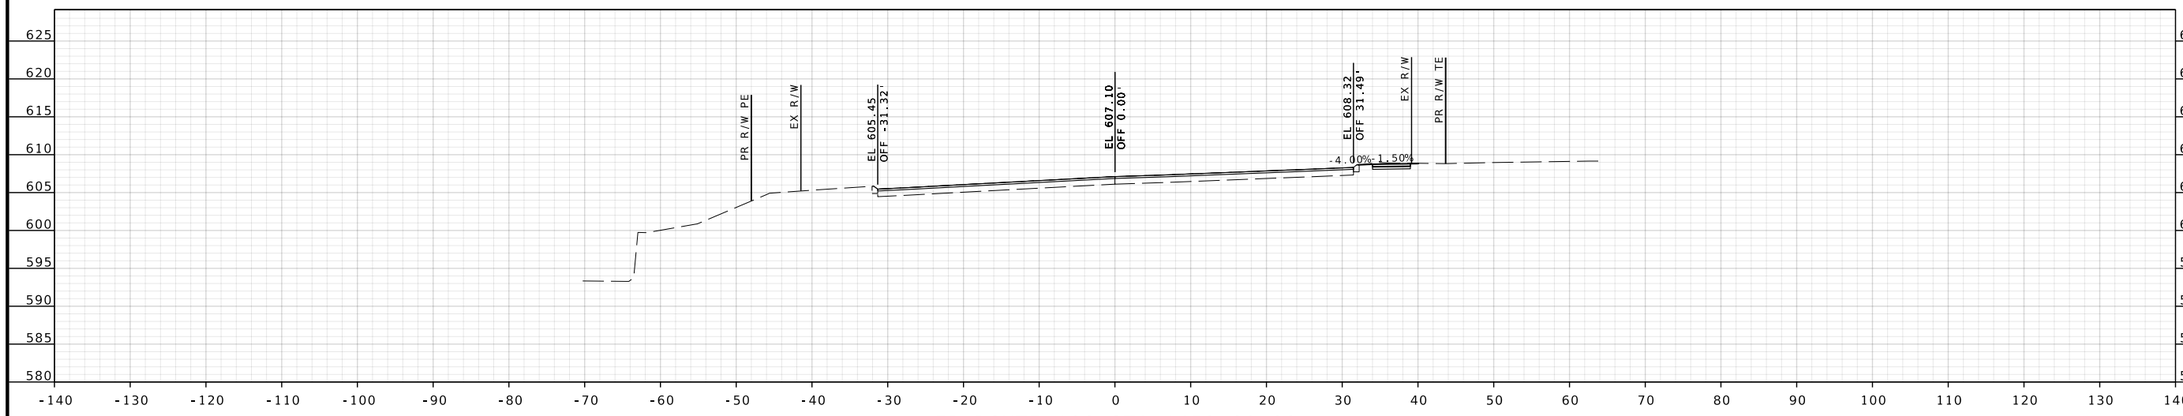

EB ROUTE 100 STA 1452+00.00

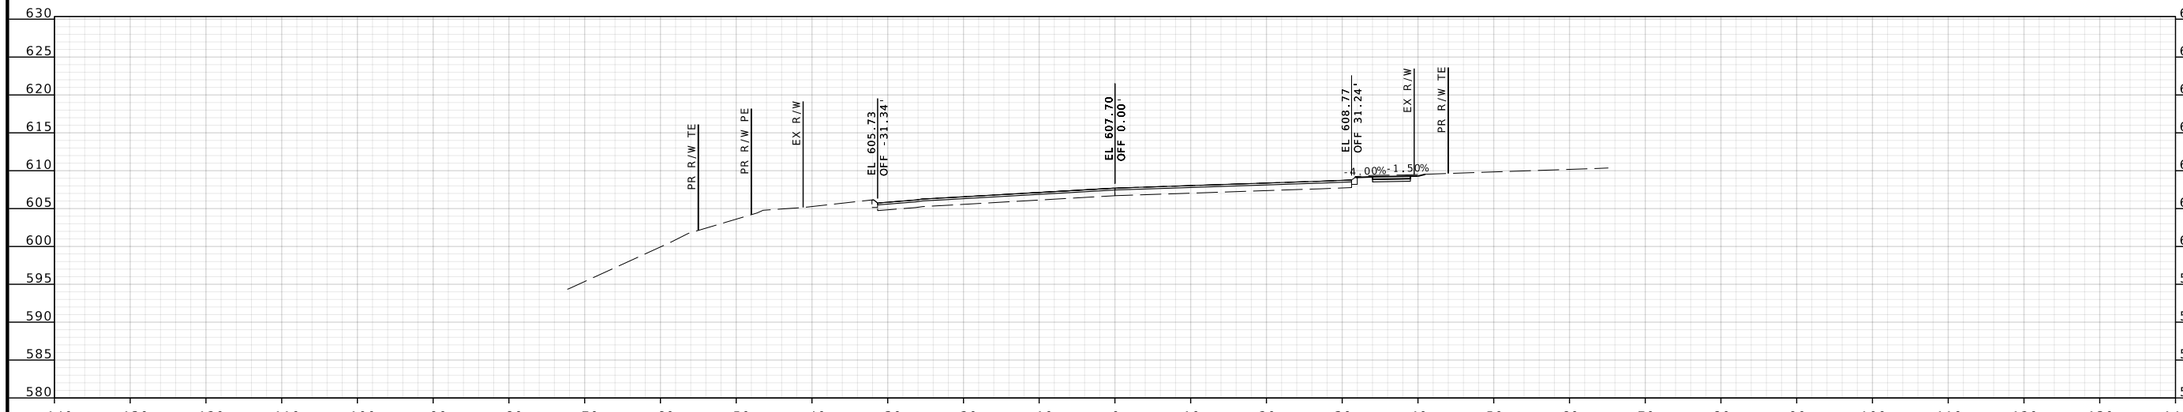

EB ROUTE 100 STA 1451+50.00

BRIAN D. KIERATH JR. NUMBER PE-2023008624
PROFESSIONAL ENGINEER
STATE OF MISSOURI

04/09/2025 3:34:10 PM
Brian D. Kierath Jr. - Civil
MO PE-2023008624

DATE PREPARED
4/9/2025

ROUTE	STATE
100	MO
DISTRICT	SHEET NO.
SL	19

COUNTY
ST. LOUIS

JOB NO.
J6P3274

CONTRACT ID.

PROJECT NO.

BRIDGE NO.

DESCRIPTION	DATE

MISSOURI HIGHWAYS AND TRANSPORTATION COMMISSION
105 WEST CAPITOL
JEFFERSON CITY, MO 65102
1-888-ASK-MODOT (1-888-275-6636)

GBA
16305 SWINGLEY RIDGE RD
ST. 300
CHESTERFIELD, MO 63017
314.231.0100
GBAteam.com

GEORGE BUTLER
ASSOCIATES, INC.
PRO. ENGINEER 000133
ARCHITECT 000212
PRO. LAND SURVEYOR 000059

BRIAN KIERATH
PROFESSIONAL
ENGINEER
PE-2023008624

IF A SEAL IS PRESENT ON THIS SHEET IT HAS BEEN ELECTRONICALLY SEALED AND DATED.

REV.

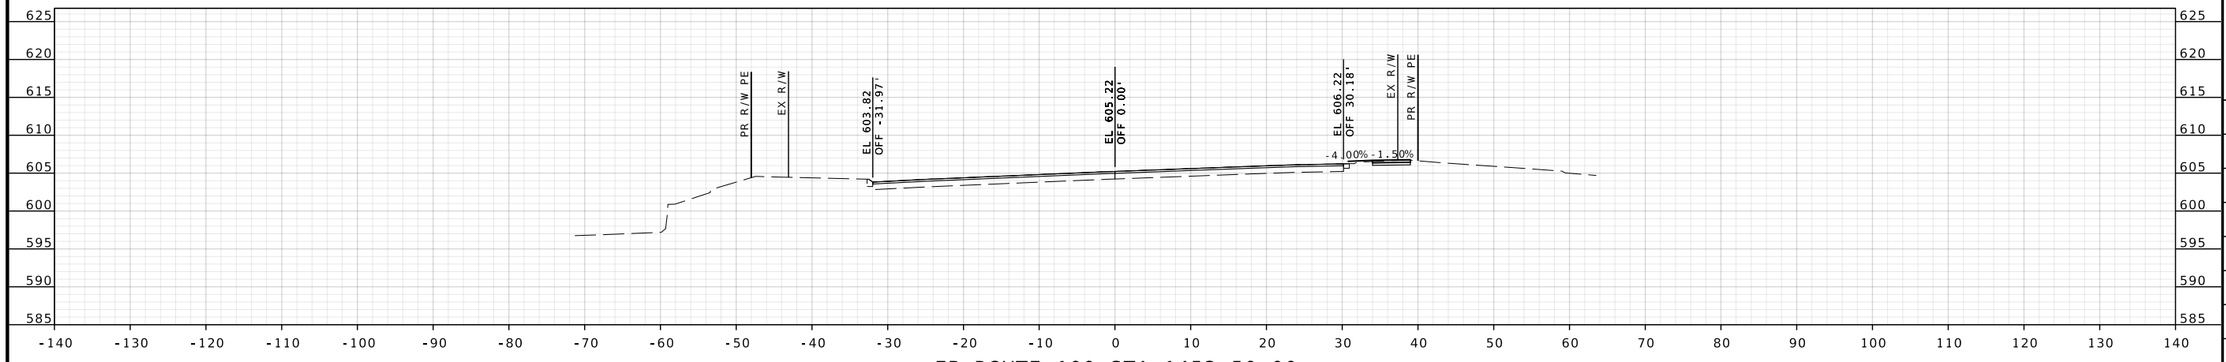

EB ROUTE 100 STA 1453+50.00

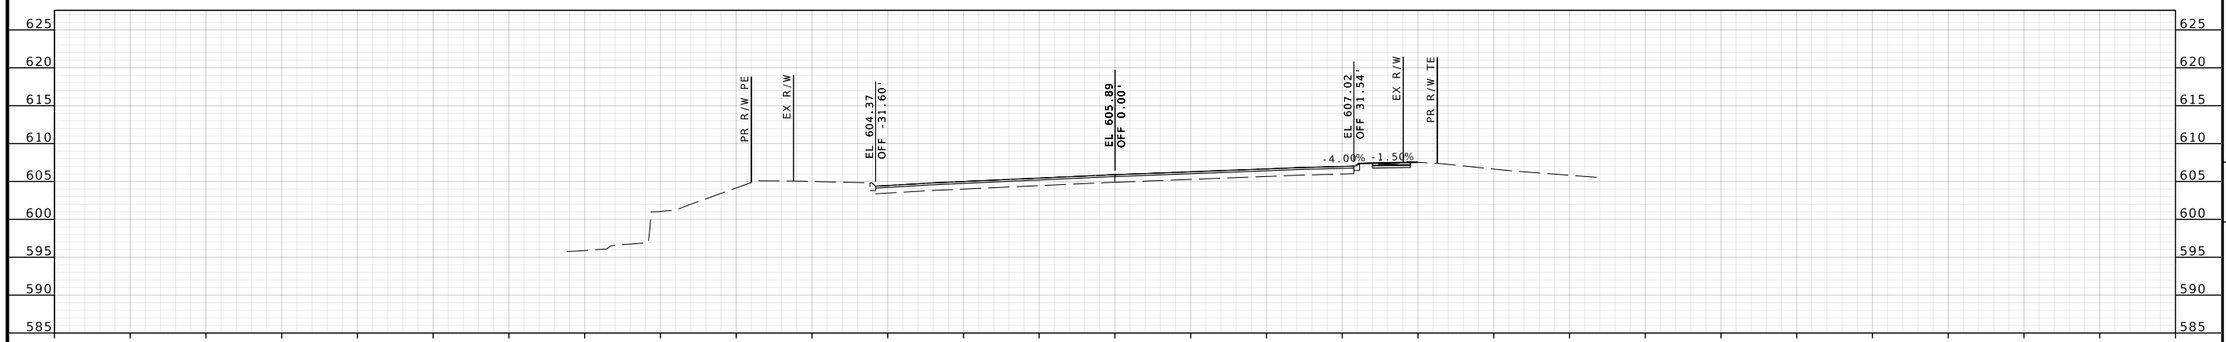

EB ROUTE 100 STA 1453+00.00

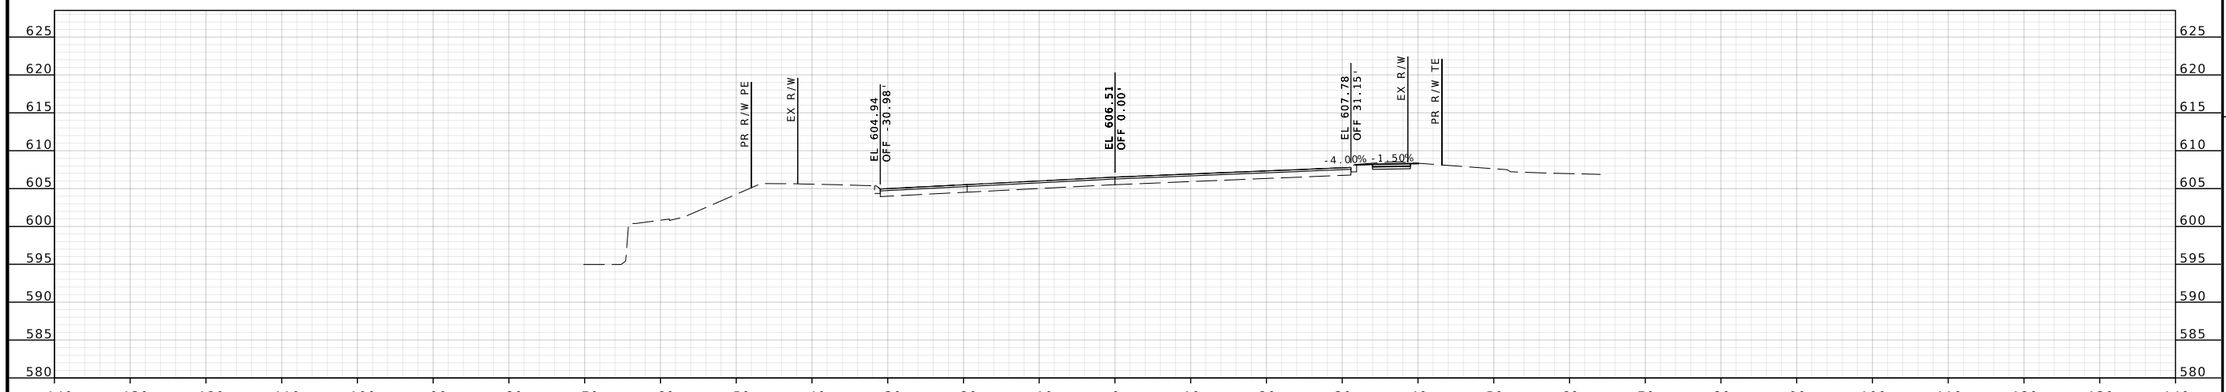

EB ROUTE 100 STA 1452+50.00

IF A SEAL IS PRESENT ON THIS SHEET IT HAS BEEN ELECTRONICALLY SEALED AND DATED.

BRIAN D. KIERATH JR. NUMBER PE-2023008624
STATE OF MISSOURI
PROFESSIONAL ENGINEER
04/09/2025 3:34:10 PM
Brian D. Kierath Jr. - Civil
MO PE-2023008624

DATE PREPARED
4/9/2025

ROUTE	STATE
100	MO
DISTRICT	SHEET NO.
SL	20

COUNTY
ST. LOUIS

JOB NO.
J6P3274

CONTRACT ID.

PROJECT NO.

BRIDGE NO.

DESCRIPTION	DATE

MISSOURI HIGHWAYS AND TRANSPORTATION COMMISSION
105 WEST CAPITOL
JEFFERSON CITY, MO 65102
1-888-ASK-MODOT (1-888-275-6636)

GBA
16305 SWINGLEY RIDGE RD
ST. 300
CHESTERFIELD, MO 63017
314.231.0100
GBAteam.com

GEORGE BUTLER
ASSOCIATES, INC.
PRO. ENGINEER 000133
ARCHITECT 000212
PRO. LAND SURVEYOR 000059

BRIAN KIERATH
PROFESSIONAL
ENGINEER
PE-2023008624

REV.

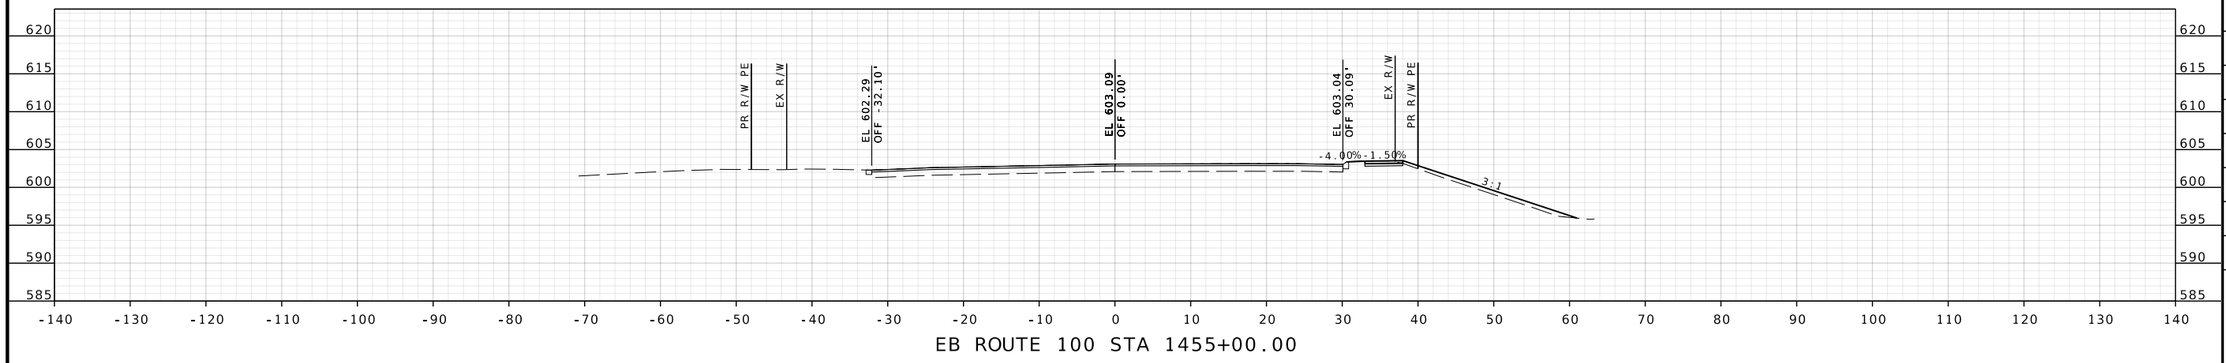

EB ROUTE 100 STA 1455+00.00

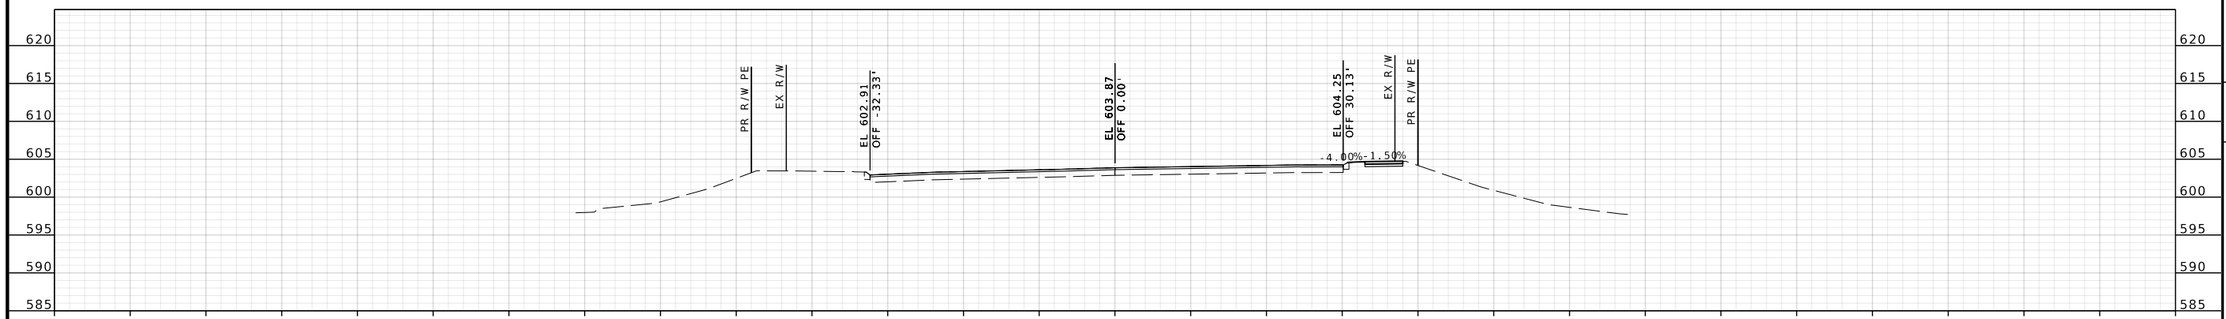

EB ROUTE 100 STA 1454+50.00

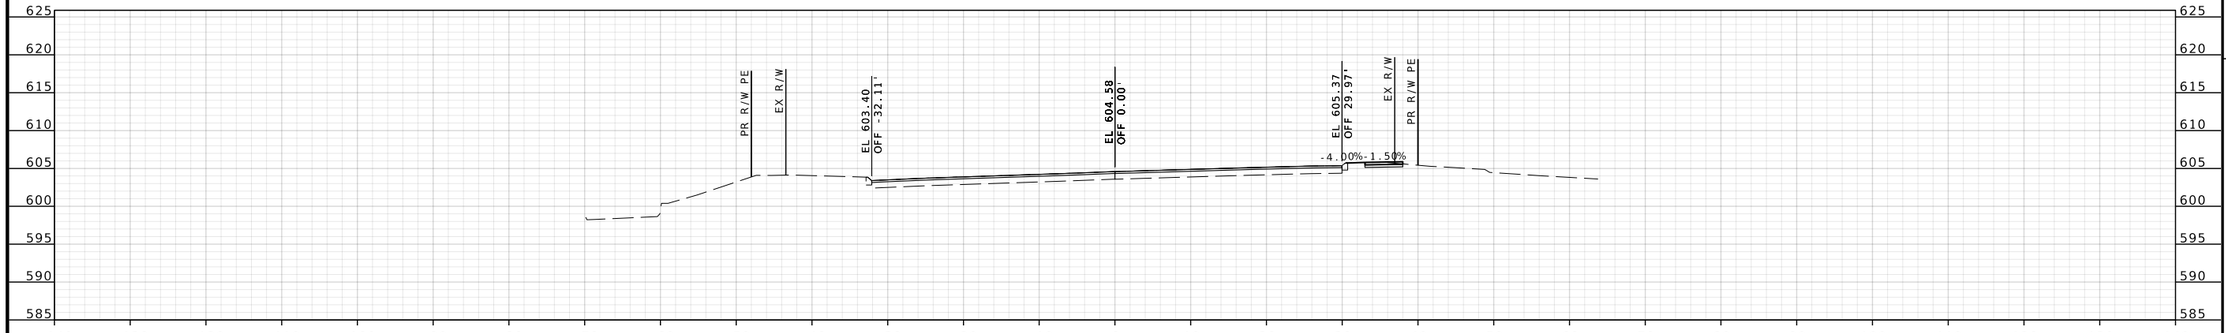

EB ROUTE 100 STA 1454+00.00

STATE OF MISSOURI
PROFESSIONAL ENGINEER
BRIAN D. KIERATH JR.
NUMBER PE-2023008624

04/09/2025 3:34:10 PM
Brian D. Kierath Jr. - Civil
MO PE-2023008624

DATE PREPARED
4/9/2025

ROUTE	STATE
100	MO
DISTRICT	SHEET NO.
SL	21

COUNTY
ST. LOUIS

JOB NO.
J6P3274

CONTRACT ID.

PROJECT NO.

BRIDGE NO.

DESCRIPTION	DATE

IF A SEAL IS PRESENT ON THIS SHEET IT HAS BEEN ELECTRONICALLY SEALED AND DATED.

MISSOURI HIGHWAYS AND TRANSPORTATION COMMISSION

105 WEST CAPITOL
JEFFERSON CITY, MO 65102
1-888-ASK-MODOT (1-888-275-6636)

GBA
16305 SWINGLEY RIDGE RD
ST. 300
CHESTERFIELD, MO 63017
314.231.0100
GBAteam.com

GEORGE BUTLER
ASSOCIATES, INC.
PRO. ENGINEER 000133
ARCHITECT 000212
PRO. LAND SURVEYOR 000059

BRIAN KIERATH
PROFESSIONAL
ENGINEER
PE-2023008624

REV.

XXMSD-XXXXX ;BASEMAPS XX

c:\bms\gba-pw-01\brian kierath\dms05412\J6P3274_Updated_XS_Rte 100_EB_1429+62.37 to 1470+04.61.dgn 3:25:42 PM 4/9/2025

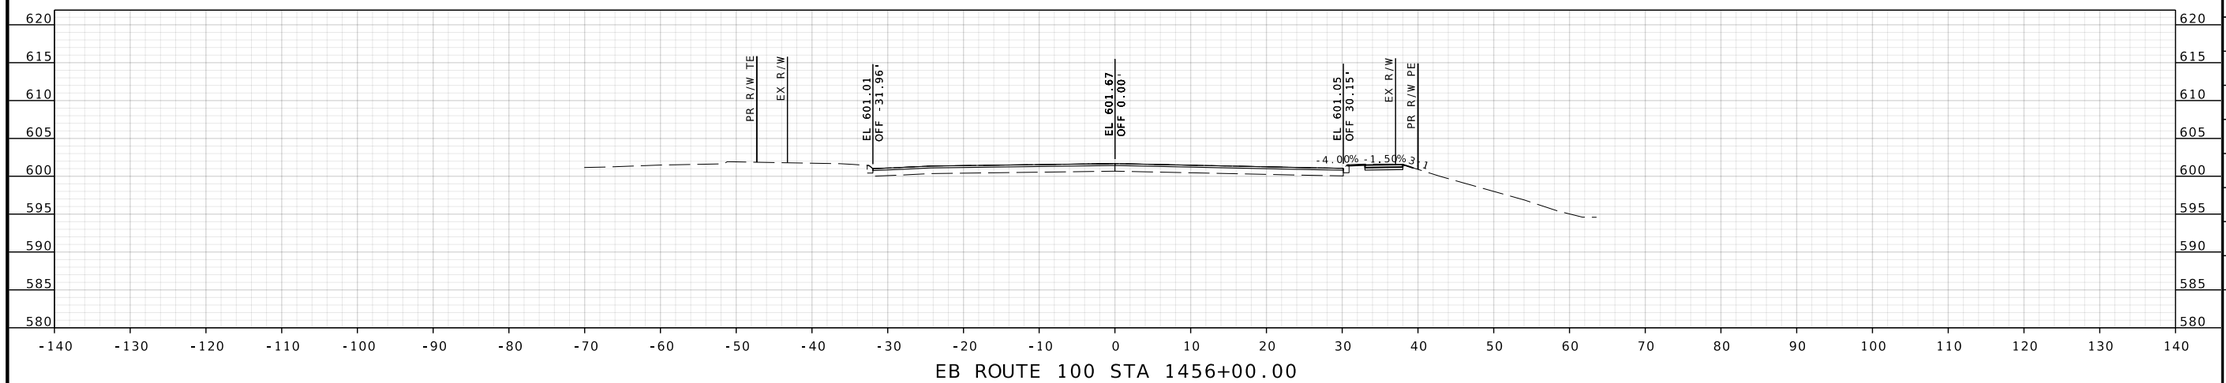

EB ROUTE 100 STA 1456+00.00

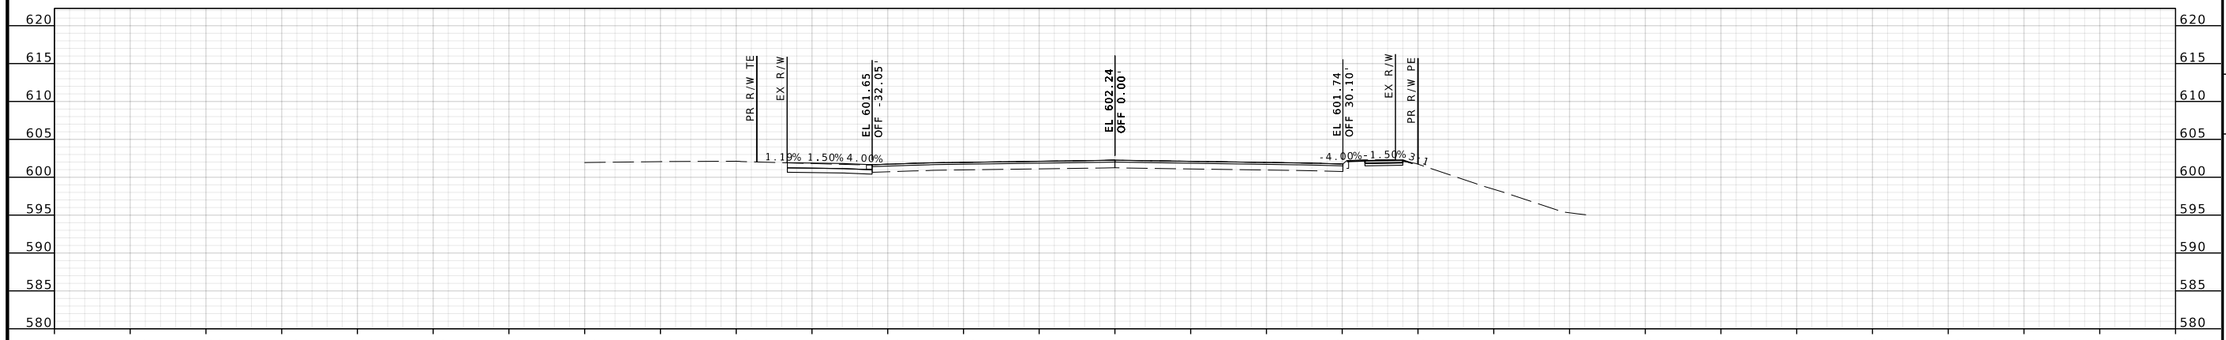

EB ROUTE 100 STA 1455+58.00

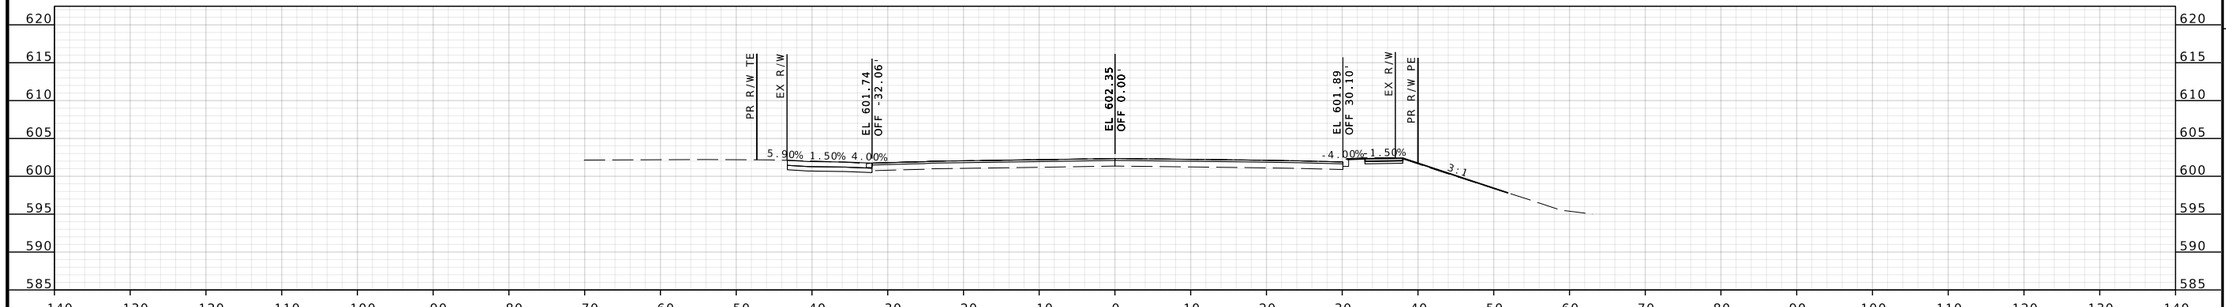

EB ROUTE 100 STA 1455+50.00

IF A SEAL IS PRESENT ON THIS SHEET IT HAS BEEN ELECTRONICALLY SEALED AND DATED.

STATE OF MISSOURI
BRIAN D. KIERATH JR.
NUMBER PE-2023008624
PROFESSIONAL ENGINEER

04/09/2025 3:34:11 PM
Brian D. Kierath Jr. - Civil
MO PE-2023008624

DATE PREPARED
4/9/2025

ROUTE	STATE
100	MO
DISTRICT	SHEET NO.
SL	22

COUNTY
ST. LOUIS

JOB NO.
J6P3274

CONTRACT ID.

PROJECT NO.

BRIDGE NO.

DESCRIPTION	DATE

MISSOURI HIGHWAYS AND TRANSPORTATION COMMISSION

105 WEST CAPITOL
JEFFERSON CITY, MO 65102
1-888-ASK-MODOT (1-888-275-6636)

GBA
16305 SWINGLEY RIDGE RD
ST. 300
CHESTERFIELD, MO 63017
314.231.0100
GBAteam.com

GEORGE BUTLER
ASSOCIATES, INC.
PRO. ENGINEER 000133
ARCHITECT 000212
PRO. LAND SURVEYOR 000059

BRIAN KIERATH
PROFESSIONAL
ENGINEER
PE-2023008624

REV.

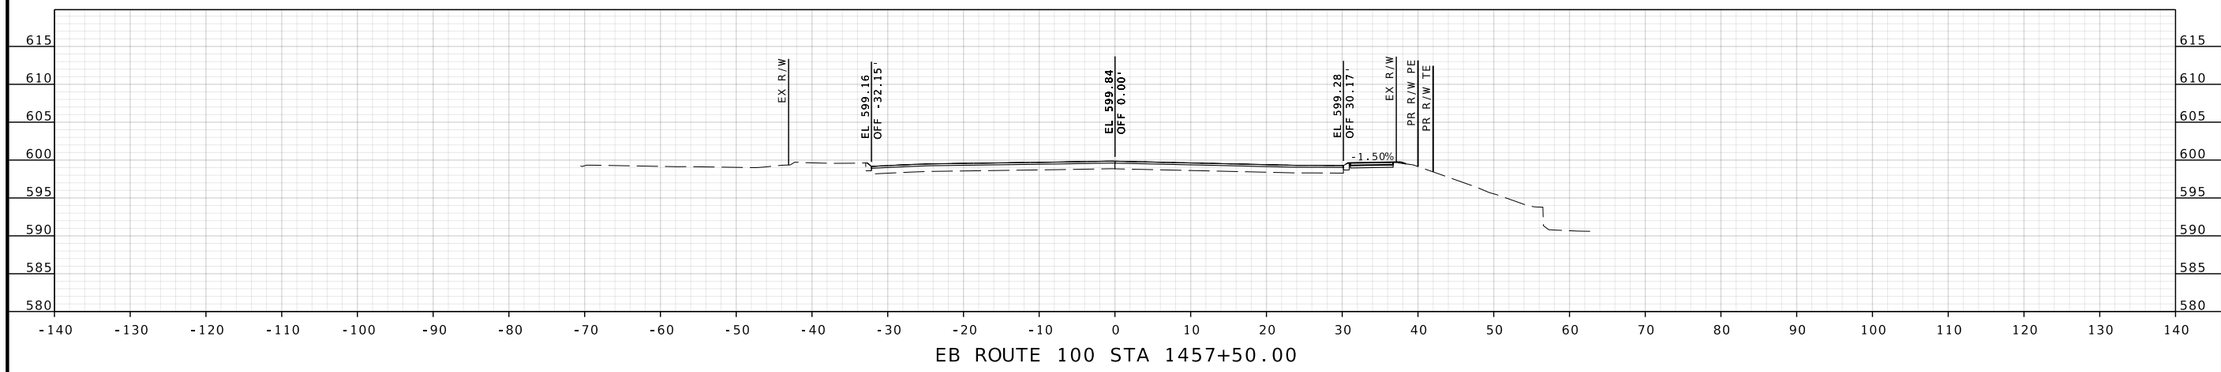

EB ROUTE 100 STA 1457+50.00

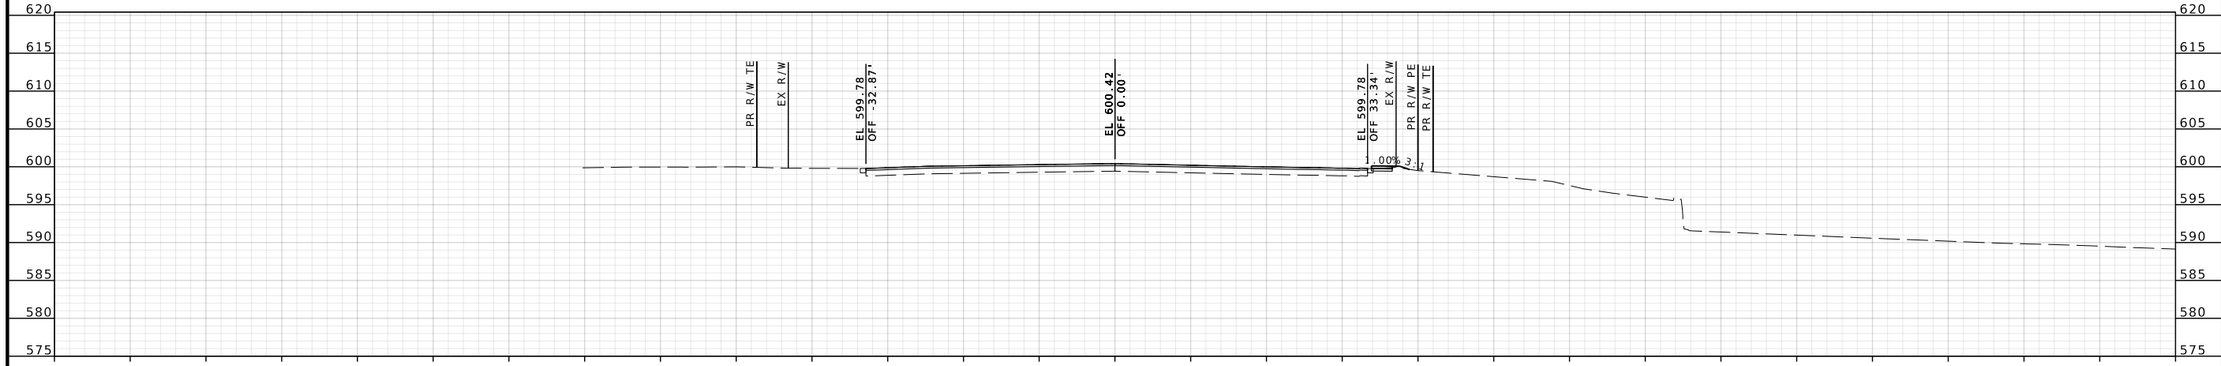

EB ROUTE 100 STA 1457+00.00

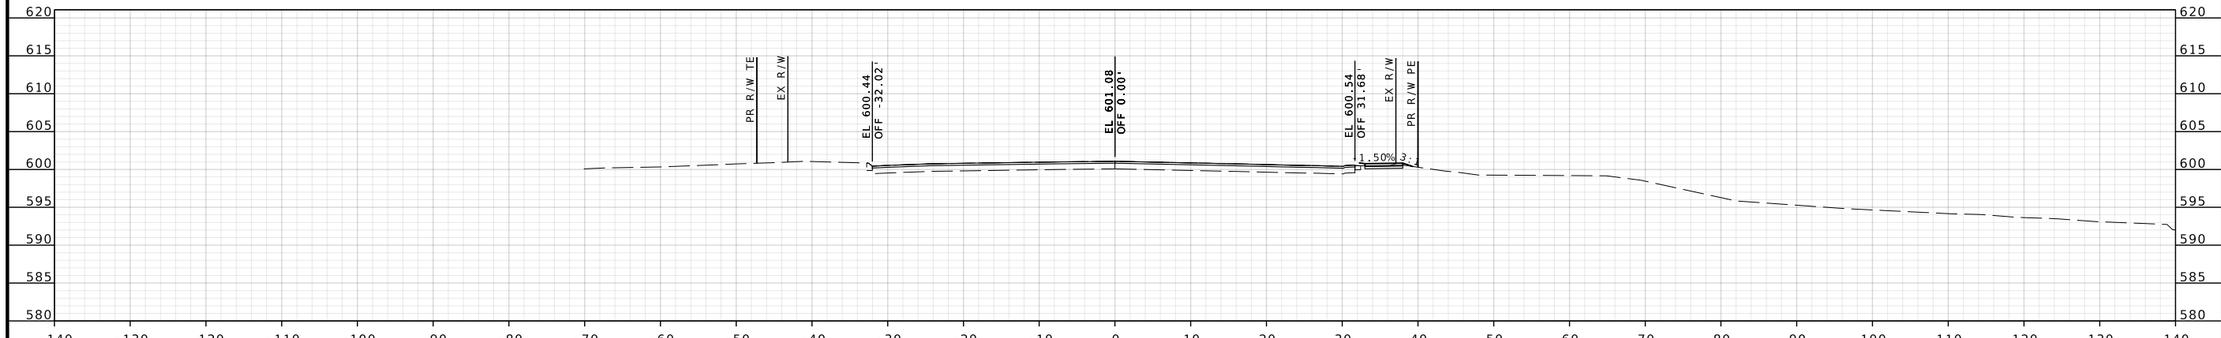

EB ROUTE 100 STA 1456+50.00

IF A SEAL IS PRESENT ON THIS SHEET IT HAS BEEN ELECTRONICALLY SEALED AND DATED.

STATE OF MISSOURI
BRIAN D. KIERATH JR. NUMBER PE-2023008624
PROFESSIONAL ENGINEER

04/09/2025 3:34:11 PM
Brian D. Kierath Jr. - Civil
MO PE-2023008624

DATE PREPARED
4/9/2025

ROUTE	STATE
100	MO
DISTRICT	SHEET NO.
SL	23

COUNTY
ST. LOUIS

JOB NO.
J6P3274

CONTRACT ID.

PROJECT NO.

BRIDGE NO.

DESCRIPTION	DATE

MISSOURI HIGHWAYS AND TRANSPORTATION COMMISSION

105 WEST CAPITOL
JEFFERSON CITY, MO 65102
1-888-ASK-MODOT (1-888-275-6636)

GBA
16305 SWINGLEY RIDGE RD
ST. 300
CHESTERFIELD, MO 63017
314.231.0100
GBAteam.com

GEORGE BUTLER
ASSOCIATES, INC.
PRO. ENGINEER 000133
ARCHITECT 000212
PRO. LAND SURVEYOR 000059

BRIAN KIERATH
PROFESSIONAL
ENGINEER
PE-2023008624

REV.

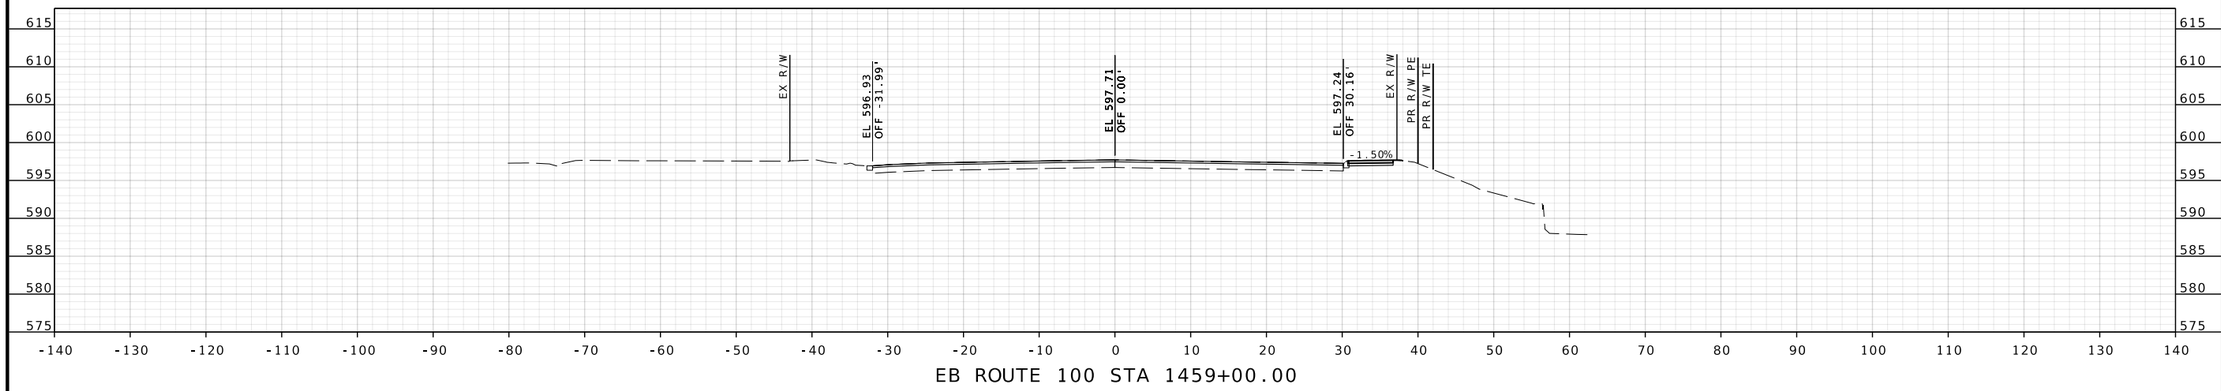

EB ROUTE 100 STA 1459+00.00

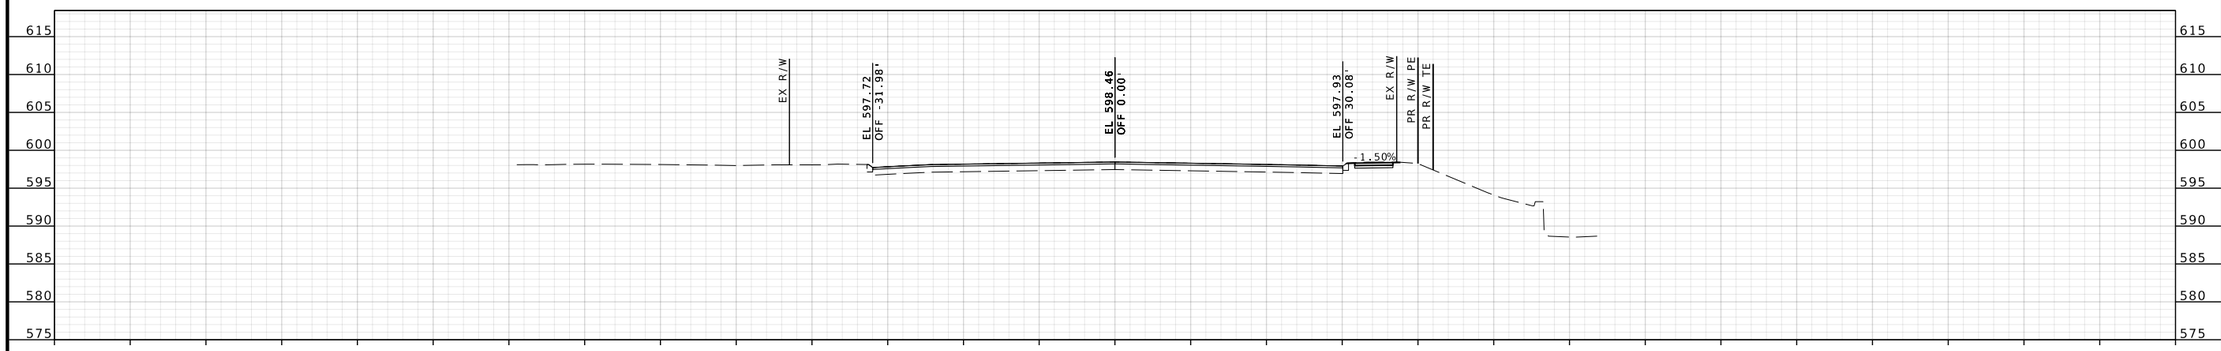

EB ROUTE 100 STA 1458+50.00

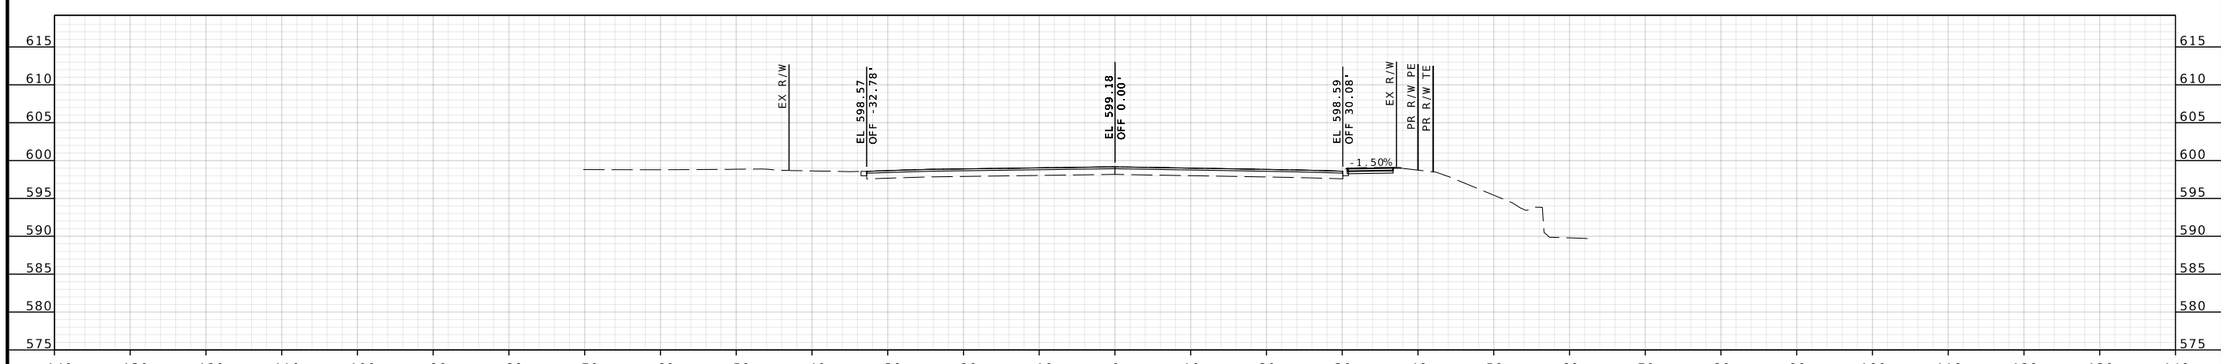

EB ROUTE 100 STA 1458+00.00

IF A SEAL IS PRESENT ON THIS SHEET IT HAS BEEN ELECTRONICALLY SEALED AND DATED.

STATE OF MISSOURI
BRIAN D. KIERATH JR. NUMBER PE-2023008624
PROFESSIONAL ENGINEER

04/09/2025 3:34:11 PM
Brian D. Kierath Jr. - Civil
MO PE-2023008624

DATE PREPARED
4/9/2025

ROUTE	STATE
100	MO
DISTRICT	SHEET NO.
SL	24

COUNTY
ST. LOUIS

JOB NO.
J6P3274

CONTRACT ID.

PROJECT NO.

BRIDGE NO.

DESCRIPTION	DATE

MISSOURI HIGHWAYS AND TRANSPORTATION COMMISSION

105 WEST CAPITOL
JEFFERSON CITY, MO 65102
1-888-ASK-MODOT (1-888-275-6636)

GBA
16305 SWINGLEY RIDGE RD
ST, 300
CHESTERFIELD, MO 63017
314.231.0100
GBAteam.com

GEORGE BUTLER
ASSOCIATES, INC.
PRO. ENGINEER 000133
ARCHITECT 000212
PRO. LAND SURVEYOR 000059

BRIAN KIERATH
PROFESSIONAL
ENGINEER
PE-2023008624

REV.

XXMSD-XXXXX ; BASEMAPS XX

c:\bms\gba-pw-01\brian kierath\dms05412\J6P3274_Updated_XS_Rte 100_EB_1429+62.37 to 1470+04.61.dgn 3:25:53 PM 4/9/2025

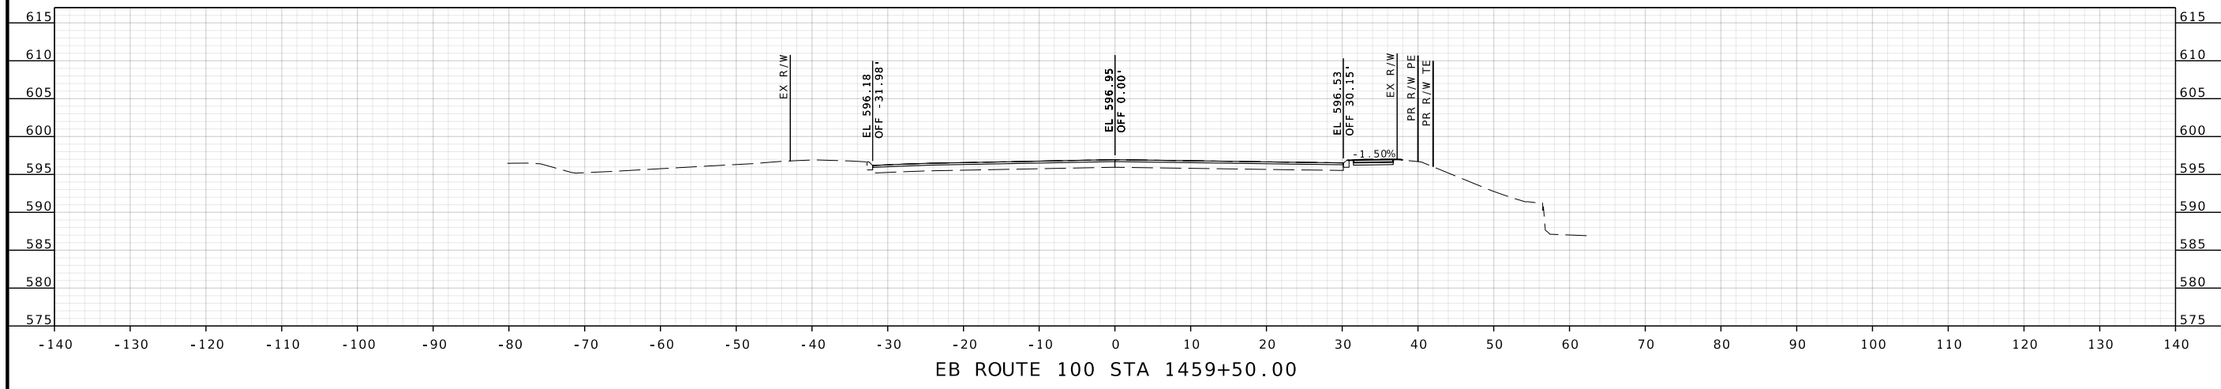

EB ROUTE 100 STA 1459+50.00

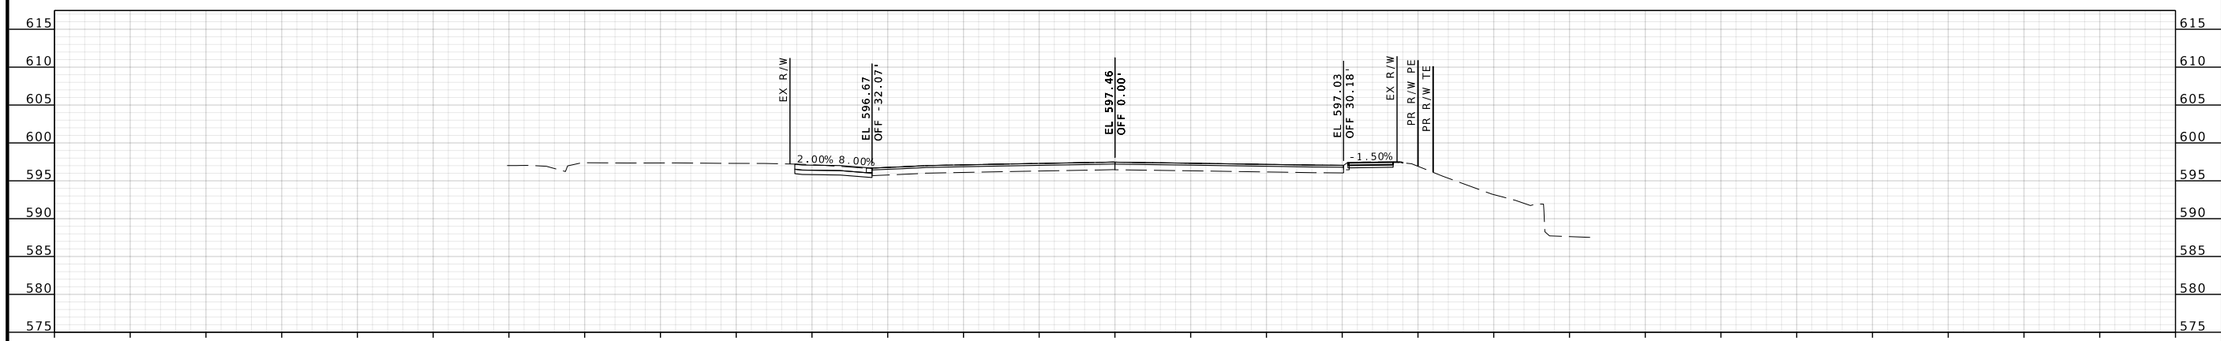

EB ROUTE 100 STA 1459+17.00

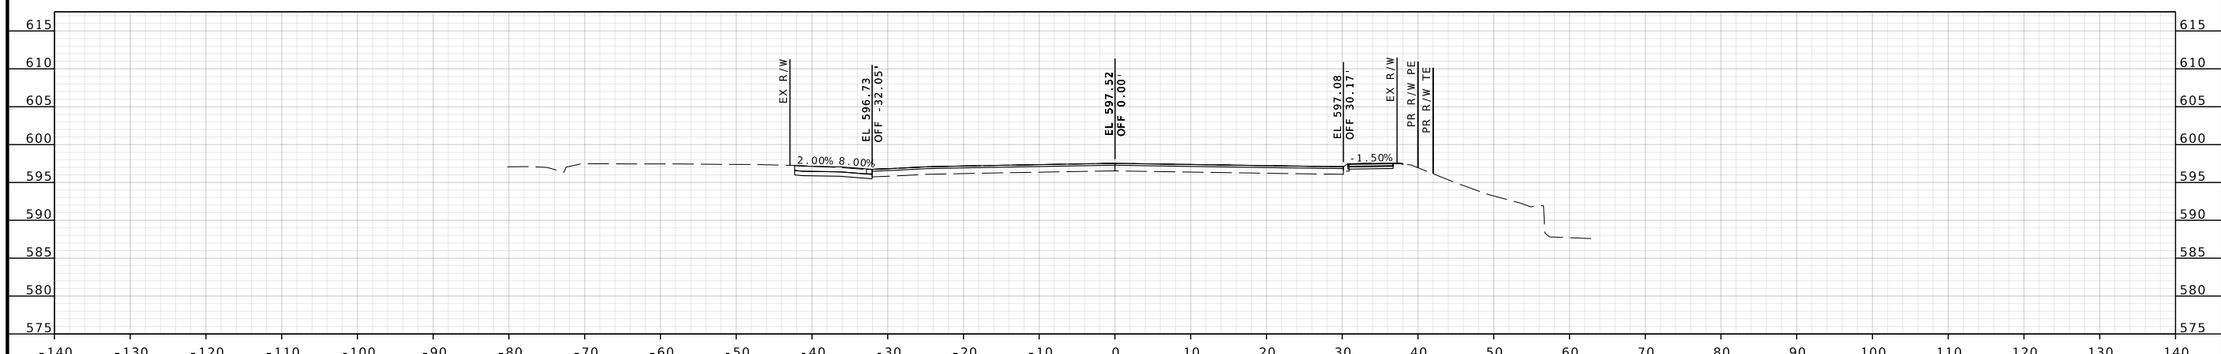

EB ROUTE 100 STA 1459+13.00

BRIAN D. KIERATH JR.
NUMBER
PE-2023008624
PROFESSIONAL ENGINEER
STATE OF MISSOURI

04/09/2025 3:34:11 PM
Brian D. Kierath Jr. - Civil
MO PE-2023008624

DATE PREPARED
4/9/2025

ROUTE	STATE
100	MO
DISTRICT	SHEET NO.
SL	25

COUNTY
ST. LOUIS

JOB NO.
J6P3274

CONTRACT ID.

PROJECT NO.

BRIDGE NO.

IF A SEAL IS PRESENT ON THIS SHEET IT HAS BEEN ELECTRONICALLY SEALED AND DATED.

DESCRIPTION	DATE

MISSOURI HIGHWAYS AND TRANSPORTATION COMMISSION

105 WEST CAPITOL
JEFFERSON CITY, MO 65102
1-888-ASK-MODOT (1-888-275-6636)

GBA
16305 SWINGLEY RIDGE RD
ST. 300
CHESTERFIELD, MO 63017
314.231.0100
GBAteam.com

GEORGE BUTLER
ASSOCIATES, INC.
PRO. ENGINEER 000133
ARCHITECT 000212
PRO. LAND SURVEYOR 000059

BRIAN KIERATH
PROFESSIONAL
ENGINEER
PE-2023008624

REV.

XXMSD-XXXXX ; BASEMAPS XX

c:\bms\gba-pw-01\brian kierath\dms05412\J6P3274_Updated_XS_Rte 100_EB_1429+62.37 to 1470+04.61.dgn 3:25:56 PM 4/9/2025

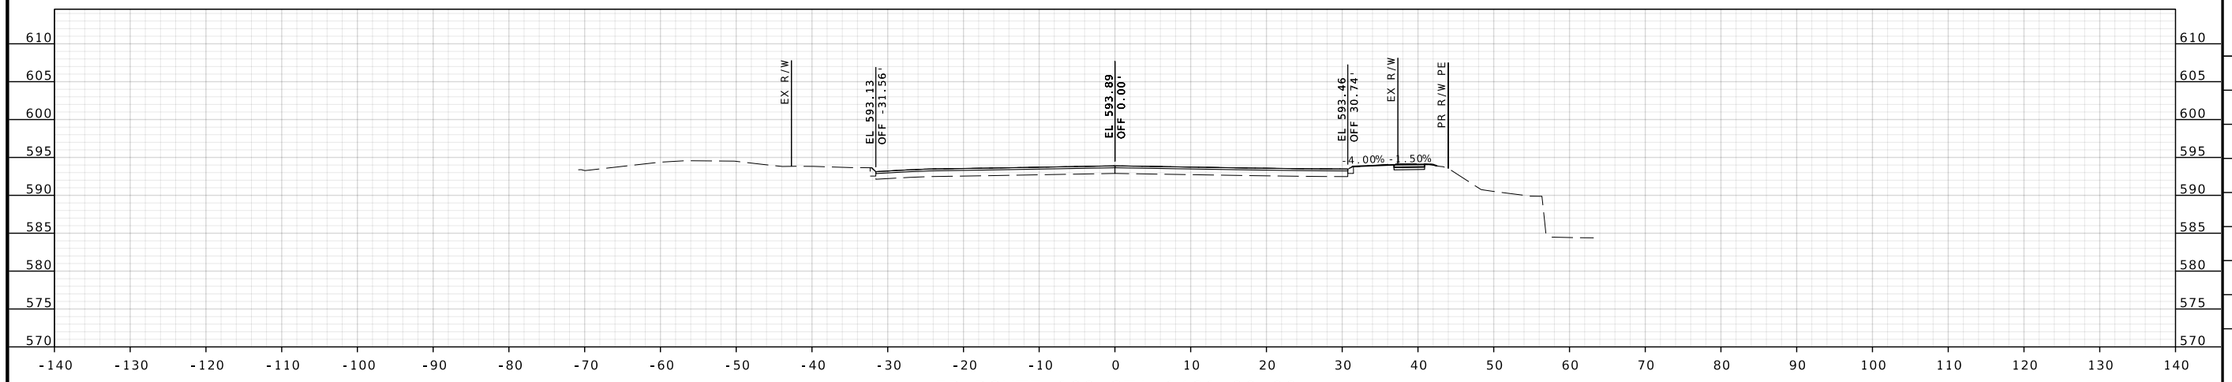

EB ROUTE 100 STA 1461+00.00

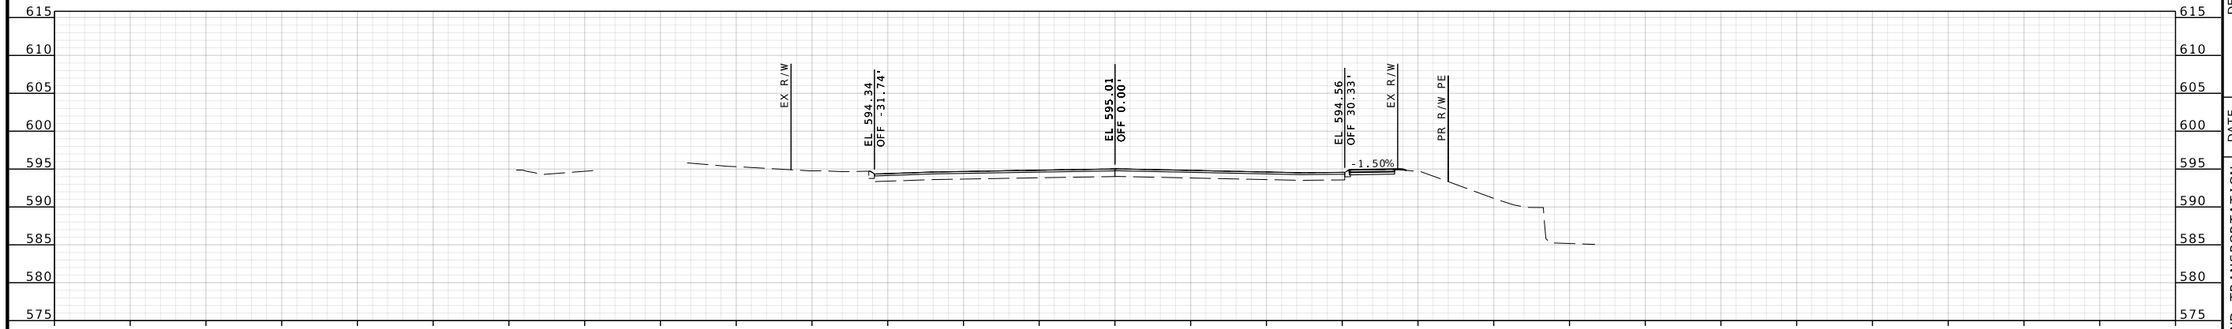

EB ROUTE 100 STA 1460+50.00

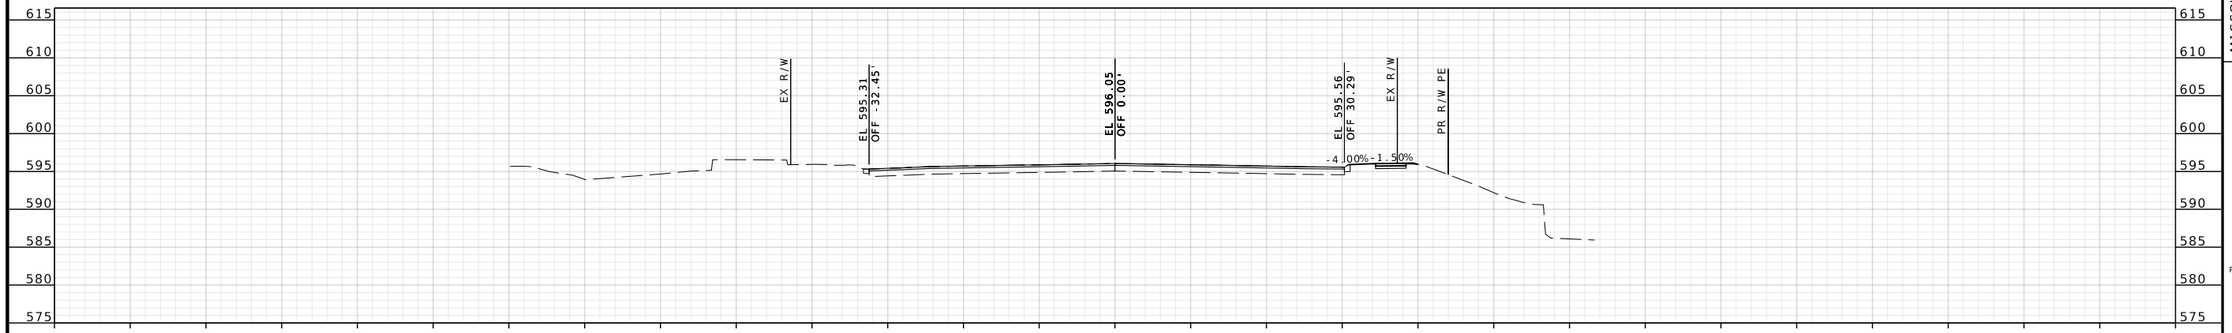

EB ROUTE 100 STA 1460+00.00

STATE OF MISSOURI
PROFESSIONAL ENGINEER
BRIAN D. KIERATH JR.
NUMBER
PE-2023008624

04/09/2025 3:34:11 PM
Brian D. Kierath Jr. - Civil
MO PE-2023008624

DATE PREPARED
4/9/2025

ROUTE	STATE
100	MO
DISTRICT	SHEET NO.
SL	26

COUNTY
ST. LOUIS

JOB NO.
J6P3274

CONTRACT ID.

PROJECT NO.

BRIDGE NO.

IF A SEAL IS PRESENT ON THIS SHEET IT HAS BEEN ELECTRONICALLY SEALED AND DATED.

DESCRIPTION	DATE

MISSOURI HIGHWAYS AND TRANSPORTATION COMMISSION

105 WEST CAPITOL
JEFFERSON CITY, MO 65102
1-888-ASK-MODOT (1-888-275-6636)

GBA
16305 SWINGLEY RIDGE RD
ST. 300
CHESTERFIELD, MO 63017
314.231.0100
GBAteam.com

GEORGE BUTLER
ASSOCIATES, INC.
PRO. ENGINEER 000133
ARCHITECT 000212
PRO. LAND SURVEYOR 000059

BRIAN KIERATH
PROFESSIONAL
ENGINEER
PE-2023008624

REV.

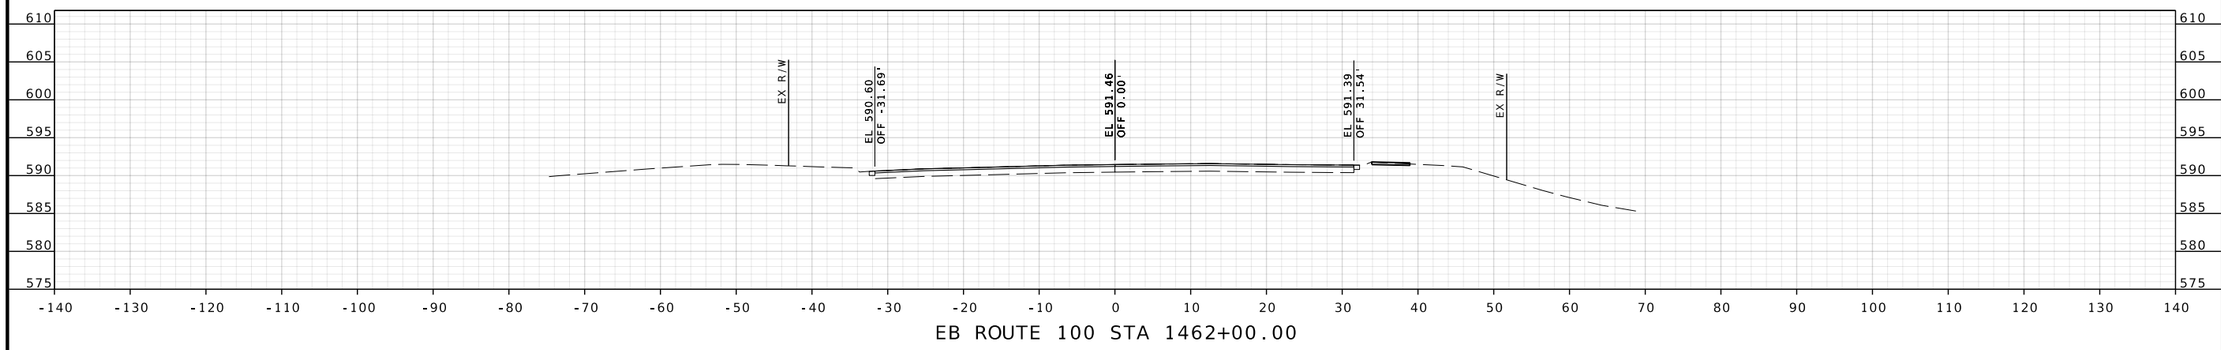

EB ROUTE 100 STA 1462+00.00

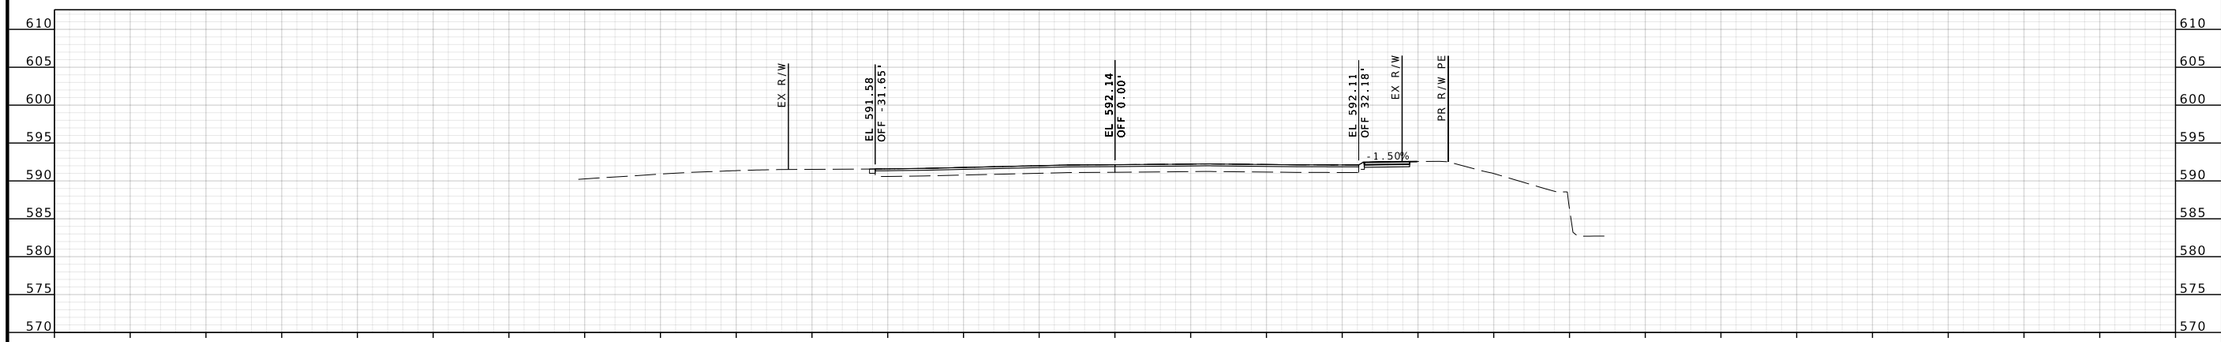

EB ROUTE 100 STA 1461+73.00

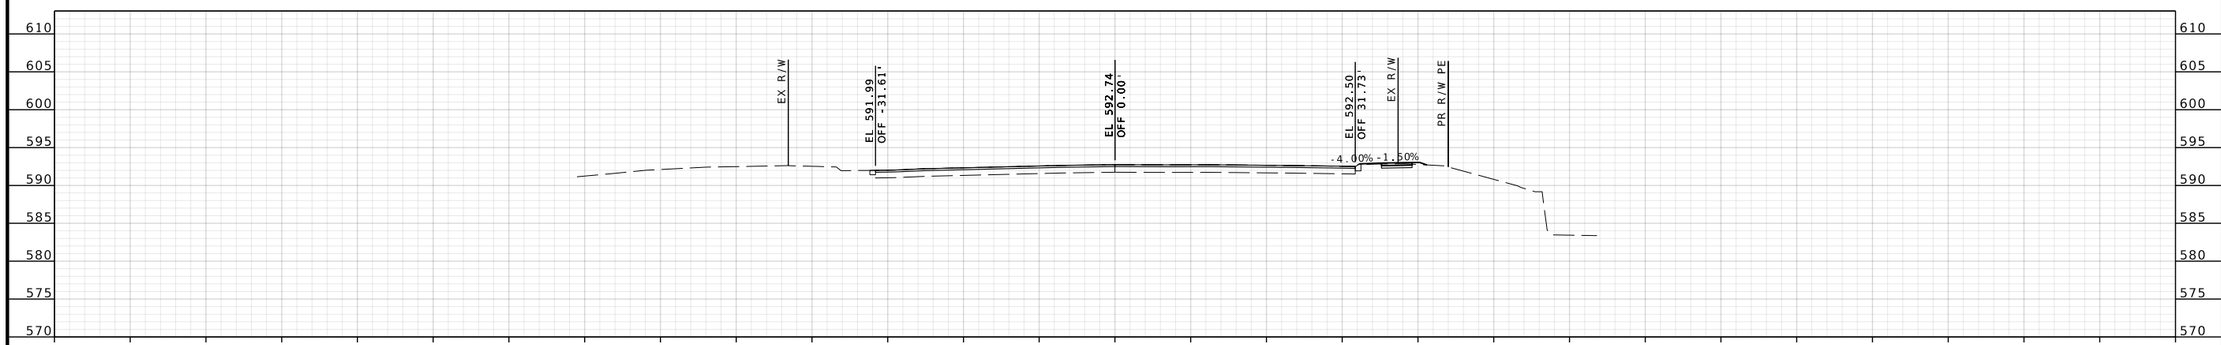

EB ROUTE 100 STA 1461+50.00

IF A SEAL IS PRESENT ON THIS SHEET IT HAS BEEN ELECTRONICALLY SEALED AND DATED.

BRIAN D. KIERATH JR.
NUMBER
PE-2023008624
PROFESSIONAL ENGINEER
STATE OF MISSOURI

04/09/2025 3:34:12 PM
Brian D. Kierath Jr. - Civil
MO PE-2023008624

DATE PREPARED
4/9/2025

ROUTE	STATE
100	MO
DISTRICT	SHEET NO.
SL	27

COUNTY
ST. LOUIS

JOB NO.
J6P3274

CONTRACT ID.

PROJECT NO.

BRIDGE NO.

DESCRIPTION	DATE

MISSOURI HIGHWAYS AND TRANSPORTATION COMMISSION
105 WEST CAPITOL
JEFFERSON CITY, MO 65102
1-888-ASK-MODOT (1-888-275-6636)

GBA
16305 SWINGLEY RIDGE RD
ST. 300
CHESTERFIELD, MO 63017
314.231.0100
GBAteam.com

GEORGE BUTLER
ASSOCIATES, INC.
PRO. ENGINEER 000133
ARCHITECT 000212
PRO. LAND SURVEYOR 000059

BRIAN KIERATH
PROFESSIONAL
ENGINEER
PE-2023008624

REV.

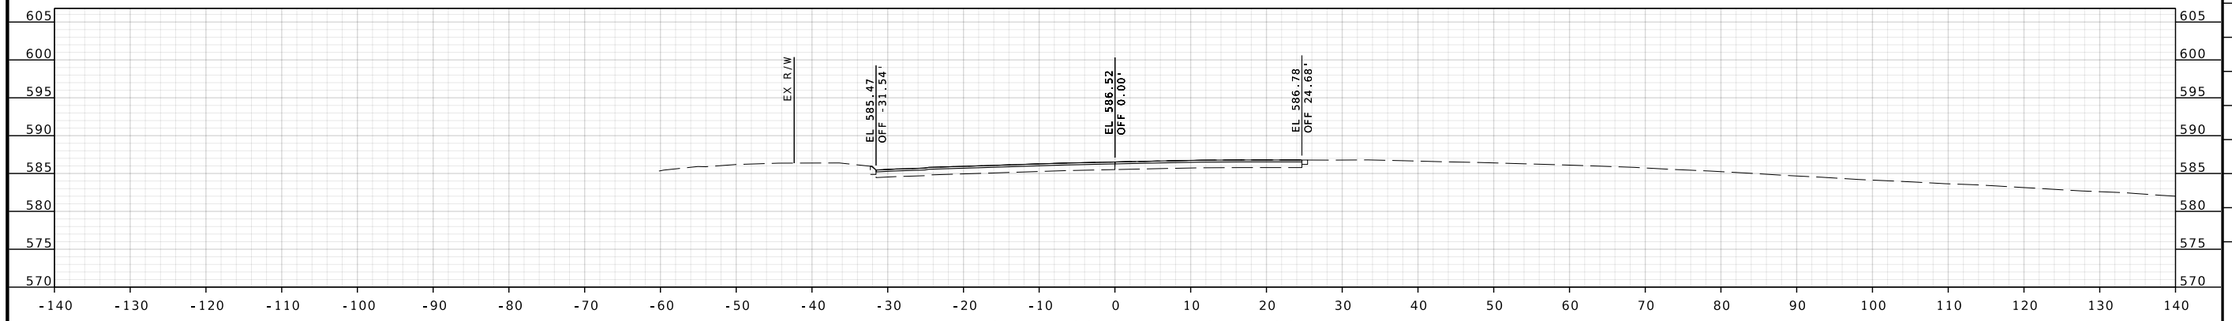

EB ROUTE 100 STA 1463+50.00

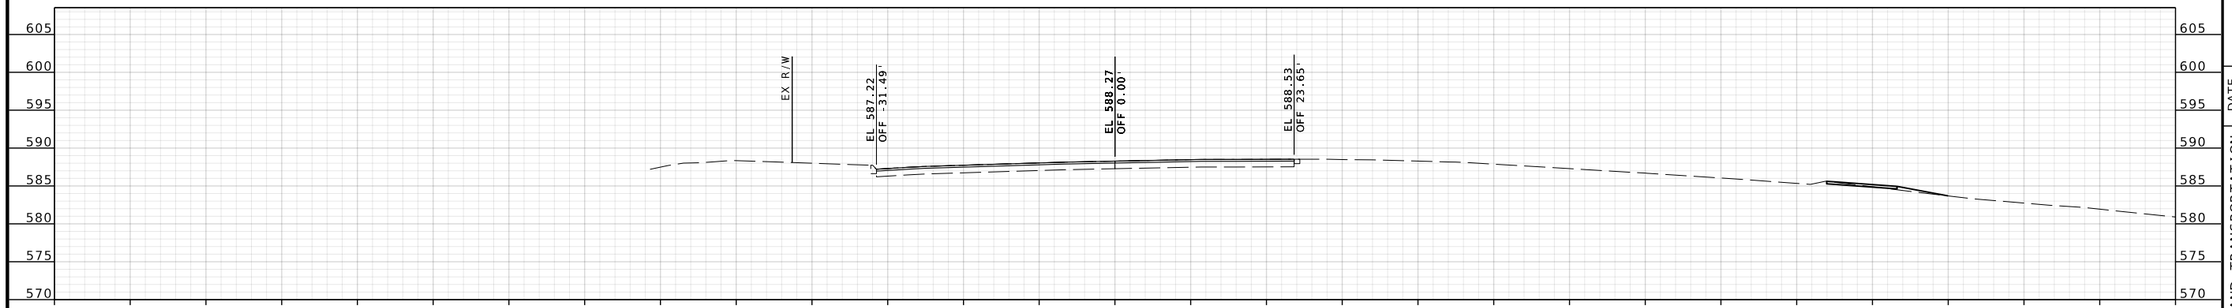

EB ROUTE 100 STA 1463+00.00

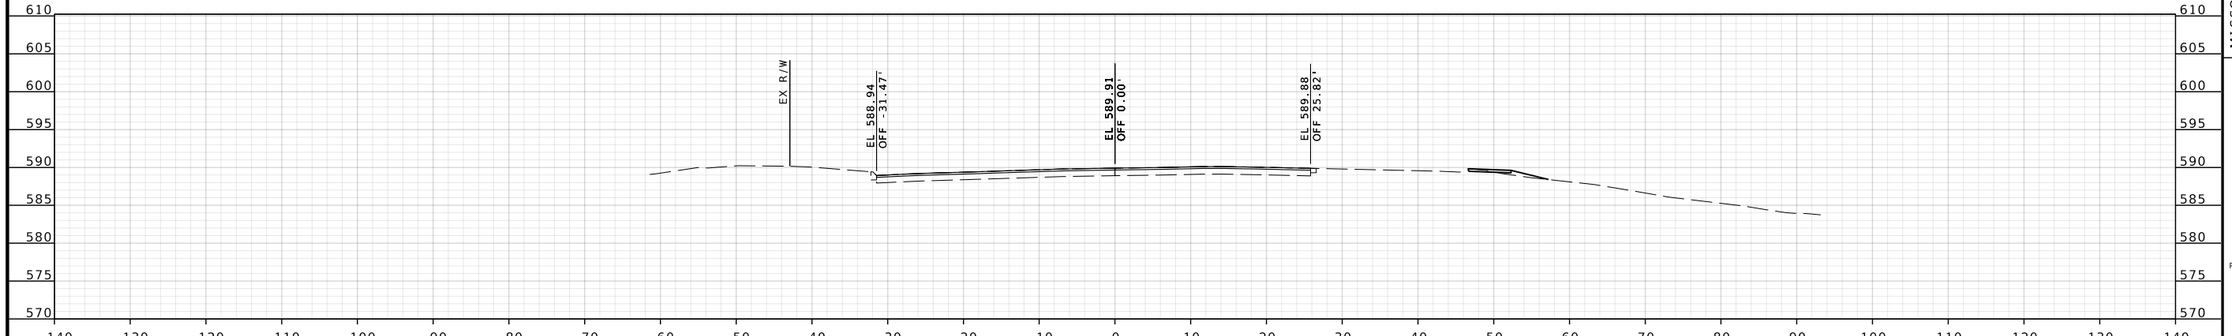

EB ROUTE 100 STA 1462+50.00

IF A SEAL IS PRESENT ON THIS SHEET IT HAS BEEN ELECTRONICALLY SEALED AND DATED.

STATE OF MISSOURI
BRIAN D. KIERATH JR. NUMBER PE-2023008624
PROFESSIONAL ENGINEER

04/09/2025 3:34:12 PM
Brian D. Kierath Jr. - Civil
MO PE-2023008624

DATE PREPARED
4/9/2025

ROUTE	STATE
100	MO
DISTRICT	SHEET NO.
SL	28

COUNTY
ST. LOUIS

JOB NO.
J6P3274

CONTRACT ID.

PROJECT NO.

BRIDGE NO.

DESCRIPTION	DATE

MISSOURI HIGHWAYS AND TRANSPORTATION COMMISSION

105 WEST CAPITOL
JEFFERSON CITY, MO 65102
1-888-ASK-MODOT (1-888-275-6636)

GBA
16305 SWINGLEY RIDGE RD
ST. 300
CHESTERFIELD, MO 63017
314.231.0100
GBAteam.com

GEORGE BUTLER
ASSOCIATES, INC.
PRO. ENGINEER 000133
ARCHITECT 000212
PRO. LAND SURVEYOR 000059

BRIAN KIERATH
PROFESSIONAL
ENGINEER
PE-2023008624

REV.

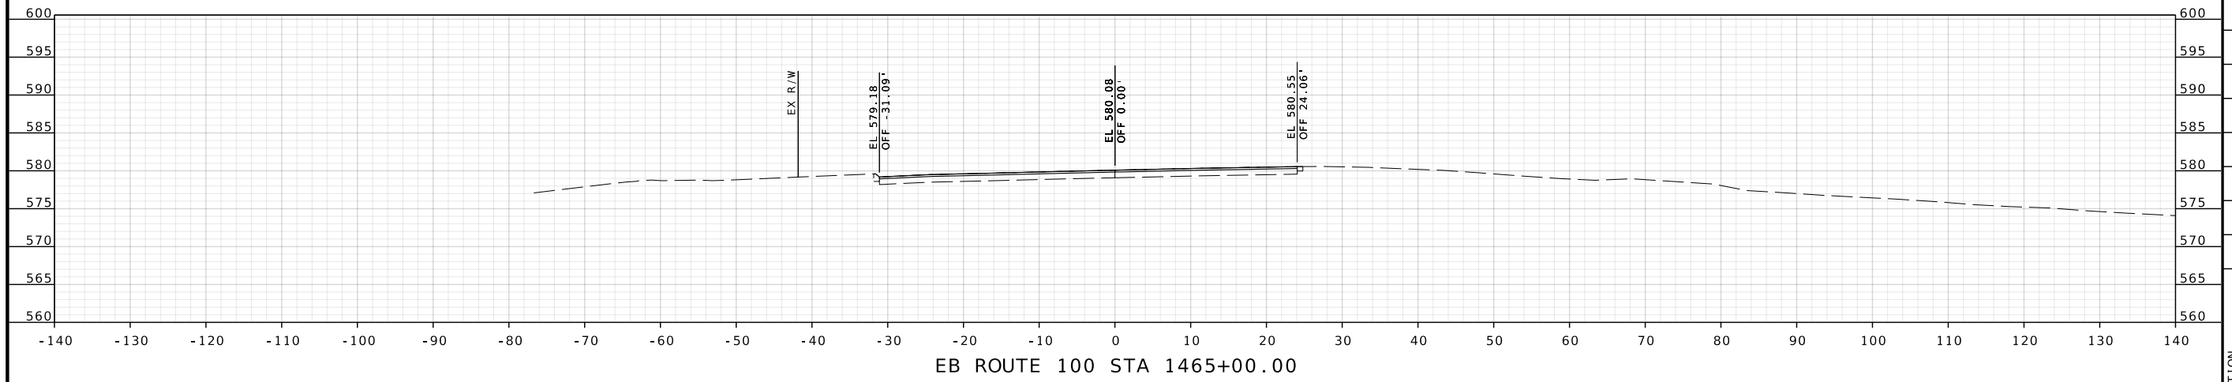

EB ROUTE 100 STA 1465+00.00

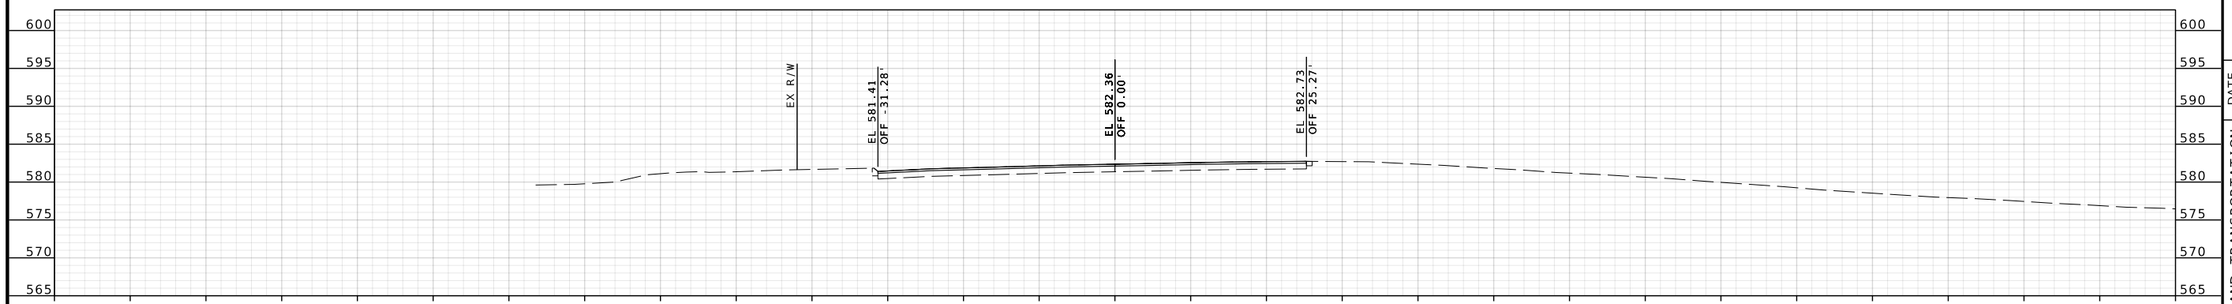

EB ROUTE 100 STA 1464+50.00

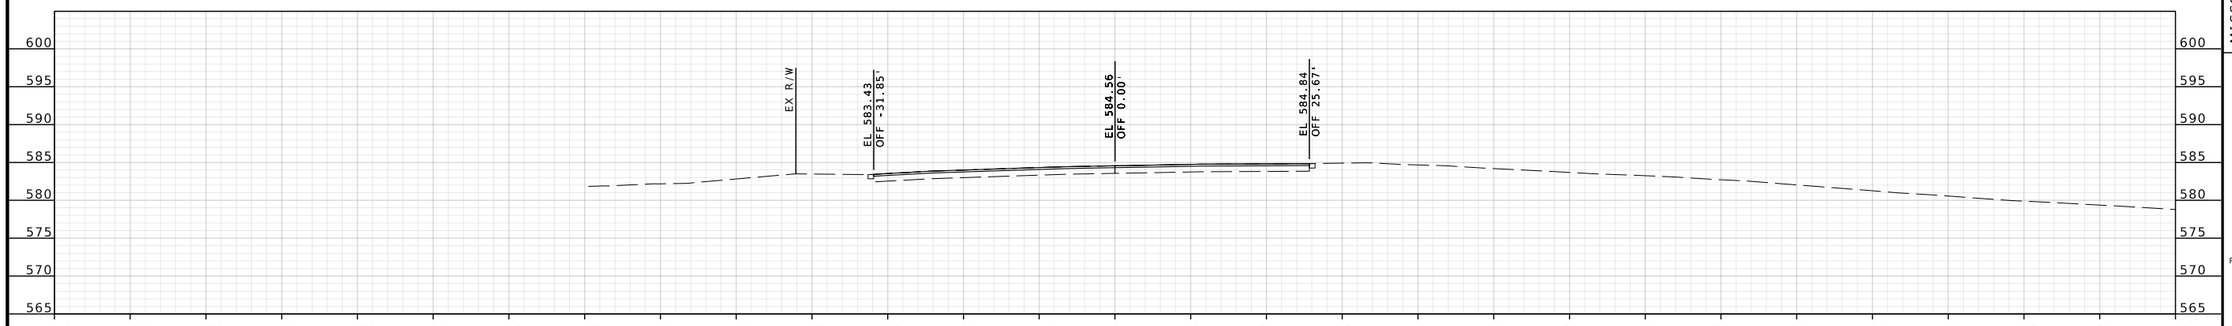

EB ROUTE 100 STA 1464+00.00

BRIAN D. KIERATH JR. NUMBER PE-2023008624
PROFESSIONAL ENGINEER — STATE OF MISSOURI

04/09/2025 3:34:12 PM
Brian D. Kierath Jr. - Civil
MO PE-2023008624

DATE PREPARED
4/9/2025

ROUTE	STATE
100	MO
DISTRICT	SHEET NO.
SL	29

COUNTY
ST. LOUIS

JOB NO.
J6P3274

CONTRACT ID.

PROJECT NO.

BRIDGE NO.

DESCRIPTION	DATE

IF A SEAL IS PRESENT ON THIS SHEET IT HAS BEEN ELECTRONICALLY SEALED AND DATED.

MISSOURI HIGHWAYS AND TRANSPORTATION COMMISSION

105 WEST CAPITOL
JEFFERSON CITY, MO 65102
1-888-ASK-MODOT (1-888-275-6636)

GBA
16305 SWINGLEY RIDGE RD
ST. 300
CHESTERFIELD, MO 63017
314.231.0100
GBAteam.com

GEORGE BUTLER ASSOCIATES, INC.
PRO. ENGINEER 000133
ARCHITECT 000212
PRO. LAND SURVEYOR 000059

BRIAN KIERATH
PROFESSIONAL ENGINEER
PE-2023008624

REV.

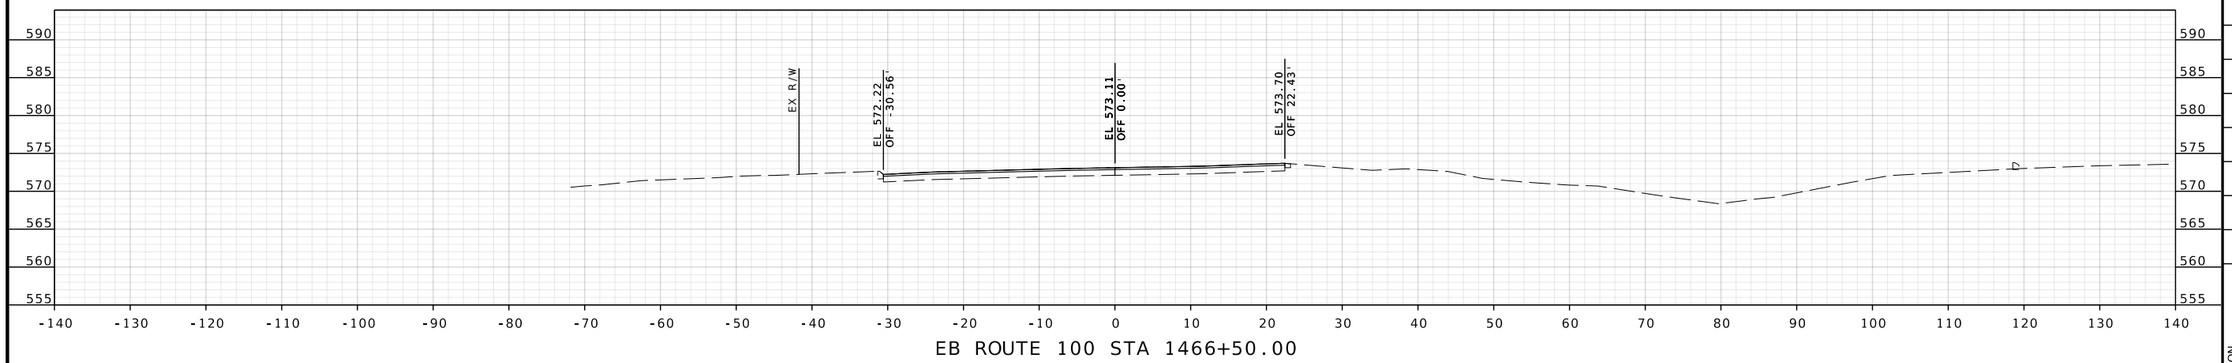

EB ROUTE 100 STA 1466+50.00

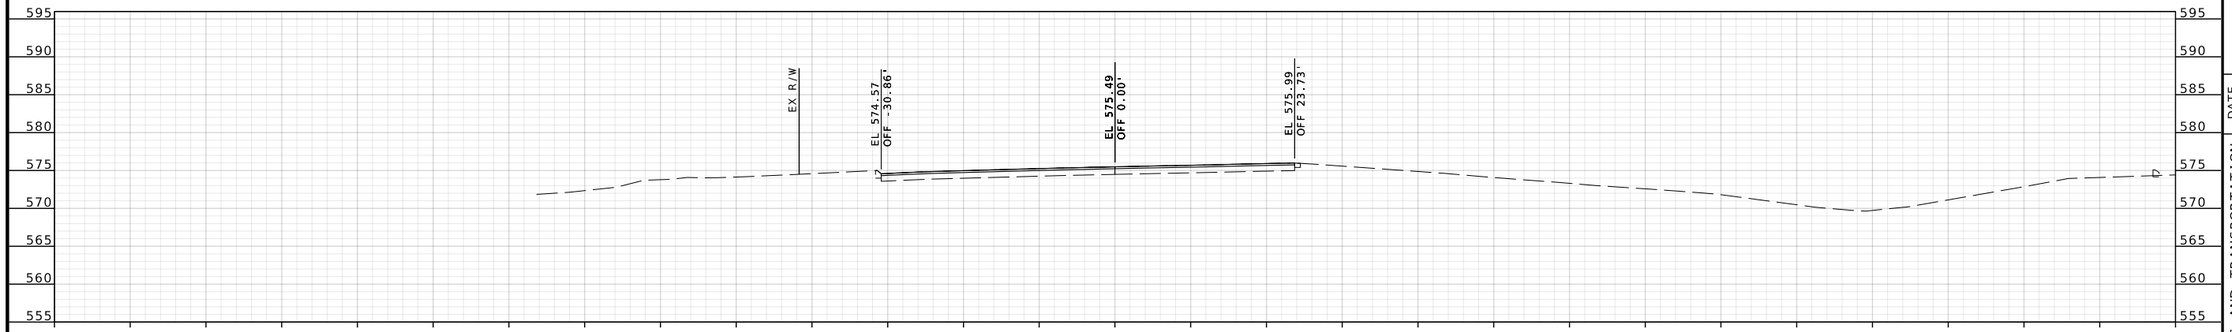

EB ROUTE 100 STA 1466+00.00

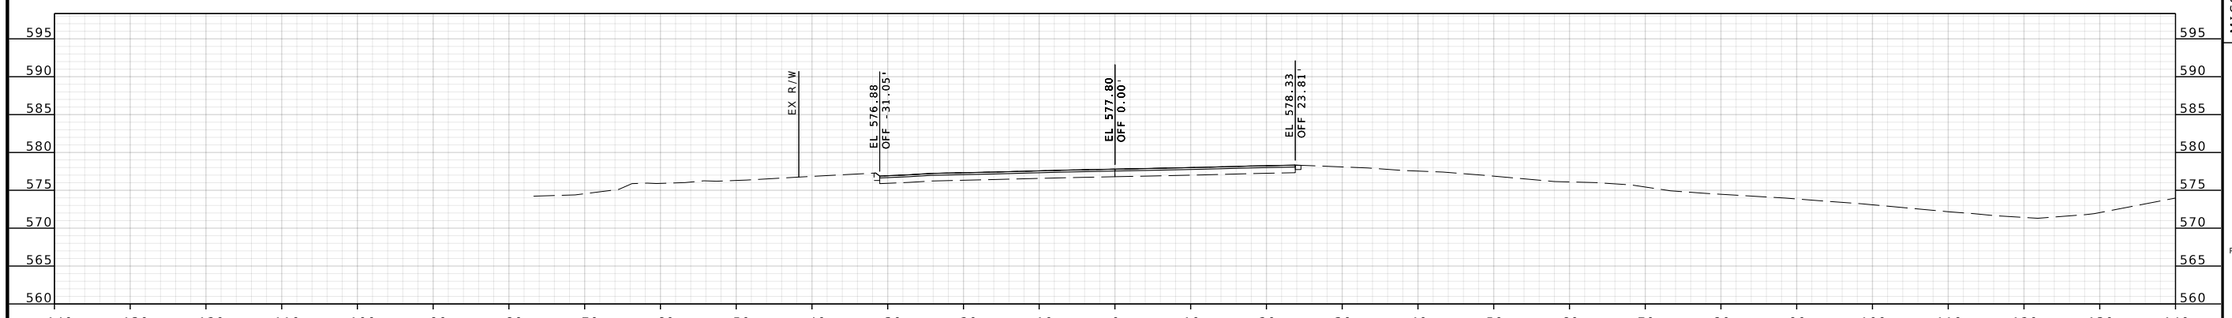

EB ROUTE 100 STA 1465+50.00

IF A SEAL IS PRESENT ON THIS SHEET IT HAS BEEN ELECTRONICALLY SEALED AND DATED.

STATE OF MISSOURI
BRIAN D. KIERATH JR. NUMBER PE-2023008624
PROFESSIONAL ENGINEER

04/09/2025 3:34:12 PM
Brian D. Kierath Jr. - Civil
MO PE-2023008624

DATE PREPARED
4/9/2025

ROUTE	STATE
100	MO
DISTRICT	SHEET NO.
SL	30

COUNTY
ST. LOUIS

JOB NO.
J6P3274

CONTRACT ID.

PROJECT NO.

BRIDGE NO.

DESCRIPTION	DATE

MISSOURI HIGHWAYS AND TRANSPORTATION COMMISSION

105 WEST CAPITOL
JEFFERSON CITY, MO 65102
1-888-ASK-MODOT (1-888-275-6636)

GBA
16305 SWINGLEY RIDGE RD
ST. 300
CHESTERFIELD, MO 63017
314.231.0100
GBAteam.com

GEORGE BUTLER
ASSOCIATES, INC.
PRO. ENGINEER 000133
ARCHITECT 000212
PRO. LAND SURVEYOR 000059

BRIAN KIERATH
PROFESSIONAL
ENGINEER
PE-2023008624

REV.

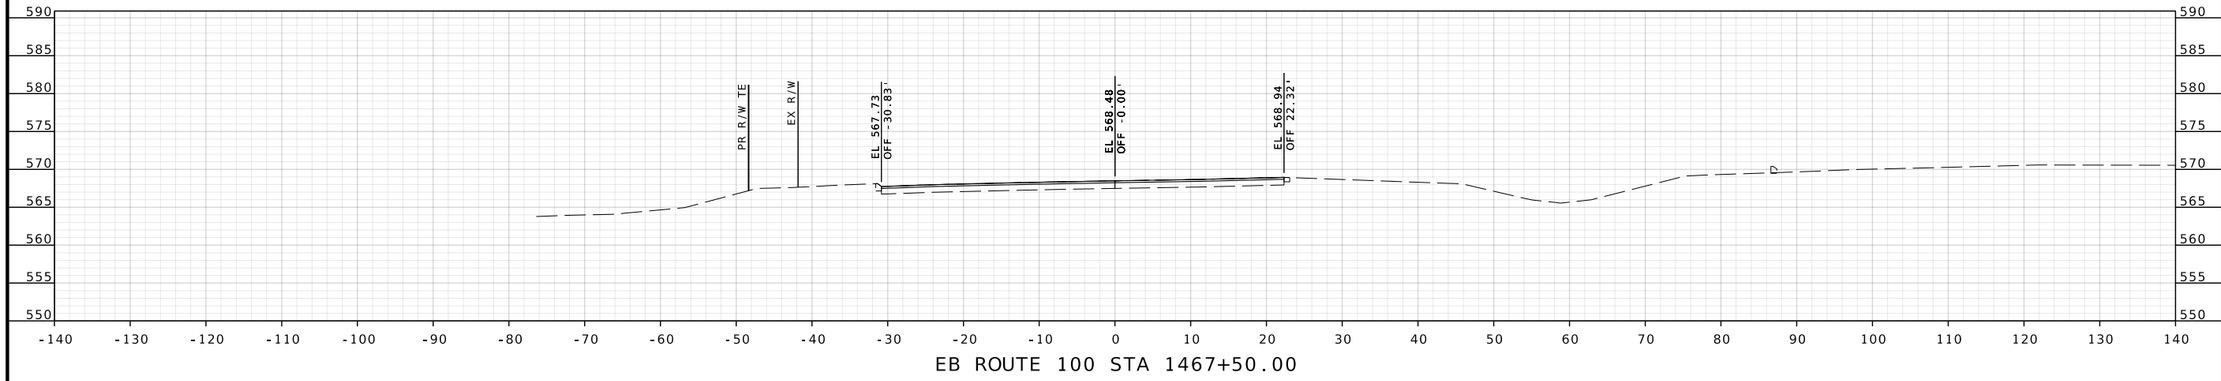

EB ROUTE 100 STA 1467+50.00

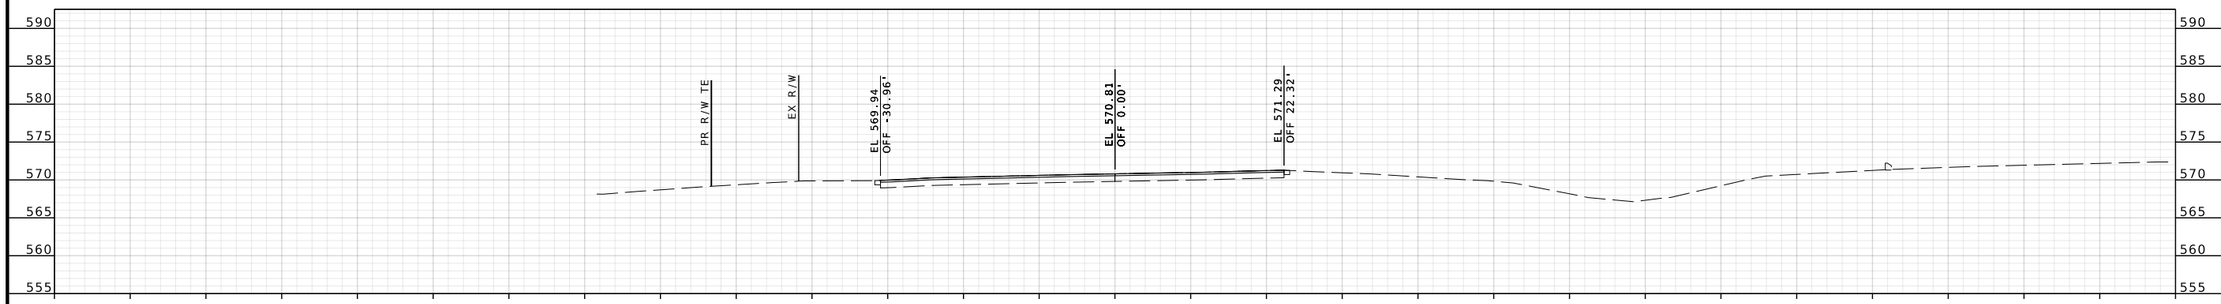

EB ROUTE 100 STA 1467+00.00

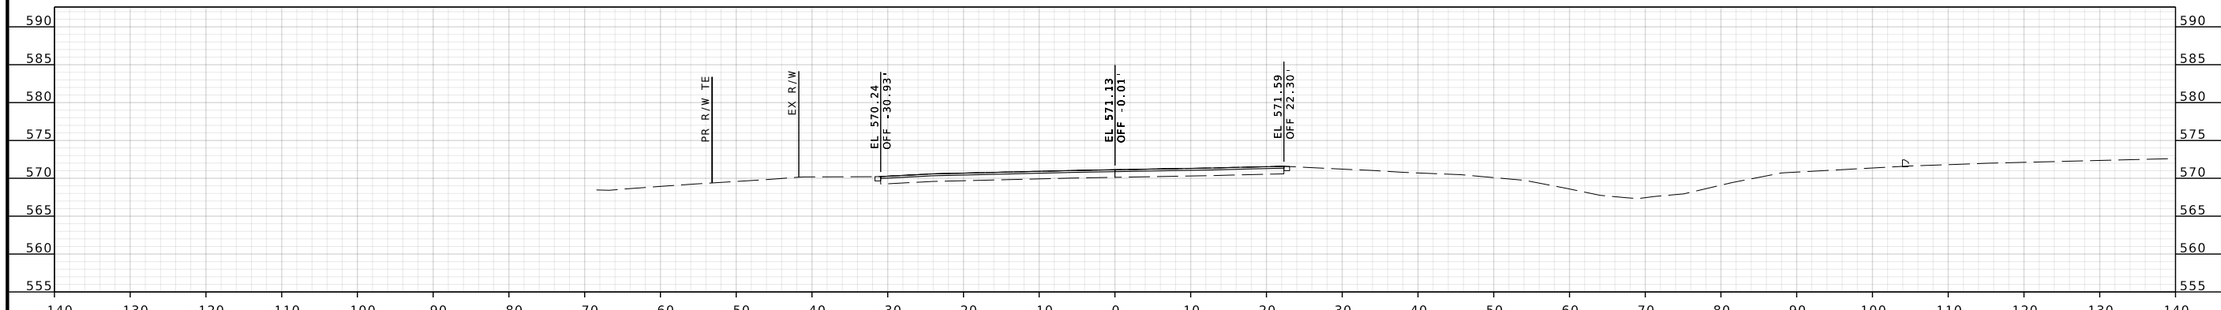

EB ROUTE 100 STA 1466+93.00

BRIAN D. KIERATH JR. NUMBER PE-2023008624
STATE OF MISSOURI
PROFESSIONAL ENGINEER

04/09/2025 3:34:13 PM
Brian D. Kierath Jr. - Civil
MO PE-2023008624

DATE PREPARED
4/9/2025

ROUTE	STATE
100	MO
DISTRICT	SHEET NO.
SL	31

COUNTY
ST. LOUIS

JOB NO.
J6P3274

CONTRACT ID.

PROJECT NO.

BRIDGE NO.

DESCRIPTION	DATE

IF A SEAL IS PRESENT ON THIS SHEET IT HAS BEEN ELECTRONICALLY SEALED AND DATED.

MISSOURI HIGHWAYS AND TRANSPORTATION COMMISSION

105 WEST CAPITOL
JEFFERSON CITY, MO 65102
1-888-ASK-MODOT (1-888-275-6636)

GBA
16305 SWINGLEY RIDGE RD
ST. 300
CHESTERFIELD, MO 63017
314.231.0100
GBAteam.com

GEORGE BUTLER
ASSOCIATES, INC.
PRO. ENGINEER 000133
ARCHITECT 000212
PRO. LAND SURVEYOR 000059

BRIAN KIERATH
PROFESSIONAL
ENGINEER
PE-2023008624

REV.

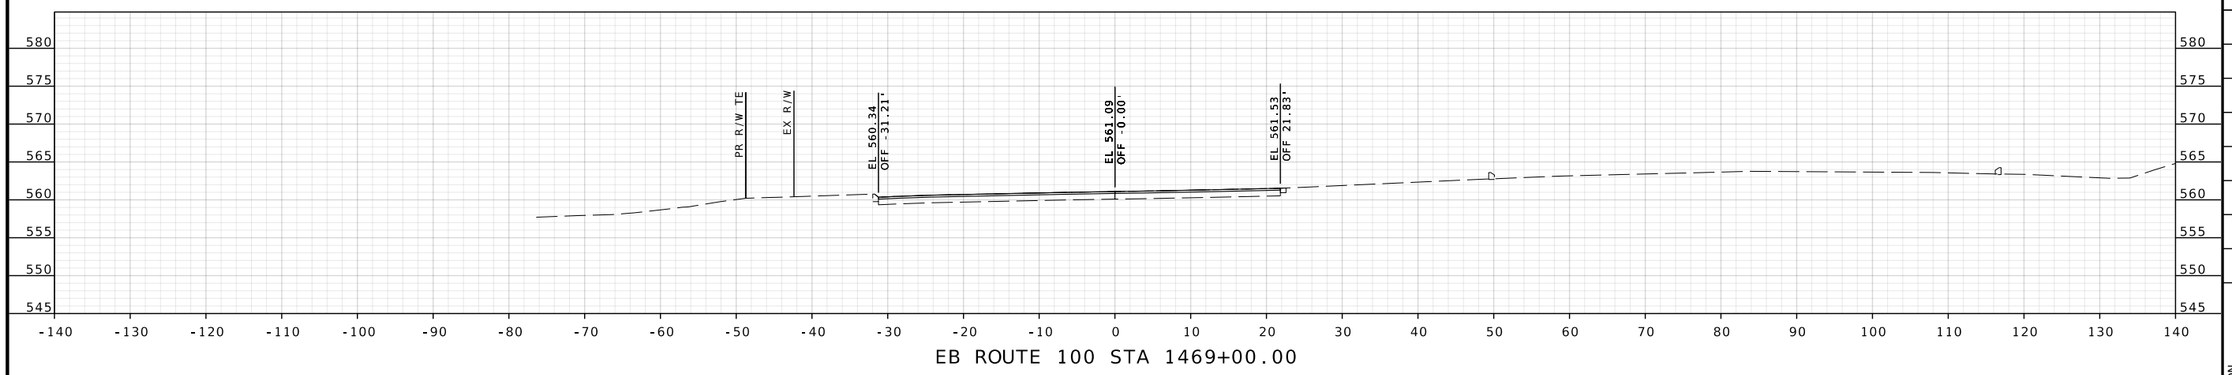

EB ROUTE 100 STA 1469+00.00

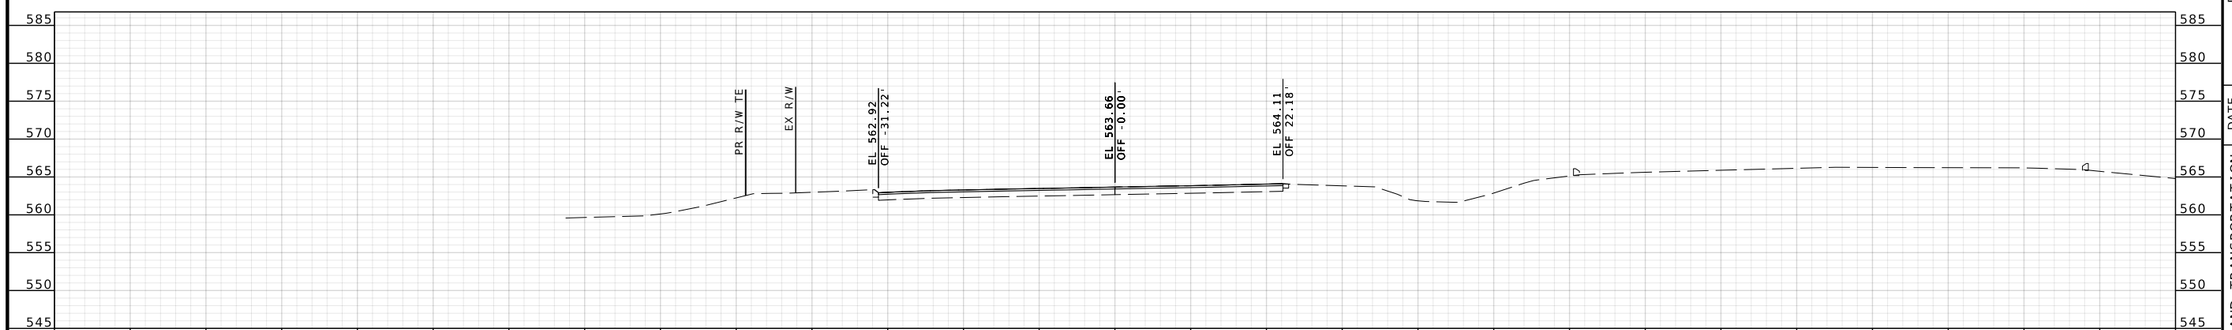

EB ROUTE 100 STA 1468+50.00

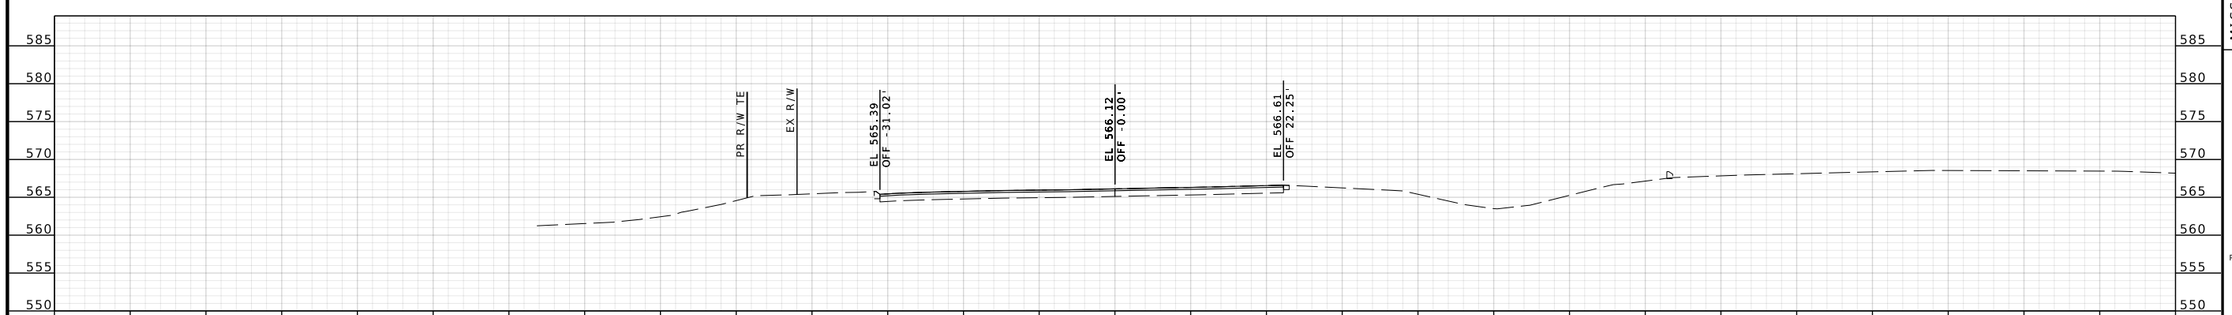

EB ROUTE 100 STA 1468+00.00

BRIAN D. KIERATH JR. NUMBER PE-2023008624
STATE OF MISSOURI
PROFESSIONAL ENGINEER

04/09/2025 3:34:13 PM
Brian D. Kierath Jr. - Civil
MO PE-2023008624

DATE PREPARED
4/9/2025

ROUTE	STATE
100	MO
DISTRICT	SHEET NO.
SL	32

COUNTY
ST. LOUIS

JOB NO.
J6P3274

CONTRACT ID.

PROJECT NO.

BRIDGE NO.

DESCRIPTION

DATE

IF A SEAL IS PRESENT ON THIS SHEET IT HAS BEEN ELECTRONICALLY SEALED AND DATED.

MISSOURI HIGHWAYS AND TRANSPORTATION COMMISSION

105 WEST CAPITOL
JEFFERSON CITY, MO 65102
1-888-ASK-MODOT (1-888-275-6636)

GBA
16305 SWINGLEY RIDGE RD
ST. 300
CHESTERFIELD, MO 63017
314.231.0100
GBAteam.com

GEORGE BUTLER
ASSOCIATES, INC.
PRO. ENGINEER 000133
ARCHITECT 000212
PRO. LAND SURVEYOR 000059

BRIAN KIERATH
PROFESSIONAL
ENGINEER
PE-2023008624

REV.

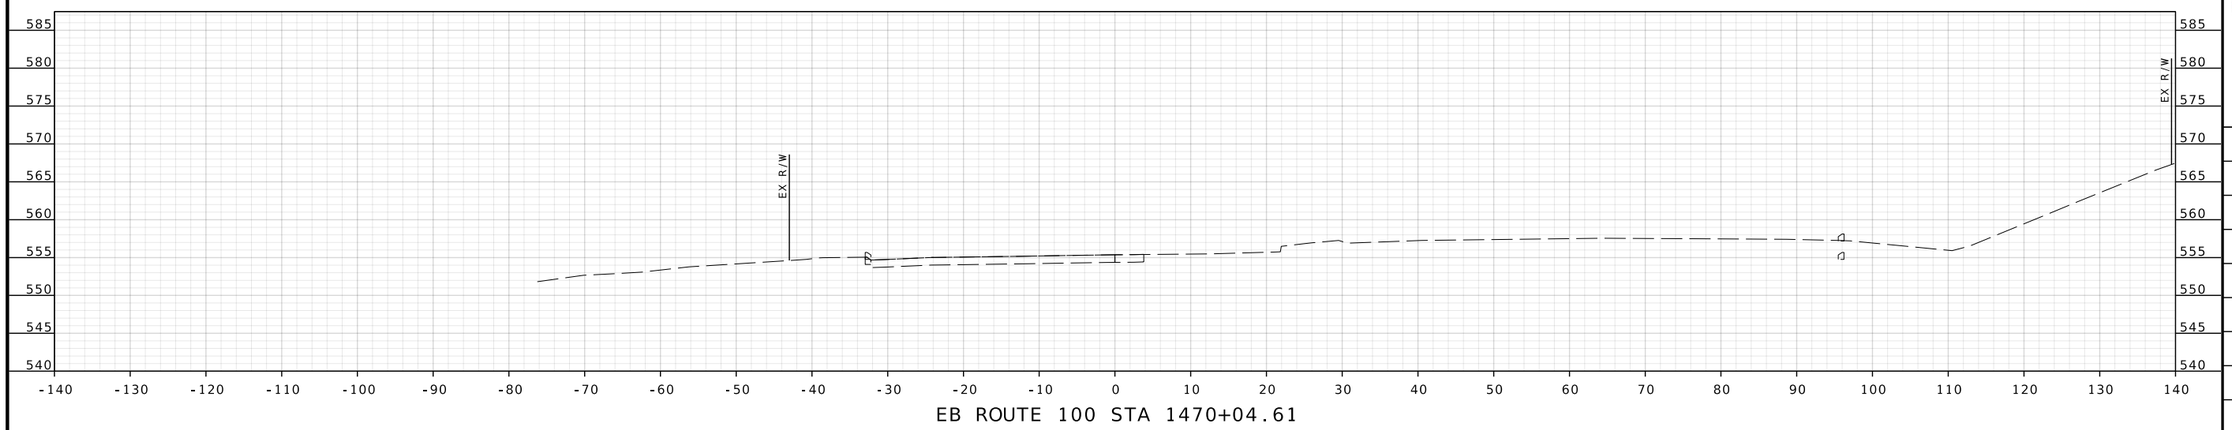

EB ROUTE 100 STA 1470+04.61

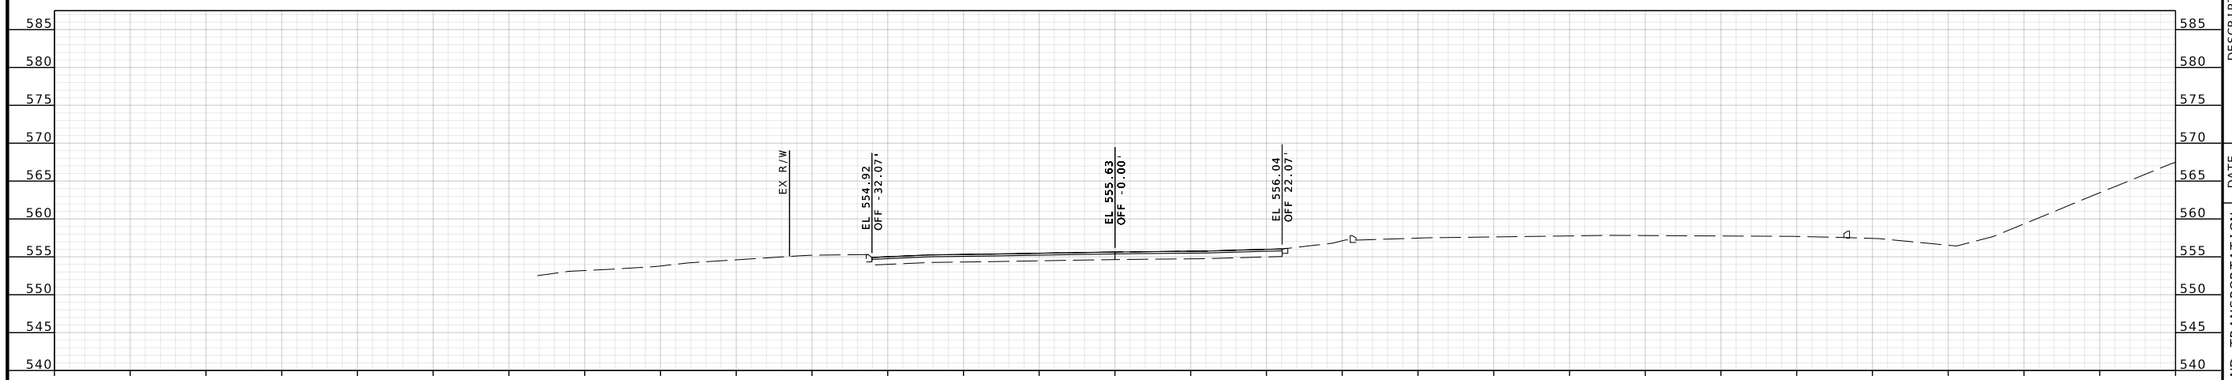

EB ROUTE 100 STA 1470+00.00

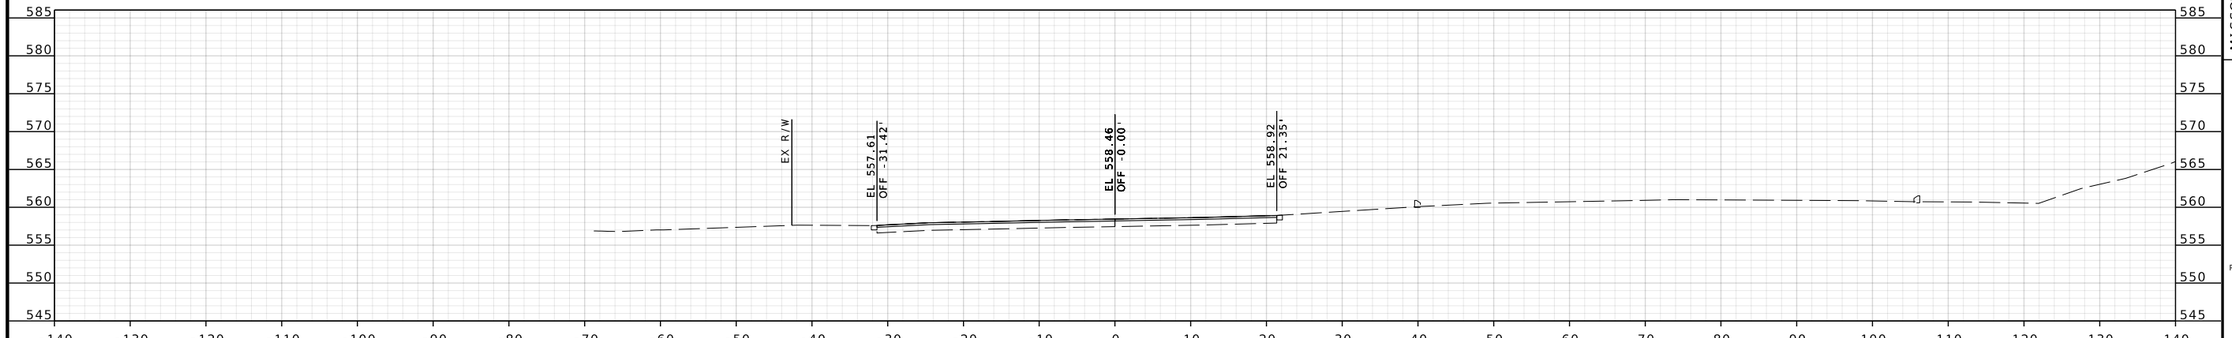

EB ROUTE 100 STA 1469+50.00

BRIAN D. KIERATH JR. NUMBER PE-2023008624
STATE OF MISSOURI PROFESSIONAL ENGINEER

04/09/2025 3:34:13 PM
Brian D. Kierath Jr. - Civil
MO PE-2023008624

DATE PREPARED: 4/9/2025
ROUTE: 100 | STATE: MO
DISTRICT: SL | SHEET NO.: 33
COUNTY: ST. LOUIS
JOB NO.: J6P3274
CONTRACT ID.:
PROJECT NO.:
BRIDGE NO.:

IF A SEAL IS PRESENT ON THIS SHEET IT HAS BEEN ELECTRONICALLY SEALED AND DATED.

DESCRIPTION | DATE | REV.

MISSOURI HIGHWAYS AND TRANSPORTATION COMMISSION
105 WEST CAPITOL
JEFFERSON CITY, MO 65102
1-888-ASK-MODOT (1-888-275-6636)

GBA
16305 SWINGLEY RIDGE RD
ST. 300
CHESTERFIELD, MO 63017
314.231.0100
GBAteam.com

GEORGE BUTLER
ASSOCIATES, INC.
PRO. ENGINEER 000133
ARCHITECT 000212
PRO. LAND SURVEYOR 000059

BRIAN KIERATH
PROFESSIONAL
ENGINEER
PE-2023008624

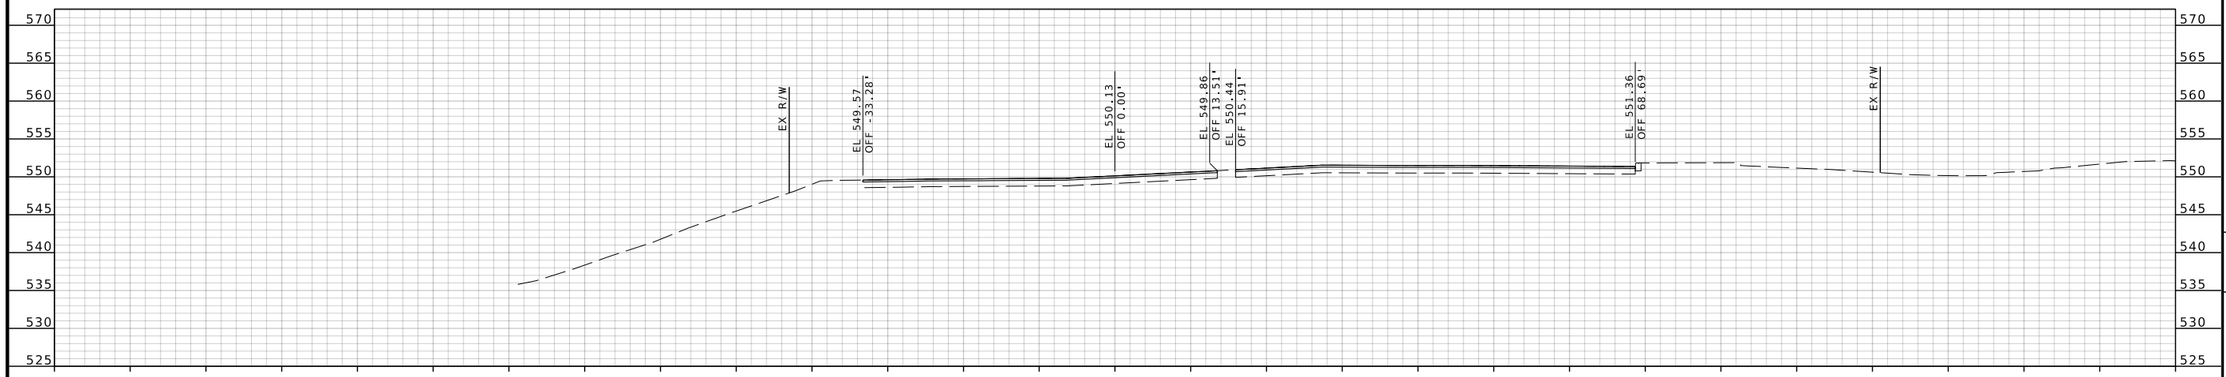

ROUTE 100 STA 1471+00.00

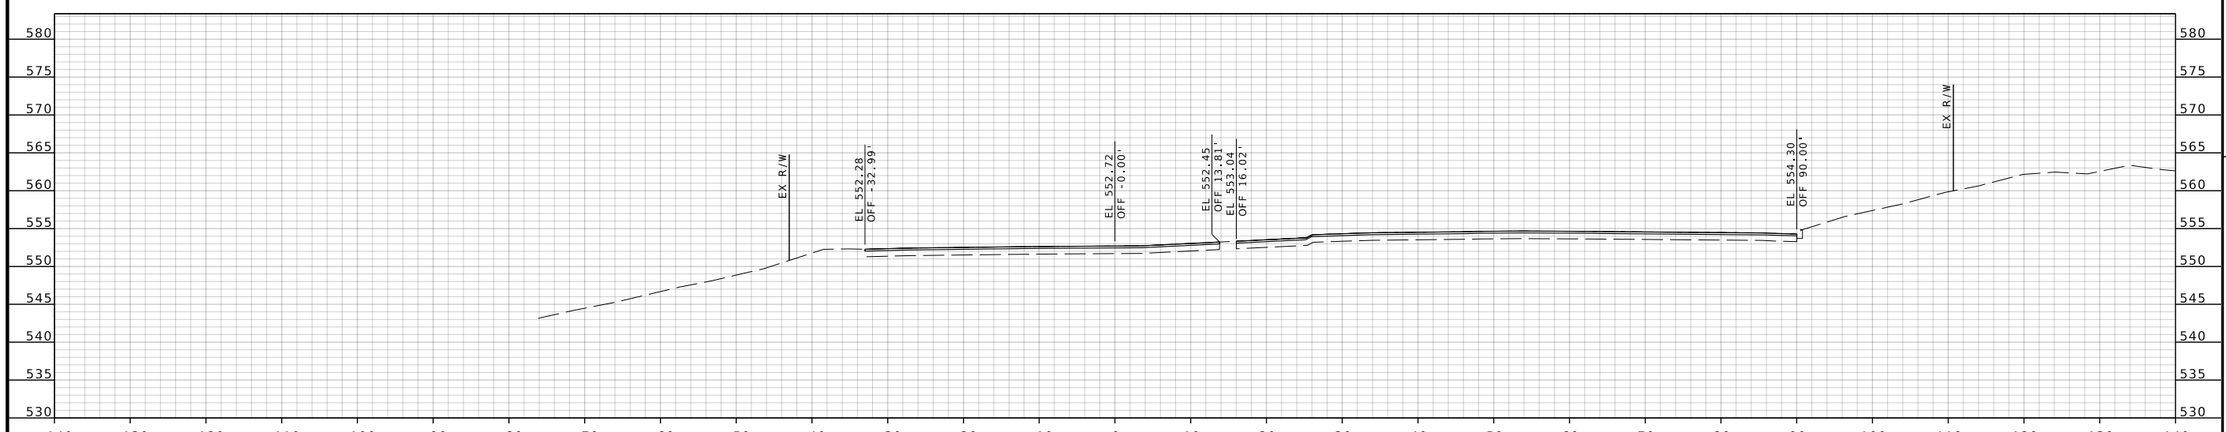

ROUTE 100 STA 1470+50.00

BRIAN D. KIERATH JR. NUMBER PE-2023008624
STATE OF MISSOURI
PROFESSIONAL ENGINEER

04/09/2025 3:34:13 PM
Brian D. Kierath Jr. - Civil
MO PE-2023008624

DATE PREPARED
4/9/2025

ROUTE	STATE
100	MO
DISTRICT	SHEET NO.
SL	34

COUNTY
ST. LOUIS

JOB NO.
J6P3274

CONTRACT ID.

PROJECT NO.

BRIDGE NO.

IF A SEAL IS PRESENT ON THIS SHEET IT HAS BEEN ELECTRONICALLY SEALED AND DATED.

REV.	DESCRIPTION	DATE

MISSOURI HIGHWAYS AND TRANSPORTATION COMMISSION
105 WEST CAPITOL
JEFFERSON CITY, MO 65102
1-888-ASK-MODOT (1-888-275-6636)

GBA
16305 SWINGLEY RIDGE RD
ST. 300
CHESTERFIELD, MO 63017
314.231.0100
GBAteam.com

GEORGE BUTLER
ASSOCIATES, INC.
PRO. ENGINEER 000133
ARCHITECT 000212
PRO. LAND SURVEYOR 000059

BRIAN KIERATH
PROFESSIONAL
ENGINEER
PE-2023008624

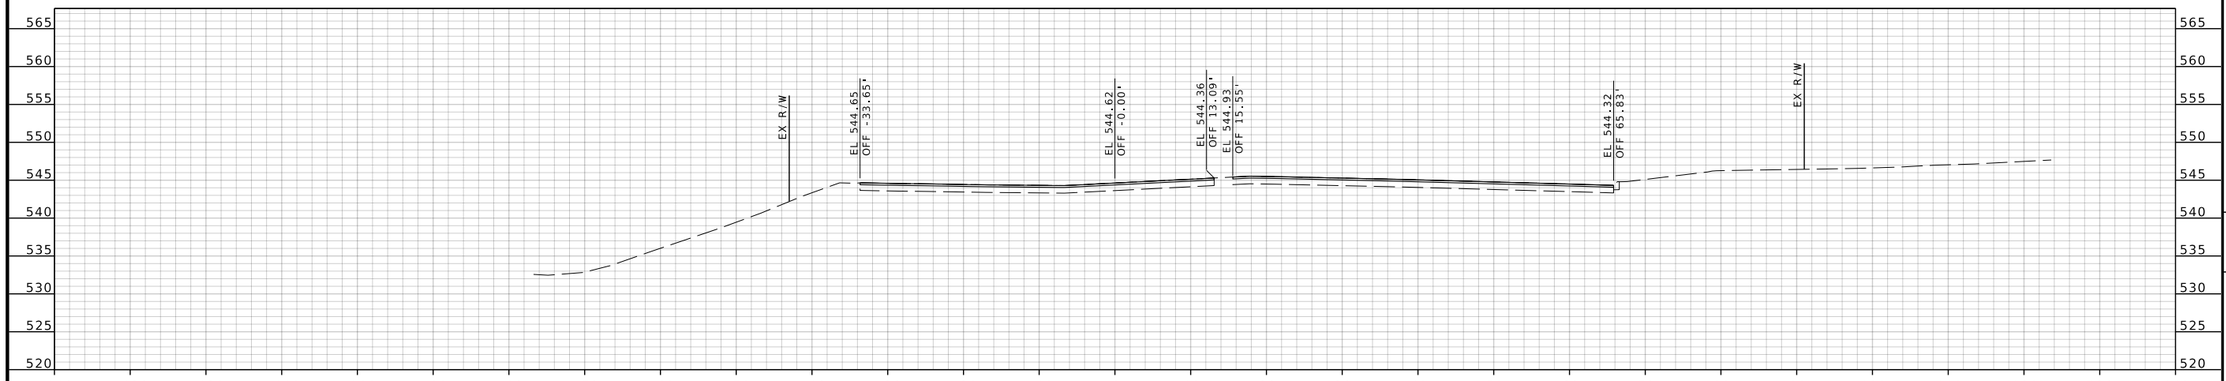

ROUTE 100 STA 1472+00.00

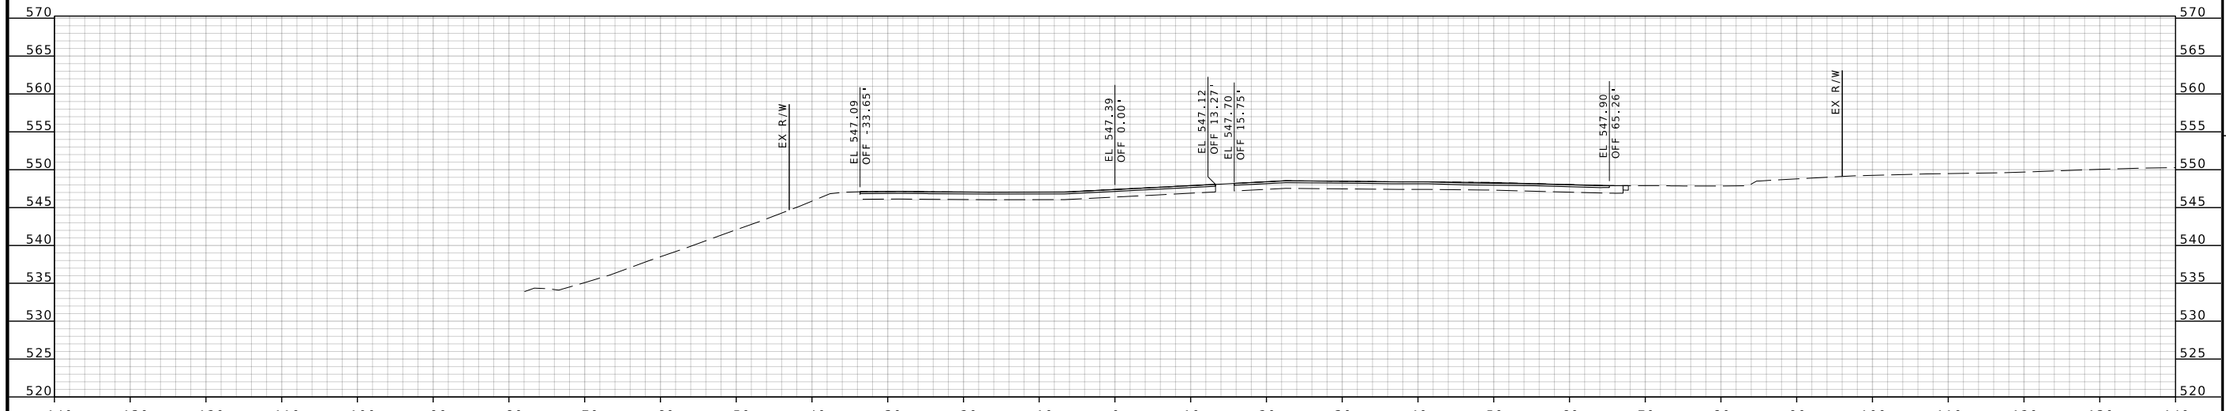

ROUTE 100 STA 1471+50.00

STATE OF MISSOURI
PROFESSIONAL ENGINEER
BRIAN D. KIERATH JR.
NUMBER
PE-2023008624

04/09/2025 3:34:14 PM
Brian D. Kierath Jr. - Civil
MO PE-2023008624

DATE PREPARED
4/9/2025

ROUTE	STATE
100	MO
DISTRICT	SHEET NO.
SL	35

COUNTY
ST. LOUIS

JOB NO.
J6P3274

CONTRACT ID.

PROJECT NO.

BRIDGE NO.

DESCRIPTION	DATE

MISSOURI HIGHWAYS AND TRANSPORTATION COMMISSION

105 WEST CAPITOL
JEFFERSON CITY, MO 65102
1-888-ASK-MODOT (1-888-275-6636)

GBA
16305 SWINGLEY RIDGE RD
ST. 300
CHESTERFIELD, MO 63017
314.231.0100
GBAteam.com

GEORGE BUTLER
ASSOCIATES, INC.
PRO. ENGINEER 000133
ARCHITECT 000212
PRO. LAND SURVEYOR 000059

BRIAN KIERATH
PROFESSIONAL
ENGINEER
PE-2023008624

IF A SEAL IS PRESENT ON THIS SHEET IT HAS BEEN ELECTRONICALLY SEALED AND DATED.

REV.

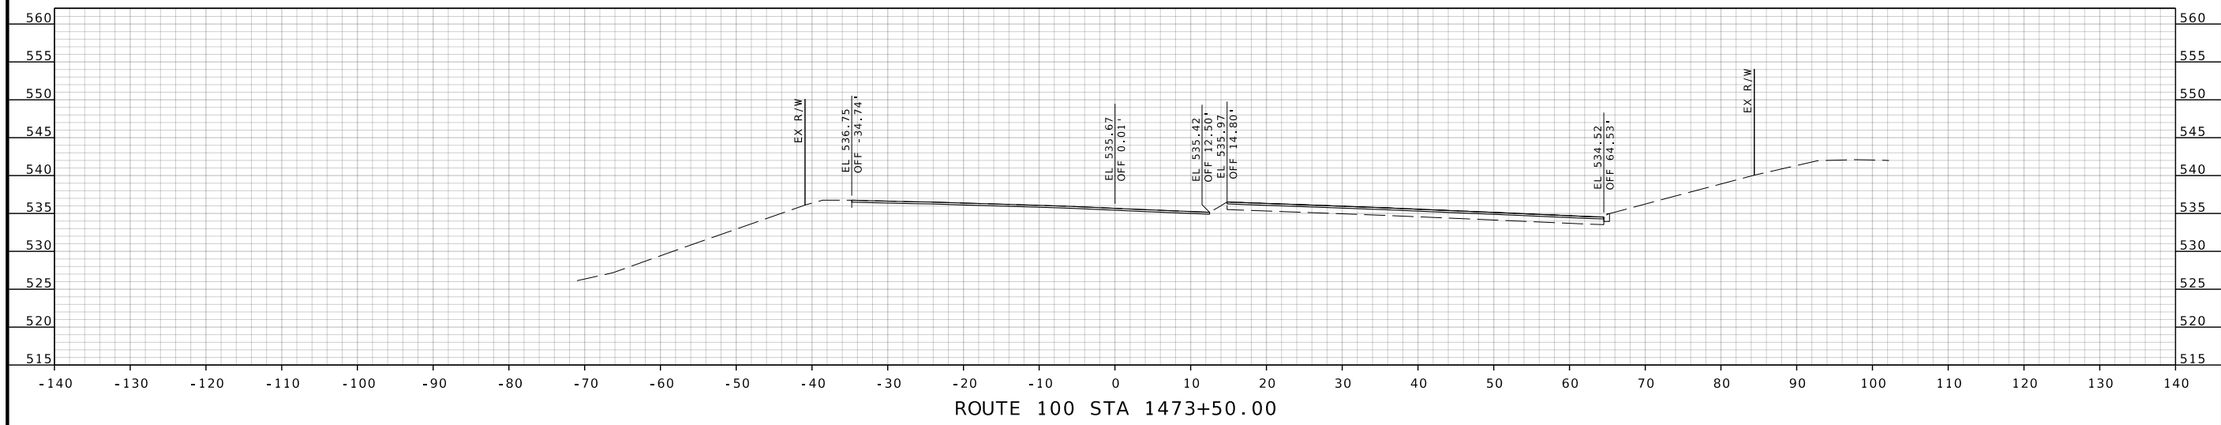

ROUTE 100 STA 1473+50.00

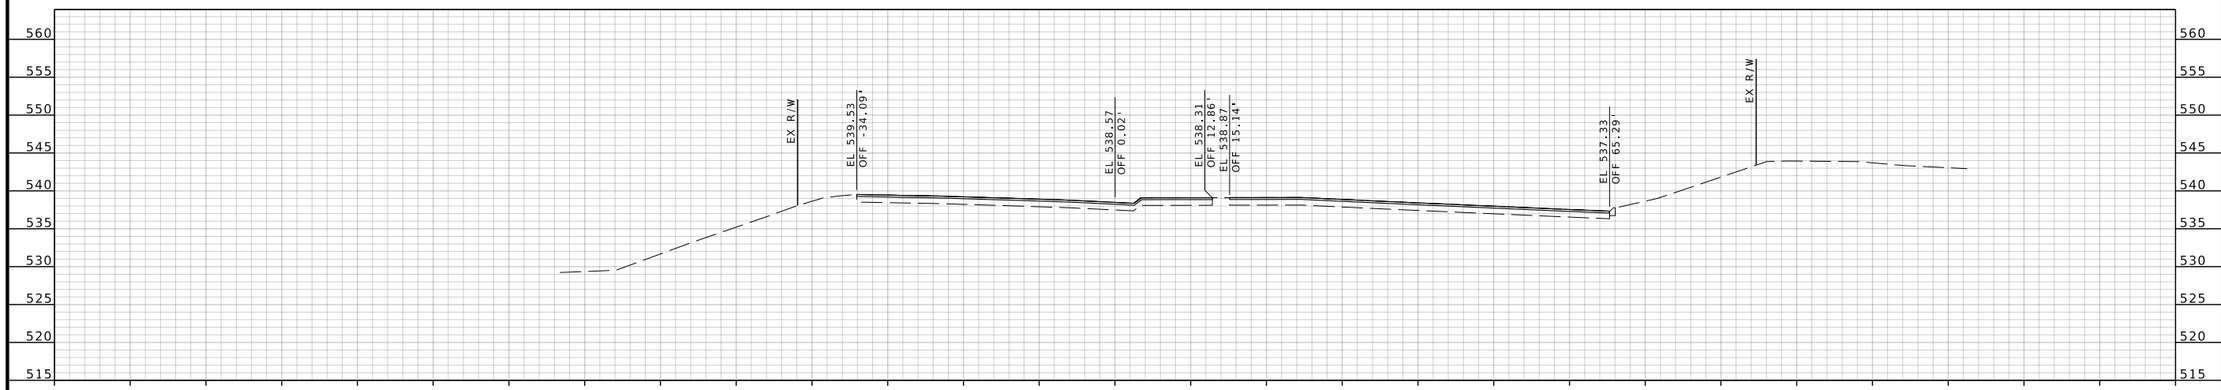

ROUTE 100 STA 1473+00.00

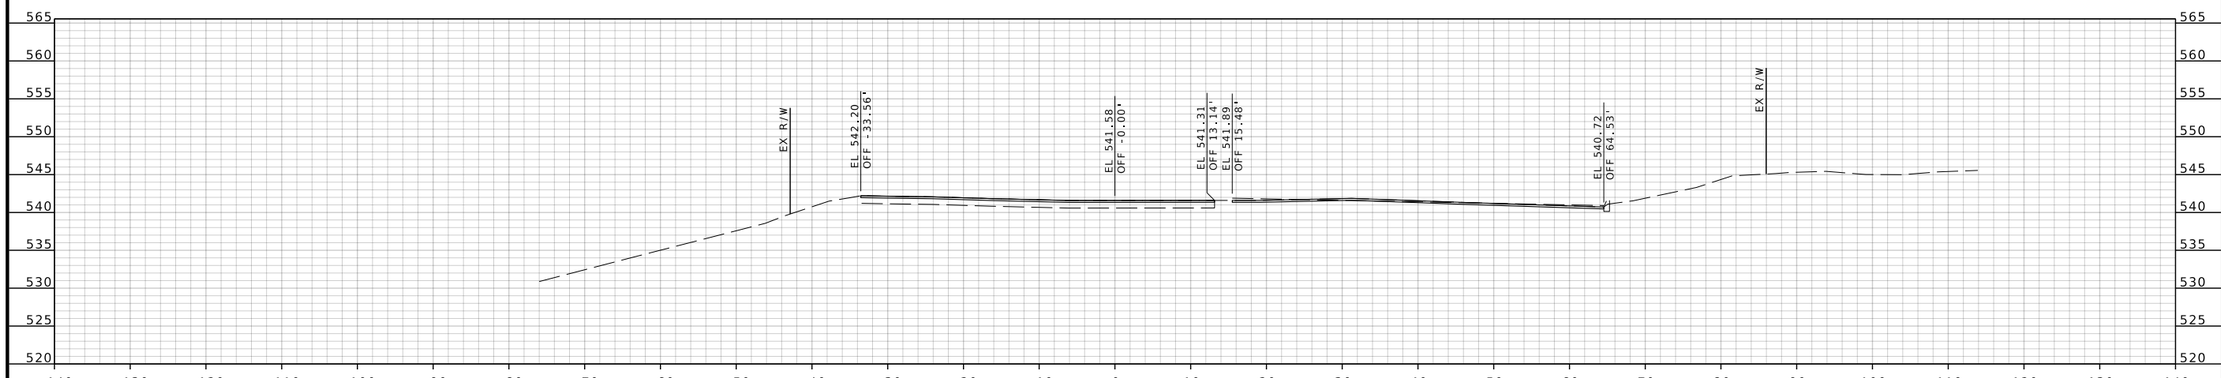

ROUTE 100 STA 1472+50.00

STATE OF MISSOURI
PROFESSIONAL ENGINEER
BRIAN D. KIERATH JR.
NUMBER
PE-2023008624

04/09/2025 3:34:14 PM
Brian D. Kierath Jr. - Civil
MO PE-2023008624

DATE PREPARED
4/9/2025

ROUTE	STATE
100	MO
DISTRICT	SHEET NO.
SL	36

COUNTY
ST. LOUIS

JOB NO.
J6P3274

CONTRACT ID.

PROJECT NO.

BRIDGE NO.

IF A SEAL IS PRESENT ON THIS SHEET IT HAS BEEN ELECTRONICALLY SEALED AND DATED.

REV.	DESCRIPTION	DATE

MISSOURI HIGHWAYS AND TRANSPORTATION COMMISSION
105 WEST CAPITOL
JEFFERSON CITY, MO 65102
1-888-ASK-MODOT (1-888-275-6636)

GBA
16305 SWINGLEY RIDGE RD
ST. 300
CHESTERFIELD, MO 63017
314.231.0100
GBAteam.com

GEORGE BUTLER
ASSOCIATES, INC.
PRO. ENGINEER 000133
ARCHITECT 000212
PRO. LAND SURVEYOR 000059

BRIAN KIERATH
PROFESSIONAL
ENGINEER
PE-2023008624

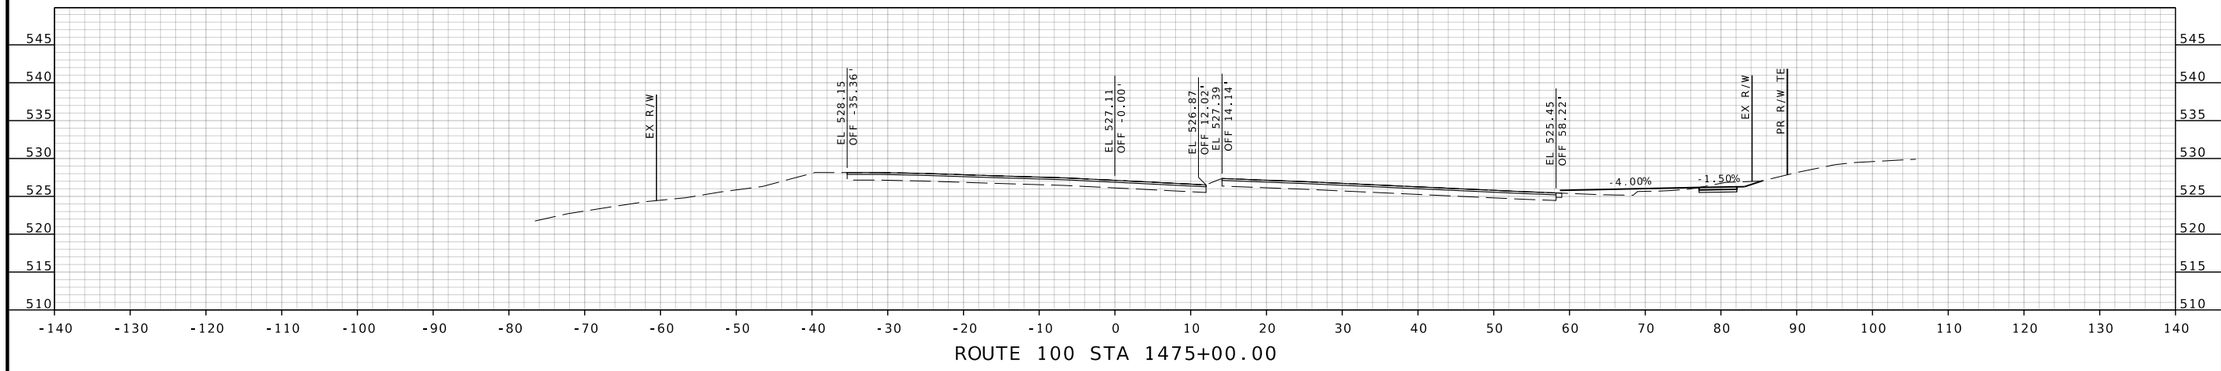

ROUTE 100 STA 1475+00.00

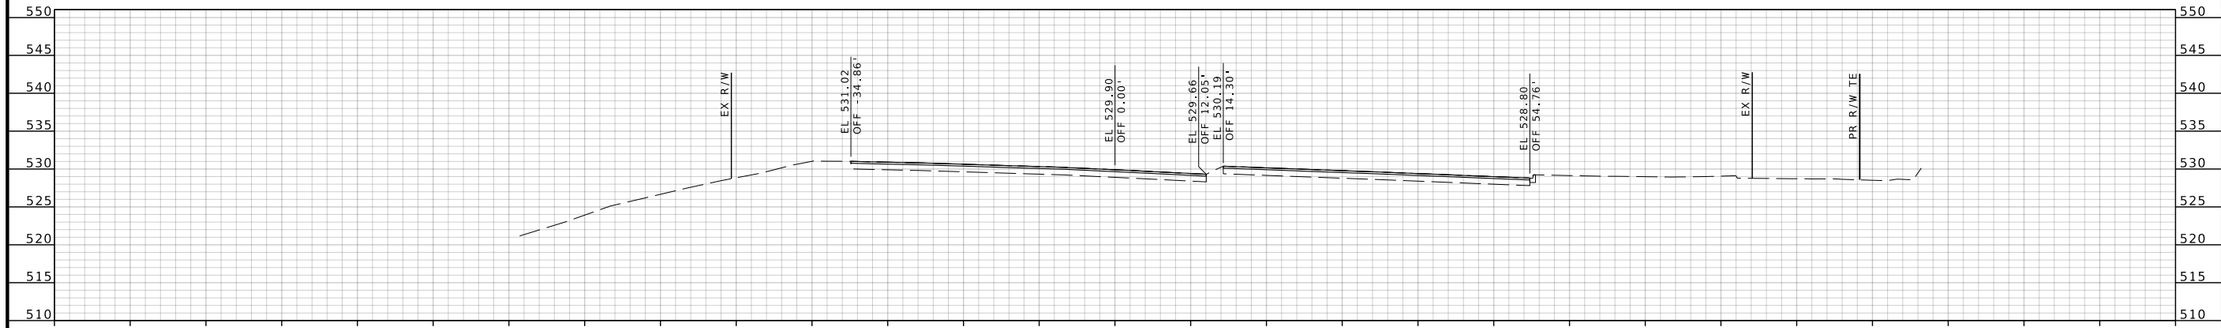

ROUTE 100 STA 1474+50.00

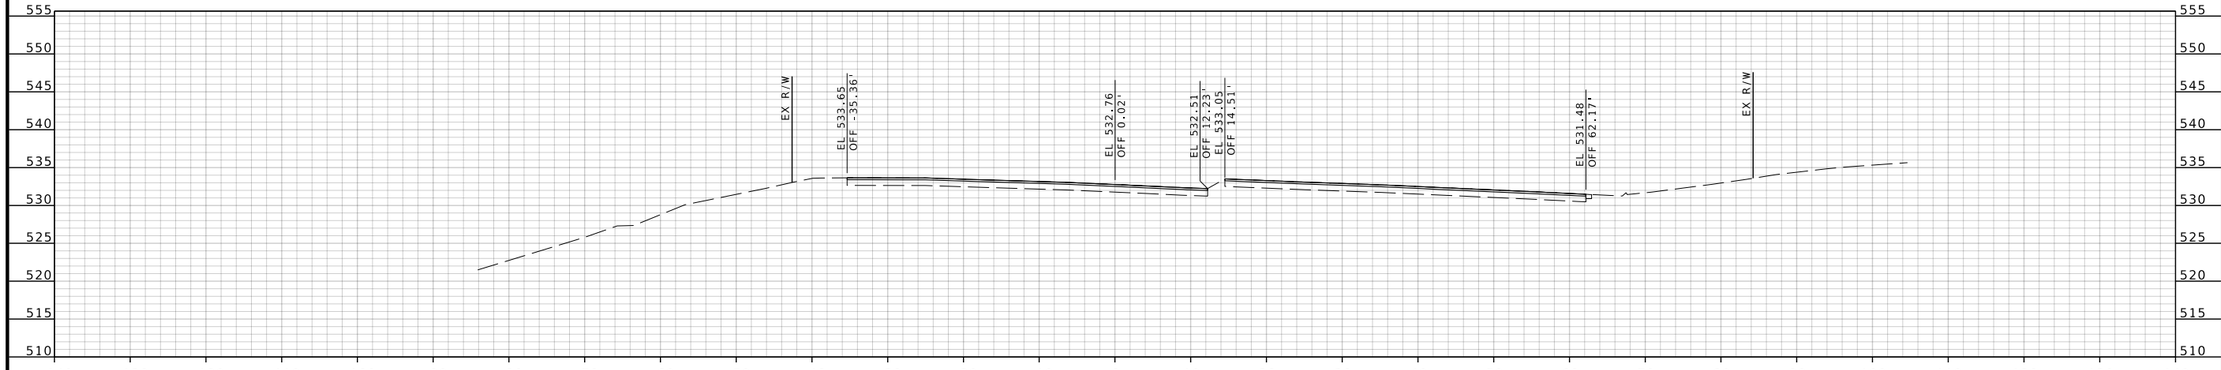

ROUTE 100 STA 1474+00.00

IF A SEAL IS PRESENT ON THIS SHEET IT HAS BEEN ELECTRONICALLY SEALED AND DATED.

BRIAN D. KIERATH JR. NUMBER PE-2023008624
STATE OF MISSOURI
PROFESSIONAL ENGINEER

04/09/2025 3:34:14 PM
Brian D. Kierath Jr. - Civil
MO PE-2023008624

DATE PREPARED
4/9/2025

ROUTE	STATE
100	MO
DISTRICT	SHEET NO.
SL	37

COUNTY
ST. LOUIS

JOB NO.
J6P3274

CONTRACT ID.

PROJECT NO.

BRIDGE NO.

DESCRIPTION	DATE

MISSOURI HIGHWAYS AND TRANSPORTATION COMMISSION
105 WEST CAPITOL
JEFFERSON CITY, MO 65102
1-888-ASK-MODOT (1-888-275-6636)

GBA
16305 SWINGLEY RIDGE RD
ST. 300
CHESTERFIELD, MO 63017
314.231.0100
GBAteam.com

GEORGE BUTLER
ASSOCIATES, INC.
PRO. ENGINEER 000133
ARCHITECT 000212
PRO. LAND SURVEYOR 000059

BRIAN KIERATH
PROFESSIONAL
ENGINEER
PE-2023008624

REV.

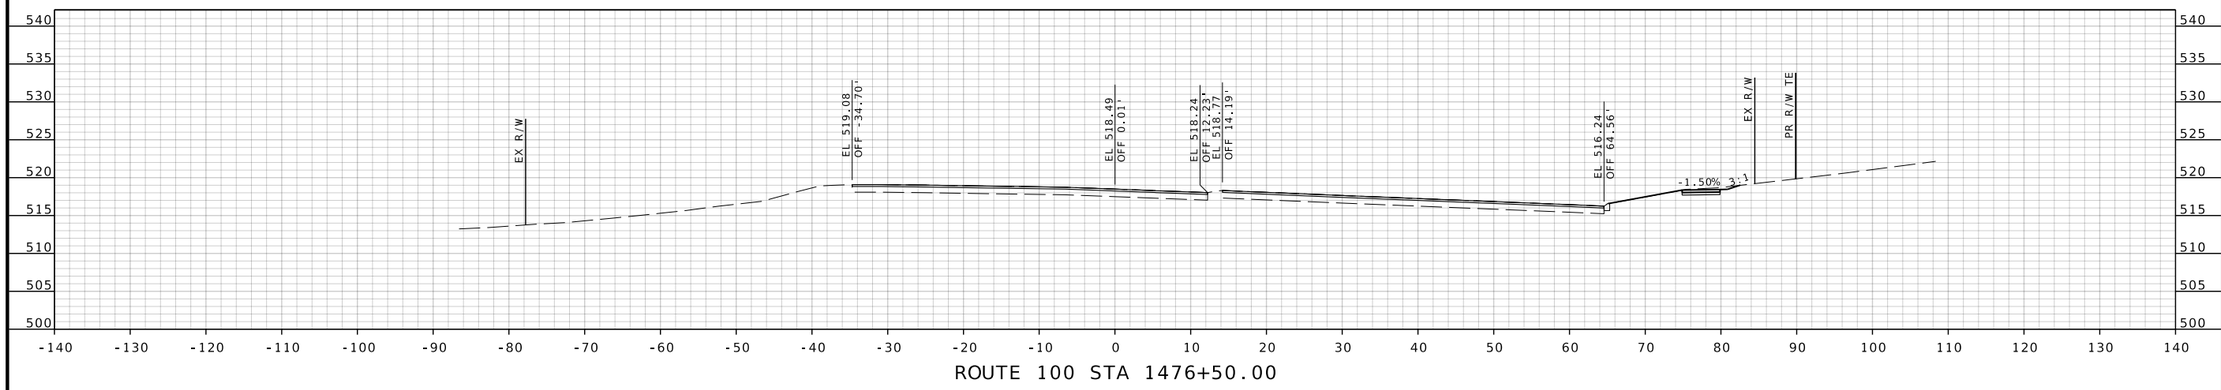

ROUTE 100 STA 1476+50.00

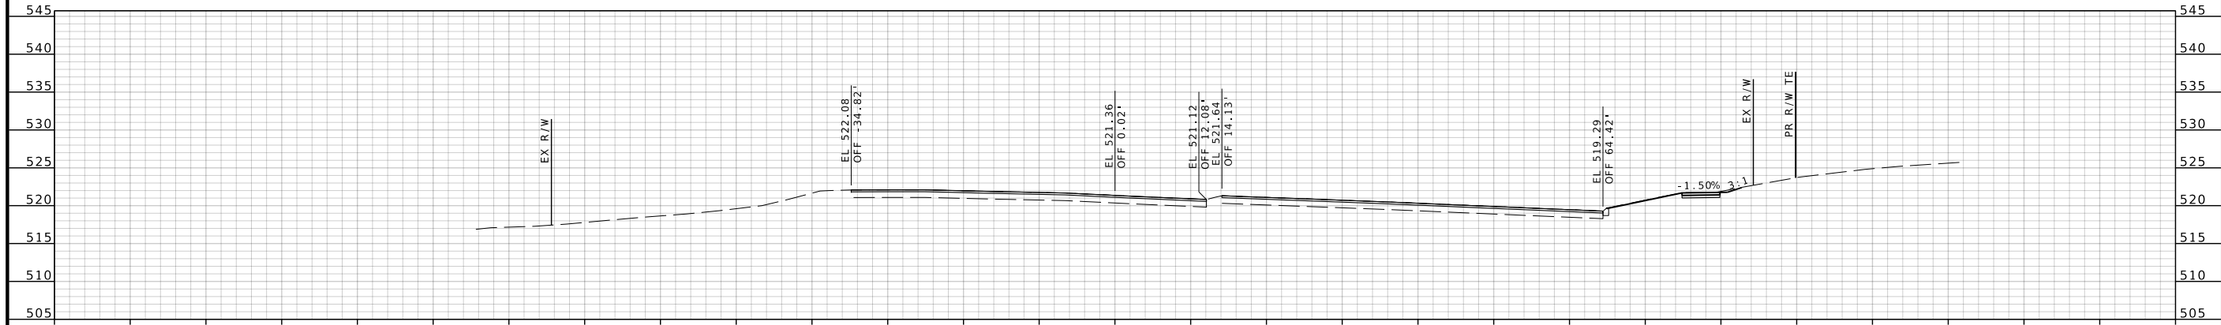

ROUTE 100 STA 1476+00.00

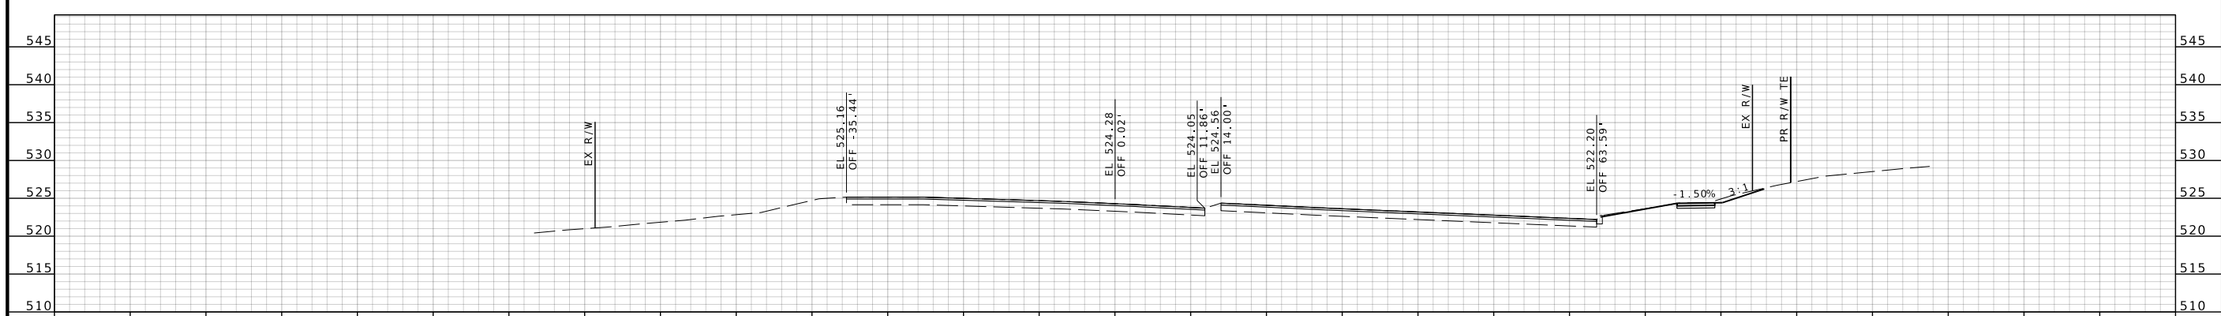

ROUTE 100 STA 1475+50.00

STATE OF MISSOURI
BRIAN D. KIERATH JR. NUMBER PE-2023008624
PROFESSIONAL ENGINEER

04/09/2025 3:34:14 PM
Brian D. Kierath Jr. - Civil
MO PE-2023008624

DATE PREPARED
4/9/2025

ROUTE	STATE
100	MO
DISTRICT	SHEET NO.
SL	38

COUNTY
ST. LOUIS

JOB NO.
J6P3274

CONTRACT ID.

PROJECT NO.

BRIDGE NO.

IF A SEAL IS PRESENT ON THIS SHEET IT HAS BEEN ELECTRONICALLY SEALED AND DATED.

REV.	DESCRIPTION	DATE

MISSOURI HIGHWAYS AND TRANSPORTATION COMMISSION

105 WEST CAPITOL
JEFFERSON CITY, MO 65102
1-888-ASK-MODOT (1-888-275-6636)

GBA
16305 SWINGLEY RIDGE RD
ST. 300
CHESTERFIELD, MO 63017
314.231.0100
GBAteam.com

GEORGE BUTLER
ASSOCIATES, INC.
PRO. ENGINEER 000133
ARCHITECT 000212
PRO. LAND SURVEYOR 000059

BRIAN KIERATH
PROFESSIONAL
ENGINEER
PE-2023008624

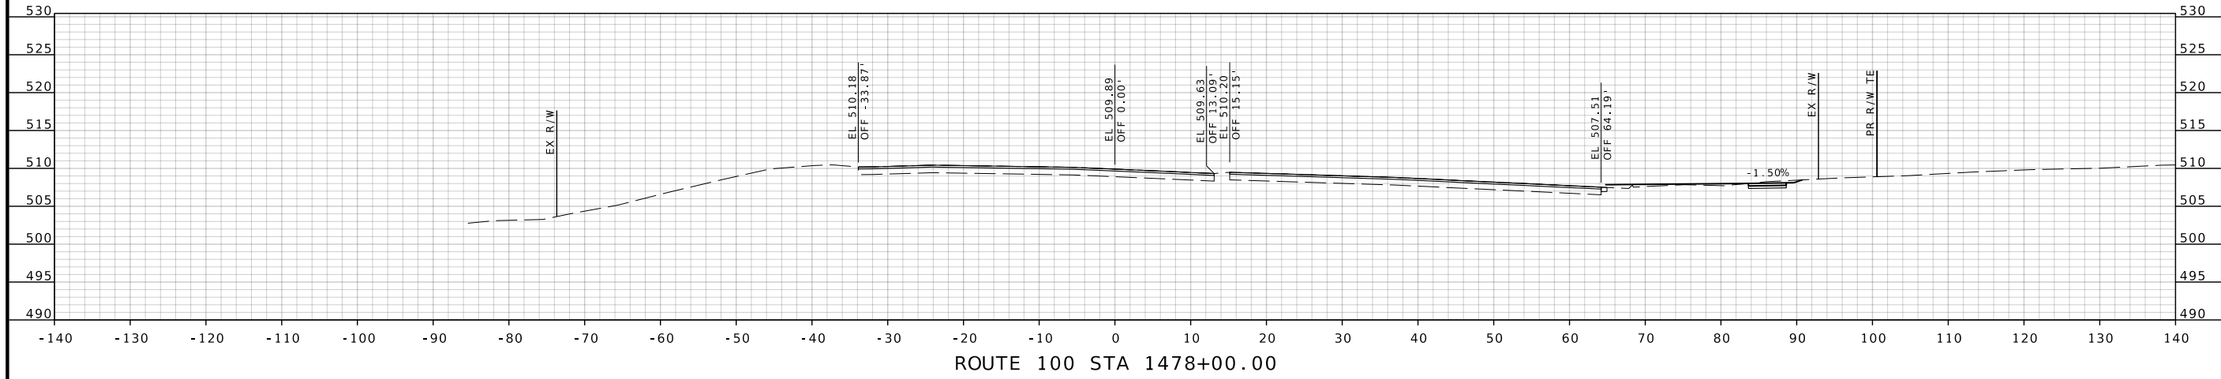

ROUTE 100 STA 1478+00.00

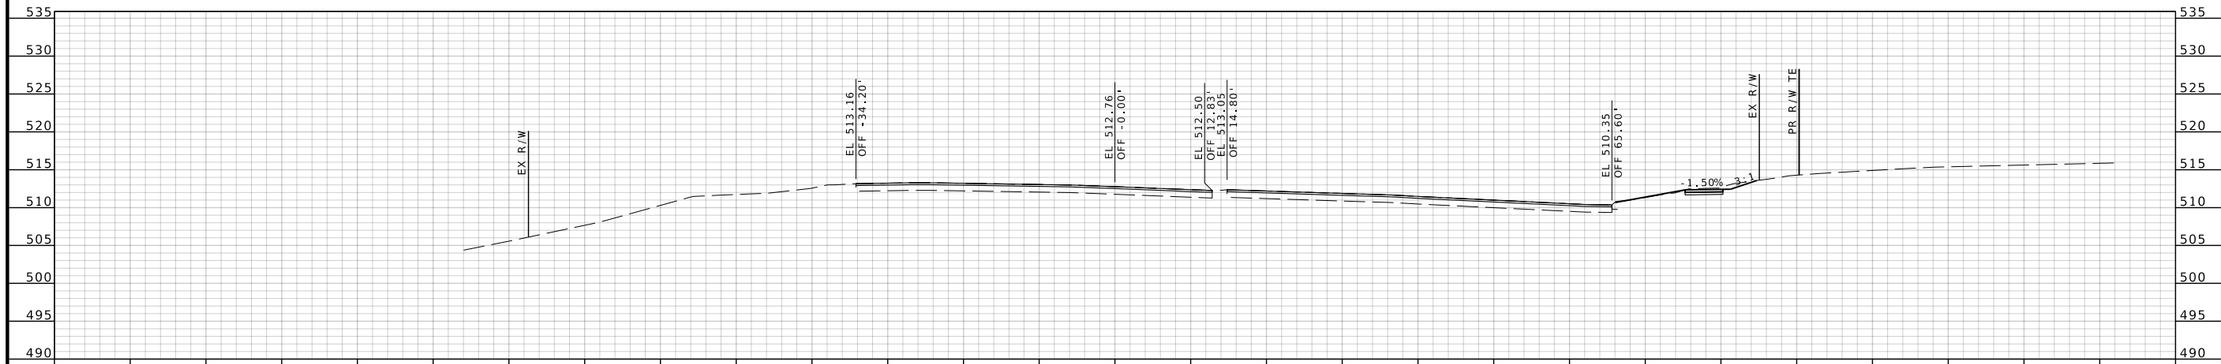

ROUTE 100 STA 1477+50.00

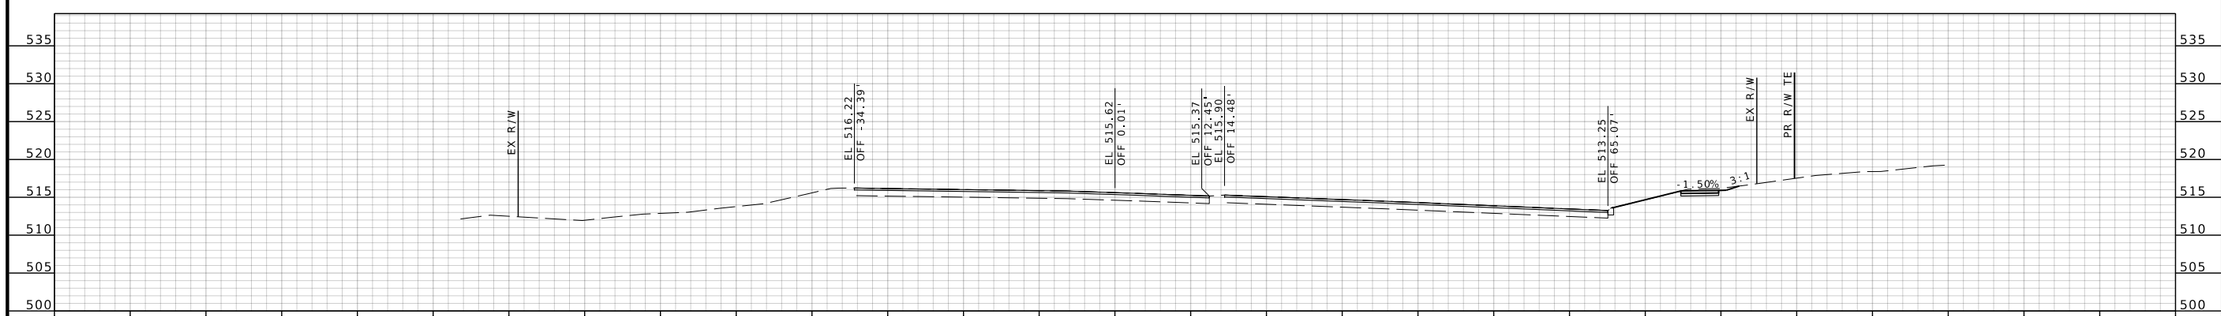

ROUTE 100 STA 1477+00.00

BRIAN D. KIERATH JR. NUMBER PE-2023008624
STATE OF MISSOURI
PROFESSIONAL ENGINEER

04/09/2025 3:34:14 PM
Brian D. Kierath Jr. - Civil
MO PE-2023008624

DATE PREPARED
4/9/2025

ROUTE	STATE
100	MO
DISTRICT	SHEET NO.
SL	39

COUNTY
ST. LOUIS

JOB NO.
J6P3274

CONTRACT ID.

PROJECT NO.

BRIDGE NO.

IF A SEAL IS PRESENT ON THIS SHEET IT HAS BEEN ELECTRONICALLY SEALED AND DATED.

REV.	DESCRIPTION	DATE

MISSOURI HIGHWAYS AND TRANSPORTATION COMMISSION

105 WEST CAPITOL
JEFFERSON CITY, MO 65102
1-888-ASK-MODOT (1-888-275-6636)

GBA
16305 SWINGLEY RIDGE RD
ST. 300
CHESTERFIELD, MO 63017
314.231.0100
GBAteam.com

GEORGE BUTLER ASSOCIATES, INC.
PRO. ENGINEER 000133
ARCHITECT 000212
PRO. LAND SURVEYOR 000059

BRIAN KIERATH
PROFESSIONAL ENGINEER
PE-2023008624

XXMSD-XXXXX ; BASEMAPS XX

c:\bms\gba-pw-01\brian kierath\dms05412\J6P3274_Updated_XS_Rte100_1470+04.61 to 1498+98.98.dgn 3:26:56 PM 4/9/2025

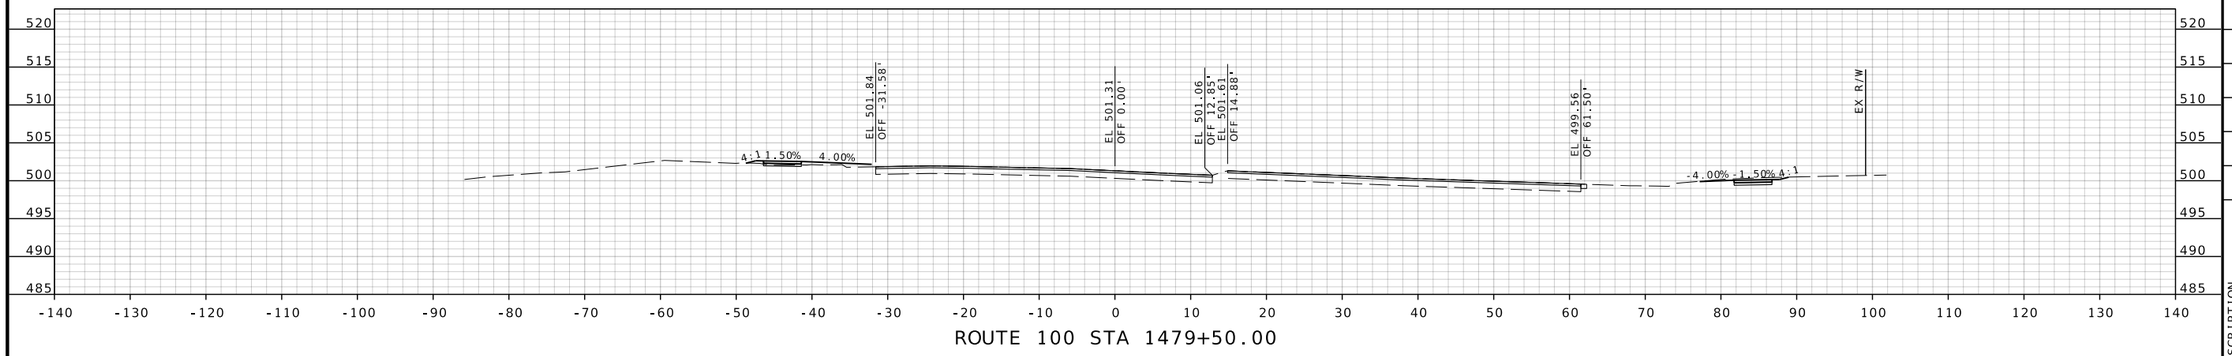

ROUTE 100 STA 1479+50.00

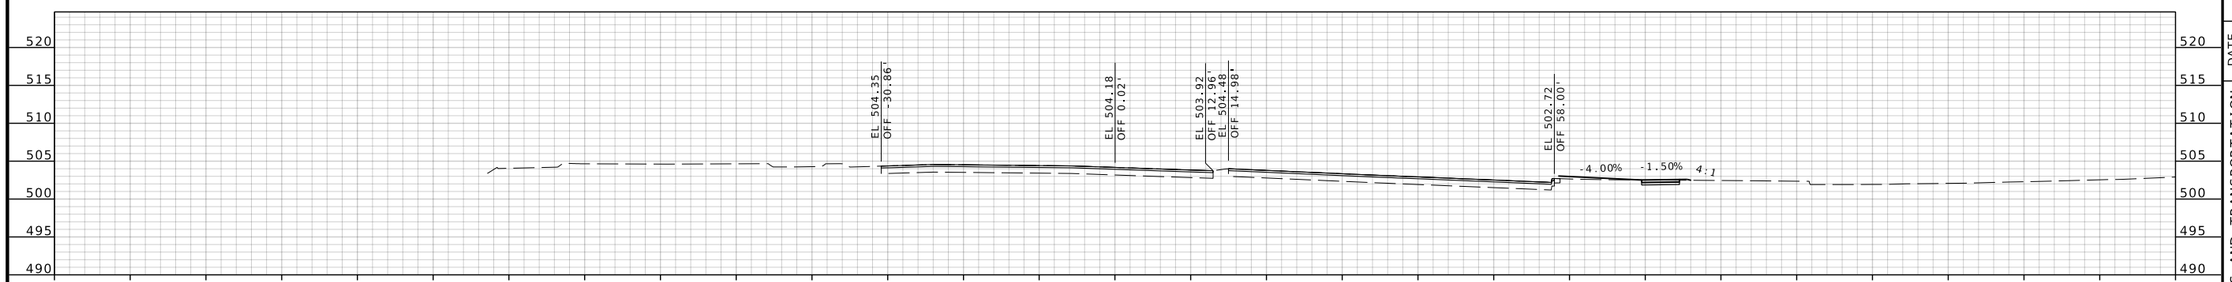

ROUTE 100 STA 1479+00.00

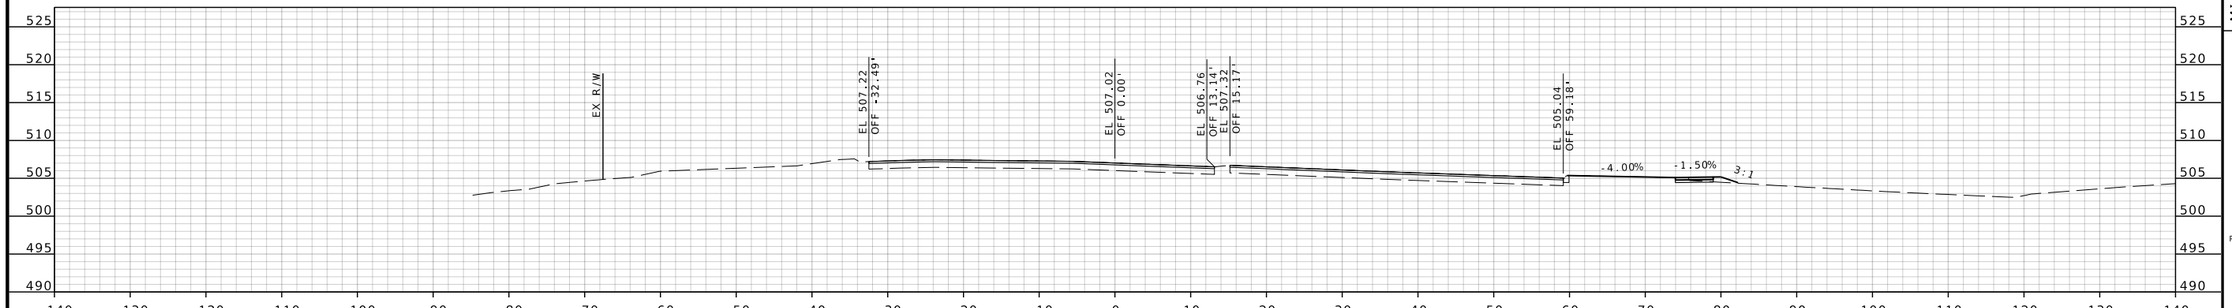

ROUTE 100 STA 1478+50.00

STATE OF MISSOURI
PROFESSIONAL ENGINEER
BRIAN D. KIERATH JR.
NUMBER
PE-2023008624

04/09/2025 3:34:15 PM
Brian D. Kierath Jr. - Civil
MO PE-2023008624

DATE PREPARED
4/9/2025

ROUTE	STATE
100	MO
DISTRICT	SHEET NO.
SL	40

COUNTY
ST. LOUIS

JOB NO.
J6P3274

CONTRACT ID.

PROJECT NO.

BRIDGE NO.

DESCRIPTION	DATE

IF A SEAL IS PRESENT ON THIS SHEET IT HAS BEEN ELECTRONICALLY SEALED AND DATED.

MISSOURI HIGHWAYS AND TRANSPORTATION COMMISSION

105 WEST CAPITOL
JEFFERSON CITY, MO 65102
1-888-ASK-MODOT (1-888-275-6636)

GBA
16305 SWINGLEY RIDGE RD
ST, 300
CHESTERFIELD, MO 63017
314.231.0100
GBAteam.com

GEORGE BUTLER
ASSOCIATES, INC.
PRO. ENGINEER 000133
ARCHITECT 000212
PRO. LAND SURVEYOR 000059

BRIAN KIERATH
PROFESSIONAL
ENGINEER
PE-2023008624

REV.

XXMSD-XXXXX ; BASEMAPS XX

c:\bms\gba-pw-01\brian kierath\dms05412\J6P3274_Updated_XS_Rte100_1470+04.61 to 1498+98.98.dgn 3:26:59 PM 4/9/2025

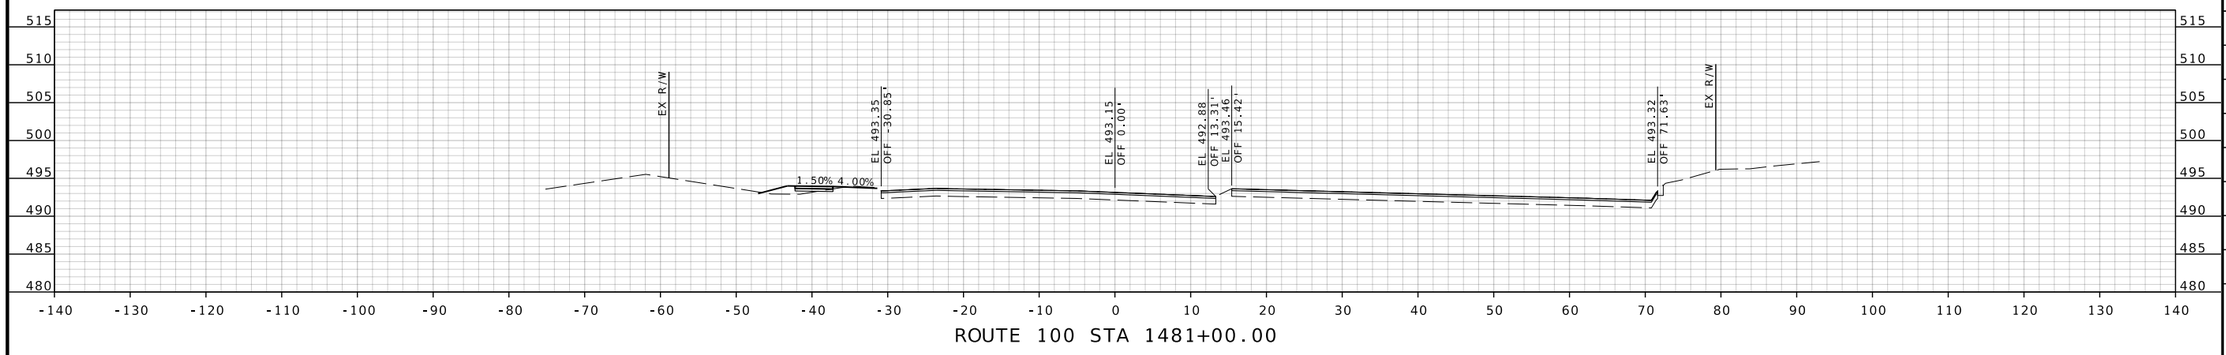

ROUTE 100 STA 1481+00.00

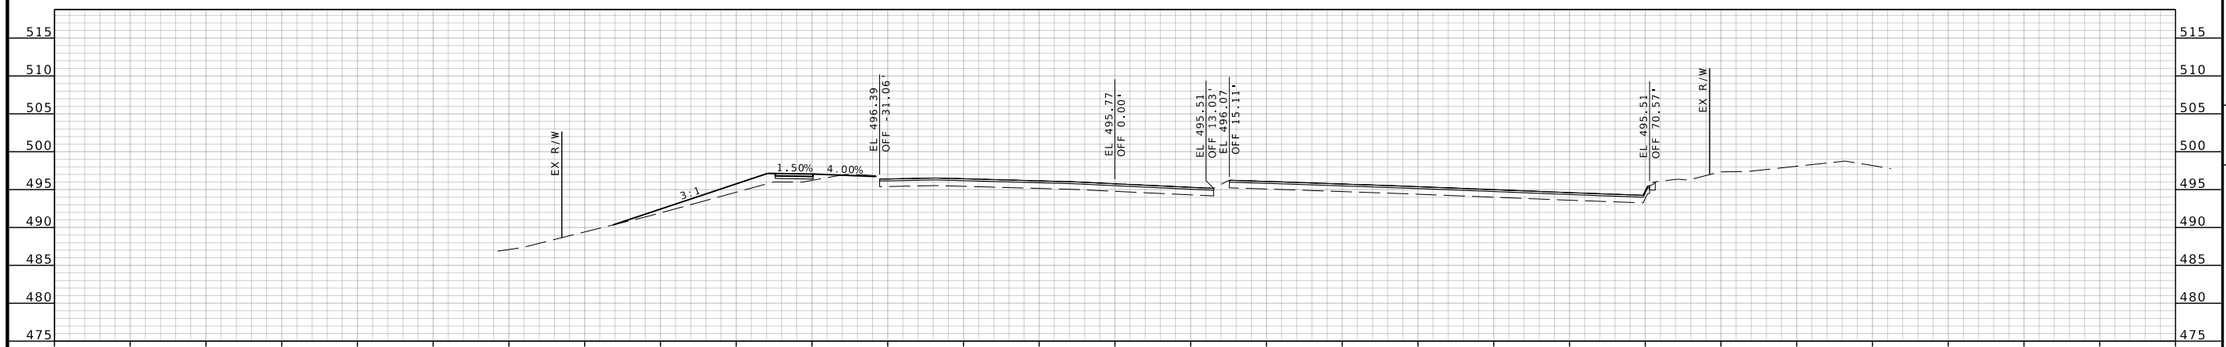

ROUTE 100 STA 1480+50.00

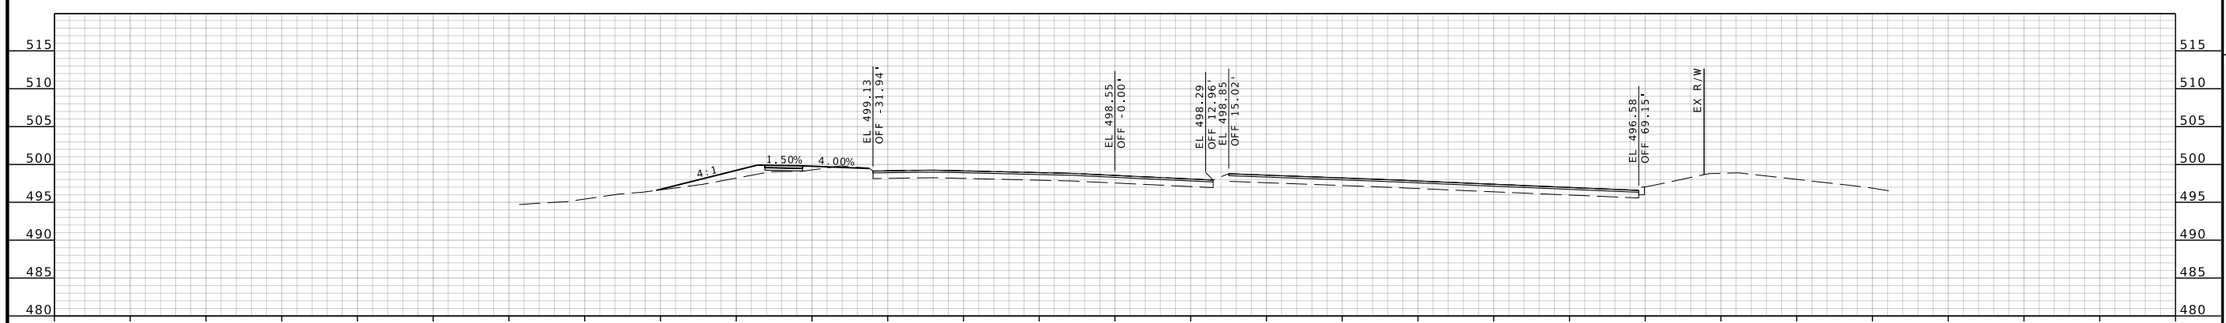

ROUTE 100 STA 1480+00.00

BRIAN D. KIERATH JR. NUMBER PE-2023008624
STATE OF MISSOURI
PROFESSIONAL ENGINEER

04/09/2025 3:34:15 PM
Brian D. Kierath Jr. - Civil
MO PE-2023008624

DATE PREPARED
4/9/2025

ROUTE	STATE
100	MO
DISTRICT	SHEET NO.
SL	41

COUNTY
ST. LOUIS

JOB NO.
J6P3274

CONTRACT ID.

PROJECT NO.

BRIDGE NO.

IF A SEAL IS PRESENT ON THIS SHEET IT HAS BEEN ELECTRONICALLY SEALED AND DATED.

REV.	DESCRIPTION	DATE

MISSOURI HIGHWAYS AND TRANSPORTATION COMMISSION

105 WEST CAPITOL
JEFFERSON CITY, MO 65102
1-888-ASK-MODOT (1-888-275-6636)

GBA
16305 SWINGLEY RIDGE RD
ST. 300
CHESTERFIELD, MO 63017
314.231.0100
GBAteam.com

GEORGE BUTLER ASSOCIATES, INC.
PRO. ENGINEER 000133
ARCHITECT 000212
PRO. LAND SURVEYOR 000059

BRIAN KIERATH
PROFESSIONAL ENGINEER
PE-2023008624

XXMSD-XXXXX ; BASEMAPS XX

c:\bms\gba-pw-01\brian kierath\dms05412\J6P3274_Updated_XS_Rte100_1470+04.61 to 1498+98.98.dgn 3:27:03 PM 4/9/2025

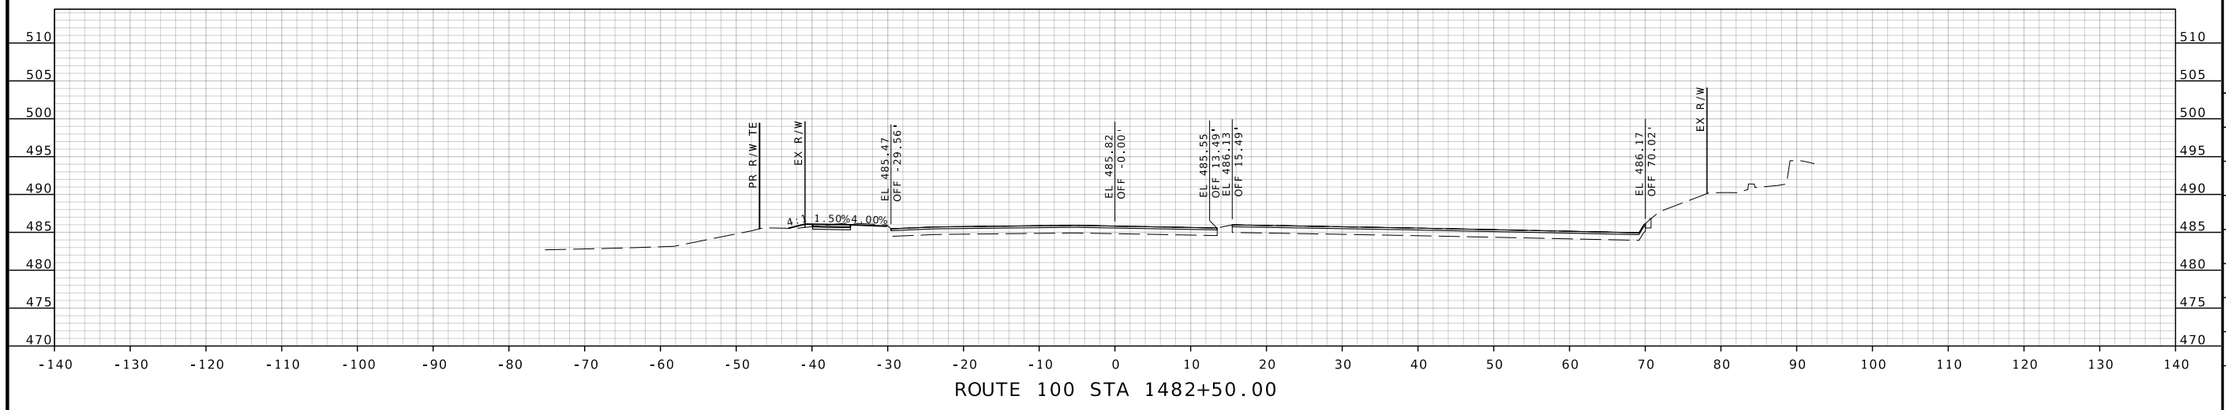

ROUTE 100 STA 1482+50.00

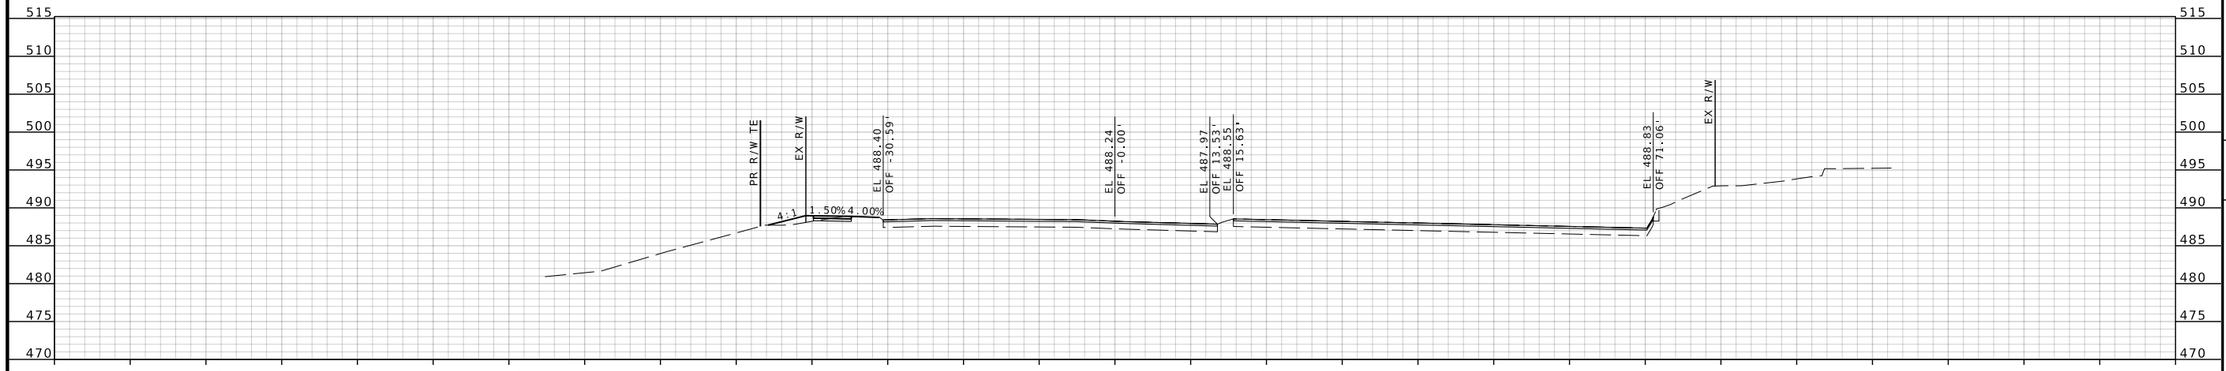

ROUTE 100 STA 1482+00.00

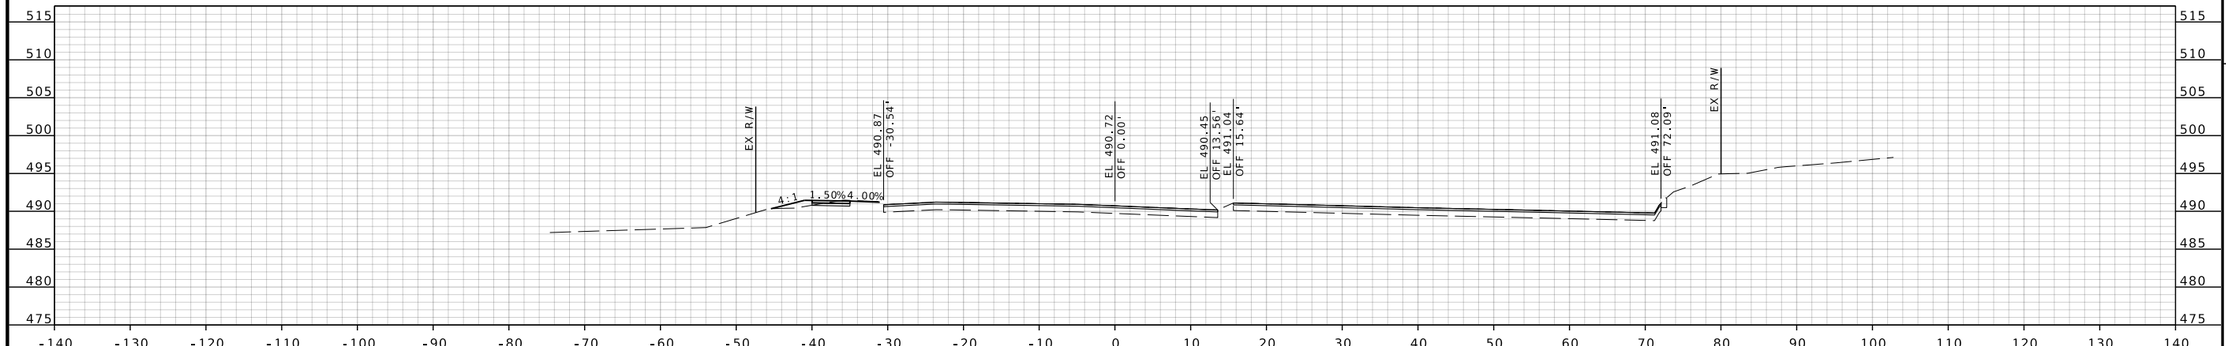

ROUTE 100 STA 1481+50.00

BRIAN D. KIERATH JR. NUMBER PE-2023008624
STATE OF MISSOURI
PROFESSIONAL ENGINEER

04/09/2025 3:34:15 PM
Brian D. Kierath Jr. - Civil
MO PE-2023008624

DATE PREPARED
4/9/2025

ROUTE	STATE
100	MO
DISTRICT	SHEET NO.
SL	42

COUNTY
ST. LOUIS

JOB NO.
J6P3274

CONTRACT ID.

PROJECT NO.

BRIDGE NO.

DESCRIPTION	DATE

IF A SEAL IS PRESENT ON THIS SHEET IT HAS BEEN ELECTRONICALLY SEALED AND DATED.

MISSOURI HIGHWAYS AND TRANSPORTATION COMMISSION

105 WEST CAPITOL
JEFFERSON CITY, MO 65102
1-888-ASK-MODOT (1-888-275-6636)

GBA
16305 SWINGLEY RIDGE RD
ST. 300
CHESTERFIELD, MO 63017
314.231.0100
GBAteam.com

GEORGE BUTLER ASSOCIATES, INC.
PRO. ENGINEER 000133
ARCHITECT 000212
PRO. LAND SURVEYOR 000059

BRIAN KIERATH
PROFESSIONAL ENGINEER
PE-2023008624

REV.

XXMSD-XXXXX ; BASEMAPS XX

c:\bms\gba-pw-01\brian kierath\dms05412\J6P3274_Updated_XS_Rte100_1470+04.61 to 1498+98.98.dgn 3:27:06 PM 4/9/2025

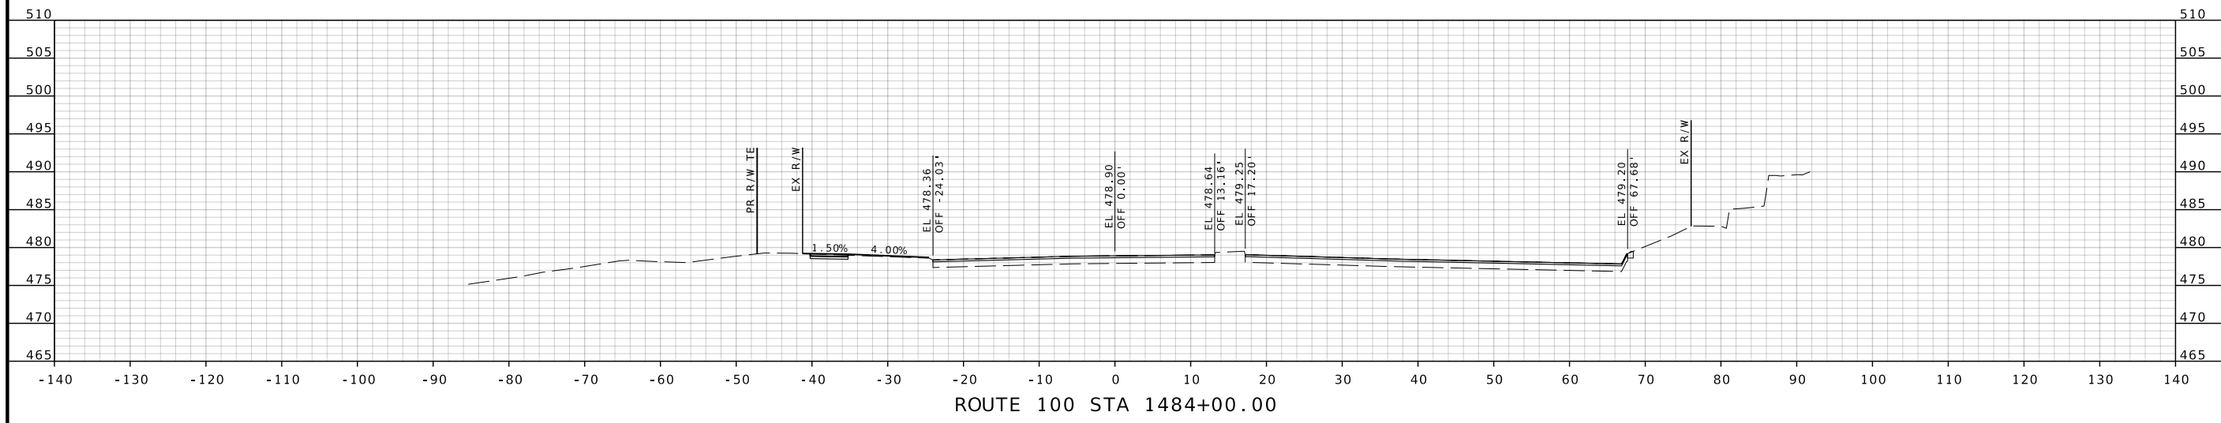

ROUTE 100 STA 1484+00.00

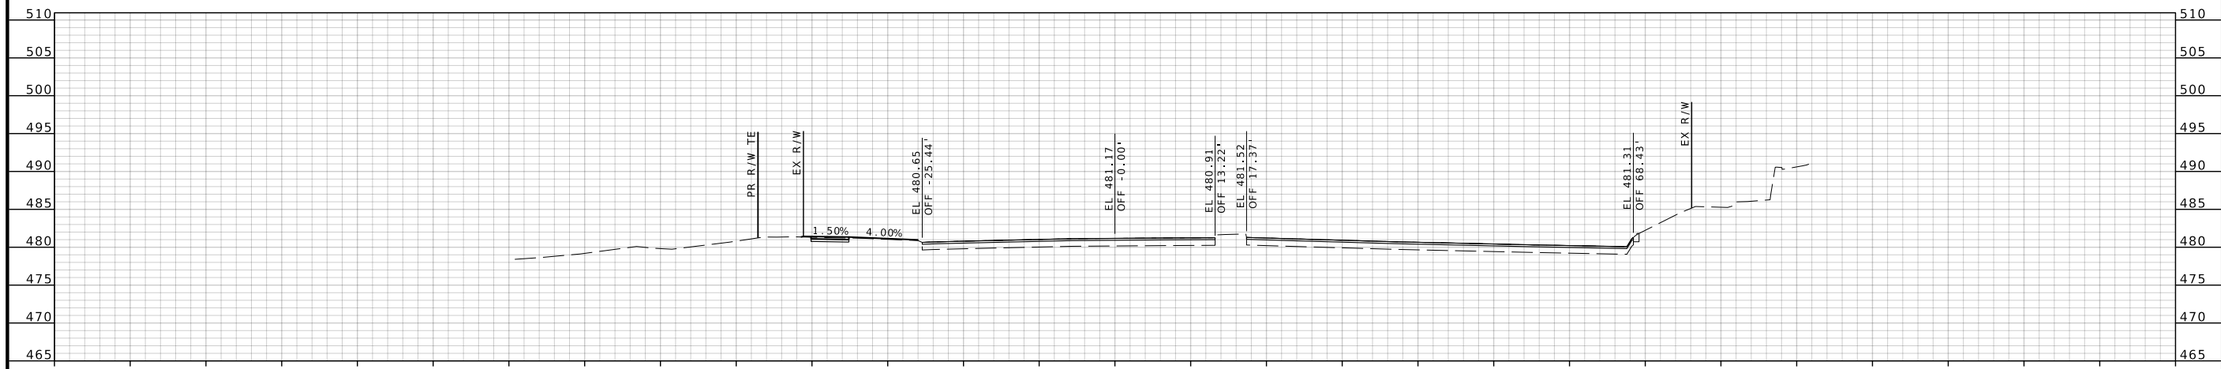

ROUTE 100 STA 1483+50.00

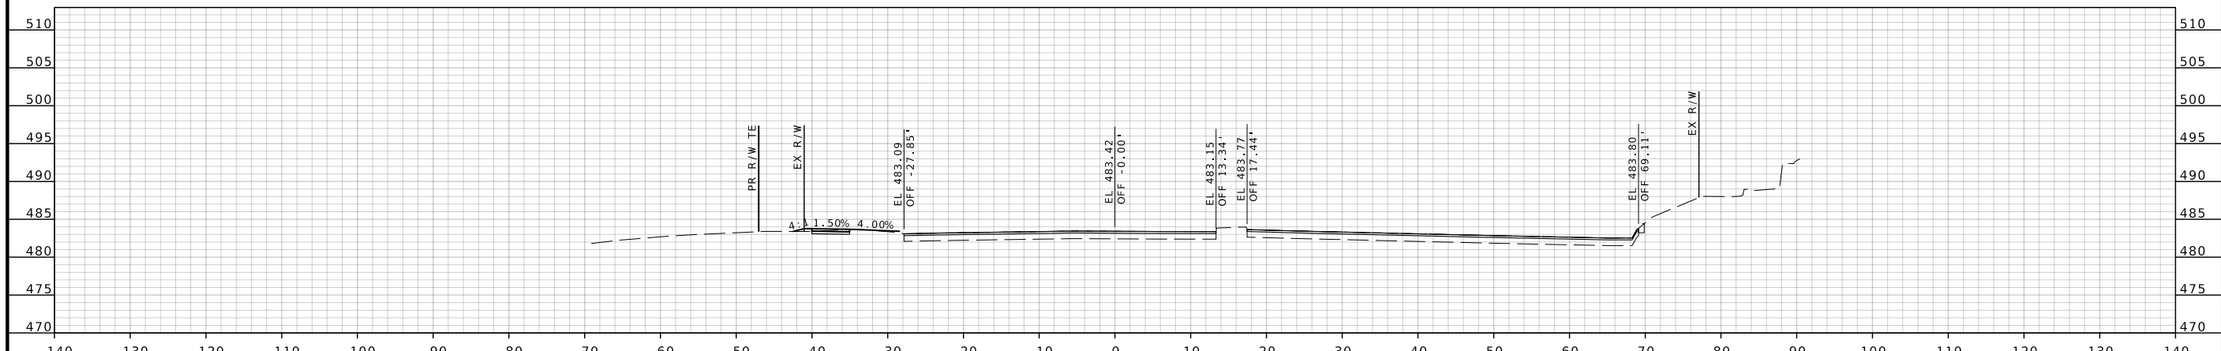

ROUTE 100 STA 1483+00.00

BRIAN D. KIERATH JR. NUMBER PE-2023008624
STATE OF MISSOURI
PROFESSIONAL ENGINEER

04/09/2025 3:34:15 PM
Brian D. Kierath Jr. - Civil
MO PE-2023008624

DATE PREPARED
4/9/2025

ROUTE	STATE
100	MO
DISTRICT	SHEET NO.
SL	43

COUNTY
ST. LOUIS

JOB NO.
J6P3274

CONTRACT ID.

PROJECT NO.

BRIDGE NO.

IF A SEAL IS PRESENT ON THIS SHEET IT HAS BEEN ELECTRONICALLY SEALED AND DATED.

REV. | DATE | DESCRIPTION

MISSOURI HIGHWAYS AND TRANSPORTATION COMMISSION

105 WEST CAPITOL
JEFFERSON CITY, MO 65102
1-888-ASK-MODOT (1-888-275-6636)

GBA
16305 SWINGLEY RIDGE RD
ST. 300
CHESTERFIELD, MO 63017
314.231.0100
GBAteam.com

GEORGE BUTLER ASSOCIATES, INC.
PRO. ENGINEER 000133
ARCHITECT 000212
PRO. LAND SURVEYOR 000059

BRIAN KIERATH
PROFESSIONAL ENGINEER
PE-2023008624

XXMSD-XXXXX ;BASEMAPS XX

c:\bms\gba-pw-01\brian kierath\dms05412\J6P3274_Updated_XS_Rte100_1470+04.61 to 1498+98.98.dgn 3:27:09 PM 4/9/2025

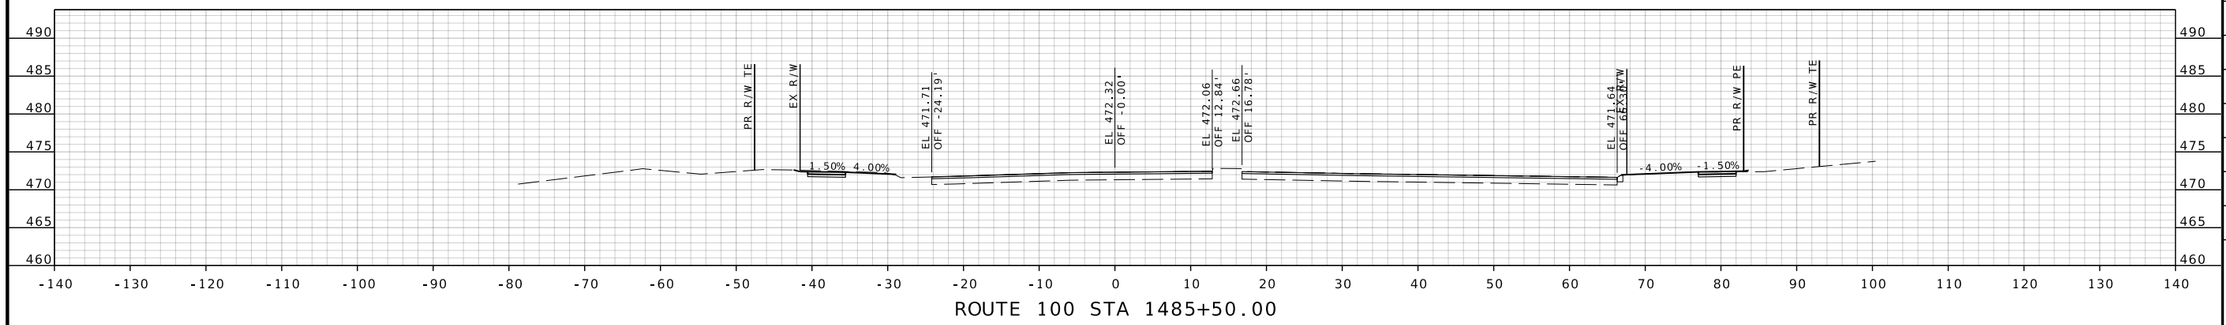

ROUTE 100 STA 1485+50.00

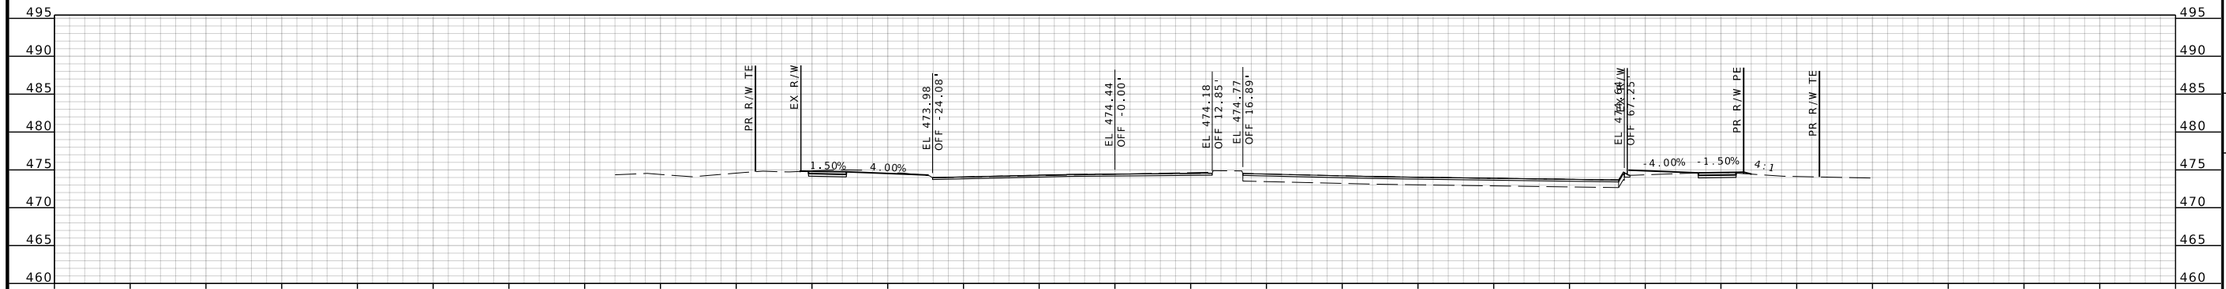

ROUTE 100 STA 1485+00.00

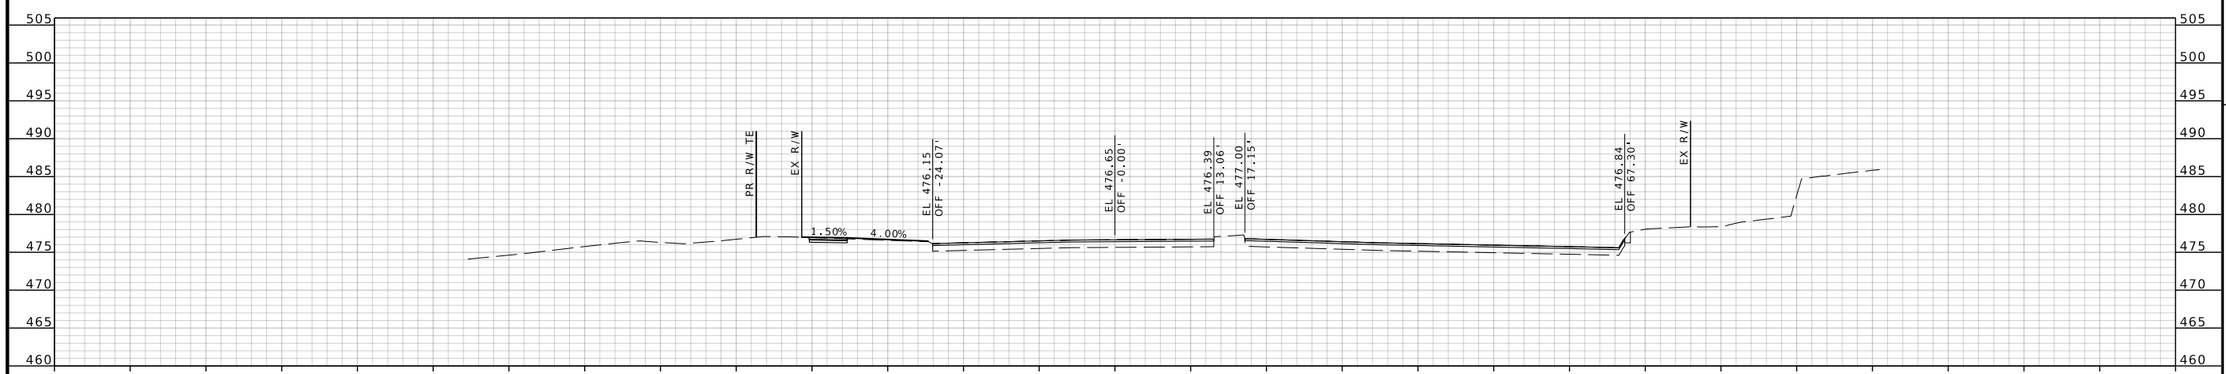

ROUTE 100 STA 1484+50.00

IF A SEAL IS PRESENT ON THIS SHEET IT HAS BEEN ELECTRONICALLY SEALED AND DATED.

BRIAN D. KIERATH JR. NUMBER PE-2023008624
STATE OF MISSOURI
PROFESSIONAL ENGINEER

04/09/2025 3:34:16 PM
Brian D. Kierath Jr. - Civil
MO PE-2023008624

DATE PREPARED
4/9/2025

ROUTE	STATE
100	MO
DISTRICT	SHEET NO.
SL	44

COUNTY
ST. LOUIS

JOB NO.
J6P3274

CONTRACT ID.

PROJECT NO.

BRIDGE NO.

DESCRIPTION	DATE

MISSOURI HIGHWAYS AND TRANSPORTATION COMMISSION

105 WEST CAPITOL
JEFFERSON CITY, MO 65102
1-888-ASK-MODOT (1-888-275-6636)

GBA
16305 SWINGLEY RIDGE RD
ST. 300
CHESTERFIELD, MO 63017
314.231.0100
GBAteam.com

GEORGE BUTLER
ASSOCIATES, INC.
PRO. ENGINEER 000133
ARCHITECT 000212
PRO. LAND SURVEYOR 000059

BRIAN KIERATH
PROFESSIONAL
ENGINEER
PE-2023008624

REV.

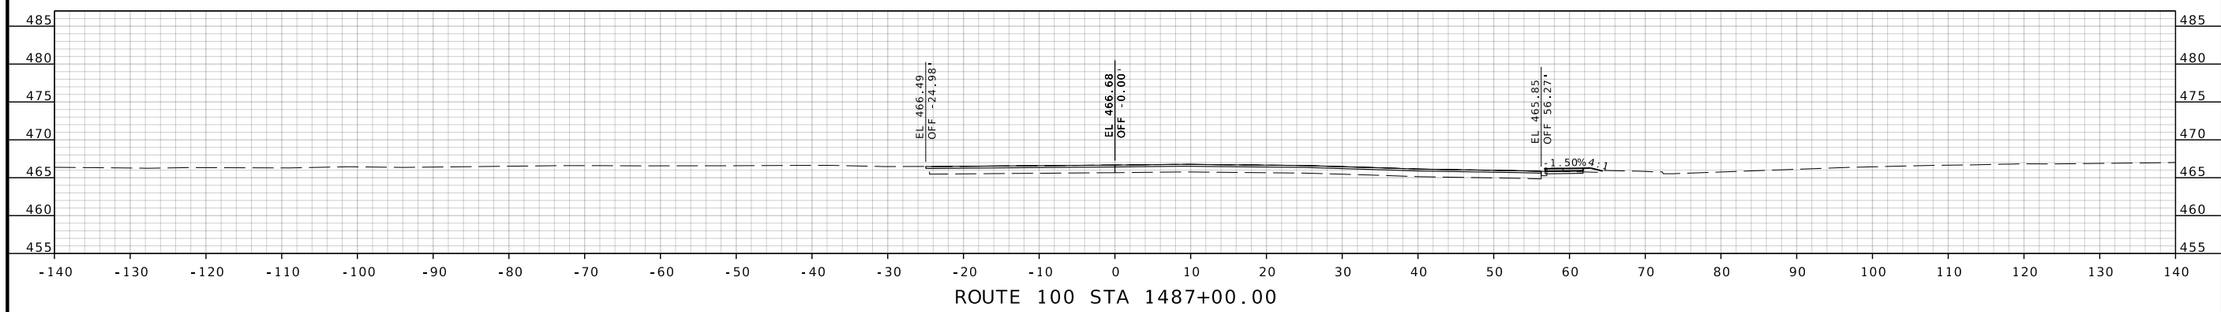

ROUTE 100 STA 1487+00.00

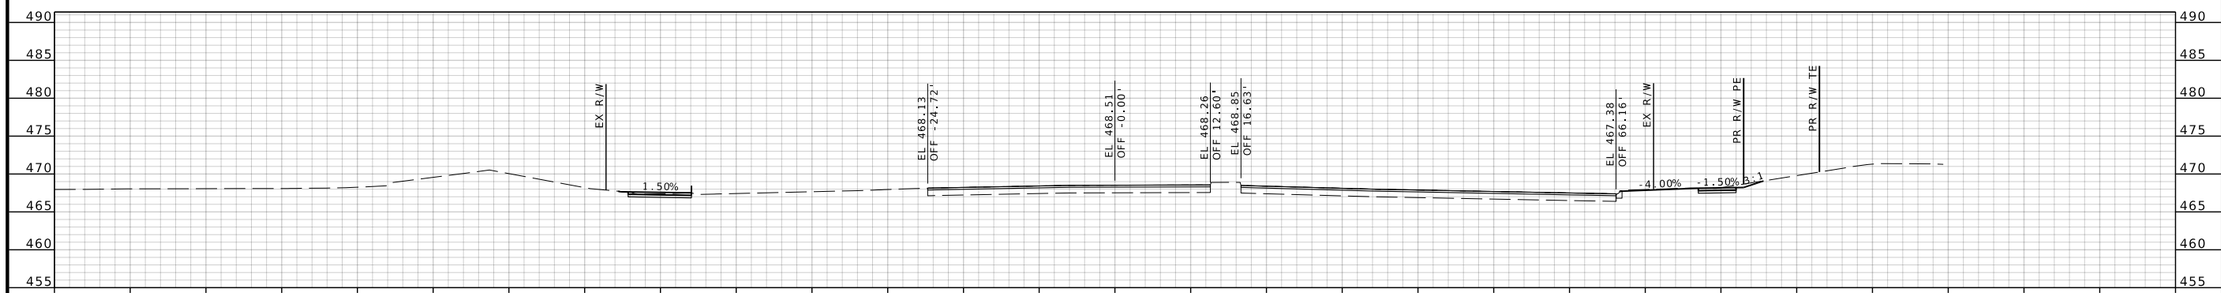

ROUTE 100 STA 1486+50.00

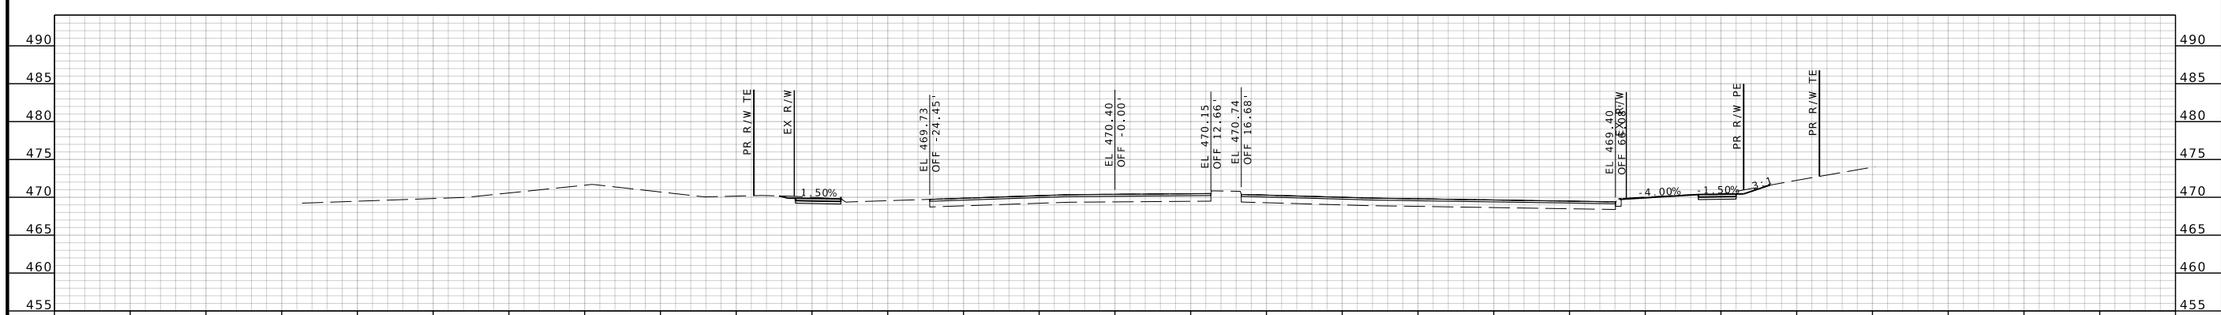

ROUTE 100 STA 1486+00.00

BRIAN D. KIERATH JR. NUMBER PE-2023008624
STATE OF MISSOURI
PROFESSIONAL ENGINEER

04/09/2025 3:34:16 PM
Brian D. Kierath Jr. - Civil
MO PE-2023008624

DATE PREPARED
4/9/2025

ROUTE	STATE
100	MO
DISTRICT	SHEET NO.
SL	45

COUNTY
ST. LOUIS

JOB NO.
J6P3274

CONTRACT ID.

PROJECT NO.

BRIDGE NO.

IF A SEAL IS PRESENT ON THIS SHEET IT HAS BEEN ELECTRONICALLY SEALED AND DATED.

REV.	DESCRIPTION	DATE

MISSOURI HIGHWAYS AND TRANSPORTATION COMMISSION
105 WEST CAPITOL
JEFFERSON CITY, MO 65102
1-888-ASK-MODOT (1-888-275-6636)

GBA
16305 SWINGLEY RIDGE RD
ST. 300
CHESTERFIELD, MO 63017
314.231.0100
GBAteam.com

GEORGE BUTLER
ASSOCIATES, INC.
PRO. ENGINEER 000133
ARCHITECT 000212
PRO. LAND SURVEYOR 000059

BRIAN KIERATH
PROFESSIONAL
ENGINEER
PE-2023008624

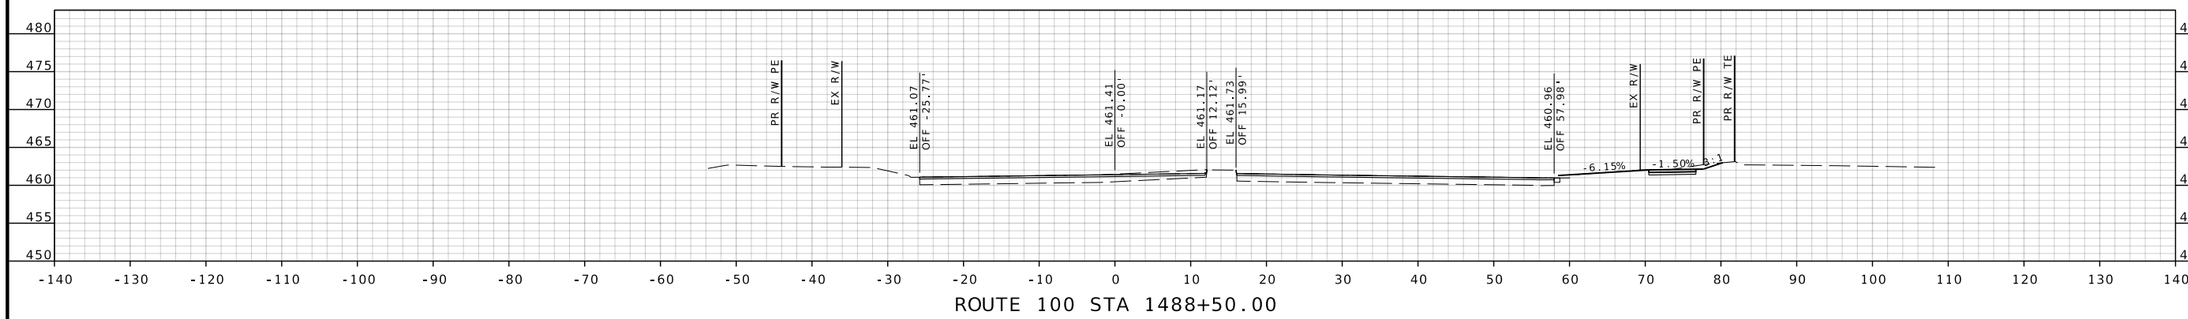

ROUTE 100 STA 1488+50.00

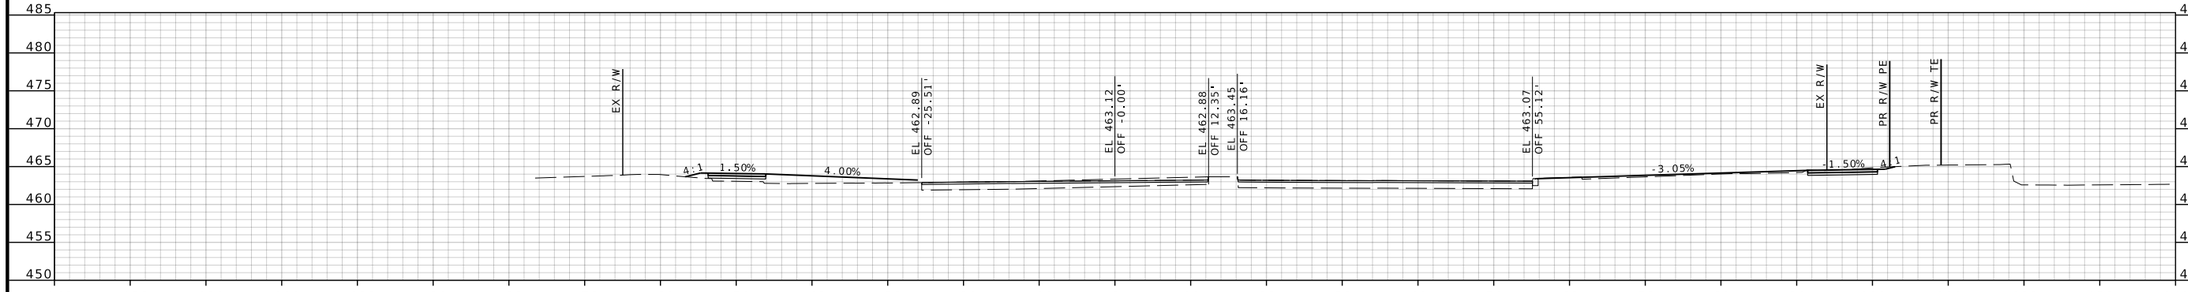

ROUTE 100 STA 1488+00.00

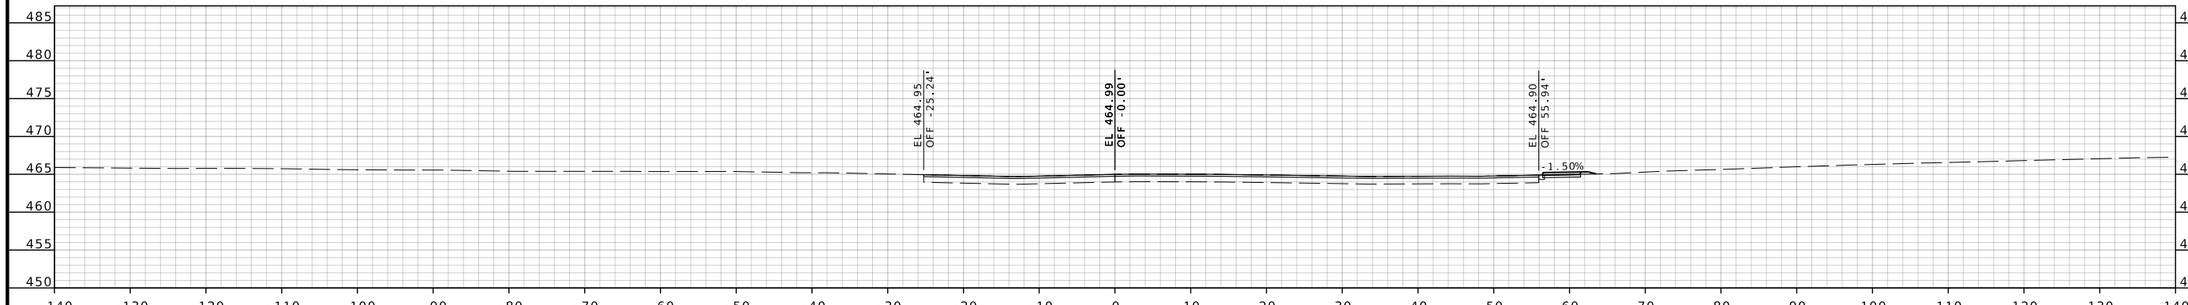

ROUTE 100 STA 1487+50.00

BRIAN D. KIERATH JR. NUMBER PE-2023008624
STATE OF MISSOURI
PROFESSIONAL ENGINEER
04/09/2025 3:34:16 PM
Brian D. Kierath Jr. - Civil
MO PE-2023008624

DATE PREPARED
4/9/2025

ROUTE	STATE
100	MO
DISTRICT	SHEET NO.
SL	46

COUNTY
ST. LOUIS

JOB NO.
J6P3274

CONTRACT ID.

PROJECT NO.

BRIDGE NO.

DESCRIPTION	DATE

MISSOURI HIGHWAYS AND TRANSPORTATION COMMISSION
105 WEST CAPITOL
JEFFERSON CITY, MO 65102
1-888-ASK-MODOT (1-888-275-6636)

GBA
16305 SWINGLEY RIDGE RD
ST. 300
CHESTERFIELD, MO 63017
314.231.0100
GBAteam.com

GEORGE BUTLER
ASSOCIATES, INC.
PRO. ENGINEER 000133
ARCHITECT 000212
PRO. LAND SURVEYOR 000059

BRIAN KIERATH
PROFESSIONAL
ENGINEER
PE-2023008624

REV.

IF A SEAL IS PRESENT ON THIS SHEET IT HAS BEEN ELECTRONICALLY SEALED AND DATED.

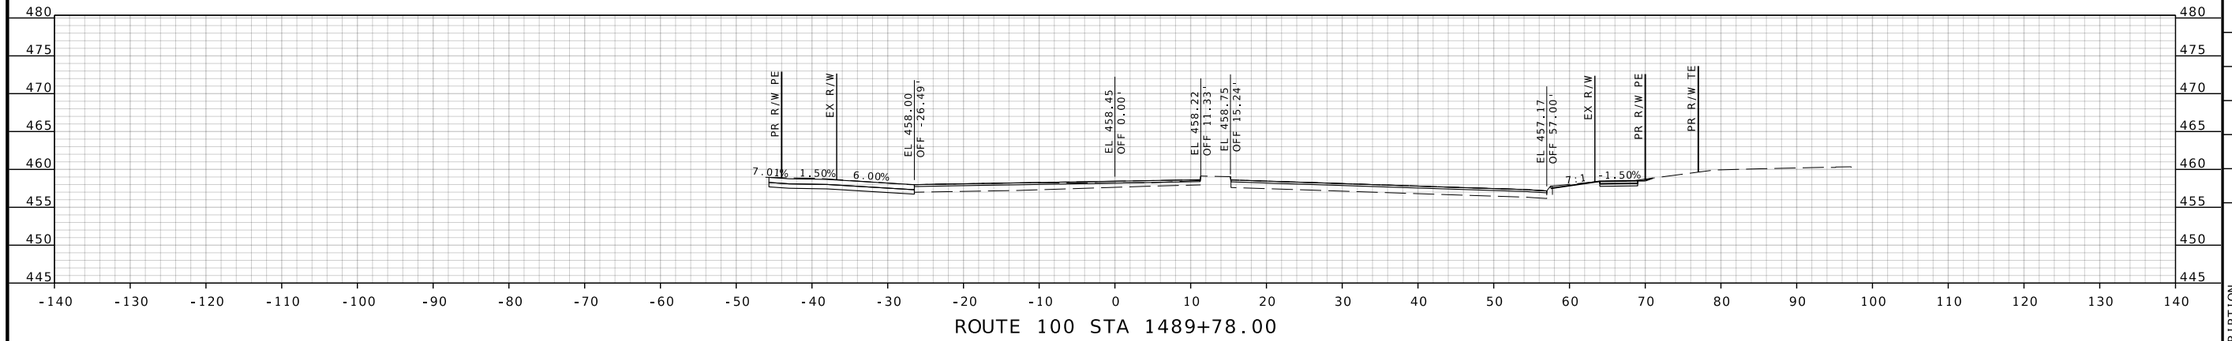

ROUTE 100 STA 1489+78.00

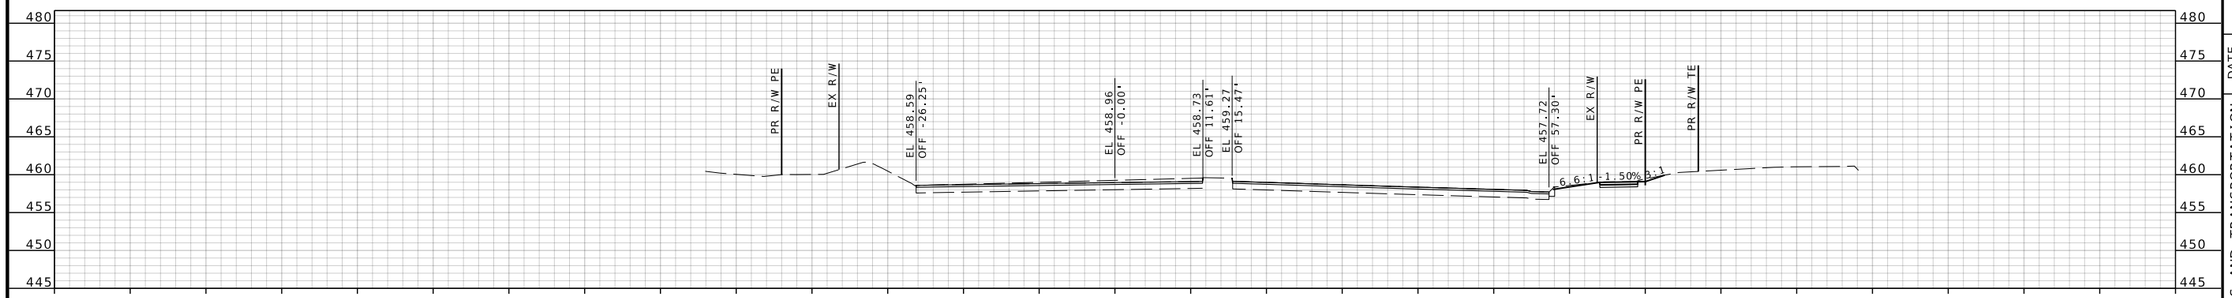

ROUTE 100 STA 1489+50.00

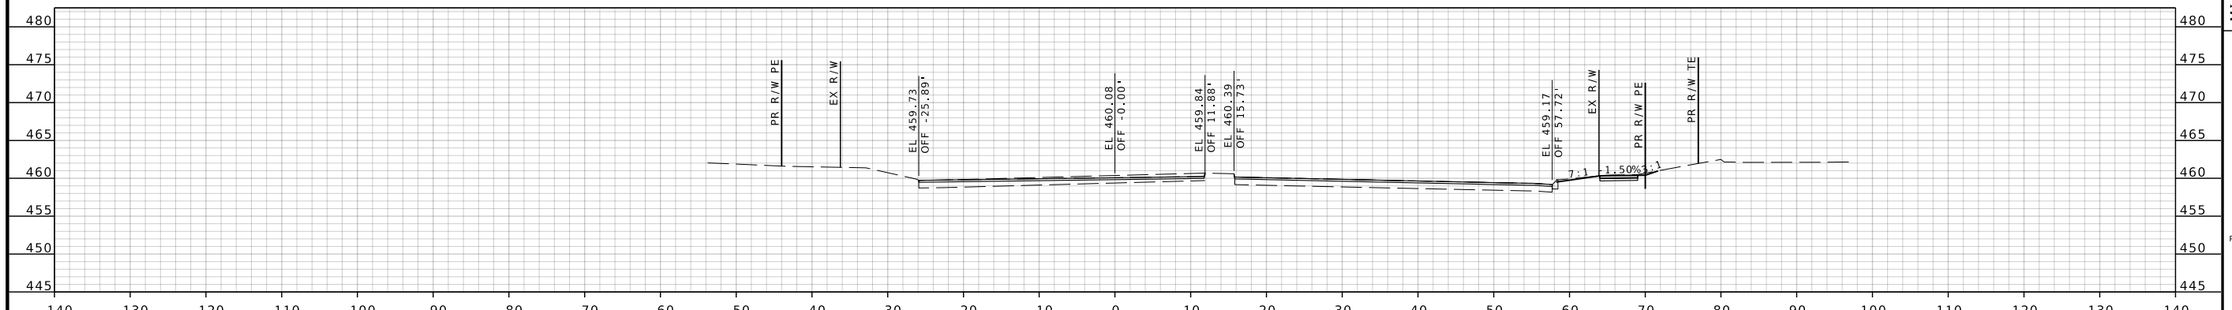

ROUTE 100 STA 1489+00.00

BRIAN D. KIERATH JR. NUMBER PE-2023008624
PROFESSIONAL ENGINEER
STATE OF MISSOURI

04/09/2025 3:34:16 PM
Brian D. Kierath Jr. - Civil
MO PE-2023008624

DATE PREPARED
4/9/2025

ROUTE	STATE
100	MO
DISTRICT	SHEET NO.
SL	47

COUNTY
ST. LOUIS

JOB NO.
J6P3274

CONTRACT ID.

PROJECT NO.

BRIDGE NO.

DESCRIPTION	DATE

MISSOURI HIGHWAYS AND TRANSPORTATION COMMISSION

105 WEST CAPITOL
JEFFERSON CITY, MO 65102
1-888-ASK-MODOT (1-888-275-6636)

GBA
16305 SWINGLEY RIDGE RD
ST. 300
CHESTERFIELD, MO 63017
314.231.0100
GBAteam.com

GEORGE BUTLER
ASSOCIATES, INC.
PRO. ENGINEER 000133
ARCHITECT 000212
PRO. LAND SURVEYOR 000059

BRIAN KIERATH
PROFESSIONAL
ENGINEER
PE-2023008624

IF A SEAL IS PRESENT ON THIS SHEET IT HAS BEEN ELECTRONICALLY SEALED AND DATED.

REV.

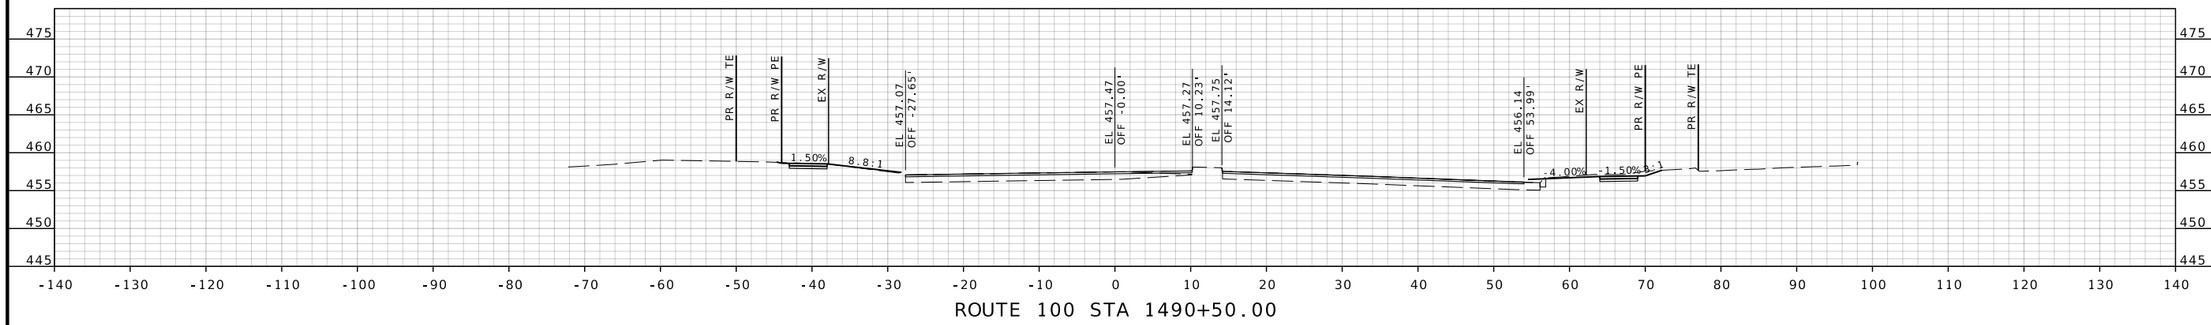

ROUTE 100 STA 1490+50.00

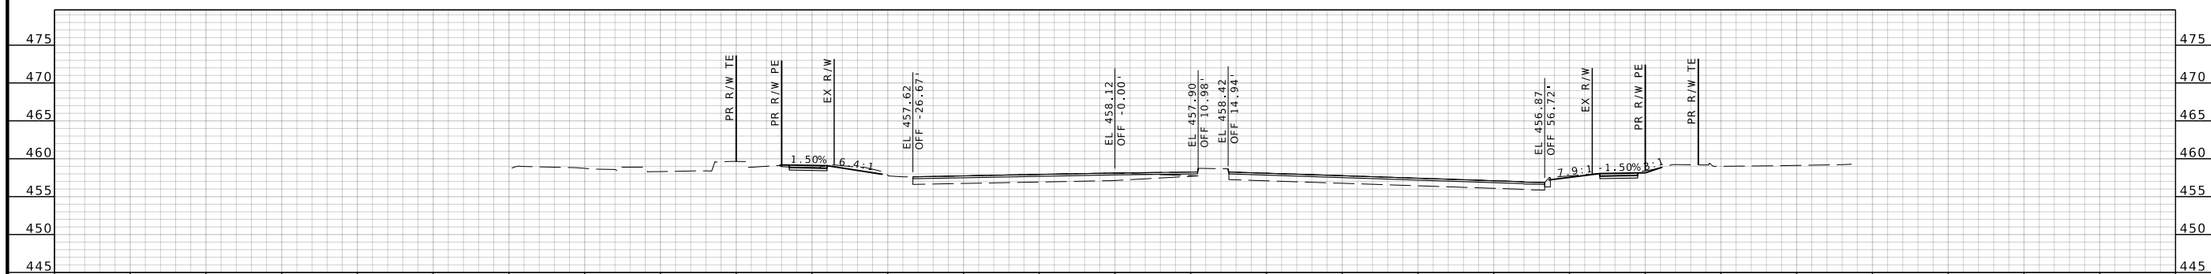

ROUTE 100 STA 1490+00.00

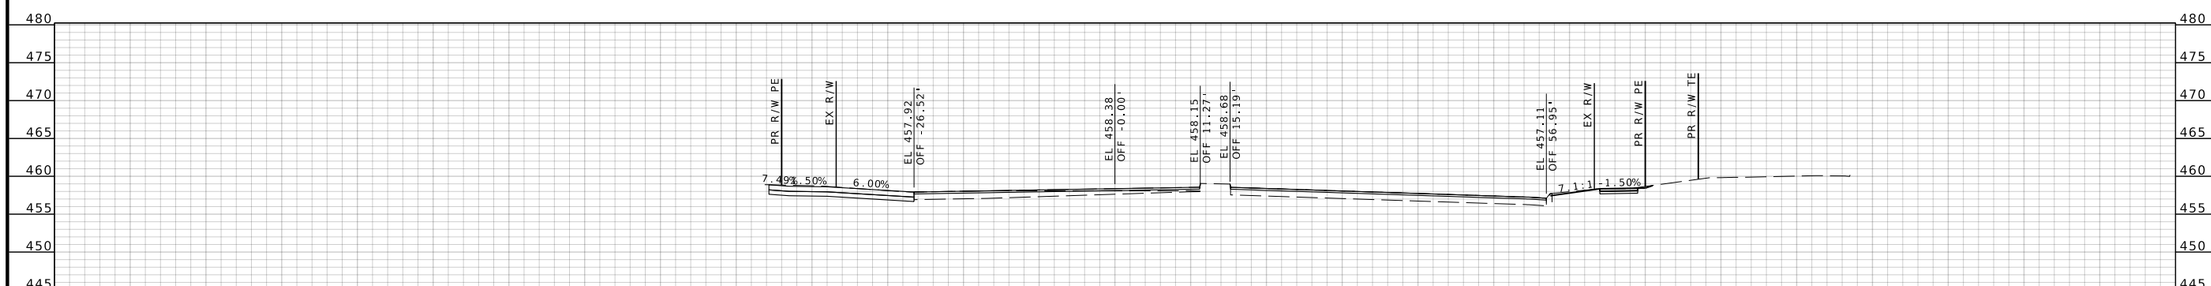

ROUTE 100 STA 1489+82.00

BRIAN D. KIERATH JR. NUMBER PE-2023008624
PROFESSIONAL ENGINEER
STATE OF MISSOURI

04/09/2025 3:34:16 PM
Brian D. Kierath Jr. - Civil
MO PE-2023008624

DATE PREPARED
4/9/2025

ROUTE	STATE
100	MO
DISTRICT	SHEET NO.
SL	48

COUNTY
ST. LOUIS

JOB NO.
J6P3274

CONTRACT ID.

PROJECT NO.

BRIDGE NO.

DESCRIPTION	DATE

MISSOURI HIGHWAYS AND TRANSPORTATION COMMISSION

105 WEST CAPITOL
JEFFERSON CITY, MO 65102
1-888-ASK-MODOT (1-888-275-6636)

GBA
16305 SWINGLEY RIDGE RD
ST. 300
CHESTERFIELD, MO 63017
314.231.0100
GBAteam.com

GEORGE BUTLER ASSOCIATES, INC.
PRO. ENGINEER 000133
ARCHITECT 000212
PRO. LAND SURVEYOR 000059

BRIAN KIERATH
PROFESSIONAL ENGINEER
PE-2023008624

IF A SEAL IS PRESENT ON THIS SHEET IT HAS BEEN ELECTRONICALLY SEALED AND DATED.

REV.

XXMSD-XXXXX ; BASEMAPS XX

c:\bms\gba-pw-01\brian kierath\dms05412\J6P3274_Updated_XS_Rte100_1470+04.61 to 1498+98.98.dgn 3:27:26 PM 4/9/2025

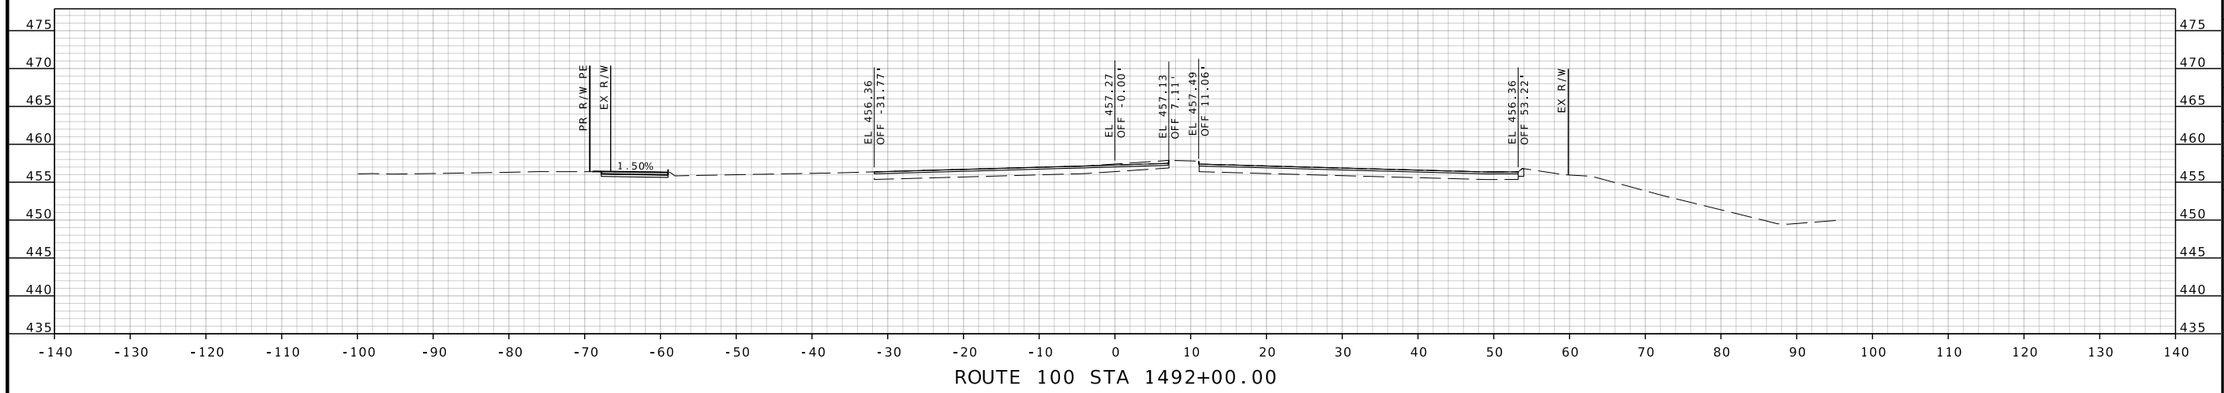

ROUTE 100 STA 1492+00.00

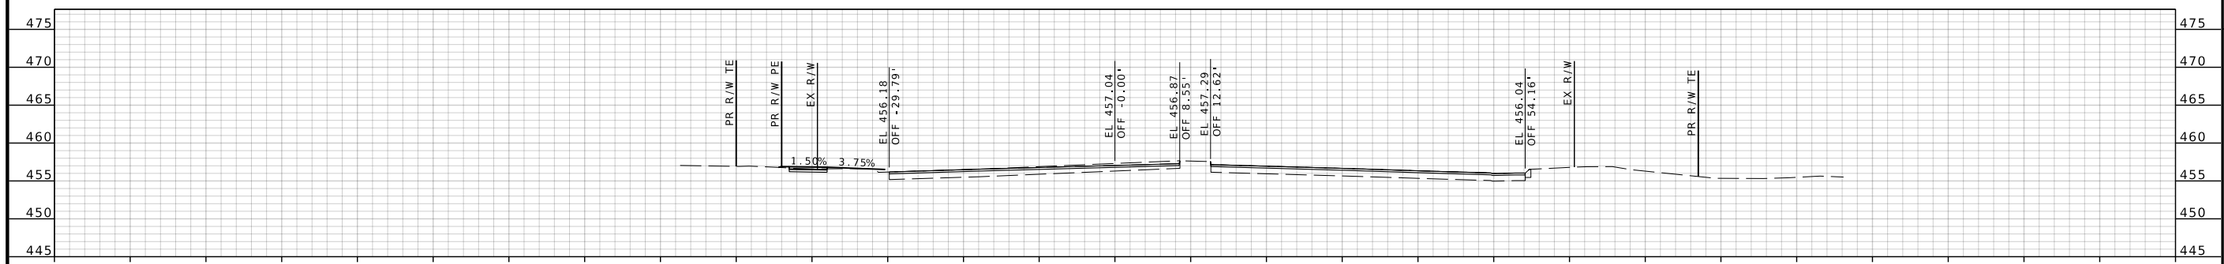

ROUTE 100 STA 1491+50.00

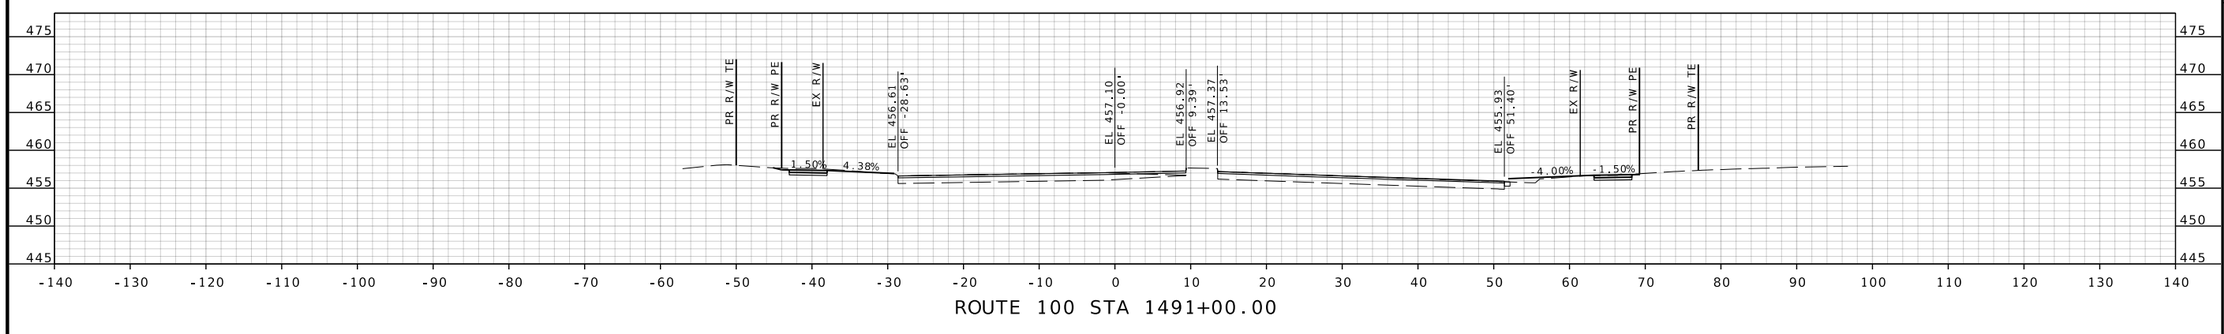

ROUTE 100 STA 1491+00.00

IF A SEAL IS PRESENT ON THIS SHEET IT HAS BEEN ELECTRONICALLY SEALED AND DATED.

BRIAN D. KIERATH JR. NUMBER PE-2023008624
PROFESSIONAL ENGINEER
STATE OF MISSOURI

04/09/2025 3:34:17 PM
Brian D. Kierath Jr. - Civil
MO PE-2023008624

DATE PREPARED
4/9/2025

ROUTE	STATE
100	MO
DISTRICT	SHEET NO.
SL	49

COUNTY
ST. LOUIS

JOB NO.
J6P3274

CONTRACT ID.

PROJECT NO.

BRIDGE NO.

DESCRIPTION	DATE

MISSOURI HIGHWAYS AND TRANSPORTATION COMMISSION
105 WEST CAPITOL
JEFFERSON CITY, MO 65102
1-888-ASK-MODOT (1-888-275-6636)

GBA
16305 SWINGLEY RIDGE RD
ST, 300
CHESTERFIELD, MO 63017
314.231.0100
GBAteam.com

GEORGE BUTLER
ASSOCIATES, INC.
PRO. ENGINEER 000133
ARCHITECT 000212
PRO. LAND SURVEYOR 000059

BRIAN KIERATH
PROFESSIONAL
ENGINEER
PE-2023008624

REV.

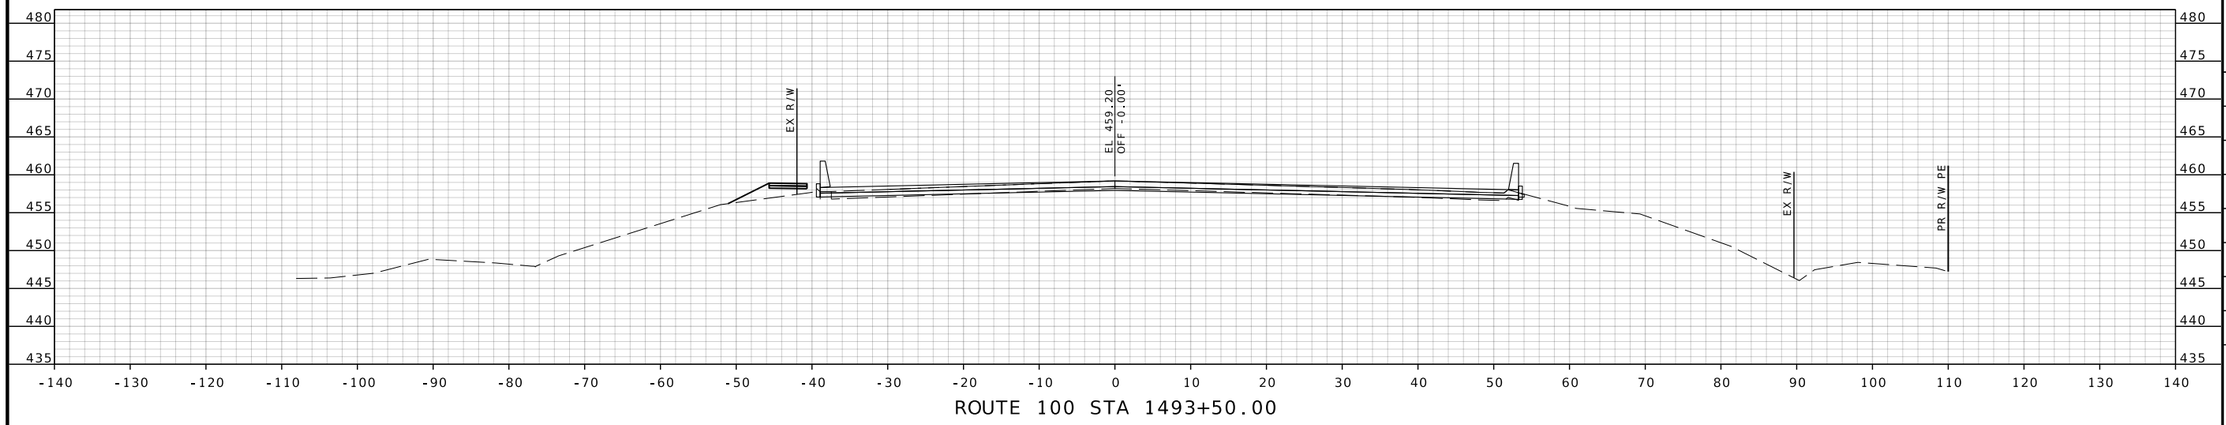

ROUTE 100 STA 1493+50.00

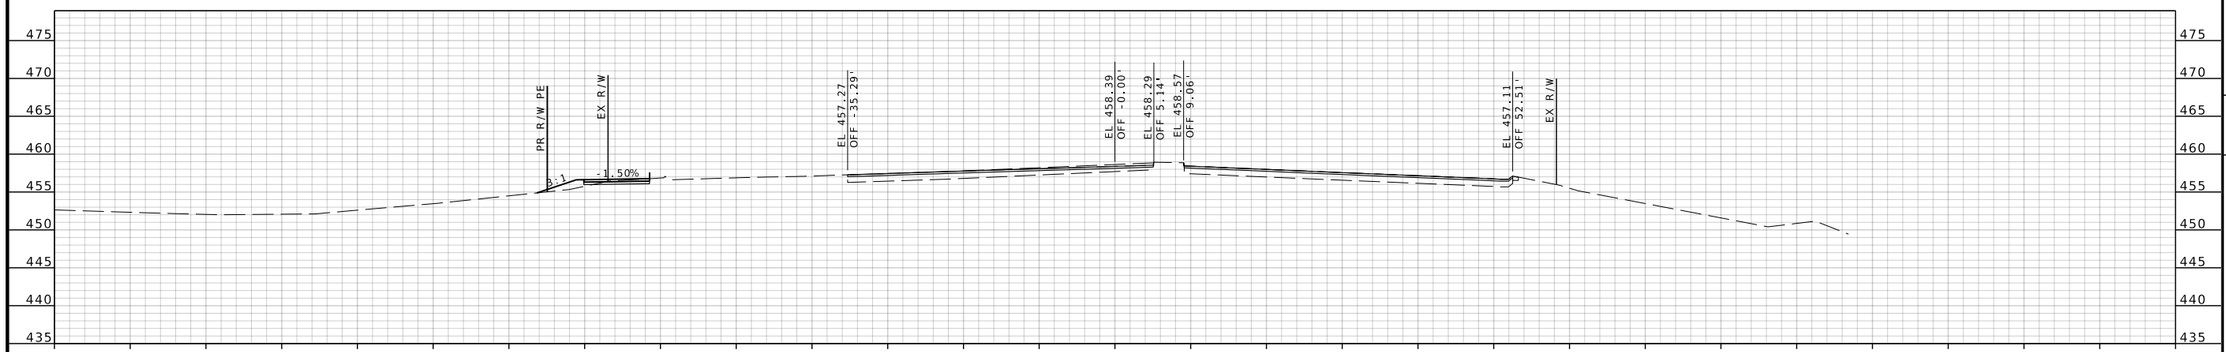

ROUTE 100 STA 1493+00.00

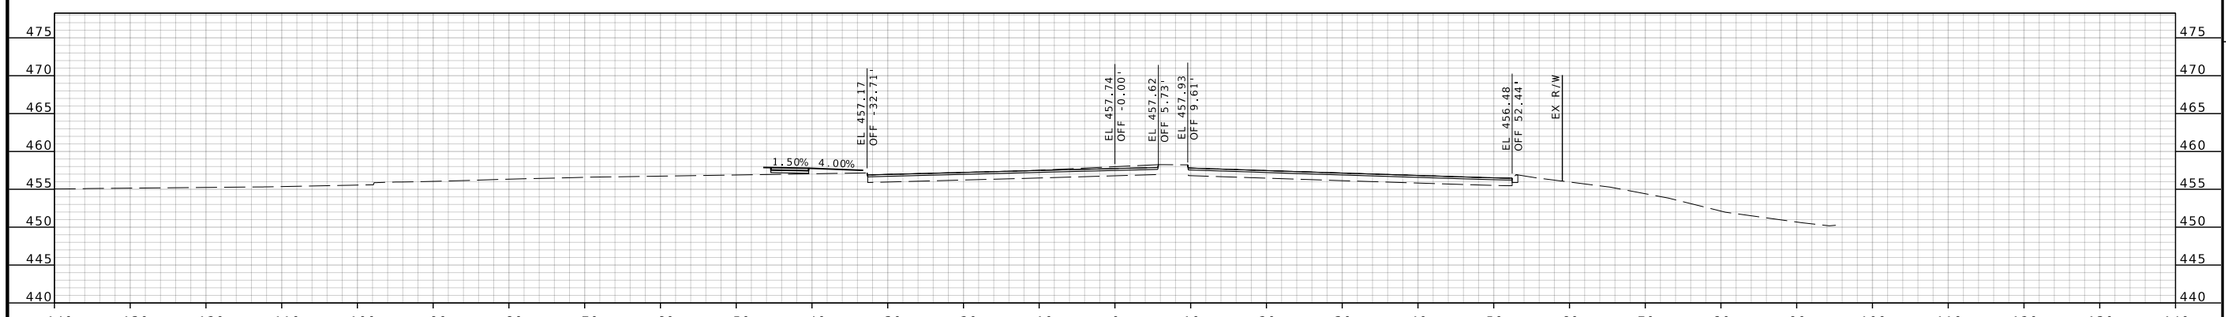

ROUTE 100 STA 1492+50.00

BRIAN D. KIERATH JR. NUMBER PE-2023008624
STATE OF MISSOURI
PROFESSIONAL ENGINEER

04/09/2025 3:34:17 PM
Brian D. Kierath Jr. - Civil
MO PE-2023008624

DATE PREPARED
4/9/2025

ROUTE	STATE
100	MO
DISTRICT	SHEET NO.
SL	50

COUNTY
ST. LOUIS

JOB NO.
J6P3274

CONTRACT ID.

PROJECT NO.

BRIDGE NO.

IF A SEAL IS PRESENT ON THIS SHEET IT HAS BEEN ELECTRONICALLY SEALED AND DATED.

DESCRIPTION	DATE

MISSOURI HIGHWAYS AND TRANSPORTATION COMMISSION
105 WEST CAPITOL
JEFFERSON CITY, MO 65102
1-888-ASK-MODOT (1-888-275-6636)

GBA
16305 SWINGLEY RIDGE RD
ST. 300
CHESTERFIELD, MO 63017
314.231.0100
GBAteam.com

GEORGE BUTLER ASSOCIATES, INC.
PRO. ENGINEER 000133
ARCHITECT 000212
PRO. LAND SURVEYOR 000059

BRIAN KIERATH
PROFESSIONAL ENGINEER
PE-2023008624

REV.

XXMSD-XXXXX ; BASEMAPS XX

c:\bms\gba-pw-01\brian kierath\dms05412\J6P3274_Updated_XS_Rte100_1470+04.61 to 1498+98.98.dgn 3:27:33 PM 4/9/2025

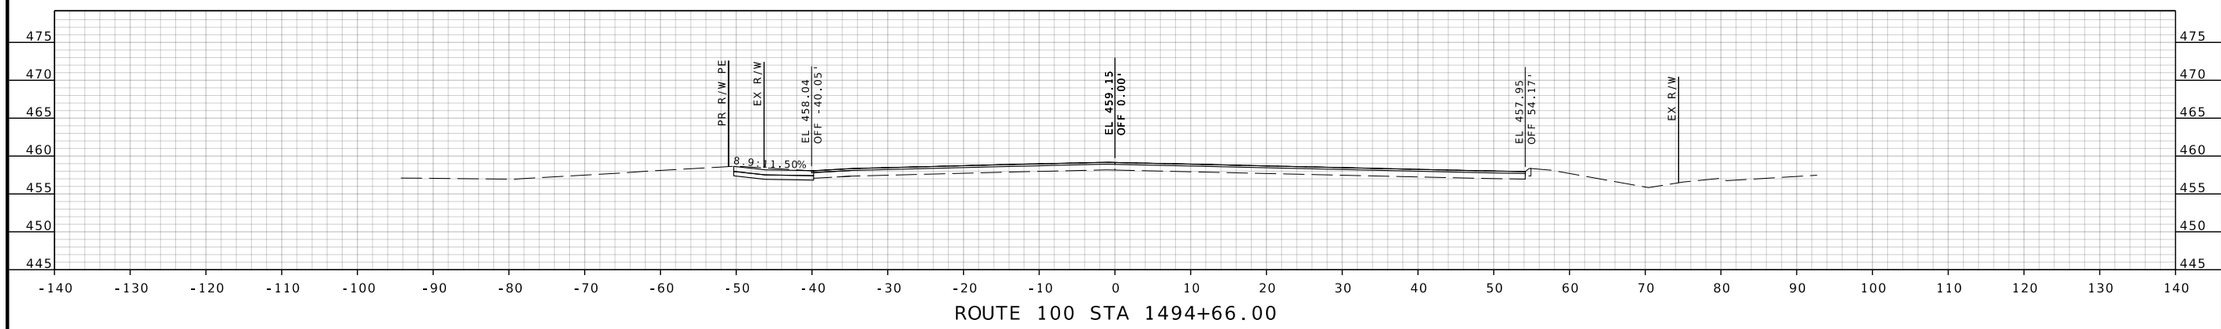

ROUTE 100 STA 1494+66.00

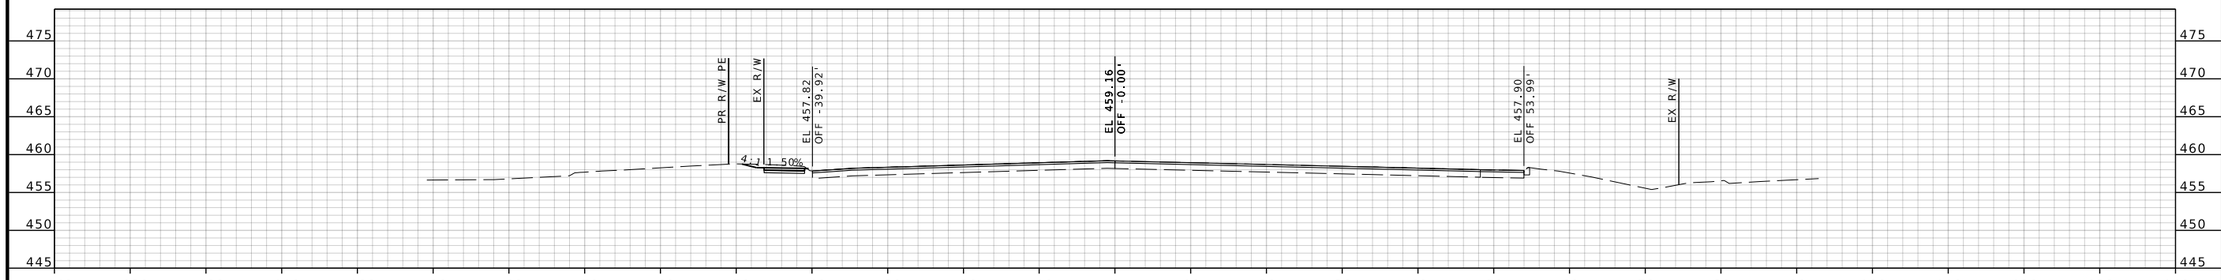

ROUTE 100 STA 1494+50.00

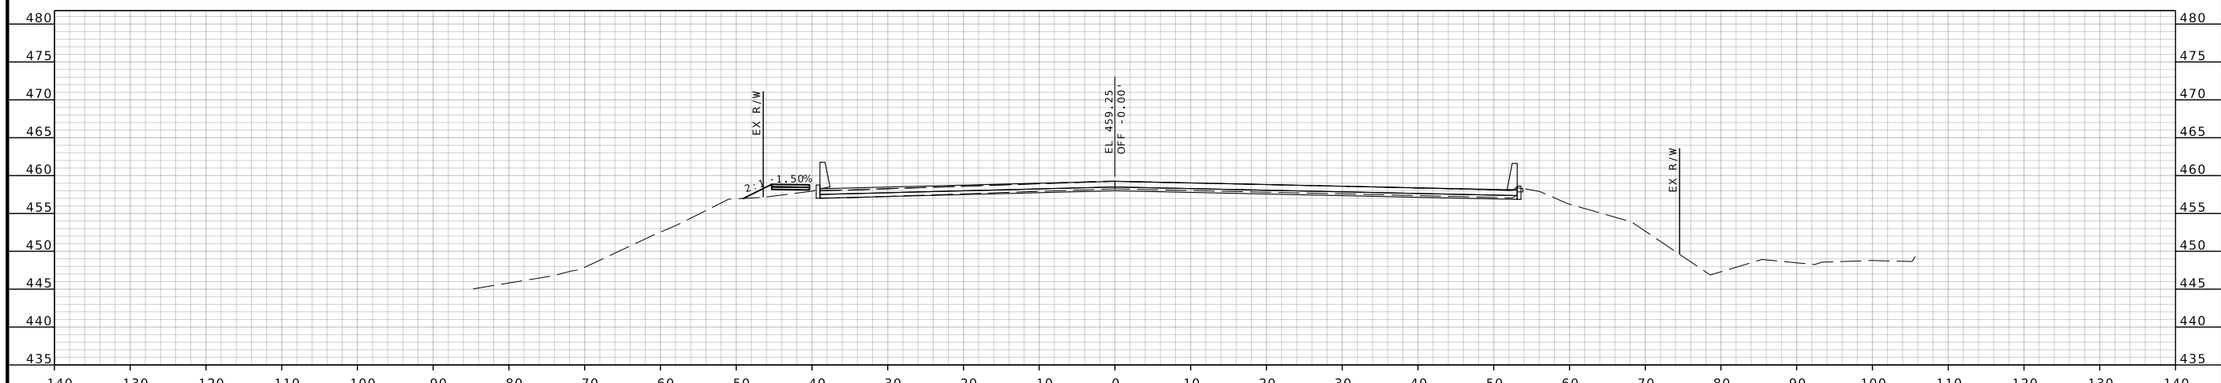

ROUTE 100 STA 1494+00.00

BRIAN D. KIERATH JR. NUMBER PE-2023008624
STATE OF MISSOURI
PROFESSIONAL ENGINEER

04/09/2025 3:34:17 PM
Brian D. Kierath Jr. - Civil
MO PE-2023008624

DATE PREPARED
4/9/2025

ROUTE	STATE
100	MO
DISTRICT	SHEET NO.
SL	51

COUNTY
ST. LOUIS

JOB NO.
J6P3274

CONTRACT ID.

PROJECT NO.

BRIDGE NO.

IF A SEAL IS PRESENT ON THIS SHEET IT HAS BEEN ELECTRONICALLY SEALED AND DATED.

DESCRIPTION

DATE

REV.

MISSOURI HIGHWAYS AND TRANSPORTATION COMMISSION

105 WEST CAPITOL
JEFFERSON CITY, MO 65102
1-888-ASK-MODOT (1-888-275-6636)

GBA
16305 SWINGLEY RIDGE RD
ST. 300
CHESTERFIELD, MO 63017
314.231.0100
GBAteam.com

GEORGE BUTLER ASSOCIATES, INC.
PRO. ENGINEER 000133
ARCHITECT 000212
PRO. LAND SURVEYOR 000059

BRIAN KIERATH
PROFESSIONAL ENGINEER
PE-2023008624

XXMSD-XXXXX ;BASEMAPS XX

c:\bms\gba-pw-01\brian kierath\dms05412\J6P3274_Updated_XS_Rte100_1470+04.61 to 1498+98.98.dgn 3:27:37 PM 4/9/2025

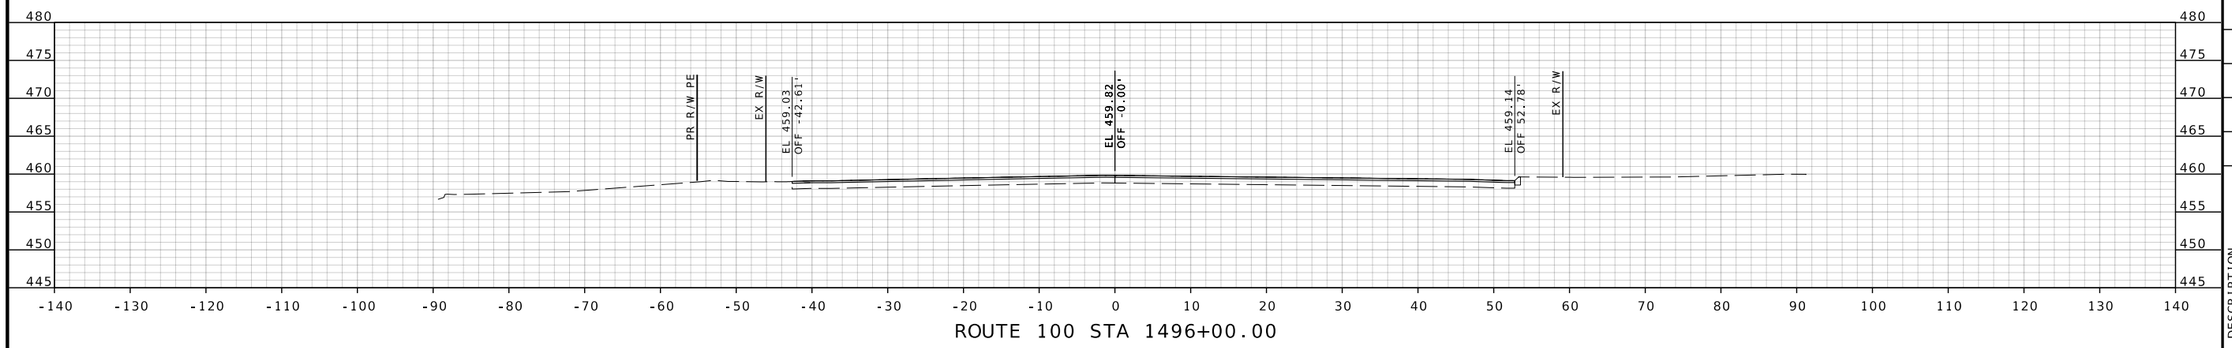

ROUTE 100 STA 1496+00.00

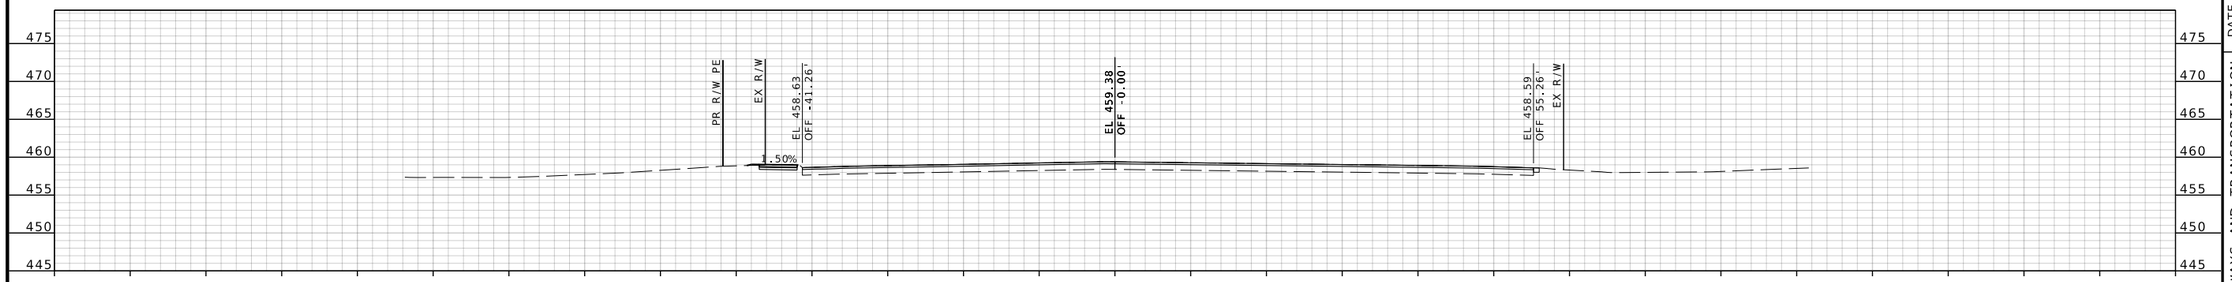

ROUTE 100 STA 1495+50.00

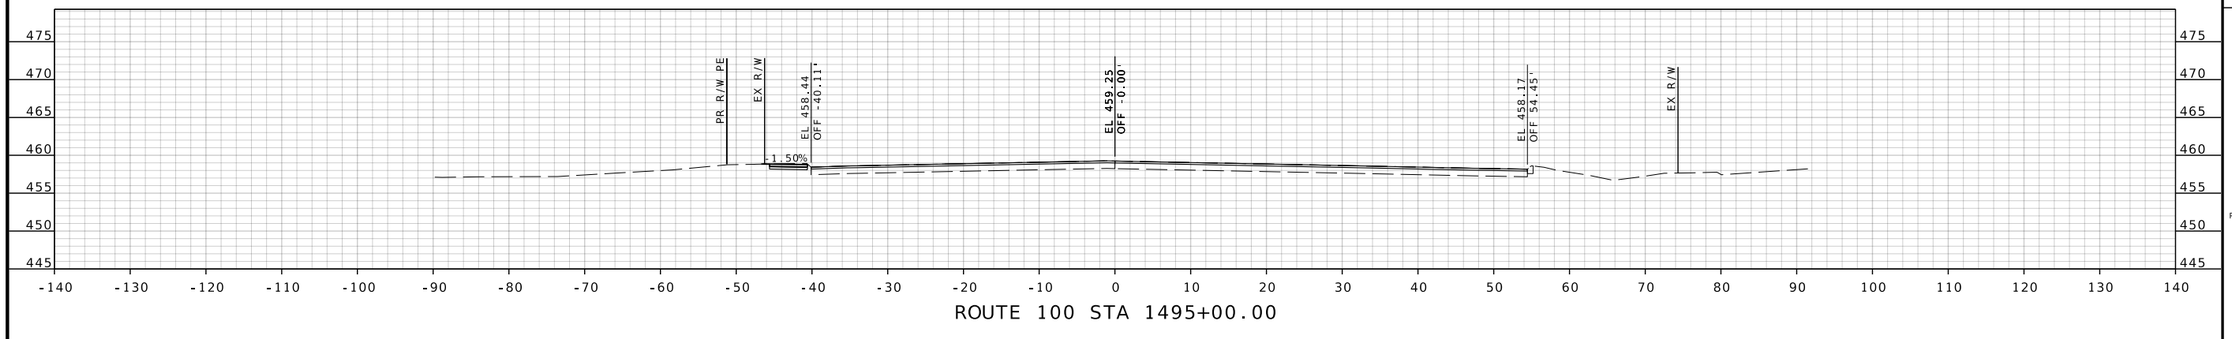

ROUTE 100 STA 1495+00.00

IF A SEAL IS PRESENT ON THIS SHEET IT HAS BEEN ELECTRONICALLY SEALED AND DATED.

BRIAN D. KIERATH JR. NUMBER PE-2023008624
STATE OF MISSOURI
PROFESSIONAL ENGINEER

04/09/2025 3:34:17 PM
Brian D. Kierath Jr. - Civil
MO PE-2023008624

DATE PREPARED
4/9/2025

ROUTE	STATE
100	MO
DISTRICT	SHEET NO.
SL	52

COUNTY
ST. LOUIS

JOB NO.
J6P3274

CONTRACT ID.

PROJECT NO.

BRIDGE NO.

DESCRIPTION	DATE

MISSOURI HIGHWAYS AND TRANSPORTATION COMMISSION
105 WEST CAPITOL
JEFFERSON CITY, MO 65102
1-888-ASK-MODOT (1-888-275-6636)

GBA
16305 SWINGLEY RIDGE RD
ST. 300
CHESTERFIELD, MO 63017
314.231.0100
GBAteam.com

GEORGE BUTLER
ASSOCIATES, INC.
PRO. ENGINEER 000133
ARCHITECT 000212
PRO. LAND SURVEYOR 000059

BRIAN KIERATH
PROFESSIONAL
ENGINEER
PE-2023008624

REV.

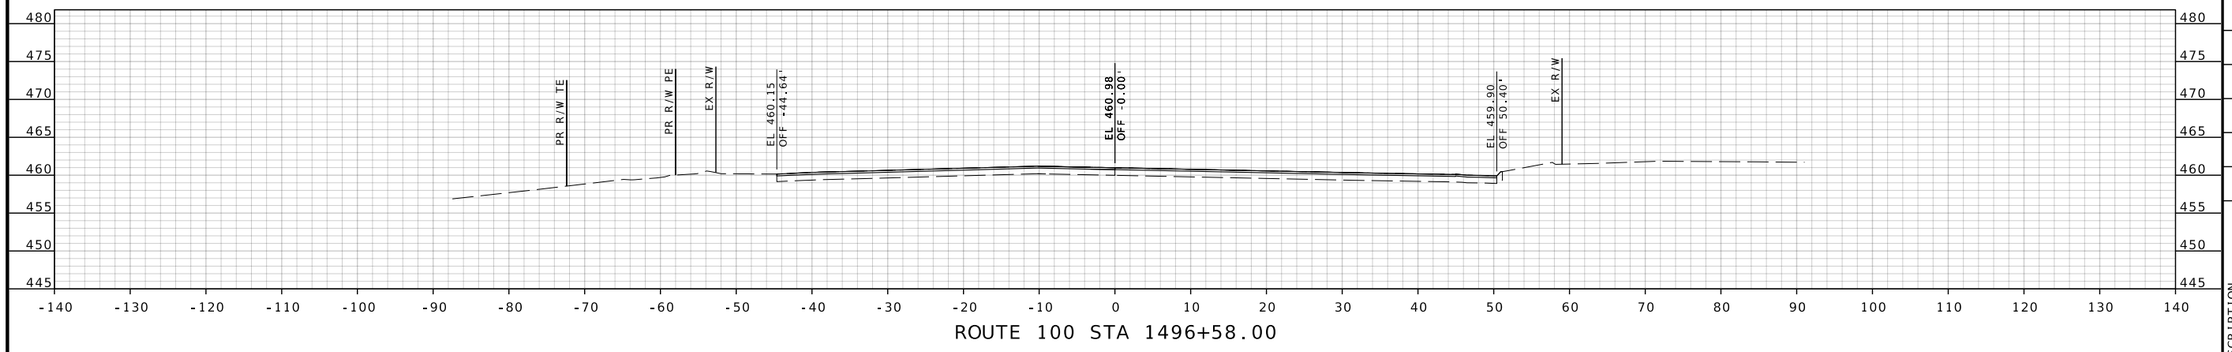

ROUTE 100 STA 1496+58.00

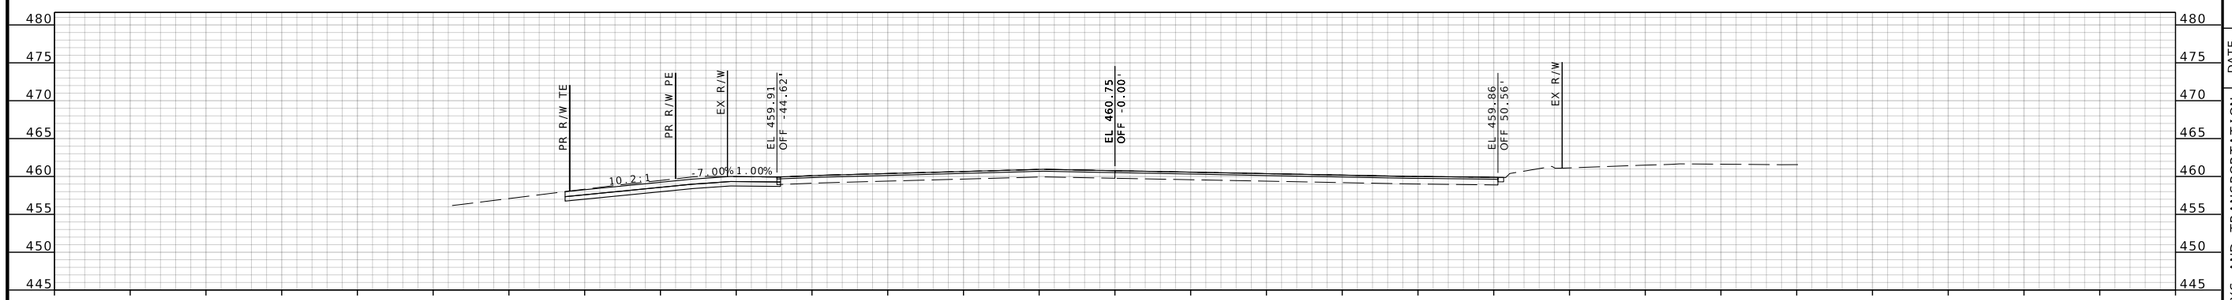

ROUTE 100 STA 1496+50.00

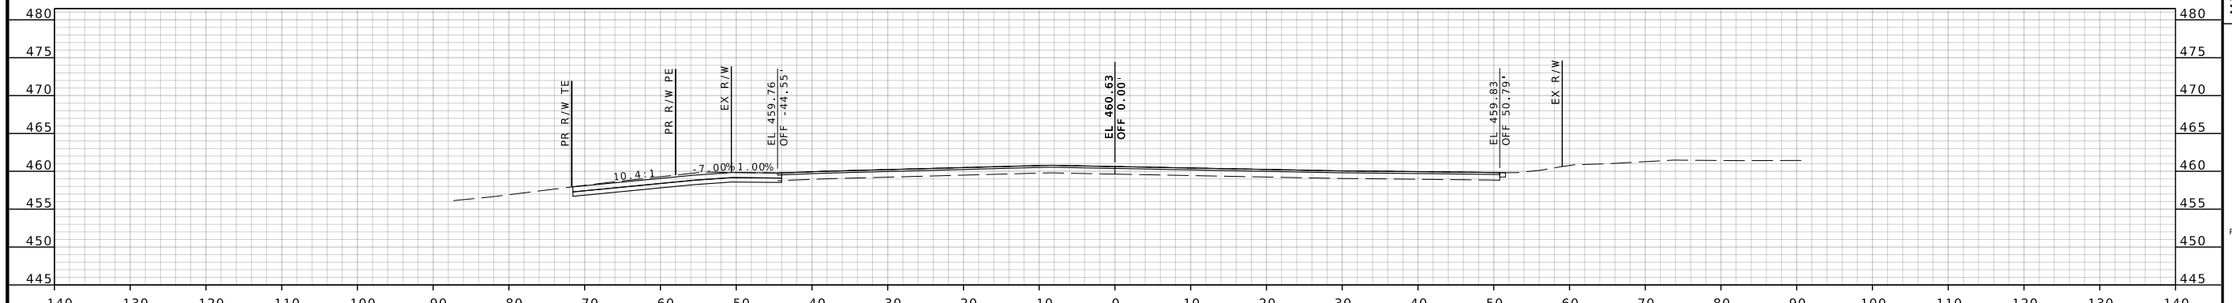

ROUTE 100 STA 1496+45.00

BRIAN D. KIERATH JR. NUMBER PE-2023008624
STATE OF MISSOURI
PROFESSIONAL ENGINEER

04/09/2025 3:34:18 PM
Brian D. Kierath Jr. - Civil
MO PE-2023008624

DATE PREPARED
4/9/2025

ROUTE	STATE
100	MO
DISTRICT	SHEET NO.
SL	53

COUNTY
ST. LOUIS

JOB NO.
J6P3274

CONTRACT ID.

PROJECT NO.

BRIDGE NO.

IF A SEAL IS PRESENT ON THIS SHEET IT HAS BEEN ELECTRONICALLY SEALED AND DATED.

REV.	DESCRIPTION	DATE

MISSOURI HIGHWAYS AND TRANSPORTATION COMMISSION

105 WEST CAPITOL
JEFFERSON CITY, MO 65102
1-888-ASK-MODOT (1-888-275-6636)

GBA
16305 SWINGLEY RIDGE RD
ST. 300
CHESTERFIELD, MO 63017
314.231.0100
GBAteam.com

GEORGE BUTLER
ASSOCIATES, INC.
PRO. ENGINEER 000133
ARCHITECT 000212
PRO. LAND SURVEYOR 000059

BRIAN KIERATH
PROFESSIONAL
ENGINEER
PE-2023008624

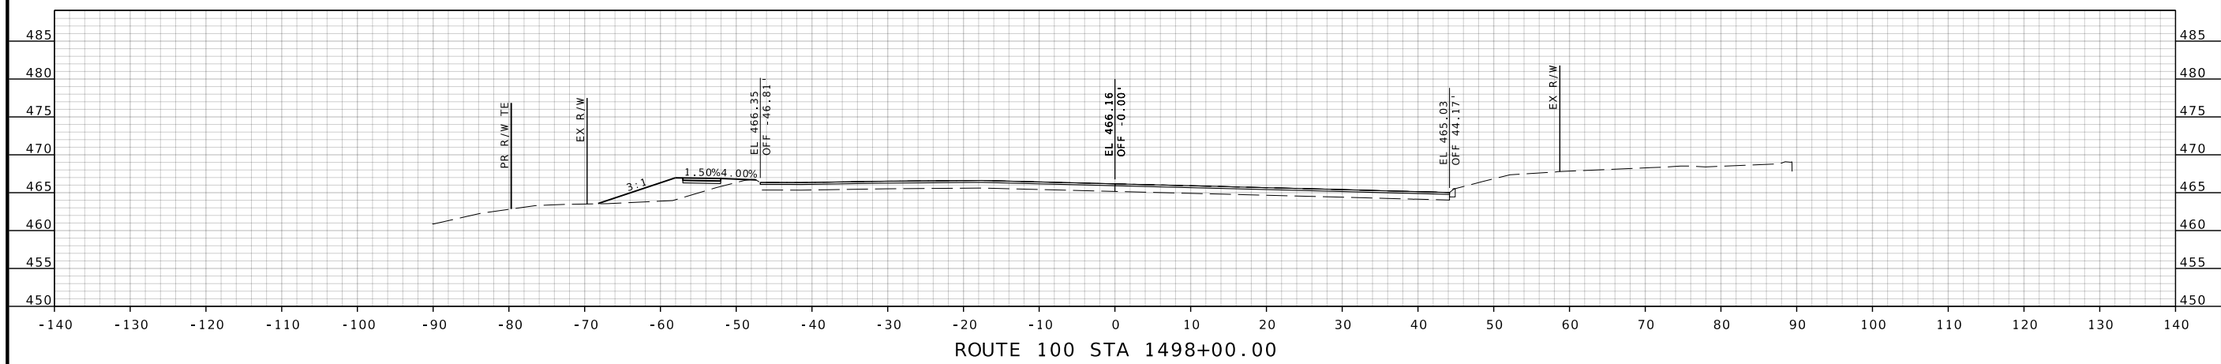

ROUTE 100 STA 1498+00.00

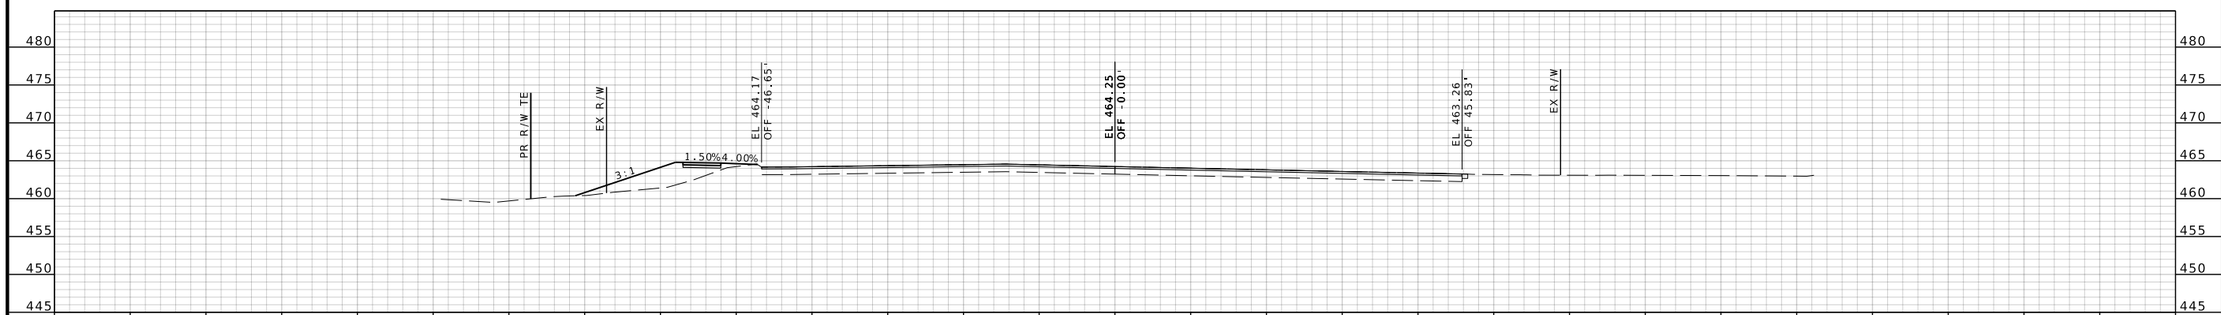

ROUTE 100 STA 1497+50.00

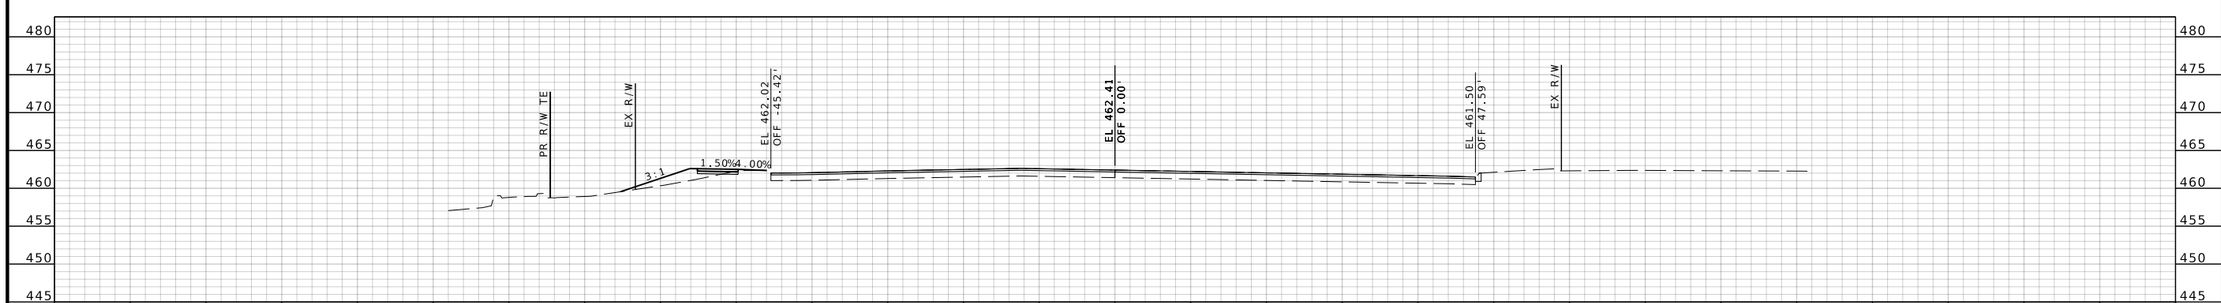

ROUTE 100 STA 1497+00.00

BRIAN D. KIERATH JR. NUMBER PE-2023008624
PROFESSIONAL ENGINEER
STATE OF MISSOURI

04/09/2025 3:34:18 PM
Brian D. Kierath Jr. - Civil
MO PE-2023008624

DATE PREPARED
4/9/2025

ROUTE	STATE
100	MO
DISTRICT	SHEET NO.
SL	54

COUNTY
ST. LOUIS

JOB NO.
J6P3274

CONTRACT ID.

PROJECT NO.

BRIDGE NO.

IF A SEAL IS PRESENT ON THIS SHEET IT HAS BEEN ELECTRONICALLY SEALED AND DATED.

REV.	DESCRIPTION	DATE

MISSOURI HIGHWAYS AND TRANSPORTATION COMMISSION

105 WEST CAPITOL
JEFFERSON CITY, MO 65102
1-888-ASK-MODOT (1-888-275-6636)

GBA
16305 SWINGLEY RIDGE RD
ST. 300
CHESTERFIELD, MO 63017
314.231.0100
GBAteam.com

GEORGE BUTLER ASSOCIATES, INC.
PRO. ENGINEER 000133
ARCHITECT 000212
PRO. LAND SURVEYOR 000059

BRIAN KIERATH
PROFESSIONAL ENGINEER
PE-2023008624

XXMSD-XXXXX ; BASEMAPS XX

c:\bms\gba-pw-01\brian kierath\dms05412\J6P3274_Updated_XS_Rte100_1470+04.61 to 1498+98.98.dgn 3:27:47 PM 4/9/2025

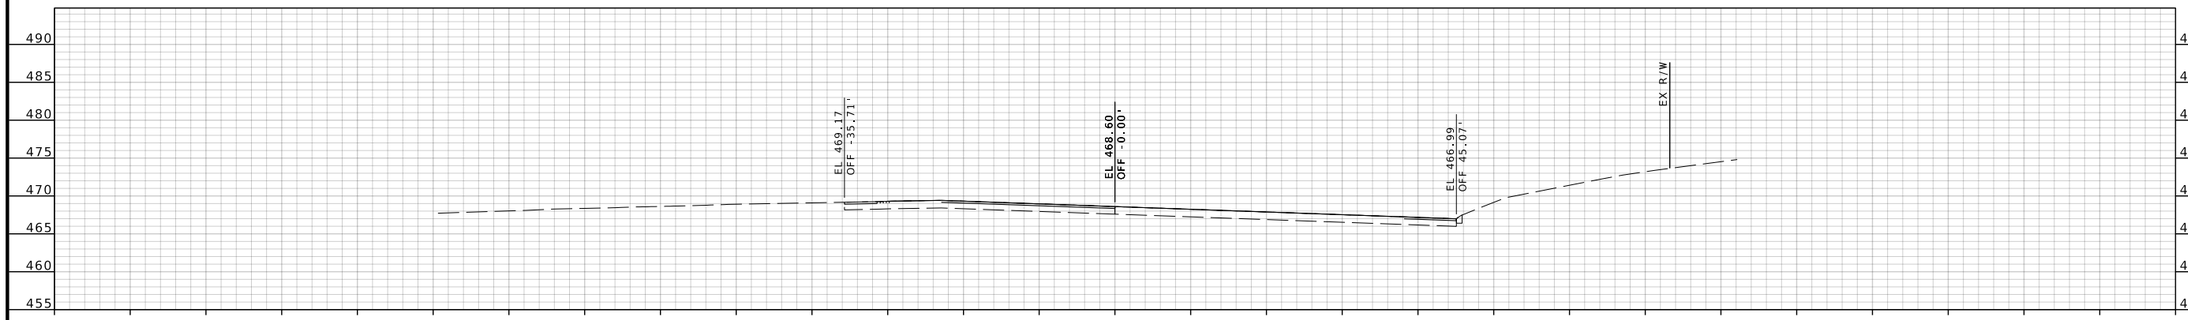

ROUTE 100 STA 1498+78.98

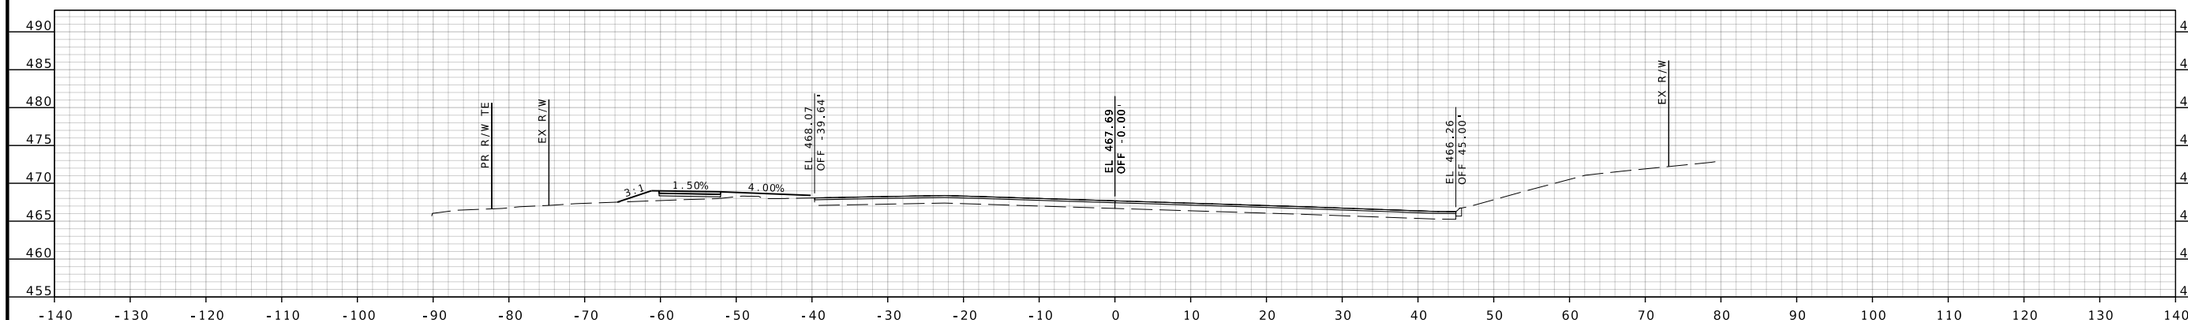

ROUTE 100 STA 1498+50.00

STATE OF MISSOURI
BRIAN D. KIERATH JR. NUMBER PE-2023008624
PROFESSIONAL ENGINEER

04/09/2025 3:34:18 PM
Brian D. Kierath Jr. - Civil
MO PE-2023008624

DATE PREPARED
4/9/2025

ROUTE	STATE
100	MO
DISTRICT	SHEET NO.
SL	55

COUNTY
ST. LOUIS

JOB NO.
J6P3274

CONTRACT ID.

PROJECT NO.

BRIDGE NO.

DESCRIPTION	DATE

IF A SEAL IS PRESENT ON THIS SHEET IT HAS BEEN ELECTRONICALLY SEALED AND DATED.

MISSOURI HIGHWAYS AND TRANSPORTATION COMMISSION

105 WEST CAPITOL
JEFFERSON CITY, MO 65102
1-888-ASK-MODOT (1-888-275-6636)

GBA
16305 SWINGLEY RIDGE RD
ST. 300
CHESTERFIELD, MO 63017
314.231.0100
GBAteam.com

GEORGE BUTLER ASSOCIATES, INC.
PRO. ENGINEER 000133
ARCHITECT 000212
PRO. LAND SURVEYOR 000059

BRIAN KIERATH
PROFESSIONAL ENGINEER
PE-2023008624

REV.

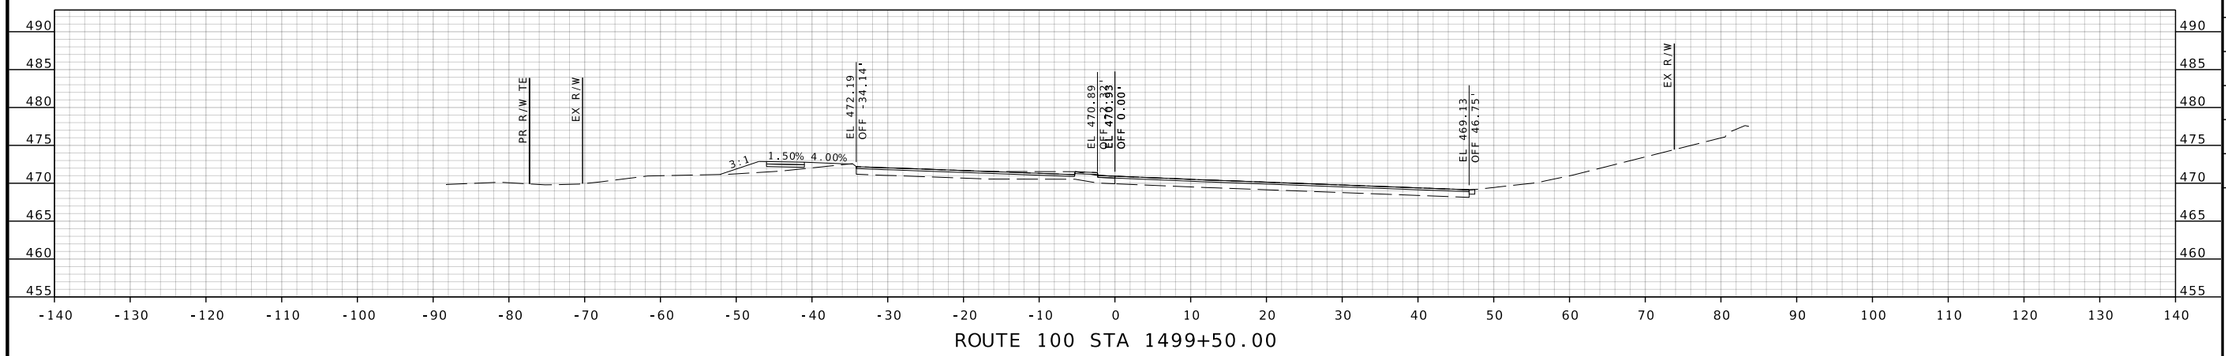

ROUTE 100 STA 1499+50.00

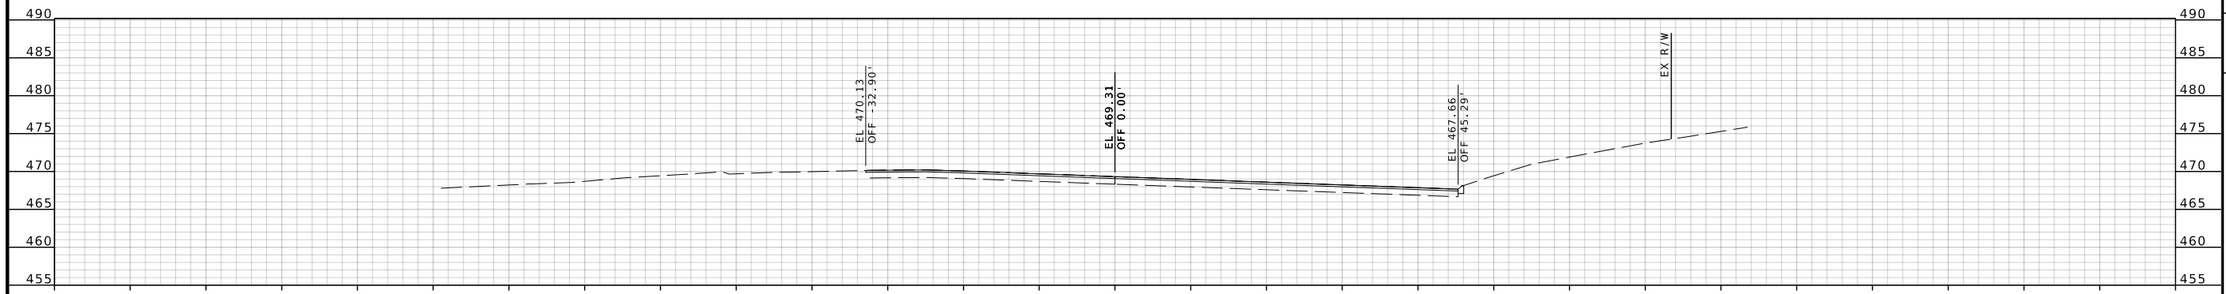

ROUTE 100 STA 1499+00.00

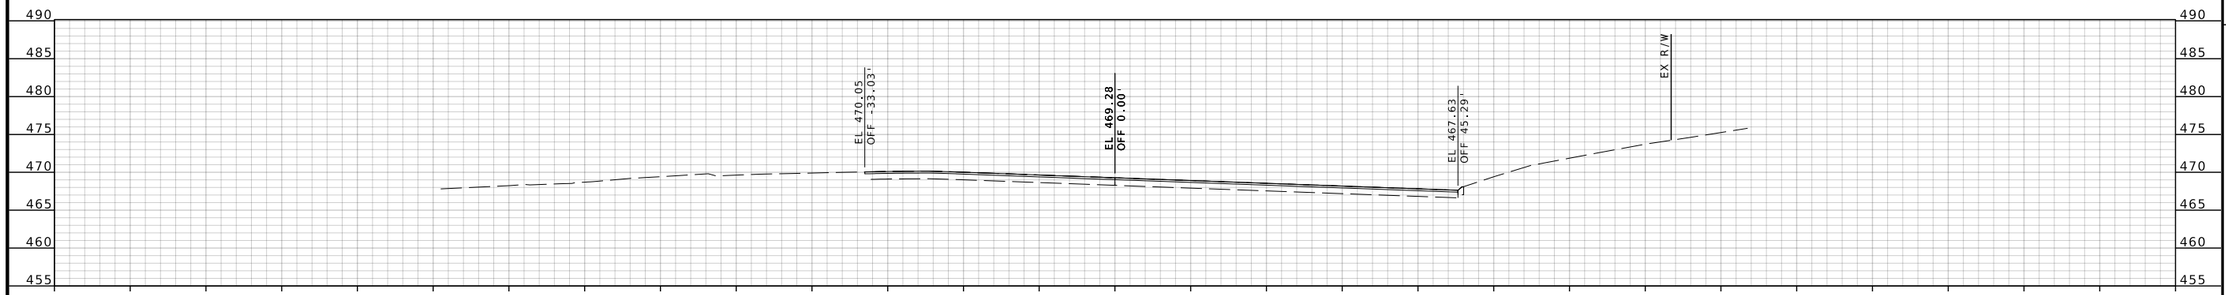

ROUTE 100 STA 1498+98.98

STATE OF MISSOURI
BRIAN D. KIERATH JR. NUMBER PE-2023008624
PROFESSIONAL ENGINEER

04/09/2025 3:34:18 PM
Brian D. Kierath Jr. - Civil
MO PE-2023008624

DATE PREPARED
4/9/2025

ROUTE	STATE
100	MO
DISTRICT	SHEET NO.
SL	56

COUNTY
ST. LOUIS

JOB NO.
J6P3274

CONTRACT ID.

PROJECT NO.

BRIDGE NO.

DESCRIPTION	DATE

IF A SEAL IS PRESENT ON THIS SHEET IT HAS BEEN ELECTRONICALLY SEALED AND DATED.

MISSOURI HIGHWAYS AND TRANSPORTATION COMMISSION
105 WEST CAPITOL
JEFFERSON CITY, MO 65102
1-888-ASK-MODOT (1-888-275-6636)

GBA
16305 SWINGLEY RIDGE RD
ST. 300
CHESTERFIELD, MO 63017
314.231.0100
GBAteam.com

GEORGE BUTLER ASSOCIATES, INC.
PRO. ENGINEER 000133
ARCHITECT 000212
PRO. LAND SURVEYOR 000059

BRIAN KIERATH
PROFESSIONAL ENGINEER
PE-2023008624

REV.

XXMSD-XXXXX ; BASEMAPS XX

c:\bms\gba-pw-01\brian kierath\dms05412\J6P3274_Updated_XS_Rte100_1498+78.98 to 1536+18.33.dgn 3:28:10 PM 4/9/2025

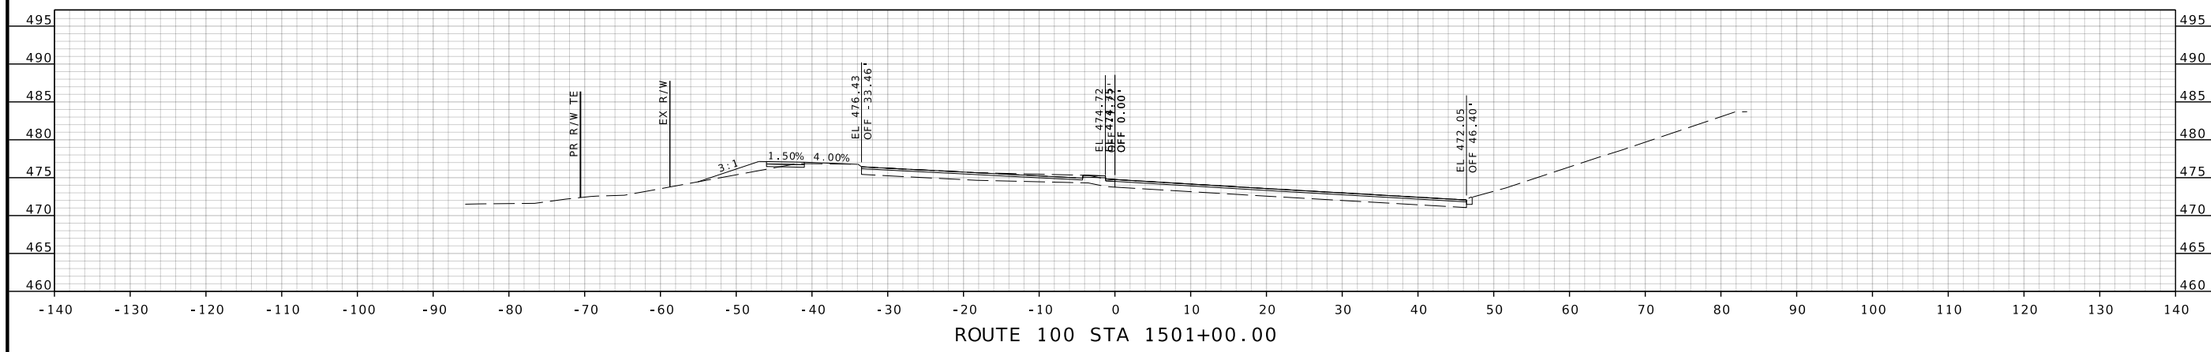

ROUTE 100 STA 1501+00.00

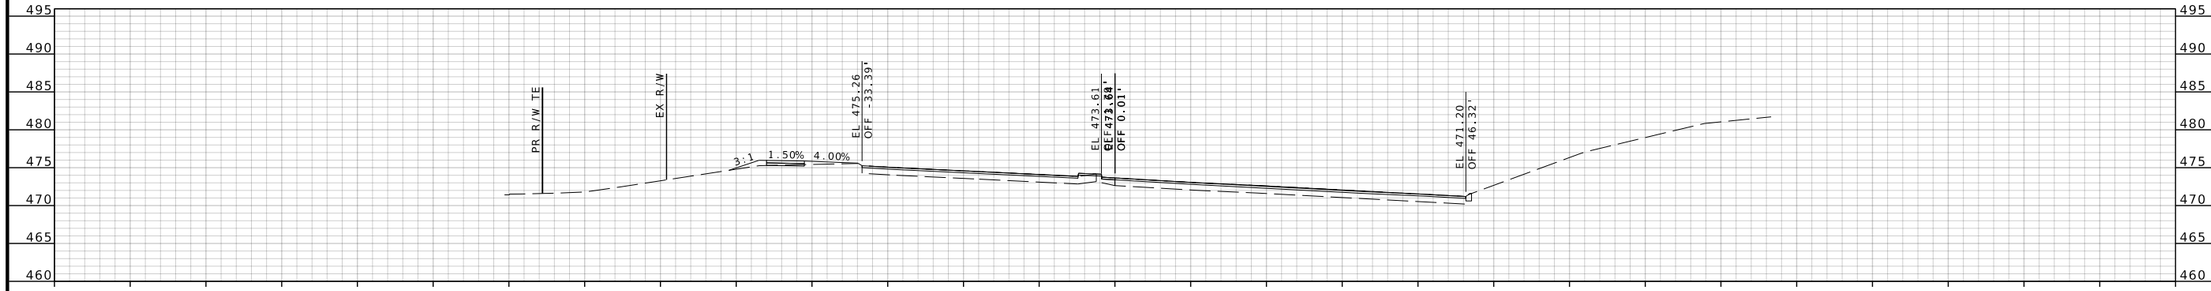

ROUTE 100 STA 1500+50.00

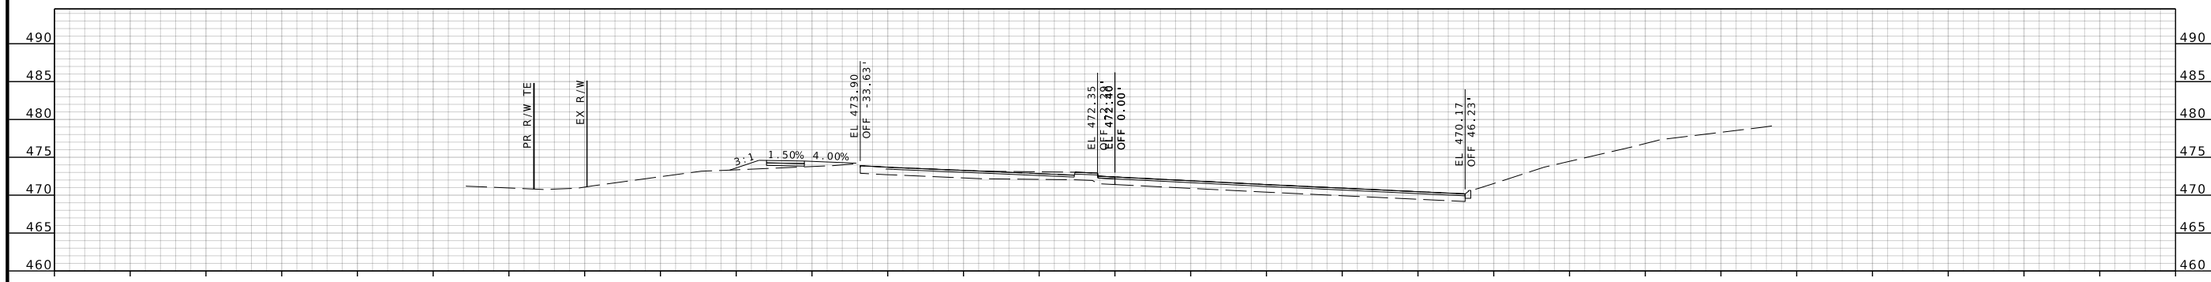

ROUTE 100 STA 1500+00.00

BRIAN D. KIERATH JR. NUMBER PE-2023008624
STATE OF MISSOURI
PROFESSIONAL ENGINEER

04/09/2025 3:34:18 PM
Brian D. Kierath Jr. - Civil
MO PE-2023008624

DATE PREPARED
4/9/2025

ROUTE	STATE
100	MO
DISTRICT	SHEET NO.
SL	57

COUNTY
ST. LOUIS

JOB NO.
J6P3274

CONTRACT ID.

PROJECT NO.

BRIDGE NO.

DESCRIPTION	DATE

IF A SEAL IS PRESENT ON THIS SHEET IT HAS BEEN ELECTRONICALLY SEALED AND DATED.

MISSOURI HIGHWAYS AND TRANSPORTATION COMMISSION

105 WEST CAPITOL
JEFFERSON CITY, MO 65102
1-888-ASK-MODOT (1-888-275-6636)

GBA
16305 SWINGLEY RIDGE RD
ST. 300
CHESTERFIELD, MO 63017
314.231.0100
GBAteam.com

GEORGE BUTLER
ASSOCIATES, INC.
PRO. ENGINEER 000133
ARCHITECT 000212
PRO. LAND SURVEYOR 000059

BRIAN KIERATH
PROFESSIONAL
ENGINEER
PE-2023008624

REV.

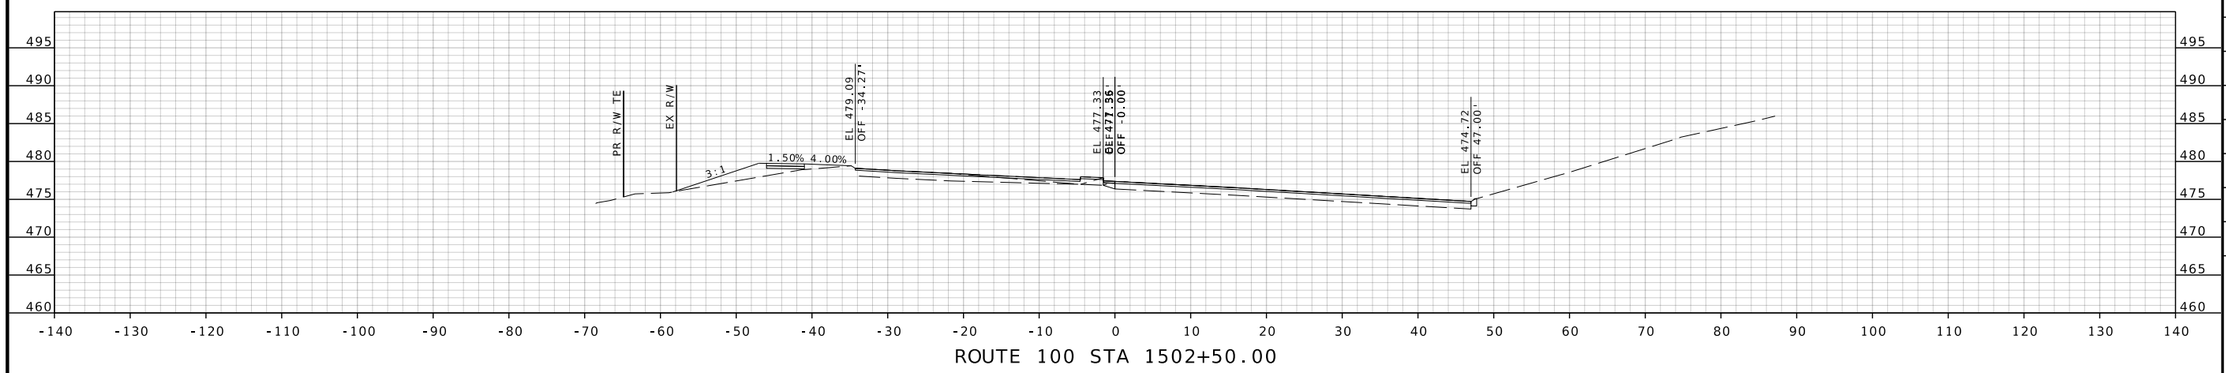

ROUTE 100 STA 1502+50.00

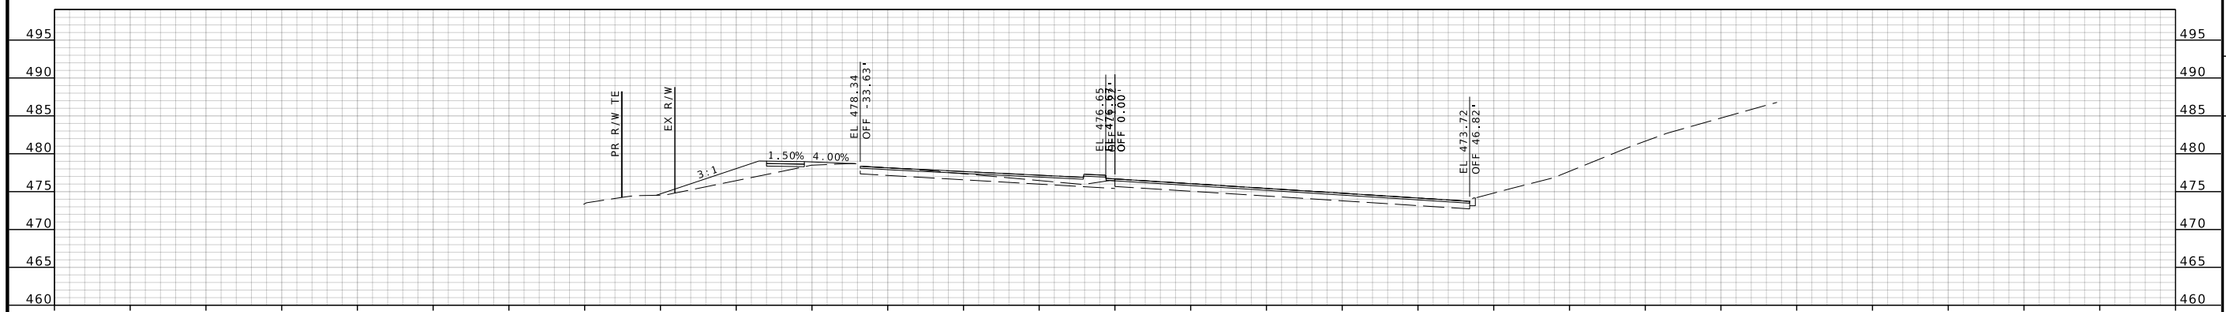

ROUTE 100 STA 1502+00.00

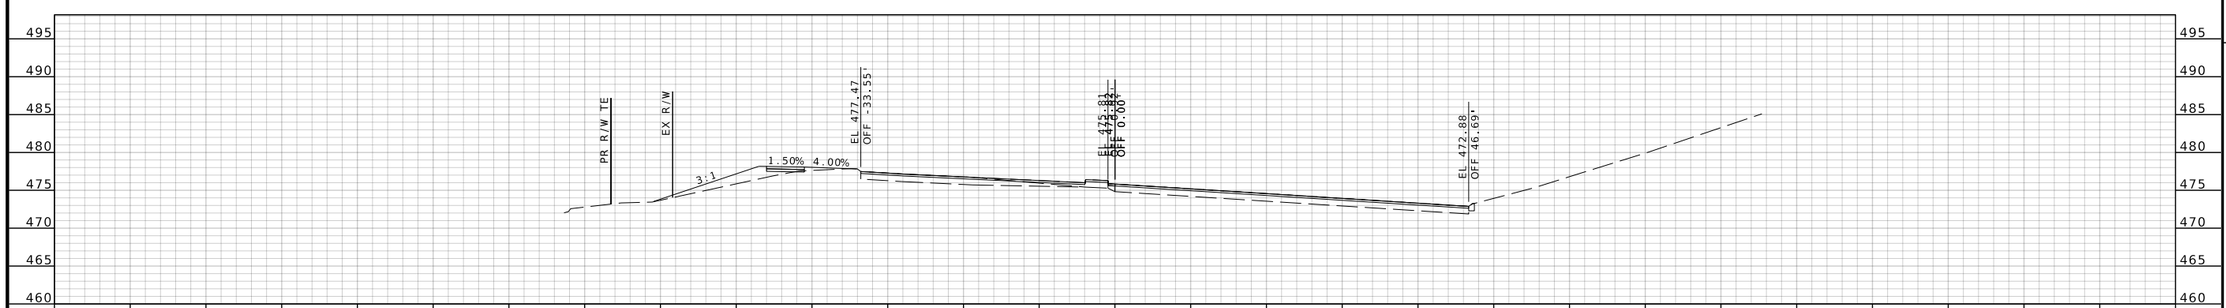

ROUTE 100 STA 1501+50.00

BRIAN D. KIERATH JR. NUMBER PE-2023008624
PROFESSIONAL ENGINEER
STATE OF MISSOURI

04/09/2025 3:34:19 PM
Brian D. Kierath Jr. - Civil
MO PE-2023008624

IF A SEAL IS PRESENT ON THIS SHEET IT HAS BEEN ELECTRONICALLY SEALED AND DATED.

DATE PREPARED
4/9/2025

ROUTE	STATE
100	MO
DISTRICT	SHEET NO.
SL	58

COUNTY
ST. LOUIS

JOB NO.
J6P3274

CONTRACT ID.

PROJECT NO.

BRIDGE NO.

DESCRIPTION

DATE

REV.

MISSOURI HIGHWAYS AND TRANSPORTATION COMMISSION

105 WEST CAPITOL
JEFFERSON CITY, MO 65102
1-888-ASK-MODOT (1-888-275-6636)

GBA
16305 SWINGLEY RIDGE RD
ST. 300
CHESTERFIELD, MO 63017
314.231.0100
GBAteam.com

GEORGE BUTLER
ASSOCIATES, INC.
PRO. ENGINEER 000133
ARCHITECT 000212
PRO. LAND SURVEYOR 000059

BRIAN KIERATH
PROFESSIONAL
ENGINEER
PE-2023008624

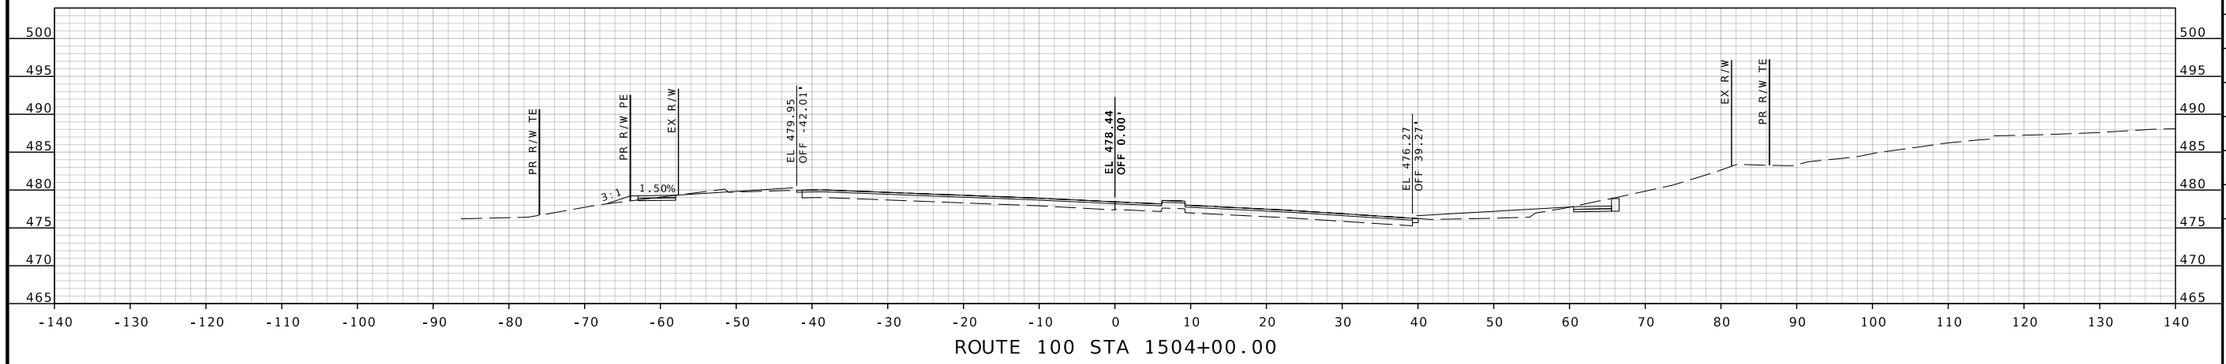

ROUTE 100 STA 1504+00.00

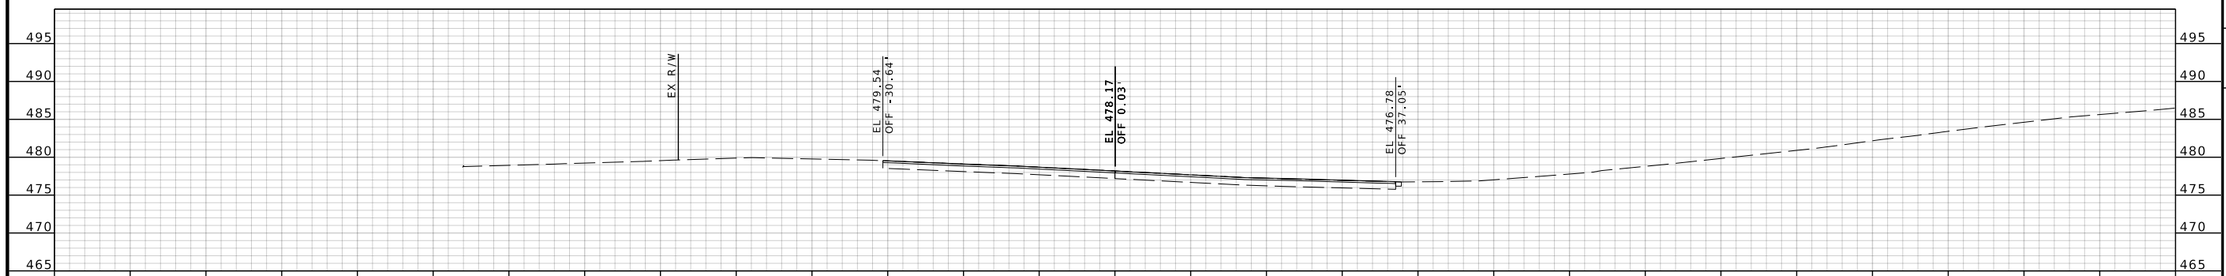

ROUTE 100 STA 1503+50.00

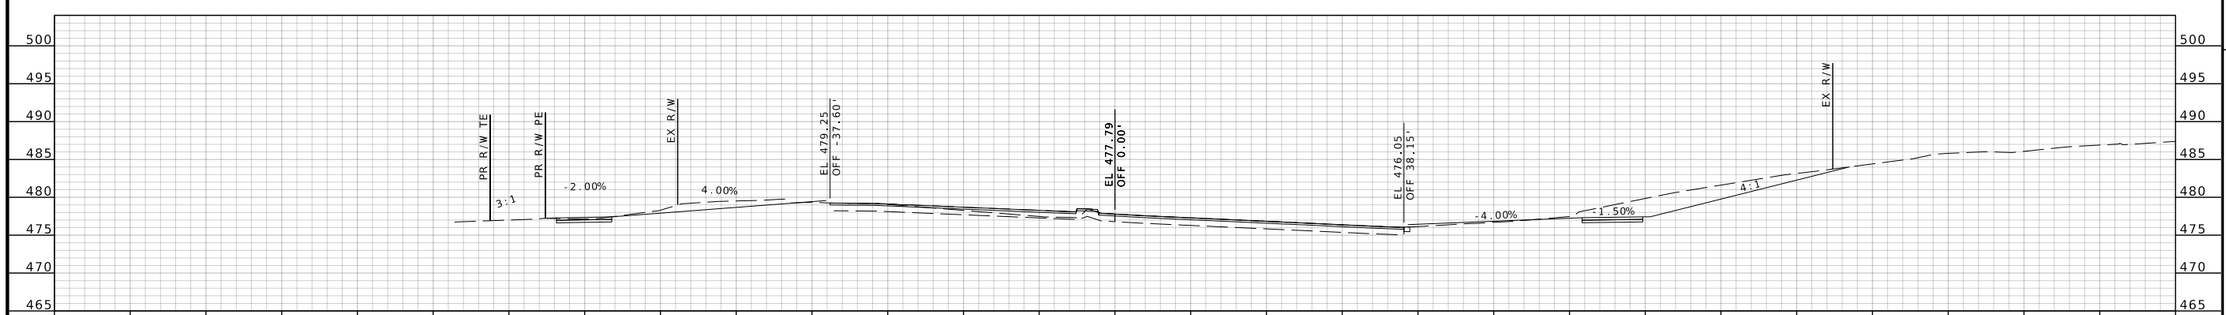

ROUTE 100 STA 1503+00.00

BRIAN D. KIERATH JR. NUMBER PE-2023008624
STATE OF MISSOURI PROFESSIONAL ENGINEER
04/09/2025 3:34:19 PM
Brian D. Kierath Jr. - Civil
MO PE-2023008624

DATE PREPARED: 4/9/2025

ROUTE	STATE
100	MO
DISTRICT	SHEET NO.
SL	59

COUNTY: ST. LOUIS

JOB NO.: J6P3274

CONTRACT ID.:

PROJECT NO.:

BRIDGE NO.:

DESCRIPTION	DATE

IF A SEAL IS PRESENT ON THIS SHEET IT HAS BEEN ELECTRONICALLY SEALED AND DATED.

MISSOURI HIGHWAYS AND TRANSPORTATION COMMISSION
105 WEST CAPITOL
JEFFERSON CITY, MO 65102
1-888-ASK-MODOT (1-888-275-6636)

GBA
16305 SWINGLEY RIDGE RD
ST. 300
CHESTERFIELD, MO 63017
314.231.0100
GBAteam.com

GEORGE BUTLER
ASSOCIATES, INC.
PRO. ENGINEER 000133
ARCHITECT 000212
PRO. LAND SURVEYOR 000059

BRIAN KIERATH
PROFESSIONAL
ENGINEER
PE-2023008624

REV.

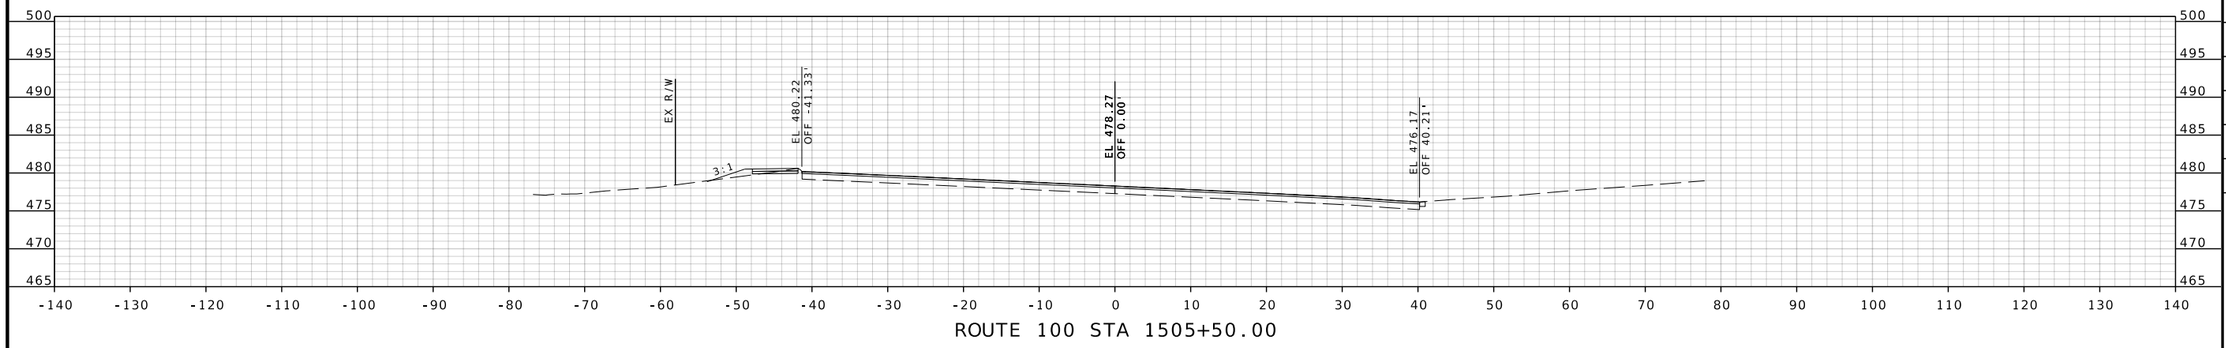

ROUTE 100 STA 1505+50.00

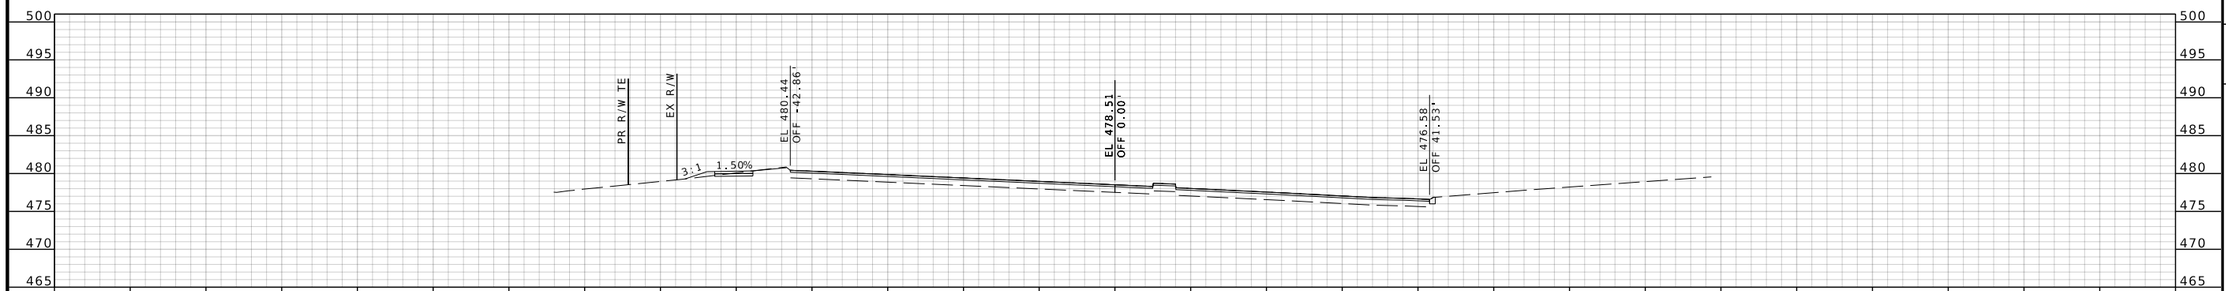

ROUTE 100 STA 1505+00.00

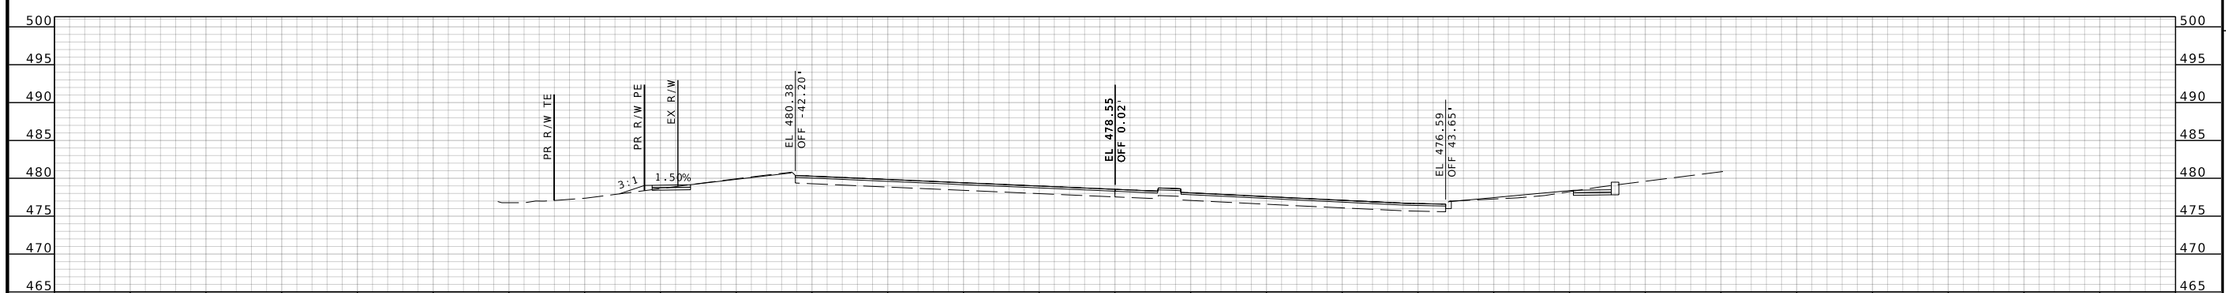

ROUTE 100 STA 1504+50.00

BRIAN D. KIERATH JR. NUMBER PE-2023008624
PROFESSIONAL ENGINEER — STATE OF MISSOURI

04/09/2025 3:34:19 PM
Brian D. Kierath Jr. - Civil
MO PE-2023008624

DATE PREPARED
4/9/2025

ROUTE	STATE
100	MO
DISTRICT	SHEET NO.
SL	60

COUNTY
ST. LOUIS

JOB NO.
J6P3274

CONTRACT ID.

PROJECT NO.

BRIDGE NO.

DESCRIPTION

DATE

REV.

IF A SEAL IS PRESENT ON THIS SHEET IT HAS BEEN ELECTRONICALLY SEALED AND DATED.

MISSOURI HIGHWAYS AND TRANSPORTATION COMMISSION

105 WEST CAPITOL
JEFFERSON CITY, MO 65102
1-888-ASK-MODOT (1-888-275-6636)

GBA
16305 SWINGLEY RIDGE RD
ST. 300
CHESTERFIELD, MO 63017
314.231.0100
GBAteam.com

GEORGE BUTLER
ASSOCIATES, INC.
PRO. ENGINEER 000133
ARCHITECT 000212
PRO. LAND SURVEYOR 000059

BRIAN KIERATH
PROFESSIONAL
ENGINEER
PE-2023008624

XXMSD-XXXXX ; BASEMAPS XX

c:\bms\gba-pw-01\brian kierath\dms05412\J6P3274_Updated_XS_Rte100_1498+78.98 to 1536+18.33.dgn 3:28:22 PM 4/9/2025

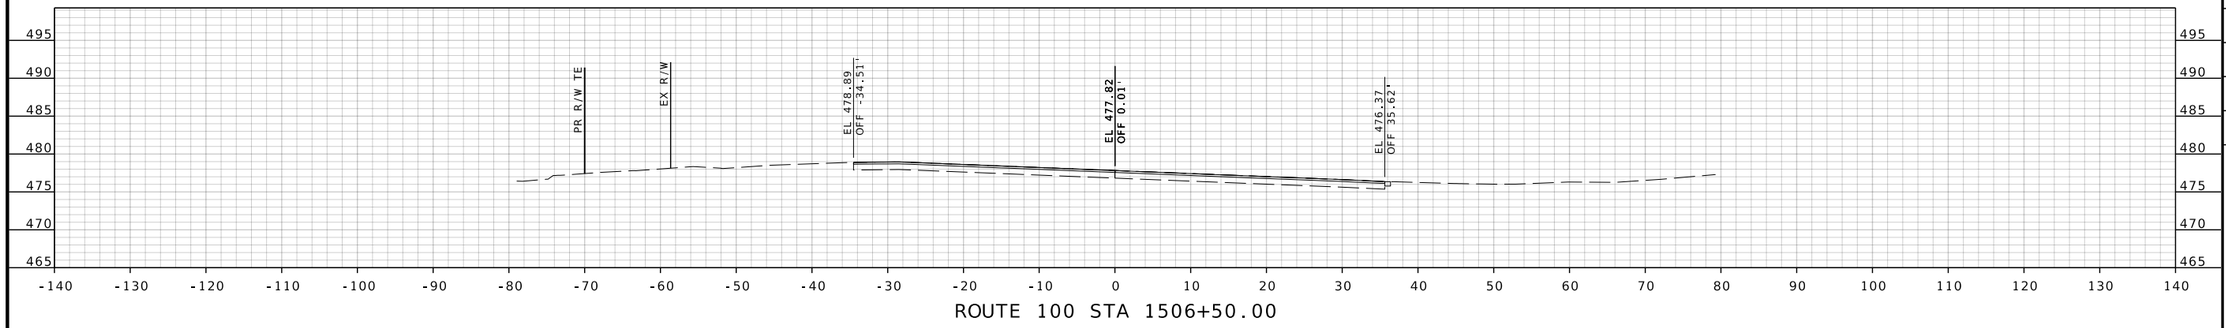

ROUTE 100 STA 1506+50.00

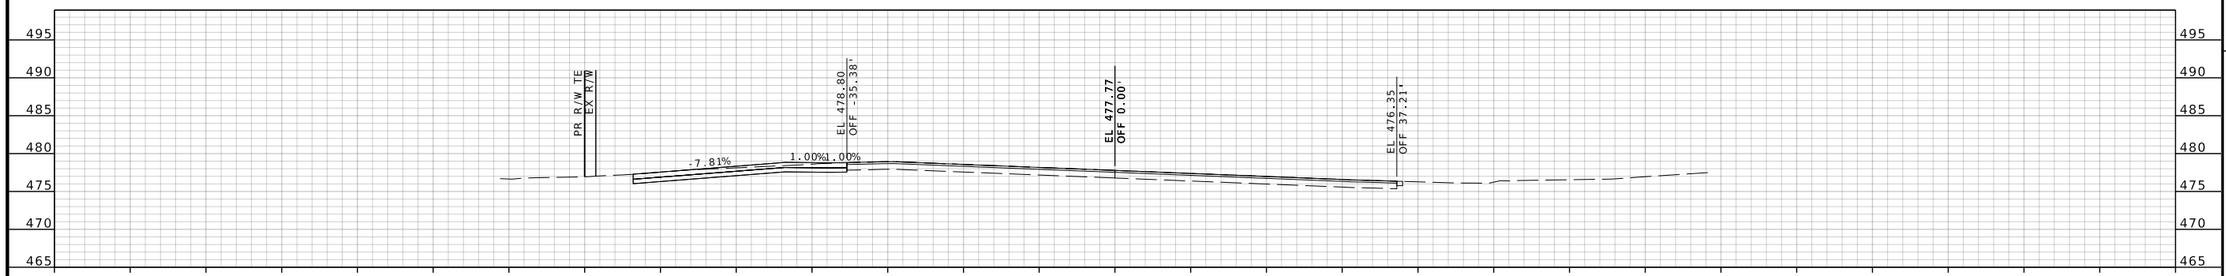

ROUTE 100 STA 1506+34.00

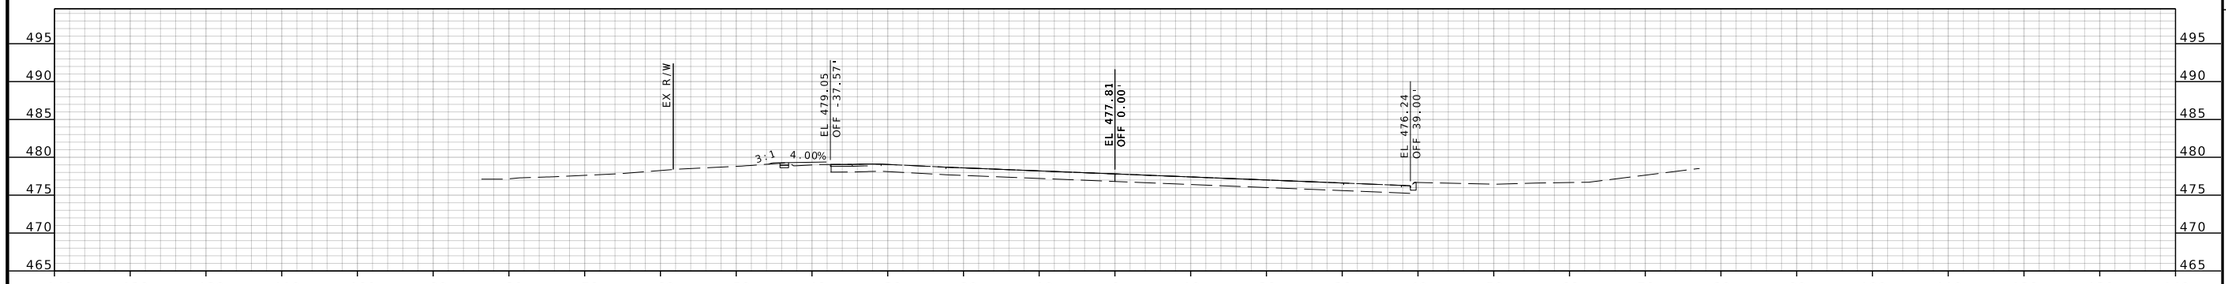

ROUTE 100 STA 1506+00.00

IF A SEAL IS PRESENT ON THIS SHEET IT HAS BEEN ELECTRONICALLY SEALED AND DATED.

STATE OF MISSOURI
BRIAN D. KIERATH JR. NUMBER PE-2023008624
PROFESSIONAL ENGINEER

04/09/2025 3:34:19 PM
Brian D. Kierath Jr. - Civil
MO PE-2023008624

DATE PREPARED
4/9/2025

ROUTE	STATE
100	MO
DISTRICT	SHEET NO.
SL	61

COUNTY
ST. LOUIS

JOB NO.
J6P3274

CONTRACT ID.

PROJECT NO.

BRIDGE NO.

DESCRIPTION	DATE

MISSOURI HIGHWAYS AND TRANSPORTATION COMMISSION

105 WEST CAPITOL
JEFFERSON CITY, MO 65102
1-888-ASK-MODOT (1-888-275-6636)

GBA
16305 SWINGLEY RIDGE RD
ST. 300
CHESTERFIELD, MO 63017
314.231.0100
GBAteam.com

GEORGE BUTLER
ASSOCIATES, INC.
PRO. ENGINEER 000133
ARCHITECT 000212
PRO. LAND SURVEYOR 000059

BRIAN KIERATH
PROFESSIONAL
ENGINEER
PE-2023008624

REV.

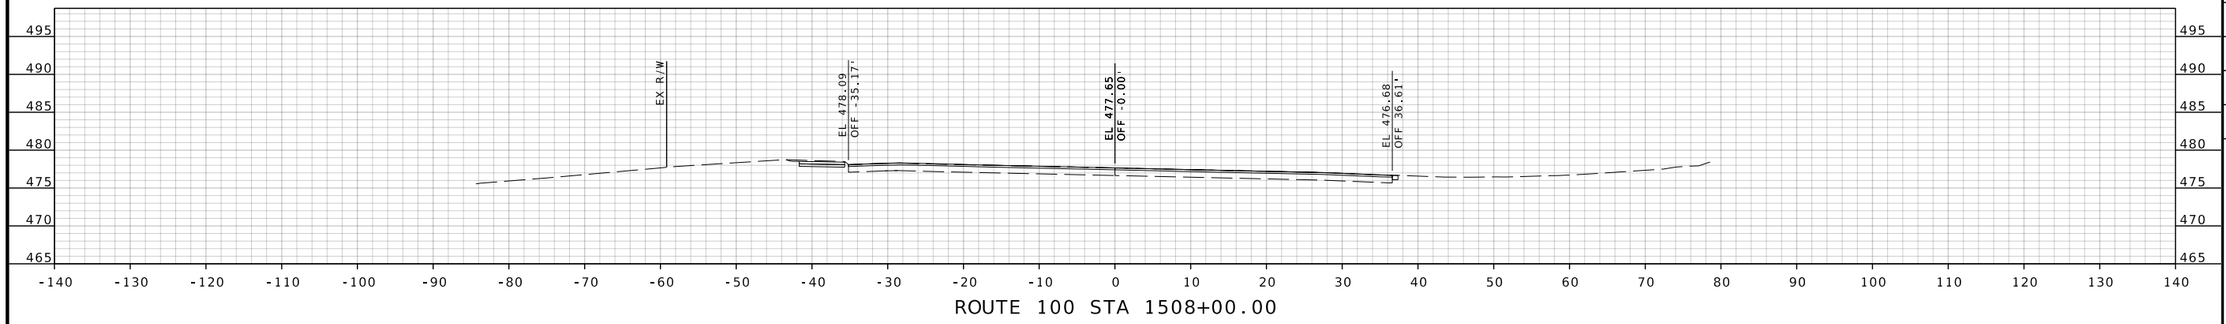

ROUTE 100 STA 1508+00.00

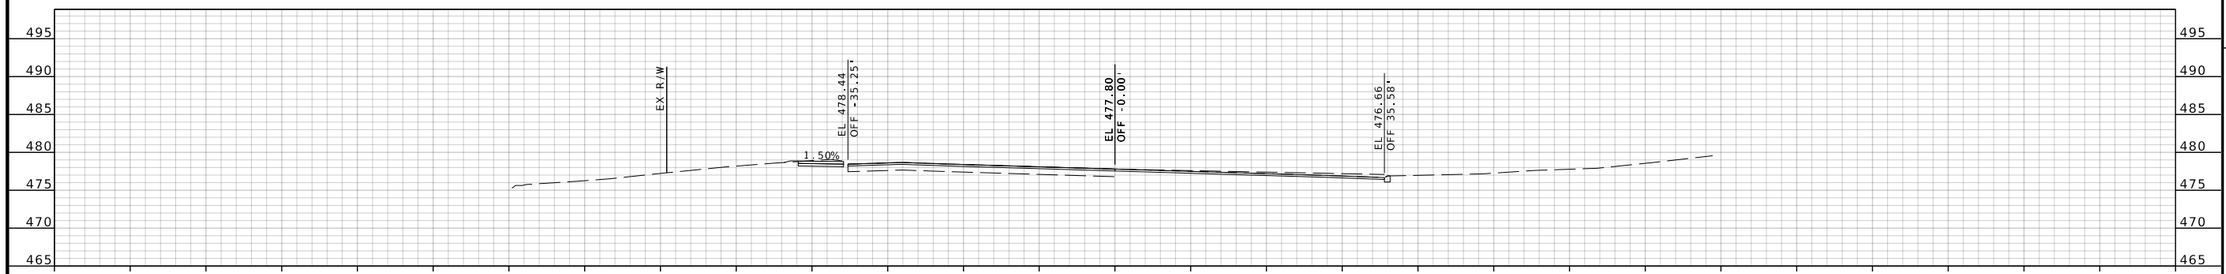

ROUTE 100 STA 1507+50.00

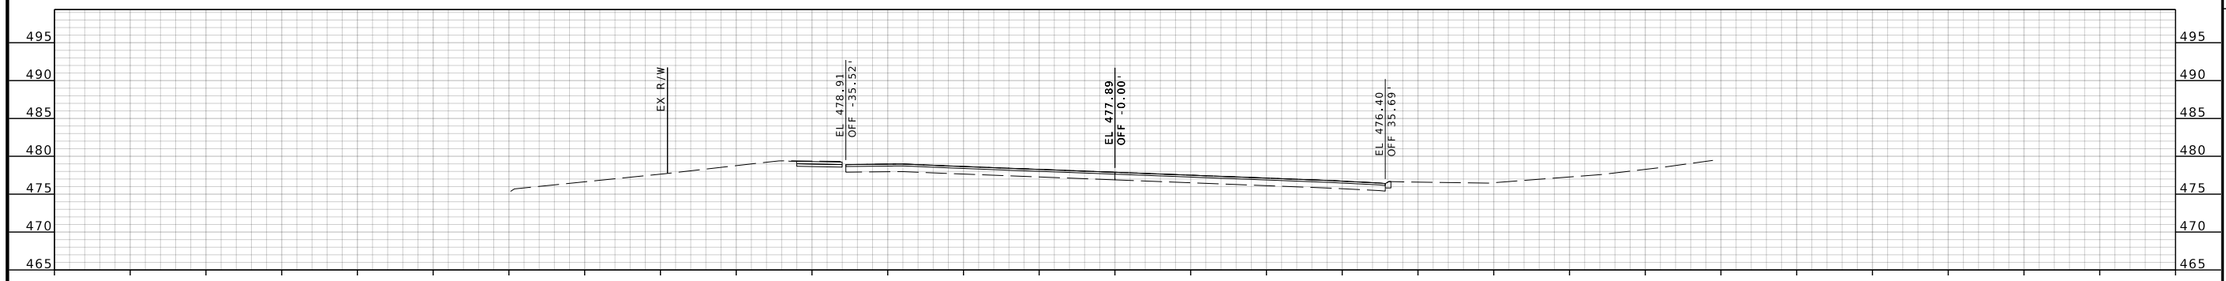

ROUTE 100 STA 1507+00.00

STATE OF MISSOURI
PROFESSIONAL ENGINEER
BRIAN D. KIERATH JR.
NUMBER
PE-2023008624

04/09/2025 3:34:20 PM
Brian D. Kierath Jr. - Civil
MO PE-2023008624

DATE PREPARED
4/9/2025

ROUTE	STATE
100	MO
DISTRICT	SHEET NO.
SL	62

COUNTY
ST. LOUIS

JOB NO.
J6P3274

CONTRACT ID.

PROJECT NO.

BRIDGE NO.

DESCRIPTION	DATE

IF A SEAL IS PRESENT ON THIS SHEET IT HAS BEEN ELECTRONICALLY SEALED AND DATED.

MISSOURI HIGHWAYS AND TRANSPORTATION COMMISSION

105 WEST CAPITOL
JEFFERSON CITY, MO 65102
1-888-ASK-MODOT (1-888-275-6636)

GBA
16305 SWINGLEY RIDGE RD
ST. 300
CHESTERFIELD, MO 63017
314.231.0100
GBAteam.com

GEORGE BUTLER
ASSOCIATES, INC.
PRO. ENGINEER 000133
ARCHITECT 000212
PRO. LAND SURVEYOR 000059

BRIAN KIERATH
PROFESSIONAL
ENGINEER
PE-2023008624

REV.

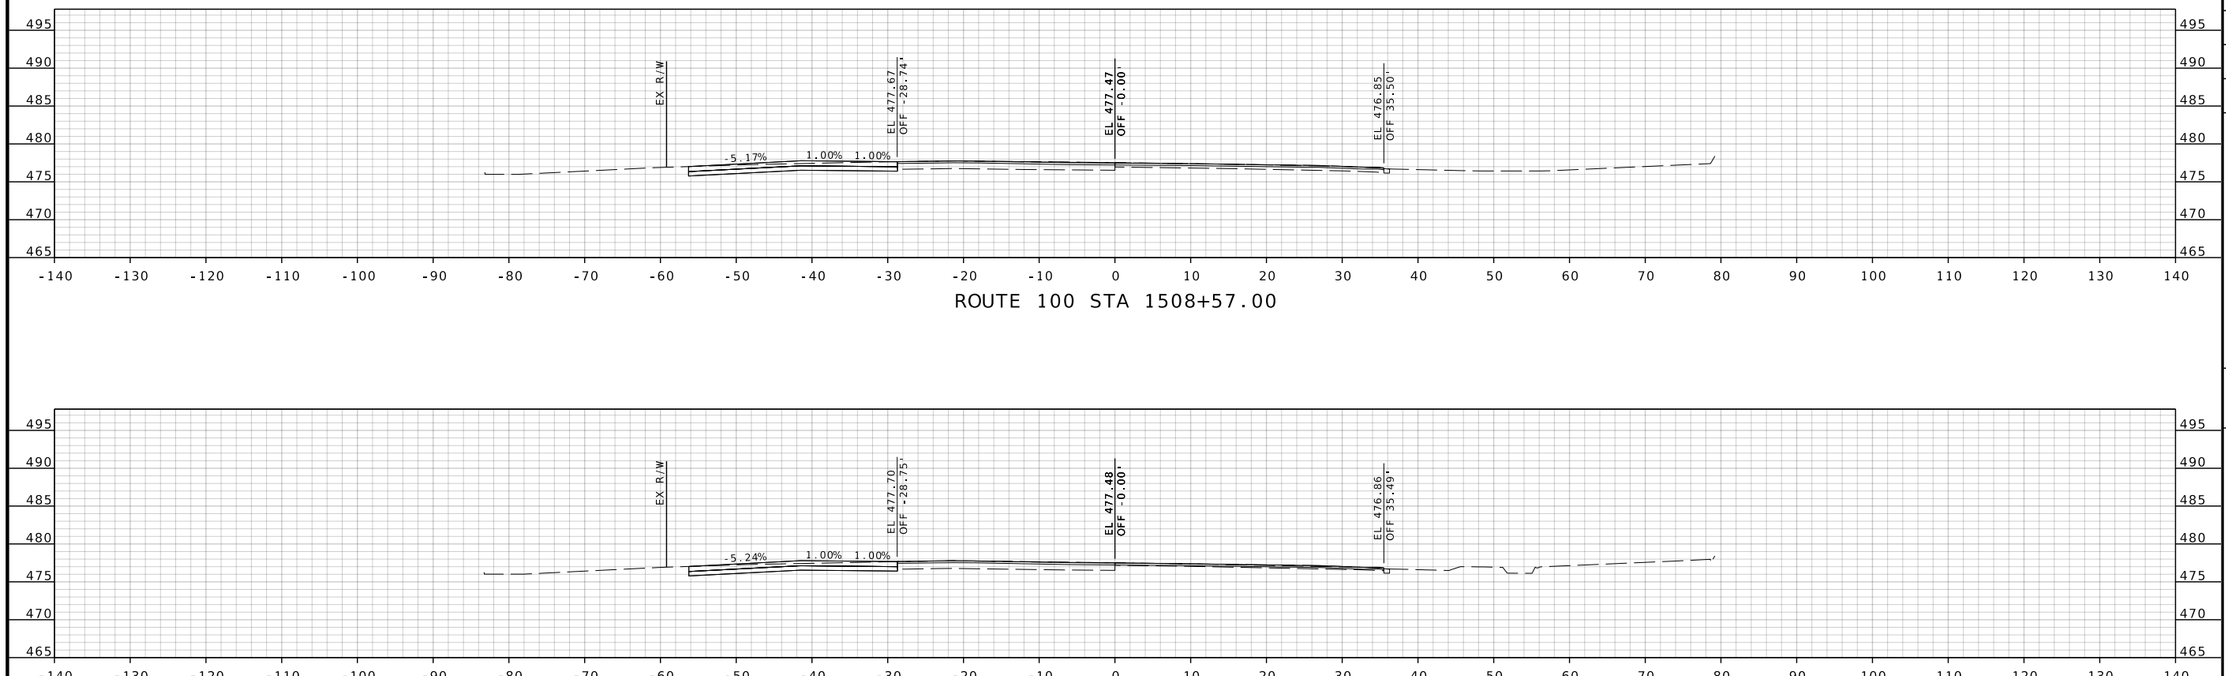

ROUTE 100 STA 1508+57.00

ROUTE 100 STA 1508+54.00

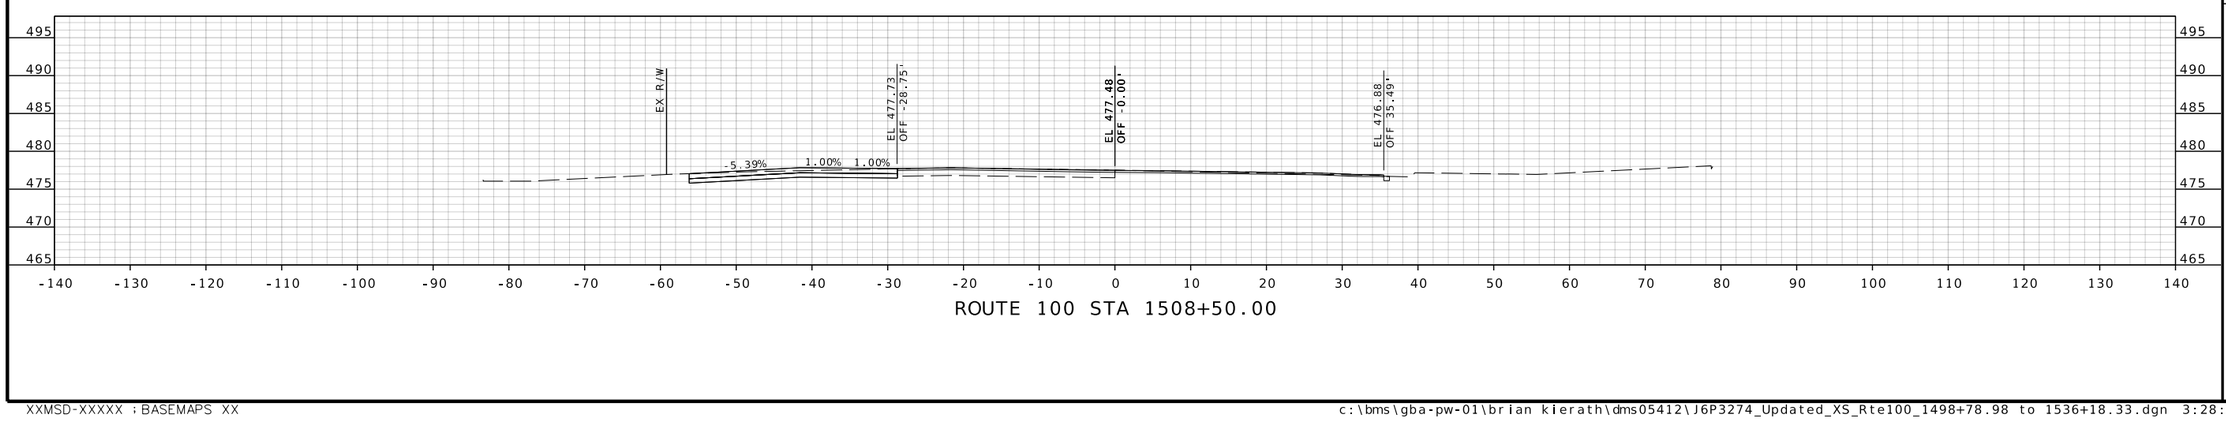

ROUTE 100 STA 1508+50.00

BRIAN D. KIERATH JR.
NUMBER
PE-2023008624
STATE OF MISSOURI
PROFESSIONAL ENGINEER

04/09/2025 3:34:20 PM
Brian D. Kierath Jr. - Civil
MO PE-2023008624

DATE PREPARED
4/9/2025

ROUTE	STATE
100	MO
DISTRICT	SHEET NO.
SL	63

COUNTY
ST. LOUIS

JOB NO.
J6P3274

CONTRACT ID.

PROJECT NO.

BRIDGE NO.

DESCRIPTION	DATE

IF A SEAL IS PRESENT ON THIS SHEET IT HAS BEEN ELECTRONICALLY SEALED AND DATED.

MISSOURI HIGHWAYS AND TRANSPORTATION COMMISSION
105 WEST CAPITOL
JEFFERSON CITY, MO 65102
1-888-ASK-MODOT (1-888-275-6636)

GBA
16305 SWINGLEY RIDGE RD
ST. 300
CHESTERFIELD, MO 63017
314.231.0100
GBAteam.com

GEORGE BUTLER
ASSOCIATES, INC.
PRO. ENGINEER 000133
ARCHITECT 000212
PRO. LAND SURVEYOR 000059

BRIAN KIERATH
PROFESSIONAL
ENGINEER
PE-2023008624

REV.

XXMSD-XXXXX ; BASEMAPS XX

c:\bms\gba-pw-01\brian kierath\dms05412\J6P3274_Updated_XS_Rte100_1498+78.98 to 1536+18.33.dgn 3:28:32 PM 4/9/2025

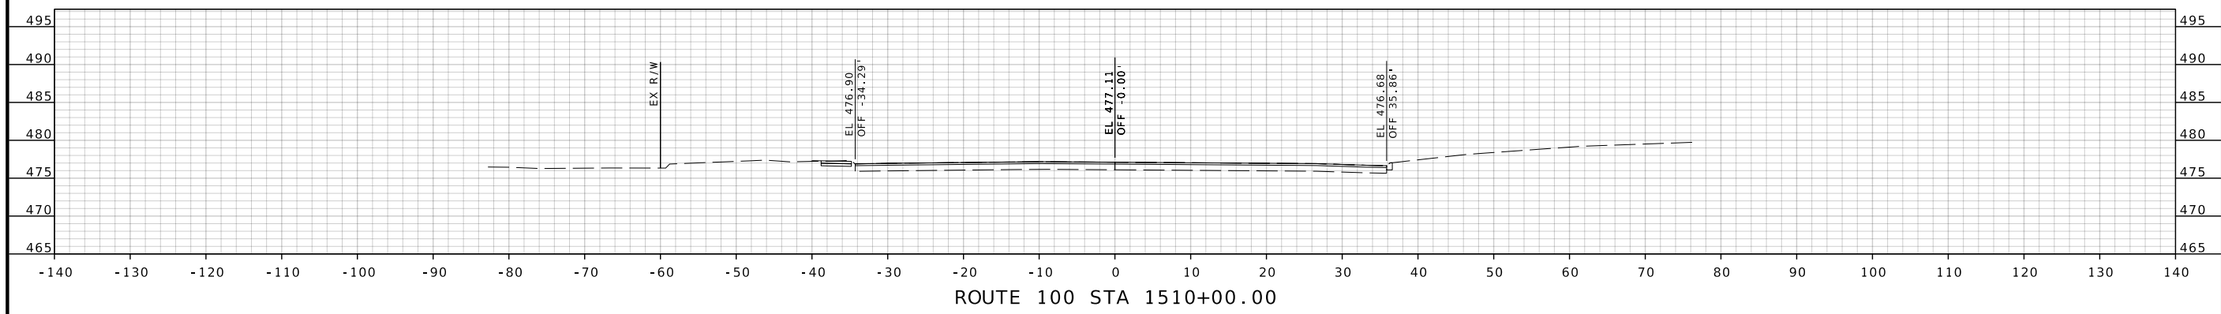

ROUTE 100 STA 1510+00.00

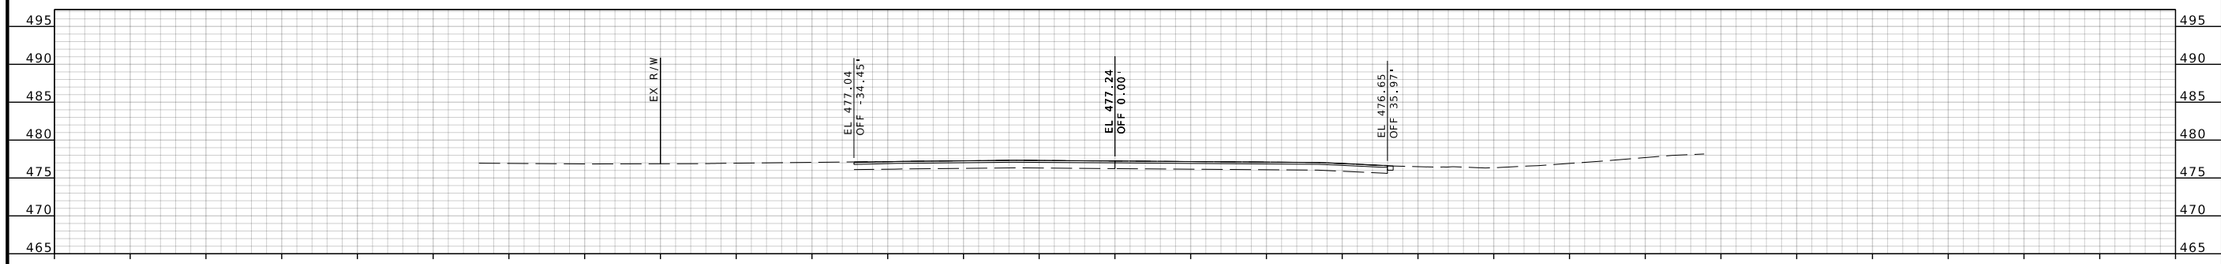

ROUTE 100 STA 1509+50.00

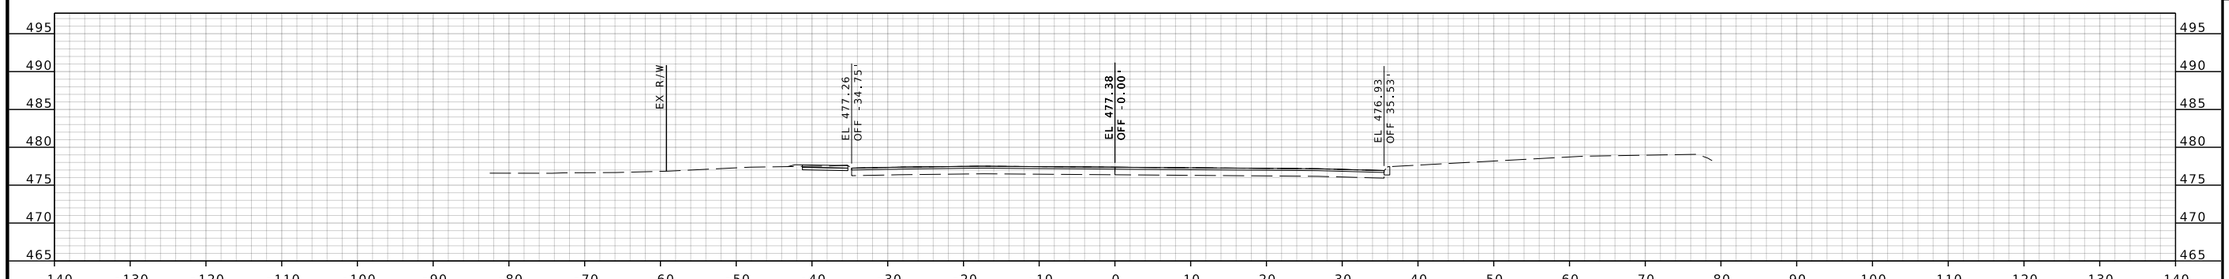

ROUTE 100 STA 1509+00.00

BRIAN D. KIERATH JR. NUMBER PE-2023008624
PROFESSIONAL ENGINEER
STATE OF MISSOURI

04/09/2025 3:34:20 PM
Brian D. Kierath Jr. - Civil
MO PE-2023008624

DATE PREPARED
4/9/2025

ROUTE	STATE
100	MO
DISTRICT	SHEET NO.
SL	64

COUNTY
ST. LOUIS

JOB NO.
J6P3274

CONTRACT ID.

PROJECT NO.

BRIDGE NO.

IF A SEAL IS PRESENT ON THIS SHEET IT HAS BEEN ELECTRONICALLY SEALED AND DATED.

DESCRIPTION	DATE

MISSOURI HIGHWAYS AND TRANSPORTATION COMMISSION
105 WEST CAPITOL
JEFFERSON CITY, MO 65102
1-888-ASK-MODOT (1-888-275-6636)

GBA
16305 SWINGLEY RIDGE RD
ST. 300
CHESTERFIELD, MO 63017
314.231.0100
GBAteam.com

GEORGE BUTLER
ASSOCIATES, INC.
PRO. ENGINEER 000133
ARCHITECT 000212
PRO. LAND SURVEYOR 000059

BRIAN KIERATH
PROFESSIONAL
ENGINEER
PE-2023008624

REV.

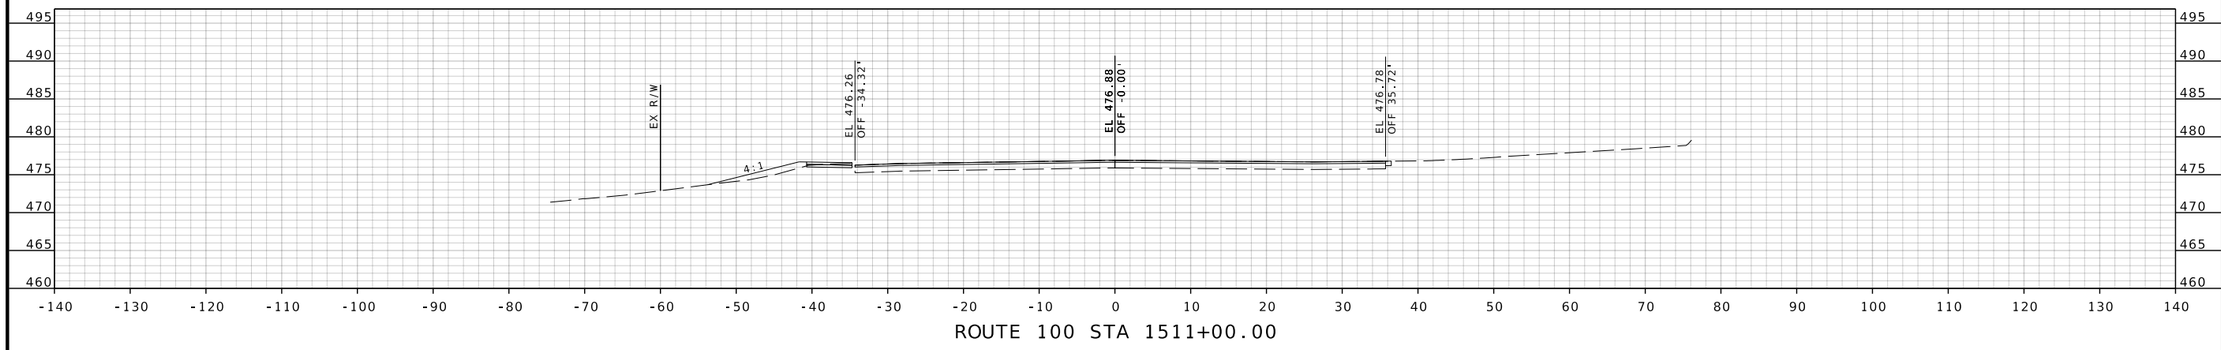

ROUTE 100 STA 1511+00.00

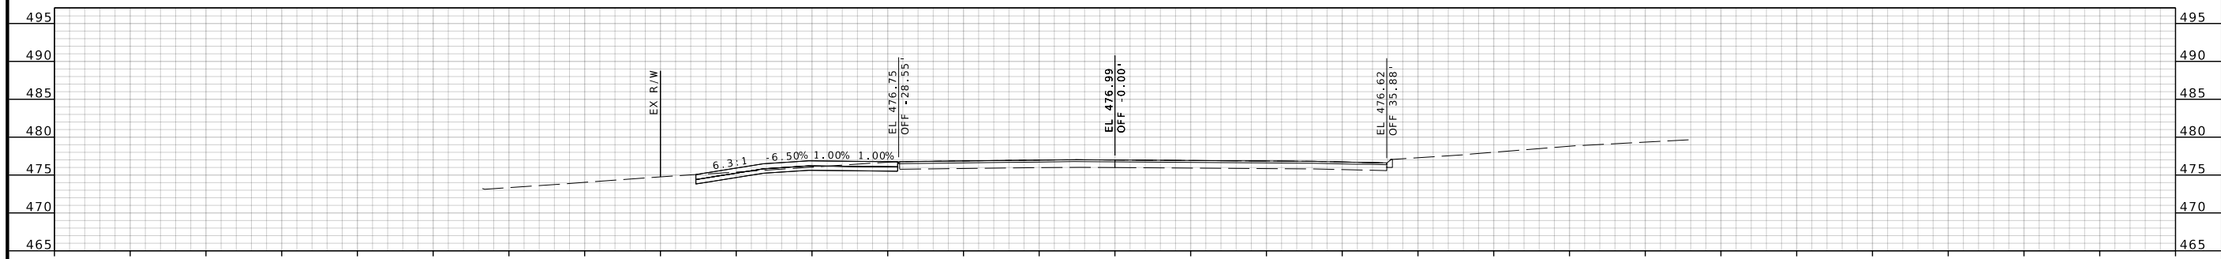

ROUTE 100 STA 1510+50.00

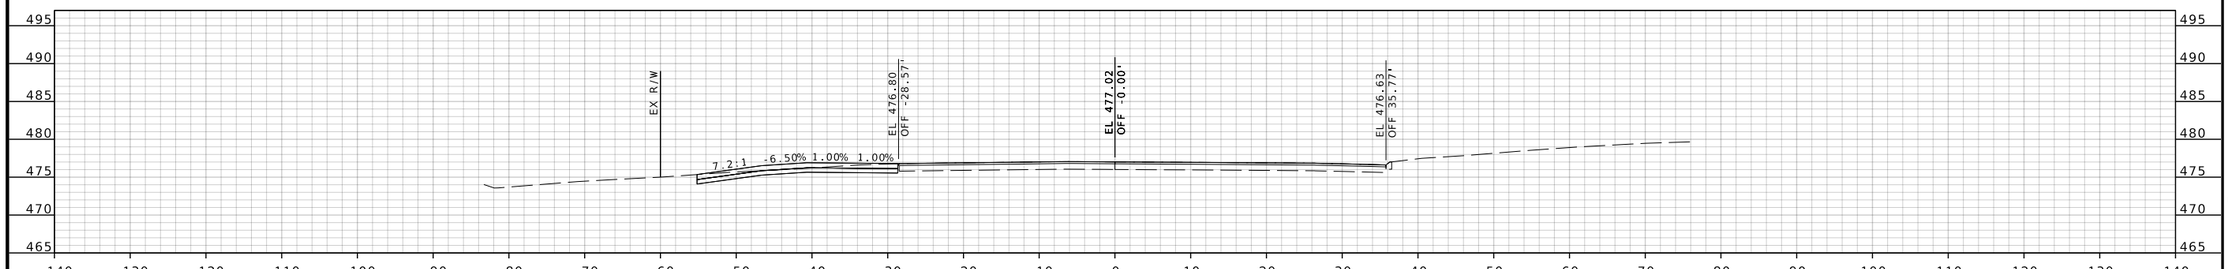

ROUTE 100 STA 1510+38.00

BRIAN D. KIERATH JR. NUMBER PE-2023008624
STATE OF MISSOURI
PROFESSIONAL ENGINEER

04/09/2025 3:34:20 PM
Brian D. Kierath Jr. - Civil
MO PE-2023008624

DATE PREPARED
4/9/2025

ROUTE	STATE
100	MO
DISTRICT	SHEET NO.
SL	65

COUNTY
ST. LOUIS

JOB NO.
J6P3274

CONTRACT ID.

PROJECT NO.

BRIDGE NO.

DESCRIPTION

DATE

IF A SEAL IS PRESENT ON THIS SHEET IT HAS BEEN ELECTRONICALLY SEALED AND DATED.

MISSOURI HIGHWAYS AND TRANSPORTATION COMMISSION

105 WEST CAPITOL
JEFFERSON CITY, MO 65102
1-888-ASK-MODOT (1-888-275-6636)

GBA
16305 SWINGLEY RIDGE RD
ST. 300
CHESTERFIELD, MO 63017
314.231.0100
GBAteam.com

GEORGE BUTLER
ASSOCIATES, INC.
PRO. ENGINEER 000133
ARCHITECT 000212
PRO. LAND SURVEYOR 000059

BRIAN KIERATH
PROFESSIONAL
ENGINEER
PE-2023008624

REV.

XXMSD-XXXXX ; BASEMAPS XX

c:\bms\gba-pw-01\brian kierath\dms05412\J6P3274_Updated_XS_Rte100_1498+78.98 to 1536+18.33.dgn 3:28:39 PM 4/9/2025

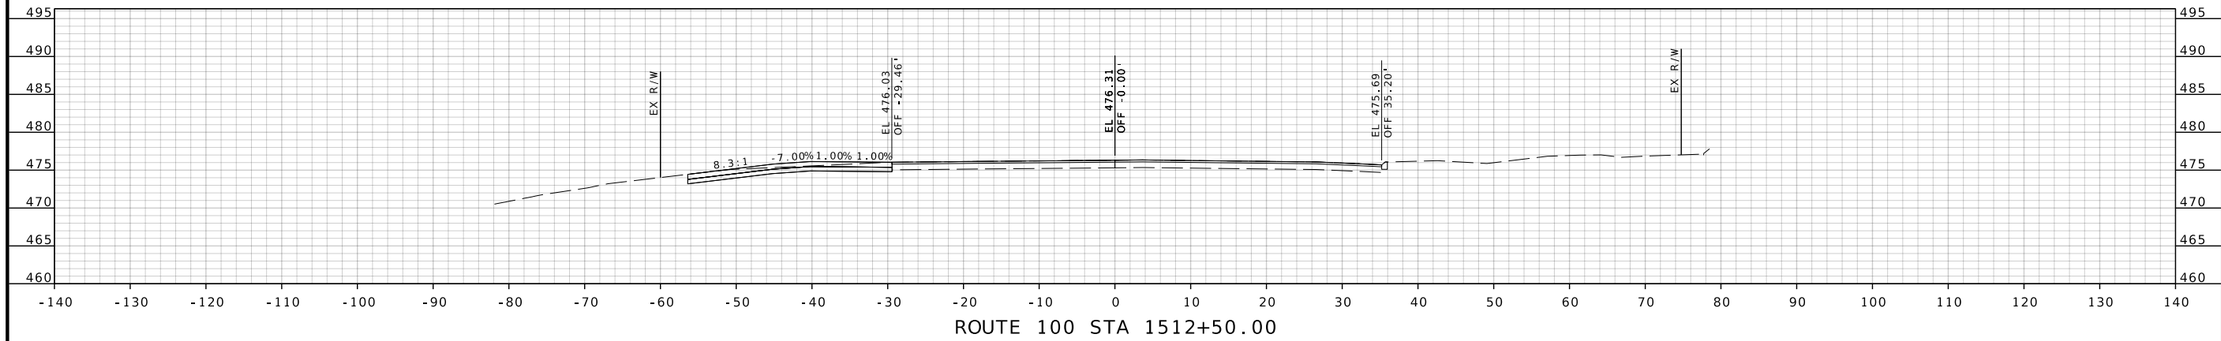

ROUTE 100 STA 1512+50.00

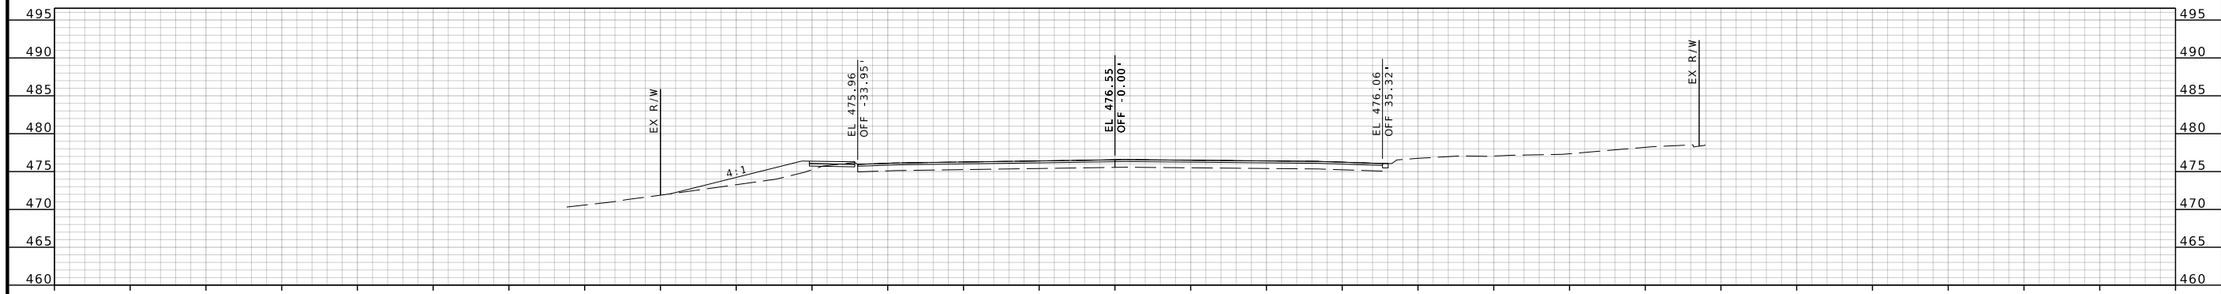

ROUTE 100 STA 1512+00.00

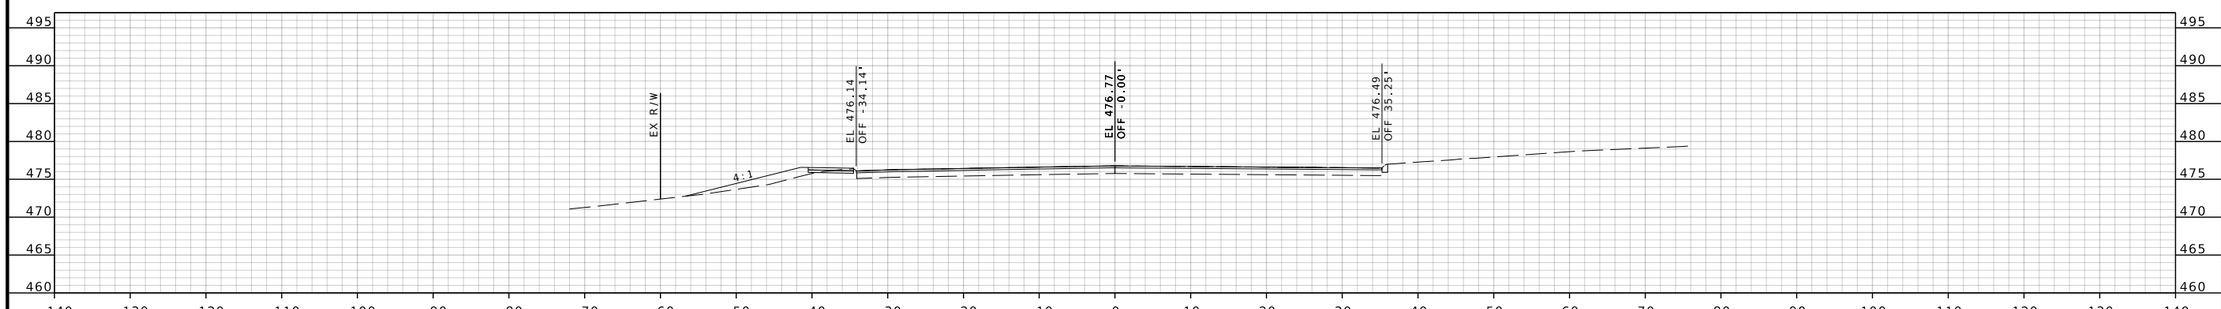

ROUTE 100 STA 1511+50.00

BRIAN D. KIERATH JR. NUMBER PE-2023008624
PROFESSIONAL ENGINEER
STATE OF MISSOURI

04/09/2025 3:34:20 PM
Brian D. Kierath Jr. - Civil
MO PE-2023008624

DATE PREPARED
4/9/2025

ROUTE	STATE
100	MO
DISTRICT	SHEET NO.
SL	66

COUNTY
ST. LOUIS

JOB NO.
J6P3274

CONTRACT ID.

PROJECT NO.

BRIDGE NO.

IF A SEAL IS PRESENT ON THIS SHEET IT HAS BEEN ELECTRONICALLY SEALED AND DATED.

DESCRIPTION	DATE

MISSOURI HIGHWAYS AND TRANSPORTATION COMMISSION

105 WEST CAPITOL
JEFFERSON CITY, MO 65102
1-888-ASK-MODOT (1-888-275-6636)

GBA
16305 SWINGLEY RIDGE RD
ST. 300
CHESTERFIELD, MO 63017
314.231.0100
GBAteam.com

GEORGE BUTLER
ASSOCIATES, INC.
PRO. ENGINEER 000133
ARCHITECT 000212
PRO. LAND SURVEYOR 000059

BRIAN KIERATH
PROFESSIONAL
ENGINEER
PE-2023008624

REV.

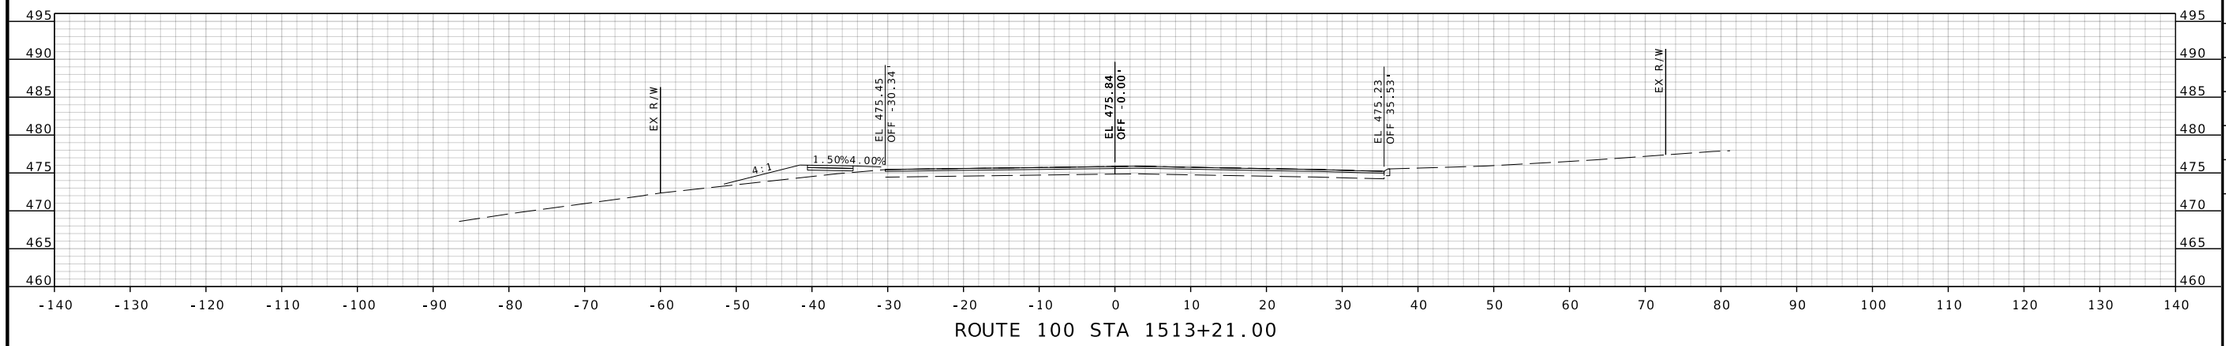

ROUTE 100 STA 1513+21.00

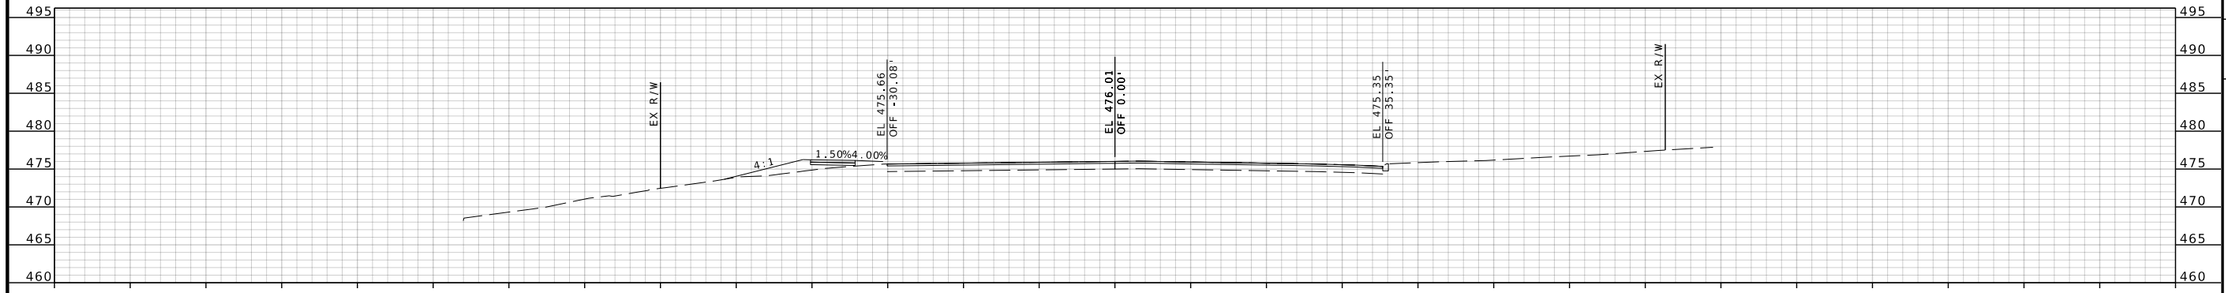

ROUTE 100 STA 1513+00.00

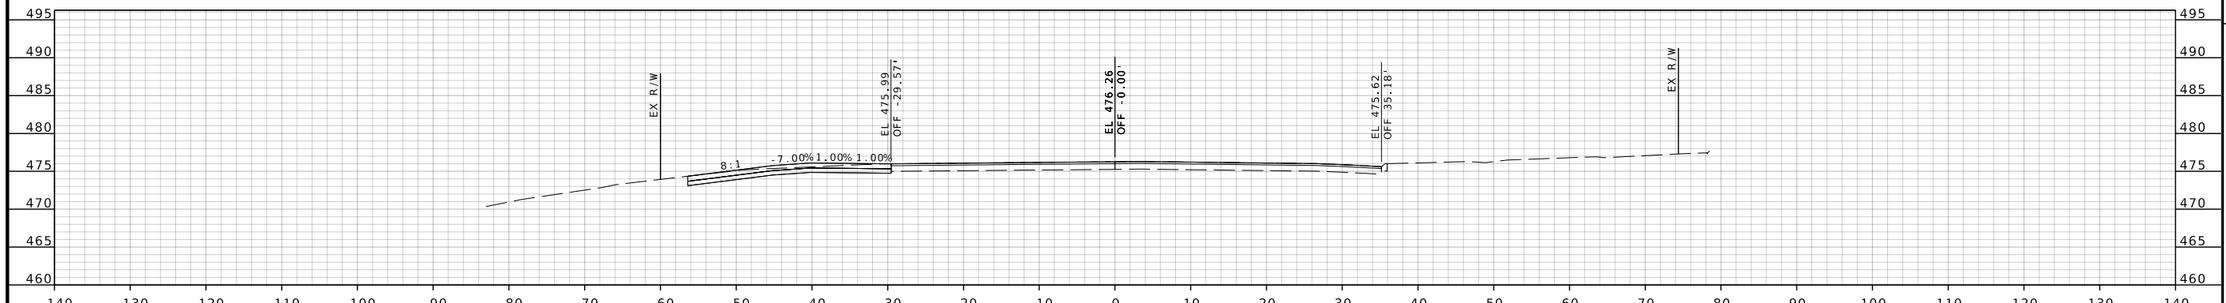

ROUTE 100 STA 1512+58.00

IF A SEAL IS PRESENT ON THIS SHEET IT HAS BEEN ELECTRONICALLY SEALED AND DATED.

STATE OF MISSOURI
BRIAN D. KIERATH JR. NUMBER PE-2023008624
PROFESSIONAL ENGINEER

04/09/2025 3:34:21 PM
Brian D. Kierath Jr. - Civil
MO PE-2023008624

DATE PREPARED
4/9/2025

ROUTE	STATE
100	MO
DISTRICT	SHEET NO.
SL	67

COUNTY
ST. LOUIS

JOB NO.
J6P3274

CONTRACT ID.

PROJECT NO.

BRIDGE NO.

DESCRIPTION	DATE

MISSOURI HIGHWAYS AND TRANSPORTATION COMMISSION

105 WEST CAPITOL
JEFFERSON CITY, MO 65102
1-888-ASK-MODOT (1-888-275-6636)

GBA
16305 SWINGLEY RIDGE RD
ST. 300
CHESTERFIELD, MO 63017
314.231.0100
GBAteam.com

GEORGE BUTLER
ASSOCIATES, INC.
PRO. ENGINEER 000133
ARCHITECT 000212
PRO. LAND SURVEYOR 000059

BRIAN KIERATH
PROFESSIONAL
ENGINEER
PE-2023008624

REV.

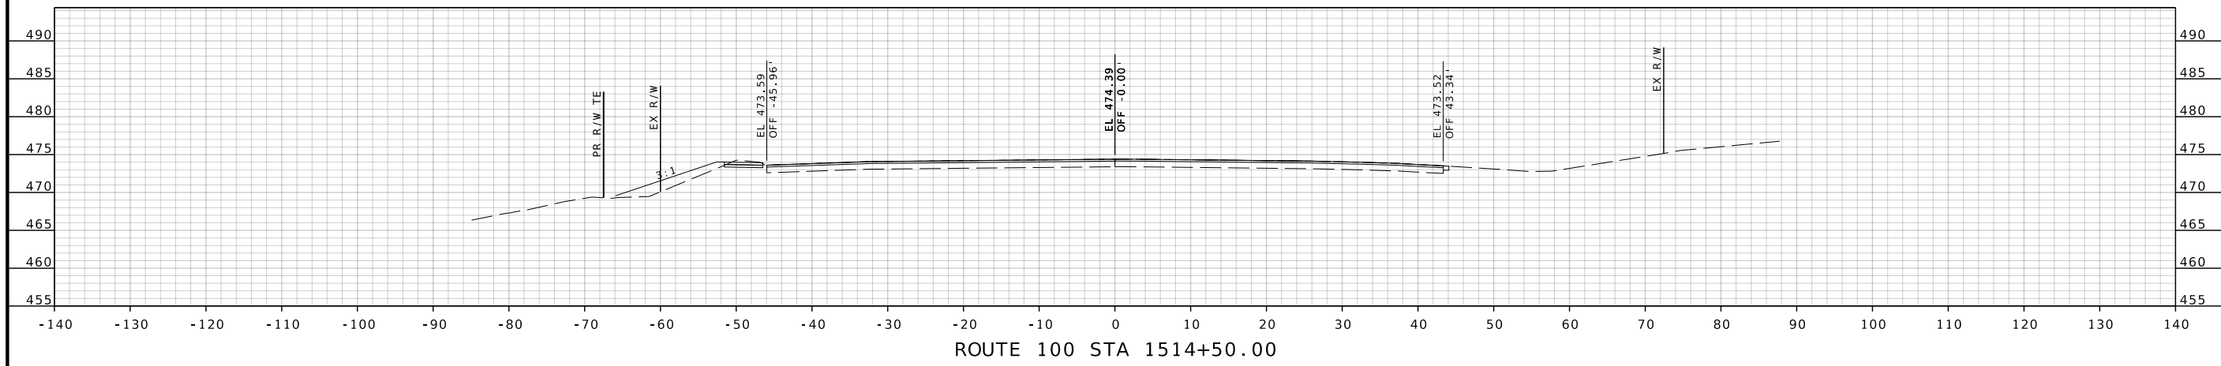

ROUTE 100 STA 1514+50.00

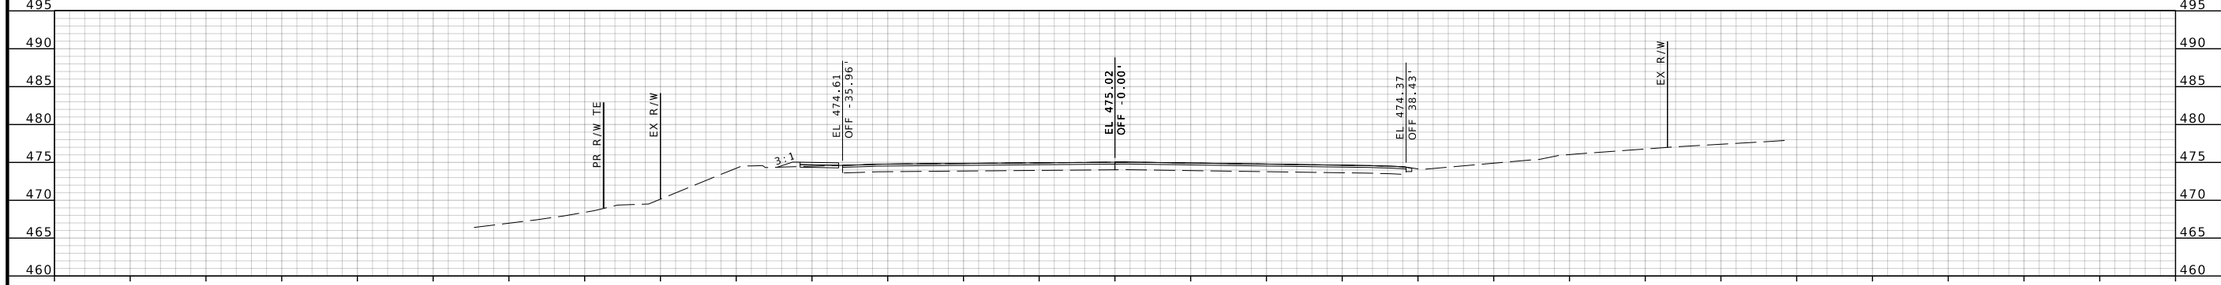

ROUTE 100 STA 1514+00.00

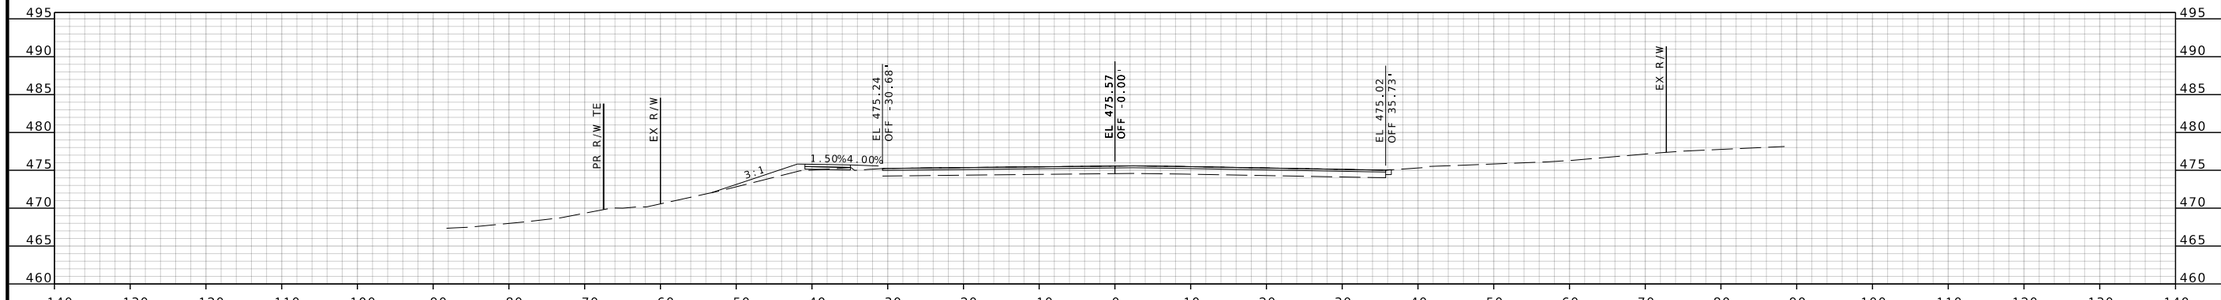

ROUTE 100 STA 1513+50.00

BRIAN D. KIERATH JR. NUMBER PE-2023008624
PROFESSIONAL ENGINEER
STATE OF MISSOURI

04/09/2025 3:34:21 PM
Brian D. Kierath Jr. - Civil
MO PE-2023008624

DATE PREPARED
4/9/2025

ROUTE	STATE
100	MO
DISTRICT	SHEET NO.
SL	68

COUNTY
ST. LOUIS

JOB NO.
J6P3274

CONTRACT ID.

PROJECT NO.

BRIDGE NO.

DESCRIPTION	DATE

IF A SEAL IS PRESENT ON THIS SHEET IT HAS BEEN ELECTRONICALLY SEALED AND DATED.

MISSOURI HIGHWAYS AND TRANSPORTATION COMMISSION

105 WEST CAPITOL
JEFFERSON CITY, MO 65102
1-888-ASK-MODOT (1-888-275-6636)

GBA
16305 SWINGLEY RIDGE RD
ST. 300
CHESTERFIELD, MO 63017
314.231.0100
GBAteam.com

GEORGE BUTLER
ASSOCIATES, INC.
PRO. ENGINEER 000133
ARCHITECT 000212
PRO. LAND SURVEYOR 000059

BRIAN KIERATH
PROFESSIONAL
ENGINEER
PE-2023008624

REV.

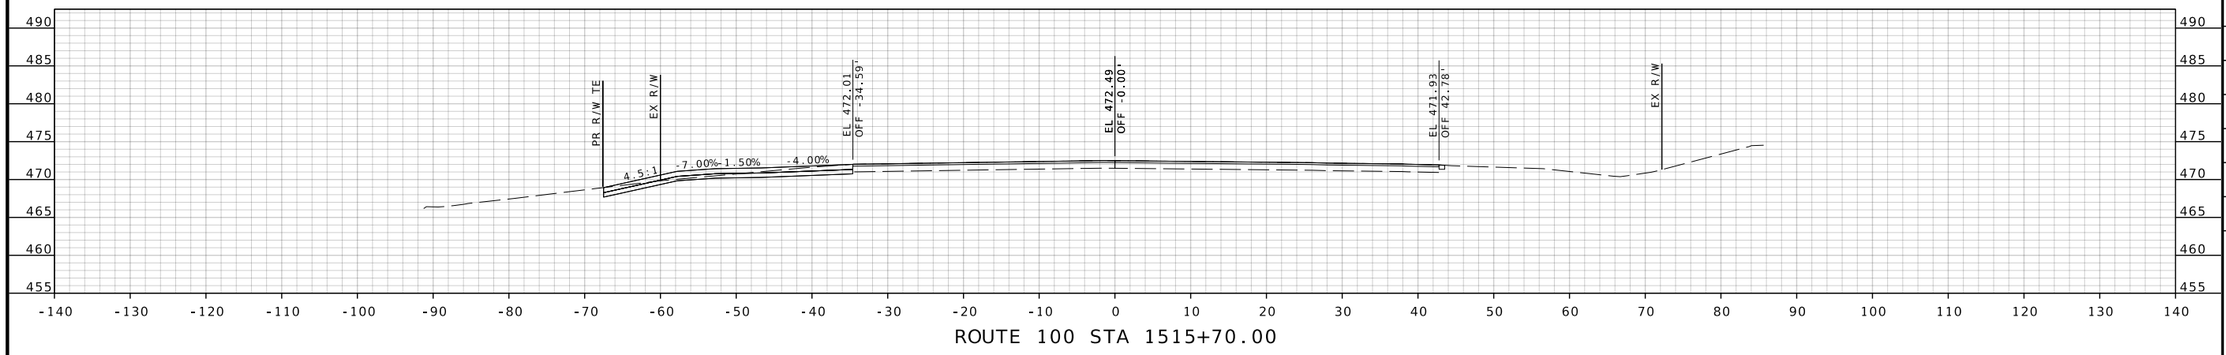

ROUTE 100 STA 1515+70.00

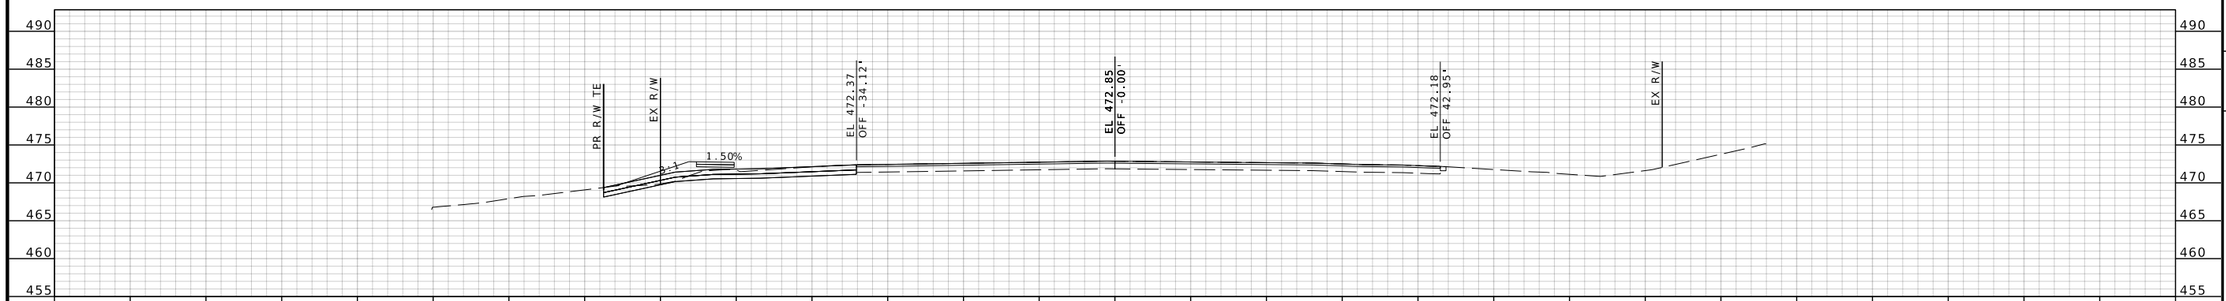

ROUTE 100 STA 1515+50.00

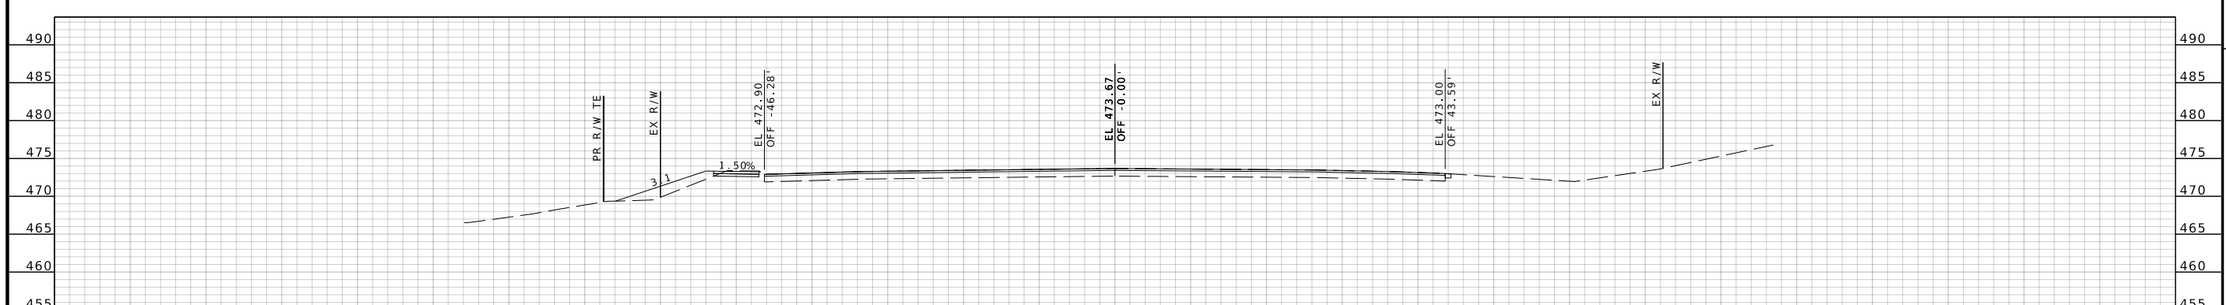

ROUTE 100 STA 1515+00.00

BRIAN D. KIERATH JR. NUMBER PE-2023008624
PROFESSIONAL ENGINEER
STATE OF MISSOURI

04/09/2025 3:34:21 PM
Brian D. Kierath Jr. - Civil
MO PE-2023008624

DATE PREPARED
4/9/2025

ROUTE	STATE
100	MO
DISTRICT	SHEET NO.
SL	69

COUNTY
ST. LOUIS

JOB NO.
J6P3274

CONTRACT ID.

PROJECT NO.

BRIDGE NO.

DESCRIPTION	DATE

IF A SEAL IS PRESENT ON THIS SHEET IT HAS BEEN ELECTRONICALLY SEALED AND DATED.

MISSOURI HIGHWAYS AND TRANSPORTATION COMMISSION

105 WEST CAPITOL
JEFFERSON CITY, MO 65102
1-888-ASK-MODOT (1-888-275-6636)

GBA
16305 SWINGLEY RIDGE RD
ST. 300
CHESTERFIELD, MO 63017
314.231.0100
GBAteam.com

GEORGE BUTLER ASSOCIATES, INC.
PRO. ENGINEER 000133
ARCHITECT 000212
PRO. LAND SURVEYOR 000059

BRIAN KIERATH
PROFESSIONAL ENGINEER
PE-2023008624

REV.

XXMSD-XXXXX ; BASEMAPS XX

c:\bms\gba-pw-01\brian kierath\dms05412\J6P3274_Updated_XS_Rte100_1498+78.98 to 1536+18.33.dgn 3:28:53 PM 4/9/2025

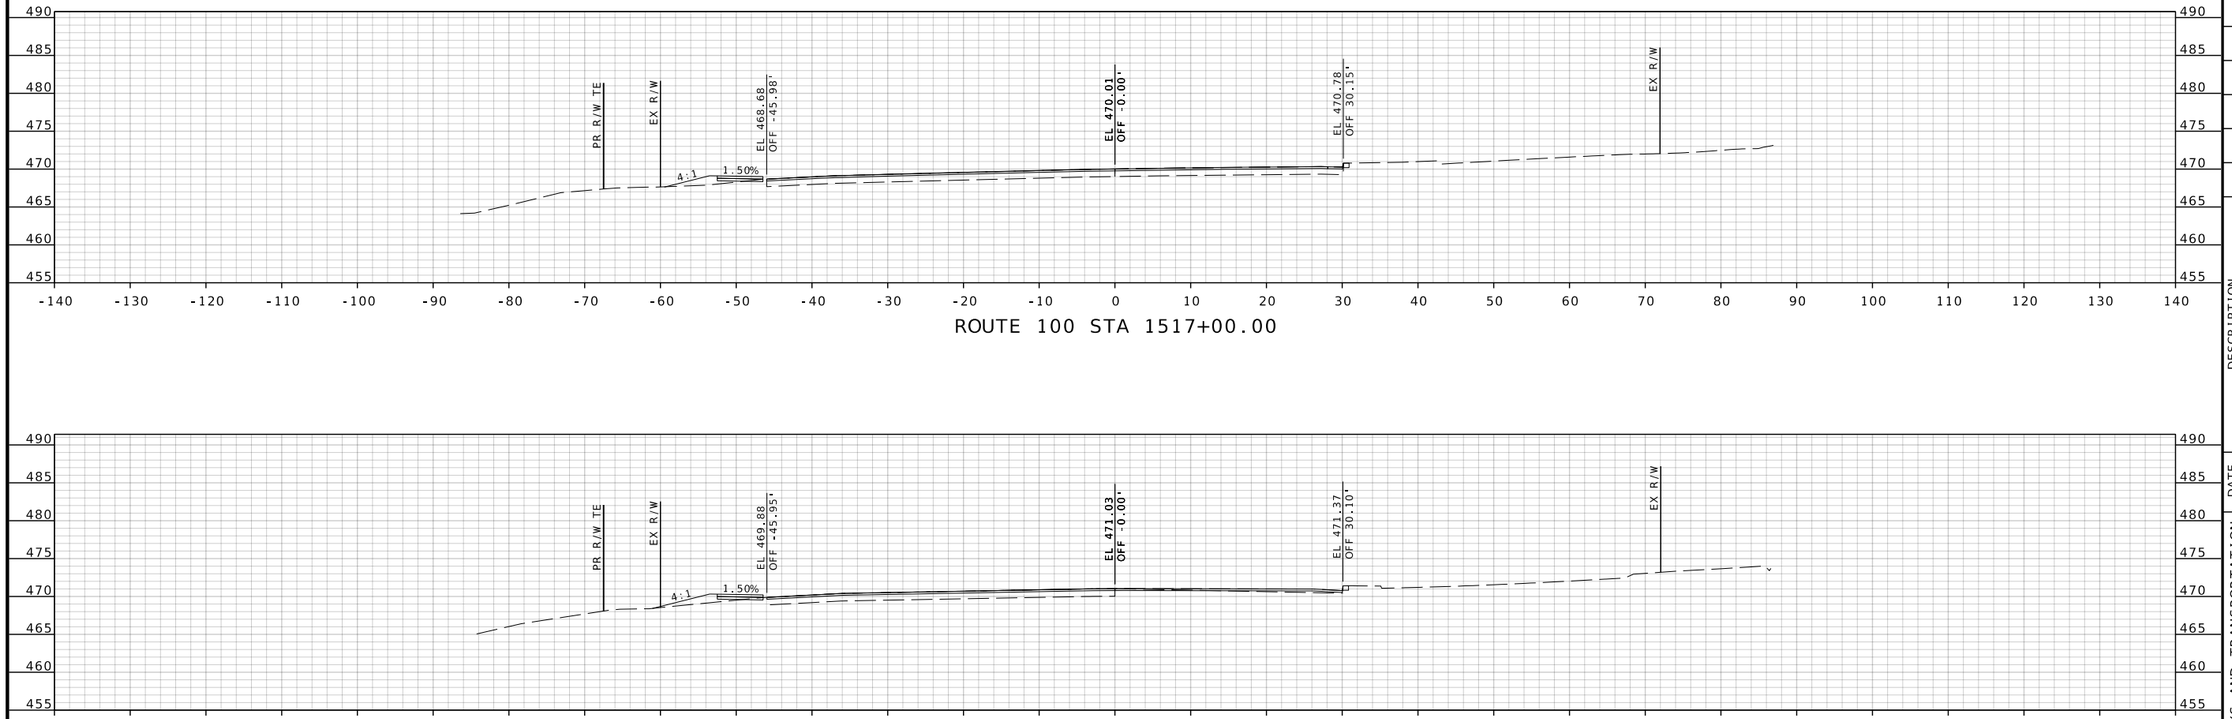

ROUTE 100 STA 1517+00.00

ROUTE 100 STA 1516+50.00

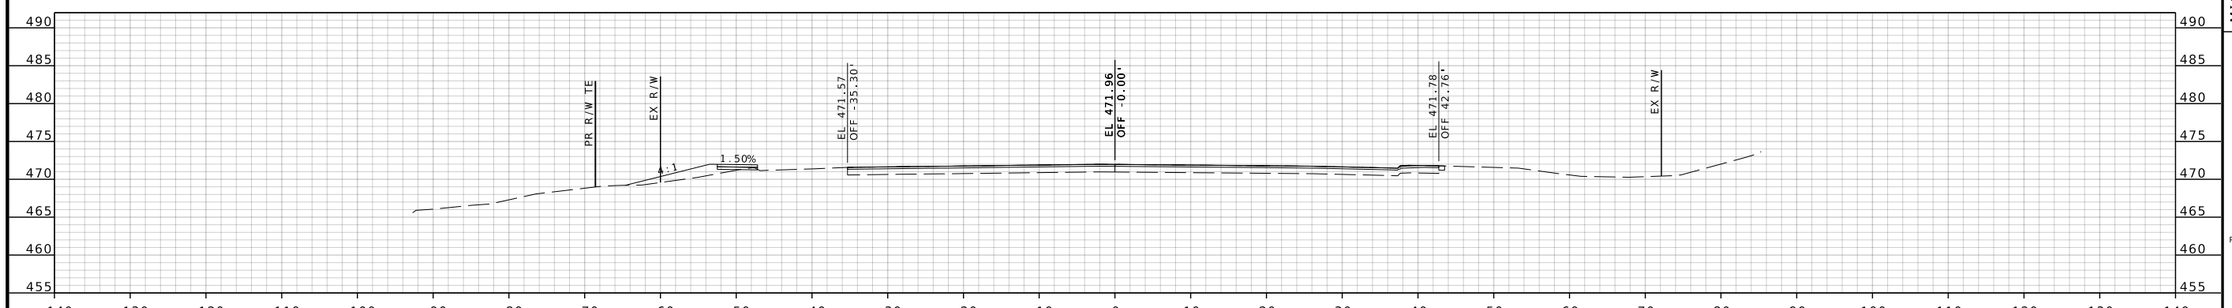

ROUTE 100 STA 1516+00.00

BRIAN D. KIERATH JR. NUMBER PE-2023008624
STATE OF MISSOURI
PROFESSIONAL ENGINEER

04/09/2025 3:34:21 PM
Brian D. Kierath Jr. - Civil
MO PE-2023008624

DATE PREPARED
4/9/2025

ROUTE	STATE
100	MO
DISTRICT	SHEET NO.
SL	70

COUNTY
ST. LOUIS

JOB NO.
J6P3274

CONTRACT ID.

PROJECT NO.

BRIDGE NO.

IF A SEAL IS PRESENT ON THIS SHEET IT HAS BEEN ELECTRONICALLY SEALED AND DATED.

DESCRIPTION	DATE	REV.

MISSOURI HIGHWAYS AND TRANSPORTATION COMMISSION
105 WEST CAPITOL
JEFFERSON CITY, MO 65102
1-888-ASK-MODOT (1-888-275-6636)

GBA
16305 SWINGLEY RIDGE RD
ST. 300
CHESTERFIELD, MO 63017
314.231.0100
GBAteam.com

GEORGE BUTLER
ASSOCIATES, INC.
PRO. ENGINEER 000133
ARCHITECT 000212
PRO. LAND SURVEYOR 000059

BRIAN KIERATH
PROFESSIONAL
ENGINEER
PE-2023008624

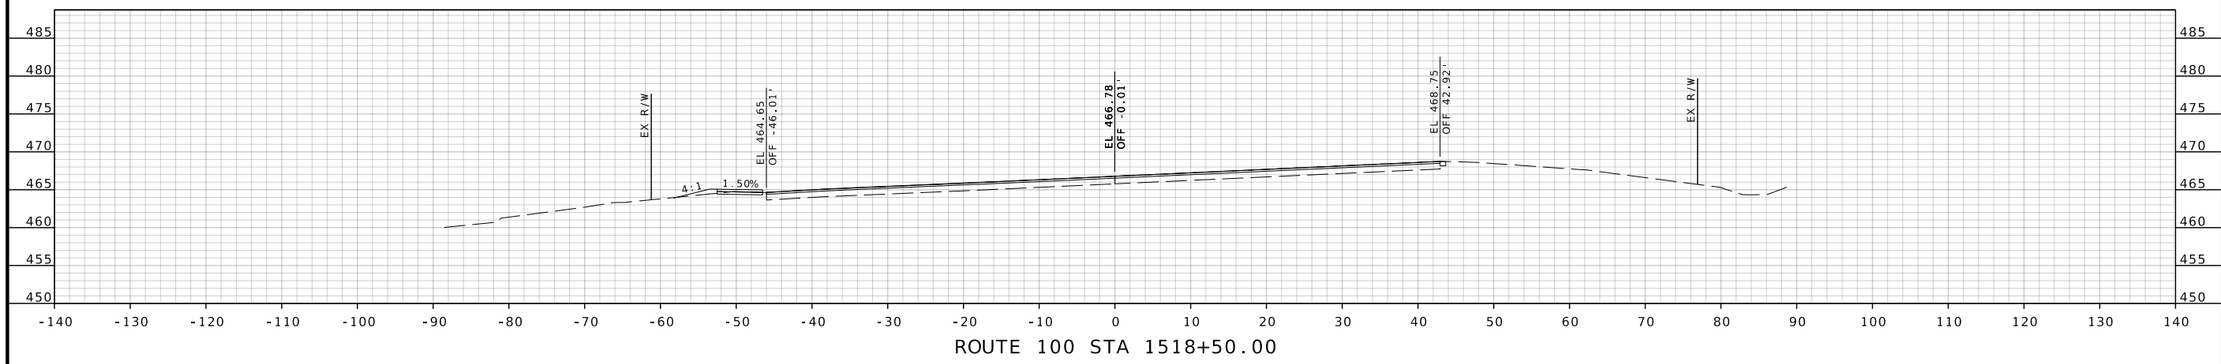

ROUTE 100 STA 1518+50.00

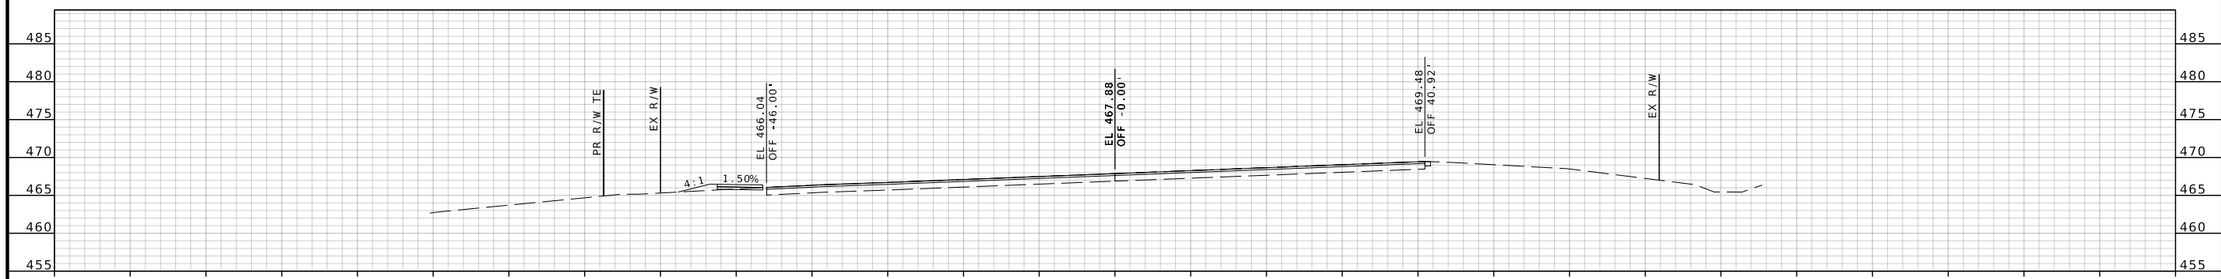

ROUTE 100 STA 1518+00.00

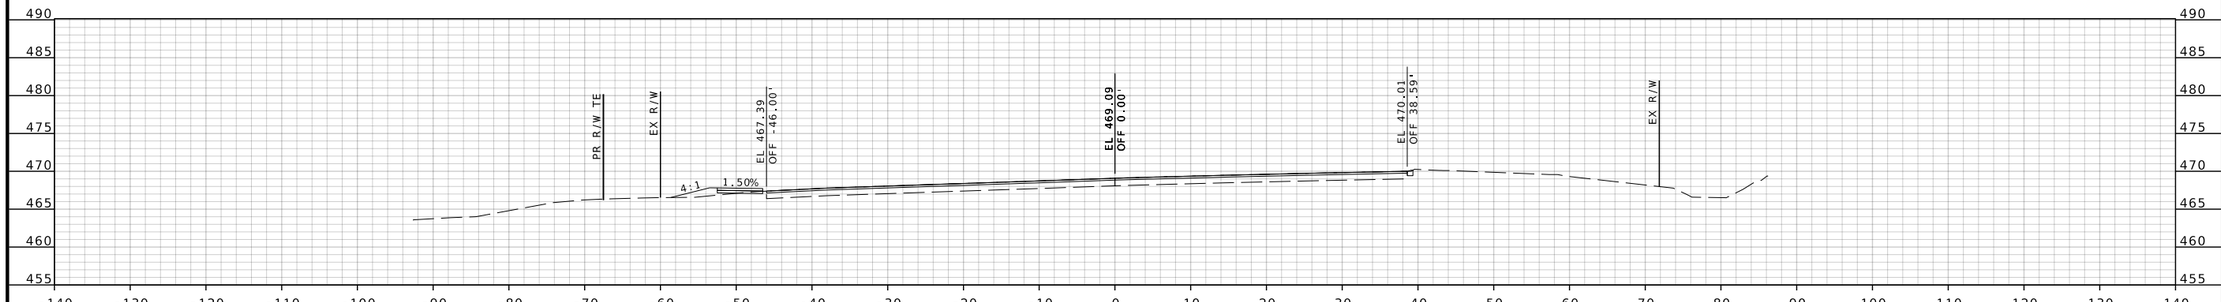

ROUTE 100 STA 1517+50.00

BRIAN D. KIERATH JR. NUMBER PE-2023008624
STATE OF MISSOURI
PROFESSIONAL ENGINEER

04/09/2025 3:34:22 PM
Brian D. Kierath Jr. - Civil
MO PE-2023008624

DATE PREPARED
4/9/2025

ROUTE	STATE
100	MO
DISTRICT	SHEET NO.
SL	71

COUNTY
ST. LOUIS

JOB NO.
J6P3274

CONTRACT ID.

PROJECT NO.

BRIDGE NO.

IF A SEAL IS PRESENT ON THIS SHEET IT HAS BEEN ELECTRONICALLY SEALED AND DATED.

DESCRIPTION	DATE

MISSOURI HIGHWAYS AND TRANSPORTATION COMMISSION
105 WEST CAPITOL
JEFFERSON CITY, MO 65102
1-888-ASK-MODOT (1-888-275-6636)

GBA
16305 SWINGLEY RIDGE RD
ST, 300
CHESTERFIELD, MO 63017
314.231.0100
GBAteam.com

GEORGE BUTLER
ASSOCIATES, INC.
PRO. ENGINEER 000133
ARCHITECT 000212
PRO. LAND SURVEYOR 000059

BRIAN KIERATH
PROFESSIONAL
ENGINEER
PE-2023008624

REV.

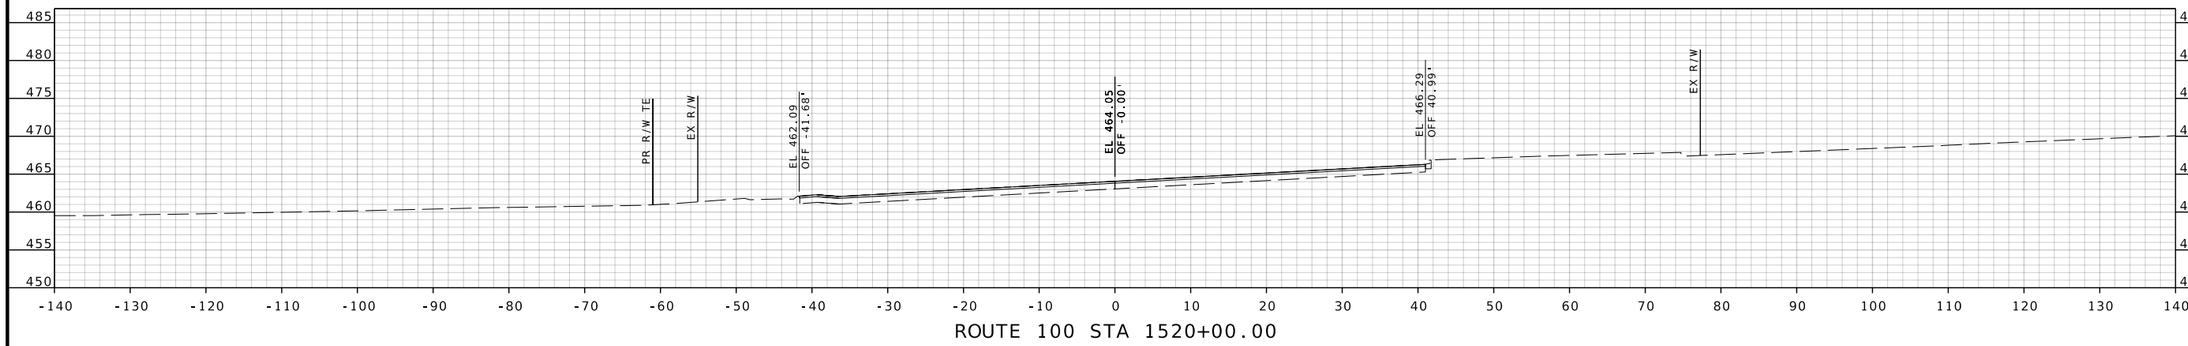

ROUTE 100 STA 1520+00.00

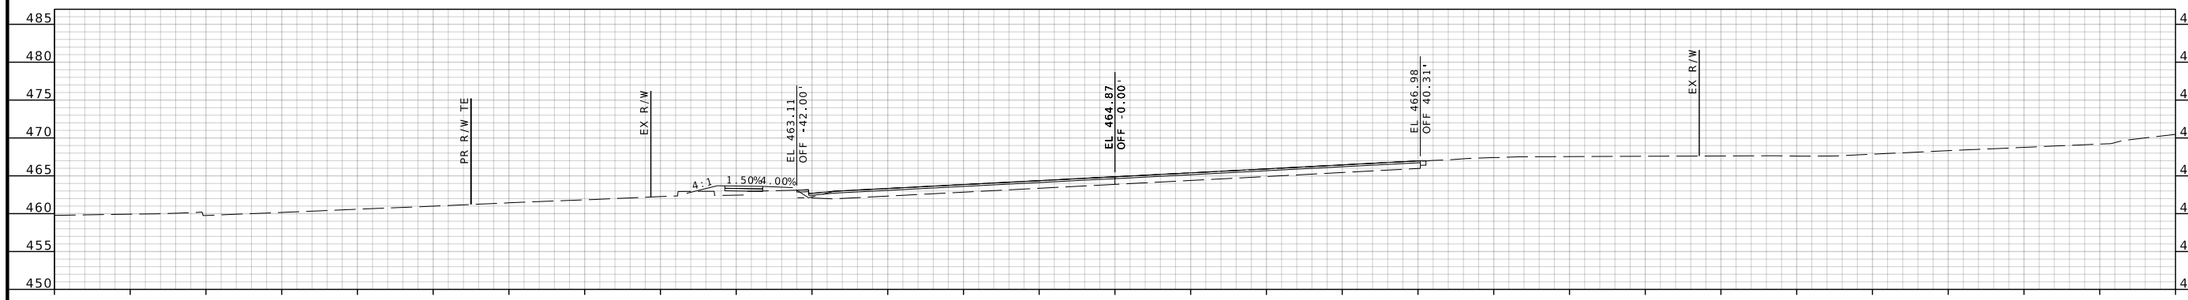

ROUTE 100 STA 1519+50.00

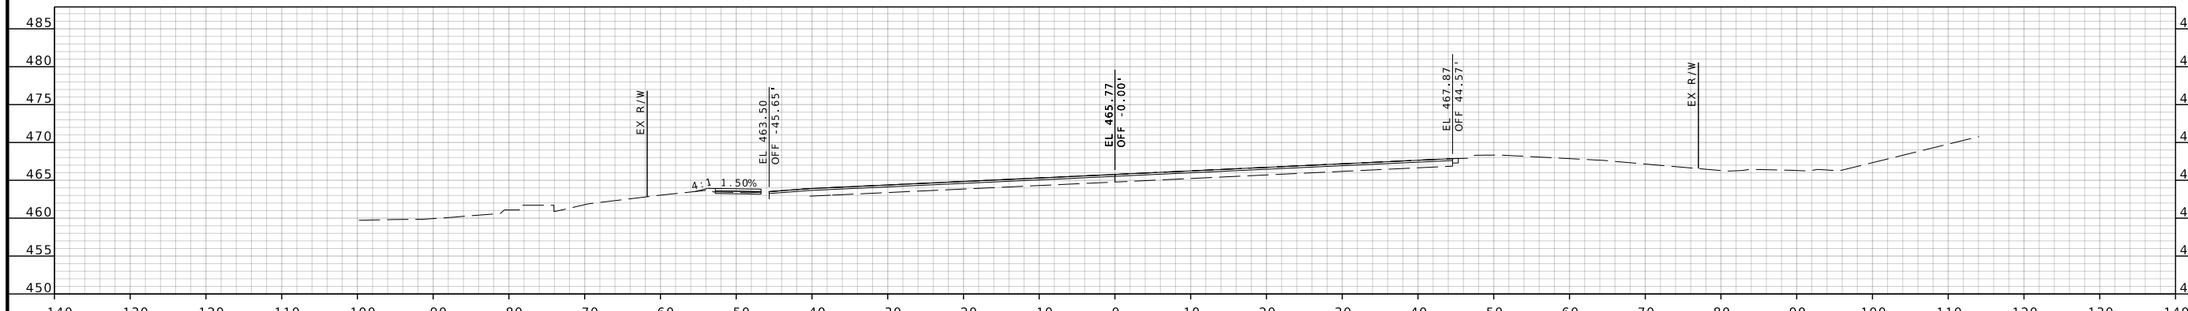

ROUTE 100 STA 1519+00.00

BRIAN D. KIERATH JR. NUMBER PE-2023008624
STATE OF MISSOURI
PROFESSIONAL ENGINEER

04/09/2025 3:34:22 PM
Brian D. Kierath Jr. - Civil
MO PE-2023008624

DATE PREPARED
4/9/2025

ROUTE	STATE
100	MO
DISTRICT	SHEET NO.
SL	72

COUNTY
ST. LOUIS

JOB NO.
J6P3274

CONTRACT ID.

PROJECT NO.

BRIDGE NO.

IF A SEAL IS PRESENT ON THIS SHEET IT HAS BEEN ELECTRONICALLY SEALED AND DATED.

DESCRIPTION	DATE

MISSOURI HIGHWAYS AND TRANSPORTATION COMMISSION

105 WEST CAPITOL
JEFFERSON CITY, MO 65102
1-888-ASK-MODOT (1-888-275-6636)

GBA
16305 SWINGLEY RIDGE RD
ST. 300
CHESTERFIELD, MO 63017
314.231.0100
GBAteam.com

GEORGE BUTLER
ASSOCIATES, INC.
PRO. ENGINEER 000133
ARCHITECT 000212
PRO. LAND SURVEYOR 000059

BRIAN KIERATH
PROFESSIONAL
ENGINEER
PE-2023008624

REV.

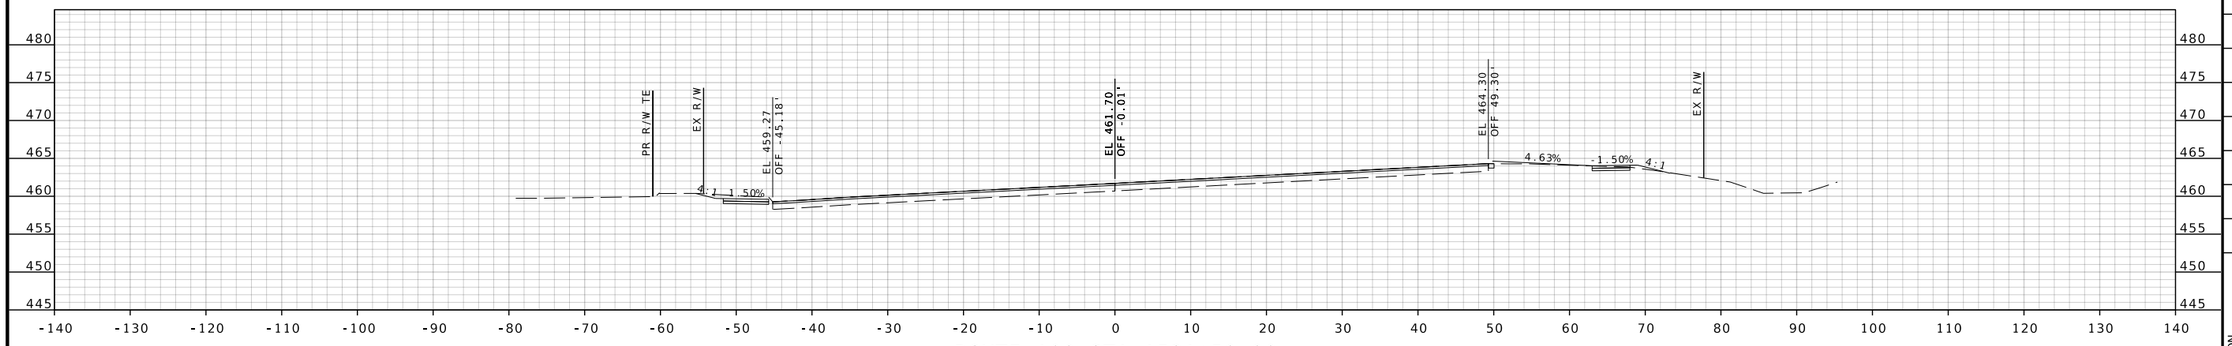

ROUTE 100 STA 1521+50.00

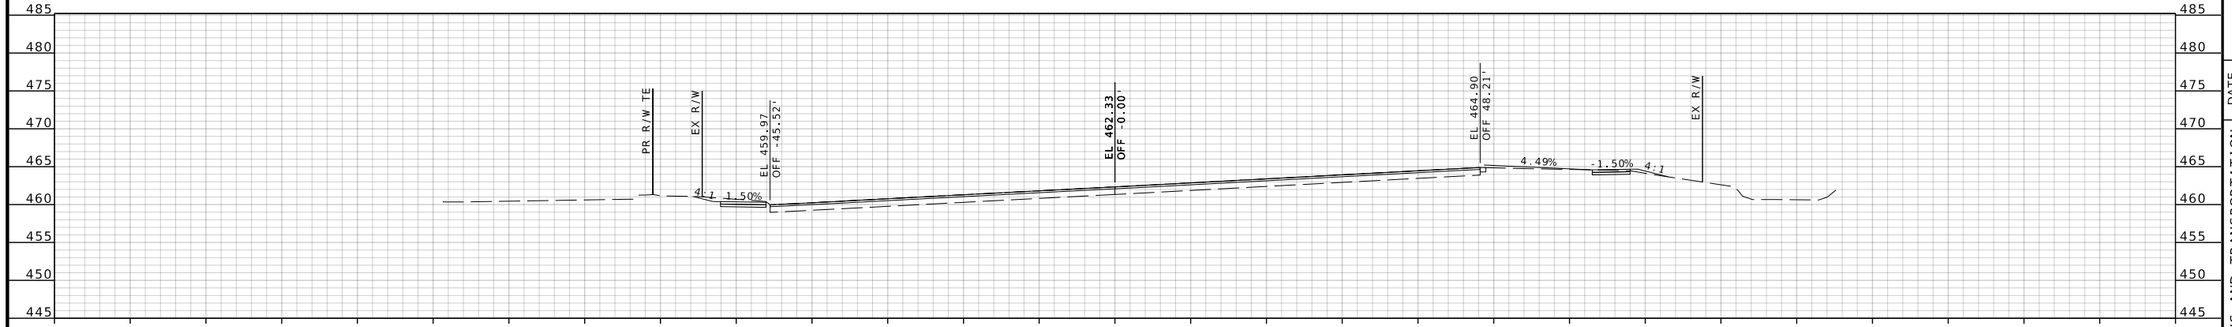

ROUTE 100 STA 1521+00.00

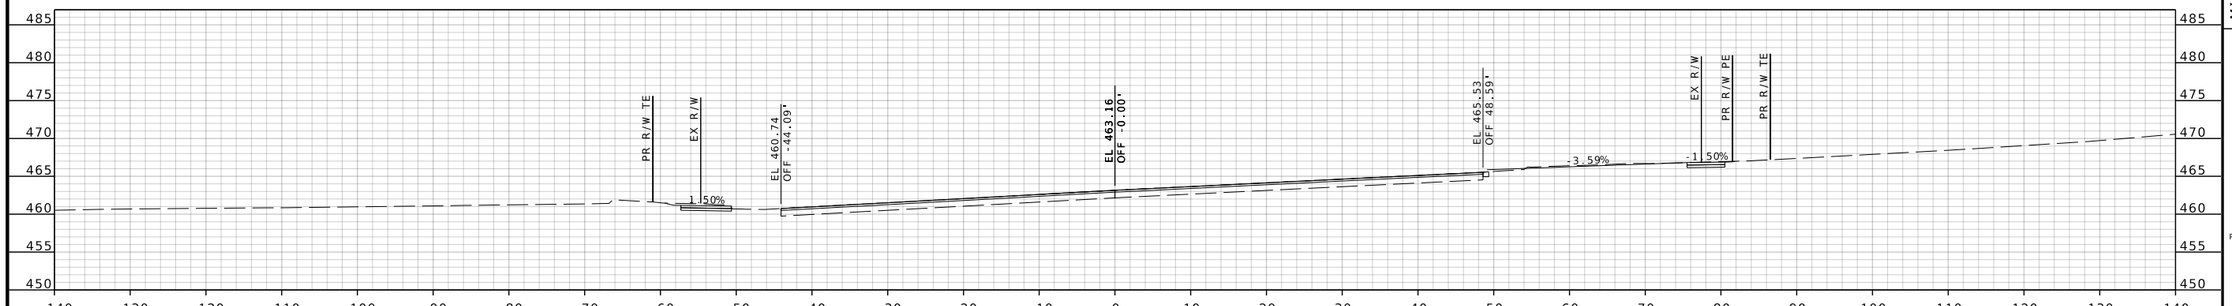

ROUTE 100 STA 1520+50.00

STATE OF MISSOURI
BRIAN D. KIERATH JR.
NUMBER PE-2023008624
PROFESSIONAL ENGINEER

04/09/2025 3:34:22 PM
Brian D. Kierath Jr. - Civil
MO PE-2023008624

DATE PREPARED
4/9/2025

ROUTE	STATE
100	MO
DISTRICT	SHEET NO.
SL	73

COUNTY
ST. LOUIS

JOB NO.
J6P3274

CONTRACT ID.

PROJECT NO.

BRIDGE NO.

DESCRIPTION

DATE

IF A SEAL IS PRESENT ON THIS SHEET IT HAS BEEN ELECTRONICALLY SEALED AND DATED.

MISSOURI HIGHWAYS AND TRANSPORTATION COMMISSION
105 WEST CAPITOL
JEFFERSON CITY, MO 65102
1-888-ASK-MODOT (1-888-275-6636)

GBA
16305 SWINGLEY RIDGE RD
ST. 300
CHESTERFIELD, MO 63017
314.231.0100
GBAteam.com

GEORGE BUTLER
ASSOCIATES, INC.
PRO. ENGINEER 000133
ARCHITECT 000212
PRO. LAND SURVEYOR 000059

BRIAN KIERATH
PROFESSIONAL
ENGINEER
PE-2023008624

REV.

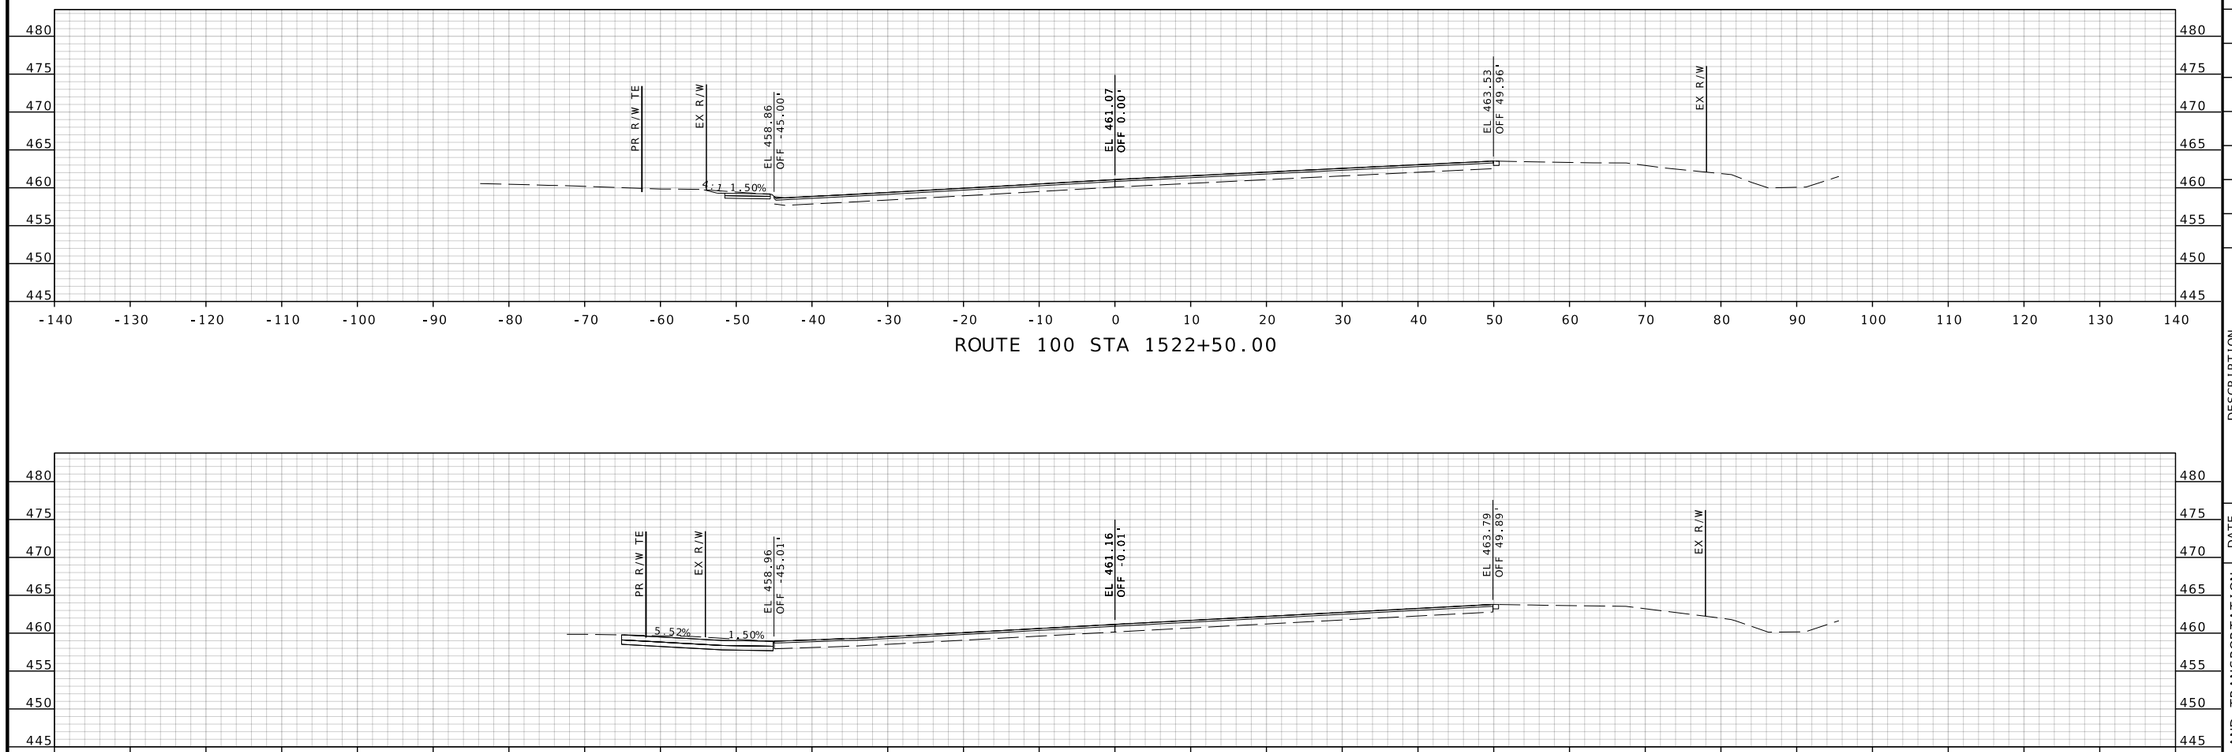

ROUTE 100 STA 1522+50.00

ROUTE 100 STA 1522+12.00

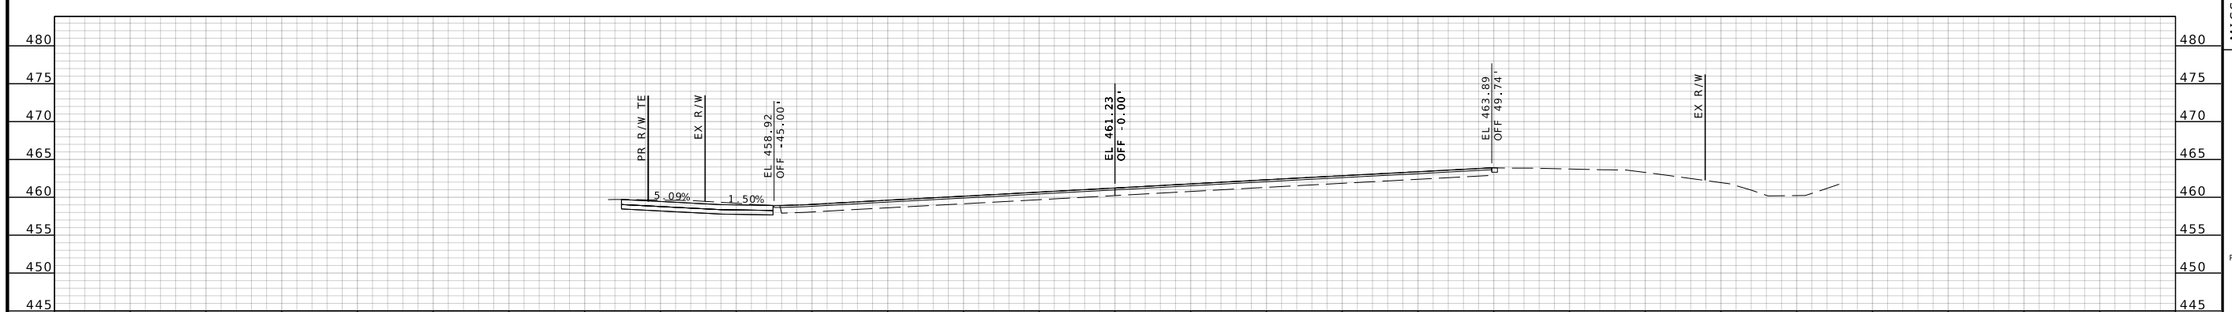

ROUTE 100 STA 1522+00.00

STATE OF MISSOURI
BRIAN D. KIERATH JR.
NUMBER PE-2023008624
PROFESSIONAL ENGINEER

04/09/2025 3:34:22 PM
Brian D. Kierath Jr. - Civil
MO PE-2023008624

DATE PREPARED
4/9/2025

ROUTE	STATE
100	MO
DISTRICT	SHEET NO.
SL	74

COUNTY
ST. LOUIS

JOB NO.
J6P3274

CONTRACT ID.

PROJECT NO.

BRIDGE NO.

IF A SEAL IS PRESENT ON THIS SHEET IT HAS BEEN ELECTRONICALLY SEALED AND DATED.

REV.	DESCRIPTION	DATE

MISSOURI HIGHWAYS AND TRANSPORTATION COMMISSION
105 WEST CAPITOL
JEFFERSON CITY, MO 65102
1-888-ASK-MODOT (1-888-275-6636)

GBA
16305 SWINGLEY RIDGE RD
ST. 300
CHESTERFIELD, MO 63017
314.231.0100
GBAteam.com

GEORGE BUTLER
ASSOCIATES, INC.
PRO. ENGINEER 000133
ARCHITECT 000212
PRO. LAND SURVEYOR 000059

BRIAN KIERATH
PROFESSIONAL
ENGINEER
PE-2023008624

XXMSD-XXXXX ; BASEMAPS XX

c:\bms\gba-pw-01\brian kierath\dms05412\J6P3274_Updated_XS_Rte100_1498+78.98 to 1536+18.33.dgn 3:29:08 PM 4/9/2025

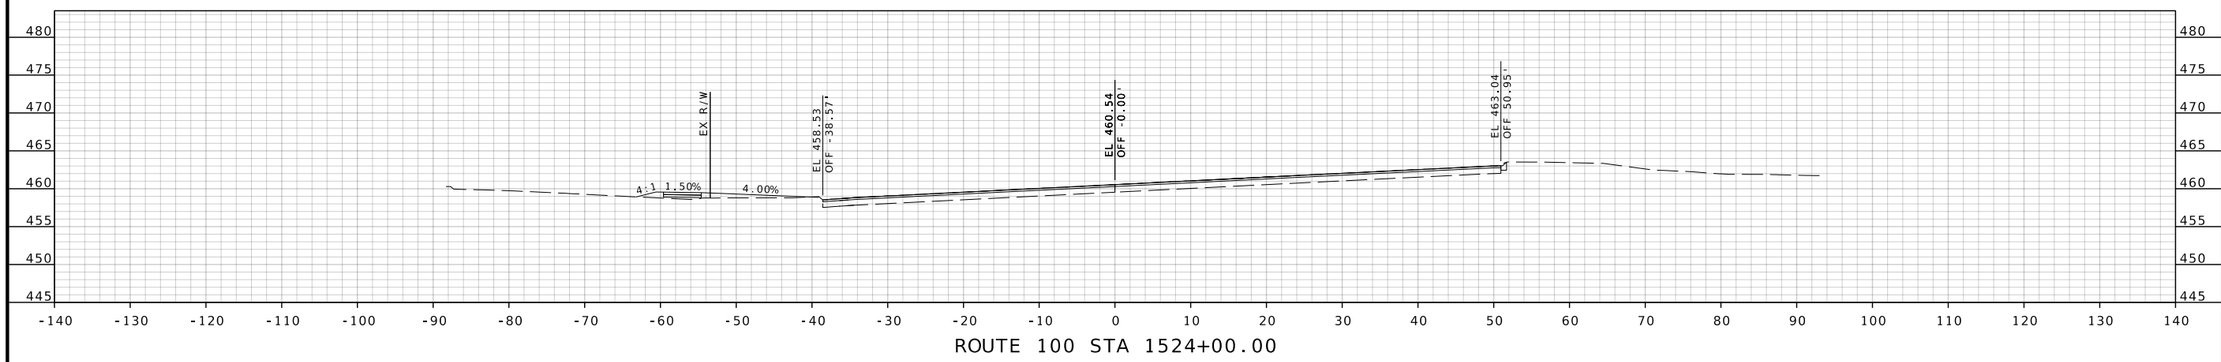

ROUTE 100 STA 1524+00.00

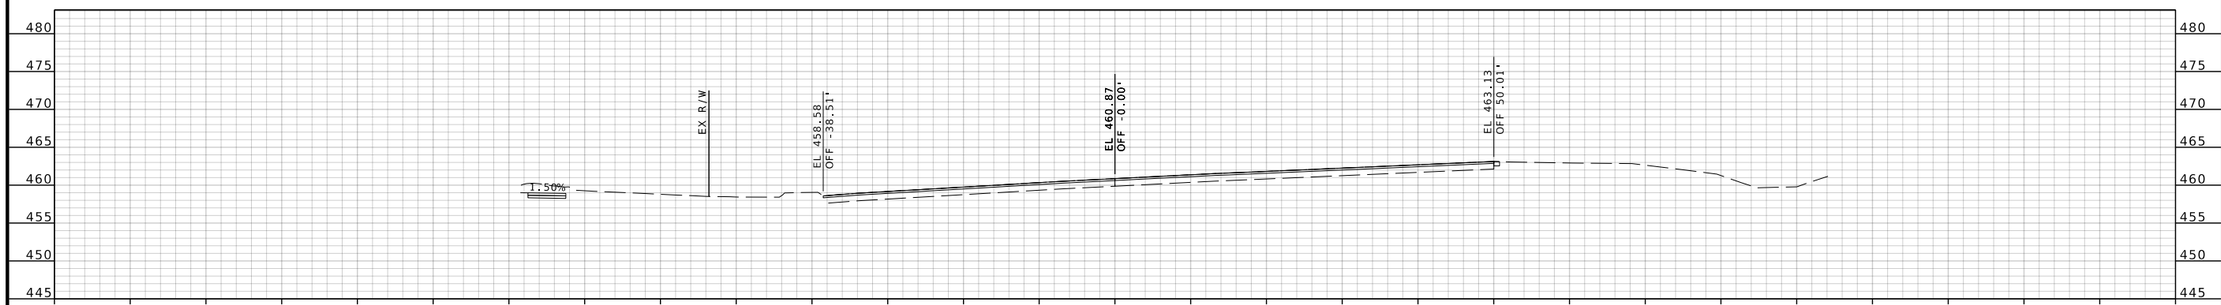

ROUTE 100 STA 1523+50.00

ROUTE 100 STA 1523+00.00

BRIAN D. KIERATH JR. NUMBER PE-2023008624
STATE OF MISSOURI
PROFESSIONAL ENGINEER

04/09/2025 3:34:22 PM
Brian D. Kierath Jr. - Civil
MO PE-2023008624

DATE PREPARED
4/9/2025

ROUTE	STATE
100	MO
DISTRICT	SHEET NO.
SL	75

COUNTY
ST. LOUIS

JOB NO.
J6P3274

CONTRACT ID.

PROJECT NO.

BRIDGE NO.

IF A SEAL IS PRESENT ON THIS SHEET IT HAS BEEN ELECTRONICALLY SEALED AND DATED.

REV.	DESCRIPTION	DATE

MISSOURI HIGHWAYS AND TRANSPORTATION COMMISSION

105 WEST CAPITOL
JEFFERSON CITY, MO 65102
1-888-ASK-MODOT (1-888-275-6636)

GBA
16305 SWINGLEY RIDGE RD
ST. 300
CHESTERFIELD, MO 63017
314.231.0100
GBAteam.com

GEORGE BUTLER
ASSOCIATES, INC.
PRO. ENGINEER 000133
ARCHITECT 000212
PRO. LAND SURVEYOR 000059

BRIAN KIERATH
PROFESSIONAL
ENGINEER
PE-2023008624

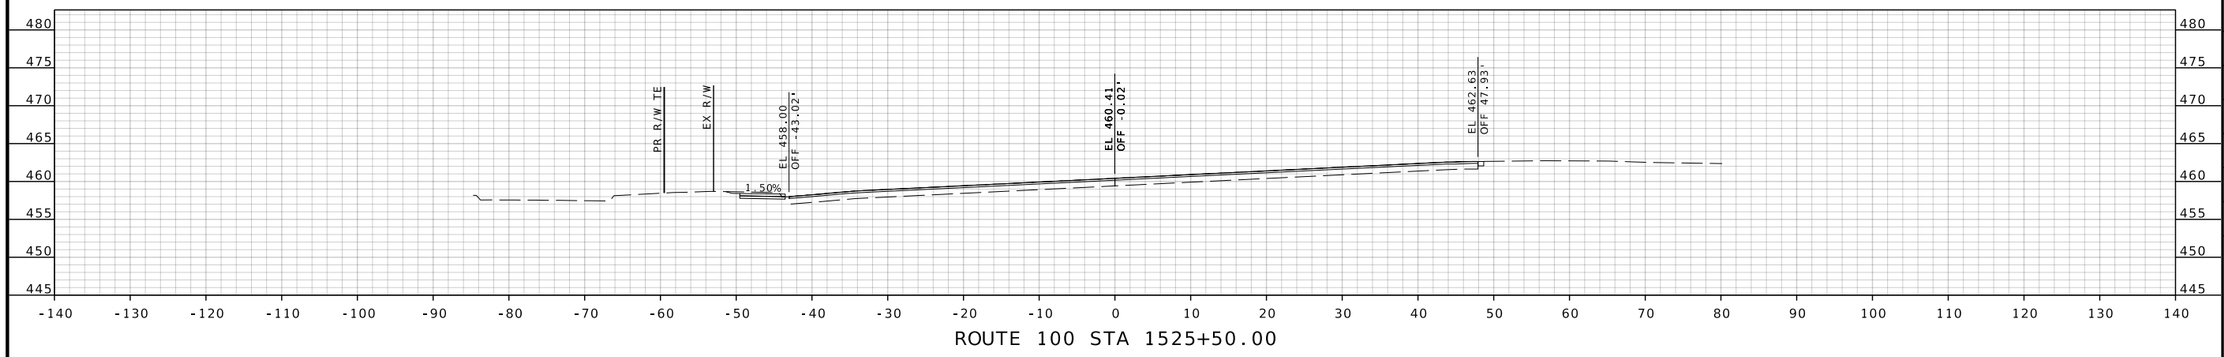

ROUTE 100 STA 1525+50.00

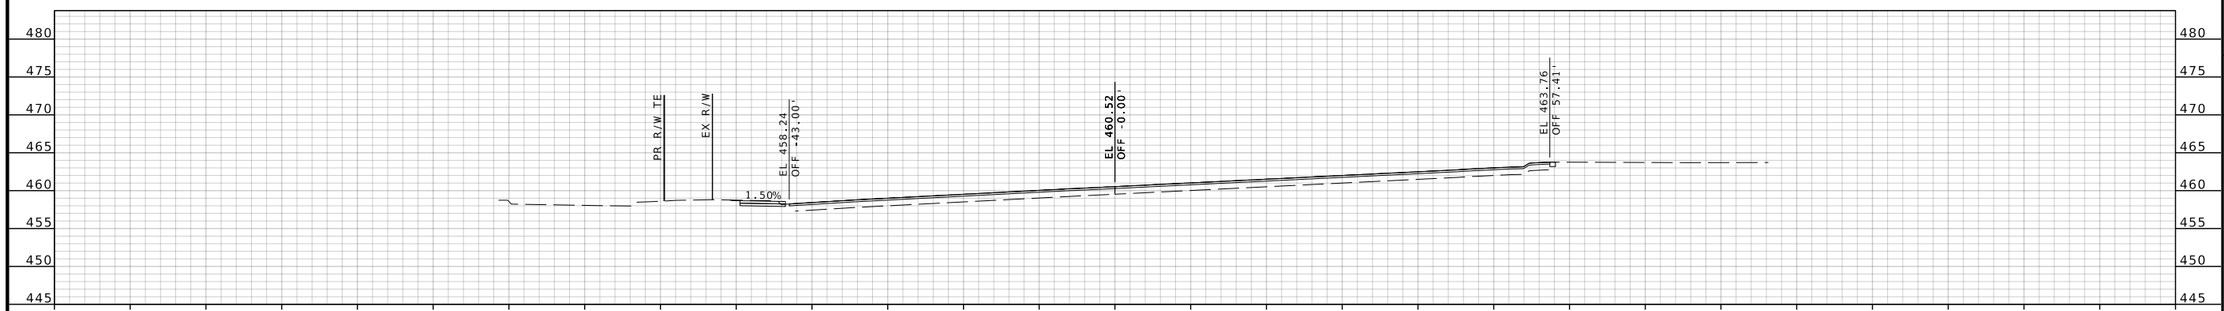

ROUTE 100 STA 1525+00.00

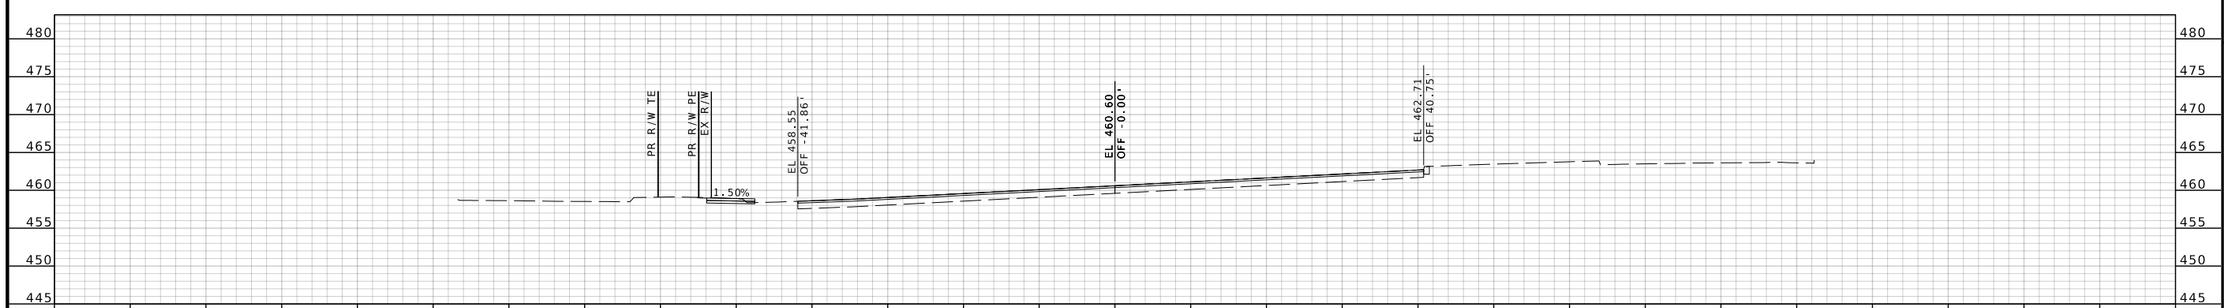

ROUTE 100 STA 1524+50.00

BRIAN D. KIERATH JR. NUMBER PE-2023008624
PROFESSIONAL ENGINEER
STATE OF MISSOURI

04/09/2025 3:34:23 PM
Brian D. Kierath Jr. - Civil
MO PE-2023008624

DATE PREPARED
4/9/2025

ROUTE	STATE
100	MO
DISTRICT	SHEET NO.
SL	76

COUNTY
ST. LOUIS

JOB NO.
J6P3274

CONTRACT ID.

PROJECT NO.

BRIDGE NO.

IF A SEAL IS PRESENT ON THIS SHEET IT HAS BEEN ELECTRONICALLY SEALED AND DATED.

REV.	DESCRIPTION	DATE

MISSOURI HIGHWAYS AND TRANSPORTATION COMMISSION
105 WEST CAPITOL
JEFFERSON CITY, MO 65102
1-888-ASK-MODOT (1-888-275-6636)

GBA
16305 SWINGLEY RIDGE RD
ST. 300
CHESTERFIELD, MO 63017
314.231.0100
GBAteam.com

GEORGE BUTLER
ASSOCIATES, INC.
PRO. ENGINEER 000133
ARCHITECT 000212
PRO. LAND SURVEYOR 000059

BRIAN KIERATH
PROFESSIONAL
ENGINEER
PE-2023008624

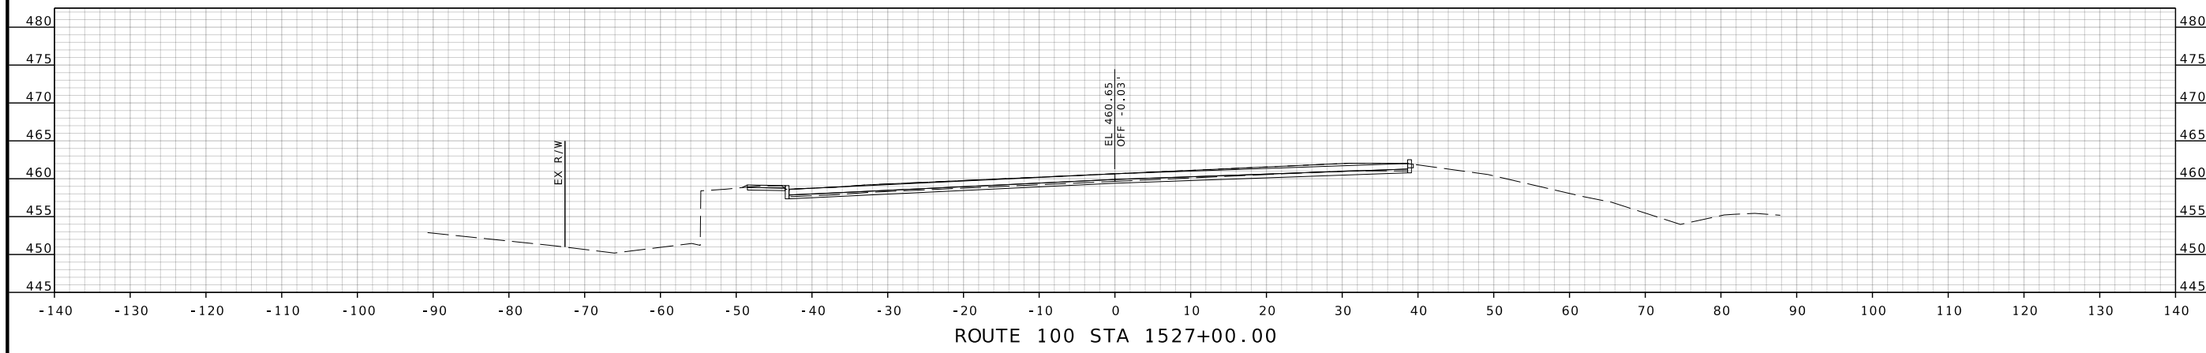

ROUTE 100 STA 1527+00.00

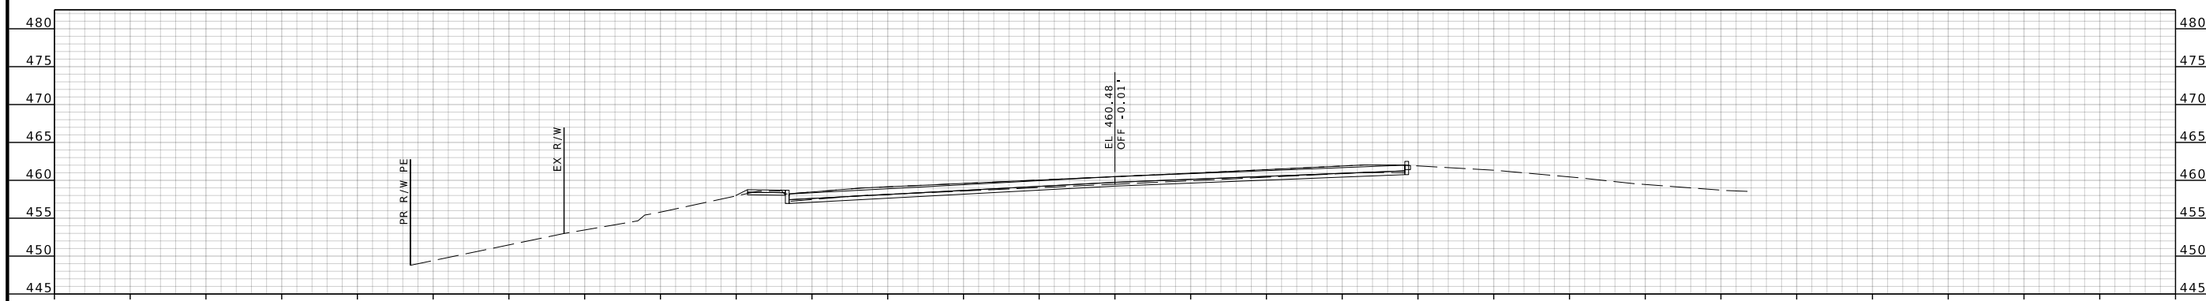

ROUTE 100 STA 1526+50.00

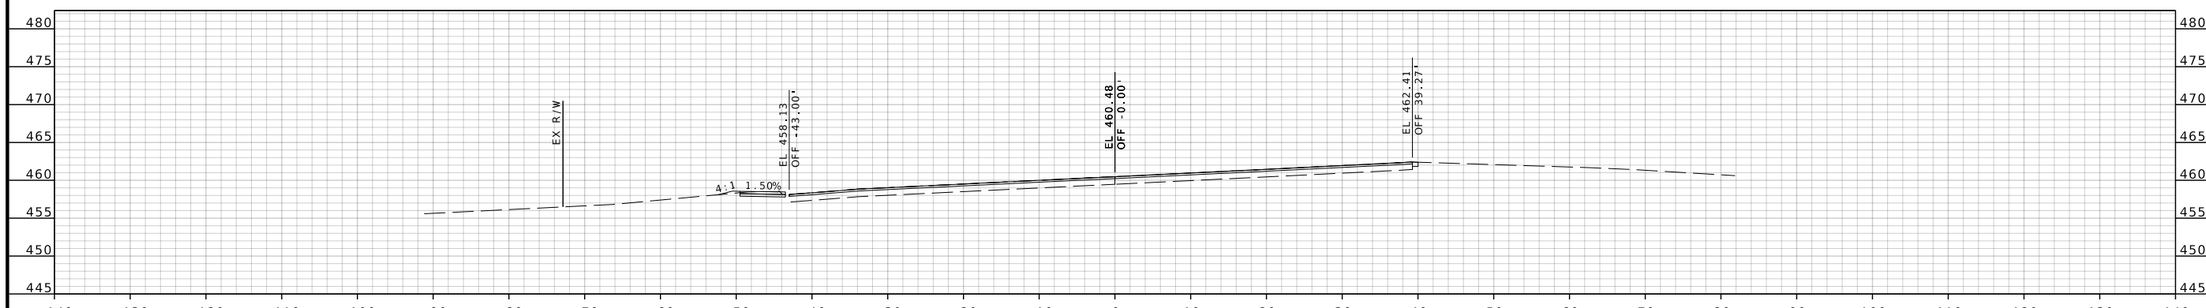

ROUTE 100 STA 1526+00.00

IF A SEAL IS PRESENT ON THIS SHEET IT HAS BEEN ELECTRONICALLY SEALED AND DATED.

BRIAN D. KIERATH JR. NUMBER PE-2023008624
STATE OF MISSOURI
PROFESSIONAL ENGINEER

04/09/2025 3:34:23 PM
Brian D. Kierath Jr. - Civil
MO PE-2023008624

DATE PREPARED
4/9/2025

ROUTE	STATE
100	MO
DISTRICT	SHEET NO.
SL	77

COUNTY
ST. LOUIS

JOB NO.
J6P3274

CONTRACT ID.

PROJECT NO.

BRIDGE NO.

DESCRIPTION	DATE

MISSOURI HIGHWAYS AND TRANSPORTATION COMMISSION

105 WEST CAPITOL
JEFFERSON CITY, MO 65102
1-888-ASK-MODOT (1-888-275-6636)

GBA
16305 SWINGLEY RIDGE RD
ST, 300
CHESTERFIELD, MO 63017
314.231.0100
GBAteam.com

GEORGE BUTLER
ASSOCIATES, INC.
PRO. ENGINEER 000133
ARCHITECT 000212
PRO. LAND SURVEYOR 000059

BRIAN KIERATH
PROFESSIONAL
ENGINEER
PE-2023008624

REV.

XXMSD-XXXXX ; BASEMAPS XX

c:\bms\gba-pw-01\brian kierath\dms05412\J6P3274_Updated_XS_Rte100_1498+78.98 to 1536+18.33.dgn 3:29:17 PM 4/9/2025

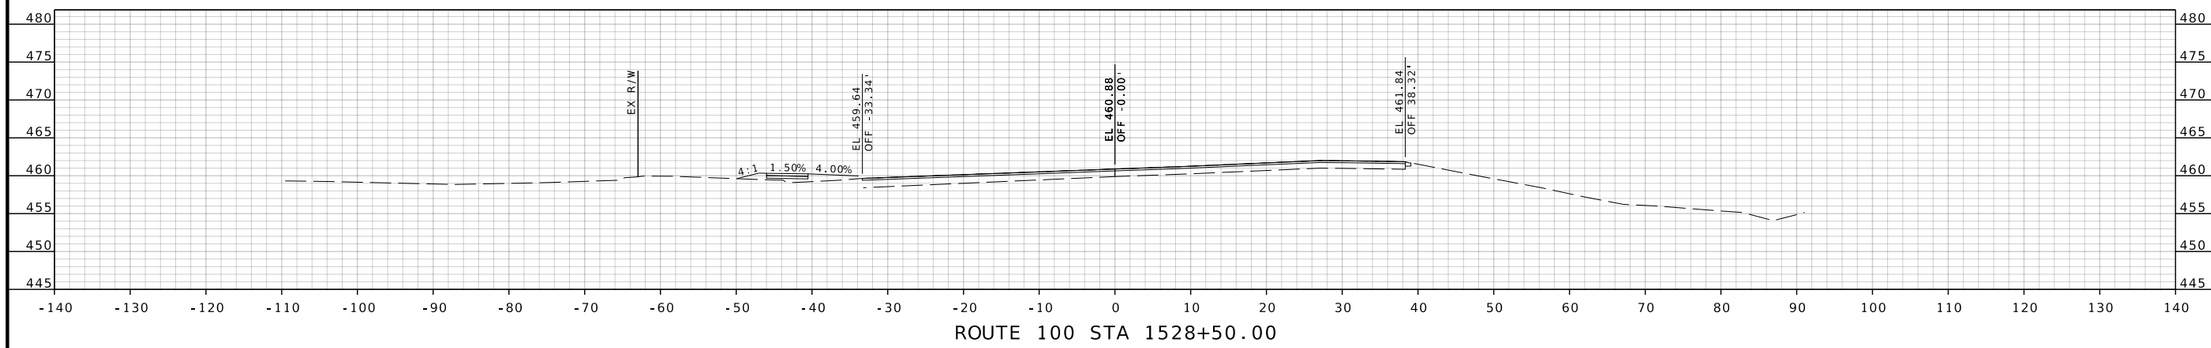

ROUTE 100 STA 1528+50.00

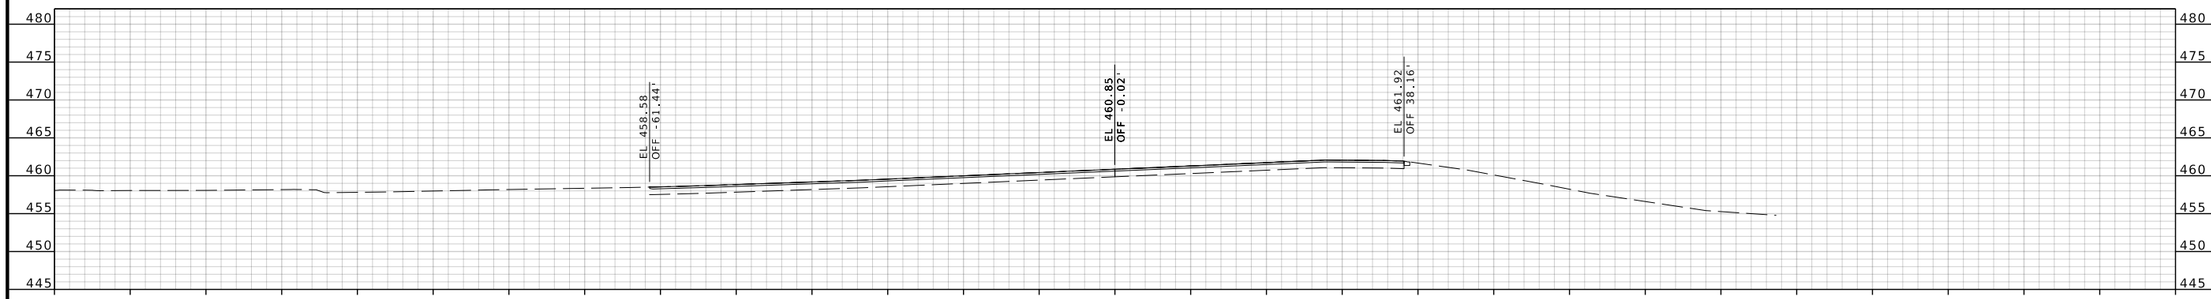

ROUTE 100 STA 1528+00.00

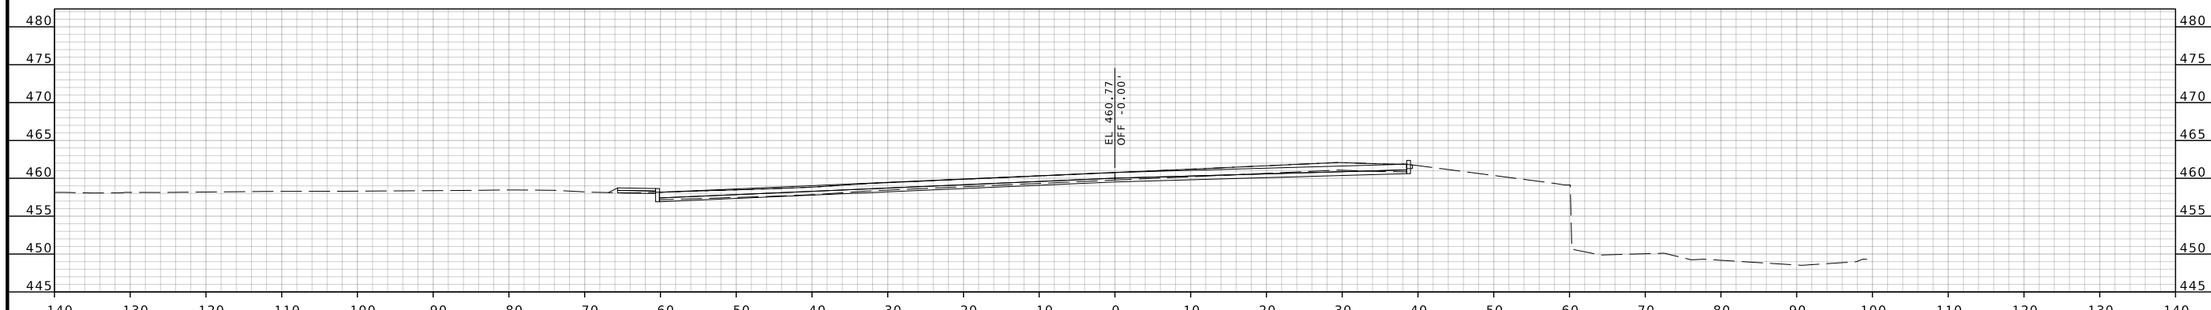

ROUTE 100 STA 1527+50.00

BRIAN D. KIERATH JR. NUMBER PE-2023008624
STATE OF MISSOURI
PROFESSIONAL ENGINEER
04/09/2025 3:34:23 PM
Brian D. Kierath Jr. - Civil
MO PE-2023008624

DATE PREPARED
4/9/2025

ROUTE	STATE
100	MO
DISTRICT	SHEET NO.
SL	78

COUNTY
ST. LOUIS

JOB NO.
J6P3274

CONTRACT ID.

PROJECT NO.

BRIDGE NO.

IF A SEAL IS PRESENT ON THIS SHEET IT HAS BEEN ELECTRONICALLY SEALED AND DATED.

DESCRIPTION

DATE

REV.

MISSOURI HIGHWAYS AND TRANSPORTATION COMMISSION
105 WEST CAPITOL
JEFFERSON CITY, MO 65102
1-888-ASK-MODOT (1-888-275-6636)

GBA
16305 SWINGLEY RIDGE RD
ST. 300
CHESTERFIELD, MO 63017
314.231.0100
GBAteam.com

GEORGE BUTLER
ASSOCIATES, INC.
PRO. ENGINEER 000133
ARCHITECT 000212
PRO. LAND SURVEYOR 000059

BRIAN KIERATH
PROFESSIONAL
ENGINEER
PE-2023008624

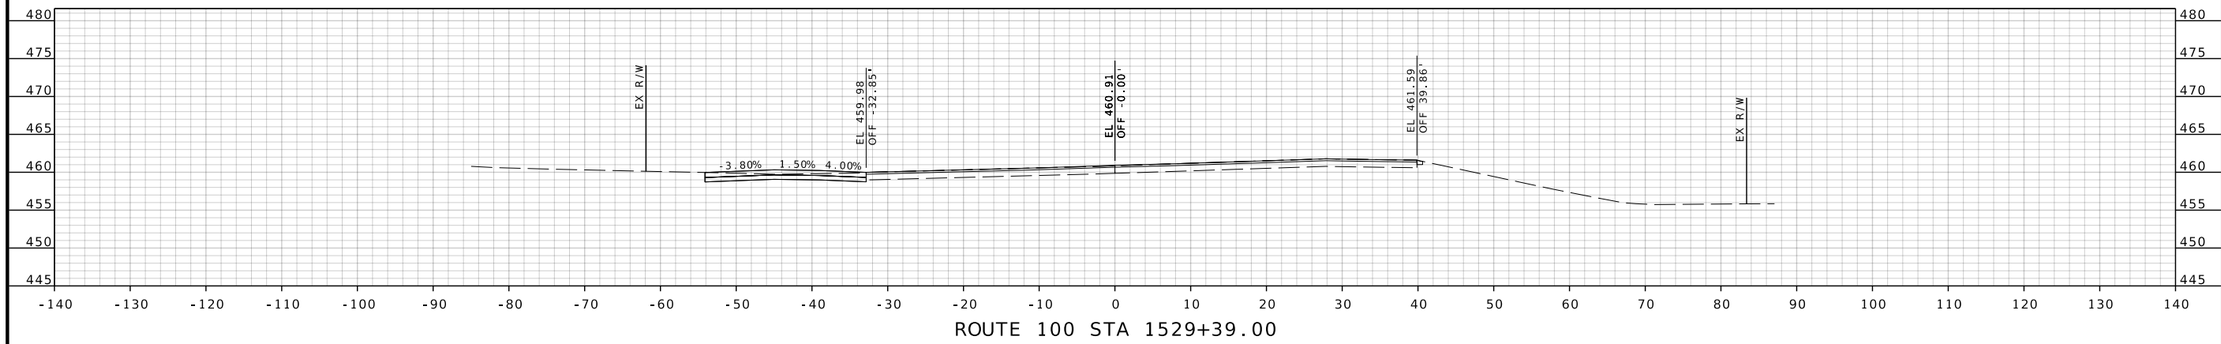

ROUTE 100 STA 1529+39.00

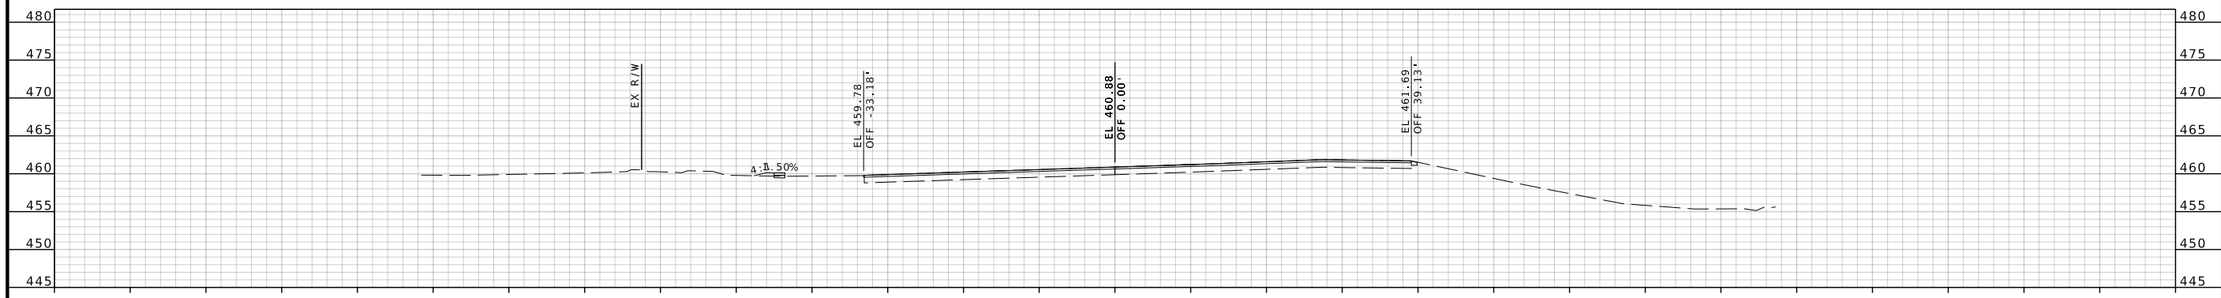

ROUTE 100 STA 1529+00.00

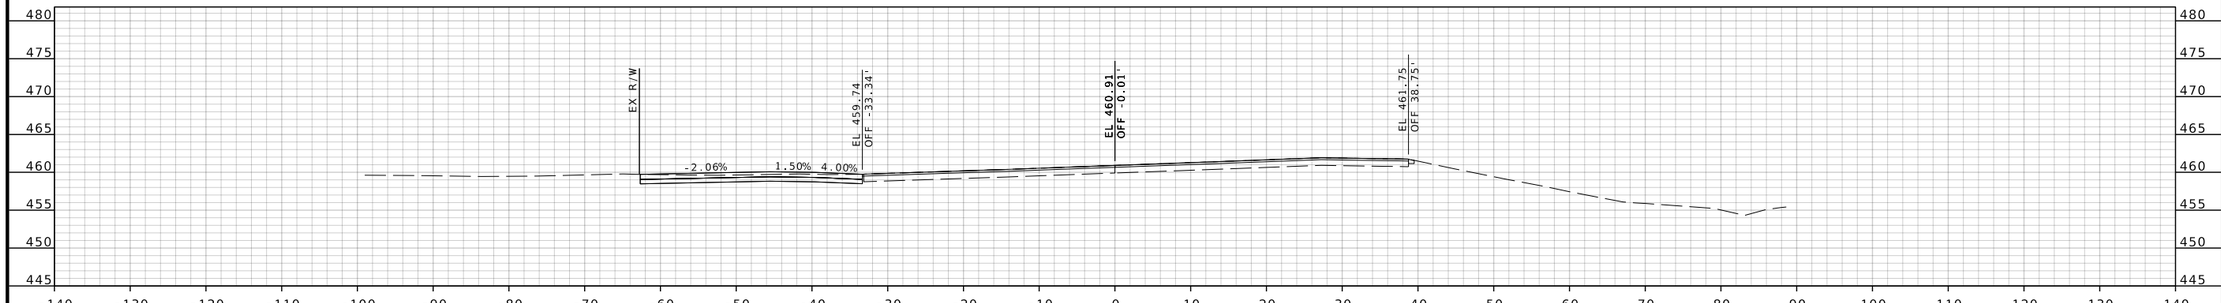

ROUTE 100 STA 1528+80.00

IF A SEAL IS PRESENT ON THIS SHEET IT HAS BEEN ELECTRONICALLY SEALED AND DATED.

STATE OF MISSOURI
BRIAN D. KIERATH JR.
NUMBER
PE-2023008624
PROFESSIONAL ENGINEER

04/09/2025 3:34:23 PM
Brian D. Kierath Jr. - Civil
MO PE-2023008624

DATE PREPARED
4/9/2025

ROUTE	STATE
100	MO
DISTRICT	SHEET NO.
SL	79

COUNTY
ST. LOUIS

JOB NO.
J6P3274

CONTRACT ID.

PROJECT NO.

BRIDGE NO.

DESCRIPTION	DATE

MISSOURI HIGHWAYS AND TRANSPORTATION COMMISSION

105 WEST CAPITOL
JEFFERSON CITY, MO 65102
1-888-ASK-MODOT (1-888-275-6636)

GBA
16305 SWINGLEY RIDGE RD
ST. 300
CHESTERFIELD, MO 63017
314.231.0100
GBAteam.com

GEORGE BUTLER
ASSOCIATES, INC.
PRO. ENGINEER 000133
ARCHITECT 000212
PRO. LAND SURVEYOR 000059

BRIAN KIERATH
PROFESSIONAL
ENGINEER
PE-2023008624

REV.

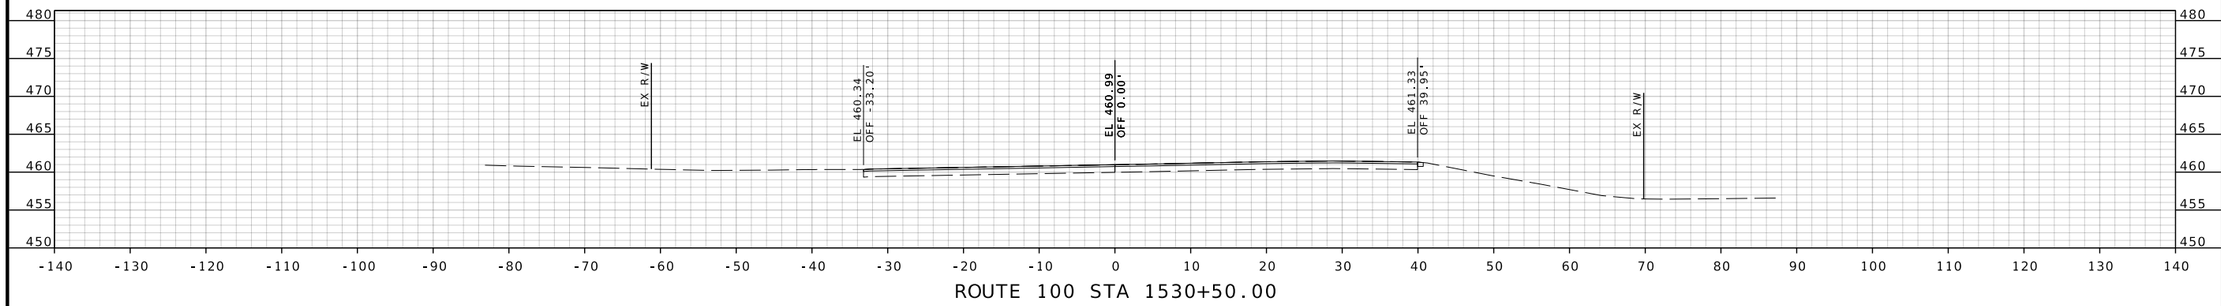

ROUTE 100 STA 1530+50.00

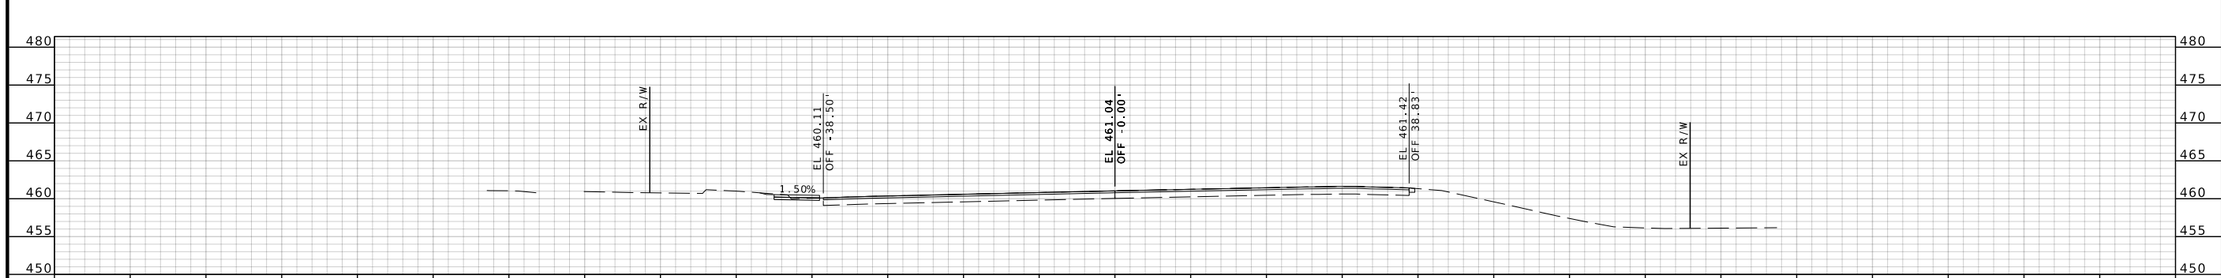

ROUTE 100 STA 1530+00.00

ROUTE 100 STA 1529+50.00

STATE OF MISSOURI
BRIAN D. KIERATH JR. NUMBER PE-2023008624
PROFESSIONAL ENGINEER

04/09/2025 3:34:23 PM
Brian D. Kierath Jr. - Civil
MO PE-2023008624

DATE PREPARED
4/9/2025

ROUTE	STATE
100	MO
DISTRICT	SHEET NO.
SL	80

COUNTY
ST. LOUIS

JOB NO.
J6P3274

CONTRACT ID.

PROJECT NO.

BRIDGE NO.

DESCRIPTION

DATE

REV.

IF A SEAL IS PRESENT ON THIS SHEET IT HAS BEEN ELECTRONICALLY SEALED AND DATED.

MISSOURI HIGHWAYS AND TRANSPORTATION COMMISSION

105 WEST CAPITOL
JEFFERSON CITY, MO 65102
1-888-ASK-MODOT (1-888-275-6636)

GBA
16305 SWINGLEY RIDGE RD
ST. 300
CHESTERFIELD, MO 63017
314.231.0100
GBAteam.com

GEORGE BUTLER
ASSOCIATES, INC.
PRO. ENGINEER 000133
ARCHITECT 000212
PRO. LAND SURVEYOR 000059

BRIAN KIERATH
PROFESSIONAL
ENGINEER
PE-2023008624

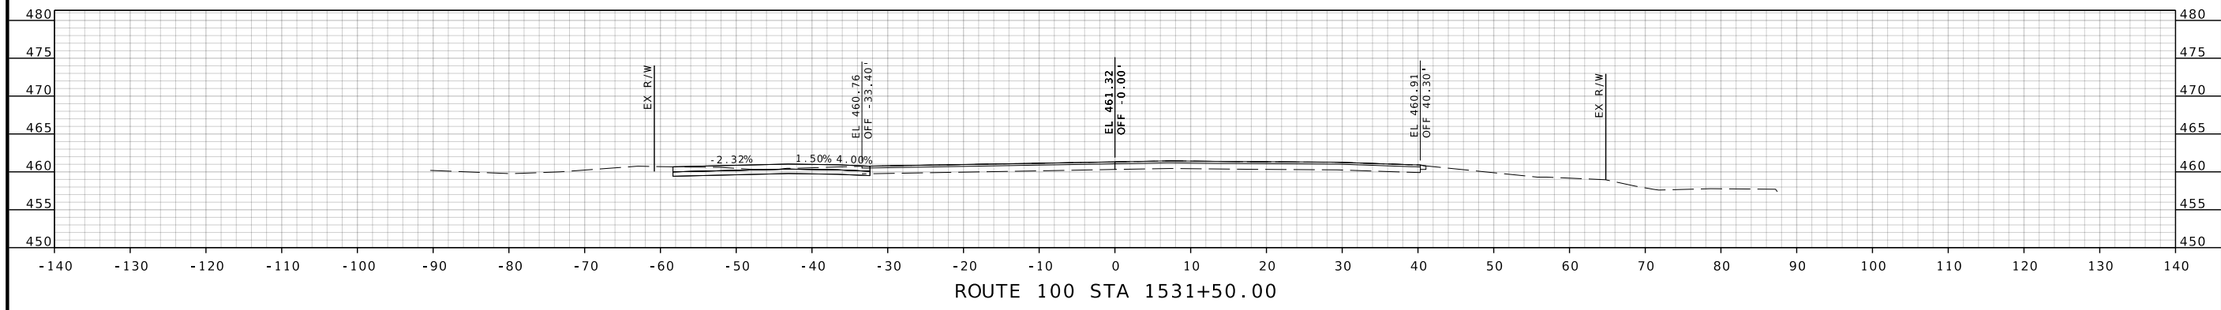

ROUTE 100 STA 1531+50.00

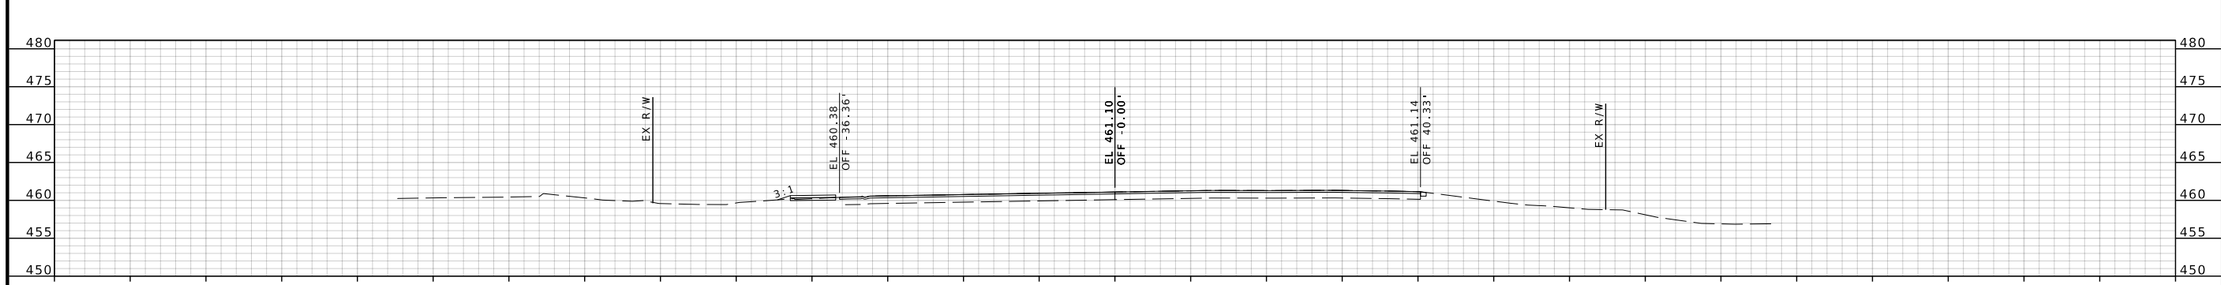

ROUTE 100 STA 1531+00.00

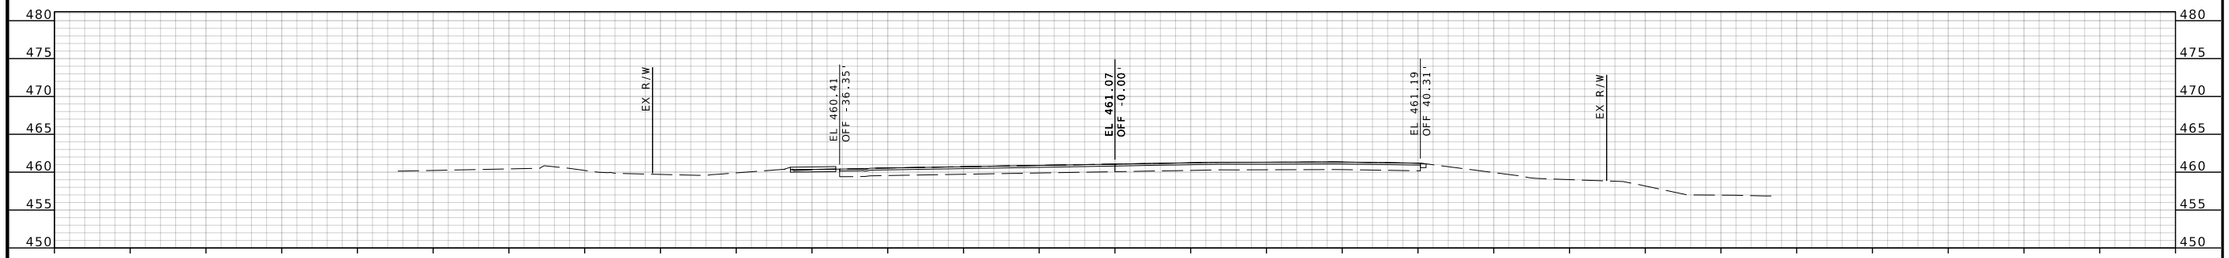

ROUTE 100 STA 1530+90.00

BRIAN D. KIERATH JR. NUMBER PE-2023008624
PROFESSIONAL ENGINEER
STATE OF MISSOURI

04/09/2025 3:34:24 PM
Brian D. Kierath Jr. - Civil
MO PE-2023008624

DATE PREPARED
4/9/2025

ROUTE	STATE
100	MO
DISTRICT	SHEET NO.
SL	81

COUNTY
ST. LOUIS

JOB NO.
J6P3274

CONTRACT ID.

PROJECT NO.

BRIDGE NO.

DESCRIPTION	DATE

IF A SEAL IS PRESENT ON THIS SHEET IT HAS BEEN ELECTRONICALLY SEALED AND DATED.

MISSOURI HIGHWAYS AND TRANSPORTATION COMMISSION
105 WEST CAPITOL
JEFFERSON CITY, MO 65102
1-888-ASK-MODOT (1-888-275-6636)

GBA
16305 SWINGLEY RIDGE RD
ST. 300
CHESTERFIELD, MO 63017
314.231.0100
GBAteam.com

GEORGE BUTLER
ASSOCIATES, INC.
PRO. ENGINEER 000133
ARCHITECT 000212
PRO. LAND SURVEYOR 000059

BRIAN KIERATH
PROFESSIONAL
ENGINEER
PE-2023008624

REV.

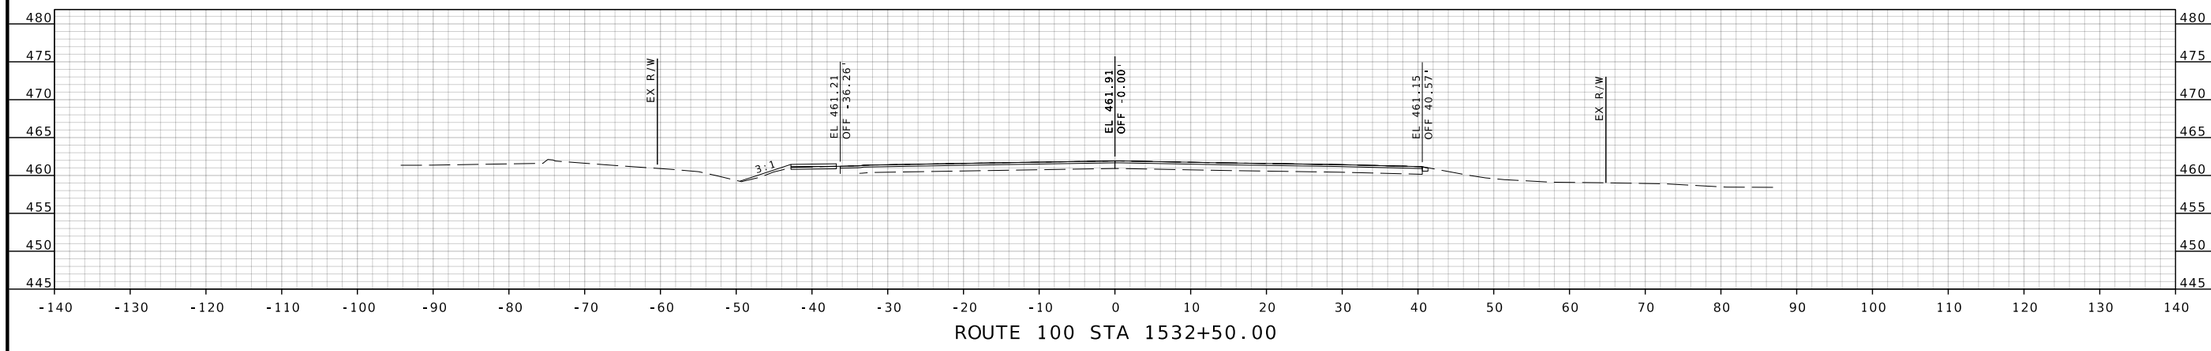

ROUTE 100 STA 1532+50.00

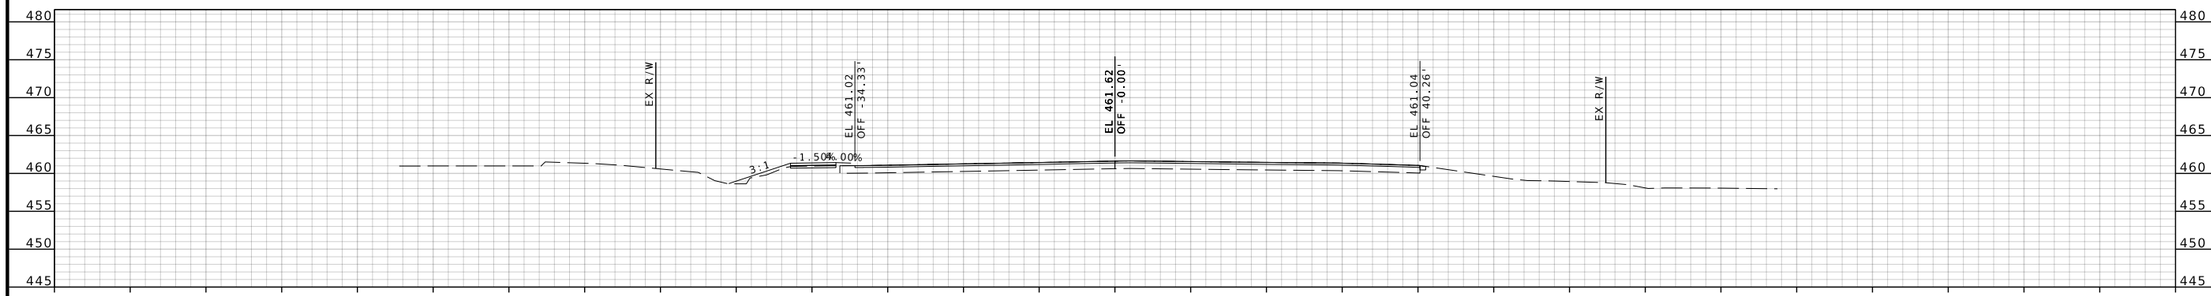

ROUTE 100 STA 1532+00.00

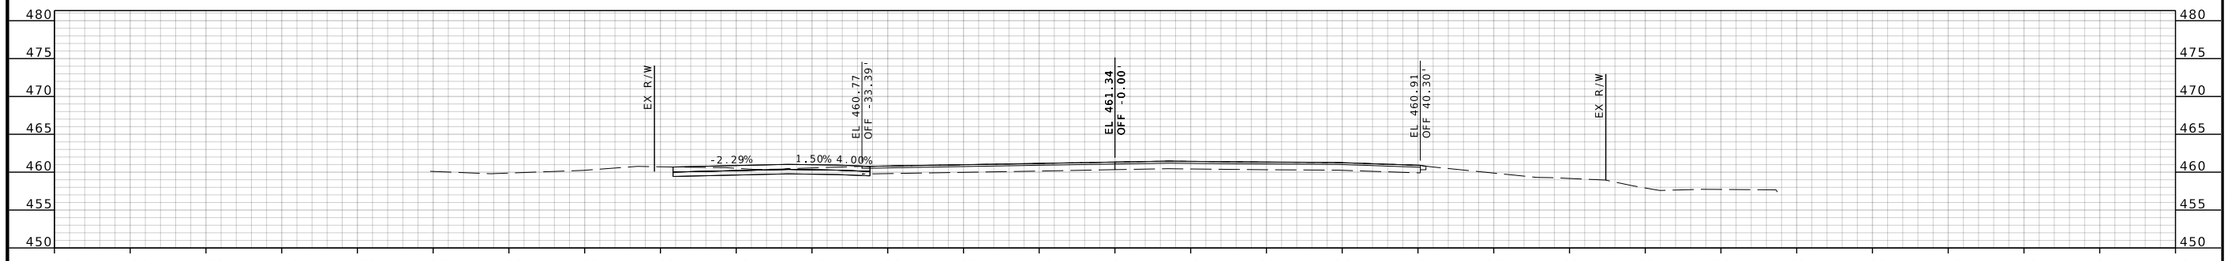

ROUTE 100 STA 1531+52.00

IF A SEAL IS PRESENT ON THIS SHEET IT HAS BEEN ELECTRONICALLY SEALED AND DATED.

BRIAN D. KIERATH JR. NUMBER PE-2023008624
STATE OF MISSOURI
PROFESSIONAL ENGINEER

04/09/2025 3:34:24 PM
Brian D. Kierath Jr. - Civil
MO PE-2023008624

DATE PREPARED
4/9/2025

ROUTE	STATE
100	MO
DISTRICT	SHEET NO.
SL	82

COUNTY
ST. LOUIS

JOB NO.
J6P3274

CONTRACT ID.

PROJECT NO.

BRIDGE NO.

DESCRIPTION	DATE

MISSOURI HIGHWAYS AND TRANSPORTATION COMMISSION

105 WEST CAPITOL
JEFFERSON CITY, MO 65102
1-888-ASK-MODOT (1-888-275-6636)

GBA
16305 SWINGLEY RIDGE RD
ST. 300
CHESTERFIELD, MO 63017
314.231.0100
GBAteam.com

GEORGE BUTLER
ASSOCIATES, INC.
PRO. ENGINEER 000133
ARCHITECT 000212
PRO. LAND SURVEYOR 000059

BRIAN KIERATH
PROFESSIONAL
ENGINEER
PE-2023008624

REV.

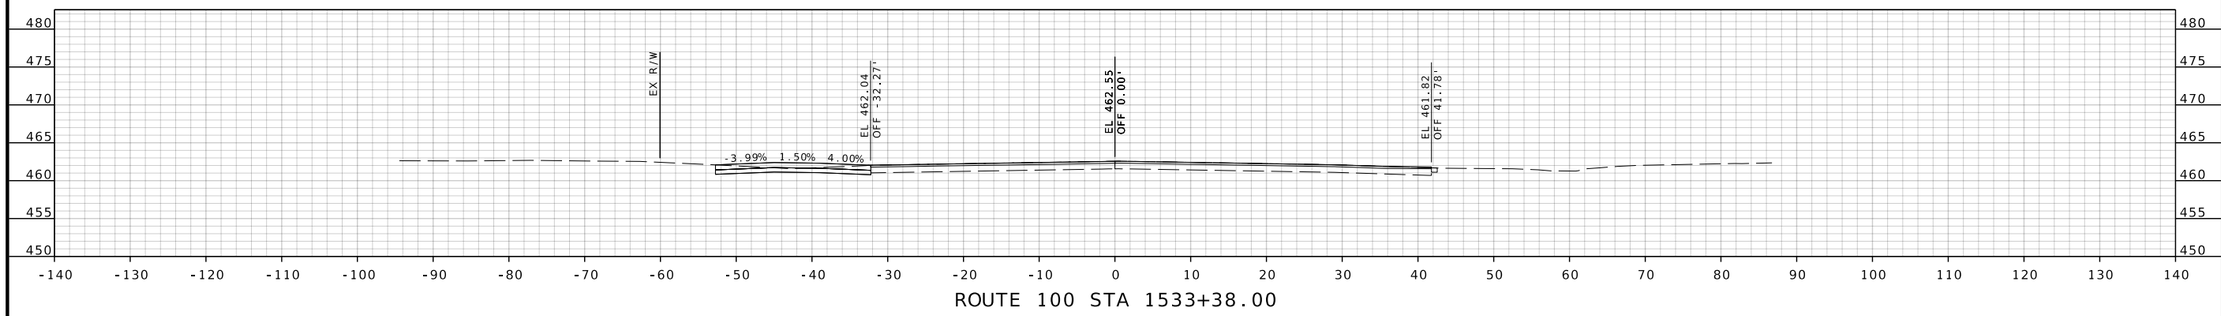

ROUTE 100 STA 1533+38.00

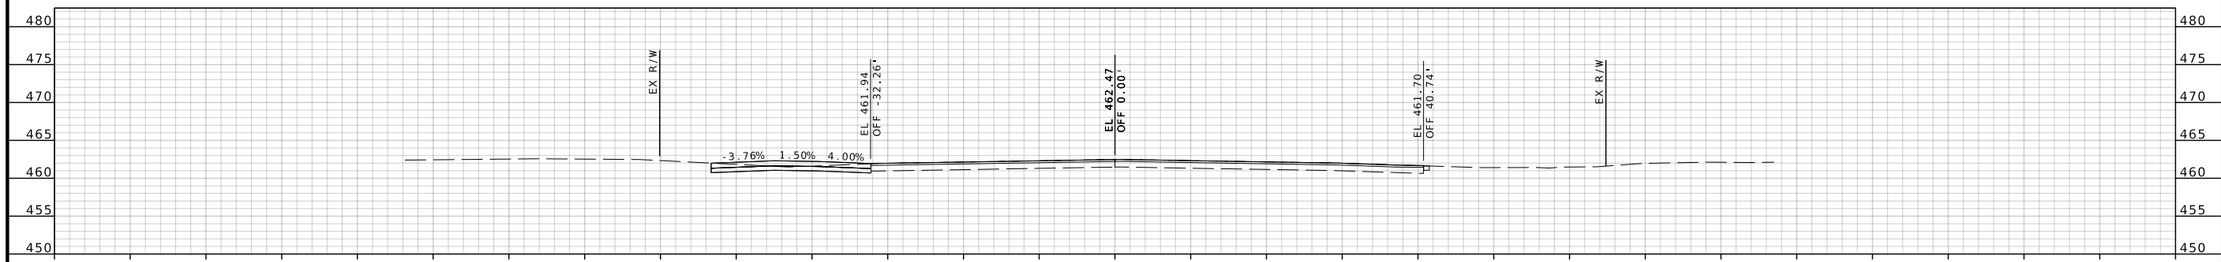

ROUTE 100 STA 1533+28.00

ROUTE 100 STA 1533+00.00

STATE OF MISSOURI
BRIAN D. KIERATH JR.
NUMBER PE-2023008624
PROFESSIONAL ENGINEER

04/09/2025 3:34:24 PM
Brian D. Kierath Jr. - Civil
MO PE-2023008624

DATE PREPARED
4/9/2025

ROUTE	STATE
100	MO
DISTRICT	SHEET NO.
SL	83

COUNTY
ST. LOUIS

JOB NO.
J6P3274

CONTRACT ID.

PROJECT NO.

BRIDGE NO.

DESCRIPTION	DATE

IF A SEAL IS PRESENT ON THIS SHEET IT HAS BEEN ELECTRONICALLY SEALED AND DATED.

MISSOURI HIGHWAYS AND TRANSPORTATION COMMISSION
105 WEST CAPITOL
JEFFERSON CITY, MO 65102
1-888-ASK-MODOT (1-888-275-6636)

GBA
16305 SWINGLEY RIDGE RD
ST. 300
CHESTERFIELD, MO 63017
314.231.0100
GBAteam.com

GEORGE BUTLER ASSOCIATES, INC.
PRO. ENGINEER 000133
ARCHITECT 000212
PRO. LAND SURVEYOR 000059

BRIAN KIERATH
PROFESSIONAL ENGINEER
PE-2023008624

REV.

XXMSD-XXXXX ; BASEMAPS XX

c:\bms\gba-pw-01\brian kierath\dms05412\J6P3274_Updated_XS_Rte100_1498+78.98 to 1536+18.33.dgn 3:29:36 PM 4/9/2025

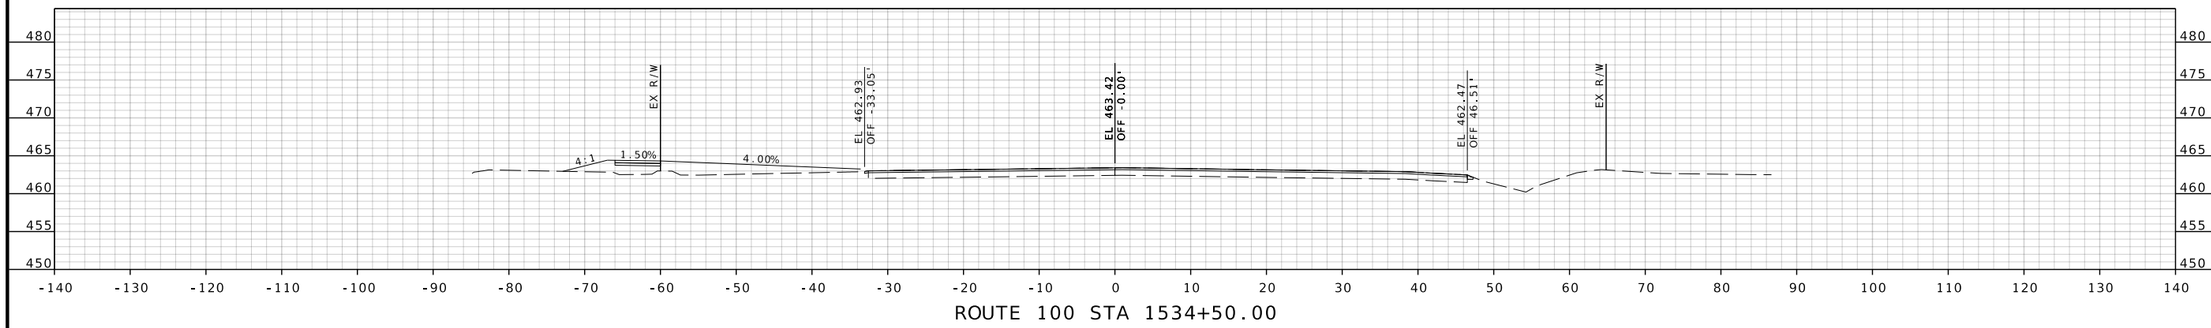

ROUTE 100 STA 1534+50.00

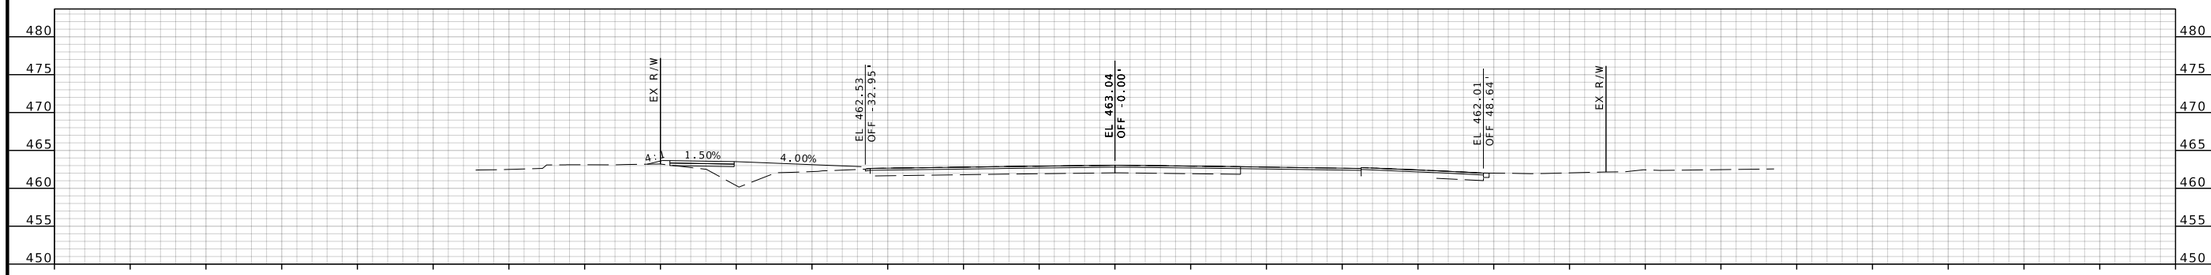

ROUTE 100 STA 1534+00.00

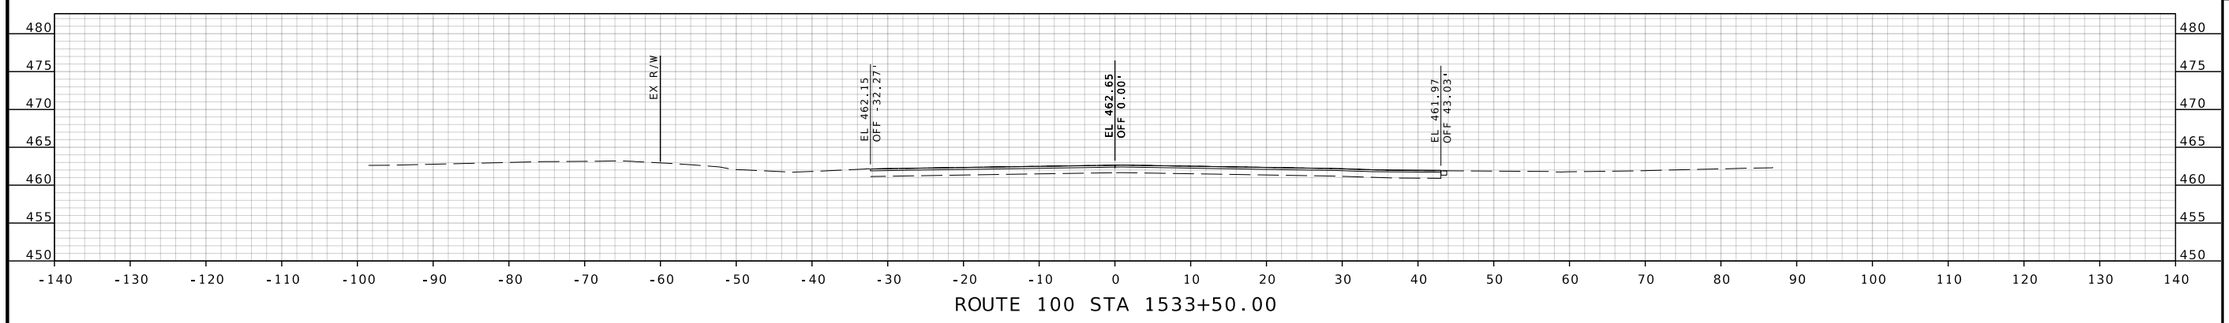

ROUTE 100 STA 1533+50.00

BRIAN D. KIERATH JR. NUMBER PE-2023008624
PROFESSIONAL ENGINEER
STATE OF MISSOURI

04/09/2025 3:34:24 PM
Brian D. Kierath Jr. - Civil
MO PE-2023008624

DATE PREPARED
4/9/2025

ROUTE	STATE
100	MO
DISTRICT	SHEET NO.
SL	84

COUNTY
ST. LOUIS

JOB NO.
J6P3274

CONTRACT ID.

PROJECT NO.

BRIDGE NO.

IF A SEAL IS PRESENT ON THIS SHEET IT HAS BEEN ELECTRONICALLY SEALED AND DATED.

DESCRIPTION	DATE

MISSOURI HIGHWAYS AND TRANSPORTATION COMMISSION
105 WEST CAPITOL
JEFFERSON CITY, MO 65102
1-888-ASK-MODOT (1-888-275-6636)

GBA
16305 SWINGLEY RIDGE RD
ST. 300
CHESTERFIELD, MO 63017
314.231.0100
GBAteam.com

GEORGE BUTLER
ASSOCIATES, INC.
PRO. ENGINEER 000133
ARCHITECT 000212
PRO. LAND SURVEYOR 000059

BRIAN KIERATH
PROFESSIONAL
ENGINEER
PE-2023008624

REV.

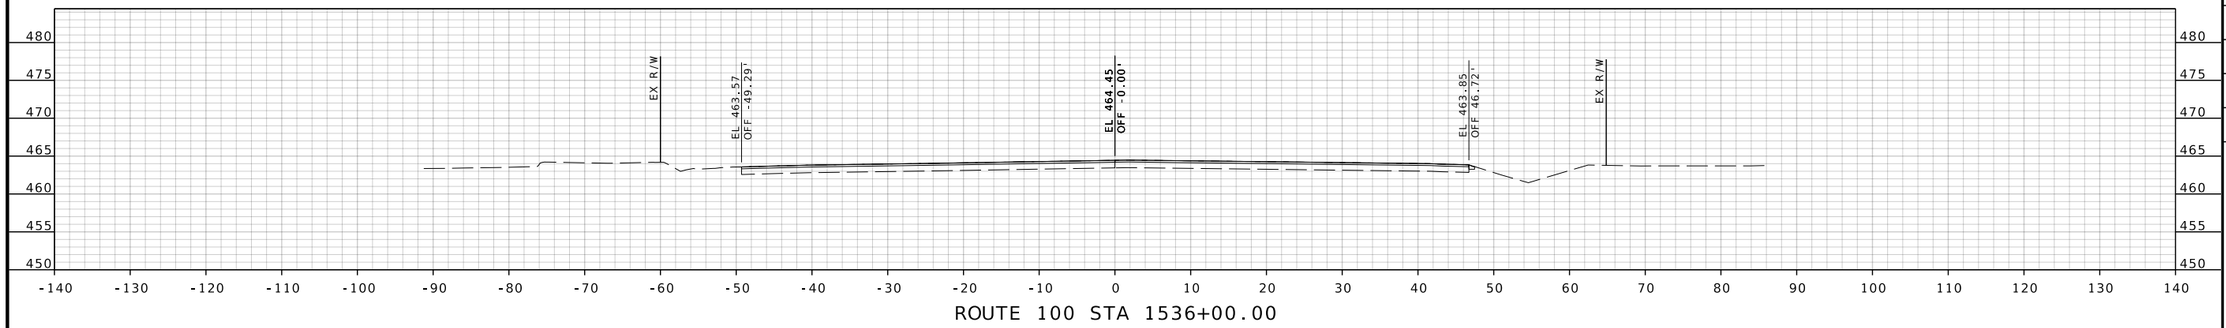

ROUTE 100 STA 1536+00.00

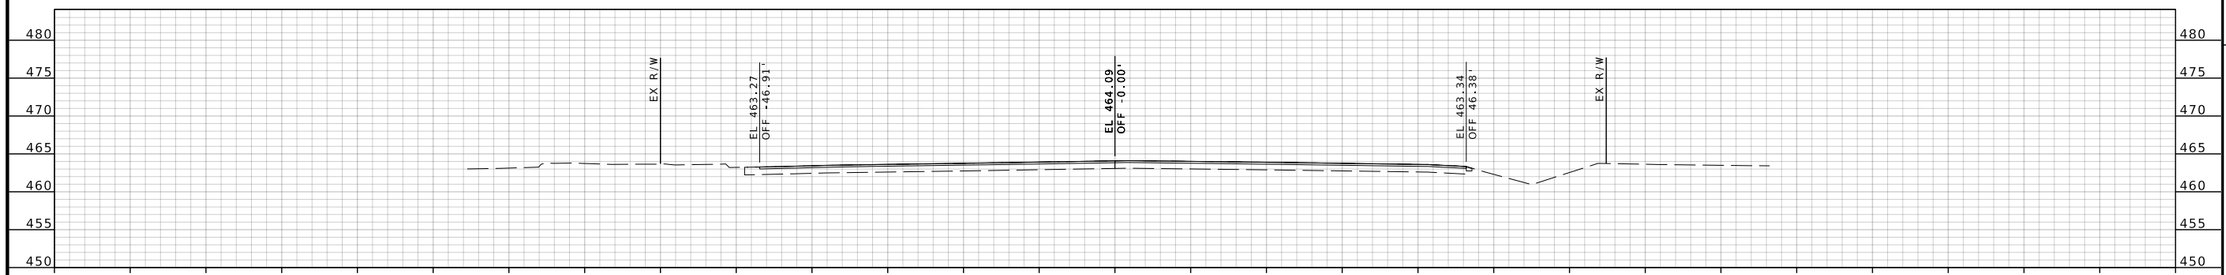

ROUTE 100 STA 1535+50.00

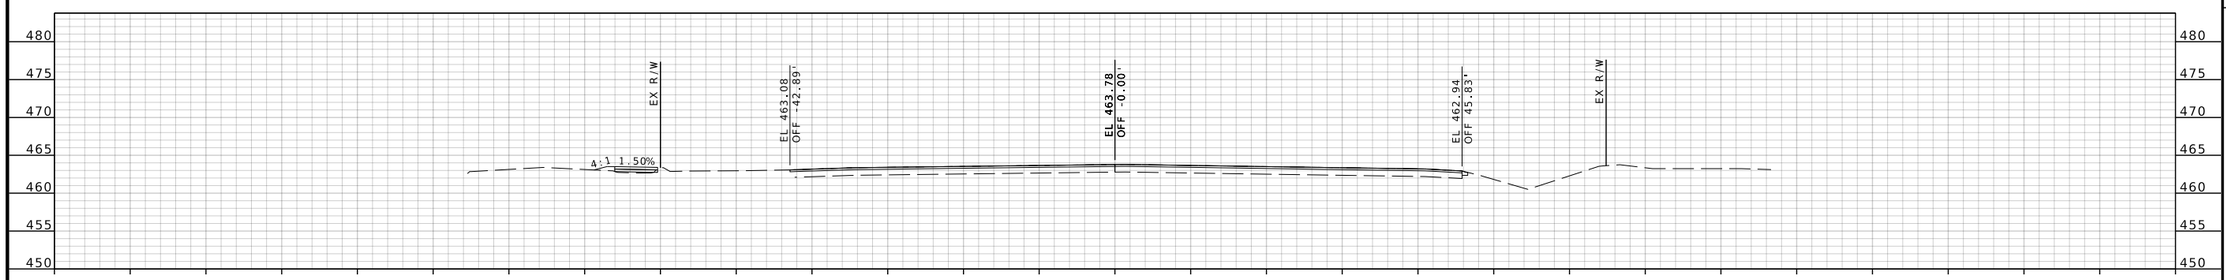

ROUTE 100 STA 1535+00.00

BRIAN D. KIERATH JR. NUMBER PE-2023008624
PROFESSIONAL ENGINEER
STATE OF MISSOURI

04/09/2025 3:34:25 PM
Brian D. Kierath Jr. - Civil
MO PE-2023008624

DATE PREPARED
4/9/2025

ROUTE	STATE
100	MO
DISTRICT	SHEET NO.
SL	85

COUNTY
ST. LOUIS

JOB NO.
J6P3274

CONTRACT ID.

PROJECT NO.

BRIDGE NO.

DESCRIPTION	DATE

IF A SEAL IS PRESENT ON THIS SHEET IT HAS BEEN ELECTRONICALLY SEALED AND DATED.

MISSOURI HIGHWAYS AND TRANSPORTATION COMMISSION
105 WEST CAPITOL
JEFFERSON CITY, MO 65102
1-888-ASK-MODOT (1-888-275-6636)

GBA
16305 SWINGLEY RIDGE RD
ST. 300
CHESTERFIELD, MO 63017
314.231.0100
GBAteam.com

GEORGE BUTLER
ASSOCIATES, INC.
PRO. ENGINEER 000133
ARCHITECT 000212
PRO. LAND SURVEYOR 000059

BRIAN KIERATH
PROFESSIONAL
ENGINEER
PE-2023008624

REV.

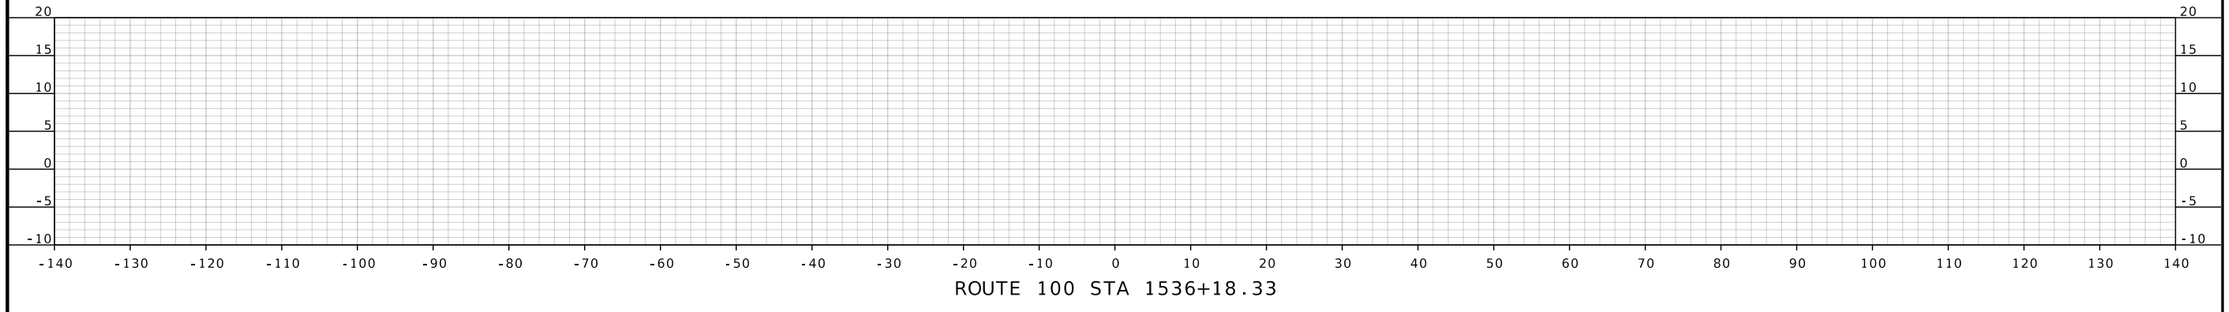

ROUTE 100 STA 1536+18.33

BRIAN D. KIERATH JR. NUMBER PE-2023008624
PROFESSIONAL ENGINEER
STATE OF MISSOURI

04/09/2025 3:34:25 PM
Brian D. Kierath Jr. - Civil
MO PE-2023008624

DATE PREPARED
4/9/2025

ROUTE	STATE
100	MO
DISTRICT	SHEET NO.
SL	86

COUNTY
ST. LOUIS

JOB NO.
J6P3274

CONTRACT ID.

PROJECT NO.

BRIDGE NO.

DESCRIPTION	DATE

IF A SEAL IS PRESENT ON THIS SHEET IT HAS BEEN ELECTRONICALLY SEALED AND DATED.

MISSOURI HIGHWAYS AND TRANSPORTATION COMMISSION

105 WEST CAPITOL
JEFFERSON CITY, MO 65102
1-888-ASK-MODOT (1-888-275-6636)

GBA
16305 SWINGLEY RIDGE RD
ST. 300
CHESTERFIELD, MO 63017
314.231.0100
GBAteam.com

GEORGE BUTLER
ASSOCIATES, INC.
PRO. ENGINEER 000133
ARCHITECT 000212
PRO. LAND SURVEYOR 000059

BRIAN KIERATH
PROFESSIONAL
ENGINEER
PE-2023008624

REV.

DISCLAIMER
THE PROFESSIONAL WHOSE SIGNATURE AND PERSONAL SEAL APPEAR HEREON ASSUMES RESPONSIBILITY ONLY FOR WHAT APPEARS ON THIS PAGE, AND DISCLAIMS (PURSUANT TO SECTION 327.411 RSMO) SPECIFICATION, ESTIMATES, REPORTS, OR OTHER DOCUMENTS OR INSTRUMENTS NOT SEALED BY THE UNDERSIGNED PROFESSIONAL RELATING TO OR INTENDED TO BE USED FOR ANY PART OR PARTS OF THE PROJECT TO WHICH THIS PAGE REFERS.

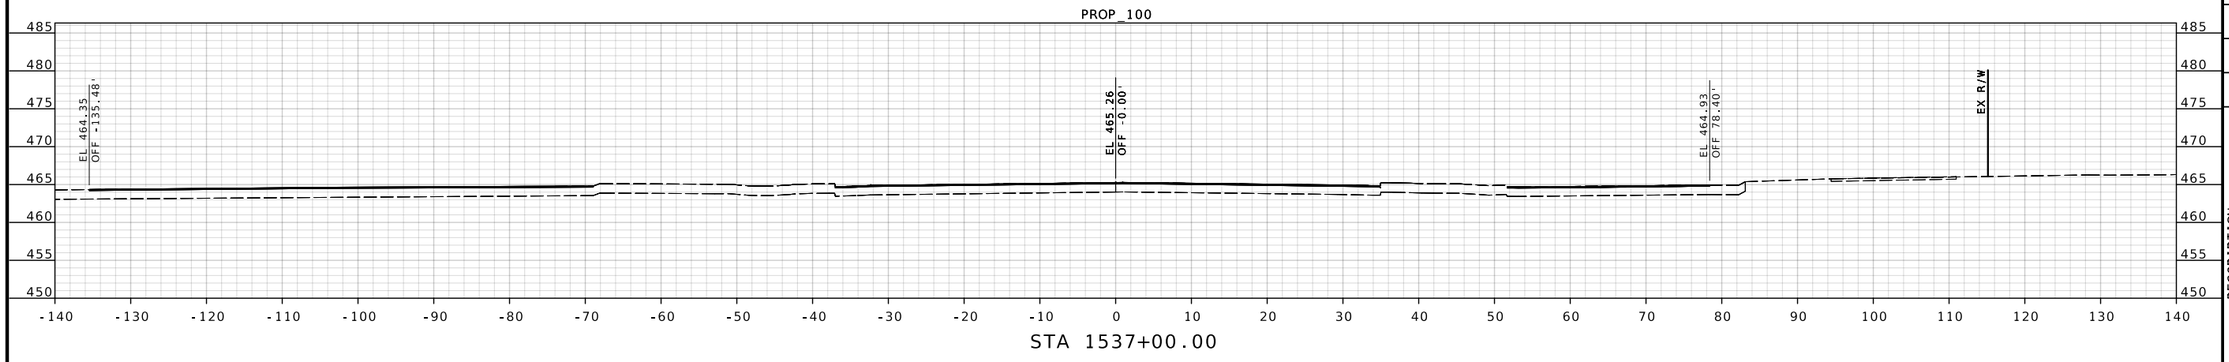

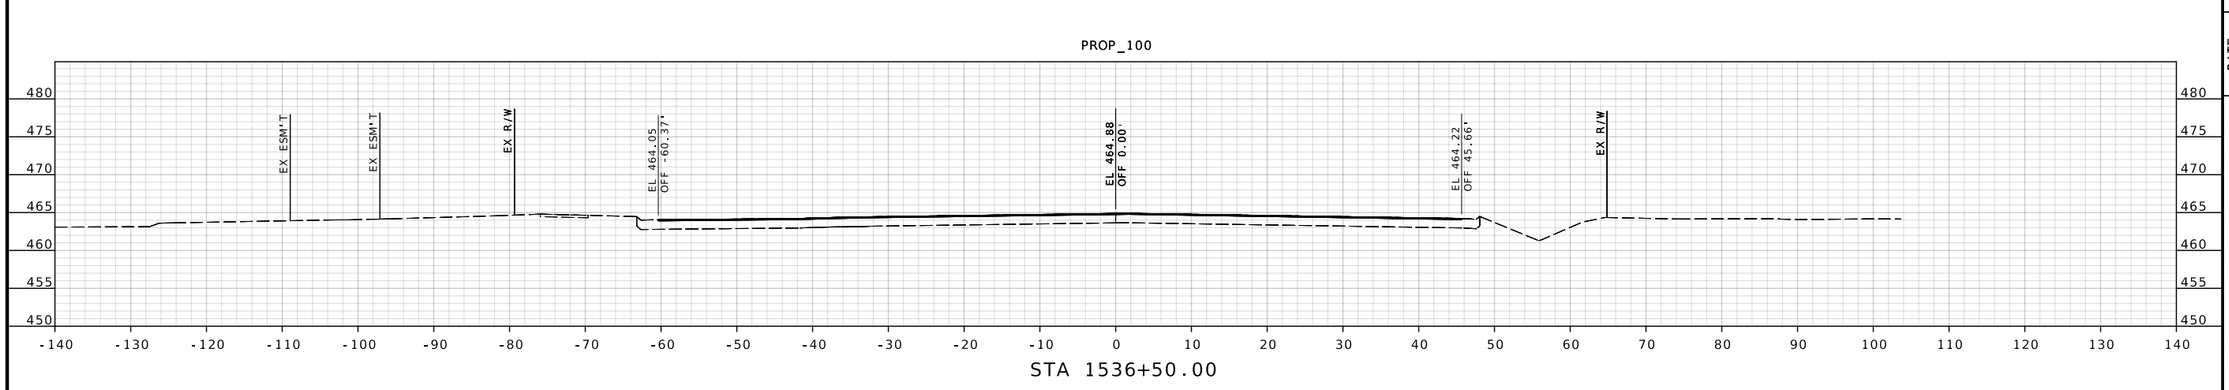

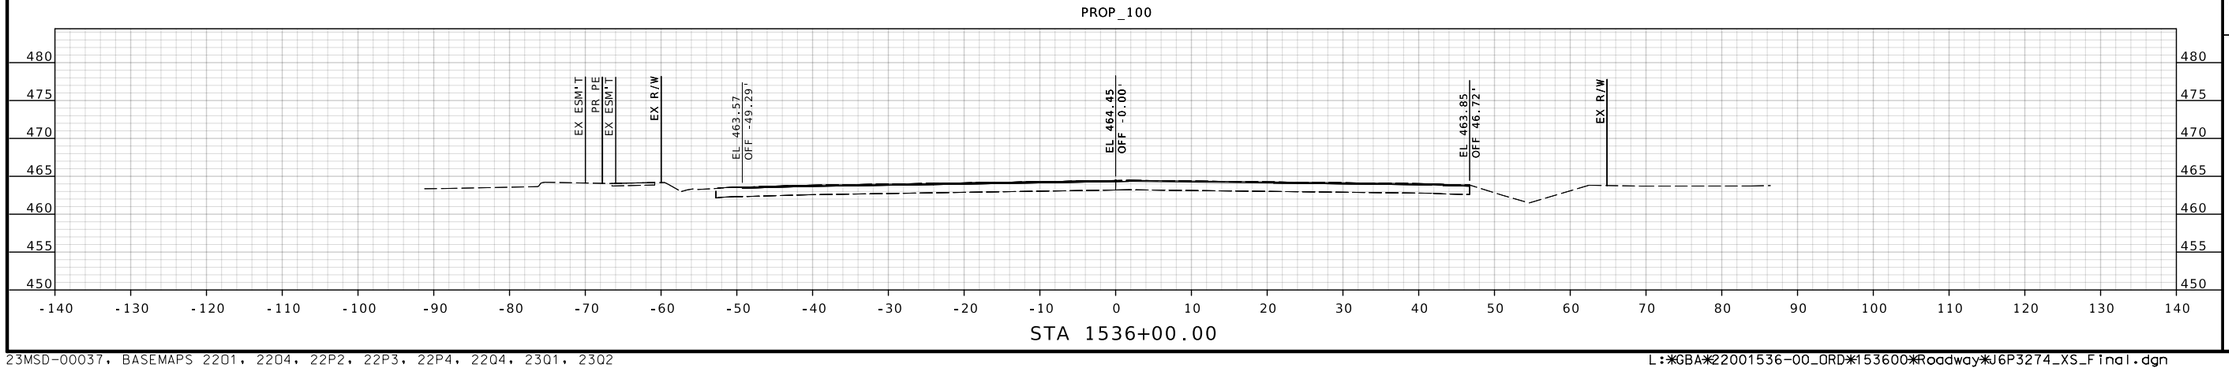

JENNIFER L. HUBER
NUMBER PE-2022000257
STATE OF MISSOURI
PROFESSIONAL ENGINEER
03/27/2025 4:29:19 PM
Jennifer Huber - Civil
MO PE-2022000257

DATE PREPARED
3/27/2025

US ROUTE	STATE
100	MO
DISTRICT	SHEET NO.
SL	87

COUNTY
ST. LOUIS

JOB NO.
J6P3274

CONTRACT ID.
.

PROJECT NO.
.

BRIDGE NO.
.

DATE	DESCRIPTION

IF A SEAL IS PRESENT ON THIS SHEET IT HAS BEEN ELECTRONICALLY SEALED AND DATED.

MISSOURI HIGHWAYS AND TRANSPORTATION COMMISSION

105 WEST CAPITOL
JEFFERSON CITY, MO 65102
1-888-ASK-MODOT (1-888-275-6636)

CRAWFORD, MURPHY & TILLY, INC.
ONE MEMORIAL DRIVE, SUITE 500
ST. LOUIS, MO 63102 (314) 436-5500

© Copyright CMT, Inc.

ENGINEERING CORPORATION - 000631

REV.

DISCLAIMER
THE PROFESSIONAL WHOSE SIGNATURE AND PERSONAL SEAL APPEAR HEREON ASSUMES RESPONSIBILITY ONLY FOR WHAT APPEARS ON THIS PAGE, AND DISCLAIMS (PURSUANT TO SECTION 327.411 RSMO) SPECIFICATION, ESTIMATES, REPORTS, OR OTHER DOCUMENTS OR INSTRUMENTS NOT SEALED BY THE UNDERSIGNED PROFESSIONAL RELATING TO OR INTENDED TO BE USED FOR ANY PART OR PARTS OF THE PROJECT TO WHICH THIS PAGE REFERS.

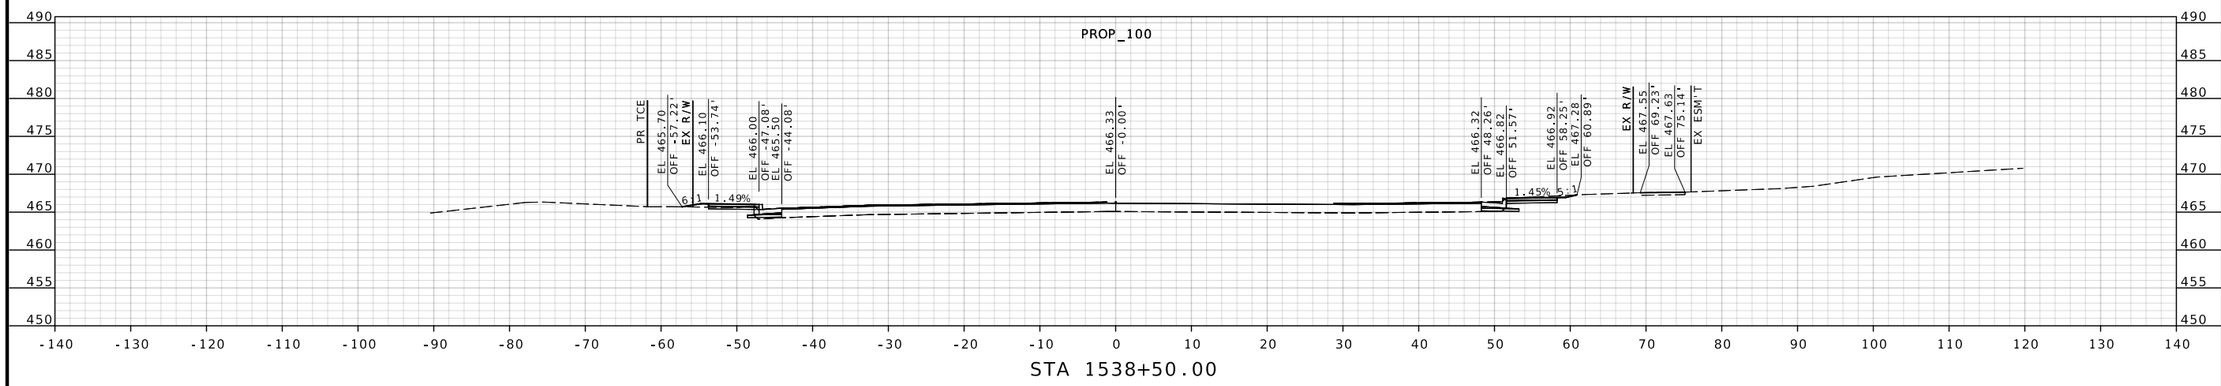

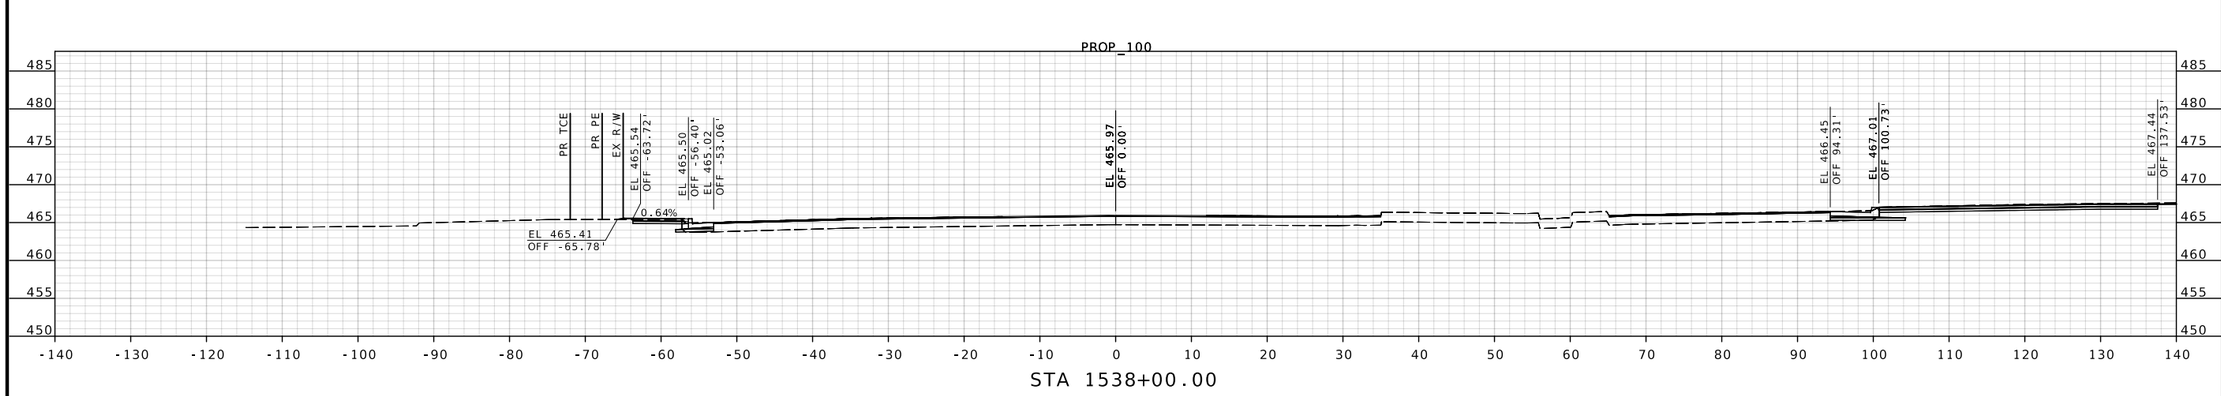

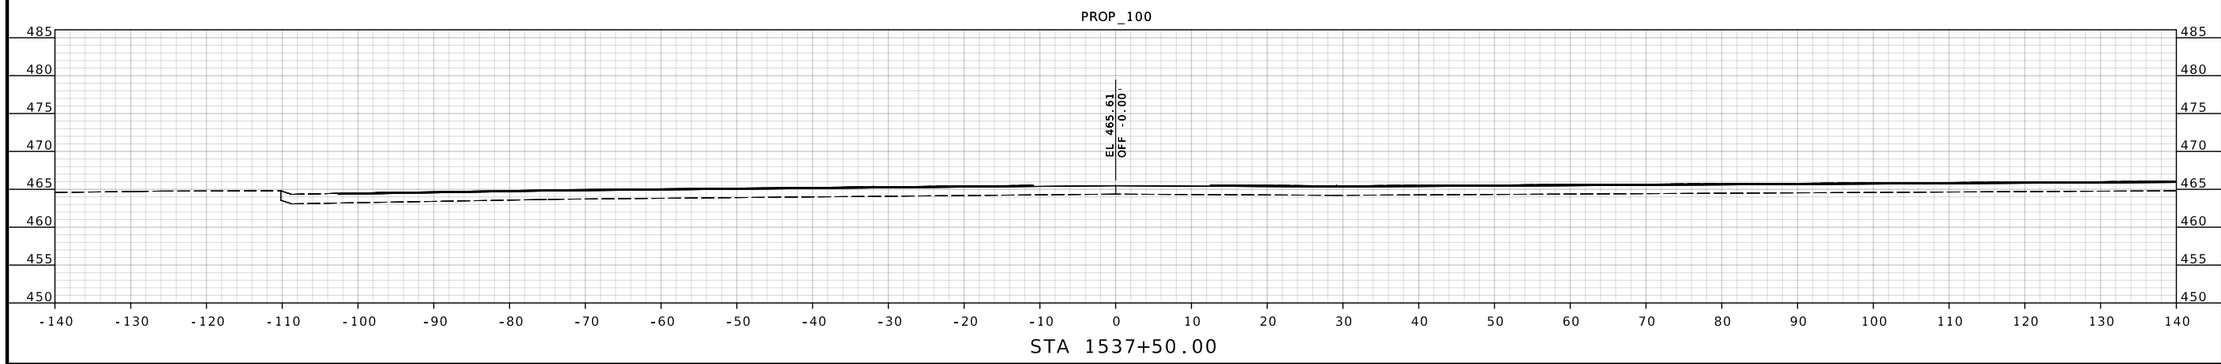

IF A SEAL IS PRESENT ON THIS SHEET IT HAS BEEN ELECTRONICALLY SEALED AND DATED.

STATE OF MISSOURI
JENNIFER L. HUBER
NUMBER PE-2022000257
PROFESSIONAL ENGINEER

Jennifer Huber
03/27/2025 4:29:33 PM
Jennifer Huber - Civil
MO PE-2022000257

DATE PREPARED
3/27/2025

US ROUTE	STATE
100	MO
DISTRICT	SHEET NO.
SL	88

COUNTY
ST. LOUIS

JOB NO.
J6P3274

CONTRACT ID.
.

PROJECT NO.
.

BRIDGE NO.
.

DESCRIPTION	DATE

MISSOURI HIGHWAYS AND TRANSPORTATION COMMISSION
105 WEST CAPITOL
JEFFERSON CITY, MO 65102
1-888-ASK-MODOT (1-888-275-6636)

CMT
CRAWFORD, MURPHY & TILLY, INC.
ONE MEMORIAL DRIVE, SUITE 500
ST. LOUIS, MO 63102 (314) 436-5500
ENGINEERING CORPORATION - 000631
©Copyright CMT, Inc.

REV.

DISCLAIMER
THE PROFESSIONAL WHOSE SIGNATURE AND PERSONAL SEAL APPEAR HEREON ASSUMES RESPONSIBILITY ONLY FOR WHAT APPEARS ON THIS PAGE, AND DISCLAIMS (PURSUANT TO SECTION 327.411 RSMO) SPECIFICATION, ESTIMATES, REPORTS, OR OTHER DOCUMENTS OR INSTRUMENTS NOT SEALED BY THE UNDERSIGNED PROFESSIONAL RELATING TO OR INTENDED TO BE USED FOR ANY PART OR PARTS OF THE PROJECT TO WHICH THIS PAGE REFERS.

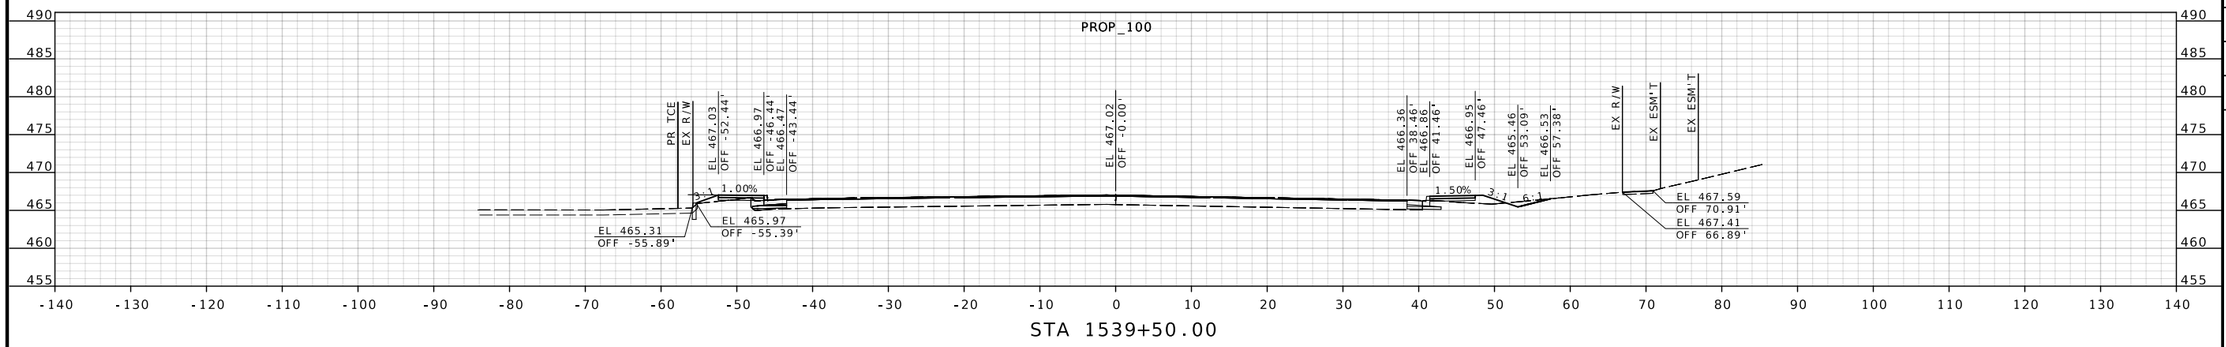

STA 1539+50.00

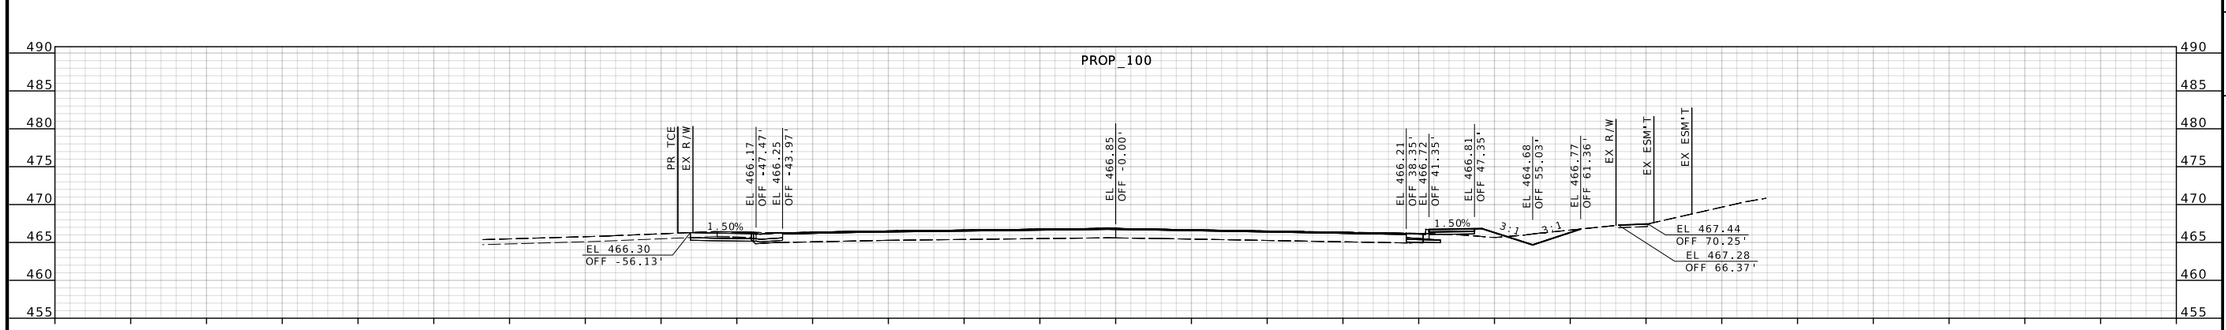

STA 1539+24.71

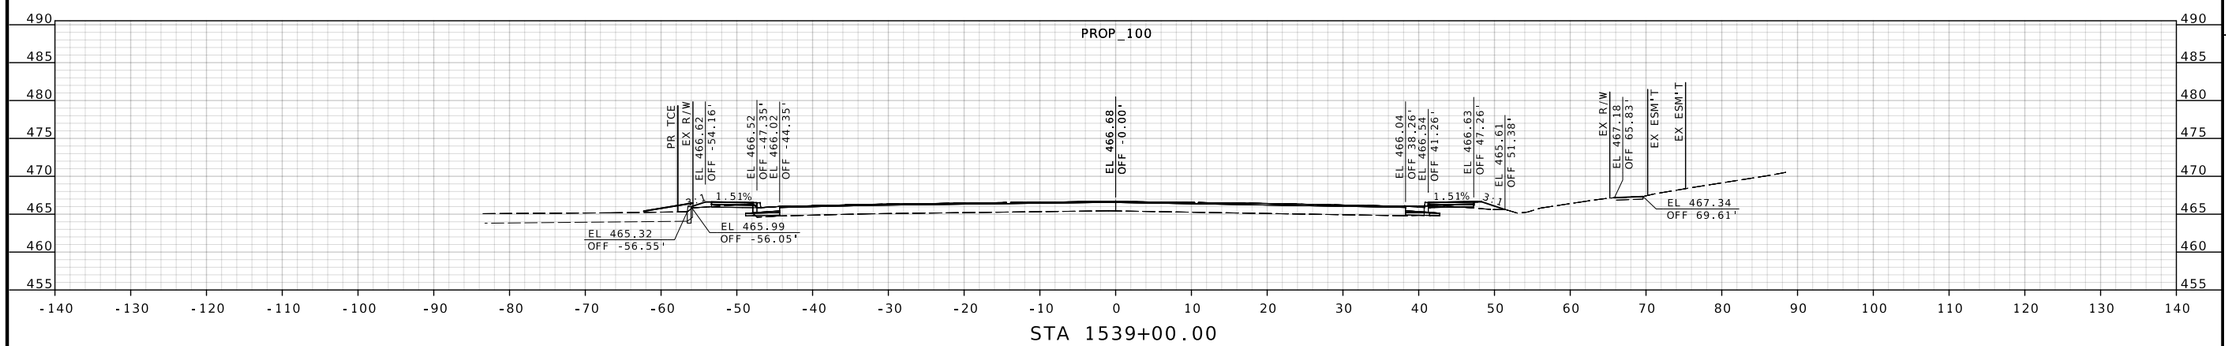

STA 1539+00.00

STATE OF MISSOURI
JENNIFER L. HUBER
NUMBER PE-2022000257
PROFESSIONAL ENGINEER

03/27/2025 4:29:33 PM
Jennifer Huber - Civil
MO PE-2022000257

DATE PREPARED
3/27/2025

US ROUTE	STATE
100	MO
DISTRICT	SHEET NO.
SL	89

COUNTY
ST. LOUIS

JOB NO.
J6P3274

CONTRACT ID.
.

PROJECT NO.
.

BRIDGE NO.
.

DESCRIPTION	DATE

IF A SEAL IS PRESENT ON THIS SHEET IT HAS BEEN ELECTRONICALLY SEALED AND DATED.

MISSOURI HIGHWAYS AND TRANSPORTATION COMMISSION

105 WEST CAPITOL
JEFFERSON CITY, MO 65102
1-888-ASK-MODOT (1-888-275-6636)

CMT
© Copyright CMT, Inc.
CRAWFORD, MURPHY & TILLY, INC.
ONE MEMORIAL DRIVE, SUITE 500
ST. LOUIS, MO 63102 (314) 436-5500
ENGINEERING CORPORATION - 000631

REV.

DISCLAIMER
THE PROFESSIONAL WHOSE SIGNATURE AND PERSONAL SEAL APPEAR HEREON ASSUMES RESPONSIBILITY ONLY FOR WHAT APPEARS ON THIS PAGE, AND DISCLAIMS (PURSUANT TO SECTION 327.411 RSMO) SPECIFICATION, ESTIMATES, REPORTS, OR OTHER DOCUMENTS OR INSTRUMENTS NOT SEALED BY THE UNDERSIGNED PROFESSIONAL RELATING TO OR INTENDED TO BE USED FOR ANY PART OR PARTS OF THE PROJECT TO WHICH THIS PAGE REFERS.

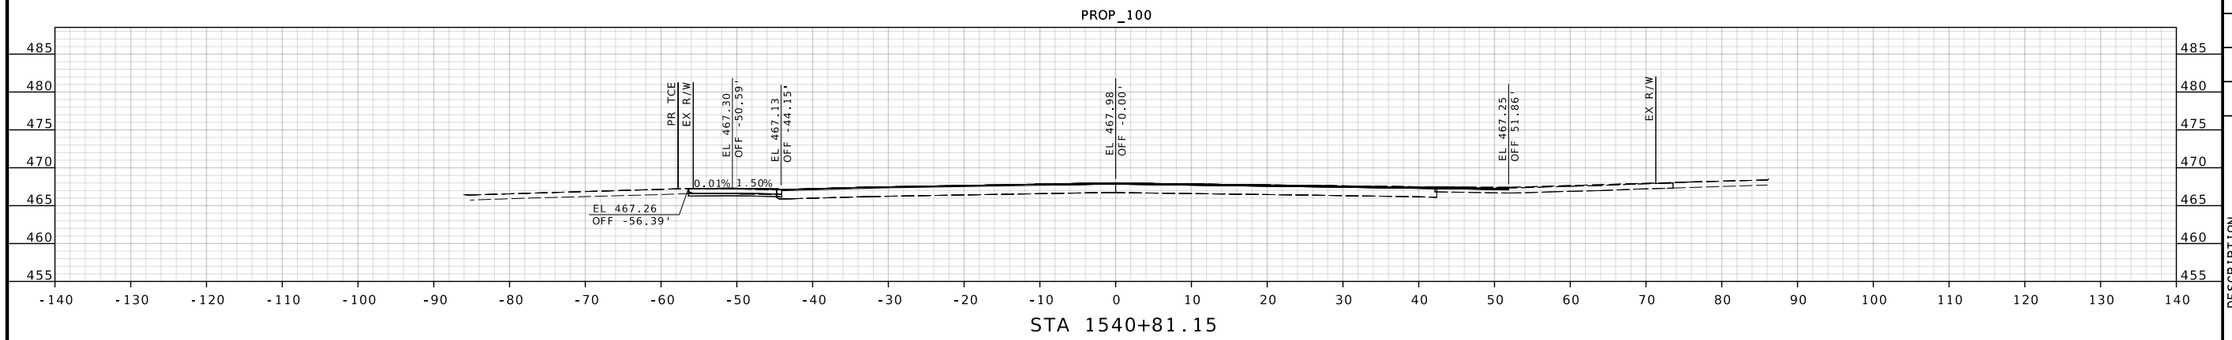

STA 1540+81.15

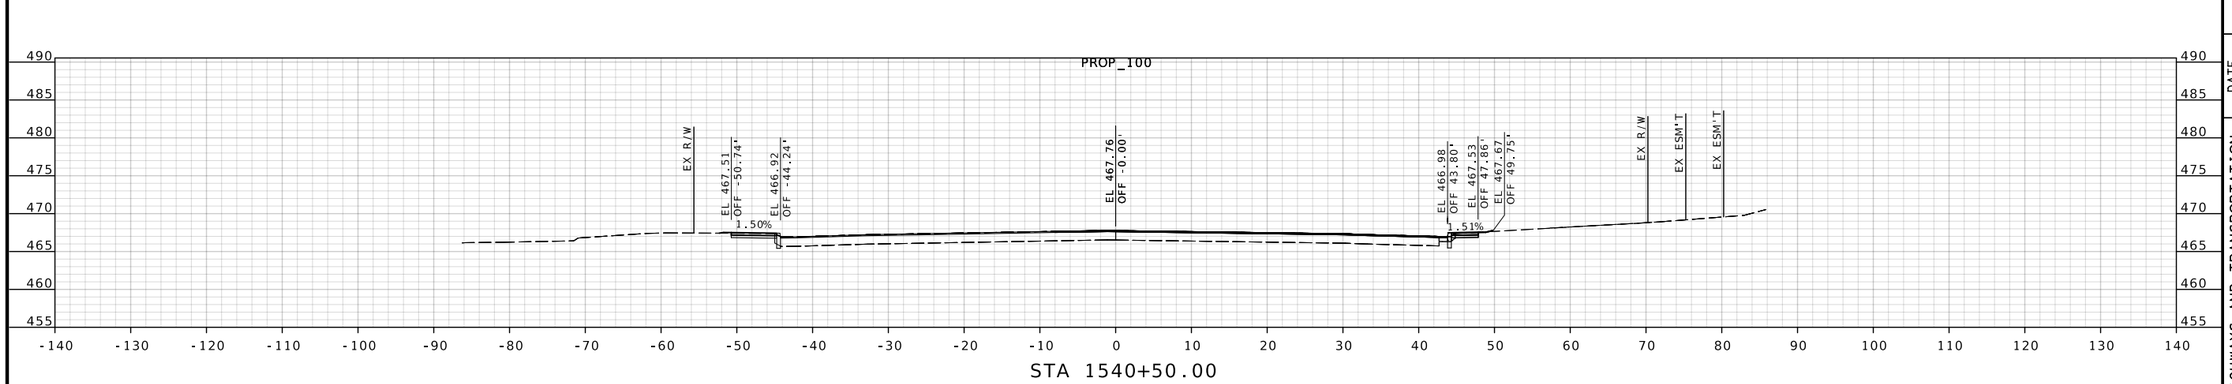

STA 1540+50.00

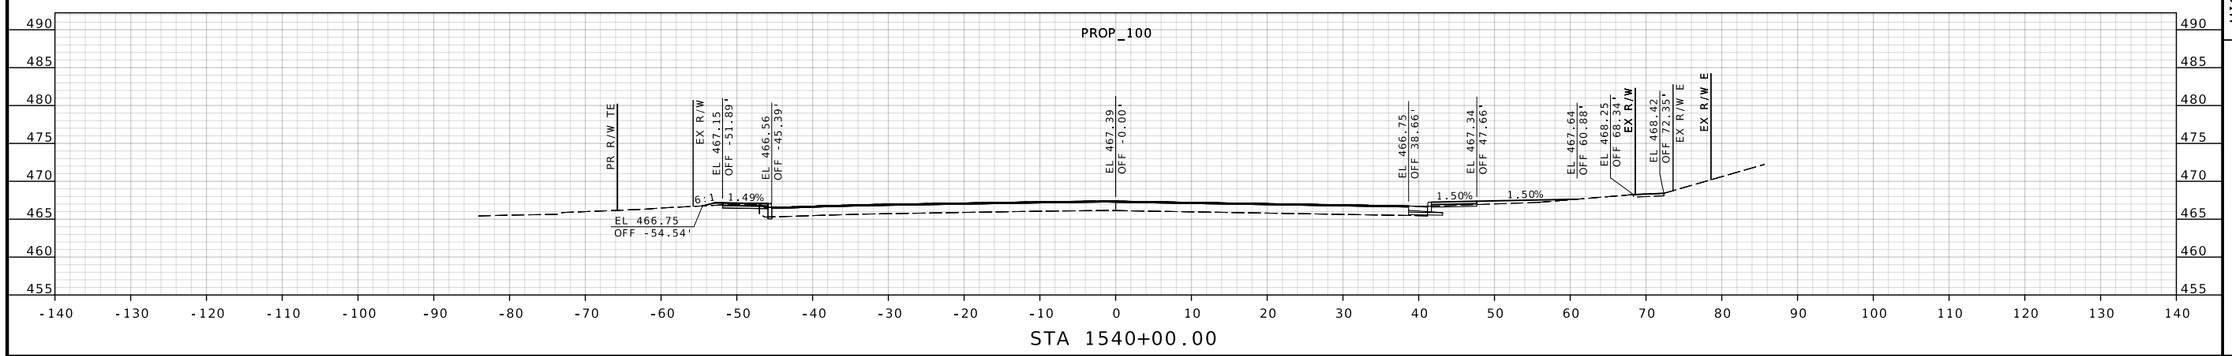

STA 1540+00.00

IF A SEAL IS PRESENT ON THIS SHEET IT HAS BEEN ELECTRONICALLY SEALED AND DATED.

STATE OF MISSOURI
JENNIFER L. HUBER
NUMBER PE-2022000257
PROFESSIONAL ENGINEER

Jennifer Huber
03/27/2025 4:29:33 PM
Jennifer Huber - Civil
MO PE-2022000257

DATE PREPARED
3/27/2025

US ROUTE	STATE
100	MO
DISTRICT	SHEET NO.
SL	90

COUNTY
ST. LOUIS

JOB NO.
J6P3274

CONTRACT ID.
.

PROJECT NO.
.

BRIDGE NO.
.

DESCRIPTION	DATE

MISSOURI HIGHWAYS AND TRANSPORTATION COMMISSION

105 WEST CAPITOL
JEFFERSON CITY, MO 65102
1-888-ASK-MODOT (1-888-275-6636)

CMT
©Copyright CMT, Inc.
CRAWFORD, MURPHY & TILLY, INC.
ONE MEMORIAL DRIVE, SUITE 500
ST. LOUIS, MO 63102 (314) 436-5500
ENGINEERING CORPORATION - 000631

REV.

DISCLAIMER
THE PROFESSIONAL WHOSE SIGNATURE AND PERSONAL SEAL APPEAR HEREON ASSUMES RESPONSIBILITY ONLY FOR WHAT APPEARS ON THIS PAGE, AND DISCLAIMS (PURSUANT TO SECTION 327.411 RSMO) SPECIFICATION, ESTIMATES, REPORTS, OR OTHER DOCUMENTS OR INSTRUMENTS NOT SEALED BY THE UNDERSIGNED PROFESSIONAL RELATING TO OR INTENDED TO BE USED FOR ANY PART OR PARTS OF THE PROJECT TO WHICH THIS PAGE REFERS.

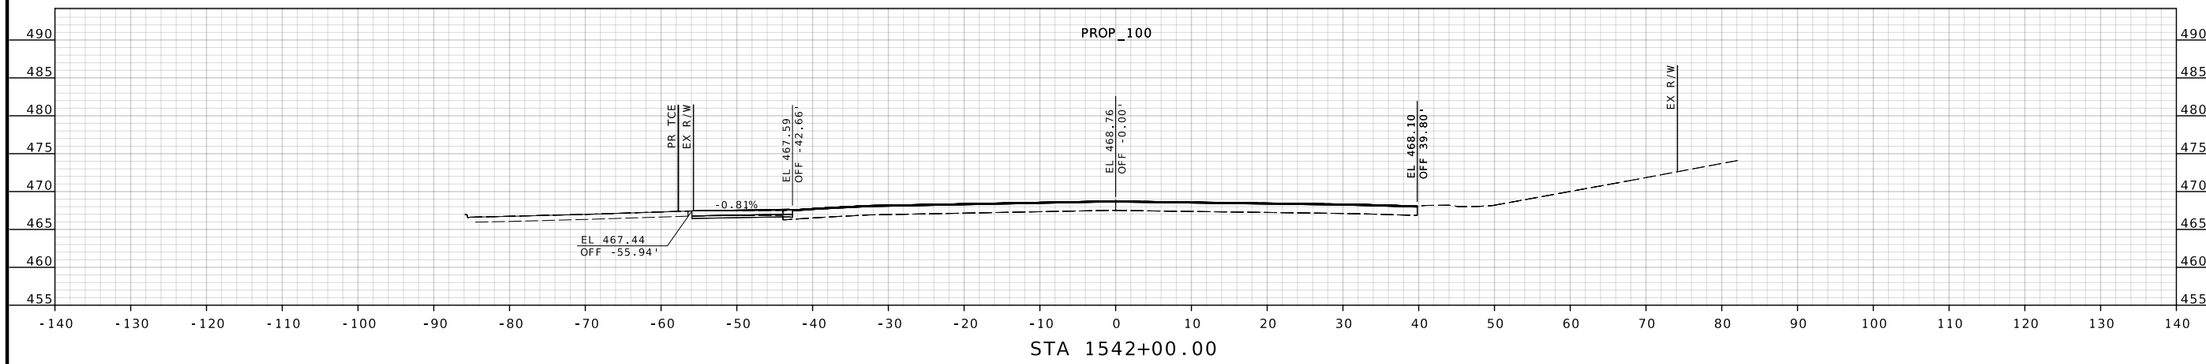

STA 1542+00.00

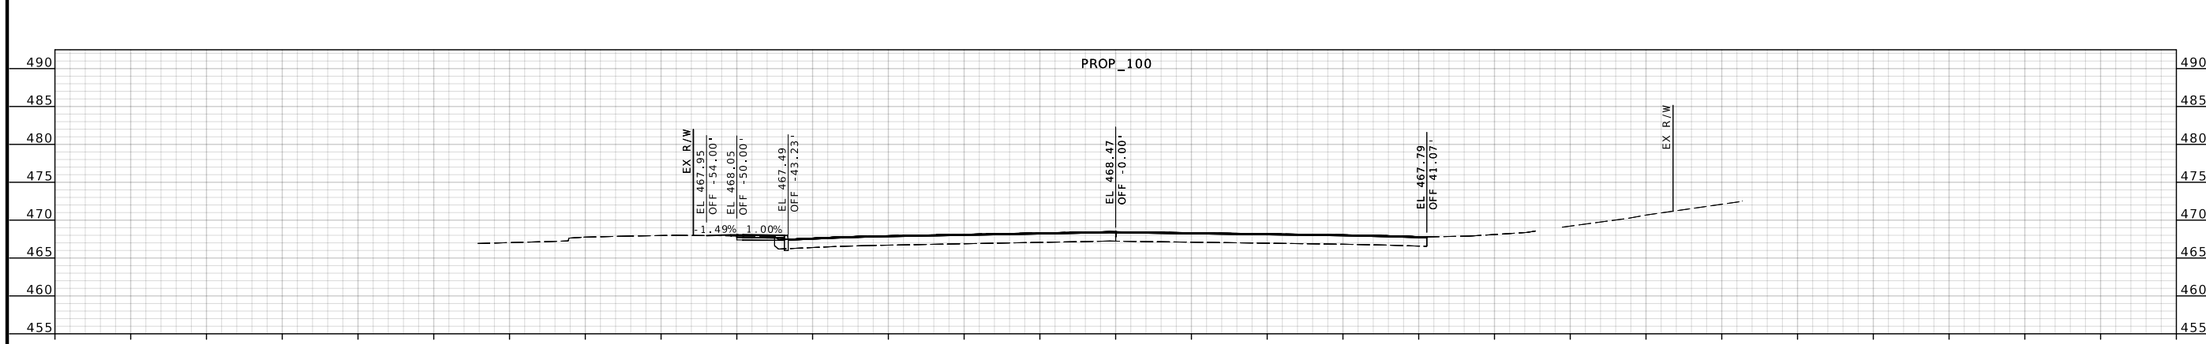

STA 1541+50.00

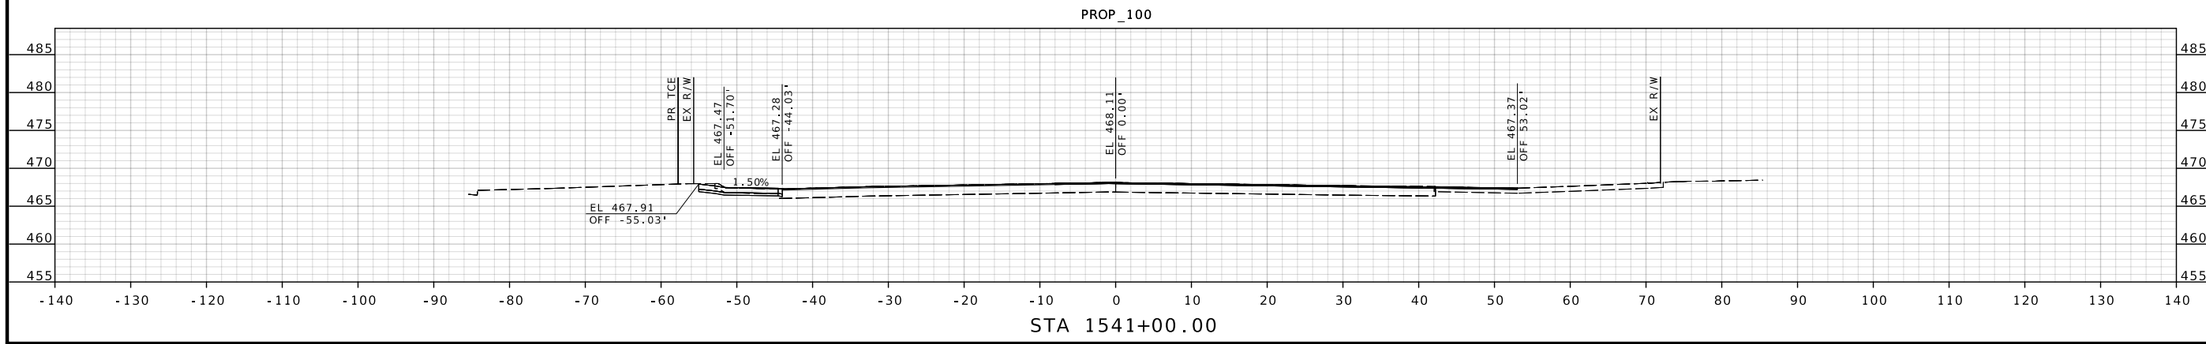

STA 1541+00.00

JENNIFER L. HUBER NUMBER PE-2022000257
STATE OF MISSOURI PROFESSIONAL ENGINEER
03/27/2025 4:29:34 PM
Jennifer Huber - Civil
MO PE-2022000257

DATE PREPARED
3/27/2025

US ROUTE	STATE
100	MO
DISTRICT	SHEET NO.
SL	91

COUNTY
ST. LOUIS

JOB NO.
J6P3274

CONTRACT ID.
.

PROJECT NO.
.

BRIDGE NO.
.

DESCRIPTION	DATE

IF A SEAL IS PRESENT ON THIS SHEET IT HAS BEEN ELECTRONICALLY SEALED AND DATED.

MISSOURI HIGHWAYS AND TRANSPORTATION COMMISSION

105 WEST CAPITOL
JEFFERSON CITY, MO 65102
1-888-ASK-MODOT (1-888-275-6636)

CMT
CRAWFORD, MURPHY & TILLY, INC.
ONE MEMORIAL DRIVE, SUITE 500
ST. LOUIS, MO 63102 (314) 436-5500
ENGINEERING CORPORATION - 000631

© Copyright CMT, Inc.

REV.

DISCLAIMER
THE PROFESSIONAL WHOSE SIGNATURE AND PERSONAL SEAL APPEAR HEREON ASSUMES RESPONSIBILITY ONLY FOR WHAT APPEARS ON THIS PAGE, AND DISCLAIMS (PURSUANT TO SECTION 327.411 RSMO) SPECIFICATION, ESTIMATES, REPORTS, OR OTHER DOCUMENTS OR INSTRUMENTS NOT SEALED BY THE UNDERSIGNED PROFESSIONAL RELATING TO OR INTENDED TO BE USED FOR ANY PART OR PARTS OF THE PROJECT TO WHICH THIS PAGE REFERS.

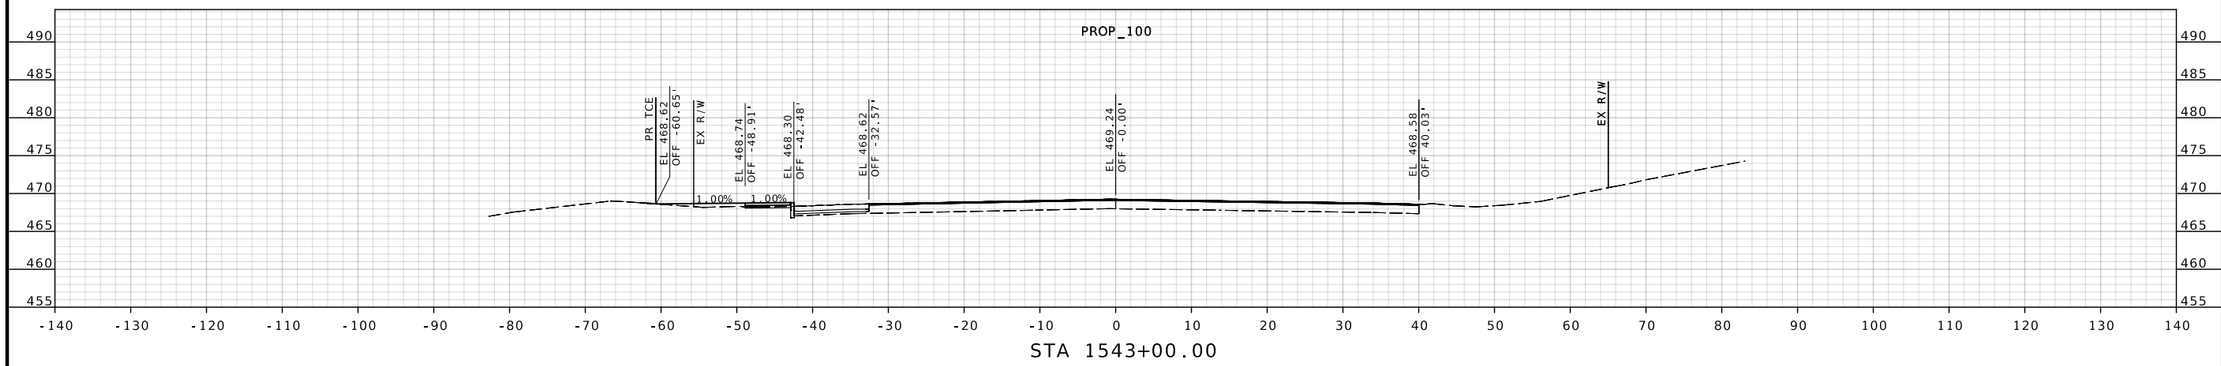

STA 1543+00.00

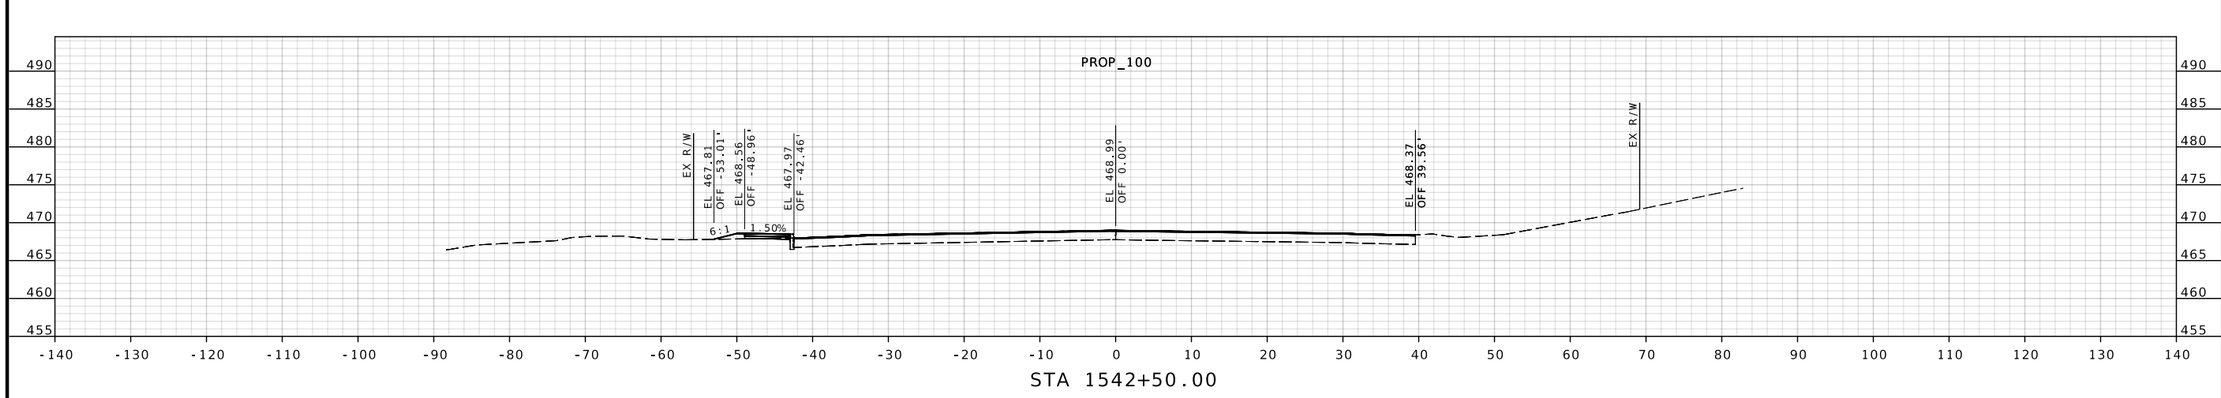

STA 1542+50.00

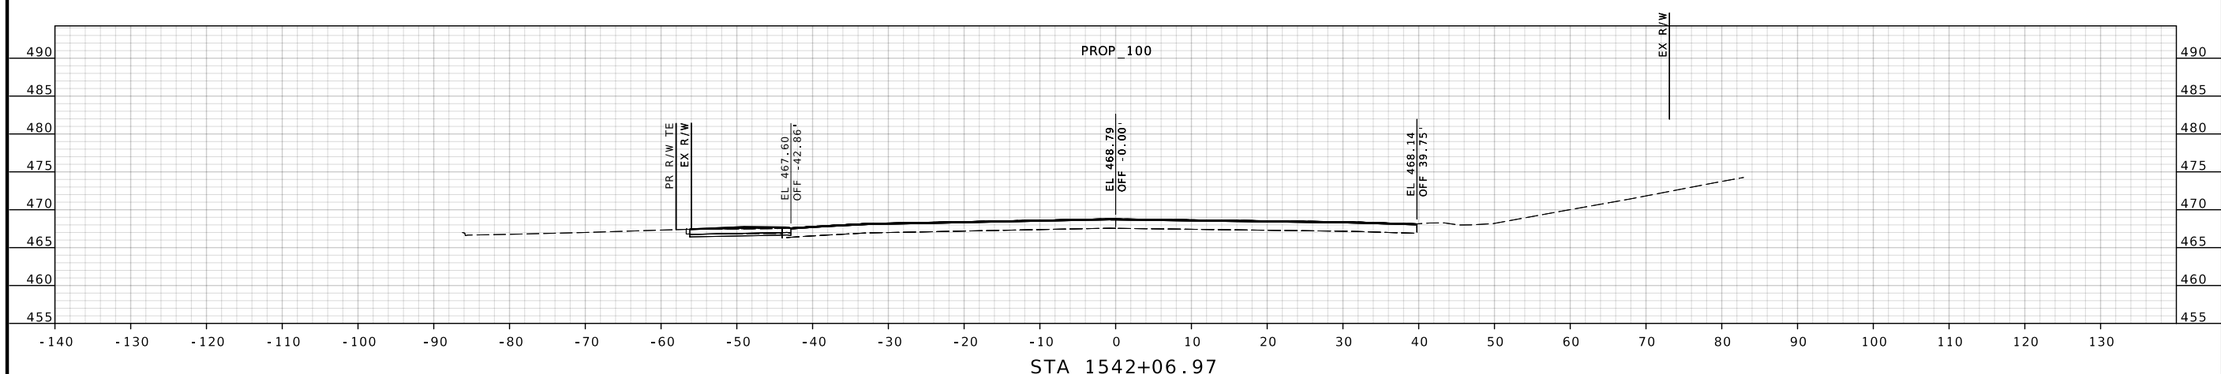

STA 1542+06.97

STATE OF MISSOURI
JENNIFER L. HUBER
NUMBER PE-2022000257
PROFESSIONAL ENGINEER

Jennifer Huber
03/27/2025 4:29:34 PM
Jennifer Huber - Civil
MO PE-2022000257

DATE PREPARED
3/27/2025

US ROUTE	STATE
100	MO
DISTRICT	SHEET NO.
SL	92

COUNTY
ST. LOUIS

JOB NO.
J6P3274

CONTRACT ID.
.

PROJECT NO.
.

BRIDGE NO.
.

DESCRIPTION	DATE

IF A SEAL IS PRESENT ON THIS SHEET IT HAS BEEN ELECTRONICALLY SEALED AND DATED.

MISSOURI HIGHWAYS AND TRANSPORTATION COMMISSION

105 WEST CAPITOL
JEFFERSON CITY, MO 65102
1-888-ASK-MODOT (1-888-275-6636)

MoDOT

CMT

© Copyright CMT, Inc.

CRAWFORD, MURPHY & TILLY, INC.
ONE MEMORIAL DRIVE, SUITE 500
ST. LOUIS, MO 63102 (314) 436-5500
ENGINEERING CORPORATION - 000631

REV.

DISCLAIMER
THE PROFESSIONAL WHOSE SIGNATURE AND PERSONAL SEAL APPEAR HEREON ASSUMES RESPONSIBILITY ONLY FOR WHAT APPEARS ON THIS PAGE, AND DISCLAIMS (PURSUANT TO SECTION 327.411 RSMO) SPECIFICATION, ESTIMATES, REPORTS, OR OTHER DOCUMENTS OR INSTRUMENTS NOT SEALED BY THE UNDERSIGNED PROFESSIONAL RELATING TO OR INTENDED TO BE USED FOR ANY PART OR PARTS OF THE PROJECT TO WHICH THIS PAGE REFERS.

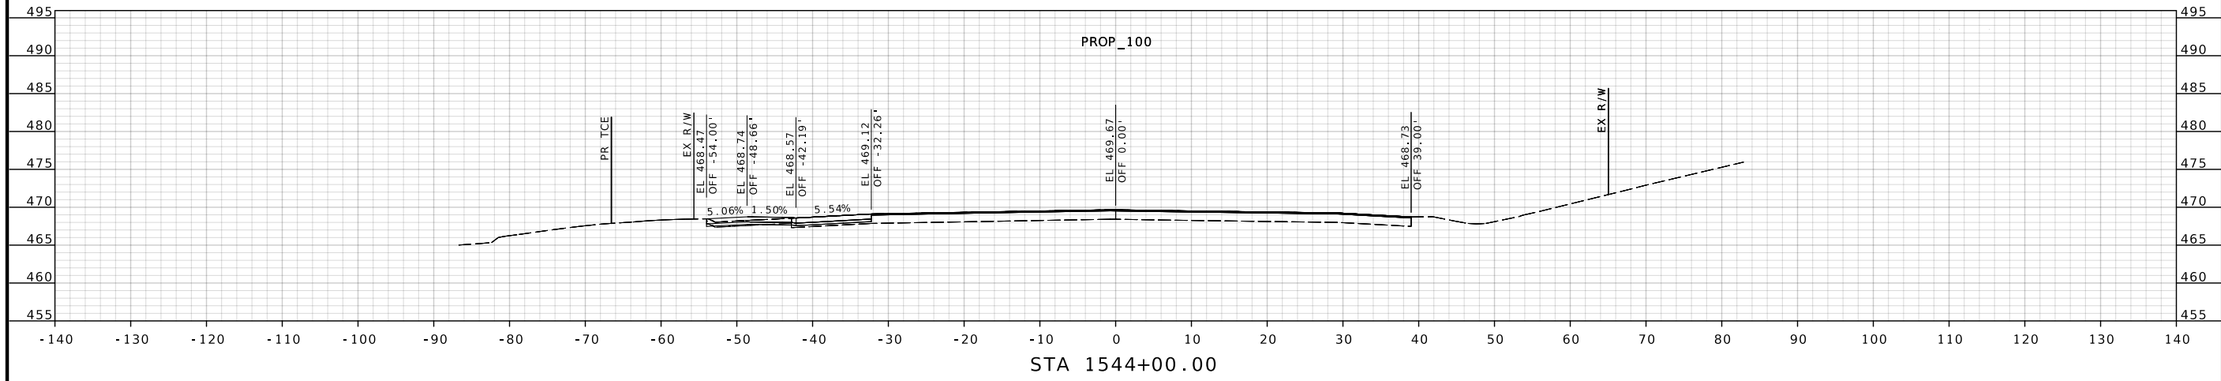

STA 1544+00.00

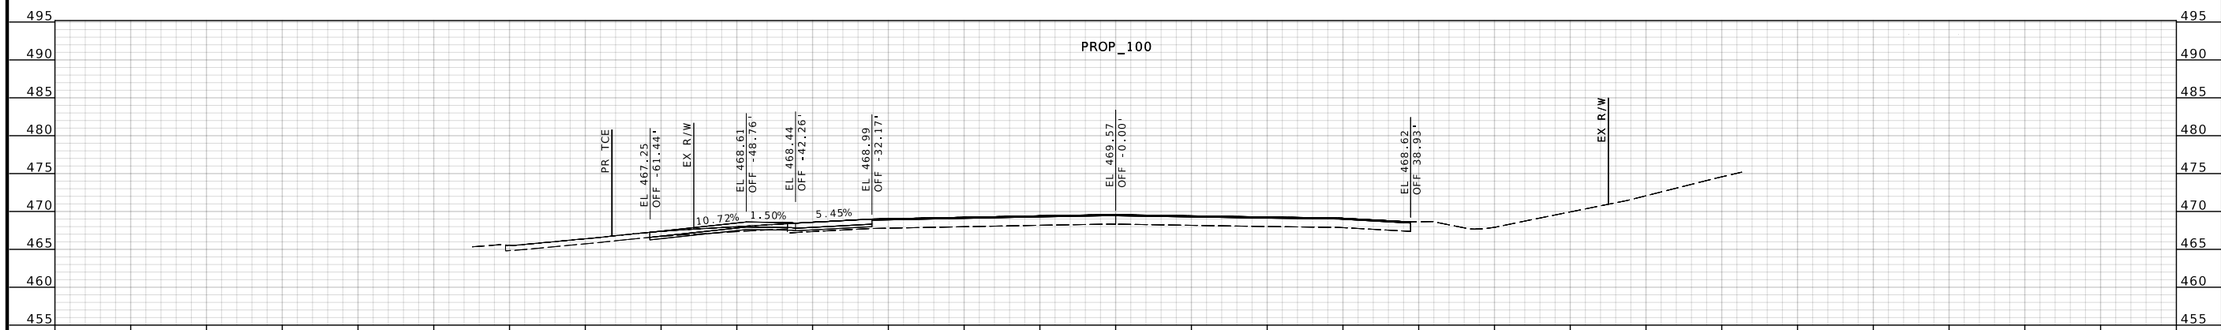

STA 1543+76.71

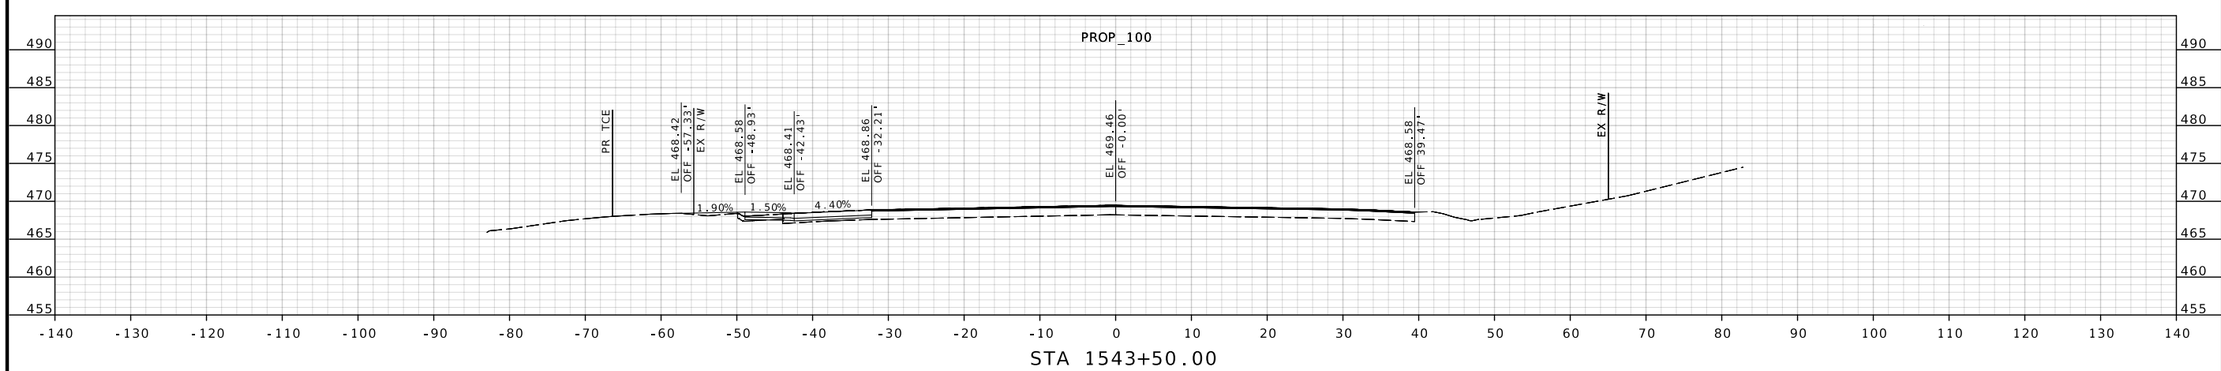

STA 1543+50.00

JENNIFER L. HUBER NUMBER PE-2022000257
STATE OF MISSOURI PROFESSIONAL ENGINEER
03/27/2025 4:29:34 PM
Jennifer Huber - Civil
MO PE-2022000257

DATE PREPARED
3/27/2025

US ROUTE	STATE
100	MO
DISTRICT	SHEET NO.
SL	93

COUNTY
ST. LOUIS

JOB NO.
J6P3274

CONTRACT ID.
.

PROJECT NO.
.

BRIDGE NO.
.

DESCRIPTION

DATE

IF A SEAL IS PRESENT ON THIS SHEET IT HAS BEEN ELECTRONICALLY SEALED AND DATED.

MISSOURI HIGHWAYS AND TRANSPORTATION COMMISSION

105 WEST CAPITOL
JEFFERSON CITY, MO 65102
1-888-ASK-MODOT (1-888-275-6636)

CMT
© Copyright CMT, Inc.
CRAWFORD, MURPHY & TILLY, INC.
ONE MEMORIAL DRIVE, SUITE 500
ST. LOUIS, MO 63102 (314) 436-5500
ENGINEERING CORPORATION - 000631

REV.

DISCLAIMER
THE PROFESSIONAL WHOSE SIGNATURE AND PERSONAL SEAL APPEAR HEREON ASSUMES RESPONSIBILITY ONLY FOR WHAT APPEARS ON THIS PAGE, AND DISCLAIMS (PURSUANT TO SECTION 327.411 RSMO) SPECIFICATION, ESTIMATES, REPORTS, OR OTHER DOCUMENTS OR INSTRUMENTS NOT SEALED BY THE UNDERSIGNED PROFESSIONAL RELATING TO OR INTENDED TO BE USED FOR ANY PART OR PARTS OF THE PROJECT TO WHICH THIS PAGE REFERS.

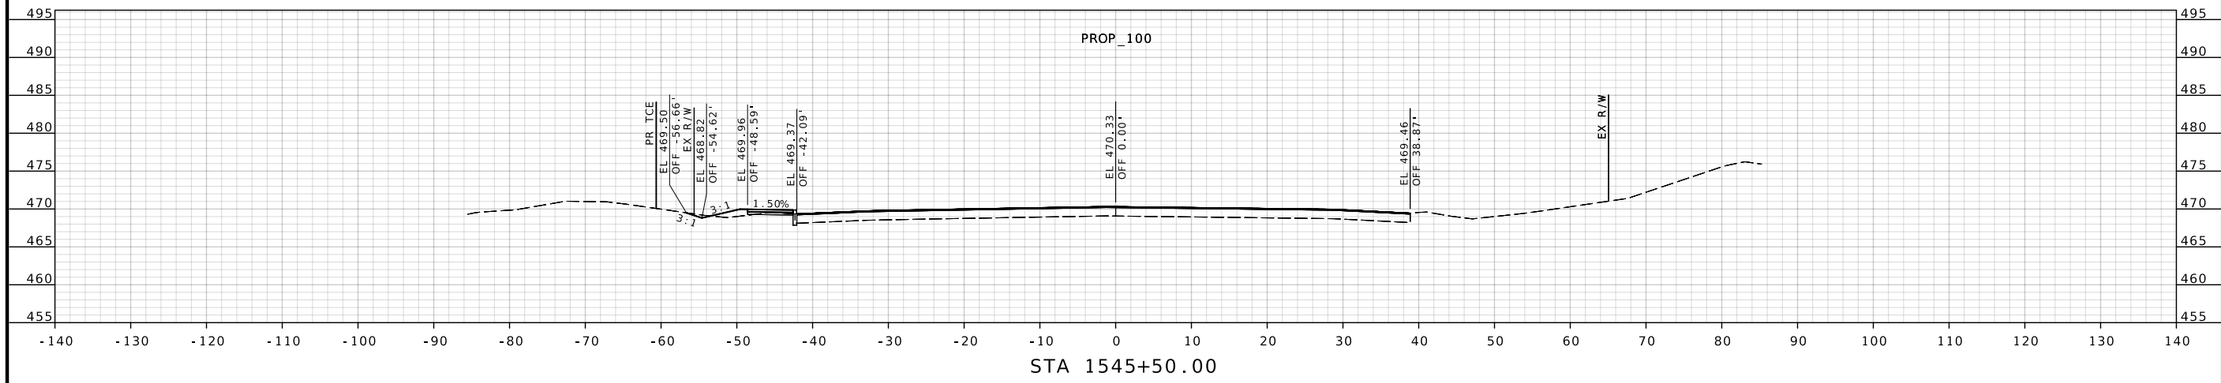

STA 1545+50.00

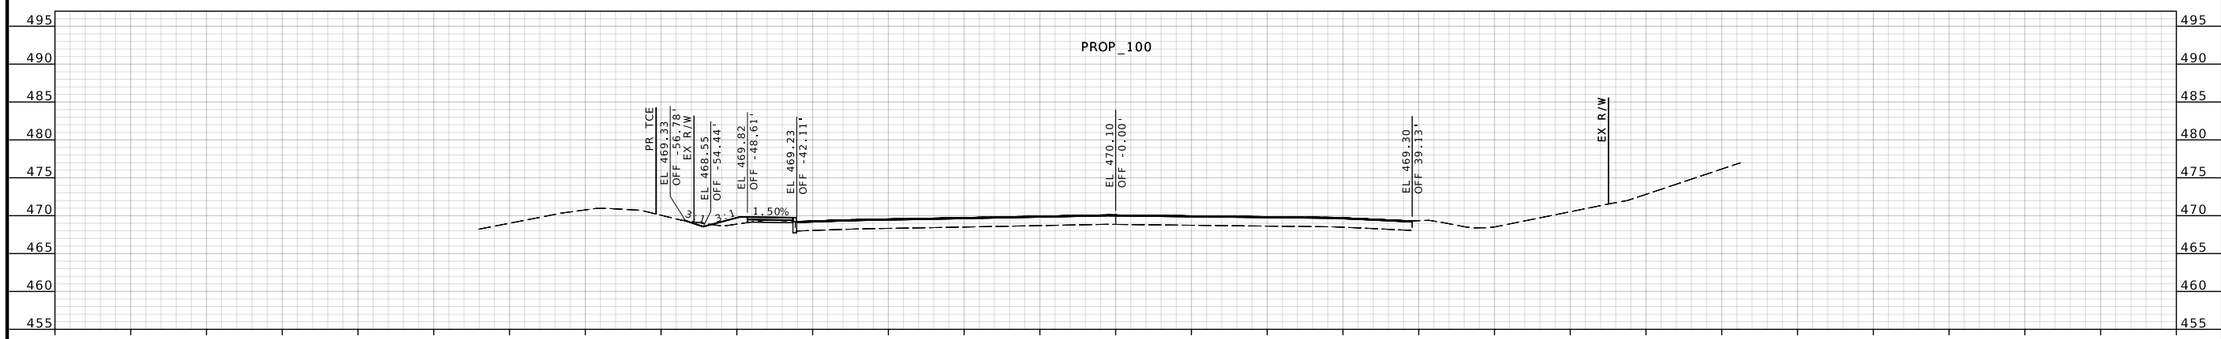

STA 1545+00.00

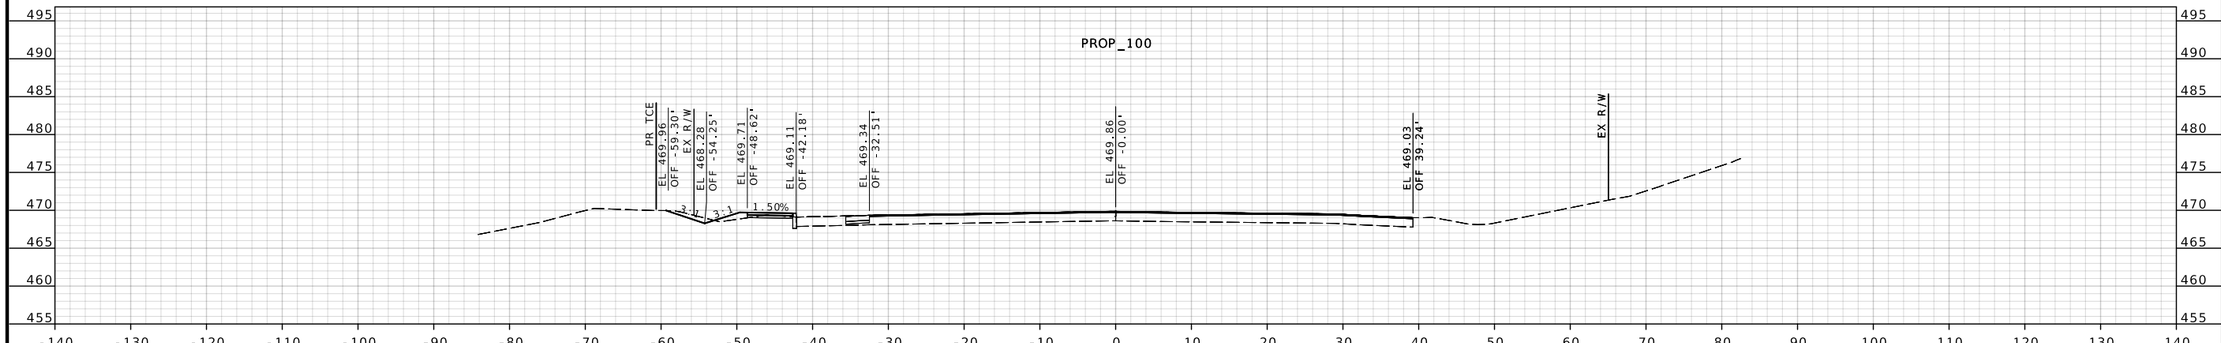

STA 1544+50.00

STATE OF MISSOURI
JENNIFER L. HUBER
NUMBER PE-2022000257
PROFESSIONAL ENGINEER

03/27/2025 4:29:34 PM
Jennifer Huber - Civil
MO PE-2022000257

DATE PREPARED
3/27/2025

US ROUTE	STATE
100	MO
DISTRICT	SHEET NO.
SL	94

COUNTY
ST. LOUIS

JOB NO.
J6P3274

CONTRACT ID.
.

PROJECT NO.
.

BRIDGE NO.
.

DESCRIPTION	DATE

IF A SEAL IS PRESENT ON THIS SHEET IT HAS BEEN ELECTRONICALLY SEALED AND DATED.

MISSOURI HIGHWAYS AND TRANSPORTATION COMMISSION

MoDOT
105 WEST CAPITOL
JEFFERSON CITY, MO 65102
1-888-ASK-MODOT (1-888-275-6636)

CMT
© Copyright CMT, Inc.
CRAWFORD, MURPHY & TILLY, INC.
ONE MEMORIAL DRIVE, SUITE 500
ST. LOUIS, MO 63102 (314) 436-5500
ENGINEERING CORPORATION - 000631

REV.

DISCLAIMER
THE PROFESSIONAL WHOSE SIGNATURE AND PERSONAL SEAL APPEAR HEREON ASSUMES RESPONSIBILITY ONLY FOR WHAT APPEARS ON THIS PAGE, AND DISCLAIMS (PURSUANT TO SECTION 327.411 RSMO) SPECIFICATION, ESTIMATES, REPORTS, OR OTHER DOCUMENTS OR INSTRUMENTS NOT SEALED BY THE UNDERSIGNED PROFESSIONAL RELATING TO OR INTENDED TO BE USED FOR ANY PART OR PARTS OF THE PROJECT TO WHICH THIS PAGE REFERS.

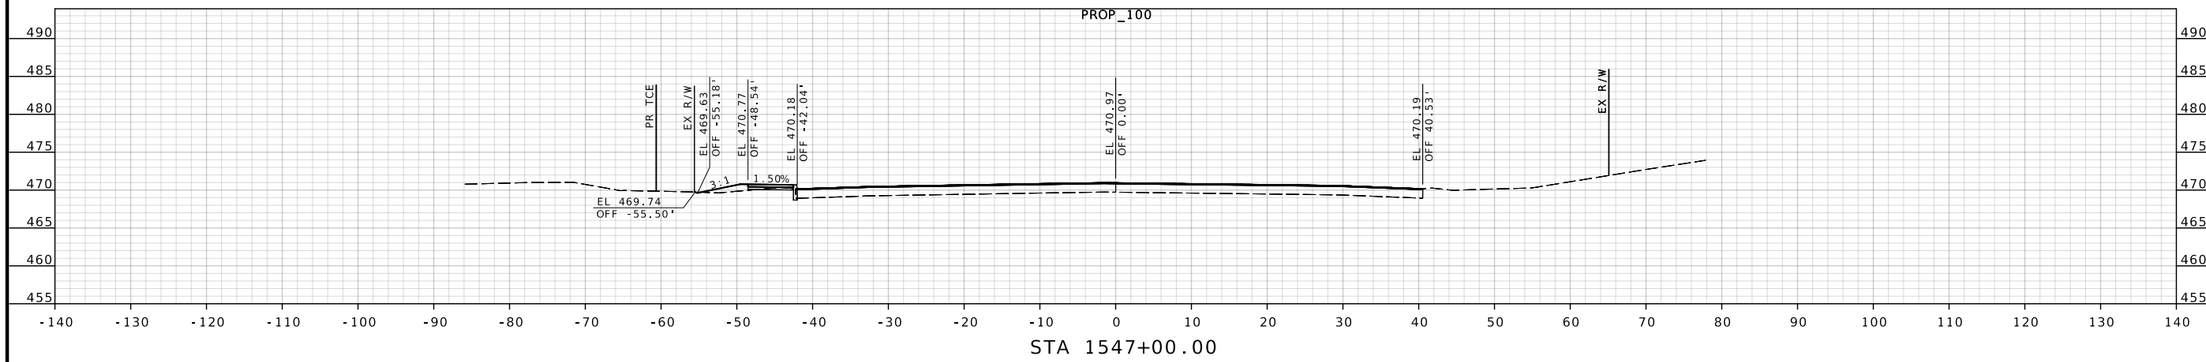

STA 1547+00.00

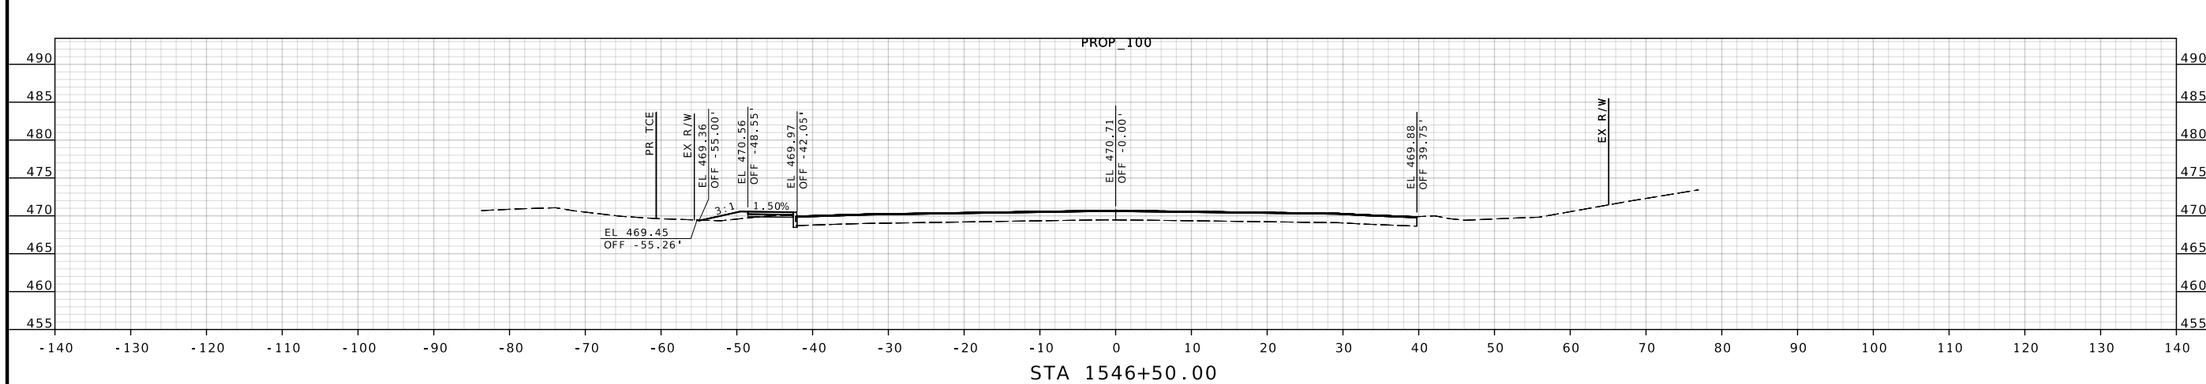

STA 1546+50.00

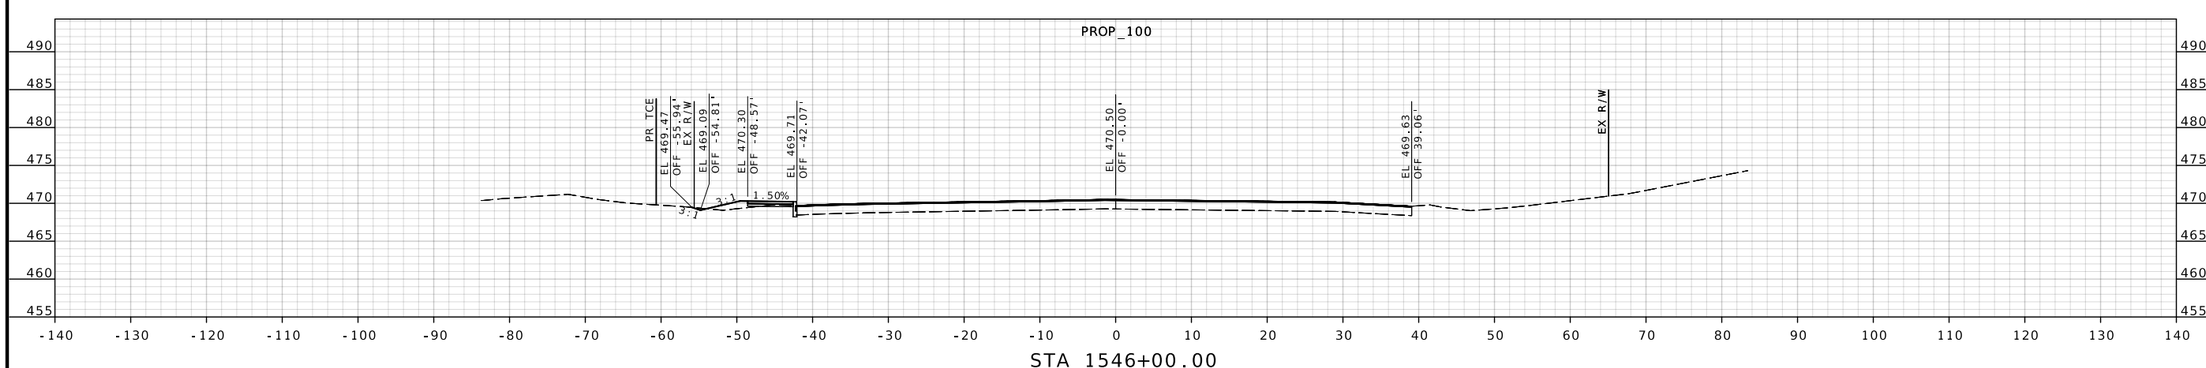

STA 1546+00.00

STATE OF MISSOURI
JENNIFER L. HUBER
NUMBER PE-2022000257
PROFESSIONAL ENGINEER
03/27/2025 4:29:34 PM
Jennifer Huber - Civil
MO PE-2022000257

DATE PREPARED
3/27/2025

US ROUTE	STATE
100	MO
DISTRICT	SHEET NO.
SL	95

COUNTY
ST. LOUIS

JOB NO.
J6P3274

CONTRACT ID.
.

PROJECT NO.
.

BRIDGE NO.
.

DESCRIPTION	DATE

IF A SEAL IS PRESENT ON THIS SHEET IT HAS BEEN ELECTRONICALLY SEALED AND DATED.

MISSOURI HIGHWAYS AND TRANSPORTATION COMMISSION

MoDOT

105 WEST CAPITOL
JEFFERSON CITY, MO 65102
1-888-ASK-MODOT (1-888-275-6636)

CMT
CRAWFORD, MURPHY & TILLY, INC.
ONE MEMORIAL DRIVE, SUITE 500
ST. LOUIS, MO 63102 (314) 436-5500

©Copyright CMT, Inc.

ENGINEERING CORPORATION - 000631

REV.

DISCLAIMER
THE PROFESSIONAL WHOSE SIGNATURE AND PERSONAL SEAL APPEAR HEREON ASSUMES RESPONSIBILITY ONLY FOR WHAT APPEARS ON THIS PAGE, AND DISCLAIMS (PURSUANT TO SECTION 327.411 RSMO) SPECIFICATION, ESTIMATES, REPORTS, OR OTHER DOCUMENTS OR INSTRUMENTS NOT SEALED BY THE UNDERSIGNED PROFESSIONAL RELATING TO OR INTENDED TO BE USED FOR ANY PART OR PARTS OF THE PROJECT TO WHICH THIS PAGE REFERS.

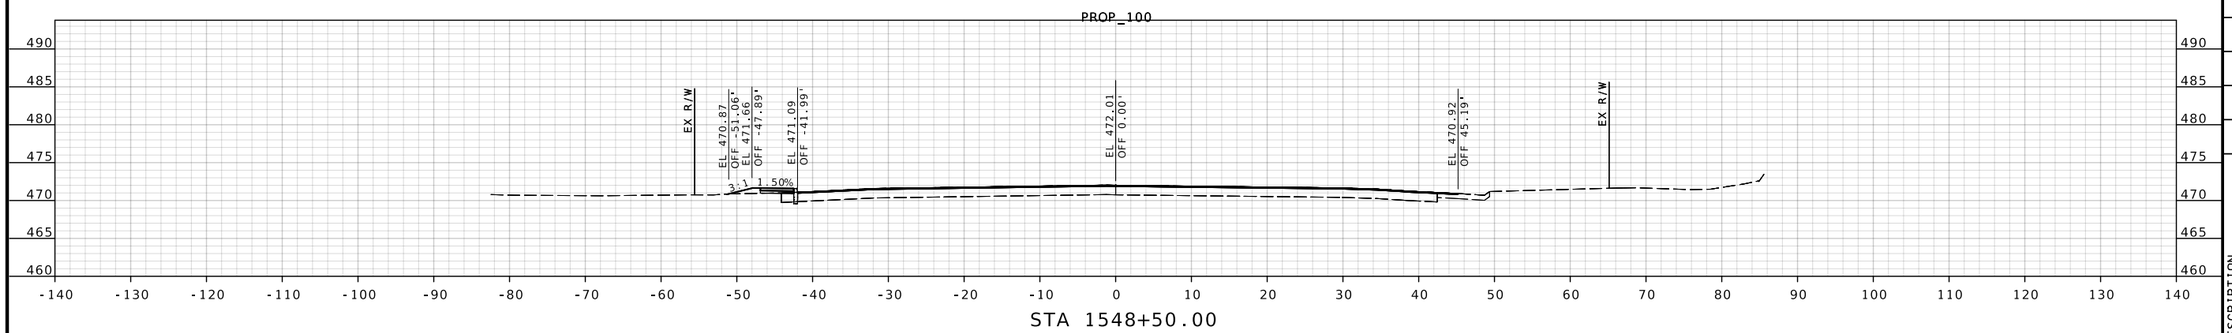

STA 1548+50.00

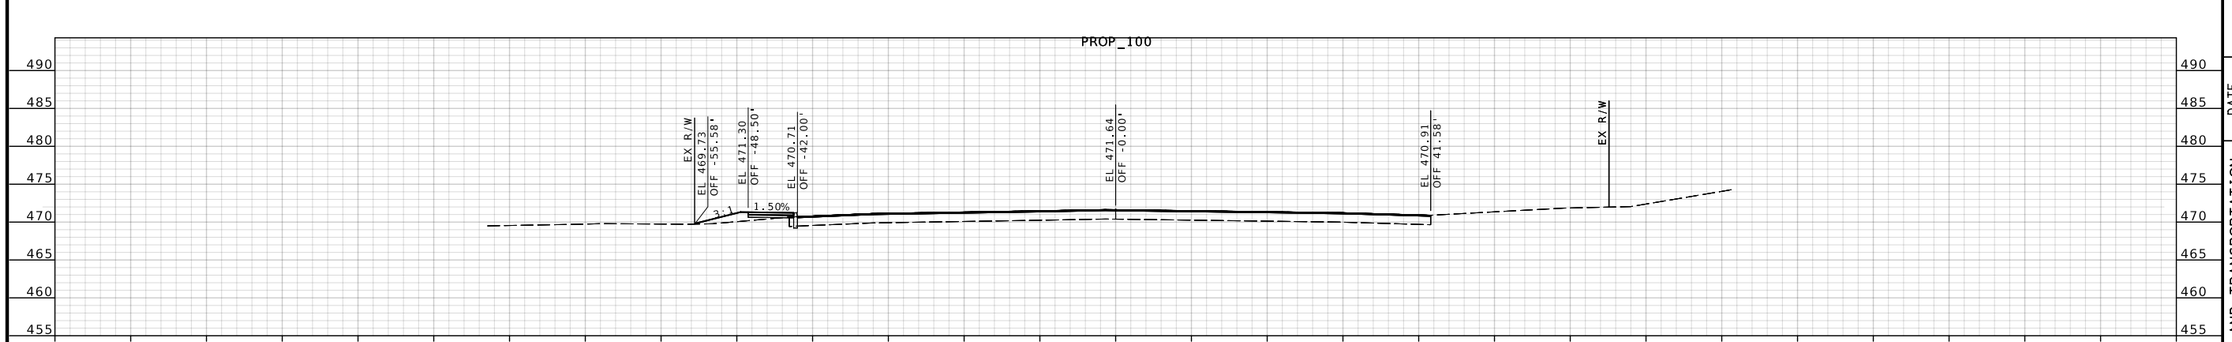

STA 1548+00.00

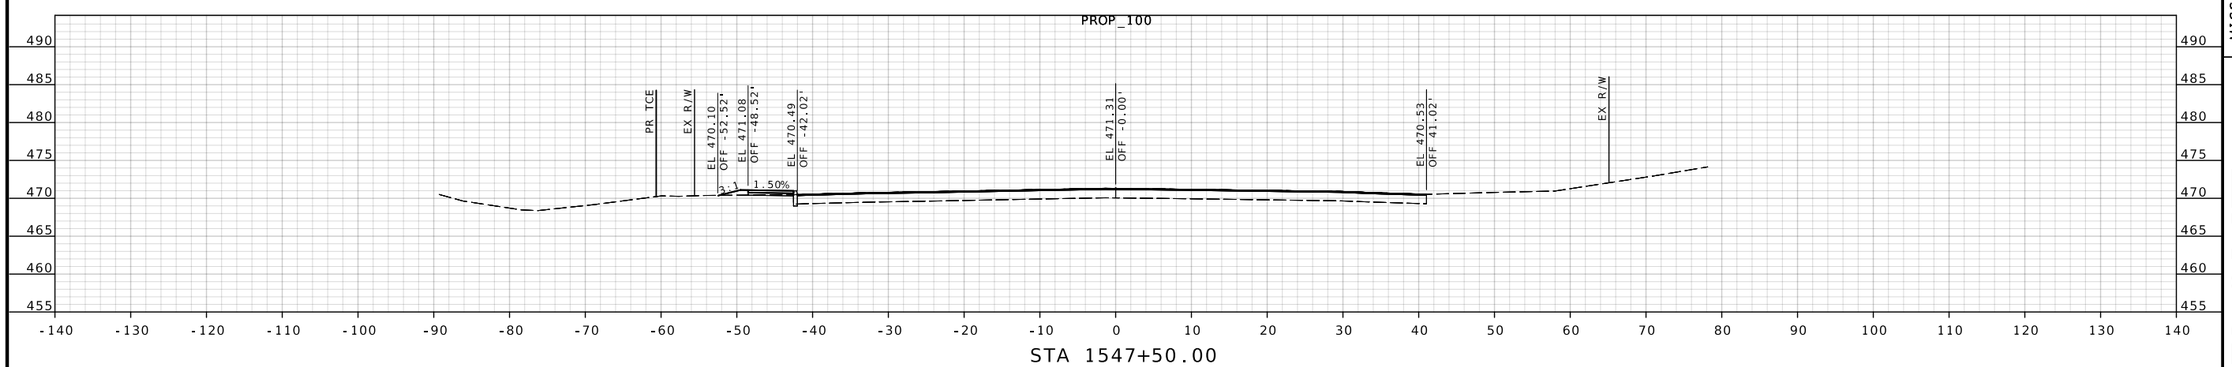

STA 1547+50.00

STATE OF MISSOURI
JENNIFER L. HUBER
NUMBER PE-2022000257
PROFESSIONAL ENGINEER

Jennifer Huber
03/27/2025 4:29:34 PM
Jennifer Huber - Civil
MO PE-2022000257

DATE PREPARED
3/27/2025

US ROUTE	STATE
100	MO
DISTRICT	SHEET NO.
SL	96

COUNTY
ST. LOUIS

JOB NO.
J6P3274

CONTRACT ID.
.

PROJECT NO.
.

BRIDGE NO.
.

IF A SEAL IS PRESENT ON THIS SHEET IT HAS been ELECTRONICALLY SEALED AND DATED.

REV.	DESCRIPTION	DATE

MISSOURI HIGHWAYS AND TRANSPORTATION COMMISSION
105 WEST CAPITOL
JEFFERSON CITY, MO 65102
1-888-ASK-MODOT (1-888-275-6636)

CMT
CRAWFORD, MURPHY & TILLY, INC.
ONE MEMORIAL DRIVE, SUITE 500
ST. LOUIS, MO 63102 (314) 436-5500
ENGINEERING CORPORATION - 000631

© Copyright CMT, Inc.

DISCLAIMER
THE PROFESSIONAL WHOSE SIGNATURE AND PERSONAL SEAL APPEAR HEREON ASSUMES RESPONSIBILITY ONLY FOR WHAT APPEARS ON THIS PAGE, AND DISCLAIMS (PURSUANT TO SECTION 327.411 RSMO) SPECIFICATION, ESTIMATES, REPORTS, OR OTHER DOCUMENTS OR INSTRUMENTS NOT SEALED BY THE UNDERSIGNED PROFESSIONAL RELATING TO OR INTENDED TO BE USED FOR ANY PART OR PARTS OF THE PROJECT TO WHICH THIS PAGE REFERS.

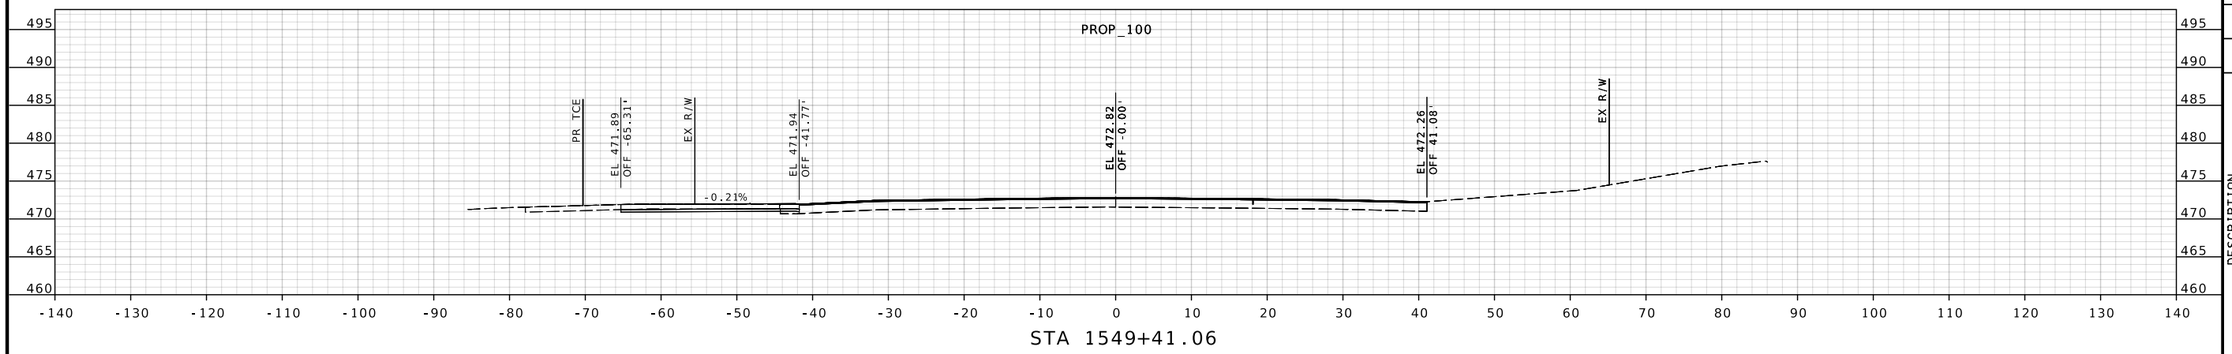

STA 1549+41.06

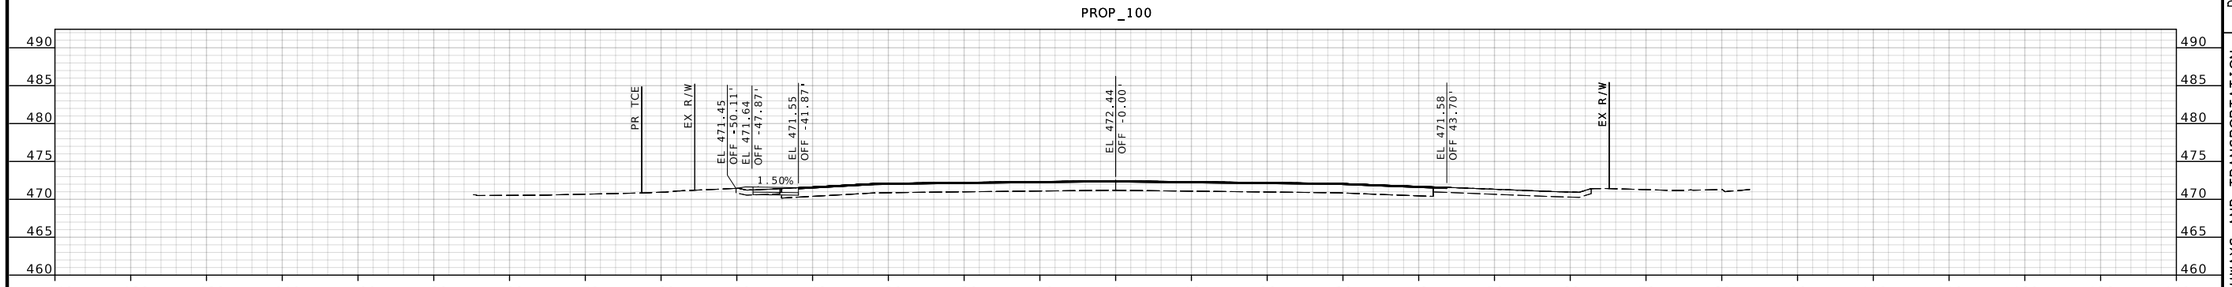

STA 1549+00.00

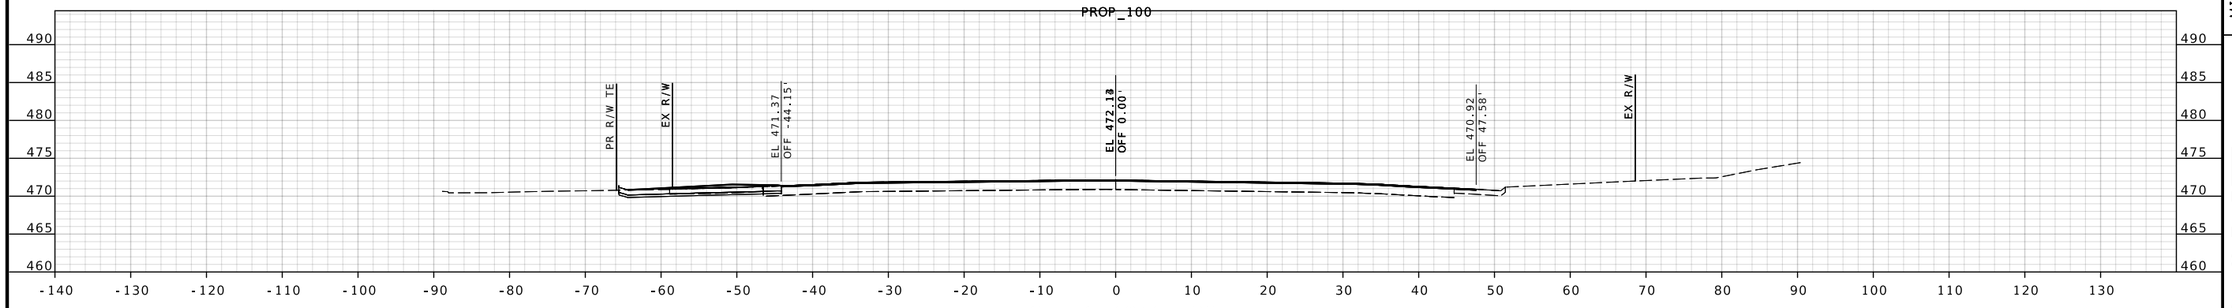

STA 1548+65.32

IF A SEAL IS PRESENT ON THIS SHEET IT HAS BEEN ELECTRONICALLY SEALED AND DATED.

STATE OF MISSOURI
JENNIFER L. HUBER
NUMBER PE-2022000257
PROFESSIONAL ENGINEER

Jennifer Huber
03/27/2025 4:29:35 PM
Jennifer Huber - Civil
MO PE-2022000257

DATE PREPARED
3/27/2025

US ROUTE	STATE
100	MO
DISTRICT	SHEET NO.
SL	97

COUNTY
ST. LOUIS

JOB NO.
J6P3274

CONTRACT ID.
.

PROJECT NO.
.

BRIDGE NO.
.

DESCRIPTION

DATE

REV.

MISSOURI HIGHWAYS AND TRANSPORTATION COMMISSION

105 WEST CAPITOL
JEFFERSON CITY, MO 65102
1-888-ASK-MODOT (1-888-275-6636)

CMT
CRAWFORD, MURPHY & TILLY, INC.
ONE MEMORIAL DRIVE, SUITE 500
ST. LOUIS, MO 63102 (314) 436-5500
ENGINEERING CORPORATION - 000631

© Copyright CMT, Inc.

DISCLAIMER
THE PROFESSIONAL WHOSE SIGNATURE AND PERSONAL SEAL APPEAR HEREON ASSUMES RESPONSIBILITY ONLY FOR WHAT APPEARS ON THIS PAGE, AND DISCLAIMS (PURSUANT TO SECTION 327.411 RSMO) SPECIFICATION, ESTIMATES, REPORTS, OR OTHER DOCUMENTS OR INSTRUMENTS NOT SEALED BY THE UNDERSIGNED PROFESSIONAL RELATING TO OR INTENDED TO BE USED FOR ANY PART OR PARTS OF THE PROJECT TO WHICH THIS PAGE REFERS.

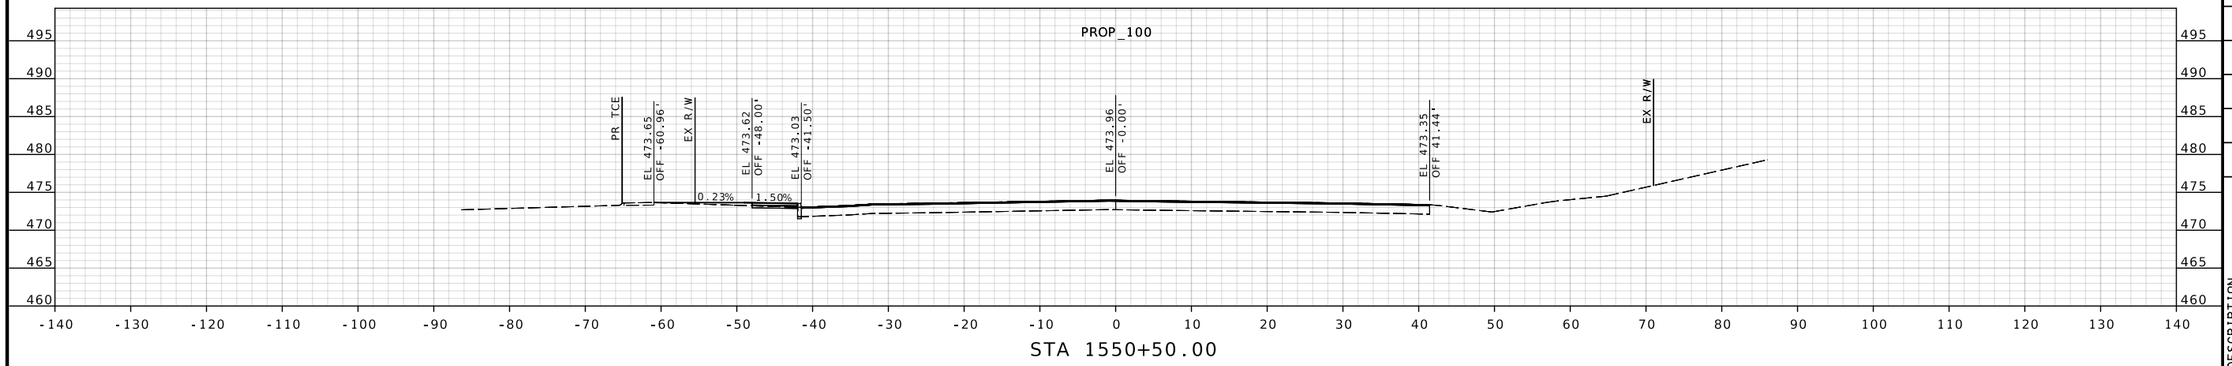

STA 1550+50.00

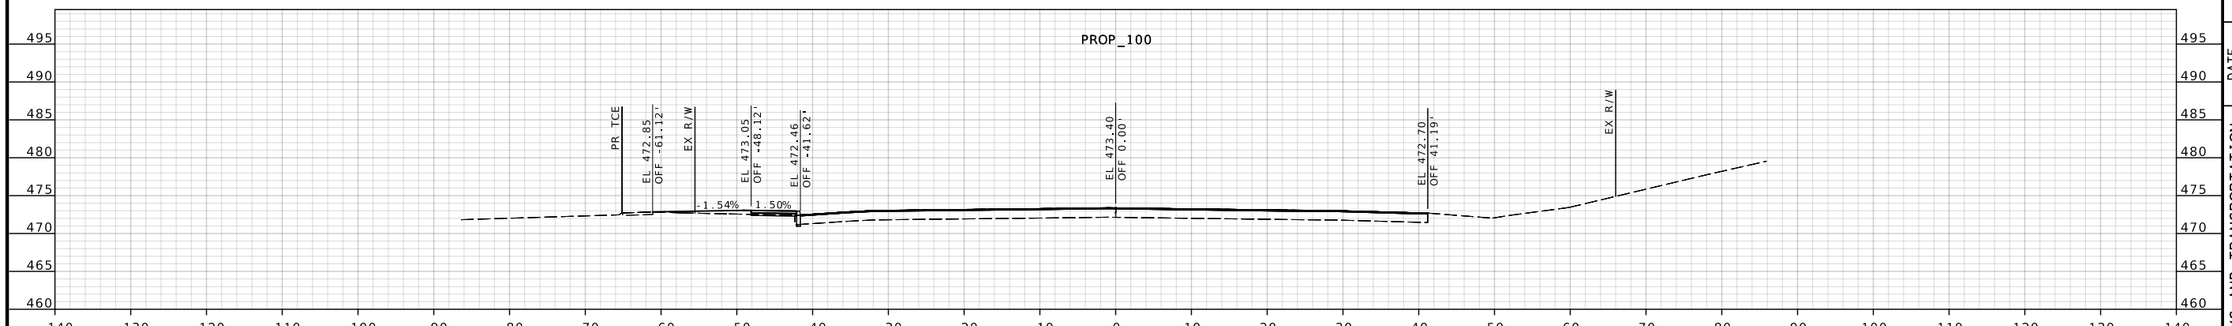

STA 1550+00.00

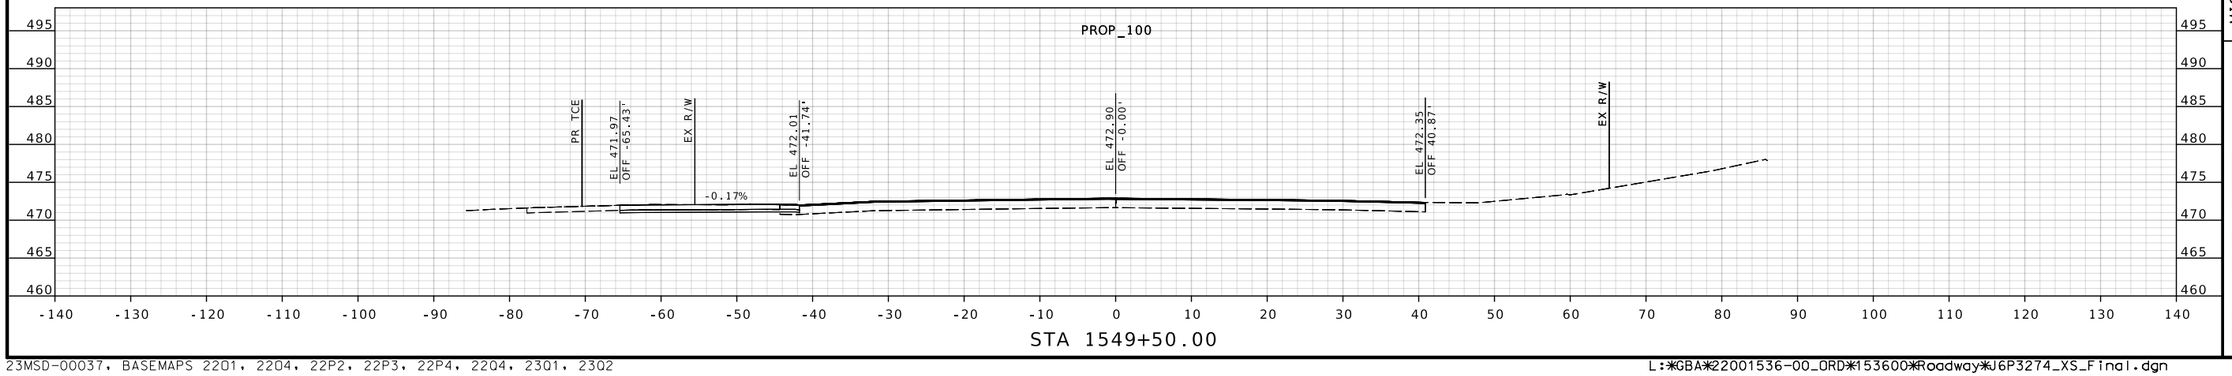

STA 1549+50.00

STATE OF MISSOURI
JENNIFER L. HUBER
NUMBER PE-2022000257
PROFESSIONAL ENGINEER

03/27/2025 4:29:35 PM
Jennifer Huber - Civil
MO PE-2022000257

DATE PREPARED
3/27/2025

US ROUTE	STATE
100	MO
DISTRICT	SHEET NO.
SL	98

COUNTY
ST. LOUIS

JOB NO.
J6P3274

CONTRACT ID.
.

PROJECT NO.
.

BRIDGE NO.
.

DESCRIPTION	DATE

IF A SEAL IS PRESENT ON THIS SHEET IT HAS BEEN ELECTRONICALLY SEALED AND DATED.

MISSOURI HIGHWAYS AND TRANSPORTATION COMMISSION

MoDOT

105 WEST CAPITOL
JEFFERSON CITY, MO 65102
1-888-ASK-MODOT (1-888-275-6636)

CMT

©Copyright CMT, Inc.

CRAWFORD, MURPHY & TILLY, INC.
ONE MEMORIAL DRIVE, SUITE 500
ST. LOUIS, MO 63102 (314) 436-5500
ENGINEERING CORPORATION - 000631

REV.

DISCLAIMER
THE PROFESSIONAL WHOSE SIGNATURE AND PERSONAL SEAL APPEAR HEREON ASSUMES RESPONSIBILITY ONLY FOR WHAT APPEARS ON THIS PAGE, AND DISCLAIMS (PURSUANT TO SECTION 327.411 RSMO) SPECIFICATION, ESTIMATES, REPORTS, OR OTHER DOCUMENTS OR INSTRUMENTS NOT SEALED BY THE UNDERSIGNED PROFESSIONAL RELATING TO OR INTENTED TO BE USED FOR ANY PART OR PARTS OF THE PROJECT TO WHICH THIS PAGE REFERS.

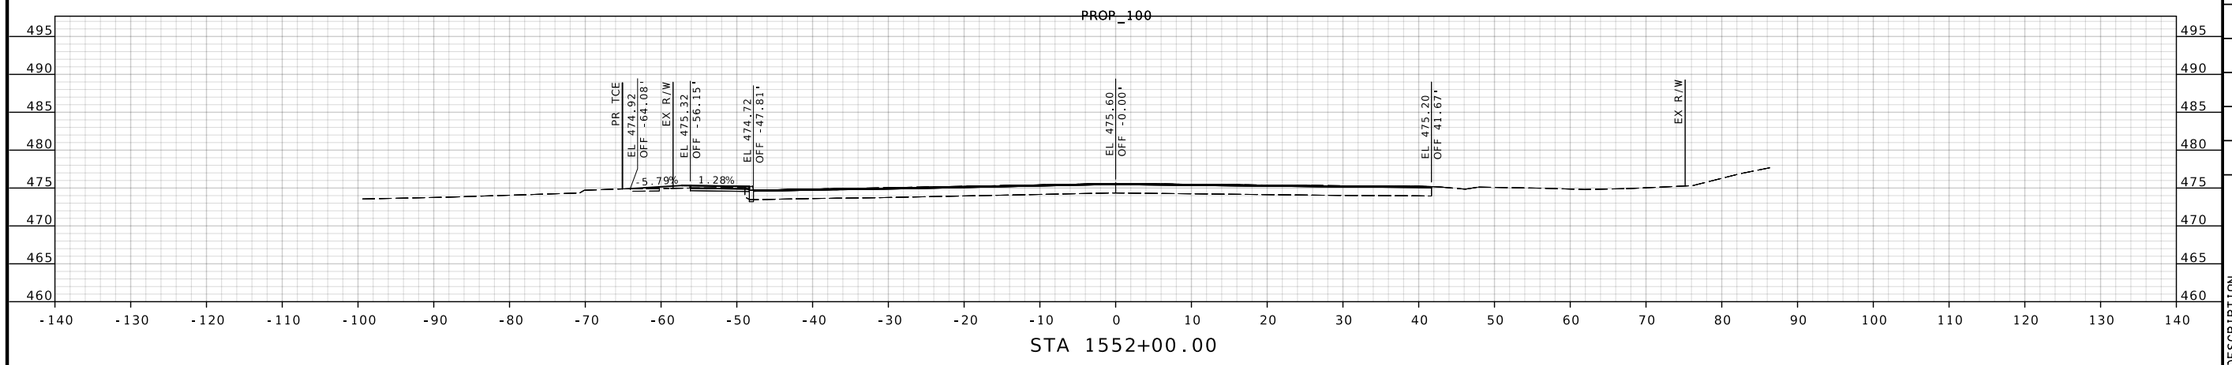

STA 1552+00.00

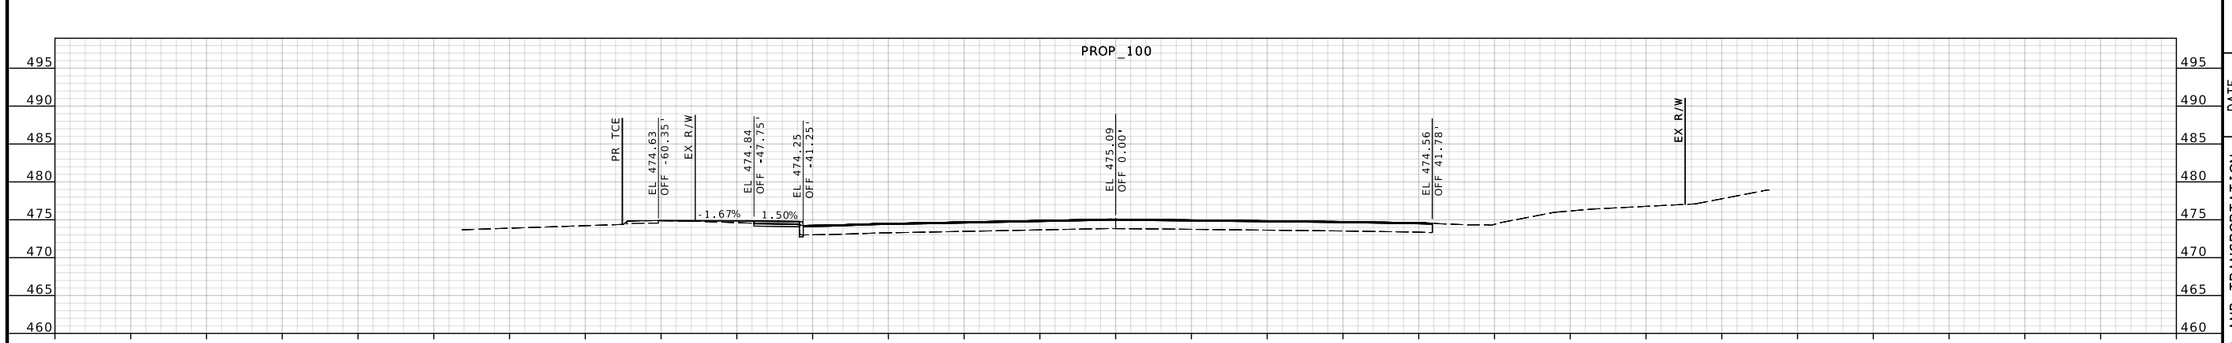

STA 1551+50.00

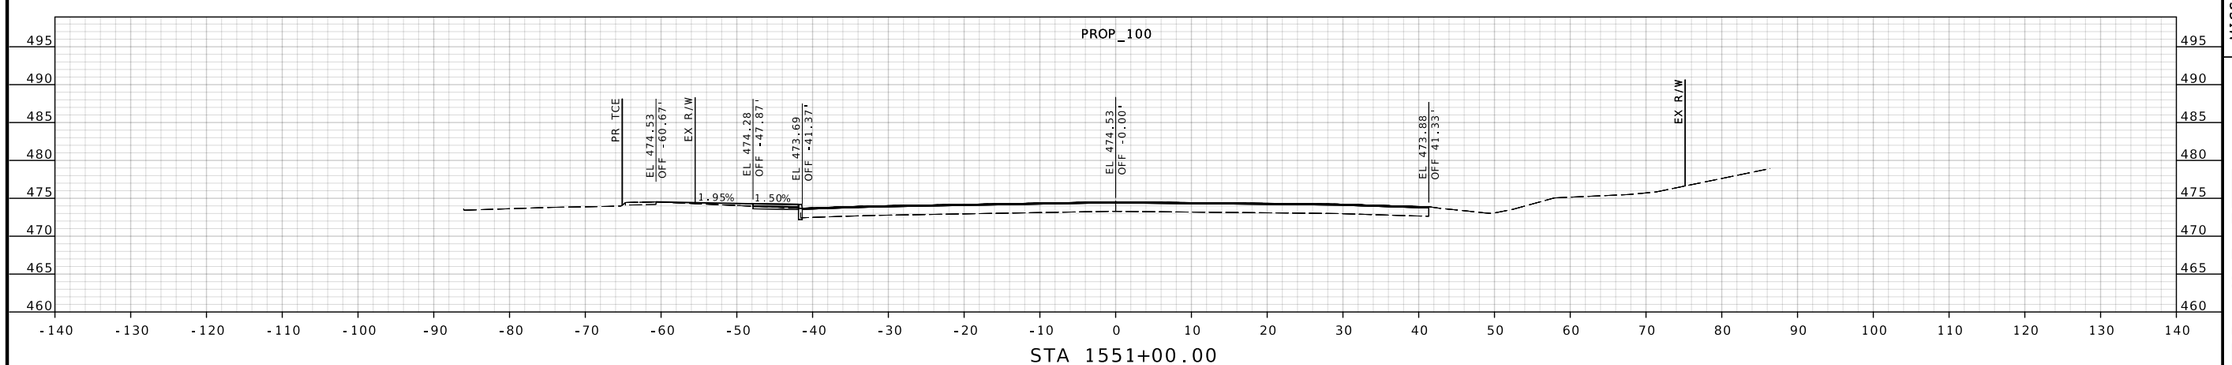

STA 1551+00.00

STATE OF MISSOURI
JENNIFER L. HUBER
NUMBER PE-2022000257
PROFESSIONAL ENGINEER

03/27/2025 4:29:35 PM
Jennifer Huber - Civil
MO PE-2022000257

DATE PREPARED
3/27/2025

US ROUTE	STATE
100	MO
DISTRICT	SHEET NO.
SL	99

COUNTY
ST. LOUIS

JOB NO.
J6P3274

CONTRACT ID.
.

PROJECT NO.
.

BRIDGE NO.
.

DESCRIPTION	DATE

IF A SEAL IS PRESENT ON THIS SHEET IT HAS BEEN ELECTRONICALLY SEALED AND DATED.

MISSOURI HIGHWAYS AND TRANSPORTATION COMMISSION
105 WEST CAPITOL
JEFFERSON CITY, MO 65102
1-888-ASK-MODOT (1-888-275-6636)

CMT
© Copyright CMT, Inc.
CRAWFORD, MURPHY & TILLY, INC.
ONE MEMORIAL DRIVE, SUITE 500
ST. LOUIS, MO 63102 (314) 436-5500
ENGINEERING CORPORATION - 000631

REV.

DISCLAIMER

THE PROFESSIONAL WHOSE SIGNATURE AND PERSONAL SEAL APPEAR HEREON ASSUMES RESPONSIBILITY ONLY FOR WHAT APPEARS ON THIS PAGE, AND DISCLAIMS (PURSUANT TO SECTION 327.411 RSMO) SPECIFICATION, ESTIMATES, REPORTS, OR OTHER DOCUMENTS OR INSTRUMENTS NOT SEALED BY THE UNDERSIGNED PROFESSIONAL RELATING TO OR INTENDED TO BE USED FOR ANY PART OR PARTS OF THE PROJECT TO WHICH THIS PAGE REFERS.

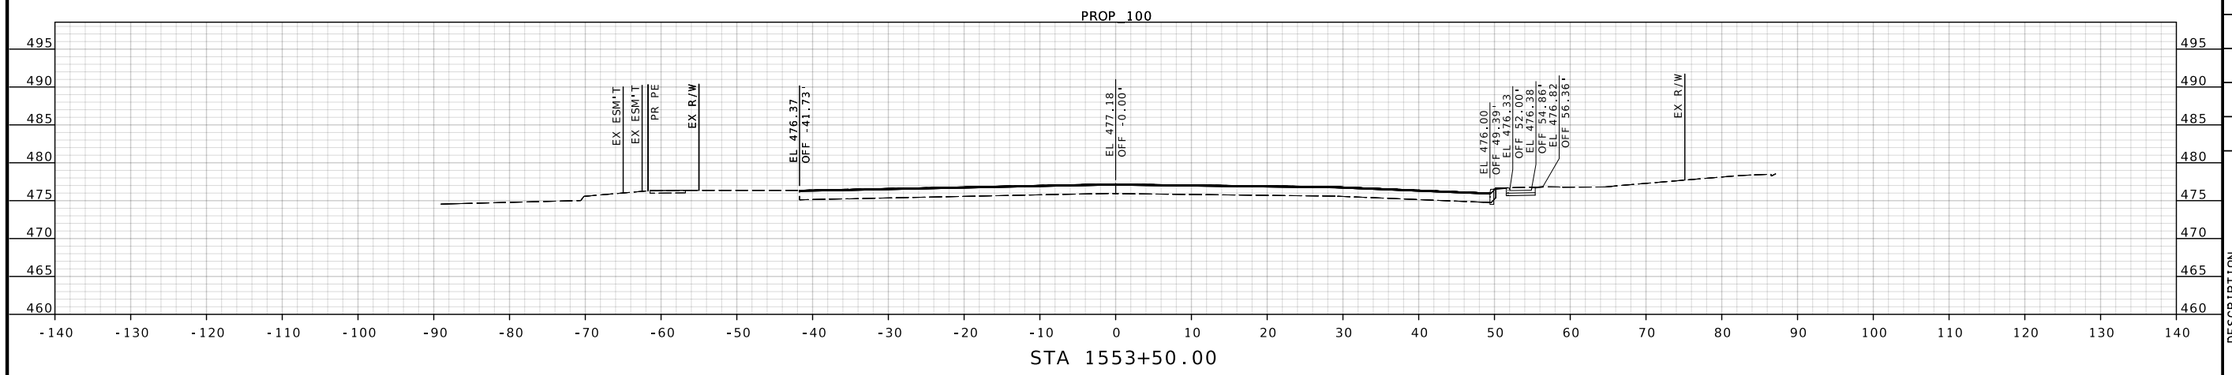

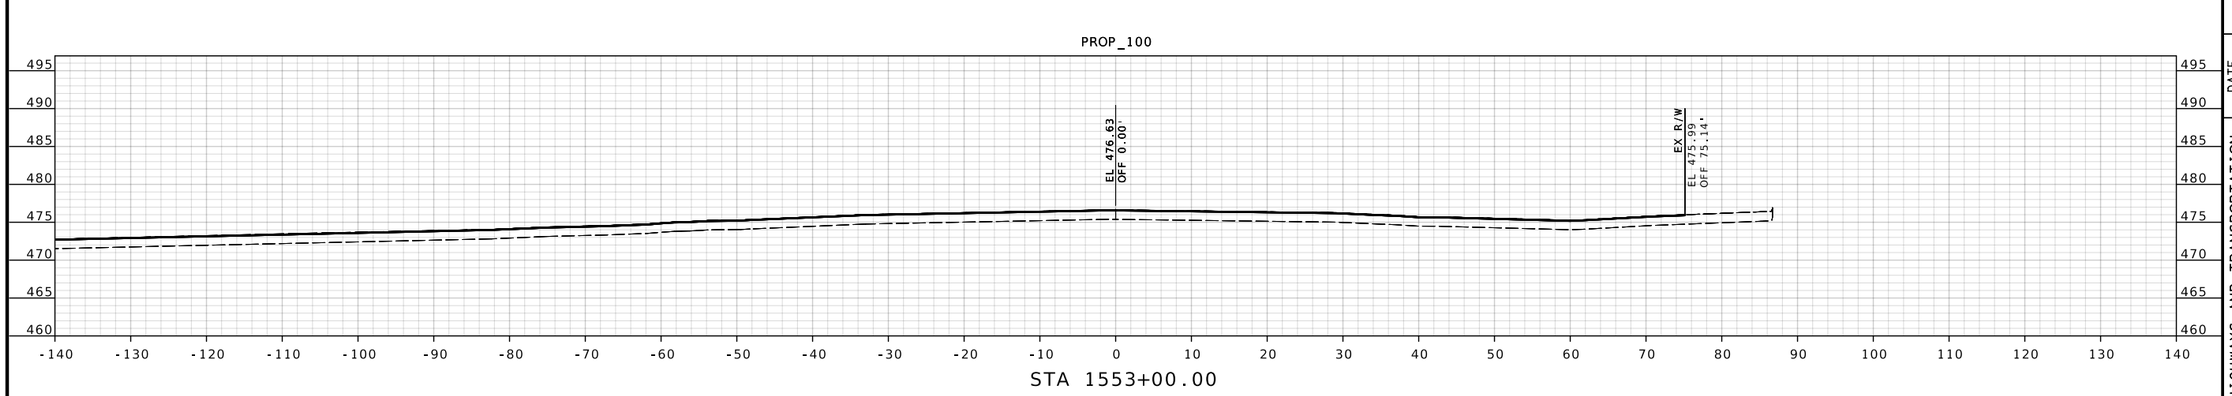

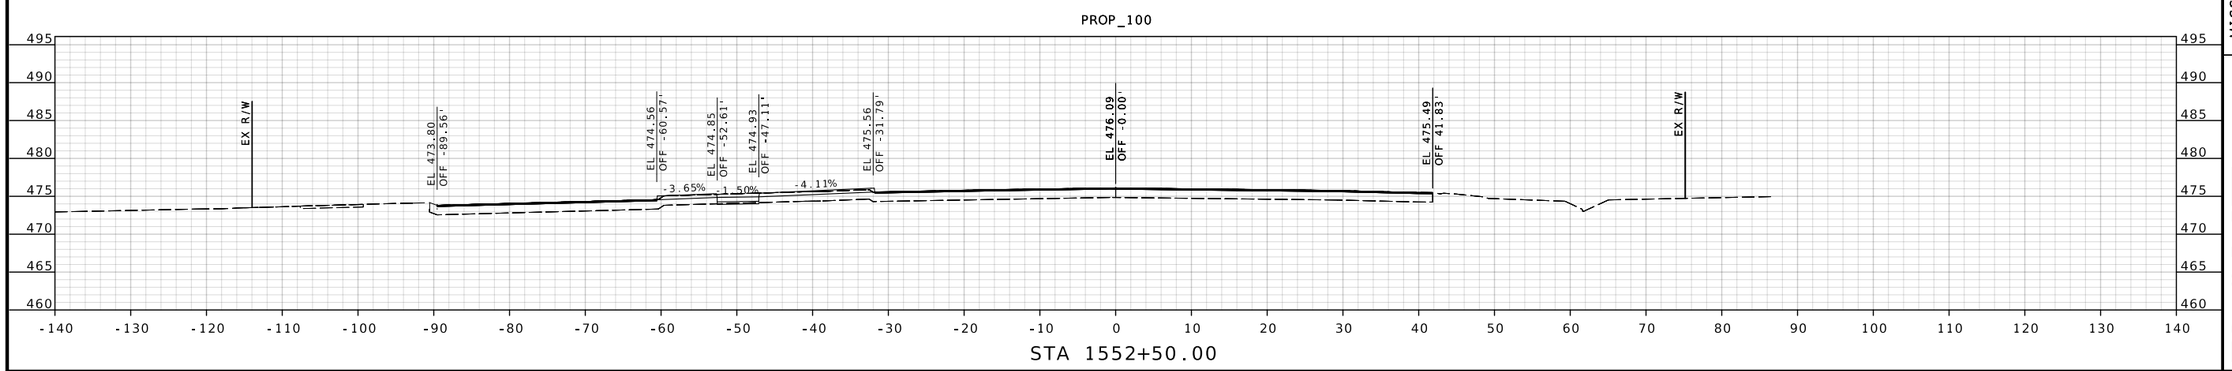

JENNIFER L. HUBER NUMBER PE-2022000257
STATE OF MISSOURI PROFESSIONAL ENGINEER
03/27/2025 4:29:35 PM
Jennifer Huber - Civil
MO PE-2022000257

DATE PREPARED
3/27/2025

US ROUTE	STATE
100	MO
DISTRICT	SHEET NO.
SL	100

COUNTY
ST. LOUIS

JOB NO.
J6P3274

CONTRACT ID.
.

PROJECT NO.
.

BRIDGE NO.
.

DESCRIPTION	DATE

IF A SEAL IS PRESENT ON THIS SHEET IT HAS BEEN ELECTRONICALLY SEALED AND DATED.

MISSOURI HIGHWAYS AND TRANSPORTATION COMMISSION

105 WEST CAPITOL
JEFFERSON CITY, MO 65102
1-888-ASK-MODOT (1-888-275-6636)

CMT
CRAWFORD, MURPHY & TILLY, INC.
ONE MEMORIAL DRIVE, SUITE 500
ST. LOUIS, MO 63102 (314) 436-5500
ENGINEERING CORPORATION - 000631

© Copyright CMT, Inc.

REV.

DISCLAIMER
THE PROFESSIONAL WHOSE SIGNATURE AND PERSONAL SEAL APPEAR HEREON ASSUMES RESPONSIBILITY ONLY FOR WHAT APPEARS ON THIS PAGE, AND DISCLAIMS (PURSUANT TO SECTION 327.411 RSMO) SPECIFICATION, ESTIMATES, REPORTS, OR OTHER DOCUMENTS OR INSTRUMENTS NOT SEALED BY THE UNDERSIGNED PROFESSIONAL RELATING TO OR INTENDED TO BE USED FOR ANY PART OR PARTS OF THE PROJECT TO WHICH THIS PAGE REFERS.

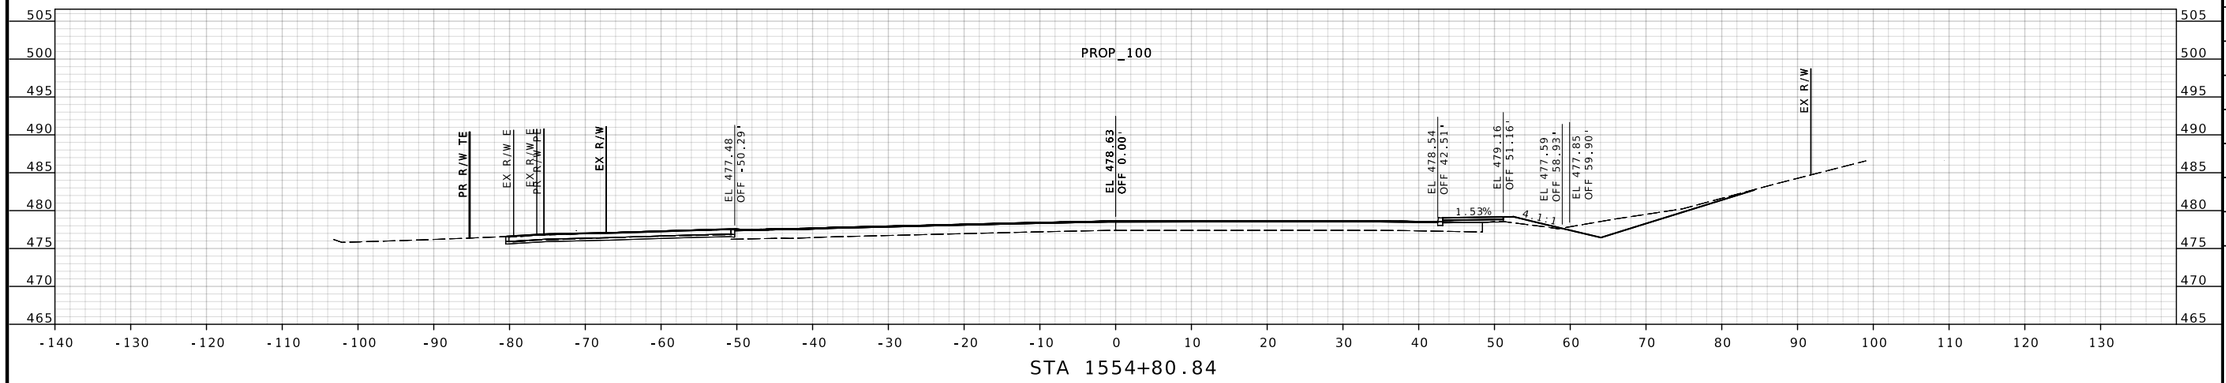

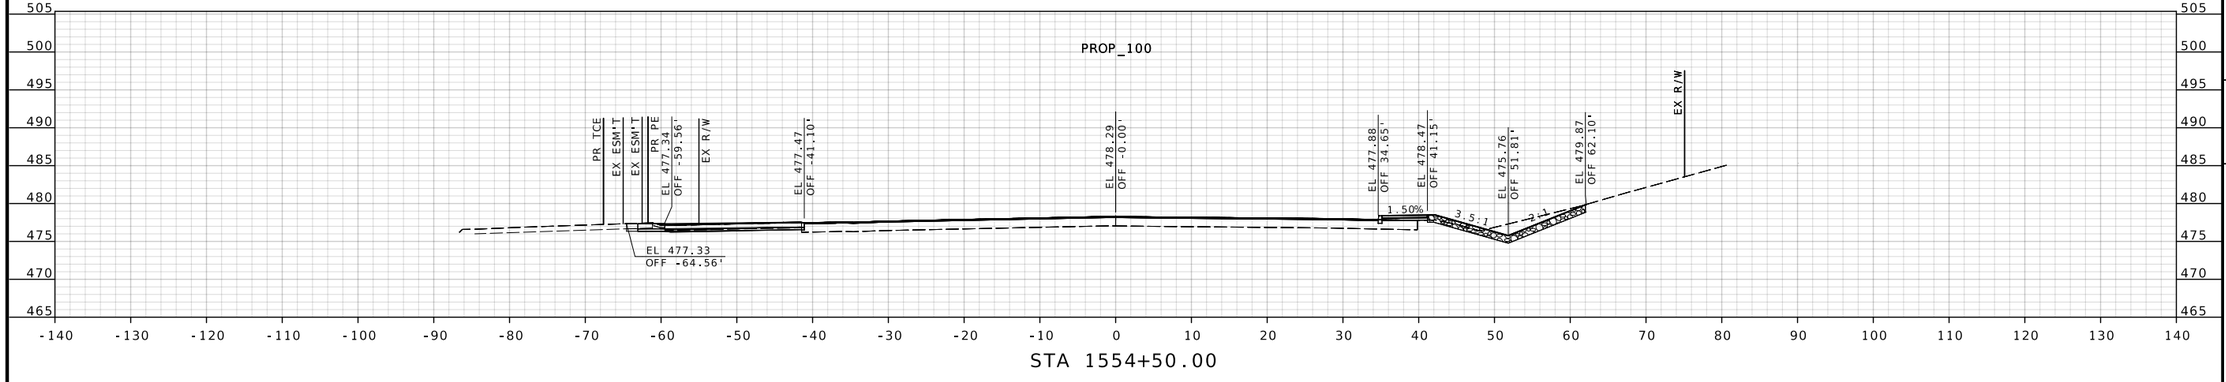

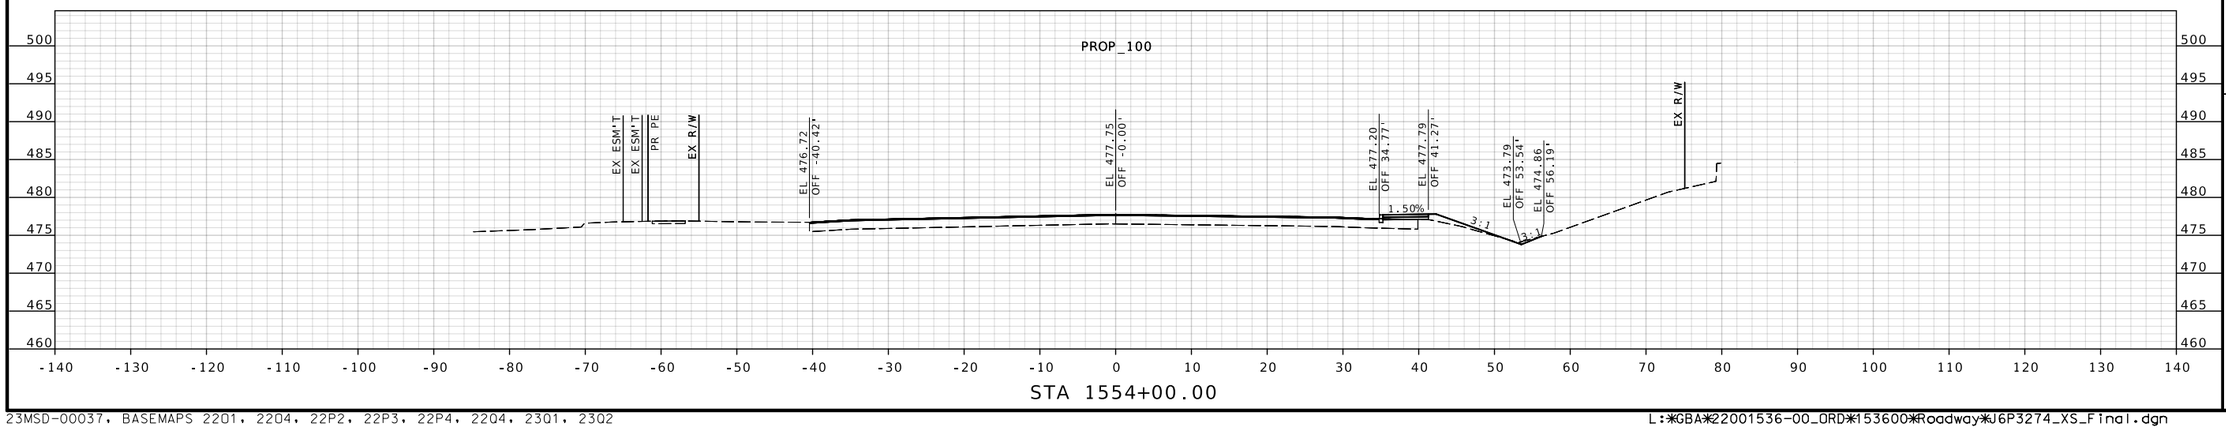

STATE OF MISSOURI
JENNIFER L. HUBER
NUMBER PE-2022000257
PROFESSIONAL ENGINEER
Jennifer Huber
03/27/2025 4:29:35 PM
Jennifer Huber - Civil
MO PE-2022000257

DATE PREPARED
3/27/2025

US ROUTE	STATE
100	MO
DISTRICT	SHEET NO.
SL	101

COUNTY
ST. LOUIS

JOB NO.
J6P3274

CONTRACT ID.
.

PROJECT NO.
.

BRIDGE NO.
.

DESCRIPTION	DATE

IF A SEAL IS PRESENT ON THIS SHEET IT HAS BEEN ELECTRONICALLY SEALED AND DATED.

MISSOURI HIGHWAYS AND TRANSPORTATION COMMISSION

105 WEST CAPITOL
JEFFERSON CITY, MO 65102
1-888-ASK-MODOT (1-888-275-6636)

CRAWFORD, MURPHY & TILLY, INC.
ONE MEMORIAL DRIVE, SUITE 500
ST. LOUIS, MO 63102 (314) 436-5500
ENGINEERING CORPORATION - 000631

© Copyright CMT, Inc.

REV.

DISCLAIMER
THE PROFESSIONAL WHOSE SIGNATURE AND PERSONAL SEAL APPEAR HEREON ASSUMES RESPONSIBILITY ONLY FOR WHAT APPEARS ON THIS PAGE, AND DISCLAIMS (PURSUANT TO SECTION 327.411 RSMO) SPECIFICATION, ESTIMATES, REPORTS, OR OTHER DOCUMENTS OR INSTRUMENTS NOT SEALED BY THE UNDERSIGNED PROFESSIONAL RELATING TO OR INTENDED TO BE USED FOR ANY PART OR PARTS OF THE PROJECT TO WHICH THIS PAGE REFERS.

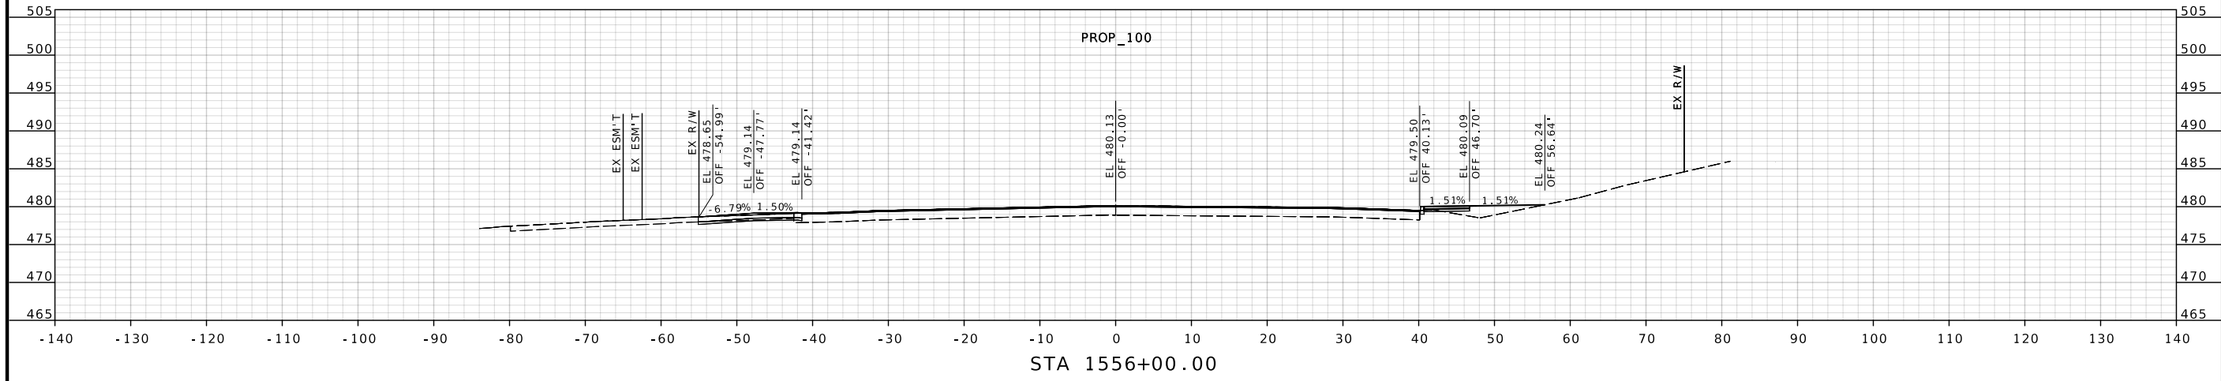

STA 1556+00.00

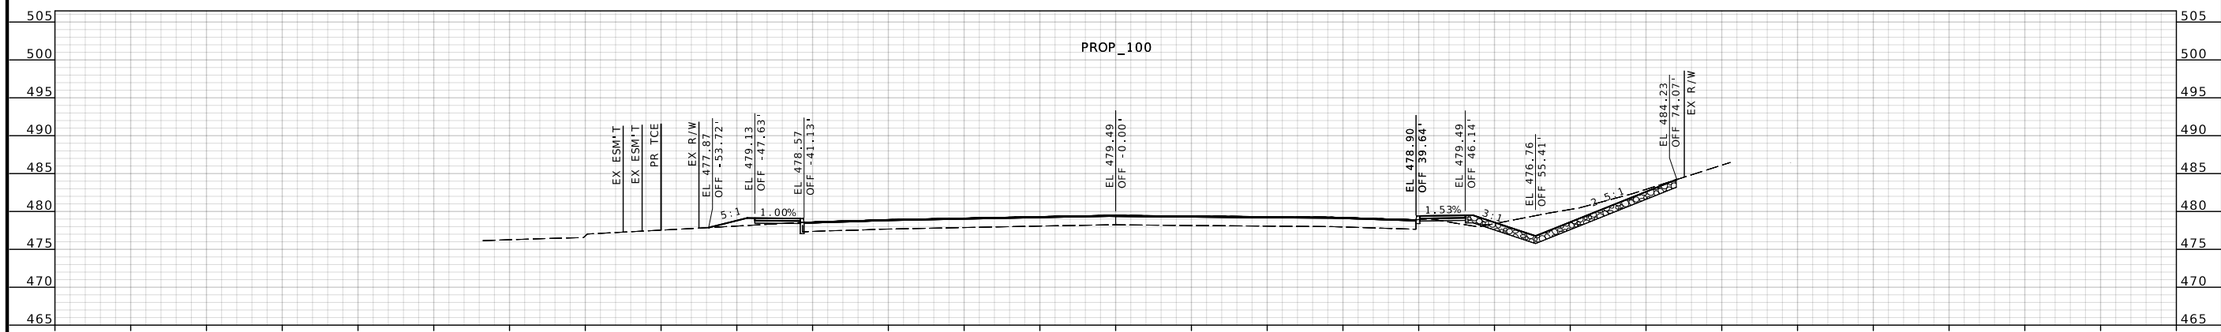

STA 1555+50.00

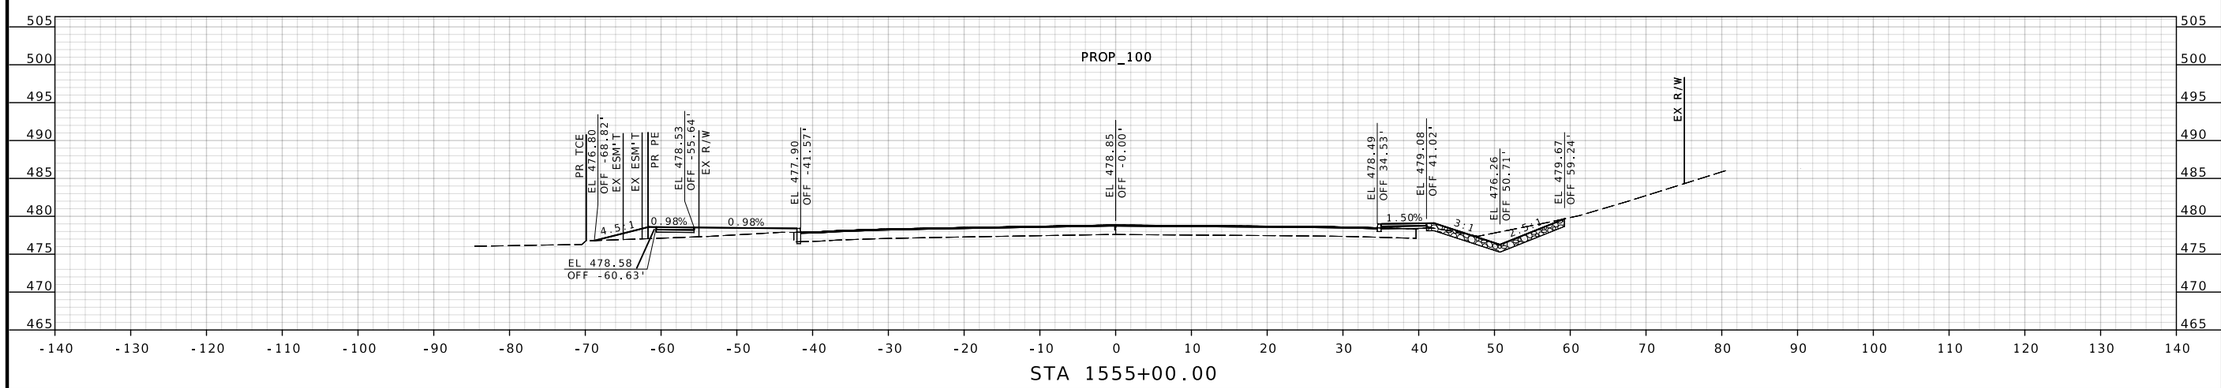

STA 1555+00.00

STATE OF MISSOURI
JENNIFER L. HUBER
NUMBER PE-2022000257
PROFESSIONAL ENGINEER
Jennifer Huber
03/27/2025 4:29:36 PM
Jennifer Huber - Civil
MO PE-2022000257

DATE PREPARED
3/27/2025

US ROUTE	STATE
100	MO
DISTRICT	SHEET NO.
SL	102

COUNTY
ST. LOUIS

JOB NO.
J6P3274

CONTRACT ID.
.

PROJECT NO.
.

BRIDGE NO.
.

IF A SEAL IS PRESENT ON THIS SHEET IT HAS been ELECTRONICALLY SEALED AND DATED.

REV.	DESCRIPTION	DATE

MISSOURI HIGHWAYS AND TRANSPORTATION COMMISSION
105 WEST CAPITOL
JEFFERSON CITY, MO 65102
1-888-ASK-MODOT (1-888-275-6636)

© Copyright CMT, Inc.

CMT
CRAWFORD, MURPHY & TILLY, INC.
ONE MEMORIAL DRIVE, SUITE 500
ST. LOUIS, MO 63102 (314) 436-5500
ENGINEERING CORPORATION - 000631

DISCLAIMER
THE PROFESSIONAL WHOSE SIGNATURE AND PERSONAL SEAL APPEAR HEREON ASSUMES RESPONSIBILITY ONLY FOR WHAT APPEARS ON THIS PAGE, AND DISCLAIMS (PURSUANT TO SECTION 327.411 RSMO) SPECIFICATION, ESTIMATES, REPORTS, OR OTHER DOCUMENTS OR INSTRUMENTS NOT SEALED BY THE UNDERSIGNED PROFESSIONAL RELATING TO OR INTENDED TO BE USED FOR ANY PART OR PARTS OF THE PROJECT TO WHICH THIS PAGE REFERS.

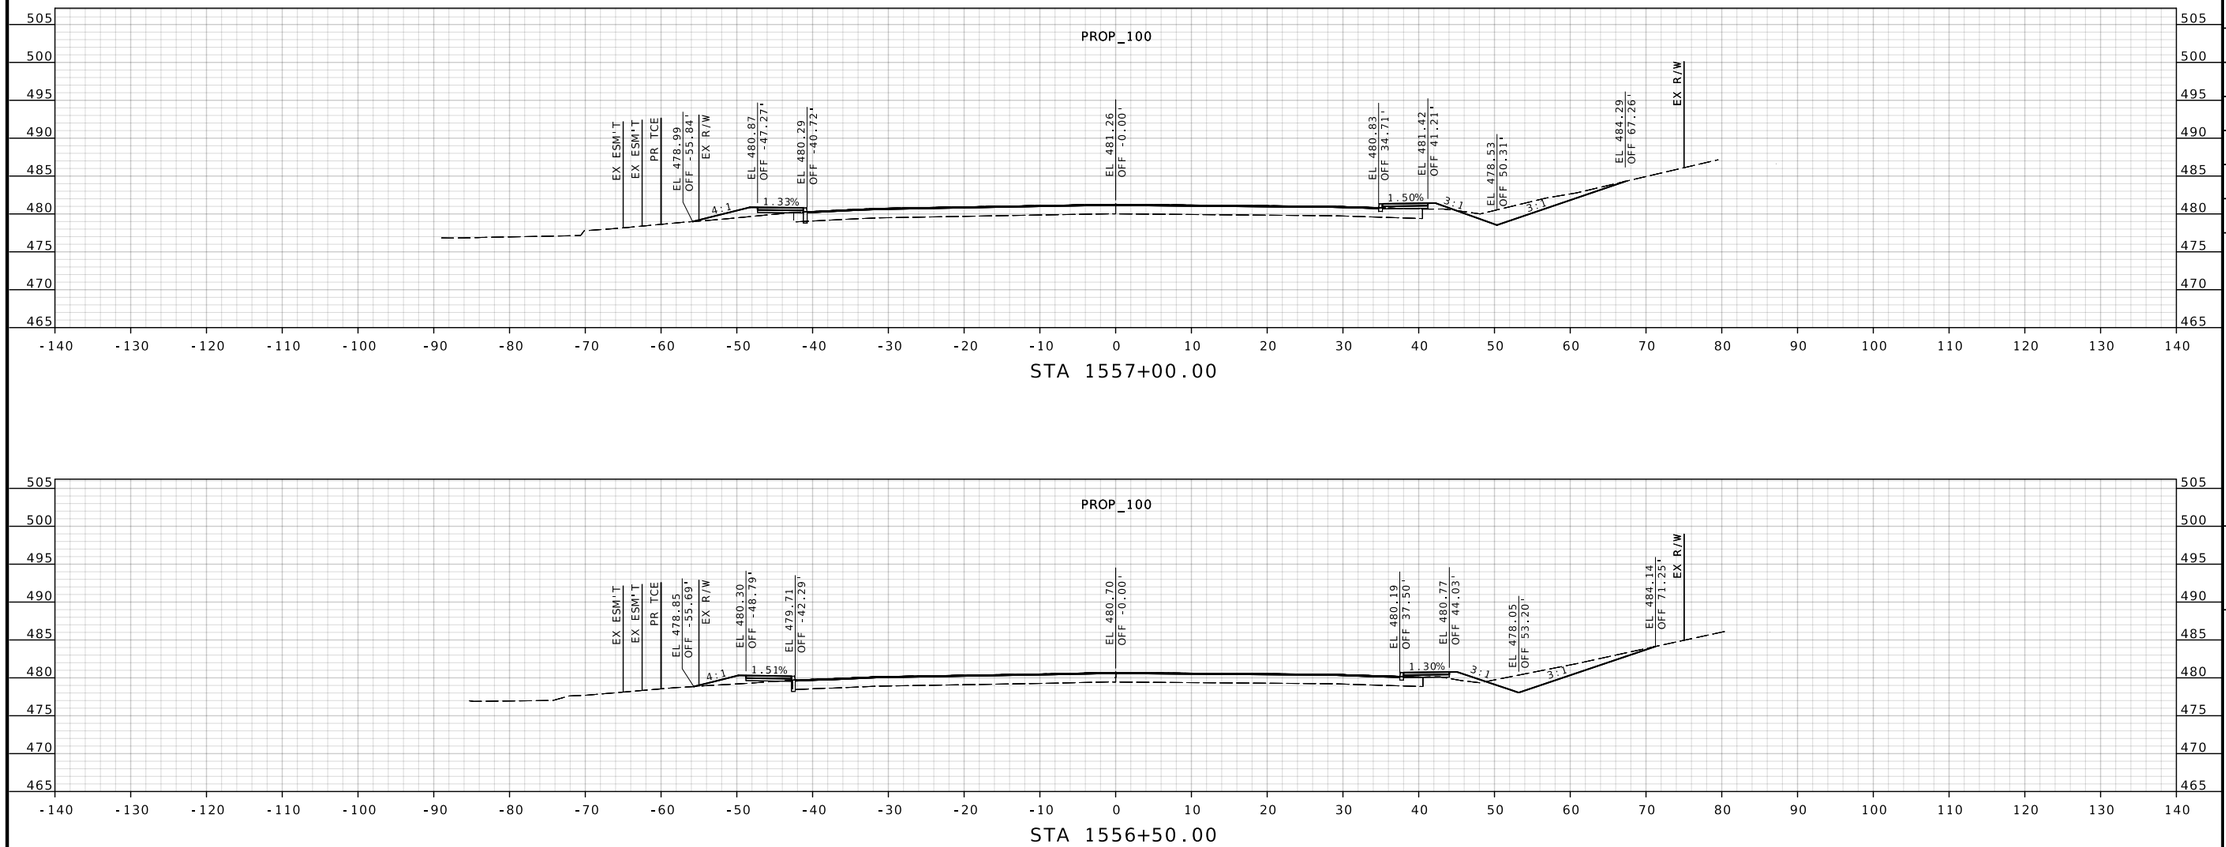

STA 1557+00.00

STA 1556+50.00

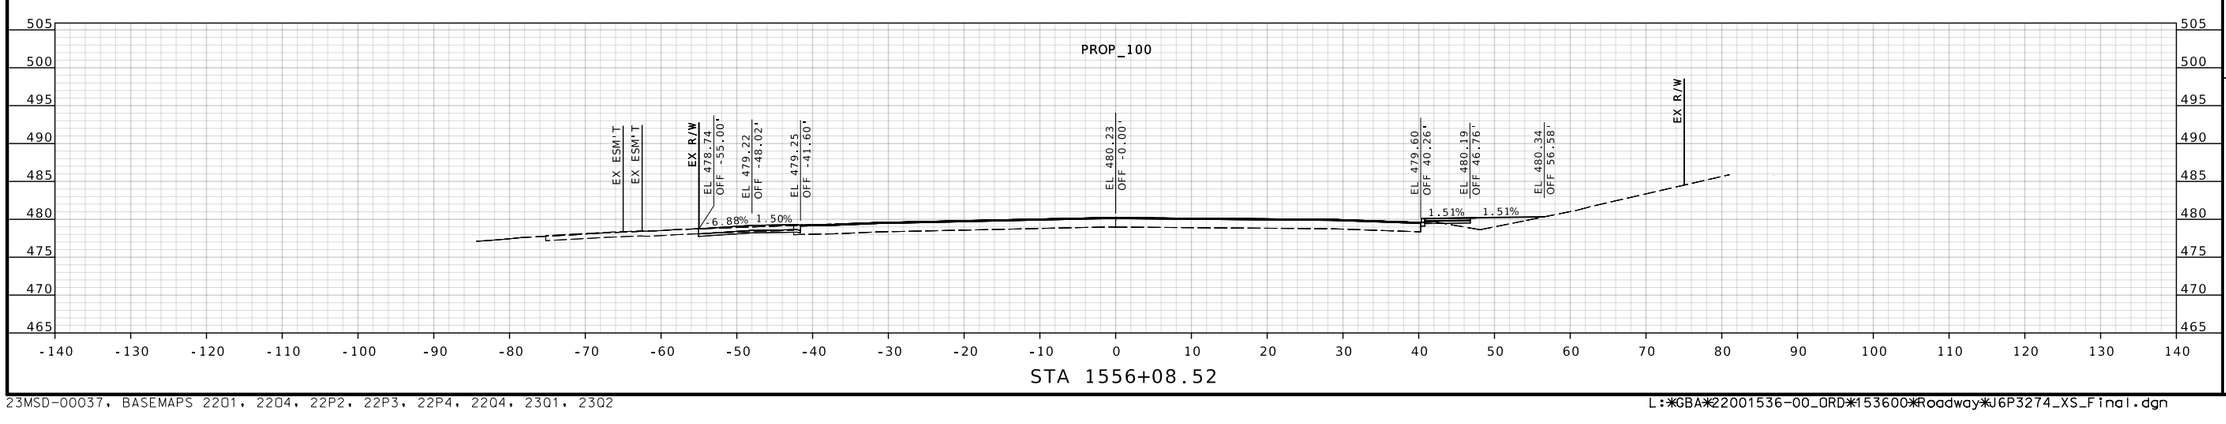

STA 1556+08.52

STATE OF MISSOURI
JENNIFER L. HUBER
NUMBER PE-2022000257
PROFESSIONAL ENGINEER

03/27/2025 4:29:36 PM
Jennifer Huber - Civil
MO PE-2022000257

DATE PREPARED
3/27/2025

US ROUTE	STATE
100	MO
DISTRICT	SHEET NO.
SL	103

COUNTY
ST. LOUIS

JOB NO.
J6P3274

CONTRACT ID.
.

PROJECT NO.
.

BRIDGE NO.
.

DESCRIPTION	DATE

IF A SEAL IS PRESENT ON THIS SHEET IT HAS BEEN ELECTRONICALLY SEALED AND DATED.

MISSOURI HIGHWAYS AND TRANSPORTATION COMMISSION

105 WEST CAPITOL
JEFFERSON CITY, MO 65102
1-888-ASK-MODOT (1-888-275-6636)

CMT
CRAWFORD, MURPHY & TILLY, INC.
ONE MEMORIAL DRIVE, SUITE 500
ST. LOUIS, MO 63102 (314) 436-5500
ENGINEERING CORPORATION - 000631

©Copyright CMT, Inc.

REV.

DISCLAIMER
THE PROFESSIONAL WHOSE SIGNATURE AND PERSONAL SEAL APPEAR HEREON ASSUMES RESPONSIBILITY ONLY FOR WHAT APPEARS ON THIS PAGE, AND DISCLAIMS (PURSUANT TO SECTION 327.411 RSMO) SPECIFICATION, ESTIMATES, REPORTS, OR OTHER DOCUMENTS OR INSTRUMENTS NOT SEALED BY THE UNDERSIGNED PROFESSIONAL RELATING TO OR INTENDED TO BE USED FOR ANY PART OR PARTS OF THE PROJECT TO WHICH THIS PAGE REFERS.

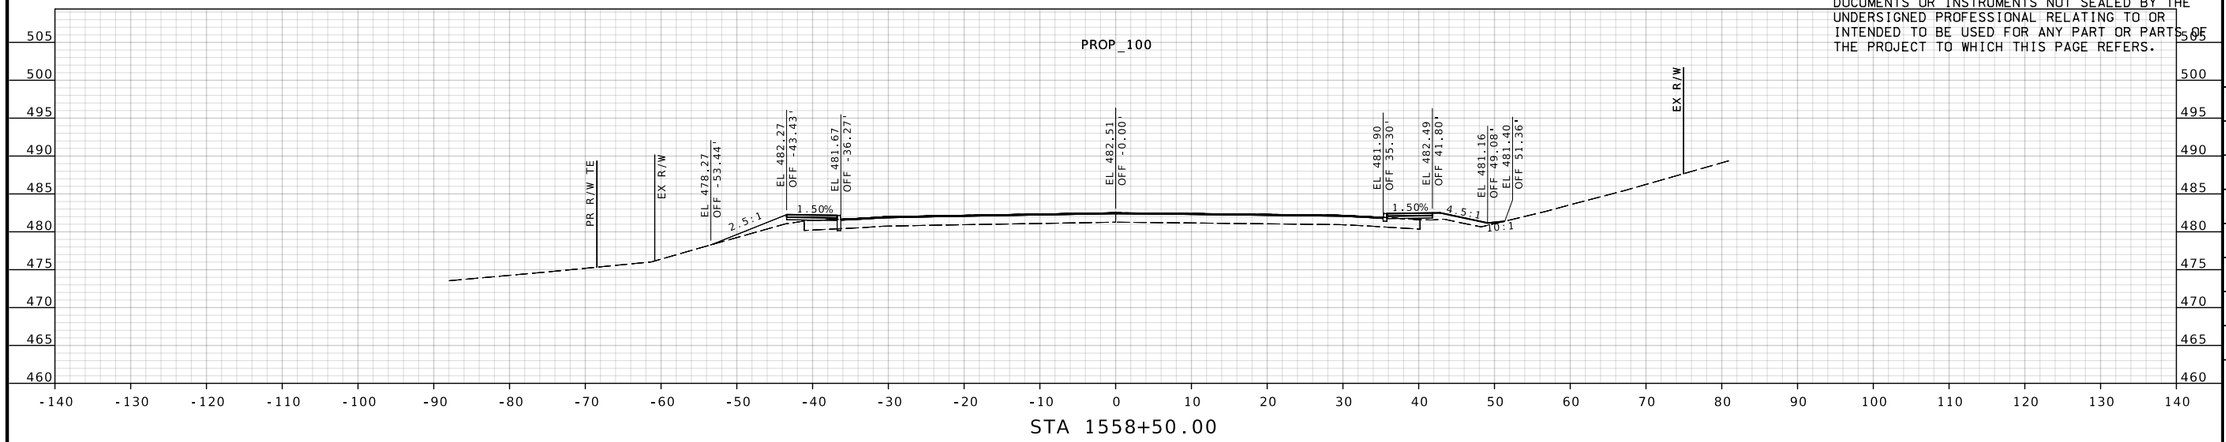

STA 1558+50.00

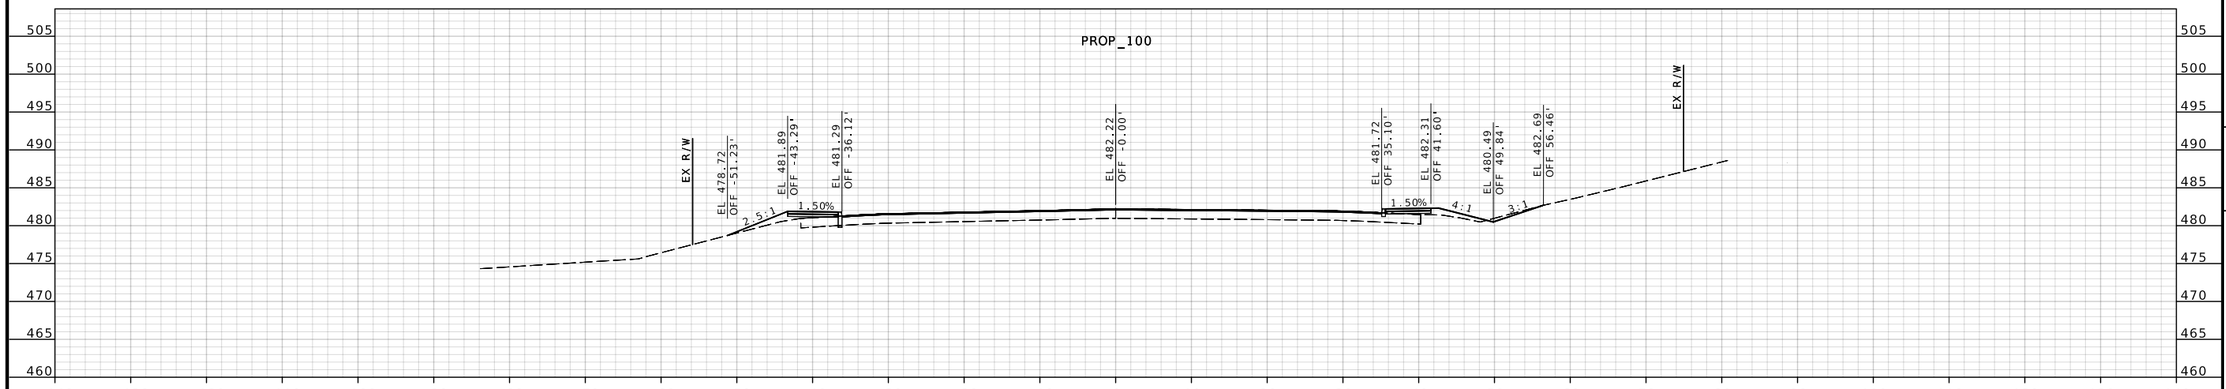

STA 1558+00.00

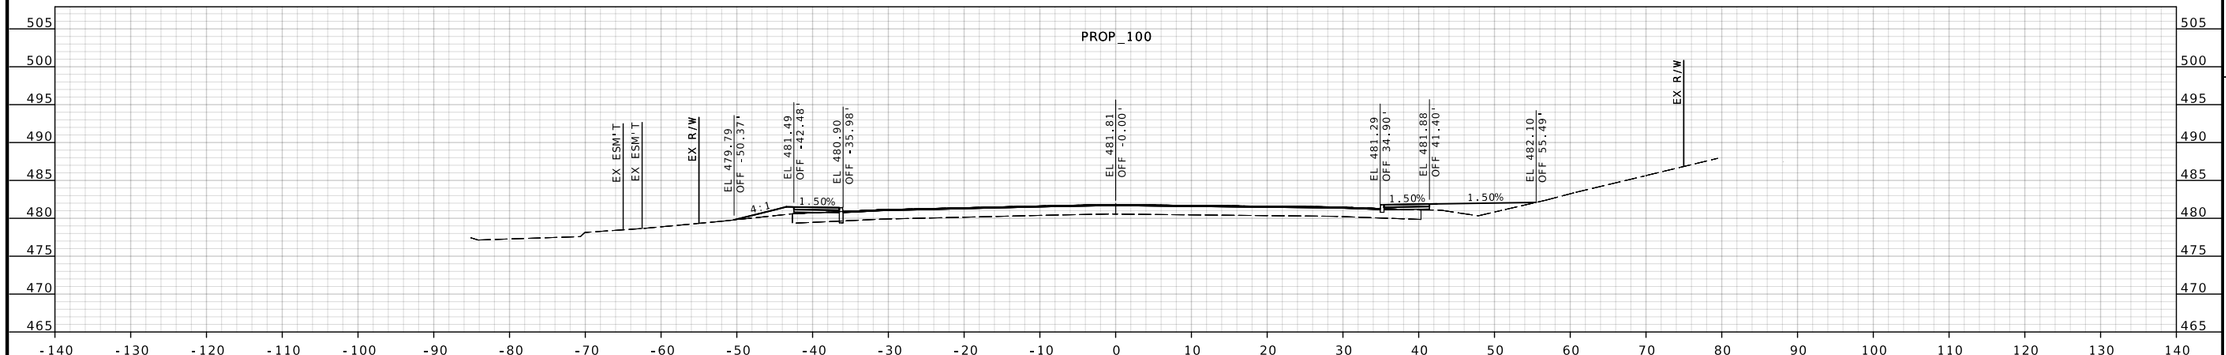

STA 1557+50.00

IF A SEAL IS PRESENT ON THIS SHEET IT HAS BEEN ELECTRONICALLY SEALED AND DATED.

STATE OF MISSOURI
JENNIFER L. HUBER
NUMBER PE-2022000257
PROFESSIONAL ENGINEER

Jennifer Huber
03/27/2025 4:29:36 PM
Jennifer Huber - Civil
MO PE-2022000257

DATE PREPARED
3/27/2025

US ROUTE	STATE
100	MO
DISTRICT	SHEET NO.
SL	104

COUNTY
ST. LOUIS

JOB NO.
J6P3274

CONTRACT ID.
.

PROJECT NO.
.

BRIDGE NO.
.

REV.	DESCRIPTION	DATE

MISSOURI HIGHWAYS AND TRANSPORTATION COMMISSION

105 WEST CAPITOL
JEFFERSON CITY, MO 65102
1-888-ASK-MODOT (1-888-275-6636)

CMT
© Copyright CMT, Inc.
CRAWFORD, MURPHY & TILLY, INC.
ONE MEMORIAL DRIVE, SUITE 500
ST. LOUIS, MO 63102 (314) 436-5500
ENGINEERING CORPORATION - 000631

DISCLAIMER
THE PROFESSIONAL WHOSE SIGNATURE AND PERSONAL SEAL APPEAR HEREON ASSUMES RESPONSIBILITY ONLY FOR WHAT APPEARS ON THIS PAGE, AND DISCLAIMS (PURSUANT TO SECTION 327.411 RSMO) SPECIFICATION, ESTIMATES, REPORTS, OR OTHER DOCUMENTS OR INSTRUMENTS NOT SEALED BY THE UNDERSIGNED PROFESSIONAL RELATING TO OR INTENDED TO BE USED FOR ANY PART OR PARTS OF THE PROJECT TO WHICH THIS PAGE REFERS.

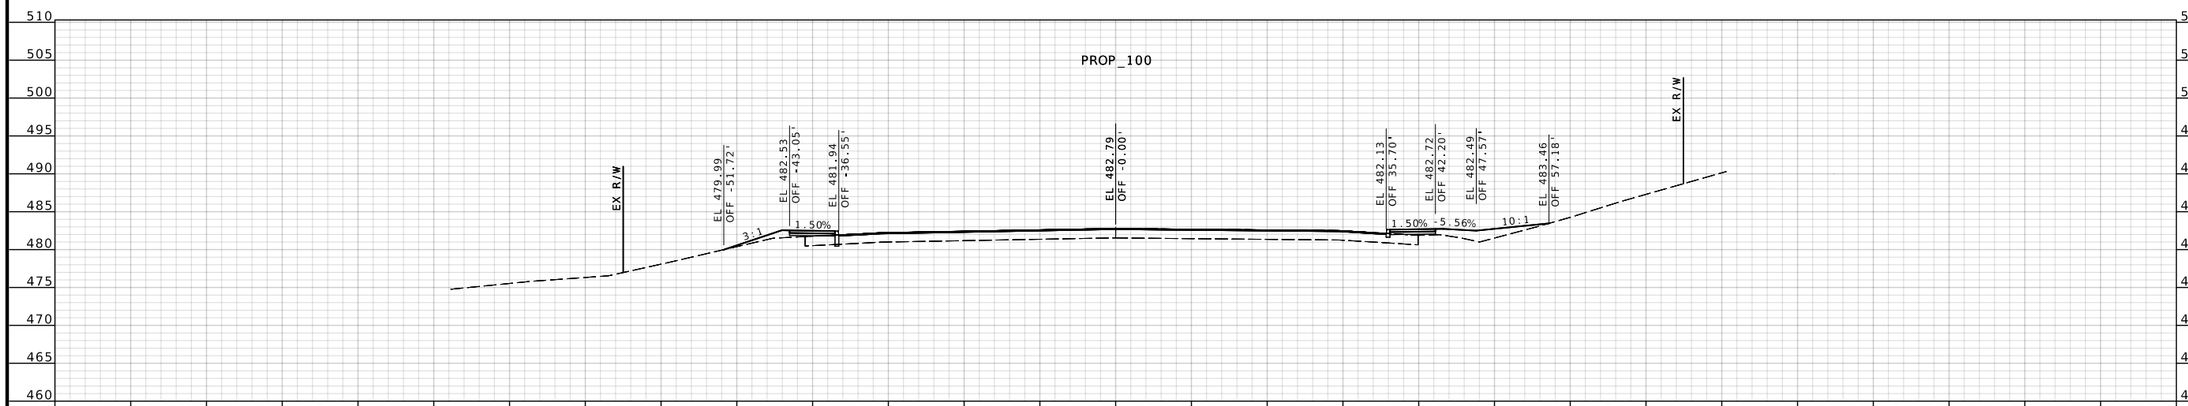

STA 1559+50.00

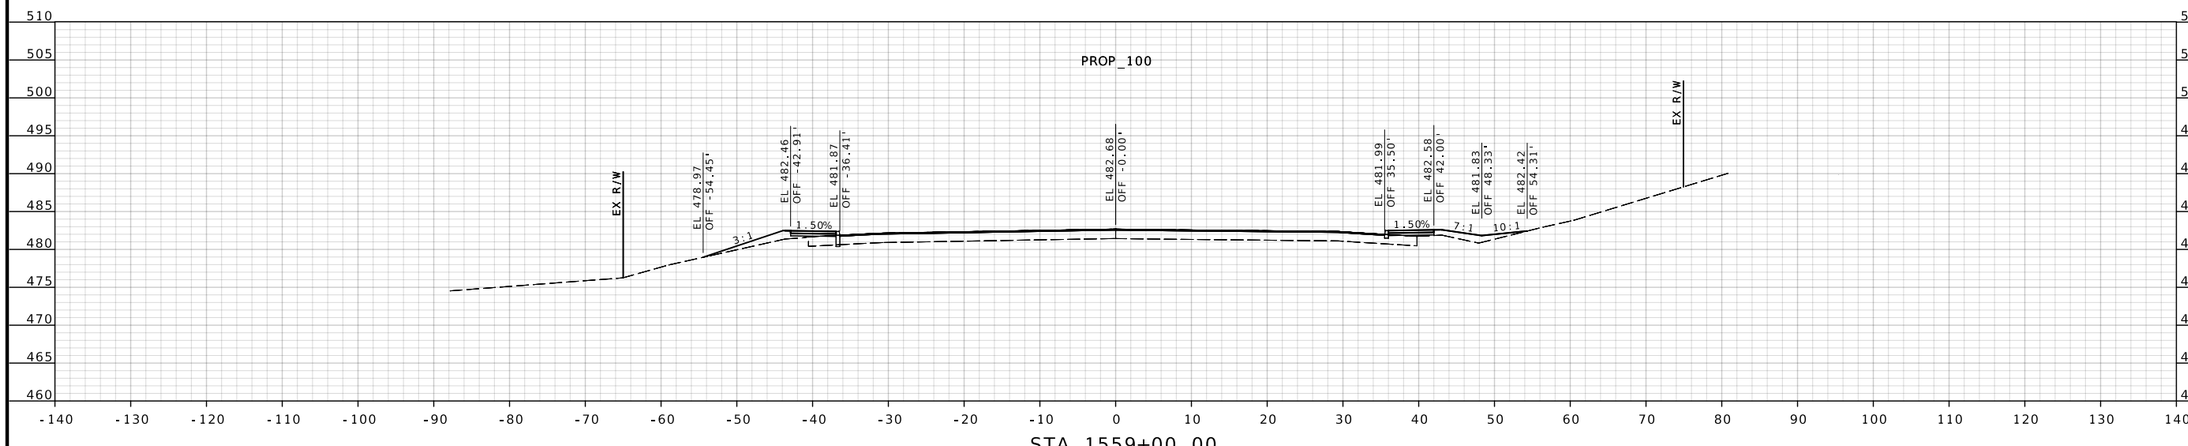

STA 1559+00.00

STATE OF MISSOURI
JENNIFER L. HUBER
NUMBER PE-2022000257
PROFESSIONAL ENGINEER

Jennifer Huber
03/27/2025 4:29:36 PM
Jennifer Huber - Civil
MO PE-2022000257

DATE PREPARED
3/27/2025

US ROUTE	STATE
100	MO
DISTRICT	SHEET NO.
SL	105

COUNTY
ST. LOUIS

JOB NO.
J6P3274

CONTRACT ID.
.

PROJECT NO.
.

BRIDGE NO.
.

DESCRIPTION	DATE

IF A SEAL IS PRESENT ON THIS SHEET IT HAS BEEN ELECTRONICALLY SEALED AND DATED.

MISSOURI HIGHWAYS AND TRANSPORTATION COMMISSION
105 WEST CAPITOL
JEFFERSON CITY, MO 65102
1-888-ASK-MODOT (1-888-275-6636)

CMT
©Copyright CMT, Inc.
CRAWFORD, MURPHY & TILLY, INC.
ONE MEMORIAL DRIVE, SUITE 500
ST. LOUIS, MO 63102 (314) 436-5500
ENGINEERING CORPORATION - 000631

REV.

DISCLAIMER
THE PROFESSIONAL WHOSE SIGNATURE AND PERSONAL SEAL APPEAR HEREON ASSUMES RESPONSIBILITY ONLY FOR WHAT APPEARS ON THIS PAGE, AND DISCLAIMS (PURSUANT TO SECTION 327.411 RSMO) SPECIFICATION, ESTIMATES, REPORTS, OR OTHER DOCUMENTS OR INSTRUMENTS NOT SEALED BY THE UNDERSIGNED PROFESSIONAL RELATING TO OR INTENDED TO BE USED FOR ANY PART OR PARTS OF THE PROJECT TO WHICH THIS PAGE REFERS.

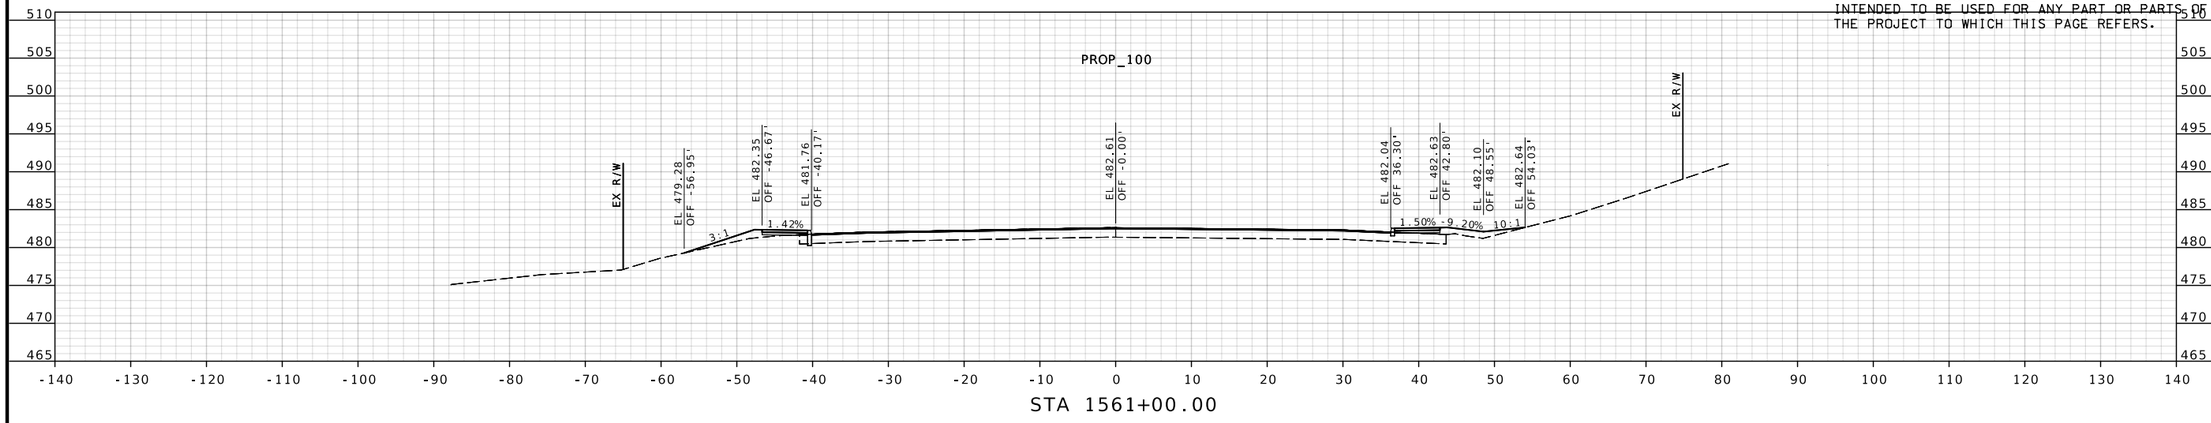

STA 1561+00.00

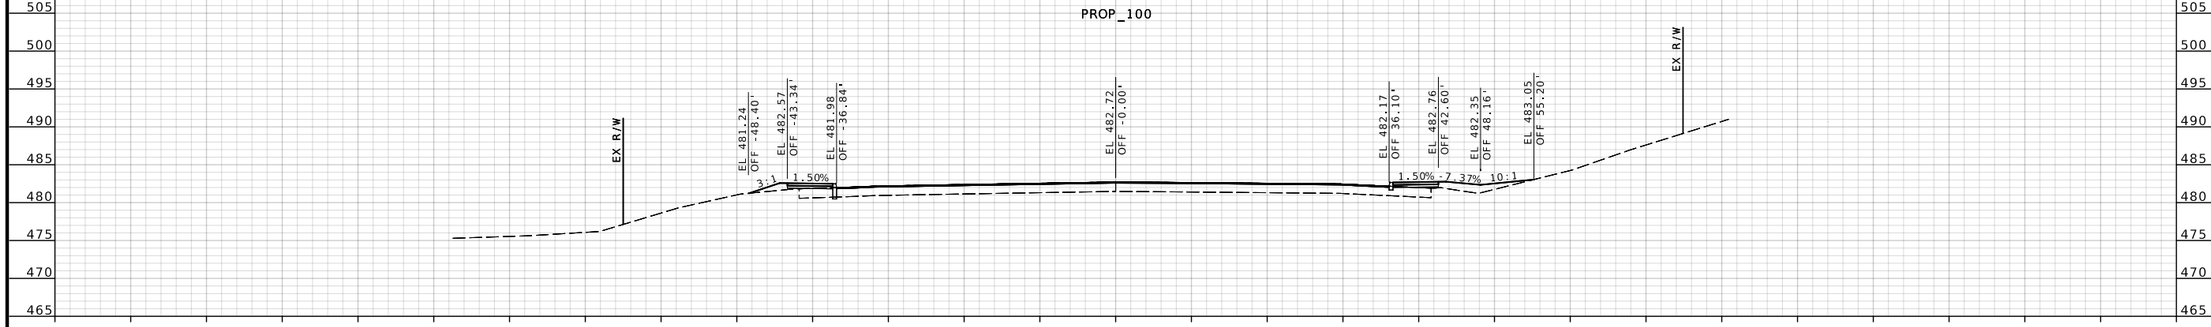

STA 1560+50.00

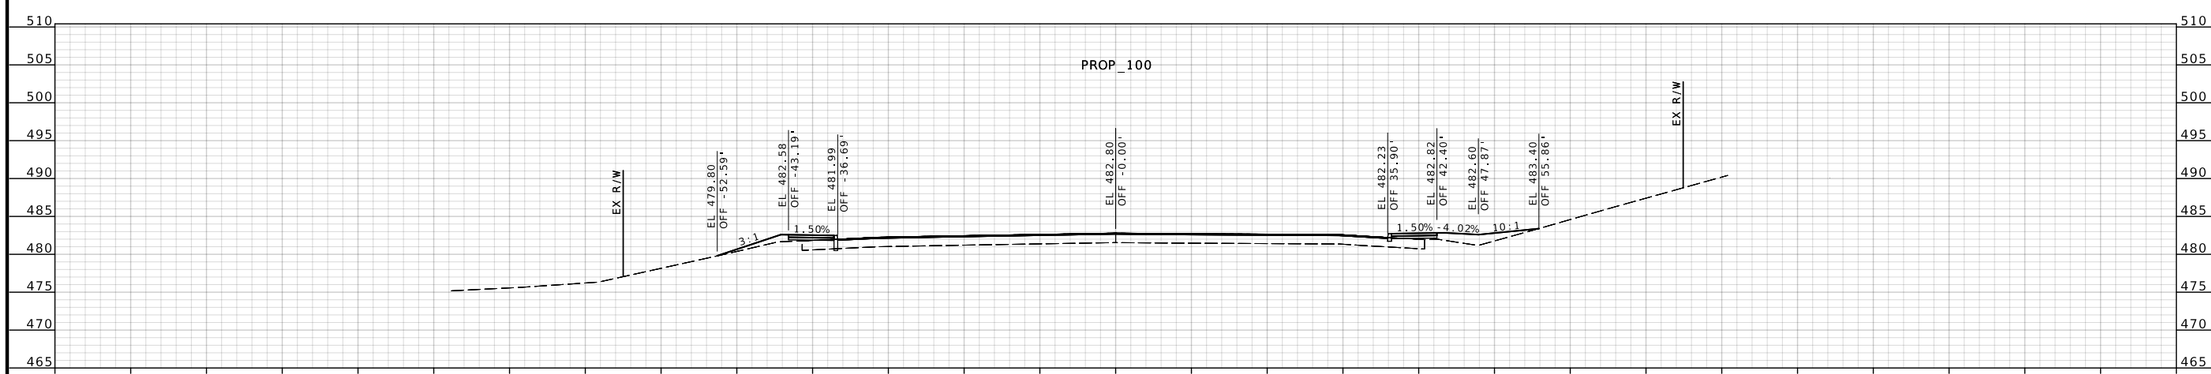

STA 1560+00.00

JENNIFER L. HUBER
NUMBER PE-2022000257
STATE OF MISSOURI
PROFESSIONAL ENGINEER
03/27/2025 4:29:36 PM
Jennifer Huber - Civil
MO PE-2022000257

DATE PREPARED
3/27/2025

US ROUTE	STATE
100	MO
DISTRICT	SHEET NO.
SL	106

COUNTY
ST. LOUIS

JOB NO.
J6P3274

CONTRACT ID.
.

PROJECT NO.
.

BRIDGE NO.
.

IF A SEAL IS PRESENT ON THIS SHEET IT HAS BEEN ELECTRONICALLY SEALED AND DATED.

REV.	DESCRIPTION	DATE

MISSOURI HIGHWAYS AND TRANSPORTATION COMMISSION
105 WEST CAPITOL
JEFFERSON CITY, MO 65102
1-888-ASK-MODOT (1-888-275-6636)

CMT
CRAWFORD, MURPHY & TILLY, INC.
ONE MEMORIAL DRIVE, SUITE 500
ST. LOUIS, MO 63102 (314) 436-5500
ENGINEERING CORPORATION - 000631

© Copyright CMT, Inc.

DISCLAIMER
THE PROFESSIONAL WHOSE SIGNATURE AND PERSONAL SEAL APPEAR HEREON ASSUMES RESPONSIBILITY ONLY FOR WHAT APPEARS ON THIS PAGE, AND DISCLAIMS (PURSUANT TO SECTION 327.411 RSMO) SPECIFICATION, ESTIMATES, REPORTS, OR OTHER DOCUMENTS OR INSTRUMENTS NOT SEALED BY THE UNDERSIGNED PROFESSIONAL RELATING TO OR INTENDED TO BE USED FOR ANY PART OR PARTS OF THE PROJECT TO WHICH THIS PAGE REFERS.

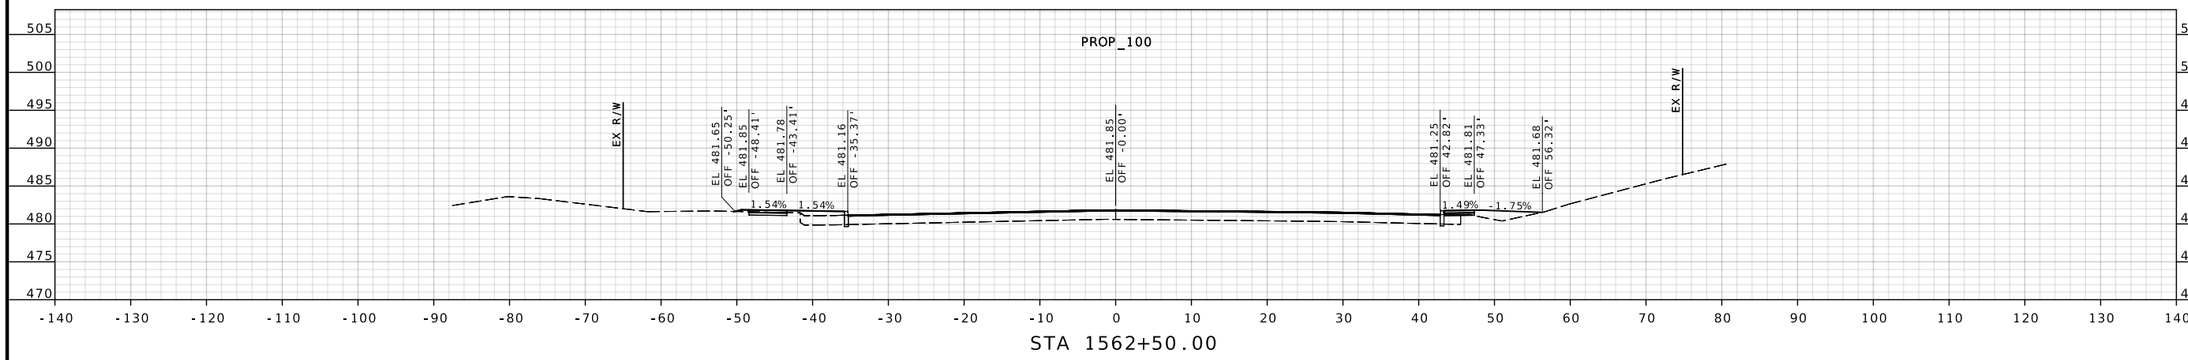

STA 1562+50.00

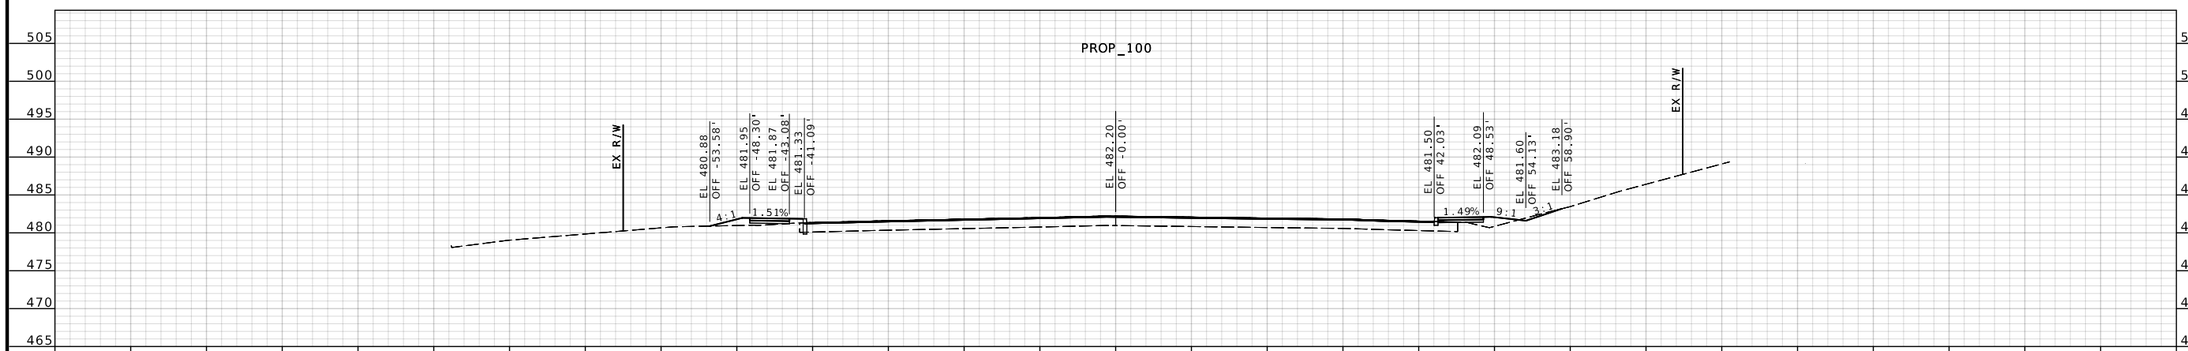

STA 1562+00.00

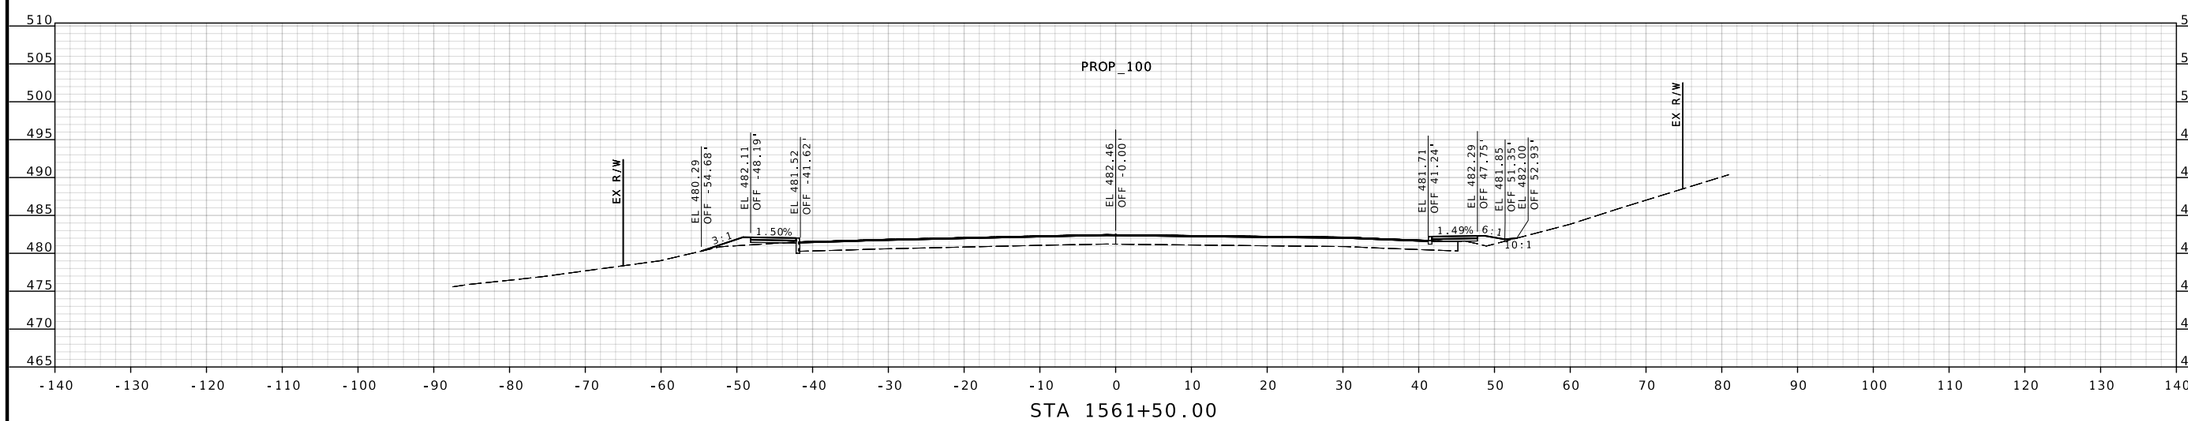

STA 1561+50.00

JENNIFER L. HUBER NUMBER PE-2022000257
STATE OF MISSOURI PROFESSIONAL ENGINEER
03/27/2025 4:29:36 PM
Jennifer Huber - Civil
MO PE-2022000257

DATE PREPARED
3/27/2025

US ROUTE	STATE
100	MO
DISTRICT	SHEET NO.
SL	107

COUNTY
ST. LOUIS

JOB NO.
J6P3274

CONTRACT ID.
.

PROJECT NO.
.

BRIDGE NO.
.

IF A SEAL IS PRESENT ON THIS SHEET IT HAS BEEN ELECTRONICALLY SEALED AND DATED.

REV.	DESCRIPTION	DATE

MISSOURI HIGHWAYS AND TRANSPORTATION COMMISSION

MoDOT
105 WEST CAPITOL
JEFFERSON CITY, MO 65102
1-888-ASK-MODOT (1-888-275-6636)

CMT
ENGINEERING CORPORATION - 000631
CRAWFORD, MURPHY & TILLY, INC.
ONE MEMORIAL DRIVE, SUITE 500
ST. LOUIS, MO 63102 (314) 436-5500
© Copyright CMT, Inc.

DISCLAIMER
THE PROFESSIONAL WHOSE SIGNATURE AND PERSONAL SEAL APPEAR HEREON ASSUMES RESPONSIBILITY ONLY FOR WHAT APPEARS ON THIS PAGE, AND DISCLAIMS (PURSUANT TO SECTION 327.411 RSMO) SPECIFICATION, ESTIMATES, REPORTS, OR OTHER DOCUMENTS OR INSTRUMENTS NOT SEALED BY THE UNDERSIGNED PROFESSIONAL RELATING TO OR INTENDED TO BE USED FOR ANY PART OR PARTS OF THE PROJECT TO WHICH THIS PAGE REFERS.

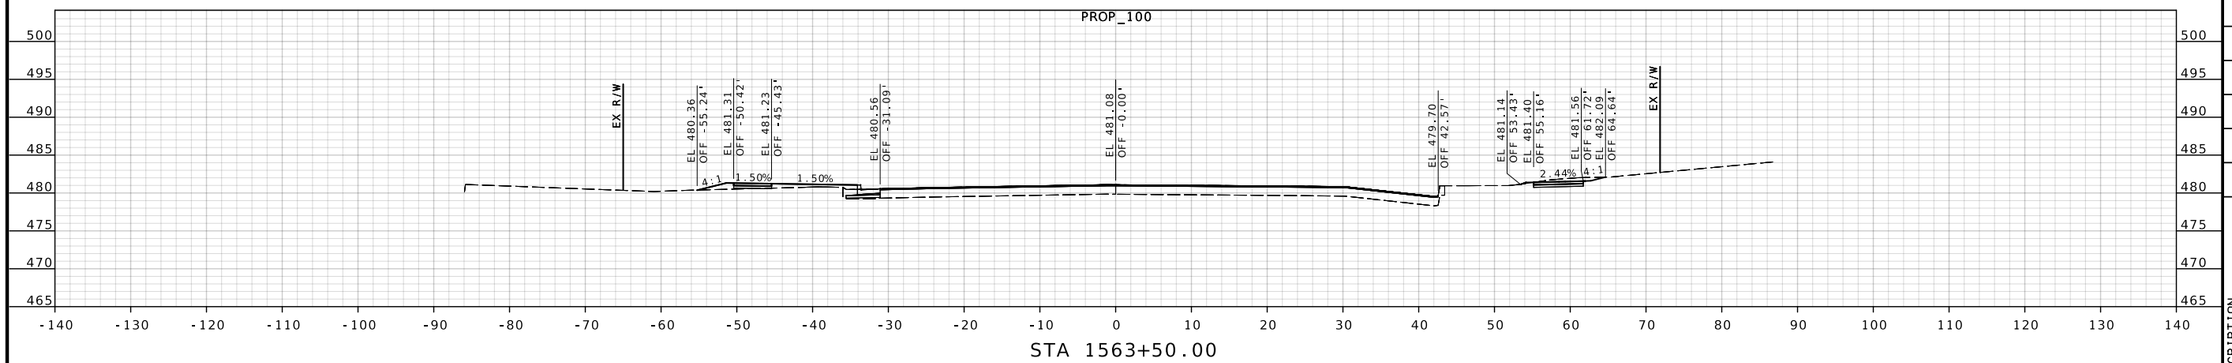

STA 1563+50.00

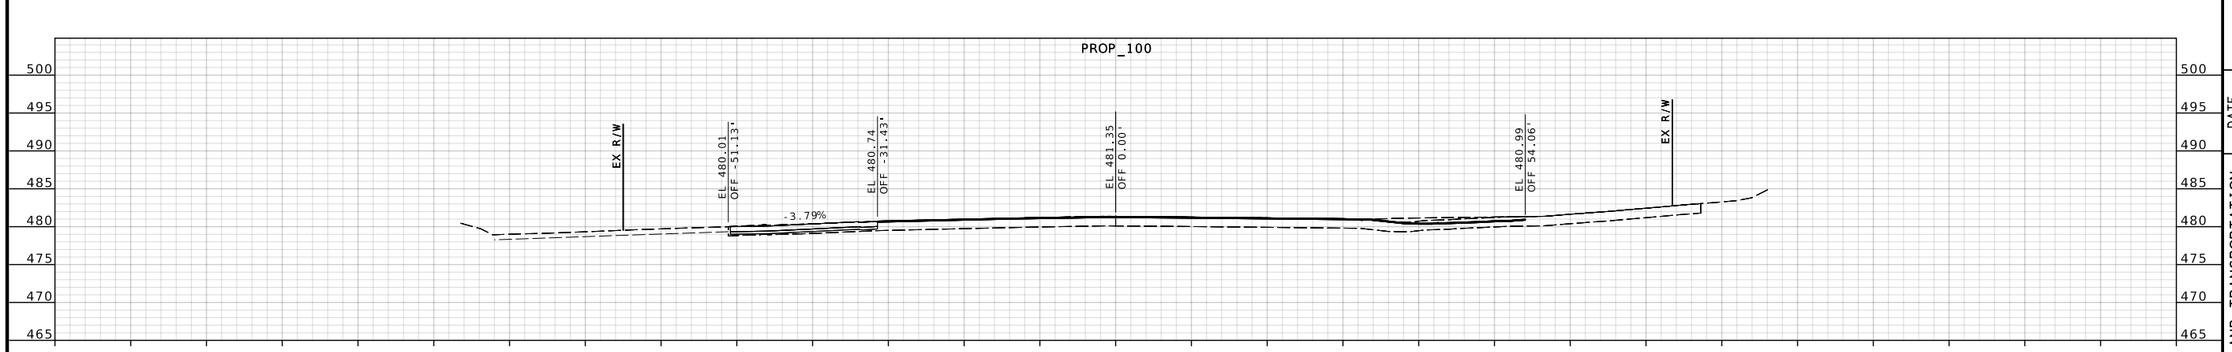

STA 1563+18.10

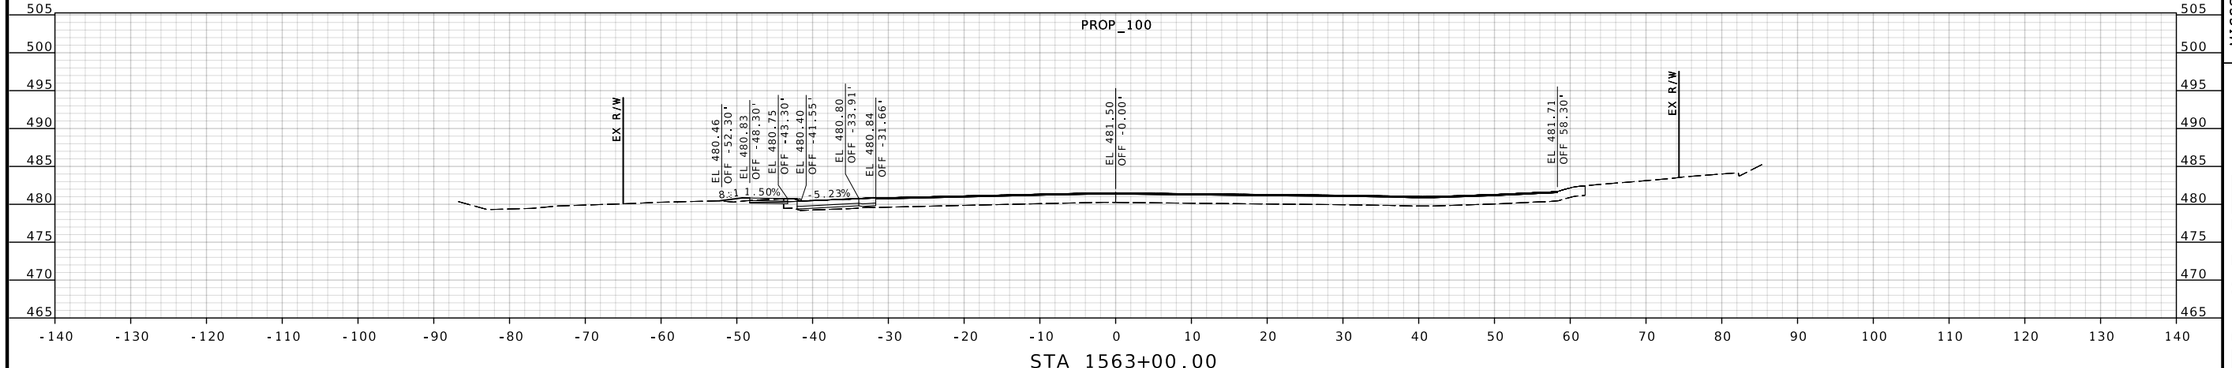

STA 1563+00.00

STATE OF MISSOURI
JENNIFER L. HUBER
NUMBER PE-2022000257
PROFESSIONAL ENGINEER

03/27/2025 4:29:37 PM
Jennifer Huber - Civil
MO PE-2022000257

DATE PREPARED
3/27/2025

US ROUTE	STATE
100	MO
DISTRICT	SHEET NO.
SL	108

COUNTY
ST. LOUIS

JOB NO.
J6P3274

CONTRACT ID.
.

PROJECT NO.
.

BRIDGE NO.
.

IF A SEAL IS PRESENT ON THIS SHEET IT HAS BEEN ELECTRONICALLY SEALED AND DATED.

REV.	DESCRIPTION	DATE

MISSOURI HIGHWAYS AND TRANSPORTATION COMMISSION

MoDOT
105 WEST CAPITOL
JEFFERSON CITY, MO 65102
1-888-ASK-MODOT (1-888-275-6636)

CMT
© Copyright CMT, Inc.
CRAWFORD, MURPHY & TILLY, INC.
ONE MEMORIAL DRIVE, SUITE 500
ST. LOUIS, MO 63102 (314) 436-5500
ENGINEERING CORPORATION - 000631

DISCLAIMER
THE PROFESSIONAL WHOSE SIGNATURE AND PERSONAL SEAL APPEAR HEREON ASSUMES RESPONSIBILITY ONLY FOR WHAT APPEARS ON THIS PAGE, AND DISCLAIMS (PURSUANT TO SECTION 327.411 RSMO) SPECIFICATION, ESTIMATES, REPORTS, OR OTHER DOCUMENTS OR INSTRUMENTS NOT SEALED BY THE UNDERSIGNED PROFESSIONAL RELATING TO OR INTENDED TO BE USED FOR ANY PART OR PARTS OF THE PROJECT TO WHICH THIS PAGE REFERS.

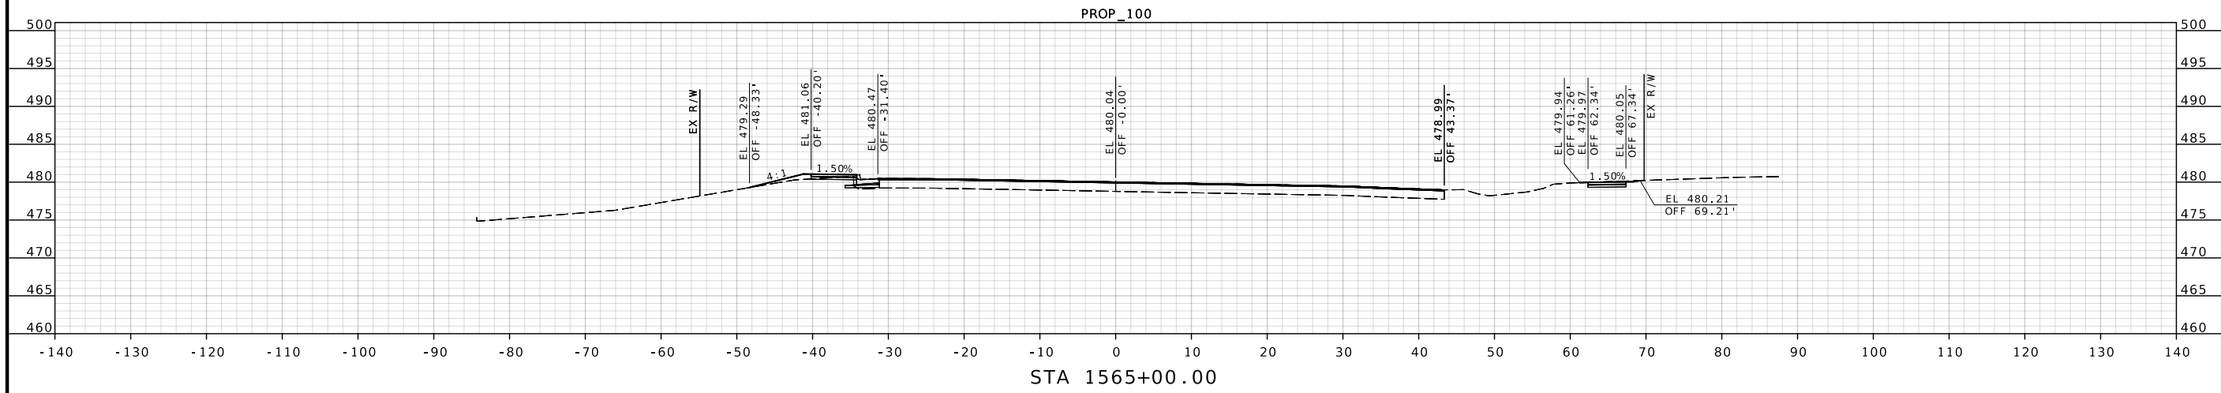

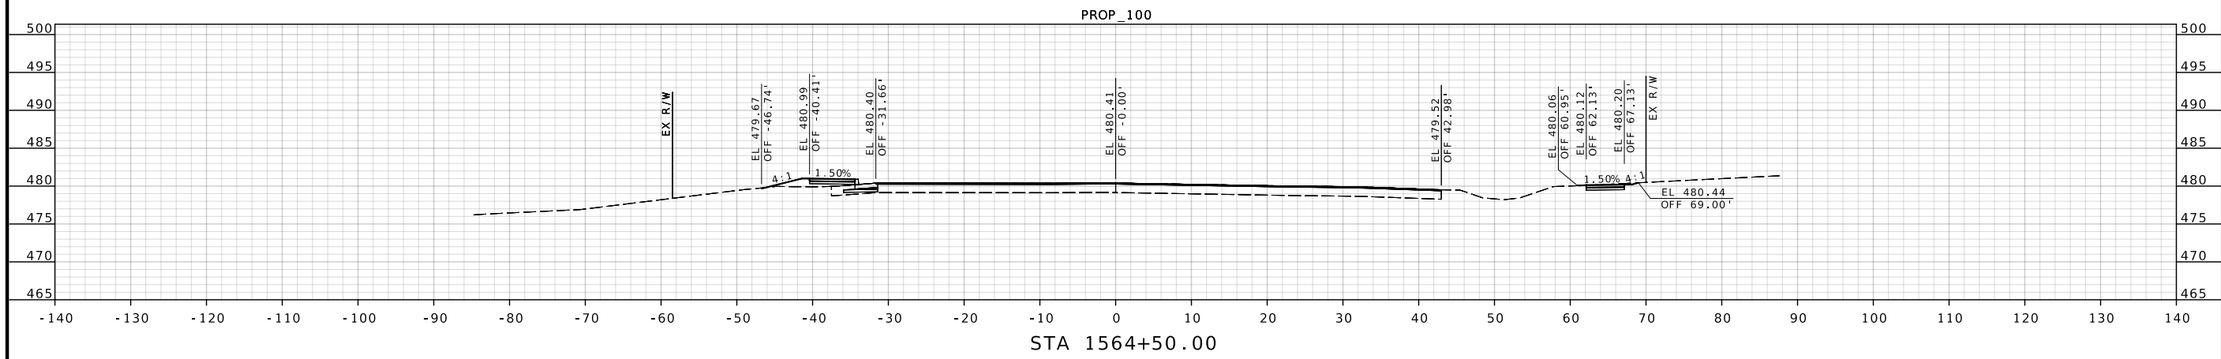

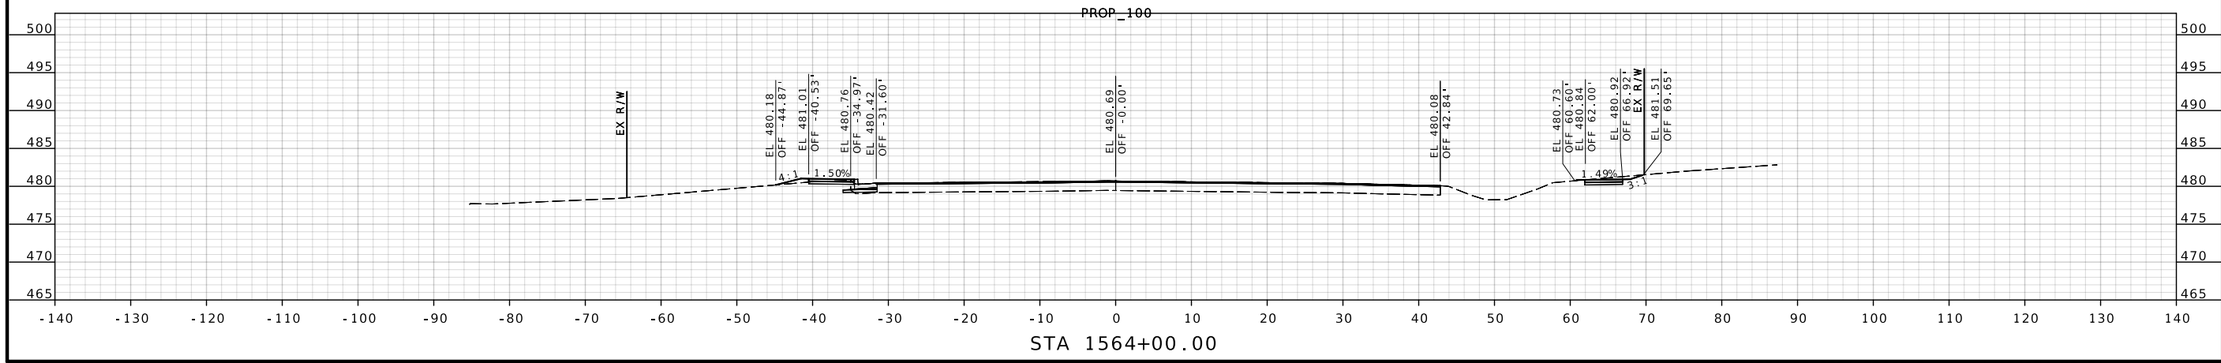

IF A SEAL IS PRESENT ON THIS SHEET IT HAS BEEN ELECTRONICALLY SEALED AND DATED.

STATE OF MISSOURI
JENNIFER L. HUBER
NUMBER PE-2022000257
PROFESSIONAL ENGINEER

Jennifer Huber
03/27/2025 4:29:37 PM
Jennifer Huber - Civil
MO PE-2022000257

DATE PREPARED
3/27/2025

US ROUTE	STATE
100	MO
DISTRICT	SHEET NO.
SL	109

COUNTY
ST. LOUIS

JOB NO.
J6P3274

CONTRACT ID.
.

PROJECT NO.
.

BRIDGE NO.
.

REV.	DESCRIPTION	DATE

MISSOURI HIGHWAYS AND TRANSPORTATION COMMISSION
105 WEST CAPITOL
JEFFERSON CITY, MO 65102
1-888-ASK-MODOT (1-888-275-6636)

CMT
ENGINEERING CORPORATION - 000631
CRAWFORD, MURPHY & TILLY, INC.
ONE MEMORIAL DRIVE, SUITE 500
ST. LOUIS, MO 63102 (314) 436-5500
©Copyright CMT, Inc.

DISCLAIMER
THE PROFESSIONAL WHOSE SIGNATURE AND PERSONAL SEAL APPEAR HEREON ASSUMES RESPONSIBILITY ONLY FOR WHAT APPEARS ON THIS PAGE, AND DISCLAIMS (PURSUANT TO SECTION 327.411 RSMO) SPECIFICATION, ESTIMATES, REPORTS, OR OTHER DOCUMENTS OR INSTRUMENTS NOT SEALED BY THE UNDERSIGNED PROFESSIONAL RELATING TO OR INTENDED TO BE USED FOR ANY PART OR PARTS OF THE PROJECT TO WHICH THIS PAGE REFERS.

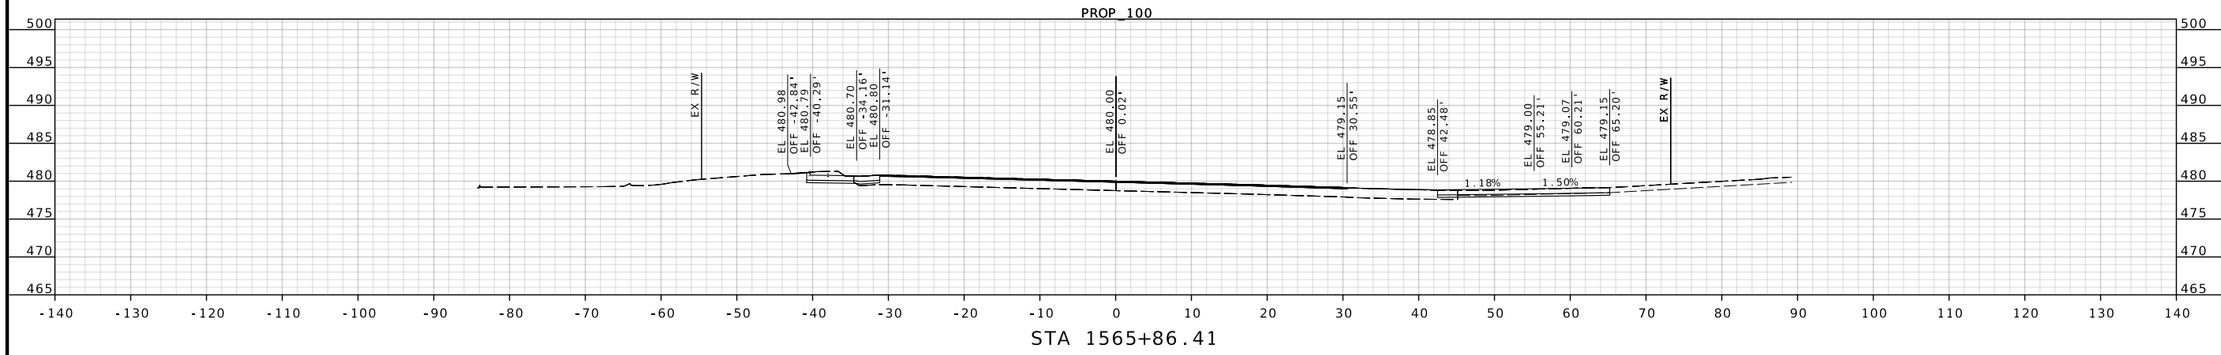

STA 1565+86.41

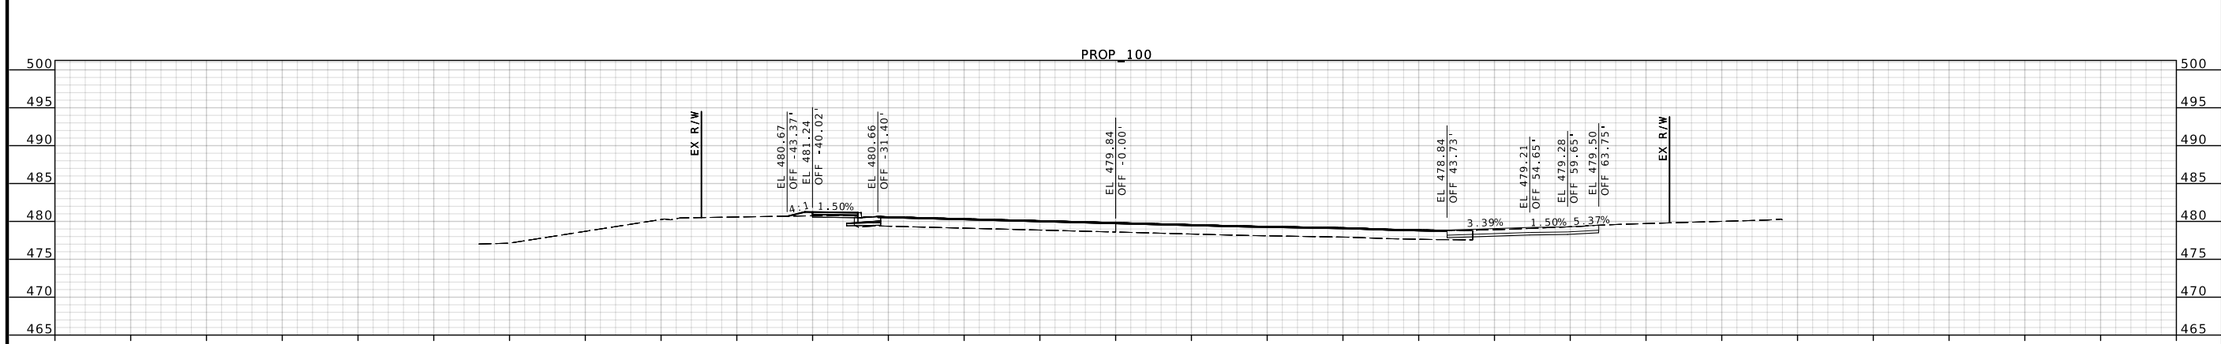

STA 1565+50.00

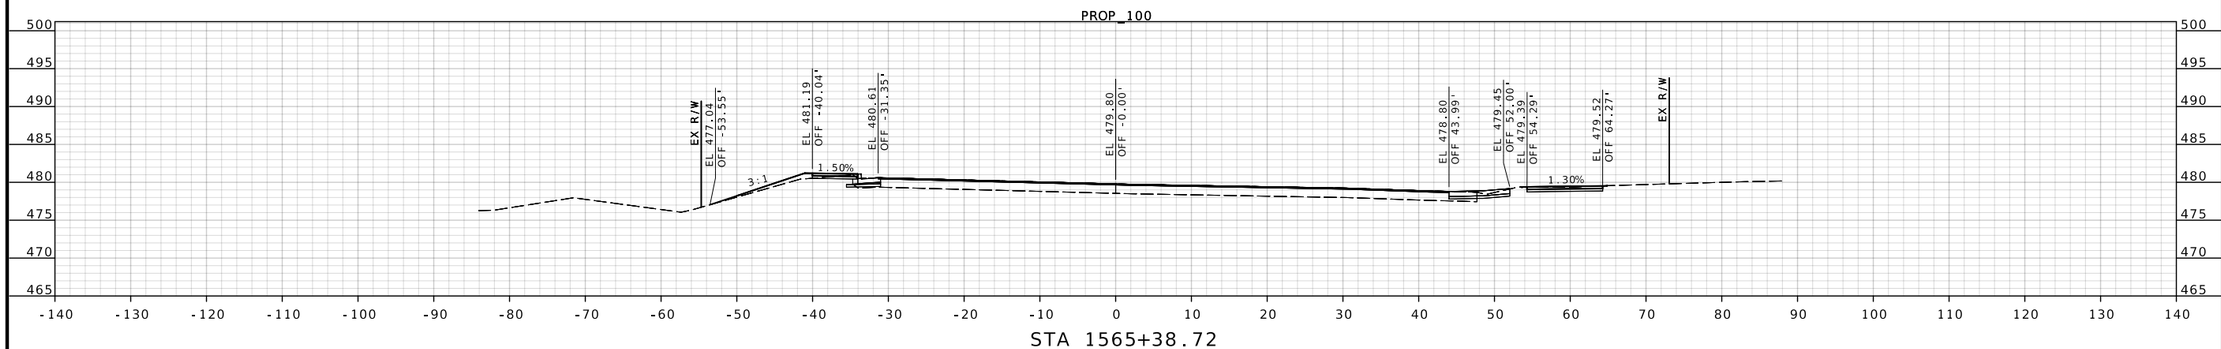

STA 1565+38.72

IF A SEAL IS PRESENT ON THIS SHEET IT HAS BEEN ELECTRONICALLY SEALED AND DATED.

STATE OF MISSOURI
JENNIFER L. HUBER
NUMBER PE-2022000257
PROFESSIONAL ENGINEER

Jennifer Huber
03/27/2025 4:29:37 PM
Jennifer Huber - Civil
MO PE-2022000257

DATE PREPARED
3/27/2025

US ROUTE	STATE
100	MO
DISTRICT	SHEET NO.
SL	110

COUNTY
ST. LOUIS

JOB NO.
J6P3274

CONTRACT ID.
.

PROJECT NO.
.

BRIDGE NO.
.

REV.	DESCRIPTION	DATE

MISSOURI HIGHWAYS AND TRANSPORTATION COMMISSION

105 WEST CAPITOL
JEFFERSON CITY, MO 65102
1-888-ASK-MODOT (1-888-275-6636)

CMT
CRAWFORD, MURPHY & TILLY, INC.
ONE MEMORIAL DRIVE, SUITE 500
ST. LOUIS, MO 63102 (314) 436-5500
ENGINEERING CORPORATION - 000631

© Copyright CMT, Inc.

DISCLAIMER
THE PROFESSIONAL WHOSE SIGNATURE AND PERSONAL SEAL APPEAR HEREON ASSUMES RESPONSIBILITY ONLY FOR WHAT APPEARS ON THIS PAGE, AND DISCLAIMS (PURSUANT TO SECTION 327.411 RSMO) SPECIFICATION, ESTIMATES, REPORTS, OR OTHER DOCUMENTS OR INSTRUMENTS NOT SEALED BY THE UNDERSIGNED PROFESSIONAL RELATING TO OR INTENDED TO BE USED FOR ANY PART OR PARTS OF THE PROJECT TO WHICH THIS PAGE REFERS.

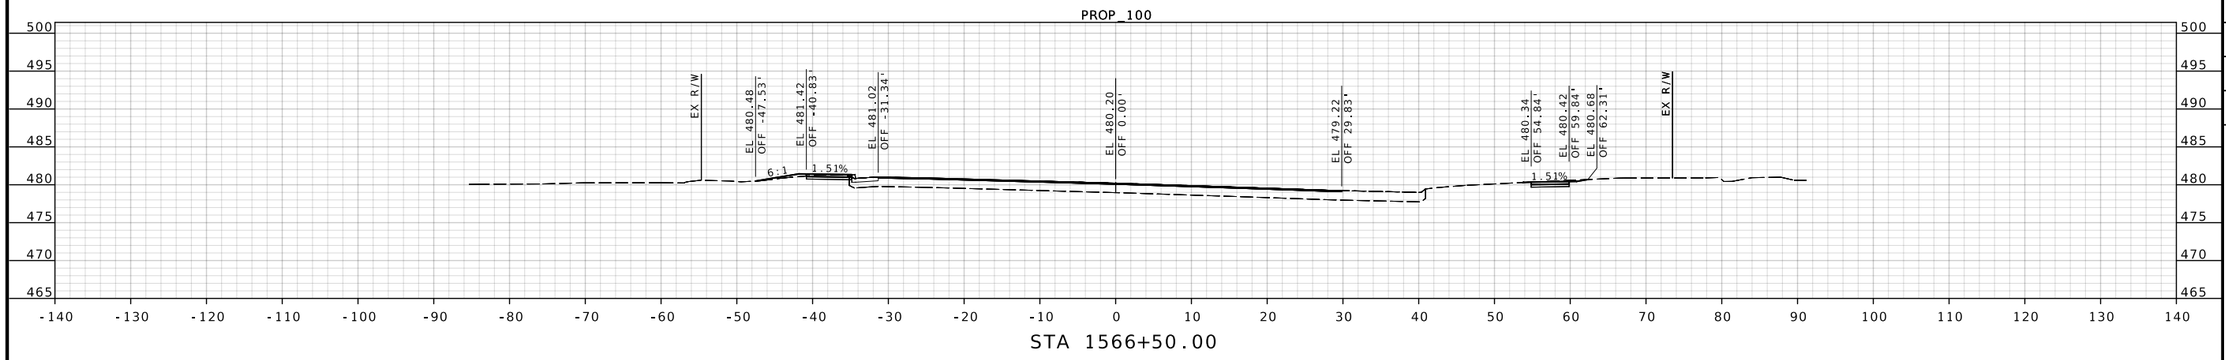

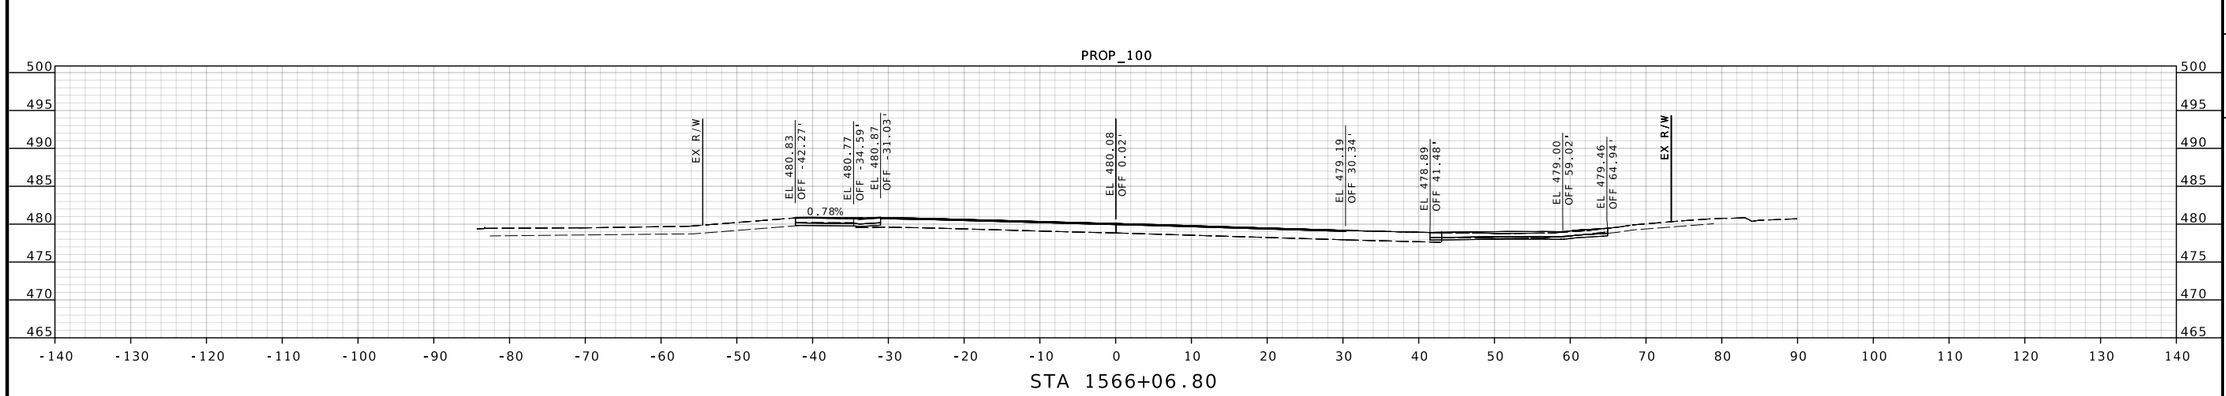

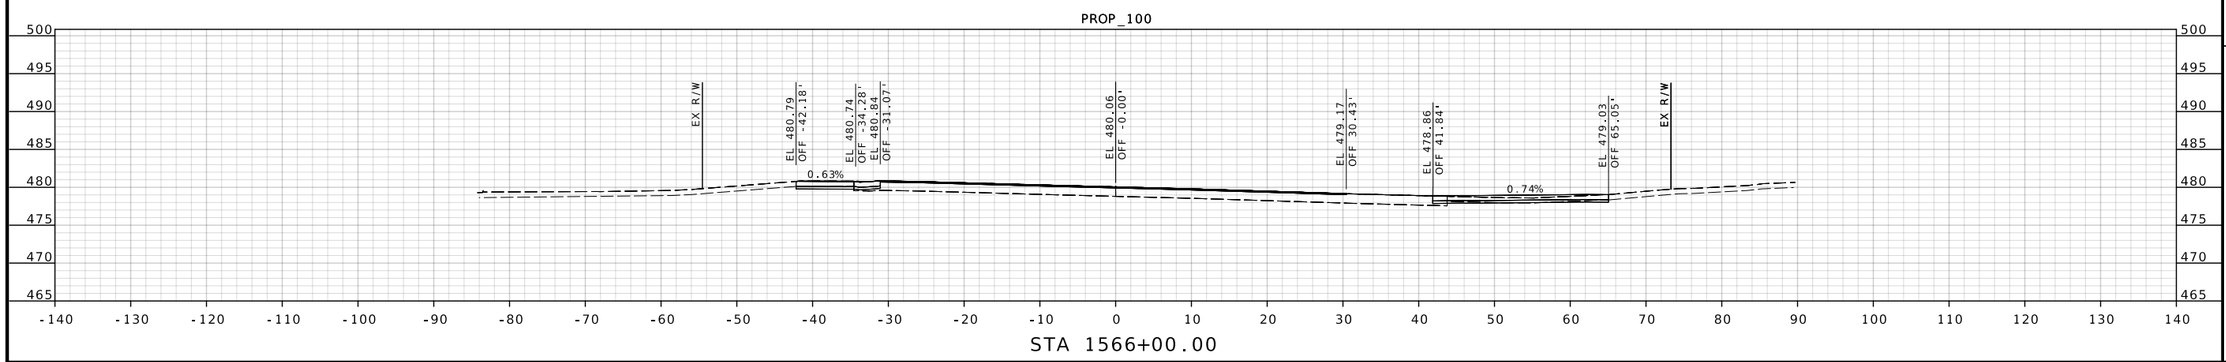

JENNIFER L. HUBER NUMBER PE-2022000257
STATE OF MISSOURI PROFESSIONAL ENGINEER
03/27/2025 4:29:37 PM
Jennifer Huber - Civil
MO PE-2022000257

DATE PREPARED
3/27/2025

US ROUTE	STATE
100	MO
DISTRICT	SHEET NO.
SL	111

COUNTY
ST. LOUIS

JOB NO.
J6P3274

CONTRACT ID.
.

PROJECT NO.
.

BRIDGE NO.
.

DESCRIPTION	DATE

IF A SEAL IS PRESENT ON THIS SHEET IT HAS BEEN ELECTRONICALLY SEALED AND DATED.

MISSOURI HIGHWAYS AND TRANSPORTATION COMMISSION

105 WEST CAPITOL
JEFFERSON CITY, MO 65102
1-888-ASK-MODOT (1-888-275-6636)

CRAWFORD, MURPHY & TILLY, INC.
ONE MEMORIAL DRIVE, SUITE 500
ST. LOUIS, MO 63102 (314) 436-5500
ENGINEERING CORPORATION - 000631

© Copyright CMT, Inc.

REV.

DISCLAIMER
THE PROFESSIONAL WHOSE SIGNATURE AND PERSONAL SEAL APPEAR HEREON ASSUMES RESPONSIBILITY ONLY FOR WHAT APPEARS ON THIS PAGE, AND DISCLAIMS (PURSUANT TO SECTION 327.411 RSMO) SPECIFICATION, ESTIMATES, REPORTS, OR OTHER DOCUMENTS OR INSTRUMENTS NOT SEALED BY THE UNDERSIGNED PROFESSIONAL RELATING TO OR INTENDED TO BE USED FOR ANY PART OR PARTS OF THE PROJECT TO WHICH THIS PAGE REFERS.

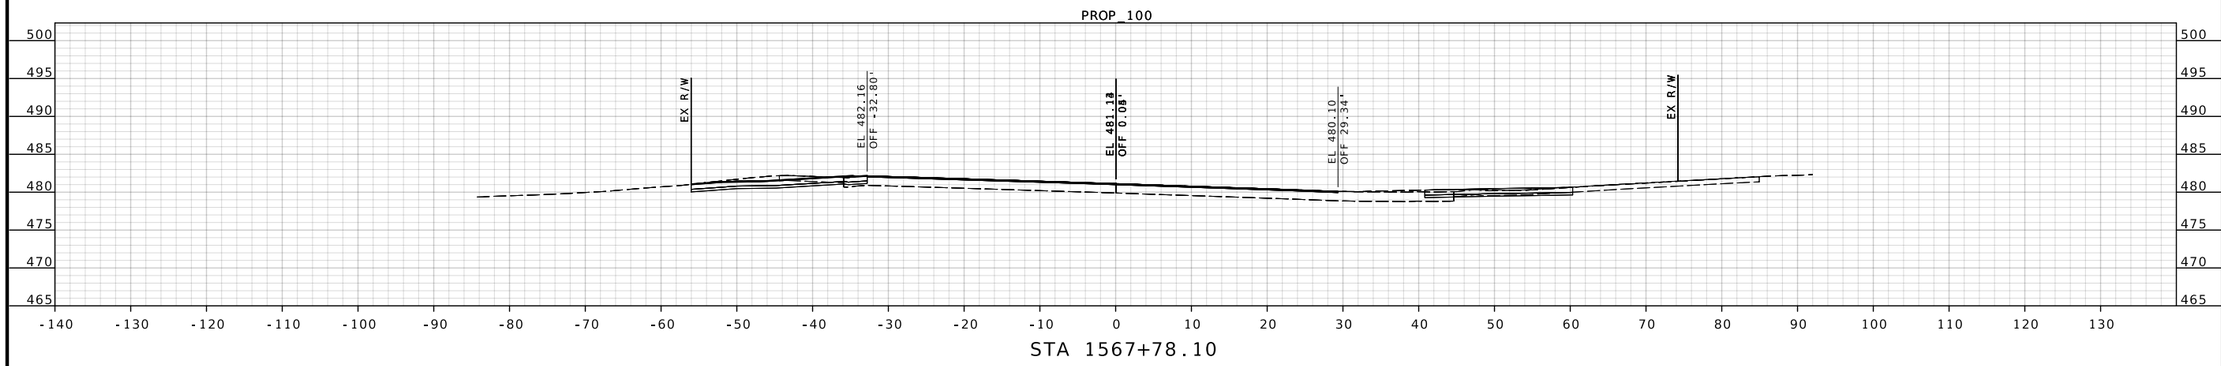

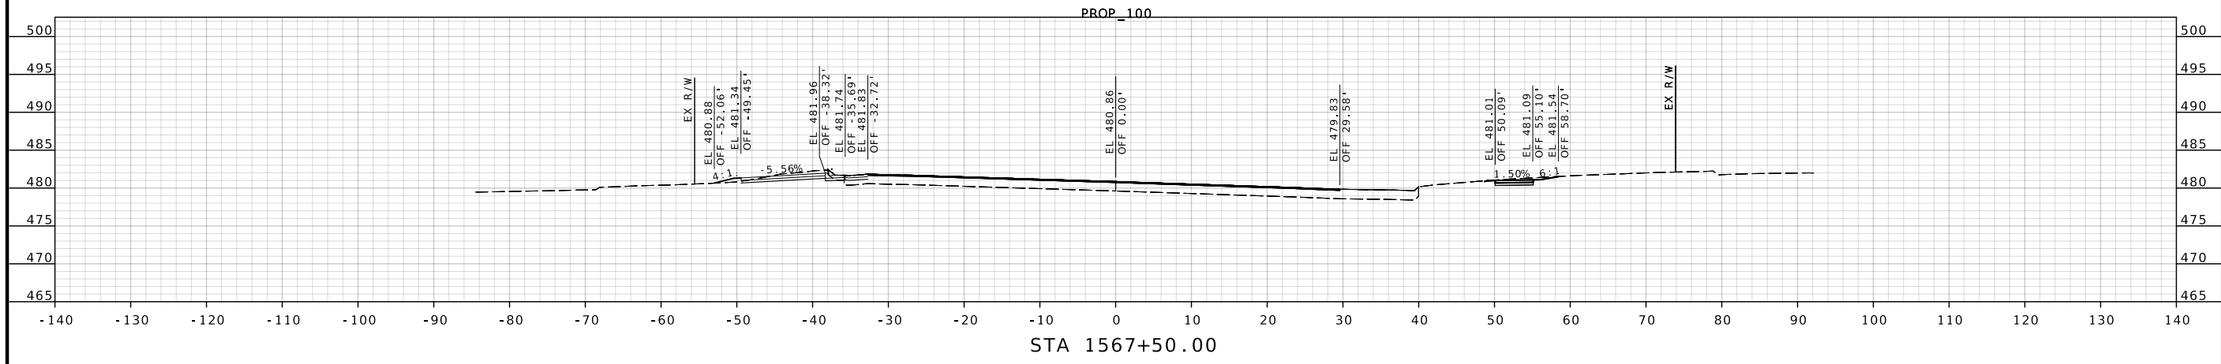

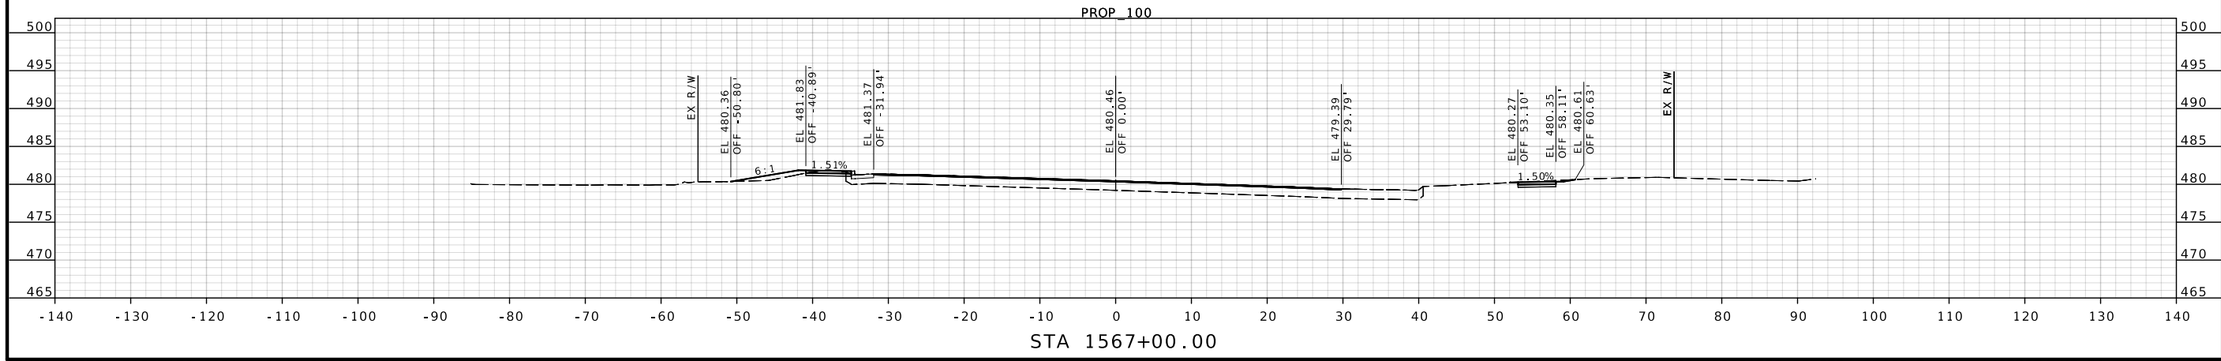

PROFESSIONAL ENGINEER
STATE OF MISSOURI
JENNIFER L. HUBER
NUMBER PE-2022000257

03/27/2025 4:29:37 PM
Jennifer Huber - Civil
MO PE-2022000257

DATE PREPARED
3/27/2025

US ROUTE	STATE
100	MO
DISTRICT	SHEET NO.
SL	112

COUNTY
ST. LOUIS

JOB NO.
J6P3274

CONTRACT ID.
.

PROJECT NO.
.

BRIDGE NO.
.

IF A SEAL IS PRESENT ON THIS SHEET IT HAS BEEN ELECTRONICALLY SEALED AND DATED.

REV.	DESCRIPTION	DATE

MISSOURI HIGHWAYS AND TRANSPORTATION COMMISSION
105 WEST CAPITOL
JEFFERSON CITY, MO 65102
1-888-ASK-MODOT (1-888-275-6636)

CMT
CRAWFORD, MURPHY & TILLY, INC.
ONE MEMORIAL DRIVE, SUITE 500
ST. LOUIS, MO 63102 (314) 436-5500
ENGINEERING CORPORATION - 000631

©Copyright CMT, Inc.

DISCLAIMER
THE PROFESSIONAL WHOSE SIGNATURE AND PERSONAL SEAL APPEAR HEREON ASSUMES RESPONSIBILITY ONLY FOR WHAT APPEARS ON THIS PAGE, AND DISCLAIMS (PURSUANT TO SECTION 327.411 RSMO) SPECIFICATION, ESTIMATES, REPORTS, OR OTHER DOCUMENTS OR INSTRUMENTS NOT SEALED BY THE UNDERSIGNED PROFESSIONAL RELATING TO OR INTENDED TO BE USED FOR ANY PART OR PARTS OF THE PROJECT TO WHICH THIS PAGE REFERS.

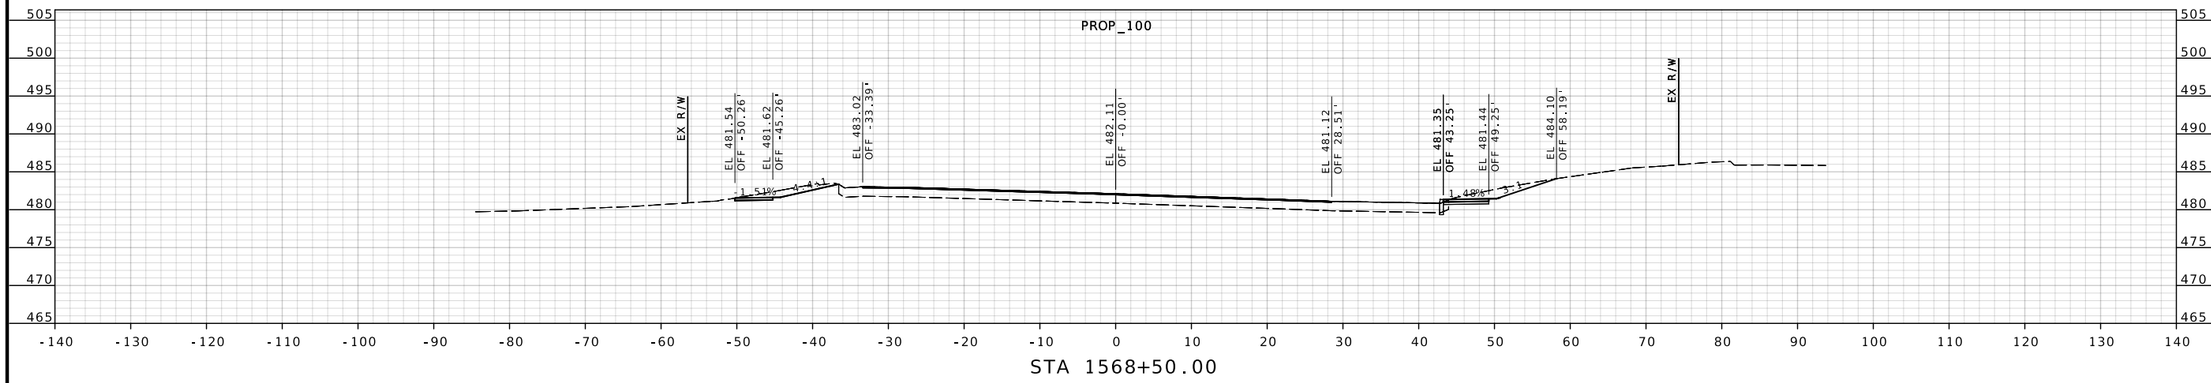

STA 1568+50.00

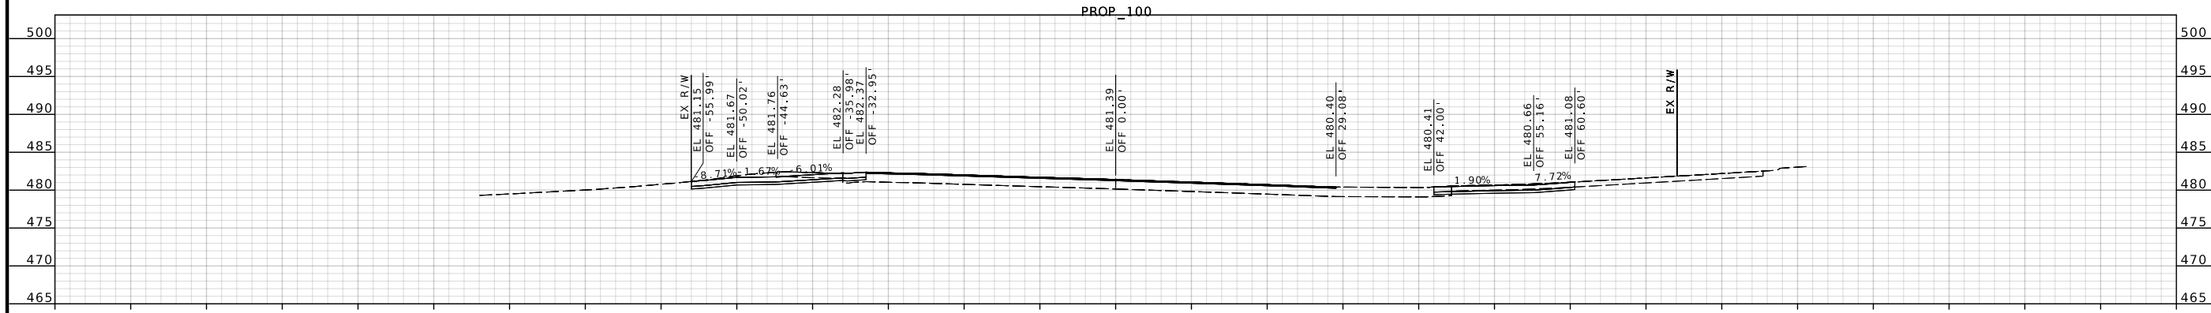

STA 1568+00.00

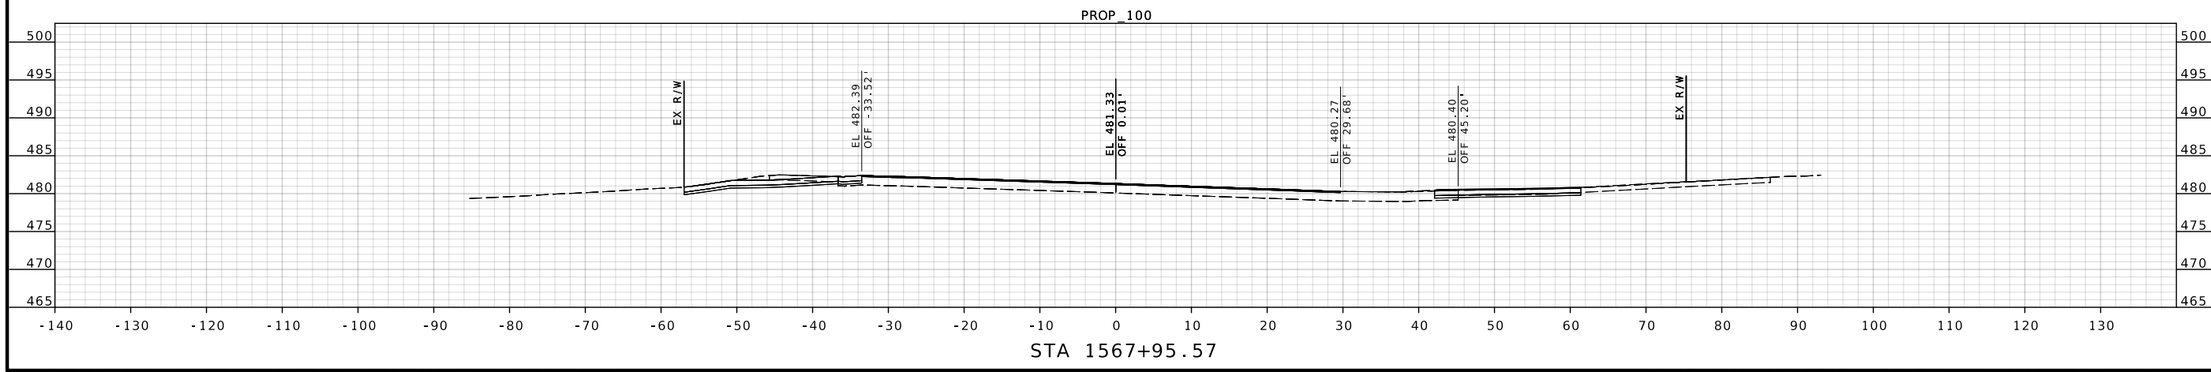

STA 1567+95.57

STATE OF MISSOURI
JENNIFER L. HUBER
NUMBER PE-2022000257
PROFESSIONAL ENGINEER

Jennifer Huber
03/27/2025 4:29:37 PM
Jennifer Huber - Civil
MO PE-2022000257

DATE PREPARED
3/27/2025

US ROUTE	STATE
100	MO
DISTRICT	SHEET NO.
SL	113

COUNTY
ST. LOUIS

JOB NO.
J6P3274

CONTRACT ID.
.

PROJECT NO.
.

BRIDGE NO.
.

REV.	DESCRIPTION	DATE

IF A SEAL IS PRESENT ON THIS SHEET IT HAS BEEN ELECTRONICALLY SEALED AND DATED.

MISSOURI HIGHWAYS AND TRANSPORTATION COMMISSION

105 WEST CAPITOL
JEFFERSON CITY, MO 65102
1-888-ASK-MODOT (1-888-275-6636)

CMT
CRAWFORD, MURPHY & TILLY, INC.
ONE MEMORIAL DRIVE, SUITE 500
ST. LOUIS, MO 63102 (314) 436-5500
ENGINEERING CORPORATION - 000631

©Copyright CMT, Inc.

DISCLAIMER
THE PROFESSIONAL WHOSE SIGNATURE AND PERSONAL SEAL APPEAR HEREON ASSUMES RESPONSIBILITY ONLY FOR WHAT APPEARS ON THIS PAGE, AND DISCLAIMS (PURSUANT TO SECTION 327.411 RSMO) SPECIFICATION, ESTIMATES, REPORTS, OR OTHER DOCUMENTS OR INSTRUMENTS NOT SEALED BY THE UNDERSIGNED PROFESSIONAL RELATING TO OR INTENDED TO BE USED FOR ANY PART OR PARTS OF THE PROJECT TO WHICH THIS PAGE REFERS.

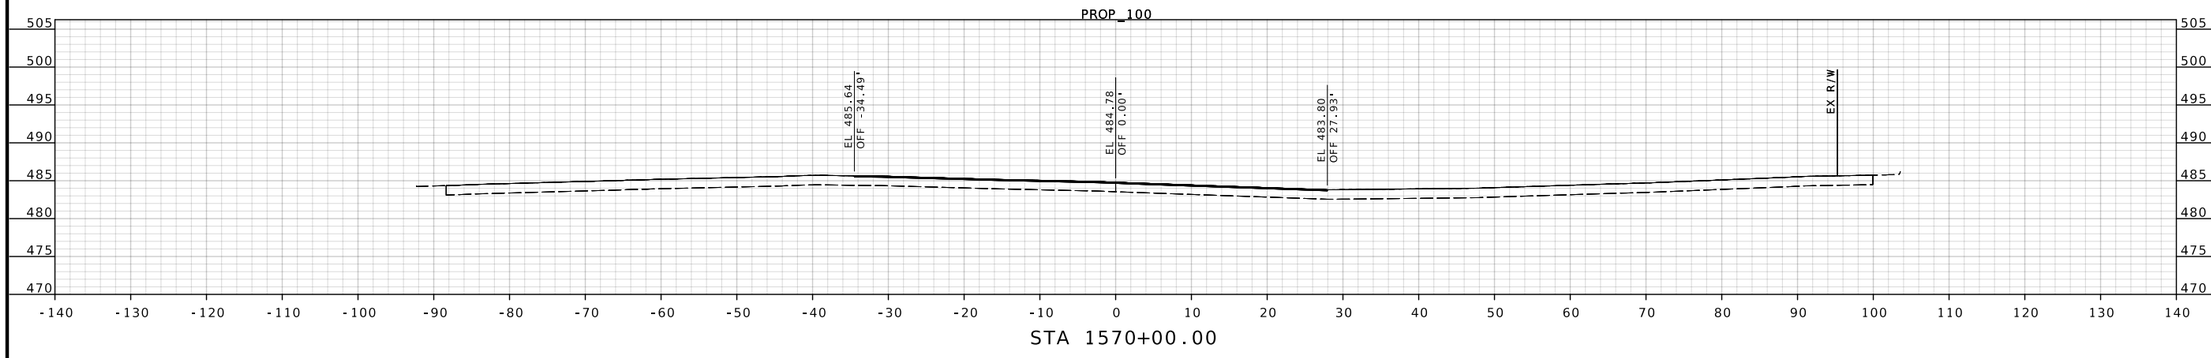

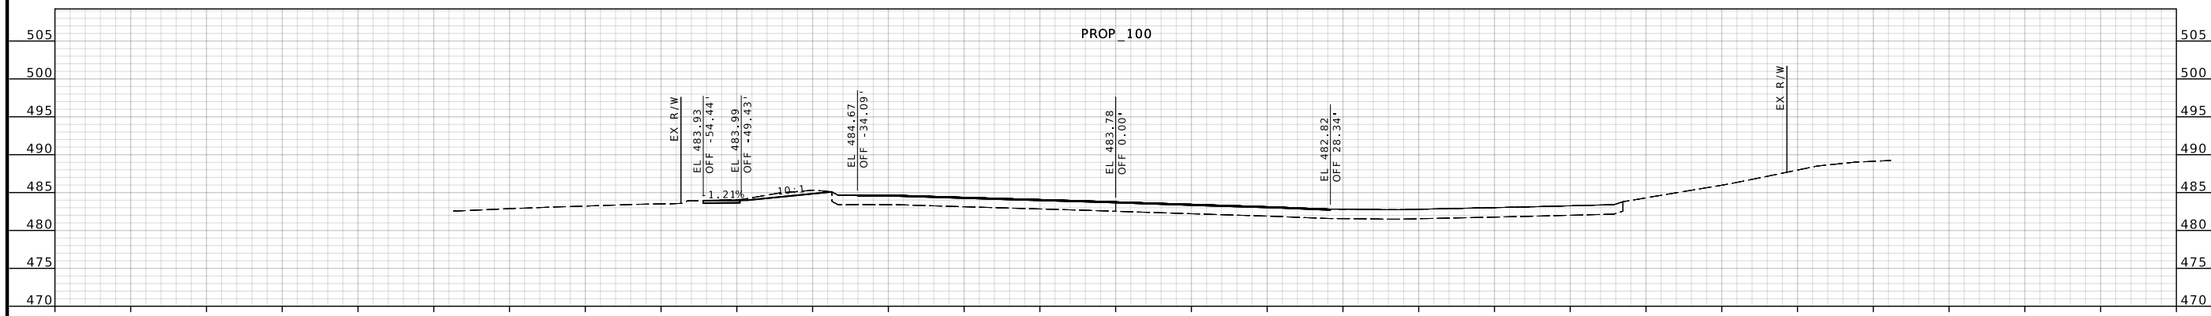

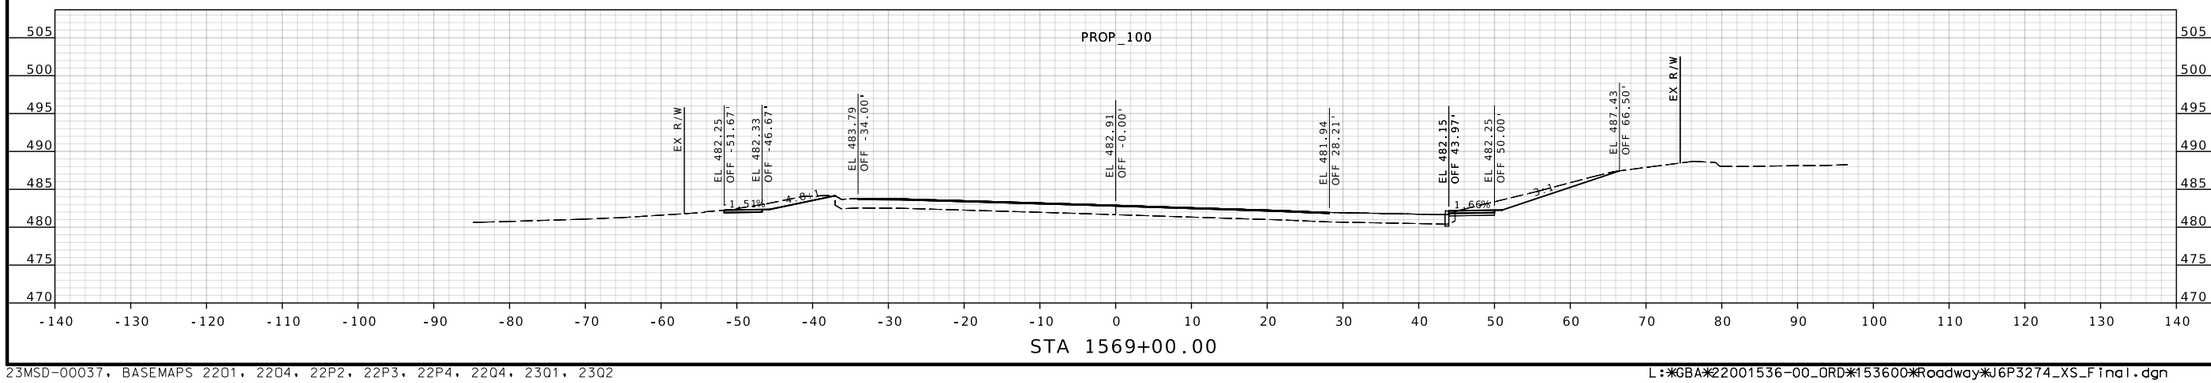

JENNIFER L. HUBER NUMBER PE-2022000257
STATE OF MISSOURI PROFESSIONAL ENGINEER
03/27/2025 4:29:38 PM
Jennifer Huber - Civil
MO PE-2022000257

DATE PREPARED
3/27/2025

US ROUTE	STATE
100	MO
DISTRICT	SHEET NO.
SL	114

COUNTY
ST. LOUIS

JOB NO.
J6P3274

CONTRACT ID.
.

PROJECT NO.
.

BRIDGE NO.
.

IF A SEAL IS PRESENT ON THIS SHEET IT HAS been ELECTRONICALLY SEALED AND DATED.

REV.	DATE	DESCRIPTION

MISSOURI HIGHWAYS AND TRANSPORTATION COMMISSION

MoDOT
105 WEST CAPITOL
JEFFERSON CITY, MO 65102
1-888-ASK-MODOT (1-888-275-6636)

CMT
CRAWFORD, MURPHY & TILLY, INC.
ONE MEMORIAL DRIVE, SUITE 500
ST. LOUIS, MO 63102 (314) 436-5500
ENGINEERING CORPORATION - 000631

© Copyright CMT, Inc.

DISCLAIMER
THE PROFESSIONAL WHOSE SIGNATURE AND PERSONAL SEAL APPEAR HEREON ASSUMES RESPONSIBILITY ONLY FOR WHAT APPEARS ON THIS PAGE, AND DISCLAIMS (PURSUANT TO SECTION 327.411 RSMO) SPECIFICATION, ESTIMATES, REPORTS, OR OTHER DOCUMENTS OR INSTRUMENTS NOT SEALED BY THE UNDERSIGNED PROFESSIONAL RELATING TO OR INTENDED TO BE USED FOR ANY PART OR PARTS OF THE PROJECT TO WHICH THIS PAGE REFERS.

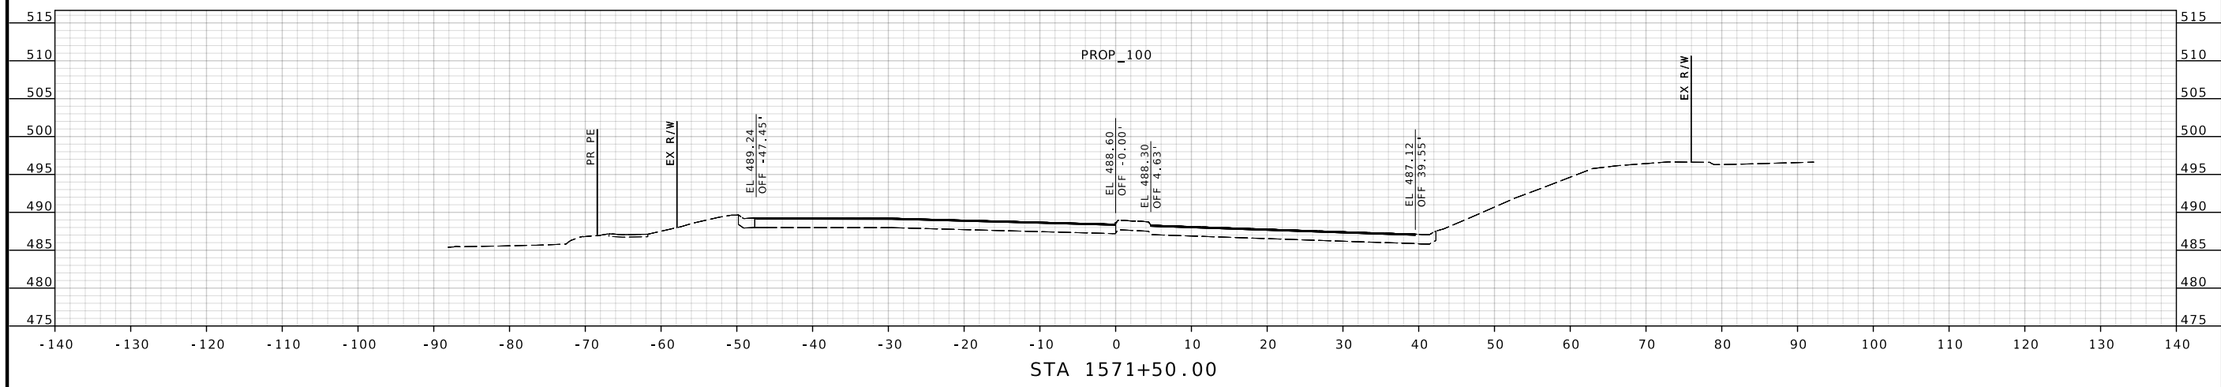

STA 1571+50.00

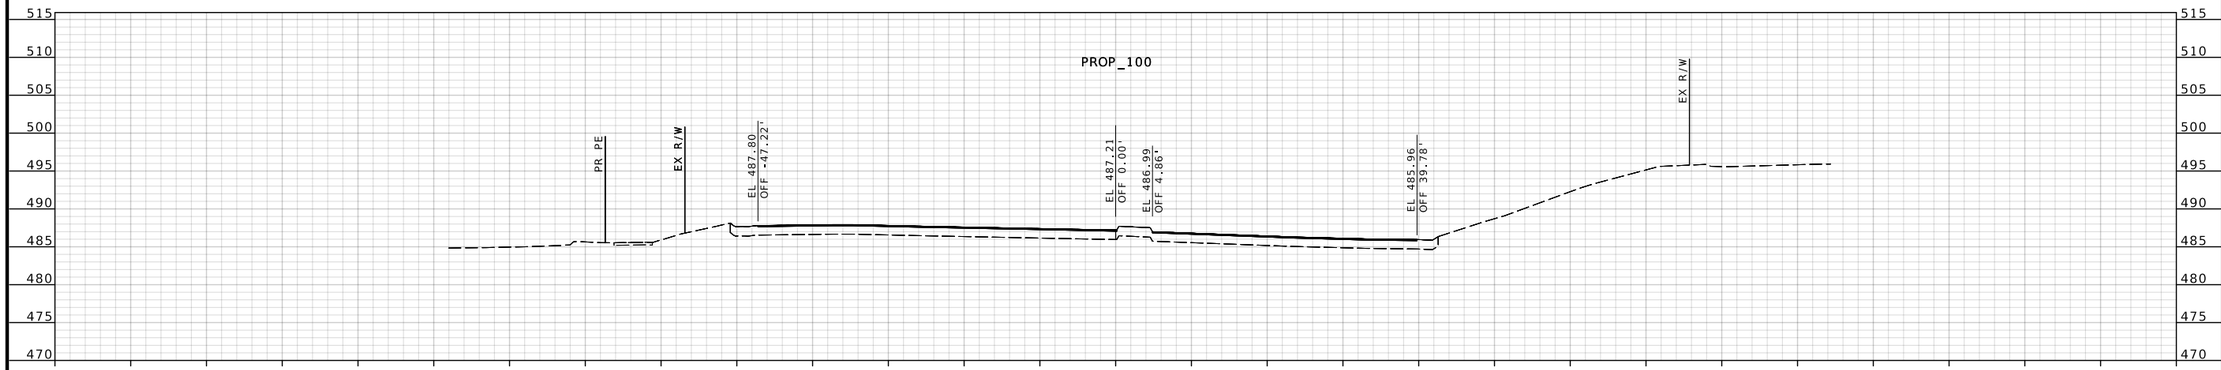

STA 1571+00.00

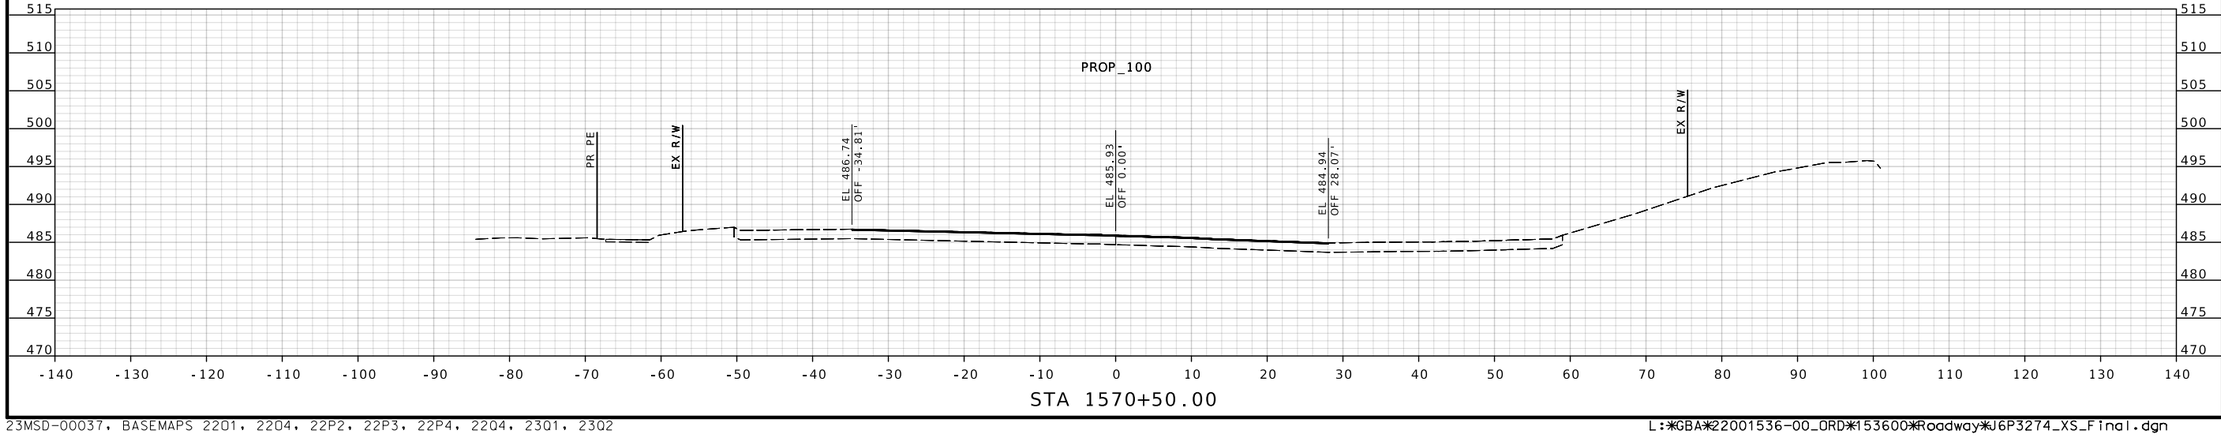

STA 1570+50.00

STATE OF MISSOURI
JENNIFER L. HUBER
NUMBER PE-2022000257
PROFESSIONAL ENGINEER

03/27/2025 4:29:38 PM
Jennifer Huber - Civil
MO PE-2022000257

DATE PREPARED
3/27/2025

US ROUTE	STATE
100	MO
DISTRICT	SHEET NO.
SL	115

COUNTY
ST. LOUIS

JOB NO.
J6P3274

CONTRACT ID.
.

PROJECT NO.
.

BRIDGE NO.
.

DESCRIPTION	DATE

IF A SEAL IS PRESENT ON THIS SHEET IT HAS BEEN ELECTRONICALLY SEALED AND DATED.

MISSOURI HIGHWAYS AND TRANSPORTATION COMMISSION

105 WEST CAPITOL
JEFFERSON CITY, MO 65102
1-888-ASK-MODOT (1-888-275-6636)

CRAWFORD, MURPHY & TILLY, INC.
ONE MEMORIAL DRIVE, SUITE 500
ST. LOUIS, MO 63102 (314) 436-5500
ENGINEERING CORPORATION - 000631

©Copyright CMT, Inc.

REV.

DISCLAIMER
THE PROFESSIONAL WHOSE SIGNATURE AND PERSONAL SEAL APPEAR HEREON ASSUMES RESPONSIBILITY ONLY FOR WHAT APPEARS ON THIS PAGE, AND DISCLAIMS (PURSUANT TO SECTION 327.411 RSMO) SPECIFICATION, ESTIMATES, REPORTS, OR OTHER DOCUMENTS OR INSTRUMENTS NOT SEALED BY THE UNDERSIGNED PROFESSIONAL RELATING TO OR INTENDED TO BE USED FOR ANY PART OR PARTS OF THE PROJECT TO WHICH THIS PAGE REFERS.

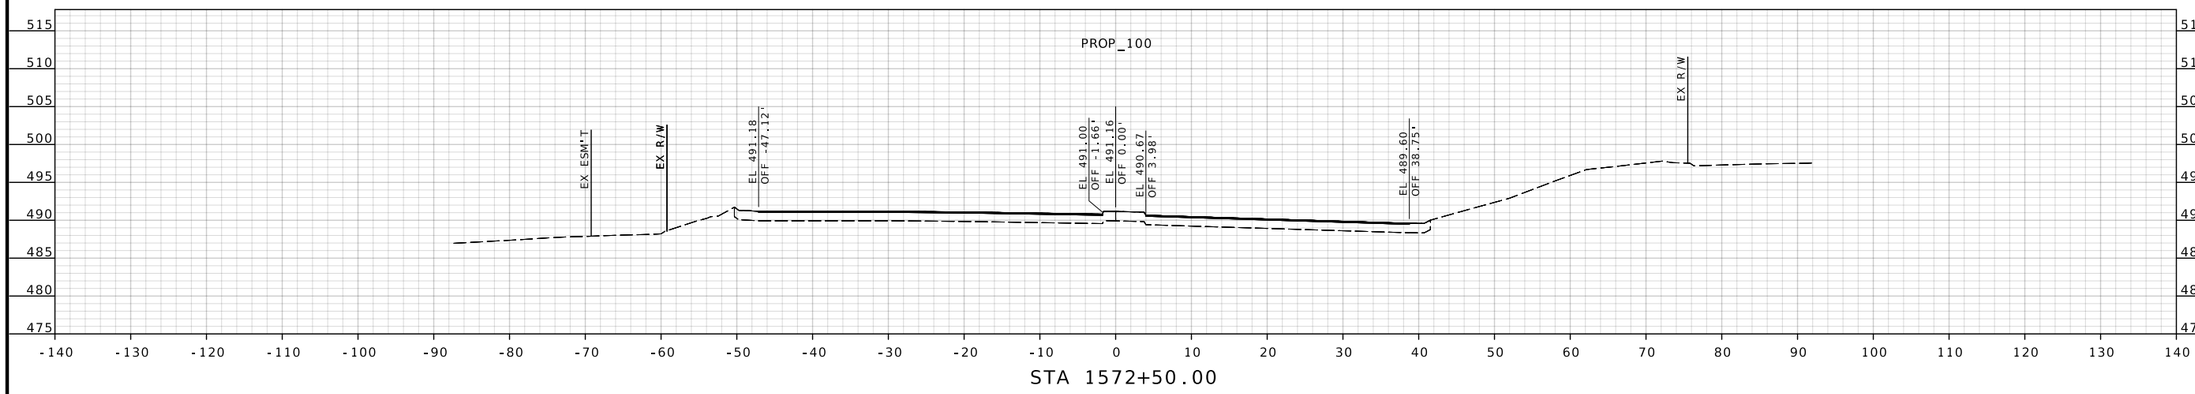

STA 1572+50.00

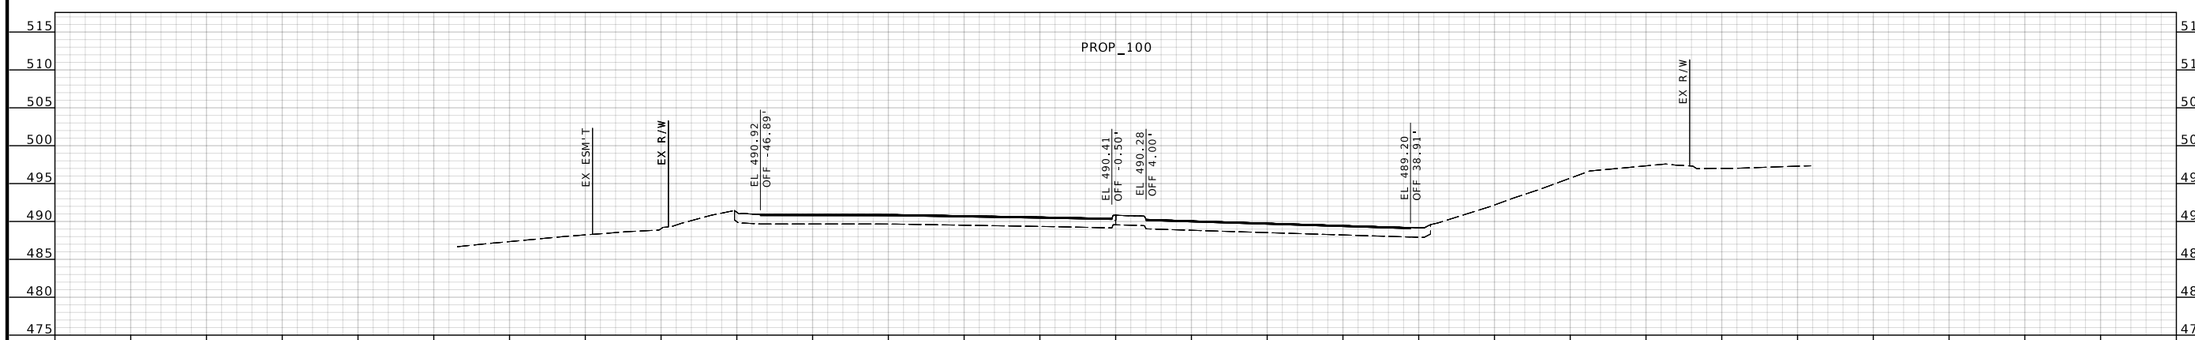

STA 1572+32.44

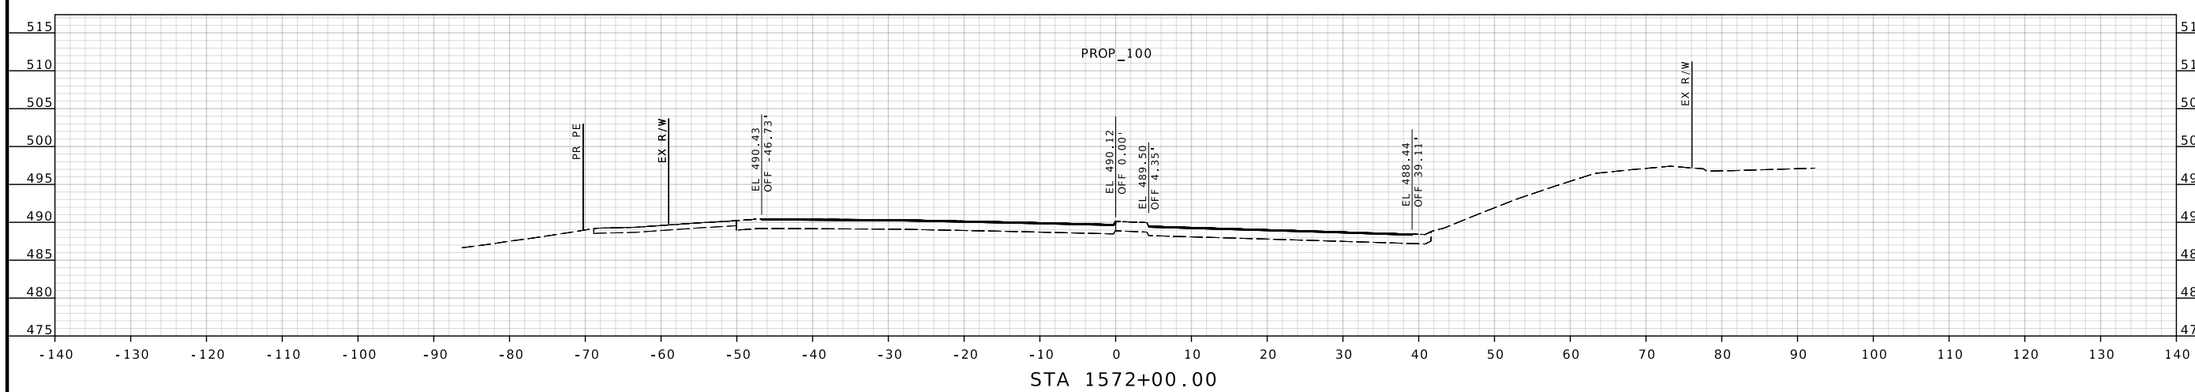

STA 1572+00.00

STATE OF MISSOURI
JENNIFER L. HUBER
NUMBER PE-2022000257
PROFESSIONAL ENGINEER

Jennifer Huber
03/27/2025 4:29:38 PM
Jennifer Huber - Civil
MO PE-2022000257

DATE PREPARED
3/27/2025

US ROUTE	STATE
100	MO
DISTRICT	SHEET NO.
SL	116

COUNTY
ST. LOUIS

JOB NO.
J6P3274

CONTRACT ID.
.

PROJECT NO.
.

BRIDGE NO.
.

DESCRIPTION

DATE

IF A SEAL IS PRESENT ON THIS SHEET IT HAS BEEN ELECTRONICALLY SEALED AND DATED.

MISSOURI HIGHWAYS AND TRANSPORTATION COMMISSION

105 WEST CAPITOL
JEFFERSON CITY, MO 65102
1-888-ASK-MODOT (1-888-275-6636)

© Copyright CMT, Inc.

CMT
CRAWFORD, MURPHY & TILLY, INC.
ONE MEMORIAL DRIVE, SUITE 500
ST. LOUIS, MO 63102 (314) 436-5500
ENGINEERING CORPORATION - 000631

REV.

DISCLAIMER
THE PROFESSIONAL WHOSE SIGNATURE AND PERSONAL SEAL APPEAR HEREON ASSUMES RESPONSIBILITY ONLY FOR WHAT APPEARS ON THIS PAGE, AND DISCLAIMS (PURSUANT TO SECTION 327.411 RSMO) SPECIFICATION, ESTIMATES, REPORTS, OR OTHER DOCUMENTS OR INSTRUMENTS NOT SEALED BY THE UNDERSIGNED PROFESSIONAL RELATING TO OR INTENDED TO BE USED FOR ANY PART OR PARTS OF THE PROJECT TO WHICH THIS PAGE REFERS.

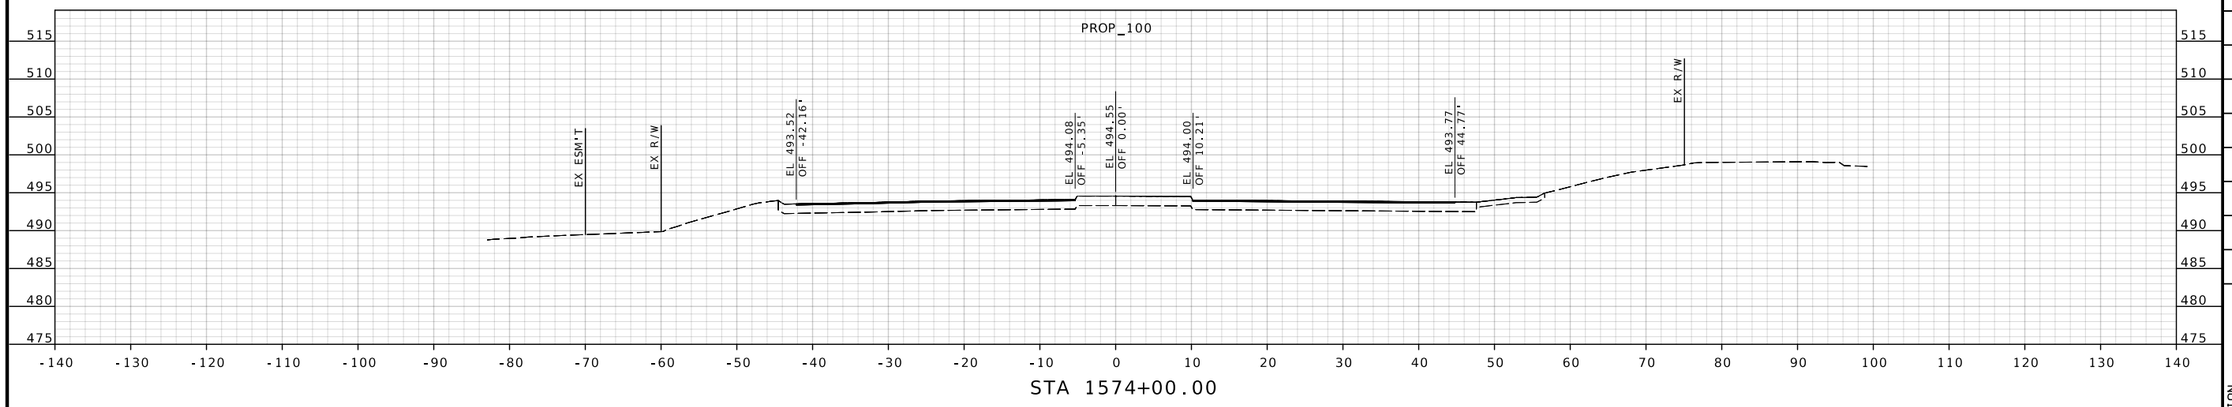

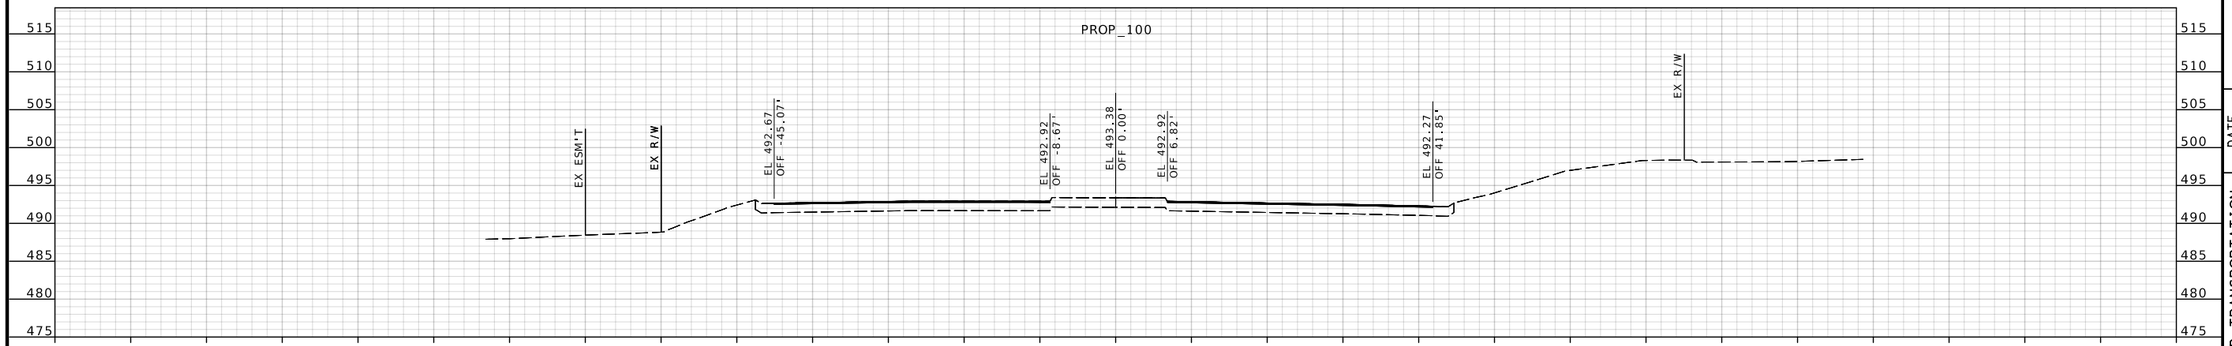

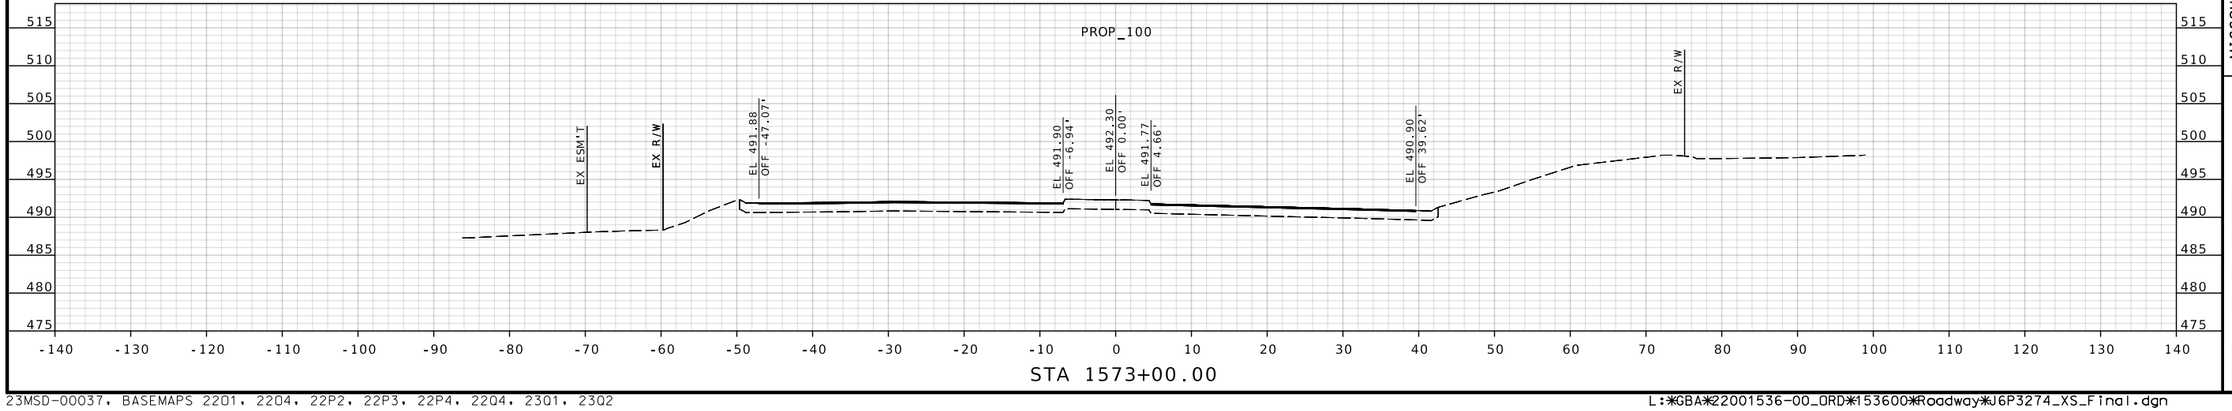

STATE OF MISSOURI
JENNIFER L. HUBER
NUMBER PE-2022000257
PROFESSIONAL ENGINEER

Jennifer Huber
03/27/2025 4:29:38 PM
Jennifer Huber - Civil
MO PE-2022000257

DATE PREPARED	
3/27/2025	
US ROUTE	STATE
100	MO
DISTRICT	SHEET NO.
SL	117
COUNTY	
ST. LOUIS	
JOB NO.	
J6P3274	
CONTRACT ID.	
.	
PROJECT NO.	
.	
BRIDGE NO.	
.	

IF A SEAL IS PRESENT ON THIS SHEET IT HAS BEEN ELECTRONICALLY SEALED AND DATED.

REV.	DATE	DESCRIPTION

MISSOURI HIGHWAYS AND TRANSPORTATION COMMISSION
105 WEST CAPITOL
JEFFERSON CITY, MO 65102
1-888-ASK-MODOT (1-888-275-6636)

CMT
CRAWFORD, MURPHY & TILLY, INC.
ONE MEMORIAL DRIVE, SUITE 500
ST. LOUIS, MO 63102 (314) 436-5500
ENGINEERING CORPORATION - 000631
© Copyright CMT, Inc.

DISCLAIMER
THE PROFESSIONAL WHOSE SIGNATURE AND PERSONAL SEAL APPEAR HEREON ASSUMES RESPONSIBILITY ONLY FOR WHAT APPEARS ON THIS PAGE, AND DISCLAIMS (PURSUANT TO SECTION 327.411 RSMO) SPECIFICATION, ESTIMATES, REPORTS, OR OTHER DOCUMENTS OR INSTRUMENTS NOT SEALED BY THE UNDERSIGNED PROFESSIONAL RELATING TO OR INTENDED TO BE USED FOR ANY PART OR PARTS OF THE PROJECT TO WHICH THIS PAGE REFERS.

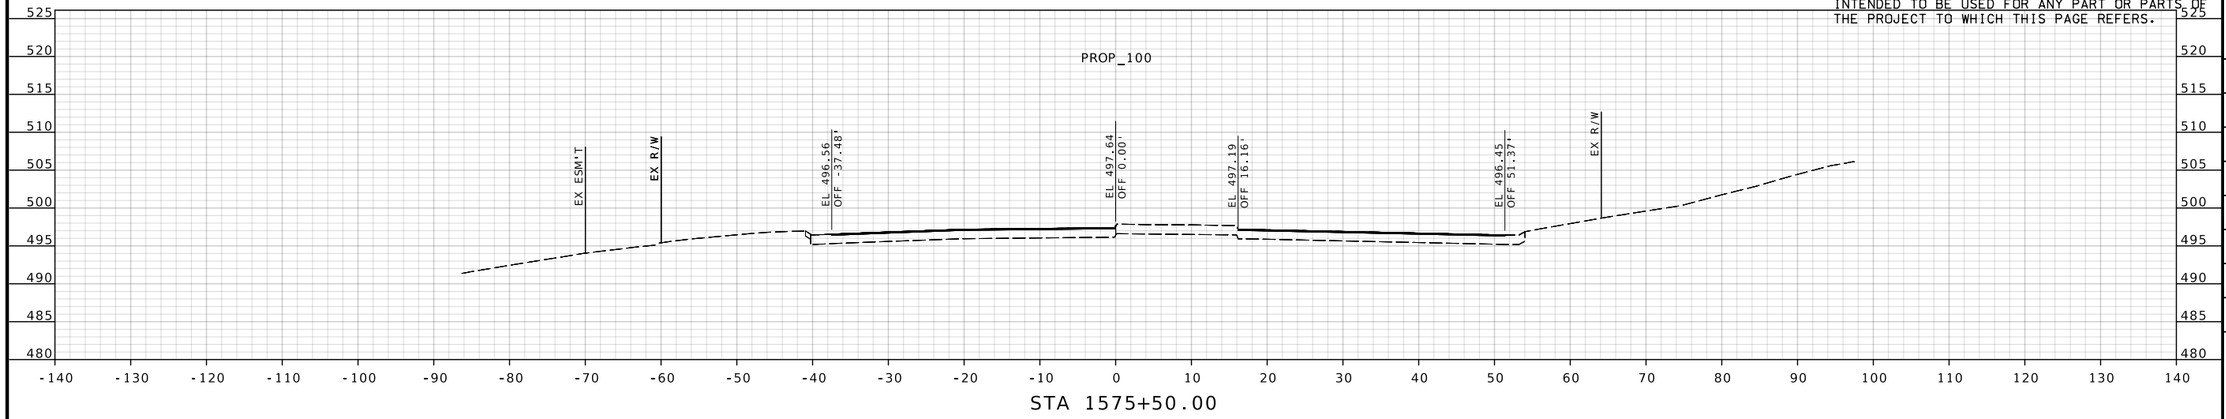

STA 1575+50.00

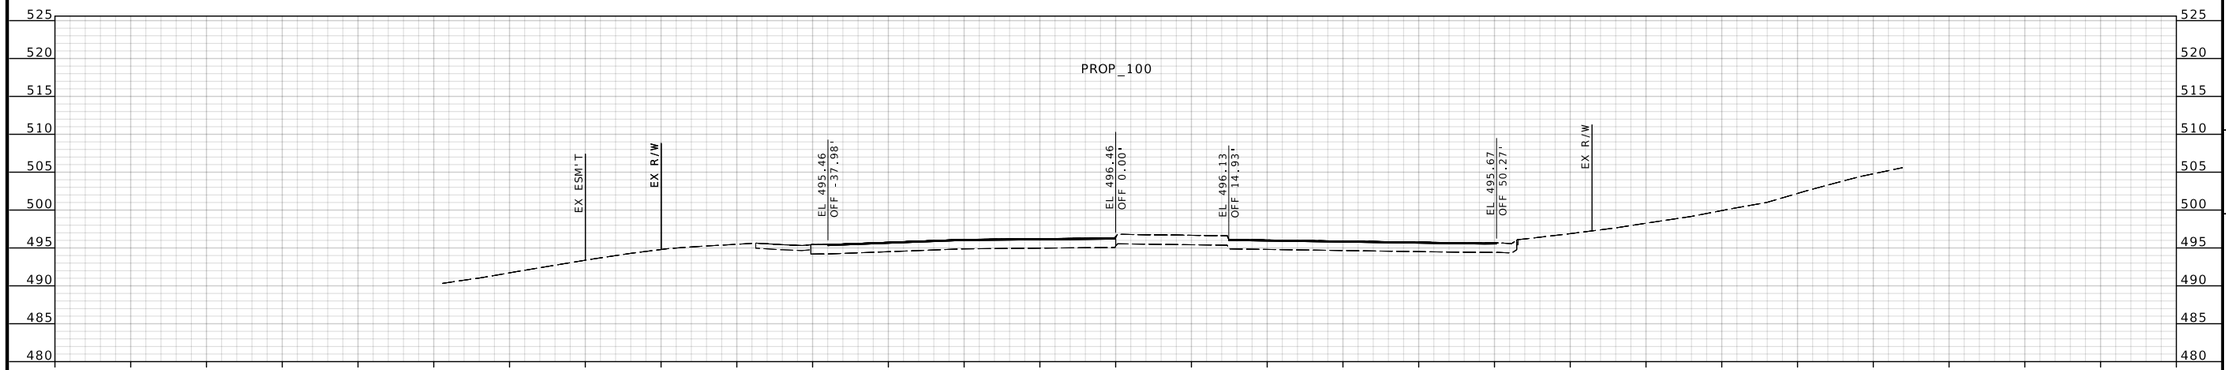

STA 1575+00.00

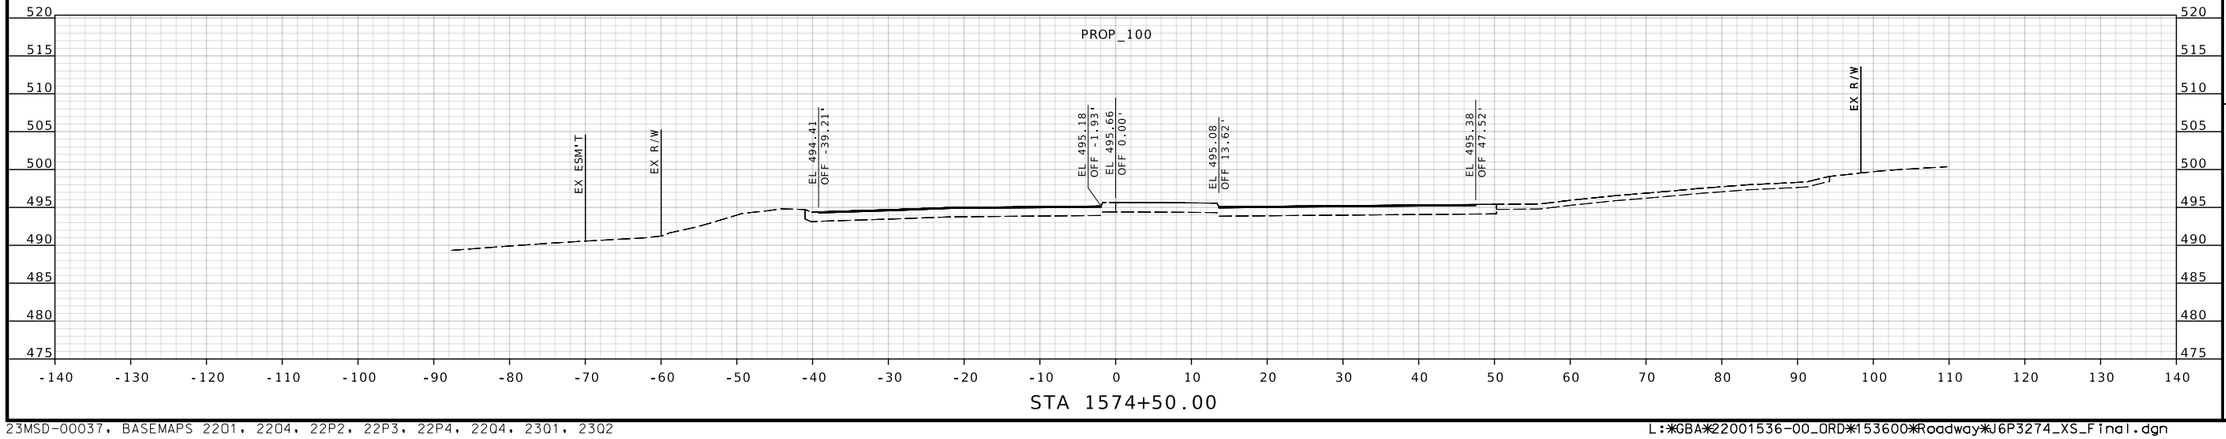

STA 1574+50.00

STATE OF MISSOURI
JENNIFER L. HUBER
NUMBER PE-2022000257
PROFESSIONAL ENGINEER

Jennifer Huber
03/27/2025 4:29:38 PM
Jennifer Huber - Civil
MO PE-2022000257

DATE PREPARED
3/27/2025

US ROUTE	STATE
100	MO
DISTRICT	SHEET NO.
SL	118

COUNTY
ST. LOUIS

JOB NO.
J6P3274

CONTRACT ID.
.

PROJECT NO.
.

BRIDGE NO.
.

IF A SEAL IS PRESENT ON THIS SHEET IT HAS BEEN ELECTRONICALLY SEALED AND DATED.

REV.	DATE	DESCRIPTION

MISSOURI HIGHWAYS AND TRANSPORTATION COMMISSION

105 WEST CAPITOL
JEFFERSON CITY, MO 65102
1-888-ASK-MODOT (1-888-275-6636)

CMT
CRAWFORD, MURPHY & TILLY, INC.
ONE MEMORIAL DRIVE, SUITE 500
ST. LOUIS, MO 63102 (314) 436-5500
ENGINEERING CORPORATION - 000631

© Copyright CMT, Inc.

DISCLAIMER
THE PROFESSIONAL WHOSE SIGNATURE AND PERSONAL SEAL APPEAR HEREON ASSUMES RESPONSIBILITY ONLY FOR WHAT APPEARS ON THIS PAGE, AND DISCLAIMS (PURSUANT TO SECTION 327.411 RSMO) SPECIFICATION, ESTIMATES, REPORTS, OR OTHER DOCUMENTS OR INSTRUMENTS NOT SEALED BY THE UNDERSIGNED PROFESSIONAL RELATING TO OR INTENDED TO BE USED FOR ANY PART OR PARTS OF THE PROJECT TO WHICH THIS PAGE REFERS.

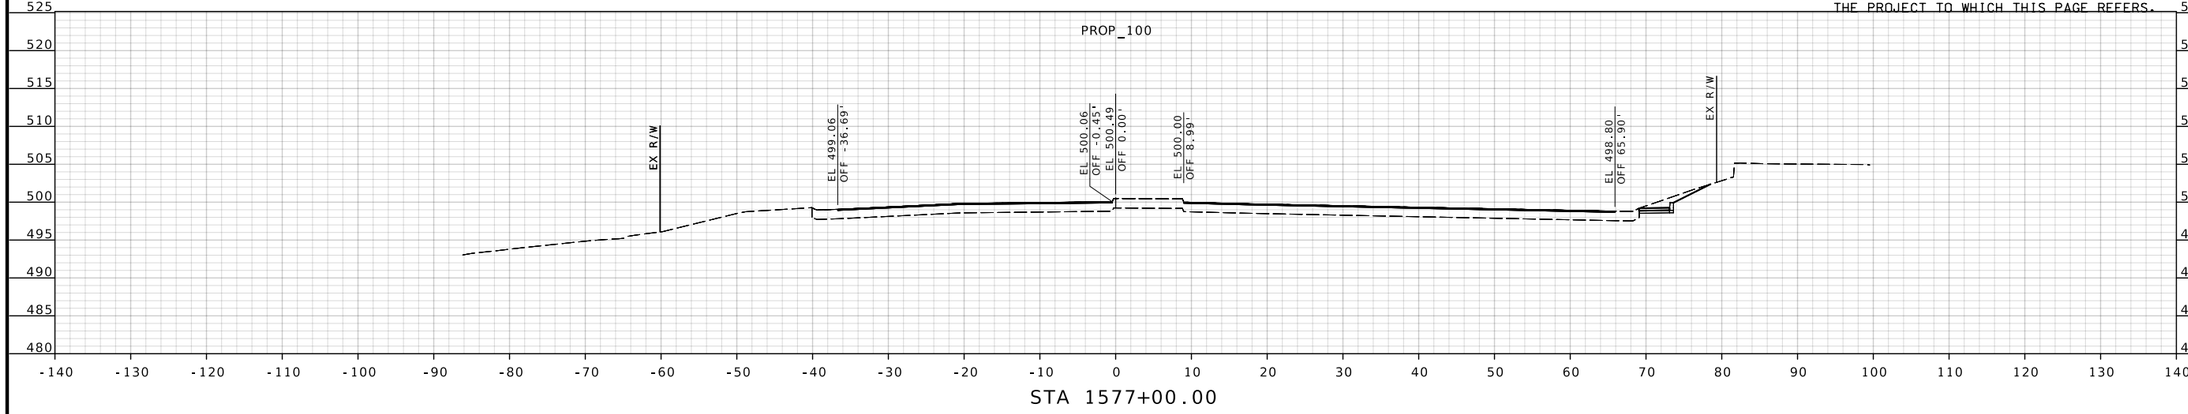

STA 1577+00.00

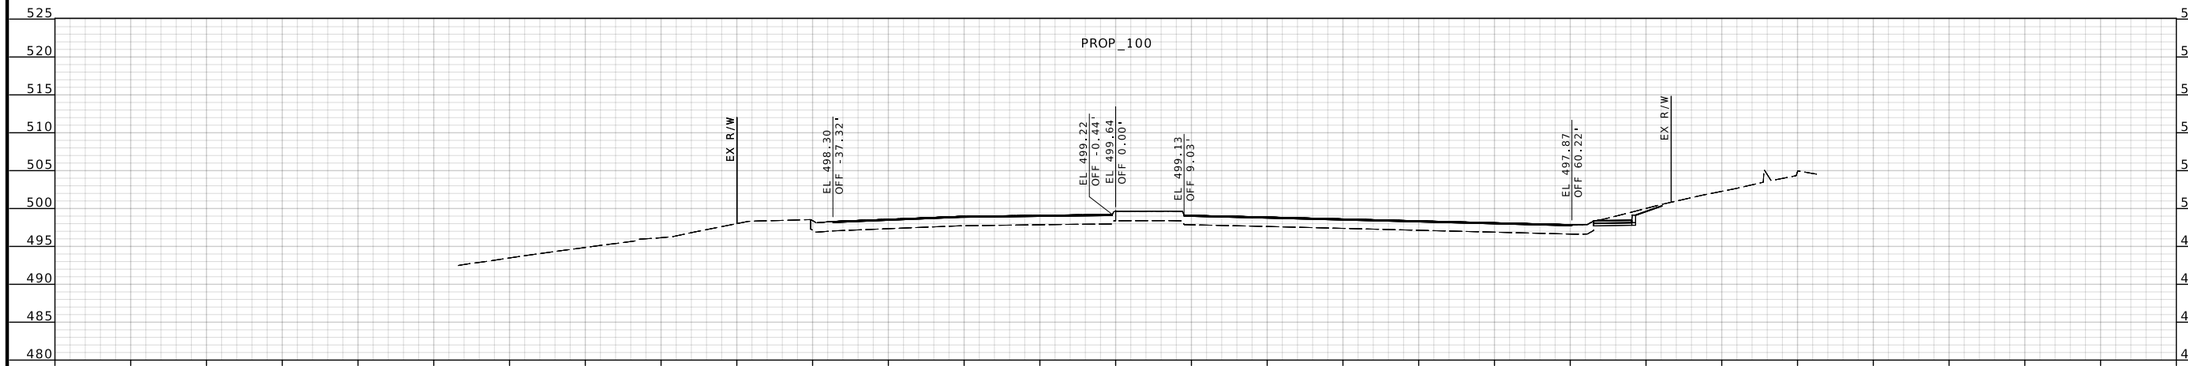

STA 1576+50.00

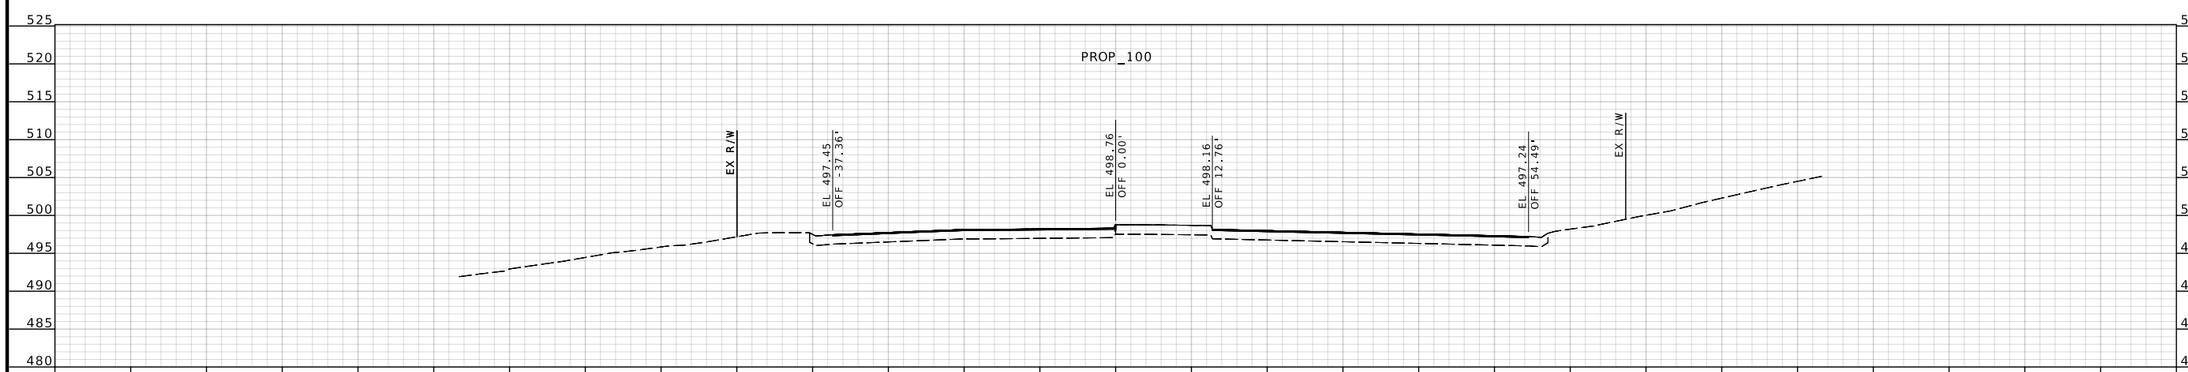

STA 1576+00.00

STATE OF MISSOURI
JENNIFER L. HUBER
NUMBER PE-2022000257
PROFESSIONAL ENGINEER

Jennifer Huber
03/27/2025 4:29:39 PM
Jennifer Huber - Civil
MO PE-2022000257

DATE PREPARED	
3/27/2025	
US ROUTE	STATE
100	MO
DISTRICT	SHEET NO.
SL	119
COUNTY	
ST. LOUIS	
JOB NO.	
J6P3274	
CONTRACT ID.	
.	
PROJECT NO.	
.	
BRIDGE NO.	
.	

IF A SEAL IS PRESENT ON THIS SHEET IT HAS BEEN ELECTRONICALLY SEALED AND DATED.

REV.	DESCRIPTION	DATE

MISSOURI HIGHWAYS AND TRANSPORTATION COMMISSION

105 WEST CAPITOL
JEFFERSON CITY, MO 65102
1-888-ASK-MODOT (1-888-275-6636)

CRAWFORD, MURPHY & TILLY, INC.
ONE MEMORIAL DRIVE, SUITE 500
ST. LOUIS, MO 63102 (314) 436-5500
ENGINEERING CORPORATION - 000631

© Copyright CMT, Inc.

DISCLAIMER
THE PROFESSIONAL WHOSE SIGNATURE AND PERSONAL SEAL APPEAR HEREON ASSUMES RESPONSIBILITY ONLY FOR WHAT APPEARS ON THIS PAGE, AND DISCLAIMS (PURSUANT TO SECTION 327.411 RSMO) SPECIFICATION, ESTIMATES, REPORTS, OR OTHER DOCUMENTS OR INSTRUMENTS NOT SEALED BY THE UNDERSIGNED PROFESSIONAL RELATING TO OR INTENDED TO BE USED FOR ANY PART OR PARTS OF THE PROJECT TO WHICH THIS PAGE REFERS.

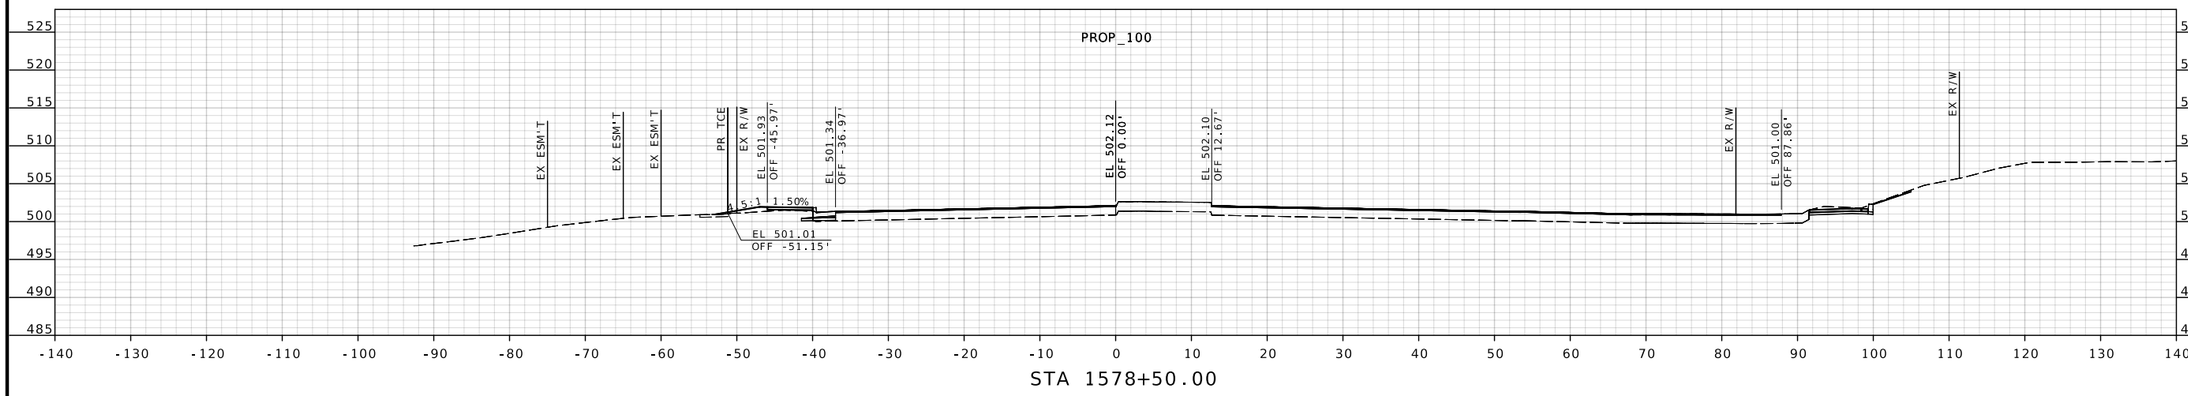

STA 1578+50.00

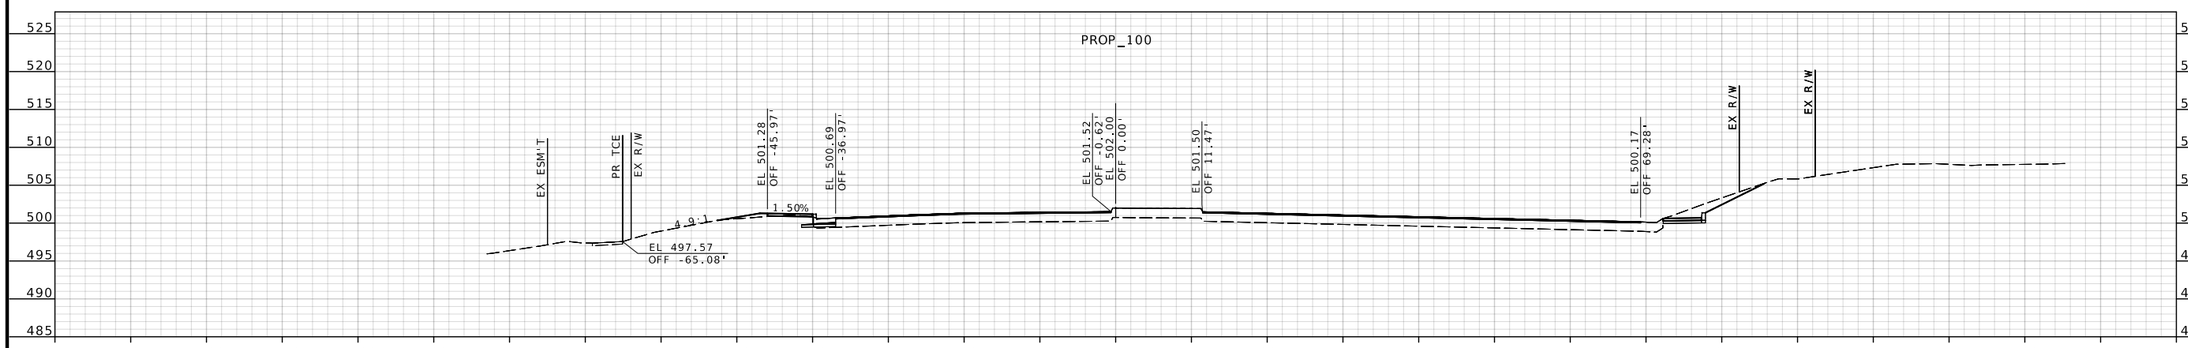

STA 1578+00.00

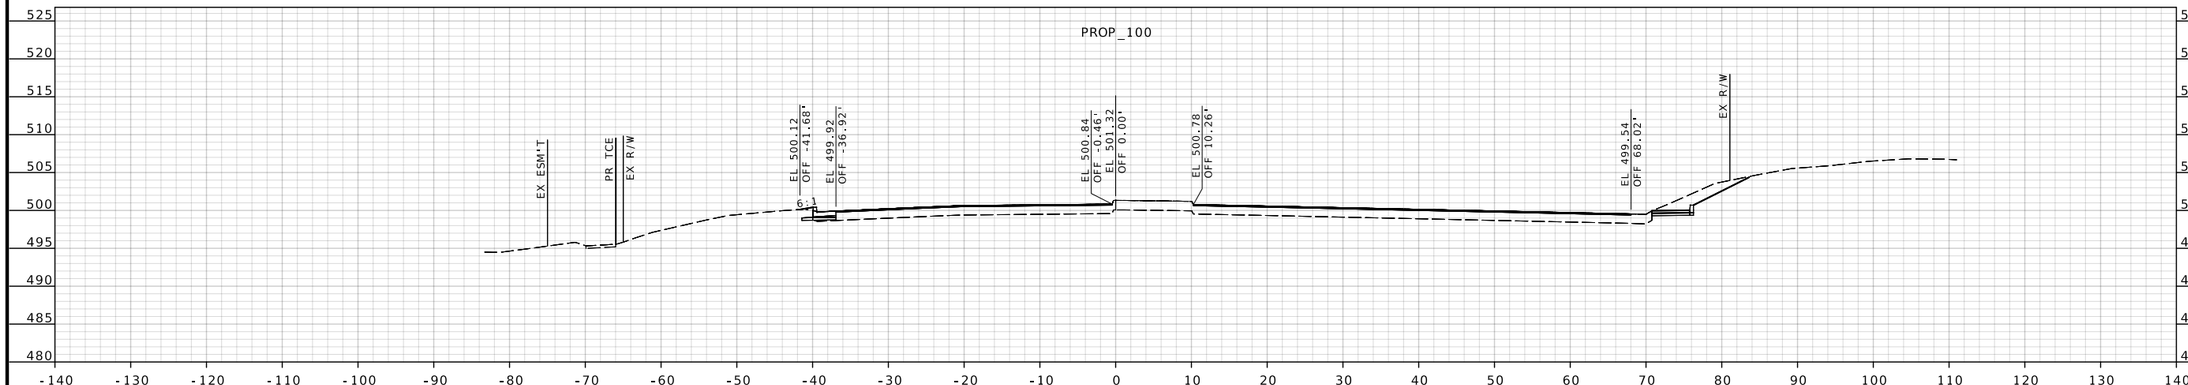

STA 1577+50.00

STATE OF MISSOURI
JENNIFER L. HUBER
NUMBER PE-2022000257
PROFESSIONAL ENGINEER

Jennifer Huber
03/27/2025 4:29:39 PM
Jennifer Huber - Civil
MO PE-2022000257

DATE PREPARED	
3/27/2025	
US ROUTE	STATE
100	MO
DISTRICT	SHEET NO.
SL	120
COUNTY	
ST. LOUIS	
JOB NO.	
J6P3274	
CONTRACT ID.	
.	
PROJECT NO.	
.	
BRIDGE NO.	
.	

IF A SEAL IS PRESENT ON THIS SHEET IT HAS BEEN ELECTRONICALLY SEALED AND DATED.

REV.	DATE	DESCRIPTION

MISSOURI HIGHWAYS AND TRANSPORTATION COMMISSION

105 WEST CAPITOL
JEFFERSON CITY, MO 65102
1-888-ASK-MODOT (1-888-275-6636)

CMT
CRAWFORD, MURPHY & TILLY, INC.
ONE MEMORIAL DRIVE, SUITE 500
ST. LOUIS, MO 63102 (314) 436-5500
ENGINEERING CORPORATION - 000631

© Copyright CMT, Inc.

DISCLAIMER
THE PROFESSIONAL WHOSE SIGNATURE AND PERSONAL SEAL APPEAR HEREON ASSUMES RESPONSIBILITY ONLY FOR WHAT APPEARS ON THIS PAGE, AND DISCLAIMS (PURSUANT TO SECTION 327.411 RSMO) SPECIFICATION, ESTIMATES, REPORTS, OR OTHER DOCUMENTS OR INSTRUMENTS NOT SEALED BY THE UNDERSIGNED PROFESSIONAL RELATING TO OR INTENDED TO BE USED FOR ANY PART OR PARTS OF THE PROJECT TO WHICH THIS PAGE REFERS.

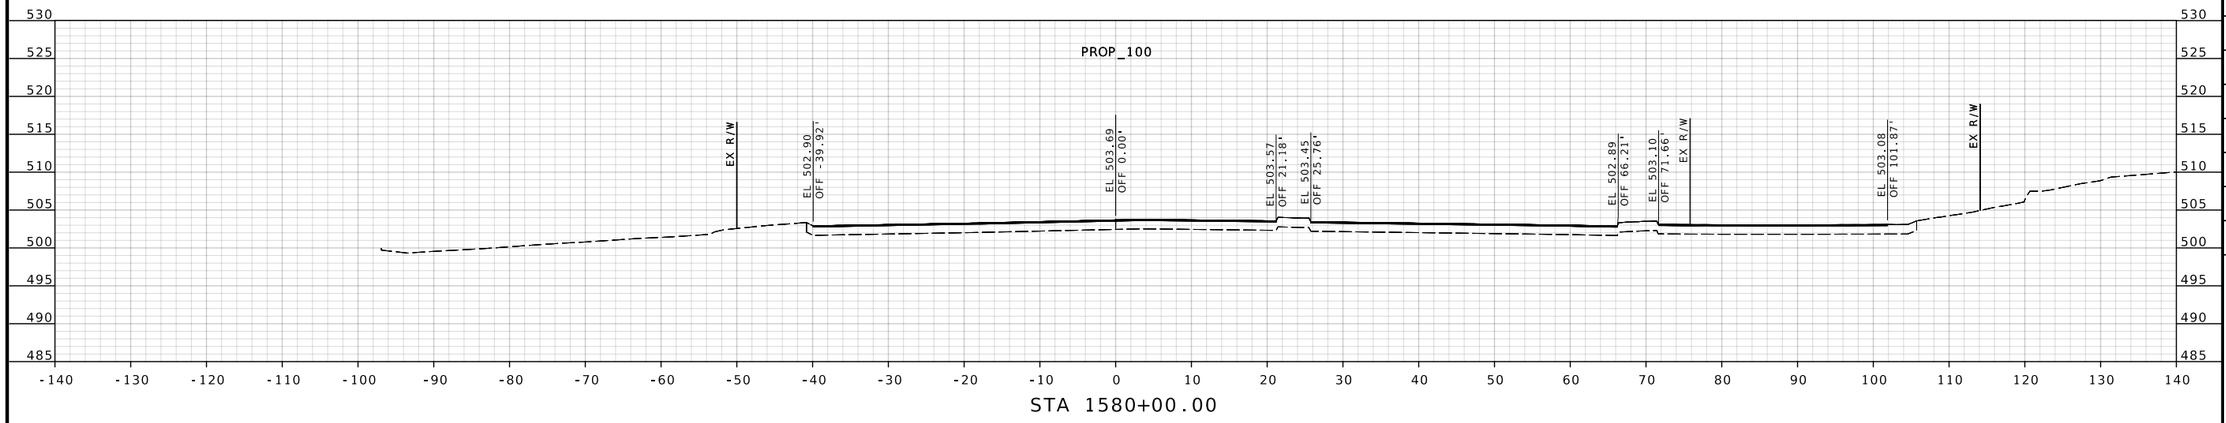

STA 1580+00.00

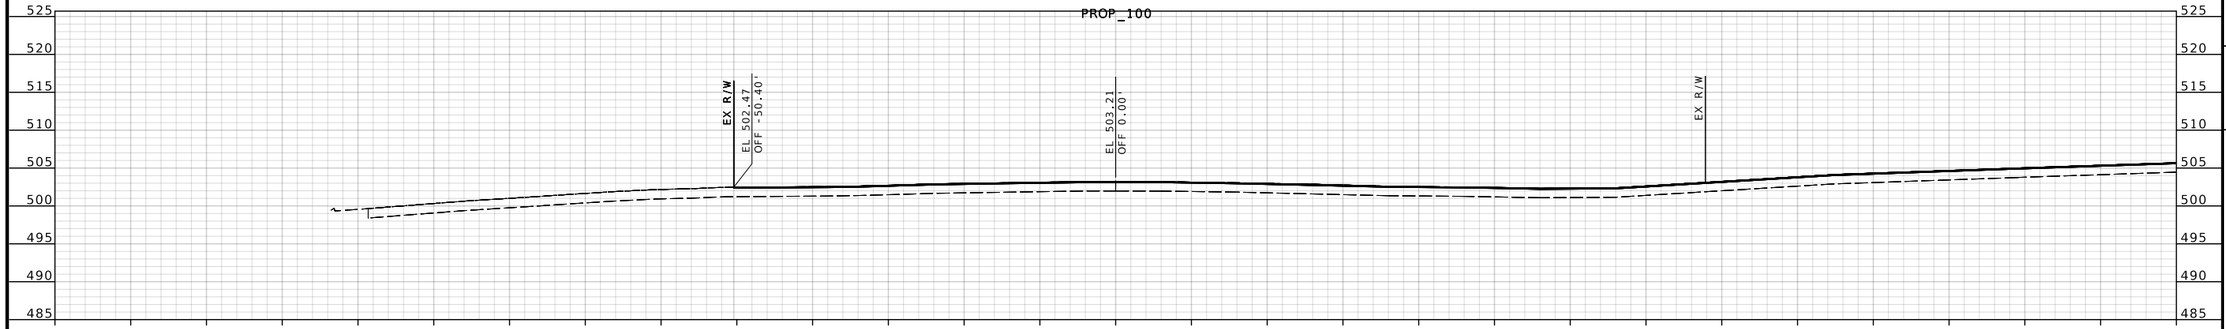

STA 1579+50.00

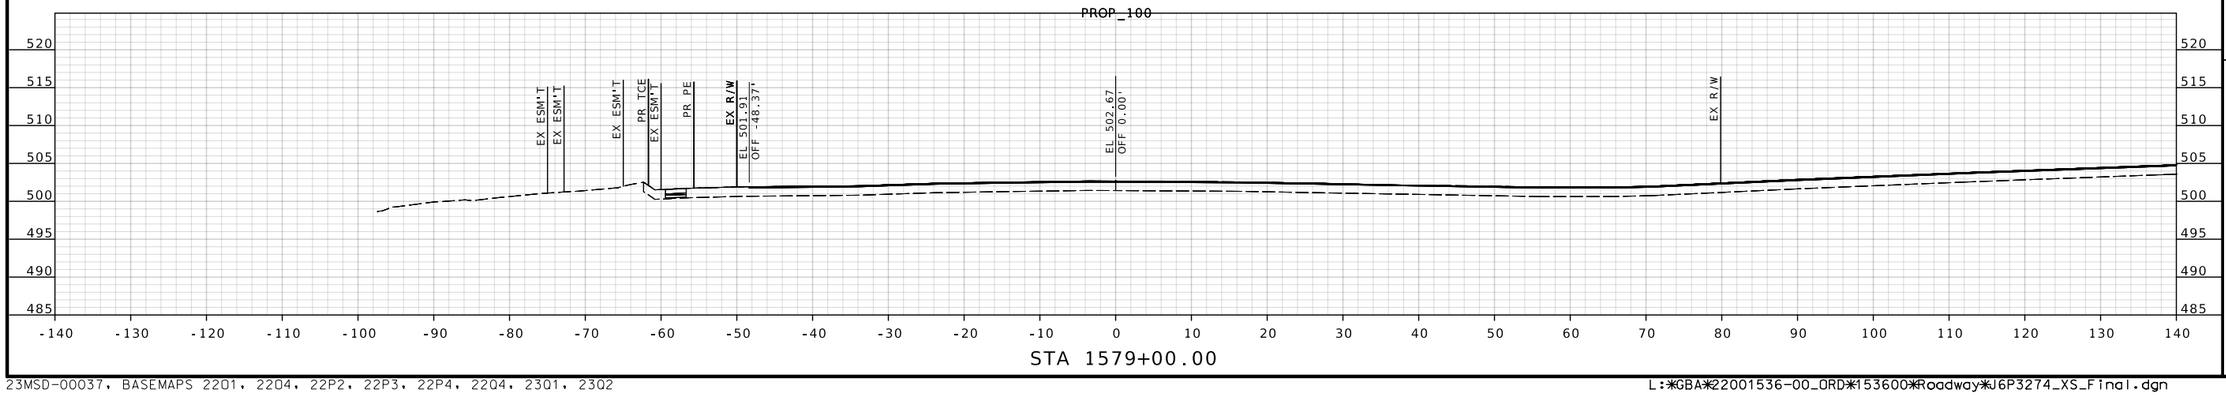

STA 1579+00.00

JENNIFER L. HUBER NUMBER PE-2022000257
STATE OF MISSOURI
PROFESSIONAL ENGINEER
03/27/2025 4:29:39 PM
Jennifer Huber - Civil
MO PE-2022000257

DATE PREPARED
3/27/2025

US ROUTE	STATE
100	MO
DISTRICT	SHEET NO.
SL	121

COUNTY
ST. LOUIS

JOB NO.
J6P3274

CONTRACT ID.
.

PROJECT NO.
.

BRIDGE NO.
.

DESCRIPTION	DATE

IF A SEAL IS PRESENT ON THIS SHEET IT HAS BEEN ELECTRONICALLY SEALED AND DATED.

MISSOURI HIGHWAYS AND TRANSPORTATION COMMISSION

MoDOT
105 WEST CAPITOL
JEFFERSON CITY, MO 65102
1-888-ASK-MODOT (1-888-275-6636)

CMT
© Copyright CMT, Inc.
CRAWFORD, MURPHY & TILLY, INC.
ONE MEMORIAL DRIVE, SUITE 500
ST. LOUIS, MO 63102 (314) 436-5500
ENGINEERING CORPORATION - 000631

REV.

DISCLAIMER
THE PROFESSIONAL WHOSE SIGNATURE AND PERSONAL SEAL APPEAR HEREON ASSUMES RESPONSIBILITY ONLY FOR WHAT APPEARS ON THIS PAGE, AND DISCLAIMS (PURSUANT TO SECTION 327.411 RSMO) SPECIFICATION, ESTIMATES, REPORTS, OR OTHER DOCUMENTS OR INSTRUMENTS NOT SEALED BY THE UNDERSIGNED PROFESSIONAL RELATING TO OR INTENDED TO BE USED FOR ANY PART OR PARTS OF THE PROJECT TO WHICH THIS PAGE REFERS.

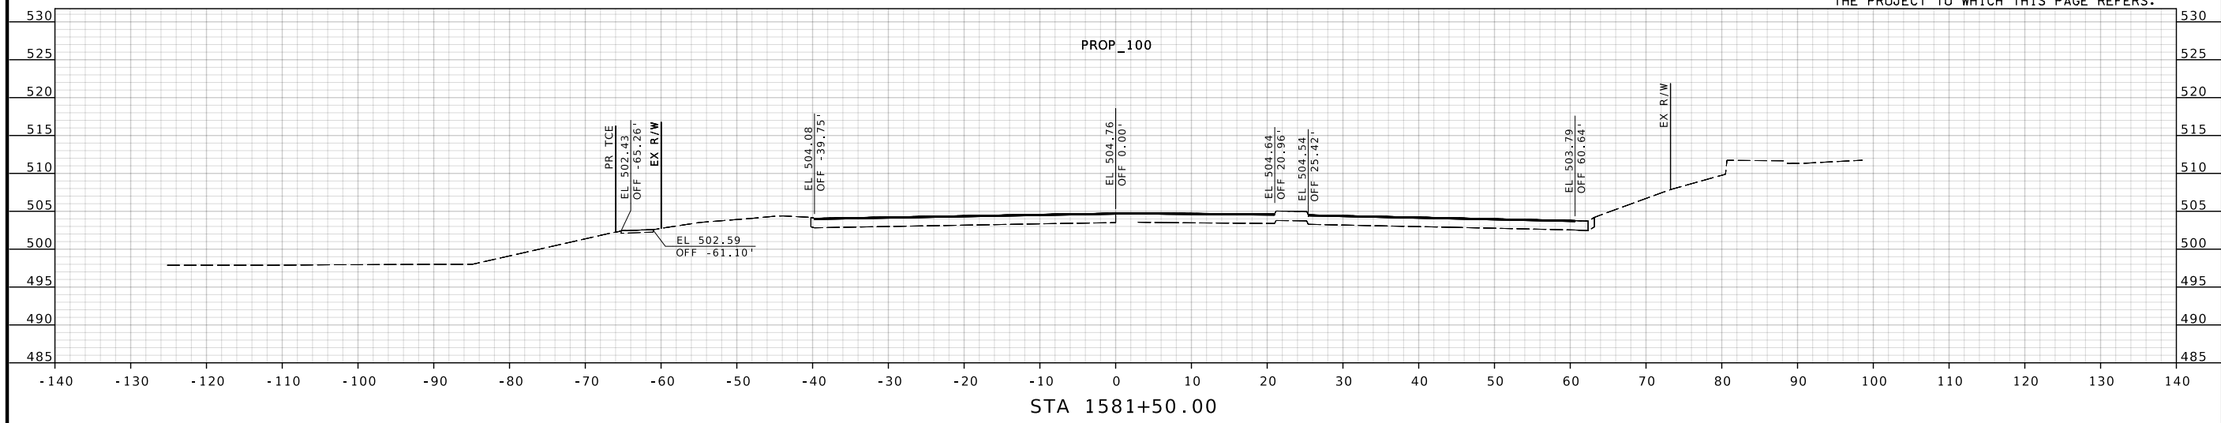

STA 1581+50.00

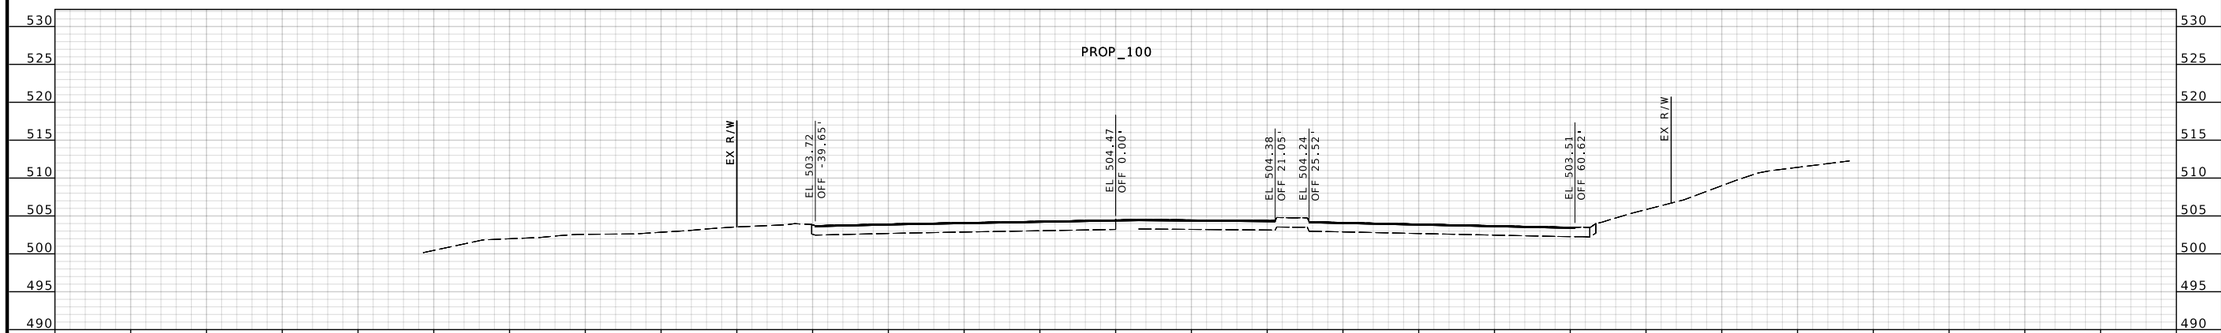

STA 1581+00.00

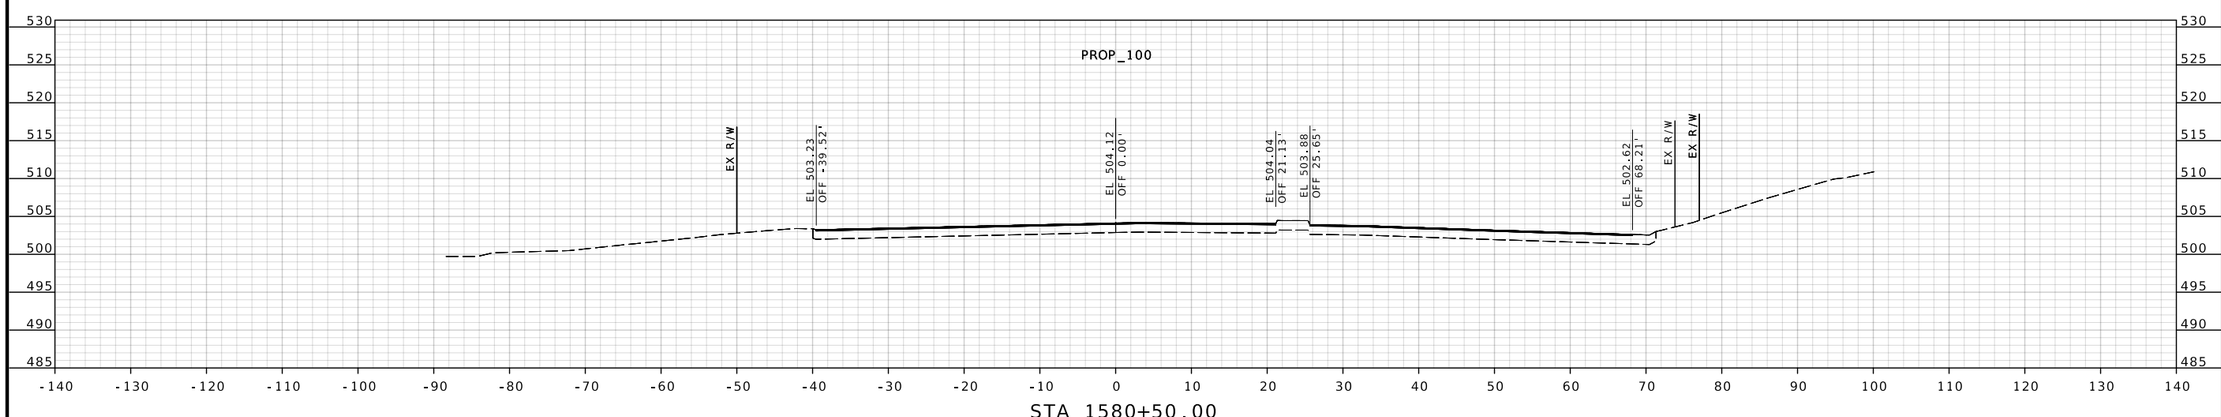

STA 1580+50.00

STATE OF MISSOURI
JENNIFER L. HUBER
NUMBER PE-2022000257
PROFESSIONAL ENGINEER

03/27/2025 4:29:39 PM
Jennifer Huber - Civil
MO PE-2022000257

DATE PREPARED
3/27/2025

US ROUTE	STATE
100	MO
DISTRICT	SHEET NO.
SL	122

COUNTY
ST. LOUIS

JOB NO.
J6P3274

CONTRACT ID.
.

PROJECT NO.
.

BRIDGE NO.
.

DESCRIPTION	DATE	REV.

IF A SEAL IS PRESENT ON THIS SHEET IT HAS BEEN ELECTRONICALLY SEALED AND DATED.

MISSOURI HIGHWAYS AND TRANSPORTATION COMMISSION

105 WEST CAPITOL
JEFFERSON CITY, MO 65102
1-888-ASK-MODOT (1-888-275-6636)

CRAWFORD, MURPHY & TILLY, INC.
ONE MEMORIAL DRIVE, SUITE 500
ST. LOUIS, MO 63102 (314) 436-5500
ENGINEERING CORPORATION - 000631

©Copyright CMT, Inc.

DISCLAIMER
THE PROFESSIONAL WHOSE SIGNATURE AND PERSONAL SEAL APPEAR HEREON ASSUMES RESPONSIBILITY ONLY FOR WHAT APPEARS ON THIS PAGE, AND DISCLAIMS (PURSUANT TO SECTION 327.411 RSMO) SPECIFICATION, ESTIMATES, REPORTS, OR OTHER DOCUMENTS OR INSTRUMENTS NOT SEALED BY THE UNDERSIGNED PROFESSIONAL RELATING TO OR INTENDED TO BE USED FOR ANY PART OR PARTS OF THE PROJECT TO WHICH THIS PAGE REFERS.

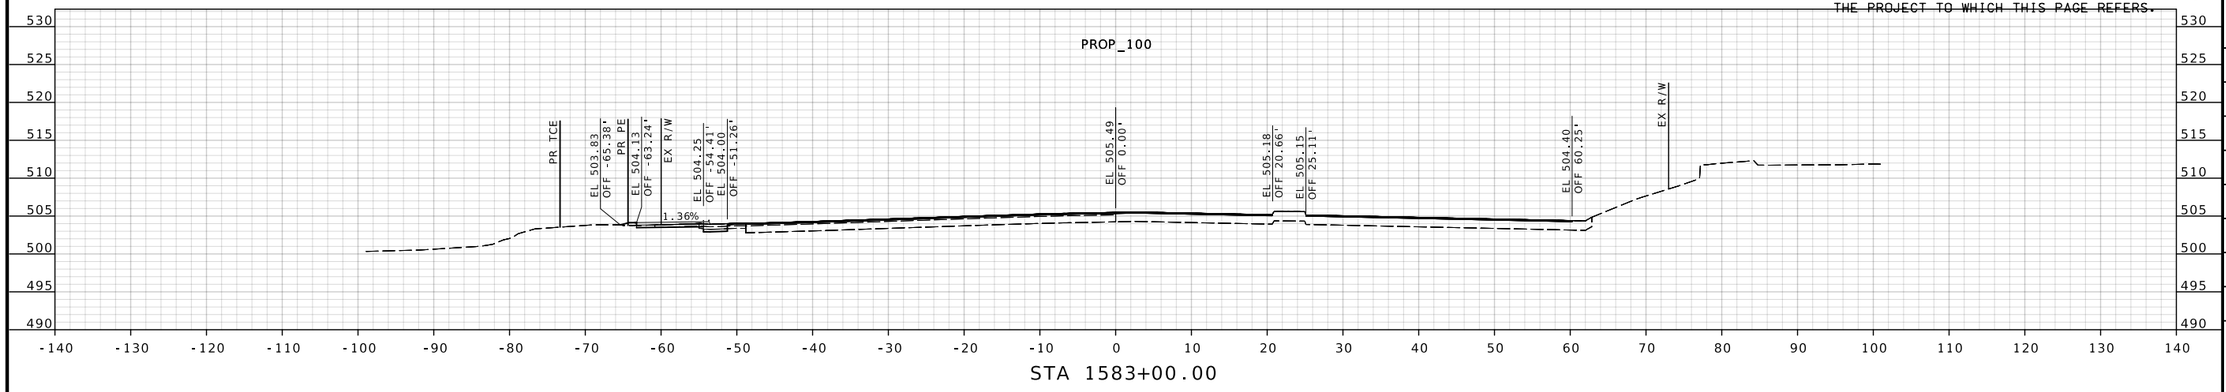

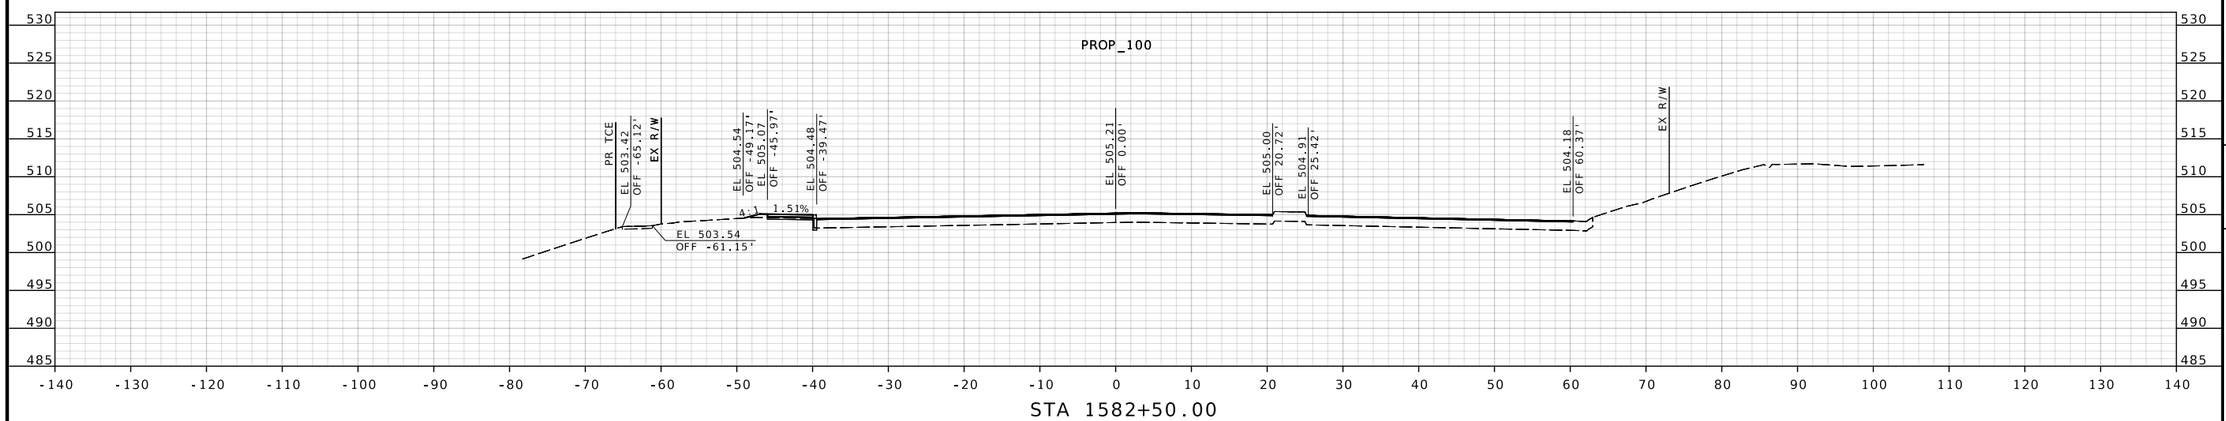

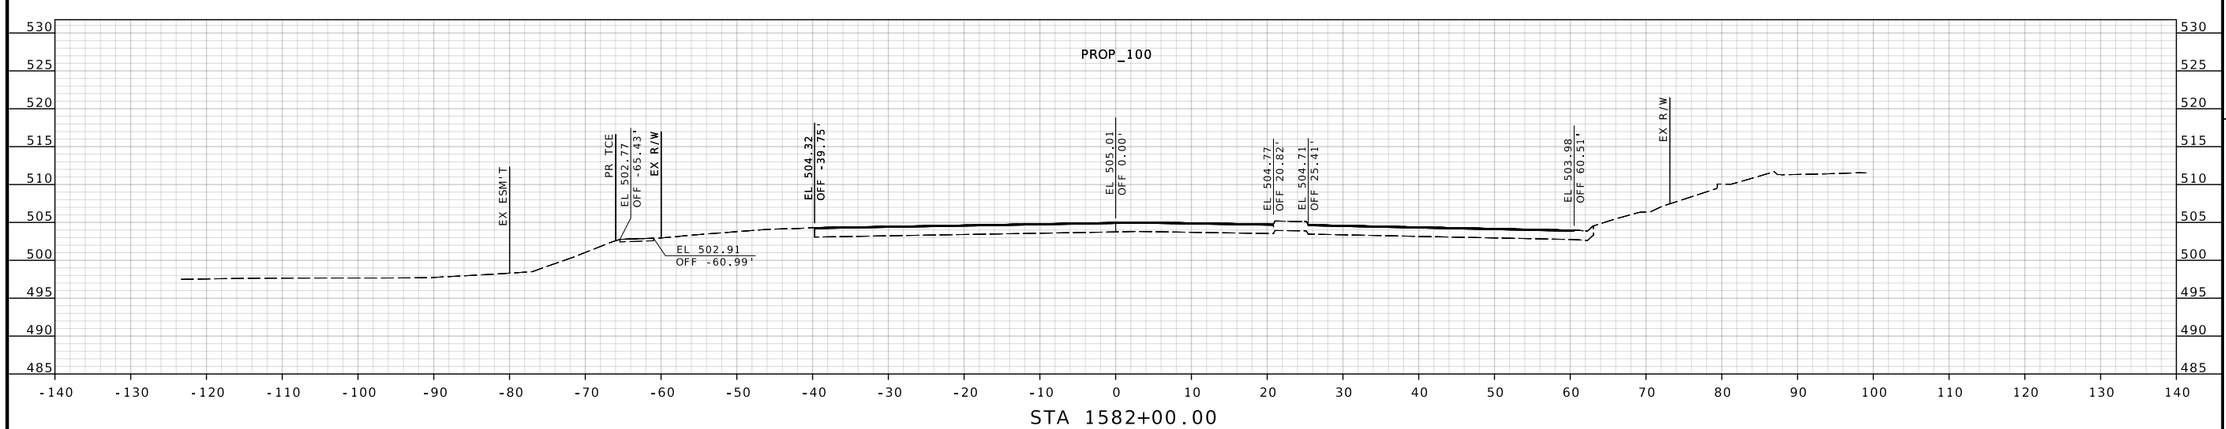

STATE OF MISSOURI
JENNIFER L. HUBER
NUMBER PE-2022000257
PROFESSIONAL ENGINEER

03/27/2025 4:29:39 PM
Jennifer Huber - Civil
MO PE-2022000257

DATE PREPARED	
3/27/2025	
US ROUTE	STATE
100	MO
DISTRICT	SHEET NO.
SL	123
COUNTY	
ST. LOUIS	
JOB NO.	
J6P3274	
CONTRACT ID.	
.	
PROJECT NO.	
.	
BRIDGE NO.	
.	

IF A SEAL IS PRESENT ON THIS SHEET IT HAS BEEN ELECTRONICALLY SEALED AND DATED.

REV.	DESCRIPTION	DATE

MISSOURI HIGHWAYS AND TRANSPORTATION COMMISSION

105 WEST CAPITOL
JEFFERSON CITY, MO 65102
1-888-ASK-MODOT (1-888-275-6636)

CRAWFORD, MURPHY & TILLY, INC.
ONE MEMORIAL DRIVE, SUITE 500
ST. LOUIS, MO 63102 (314) 436-5500
ENGINEERING CORPORATION - 000631

©Copyright CMT, Inc.

DISCLAIMER
THE PROFESSIONAL WHOSE SIGNATURE AND PERSONAL SEAL APPEAR HEREON ASSUMES RESPONSIBILITY ONLY FOR WHAT APPEARS ON THIS PAGE, AND DISCLAIMS (PURSUANT TO SECTION 327.411 RSMO) SPECIFICATION, ESTIMATES, REPORTS, OR OTHER DOCUMENTS OR INSTRUMENTS NOT SEALED BY THE UNDERSIGNED PROFESSIONAL RELATING TO OR INTENDED TO BE USED FOR ANY PART OR PARTS OF THE PROJECT TO WHICH THIS PAGE REFERS.

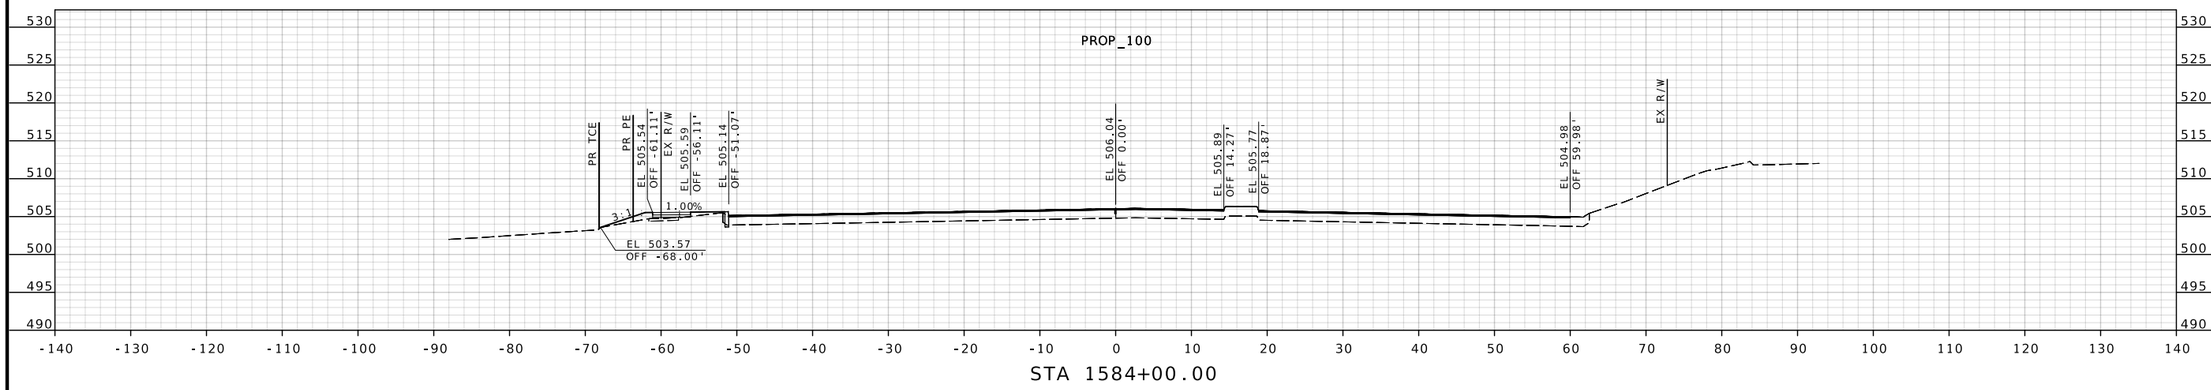

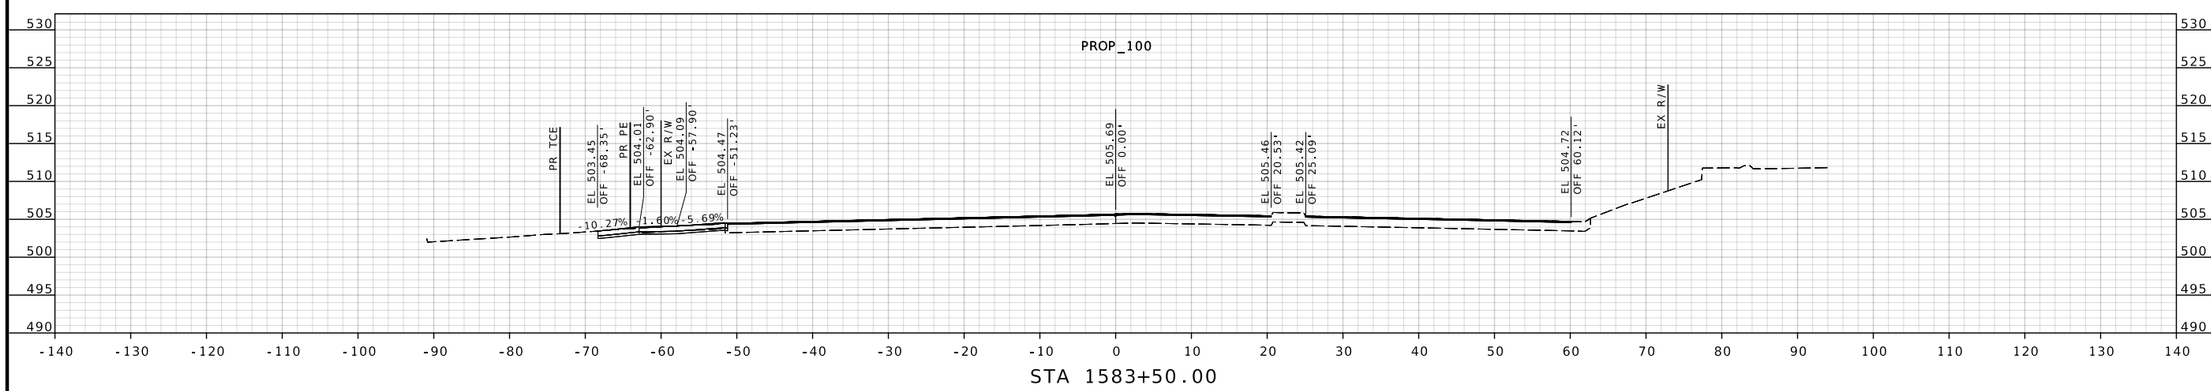

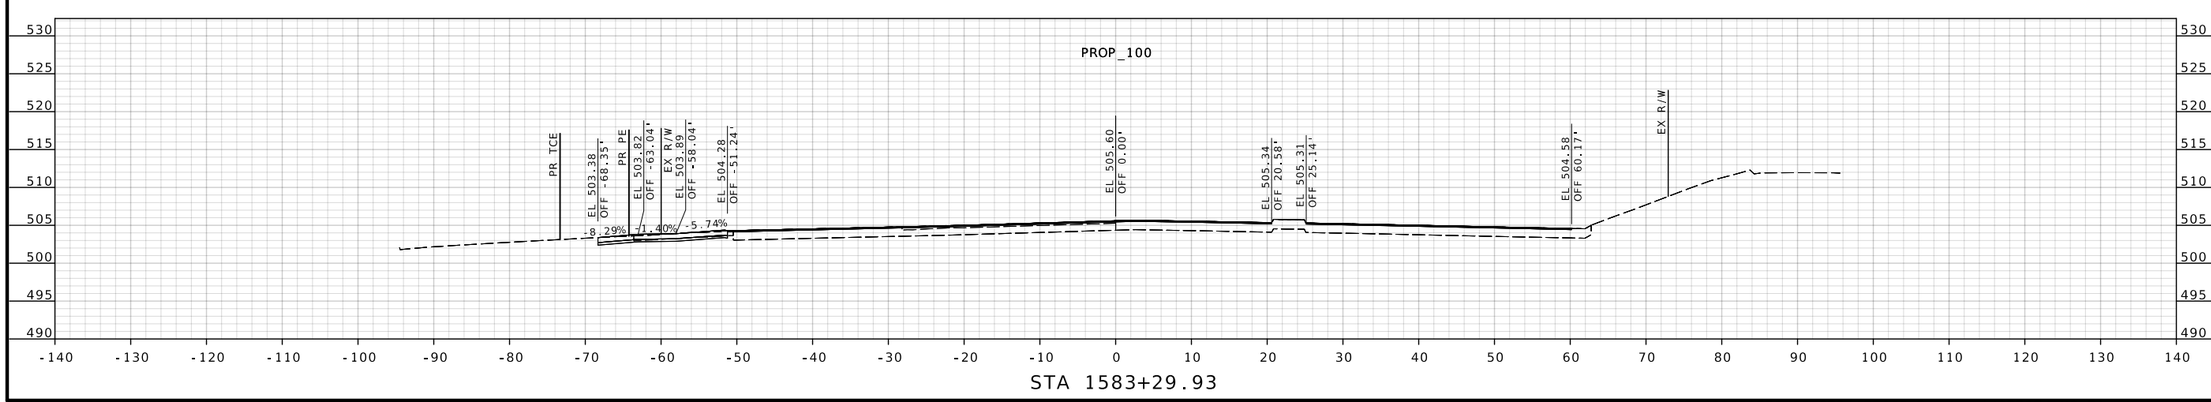

STATE OF MISSOURI
JENNIFER L. HUBER
NUMBER PE-2022000257
PROFESSIONAL ENGINEER
03/27/2025 4:29:39 PM
Jennifer Huber - Civil
MO PE-2022000257

DATE PREPARED
3/27/2025

US ROUTE	STATE
100	MO
DISTRICT	SHEET NO.
SL	124

COUNTY
ST. LOUIS

JOB NO.
J6P3274

CONTRACT ID.
.

PROJECT NO.
.

BRIDGE NO.
.

IF A SEAL IS PRESENT ON THIS SHEET IT HAS BEEN ELECTRONICALLY SEALED AND DATED.

REV.	DESCRIPTION	DATE

MISSOURI HIGHWAYS AND TRANSPORTATION COMMISSION

MoDOT

105 WEST CAPITOL
JEFFERSON CITY, MO 65102
1-888-ASK-MODOT (1-888-275-6636)

CMT
CRAWFORD, MURPHY & TILLY, INC.
ONE MEMORIAL DRIVE, SUITE 500
ST. LOUIS, MO 63102 (314) 436-5500
ENGINEERING CORPORATION - 000631

© Copyright CMT, Inc.

DISCLAIMER
THE PROFESSIONAL WHOSE SIGNATURE AND PERSONAL SEAL APPEAR HEREON ASSUMES RESPONSIBILITY ONLY FOR WHAT APPEARS ON THIS PAGE, AND DISCLAIMS (PURSUANT TO SECTION 327.411 RSMO) SPECIFICATION, ESTIMATES, REPORTS, OR OTHER DOCUMENTS OR INSTRUMENTS NOT SEALED BY THE UNDERSIGNED PROFESSIONAL RELATING TO OR INTENDED TO BE USED FOR ANY PART OR PARTS OF THE PROJECT TO WHICH THIS PAGE REFERS.

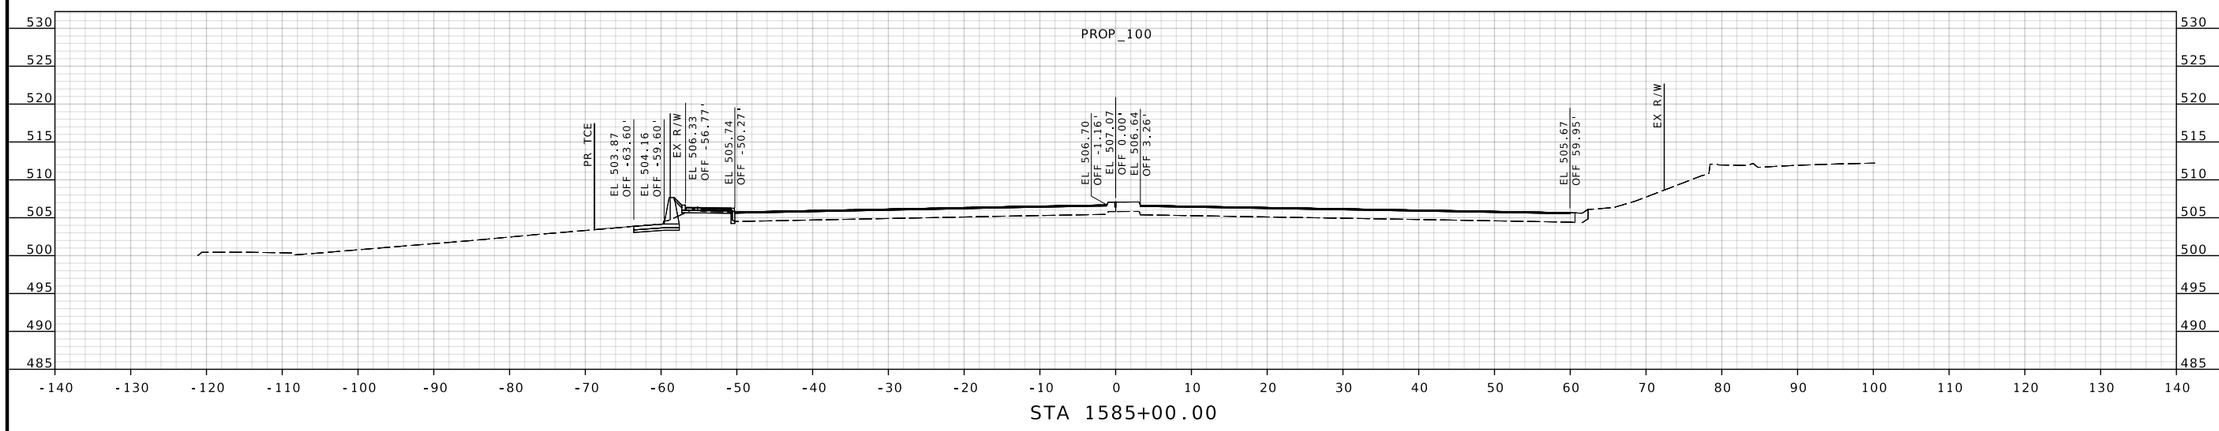

STA 1585+00.00

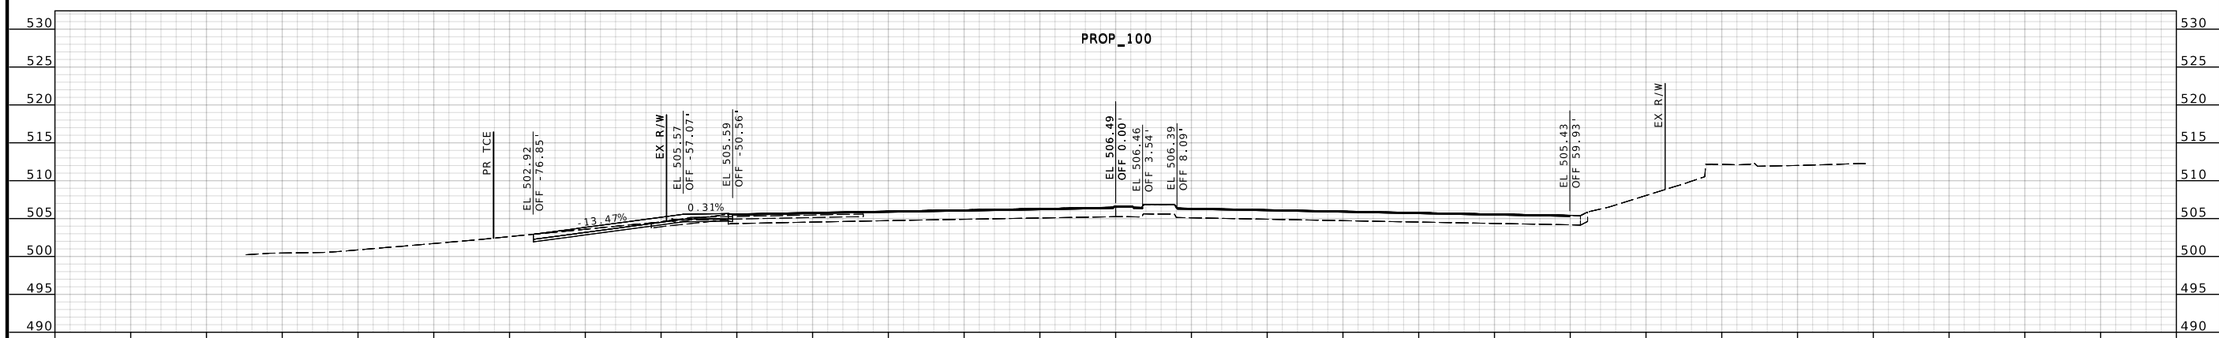

STA 1584+68.41

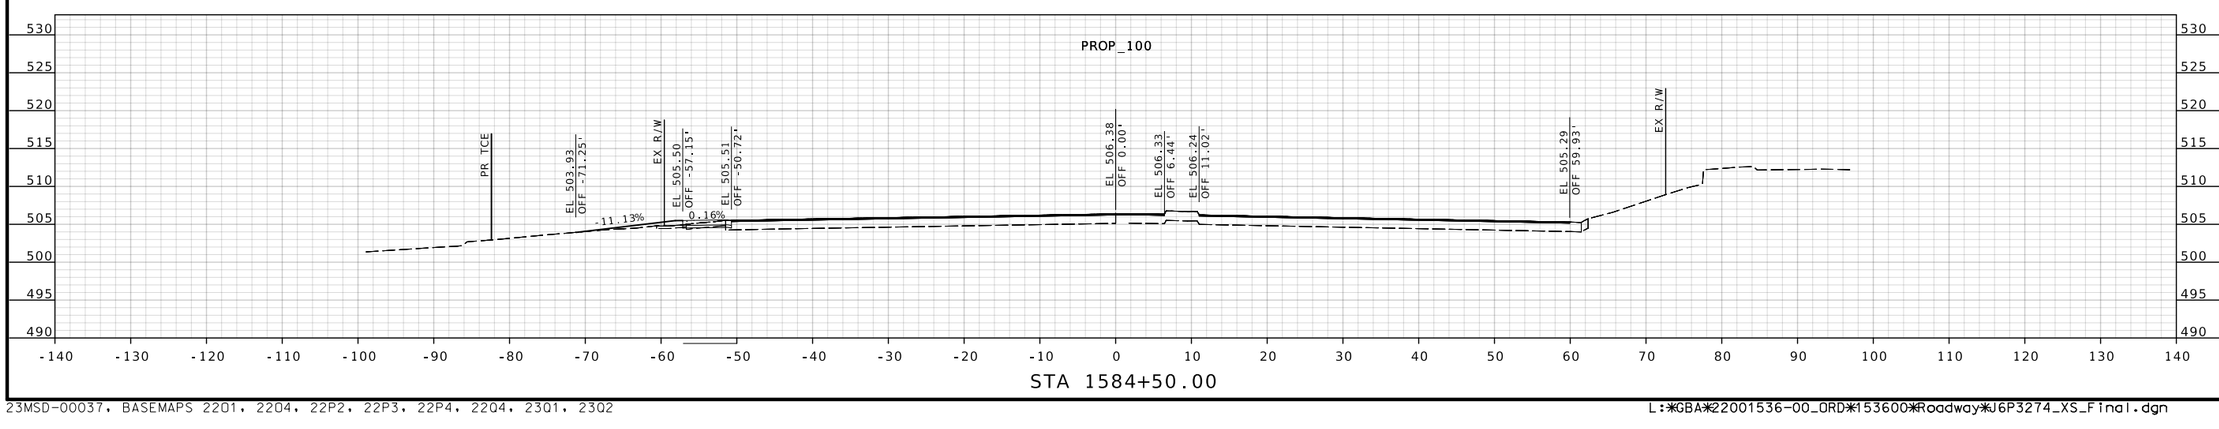

STA 1584+50.00

STATE OF MISSOURI
JENNIFER L. HUBER
NUMBER PE-2022000257
PROFESSIONAL ENGINEER

Jennifer Huber
03/27/2025 4:29:40 PM
Jennifer Huber - Civil
MO PE-2022000257

DATE PREPARED
3/27/2025

US ROUTE	STATE
100	MO
DISTRICT	SHEET NO.
SL	125

COUNTY
ST. LOUIS

JOB NO.
J6P3274

CONTRACT ID.
.

PROJECT NO.
.

BRIDGE NO.
.

REV.	DESCRIPTION	DATE

IF A SEAL IS PRESENT ON THIS SHEET IT HAS BEEN ELECTRONICALLY SEALED AND DATED.

MISSOURI HIGHWAYS AND TRANSPORTATION COMMISSION

105 WEST CAPITOL
JEFFERSON CITY, MO 65102
1-888-ASK-MODOT (1-888-275-6636)

CMT
CRAWFORD, MURPHY & TILLY, INC.
ONE MEMORIAL DRIVE, SUITE 500
ST. LOUIS, MO 63102 (314) 436-5500
ENGINEERING CORPORATION - 000631

© Copyright CMT, Inc.

DISCLAIMER
THE PROFESSIONAL WHOSE SIGNATURE AND PERSONAL SEAL APPEAR HEREON ASSUMES RESPONSIBILITY ONLY FOR WHAT APPEARS ON THIS PAGE, AND DISCLAIMS (PURSUANT TO SECTION 327.411 RSMO) SPECIFICATION, ESTIMATES, REPORTS, OR OTHER DOCUMENTS OR INSTRUMENTS NOT SEALED BY THE UNDERSIGNED PROFESSIONAL RELATING TO OR ~~INTENDED TO BE USED FOR ANY PART OR PARTS~~ OF THE PROJECT TO WHICH THIS PAGE REFERS.

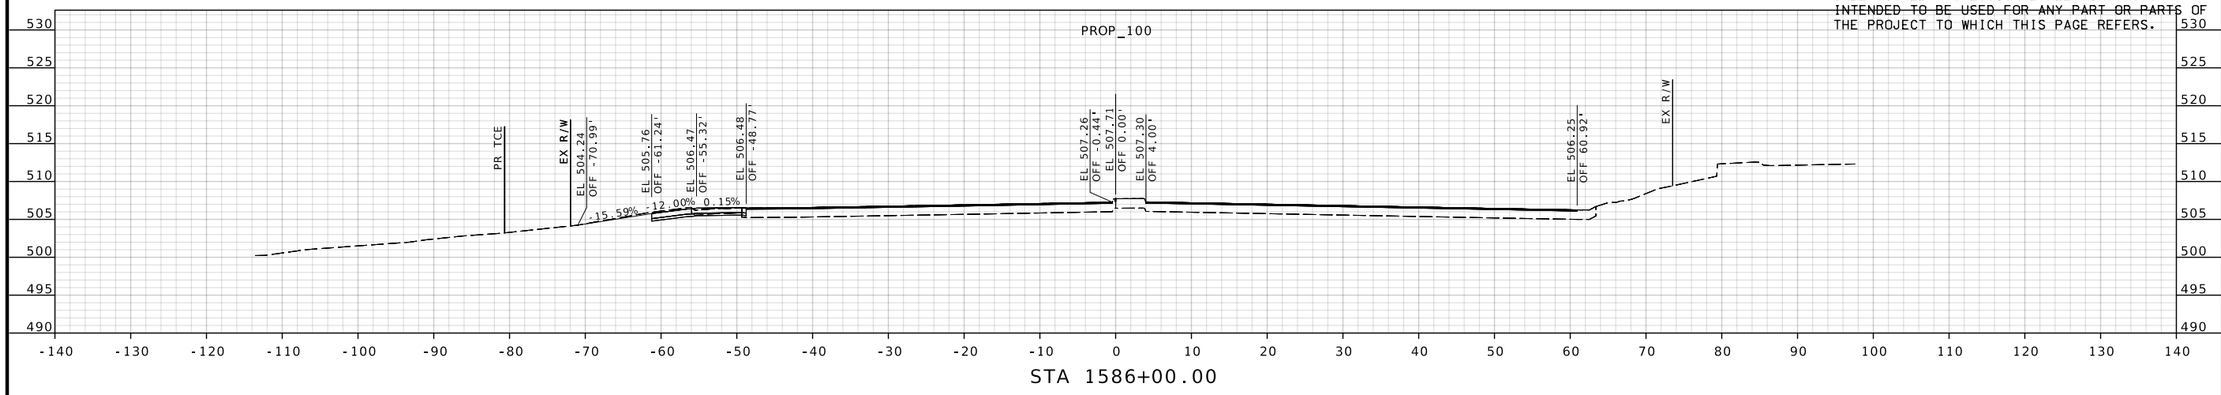

STA 1586+00.00

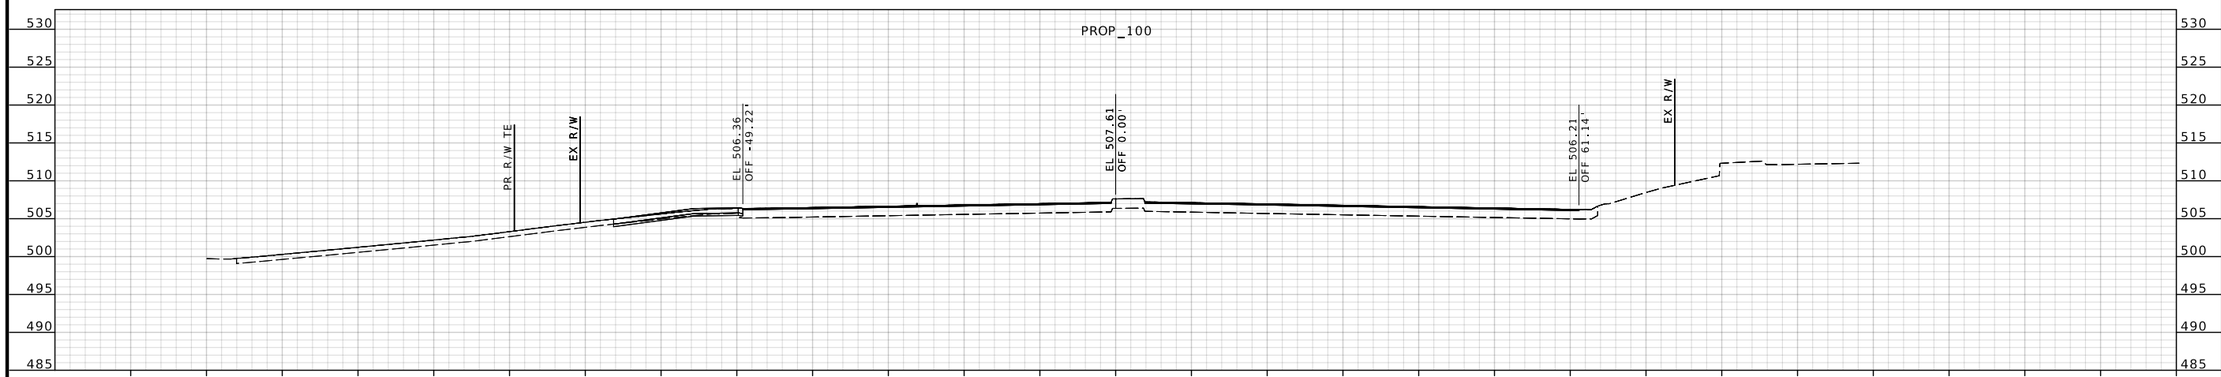

STA 1585+87.26

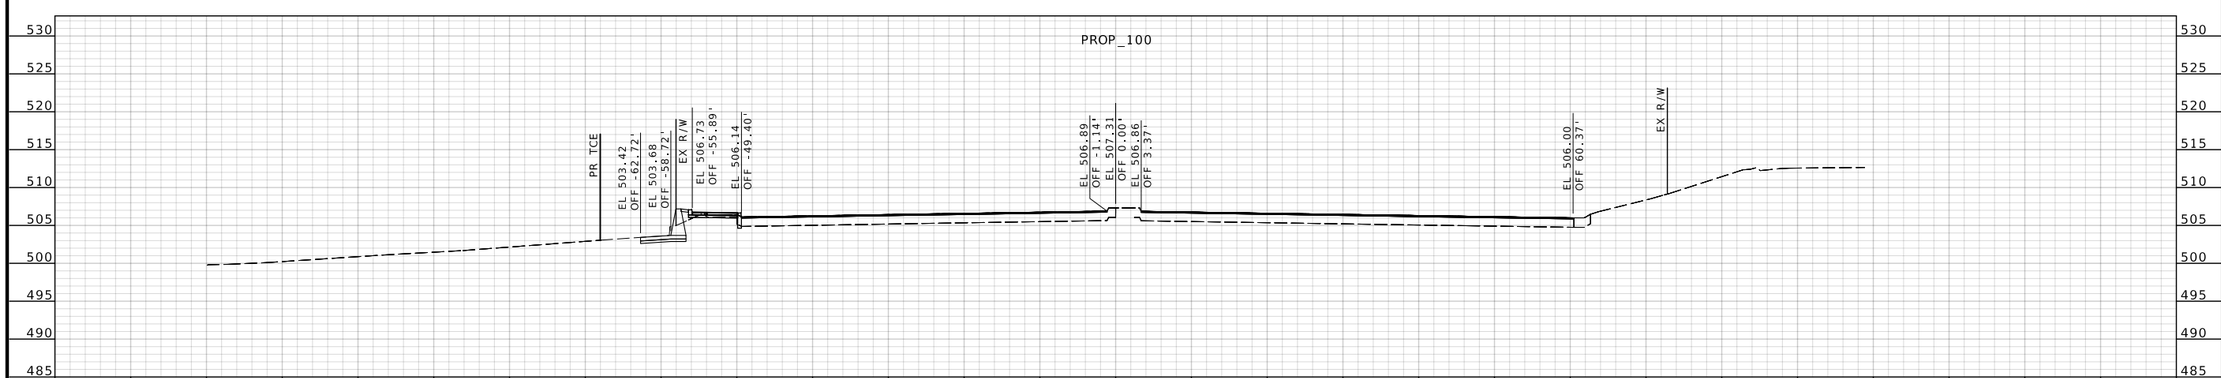

STA 1585+50.00

JENNIFER L. HUBER NUMBER PE-2022000257
STATE OF MISSOURI PROFESSIONAL ENGINEER

03/27/2025 4:29:40 PM
Jennifer Huber - Civil
MO PE-2022000257

DATE PREPARED
3/27/2025

US ROUTE	STATE
100	MO
DISTRICT	SHEET NO.
SL	126

COUNTY
ST. LOUIS

JOB NO.
J6P3274

CONTRACT ID.
.

PROJECT NO.
.

BRIDGE NO.
.

IF A SEAL IS PRESENT ON THIS SHEET IT HAS been ELECTRONICALLY SEALED AND DATED.

REV.	DESCRIPTION	DATE

MISSOURI HIGHWAYS AND TRANSPORTATION COMMISSION
105 WEST CAPITOL
JEFFERSON CITY, MO 65102
1-888-ASK-MODOT (1-888-275-6636)

CMT
CRAWFORD, MURPHY & TILLY, INC.
ONE MEMORIAL DRIVE, SUITE 500
ST. LOUIS, MO 63102 (314) 436-5500
ENGINEERING CORPORATION - 000631

© Copyright CMT, Inc.

DISCLAIMER
THE PROFESSIONAL WHOSE SIGNATURE AND PERSONAL SEAL APPEAR HEREON ASSUMES RESPONSIBILITY ONLY FOR WHAT APPEARS ON THIS PAGE, AND DISCLAIMS (PURSUANT TO SECTION 327.411 RSMO) SPECIFICATION, ESTIMATES, REPORTS, OR OTHER DOCUMENTS OR INSTRUMENTS NOT SEALED BY THE UNDERSIGNED PROFESSIONAL RELATING TO OR INTENDED TO BE USED FOR ANY PART OR PARTS OF THE PROJECT TO WHICH THIS PAGE REFERS.

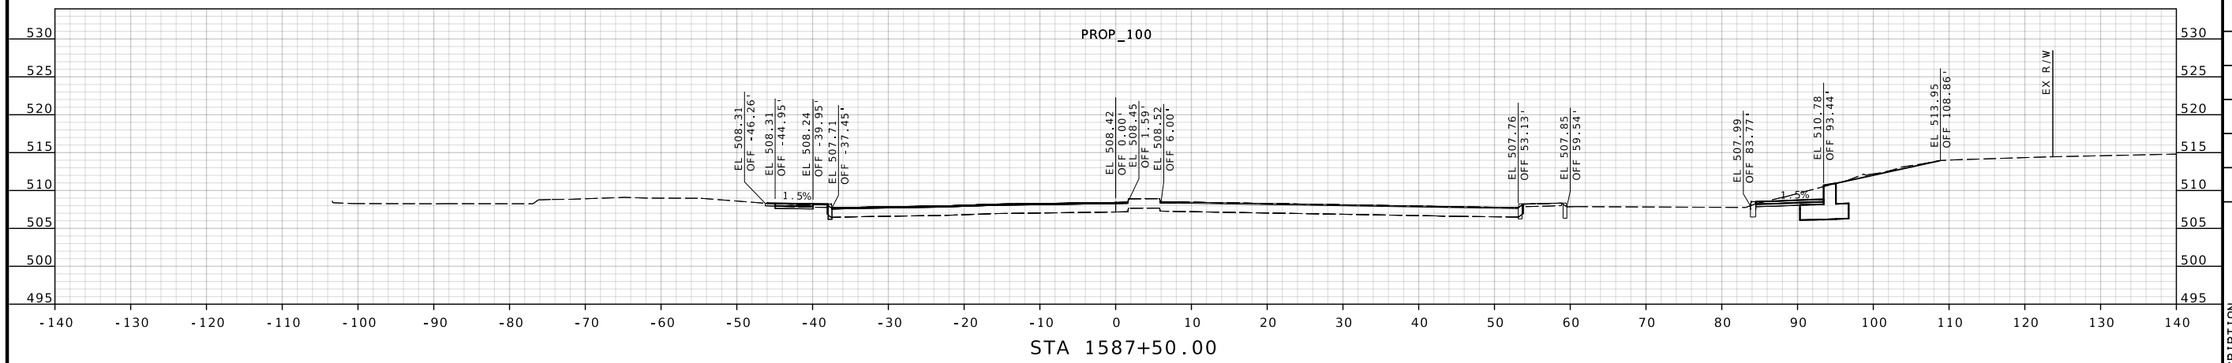

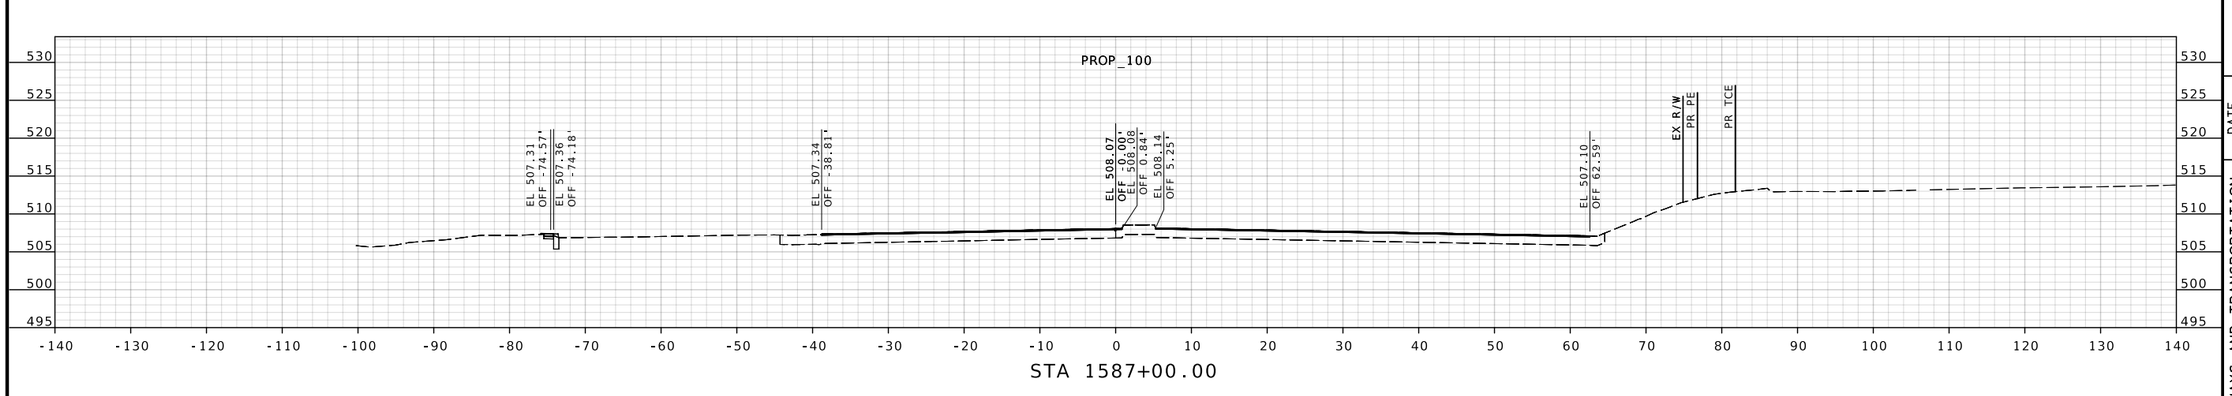

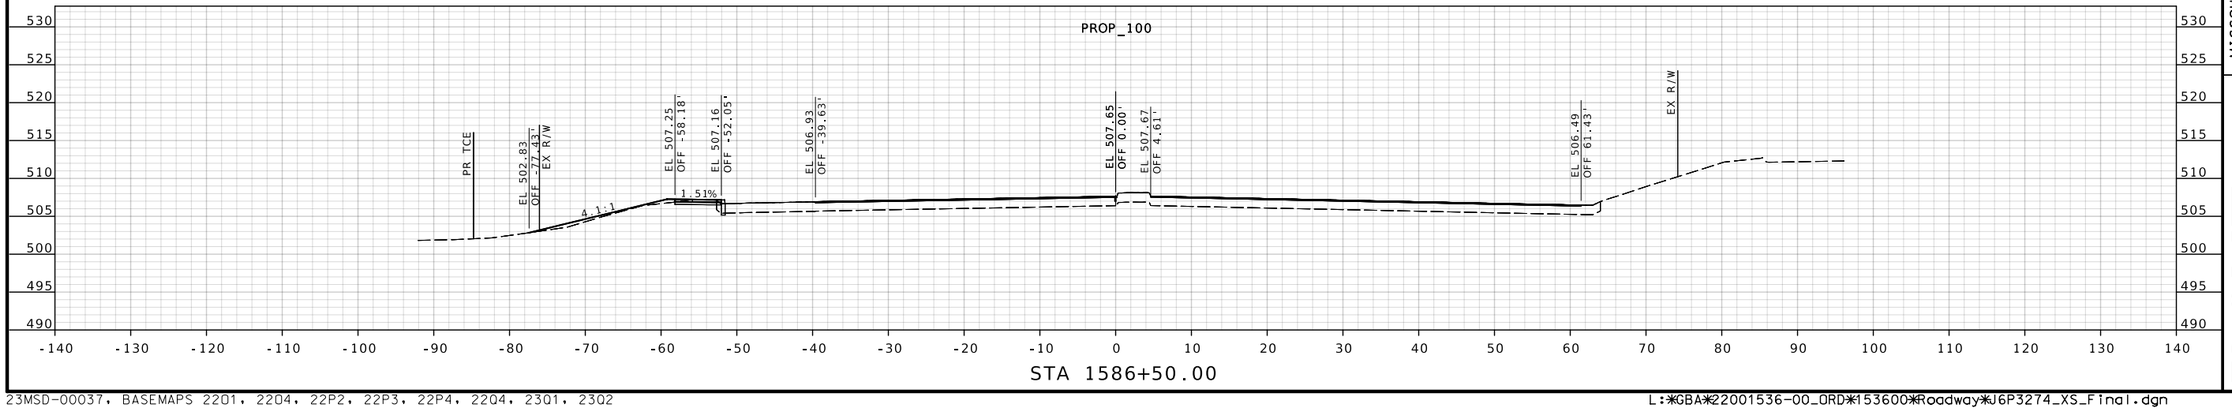

JENNIFER L. HUBER
NUMBER
PE-2022000257
STATE OF MISSOURI
PROFESSIONAL ENGINEER

03/27/2025 4:29:40 PM
Jennifer Huber - Civil
MO PE-2022000257

DATE PREPARED
3/27/2025

US ROUTE	STATE
100	MO
DISTRICT	SHEET NO.
SL	127

COUNTY
ST. LOUIS

JOB NO.
J6P3274

CONTRACT ID.
.

PROJECT NO.
.

BRIDGE NO.
.

IF A SEAL IS PRESENT ON THIS SHEET IT HAS BEEN ELECTRONICALLY SEALED AND DATED.

REV.	DESCRIPTION	DATE

MISSOURI HIGHWAYS AND TRANSPORTATION COMMISSION
105 WEST CAPITOL
JEFFERSON CITY, MO 65102
1-888-ASK-MODOT (1-888-275-6636)

CMT
CRAWFORD, MURPHY & TILLY, INC.
ONE MEMORIAL DRIVE, SUITE 500
ST. LOUIS, MO 63102 (314) 436-5500
ENGINEERING CORPORATION - 000631

©Copyright CMT, Inc.

DISCLAIMER
THE PROFESSIONAL WHOSE SIGNATURE AND PERSONAL SEAL APPEAR HEREON ASSUMES RESPONSIBILITY ONLY FOR WHAT APPEARS ON THIS PAGE, AND DISCLAIMS (PURSUANT TO SECTION 327.411 RSMO) SPECIFICATION, ESTIMATES, REPORTS, OR OTHER DOCUMENTS OR INSTRUMENTS NOT SEALED BY THE UNDERSIGNED PROFESSIONAL RELATING TO OR INTENDED TO BE USED FOR ANY PART OR PARTS OF THE PROJECT TO WHICH THIS PAGE REFERS.

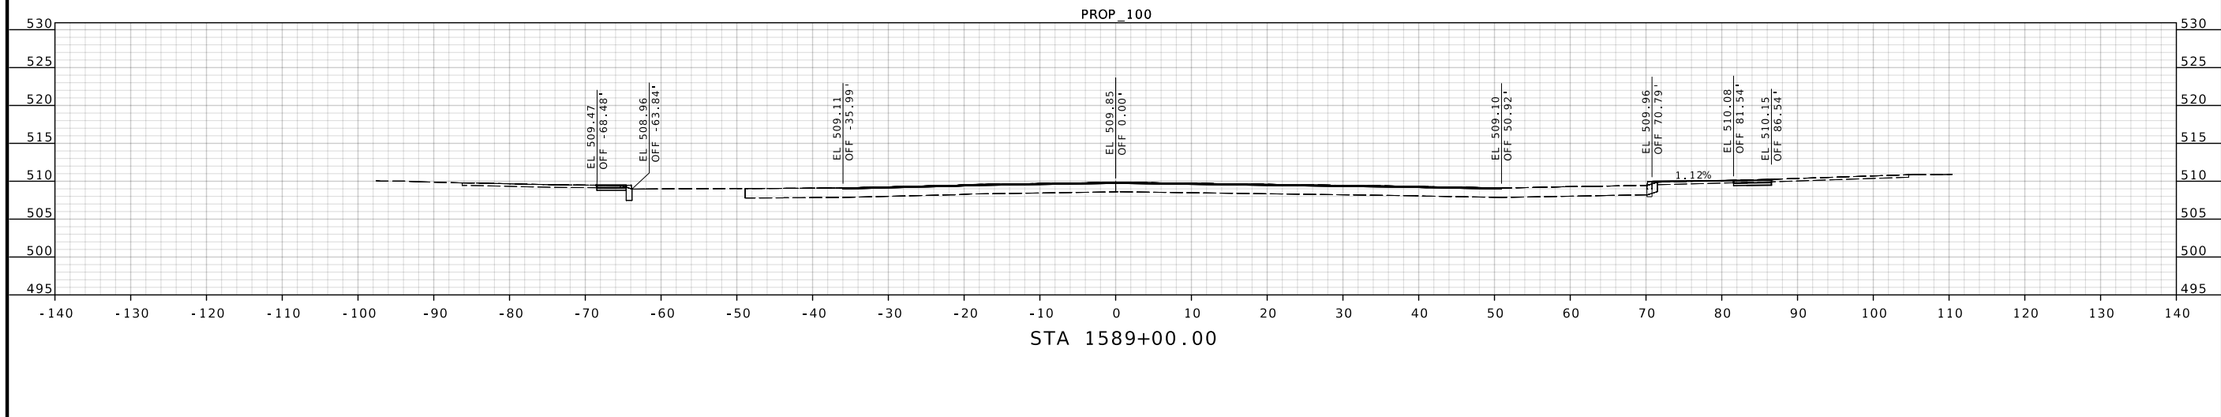

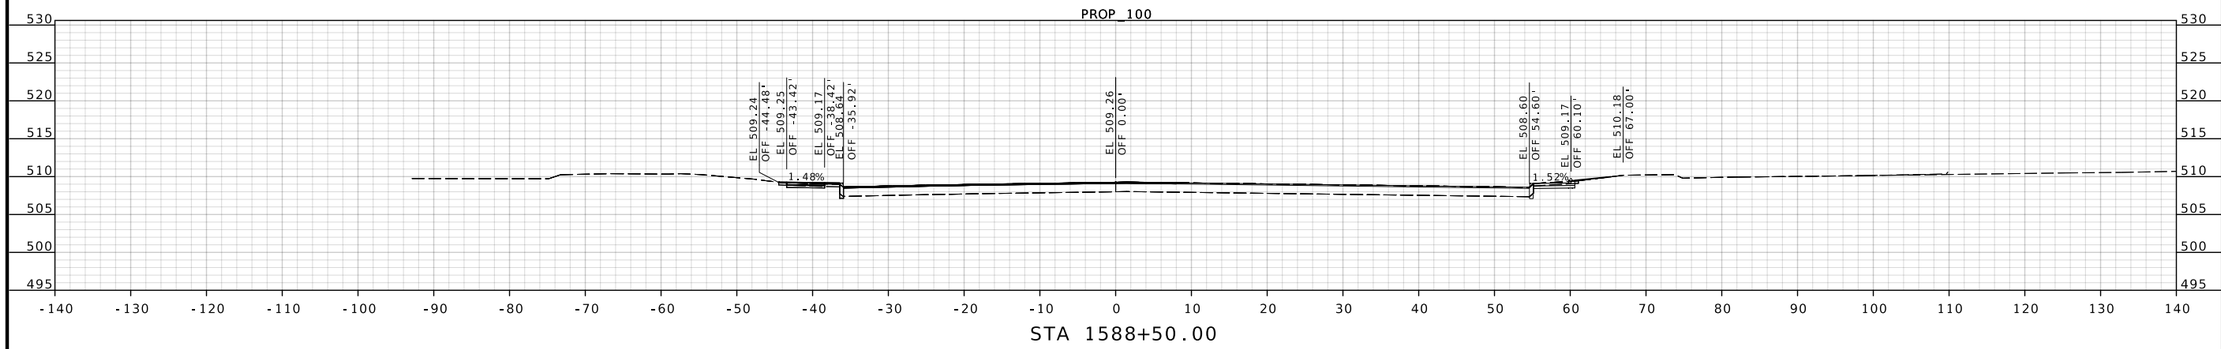

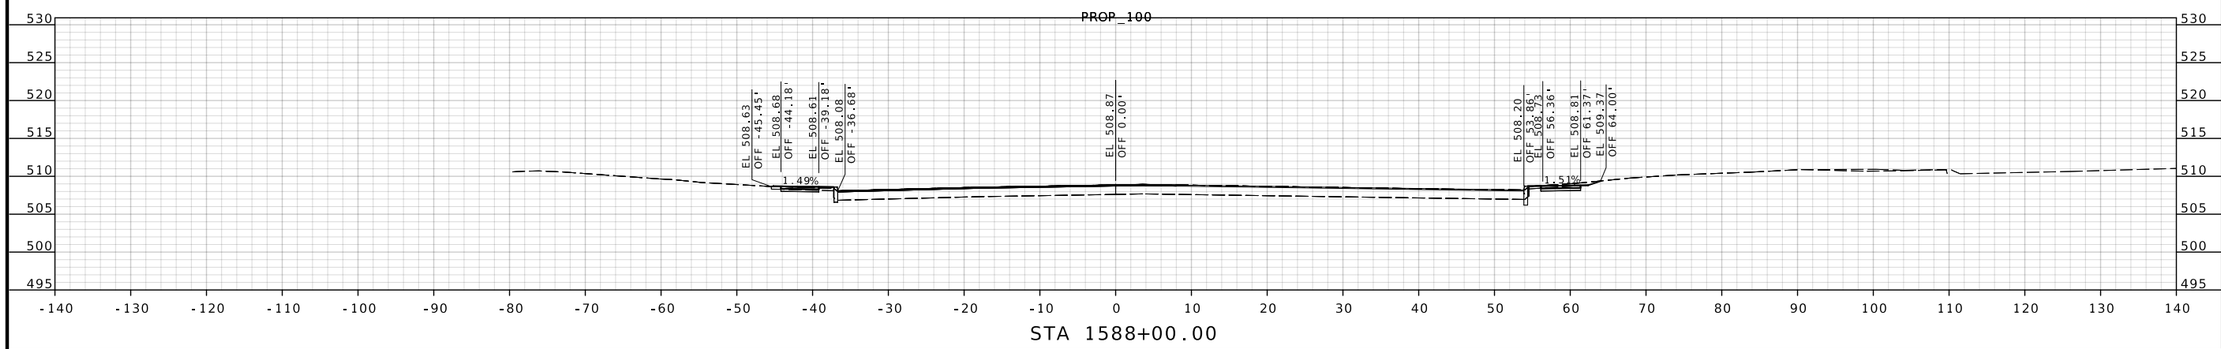

JENNIFER L. HUBER NUMBER PE-2022000257
STATE OF MISSOURI PROFESSIONAL ENGINEER
03/27/2025 4:29:40 PM
Jennifer Huber - Civil
MO PE-2022000257

DATE PREPARED
3/27/2025

US ROUTE	STATE
100	MO
DISTRICT	SHEET NO.
SL	128

COUNTY
ST. LOUIS

JOB NO.
J6P3274

CONTRACT ID.
.

PROJECT NO.
.

BRIDGE NO.
.

DESCRIPTION	DATE

IF A SEAL IS PRESENT ON THIS SHEET IT HAS BEEN ELECTRONICALLY SEALED AND DATED.

MISSOURI HIGHWAYS AND TRANSPORTATION COMMISSION

105 WEST CAPITOL
JEFFERSON CITY, MO 65102
1-888-ASK-MODOT (1-888-275-6636)

CMT
© Copyright CMT, Inc.
CRAWFORD, MURPHY & TILLY, INC.
ONE MEMORIAL DRIVE, SUITE 500
ST. LOUIS, MO 63102 (314) 436-5500
ENGINEERING CORPORATION - 000631

REV.

DISCLAIMER

THE PROFESSIONAL WHOSE SIGNATURE AND PERSONAL SEAL APPEAR HEREON ASSUMES RESPONSIBILITY ONLY FOR WHAT APPEARS ON THIS PAGE, AND DISCLAIMS (PURSUANT TO SECTION 327.411 RSMO) SPECIFICATION, ESTIMATES, REPORTS, OR OTHER DOCUMENTS OR INSTRUMENTS NOT SEALED BY THE UNDERSIGNED PROFESSIONAL RELATING TO OR INTENDED TO BE USED FOR ANY PART OR PARTS OF THE PROJECT TO WHICH THIS PAGE REFERS.

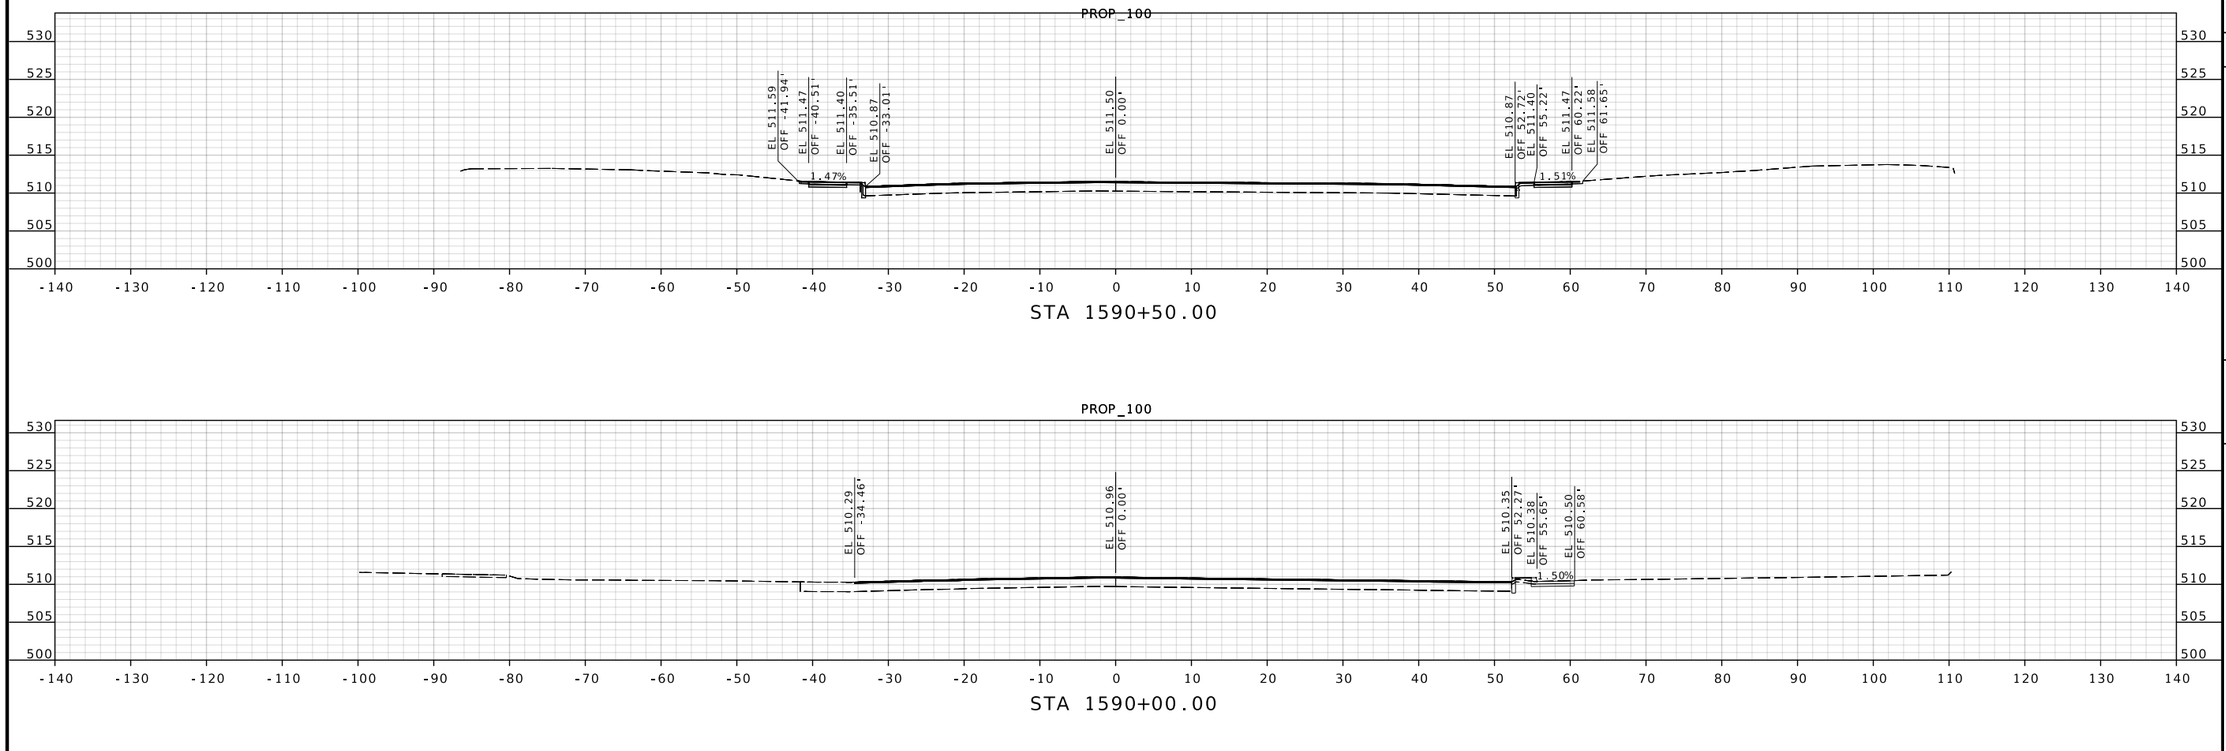

JENNIFER L. HUBER NUMBER PE-2022000257
STATE OF MISSOURI PROFESSIONAL ENGINEER

03/27/2025 4:29:40 PM
Jennifer Huber - Civil
MO PE-2022000257

DATE PREPARED
3/27/2025

US ROUTE	STATE
100	MO
DISTRICT	SHEET NO.
SL	129

COUNTY
ST. LOUIS

JOB NO.
J6P3274

CONTRACT ID.
.

PROJECT NO.
.

BRIDGE NO.
.

IF A SEAL IS PRESENT ON THIS SHEET IT HAS BEEN ELECTRONICALLY SEALED AND DATED.

DESCRIPTION	DATE	REV.

MISSOURI HIGHWAYS AND TRANSPORTATION COMMISSION

105 WEST CAPITOL
JEFFERSON CITY, MO 65102
1-888-ASK-MODOT (1-888-275-6636)

© Copyright CMT, Inc.

CMT
CRAWFORD, MURPHY & TILLY, INC.
ONE MEMORIAL DRIVE, SUITE 500
ST. LOUIS, MO 63102 (314) 436-5500
ENGINEERING CORPORATION - 000631

DISCLAIMER
THE PROFESSIONAL WHOSE SIGNATURE AND PERSONAL SEAL APPEAR HEREON ASSUMES RESPONSIBILITY ONLY FOR WHAT APPEARS ON THIS PAGE, AND DISCLAIMS (PURSUANT TO SECTION 327.411 RSMO) SPECIFICATION, ESTIMATES, REPORTS, OR OTHER DOCUMENTS OR INSTRUMENTS NOT SEALED BY THE UNDERSIGNED PROFESSIONAL RELATING TO OR INTENDED TO BE USED FOR ANY PART OR PARTS OF THE PROJECT TO WHICH THIS PAGE REFERS.

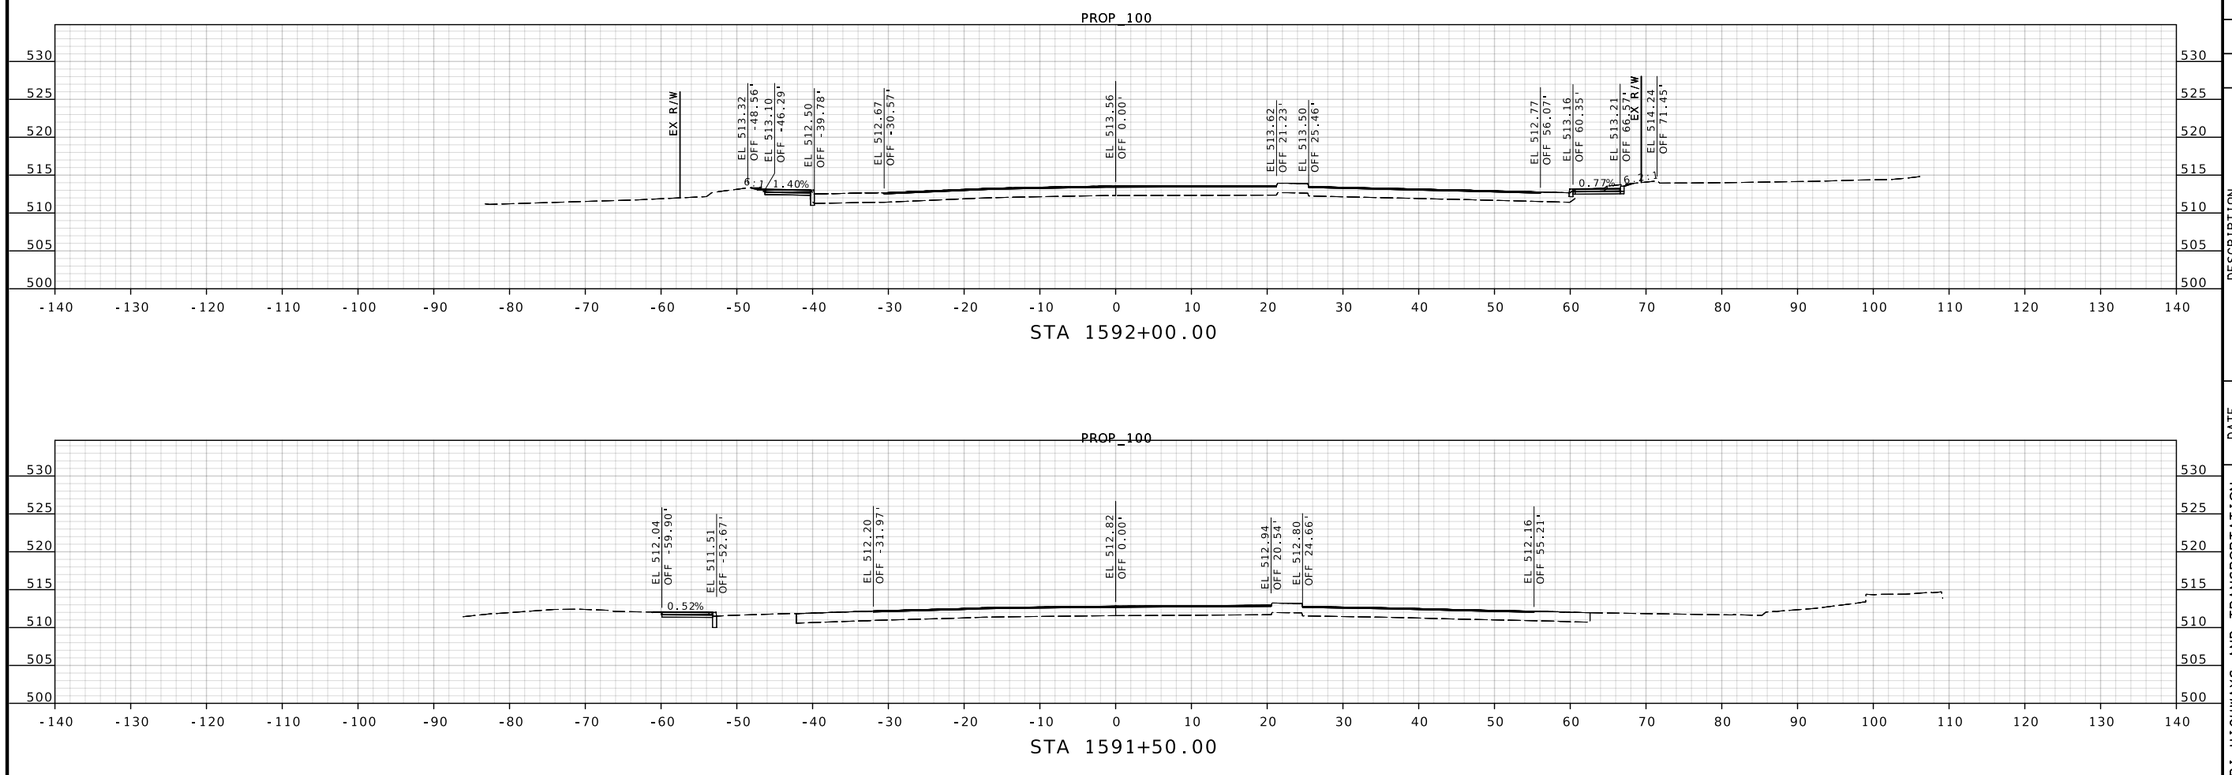

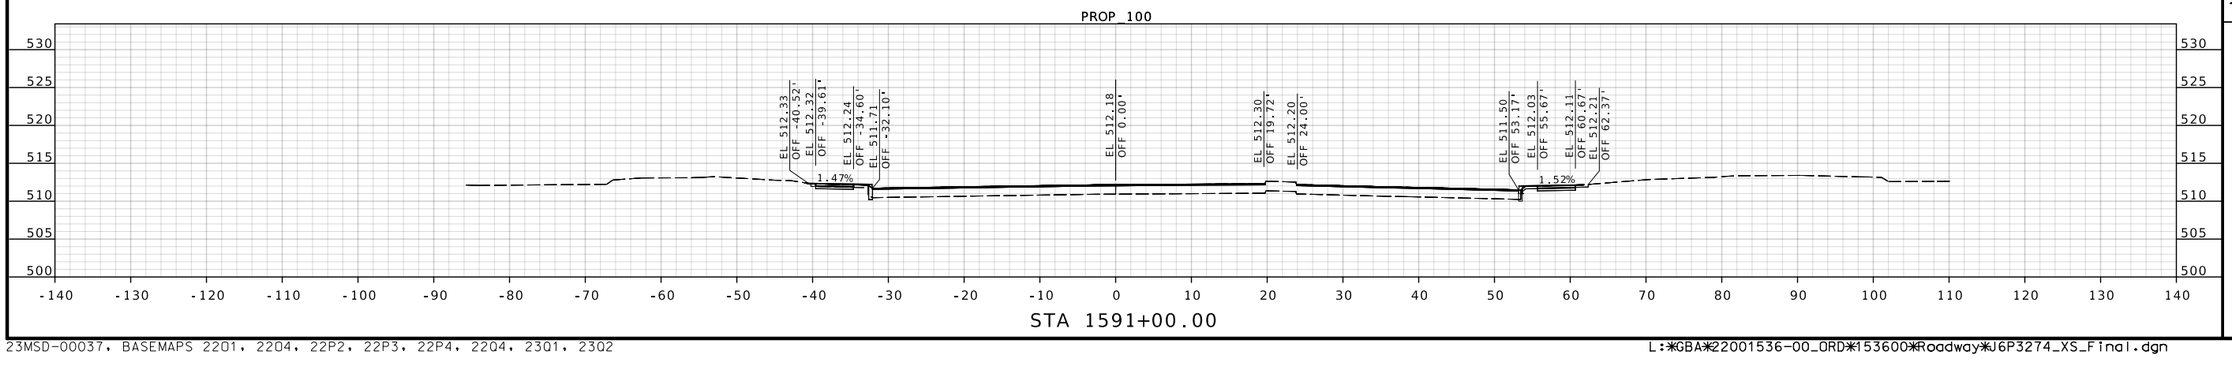

STATE OF MISSOURI
JENNIFER L. HUBER
NUMBER PE-2022000257
PROFESSIONAL ENGINEER

03/27/2025 4:29:40 PM
Jennifer Huber - Civil
MO PE-2022000257

DATE PREPARED
3/27/2025

US ROUTE	STATE
100	MO
DISTRICT	SHEET NO.
SL	130

COUNTY
ST. LOUIS

JOB NO.
J6P3274

CONTRACT ID.
.

PROJECT NO.
.

BRIDGE NO.
.

IF A SEAL IS PRESENT ON THIS SHEET IT HAS BEEN ELECTRONICALLY SEALED AND DATED.

DESCRIPTION	DATE	REV.

MISSOURI HIGHWAYS AND TRANSPORTATION COMMISSION

105 WEST CAPITOL
JEFFERSON CITY, MO 65102
1-888-ASK-MODOT (1-888-275-6636)

CMT
CRAWFORD, MURPHY & TILLY, INC.
ONE MEMORIAL DRIVE, SUITE 500
ST. LOUIS, MO 63102 (314) 436-5500
ENGINEERING CORPORATION - 000631

© Copyright CMT, Inc.

DISCLAIMER
THE PROFESSIONAL WHOSE SIGNATURE AND PERSONAL SEAL APPEAR HEREON ASSUMES RESPONSIBILITY ONLY FOR WHAT APPEARS ON THIS PAGE, AND DISCLAIMS (PURSUANT TO SECTION 327.411 RSMO) SPECIFICATION, ESTIMATES, REPORTS, OR OTHER DOCUMENTS OR INSTRUMENTS NOT SEALED BY THE UNDERSIGNED PROFESSIONAL RELATING TO OR INTENDED TO BE USED FOR ANY PART OR PARTS OF THE PROJECT TO WHICH THIS PAGE REFERS.

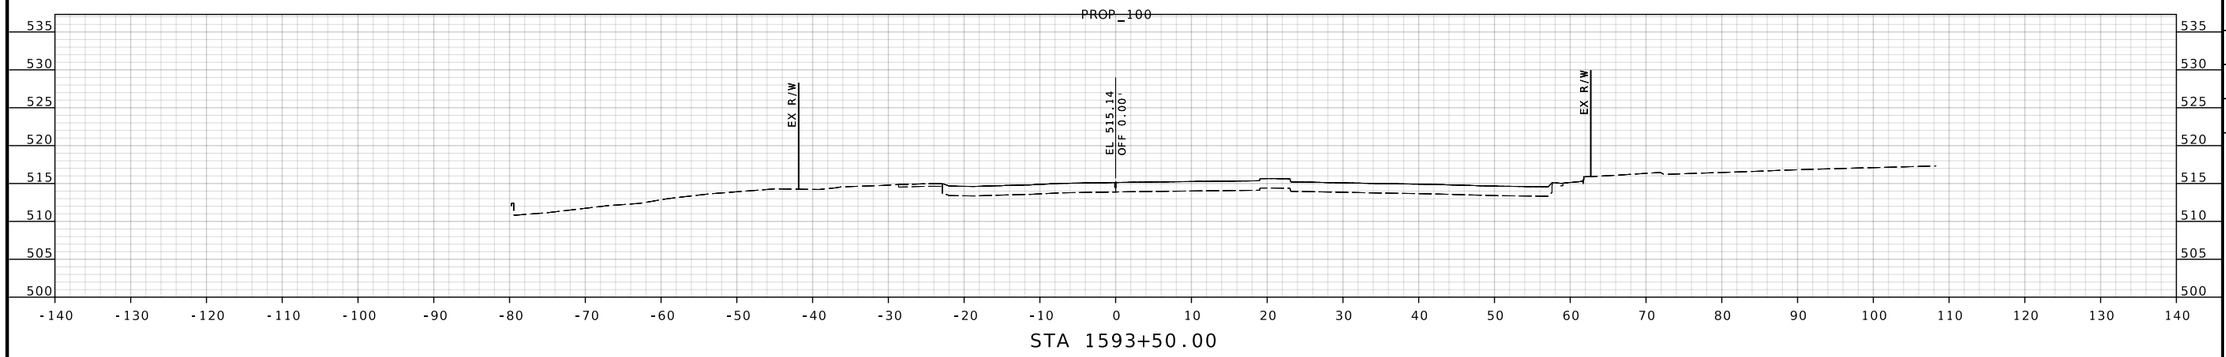

STA 1593+50.00

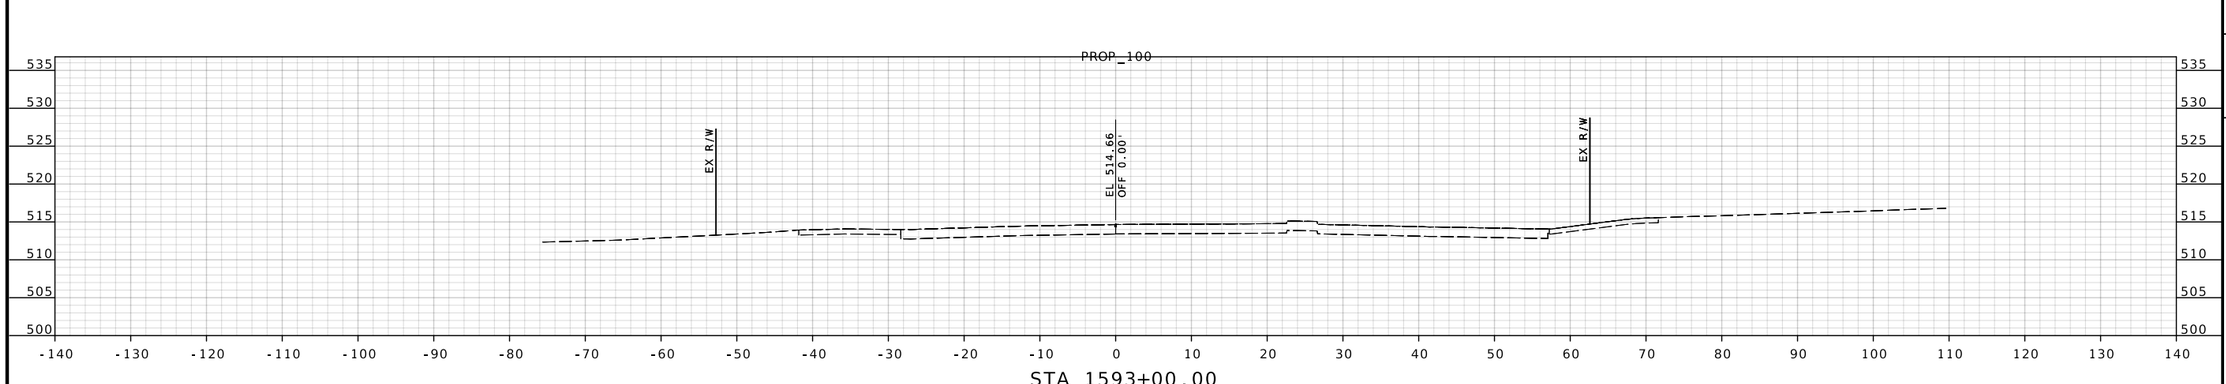

STA 1593+00.00

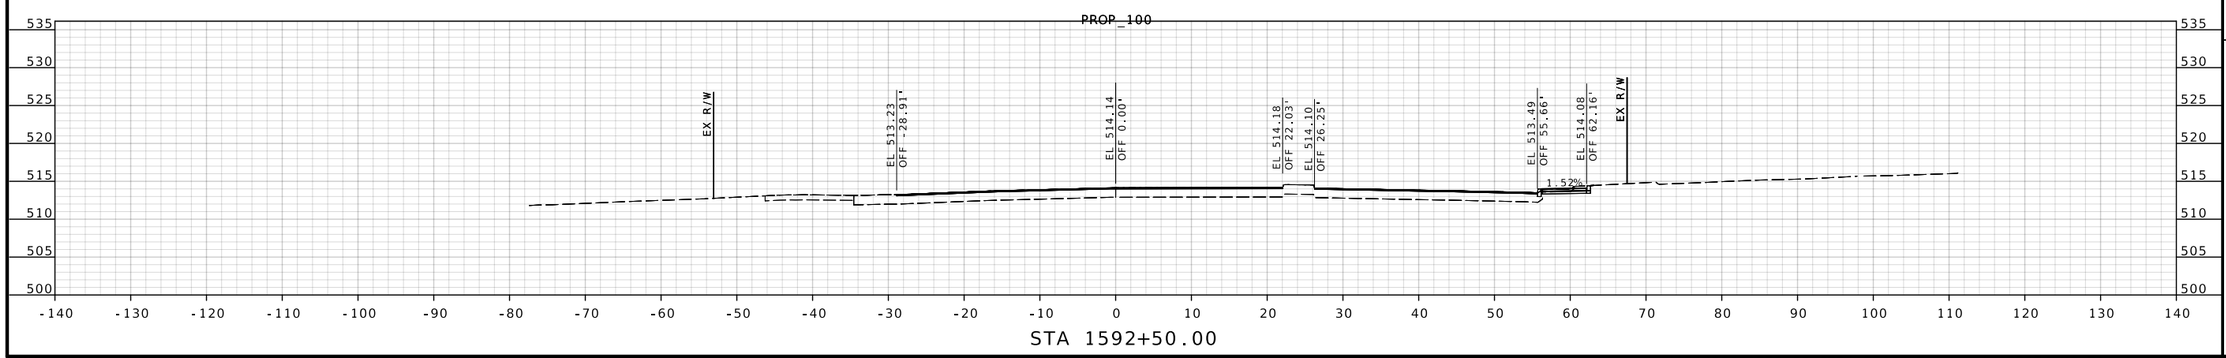

STA 1592+50.00

STATE OF MISSOURI
JENNIFER L. HUBER
NUMBER PE-2022000257
PROFESSIONAL ENGINEER

Jennifer Huber
03/27/2025 4:29:41 PM
Jennifer Huber - Civil
MO PE-2022000257

DATE PREPARED
3/27/2025

US ROUTE	STATE
100	MO
DISTRICT	SHEET NO.
SL	131

COUNTY
ST. LOUIS

JOB NO.
J6P3274

CONTRACT ID.
.

PROJECT NO.
.

BRIDGE NO.
.

DESCRIPTION	DATE

IF A SEAL IS PRESENT ON THIS SHEET IT HAS BEEN ELECTRONICALLY SEALED AND DATED.

MISSOURI HIGHWAYS AND TRANSPORTATION COMMISSION

105 WEST CAPITOL
JEFFERSON CITY, MO 65102
1-888-ASK-MODOT (1-888-275-6636)

CMT
©Copyright CMT, Inc.
CRAWFORD, MURPHY & TILLY, INC.
ONE MEMORIAL DRIVE, SUITE 500
ST. LOUIS, MO 63102 (314) 436-5500
ENGINEERING CORPORATION - 000631

REV.

DISCLAIMER
THE PROFESSIONAL WHOSE SIGNATURE AND PERSONAL SEAL APPEAR HEREON ASSUMES RESPONSIBILITY ONLY FOR WHAT APPEARS ON THIS PAGE, AND DISCLAIMS (PURSUANT TO SECTION 327.411 RSMO) SPECIFICATION, ESTIMATES, REPORTS, OR OTHER DOCUMENTS OR INSTRUMENTS NOT SEALED BY THE UNDERSIGNED PROFESSIONAL RELATING TO OR INTENDED TO BE USED FOR ANY PART OR PARTS OF THE PROJECT TO WHICH THIS PAGE REFERS.

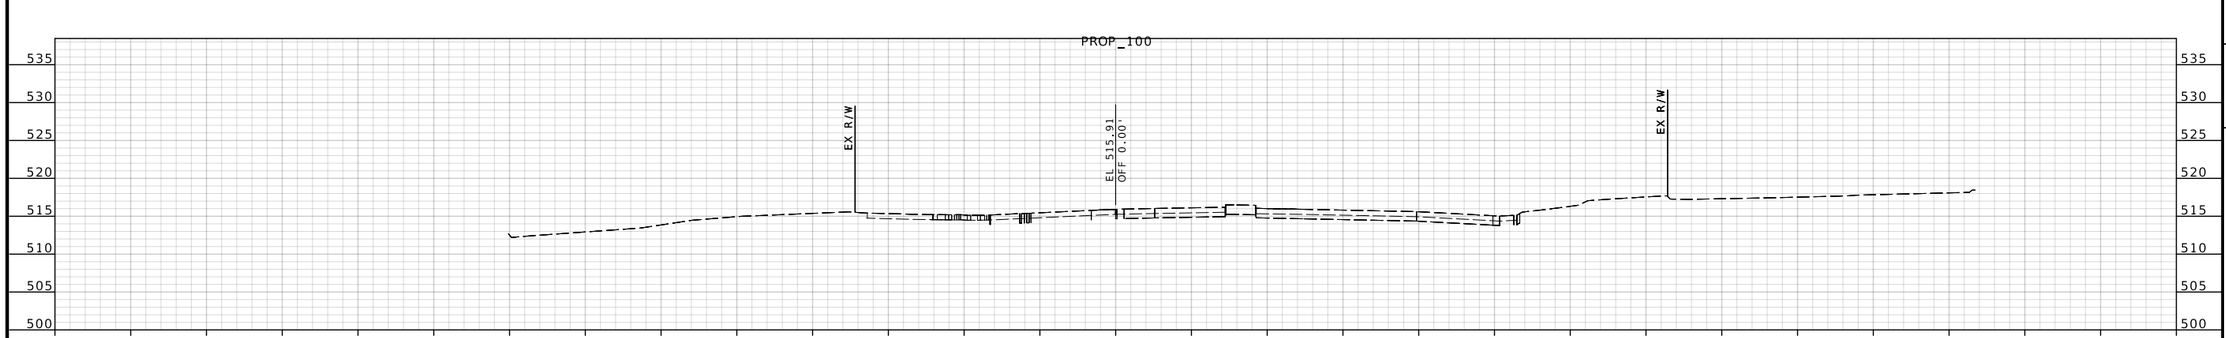

STA 1594+14.18

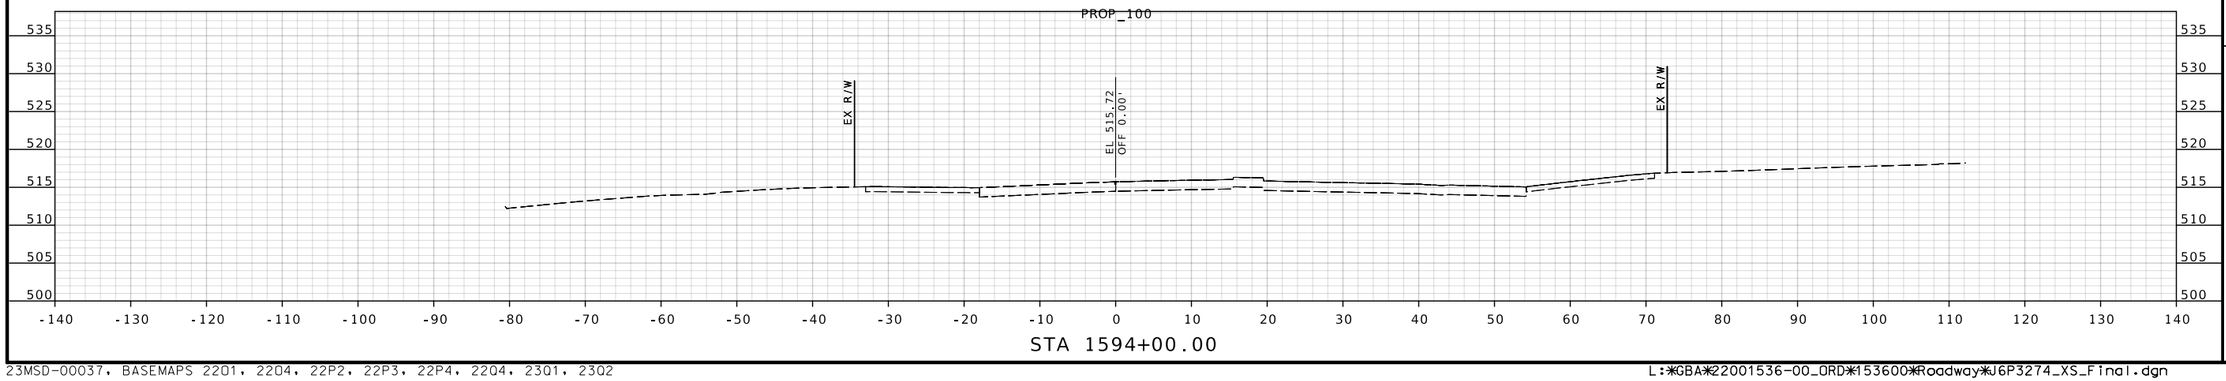

STA 1594+00.00

STATE OF MISSOURI
JENNIFER L. HUBER
NUMBER PE-2022000257
PROFESSIONAL ENGINEER

03/27/2025 4:29:41 PM
Jennifer Huber - Civil
MO PE-2022000257

DATE PREPARED
3/27/2025

US ROUTE	STATE
100	MO
DISTRICT	SHEET NO.
SL	132

COUNTY
ST. LOUIS

JOB NO.
J6P3274

CONTRACT ID.
.

PROJECT NO.
.

BRIDGE NO.
.

IF A SEAL IS PRESENT ON THIS SHEET IT HAS been ELECTRONICALLY SEALED AND DATED.

DESCRIPTION	DATE

MISSOURI HIGHWAYS AND TRANSPORTATION COMMISSION

105 WEST CAPITOL
JEFFERSON CITY, MO 65102
1-888-ASK-MODOT (1-888-275-6636)

CRAWFORD, MURPHY & TILLY, INC.
ONE MEMORIAL DRIVE, SUITE 500
ST. LOUIS, MO 63102 (314) 436-5500
ENGINEERING CORPORATION - 000631

© Copyright CMT, Inc.

REV.

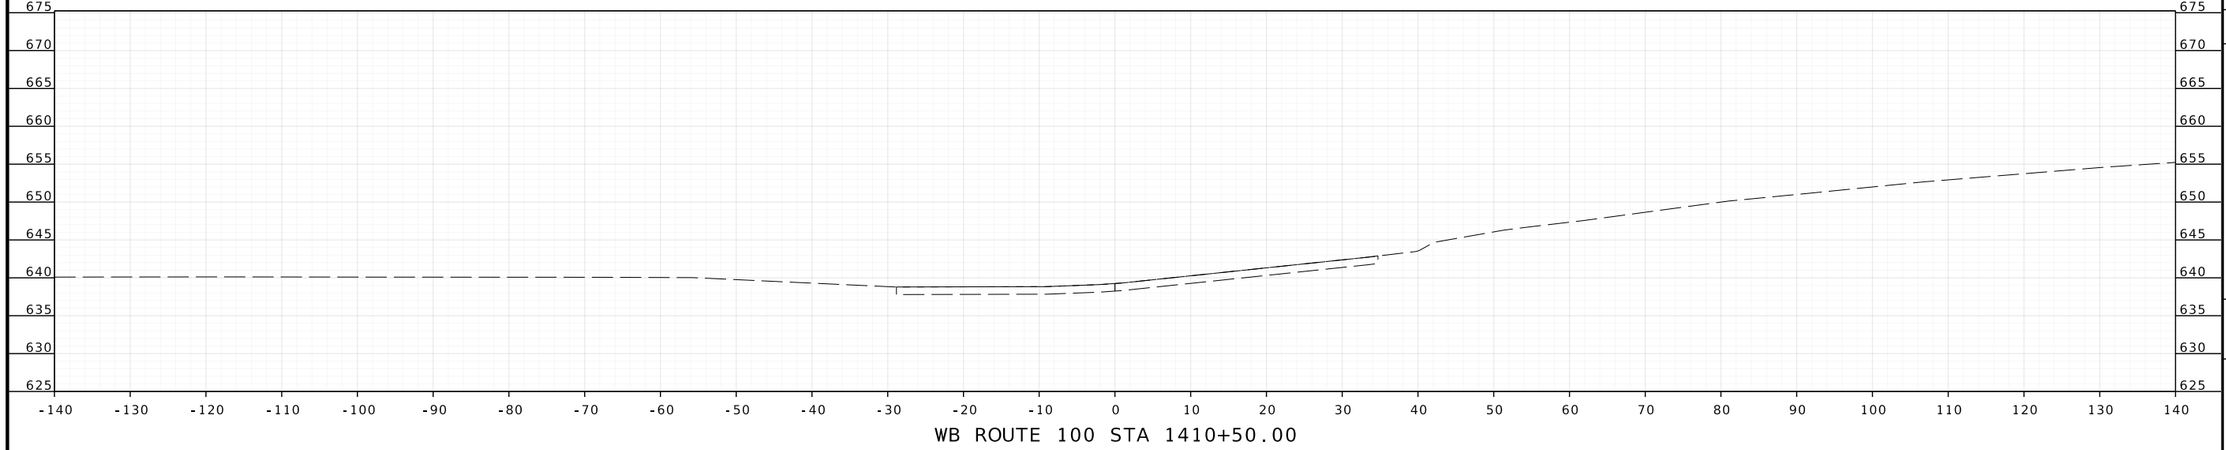

WB ROUTE 100 STA 1410+50.00

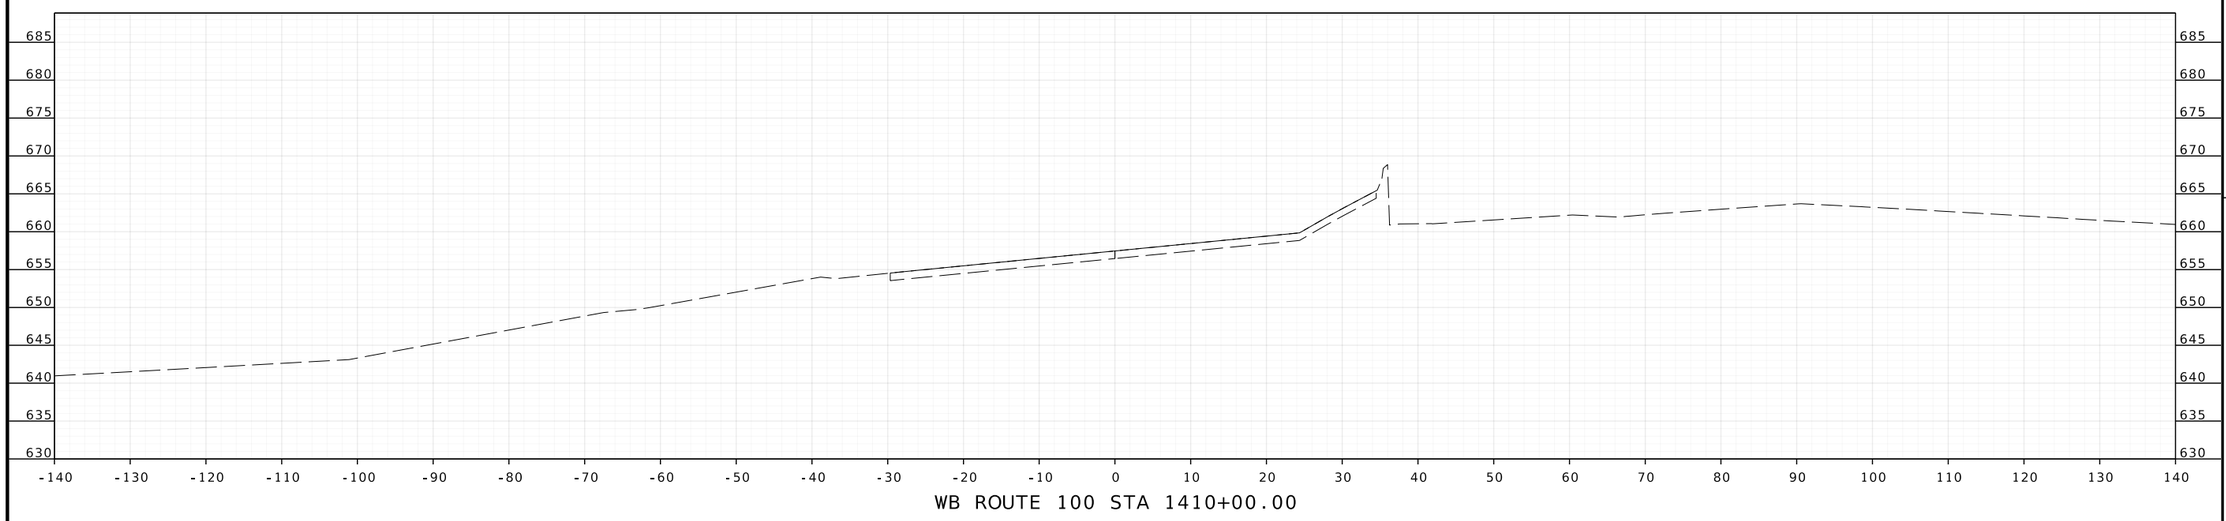

WB ROUTE 100 STA 1410+00.00

BRIAN D. KIERATH JR. NUMBER PE-2023008624
PROFESSIONAL ENGINEER
STATE OF MISSOURI

04/09/2025 3:34:25 PM
Brian D. Kierath Jr. - Civil
MO PE-2023008624

DATE PREPARED
4/9/2025

ROUTE	STATE
100	MO
DISTRICT	SHEET NO.
SL	133

COUNTY
ST. LOUIS

JOB NO.
J6P3274

CONTRACT ID.

PROJECT NO.

BRIDGE NO.

DESCRIPTION	DATE

IF A SEAL IS PRESENT ON THIS SHEET IT HAS BEEN ELECTRONICALLY SEALED AND DATED.

MISSOURI HIGHWAYS AND TRANSPORTATION COMMISSION

105 WEST CAPITOL
JEFFERSON CITY, MO 65102
1-888-ASK-MODOT (1-888-275-6636)

GBA
16305 SWINGLEY RIDGE RD
ST. 300
CHESTERFIELD, MO 63017
314.231.0100
GBAteam.com

GEORGE BUTLER
ASSOCIATES, INC.
PRO. ENGINEER 000133
ARCHITECT 000212
PRO. LAND SURVEYOR 000059

BRIAN KIERATH
PROFESSIONAL
ENGINEER
PE-2023008624

REV.

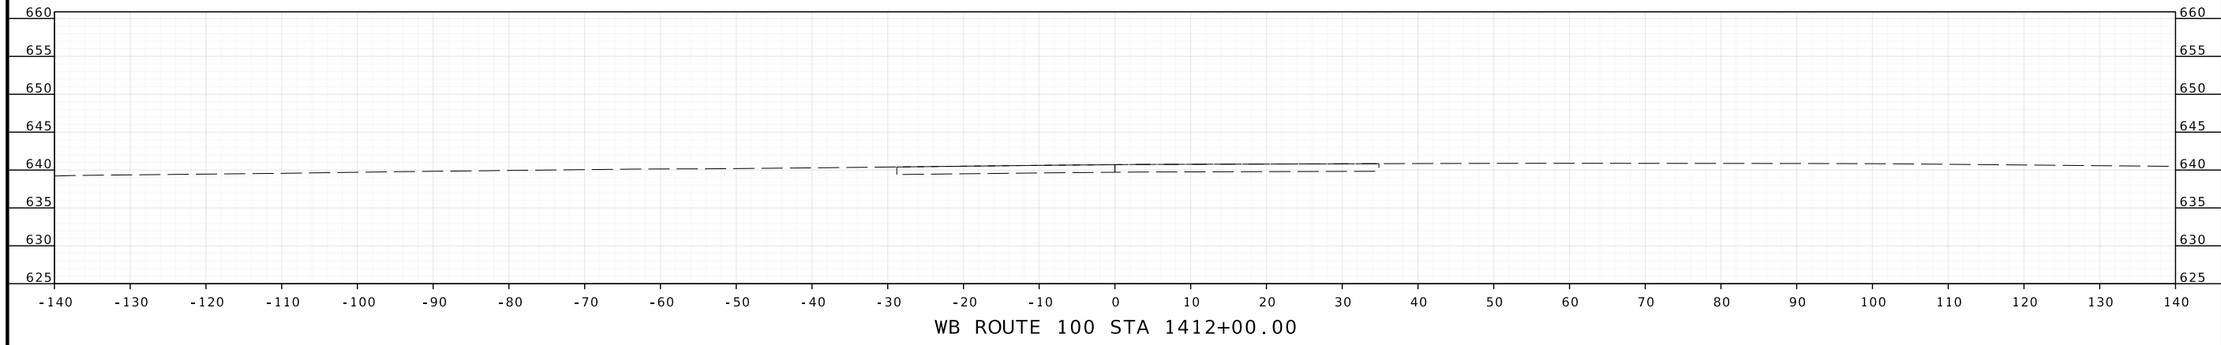

WB ROUTE 100 STA 1412+00.00

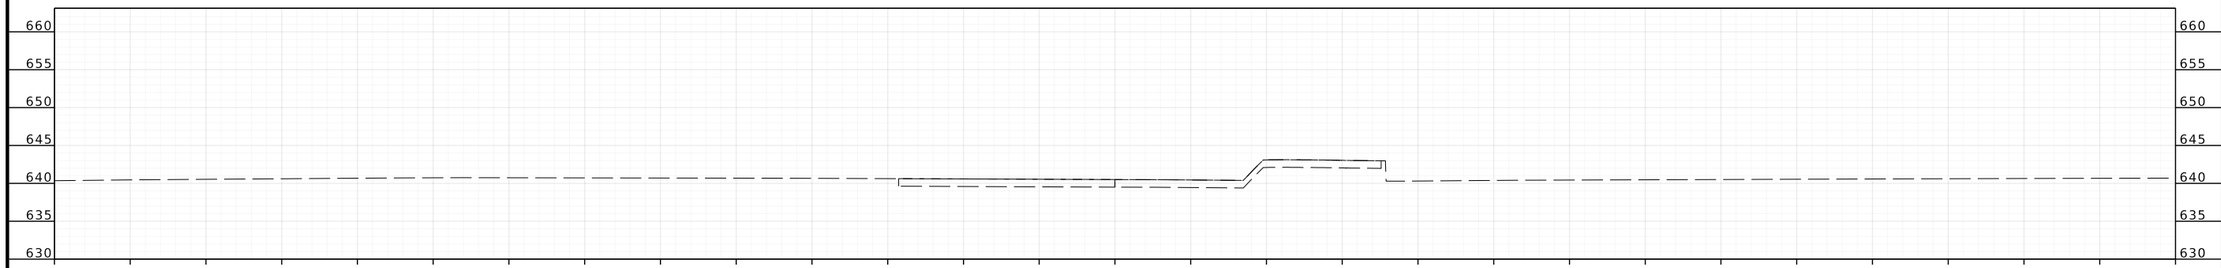

WB ROUTE 100 STA 1411+50.00

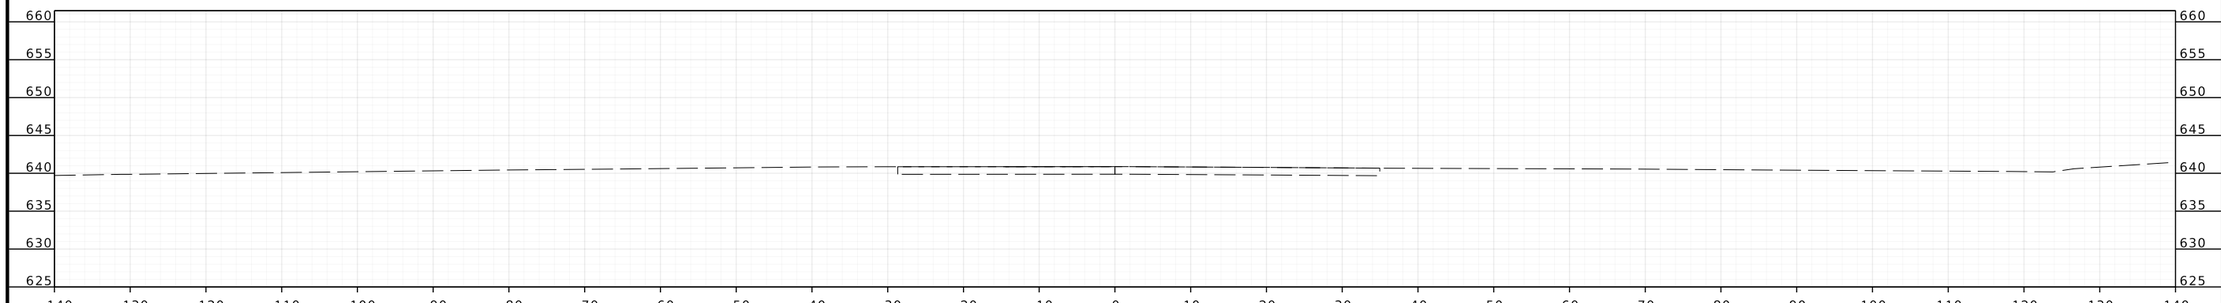

WB ROUTE 100 STA 1411+00.00

BRIAN D. KIERATH JR. NUMBER PE-2023008624
PROFESSIONAL ENGINEER
STATE OF MISSOURI

04/09/2025 3:34:25 PM
Brian D. Kierath Jr. - Civil
MO PE-2023008624

DATE PREPARED
4/9/2025

ROUTE	STATE
100	MO
DISTRICT	SHEET NO.
SL	134

COUNTY
ST. LOUIS

JOB NO.
J6P3274

CONTRACT ID.

PROJECT NO.

BRIDGE NO.

DESCRIPTION	DATE

IF A SEAL IS PRESENT ON THIS SHEET IT HAS BEEN ELECTRONICALLY SEALED AND DATED.

MISSOURI HIGHWAYS AND TRANSPORTATION COMMISSION
105 WEST CAPITOL
JEFFERSON CITY, MO 65102
1-888-ASK-MODOT (1-888-275-6636)

GBA
16305 SWINGLEY RIDGE RD
ST. 300
CHESTERFIELD, MO 63017
314.231.0100
GBAteam.com

GEORGE BUTLER ASSOCIATES, INC.
PRO. ENGINEER 000133
ARCHITECT 000212
PRO. LAND SURVEYOR 000059

BRIAN KIERATH
PROFESSIONAL ENGINEER
PE-2023008624

REV.

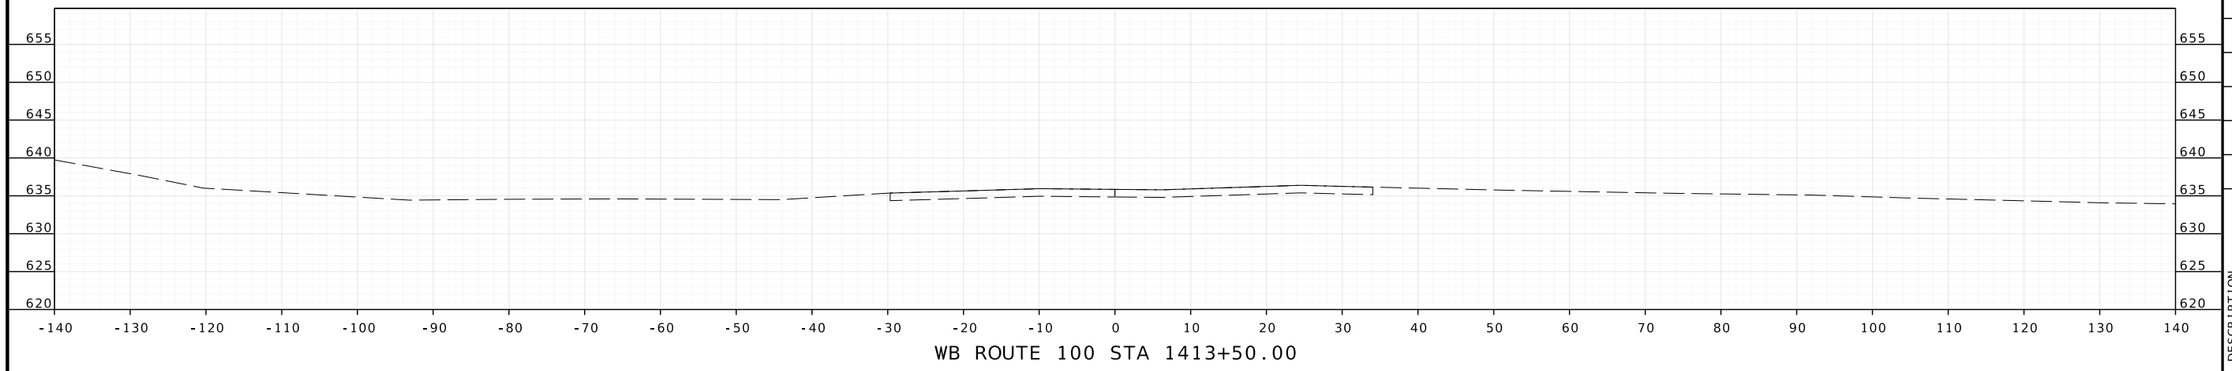

WB ROUTE 100 STA 1413+50.00

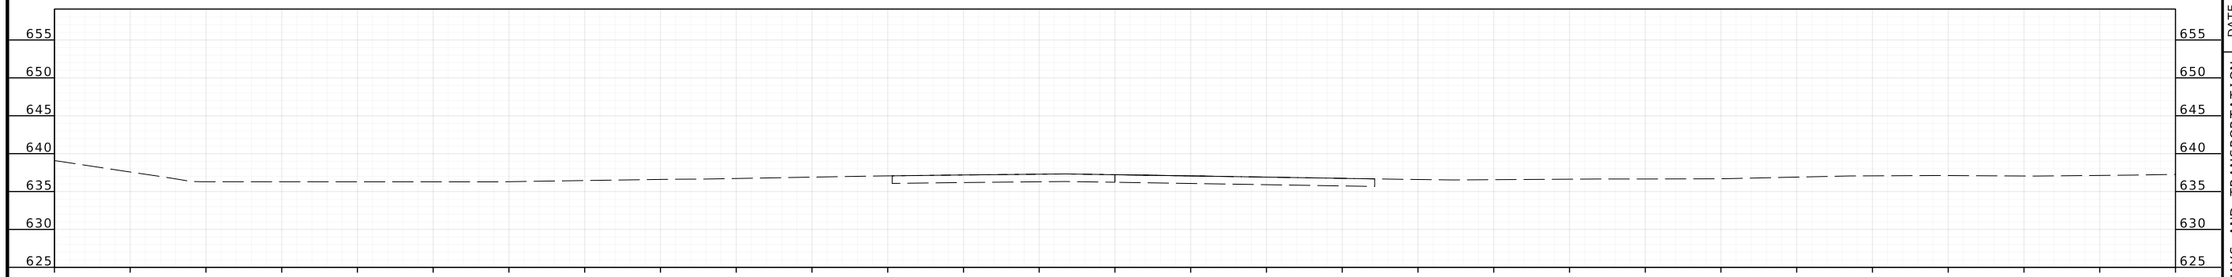

WB ROUTE 100 STA 1413+00.00

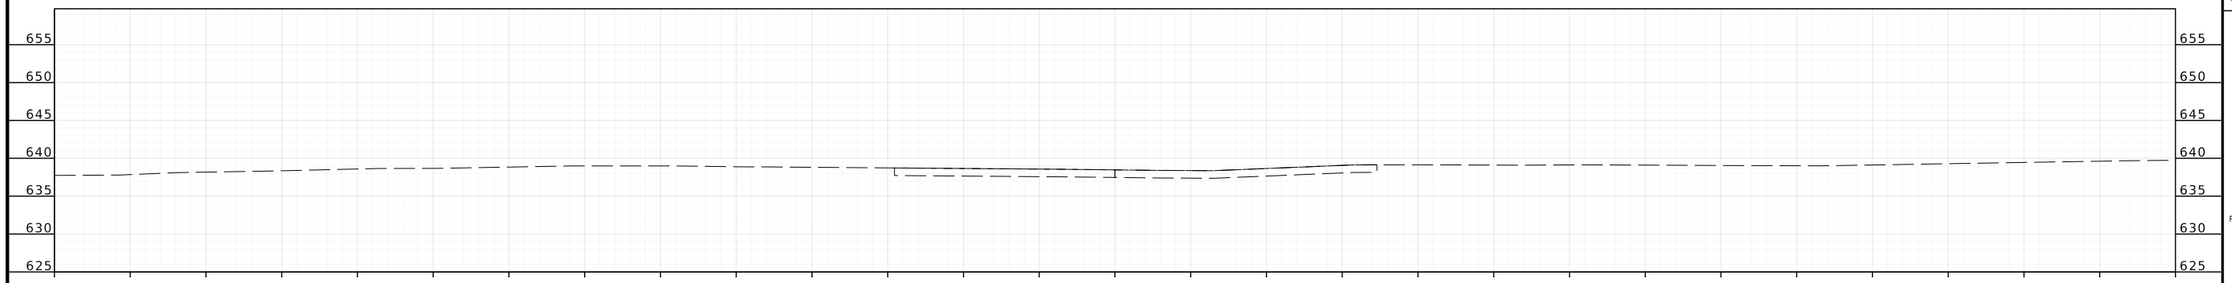

WB ROUTE 100 STA 1412+50.00

BRIAN D. KIERATH JR. NUMBER PE-2023008624
STATE OF MISSOURI
PROFESSIONAL ENGINEER
04/09/2025 3:34:25 PM
Brian D. Kierath Jr. - Civil
MO PE-2023008624

DATE PREPARED
4/9/2025

ROUTE	STATE
100	MO
DISTRICT	SHEET NO.
SL	135

COUNTY
ST. LOUIS

JOB NO.
J6P3274

CONTRACT ID.

PROJECT NO.

BRIDGE NO.

DESCRIPTION	DATE

MISSOURI HIGHWAYS AND TRANSPORTATION COMMISSION
105 WEST CAPITOL
JEFFERSON CITY, MO 65102
1-888-ASK-MODOT (1-888-275-6636)

GBA
16305 SWINGLEY RIDGE RD
ST. 300
CHESTERFIELD, MO 63017
314.231.0100
GBAteam.com

GEORGE BUTLER
ASSOCIATES, INC.
PRO. ENGINEER 000133
ARCHITECT 000212
PRO. LAND SURVEYOR 000059

BRIAN KIERATH
PROFESSIONAL
ENGINEER
PE-2023008624

REV.

IF A SEAL IS PRESENT ON THIS SHEET IT HAS BEEN ELECTRONICALLY SEALED AND DATED.

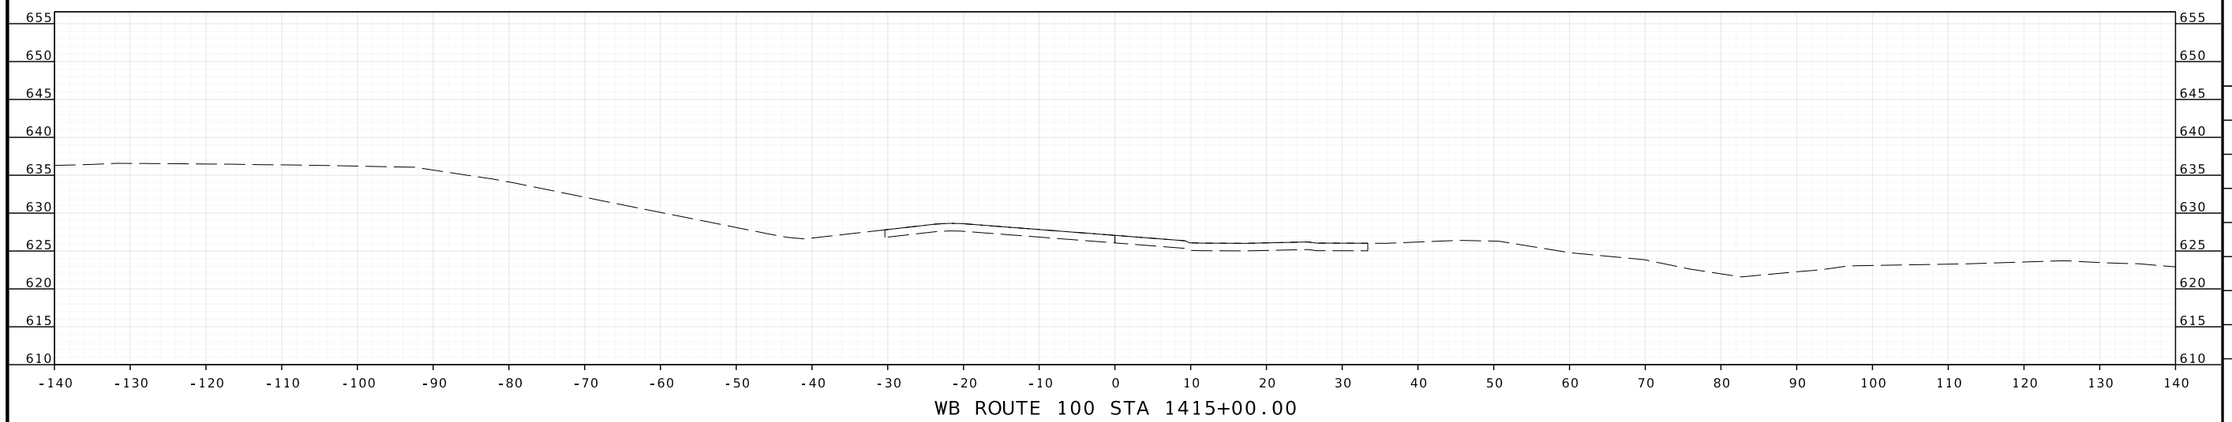

WB ROUTE 100 STA 1415+00.00

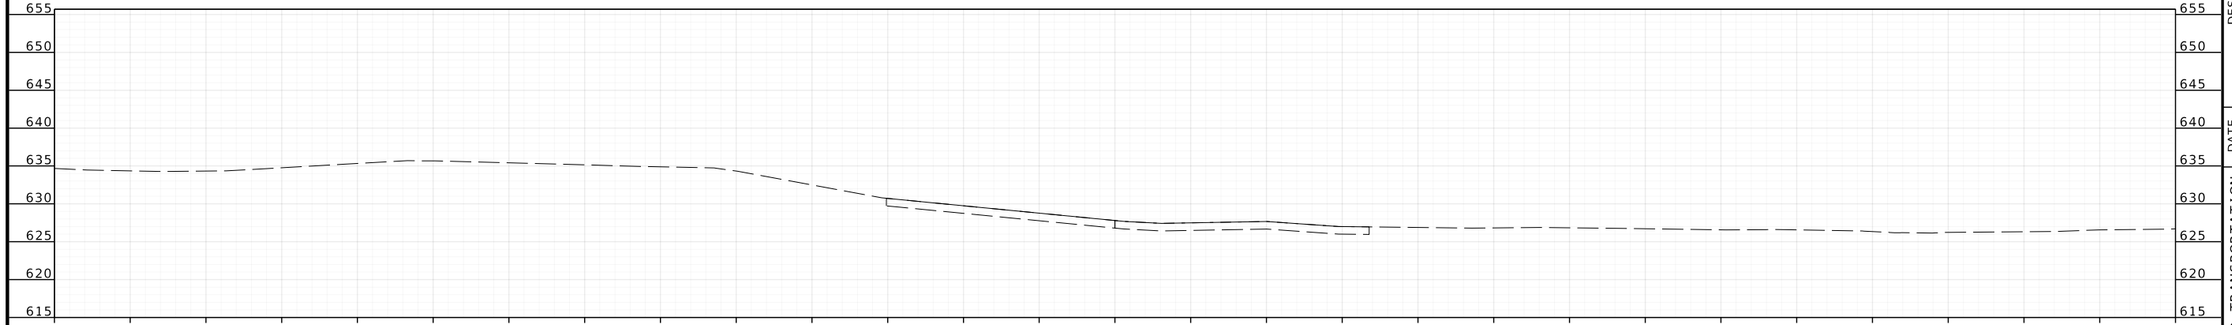

WB ROUTE 100 STA 1414+50.00

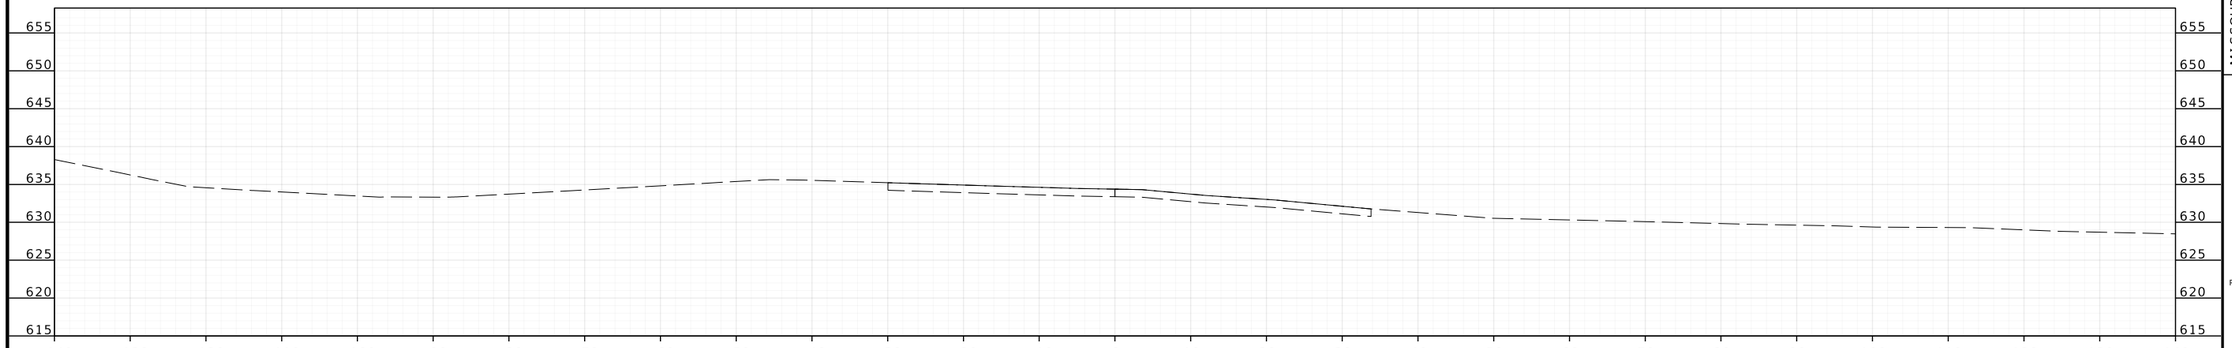

WB ROUTE 100 STA 1414+00.00

BRIAN D. KIERATH JR. NUMBER PE-2023008624
STATE OF MISSOURI
PROFESSIONAL ENGINEER

04/09/2025 3:34:26 PM
Brian D. Kierath Jr. - Civil
MO PE-2023008624

DATE PREPARED
4/9/2025

ROUTE	STATE
100	MO
DISTRICT	SHEET NO.
SL	136

COUNTY
ST. LOUIS

JOB NO.
J6P3274

CONTRACT ID.

PROJECT NO.

BRIDGE NO.

IF A SEAL IS PRESENT ON THIS SHEET IT HAS BEEN ELECTRONICALLY SEALED AND DATED.

REV.	DESCRIPTION	DATE

MISSOURI HIGHWAYS AND TRANSPORTATION COMMISSION

105 WEST CAPITOL
JEFFERSON CITY, MO 65102
1-888-ASK-MODOT (1-888-275-6636)

GBA
16305 SWINGLEY RIDGE RD
ST, 300
CHESTERFIELD, MO 63017
314.231.0100
GBAteam.com

GEORGE BUTLER
ASSOCIATES, INC.
PRO. ENGINEER 000133
ARCHITECT 000212
PRO. LAND SURVEYOR 000059

BRIAN KIERATH
PROFESSIONAL
ENGINEER
PE-2023008624

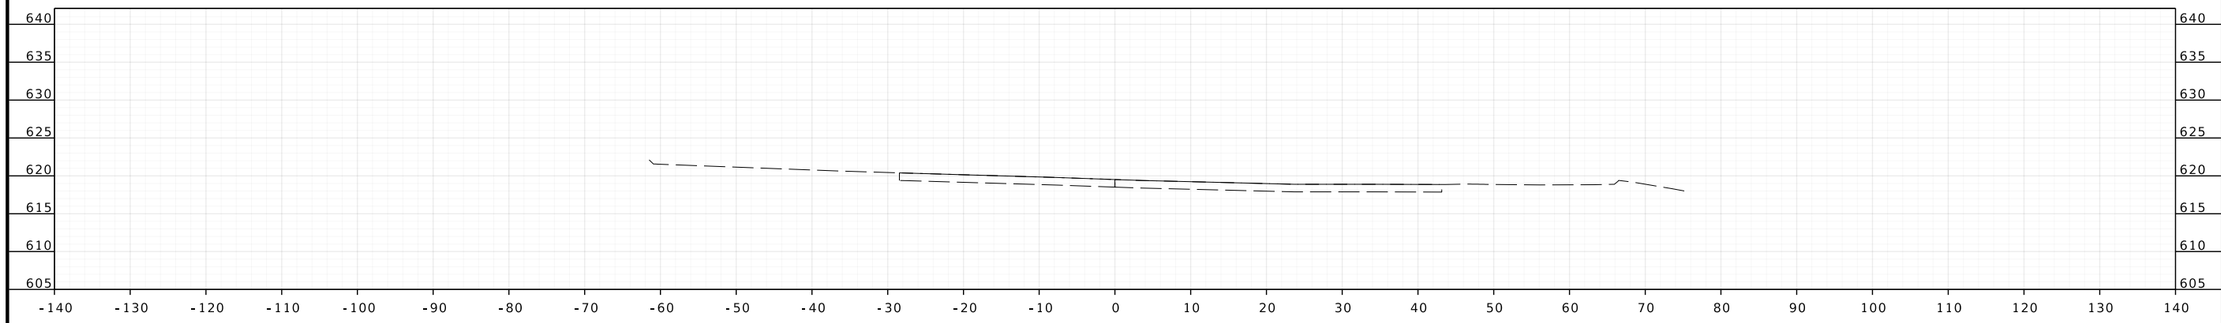

WB ROUTE 100 STA 1416+50.00

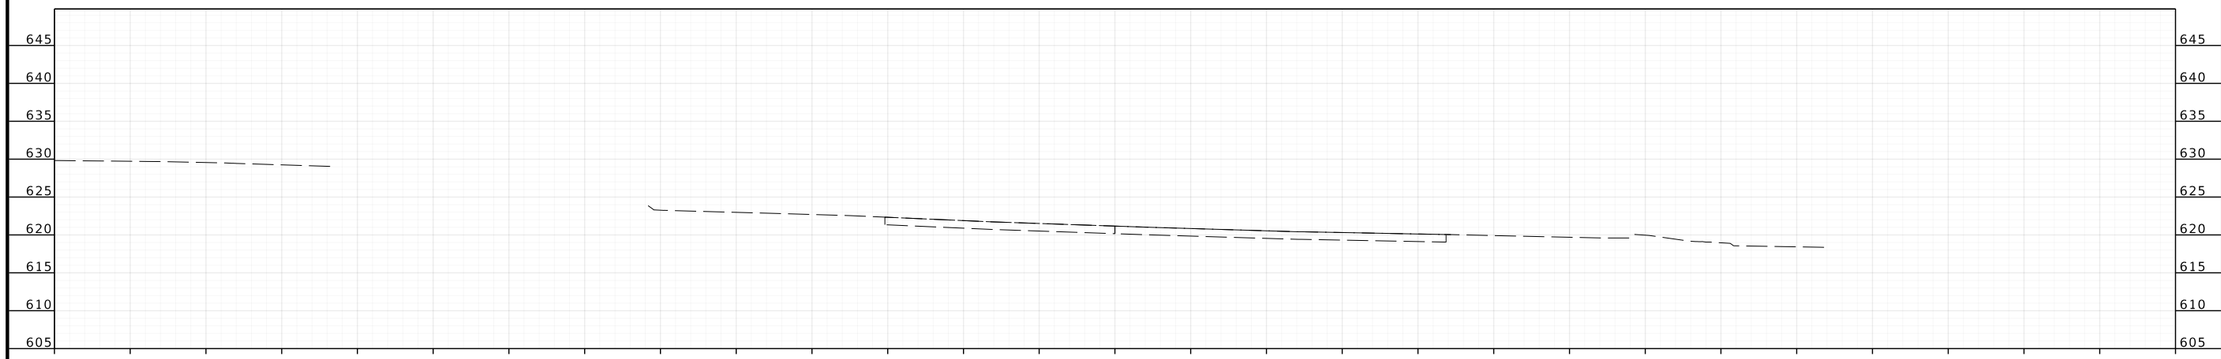

WB ROUTE 100 STA 1416+00.00

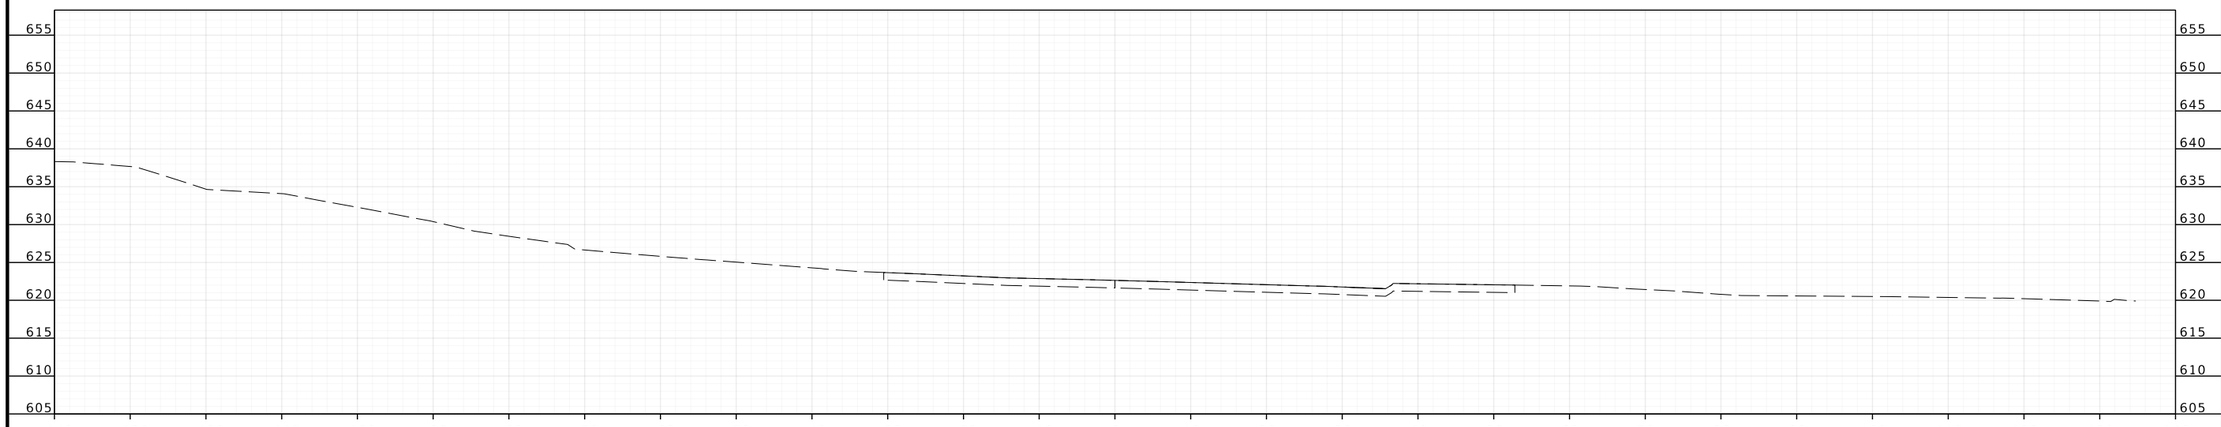

WB ROUTE 100 STA 1415+50.00

BRIAN D. KIERATH JR. NUMBER PE-2023008624
PROFESSIONAL ENGINEER
STATE OF MISSOURI

04/09/2025 3:34:26 PM
Brian D. Kierath Jr. - Civil
MO PE-2023008624

DATE PREPARED
4/9/2025

ROUTE	STATE
100	MO
DISTRICT	SHEET NO.
SL	137

COUNTY
ST. LOUIS

JOB NO.
J6P3274

CONTRACT ID.

PROJECT NO.

BRIDGE NO.

IF A SEAL IS PRESENT ON THIS SHEET IT HAS BEEN ELECTRONICALLY SEALED AND DATED.

REV.	DESCRIPTION	DATE

MISSOURI HIGHWAYS AND TRANSPORTATION COMMISSION

105 WEST CAPITOL
JEFFERSON CITY, MO 65102
1-888-ASK-MODOT (1-888-275-6636)

GBA
16305 SWINGLEY RIDGE RD
ST. 300
CHESTERFIELD, MO 63017
314.231.0100
GBAteam.com

GEORGE BUTLER ASSOCIATES, INC.
PRO. ENGINEER 000133
ARCHITECT 000212
PRO. LAND SURVEYOR 000059

BRIAN KIERATH
PROFESSIONAL ENGINEER
PE-2023008624

XXMSD-XXXXX ; BASEMAPS XX

c:\bms\gba-pw-01\brian kierath\dms05412\J6P3274_Updated_XS_Rte100_WB_1409+59.95 to 1445+76.78.dgn 3:30:10 PM 4/9/2025

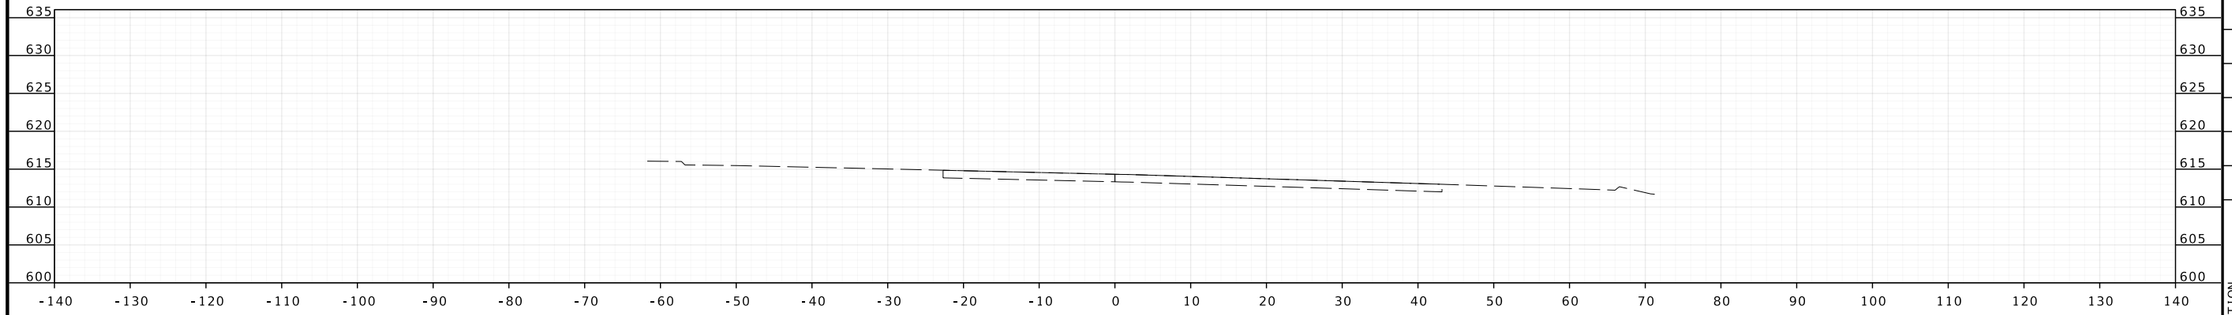

WB ROUTE 100 STA 1418+00.00

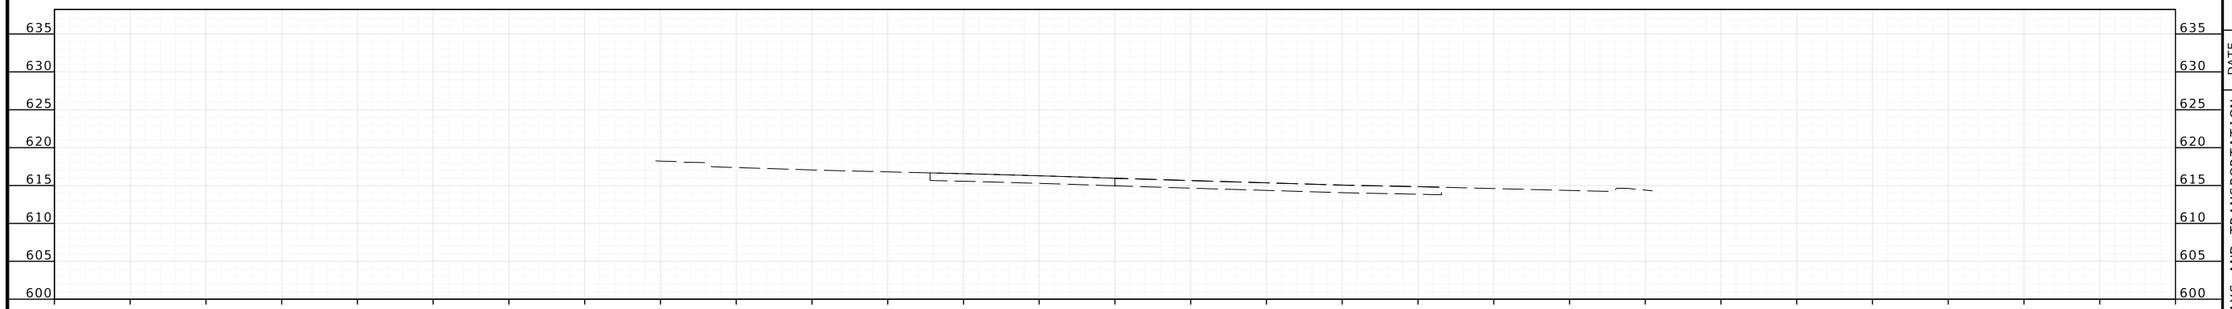

WB ROUTE 100 STA 1417+50.00

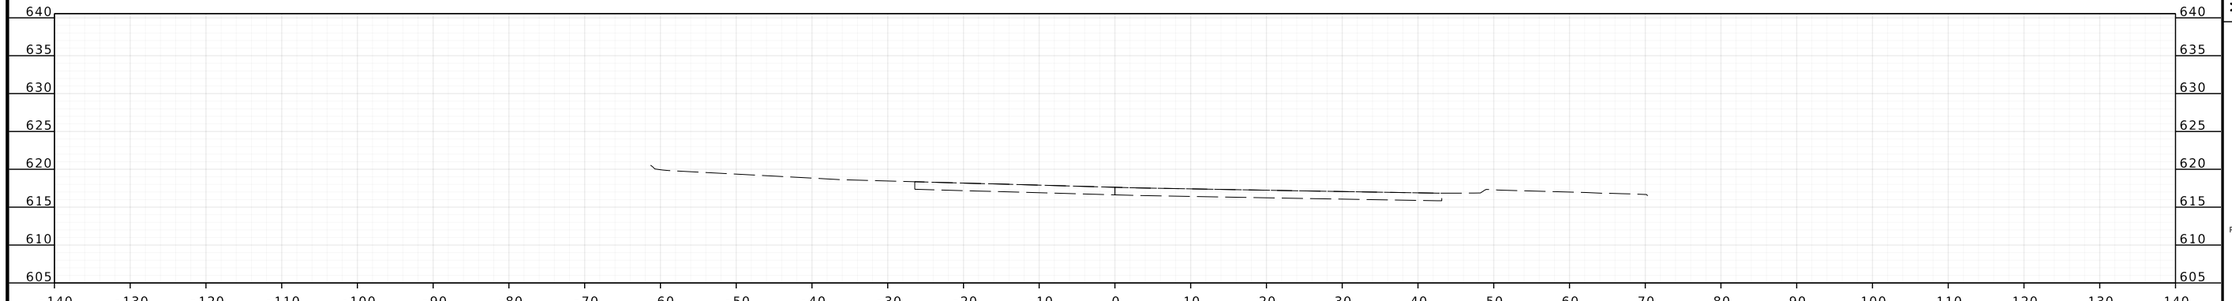

WB ROUTE 100 STA 1417+00.00

IF A SEAL IS PRESENT ON THIS SHEET IT HAS BEEN ELECTRONICALLY SEALED AND DATED.

STATE OF MISSOURI
BRIAN D. KIERATH JR. NUMBER PE-2023008624
PROFESSIONAL ENGINEER

04/09/2025 3:34:26 PM
Brian D. Kierath Jr. - Civil
MO PE-2023008624

DATE PREPARED
4/9/2025

ROUTE	STATE
100	MO
DISTRICT	SHEET NO.
SL	138

COUNTY
ST. LOUIS

JOB NO.
J6P3274

CONTRACT ID.

PROJECT NO.

BRIDGE NO.

DESCRIPTION	DATE

MISSOURI HIGHWAYS AND TRANSPORTATION COMMISSION
105 WEST CAPITOL
JEFFERSON CITY, MO 65102
1-888-ASK-MODOT (1-888-275-6636)

GBA
16305 SWINGLEY RIDGE RD
ST. 300
CHESTERFIELD, MO 63017
314.231.0100
GBAteam.com

GEORGE BUTLER
ASSOCIATES, INC.
PRO. ENGINEER 000133
ARCHITECT 000212
PRO. LAND SURVEYOR 000059

BRIAN KIERATH
PROFESSIONAL
ENGINEER
PE-2023008624

REV.

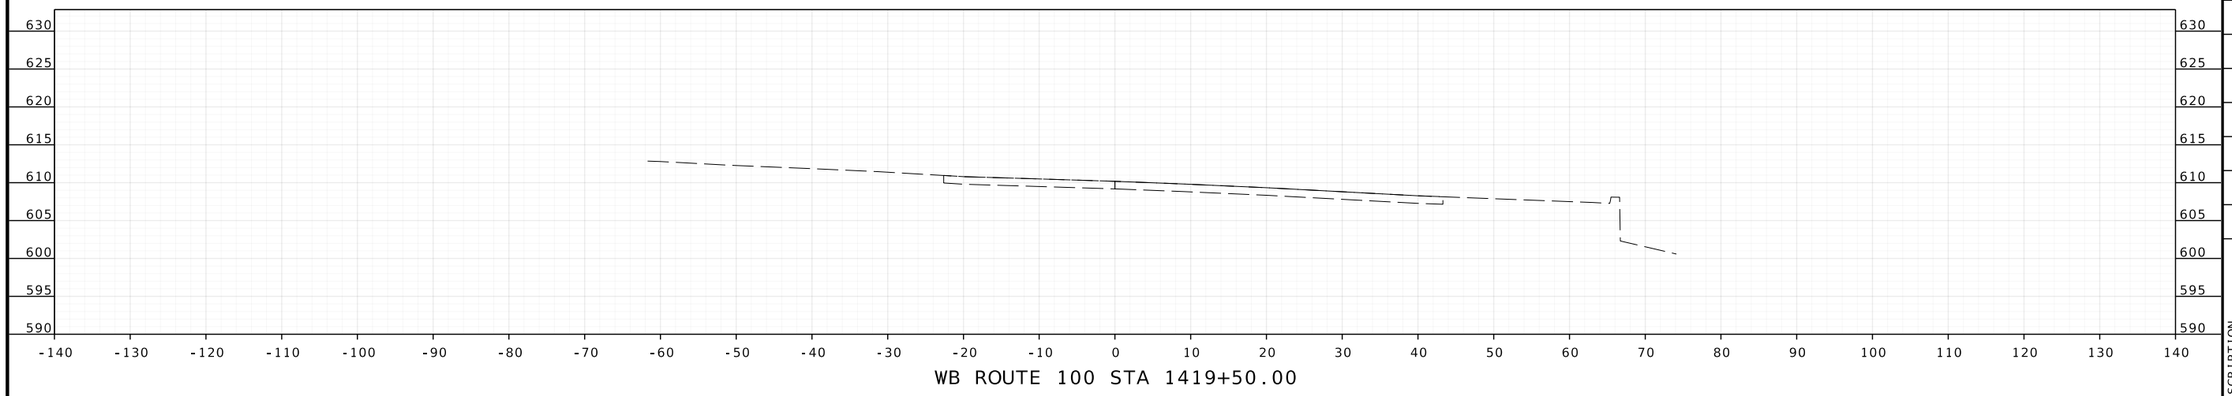

WB ROUTE 100 STA 1419+50.00

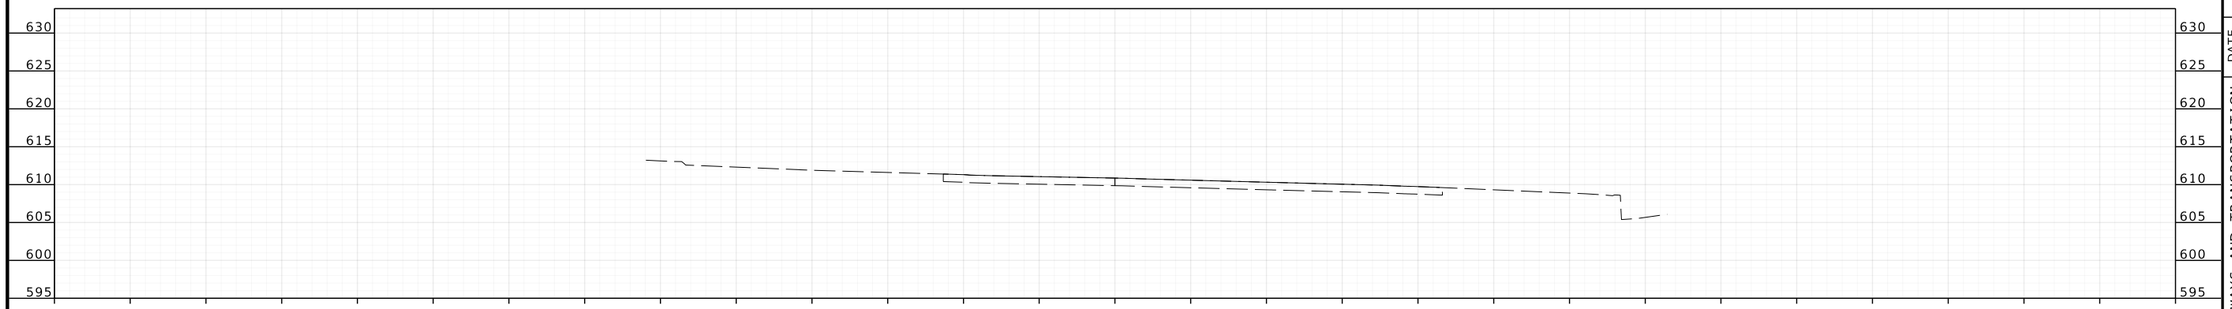

WB ROUTE 100 STA 1419+00.00

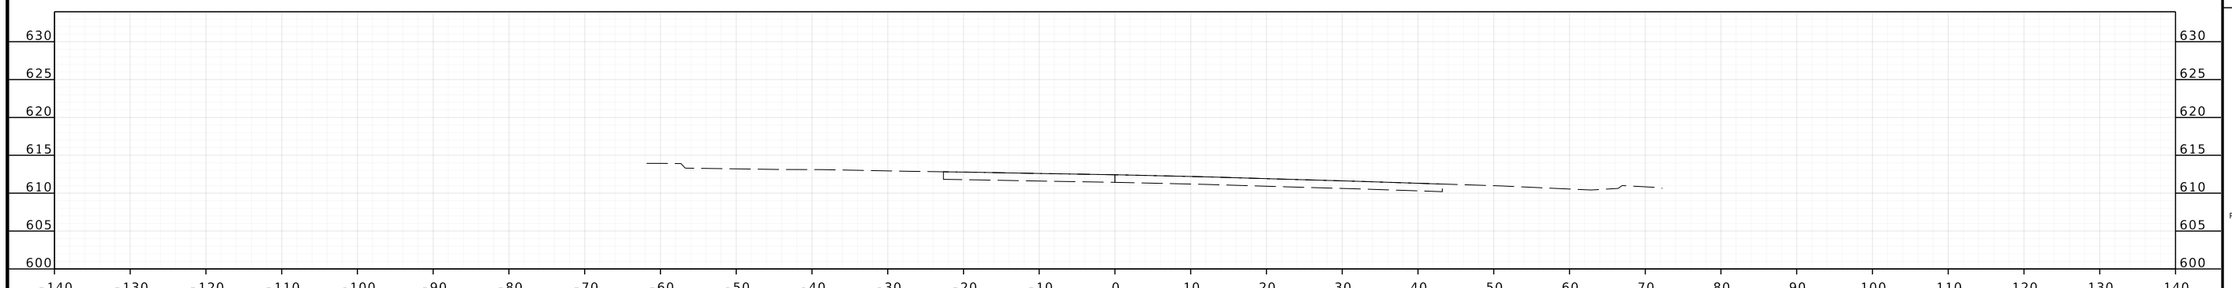

WB ROUTE 100 STA 1418+50.00

BRIAN D. KIERATH JR. NUMBER PE-2023008624
STATE OF MISSOURI PROFESSIONAL ENGINEER
04/09/2025 3:34:26 PM
Brian D. Kierath Jr. - Civil
MO PE-2023008624

DATE PREPARED
4/9/2025

ROUTE	STATE
100	MO
DISTRICT	SHEET NO.
SL	139

COUNTY
ST. LOUIS

JOB NO.
J6P3274

CONTRACT ID.

PROJECT NO.

BRIDGE NO.

DESCRIPTION | DATE

IF A SEAL IS PRESENT ON THIS SHEET IT HAS BEEN ELECTRONICALLY SEALED AND DATED.

MISSOURI HIGHWAYS AND TRANSPORTATION COMMISSION
105 WEST CAPITOL
JEFFERSON CITY, MO 65102
1-888-ASK-MODOT (1-888-275-6636)

GBA
16305 SWINGLEY RIDGE RD
ST. 300
CHESTERFIELD, MO 63017
314.231.0100
GBAteam.com

GEORGE BUTLER ASSOCIATES, INC.
PRO. ENGINEER 000133
ARCHITECT 000212
PRO. LAND SURVEYOR 000059

BRIAN KIERATH
PROFESSIONAL ENGINEER
PE-2023008624

REV.

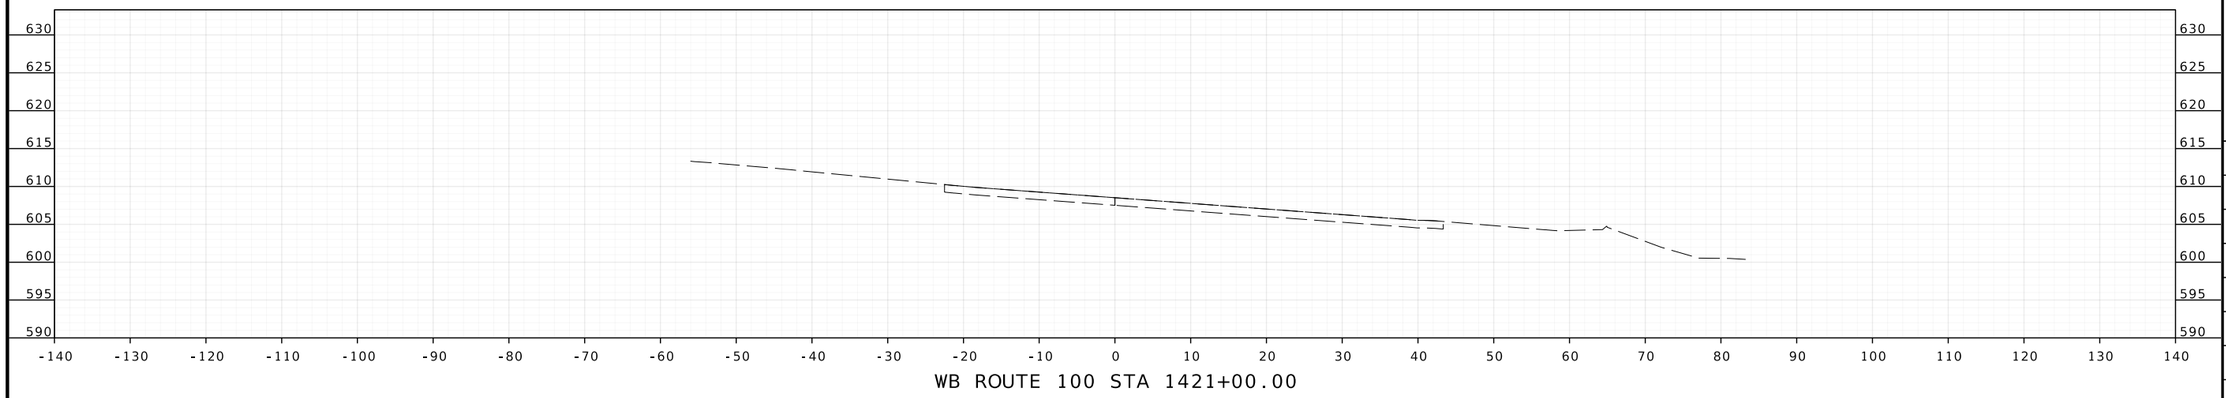

WB ROUTE 100 STA 1421+00.00

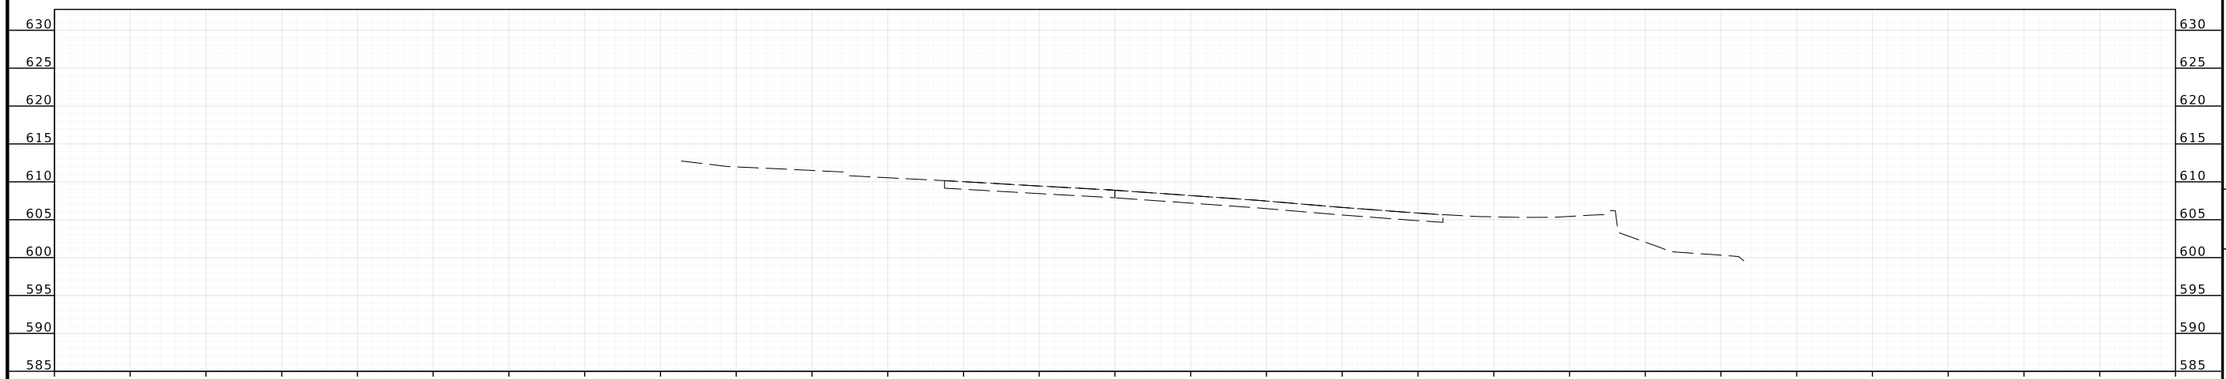

WB ROUTE 100 STA 1420+50.00

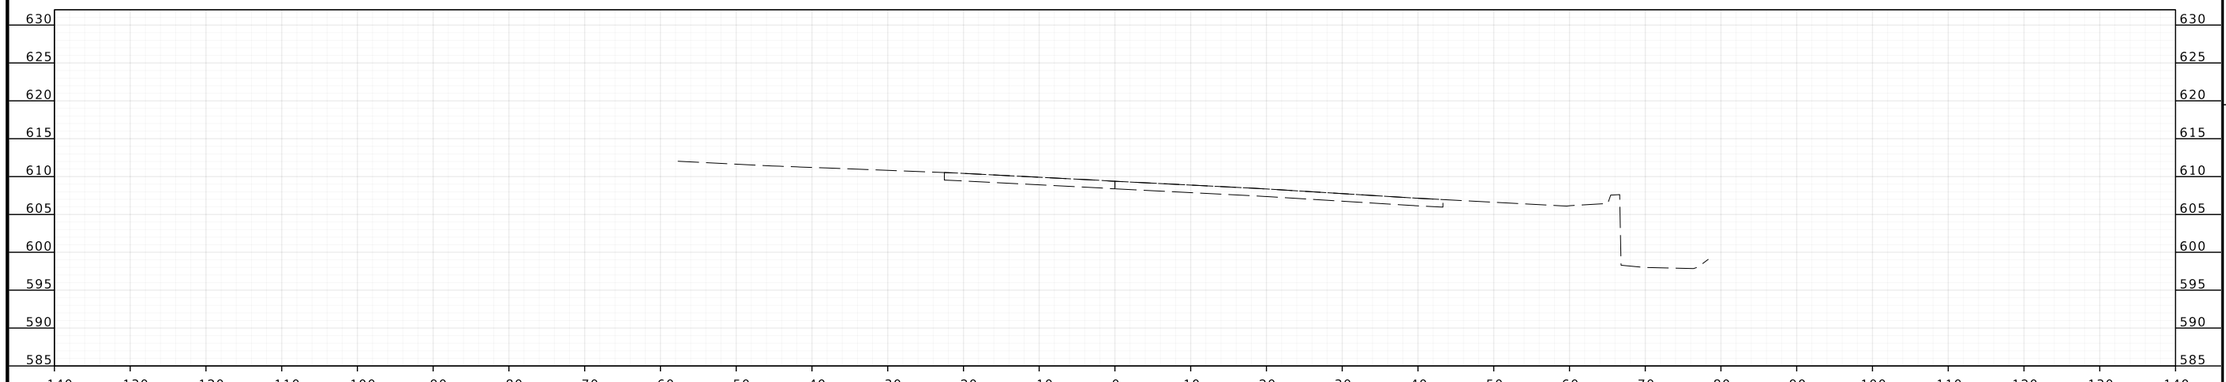

WB ROUTE 100 STA 1420+00.00

STATE OF MISSOURI
PROFESSIONAL ENGINEER
BRIAN D. KIERATH JR.
NUMBER
PE-2023008624

04/09/2025 3:34:26 PM
Brian D. Kierath Jr. - Civil
MO PE-2023008624

DATE PREPARED
4/9/2025

ROUTE	STATE
100	MO
DISTRICT	SHEET NO.
SL	140

COUNTY
ST. LOUIS

JOB NO.
J6P3274

CONTRACT ID.

PROJECT NO.

BRIDGE NO.

DESCRIPTION	DATE

IF A SEAL IS PRESENT ON THIS SHEET IT HAS BEEN ELECTRONICALLY SEALED AND DATED.

MISSOURI HIGHWAYS AND TRANSPORTATION COMMISSION

105 WEST CAPITOL
JEFFERSON CITY, MO 65102
1-888-ASK-MODOT (1-888-275-6636)

GBA
16305 SWINGLEY RIDGE RD
ST. 300
CHESTERFIELD, MO 63017
314.231.0100
GBAteam.com

GEORGE BUTLER
ASSOCIATES, INC.
PRO. ENGINEER 000133
ARCHITECT 000212
PRO. LAND SURVEYOR 000059

BRIAN KIERATH
PROFESSIONAL
ENGINEER
PE-2023008624

REV.

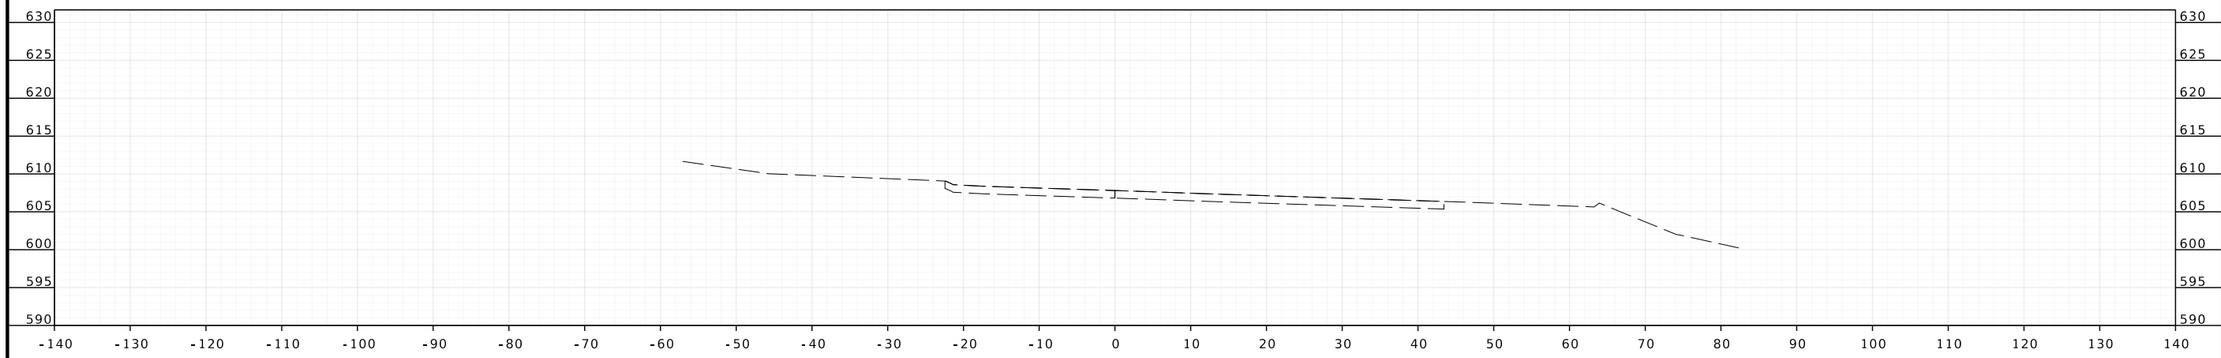

WB ROUTE 100 STA 1422+50.00

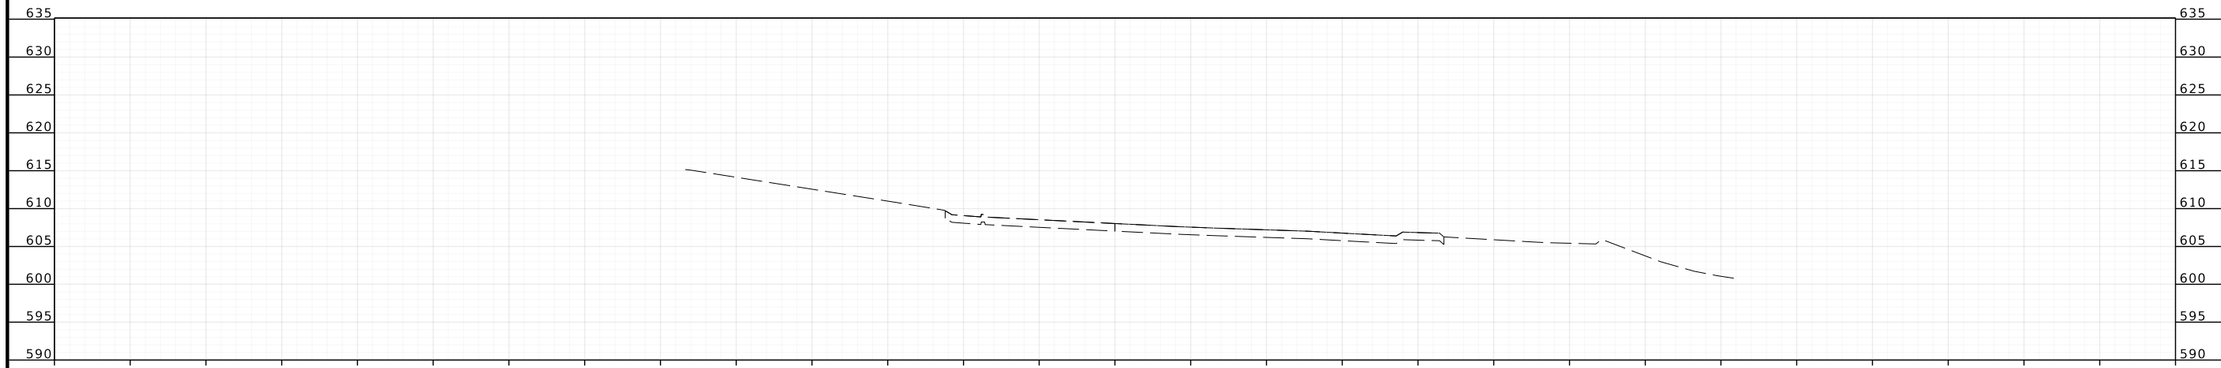

WB ROUTE 100 STA 1422+00.00

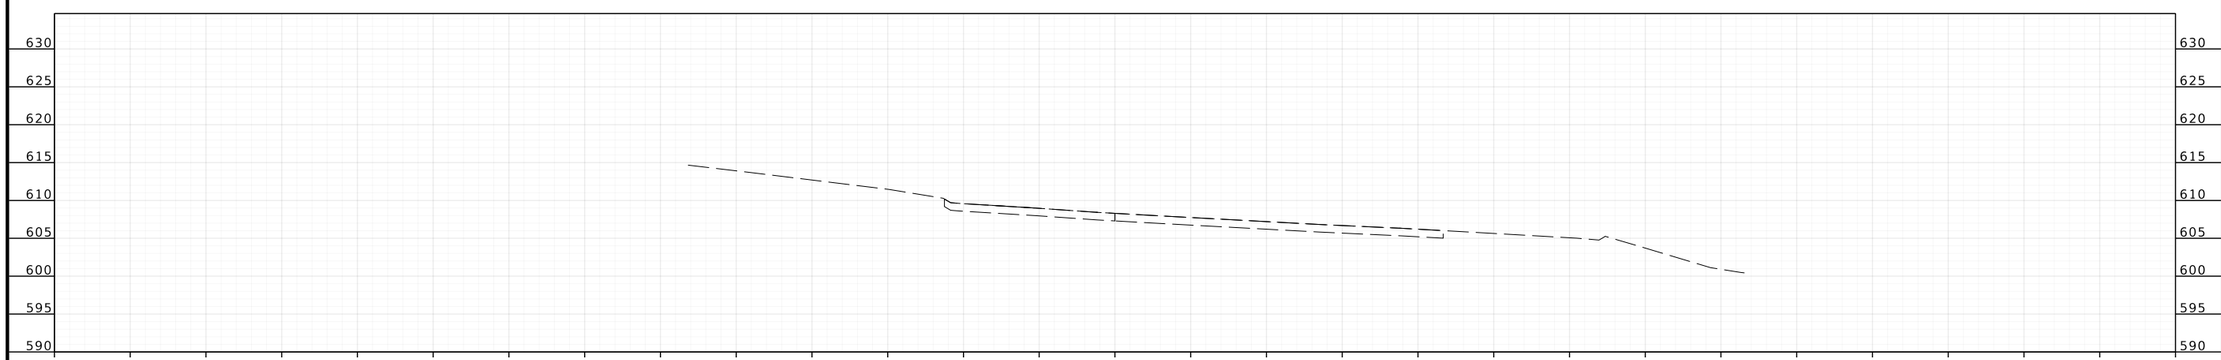

WB ROUTE 100 STA 1421+50.00

BRIAN D. KIERATH JR. NUMBER PE-2023008624
STATE OF MISSOURI
PROFESSIONAL ENGINEER

04/09/2025 3:34:27 PM
Brian D. Kierath Jr. - Civil
MO PE-2023008624

DATE PREPARED
4/9/2025

ROUTE	STATE
100	MO
DISTRICT	SHEET NO.
SL	141

COUNTY
ST. LOUIS

JOB NO.
J6P3274

CONTRACT ID.

PROJECT NO.

BRIDGE NO.

IF A SEAL IS PRESENT ON THIS SHEET IT HAS BEEN ELECTRONICALLY SEALED AND DATED.

REV.	DESCRIPTION	DATE

MISSOURI HIGHWAYS AND TRANSPORTATION COMMISSION

105 WEST CAPITOL
JEFFERSON CITY, MO 65102
1-888-ASK-MODOT (1-888-275-6636)

GBA
16305 SWINGLEY RIDGE RD
ST. 300
CHESTERFIELD, MO 63017
314.231.0100
GBAteam.com

GEORGE BUTLER
ASSOCIATES, INC.
PRO. ENGINEER 000133
ARCHITECT 000212
PRO. LAND SURVEYOR 000059

BRIAN KIERATH
PROFESSIONAL
ENGINEER
PE-2023008624

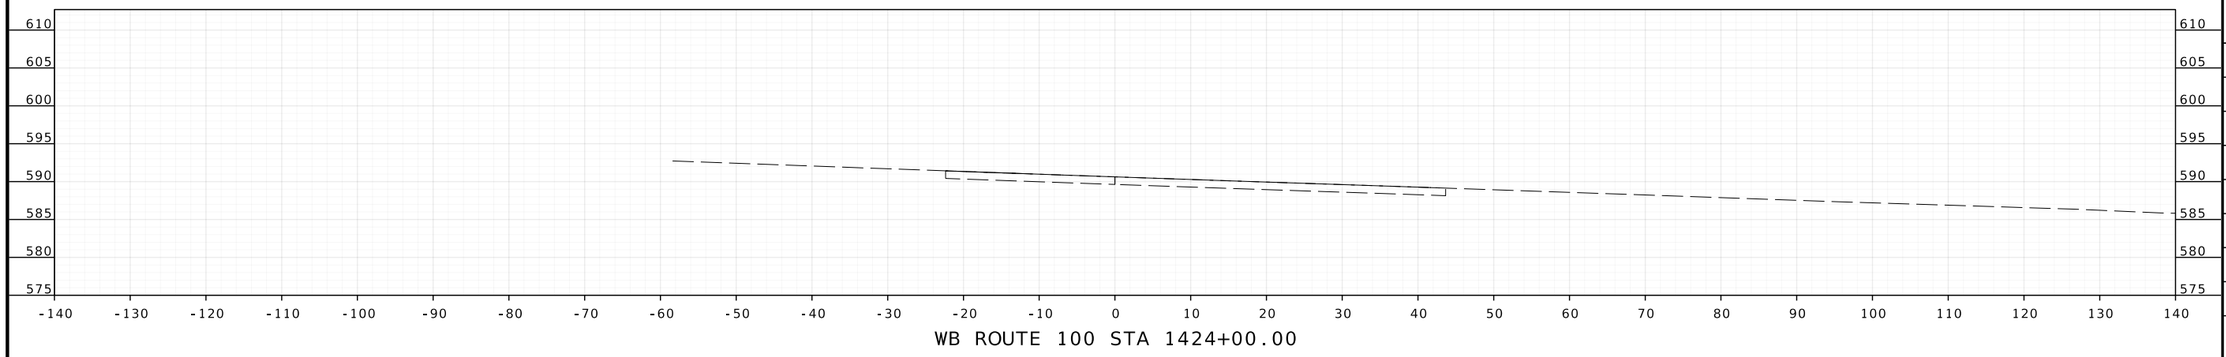

WB ROUTE 100 STA 1424+00.00

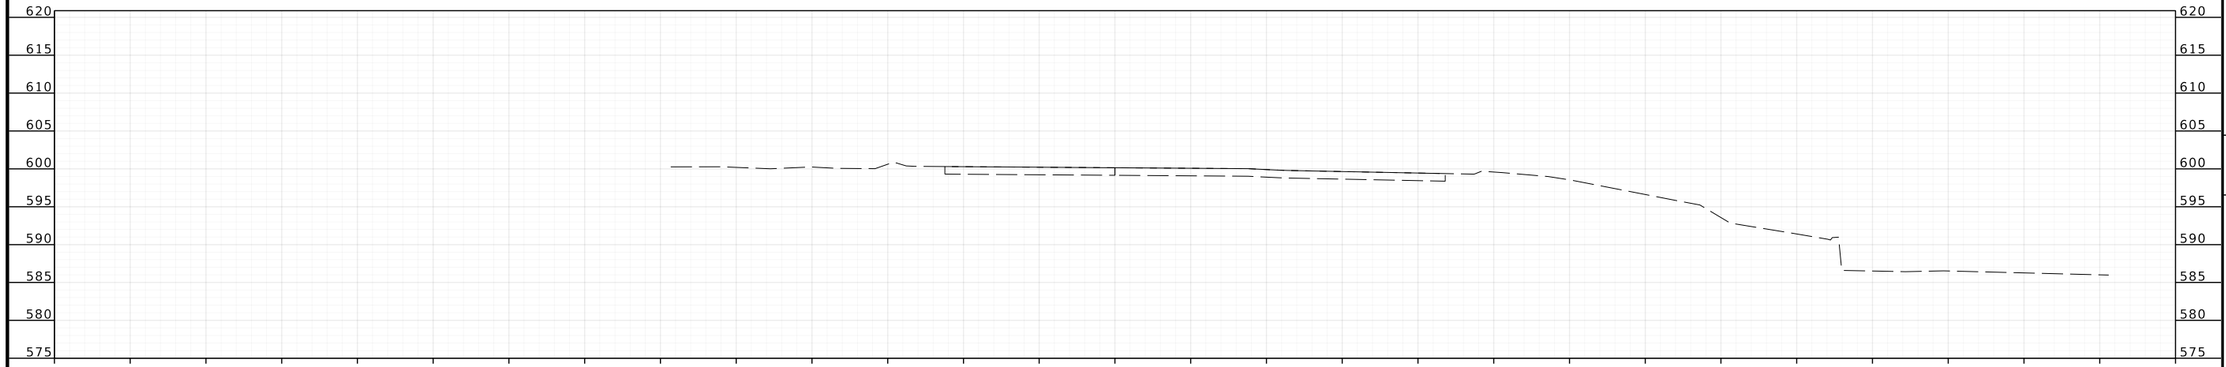

WB ROUTE 100 STA 1423+50.00

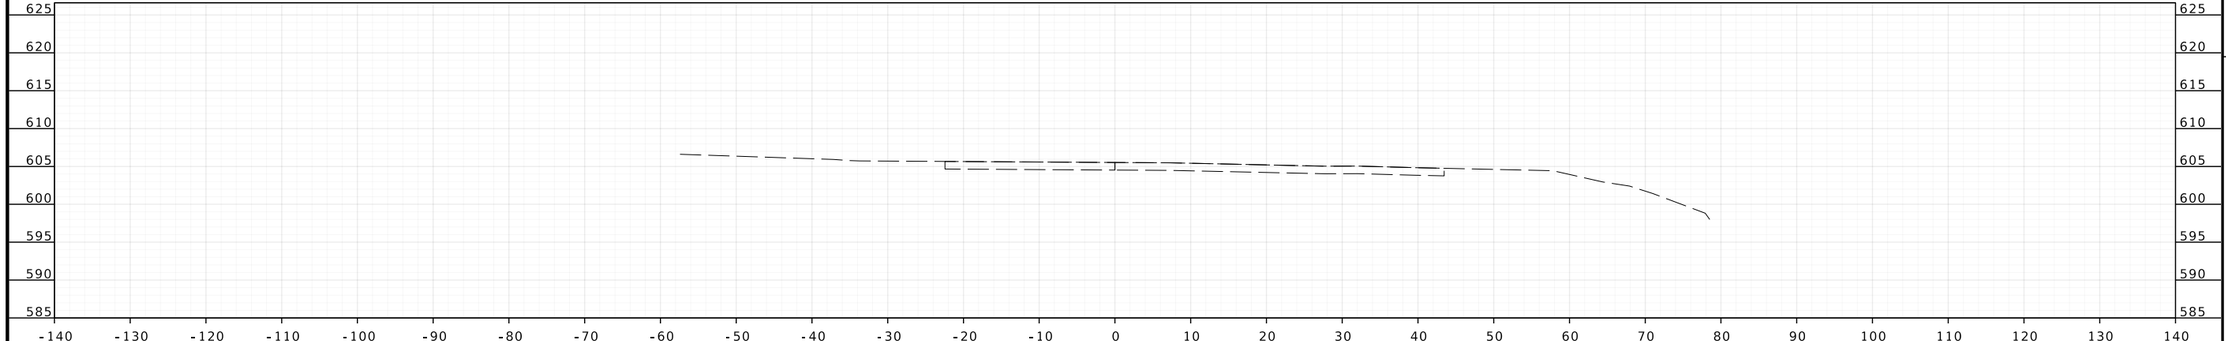

WB ROUTE 100 STA 1423+00.00

STATE OF MISSOURI
PROFESSIONAL ENGINEER
BRIAN D. KIERATH JR.
NUMBER
PE-2023008624

04/09/2025 3:34:27 PM
Brian D. Kierath Jr. - Civil
MO PE-2023008624

DATE PREPARED
4/9/2025

ROUTE	STATE
100	MO
DISTRICT	SHEET NO.
SL	142

COUNTY
ST. LOUIS

JOB NO.
J6P3274

CONTRACT ID.

PROJECT NO.

BRIDGE NO.

IF A SEAL IS PRESENT ON THIS SHEET IT HAS BEEN ELECTRONICALLY SEALED AND DATED.

REV.	DESCRIPTION	DATE

MISSOURI HIGHWAYS AND TRANSPORTATION COMMISSION
105 WEST CAPITOL
JEFFERSON CITY, MO 65102
1-888-ASK-MODOT (1-888-275-6636)

GBA
16305 SWINGLEY RIDGE RD
ST. 300
CHESTERFIELD, MO 63017
314.231.0100
GBAteam.com

GEORGE BUTLER
ASSOCIATES, INC.
PRO. ENGINEER 000133
ARCHITECT 000212
PRO. LAND SURVEYOR 000059

BRIAN KIERATH
PROFESSIONAL
ENGINEER
PE-2023008624

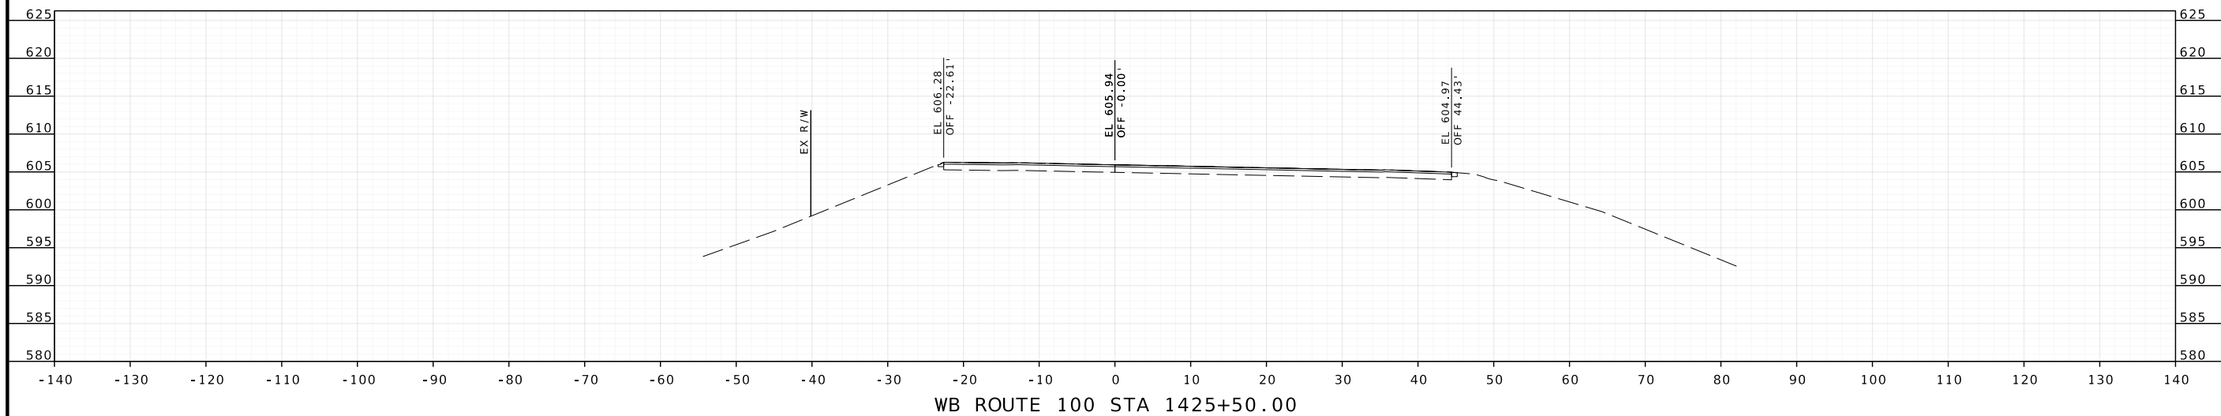

WB ROUTE 100 STA 1425+50.00

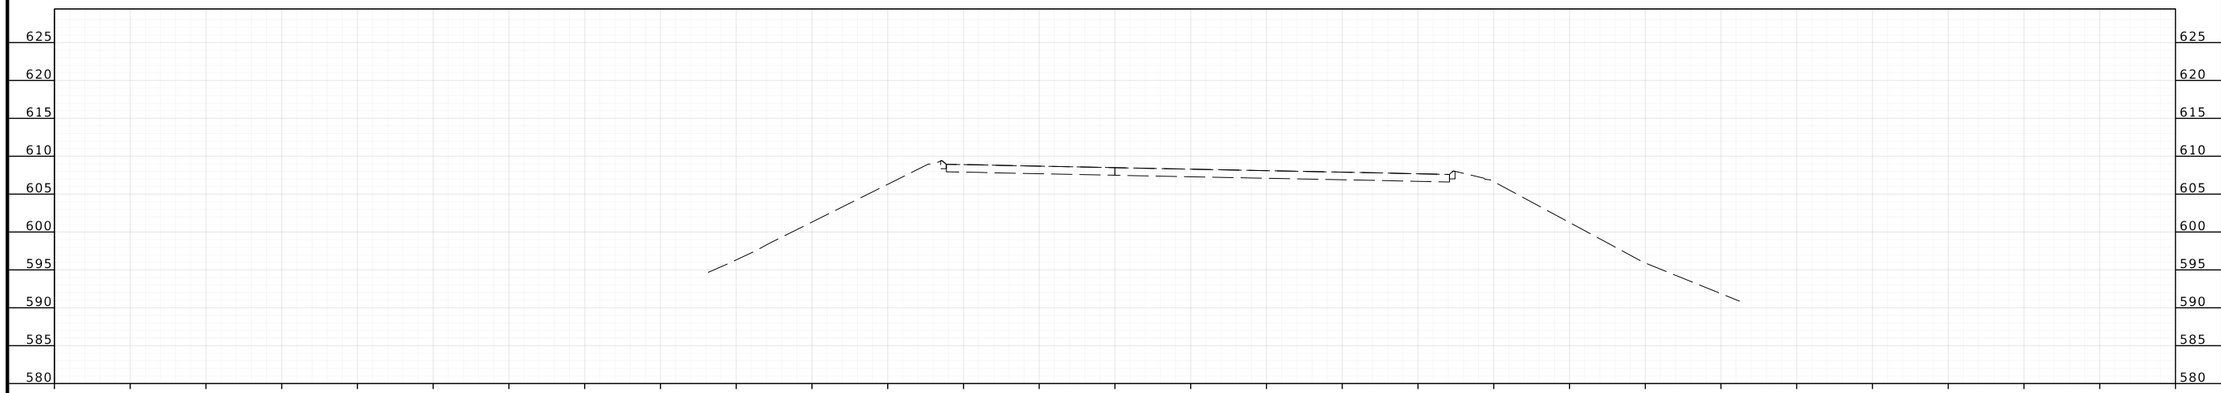

WB ROUTE 100 STA 1425+00.00

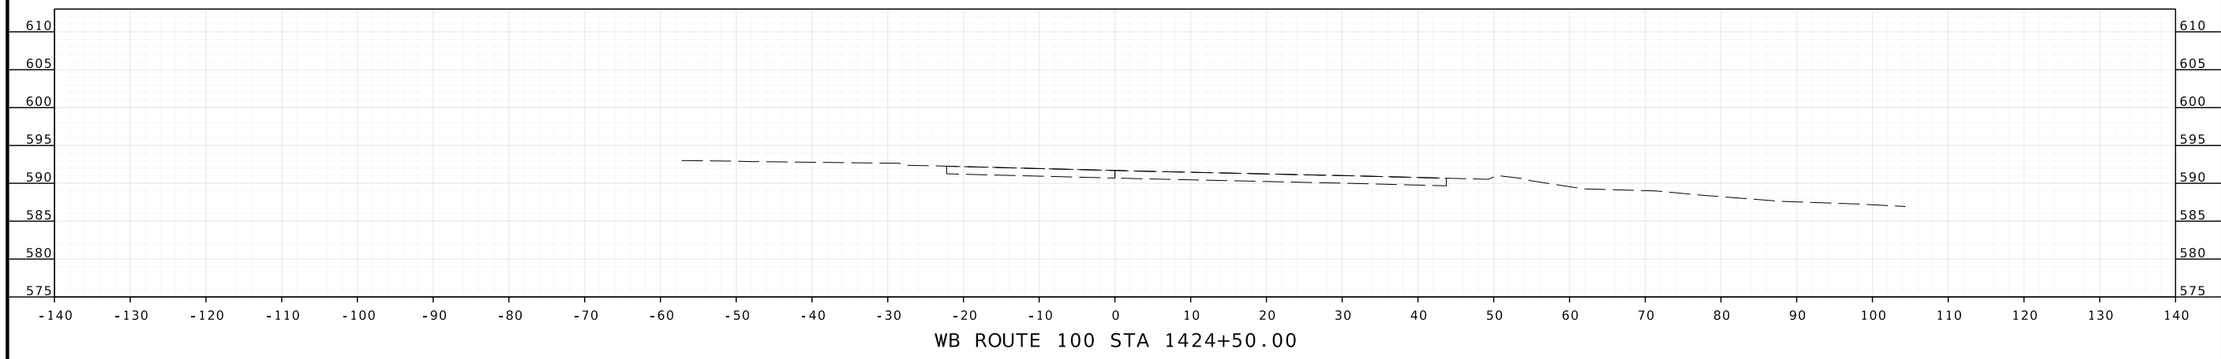

WB ROUTE 100 STA 1424+50.00

BRIAN D. KIERATH JR. NUMBER PE-2023008624
PROFESSIONAL ENGINEER
STATE OF MISSOURI

04/09/2025 3:34:27 PM
Brian D. Kierath Jr. - Civil
MO PE-2023008624

DATE PREPARED
4/9/2025

ROUTE	STATE
100	MO
DISTRICT	SHEET NO.
SL	143

COUNTY
ST. LOUIS

JOB NO.
J6P3274

CONTRACT ID.

PROJECT NO.

BRIDGE NO.

IF A SEAL IS PRESENT ON THIS SHEET IT HAS BEEN ELECTRONICALLY SEALED AND DATED.

REV.	DESCRIPTION	DATE

MISSOURI HIGHWAYS AND TRANSPORTATION COMMISSION
105 WEST CAPITOL
JEFFERSON CITY, MO 65102
1-888-ASK-MODOT (1-888-275-6636)

GBA
16305 SWINGLEY RIDGE RD
ST. 300
CHESTERFIELD, MO 63017
314.231.0100
GBAteam.com

GEORGE BUTLER
ASSOCIATES, INC.
PRO. ENGINEER 000133
ARCHITECT 000212
PRO. LAND SURVEYOR 000059

BRIAN KIERATH
PROFESSIONAL
ENGINEER
PE-2023008624

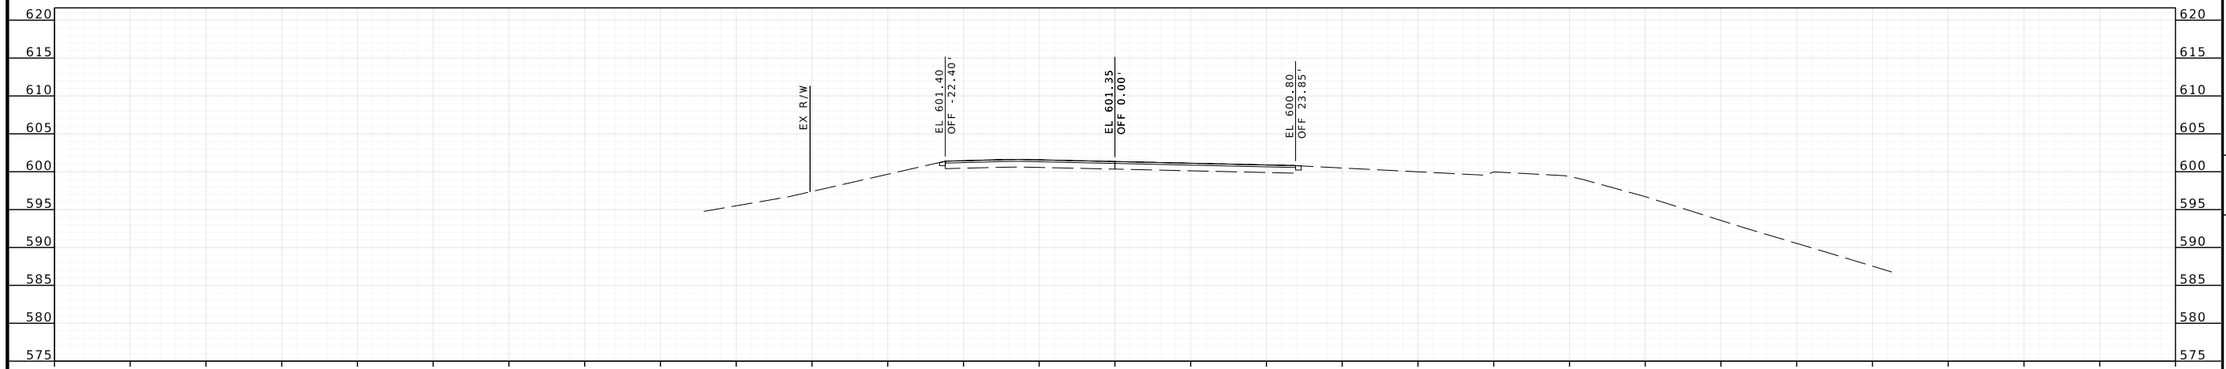

WB ROUTE 100 STA 1426+50.00

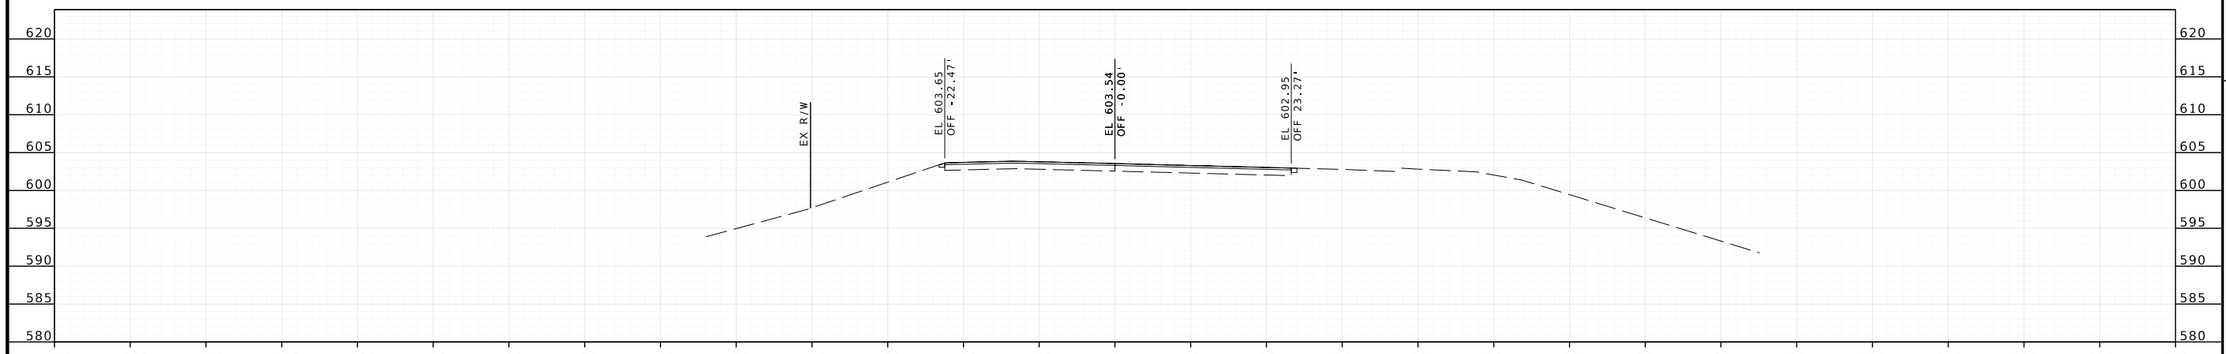

WB ROUTE 100 STA 1426+00.00

BRIAN D. KIERATH JR. NUMBER PE-2023008624
PROFESSIONAL ENGINEER
STATE OF MISSOURI

04/09/2025 3:34:27 PM
Brian D. Kierath Jr. - Civil
MO PE-2023008624

DATE PREPARED
4/9/2025

ROUTE	STATE
100	MO
DISTRICT	SHEET NO.
SL	144

COUNTY
ST. LOUIS

JOB NO.
J6P3274

CONTRACT ID.

PROJECT NO.

BRIDGE NO.

DESCRIPTION	DATE

IF A SEAL IS PRESENT ON THIS SHEET IT HAS BEEN ELECTRONICALLY SEALED AND DATED.

MISSOURI HIGHWAYS AND TRANSPORTATION COMMISSION
105 WEST CAPITOL
JEFFERSON CITY, MO 65102
1-888-ASK-MODOT (1-888-275-6636)

GBA
16305 SWINGLEY RIDGE RD
ST. 300
CHESTERFIELD, MO 63017
314.231.0100
GBAteam.com

GEORGE BUTLER ASSOCIATES, INC.
PRO. ENGINEER 000133
ARCHITECT 000212
PRO. LAND SURVEYOR 000059

BRIAN KIERATH
PROFESSIONAL ENGINEER
PE-2023008624

REV.

XXMSD-XXXXX ; BASEMAPS XX

c:\bms\gba-pw-01\brian kierath\dms05412\J6P3274_Updated_XS_Rte100_WB_1409+59.95 to 1445+76.78.dgn 3:30:23 PM 4/9/2025

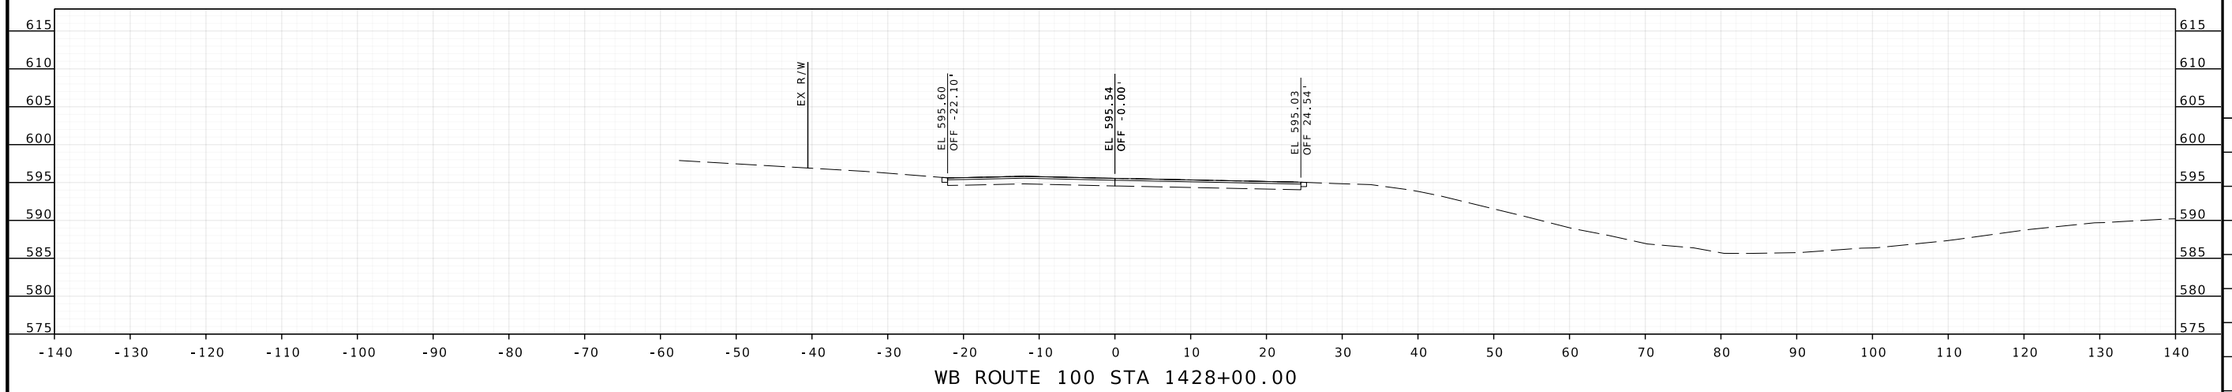

WB ROUTE 100 STA 1428+00.00

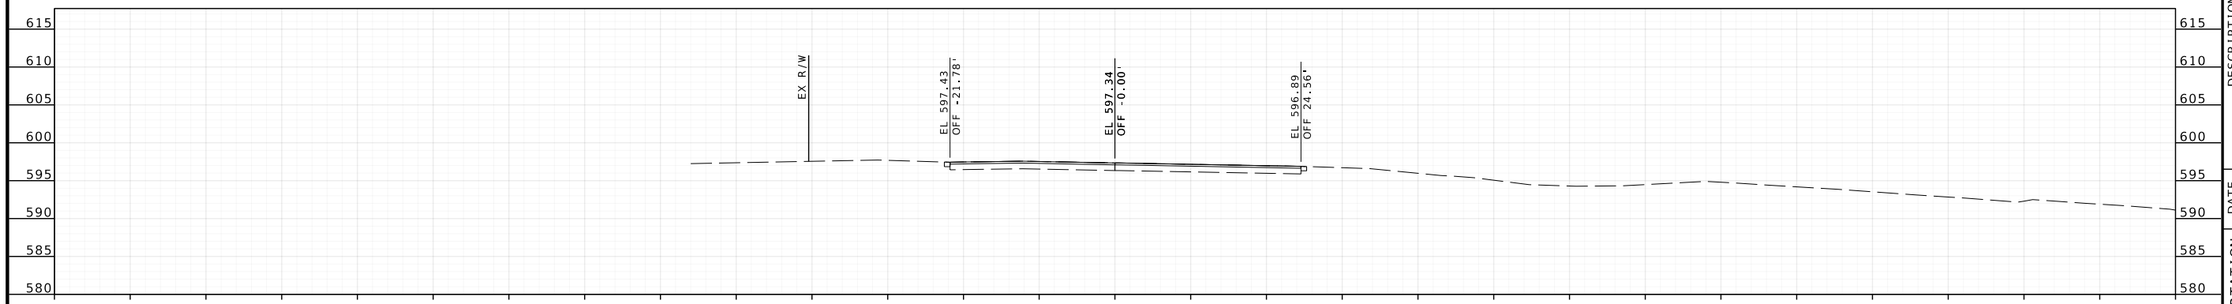

WB ROUTE 100 STA 1427+50.00

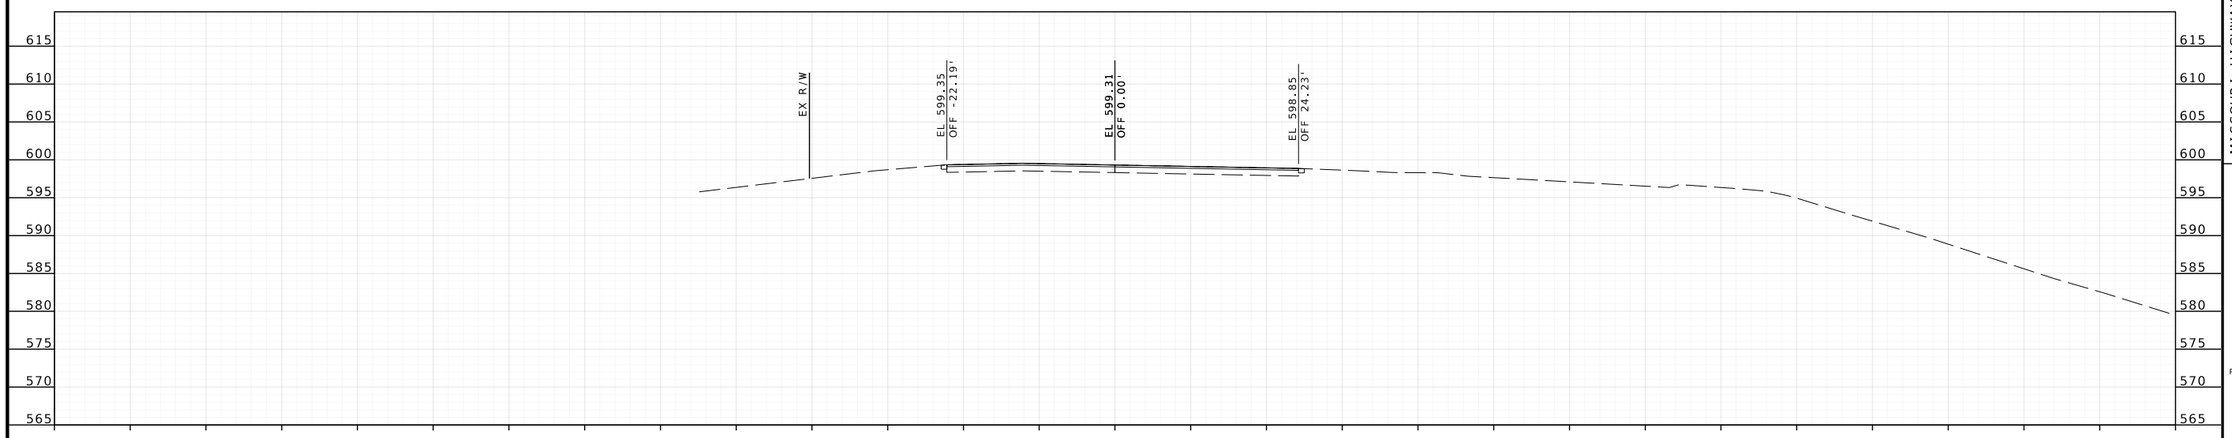

WB ROUTE 100 STA 1427+00.00

IF A SEAL IS PRESENT ON THIS SHEET IT HAS BEEN ELECTRONICALLY SEALED AND DATED.

BRIAN D. KIERATH JR. NUMBER PE-2023008624
PROFESSIONAL ENGINEER
STATE OF MISSOURI

04/09/2025 3:34:27 PM
Brian D. Kierath Jr. - Civil
MO PE-2023008624

DATE PREPARED
4/9/2025

ROUTE	STATE
100	MO
DISTRICT	SHEET NO.
SL	145

COUNTY
ST. LOUIS

JOB NO.
J6P3274

CONTRACT ID.

PROJECT NO.

BRIDGE NO.

DESCRIPTION	DATE

MISSOURI HIGHWAYS AND TRANSPORTATION COMMISSION

105 WEST CAPITOL
JEFFERSON CITY, MO 65102
1-888-ASK-MODOT (1-888-275-6636)

GBA
16305 SWINGLEY RIDGE RD
ST. 300
CHESTERFIELD, MO 63017
314.231.0100
GBAteam.com

GEORGE BUTLER
ASSOCIATES, INC.
PRO. ENGINEER 000133
ARCHITECT 000212
PRO. LAND SURVEYOR 000059

BRIAN KIERATH
PROFESSIONAL
ENGINEER
PE-2023008624

REV.

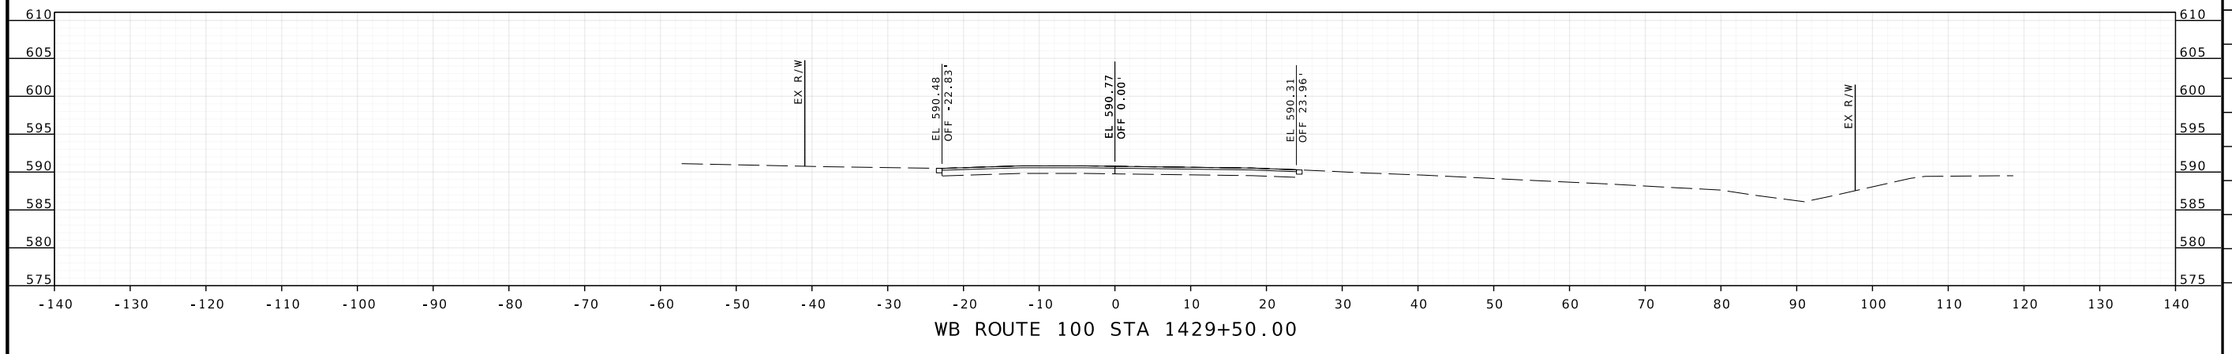

WB ROUTE 100 STA 1429+50.00

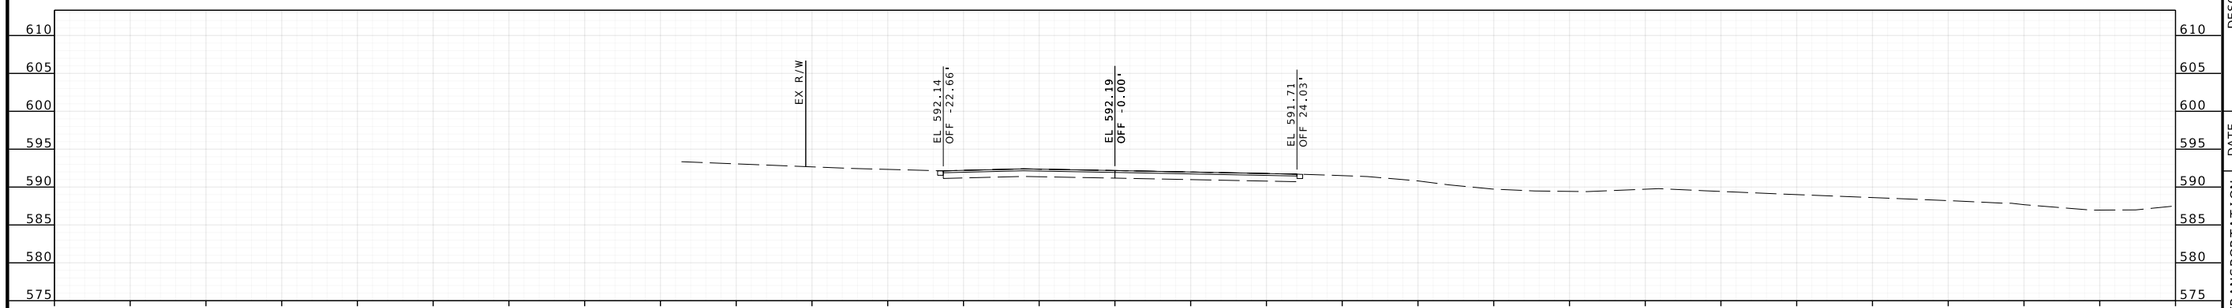

WB ROUTE 100 STA 1429+00.00

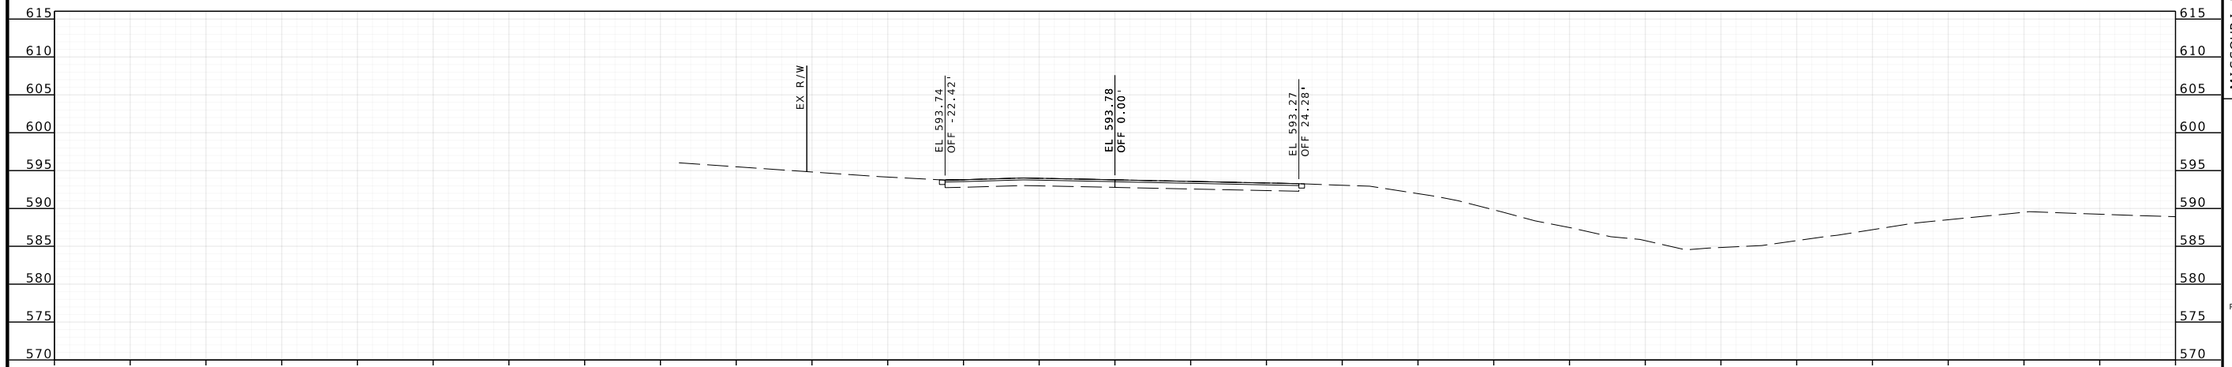

WB ROUTE 100 STA 1428+50.00

BRIAN D. KIERATH JR. NUMBER PE-2023008624
STATE OF MISSOURI
PROFESSIONAL ENGINEER

04/09/2025 3:34:28 PM
Brian D. Kierath Jr. - Civil
MO PE-2023008624

DATE PREPARED
4/9/2025

ROUTE	STATE
100	MO
DISTRICT	SHEET NO.
SL	146

COUNTY
ST. LOUIS

JOB NO.
J6P3274

CONTRACT ID.

PROJECT NO.

BRIDGE NO.

IF A SEAL IS PRESENT ON THIS SHEET IT HAS BEEN ELECTRONICALLY SEALED AND DATED.

REV.	DESCRIPTION	DATE

MISSOURI HIGHWAYS AND TRANSPORTATION COMMISSION

105 WEST CAPITOL
JEFFERSON CITY, MO 65102
1-888-ASK-MODOT (1-888-275-6636)

GBA
16305 SWINGLEY RIDGE RD
ST. 300
CHESTERFIELD, MO 63017
314.231.0100
GBAteam.com

GEORGE BUTLER
ASSOCIATES, INC.
PRO. ENGINEER 000133
ARCHITECT 000212
PRO. LAND SURVEYOR 000059

BRIAN KIERATH
PROFESSIONAL
ENGINEER
PE-2023008624

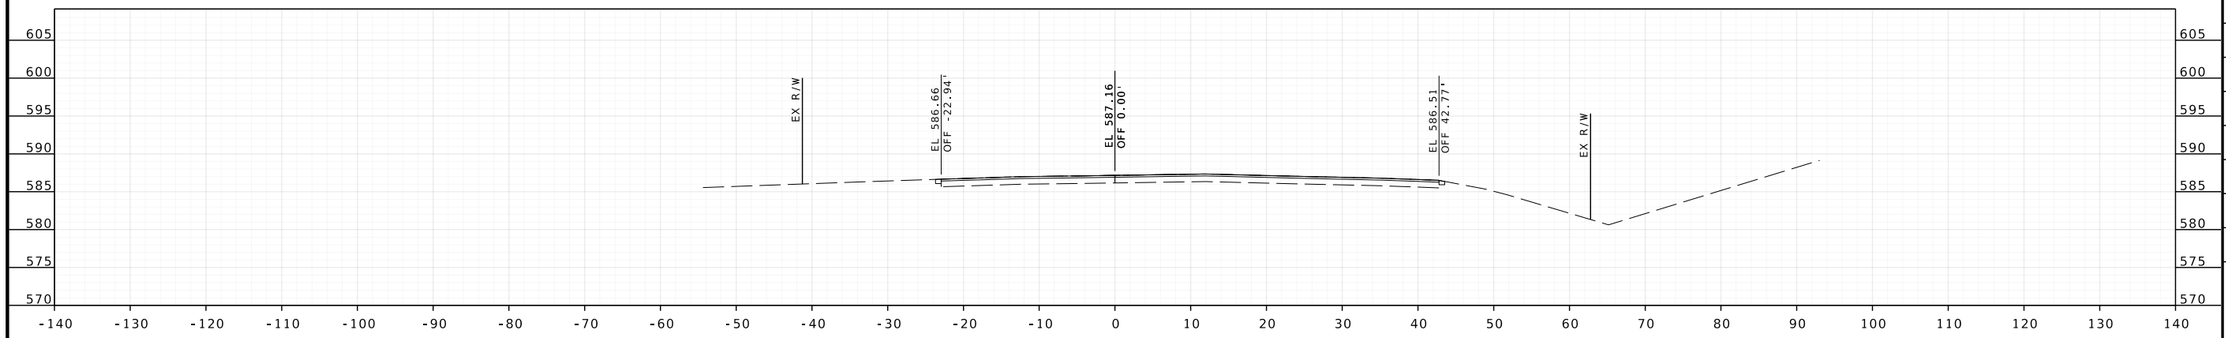

WB ROUTE 100 STA 1431+00.00

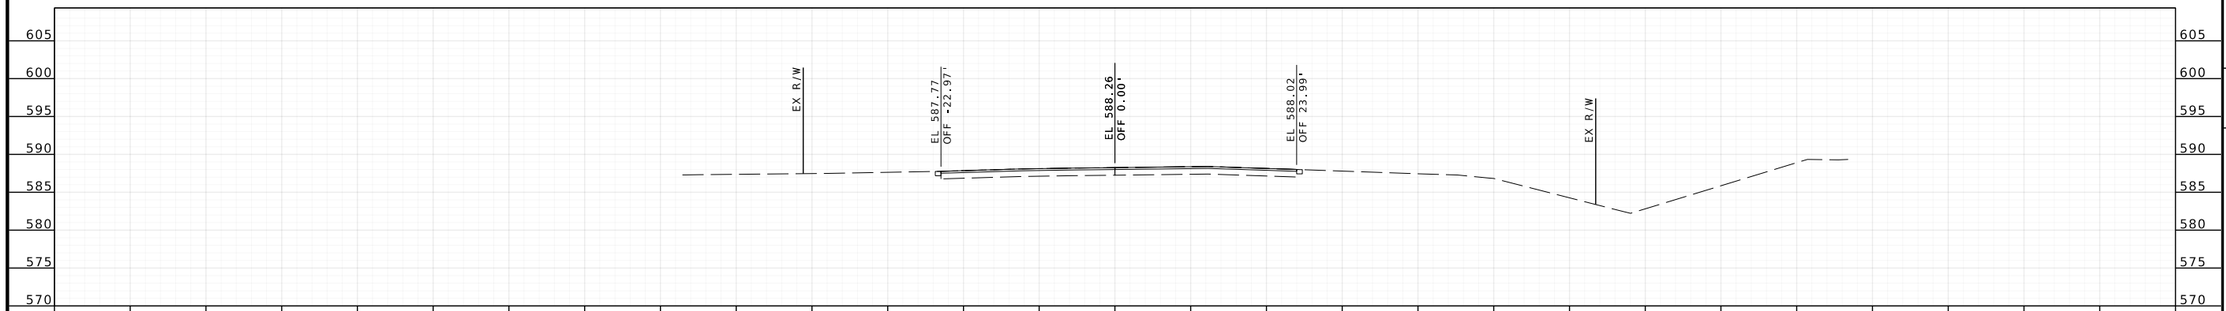

WB ROUTE 100 STA 1430+50.00

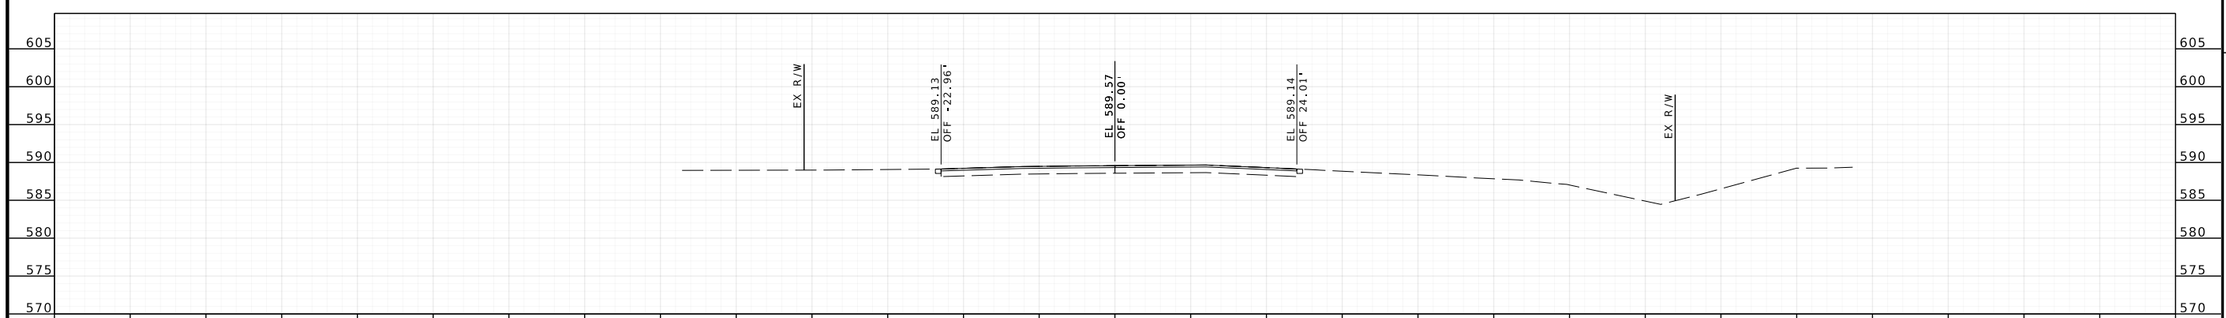

WB ROUTE 100 STA 1430+00.00

BRIAN D. KIERATH JR. NUMBER PE-2023008624
STATE OF MISSOURI
PROFESSIONAL ENGINEER

04/09/2025 3:34:28 PM
Brian D. Kierath Jr. - Civil
MO PE-2023008624

DATE PREPARED
4/9/2025

ROUTE	STATE
100	MO
DISTRICT	SHEET NO.
SL	147

COUNTY
ST. LOUIS

JOB NO.
J6P3274

CONTRACT ID.

PROJECT NO.

BRIDGE NO.

DESCRIPTION

DATE

REV.

IF A SEAL IS PRESENT ON THIS SHEET IT HAS BEEN ELECTRONICALLY SEALED AND DATED.

MISSOURI HIGHWAYS AND TRANSPORTATION COMMISSION

105 WEST CAPITOL
JEFFERSON CITY, MO 65102
1-888-ASK-MODOT (1-888-275-6636)

GBA
16305 SWINGLEY RIDGE RD
ST. 300
CHESTERFIELD, MO 63017
314.231.0100
GBAteam.com

GEORGE BUTLER
ASSOCIATES, INC.
PRO. ENGINEER 000133
ARCHITECT 000212
PRO. LAND SURVEYOR 000059

BRIAN KIERATH
PROFESSIONAL
ENGINEER
PE-2023008624

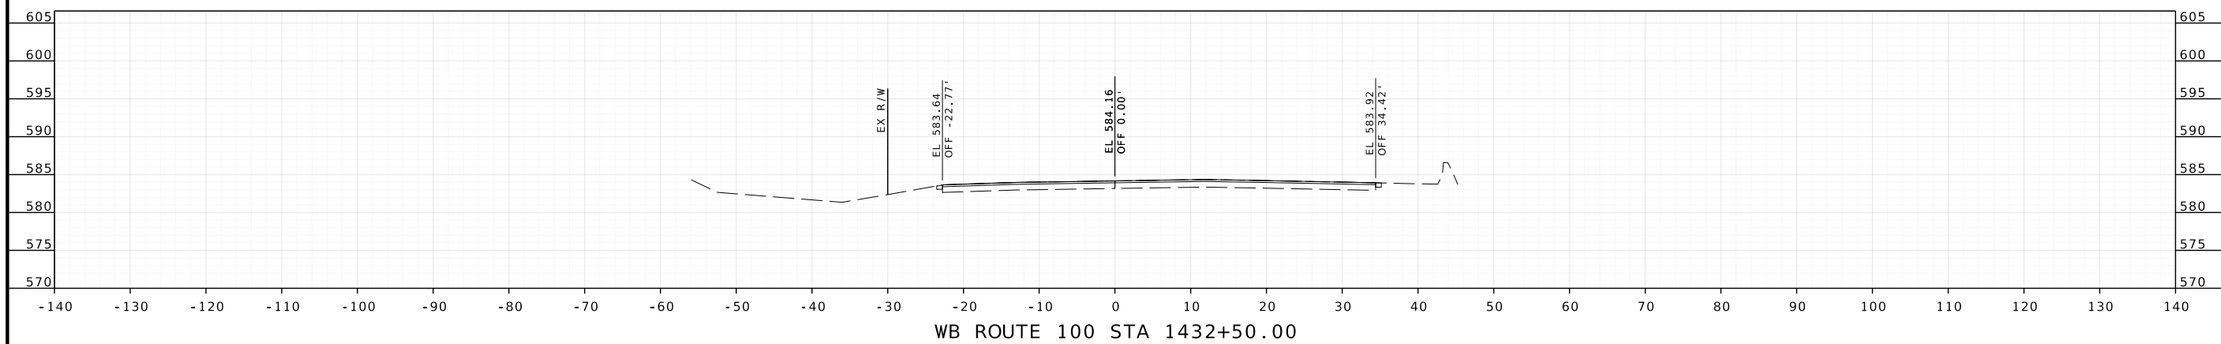

WB ROUTE 100 STA 1432+50.00

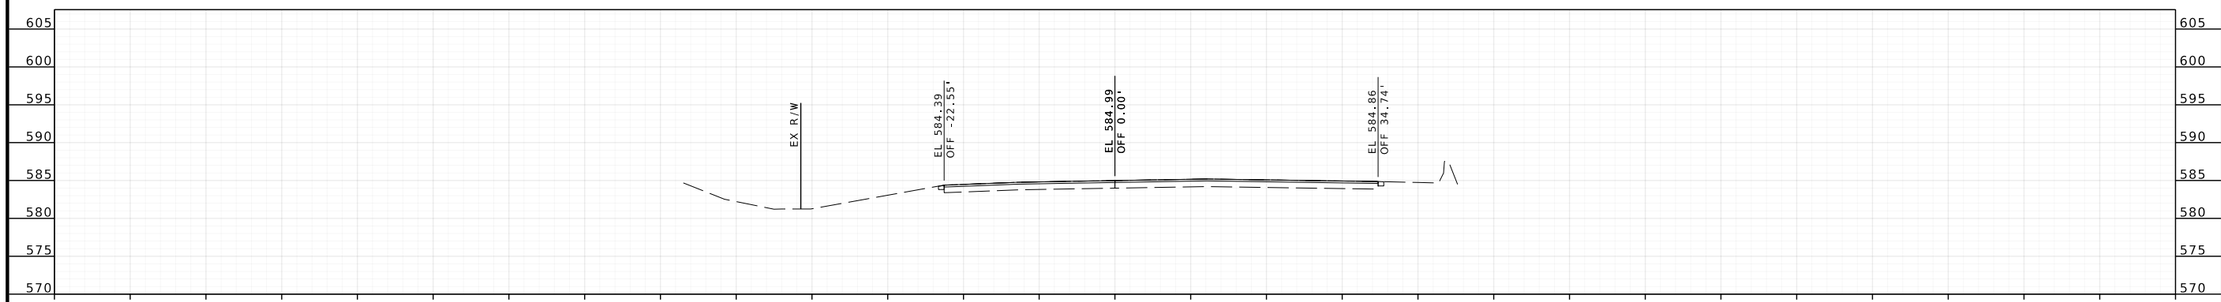

WB ROUTE 100 STA 1432+00.00

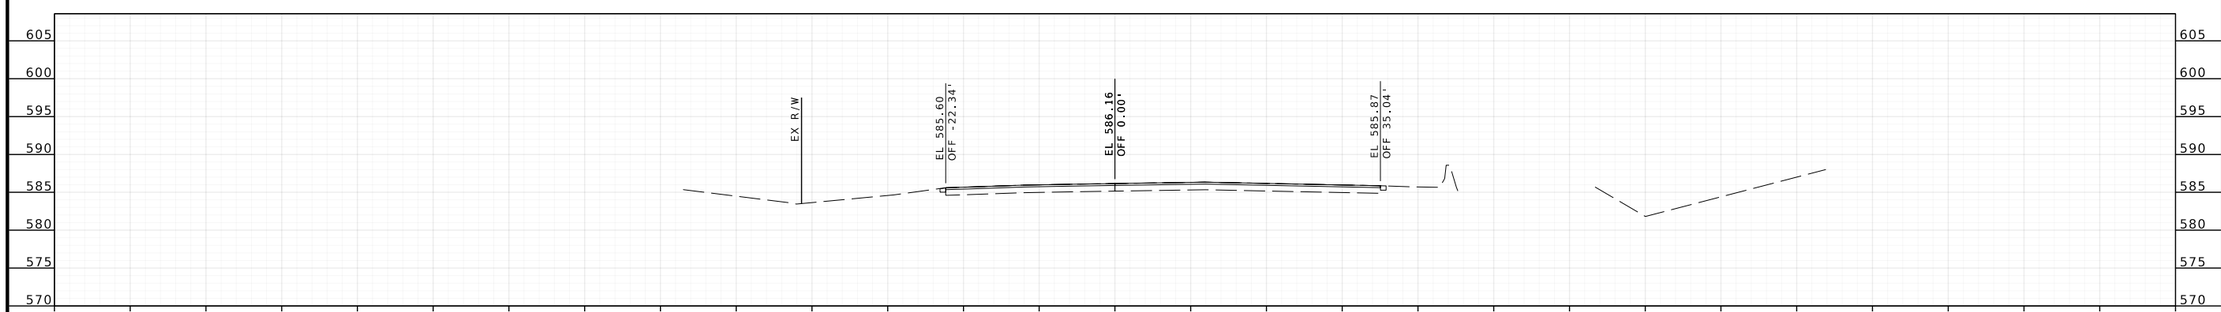

WB ROUTE 100 STA 1431+50.00

BRIAN D. KIERATH JR. NUMBER PE-2023008624
STATE OF MISSOURI
PROFESSIONAL ENGINEER

04/09/2025 3:34:28 PM
Brian D. Kierath Jr. - Civil
MO PE-2023008624

DATE PREPARED
4/9/2025

ROUTE	STATE
100	MO
DISTRICT	SHEET NO.
SL	148

COUNTY
ST. LOUIS

JOB NO.
J6P3274

CONTRACT ID.

PROJECT NO.

BRIDGE NO.

IF A SEAL IS PRESENT ON THIS SHEET IT HAS BEEN ELECTRONICALLY SEALED AND DATED.

DESCRIPTION	DATE

MISSOURI HIGHWAYS AND TRANSPORTATION COMMISSION

105 WEST CAPITOL
JEFFERSON CITY, MO 65102
1-888-ASK-MODOT (1-888-275-6636)

GBA
16305 SWINGLEY RIDGE RD
ST. 300
CHESTERFIELD, MO 63017
314.231.0100
GBAteam.com

GEORGE BUTLER
ASSOCIATES, INC.
PRO. ENGINEER 000133
ARCHITECT 000212
PRO. LAND SURVEYOR 000059

BRIAN KIERATH
PROFESSIONAL
ENGINEER
PE-2023008624

REV.

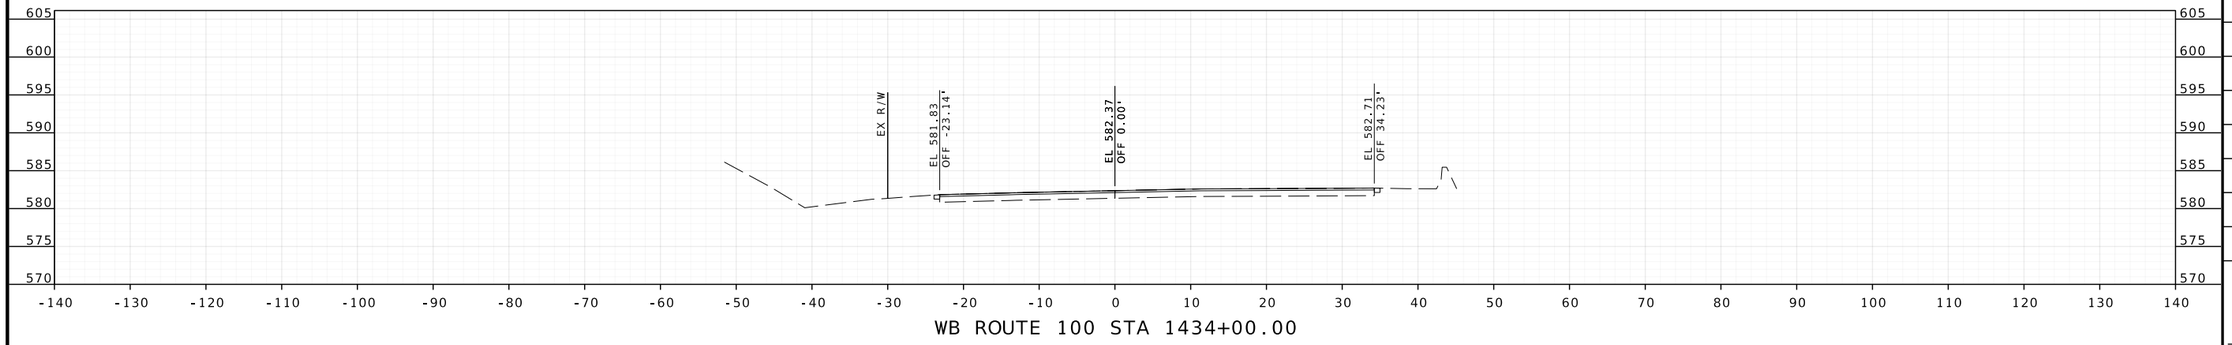

WB ROUTE 100 STA 1434+00.00

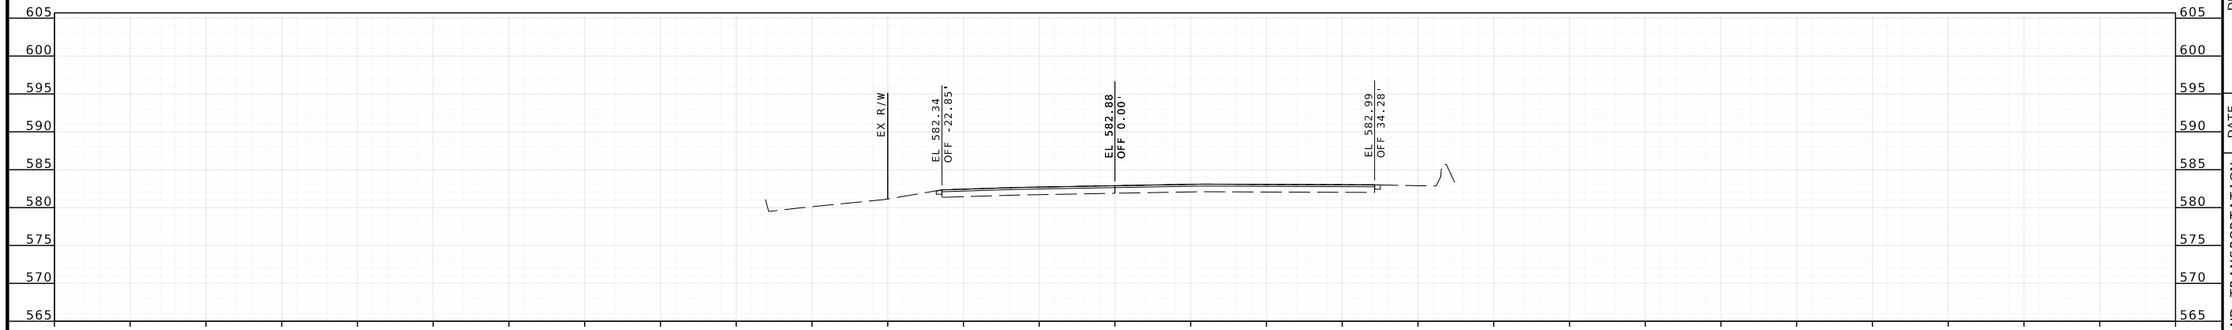

WB ROUTE 100 STA 1433+50.00

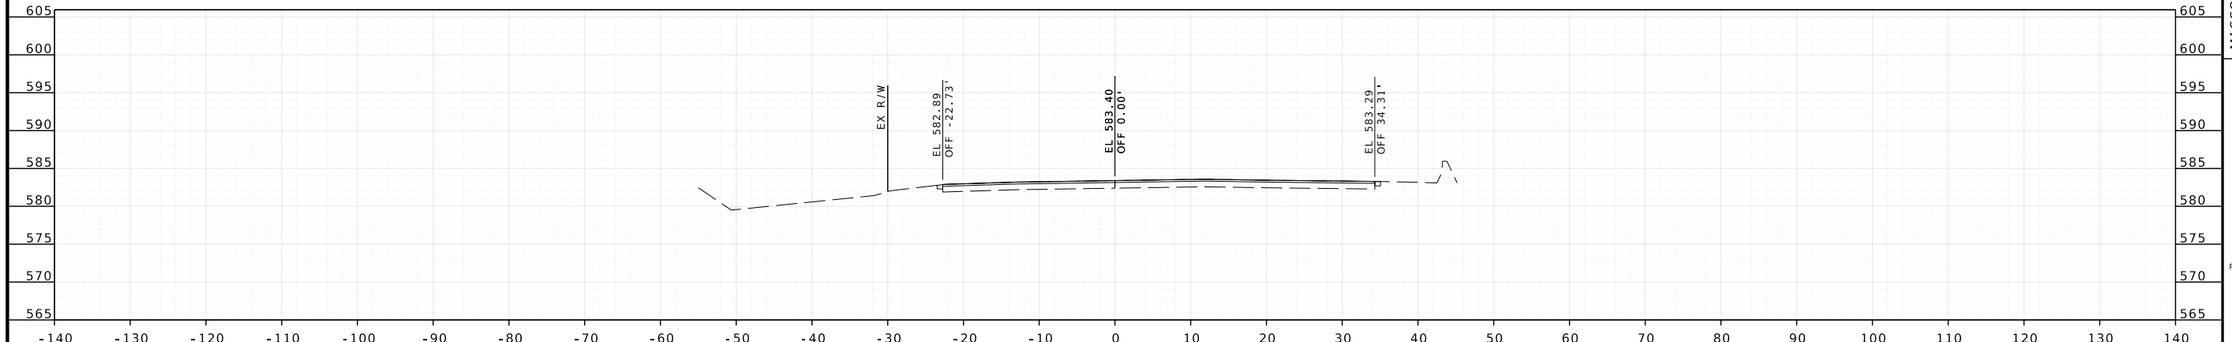

WB ROUTE 100 STA 1433+00.00

IF A SEAL IS PRESENT ON THIS SHEET IT HAS BEEN ELECTRONICALLY SEALED AND DATED.

STATE OF MISSOURI
BRIAN D. KIERATH JR. NUMBER PE-2023008624
PROFESSIONAL ENGINEER

04/09/2025 3:34:28 PM
Brian D. Kierath Jr. - Civil
MO PE-2023008624

DATE PREPARED
4/9/2025

ROUTE	STATE
100	MO
DISTRICT	SHEET NO.
SL	149

COUNTY
ST. LOUIS

JOB NO.
J6P3274

CONTRACT ID.

PROJECT NO.

BRIDGE NO.

DESCRIPTION	DATE

MISSOURI HIGHWAYS AND TRANSPORTATION COMMISSION

105 WEST CAPITOL
JEFFERSON CITY, MO 65102
1-888-ASK-MODOT (1-888-275-6636)

GBA
16305 SWINGLEY RIDGE RD
ST. 300
CHESTERFIELD, MO 63017
314.231.0100
GBAteam.com

GEORGE BUTLER ASSOCIATES, INC.
PRO. ENGINEER 000133
ARCHITECT 000212
PRO. LAND SURVEYOR 000059

BRIAN KIERATH
PROFESSIONAL ENGINEER
PE-2023008624

REV.

XXMSD-XXXXX ;BASEMAPS XX

c:\bms\gba-pw-01\brian kierath\dms05412\J6P3274_Updated_XS_Rte100_WB_1409+59.95 to 1445+76.78.dgn 3:31:16 PM 4/9/2025

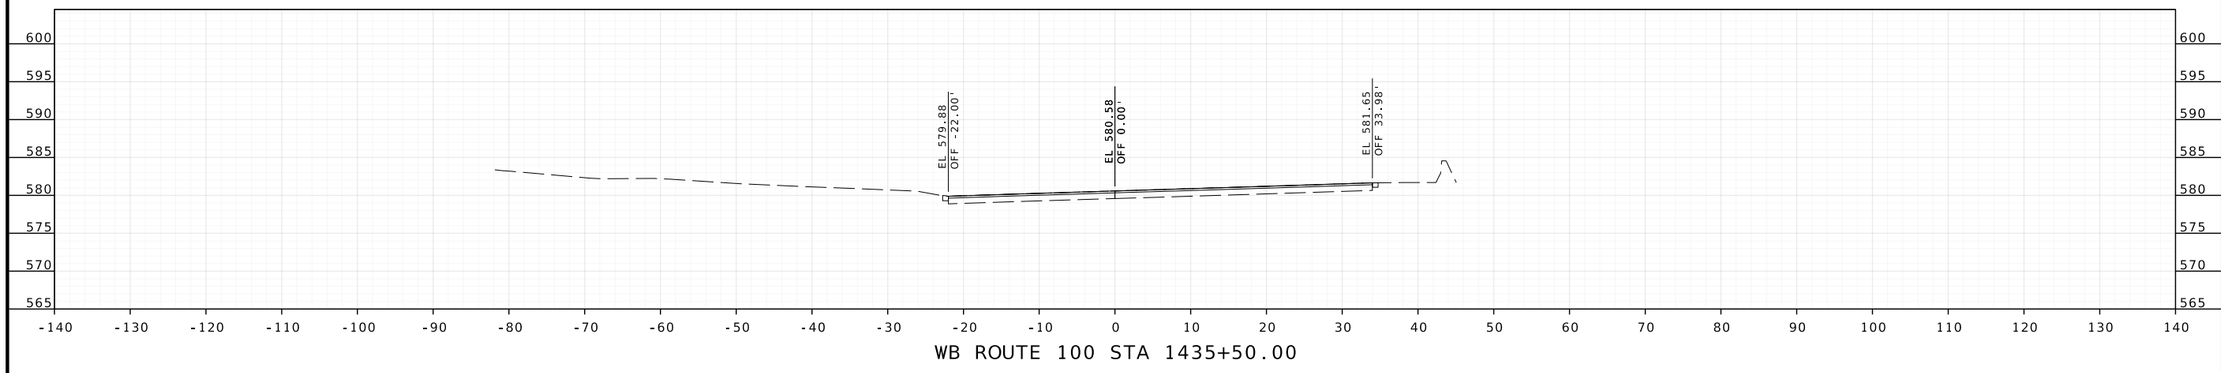

WB ROUTE 100 STA 1435+50.00

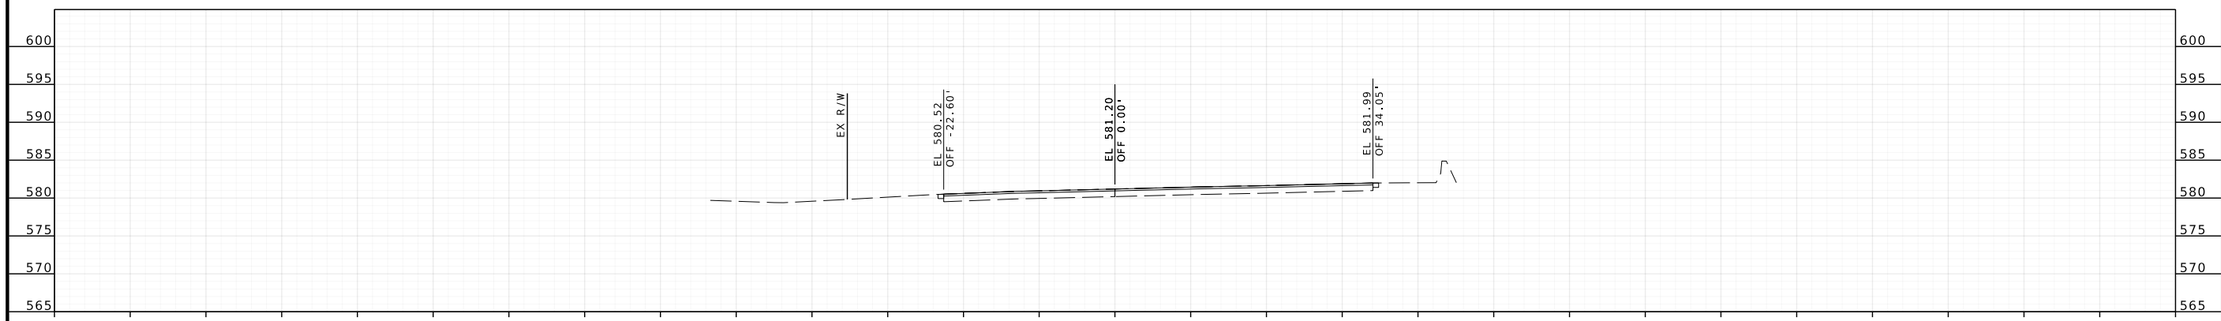

WB ROUTE 100 STA 1435+00.00

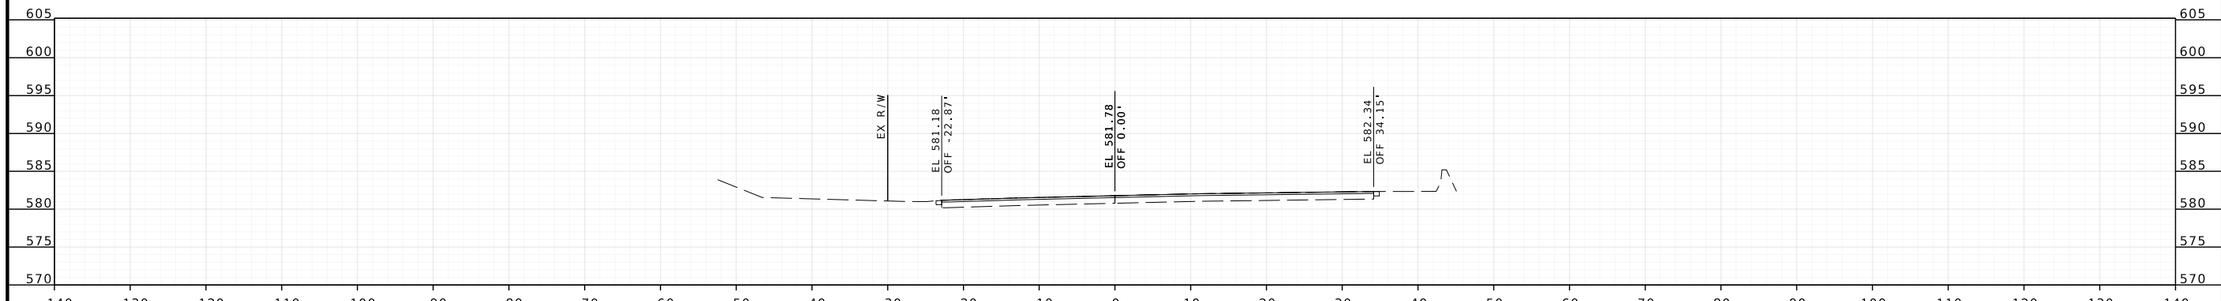

WB ROUTE 100 STA 1434+50.00

BRIAN D. KIERATH JR. NUMBER PE-2023008624
STATE OF MISSOURI
PROFESSIONAL ENGINEER

04/09/2025 3:34:29 PM
Brian D. Kierath Jr. - Civil
MO PE-2023008624

DATE PREPARED
4/9/2025

ROUTE	STATE
100	MO
DISTRICT	SHEET NO.
SL	150

COUNTY
ST. LOUIS

JOB NO.
J6P3274

CONTRACT ID.

PROJECT NO.

BRIDGE NO.

IF A SEAL IS PRESENT ON THIS SHEET IT HAS BEEN ELECTRONICALLY SEALED AND DATED.

DESCRIPTION	DATE	REV.

MISSOURI HIGHWAYS AND TRANSPORTATION COMMISSION

105 WEST CAPITOL
JEFFERSON CITY, MO 65102
1-888-ASK-MODOT (1-888-275-6636)

GBA
16305 SWINGLEY RIDGE RD
ST. 300
CHESTERFIELD, MO 63017
314.231.0100
GBAteam.com

GEORGE BUTLER
ASSOCIATES, INC.
PRO. ENGINEER 000133
ARCHITECT 000212
PRO. LAND SURVEYOR 000059

BRIAN KIERATH
PROFESSIONAL
ENGINEER
PE-2023008624

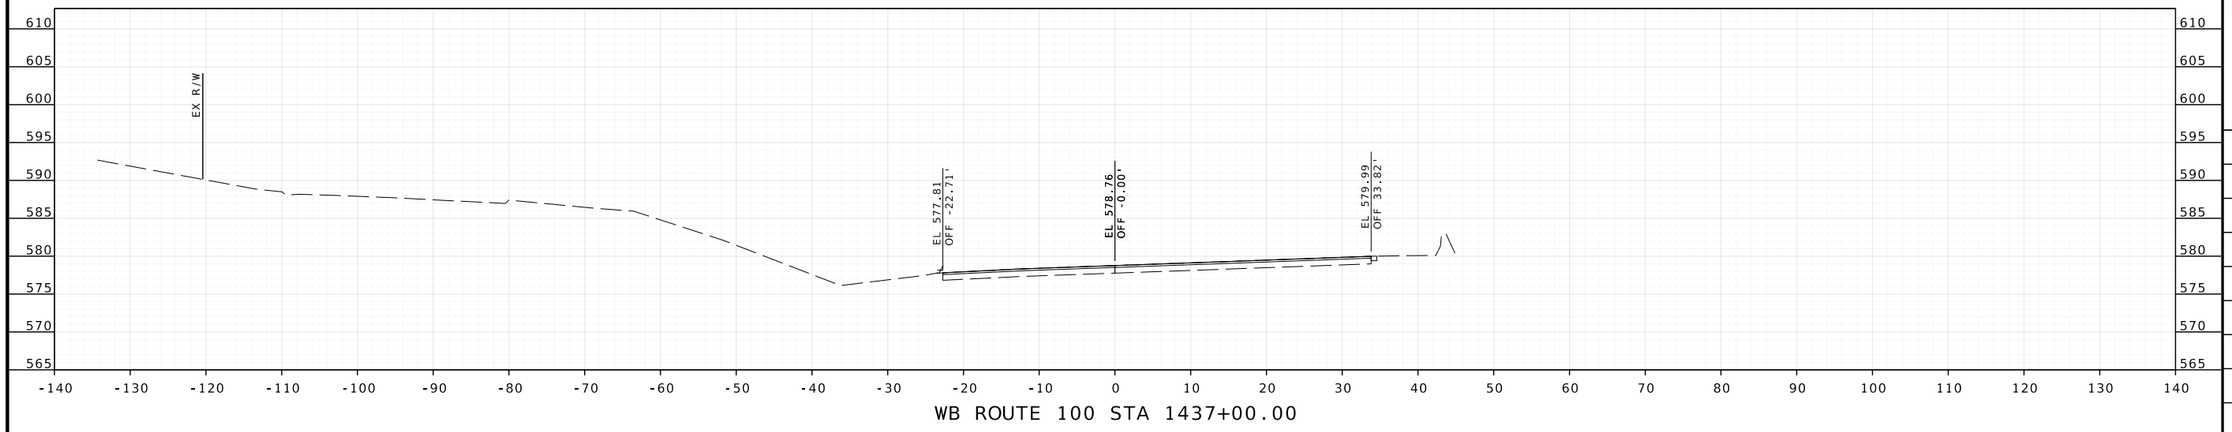

WB ROUTE 100 STA 1437+00.00

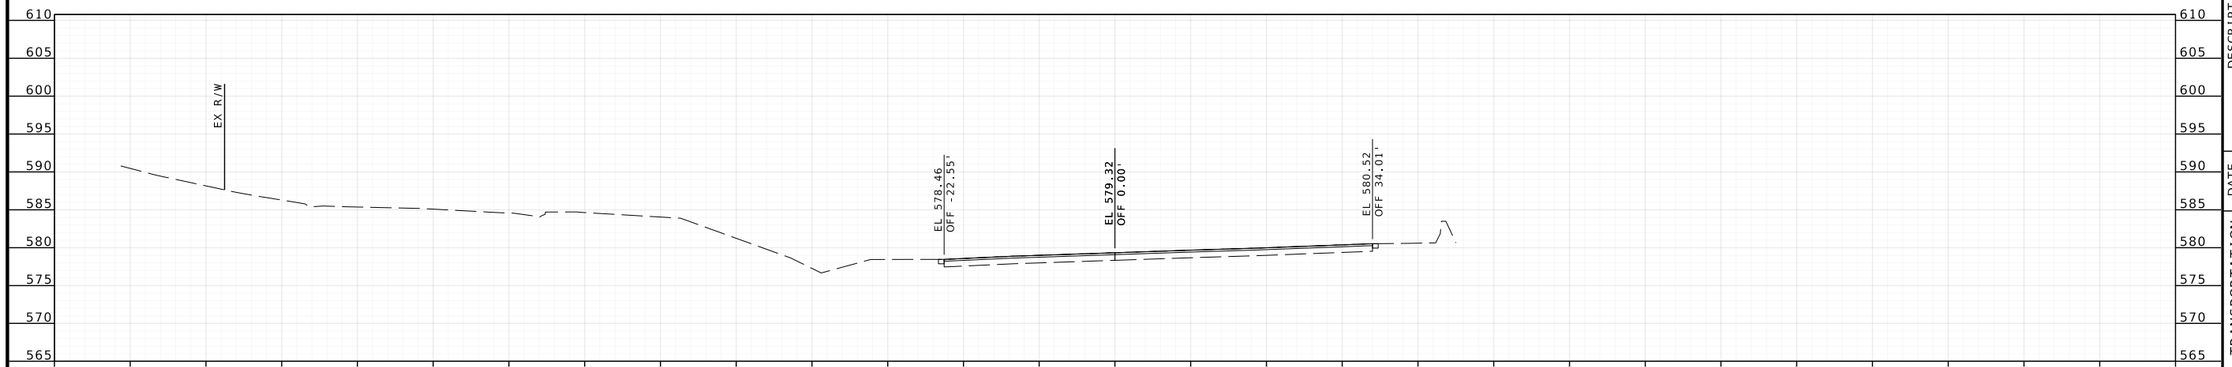

WB ROUTE 100 STA 1436+50.00

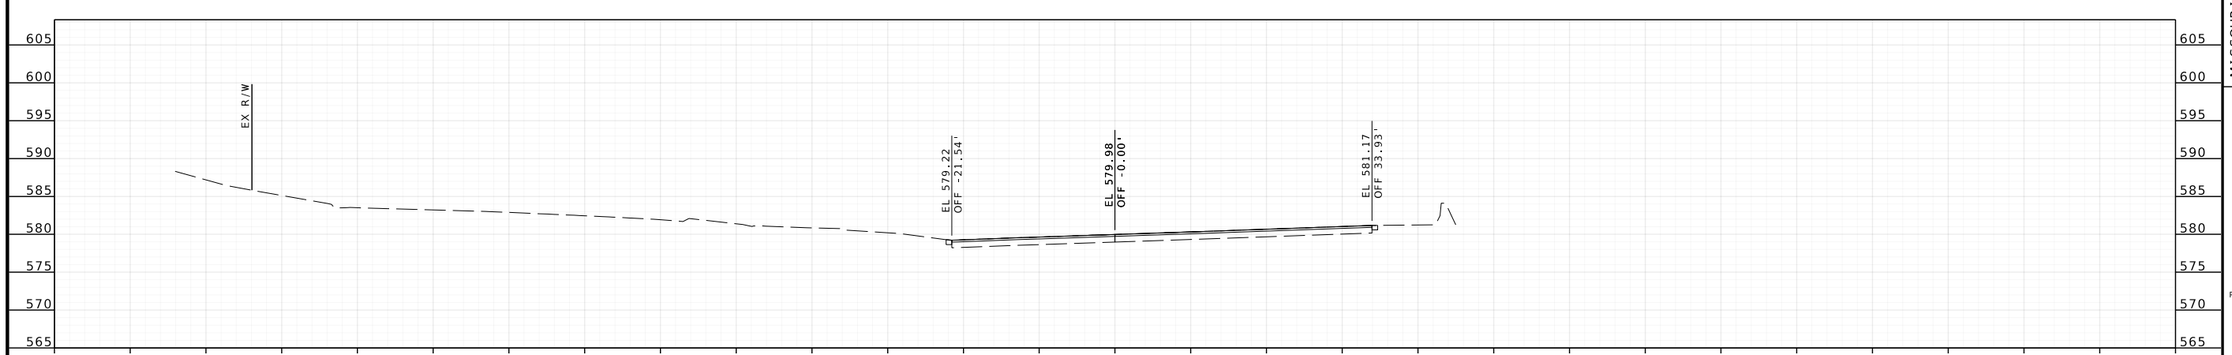

WB ROUTE 100 STA 1436+00.00

BRIAN D. KIERATH JR. NUMBER PE-2023008624
STATE OF MISSOURI
PROFESSIONAL ENGINEER

04/09/2025 3:34:29 PM
Brian D. Kierath Jr. - Civil
MO PE-2023008624

DATE PREPARED
4/9/2025

ROUTE	STATE
100	MO
DISTRICT	SHEET NO.
SL	151

COUNTY
ST. LOUIS

JOB NO.
J6P3274

CONTRACT ID.

PROJECT NO.

BRIDGE NO.

IF A SEAL IS PRESENT ON THIS SHEET IT HAS BEEN ELECTRONICALLY SEALED AND DATED.

REV.	DESCRIPTION	DATE

MISSOURI HIGHWAYS AND TRANSPORTATION COMMISSION

105 WEST CAPITOL
JEFFERSON CITY, MO 65102
1-888-ASK-MODOT (1-888-275-6636)

GBA
16305 SWINGLEY RIDGE RD
ST. 300
CHESTERFIELD, MO 63017
314.231.0100
GBAteam.com

GEORGE BUTLER
ASSOCIATES, INC.
PRO. ENGINEER 000133
ARCHITECT 000212
PRO. LAND SURVEYOR 000059

BRIAN KIERATH
PROFESSIONAL
ENGINEER
PE-2023008624

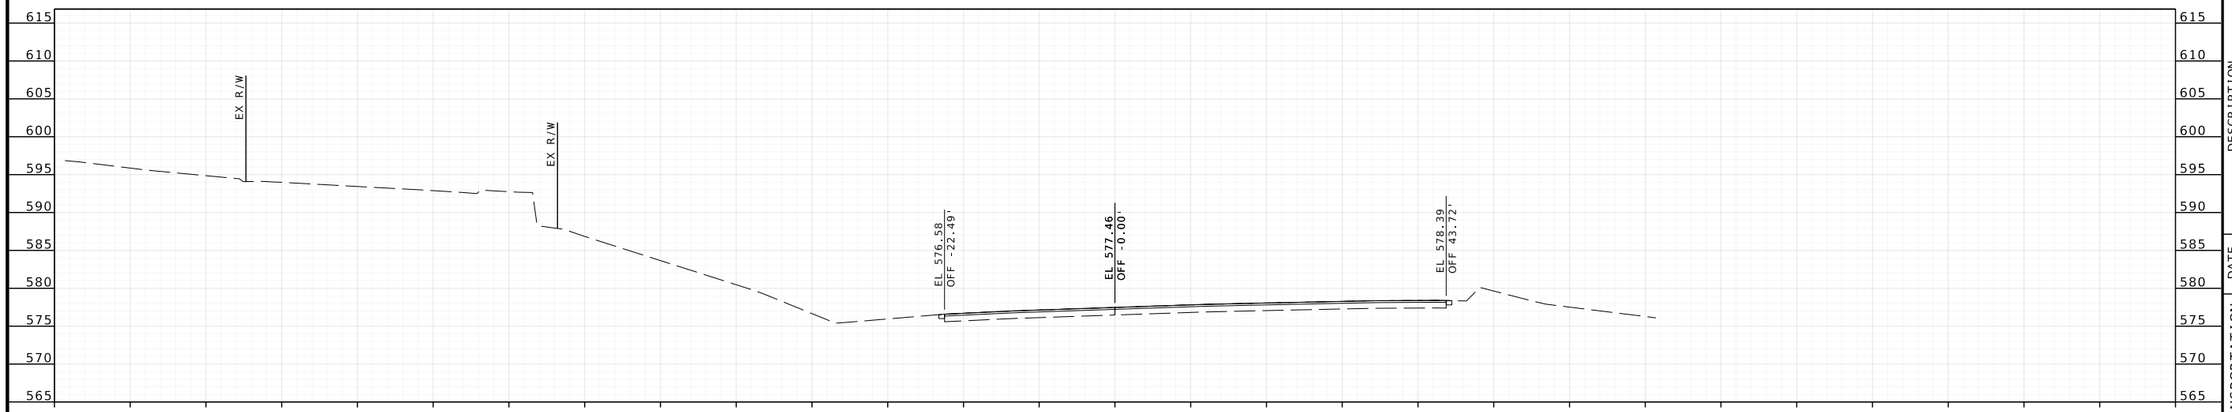

WB ROUTE 100 STA 1438+00.00

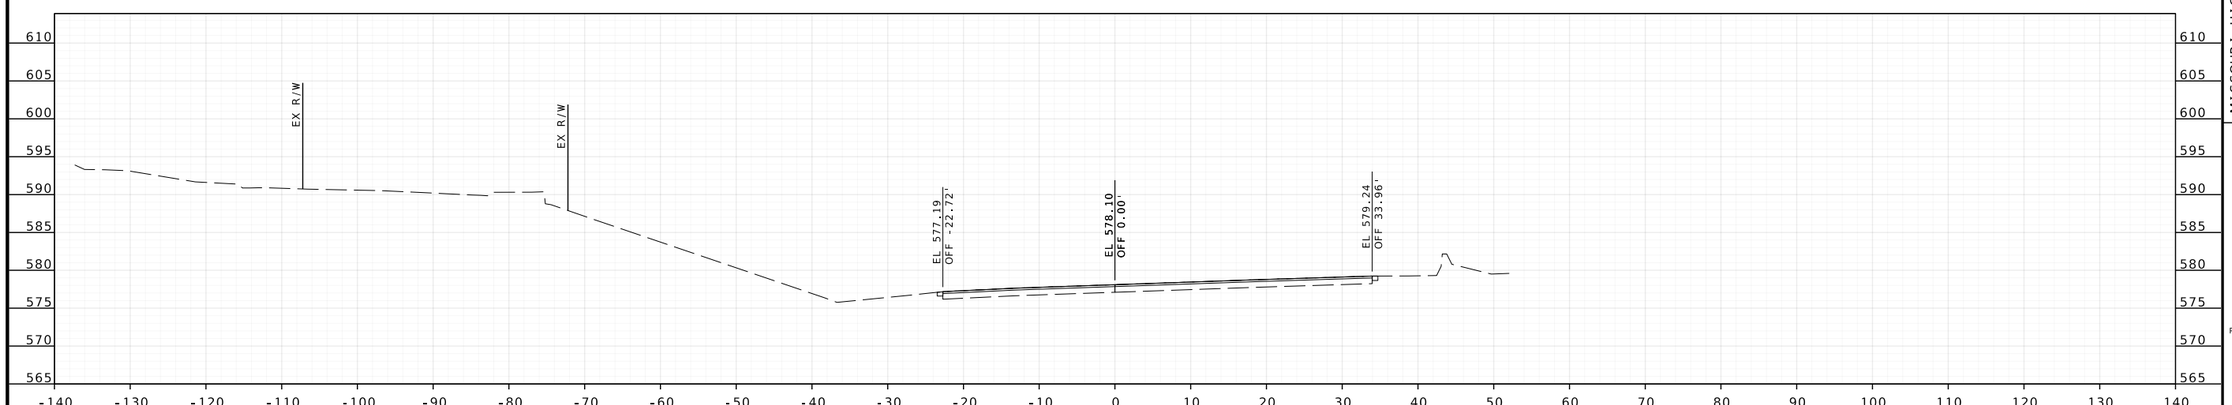

WB ROUTE 100 STA 1437+50.00

BRIAN D. KIERATH JR. NUMBER PE-2023008624
STATE OF MISSOURI
PROFESSIONAL ENGINEER

04/09/2025 3:34:29 PM
Brian D. Kierath Jr. - Civil
MO PE-2023008624

DATE PREPARED
4/9/2025

ROUTE	STATE
100	MO
DISTRICT	SHEET NO.
SL	152

COUNTY
ST. LOUIS

JOB NO.
J6P3274

CONTRACT ID.

PROJECT NO.

BRIDGE NO.

DESCRIPTION	DATE

IF A SEAL IS PRESENT ON THIS SHEET IT HAS BEEN ELECTRONICALLY SEALED AND DATED.

MISSOURI HIGHWAYS AND TRANSPORTATION COMMISSION

105 WEST CAPITOL
JEFFERSON CITY, MO 65102
1-888-ASK-MODOT (1-888-275-6636)

GBA
16305 SWINGLEY RIDGE RD
ST. 300
CHESTERFIELD, MO 63017
314.231.0100
GBAteam.com

GEORGE BUTLER
ASSOCIATES, INC.
PRO. ENGINEER 000133
ARCHITECT 000212
PRO. LAND SURVEYOR 000059

BRIAN KIERATH
PROFESSIONAL
ENGINEER
PE-2023008624

REV.

XXMSD-XXXXX ; BASEMAPS XX

c:\bms\gba-pw-01\brian kierath\dms05412\J6P3274_Updated_XS_Rte100_WB_1409+59.95 to 1445+76.78.dgn 3:31:22 PM 4/9/2025

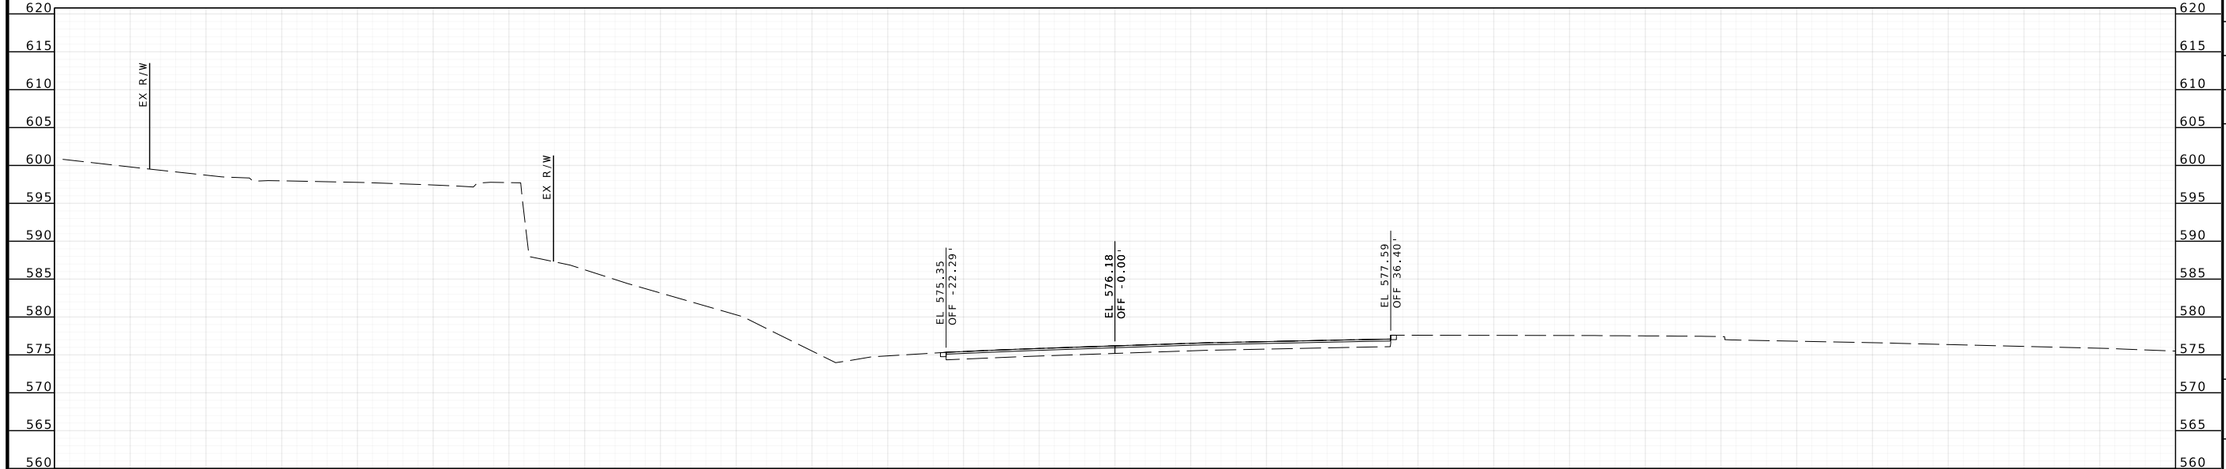

WB ROUTE 100 STA 1439+00.00

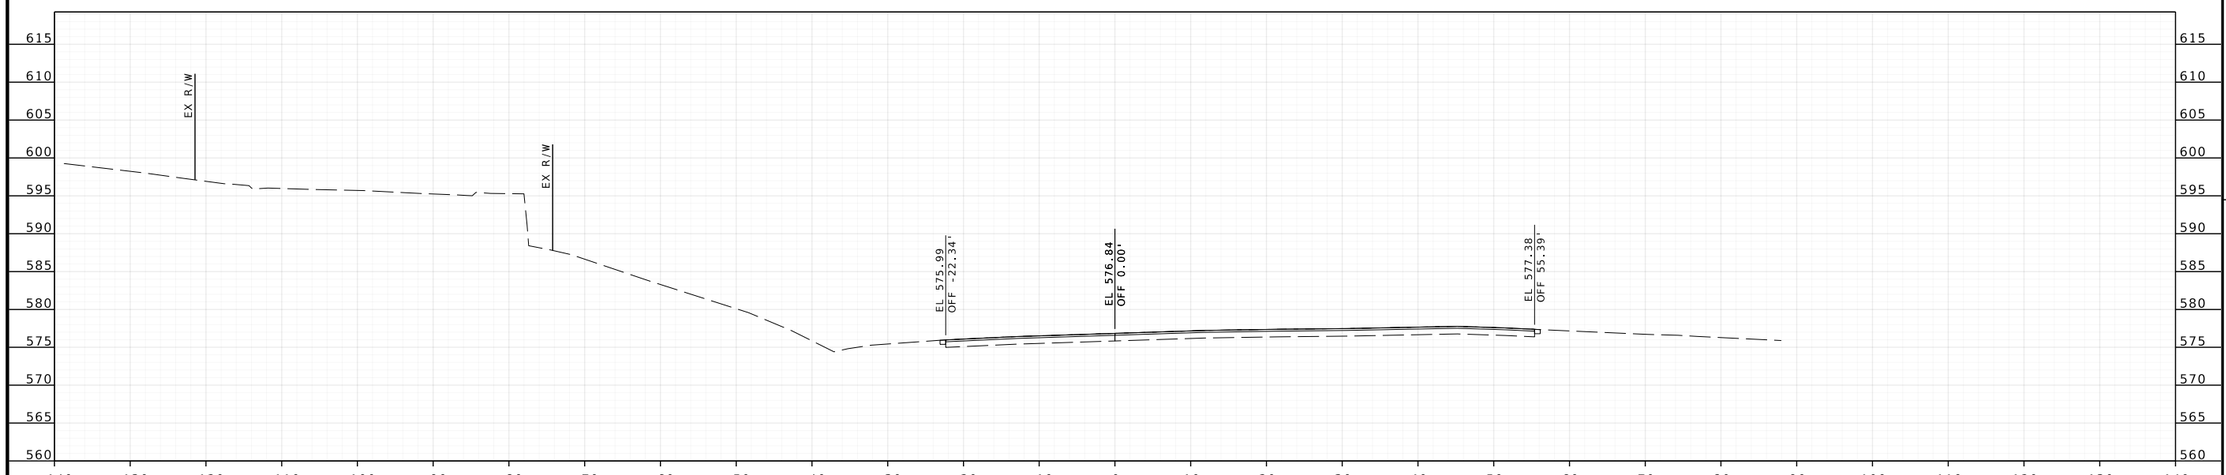

WB ROUTE 100 STA 1438+50.00

BRIAN D. KIERATH JR. NUMBER PE-2023008624
PROFESSIONAL ENGINEER
STATE OF MISSOURI

04/09/2025 3:34:29 PM
Brian D. Kierath Jr. - Civil
MO PE-2023008624

DATE PREPARED
4/9/2025

ROUTE	STATE
100	MO
DISTRICT	SHEET NO.
SL	153

COUNTY
ST. LOUIS

JOB NO.
J6P3274

CONTRACT ID.

PROJECT NO.

BRIDGE NO.

DESCRIPTION	DATE

IF A SEAL IS PRESENT ON THIS SHEET IT HAS BEEN ELECTRONICALLY SEALED AND DATED.

MISSOURI HIGHWAYS AND TRANSPORTATION COMMISSION

105 WEST CAPITOL
JEFFERSON CITY, MO 65102
1-888-ASK-MODOT (1-888-275-6636)

GBA
16305 SWINGLEY RIDGE RD
ST. 300
CHESTERFIELD, MO 63017
314.231.0100
GBAteam.com

GEORGE BUTLER
ASSOCIATES, INC.
PRO. ENGINEER 000133
ARCHITECT 000212
PRO. LAND SURVEYOR 000059

BRIAN KIERATH
PROFESSIONAL
ENGINEER
PE-2023008624

REV.

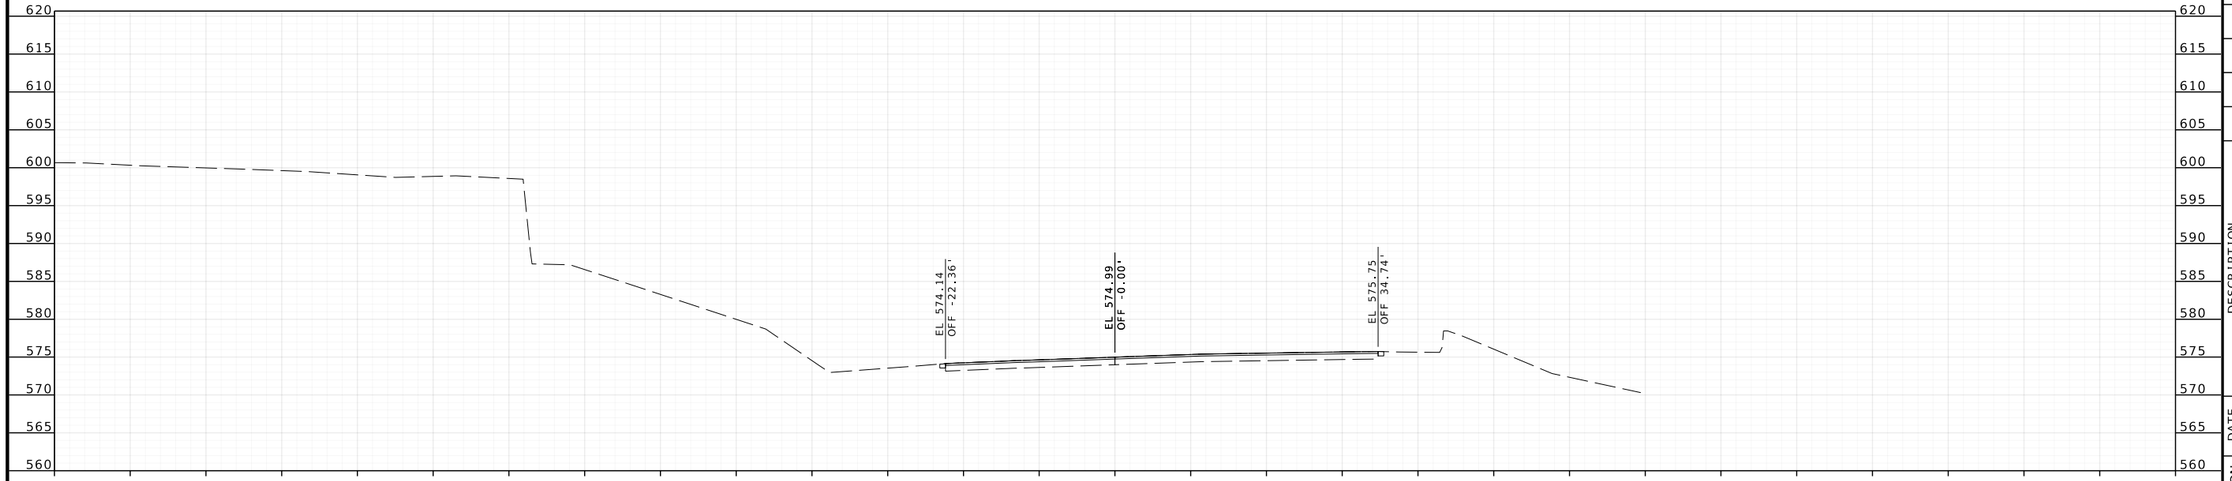

WB ROUTE 100 STA 1440+00.00

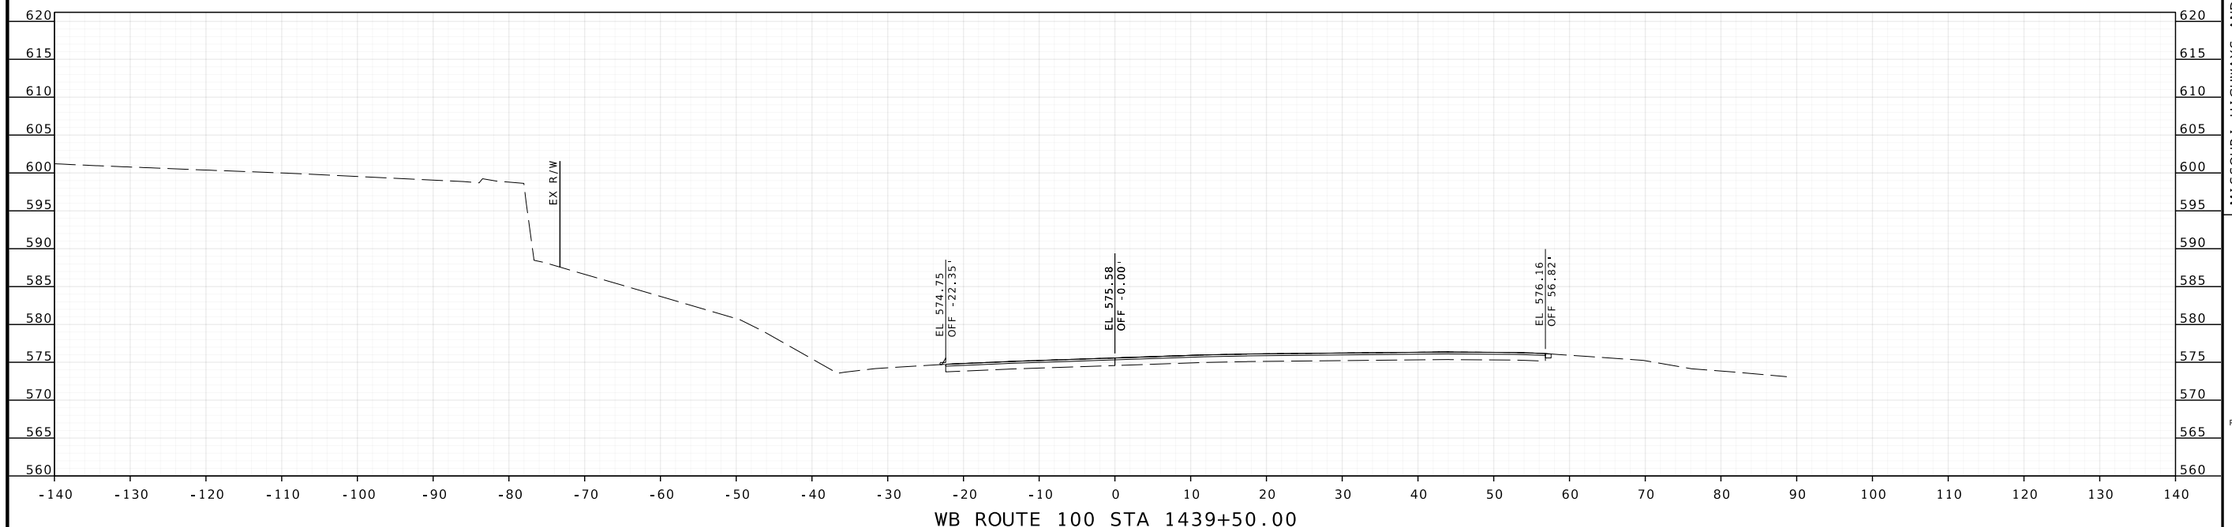

WB ROUTE 100 STA 1439+50.00

IF A SEAL IS PRESENT ON THIS SHEET IT HAS BEEN ELECTRONICALLY SEALED AND DATED.

BRIAN D. KIERATH JR. NUMBER PE-2023008624
PROFESSIONAL ENGINEER
STATE OF MISSOURI

04/09/2025 3:34:29 PM
Brian D. Kierath Jr. - Civil
MO PE-2023008624

DATE PREPARED
4/9/2025

ROUTE	STATE
100	MO
DISTRICT	SHEET NO.
SL	154

COUNTY
ST. LOUIS

JOB NO.
J6P3274

CONTRACT ID.

PROJECT NO.

BRIDGE NO.

DESCRIPTION	DATE

MISSOURI HIGHWAYS AND TRANSPORTATION COMMISSION

105 WEST CAPITOL
JEFFERSON CITY, MO 65102
1-888-ASK-MODOT (1-888-275-6636)

GBA
16305 SWINGLEY RIDGE RD
ST. 300
CHESTERFIELD, MO 63017
314.231.0100
GBAteam.com

GEORGE BUTLER
ASSOCIATES, INC.
PRO. ENGINEER 000133
ARCHITECT 000212
PRO. LAND SURVEYOR 000059

BRIAN KIERATH
PROFESSIONAL
ENGINEER
PE-2023008624

REV.

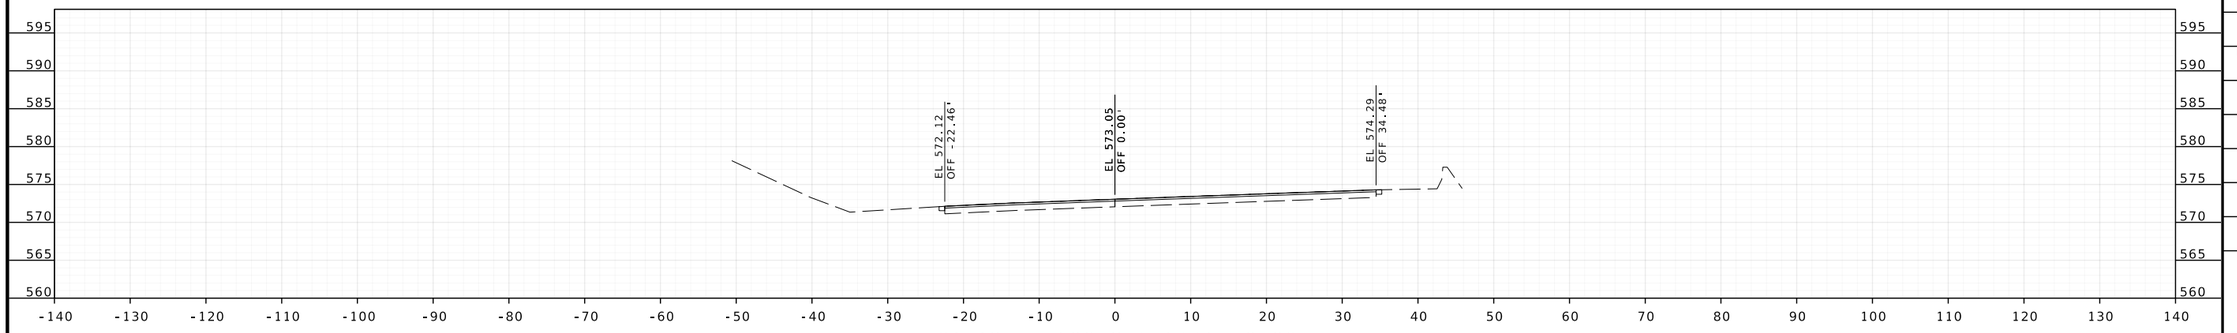

WB ROUTE 100 STA 1441+50.00

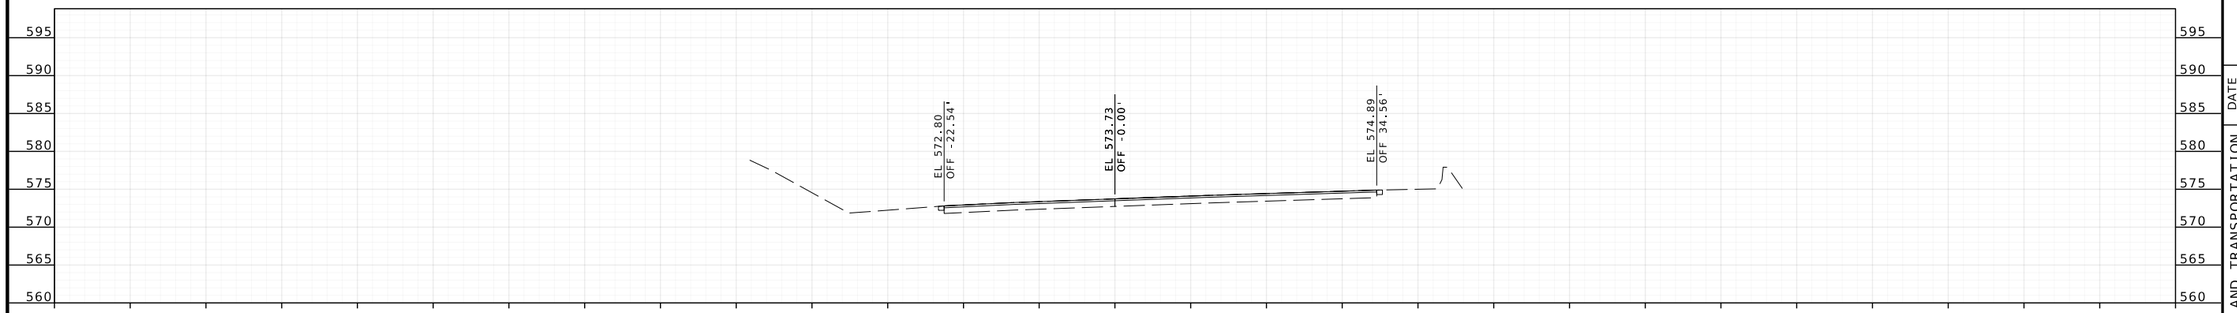

WB ROUTE 100 STA 1441+00.00

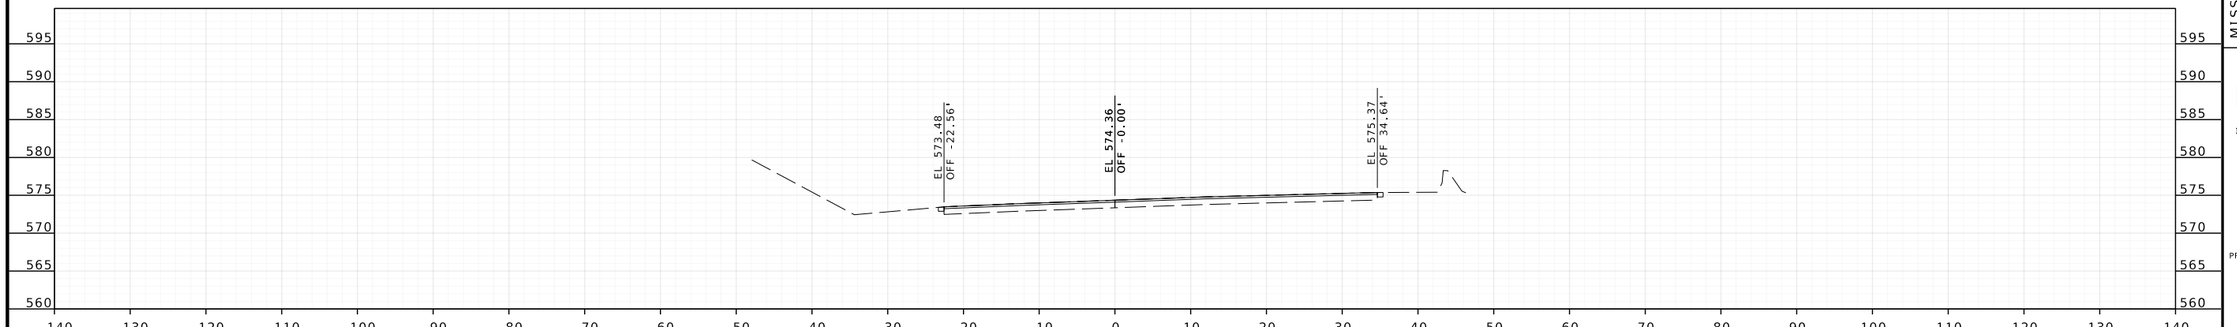

WB ROUTE 100 STA 1440+50.00

BRIAN D. KIERATH JR. NUMBER PE-2023008624
PROFESSIONAL ENGINEER
STATE OF MISSOURI

04/09/2025 3:34:30 PM
Brian D. Kierath Jr. - Civil
MO PE-2023008624

DATE PREPARED
4/9/2025

ROUTE	STATE
100	MO
DISTRICT	SHEET NO.
SL	155

COUNTY
ST. LOUIS

JOB NO.
J6P3274

CONTRACT ID.

PROJECT NO.

BRIDGE NO.

IF A SEAL IS PRESENT ON THIS SHEET IT HAS BEEN ELECTRONICALLY SEALED AND DATED.

DESCRIPTION

DATE

REV.

MISSOURI HIGHWAYS AND TRANSPORTATION COMMISSION

105 WEST CAPITOL
JEFFERSON CITY, MO 65102
1-888-ASK-MODOT (1-888-275-6636)

GBA
16305 SWINGLEY RIDGE RD
ST. 300
CHESTERFIELD, MO 63017
314.231.0100
GBAteam.com

GEORGE BUTLER
ASSOCIATES, INC.
PRO. ENGINEER 000133
ARCHITECT 000212
PRO. LAND SURVEYOR 000059

BRIAN KIERATH
PROFESSIONAL
ENGINEER
PE-2023008624

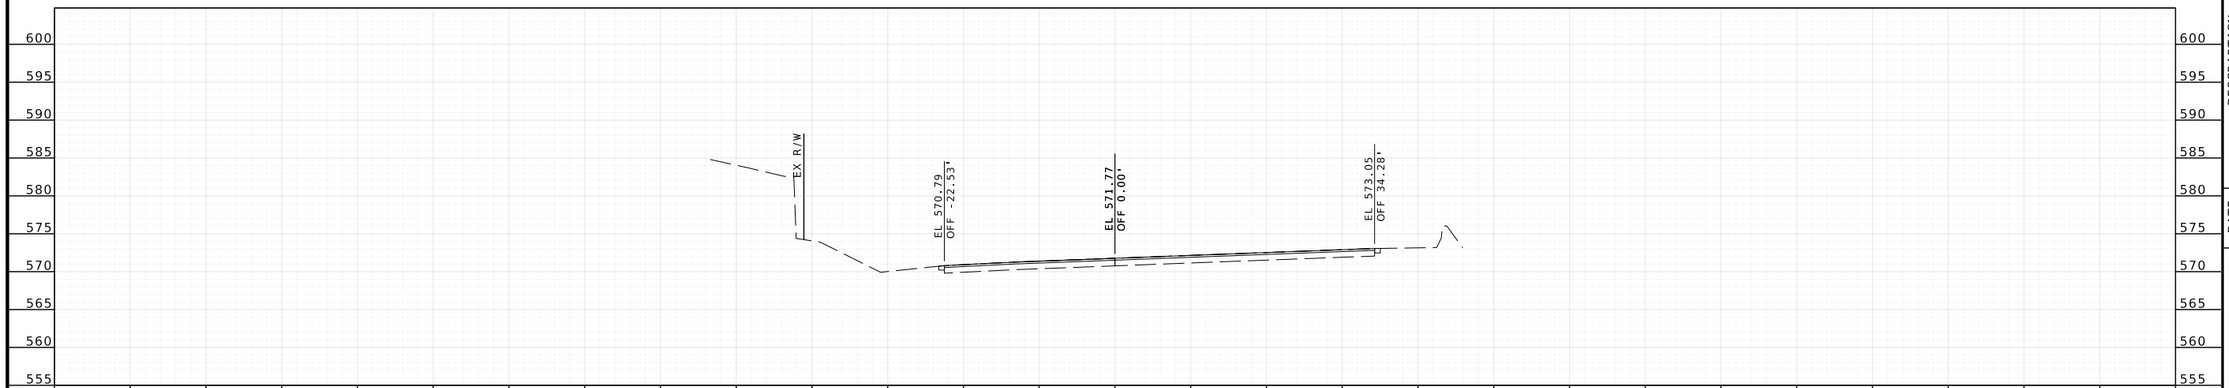

WB ROUTE 100 STA 1442+50.00

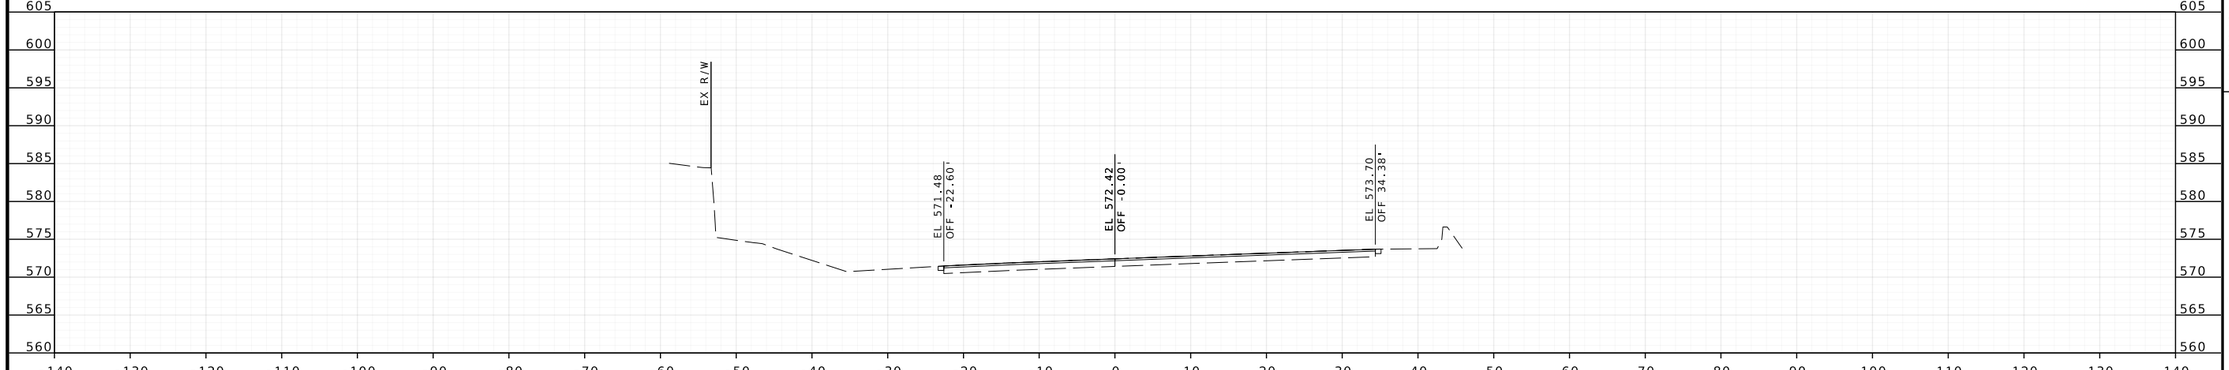

WB ROUTE 100 STA 1442+00.00

BRIAN D. KIERATH JR. NUMBER PE-2023008624
PROFESSIONAL ENGINEER
STATE OF MISSOURI

04/09/2025 3:34:30 PM
Brian D. Kierath Jr. - Civil
MO PE-2023008624

DATE PREPARED
4/9/2025

ROUTE	STATE
100	MO
DISTRICT	SHEET NO.
SL	156

COUNTY
ST. LOUIS

JOB NO.
J6P3274

CONTRACT ID.

PROJECT NO.

BRIDGE NO.

DESCRIPTION	DATE

IF A SEAL IS PRESENT ON THIS SHEET IT HAS BEEN ELECTRONICALLY SEALED AND DATED.

MISSOURI HIGHWAYS AND TRANSPORTATION COMMISSION

105 WEST CAPITOL
JEFFERSON CITY, MO 65102
1-888-ASK-MODOT (1-888-275-6636)

GBA
16305 SWINGLEY RIDGE RD
ST. 300
CHESTERFIELD, MO 63017
314.231.0100
GBAteam.com

GEORGE BUTLER
ASSOCIATES, INC.
PRO. ENGINEER 000133
ARCHITECT 000212
PRO. LAND SURVEYOR 000059

BRIAN KIERATH
PROFESSIONAL
ENGINEER
PE-2023008624

REV.

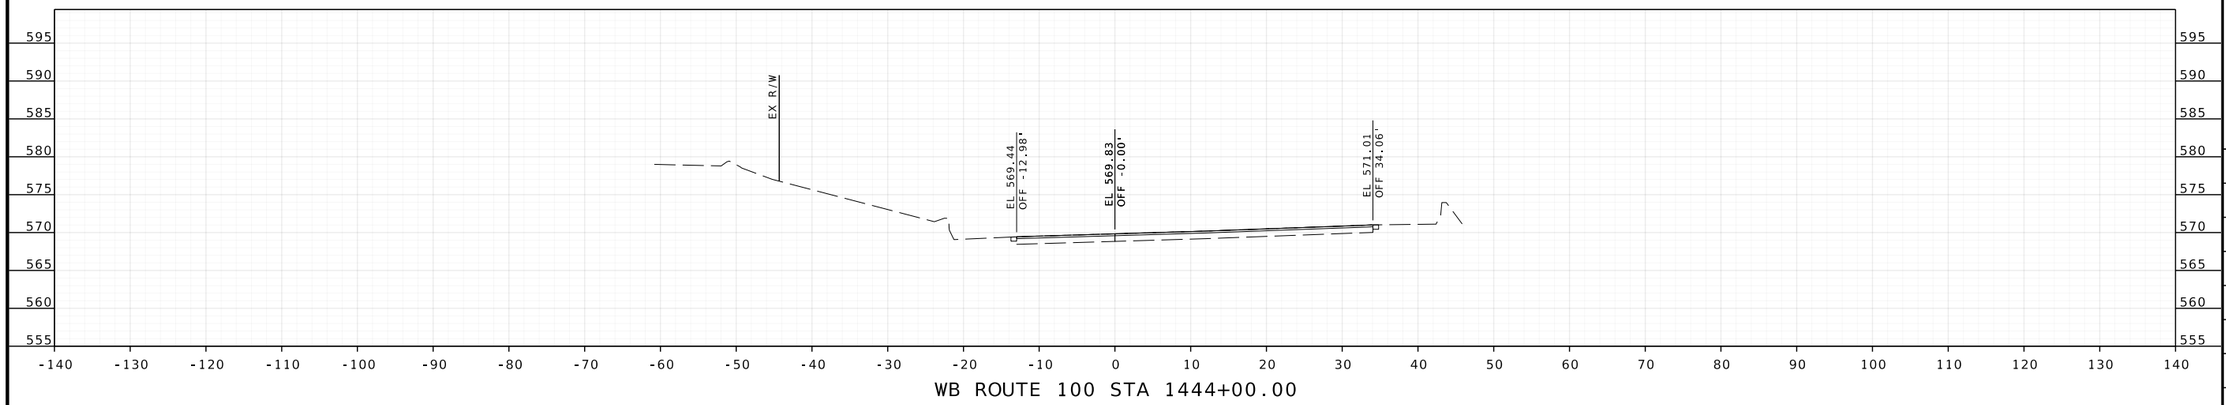

WB ROUTE 100 STA 1444+00.00

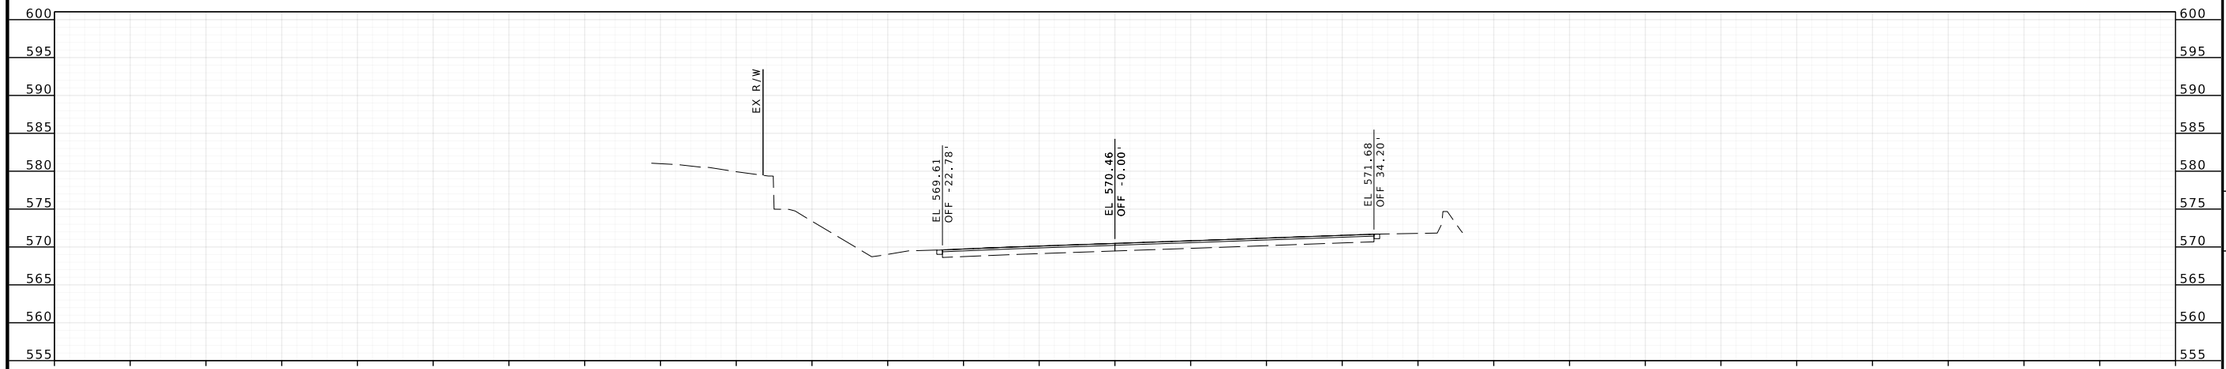

WB ROUTE 100 STA 1443+50.00

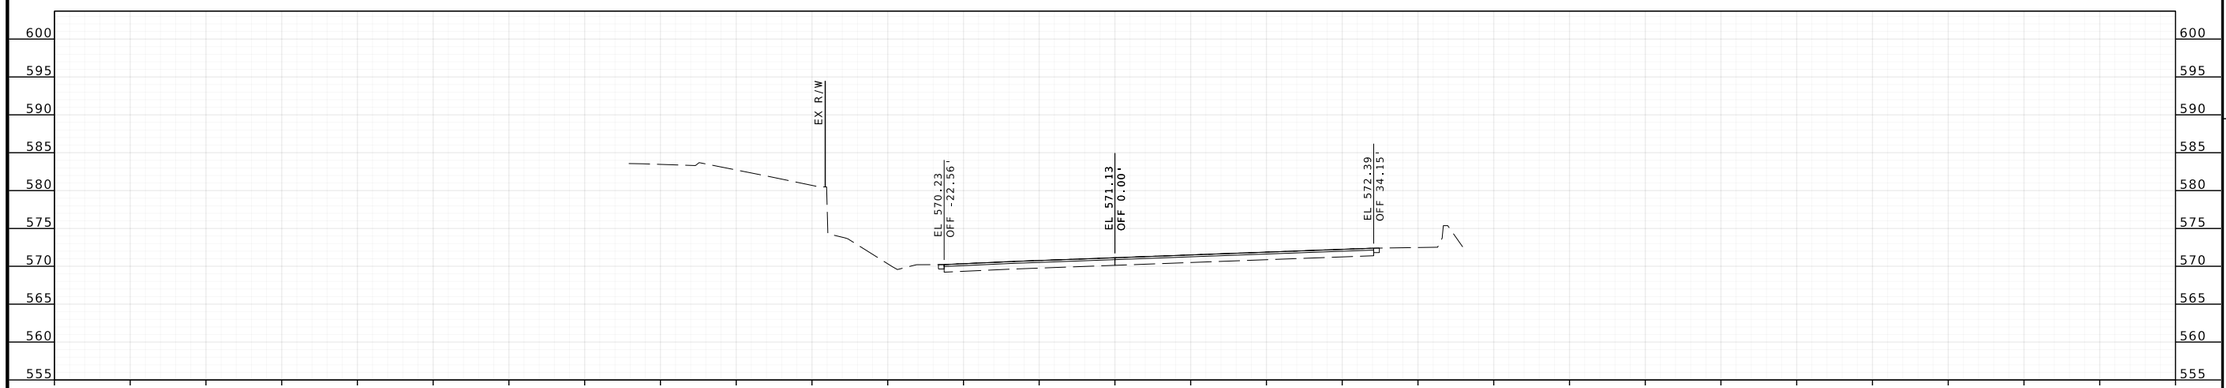

WB ROUTE 100 STA 1443+00.00

IF A SEAL IS PRESENT ON THIS SHEET IT HAS BEEN ELECTRONICALLY SEALED AND DATED.

STATE OF MISSOURI
BRIAN D. KIERATH JR.
NUMBER PE-2023008624
PROFESSIONAL ENGINEER

04/09/2025 3:34:30 PM
Brian D. Kierath Jr. - Civil
MO PE-2023008624

DATE PREPARED
4/9/2025

ROUTE	STATE
100	MO
DISTRICT	SHEET NO.
SL	157

COUNTY
ST. LOUIS

JOB NO.
J6P3274

CONTRACT ID.

PROJECT NO.

BRIDGE NO.

DESCRIPTION	DATE

MISSOURI HIGHWAYS AND TRANSPORTATION COMMISSION

105 WEST CAPITOL
JEFFERSON CITY, MO 65102
1-888-ASK-MODOT (1-888-275-6636)

GBA
16305 SWINGLEY RIDGE RD
ST, 300
CHESTERFIELD, MO 63017
314.231.0100
GBAteam.com

GEORGE BUTLER
ASSOCIATES, INC.
PRO. ENGINEER 000133
ARCHITECT 000212
PRO. LAND SURVEYOR 000059

BRIAN KIERATH
PROFESSIONAL
ENGINEER
PE-2023008624

REV.

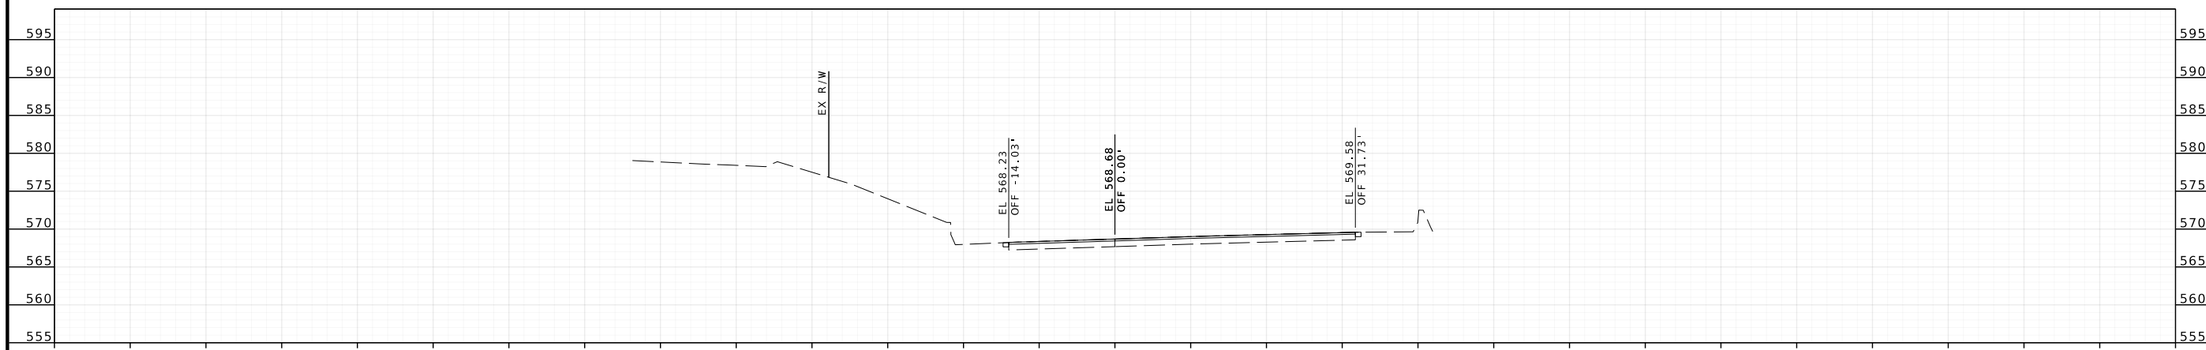

WB ROUTE 100 STA 1445+00.00

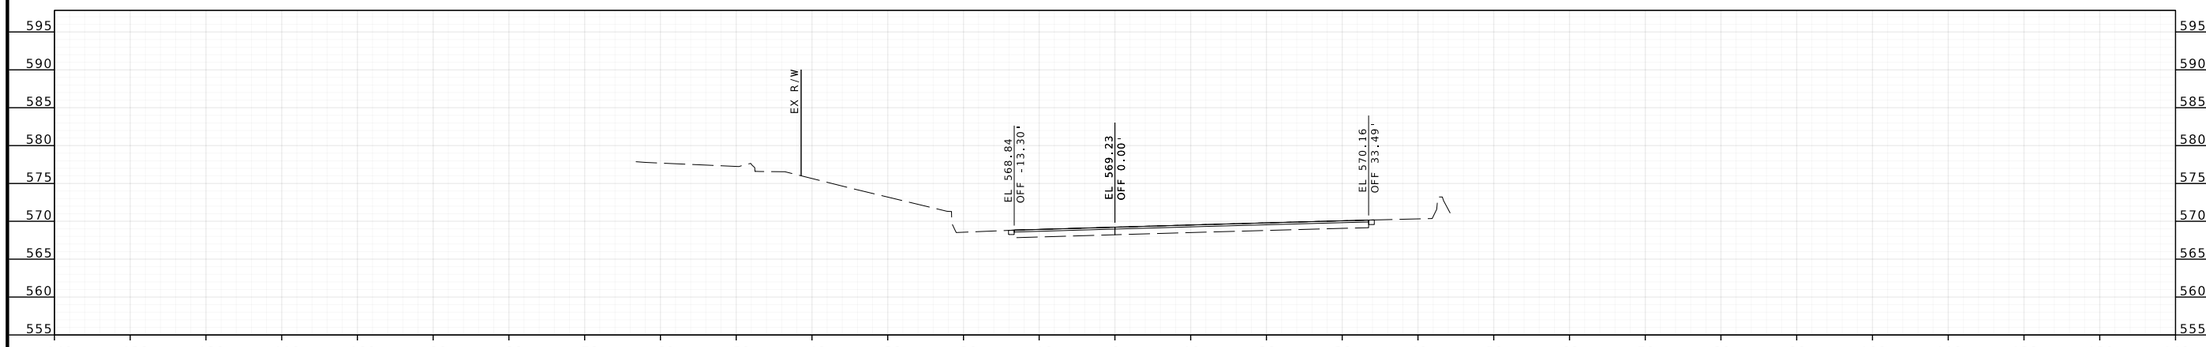

WB ROUTE 100 STA 1444+50.00

STATE OF MISSOURI
BRIAN D. KIERATH JR. NUMBER PE-2023008624
PROFESSIONAL ENGINEER

04/09/2025 3:34:30 PM
Brian D. Kierath Jr. - Civil
MO PE-2023008624

DATE PREPARED
4/9/2025

ROUTE	STATE
100	MO
DISTRICT	SHEET NO.
SL	158

COUNTY
ST. LOUIS

JOB NO.
J6P3274

CONTRACT ID.

PROJECT NO.

BRIDGE NO.

DESCRIPTION	DATE

IF A SEAL IS PRESENT ON THIS SHEET IT HAS BEEN ELECTRONICALLY SEALED AND DATED.

MISSOURI HIGHWAYS AND TRANSPORTATION COMMISSION

105 WEST CAPITOL
JEFFERSON CITY, MO 65102
1-888-ASK-MODOT (1-888-275-6636)

GBA
16305 SWINGLEY RIDGE RD
ST. 300
CHESTERFIELD, MO 63017
314.231.0100
GBAteam.com

GEORGE BUTLER
ASSOCIATES, INC.
PRO. ENGINEER 000133
ARCHITECT 000212
PRO. LAND SURVEYOR 000059

BRIAN KIERATH
PROFESSIONAL
ENGINEER
PE-2023008624

REV.

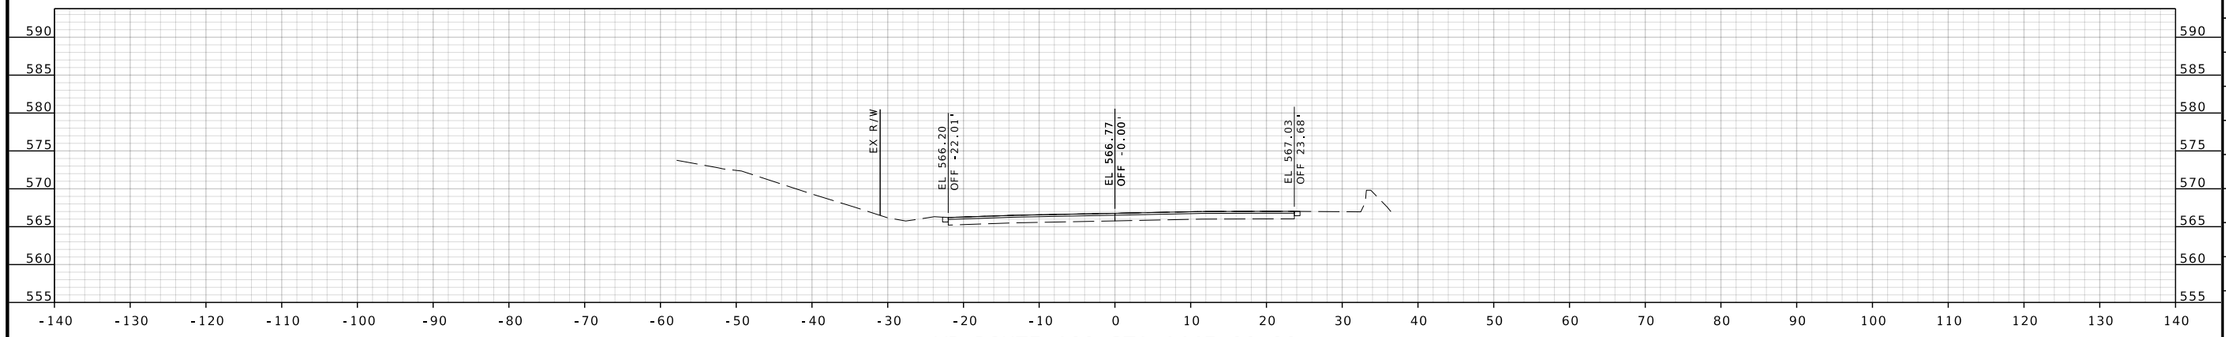

WB ROUTE 100 STA 1447+00.00

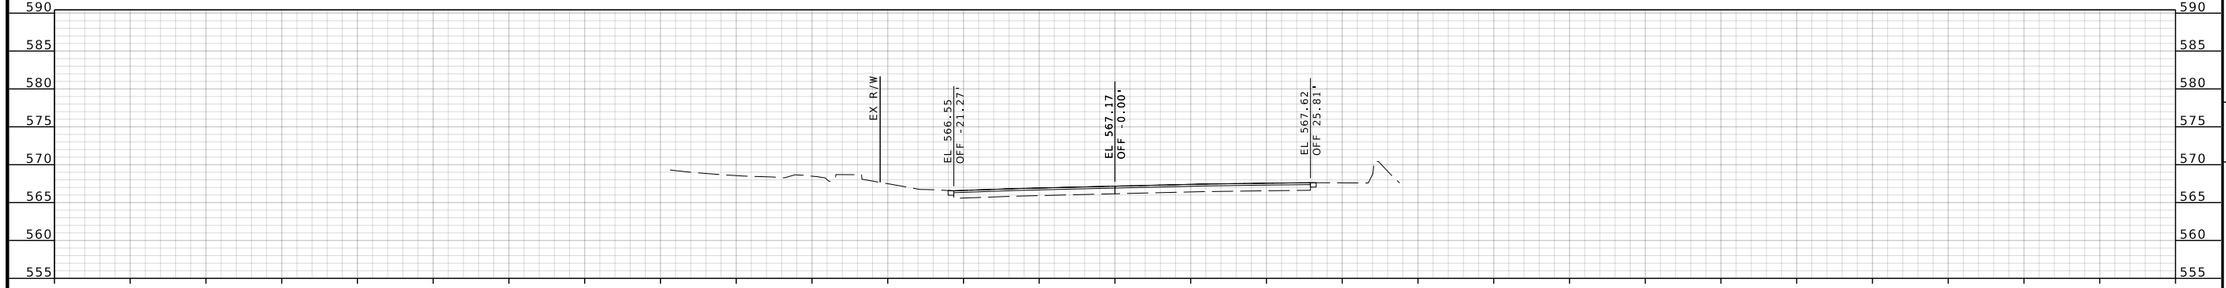

WB ROUTE 100 STA 1446+50.00

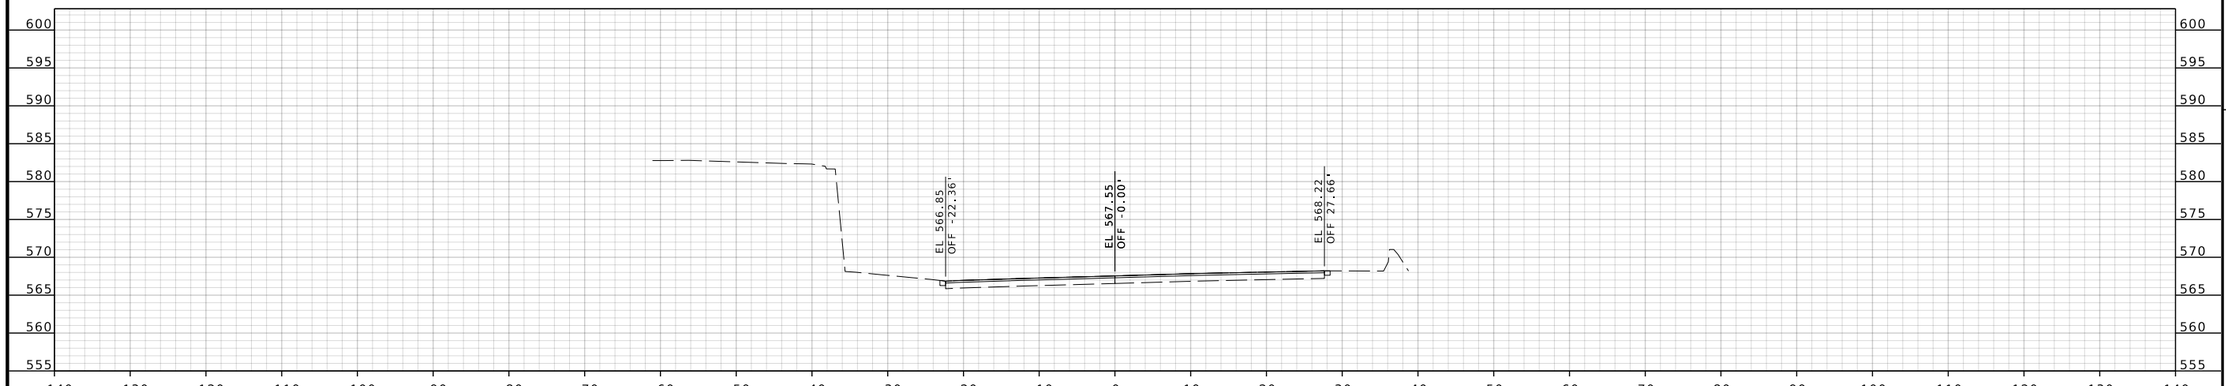

WB ROUTE 100 STA 1446+00.00

BRIAN D. KIERATH JR. NUMBER PE-2023008624
STATE OF MISSOURI
PROFESSIONAL ENGINEER

04/09/2025 3:34:30 PM
Brian D. Kierath Jr. - Civil
MO PE-2023008624

DATE PREPARED
4/9/2025

ROUTE	STATE
100	MO
DISTRICT	SHEET NO.
SL	159

COUNTY
ST. LOUIS

JOB NO.
J6P3274

CONTRACT ID.

PROJECT NO.

BRIDGE NO.

DESCRIPTION	DATE

IF A SEAL IS PRESENT ON THIS SHEET IT HAS BEEN ELECTRONICALLY SEALED AND DATED.

MISSOURI HIGHWAYS AND TRANSPORTATION COMMISSION

105 WEST CAPITOL
JEFFERSON CITY, MO 65102
1-888-ASK-MODOT (1-888-275-6636)

GBA
16305 SWINGLEY RIDGE RD
ST. 300
CHESTERFIELD, MO 63017
314.231.0100
GBAteam.com

GEORGE BUTLER
ASSOCIATES, INC.
PRO. ENGINEER 000133
ARCHITECT 000212
PRO. LAND SURVEYOR 000059

BRIAN KIERATH
PROFESSIONAL
ENGINEER
PE-2023008624

REV.

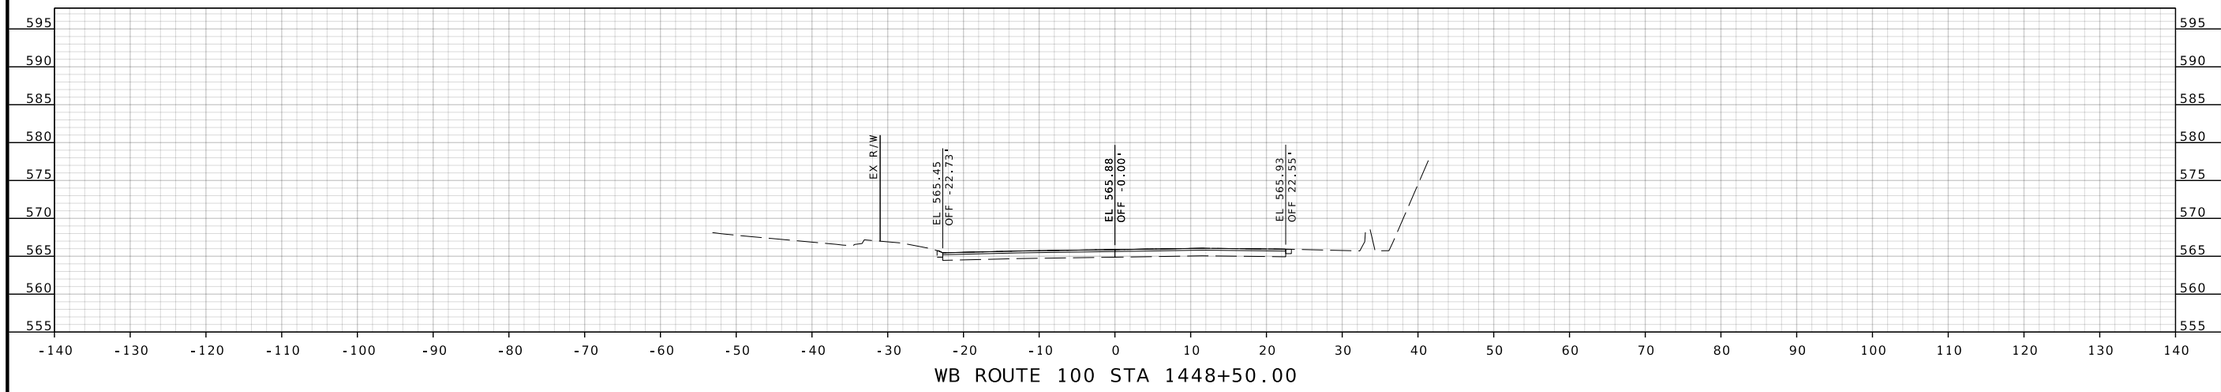

WB ROUTE 100 STA 1448+50.00

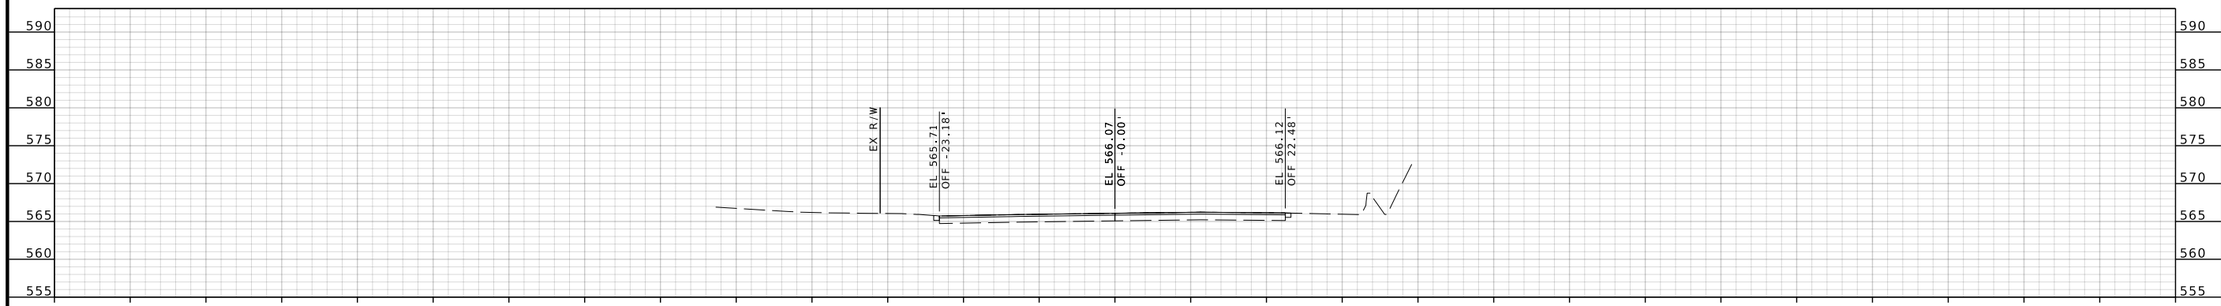

WB ROUTE 100 STA 1448+00.00

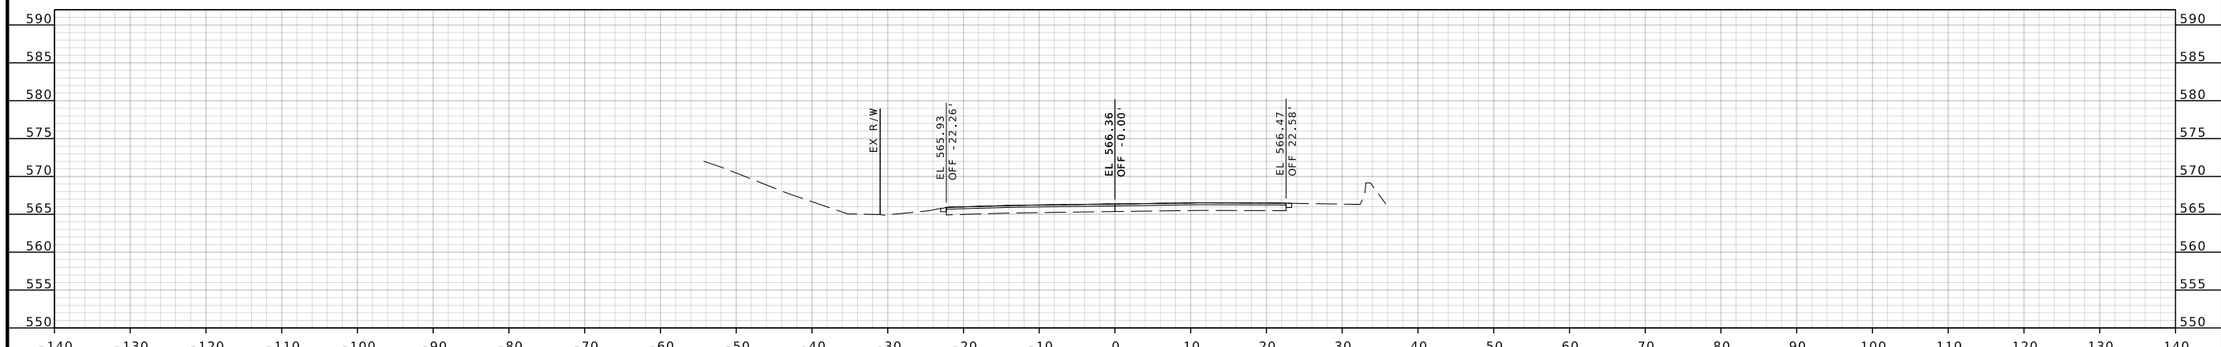

WB ROUTE 100 STA 1447+50.00

BRIAN D. KIERATH JR. NUMBER PE-2023008624
STATE OF MISSOURI
PROFESSIONAL ENGINEER

04/09/2025 3:34:31 PM
Brian D. Kierath Jr. - Civil
MO PE-2023008624

DATE PREPARED
4/9/2025

ROUTE	STATE
100	MO
DISTRICT	SHEET NO.
SL	160

COUNTY
ST. LOUIS

JOB NO.
J6P3274

CONTRACT ID.

PROJECT NO.

BRIDGE NO.

DESCRIPTION	DATE

IF A SEAL IS PRESENT ON THIS SHEET IT HAS BEEN ELECTRONICALLY SEALED AND DATED.

MISSOURI HIGHWAYS AND TRANSPORTATION COMMISSION

105 WEST CAPITOL
JEFFERSON CITY, MO 65102
1-888-ASK-MODOT (1-888-275-6636)

GBA
16305 SWINGLEY RIDGE RD
ST. 300
CHESTERFIELD, MO 63017
314.231.0100
GBAteam.com

GEORGE BUTLER
ASSOCIATES, INC.
PRO. ENGINEER 000133
ARCHITECT 000212
PRO. LAND SURVEYOR 000059

BRIAN KIERATH
PROFESSIONAL
ENGINEER
PE-2023008624

REV.

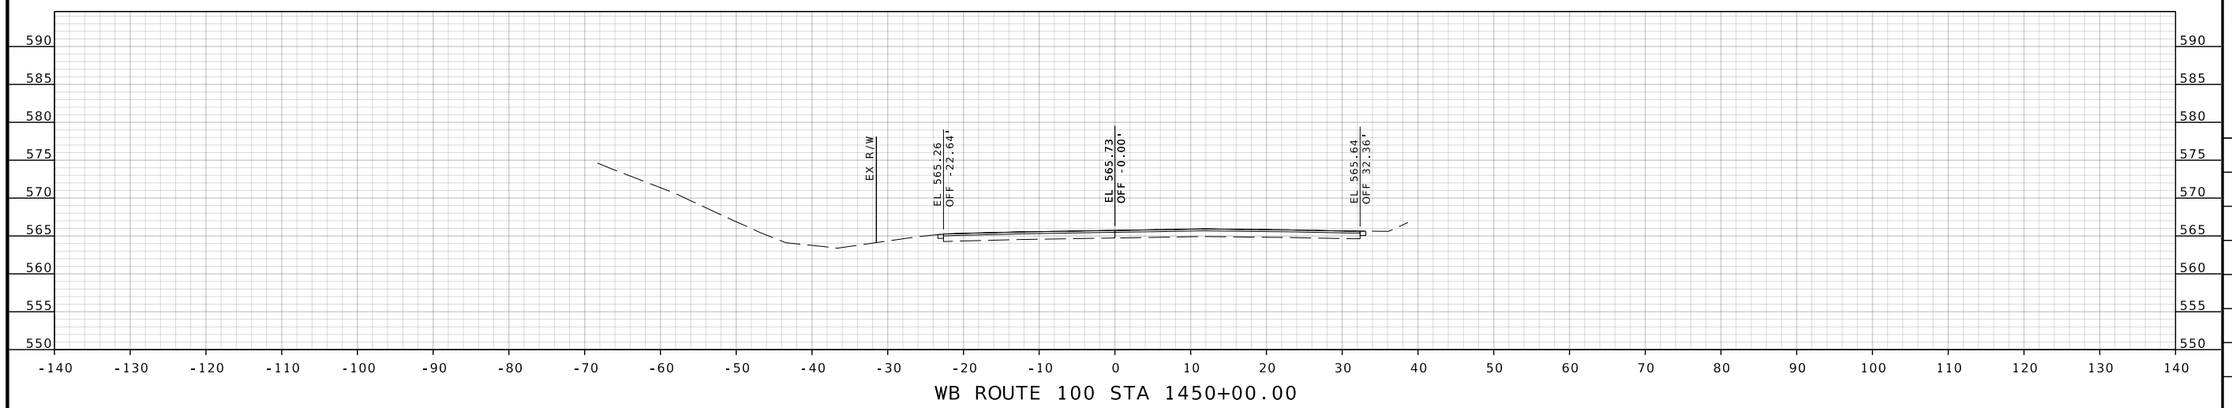

WB ROUTE 100 STA 1450+00.00

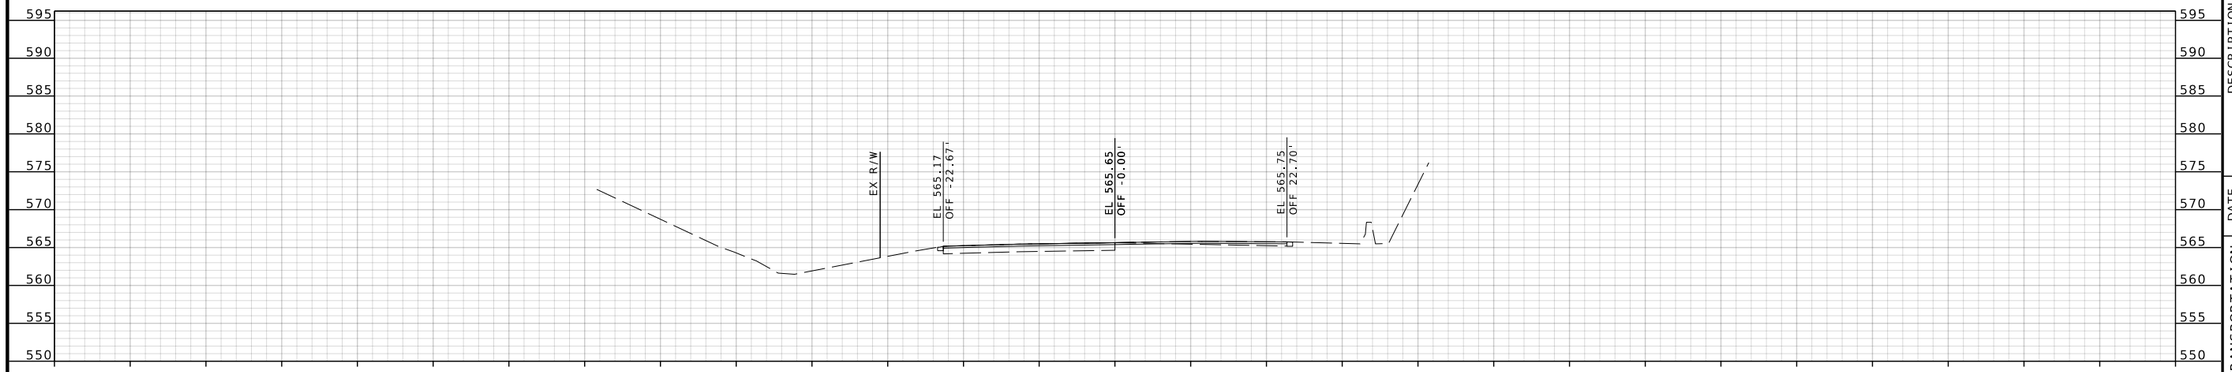

WB ROUTE 100 STA 1449+50.00

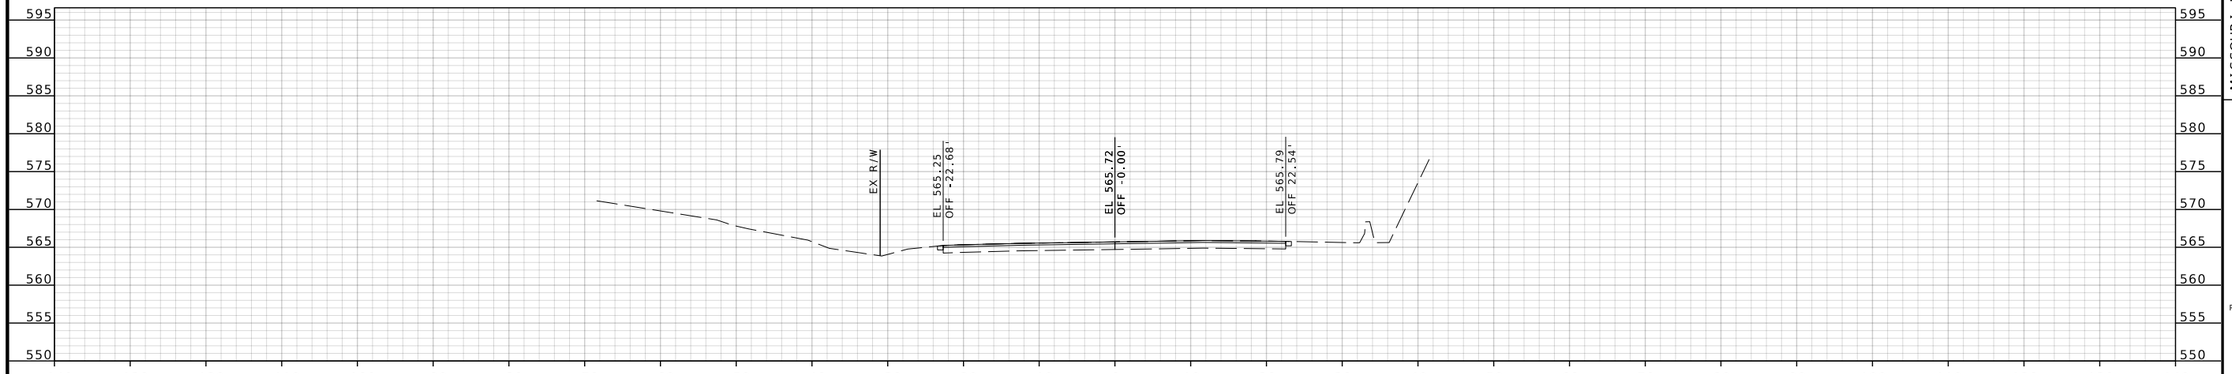

WB ROUTE 100 STA 1449+00.00

IF A SEAL IS PRESENT ON THIS SHEET IT HAS BEEN ELECTRONICALLY SEALED AND DATED.

STATE OF MISSOURI
BRIAN D. KIERATH JR. NUMBER PE-2023008624
PROFESSIONAL ENGINEER

04/09/2025 3:34:31 PM
Brian D. Kierath Jr. - Civil
MO PE-2023008624

DATE PREPARED
4/9/2025

ROUTE	STATE
100	MO
DISTRICT	SHEET NO.
SL	161

COUNTY
ST. LOUIS

JOB NO.
J6P3274

CONTRACT ID.

PROJECT NO.

BRIDGE NO.

DESCRIPTION	DATE

MISSOURI HIGHWAYS AND TRANSPORTATION COMMISSION

105 WEST CAPITOL
JEFFERSON CITY, MO 65102
1-888-ASK-MODOT (1-888-275-6636)

GBA
16305 SWINGLEY RIDGE RD
ST. 300
CHESTERFIELD, MO 63017
314.231.0100
GBAteam.com

GEORGE BUTLER
ASSOCIATES, INC.
PRO. ENGINEER 000133
ARCHITECT 000212
PRO. LAND SURVEYOR 000059

BRIAN KIERATH
PROFESSIONAL
ENGINEER
PE-2023008624

REV.

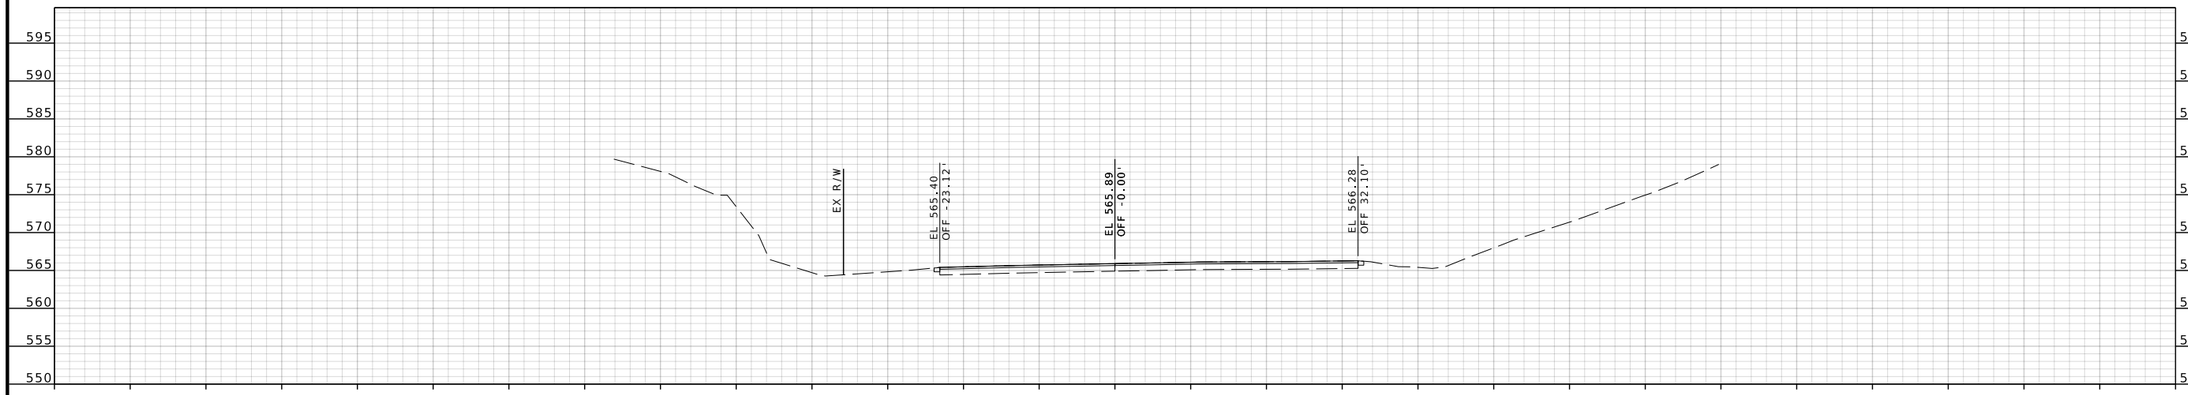

WB ROUTE 100 STA 1451+00.00

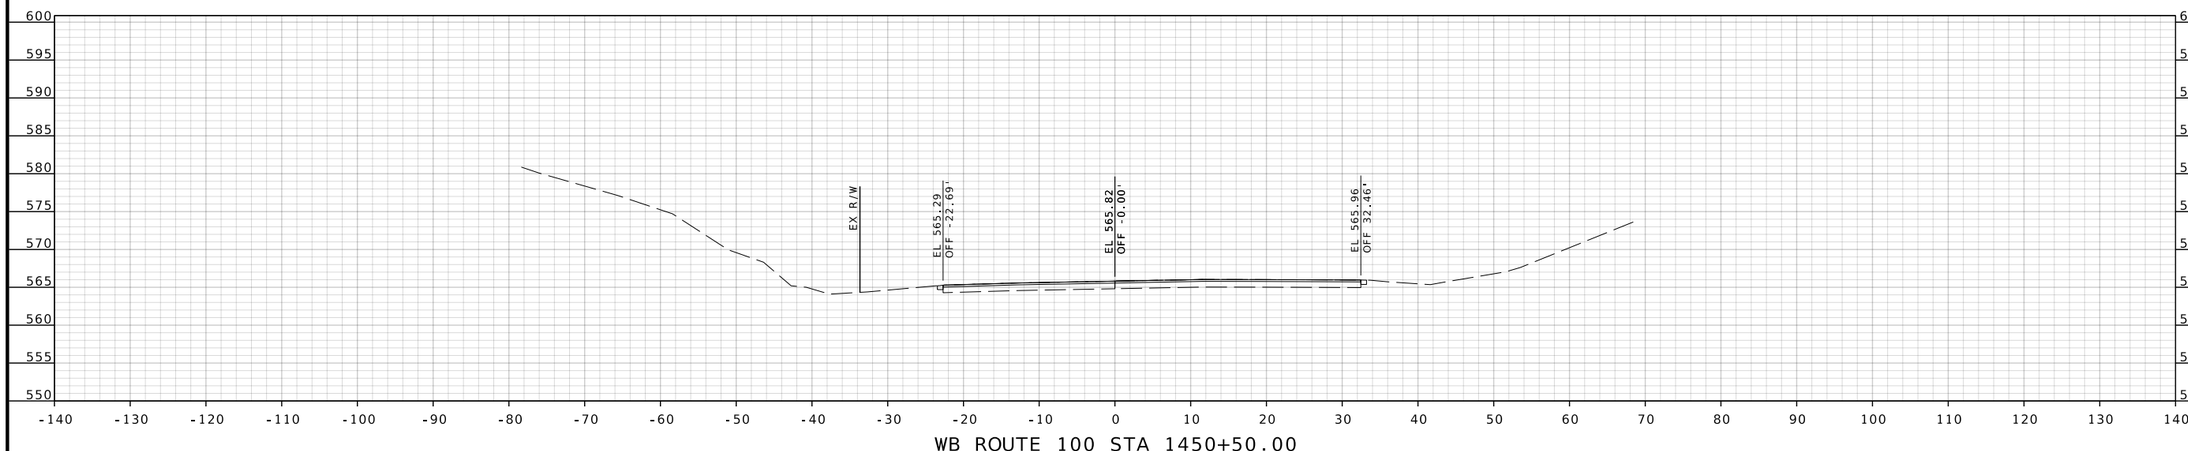

WB ROUTE 100 STA 1450+50.00

BRIAN D. KIERATH JR. NUMBER PE-2023008624
PROFESSIONAL ENGINEER
STATE OF MISSOURI

04/09/2025 3:34:31 PM
Brian D. Kierath Jr. - Civil
MO PE-2023008624

DATE PREPARED
4/9/2025

ROUTE	STATE
100	MO
DISTRICT	SHEET NO.
SL	162

COUNTY
ST. LOUIS

JOB NO.
J6P3274

CONTRACT ID.

PROJECT NO.

BRIDGE NO.

DESCRIPTION	DATE

MISSOURI HIGHWAYS AND TRANSPORTATION COMMISSION
105 WEST CAPITOL
JEFFERSON CITY, MO 65102
1-888-ASK-MODOT (1-888-275-6636)

GBA
16305 SWINGLEY RIDGE RD
ST. 300
CHESTERFIELD, MO 63017
314.231.0100
GBAteam.com

GEORGE BUTLER
ASSOCIATES, INC.
PRO. ENGINEER 000133
ARCHITECT 000212
PRO. LAND SURVEYOR 000059

BRIAN KIERATH
PROFESSIONAL
ENGINEER
PE-2023008624

IF A SEAL IS PRESENT ON THIS SHEET IT HAS BEEN ELECTRONICALLY SEALED AND DATED.

REV.

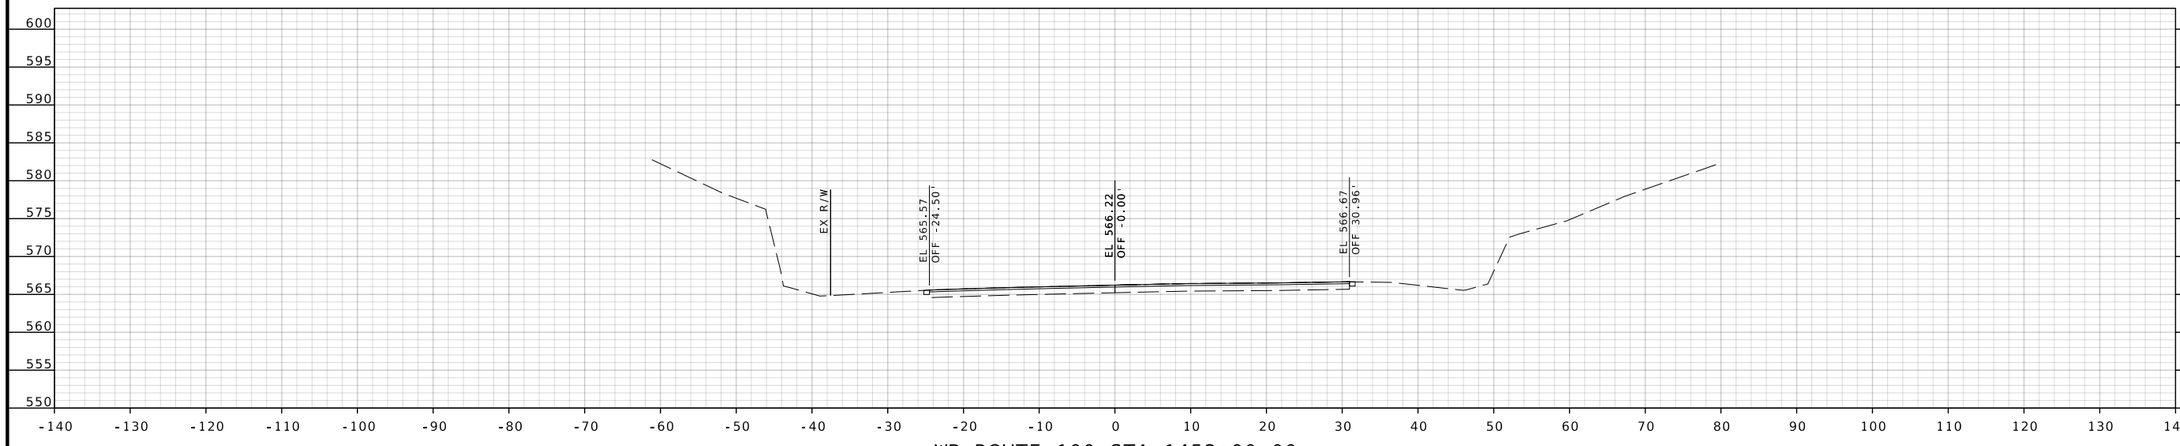

WB ROUTE 100 STA 1452+00.00

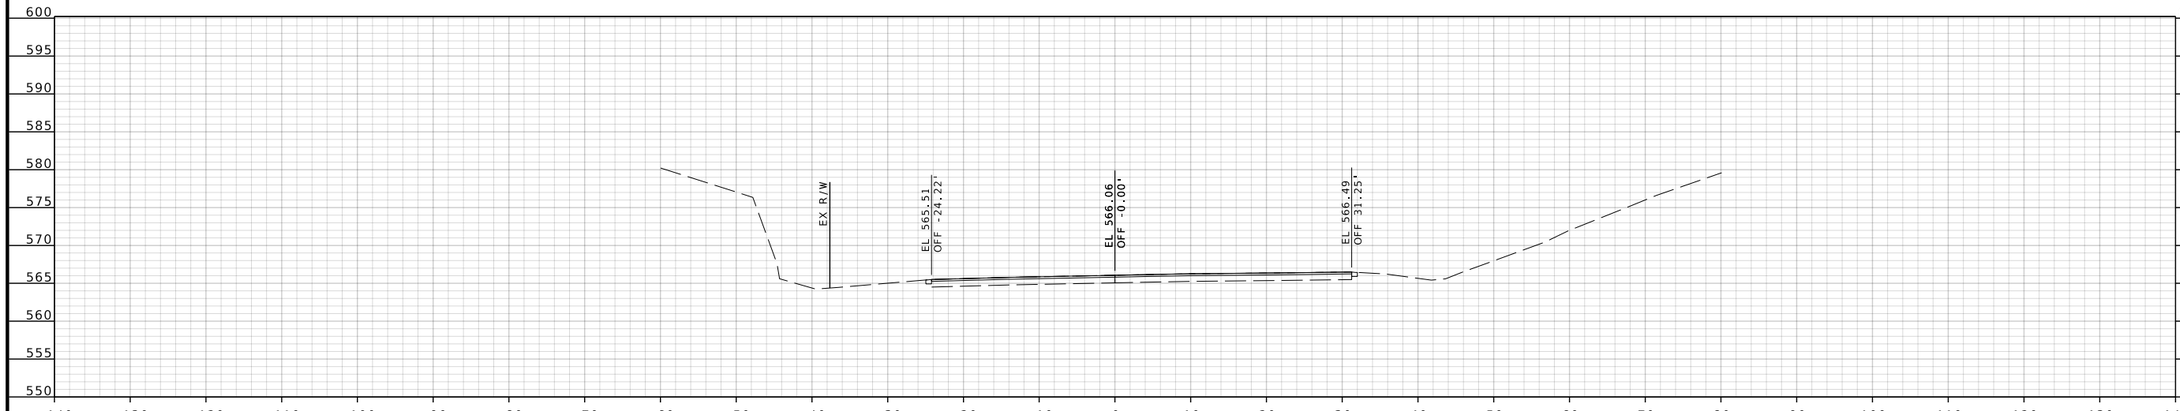

WB ROUTE 100 STA 1451+50.00

BRIAN D. KIERATH JR. NUMBER PE-2023008624
STATE OF MISSOURI
PROFESSIONAL ENGINEER

04/09/2025 3:34:31 PM
Brian D. Kierath Jr. - Civil
MO PE-2023008624

DATE PREPARED
4/9/2025

ROUTE	STATE
100	MO
DISTRICT	SHEET NO.
SL	163

COUNTY
ST. LOUIS

JOB NO.
J6P3274

CONTRACT ID.

PROJECT NO.

BRIDGE NO.

DESCRIPTION	DATE

IF A SEAL IS PRESENT ON THIS SHEET IT HAS BEEN ELECTRONICALLY SEALED AND DATED.

MISSOURI HIGHWAYS AND TRANSPORTATION COMMISSION

105 WEST CAPITOL
JEFFERSON CITY, MO 65102
1-888-ASK-MODOT (1-888-275-6636)

GBA
16305 SWINGLEY RIDGE RD
ST. 300
CHESTERFIELD, MO 63017
314.231.0100
GBAteam.com

GEORGE BUTLER
ASSOCIATES, INC.
PRO. ENGINEER 000133
ARCHITECT 000212
PRO. LAND SURVEYOR 000059

BRIAN KIERATH
PROFESSIONAL
ENGINEER
PE-2023008624

REV.

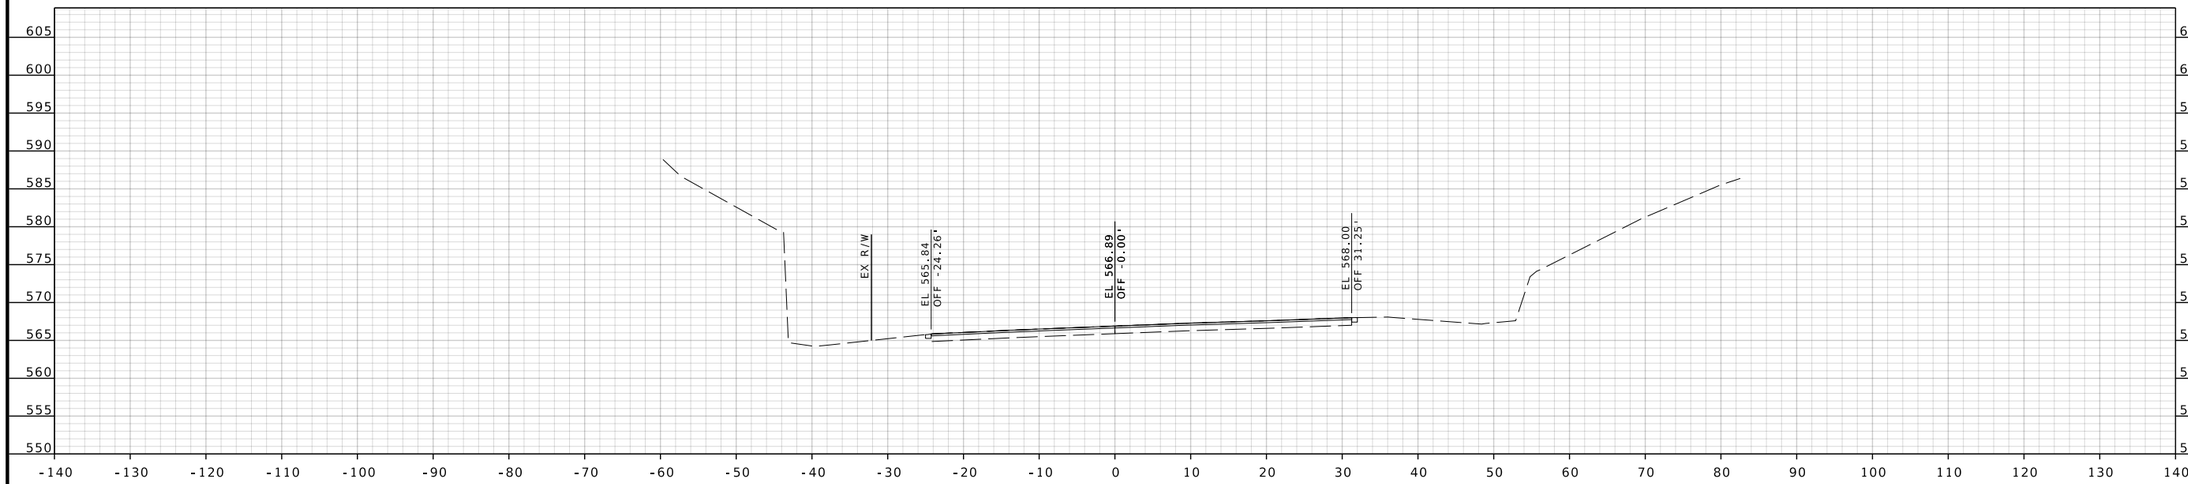

WB ROUTE 100 STA 1453+00.00

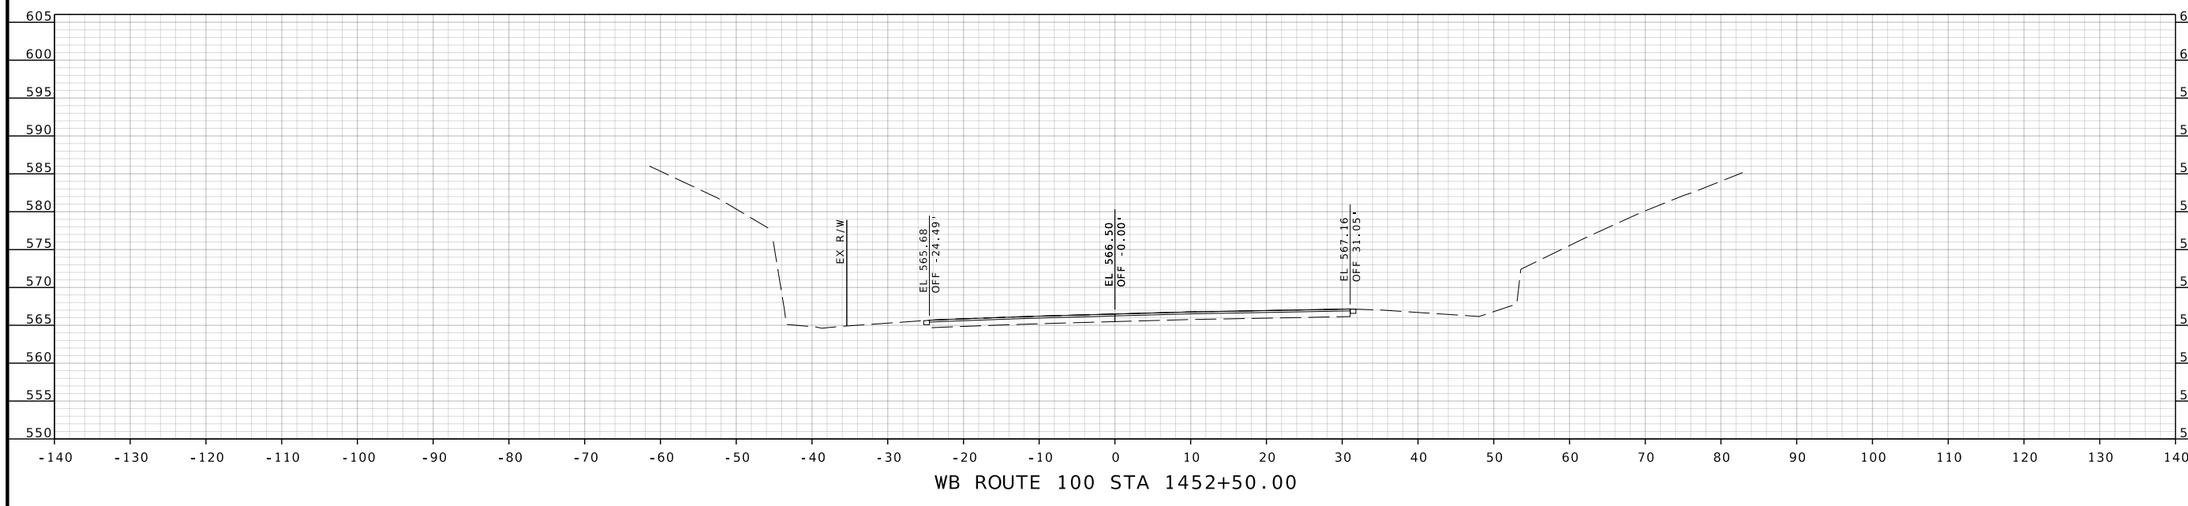

WB ROUTE 100 STA 1452+50.00

BRIAN D. KIERATH JR. NUMBER PE-2023008624
STATE OF MISSOURI
PROFESSIONAL ENGINEER

04/09/2025 3:34:32 PM
Brian D. Kierath Jr. - Civil
MO PE-2023008624

DATE PREPARED
4/9/2025

ROUTE	STATE
100	MO
DISTRICT	SHEET NO.
SL	164

COUNTY
ST. LOUIS

JOB NO.
J6P3274

CONTRACT ID.

PROJECT NO.

BRIDGE NO.

DESCRIPTION	DATE

IF A SEAL IS PRESENT ON THIS SHEET IT HAS BEEN ELECTRONICALLY SEALED AND DATED.

MISSOURI HIGHWAYS AND TRANSPORTATION COMMISSION

105 WEST CAPITOL
JEFFERSON CITY, MO 65102
1-888-ASK-MODOT (1-888-275-6636)

GBA
16305 SWINGLEY RIDGE RD
ST. 300
CHESTERFIELD, MO 63017
314.231.0100
GBAteam.com

GEORGE BUTLER
ASSOCIATES, INC.
PRO. ENGINEER 000133
ARCHITECT 000212
PRO. LAND SURVEYOR 000059

BRIAN KIERATH
PROFESSIONAL
ENGINEER
PE-2023008624

REV.

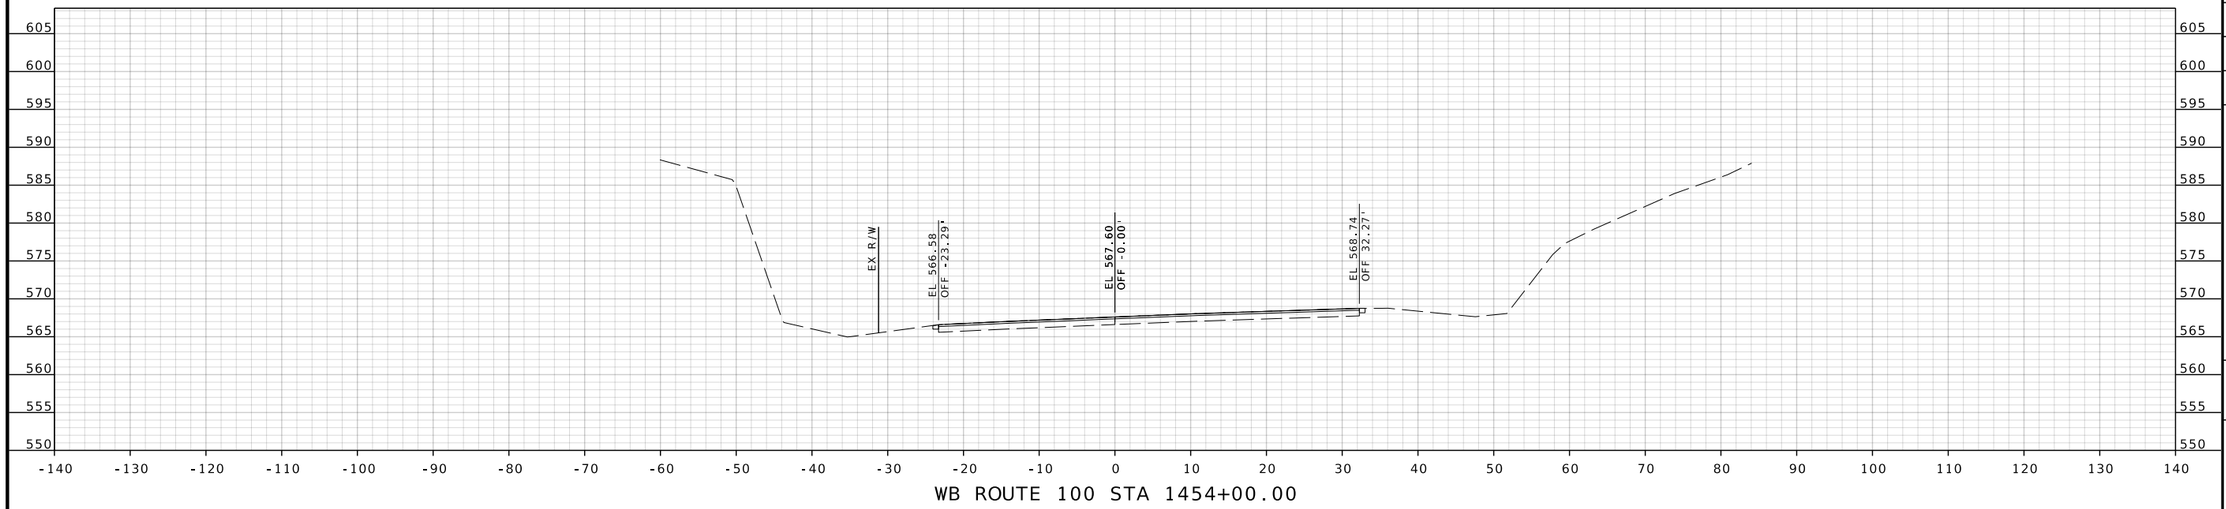

WB ROUTE 100 STA 1454+00.00

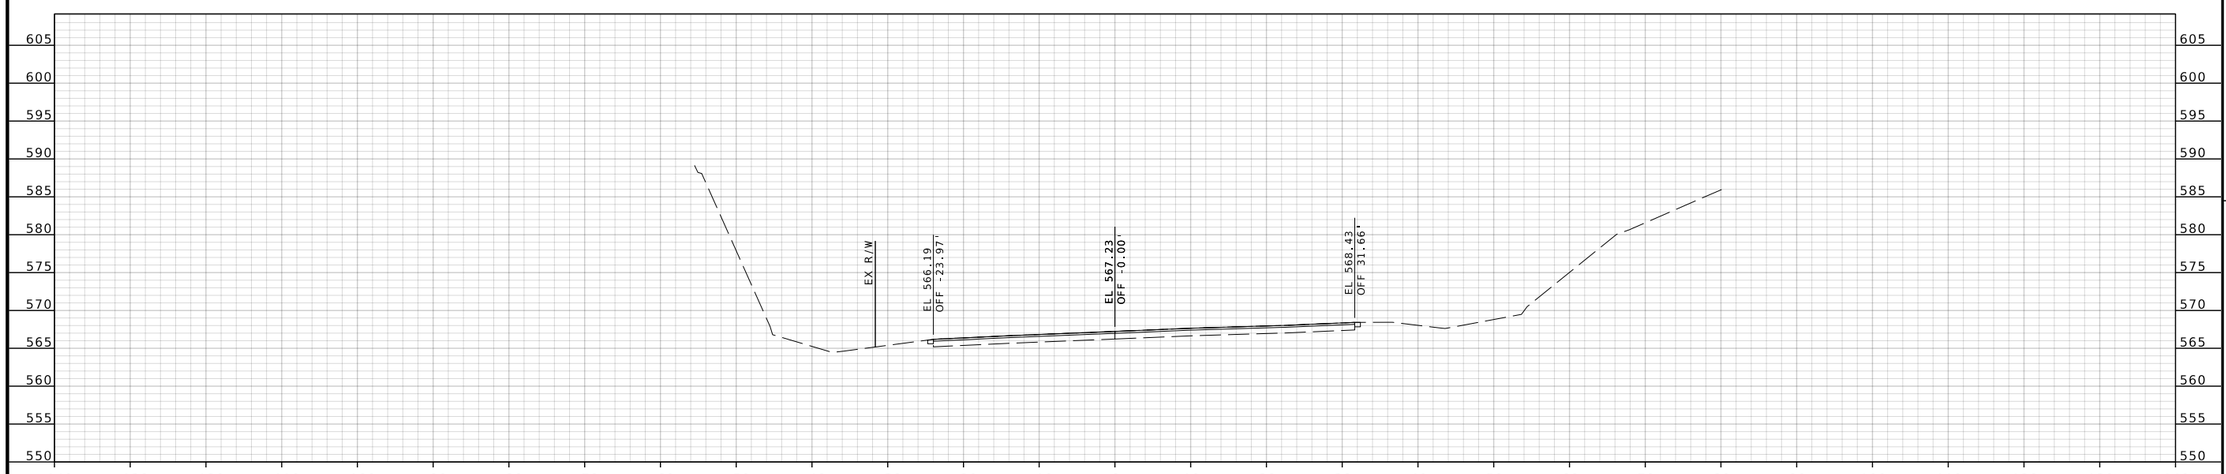

WB ROUTE 100 STA 1453+50.00

IF A SEAL IS PRESENT ON THIS SHEET IT HAS BEEN ELECTRONICALLY SEALED AND DATED.

BRIAN D. KIERATH JR. NUMBER PE-2023008624
STATE OF MISSOURI
PROFESSIONAL ENGINEER

04/09/2025 3:34:32 PM
Brian D. Kierath Jr. - Civil
MO PE-2023008624

DATE PREPARED
4/9/2025

ROUTE	STATE
100	MO
DISTRICT	SHEET NO.
SL	165

COUNTY
ST. LOUIS

JOB NO.
J6P3274

CONTRACT ID.

PROJECT NO.

BRIDGE NO.

DESCRIPTION	DATE

MISSOURI HIGHWAYS AND TRANSPORTATION COMMISSION

105 WEST CAPITOL
JEFFERSON CITY, MO 65102
1-888-ASK-MODOT (1-888-275-6636)

GBA
16305 SWINGLEY RIDGE RD
ST, 300
CHESTERFIELD, MO 63017
314.231.0100
GBAteam.com

GEORGE BUTLER
ASSOCIATES, INC.
PRO. ENGINEER 000133
ARCHITECT 000212
PRO. LAND SURVEYOR 000059

BRIAN KIERATH
PROFESSIONAL
ENGINEER
PE-2023008624

REV.

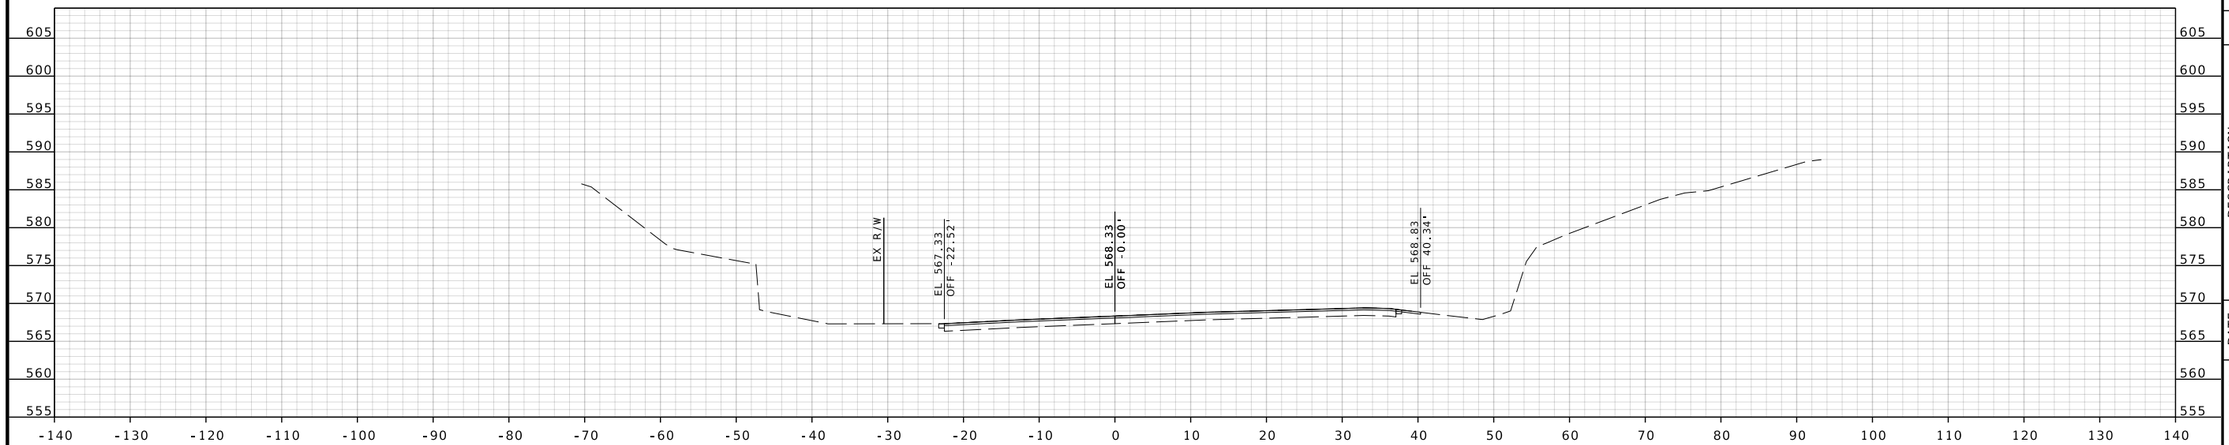

WB ROUTE 100 STA 1455+00.00

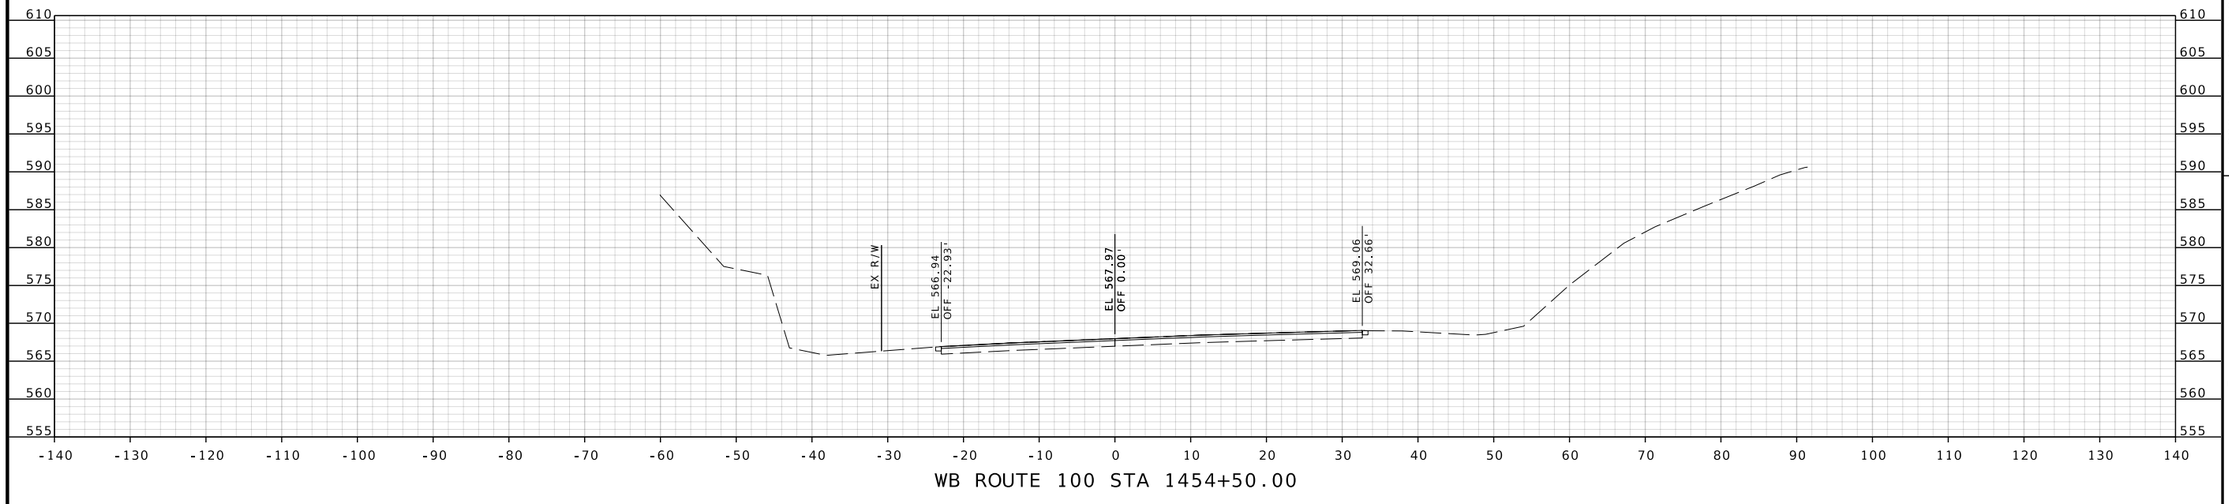

WB ROUTE 100 STA 1454+50.00

IF A SEAL IS PRESENT ON THIS SHEET IT HAS BEEN ELECTRONICALLY SEALED AND DATED.

BRIAN D. KIERATH JR. NUMBER PE-2023008624
STATE OF MISSOURI
PROFESSIONAL ENGINEER

04/09/2025 3:34:32 PM
Brian D. Kierath Jr. - Civil
MO PE-2023008624

DATE PREPARED
4/9/2025

ROUTE	STATE
100	MO
DISTRICT	SHEET NO.
SL	166

COUNTY
ST. LOUIS

JOB NO.
J6P3274

CONTRACT ID.

PROJECT NO.

BRIDGE NO.

DESCRIPTION	DATE

MISSOURI HIGHWAYS AND TRANSPORTATION COMMISSION
105 WEST CAPITOL
JEFFERSON CITY, MO 65102
1-888-ASK-MODOT (1-888-275-6636)

GBA
16305 SWINGLEY RIDGE RD
ST. 300
CHESTERFIELD, MO 63017
314.231.0100
GBAteam.com

GEORGE BUTLER
ASSOCIATES, INC.
PRO. ENGINEER 000133
ARCHITECT 000212
PRO. LAND SURVEYOR 000059

BRIAN KIERATH
PROFESSIONAL
ENGINEER
PE-2023008624

REV.

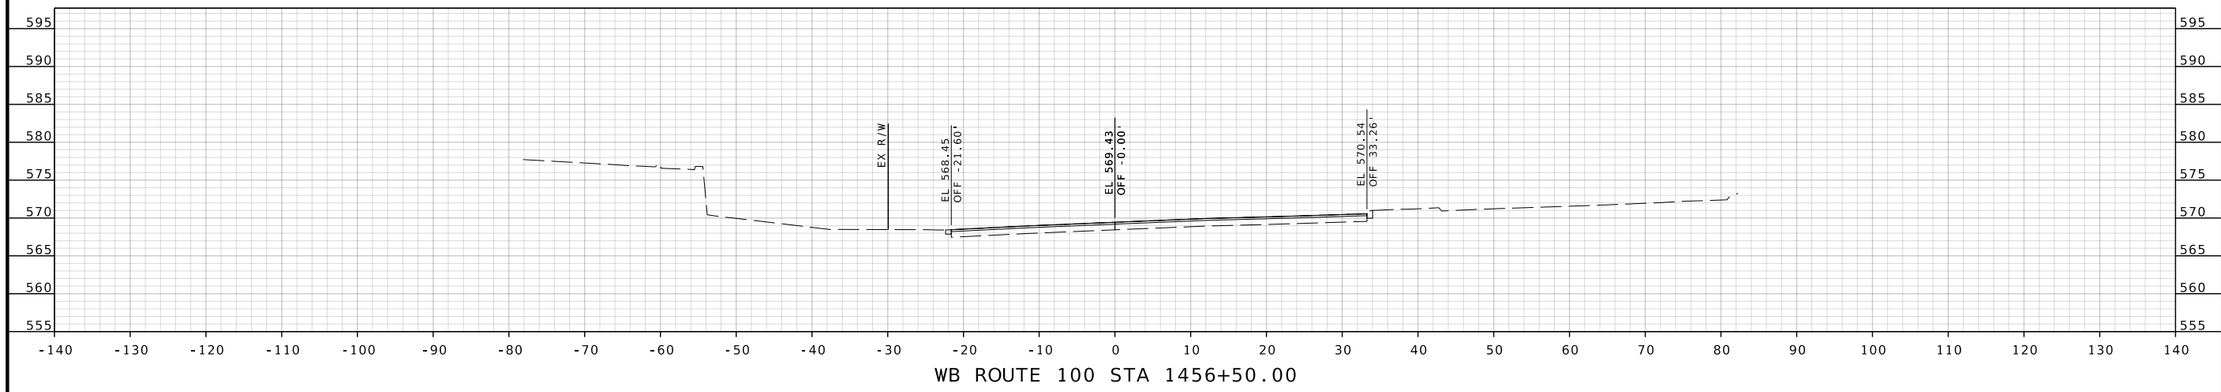

WB ROUTE 100 STA 1456+50.00

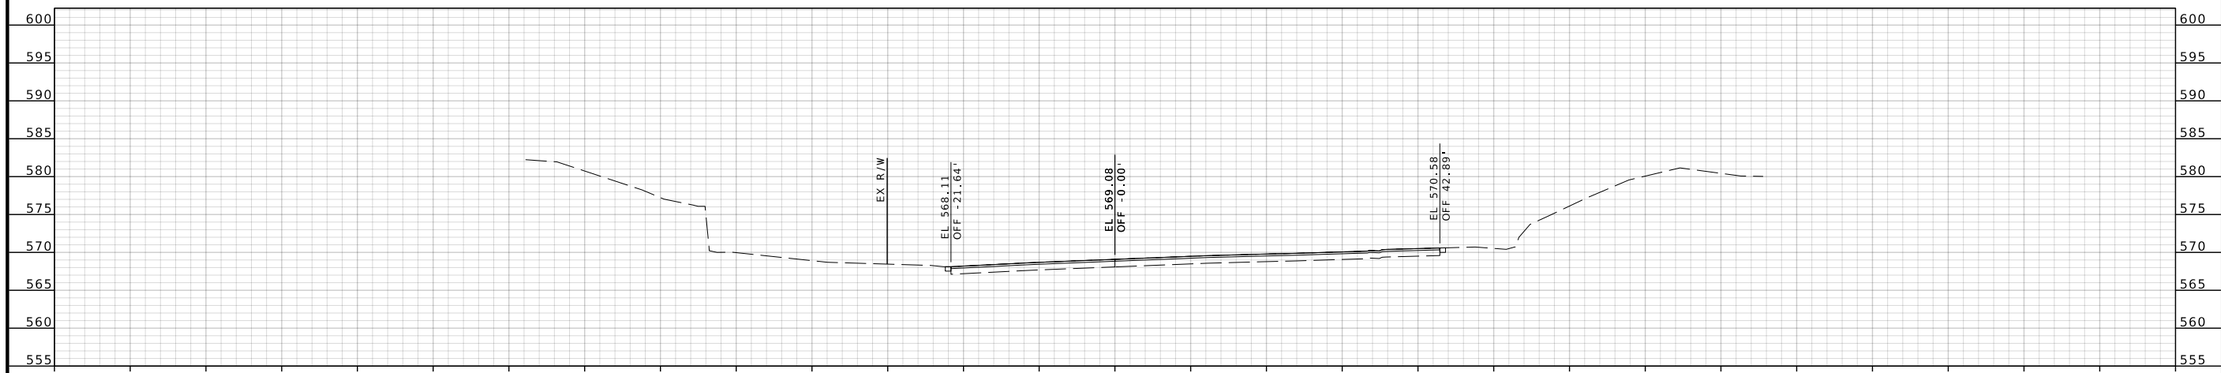

WB ROUTE 100 STA 1456+00.00

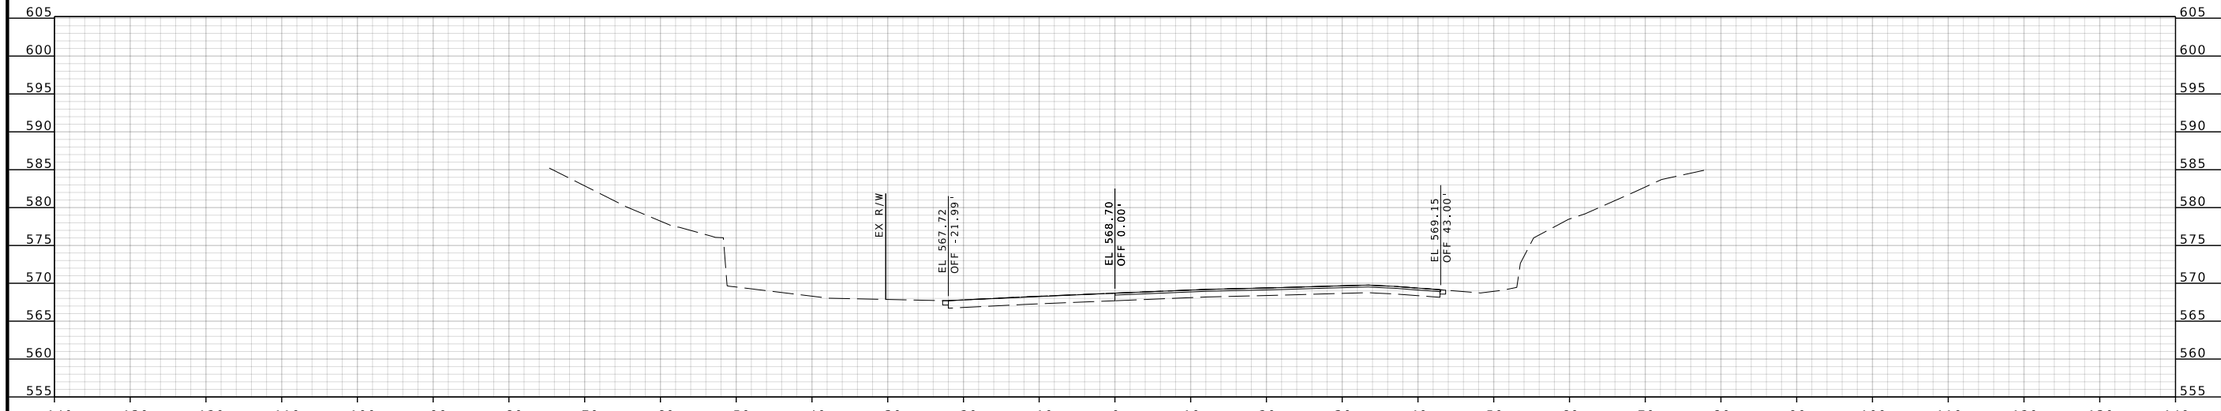

WB ROUTE 100 STA 1455+50.00

BRIAN D. KIERATH JR. NUMBER PE-2023008624
STATE OF MISSOURI
PROFESSIONAL ENGINEER

04/09/2025 3:34:32 PM
Brian D. Kierath Jr. - Civil
MO PE-2023008624

DATE PREPARED
4/9/2025

ROUTE	STATE
100	MO
DISTRICT	SHEET NO.
SL	167

COUNTY
ST. LOUIS

JOB NO.
J6P3274

CONTRACT ID.

PROJECT NO.

BRIDGE NO.

IF A SEAL IS PRESENT ON THIS SHEET IT HAS BEEN ELECTRONICALLY SEALED AND DATED.

REV.	DATE	DESCRIPTION

MISSOURI HIGHWAYS AND TRANSPORTATION COMMISSION

105 WEST CAPITOL
JEFFERSON CITY, MO 65102
1-888-ASK-MODOT (1-888-275-6636)

GBA
16305 SWINGLEY RIDGE RD
ST, 300
CHESTERFIELD, MO 63017
314.231.0100
GBAteam.com

GEORGE BUTLER
ASSOCIATES, INC.
PRO. ENGINEER 000133
ARCHITECT 000212
PRO. LAND SURVEYOR 000059

BRIAN KIERATH
PROFESSIONAL
ENGINEER
PE-2023008624

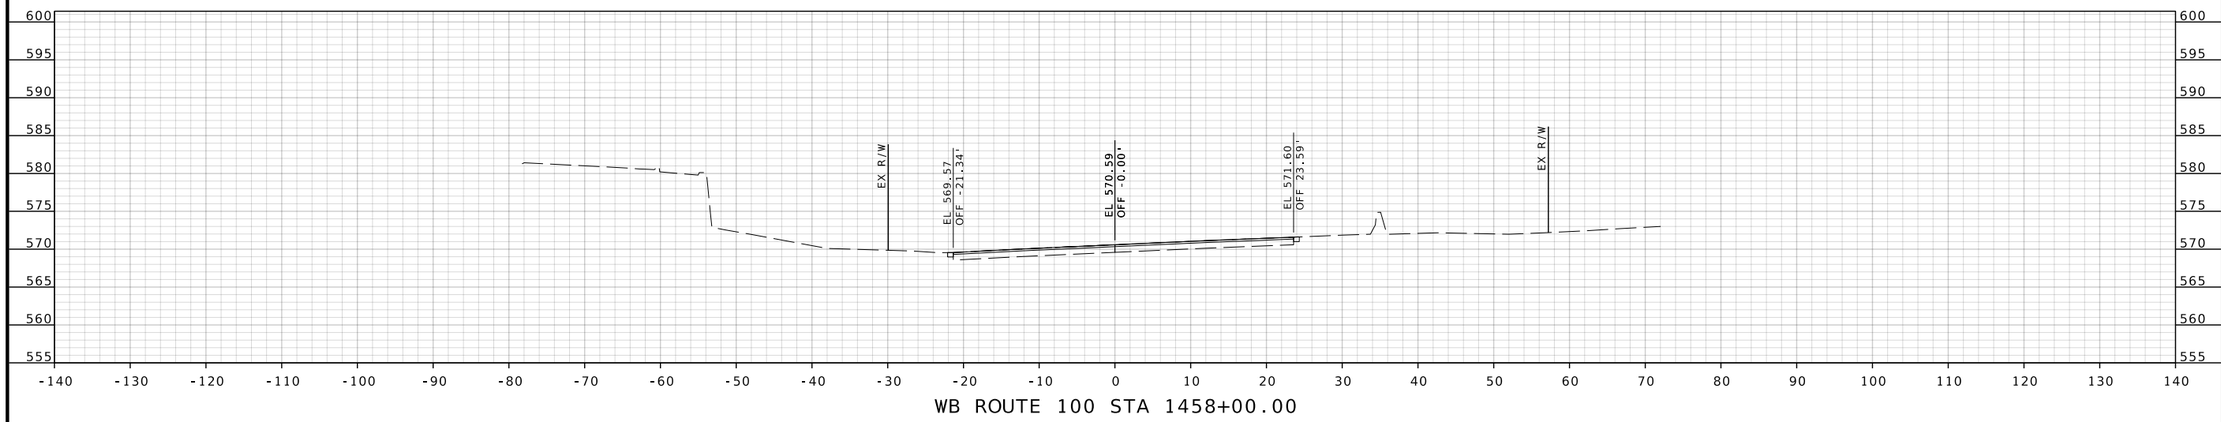

WB ROUTE 100 STA 1458+00.00

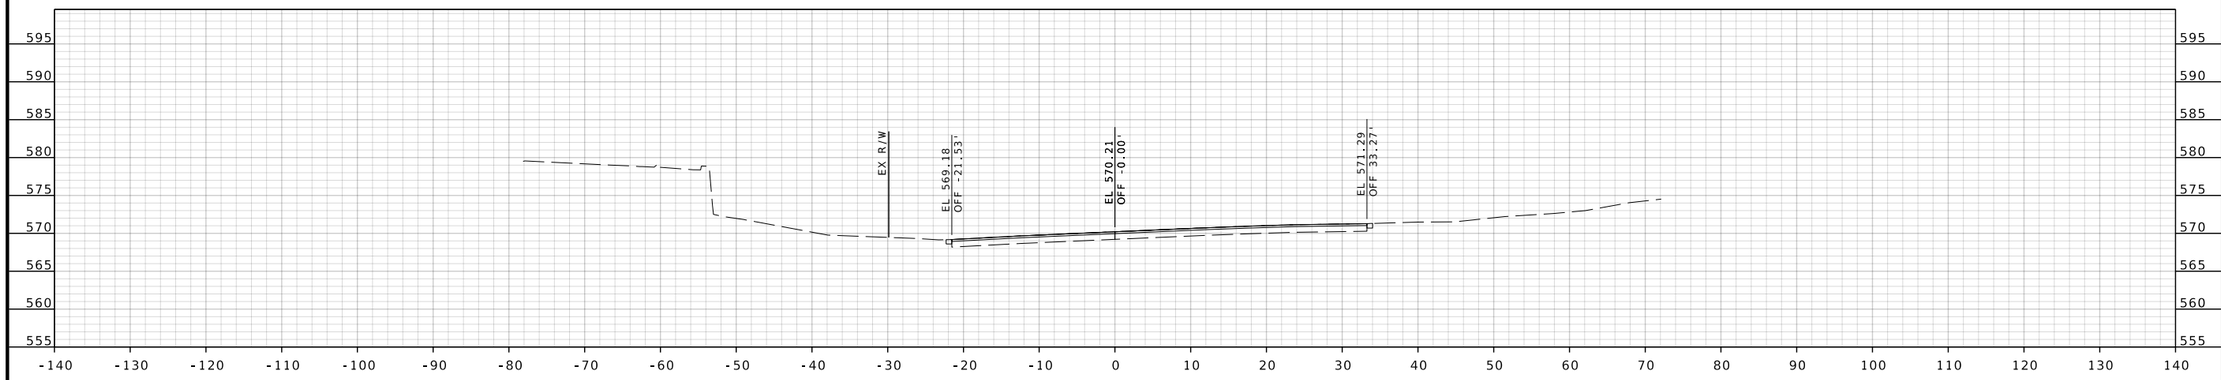

WB ROUTE 100 STA 1457+50.00

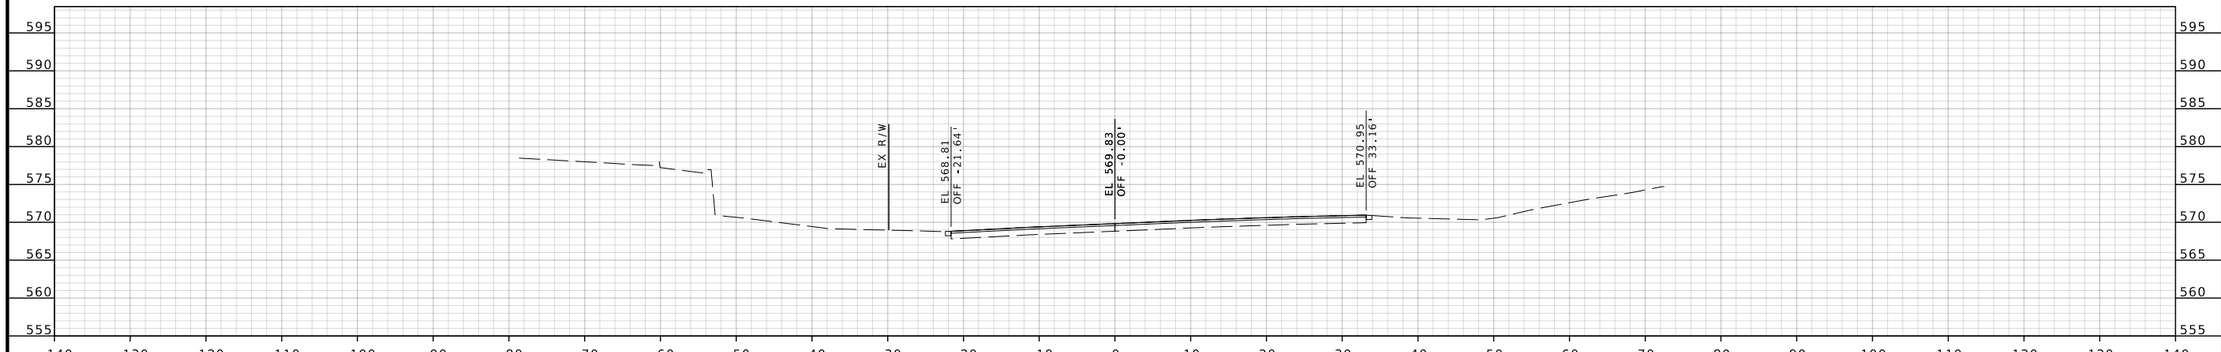

WB ROUTE 100 STA 1457+00.00

IF A SEAL IS PRESENT ON THIS SHEET IT HAS BEEN ELECTRONICALLY SEALED AND DATED.

BRIAN D. KIERATH JR.
NUMBER
PE-2023008624
STATE OF MISSOURI
PROFESSIONAL ENGINEER

04/09/2025 3:34:32 PM
Brian D. Kierath Jr. - Civil
MO PE-2023008624

DATE PREPARED
4/9/2025

ROUTE	STATE
100	MO
DISTRICT	SHEET NO.
SL	168

COUNTY
ST. LOUIS

JOB NO.
J6P3274

CONTRACT ID.

PROJECT NO.

BRIDGE NO.

DESCRIPTION	DATE

MISSOURI HIGHWAYS AND TRANSPORTATION COMMISSION

105 WEST CAPITOL
JEFFERSON CITY, MO 65102
1-888-ASK-MODOT (1-888-275-6636)

GBA
16305 SWINGLEY RIDGE RD
ST. 300
CHESTERFIELD, MO 63017
314.231.0100
GBAteam.com

GEORGE BUTLER
ASSOCIATES, INC.
PRO. ENGINEER 000133
ARCHITECT 000212
PRO. LAND SURVEYOR 000059

BRIAN KIERATH
PROFESSIONAL
ENGINEER
PE-2023008624

REV.

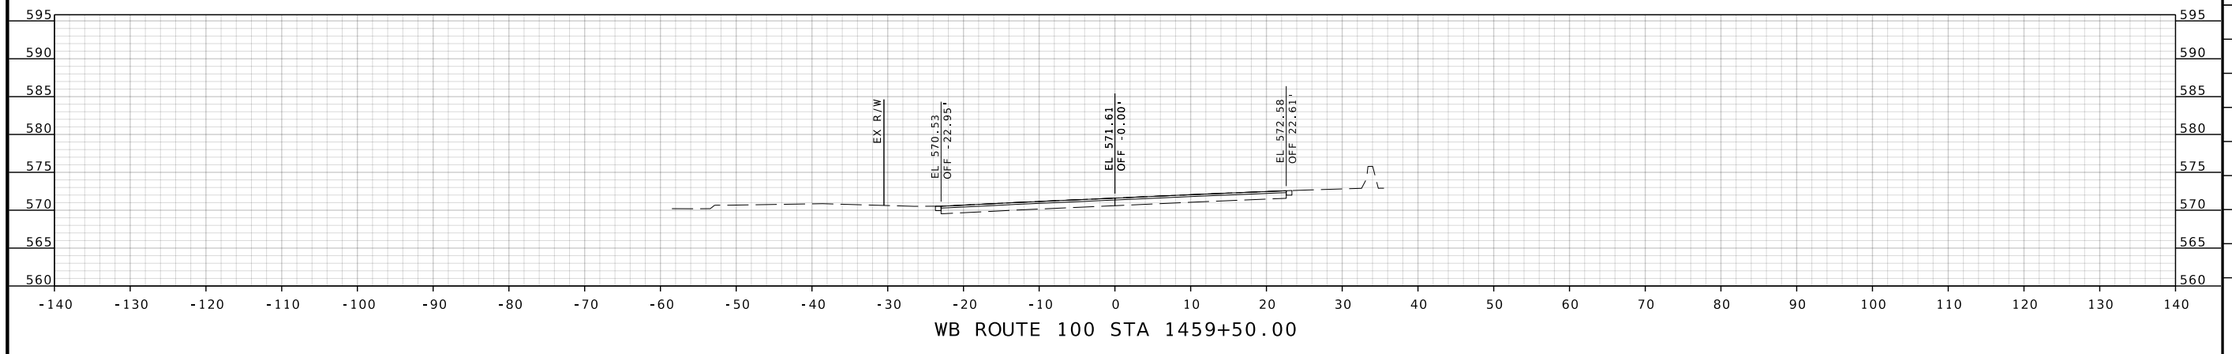

WB ROUTE 100 STA 1459+50.00

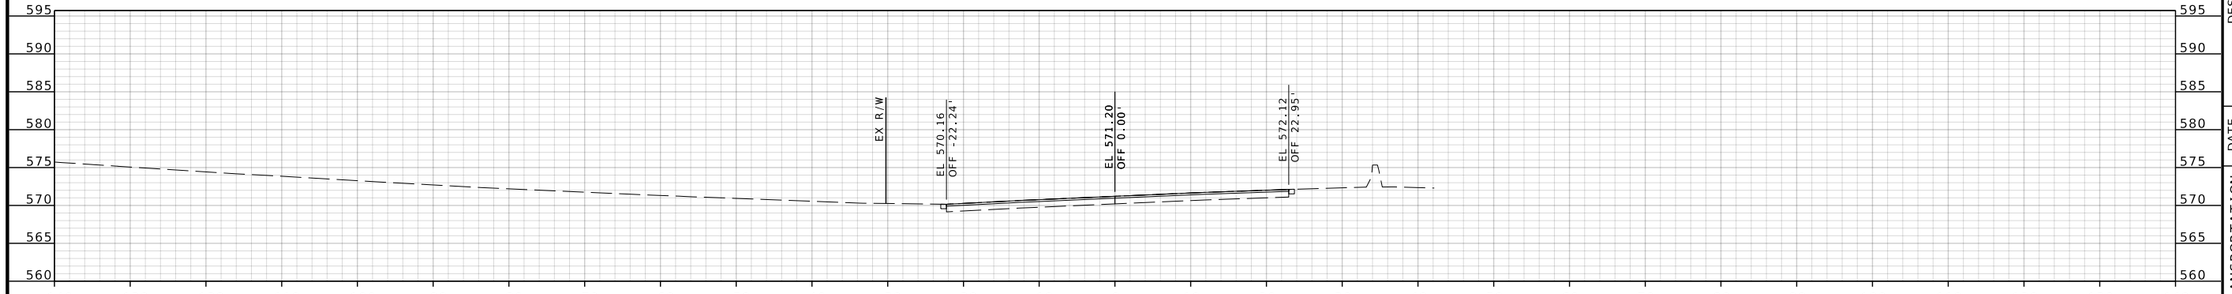

WB ROUTE 100 STA 1459+00.00

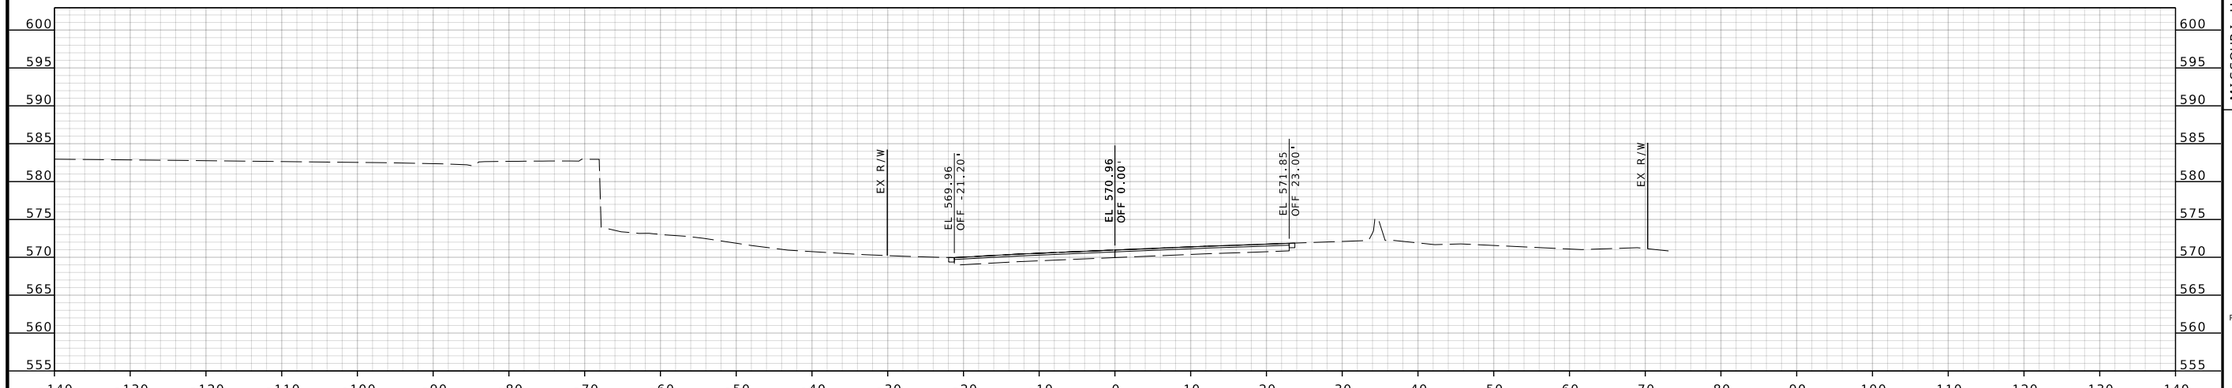

WB ROUTE 100 STA 1458+50.00

IF A SEAL IS PRESENT ON THIS SHEET IT HAS BEEN ELECTRONICALLY SEALED AND DATED.

BRIAN D. KIERATH JR. NUMBER PE-2023008624
STATE OF MISSOURI
PROFESSIONAL ENGINEER

04/09/2025 3:34:33 PM
Brian D. Kierath Jr. - Civil
MO PE-2023008624

DATE PREPARED
4/9/2025

ROUTE	STATE
100	MO

DISTRICT	SHEET NO.
SL	169

COUNTY
ST. LOUIS

JOB NO.
J6P3274

CONTRACT ID.

PROJECT NO.

BRIDGE NO.

DESCRIPTION	DATE

MISSOURI HIGHWAYS AND TRANSPORTATION COMMISSION

105 WEST CAPITOL
JEFFERSON CITY, MO 65102
1-888-ASK-MODOT (1-888-275-6636)

GBA
16305 SWINGLEY RIDGE RD
ST. 300
CHESTERFIELD, MO 63017
314.231.0100
GBAteam.com

GEORGE BUTLER
ASSOCIATES, INC.
PRO. ENGINEER 000133
ARCHITECT 000212
PRO. LAND SURVEYOR 000059

BRIAN KIERATH
PROFESSIONAL
ENGINEER
PE-2023008624

REV.

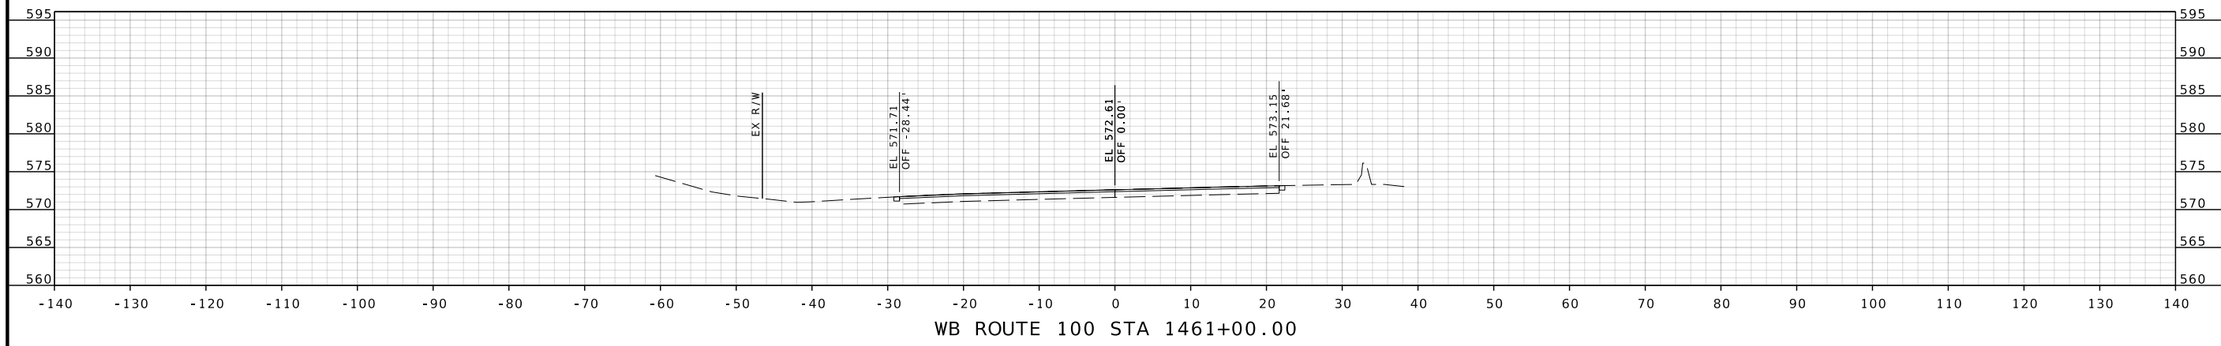

WB ROUTE 100 STA 1461+00.00

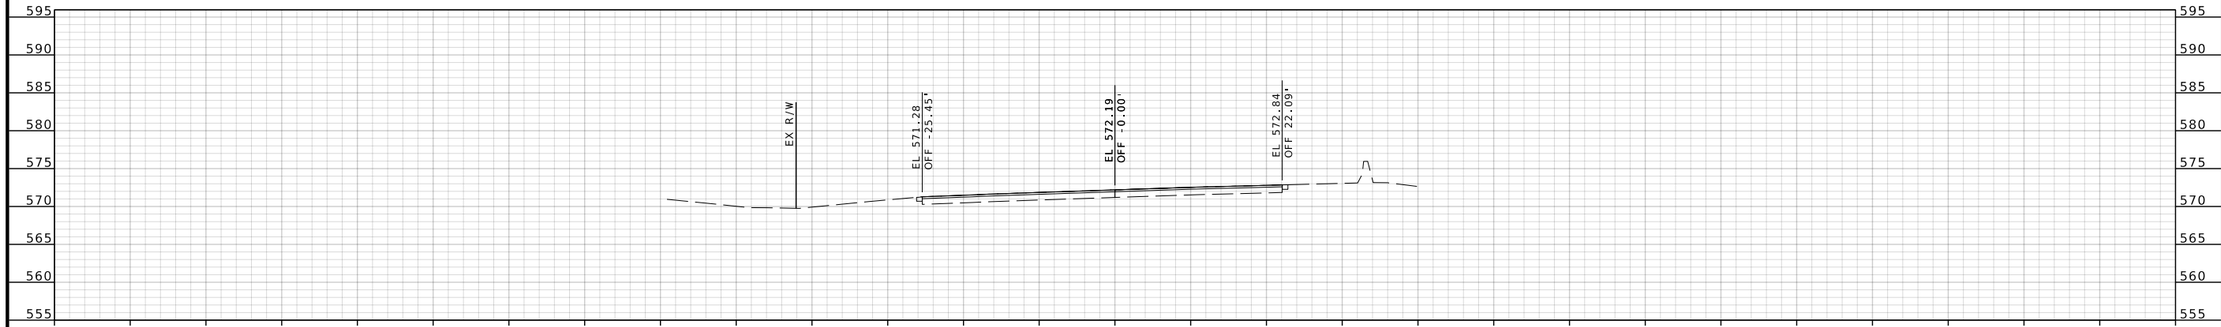

WB ROUTE 100 STA 1460+50.00

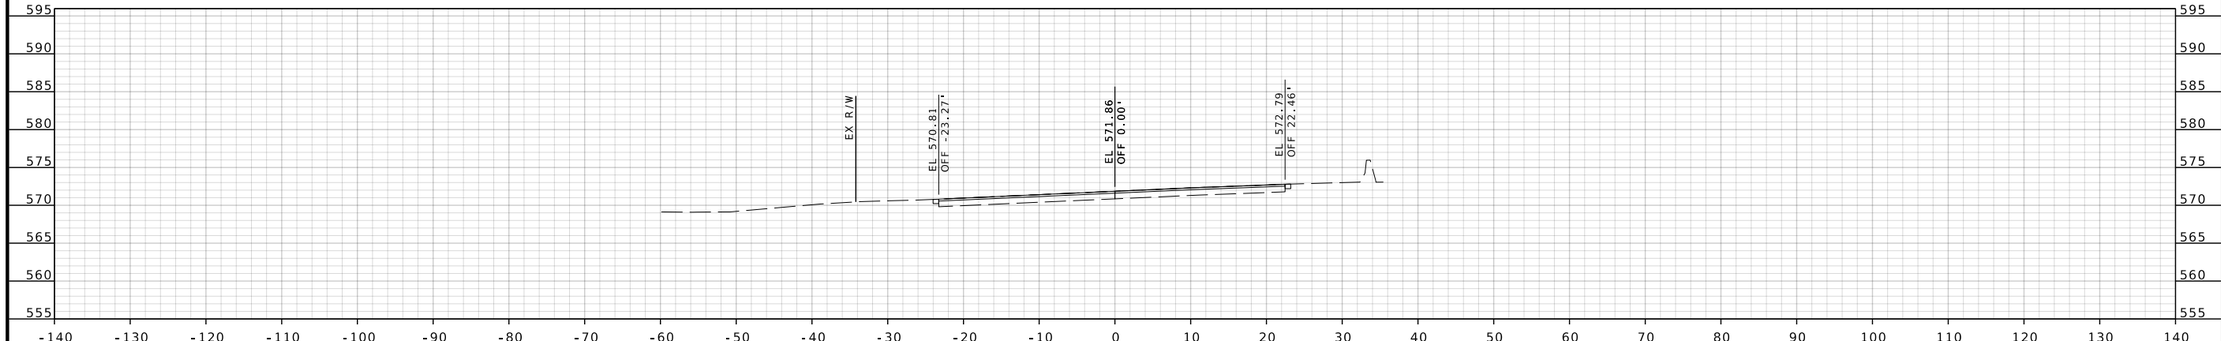

WB ROUTE 100 STA 1460+00.00

BRIAN D. KIERATH JR. NUMBER PE-2023008624
STATE OF MISSOURI
PROFESSIONAL ENGINEER

04/09/2025 3:34:33 PM
Brian D. Kierath Jr. - Civil
MO PE-2023008624

IF A SEAL IS PRESENT ON THIS SHEET IT HAS BEEN ELECTRONICALLY SEALED AND DATED.

DATE PREPARED
4/9/2025

ROUTE	STATE
100	MO
DISTRICT	SHEET NO.
SL	170

COUNTY
ST. LOUIS

JOB NO.
J6P3274

CONTRACT ID.

PROJECT NO.

BRIDGE NO.

DESCRIPTION	DATE

MISSOURI HIGHWAYS AND TRANSPORTATION COMMISSION

105 WEST CAPITOL
JEFFERSON CITY, MO 65102
1-888-ASK-MODOT (1-888-275-6636)

GBA
16305 SWINGLEY RIDGE RD
ST. 300
CHESTERFIELD, MO 63017
314.231.0100
GBAteam.com

GEORGE BUTLER
ASSOCIATES, INC.
PRO. ENGINEER 000133
ARCHITECT 000212
PRO. LAND SURVEYOR 000059

BRIAN KIERATH
PROFESSIONAL
ENGINEER
PE-2023008624

REV.

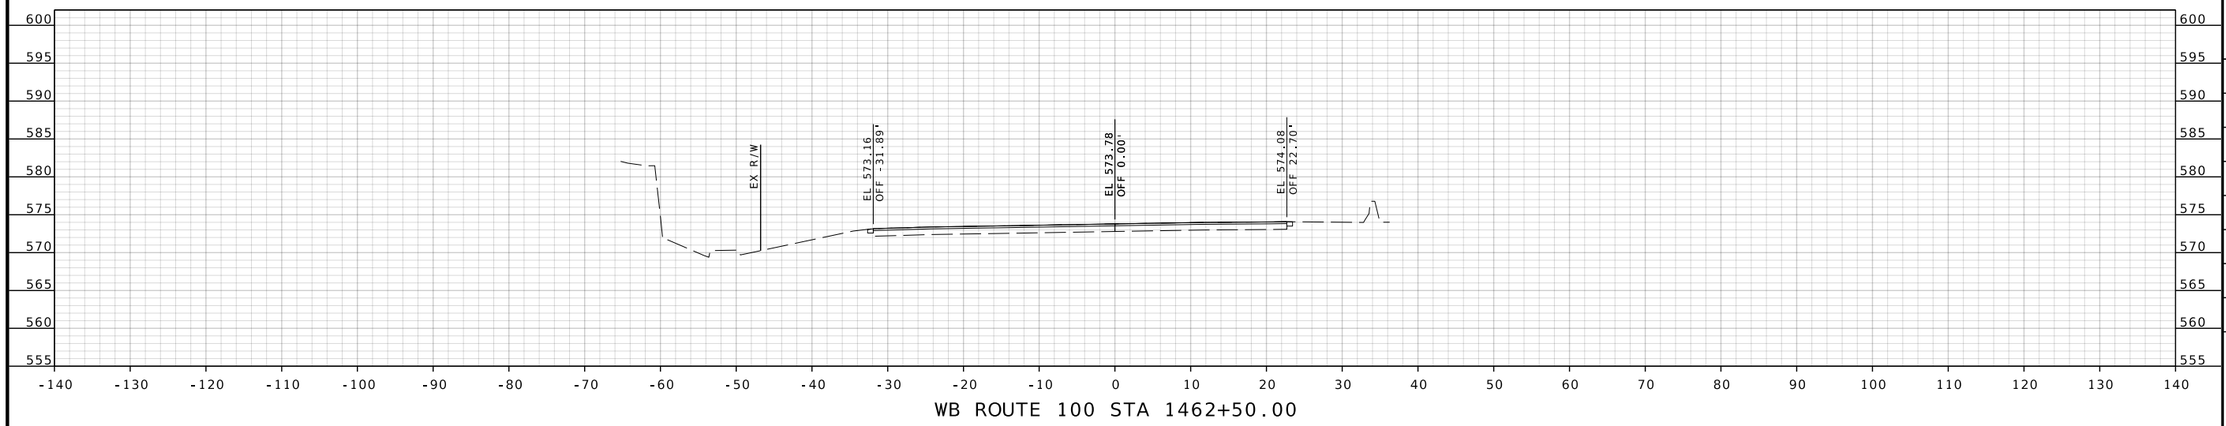

WB ROUTE 100 STA 1462+50.00

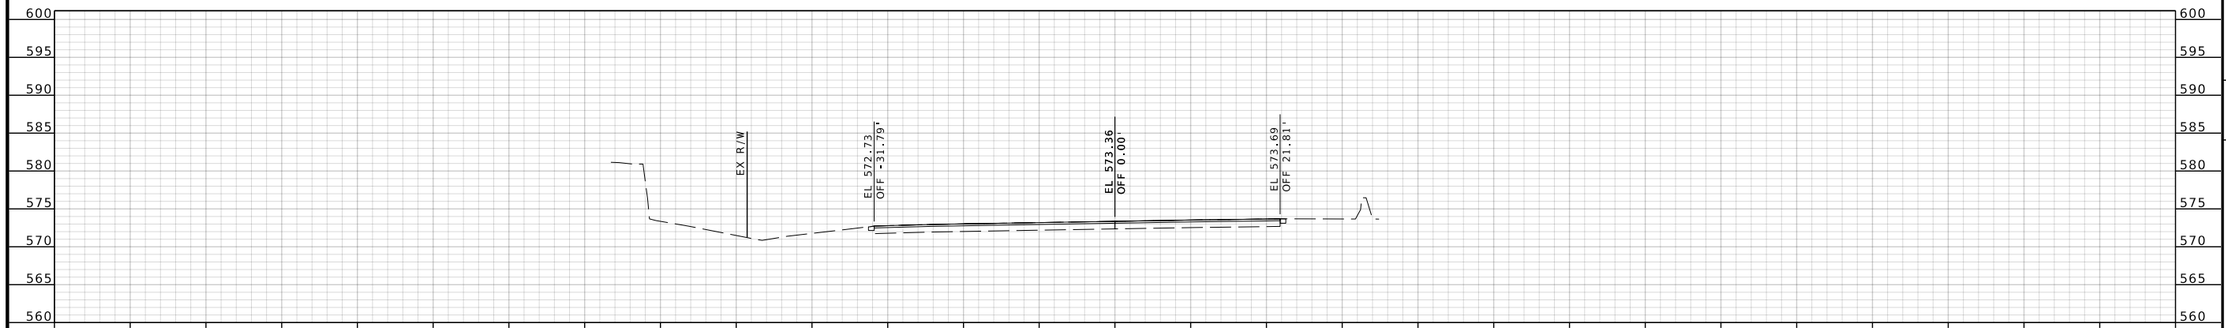

WB ROUTE 100 STA 1462+00.00

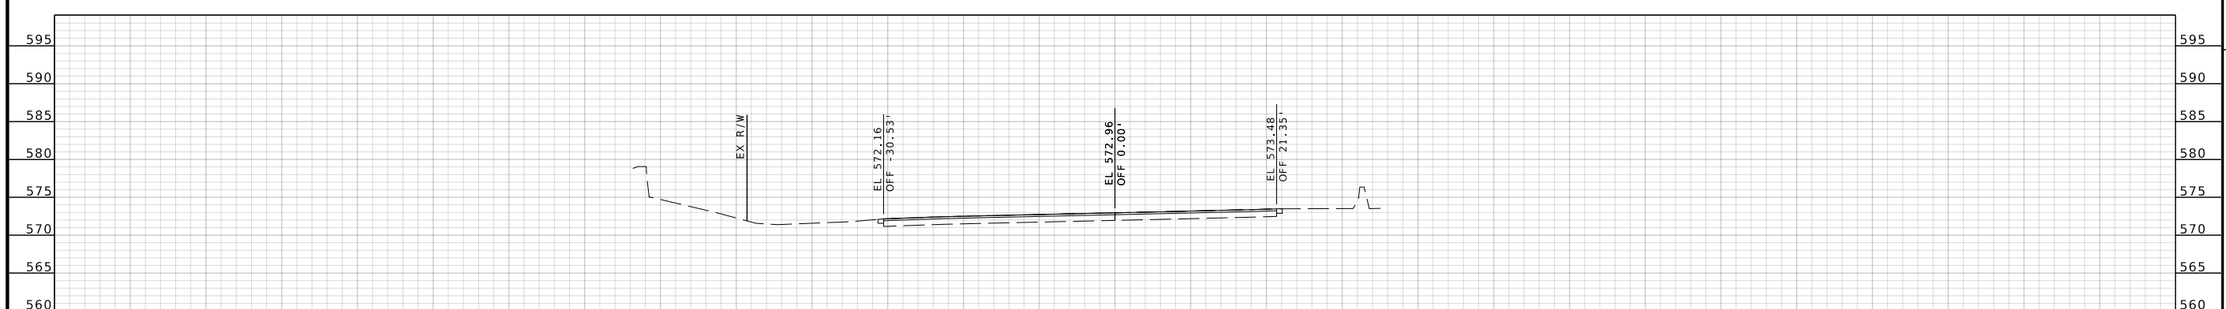

WB ROUTE 100 STA 1461+50.00

BRIAN D. KIERATH JR. NUMBER PE-2023008624
PROFESSIONAL ENGINEER
STATE OF MISSOURI

04/09/2025 3:34:33 PM
Brian D. Kierath Jr. - Civil
MO PE-2023008624

DATE PREPARED
4/9/2025

ROUTE	STATE
100	MO
DISTRICT	SHEET NO.
SL	171

COUNTY
ST. LOUIS

JOB NO.
J6P3274

CONTRACT ID.

PROJECT NO.

BRIDGE NO.

IF A SEAL IS PRESENT ON THIS SHEET IT HAS BEEN ELECTRONICALLY SEALED AND DATED.

REV.	DESCRIPTION	DATE

MISSOURI HIGHWAYS AND TRANSPORTATION COMMISSION

105 WEST CAPITOL
JEFFERSON CITY, MO 65102
1-888-ASK-MODOT (1-888-275-6636)

GBA
16305 SWINGLEY RIDGE RD
ST. 300
CHESTERFIELD, MO 63017
314.231.0100
GBAteam.com

GEORGE BUTLER
ASSOCIATES, INC.
PRO. ENGINEER 000133
ARCHITECT 000212
PRO. LAND SURVEYOR 000059

BRIAN KIERATH
PROFESSIONAL
ENGINEER
PE-2023008624

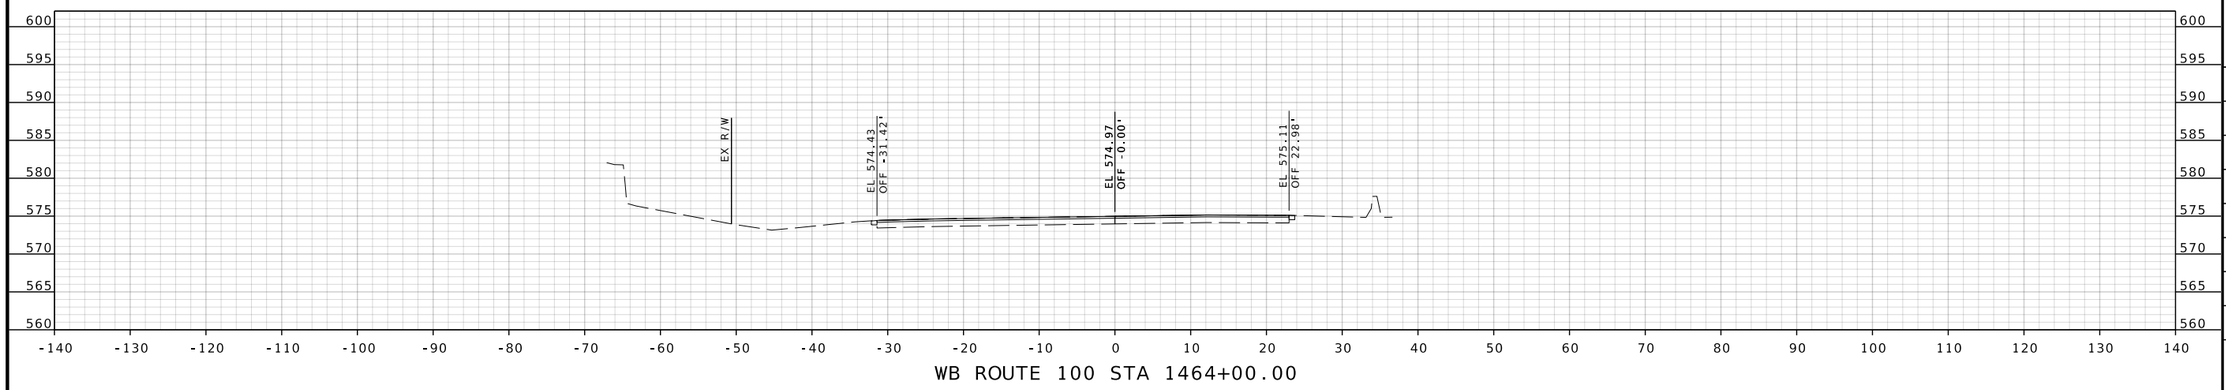

WB ROUTE 100 STA 1464+00.00

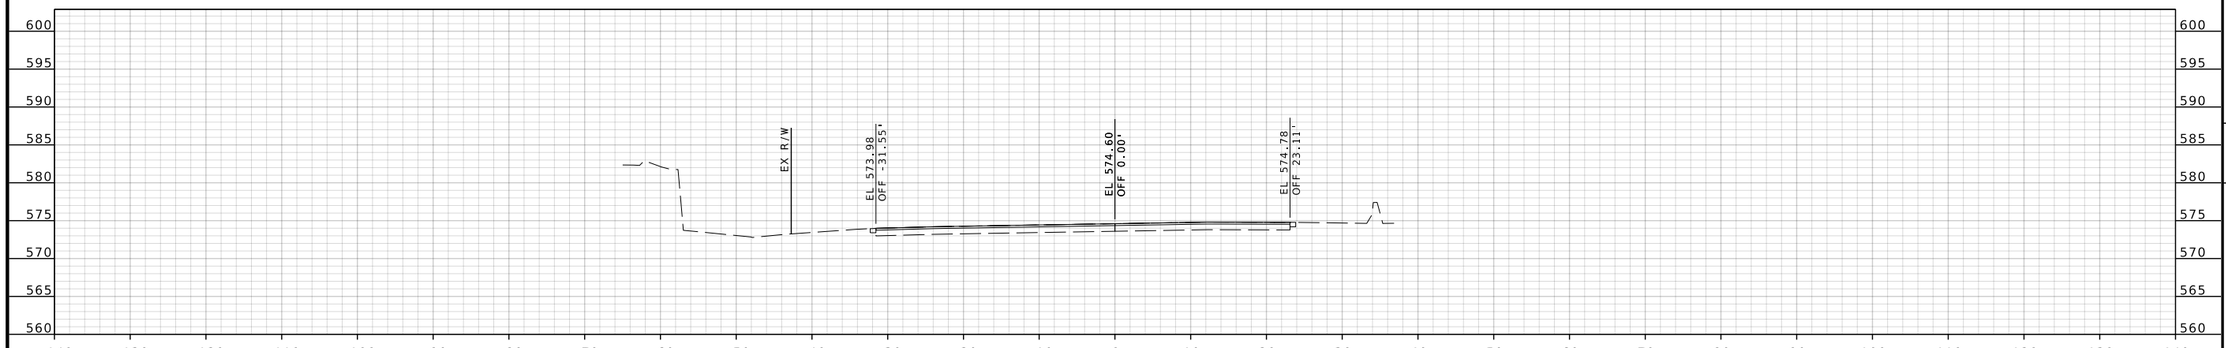

WB ROUTE 100 STA 1463+50.00

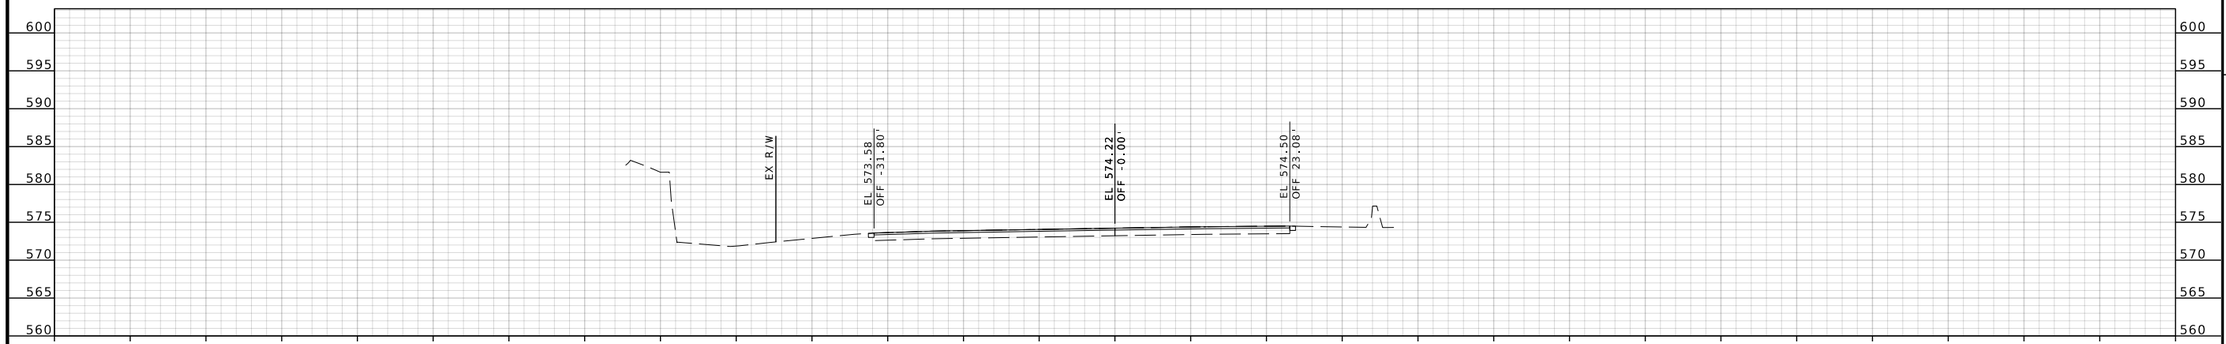

WB ROUTE 100 STA 1463+00.00

IF A SEAL IS PRESENT ON THIS SHEET IT HAS BEEN ELECTRONICALLY SEALED AND DATED.

STATE OF MISSOURI
BRIAN D. KIERATH JR.
NUMBER PE-2023008624
PROFESSIONAL ENGINEER

04/09/2025 3:34:33 PM
Brian D. Kierath Jr. - Civil
MO PE-2023008624

DATE PREPARED
4/9/2025

ROUTE	STATE
100	MO
DISTRICT	SHEET NO.
SL	172

COUNTY
ST. LOUIS

JOB NO.
J6P3274

CONTRACT ID.

PROJECT NO.

BRIDGE NO.

DESCRIPTION	DATE

MISSOURI HIGHWAYS AND TRANSPORTATION COMMISSION

105 WEST CAPITOL
JEFFERSON CITY, MO 65102
1-888-ASK-MODOT (1-888-275-6636)

GBA
16305 SWINGLEY RIDGE RD
ST. 300
CHESTERFIELD, MO 63017
314.231.0100
GBAteam.com

GEORGE BUTLER
ASSOCIATES, INC.
PRO. ENGINEER 000133
ARCHITECT 000212
PRO. LAND SURVEYOR 000059

BRIAN KIERATH
PROFESSIONAL
ENGINEER
PE-2023008624

REV.

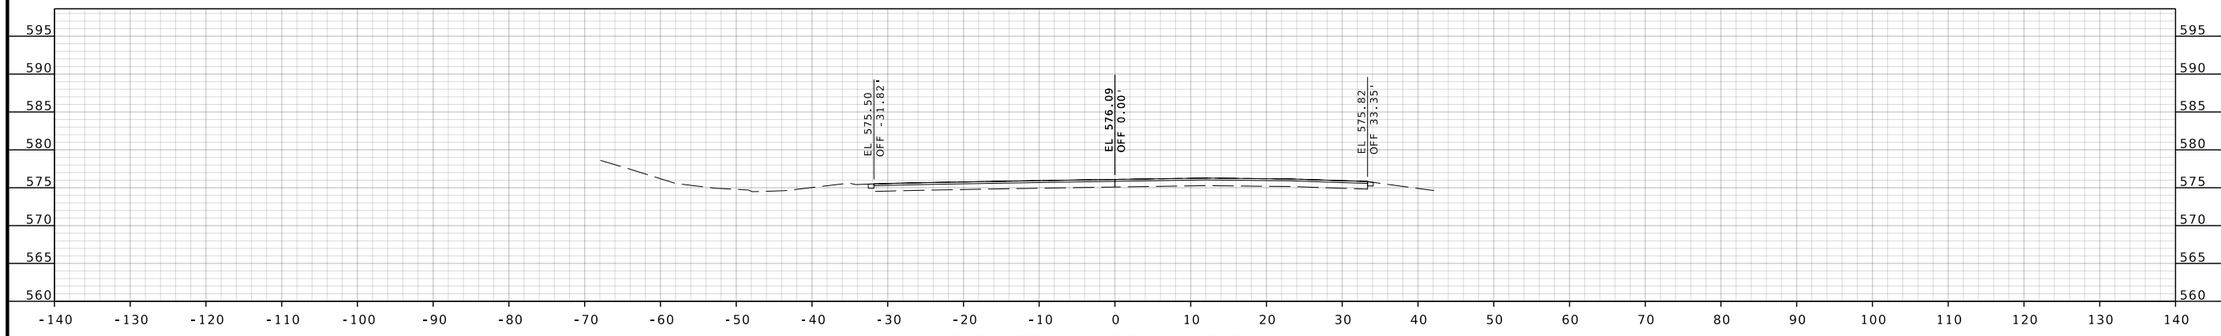

WB ROUTE 100 STA 1465+50.00

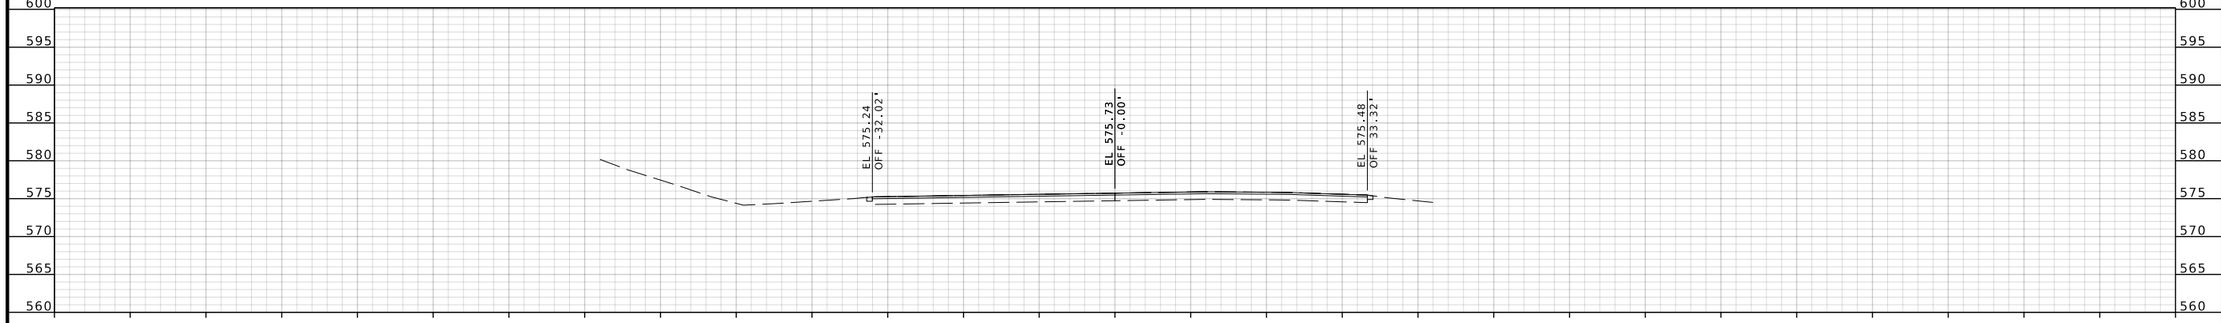

WB ROUTE 100 STA 1465+00.00

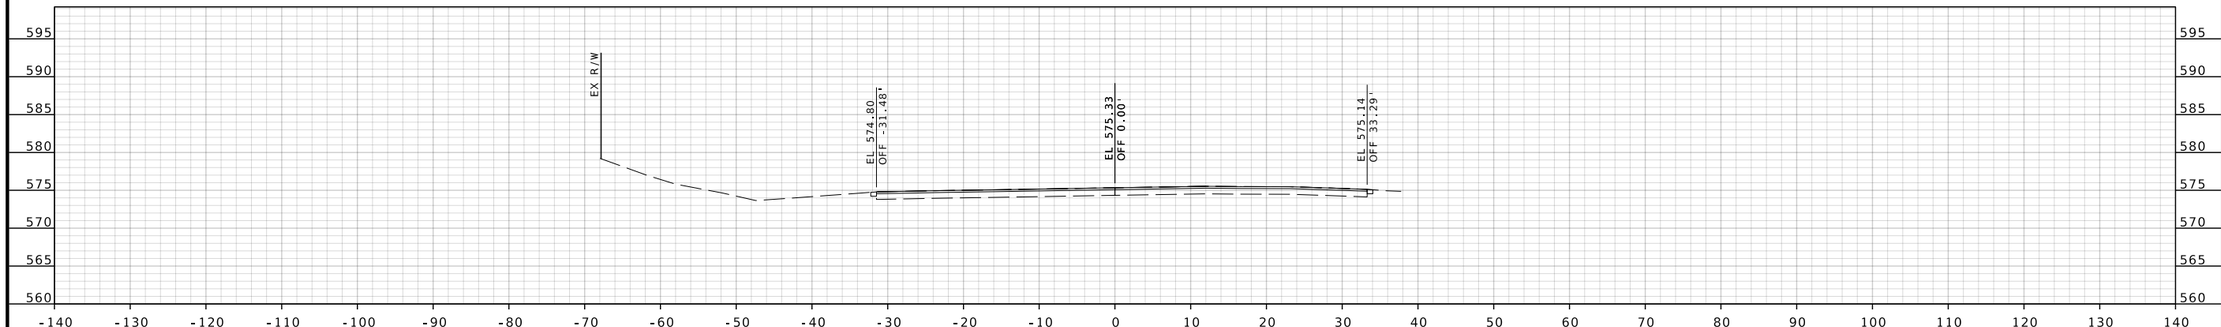

WB ROUTE 100 STA 1464+50.00

IF A SEAL IS PRESENT ON THIS SHEET IT HAS BEEN ELECTRONICALLY SEALED AND DATED.

STATE OF MISSOURI
BRIAN D. KIERATH JR.
NUMBER PE-2023008624
PROFESSIONAL ENGINEER

04/09/2025 3:34:34 PM
Brian D. Kierath Jr. - Civil
MO PE-2023008624

DATE PREPARED
4/9/2025

ROUTE	STATE
100	MO
DISTRICT	SHEET NO.
SL	173

COUNTY
ST. LOUIS

JOB NO.
J6P3274

CONTRACT ID.

PROJECT NO.

BRIDGE NO.

REV.	DESCRIPTION	DATE

MISSOURI HIGHWAYS AND TRANSPORTATION COMMISSION

105 WEST CAPITOL
JEFFERSON CITY, MO 65102
1-888-ASK-MODOT (1-888-275-6636)

GBA
16305 SWINGLEY RIDGE RD
ST. 300
CHESTERFIELD, MO 63017
314.231.0100
GBAteam.com

GEORGE BUTLER
ASSOCIATES, INC.
PRO. ENGINEER 000133
ARCHITECT 000212
PRO. LAND SURVEYOR 000059

BRIAN KIERATH
PROFESSIONAL
ENGINEER
PE-2023008624

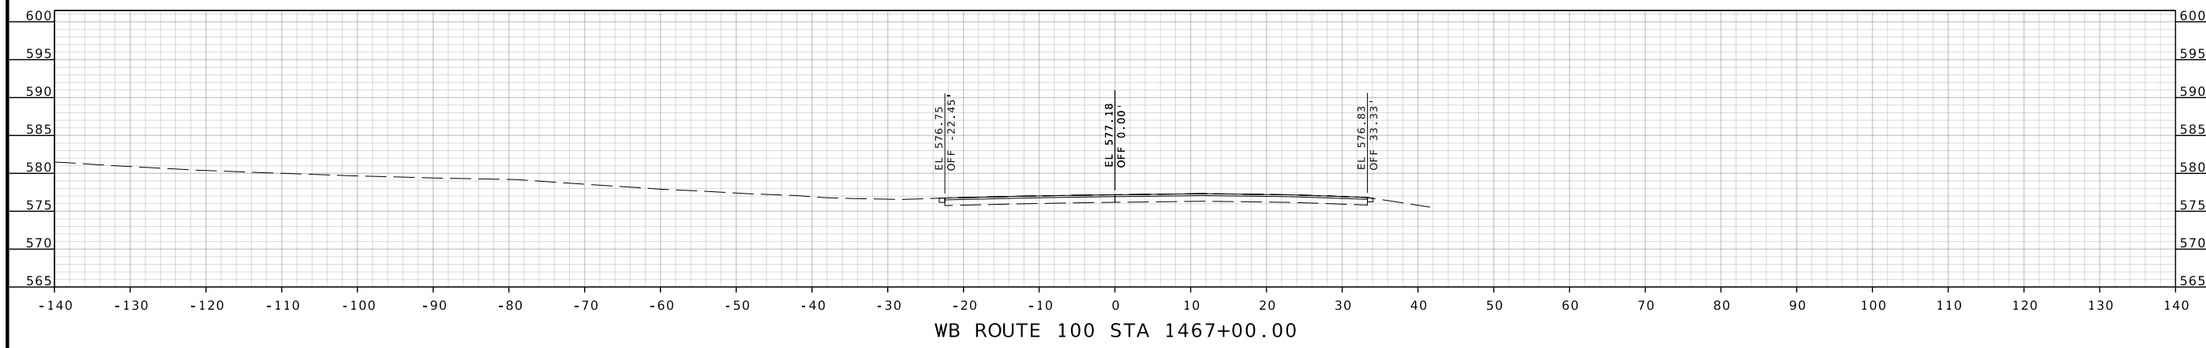

WB ROUTE 100 STA 1467+00.00

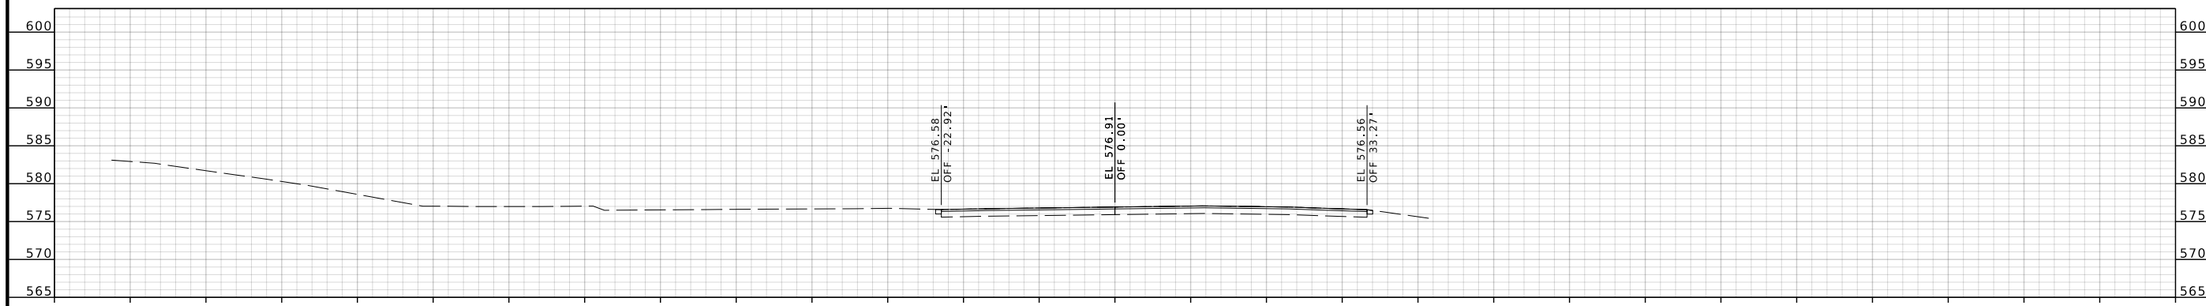

WB ROUTE 100 STA 1466+50.00

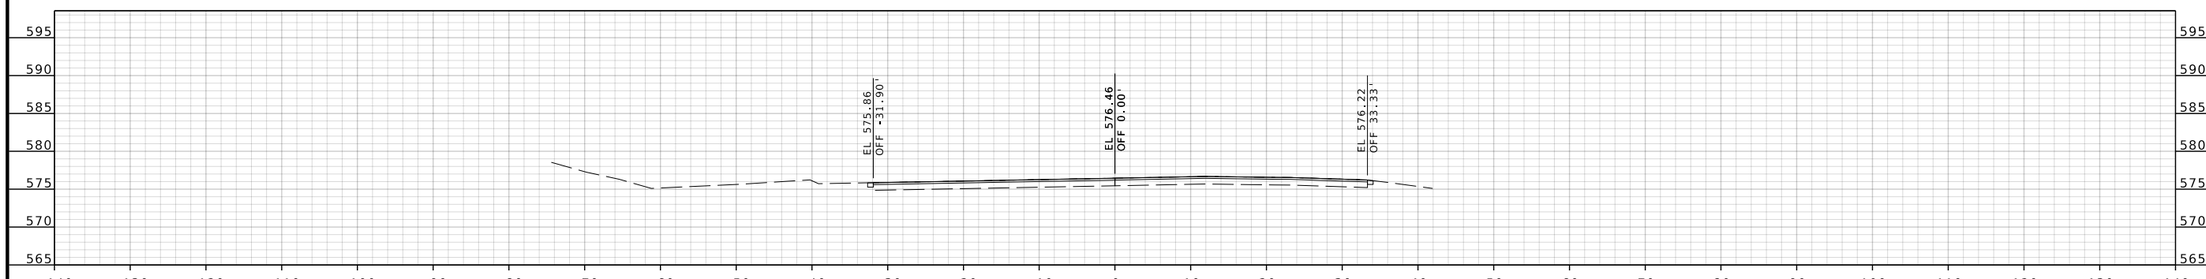

WB ROUTE 100 STA 1466+00.00

BRIAN D. KIERATH JR. NUMBER PE-2023008624
STATE OF MISSOURI
PROFESSIONAL ENGINEER
04/09/2025 3:34:34 PM
Brian D. Kierath Jr. - Civil
MO PE-2023008624

DATE PREPARED
4/9/2025

ROUTE	STATE
100	MO
DISTRICT	SHEET NO.
SL	174

COUNTY
ST. LOUIS

JOB NO.
J6P3274

CONTRACT ID.

PROJECT NO.

BRIDGE NO.

IF A SEAL IS PRESENT ON THIS SHEET IT HAS BEEN ELECTRONICALLY SEALED AND DATED.

DESCRIPTION	DATE

MISSOURI HIGHWAYS AND TRANSPORTATION COMMISSION
105 WEST CAPITOL
JEFFERSON CITY, MO 65102
1-888-ASK-MODOT (1-888-275-6636)

GBA
16305 SWINGLEY RIDGE RD
ST. 300
CHESTERFIELD, MO 63017
314.231.0100
GBAteam.com

GEORGE BUTLER ASSOCIATES, INC.
PRO. ENGINEER 000133
ARCHITECT 000212
PRO. LAND SURVEYOR 000059

BRIAN KIERATH
PROFESSIONAL ENGINEER
PE-2023008624

REV.

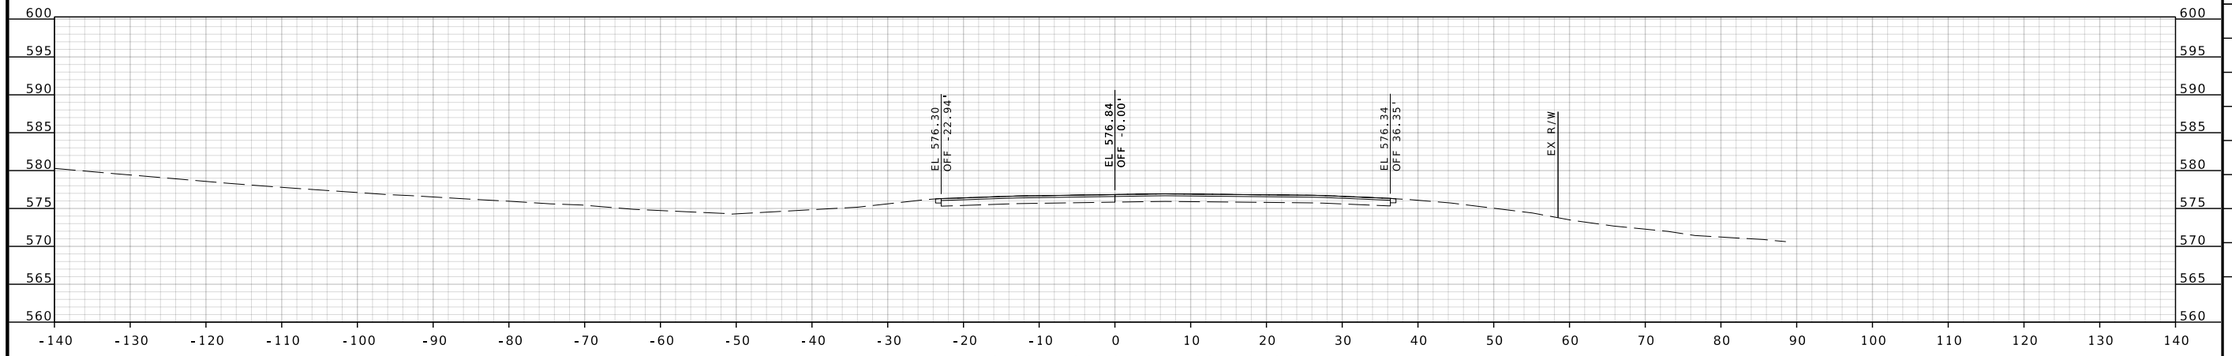

WB ROUTE 100 STA 1468+50.00

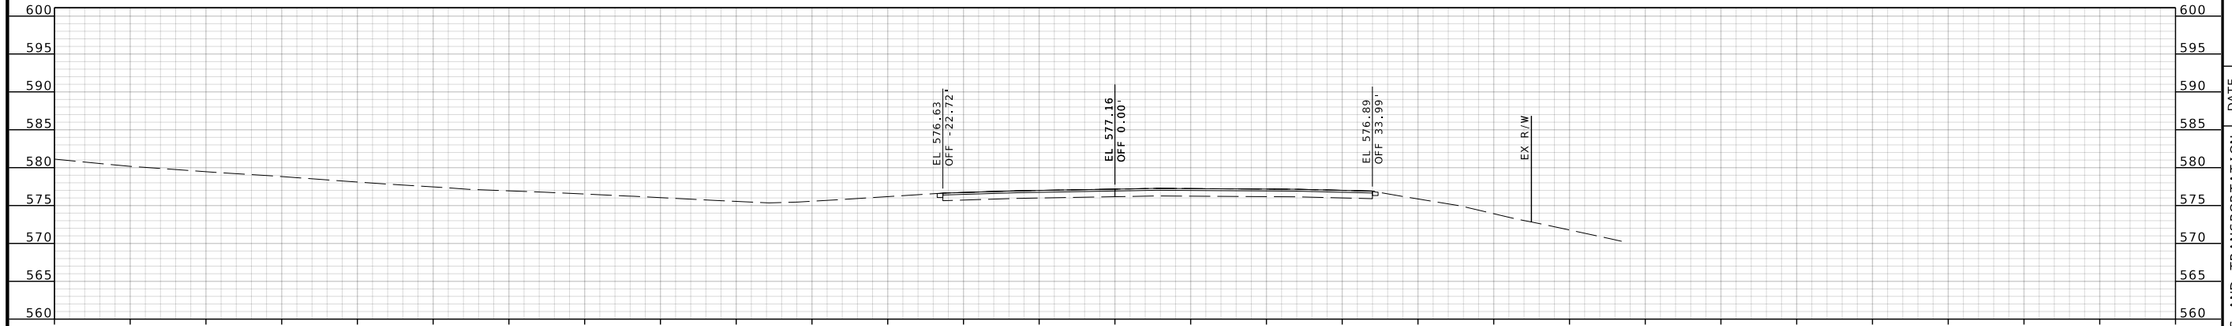

WB ROUTE 100 STA 1468+00.00

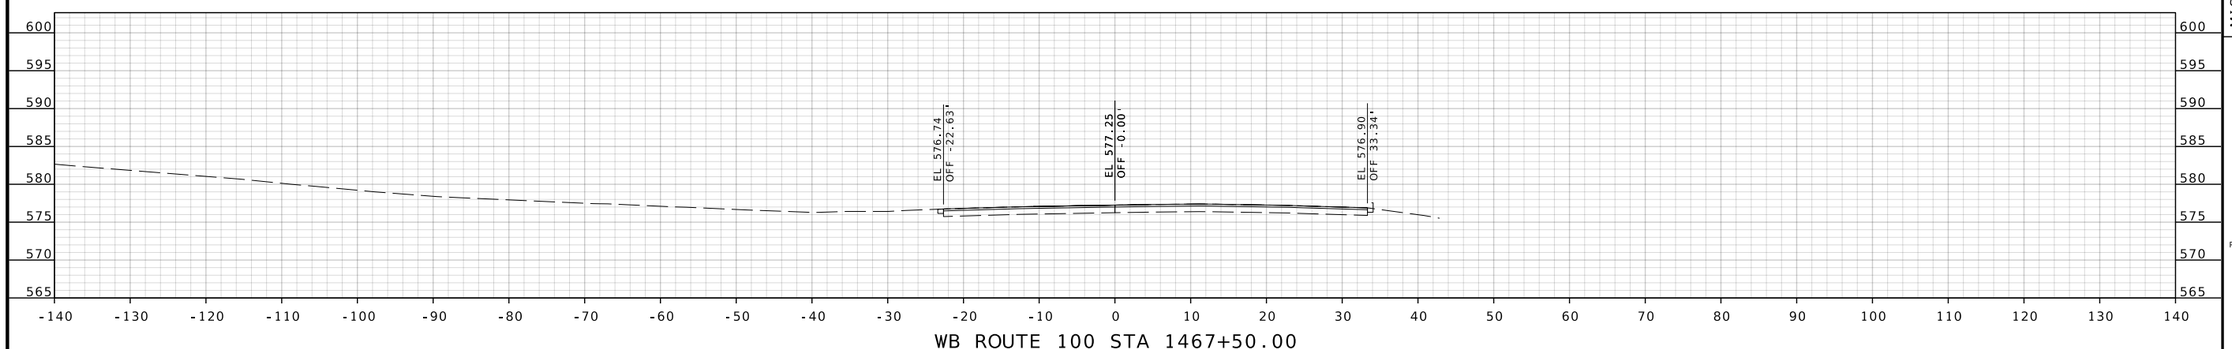

WB ROUTE 100 STA 1467+50.00

BRIAN D. KIERATH JR. NUMBER PE-2023008624
STATE OF MISSOURI
PROFESSIONAL ENGINEER
04/09/2025 3:34:34 PM
Brian D. Kierath Jr. - Civil
MO PE-2023008624

DATE PREPARED: 4/9/2025

ROUTE	STATE
100	MO
DISTRICT	SHEET NO.
SL	175

COUNTY: ST. LOUIS

JOB NO.: J6P3274

CONTRACT ID.:

PROJECT NO.:

BRIDGE NO.:

IF A SEAL IS PRESENT ON THIS SHEET IT HAS BEEN ELECTRONICALLY SEALED AND DATED.

DESCRIPTION	DATE

MISSOURI HIGHWAYS AND TRANSPORTATION COMMISSION
105 WEST CAPITOL
JEFFERSON CITY, MO 65102
1-888-ASK-MODOT (1-888-275-6636)

GBA
16305 SWINGLEY RIDGE RD
ST. 300
CHESTERFIELD, MO 63017
314.231.0100
GBAteam.com

GEORGE BUTLER ASSOCIATES, INC.
PRO. ENGINEER 000133
ARCHITECT 000212
PRO. LAND SURVEYOR 000059

BRIAN KIERATH
PROFESSIONAL ENGINEER
PE-2023008624

REV.

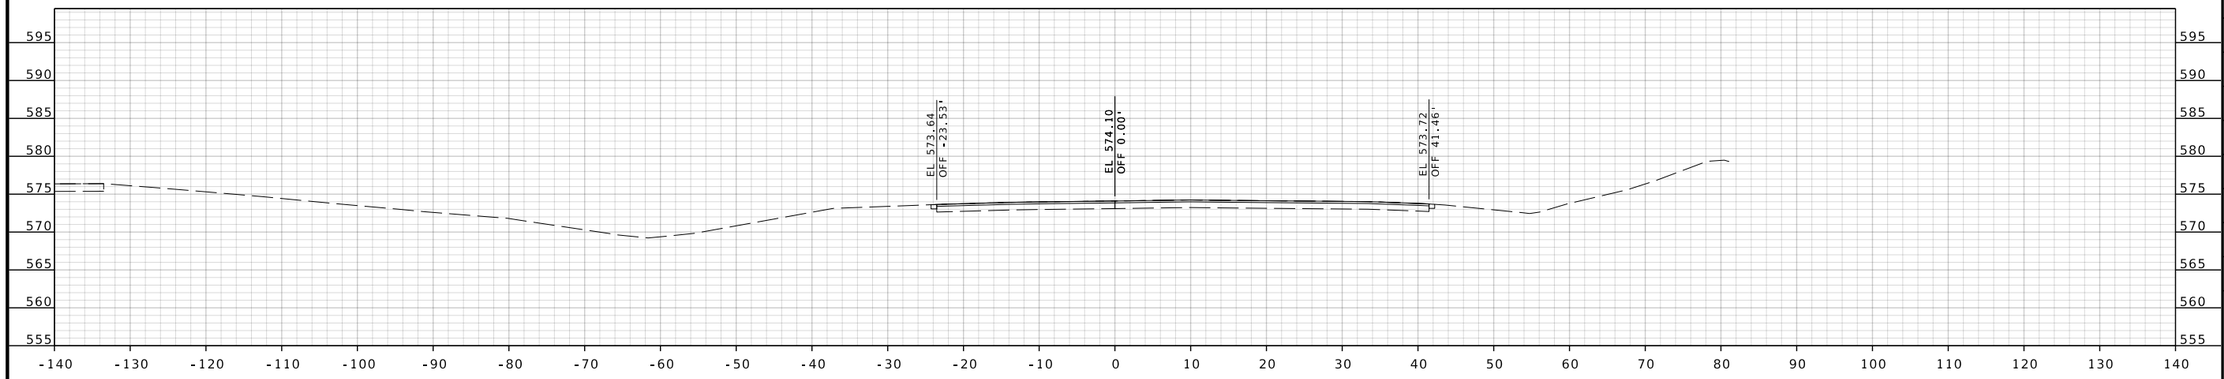

WB ROUTE 100 STA 1470+00.00

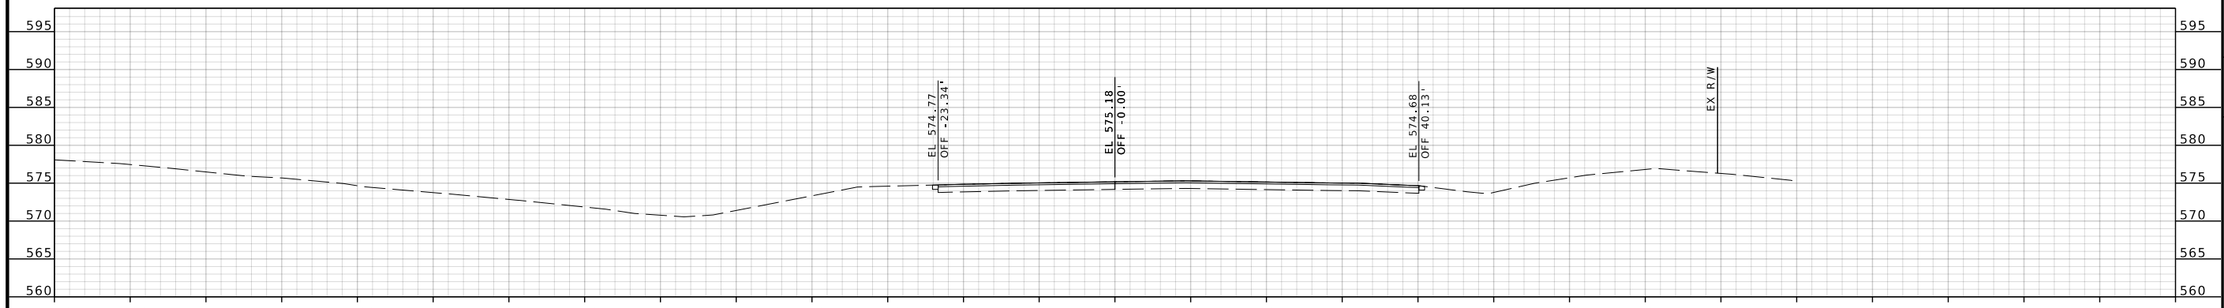

WB ROUTE 100 STA 1469+50.00

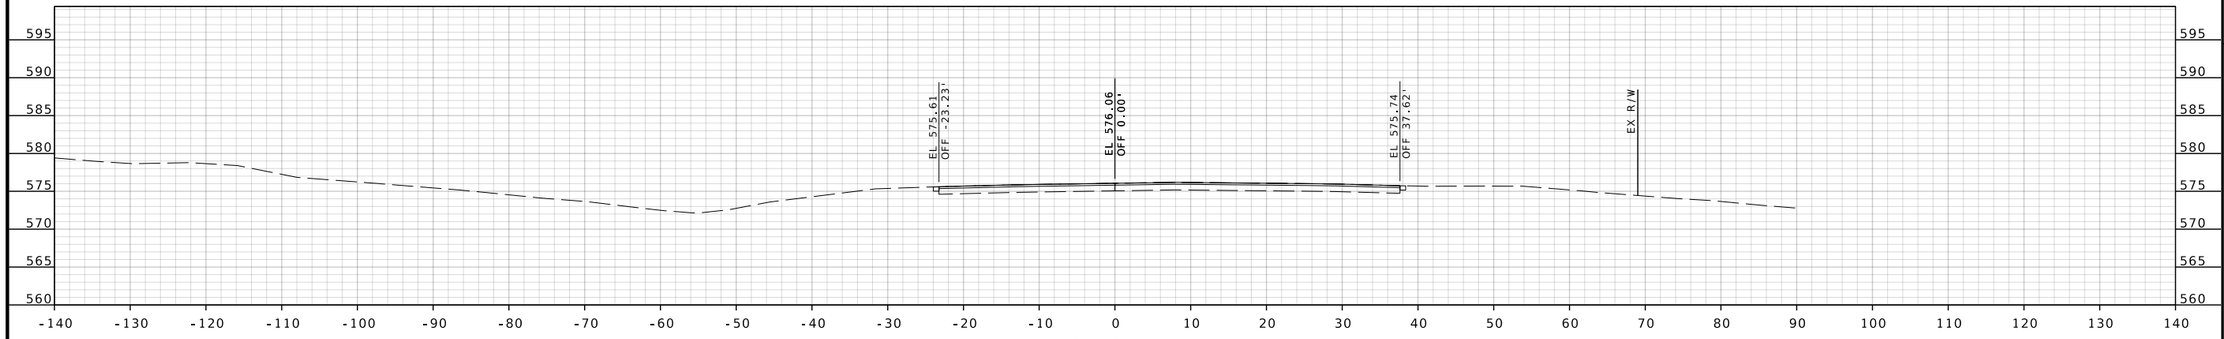

WB ROUTE 100 STA 1469+00.00

BRIAN D. KIERATH JR. NUMBER PE-2023008624
STATE OF MISSOURI
PROFESSIONAL ENGINEER
04/09/2025 3:34:34 PM
Brian D. Kierath Jr. - Civil
MO PE-2023008624

DATE PREPARED: 4/9/2025

ROUTE	STATE
100	MO
DISTRICT	SHEET NO.
SL	176

COUNTY: ST. LOUIS

JOB NO.: J6P3274

CONTRACT ID.:

PROJECT NO.:

BRIDGE NO.:

DESCRIPTION	DATE

IF A SEAL IS PRESENT ON THIS SHEET IT HAS BEEN ELECTRONICALLY SEALED AND DATED.

MISSOURI HIGHWAYS AND TRANSPORTATION COMMISSION
105 WEST CAPITOL
JEFFERSON CITY, MO 65102
1-888-ASK-MODOT (1-888-275-6636)

GBA
16305 SWINGLEY RIDGE RD
ST, 300
CHESTERFIELD, MO 63017
314.231.0100
GBAteam.com

GEORGE BUTLER
ASSOCIATES, INC.
PRO. ENGINEER 000133
ARCHITECT 000212
PRO. LAND SURVEYOR 000059

BRIAN KIERATH
PROFESSIONAL
ENGINEER
PE-2023008624

REV.

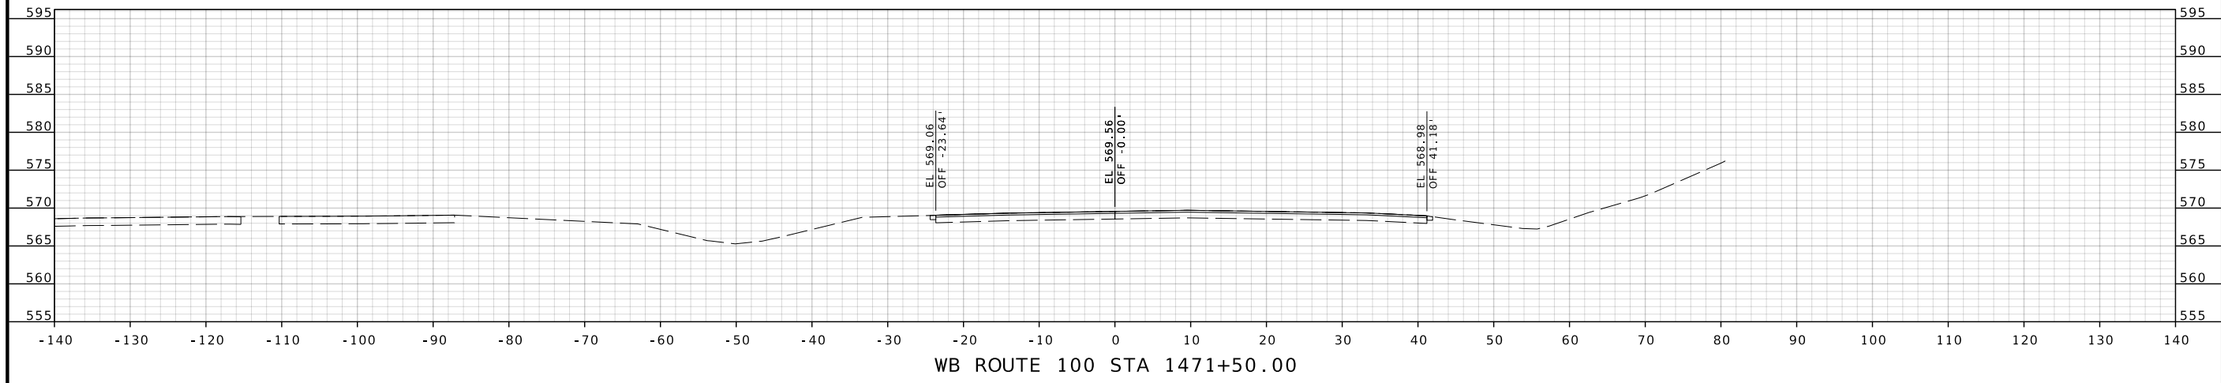

WB ROUTE 100 STA 1471+50.00

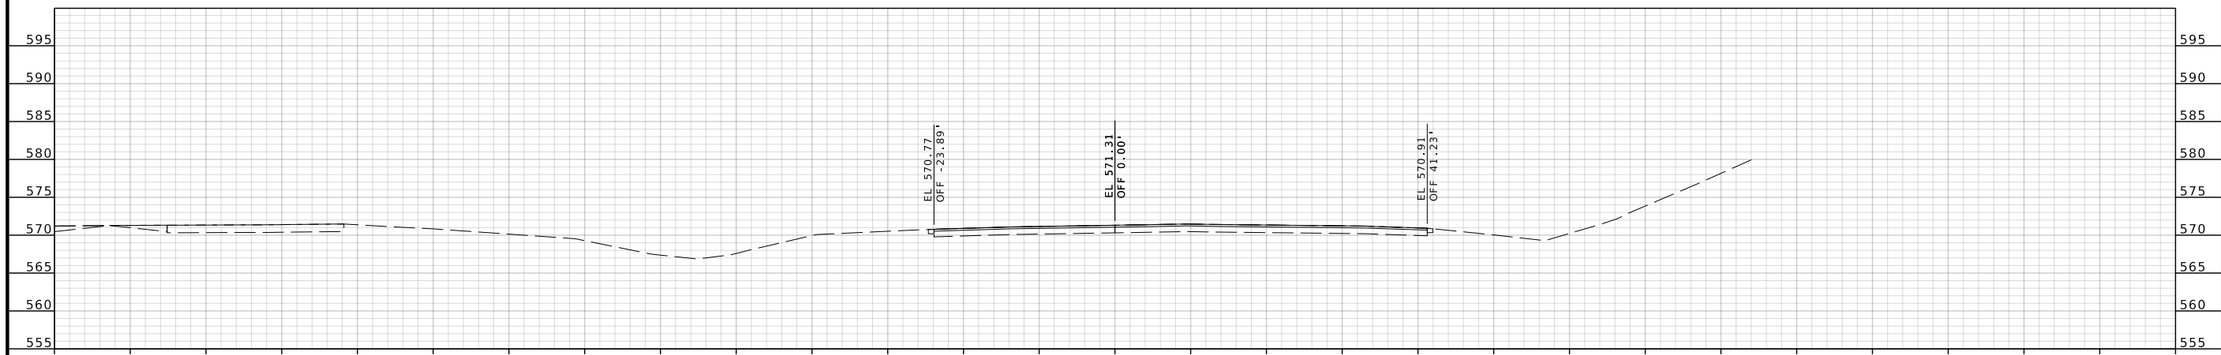

WB ROUTE 100 STA 1471+00.00

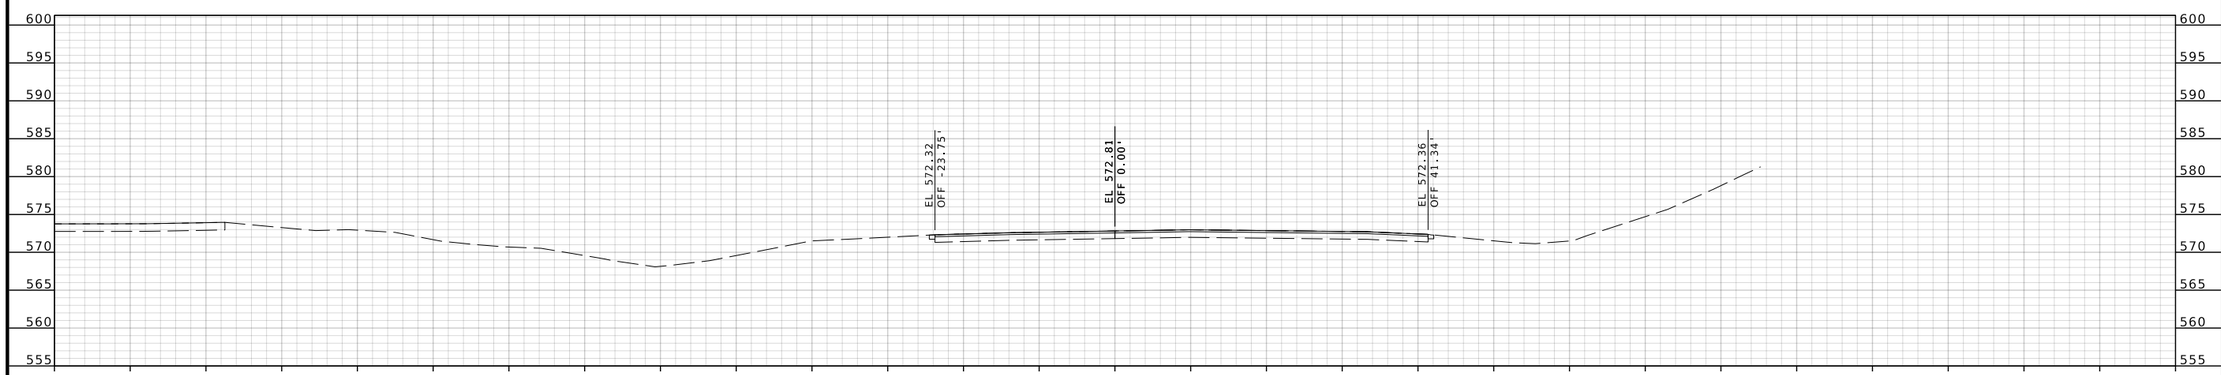

WB ROUTE 100 STA 1470+50.00

BRIAN D. KIERATH JR. NUMBER PE-2023008624
STATE OF MISSOURI PROFESSIONAL ENGINEER

04/09/2025 3:34:34 PM
Brian D. Kierath Jr. - Civil
MO PE-2023008624

DATE PREPARED
4/9/2025

ROUTE	STATE
100	MO
DISTRICT	SHEET NO.
SL	177

COUNTY
ST. LOUIS

JOB NO.
J6P3274

CONTRACT ID.

PROJECT NO.

BRIDGE NO.

IF A SEAL IS PRESENT ON THIS SHEET IT HAS BEEN ELECTRONICALLY SEALED AND DATED.

DESCRIPTION	DATE

MISSOURI HIGHWAYS AND TRANSPORTATION COMMISSION

105 WEST CAPITOL
JEFFERSON CITY, MO 65102
1-888-ASK-MODOT (1-888-275-6636)

GBA
16305 SWINGLEY RIDGE RD
ST. 300
CHESTERFIELD, MO 63017
314.231.0100
GBAteam.com

GEORGE BUTLER
ASSOCIATES, INC.
PRO. ENGINEER 000133
ARCHITECT 000212
PRO. LAND SURVEYOR 000059

BRIAN KIERATH
PROFESSIONAL
ENGINEER
PE-2023008624

REV.

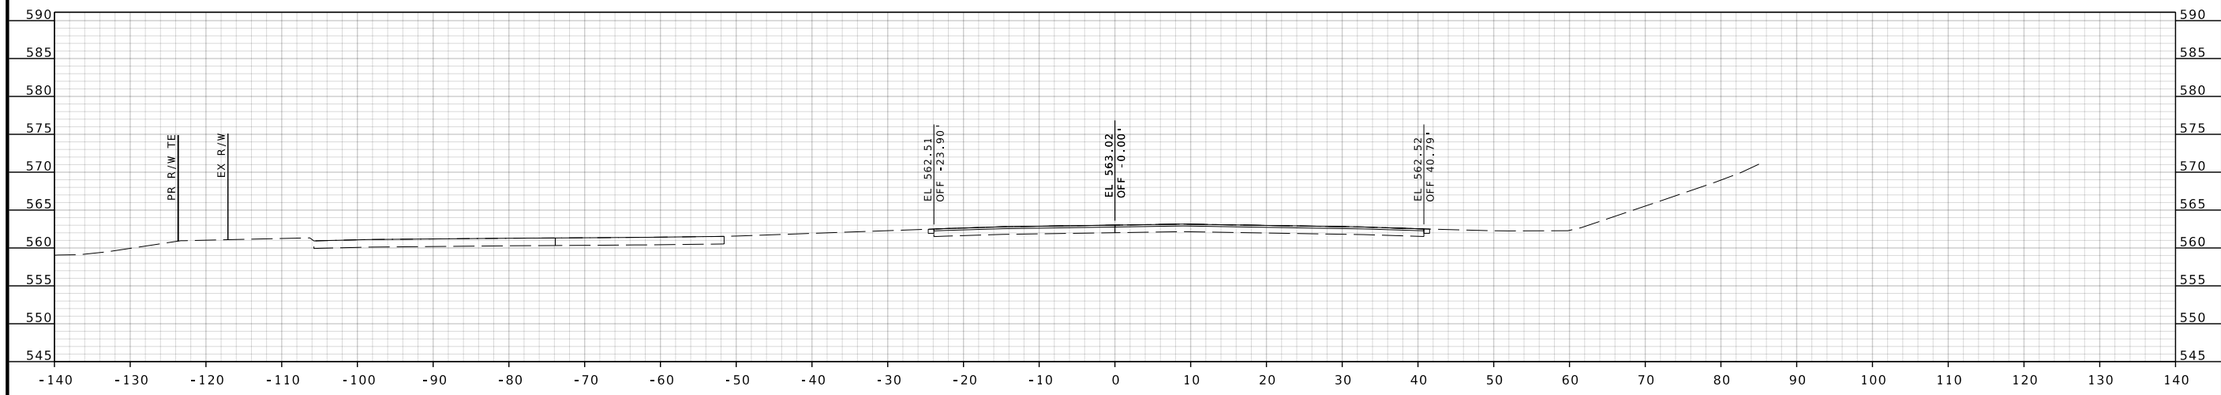

WB ROUTE 100 STA 1473+00.00

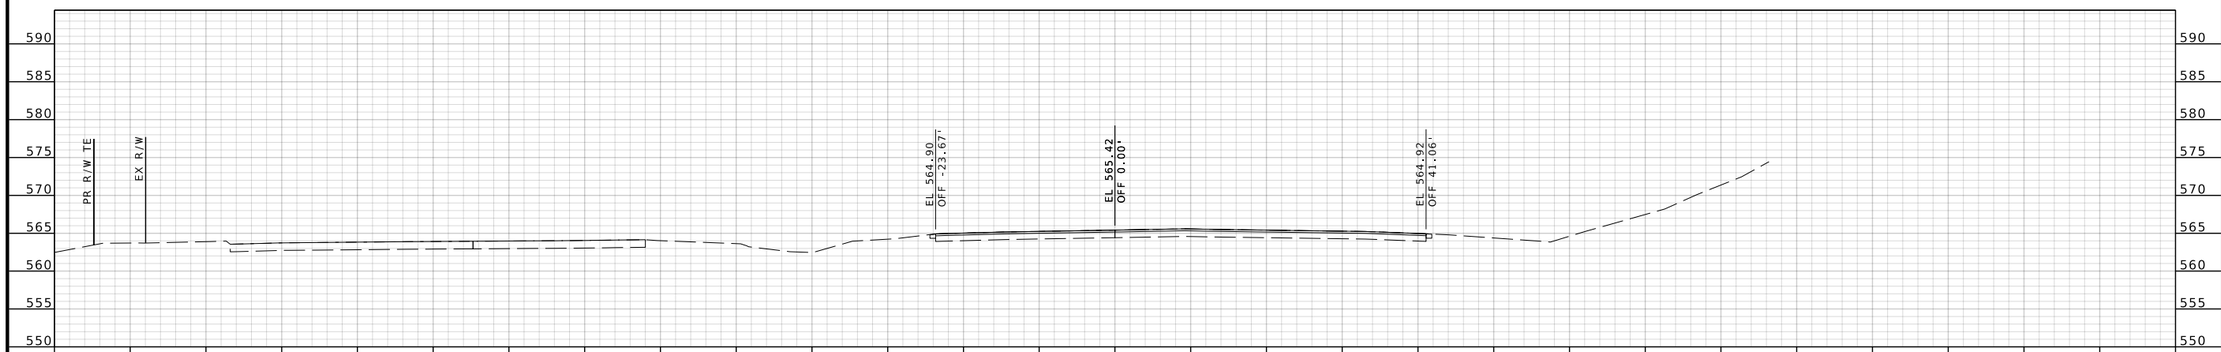

WB ROUTE 100 STA 1472+50.00

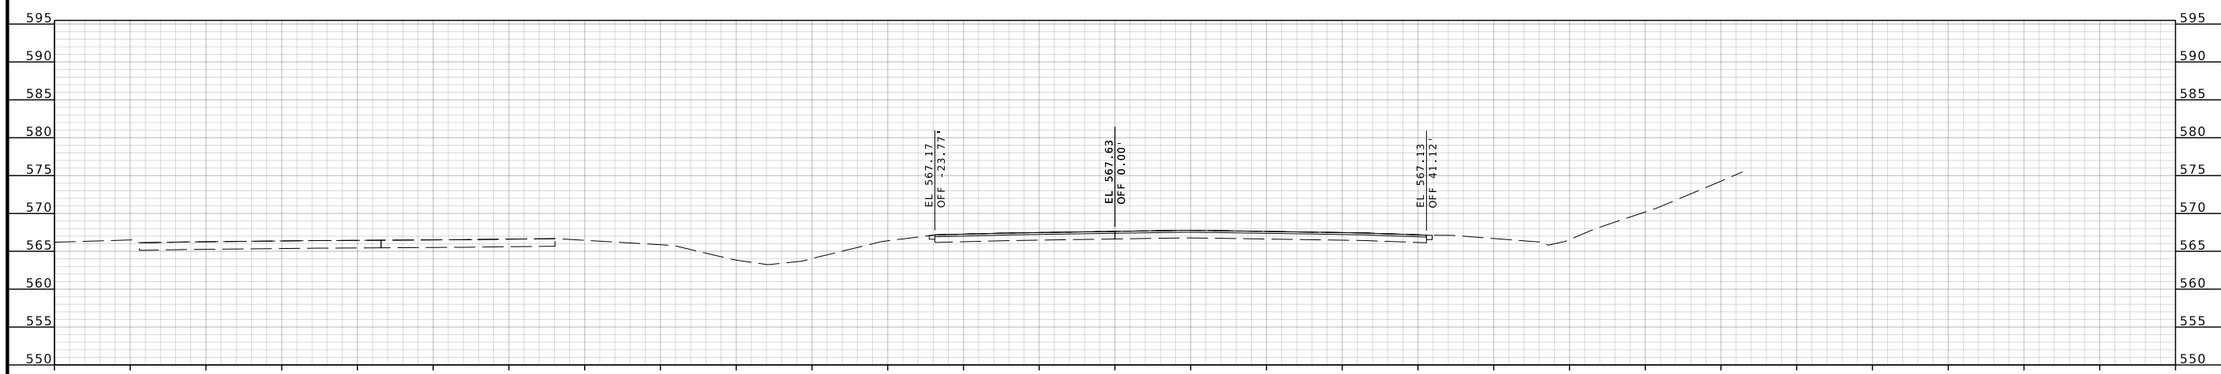

WB ROUTE 100 STA 1472+00.00

IF A SEAL IS PRESENT ON THIS SHEET IT HAS BEEN ELECTRONICALLY SEALED AND DATED.

STATE OF MISSOURI
BRIAN D. KIERATH JR.
NUMBER PE-2023008624
PROFESSIONAL ENGINEER

04/09/2025 3:34:35 PM
Brian D. Kierath Jr. - Civil
MO PE-2023008624

DATE PREPARED
4/9/2025

ROUTE	STATE
100	MO
DISTRICT	SHEET NO.
SL	178

COUNTY
ST. LOUIS

JOB NO.
J6P3274

CONTRACT ID.

PROJECT NO.

BRIDGE NO.

DESCRIPTION	DATE

MISSOURI HIGHWAYS AND TRANSPORTATION COMMISSION

105 WEST CAPITOL
JEFFERSON CITY, MO 65102
1-888-ASK-MODOT (1-888-275-6636)

GBA
16305 SWINGLEY RIDGE RD
ST. 300
CHESTERFIELD, MO 63017
314.231.0100
GBAteam.com

GEORGE BUTLER
ASSOCIATES, INC.
PRO. ENGINEER 000133
ARCHITECT 000212
PRO. LAND SURVEYOR 000059

BRIAN KIERATH
PROFESSIONAL
ENGINEER
PE-2023008624

REV.

XXMSD-XXXXX ; BASEMAPS XX

c:\bms\gba-pw-01\brian kierath\dms05412\J6P3274_Updated_XS_Rte100_WB_1445+76.78 to 1474+93.10.dgn 3:32:44 PM 4/9/2025

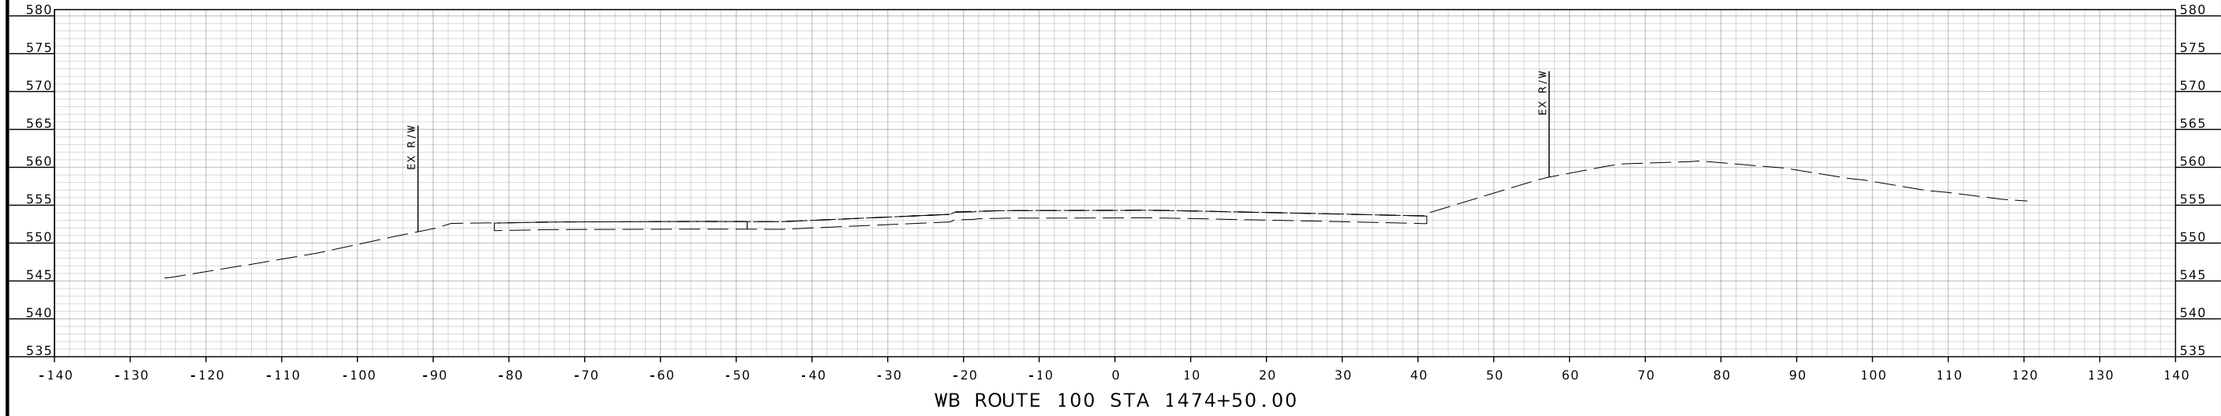

WB ROUTE 100 STA 1474+50.00

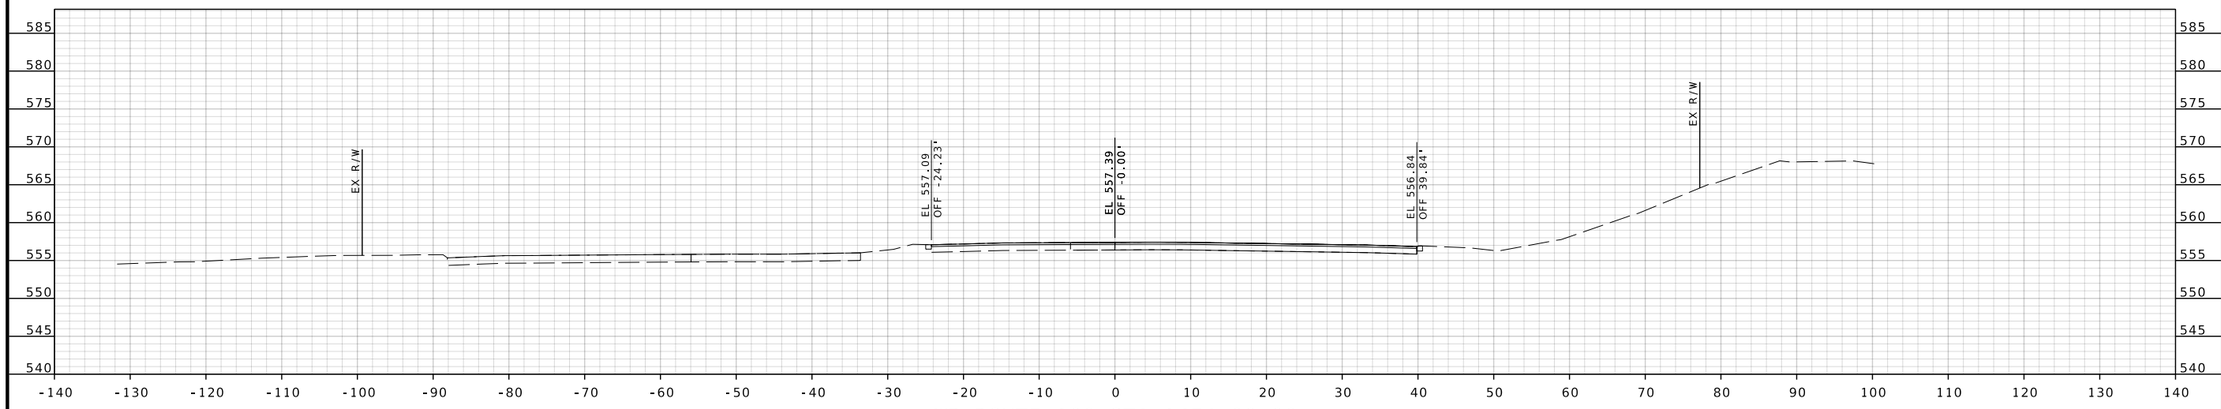

WB ROUTE 100 STA 1474+00.00

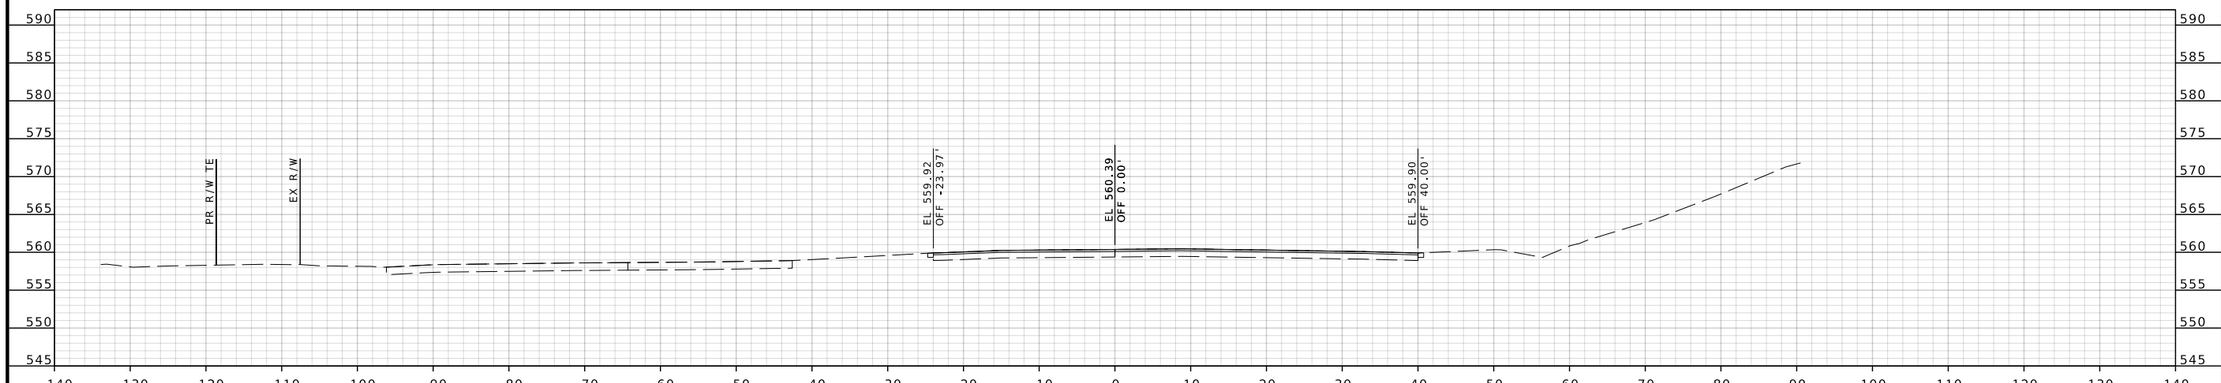

WB ROUTE 100 STA 1473+50.00

BRIAN D. KIERATH JR. NUMBER PE-2023008624
STATE OF MISSOURI
PROFESSIONAL ENGINEER

04/09/2025 3:34:35 PM
Brian D. Kierath Jr. - Civil
MO PE-2023008624

DATE PREPARED
4/9/2025

ROUTE	STATE
100	MO
DISTRICT	SHEET NO.
SL	179

COUNTY
ST. LOUIS

JOB NO.
J6P3274

CONTRACT ID.

PROJECT NO.

BRIDGE NO.

DESCRIPTION	DATE

MISSOURI HIGHWAYS AND TRANSPORTATION COMMISSION

105 WEST CAPITOL
JEFFERSON CITY, MO 65102
1-888-ASK-MODOT (1-888-275-6636)

GBA
16305 SWINGLEY RIDGE RD
ST. 300
CHESTERFIELD, MO 63017
314.231.0100
GBAteam.com

GEORGE BUTLER
ASSOCIATES, INC.
PRO. ENGINEER 000133
ARCHITECT 000212
PRO. LAND SURVEYOR 000059

BRIAN KIERATH
PROFESSIONAL
ENGINEER
PE-2023008624

REV.

IF A SEAL IS PRESENT ON THIS SHEET IT HAS BEEN ELECTRONICALLY SEALED AND DATED.