

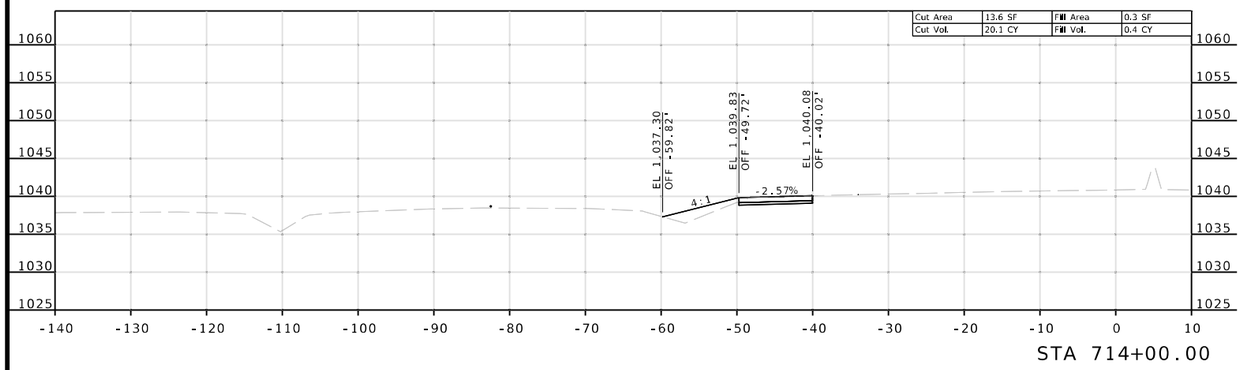


STA 714+00.00

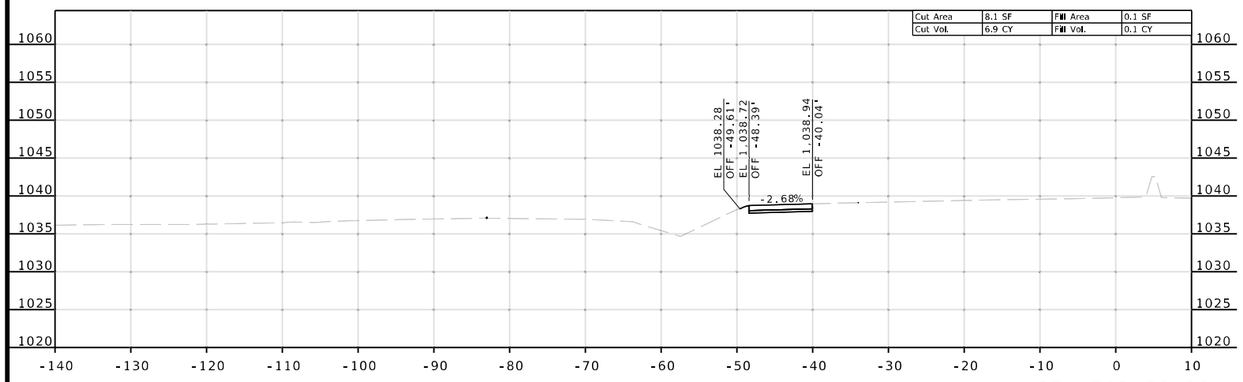

STA 713+50.00

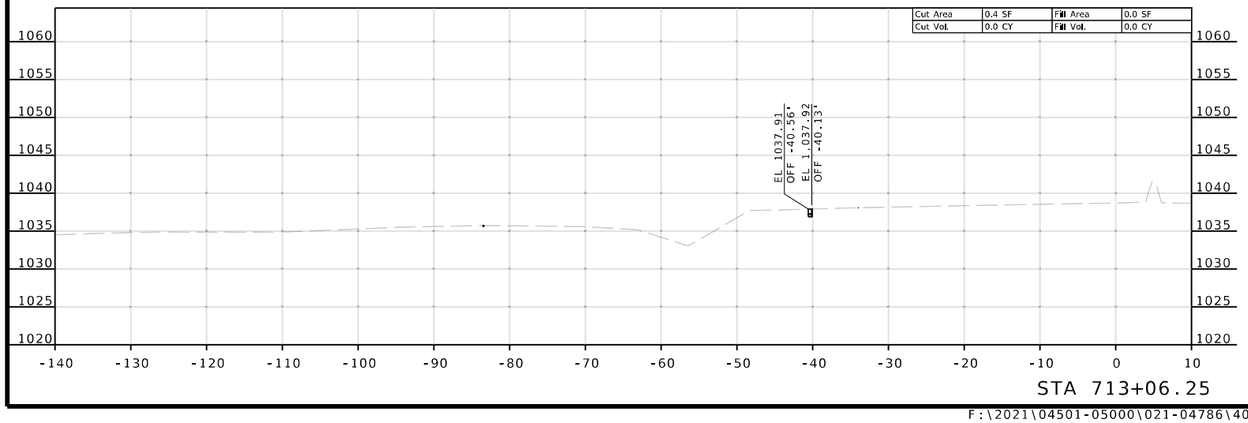

STA 713+06.25

ROUTE 50
TEMPORARY PAVEMENT
PHASE 1D LEFT

Reid Catt
2025.03.01 22:06:21-06'00'

REID BRENNEN CATT
NUMBER
PE-2010019516

REID BRENNEN CATT-ENGINEER
MO# PE-2010019516

DATE PREPARED
2/28/2025

ROUTE	STATE
50/291	MO
DISTRICT	SHEET NO.
KC	1

COUNTY
JACKSON

JOB NO.
J4P3196

FEDERAL PROJECT NO.
STB-3001(009)

PROJECT NO.

BRIDGE NO.


DESCRIPTION	DATE

IF A SEAL IS PRESENT ON THIS SHEET IT HAS BEEN ELECTRONICALLY SEALED AND DATED.


MISSOURI HIGHWAYS AND TRANSPORTATION COMMISSION
105 WEST CAPITOL
JEFFERSON CITY, MO 65102
1-888-ASK-MODOT (1-888-275-6636)

LEE'S SUMMIT MISSOURI


olsson
1301 BURLINGTON ST., STE. 100
NORTH KANSAS CITY, MO 64116
PHONE: 816.361.1177
CERT. OF AUTHORITY NO. 001592

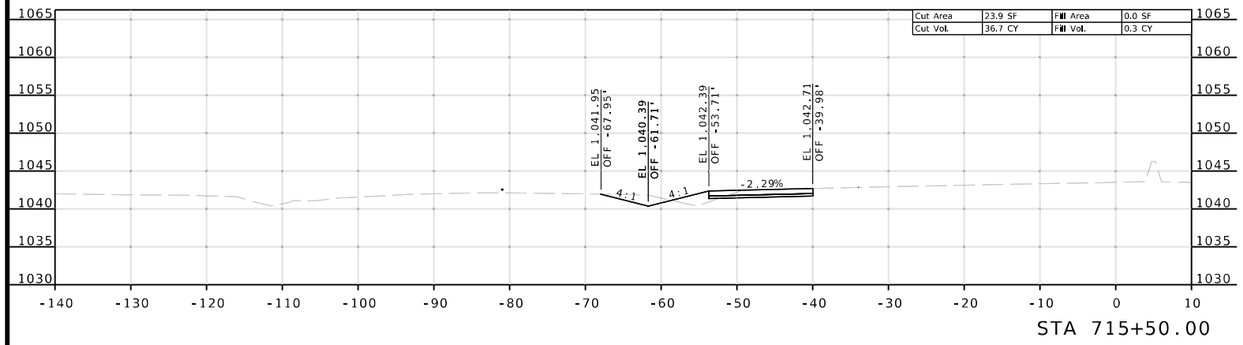

STA 715+50.00

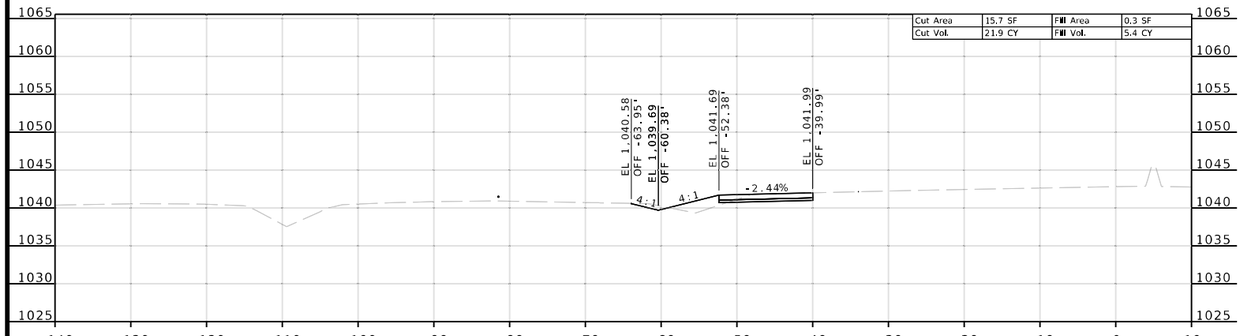

STA 715+00.00

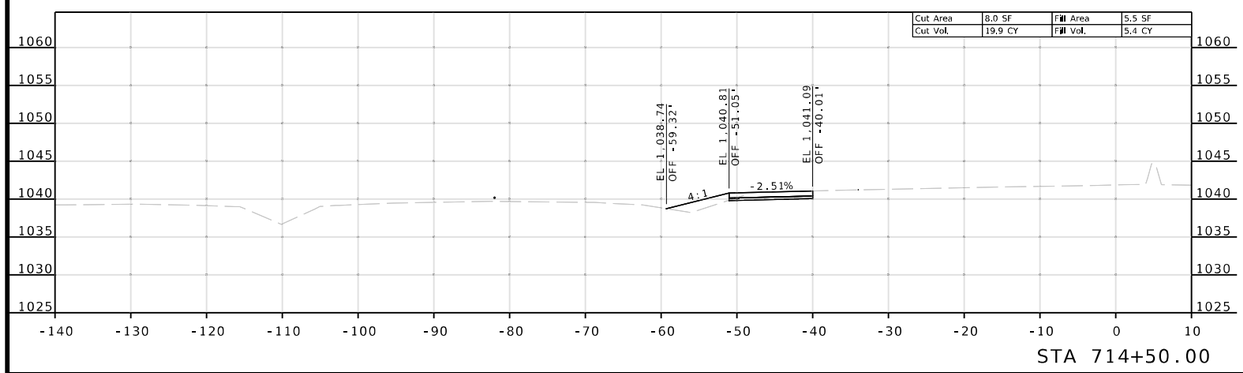

STA 714+50.00

ROUTE 50
TEMPORARY PAVEMENT
PHASE 1D LEFT

Reid Catt
2025.03.01 22:06:27-06'00'

REID BRENNEN CATT-ENGINEER
MO# PE-2010019516

DATE PREPARED
2/28/2025

ROUTE	STATE
50/291	MO
DISTRICT	SHEET NO.
KC	2

COUNTY
JACKSON

JOB NO.
J4P3196

FEDERAL PROJECT NO.
STB-3001(009)

PROJECT NO.

BRIDGE NO.


DATE	DESCRIPTION

IF A SEAL IS PRESENT ON THIS SHEET IT HAS BEEN ELECTRONICALLY SEALED AND DATED.


MISSOURI HIGHWAYS AND TRANSPORTATION COMMISSION
105 WEST CAPITOL
JEFFERSON CITY, MO 65102
1-888-ASK-MODOT (1-888-275-6636)

LEE'S SUMMIT MISSOURI


olsson
1301 BURLINGTON ST., STE. 100
NORTH KANSAS CITY, MO 64116
PHONE: 816.361.1177
CERT. OF AUTHORITY NO. 001592

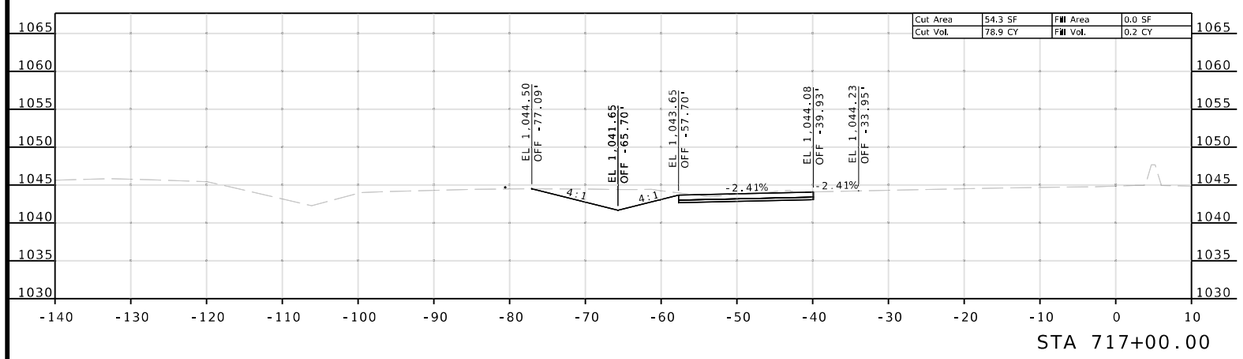

STA 717+00.00

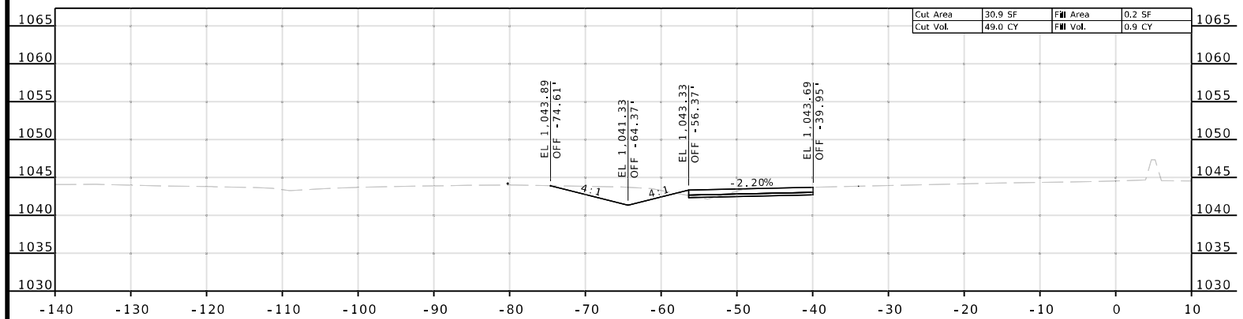

STA 716+50.00

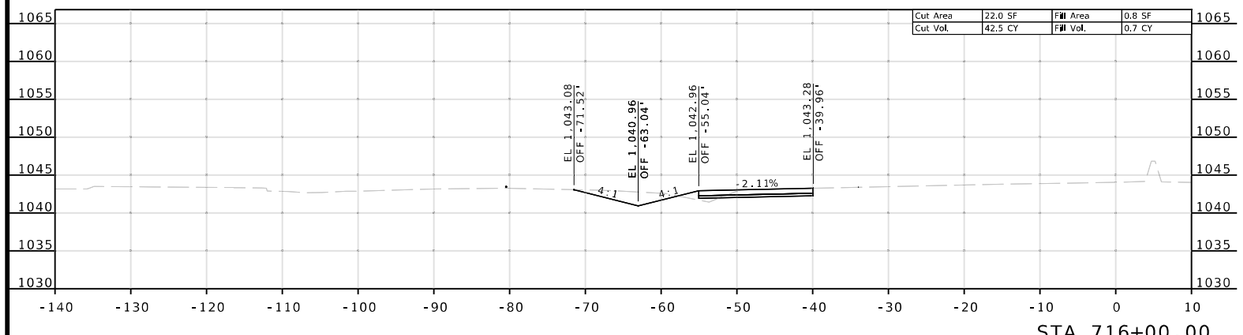

STA 716+00.00

ROUTE 50
TEMPORARY PAVEMENT
PHASE 1D LEFT

Reid Catt
2025.03.01 22:07:11-06'00'

REID BRENNEN CATT
NUMBER
PE-2010019516

REID BRENNEN CATT-ENGINEER
MO# PE-2010019516

DATE PREPARED
2/28/2025

ROUTE	STATE
50/291	MO
DISTRICT	SHEET NO.
KC	3

COUNTY
JACKSON

JOB NO.
J4P3196

FEDERAL PROJECT NO.
STB-3001(009)

PROJECT NO.

BRIDGE NO.


DESCRIPTION	DATE

IF A SEAL IS PRESENT ON THIS SHEET IT HAS BEEN ELECTRONICALLY SEALED AND DATED.


MISSOURI HIGHWAYS AND TRANSPORTATION COMMISSION
105 WEST CAPITOL
JEFFERSON CITY, MO 65102
1-888-ASK-MODOT (1-888-275-6636)

LEE'S SUMMIT MISSOURI


olsson
1301 BURLINGTON ST., STE. 100
NORTH KANSAS CITY, MO 64116
PHONE: 816.361.1177
CERT. OF AUTHORITY NO. 001592

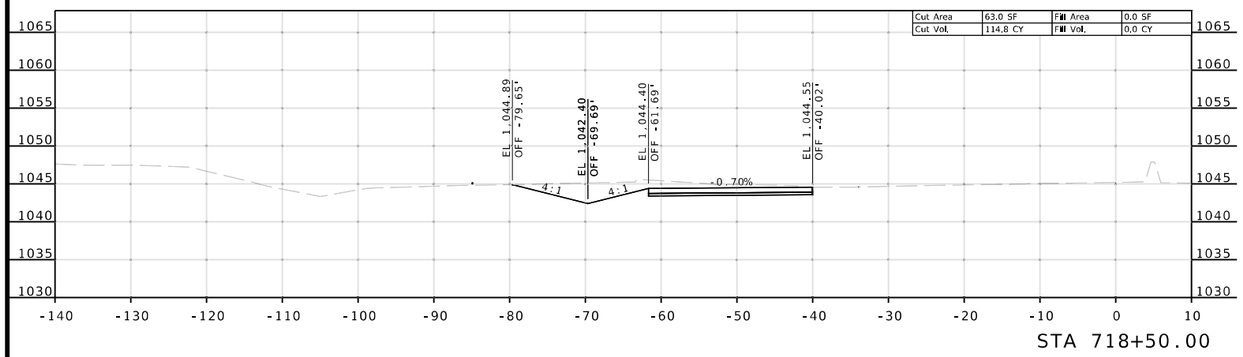

STA 718+50.00

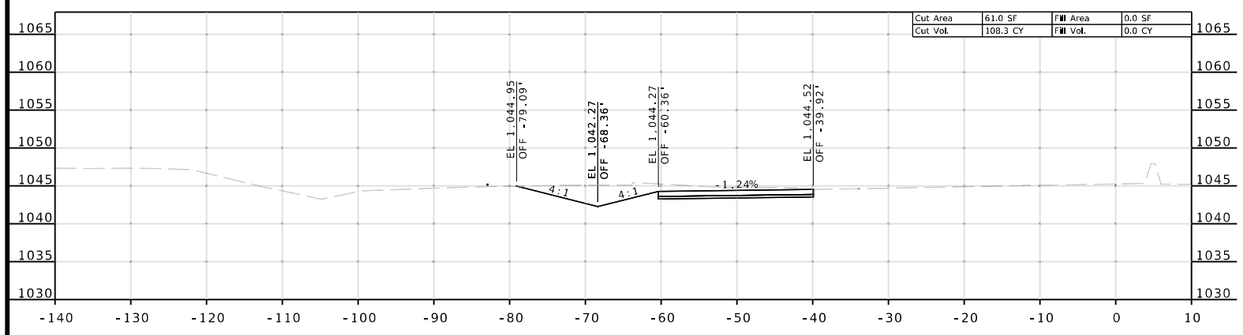

STA 718+00.00

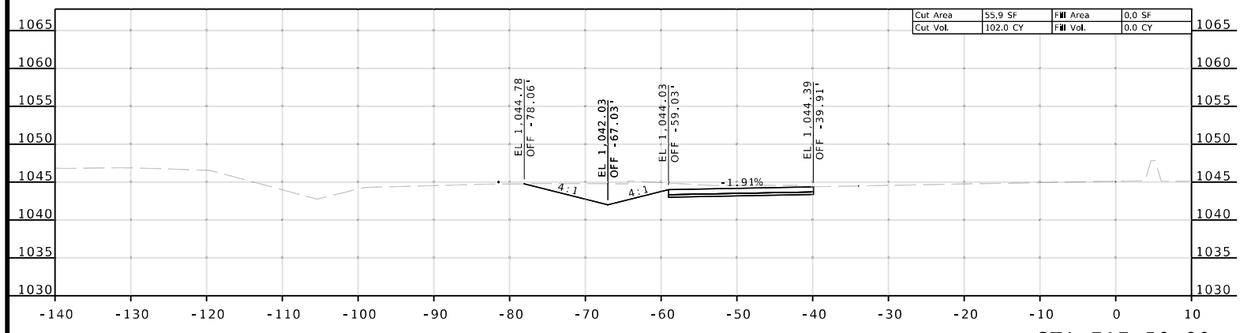

STA 717+50.00

ROUTE 50
TEMPORARY PAVEMENT
PHASE 1D LEFT

Reid Catt
2025.03.01 22:07:17-06'00'

REID BRENNEN CATT
NUMBER
PE-2010019516

REID BRENNEN CATT-ENGINEER
MO# PE-2010019516

DATE PREPARED
2/28/2025

ROUTE	STATE
50/291	MO
DISTRICT	SHEET NO.
KC	4

COUNTY
JACKSON

JOB NO.
J4P3196

FEDERAL PROJECT NO.
STB-3001(009)

PROJECT NO.

BRIDGE NO.


DATE	DESCRIPTION

IF A SEAL IS PRESENT ON THIS SHEET IT HAS BEEN ELECTRONICALLY SEALED AND DATED.


MISSOURI HIGHWAYS AND TRANSPORTATION COMMISSION
105 WEST CAPITOL
JEFFERSON CITY, MO 65102
1-888-ASK-MODOT (1-888-275-6636)

LEE'S SUMMIT MISSOURI


olsson
1301 BURLINGTON ST., STE. 100
NORTH KANSAS CITY, MO 64116
PHONE: 816.361.1177
CERT. OF AUTHORITY NO. 001592

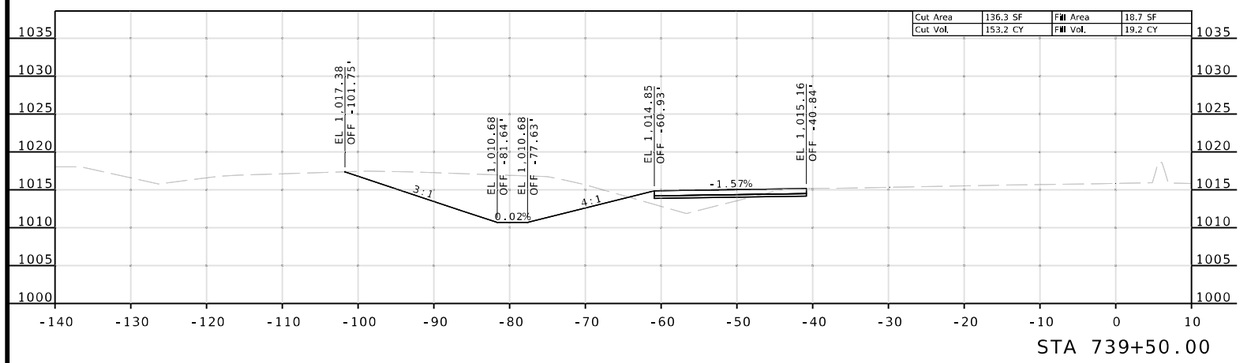

STA 739+50.00

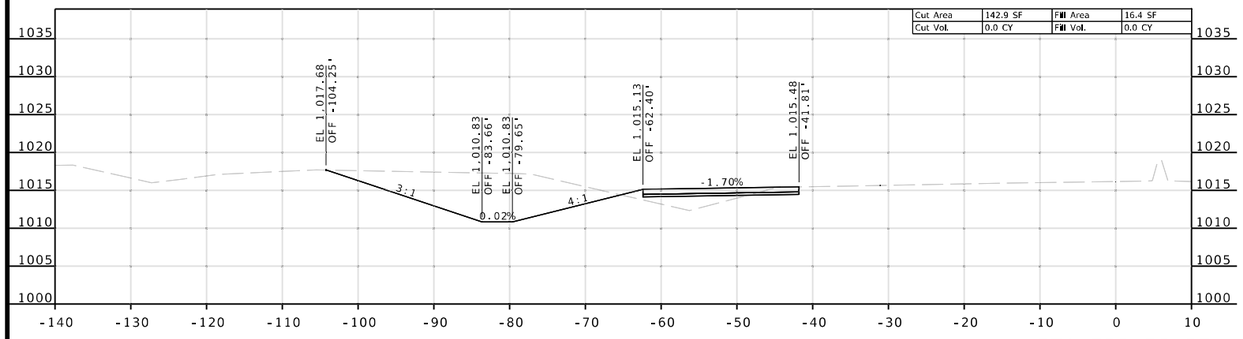

STA 739+20.37

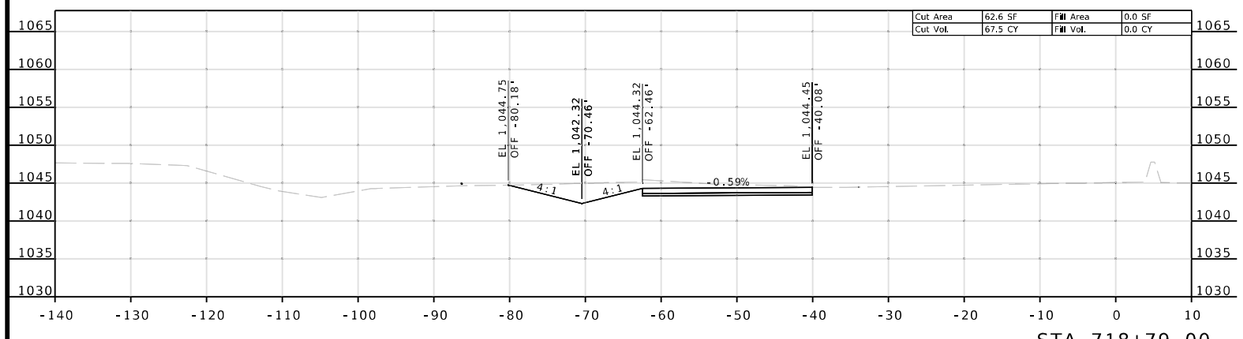

STA 718+79.00

ROUTE 50
TEMPORARY PAVEMENT
PHASE 1D LEFT

Reid Catt
2025.03.01 22:06:33-06'00'

REID BRENNEN CATT
NUMBER
PE-2010019516

REID BRENNEN CATT-ENGINEER
MO# PE-2010019516

DATE PREPARED
2/28/2025

ROUTE	STATE
50/291	MO
DISTRICT	SHEET NO.
KC	5

COUNTY
JACKSON

JOB NO.
J4P3196

FEDERAL PROJECT NO.
STB-3001(009)

PROJECT NO.

BRIDGE NO.

DATE	DESCRIPTION


IF A SEAL IS PRESENT ON THIS SHEET IT HAS BEEN ELECTRONICALLY SEALED AND DATED.

MISSOURI HIGHWAYS AND TRANSPORTATION COMMISSION
MoDOT
105 WEST CAPITOL
JEFFERSON CITY, MO 65102
1-888-ASK-MODOT (1-888-275-6636)


LEE'S SUMMIT MISSOURI

olsson
1301 BURLINGTON ST., STE. 100
NORTH KANSAS CITY, MO 64116
PHONE: 816.361.1177
CERT. OF AUTHORITY NO. 001592


F:\2021\04501-05000\021-04786\40-Design\Microstation\J4P3196\plan_sheets\17 Cross Sections\XS_001-011_J4P3196_I10_RTE50_LT_TEMP_PVMT.dgn 9:36:32 AM 2/28/2025

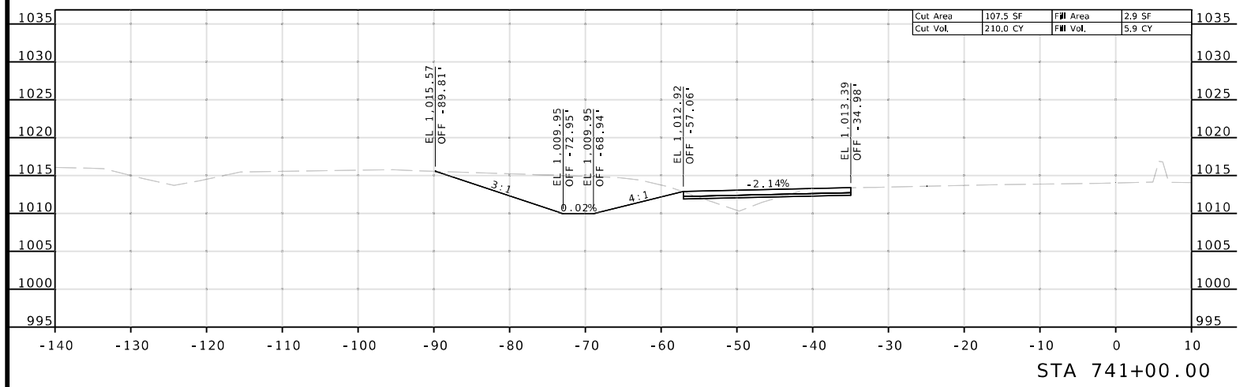

STA 741+00.00

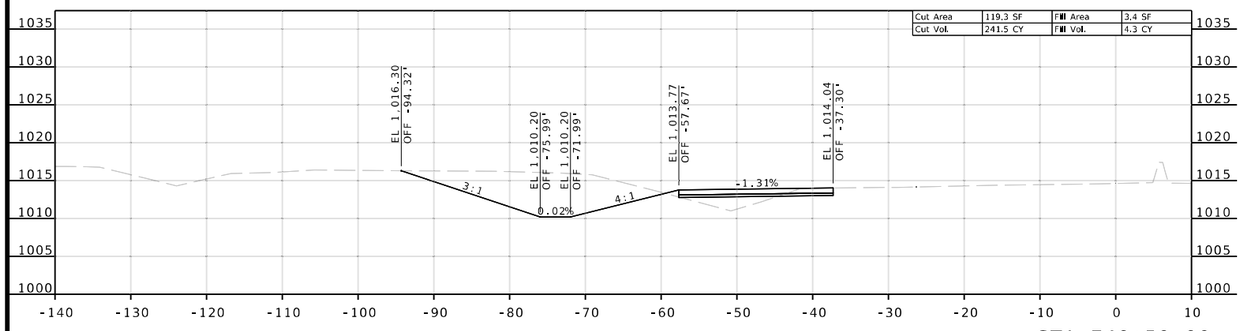

STA 740+50.00

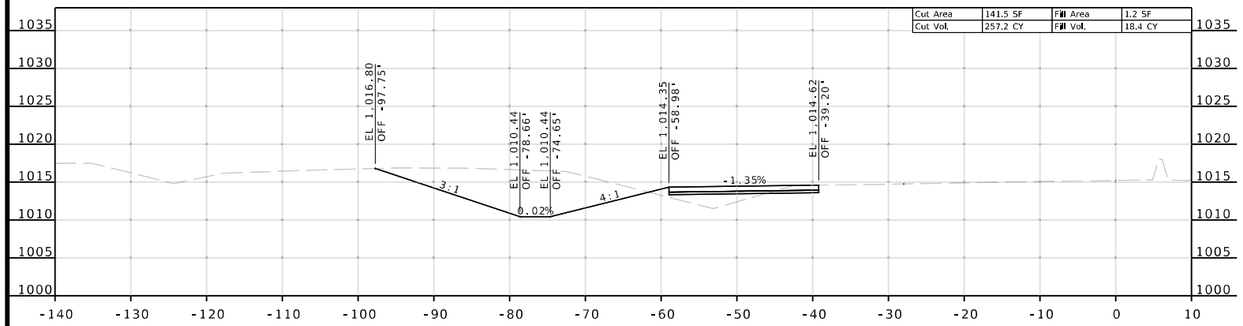

STA 740+00.00

ROUTE 50
TEMPORARY PAVEMENT
PHASE 1D LEFT

Reid Catt
2025.03.01 22:06:44-06'00'

REID BRENNEN CATT
NUMBER
PE-2010019516

REID BRENNEN CATT-ENGINEER
MO# PE-2010019516

DATE PREPARED
2/28/2025

ROUTE	STATE
50/291	MO
DISTRICT	SHEET NO.
KC	6

COUNTY
JACKSON

JOB NO.
J4P3196

FEDERAL PROJECT NO.
STB-3001(009)

PROJECT NO.

BRIDGE NO.


DATE	DESCRIPTION

IF A SEAL IS PRESENT ON THIS SHEET IT HAS BEEN ELECTRONICALLY SEALED AND DATED.


MISSOURI HIGHWAYS AND TRANSPORTATION COMMISSION
105 WEST CAPITOL
JEFFERSON CITY, MO 65102
1-888-ASK-MODOT (1-888-275-6636)

LEE'S SUMMIT MISSOURI


olsson
1301 BURLINGTON ST., STE. 100
NORTH KANSAS CITY, MO 64116
PHONE: 816.361.1177
CERT. OF AUTHORITY NO. 001592

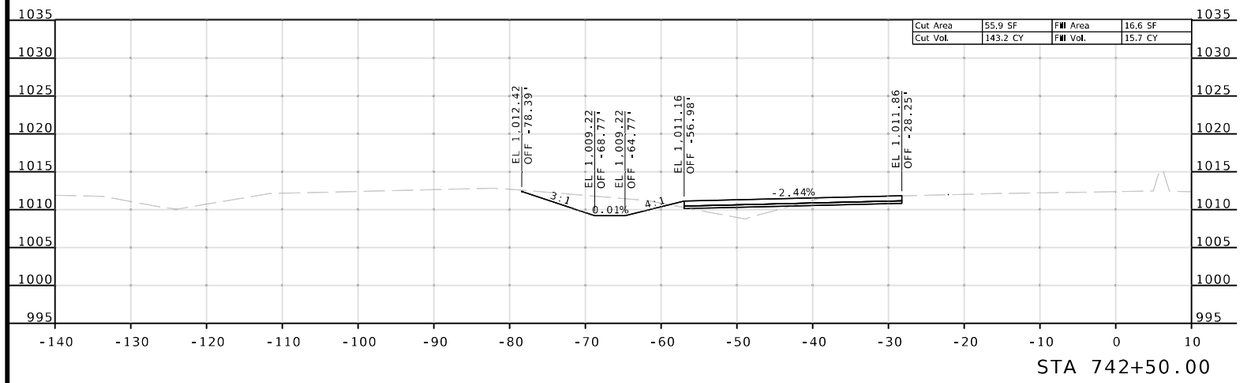

STA 742+50.00

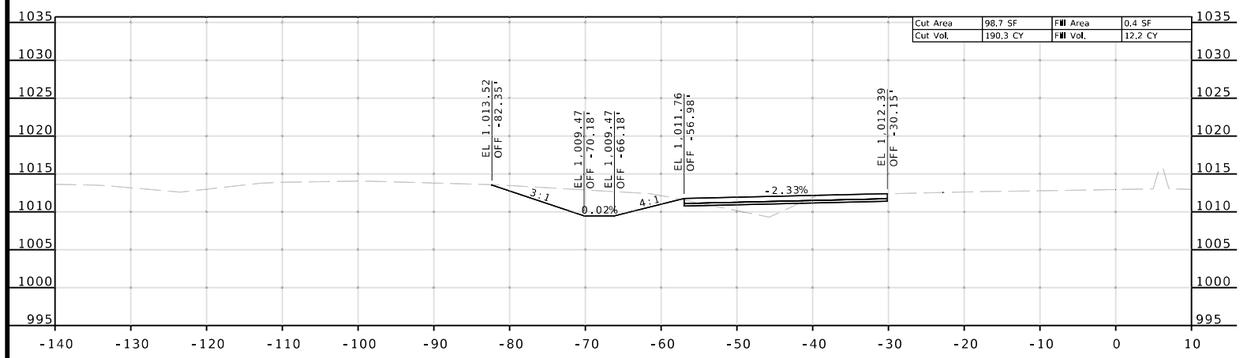

STA 742+00.00

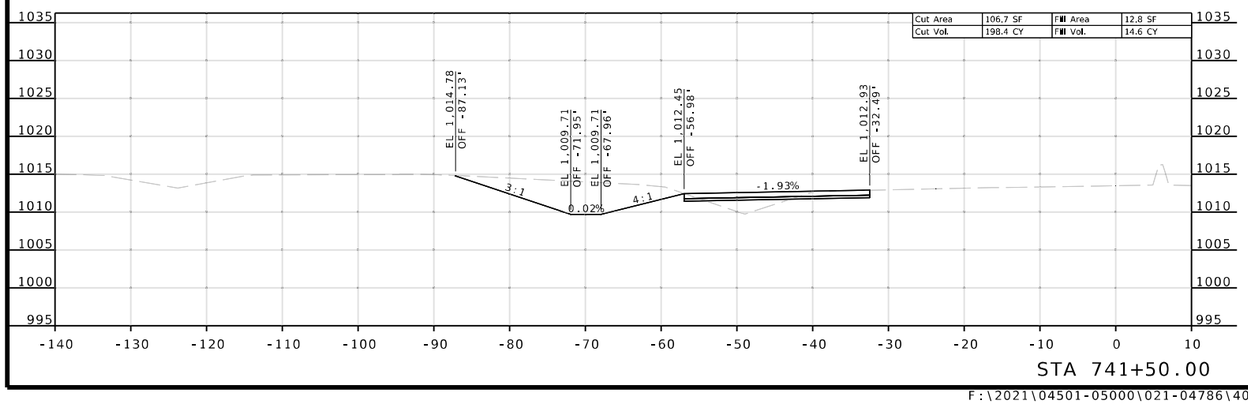

STA 741+50.00

ROUTE 50
TEMPORARY PAVEMENT
PHASE 1D LEFT

Reid Catt
2025.03.01 22:06:50-06'00'

REID BRENNEN CATT
NUMBER
PE-2010019516

REID BRENNEN CATT-ENGINEER
MO# PE-2010019516

DATE PREPARED
2/28/2025

ROUTE	STATE
50/291	MO
DISTRICT	SHEET NO.
KC	7

COUNTY
JACKSON

JOB NO.
J4P3196

FEDERAL PROJECT NO.
STB-3001(009)

PROJECT NO.

BRIDGE NO.

DESCRIPTION	DATE


IF A SEAL IS PRESENT ON THIS SHEET IT HAS BEEN ELECTRONICALLY SEALED AND DATED.

MISSOURI HIGHWAYS AND TRANSPORTATION COMMISSION
105 WEST CAPITOL
JEFFERSON CITY, MO 65102
1-888-ASK-MODOT (1-888-275-6636)


LEE'S SUMMIT MISSOURI

olsson
1301 BURLINGTON ST., STE. 100
NORTH KANSAS CITY, MO 64116
PHONE: 816.361.1177
CERT. OF AUTHORITY NO. 001592


F:\2021\04501-05000\021-04786\40-Design\Microstation\J4P3196\plan_sheets\17 Cross Sections\XS_001-011_J4P3196_I10_RTE50_LT_TEMP_PVMT.dgn 9:36:40 AM 2/28/2025

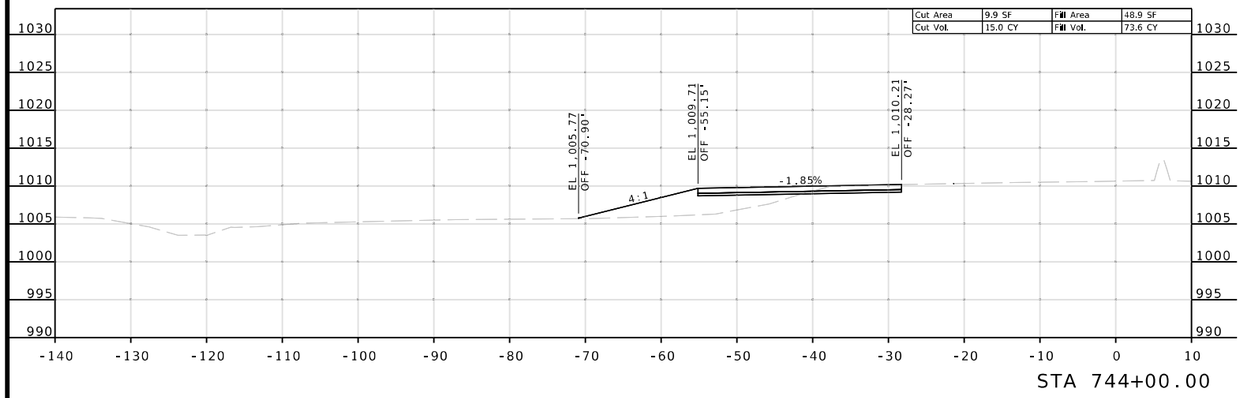

STA 744+00.00

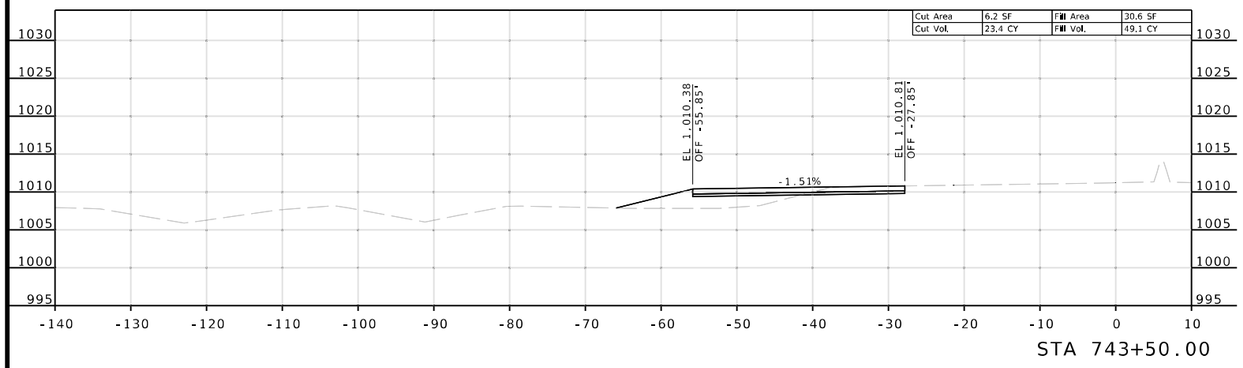

STA 743+50.00

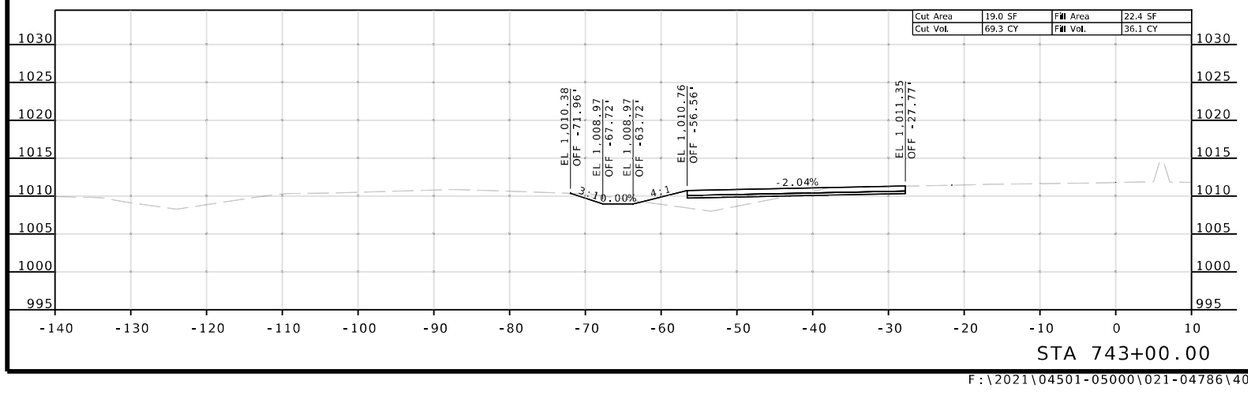

STA 743+00.00

ROUTE 50
TEMPORARY PAVEMENT
PHASE 1D LEFT

Reid Catt
2025.03.01 22:07:04-06'00'

REID BRENNEN CATT
NUMBER
PE-2010019516

REID BRENNEN CATT-ENGINEER
MO# PE-2010019516

DATE PREPARED
2/28/2025

ROUTE	STATE
50/291	MO
DISTRICT	SHEET NO.
KC	8

COUNTY
JACKSON

JOB NO.
J4P3196

FEDERAL PROJECT NO.
STB-3001(009)

PROJECT NO.

BRIDGE NO.

DESCRIPTION	DATE


IF A SEAL IS PRESENT ON THIS SHEET IT HAS BEEN ELECTRONICALLY SEALED AND DATED.

MISSOURI HIGHWAYS AND TRANSPORTATION COMMISSION
105 WEST CAPITOL
JEFFERSON CITY, MO 65102
1-888-ASK-MODOT (1-888-275-6636)


LEE'S SUMMIT MISSOURI

olsson
1301 BURLINGTON ST., STE. 100
NORTH KANSAS CITY, MO 64116
PHONE: 816.361.1177
CERT. OF AUTHORITY NO. 001592


F:\2021\04501-05000\021-04786\40-Design\Microstation\J4P3196\plan_sheets\17 Cross Sections\XS_001-011_J4P3196_I10_RTE50_LT_TEMP_PVMT.dgn 9:36:45 AM 2/28/2025

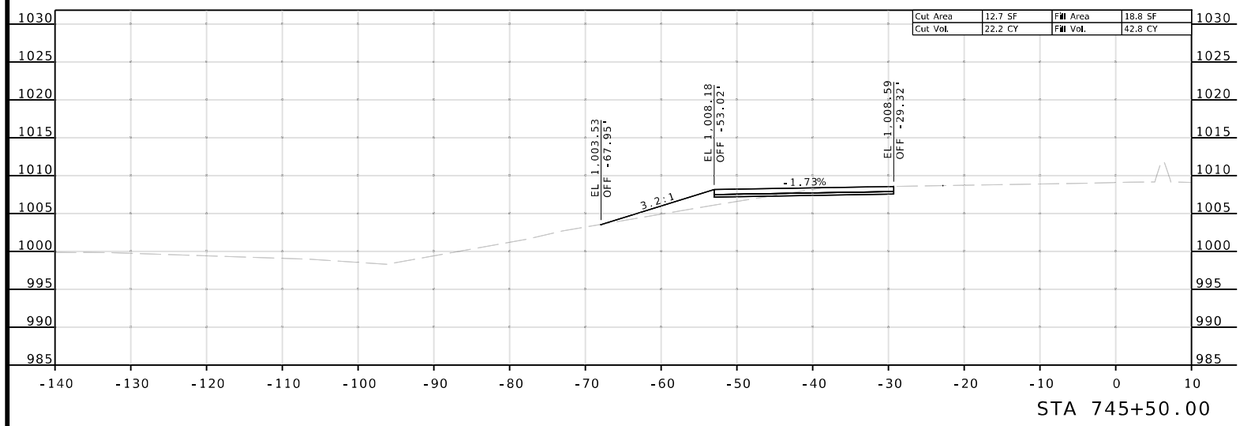

STA 745+50.00

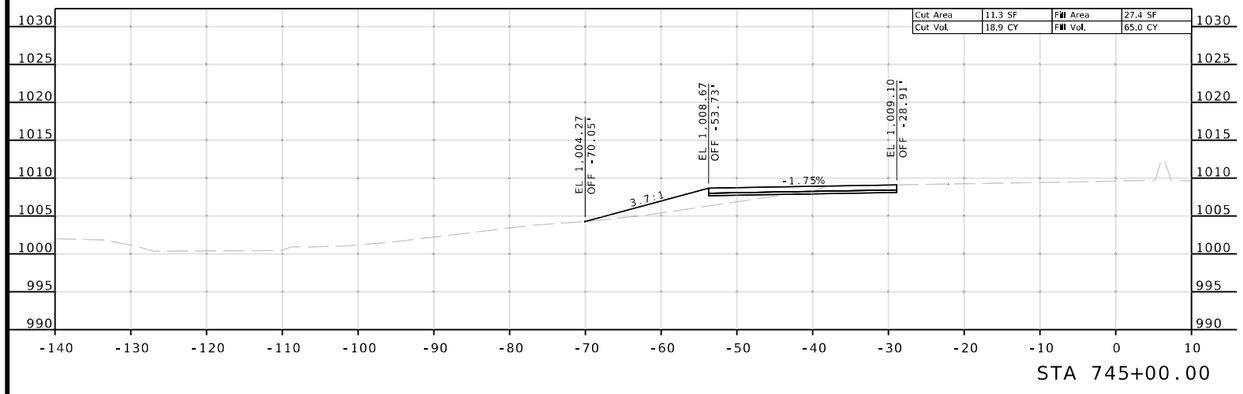

STA 745+00.00

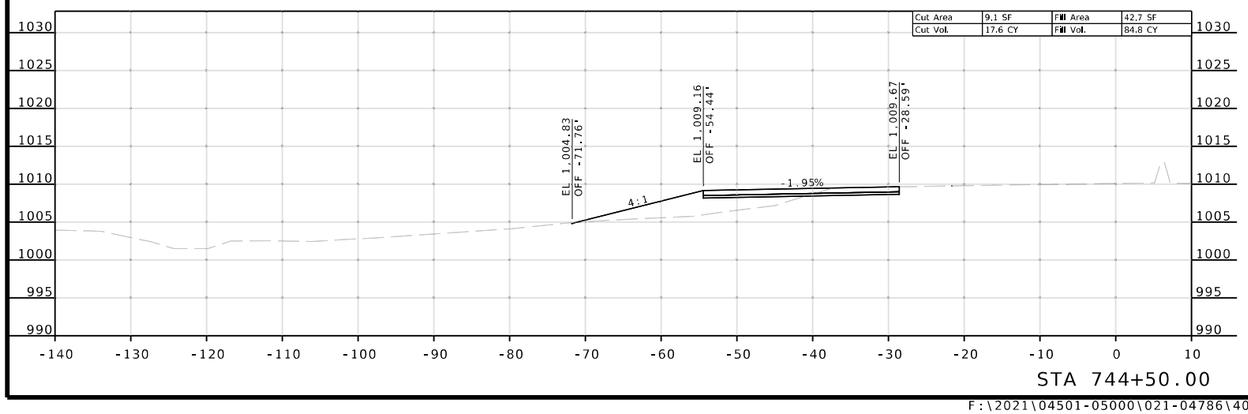

STA 744+50.00

ROUTE 50
TEMPORARY PAVEMENT
PHASE 1D LEFT

Reid Catt
2025.03.01 22:06:56-06'00'

REID BRENNEN CATT-ENGINEER
MO# PE-2010019516

DATE PREPARED
2/28/2025

ROUTE 50/291 | STATE MO
DISTRICT KC | SHEET NO. 9
COUNTY JACKSON
JOB NO. J4P3196
FEDERAL PROJECT NO. STB-3001(009)
PROJECT NO.
BRIDGE NO.


DESCRIPTION | DATE

IF A SEAL IS PRESENT ON THIS SHEET IT HAS BEEN ELECTRONICALLY SEALED AND DATED.


MISSOURI HIGHWAYS AND TRANSPORTATION COMMISSION
105 WEST CAPITOL
JEFFERSON CITY, MO 65102
1-888-ASK-MODOT (1-888-275-6636)

LEE'S SUMMIT MISSOURI

olsson
1301 BURLINGTON ST., STE. 100
NORTH KANSAS CITY, MO 64116
PHONE: 816.361.1177
CERT. OF AUTHORITY NO. 001592

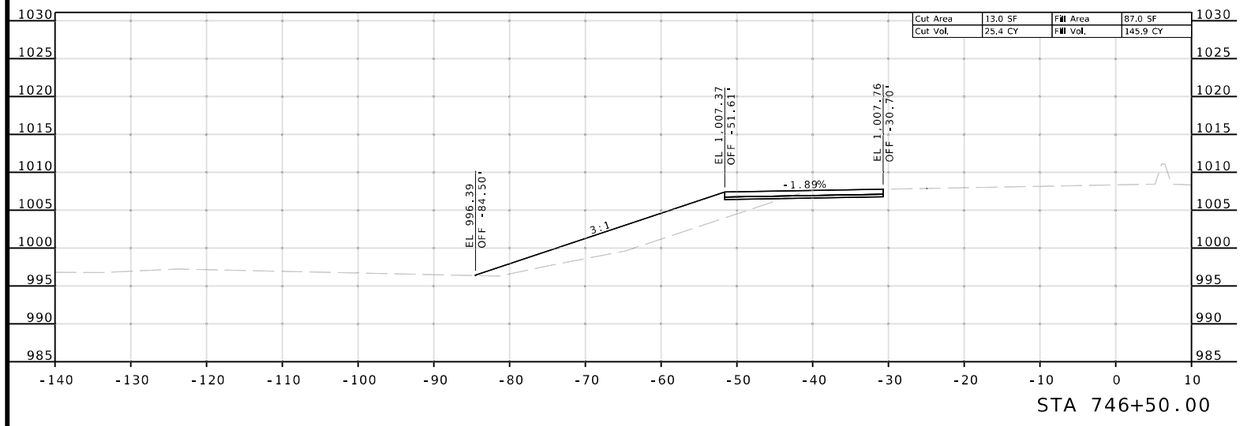

STA 746+50.00

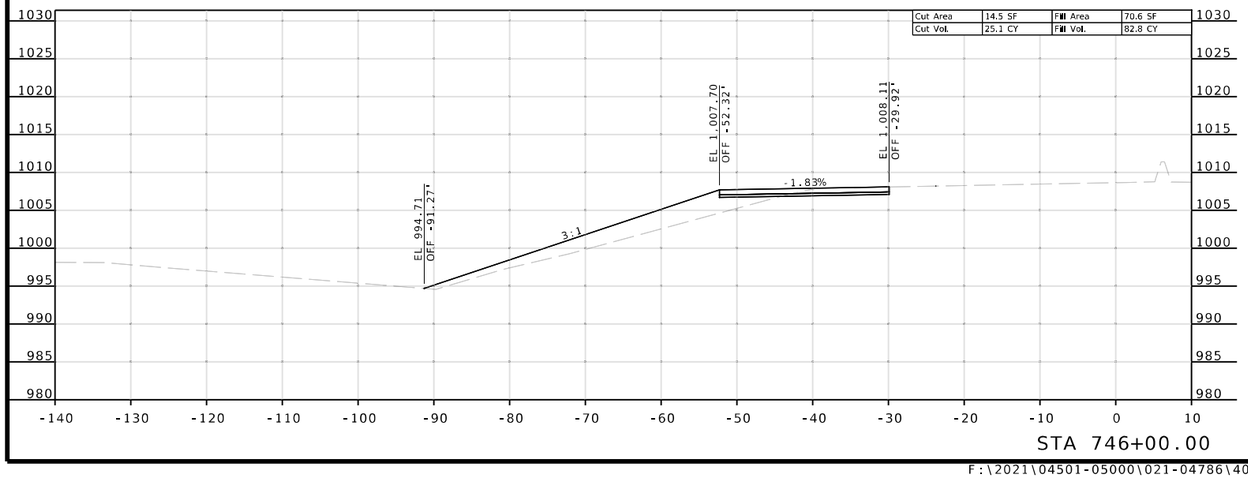

STA 746+00.00

ROUTE 50
TEMPORARY PAVEMENT
PHASE 1D LEFT

Reid Catt
2025.03.01 22:06:38-06'00'

REID BRENNEN CATT
NUMBER
PE-2010019516

REID BRENNEN CATT-ENGINEER
MO# PE-2010019516

DATE PREPARED
2/28/2025

ROUTE	STATE
50/291	MO
DISTRICT	SHEET NO.
KC	10

COUNTY
JACKSON

JOB NO.
J4P3196

FEDERAL PROJECT NO.
STB-3001(009)

PROJECT NO.

BRIDGE NO.

DESCRIPTION	DATE


IF A SEAL IS PRESENT ON THIS SHEET IT HAS BEEN ELECTRONICALLY SEALED AND DATED.

MISSOURI HIGHWAYS AND TRANSPORTATION COMMISSION
105 WEST CAPITOL
JEFFERSON CITY, MO 65102
1-888-ASK-MODOT (1-888-275-6636)

LEE'S SUMMIT MISSOURI

olsson
1301 BURLINGTON ST., STE. 100
NORTH KANSAS CITY, MO 64116
PHONE: 816.361.1177
CERT. OF AUTHORITY NO. 001592

F:\2021\04501-05000\021-04786\40-Design\Microstation\J4P3196\plan_sheets\17 Cross Sections\XS_001-011_J4P3196_I10_RTE50_LT_TEMP_PVMT.dgn 9:36:53 AM 2/28/2025

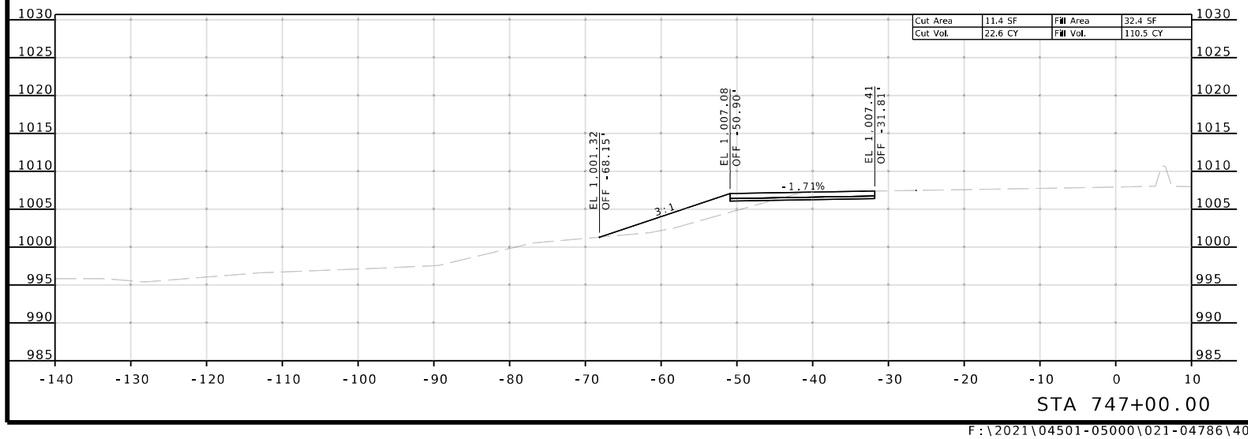

STA 747+00.00

ROUTE 50
TEMPORARY PAVEMENT
PHASE 1D LEFT

Reid Catt
2025.03.01 22:06:15-06'00'

REID BRENNEN CATT
NUMBER
PE-2010019516

REID BRENNEN CATT-ENGINEER
MO# PE-2010019516

DATE PREPARED
2/28/2025

ROUTE	STATE
50/291	MO
DISTRICT	SHEET NO.
KC	11

COUNTY
JACKSON

JOB NO.
J4P3196

FEDERAL PROJECT NO.
STB-3001(009)

PROJECT NO.

BRIDGE NO.

DESCRIPTION	DATE


IF A SEAL IS PRESENT ON THIS SHEET IT HAS BEEN ELECTRONICALLY SEALED AND DATED.

MISSOURI HIGHWAYS AND TRANSPORTATION COMMISSION
MoDOT
105 WEST CAPITOL
JEFFERSON CITY, MO 65102
1-888-ASK-MODOT (1-888-275-6636)


LEE'S SUMMIT MISSOURI

olsson
1301 BURLINGTON ST., STE. 100
NORTH KANSAS CITY, MO 64116
PHONE: 816.361.1177
CERT. OF AUTHORITY NO. 001592


F:\2021\04501-05000\021-04786\40-Design\Microstation\J4P3196\plan_sheets\17 Cross Sections\XS_001-011_J4P3196_I10_RTE50_LT_TEMP_PVMT.dgn 9:36:56 AM 2/28/2025

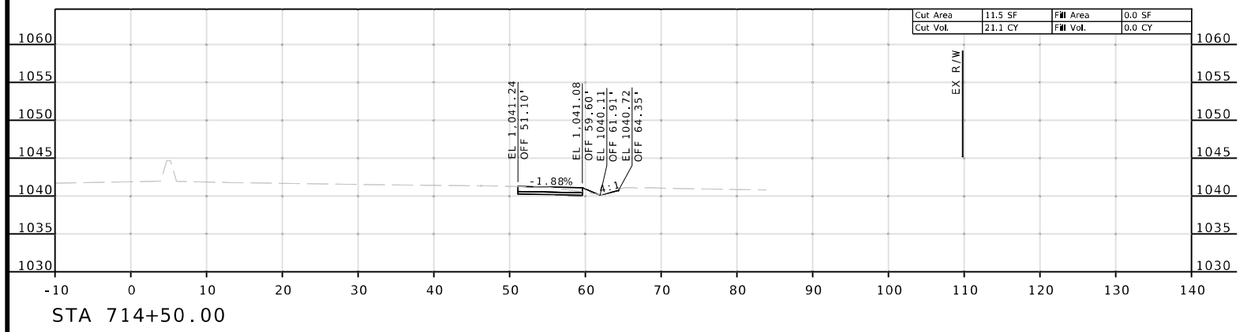

STA 714+50.00

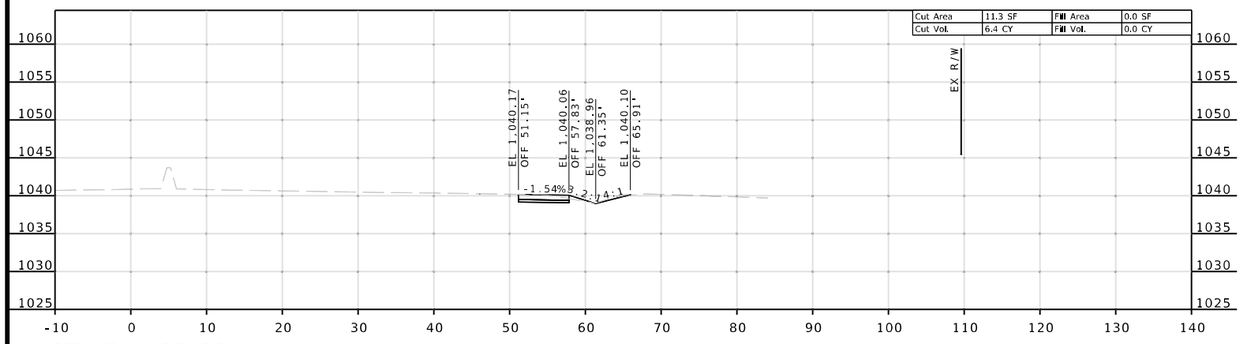

STA 714+00.00

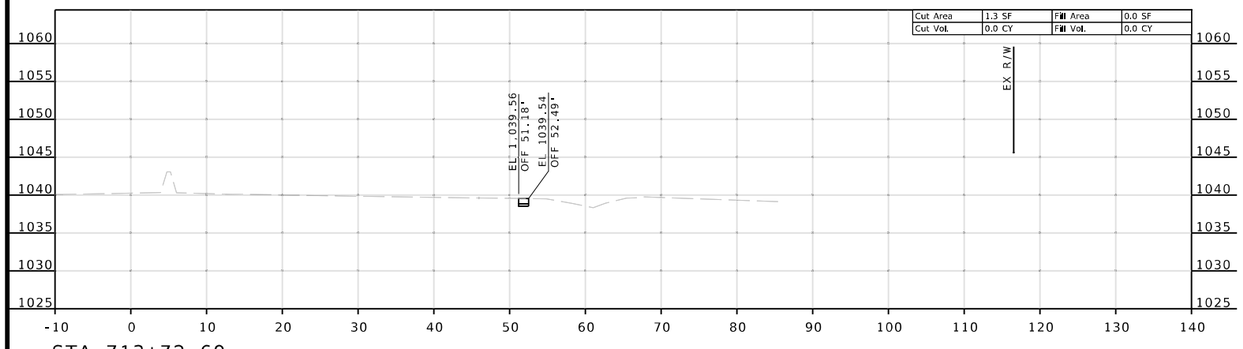

STA 713+72.69

ROUTE 50
TEMPORARY PAVEMENT
PHASE 1D RIGHT

Reid Catt
2025.03.01 22:07:57-06'00'

REID BRENNEN CATT-ENGINEER
MO# PE-2010019516

DATE PREPARED
2/28/2025

ROUTE	STATE
50/291	MO
DISTRICT	SHEET NO.
KC	12

COUNTY
JACKSON

JOB NO.
J4P3196

FEDERAL PROJECT NO.
STB-3001(009)

PROJECT NO.

BRIDGE NO.

DESCRIPTION	DATE


IF A SEAL IS PRESENT ON THIS SHEET IT HAS BEEN ELECTRONICALLY SEALED AND DATED.

MISSOURI HIGHWAYS AND TRANSPORTATION COMMISSION
105 WEST CAPITOL
JEFFERSON CITY, MO 65102
1-888-ASK-MODOT (1-888-275-6636)


LEE'S SUMMIT MISSOURI

olsson
1301 BURLINGTON ST., STE. 100
NORTH KANSAS CITY, MO 64116
PHONE: 816.361.1177
CERT. OF AUTHORITY NO. 001592


F:\2021\04501-05000\021-04786\40-Design\Microstation\J4P3196\plan_sheets\17 Cross Sections\XS_012-018_J4P3196_I10_RTE50_RT_TEMP_PVMT.dgn 9:39:59 AM 2/28/2025

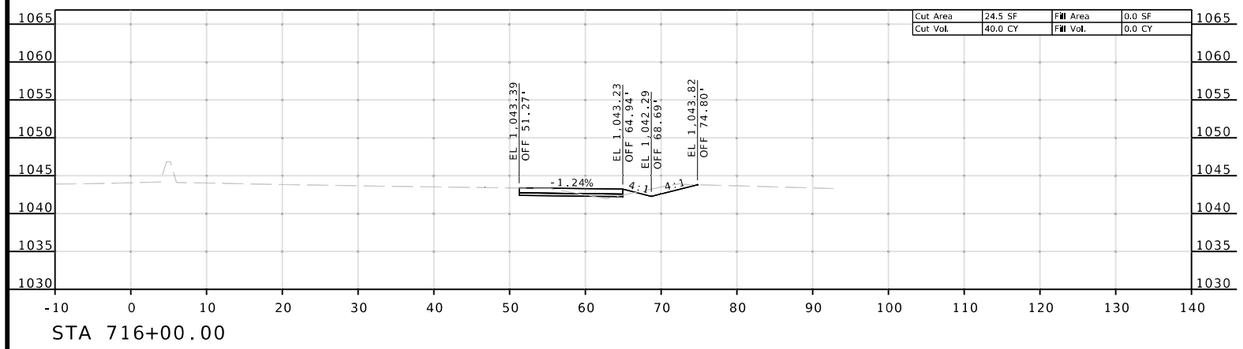

STA 716+00.00

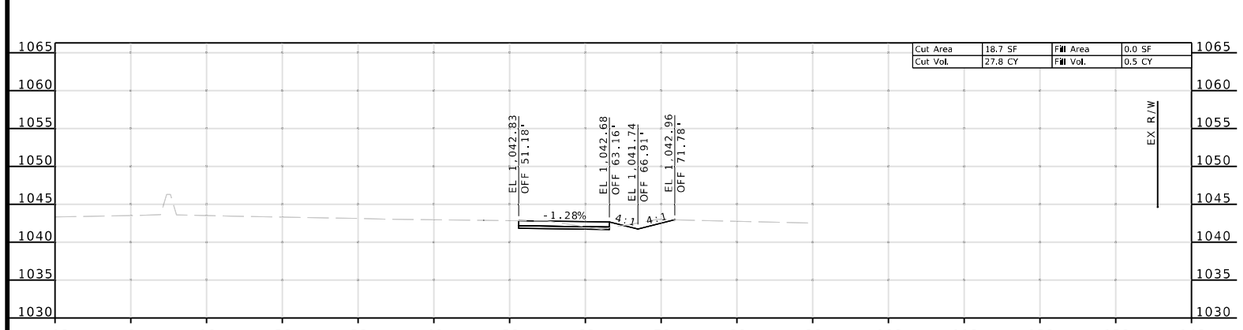

STA 715+50.00

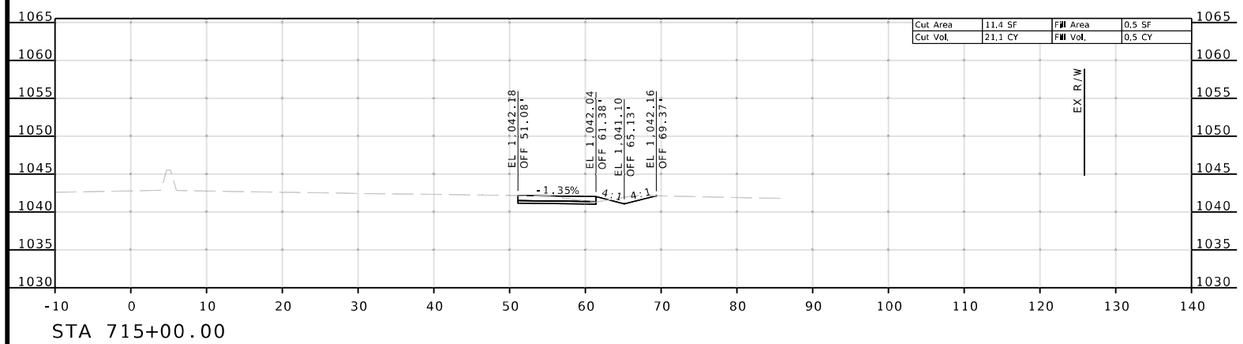

STA 715+00.00

ROUTE 50
TEMPORARY PAVEMENT
PHASE 1D RIGHT

Reid Catt
2025.03.01 22:08:03-06'00'

REID BRENNEN CATT
NUMBER
PE-2010019516

REID BRENNEN CATT-ENGINEER
MO# PE-2010019516

DATE PREPARED
2/28/2025

ROUTE	STATE
50/291	MO
DISTRICT	SHEET NO.
KC	13

COUNTY
JACKSON

JOB NO.
J4P3196

FEDERAL PROJECT NO.
STB-3001(009)

PROJECT NO.

BRIDGE NO.

DATE	DESCRIPTION


IF A SEAL IS PRESENT ON THIS SHEET IT HAS BEEN ELECTRONICALLY SEALED AND DATED.

MISSOURI HIGHWAYS AND TRANSPORTATION COMMISSION
105 WEST CAPITOL
JEFFERSON CITY, MO 65102
1-888-ASK-MODOT (1-888-275-6636)


LEE'S SUMMIT MISSOURI

olsson
1301 BURLINGTON ST., STE. 100
NORTH KANSAS CITY, MO 64116
PHONE: 816.361.1177
CERT. OF AUTHORITY NO. 001592


F:\2021\04501-05000\021-04786\40-Design\Microstation\J4P3196\plan_sheets\17 Cross Sections\XS_012-018_J4P3196_I10_RTE50_RT_TEMP_PVMT.dgn 9:40:03 AM 2/28/2025

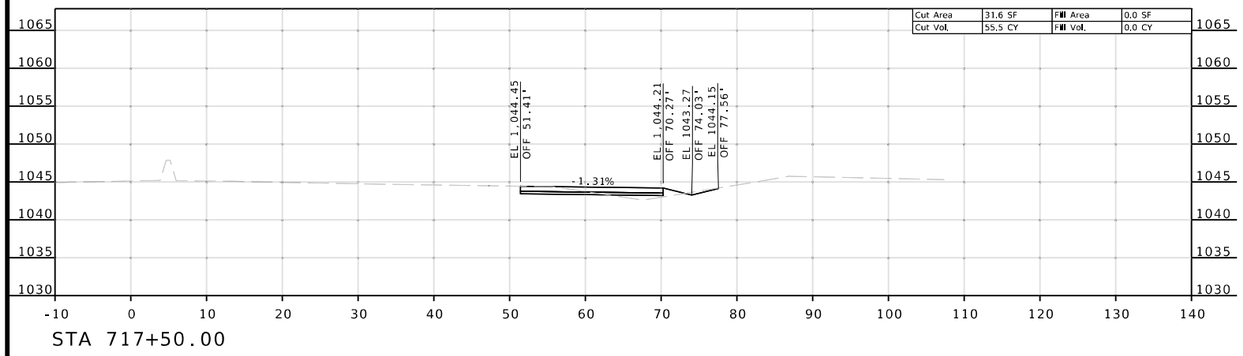

STA 717+50.00

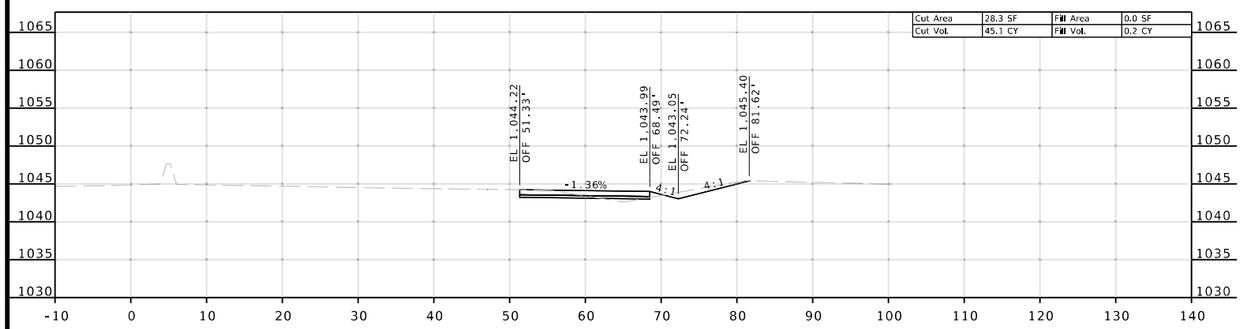

STA 717+00.00

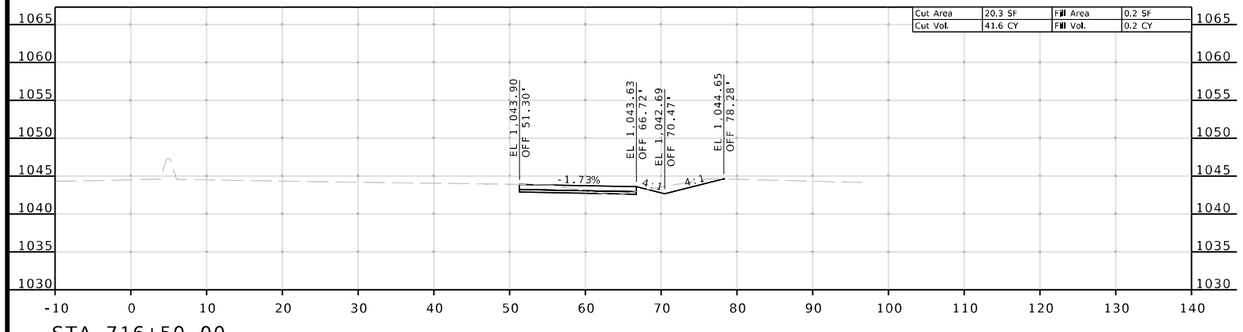

STA 716+50.00

ROUTE 50
TEMPORARY PAVEMENT
PHASE 1D RIGHT

Reid Catt
2025.03.01 22:08:08-06'00'

REID BRENNEN CATT
NUMBER
PE-2010019516

REID BRENNEN CATT-ENGINEER
MO# PE-2010019516

DATE PREPARED
2/28/2025

ROUTE	STATE
50/291	MO
DISTRICT	SHEET NO.
KC	14

COUNTY
JACKSON

JOB NO.
J4P3196

FEDERAL PROJECT NO.
STB-3001(009)

PROJECT NO.

BRIDGE NO.


DESCRIPTION	DATE

IF A SEAL IS PRESENT ON THIS SHEET IT HAS BEEN ELECTRONICALLY SEALED AND DATED.


MISSOURI HIGHWAYS AND TRANSPORTATION COMMISSION
105 WEST CAPITOL
JEFFERSON CITY, MO 65102
1-888-ASK-MODOT (1-888-275-6636)

LEE'S SUMMIT MISSOURI


olsson
1301 BURLINGTON ST., STE. 100
NORTH KANSAS CITY, MO 64116
PHONE: 816.361.1177
CERT. OF AUTHORITY NO. 001592

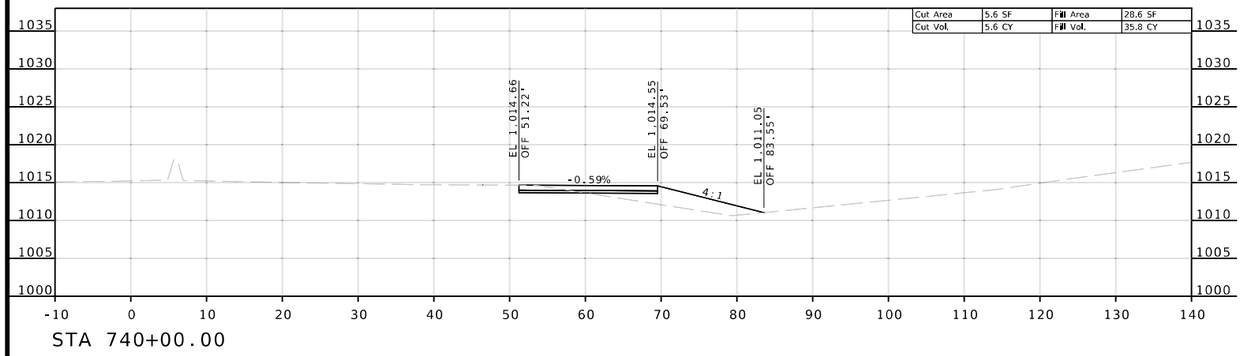

STA 740+00.00

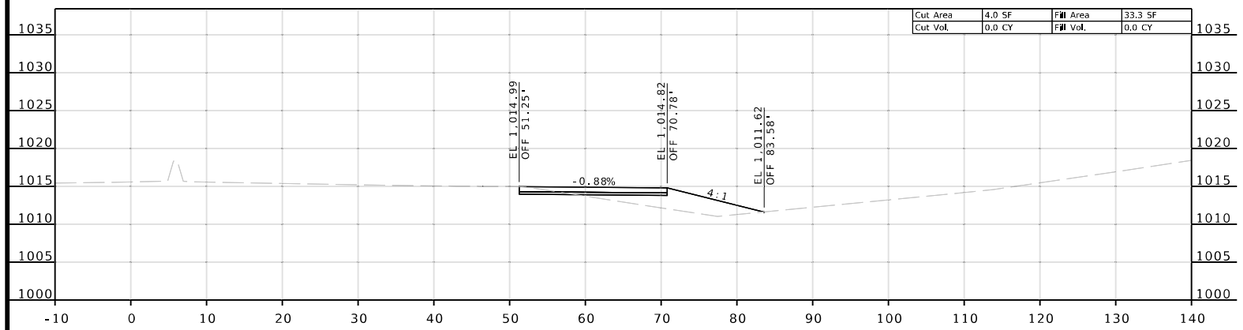

STA 739+68.78

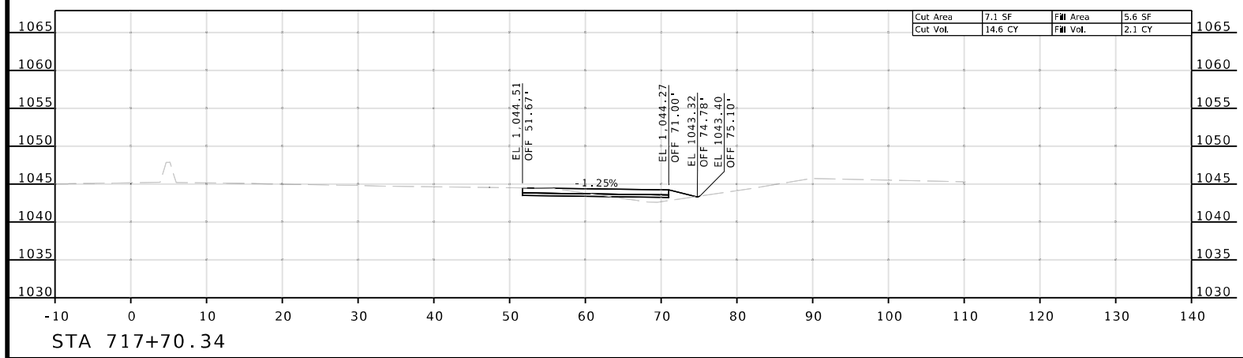

STA 717+70.34

ROUTE 50
TEMPORARY PAVEMENT
PHASE 1D RIGHT

Reid Catt
2025.03.01 22:08:14-06'00'

REID BRENNEN CATT
NUMBER
PE-2010019516

REID BRENNEN CATT-ENGINEER
MO# PE-2010019516

DATE PREPARED
2/28/2025

ROUTE	STATE
50/291	MO

DISTRICT	SHEET NO.
KC	15

COUNTY
JACKSON

JOB NO.
J4P3196

FEDERAL PROJECT NO.
STB-3001(009)

PROJECT NO.

BRIDGE NO.

DESCRIPTION	DATE


IF A SEAL IS PRESENT ON THIS SHEET IT HAS BEEN ELECTRONICALLY SEALED AND DATED.

MISSOURI HIGHWAYS AND TRANSPORTATION COMMISSION
105 WEST CAPITOL
JEFFERSON CITY, MO 65102
1-888-ASK-MODOT (1-888-275-6636)


LEE'S SUMMIT MISSOURI

olsson
1301 BURLINGTON ST., STE. 100
NORTH KANSAS CITY, MO 64116
PHONE: 816.361.1177
CERT. OF AUTHORITY NO. 001592


F:\2021\04501-05000\021-04786\40-Design\Microstation\J4P3196\plan_sheets\17 Cross Sections\XS_012-018_J4P3196_I10_RTE50_RT_TEMP_PVMT.dgn 9:40:10 AM 2/28/2025

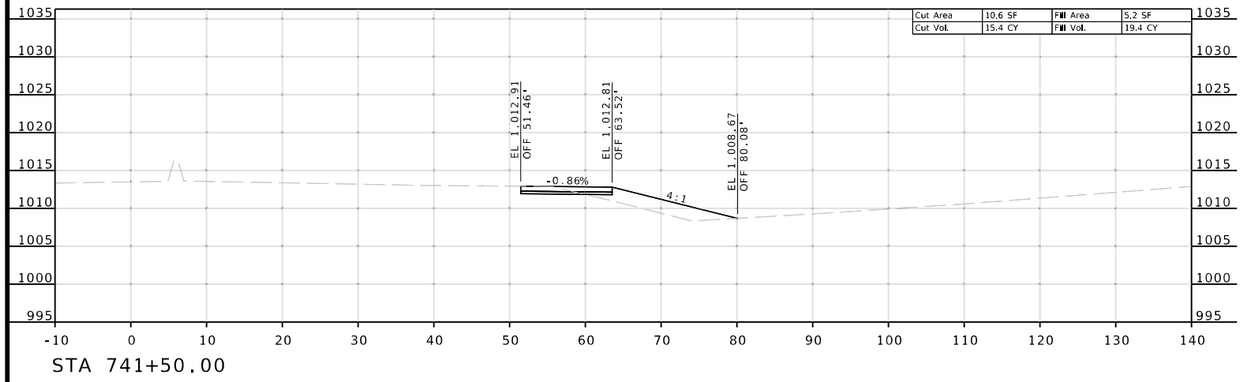

STA 741+50.00

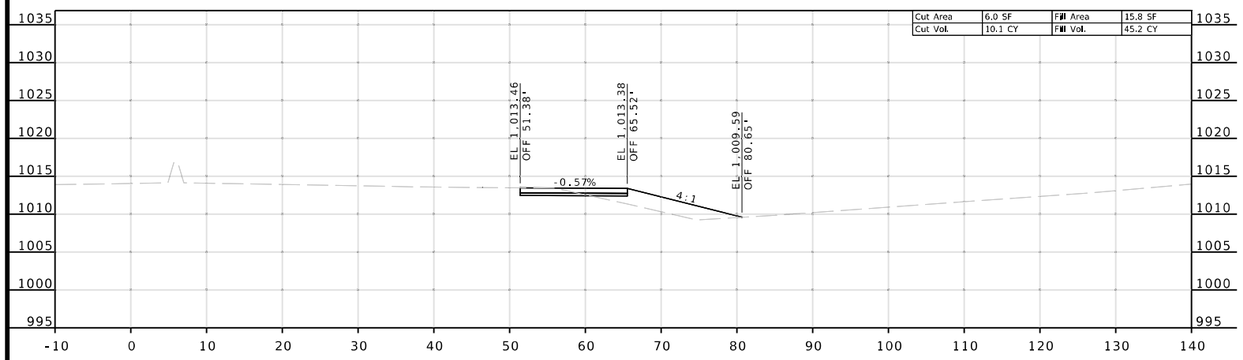

STA 741+00.00

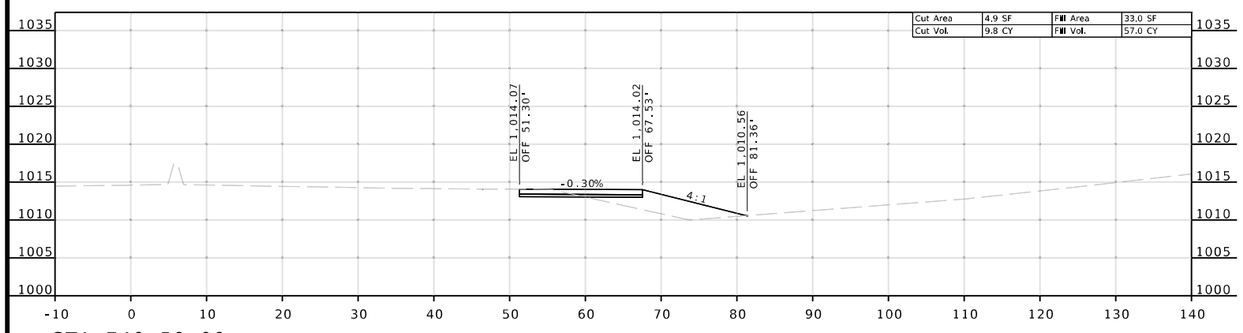

STA 740+50.00

ROUTE 50
TEMPORARY PAVEMENT
PHASE 1D RIGHT

Reid Catt
2025.03.01 22:08:27-06'00'

REID BRENNEN CATT
NUMBER
PE-2010019516

REID BRENNEN CATT-ENGINEER
MO# PE-2010019516

DATE PREPARED
2/28/2025

ROUTE	STATE
50/291	MO
DISTRICT	SHEET NO.
KC	16

COUNTY
JACKSON

JOB NO.
J4P3196

FEDERAL PROJECT NO.
STB-3001(009)

PROJECT NO.

BRIDGE NO.

DESCRIPTION	DATE


IF A SEAL IS PRESENT ON THIS SHEET IT HAS BEEN ELECTRONICALLY SEALED AND DATED.

MISSOURI HIGHWAYS AND TRANSPORTATION COMMISSION
105 WEST CAPITOL
JEFFERSON CITY, MO 65102
1-888-ASK-MODOT (1-888-275-6636)


LEE'S SUMMIT MISSOURI

olsson
1301 BURLINGTON ST., STE. 100
NORTH KANSAS CITY, MO 64116
PHONE: 816.361.1177
CERT. OF AUTHORITY NO. 001592


F:\2021\04501-05000\021-04786\40-Design\Microstation\J4P3196\plan_sheets\17 Cross Sections\XS_012-018_J4P3196_I10_RTE50_RT_TEMP_PVMT.dgn 9:40:14 AM 2/28/2025

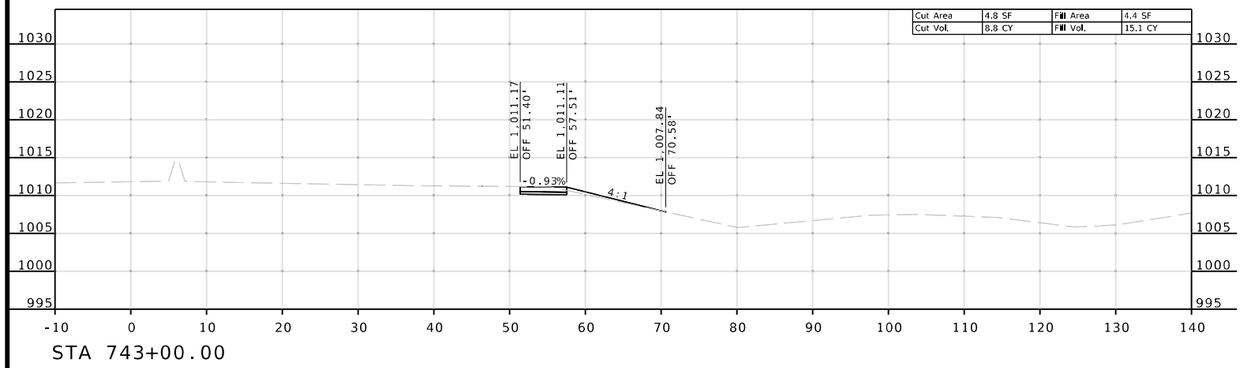

STA 743+00.00

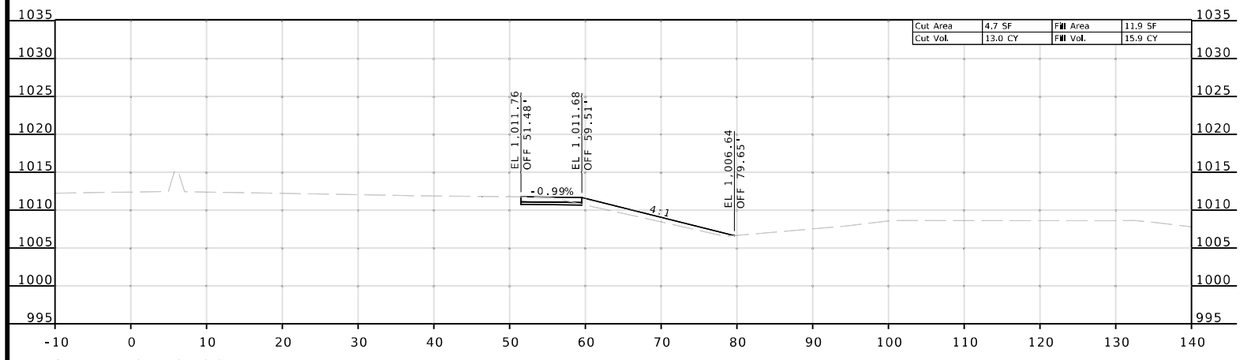

STA 742+50.00

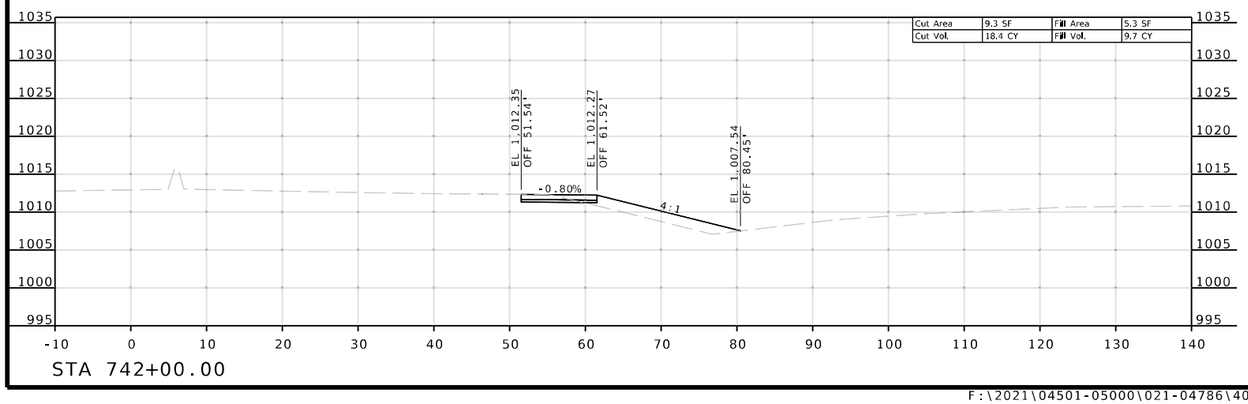

STA 742+00.00

ROUTE 50
TEMPORARY PAVEMENT
PHASE 1D RIGHT

Reid Catt
2025.03.01 22:08:20-06'00'

REID BRENNEN CATT
NUMBER
PE-2010019516

REID BRENNEN CATT-ENGINEER
MO# PE-2010019516

DATE PREPARED
2/28/2025

ROUTE	STATE
50/291	MO
DISTRICT	SHEET NO.
KC	17

COUNTY
JACKSON

JOB NO.
J4P3196

FEDERAL PROJECT NO.
STB-3001(009)

PROJECT NO.

BRIDGE NO.

DESCRIPTION	DATE


IF A SEAL IS PRESENT ON THIS SHEET IT HAS BEEN ELECTRONICALLY SEALED AND DATED.

MISSOURI HIGHWAYS AND TRANSPORTATION COMMISSION

105 WEST CAPITOL
JEFFERSON CITY, MO 65102
1-888-ASK-MODOT (1-888-275-6636)

LEE'S SUMMIT MISSOURI

olsson
1301 BURLINGTON ST., STE. 100
NORTH KANSAS CITY, MO 64116
PHONE: 816.361.1177
CERT. OF AUTHORITY NO. 001592

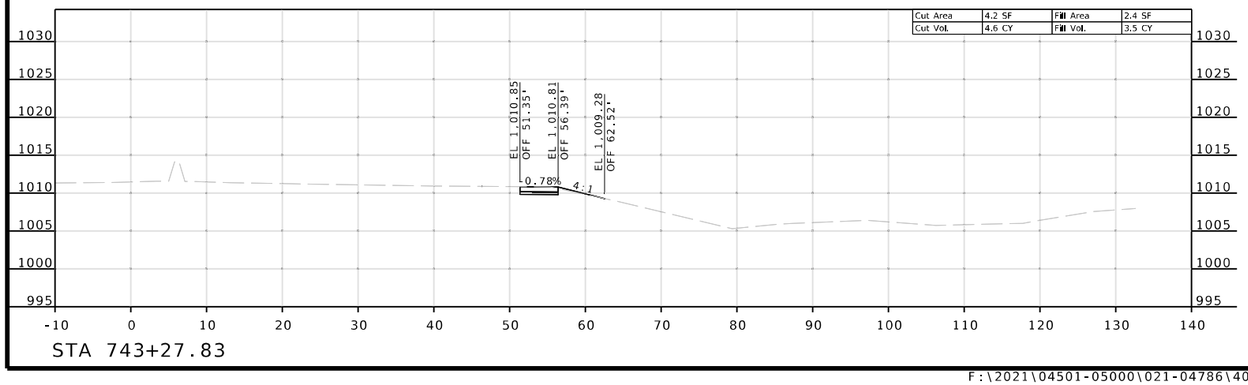

STA 743+27.83

ROUTE 50
TEMPORARY PAVEMENT
PHASE 1D RIGHT

Reid Catt
2025.03.01 22:08:46-06'00'

REID BRENNEN CATT
NUMBER PE-2010019516

REID BRENNEN CATT-ENGINEER
MO# PE-2010019516

DATE PREPARED
2/28/2025

ROUTE	STATE
50/291	MO
DISTRICT	SHEET NO.
KC	18

COUNTY
JACKSON

JOB NO.
J4P3196

FEDERAL PROJECT NO.
STB-3001(009)

PROJECT NO.

BRIDGE NO.

DESCRIPTION	DATE

IF A SEAL IS PRESENT ON THIS SHEET IT HAS BEEN ELECTRONICALLY SEALED AND DATED.


MISSOURI HIGHWAYS AND TRANSPORTATION COMMISSION


105 WEST CAPITOL
JEFFERSON CITY, MO 65102
1-888-ASK-MODOT (1-888-275-6636)


LEE'S SUMMIT MISSOURI


olsson
1301 BURLINGTON ST., STE. 100
NORTH KANSAS CITY, MO 64116
PHONE: 816.361.1177
CERT. OF AUTHORITY NO. 001592


F:\2021\04501-05000\021-04786\40-Design\Microstation\J4P3196\plan_sheets\17 Cross Sections\XS_012-018_J4P3196_I10_RTE50_RT_TEMP_PVMT.dgn 9:40:20 AM 2/28/2025

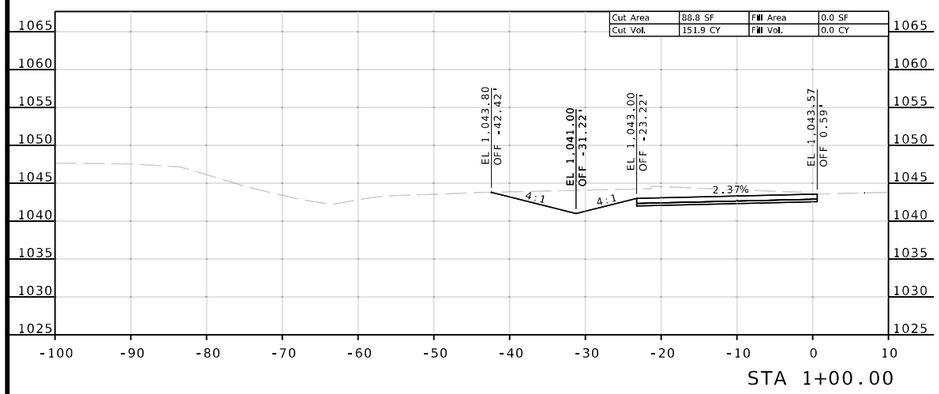


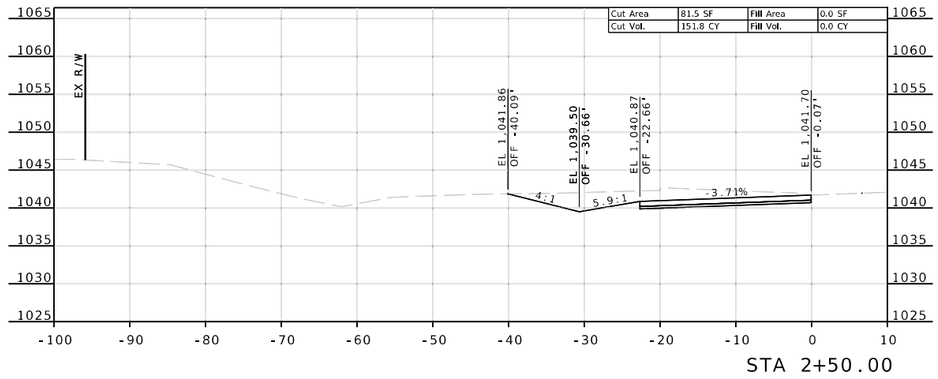

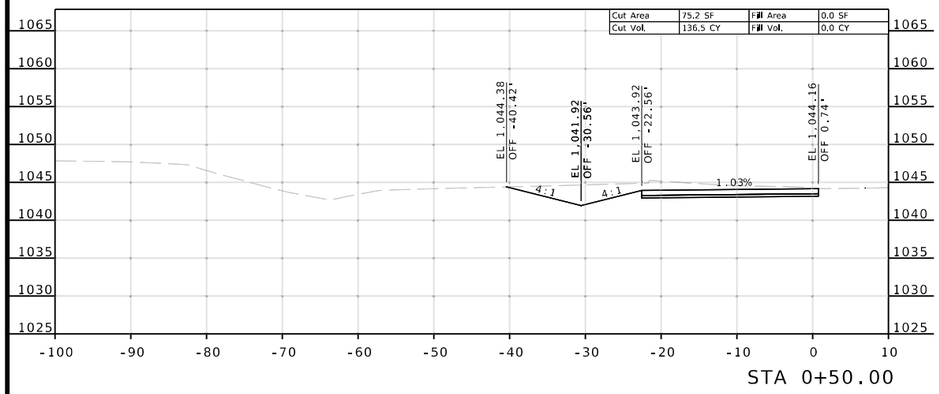

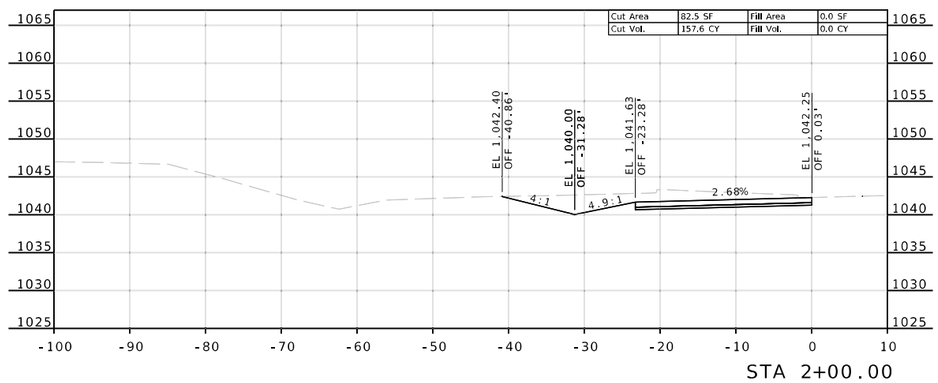

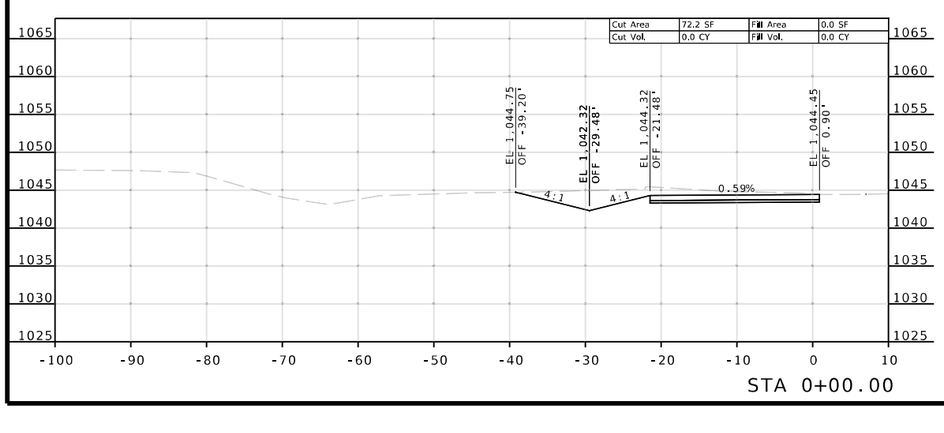

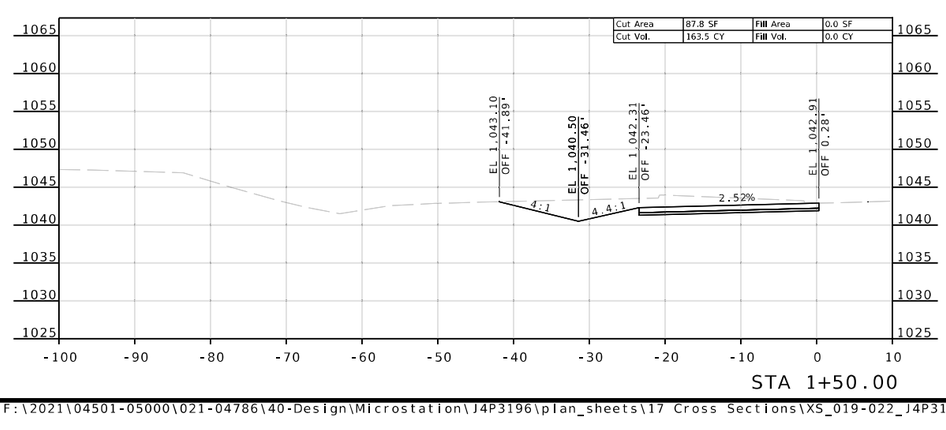

RAMP 1
TEMPORARY PAVEMENT
PHASE 1D LEFT

Reid Catt
2025.03.01 22:08:33-06'00'

REID BRENNEN CATT-ENGINEER
MO# PE-2010019516

DATE PREPARED
2/28/2025

ROUTE	STATE
50/291	MO
DISTRICT	SHEET NO.
KC	19

COUNTY
JACKSON

JOB NO.
J4P3196

FEDERAL PROJECT NO.
STB-3001(009)

PROJECT NO.

BRIDGE NO.

DESCRIPTION	DATE


MISSOURI HIGHWAYS AND TRANSPORTATION COMMISSION
105 WEST CAPITOL
JEFFERSON CITY, MO 65102
1-888-ASK-MODOT (1-888-275-6636)


LEE'S SUMMIT MISSOURI


olsson
1301 BURLINGTON ST., STE. 100
NORTH KANSAS CITY, MO 64116
PHONE: 816.361.1177
CERT. OF AUTHORITY NO. 001592


IF A SEAL IS PRESENT ON THIS SHEET IT HAS BEEN ELECTRONICALLY SEALED AND DATED.


F:\2021\04501-05000\021-04786\40-Design\Microstation\J4P3196\plan_sheets\17 Cross Sections\XS_019-022_J4P3196_I10_RAMP-1_LT_TEMP_PVMT.dgn 10:33:34 AM 2/28/2025

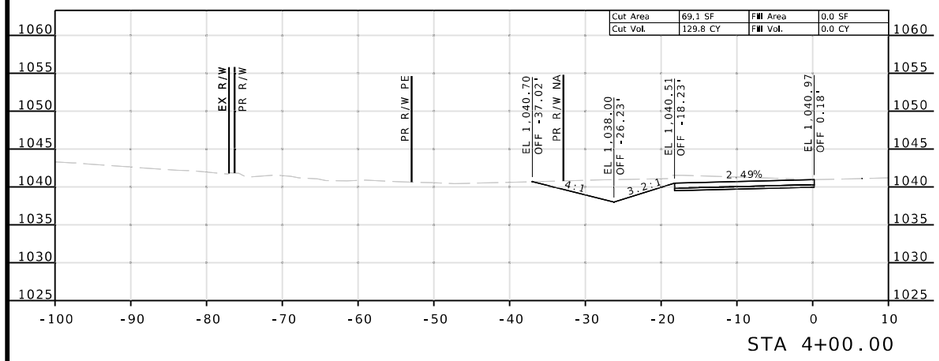


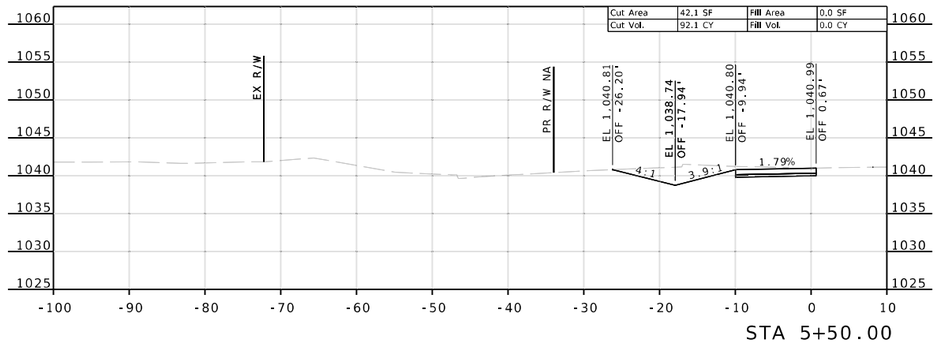

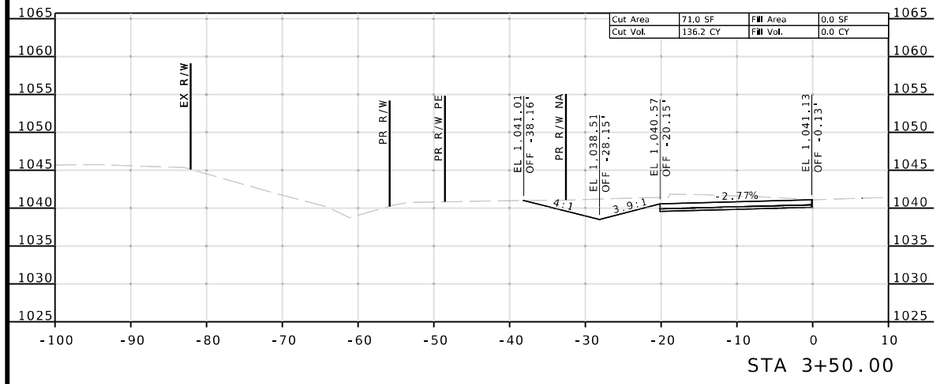

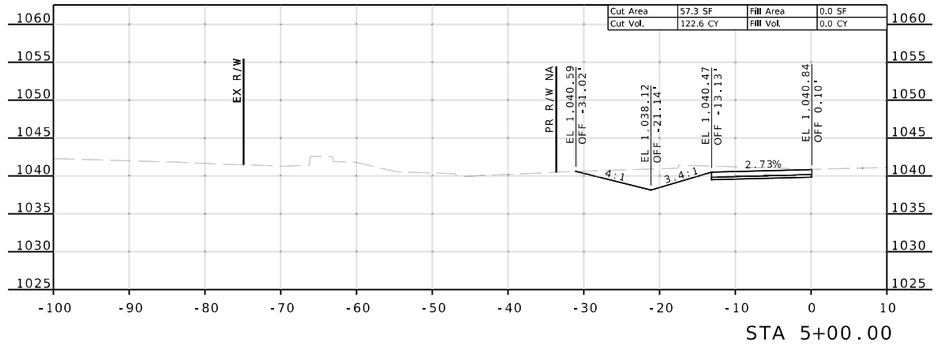

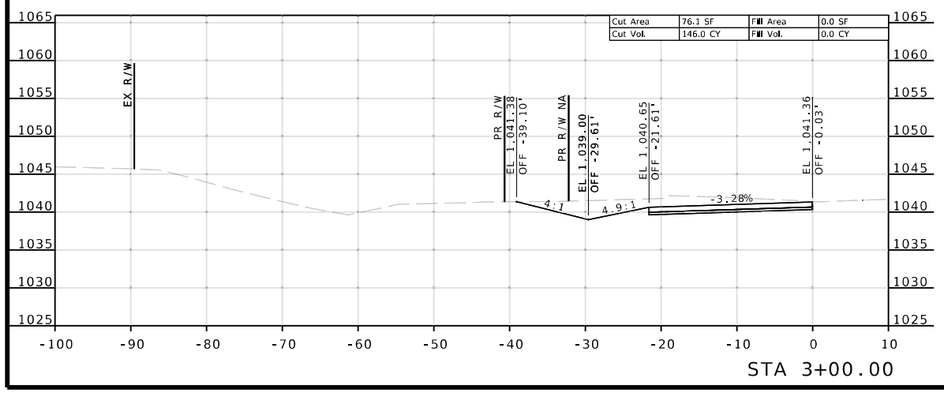

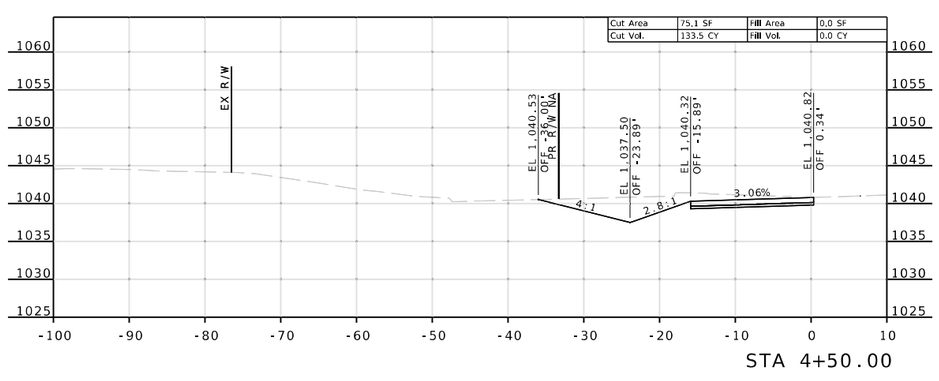

RAMP 1
TEMPORARY PAVEMENT
PHASE 1D LEFT

Reid Catt
2025.03.01 22:08:39-06'00'

REID BRENNEN CATT-ENGINEER
MO# PE-2010019516

DATE PREPARED
2/28/2025

ROUTE	STATE
50/291	MO
DISTRICT	SHEET NO.
KC	20

COUNTY
JACKSON

JOB NO.
J4P3196

FEDERAL PROJECT NO.
STB-3001(009)

PROJECT NO.

BRIDGE NO.

DESCRIPTION


DATE


MISSOURI HIGHWAYS AND TRANSPORTATION COMMISSION
105 WEST CAPITOL
JEFFERSON CITY, MO 65102
1-888-ASK-MODOT (1-888-275-6636)


LEE'S SUMMIT MISSOURI


olsson
1301 BURLINGTON ST., STE. 100
NORTH KANSAS CITY, MO 64116
PHONE: 816.361.1177
CERT. OF AUTHORITY NO. 001592


IF A SEAL IS PRESENT ON THIS SHEET IT HAS BEEN ELECTRONICALLY SEALED AND DATED.

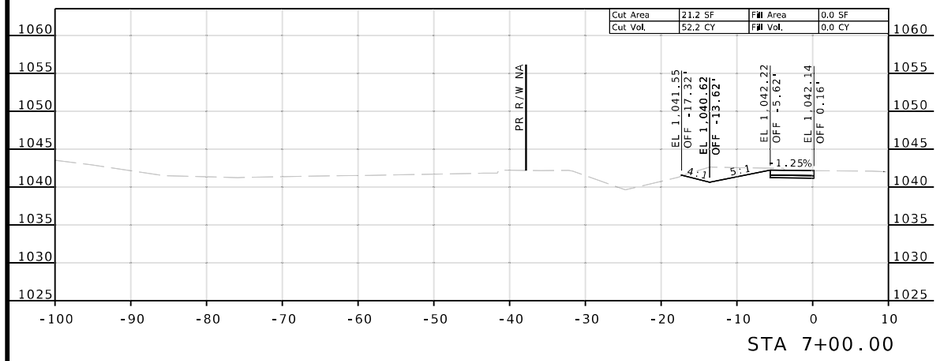

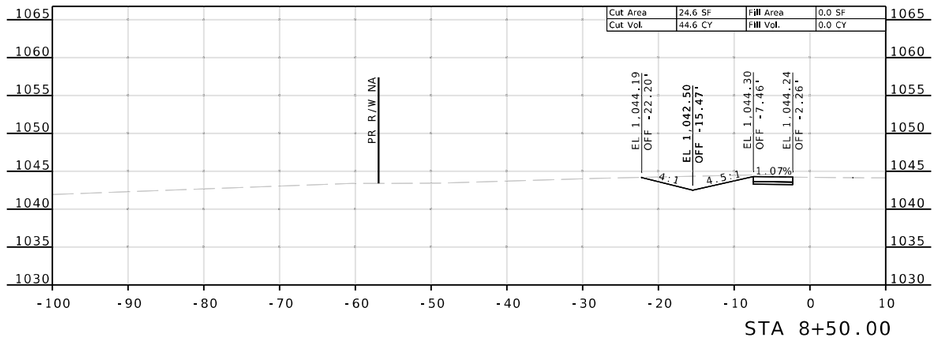

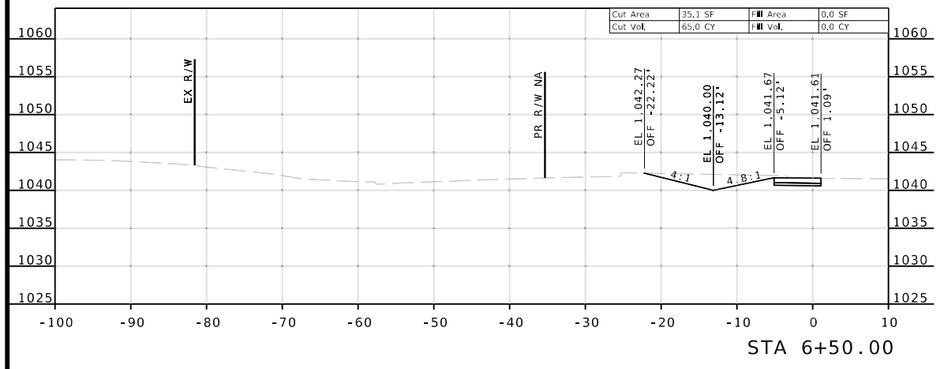

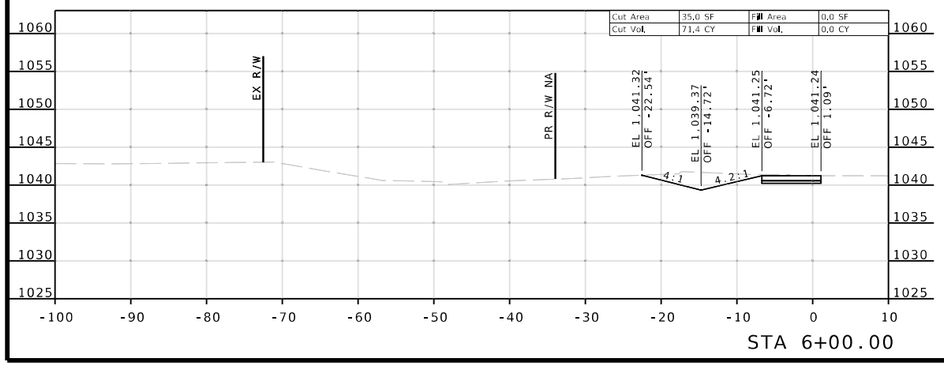

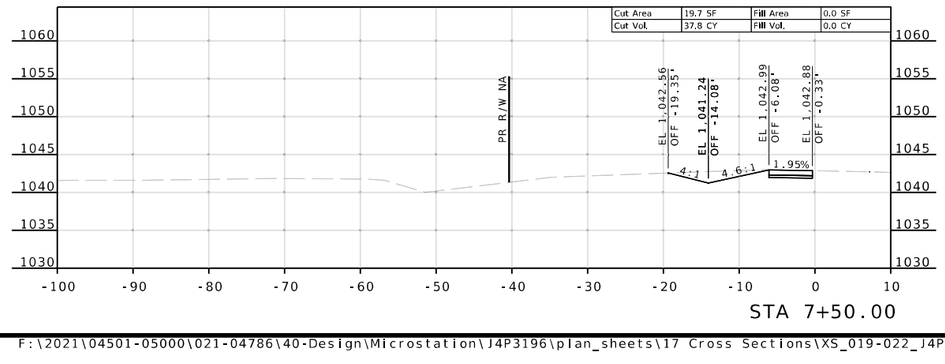

RAMP 1
TEMPORARY PAVEMENT
PHASE 1D LEFT

Reid Catt
2025.03.01 22:08:53-06'00'

REID BRENNEN CATT-ENGINEER
MO# PE-2010019516

DATE PREPARED
2/28/2025

ROUTE	STATE
50/291	MO
DISTRICT	SHEET NO.
KC	21

COUNTY
JACKSON

JOB NO.
J4P3196

FEDERAL PROJECT NO.
STB-3001(009)

PROJECT NO.

BRIDGE NO.


DATE	DESCRIPTION

IF A SEAL IS PRESENT ON THIS SHEET IT HAS BEEN ELECTRONICALLY SEALED AND DATED.

MISSOURI HIGHWAYS AND TRANSPORTATION COMMISSION
105 WEST CAPITOL
JEFFERSON CITY, MO 65102
1-888-ASK-MODOT (1-888-275-6636)

LEE'S SUMMIT MISSOURI

olsson
1301 BURLINGTON ST., STE. 100
NORTH KANSAS CITY, MO 64116
PHONE: 816.361.1177
CERT. OF AUTHORITY NO. 001592

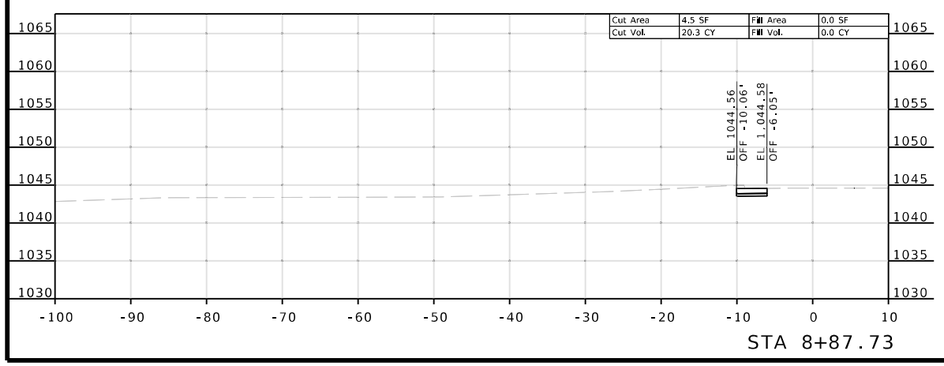

STA 8+87.73

RAMP 1
TEMPORARY PAVEMENT
PHASE 1D LEFT

Reid Catt
2025.03.01 22:07:52-06'00'

REID BRENNEN CATT-ENGINEER
MO# PE-2010019516

DATE PREPARED
2/28/2025

ROUTE	STATE
50/291	MO
DISTRICT	SHEET NO.
KC	22

COUNTY
JACKSON

JOB NO.
J4P3196

FEDERAL PROJECT NO.
STB-3001(009)

PROJECT NO.

BRIDGE NO.

DESCRIPTION	DATE

IF A SEAL IS PRESENT ON THIS SHEET IT HAS BEEN ELECTRONICALLY SEALED AND DATED.


MISSOURI HIGHWAYS AND TRANSPORTATION COMMISSION


105 WEST CAPITOL
JEFFERSON CITY, MO 65102
1-888-ASK-MODOT (1-888-275-6636)


LEE'S SUMMIT MISSOURI


olsson
1301 BURLINGTON ST., STE. 100
NORTH KANSAS CITY, MO 64116
PHONE: 816.361.1177
CERT. OF AUTHORITY NO. 001592


F:\2021\04501-05000\021-04786\40-Design\Microstation\J4P3196\plan_sheets\17 Cross Sections\XS_019-022_J4P3196_I10_RAMP-1_LT_TEMP_PVMT.dgn 10:33:47 AM 2/28/2025

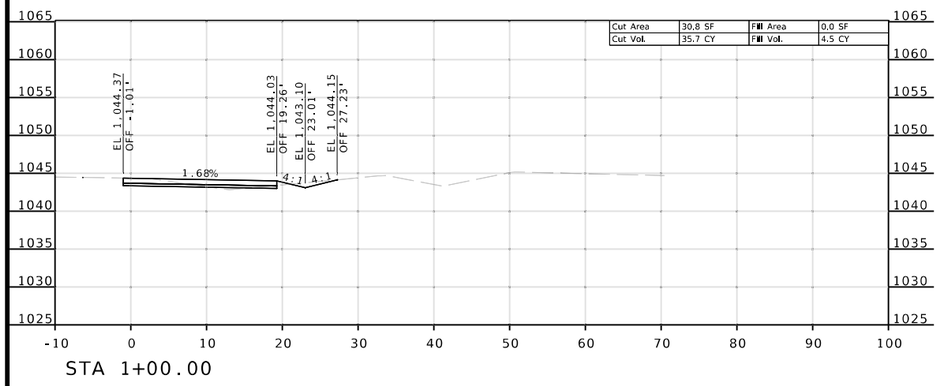


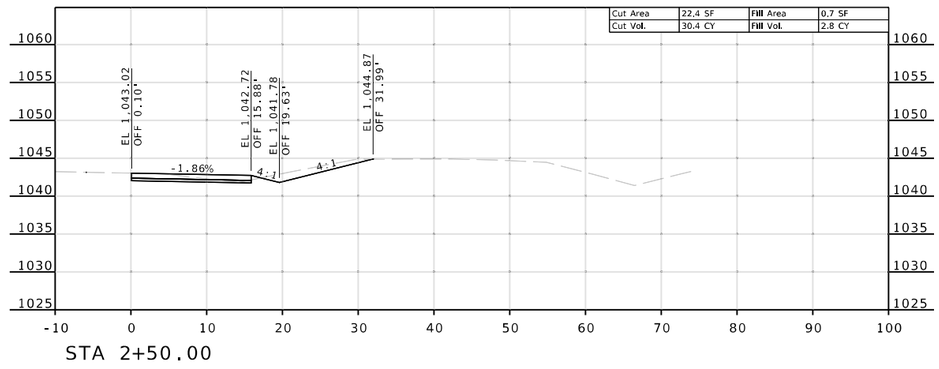

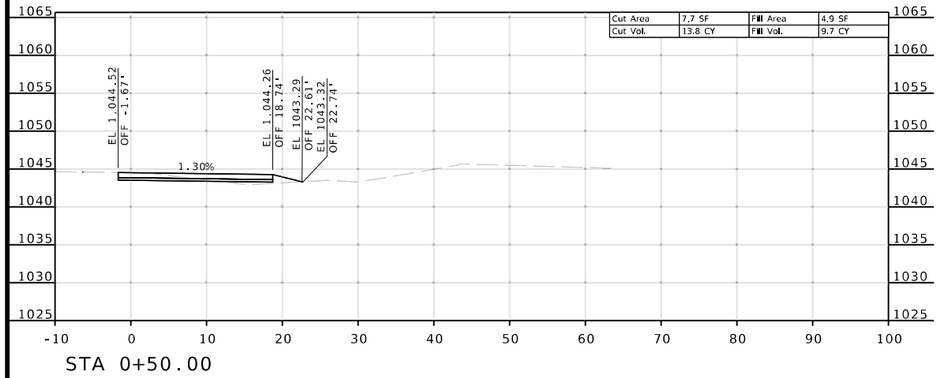

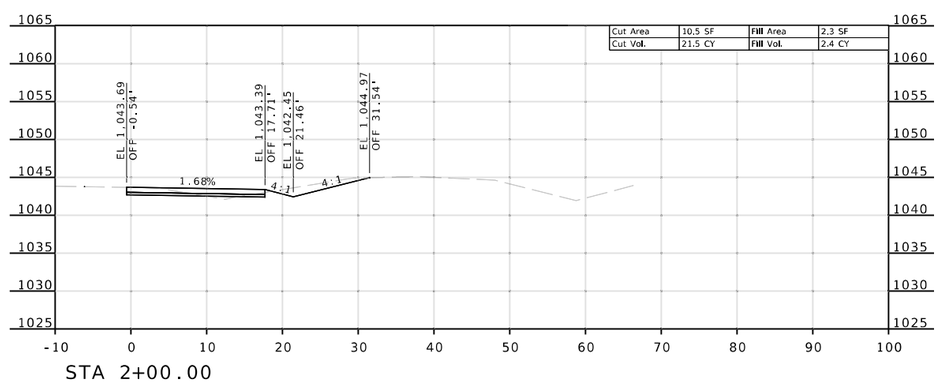

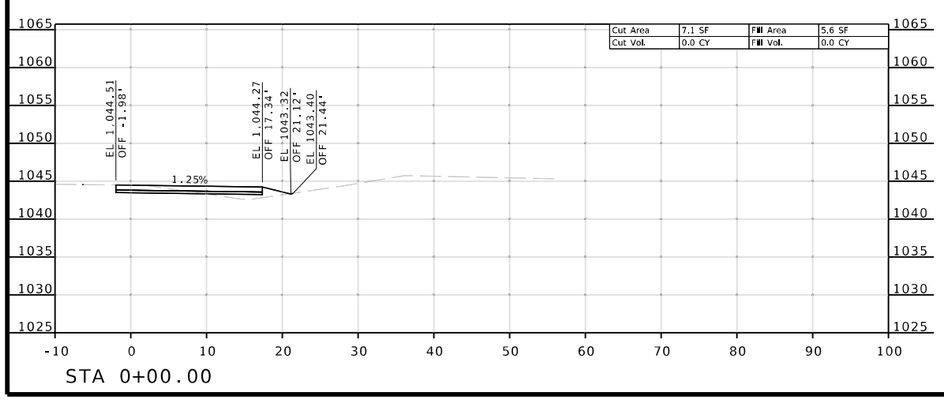

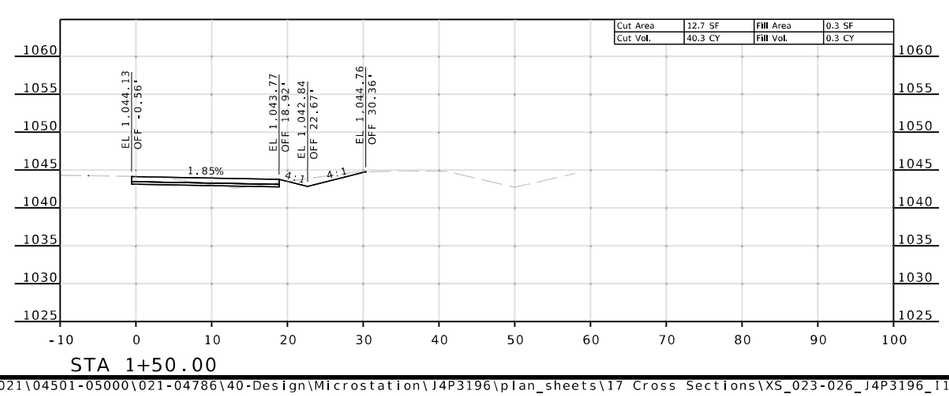

RAMP 2
TEMPORARY PAVEMENT
PHASE 1D RIGHT

Reid Catt
2025.03.01 22:09:47-06'00'

REID BRENNEN CATT
NUMBER
PE-2010019516

REID BRENNEN CATT-ENGINEER
MO# PE-2010019516

DATE PREPARED
2/28/2025

ROUTE	STATE
50/291	MO

DISTRICT	SHEET NO.
KC	23

COUNTY
JACKSON

JOB NO.
J4P3196

FEDERAL PROJECT NO.
STB-3001(009)

PROJECT NO.

BRIDGE NO.

DESCRIPTION	DATE


IF A SEAL IS PRESENT ON THIS SHEET IT HAS BEEN ELECTRONICALLY SEALED AND DATED.

MISSOURI HIGHWAYS AND TRANSPORTATION COMMISSION
105 WEST CAPITOL
JEFFERSON CITY, MO 65102
1-888-ASK-MODOT (1-888-275-6636)


LEE'S SUMMIT MISSOURI

olsson
1301 BURLINGTON ST., STE. 100
NORTH KANSAS CITY, MO 64116
PHONE: 816.361.1177
CERT. OF AUTHORITY NO. 001592


F:\2021\04501-05000\021-04786\40-Design\Microstation\J4P3196\plan_sheets\17 Cross Sections\XS_023-026_J4P3196_I10_RAMP-2_RT_TEMP_PVMT.dgn 9:59:14 AM 2/28/2025

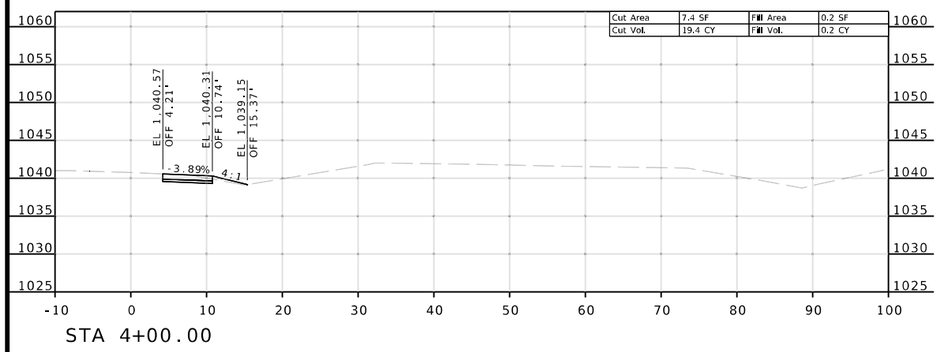


STA 4+00.00

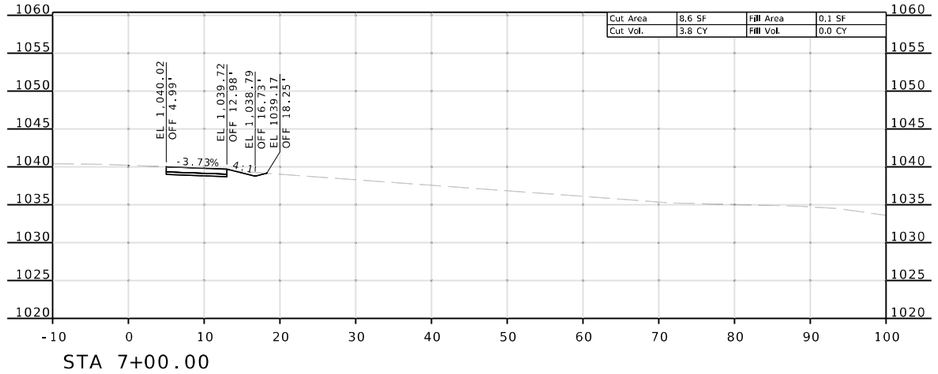


STA 7+00.00

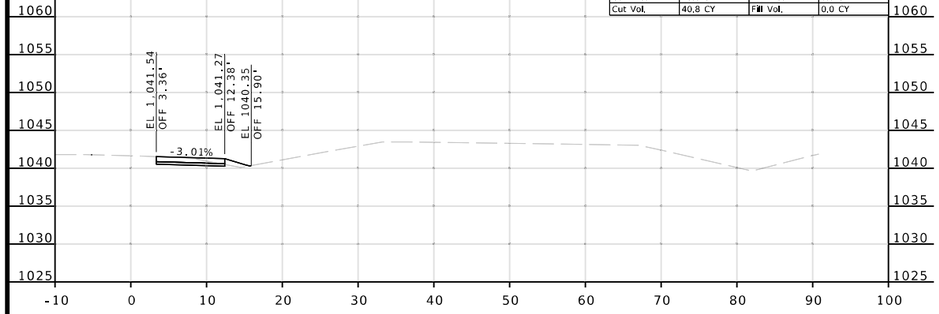


STA 3+50.00

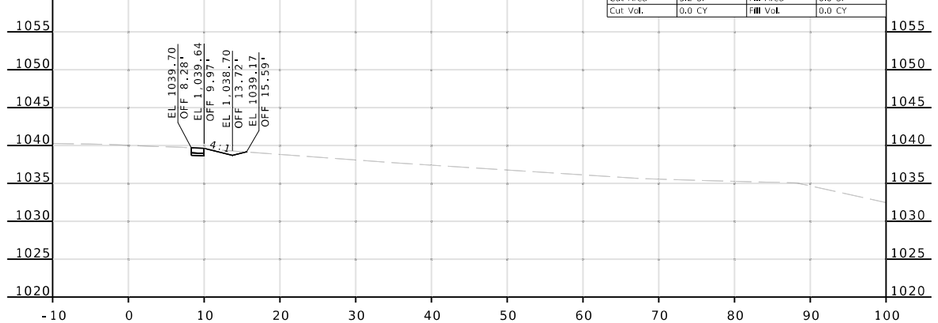

STA 6+82.48

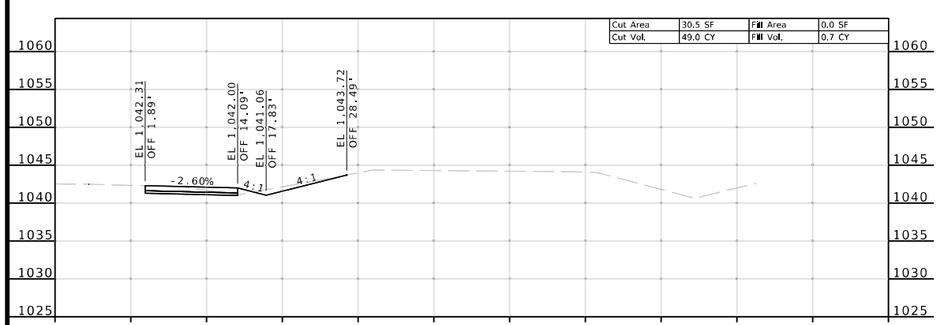

STA 3+00.00

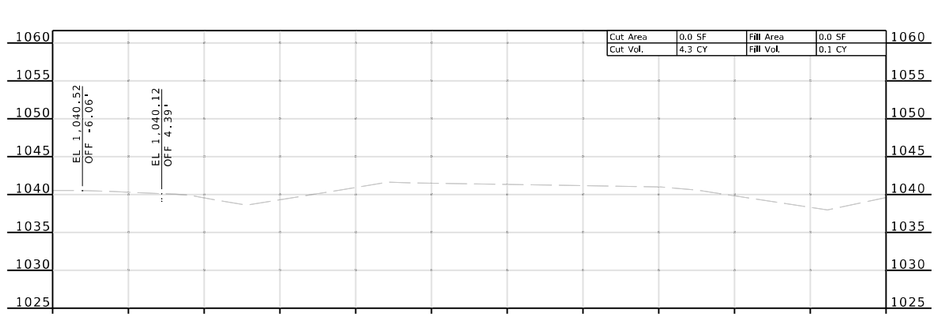

STA 4+31.38

RAMP 2
TEMPORARY PAVEMENT
PHASE 1D RIGHT

F:\2021\04501-05000\021-04786\40-Design\Microstation\J4P3196\plan_sheets\17 Cross Sections\XS_023-026_J4P3196_I10_RAMP-2_RT_TEMP_PVMT.dgn 9:59:18 AM 2/28/2025

Reid Catt
2025.03.01 22:09:54-06'00'

REID BRENNEN CATT
NUMBER
PE-2010019516

REID BRENNEN CATT-ENGINEER
MO# PE-2010019516

DATE PREPARED
2/28/2025

ROUTE 50/291 | STATE MO
DISTRICT KC | SHEET NO. 24
COUNTY JACKSON
JOB NO. J4P3196
FEDERAL PROJECT NO. STB-3001(009)
PROJECT NO.
BRIDGE NO.


DESCRIPTION	DATE

IF A SEAL IS PRESENT ON THIS SHEET IT HAS BEEN ELECTRONICALLY SEALED AND DATED.


MISSOURI HIGHWAYS AND TRANSPORTATION COMMISSION
105 WEST CAPITOL
JEFFERSON CITY, MO 65102
1-888-ASK-MODOT (1-888-275-6636)

LEE'S SUMMIT MISSOURI


olsson
1301 BURLINGTON ST., STE. 100
NORTH KANSAS CITY, MO 64116
PHONE: 816.361.1177
CERT. OF AUTHORITY NO. 001592

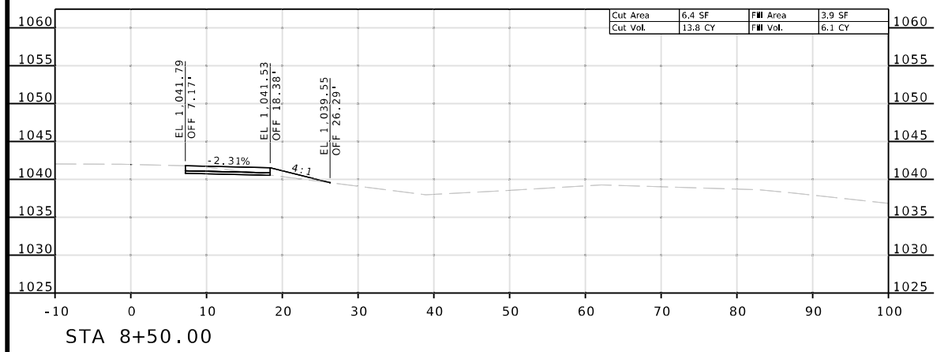


STA 8+50.00

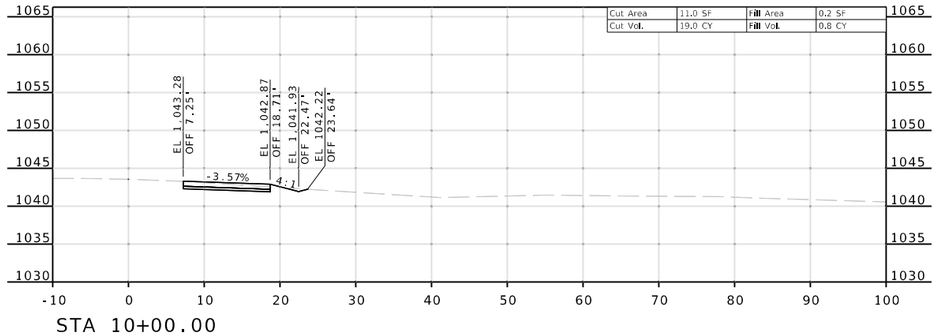


STA 10+00.00

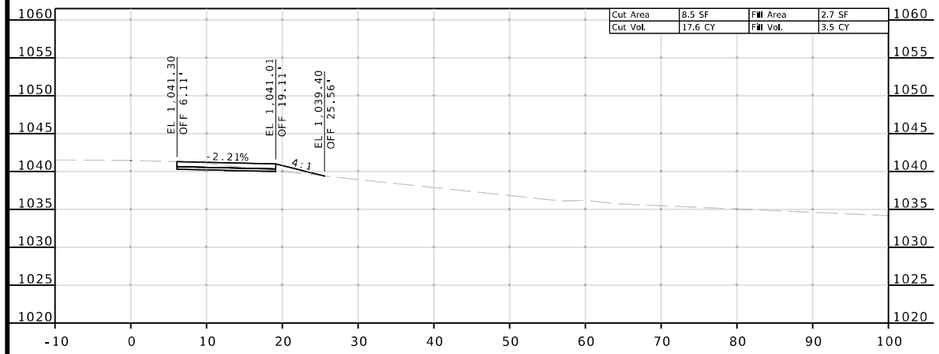


STA 8+00.00

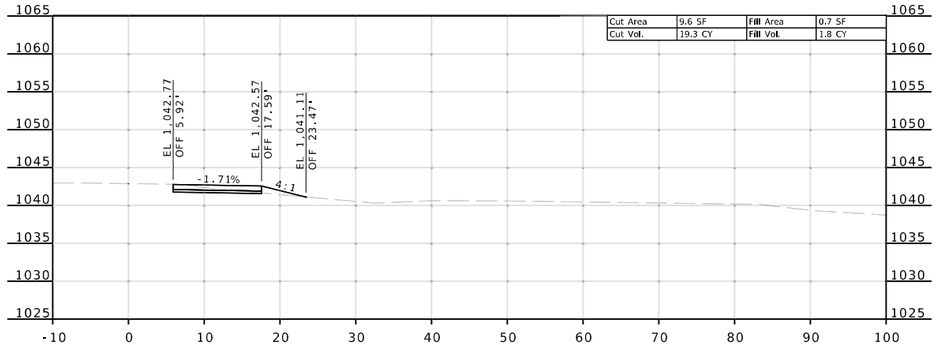

STA 9+50.00

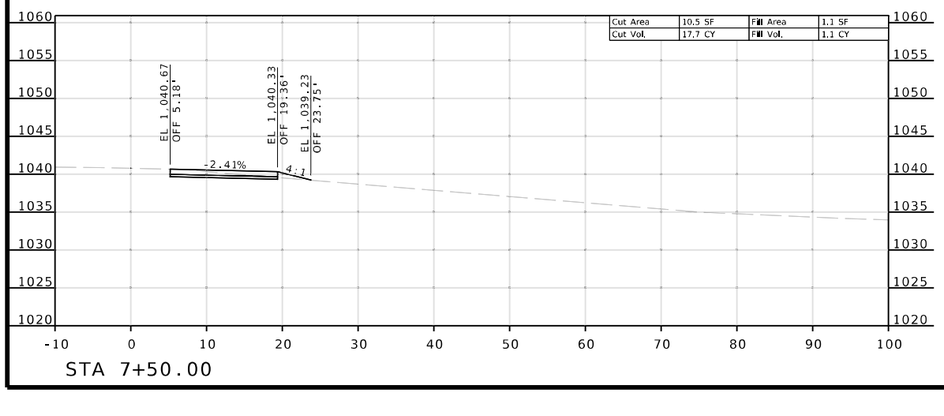

STA 7+50.00

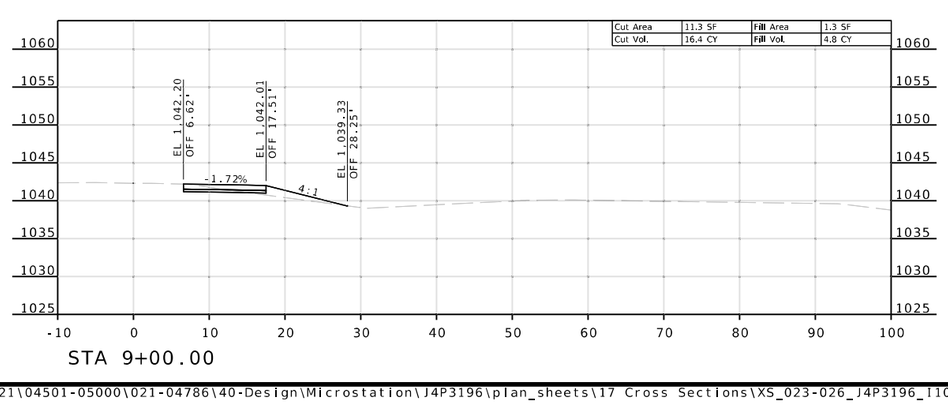

STA 9+00.00

RAMP 2
TEMPORARY PAVEMENT
PHASE 1D RIGHT

Reid Catt
2025.03.01 22:10:00-06'00'

REID BRENNEN CATT
NUMBER
PE-2010019516

REID BRENNEN CATT-ENGINEER
MO# PE-2010019516

DATE PREPARED
2/28/2025

ROUTE	STATE
50/291	MO

DISTRICT	SHEET NO.
KC	25

COUNTY
JACKSON

JOB NO.
J4P3196

FEDERAL PROJECT NO.
STB-3001(009)

PROJECT NO.

BRIDGE NO.

DESCRIPTION	DATE


MISSOURI HIGHWAYS AND TRANSPORTATION COMMISSION
105 WEST CAPITOL
JEFFERSON CITY, MO 65102
1-888-ASK-MODOT (1-888-275-6636)

LEE'S SUMMIT MISSOURI

olsson
1301 BURLINGTON ST., STE. 100
NORTH KANSAS CITY, MO 64116
PHONE: 816.361.1177
CERT. OF AUTHORITY NO. 001592

IF A SEAL IS PRESENT ON THIS SHEET IT HAS BEEN ELECTRONICALLY SEALED AND DATED.

F:\2021\04501-05000\021-04786\40-Design\Microstation\J4P3196\plan_sheets\17 Cross Sections\XS_023-026_J4P3196_I10_RAMP-2_RT_TEMP_PVMT.dgn 9:59:22 AM 2/28/2025

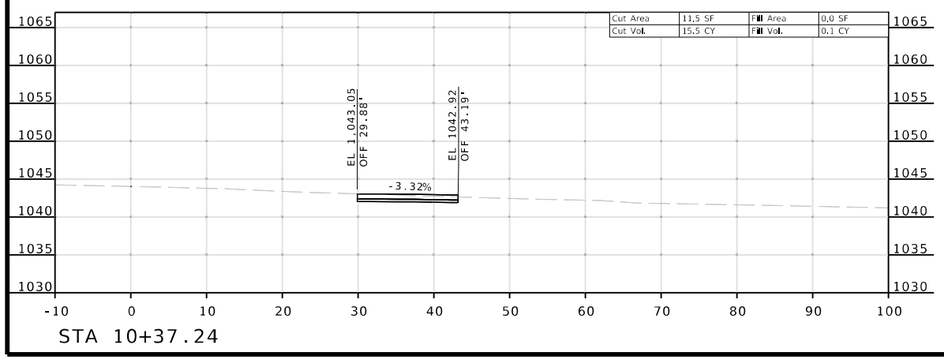

STA 10+37.24

RAMP 2
TEMPORARY PAVEMENT
PHASE 1D RIGHT

Reid Catt
2025.03.01 22:10:06-06'00'

REID BRENNEN CATT-ENGINEER
MO# PE-2010019516

DATE PREPARED
2/28/2025

ROUTE	STATE
50/291	MO
DISTRICT	SHEET NO.
KC	26

COUNTY
JACKSON

JOB NO.
J4P3196

FEDERAL PROJECT NO.
STB-3001(009)

PROJECT NO.

BRIDGE NO.

DESCRIPTION	DATE


IF A SEAL IS PRESENT ON THIS SHEET IT HAS BEEN ELECTRONICALLY SEALED AND DATED.


MISSOURI HIGHWAYS AND TRANSPORTATION COMMISSION
105 WEST CAPITOL
JEFFERSON CITY, MO 65102
1-888-ASK-MODOT (1-888-275-6636)


LEE'S SUMMIT MISSOURI


olsson
1301 BURLINGTON ST., STE. 100
NORTH KANSAS CITY, MO 64116
PHONE: 816.361.1177
CERT. OF AUTHORITY NO. 001592


F:\2021\04501-05000\021-04786\40-Design\Microstation\J4P3196\plan_sheets\17 Cross Sections\XS_023-026_J4P3196_I10_RAMP-2_RT_TEMP_PVMT.dgn 9:59:25 AM 2/28/2025

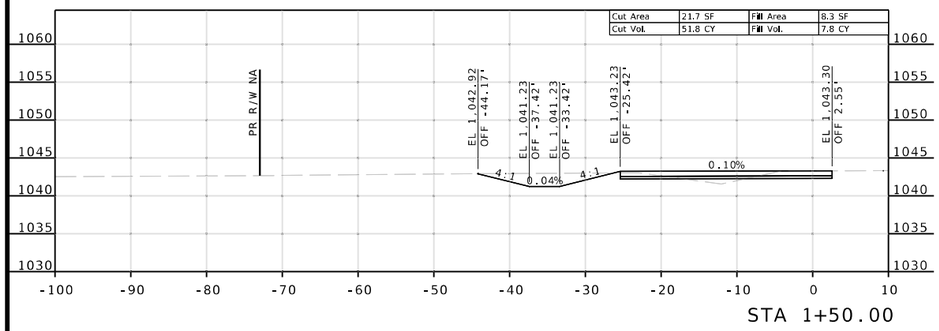


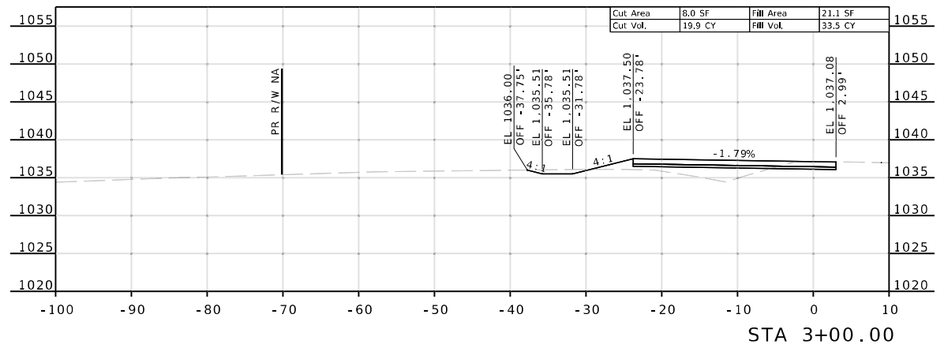

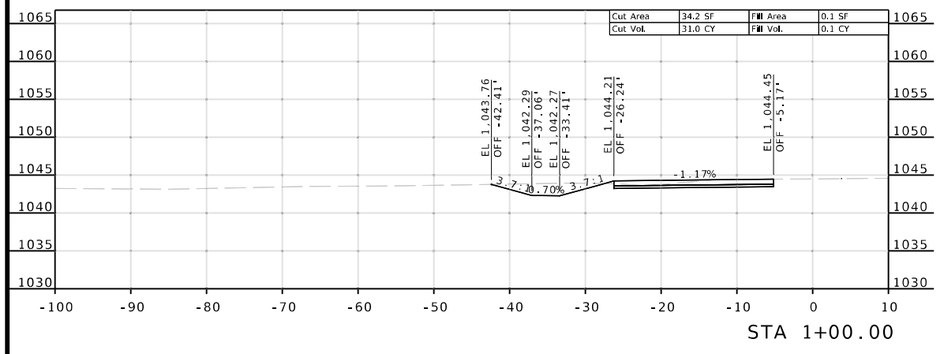

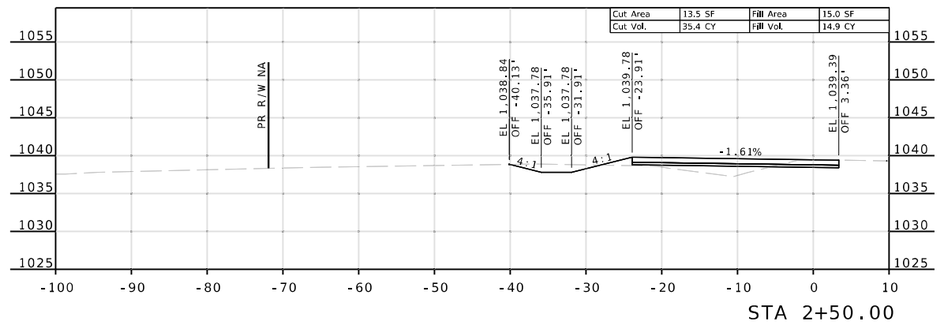

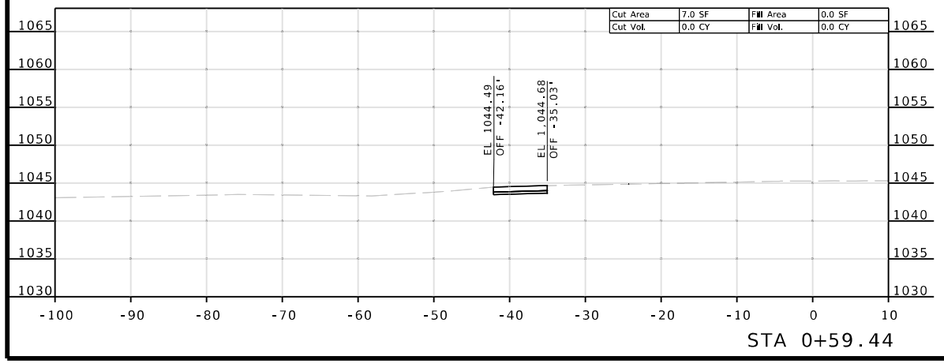

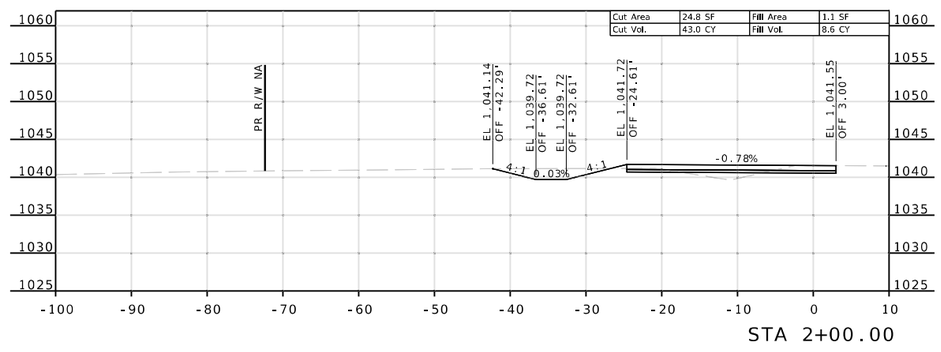

RAMP 3
TEMPORARY PAVEMENT
PHASE 1D LEFT

Reid Catt
2025.03.01 22:10:38-06'00'

REID BRENNEN CATT-ENGINEER
MO# PE-2010019516

DATE PREPARED
2/28/2025

ROUTE	STATE
50/291	MO
DISTRICT	SHEET NO.
KC	27

COUNTY
JACKSON

JOB NO.
J4P3196

FEDERAL PROJECT NO.
STB-3001(009)

PROJECT NO.

BRIDGE NO.

DESCRIPTION	DATE


MISSOURI HIGHWAYS AND TRANSPORTATION COMMISSION


105 WEST CAPITOL
JEFFERSON CITY, MO 65102
1-888-ASK-MODOT (1-888-275-6636)


LEE'S SUMMIT MISSOURI


olsson
1301 BURLINGTON ST., STE. 100
NORTH KANSAS CITY, MO 64116
PHONE: 816.361.1177
CERT. OF AUTHORITY NO. 001592


IF A SEAL IS PRESENT ON THIS SHEET IT HAS BEEN ELECTRONICALLY SEALED AND DATED.

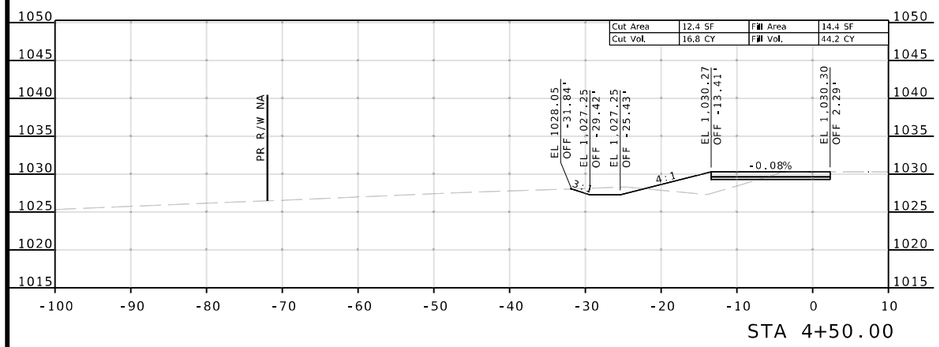


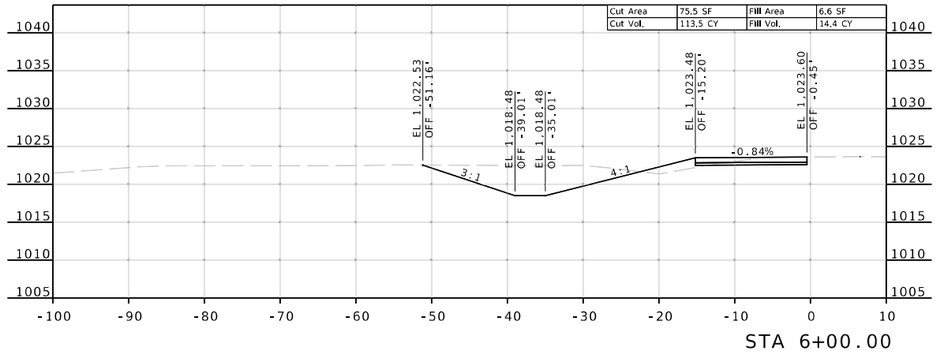

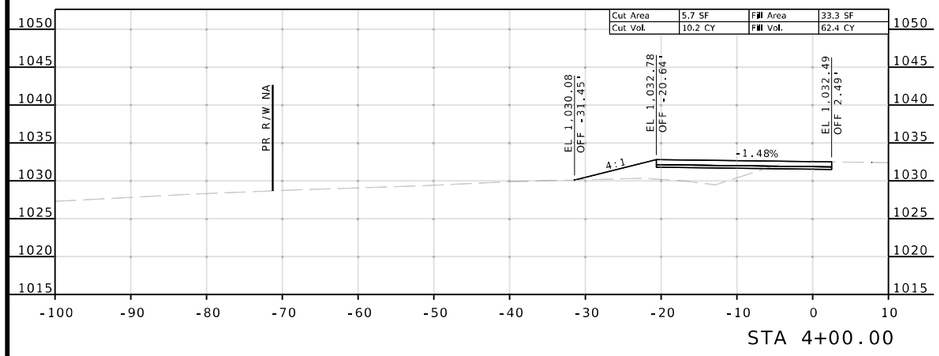

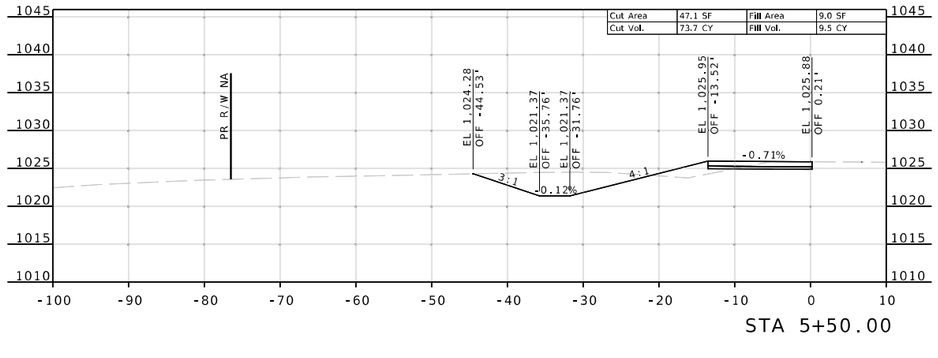

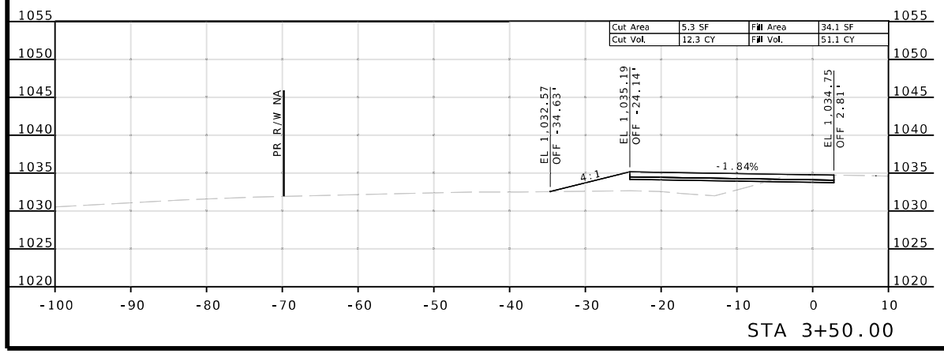

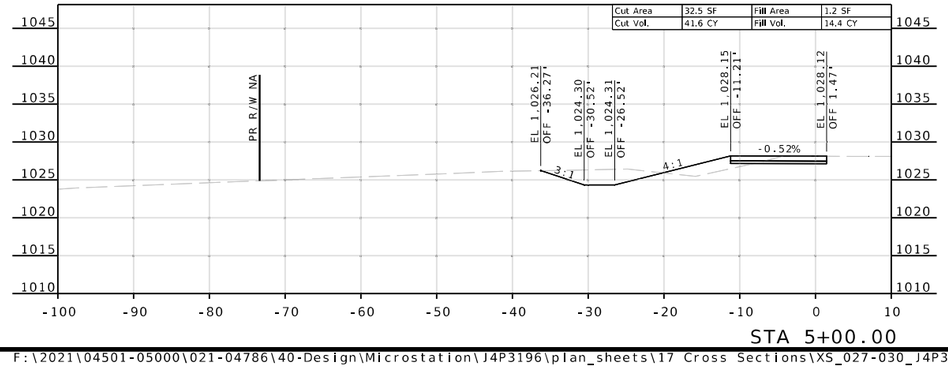

RAMP 3
TEMPORARY PAVEMENT
PHASE 1D LEFT

Reid Catt
2025.03.01 22:10:13-06'00'

REID BRENNEN CATT
NUMBER PE-2010019516

REID BRENNEN CATT-ENGINEER
MO# PE-2010019516

DATE PREPARED
2/28/2025

ROUTE	STATE
50/291	MO

DISTRICT	SHEET NO.
KC	28

COUNTY
JACKSON

JOB NO.
J4P3196

FEDERAL PROJECT NO.
STB-3001(009)

PROJECT NO.

BRIDGE NO.


DATE	DESCRIPTION

IF A SEAL IS PRESENT ON THIS SHEET IT HAS BEEN ELECTRONICALLY SEALED AND DATED.


MISSOURI HIGHWAYS AND TRANSPORTATION COMMISSION
105 WEST CAPITOL
JEFFERSON CITY, MO 65102
1-888-ASK-MODOT (1-888-275-6636)

LEE'S SUMMIT MISSOURI


olsson
1301 BURLINGTON ST., STE. 100
NORTH KANSAS CITY, MO 64116
PHONE: 816.361.1177
CERT. OF AUTHORITY NO. 001592

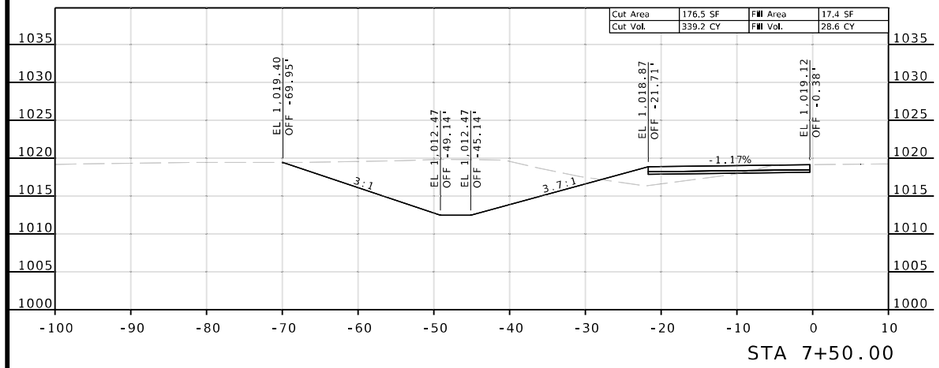


STA 7+50.00

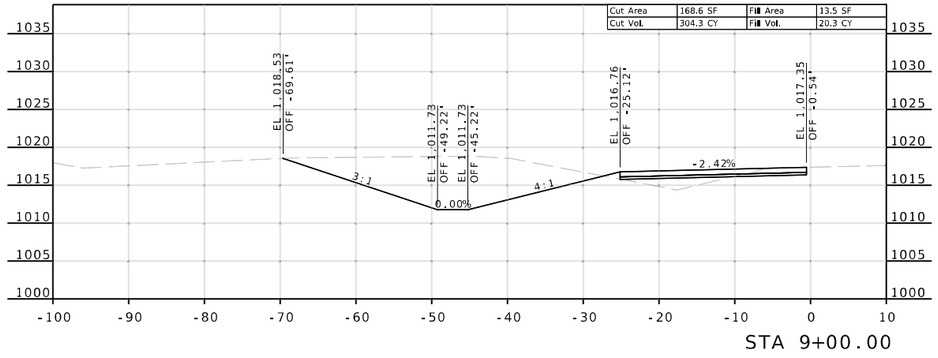


STA 9+00.00

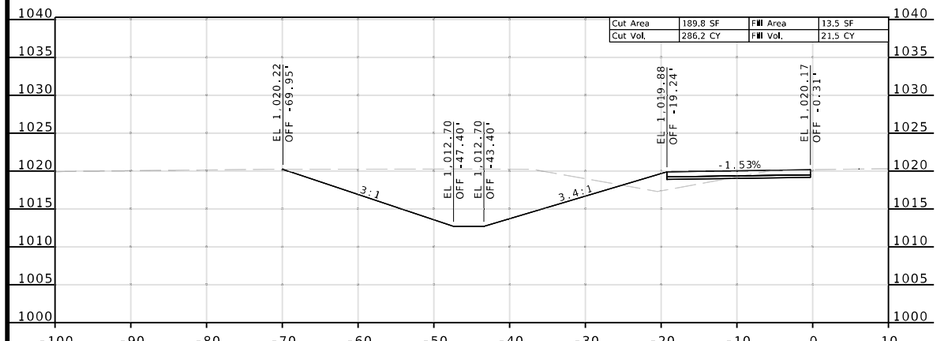


STA 7+00.00

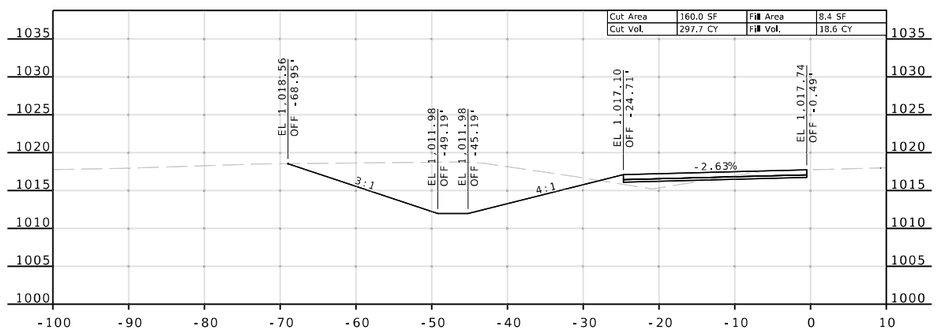

STA 8+50.00

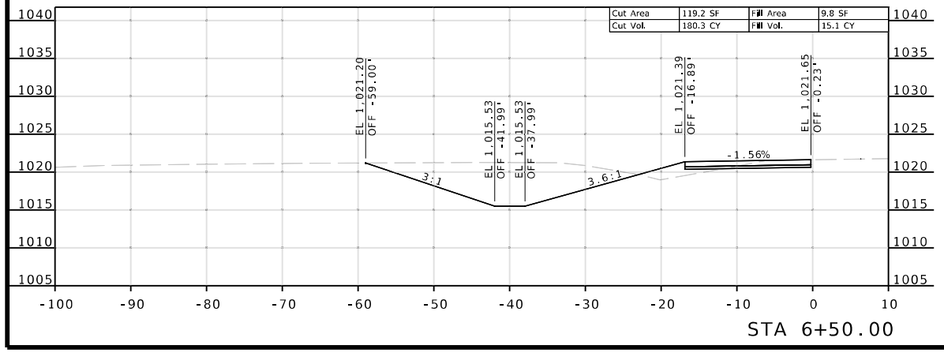

STA 6+50.00

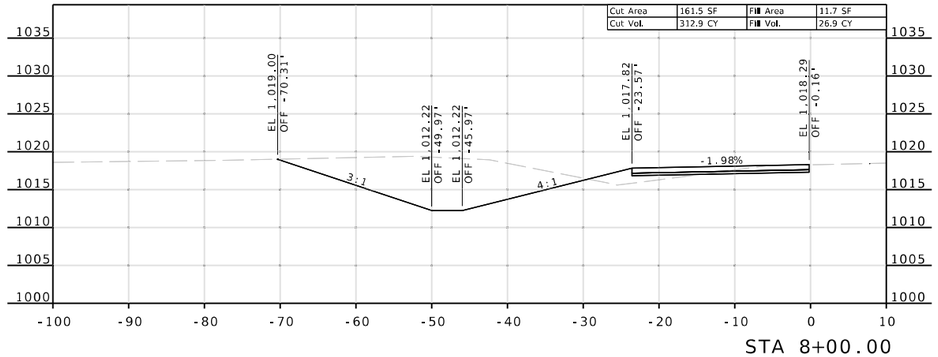

STA 8+00.00

RAMP 3
TEMPORARY PAVEMENT
PHASE 1D LEFT

Reid Catt
2025.03.01 22:10:19-06'00'

REID BRENNEN CATT
NUMBER
PE-2010019516

REID BRENNEN CATT-ENGINEER
MO# PE-2010019516

DATE PREPARED
2/28/2025

ROUTE	STATE
50/291	MO
DISTRICT	SHEET NO.
KC	29

COUNTY
JACKSON

JOB NO.
J4P3196

FEDERAL PROJECT NO.
STB-3001(009)

PROJECT NO.

BRIDGE NO.

DESCRIPTION	DATE


IF A SEAL IS PRESENT ON THIS SHEET IT HAS BEEN ELECTRONICALLY SEALED AND DATED.

MISSOURI HIGHWAYS AND TRANSPORTATION COMMISSION


105 WEST CAPITOL
JEFFERSON CITY, MO 65102
1-888-ASK-MODOT (1-888-275-6636)

LEE'S SUMMIT MISSOURI


olsson
1301 BURLINGTON ST., STE. 100
NORTH KANSAS CITY, MO 64116
PHONE: 816.361.1177
CERT. OF AUTHORITY NO. 001592

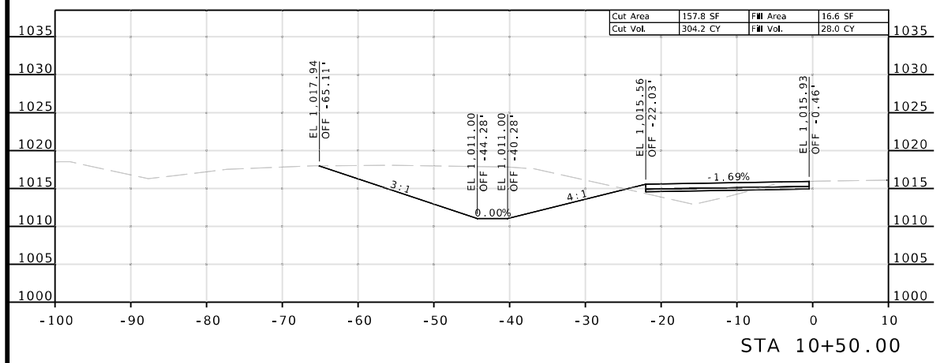


STA 10+50.00

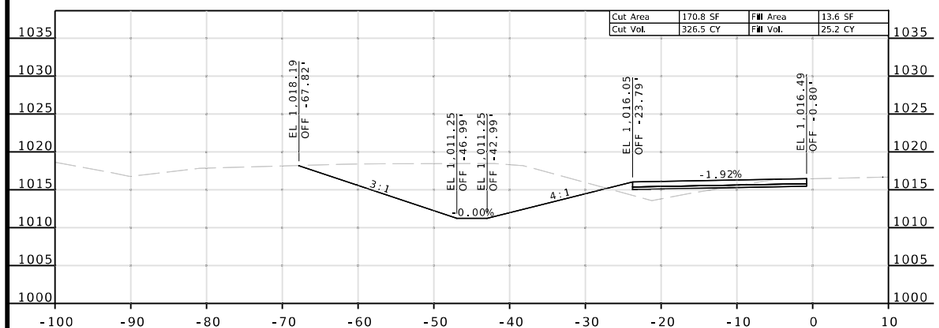

STA 10+00.00

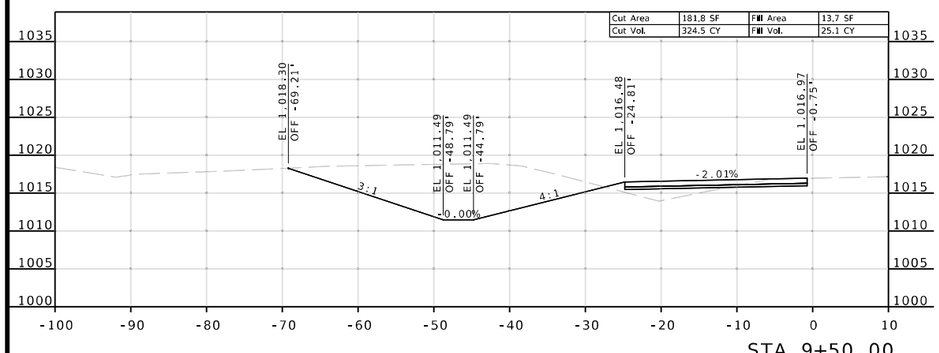

STA 9+50.00

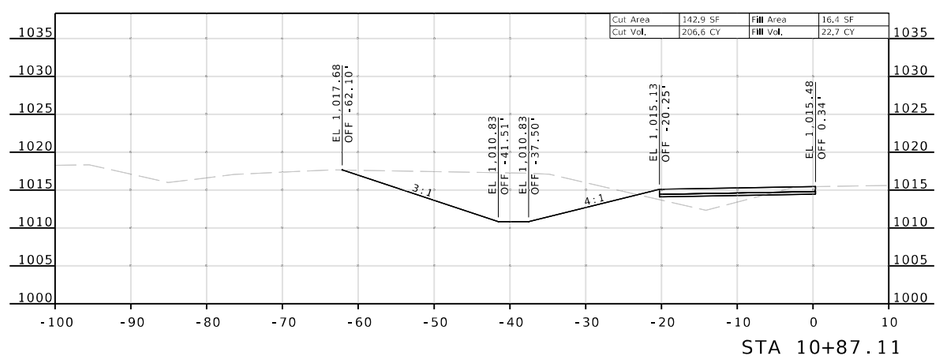

STA 10+87.11

RAMP 3
TEMPORARY PAVEMENT
PHASE 1D LEFT

Reid Catt
2025.03.01 22:10:31-06'00'

REID BRENNEN CATT-ENGINEER
MO# PE-2010019516

DATE PREPARED
2/28/2025

ROUTE	STATE
50/291	MO
DISTRICT	SHEET NO.
KC	30

COUNTY
JACKSON

JOB NO.
J4P3196

FEDERAL PROJECT NO.
STB-3001(009)

PROJECT NO.

BRIDGE NO.

DATE	DESCRIPTION


IF A SEAL IS PRESENT ON THIS SHEET IT HAS BEEN ELECTRONICALLY SEALED AND DATED.

MISSOURI HIGHWAYS AND TRANSPORTATION COMMISSION
105 WEST CAPITOL
JEFFERSON CITY, MO 65102
1-888-ASK-MODOT (1-888-275-6636)


LEE'S SUMMIT MISSOURI

olsson
1301 BURLINGTON ST., STE. 100
NORTH KANSAS CITY, MO 64116
PHONE: 816.361.1177
CERT. OF AUTHORITY NO. 001592


F:\2021\04501-05000\021-04786\40-Design\Microstation\J4P3196\plan_sheets\17 Cross Sections\XS_027-030_J4P3196_I10_RAMP-3_LT_TEMP_PVMT.dgn 10:02:40 AM 2/28/2025

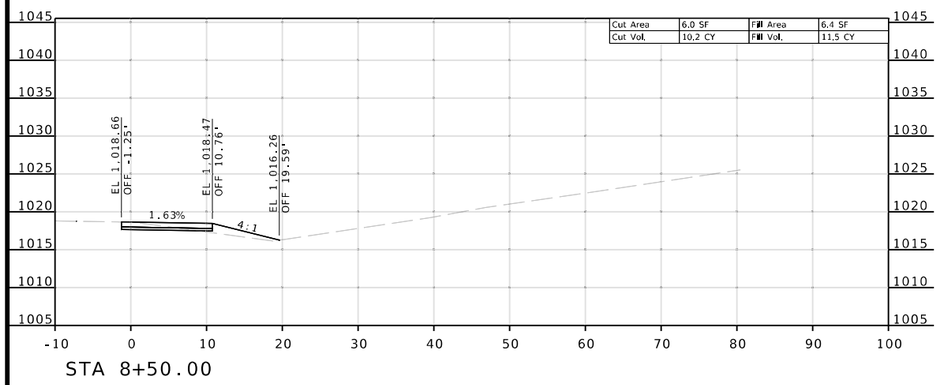


STA 8+50.00

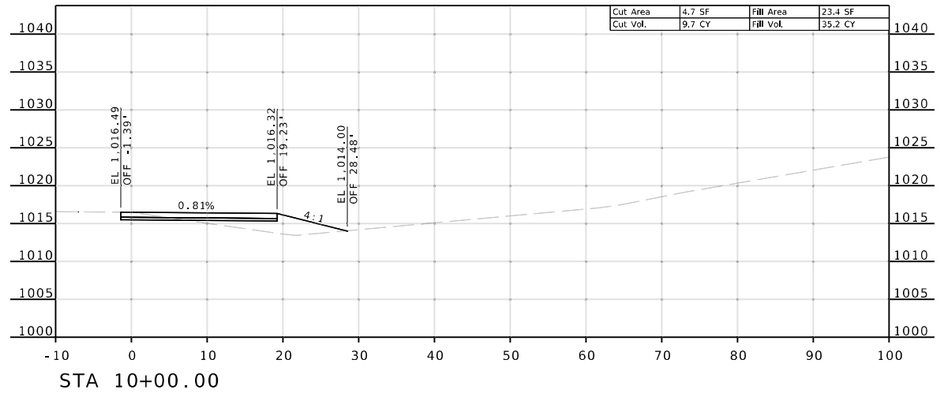


STA 10+00.00

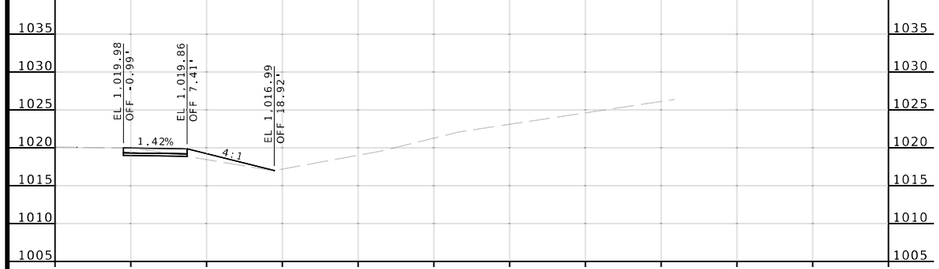


STA 8+00.00

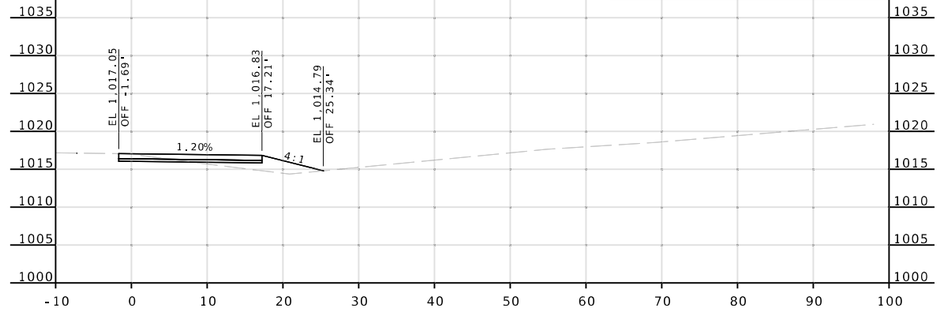

STA 9+50.00

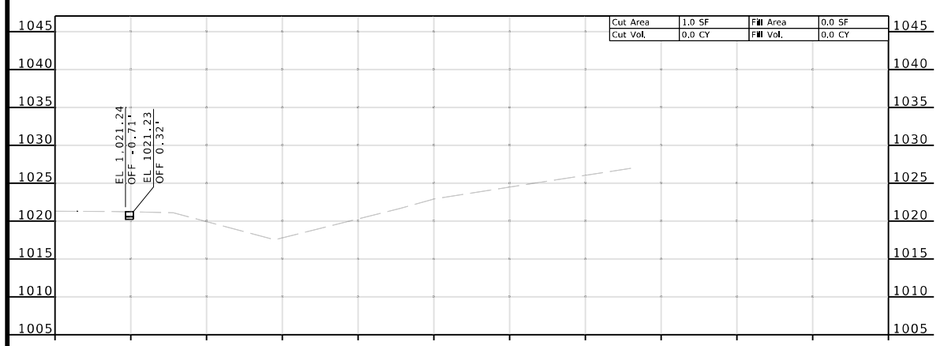

STA 7+65.24

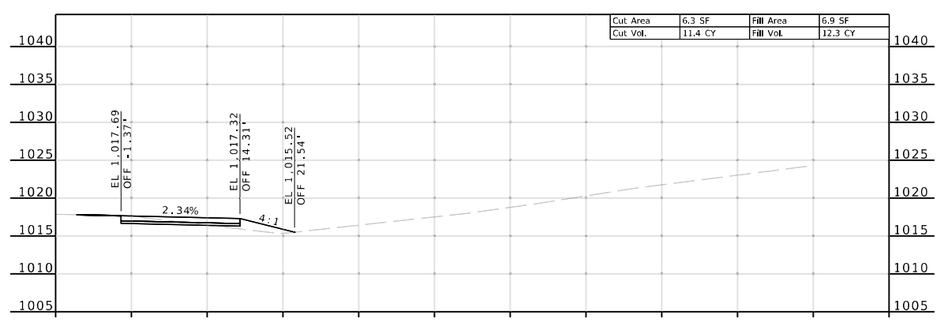

STA 9+00.00

RAMP 4
TEMPORARY PAVEMENT
PHASE 1D RIGHT

Reid Catt
2025.03.01 22:10:25-06'00'

REID BRENNEN CATT-ENGINEER
MO# PE-2010019516

DATE PREPARED
2/28/2025

ROUTE	STATE
50/291	MO
DISTRICT	SHEET NO.
KC	31

COUNTY
JACKSON

JOB NO.
J4P3196

FEDERAL PROJECT NO.
STB-3001(009)

PROJECT NO.

BRIDGE NO.

DESCRIPTION | DATE


MISSOURI HIGHWAYS AND TRANSPORTATION COMMISSION
105 WEST CAPITOL
JEFFERSON CITY, MO 65102
1-888-ASK-MODOT (1-888-275-6636)

LEE'S SUMMIT MISSOURI


olsson
1301 BURLINGTON ST., STE. 100
NORTH KANSAS CITY, MO 64116
PHONE: 816.361.1177
CERT. OF AUTHORITY NO. 001592

IF A SEAL IS PRESENT ON THIS SHEET IT HAS BEEN ELECTRONICALLY SEALED AND DATED.


F:\2021\04501-05000\021-04786\40-Design\Microstation\J4P3196\plan_sheets\17 Cross Sections\XS_031-032_J4P3196_I10_RAMP-4_RT_TEMP_PVMT.dgn 10:06:19 AM 2/28/2025

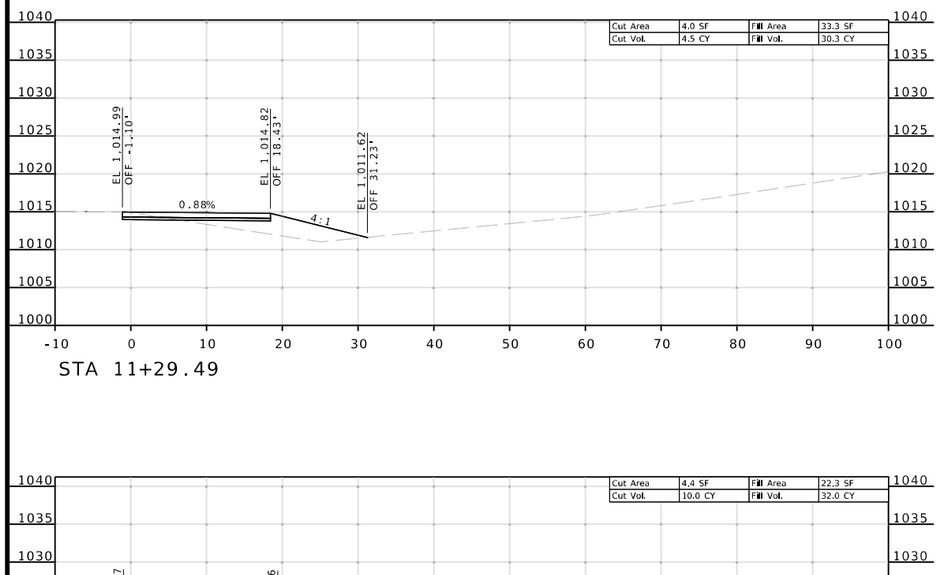

STA 11+29.49

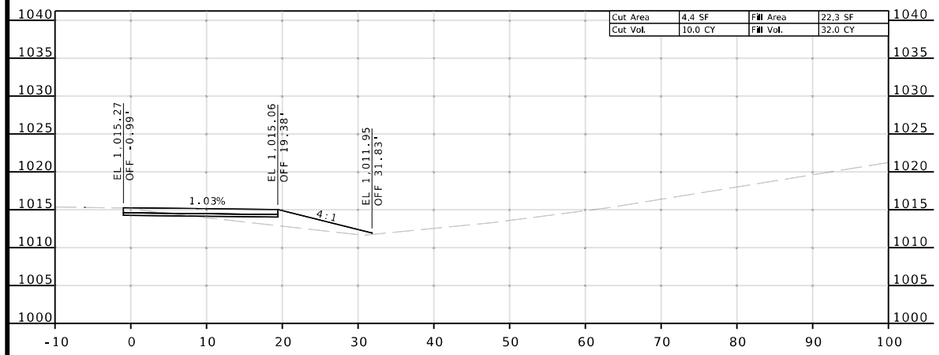

STA 11+00.00

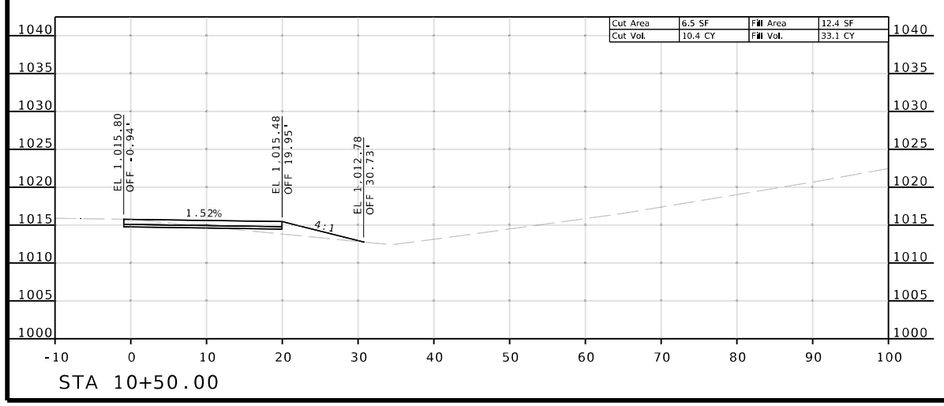

STA 10+50.00

RAMP 4
TEMPORARY PAVEMENT
PHASE 1D RIGHT

Reid Catt
2025.03.01 22:09:41-06'00'

REID BRENNEN CATT
NUMBER
PE-2010019516

REID BRENNEN CATT-ENGINEER
MO# PE-2010019516

DATE PREPARED
2/28/2025

ROUTE	STATE
50/291	MO
DISTRICT	SHEET NO.
KC	32

COUNTY
JACKSON

JOB NO.
J4P3196

FEDERAL PROJECT NO.
STB-3001(009)

PROJECT NO.

BRIDGE NO.

DESCRIPTION	DATE


IF A SEAL IS PRESENT ON THIS SHEET IT HAS BEEN ELECTRONICALLY SEALED AND DATED.

MISSOURI HIGHWAYS AND TRANSPORTATION COMMISSION
105 WEST CAPITOL
JEFFERSON CITY, MO 65102
1-888-ASK-MODOT (1-888-275-6636)


LEE'S SUMMIT MISSOURI

olsson
1301 BURLINGTON ST., STE. 100
NORTH KANSAS CITY, MO 64116
PHONE: 816.361.1177
CERT. OF AUTHORITY NO. 001592


F:\2021\04501-05000\021-04786\40-Design\Microstation\J4P3196\plan_sheets\17 Cross Sections\XS_031-032_J4P3196_I10_RAMP-4_RT_TEMP_PVMT.dgn 10:06:21 AM 2/28/2025

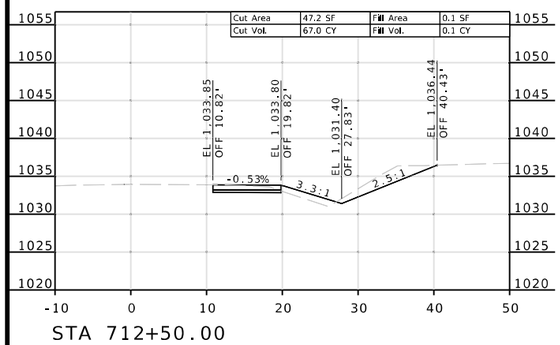


STA 712+50.00

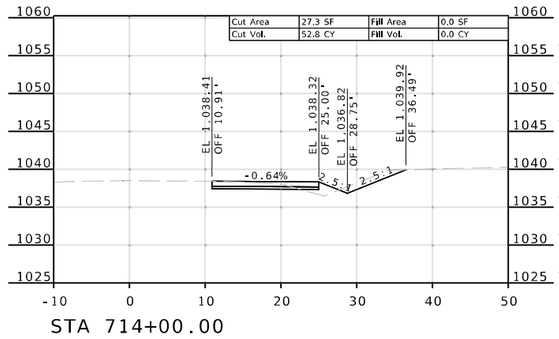


STA 714+00.00

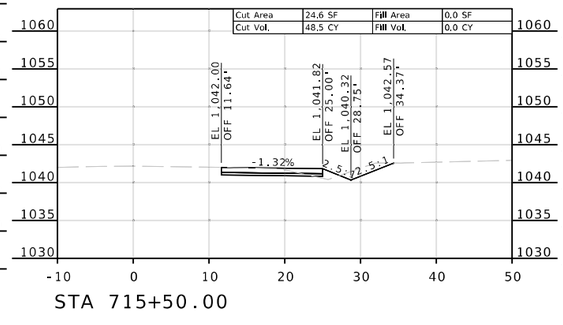


STA 715+50.00

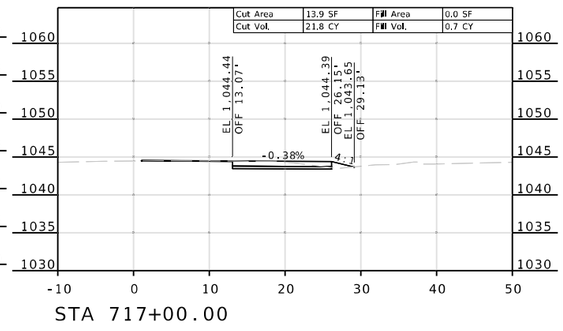


STA 717+00.00

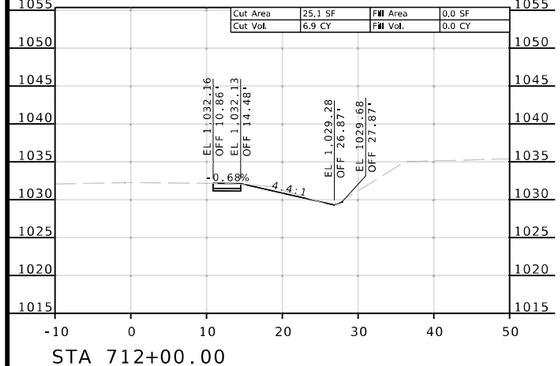


STA 712+00.00

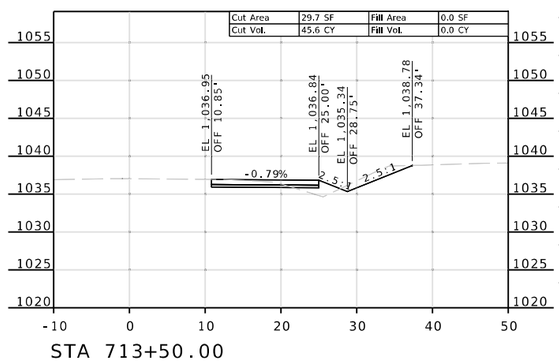


STA 713+50.00

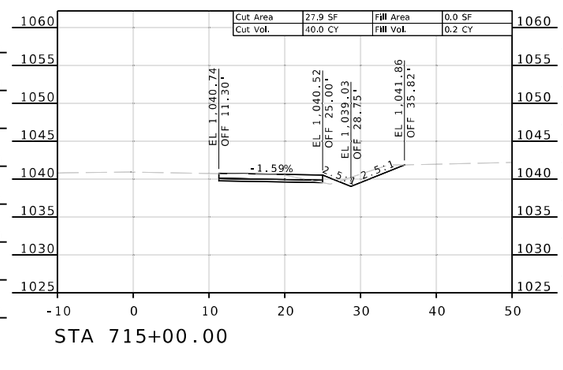


STA 715+00.00

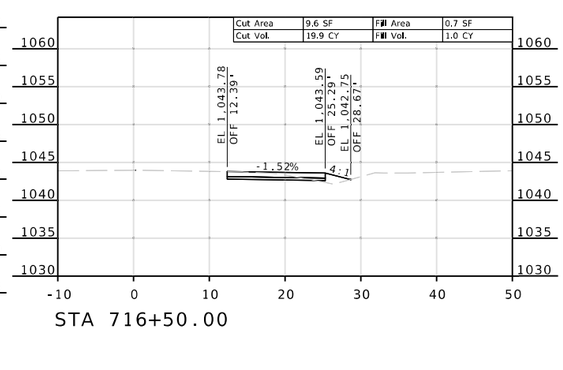


STA 716+50.00

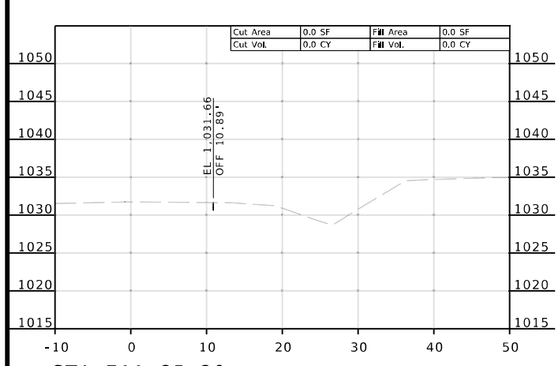


STA 711+85.20

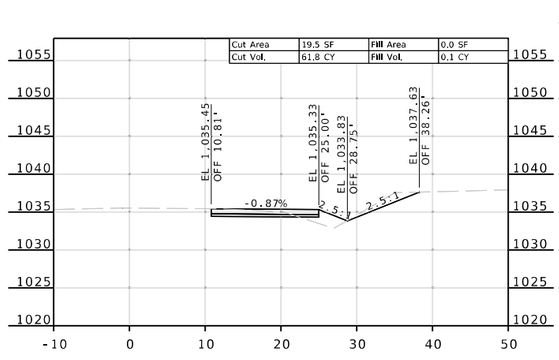

STA 713+00.00

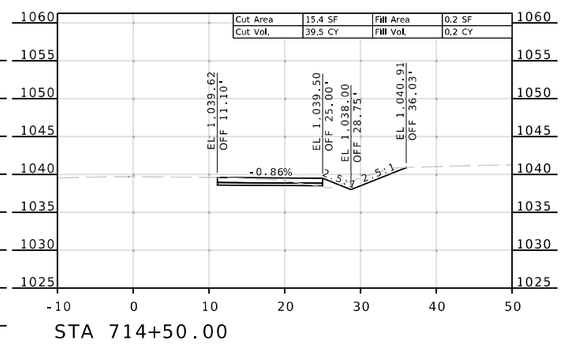

STA 714+50.00

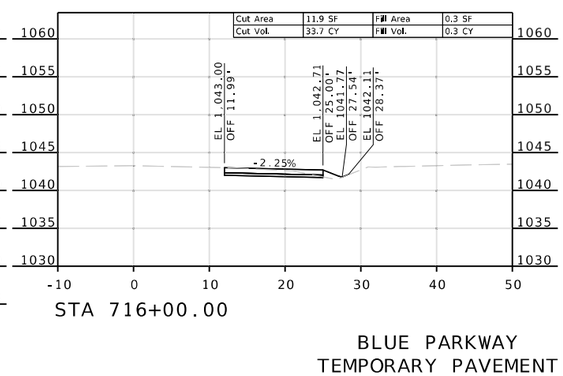

STA 716+00.00

BLUE PARKWAY
TEMPORARY PAVEMENT
PHASE 1B RIGHT

Reid Catt
2025.03.01 22:12:29-06'00'

REID BRENNEN CATT-ENGINEER
MO# PE-2010019516

DATE PREPARED
2/28/2025

ROUTE	STATE
50/291	MO
DISTRICT	SHEET NO.
KC	33

COUNTY
JACKSON

JOB NO.
J4P3196

FEDERAL PROJECT NO.
STB-3001(009)

PROJECT NO.

BRIDGE NO.


DESCRIPTION	DATE

MISSOURI HIGHWAYS AND TRANSPORTATION COMMISSION
105 WEST CAPITOL
JEFFERSON CITY, MO 65102
1-888-ASK-MODOT (1-888-275-6636)


LEE'S SUMMIT MISSOURI

olsson
1301 BURLINGTON ST., STE. 100
NORTH KANSAS CITY, MO 64116
PHONE: 816.361.1177
CERT. OF AUTHORITY NO. 001592


IF A SEAL IS PRESENT ON THIS SHEET IT HAS BEEN ELECTRONICALLY SEALED AND DATED.

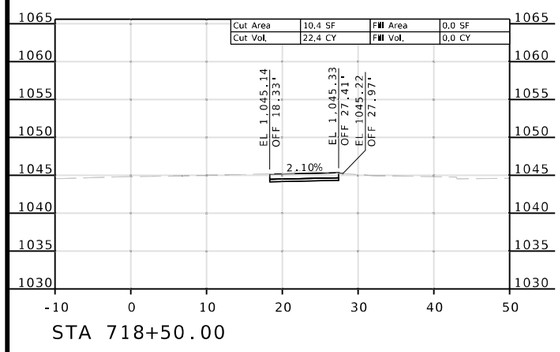


STA 718+50.00

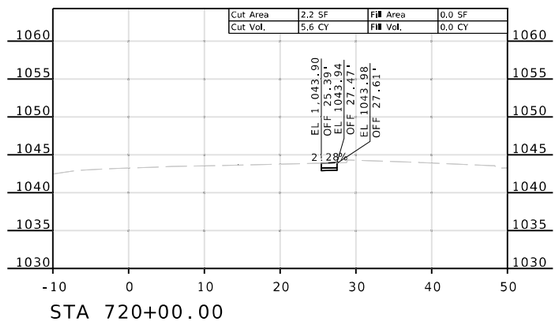


STA 720+00.00

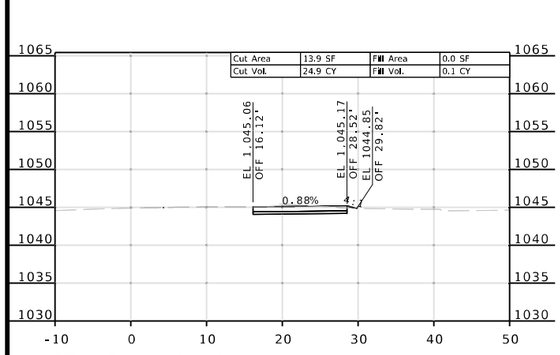


STA 718+00.00

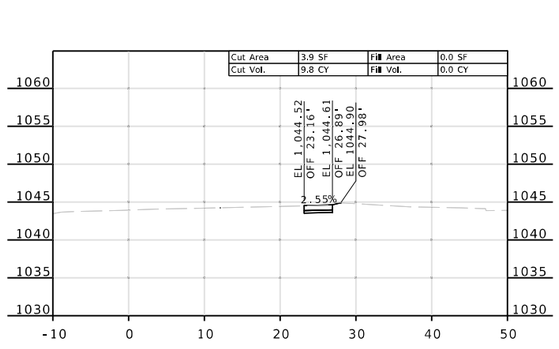


STA 719+50.00

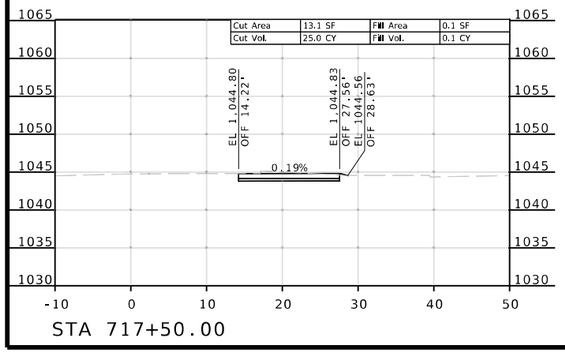

STA 717+50.00

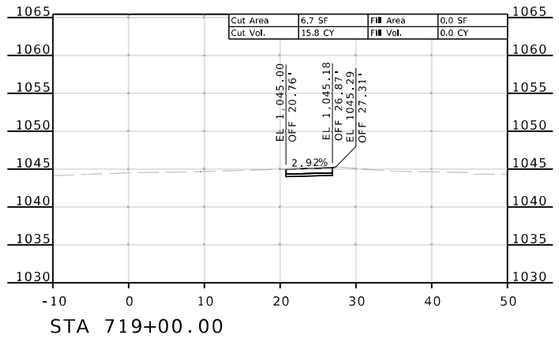

STA 719+00.00

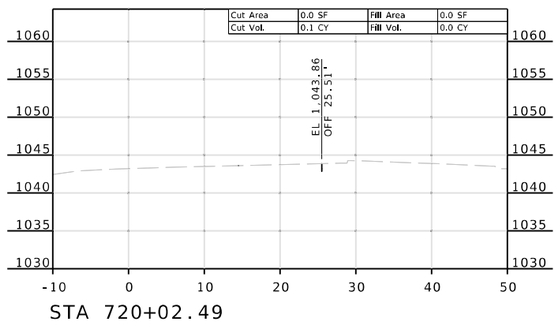

STA 720+02.49

BLUE PARKWAY
TEMPORARY PAVEMENT
PHASE 1B RIGHT

Reid Catt
2025.03.01 22:12:36-06'00'

REID BRENNEN CATT-ENGINEER
MO# PE-2010019516

DATE PREPARED
2/28/2025

ROUTE	STATE
50/291	MO
DISTRICT	SHEET NO.
KC	34

COUNTY
JACKSON

JOB NO.
J4P3196

FEDERAL PROJECT NO.
STB-3001(009)

PROJECT NO.

BRIDGE NO.

DESCRIPTION	DATE


IF A SEAL IS PRESENT ON THIS SHEET IT HAS BEEN ELECTRONICALLY SEALED AND DATED.


MISSOURI HIGHWAYS AND TRANSPORTATION COMMISSION
105 WEST CAPITOL
JEFFERSON CITY, MO 65102
1-888-ASK-MODOT (1-888-275-6636)


LEE'S SUMMIT MISSOURI


olsson
1301 BURLINGTON ST., STE. 100
NORTH KANSAS CITY, MO 64116
PHONE: 816.361.1177
CERT. OF AUTHORITY NO. 001592


F:\2021\04501-05000\021-04786\40-Design\Microstation\J4P3196\plan_sheets\17 Cross Sections\XS_033-035_J4P3196_I10_BLUE_PKWY_RT_TEMP_PVMT.dgn 10:43:51 AM 2/28/2025

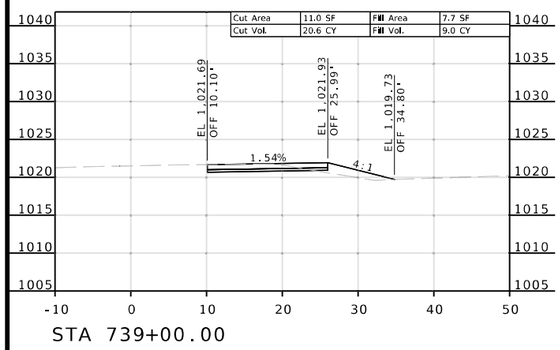


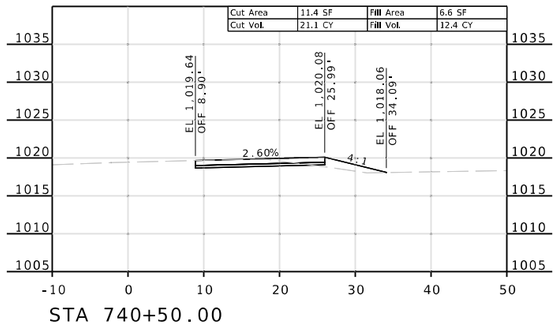


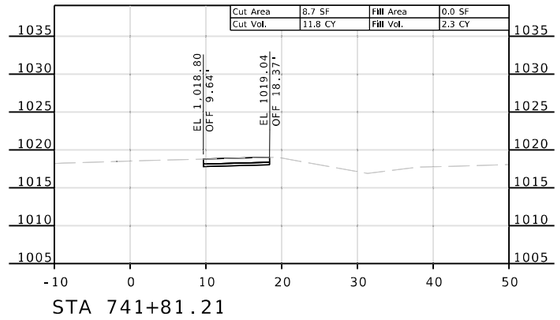


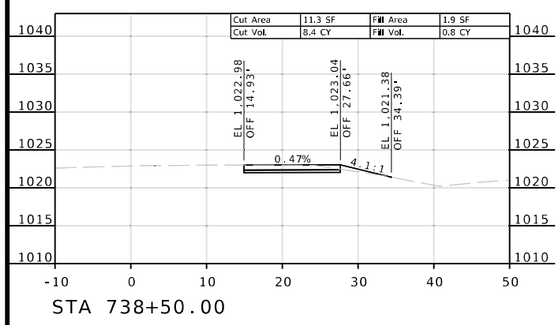


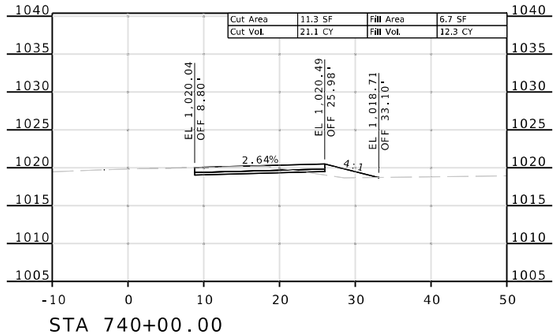

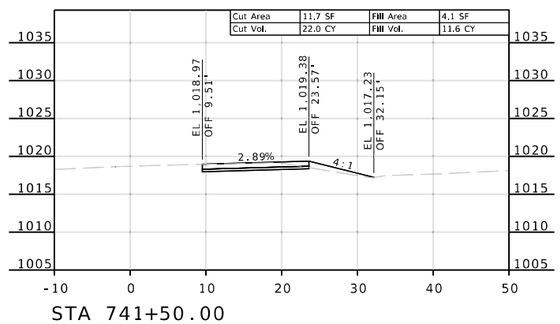

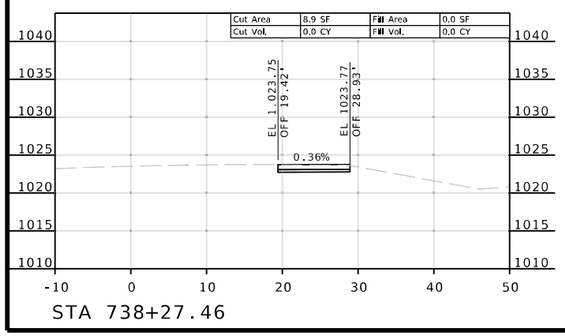

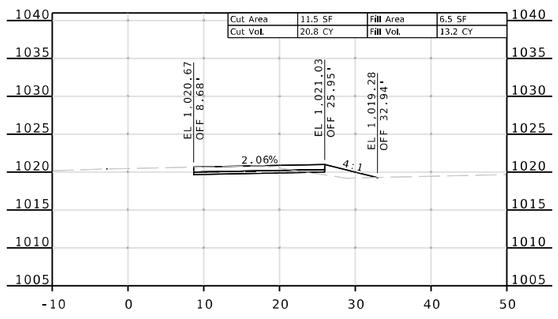

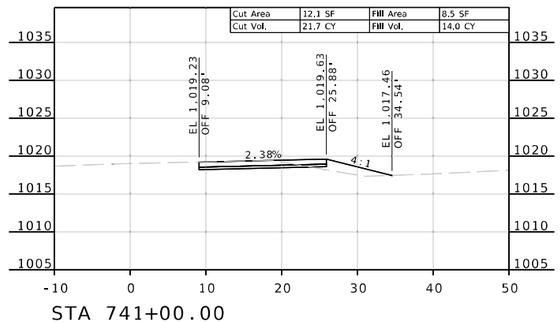

BLUE PARKWAY
TEMPORARY PAVEMENT
PHASE 1B RIGHT

Reid Catt
2025.03.01 22:12:21-06'00'

REID BRENNEN CATT-ENGINEER
MO# PE-2010019516

DATE PREPARED
2/28/2025

ROUTE	STATE
50/291	MO
DISTRICT	SHEET NO.
KC	35

COUNTY
JACKSON

JOB NO.
J4P3196

FEDERAL PROJECT NO.
STB-3001(009)

PROJECT NO.

BRIDGE NO.

DESCRIPTION	DATE


IF A SEAL IS PRESENT ON THIS SHEET IT HAS BEEN ELECTRONICALLY SEALED AND DATED.


MISSOURI HIGHWAYS AND TRANSPORTATION COMMISSION
105 WEST CAPITOL
JEFFERSON CITY, MO 65102
1-888-ASK-MODOT (1-888-275-6636)

LEE'S SUMMIT MISSOURI

olsson
1301 BURLINGTON ST., STE. 100
NORTH KANSAS CITY, MO 64116
PHONE: 816.361.1177
CERT. OF AUTHORITY NO. 001592

F:\2021\04501-05000\021-04786\40-Design\Microstation\J4P3196\plan_sheets\17 Cross Sections\XS_033-035_J4P3196_I10_BLUE_PKWY_RT_TEMP_PVMT.dgn 10:43:36 AM 2/28/2025

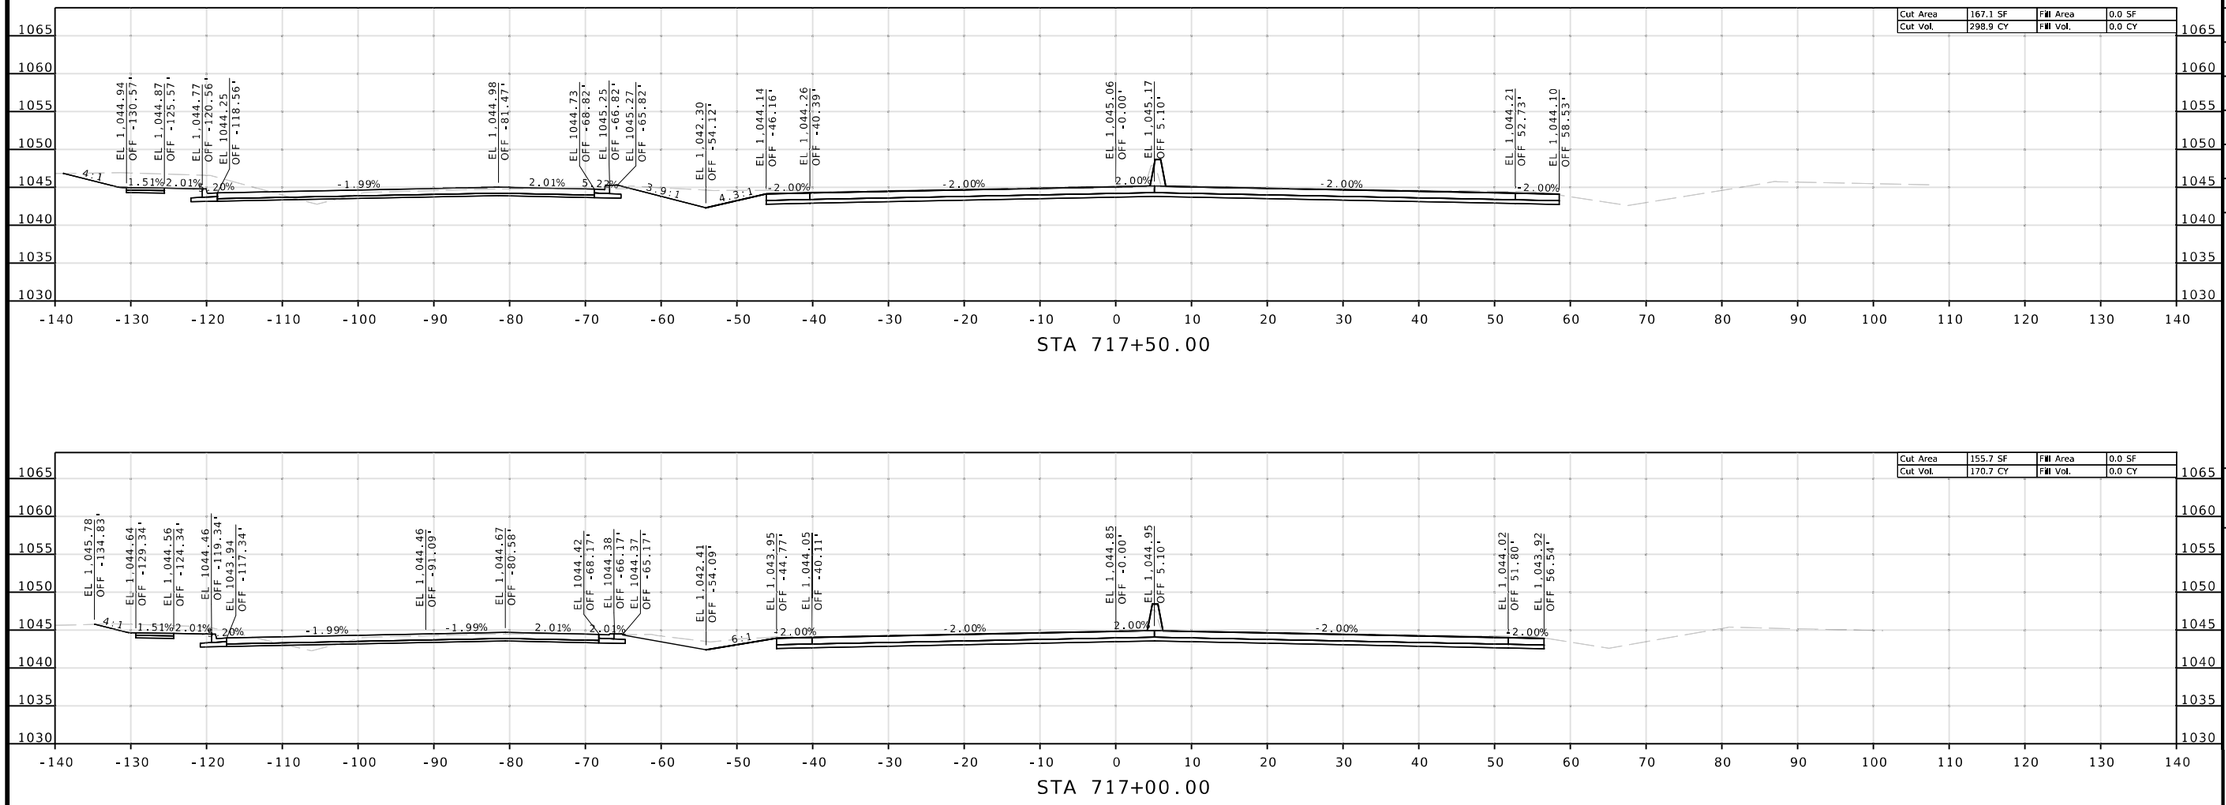

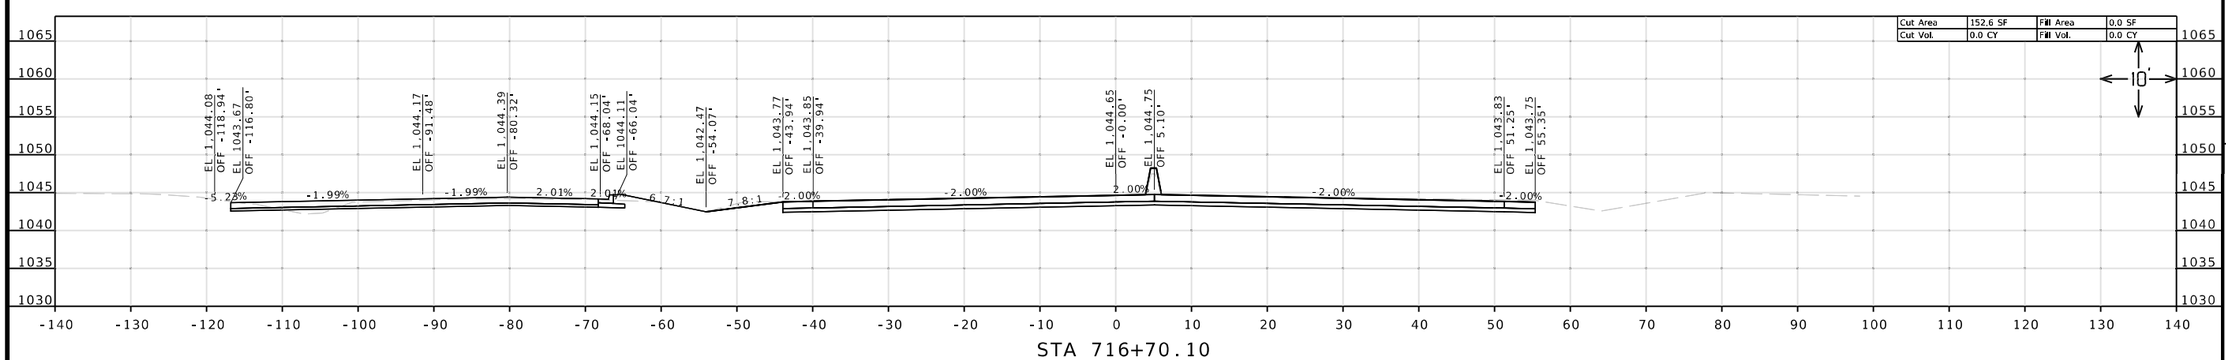

BEGIN PROJECT J4P3196

ROUTE 50

Reid Catt
2025.03.01 22:12:41-06'00'

REID BRENNEN CATT-ENGINEER
MO# PE-2010019516

DATE PREPARED
2/28/2025

ROUTE	STATE
50/291	MO
DISTRICT	SHEET NO.
KC	36

COUNTY
JACKSON

JOB NO.
J4P3196

FEDERAL PROJECT NO.
STB-3001(009)

PROJECT NO.

BRIDGE NO.

DESCRIPTION

DATE

MISSOURI HIGHWAYS AND TRANSPORTATION COMMISSION


105 WEST CAPITOL
JEFFERSON CITY, MO 65102
1-888-ASK-MODOT (1-888-275-6636)


LEE'S SUMMIT MISSOURI


olsson
1301 BURLINGTON ST., STE. 100
NORTH KANSAS CITY, MO 64116
PHONE: 816.361.1177
CERT. OF AUTHORITY NO. 001592

IF A SEAL IS PRESENT ON THIS SHEET IT HAS BEEN ELECTRONICALLY SEALED AND DATED.

F:\2021\04501-05000\021-04786\40-Design\Microstation\J4P3196\plan_sheets\17 Cross Sections\XS_036-058_J4P3196_I10_RTE50.dgn 10:47:37 AM 2/28/2025

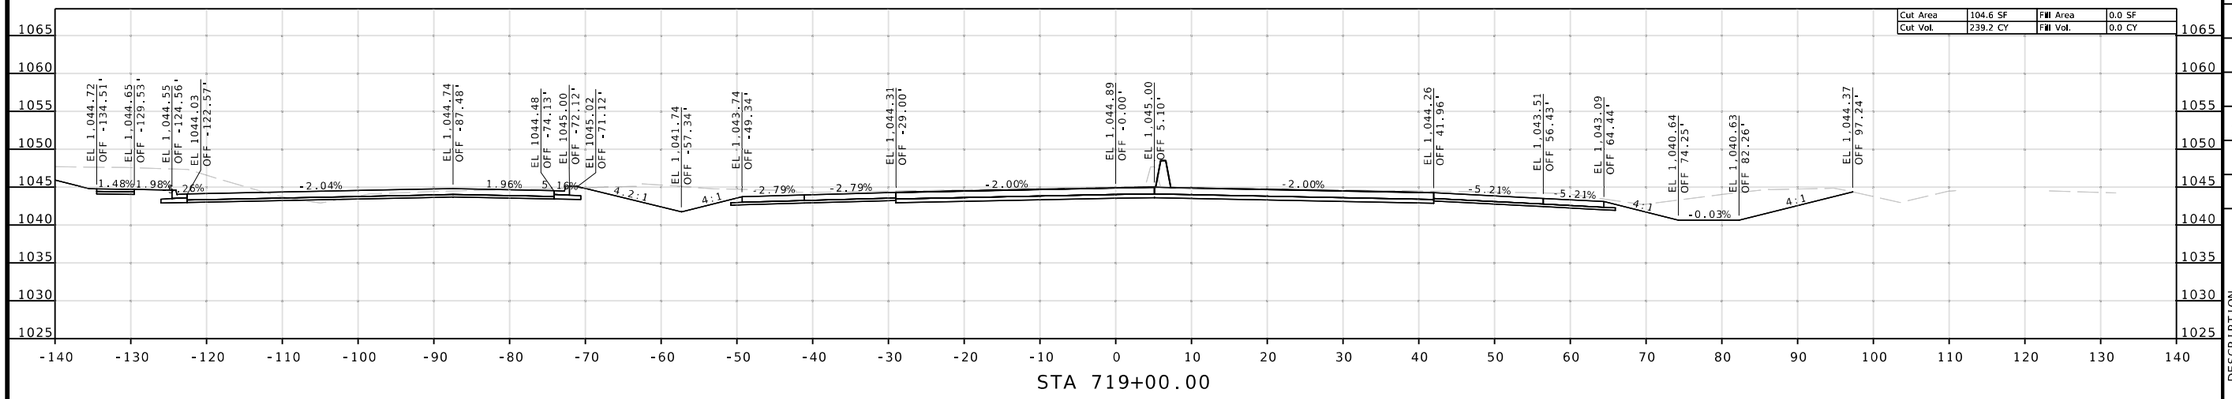

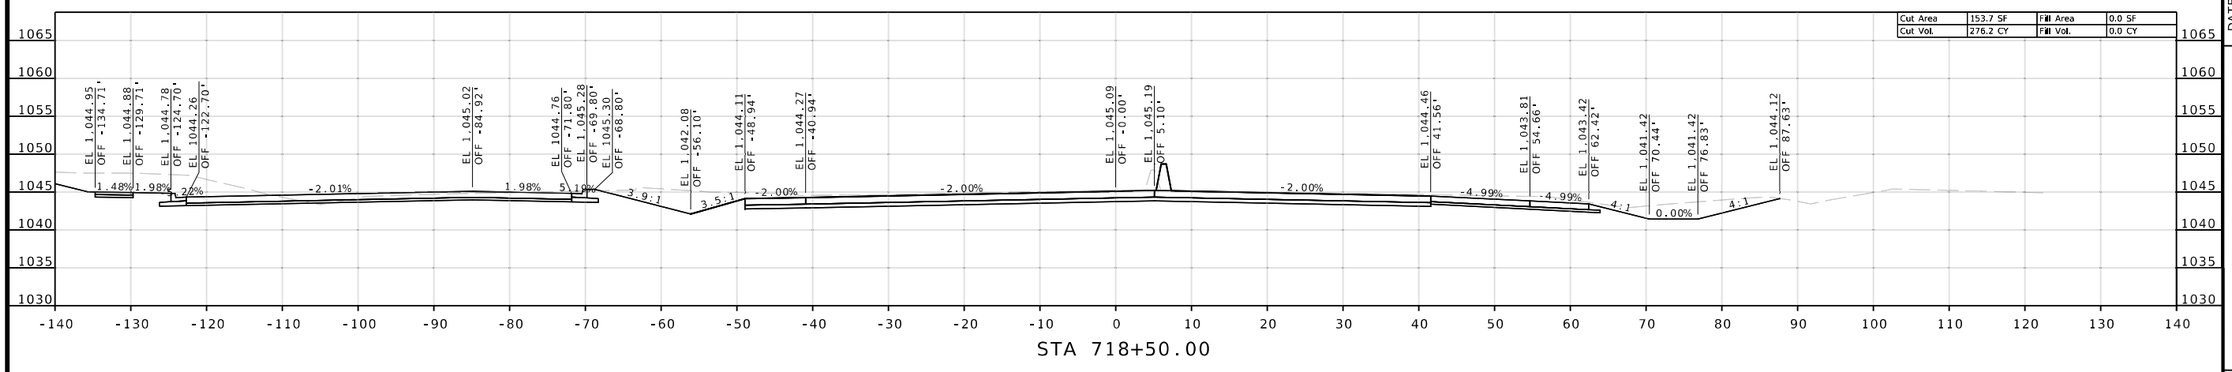

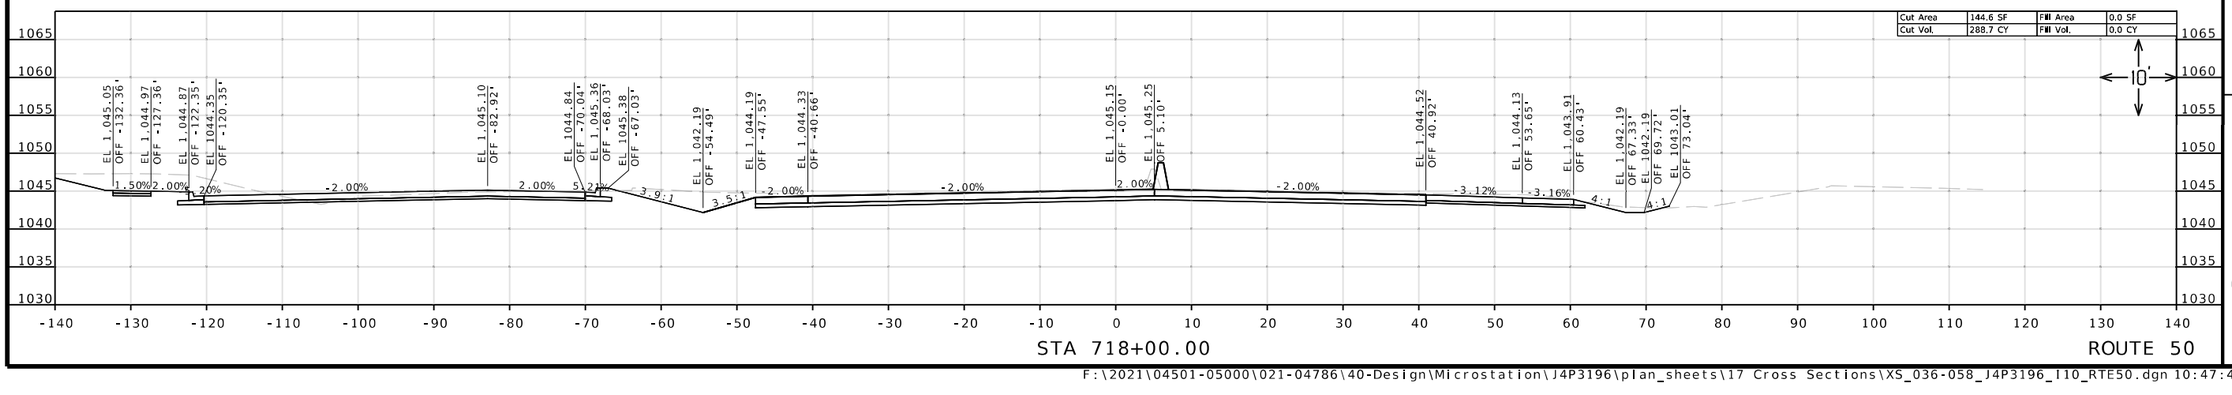

Reid Catt
2025.03.01 22:13:47-06'00'

REID BRENNEN CATT
NUMBER
PE-2010019516

REID BRENNEN CATT-ENGINEER
MO# PE-2010019516

DATE PREPARED
2/28/2025

ROUTE	STATE
50/291	MO

DISTRICT	SHEET NO.
KC	37

COUNTY
JACKSON

JOB NO.
J4P3196

FEDERAL PROJECT NO.
STB-3001(009)

PROJECT NO.

BRIDGE NO.

DESCRIPTION	DATE

IF A SEAL IS PRESENT ON THIS SHEET IT HAS BEEN ELECTRONICALLY SEALED AND DATED.


MISSOURI HIGHWAYS AND TRANSPORTATION COMMISSION


105 WEST CAPITOL
JEFFERSON CITY, MO 65102
1-888-ASK-MODOT (1-888-275-6636)


LEE'S SUMMIT MISSOURI

olsson
1301 BURLINGTON ST., STE. 100
NORTH KANSAS CITY, MO 64116
PHONE: 816.361.1177
CERT. OF AUTHORITY NO. 001592

F:\2021\04501-05000\021-04786\40-Design\Microstation\J4P3196\plan_sheets\17 Cross Sections\XS_036-058_J4P3196_I10_RTE50.dgn 10:47:44 AM 2/28/2025

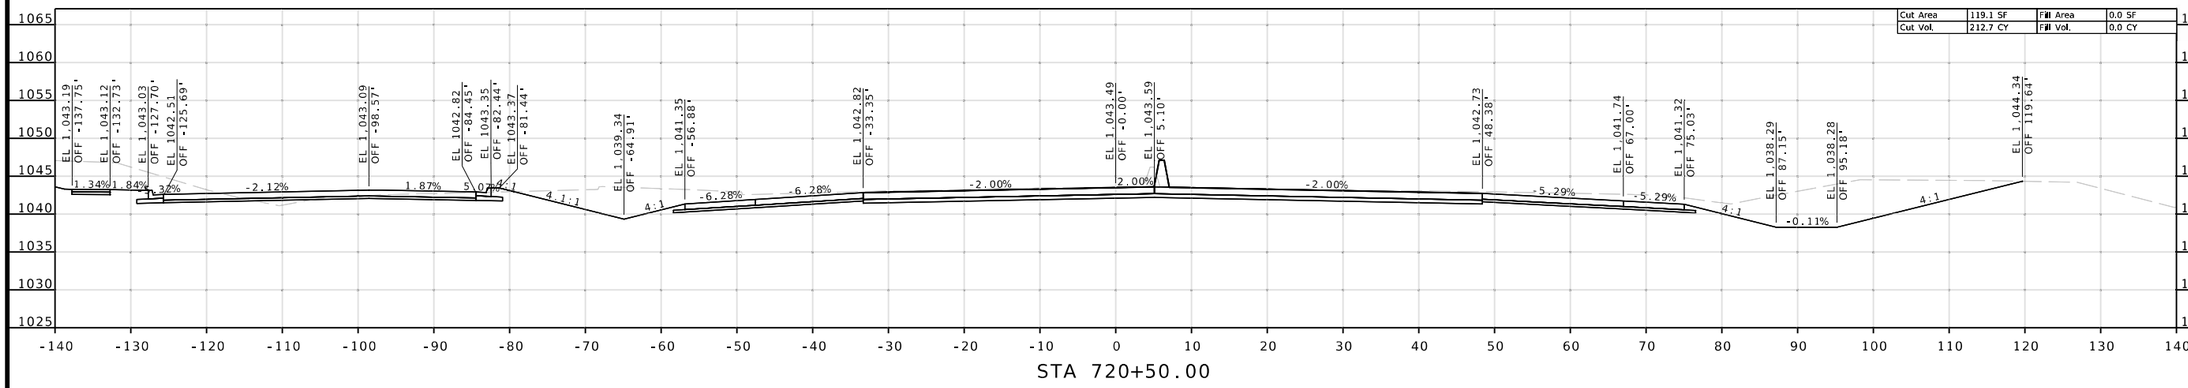

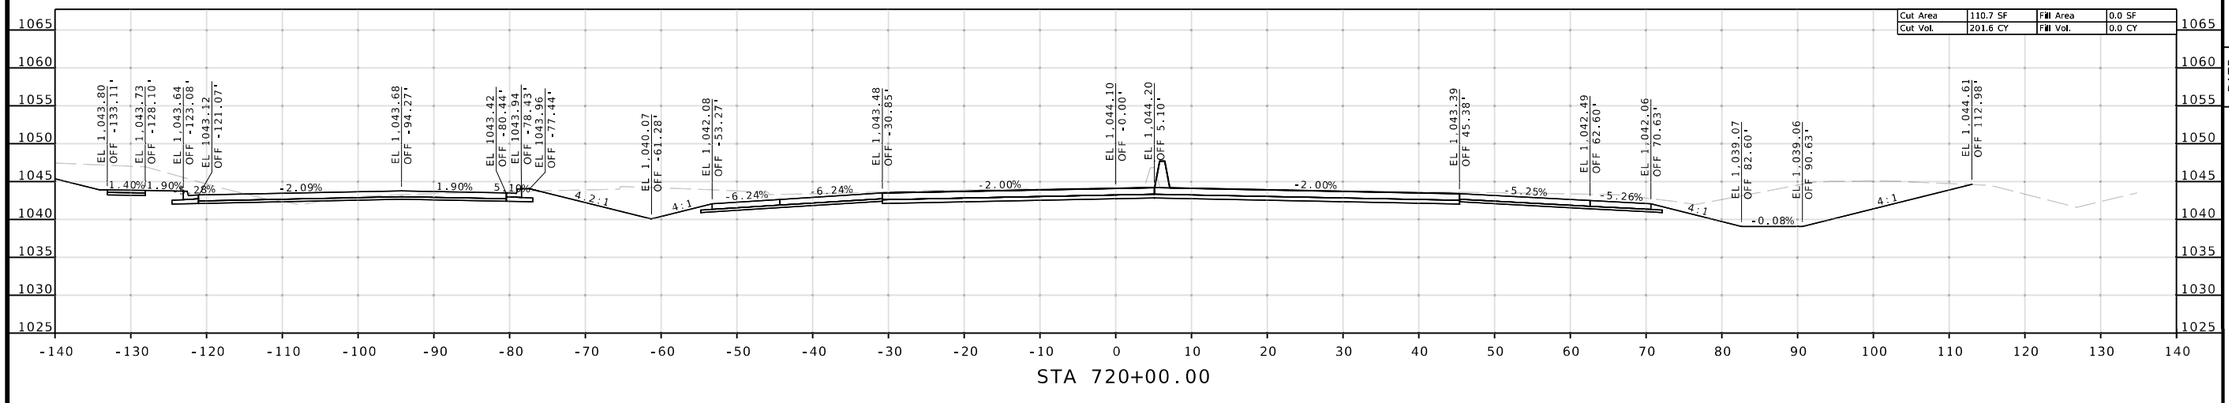

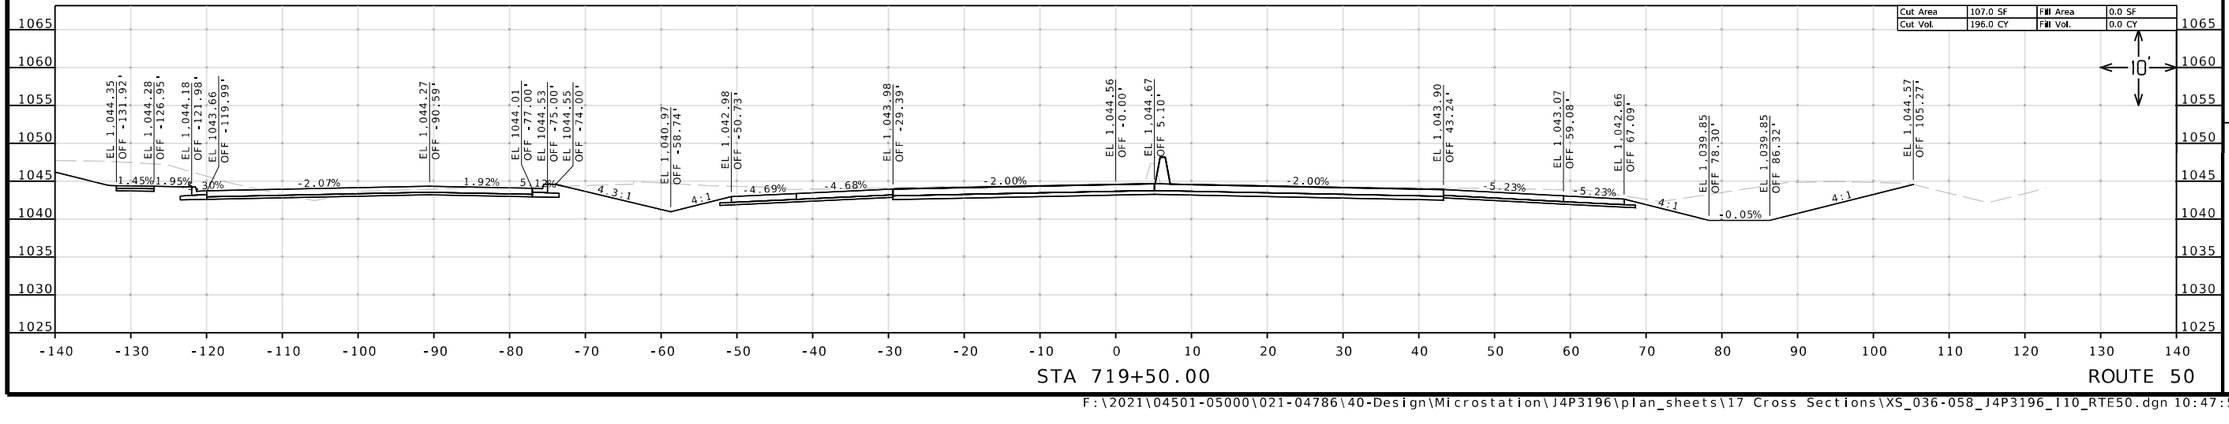

Reid Catt
2025.03.01 22:13:21-06'00'

REID BRENNEN CATT
NUMBER
PE-2010019516

REID BRENNEN CATT-ENGINEER
MO# PE-2010019516

DATE PREPARED
2/28/2025

ROUTE	STATE
50/291	MO
DISTRICT	SHEET NO.
KC	38

COUNTY
JACKSON

JOB NO.
J4P3196

FEDERAL PROJECT NO.
STB-3001(009)

PROJECT NO.

BRIDGE NO.

DESCRIPTION	DATE


MISSOURI HIGHWAYS AND TRANSPORTATION COMMISSION
105 WEST CAPITOL
JEFFERSON CITY, MO 65102
1-888-ASK-MODOT (1-888-275-6636)


LEE'S SUMMIT MISSOURI

olsson
1301 BURLINGTON ST., STE. 100
NORTH KANSAS CITY, MO 64116
PHONE: 816.361.1177
CERT. OF AUTHORITY NO. 001592

IF A SEAL IS PRESENT ON THIS SHEET IT HAS BEEN ELECTRONICALLY SEALED AND DATED.

F:\2021\04501-05000\021-04786\40-Design\Microstation\J4P3196\plan_sheets\17 Cross Sections\XS_036-058_J4P3196_I10_RTE50.dgn 10:47:50 AM 2/28/2025

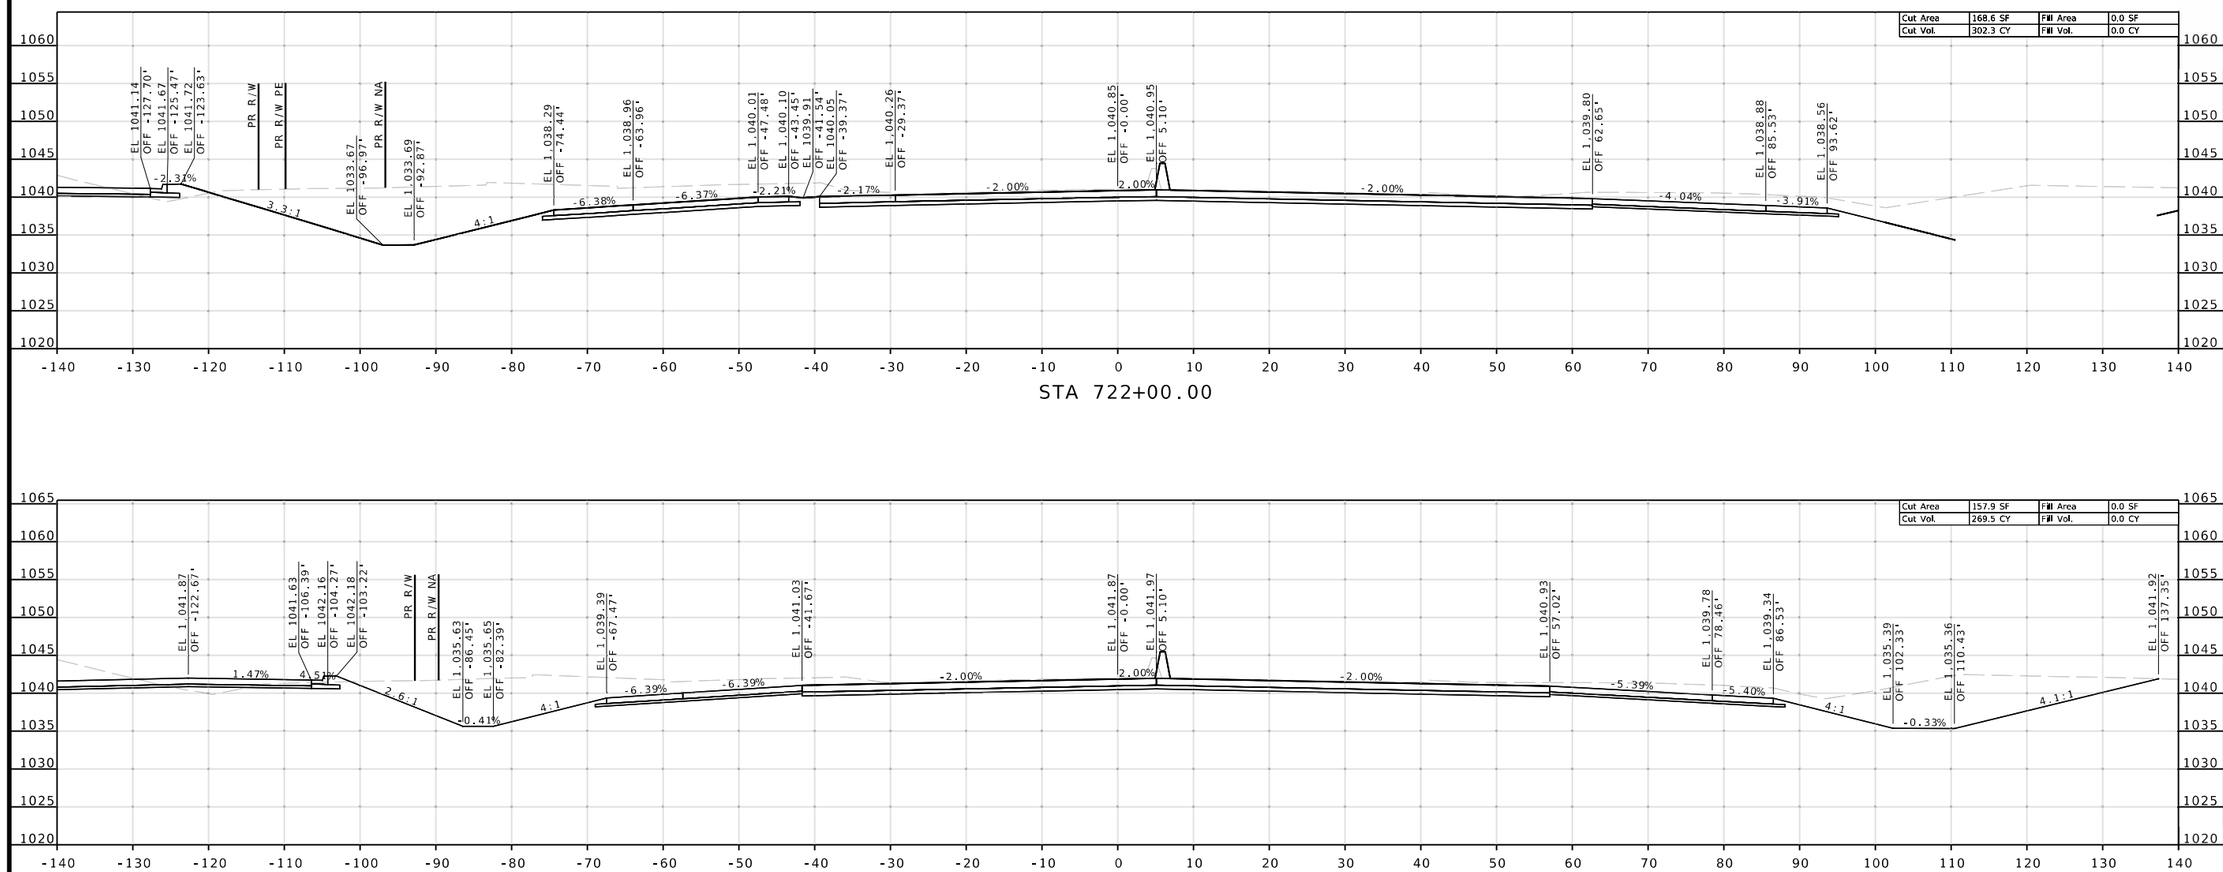

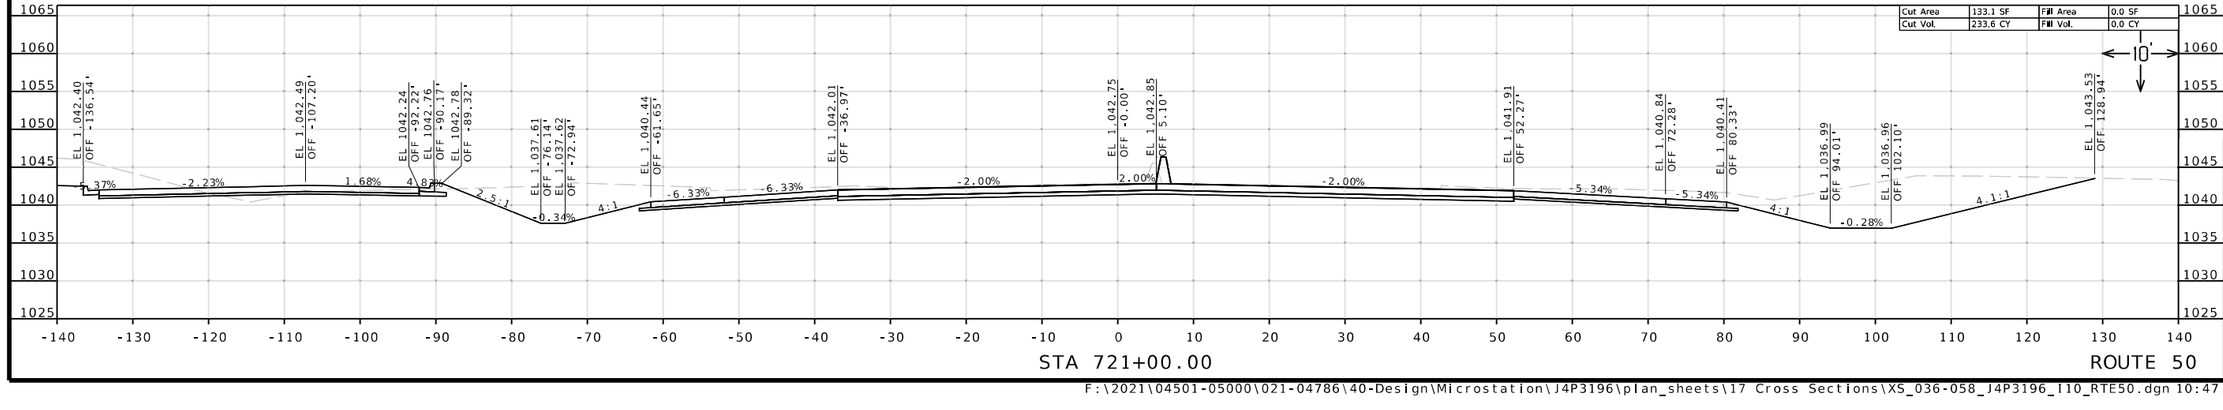

Reid Catt
2025.03.01 22:13:32-06'00'

REID BRENNEN CATT
NUMBER
PE-2010019516

REID BRENNEN CATT-ENGINEER
MO# PE-2010019516

DATE PREPARED
2/28/2025

ROUTE	STATE
50/291	MO
DISTRICT	SHEET NO.
KC	39

COUNTY
JACKSON

JOB NO.
J4P3196

FEDERAL PROJECT NO.
STB-3001(009)

PROJECT NO.

BRIDGE NO.

DESCRIPTION	DATE


MISSOURI HIGHWAYS AND TRANSPORTATION COMMISSION
105 WEST CAPITOL
JEFFERSON CITY, MO 65102
1-888-ASK-MODOT (1-888-275-6636)


LEE'S SUMMIT MISSOURI


olsson
1301 BURLINGTON ST., STE. 100
NORTH KANSAS CITY, MO 64116
PHONE: 816.361.1177
CERT. OF AUTHORITY NO. 001592

IF A SEAL IS PRESENT ON THIS SHEET IT HAS BEEN ELECTRONICALLY SEALED AND DATED.

F:\2021\04501-05000\021-04786\40-Design\Microstation\J4P3196\plan_sheets\17 Cross Sections\XS_036-058_J4P3196_I10_RTE50.dgn 10:47:55 AM 2/28/2025

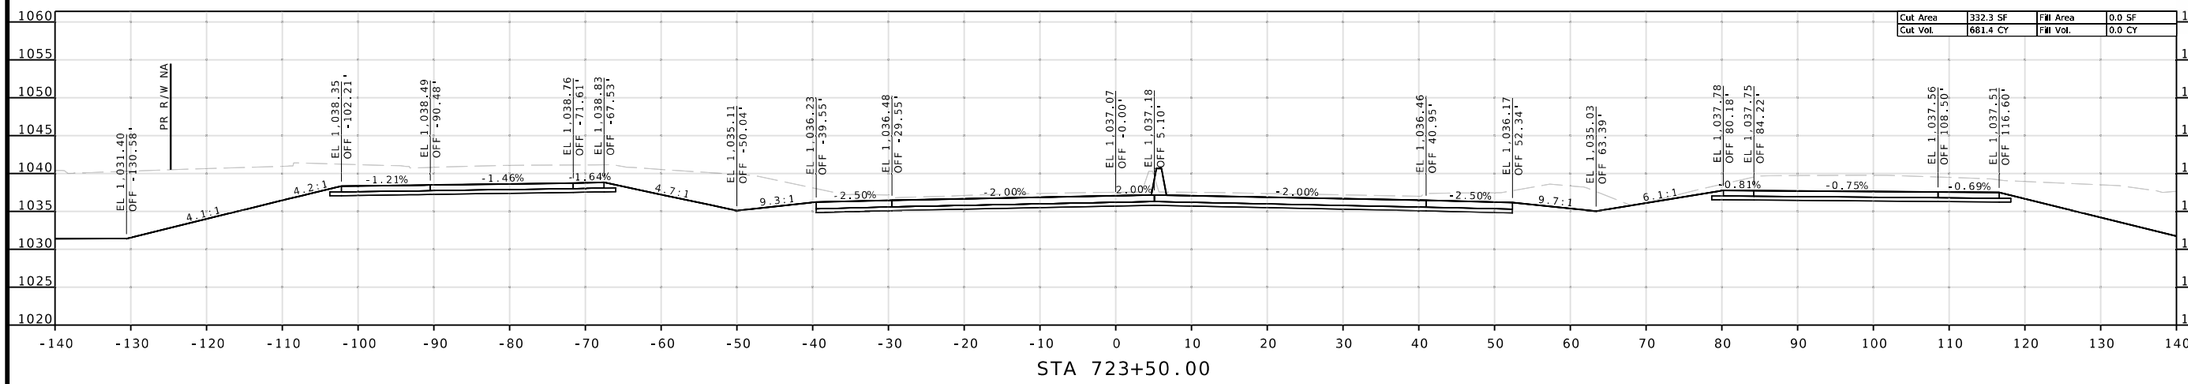

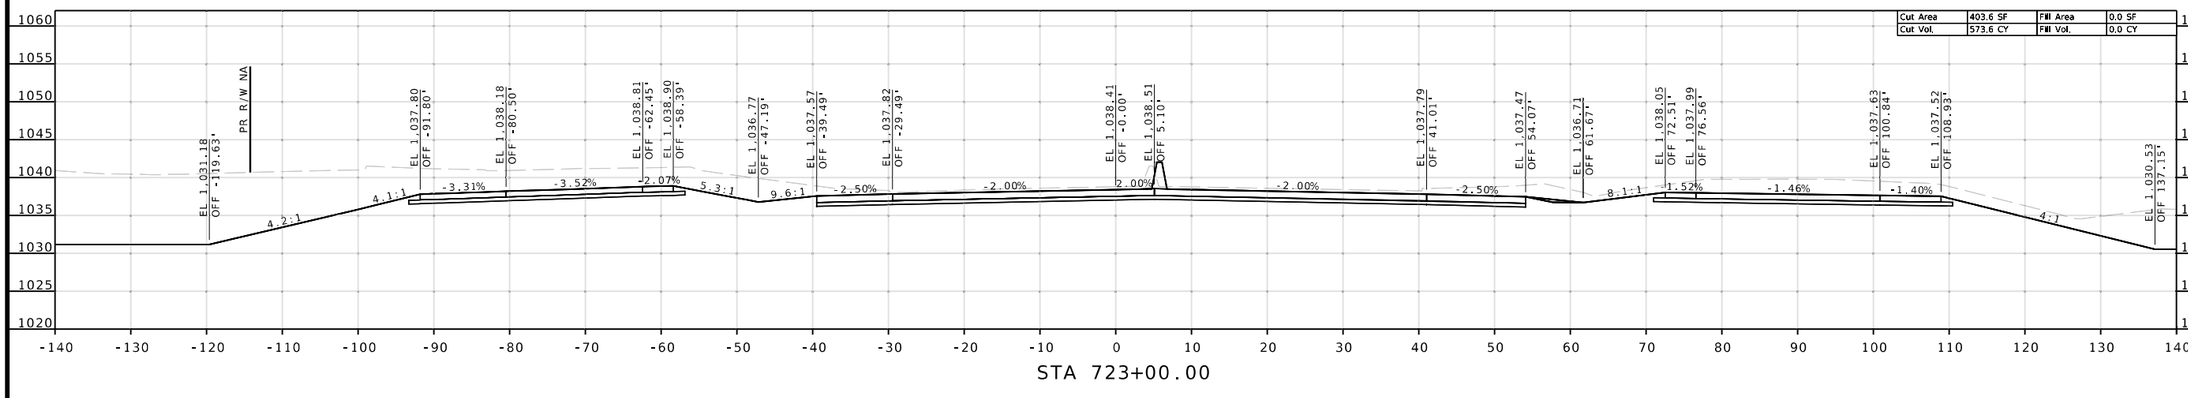

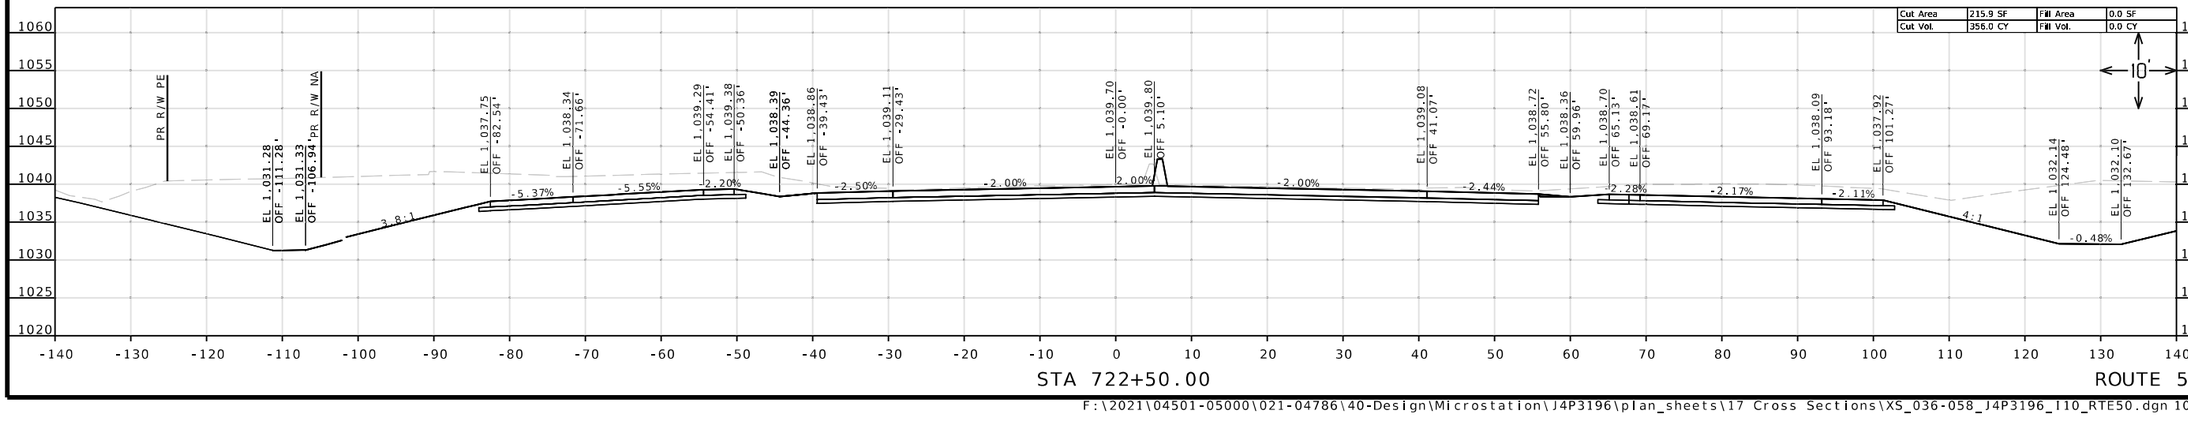

Reid Catt
2025.03.01 22:13:13-06'00'

REID BRENNEN CATT-ENGINEER
MO# PE-2010019516

DATE PREPARED
2/28/2025

ROUTE	STATE
50/291	MO
DISTRICT	SHEET NO.
KC	40

COUNTY
JACKSON

JOB NO.
J4P3196

FEDERAL PROJECT NO.
STB-3001(009)

PROJECT NO.

BRIDGE NO.

DESCRIPTION	DATE

IF A SEAL IS PRESENT ON THIS SHEET IT HAS BEEN ELECTRONICALLY SEALED AND DATED.


MISSOURI HIGHWAYS AND TRANSPORTATION COMMISSION


105 WEST CAPITOL
JEFFERSON CITY, MO 65102
1-888-ASK-MODOT (1-888-275-6636)


LEE'S SUMMIT MISSOURI

olsson
1301 BURLINGTON ST., STE. 100
NORTH KANSAS CITY, MO 64116
PHONE: 816.361.1177
CERT. OF AUTHORITY NO. 001592

F:\2021\04501-05000\021-04786\40-Design\Microstation\J4P3196\plan_sheets\17 Cross Sections\XS_036-058_J4P3196_I10_RTE50.dgn 10:48:01 AM 2/28/2025

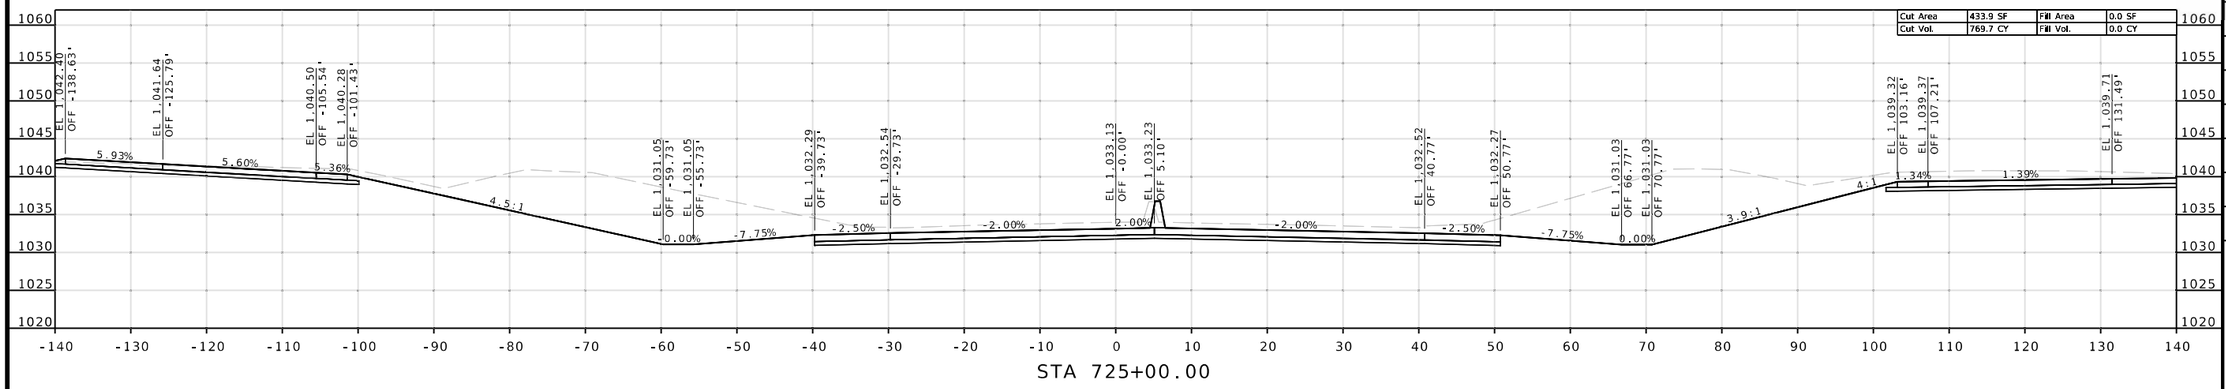

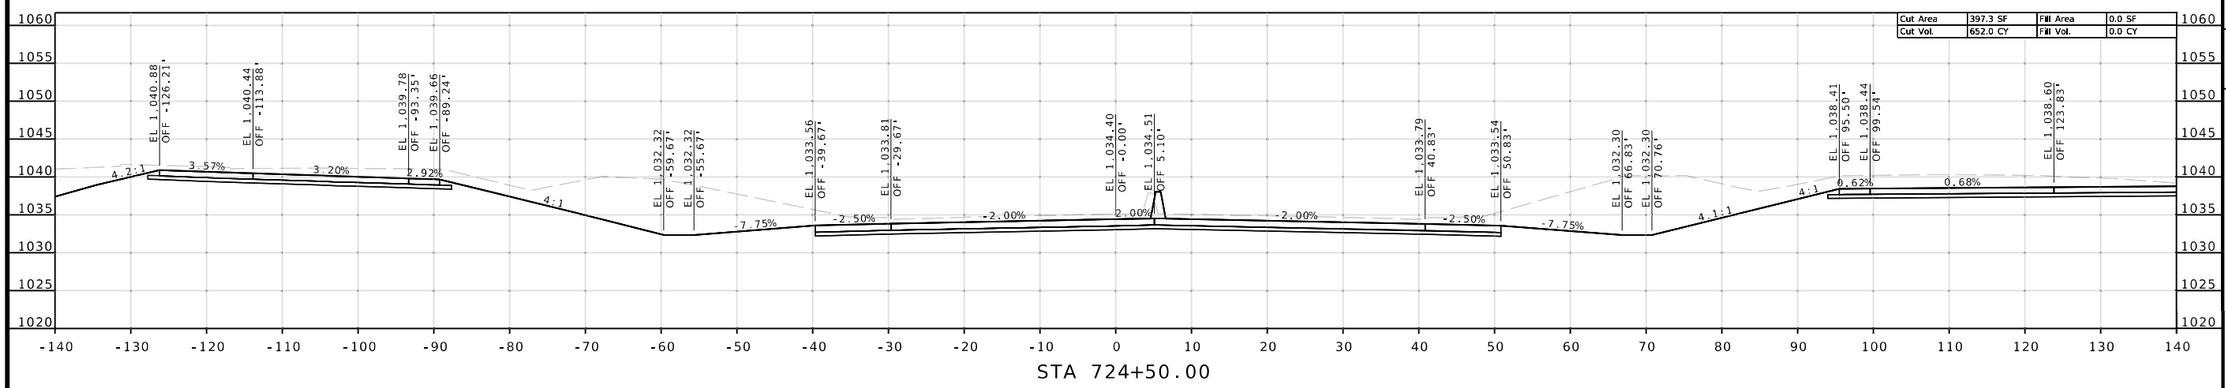

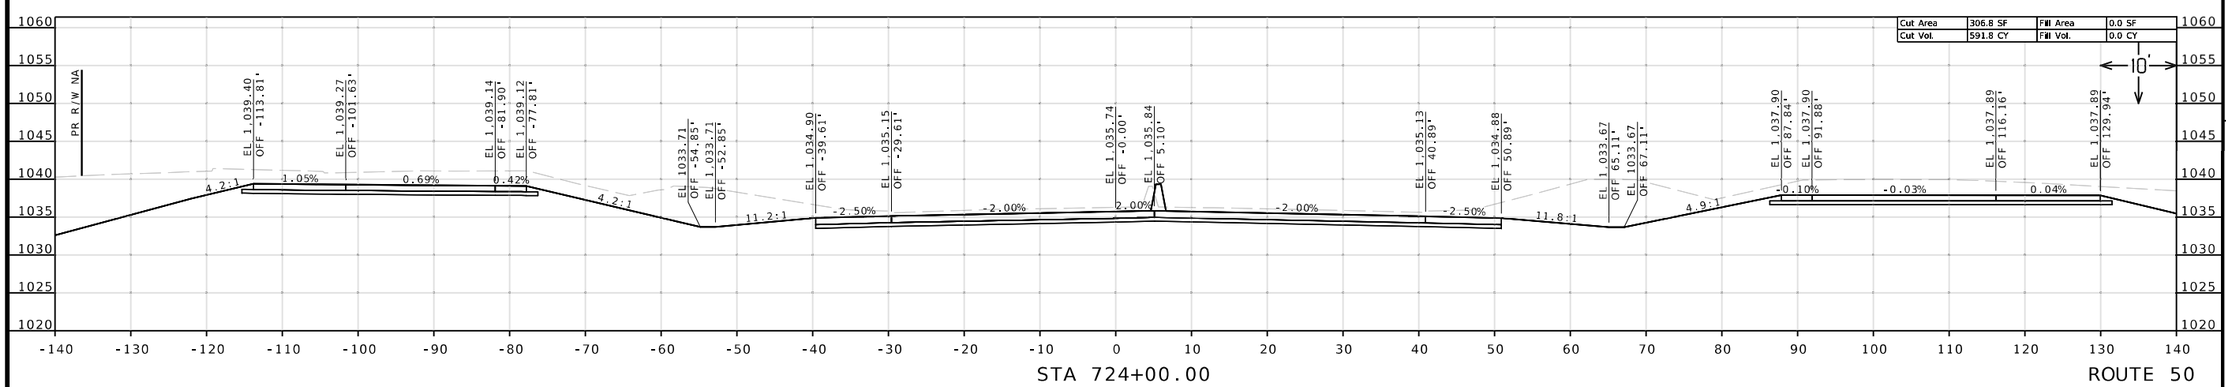

Reid Catt
2025.03.01 22:12:48-06'00'

REID BRENNEN CATT
NUMBER PE-2010019516

REID BRENNEN CATT-ENGINEER
MO# PE-2010019516

DATE PREPARED
2/28/2025

ROUTE	STATE
50/291	MO
DISTRICT	SHEET NO.
KC	41

COUNTY
JACKSON

JOB NO.
J4P3196

FEDERAL PROJECT NO.
STB-3001(009)

PROJECT NO.

BRIDGE NO.

DESCRIPTION

DATE

IF A SEAL IS PRESENT ON THIS SHEET IT HAS BEEN ELECTRONICALLY SEALED AND DATED.


MISSOURI HIGHWAYS AND TRANSPORTATION COMMISSION

105 WEST CAPITOL
JEFFERSON CITY, MO 65102
1-888-ASK-MODOT (1-888-275-6636)

LEE'S SUMMIT MISSOURI

olsson
1301 BURLINGTON ST., STE. 100
NORTH KANSAS CITY, MO 64116
PHONE: 816.361.1177
CERT. OF AUTHORITY NO. 001592

F:\2021\04501-05000\021-04786\40-Design\Microstation\J4P3196\plan_sheets\17 Cross Sections\XS_036-058_J4P3196_I10_RTE50.dgn 10:48:07 AM 2/28/2025

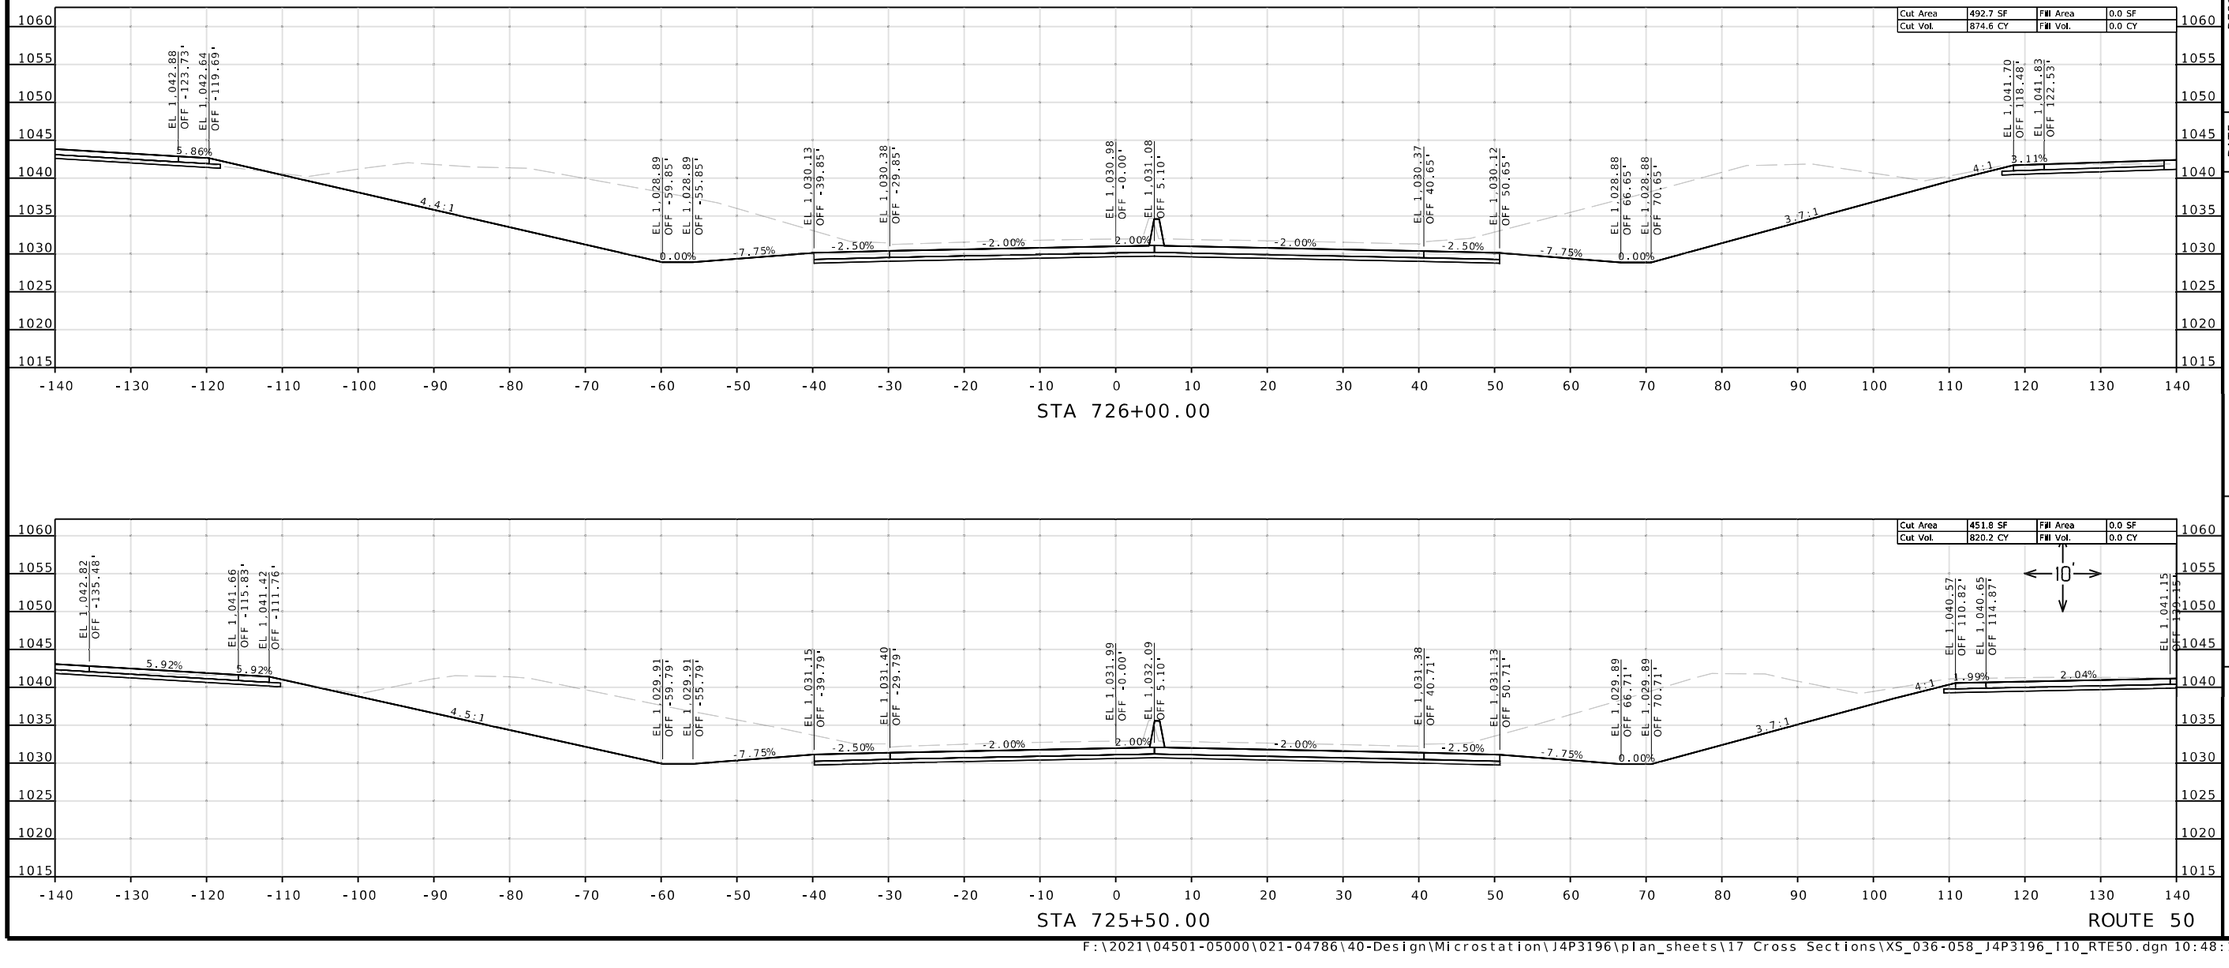

Reid Catt
2025.03.01 22:13:00-06'00'

REID BRENNEN CATT
NUMBER
PE-2010019516

REID BRENNEN CATT-ENGINEER
MO# PE-2010019516

DATE PREPARED
2/28/2025

ROUTE	STATE
50/291	MO
DISTRICT	SHEET NO.
KC	42

COUNTY
JACKSON

JOB NO.
J4P3196

FEDERAL PROJECT NO.
STB-3001(009)

PROJECT NO.

BRIDGE NO.

DATE	DESCRIPTION


IF A SEAL IS PRESENT ON THIS SHEET IT HAS BEEN ELECTRONICALLY SEALED AND DATED.


MISSOURI HIGHWAYS AND TRANSPORTATION COMMISSION

105 WEST CAPITOL
JEFFERSON CITY, MO 65102
1-888-ASK-MODOT (1-888-275-6636)

LEE'S SUMMIT MISSOURI

olsson
1301 BURLINGTON ST., STE. 100
NORTH KANSAS CITY, MO 64116
PHONE: 816.361.1177
CERT. OF AUTHORITY NO. 001592

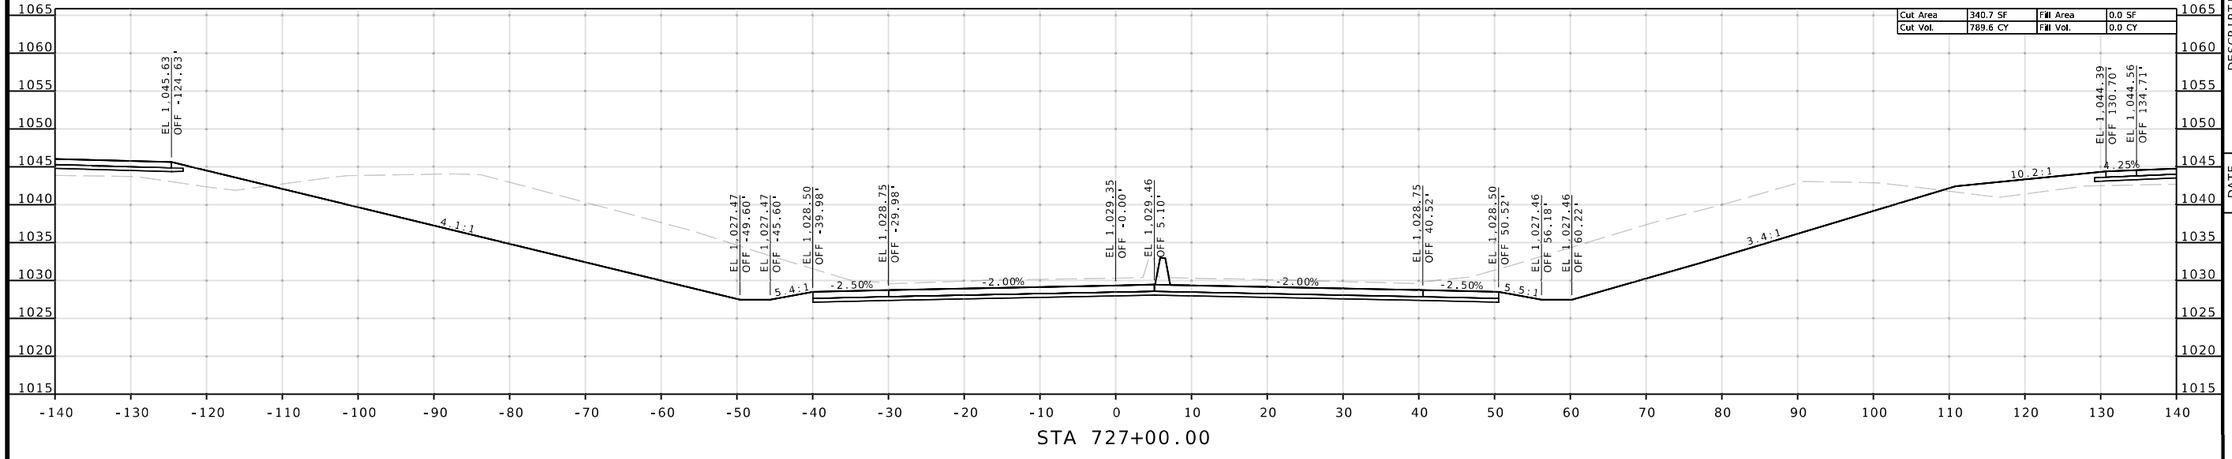

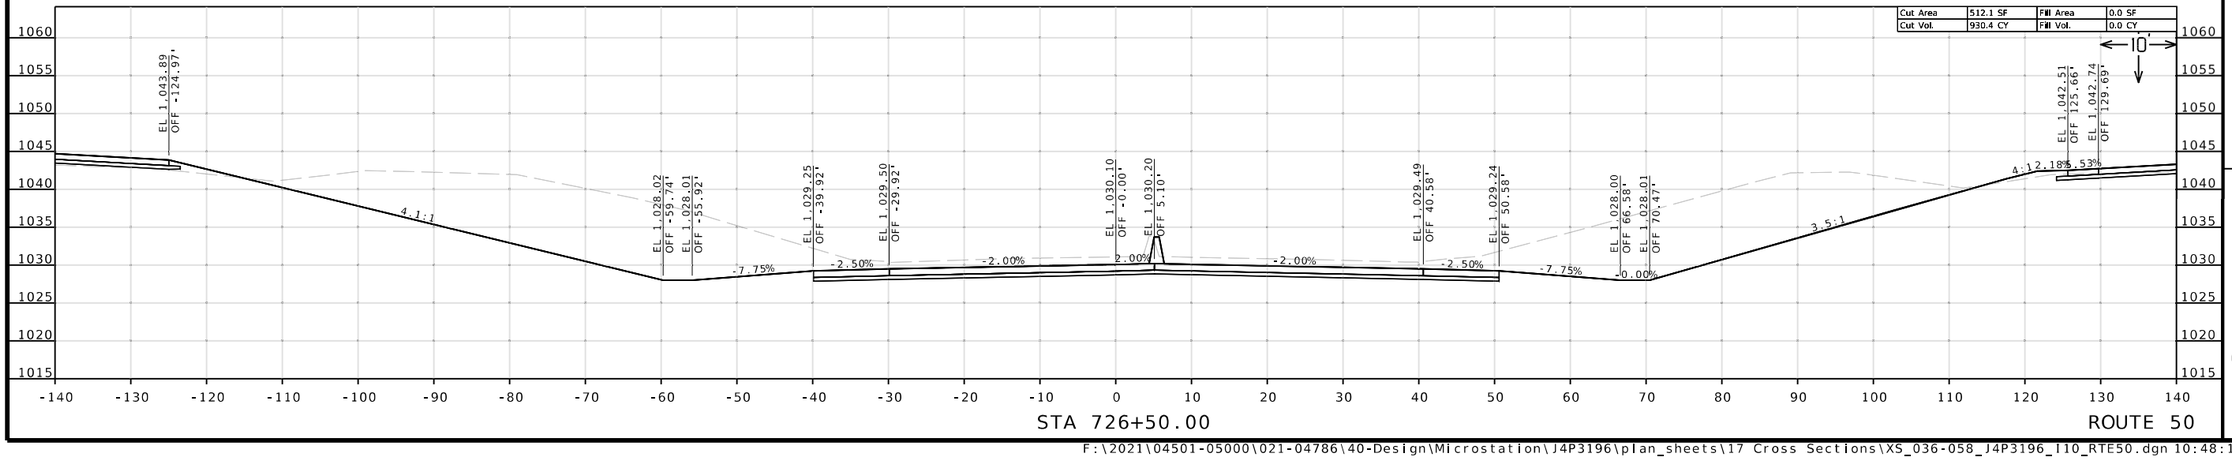

Reid Catt
2025.03.01 22:13:07-06'00'

REID BRENNEN CATT
NUMBER
PE-2010019516

REID BRENNEN CATT-ENGINEER
MO# PE-2010019516

DATE PREPARED
2/28/2025

ROUTE	STATE
50/291	MO
DISTRICT	SHEET NO.
KC	43

COUNTY
JACKSON

JOB NO.
J4P3196

FEDERAL PROJECT NO.
STB-3001(009)

PROJECT NO.

BRIDGE NO.

DESCRIPTION	DATE

IF A SEAL IS PRESENT ON THIS SHEET IT HAS BEEN ELECTRONICALLY SEALED AND DATED.


MISSOURI HIGHWAYS AND TRANSPORTATION COMMISSION


105 WEST CAPITOL
JEFFERSON CITY, MO 65102
1-888-ASK-MODOT (1-888-275-6636)

LEE'S SUMMIT MISSOURI

olsson
1301 BURLINGTON ST., STE. 100
NORTH KANSAS CITY, MO 64116
PHONE: 816.361.1177
CERT. OF AUTHORITY NO. 001592

F:\2021\04501-05000\021-04786\40-Design\Microstation\J4P3196\plan_sheets\17 Cross Sections\XS_036-058_J4P3196_I10_RTE50.dgn 10:48:18 AM 2/28/2025

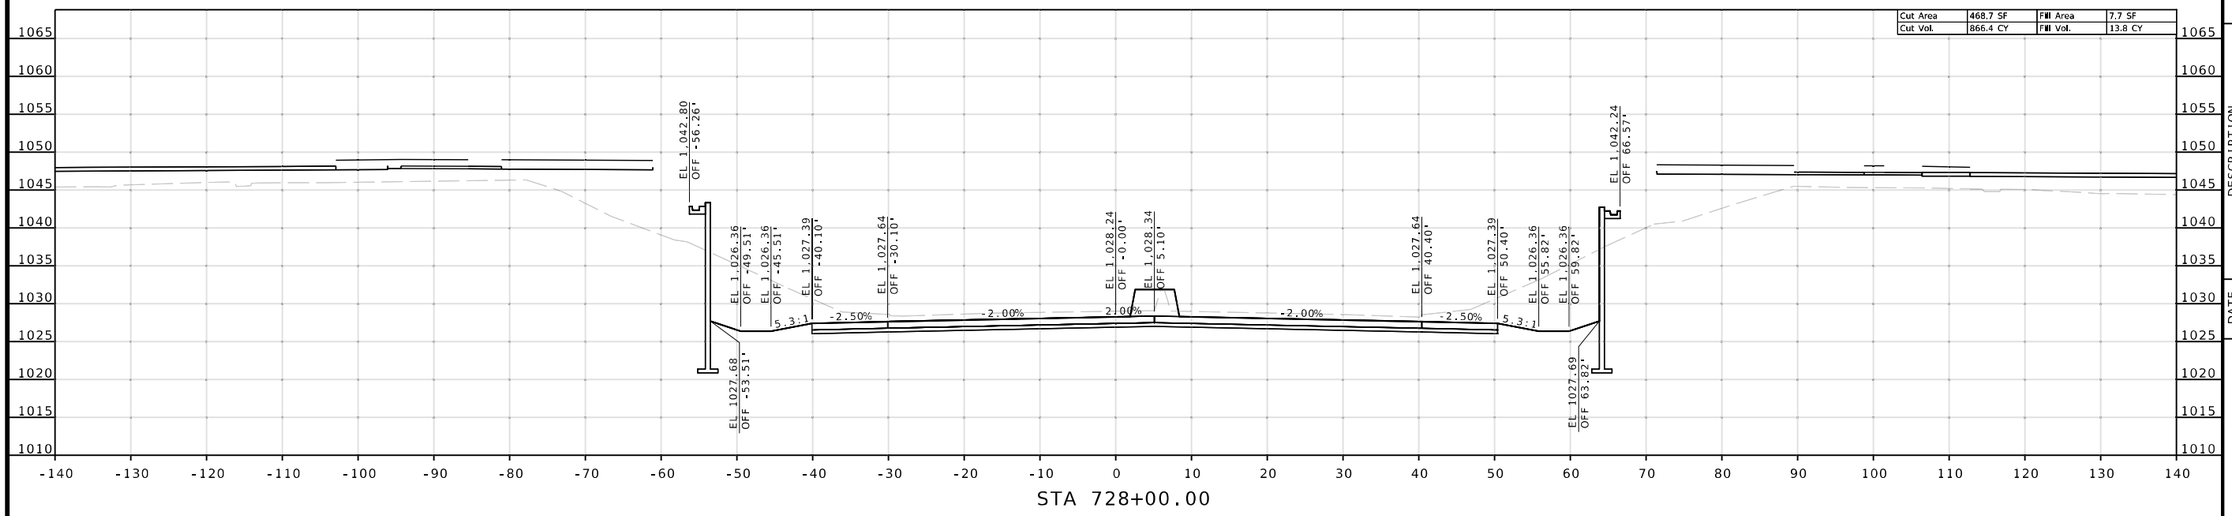

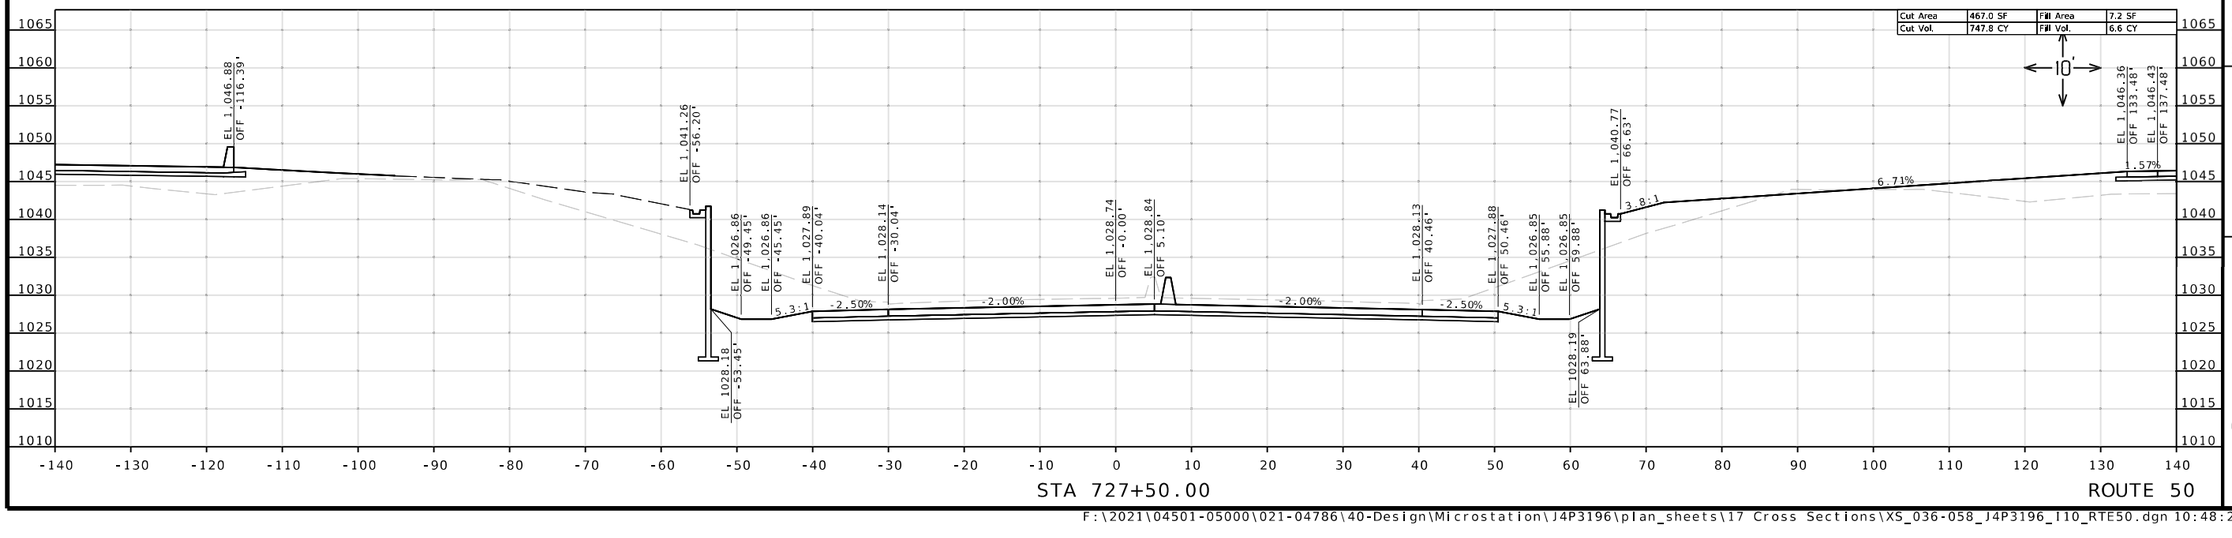

Reid Catt
2025.03.01 22:12:54-06'00'

REID BRENNEN CATT
NUMBER
PE-2010019516

REID BRENNEN CATT-ENGINEER
MO# PE-2010019516

DATE PREPARED
2/28/2025

ROUTE	STATE
50/291	MO
DISTRICT	SHEET NO.
KC	44

COUNTY
JACKSON

JOB NO.
J4P3196

FEDERAL PROJECT NO.
STB-3001(009)

PROJECT NO.

BRIDGE NO.

DESCRIPTION | DATE

MISSOURI HIGHWAYS AND TRANSPORTATION COMMISSION


105 WEST CAPITOL
JEFFERSON CITY, MO 65102
1-888-ASK-MODOT (1-888-275-6636)

LEE'S SUMMIT MISSOURI


olsson
1301 BURLINGTON ST., STE. 100
NORTH KANSAS CITY, MO 64116
PHONE: 816.361.1177
CERT. OF AUTHORITY NO. 001592

IF A SEAL IS PRESENT ON THIS SHEET IT HAS BEEN ELECTRONICALLY SEALED AND DATED.

F:\2021\04501-05000\021-04786\40-Design\Microstation\J4P3196\plan_sheets\17 Cross Sections\XS_036-058_J4P3196_I10_RTE50.dgn 10:48:23 AM 2/28/2025

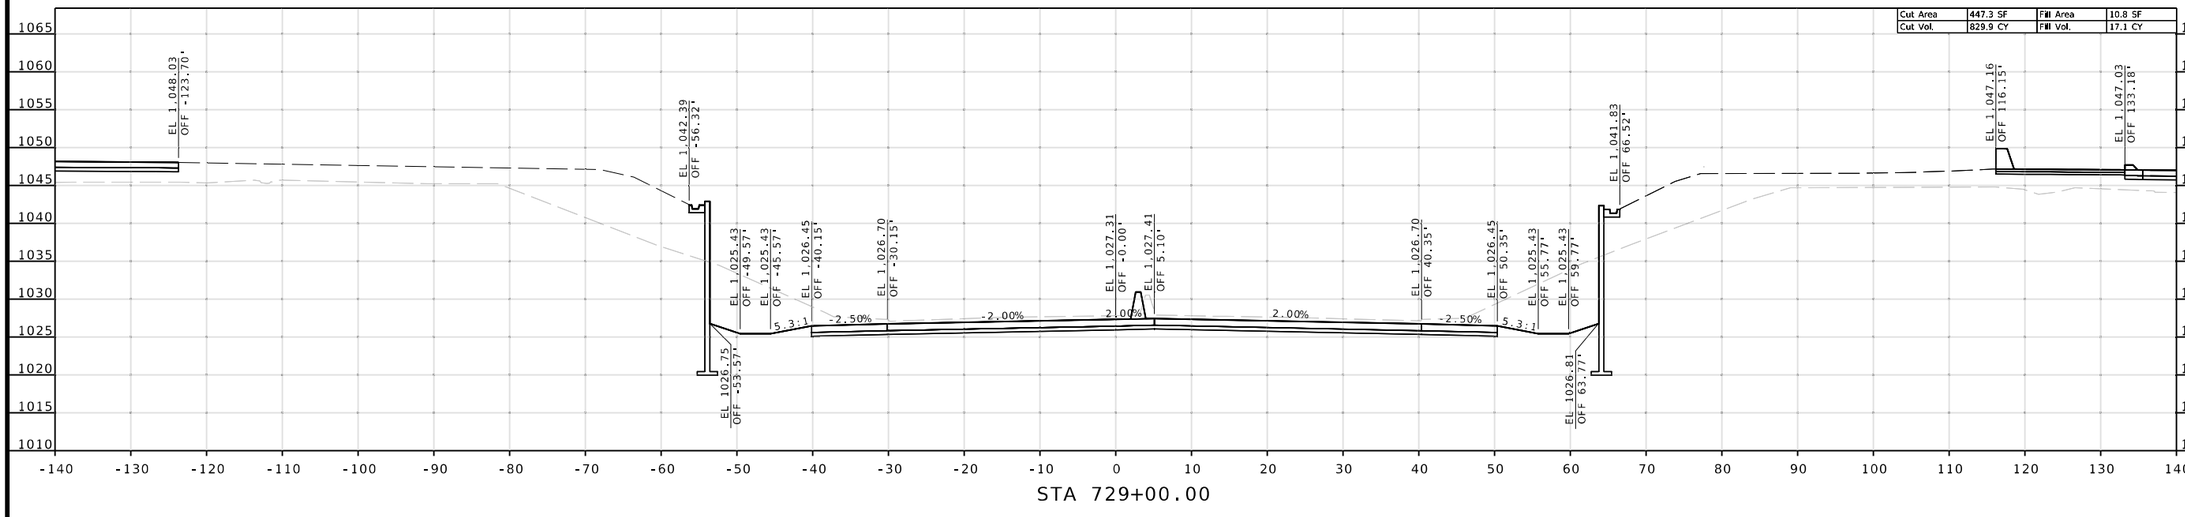

STA 729+00.00

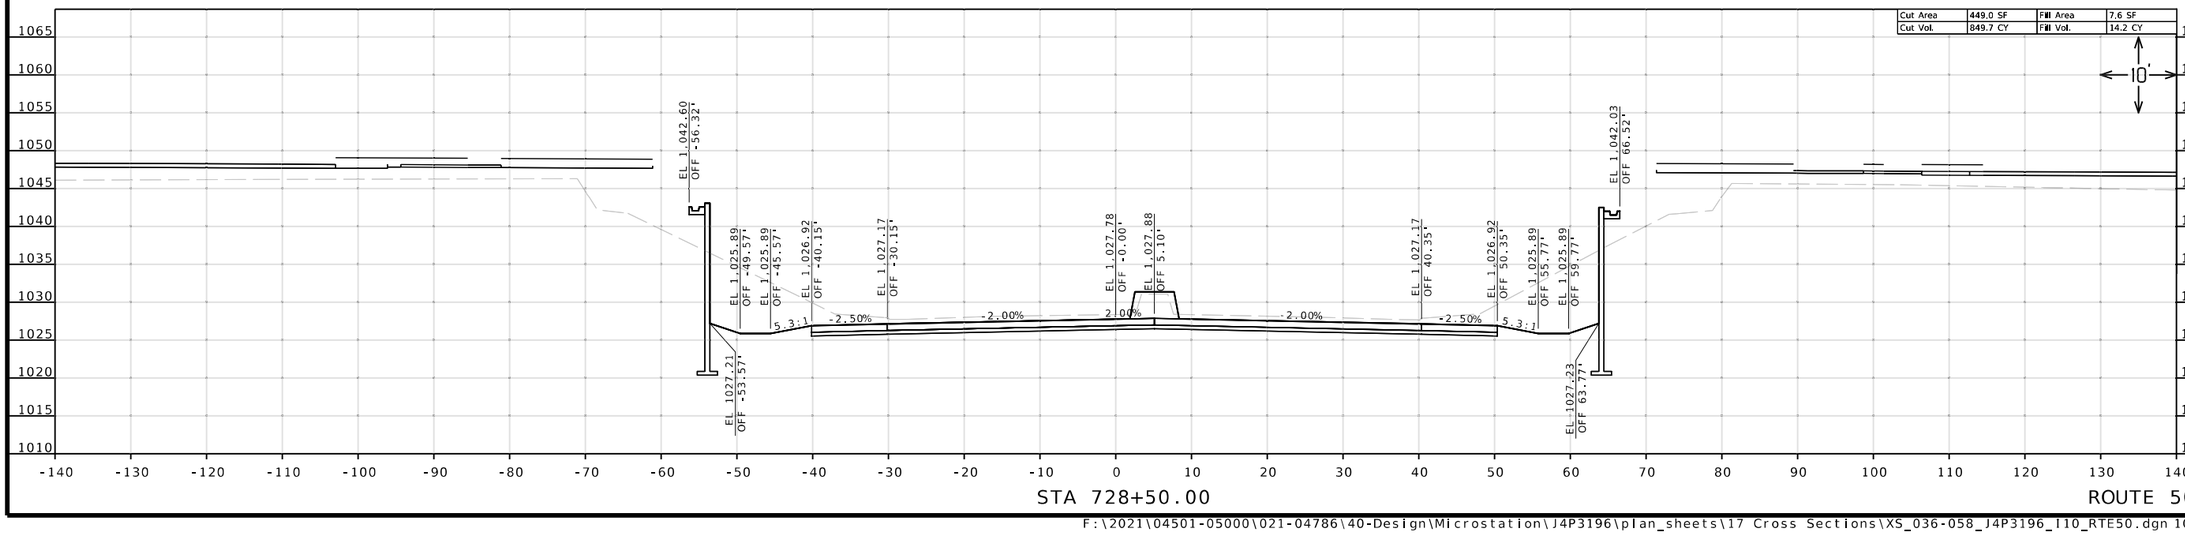

STA 728+50.00 ROUTE 50

Reid Catt
2025.03.01 22:13:26-06'00'

REID BRENNEN CATT-ENGINEER
MO# PE-2010019516

DATE PREPARED
2/28/2025

ROUTE	STATE
50/291	MO
DISTRICT	SHEET NO.
KC	45

COUNTY
JACKSON

JOB NO.
J4P3196

FEDERAL PROJECT NO.
STB-3001(009)

PROJECT NO.

BRIDGE NO.

DESCRIPTION | DATE

IF A SEAL IS PRESENT ON THIS SHEET IT HAS BEEN ELECTRONICALLY SEALED AND DATED.


MISSOURI HIGHWAYS AND TRANSPORTATION COMMISSION


105 WEST CAPITOL
JEFFERSON CITY, MO 65102
1-888-ASK-MODOT (1-888-275-6636)

LEE'S SUMMIT MISSOURI

olsson
1301 BURLINGTON ST., STE. 100
NORTH KANSAS CITY, MO 64116
PHONE: 816.361.1177
CERT. OF AUTHORITY NO. 001592

F:\2021\04501-05000\021-04786\40-Design\Microstation\J4P3196\plan_sheets\17 Cross Sections\XS_036-058_J4P3196_I10_RTE50.dgn 10:48:28 AM 2/28/2025

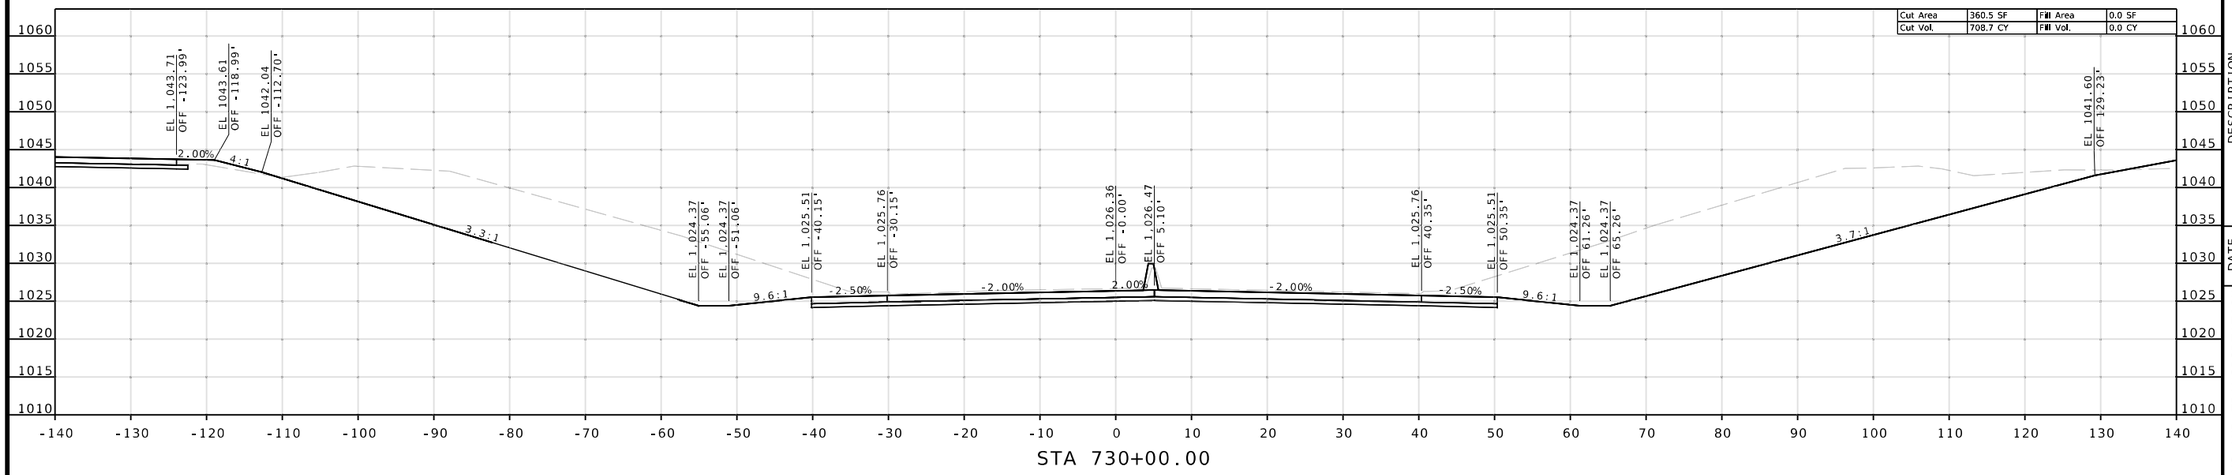

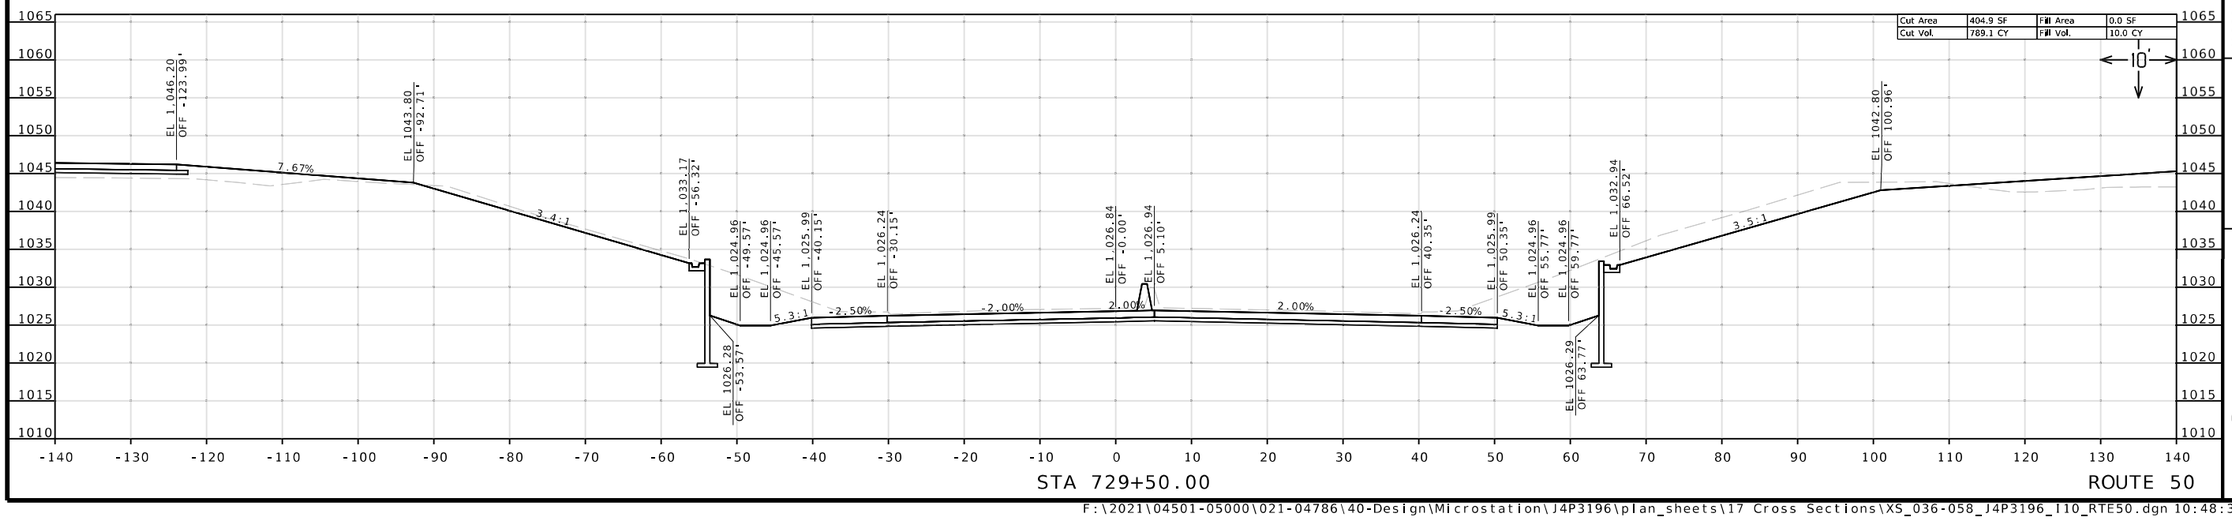

Reid Catt
2025.03.01 22:13:40-06'00'

REID BRENNEN CATT
NUMBER
PE-2010019516

REID BRENNEN CATT-ENGINEER
MO# PE-2010019516

DATE PREPARED
2/28/2025

ROUTE	STATE
50/291	MO
DISTRICT	SHEET NO.
KC	46

COUNTY
JACKSON

JOB NO.
J4P3196

FEDERAL PROJECT NO.
STB-3001(009)

PROJECT NO.

BRIDGE NO.

DESCRIPTION	DATE


IF A SEAL IS PRESENT ON THIS SHEET IT HAS BEEN ELECTRONICALLY SEALED AND DATED.

MISSOURI HIGHWAYS AND TRANSPORTATION COMMISSION
105 WEST CAPITOL
JEFFERSON CITY, MO 65102
1-888-ASK-MODOT (1-888-275-6636)


LEE'S SUMMIT MISSOURI

olsson
1301 BURLINGTON ST., STE. 100
NORTH KANSAS CITY, MO 64116
PHONE: 816.361.1177
CERT. OF AUTHORITY NO. 001592

F:\2021\04501-05000\021-04786\40-Design\Microstation\J4P3196\plan_sheets\17 Cross Sections\XS_036-058_J4P3196_I10_RTE50.dgn 10:48:33 AM 2/28/2025

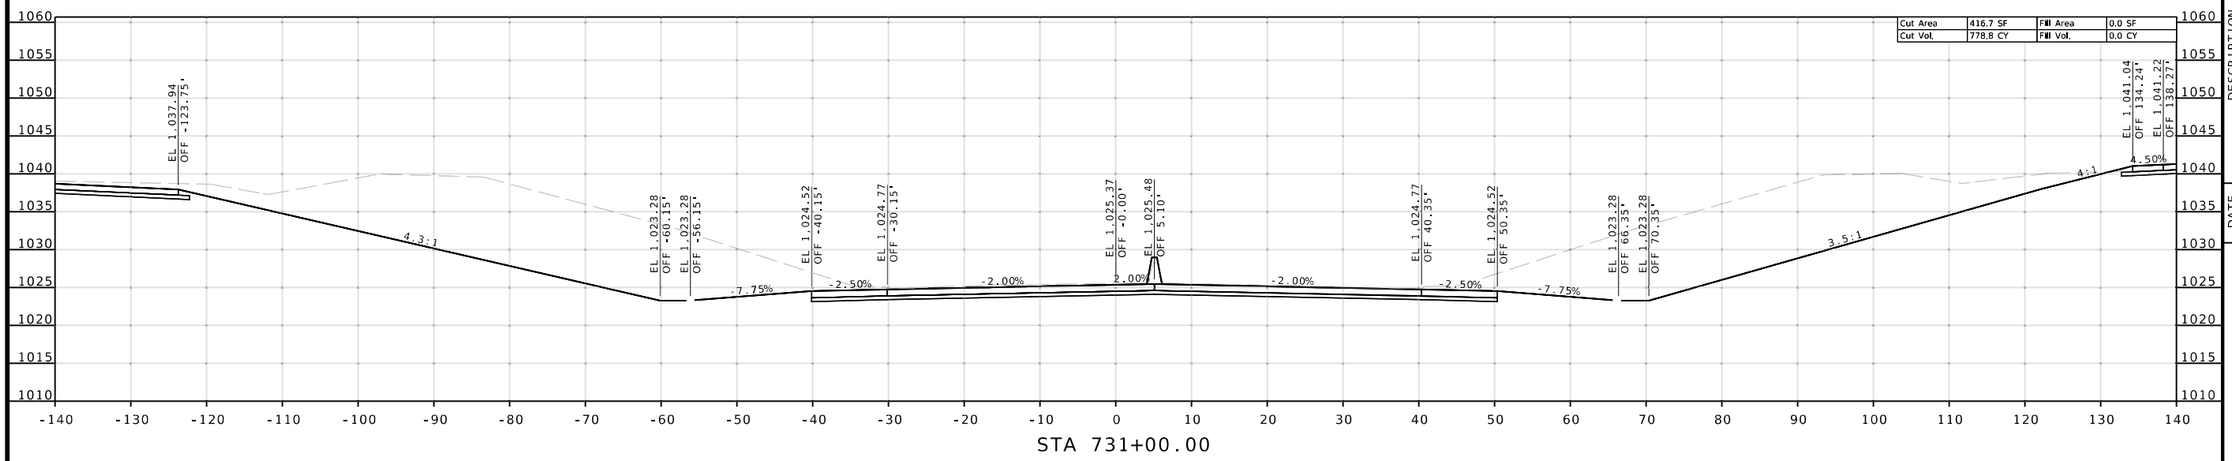

STA 731+00.00

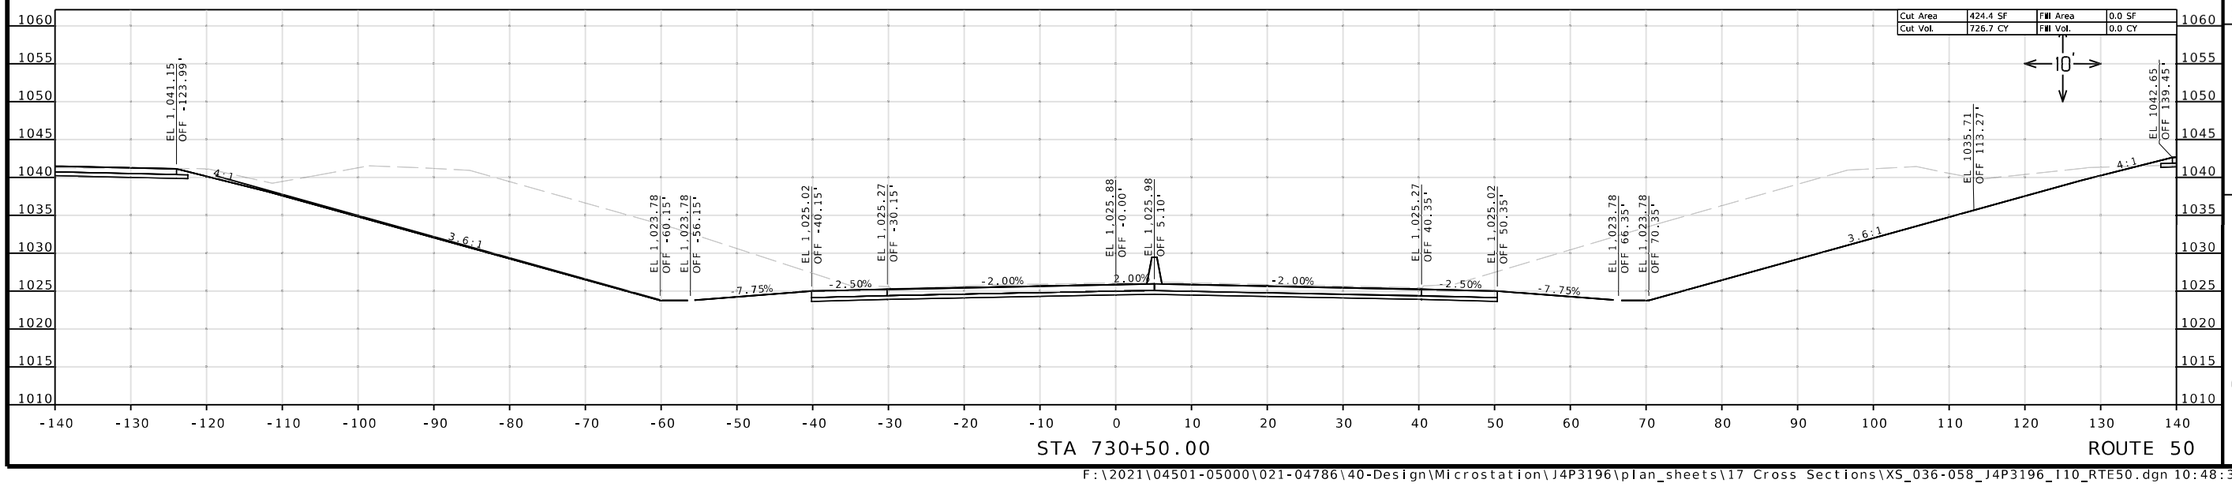

STA 730+50.00

ROUTE 50

Reid Catt
2025.03.01 22:12:14-06'00'

REID BRENNEN CATT-ENGINEER
MO# PE-2010019516

DATE PREPARED
2/28/2025

ROUTE	STATE
50/291	MO
DISTRICT	SHEET NO.
KC	47

COUNTY
JACKSON

JOB NO.
J4P3196

FEDERAL PROJECT NO.
STB-3001(009)

PROJECT NO.

BRIDGE NO.

DESCRIPTION	DATE


IF A SEAL IS PRESENT ON THIS SHEET IT HAS BEEN ELECTRONICALLY SEALED AND DATED.


MISSOURI HIGHWAYS AND TRANSPORTATION COMMISSION

105 WEST CAPITOL
JEFFERSON CITY, MO 65102
1-888-ASK-MODOT (1-888-275-6636)

LEE'S SUMMIT MISSOURI

olsson
1301 BURLINGTON ST., STE. 100
NORTH KANSAS CITY, MO 64116
PHONE: 816.361.1177
CERT. OF AUTHORITY NO. 001592

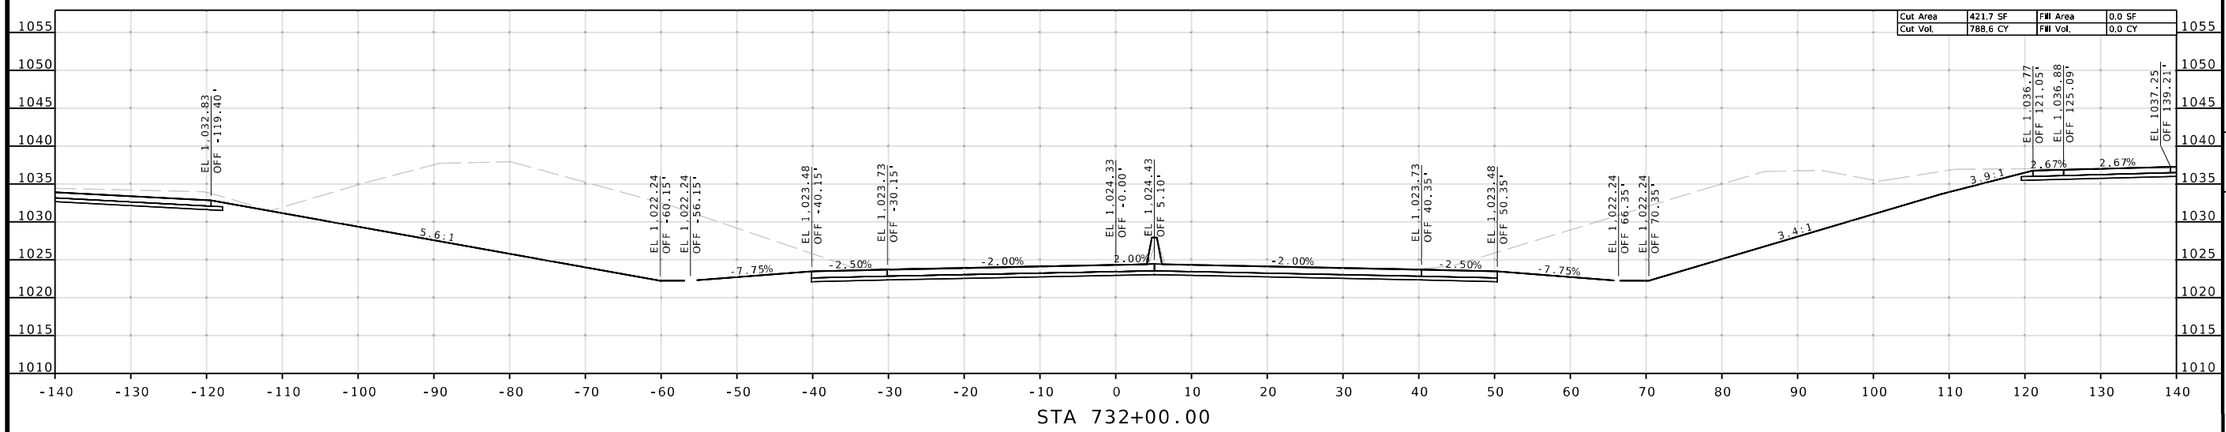

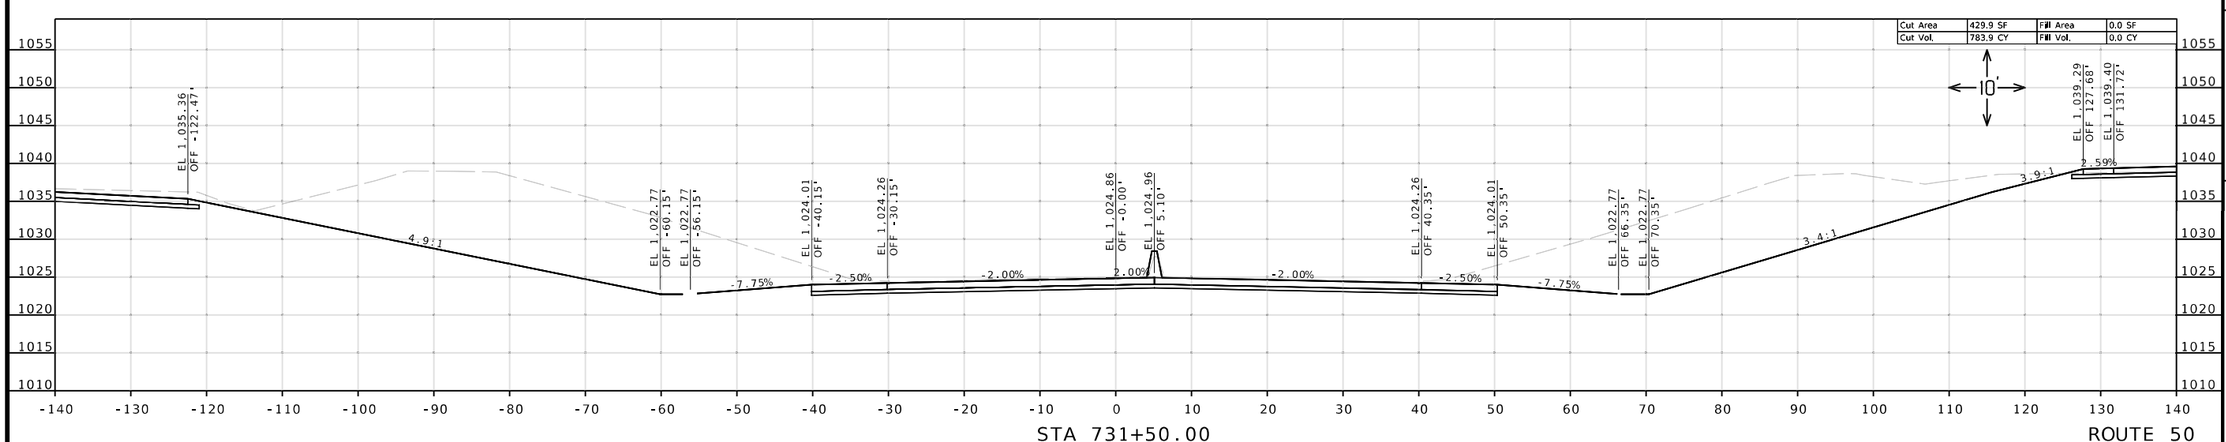

Reid Catt
2025.03.01 22:14:39-06'00'

REID BRENNEN CATT
NUMBER
PE-2010019516

REID BRENNEN CATT-ENGINEER
MO# PE-2010019516

DATE PREPARED
2/28/2025

ROUTE	STATE
50/291	MO
DISTRICT	SHEET NO.
KC	48

COUNTY
JACKSON

JOB NO.
J4P3196

FEDERAL PROJECT NO.
STB-3001(009)

PROJECT NO.

BRIDGE NO.

DESCRIPTION

DATE

MISSOURI HIGHWAYS AND TRANSPORTATION COMMISSION


105 WEST CAPITOL
JEFFERSON CITY, MO 65102
1-888-ASK-MODOT (1-888-275-6636)


LEE'S SUMMIT MISSOURI


olsson
1301 BURLINGTON ST., STE. 100
NORTH KANSAS CITY, MO 64116
PHONE: 816.361.1177
CERT. OF AUTHORITY NO. 001592

IF A SEAL IS PRESENT ON THIS SHEET IT HAS BEEN ELECTRONICALLY SEALED AND DATED.

F:\2021\04501-05000\021-04786\40-Design\Microstation\J4P3196\plan_sheets\17 Cross Sections\XS_036-058_J4P3196_I10_RTE50.dgn 10:48:42 AM 2/28/2025

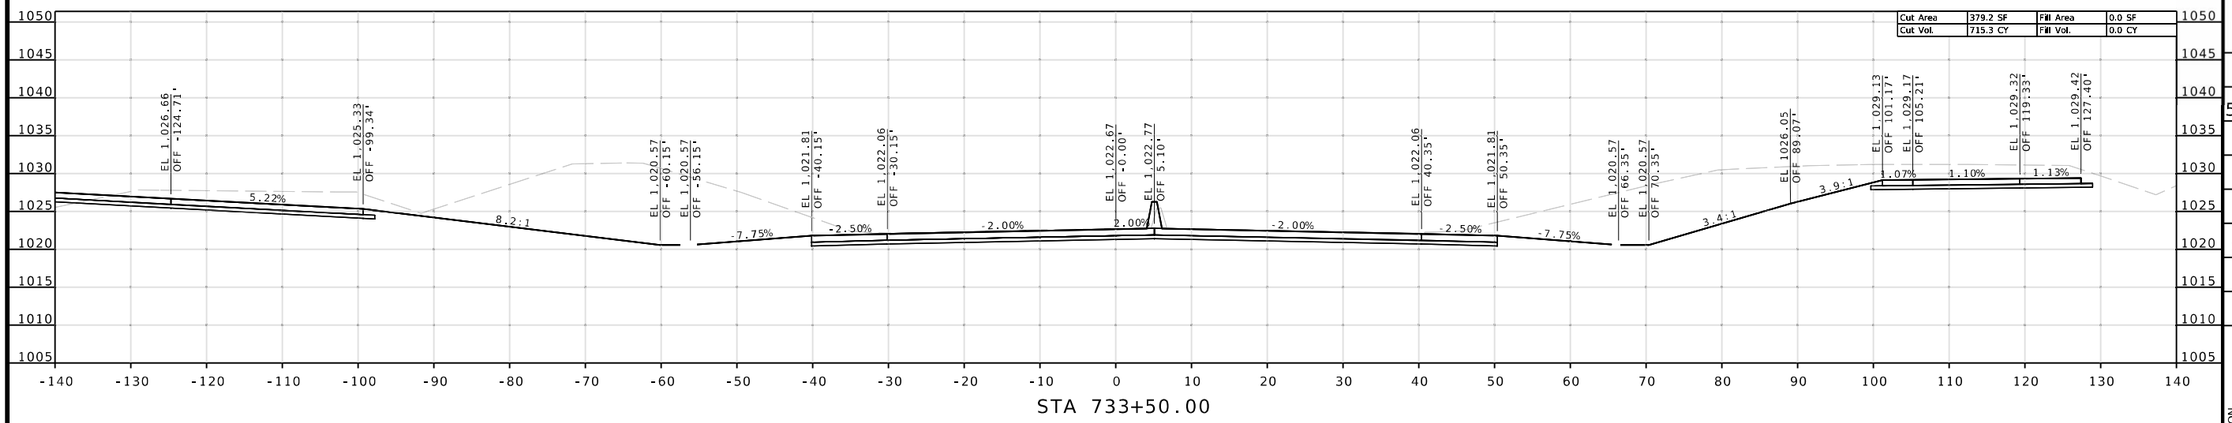

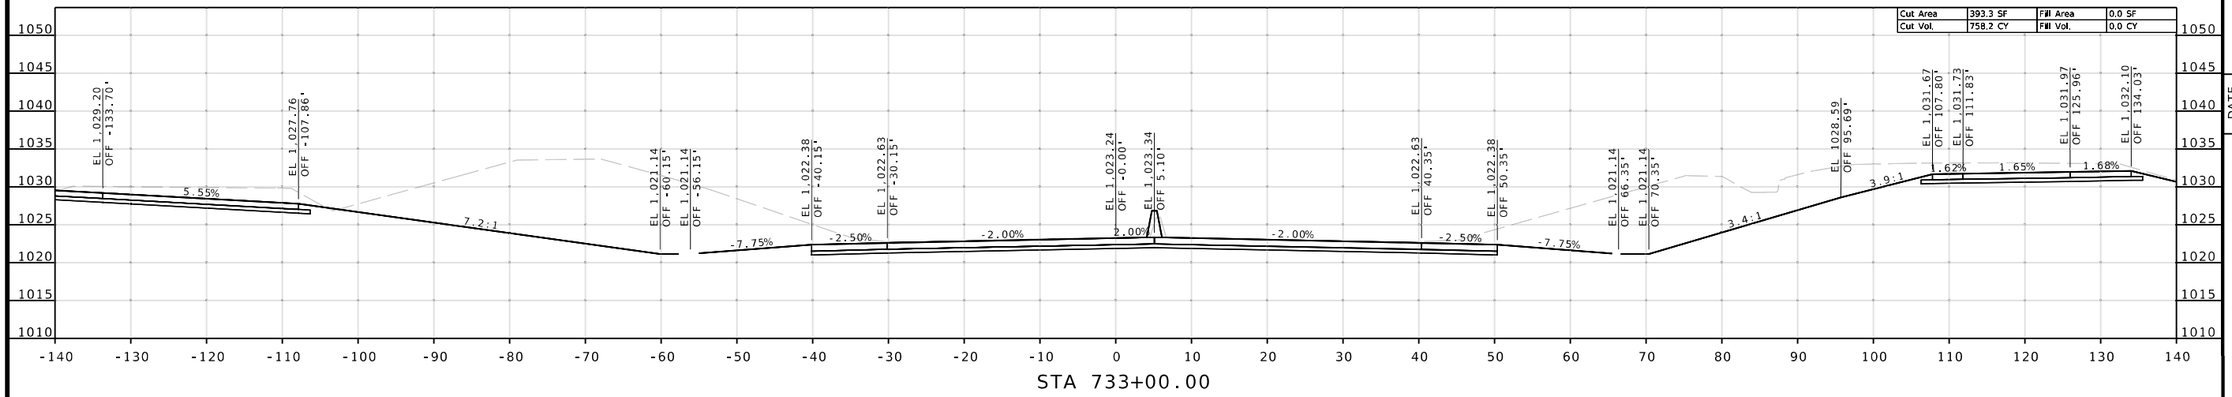

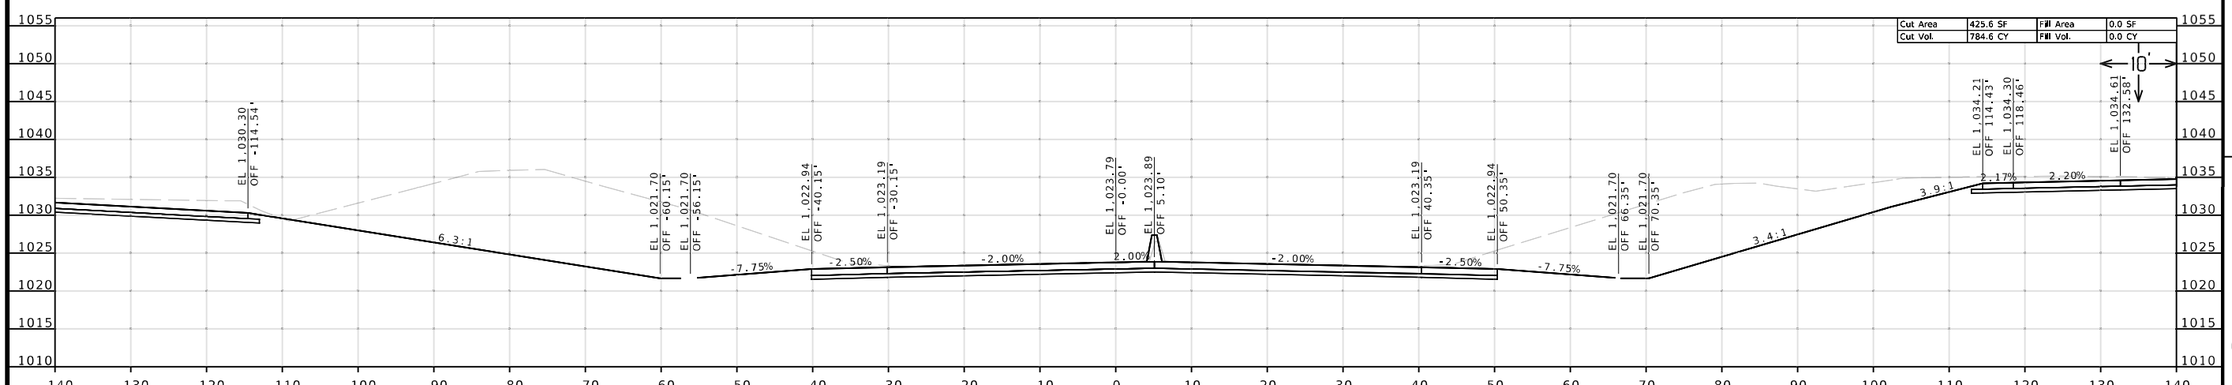

Reid Catt
2025.03.01 22:14:46-06'00'

REID BRENNEN CATT-ENGINEER
MO# PE-2010019516

DATE PREPARED
2/28/2025

ROUTE	STATE
50/291	MO
DISTRICT	SHEET NO.
KC	49

COUNTY
JACKSON

JOB NO.
J4P3196

FEDERAL PROJECT NO.
STB-3001(009)

PROJECT NO.

BRIDGE NO.

IF A SEAL IS PRESENT ON THIS SHEET IT HAS BEEN ELECTRONICALLY SEALED AND DATED.

DESCRIPTION

DATE


MISSOURI HIGHWAYS AND TRANSPORTATION COMMISSION


105 WEST CAPITOL
JEFFERSON CITY, MO 65102
1-888-ASK-MODOT (1-888-275-6636)


LEE'S SUMMIT MISSOURI

olsson
1301 BURLINGTON ST., STE. 100
NORTH KANSAS CITY, MO 64116
PHONE: 816.361.1177
CERT. OF AUTHORITY NO. 001592

F:\2021\04501-05000\021-04786\40-Design\Microstation\J4P3196\plan_sheets\17 Cross Sections\XS_036-058_J4P3196_I10_RTE50.dgn 10:48:47 AM 2/28/2025

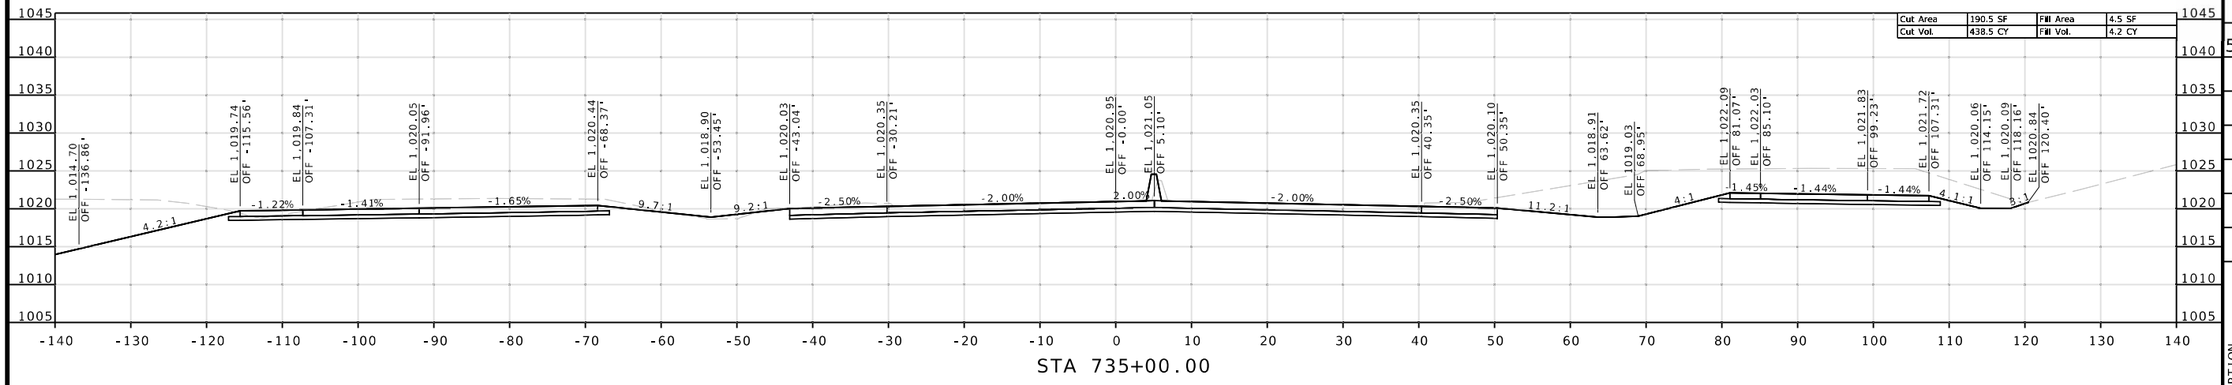

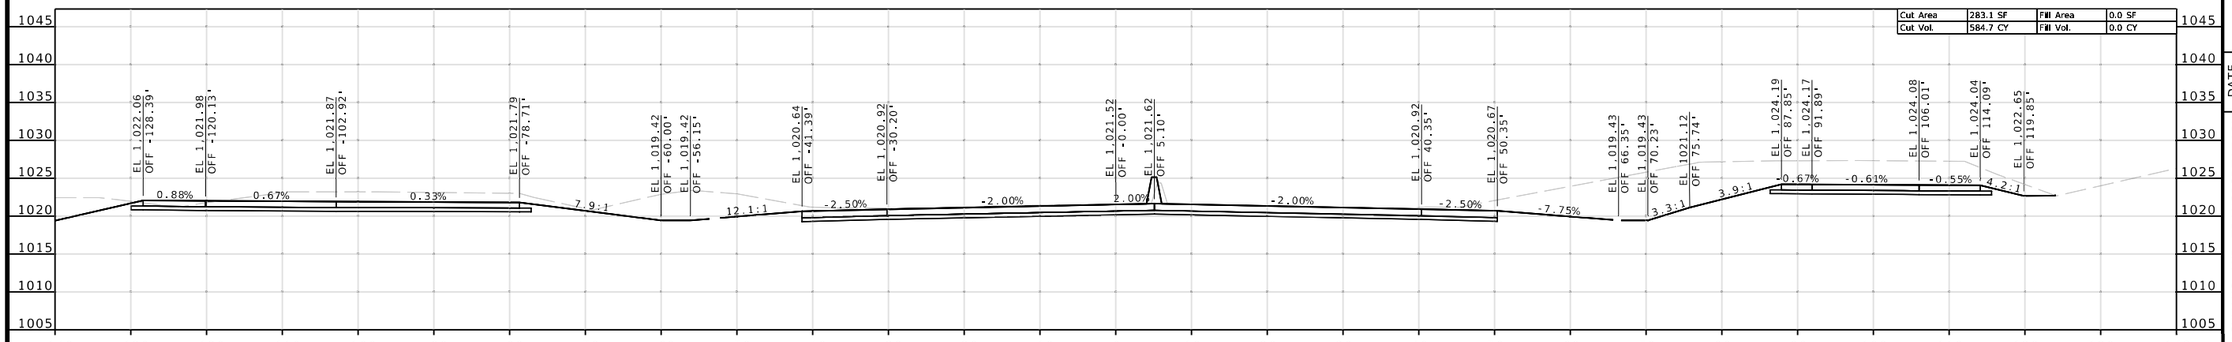

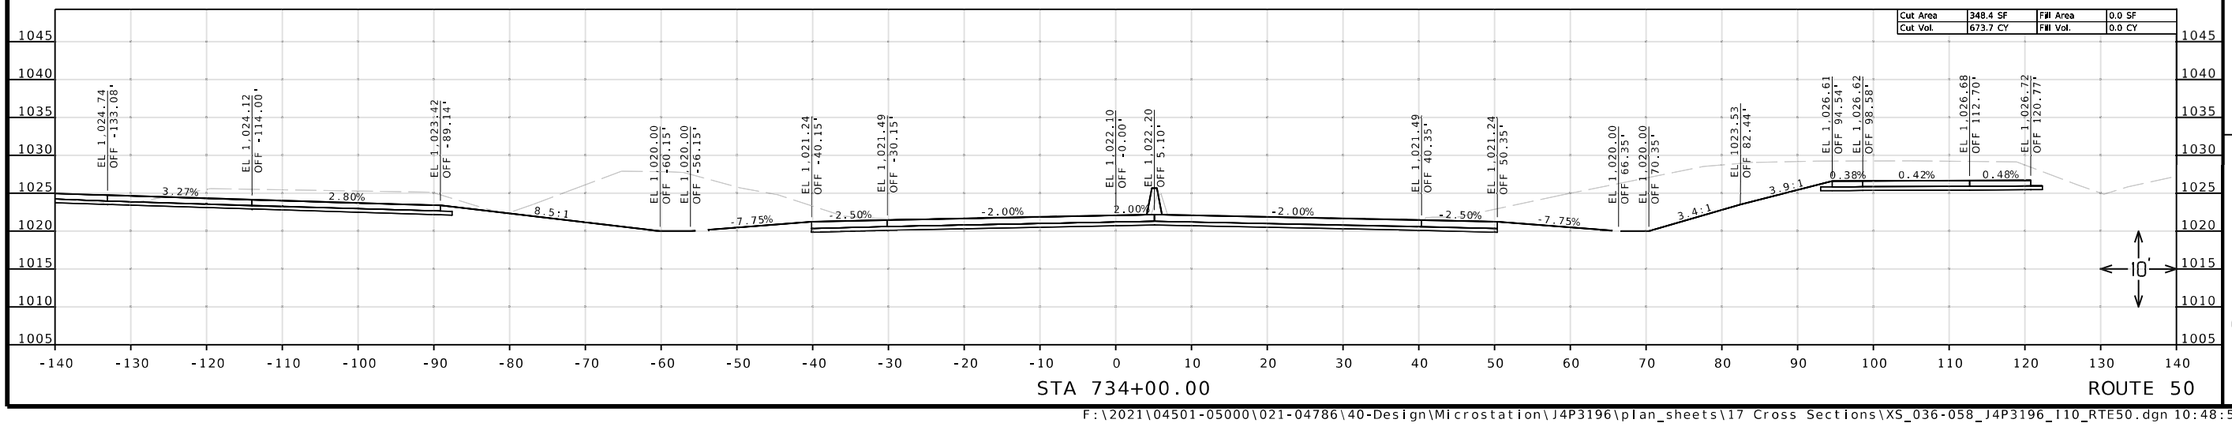

Reid Catt
2025.03.01 22:14:56-06'00'

REID BRENNEN CATT
NUMBER PE-2010019516

REID BRENNEN CATT-ENGINEER
MO# PE-2010019516

DATE PREPARED
2/28/2025

ROUTE	STATE
50/291	MO
DISTRICT	SHEET NO.
KC	50

COUNTY
JACKSON

JOB NO.
J4P3196

FEDERAL PROJECT NO.
STB-3001(009)

PROJECT NO.

BRIDGE NO.

DESCRIPTION	DATE


MISSOURI HIGHWAYS AND TRANSPORTATION COMMISSION
105 WEST CAPITOL
JEFFERSON CITY, MO 65102
1-888-ASK-MODOT (1-888-275-6636)


LEE'S SUMMIT MISSOURI


olsson
1301 BURLINGTON ST., STE. 100
NORTH KANSAS CITY, MO 64116
PHONE: 816.361.1177
CERT. OF AUTHORITY NO. 001592

IF A SEAL IS PRESENT ON THIS SHEET IT HAS BEEN ELECTRONICALLY SEALED AND DATED.

F:\2021\04501-05000\021-04786\40-Design\Microstation\J4P3196\plan_sheets\17 Cross Sections\XS_036-058_J4P3196_I10_RTE50.dgn 10:48:53 AM 2/28/2025

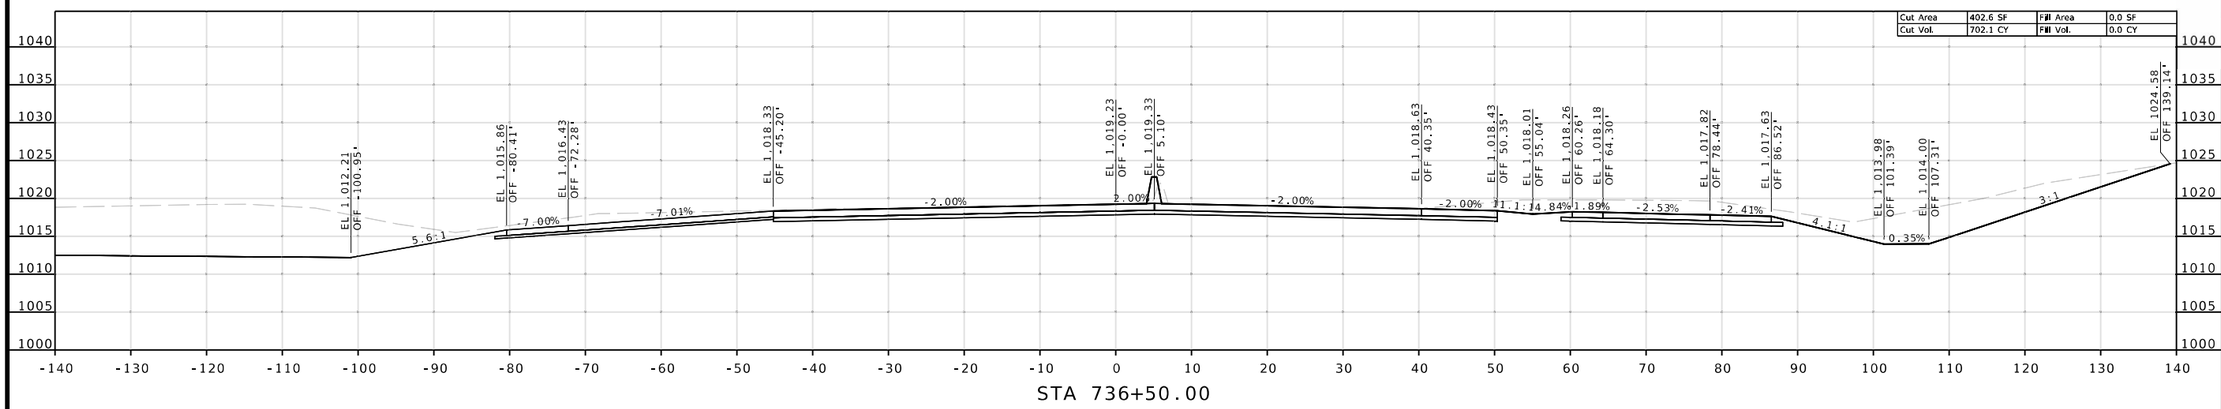

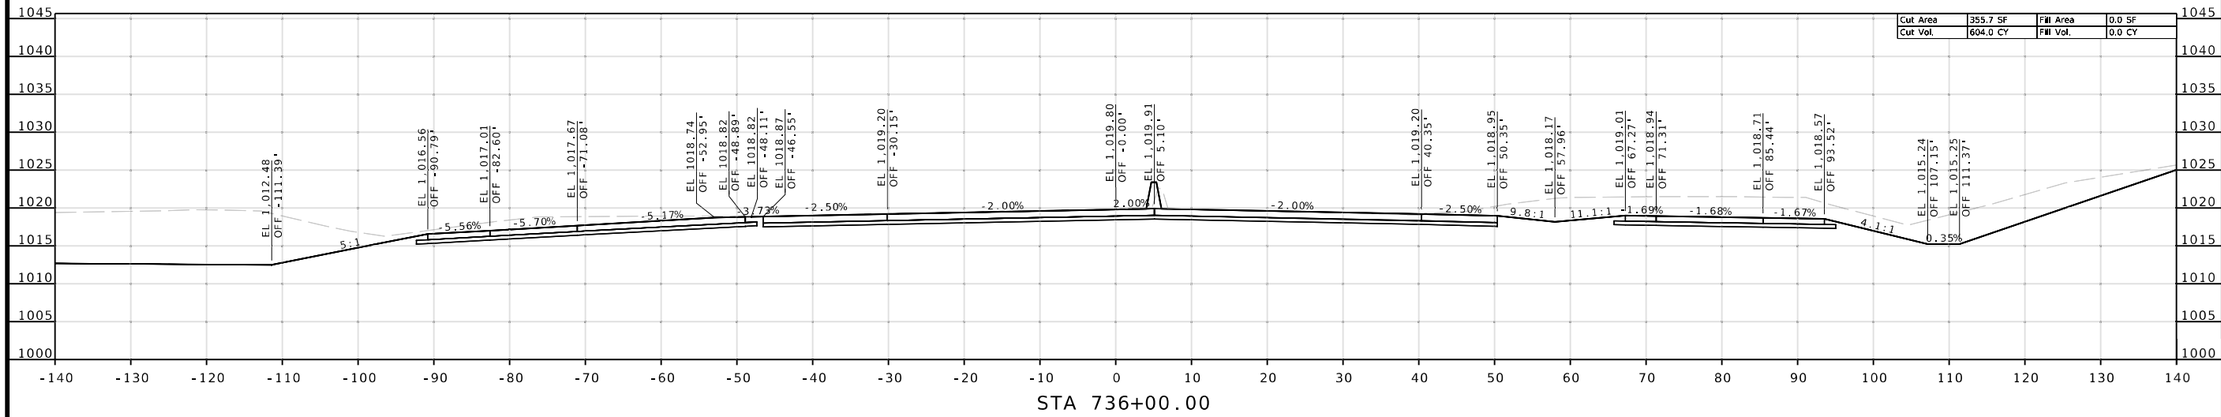

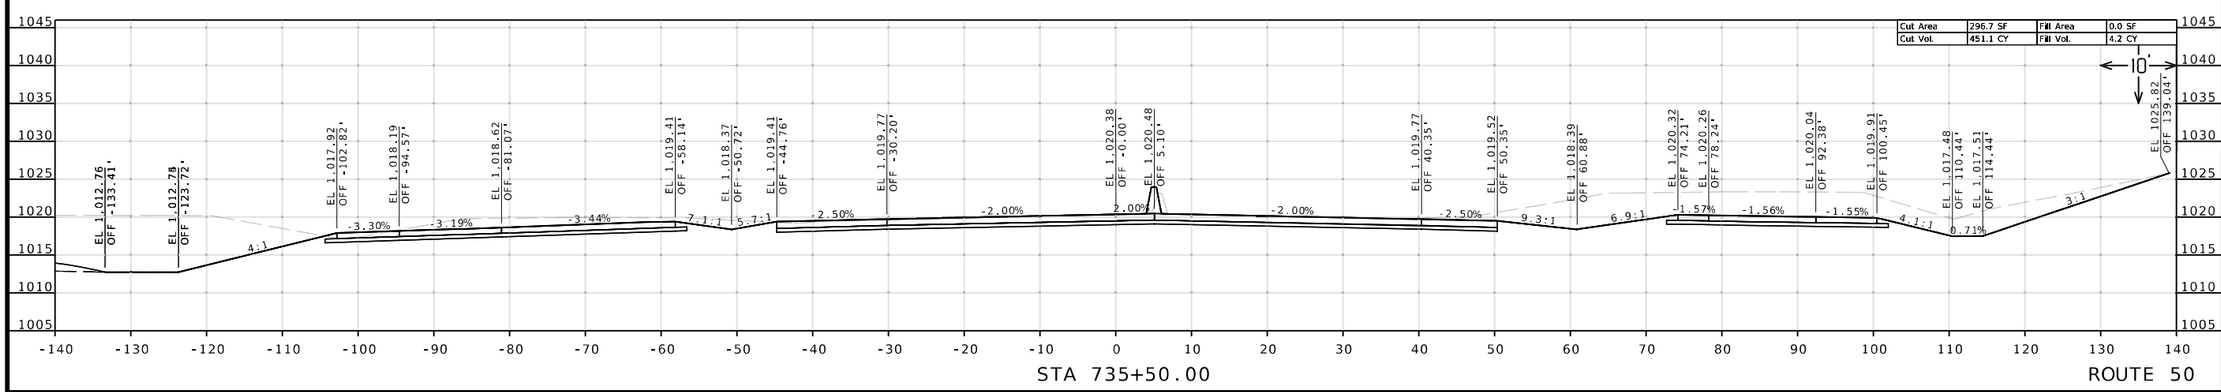

Reid Catt
2025.03.01 22:15:03-06'00'

REID BRENNEN CATT
NUMBER
PE-2010019516

REID BRENNEN CATT-ENGINEER
MO# PE-2010019516

DATE PREPARED
2/28/2025

ROUTE	STATE
50/291	MO
DISTRICT	SHEET NO.
KC	51

COUNTY
JACKSON

JOB NO.
J4P3196

FEDERAL PROJECT NO.
STB-3001(009)

PROJECT NO.

BRIDGE NO.

DESCRIPTION	DATE

IF A SEAL IS PRESENT ON THIS SHEET IT HAS BEEN ELECTRONICALLY SEALED AND DATED.


MISSOURI HIGHWAYS AND TRANSPORTATION COMMISSION


105 WEST CAPITOL
JEFFERSON CITY, MO 65102
1-888-ASK-MODOT (1-888-275-6636)


LEE'S SUMMIT MISSOURI

olsson
1301 BURLINGTON ST., STE. 100
NORTH KANSAS CITY, MO 64116
PHONE: 816.361.1177
CERT. OF AUTHORITY NO. 001592

F:\2021\04501-05000\021-04786\40-Design\Microstation\J4P3196\plan_sheets\17 Cross Sections\XS_036-058_J4P3196_I10_RTE50.dgn 10:48:59 AM 2/28/2025

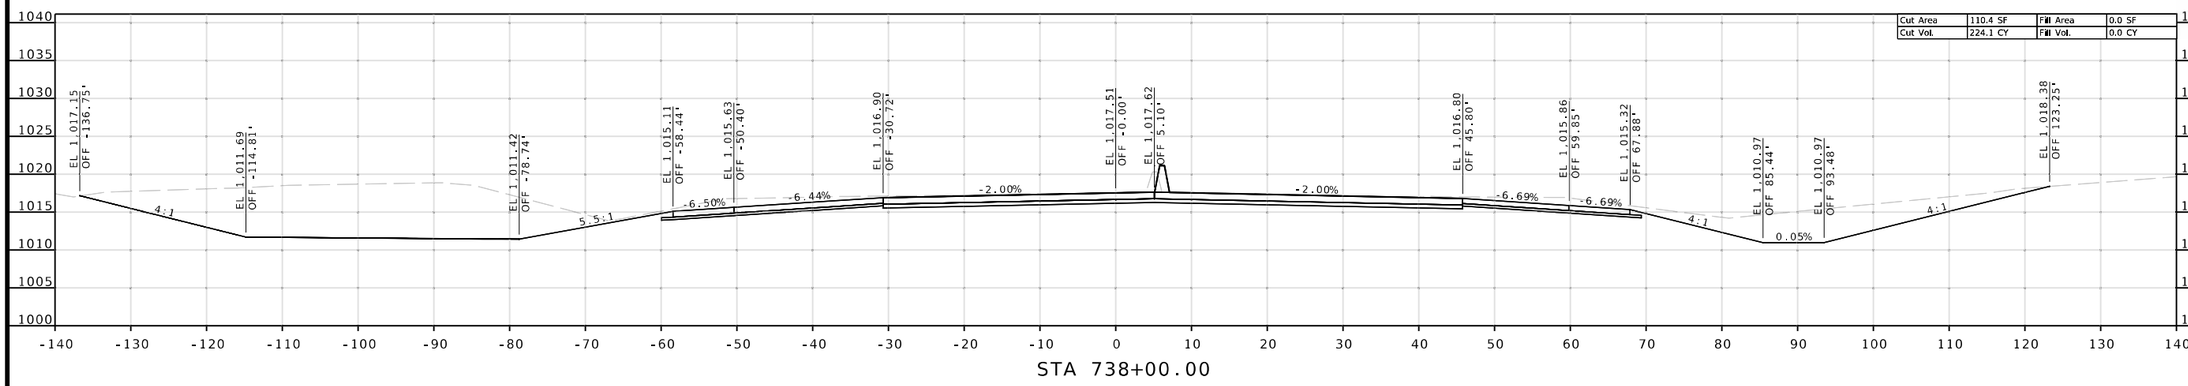

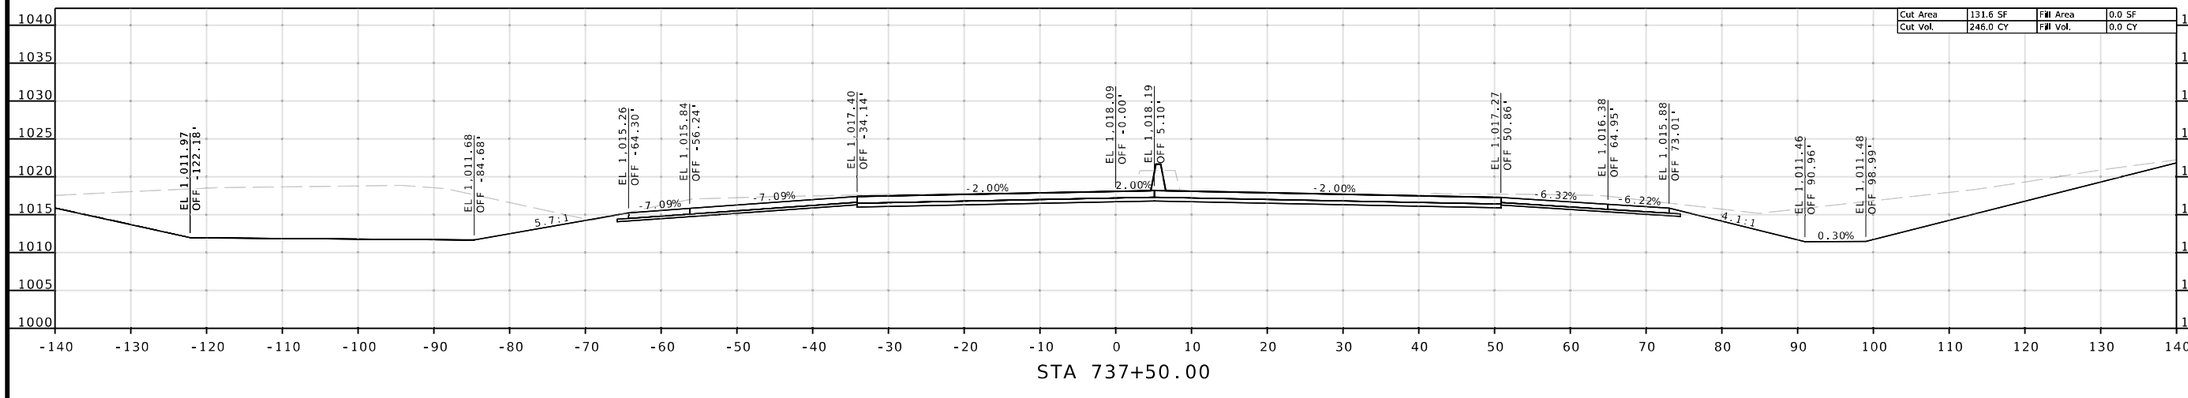

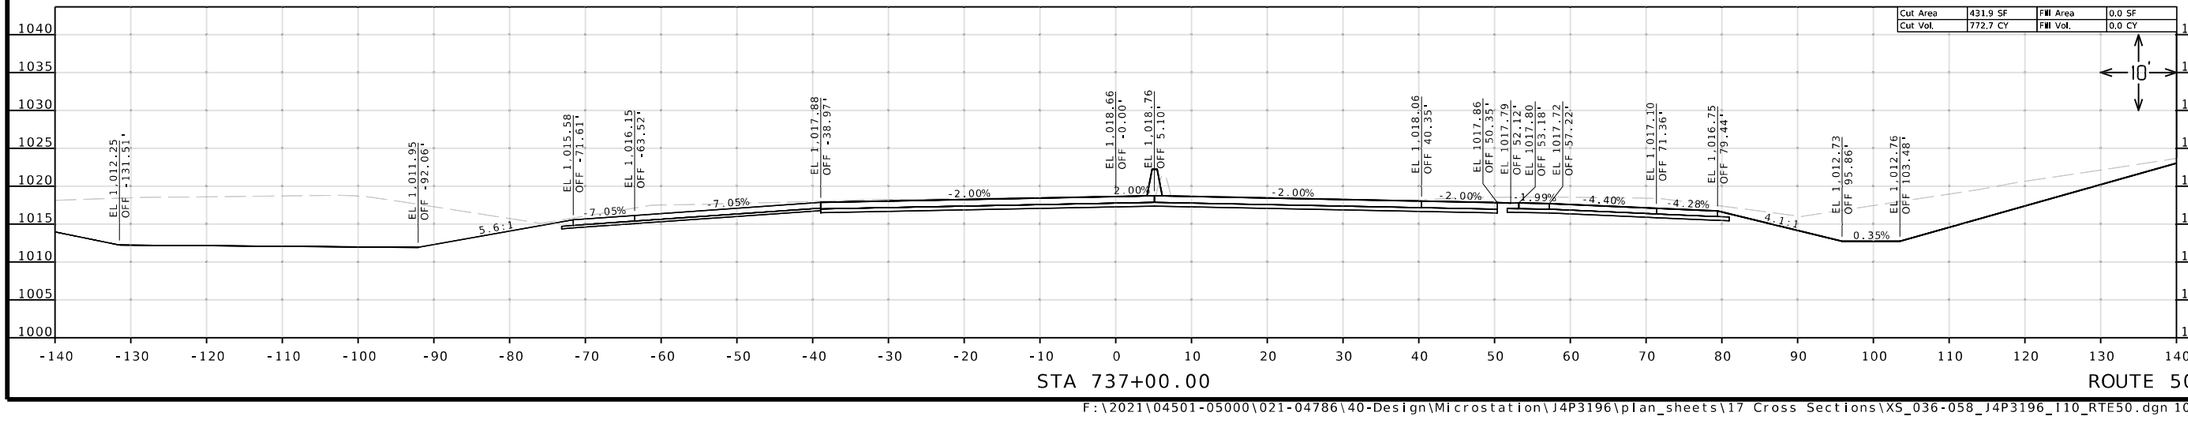

Reid Catt
2025.03.01 22:15:25-06'00'

REID BRENNEN CATT
NUMBER
PE-2010019516

REID BRENNEN CATT-ENGINEER
MO# PE-2010019516

DATE PREPARED
2/28/2025

ROUTE	STATE
50/291	MO
DISTRICT	SHEET NO.
KC	52

COUNTY
JACKSON

JOB NO.
J4P3196

FEDERAL PROJECT NO.
STB-3001(009)

PROJECT NO.

BRIDGE NO.

IF A SEAL IS PRESENT ON THIS SHEET IT HAS BEEN ELECTRONICALLY SEALED AND DATED.


DESCRIPTION	DATE


MISSOURI HIGHWAYS AND TRANSPORTATION COMMISSION
105 WEST CAPITOL
JEFFERSON CITY, MO 65102
1-888-ASK-MODOT (1-888-275-6636)


LEE'S SUMMIT MISSOURI

olsson
1301 BURLINGTON ST., STE. 100
NORTH KANSAS CITY, MO 64116
PHONE: 816.361.1177
CERT. OF AUTHORITY NO. 001592

F:\2021\04501-05000\021-04786\40-Design\Microstation\J4P3196\plan_sheets\17 Cross Sections\XS_036-058_J4P3196_I10_RTE50.dgn 10:49:06 AM 2/28/2025

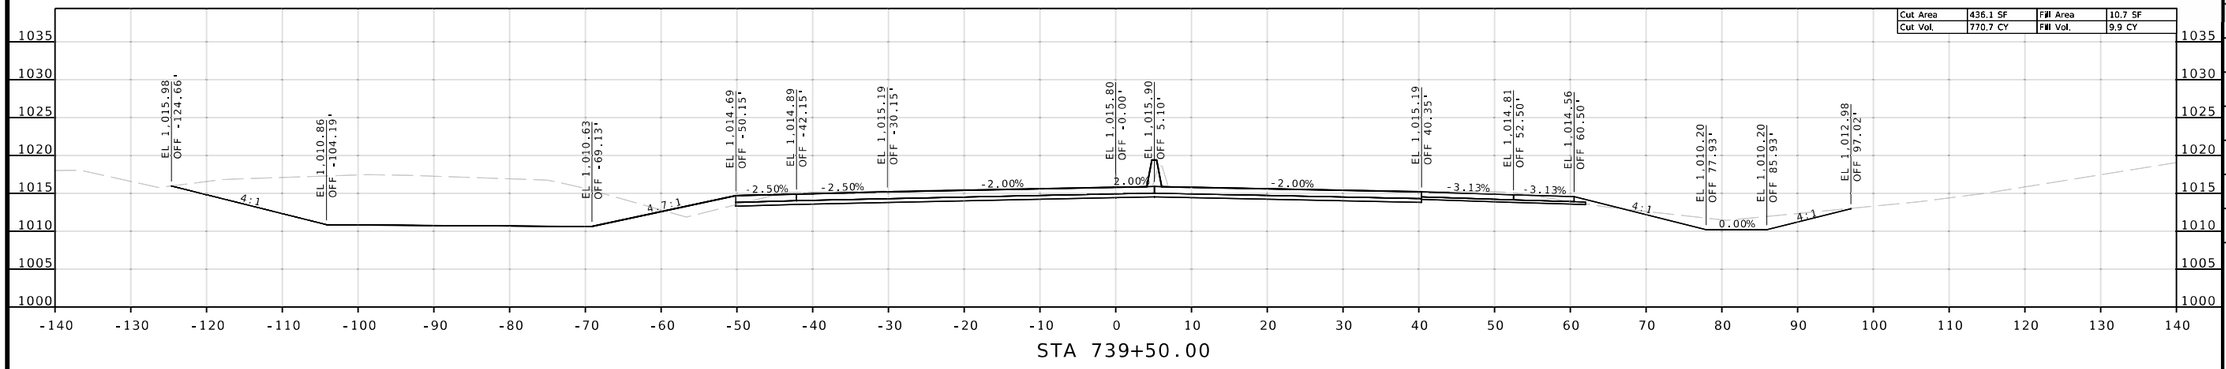

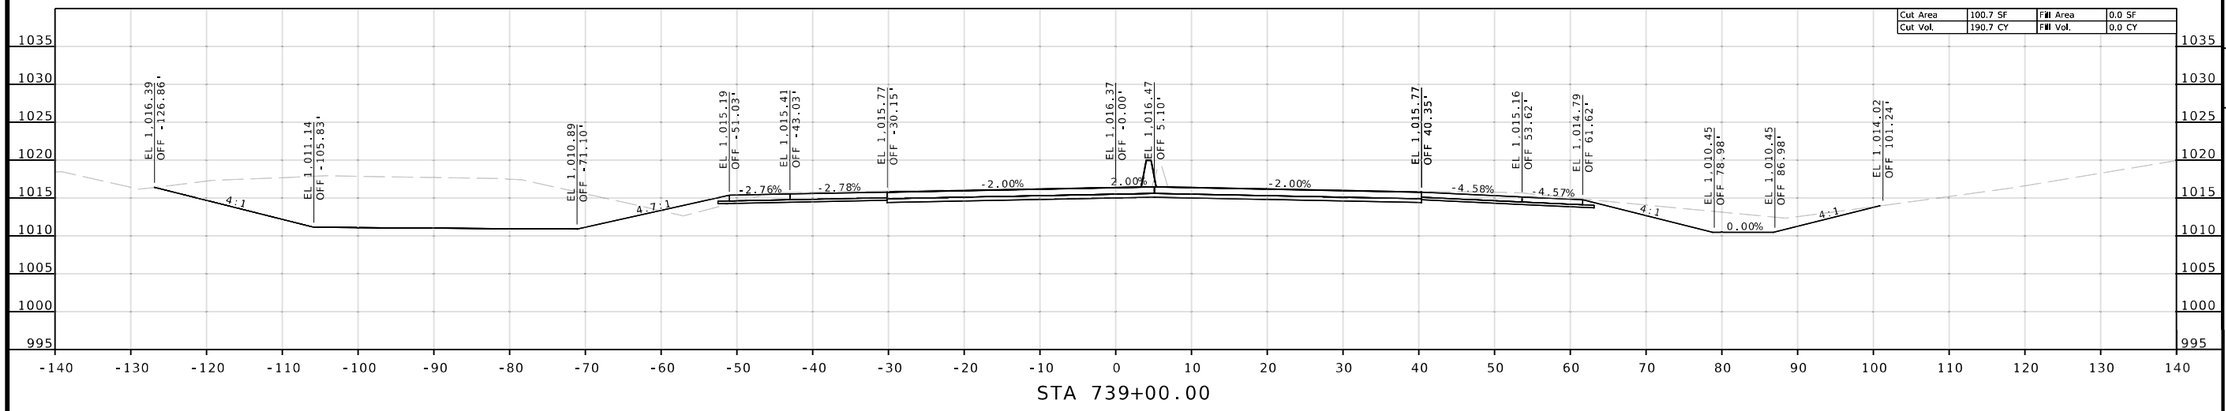

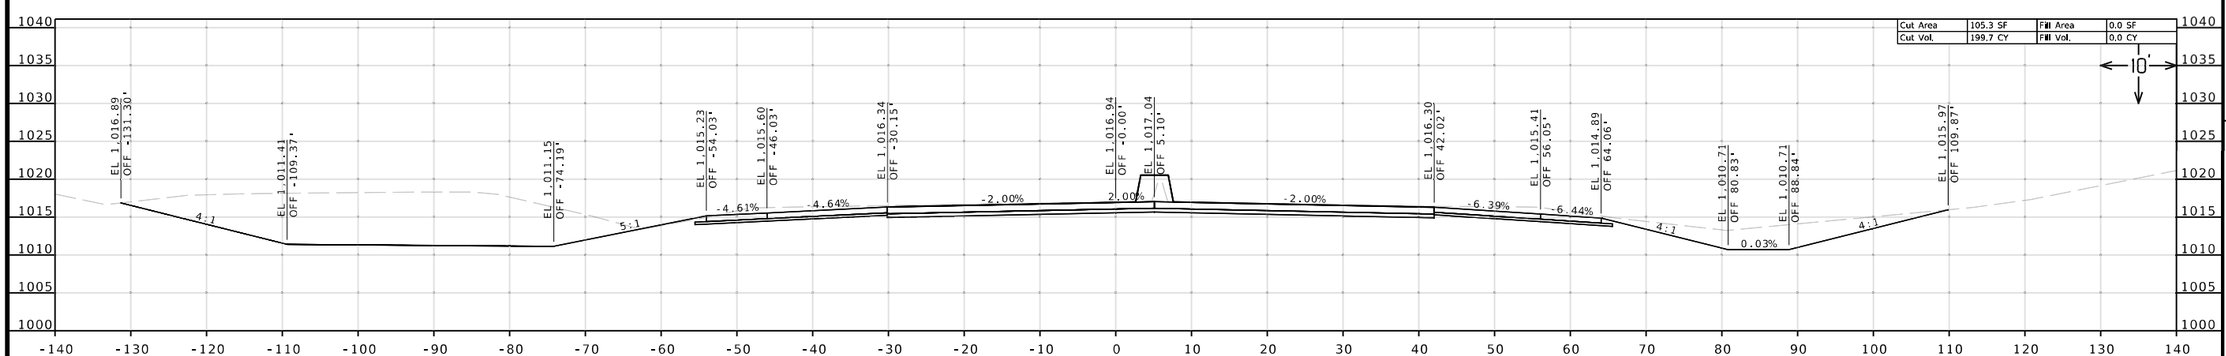

Reid Catt
2025.03.01 22:15:31-06'00'

REID BRENNEN CATT
NUMBER
PE-2010019516

REID BRENNEN CATT-ENGINEER
MO# PE-2010019516

DATE PREPARED
2/28/2025

ROUTE	STATE
50/291	MO

DISTRICT	SHEET NO.
KC	53

COUNTY
JACKSON

JOB NO.
J4P3196

FEDERAL PROJECT NO.
STB-3001(009)

PROJECT NO.

BRIDGE NO.

DESCRIPTION	DATE

IF A SEAL IS PRESENT ON THIS SHEET IT HAS BEEN ELECTRONICALLY SEALED AND DATED.


MISSOURI HIGHWAYS AND TRANSPORTATION COMMISSION


105 WEST CAPITOL
JEFFERSON CITY, MO 65102
1-888-ASK-MODOT (1-888-275-6636)


LEE'S SUMMIT MISSOURI

olsson
1301 BURLINGTON ST., STE. 100
NORTH KANSAS CITY, MO 64116
PHONE: 816.361.1177
CERT. OF AUTHORITY NO. 001592

F:\2021\04501-05000\021-04786\40-Design\Microstation\J4P3196\plan_sheets\17 Cross Sections\XS_036-058_J4P3196_I10_RTE50.dgn 10:49:11 AM 2/28/2025

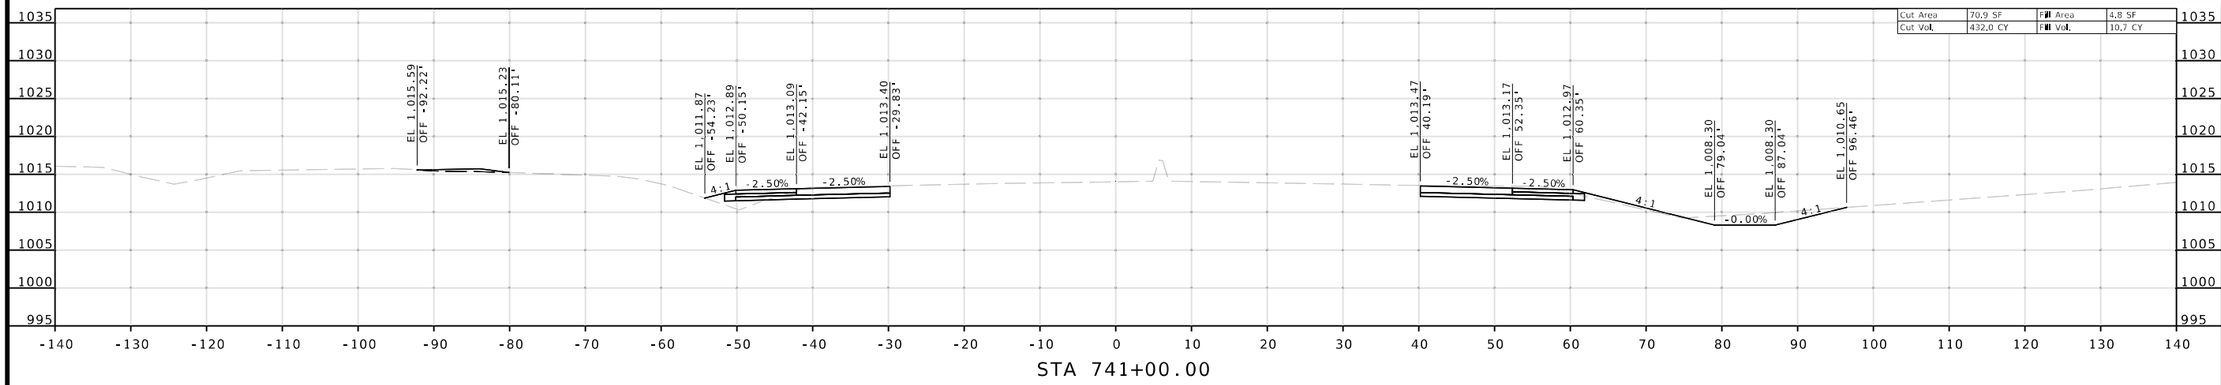

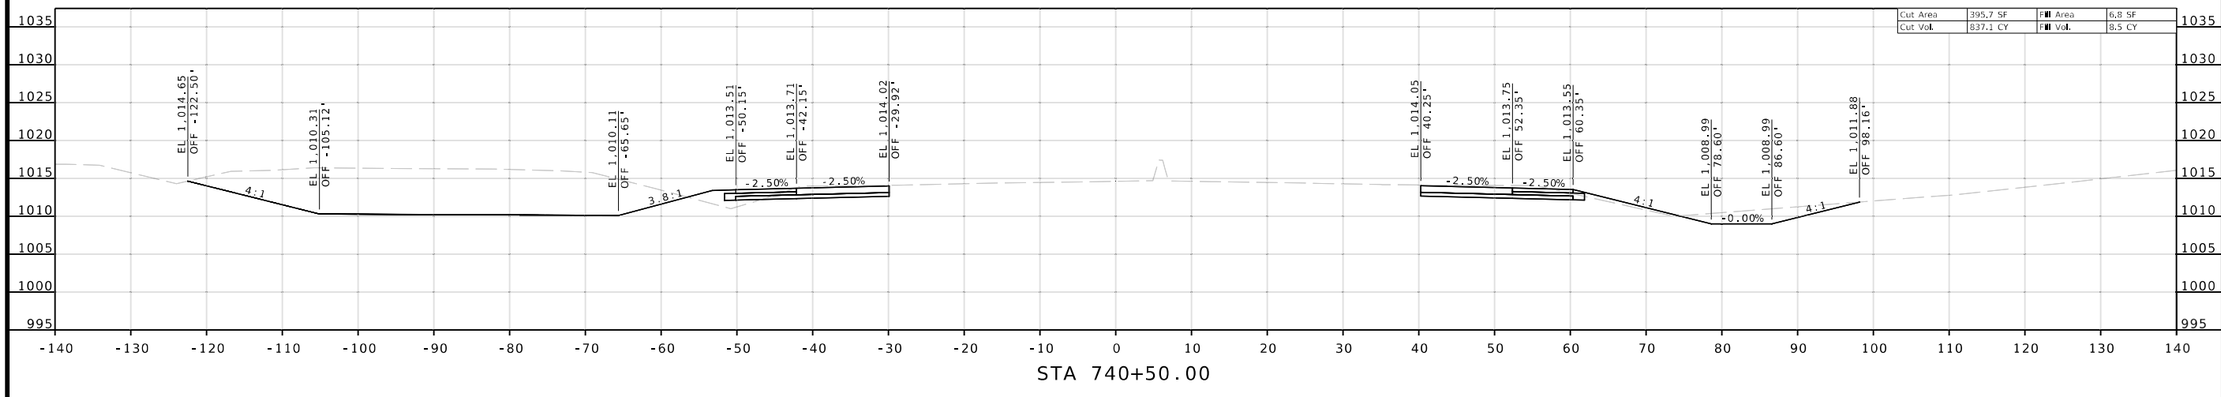

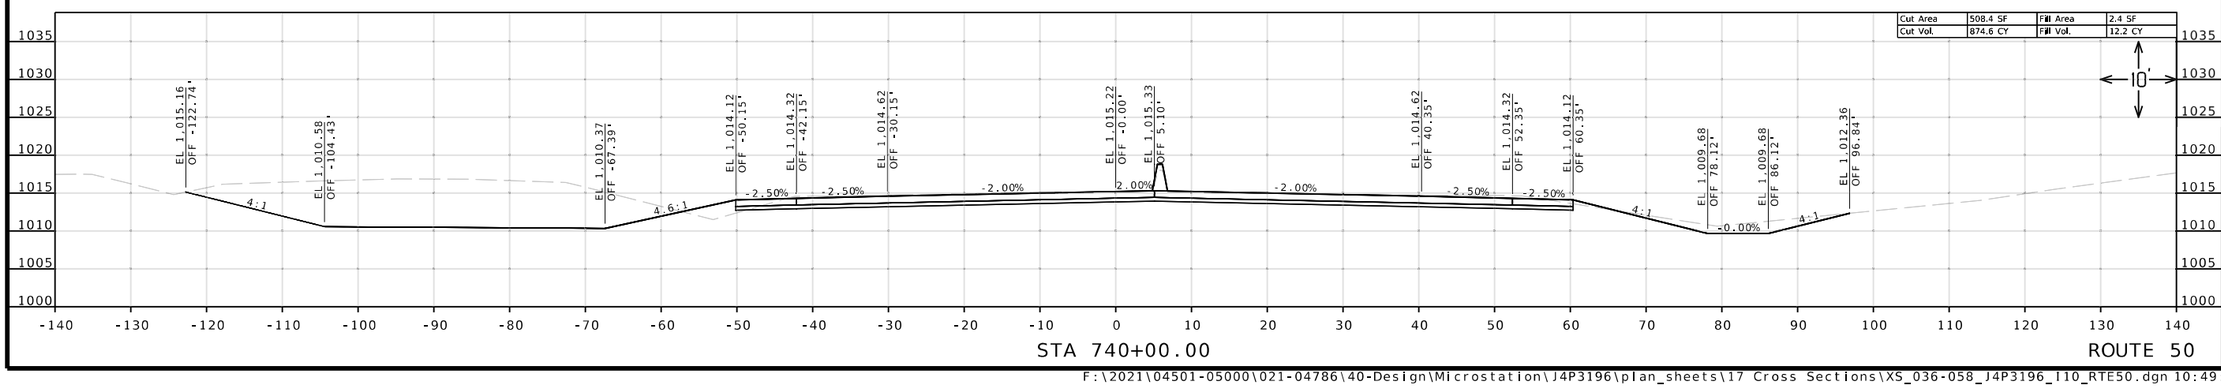

Reid Catt
2025.03.01 22:15:43-06'00'

REID BRENNEN CATT
NUMBER
PE-2010019516

REID BRENNEN CATT-ENGINEER
MO# PE-2010019516

DATE PREPARED
2/28/2025

ROUTE	STATE
50/291	MO
DISTRICT	SHEET NO.
KC	54

COUNTY
JACKSON

JOB NO.
J4P3196

FEDERAL PROJECT NO.
STB-3001(009)

PROJECT NO.

BRIDGE NO.

DESCRIPTION

DATE

MISSOURI HIGHWAYS AND TRANSPORTATION COMMISSION


105 WEST CAPITOL
JEFFERSON CITY, MO 65102
1-888-ASK-MODOT (1-888-275-6636)


LEE'S SUMMIT MISSOURI


olsson
1301 BURLINGTON ST., STE. 100
NORTH KANSAS CITY, MO 64116
PHONE: 816.361.1177
CERT. OF AUTHORITY NO. 001592

IF A SEAL IS PRESENT ON THIS SHEET IT HAS BEEN ELECTRONICALLY SEALED AND DATED.

F:\2021\04501-05000\021-04786\40-Design\Microstation\J4P3196\plan_sheets\17 Cross Sections\XS_036-058_J4P3196_I10_RTE50.dgn 10:49:16 AM 2/28/2025

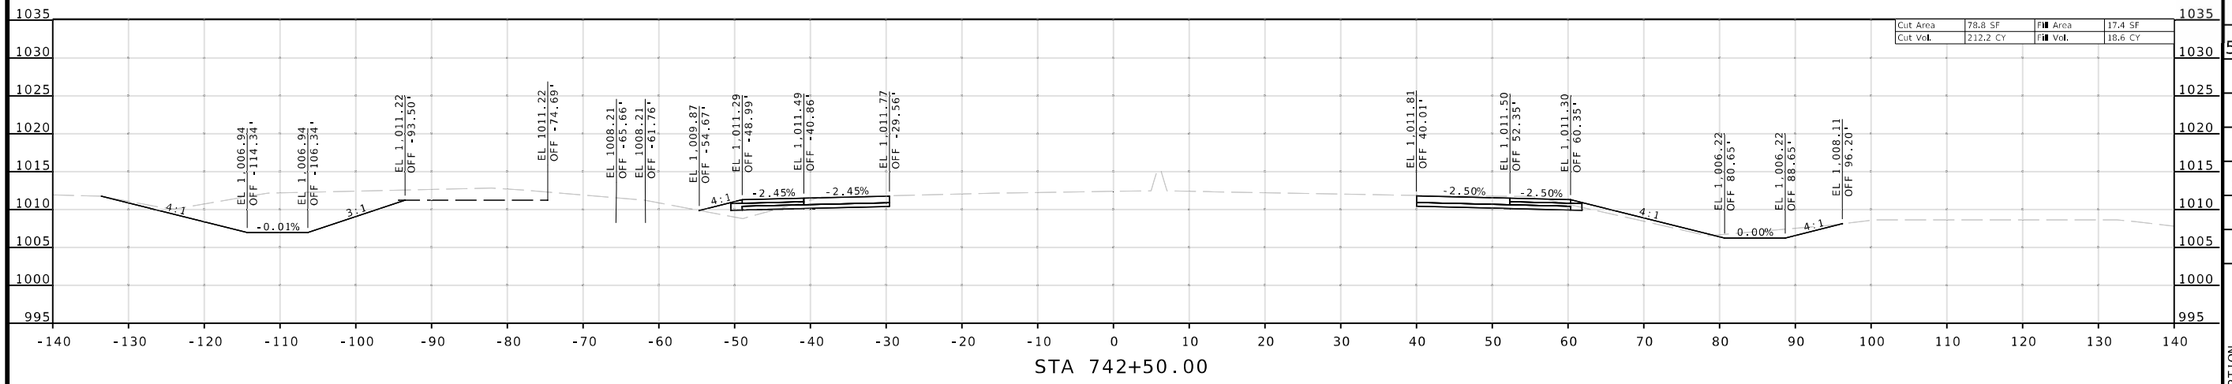

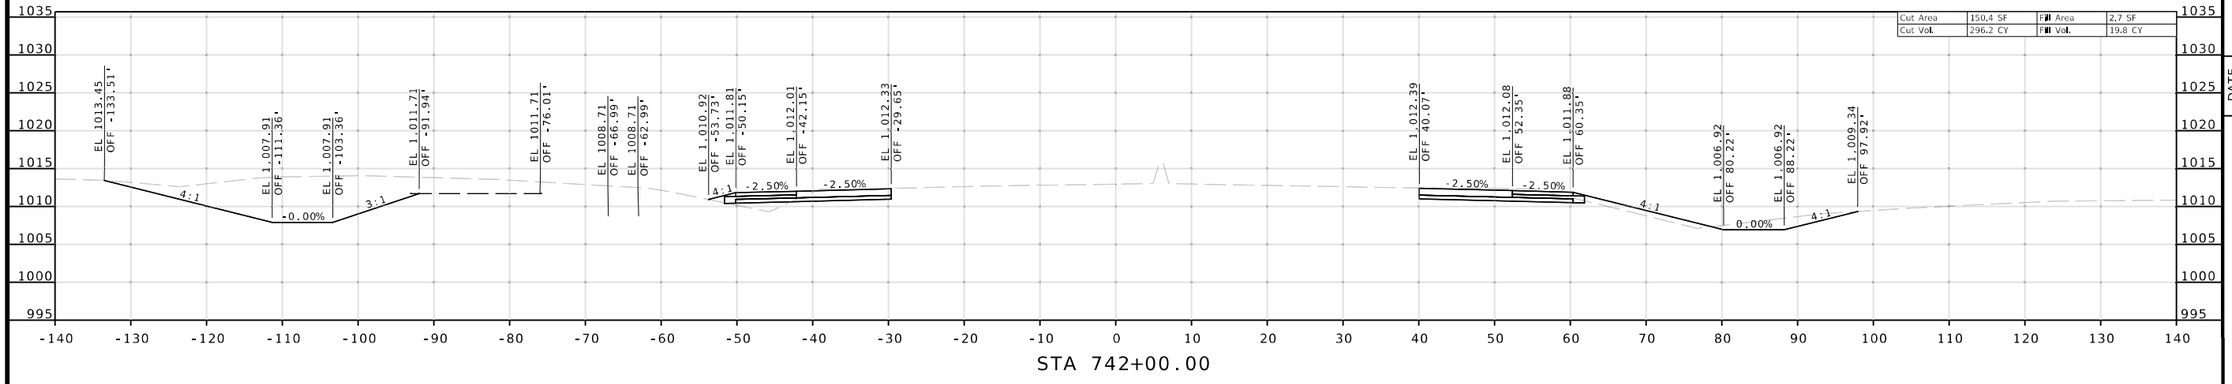

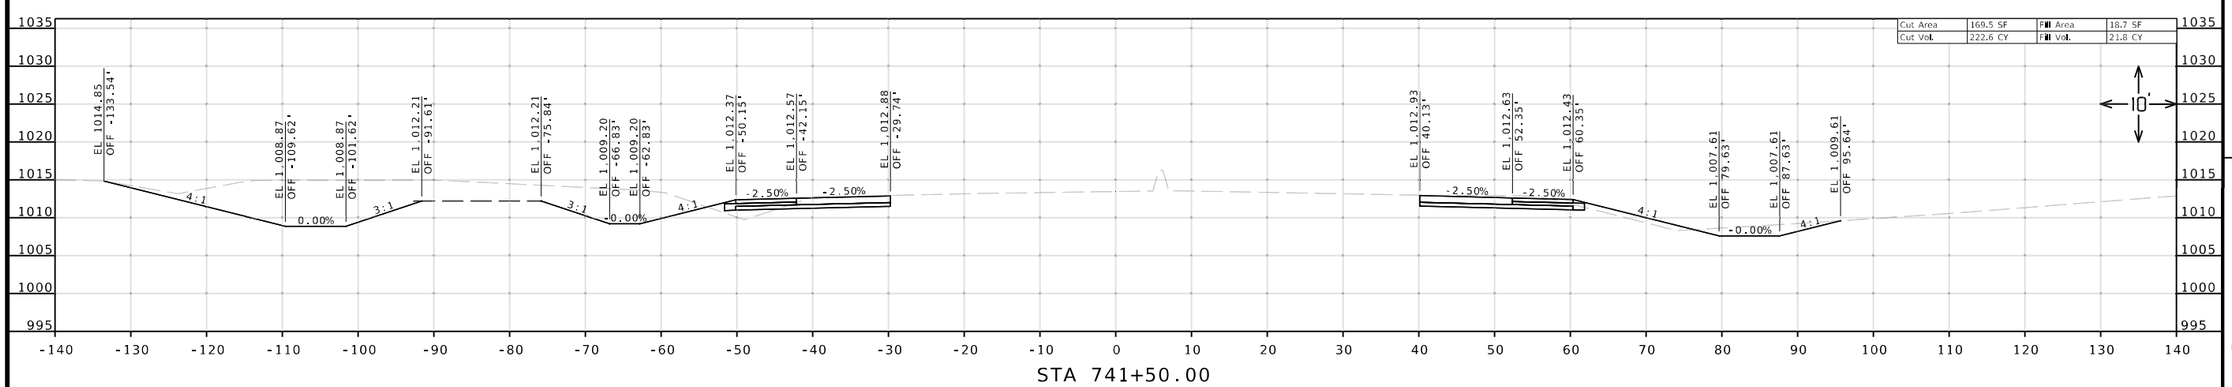

ROUTE 50

Reid Catt
2025.03.01 22:15:10-06'00'

REID BRENNEN CATT
NUMBER
PE-2010019516

REID BRENNEN CATT-ENGINEER
MO# PE-2010019516

DATE PREPARED
2/28/2025

ROUTE	STATE
50/291	MO
DISTRICT	SHEET NO.
KC	55

COUNTY
JACKSON

JOB NO.
J4P3196

FEDERAL PROJECT NO.
STB-3001(009)

PROJECT NO.

BRIDGE NO.

DESCRIPTION

DATE

MISSOURI HIGHWAYS AND TRANSPORTATION COMMISSION

105 WEST CAPITOL
JEFFERSON CITY, MO 65102
1-888-ASK-MODOT (1-888-275-6636)


MoDOT

LEE'S SUMMIT MISSOURI

olsson
1301 BURLINGTON ST., STE. 100
NORTH KANSAS CITY, MO 64116
PHONE: 816.361.1177
CERT. OF AUTHORITY NO. 001592

IF A SEAL IS PRESENT ON THIS SHEET IT HAS BEEN ELECTRONICALLY SEALED AND DATED.

F:\2021\04501-05000\021-04786\40-Design\Microstation\J4P3196\plan_sheets\17 Cross Sections\XS_036-058_J4P3196_110_RTE50.dgn 10:49:22 AM 2/28/2025

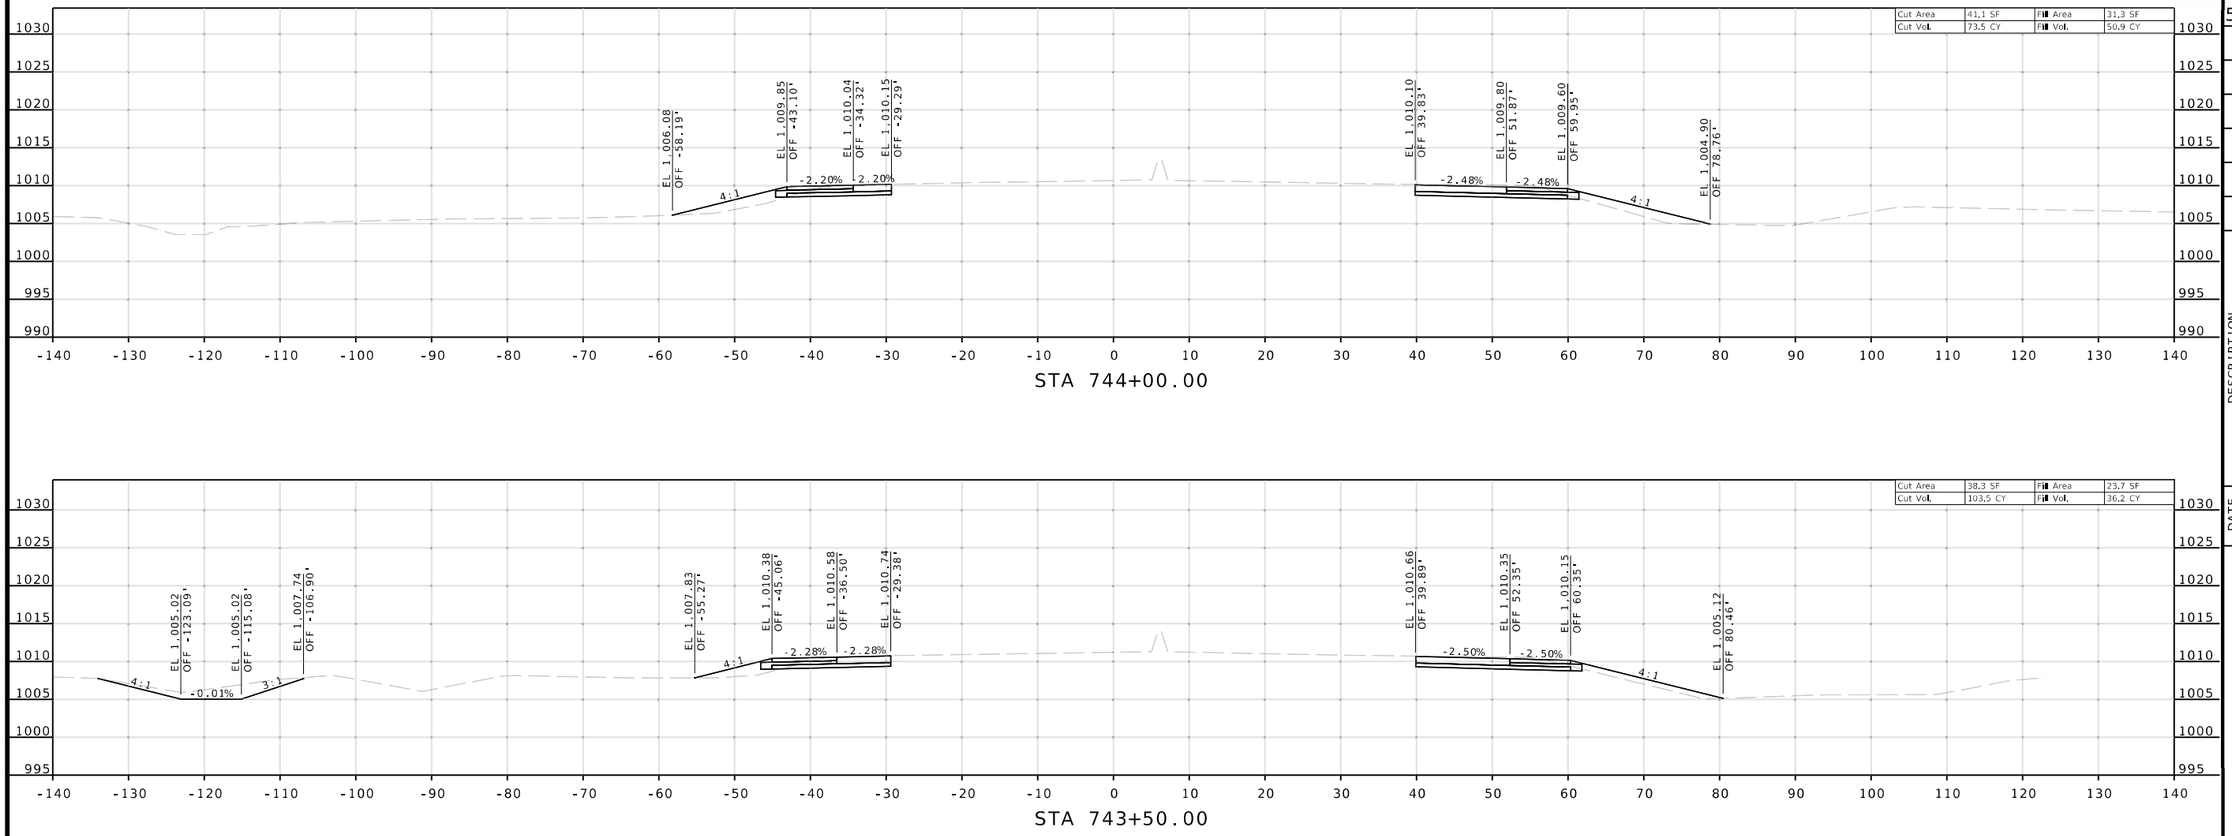

Reid Catt
2025.03.01 22:15:37-06'00'

REID BRENNEN CATT
NUMBER
PE-2010019516

REID BRENNEN CATT-ENGINEER
MO# PE-2010019516

DATE PREPARED
2/28/2025

ROUTE 50/291
STATE MO
DISTRICT KC
SHEET NO. 56
COUNTY JACKSON
JOB NO. J4P3196
FEDERAL PROJECT NO. STB-3001(009)
PROJECT NO.
BRIDGE NO.

DESCRIPTION	DATE


IF A SEAL IS PRESENT ON THIS SHEET IT HAS BEEN ELECTRONICALLY SEALED AND DATED.


MISSOURI HIGHWAYS AND TRANSPORTATION COMMISSION
105 WEST CAPITOL
JEFFERSON CITY, MO 65102
1-888-ASK-MODOT (1-888-275-6636)


LEE'S SUMMIT MISSOURI

olsson
1301 BURLINGTON ST., STE. 100
NORTH KANSAS CITY, MO 64116
PHONE: 816.361.1177
CERT. OF AUTHORITY NO. 001592

F:\2021\04501-05000\021-04786\40-Design\Microstation\J4P3196\plan_sheets\17 Cross Sections\XS_036-058_J4P3196_I10_RTE50.dgn 10:49:30 AM 2/28/2025

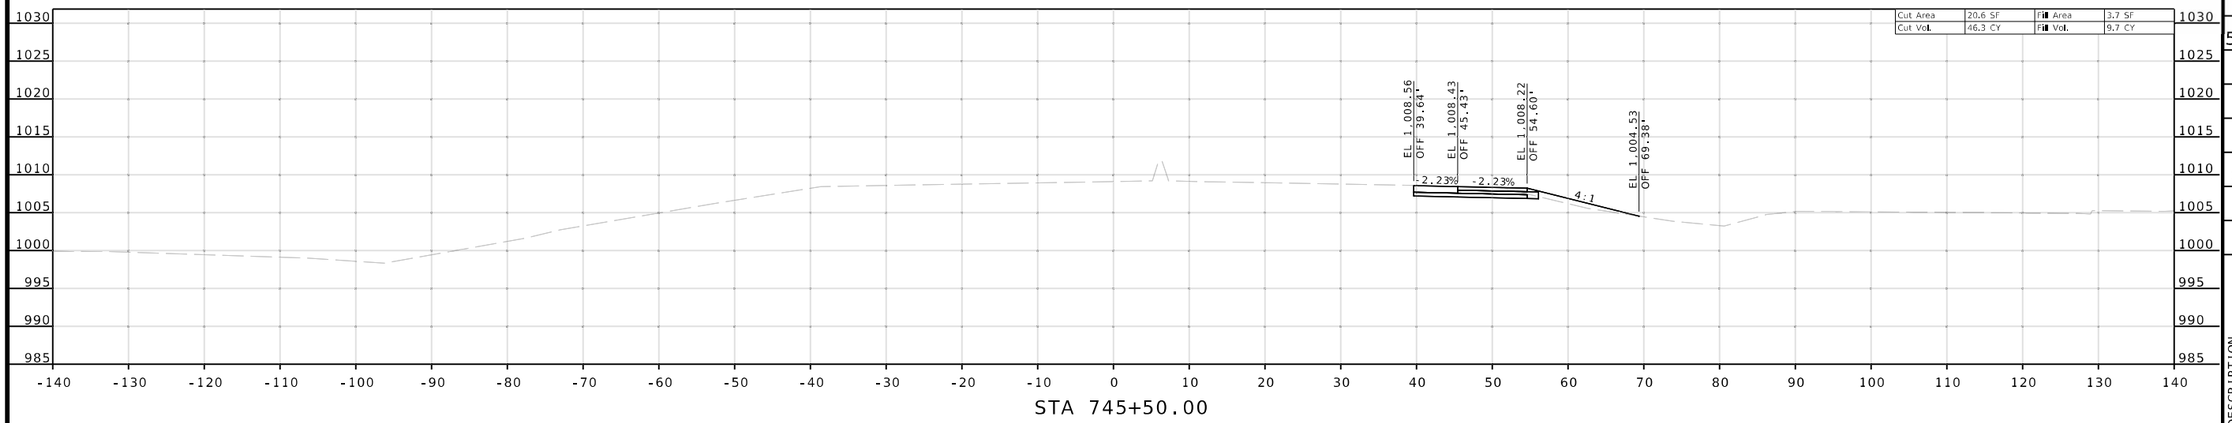

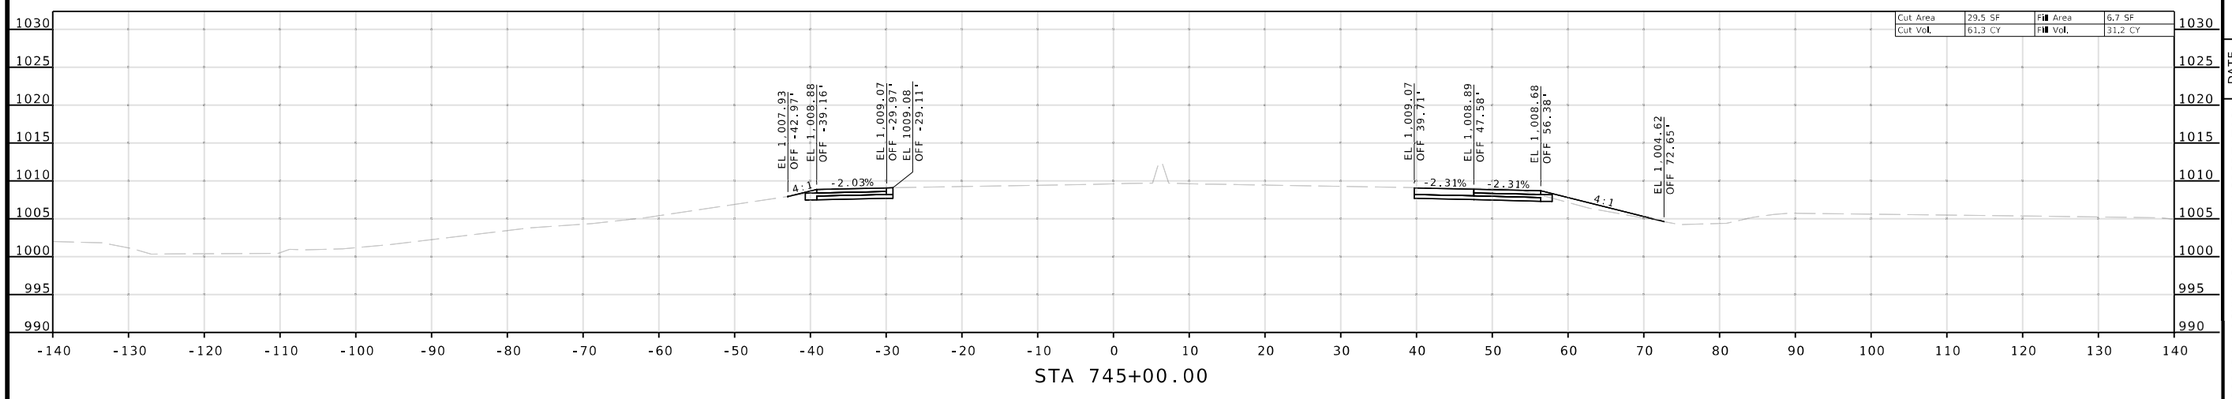

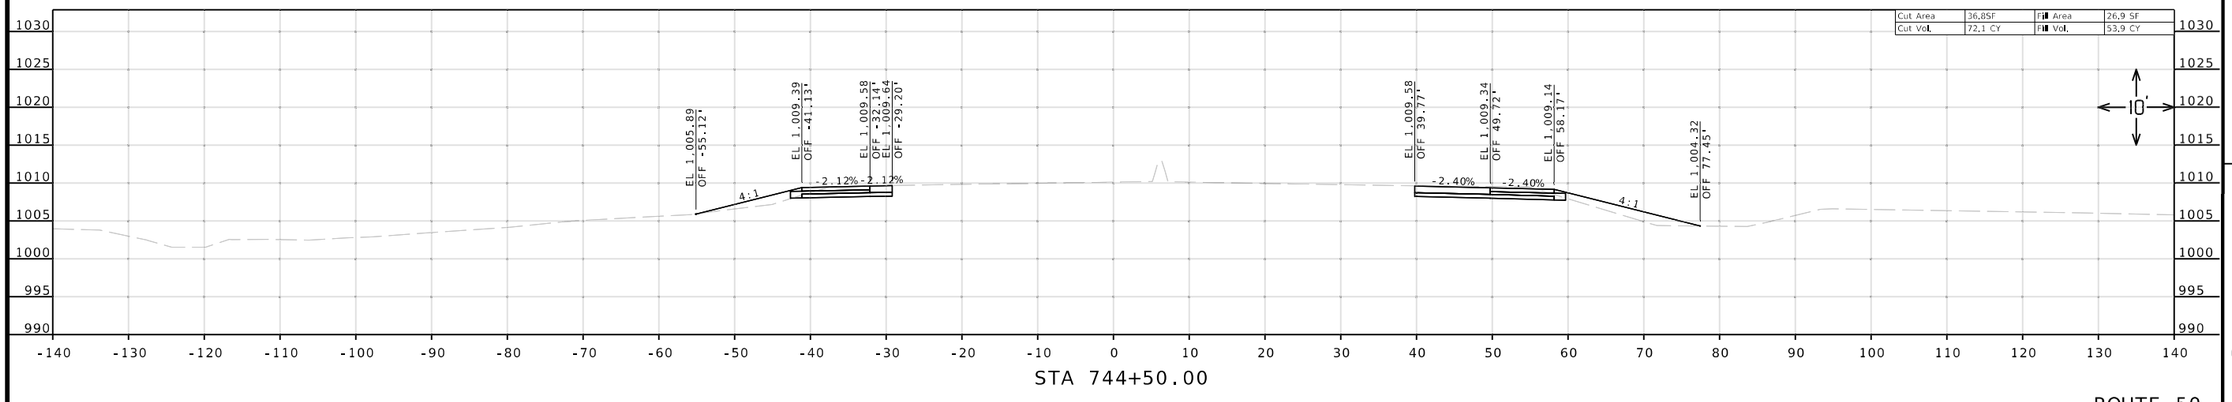

ROUTE 50

Reid Catt
2025.03.01 22:15:16-06'00'

REID BRENNEN CATT-ENGINEER
MO# PE-2010019516

DATE PREPARED
2/28/2025

ROUTE	STATE
50/291	MO
DISTRICT	SHEET NO.
KC	57

COUNTY
JACKSON

JOB NO.
J4P3196

FEDERAL PROJECT NO.
STB-3001(009)

PROJECT NO.

BRIDGE NO.

DESCRIPTION	DATE

IF A SEAL IS PRESENT ON THIS SHEET IT HAS BEEN ELECTRONICALLY SEALED AND DATED.


MISSOURI HIGHWAYS AND TRANSPORTATION COMMISSION

105 WEST CAPITOL
JEFFERSON CITY, MO 65102
1-888-ASK-MODOT (1-888-275-6636)


LEE'S SUMMIT MISSOURI

olsson
1301 BURLINGTON ST., STE. 100
NORTH KANSAS CITY, MO 64116
PHONE: 816.361.1177
CERT. OF AUTHORITY NO. 001592


F:\2021\04501-05000\021-04786\40-Design\Microstation\J4P3196\plan_sheets\17 Cross Sections\XS_036-058_J4P3196_I10_RTE50.dgn 10:49:36 AM 2/28/2025

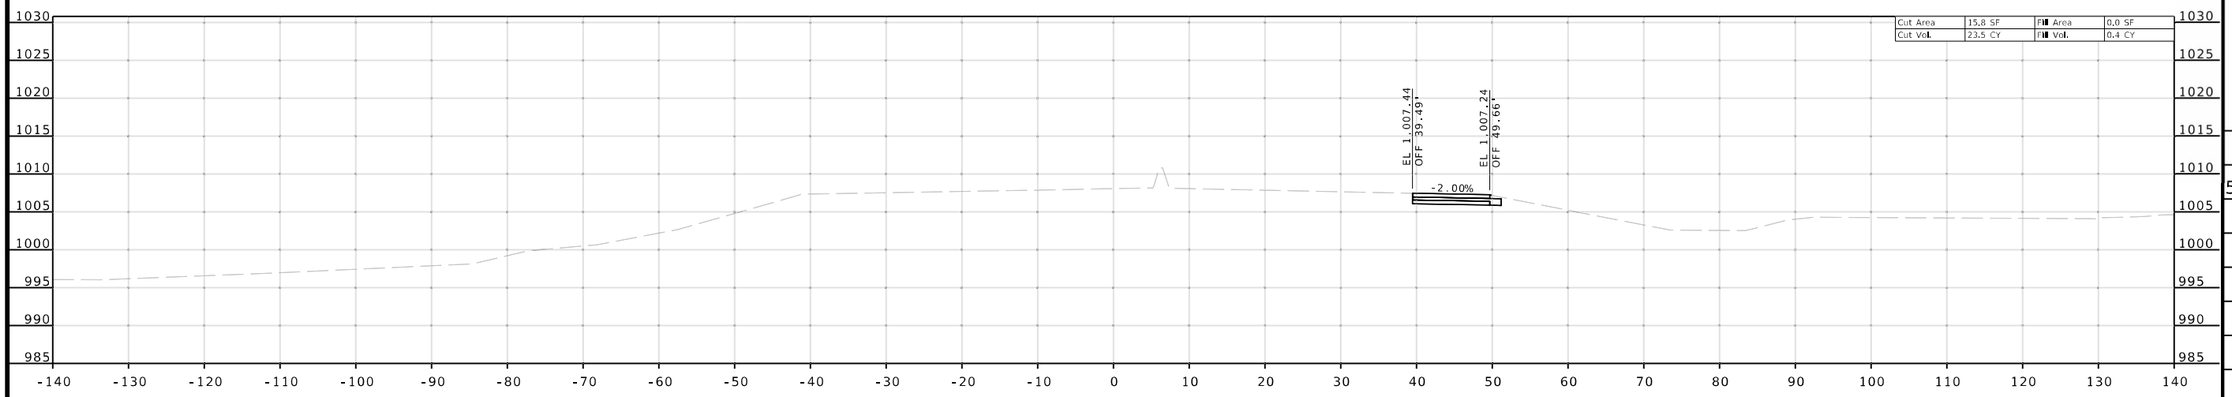

STA 746+88.50
END PROJECT

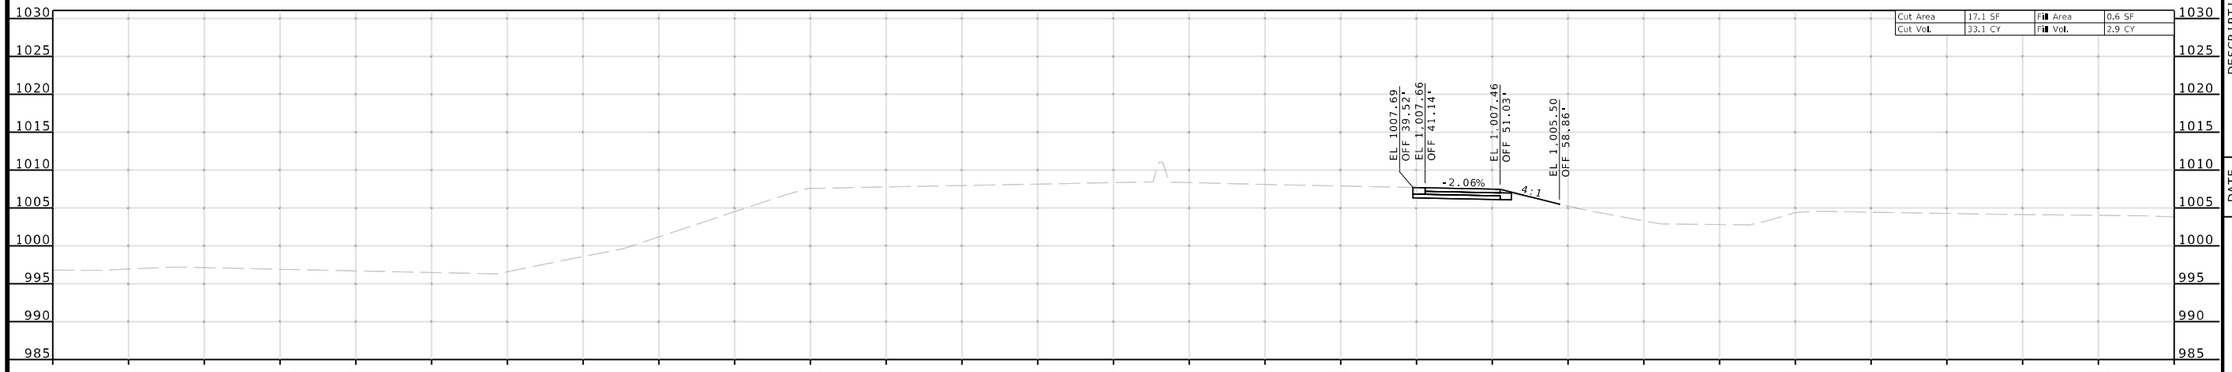

STA 746+50.00

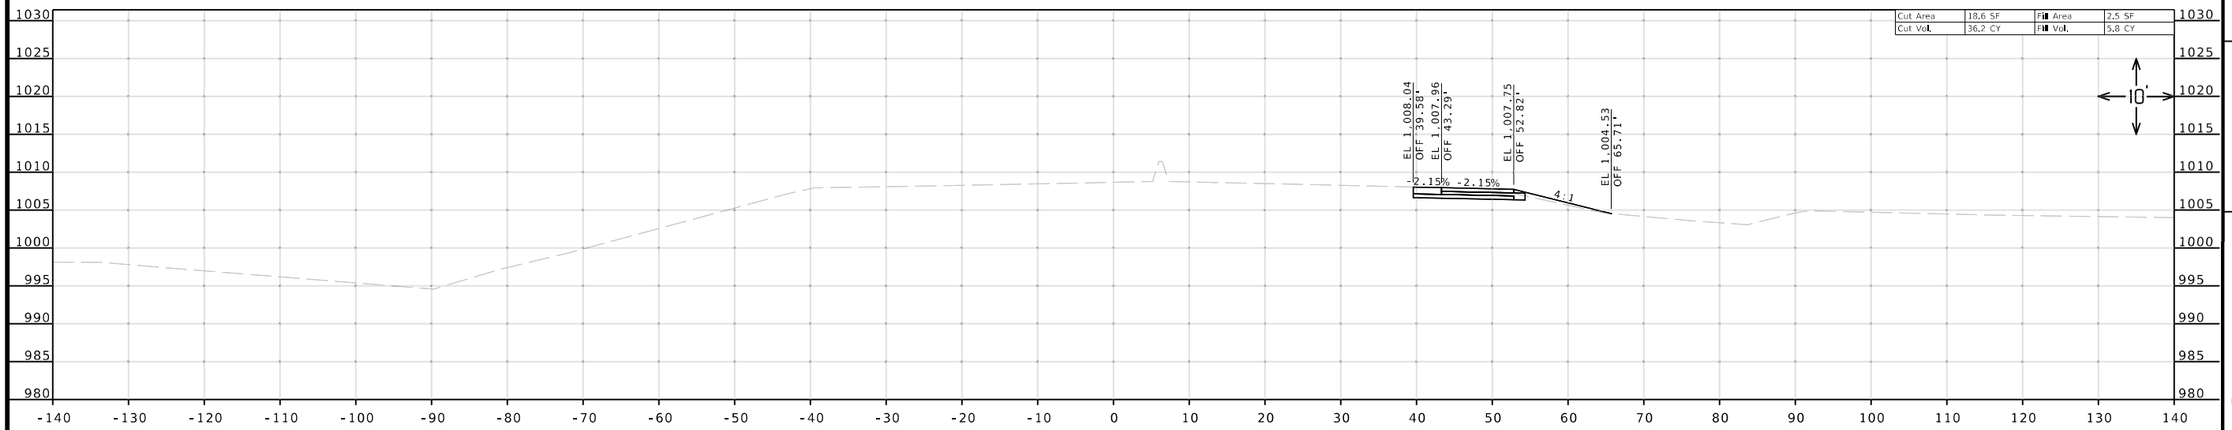

STA 746+00.00

ROUTE 50

Reid Catt
2025.03.01 22:14:31-06'00'

REID BRENNEN CATT-ENGINEER
MO# PE-2010019516

DATE PREPARED
2/28/2025

ROUTE	STATE
50/291	MO
DISTRICT	SHEET NO.
KC	58

COUNTY
JACKSON

JOB NO.
J4P3196

FEDERAL PROJECT NO.
STB-3001(009)

PROJECT NO.

BRIDGE NO.

IF A SEAL IS PRESENT ON THIS SHEET IT HAS BEEN ELECTRONICALLY SEALED AND DATED.

DESCRIPTION	DATE


MISSOURI HIGHWAYS AND TRANSPORTATION COMMISSION

105 WEST CAPITOL
JEFFERSON CITY, MO 65102
1-888-ASK-MODOT (1-888-275-6636)

LEE'S SUMMIT MISSOURI

olsson
1301 BURLINGTON ST., STE. 100
NORTH KANSAS CITY, MO 64116
PHONE: 816.361.1177
CERT. OF AUTHORITY NO. 001592

F:\2021\04501-05000\021-04786\40-Design\Microstation\J4P3196\plan_sheets\17 Cross Sections\XS_036-058_J4P3196_I10_RTE50.dgn 10:49:45 AM 2/28/2025

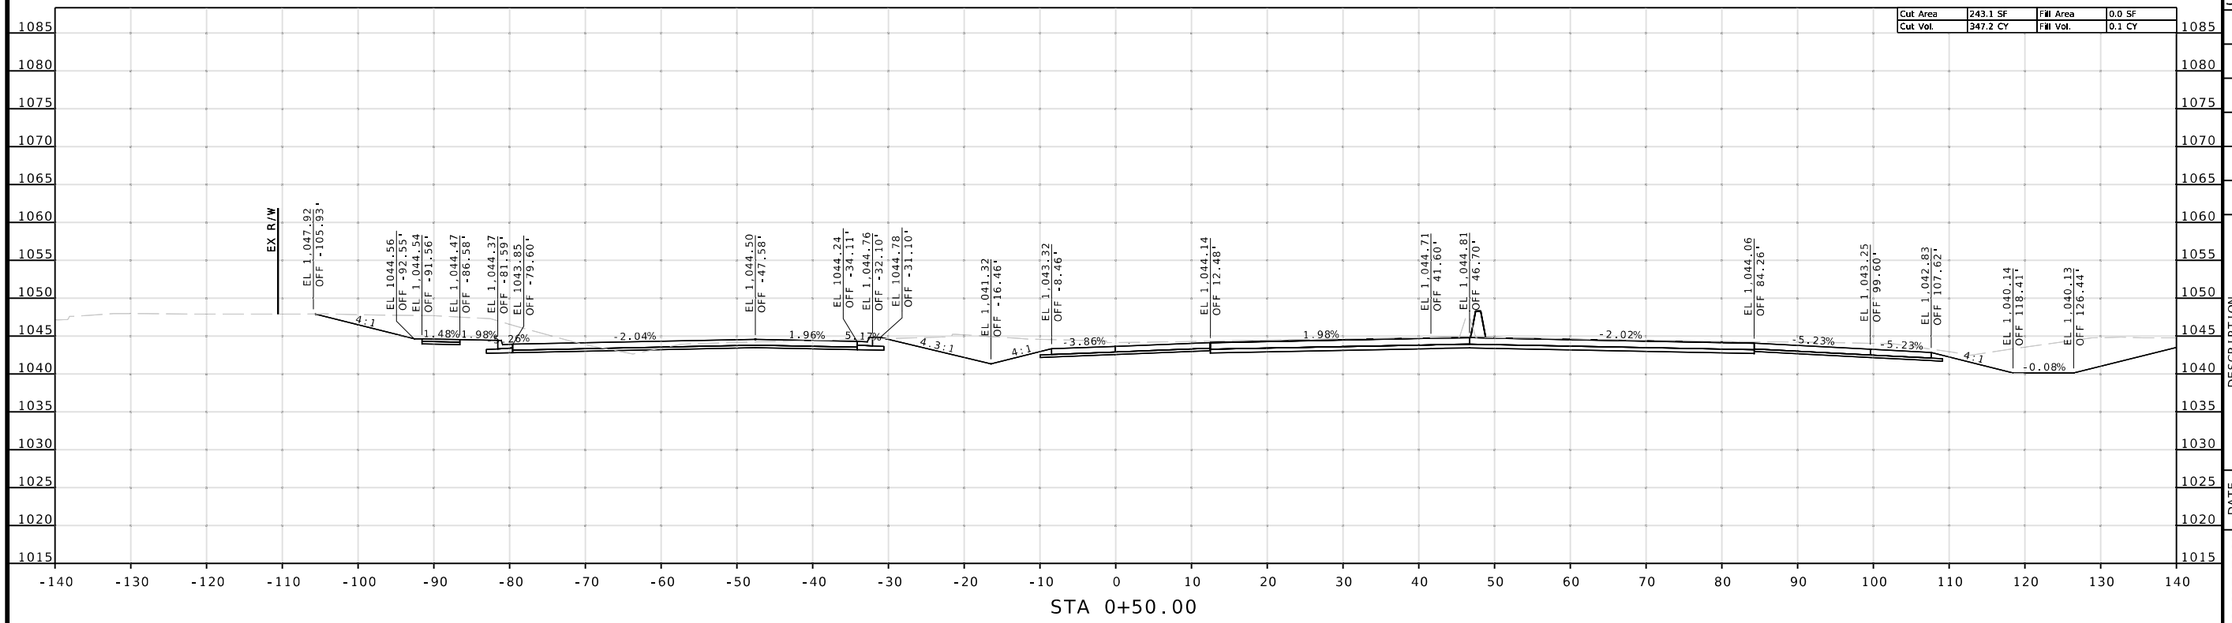

Reid Catt
2025.03.01 22:16:30-06'00'

REID BRENNEN CATT
NUMBER PE-2010019516

REID BRENNEN CATT-ENGINEER
MO# PE-2010019516

DATE PREPARED
2/28/2025

ROUTE	STATE
50/291	MO
DISTRICT	SHEET NO.
KC	59

COUNTY
JACKSON

JOB NO.
J4P3196

FEDERAL PROJECT NO.
STB-3001(009)

PROJECT NO.

BRIDGE NO.

DESCRIPTION	DATE

MISSOURI HIGHWAYS AND TRANSPORTATION COMMISSION


105 WEST CAPITOL
JEFFERSON CITY, MO 65102
1-888-ASK-MODOT (1-888-275-6636)

LEE'S SUMMIT MISSOURI

olsson
1301 BURLINGTON ST., STE. 100
NORTH KANSAS CITY, MO 64116
PHONE: 816.361.1177
CERT. OF AUTHORITY NO. 001592

IF A SEAL IS PRESENT ON THIS SHEET IT HAS BEEN ELECTRONICALLY SEALED AND DATED.

F:\2021\04501-05000\021-04786\40-Design\Microstation\J4P3196\plan_sheets\17 Cross Sections\XS_059-071_J4P3196_I10_RAMP1.dgn 10:51:37 AM 2/28/2025

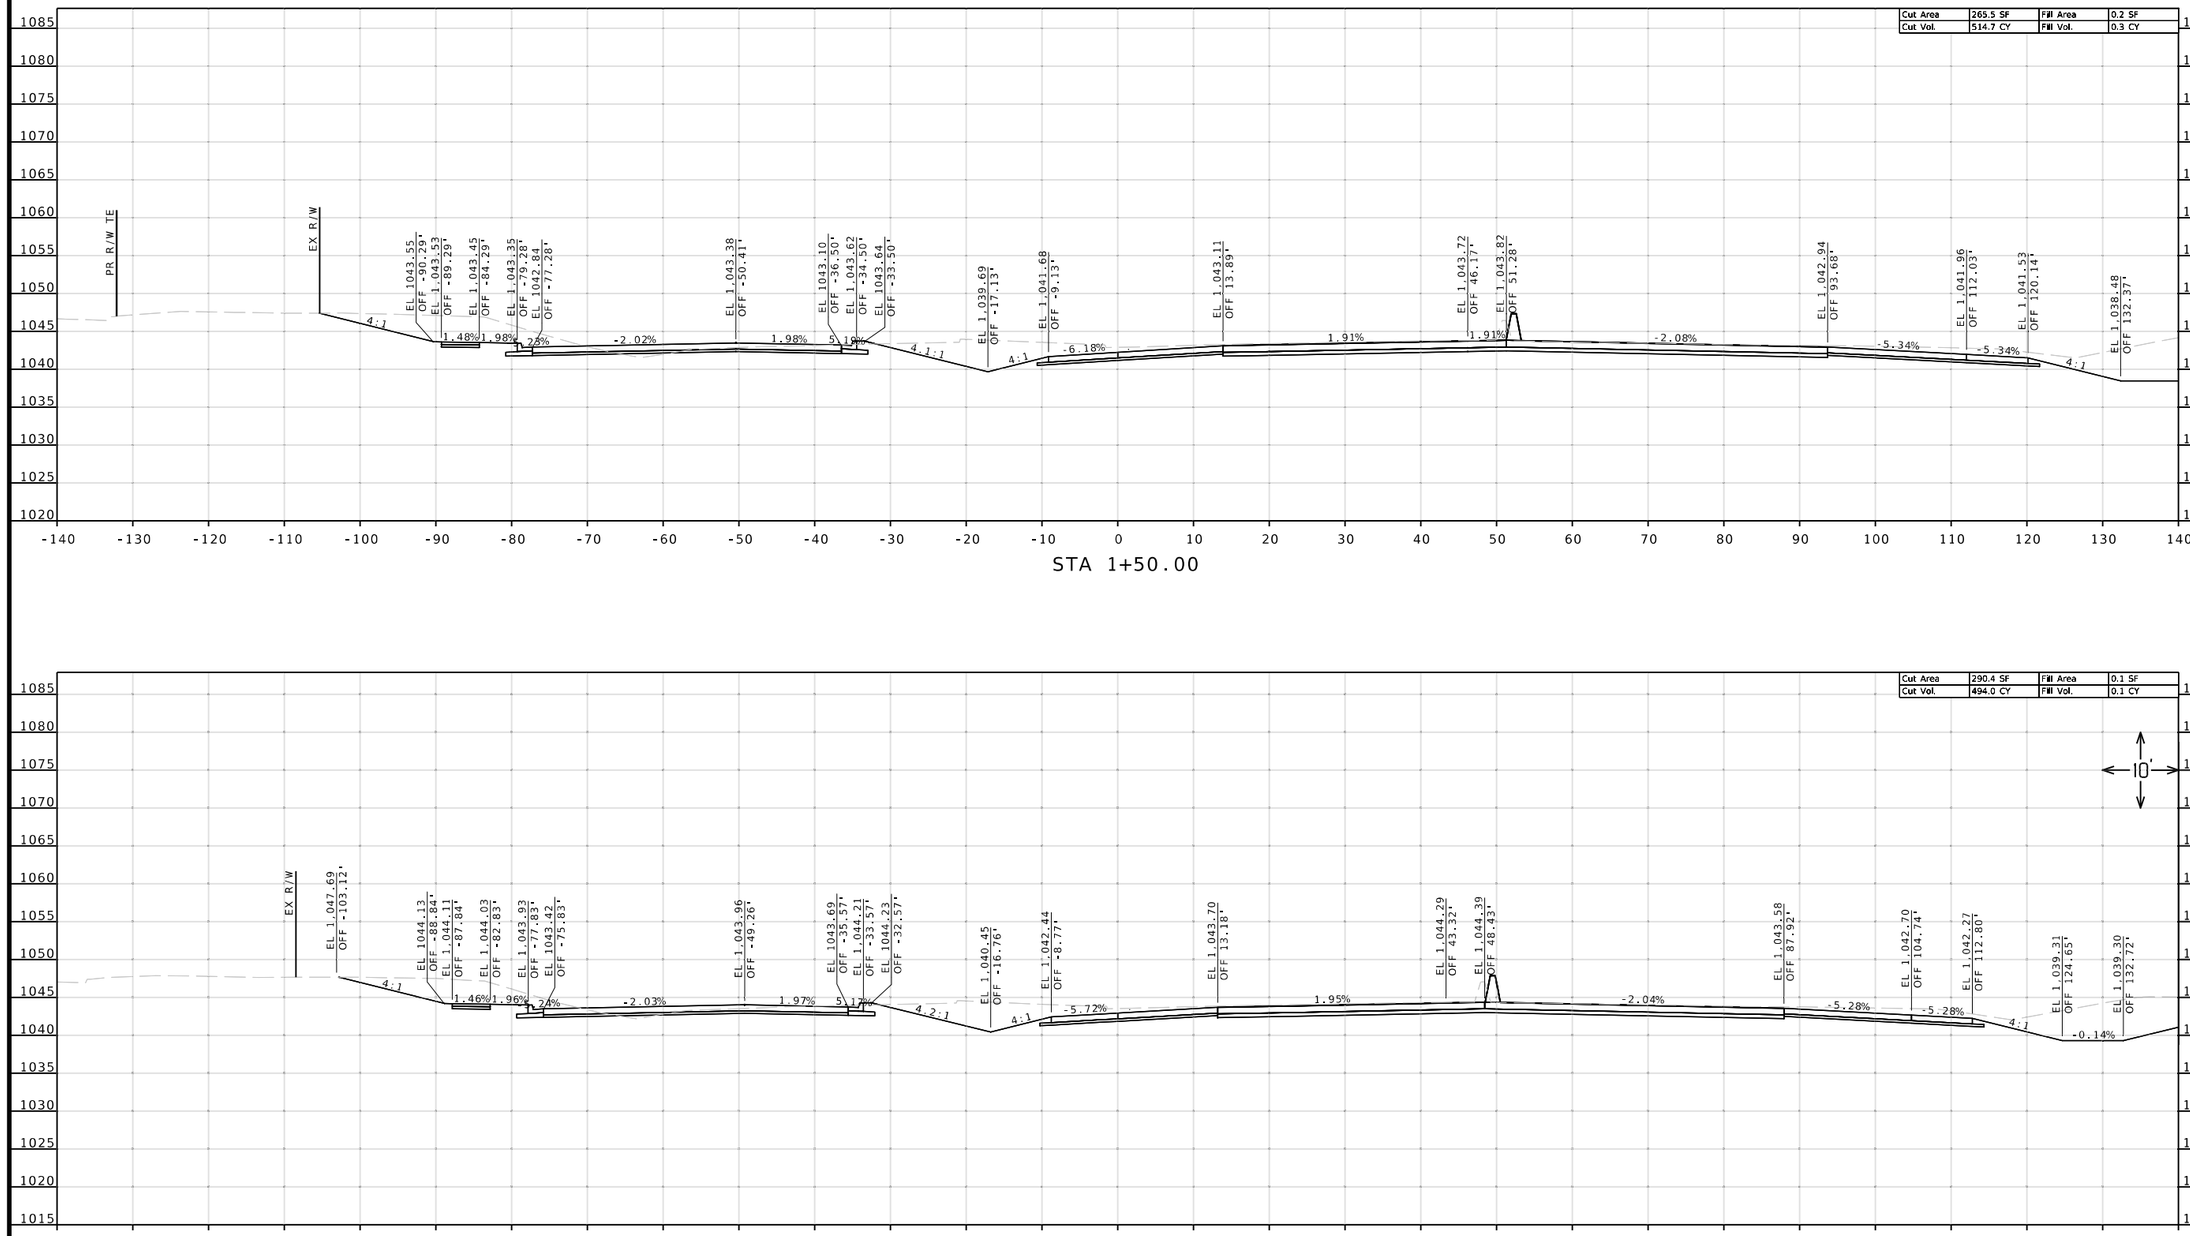

Reid Catt
2025.03.01 22:16:36-06'00'

REID BRENNEN CATT-ENGINEER
MO# PE-2010019516

DATE PREPARED
2/28/2025

ROUTE	STATE
50/291	MO

DISTRICT	SHEET NO.
KC	60

COUNTY
JACKSON

JOB NO.
J4P3196

FEDERAL PROJECT NO.
STB-3001(009)

PROJECT NO.

BRIDGE NO.

DATE	DESCRIPTION


IF A SEAL IS PRESENT ON THIS SHEET IT HAS BEEN ELECTRONICALLY SEALED AND DATED.


MISSOURI HIGHWAYS AND TRANSPORTATION COMMISSION
105 WEST CAPITOL
JEFFERSON CITY, MO 65102
1-888-ASK-MODOT (1-888-275-6636)

LEE'S SUMMIT MISSOURI

olsson
1301 BURLINGTON ST., STE. 100
NORTH KANSAS CITY, MO 64116
PHONE: 816.361.1177
CERT. OF AUTHORITY NO. 001592

F:\2021\04501-05000\021-04786\40-Design\Microstation\J4P3196\plan_sheets\17 Cross Sections\XS_059-071_J4P3196_I10_RAMP1.dgn 10:51:45 AM 2/28/2025

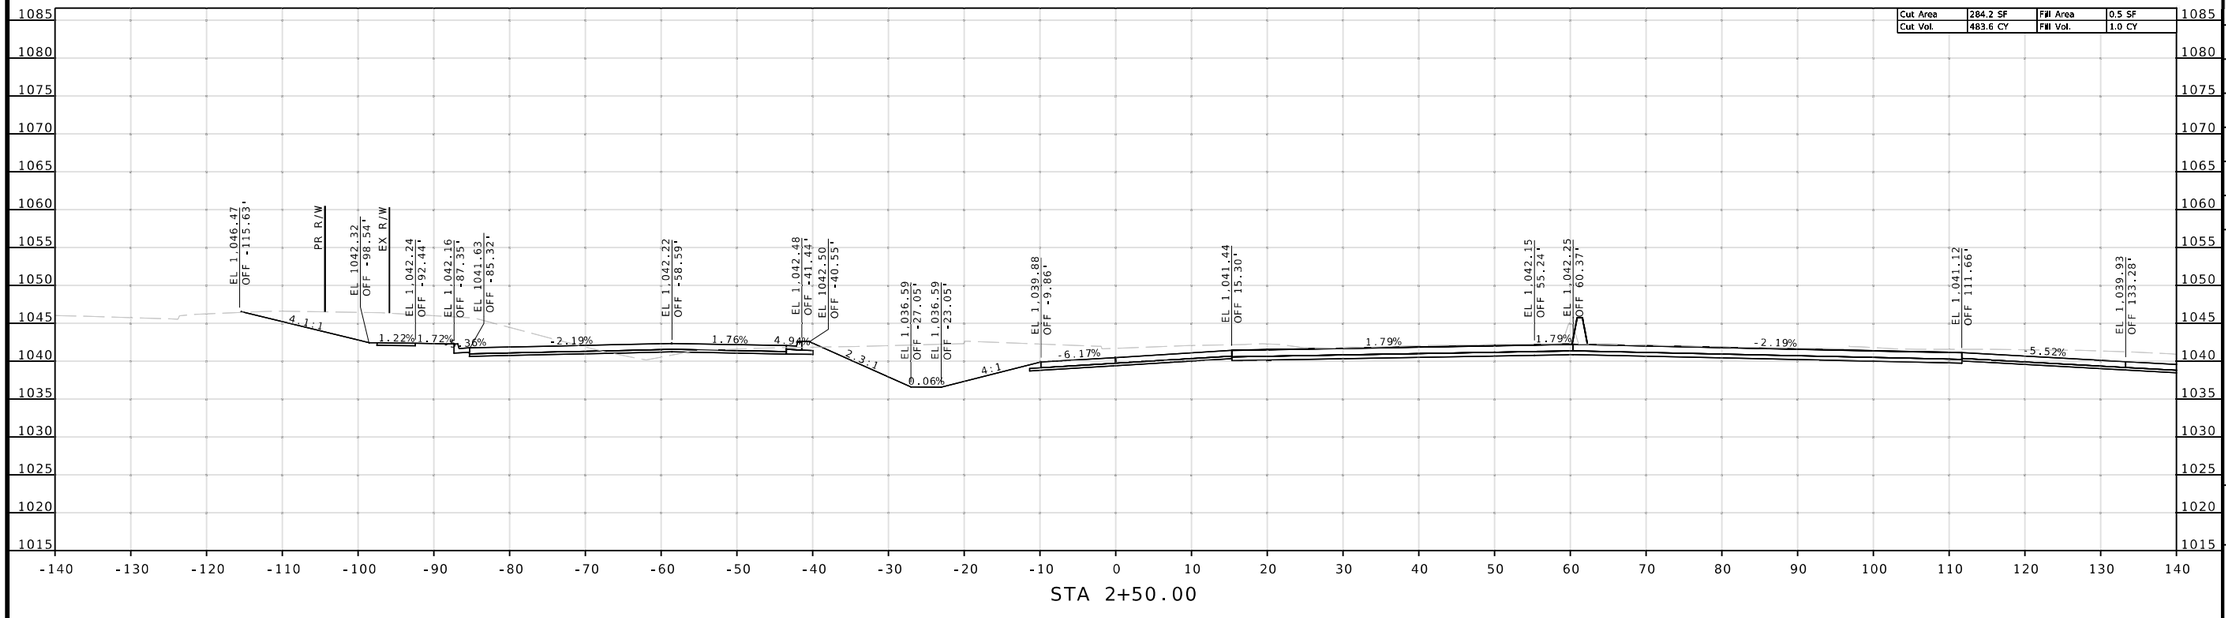

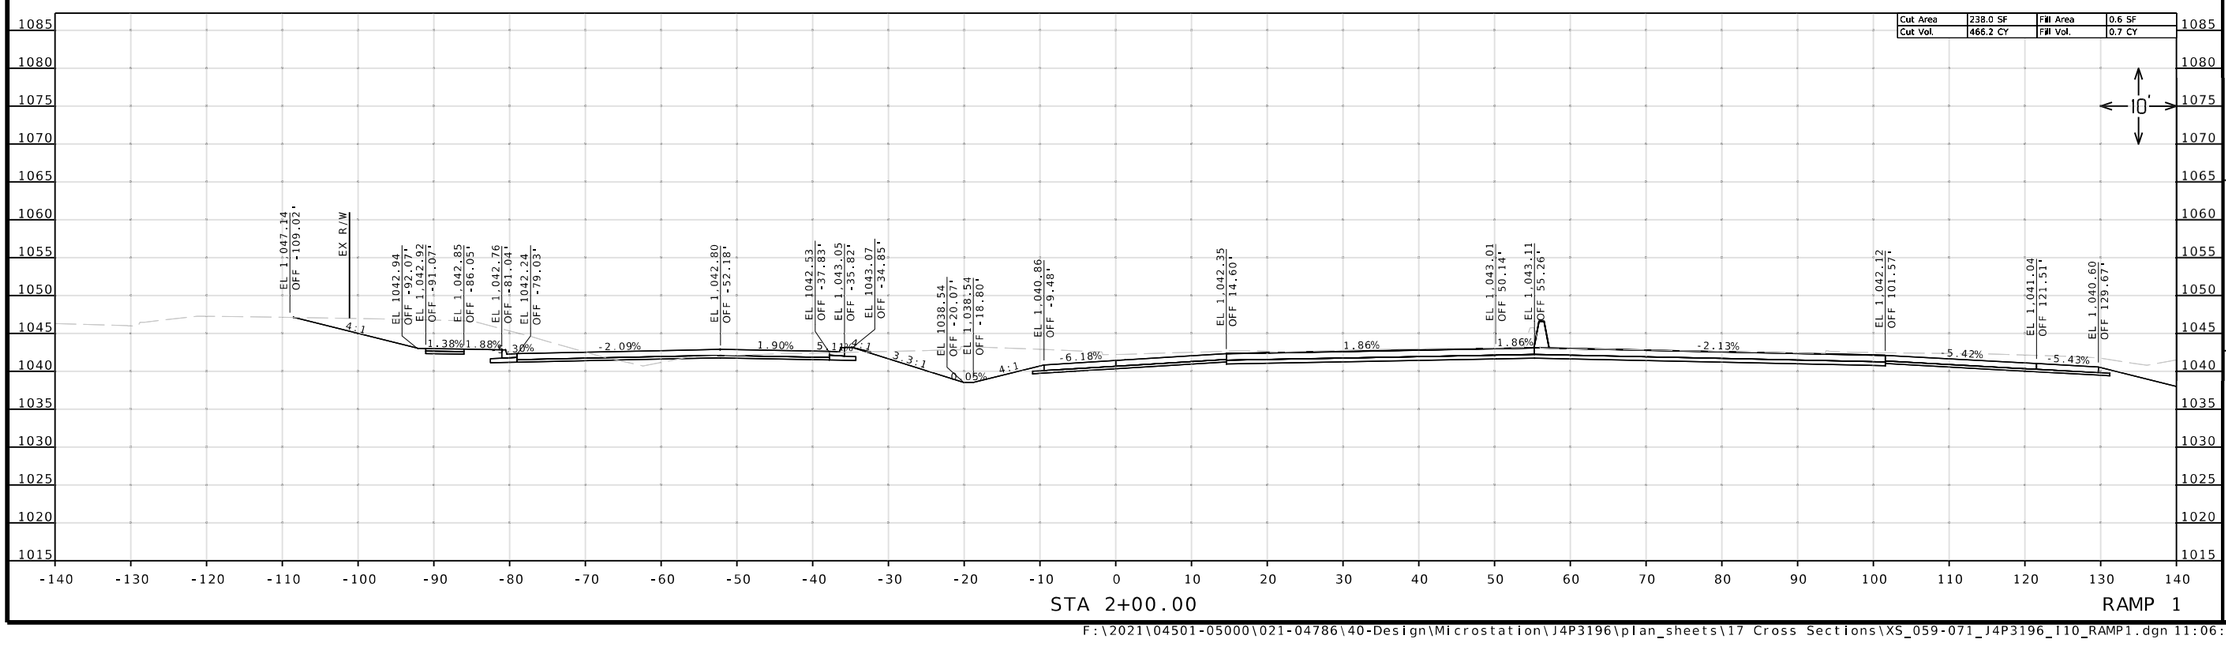

Reid Catt
2025.03.01 22:16:42-06'00'

REID BRENNEN CATT-ENGINEER
MO# PE-2010019516

DATE PREPARED
2/28/2025

ROUTE	STATE
50/291	MO
DISTRICT	SHEET NO.
KC	61

COUNTY
JACKSON

JOB NO.
J4P3196

FEDERAL PROJECT NO.
STB-3001(009)

PROJECT NO.

BRIDGE NO.

DESCRIPTION	DATE


IF A SEAL IS PRESENT ON THIS SHEET IT HAS BEEN ELECTRONICALLY SEALED AND DATED.

MISSOURI HIGHWAYS AND TRANSPORTATION COMMISSION
105 WEST CAPITOL
JEFFERSON CITY, MO 65102
1-888-ASK-MODOT (1-888-275-6636)


LEE'S SUMMIT MISSOURI

olsson
1301 BURLINGTON ST., STE. 100
NORTH KANSAS CITY, MO 64116
PHONE: 816.361.1177
CERT. OF AUTHORITY NO. 001592

F:\2021\04501-05000\021-04786\40-Design\Microstation\J4P3196\plan_sheets\17 Cross Sections\XS_059-071_J4P3196_I10_RAMP1.dgn 11:06:18 AM 2/28/2025

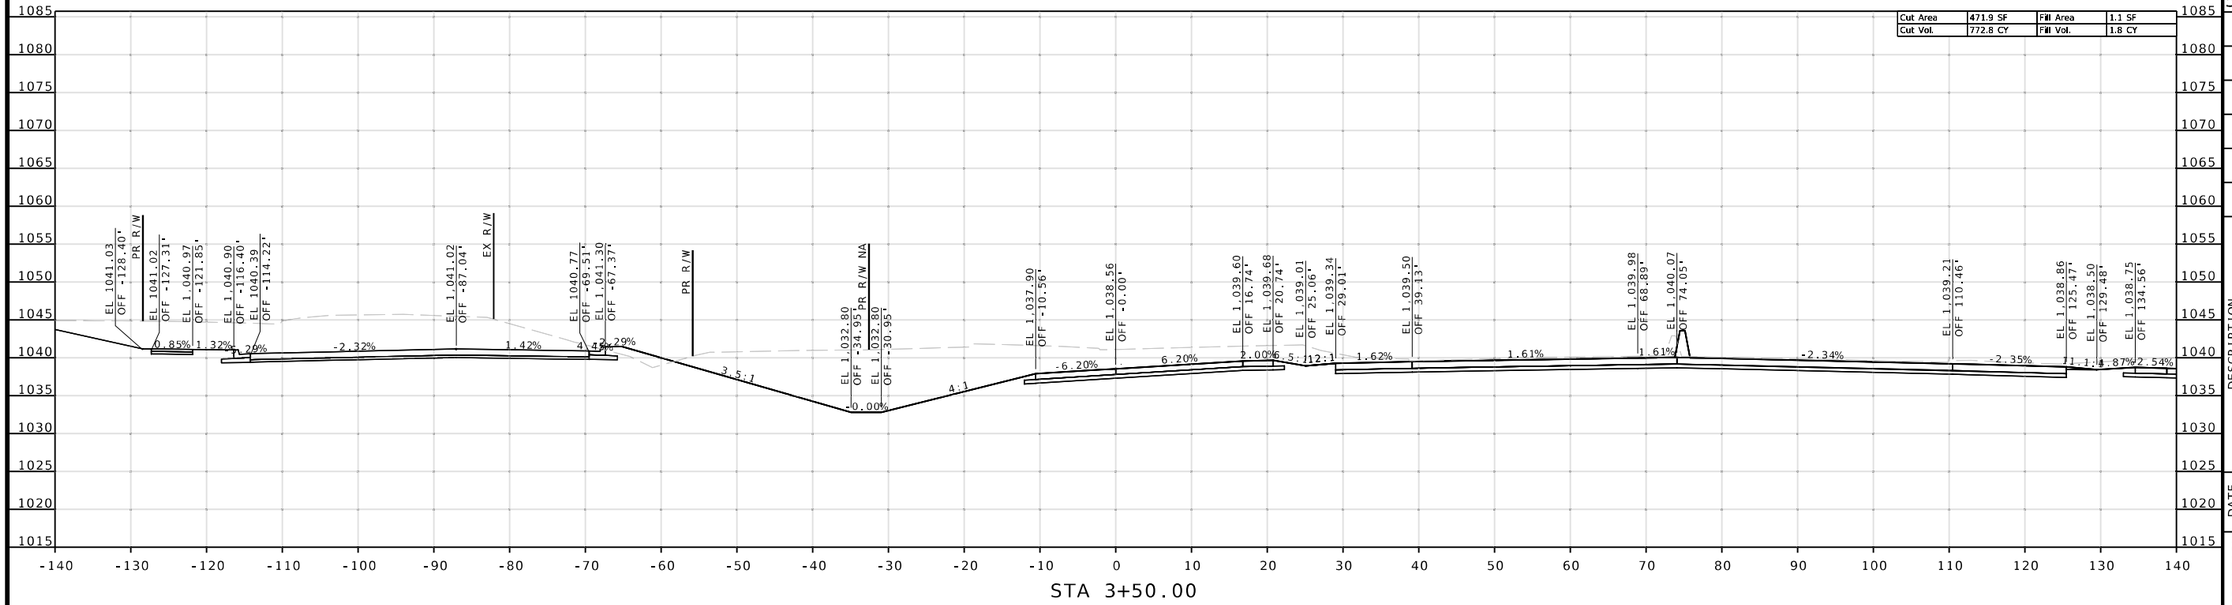

STA 3+50.00

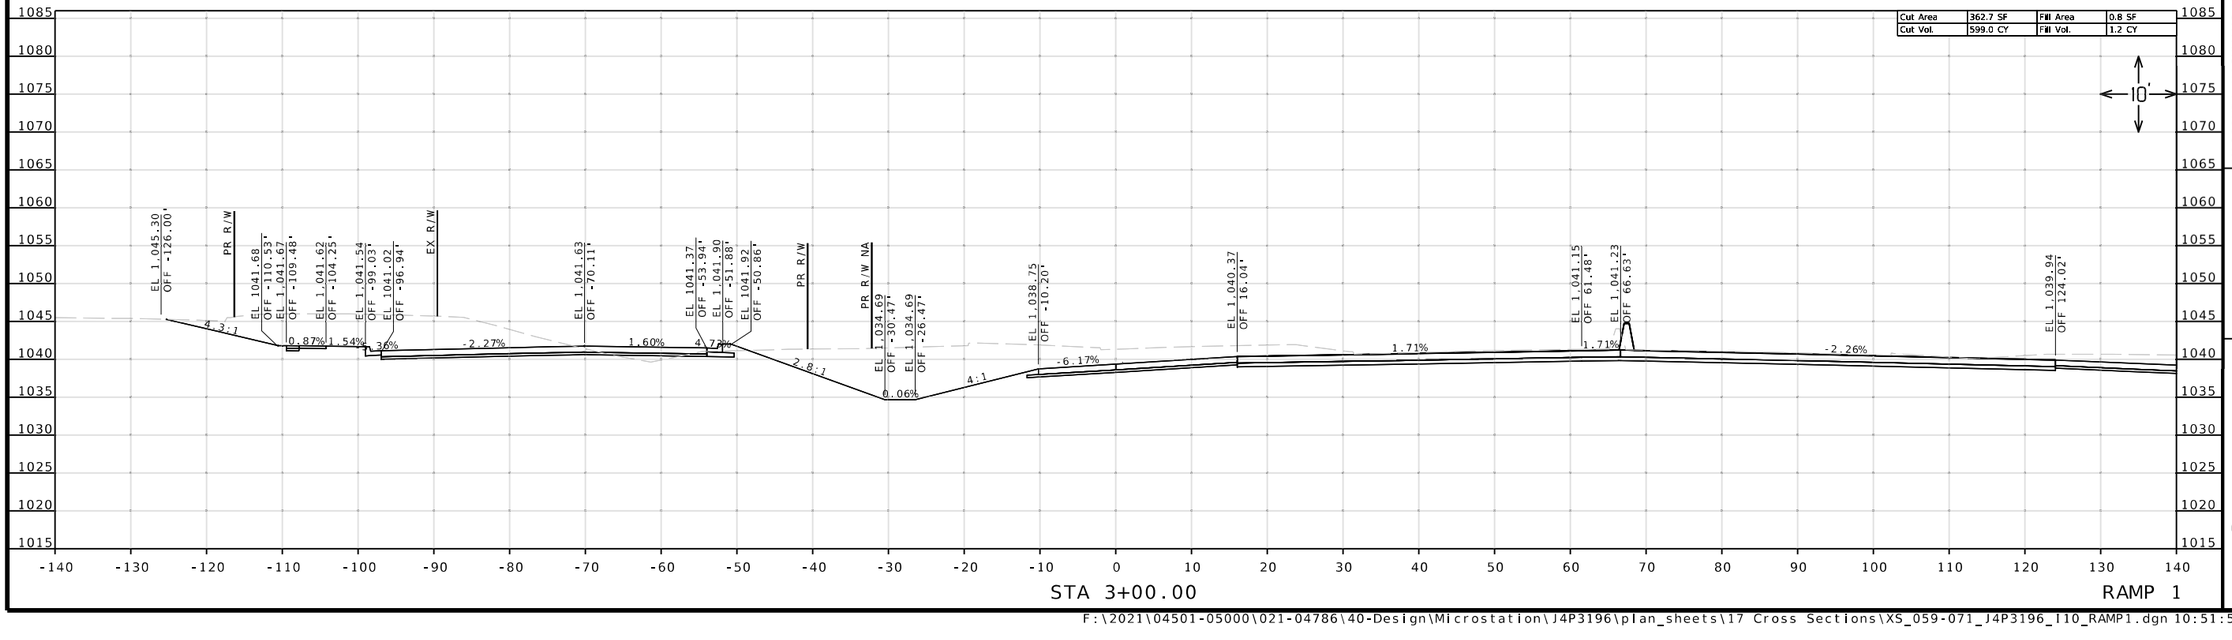

STA 3+00.00 RAMP 1

Reid Catt
2025.03.01 22:17:43-06'00'

REID BRENNEN CATT-ENGINEER
MO# PE-2010019516

DATE PREPARED
2/28/2025

ROUTE	STATE
50/291	MO
DISTRICT	SHEET NO.
KC	62

COUNTY
JACKSON

JOB NO.
J4P3196

FEDERAL PROJECT NO.
STB-3001(009)

PROJECT NO.

BRIDGE NO.

DATE	DESCRIPTION


IF A SEAL IS PRESENT ON THIS SHEET IT HAS BEEN ELECTRONICALLY SEALED AND DATED.

MISSOURI HIGHWAYS AND TRANSPORTATION COMMISSION
105 WEST CAPITOL
JEFFERSON CITY, MO 65102
1-888-ASK-MODOT (1-888-275-6636)

LEE'S SUMMIT MISSOURI

olsson
1301 BURLINGTON ST., STE. 100
NORTH KANSAS CITY, MO 64116
PHONE: 816.361.1177
CERT. OF AUTHORITY NO. 001592

F:\2021\04501-05000\021-04786\40-Design\Microstation\J4P3196\plan_sheets\17 Cross Sections\XS_059-071_J4P3196_I10_RAMP1.dgn 10:51:53 AM 2/28/2025

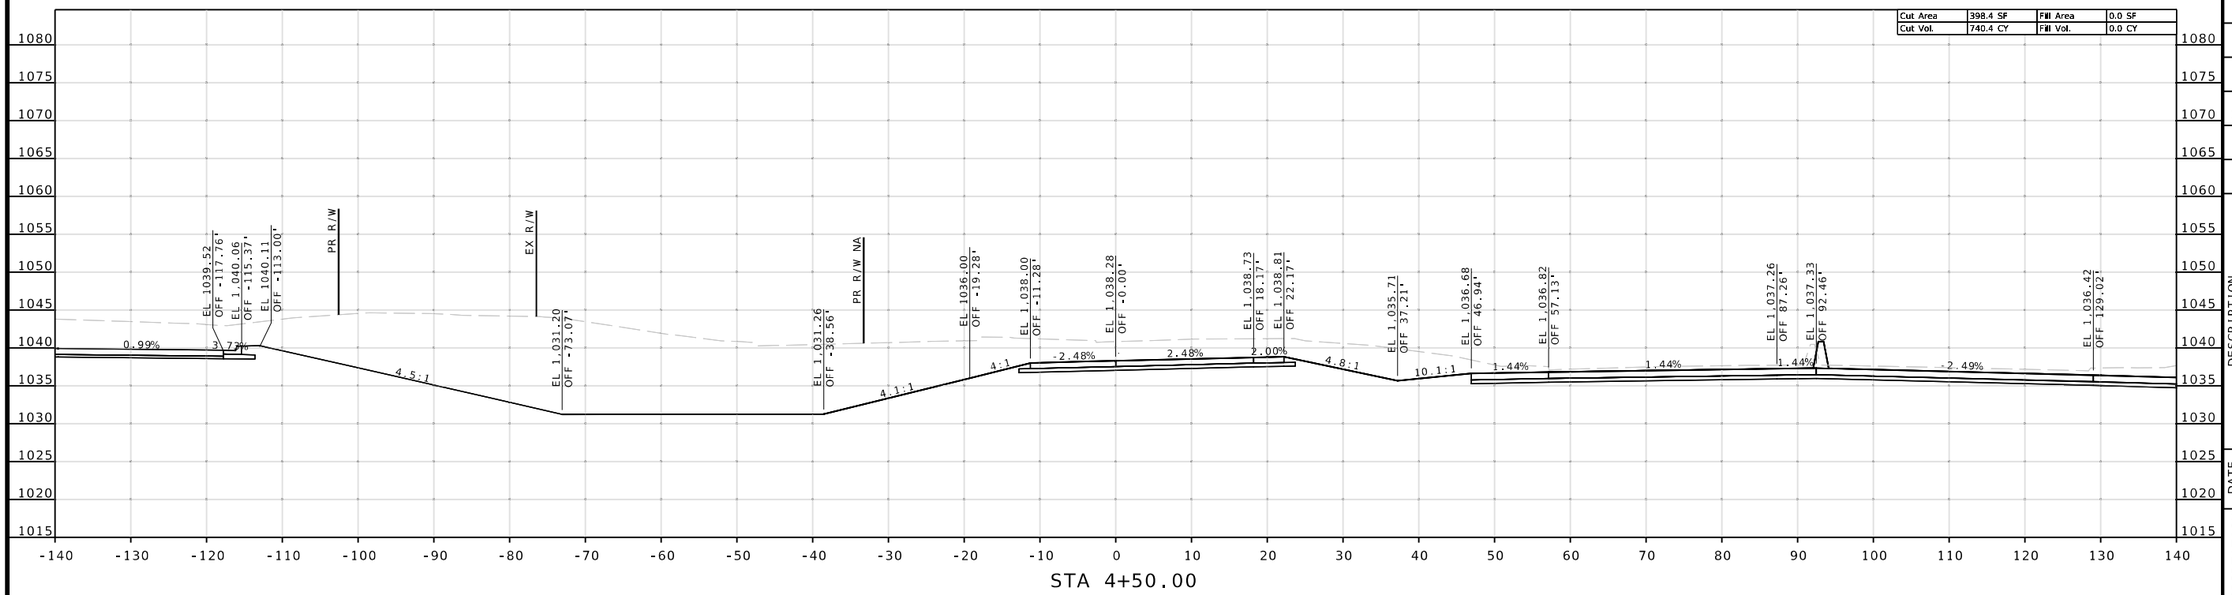

Reid Catt
2025.03.01 22:17:08-06'00'

REID BRENNEN CATT
NUMBER
PE-2010019516

REID BRENNEN CATT-ENGINEER
MO# PE-2010019516

DATE PREPARED
2/28/2025

ROUTE	STATE
50/291	MO

DISTRICT	SHEET NO.
KC	63

COUNTY
JACKSON

JOB NO.
J4P3196

FEDERAL PROJECT NO.
STB-3001(009)

PROJECT NO.

BRIDGE NO.

DESCRIPTION	DATE

IF A SEAL IS PRESENT ON THIS SHEET IT HAS BEEN ELECTRONICALLY SEALED AND DATED.

MISSOURI HIGHWAYS AND TRANSPORTATION COMMISSION


105 WEST CAPITOL
JEFFERSON CITY, MO 65102
1-888-ASK-MODOT (1-888-275-6636)

MoDOT


LEE'S SUMMIT MISSOURI

olsson
1301 BURLINGTON ST., STE. 100
NORTH KANSAS CITY, MO 64116
PHONE: 816.361.1177
CERT. OF AUTHORITY NO. 001592

F:\2021\04501-05000\021-04786\40-Design\Microstation\J4P3196\plan_sheets\17 Cross Sections\XS_059-071_J4P3196_I10_RAMP1.dgn 10:51:58 AM 2/28/2025

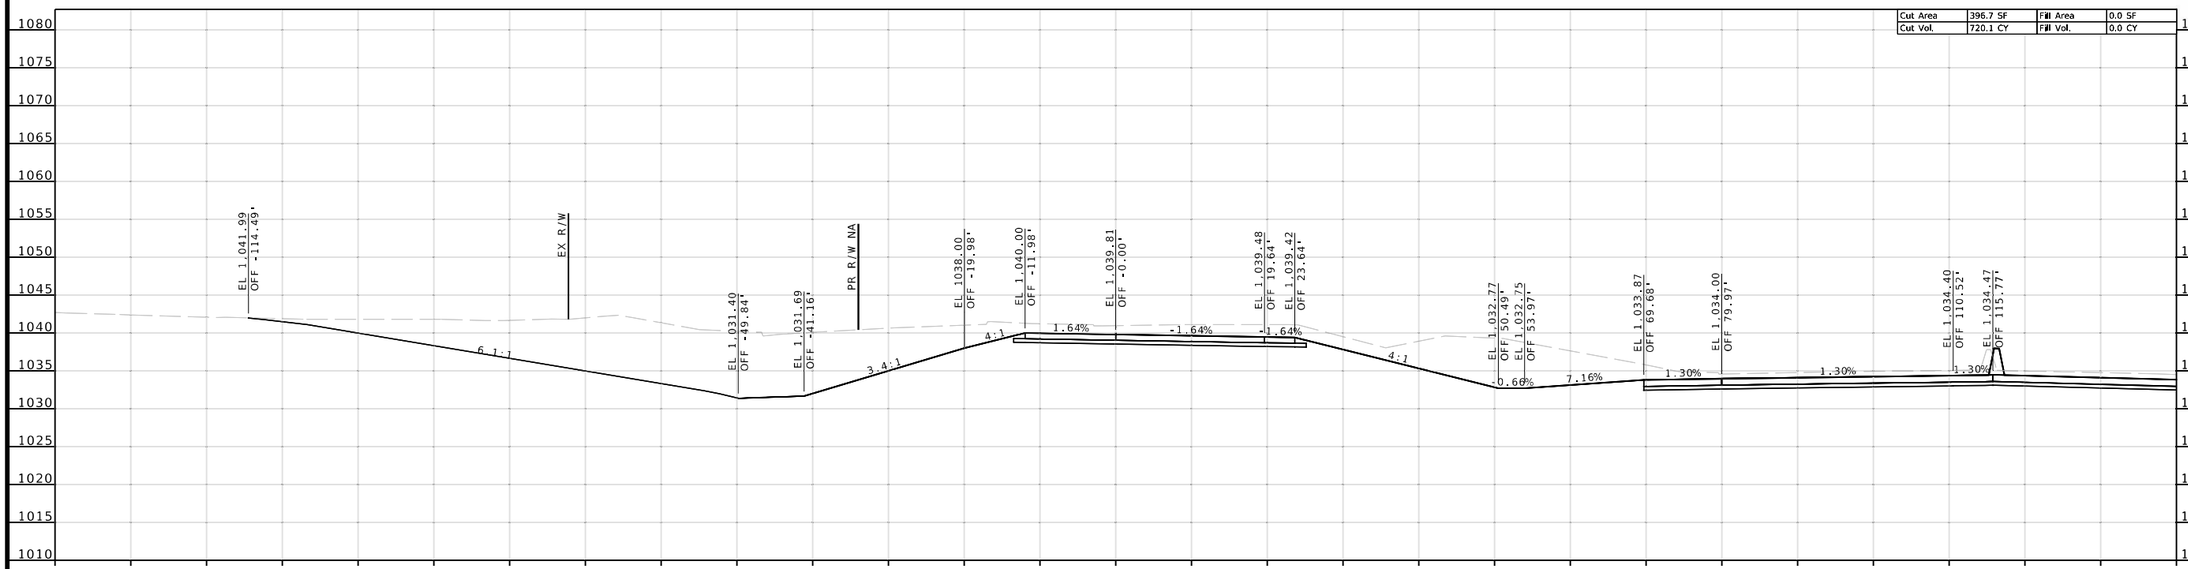

STA 5+50.00

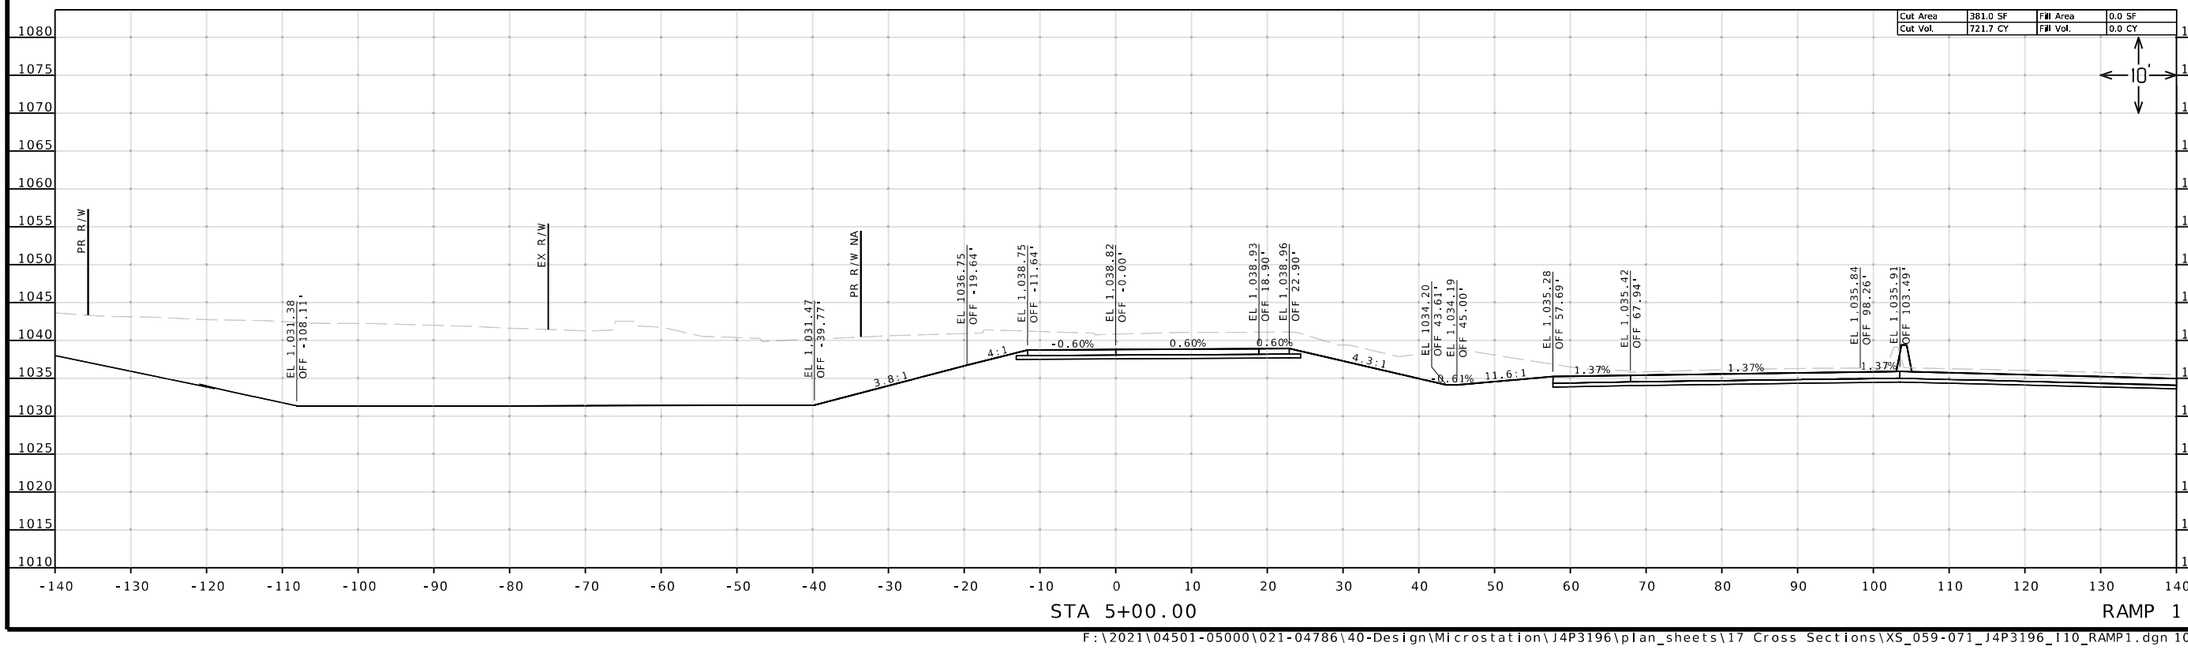

STA 5+00.00

RAMP 1

Reid Catt
2025.03.01 22:16:49-06'00'

REID BRENNEN CATT-ENGINEER
MO# PE-2010019516

DATE PREPARED
2/28/2025

ROUTE	STATE
50/291	MO
DISTRICT	SHEET NO.
KC	64

COUNTY
JACKSON

JOB NO.
J4P3196

FEDERAL PROJECT NO.
STB-3001(009)

PROJECT NO.

BRIDGE NO.

DESCRIPTION	DATE

IF A SEAL IS PRESENT ON THIS SHEET IT HAS BEEN ELECTRONICALLY SEALED AND DATED.


MISSOURI HIGHWAYS AND TRANSPORTATION COMMISSION


105 WEST CAPITOL
JEFFERSON CITY, MO 65102
1-888-ASK-MODOT (1-888-275-6636)

LEE'S SUMMIT MISSOURI

olsson
1301 BURLINGTON ST., STE. 100
NORTH KANSAS CITY, MO 64116
PHONE: 816.361.1177
CERT. OF AUTHORITY NO. 001592

F:\2021\04501-05000\021-04786\40-Design\Microstation\J4P3196\plan_sheets\17 Cross Sections\XS_059-071_J4P3196_I10_RAMP1.dgn 10:52:02 AM 2/28/2025

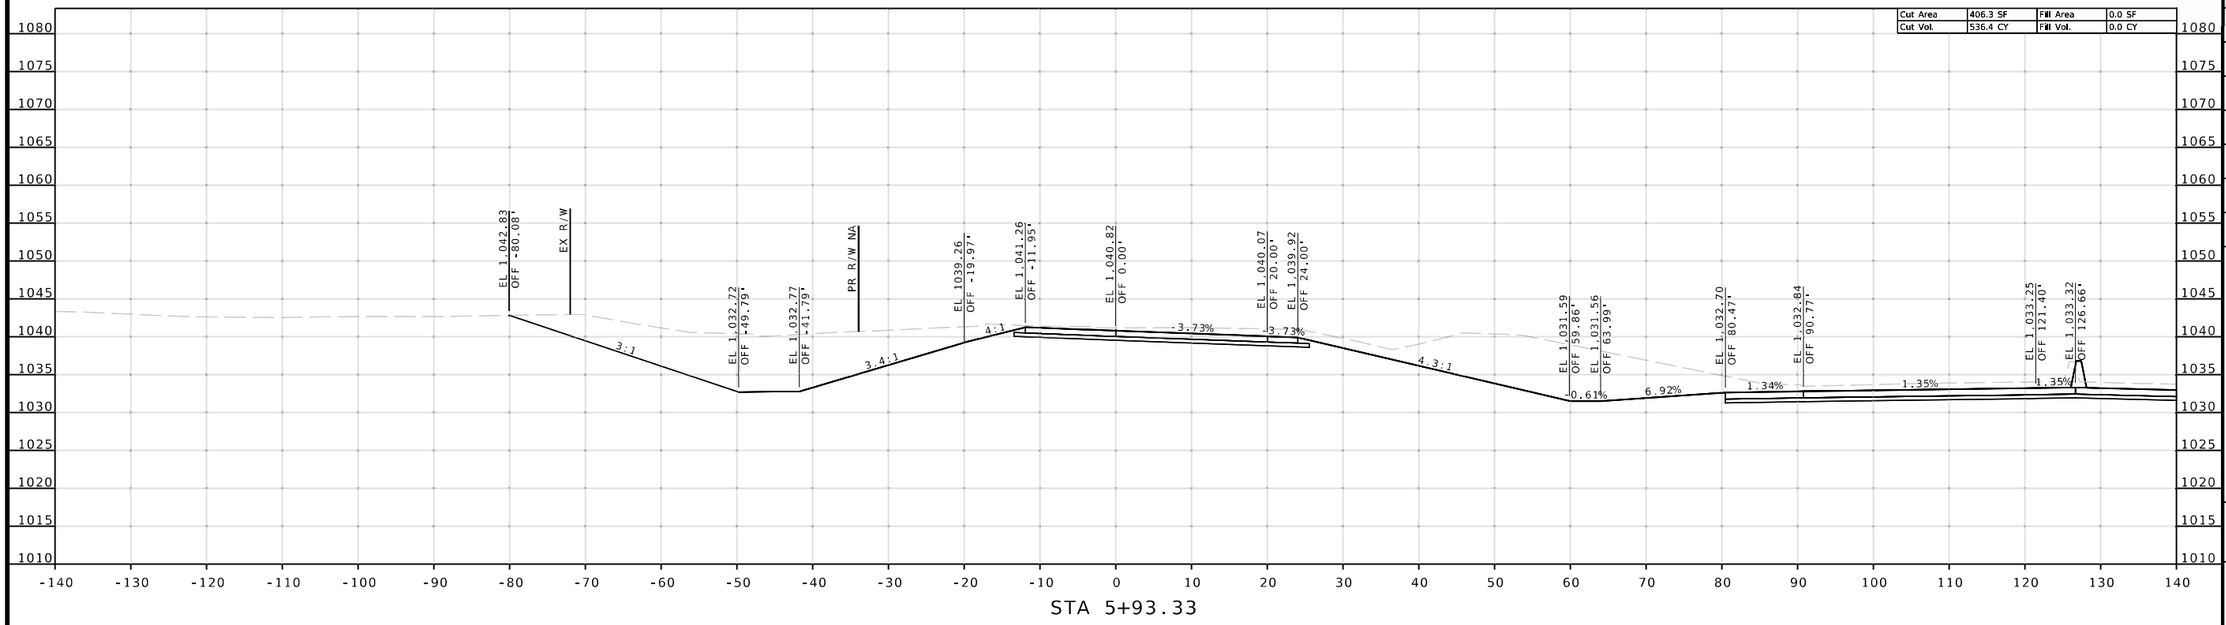

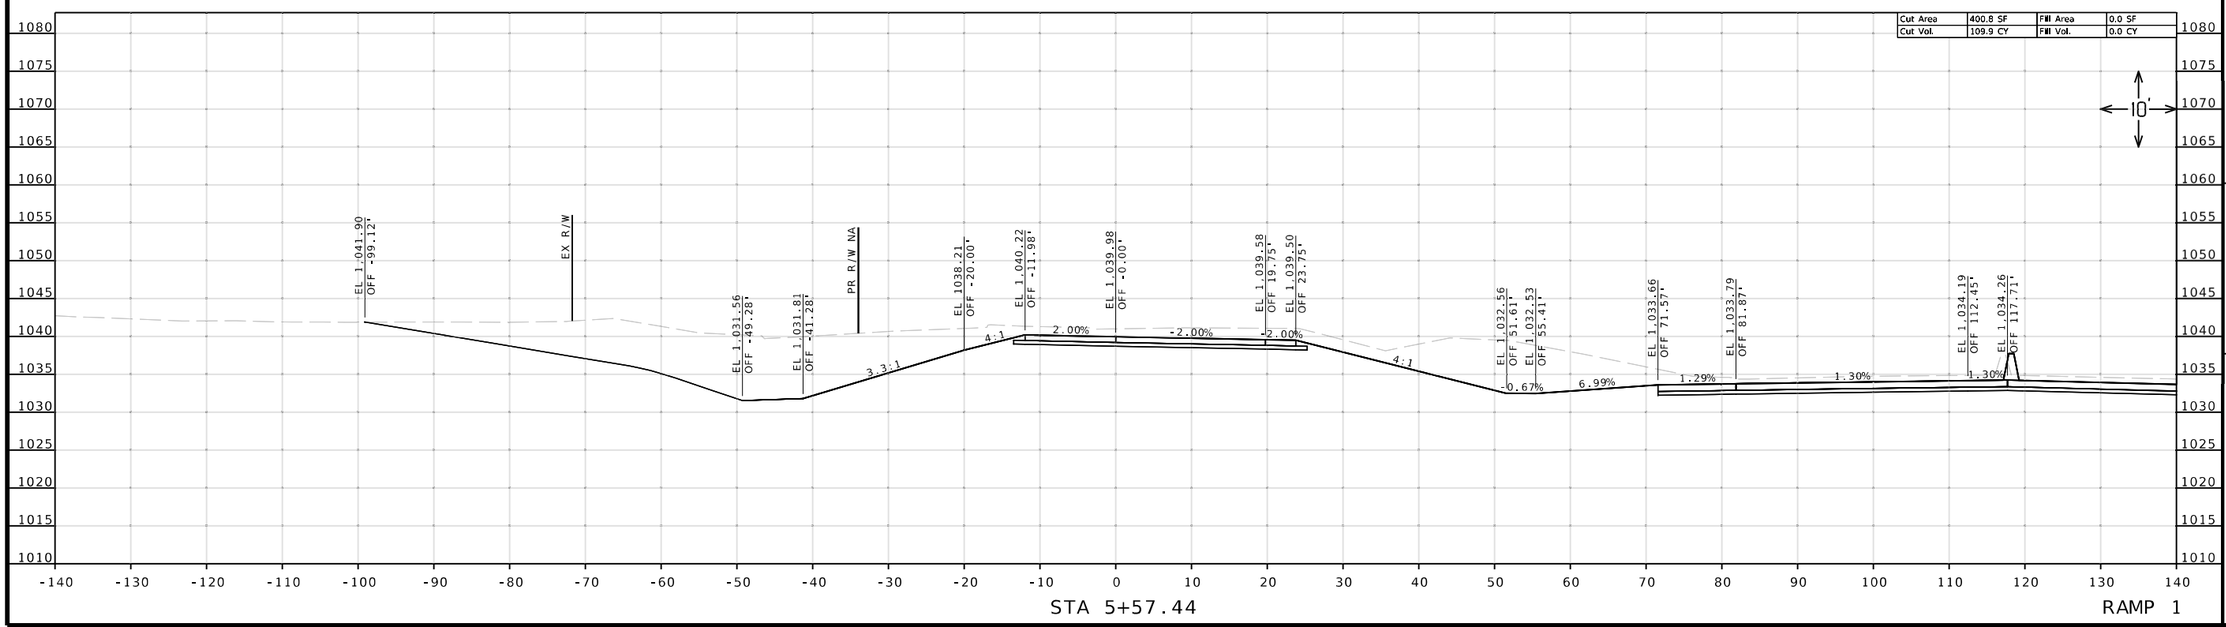

Reid Catt
2025.03.01 22:17:02-06'00'

REID BRENNEN CATT-ENGINEER
MO# PE-2010019516

DATE PREPARED
2/28/2025

ROUTE	STATE
50/291	MO
DISTRICT	SHEET NO.
KC	65

COUNTY
JACKSON

JOB NO.
J4P3196

FEDERAL PROJECT NO.
STB-3001(009)

PROJECT NO.

BRIDGE NO.

DESCRIPTION	DATE


IF A SEAL IS PRESENT ON THIS SHEET IT HAS BEEN ELECTRONICALLY SEALED AND DATED.


MISSOURI HIGHWAYS AND TRANSPORTATION COMMISSION
105 WEST CAPITOL
JEFFERSON CITY, MO 65102
1-888-ASK-MODOT (1-888-275-6636)

LEE'S SUMMIT MISSOURI

olsson
1301 BURLINGTON ST., STE. 100
NORTH KANSAS CITY, MO 64116
PHONE: 816.361.1177
CERT. OF AUTHORITY NO. 001592

F:\2021\04501-05000\021-04786\40-Design\Microstation\J4P3196\plan_sheets\17 Cross Sections\XS_059-071_J4P3196_I10_RAMP1.dgn 10:52:07 AM 2/28/2025

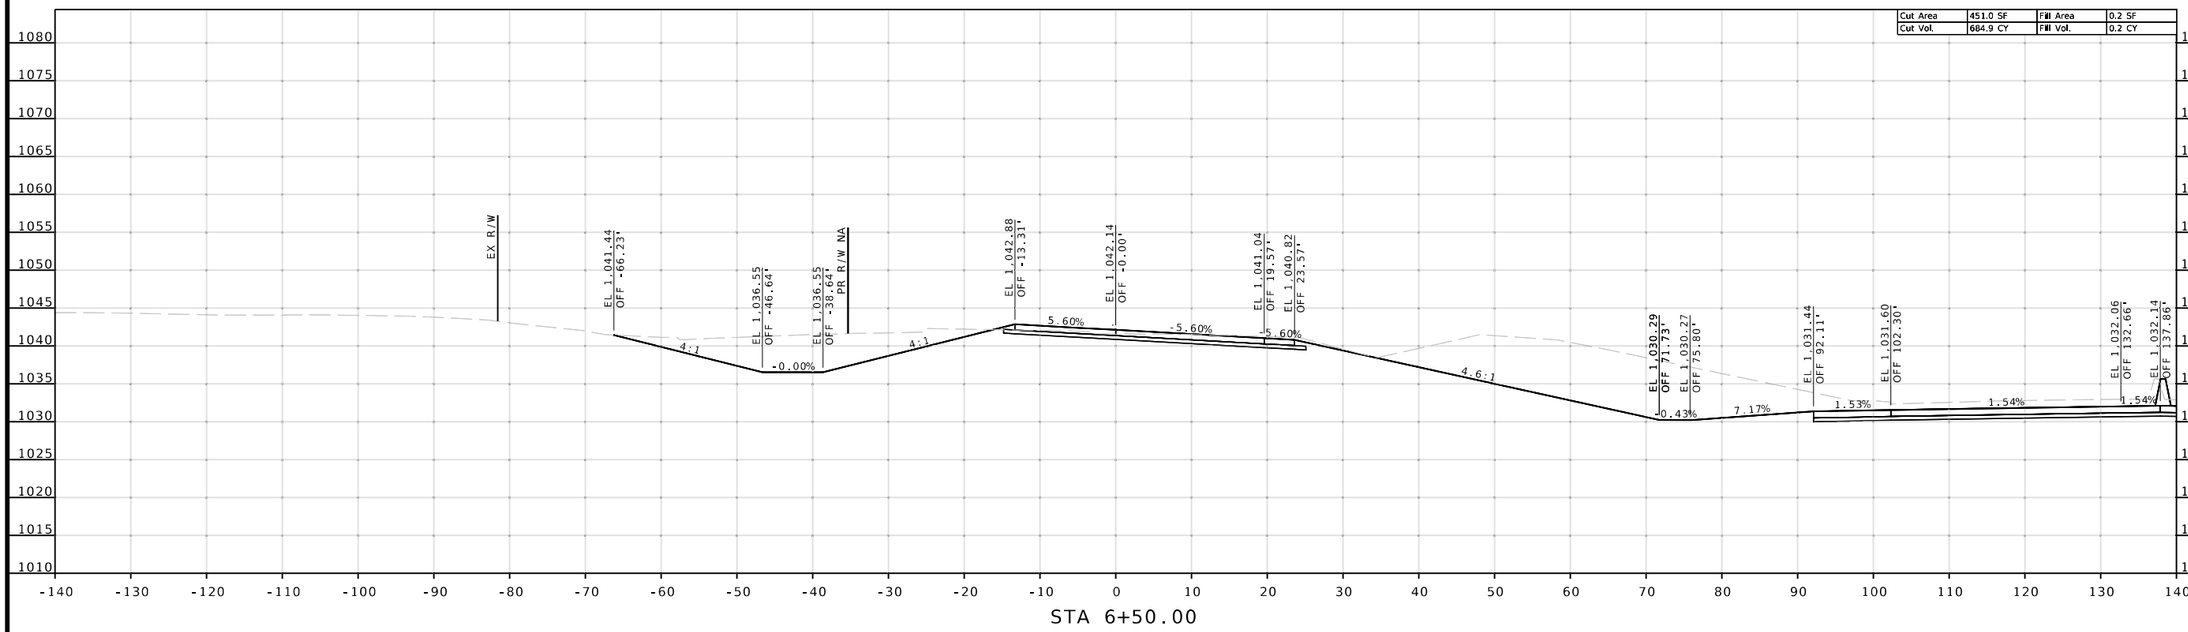

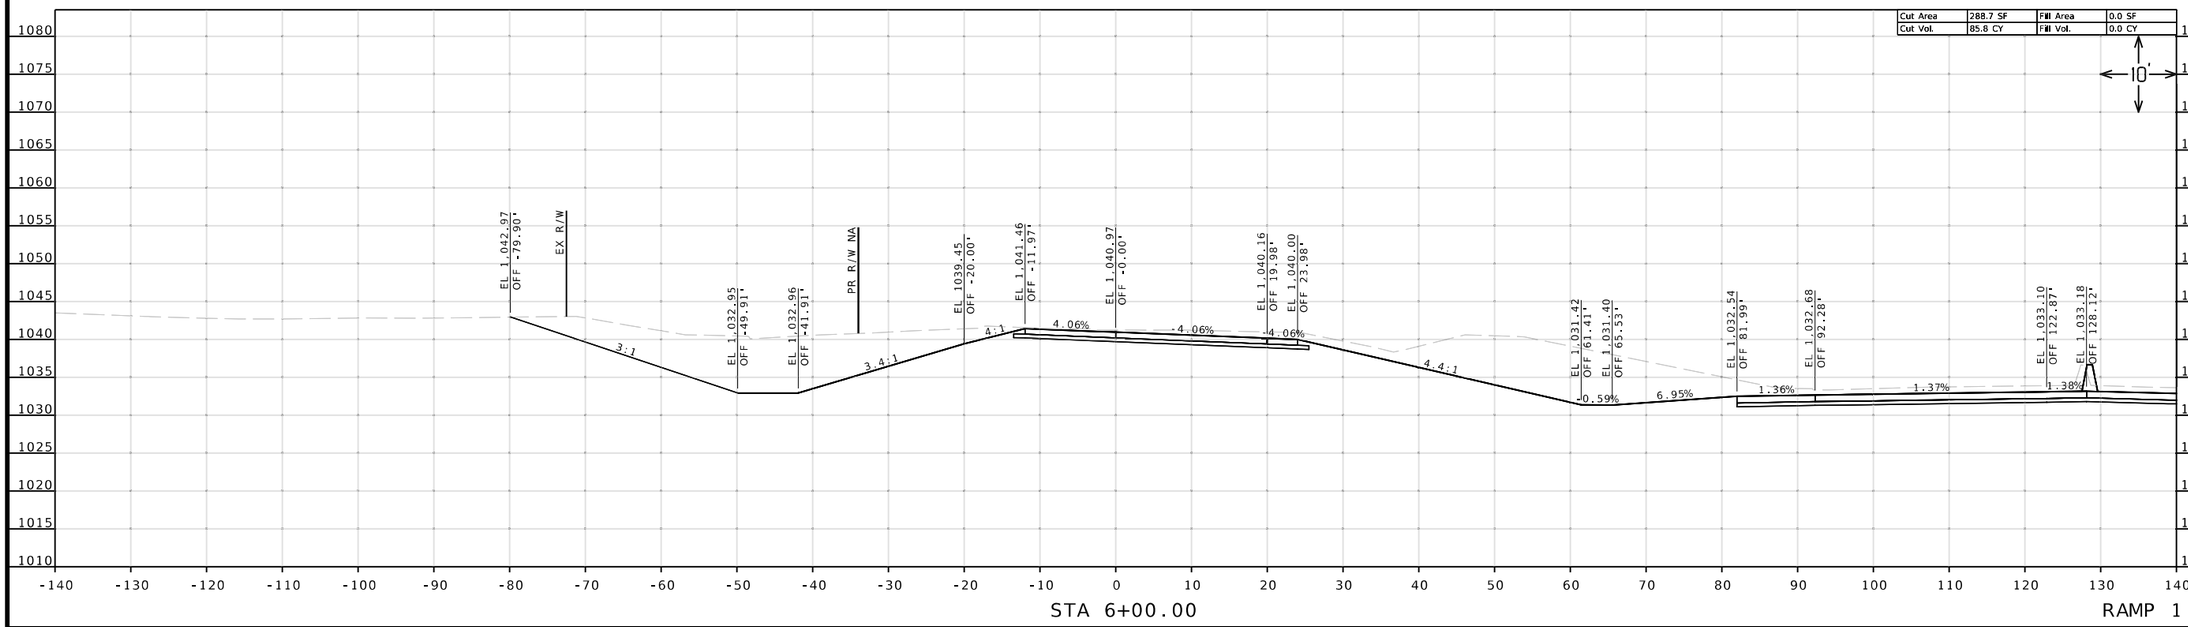

Reid Catt
2025.03.01 22:16:55-06'00'

REID BRENNEN CATT-ENGINEER
MO# PE-2010019516

DATE PREPARED
2/28/2025

ROUTE	STATE
50/291	MO
DISTRICT	SHEET NO.
KC	66

COUNTY
JACKSON

JOB NO.
J4P3196

FEDERAL PROJECT NO.
STB-3001(009)

PROJECT NO.

BRIDGE NO.

DESCRIPTION	DATE


IF A SEAL IS PRESENT ON THIS SHEET IT HAS BEEN ELECTRONICALLY SEALED AND DATED.


MISSOURI HIGHWAYS AND TRANSPORTATION COMMISSION
105 WEST CAPITOL
JEFFERSON CITY, MO 65102
1-888-ASK-MODOT (1-888-275-6636)

LEE'S SUMMIT MISSOURI

olsson
1301 BURLINGTON ST., STE. 100
NORTH KANSAS CITY, MO 64116
PHONE: 816.361.1177
CERT. OF AUTHORITY NO. 001592

F:\2021\04501-05000\021-04786\40-Design\Microstation\J4P3196\plan_sheets\17 Cross Sections\XS_059-071_J4P3196_I10_RAMP1.dgn 10:52:11 AM 2/28/2025

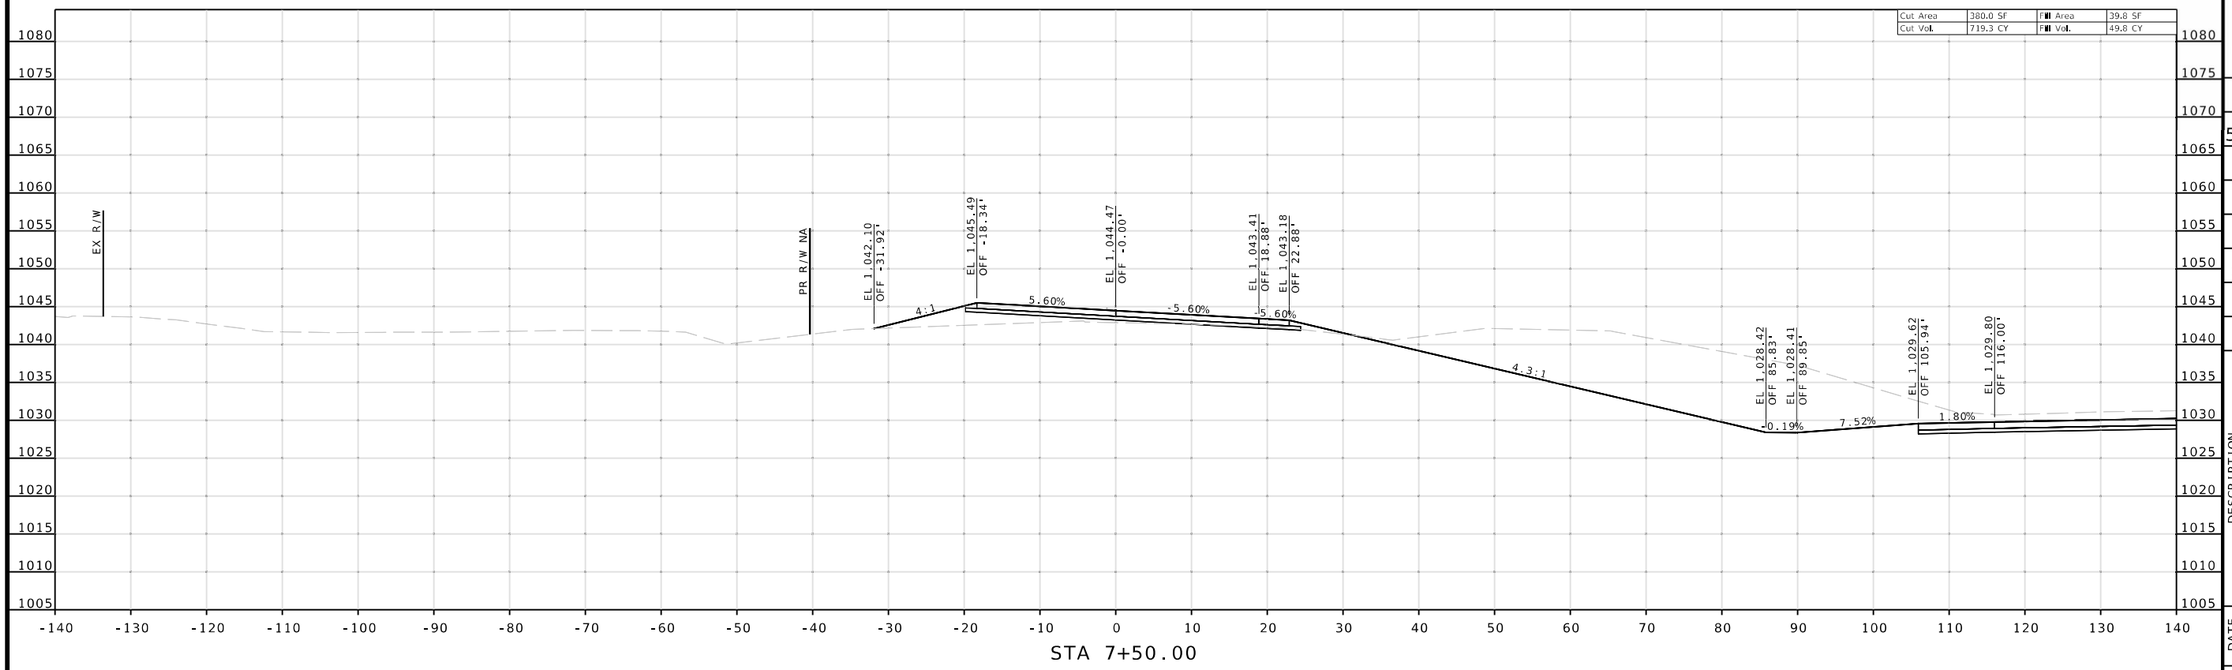

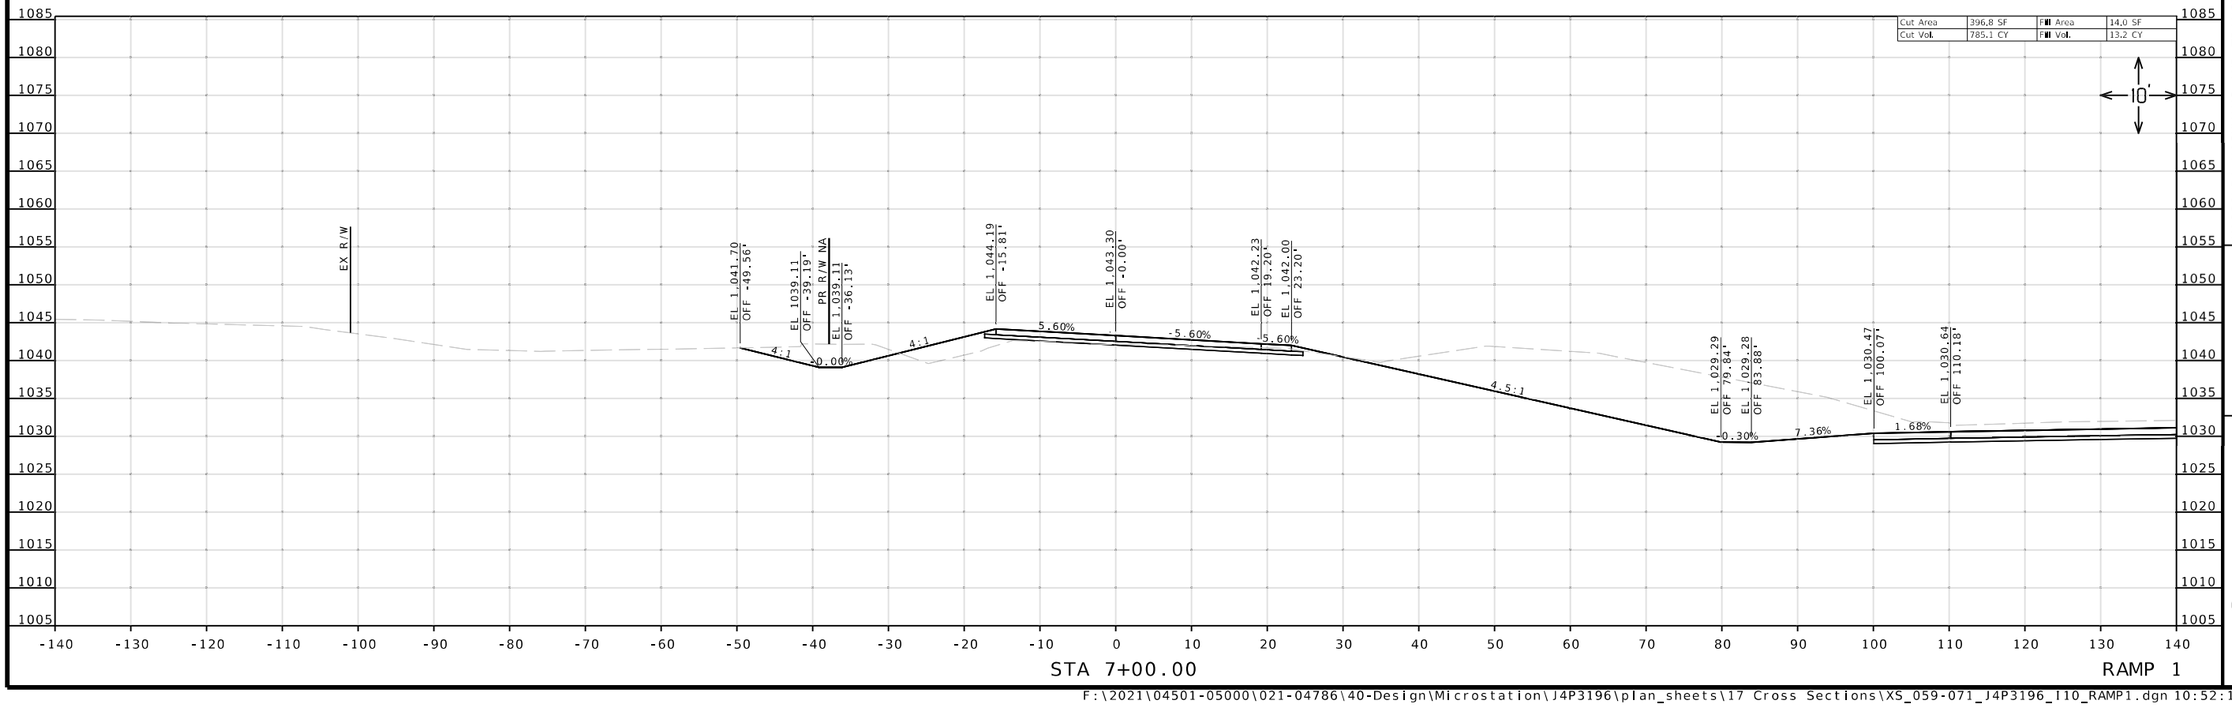

Reid Catt
2025.03.01 22:17:15-06'00'

REID BRENNEN CATT-ENGINEER
MO# PE-2010019516

DATE PREPARED
2/28/2025

ROUTE	STATE
50/291	MO

DISTRICT	SHEET NO.
KC	67

COUNTY
JACKSON

JOB NO.
J4P3196

FEDERAL PROJECT NO.
STB-3001(009)

PROJECT NO.

BRIDGE NO.

DESCRIPTION	DATE

IF A SEAL IS PRESENT ON THIS SHEET IT HAS BEEN ELECTRONICALLY SEALED AND DATED.

MISSOURI HIGHWAYS AND TRANSPORTATION COMMISSION

105 WEST CAPITOL
JEFFERSON CITY, MO 65102
1-888-ASK-MODOT (1-888-275-6636)

LEE'S SUMMIT MISSOURI

olsson
1301 BURLINGTON ST., STE. 100
NORTH KANSAS CITY, MO 64116
PHONE: 816.361.1177
CERT. OF AUTHORITY NO. 001592

F:\2021\04501-05000\021-04786\40-Design\Microstation\J4P3196\plan_sheets\17 Cross Sections\XS_059-071_J4P3196_I10_RAMP1.dgn 10:52:16 AM 2/28/2025

Cut Area	420.6 SF	Fill Area	61.4 SF
Cut Vol.	741.3 CY	Fill Vol.	93.7 CY

PR. R/W NA

EL 1,043.13
OFF -33.46'

EL 1,046.27
OFF -20.87'

EL 1,045.63
OFF 0.00'

EL 1,044.60
OFF 23.96'

EL 1,027.77
OFF 95.10'

EL 1,027.77
OFF 99.16'

EL 1,028.89
OFF 109.79'

EL 1,029.08
OFF 119.81'

4:1 3.08% -4.28% 4.2:1 -0.07% 9.5:1 1.90%

10'

STA 8+00.00

RAMP 1

F:\2021\04501-05000\021-04786\40-Design\Microstation\J4P3196\plan_sheets\17 Cross Sections\XS_059-071_J4P3196_I10_RAMP1.dgn 10:52:19 AM 2/28/2025

Reid Catt
2025.03.01 22:17:35-06'00'

REID BRENNEN CATT
NUMBER
PE-2010019516

REID BRENNEN CATT-ENGINEER
MO# PE-2010019516

DATE PREPARED
2/28/2025

ROUTE	STATE
50/291	MO
DISTRICT	SHEET NO.
KC	68

COUNTY
JACKSON

JOB NO.
J4P3196

FEDERAL PROJECT NO.
STB-3001(009)

PROJECT NO.

BRIDGE NO.

DESCRIPTION	DATE

IF A SEAL IS PRESENT ON THIS SHEET IT HAS BEEN ELECTRONICALLY SEALED AND DATED.

MISSOURI HIGHWAYS AND TRANSPORTATION COMMISSION

105 WEST CAPITOL
JEFFERSON CITY, MO 65102
1-888-ASK-MODOT (1-888-275-6636)

LEE'S SUMMIT MISSOURI

olsson
1301 BURLINGTON ST., STE. 100
NORTH KANSAS CITY, MO 64116
PHONE: 816.361.1177
CERT. OF AUTHORITY NO. 001592

Reid Catt
2025.03.01 22:18:00-06'00'

REID BRENNEN CATT
NUMBER
PE-2010019516

REID BRENNEN CATT-ENGINEER
MO# PE-2010019516

DATE PREPARED
2/28/2025

ROUTE	STATE
50/291	MO
DISTRICT	SHEET NO.
KC	69

COUNTY
JACKSON

JOB NO.
J4P3196

FEDERAL PROJECT NO.
STB-3001(009)

PROJECT NO.

BRIDGE NO.

DESCRIPTION	DATE


IF A SEAL IS PRESENT ON THIS SHEET IT HAS BEEN ELECTRONICALLY SEALED AND DATED.

MISSOURI HIGHWAYS AND TRANSPORTATION COMMISSION

105 WEST CAPITOL
JEFFERSON CITY, MO 65102
1-888-ASK-MODOT (1-888-275-6636)

LEE'S SUMMIT MISSOURI

olsson
1301 BURLINGTON ST., STE. 100
NORTH KANSAS CITY, MO 64116
PHONE: 816.361.1177
CERT. OF AUTHORITY NO. 001592

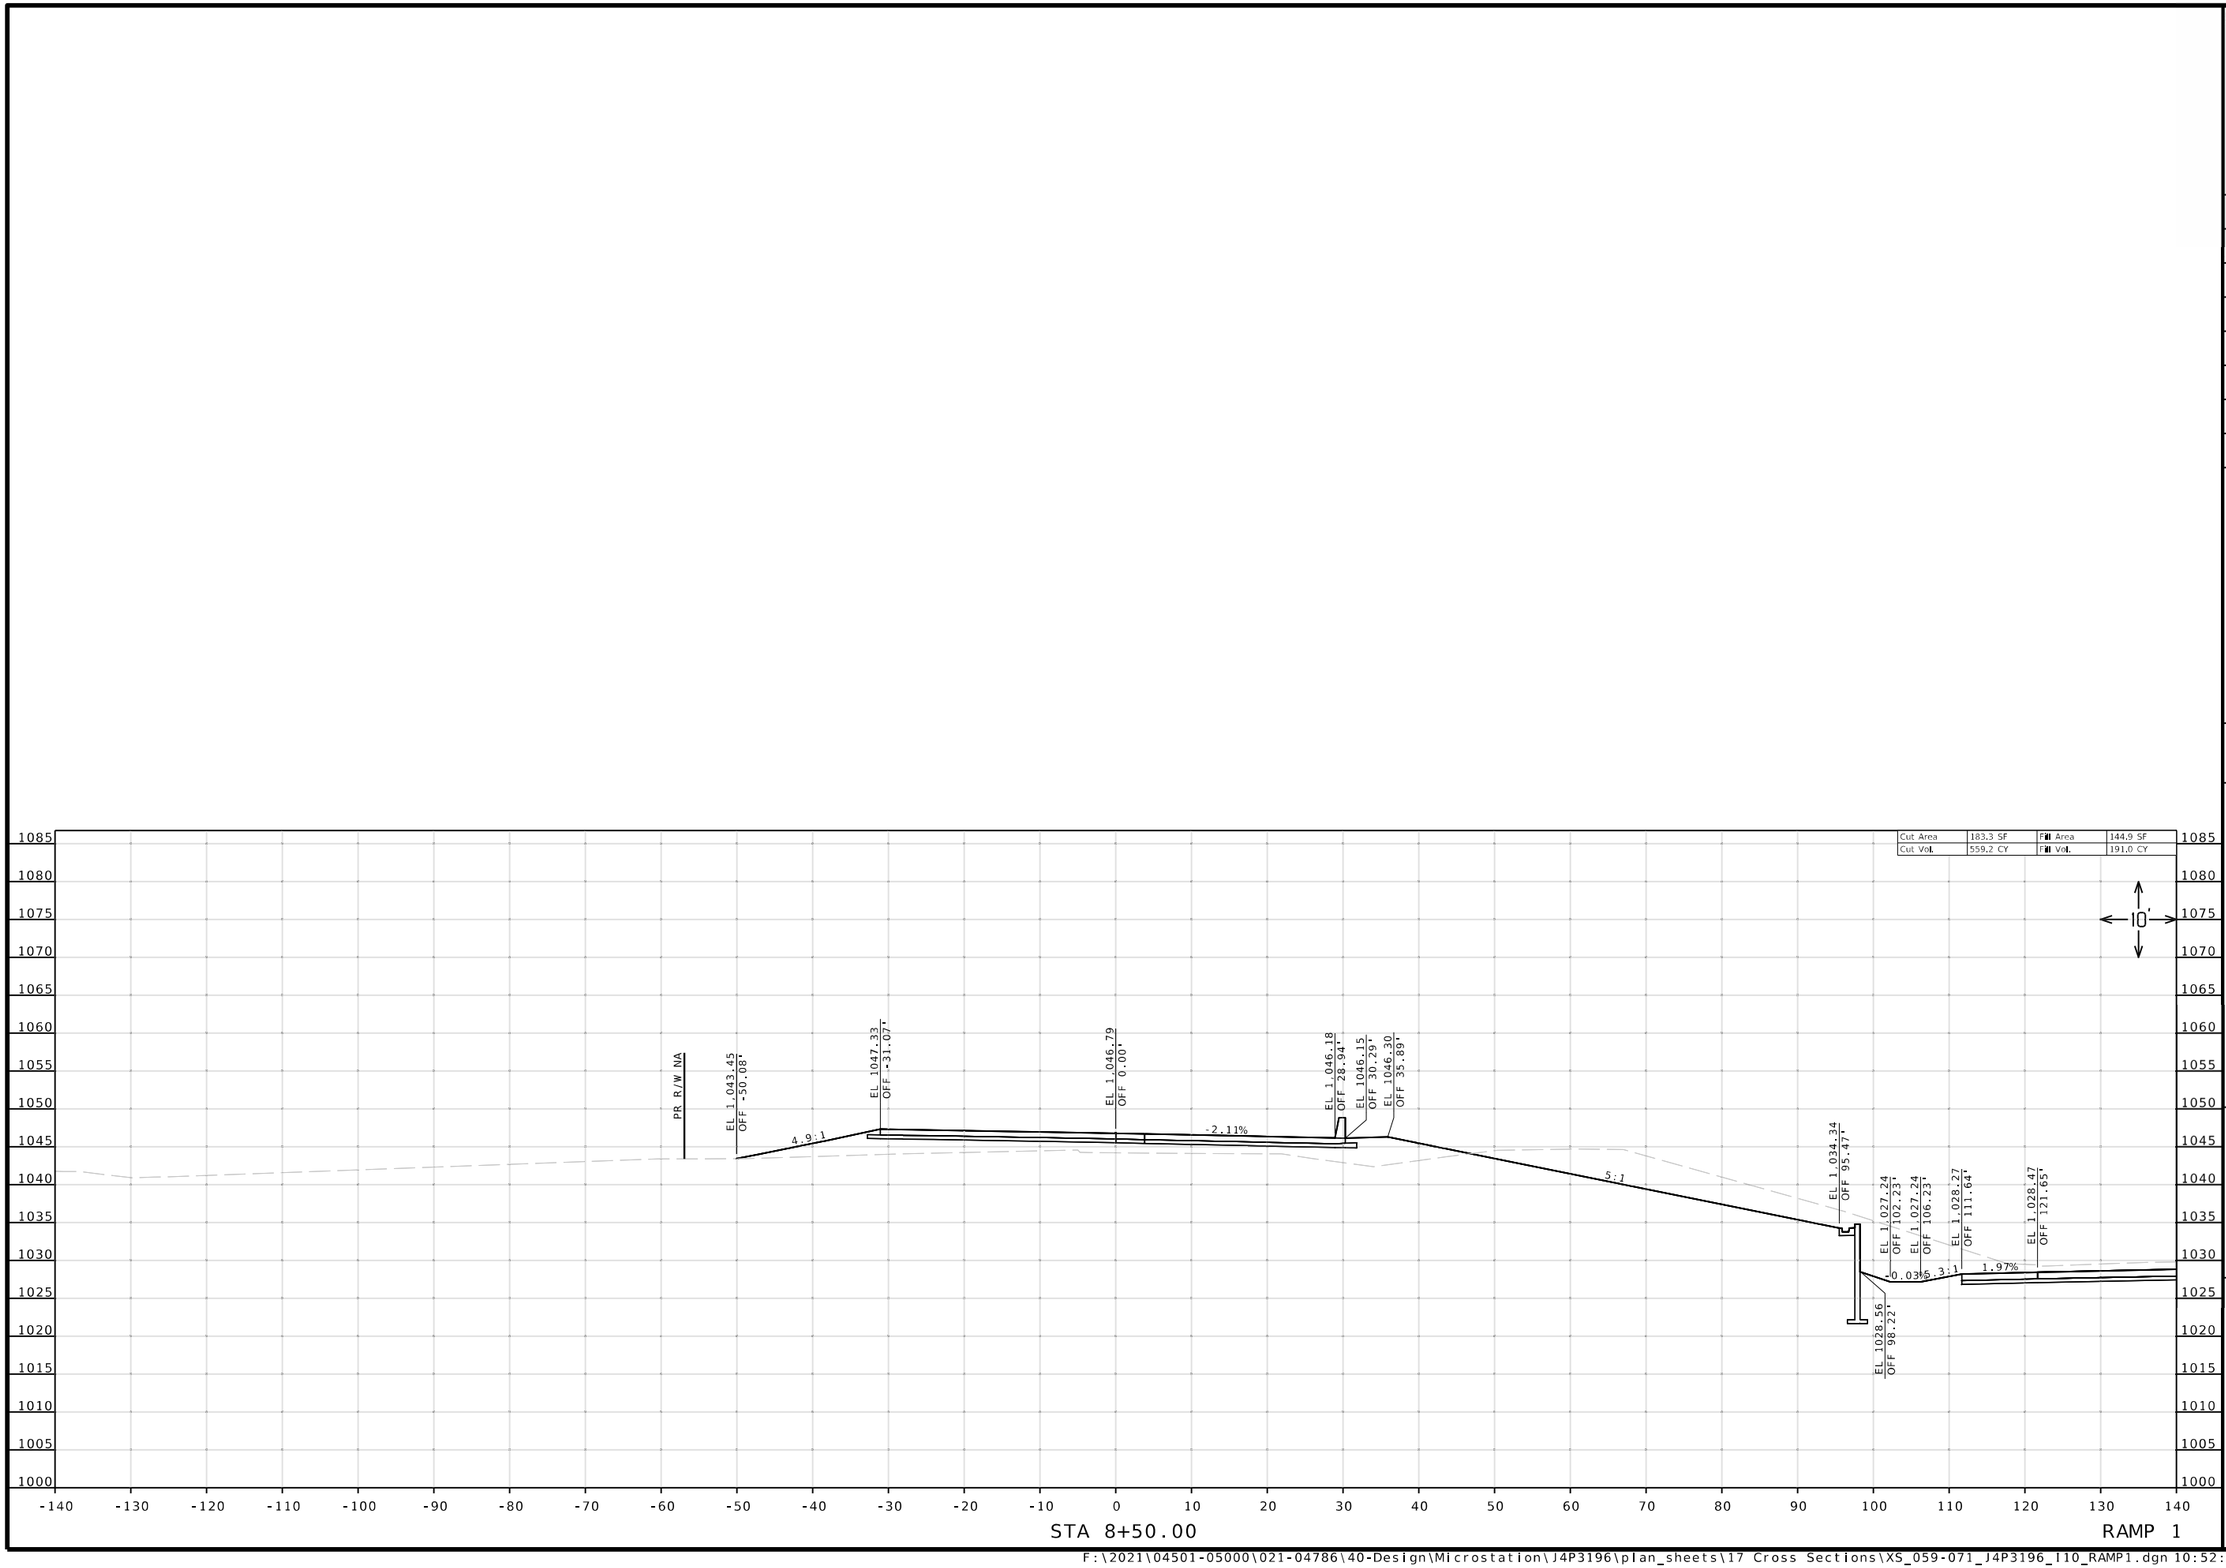

Reid Catt
2025.03.01 22:17:28-06'00'

REID BRENNEN CATT
NUMBER
PE-2010019516

REID BRENNEN CATT-ENGINEER
MO# PE-2010019516

DATE PREPARED
2/28/2025

ROUTE	STATE
50/291	MO
DISTRICT	SHEET NO.
KC	70

COUNTY
JACKSON

JOB NO.
J4P3196


FEDERAL PROJECT NO.
STB-3001(009)

PROJECT NO.

BRIDGE NO.

DESCRIPTION	DATE

IF A SEAL IS PRESENT ON THIS SHEET IT HAS BEEN ELECTRONICALLY SEALED AND DATED.

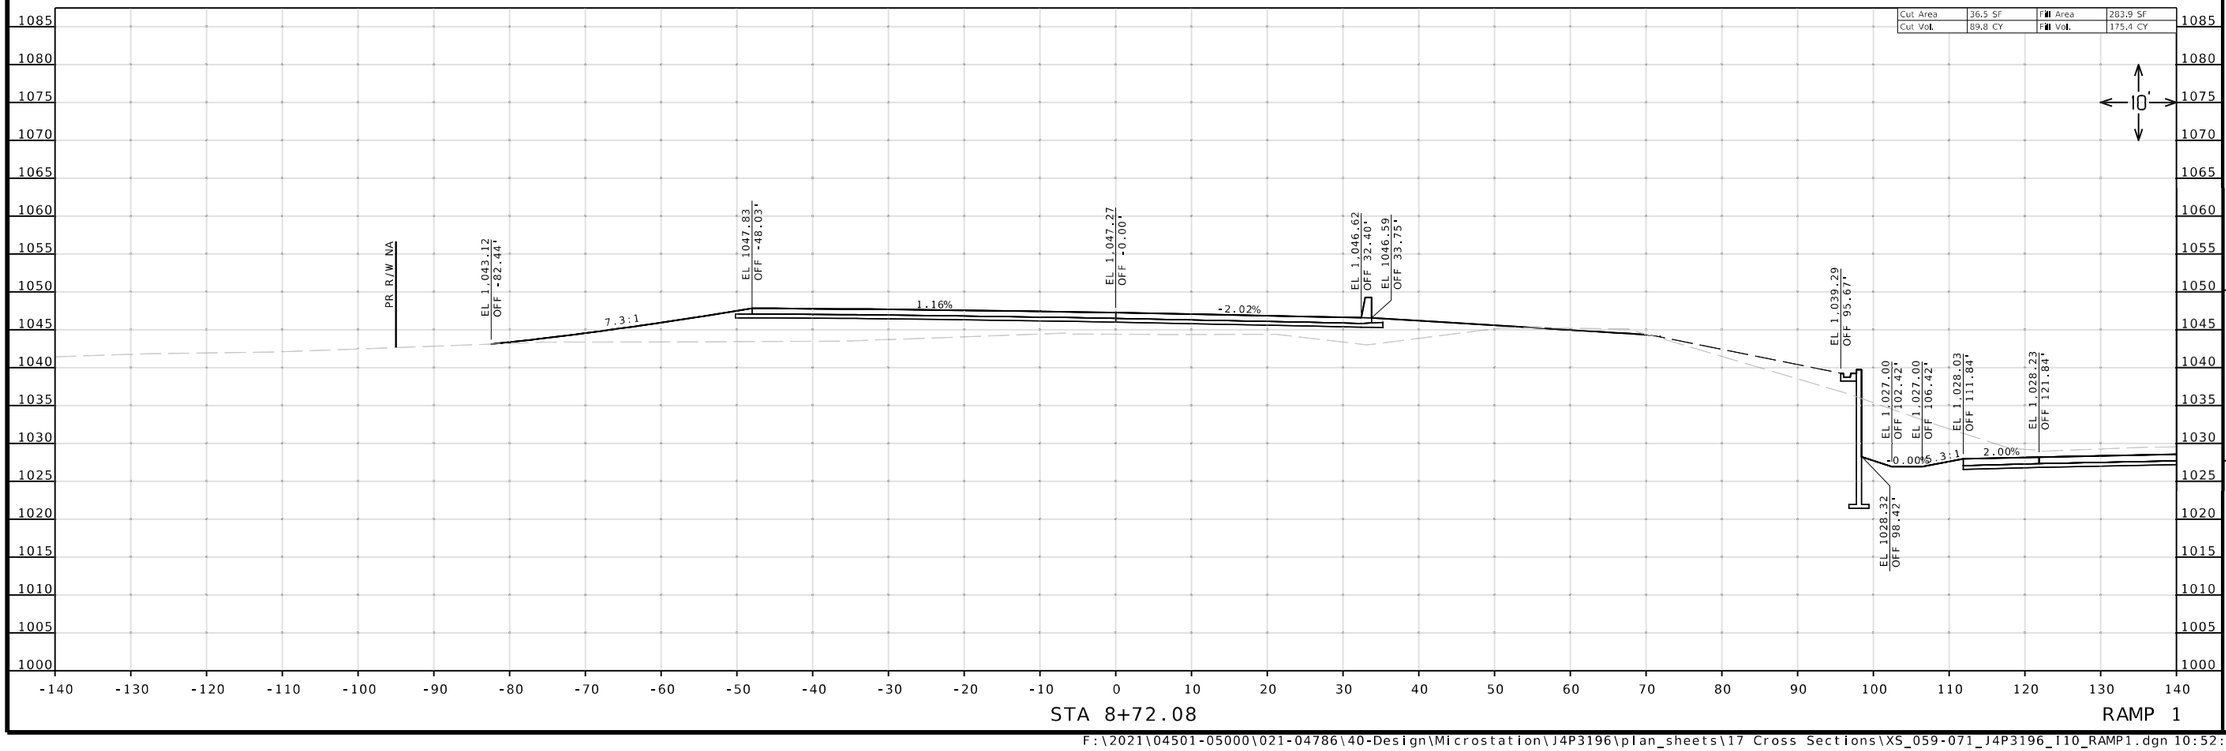

MISSOURI HIGHWAYS AND TRANSPORTATION COMMISSION

105 WEST CAPITOL
JEFFERSON CITY, MO 65102
1-888-ASK-MODOT (1-888-275-6636)

LEE'S SUMMIT MISSOURI

olsson
1301 BURLINGTON ST., STE. 100
NORTH KANSAS CITY, MO 64116
PHONE: 816.361.1177
CERT. OF AUTHORITY NO. 001592

F:\2021\04501-05000\021-04786\40-Design\Microstation\J4P3196\plan_sheets\17 Cross Sections\XS_059-071_J4P3196_I10_RAMP1.dgn 10:52:27 AM 2/28/2025

Reid Catt
2025.03.01 22:17:52-06'00'

REID BRENNEN CATT
NUMBER
PE-2010019516

REID BRENNEN CATT-ENGINEER
MO# PE-2010019516

DATE PREPARED
2/28/2025

ROUTE	STATE
50/291	MO
DISTRICT	SHEET NO.
KC	71

COUNTY
JACKSON

JOB NO.
J4P3196

FEDERAL PROJECT NO.
STB-3001(009)

PROJECT NO.

BRIDGE NO.

DESCRIPTION	DATE


IF A SEAL IS PRESENT ON THIS SHEET IT HAS BEEN ELECTRONICALLY SEALED AND DATED.


MISSOURI HIGHWAYS AND TRANSPORTATION COMMISSION


105 WEST CAPITOL
JEFFERSON CITY, MO 65102
1-888-ASK-MODOT (1-888-275-6636)


LEE'S SUMMIT MISSOURI

olsson
1301 BURLINGTON ST., STE. 100
NORTH KANSAS CITY, MO 64116
PHONE: 816.361.1177
CERT. OF AUTHORITY NO. 001592

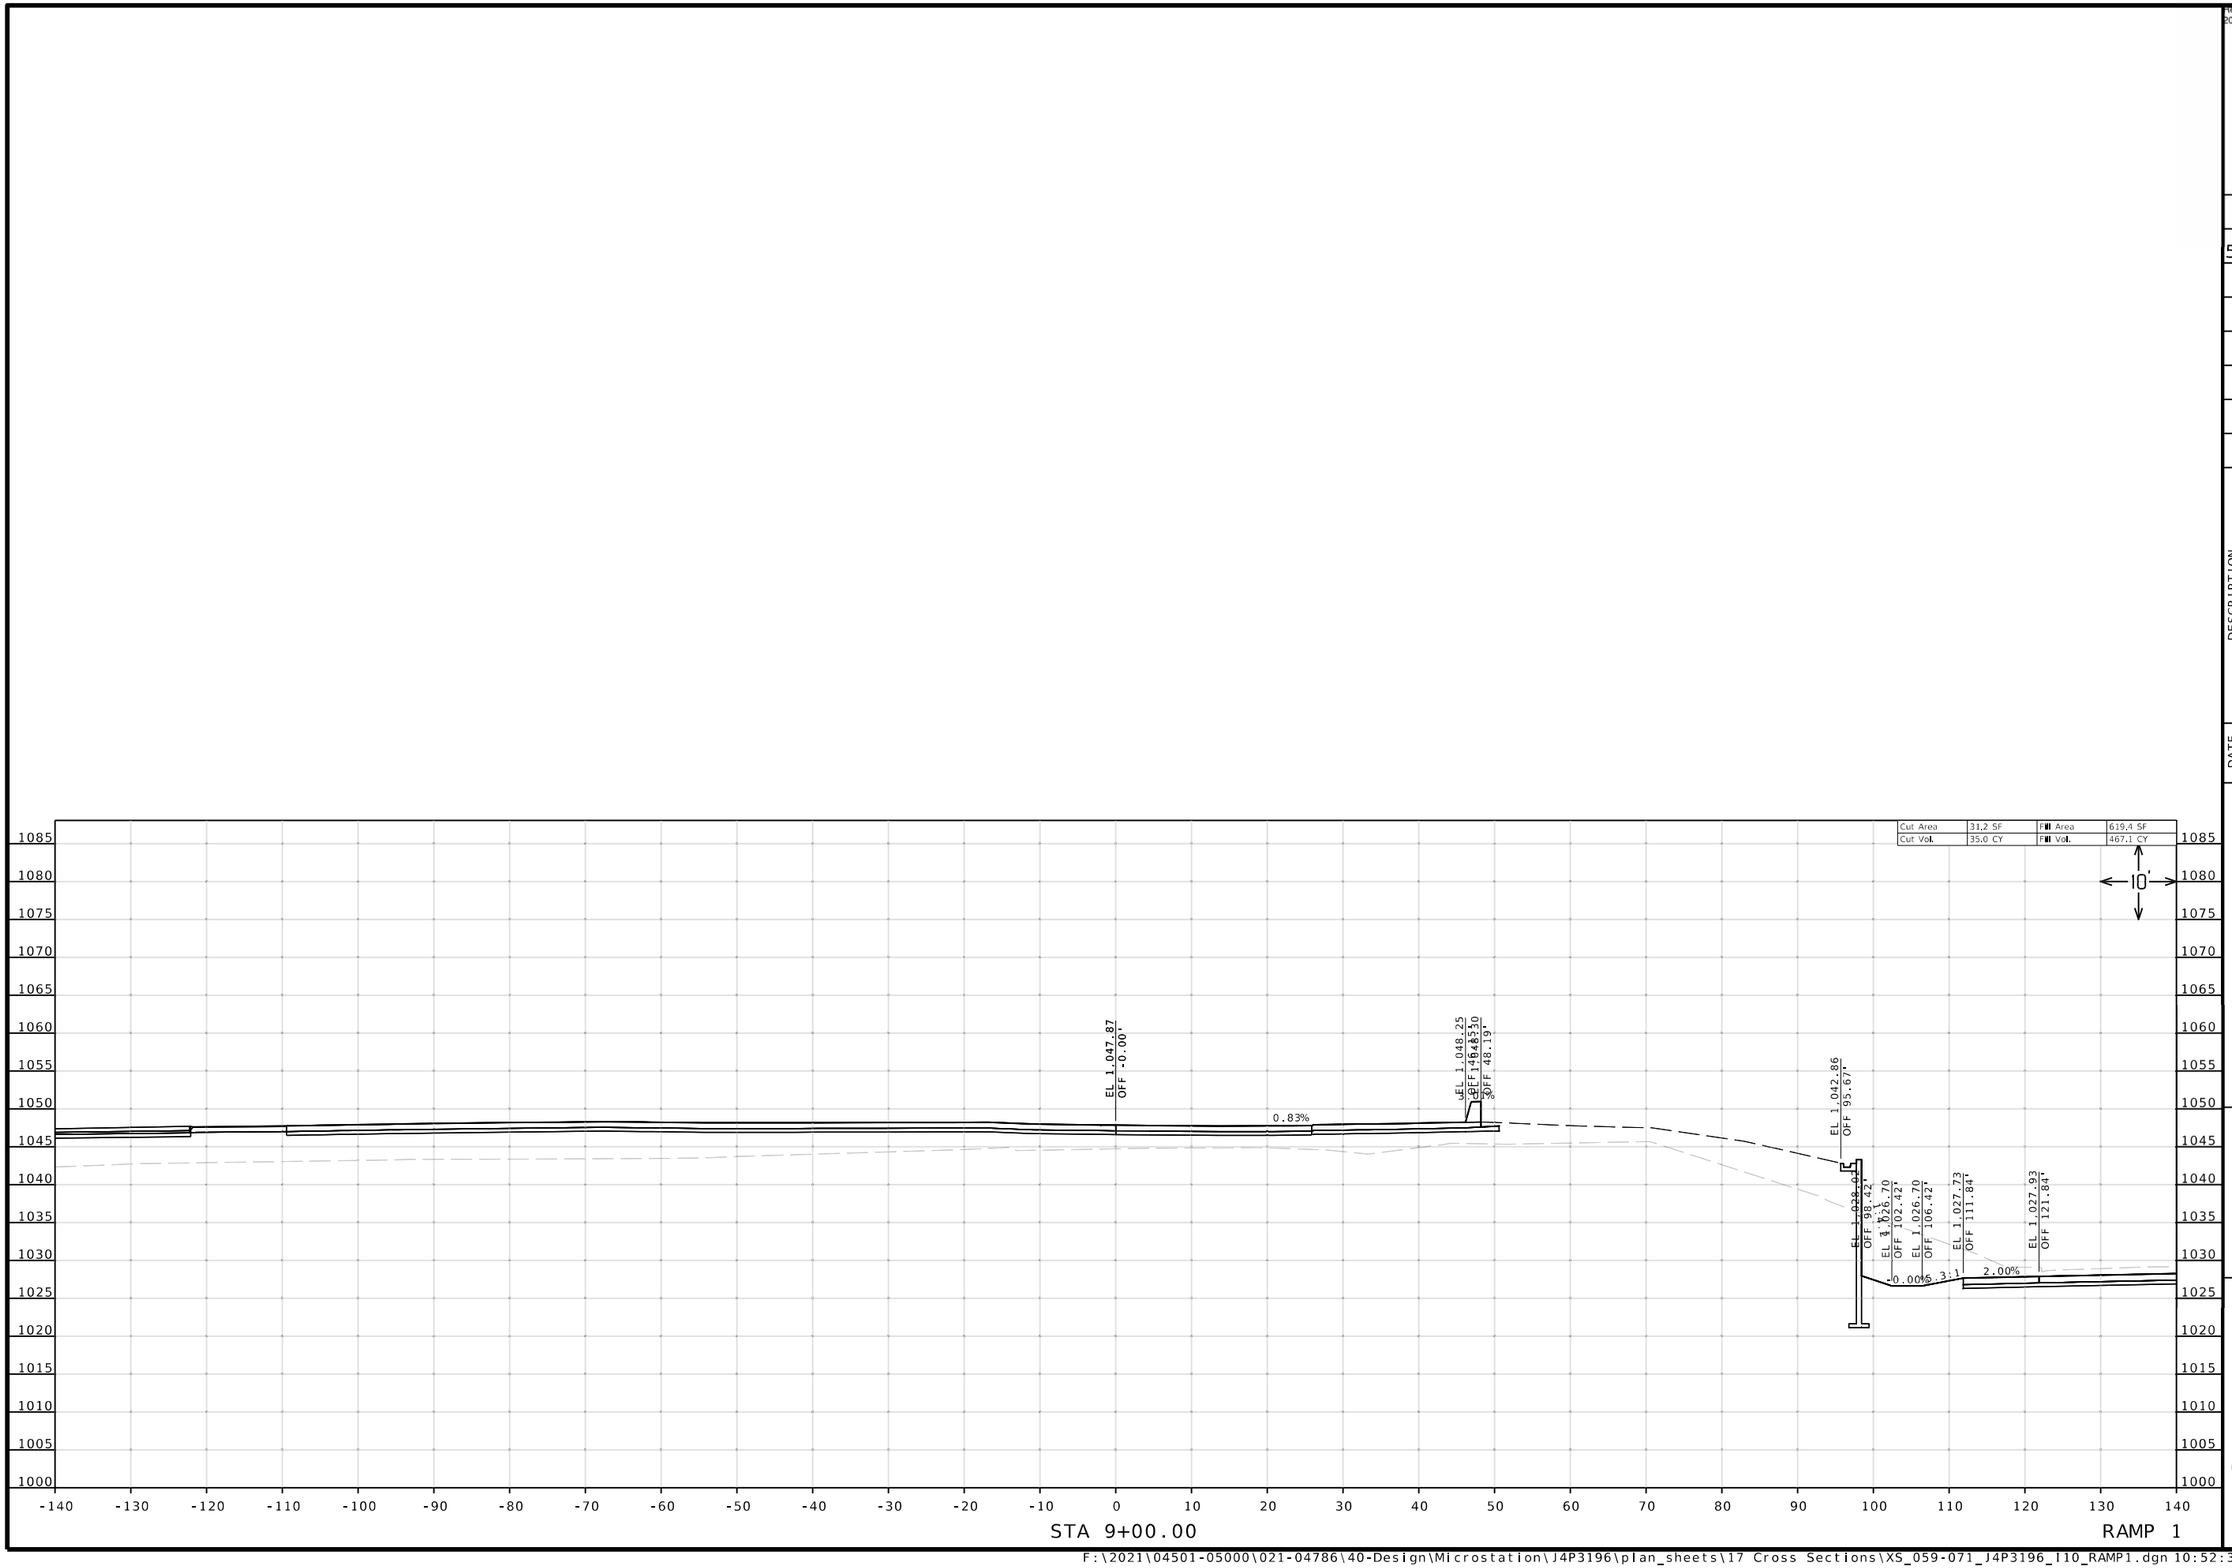

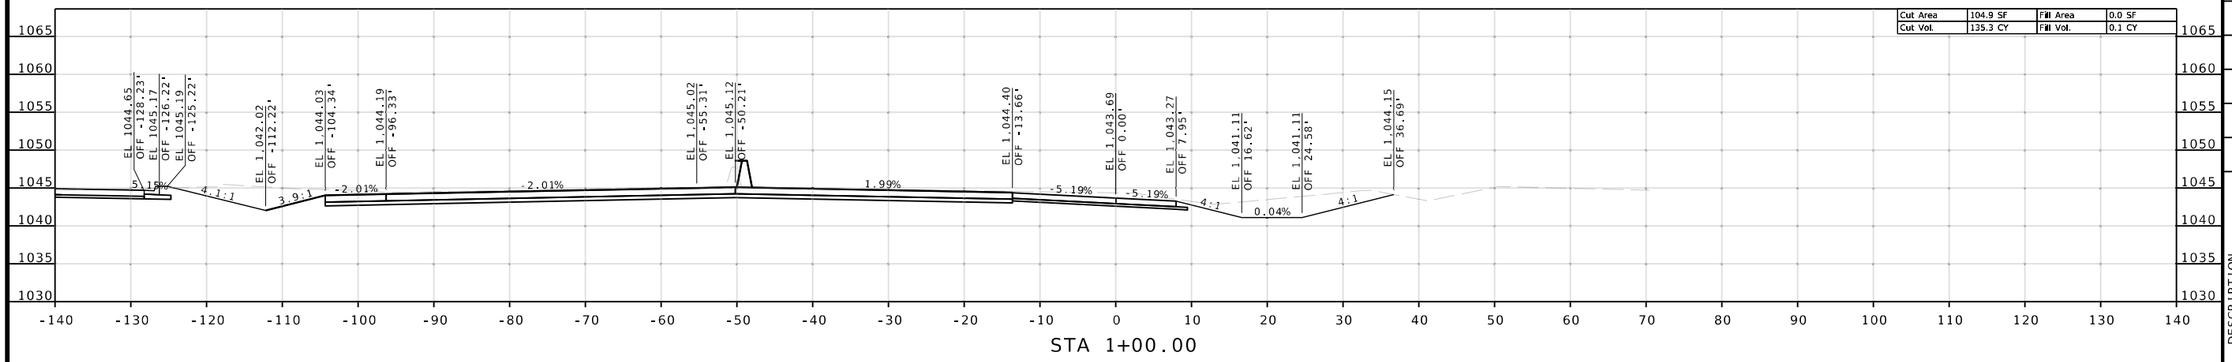

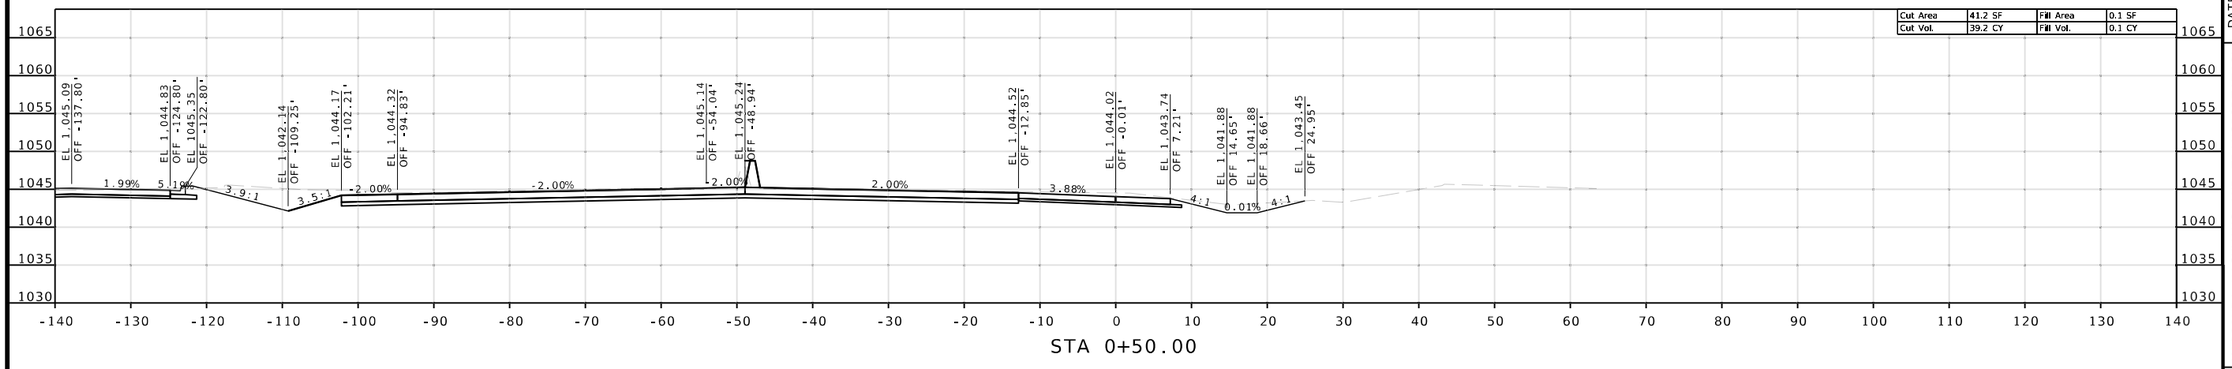

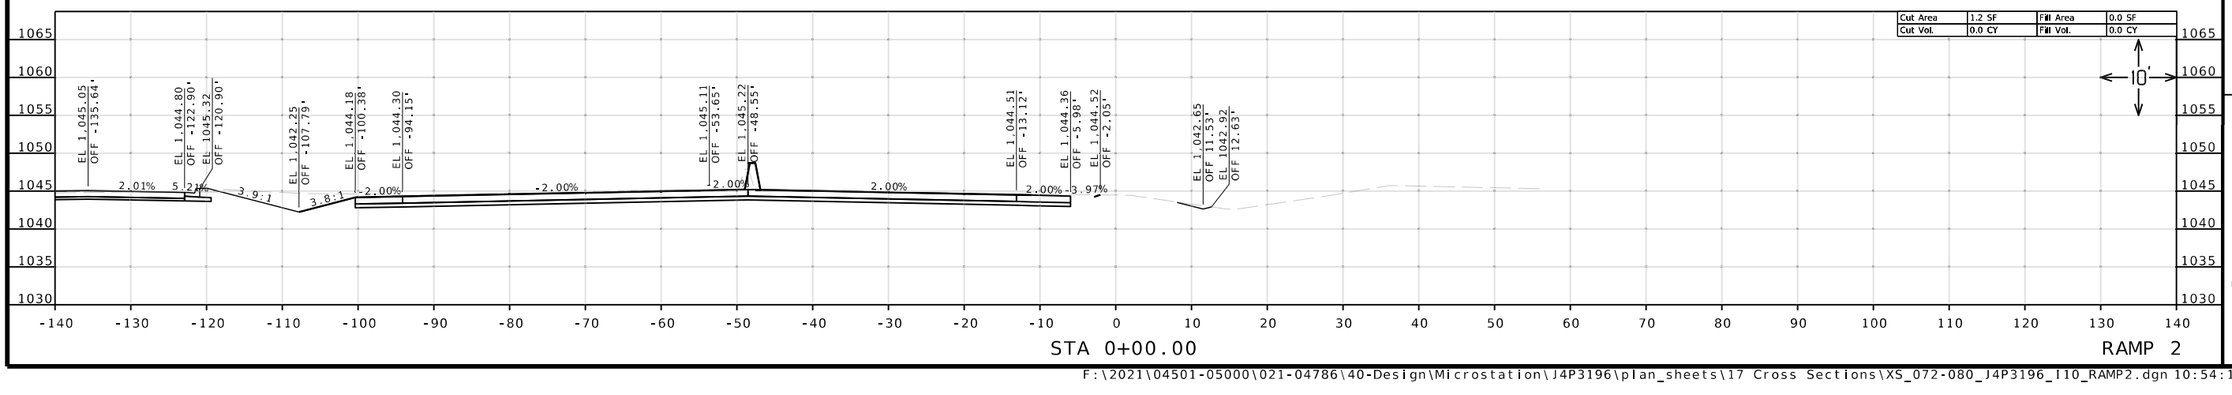

Reid Catt
2025.03.01 22:17:21-06'00'

REID BRENNEN CATT
NUMBER
PE-2010019516

REID BRENNEN CATT-ENGINEER
MO# PE-2010019516

DATE PREPARED
2/28/2025

ROUTE	STATE
50/291	MO
DISTRICT	SHEET NO.
KC	72

COUNTY
JACKSON

JOB NO.
J4P3196

FEDERAL PROJECT NO.
STB-3001(009)

PROJECT NO.

BRIDGE NO.

DESCRIPTION	DATE

MISSOURI HIGHWAYS AND TRANSPORTATION COMMISSION


105 WEST CAPITOL
JEFFERSON CITY, MO 65102
1-888-ASK-MODOT (1-888-275-6636)


LEE'S SUMMIT MISSOURI


olsson
1301 BURLINGTON ST., STE. 100
NORTH KANSAS CITY, MO 64116
PHONE: 816.361.1177
CERT. OF AUTHORITY NO. 001592

IF A SEAL IS PRESENT ON THIS SHEET IT HAS BEEN ELECTRONICALLY SEALED AND DATED.

F:\2021\04501-05000\021-04786\40-Design\Microstation\J4P3196\plan_sheets\17 Cross Sections\XS_072-080_J4P3196_I10_RAMP2.dgn 10:54:14 AM 2/28/2025

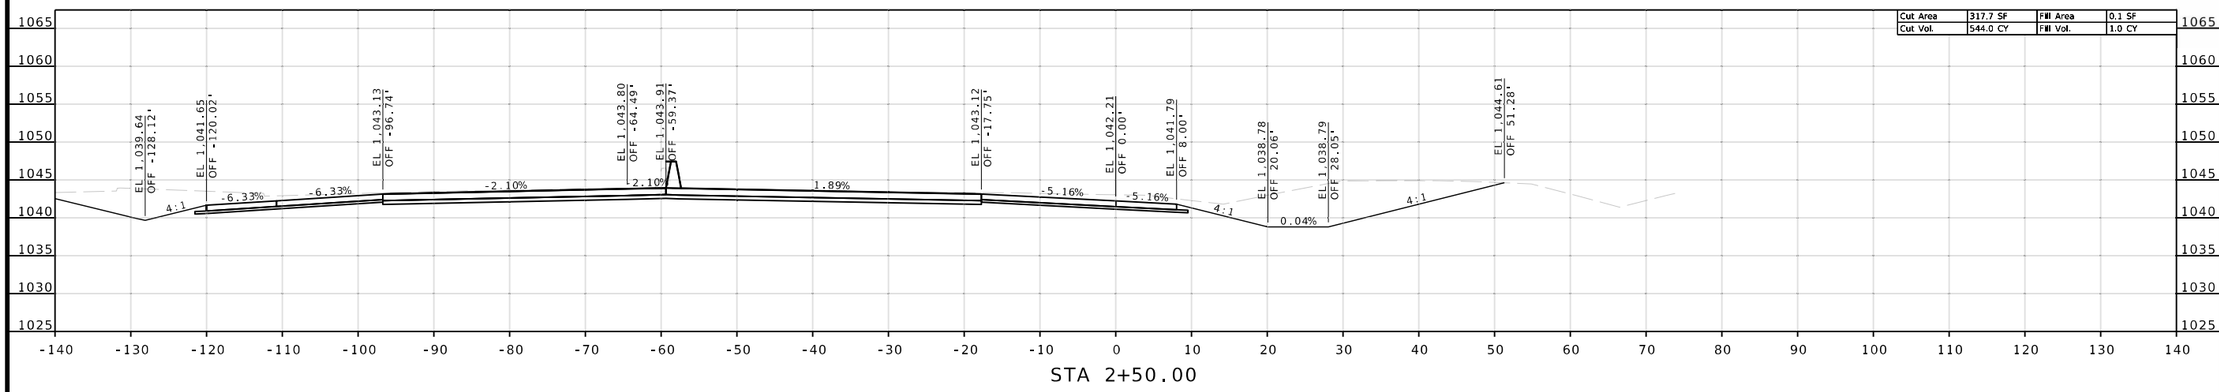

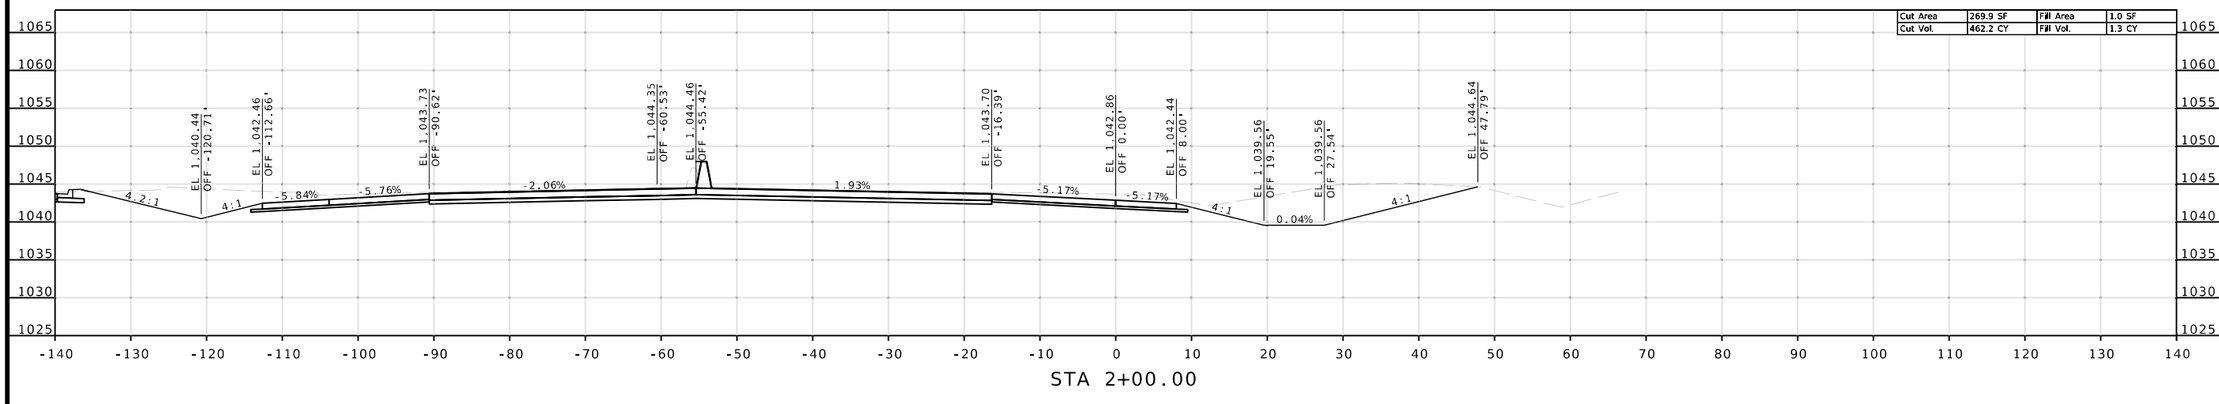

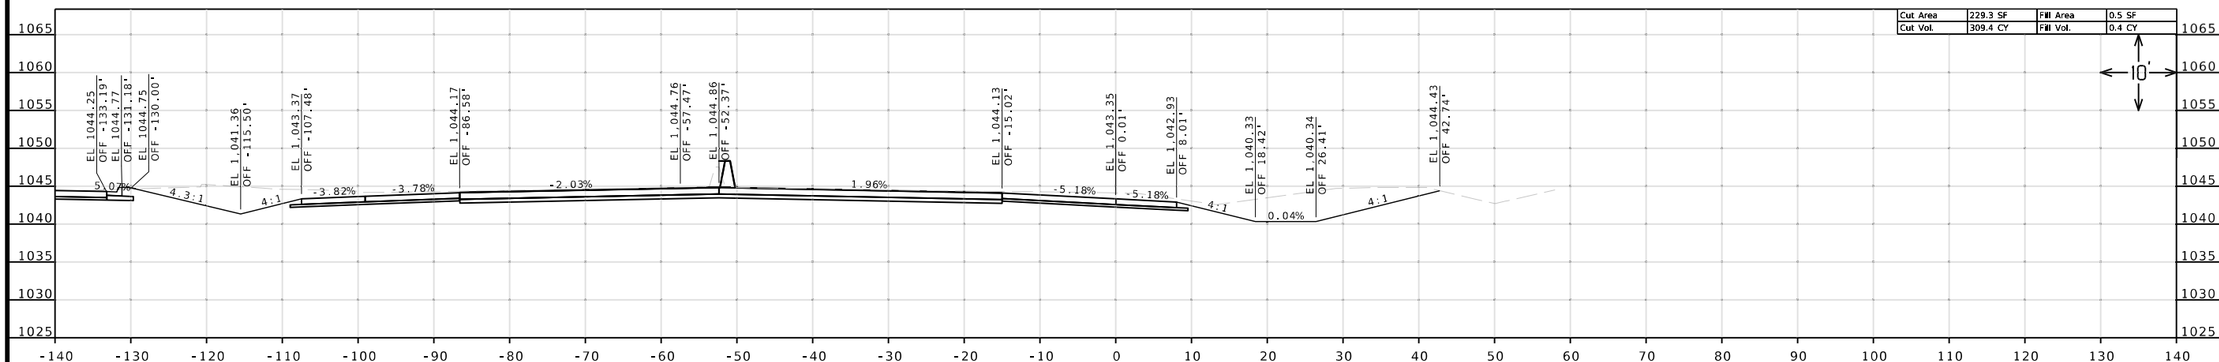

Reid Catt
2025.03.01 22:16:23-06'00'

REID BRENNEN CATT-ENGINEER
MO# PE-2010019516

DATE PREPARED
2/28/2025

ROUTE	STATE
50/291	MO
DISTRICT	SHEET NO.
KC	73

COUNTY
JACKSON

JOB NO.
J4P3196

FEDERAL PROJECT NO.
STB-3001(009)

PROJECT NO.

BRIDGE NO.

DESCRIPTION	DATE

IF A SEAL IS PRESENT ON THIS SHEET IT HAS BEEN ELECTRONICALLY SEALED AND DATED.


MISSOURI HIGHWAYS AND TRANSPORTATION COMMISSION


105 WEST CAPITOL
JEFFERSON CITY, MO 65102
1-888-ASK-MODOT (1-888-275-6636)


LEE'S SUMMIT MISSOURI

olsson
1301 BURLINGTON ST., STE. 100
NORTH KANSAS CITY, MO 64116
PHONE: 816.361.1177
CERT. OF AUTHORITY NO. 001592

F:\2021\04501-05000\021-04786\40-Design\Microstation\J4P3196\plan_sheets\17 Cross Sections\XS_072-080_J4P3196_I10_RAMP2.dgn 10:54:22 AM 2/28/2025

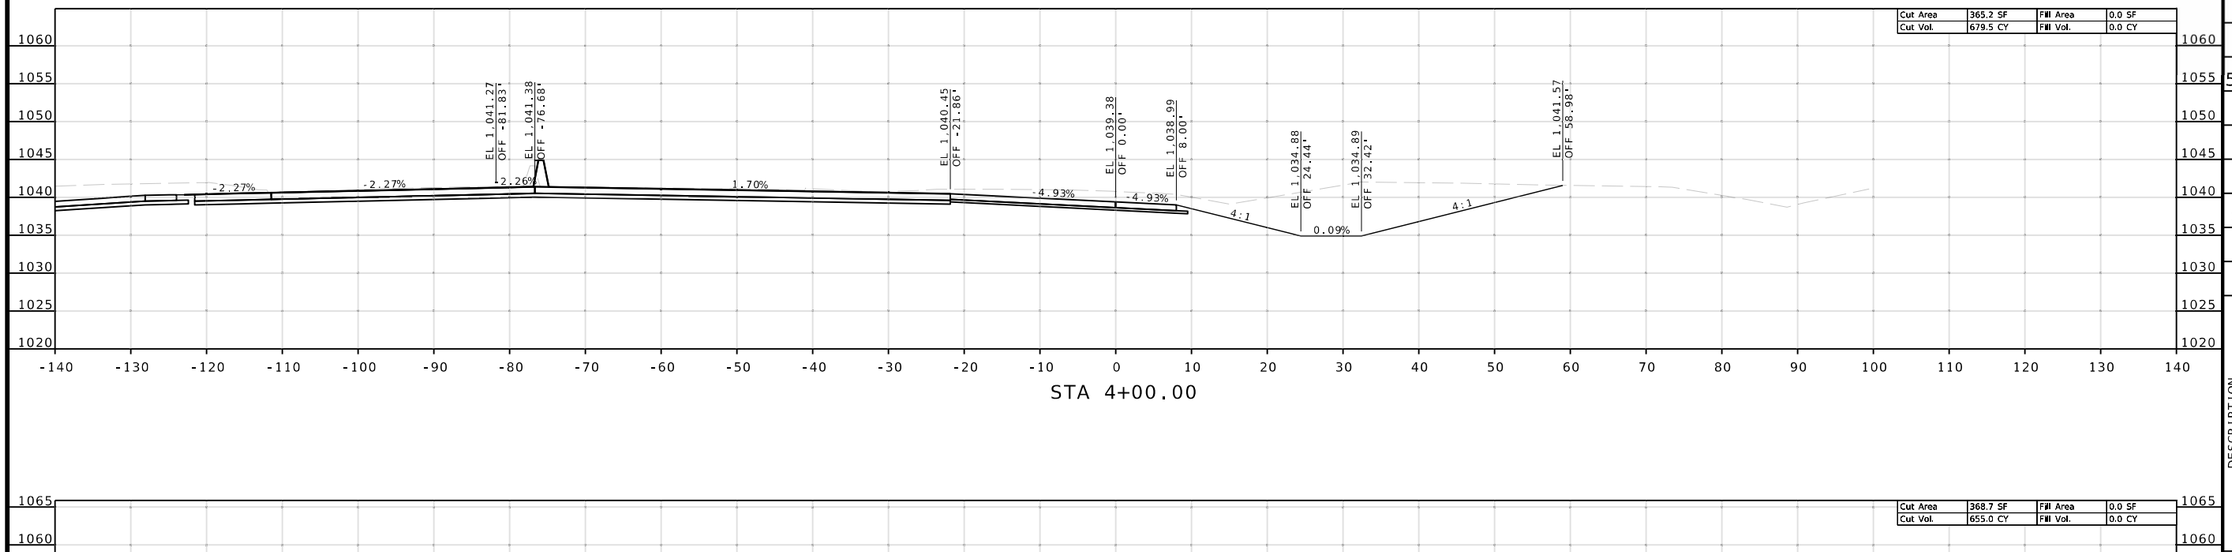

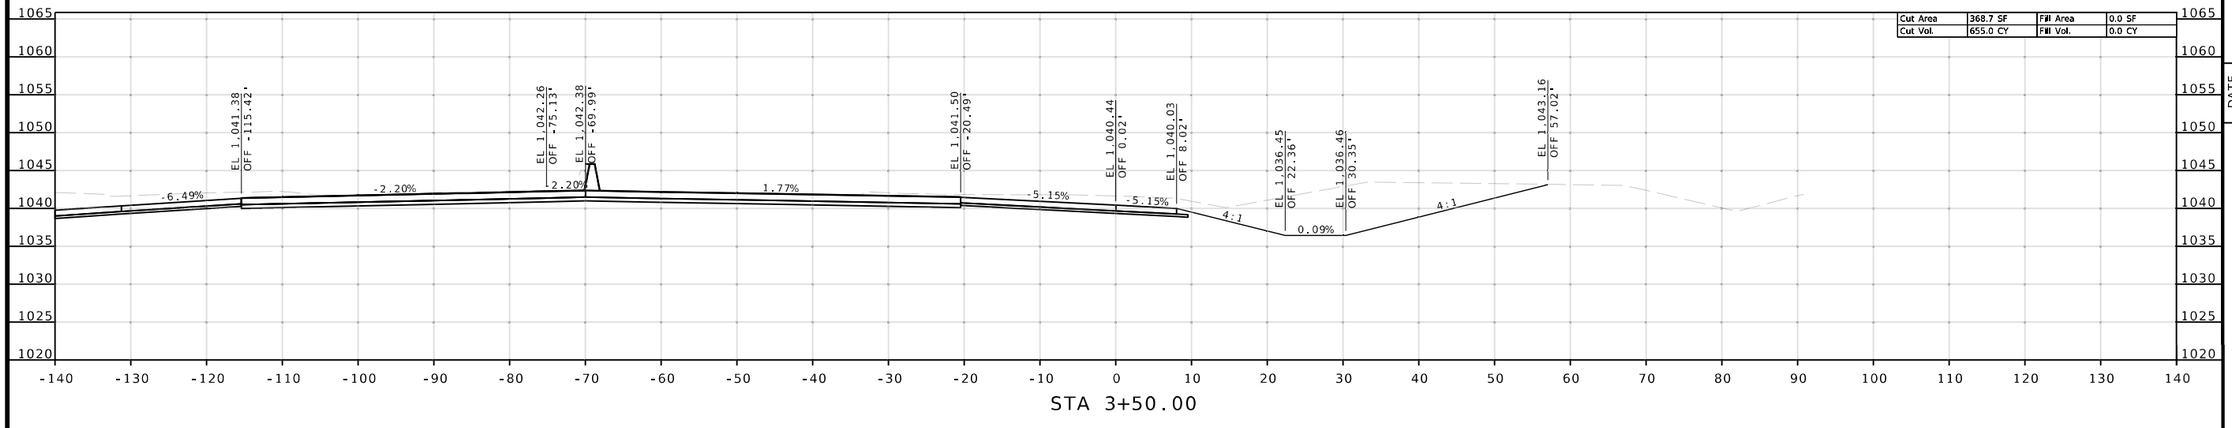

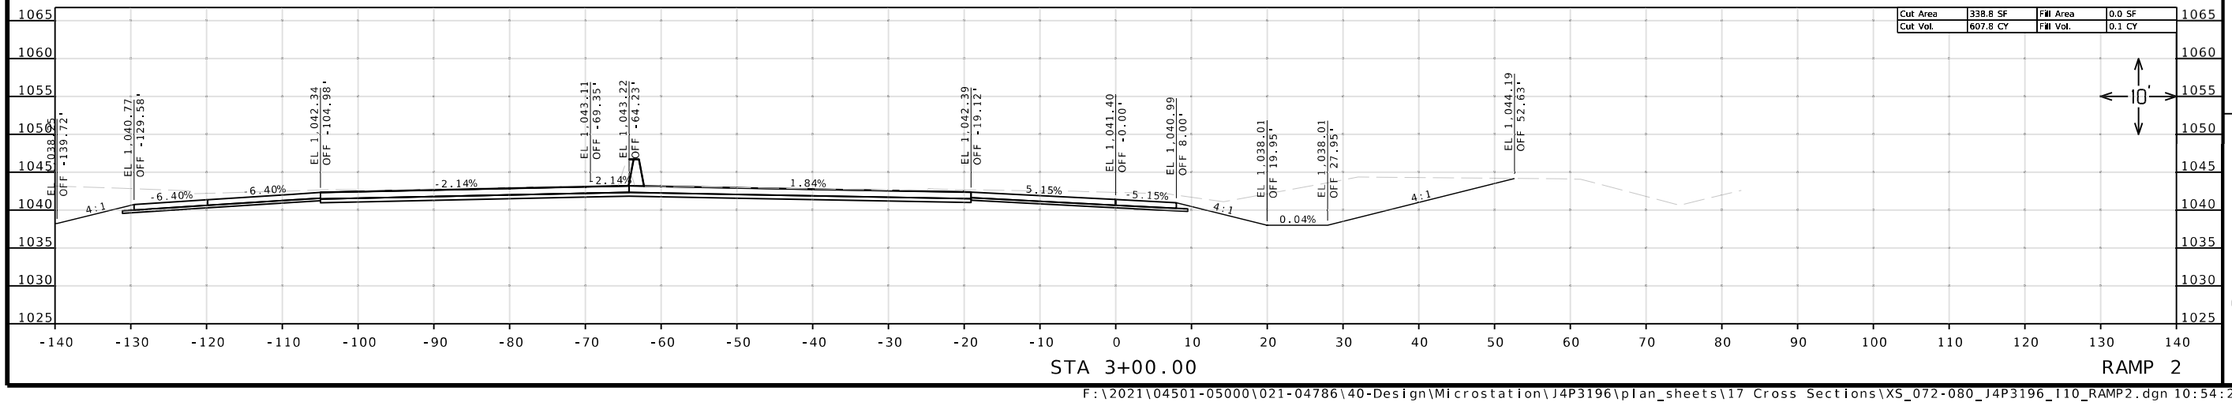

Reid Catt
2025.03.01 22:18:59-06'00'

REID BRENNEN CATT-ENGINEER
MO# PE-2010019516

DATE PREPARED
2/28/2025

ROUTE	STATE
50/291	MO
DISTRICT	SHEET NO.
KC	74

COUNTY
JACKSON

JOB NO.
J4P3196

FEDERAL PROJECT NO.
STB-3001(009)

PROJECT NO.

BRIDGE NO.

IF A SEAL IS PRESENT ON THIS SHEET IT HAS BEEN ELECTRONICALLY SEALED AND DATED.

DESCRIPTION	DATE


MISSOURI HIGHWAYS AND TRANSPORTATION COMMISSION


105 WEST CAPITOL
JEFFERSON CITY, MO 65102
1-888-ASK-MODOT (1-888-275-6636)


LEE'S SUMMIT MISSOURI

olsson
1301 BURLINGTON ST., STE. 100
NORTH KANSAS CITY, MO 64116
PHONE: 816.361.1177
CERT. OF AUTHORITY NO. 001592

F:\2021\04501-05000\021-04786\40-Design\Microstation\J4P3196\plan_sheets\17 Cross Sections\XS_072-080_J4P3196_I10_RAMP2.dgn 10:54:29 AM 2/28/2025

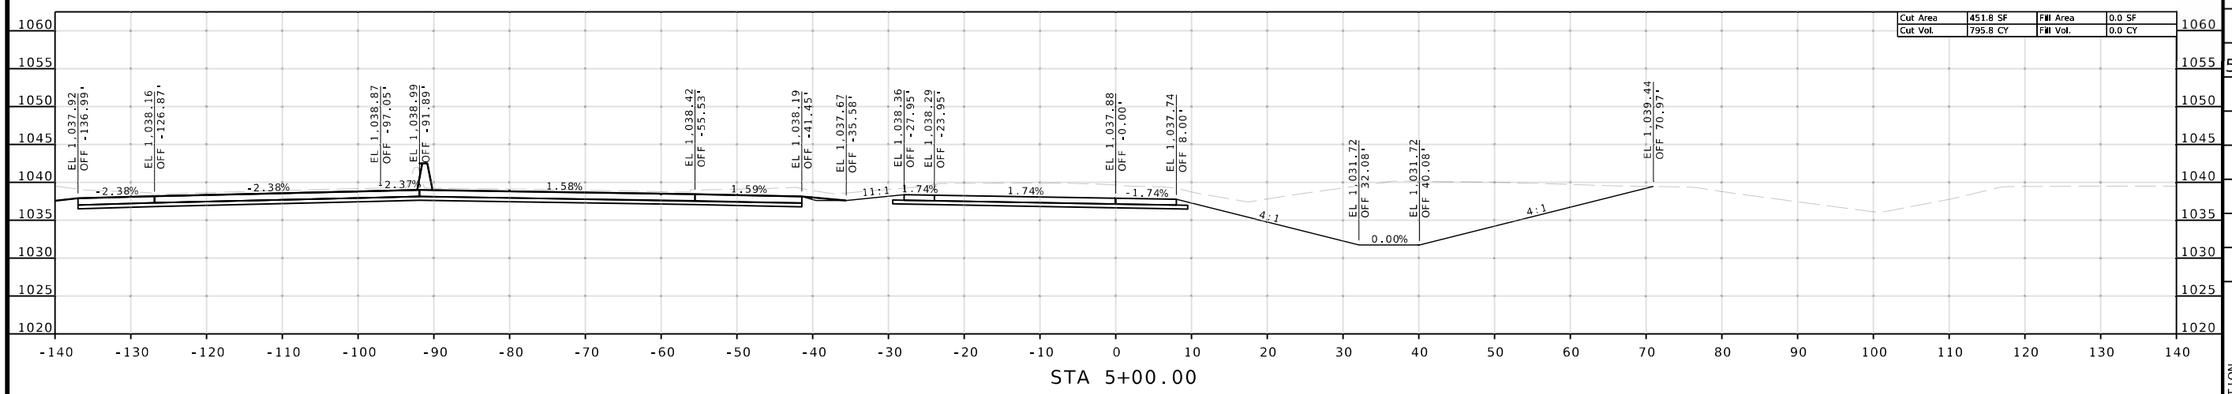

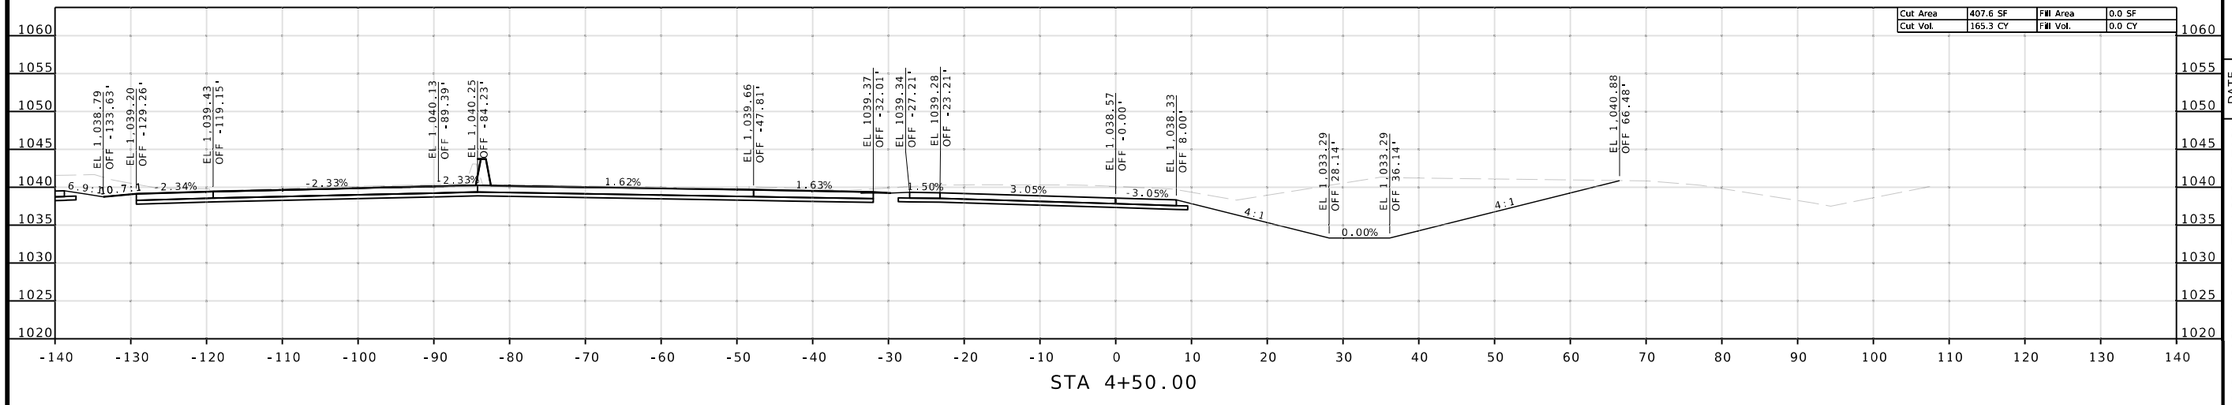

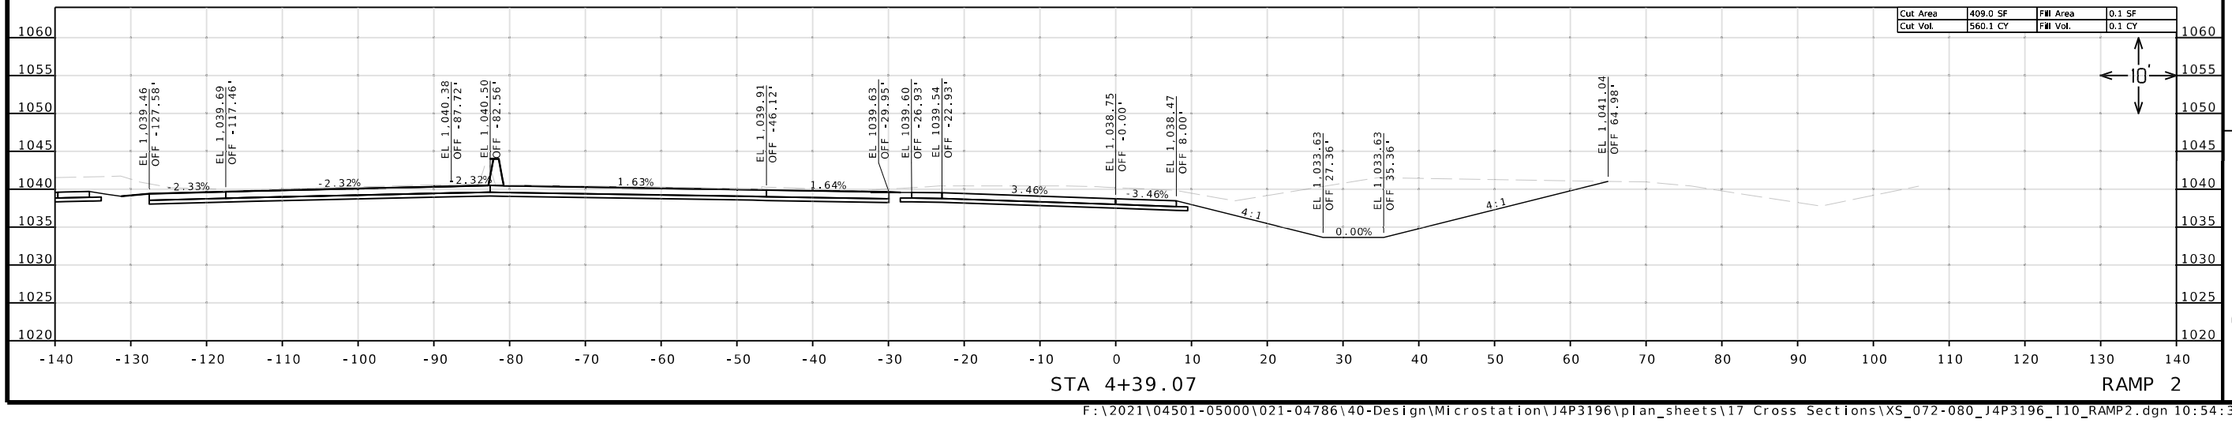

Reid Catt
2025.03.01 22:19:11-06'00'

REID BRENNEN CATT-ENGINEER
MO# PE-2010019516

DATE PREPARED
2/28/2025

ROUTE	STATE
50/291	MO
DISTRICT	SHEET NO.
KC	75

COUNTY
JACKSON

JOB NO.
J4P3196

FEDERAL PROJECT NO.
STB-3001(009)

PROJECT NO.

BRIDGE NO.

DESCRIPTION	DATE


IF A SEAL IS PRESENT ON THIS SHEET IT HAS BEEN ELECTRONICALLY SEALED AND DATED.


MISSOURI HIGHWAYS AND TRANSPORTATION COMMISSION


105 WEST CAPITOL
JEFFERSON CITY, MO 65102
1-888-ASK-MODOT (1-888-275-6636)

LEE'S SUMMIT MISSOURI

olsson
1301 BURLINGTON ST., STE. 100
NORTH KANSAS CITY, MO 64116
PHONE: 816.361.1177
CERT. OF AUTHORITY NO. 001592

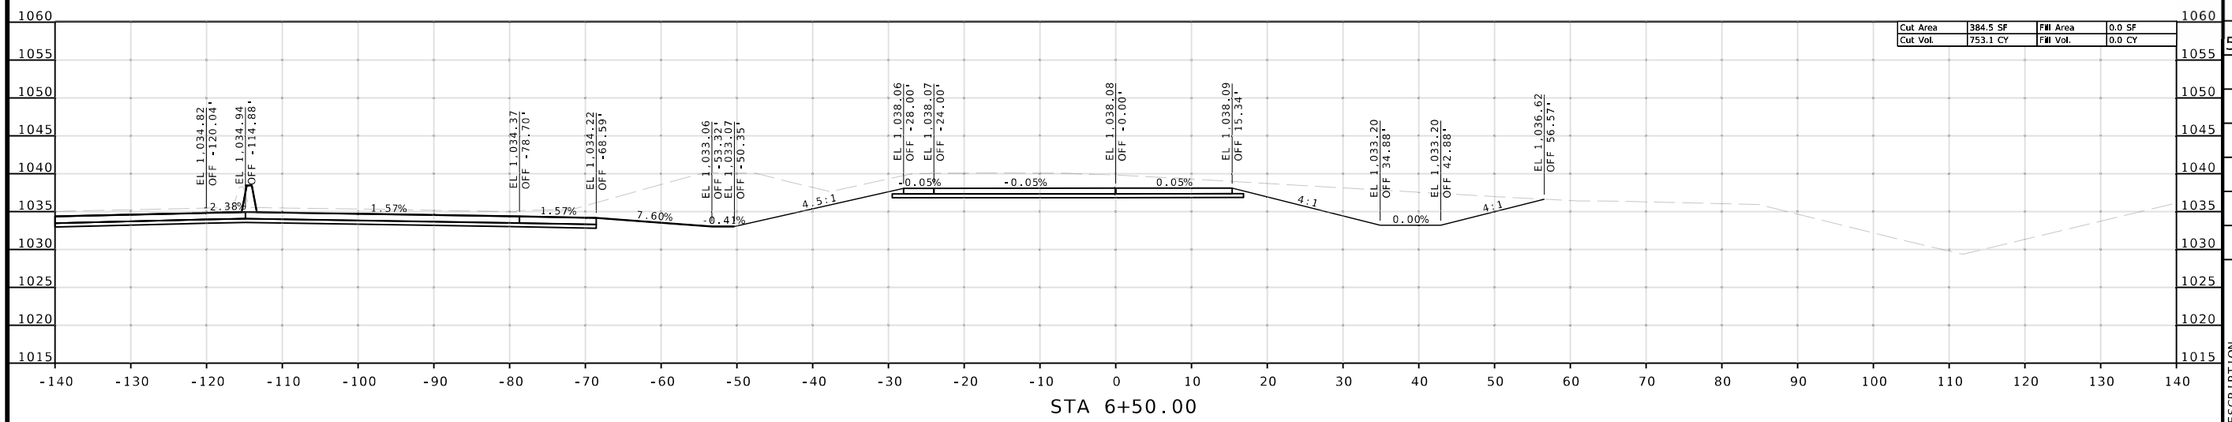

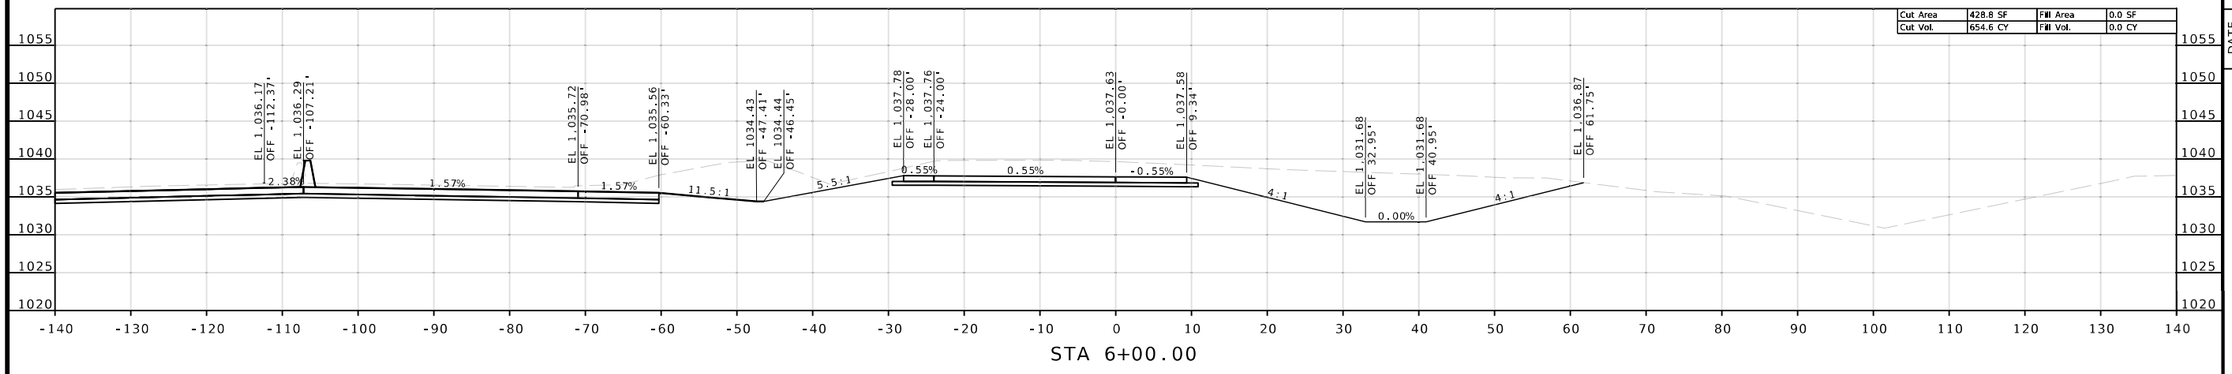

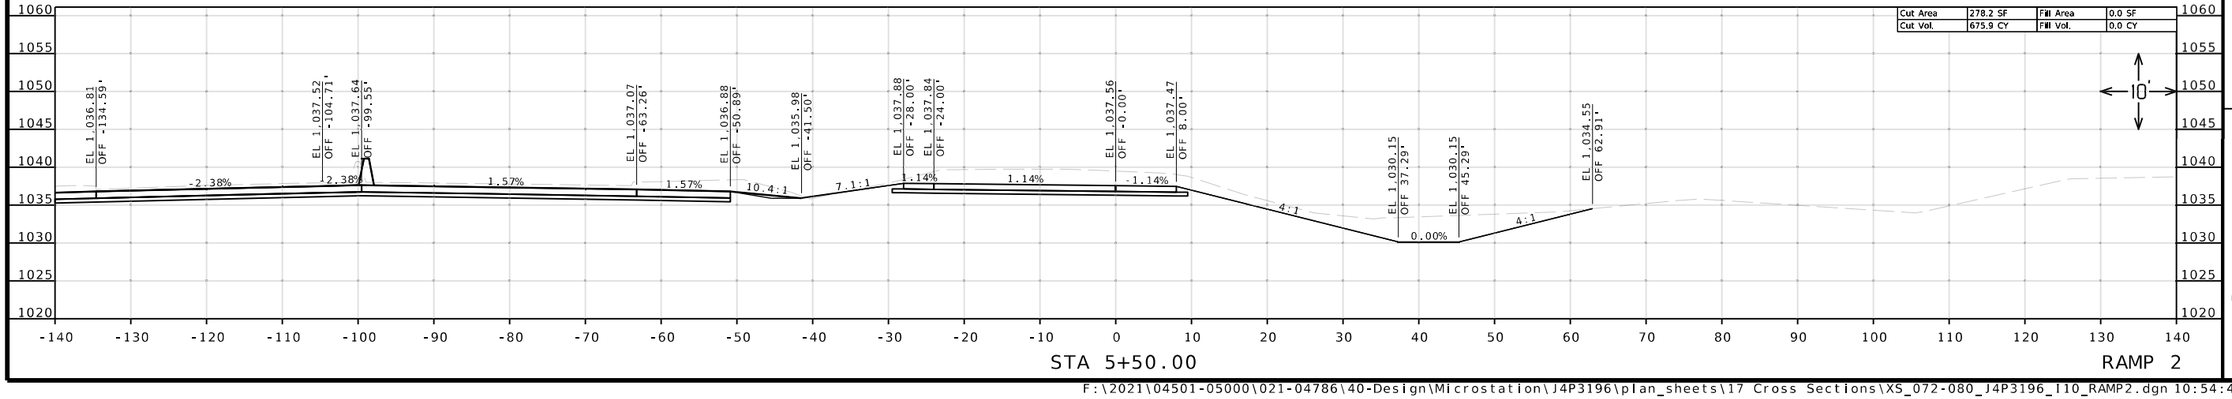

Reid Catt
2025.03.01 22:19:43-06'00'

REID BRENNEN CATT
NUMBER PE-2010019516

REID BRENNEN CATT-ENGINEER
MO# PE-2010019516

DATE PREPARED
2/28/2025

ROUTE	STATE
50/291	MO
DISTRICT	SHEET NO.
KC	76

COUNTY
JACKSON

JOB NO.
J4P3196

FEDERAL PROJECT NO.
STB-3001(009)

PROJECT NO.

BRIDGE NO.

DESCRIPTION

DATE

MISSOURI HIGHWAYS AND TRANSPORTATION COMMISSION


105 WEST CAPITOL
JEFFERSON CITY, MO 65102
1-888-ASK-MODOT (1-888-275-6636)


LEE'S SUMMIT MISSOURI


olsson
1301 BURLINGTON ST., STE. 100
NORTH KANSAS CITY, MO 64116
PHONE: 816.361.1177
CERT. OF AUTHORITY NO. 001592

IF A SEAL IS PRESENT ON THIS SHEET IT HAS BEEN ELECTRONICALLY SEALED AND DATED.

F:\2021\04501-05000\021-04786\40-Design\Microstation\J4P3196\plan_sheets\17 Cross Sections\XS_072-080_J4P3196_I10_RAMP2.dgn 10:54:45 AM 2/28/2025

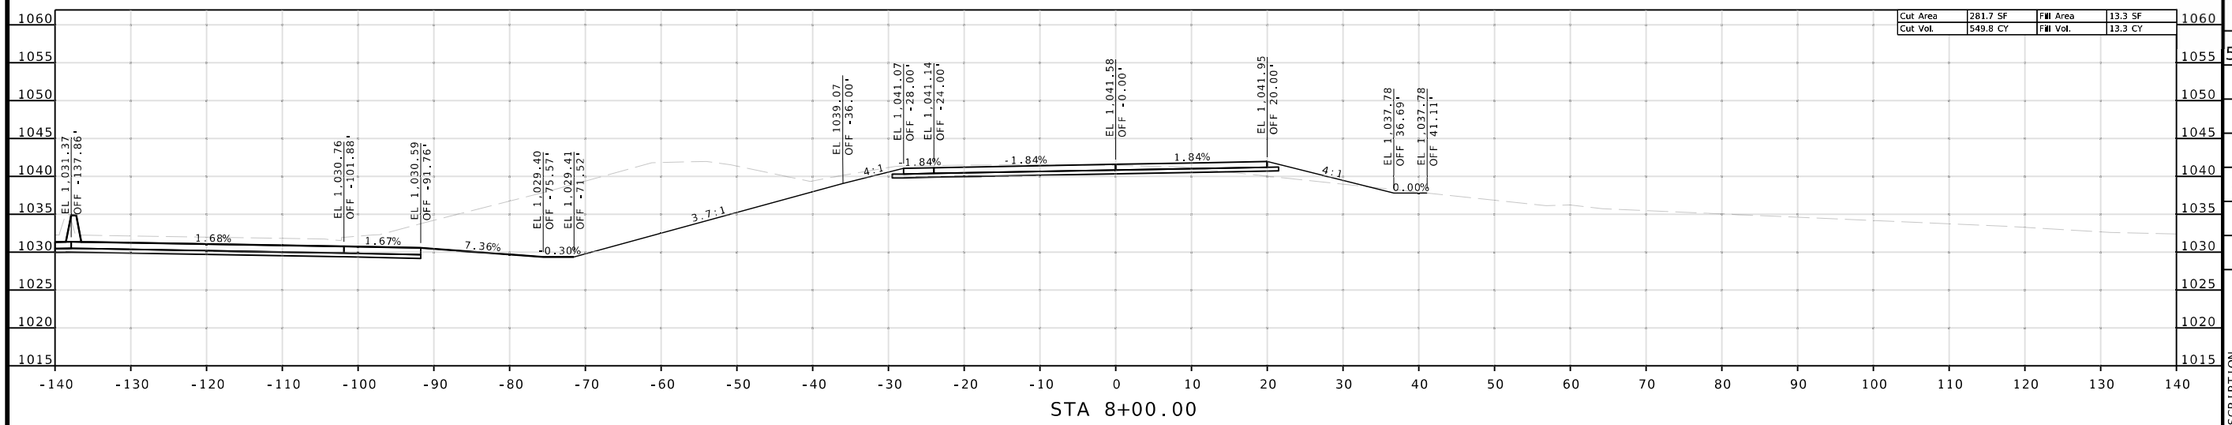

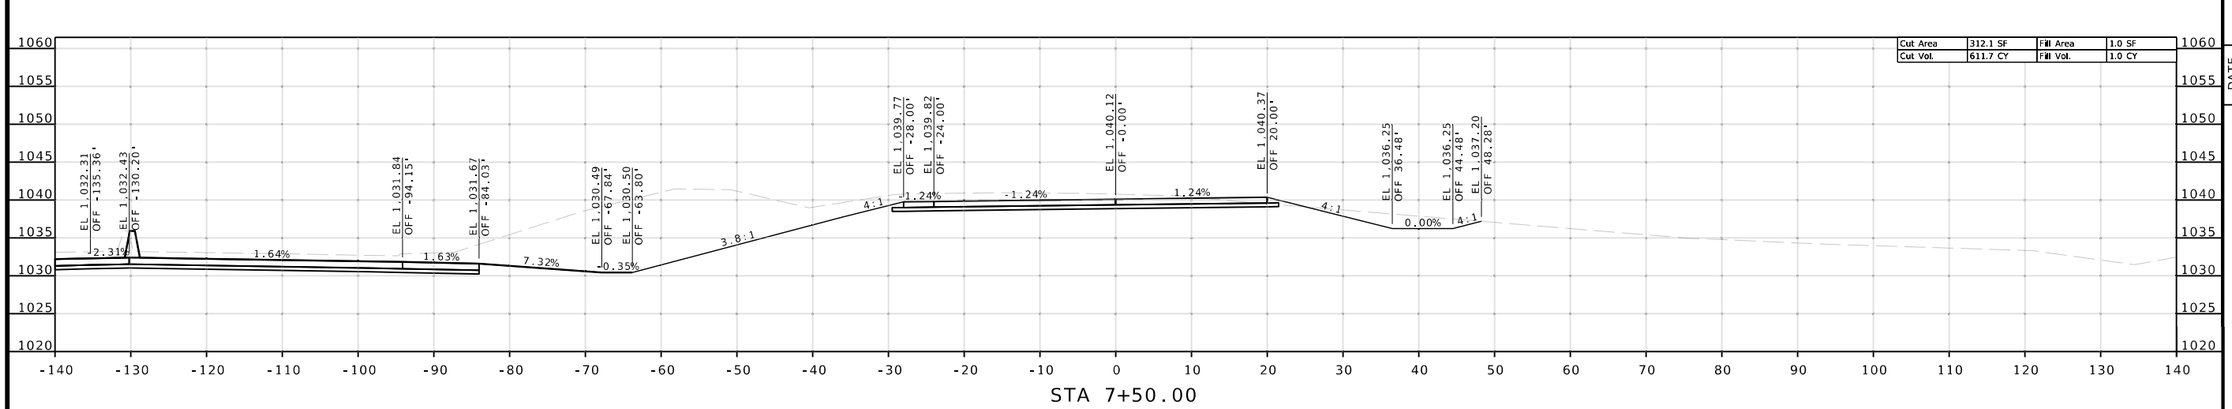

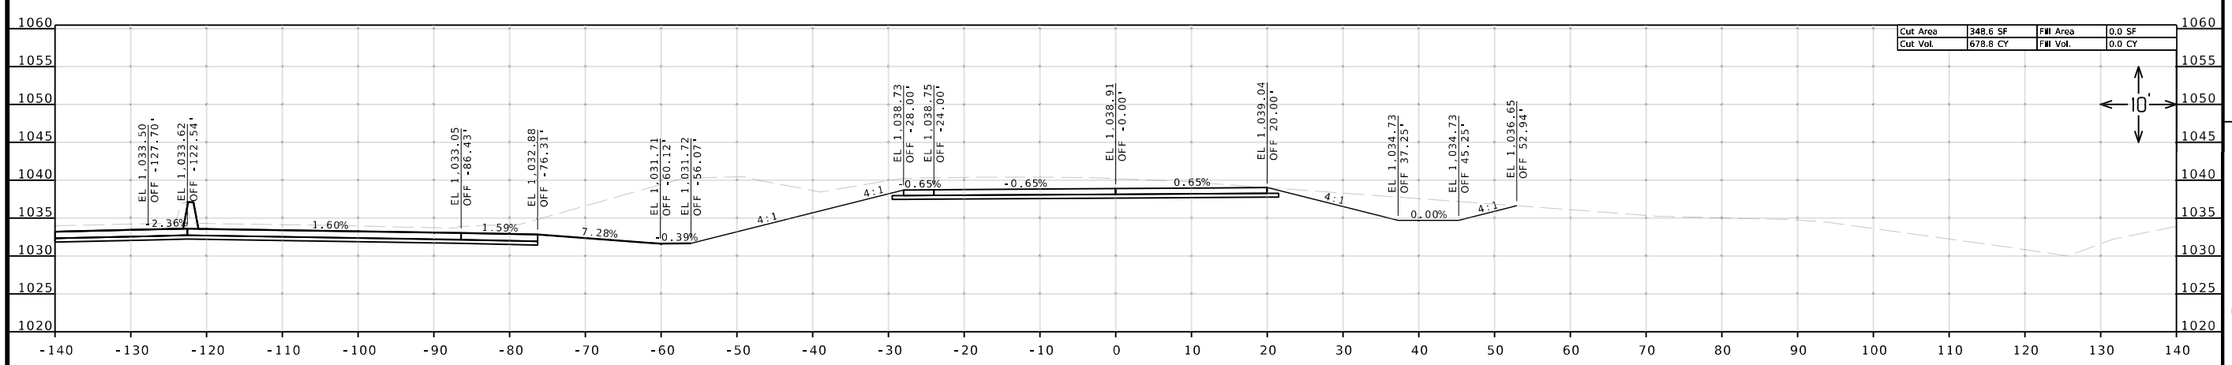

Reid Catt
2025.03.01 22:19:36-06'00'

REID BRENNEN CATT-ENGINEER
MO# PE-2010019516

DATE PREPARED
2/28/2025

ROUTE	STATE
50/291	MO
DISTRICT	SHEET NO.
KC	77

COUNTY
JACKSON

JOB NO.
J4P3196

FEDERAL PROJECT NO.
STB-3001(009)

PROJECT NO.

BRIDGE NO.

DESCRIPTION	DATE

IF A SEAL IS PRESENT ON THIS SHEET IT HAS BEEN ELECTRONICALLY SEALED AND DATED.


MISSOURI HIGHWAYS AND TRANSPORTATION COMMISSION

105 WEST CAPITOL
JEFFERSON CITY, MO 65102
1-888-ASK-MODOT (1-888-275-6636)

LEE'S SUMMIT MISSOURI

olsson
1301 BURLINGTON ST., STE. 100
NORTH KANSAS CITY, MO 64116
PHONE: 816.361.1177
CERT. OF AUTHORITY NO. 001592

F:\2021\04501-05000\021-04786\40-Design\Microstation\J4P3196\plan_sheets\17 Cross Sections\XS_072-080_J4P3196_I10_RAMP2.dgn 10:54:52 AM 2/28/2025

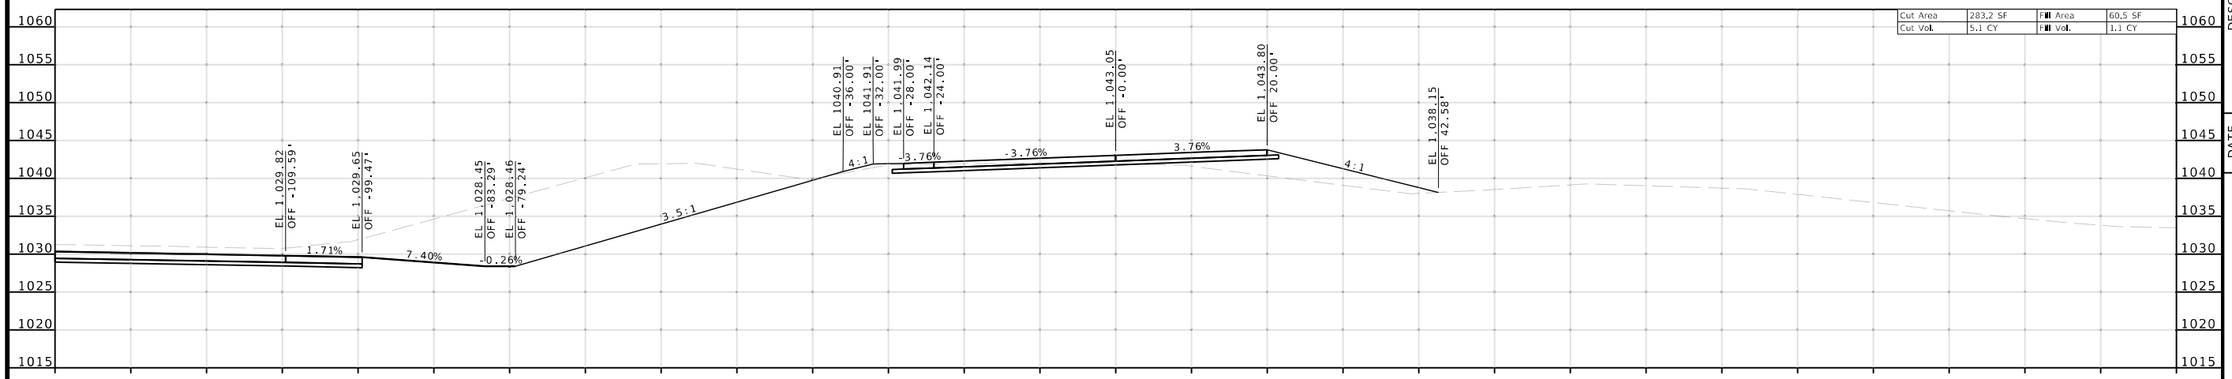

Reid Catt
2025.03.01 22:19:23-06'00'

REID BRENNEN CATT
NUMBER
PE-2010019516

REID BRENNEN CATT-ENGINEER
MO# PE-2010019516

DATE PREPARED
2/28/2025

ROUTE	STATE
50/291	MO
DISTRICT	SHEET NO.
KC	78

COUNTY
JACKSON

JOB NO.
J4P3196

FEDERAL PROJECT NO.
STB-3001(009)

PROJECT NO.

BRIDGE NO.

DESCRIPTION	DATE

IF A SEAL IS PRESENT ON THIS SHEET IT HAS BEEN ELECTRONICALLY SEALED AND DATED.


MISSOURI HIGHWAYS AND TRANSPORTATION COMMISSION

105 WEST CAPITOL
PO BOX 270
JEFFERSON CITY, MO 65102
1-888-ASK-MODOT (1-888-275-6636)

LEE'S SUMMIT MISSOURI

olsson
1301 BURLINGTON ST., STE. 100
NORTH KANSAS CITY, MO 64116
PHONE: 816.361.1177
CERT. OF AUTHORITY NO. 001592

F:\2021\04501-05000\021-04786\40-Design\Microstation\J4P3196\plan_sheets\17 Cross Sections\XS_072-080_J4P3196_I10_RAMP2.dgn 10:55:02 AM 2/28/2025

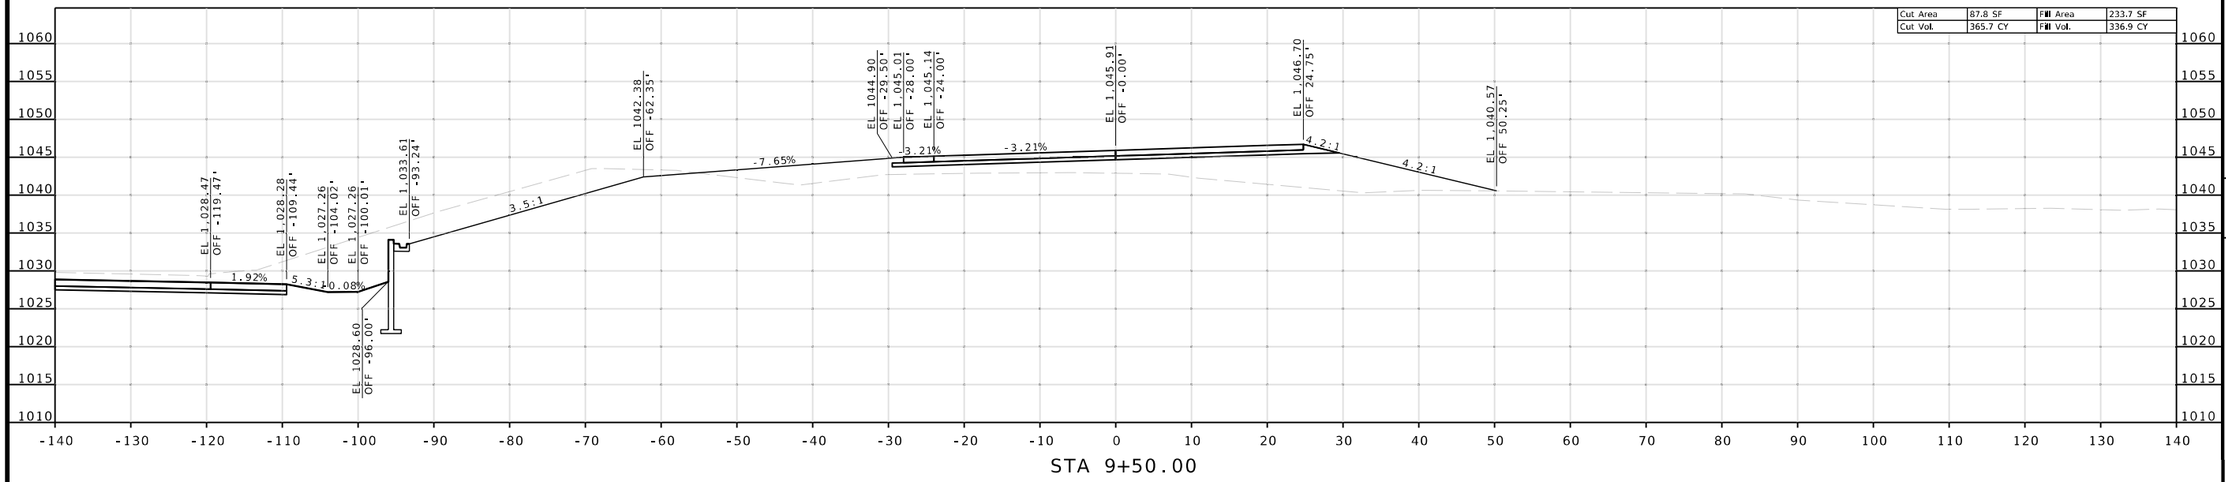

Reid Catt
2025.03.01 22:19:17-06'00'

REID BRENNEN CATT
NUMBER
PE-2010019516

REID BRENNEN CATT-ENGINEER
MO# PE-2010019516

DATE PREPARED
2/28/2025

ROUTE	STATE
50/291	MO
DISTRICT	SHEET NO.
KC	79

COUNTY
JACKSON

JOB NO.
J4P3196

FEDERAL PROJECT NO.
STB-3001(009)

PROJECT NO.

BRIDGE NO.

DESCRIPTION	DATE

IF A SEAL IS PRESENT ON THIS SHEET IT HAS BEEN ELECTRONICALLY SEALED AND DATED.


MISSOURI HIGHWAYS AND TRANSPORTATION COMMISSION


105 WEST CAPITOL
JEFFERSON CITY, MO 65102
1-888-ASK-MODOT (1-888-275-6636)

LEE'S SUMMIT MISSOURI

olsson
1301 BURLINGTON ST., STE. 100
NORTH KANSAS CITY, MO 64116
PHONE: 816.361.1177
CERT. OF AUTHORITY NO. 001592

F:\2021\04501-05000\021-04786\40-Design\Microstation\J4P3196\plan_sheets\17 Cross Sections\XS_072-080_J4P3196_I10_RAMP2.dgn 10:55:09 AM 2/28/2025

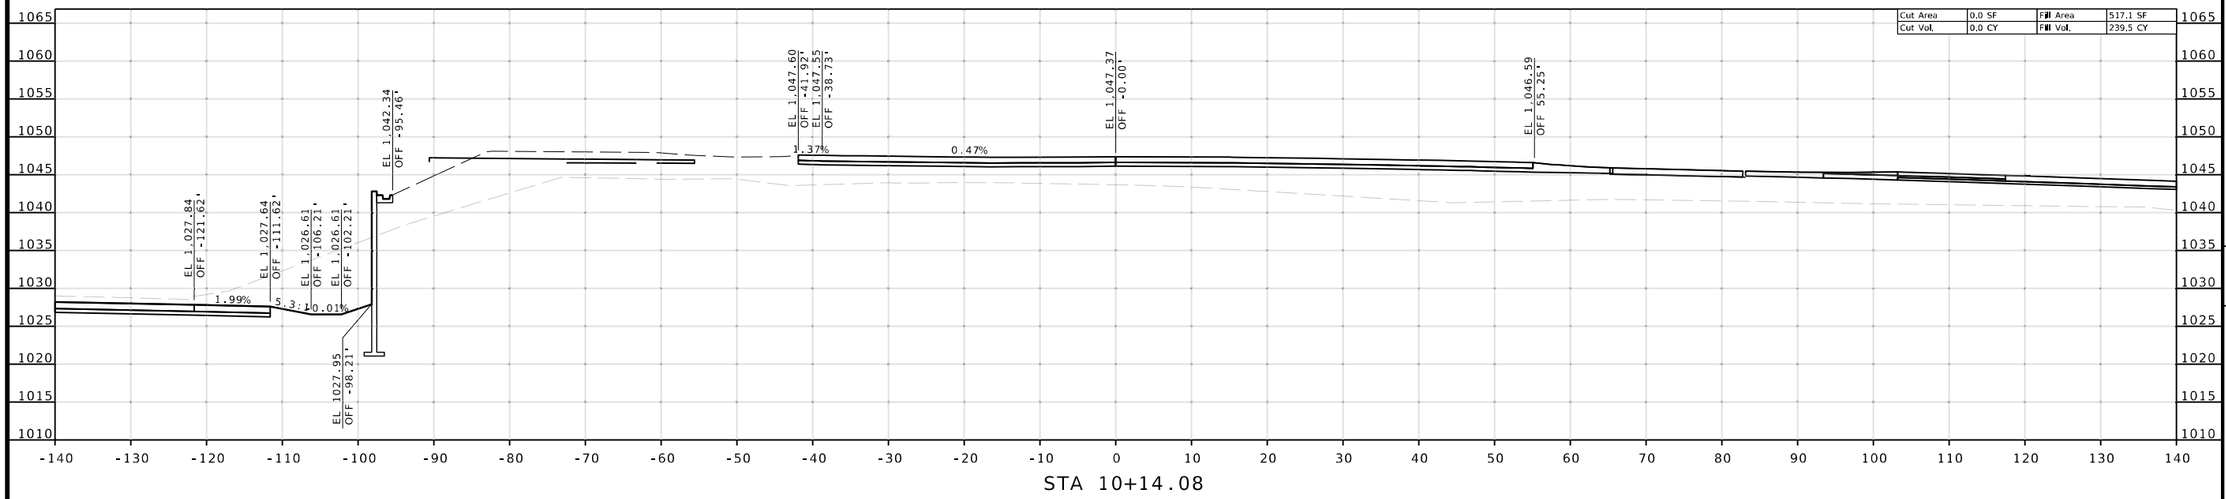

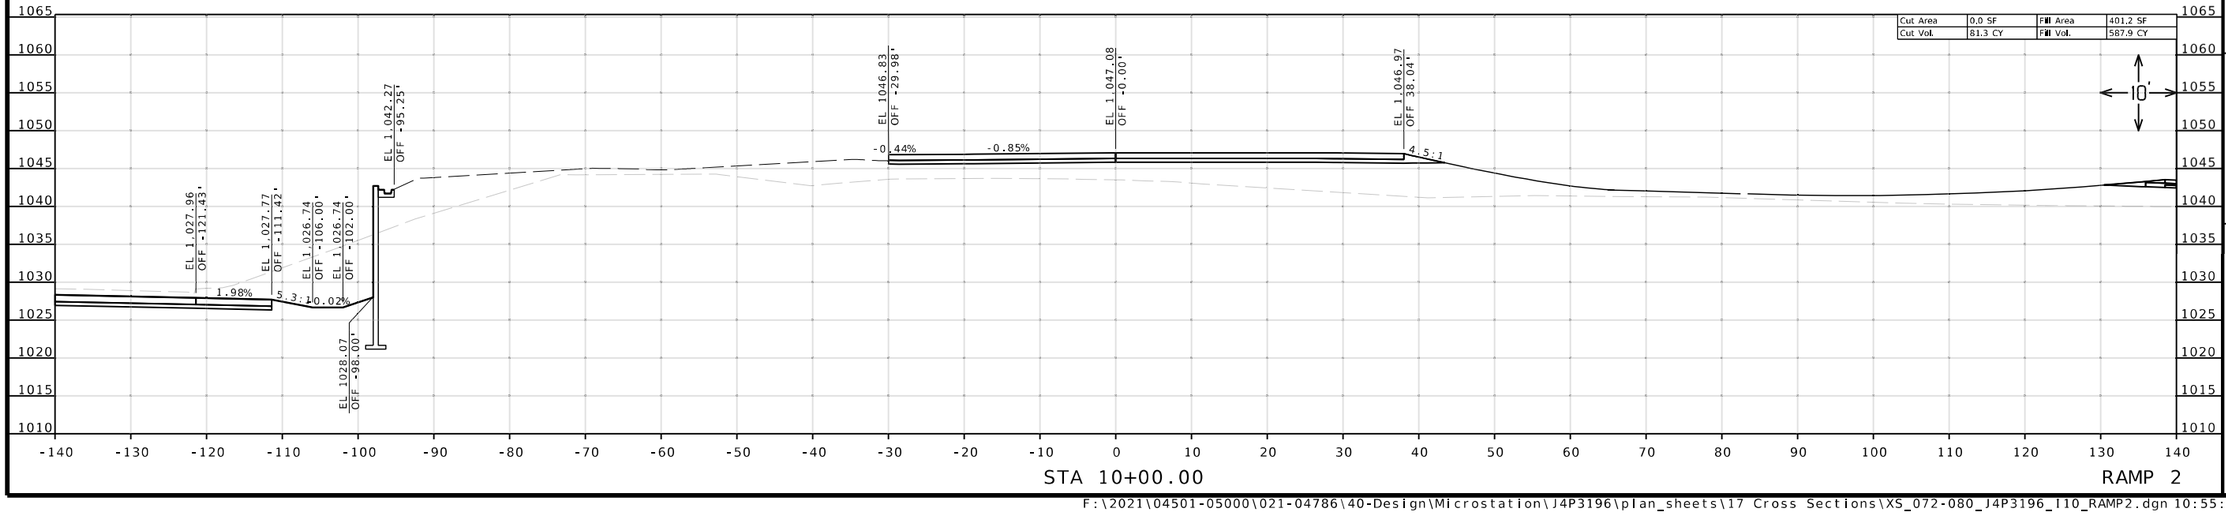

Reid Catt
2025.03.01 22:19:05-06'00'

REID BRENNEN CATT-ENGINEER
MO# PE-2010019516

DATE PREPARED
2/28/2025

ROUTE	STATE
50/291	MO
DISTRICT	SHEET NO.
KC	80

COUNTY
JACKSON

JOB NO.
J4P3196

FEDERAL PROJECT NO.
STB-3001(009)

PROJECT NO.

BRIDGE NO.

DESCRIPTION | DATE


MISSOURI HIGHWAYS AND TRANSPORTATION COMMISSION
105 WEST CAPITOL
JEFFERSON CITY, MO 65102
1-888-ASK-MODOT (1-888-275-6636)

LEE'S SUMMIT MISSOURI

olsson
1301 BURLINGTON ST., STE. 100
NORTH KANSAS CITY, MO 64116
PHONE: 816.361.1177
CERT. OF AUTHORITY NO. 001592

IF A SEAL IS PRESENT ON THIS SHEET IT HAS BEEN ELECTRONICALLY SEALED AND DATED.

F:\2021\04501-05000\021-04786\40-Design\Microstation\J4P3196\plan_sheets\17 Cross Sections\XS_072-080_J4P3196_I10_RAMP2.dgn 10:55:15 AM 2/28/2025

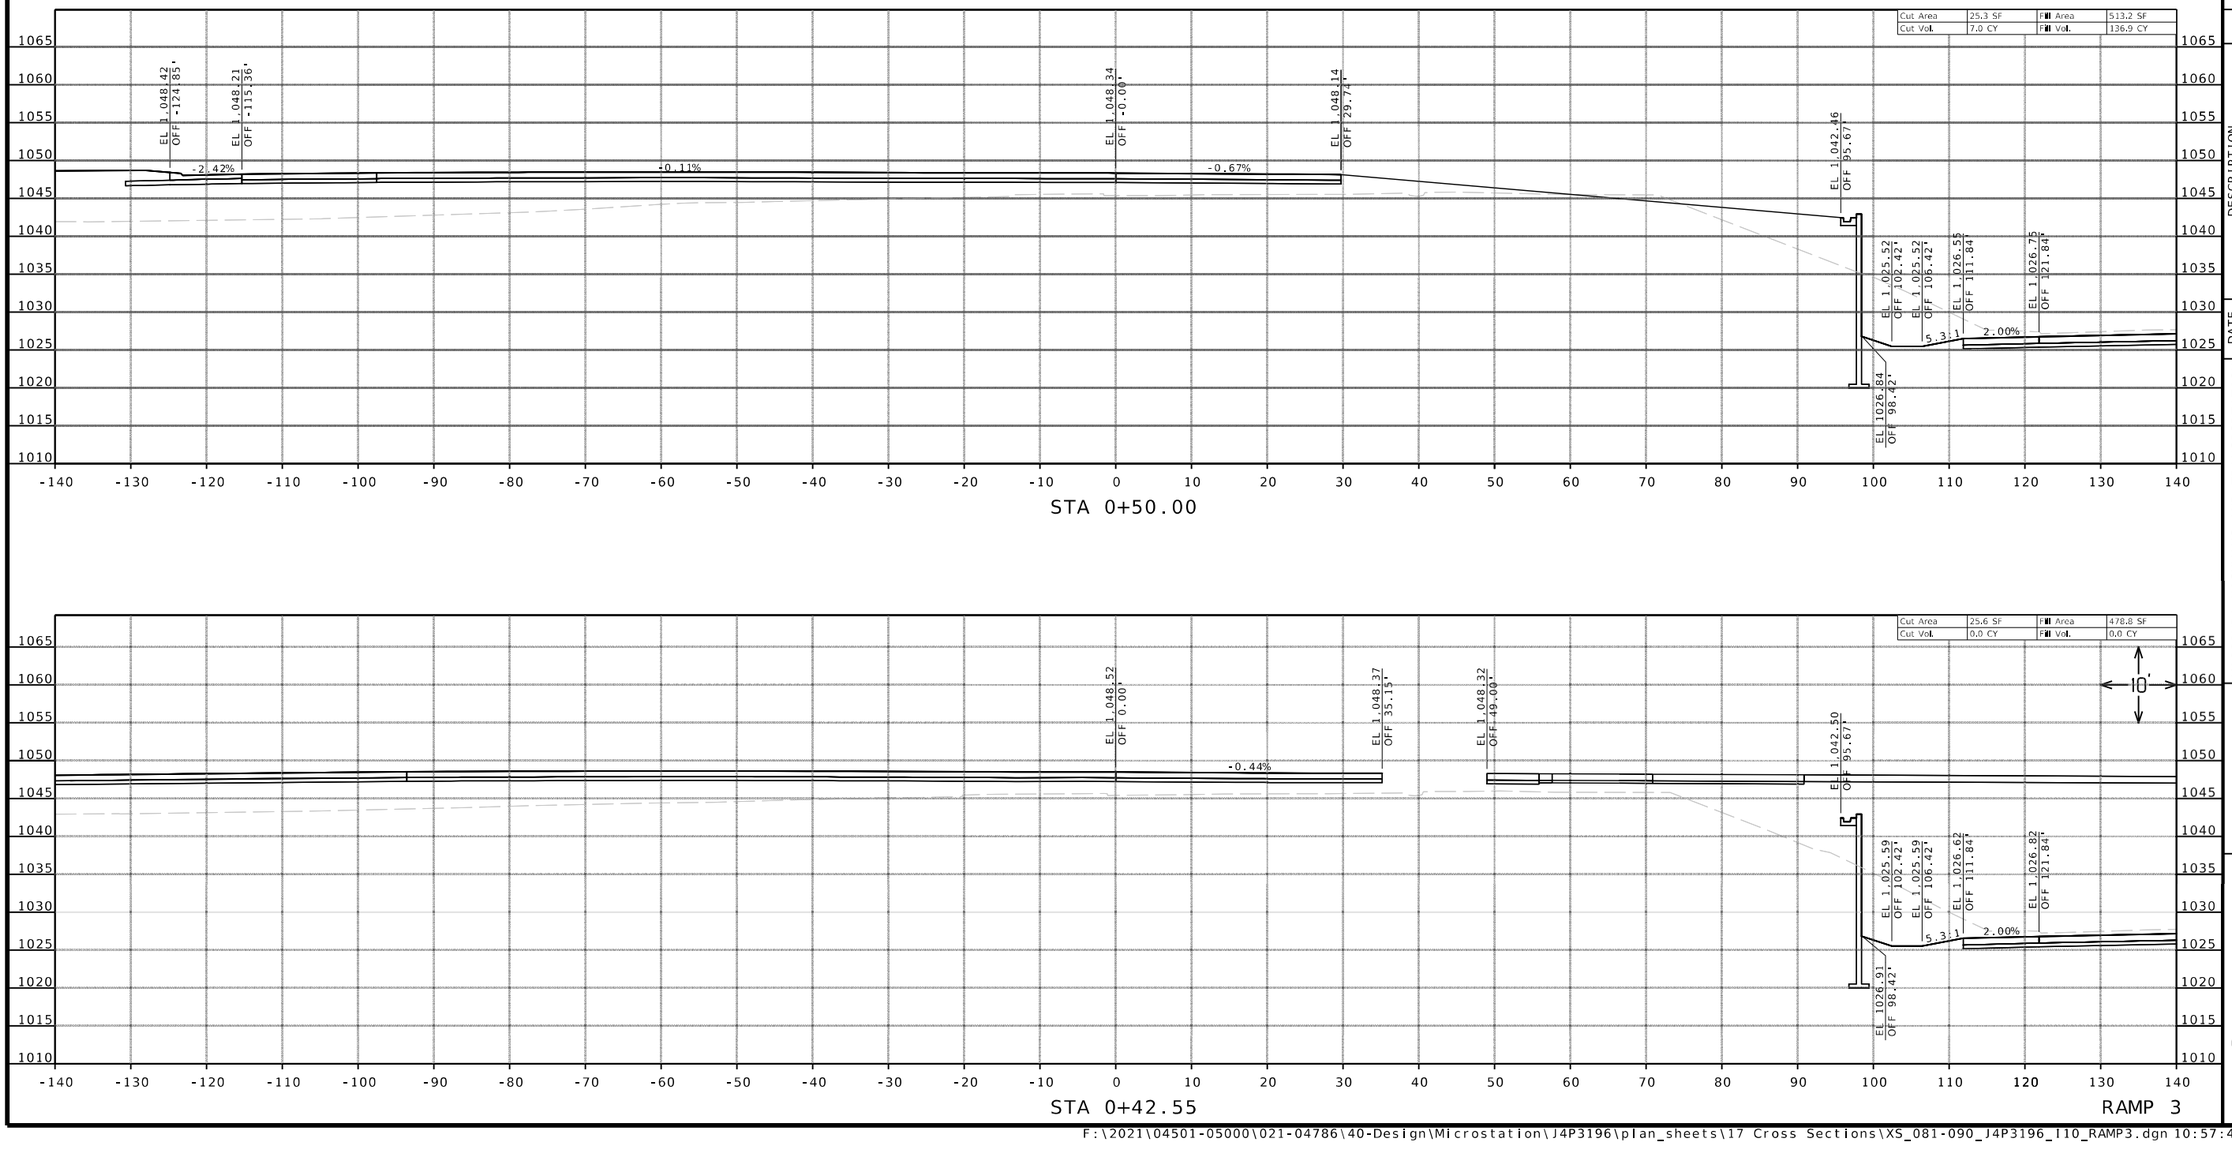

Reid Catt
2025.03.01 22:19:29-06'00'

REID BRENNEN CATT
NUMBER
PE-2010019516

REID BRENNEN CATT-ENGINEER
MO# PE-2010019516

DATE PREPARED
2/28/2025

ROUTE	STATE
50/291	MO
DISTRICT	SHEET NO.
KC	81

COUNTY
JACKSON

JOB NO.
J4P3196

FEDERAL PROJECT NO.
STB-3001(009)

PROJECT NO.

BRIDGE NO.

DESCRIPTION | DATE

MISSOURI HIGHWAYS AND TRANSPORTATION COMMISSION


105 WEST CAPITOL
JEFFERSON CITY, MO 65102
1-888-ASK-MODOT (1-888-275-6636)


LEE'S SUMMIT MISSOURI

olsson
1301 BURLINGTON ST., STE. 100
NORTH KANSAS CITY, MO 64116
PHONE: 816.361.1177
CERT. OF AUTHORITY NO. 001592

IF A SEAL IS PRESENT ON THIS SHEET IT HAS BEEN ELECTRONICALLY SEALED AND DATED.

F:\2021\04501-05000\021-04786\40-Design\Microstation\J4P3196\plan_sheets\17 Cross Sections\XS_081-090_J4P3196_I10_RAMP3.dgn 10:57:41 AM 2/28/2025

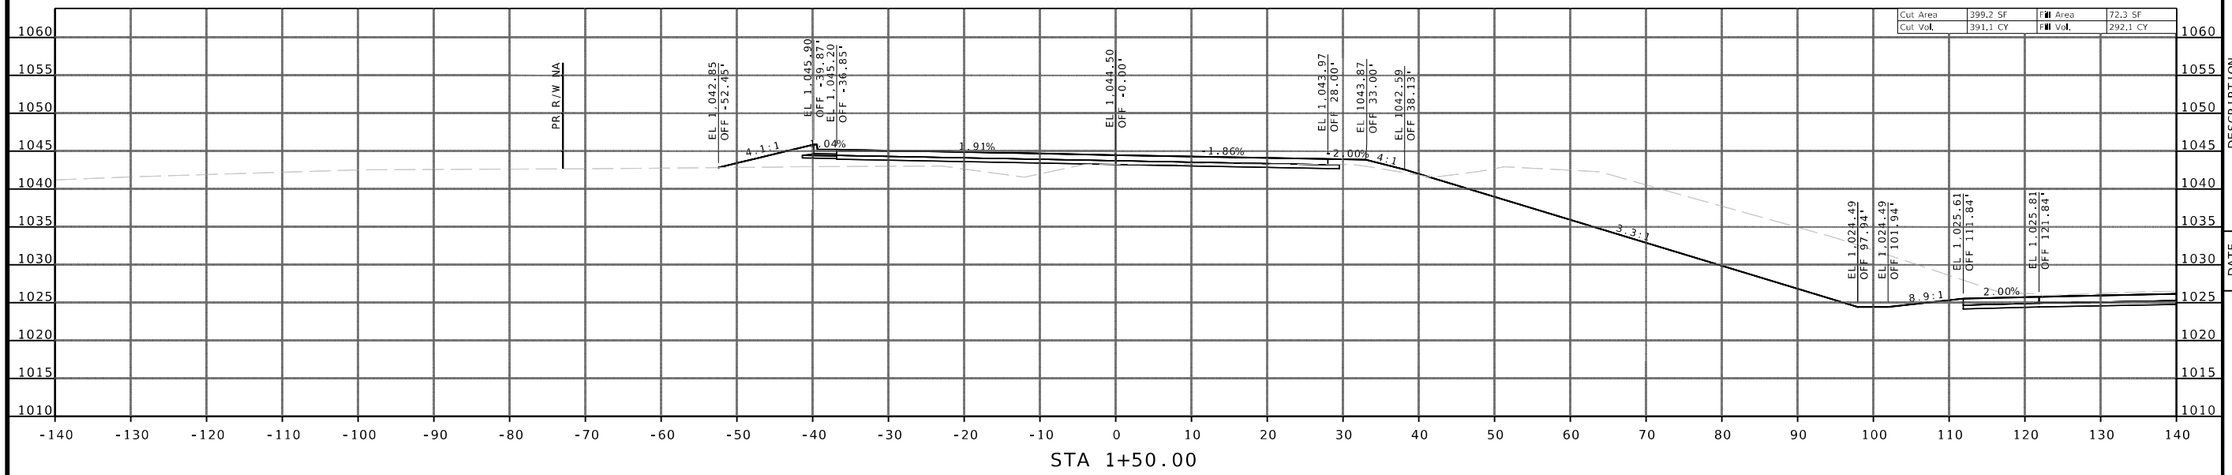

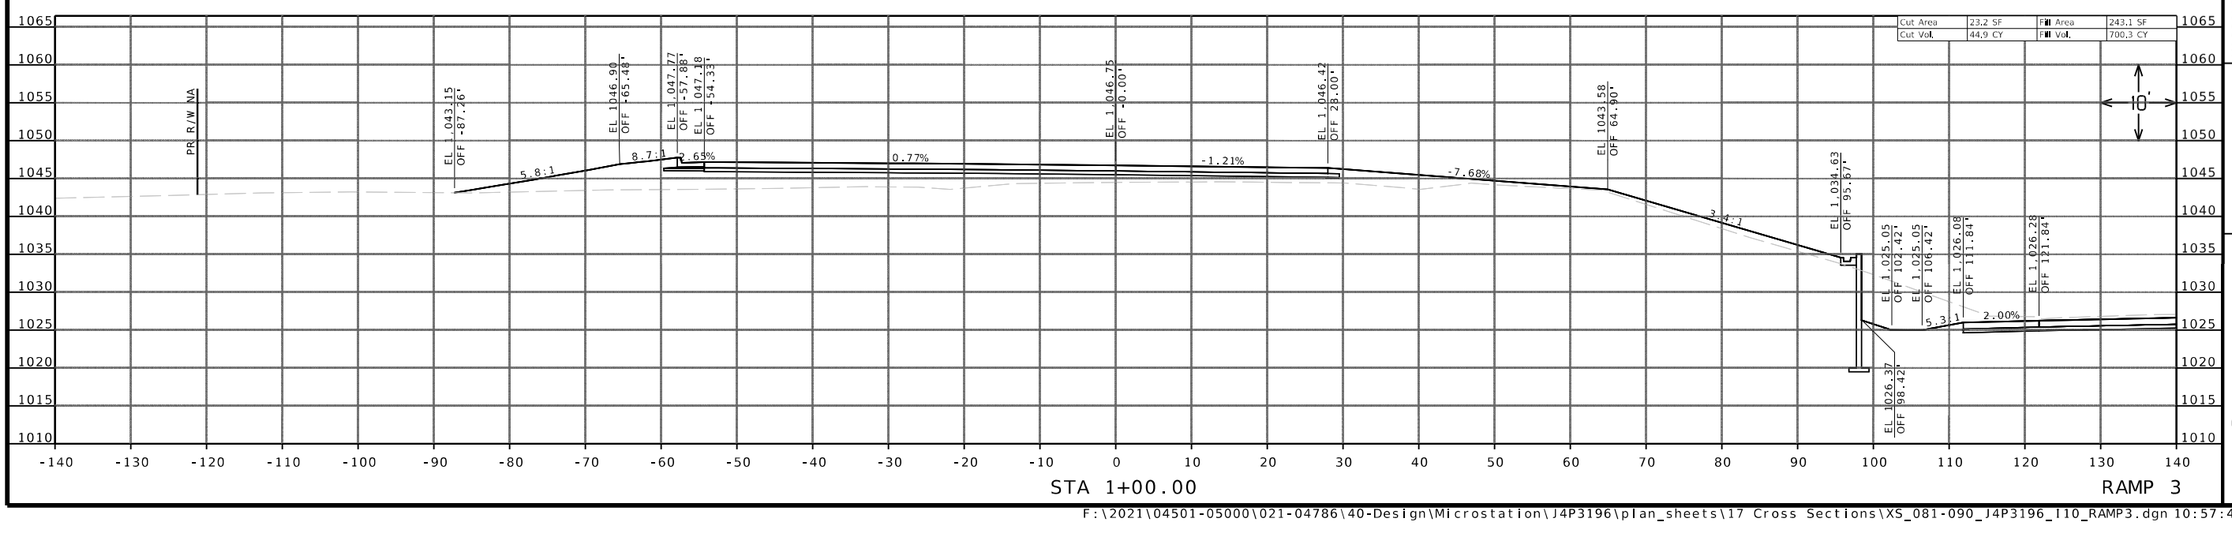

Reid Catt
2025.03.01 22:19:50-06'00'

REID BRENNEN CATT
NUMBER
PE-2010019516

REID BRENNEN CATT-ENGINEER
MO# PE-2010019516

DATE PREPARED
2/28/2025

ROUTE	STATE
50/291	MO
DISTRICT	SHEET NO.
KC	82

COUNTY
JACKSON

JOB NO.
J4P3196

FEDERAL PROJECT NO.
STB-3001(009)

PROJECT NO.

BRIDGE NO.

DESCRIPTION | DATE

IF A SEAL IS PRESENT ON THIS SHEET IT HAS BEEN ELECTRONICALLY SEALED AND DATED.


MISSOURI HIGHWAYS AND TRANSPORTATION COMMISSION


105 WEST CAPITOL
JEFFERSON CITY, MO 65102
1-888-ASK-MODOT (1-888-275-6636)

LEE'S SUMMIT MISSOURI

olsson
1301 BURLINGTON ST., STE. 100
NORTH KANSAS CITY, MO 64116
PHONE: 816.361.1177
CERT. OF AUTHORITY NO. 001592

F:\2021\04501-05000\021-04786\40-Design\Microstation\J4P3196\plan_sheets\17 Cross Sections\XS_081-090_J4P3196_I10_RAMP3.dgn 10:57:46 AM 2/28/2025

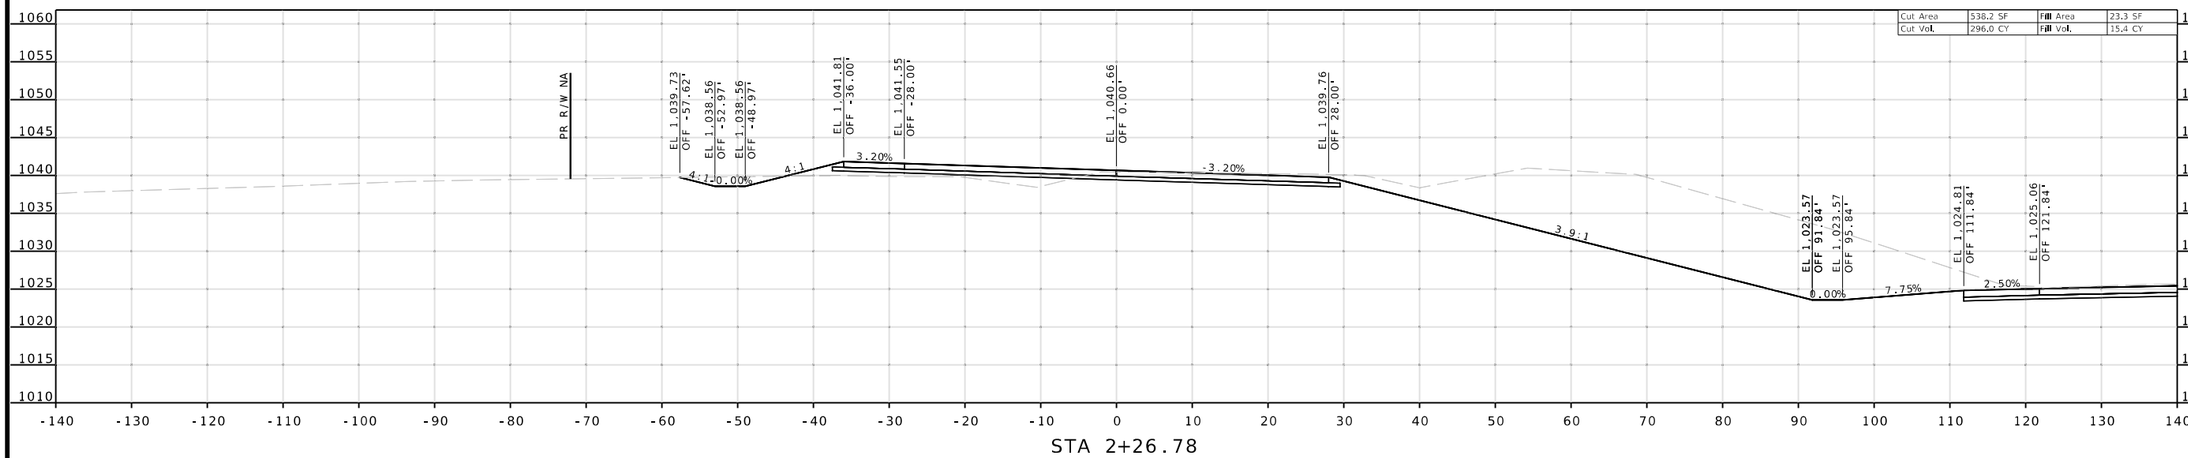

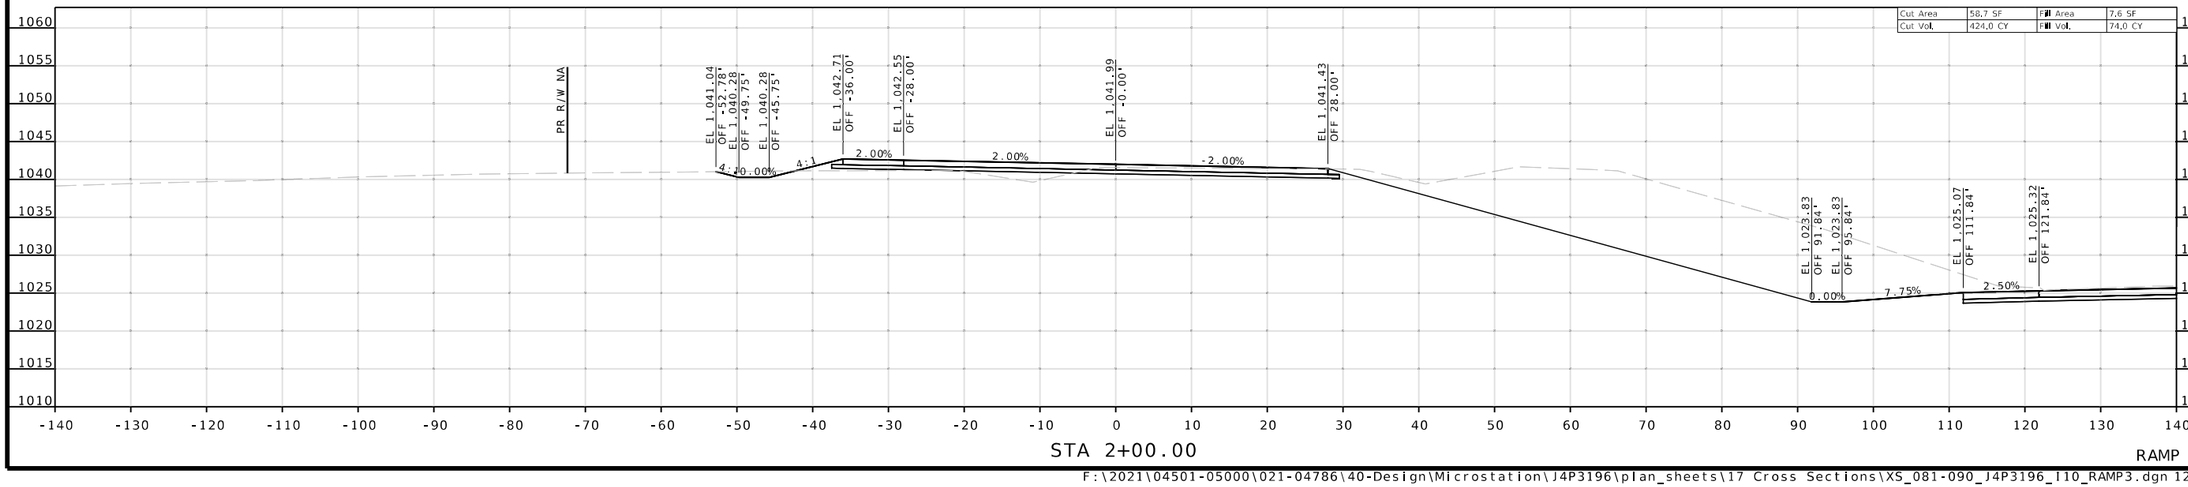

Reid Catt
2025.03.01 22:20:03-06'00'

REID BRENNEN CATT-ENGINEER
MO# PE-2010019516

DATE PREPARED
2/28/2025

ROUTE	STATE
50/291	MO
DISTRICT	SHEET NO.
KC	83

COUNTY
JACKSON

JOB NO.
J4P3196

FEDERAL PROJECT NO.
STB-3001(009)

PROJECT NO.

BRIDGE NO.


DESCRIPTION	DATE

IF A SEAL IS PRESENT ON THIS SHEET IT HAS BEEN ELECTRONICALLY SEALED AND DATED.

MISSOURI HIGHWAYS AND TRANSPORTATION COMMISSION
105 WEST CAPITOL
JEFFERSON CITY, MO 65102
1-888-ASK-MODOT (1-888-275-6636)

LEE'S SUMMIT MISSOURI

olsson
1301 BURLINGTON ST., STE. 100
NORTH KANSAS CITY, MO 64116
PHONE: 816.361.1177
CERT. OF AUTHORITY NO. 001592

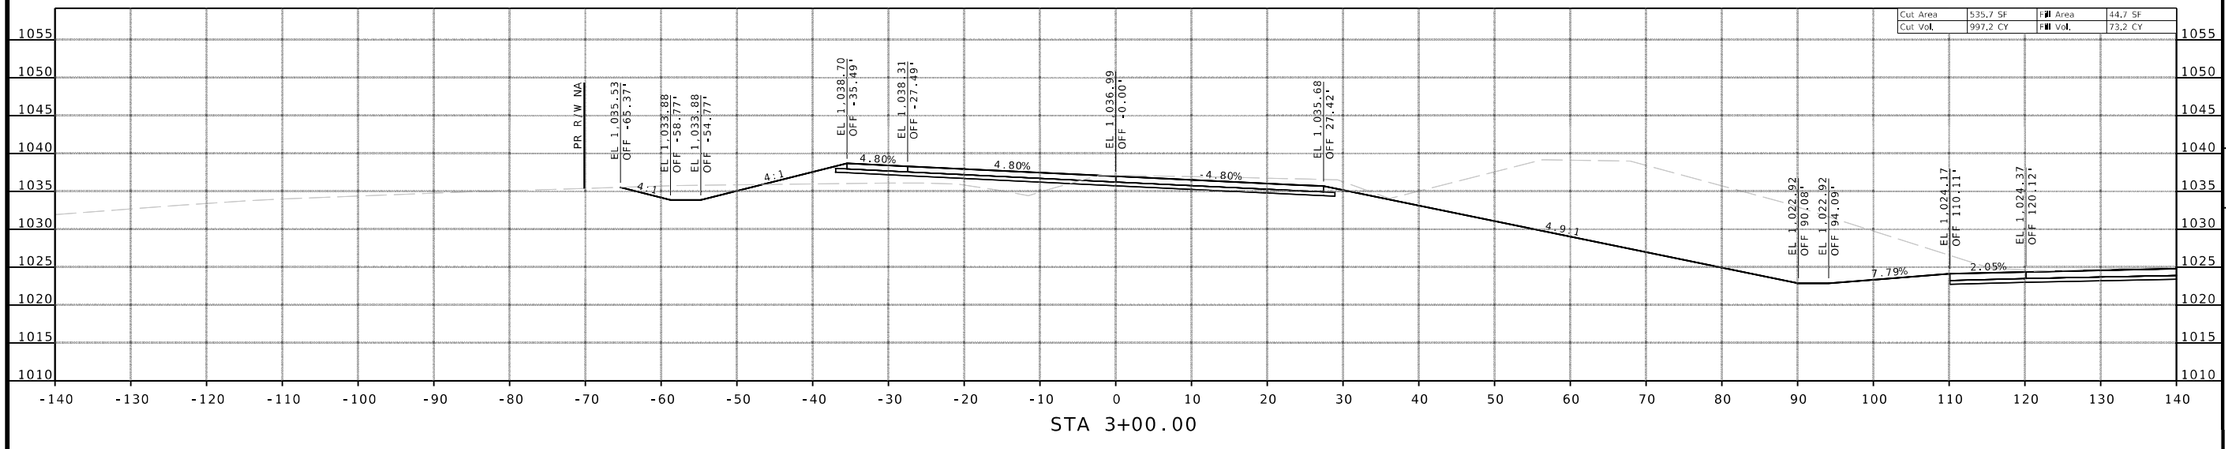

Reid Catt
2025.03.01 22:19:56-06'00'

REID BRENNEN CATT-ENGINEER
MO# PE-2010019516

DATE PREPARED
2/28/2025

ROUTE	STATE
50/291	MO
DISTRICT	SHEET NO.
KC	84

COUNTY
JACKSON

JOB NO.
J4P3196

FEDERAL PROJECT NO.
STB-3001(009)

PROJECT NO.

BRIDGE NO.

DESCRIPTION	DATE


MISSOURI HIGHWAYS AND TRANSPORTATION COMMISSION
105 WEST CAPITOL
JEFFERSON CITY, MO 65102
1-888-ASK-MODOT (1-888-275-6636)


LEE'S SUMMIT MISSOURI


olsson
1301 BURLINGTON ST., STE. 100
NORTH KANSAS CITY, MO 64116
PHONE: 816.361.1177
CERT. OF AUTHORITY NO. 001592

IF A SEAL IS PRESENT ON THIS SHEET IT HAS BEEN ELECTRONICALLY SEALED AND DATED.

F:\2021\04501-05000\021-04786\40-Design\Microstation\J4P3196\plan_sheets\17 Cross Sections\XS_081-090_J4P3196_I10_RAMP3.dgn 12:55:38 PM 2/28/2025

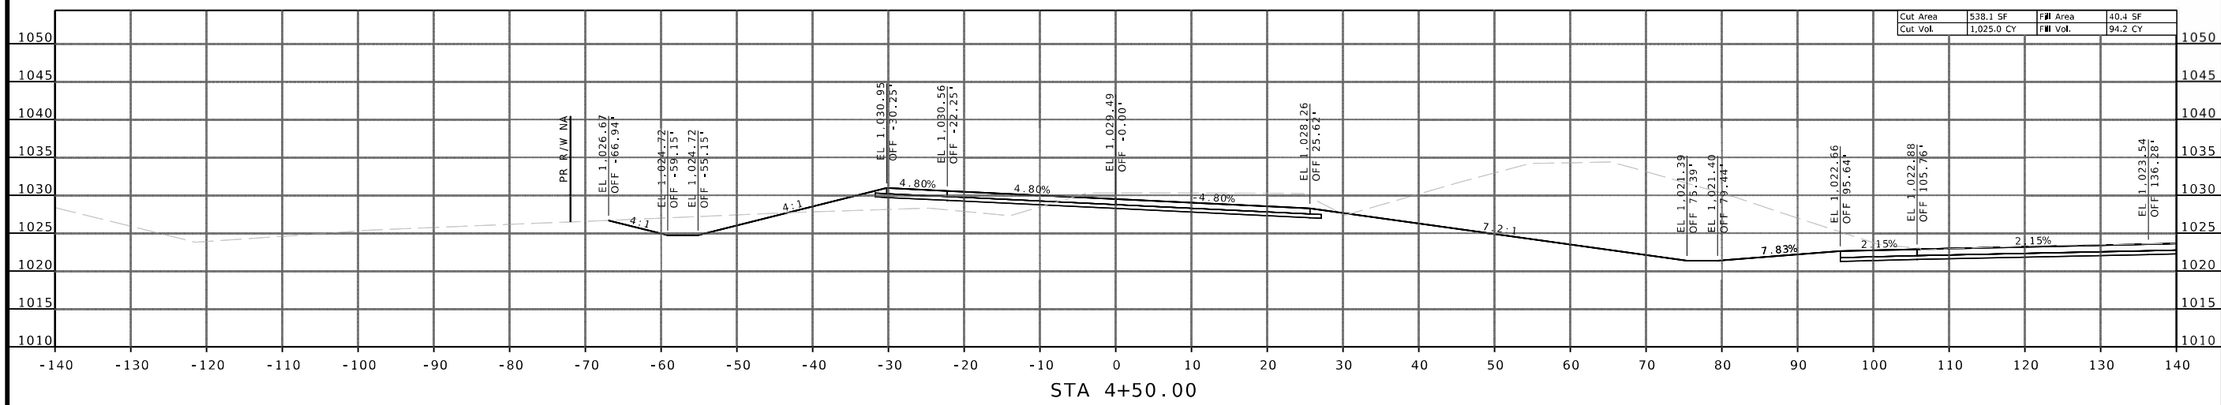

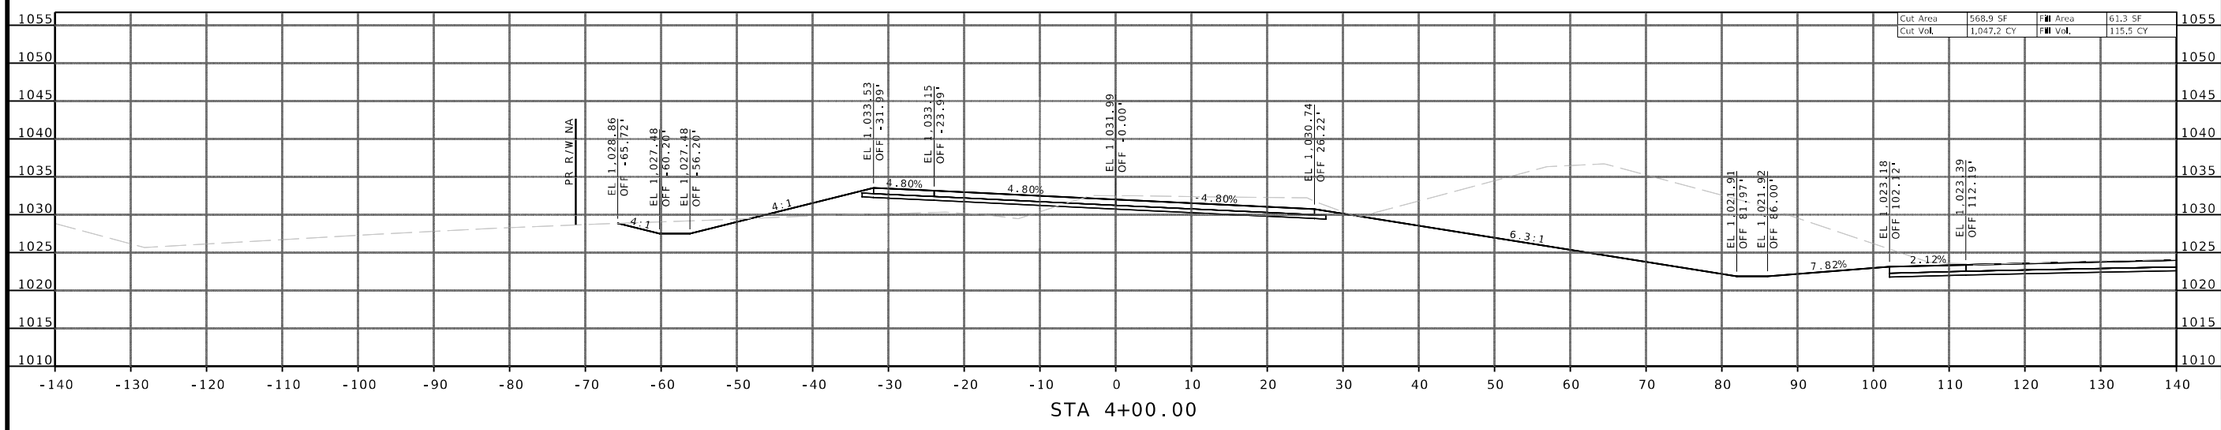

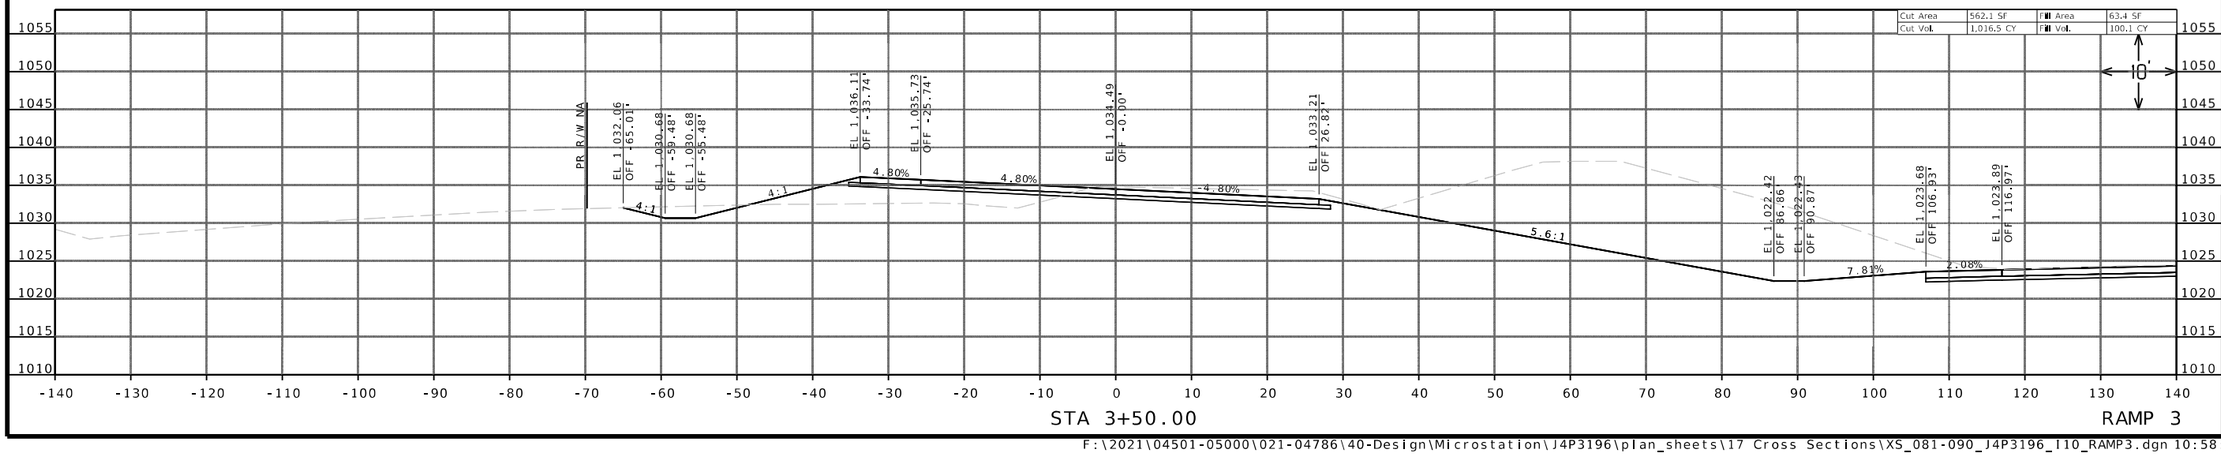

Reid Catt
2025.03.01 22:18:53-06'00'

REID BRENNEN CATT-ENGINEER
MO# PE-2010019516

DATE PREPARED
2/28/2025

ROUTE	STATE
50/291	MO
DISTRICT	SHEET NO.
KC	85

COUNTY
JACKSON

JOB NO.
J4P3196

FEDERAL PROJECT NO.
STB-3001(009)

PROJECT NO.

BRIDGE NO.

DESCRIPTION	DATE


MISSOURI HIGHWAYS AND TRANSPORTATION COMMISSION
105 WEST CAPITOL
JEFFERSON CITY, MO 65102
1-888-ASK-MODOT (1-888-275-6636)


LEE'S SUMMIT MISSOURI


olsson
1301 BURLINGTON ST., STE. 100
NORTH KANSAS CITY, MO 64116
PHONE: 816.361.1177
CERT. OF AUTHORITY NO. 001592

IF A SEAL IS PRESENT ON THIS SHEET IT HAS BEEN ELECTRONICALLY SEALED AND DATED.

F:\2021\04501-05000\021-04786\40-Design\Microstation\J4P3196\plan_sheets\17 Cross Sections\XS_081-090_J4P3196_I10_RAMP3.dgn 10:58:04 AM 2/28/2025

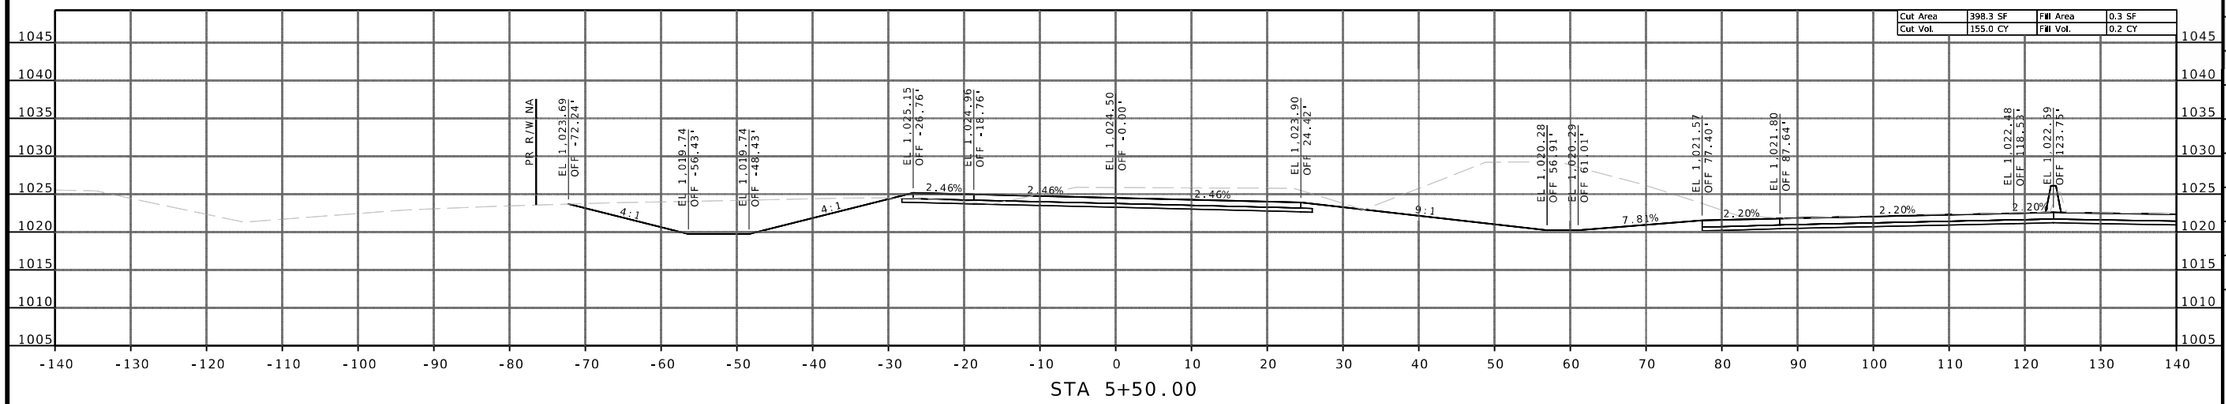

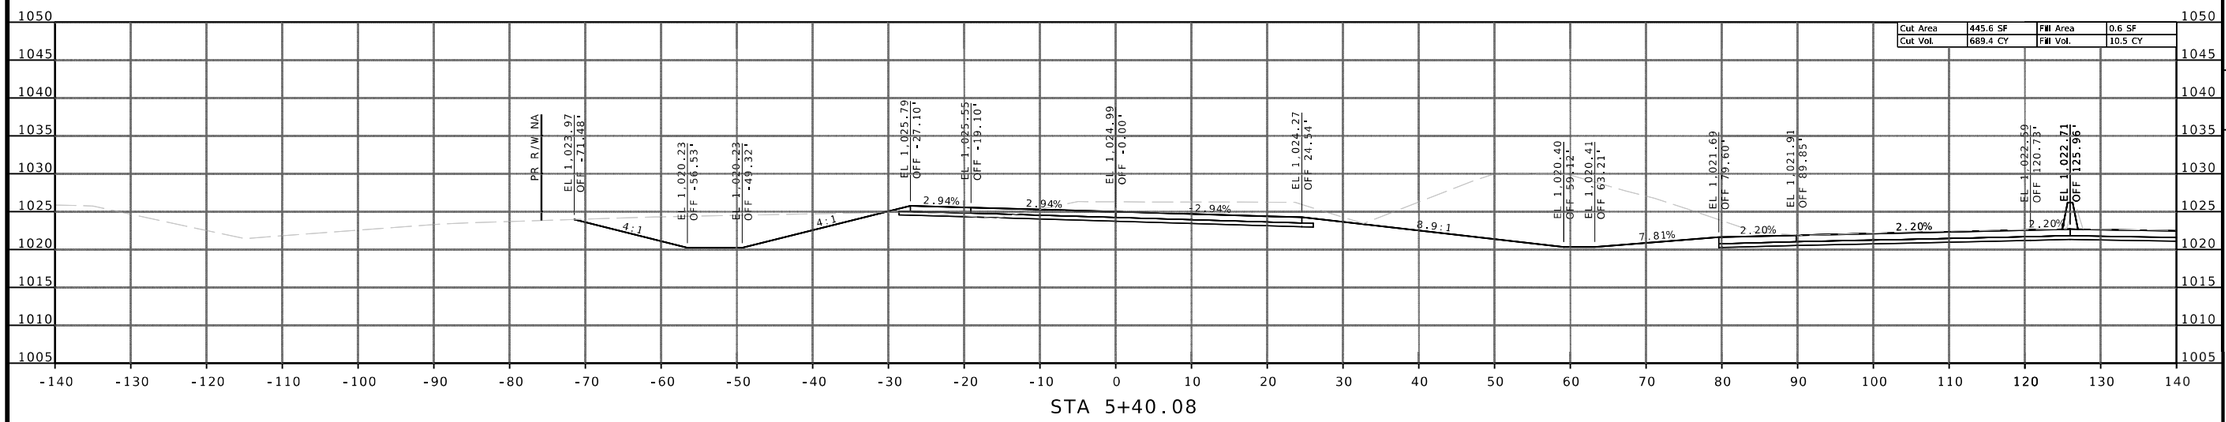

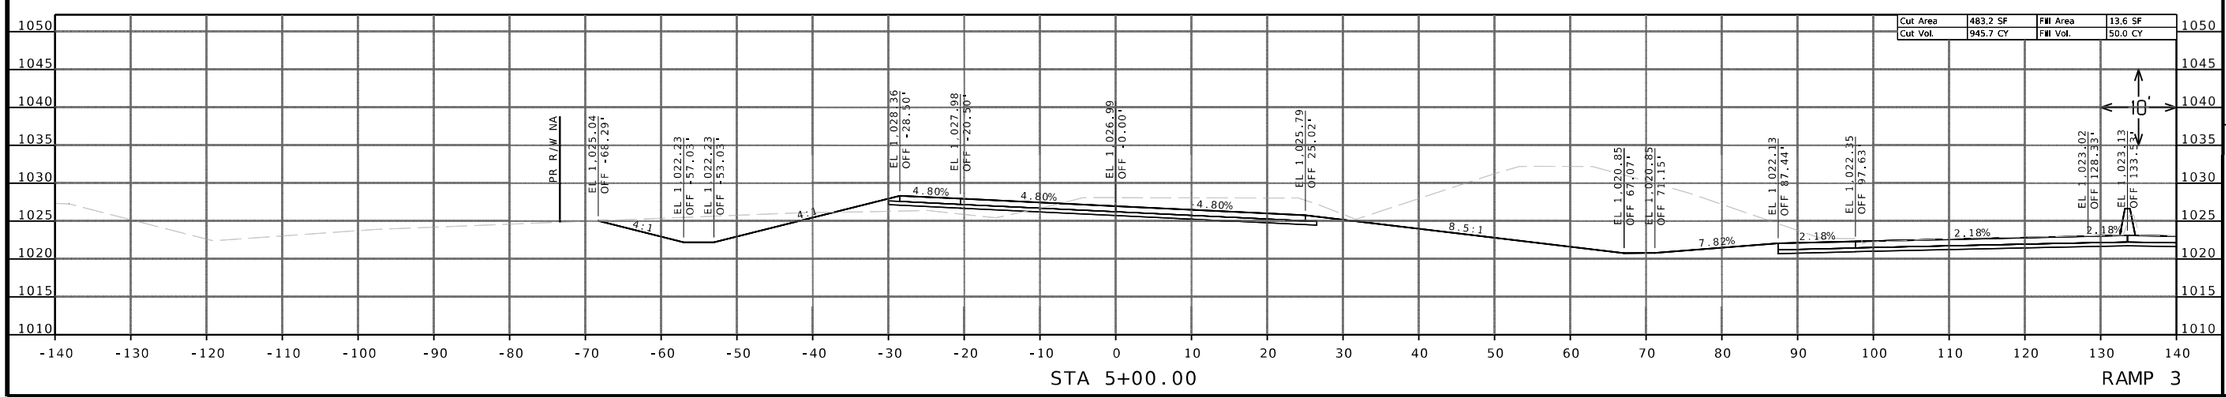

Reid Catt
2025.03.01 22:20:45-06'00'

REID BRENNEN CATT-ENGINEER
MO# PE-2010019516

DATE PREPARED
2/28/2025

ROUTE	STATE
50/291	MO

DISTRICT	SHEET NO.
KC	86

COUNTY
JACKSON

JOB NO.
J4P3196

FEDERAL PROJECT NO.
STB-3001(009)

PROJECT NO.

BRIDGE NO.

DESCRIPTION	DATE


IF A SEAL IS PRESENT ON THIS SHEET IT HAS BEEN ELECTRONICALLY SEALED AND DATED.

MISSOURI HIGHWAYS AND TRANSPORTATION COMMISSION

105 WEST CAPITOL
JEFFERSON CITY, MO 65102
1-888-ASK-MODOT (1-888-275-6636)

LEE'S SUMMIT MISSOURI

olsson
1301 BURLINGTON ST., STE. 100
NORTH KANSAS CITY, MO 64116
PHONE: 816.361.1177
CERT. OF AUTHORITY NO. 001592

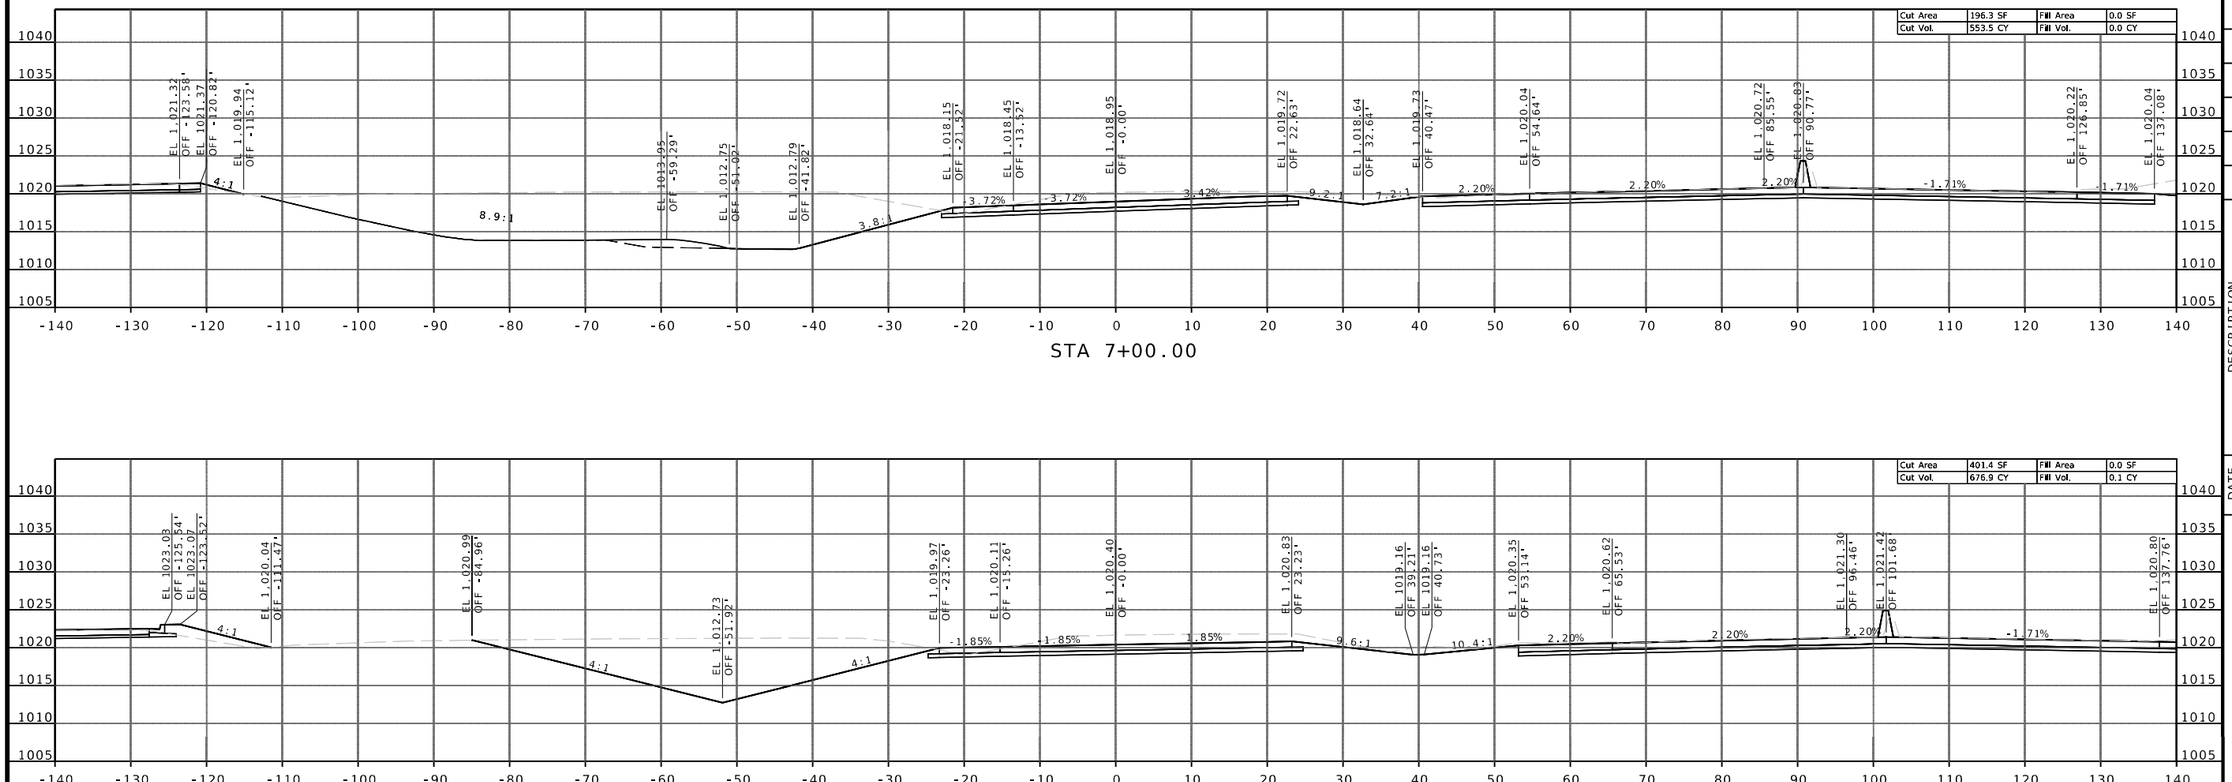

Reid Catt
2025.03.01 22:20:52-06'00'

REID BRENNEN CATT
NUMBER
PE-2010019516

REID BRENNEN CATT-ENGINEER
MO# PE-2010019516

DATE PREPARED
2/28/2025

ROUTE	STATE
50/291	MO
DISTRICT	SHEET NO.
KC	87

COUNTY
JACKSON

JOB NO.
J4P3196

FEDERAL PROJECT NO.
STB-3001(009)

PROJECT NO.

BRIDGE NO.

DESCRIPTION

DATE

IF A SEAL IS PRESENT ON THIS SHEET IT HAS BEEN ELECTRONICALLY SEALED AND DATED.


MISSOURI HIGHWAYS AND TRANSPORTATION COMMISSION


105 WEST CAPITOL
JEFFERSON CITY, MO 65102
1-888-ASK-MODOT (1-888-275-6636)


LEE'S SUMMIT MISSOURI

olsson
1301 BURLINGTON ST., STE. 100
NORTH KANSAS CITY, MO 64116
PHONE: 816.361.1177
CERT. OF AUTHORITY NO. 001592

F:\2021\04501-05000\021-04786\40-Design\Microstation\J4P3196\plan_sheets\17 Cross Sections\XS_081-090_J4P3196_I10_RAMP3.dgn 10:58:15 AM 2/28/2025

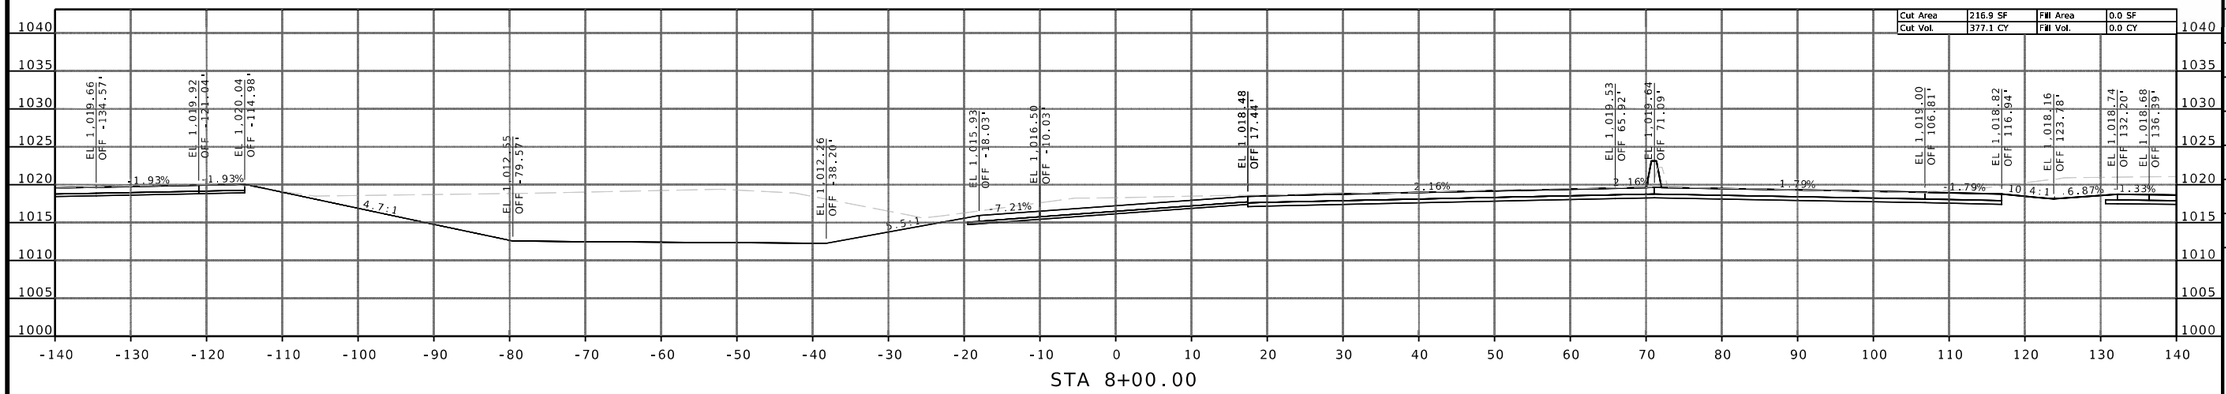

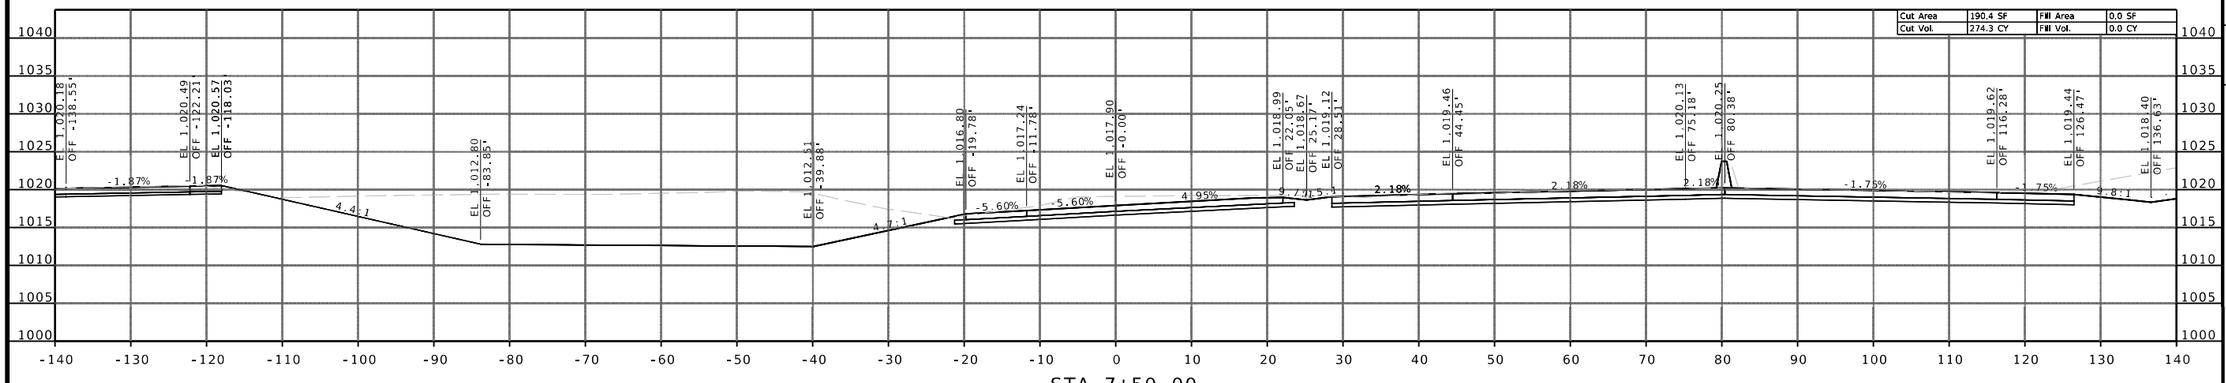

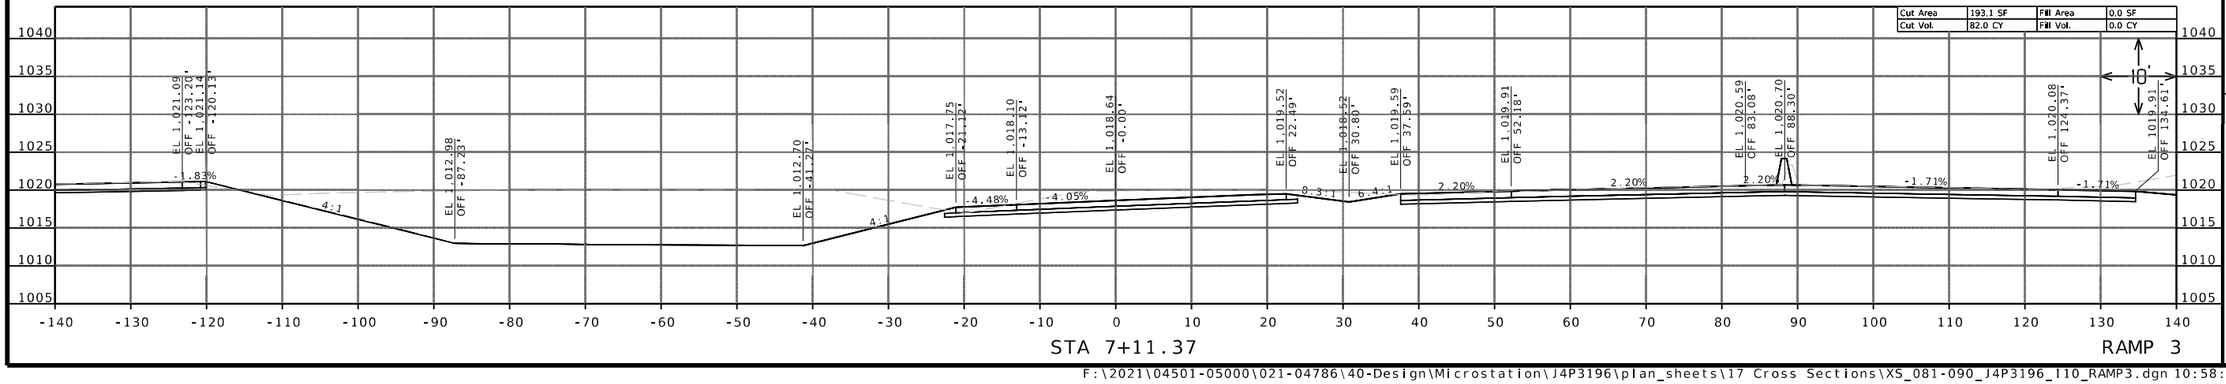

Reid Catt
2025.03.01 22:20:58-06'00'

REID BRENNEN CATT
NUMBER
PE-2010019516

REID BRENNEN CATT-ENGINEER
MO# PE-2010019516

DATE PREPARED
2/28/2025

ROUTE	STATE
50/291	MO
DISTRICT	SHEET NO.
KC	88

COUNTY
JACKSON

JOB NO.
J4P3196

FEDERAL PROJECT NO.
STB-3001(009)

PROJECT NO.

BRIDGE NO.

DESCRIPTION	DATE


MISSOURI HIGHWAYS AND TRANSPORTATION COMMISSION


105 WEST CAPITOL
JEFFERSON CITY, MO 65102
1-888-ASK-MODOT (1-888-275-6636)


LEE'S SUMMIT MISSOURI

olsson
1301 BURLINGTON ST., STE. 100
NORTH KANSAS CITY, MO 64116
PHONE: 816.361.1177
CERT. OF AUTHORITY NO. 001592

IF A SEAL IS PRESENT ON THIS SHEET IT HAS BEEN ELECTRONICALLY SEALED AND DATED.

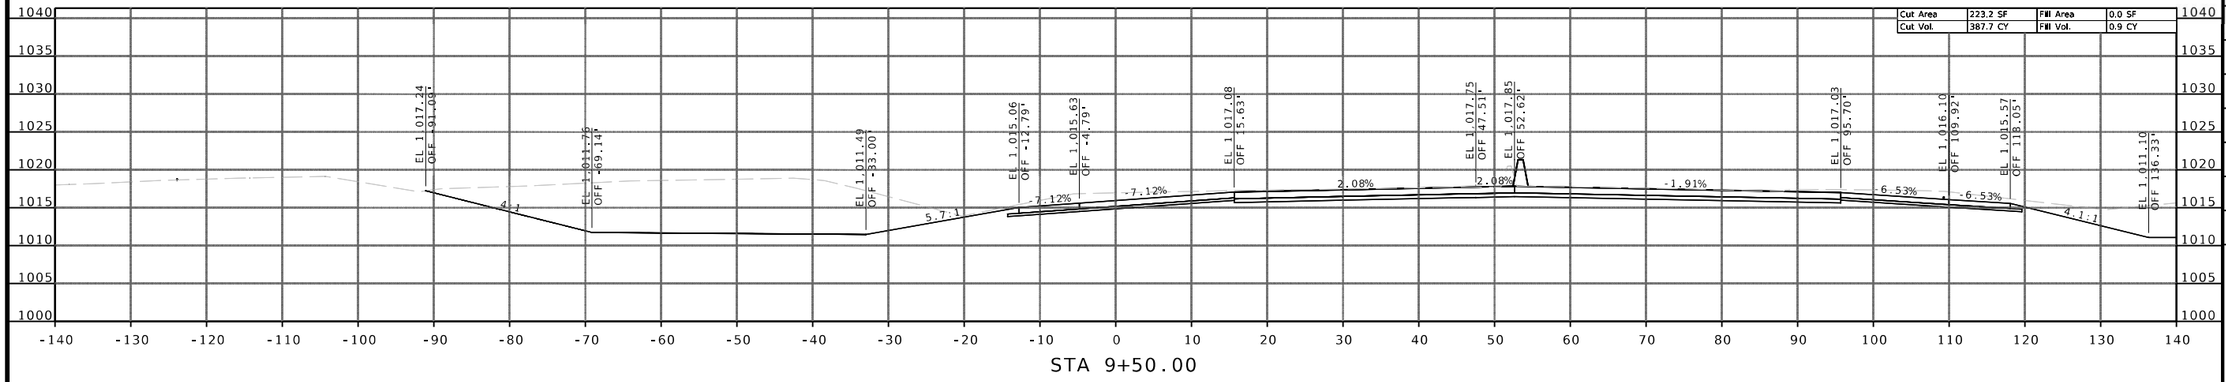

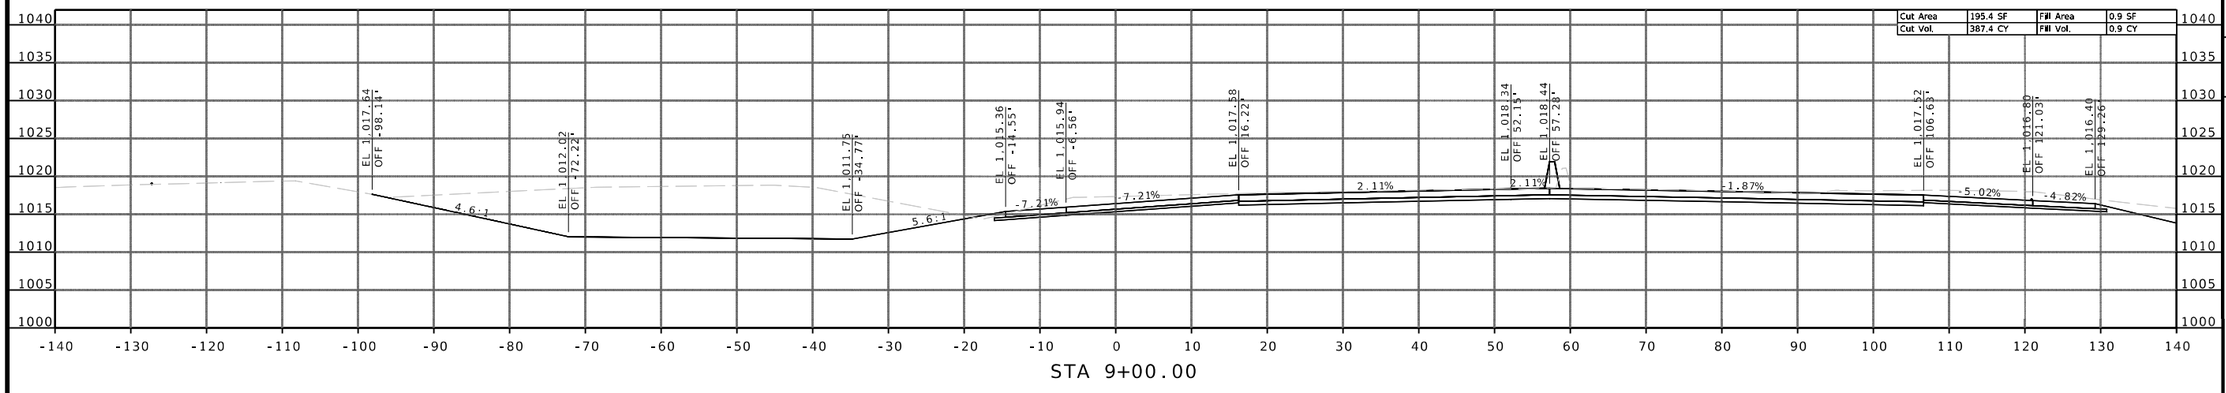

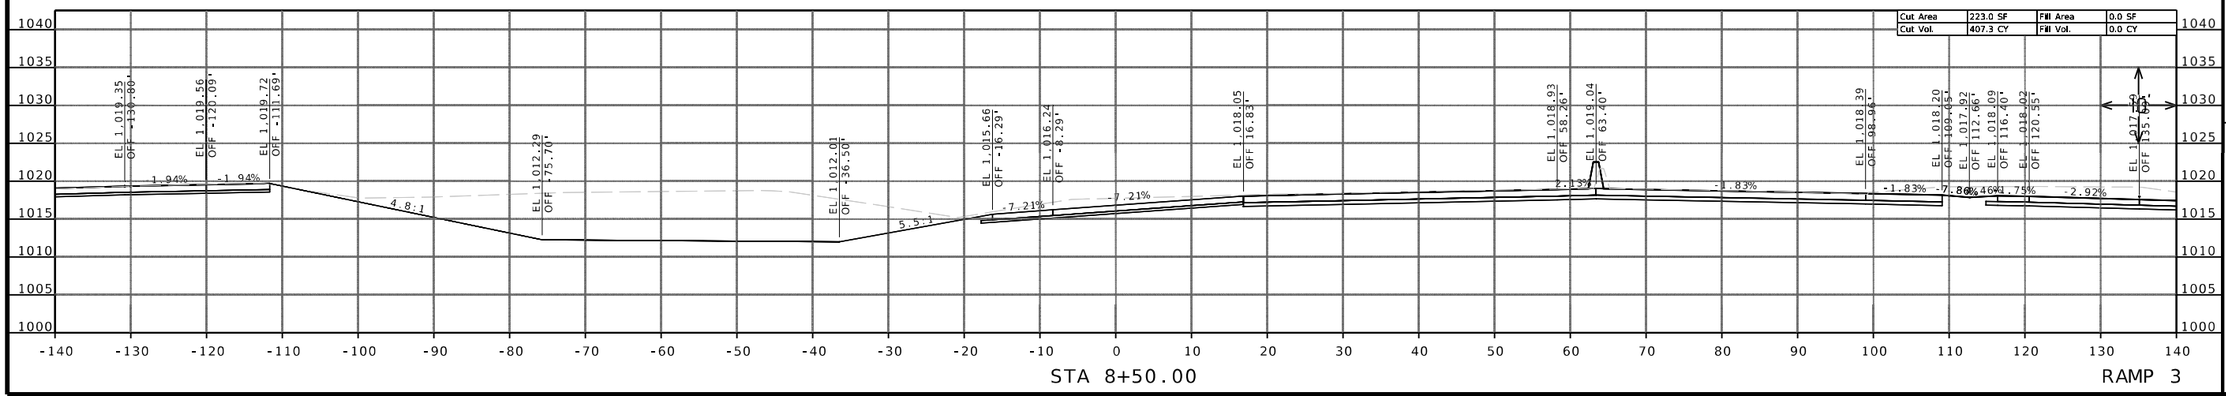

Reid Catt
2025.03.01 22:21:05-06'00'

REID BRENNEN CATT
NUMBER
PE-2010019516

REID BRENNEN CATT-ENGINEER
MO# PE-2010019516

DATE PREPARED
2/28/2025

ROUTE	STATE
50/291	MO
DISTRICT	SHEET NO.
KC	89

COUNTY
JACKSON

JOB NO.
J4P3196

FEDERAL PROJECT NO.
STB-3001(009)

PROJECT NO.

BRIDGE NO.

DESCRIPTION

DATE

MISSOURI HIGHWAYS AND TRANSPORTATION COMMISSION

105 WEST CAPITOL
JEFFERSON CITY, MO 65102
1-888-ASK-MODOT (1-888-275-6636)


MoDOT

LEE'S SUMMIT MISSOURI


olsson
1301 BURLINGTON ST., STE. 100
NORTH KANSAS CITY, MO 64116
PHONE: 816.361.1177
CERT. OF AUTHORITY NO. 001592

IF A SEAL IS PRESENT ON THIS SHEET IT HAS BEEN ELECTRONICALLY SEALED AND DATED.


F:\2021\04501-05000\021-04786\40-Design\Microstation\J4P3196\plan_sheets\17 Cross Sections\XS_081-090_J4P3196_110_RAMP3.dgn 10:58:27 AM 2/28/2025

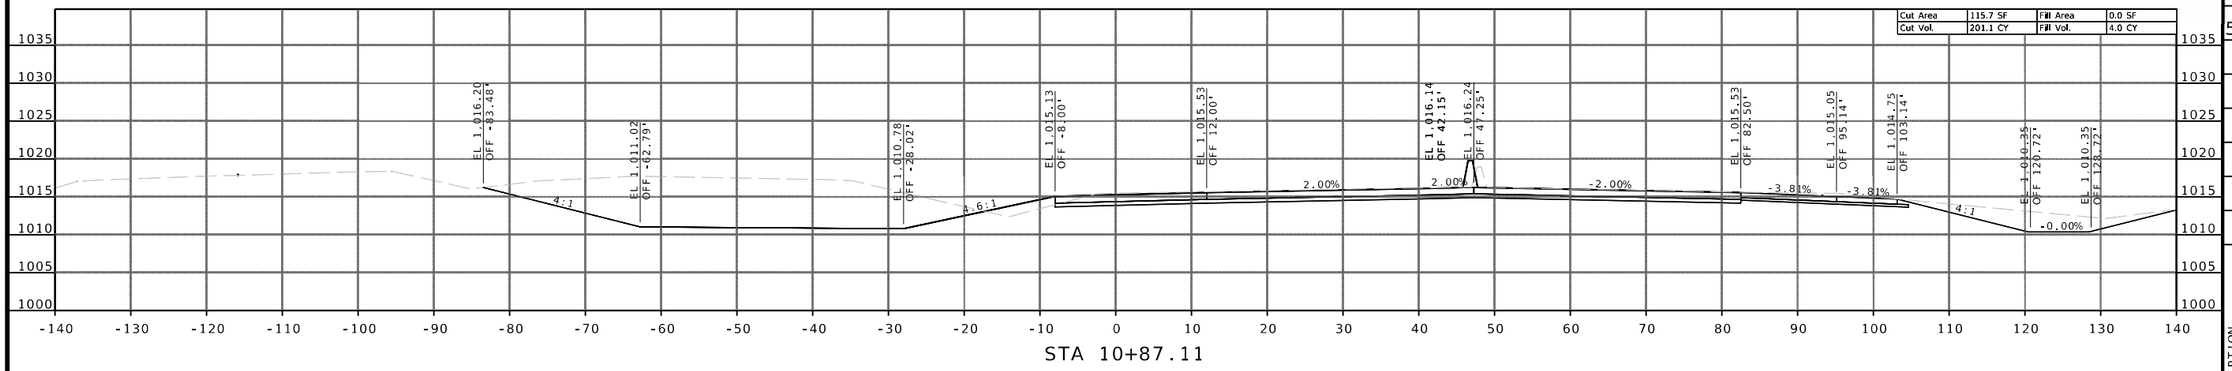

STA 10+87.11

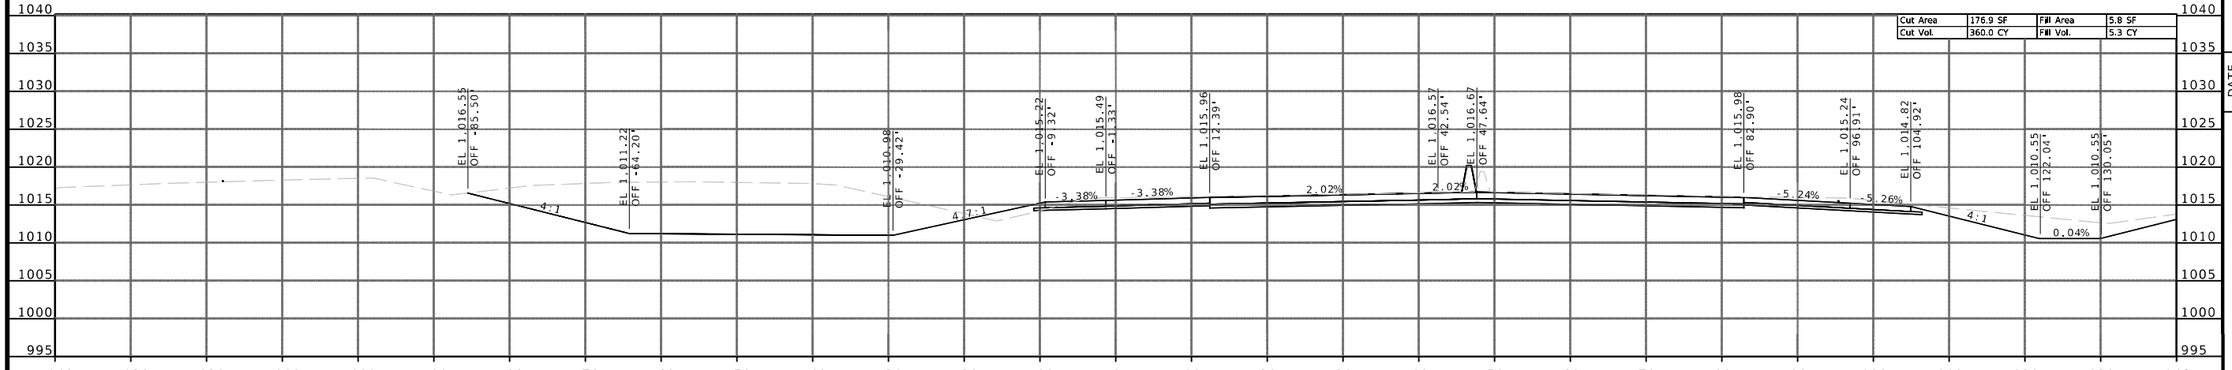

STA 10+50.00

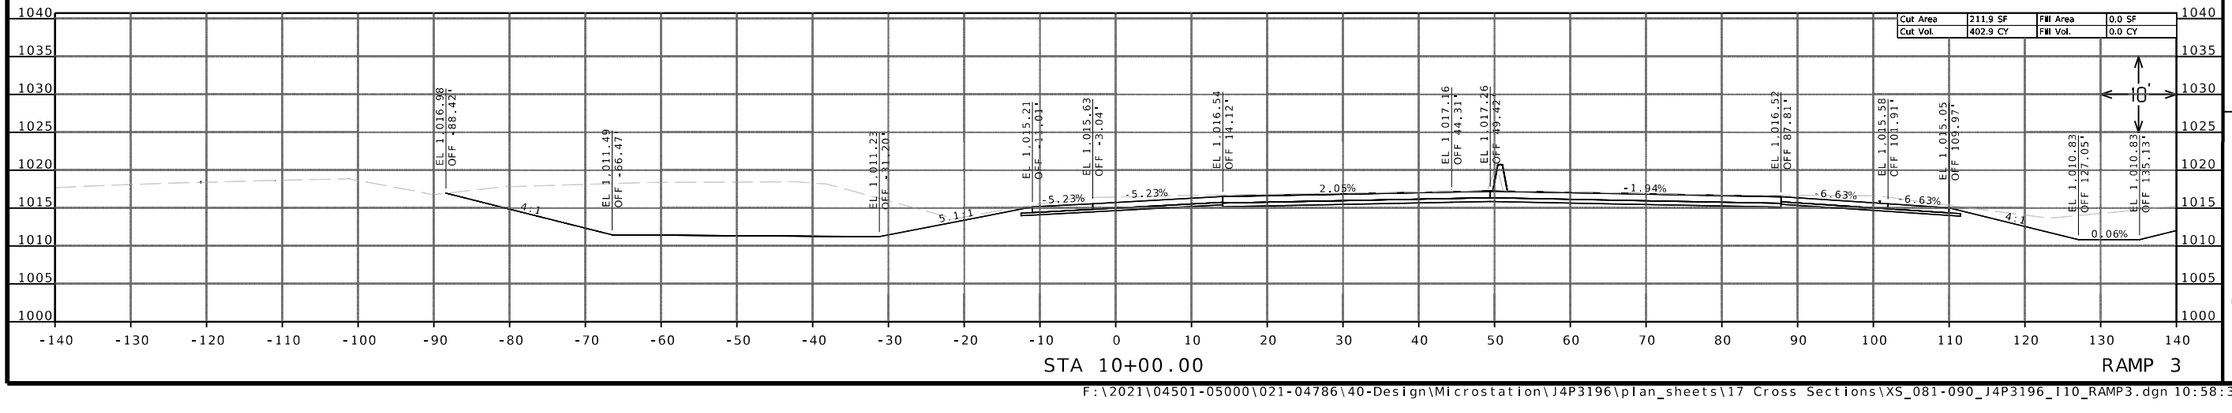

STA 10+00.00 RAMP 3

Reid Catt
2025.03.01 22:22:15-06'00'

REID BRENNEN CATT-ENGINEER
MO# PE-2010019516

DATE PREPARED
2/28/2025

ROUTE	STATE
50/291	MO

DISTRICT	SHEET NO.
KC	90

COUNTY
JACKSON

JOB NO.
J4P3196

FEDERAL PROJECT NO.
STB-3001(009)

PROJECT NO.

BRIDGE NO.

IF A SEAL IS PRESENT ON THIS SHEET IT HAS BEEN ELECTRONICALLY SEALED AND DATED.


DESCRIPTION	DATE


MISSOURI HIGHWAYS AND TRANSPORTATION COMMISSION
105 WEST CAPITOL
JEFFERSON CITY, MO 65102
1-888-ASK-MODOT (1-888-275-6636)

LEE'S SUMMIT MISSOURI

olsson
1301 BURLINGTON ST., STE. 100
NORTH KANSAS CITY, MO 64116
PHONE: 816.361.1177
CERT. OF AUTHORITY NO. 001592

F:\2021\04501-05000\021-04786\40-Design\Microstation\J4P3196\plan_sheets\17 Cross Sections\XS_081-090_J4P3196_I10_RAMP3.dgn 10:58:31 AM 2/28/2025

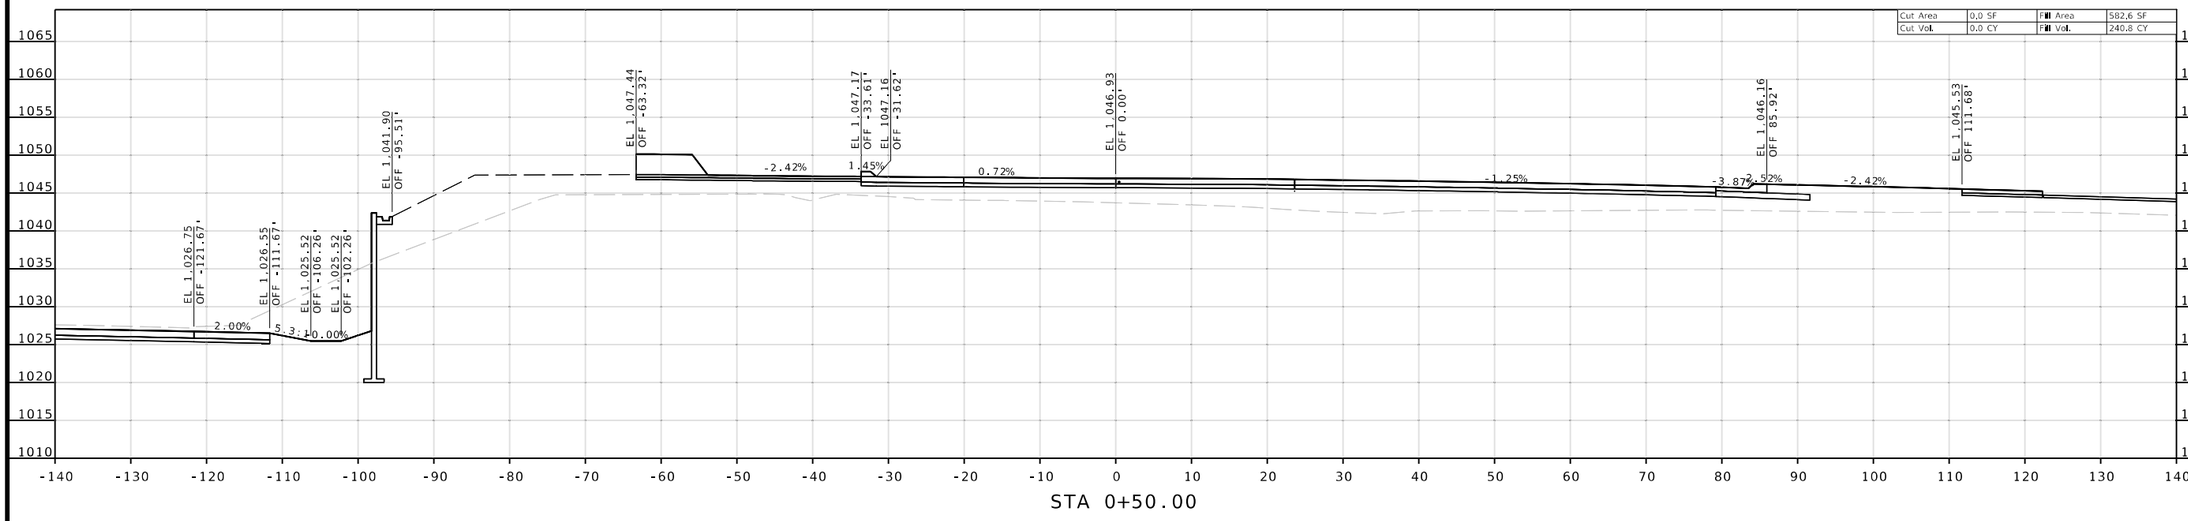

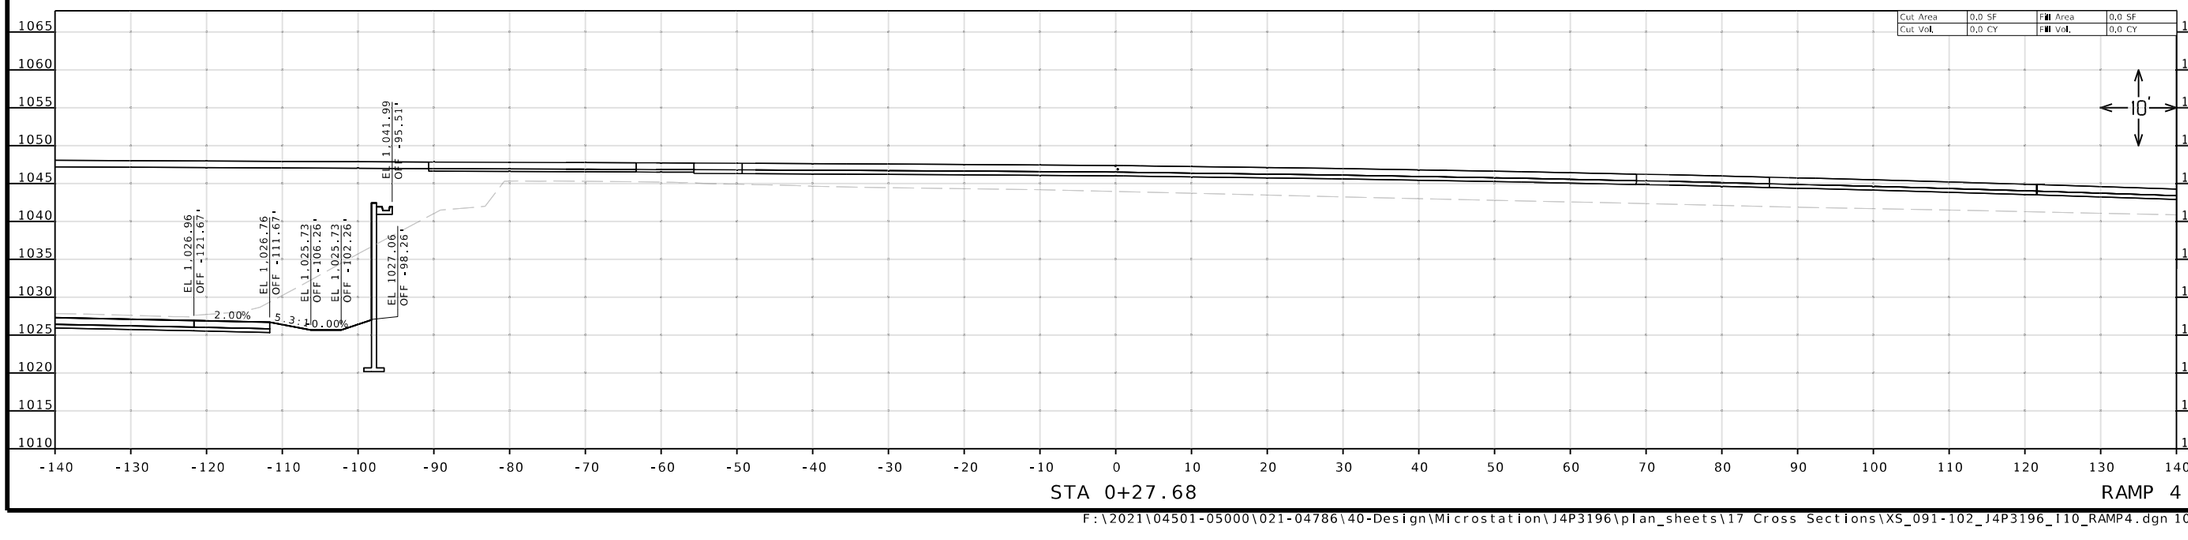

Reid Catt
2025.03.01 22:21:21-06'00'

REID BRENNEN CATT-ENGINEER
MO# PE-2010019516

DATE PREPARED
2/28/2025

ROUTE	STATE
50/291	MO
DISTRICT	SHEET NO.
KC	91

COUNTY
JACKSON

JOB NO.
J4P3196

FEDERAL PROJECT NO.
STB-3001(009)

PROJECT NO.

BRIDGE NO.

DESCRIPTION	DATE

IF A SEAL IS PRESENT ON THIS SHEET IT HAS BEEN ELECTRONICALLY SEALED AND DATED.


MISSOURI HIGHWAYS AND TRANSPORTATION COMMISSION

105 WEST CAPITOL
JEFFERSON CITY, MO 65102
1-888-ASK-MODOT (1-888-275-6636)

LEE'S SUMMIT MISSOURI

olsson
1301 BURLINGTON ST., STE. 100
NORTH KANSAS CITY, MO 64116
PHONE: 816.361.1177
CERT. OF AUTHORITY NO. 001592

F:\2021\04501-05000\021-04786\40-Design\Microstation\J4P3196\plan_sheets\17 Cross Sections\XS_091-102_J4P3196_I10_RAMP4.dgn 10:59:09 AM 2/28/2025

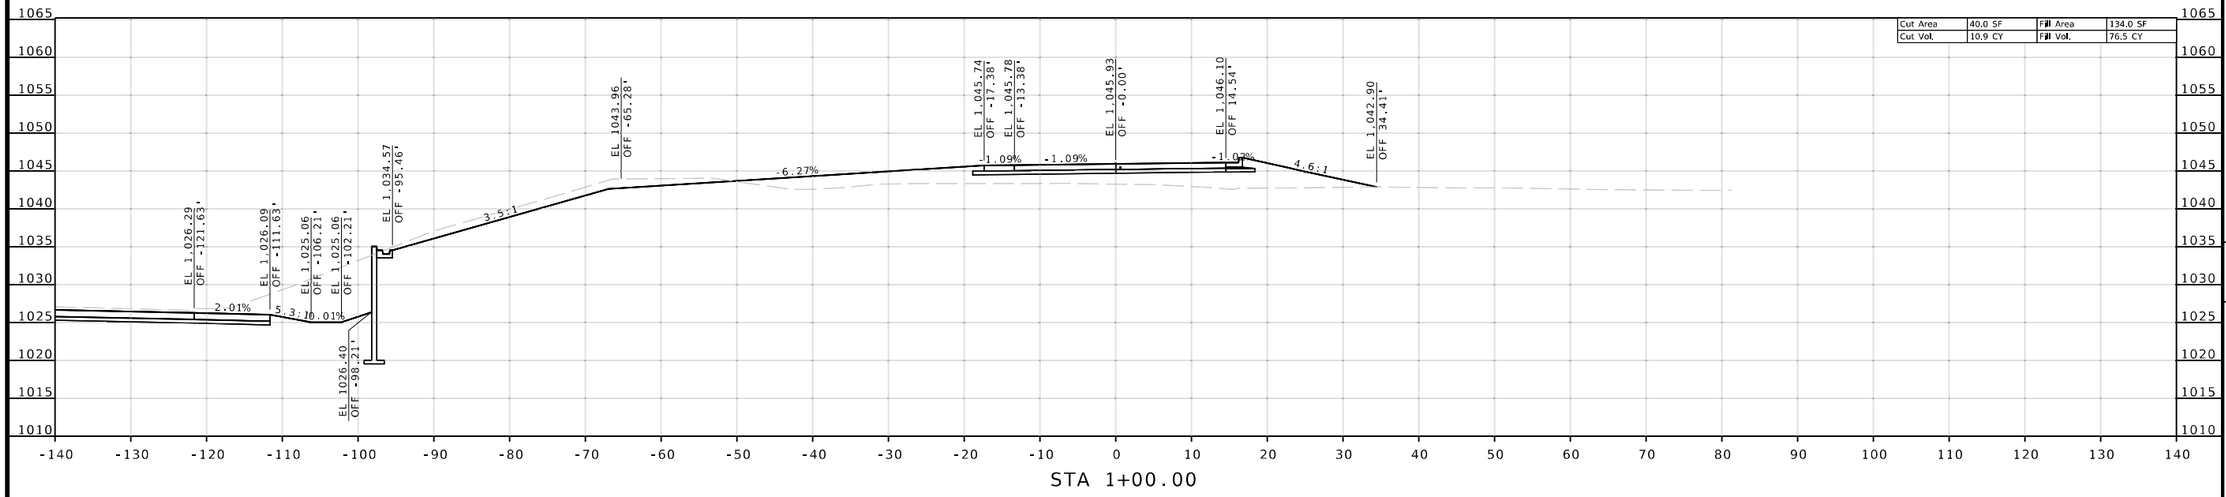

Reid Catt
2025.03.01 22:21:52-06'00'

REID BRENNEN CATT-ENGINEER
MO# PE-2010019516

DATE PREPARED
2/28/2025

ROUTE	STATE
50/291	MO

DISTRICT	SHEET NO.
KC	92

COUNTY
JACKSON

JOB NO.
J4P3196

FEDERAL PROJECT NO.
STB-3001(009)

PROJECT NO.

BRIDGE NO.


DESCRIPTION	DATE

IF A SEAL IS PRESENT ON THIS SHEET IT HAS BEEN ELECTRONICALLY SEALED AND DATED.

MISSOURI HIGHWAYS AND TRANSPORTATION COMMISSION
105 WEST CAPITOL
JEFFERSON CITY, MO 65102
1-888-ASK-MODOT (1-888-275-6636)

LEE'S SUMMIT MISSOURI

olsson
1301 BURLINGTON ST., STE. 100
NORTH KANSAS CITY, MO 64116
PHONE: 816.361.1177
CERT. OF AUTHORITY NO. 001592

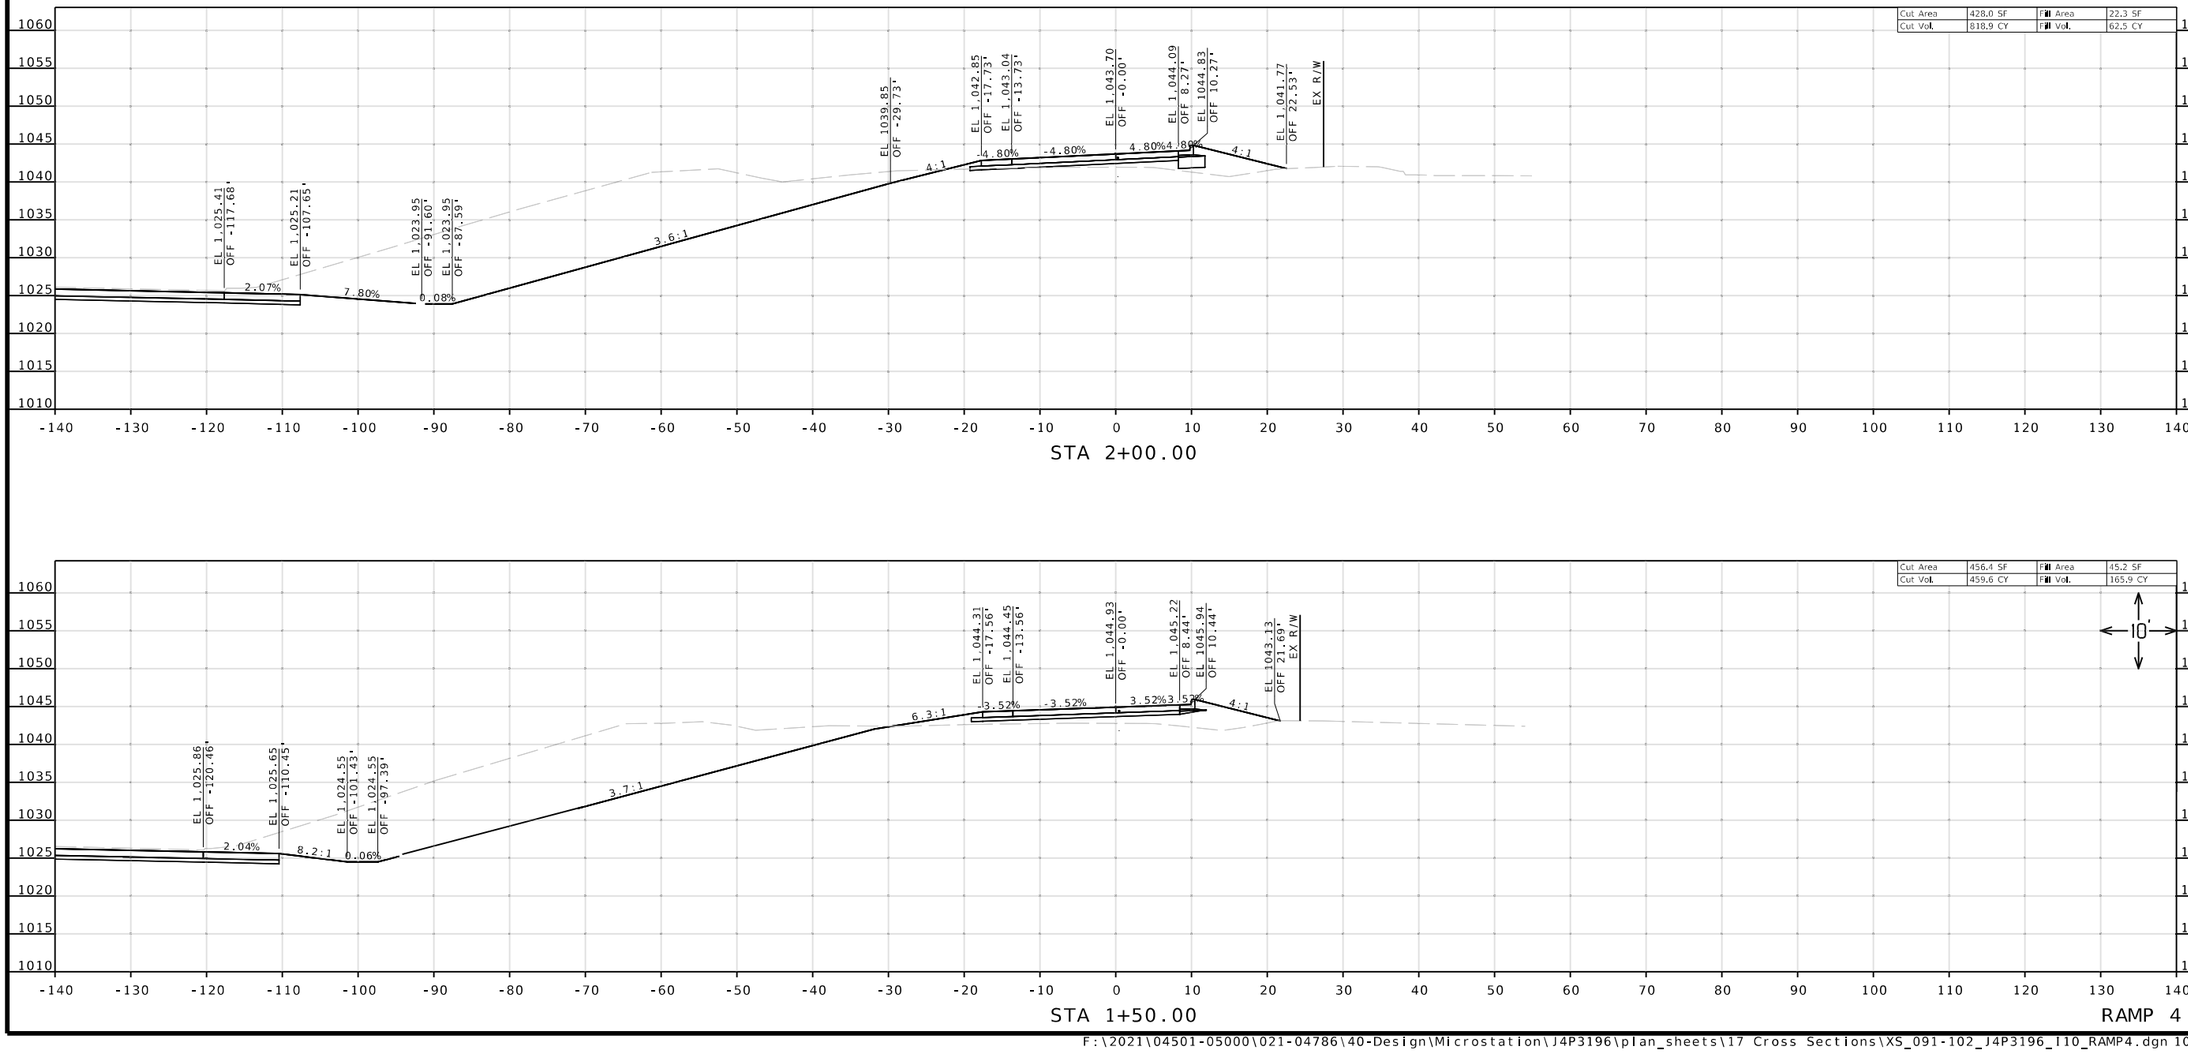

Reid Catt
2025.03.01 22:22:08-06'00'

REID BRENNEN CATT
NUMBER
PE-2010019516

REID BRENNEN CATT-ENGINEER
MO# PE-2010019516

DATE PREPARED
2/28/2025

ROUTE	STATE
50/291	MO
DISTRICT	SHEET NO.
KC	93

COUNTY
JACKSON

JOB NO.
J4P3196

FEDERAL PROJECT NO.
STB-3001(009)

PROJECT NO.

BRIDGE NO.


DESCRIPTION	DATE


IF A SEAL IS PRESENT ON THIS SHEET IT HAS BEEN ELECTRONICALLY SEALED AND DATED.

MISSOURI HIGHWAYS AND TRANSPORTATION COMMISSION
105 WEST CAPITOL
JEFFERSON CITY, MO 65102
1-888-ASK-MODOT (1-888-275-6636)

LEE'S SUMMIT MISSOURI

olsson
1301 BURLINGTON ST., STE. 100
NORTH KANSAS CITY, MO 64116
PHONE: 816.361.1177
CERT. OF AUTHORITY NO. 001592

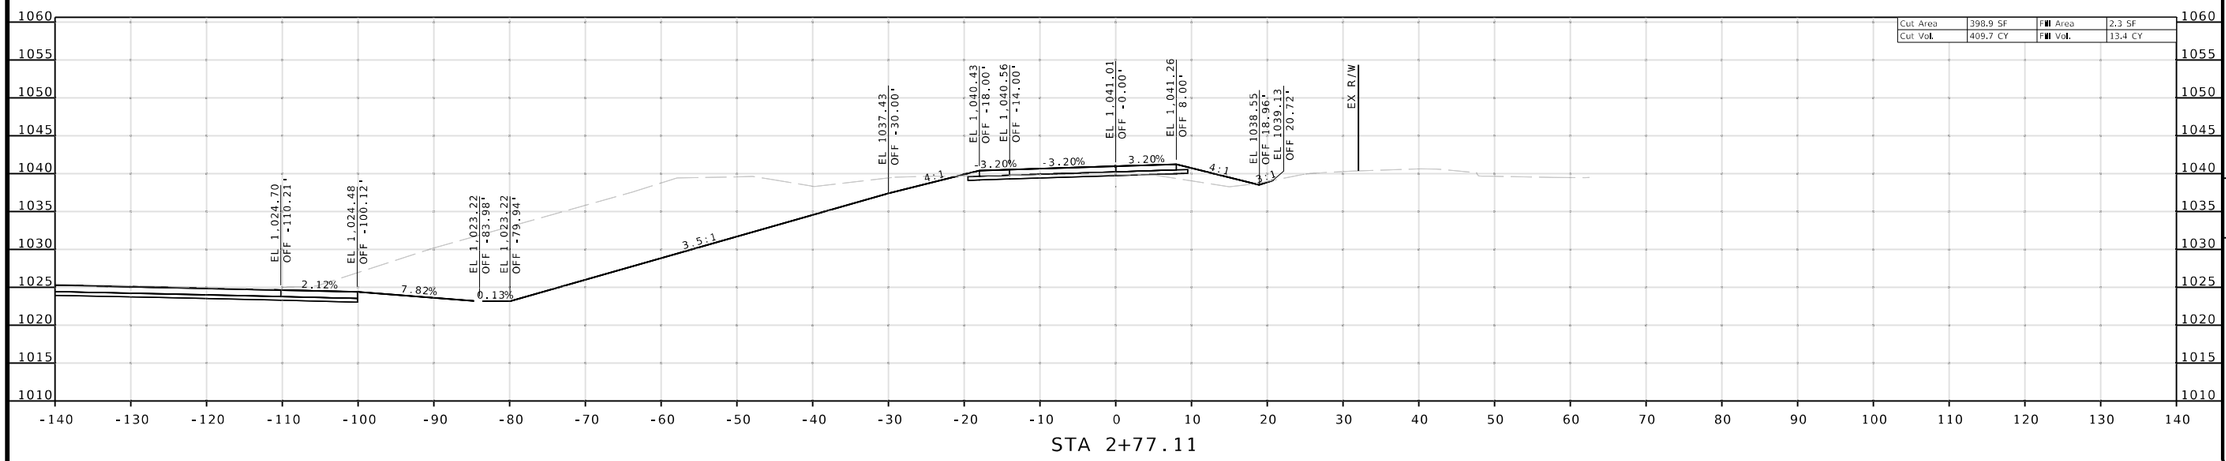

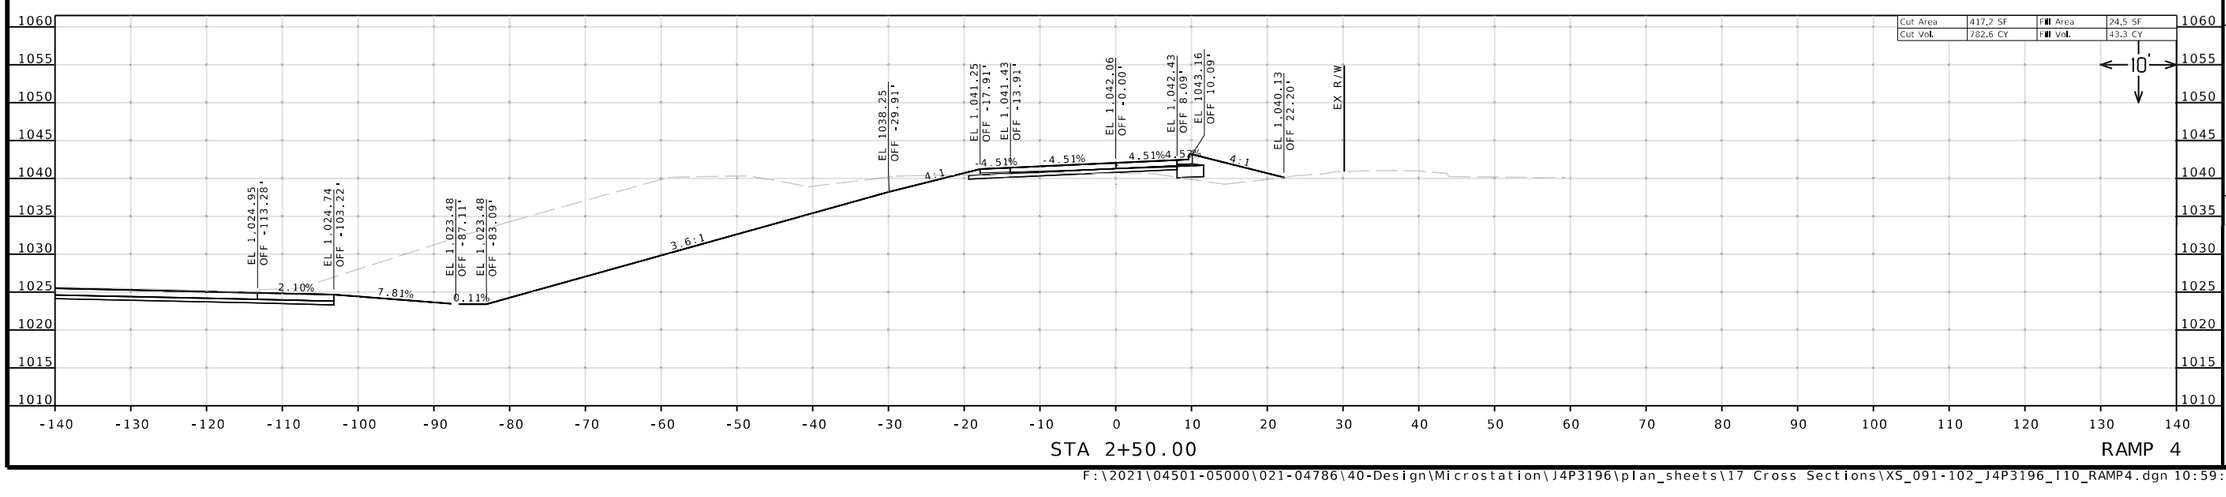

Reid Catt
2025.03.01 22:21:45-06'00'

REID BRENNEN CATT-ENGINEER
MO# PE-2010019516

DATE PREPARED
2/28/2025

ROUTE	STATE
50/291	MO
DISTRICT	SHEET NO.
KC	94

COUNTY
JACKSON

JOB NO.
J4P3196

FEDERAL PROJECT NO.
STB-3001(009)

PROJECT NO.

BRIDGE NO.

DESCRIPTION	DATE

IF A SEAL IS PRESENT ON THIS SHEET IT HAS BEEN ELECTRONICALLY SEALED AND DATED.


MISSOURI HIGHWAYS AND TRANSPORTATION COMMISSION


105 WEST CAPITOL
JEFFERSON CITY, MO 65102
1-888-ASK-MODOT (1-888-275-6636)

LEE'S SUMMIT MISSOURI

olsson
1301 BURLINGTON ST., STE. 100
NORTH KANSAS CITY, MO 64116
PHONE: 816.361.1177
CERT. OF AUTHORITY NO. 001592

F:\2021\04501-05000\021-04786\40-Design\Microstation\J4P3196\plan_sheets\17 Cross Sections\XS_091-102_J4P3196_110_RAMP4.dgn 10:59:22 AM 2/28/2025

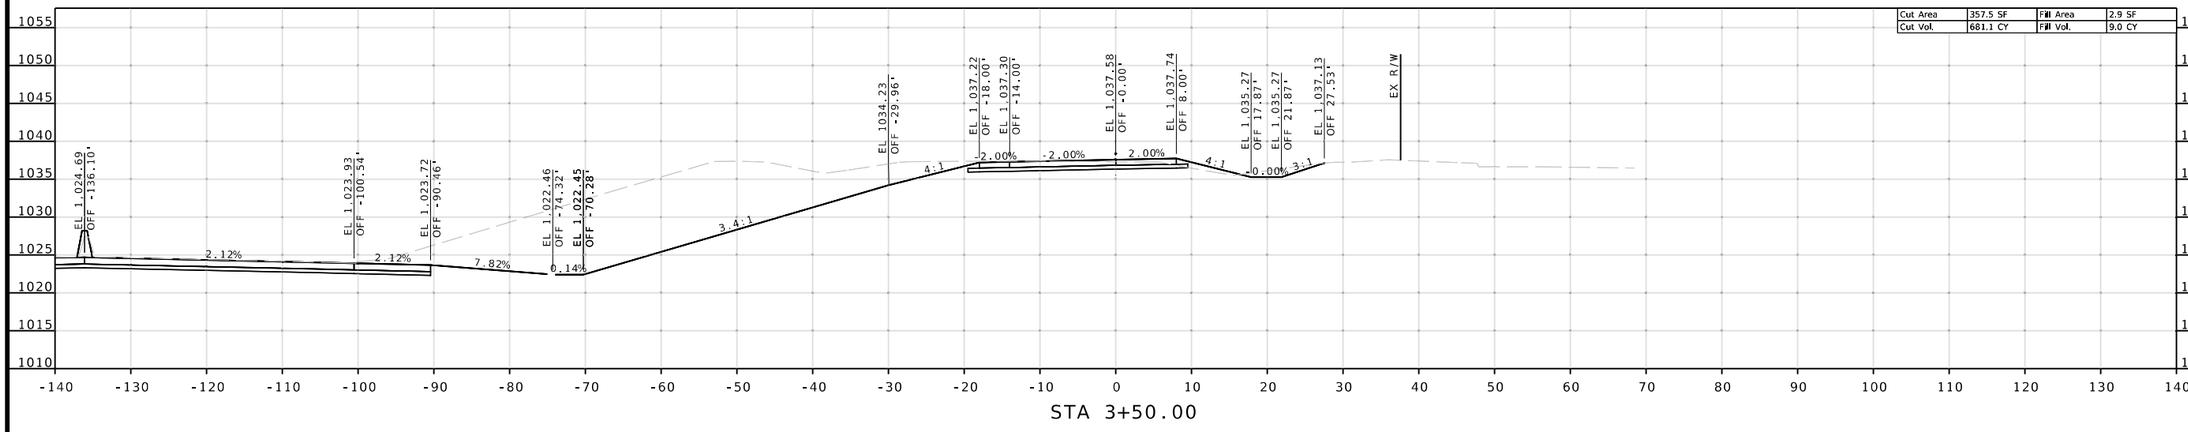

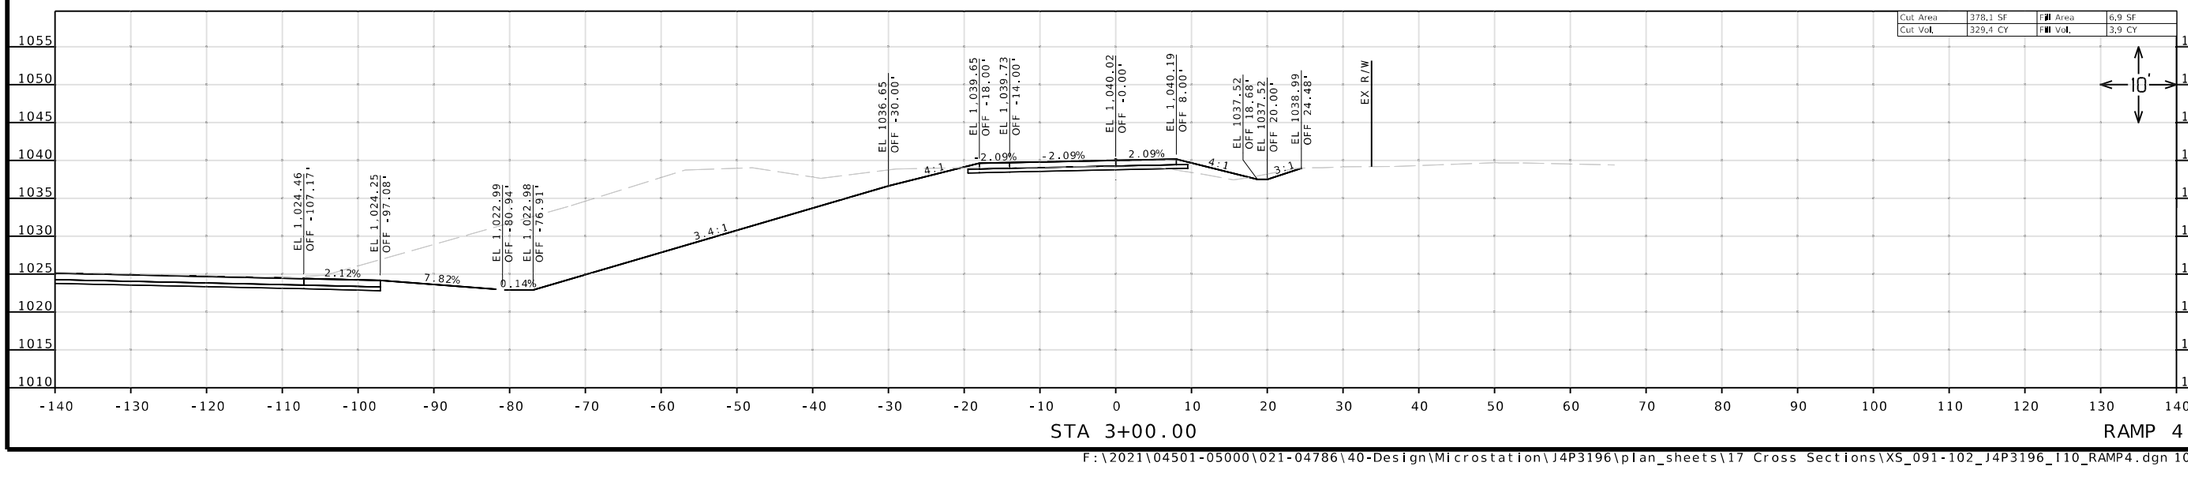

Reid Catt
2025.03.01 22:22:00-06'00'

REID BRENNEN CATT
NUMBER
PE-2010019516

REID BRENNEN CATT-ENGINEER
MO# PE-2010019516

DATE PREPARED
2/28/2025

ROUTE	STATE
50/291	MO
DISTRICT	SHEET NO.
KC	95

COUNTY
JACKSON

JOB NO.
J4P3196

FEDERAL PROJECT NO.
STB-3001(009)

PROJECT NO.

BRIDGE NO.

DESCRIPTION	DATE

IF A SEAL IS PRESENT ON THIS SHEET IT HAS BEEN ELECTRONICALLY SEALED AND DATED.


MISSOURI HIGHWAYS AND TRANSPORTATION COMMISSION

105 WEST CAPITOL
JEFFERSON CITY, MO 65102
1-888-ASK-MODOT (1-888-275-6636)

LEE'S SUMMIT MISSOURI

olsson
1301 BURLINGTON ST., STE. 100
NORTH KANSAS CITY, MO 64116
PHONE: 816.361.1177
CERT. OF AUTHORITY NO. 001592

F:\2021\04501-05000\021-04786\40-Design\Microstation\J4P3196\plan_sheets\17 Cross Sections\XS_091-102_J4P3196_I10_RAMP4.dgn 10:59:26 AM 2/28/2025

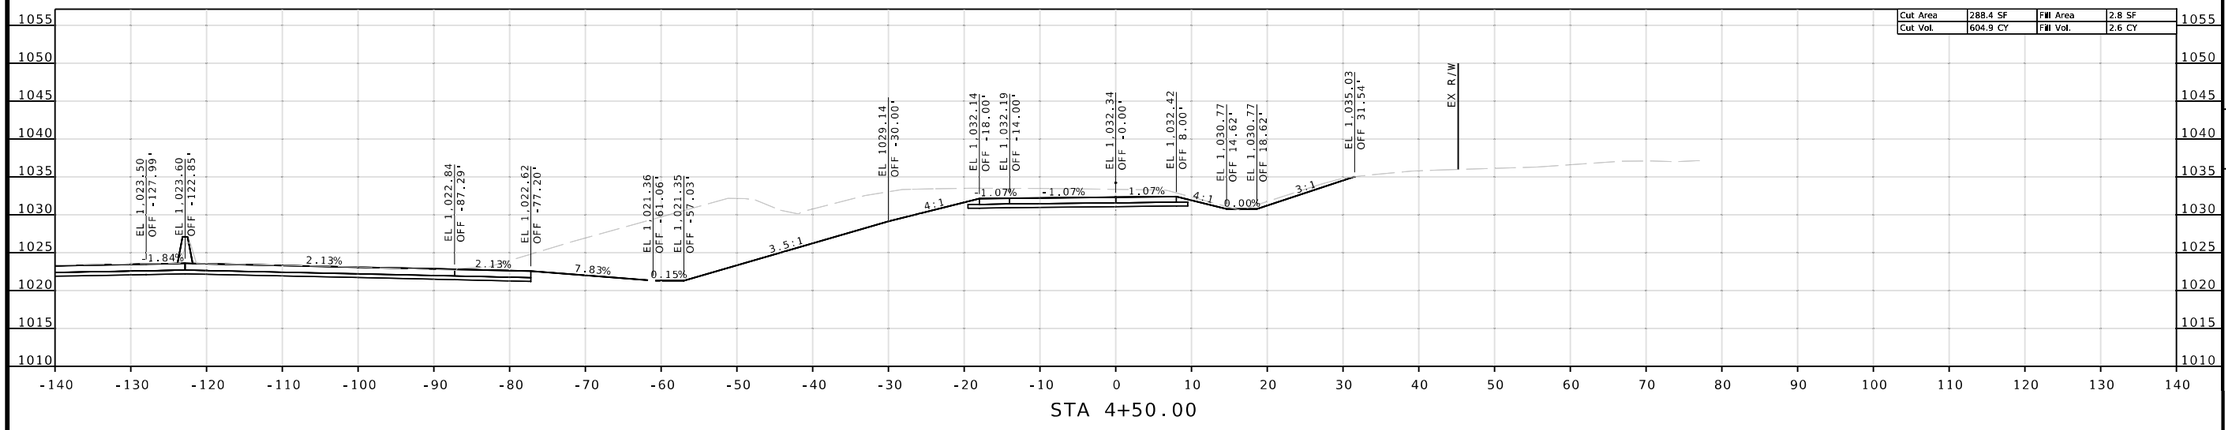

Reid Catt
2025.03.01 22:21:28-06'00'

REID BRENNEN CATT
NUMBER
OF PE-2010019516

REID BRENNEN CATT-ENGINEER
MO# PE-2010019516

DATE PREPARED
2/28/2025

ROUTE	STATE
50/291	MO
DISTRICT	SHEET NO.
KC	96

COUNTY
JACKSON

JOB NO.
J4P3196

FEDERAL PROJECT NO.
STB-3001(009)

PROJECT NO.

BRIDGE NO.

DESCRIPTION	DATE

IF A SEAL IS PRESENT ON THIS SHEET IT HAS BEEN ELECTRONICALLY SEALED AND DATED.


MISSOURI HIGHWAYS AND TRANSPORTATION COMMISSION

105 WEST CAPITOL
JEFFERSON CITY, MO 65102
1-888-ASK-MODOT (1-888-275-6636)

LEE'S SUMMIT MISSOURI

olsson
1301 BURLINGTON ST., STE. 100
NORTH KANSAS CITY, MO 64116
PHONE: 816.361.1177
CERT. OF AUTHORITY NO. 001592

F:\2021\04501-05000\021-04786\40-Design\Microstation\J4P3196\plan_sheets\17 Cross Sections\XS_091-102_J4P3196_I10_RAMP4.dgn 10:59:30 AM 2/28/2025

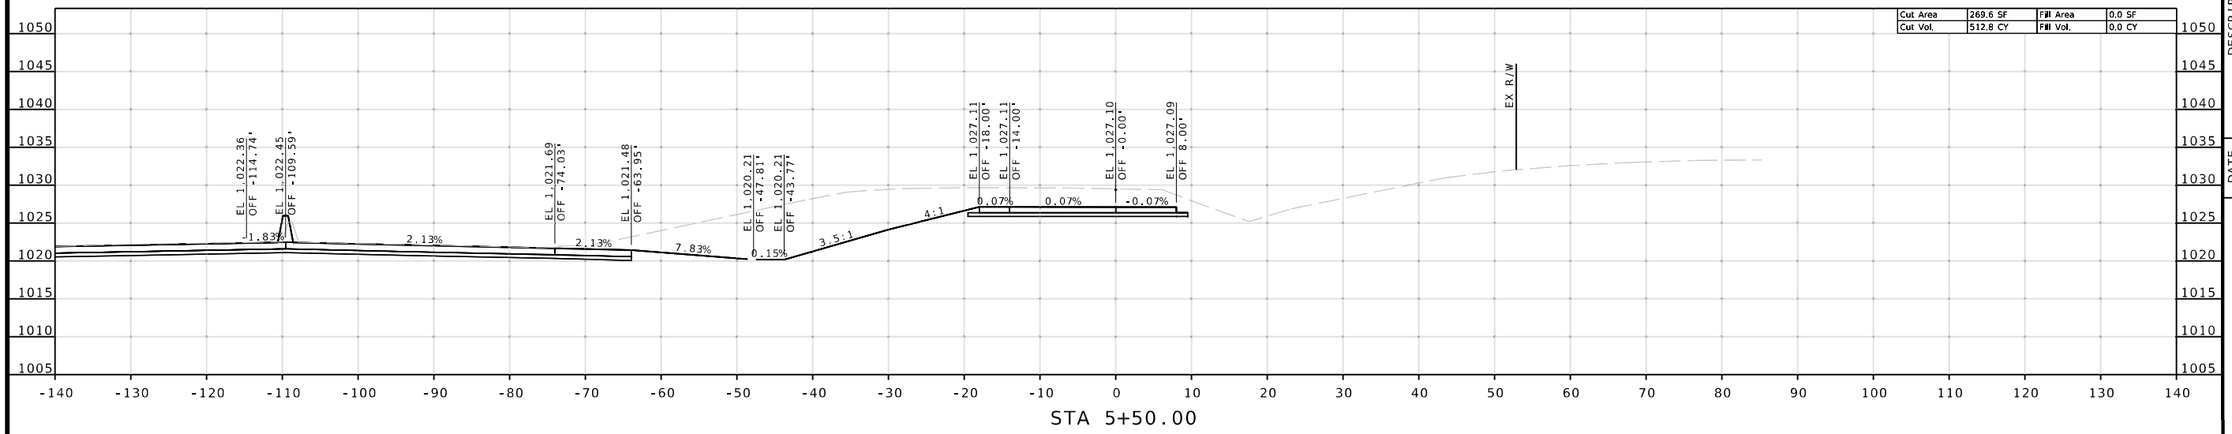

Reid Catt
2025.03.01 22:21:38-06'00'

REID BRENNEN CATT
NUMBER
PE-2010019516

REID BRENNEN CATT-ENGINEER
MO# PE-2010019516

DATE PREPARED
2/28/2025

ROUTE	STATE
50/291	MO
DISTRICT	SHEET NO.
KC	97

COUNTY
JACKSON

JOB NO.
J4P3196

FEDERAL PROJECT NO.
STB-3001(009)

PROJECT NO.

BRIDGE NO.

DESCRIPTION	DATE

IF A SEAL IS PRESENT ON THIS SHEET IT HAS BEEN ELECTRONICALLY SEALED AND DATED.


MISSOURI HIGHWAYS AND TRANSPORTATION COMMISSION


105 WEST CAPITOL
JEFFERSON CITY, MO 65102
1-888-ASK-MODOT (1-888-275-6636)


LEE'S SUMMIT MISSOURI

olsson
1301 BURLINGTON ST., STE. 100
NORTH KANSAS CITY, MO 64116
PHONE: 816.361.1177
CERT. OF AUTHORITY NO. 001592

F:\2021\04501-05000\021-04786\40-Design\Microstation\J4P3196\plan_sheets\17 Cross Sections\XS_091-102_J4P3196_I10_RAMP4.dgn 10:59:34 AM 2/28/2025

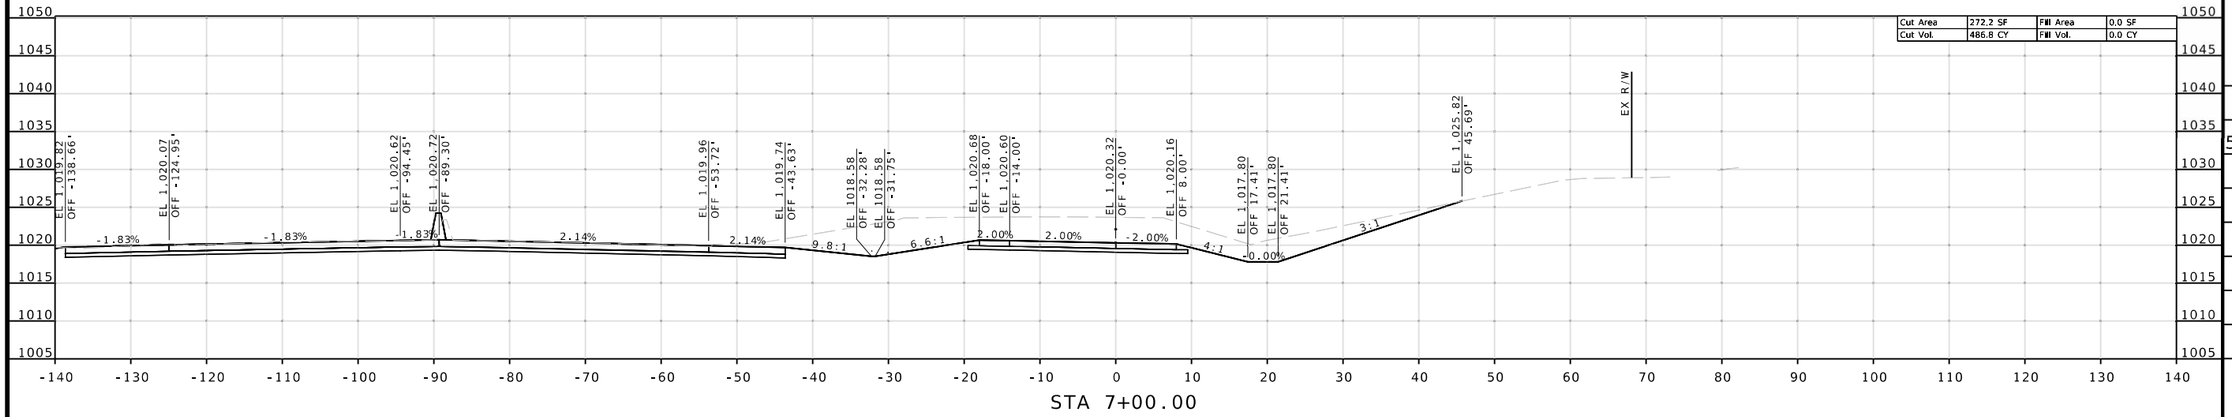

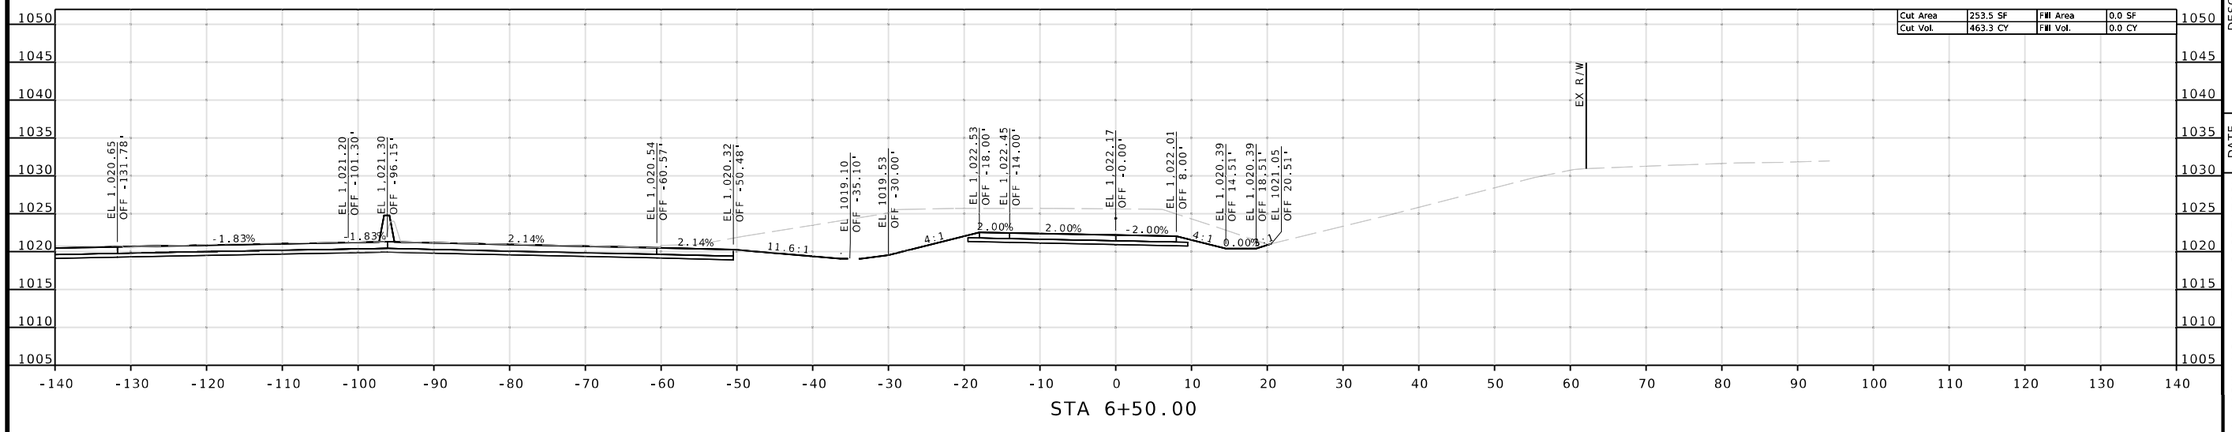

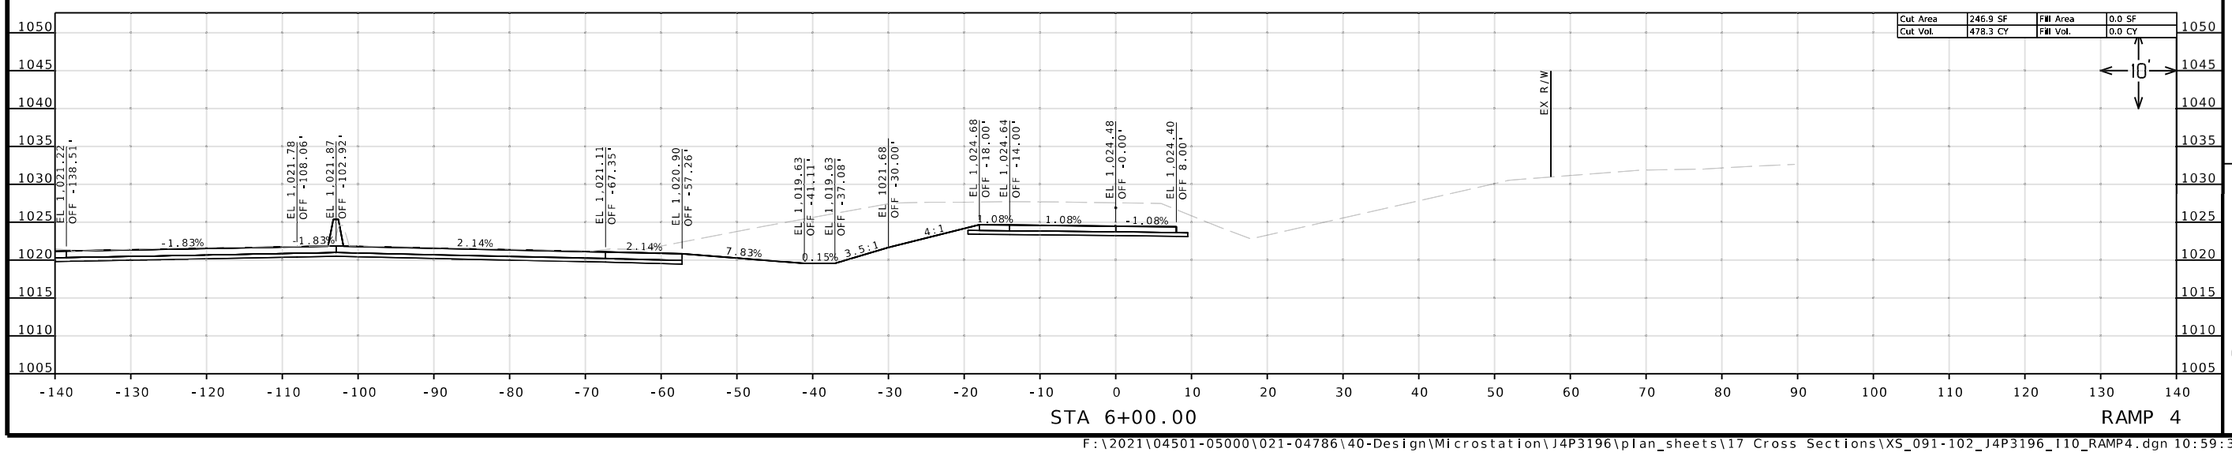

Reid Catt
2025.03.01 22:21:12-06'00'

REID BRENNEN CATT-ENGINEER
MO# PE-2010019516

DATE PREPARED
2/28/2025

ROUTE	STATE
50/291	MO
DISTRICT	SHEET NO.
KC	98

COUNTY
JACKSON

JOB NO.
J4P3196

FEDERAL PROJECT NO.
STB-3001(009)

PROJECT NO.

BRIDGE NO.

IF A SEAL IS PRESENT ON THIS SHEET IT HAS BEEN ELECTRONICALLY SEALED AND DATED.

DESCRIPTION

DATE


MISSOURI HIGHWAYS AND TRANSPORTATION COMMISSION


105 WEST CAPITOL
JEFFERSON CITY, MO 65102
1-888-ASK-MODOT (1-888-275-6636)


LEE'S SUMMIT MISSOURI

olsson
1301 BURLINGTON ST., STE. 100
NORTH KANSAS CITY, MO 64116
PHONE: 816.361.1177
CERT. OF AUTHORITY NO. 001592

F:\2021\04501-05000\021-04786\40-Design\Microstation\J4P3196\plan_sheets\17 Cross Sections\XS_091-102_J4P3196_I10_RAMP4.dgn 10:59:39 AM 2/28/2025

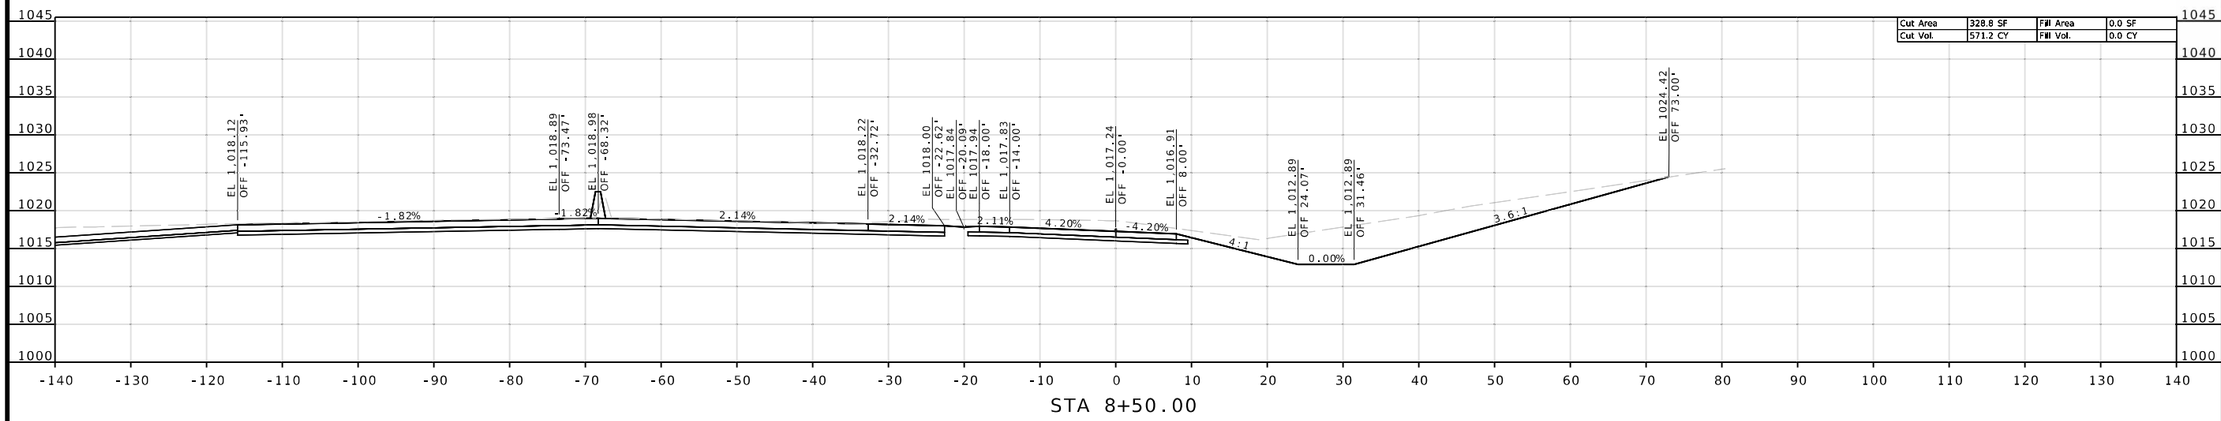

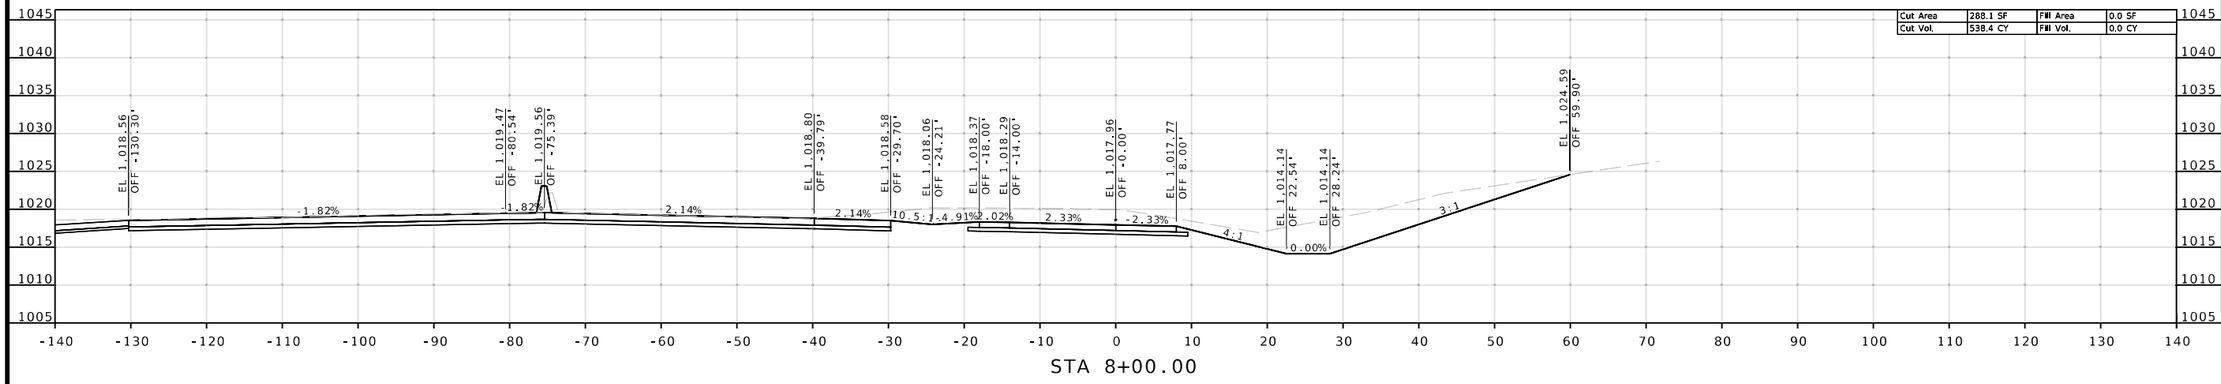

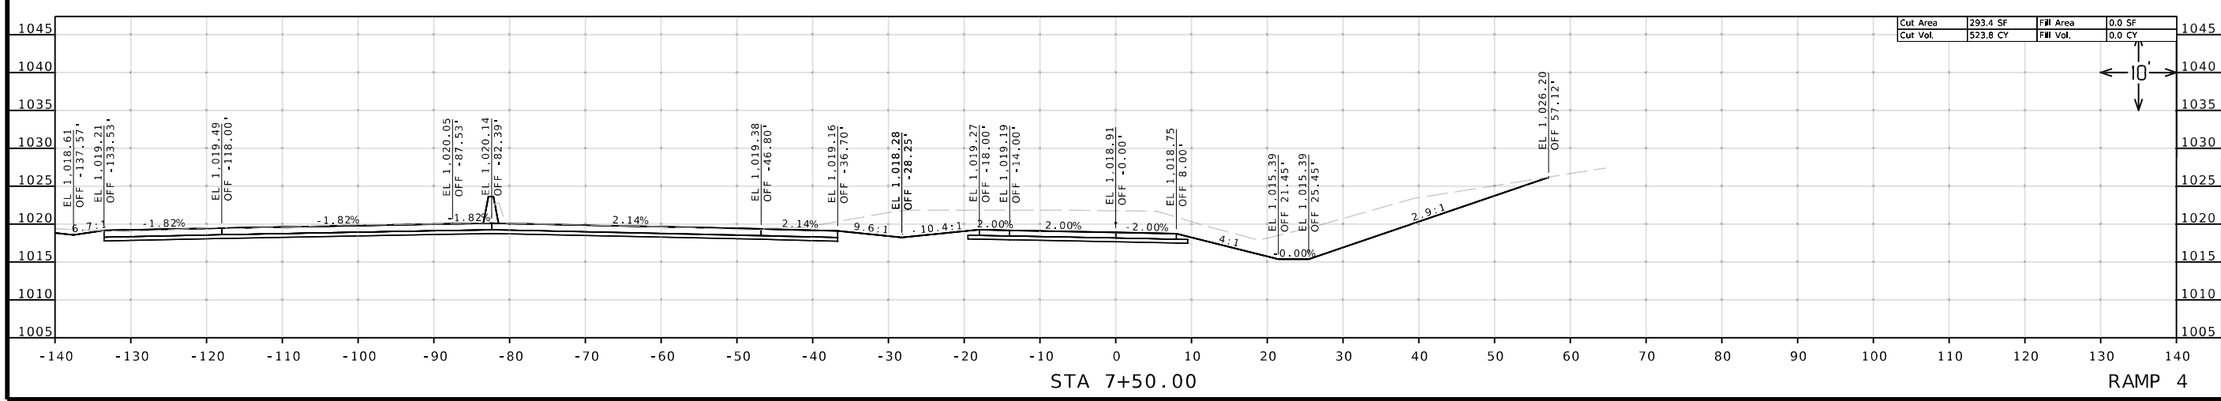

Reid Catt
2025.03.01 22:22:23-06'00'

REID BRENNEN CATT-ENGINEER
MO# PE-2010019516

DATE PREPARED
2/28/2025

ROUTE	STATE
50/291	MO
DISTRICT	SHEET NO.
KC	99

COUNTY
JACKSON

JOB NO.
J4P3196

FEDERAL PROJECT NO.
STB-3001(009)

PROJECT NO.

BRIDGE NO.

DESCRIPTION	DATE

IF A SEAL IS PRESENT ON THIS SHEET IT HAS BEEN ELECTRONICALLY SEALED AND DATED.


MISSOURI HIGHWAYS AND TRANSPORTATION COMMISSION


105 WEST CAPITOL
JEFFERSON CITY, MO 65102
1-888-ASK-MODOT (1-888-275-6636)


LEE'S SUMMIT MISSOURI

olsson
1301 BURLINGTON ST., STE. 100
NORTH KANSAS CITY, MO 64116
PHONE: 816.361.1177
CERT. OF AUTHORITY NO. 001592

F:\2021\04501-05000\021-04786\40-Design\Microstation\J4P3196\plan_sheets\17 Cross Sections\XS_091-102_J4P3196_I10_RAMP4.dgn 10:59:44 AM 2/28/2025

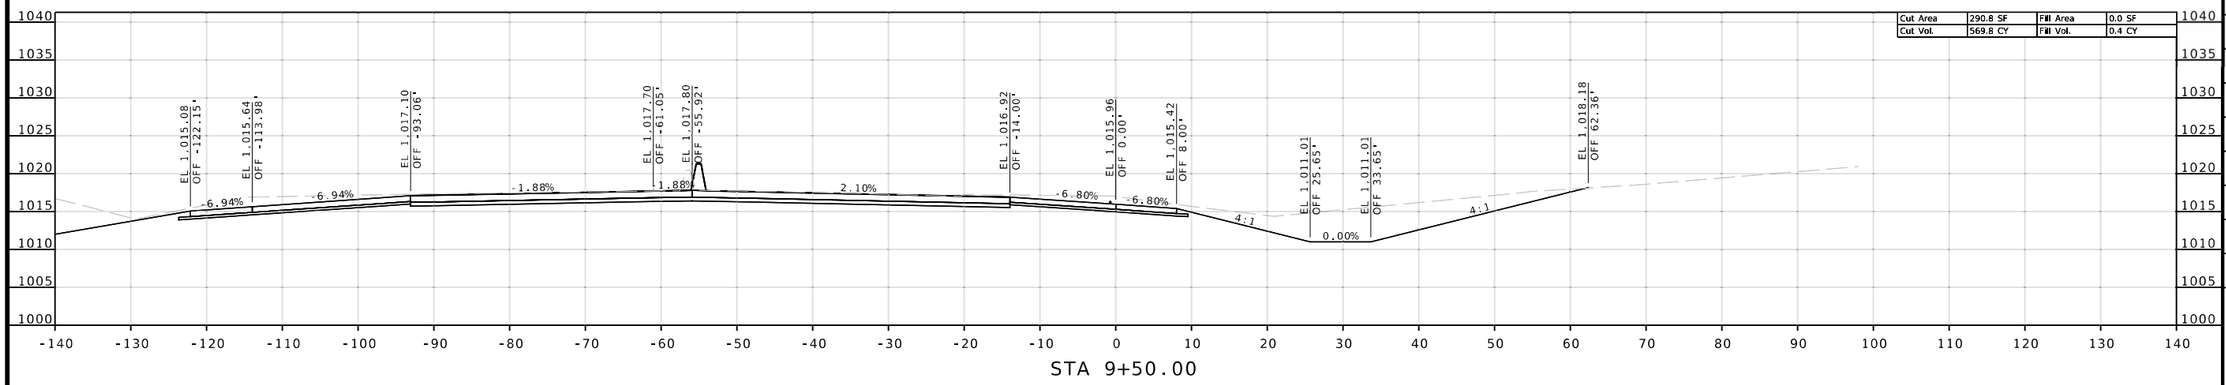

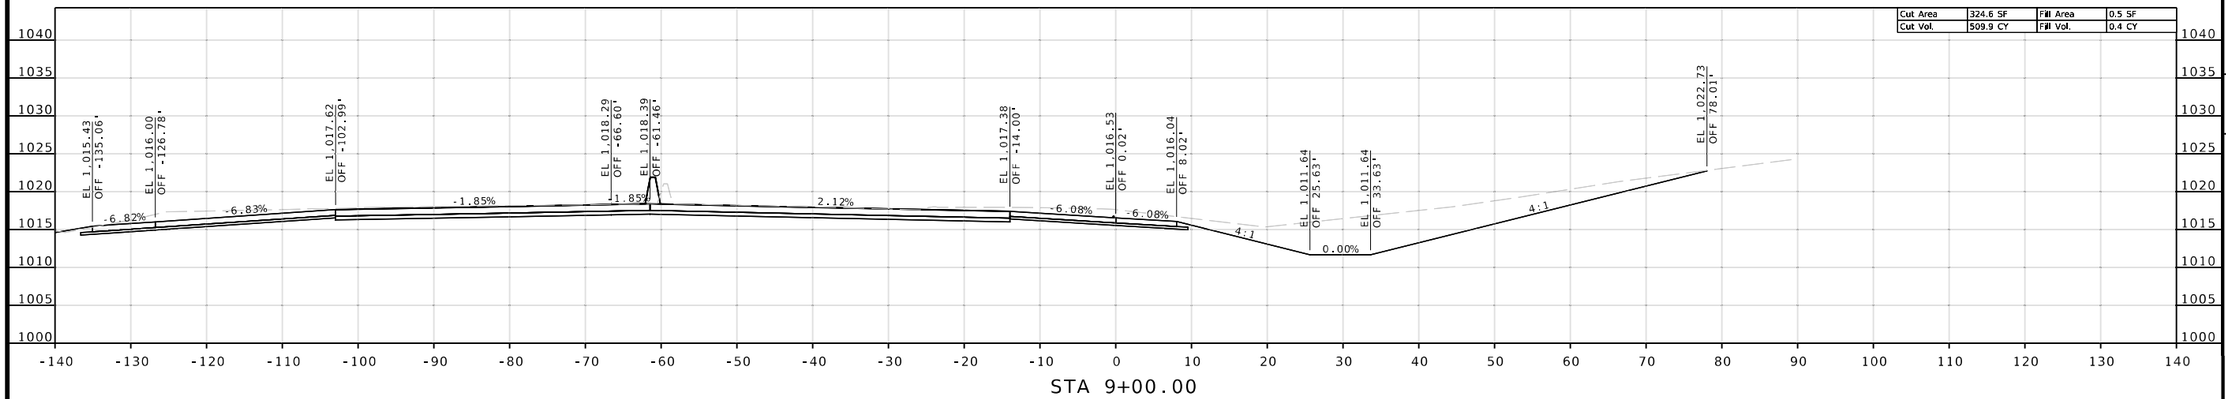

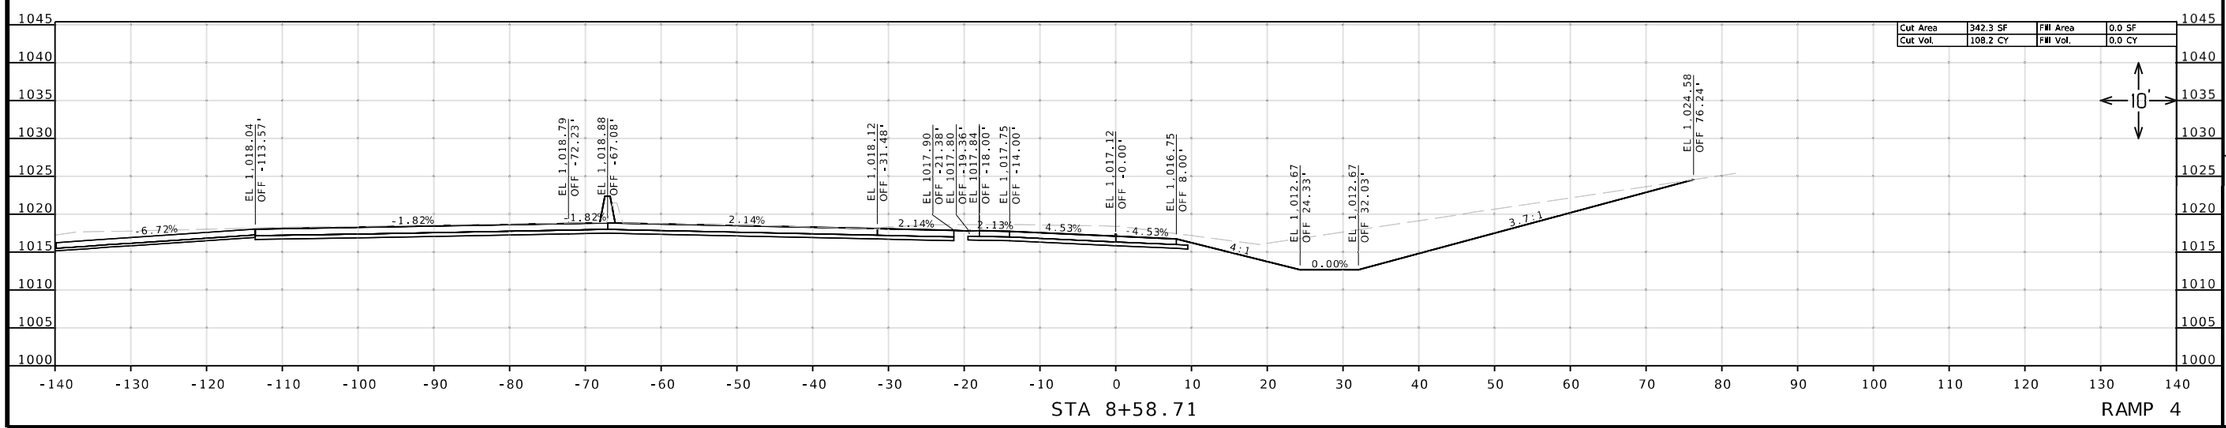

Reid Catt
2025.03.01 22:20:38-06'00'

REID BRENNEN CATT
NUMBER
PE-2010019516

REID BRENNEN CATT-ENGINEER
MO# PE-2010019516

DATE PREPARED
2/28/2025

ROUTE	STATE
50/291	MO
DISTRICT	SHEET NO.
KC	100

COUNTY
JACKSON

JOB NO.
J4P3196

FEDERAL PROJECT NO.
STB-3001(009)

PROJECT NO.

BRIDGE NO.

IF A SEAL IS PRESENT ON THIS SHEET IT HAS BEEN ELECTRONICALLY SEALED AND DATED.


DESCRIPTION	DATE


MISSOURI HIGHWAYS AND TRANSPORTATION COMMISSION
105 WEST CAPITOL
JEFFERSON CITY, MO 65102
1-888-ASK-MODOT (1-888-275-6636)


LEE'S SUMMIT MISSOURI

olsson
1301 BURLINGTON ST., STE. 100
NORTH KANSAS CITY, MO 64116
PHONE: 816.361.1177
CERT. OF AUTHORITY NO. 001592

F:\2021\04501-05000\021-04786\40-Design\Microstation\J4P3196\plan_sheets\17 Cross Sections\XS_091-102_J4P3196_I10_RAMP4.dgn 10:59:48 AM 2/28/2025

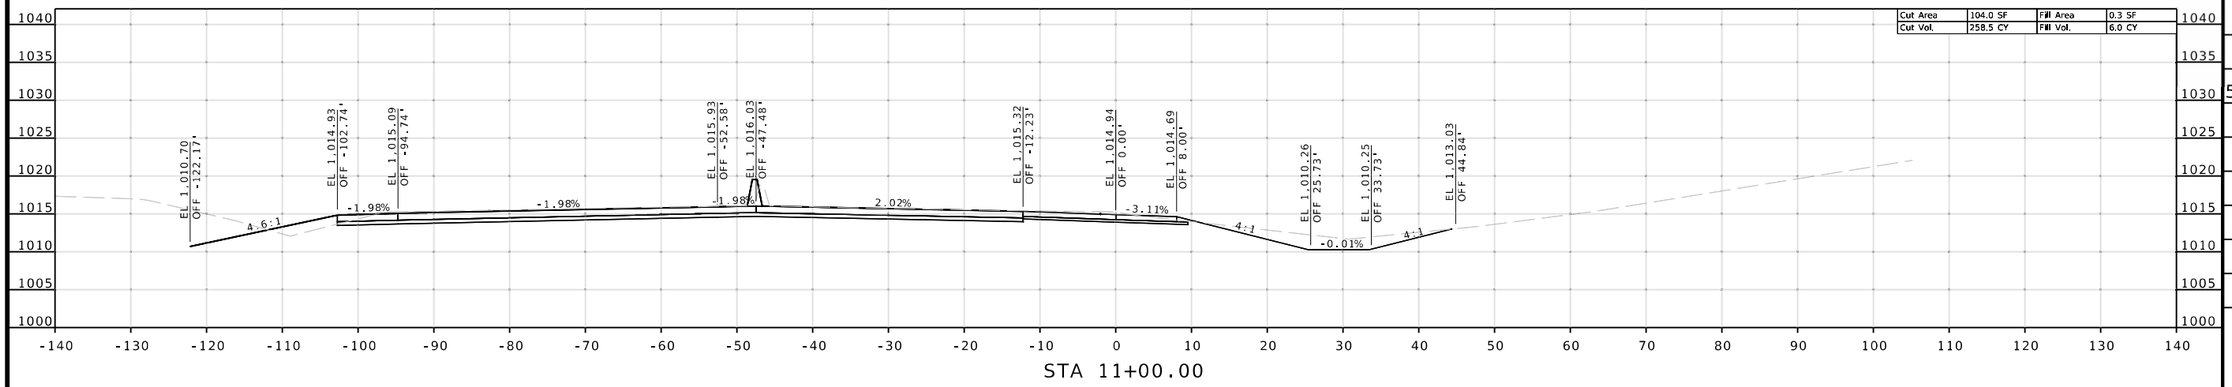

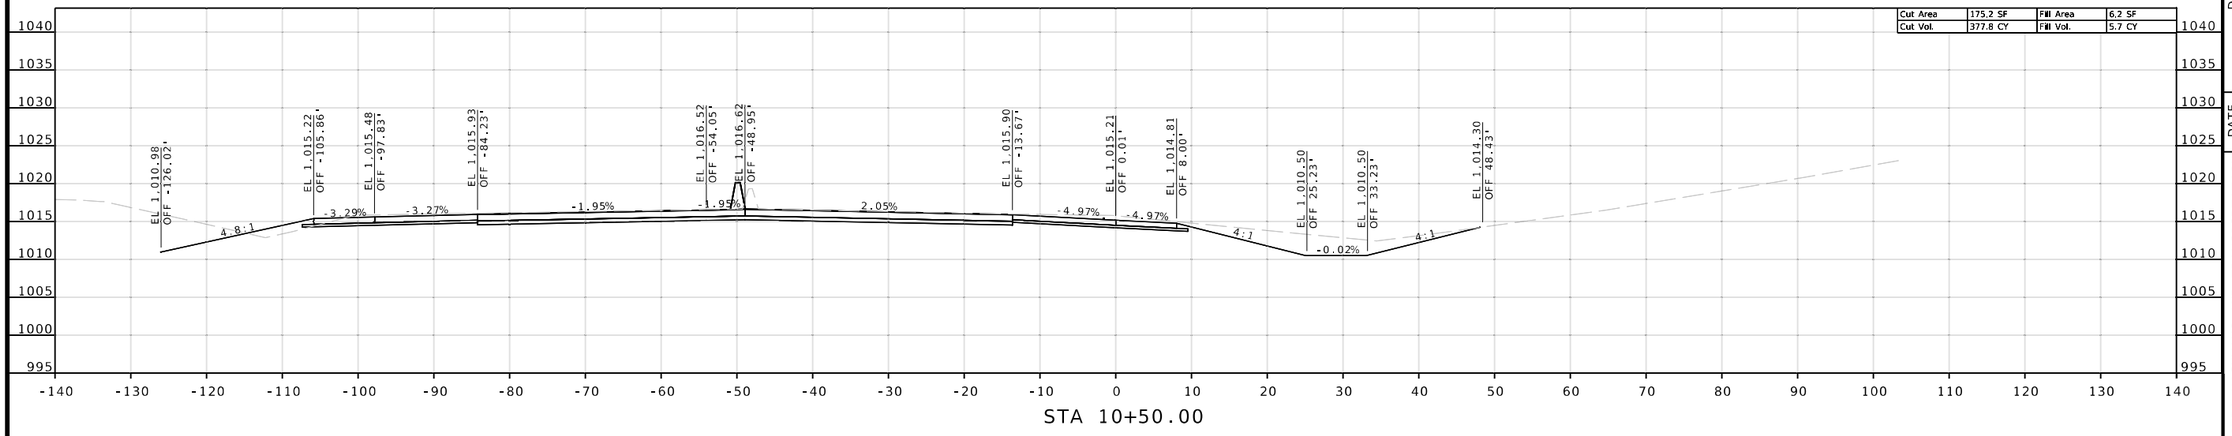

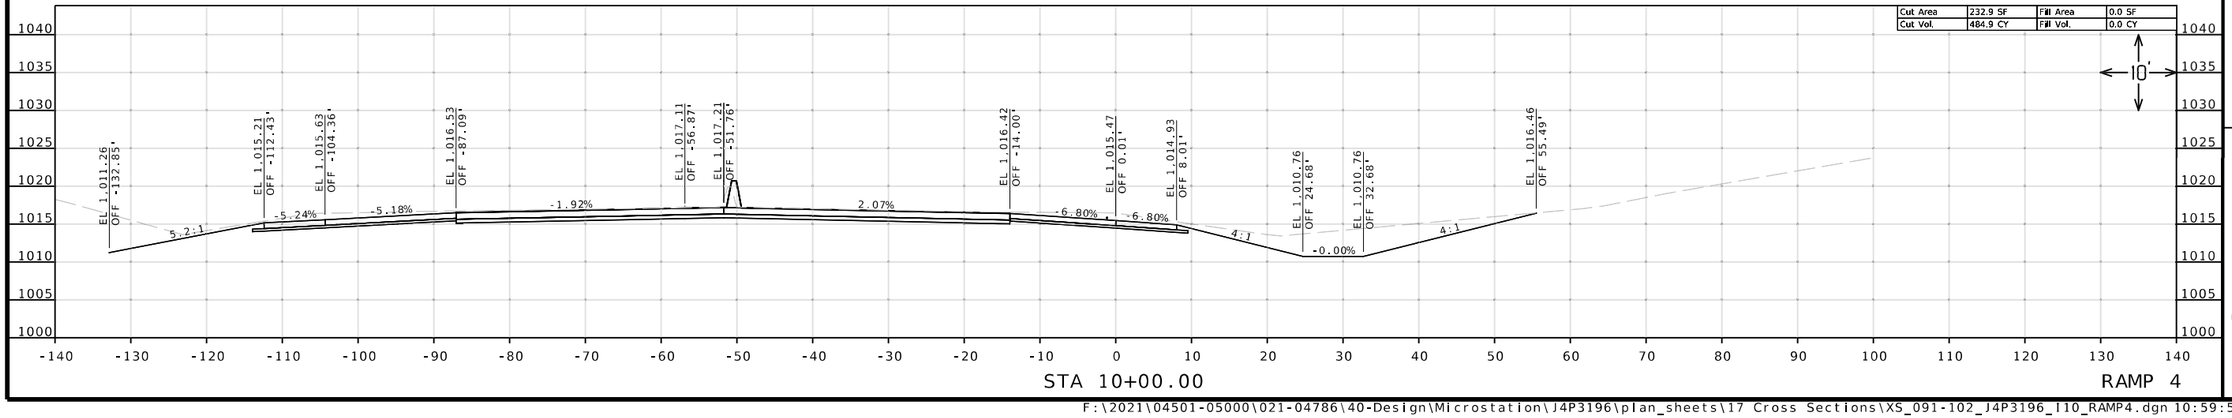

Reid Catt
2025.03.01 22:22:55-06'00'

REID BRENNEN CATT
NUMBER
PE-2010019516

REID BRENNEN CATT-ENGINEER
MO# PE-2010019516

DATE PREPARED
2/28/2025

ROUTE	STATE
50/291	MO

DISTRICT	SHEET NO.
KC	101

COUNTY
JACKSON

JOB NO.
J4P3196

FEDERAL PROJECT NO.
STB-3001(009)

PROJECT NO.

BRIDGE NO.

IF A SEAL IS PRESENT ON THIS SHEET IT HAS BEEN ELECTRONICALLY SEALED AND DATED.


DESCRIPTION	DATE

MISSOURI HIGHWAYS AND TRANSPORTATION COMMISSION
105 WEST CAPITOL
JEFFERSON CITY, MO 65102
1-888-ASK-MODOT (1-888-275-6636)

LEE'S SUMMIT MISSOURI

olsson
1301 BURLINGTON ST., STE. 100
NORTH KANSAS CITY, MO 64116
PHONE: 816.361.1177
CERT. OF AUTHORITY NO. 001592

F:\2021\04501-05000\021-04786\40-Design\Microstation\J4P3196\plan_sheets\17 Cross Sections\XS_091-102_J4P3196_I10_RAMP4.dgn 10:59:53 AM 2/28/2025

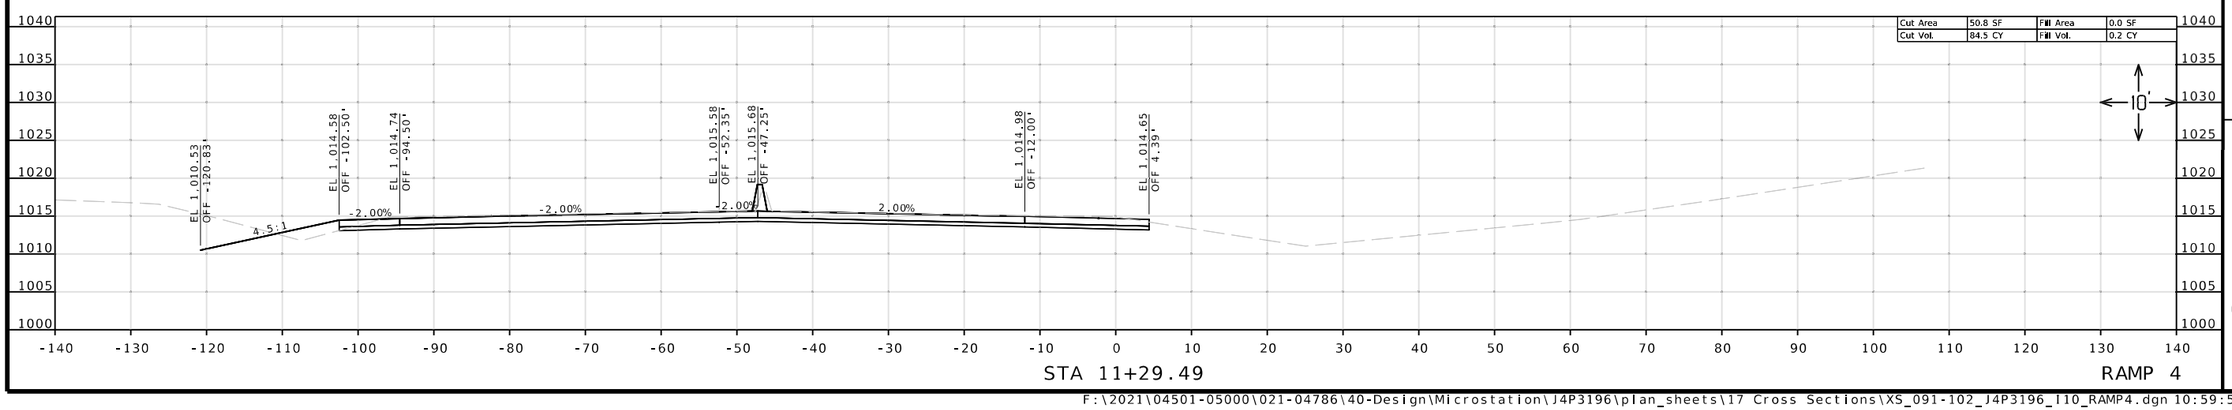

STA 11+29.49

RAMP 4

Reid Catt
2025.03.01 22:23:01-06'00'

REID BRENNEN CATT
NUMBER
PE-2010019516

REID BRENNEN CATT-ENGINEER
MO# PE-2010019516

DATE PREPARED
2/28/2025

ROUTE	STATE
50/291	MO
DISTRICT	SHEET NO.
KC	102

COUNTY
JACKSON

JOB NO.
J4P3196

FEDERAL PROJECT NO.
STB-3001(009)

PROJECT NO.

BRIDGE NO.

DESCRIPTION	DATE

IF A SEAL IS PRESENT ON THIS SHEET IT HAS BEEN ELECTRONICALLY SEALED AND DATED.


MISSOURI HIGHWAYS AND TRANSPORTATION COMMISSION

105 WEST CAPITOL
JEFFERSON CITY, MO 65102
1-888-ASK-MODOT (1-888-275-6636)


LEE'S SUMMIT MISSOURI

olsson
1301 BURLINGTON ST., STE. 100
NORTH KANSAS CITY, MO 64116
PHONE: 816.361.1177
CERT. OF AUTHORITY NO. 001592


F:\2021\04501-05000\021-04786\40-Design\Microstation\J4P3196\plan_sheets\17 Cross Sections\XS_091-102_J4P3196_I10_RAMP4.dgn 10:59:57 AM 2/28/2025

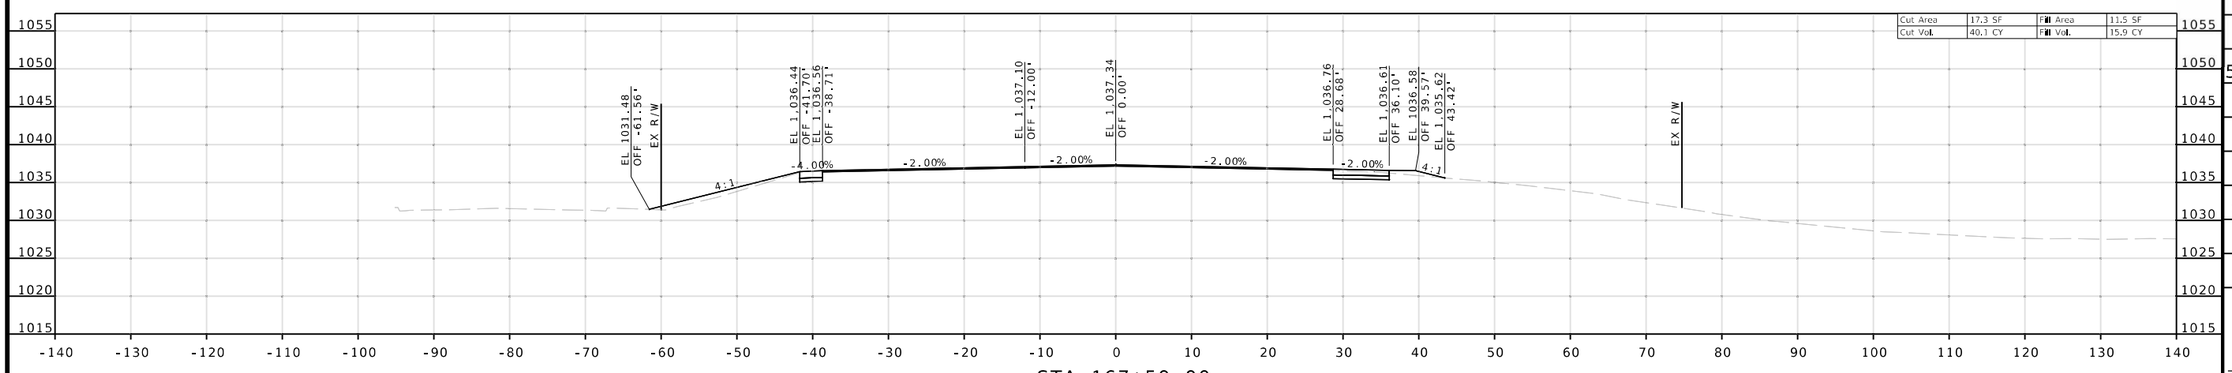

STA 167+50.00

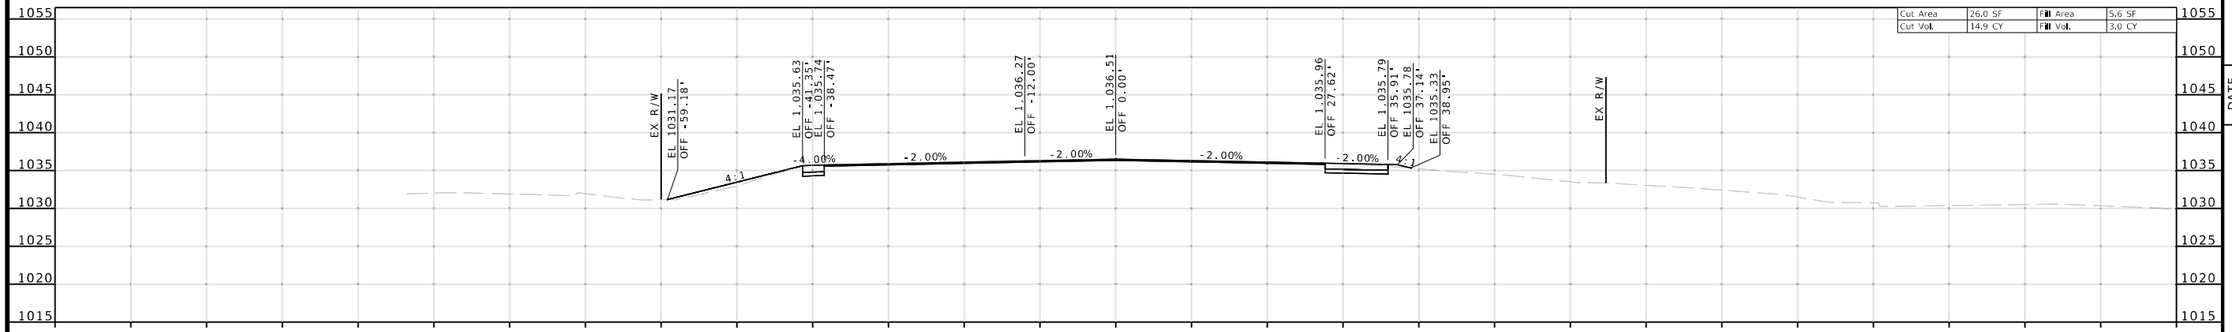

STA 167+00.00

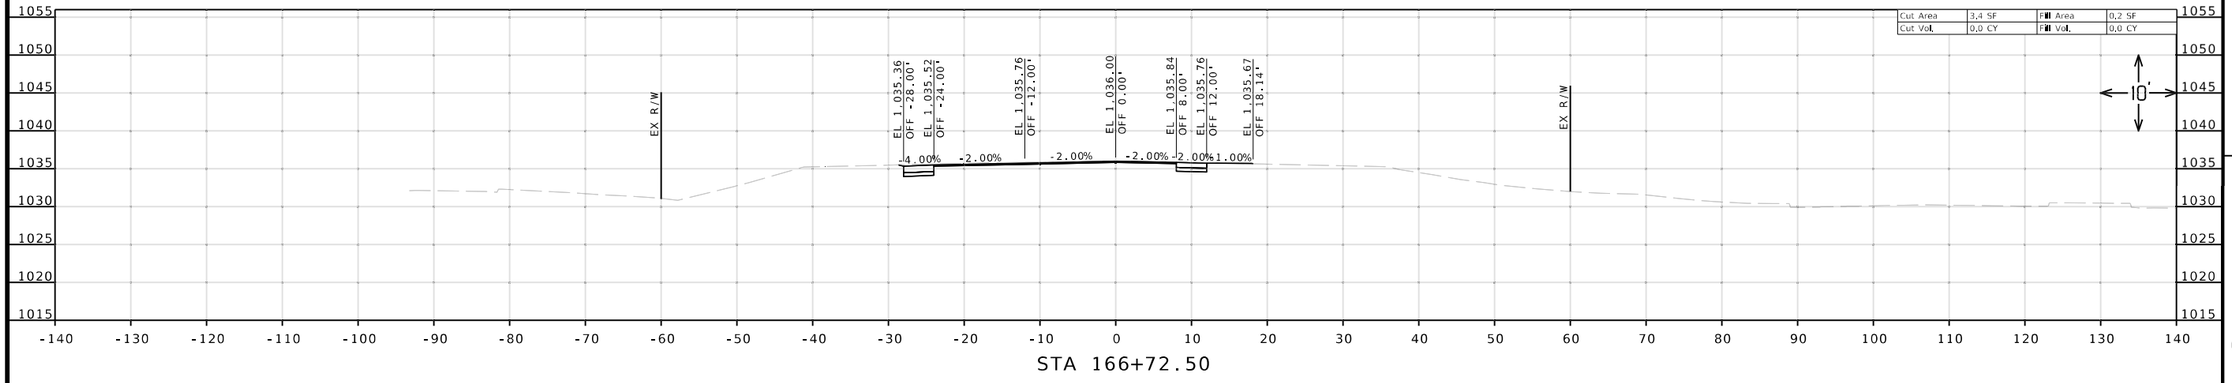

STA 166+72.50

BEGIN PROJECT J4P3196

ROUTE 291

Reid Catt
2025.03.01 22:23:28-06'00'

REID BRENNEN CATT
NUMBER
PE-2010019516

REID BRENNEN CATT-ENGINEER
MO# PE-2010019516

DATE PREPARED
2/28/2025

ROUTE	STATE
50/291	MO
DISTRICT	SHEET NO.
KC	103

COUNTY
JACKSON

JOB NO.
J4P3196

FEDERAL PROJECT NO.
STB-3001(009)

PROJECT NO.

BRIDGE NO.

DESCRIPTION

DATE

MISSOURI HIGHWAYS AND TRANSPORTATION COMMISSION


105 WEST CAPITOL
JEFFERSON CITY, MO 65102
1-888-ASK-MODOT (1-888-275-6636)


LEE'S SUMMIT MISSOURI


olsson
1301 BURLINGTON ST., STE. 100
NORTH KANSAS CITY, MO 64116
PHONE: 816.361.1177
CERT. OF AUTHORITY NO. 001592

IF A SEAL IS PRESENT ON THIS SHEET IT HAS BEEN ELECTRONICALLY SEALED AND DATED.

F:\2021\04501-05000\021-04786\40-Design\Microstation\J4P3196\plan_sheets\17 Cross Sections\XS_103-119_J4P3196_I10_RTE291.dgn 11:02:14 AM 2/28/2025

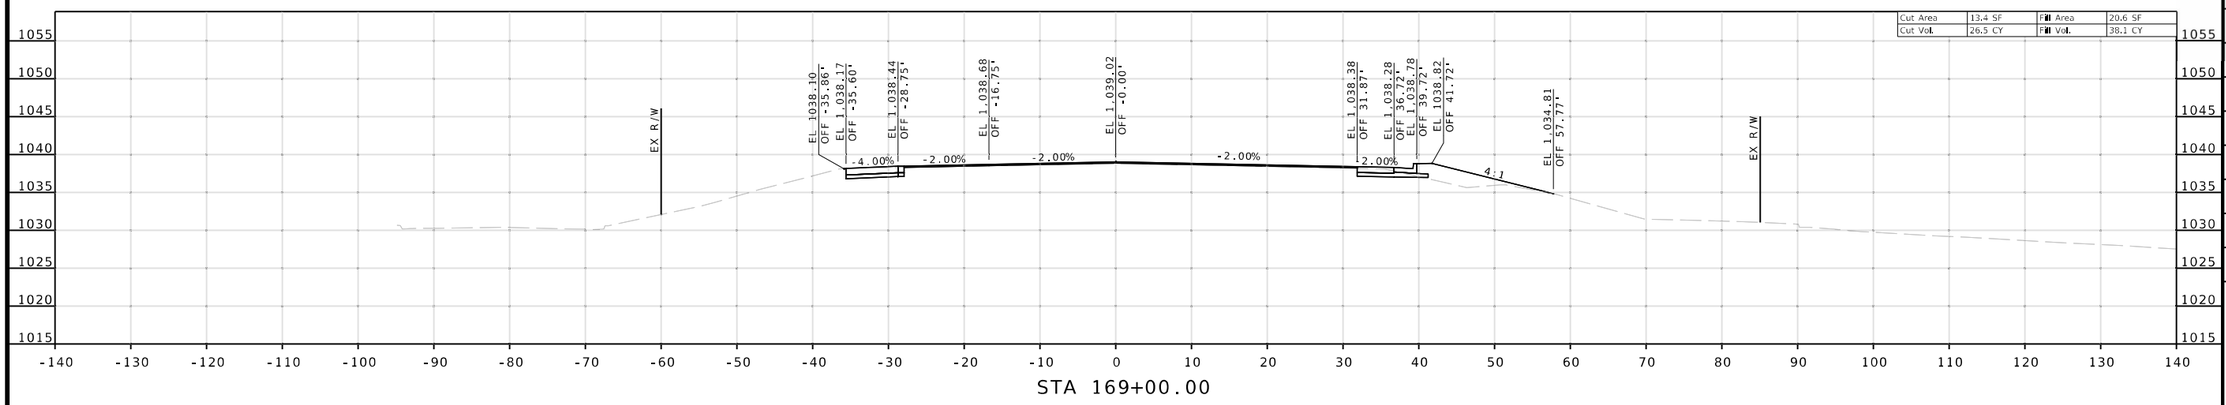

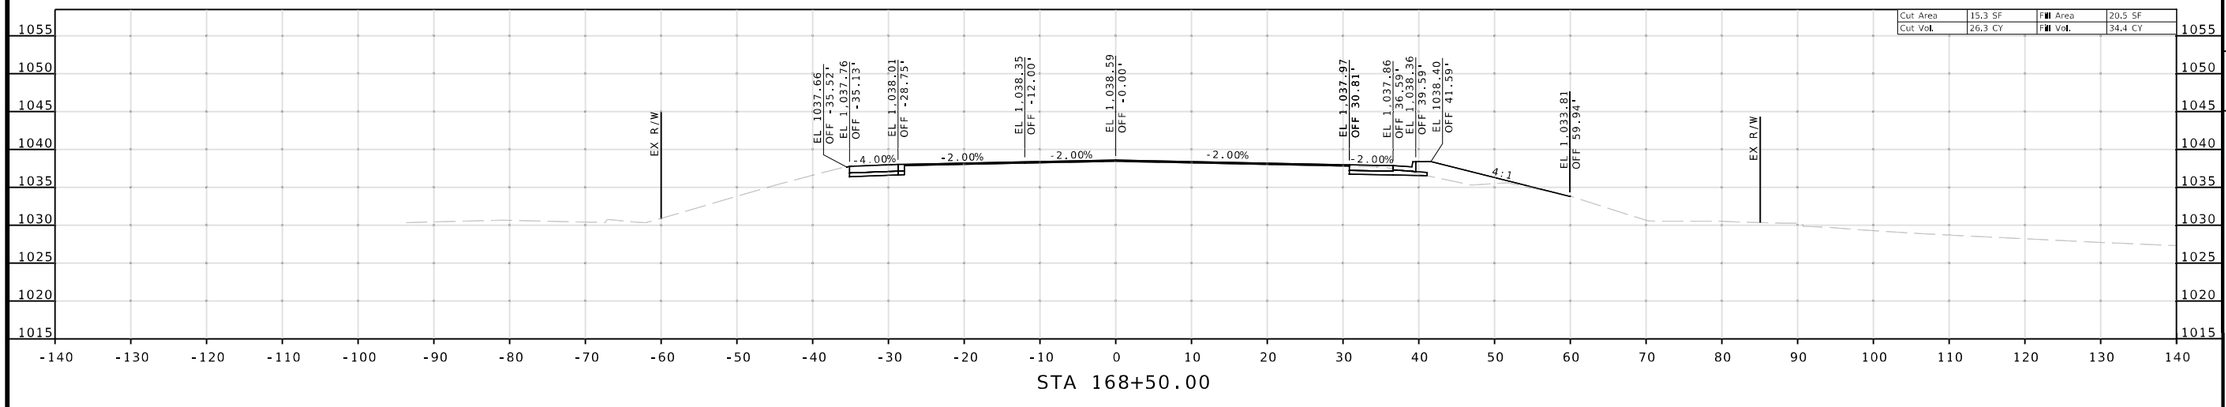

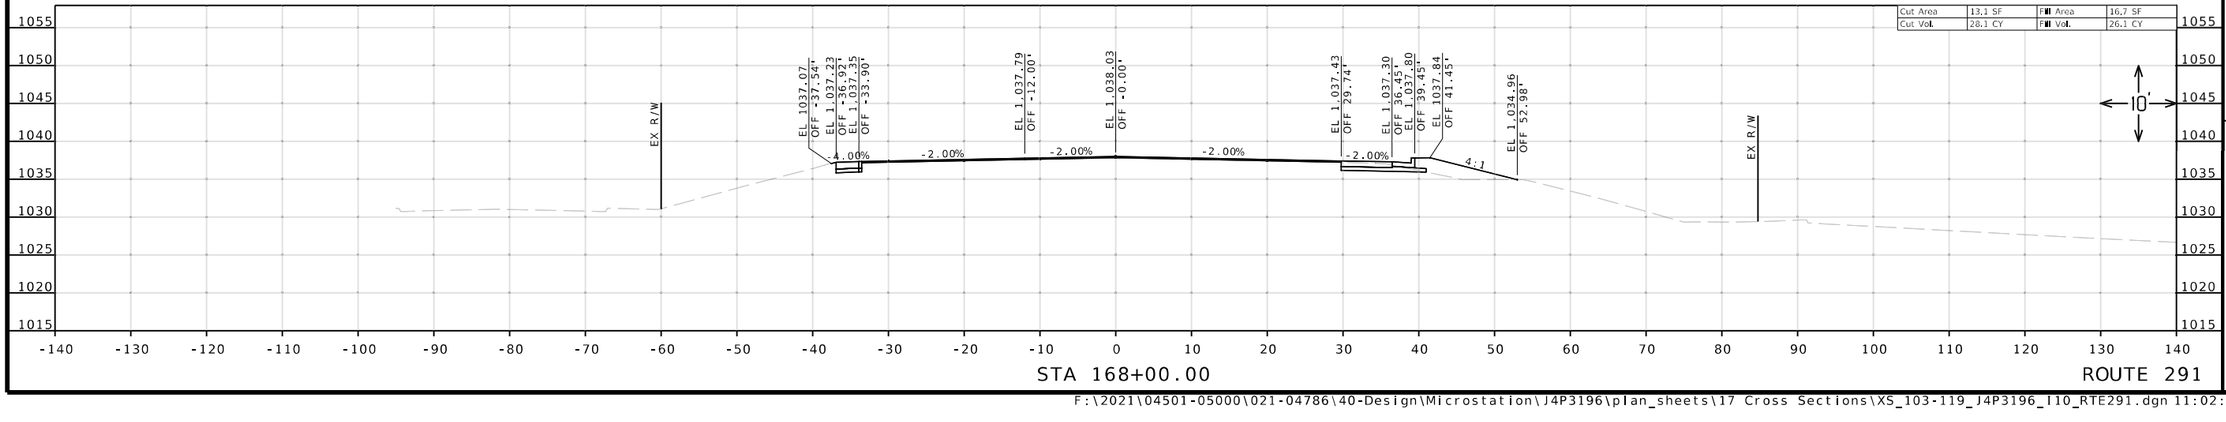

Reid Catt
2025.03.01 22:23:22-06'00'

REID BRENNEN CATT
NUMBER
PE-2010019516

REID BRENNEN CATT-ENGINEER
MO# PE-2010019516

DATE PREPARED
2/28/2025

ROUTE	STATE
50/291	MO
DISTRICT	SHEET NO.
KC	104

COUNTY
JACKSON

JOB NO.
J4P3196

FEDERAL PROJECT NO.
STB-3001(009)

PROJECT NO.

BRIDGE NO.

DATE	DESCRIPTION

IF A SEAL IS PRESENT ON THIS SHEET IT HAS BEEN ELECTRONICALLY SEALED AND DATED.


MISSOURI HIGHWAYS AND TRANSPORTATION COMMISSION


105 WEST CAPITOL
JEFFERSON CITY, MO 65102
1-888-ASK-MODOT (1-888-275-6636)


LEE'S SUMMIT MISSOURI

olsson
1301 BURLINGTON ST., STE. 100
NORTH KANSAS CITY, MO 64116
PHONE: 816.361.1177
CERT. OF AUTHORITY NO. 001592

F:\2021\04501-05000\021-04786\40-Design\Microstation\J4P3196\plan_sheets\17 Cross Sections\XS_103-119_J4P3196_I10_RTE291.dgn 11:02:20 AM 2/28/2025

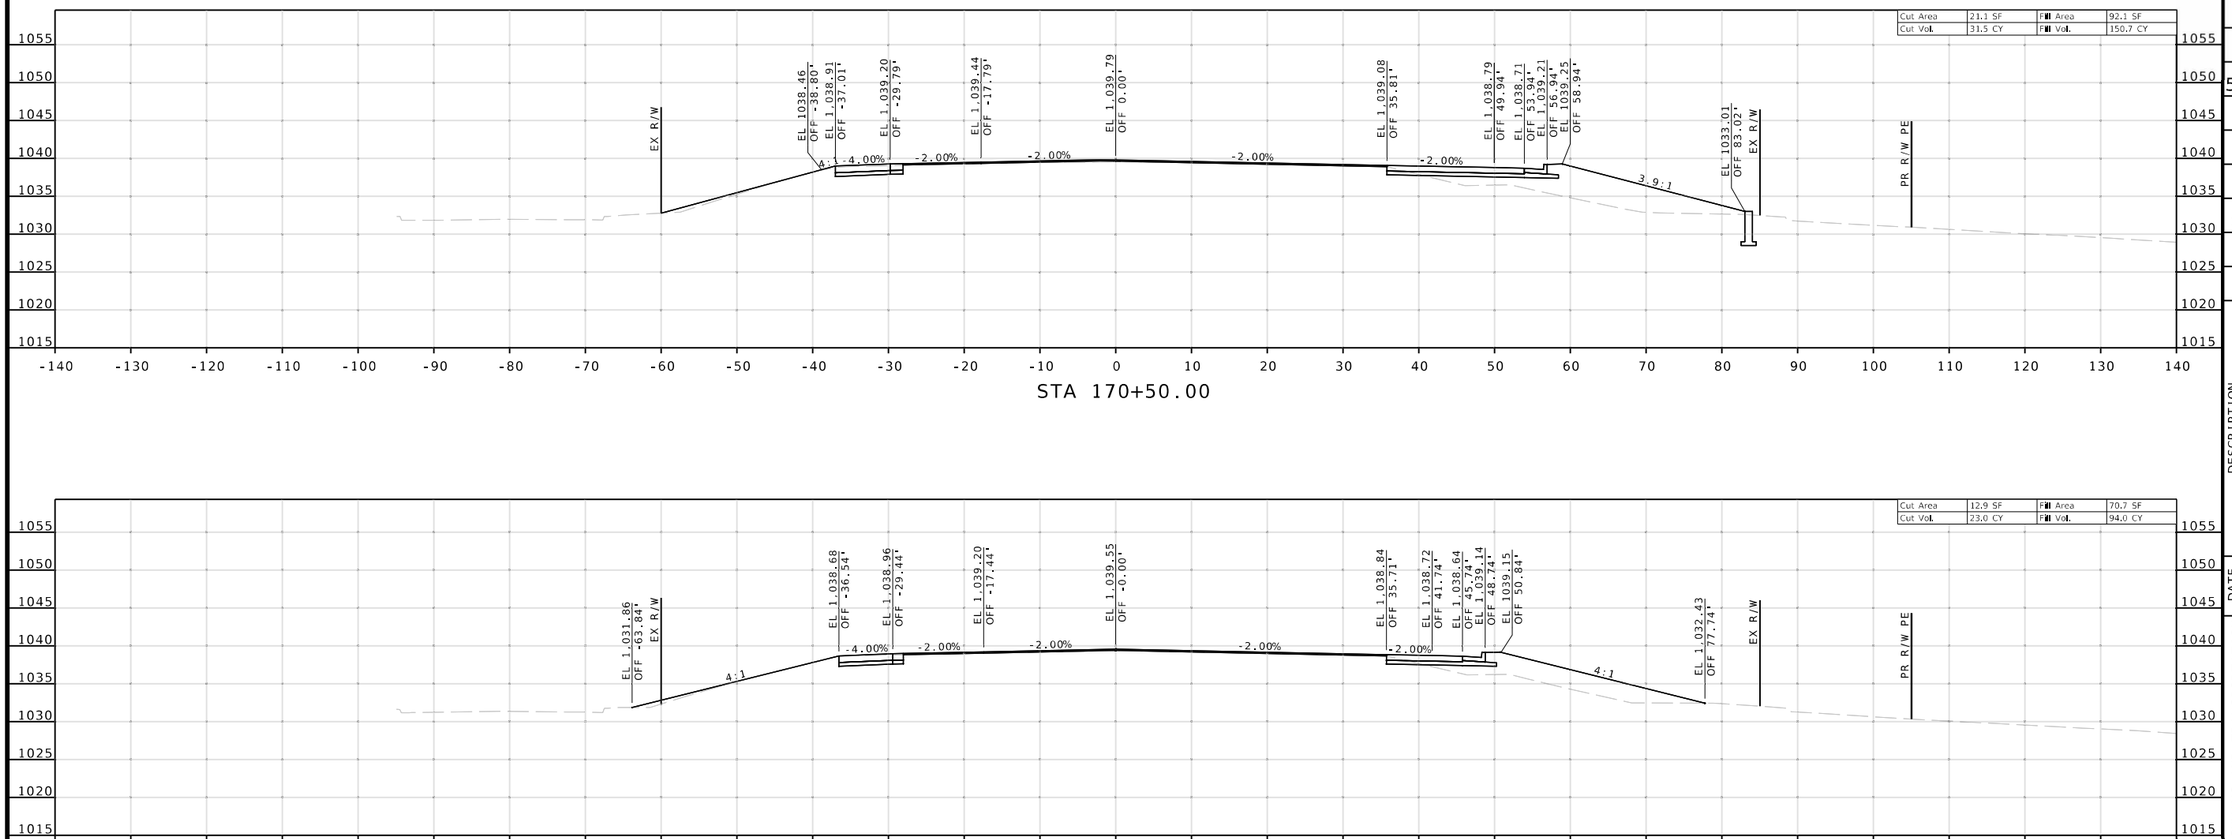

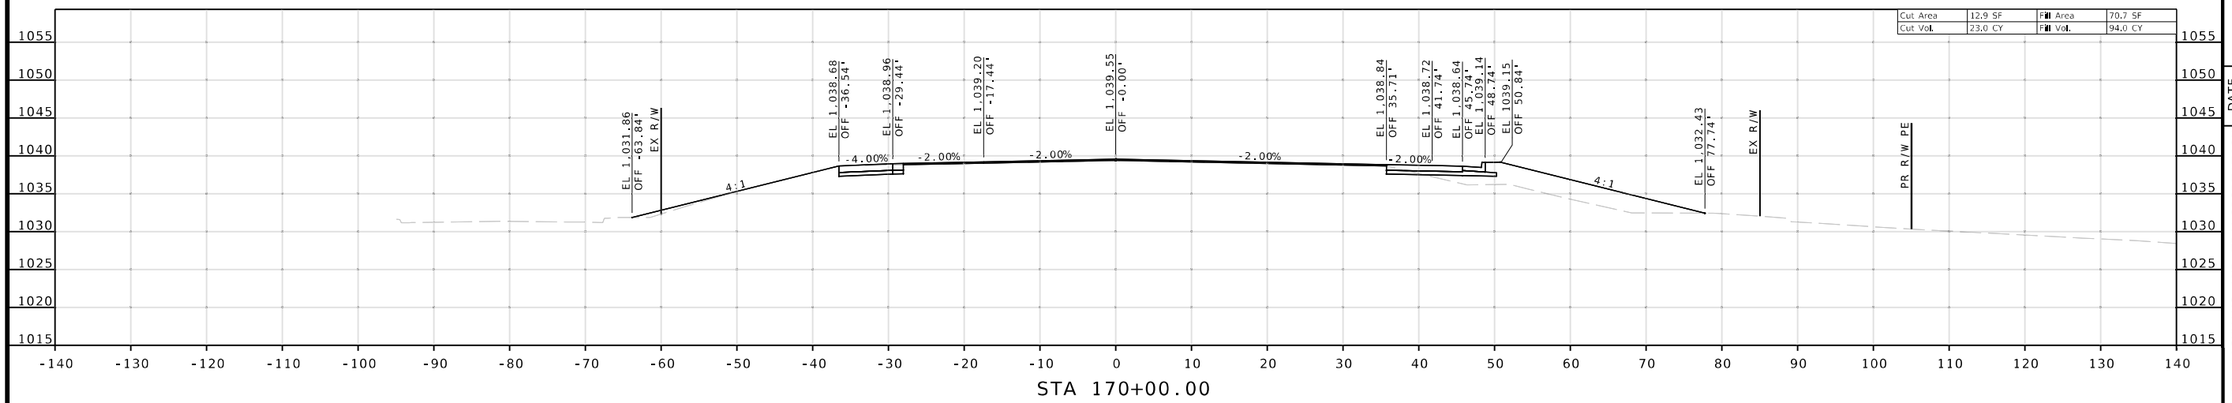

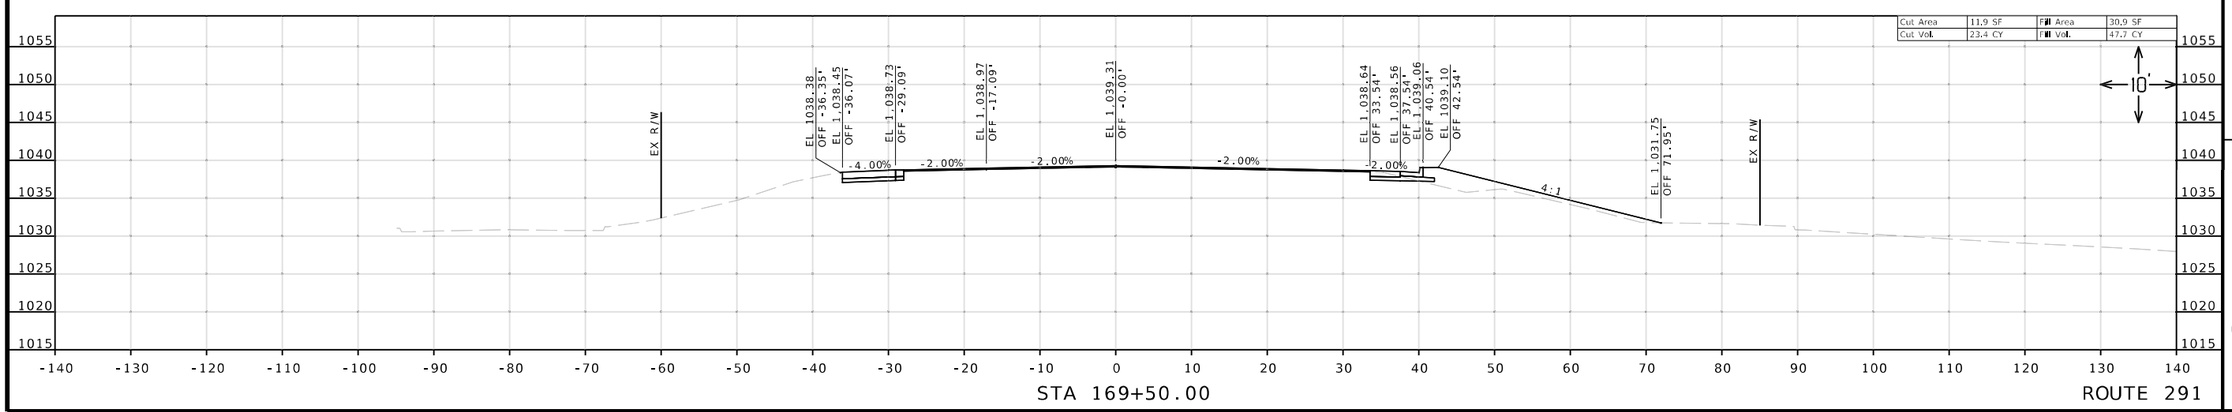

Reid Catt
2025.03.01 22:23:07-06'00'

REID BRENNEN CATT-ENGINEER
MO# PE-2010019516

DATE PREPARED
2/28/2025

ROUTE	STATE
50/291	MO
DISTRICT	SHEET NO.
KC	105

COUNTY
JACKSON

JOB NO.
J4P3196

FEDERAL PROJECT NO.
STB-3001(009)

PROJECT NO.

BRIDGE NO.

IF A SEAL IS PRESENT ON THIS SHEET IT HAS BEEN ELECTRONICALLY SEALED AND DATED.


DESCRIPTION	DATE


MISSOURI HIGHWAYS AND TRANSPORTATION COMMISSION
105 WEST CAPITOL
JEFFERSON CITY, MO 65102
1-888-ASK-MODOT (1-888-275-6636)


LEE'S SUMMIT MISSOURI

olsson
1301 BURLINGTON ST., STE. 100
NORTH KANSAS CITY, MO 64116
PHONE: 816.361.1177
CERT. OF AUTHORITY NO. 001592

F:\2021\04501-05000\021-04786\40-Design\Microstation\J4P3196\plan_sheets\17 Cross Sections\XS_103-119_J4P3196_I10_RTE291.dgn 11:02:25 AM 2/28/2025

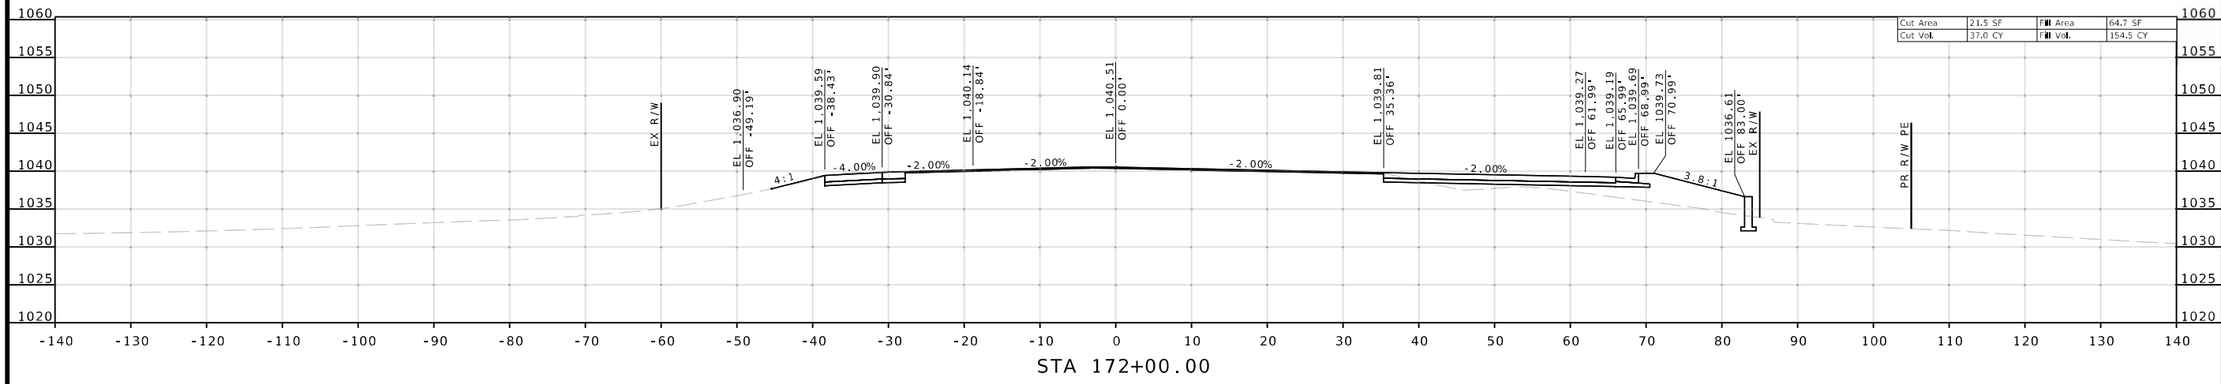

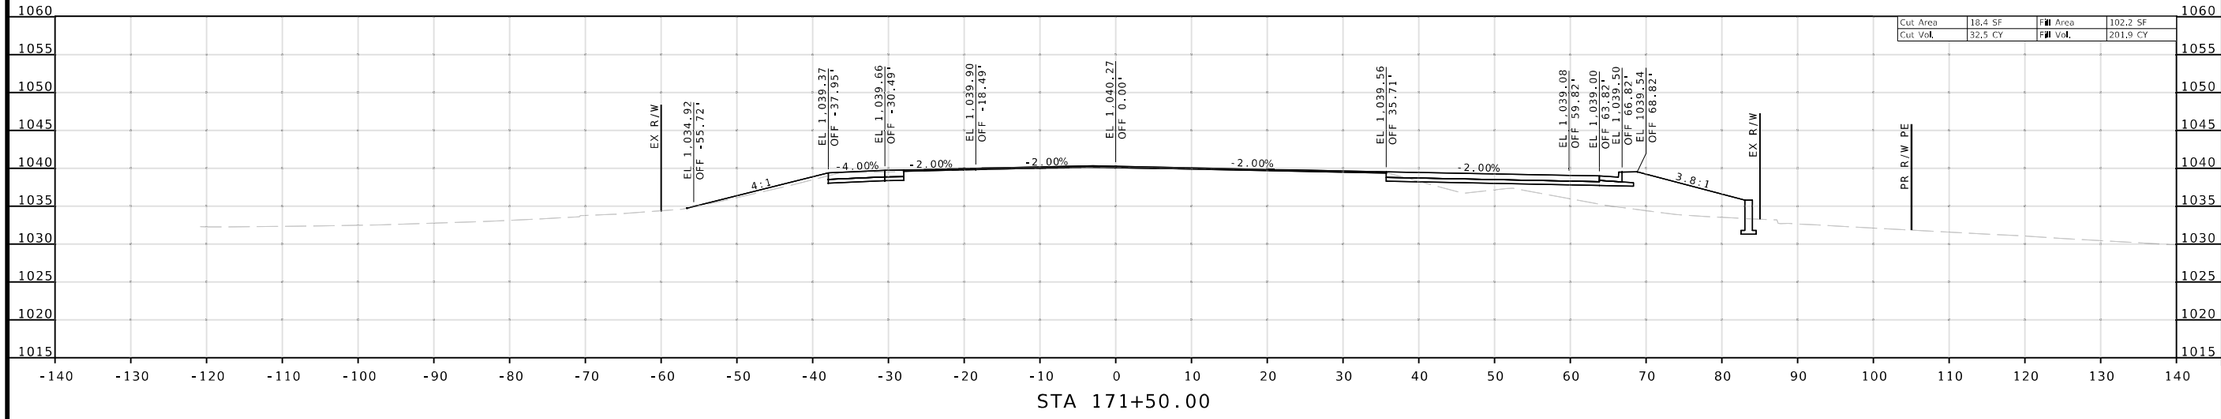

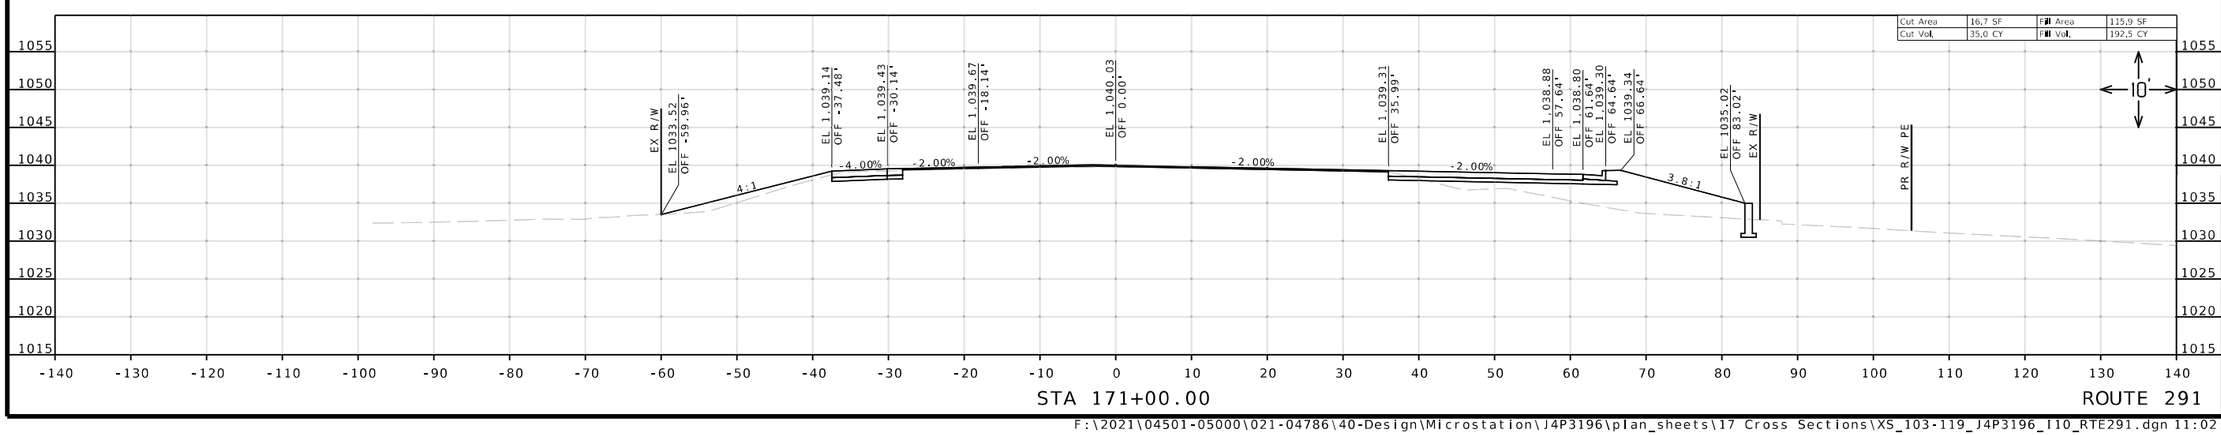

Reid Catt
2025.03.01 22:23:14-06'00'

REID BRENNEN CATT
NUMBER
PE-2010019516

REID BRENNEN CATT-ENGINEER
MO# PE-2010019516

DATE PREPARED
2/28/2025

ROUTE	STATE
50/291	MO
DISTRICT	SHEET NO.
KC	106

COUNTY
JACKSON

JOB NO.
J4P3196

FEDERAL PROJECT NO.
STB-3001(009)

PROJECT NO.

BRIDGE NO.

DESCRIPTION	DATE

IF A SEAL IS PRESENT ON THIS SHEET IT HAS BEEN ELECTRONICALLY SEALED AND DATED.


MISSOURI HIGHWAYS AND TRANSPORTATION COMMISSION


105 WEST CAPITOL
JEFFERSON CITY, MO 65102
1-888-ASK-MODOT (1-888-275-6636)


LEE'S SUMMIT MISSOURI

olsson
1301 BURLINGTON ST., STE. 100
NORTH KANSAS CITY, MO 64116
PHONE: 816.361.1177
CERT. OF AUTHORITY NO. 001592

F:\2021\04501-05000\021-04786\40-Design\Microstation\J4P3196\plan_sheets\17 Cross Sections\XS_103-119_J4P3196_110_RTE291.dgn 11:02:30 AM 2/28/2025

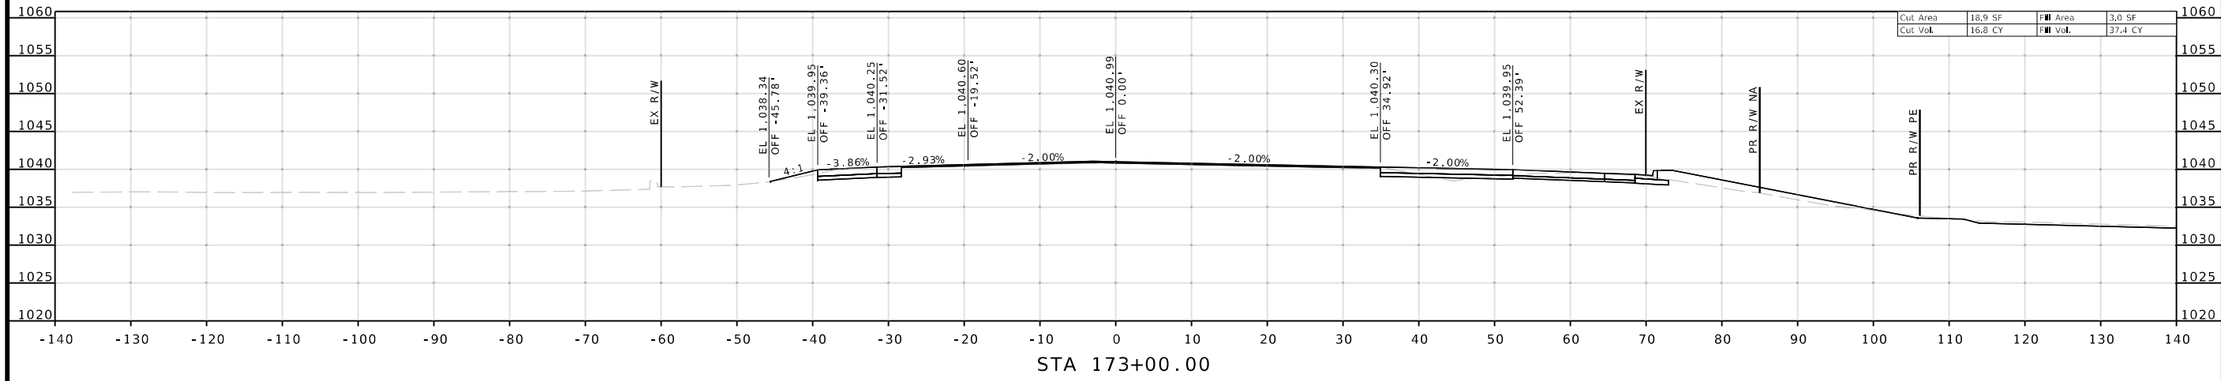

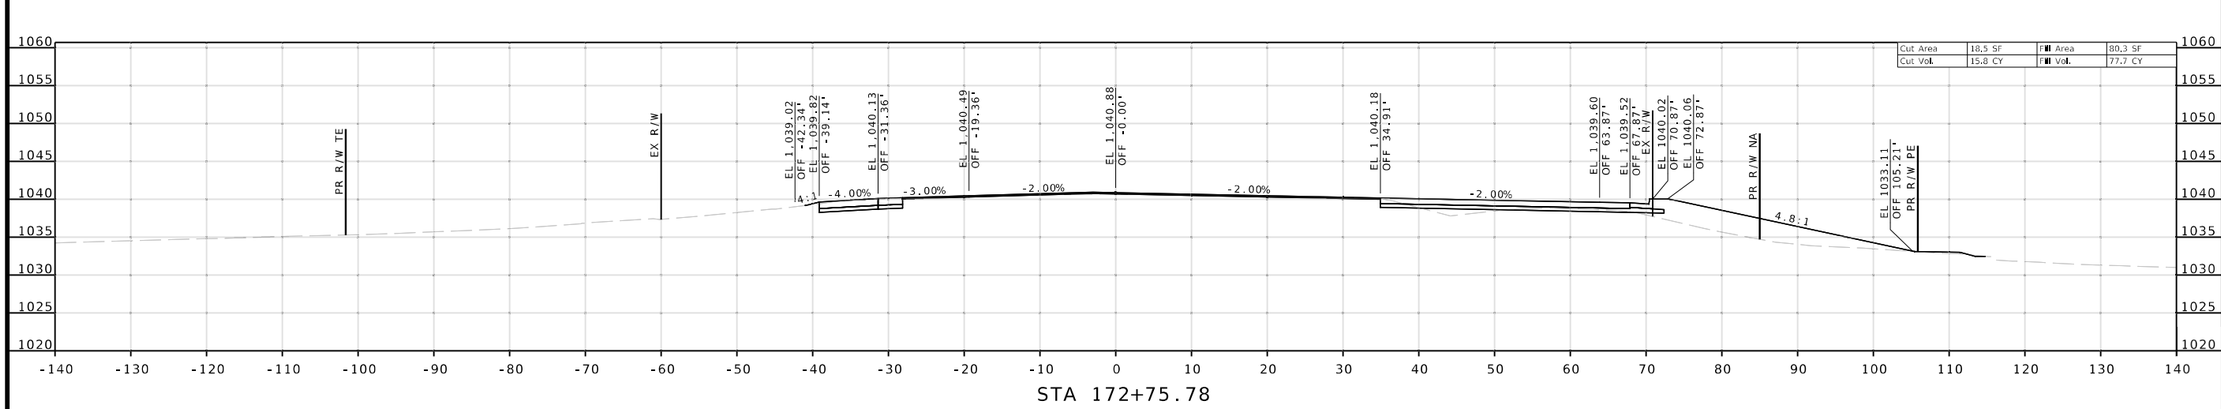

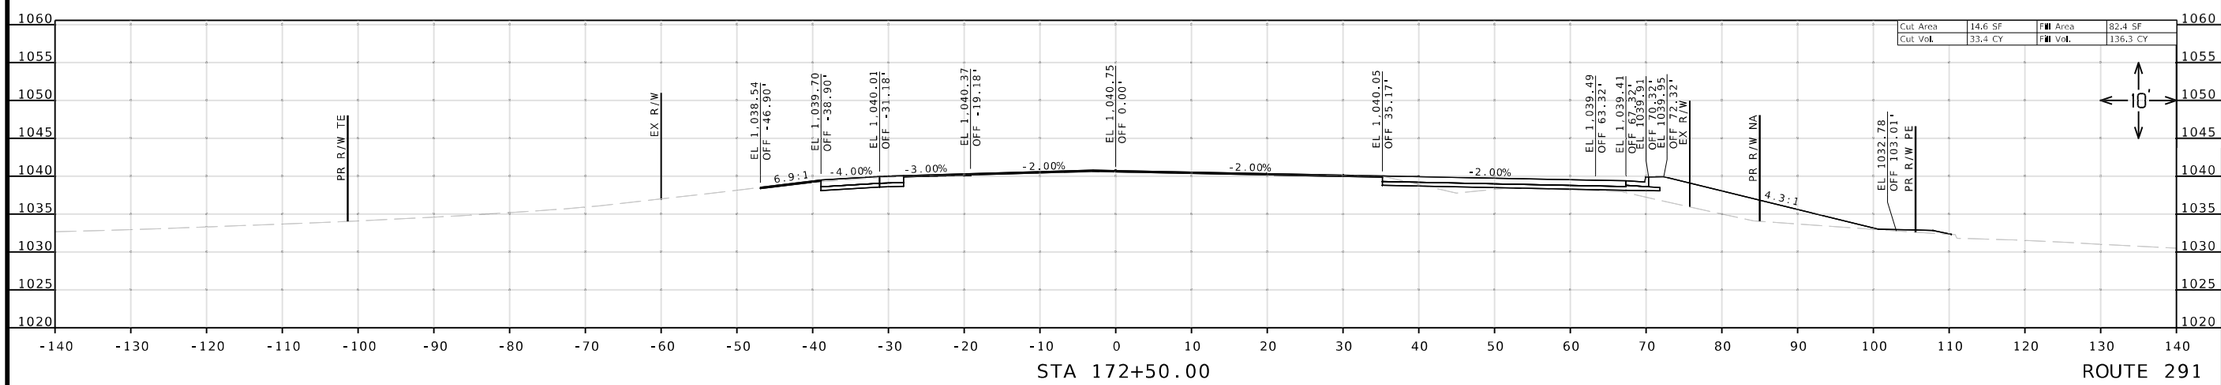

Reid Catt
2025.03.01 22:23:48-06'00'

REID BRENNEN CATT-ENGINEER
MO# PE-2010019516

DATE PREPARED
2/28/2025

ROUTE	STATE
50/291	MO
DISTRICT	SHEET NO.
KC	107

COUNTY
JACKSON

JOB NO.
J4P3196

FEDERAL PROJECT NO.
STB-3001(009)

PROJECT NO.

BRIDGE NO.

DESCRIPTION	DATE

IF A SEAL IS PRESENT ON THIS SHEET IT HAS BEEN ELECTRONICALLY SEALED AND DATED.


MISSOURI HIGHWAYS AND TRANSPORTATION COMMISSION


105 WEST CAPITOL
JEFFERSON CITY, MO 65102
1-888-ASK-MODOT (1-888-275-6636)

LEE'S SUMMIT MISSOURI

olsson
1301 BURLINGTON ST., STE. 100
NORTH KANSAS CITY, MO 64116
PHONE: 816.361.1177
CERT. OF AUTHORITY NO. 001592

F:\2021\04501-05000\021-04786\40-Design\Microstation\J4P3196\plan_sheets\17 Cross Sections\XS_103-119_J4P3196_I10_RTE291.dgn 11:02:35 AM 2/28/2025

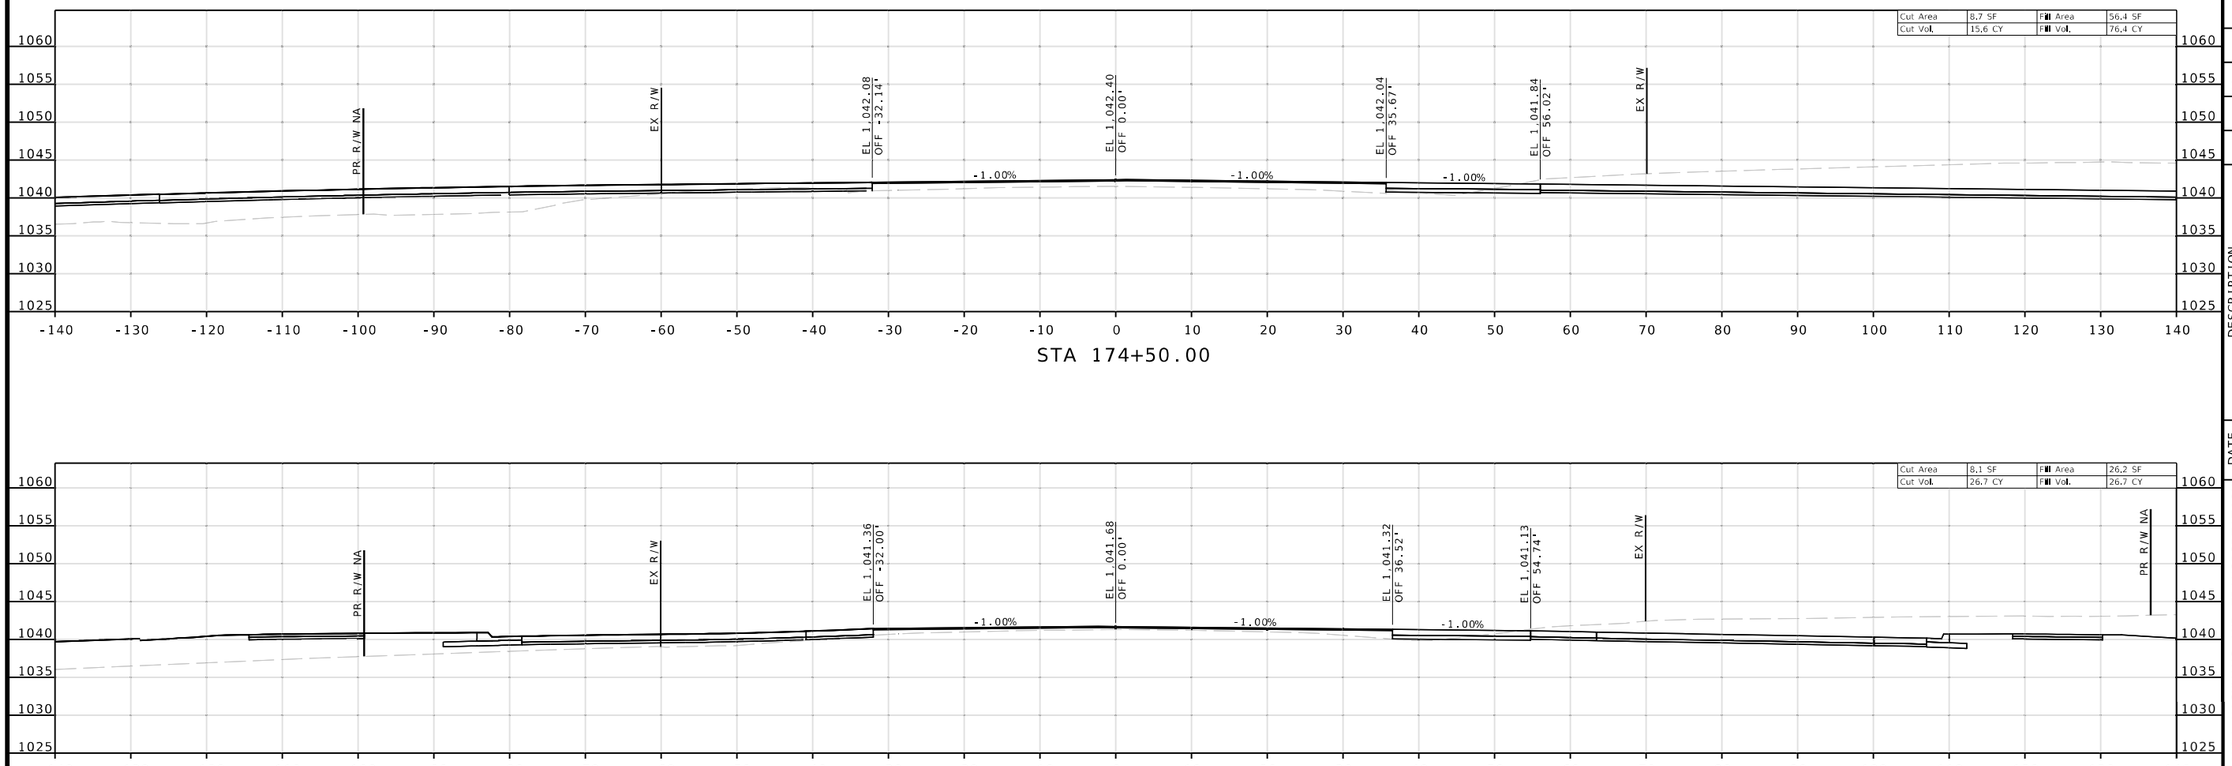

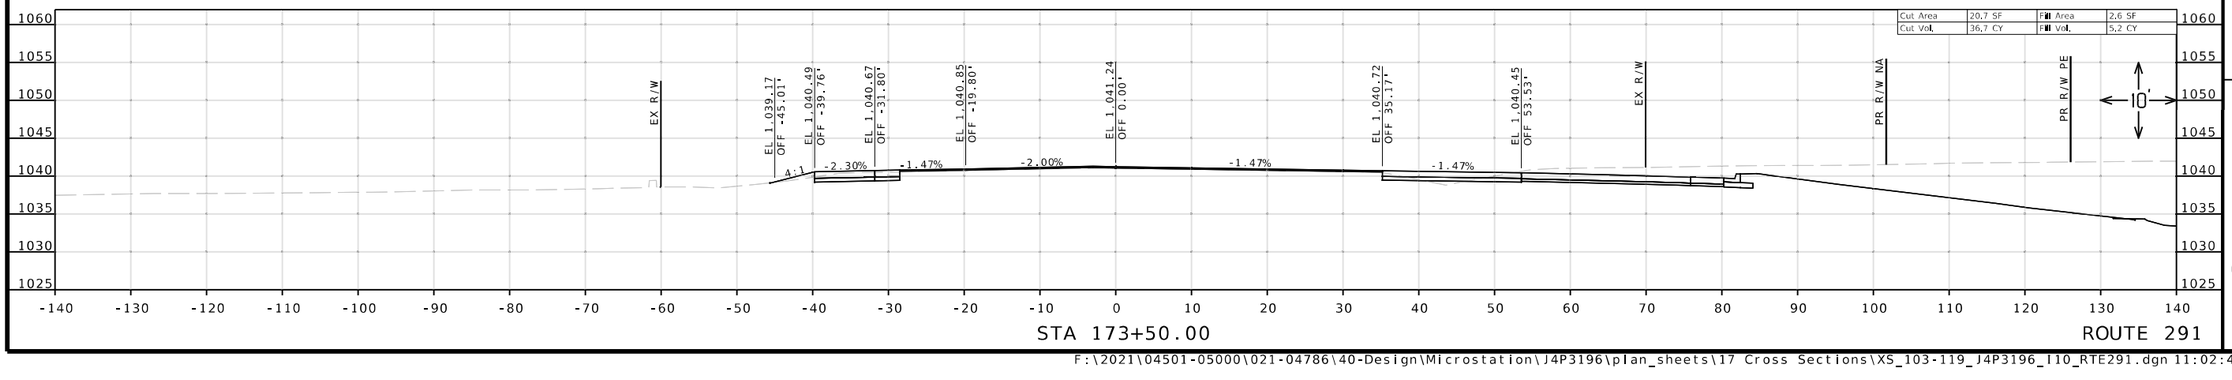

Reid Catt
2025.03.01 22:23:35-06'00'

REID BRENNEN CATT
NUMBER
PE-2010019516

REID BRENNEN CATT-ENGINEER
MO# PE-2010019516

DATE PREPARED
2/28/2025

ROUTE	STATE
50/291	MO
DISTRICT	SHEET NO.
KC	108

COUNTY
JACKSON

JOB NO.
J4P3196

FEDERAL PROJECT NO.
STB-3001(009)

PROJECT NO.

BRIDGE NO.

DESCRIPTION

DATE

IF A SEAL IS PRESENT ON THIS SHEET IT HAS BEEN ELECTRONICALLY SEALED AND DATED.


MISSOURI HIGHWAYS AND TRANSPORTATION COMMISSION

105 WEST CAPITOL
JEFFERSON CITY, MO 65102
1-888-ASK-MODOT (1-888-275-6636)


LEE'S SUMMIT MISSOURI

olsson
1301 BURLINGTON ST., STE. 100
NORTH KANSAS CITY, MO 64116
PHONE: 816.361.1177
CERT. OF AUTHORITY NO. 001592


F:\2021\04501-05000\021-04786\40-Design\Microstation\J4P3196\plan_sheets\17 Cross Sections\XS_103-119_J4P3196_110_RTE291.dgn 11:02:41 AM 2/28/2025

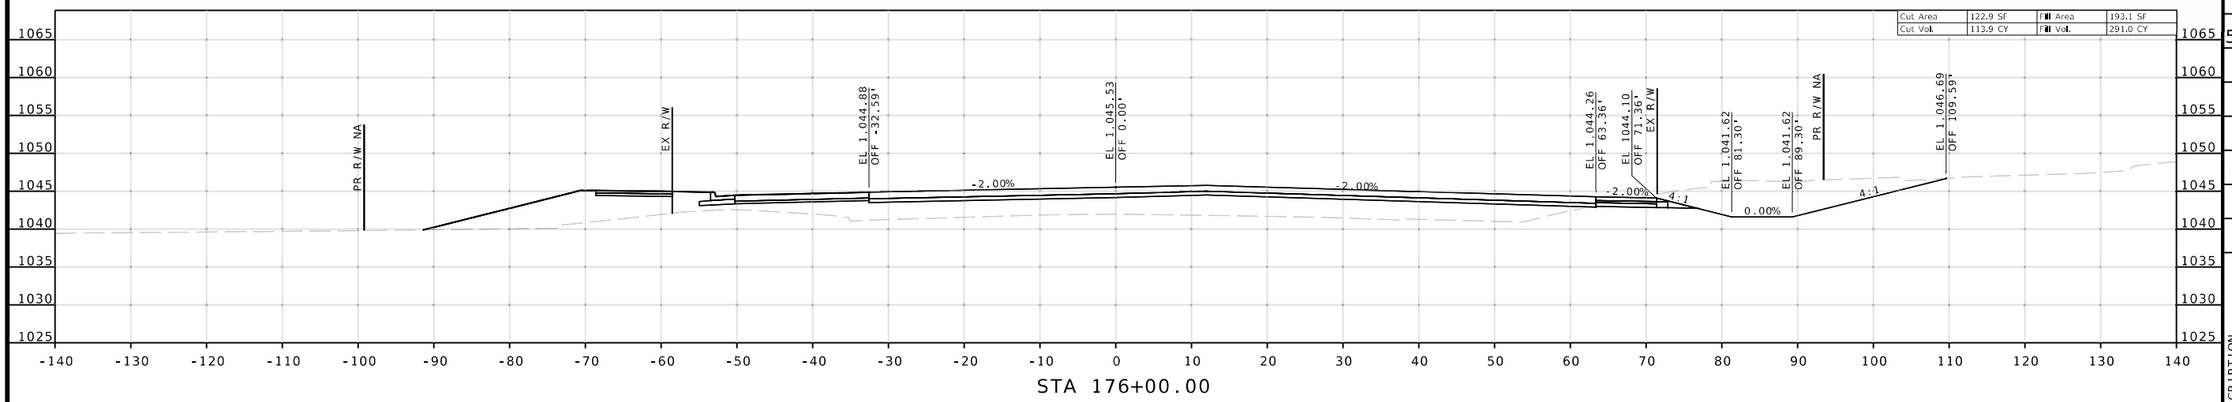

STA 176+00.00

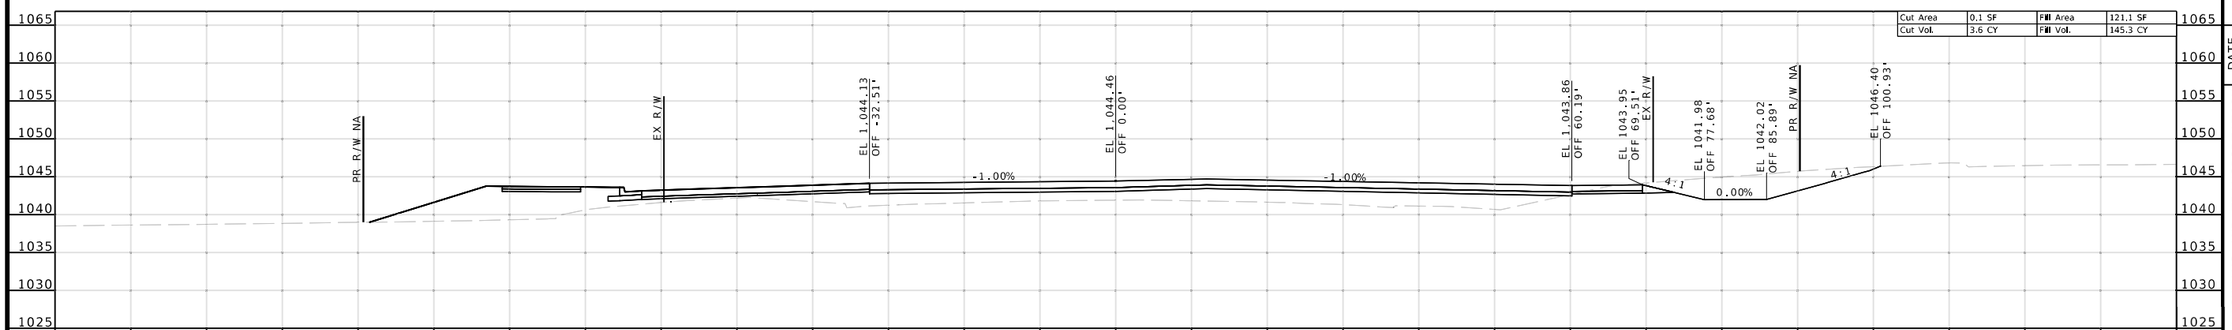

STA 175+50.00

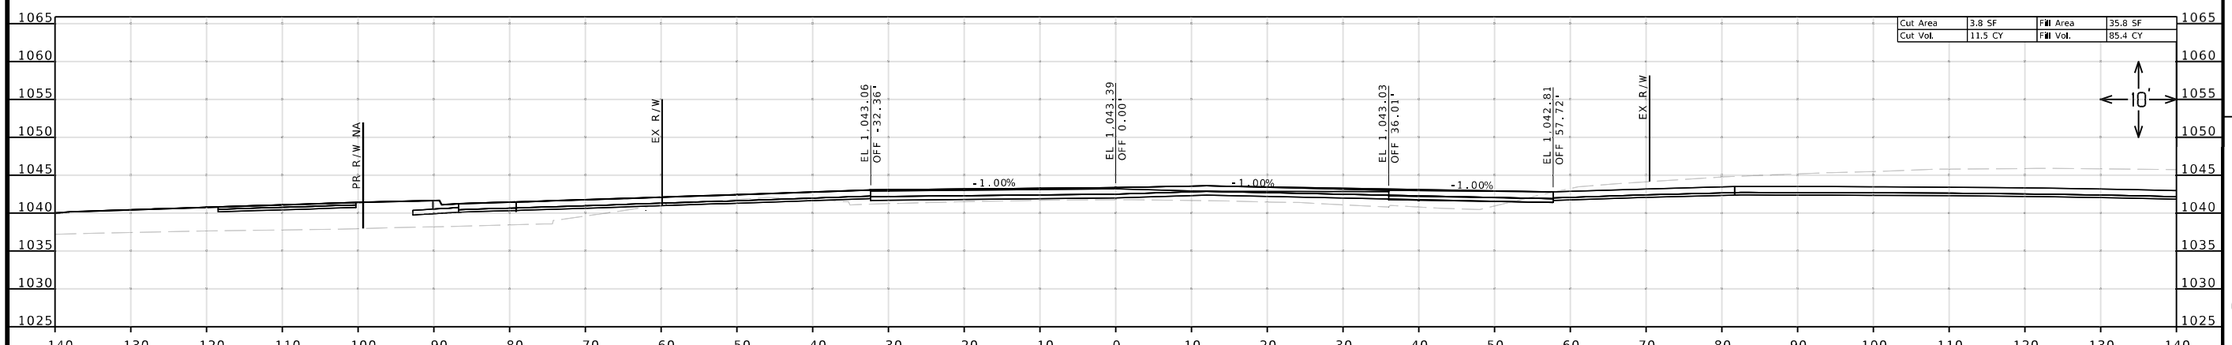

STA 175+00.00

ROUTE 291

Reid Catt
2025.03.01 22:23:41-06'00'

REID BRENNEN CATT
NUMBER
PE-2010019516

REID BRENNEN CATT-ENGINEER
MO# PE-2010019516

DATE PREPARED
2/28/2025

ROUTE	STATE
50/291	MO
DISTRICT	SHEET NO.
KC	109

COUNTY
JACKSON

JOB NO.
J4P3196

FEDERAL PROJECT NO.
STB-3001(009)

PROJECT NO.

BRIDGE NO.

DESCRIPTION	DATE

MISSOURI HIGHWAYS AND TRANSPORTATION COMMISSION


105 WEST CAPITOL
JEFFERSON CITY, MO 65102
1-888-ASK-MODOT (1-888-275-6636)


LEE'S SUMMIT MISSOURI


olsson
1301 BURLINGTON ST., STE. 100
NORTH KANSAS CITY, MO 64116
PHONE: 816.361.1177
CERT. OF AUTHORITY NO. 001592

IF A SEAL IS PRESENT ON THIS SHEET IT HAS BEEN ELECTRONICALLY SEALED AND DATED.

F:\2021\04501-05000\021-04786\40-Design\Microstation\J4P3196\plan_sheets\17 Cross Sections\XS_103-119_J4P3196_I10_RTE291.dgn 11:02:46 AM 2/28/2025

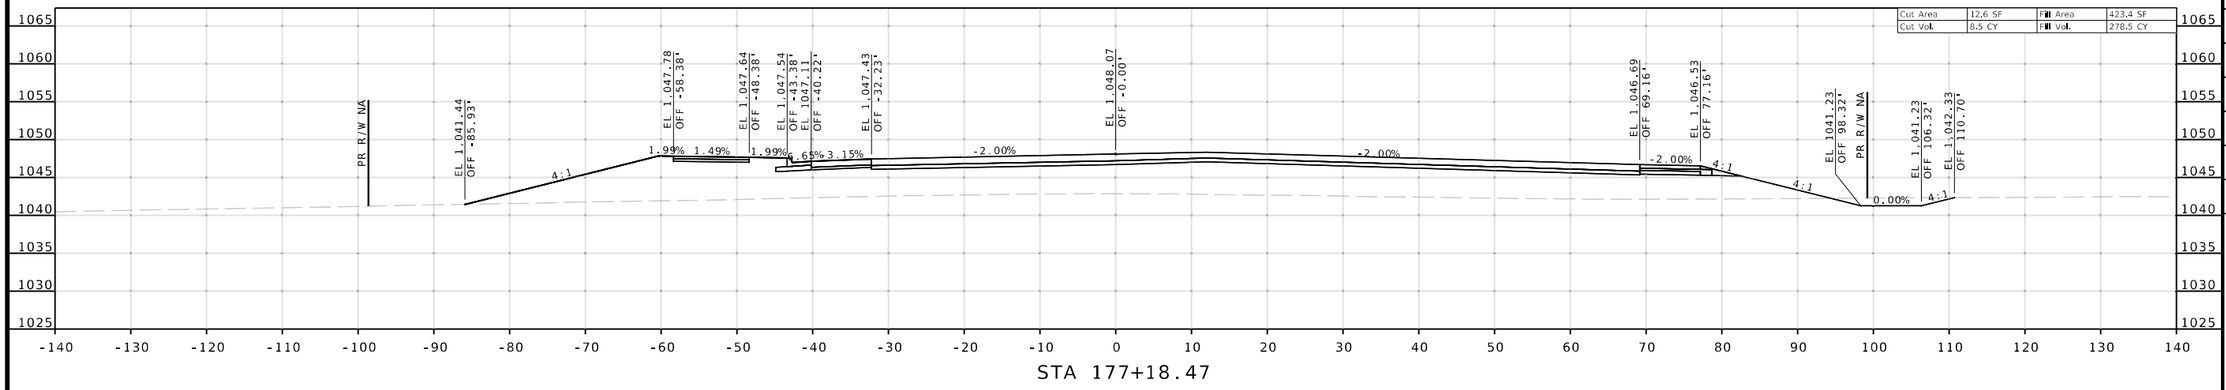

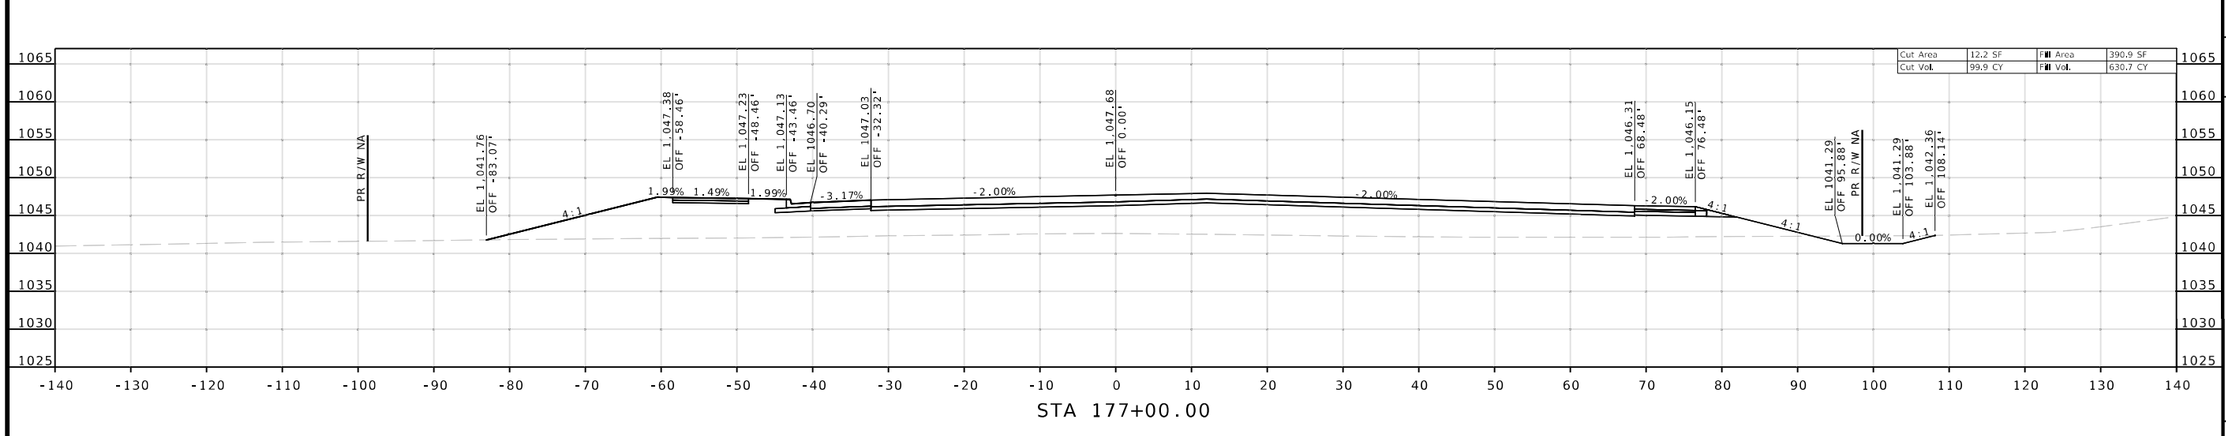

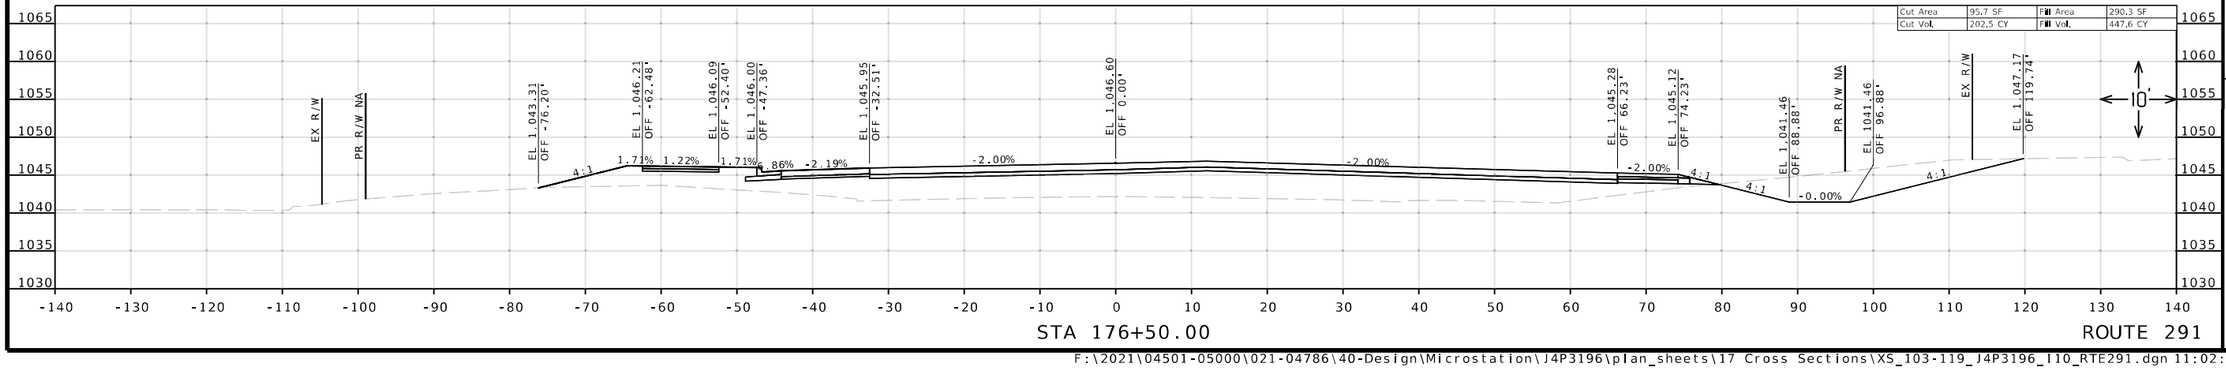

Reid Catt
2025.03.01 22:22:49-06'00'

REID BRENNEN CATT-ENGINEER
MO# PE-2010019516

DATE PREPARED
2/28/2025

ROUTE	STATE
50/291	MO
DISTRICT	SHEET NO.
KC	110

COUNTY
JACKSON

JOB NO.
J4P3196

FEDERAL PROJECT NO.
STB-3001(009)

PROJECT NO.

BRIDGE NO.

DESCRIPTION

DATE

IF A SEAL IS PRESENT ON THIS SHEET IT HAS BEEN ELECTRONICALLY SEALED AND DATED.

MISSOURI HIGHWAYS AND TRANSPORTATION COMMISSION


MoDOT


105 WEST CAPITOL
JEFFERSON CITY, MO 65102
1-888-ASK-MODOT (1-888-275-6636)


LEE'S SUMMIT MISSOURI

olsson
1301 BURLINGTON ST., STE. 100
NORTH KANSAS CITY, MO 64116
PHONE: 816.361.1177
CERT. OF AUTHORITY NO. 001592

F:\2021\04501-05000\021-04786\40-Design\Microstation\J4P3196\plan_sheets\17 Cross Sections\XS_103-119_J4P3196_110_RTE291.dgn 11:02:52 AM 2/28/2025

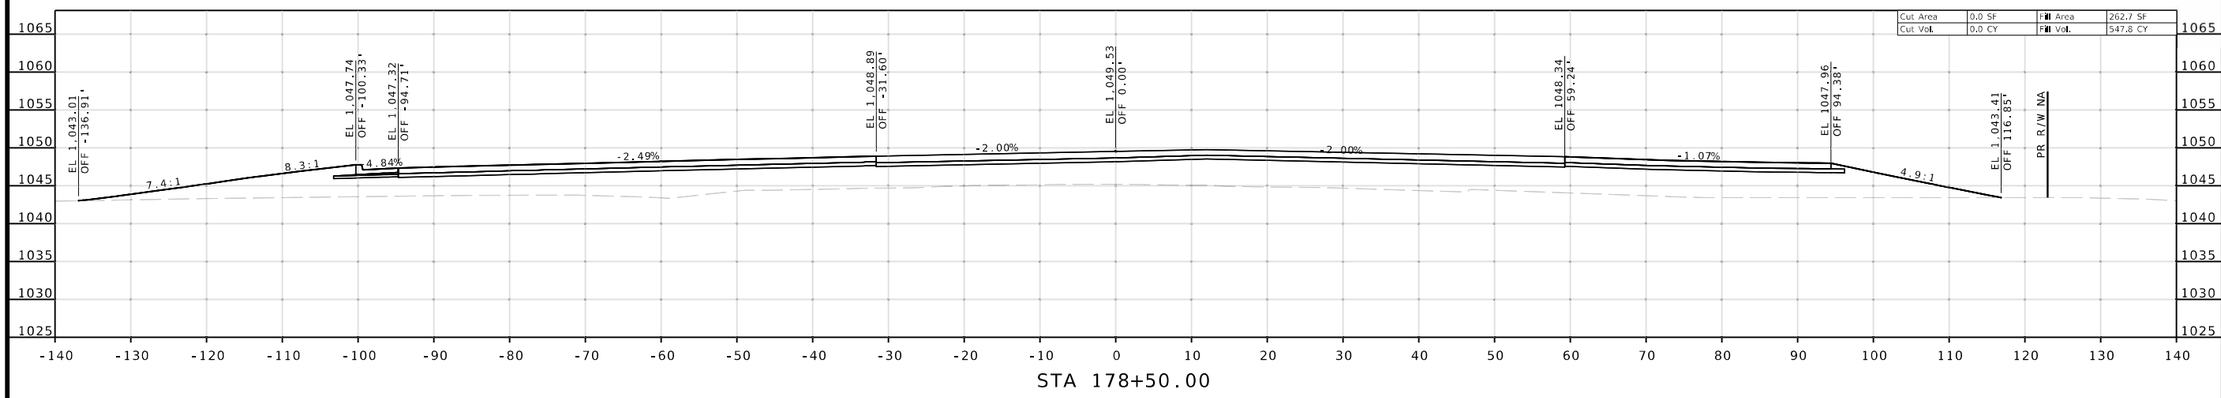

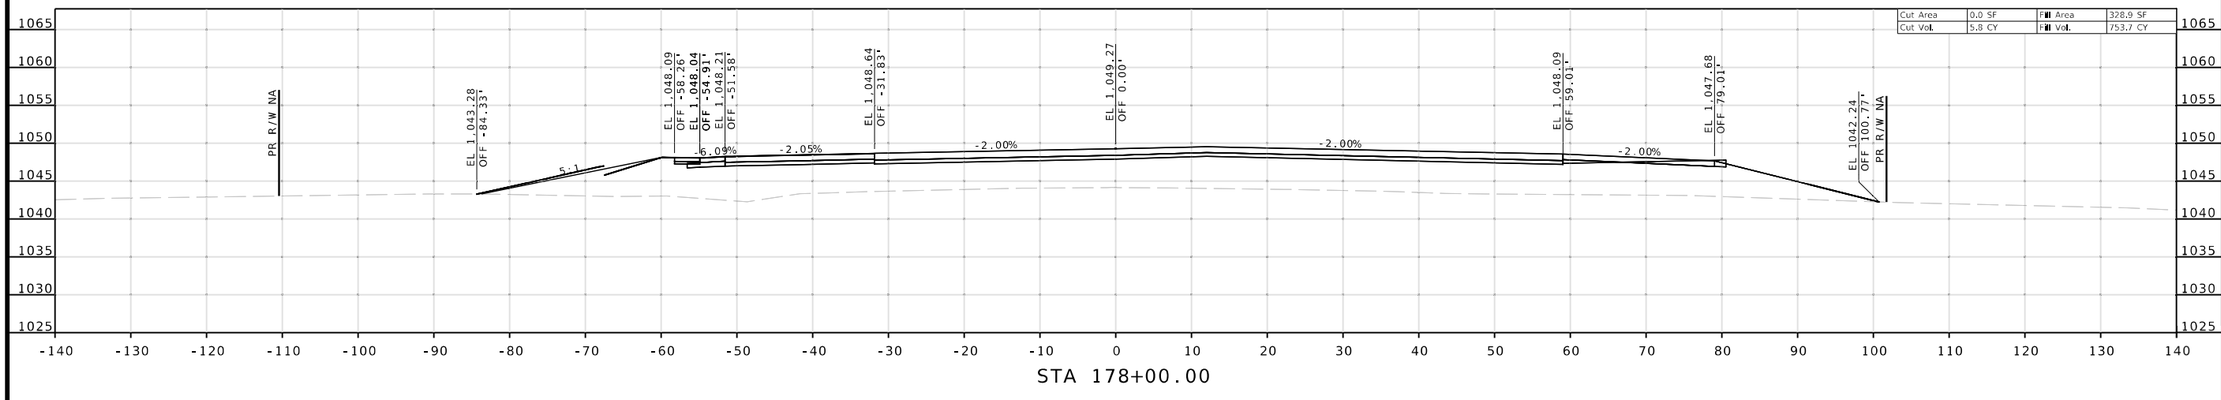

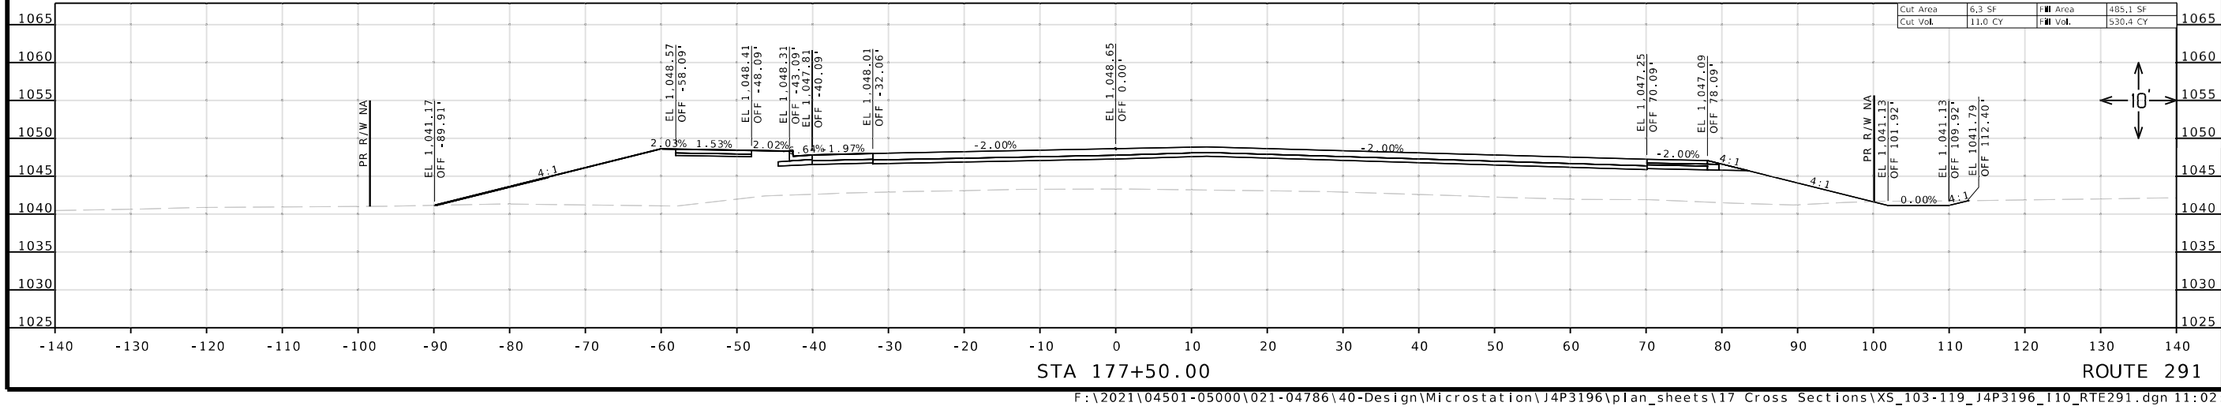

Reid Catt
2025.03.01 22:24:19-06'00'

REID BRENNEN CATT
NUMBER
PE-2010019516

REID BRENNEN CATT-ENGINEER
MO# PE-2010019516

DATE PREPARED
2/28/2025

ROUTE	STATE
50/291	MO
DISTRICT	SHEET NO.
KC	111

COUNTY
JACKSON

JOB NO.
J4P3196

FEDERAL PROJECT NO.
STB-3001(009)

PROJECT NO.

BRIDGE NO.

DESCRIPTION	DATE

IF A SEAL IS PRESENT ON THIS SHEET IT HAS BEEN ELECTRONICALLY SEALED AND DATED.


MISSOURI HIGHWAYS AND TRANSPORTATION COMMISSION

105 WEST CAPITOL
JEFFERSON CITY, MO 65102
1-888-ASK-MODOT (1-888-275-6636)


LEE'S SUMMIT MISSOURI

olsson
1301 BURLINGTON ST., STE. 100
NORTH KANSAS CITY, MO 64116
PHONE: 816.361.1177
CERT. OF AUTHORITY NO. 001592


F:\2021\04501-05000\021-04786\40-Design\Microstation\J4P3196\plan_sheets\17 Cross Sections\XS_103-119_J4P3196_110_RTE291.dgn 11:02:57 AM 2/28/2025

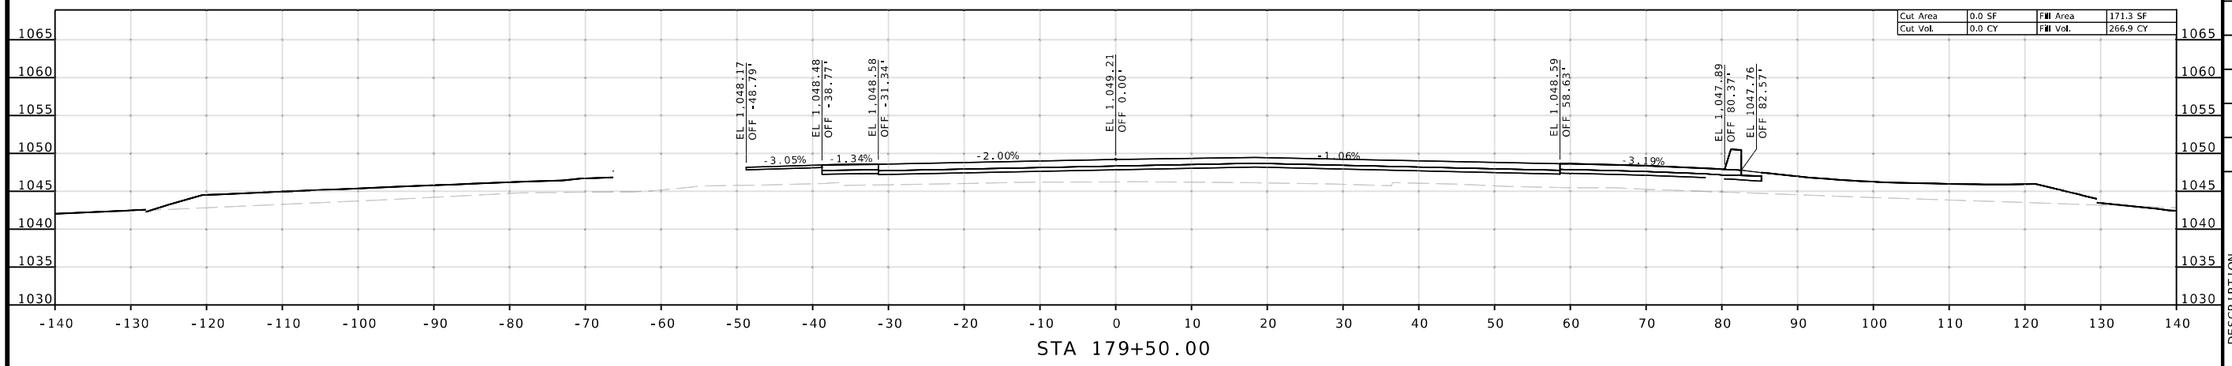

STA 179+50.00

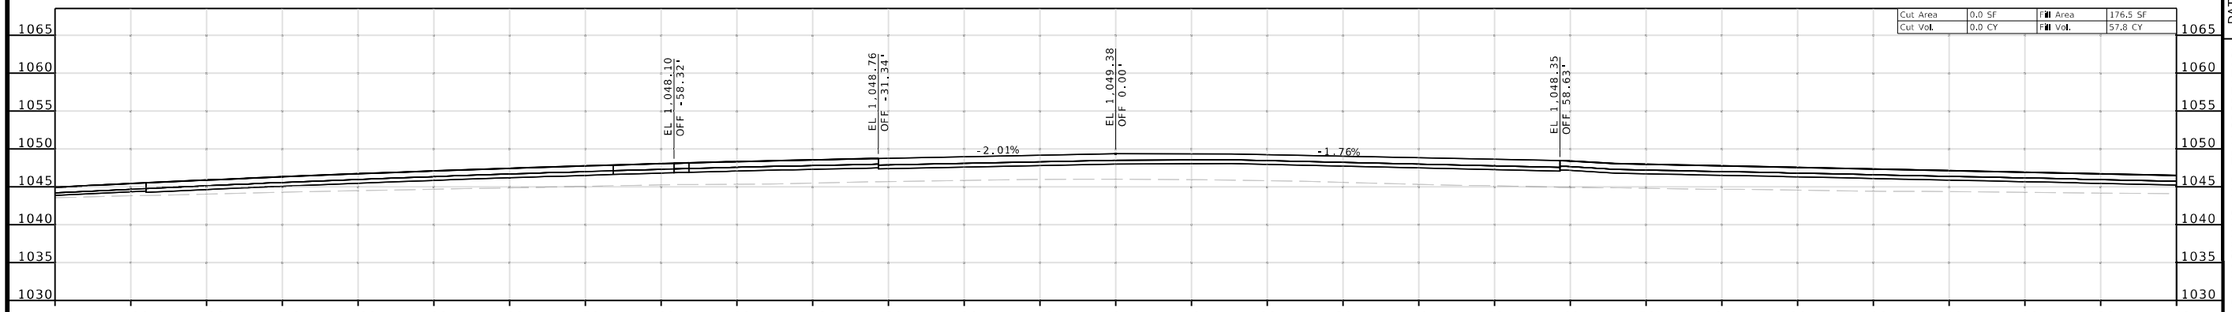

STA 179+08.56

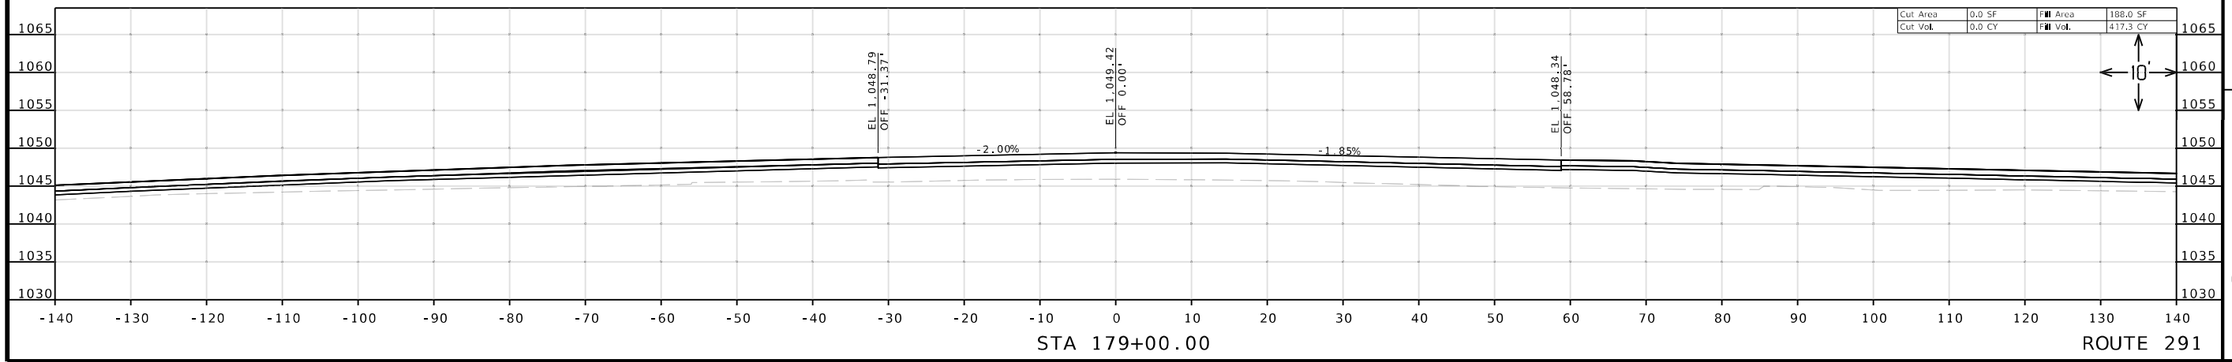

STA 179+00.00 ROUTE 291

Reid Catt
2025.03.01 22:24:42-06'00'

REID BRENNEN CATT-ENGINEER
MO# PE-2010019516

DATE PREPARED
2/28/2025

ROUTE	STATE
50/291	MO
DISTRICT	SHEET NO.
KC	112

COUNTY
JACKSON

JOB NO.
J4P3196

FEDERAL PROJECT NO.
STB-3001(009)

PROJECT NO.

BRIDGE NO.

DESCRIPTION

DATE

IF A SEAL IS PRESENT ON THIS SHEET IT HAS BEEN ELECTRONICALLY SEALED AND DATED.


MISSOURI HIGHWAYS AND TRANSPORTATION COMMISSION

105 WEST CAPITOL
JEFFERSON CITY, MO 65102
1-888-ASK-MODOT (1-888-275-6636)


LEE'S SUMMIT MISSOURI

olsson
1301 BURLINGTON ST., STE. 100
NORTH KANSAS CITY, MO 64116
PHONE: 816.361.1177
CERT. OF AUTHORITY NO. 001592

F:\2021\04501-05000\021-04786\40-Design\Microstation\J4P3196\plan_sheets\17 Cross Sections\XS_103-119_J4P3196_I10_RTE291.dgn 11:03:03 AM 2/28/2025

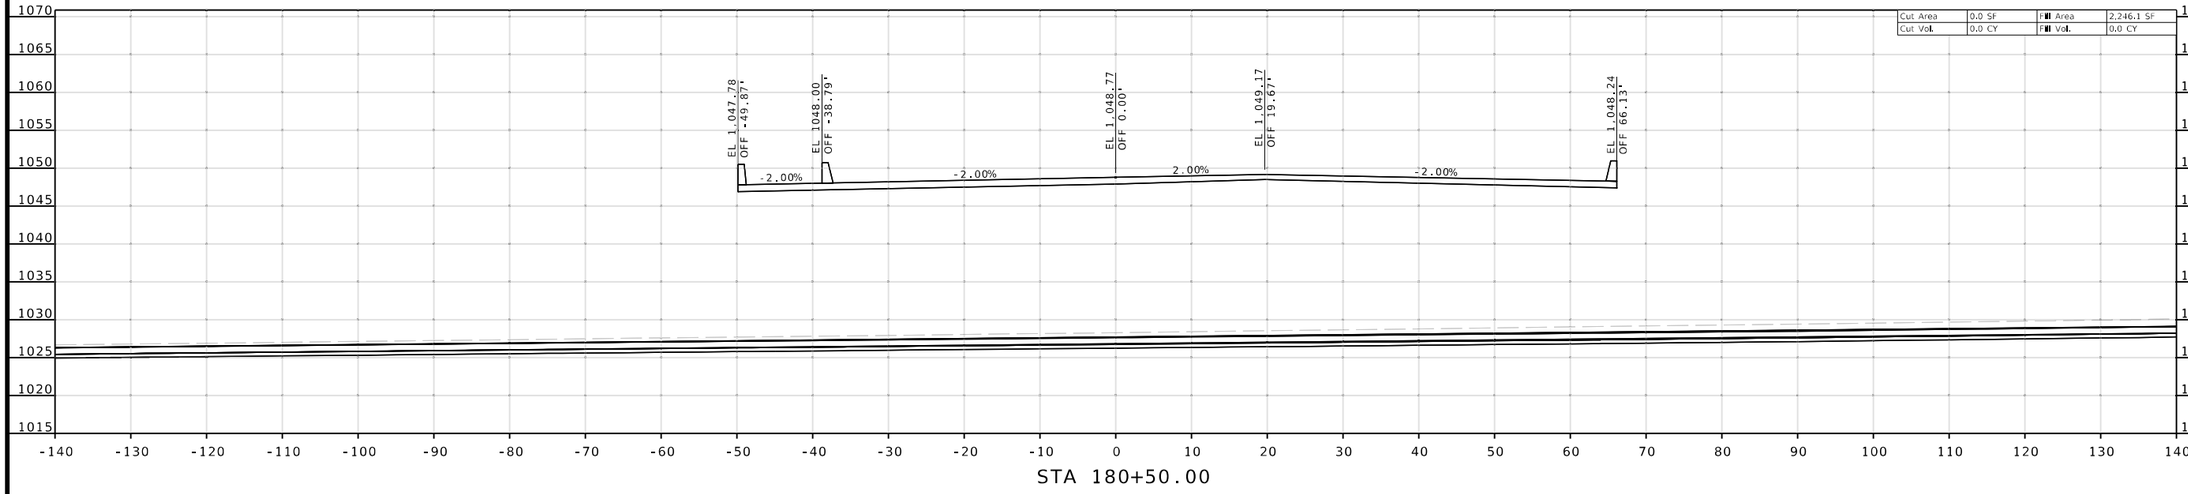

STA 180+50.00

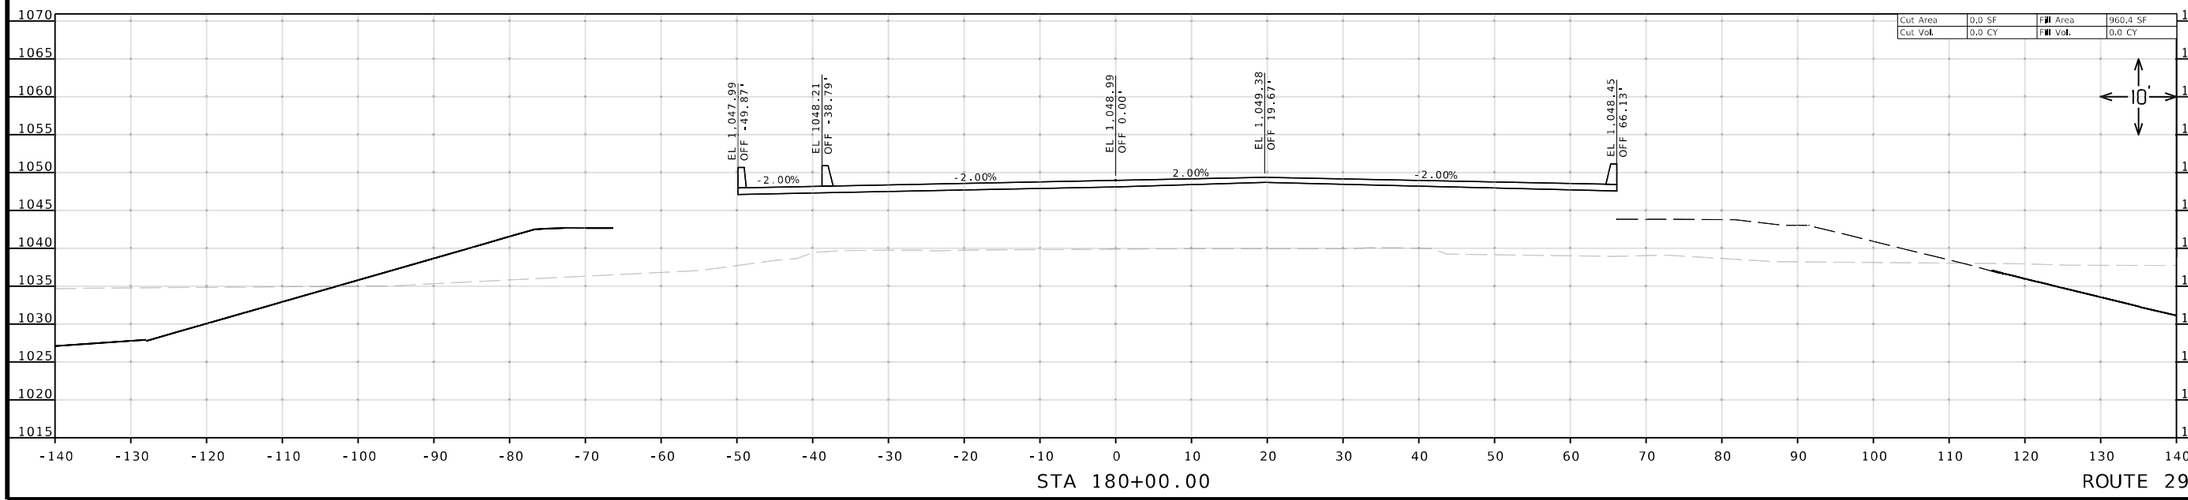

STA 180+00.00 ROUTE 291

Reid Catt
2025.03.01 22:24:56-06'00'

REID BRENNEN CATT
NUMBER
PE-2010019516

REID BRENNEN CATT-ENGINEER
MO# PE-2010019516

DATE PREPARED
2/28/2025

ROUTE	STATE
50/291	MO
DISTRICT	SHEET NO.
KC	113

COUNTY
JACKSON

JOB NO.
J4P3196

FEDERAL PROJECT NO.
STB-3001(009)

PROJECT NO.

BRIDGE NO.

DESCRIPTION	DATE

IF A SEAL IS PRESENT ON THIS SHEET IT HAS BEEN ELECTRONICALLY SEALED AND DATED.

MISSOURI HIGHWAYS AND TRANSPORTATION COMMISSION


105 WEST CAPITOL
JEFFERSON CITY, MO 65102
1-888-ASK-MODOT (1-888-275-6636)

MoDOT


LEE'S SUMMIT MISSOURI

olsson
1301 BURLINGTON ST., STE. 100
NORTH KANSAS CITY, MO 64116
PHONE: 816.361.1177
CERT. OF AUTHORITY NO. 001592


F:\2021\04501-05000\021-04786\40-Design\Microstation\J4P3196\plan_sheets\17 Cross Sections\XS_103-119_J4P3196_I10_RTE291.dgn 11:03:08 AM 2/28/2025

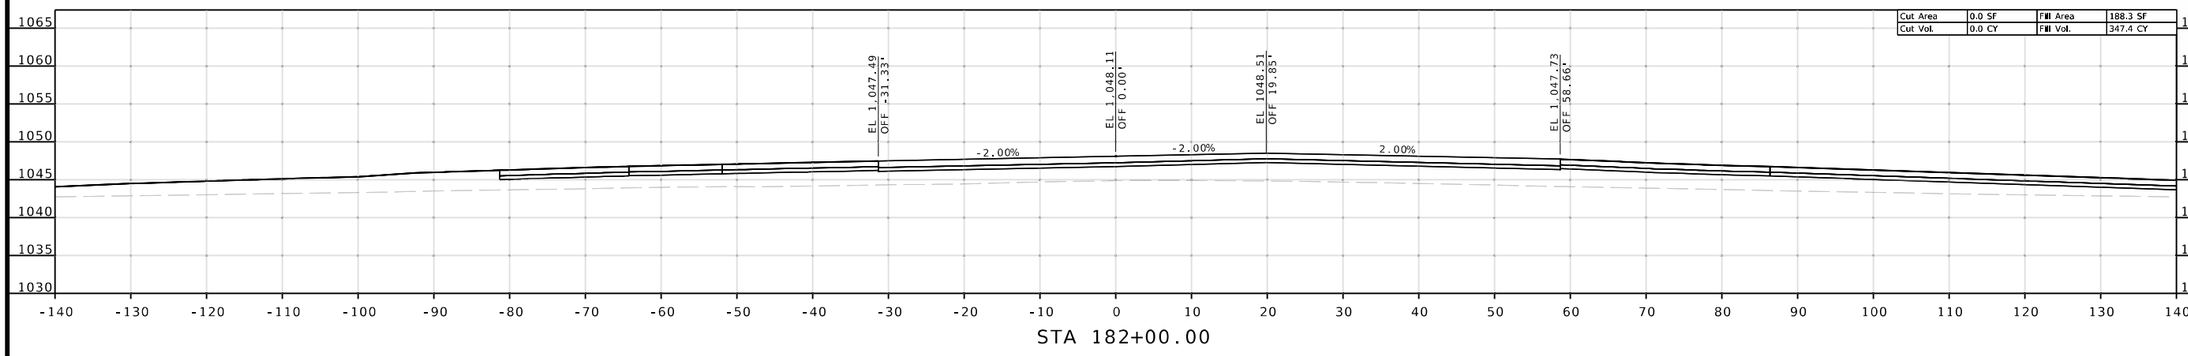

STA 182+00.00

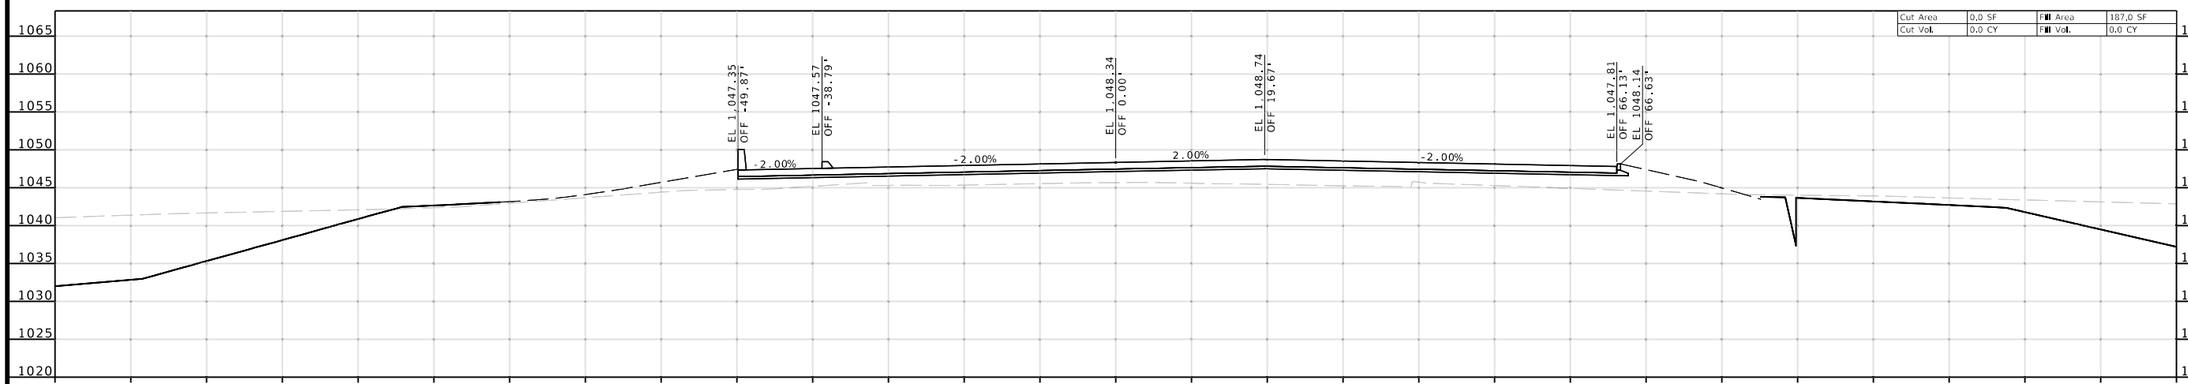

STA 181+50.00

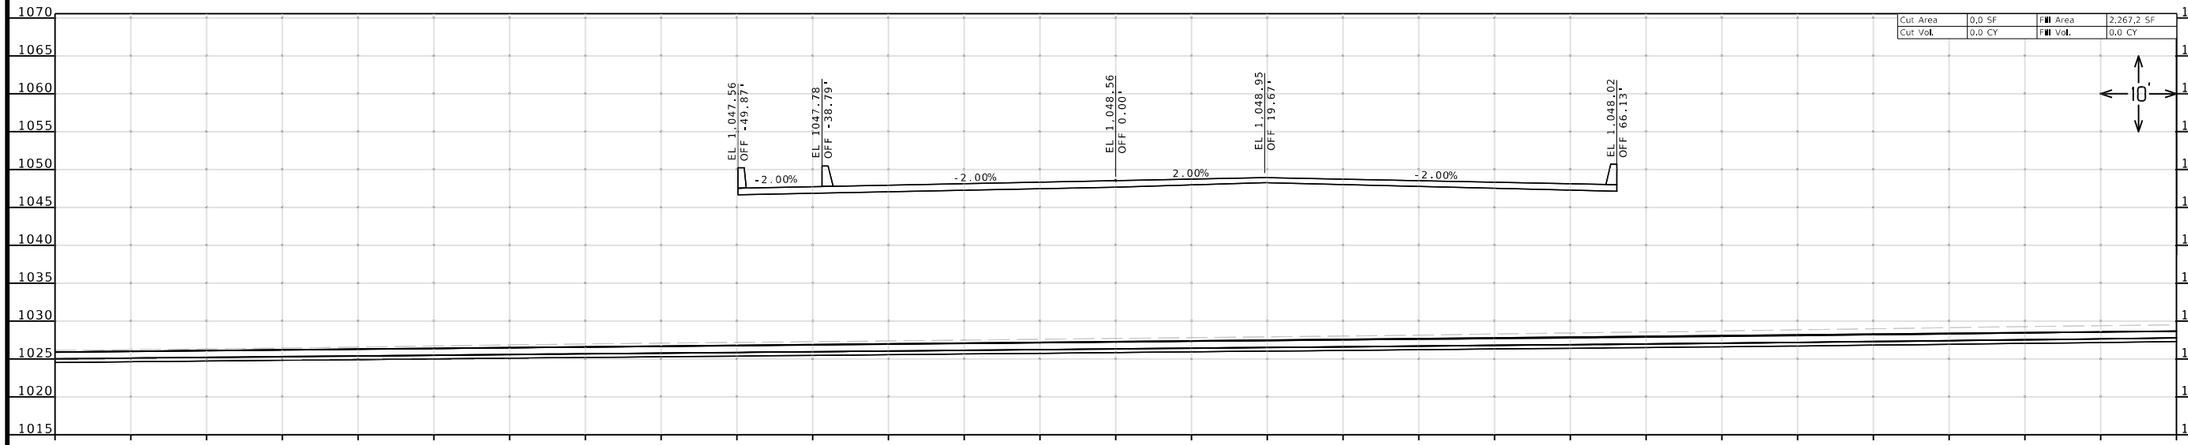

STA 181+00.00

ROUTE 291

Reid Catt
2025.03.01 22:25:02-06'00'

REID BRENNEN CATT-ENGINEER
MO# PE-2010019516

DATE PREPARED
2/28/2025

ROUTE	STATE
50/291	MO
DISTRICT	SHEET NO.
KC	114

COUNTY
JACKSON

JOB NO.
J4P3196

FEDERAL PROJECT NO.
STB-3001(009)

PROJECT NO.

BRIDGE NO.

DESCRIPTION	DATE

IF A SEAL IS PRESENT ON THIS SHEET IT HAS BEEN ELECTRONICALLY SEALED AND DATED.


MISSOURI HIGHWAYS AND TRANSPORTATION COMMISSION


105 WEST CAPITOL
JEFFERSON CITY, MO 65102
1-888-ASK-MODOT (1-888-275-6636)


LEE'S SUMMIT MISSOURI

olsson
1301 BURLINGTON ST., STE. 100
NORTH KANSAS CITY, MO 64116
PHONE: 816.361.1177
CERT. OF AUTHORITY NO. 001592

F:\2021\04501-05000\021-04786\40-Design\Microstation\J4P3196\plan_sheets\17 Cross Sections\XS_103-119_J4P3196_I10_RTE291.dgn 11:03:13 AM 2/28/2025

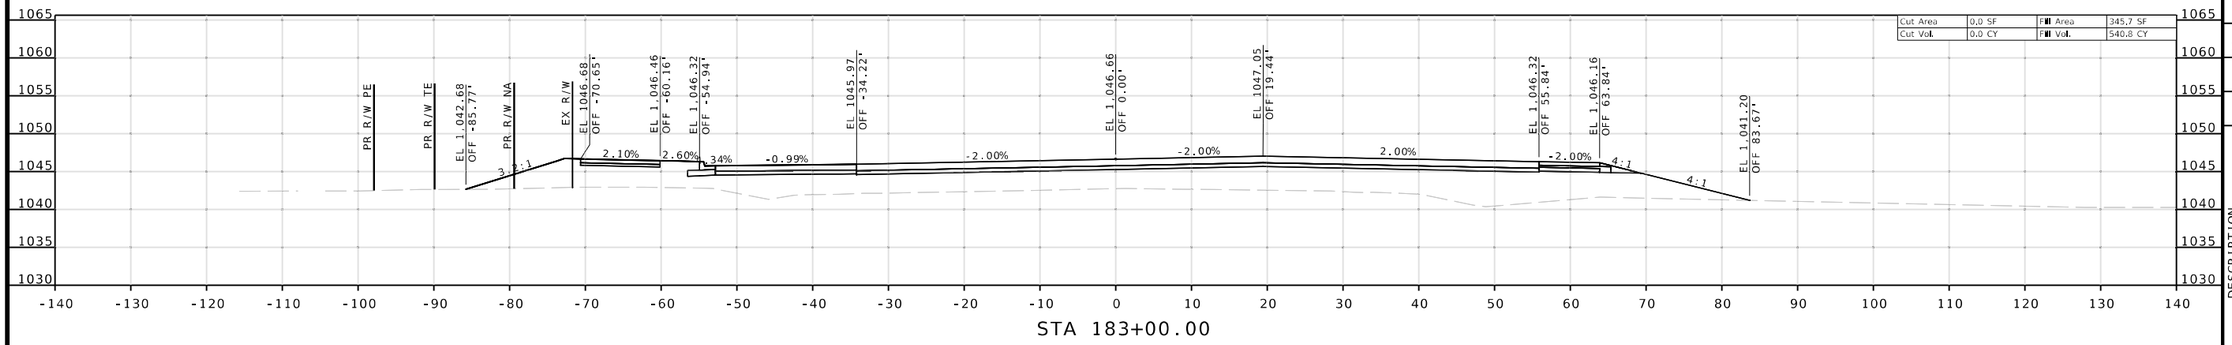

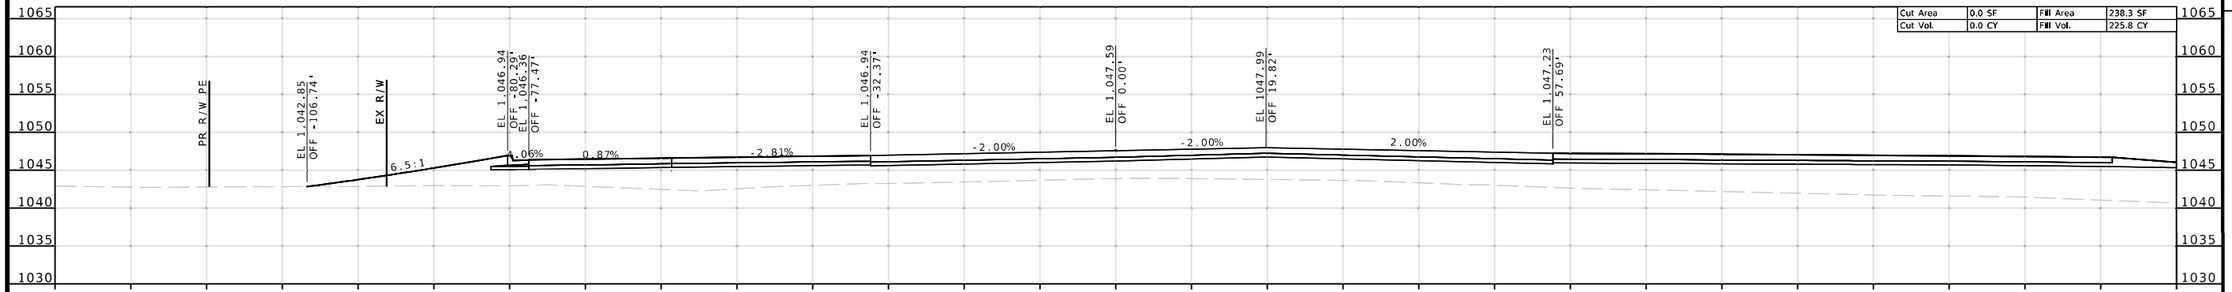

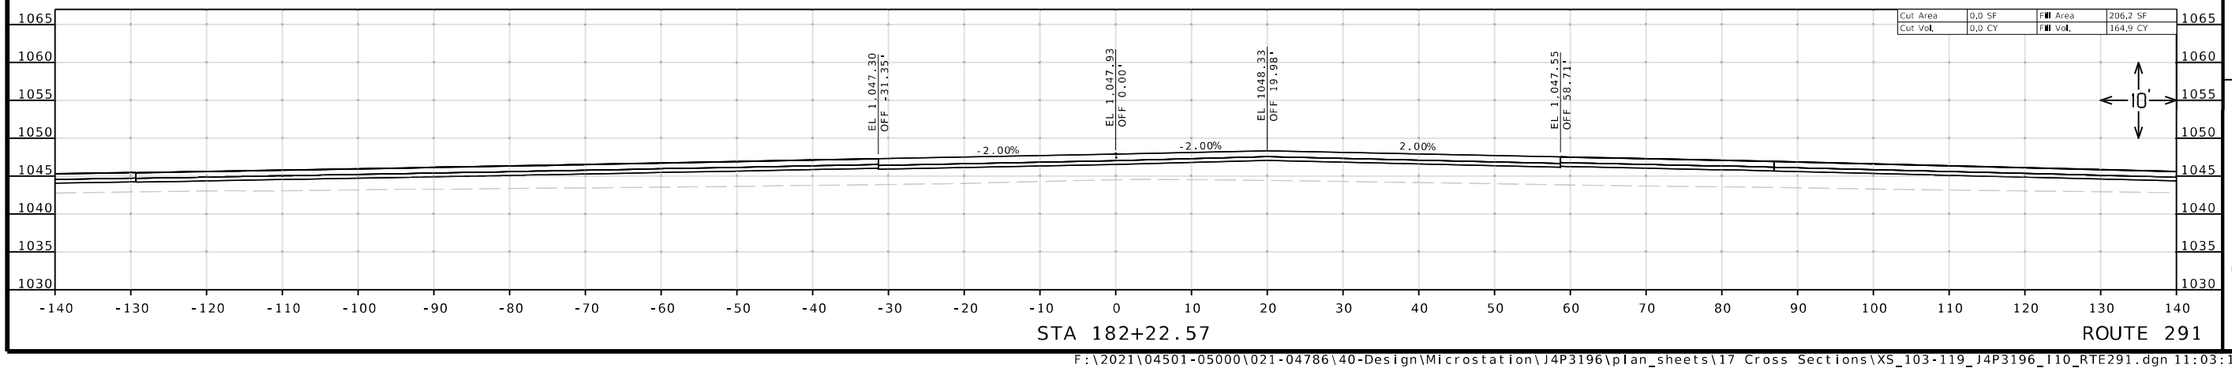

Reid Catt
2025.03.01 22:24:32-06'00'

REID BRENNEN CATT
NUMBER
PE-2010019516

REID BRENNEN CATT-ENGINEER
MO# PE-2010019516

DATE PREPARED
2/28/2025

ROUTE	STATE
50/291	MO
DISTRICT	SHEET NO.
KC	115

COUNTY
JACKSON

JOB NO.
J4P3196

FEDERAL PROJECT NO.
STB-3001(009)

PROJECT NO.

BRIDGE NO.

DESCRIPTION

DATE

IF A SEAL IS PRESENT ON THIS SHEET IT HAS BEEN ELECTRONICALLY SEALED AND DATED.


MISSOURI HIGHWAYS AND TRANSPORTATION COMMISSION


105 WEST CAPITOL
JEFFERSON CITY, MO 65102
1-888-ASK-MODOT (1-888-275-6636)


LEE'S SUMMIT MISSOURI

olsson
1301 BURLINGTON ST., STE. 100
NORTH KANSAS CITY, MO 64116
PHONE: 816.361.1177
CERT. OF AUTHORITY NO. 001592

F:\2021\04501-05000\021-04786\40-Design\Microstation\J4P3196\plan_sheets\17 Cross Sections\XS_103-119_J4P3196_I10_RTE291.dgn 11:03:19 AM 2/28/2025

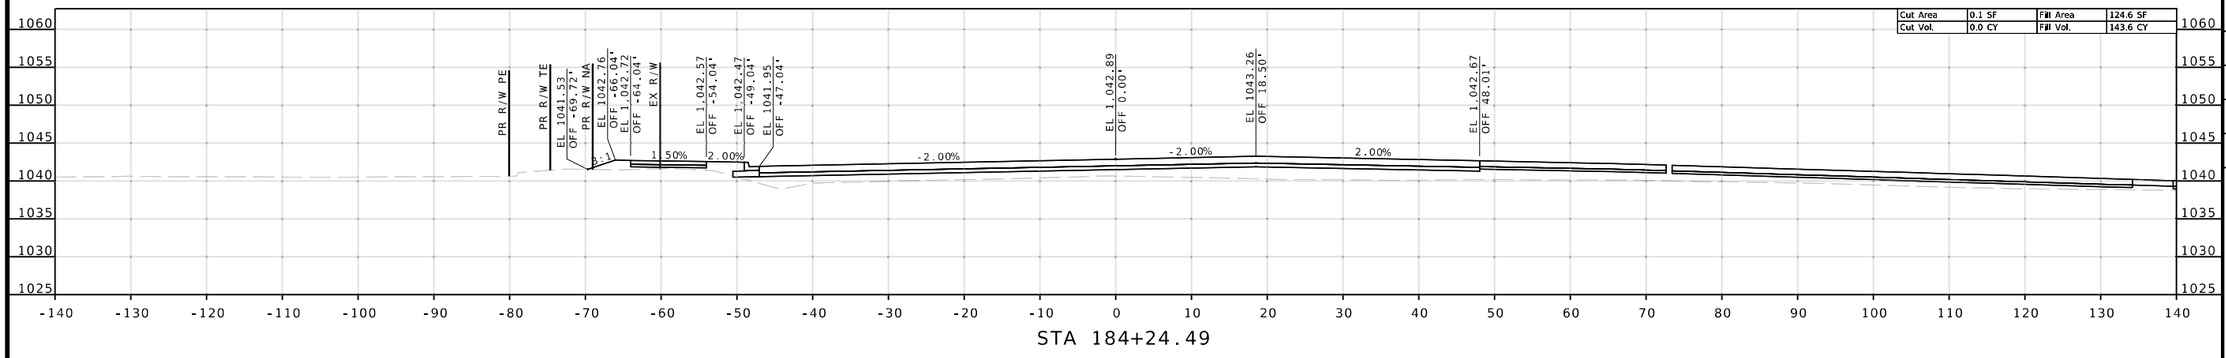

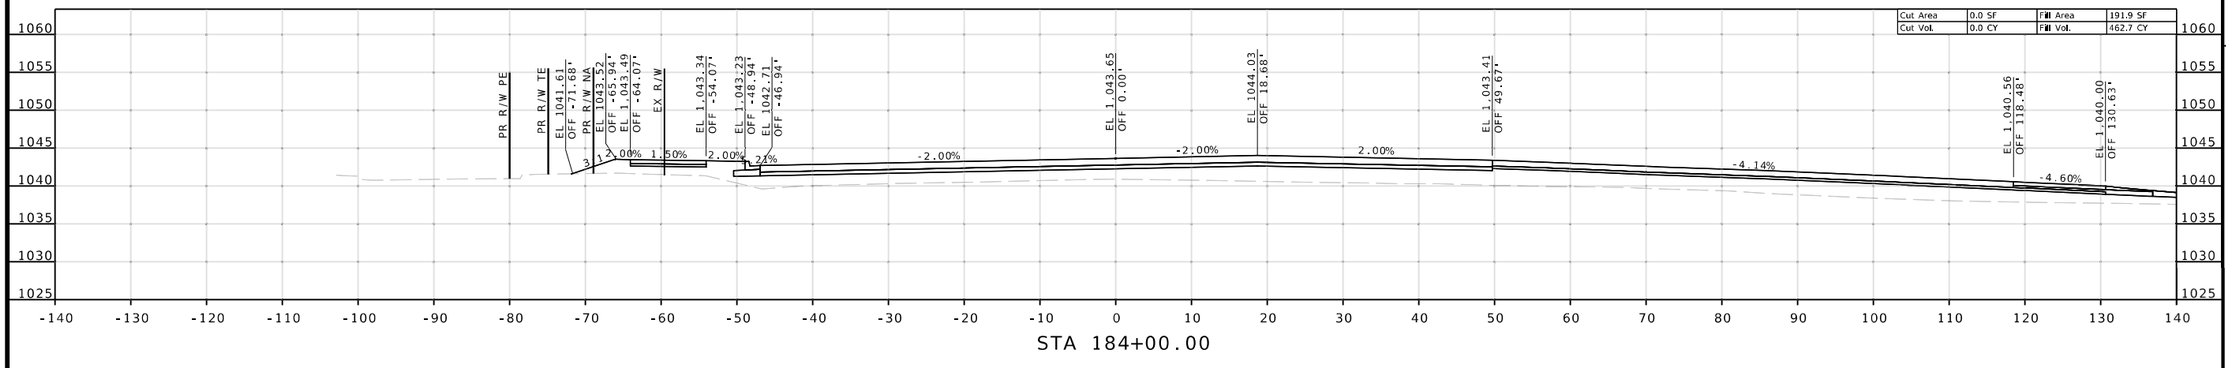

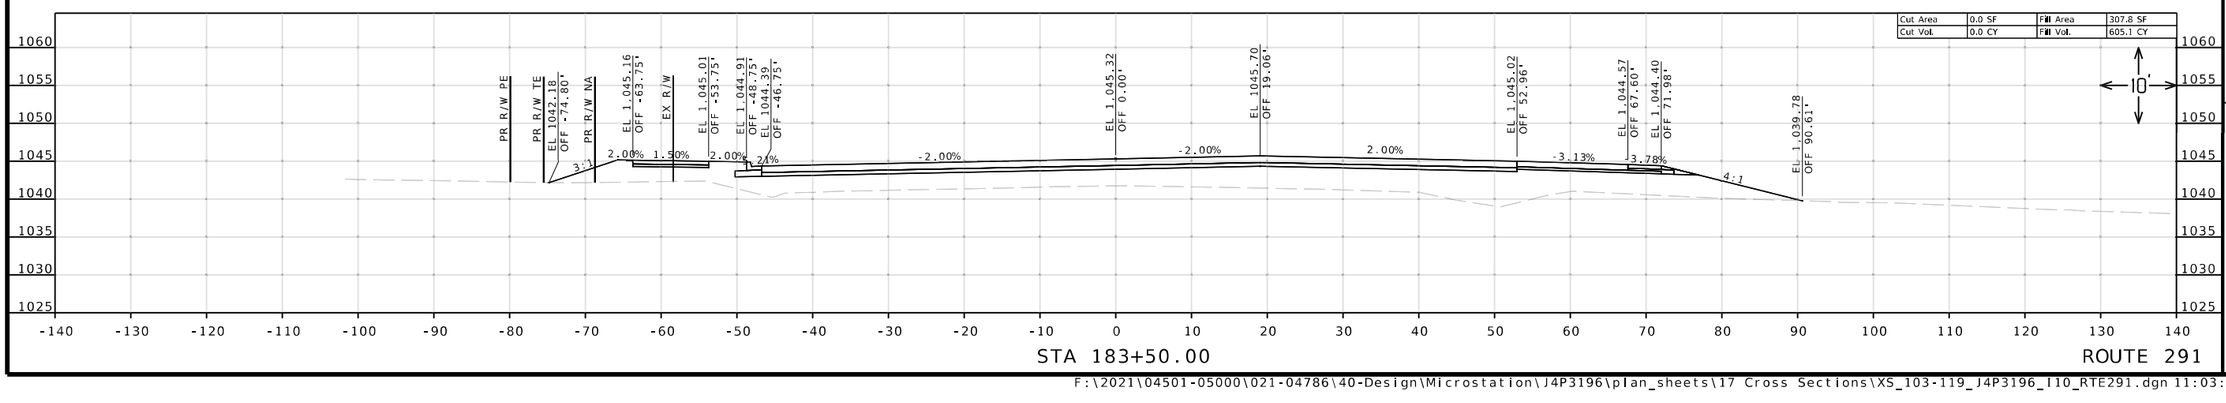

Reid Catt
2025.03.01 22:25:08-06'00'

REID BRENNEN CATT
NUMBER
PE-2010019516

REID BRENNEN CATT-ENGINEER
MO# PE-2010019516

DATE PREPARED
2/28/2025

ROUTE	STATE
50/291	MO
DISTRICT	SHEET NO.
KC	116

COUNTY
JACKSON

JOB NO.
J4P3196

FEDERAL PROJECT NO.
STB-3001(009)

PROJECT NO.

BRIDGE NO.

DESCRIPTION	DATE


IF A SEAL IS PRESENT ON THIS SHEET IT HAS BEEN ELECTRONICALLY SEALED AND DATED.


MISSOURI HIGHWAYS AND TRANSPORTATION COMMISSION
105 WEST CAPITOL
JEFFERSON CITY, MO 65102
1-888-ASK-MODOT (1-888-275-6636)


LEE'S SUMMIT MISSOURI

olsson
1301 BURLINGTON ST., STE. 100
NORTH KANSAS CITY, MO 64116
PHONE: 816.361.1177
CERT. OF AUTHORITY NO. 001592

F:\2021\04501-05000\021-04786\40-Design\Microstation\J4P3196\plan_sheets\17 Cross Sections\XS_103-119_J4P3196_I10_RTE291.dgn 11:03:24 AM 2/28/2025

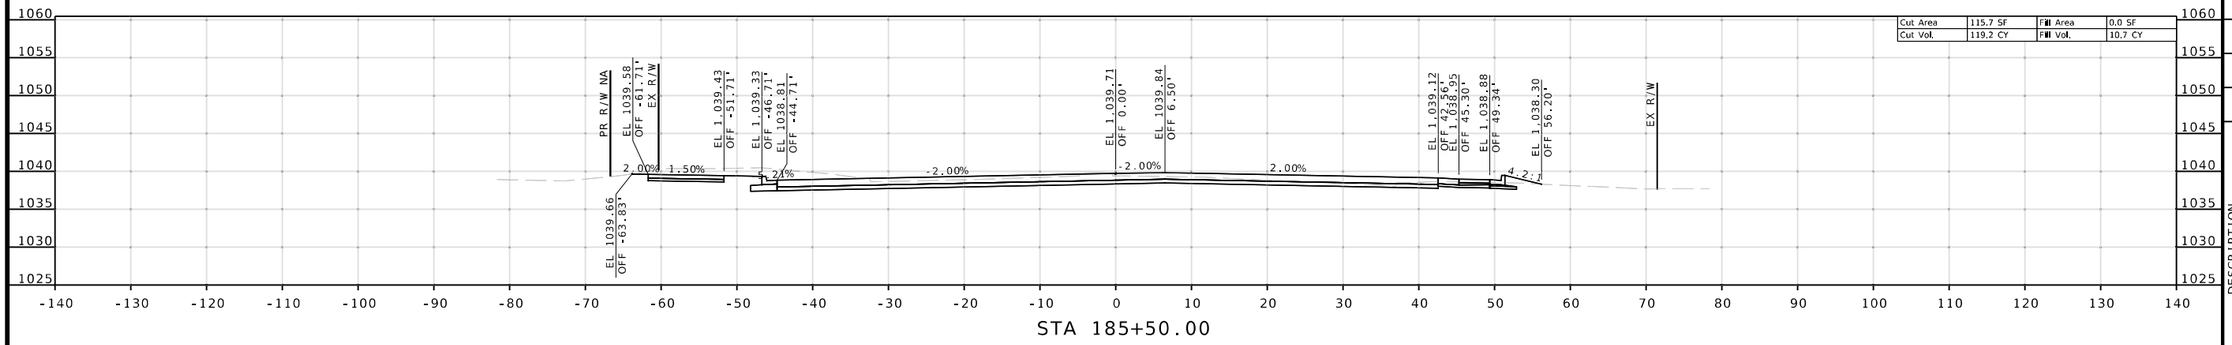

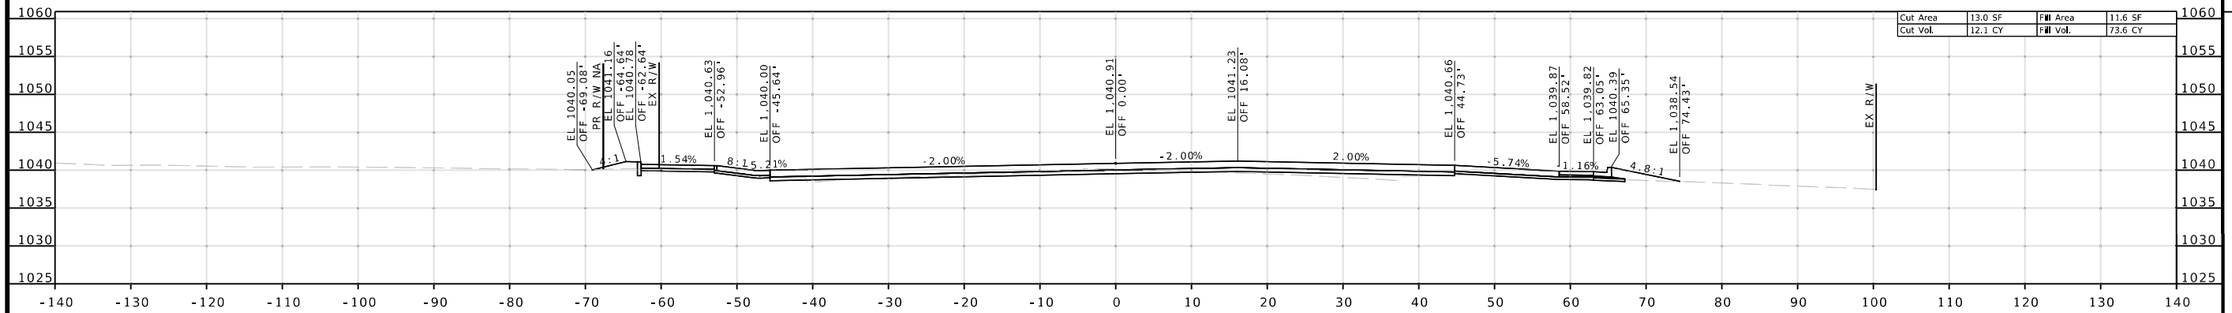

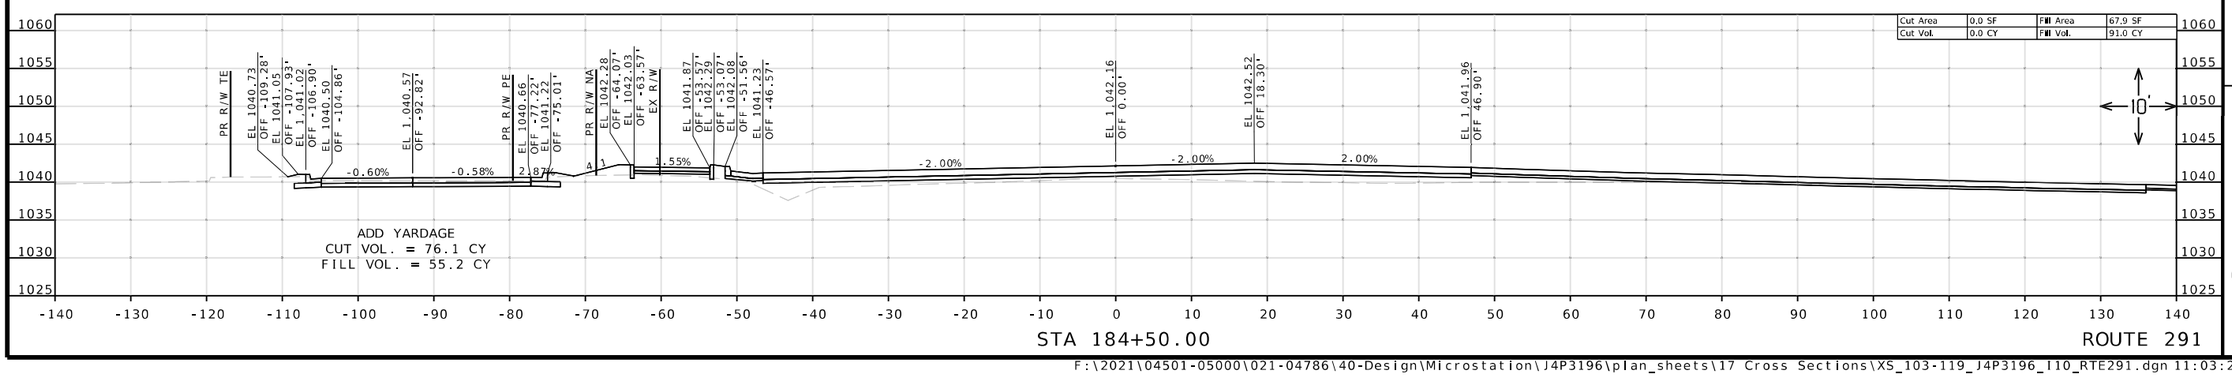

Reid Catt
2025.03.01 22:24:25-06'00'

REID BRENNEN CATT
NUMBER
PE-2001019516

REID BRENNEN CATT-ENGINEER
MO# PE-2010019516

DATE PREPARED
2/28/2025

ROUTE	STATE
50/291	MO
DISTRICT	SHEET NO.
KC	117

COUNTY
JACKSON

JOB NO.
J4P3196

FEDERAL PROJECT NO.
STB-3001(009)

PROJECT NO.

BRIDGE NO.

DESCRIPTION

DATE

IF A SEAL IS PRESENT ON THIS SHEET IT HAS BEEN ELECTRONICALLY SEALED AND DATED.


MISSOURI HIGHWAYS AND TRANSPORTATION COMMISSION

105 WEST CAPITOL
JEFFERSON CITY, MO 65102
1-888-ASK-MODOT (1-888-275-6636)

LEE'S SUMMIT MISSOURI

olsson
1301 BURLINGTON ST., STE. 100
NORTH KANSAS CITY, MO 64116
PHONE: 816.361.1177
CERT. OF AUTHORITY NO. 001592

F:\2021\04501-05000\021-04786\40-Design\Microstation\J4P3196\plan_sheets\17 Cross Sections\XS_103-119_J4P3196_I10_RTE291.dgn 11:03:28 AM 2/28/2025

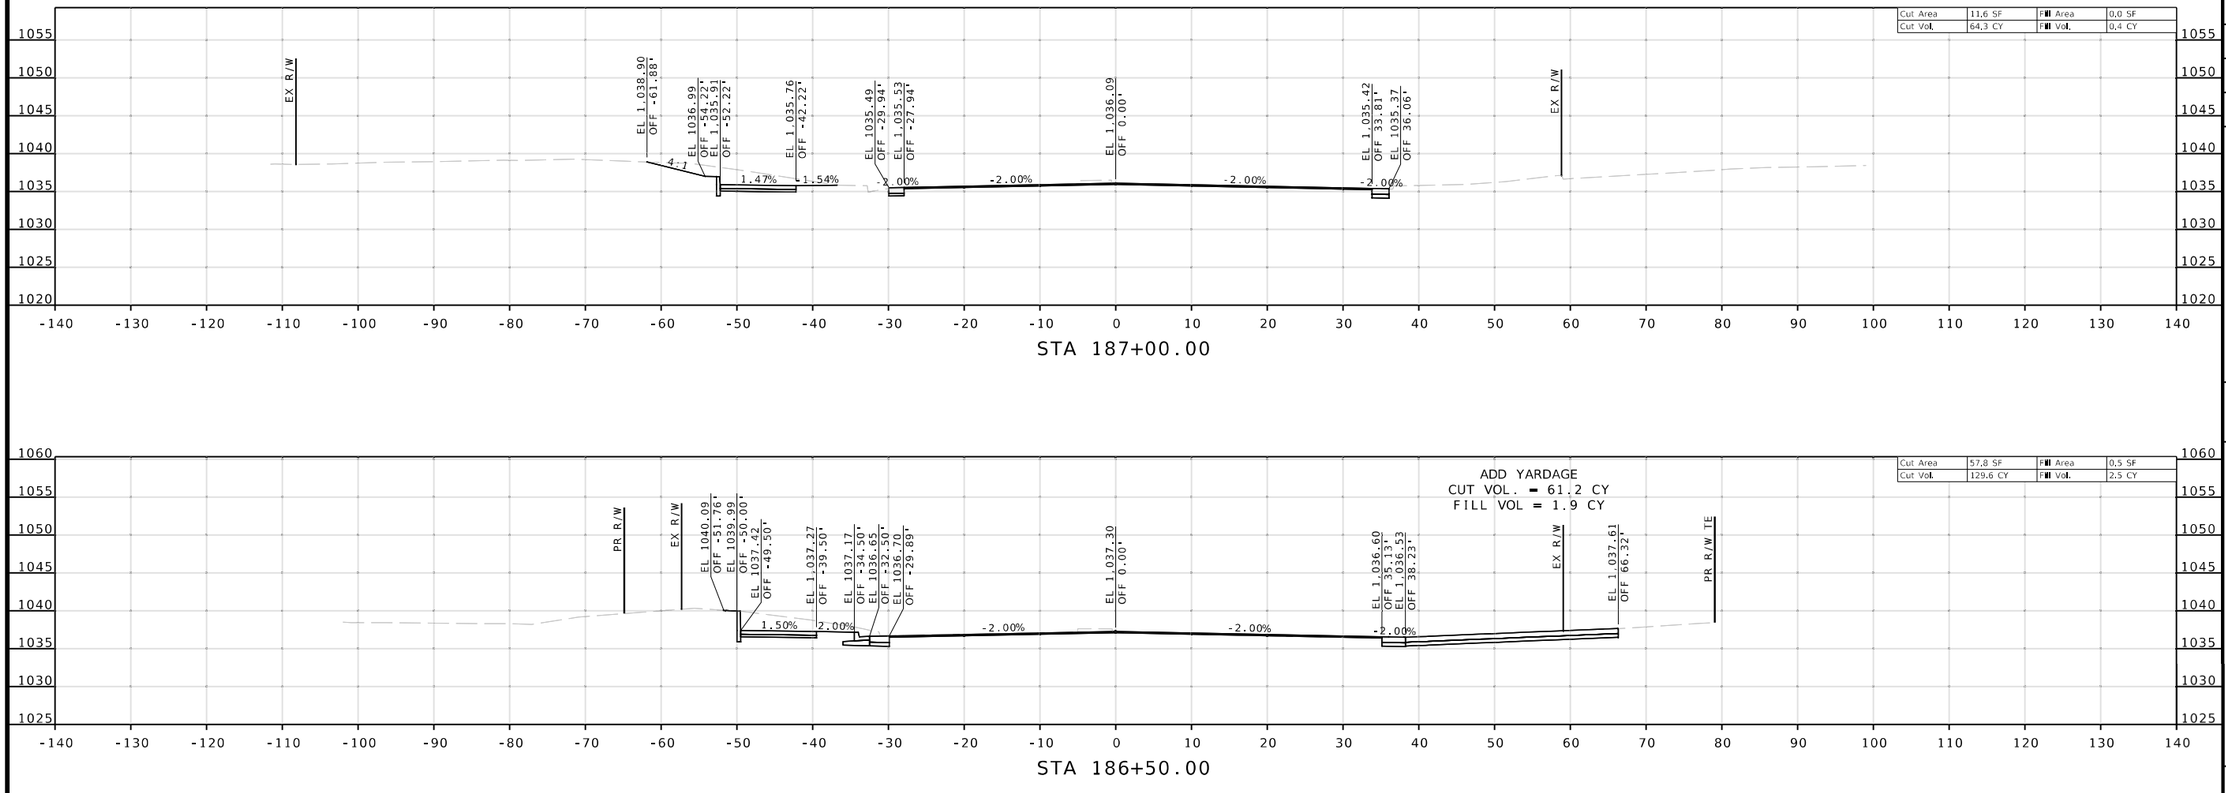

Reid Catt
2025.03.01 22:24:49-06'00'

REID BRENNEN CATT
NUMBER
PE-2010019516

REID BRENNEN CATT-ENGINEER
MO# PE-2010019516

DATE PREPARED
2/28/2025

ROUTE	STATE
50/291	MO
DISTRICT	SHEET NO.
KC	118

COUNTY
JACKSON

JOB NO.
J4P3196

FEDERAL PROJECT NO.
STB-3001(009)

PROJECT NO.

BRIDGE NO.

DESCRIPTION

DATE

IF A SEAL IS PRESENT ON THIS SHEET IT HAS BEEN ELECTRONICALLY SEALED AND DATED.


MISSOURI HIGHWAYS AND TRANSPORTATION COMMISSION

105 WEST CAPITOL
JEFFERSON CITY, MO 65102
1-888-ASK-MODOT (1-888-275-6636)

LEE'S SUMMIT MISSOURI

olsson
1301 BURLINGTON ST., STE. 100
NORTH KANSAS CITY, MO 64116
PHONE: 816.361.1177
CERT. OF AUTHORITY NO. 001592

F:\2021\04501-05000\021-04786\40-Design\Microstation\J4P3196\plan_sheets\17 Cross Sections\XS_103-119_J4P3196_I10_RTE291.dgn 11:03:33 AM 2/28/2025

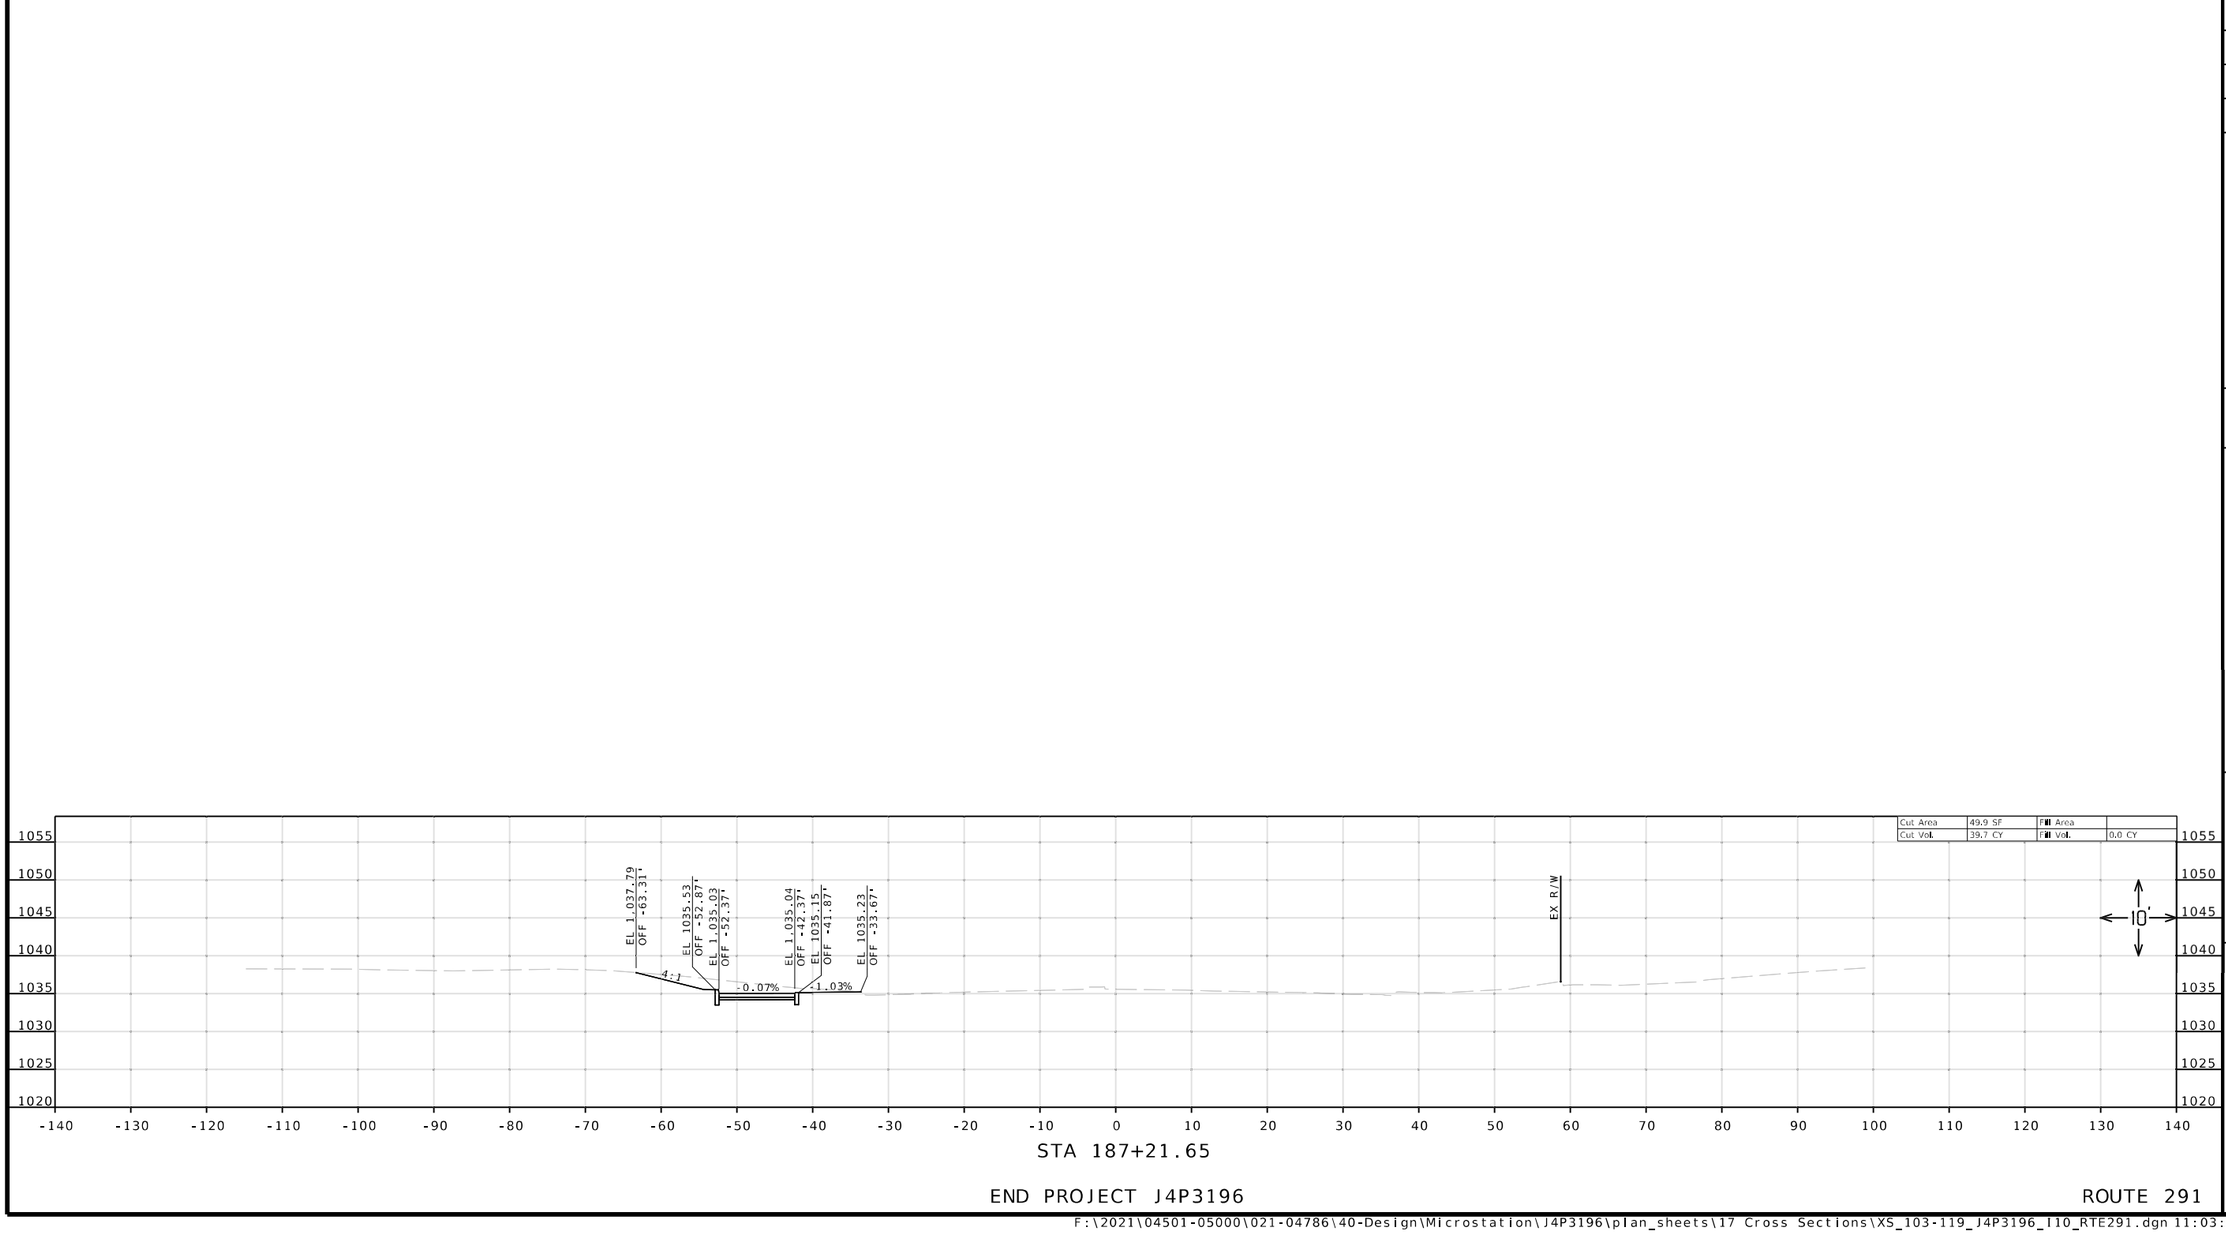

STA 187+21.65

END PROJECT J4P3196

ROUTE 291

Reid Catt
2025.03.01 22:24:12-06'00'

REID BRENNEN CATT
NUMBER
PE-2010019516

REID BRENNEN CATT-ENGINEER
MO# PE-2010019516

DATE PREPARED
2/28/2025

ROUTE	STATE
50/291	MO
DISTRICT	SHEET NO.
KC	119

COUNTY
JACKSON

JOB NO.
J4P3196

FEDERAL PROJECT NO.
STB-3001(009)

PROJECT NO.

BRIDGE NO.

DESCRIPTION	DATE

IF A SEAL IS PRESENT ON THIS SHEET IT HAS BEEN ELECTRONICALLY SEALED AND DATED.


MISSOURI HIGHWAYS AND TRANSPORTATION COMMISSION

105 WEST CAPITOL
JEFFERSON CITY, MO 65102
1-888-ASK-MODOT (1-888-275-6636)

LEE'S SUMMIT MISSOURI

olsson
1301 BURLINGTON ST., STE. 100
NORTH KANSAS CITY, MO 64116
PHONE: 816.361.1177
CERT. OF AUTHORITY NO. 001592

F:\2021\04501-05000\021-04786\40-Design\Microstation\J4P3196\plan_sheets\17 Cross Sections\XS_103-119_J4P3196_I10_RTE291.dgn 11:03:38 AM 2/28/2025

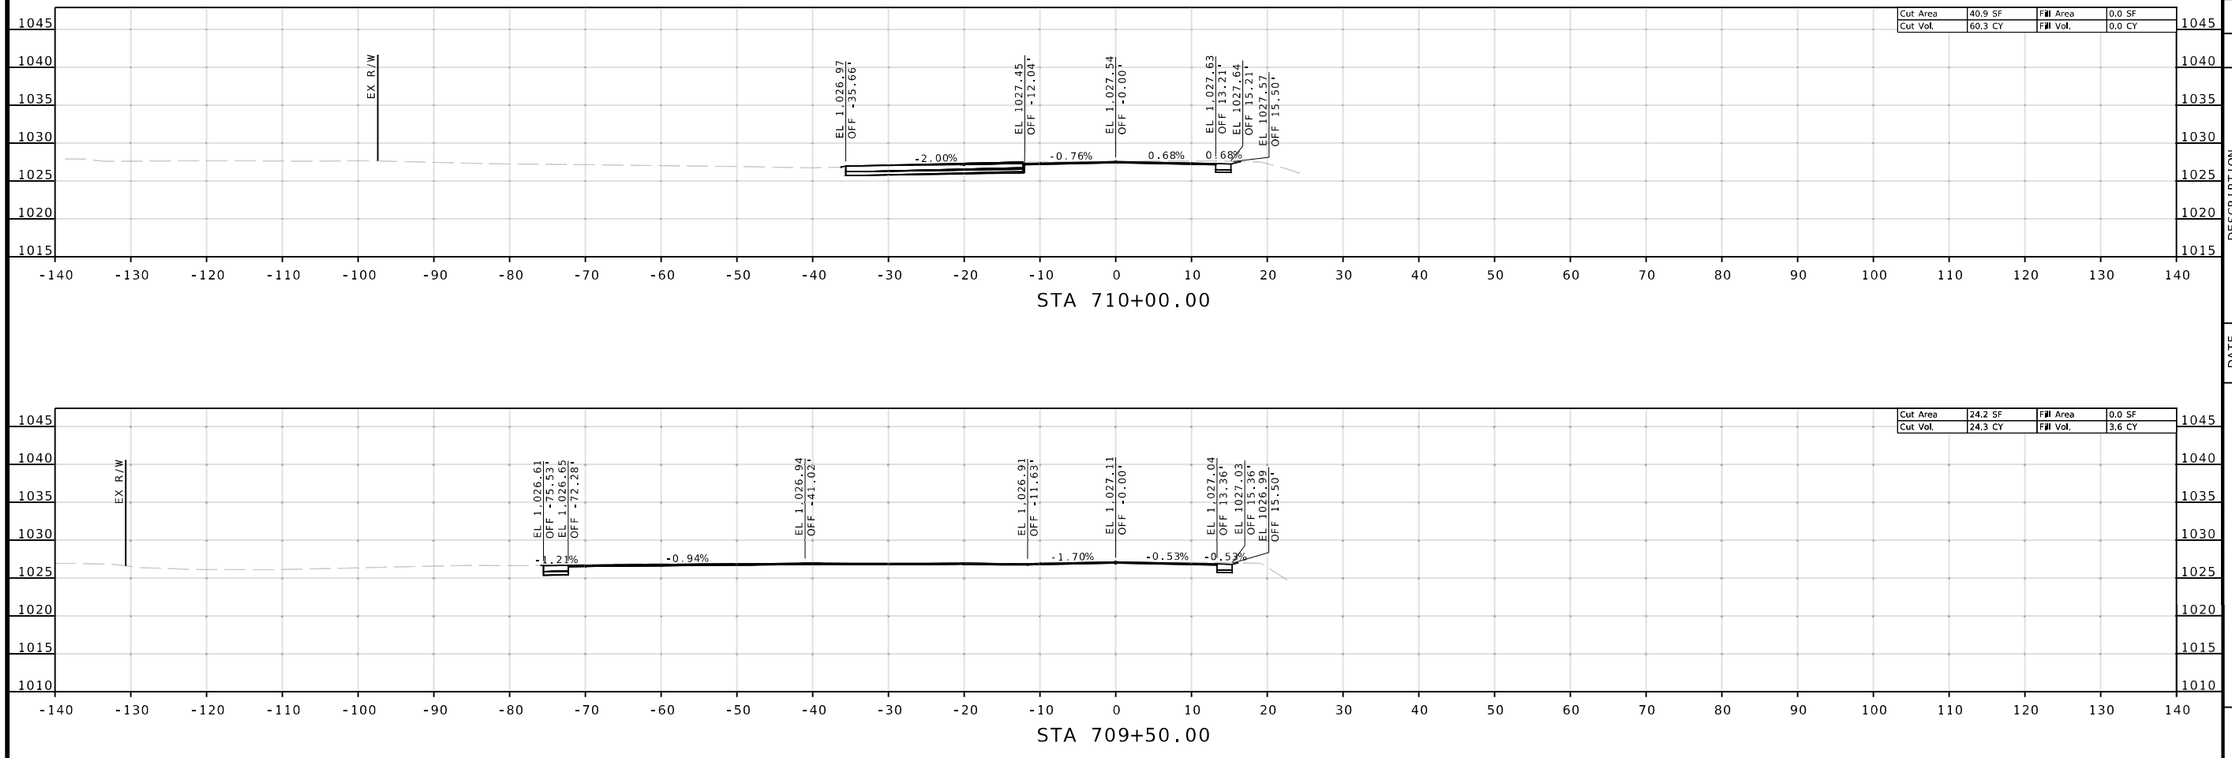

Reid Catt
2025.03.01 22:25:44-06'00'

REID BRENNEN CATT-ENGINEER
MO# PE-2010019516

DATE PREPARED
2/28/2025

ROUTE	STATE
50/291	MO
DISTRICT	SHEET NO.
KC	120

COUNTY
JACKSON

JOB NO.
J4P3196

FEDERAL PROJECT NO.
STB-3001(009)

PROJECT NO.

BRIDGE NO.

DESCRIPTION

DATE

IF A SEAL IS PRESENT ON THIS SHEET IT HAS BEEN ELECTRONICALLY SEALED AND DATED.


MISSOURI HIGHWAYS AND TRANSPORTATION COMMISSION


105 WEST CAPITOL
JEFFERSON CITY, MO 65102
1-888-ASK-MODOT (1-888-275-6636)


LEE'S SUMMIT MISSOURI

olsson
1301 BURLINGTON ST., STE. 100
NORTH KANSAS CITY, MO 64116
PHONE: 816.361.1177
CERT. OF AUTHORITY NO. 001592

F:\2021\04501-05000\021-04786\40-Design\Microstation\J4P3196\plan_sheets\17 Cross Sections\XS_120-134_J4P3196_I10_BLUE_PKWY_W.dgn 11:09:23 AM 2/28/2025

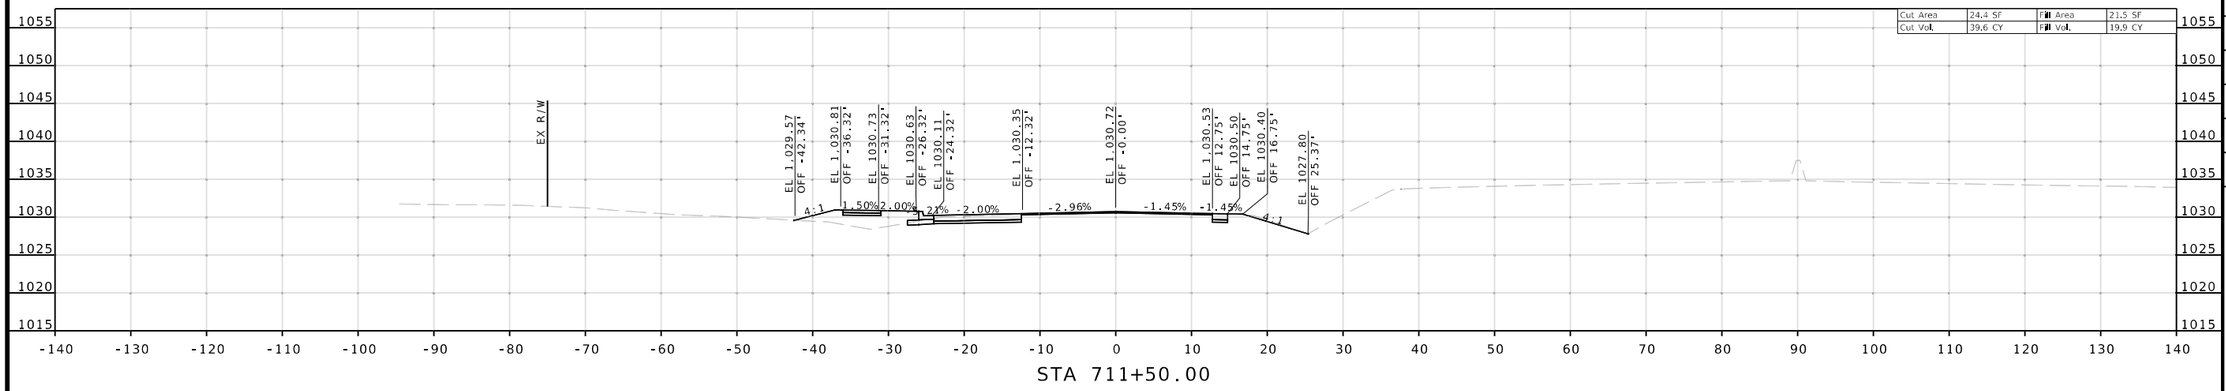

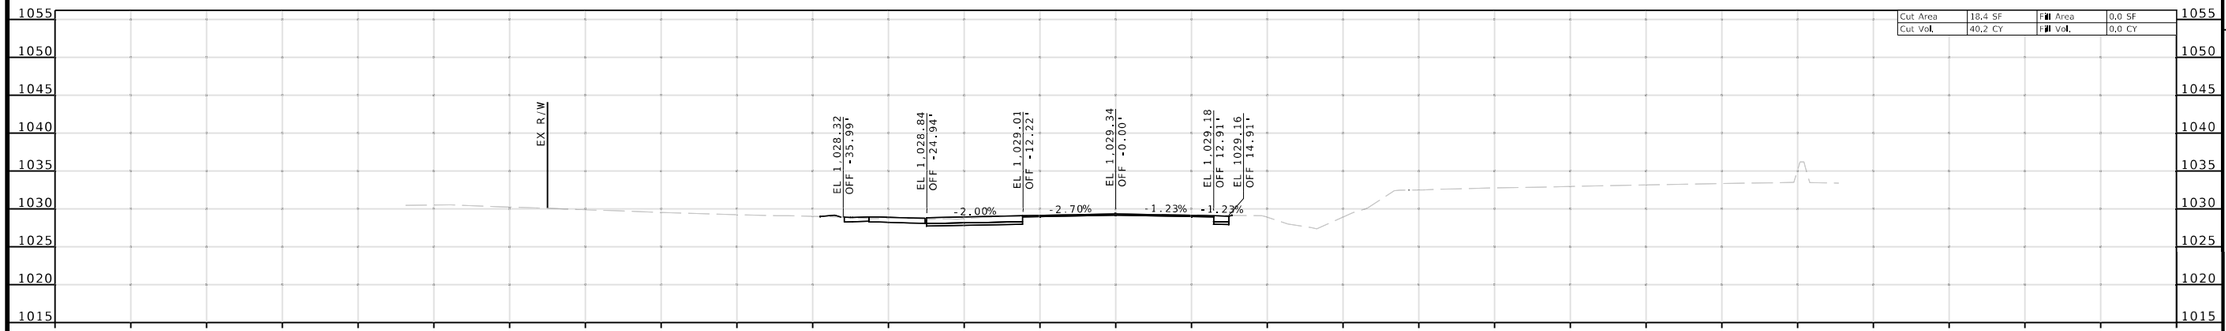

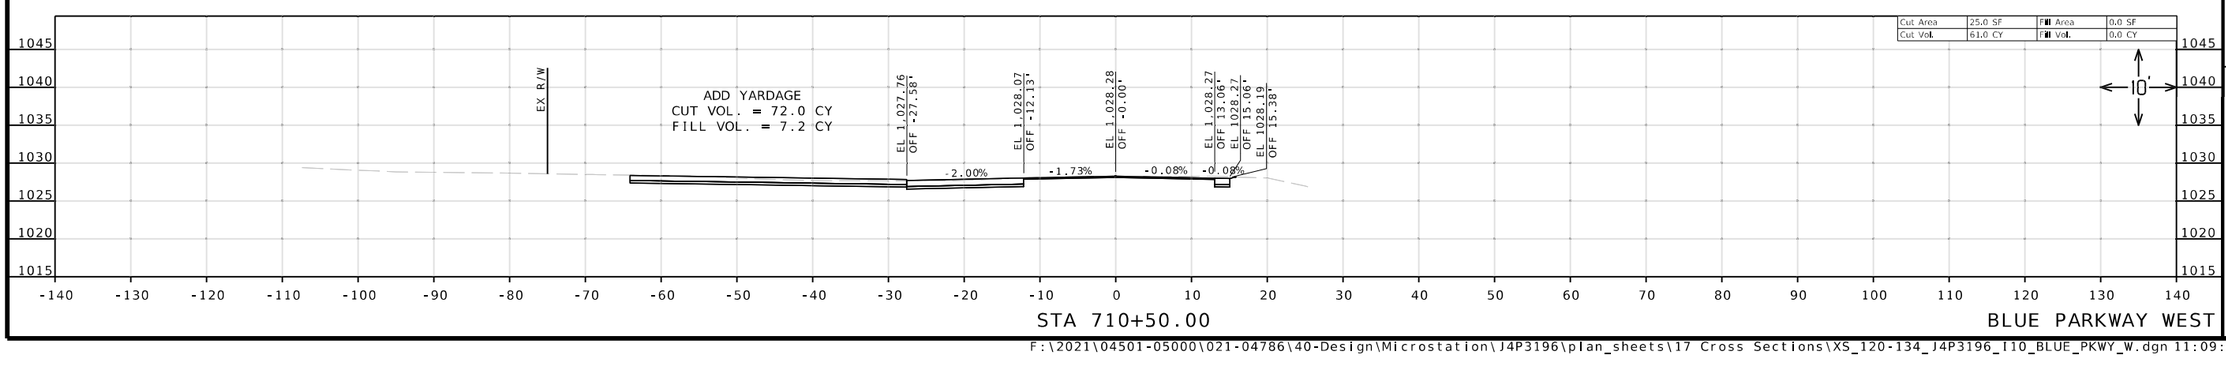

Reid Catt
2025.03.01 22:25:50-06'00'

REID BRENNEN CATT
NUMBER
PE-2010019516

REID BRENNEN CATT-ENGINEER
MO# PE-2010019516

DATE PREPARED
2/28/2025

ROUTE	STATE
50/291	MO
DISTRICT	SHEET NO.
KC	121

COUNTY
JACKSON

JOB NO.
J4P3196

FEDERAL PROJECT NO.
STB-3001(009)

PROJECT NO.

BRIDGE NO.

DESCRIPTION	DATE

MISSOURI HIGHWAYS AND TRANSPORTATION COMMISSION


105 WEST CAPITOL
JEFFERSON CITY, MO 65102
1-888-ASK-MODOT (1-888-275-6636)

LEE'S SUMMIT MISSOURI


olsson
1301 BURLINGTON ST., STE. 100
NORTH KANSAS CITY, MO 64116
PHONE: 816.361.1177
CERT. OF AUTHORITY NO. 001592

IF A SEAL IS PRESENT ON THIS SHEET IT HAS BEEN ELECTRONICALLY SEALED AND DATED.


F:\2021\04501-05000\021-04786\40-Design\Microstation\J4P3196\plan_sheets\17 Cross Sections\XS_120-134_J4P3196_I10_BLUE_PKWY_W.dgn 11:09:32 AM 2/28/2025

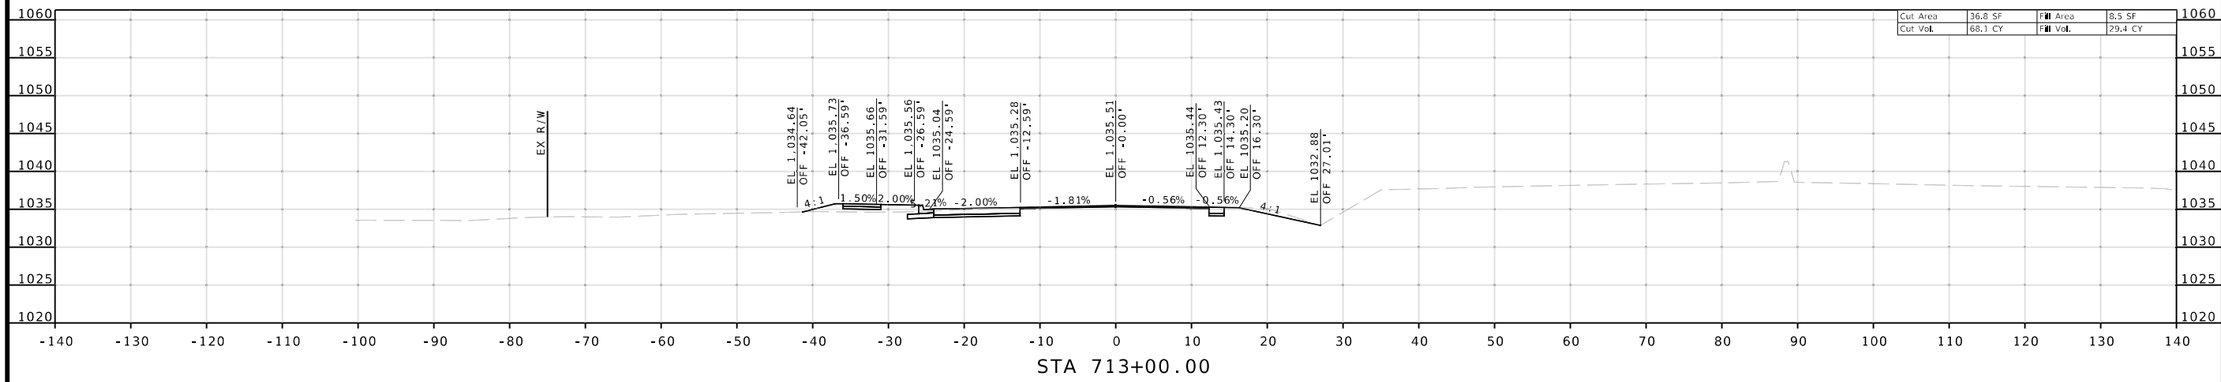

STA 713+00.00

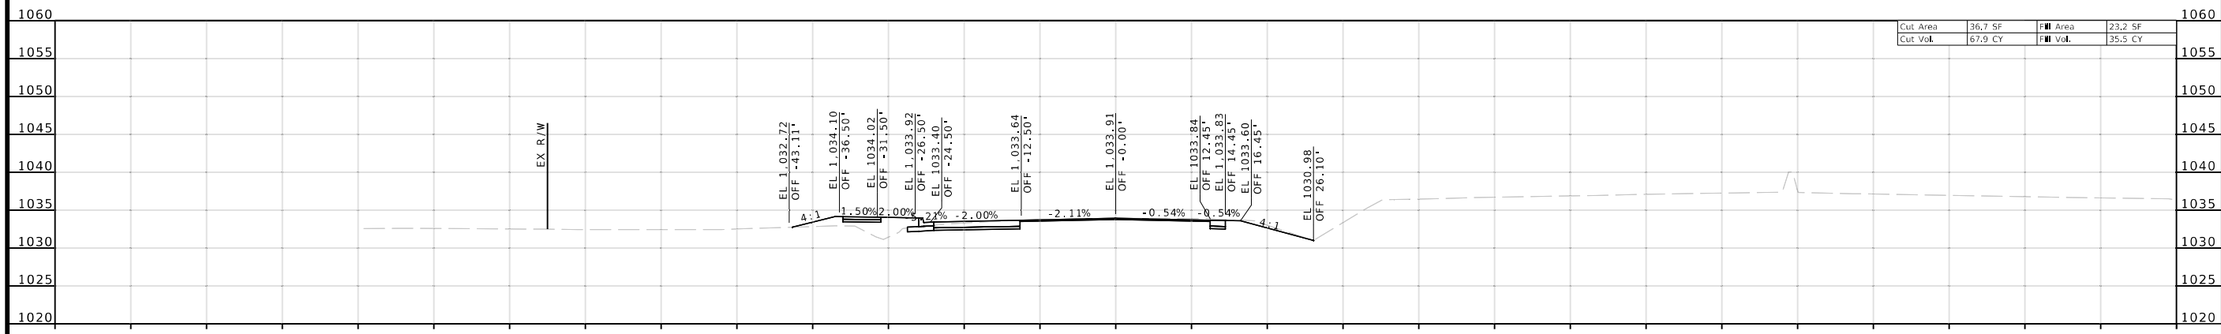

STA 712+50.00

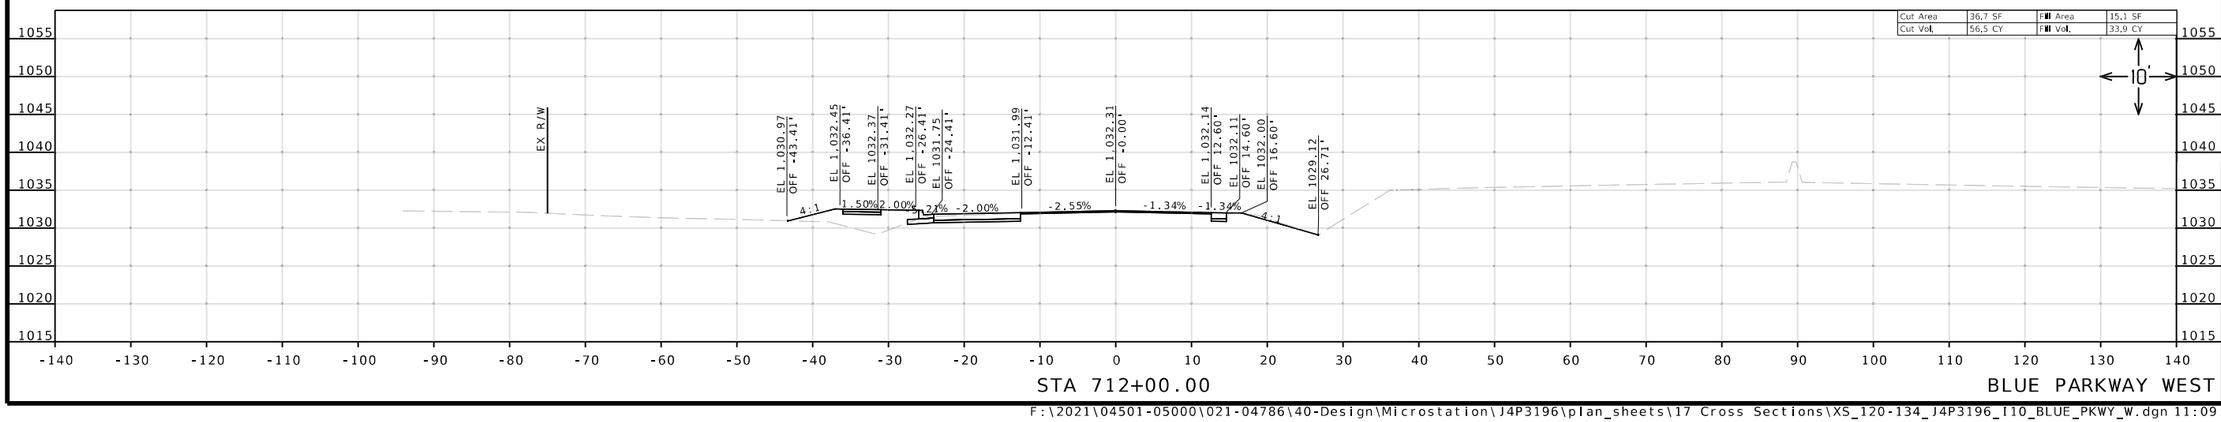

STA 712+00.00

BLUE PARKWAY WEST

Reid Catt
2025.03.01 22:25:57-06'00'

REID BRENNEN CATT
NUMBER
PE-2010019516

REID BRENNEN CATT-ENGINEER
MO# PE-2010019516

DATE PREPARED
2/28/2025

ROUTE	STATE
50/291	MO

DISTRICT	SHEET NO.
KC	122

COUNTY
JACKSON

JOB NO.
J4P3196

FEDERAL PROJECT NO.
STB-3001(009)

PROJECT NO.

BRIDGE NO.

DESCRIPTION	DATE

IF A SEAL IS PRESENT ON THIS SHEET IT HAS BEEN ELECTRONICALLY SEALED AND DATED.


MISSOURI HIGHWAYS AND TRANSPORTATION COMMISSION


105 WEST CAPITOL
JEFFERSON CITY, MO 65102
1-888-ASK-MODOT (1-888-275-6636)


LEE'S SUMMIT MISSOURI

olsson
1301 BURLINGTON ST., STE. 100
NORTH KANSAS CITY, MO 64116
PHONE: 816.361.1177
CERT. OF AUTHORITY NO. 001592

F:\2021\04501-05000\021-04786\40-Design\Microstation\J4P3196\plan_sheets\17 Cross Sections\XS_120-134_J4P3196_I10_BLUE_PKWY_W.dgn 11:09:37 AM 2/28/2025

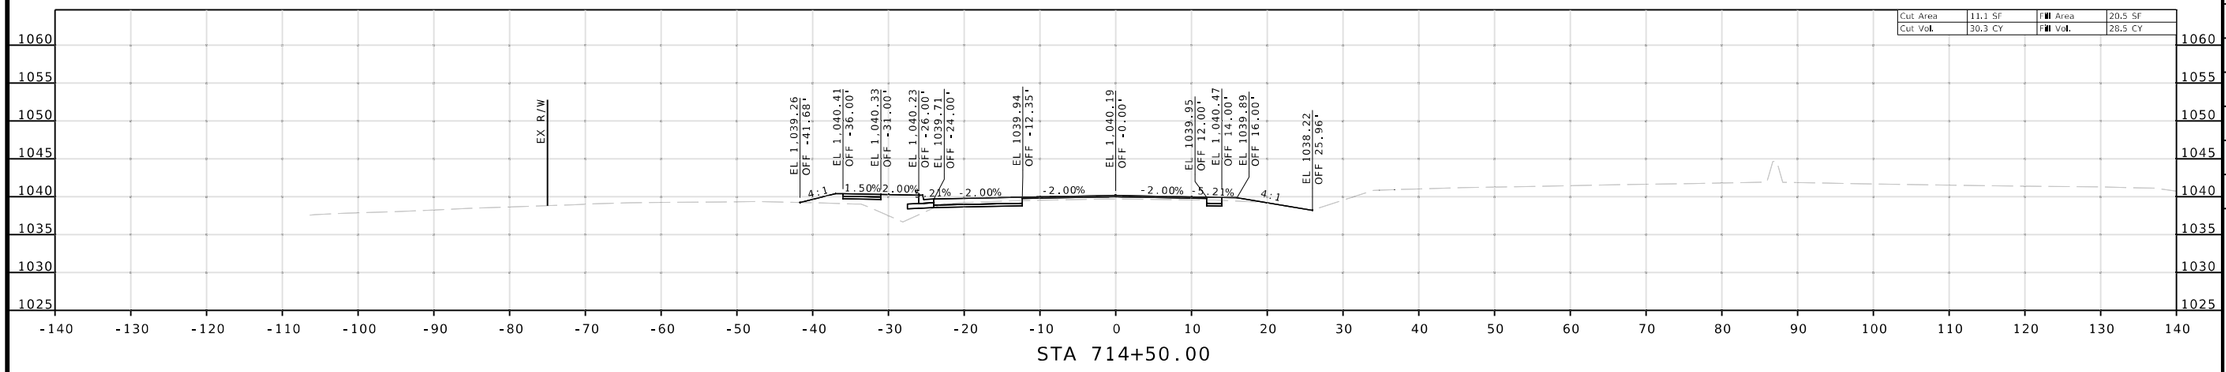

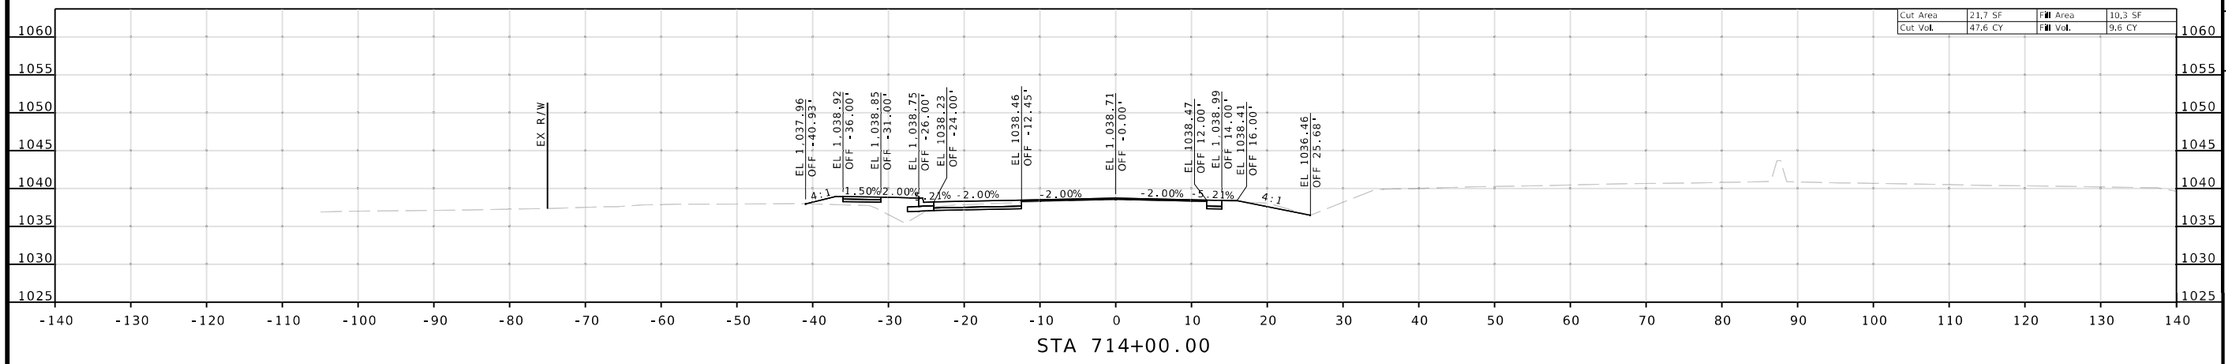

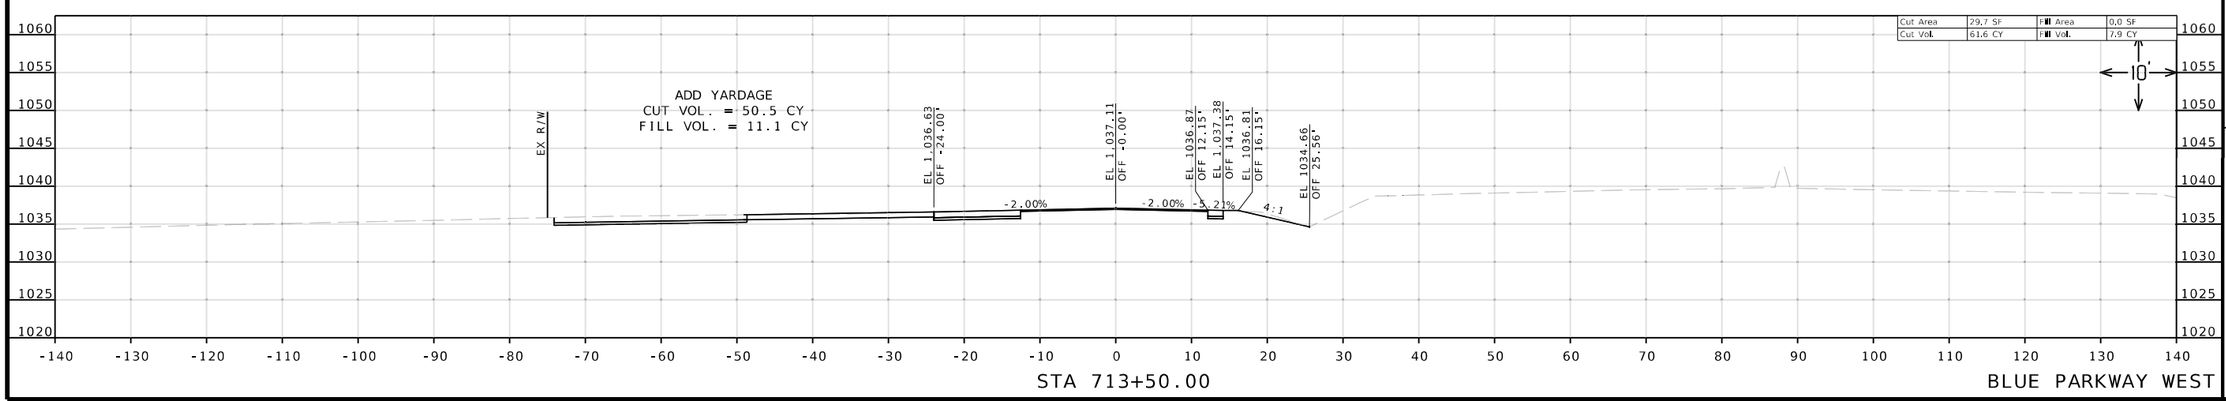

Reid Catt
2025.03.01 22:26:03-06'00'

REID BRENNEN CATT-ENGINEER
MO# PE-2010019516

DATE PREPARED
2/28/2025

ROUTE	STATE
50/291	MO

DISTRICT	SHEET NO.
KC	123

COUNTY
JACKSON

JOB NO.
J4P3196

FEDERAL PROJECT NO.
STB-3001(009)

PROJECT NO.

BRIDGE NO.

DESCRIPTION

DATE

MISSOURI HIGHWAYS AND TRANSPORTATION COMMISSION


105 WEST CAPITOL
JEFFERSON CITY, MO 65102
1-888-ASK-MODOT (1-888-275-6636)


LEE'S SUMMIT MISSOURI


olsson
1301 BURLINGTON ST., STE. 100
NORTH KANSAS CITY, MO 64116
PHONE: 816.361.1177
CERT. OF AUTHORITY NO. 001592

IF A SEAL IS PRESENT ON THIS SHEET IT HAS BEEN ELECTRONICALLY SEALED AND DATED.

F:\2021\04501-05000\021-04786\40-Design\Microstation\J4P3196\plan_sheets\17 Cross Sections\XS_120-134_J4P3196_110_BLUE_PKWY_W.dgn 11:09:42 AM 2/28/2025

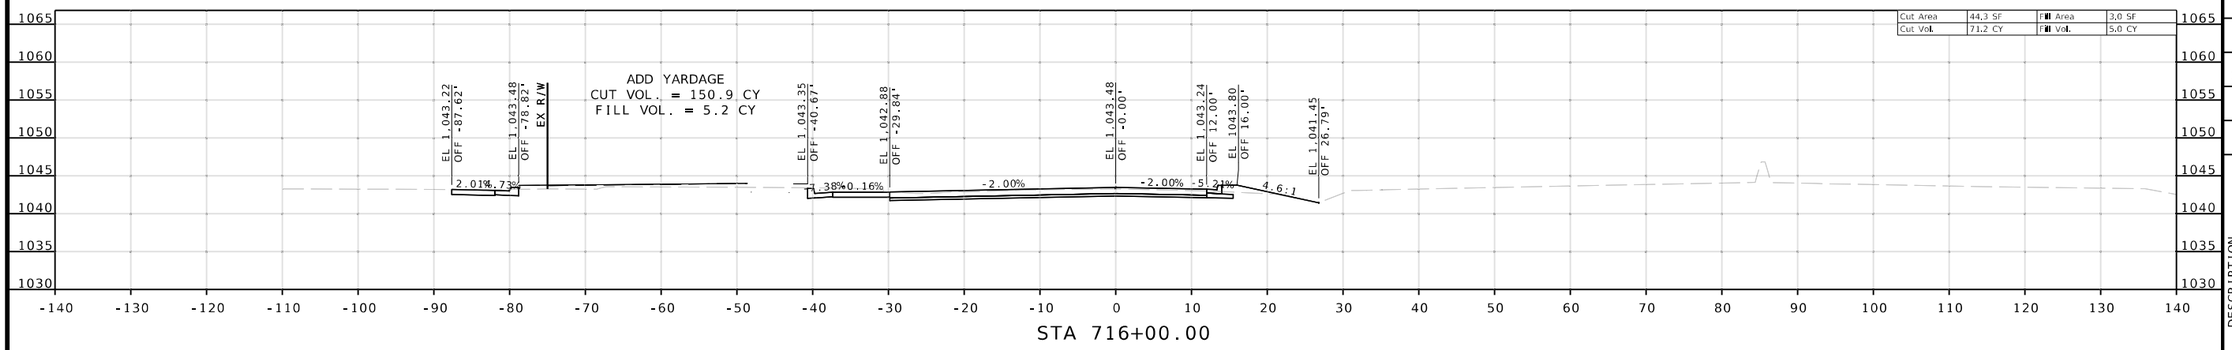

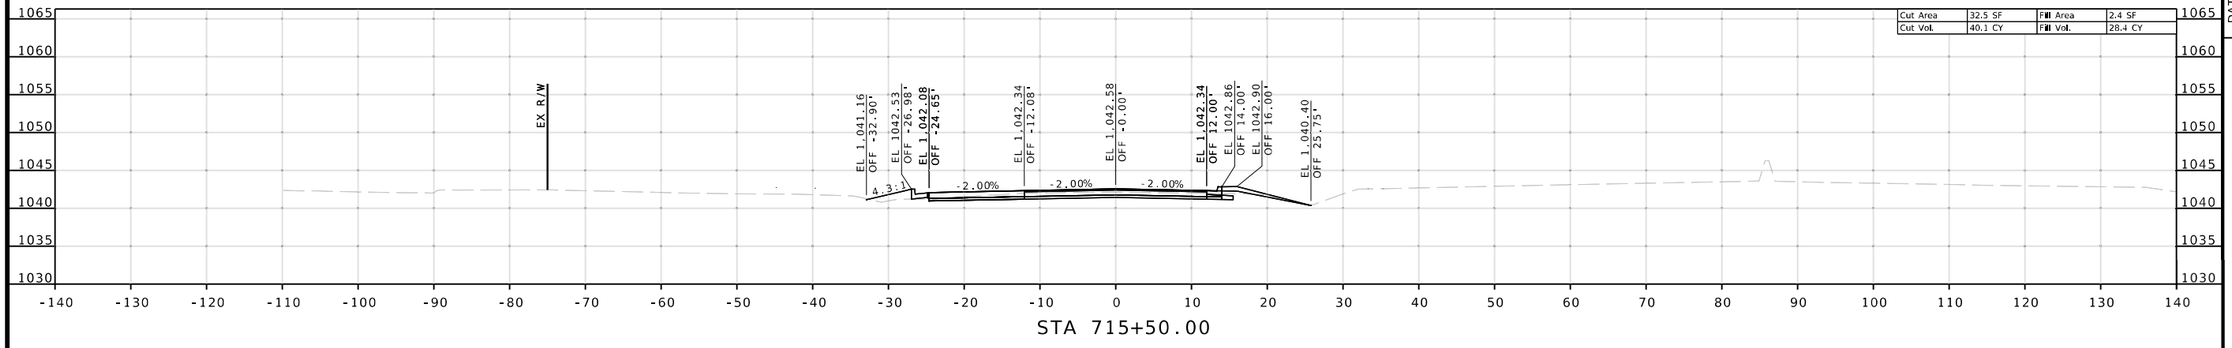

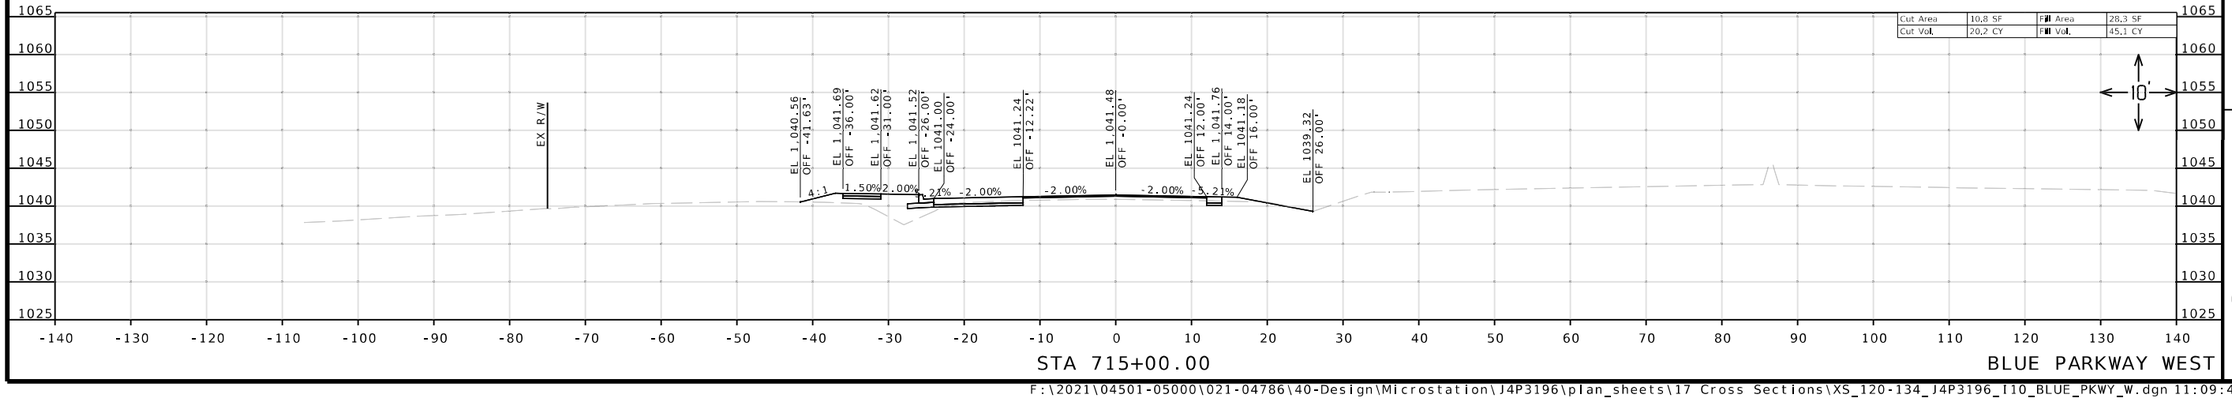

Reid Catt
2025.03.01 22:26:11-06'00'

REID BRENNEN CATT-ENGINEER
MO# PE-2010019516

DATE PREPARED
2/28/2025

ROUTE	STATE
50/291	MO
DISTRICT	SHEET NO.
KC	124

COUNTY
JACKSON

JOB NO.
J4P3196

FEDERAL PROJECT NO.
STB-3001(009)

PROJECT NO.

BRIDGE NO.

DESCRIPTION | DATE

IF A SEAL IS PRESENT ON THIS SHEET IT HAS BEEN ELECTRONICALLY SEALED AND DATED.


MISSOURI HIGHWAYS AND TRANSPORTATION COMMISSION

105 WEST CAPITOL
JEFFERSON CITY, MO 65102
1-888-ASK-MODOT (1-888-275-6636)


LEE'S SUMMIT MISSOURI

olsson
1301 BURLINGTON ST., STE. 100
NORTH KANSAS CITY, MO 64116
PHONE: 816.361.1177
CERT. OF AUTHORITY NO. 001592


F:\2021\04501-05000\021-04786\40-Design\Microstation\J4P3196\plan_sheets\17 Cross Sections\XS_120-134_J4P3196_I10_BLUE_PKWY_W.dgn 11:09:48 AM 2/28/2025

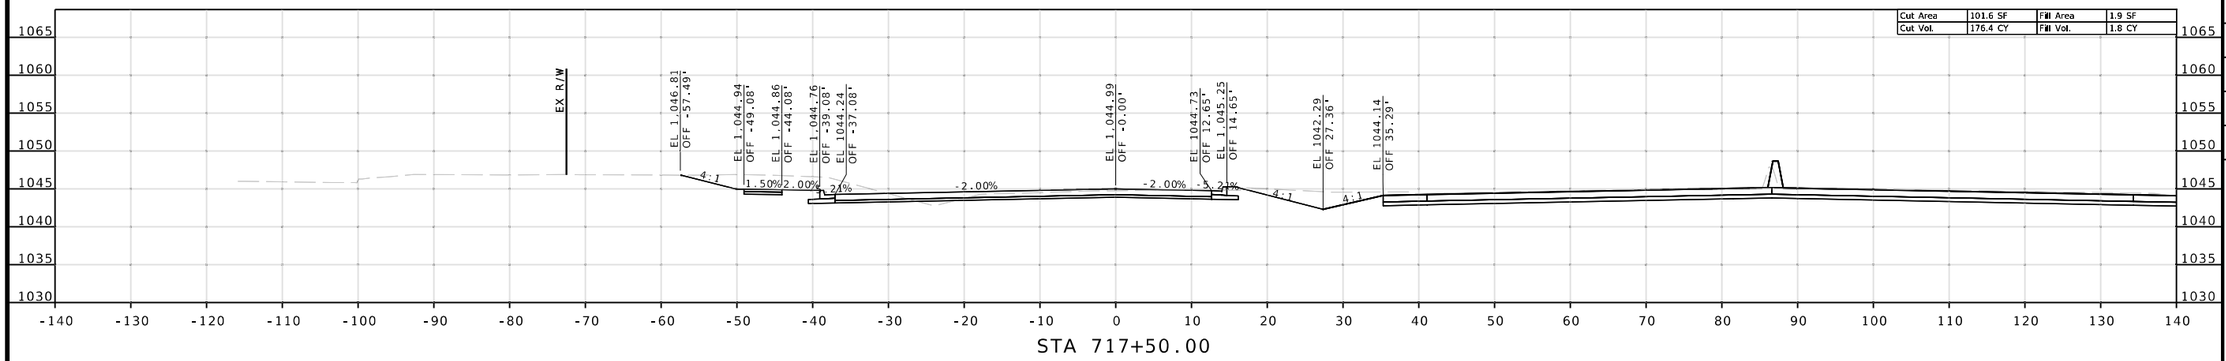

STA 717+50.00

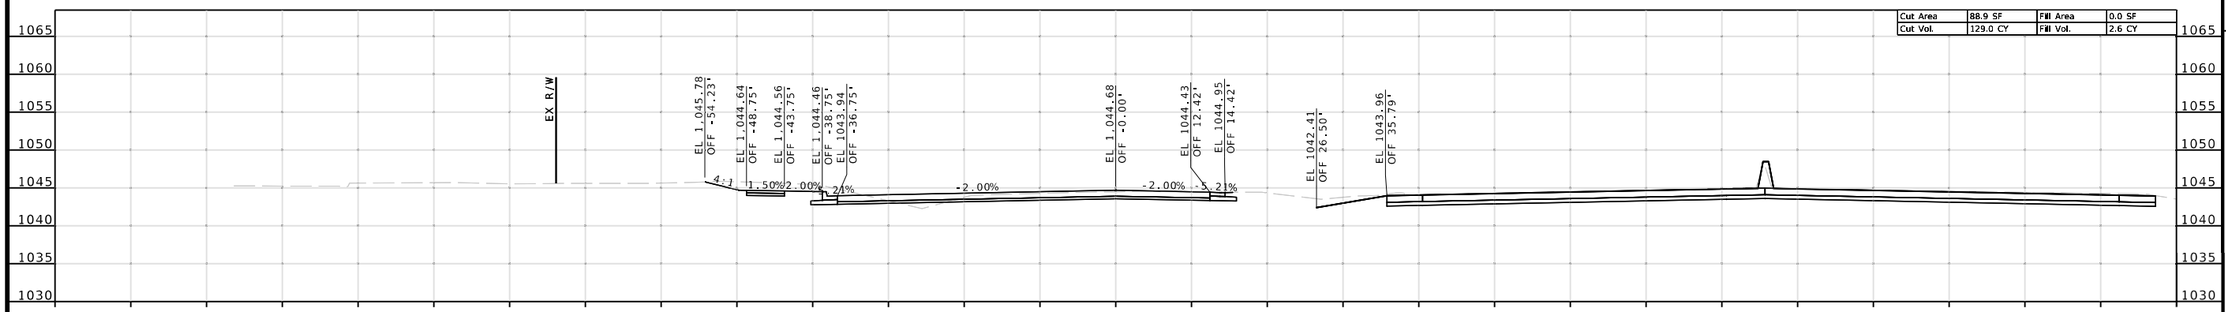

STA 717+00.00

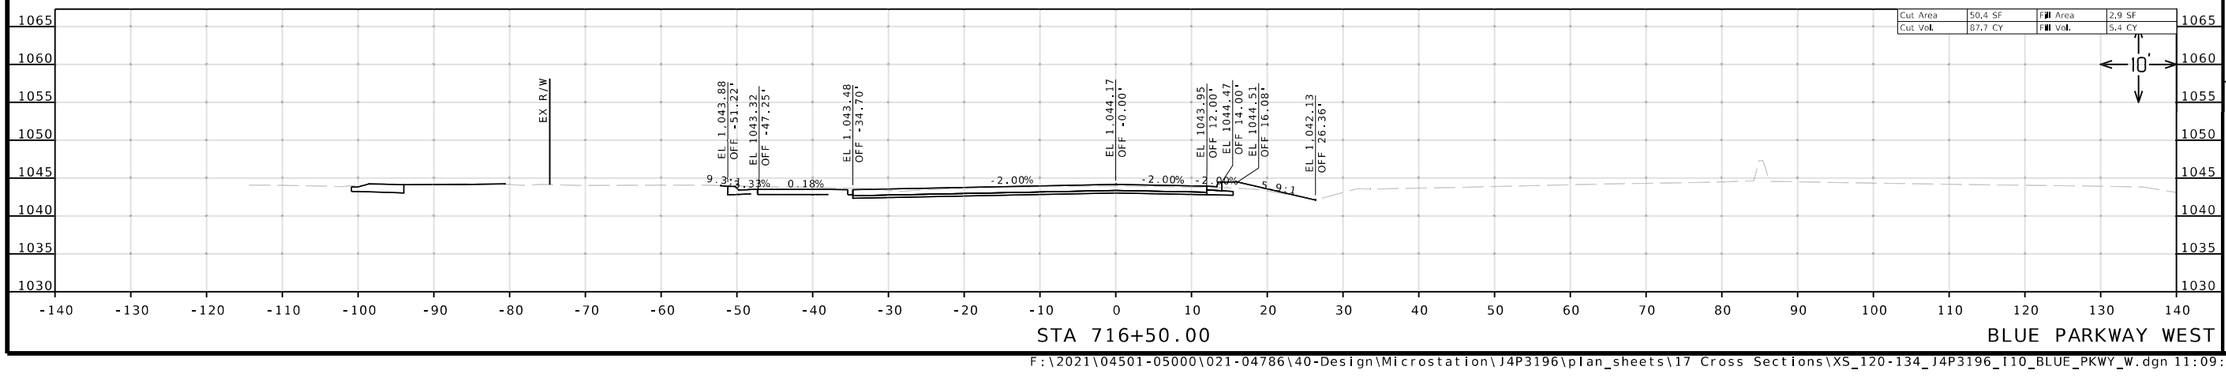

STA 716+50.00

BLUE PARKWAY WEST

Reid Catt
2025.03.01 22:26:25-06'00'

REID BRENNEN CATT-ENGINEER
MO# PE-2010019516

DATE PREPARED
2/28/2025

ROUTE	STATE
50/291	MO
DISTRICT	SHEET NO.
KC	125

COUNTY
JACKSON

JOB NO.
J4P3196

FEDERAL PROJECT NO.
STB-3001(009)

PROJECT NO.

BRIDGE NO.

DESCRIPTION

DATE


IF A SEAL IS PRESENT ON THIS SHEET IT HAS BEEN ELECTRONICALLY SEALED AND DATED.


MISSOURI HIGHWAYS AND TRANSPORTATION COMMISSION
105 WEST CAPITOL
JEFFERSON CITY, MO 65102
1-888-ASK-MODOT (1-888-275-6636)


LEE'S SUMMIT MISSOURI

olsson
1301 BURLINGTON ST., STE. 100
NORTH KANSAS CITY, MO 64116
PHONE: 816.361.1177
CERT. OF AUTHORITY NO. 001592

F:\2021\04501-05000\021-04786\40-Design\Microstation\J4P3196\plan_sheets\17 Cross Sections\XS_120-134_J4P3196_I10_BLUE_PKWY_W.dgn 11:09:52 AM 2/28/2025

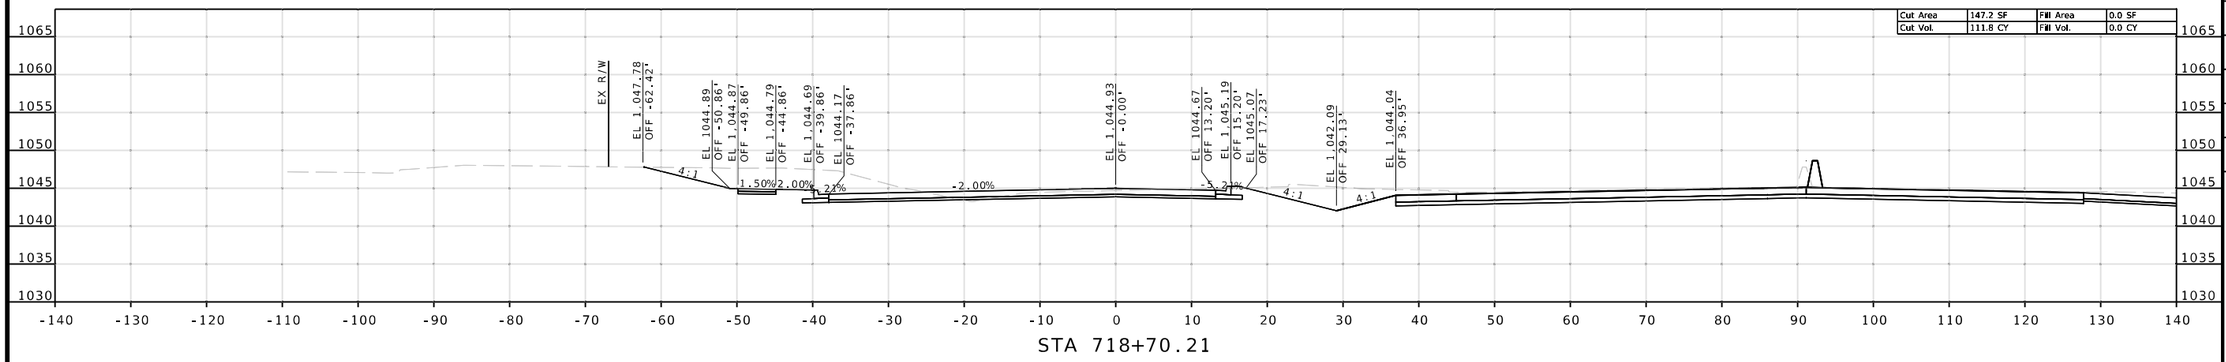

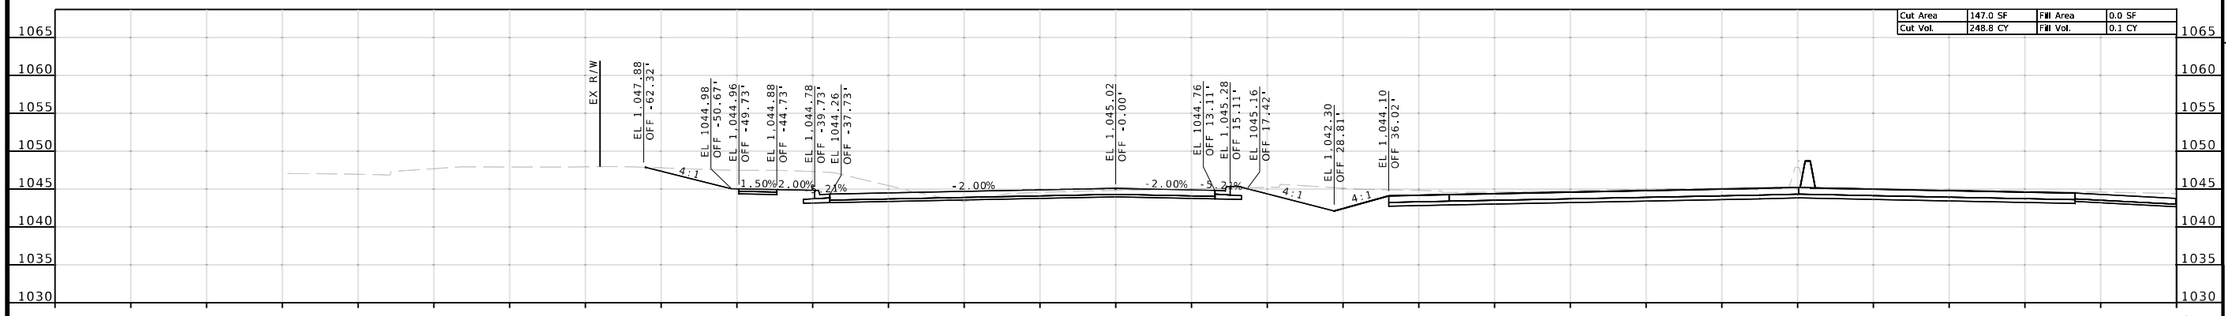

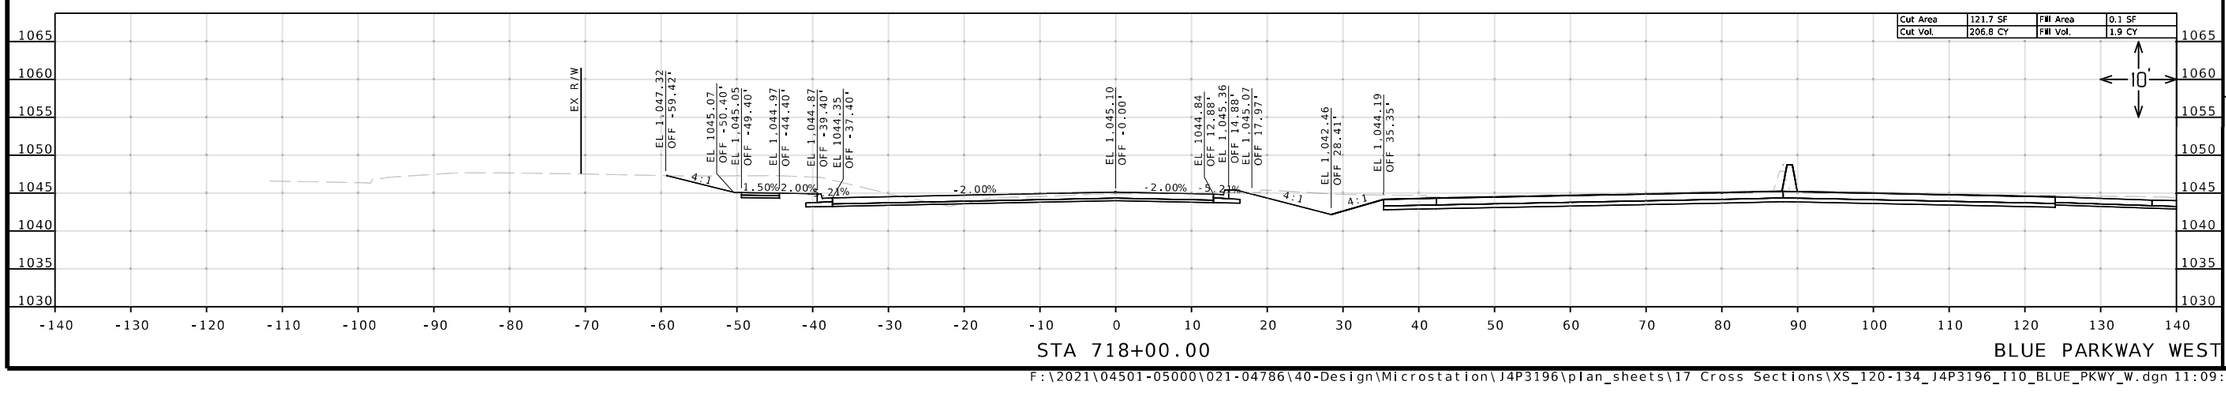

BLUE PARKWAY WEST

Reid Catt
2025.03.01 22:26:52-06'00'

REID BRENNEN CATT-ENGINEER
MO# PE-2010019516

DATE PREPARED
2/28/2025

ROUTE	STATE
50/291	MO
DISTRICT	SHEET NO.
KC	126

COUNTY
JACKSON

JOB NO.
J4P3196

FEDERAL PROJECT NO.
STB-3001(009)

PROJECT NO.

BRIDGE NO.

DESCRIPTION	DATE


IF A SEAL IS PRESENT ON THIS SHEET IT HAS BEEN ELECTRONICALLY SEALED AND DATED.


MISSOURI HIGHWAYS AND TRANSPORTATION COMMISSION
105 WEST CAPITOL
JEFFERSON CITY, MO 65102
1-888-ASK-MODOT (1-888-275-6636)


LEE'S SUMMIT MISSOURI

olsson
1301 BURLINGTON ST., STE. 100
NORTH KANSAS CITY, MO 64116
PHONE: 816.361.1177
CERT. OF AUTHORITY NO. 001592

F:\2021\04501-05000\021-04786\40-Design\Microstation\J4P3196\plan_sheets\17 Cross Sections\XS_120-134_J4P3196_I10_BLUE_PKWY_W.dgn 11:09:58 AM 2/28/2025

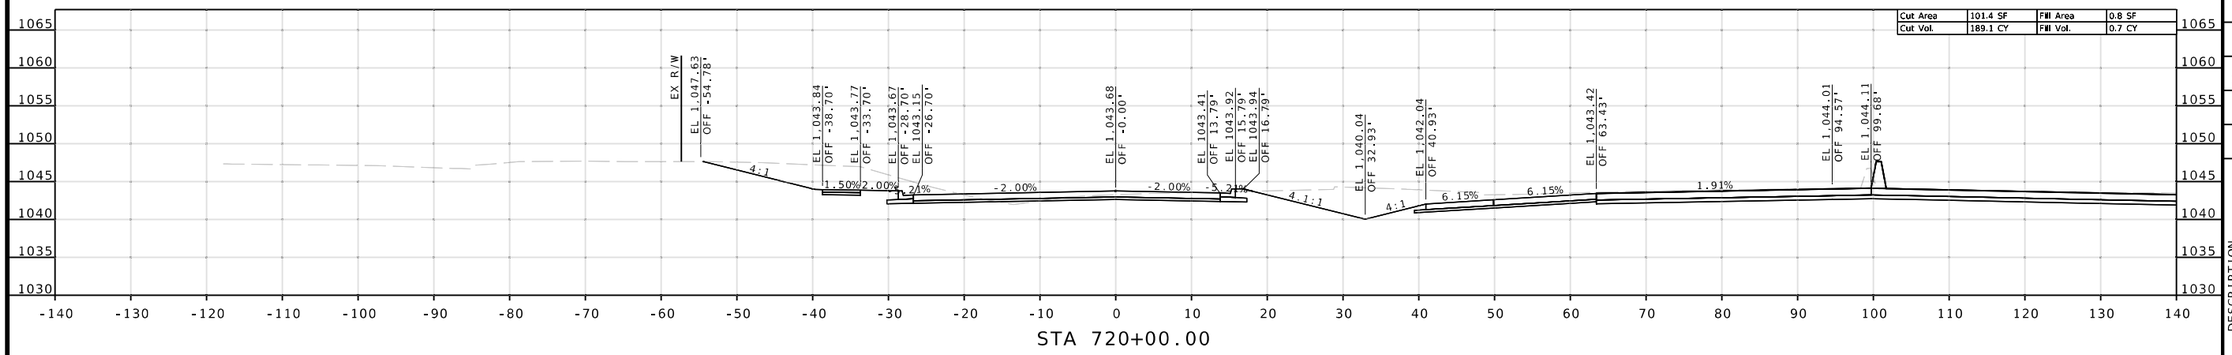

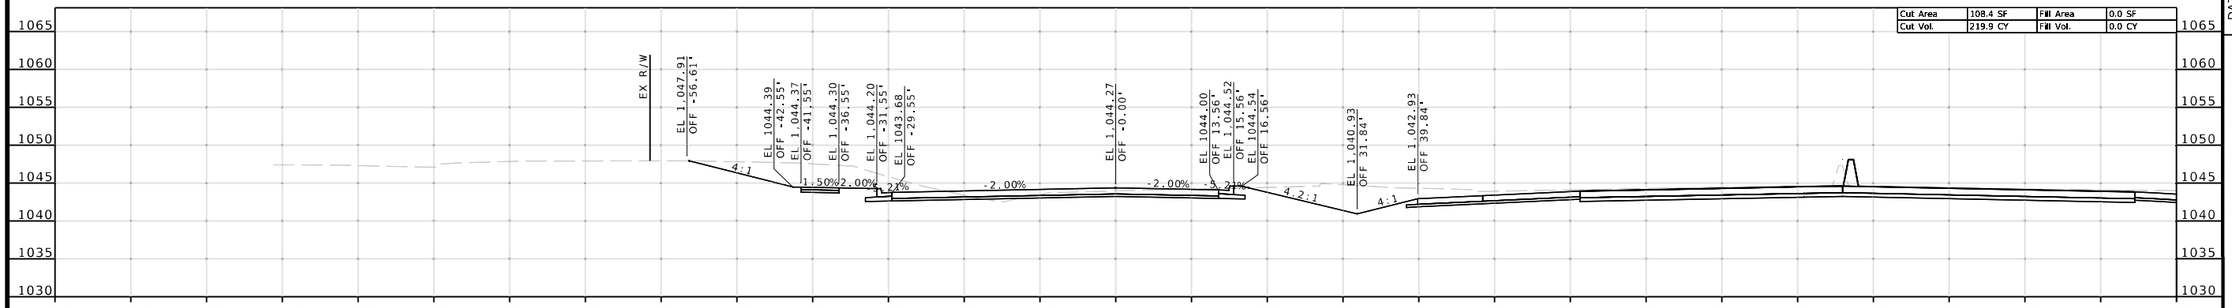

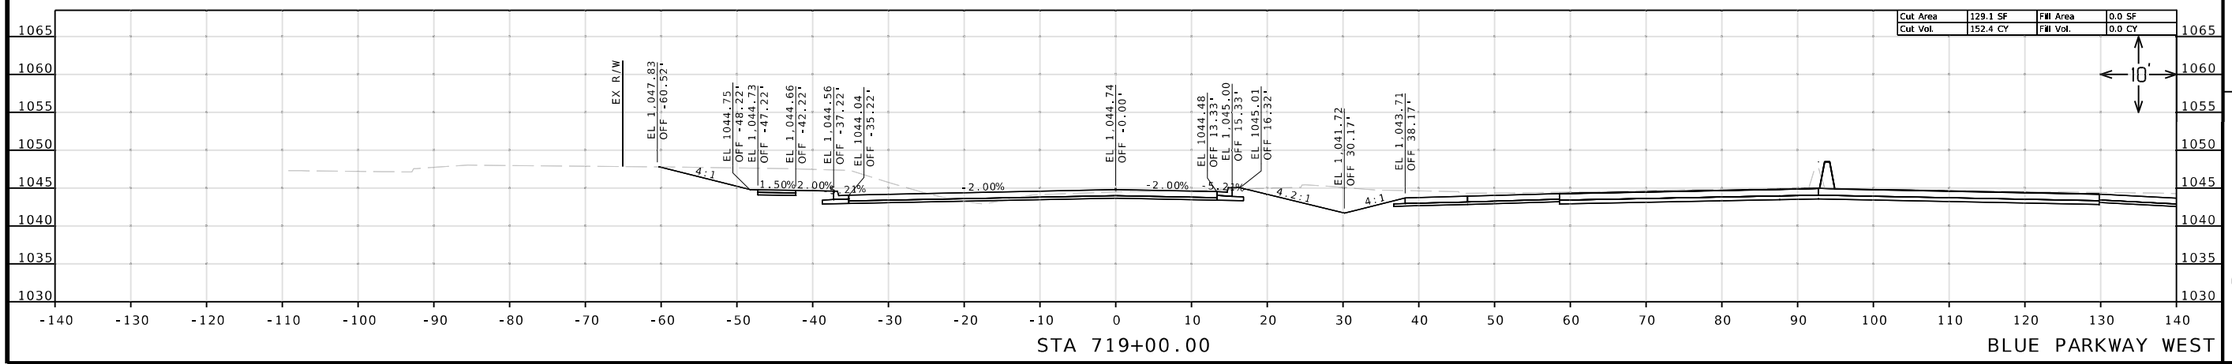

Reid Catt
2025.03.01 22:26:45-06'00'

REID BRENNEN CATT
NUMBER
PE-2010019516

REID BRENNEN CATT-ENGINEER
MO# PE-2010019516

DATE PREPARED
2/28/2025

ROUTE	STATE
50/291	MO
DISTRICT	SHEET NO.
KC	127

COUNTY
JACKSON

JOB NO.
J4P3196

FEDERAL PROJECT NO.
STB-3001(009)

PROJECT NO.

BRIDGE NO.

DESCRIPTION	DATE

IF A SEAL IS PRESENT ON THIS SHEET IT HAS BEEN ELECTRONICALLY SEALED AND DATED.


MISSOURI HIGHWAYS AND TRANSPORTATION COMMISSION


105 WEST CAPITOL
JEFFERSON CITY, MO 65102
1-888-ASK-MODOT (1-888-275-6636)


LEE'S SUMMIT MISSOURI

olsson
1301 BURLINGTON ST., STE. 100
NORTH KANSAS CITY, MO 64116
PHONE: 816.361.1177
CERT. OF AUTHORITY NO. 001592

F:\2021\04501-05000\021-04786\40-Design\Microstation\J4P3196\plan_sheets\17 Cross Sections\XS_120-134_J4P3196_I10_BLUE_PKWY_W.dgn 11:10:04 AM 2/28/2025

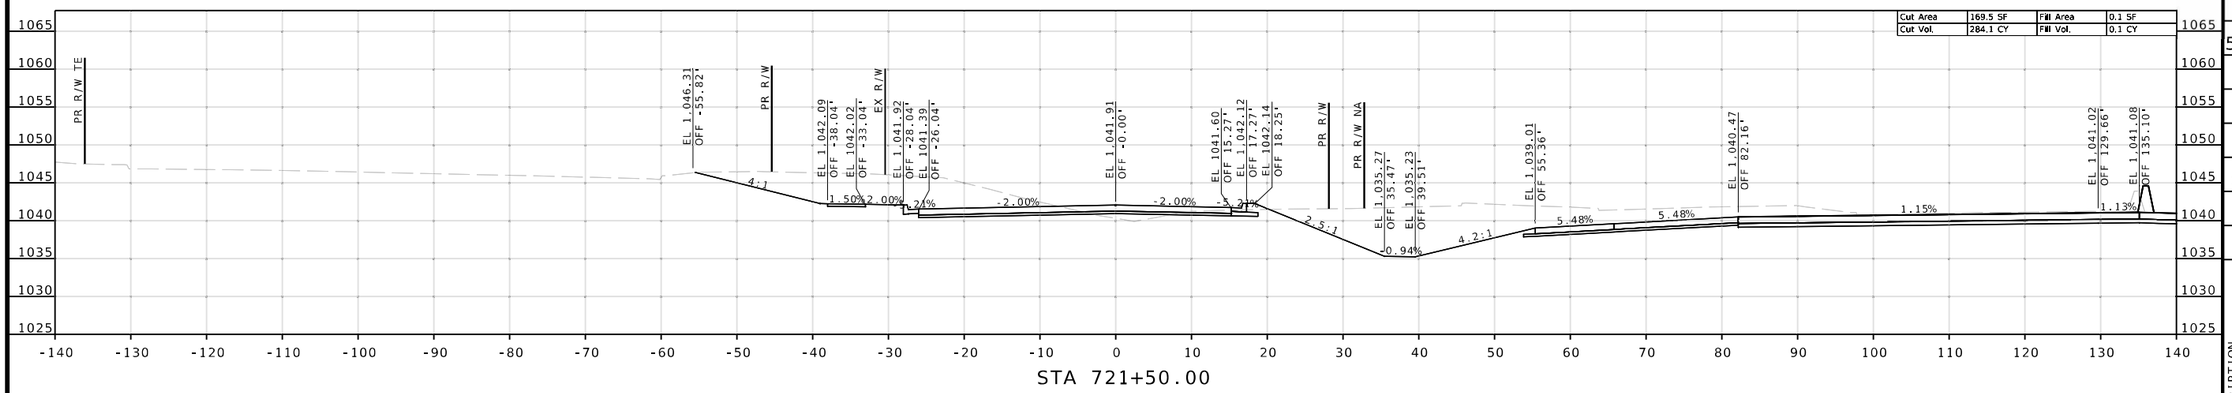

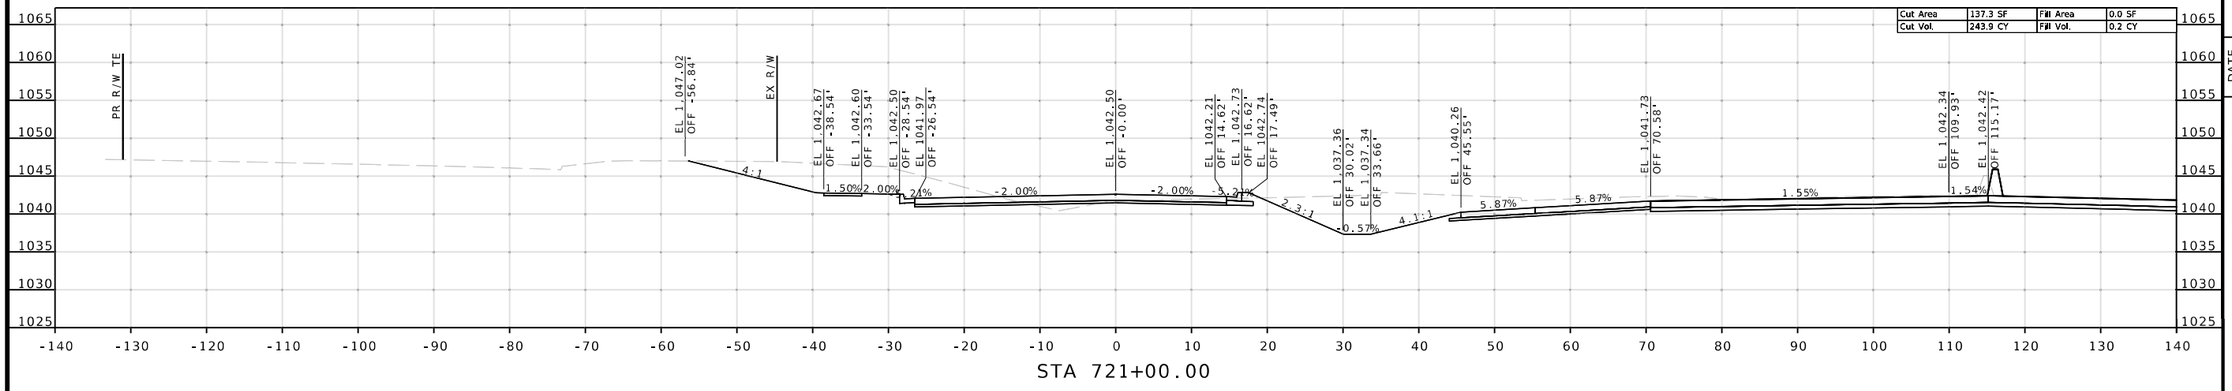

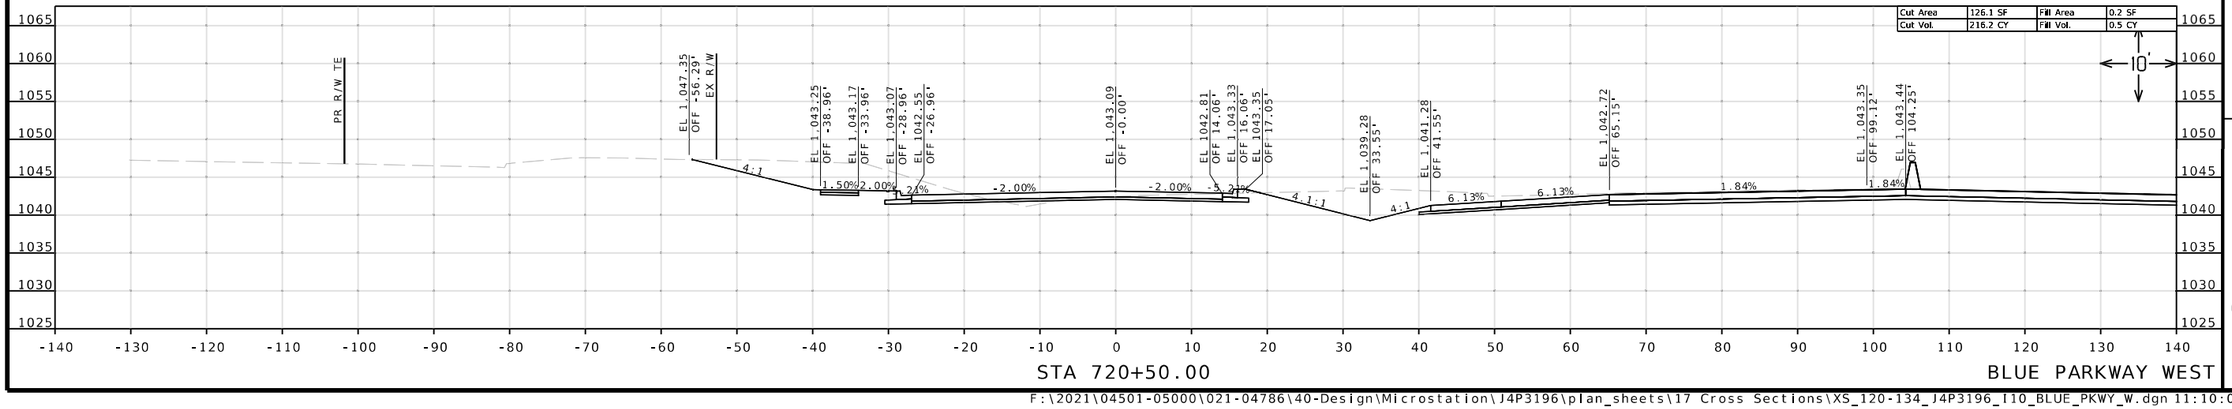

Reid Catt
2025.03.01 22:26:39-06'00'

REID BRENNEN CATT
NUMBER
PE-2010019516

REID BRENNEN CATT-ENGINEER
MO# PE-2010019516

DATE PREPARED
2/28/2025

ROUTE	STATE
50/291	MO
DISTRICT	SHEET NO.
KC	128

COUNTY
JACKSON

JOB NO.
J4P3196

FEDERAL PROJECT NO.
STB-3001(009)

PROJECT NO.

BRIDGE NO.

DESCRIPTION

DATE

IF A SEAL IS PRESENT ON THIS SHEET IT HAS BEEN ELECTRONICALLY SEALED AND DATED.


MISSOURI HIGHWAYS AND TRANSPORTATION COMMISSION


105 WEST CAPITOL
JEFFERSON CITY, MO 65102
1-888-ASK-MODOT (1-888-275-6636)


LEE'S SUMMIT MISSOURI

olsson
1301 BURLINGTON ST., STE. 100
NORTH KANSAS CITY, MO 64116
PHONE: 816.361.1177
CERT. OF AUTHORITY NO. 001592

F:\2021\04501-05000\021-04786\40-Design\Microstation\J4P3196\plan_sheets\17 Cross Sections\XS_120-134_J4P3196_I10_BLUE_PKWY_W.dgn 11:10:09 AM 2/28/2025

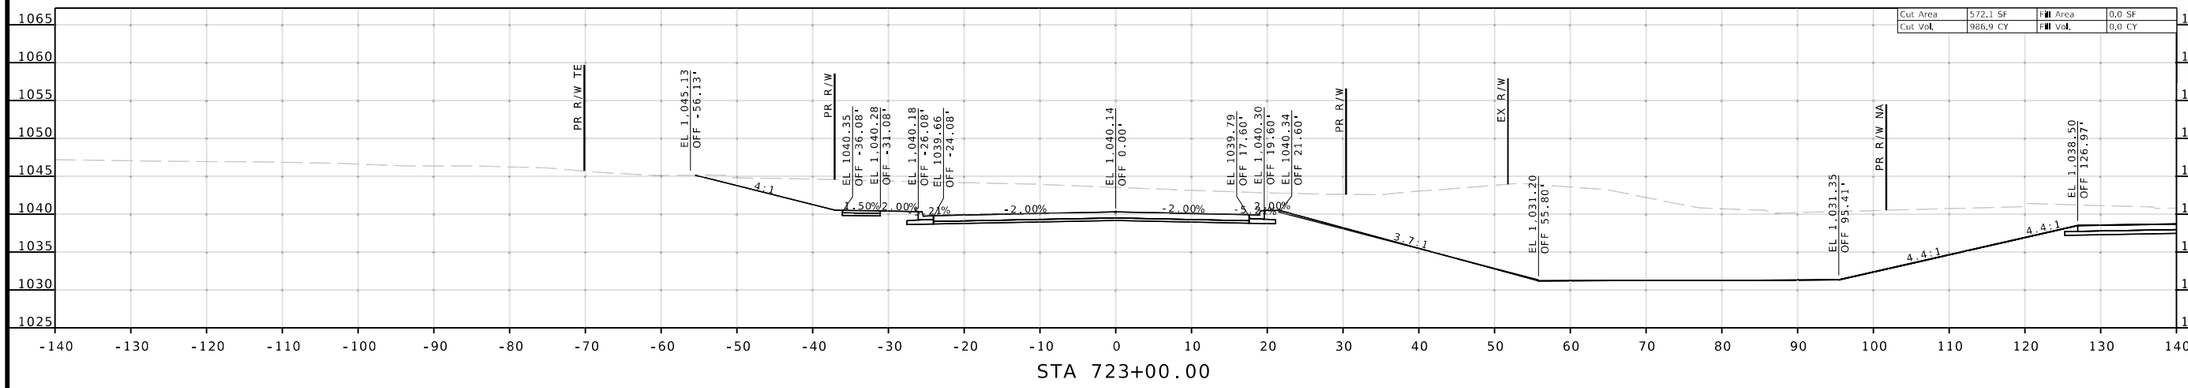

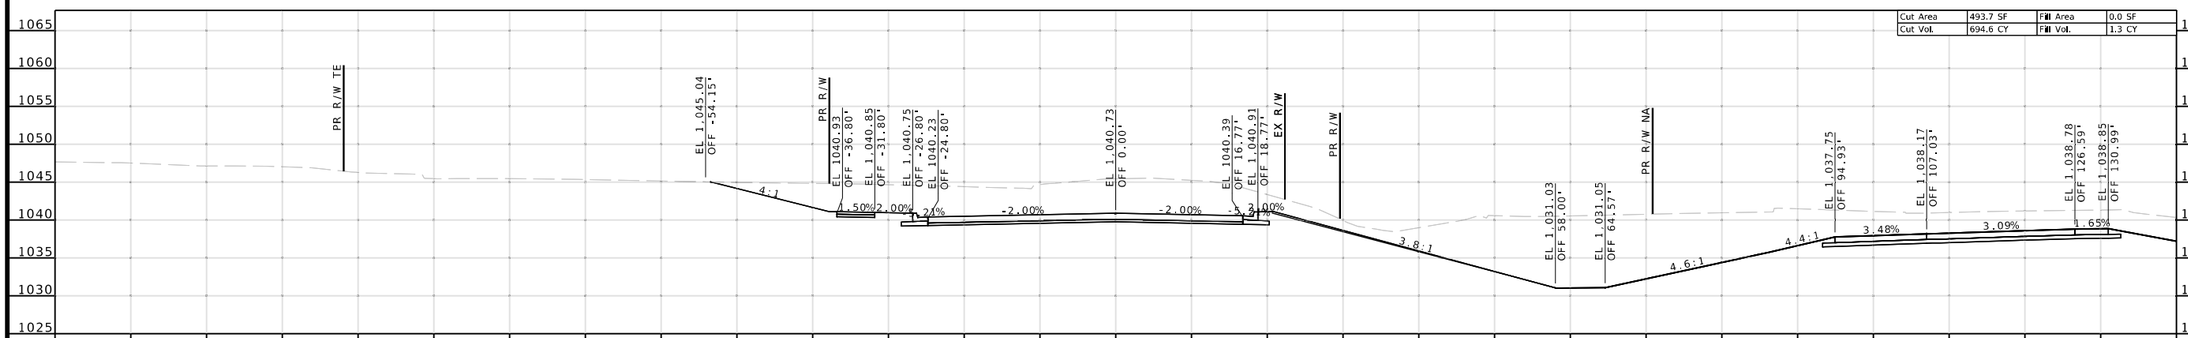

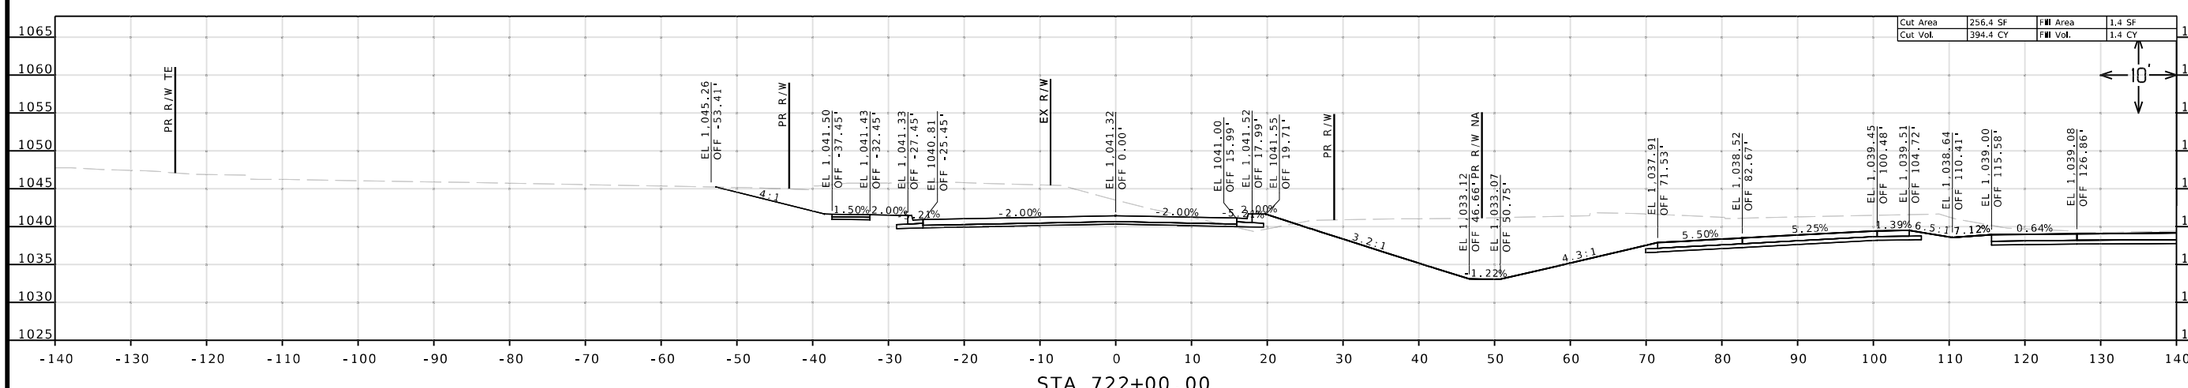

BLUE PARKWAY WEST

Field Cali
2025.03.01 22:26:18-06'00'

REID BRENNEN CATT-ENGINEER
MO# PE-2010019516

DATE PREPARED
2/28/2025

ROUTE	STATE
50/291	MO
DISTRICT	SHEET NO.
KC	129

COUNTY
JACKSON

JOB NO.
J4P3196

FEDERAL PROJECT NO.
STB-3001(009)

PROJECT NO.

BRIDGE NO.

DESCRIPTION

DATE


IF A SEAL IS PRESENT ON THIS SHEET IT HAS BEEN ELECTRONICALLY SEALED AND DATED.


MISSOURI HIGHWAYS AND TRANSPORTATION COMMISSION


105 WEST CAPITOL
JEFFERSON CITY, MO 65102
1-888-ASK-MODOT (1-888-275-6636)

LEE'S SUMMIT MISSOURI

olsson
1301 BURLINGTON ST., STE. 100
NORTH KANSAS CITY, MO 64116
PHONE: 816.361.1177
CERT. OF AUTHORITY NO. 001592

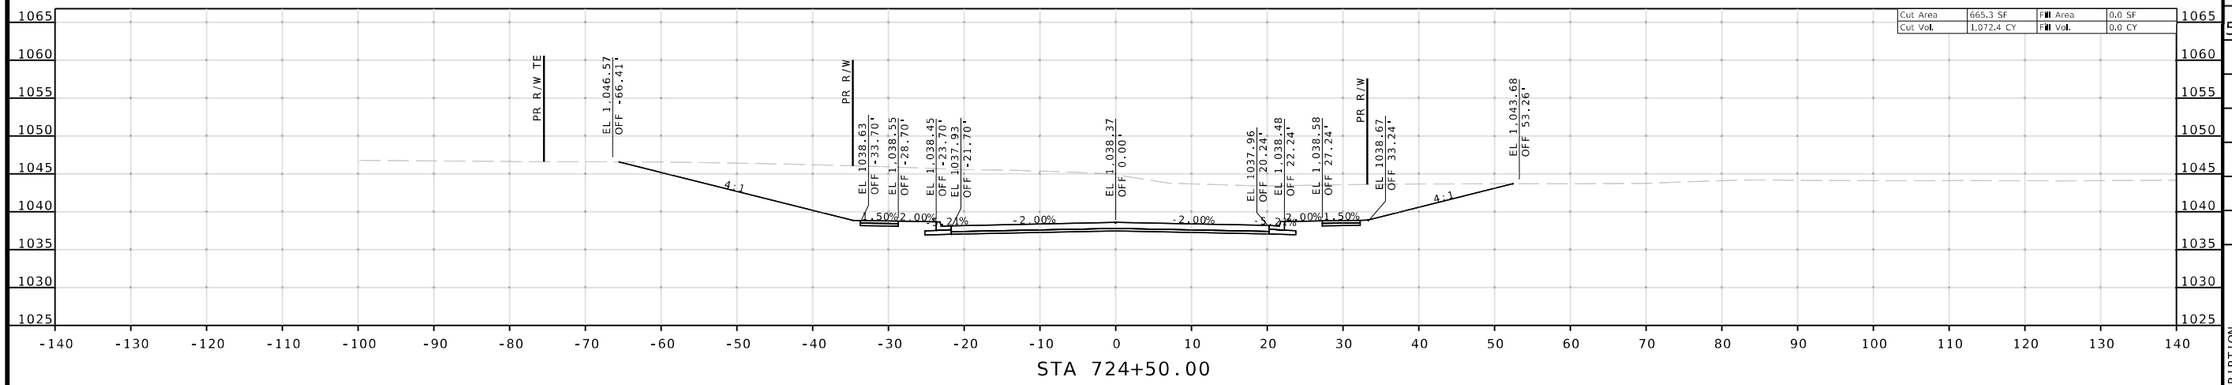

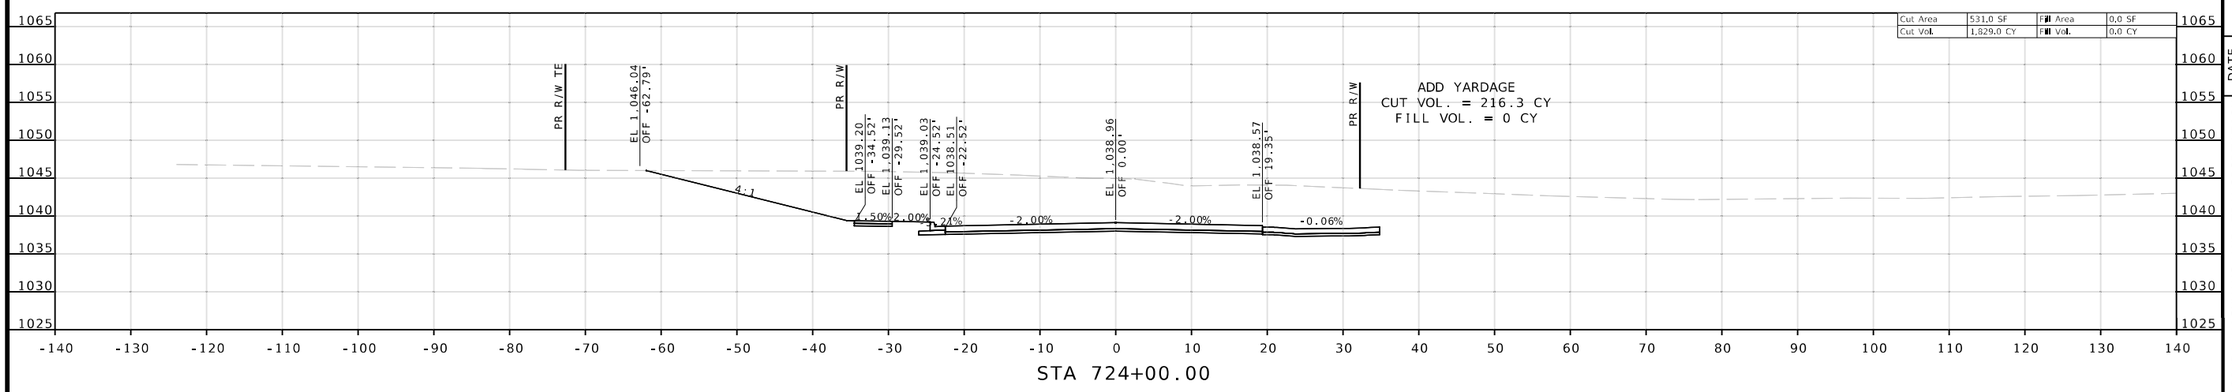

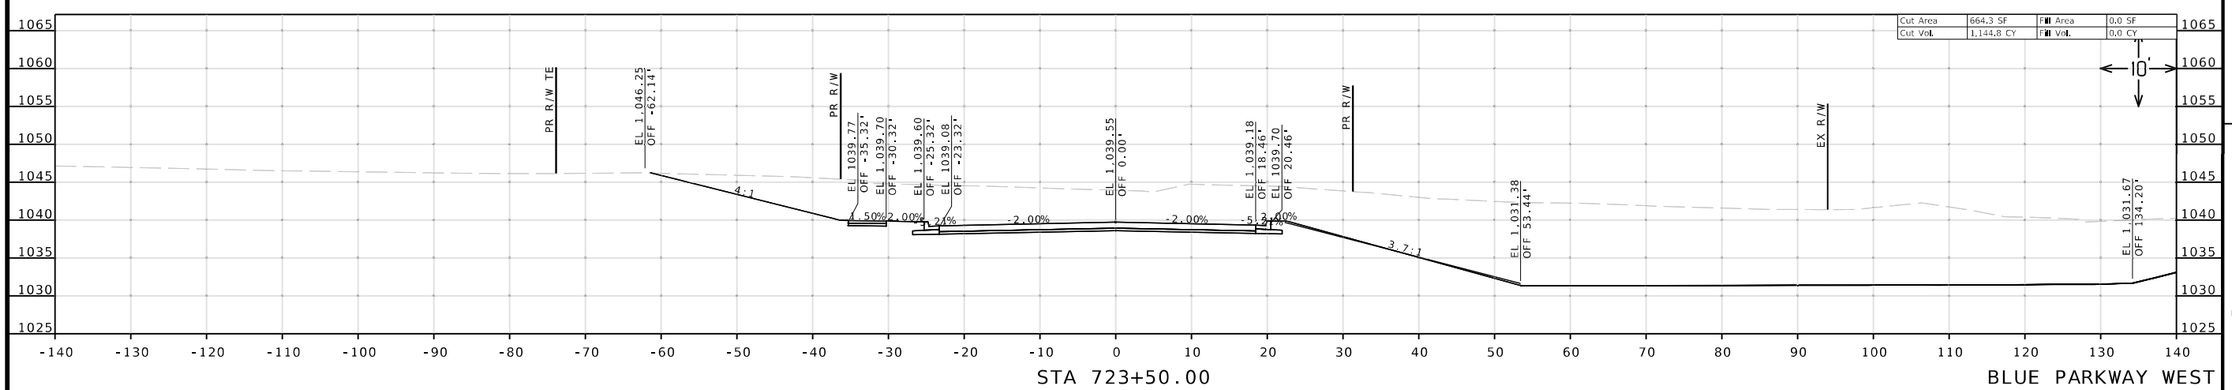

Reid Catt
2025.03.01 22:26:32-06'00'

REID BRENNEN CATT
NUMBER
PE-2010019516

REID BRENNEN CATT-ENGINEER
MO# PE-2010019516

DATE PREPARED
2/28/2025

ROUTE	STATE
50/291	MO
DISTRICT	SHEET NO.
KC	130

COUNTY
JACKSON

JOB NO.
J4P3196

FEDERAL PROJECT NO.
STB-3001(009)

PROJECT NO.

BRIDGE NO.

DESCRIPTION

DATE

IF A SEAL IS PRESENT ON THIS SHEET IT HAS BEEN ELECTRONICALLY SEALED AND DATED.


MISSOURI HIGHWAYS AND TRANSPORTATION COMMISSION


105 WEST CAPITOL
JEFFERSON CITY, MO 65102
1-888-ASK-MODOT (1-888-275-6636)


LEE'S SUMMIT MISSOURI

olsson
1301 BURLINGTON ST., STE. 100
NORTH KANSAS CITY, MO 64116
PHONE: 816.361.1177
CERT. OF AUTHORITY NO. 001592

F:\2021\04501-05000\021-04786\40-Design\Microstation\J4P3196\plan_sheets\17 Cross Sections\XS_120-134_J4P3196_I10_BLUE_PKWY_W.dgn 11:10:20 AM 2/28/2025

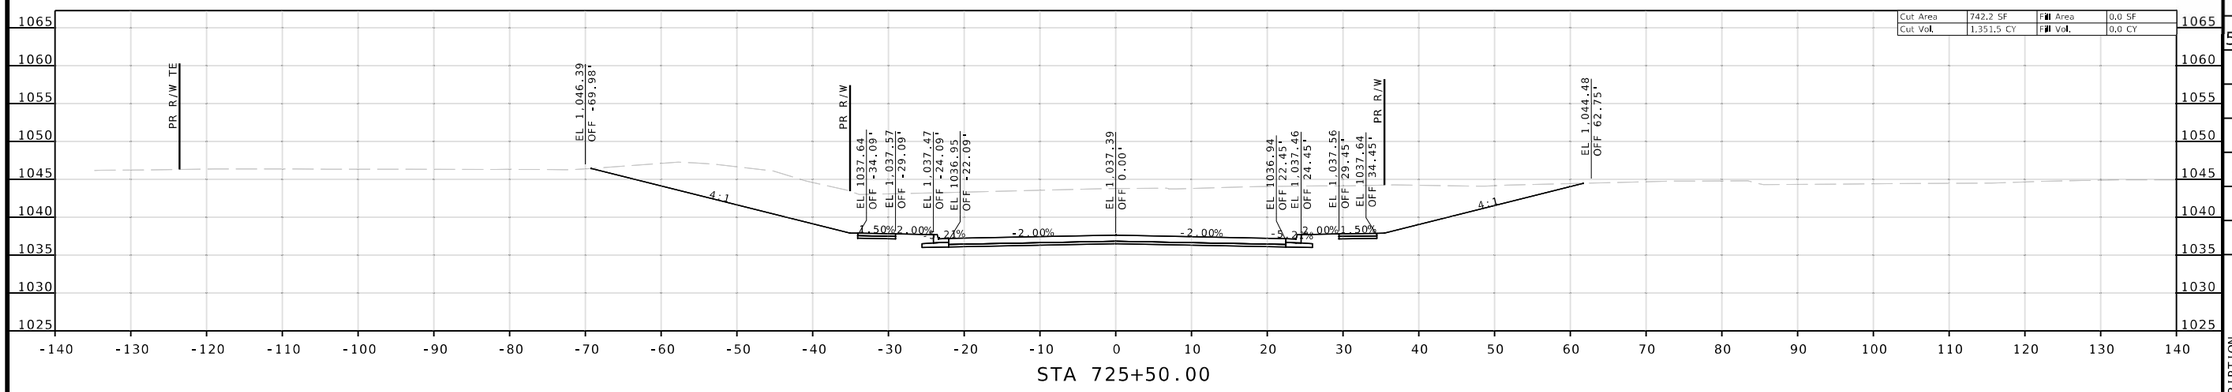

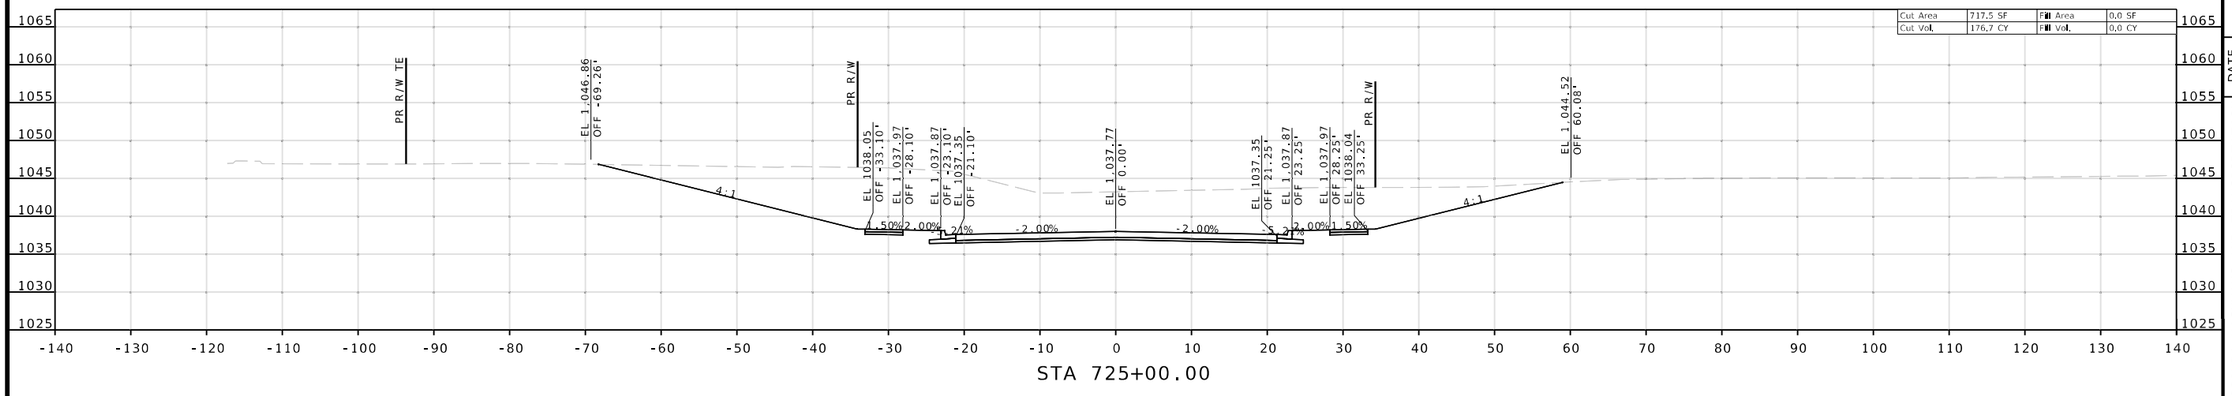

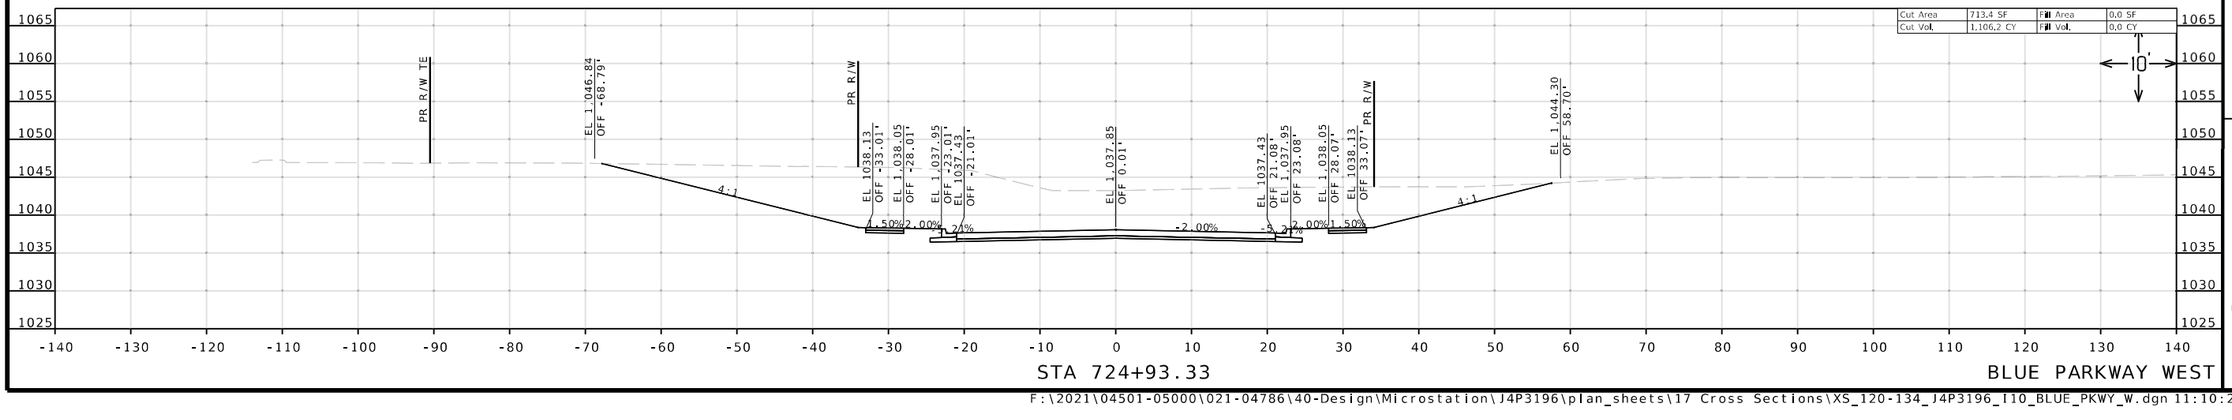

Reid Catt
2025.03.01 22:25:37-06'00'

REID BRENNEN CATT
NUMBER
PE-2010019516

REID BRENNEN CATT-ENGINEER
MO# PE-2010019516

DATE PREPARED
2/28/2025

ROUTE	STATE
50/291	MO
DISTRICT	SHEET NO.
KC	131

COUNTY
JACKSON

JOB NO.
J4P3196

FEDERAL PROJECT NO.
STB-3001(009)

PROJECT NO.

BRIDGE NO.

IF A SEAL IS PRESENT ON THIS SHEET IT HAS BEEN ELECTRONICALLY SEALED AND DATED.

DESCRIPTION	DATE


MISSOURI HIGHWAYS AND TRANSPORTATION COMMISSION


105 WEST CAPITOL
JEFFERSON CITY, MO 65102
1-888-ASK-MODOT (1-888-275-6636)


LEE'S SUMMIT MISSOURI

olsson
1301 BURLINGTON ST., STE. 100
NORTH KANSAS CITY, MO 64116
PHONE: 816.361.1177
CERT. OF AUTHORITY NO. 001592

F:\2021\04501-05000\021-04786\40-Design\Microstation\J4P3196\plan_sheets\17 Cross Sections\XS_120-134_J4P3196_I10_BLUE_PKWY_W.dgn 11:10:26 AM 2/28/2025

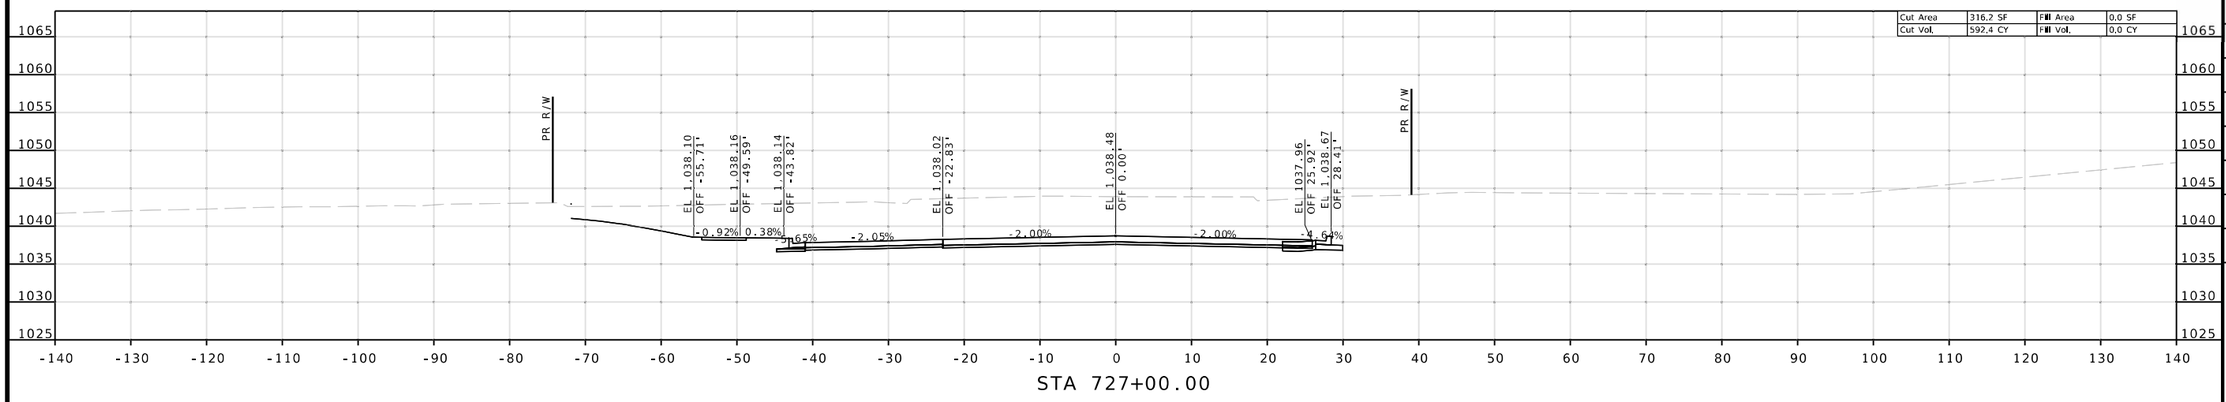

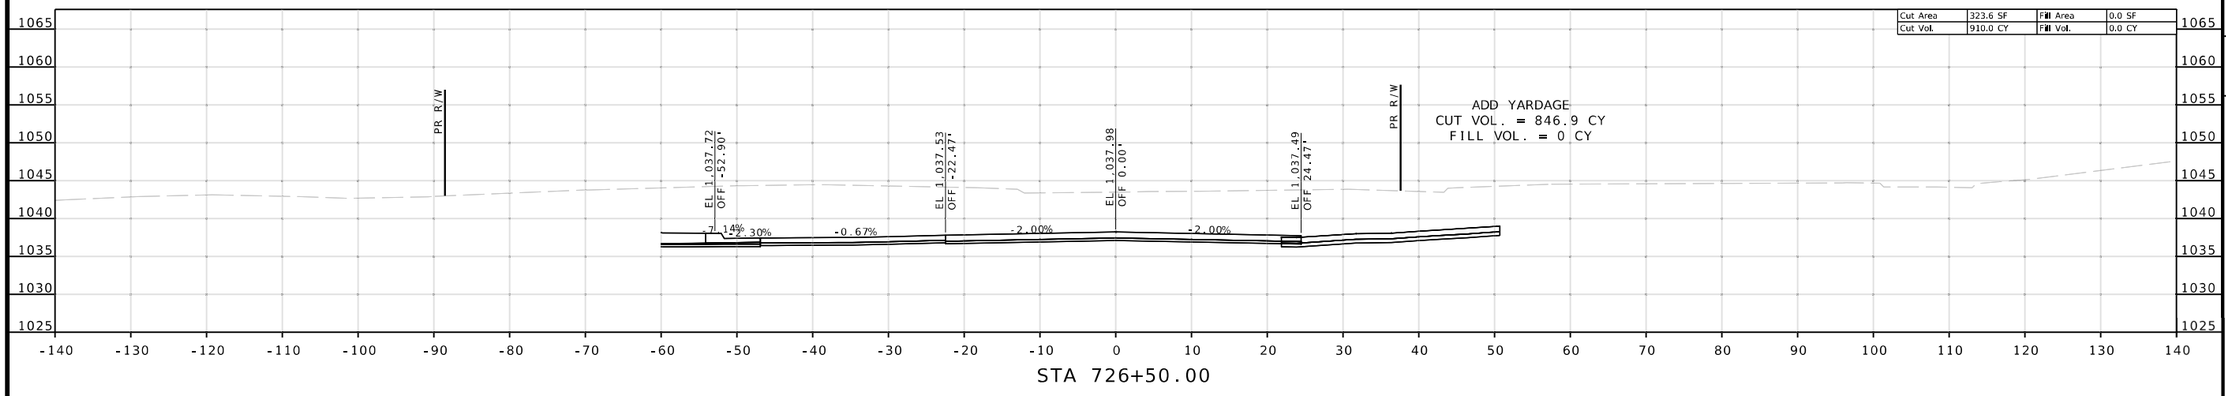

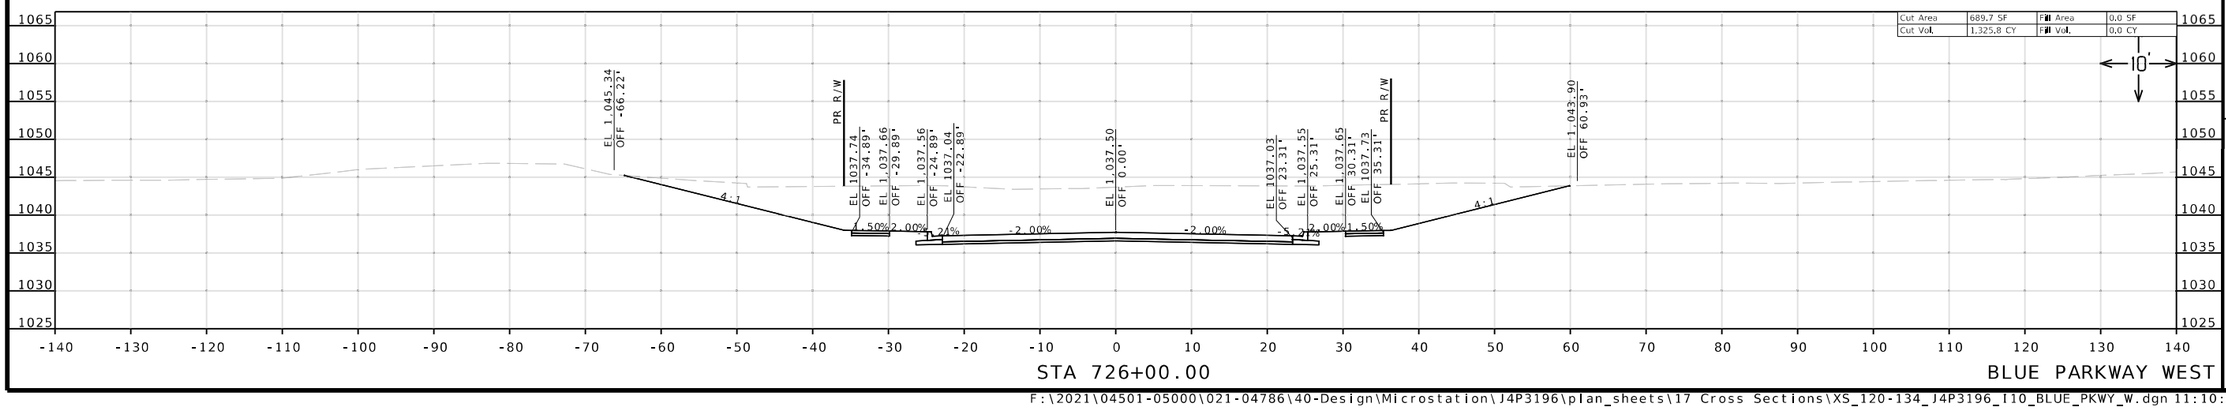

Reid Catt
2025.03.01 22:27:31-06'00'

REID BRENNEN CATT
NUMBER
PE-2010019516

REID BRENNEN CATT-ENGINEER
MO# PE-2010019516

DATE PREPARED
2/28/2025

ROUTE	STATE
50/291	MO
DISTRICT	SHEET NO.
KC	132

COUNTY
JACKSON

JOB NO.
J4P3196

FEDERAL PROJECT NO.
STB-3001(009)

PROJECT NO.

BRIDGE NO.

DESCRIPTION

DATE

MISSOURI HIGHWAYS AND TRANSPORTATION COMMISSION


105 WEST CAPITOL
JEFFERSON CITY, MO 65102
1-888-ASK-MODOT (1-888-275-6636)


LEE'S SUMMIT MISSOURI


olsson
1301 BURLINGTON ST., STE. 100
NORTH KANSAS CITY, MO 64116
PHONE: 816.361.1177
CERT. OF AUTHORITY NO. 001592

IF A SEAL IS PRESENT ON THIS SHEET IT HAS BEEN ELECTRONICALLY SEALED AND DATED.

F:\2021\04501-05000\021-04786\40-Design\Microstation\J4P3196\plan_sheets\17 Cross Sections\XS_120-134_J4P3196_I10_BLUE_PKWY_W.dgn 11:10:31 AM 2/28/2025

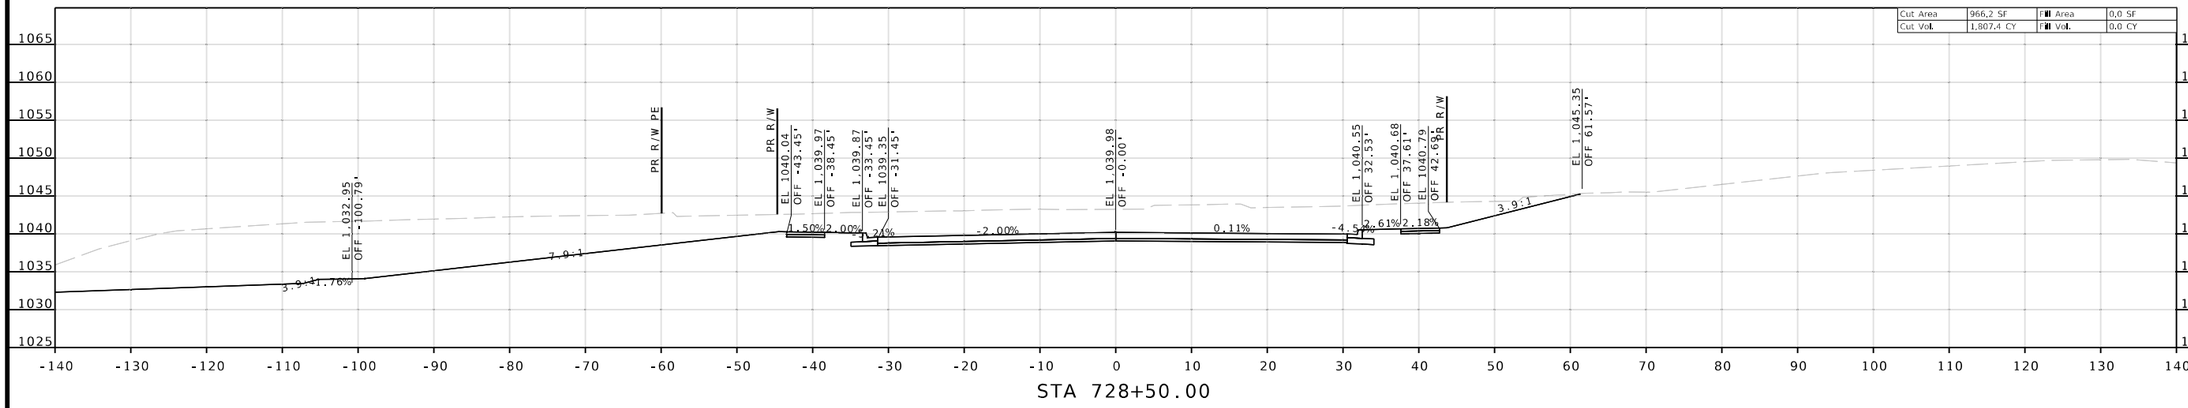

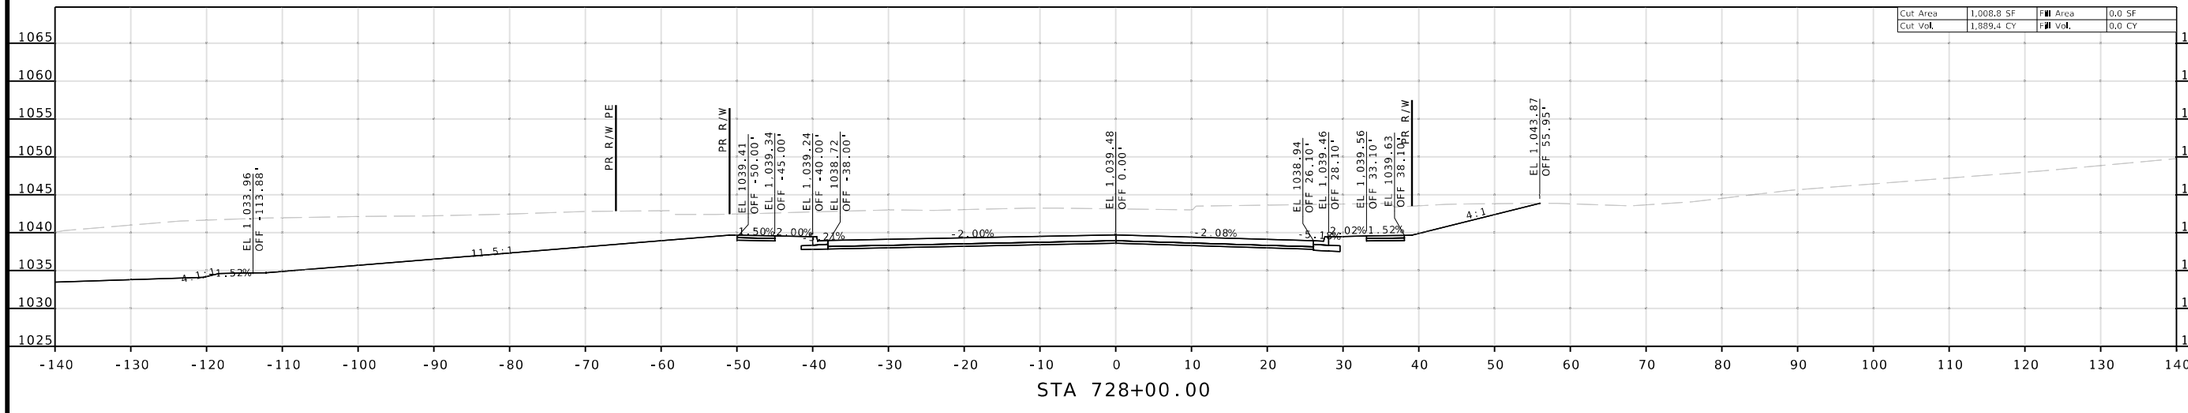

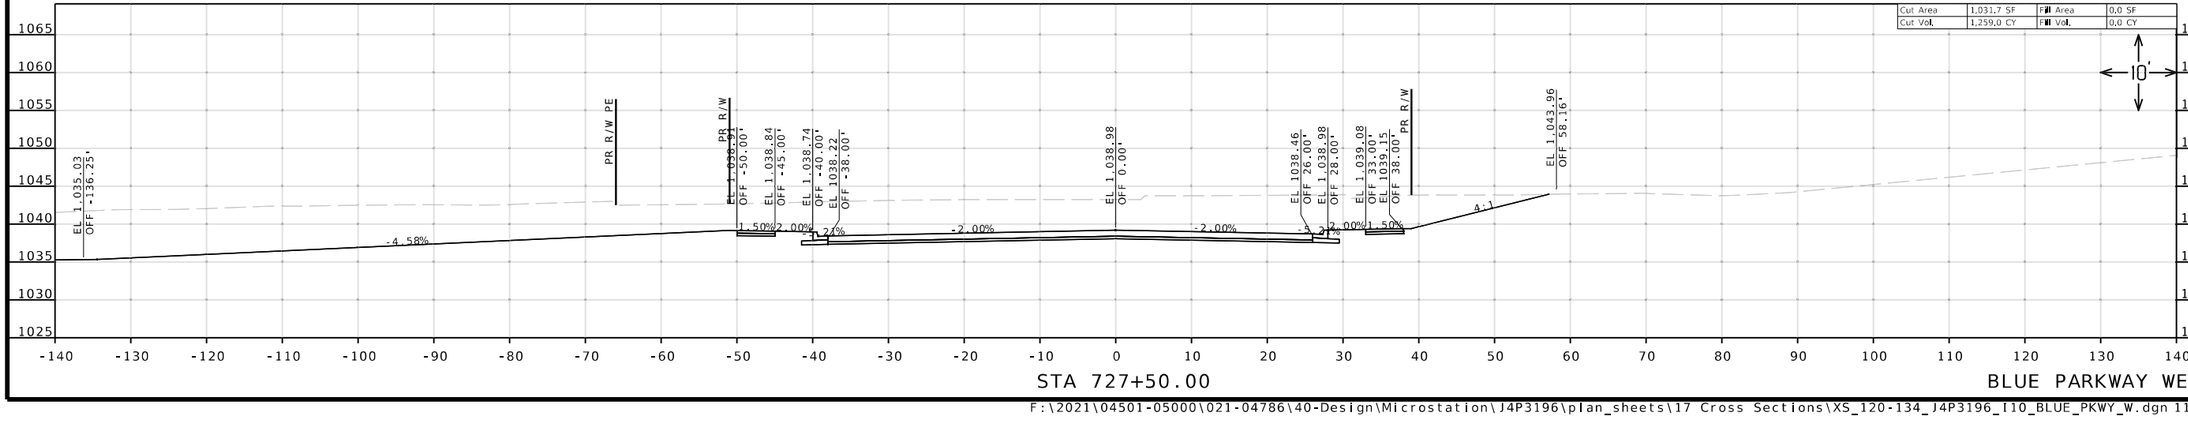

Reid Catt
2025.03.01 22:29:23-06'00'

REID BRENNEN CATT-ENGINEER
MO# PE-2010019516

DATE PREPARED
2/28/2025

ROUTE	STATE
50/291	MO
DISTRICT	SHEET NO.
KC	133

COUNTY
JACKSON

JOB NO.
J4P3196

FEDERAL PROJECT NO.
STB-3001(009)

PROJECT NO.

BRIDGE NO.

IF A SEAL IS PRESENT ON THIS SHEET IT HAS BEEN ELECTRONICALLY SEALED AND DATED.


DESCRIPTION	DATE

MISSOURI HIGHWAYS AND TRANSPORTATION COMMISSION
105 WEST CAPITOL
JEFFERSON CITY, MO 65102
1-888-ASK-MODOT (1-888-275-6636)

LEE'S SUMMIT MISSOURI

olsson
1301 BURLINGTON ST., STE. 100
NORTH KANSAS CITY, MO 64116
PHONE: 816.361.1177
CERT. OF AUTHORITY NO. 001592

F:\2021\04501-05000\021-04786\40-Design\Microstation\J4P3196\plan_sheets\17 Cross Sections\XS_120-134_J4P3196_I10_BLUE_PKWY_W.dgn 11:10:37 AM 2/28/2025

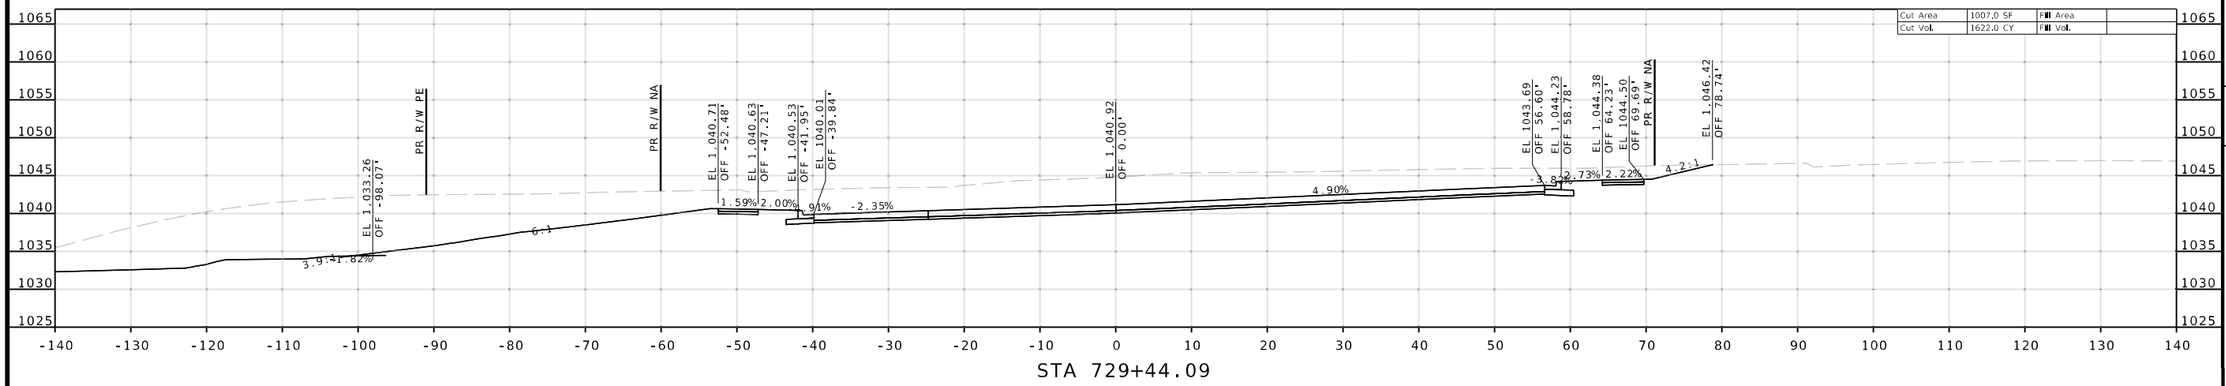

Reid Catt
2025.03.01 22:28:55-06'00'

REID BRENNEN CATT
NUMBER
PE-2010019516

REID BRENNEN CATT-ENGINEER
MO# PE-2010019516

DATE PREPARED
2/28/2025

ROUTE	STATE
50/291	MO
DISTRICT	SHEET NO.
KC	134

COUNTY
JACKSON

JOB NO.
J4P3196

FEDERAL PROJECT NO.
STB-3001(009)

PROJECT NO.

BRIDGE NO.

DESCRIPTION	DATE

IF A SEAL IS PRESENT ON THIS SHEET IT HAS BEEN ELECTRONICALLY SEALED AND DATED.


MISSOURI HIGHWAYS AND TRANSPORTATION COMMISSION


105 WEST CAPITOL
JEFFERSON CITY, MO 65102
1-888-ASK-MODOT (1-888-275-6636)


LEE'S SUMMIT MISSOURI

olsson
1301 BURLINGTON ST., STE. 100
NORTH KANSAS CITY, MO 64116
PHONE: 816.361.1177
CERT. OF AUTHORITY NO. 001592

F:\2021\04501-05000\021-04786\40-Design\Microstation\J4P3196\plan_sheets\17 Cross Sections\XS_120-134_J4P3196_110_BLUE_PKWY_W.dgn 11:10:42 AM 2/28/2025

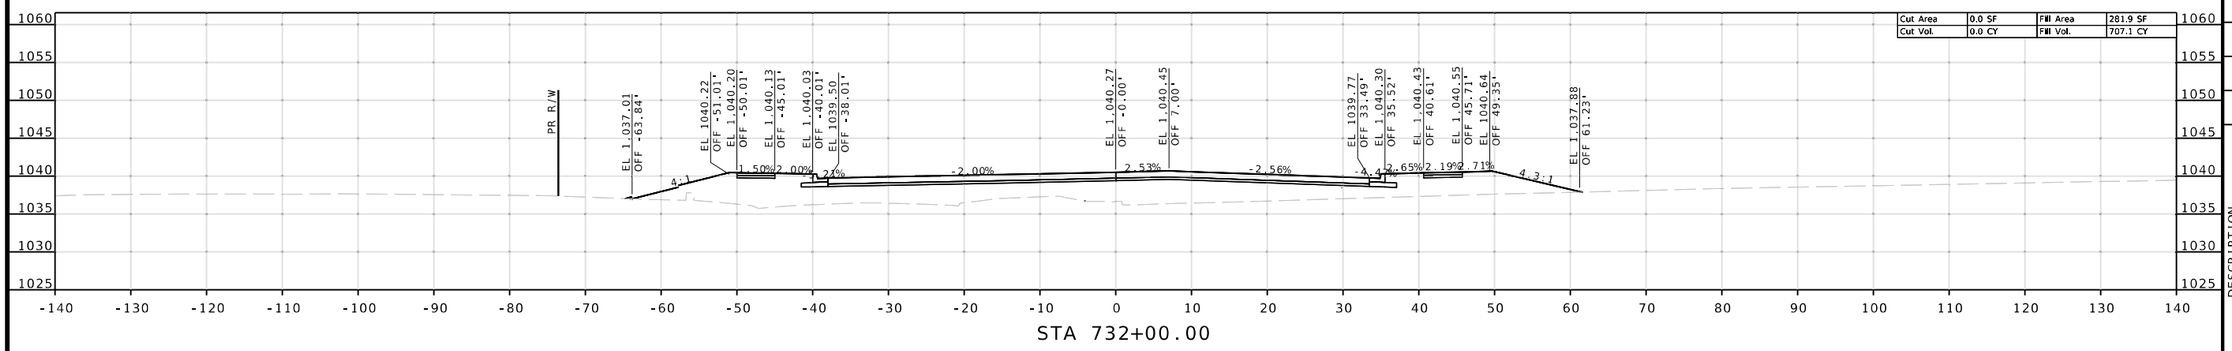

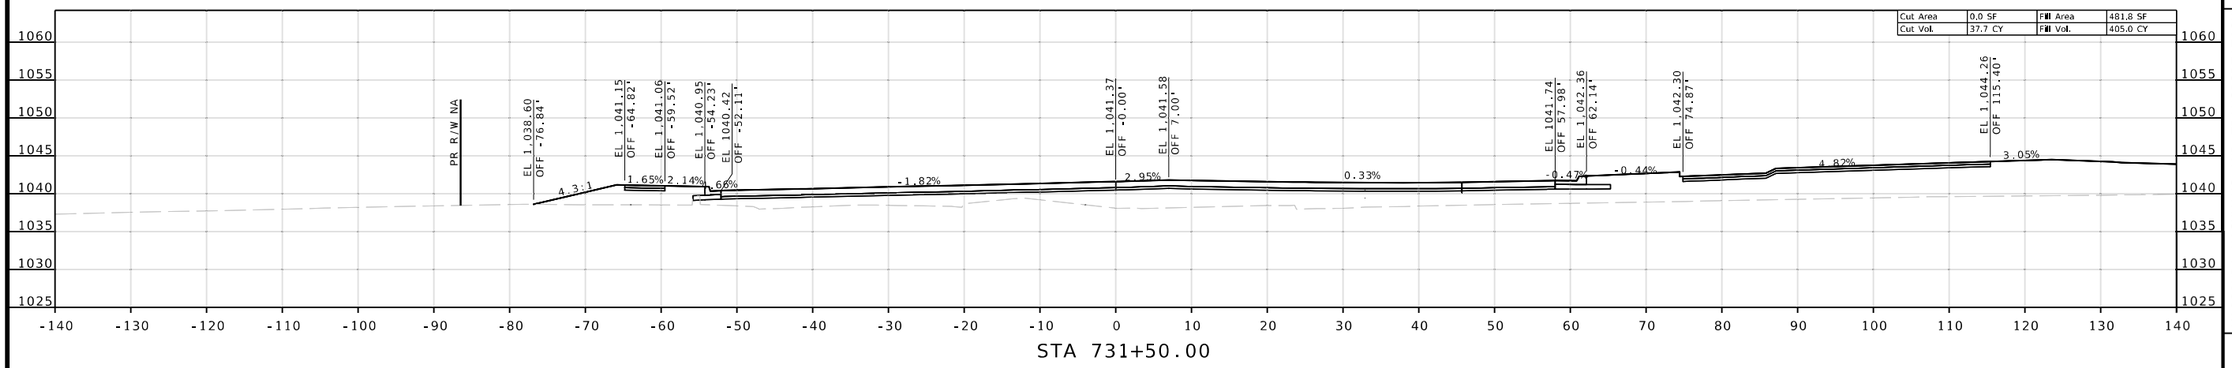

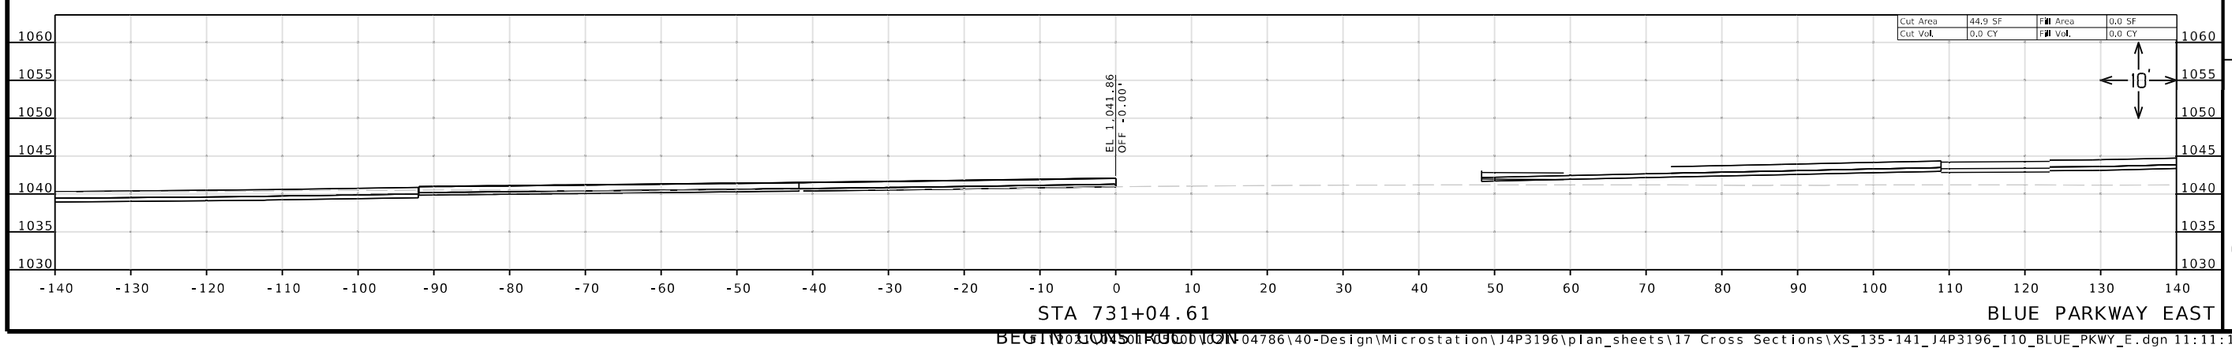

Reid Catt
2025.03.01 22:28:11-06'00'

REID BRENNEN CATT
NUMBER
PE-2010019516

REID BRENNEN CATT-ENGINEER
MO# PE-2010019516

DATE PREPARED
2/28/2025

ROUTE	STATE
50/291	MO
DISTRICT	SHEET NO.
KC	135

COUNTY
JACKSON

JOB NO.
J4P3196

FEDERAL PROJECT NO.
STB-3001(009)

PROJECT NO.

BRIDGE NO.

DESCRIPTION

DATE


IF A SEAL IS PRESENT ON THIS SHEET IT HAS BEEN ELECTRONICALLY SEALED AND DATED.


MISSOURI HIGHWAYS AND TRANSPORTATION COMMISSION


105 WEST CAPITOL
JEFFERSON CITY, MO 65102
1-888-ASK-MODOT (1-888-275-6636)

LEE'S SUMMIT MISSOURI

olsson
1301 BURLINGTON ST., STE. 100
NORTH KANSAS CITY, MO 64116
PHONE: 816.361.1177
CERT. OF AUTHORITY NO. 001592

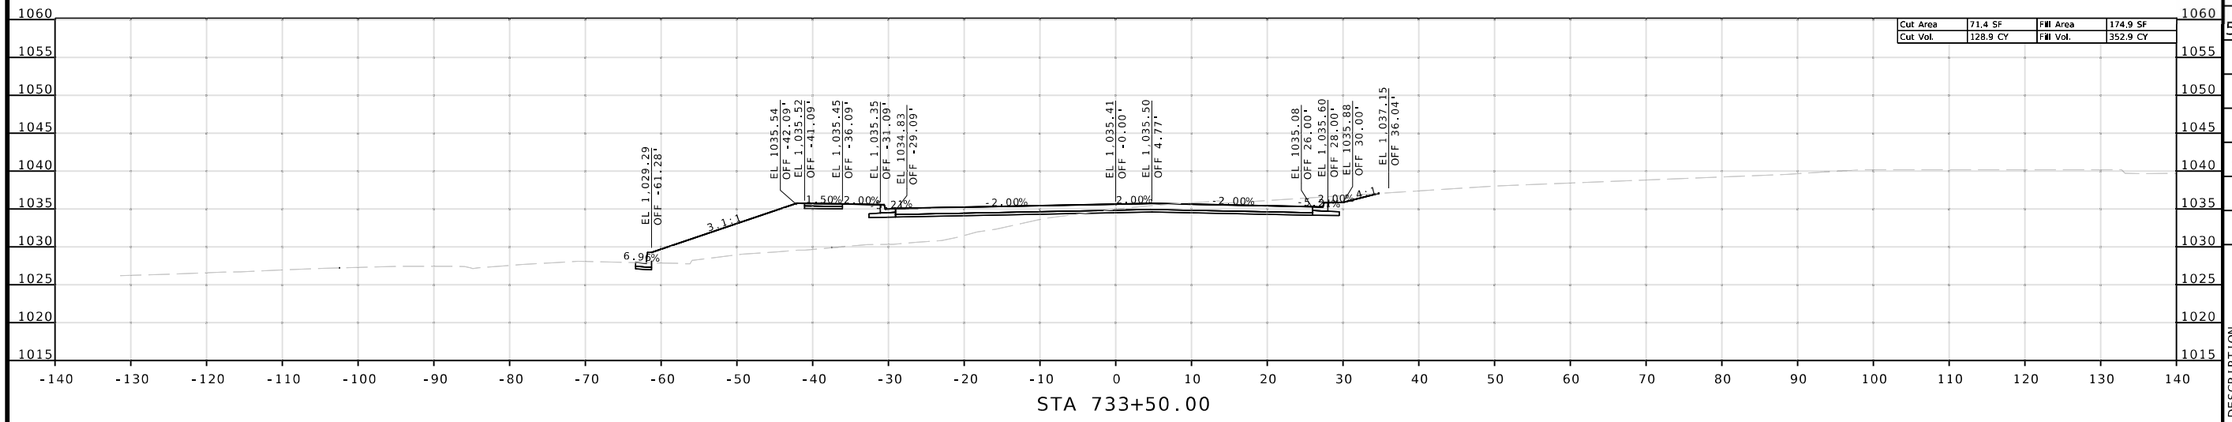

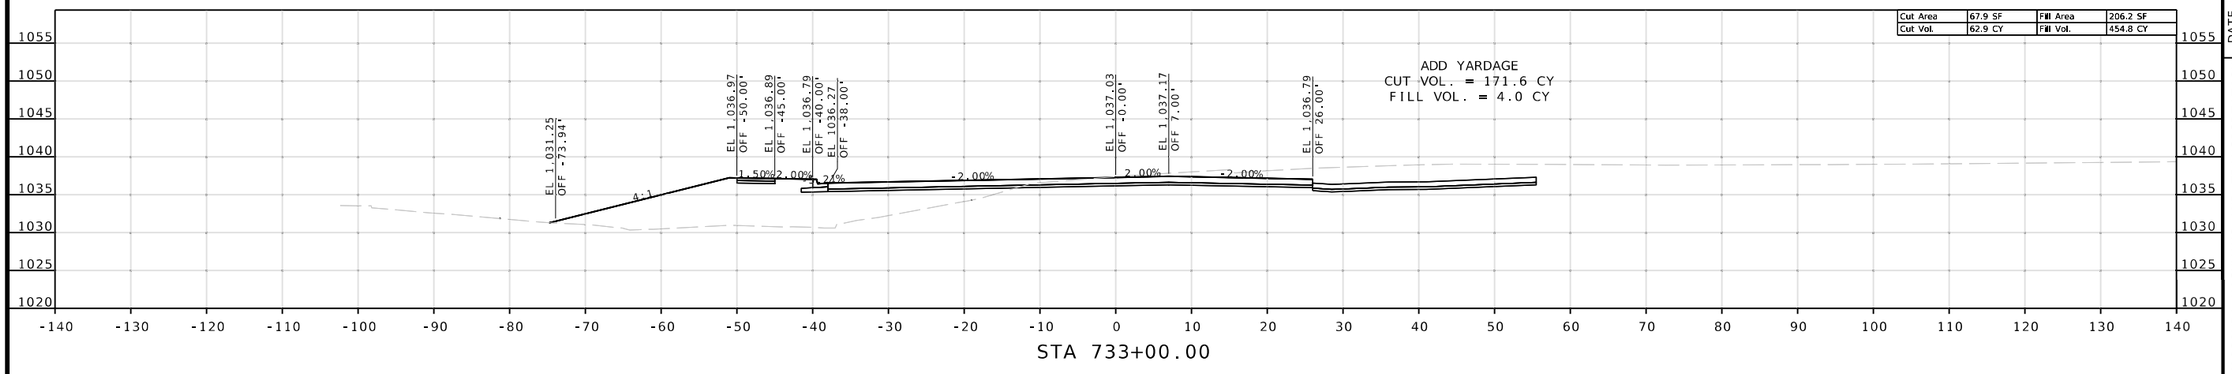

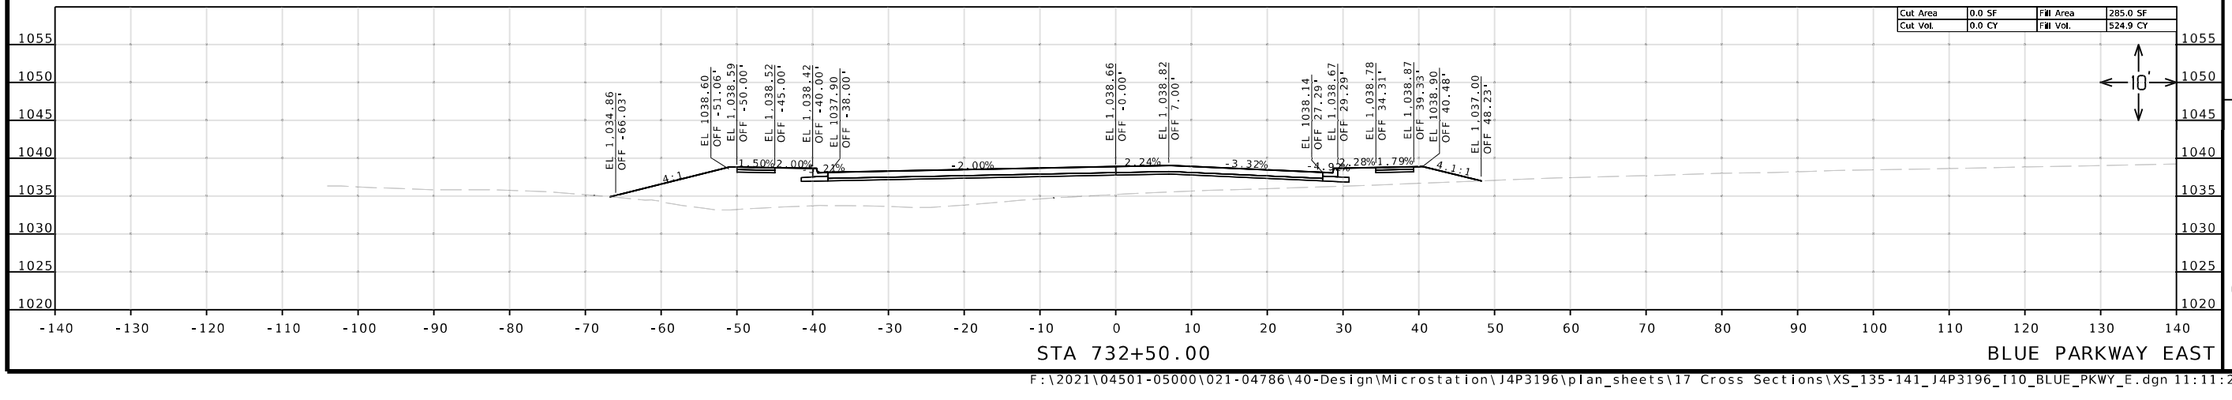

Reid Catt
2025.03.01 22:29:35-06'00'

REID BRENNEN CATT
NUMBER
PE-2010019516

REID BRENNEN CATT-ENGINEER
MO# PE-2010019516

DATE PREPARED
2/28/2025

ROUTE	STATE
50/291	MO
DISTRICT	SHEET NO.
KC	136

COUNTY
JACKSON

JOB NO.
J4P3196

FEDERAL PROJECT NO.
STB-3001(009)

PROJECT NO.

BRIDGE NO.

DESCRIPTION	DATE

MISSOURI HIGHWAYS AND TRANSPORTATION COMMISSION


105 WEST CAPITOL
JEFFERSON CITY, MO 65102
1-888-ASK-MODOT (1-888-275-6636)


LEE'S SUMMIT MISSOURI


olsson
1301 BURLINGTON ST., STE. 100
NORTH KANSAS CITY, MO 64116
PHONE: 816.361.1177
CERT. OF AUTHORITY NO. 001592

IF A SEAL IS PRESENT ON THIS SHEET IT HAS BEEN ELECTRONICALLY SEALED AND DATED.

F:\2021\04501-05000\021-04786\40-Design\Microstation\J4P3196\plan_sheets\17 Cross Sections\XS_135-141_J4P3196_I10_BLUE_PKWY_E.dgn 11:11:22 AM 2/28/2025

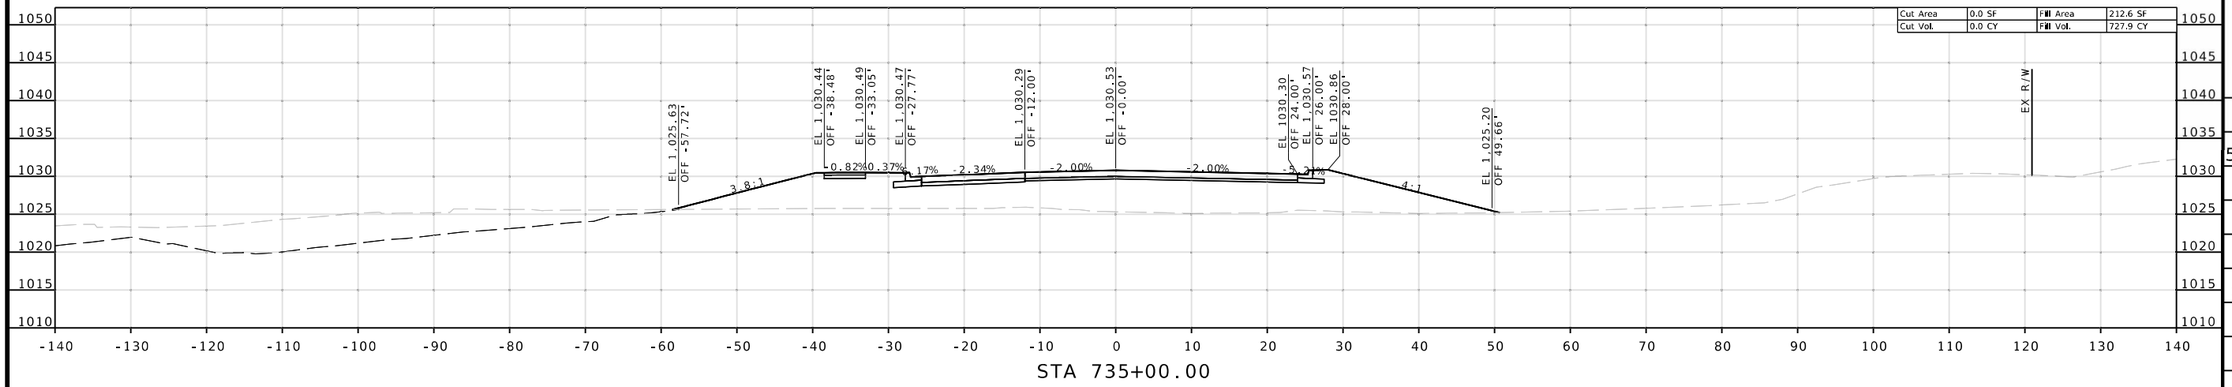

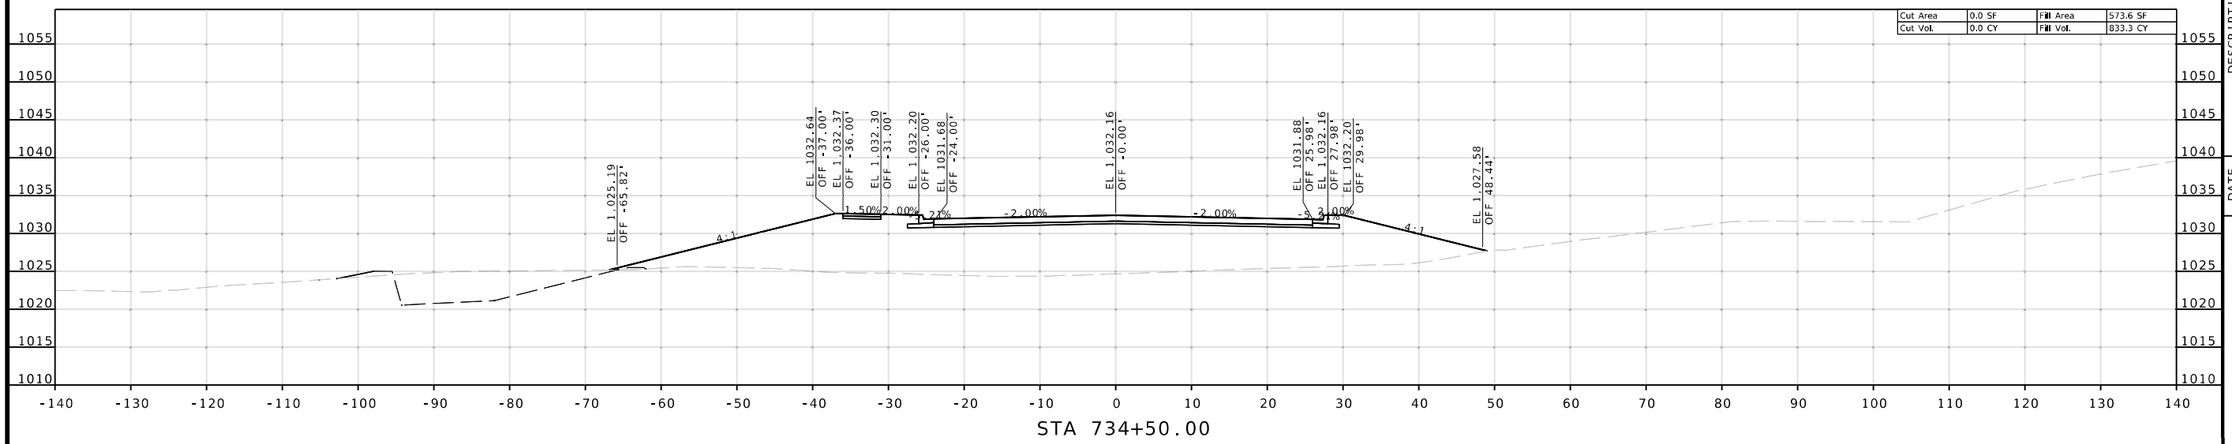

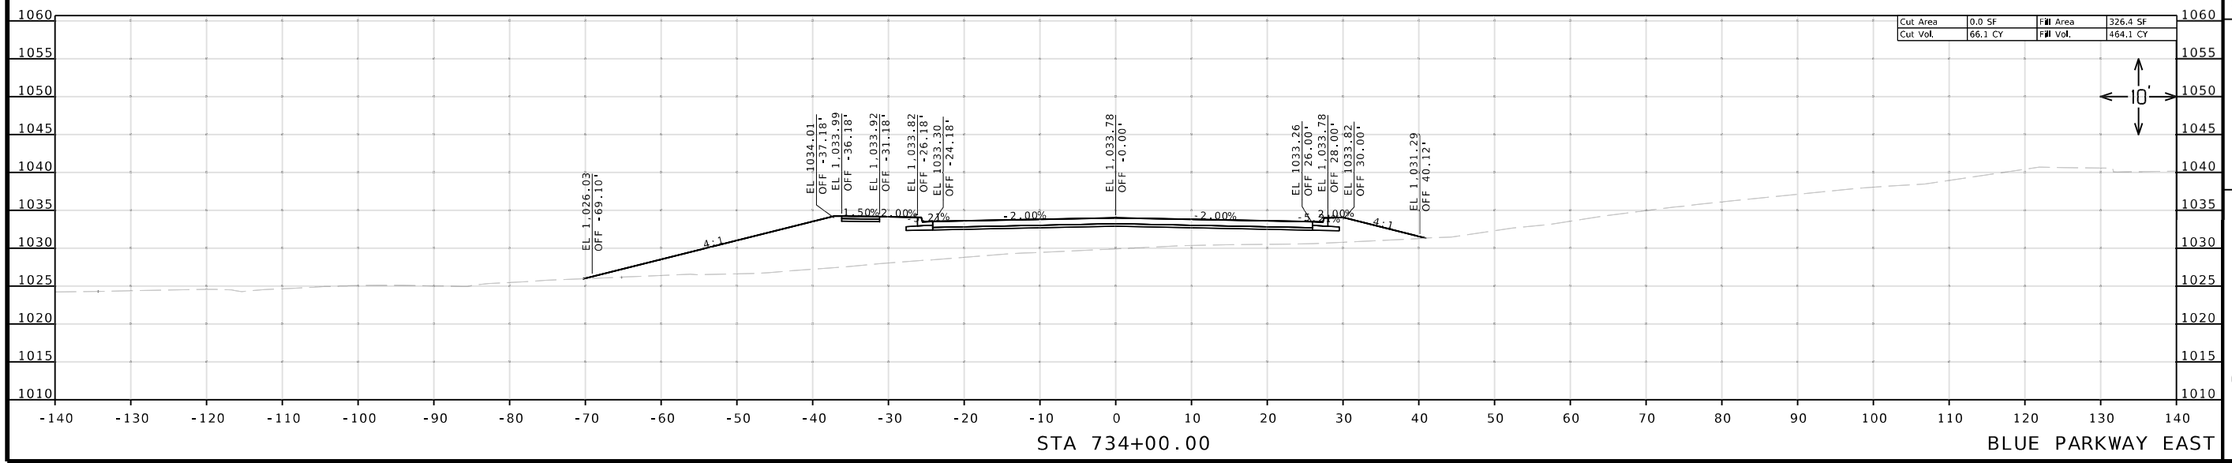

Reid Catt
2025.03.01 22:29:08-06'00'

REID BRENNEN CATT-ENGINEER
MO# PE-2010019516

DATE PREPARED
2/28/2025

ROUTE	STATE
50/291	MO
DISTRICT	SHEET NO.
KC	137

COUNTY
JACKSON

JOB NO.
J4P3196

FEDERAL PROJECT NO.
STB-3001(009)

PROJECT NO.

BRIDGE NO.

IF A SEAL IS PRESENT ON THIS SHEET IT HAS BEEN ELECTRONICALLY SEALED AND DATED.

DESCRIPTION	DATE


MISSOURI HIGHWAYS AND TRANSPORTATION COMMISSION


105 WEST CAPITOL
JEFFERSON CITY, MO 65102
1-888-ASK-MODOT (1-888-275-6636)


LEE'S SUMMIT MISSOURI

olsson
1301 BURLINGTON ST., STE. 100
NORTH KANSAS CITY, MO 64116
PHONE: 816.361.1177
CERT. OF AUTHORITY NO. 001592

F:\2021\04501-05000\021-04786\40-Design\Microstation\J4P3196\plan_sheets\17 Cross Sections\XS_135-141_J4P3196_I10_BLUE_PKWY_E.dgn 11:11:28 AM 2/28/2025

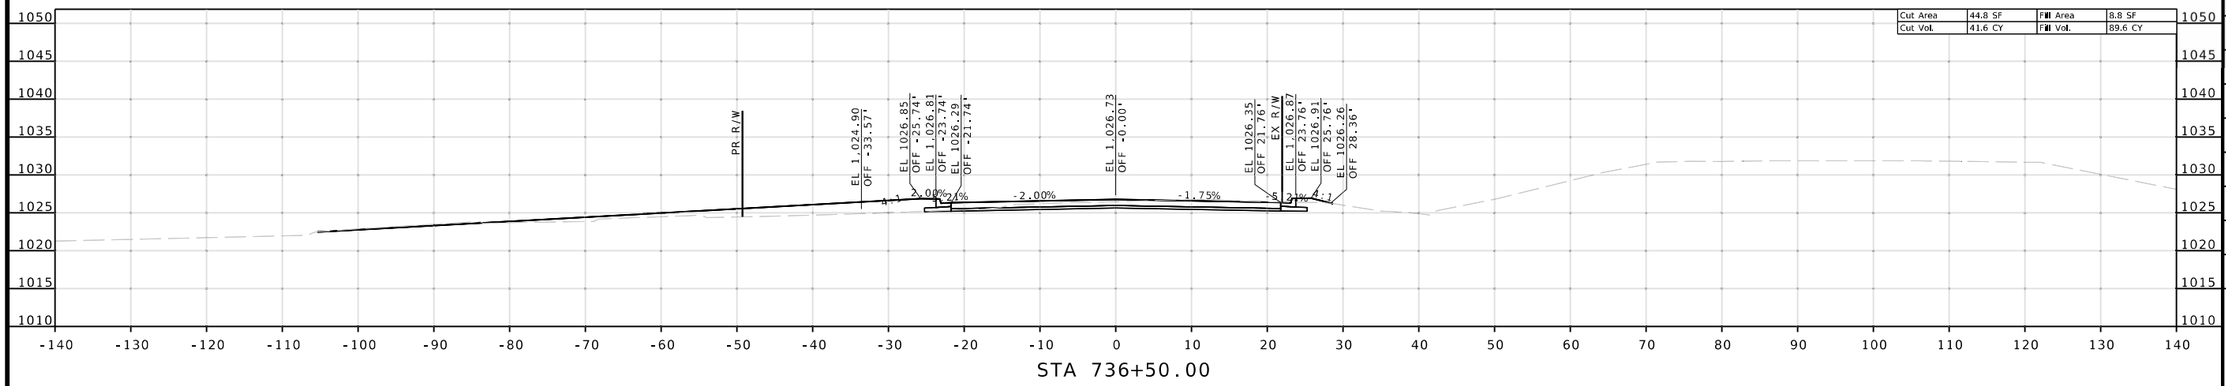

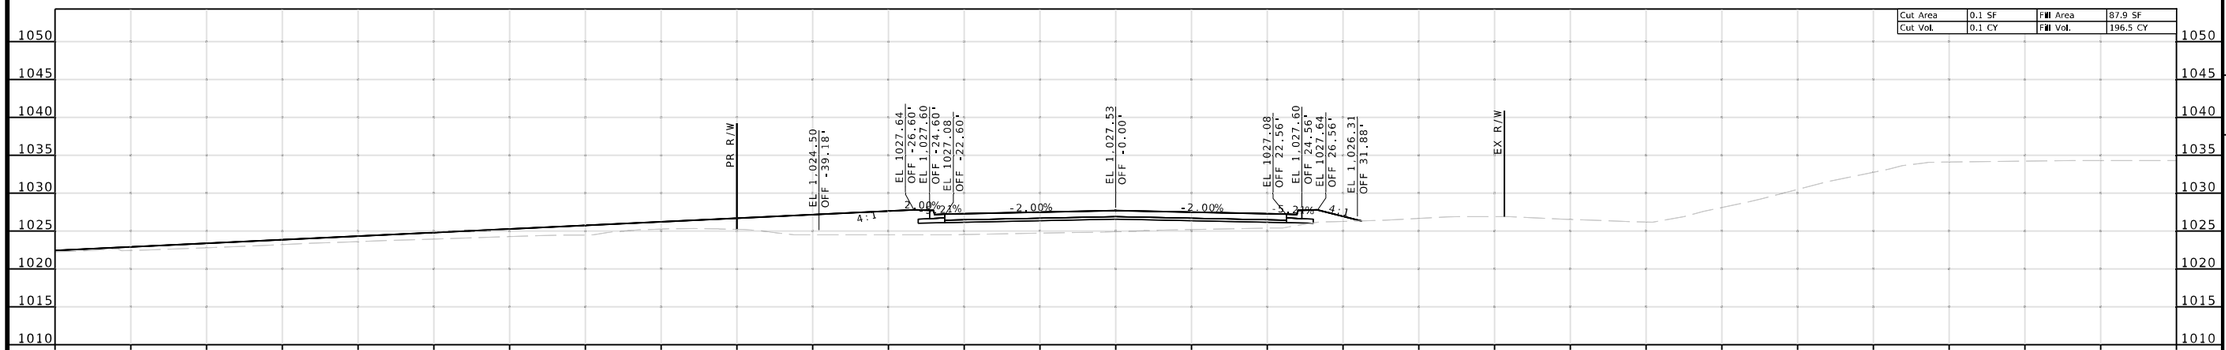

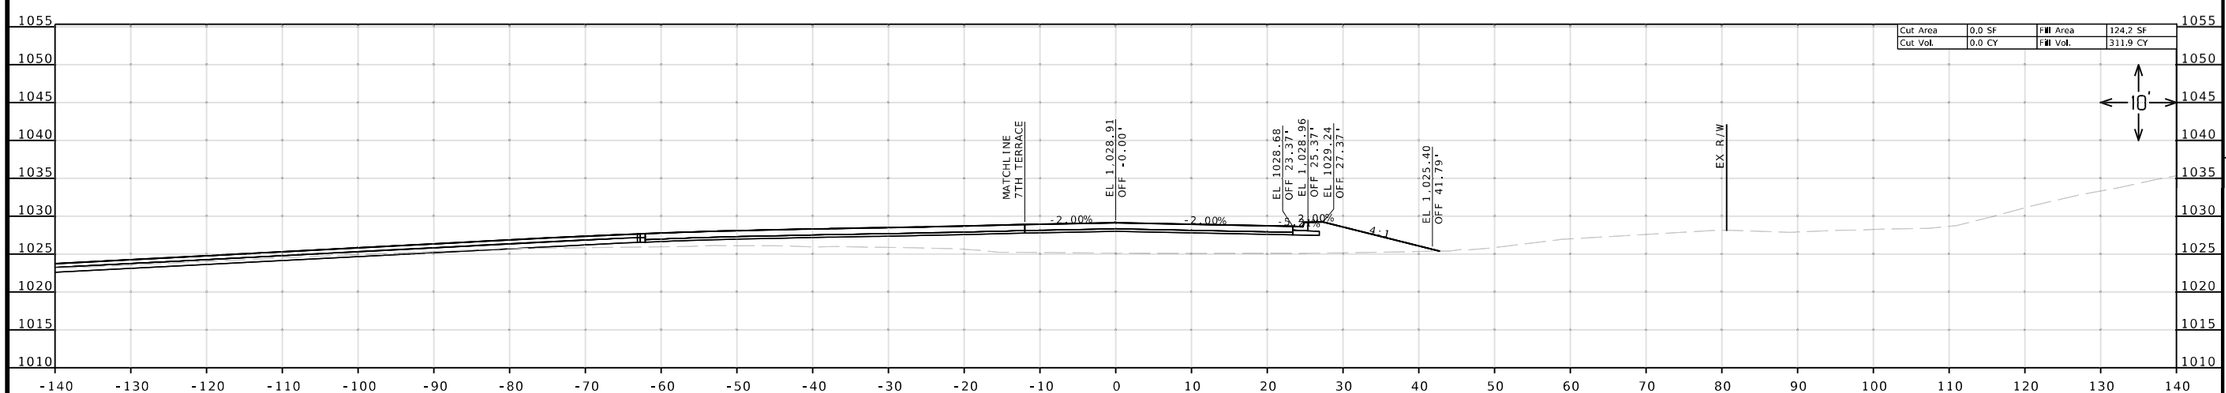

Reid Catt
2025.03.01 22:28:18-06'00'

REID BRENNEN CATT-ENGINEER
MO# PE-2010019516

DATE PREPARED
2/28/2025

ROUTE	STATE
50/291	MO
DISTRICT	SHEET NO.
KC	138

COUNTY
JACKSON

JOB NO.
J4P3196

FEDERAL PROJECT NO.
STB-3001(009)

PROJECT NO.

BRIDGE NO.

DESCRIPTION

DATE

IF A SEAL IS PRESENT ON THIS SHEET IT HAS BEEN ELECTRONICALLY SEALED AND DATED.


MISSOURI HIGHWAYS AND TRANSPORTATION COMMISSION


105 WEST CAPITOL
JEFFERSON CITY, MO 65102
1-888-ASK-MODOT (1-888-275-6636)


LEE'S SUMMIT MISSOURI

olsson
1301 BURLINGTON ST., STE. 100
NORTH KANSAS CITY, MO 64116
PHONE: 816.361.1177
CERT. OF AUTHORITY NO. 001592

F:\2021\04501-05000\021-04786\40-Design\Microstation\J4P3196\plan_sheets\17 Cross Sections\XS_135-141_J4P3196_I10_BLUE_PKWY_E.dgn 11:11:35 AM 2/28/2025

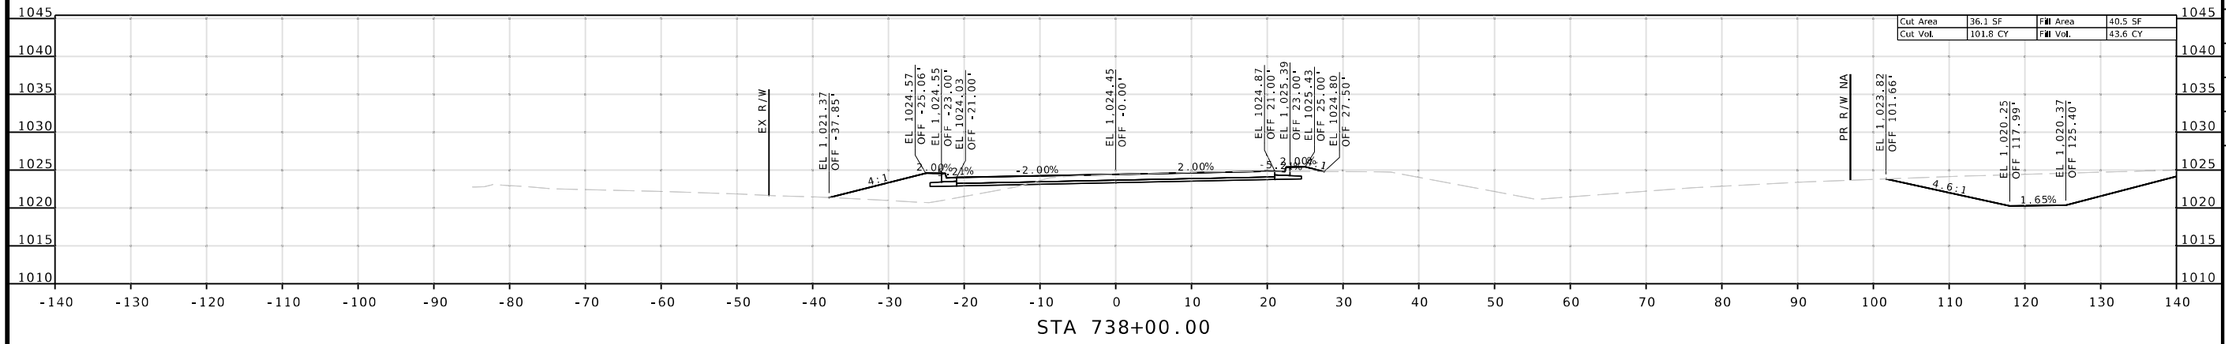

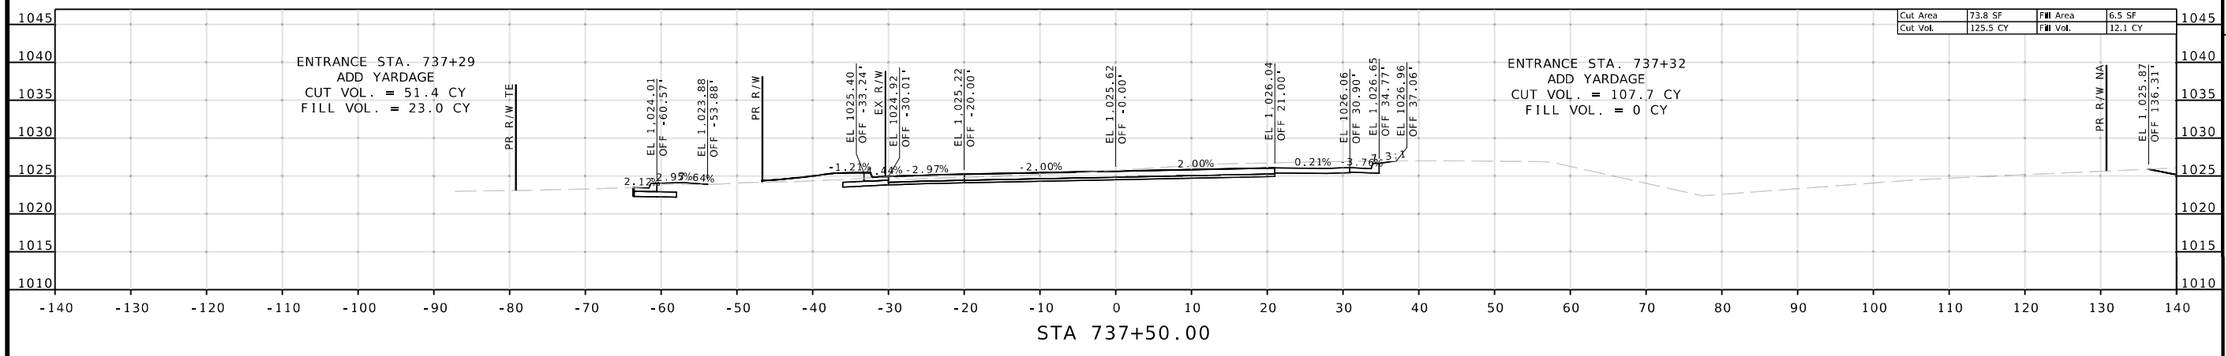

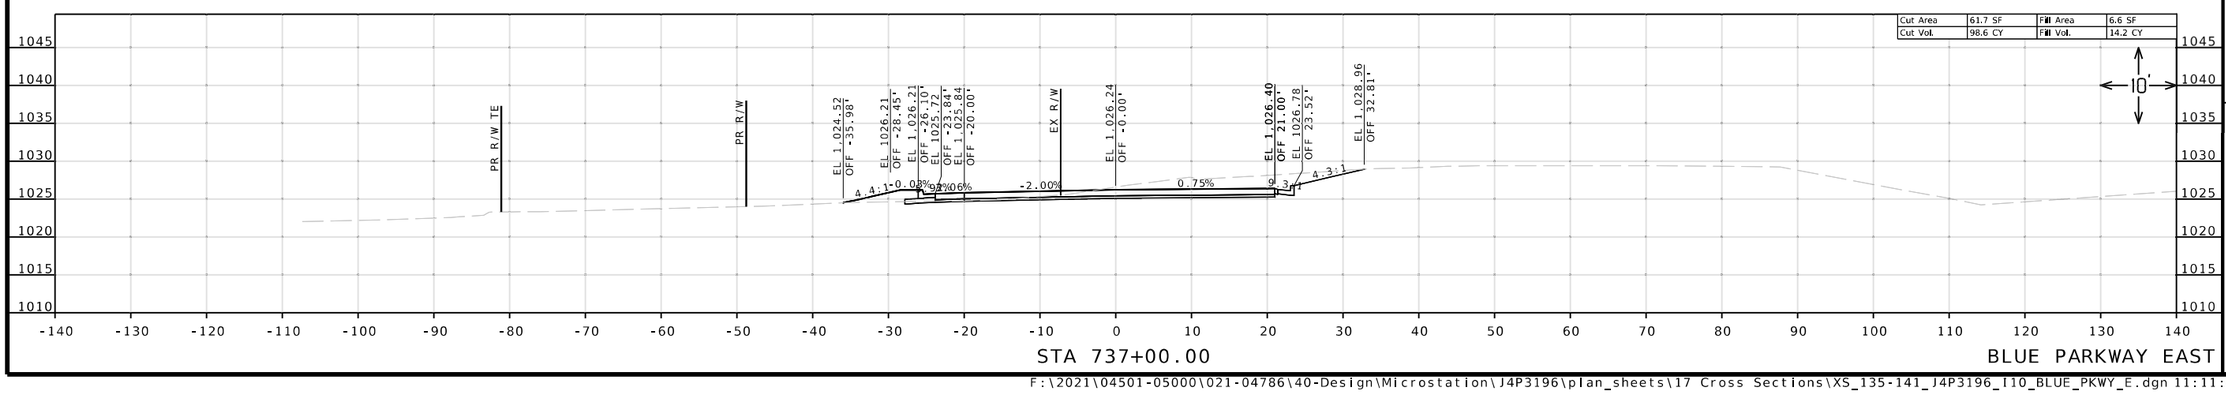

Reid Catt
2025.03.01 22:29:01-06'00'

REID BRENNEN CATT
NUMBER PE-2010019516

REID BRENNEN CATT-ENGINEER
MO# PE-2010019516

DATE PREPARED
2/28/2025

ROUTE	STATE
50/291	MO
DISTRICT	SHEET NO.
KC	139

COUNTY
JACKSON

JOB NO.
J4P3196

FEDERAL PROJECT NO.
STB-3001(009)

PROJECT NO.

BRIDGE NO.

DESCRIPTION	DATE


IF A SEAL IS PRESENT ON THIS SHEET IT HAS BEEN ELECTRONICALLY SEALED AND DATED.


MISSOURI HIGHWAYS AND TRANSPORTATION COMMISSION


105 WEST CAPITOL
JEFFERSON CITY, MO 65102
1-888-ASK-MODOT (1-888-275-6636)

LEE'S SUMMIT MISSOURI

olsson
1301 BURLINGTON ST., STE. 100
NORTH KANSAS CITY, MO 64116
PHONE: 816.361.1177
CERT. OF AUTHORITY NO. 001592

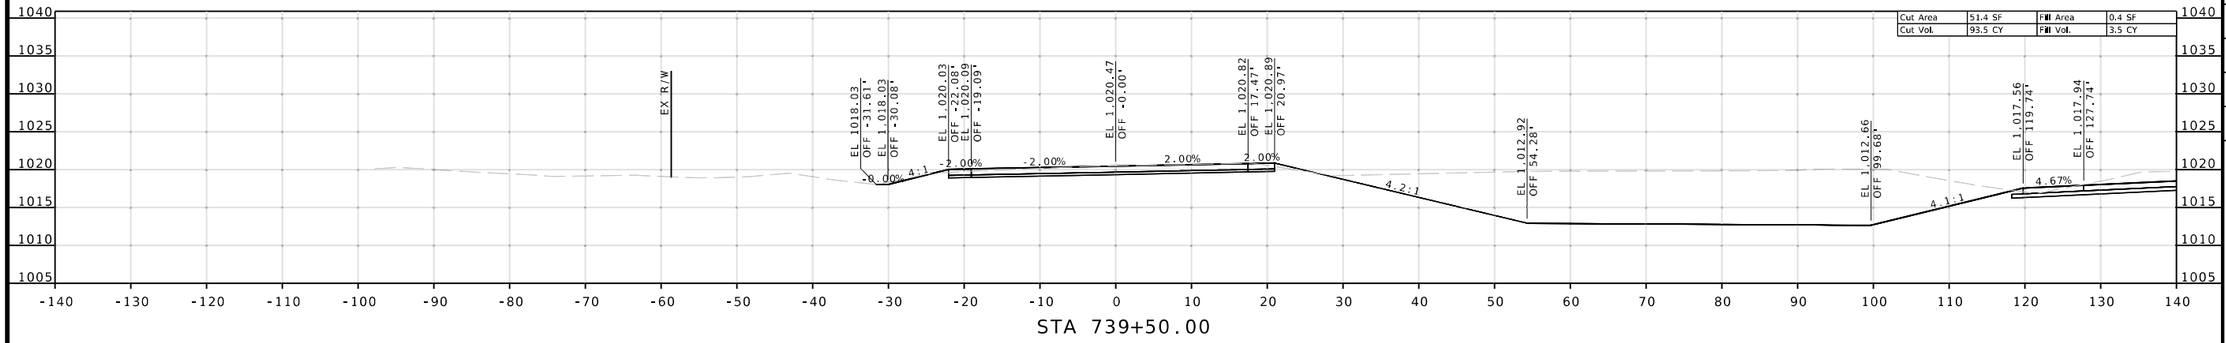

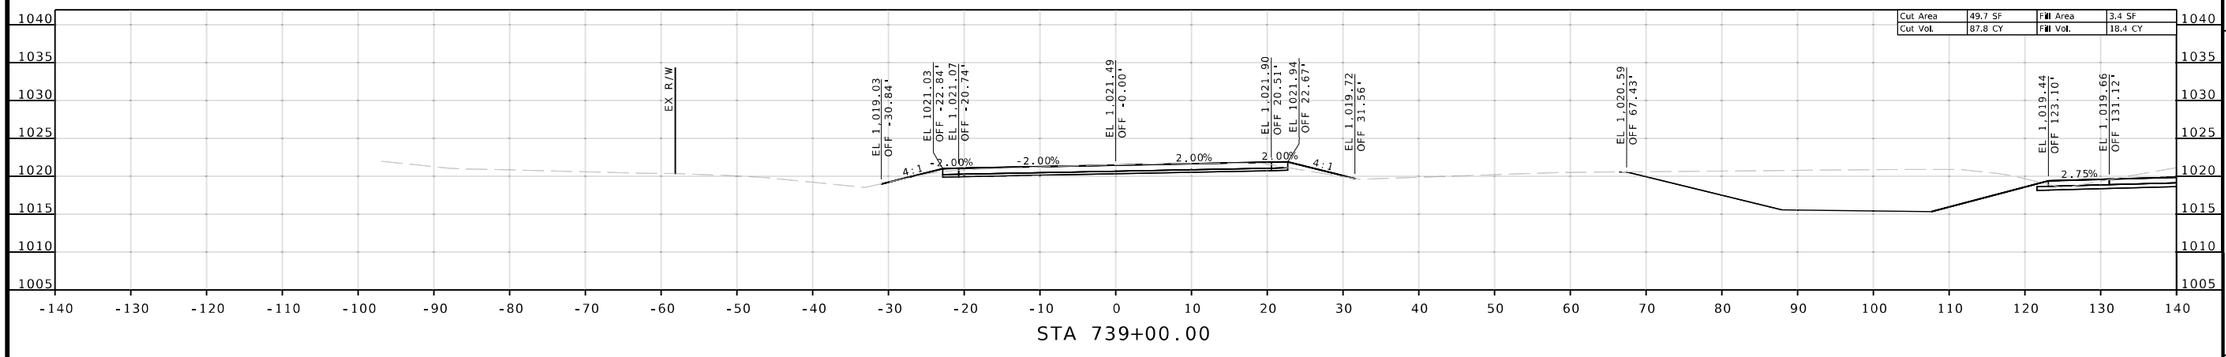

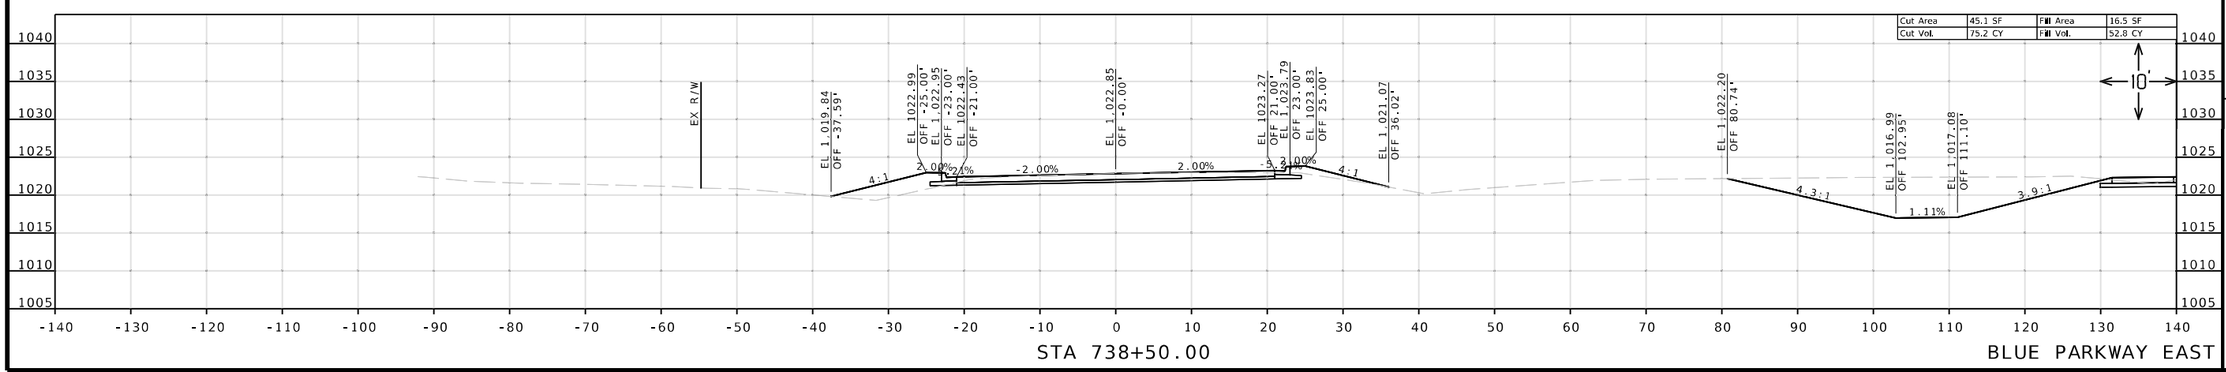

Reid Catt
2025.03.01 22:28:49-06'00'

REID BRENNEN CATT
NUMBER
PE-2010019516

REID BRENNEN CATT-ENGINEER
MO# PE-2010019516

DATE PREPARED
2/28/2025

ROUTE	STATE
50/291	MO
DISTRICT	SHEET NO.
KC	140

COUNTY
JACKSON

JOB NO.
J4P3196

FEDERAL PROJECT NO.
STB-3001(009)

PROJECT NO.

BRIDGE NO.

DESCRIPTION	DATE


MISSOURI HIGHWAYS AND TRANSPORTATION COMMISSION
105 WEST CAPITOL
JEFFERSON CITY, MO 65102
1-888-ASK-MODOT (1-888-275-6636)

LEE'S SUMMIT MISSOURI

olsson
1301 BURLINGTON ST., STE. 100
NORTH KANSAS CITY, MO 64116
PHONE: 816.361.1177
CERT. OF AUTHORITY NO. 001592


IF A SEAL IS PRESENT ON THIS SHEET IT HAS BEEN ELECTRONICALLY SEALED AND DATED.

F:\2021\04501-05000\021-04786\40-Design\Microstation\J4P3196\plan_sheets\17 Cross Sections\XS_135-141_J4P3196_I10_BLUE_PKWY_E.dgn 11:11:49 AM 2/28/2025

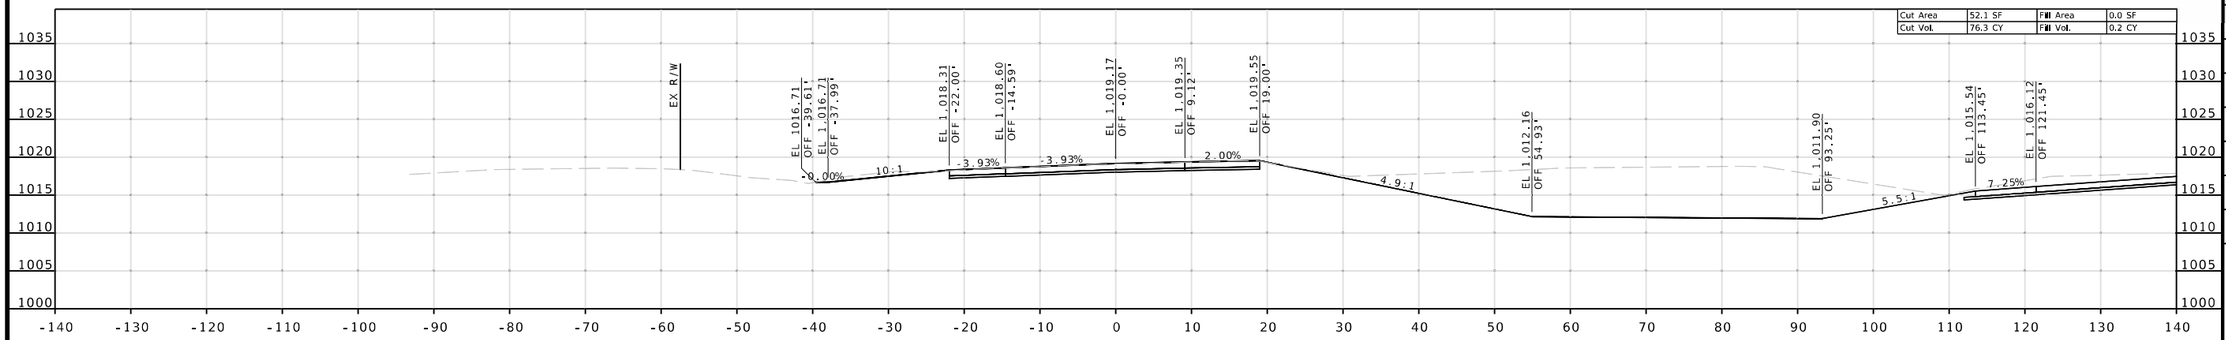


STA 740+87.43

END PROJECT J4P3196

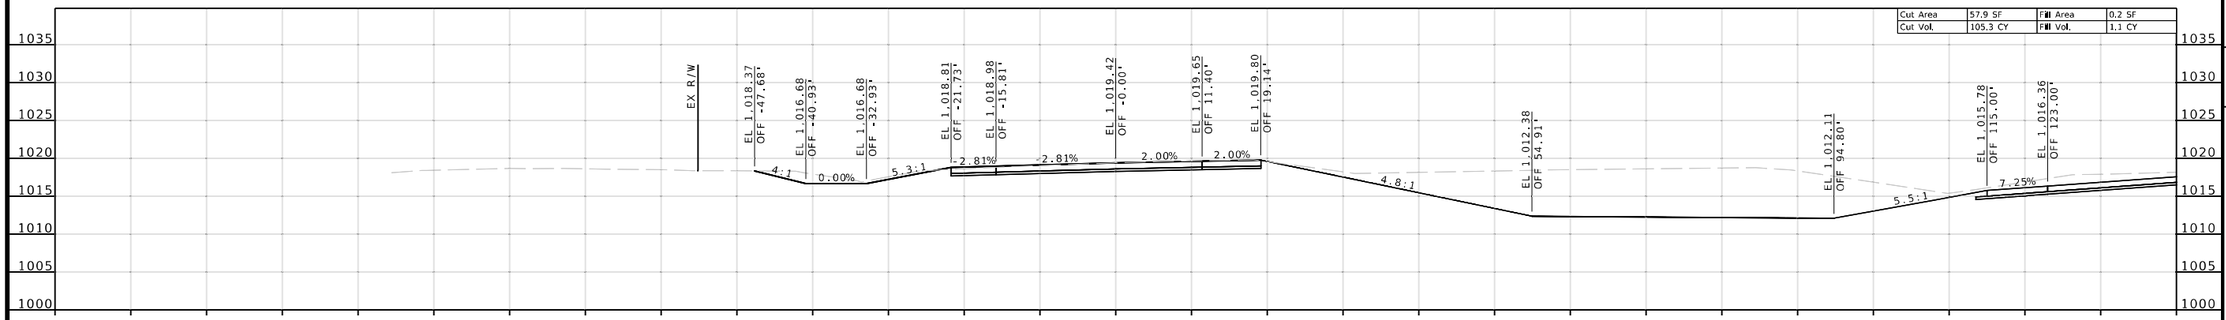

STA 740+50.00

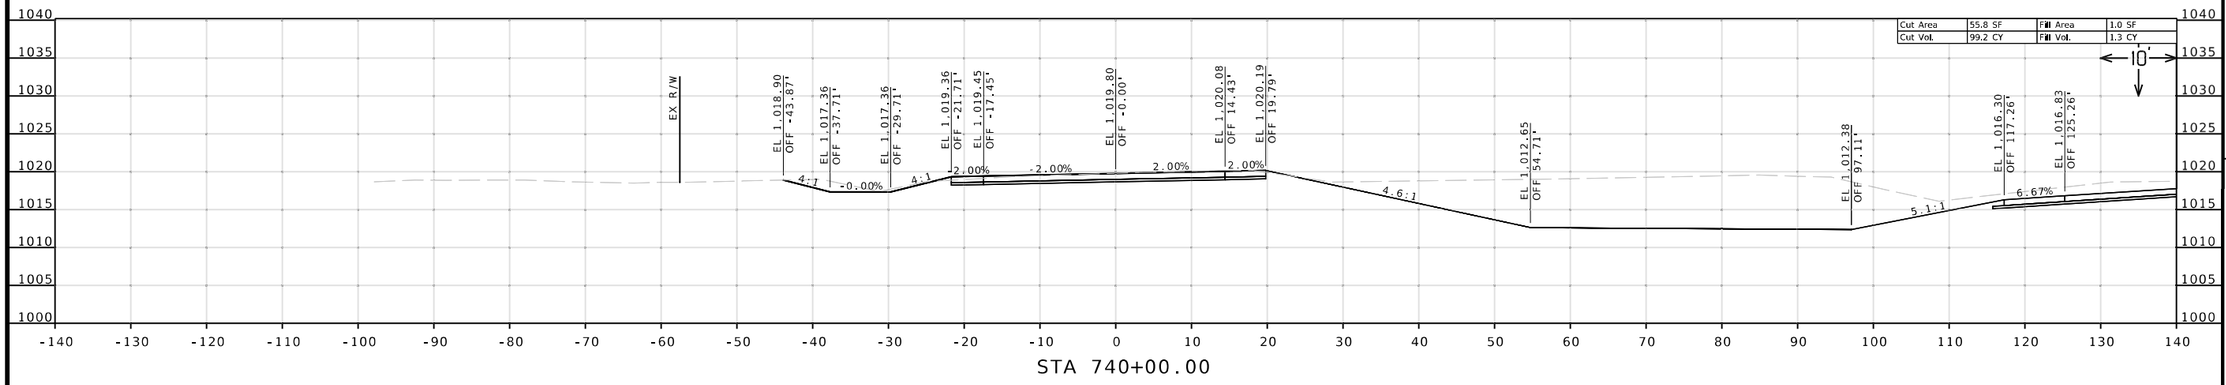

STA 740+00.00

BLUE PARKWAY EAST

Reid Catt
2025.03.01 22:29:42-06'00'

REID BRENNEN CATT-ENGINEER
MO# PE-2010019516

DATE PREPARED
2/28/2025

ROUTE	STATE
50/291	MO
DISTRICT	SHEET NO.
KC	141

COUNTY
JACKSON

JOB NO.
J4P3196

FEDERAL PROJECT NO.
STB-3001(009)

PROJECT NO.

BRIDGE NO.


DATE	DESCRIPTION


MISSOURI HIGHWAYS AND TRANSPORTATION COMMISSION
105 WEST CAPITOL
JEFFERSON CITY, MO 65102
1-888-ASK-MODOT (1-888-275-6636)


LEE'S SUMMIT MISSOURI

olsson
1301 BURLINGTON ST., STE. 100
NORTH KANSAS CITY, MO 64116
PHONE: 816.361.1177
CERT. OF AUTHORITY NO. 001592

IF A SEAL IS PRESENT ON THIS SHEET IT HAS BEEN ELECTRONICALLY SEALED AND DATED.

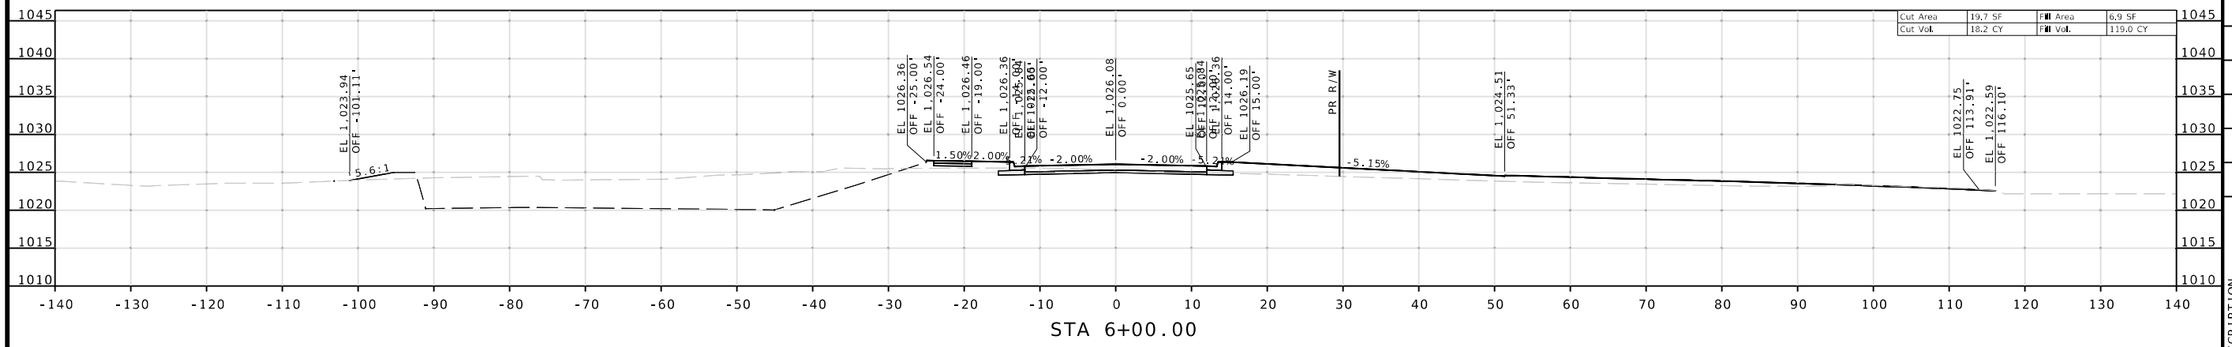

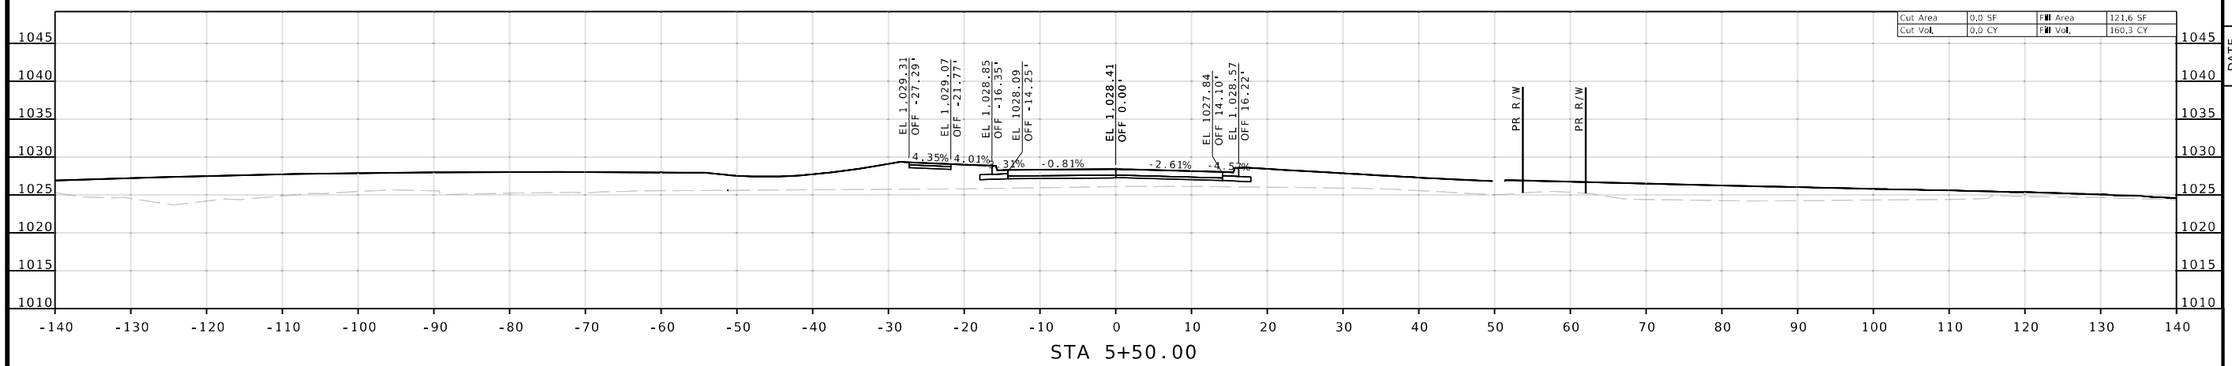

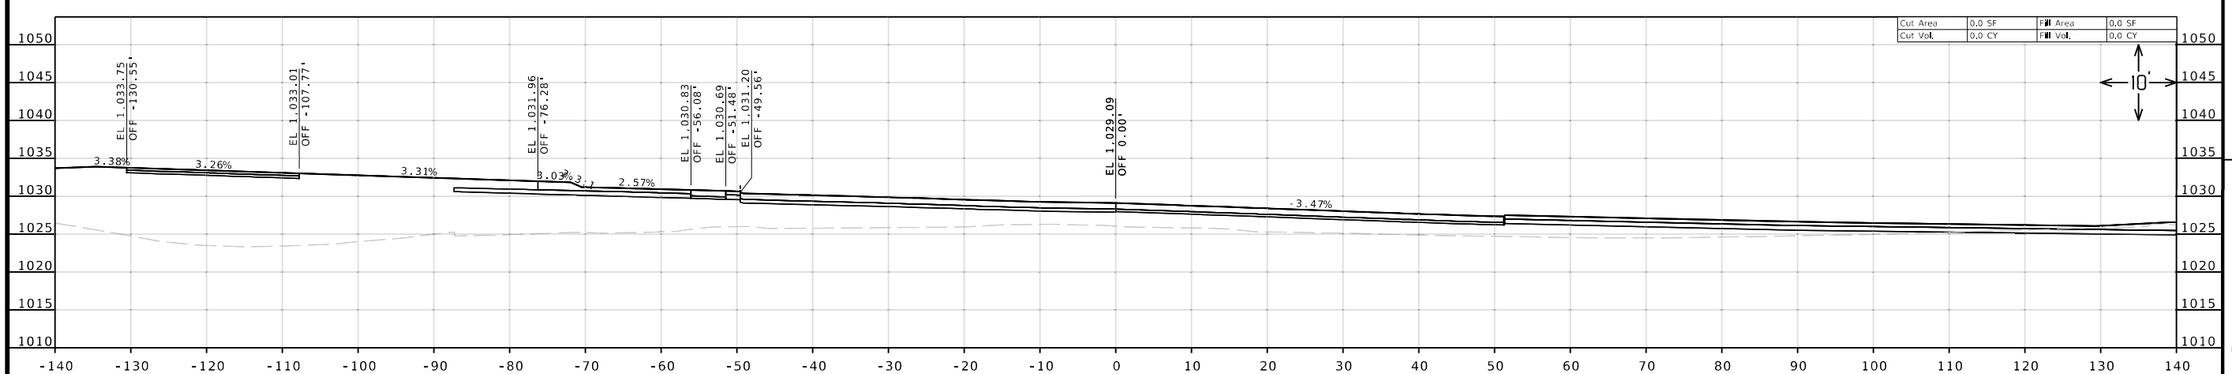

Reid Catt
2025.03.01 22:28:31-06'00'

REID BRENNEN CATT-ENGINEER
MO# PE-2010019516

DATE PREPARED
2/28/2025

ROUTE	STATE
50/291	MO

DISTRICT	SHEET NO.
KC	142

COUNTY
JACKSON

JOB NO.
J4P3196

FEDERAL PROJECT NO.
STB-3001(009)

PROJECT NO.

BRIDGE NO.

DESCRIPTION	DATE

MISSOURI HIGHWAYS AND TRANSPORTATION COMMISSION


105 WEST CAPITOL
JEFFERSON CITY, MO 65102
1-888-ASK-MODOT (1-888-275-6636)


LEE'S SUMMIT MISSOURI


olsson
1301 BURLINGTON ST., STE. 100
NORTH KANSAS CITY, MO 64116
PHONE: 816.361.1177
CERT. OF AUTHORITY NO. 001592

IF A SEAL IS PRESENT ON THIS SHEET IT HAS BEEN ELECTRONICALLY SEALED AND DATED.

F:\2021\04501-05000\021-04786\40-Design\Microstation\J4P3196\plan_sheets\17 Cross Sections\XS_142-145_J4P3196_I10_7TH_TERRACE.dgn 11:12:14 AM 2/28/2025

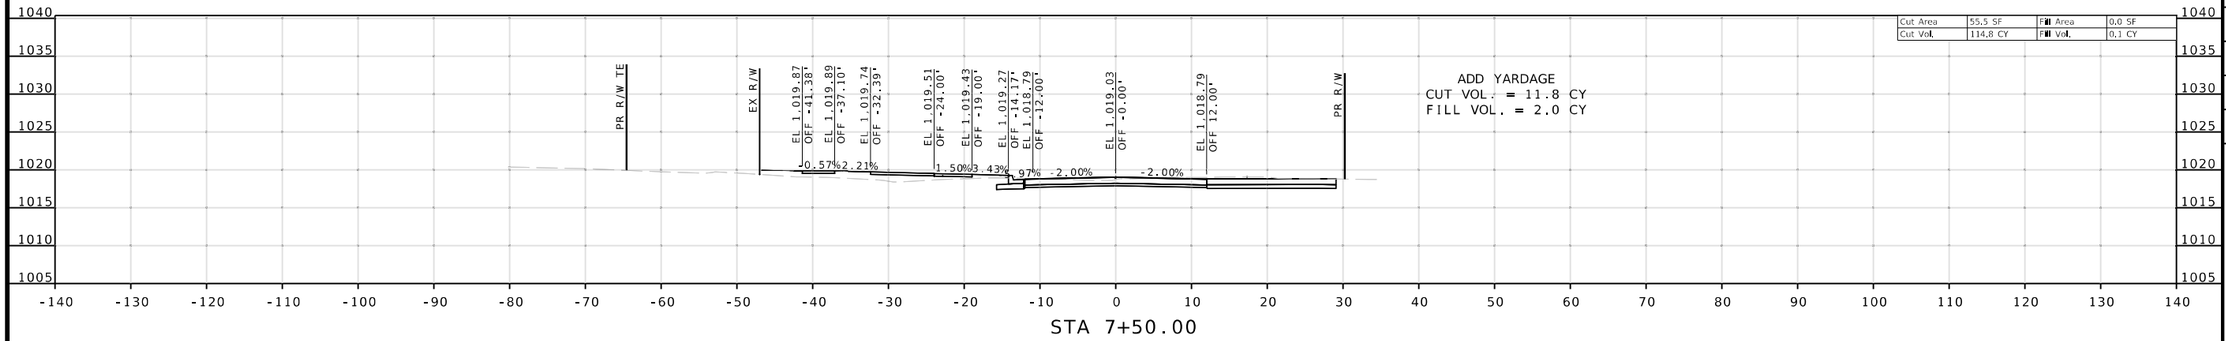

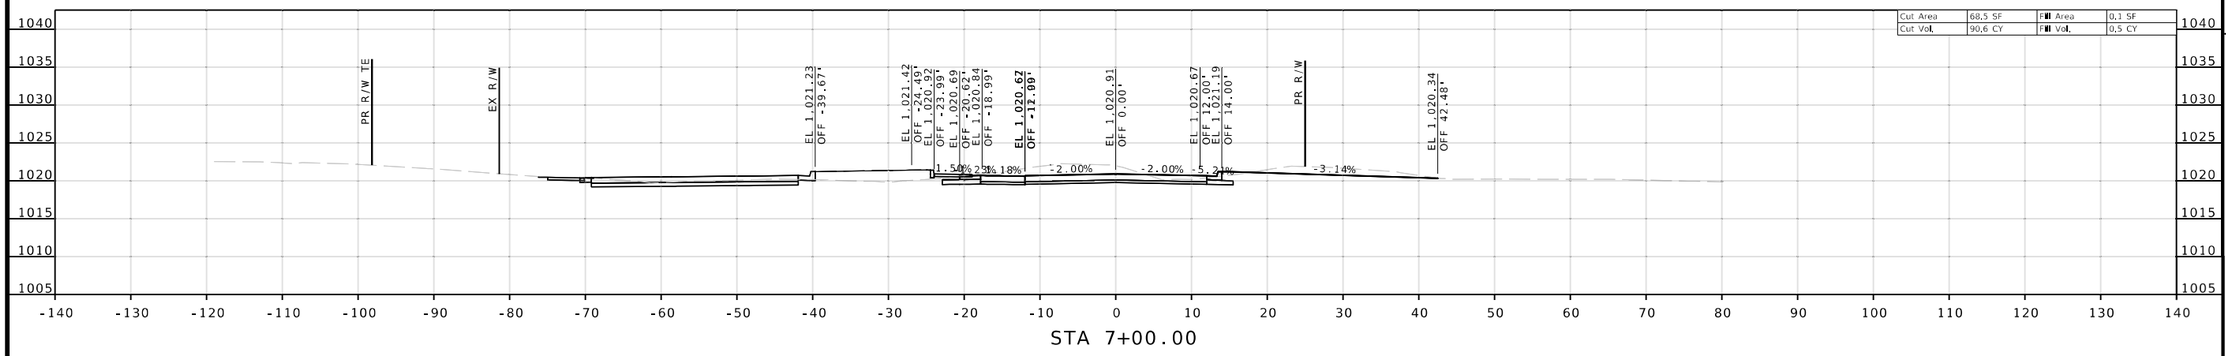

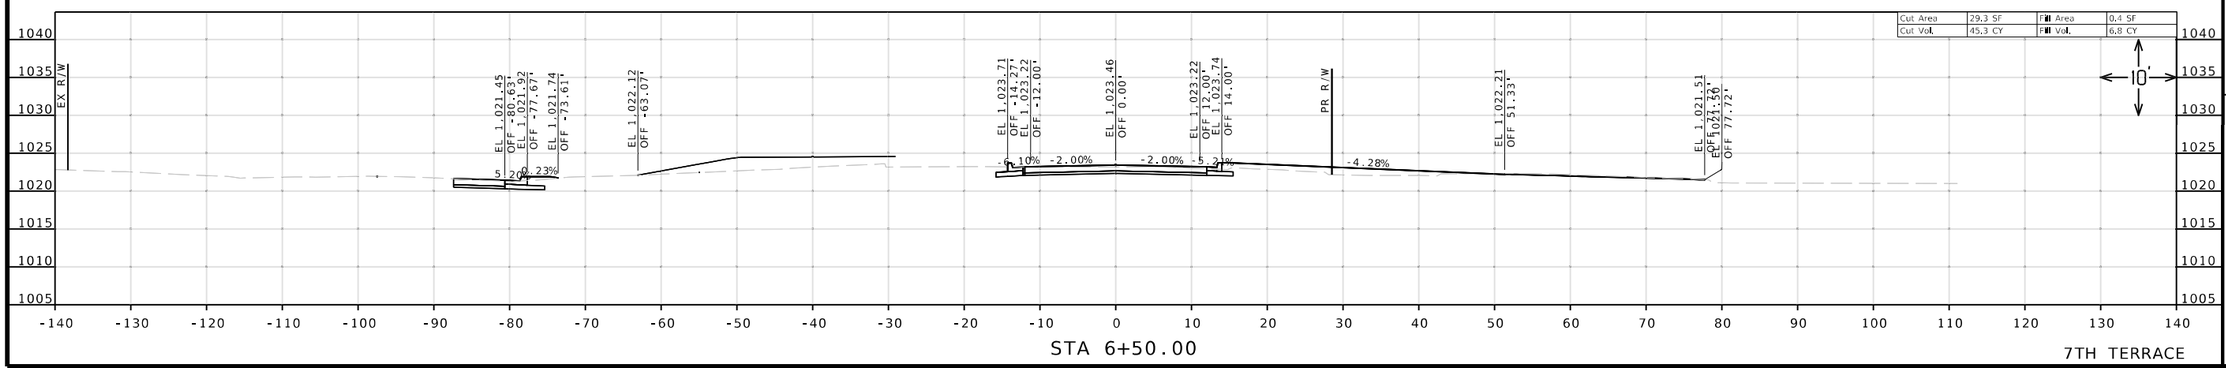

Reid Catt
2025.03.01 22:29:16-06'00'

REID BRENNEN CATT
NUMBER
PE-2010019516

REID BRENNEN CATT-ENGINEER
MO# PE-2010019516

DATE PREPARED
2/28/2025

ROUTE	STATE
50/291	MO
DISTRICT	SHEET NO.
KC	143

COUNTY
JACKSON

JOB NO.
J4P3196

FEDERAL PROJECT NO.
STB-3001(009)

PROJECT NO.

BRIDGE NO.

DESCRIPTION

DATE

IF A SEAL IS PRESENT ON THIS SHEET IT HAS BEEN ELECTRONICALLY SEALED AND DATED.


MISSOURI HIGHWAYS AND TRANSPORTATION COMMISSION

105 WEST CAPITOL
JEFFERSON CITY, MO 65102
1-888-ASK-MODOT (1-888-275-6636)

LEE'S SUMMIT MISSOURI

olsson
1301 BURLINGTON ST., STE. 100
NORTH KANSAS CITY, MO 64116
PHONE: 816.361.1177
CERT. OF AUTHORITY NO. 001592

F:\2021\04501-05000\021-04786\40-Design\Microstation\J4P3196\plan_sheets\17 Cross Sections\XS_142-145_J4P3196_I10_7TH_TERRACE.dgn 11:12:22 AM 2/28/2025

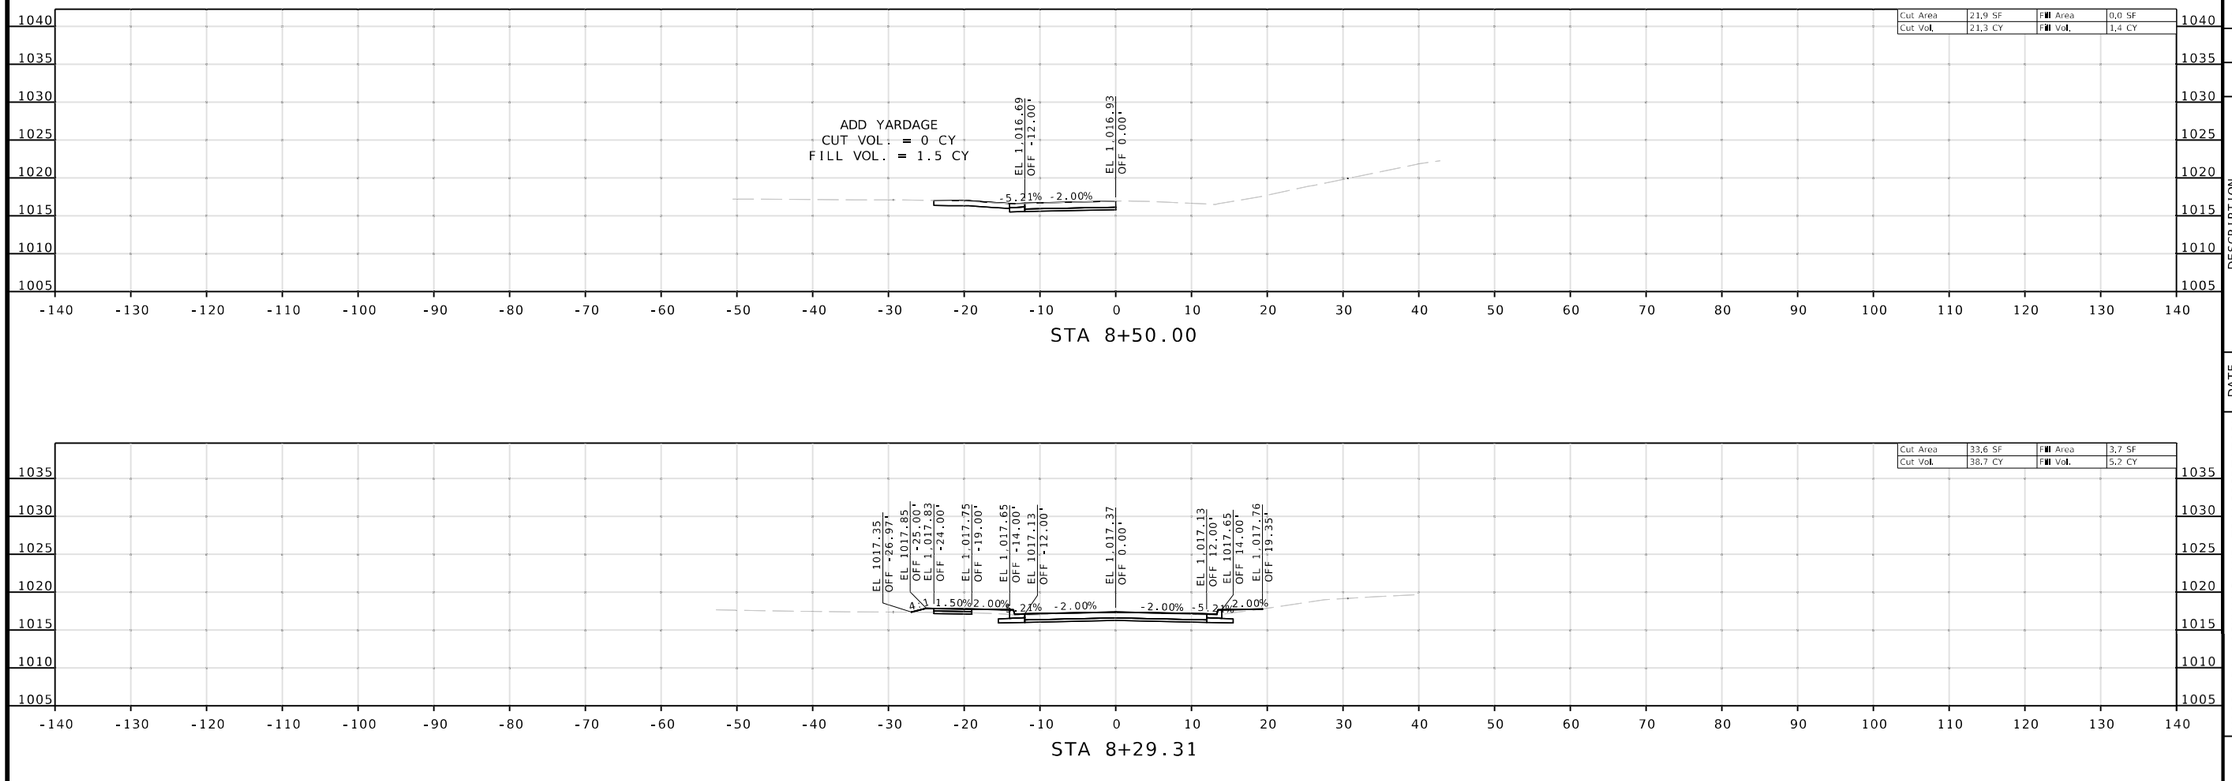

Reid Catt
2025.03.01 22:28:25-06'00'

REID BRENNEN CATT
NUMBER
PE-2010019516

REID BRENNEN CATT-ENGINEER
MO# PE-2010019516

DATE PREPARED
2/28/2025

ROUTE	STATE
50/291	MO
DISTRICT	SHEET NO.
KC	144

COUNTY
JACKSON

JOB NO.
J4P3196

FEDERAL PROJECT NO.
STB-3001(009)

PROJECT NO.

BRIDGE NO.

DESCRIPTION	DATE


IF A SEAL IS PRESENT ON THIS SHEET IT HAS BEEN ELECTRONICALLY SEALED AND DATED.

MISSOURI HIGHWAYS AND TRANSPORTATION COMMISSION

105 WEST CAPITOL
JEFFERSON CITY, MO 65102
1-888-ASK-MODOT (1-888-275-6636)


LEE'S SUMMIT MISSOURI

olsson
1301 BURLINGTON ST., STE. 100
NORTH KANSAS CITY, MO 64116
PHONE: 816.361.1177
CERT. OF AUTHORITY NO. 001592

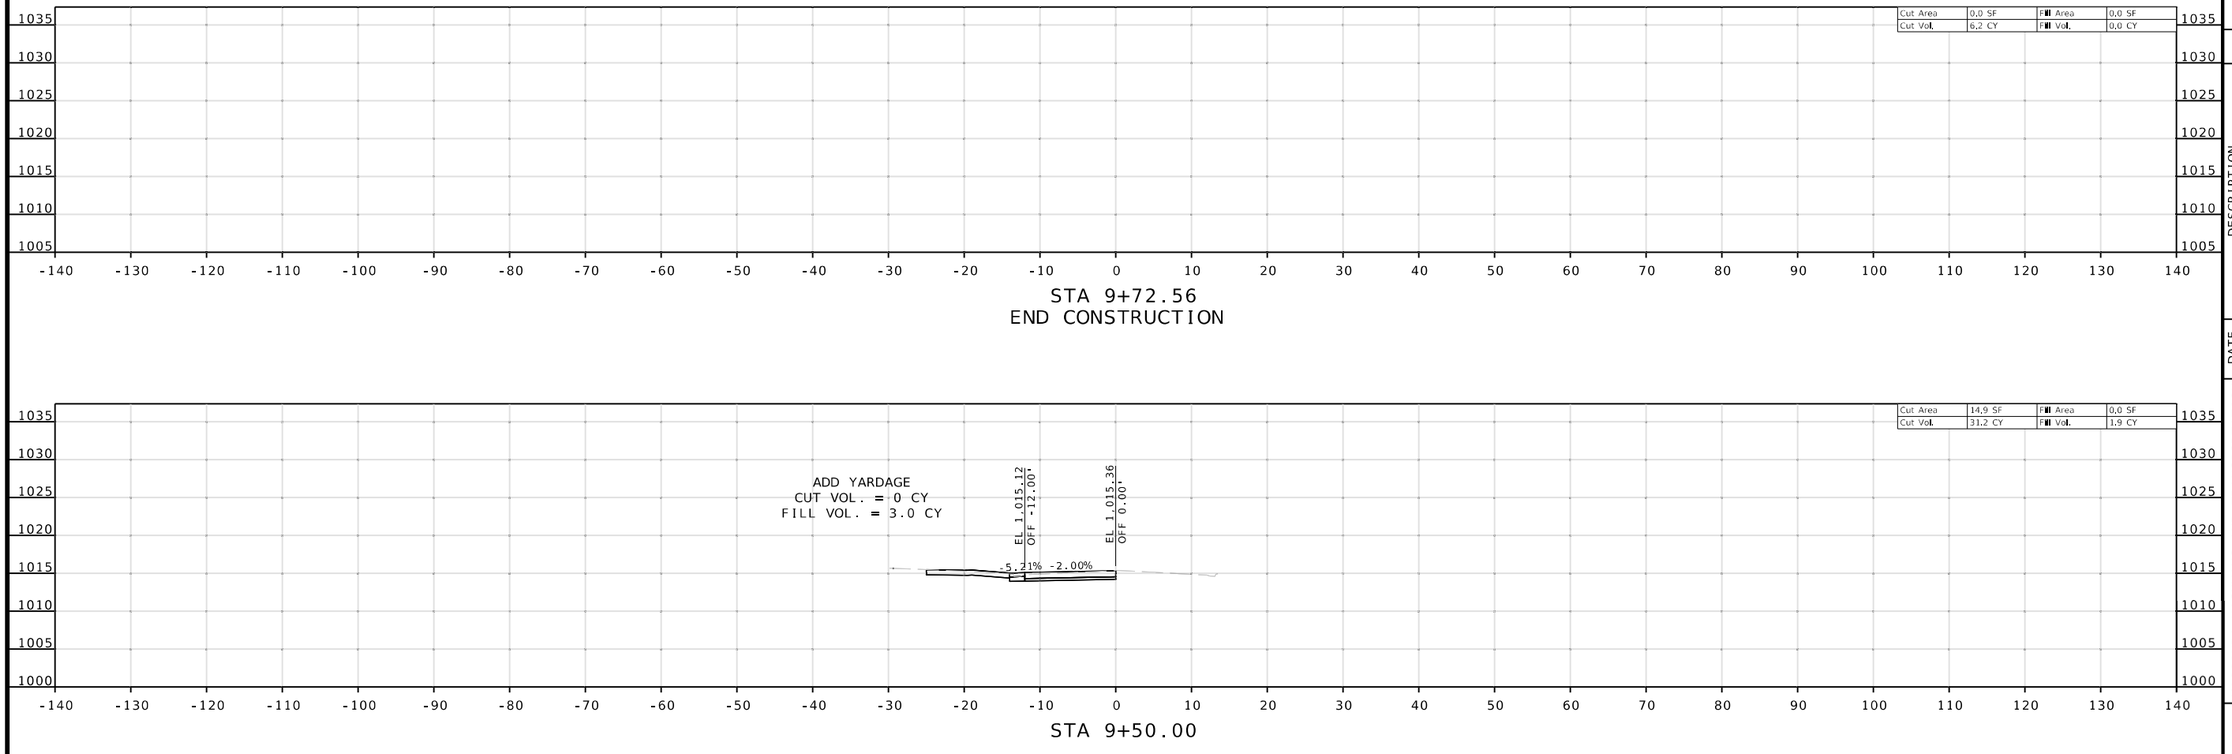

STA 9+72.56
END CONSTRUCTION

STA 9+50.00

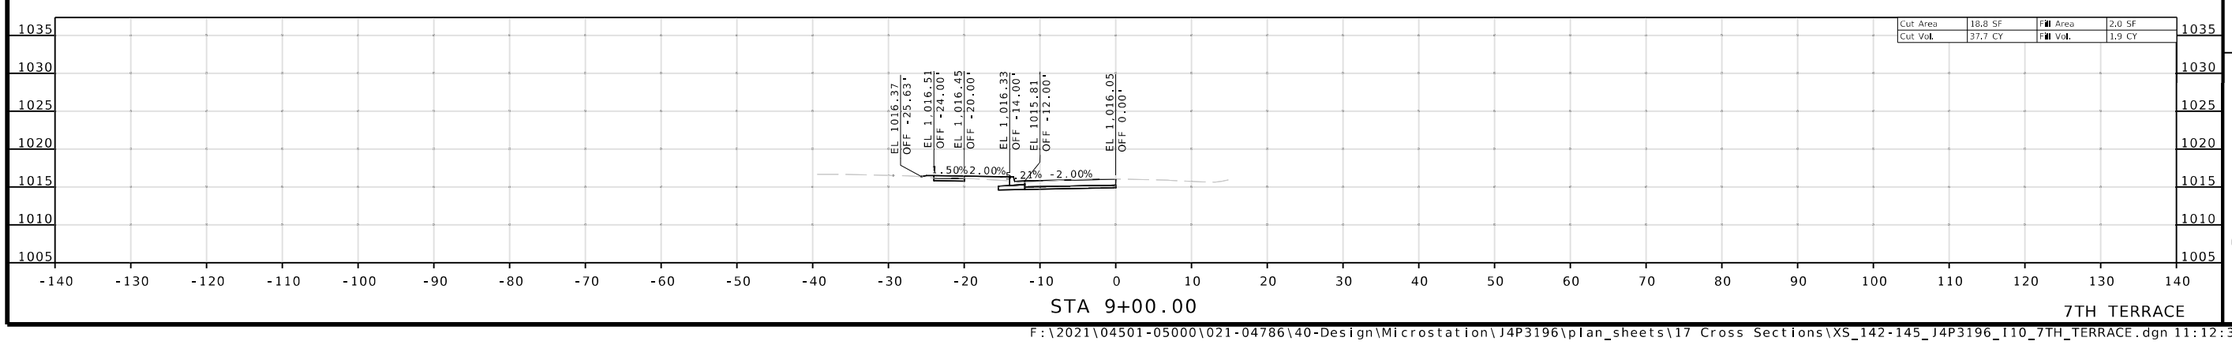

STA 9+00.00

7TH TERRACE

Reid Catt
2025.03.01 22:29:29-06'00'

REID BRENNEN CATT-ENGINEER
MO# PE-2010019516

DATE PREPARED
2/28/2025

ROUTE	STATE
50/291	MO
DISTRICT	SHEET NO.
KC	145

COUNTY
JACKSON

JOB NO.
J4P3196

FEDERAL PROJECT NO.
STB-3001(009)

PROJECT NO.

BRIDGE NO.

DESCRIPTION

DATE


IF A SEAL IS PRESENT ON THIS SHEET IT HAS BEEN ELECTRONICALLY SEALED AND DATED.

MISSOURI HIGHWAYS AND TRANSPORTATION COMMISSION

105 WEST CAPITOL
JEFFERSON CITY, MO 65102
1-888-ASK-MODOT (1-888-275-6636)

LEE'S SUMMIT MISSOURI

olsson
1301 BURLINGTON ST., STE. 100
NORTH KANSAS CITY, MO 64116
PHONE: 816.361.1177
CERT. OF AUTHORITY NO. 001592

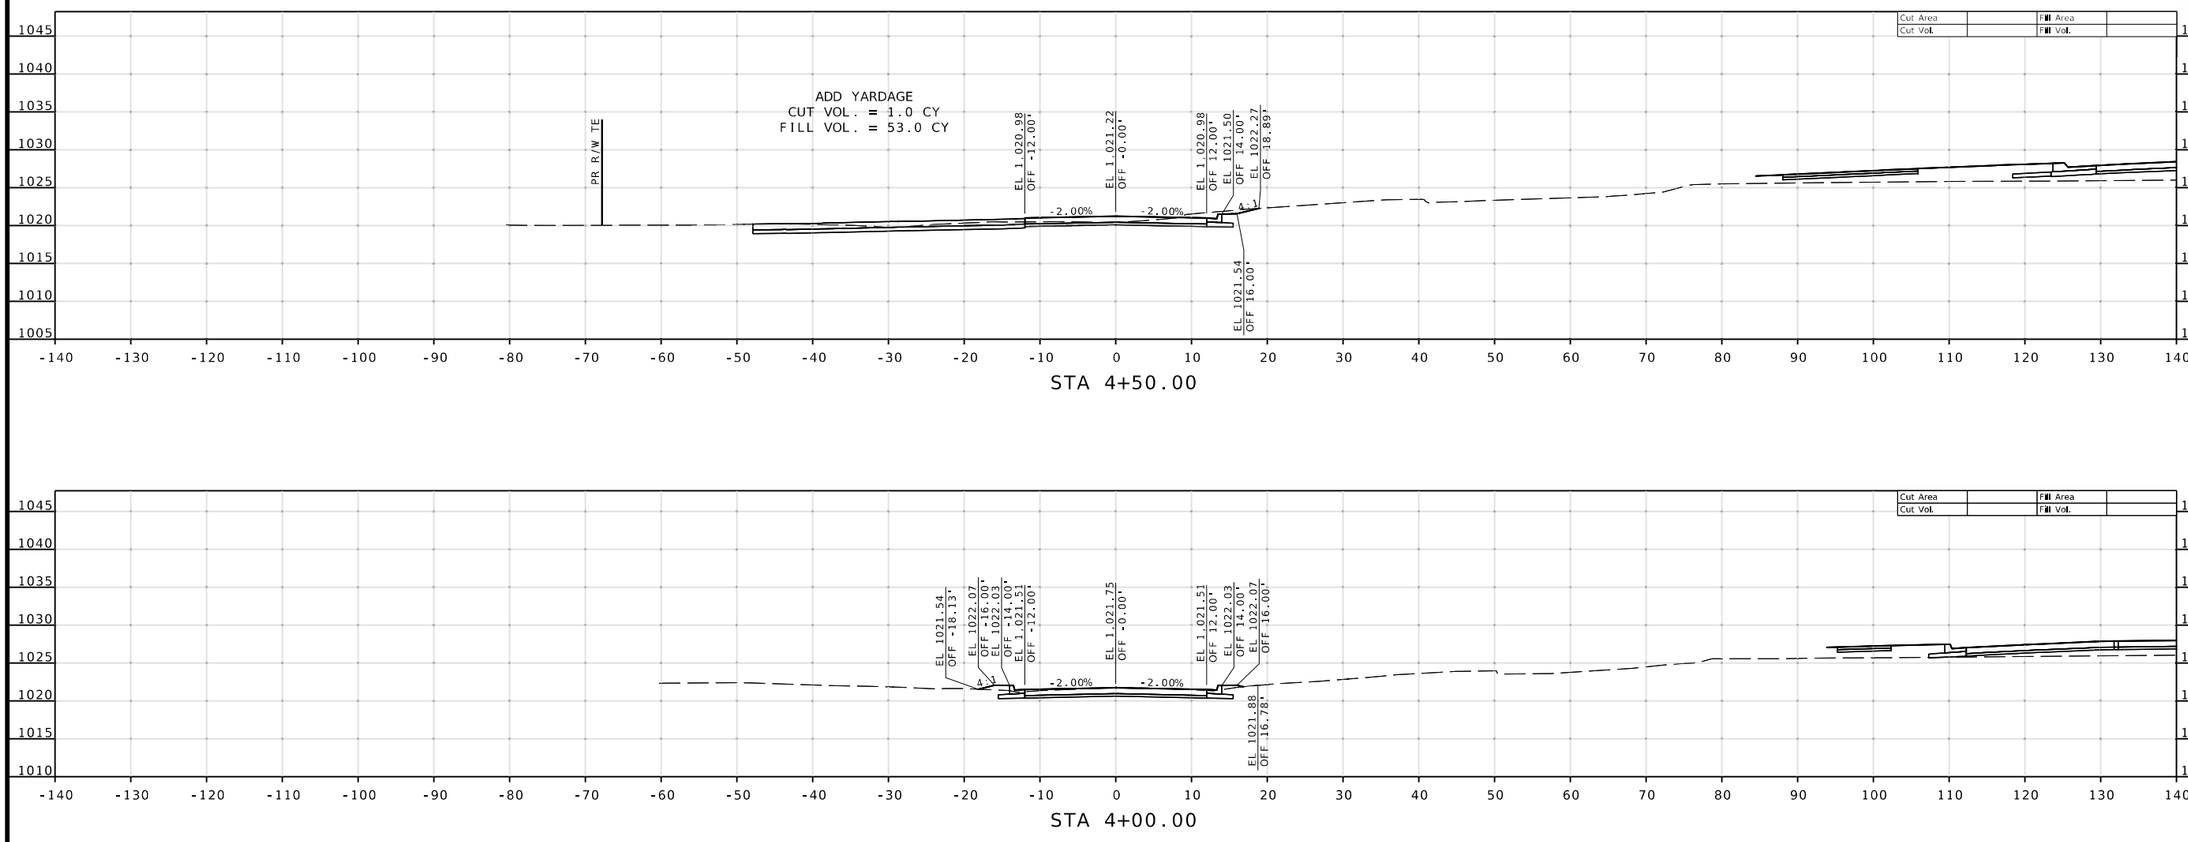

7TH CONNECTOR

Reid Catt
2025.03.01 22:27:25-06'00'

REID BRENNEN CATT
NUMBER
PE-2010019516

REID BRENNEN CATT-ENGINEER
MO# PE-2010019516

DATE PREPARED
2/28/2025

ROUTE	STATE
50/291	MO
DISTRICT	SHEET NO.
KC	146

COUNTY
JACKSON

JOB NO.
J4P3196

FEDERAL PROJECT NO.
STB-3001(009)

PROJECT NO.

BRIDGE NO.

DESCRIPTION	DATE

MISSOURI HIGHWAYS AND TRANSPORTATION COMMISSION


105 WEST CAPITOL
JEFFERSON CITY, MO 65102
1-888-ASK-MODOT (1-888-275-6636)

LEE'S SUMMIT MISSOURI

olsson
1301 BURLINGTON ST., STE. 100
NORTH KANSAS CITY, MO 64116
PHONE: 816.361.1177
CERT. OF AUTHORITY NO. 001592

IF A SEAL IS PRESENT ON THIS SHEET IT HAS BEEN ELECTRONICALLY SEALED AND DATED.

F:\2021\04501-05000\021-04786\40-Design\Microstation\J4P3196\plan_sheets\17 Cross Sections\XS_146-147_J4P3196_7TH_CONN.dgn 12:10:54 PM 2/28/2025

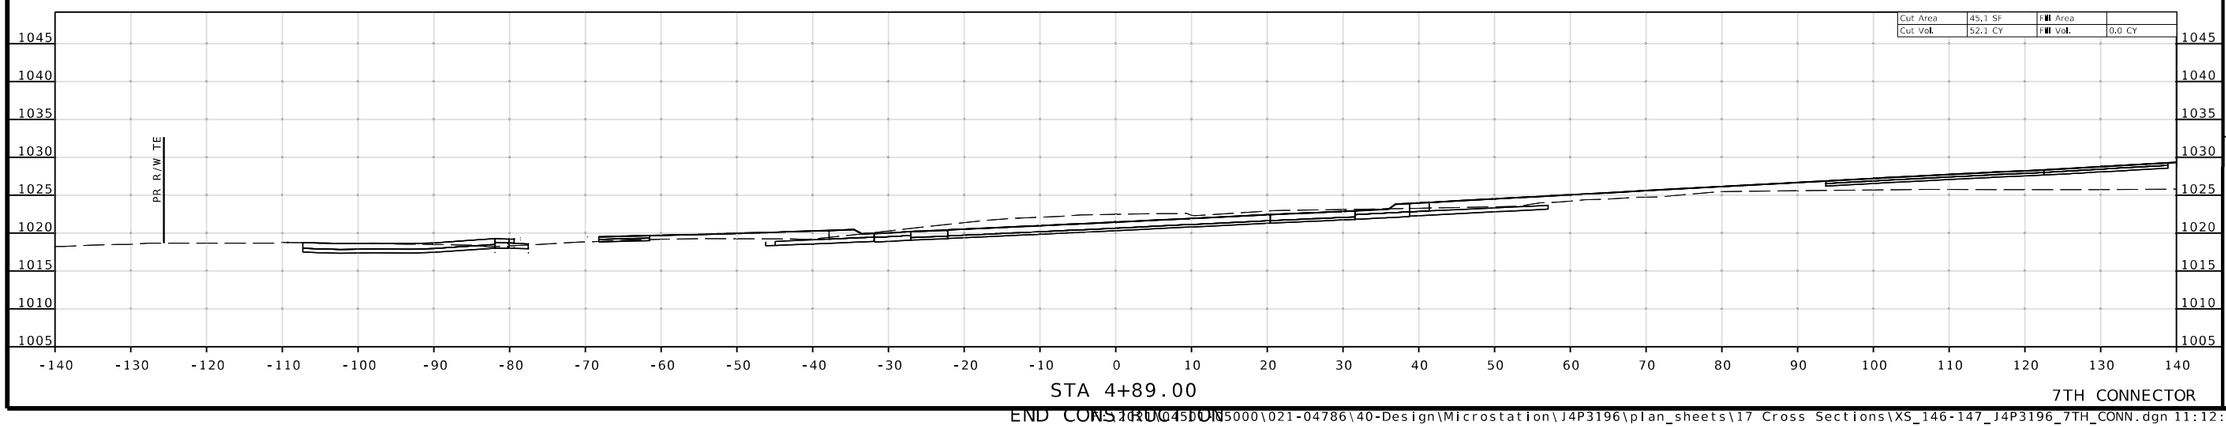

Reid Catt
2025.03.01 22:30:16-06'00'

REID BRENNEN CATT-ENGINEER
MO# PE-2010019516

DATE PREPARED
2/28/2025

ROUTE	STATE
50/291	MO
DISTRICT	SHEET NO.
KC	147

COUNTY
JACKSON

JOB NO.
J4P3196

FEDERAL PROJECT NO.
STB-3001(009)

PROJECT NO.

BRIDGE NO.

DESCRIPTION	DATE


IF A SEAL IS PRESENT ON THIS SHEET IT HAS BEEN ELECTRONICALLY SEALED AND DATED.

MISSOURI HIGHWAYS AND TRANSPORTATION COMMISSION


105 WEST CAPITOL
JEFFERSON CITY, MO 65102
1-888-ASK-MODOT (1-888-275-6636)

LEE'S SUMMIT MISSOURI


olsson
1301 BURLINGTON ST., STE. 100
NORTH KANSAS CITY, MO 64116
PHONE: 816.361.1177
CERT. OF AUTHORITY NO. 001592

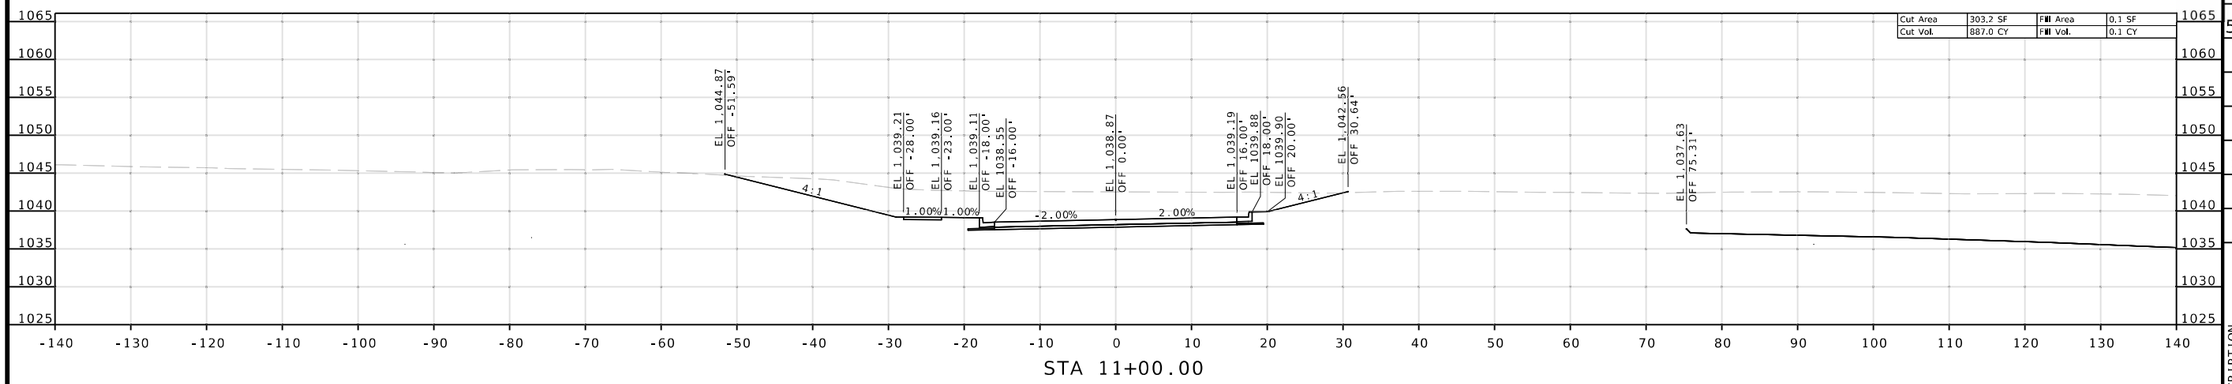

STA 11+00.00

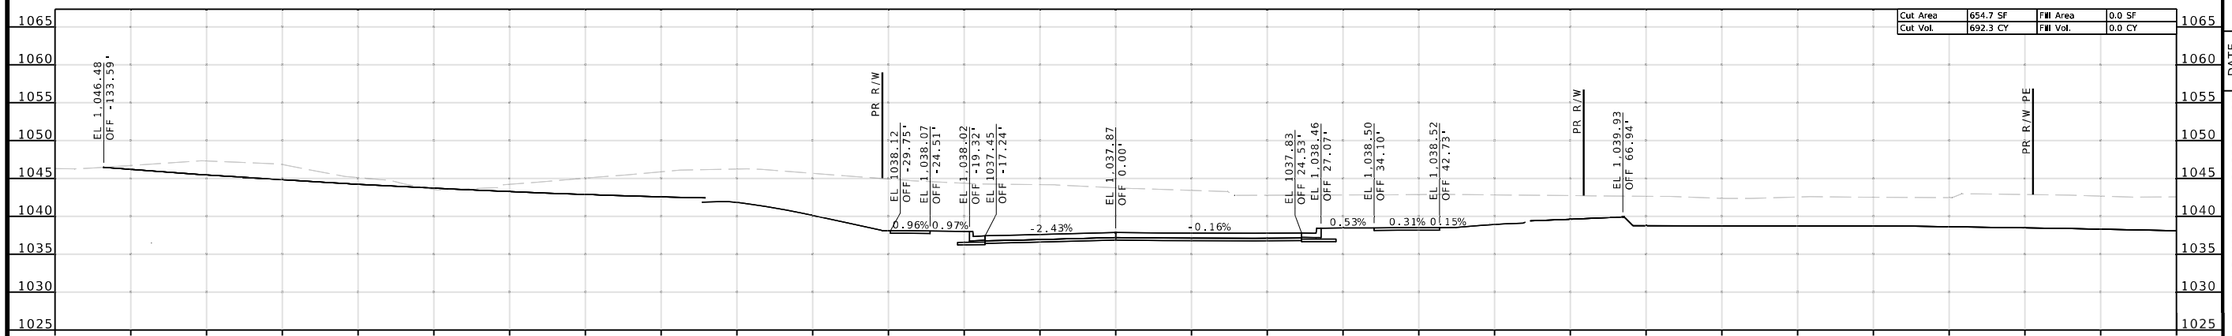

STA 10+50.00

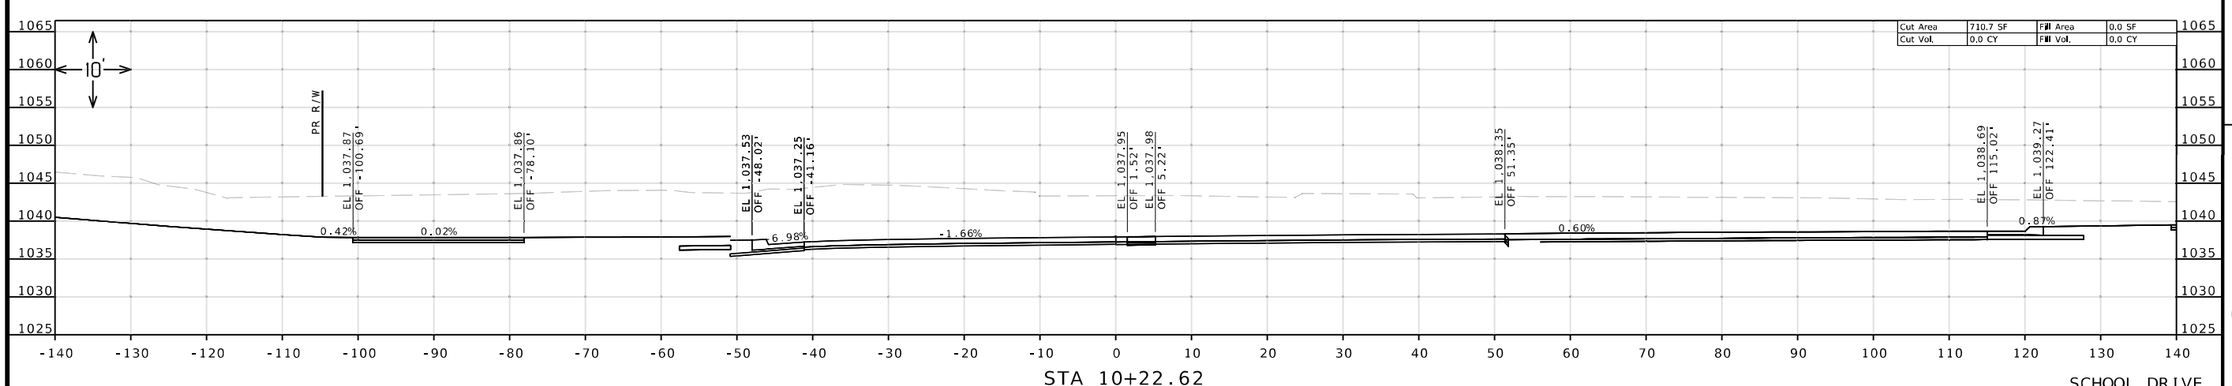

STA 10+22.62

SCHOOL DRIVE

Reid Catt
2025.03.01 22:30:46-06'00'

REID BRENNEN CATT
NUMBER
PE-2010019516

REID BRENNEN CATT-ENGINEER
MO# PE-2010019516

DATE PREPARED
2/28/2025

ROUTE	STATE
50/291	MO
DISTRICT	SHEET NO.
KC	148

COUNTY
JACKSON

JOB NO.
J4P3196

FEDERAL PROJECT NO.
STB-3001(009)

PROJECT NO.

BRIDGE NO.

DESCRIPTION

DATE

MISSOURI HIGHWAYS AND TRANSPORTATION COMMISSION


105 WEST CAPITOL
JEFFERSON CITY, MO 65102
1-888-ASK-MODOT (1-888-275-6636)


LEE'S SUMMIT MISSOURI


olsson
1301 BURLINGTON ST., STE. 100
NORTH KANSAS CITY, MO 64116
PHONE: 816.361.1177
CERT. OF AUTHORITY NO. 001592

IF A SEAL IS PRESENT ON THIS SHEET IT HAS BEEN ELECTRONICALLY SEALED AND DATED.

F:\2021\04501-05000\021-04786\40-Design\Microstation\J4P3196\plan_sheets\17 Cross Sections\XS_148-149_J4P3196_I10_SCHOOL_DRIVE.dgn 12:22:09 PM 2/28/2025

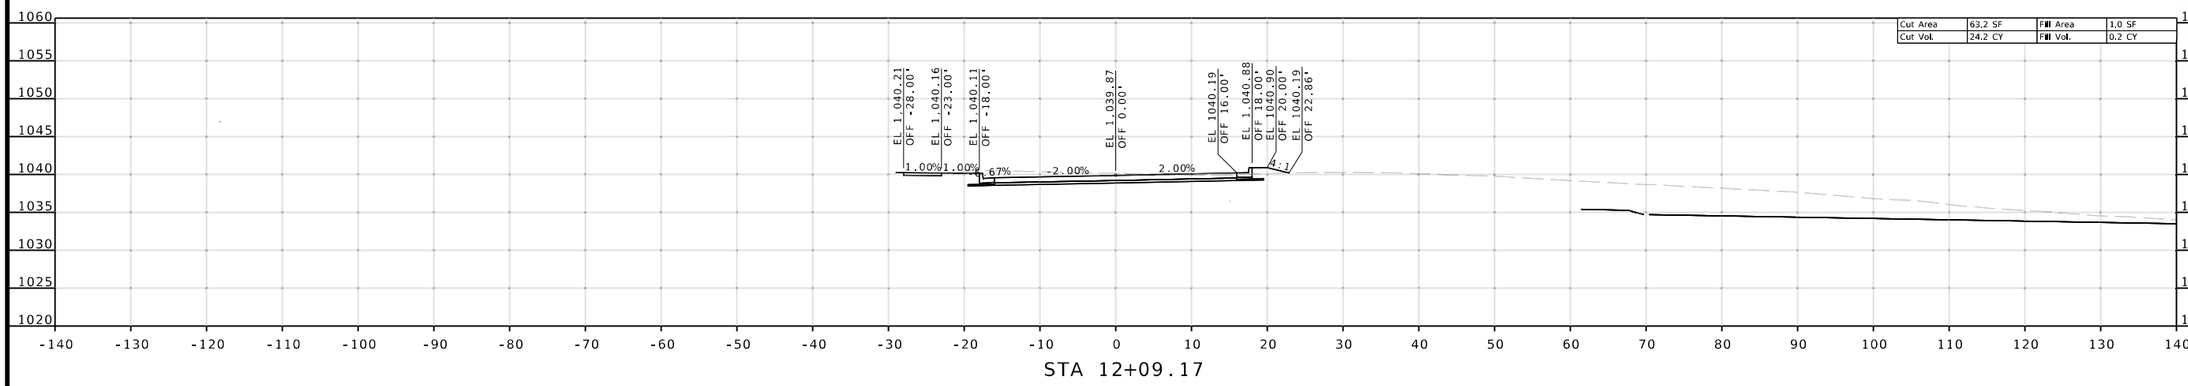

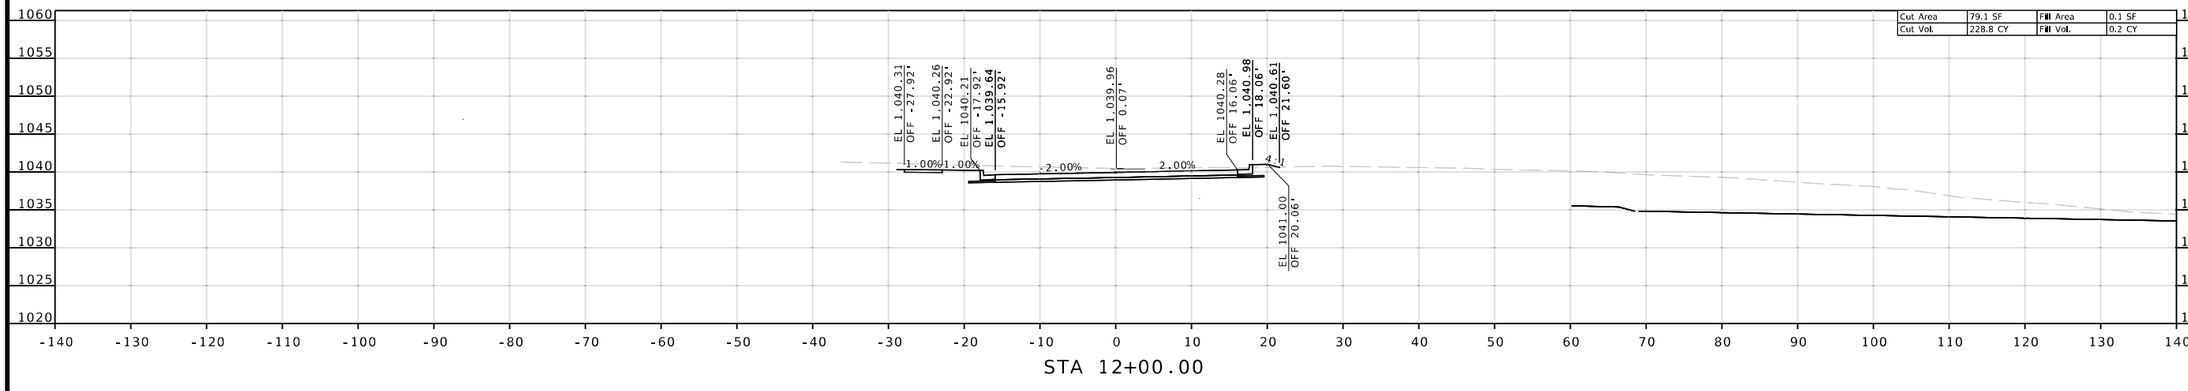

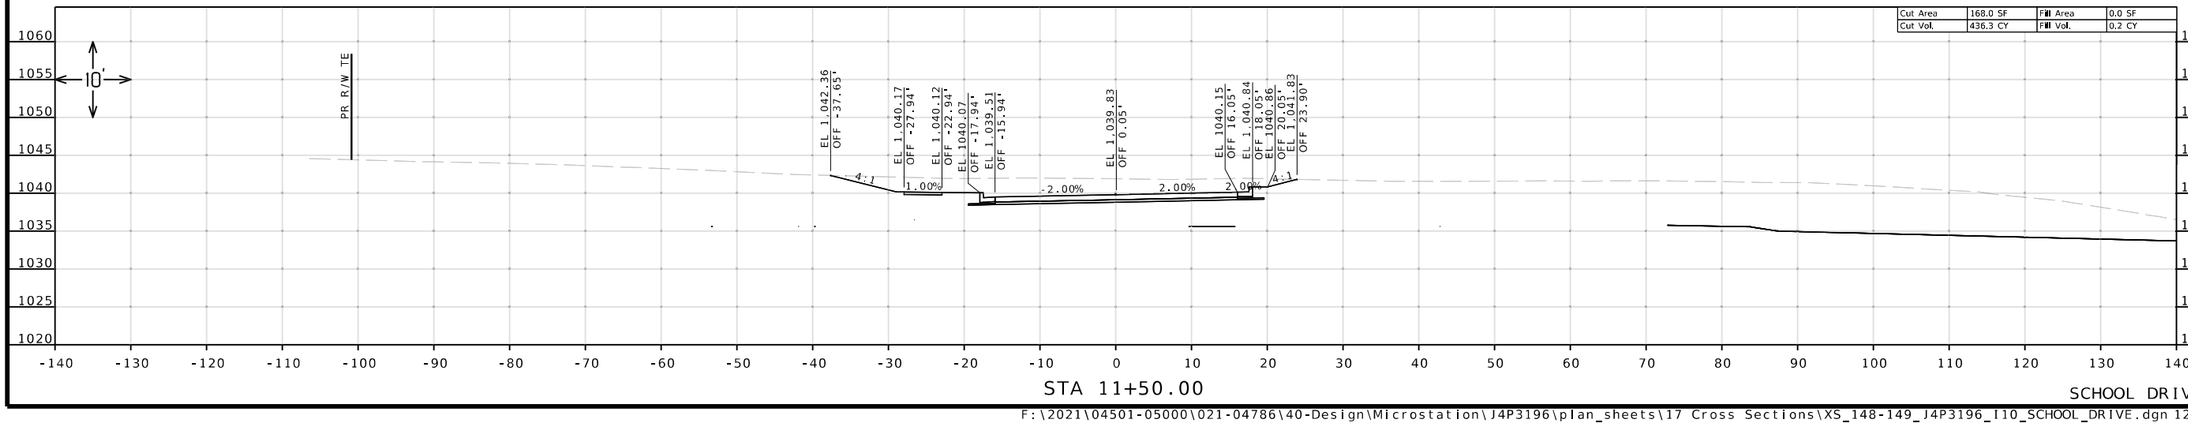

Reid Catt
2025.03.01 22:30:38-06'00'

REID BRENNEN CATT
NUMBER
PE-2010019516

REID BRENNEN CATT-ENGINEER
MO# PE-2010019516

DATE PREPARED
2/28/2025

ROUTE	STATE
50/291	MO

DISTRICT	SHEET NO.
KC	149

COUNTY
JACKSON

JOB NO.
J4P3196

FEDERAL PROJECT NO.
STB-3001(009)

PROJECT NO.

BRIDGE NO.

DESCRIPTION

DATE

IF A SEAL IS PRESENT ON THIS SHEET IT HAS BEEN ELECTRONICALLY SEALED AND DATED.


MISSOURI HIGHWAYS AND TRANSPORTATION COMMISSION

105 WEST CAPITOL
JEFFERSON CITY, MO 65102
1-888-ASK-MODOT (1-888-275-6636)


LEE'S SUMMIT MISSOURI

olsson
1301 BURLINGTON ST., STE. 100
NORTH KANSAS CITY, MO 64116
PHONE: 816.361.1177
CERT. OF AUTHORITY NO. 001592


F:\2021\04501-05000\021-04786\40-Design\Microstation\J4P3196\plan_sheets\17 Cross Sections\XS_148-149_J4P3196_110_SCHOOL_DRIVE.dgn 12:22:18 PM 2/28/2025

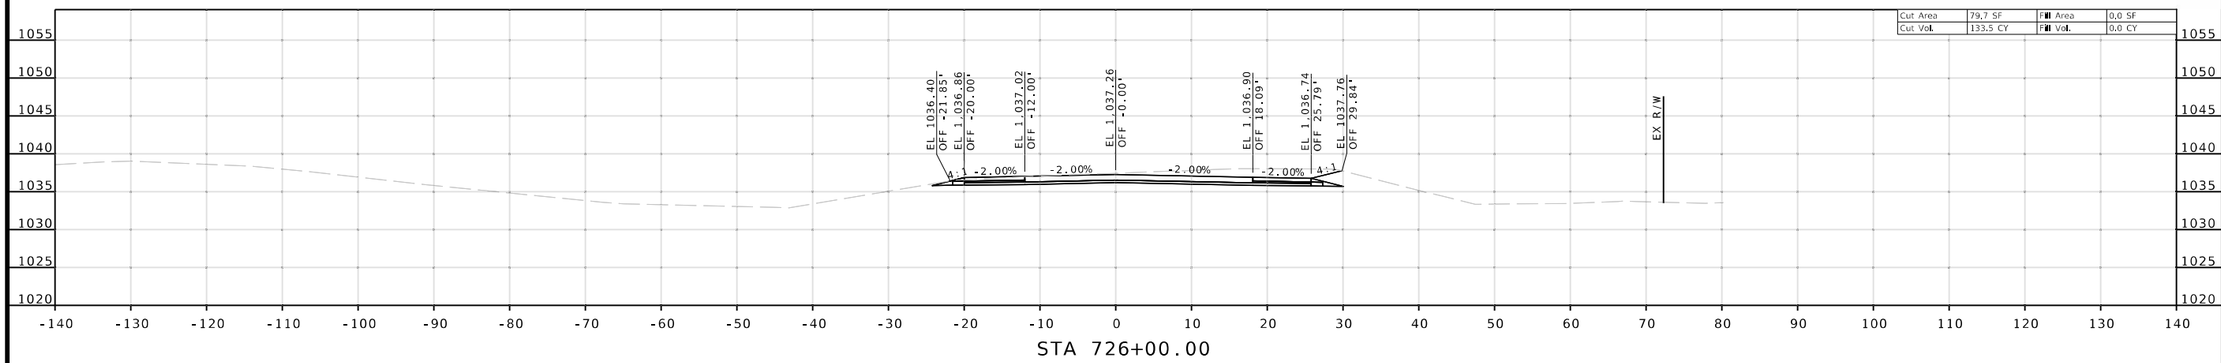

STA 726+00.00

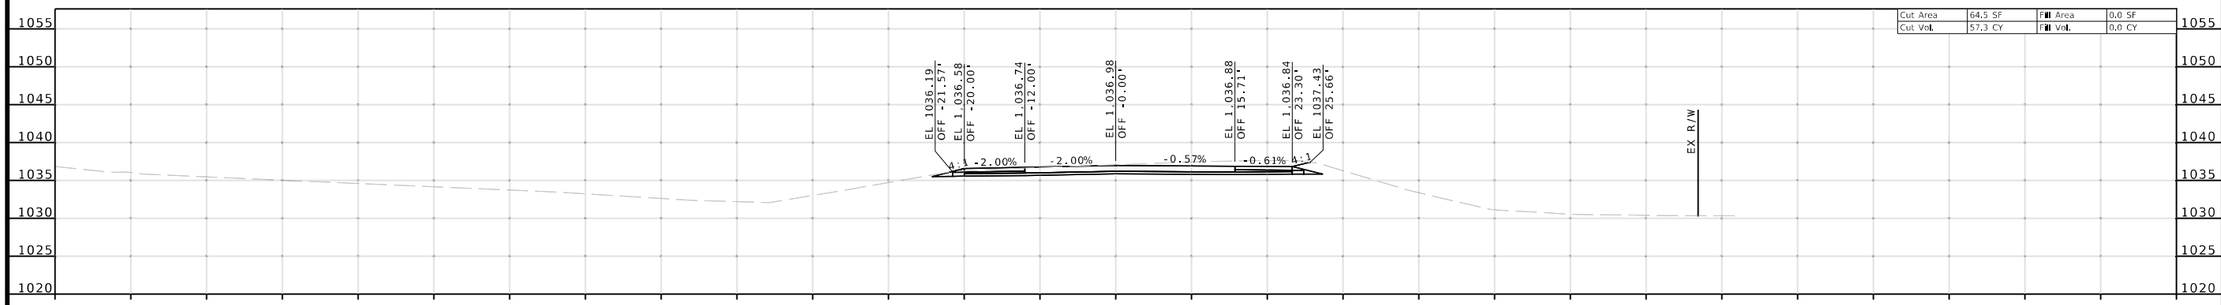

STA 725+50.00

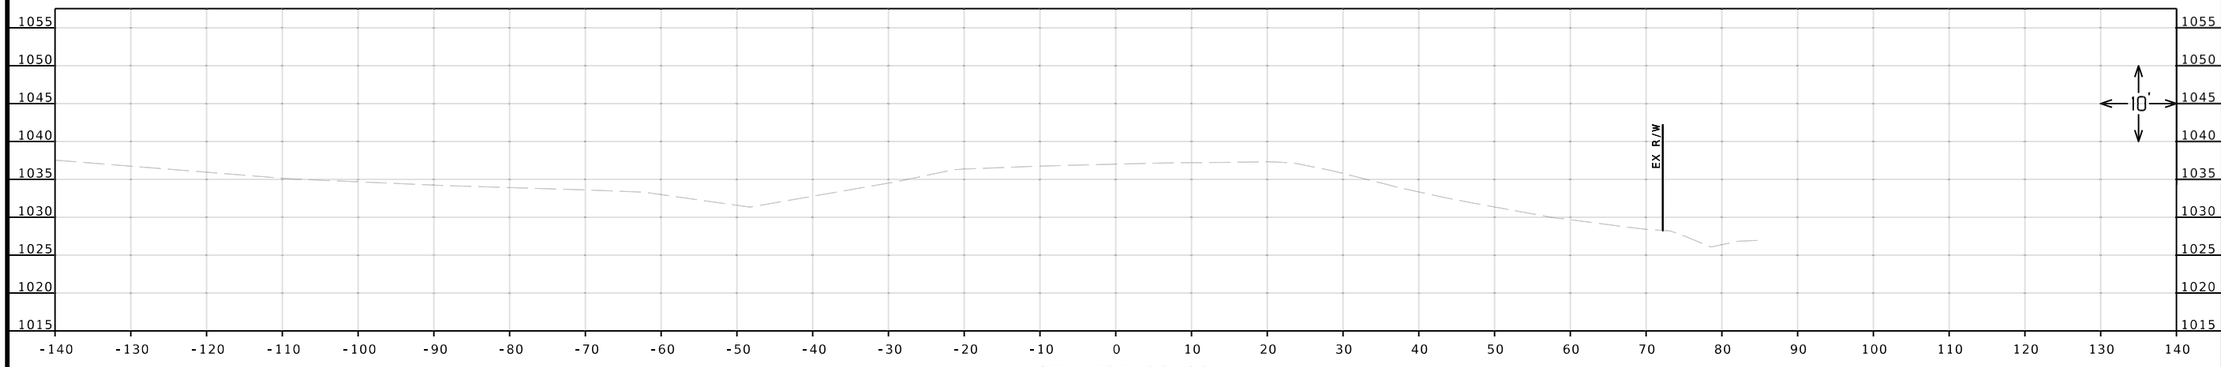

STA 725+02.00
BEGIN CONSTRUCTION

OLDHAM PARKWAY

Reid Catt
2025.03.01 22:30:53-06'00'

REID BRENNEN CATT-ENGINEER
MO# PE-2010019516

DATE PREPARED
2/28/2025

ROUTE	STATE
50/291	MO
DISTRICT	SHEET NO.
KC	150

COUNTY
JACKSON

JOB NO.
J4P3196

FEDERAL PROJECT NO.
STB-3001(009)

PROJECT NO.

BRIDGE NO.

IF A SEAL IS PRESENT ON THIS SHEET IT HAS BEEN ELECTRONICALLY SEALED AND DATED.


DESCRIPTION	DATE

MISSOURI HIGHWAYS AND TRANSPORTATION COMMISSION
105 WEST CAPITOL
JEFFERSON CITY, MO 65102
1-888-ASK-MODOT (1-888-275-6636)

LEE'S SUMMIT MISSOURI

olsson
1301 BURLINGTON ST., STE. 100
NORTH KANSAS CITY, MO 64116
PHONE: 816.361.1177
CERT. OF AUTHORITY NO. 001592

F:\2021\04501-05000\021-04786\40-Design\Microstation\J4P3196\plan_sheets\17 Cross Sections\XS_150-152_J4P3196_I10_OLDHAM_PKWY.dgn 12:23:01 PM 2/28/2025

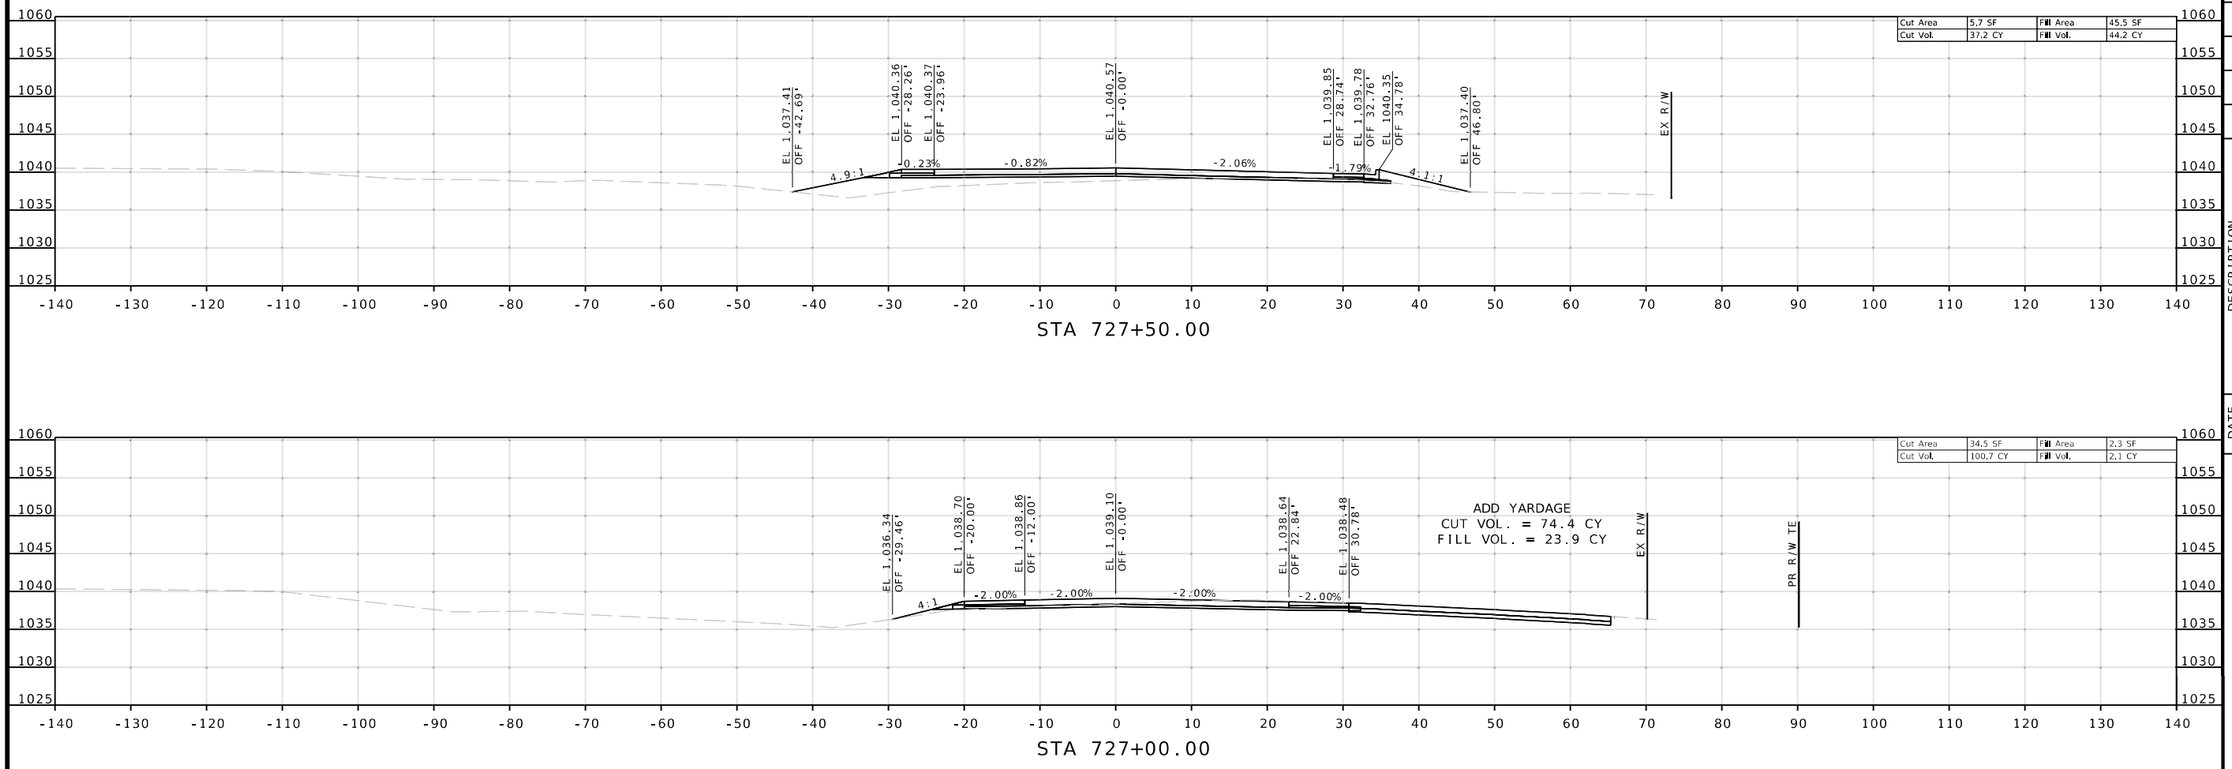

Reid Catt
2025.03.01 22:30:30-06'00'

REID BRENNEN CATT-ENGINEER
MO# PE-2010019516

DATE PREPARED
2/28/2025

ROUTE	STATE
50/291	MO
DISTRICT	SHEET NO.
KC	151

COUNTY
JACKSON

JOB NO.
J4P3196

FEDERAL PROJECT NO.
STB-3001(009)

PROJECT NO.

BRIDGE NO.

DESCRIPTION

DATE

IF A SEAL IS PRESENT ON THIS SHEET IT HAS BEEN ELECTRONICALLY SEALED AND DATED.


MISSOURI HIGHWAYS AND TRANSPORTATION COMMISSION

105 WEST CAPITOL
JEFFERSON CITY, MO 65102
1-888-ASK-MODOT (1-888-275-6636)

LEE'S SUMMIT MISSOURI

olsson
1301 BURLINGTON ST., STE. 100
NORTH KANSAS CITY, MO 64116
PHONE: 816.361.1177
CERT. OF AUTHORITY NO. 001592

F:\2021\04501-05000\021-04786\40-Design\Microstation\J4P3196\plan_sheets\17 Cross Sections\XS_150-152_J4P3196_I10_OLDHAM_PKWY.dgn 11:13:38 AM 2/28/2025

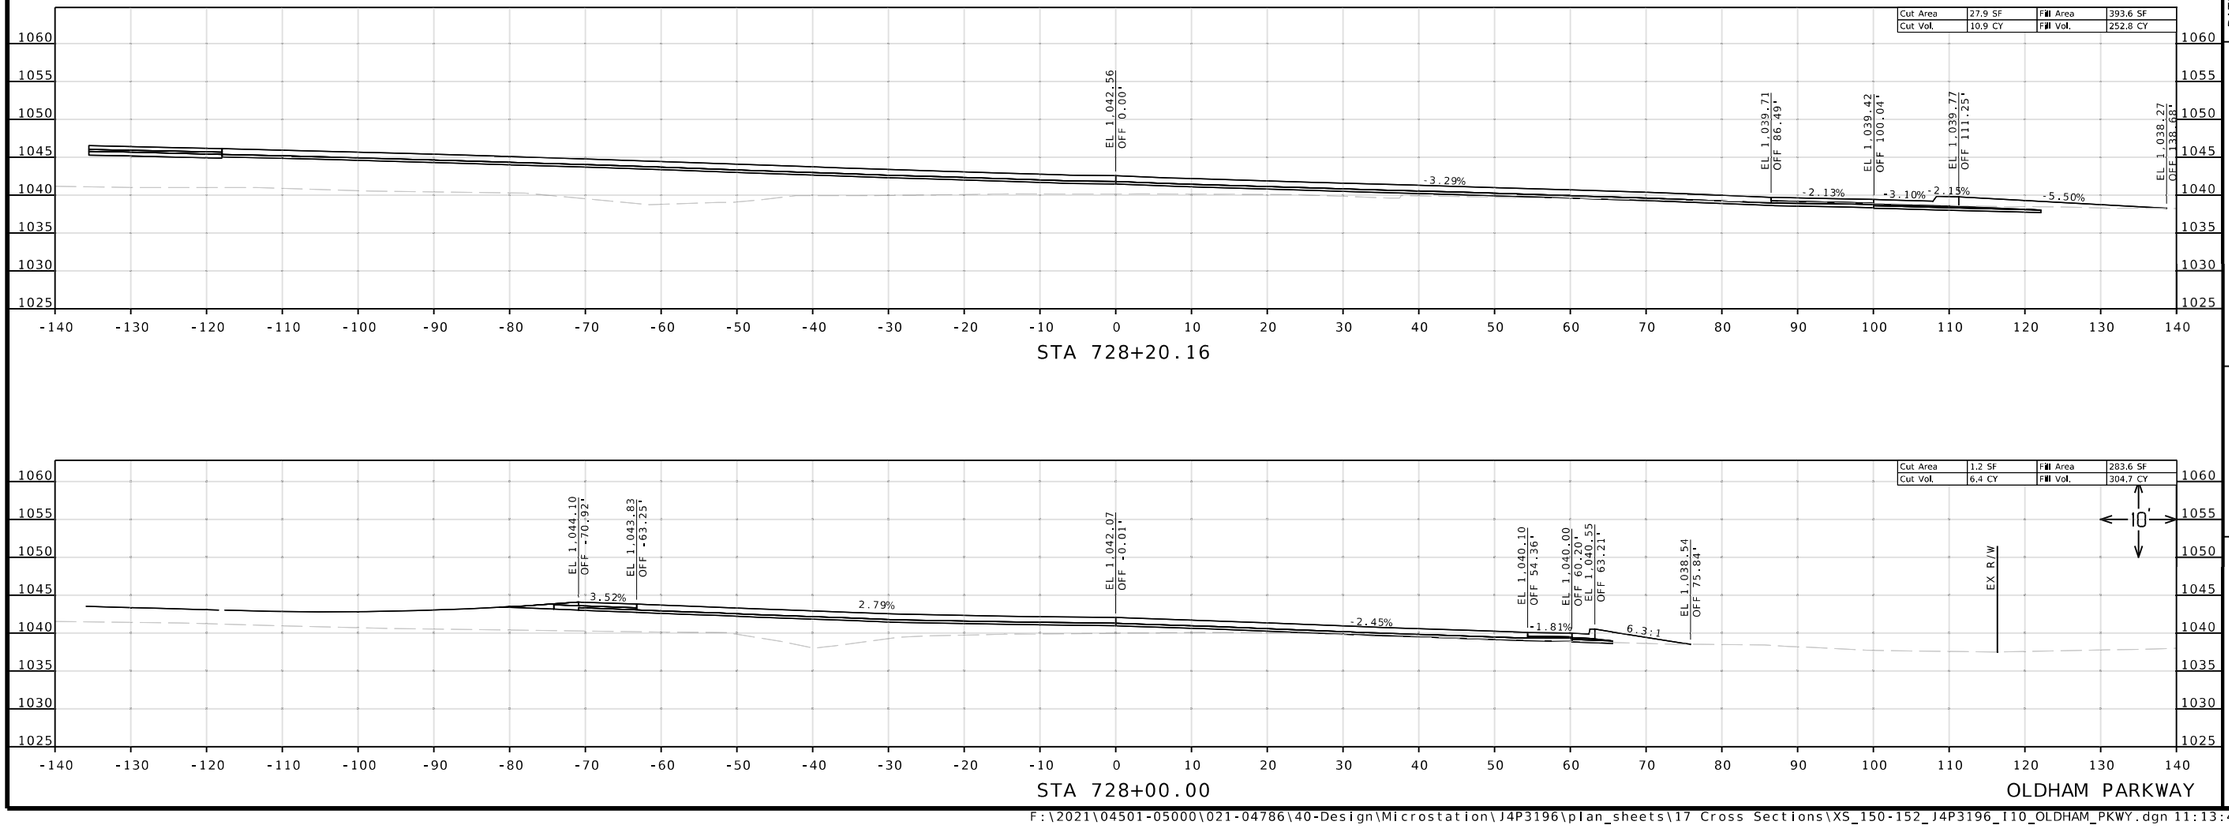

Reid Catt
2025.03.01 22:30:24-06'00'

REID BRENNEN CATT
NUMBER
PE-2010019516

REID BRENNEN CATT-ENGINEER
MO# PE-2010019516

DATE PREPARED
2/28/2025

ROUTE	STATE
50/291	MO
DISTRICT	SHEET NO.
KC	152

COUNTY
JACKSON

JOB NO.
J4P3196

FEDERAL PROJECT NO.
STB-3001(009)

PROJECT NO.

BRIDGE NO.

DATE	DESCRIPTION

IF A SEAL IS PRESENT ON THIS SHEET IT HAS BEEN ELECTRONICALLY SEALED AND DATED.

MISSOURI HIGHWAYS AND TRANSPORTATION COMMISSION
105 WEST CAPITOL
JEFFERSON CITY, MO 65102
1-888-ASK-MODOT (1-888-275-6636)

LEE'S SUMMIT MISSOURI

olsson
1301 BURLINGTON ST., STE. 100
NORTH KANSAS CITY, MO 64116
PHONE: 816.361.1177
CERT. OF AUTHORITY NO. 001592

F:\2021\04501-05000\021-04786\40-Design\Microstation\J4P3196\plan_sheets\17 Cross Sections\XS_150-152_J4P3196_I10_OLDHAM_PKWY.dgn 11:13:41 AM 2/28/2025