
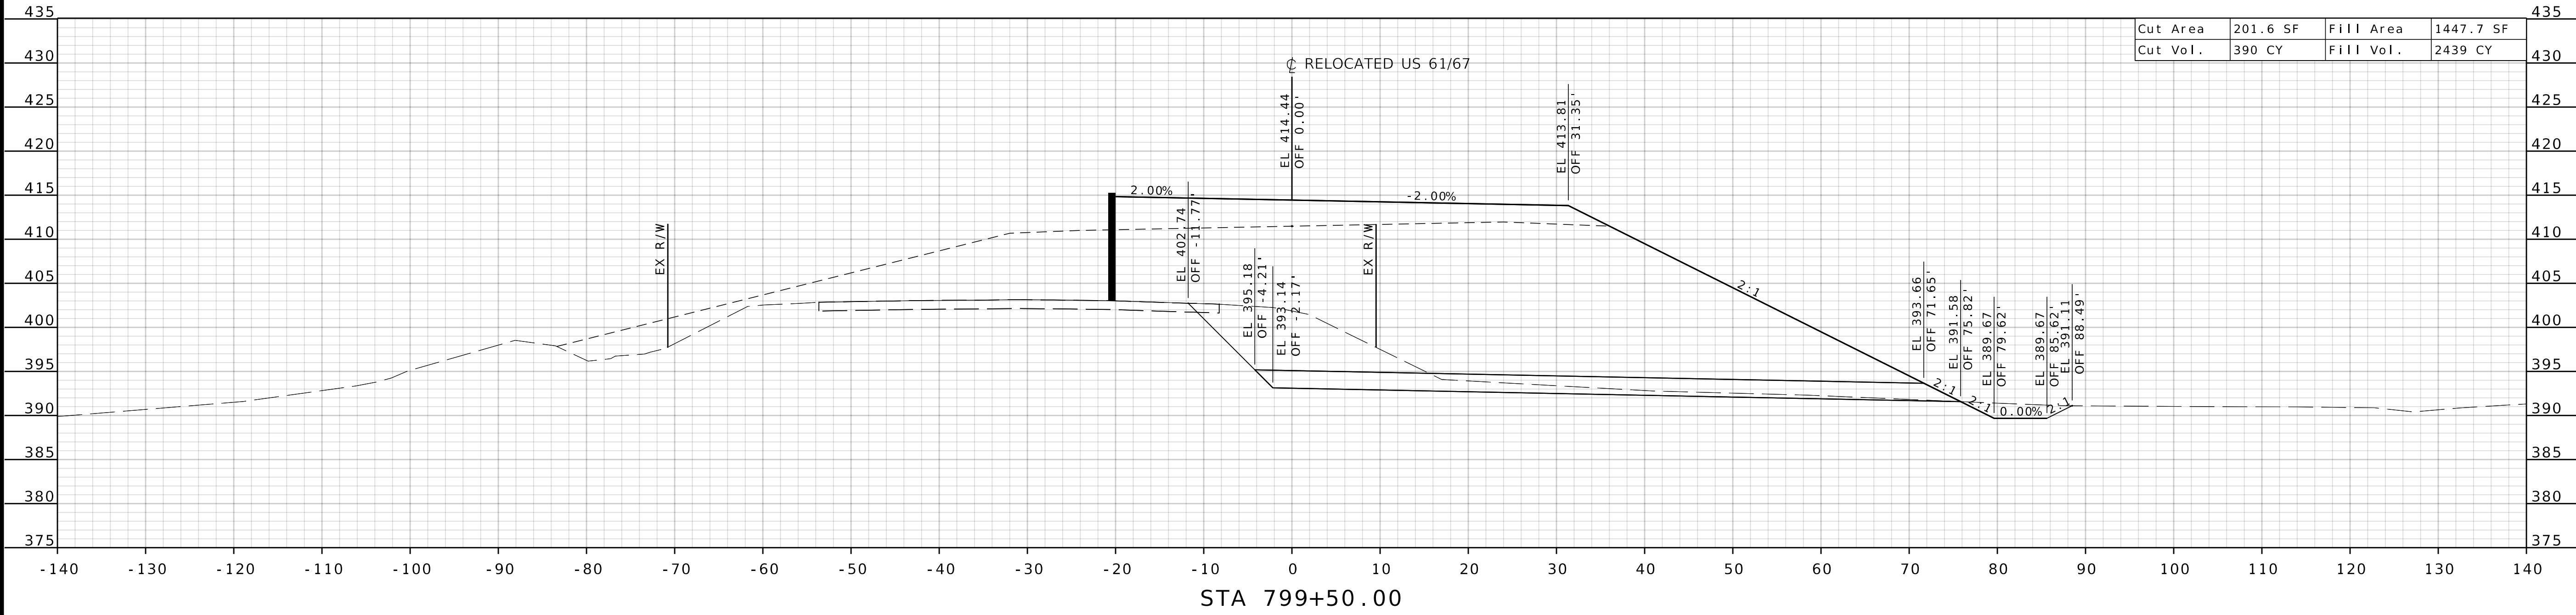


LAYOUT	CM & MC	01/2025
DRAWN	CM & MC	01/2025
REVIEWED	WGD	02/2025

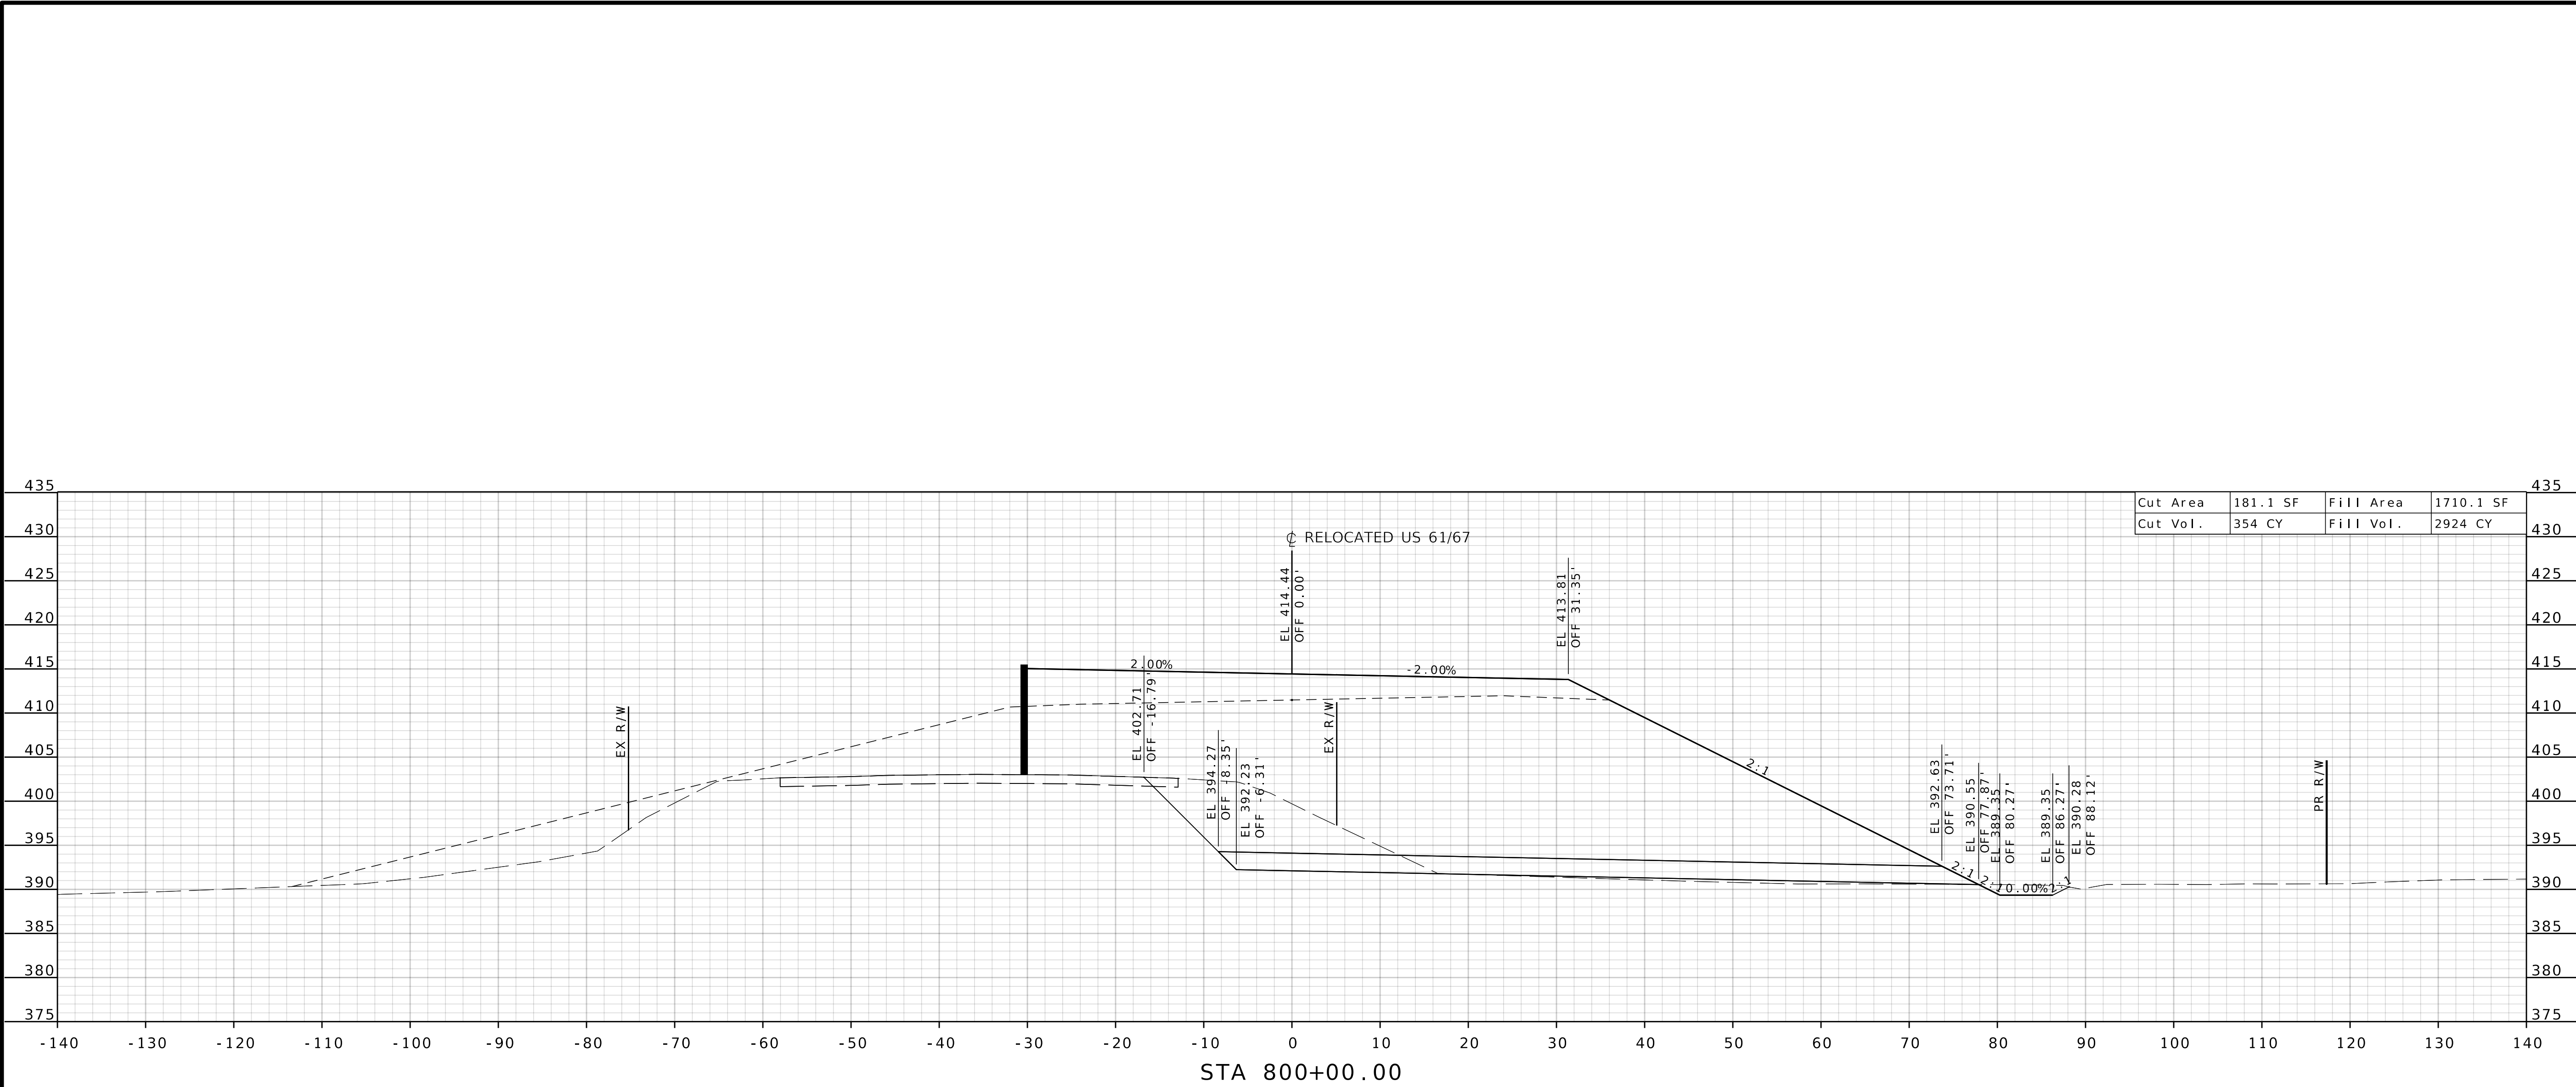

STATE OF MISSOURI

MATTHEW G. DAWSON

NUMBER PE-2016014279

PROFESSIONAL ENGINEER

"THIS MEDIA SHOULD NOT BE CONSIDERED A CERTIFIED DOCUMENT."

DATE PREPARED
1/31/2025

ROUTE
61/67

DISTRICT
SL

STATE
MO

SHEET NO.
2

COUNTY
JEFFERSON

JOB NO.
J6S3289

CONTRACT ID.

PROJECT NO.

BRIDGE NO.
A8737

DESCRIPTION

DATE

MISSOURI HIGHWAYS AND TRANSPORTATION COMMISSION

MoDOT

105 WEST CAPITOL
JEFFERSON CITY, MO 65102
1-888-ASK-MODOT (1-888-275-6636)

HANSON



© Copyright Hanson Professional Services Inc. 2025
Hanson Professional Services Inc.
600 Washington Avenue, Suite 950
St. Louis, Missouri 63101
Professional Engineer
www.hanson-inc.com
314.770.0467

\$FILES\$

\$TIMES\$

\$DATES\$

LAYOUT	CM & MC	01/2025
DRAWN	CM & MC	01/2025
REVIEWED	WGD	02/2025

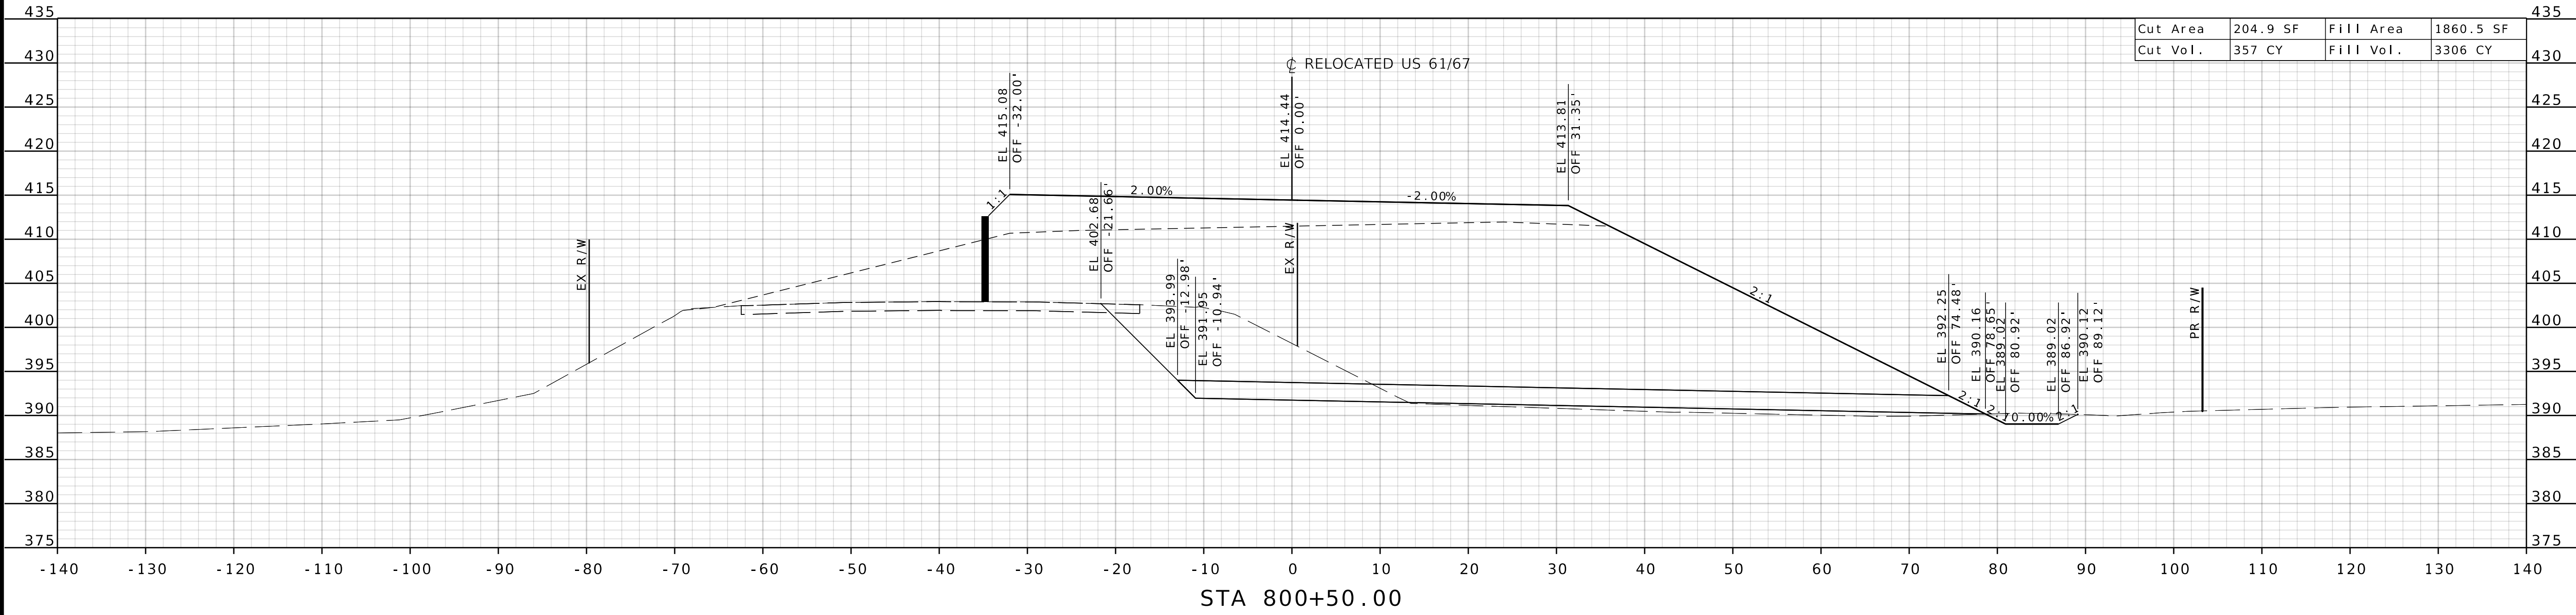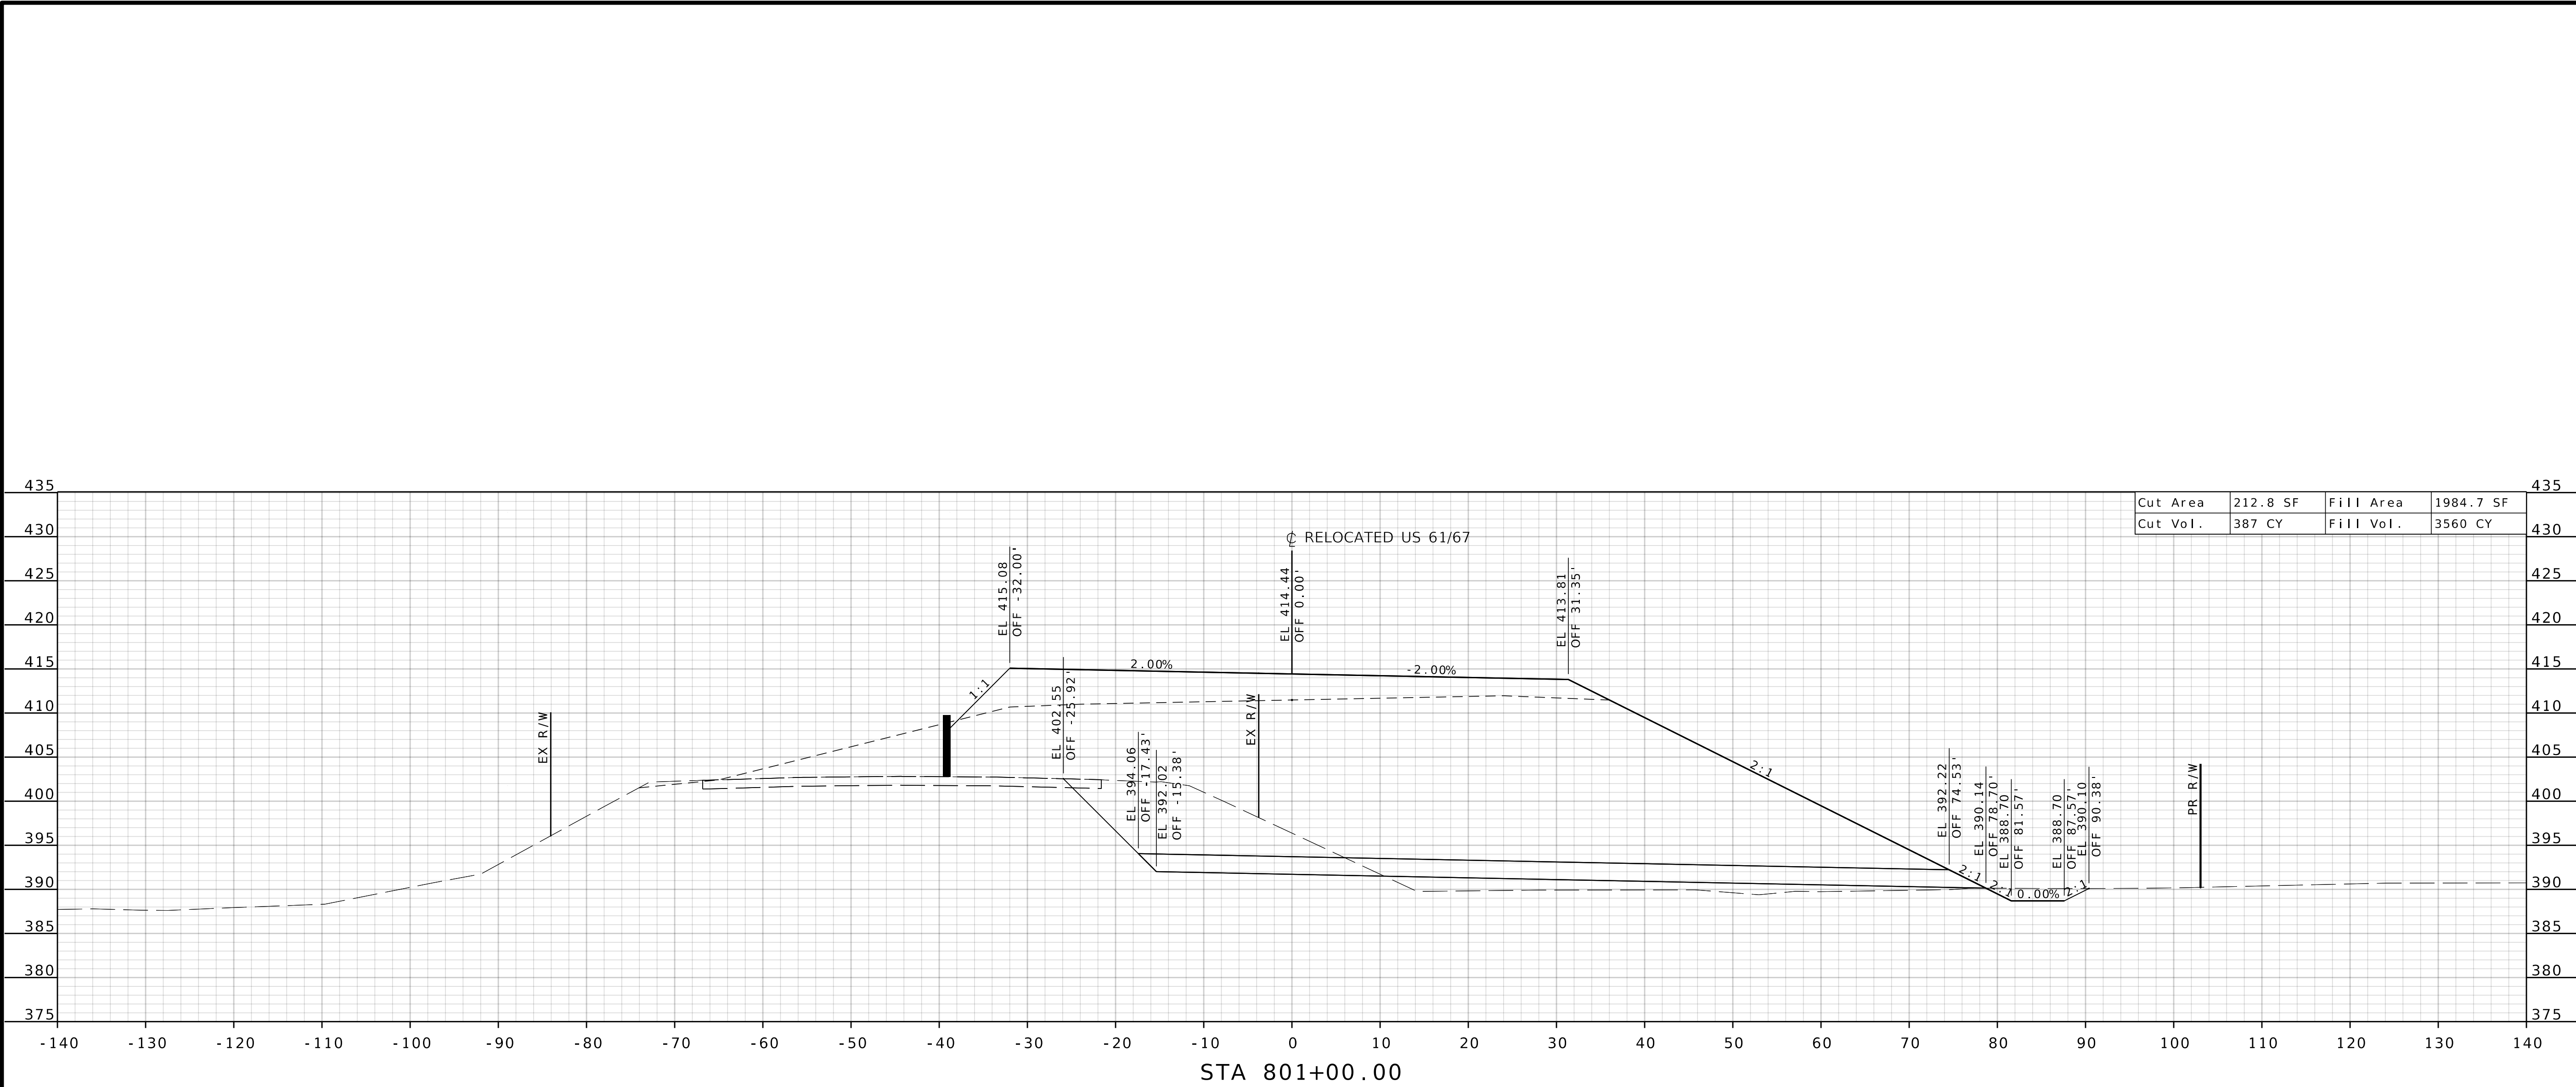

STATE OF MISSOURI

MATTHEW G. DAWSON

NUMBER PE-2016014279

PROFESSIONAL ENGINEER

"THIS MEDIA SHOULD NOT BE CONSIDERED A CERTIFIED DOCUMENT."

DATE PREPARED
1/31/2025

ROUTE
61/67

DISTRICT
SL

STATE
MO

SHEET NO.
3

COUNTY
JEFFERSON

JOB NO.
J6S3289

CONTRACT ID.


PROJECT NO.

BRIDGE NO.
A8737

DATE

DESCRIPTION

MISSOURI HIGHWAYS AND TRANSPORTATION COMMISSION

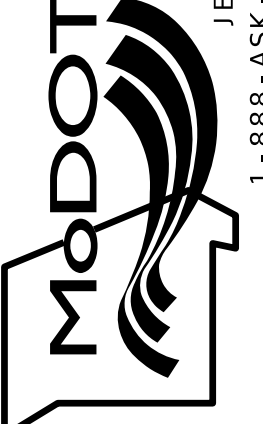

105 WEST CAPITOL
JEFFERSON CITY, MO 65102
1-888-ASK-MODOT (1-888-275-6636)





HANSON
Hanson Professional Services Inc.
600 Washington Avenue, Suite 950
St. Louis, Missouri 63101
Phone: 314.770.0467
www.hanson-inc.com

\$FILES\$

\$TIMES\$

\$DATES\$

LAYOUT	CM & MC	01/2025
DRAWN	CM & MC	01/2025
REVIEWED	WGD	02/2025

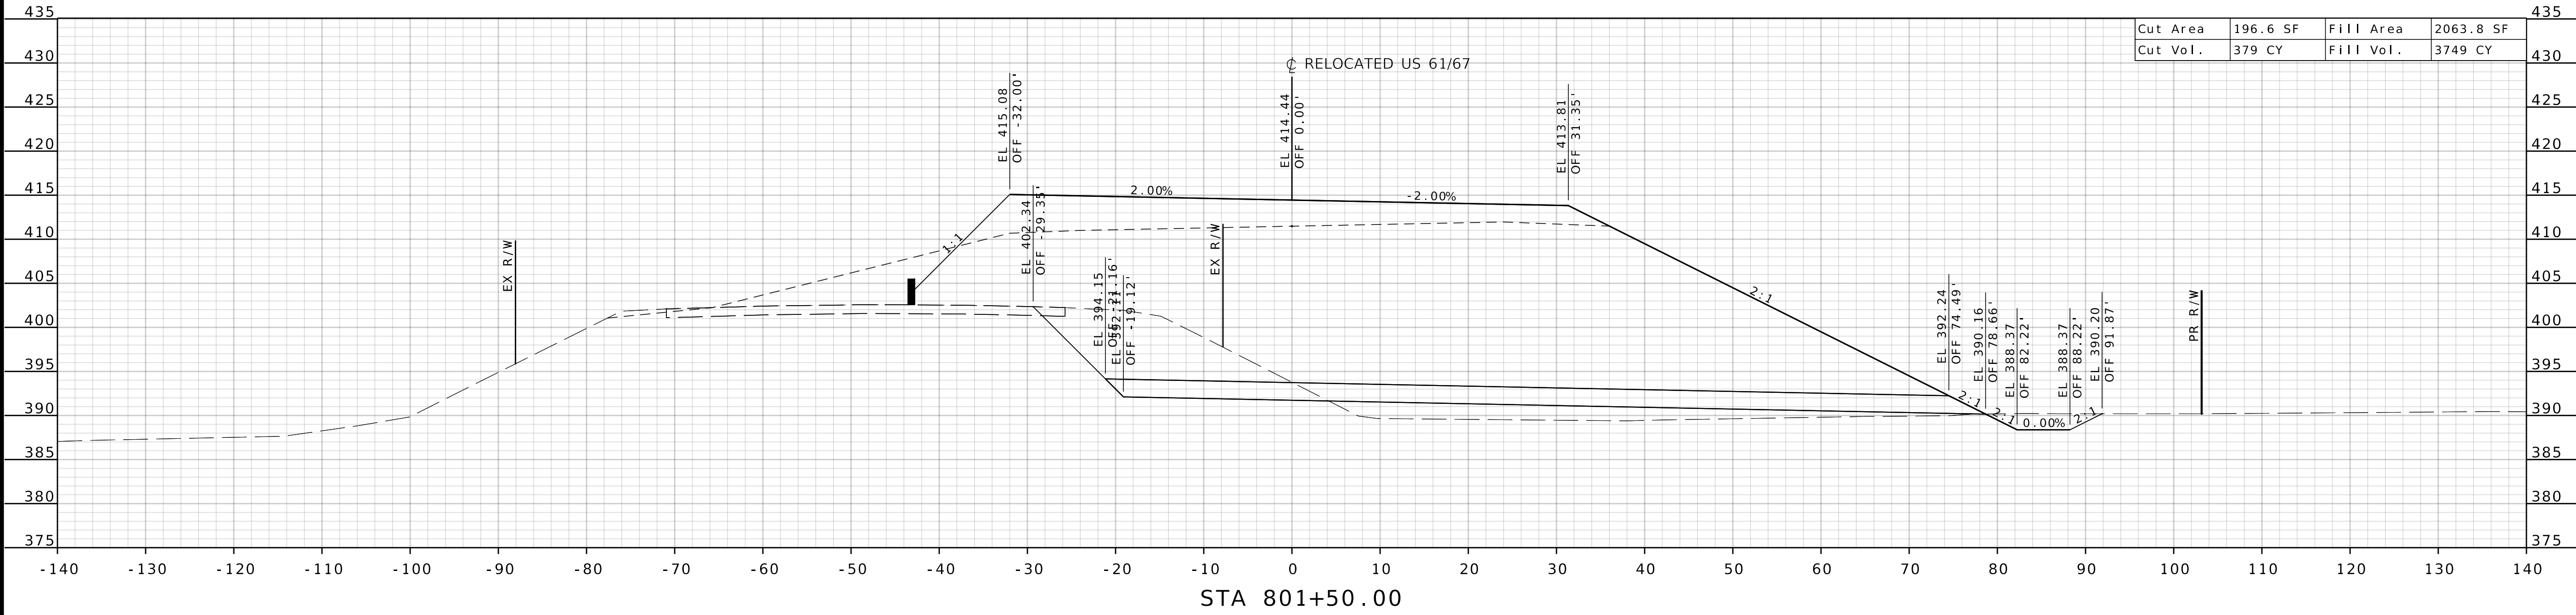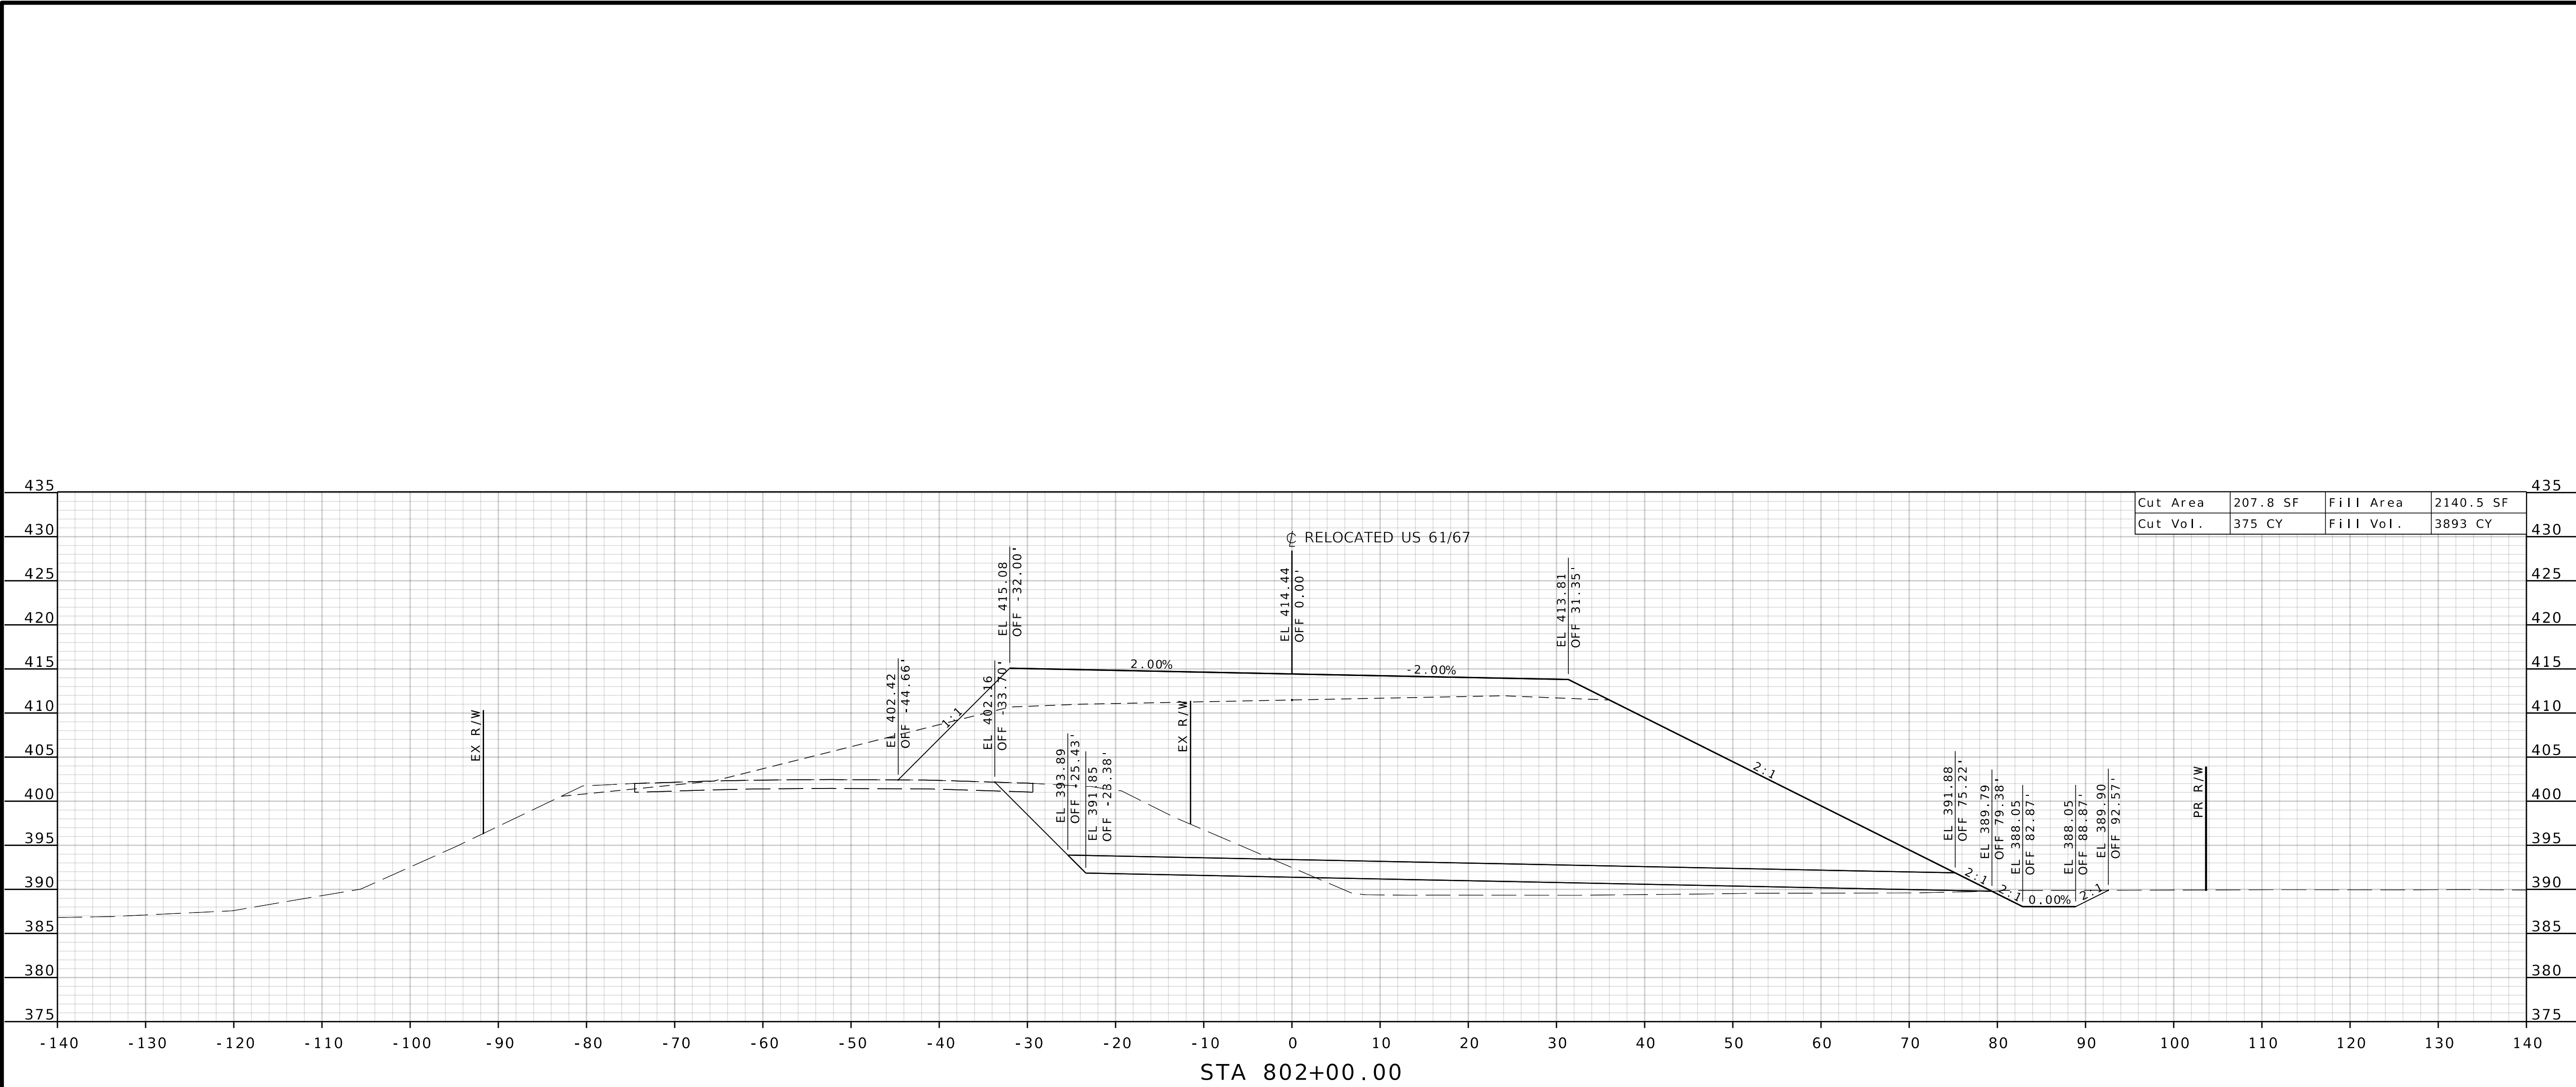

STATE OF MISSOURI

MATTHEW G. DAWSON

NUMBER PE-2016014279

PROFESSIONAL ENGINEER

"THIS MEDIA SHOULD NOT BE CONSIDERED A CERTIFIED DOCUMENT."

DATE PREPARED
1/31/2025

ROUTE
61/67

DISTRICT
SL

STATE
MO

SHEET NO.
4

COUNTY
JEFFERSON

JOB NO.
J6S3289

CONTRACT ID.

PROJECT NO.

BRIDGE NO.
A8737

DATE

DESCRIPTION

MISSOURI HIGHWAYS AND TRANSPORTATION COMMISSION

MoDOT

105 WEST CAPITOL
JEFFERSON CITY, MO 65102
1-888-ASK-MODOT (1-888-275-6636)

HANSON



© Copyright Hanson Professional Services Inc. 2025
Hanson Professional Services Inc.
600 Washington Avenue, Suite 950
St. Louis, Missouri 63103
Professional Engineer License #1632
www.hanson-inc.com
314.770.0467

\$FILES\$

\$TIMES\$

\$DATES\$

LAYOUT	CM & MC	01/2025
DRAWN	CM & MC	01/2025
REVIEWED	WGD	02/2025

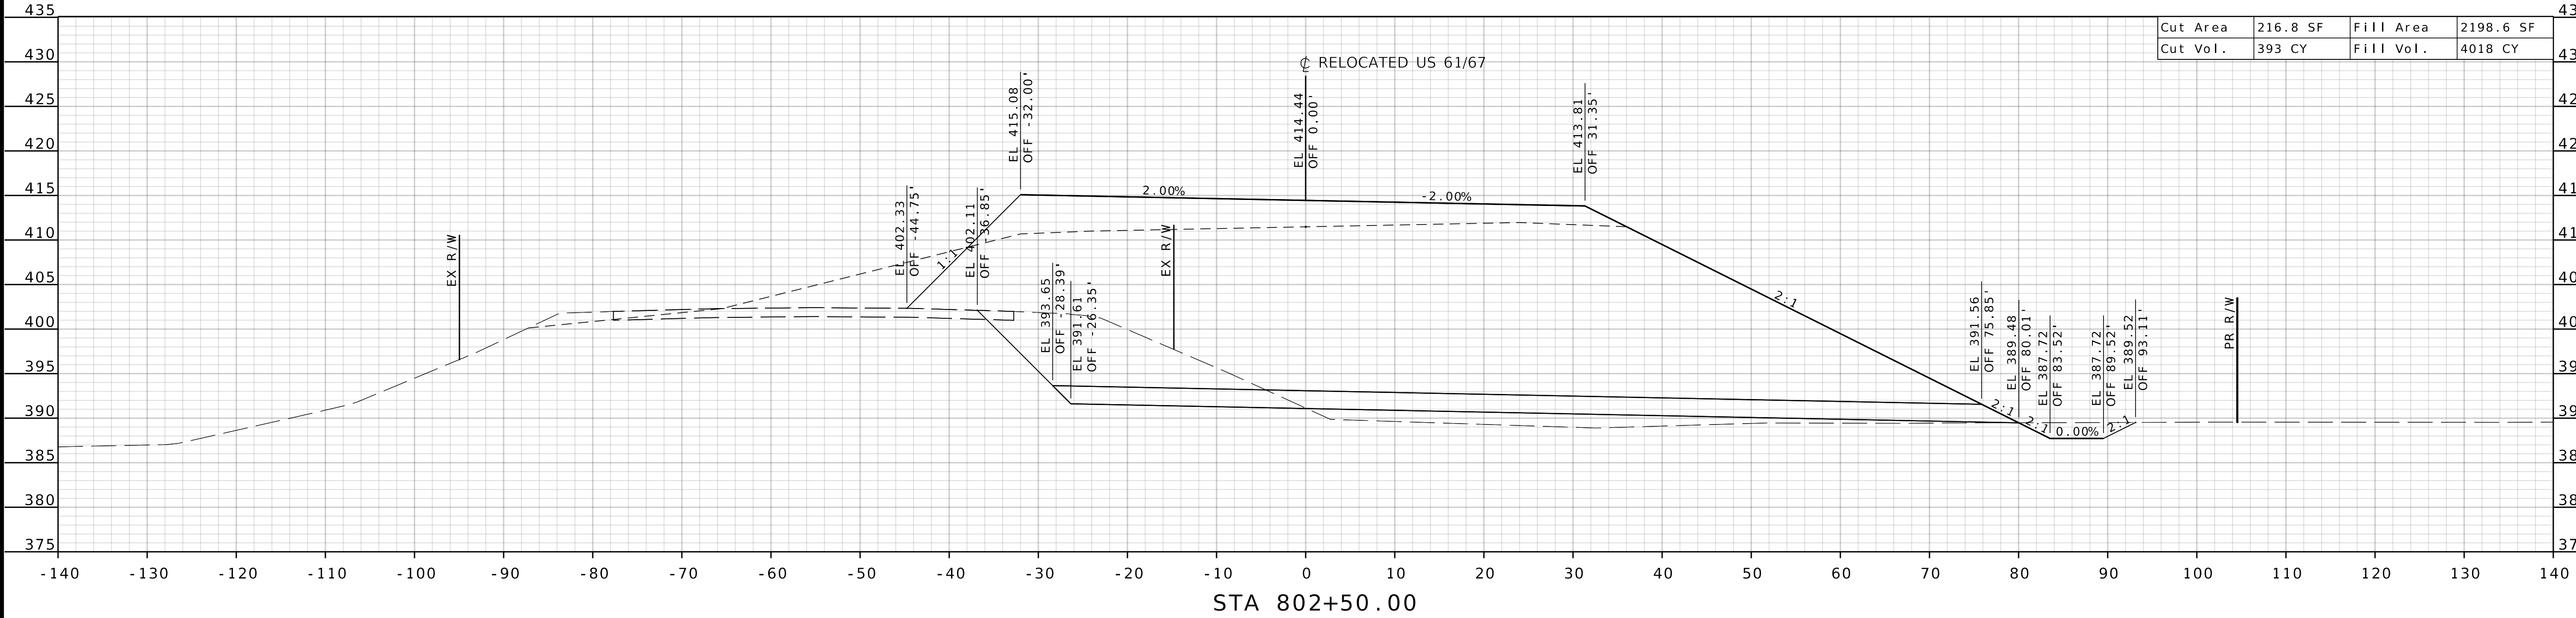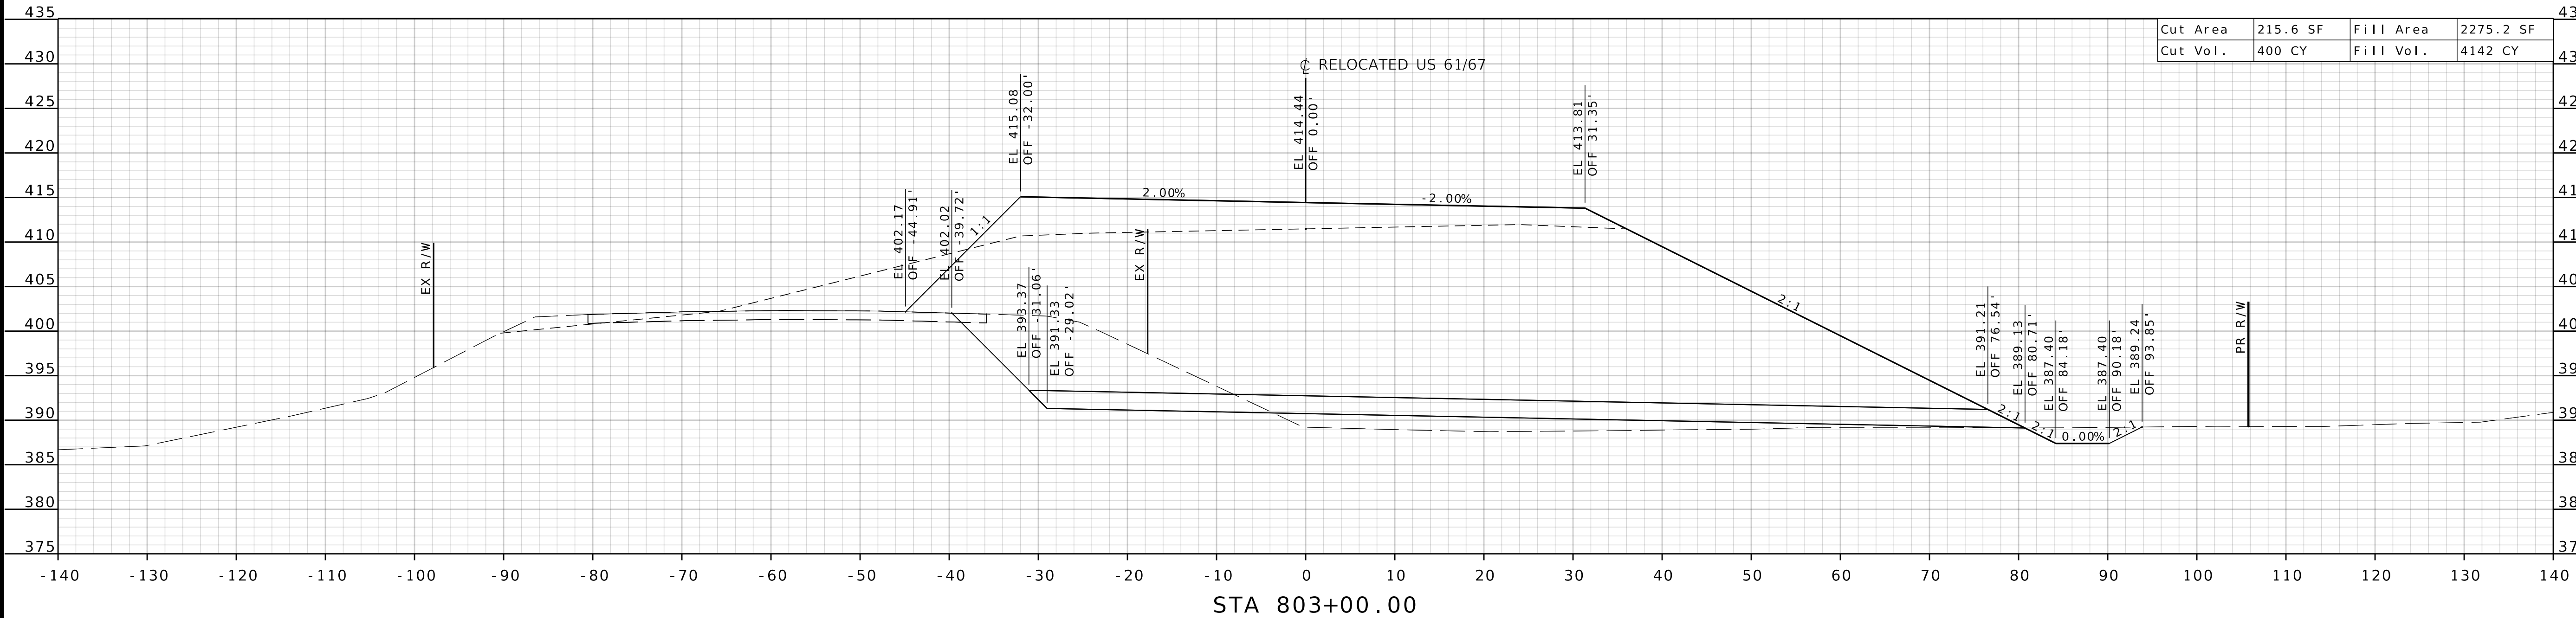

STATE OF MISSOURI

MATTHEW G. DAWSON

NUMBER PE-2016014279

PROFESSIONAL ENGINEER

"THIS MEDIA SHOULD NOT BE CONSIDERED A CERTIFIED DOCUMENT."

DATE PREPARED
1/31/2025

ROUTE
61/67

DISTRICT
SL

COUNTY
JEFFERSON

STATE
MO

SHEET NO.
5

JOB NO.
J6S3289

CONTRACT ID.


PROJECT NO.

BRIDGE NO.
A8737

DATE

DESCRIPTION

MISSOURI HIGHWAYS AND TRANSPORTATION COMMISSION

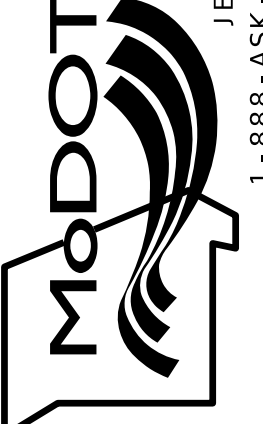

105 WEST CAPITOL
JEFFERSON CITY, MO 65102
1-888-ASK-MODOT (1-888-275-6636)






HANSON
Hanson Professional Services Inc.
600 Washington Avenue, Suite 950
St. Louis, Missouri 63103
Professional Engineer
www.hanson-inc.com
314.770.0467

\$FILES\$

\$TIMES\$

\$DATES\$

LAYOUT	CM & MC	01/2025
DRAWN	CM & MC	01/2025
REVIEWED	WGD	02/2025

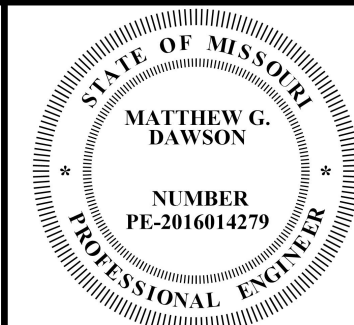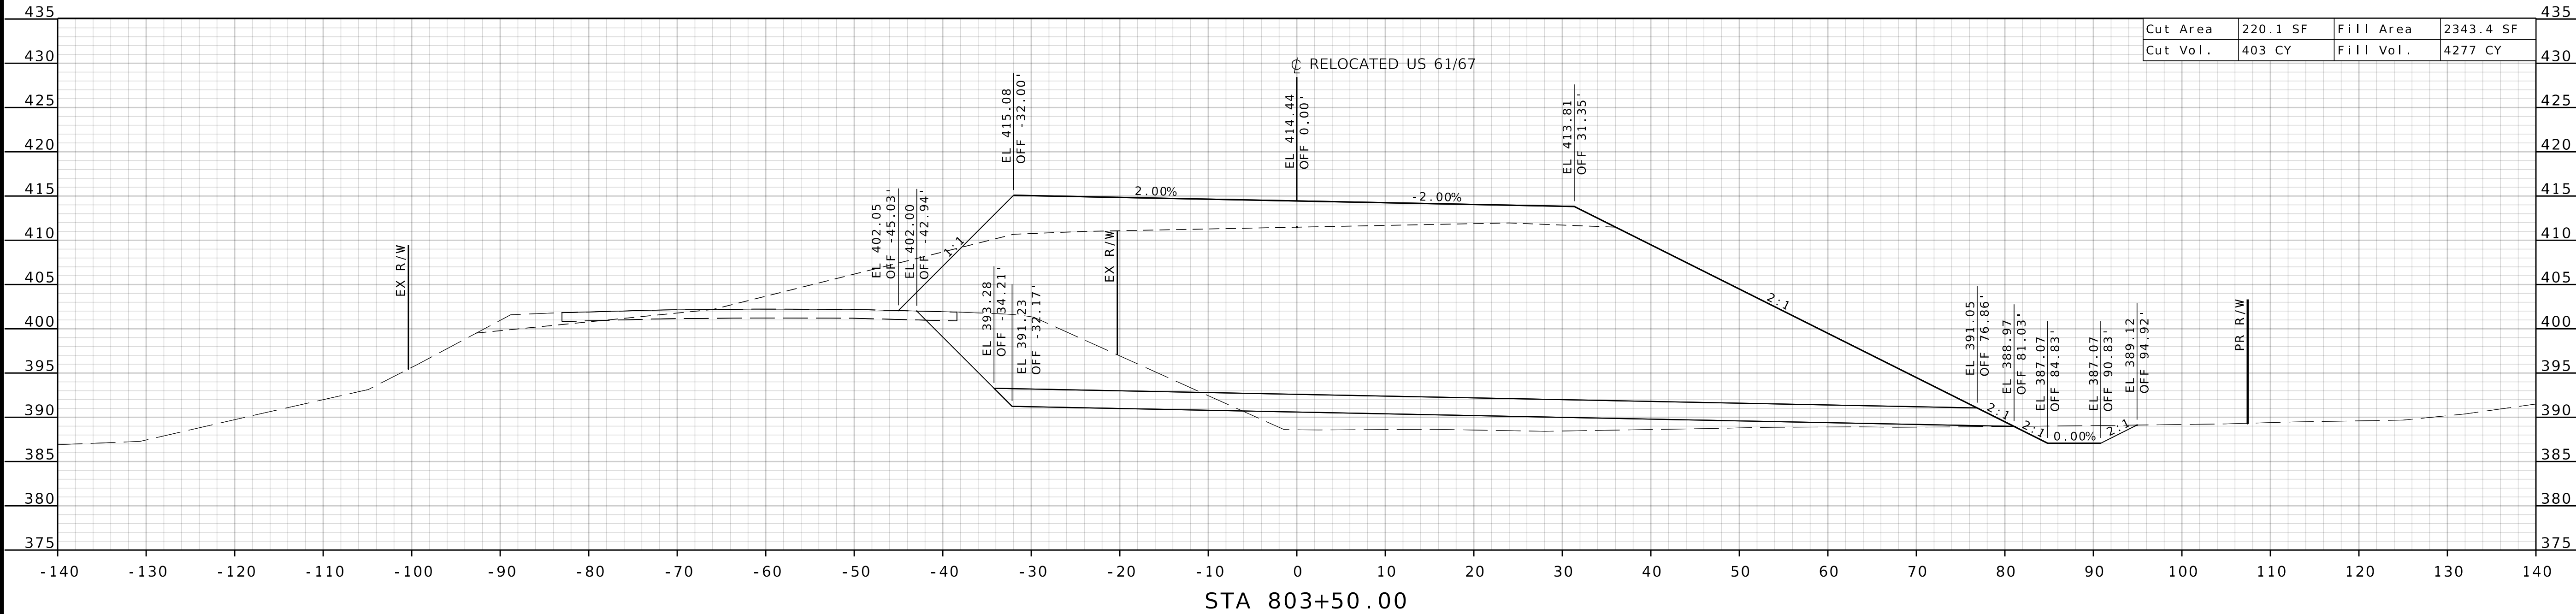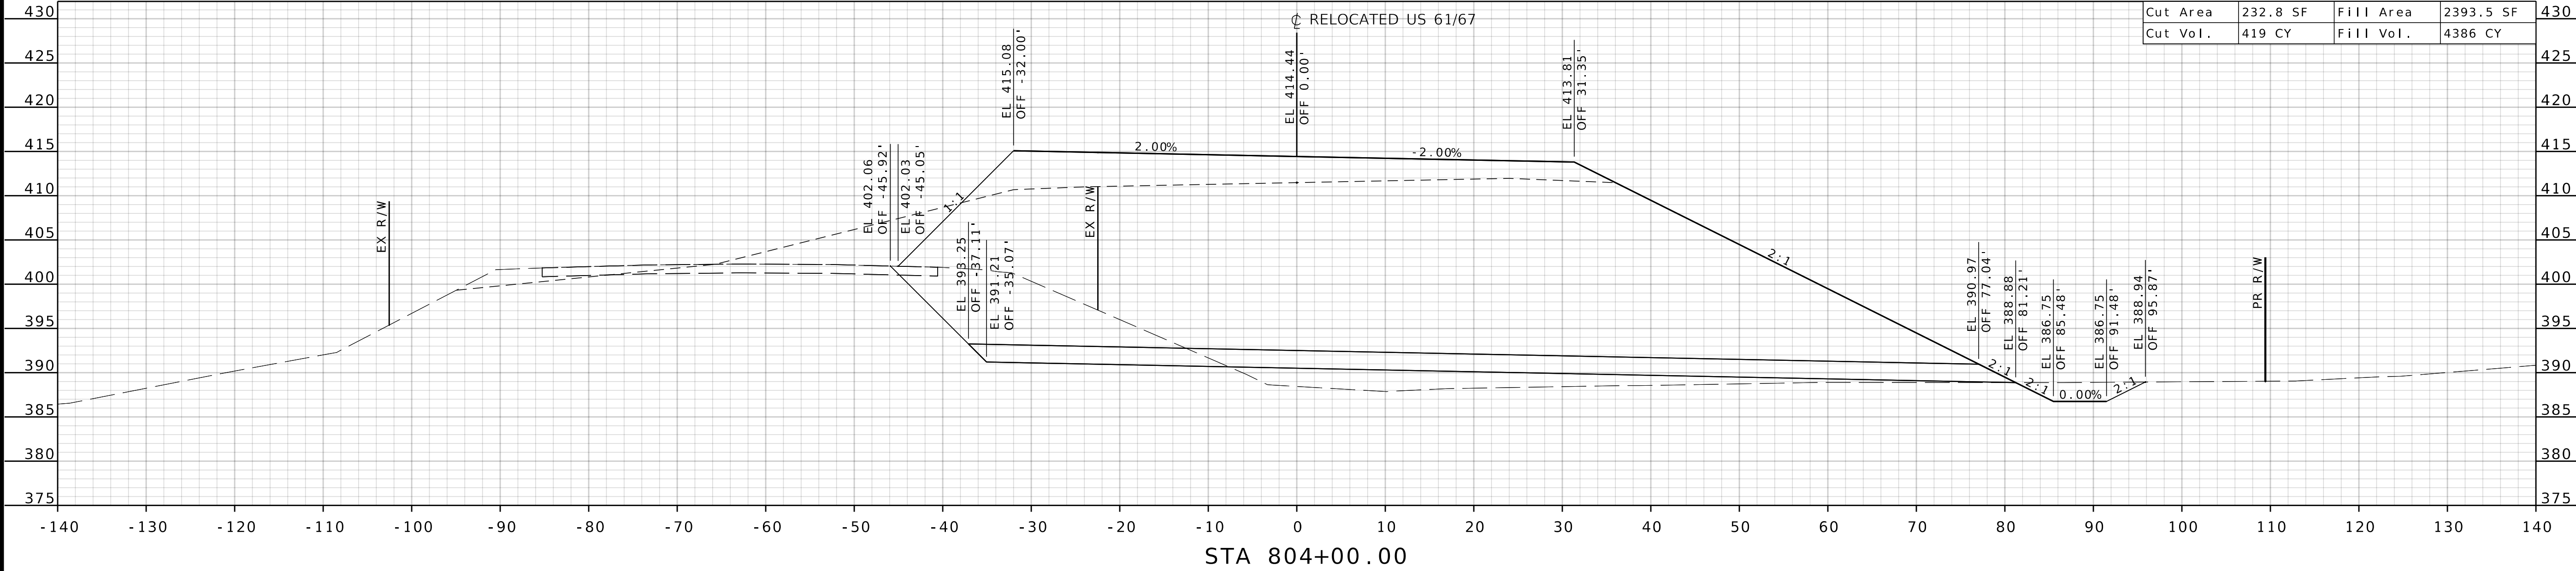

"THIS MEDIA SHOULD
NOT BE CONSIDERED
A CERTIFIED
DOCUMENT."

DATE PREPARED
1/31/2025

ROUTE 61/67 STATE MO

DISTRICT SL SHEET NO. 6

COUNTY JEFFERSON

JOB NO. J6S3289

CONTRACT ID.

PROJECT NO.

BRIDGE NO. A8737



DATE	DESCRIPTION

MISSOURI HIGHWAYS AND TRANSPORTATION
COMMISSION

105 WEST CAPITOL
JEFFERSON CITY, MO 65102
1-888-ASK-MODOT (1-888-275-6636)

HANSON
Hanson Professional Services Inc.
600 Washington Avenue, Suite 950
St. Louis, Missouri 63103
Phone: 314.770.0467
www.hanson-inc.com

LAYOUT	CM & MC	01/2025
DRAWN	CM & MC	01/2025
REVIEWED	MGD	02/2025

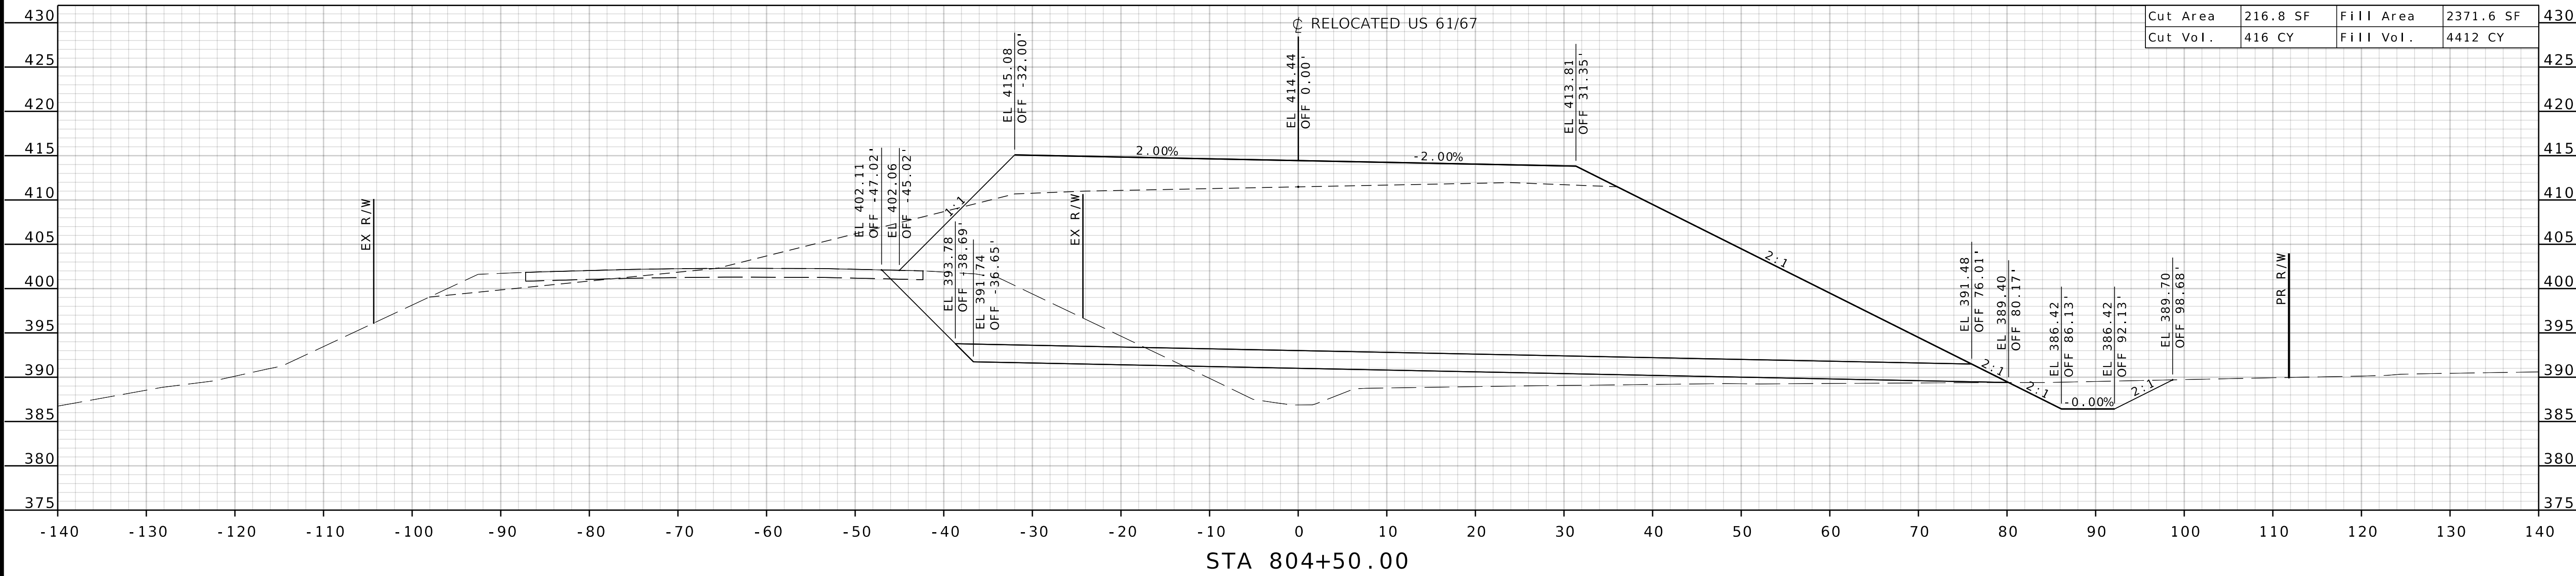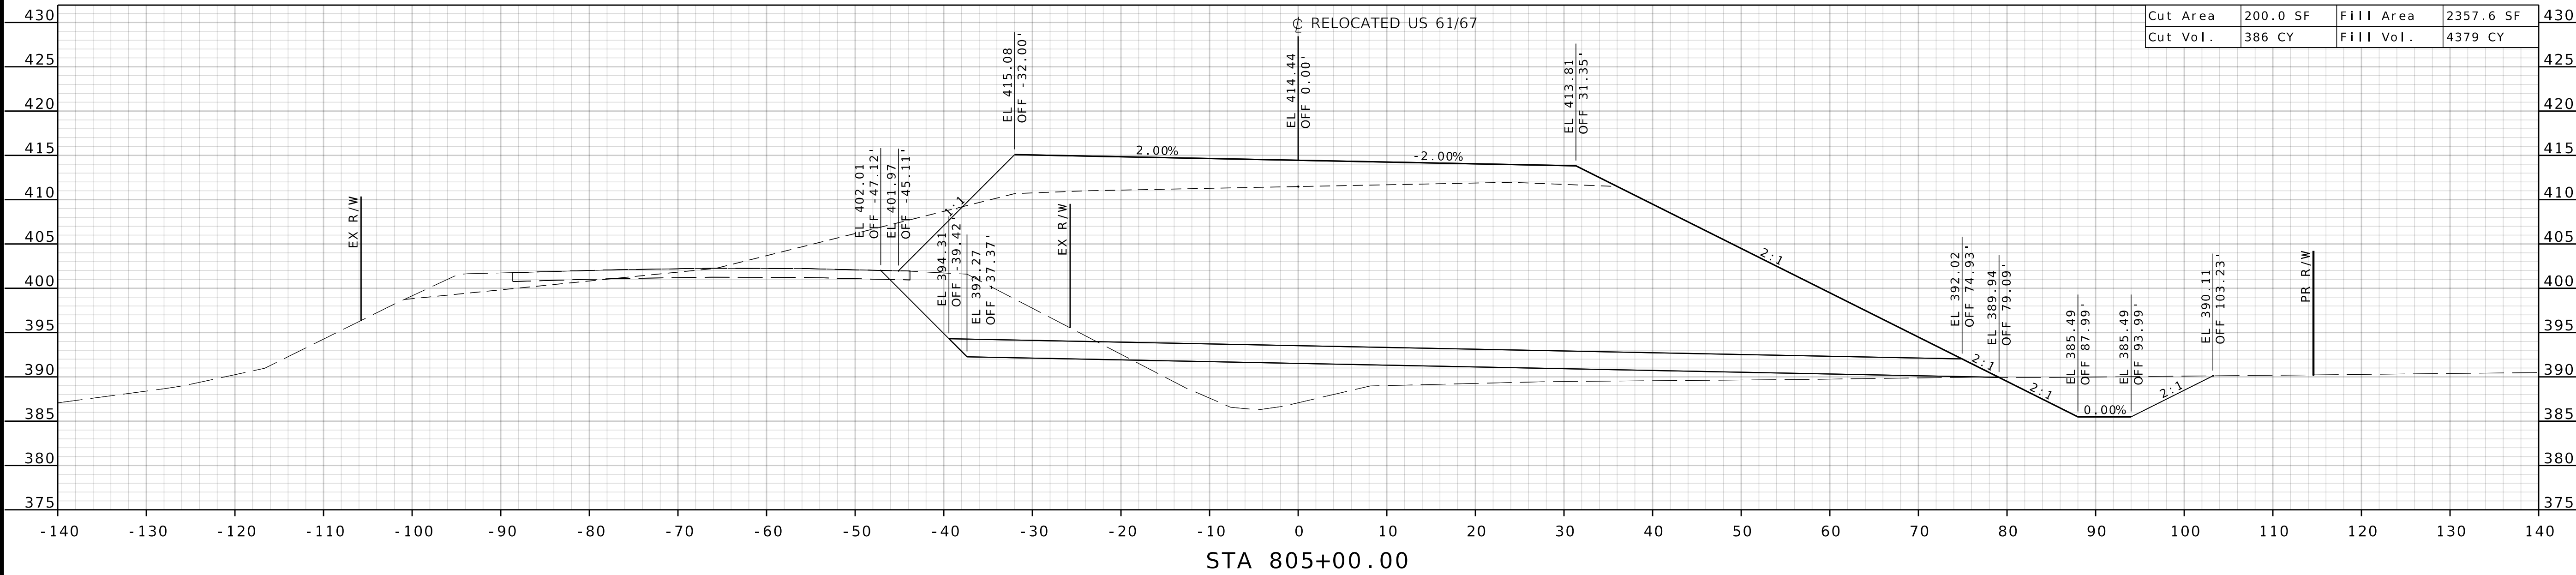

Cut Area	200.0 SF	Fill Area	2357.6 SF
Cut Vol.	386 CY	Fill Vol.	4379 CY

Cut Area	216.8 SF	Fill Area	2371.6 SF
Cut Vol.	416 CY	Fill Vol.	4412 CY

STATE OF MISSOURI

MATTHEW G. DAWSON

NUMBER
PE-2016014279

PROFESSIONAL ENGINEER

"THIS MEDIA SHOULD
NOT BE CONSIDERED
A CERTIFIED
DOCUMENT."

DATE PREPARED

1 / 31 / 2025

ROUTE 61/67	STATE MO
----------------	-------------

DISTRICT	SHEET NO.
SL	7

COUNTY
JEFFERSON

JOB NO.
J6S3289

CONTRACT ID.

PROJECT NO.


BRIDGE NO.

A8737

[illegible]

DOT
HIGHWAYS AND TRANSPORTATION
COMMISSION

105 WEST CAPITOL
JEFFERSON CITY, MO 65102
800 ASK MDTOT (1-888-275-6626)

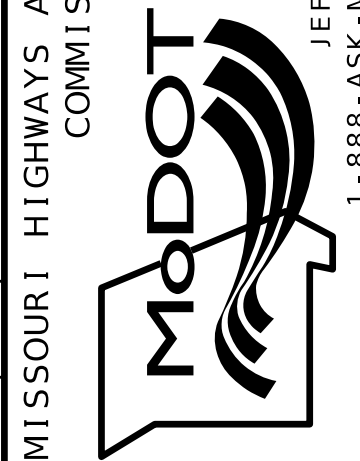




© Copyright Hanson Professional Services Inc. 2025

HANSON

Hanson Professional Services Inc.
600 Washington Avenue, Suite 950
St. Louis, Missouri 63101
Professional Engineer 001632
www.hanson-inc.com
314.770.0467

\$FILE\$	\$TIME\$	\$DATE
----------	----------	--------

LAYOUT	CM & MC	01/2025
DRAWN	CM & MC	01/2025
REVIEWED	WGD	02/2025

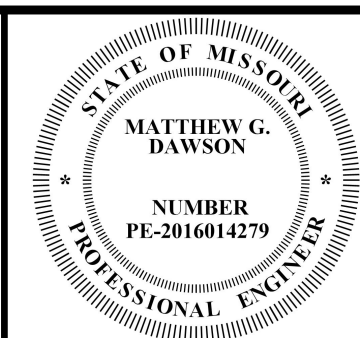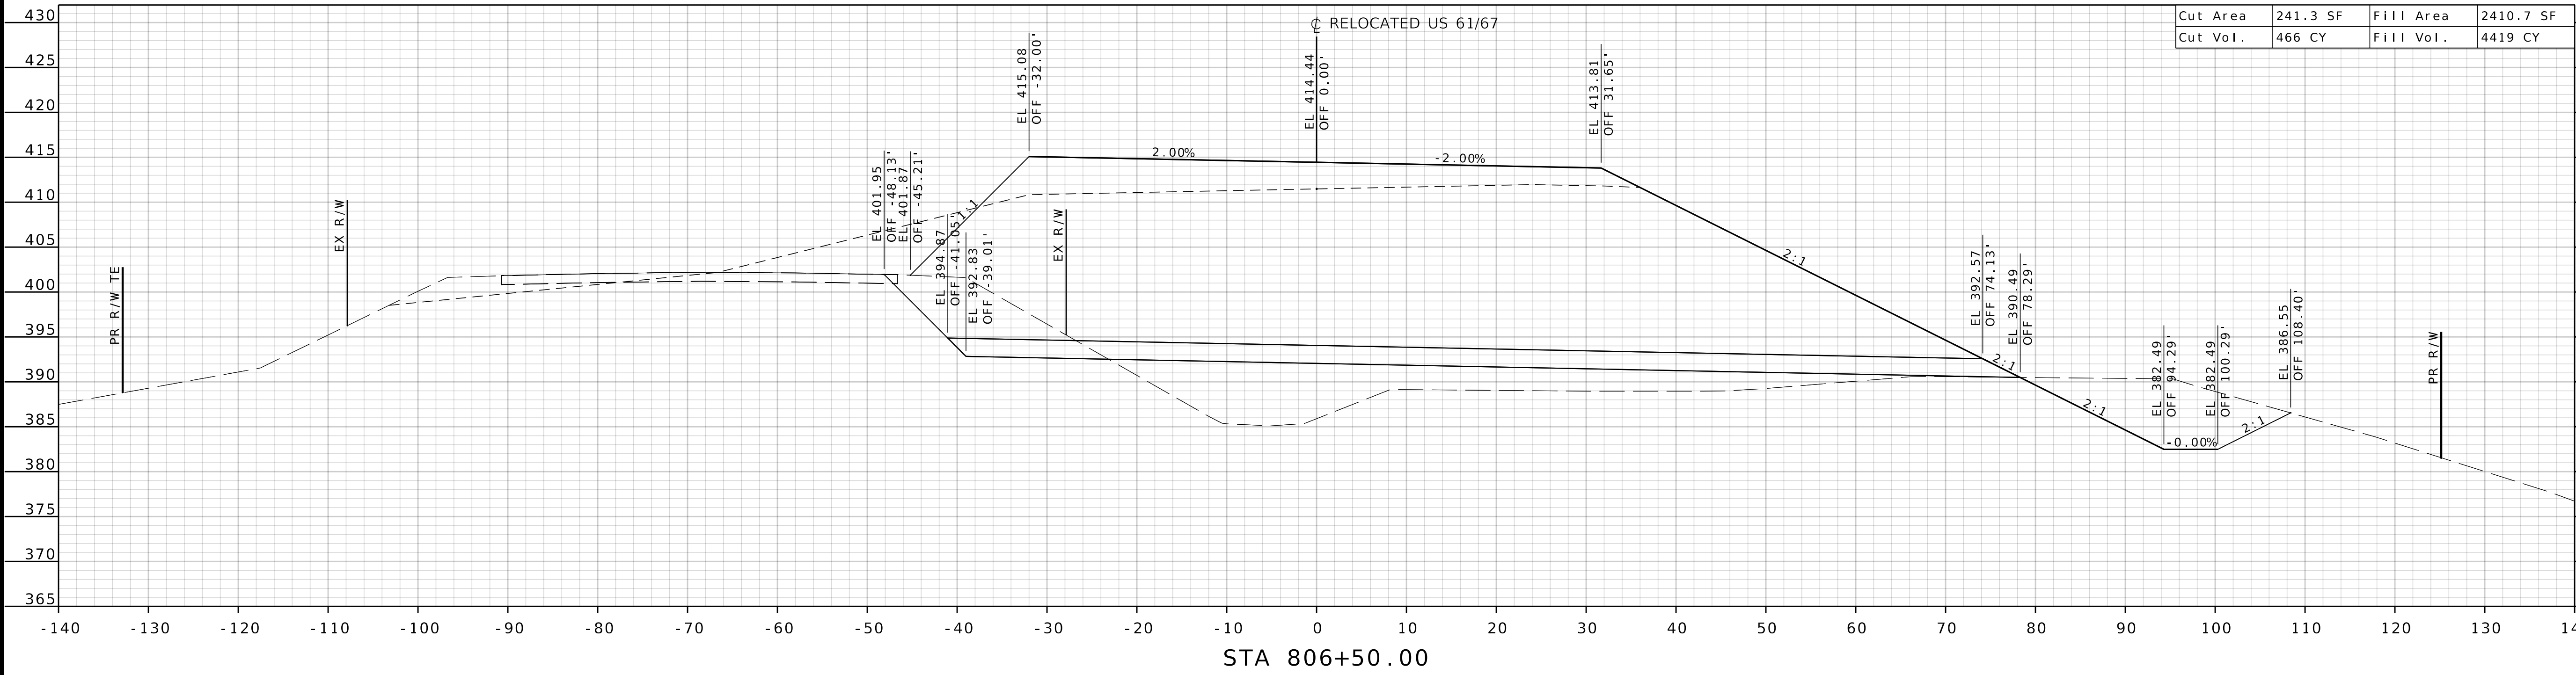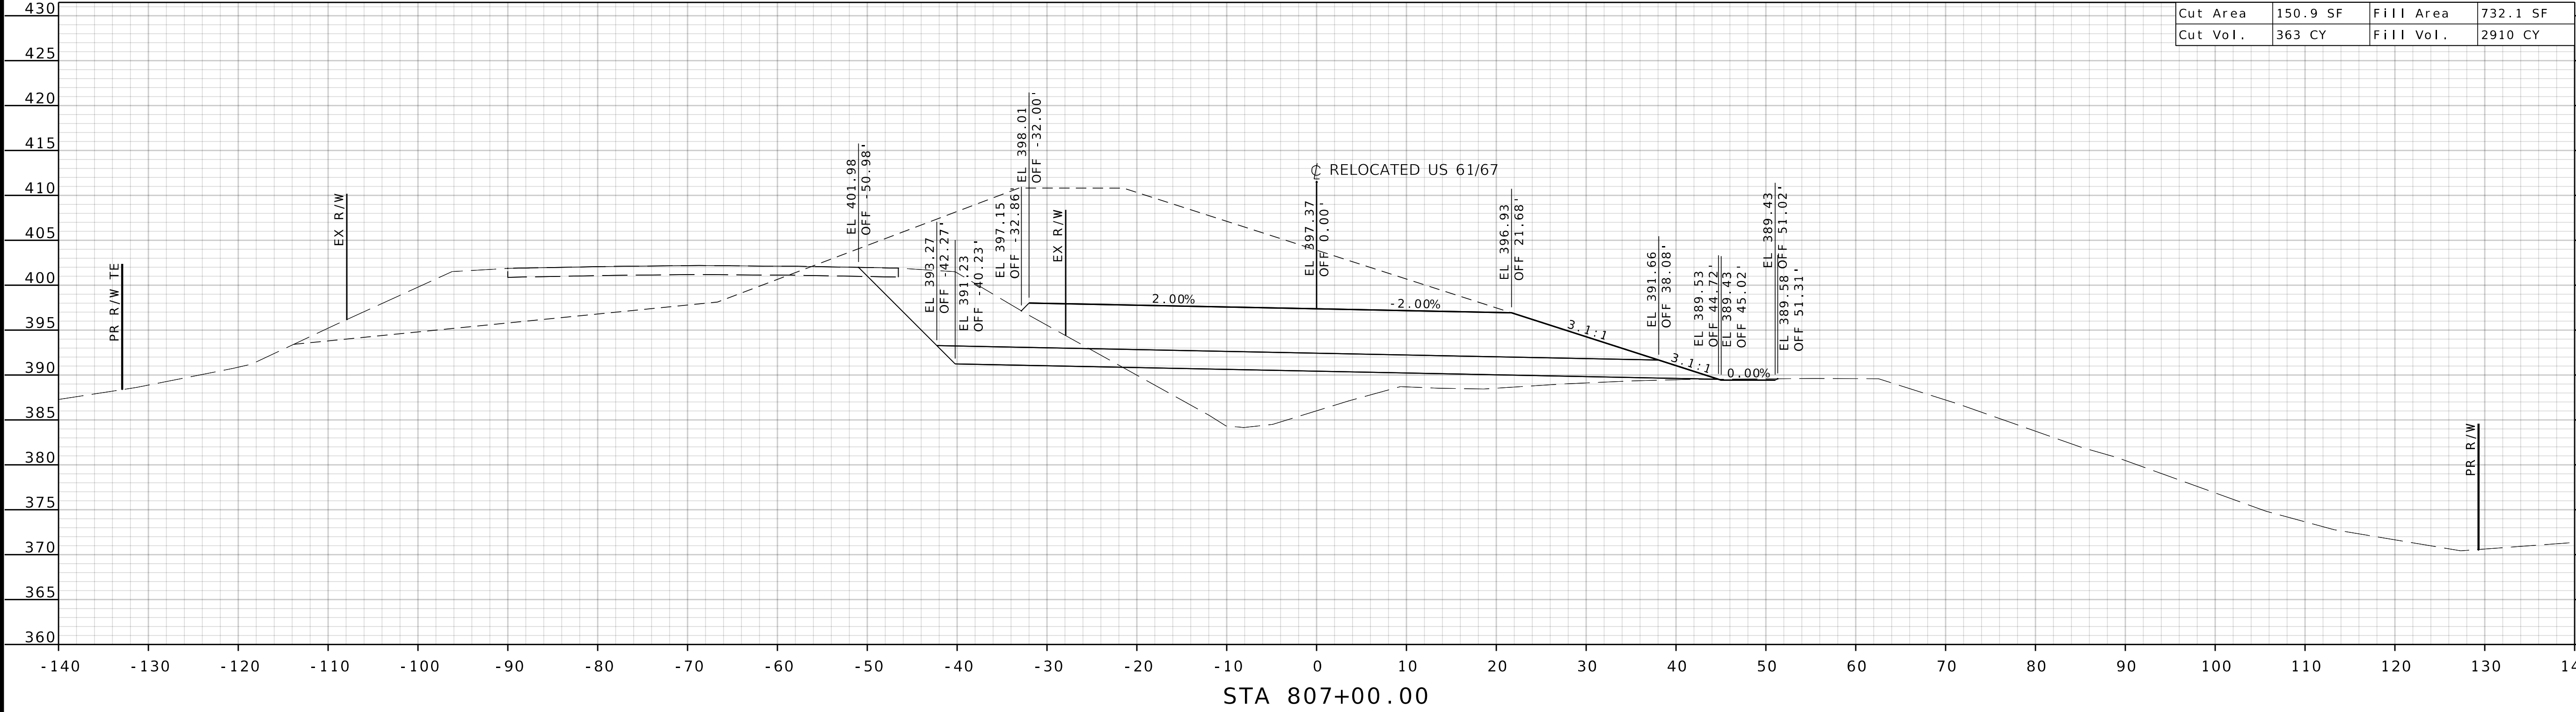

"THIS MEDIA SHOULD NOT BE CONSIDERED A CERTIFIED DOCUMENT."

DATE PREPARED
1/31/2025

ROUTE 61/67	STATE MO
DISTRICT SL	SHEET NO. 9

COUNTY
JEFFERSON

JOB NO.
J6S3289
CONTRACT ID.

PROJECT NO.

BRIDGE NO.
A8737


DESCRIPTION	DATE

MISSOURI HIGHWAYS AND TRANSPORTATION COMMISSION

105 WEST CAPITOL
JEFFERSON CITY, MO 65102
1-888-ASK-MODOT (1-888-275-6636)


HANSON
Hanson Professional Services Inc.
600 Washington Avenue, Suite 950
St. Louis, Missouri 63102
Professional Engineer
www.hanson-inc.com
314.770.0467

LAYOUT	CM & MC	01/2025
DRAWN	CM & MC	01/2025
REVIEWED	MGD	02/2025

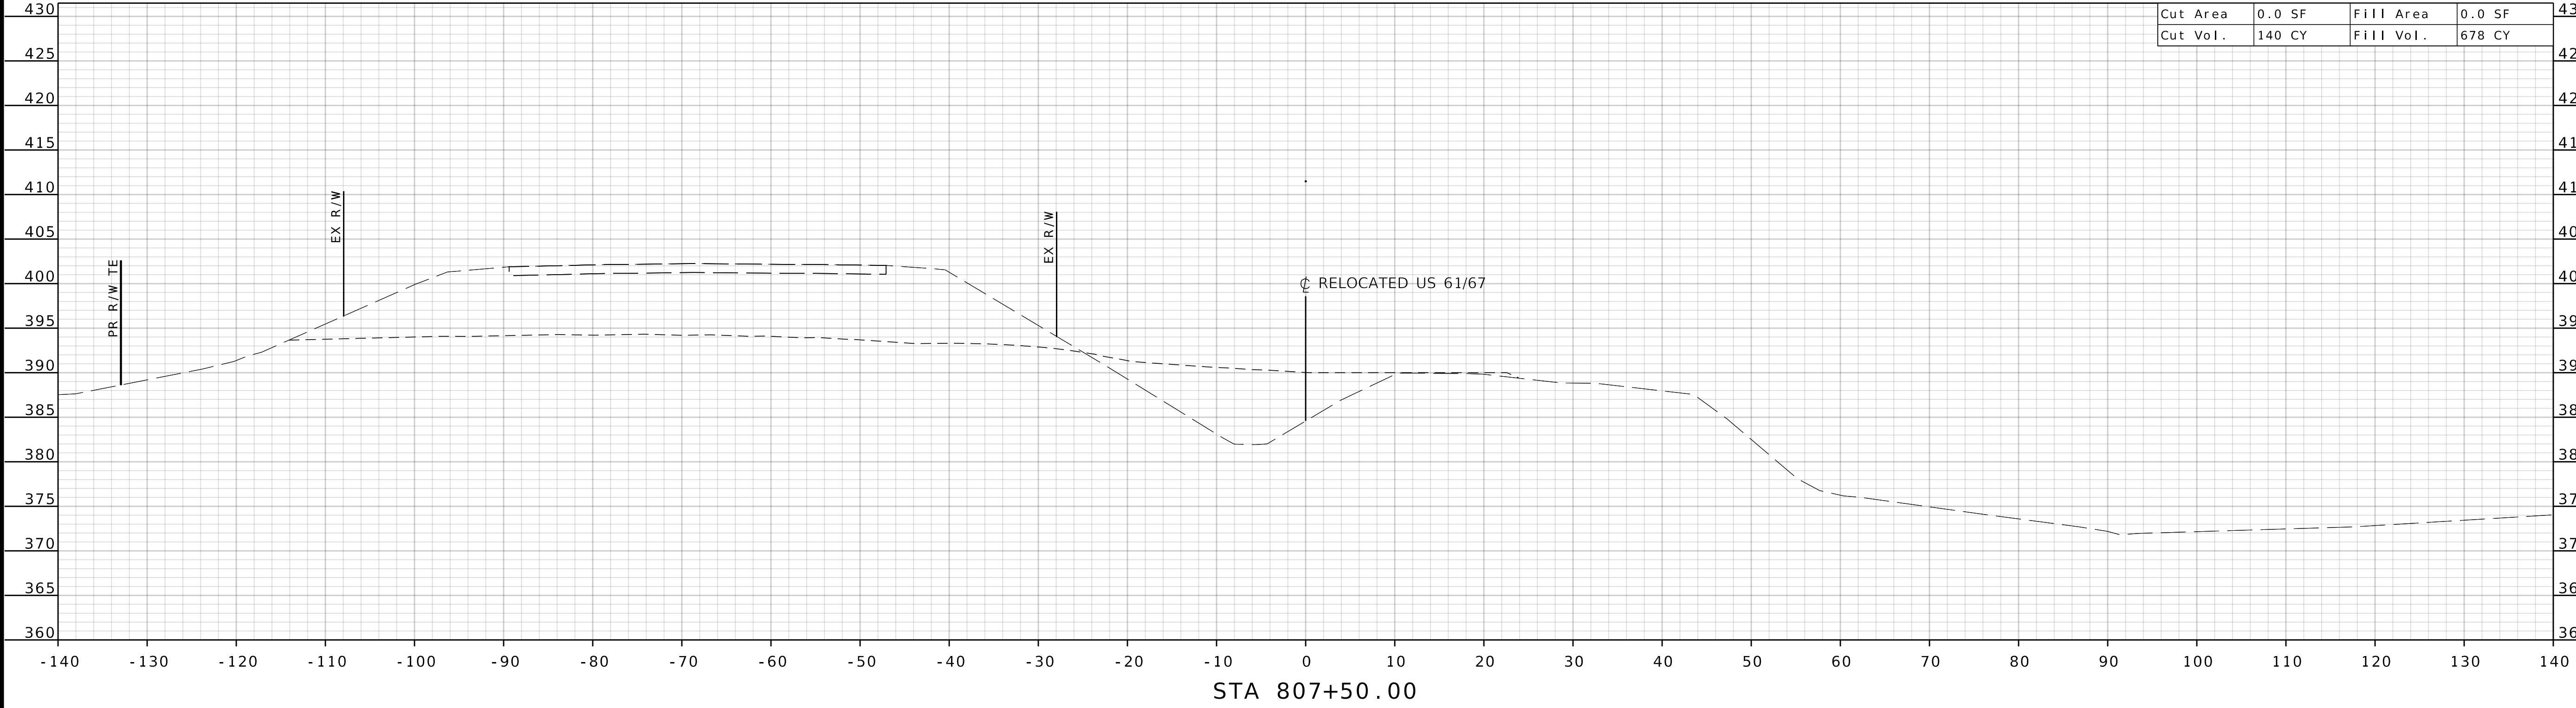

DATE	DESCRIPTION


MISSOURI HIGHWAYS AND TRANSPORTATION COMMISSION

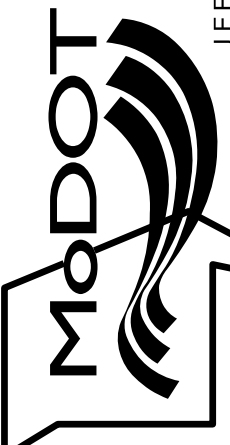

105 WEST CAPITOL
JEFFERSON CITY, MO 65102
1-888-ASK-MODOT (1-888-275-6636)



© Copyright Hanson Professional Services Inc. 2025
Hanson Professional Services Inc.
600 Washington Avenue, Suite 950
St. Louis, Missouri 63102
Professional Engineer
www.hanson-inc.com
314.770.0467

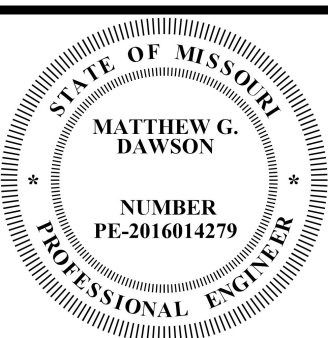

"THIS MEDIA SHOULD NOT BE CONSIDERED A CERTIFIED DOCUMENT."

DATE PREPARED
1/31/2025

ROUTE 61/67	STATE MO
DISTRICT SL	SHEET NO. 10

COUNTY
JEFFERSON




JOB NO.
J6S3289

CONTRACT ID.

PROJECT NO.

BRIDGE NO.
A8737

LAYOUT	CM & MC	01/2025
DRAWN	CM & MC	01/2025
REVIEWED	WGD	02/2025

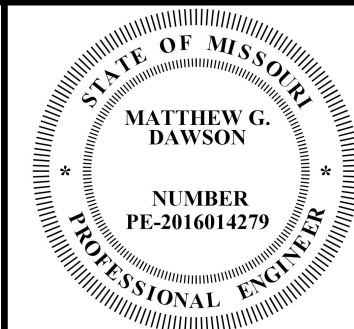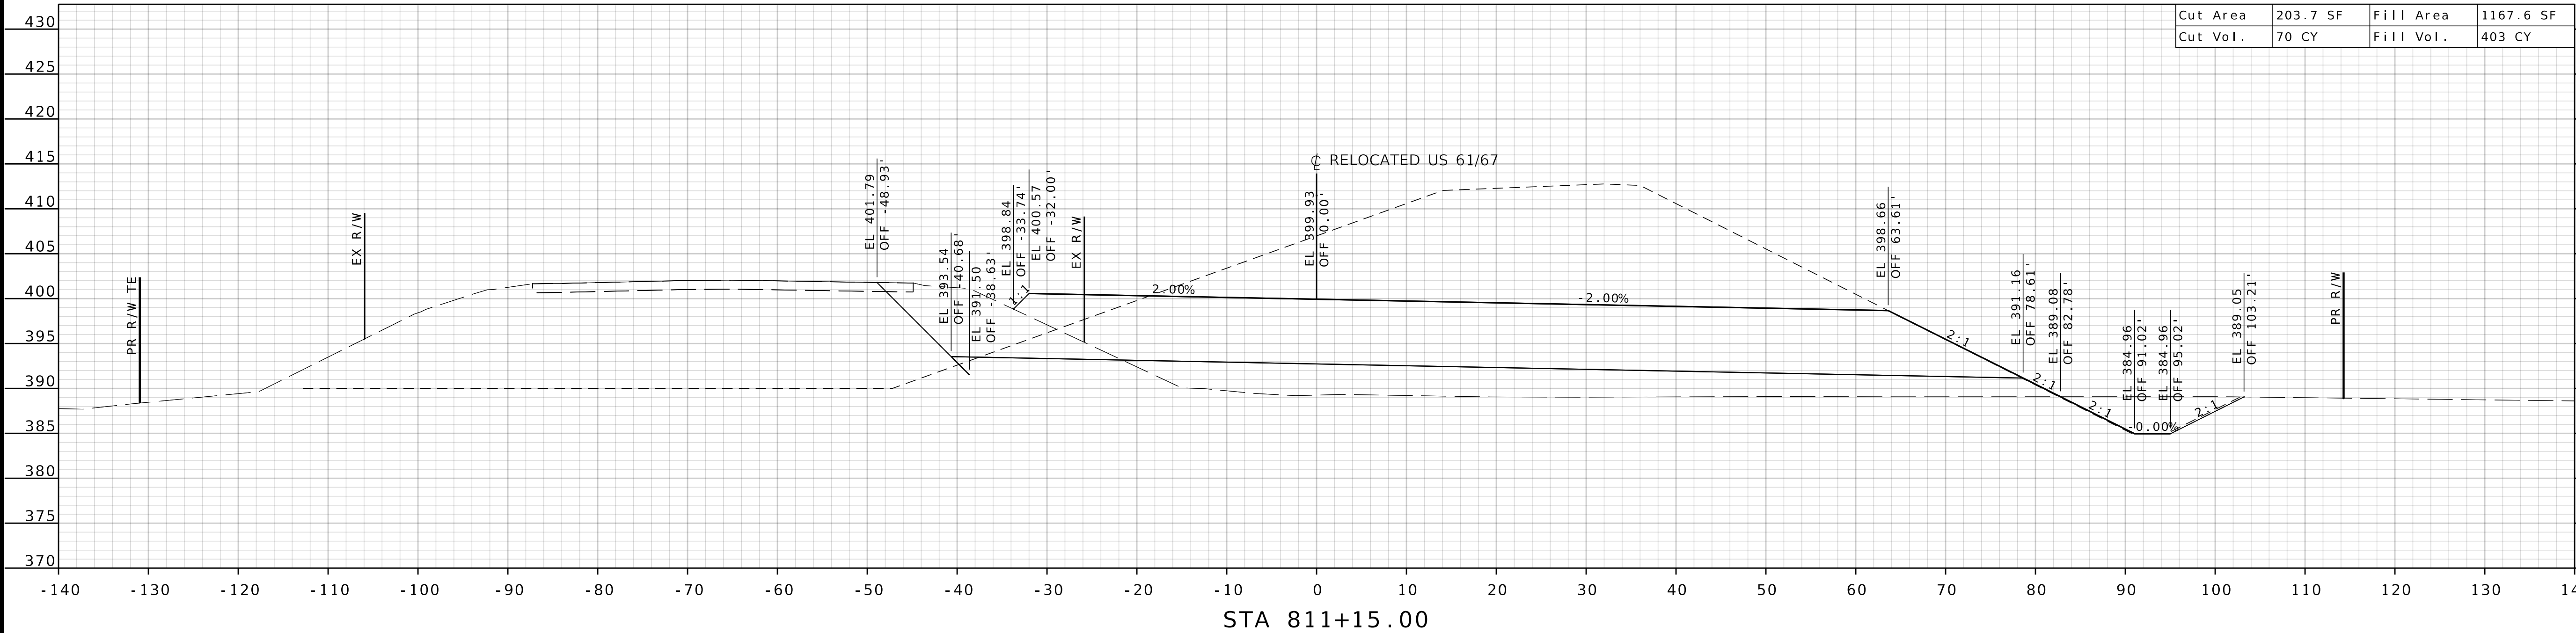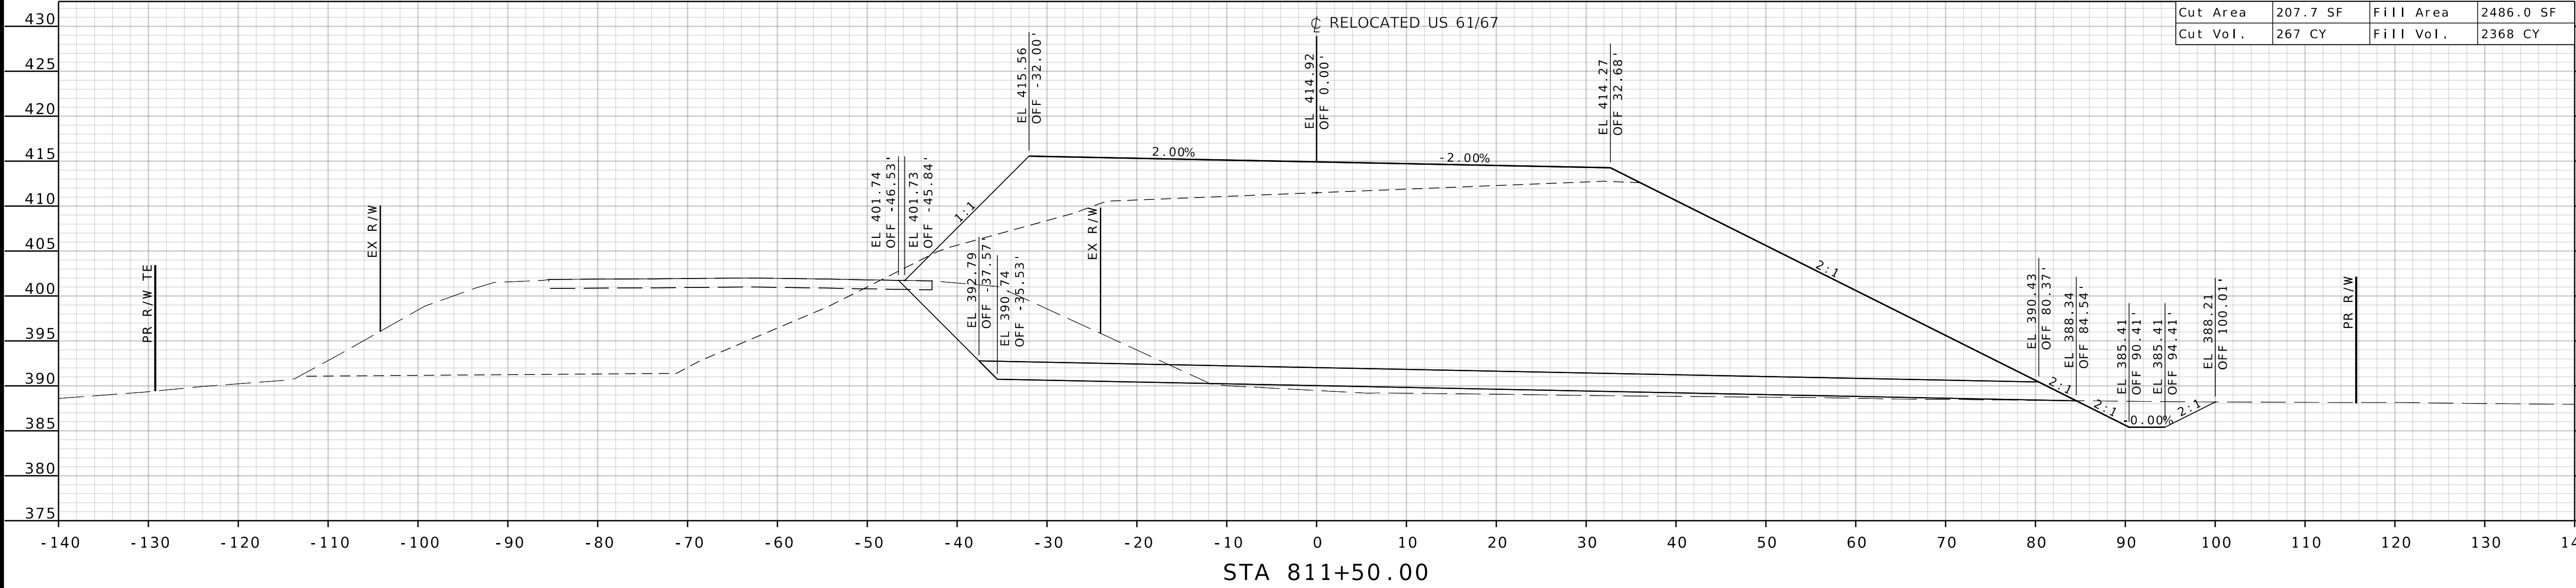

"THIS MEDIA SHOULD NOT BE CONSIDERED A CERTIFIED DOCUMENT."

DATE PREPARED
1/31/2025

ROUTE 61/67	STATE MO
DISTRICT SL	SHEET NO. 12

COUNTY
JEFFERSON

JOB NO.
J6S3289

CONTRACT ID.

PROJECT NO.

BRIDGE NO.
A8737

DATE	DESCRIPTION

MISSOURI HIGHWAYS AND TRANSPORTATION COMMISSION

105 WEST CAPITOL
JEFFERSON CITY, MO 65102
1-888-ASK-MODOT (1-888-275-6636)

HANSON
Hanson Professional Services Inc.
600 Washington Avenue, Suite 950
St. Louis, Missouri 63102
Professional Engineer License 01632
www.hanson-inc.com
314.770.0467



DATE PREPARED

1 / 31 / 2025

ROUTE 61/67	STATE MO
----------------	-------------

DISTRICT	SHEET NO.
SL	14

COUNTY
JEFFERSON

JOB NO.
J6S3289


CONTRACT ID.

PROJECT NO.




BRIDGE NO.
A8737


MISSOURI HIGHWAYS AND TRANSPORTATION COMMISSION
 105 WEST CAPITAL
 JEFFERSON CITY, MO 65102

HANSON
Hanson Professional Services Inc.
600 Washington Avenue, Suite 950
St. Louis, Missouri 63101
Professional Engineer 001632
www.hansoninc.com
314.433.0400

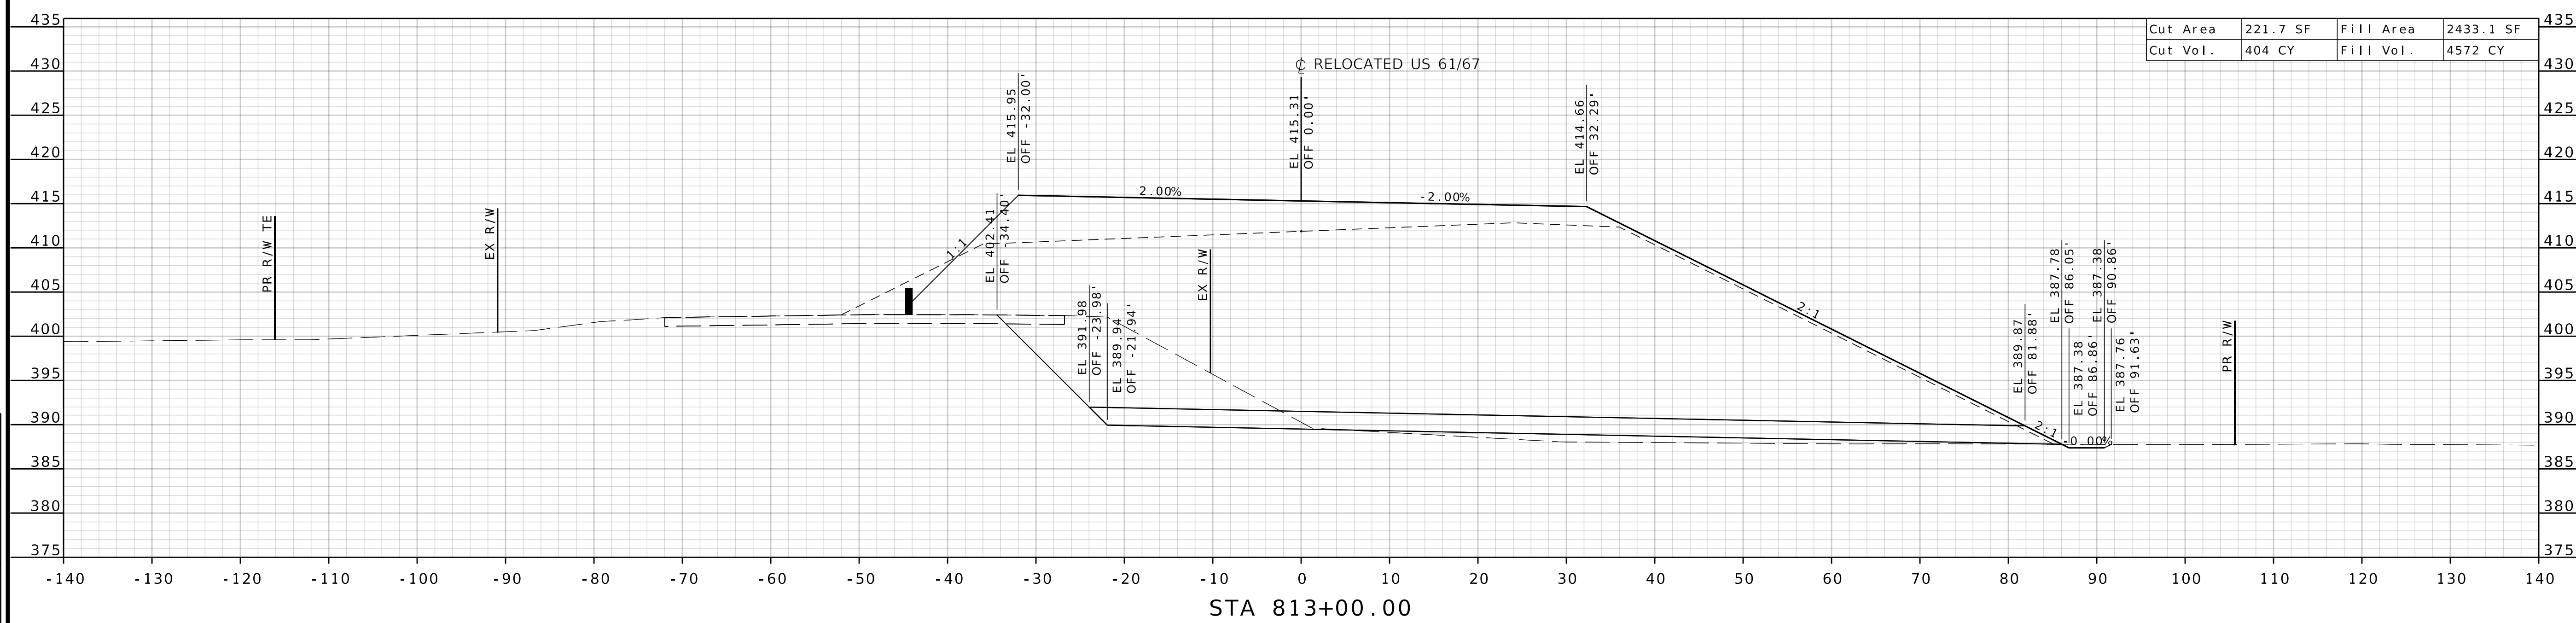

LAYOUT	CM & MC	01/2025
DRAWN	CM & MC	01/2025
REVIEWED	WGD	02/2025

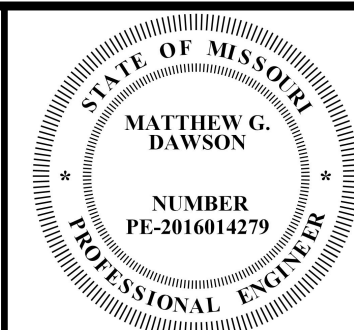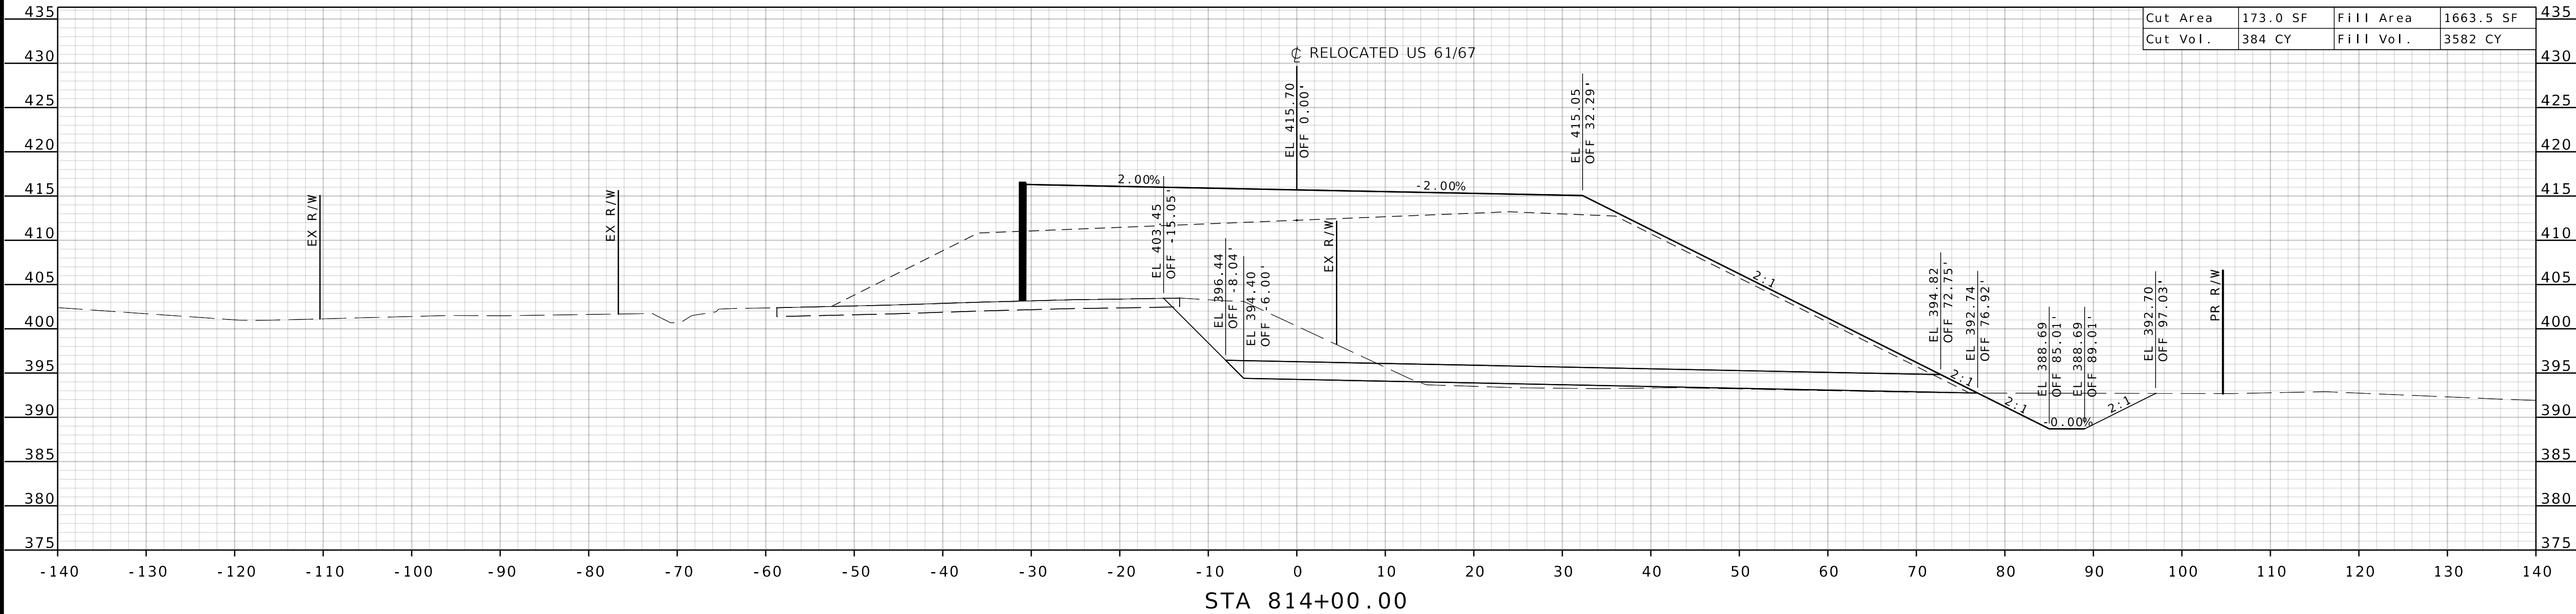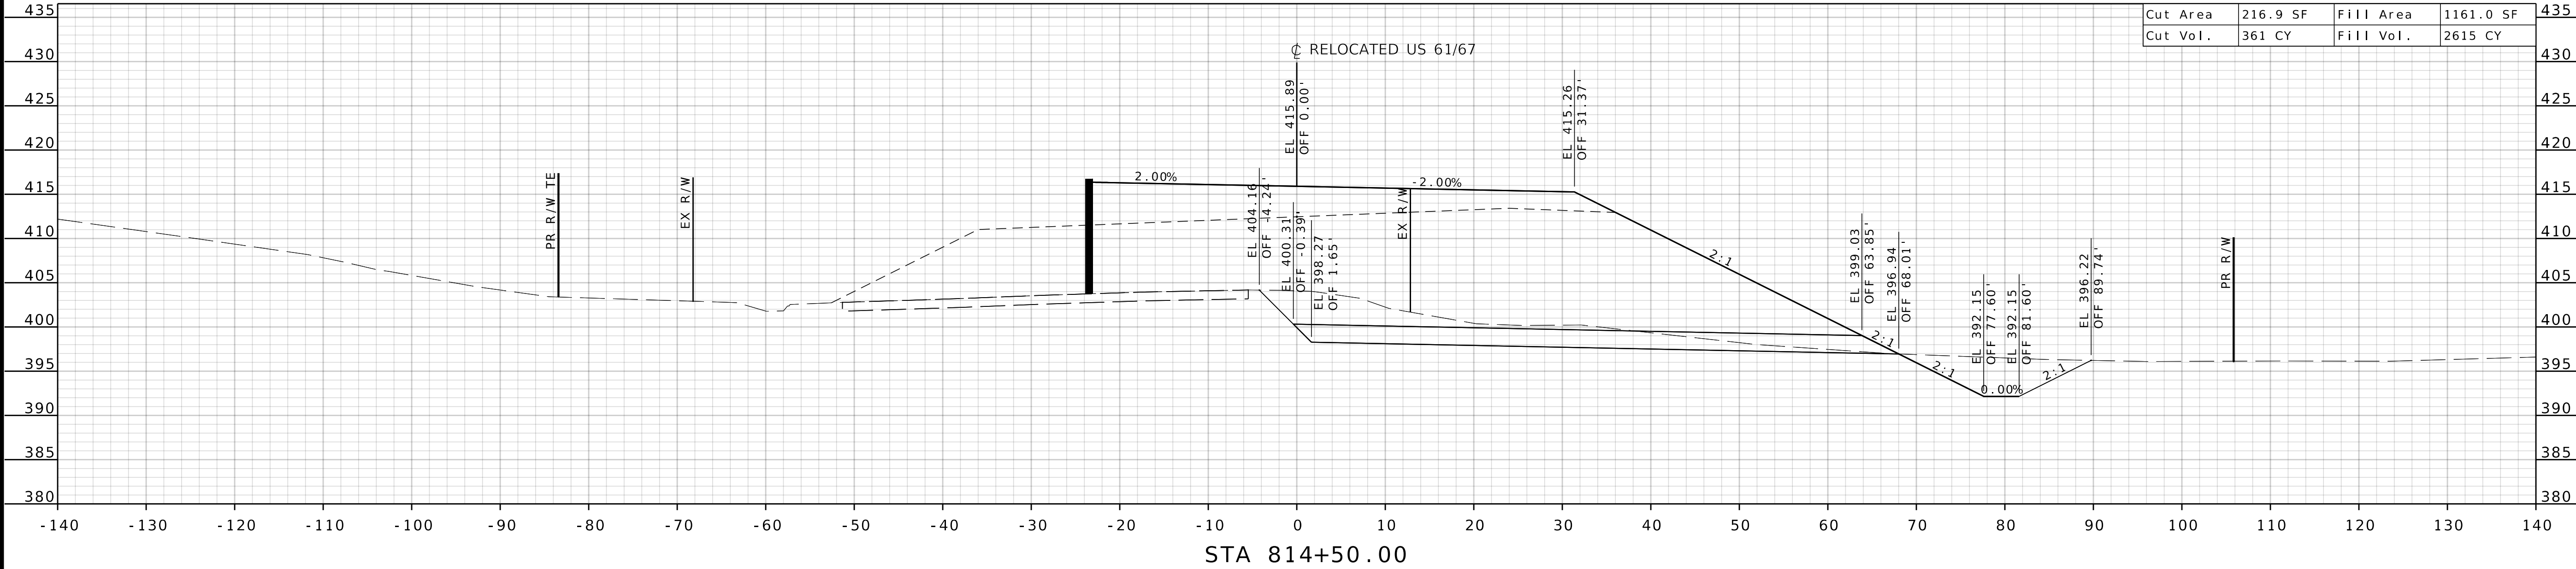

"THIS MEDIA SHOULD NOT BE CONSIDERED A CERTIFIED DOCUMENT."

DATE PREPARED
1/31/2025

ROUTE 61/67	STATE MO
DISTRICT SL	SHEET NO. 15

COUNTY
JEFFERSON

JOB NO.
J6S3289

CONTRACT ID.

PROJECT NO.

BRIDGE NO.
A8737


DATE	DESCRIPTION

MISSOURI HIGHWAYS AND TRANSPORTATION COMMISSION

105 WEST CAPITOL
JEFFERSON CITY, MO 65102
1-888-ASK-MODOT (1-888-275-6636)

HANSON
Hanson Professional Services Inc.
600 Washington Avenue, Suite 950
St. Louis, Missouri 63101
Phone: 314.770.0467
www.hanson-inc.com

LAYOUT	CM & MC	01/2025
DRAWN	CM & MC	01/2025
REVIEWED	WGD	02/2025

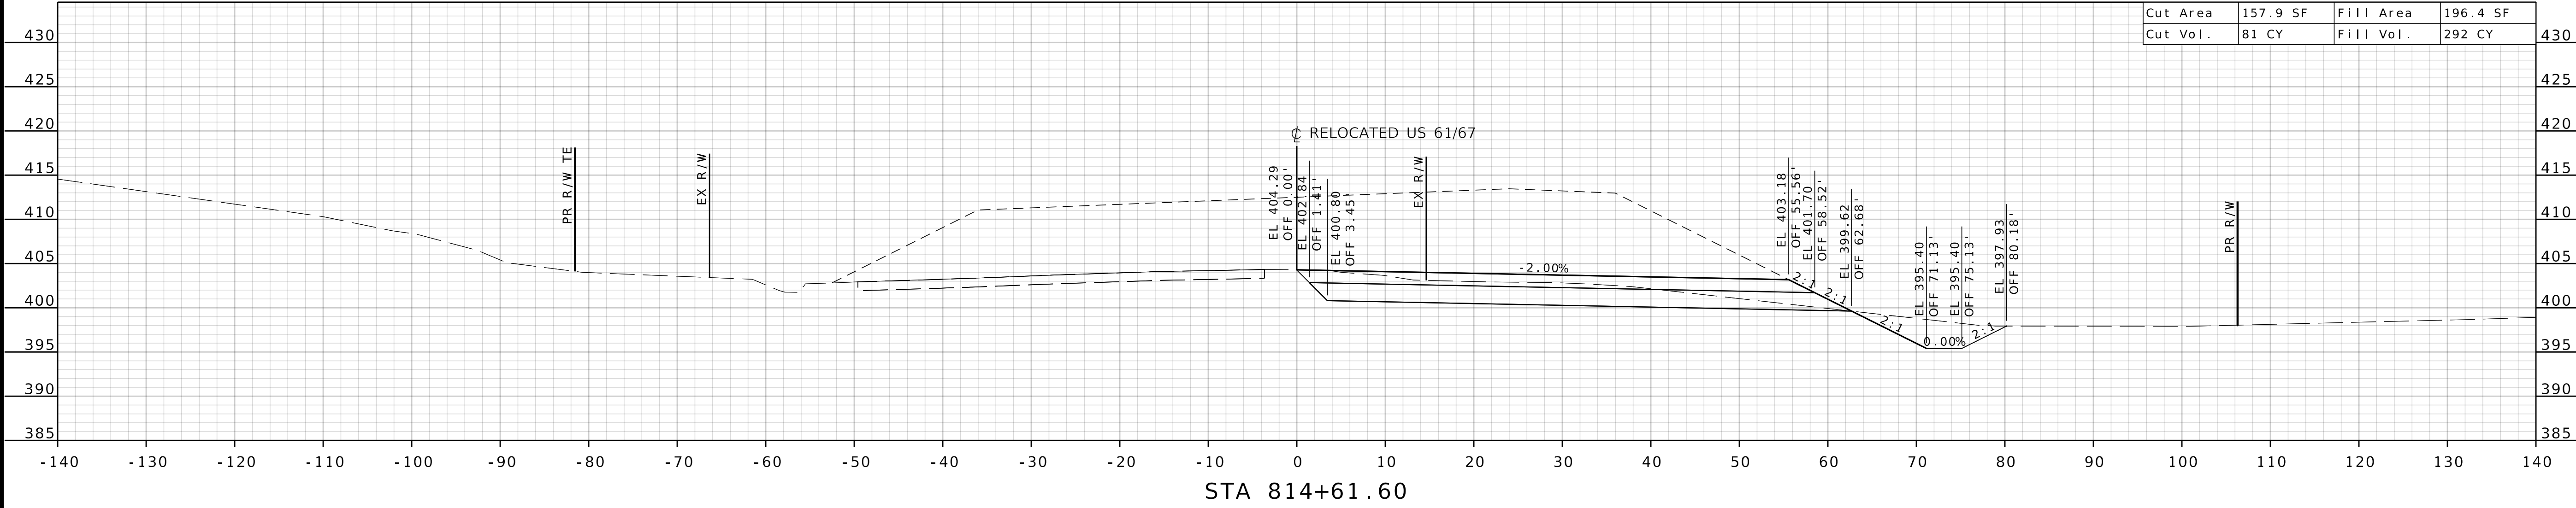

STATE OF MISSOURI

MATTHEW G. DAWSON

NUMBER PE-2016014279

PROFESSIONAL ENGINEER

"THIS MEDIA SHOULD NOT BE CONSIDERED A CERTIFIED DOCUMENT."

DATE PREPARED
1/31/2025

ROUTE
61/67

DISTRICT
SL

STATE
MO

SHEET NO.
16

COUNTY
JEFFERSON

JOB NO.
J6S3289

CONTRACT ID.


PROJECT NO.

BRIDGE NO.
A8737

DESCRIPTION

DATE

MISSOURI HIGHWAYS AND TRANSPORTATION COMMISSION

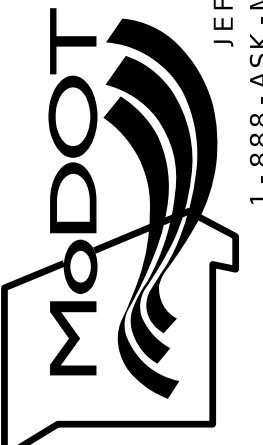

105 WEST CAPITOL
JEFFERSON CITY, MO 65102
1-888-ASK-MODOT (1-888-275-6636)





© Copyright Hanson Professional Services Inc. 2025
HANSON
Hanson Professional Services Inc.
600 Washington Avenue, Suite 950
St. Louis, Missouri 63103
Professional Engineer
www.hanson-inc.com
314.770.0467

\$FILES\$

\$TIMES\$

\$DATES\$

LAYOUT	CM & MC	01/2025
DRAWN	CM & MC	01/2025
REVIEWED	WGD	02/2025

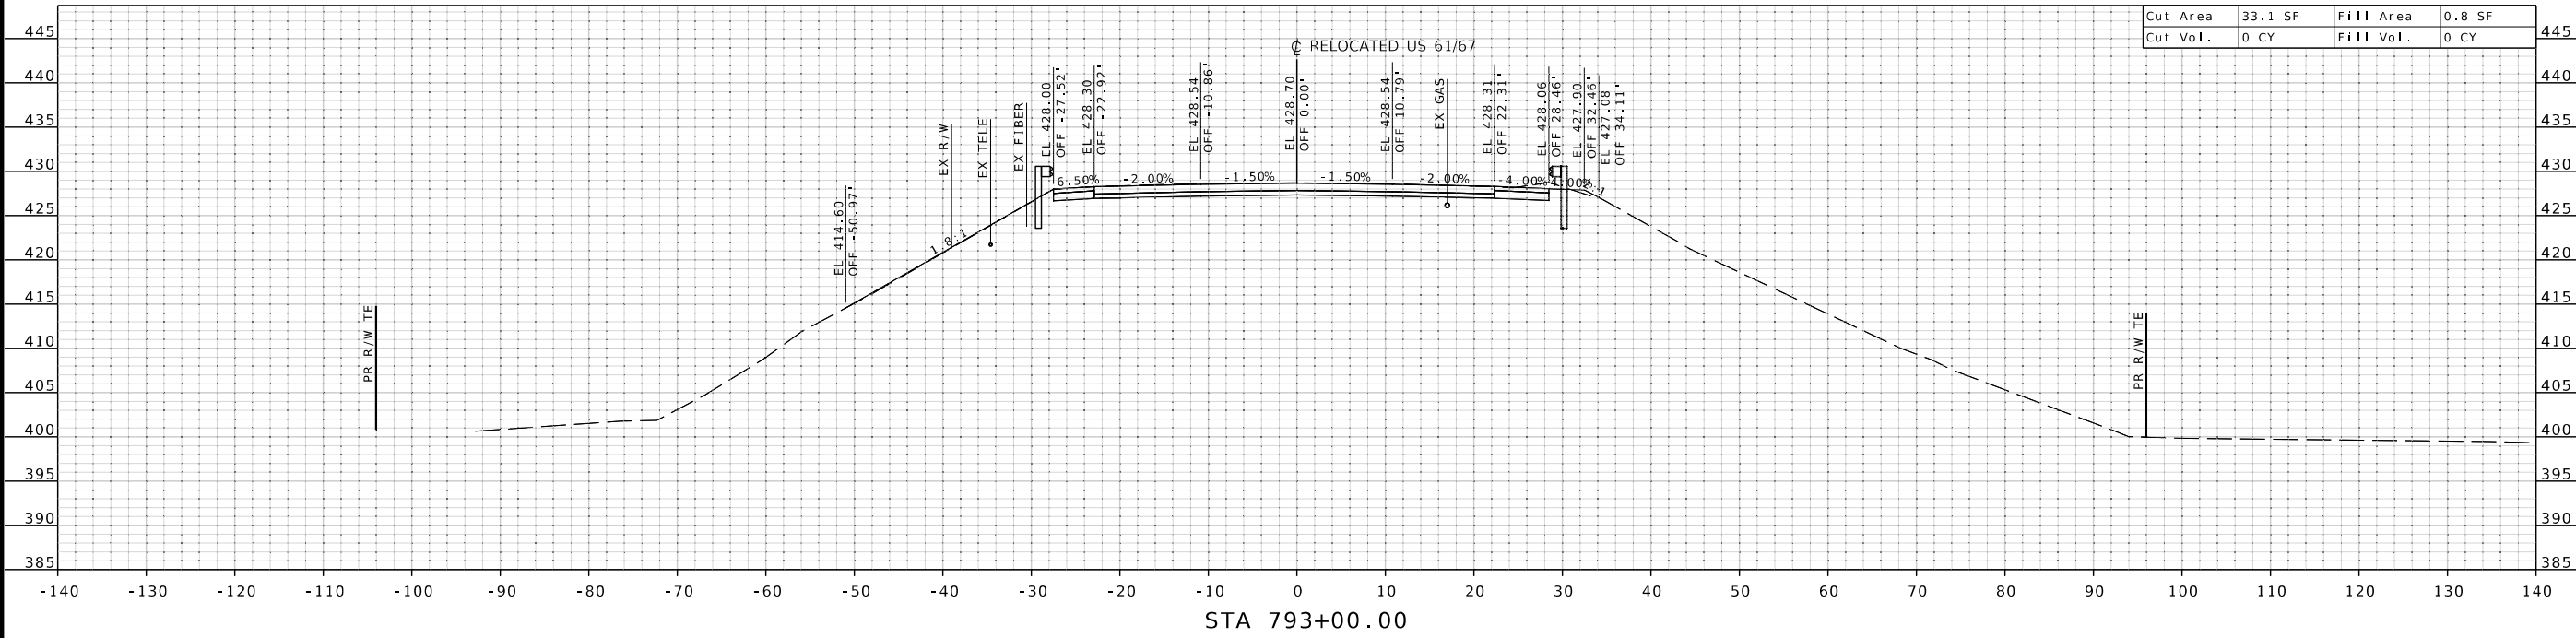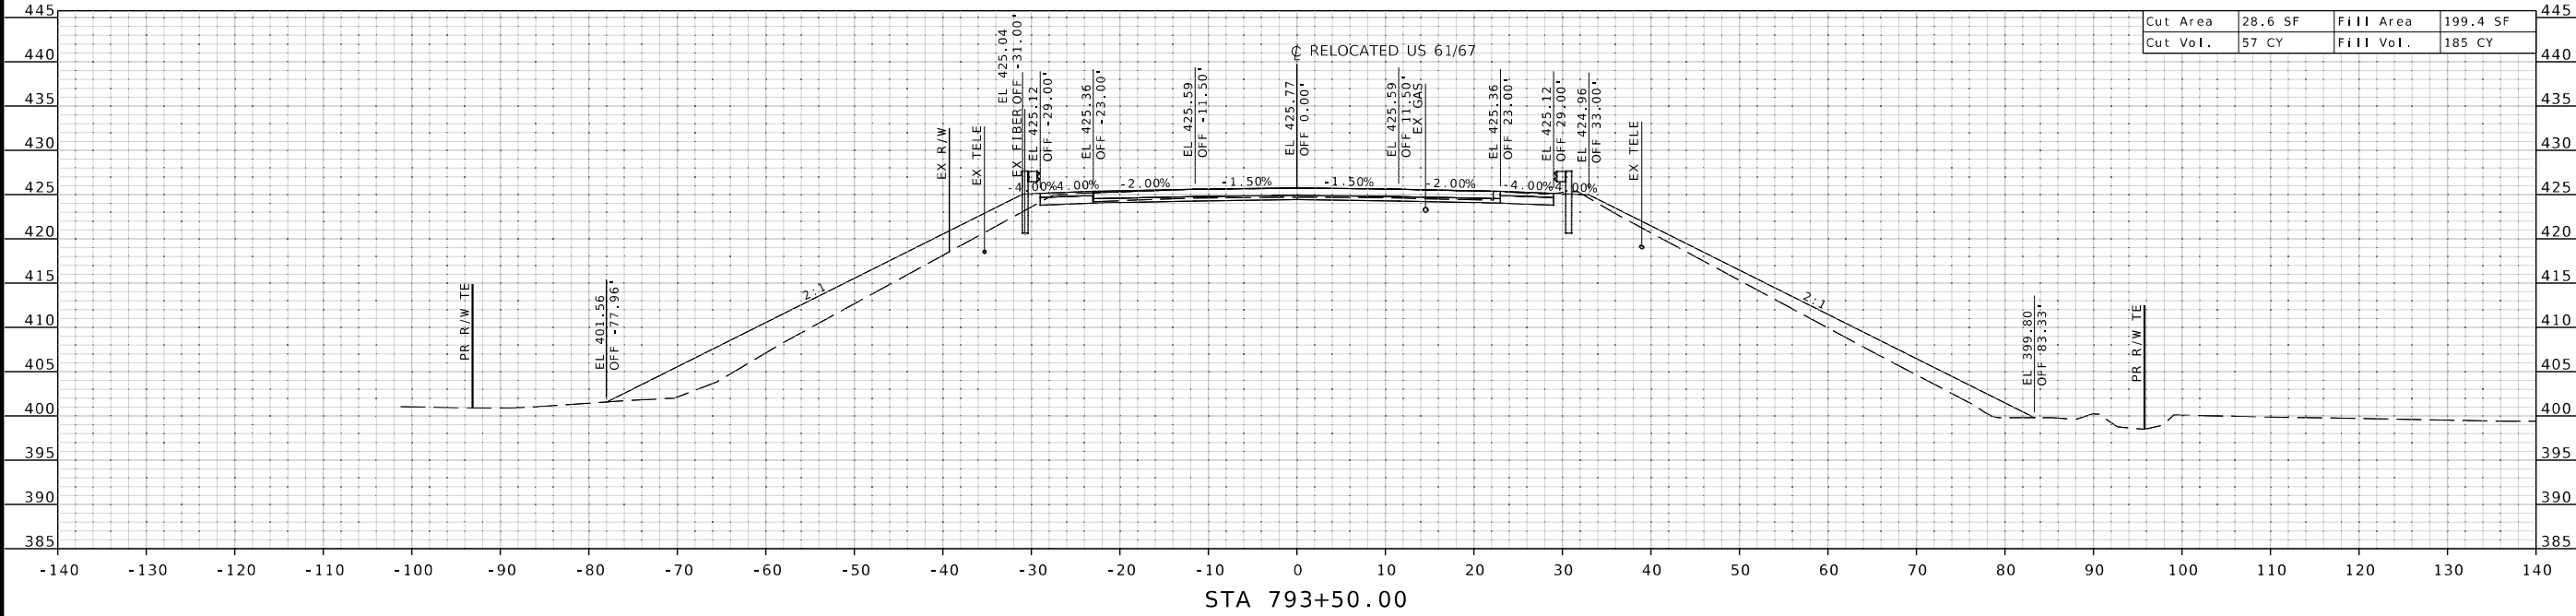

STATE OF MISSOURI
MATTHEW G. DAWSON
NUMBER
FE-2016014279
PROFESSIONAL ENGINEER

"THIS MEDIA SHOULD NOT BE CONSIDERED A CERTIFIED DOCUMENT."

DATE PREPARED
1/31/2025

ROUTE
61/67

DISTRICT
SL

STATE
MO

SHEET NO.
1

COUNTY
JEFFERSON

JOB NO.
J6S3289

CONTRACT ID.

PROJECT NO.

BRIDGE NO.
A8737

DESCRIPTION

DATE

MISSOURI HIGHWAYS AND TRANSPORTATION COMMISSION

105 WEST CAPITOL
JEFFERSON CITY, MO 65102
1-888-ASK-MODOT (1-888-273-6636)

MoDOT

© Copyright Hanson Professional Services Inc. 2025

HANSON



Hanson Professional Services Inc.
600 Washington Avenue, Suite 950
St. Louis, Missouri 63101
Professional Engineer 001632
www.hansoninc.com
314.770.0467

\$FILE\$

\$TIME\$

\$DATE\$

LAYOUT	CM & MC	01/2025
DRAWN	CM & MC	01/2025
REVIEWED	WGD	02/2025

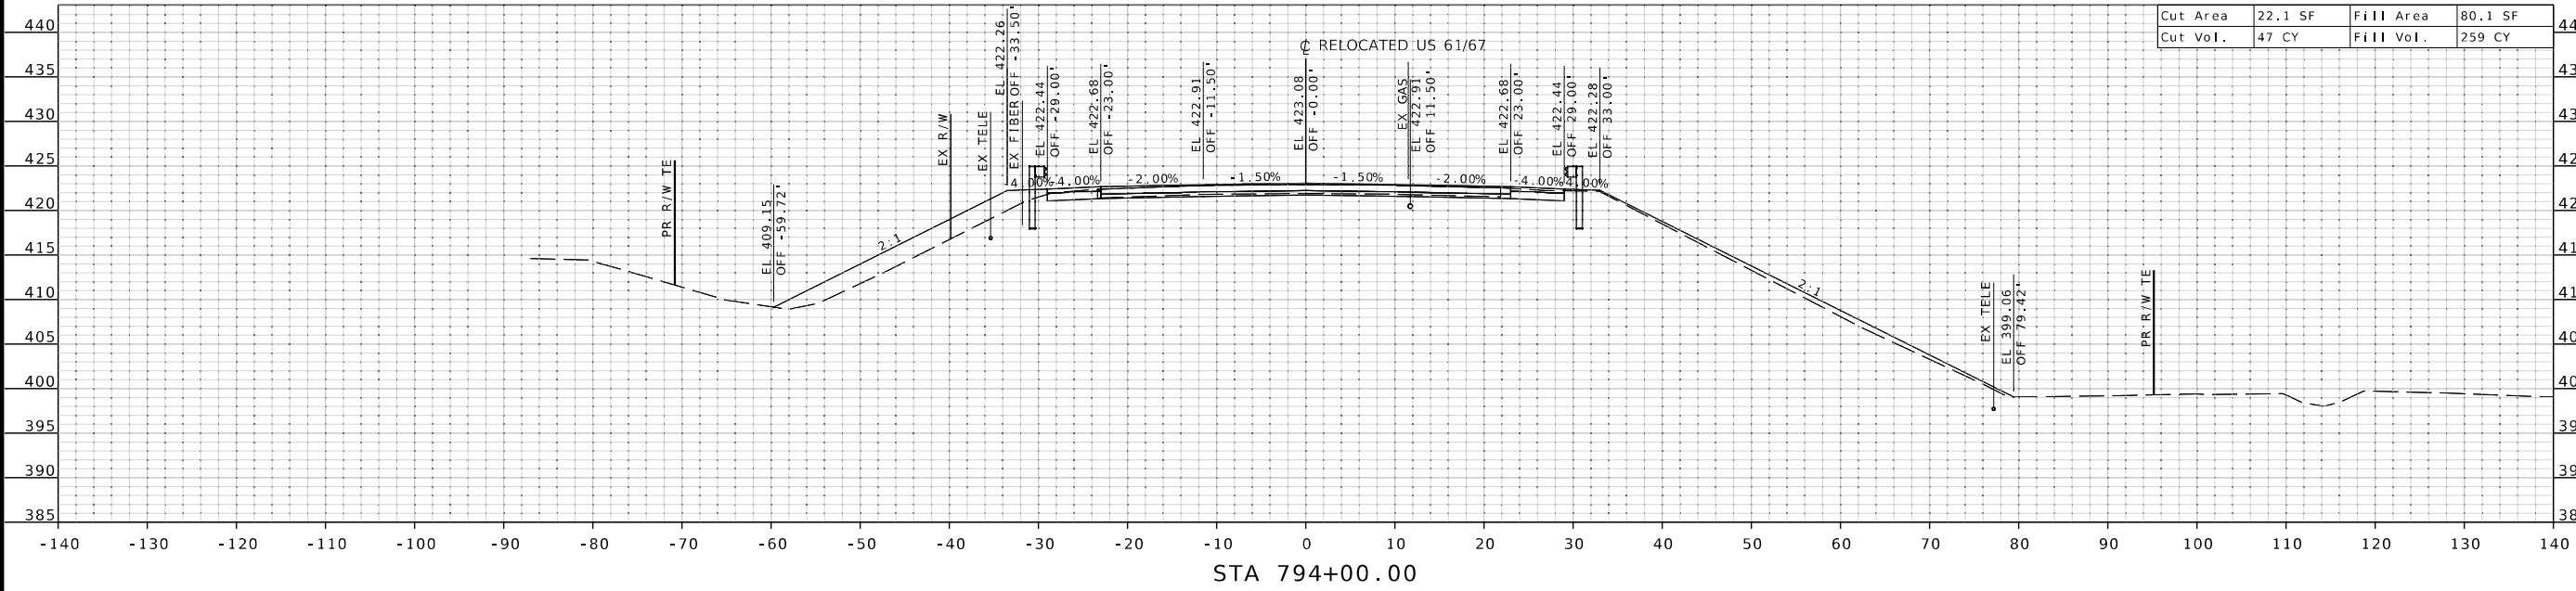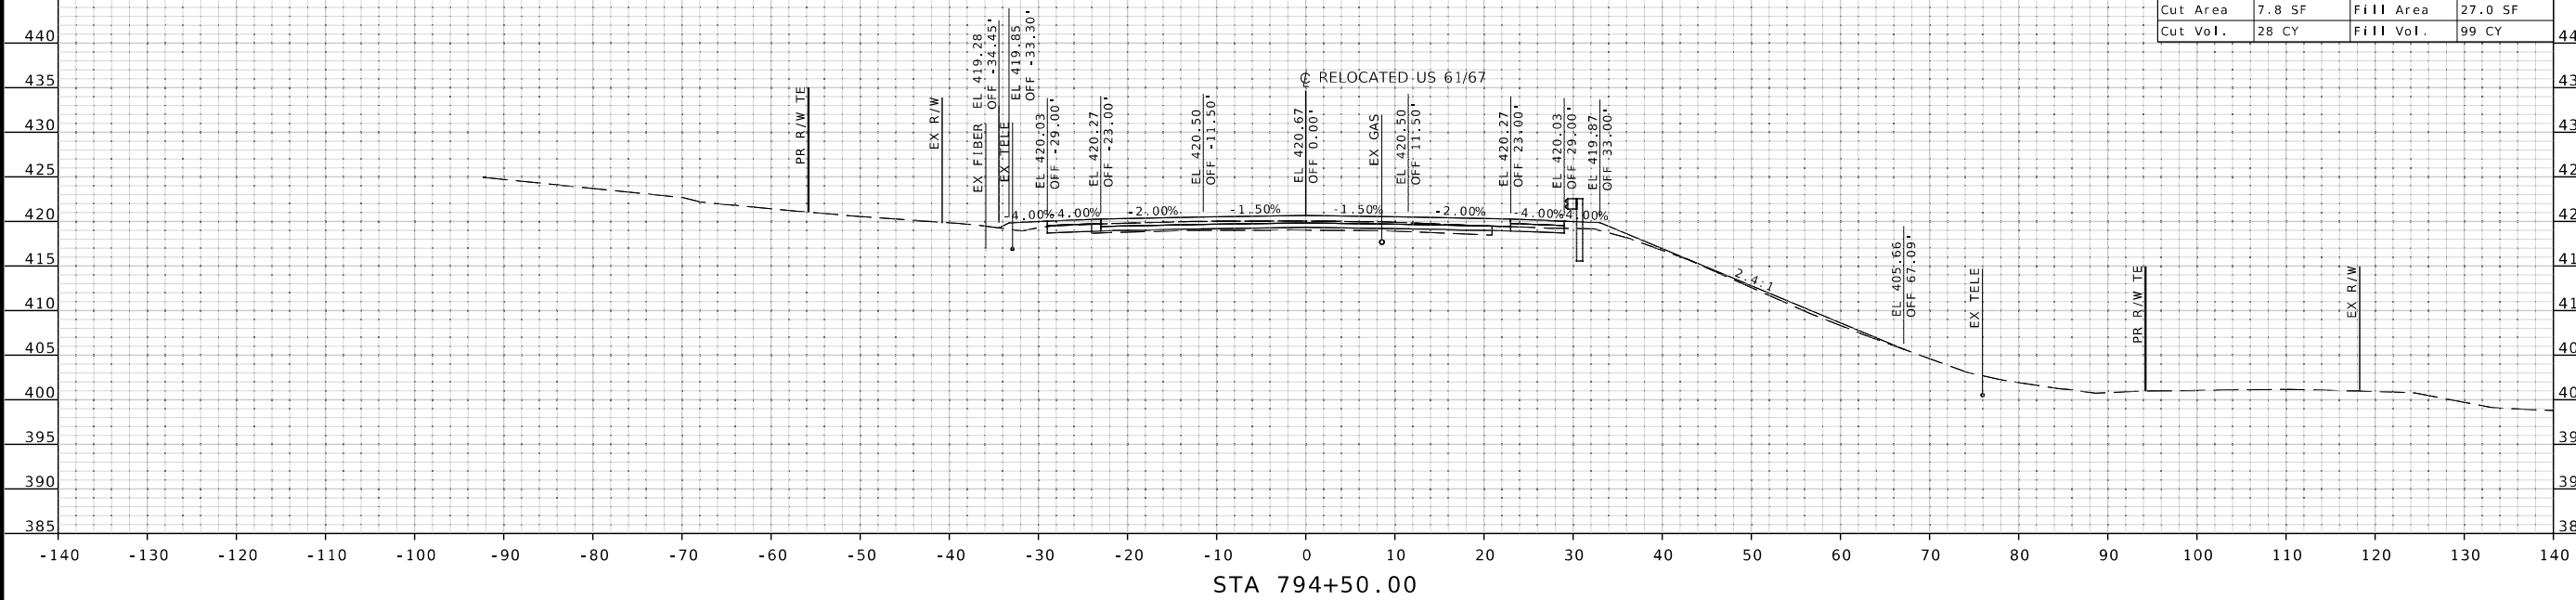

STATE OF MISSOURI
MATTHEW G. DAWSON
NUMBER
FE-2016014279
PROFESSIONAL ENGINEER

"THIS MEDIA SHOULD NOT BE CONSIDERED A CERTIFIED DOCUMENT."

DATE PREPARED
1/31/2025

ROUTE
61/67

DISTRICT
SL

COUNTY
JEFFERSON

STATE
MO

SHEET NO.
2

JOB NO.
J6S3289

CONTRACT ID.

PROJECT NO.

BRIDGE NO.
A8737

DESCRIPTION

DATE

MISSOURI HIGHWAYS AND TRANSPORTATION COMMISSION



105 WEST CAPITOL
JEFFERSON CITY, MO 65102
1-888-ASK-MODOT (1-888-275-6636)






HANSON
Hanson Professional Services Inc.
600 Washington Avenue, Suite 950
St. Louis, Missouri 63101
Professional Engineer
www.hansoninc.com
314.770.0467

© Copyright Hanson Professional Services Inc. 2025

\$FILE\$ \$TIME\$ \$DATE\$

LAYOUT	CM & MC	01/2025
DRAWN	CM & MC	01/2025
REVIEWED	WGD	02/2025

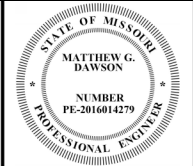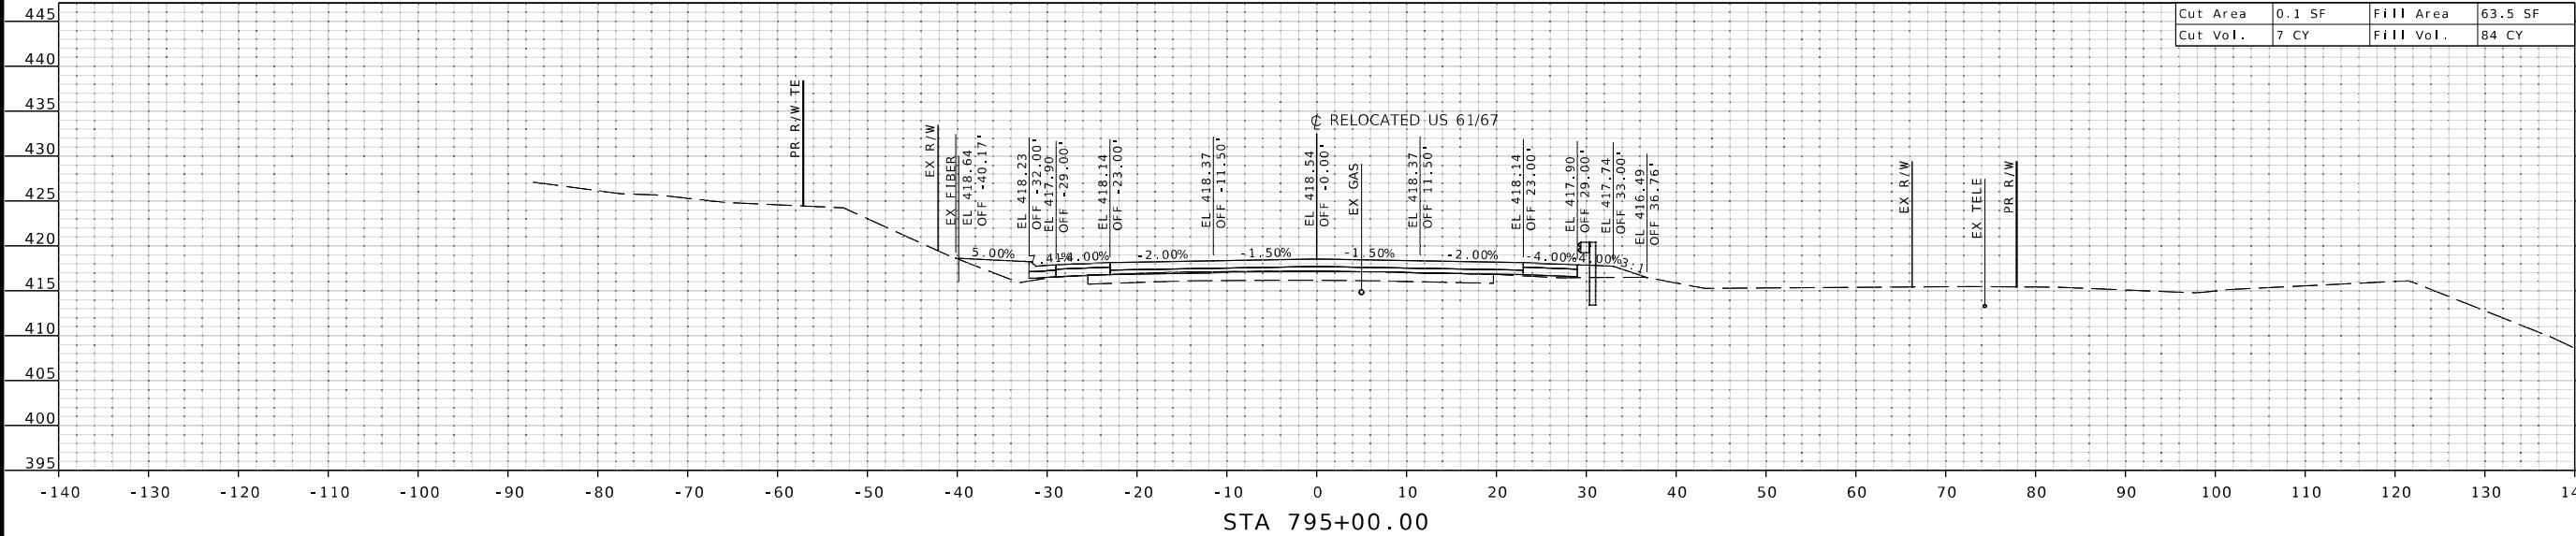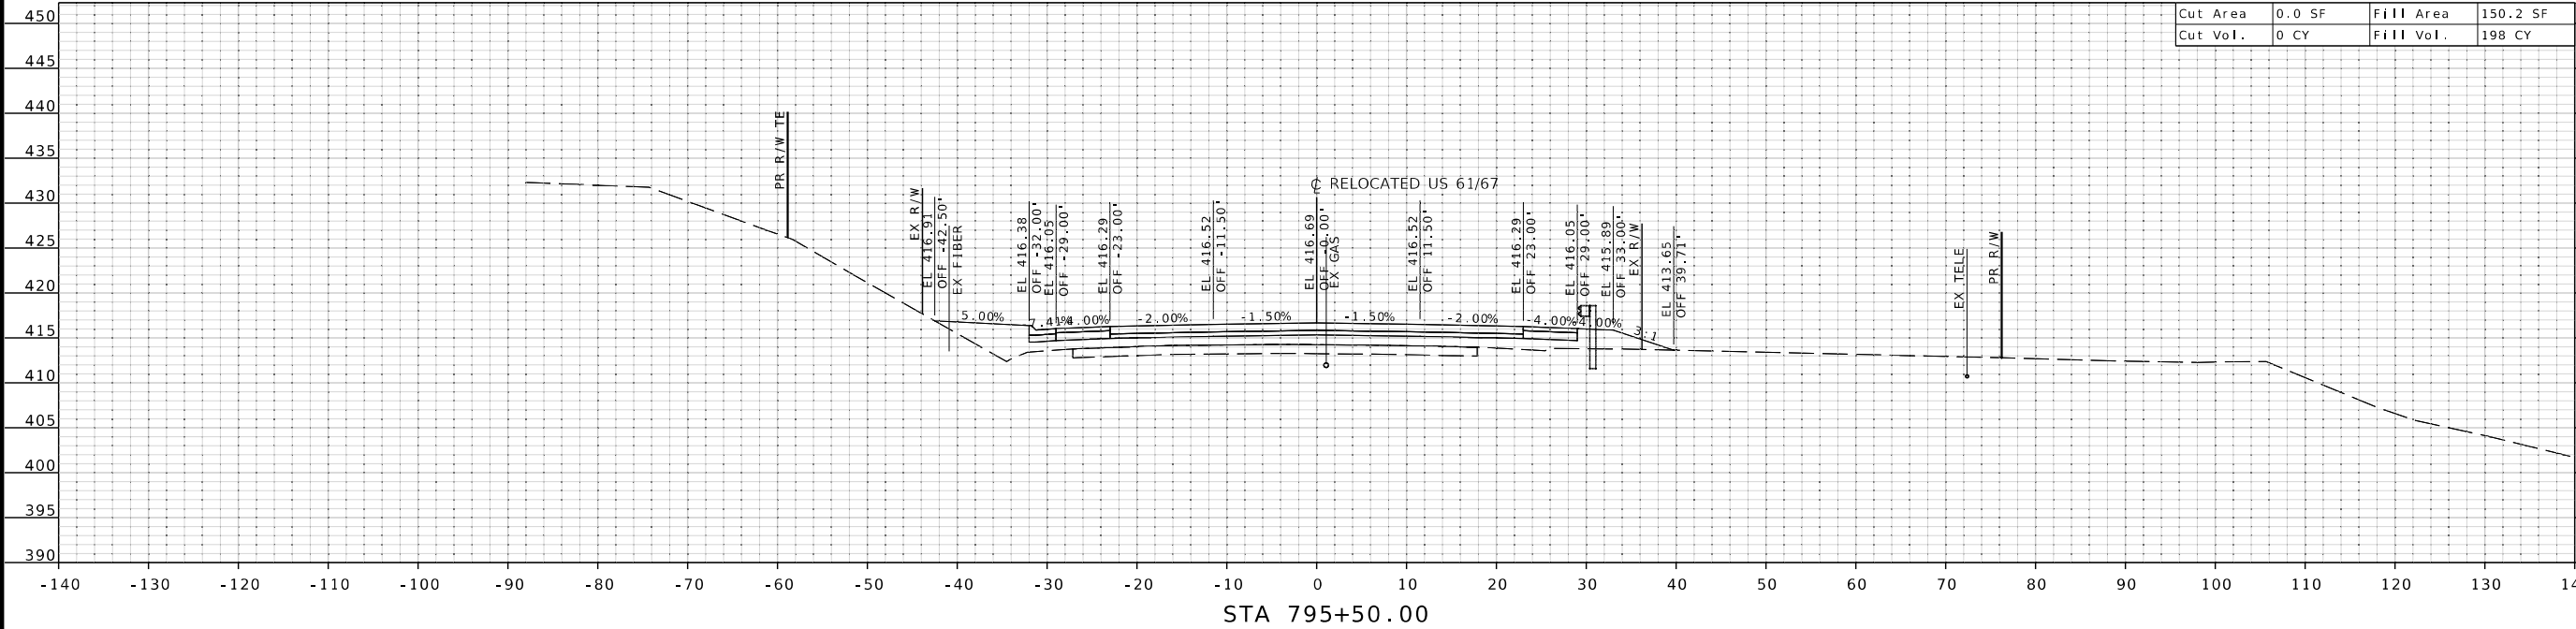

"THIS MEDIA SHOULD NOT BE CONSIDERED A CERTIFIED DOCUMENT."

DATE PREPARED
1/31/2025

ROUTE 61/67	STATE MO
DISTRICT SL	SHEET NO. 3

COUNTY
JEFFERSON

JOB NO.
J6S3289

CONTRACT ID.

PROJECT NO.

BRIDGE NO.
A8737




DATE	DESCRIPTION

MISSOURI HIGHWAYS AND TRANSPORTATION COMMISSION

105 WEST CAPITOL
JEFFERSON CITY, MO 65102
1-888-ASK-MODOT (1-888-275-6636)

HANSON
Hanson Professional Services Inc.
600 Washington Avenue, Suite 950
St. Louis, Missouri 63102
Professional Engineer License 601632
www.hansoninc.com 314.770.0467

LAYOUT	CM & MC	01/2025
DRAWN	CM & MC	01/2025
REVIEWED	WGD	02/2025

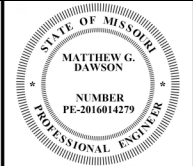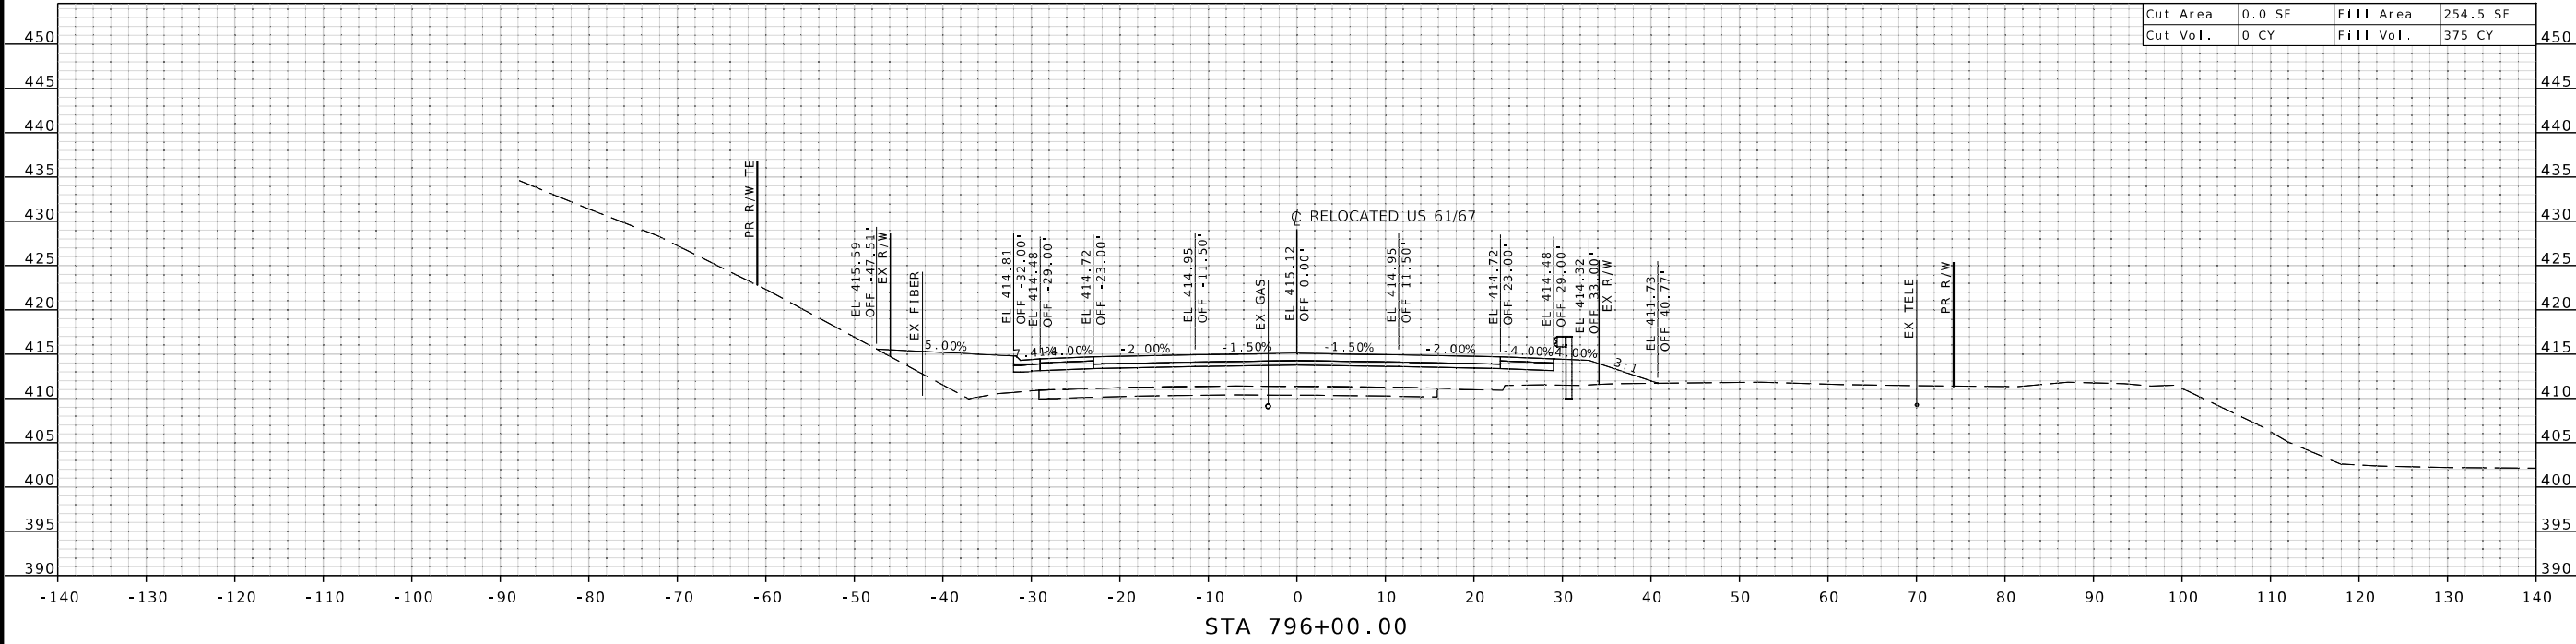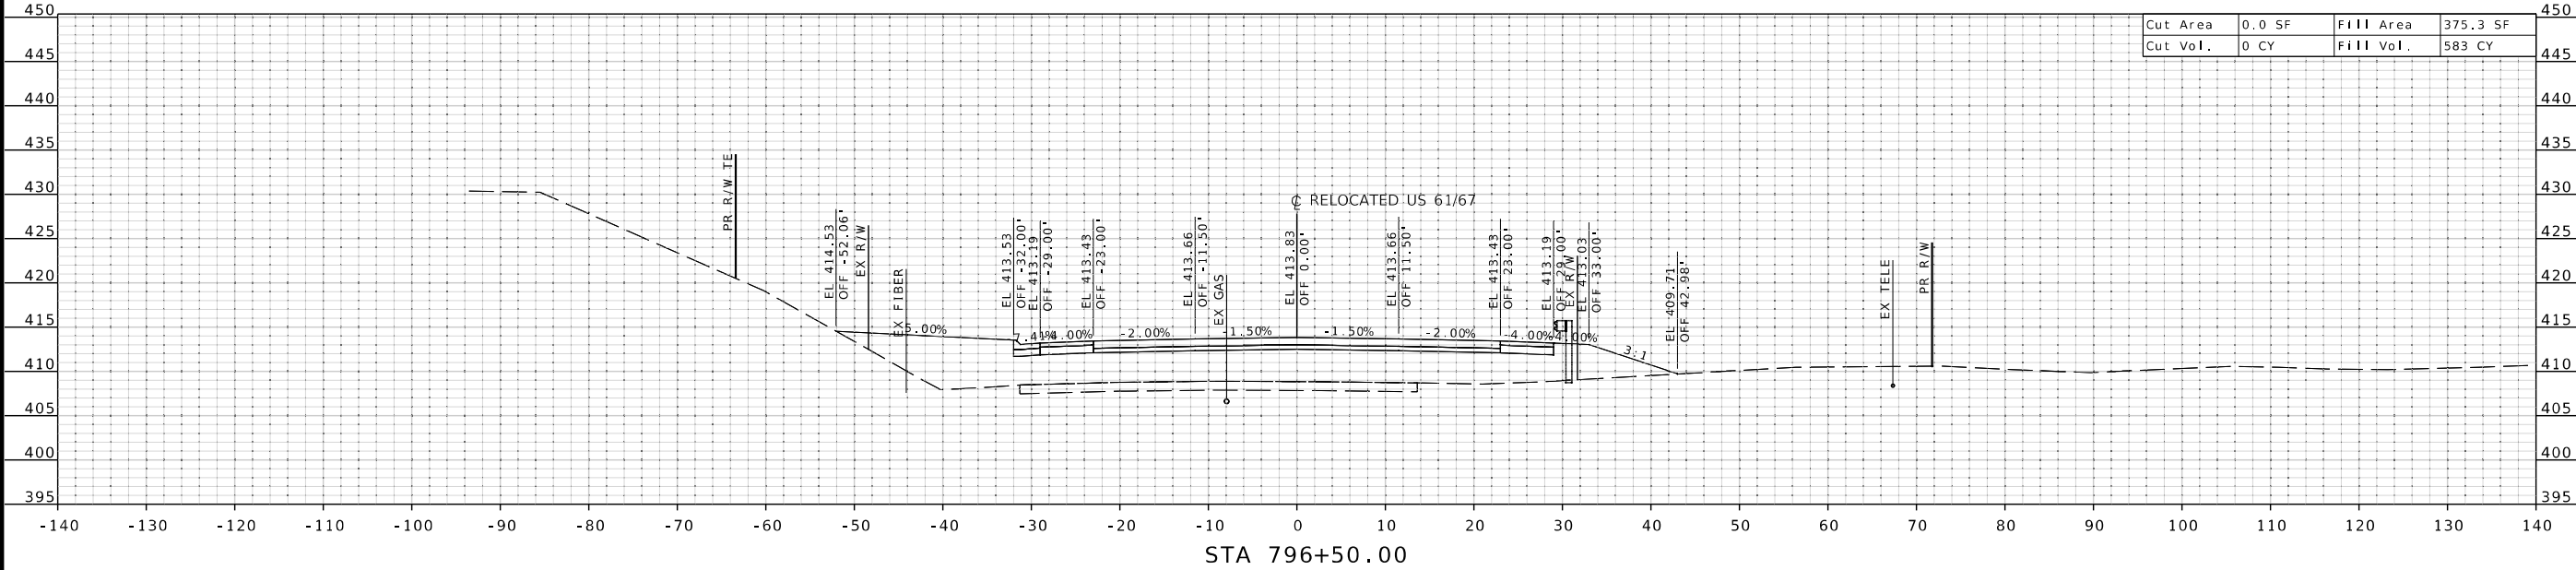

"THIS MEDIA SHOULD NOT BE CONSIDERED A CERTIFIED DOCUMENT."

DATE PREPARED
1/31/2025

ROUTE 61/67	STATE MO
DISTRICT SL	SHEET NO. 4
COUNTY JEFFERSON	

JOB NO.
J6S3289
CONTRACT ID.

PROJECT NO.

BRIDGE NO.
A8737




DESCRIPTION	DATE

MISSOURI HIGHWAYS AND TRANSPORTATION COMMISSION

105 WEST CAPITOL
JEFFERSON CITY, MO 65102
1-888-ASK-MODOT (1-888-275-6636)

HANSON
Hanson Professional Services Inc.
600 Washington Avenue, Suite 950
St. Louis, Missouri 63101
Professional Engineer License 601032
www.hansoninc.com 314.770.0467

LAYOUT	CM & MC	01/2025
DRAWN	CM & MC	01/2025
REVIEWED	WGD	02/2025

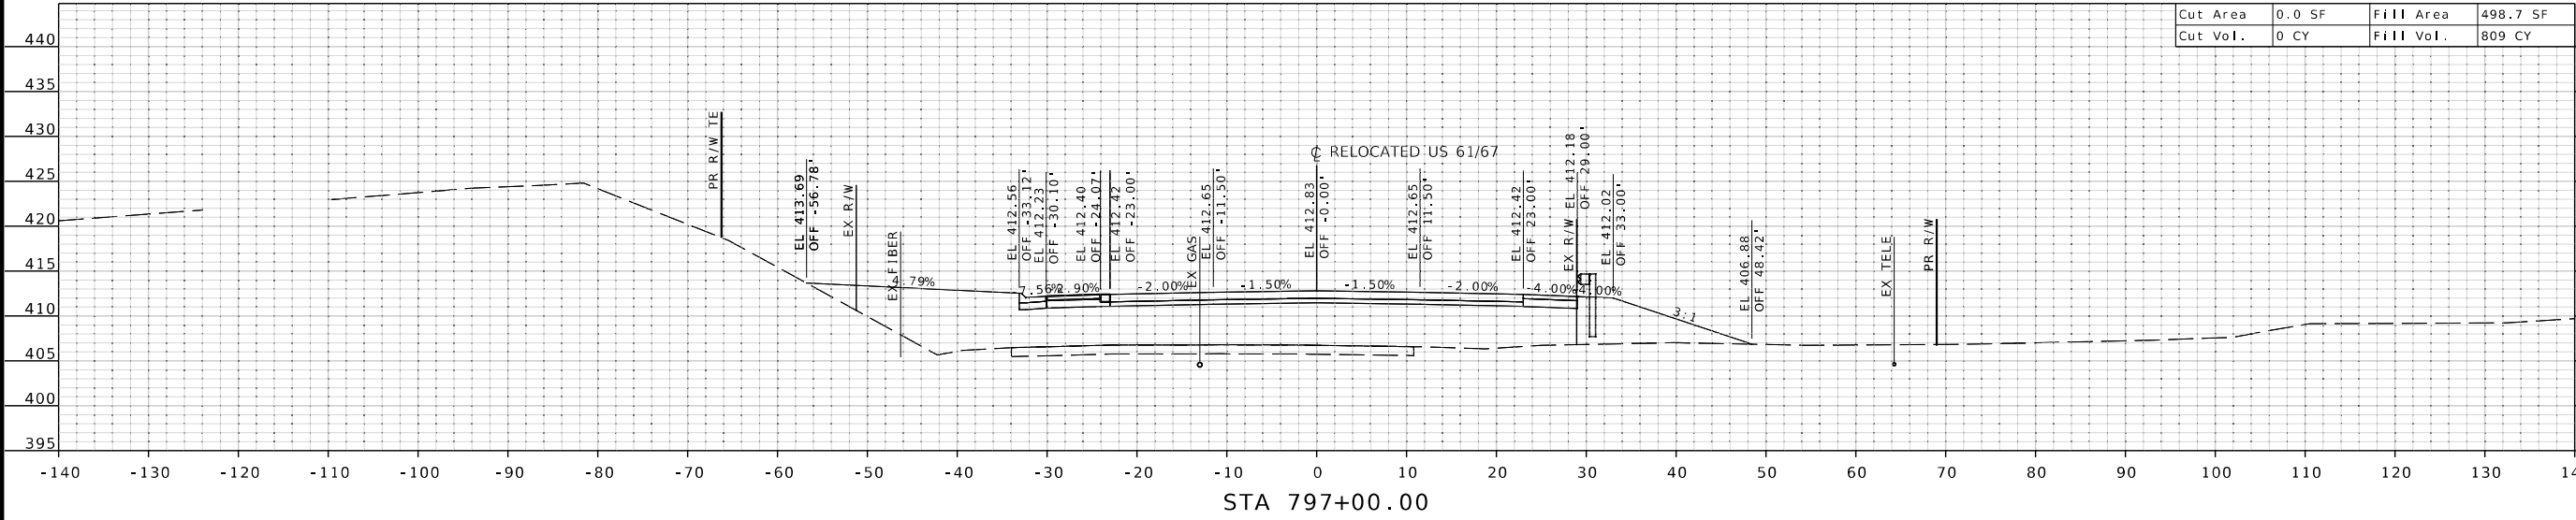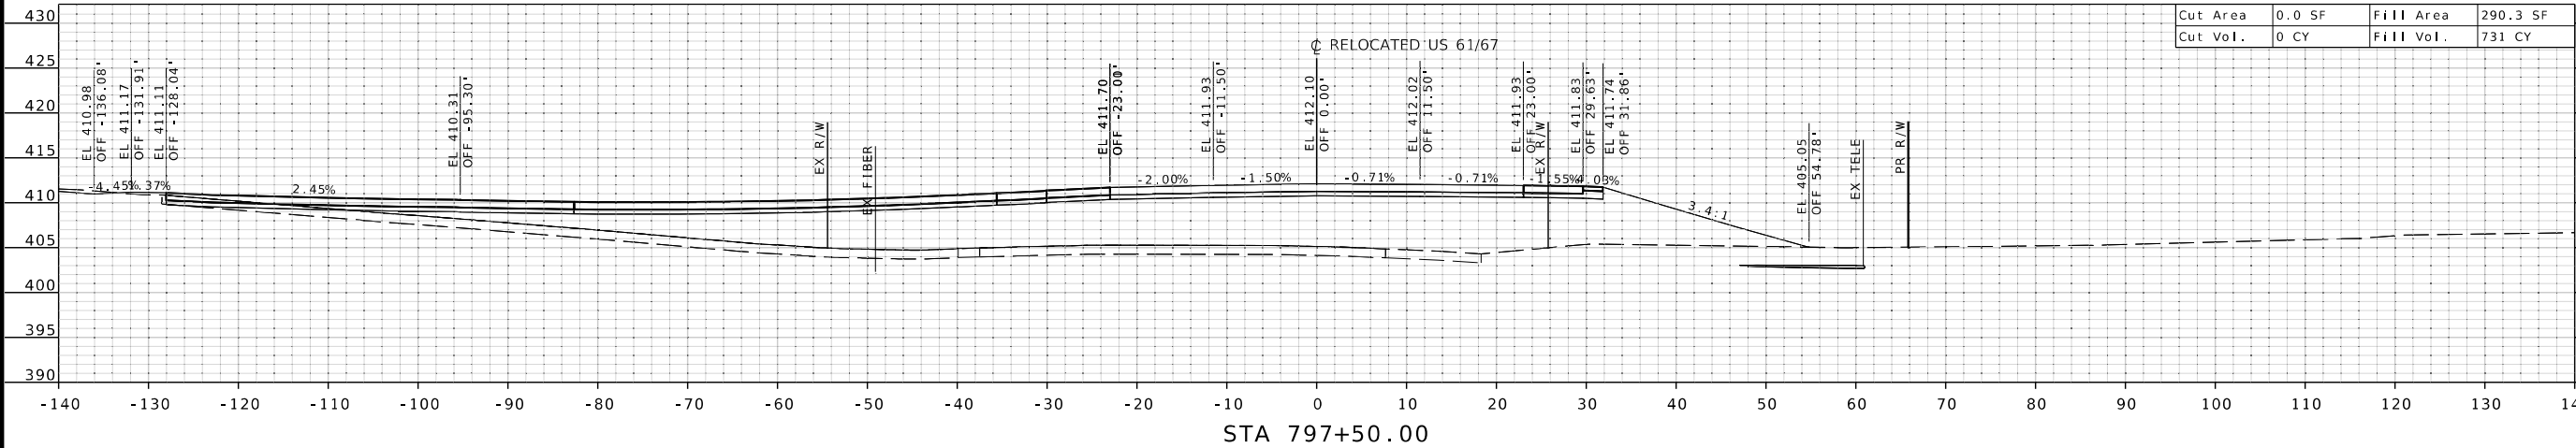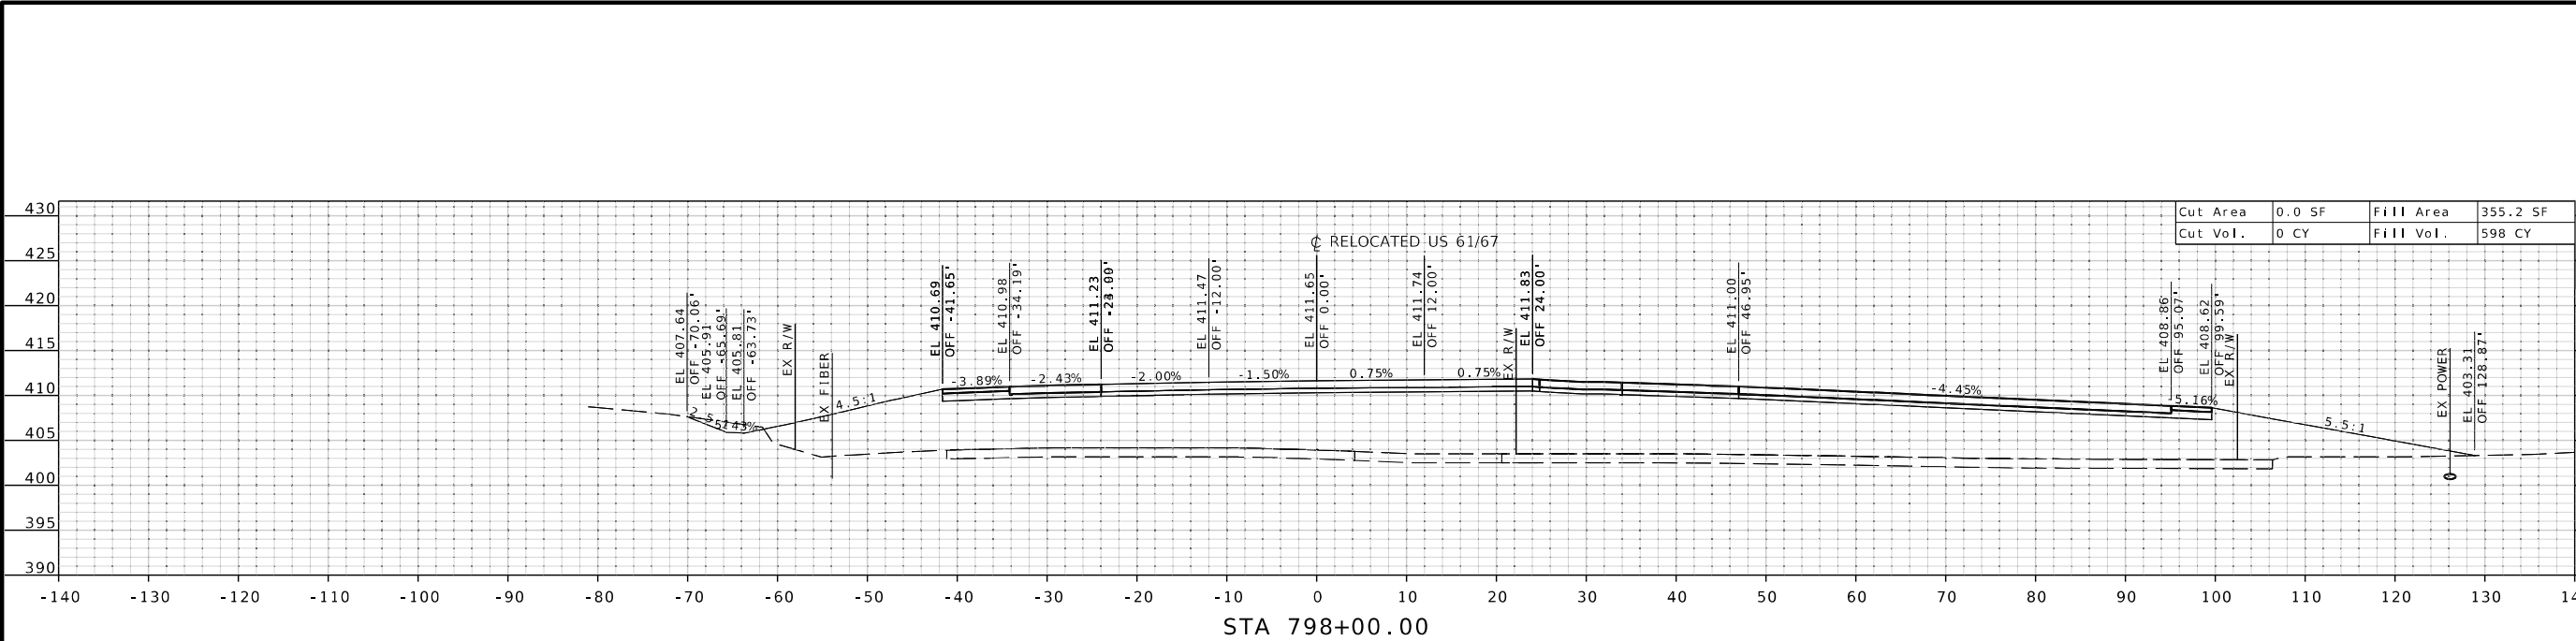

STATE OF MISSOURI
MATTHEW G. DAWSON
NUMBER
PE-2016014279
PROFESSIONAL ENGINEER

"THIS MEDIA SHOULD NOT BE CONSIDERED A CERTIFIED DOCUMENT."

DATE PREPARED
1/31/2025

ROUTE
61/67

STATE
MO

DISTRICT
SL

SHEET NO.
5

COUNTY
JEFFERSON

JOB NO.
J6S3289

CONTRACT ID.

PROJECT NO.

BRIDGE NO.
A8737

DESCRIPTION

DATE




MISSOURI HIGHWAYS AND TRANSPORTATION COMMISSION

105 WEST CAPITOL
JEFFERSON CITY, MO 65102
1-888-ASK-MODOT (1-888-275-6636)

© Copyright Hanson Professional Services Inc. 2025
Hanson Professional Services Inc.
600 Washington Avenue, Suite 950
St. Louis, Missouri 63101
Professional Engineer 001032
www.hansoninc.com
314.770.0467

\$FILE\$ \$TIME\$ \$DATE\$

LAYOUT	CM & MC	01/2025
DRAWN	CM & MC	01/2025
REVIEWED	WGD	02/2025

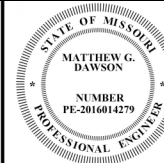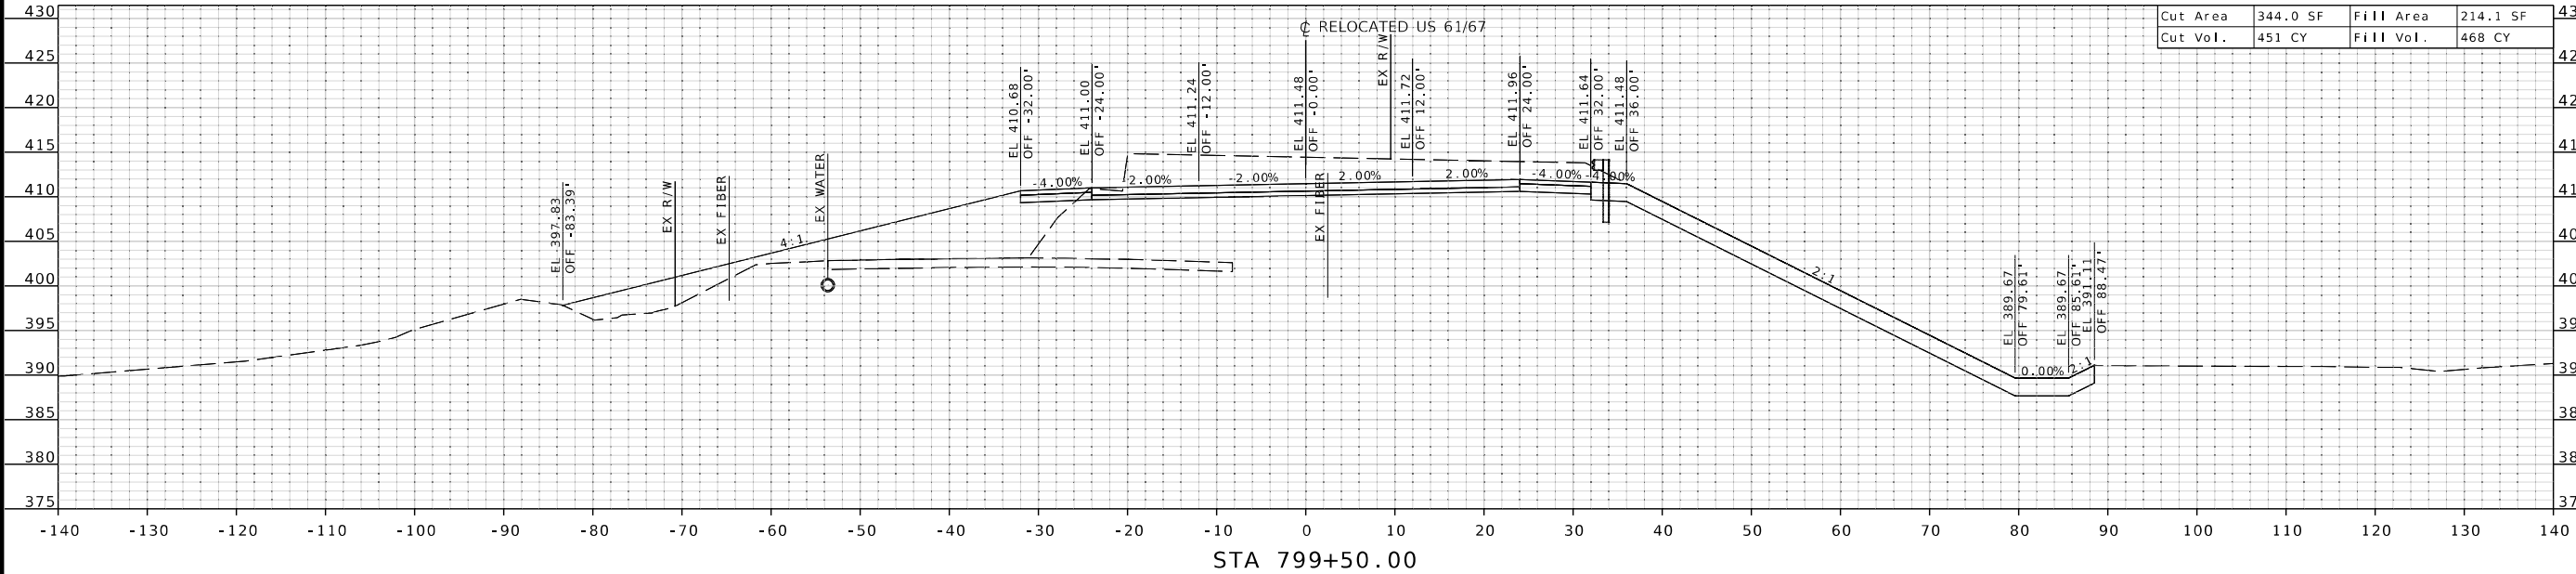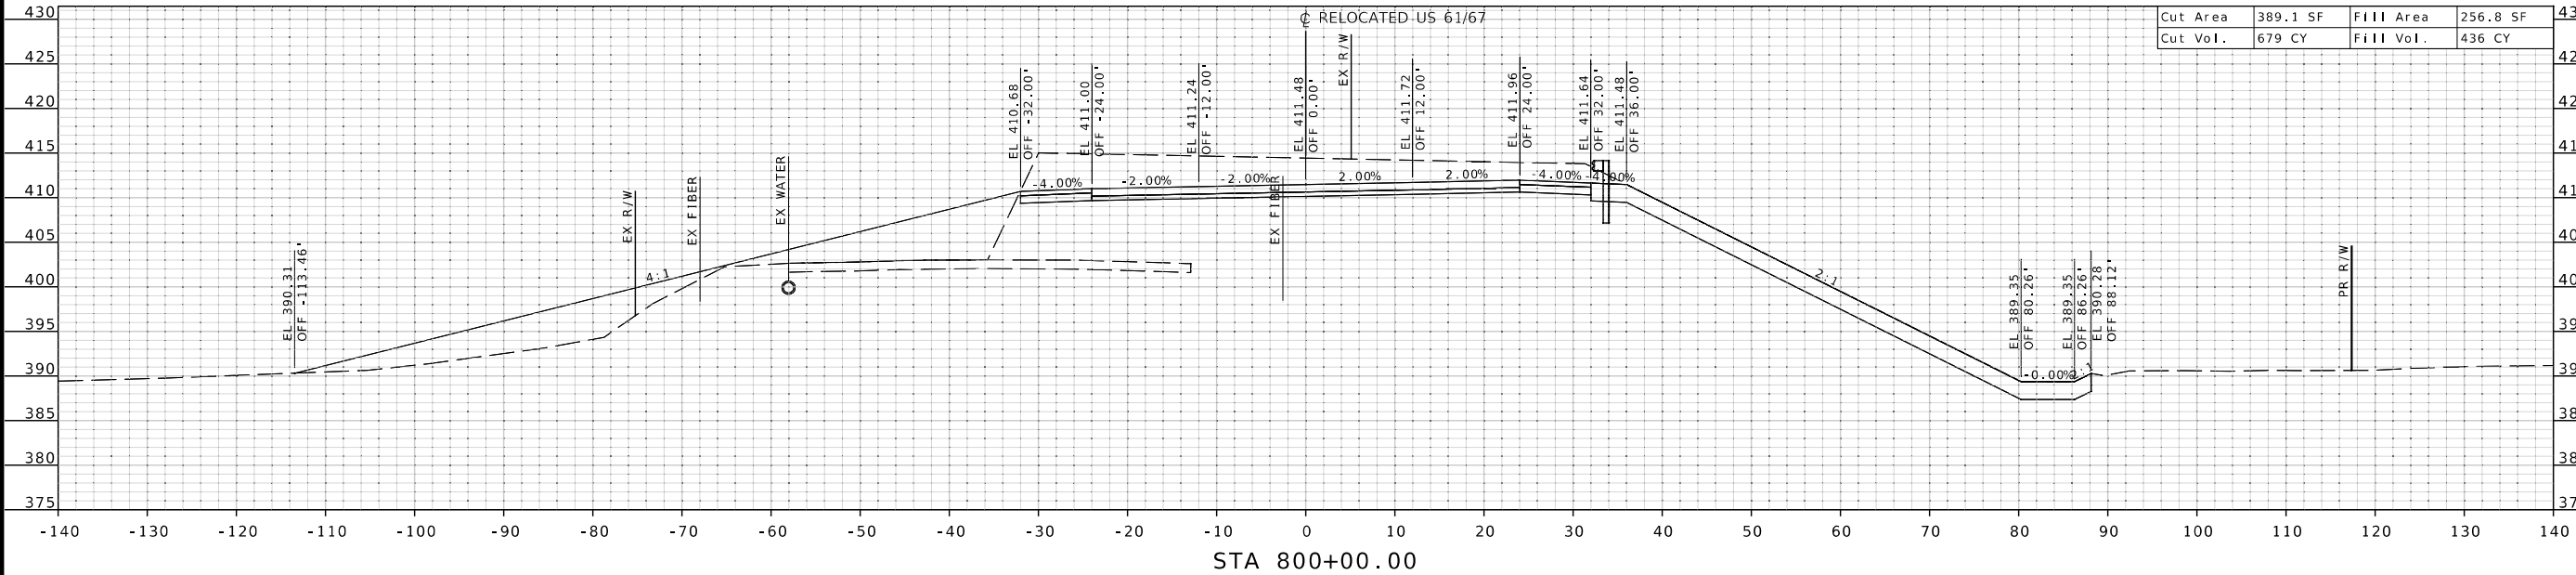

"THIS MEDIA SHOULD NOT BE CONSIDERED A CERTIFIED DOCUMENT."

DATE PREPARED
1/31/2025

ROUTE	STATE
61/67	MO
DISTRICT	SHEET NO.
SL	7

COUNTY
JEFFERSON

JOB NO.
J6S3289

CONTRACT ID.

PROJECT NO.

BRIDGE NO.
A8737



DATE	DESCRIPTION

MISSOURI HIGHWAYS AND TRANSPORTATION COMMISSION

105 WEST CAPITOL
JEFFERSON CITY, MO 65102
1-888-ASK-MODOT (1-888-275-6636)

HANSON
Hanson Professional Services Inc.
600 Washington Avenue, Suite 950
St. Louis, Missouri 63102
Professional Engineer License 001632
www.hansoninc.com 314.770.0467

LAYOUT	CM & MC	01/2025
DRAWN	CM & MC	01/2025
REVIEWED	WGD	02/2025

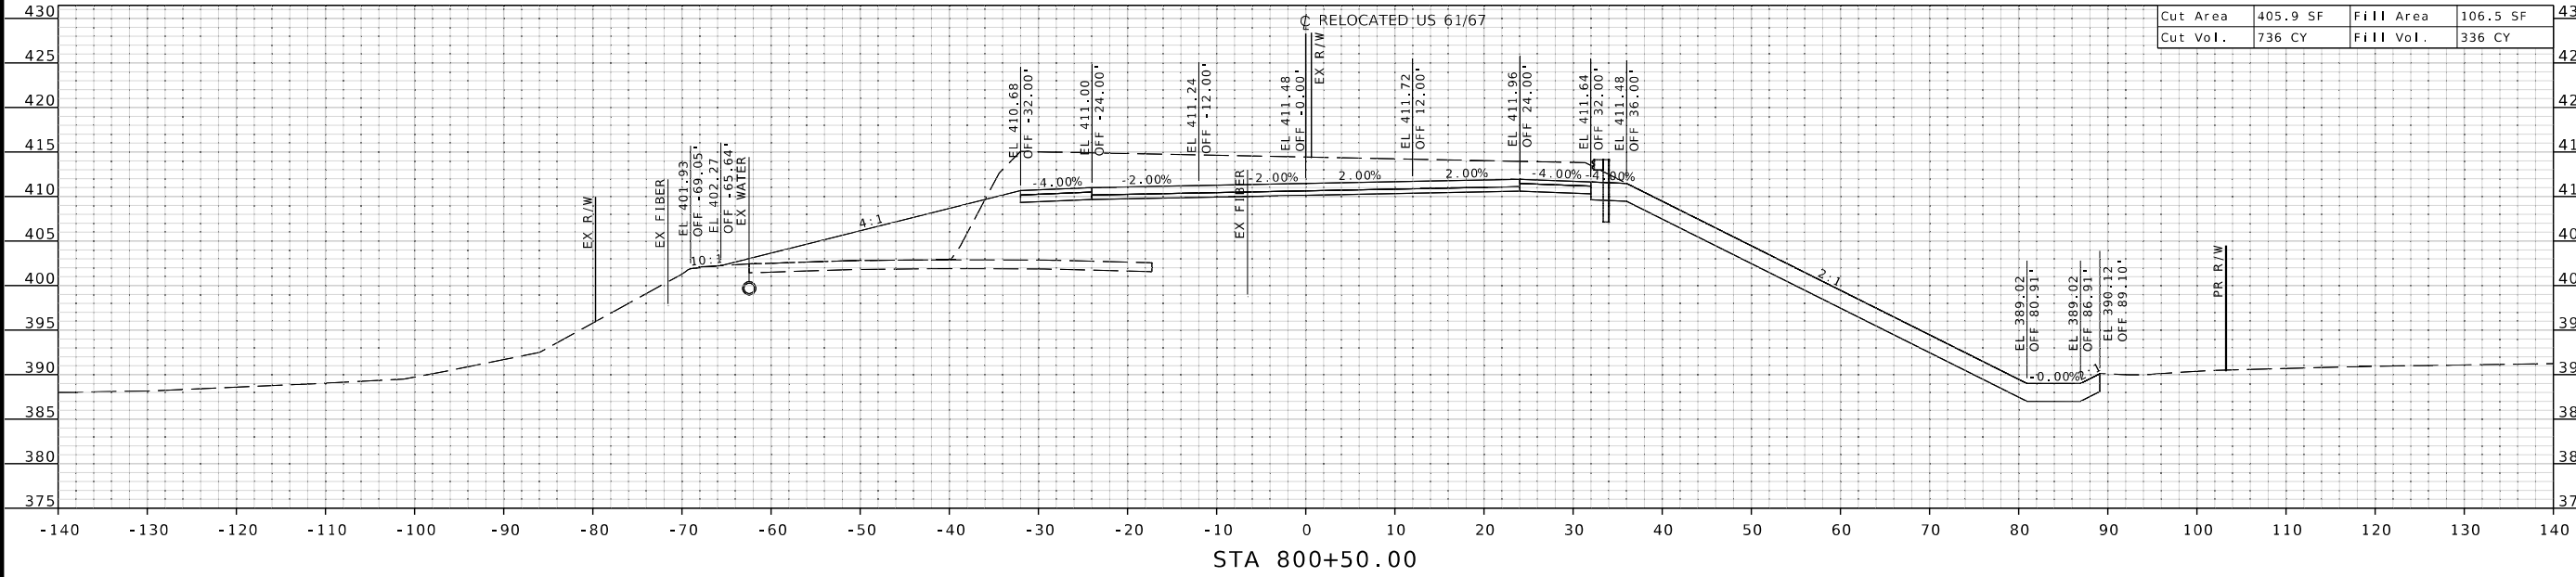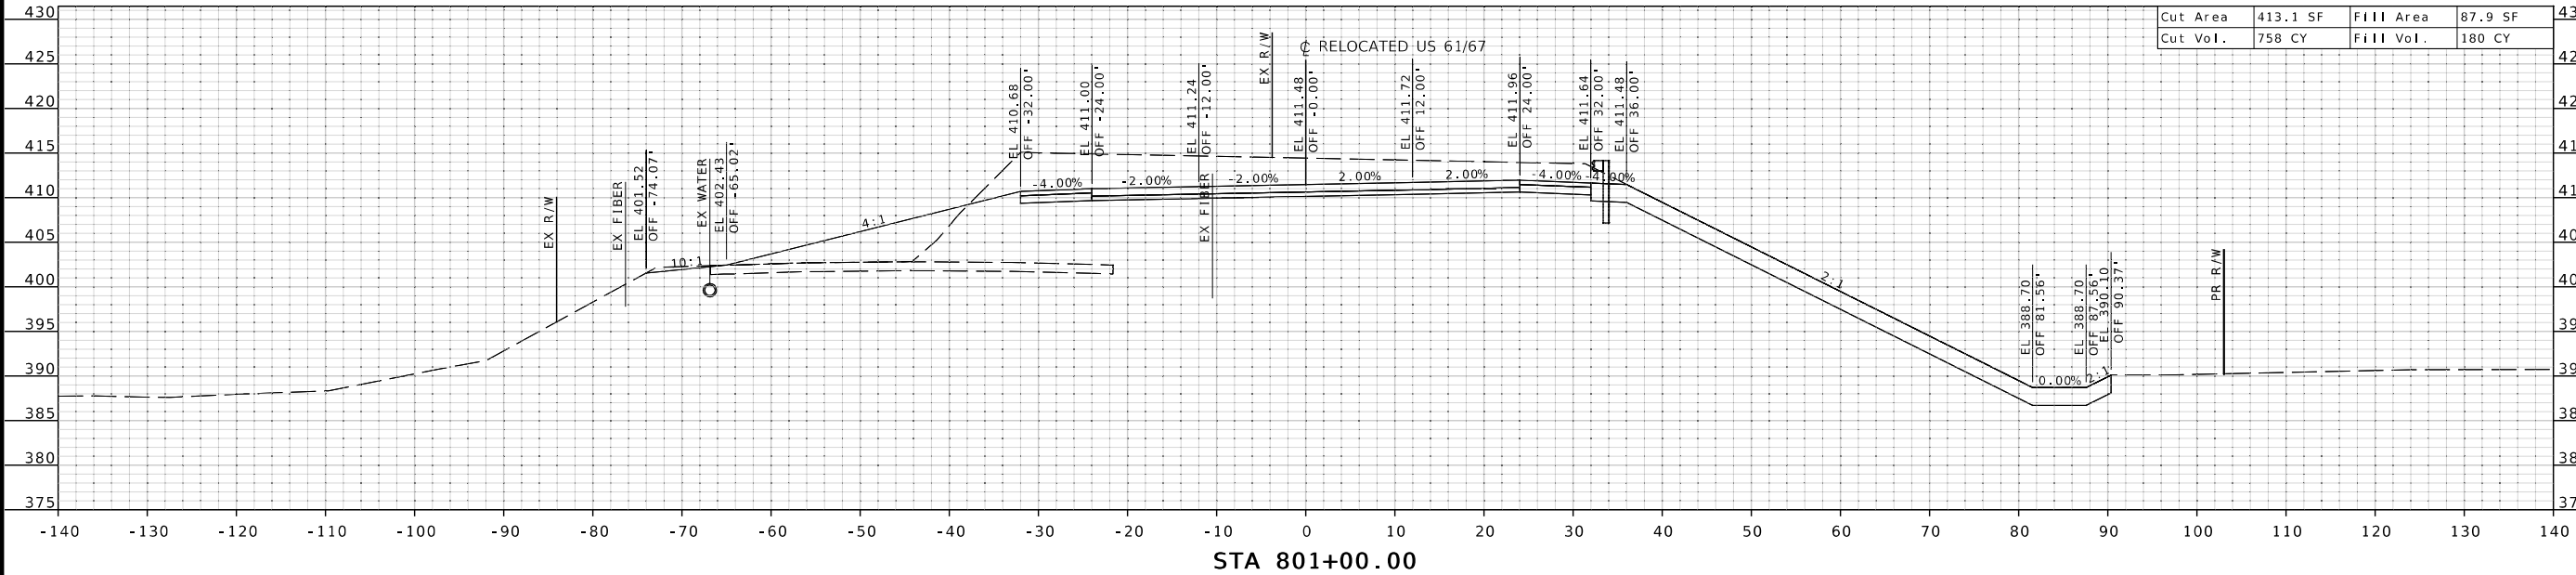

DATE	DESCRIPTION

MISSOURI HIGHWAYS AND TRANSPORTATION COMMISSION

105 WEST CAPITOL
JEFFERSON CITY, MO 65102
1-888-ASK-MODOT (1-888-275-6636)

© Copyright Hanson Professional Services Inc. 2025

Hanson Professional Services Inc.
600 Washington Avenue, Suite 950
St. Louis, Missouri 63101
Phone: 314.770.0467
www.hansoninc.com

STATE OF MISSOURI
MATTHEW G. DAWSON
NUMBER
PE-2016014279
PROFESSIONAL ENGINEER

"THIS MEDIA SHOULD NOT BE CONSIDERED A CERTIFIED DOCUMENT."

DATE PREPARED
1/31/2025

ROUTE 61/67	STATE MO
DISTRICT SL	SHEET NO. 8

COUNTY
JEFFERSON



JOB NO.
J6S3289

CONTRACT ID.

PROJECT NO.

BRIDGE NO.
A8737

LAYOUT	CM & MC	01/2025
DRAWN	CM & MC	01/2025
REVIEWED	MGD	02/2025

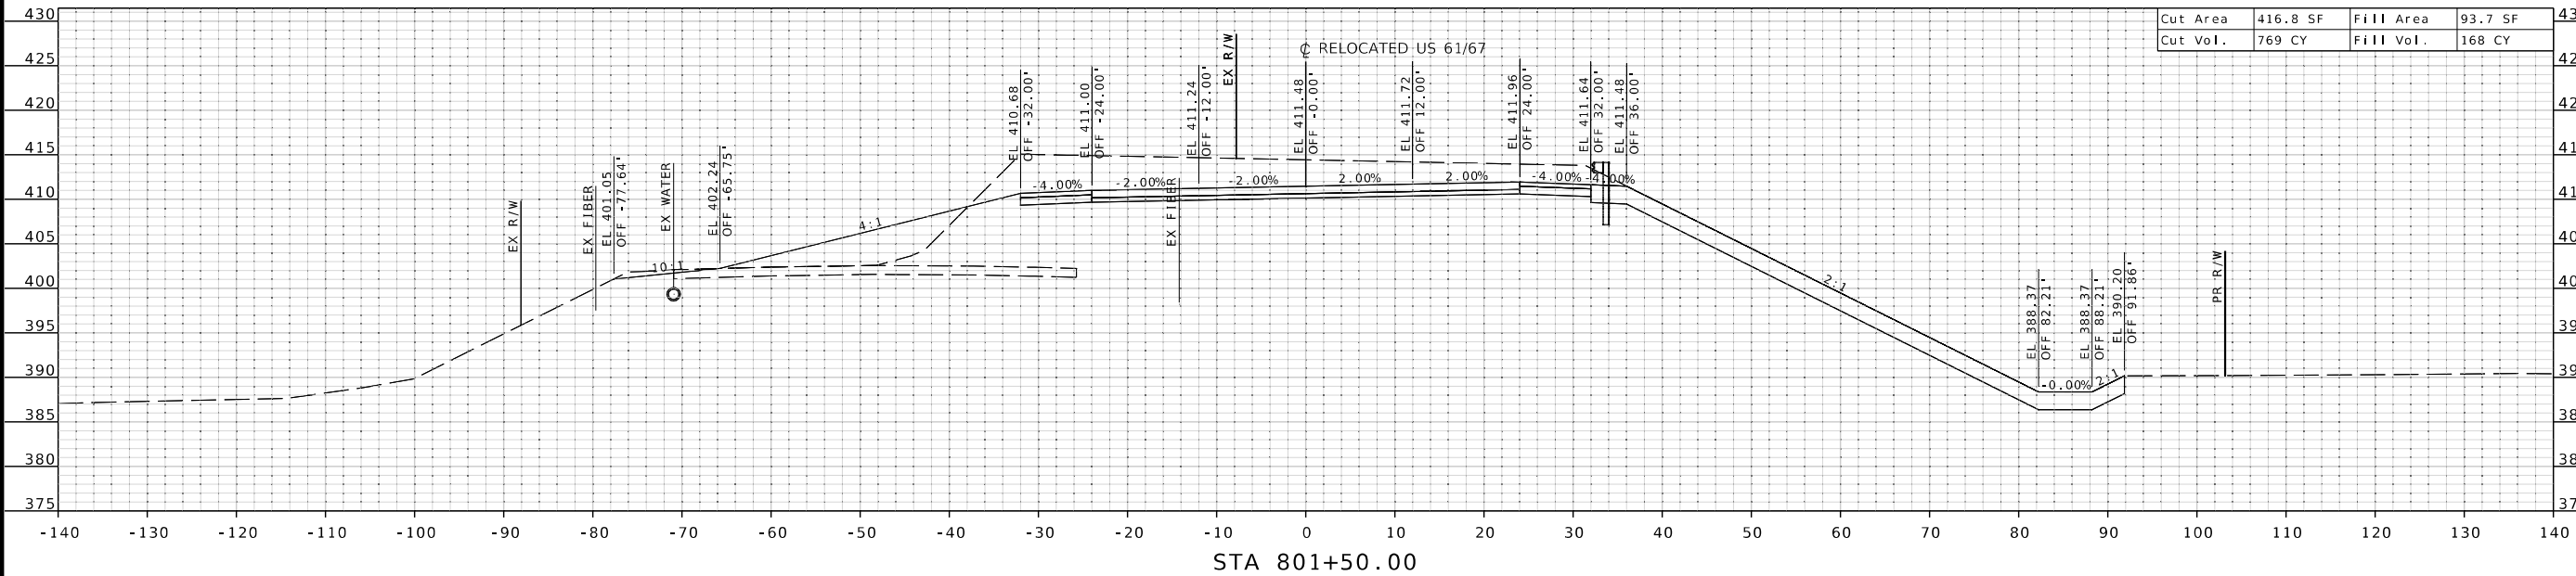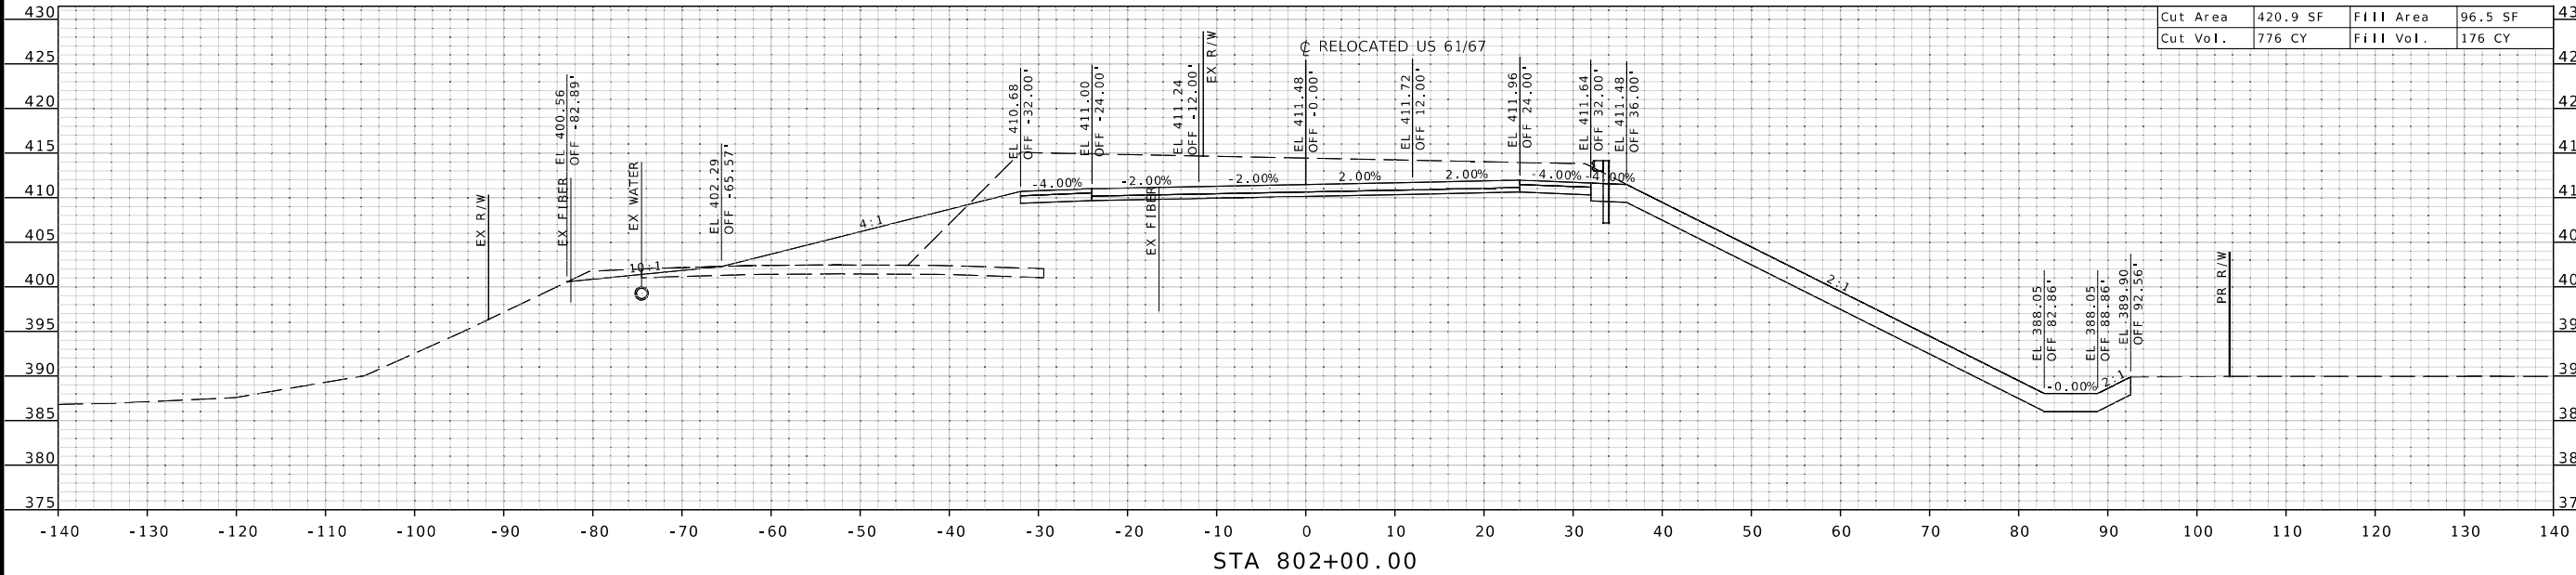

"THIS MEDIA SHOULD
NOT BE CONSIDERED
A CERTIFIED
DOCUMENT."

DATE PREPARED
1/21/2025

ROUTE 61/67	STATE MO
DISTRICT SL	SHEET NO. 9

COUNTY
JEFFERSON

JOB NO.
J6S3289

CONTRACT ID.

PROJECT NO.

BRIDGE NO.
A8737[illegible]MISSOURI HIGHWAYS AND TRANSPORTATION
COMMISSION



© Copyright Hanson Professional Services Inc. 2025



Hanson Professional Services Inc.
600 Washington Avenue, Suite 950
St. Louis, Missouri 63101
Professional Engineer 001632
www.hanson-inc.com
314.770.0467


\$FILE\$	\$TIME\$	\$DATE\$
----------	----------	----------

LAYOUT	CM & MC	01/2025
DRAWN	CM & MC	01/2025
REVIEWED	MGD	02/2025

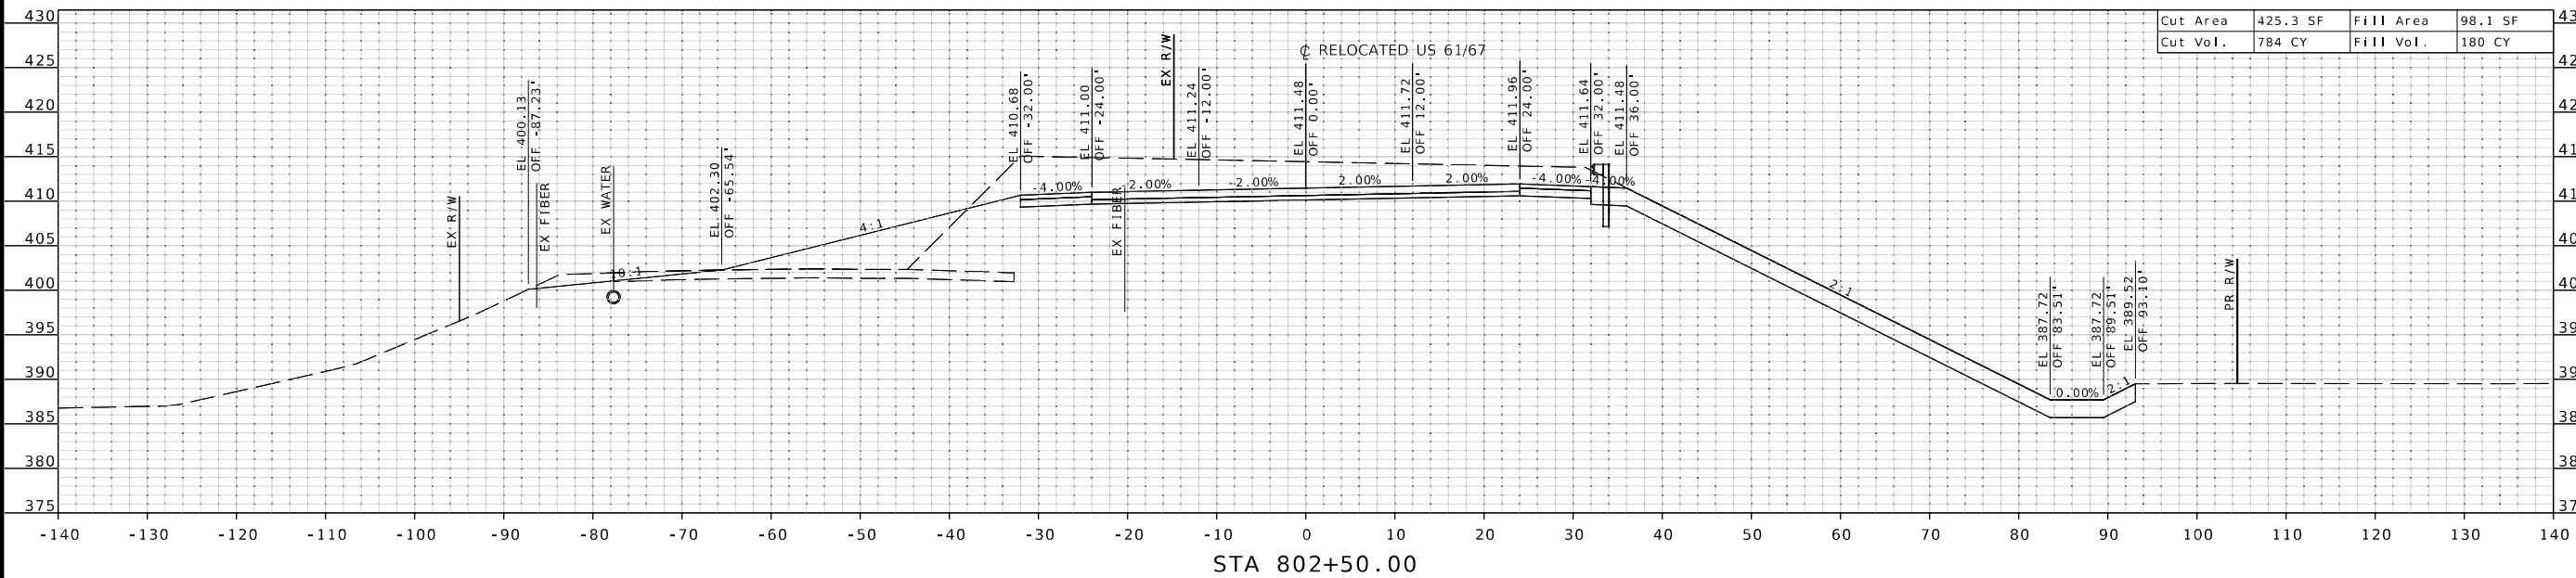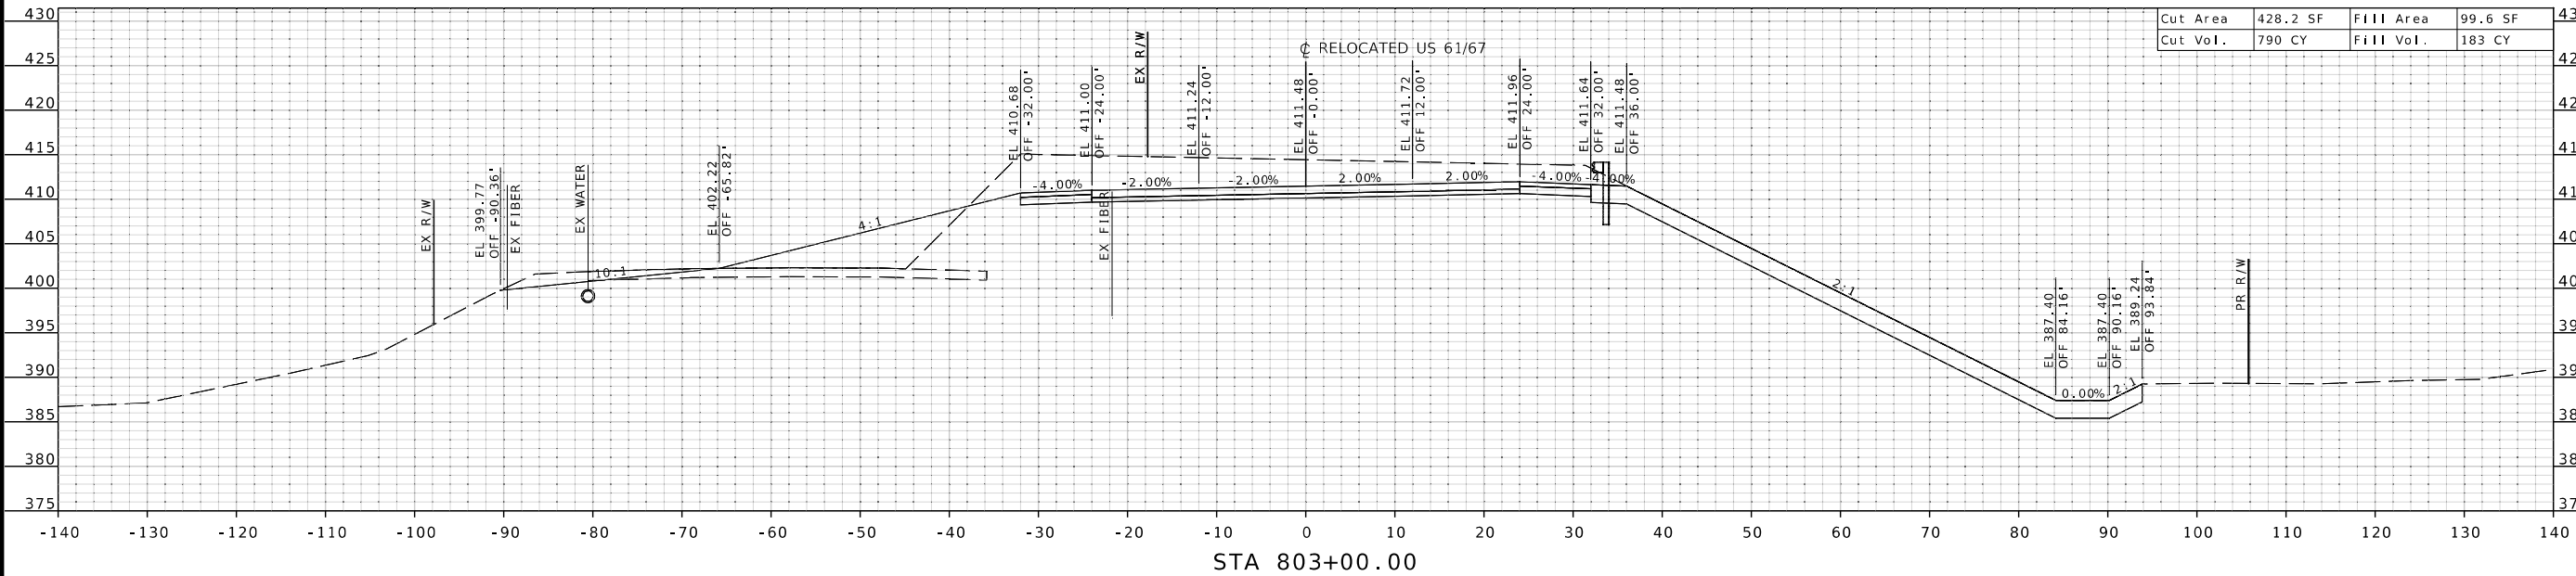

Cut Area	428.2 SF	Fill Area	99.6 SF
Cut Vol.	790 CY	Fill Vol.	183 CY

Cut Area	425.3 SF	Fill Area	98.1 SF
Cut Vol.	784 CY	Fill Vol.	180 CY

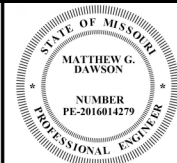

"THIS MEDIA SHOULD
NOT BE CONSIDERED
A CERTIFIED
DOCUMENT."

DATE PREPARED

ROUTE 61/67	STATE MO
DISTRICT SL	SHEET NO 10

COUNTY
JEFFERSON

JOB NO.
J6S3289

CONTRACT ID.

PROJECT NO.

BRIDGE NO.
A8737[illegible]MISSOURI HIGHWAYS AND TRANSPORTATION
COMMISSION




© Copyright Hanson Professional Services Inc. 2025



Hanson Professional Services Inc.
600 Washington Avenue, Suite 950
St. Louis, Missouri 63101
Professional Engineer 001632
www.hanson-inc.com
314.770.0467

\$FILE\$	\$TIME\$	\$DATE\$
----------	----------	----------

LAYOUT	CM & MC	01/2025
DRAWN	CM & MC	01/2025
REVIEWED	WGD	02/2025

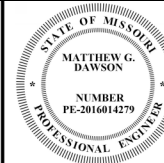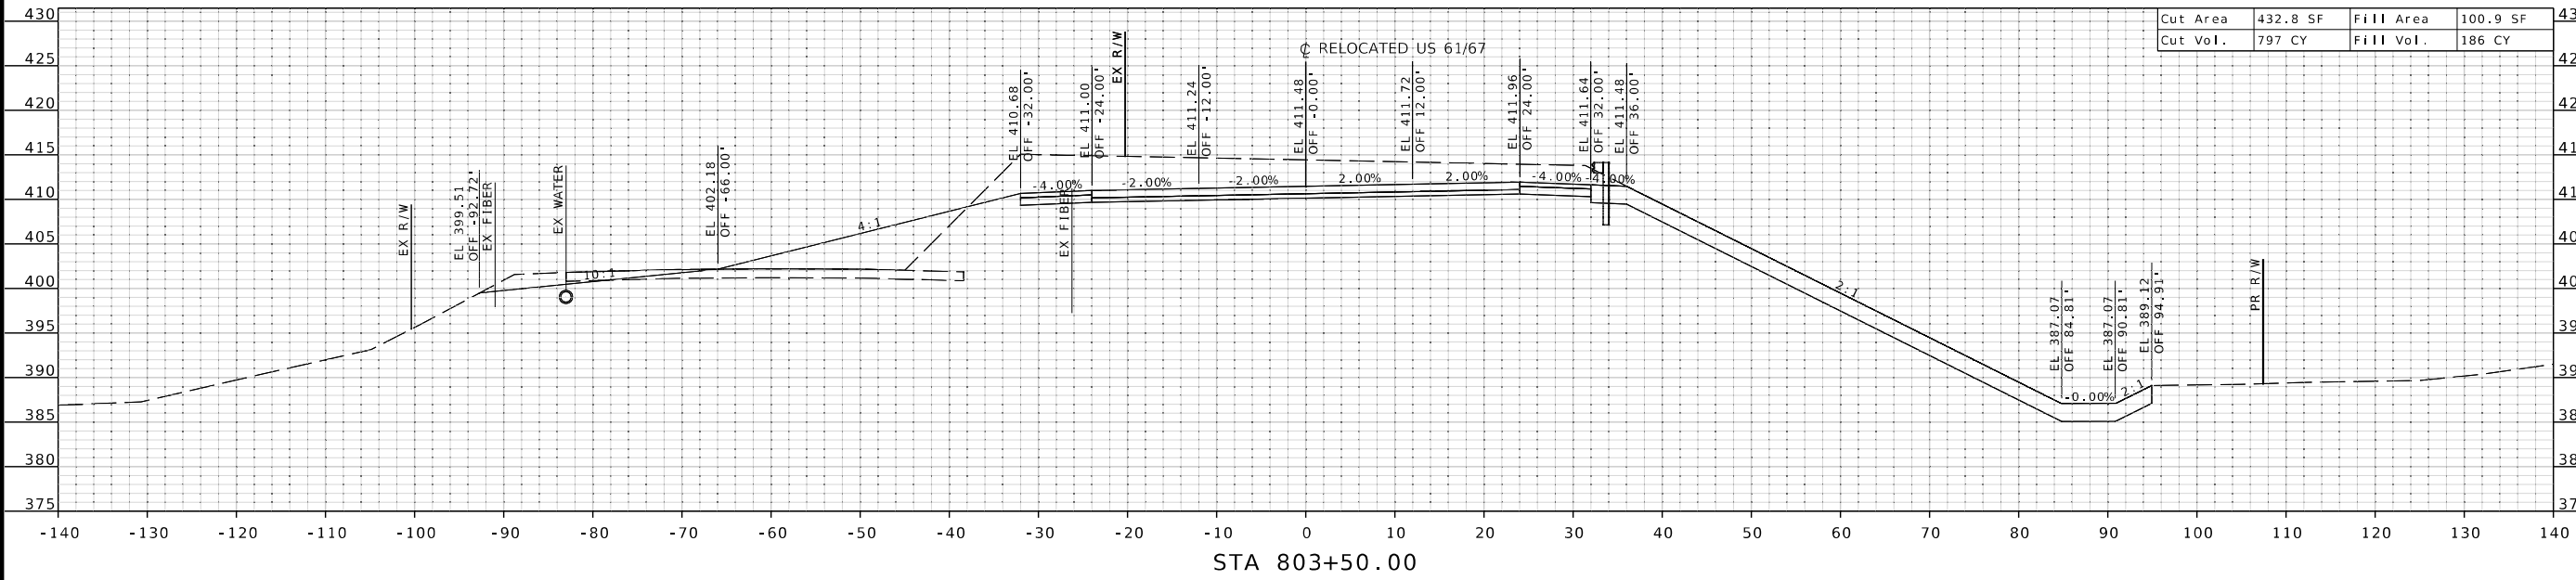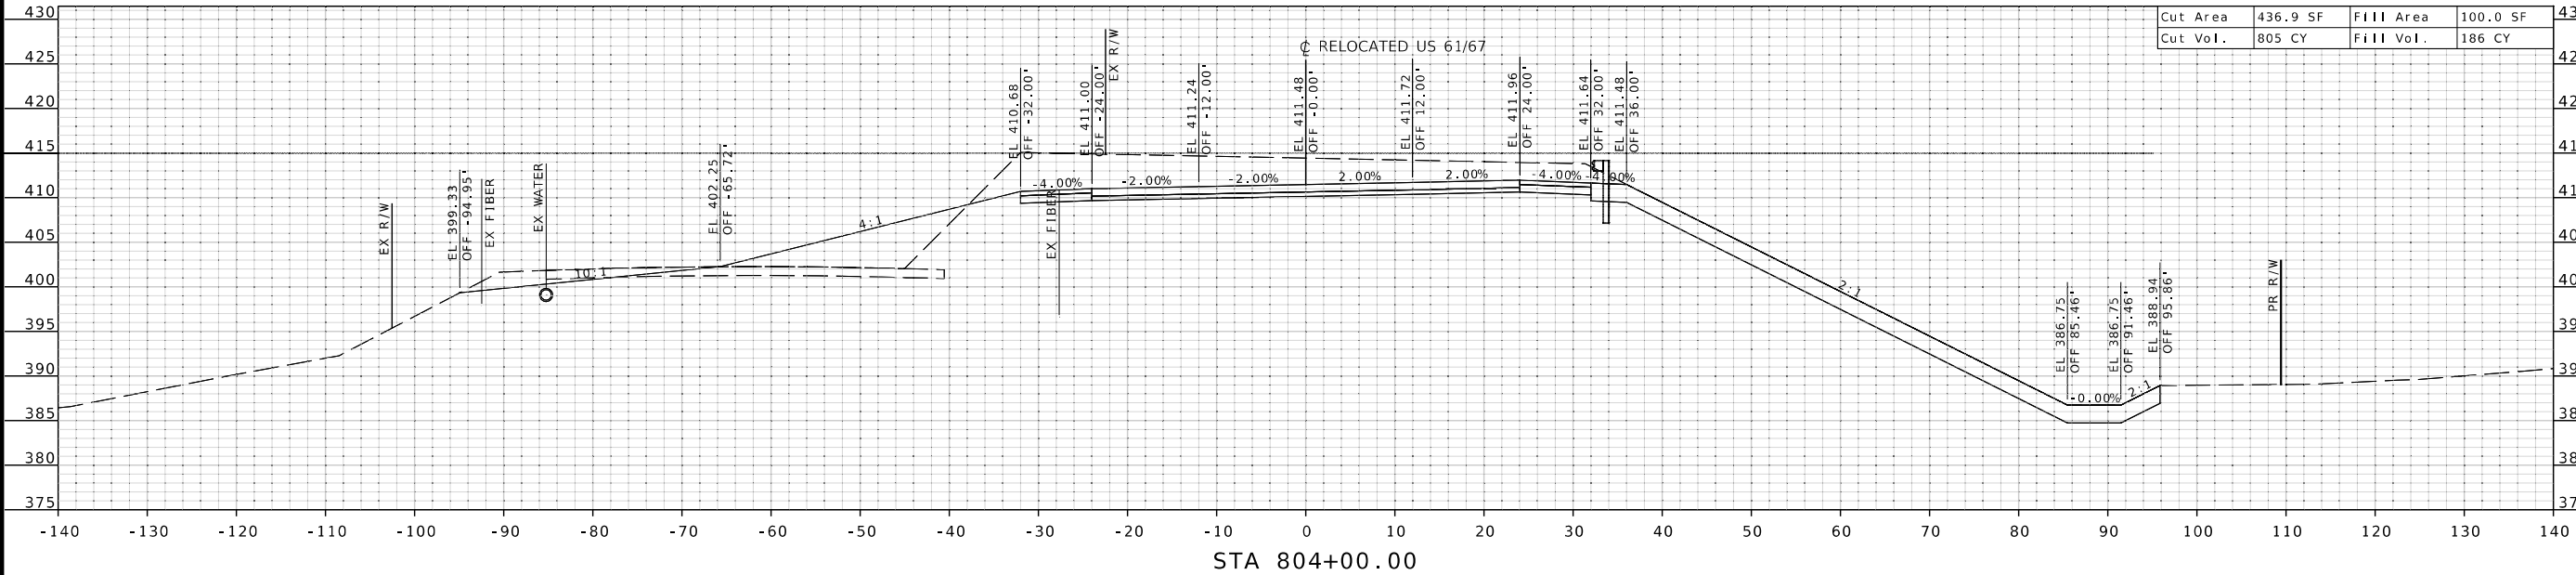

"THIS MEDIA SHOULD NOT BE CONSIDERED A CERTIFIED DOCUMENT."

DATE PREPARED
1/31/2025

ROUTE 61/67 STATE MO

DISTRICT SL SHEET NO. 11

COUNTY JEFFERSON

JOB NO. J6S3289

CONTRACT ID.

PROJECT NO.

BRIDGE NO. A8737

DESCRIPTION

DATE

DATE

MISSOURI HIGHWAYS AND TRANSPORTATION COMMISSION






HANSON
Hanson Professional Services Inc.
600 Washington Avenue, Suite 950
St. Louis, Missouri 63102
Professional Engineer License 001632
www.hansoninc.com
314.770.0467

105 WEST CAPITOL
JEFFERSON CITY, MO 65102
1-888-ASK-MODOT (1-888-275-6636)

\$FILE\$ \$TIME\$ \$DATE\$

LAYOUT	CM & MC	01/2025
DRAWN	CM & MC	01/2025
REVIEWED	WGD	02/2025

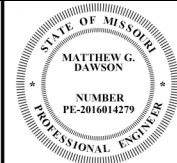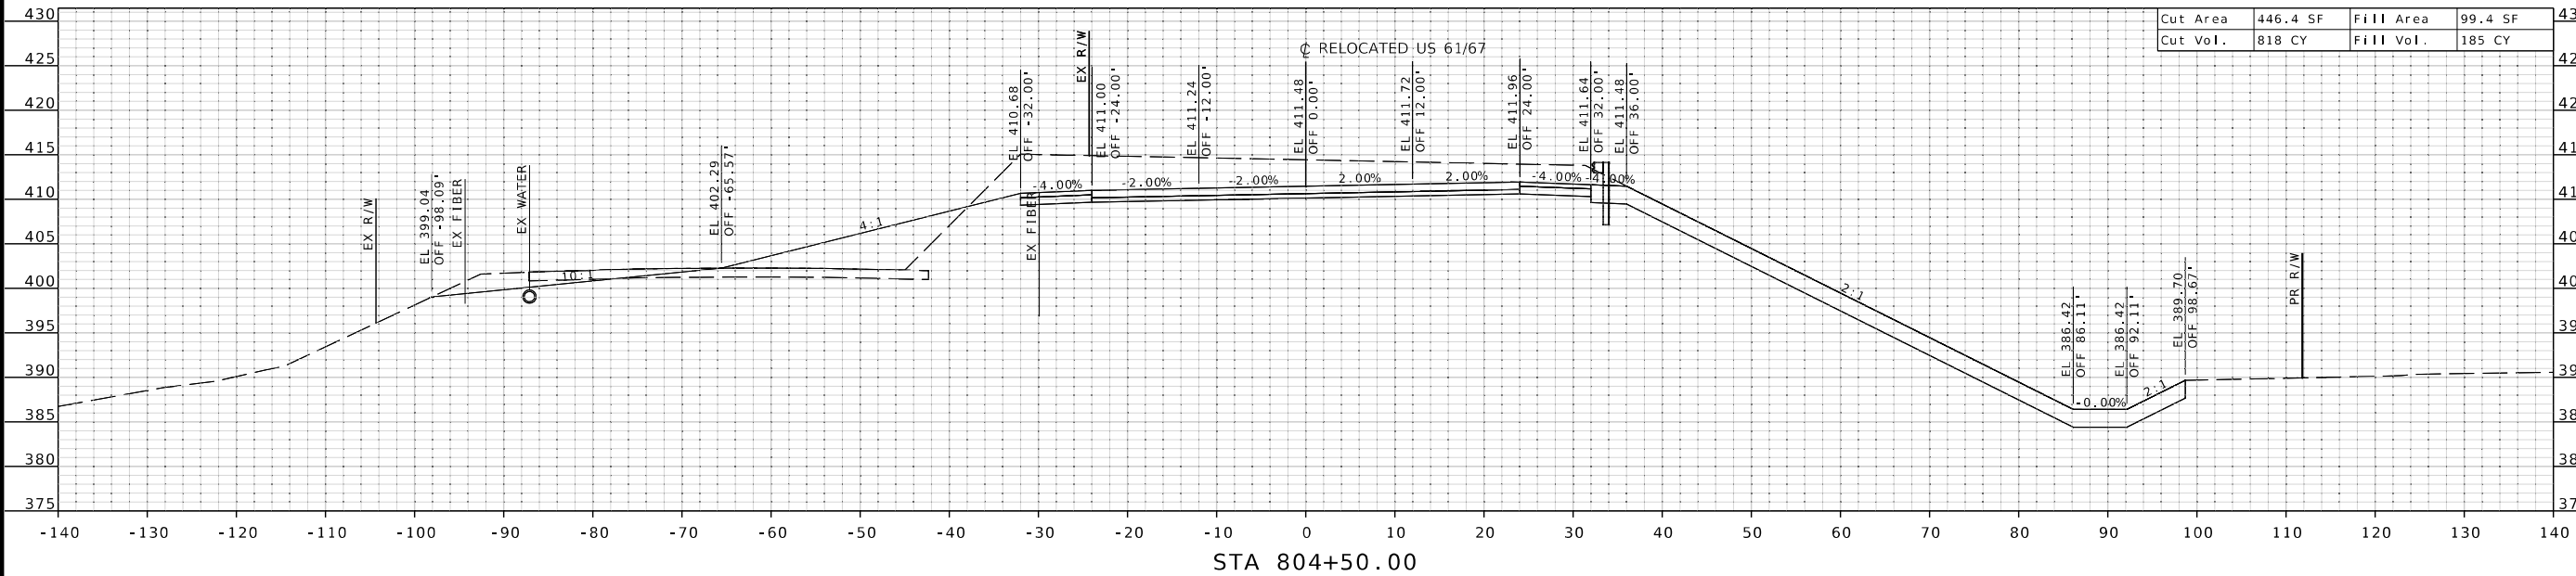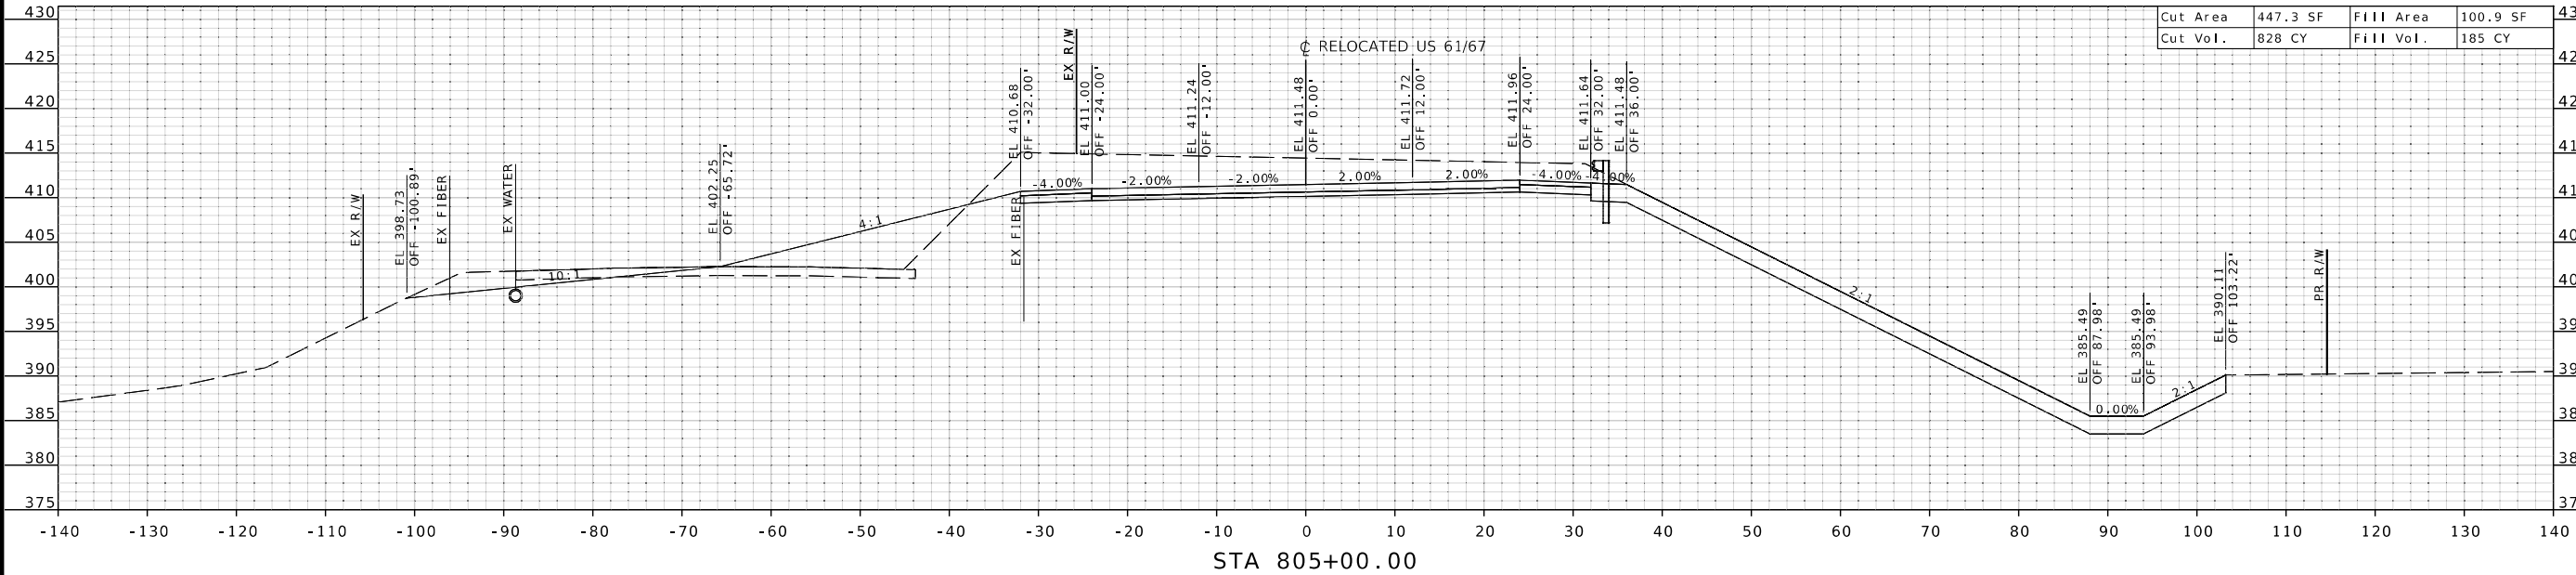

"THIS MEDIA SHOULD NOT BE CONSIDERED A CERTIFIED DOCUMENT."

DATE PREPARED
1/31/2025

ROUTE 61/67 STATE MO

DISTRICT SL SHEET NO. 12

COUNTY JEFFERSON

JOB NO. J6S3289

CONTRACT ID.

PROJECT NO.

BRIDGE NO. A8737

DESCRIPTION

Cut Area 447.3 SF Fill Area 100.9 SF

Cut Vol. 828 CY Fill Vol. 185 CY

DATE

DATE

MISSOURI HIGHWAYS AND TRANSPORTATION COMMISSION
105 WEST CAPITOL
JEFFERSON CITY, MO 65102
1-888-ASK-MODOT (1-888-275-6636)



HANSON
Hanson Professional Services Inc.
600 Washington Avenue, Suite 950
St. Louis, Missouri 63101
Professional Engineer License 601632
www.hansoninc.com
314.770.0467

\$FILE\$ \$TIME\$ \$DATE\$

LAYOUT	CM & MC	01/2025
DRAWN	CM & MC	01/2025
REVIEWED	WGD	02/2025

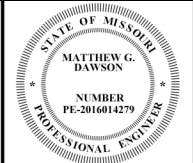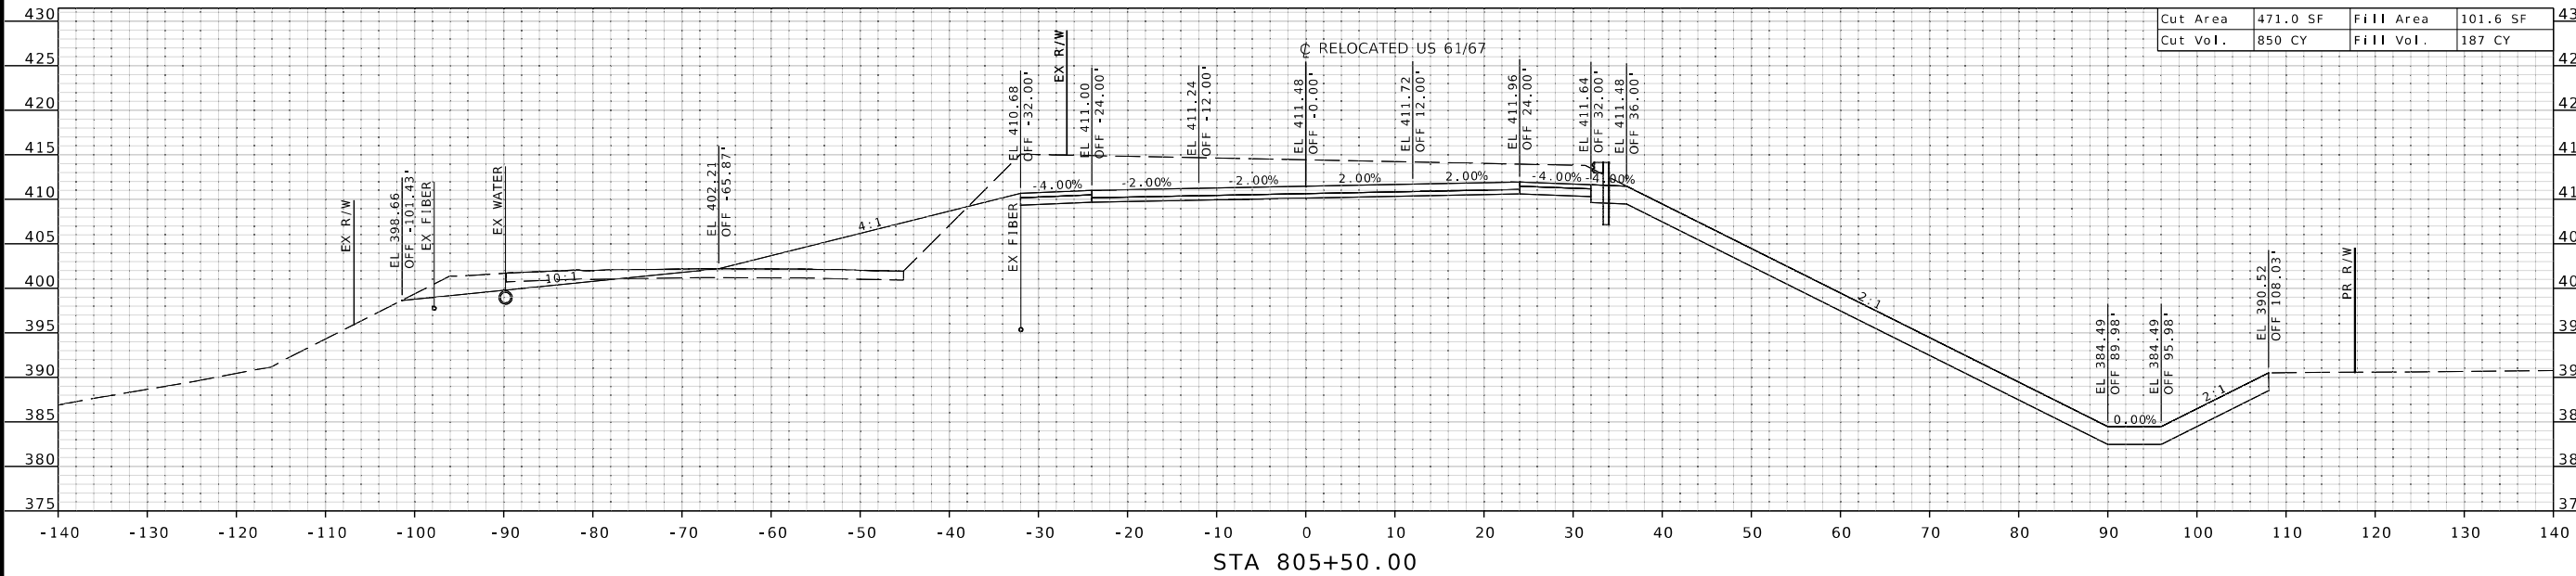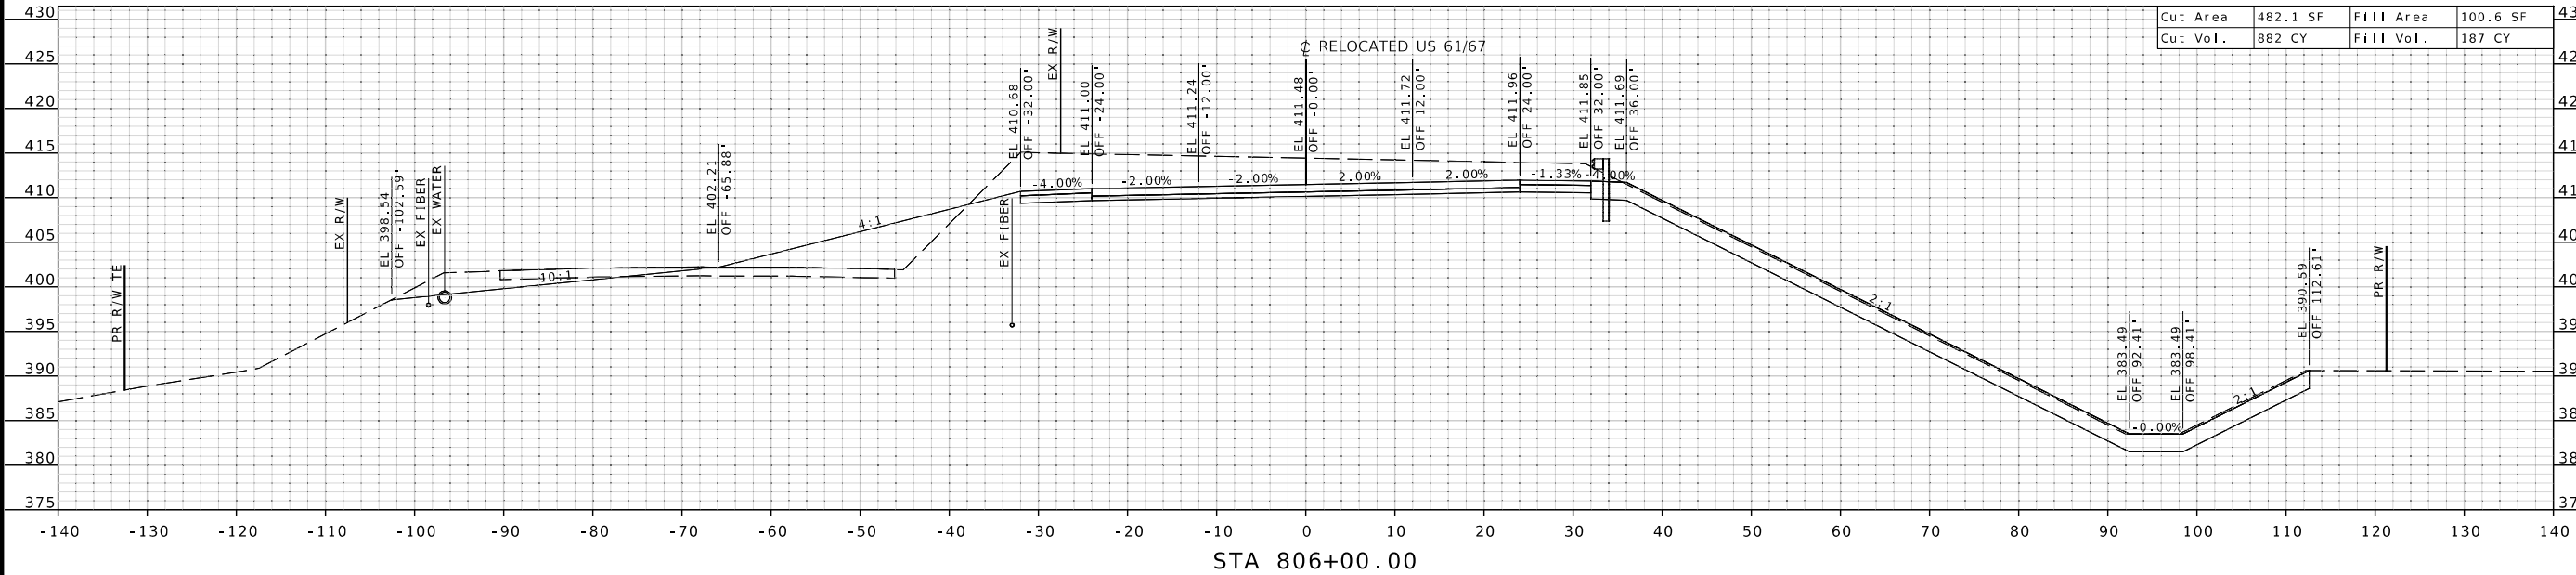

"THIS MEDIA SHOULD NOT BE CONSIDERED A CERTIFIED DOCUMENT."

DATE PREPARED
1/31/2025

ROUTE 61/67 STATE MO
DISTRICT SL SHEET NO. 13

COUNTY JEFFERSON

JOB NO. J6S3289
CONTRACT ID.

PROJECT NO.



BRIDGE NO. A8737

DATE	DESCRIPTION



\$FILE\$ \$TIME\$ \$DATE\$

LAYOUT	CM & MC	01/2025
DRAWN	CM & MC	01/2025
REVIEWED	MGD	02/2025

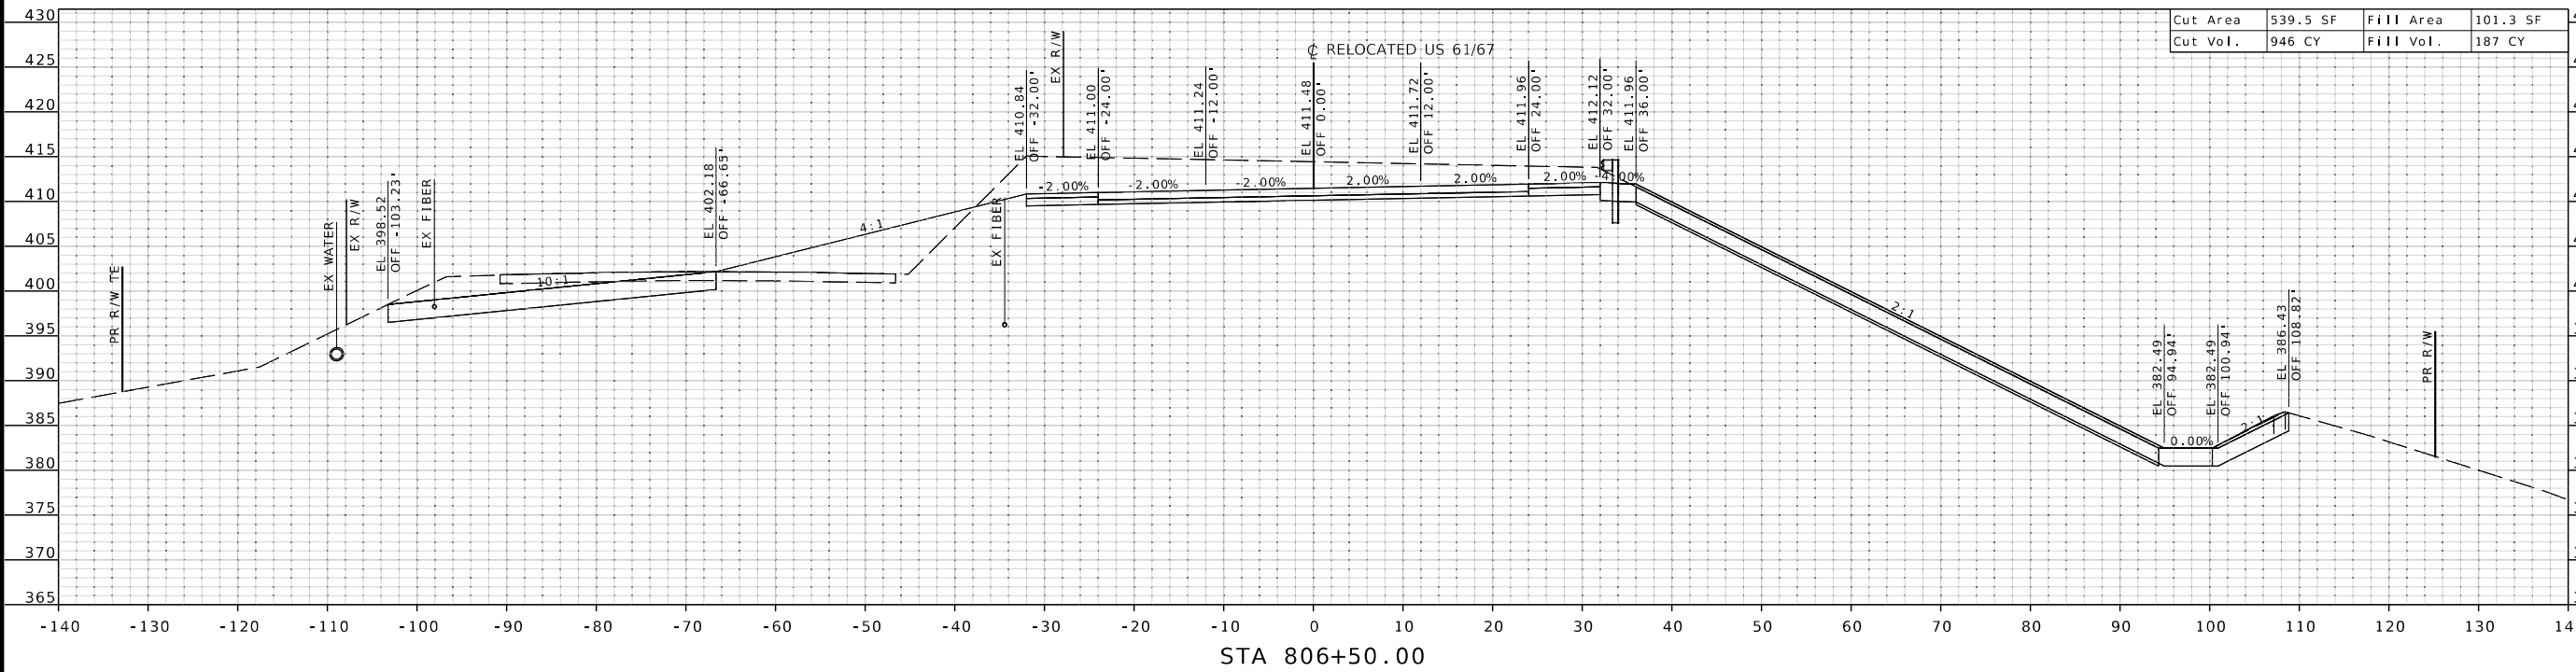
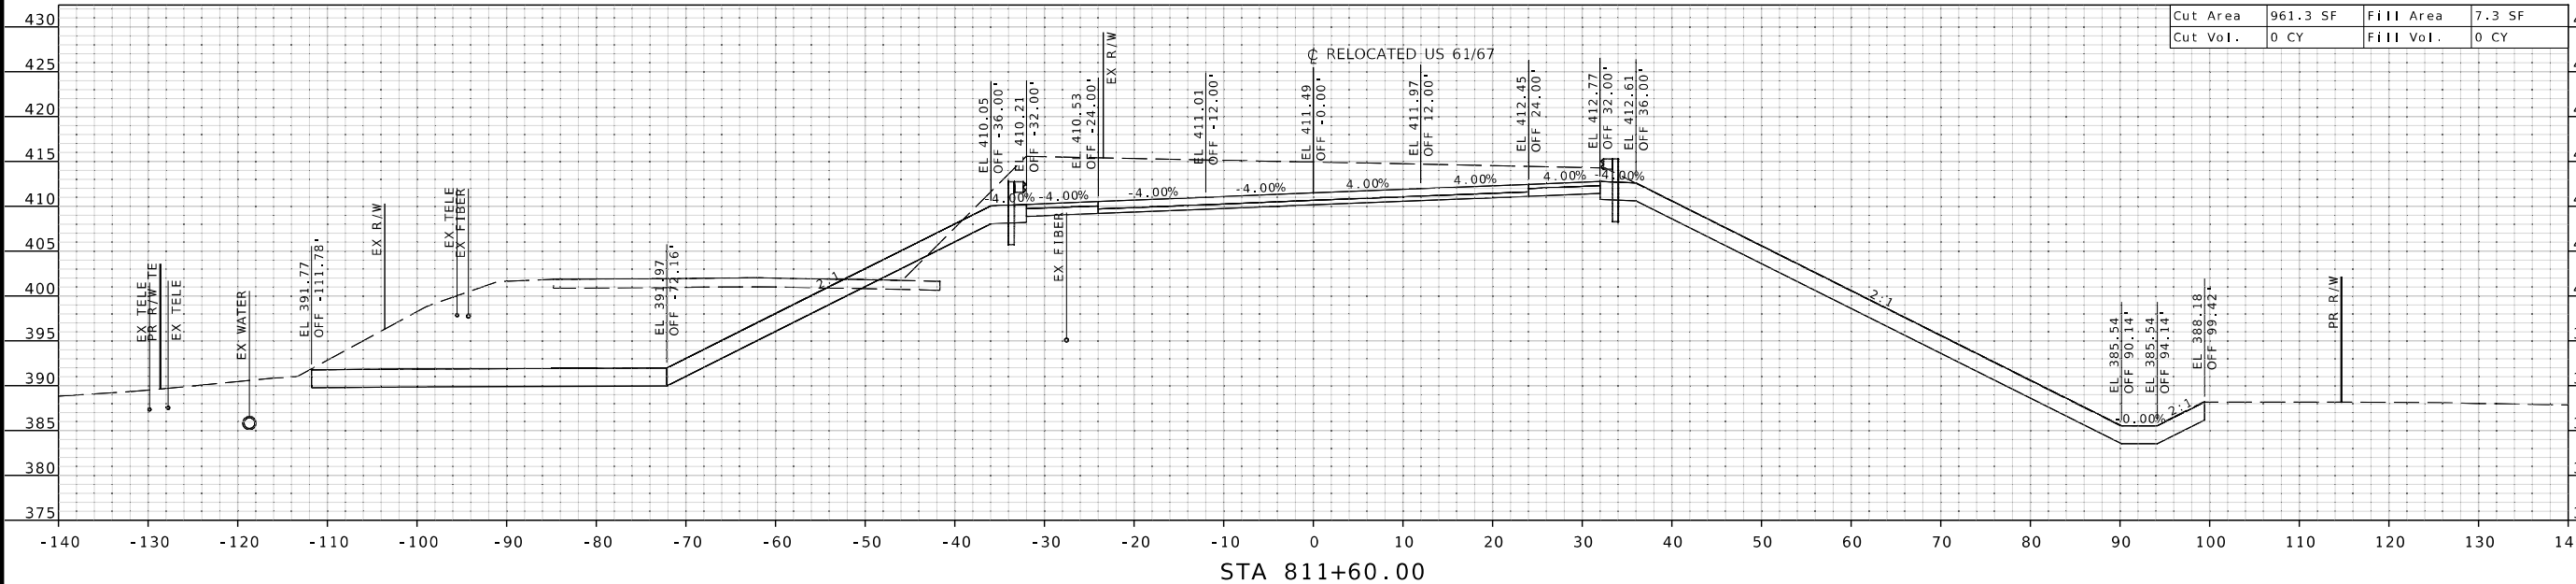


Cut Area	961.3 SF	Fill Area	7.3 SF
Cut Vol.	0 CY	Fill Vol.	0 CY

Cut Area	539.5 SF	Fill Area	101.3 SF
Cut Vol.	946 CY	Fill Vol.	187 CY


[illegible]

LAYOUT	CM & MC	01/2025
DRAWN	CM & MC	01/2025
REVIEWED	MGD	02/2025

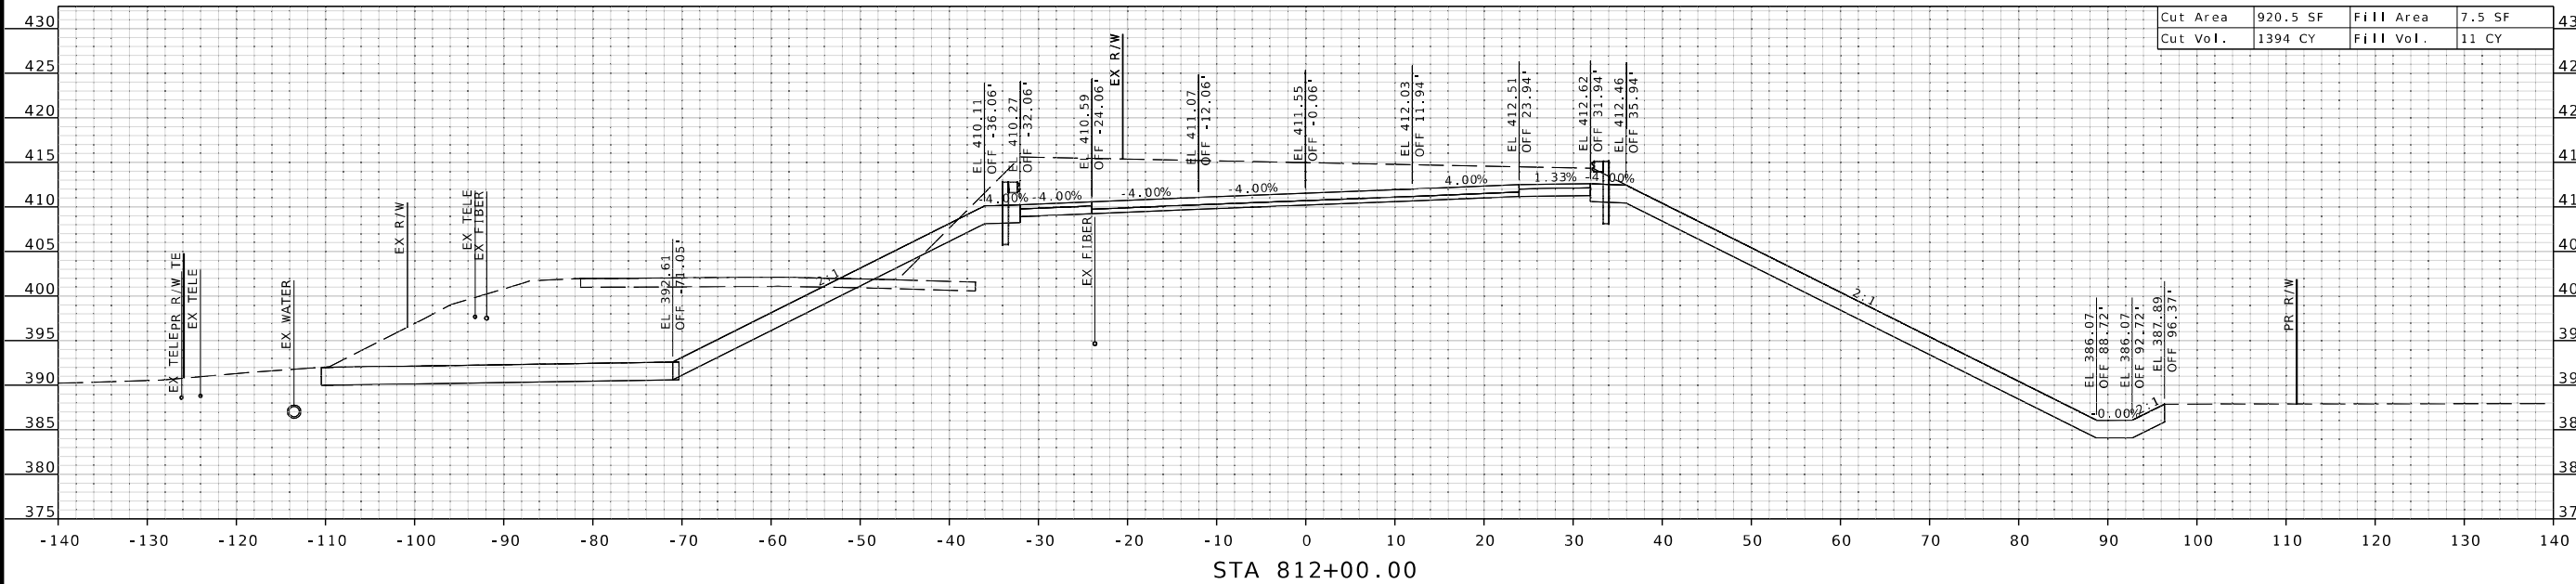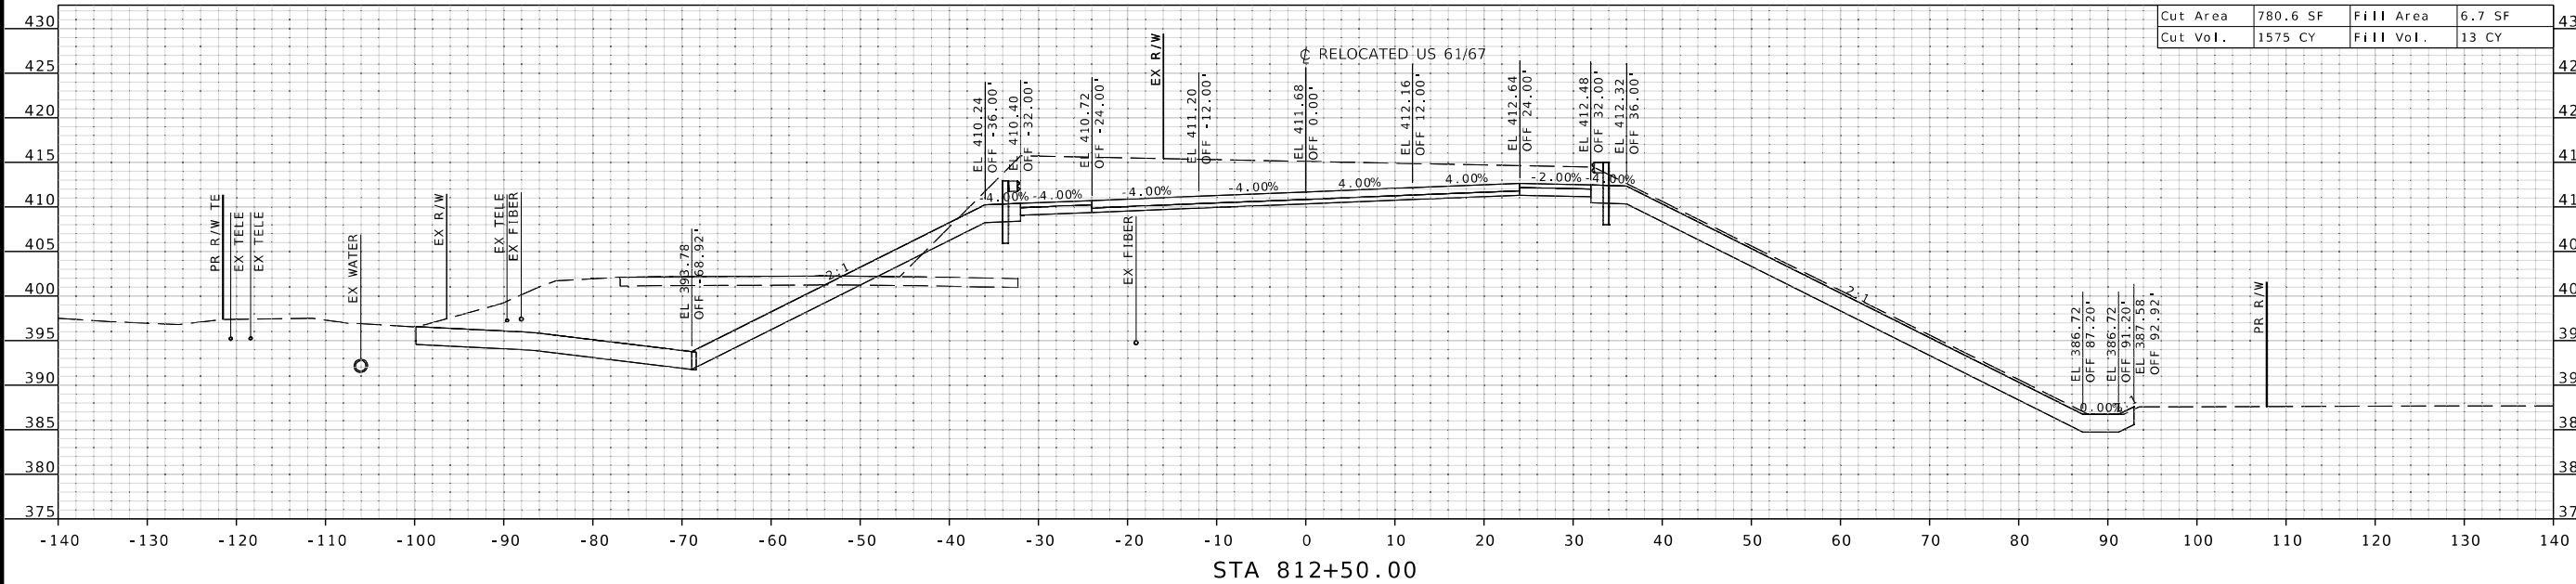

Cut Area	780.6 SF	Fill Area	6.7 SF
Cut Vol.	1575 CY	Fill Vol.	13 CY

Cut Area	920.5 SF	Fill Area	7.5 SF
Cut Vol.	1394 CY	Fill Vol.	11 CY

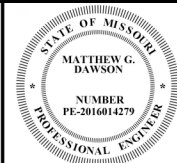

"THIS MEDIA SHOULD
NOT BE CONSIDERED
A CERTIFIED
DOCUMENT."

DATE PREPARED

ROUTE 61/67	STATE MO
DISTRICT SL	SHEET NO 15

COUNTY
JEFFERSON

JOB NO.
J6S3289

CONTRACT ID.

PROJECT NO.

BRIDGE NO.
A8737

[illegible]MISSOURI HIGHWAYS AND TRANSPORTATION
COMMISSION



© Copyright Hanson Professional Services Inc. 2025



Hanson Professional Services Inc.
600 Washington Avenue, Suite 950
St. Louis, Missouri 63101
Professional Engineer 001632
www.hanson-inc.com
314.770.0467


\$FILE\$	\$TIME\$	\$DATE\$
----------	----------	----------

LAYOUT	CM & MC	01/2025
DRAWN	CM & MC	01/2025
REVIEWED	MGD	02/2025

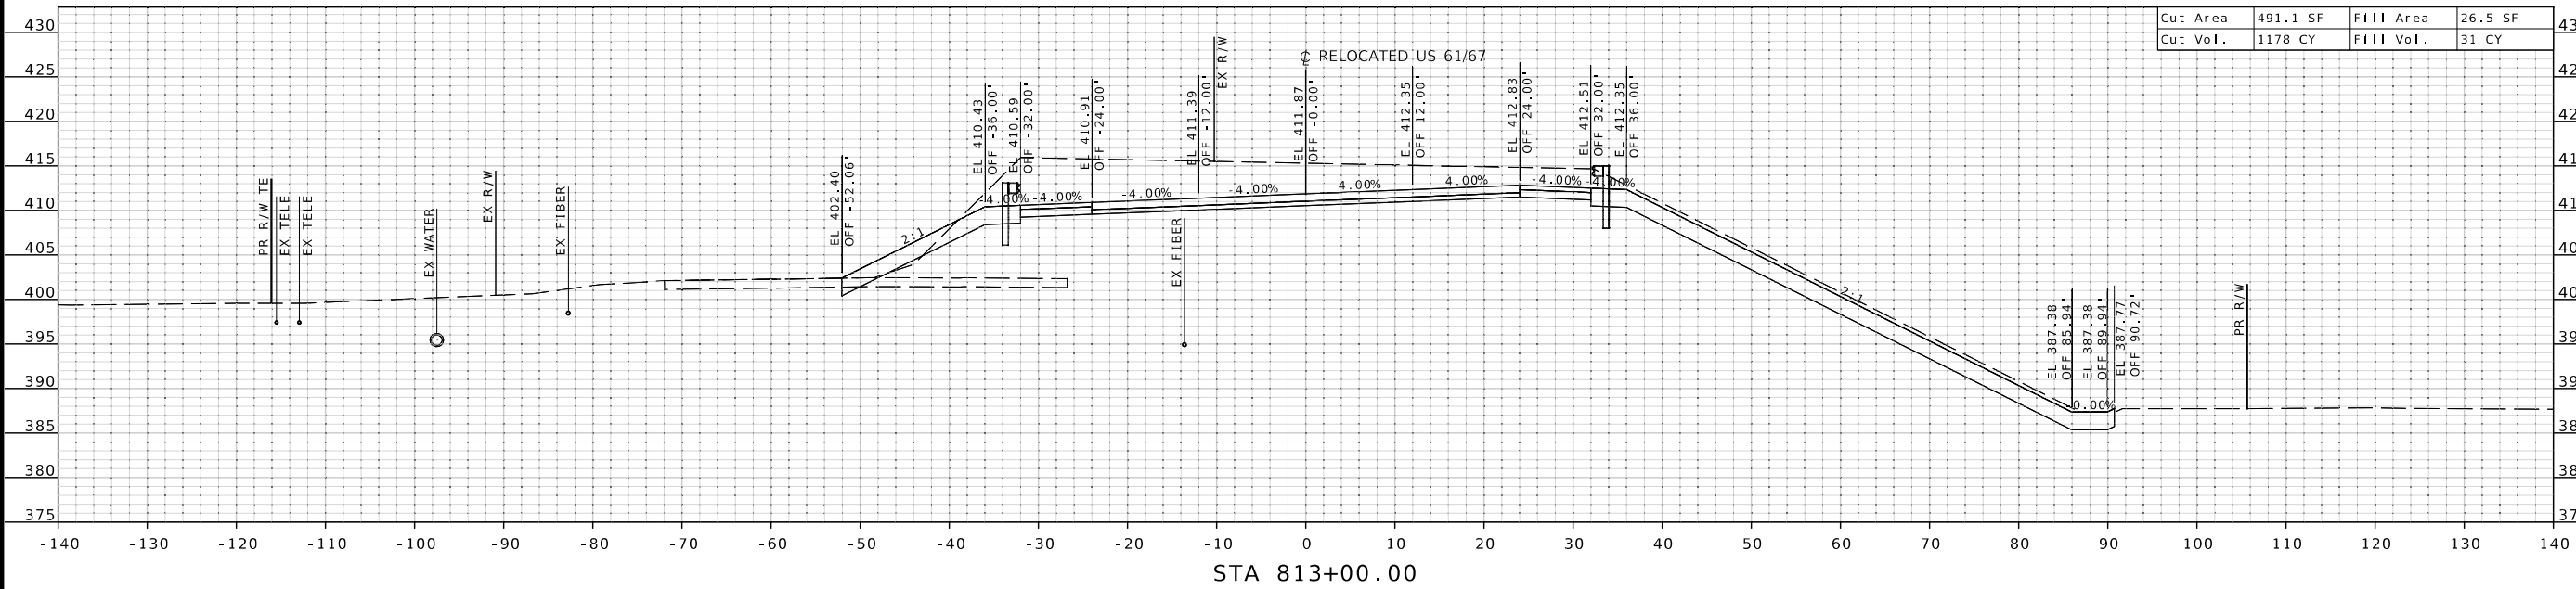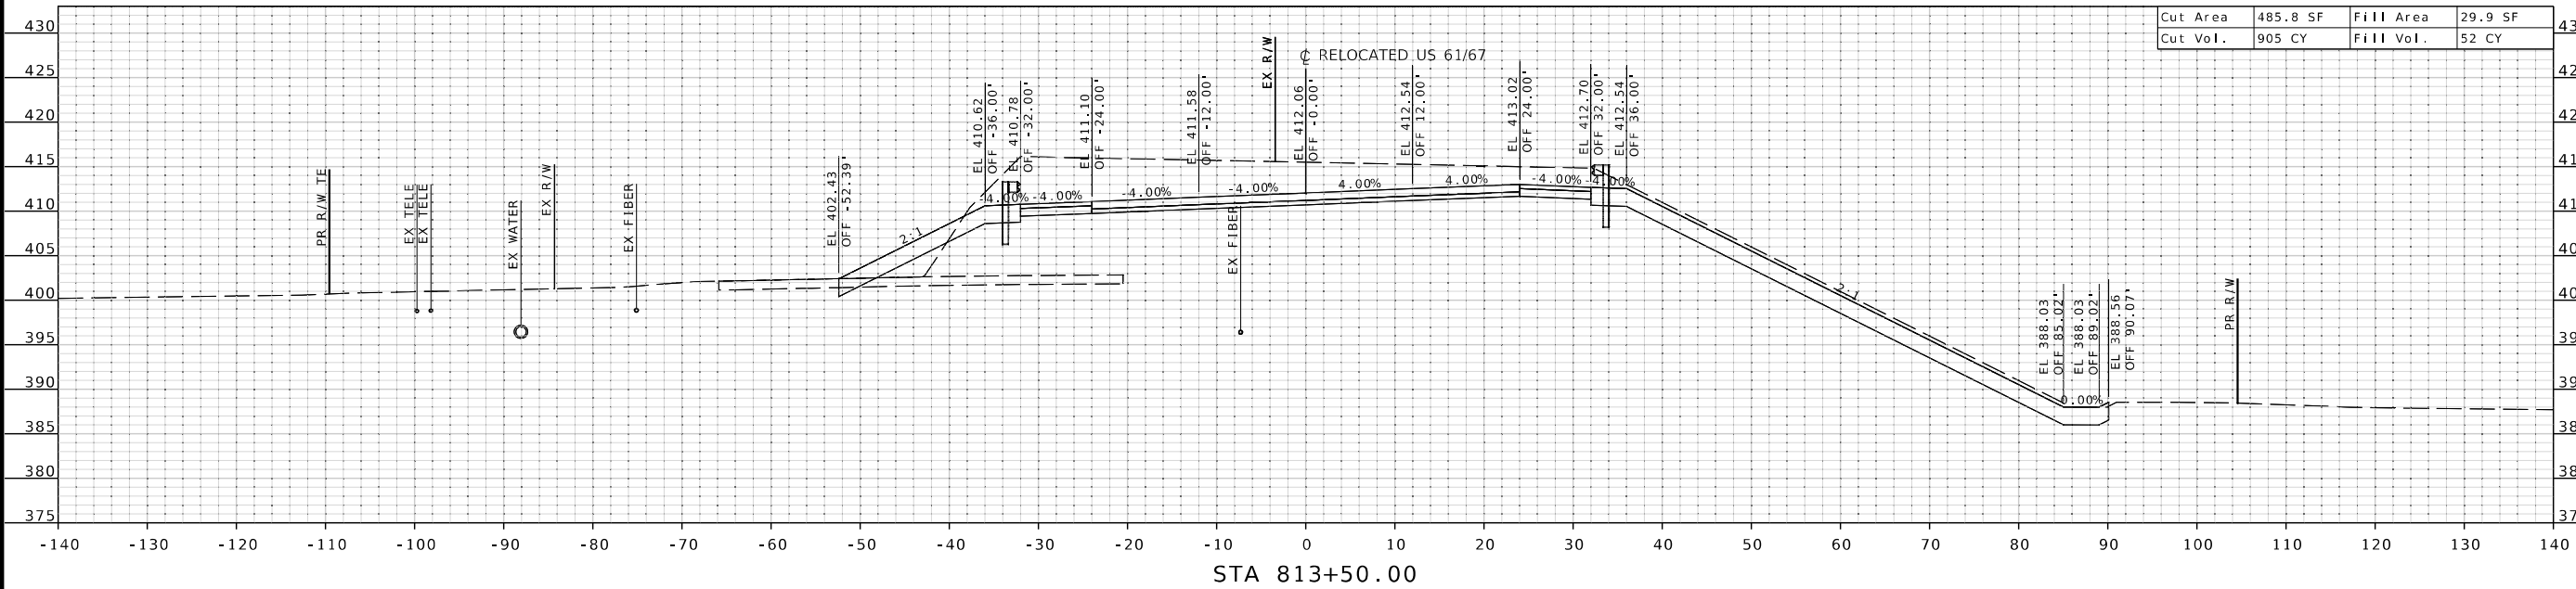

Cut Area	485.8 SF	Fill Area	29.9 SF
Cut Vol.	905 CY	Fill Vol.	52 CY

Cut Area	491.1 SF	Fill Area	26.5 SF
Cut Vol.	1178 CY	Fill Vol.	31 CY

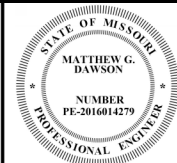

"THIS MEDIA SHOULD
NOT BE CONSIDERED
A CERTIFIED
DOCUMENT."

DATE PREPARED
0-0-00000000

ROUTE 61/67	STATE MO
DISTRICT SL	SHEET NO 16

COUNTY
JEFFERSON

JOB NO.
J6S3289


CONTRACT ID.

PROJECT NO.

BRIDGE NO.
A8737


[illegible]



MISSOURI
DEPARTMENT OF TRANSPORTATION
COMMISSION

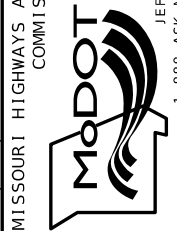

© Copyright Hanson Professional Services Inc. 2025

\$FILE\$	\$TIME\$	\$DATE\$
----------	----------	----------


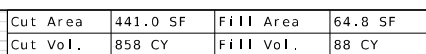


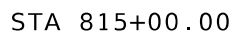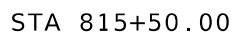

LAYOUT	CM & MC	01/2025
DRAWN	CM & MC	01/2025
REVIEWED	MGO	02/2025

\$FILE\$	\$TIME\$	\$DATE\$
----------	----------	----------

LAYOUT	CM & MC	01/2025
DRAWN	CM & MC	01/2025
REVIEWED	WGD	02/2025

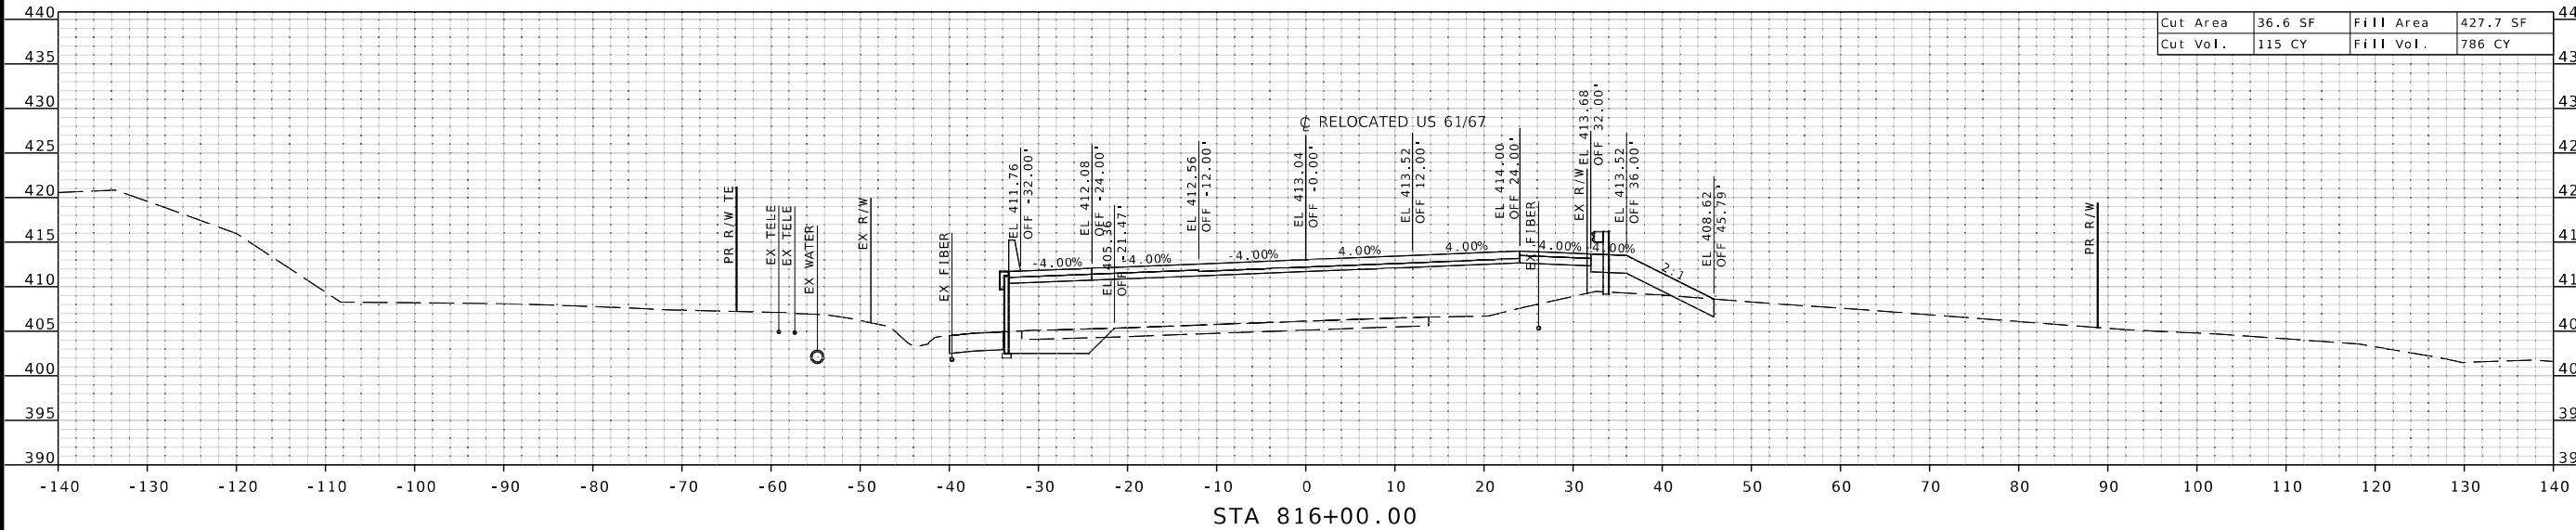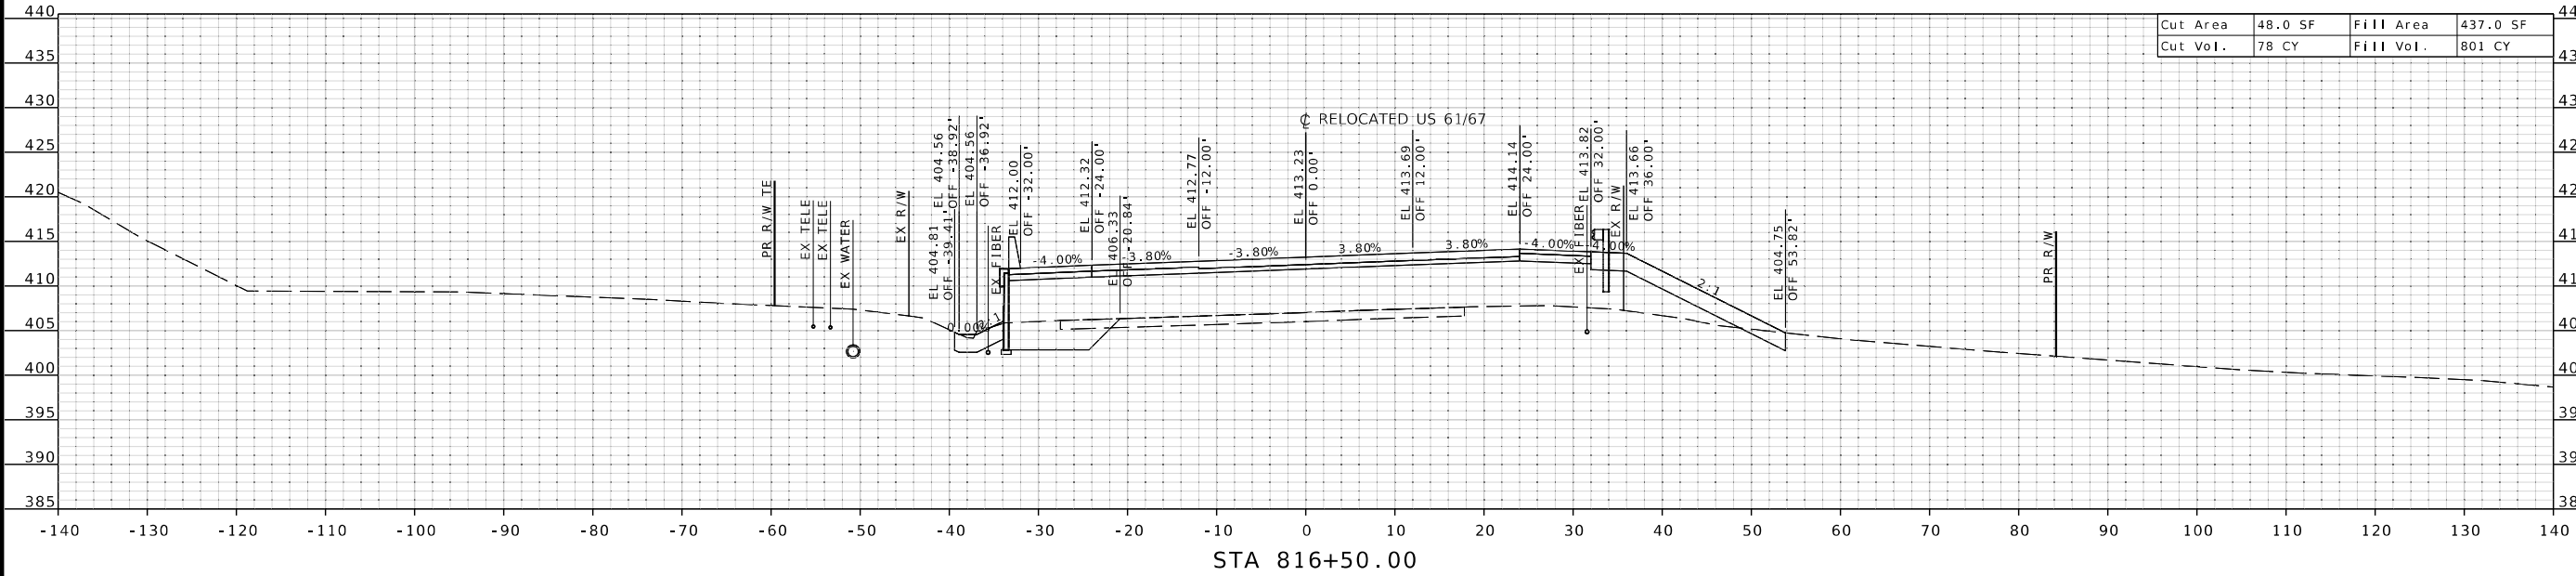

STATE OF MISSOURI
MATTHEW G. DAWSON
NUMBER
FE-2016014279
PROFESSIONAL ENGINEER

"THIS MEDIA SHOULD NOT BE CONSIDERED A CERTIFIED DOCUMENT."

DATE PREPARED
1/31/2025

ROUTE
61/67

DISTRICT
SL

STATE
MO

SHEET NO.
19

COUNTY
JEFFERSON

JOB NO.
J6S3289

CONTRACT ID.

PROJECT NO.

BRIDGE NO.
A8737

DESCRIPTION

DATE

MISSOURI HIGHWAYS AND TRANSPORTATION COMMISSION

105 WEST CAPITOL
JEFFERSON CITY, MO 65102
1-888-ASK-MODOT (1-888-275-6636)

MoDOT

HANSON

© Copyright Hanson Professional Services Inc. 2025



Hanson Professional Services Inc.
600 Washington Avenue, Suite 950
St. Louis, Missouri 63102
Professional Engineer 001632
www.hansoninc.com
314.770.0467

\$FILE\$

\$TIME\$

\$DATE\$

LAYOUT	CM & MC	01/2025
DRAWN	CM & MC	01/2025
REVIEWED	WGD	02/2025

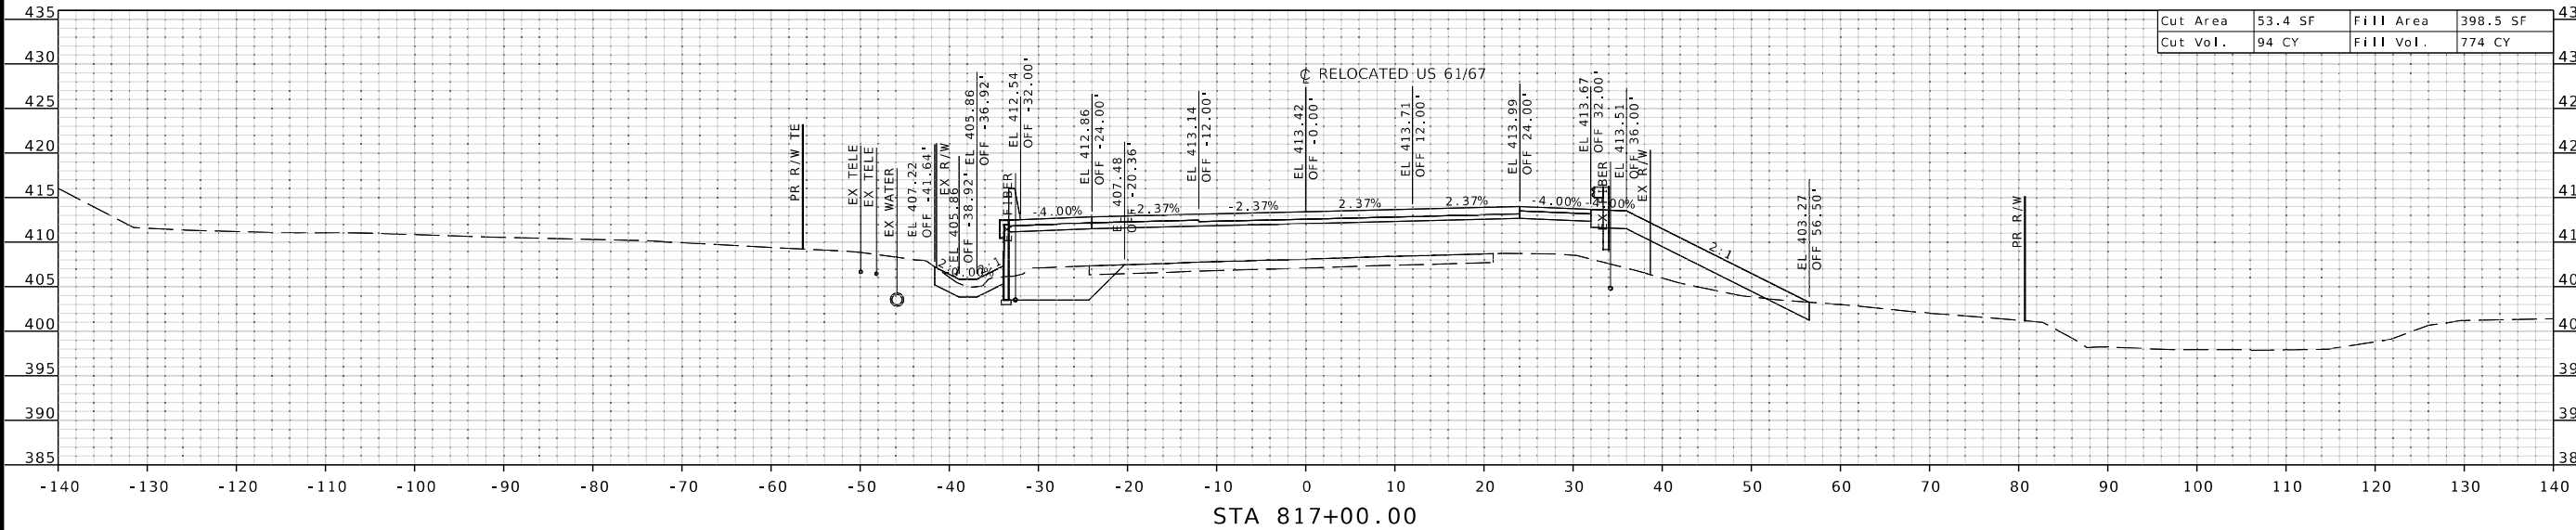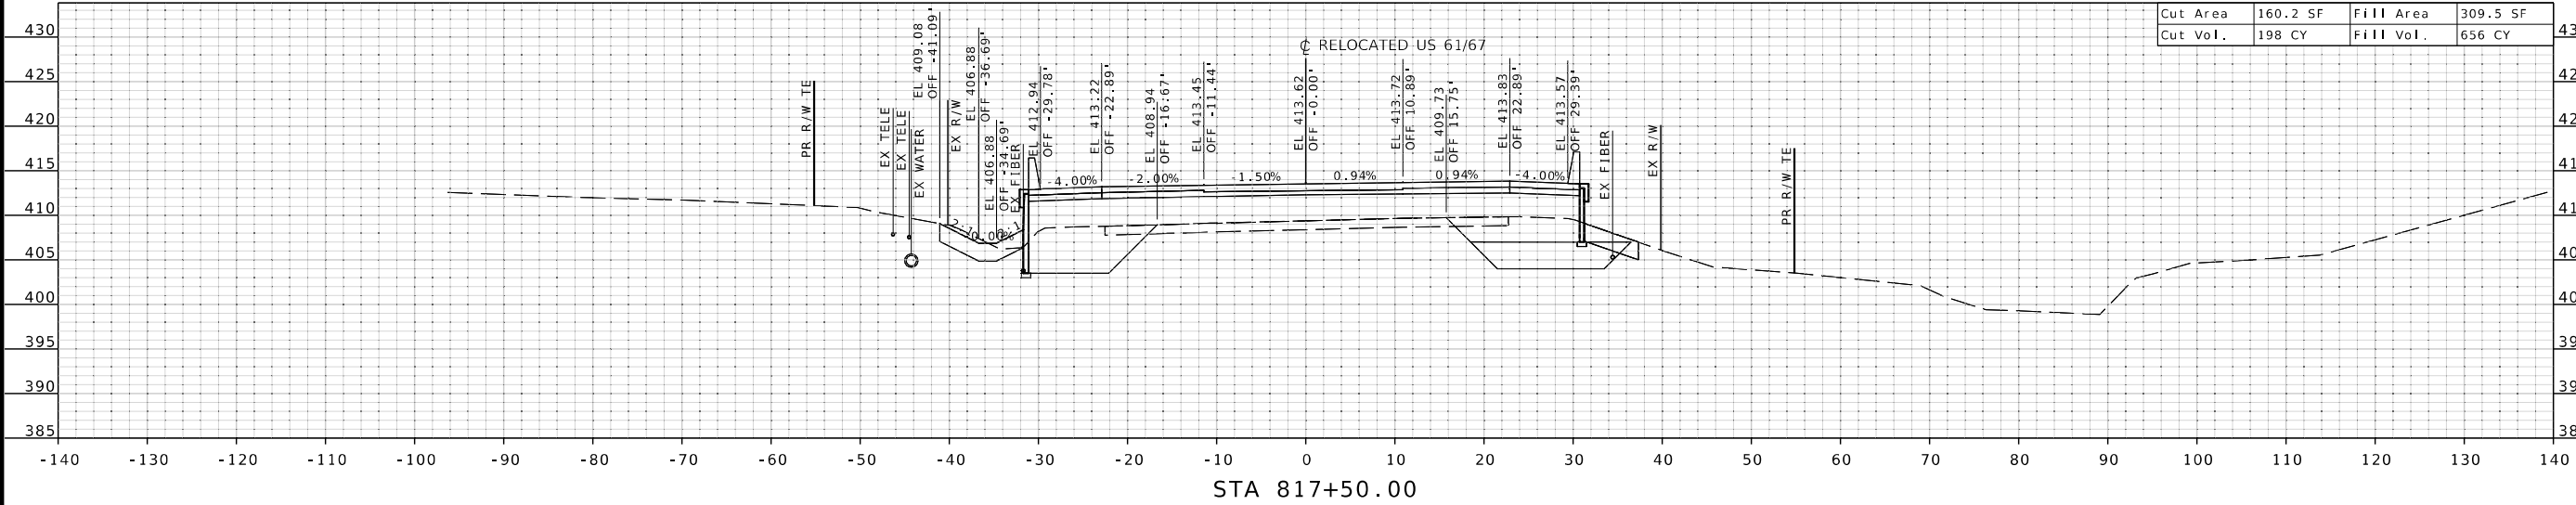

STATE OF MISSOURI
MATTHEW G. DAWSON
NUMBER
FE-2016014279
PROFESSIONAL ENGINEER

"THIS MEDIA SHOULD NOT BE CONSIDERED A CERTIFIED DOCUMENT."

DATE PREPARED
1/31/2025

ROUTE
61/67

DISTRICT
SL

STATE
MO

SHEET NO.
20

COUNTY
JEFFERSON

JOB NO.
J6S3289

CONTRACT ID.

PROJECT NO.

BRIDGE NO.
A8737

DESCRIPTION

DATE

MISSOURI HIGHWAYS AND TRANSPORTATION COMMISSION

105 WEST CAPITOL
JEFFERSON CITY, MO 65102
1-888-ASK-MODOT (1-888-275-6636)

MODOT

MISSOURI HIGHWAYS AND TRANSPORTATION COMMISSION




© Copyright Hanson Professional Services Inc. 2025

HANSON

Hanson Professional Services Inc.
600 Washington Avenue, Suite 950
St. Louis, Missouri 63101
Professional Engineer 001632
www.hansoninc.com
314.770.0467

\$FILE\$ \$TIME\$ \$DATE\$

LAYOUT	CM & MC	01/2025
DRAWN	CM & MC	01/2025
REVIEWED	MCD	02/2025

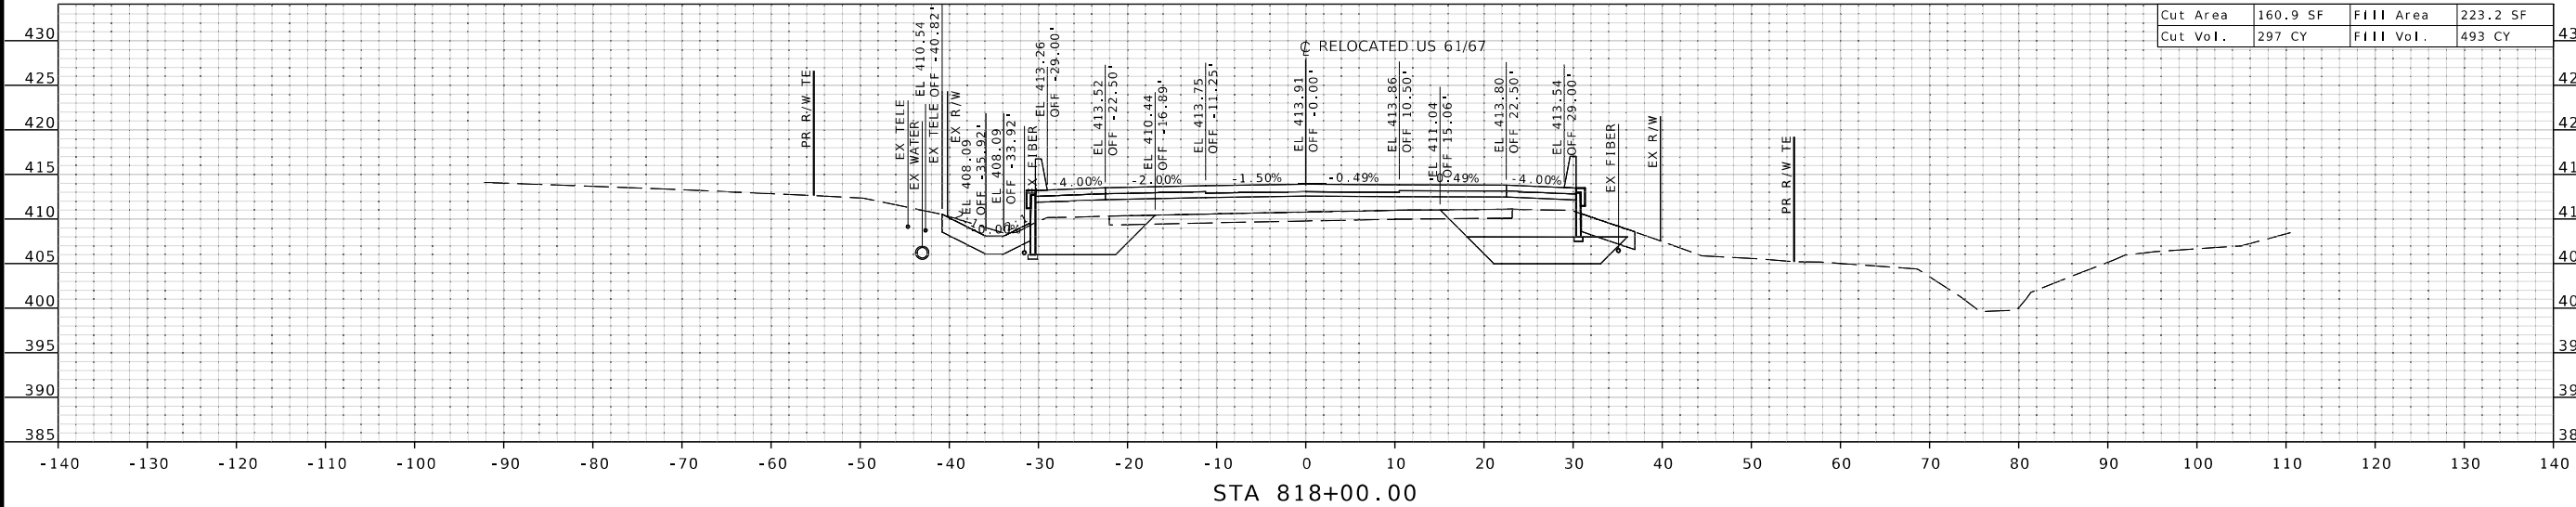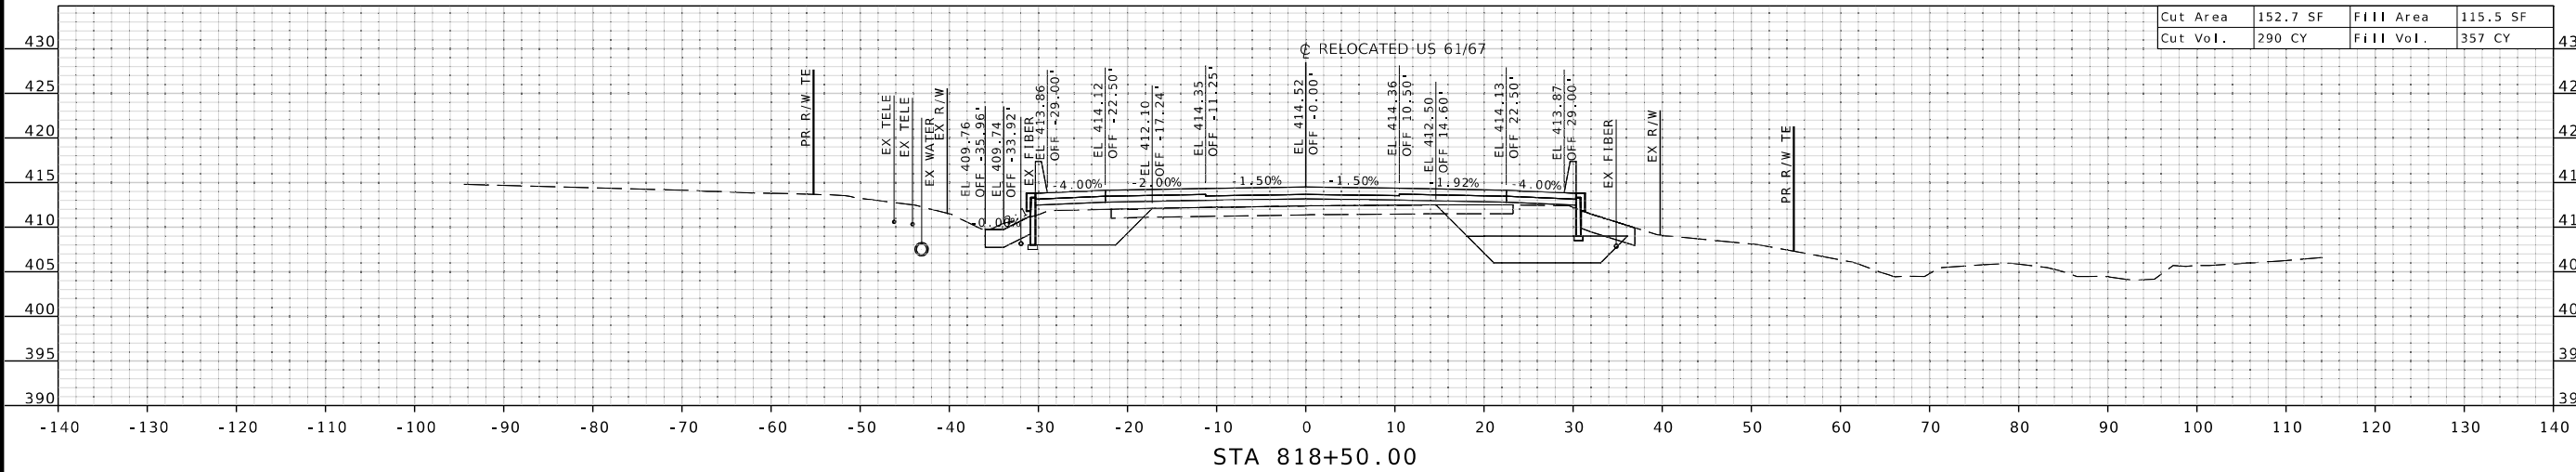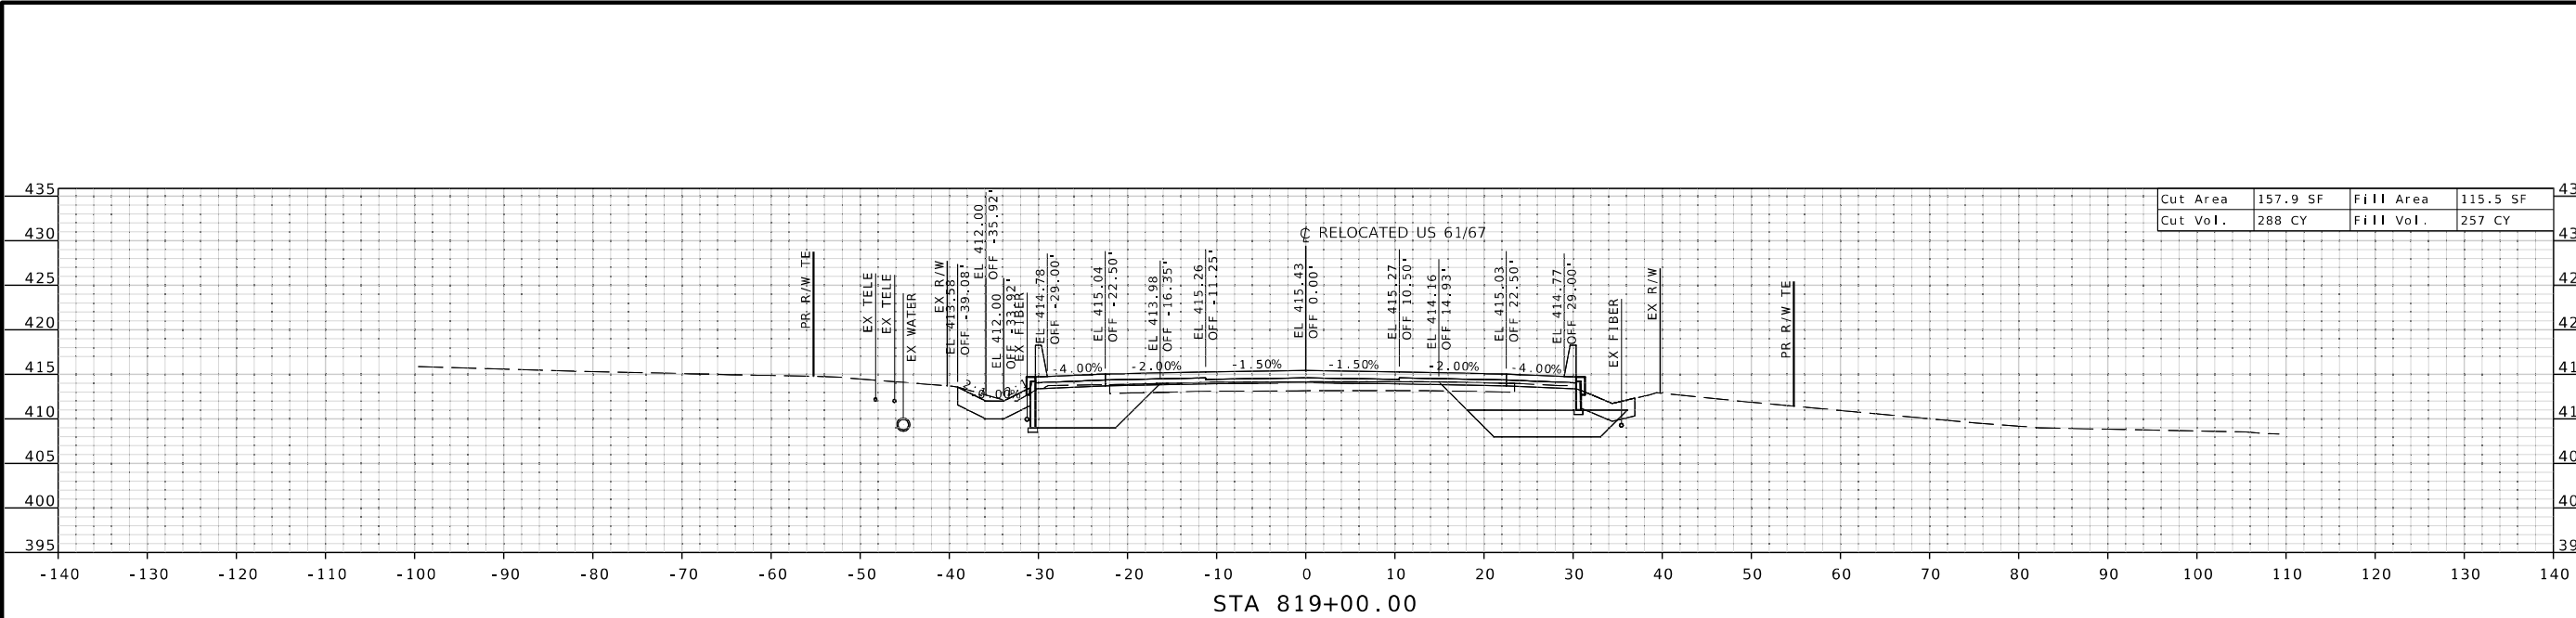

STATE OF MISSOURI
MATTHEW G. DAWSON
NUMBER
FE-2016014279
PROFESSIONAL ENGINEER

"THIS MEDIA SHOULD NOT BE CONSIDERED A CERTIFIED DOCUMENT."

DATE PREPARED
1/31/2025

ROUTE
61/67

DISTRICT
SL

COUNTY
JEFFERSON

JOB NO.
J6S3289

CONTRACT ID.

PROJECT NO.

BRIDGE NO.
A8737

DESCRIPTION

DATE

MISSOURI HIGHWAYS AND TRANSPORTATION COMMISSION

105 WEST CAPITOL
JEFFERSON CITY, MO 65102
1-888-ASK-MODOT (1-888-275-6636)

MoDOT

© Copyright Hanson Professional Services Inc. 2025

HANSON


Hanson Professional Services Inc.
600 Washington Avenue, Suite 950
St. Louis, Missouri 63101
Professional Engineer
www.hansoninc.com
314.770.0467

\$FILE\$


\$TIME\$

\$DATE\$


LAYOUT	CM & MC	01/2025
DRAWN	CM & MC	01/2025
REVIEWED	WGD	02/2025

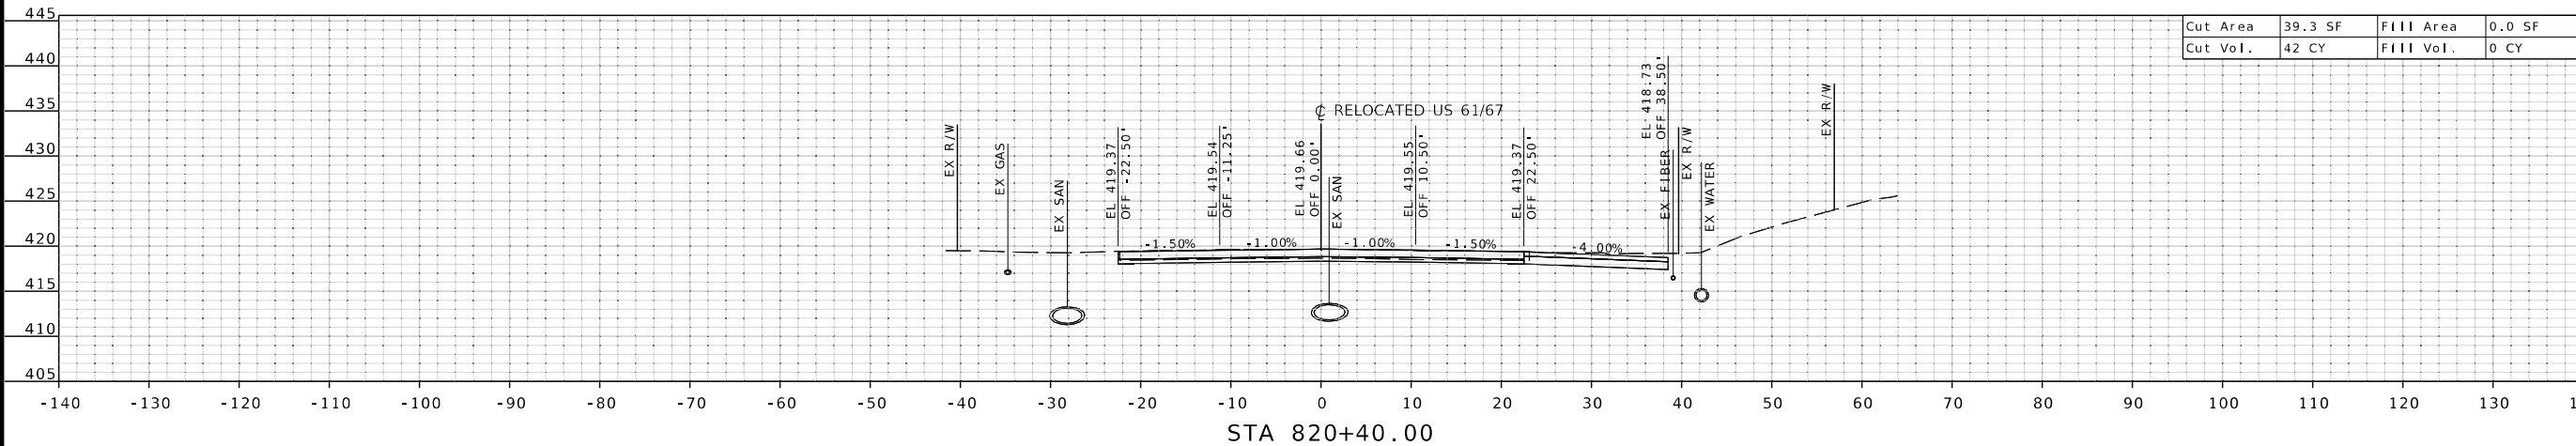


Cut Area	39.3 SF	Fill Area	0.0 SF
Cut Vol.	42 CY	Fill Vol.	0 CY

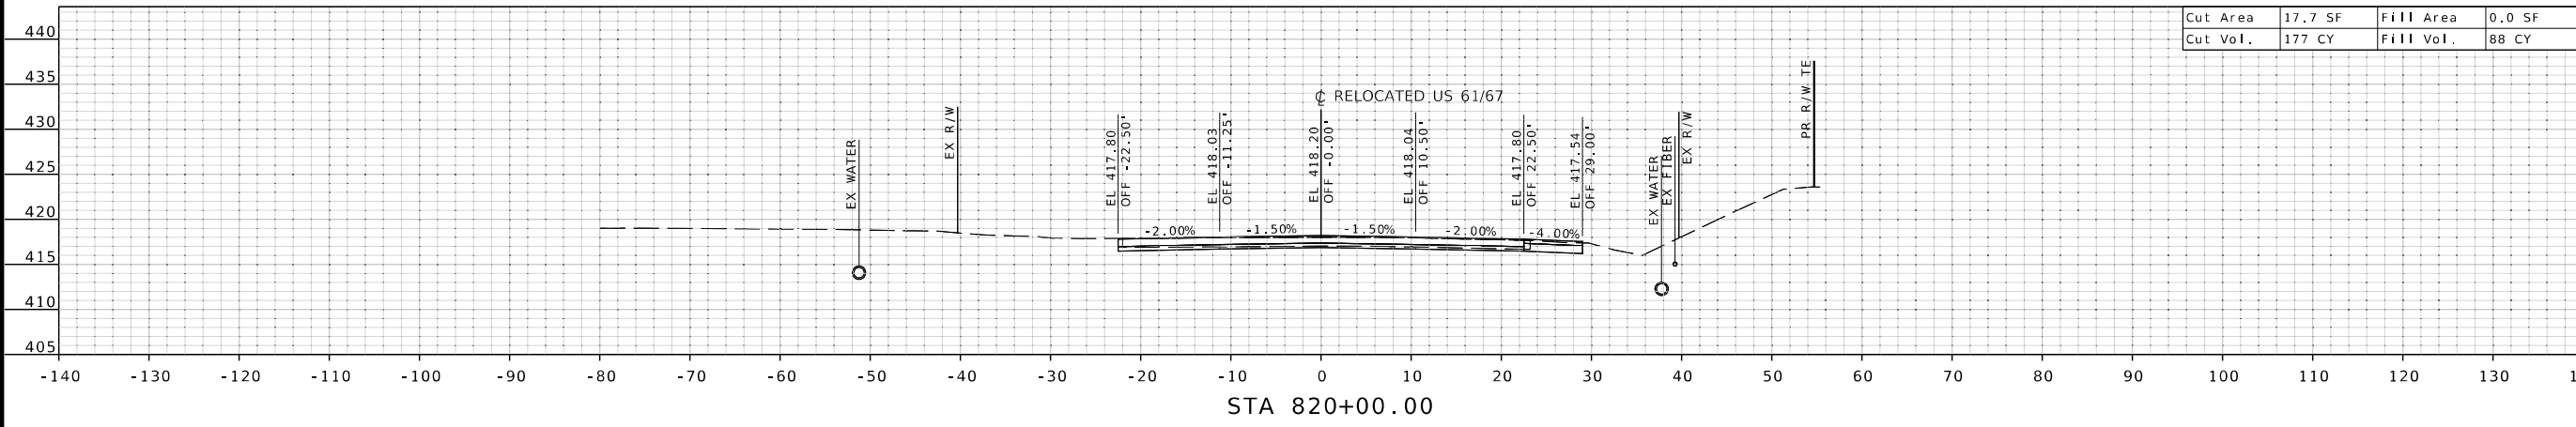

Cut Area	17.7 SF	Fill Area	0.0 SF
Cut Vol.	177 CY	Fill Vol.	88 CY

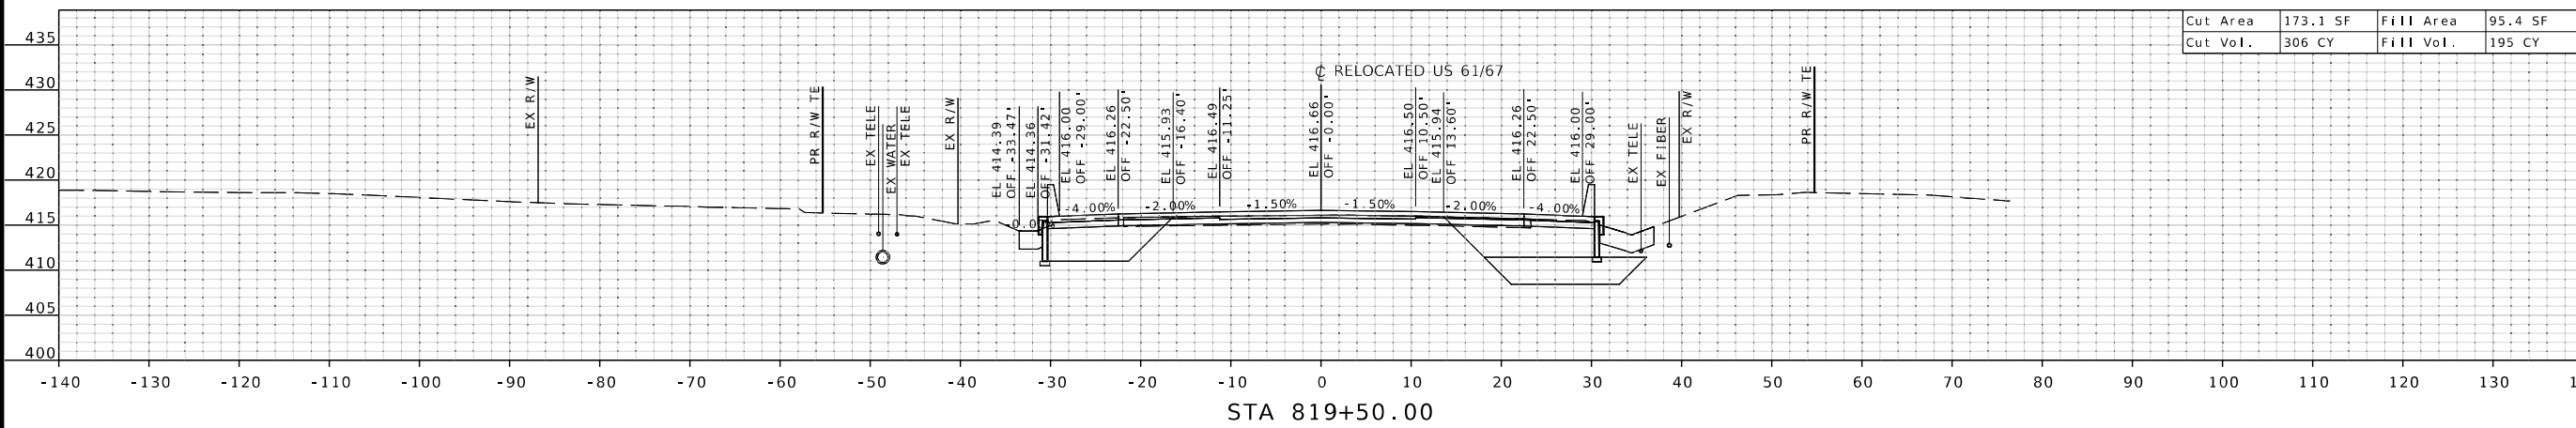

Cut Area	173.1 SF	Fill Area	95.4 SF
Cut Vol.	306 CY	Fill Vol.	195 CY

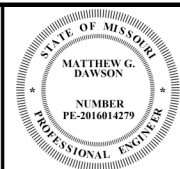

"THIS MEDIA SHOULD NOT BE CONSIDERED A CERTIFIED DOCUMENT."

DATE PREPARED
1/31/2025

ROUTE 61/67
DISTRICT SL
STATE MO
SHEET NO. 22

COUNTY
JEFFERSON

JOB NO.
J6S3289
CONTRACT ID.

PROJECT NO.

BRIDGE NO.
A8737



DATE	DESCRIPTION

MISSOURI HIGHWAYS AND TRANSPORTATION COMMISSION

105 WEST CAPITOL
JEFFERSON CITY, MO 65102
1-888-ASK-MODOT (1-888-275-6636)

HANSON
Hanson Professional Services Inc.
600 Washington Avenue, Suite 950
St. Louis, Missouri 63102
Professional Engineer License 601632
www.hanson-inc.com 314.770.0467

LAYOUT	CM & MC	01/2025
DRAWN	CM & MC	01/2025
REVIEWED	MGD	02/2025

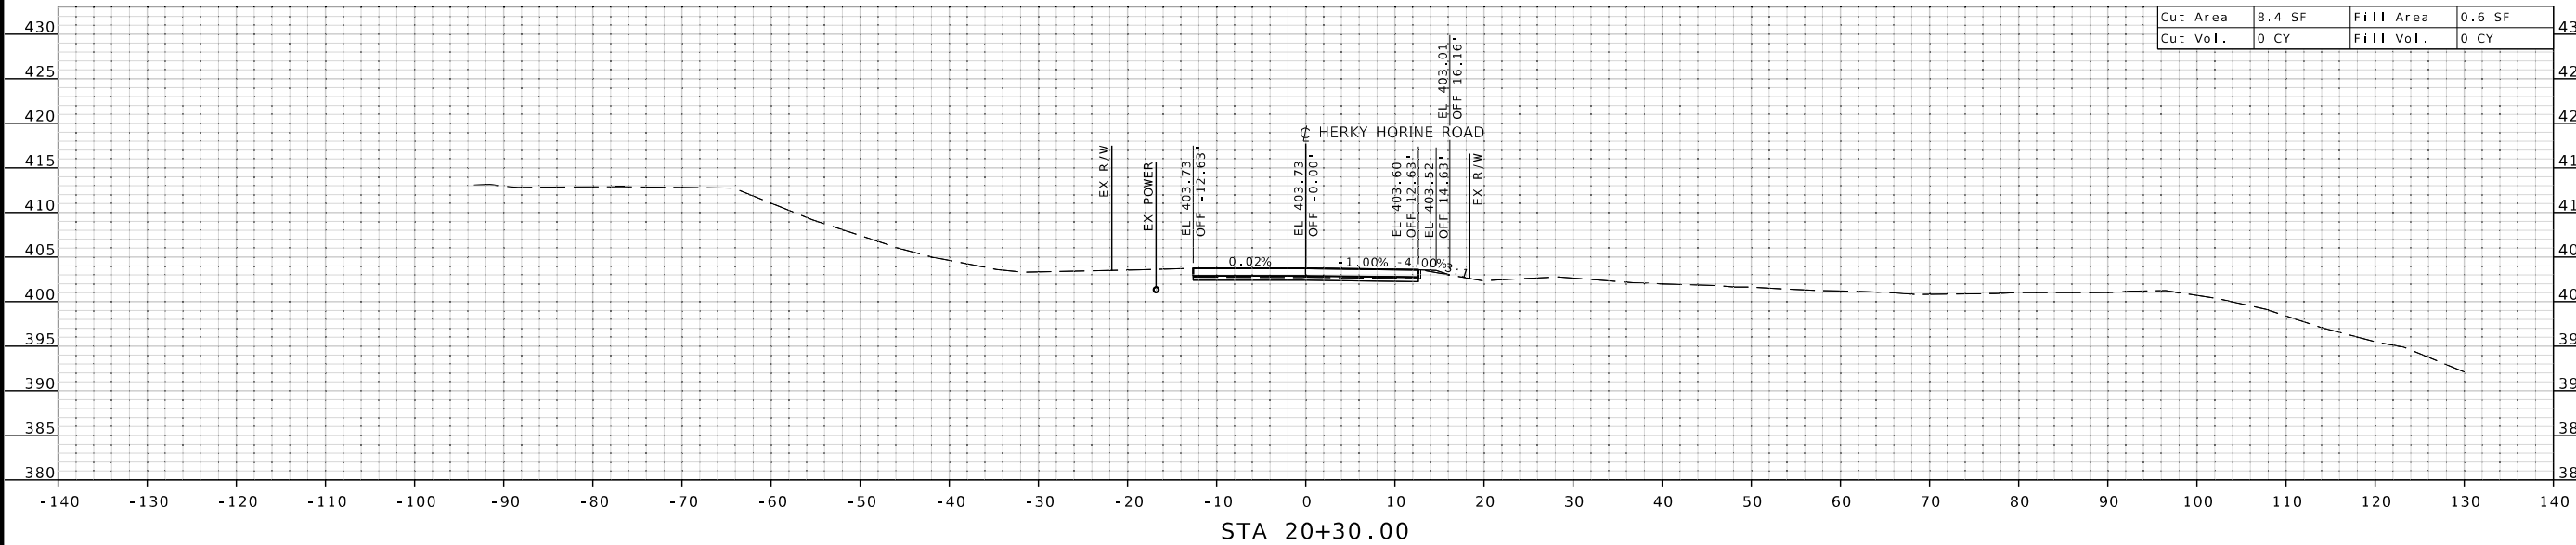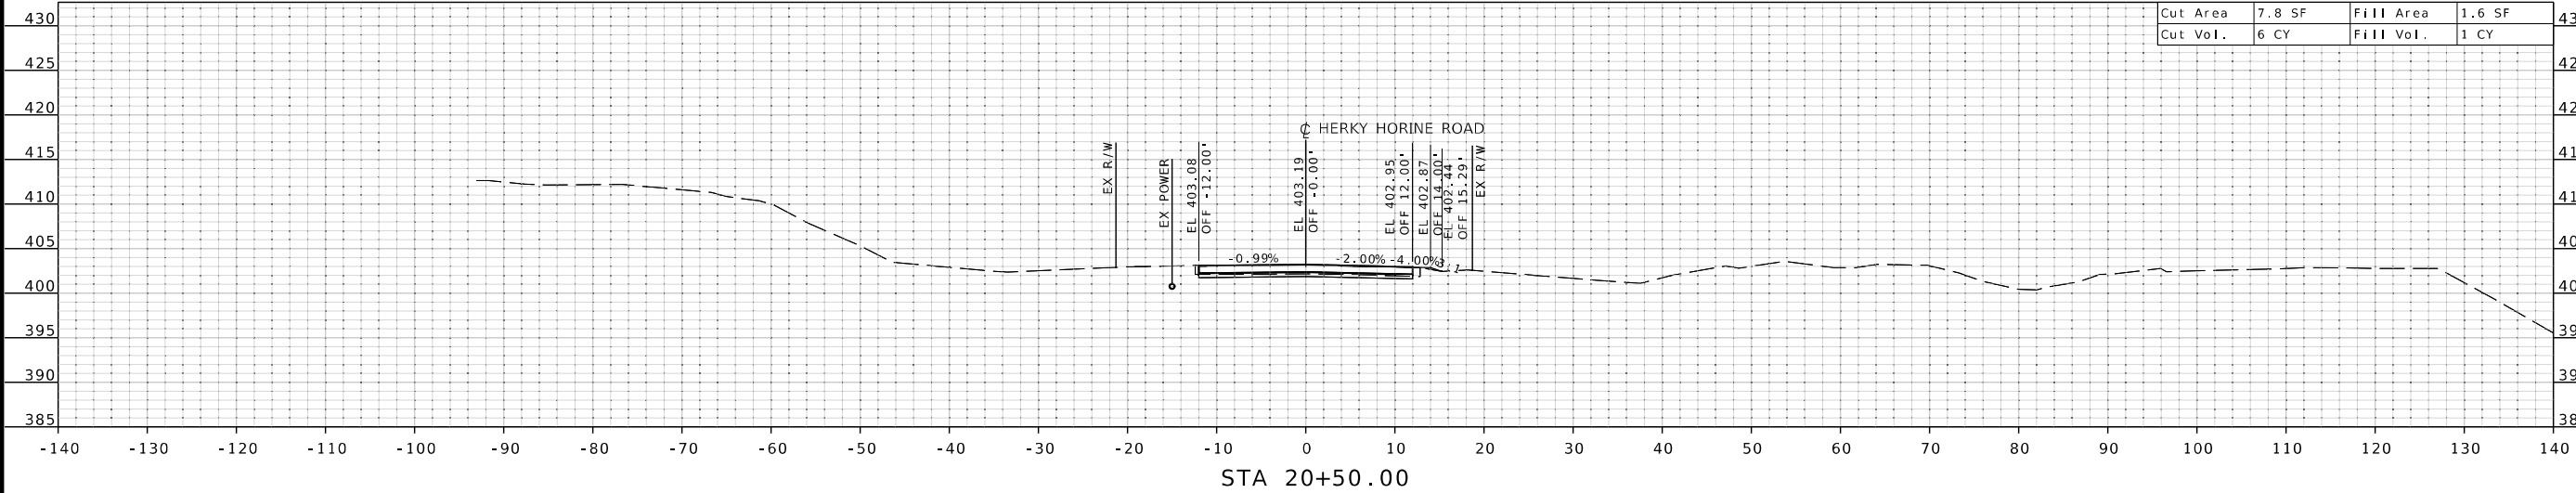

STATE OF MISSOURI
MATTHEW G. DAWSON
NUMBER
FE-2016014279
PROFESSIONAL ENGINEER

"THIS MEDIA SHOULD NOT BE CONSIDERED A CERTIFIED DOCUMENT."

DATE PREPARED
1/31/2025

ROUTE
61/67

DISTRICT
SL

STATE
MO

SHEET NO.
1

COUNTY
JEFFERSON

JOB NO.
J6S3289

CONTRACT ID.

PROJECT NO.

BRIDGE NO.
A8737

DESCRIPTION

DATE

MISSOURI HIGHWAYS AND TRANSPORTATION COMMISSION

105 WEST CAPITOL
JEFFERSON CITY, MO 65102
1-888-ASK-MODOT (1-888-275-6636)

MoDOT

MISSOURI HIGHWAYS AND TRANSPORTATION COMMISSION

© Copyright Hanson Professional Services Inc. 2025



HANSON

Hanson Professional Services Inc.
600 Washington Avenue, Suite 950
St. Louis, Missouri 63101
Professional Engineering License #001632
www.hanson-inc.com
314.770.0467


\$FILE\$

\$TIME\$

\$DATE\$

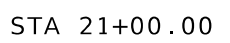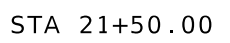

LAYOUT	CM & MC	01/2025
DRAWN	CM & MC	01/2025
REVIEWED	MGD	02/2025

 

MISSOURI HIGHWAYS AND TRANSPORTATION
COMMISSION



MoDOT

105 WEST CAPITOL
JEFFERSON CITY, MO 65102
1-888-ASK-MODOT (1-888-275-6636)

 **HANSON**
Hanson Professional Services Inc.
600 Washington Avenue, Suite 950
St. Louis, Missouri 63101
Professional Engineer 001632
www.hanson-inc.com
314.770.0467



\$FILE\$	\$TIME\$	\$DATE\$
----------	----------	----------

LAYOUT	CM & MC	01/2025
DRAWN	CM & MC	01/2025
REVIEWED	MGD	02/2025

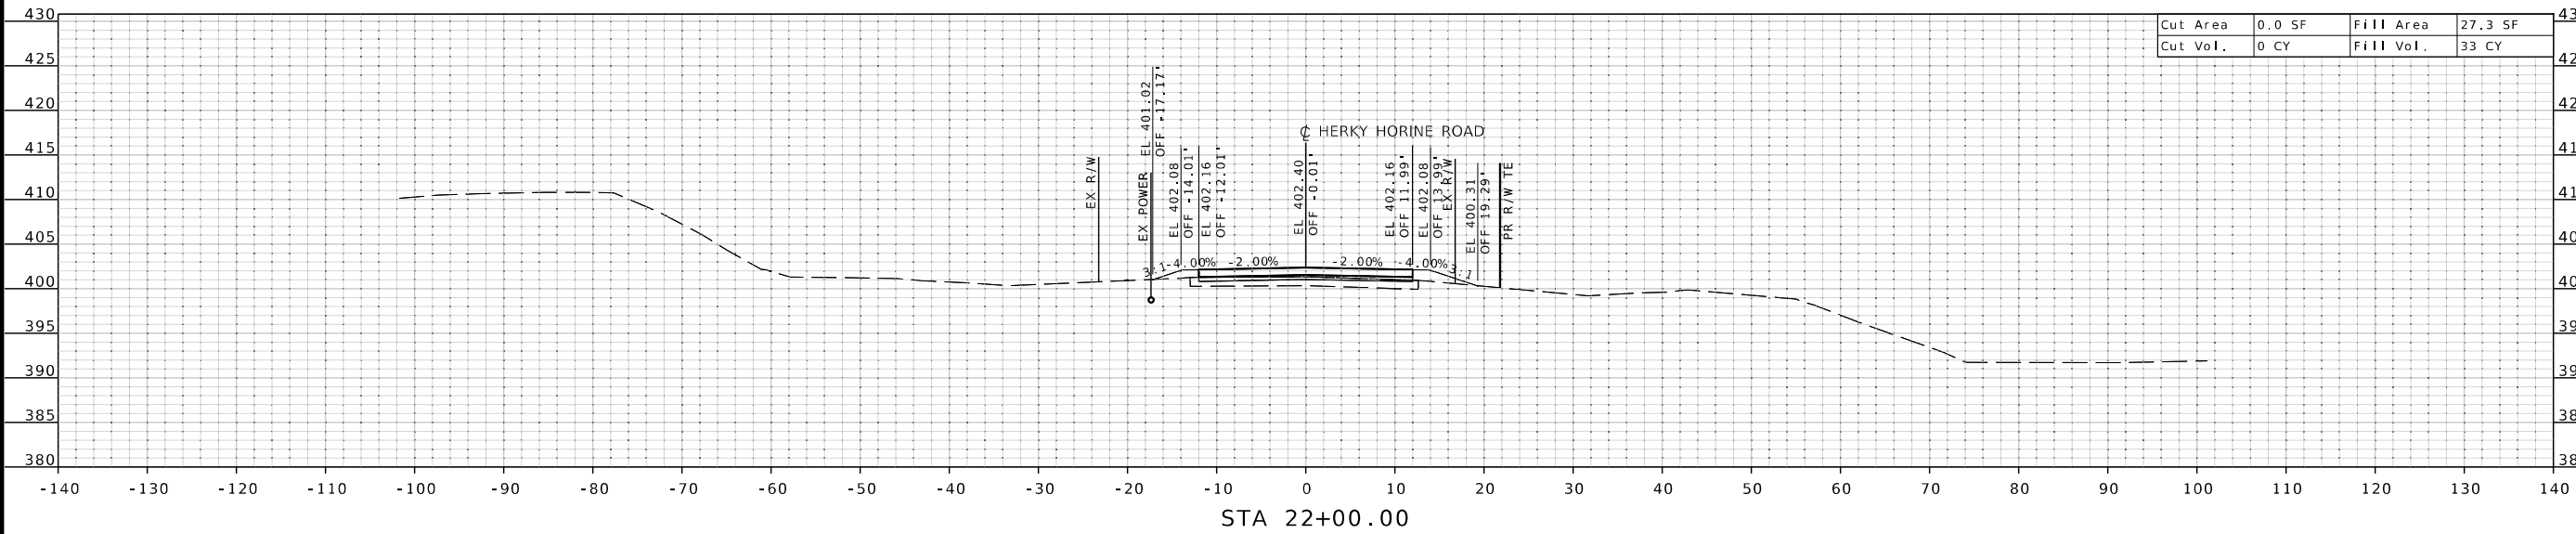
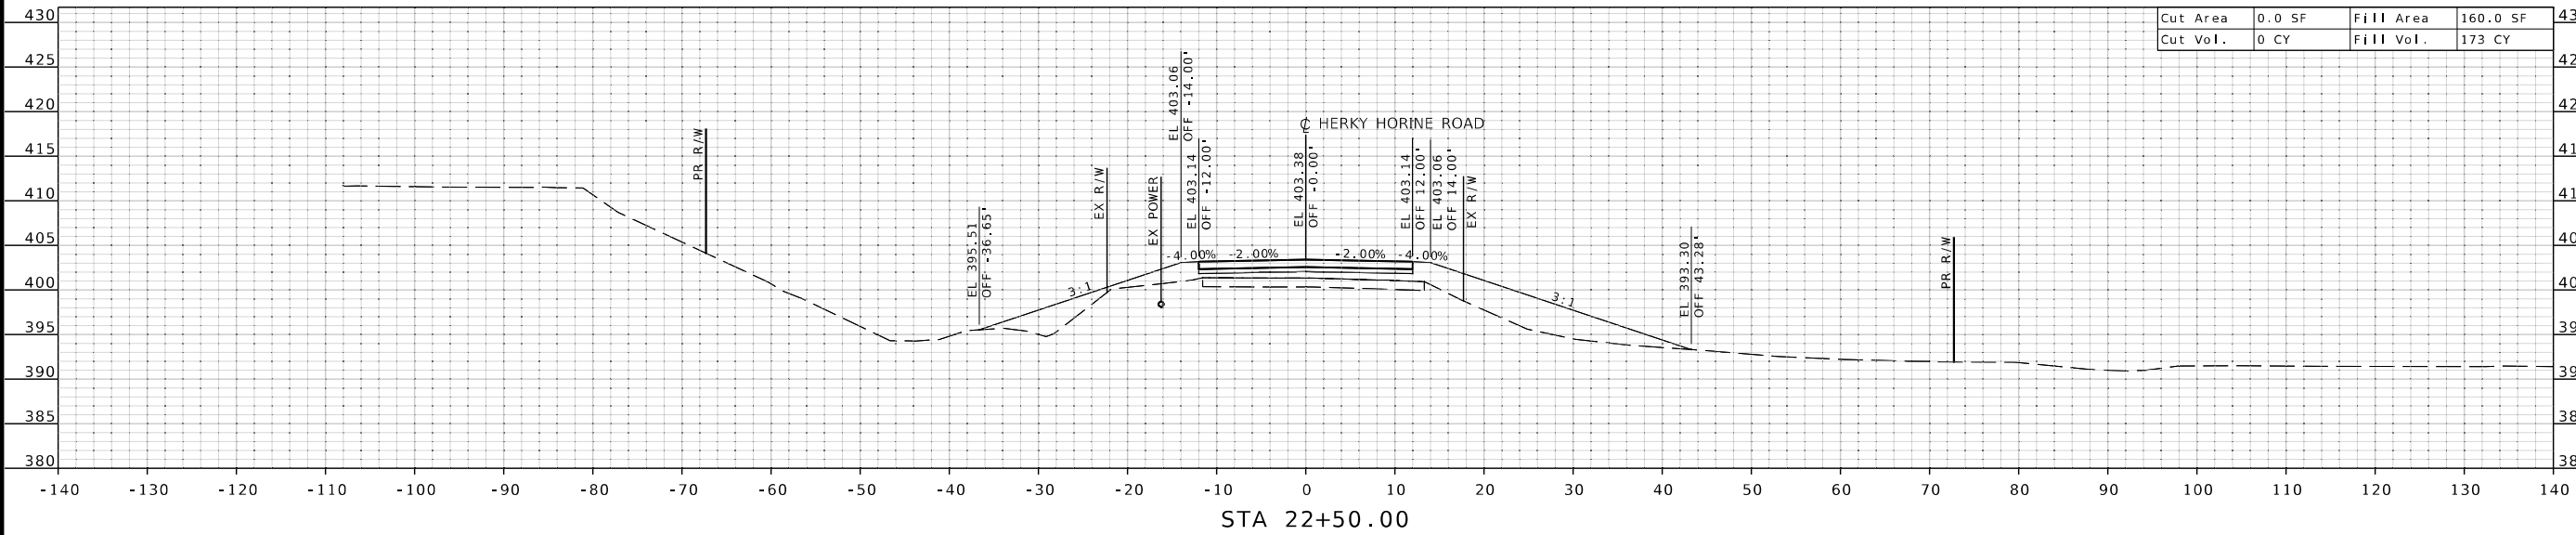


Cut Area	0.0 SF	Fill Area	160.0 SF
Cut Vol.	0 CY	Fill Vol.	173 CY

Cut Area	0.0 SF	Fill Area	27.3 SF
Cut Vol.	0 CY	Fill Vol.	33 CY

   "THIS MEDIA SHOULD NOT BE CONSIDERED A CERTIFIED DOCUMENT." DATE PREPARED 1/31/2025	
ROUTE 61/67	STATE MO
DISTRICT SL	SHEET NO. 3
COUNTY JEFFERSON	
JOB NO. J6S3289	
CONTRACT ID.	
PROJECT NO.	
BRIDGE NO. A8737	
DESCRIPTION	
DATE	
MISSOURI HIGHWAYS AND TRANSPORTATION COMMISSION	
 105 WEST CAPITOL JEFFERSON CITY, MO 65102 1-888-ASK-MODOT (1-888-275-6636)	
 Hanson Professional Services Inc. 6000 South Main Street, Suite 950 St. Louis, Missouri 63101 Professional Engineer 001632 www.hanson-inc.com 314.770.0467	
© Copyright Hanson Professional Services Inc. 2025 ESTIMATES DATE	

LAYOUT	CM & MC	01/2025
DRAWN	CM & MC	01/2025
REVIEWED	MGD	02/2025

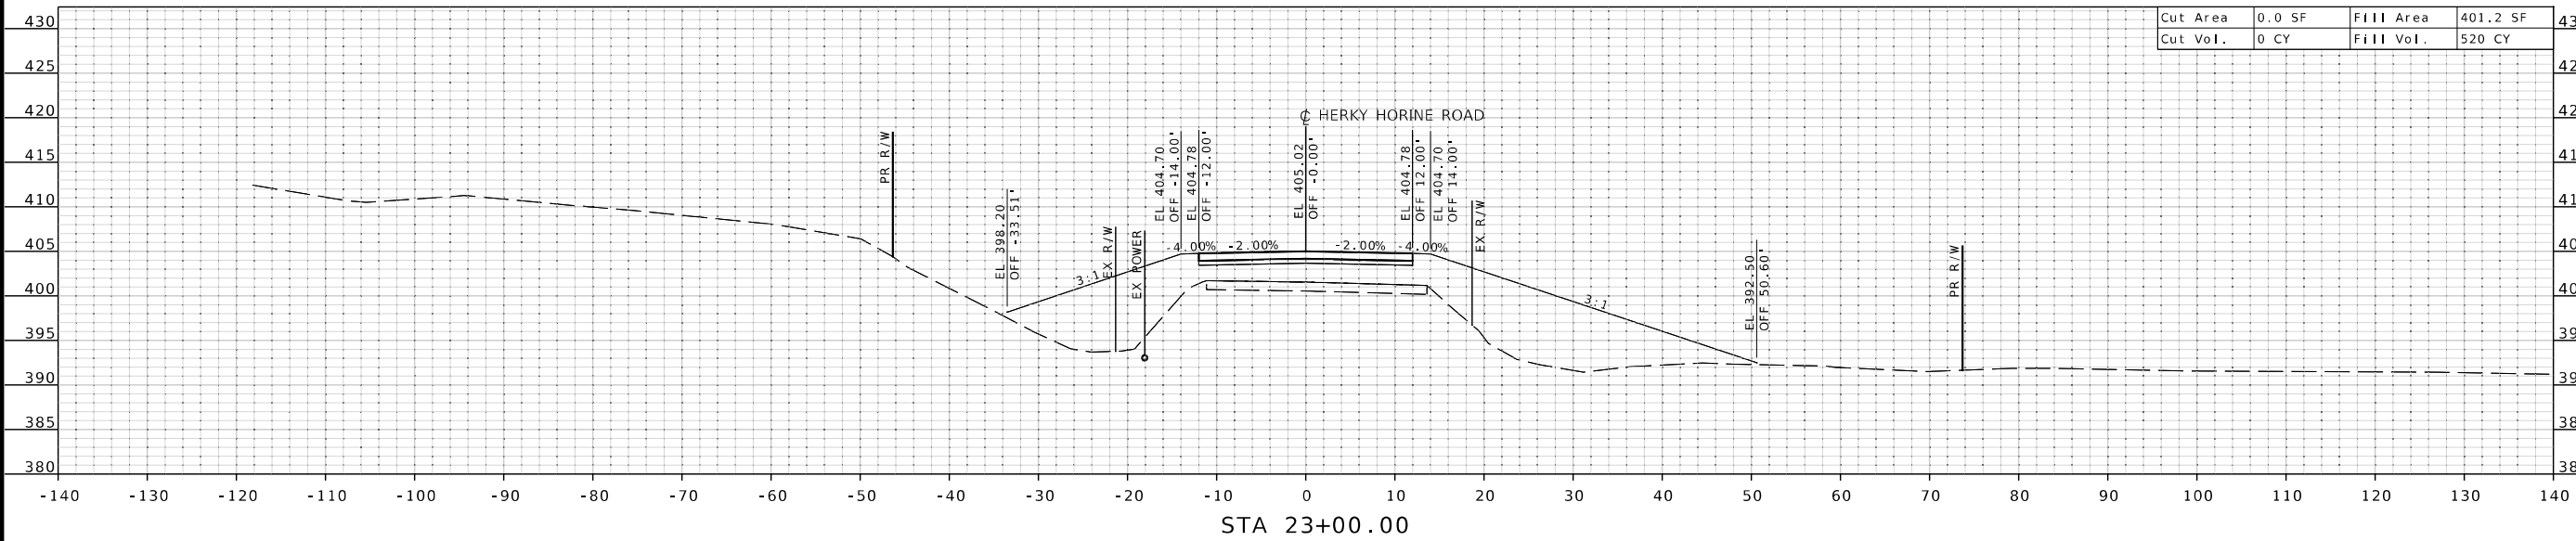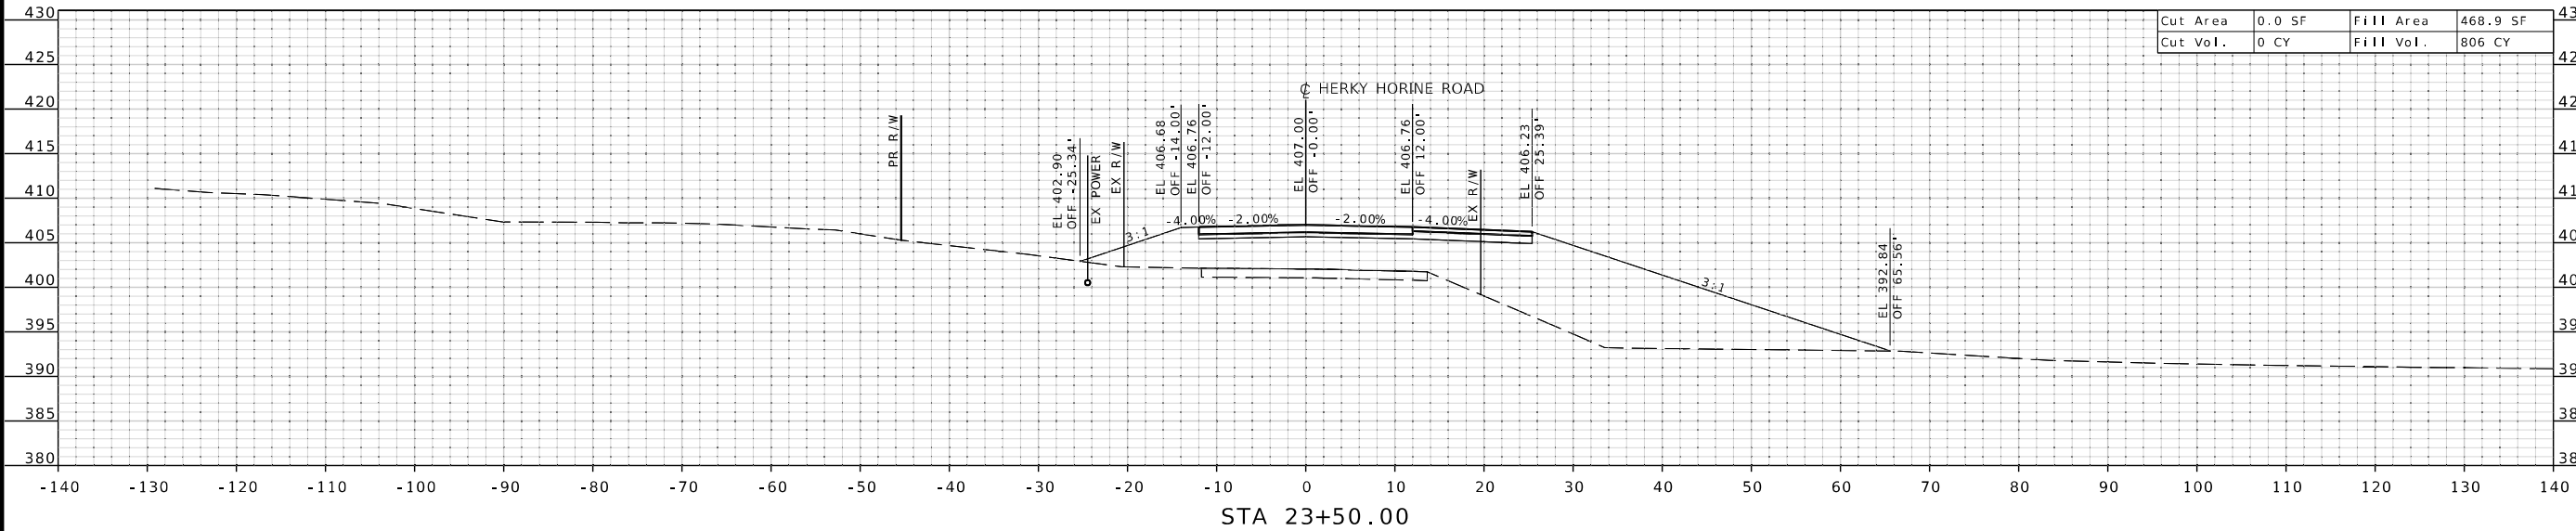

STATE OF MISSOURI

MATTHEW G. DAWSON

NUMBER
FE-2016014279

PROFESSIONAL ENGINEER

"THIS MEDIA SHOULD NOT BE CONSIDERED A CERTIFIED DOCUMENT."

DATE PREPARED
1/31/2025

ROUTE
61/67

DISTRICT
SL

COUNTY
JEFFERSON

STATE
MO

SHEET NO.
4

JOB NO.
J6S3289

CONTRACT ID.

PROJECT NO.

BRIDGE NO.
A8737

CUT AREA	0.0 SF	FILL AREA	468.9 SF
	CUT VOL.		0 CY

CUT AREA	0.0 SF	FILL AREA	401.2 SF
	CUT VOL.		0 CY

MISSOURI HIGHWAYS AND TRANSPORTATION COMMISSION

105 WEST CAPITOL
JEFFERSON CITY, MO 65102
1-888-ASK-MODOT (1-888-275-6636)

© Copyright Hanson Professional Services Inc. 2025





Hanson Professional Services Inc.
600 Washington Avenue, Suite 950
St. Louis, Missouri 63101
Professional Engineer 001632
www.hansoninc.com
314.770.0467

\$FILE\$

\$TIME\$

\$DATE\$

LAYOUT	CM & MC	01/2025
DRAWN	CM & MC	01/2025
REVIEWED	WGD	02/2025

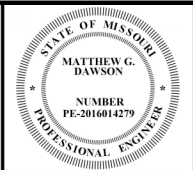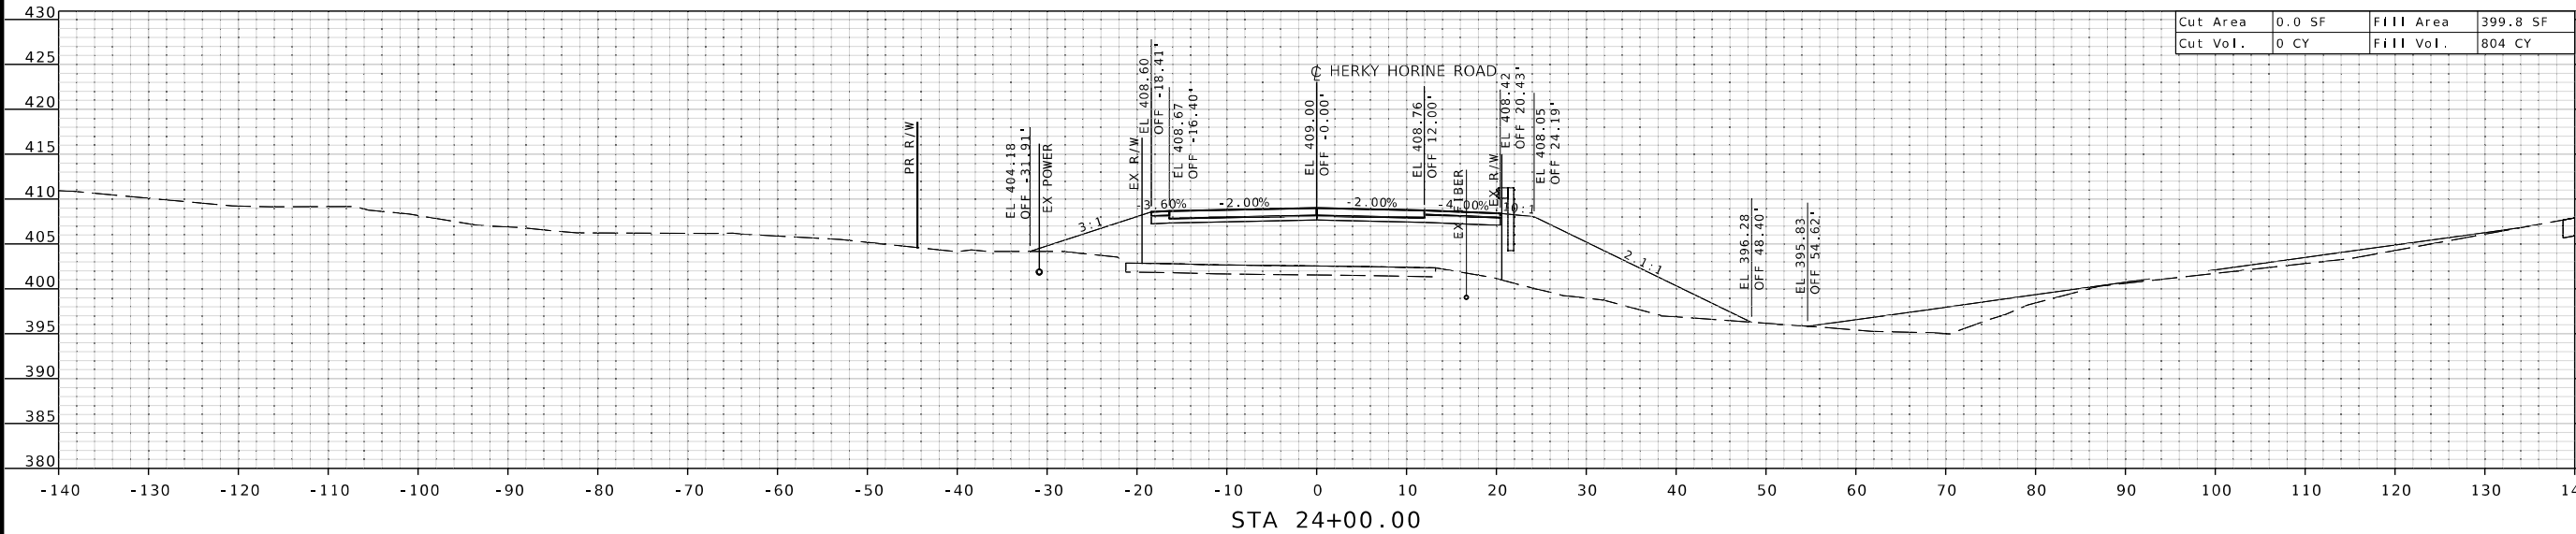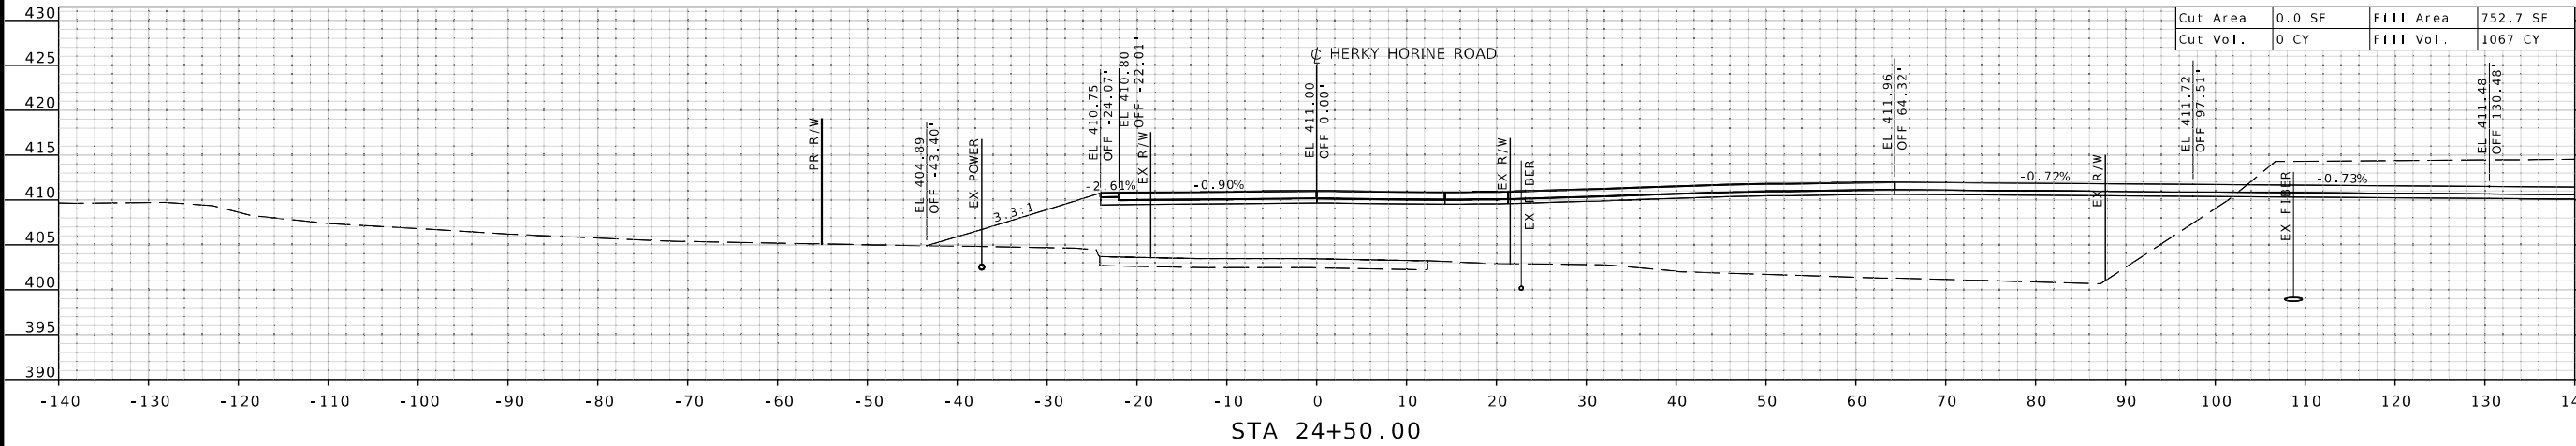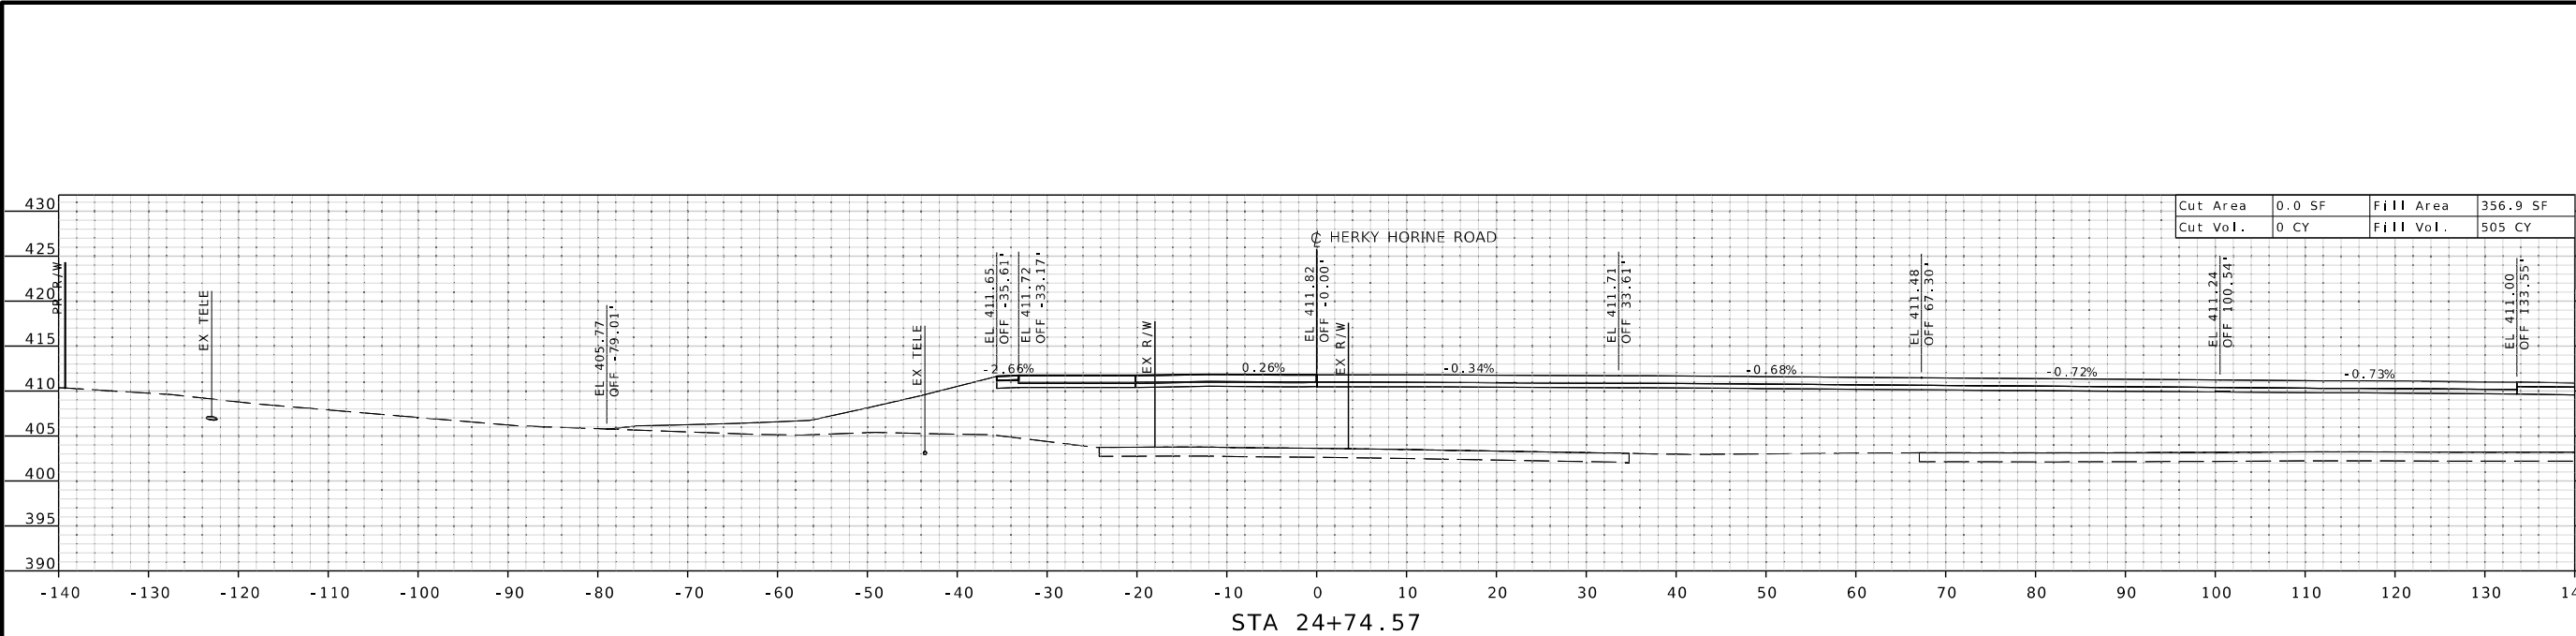

"THIS MEDIA SHOULD NOT BE CONSIDERED A CERTIFIED DOCUMENT."

DATE PREPARED

1/31/2025

ROUTE STATE

61/67 MO

DISTRICT SHEET NO.

SL 5

COUNTY

JEFFERSON

JOB NO.

J6S3289

CONTRACT ID.

PROJECT NO.

BRIDGE NO.

A8737

DESCRIPTION

DATE

DATE

\$FILE\$ \$TIME\$ \$DATE\$

LAYOUT	CM & MC	01/2025
DRAWN	CM & MC	01/2025
REVIEWED	WGD	02/2025

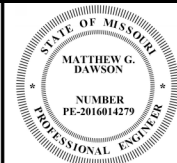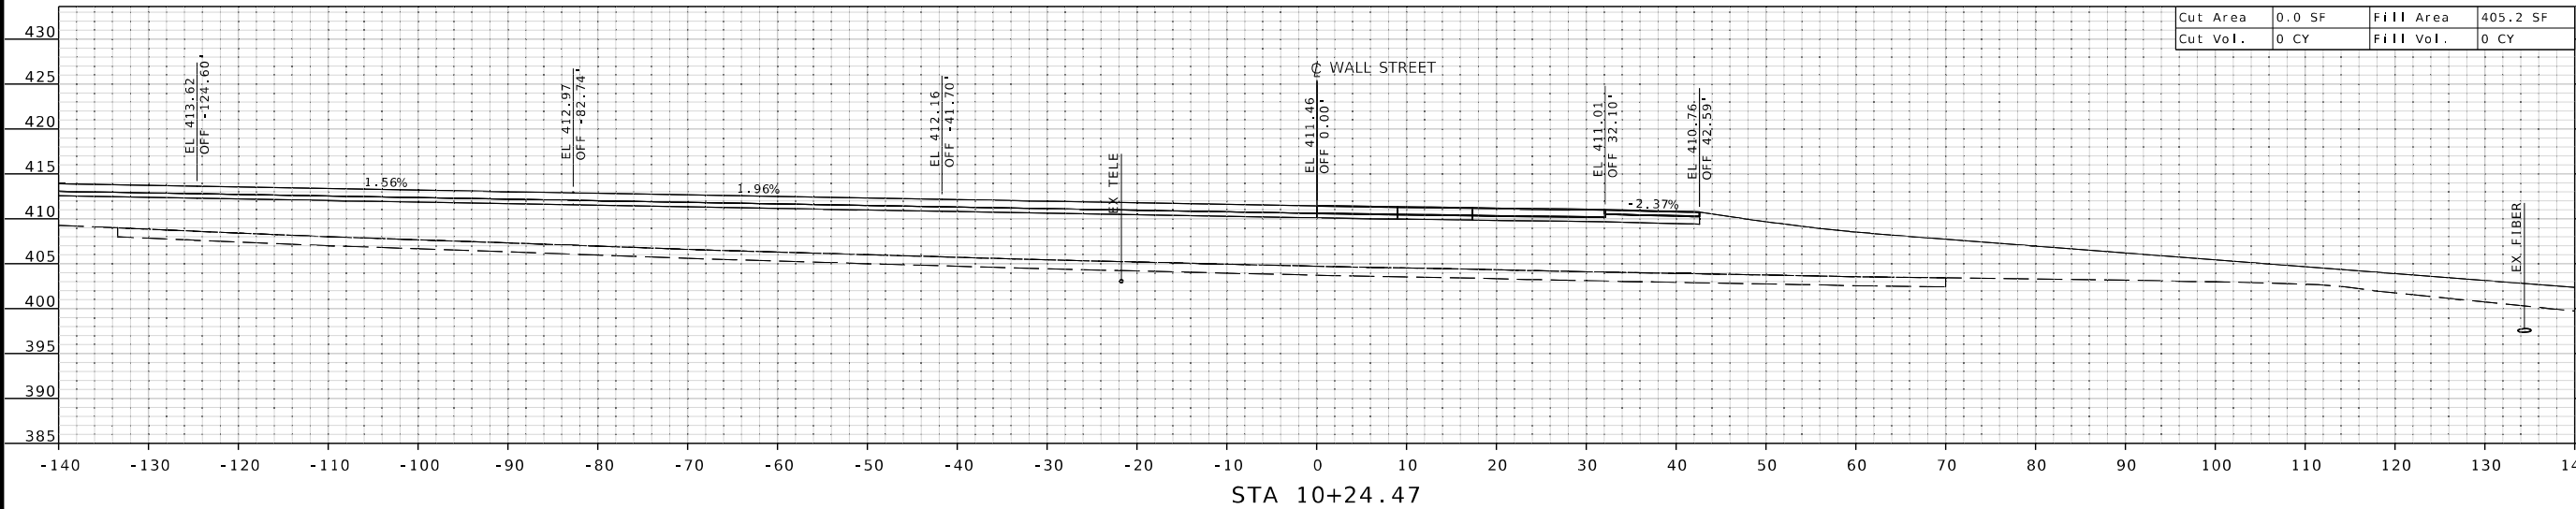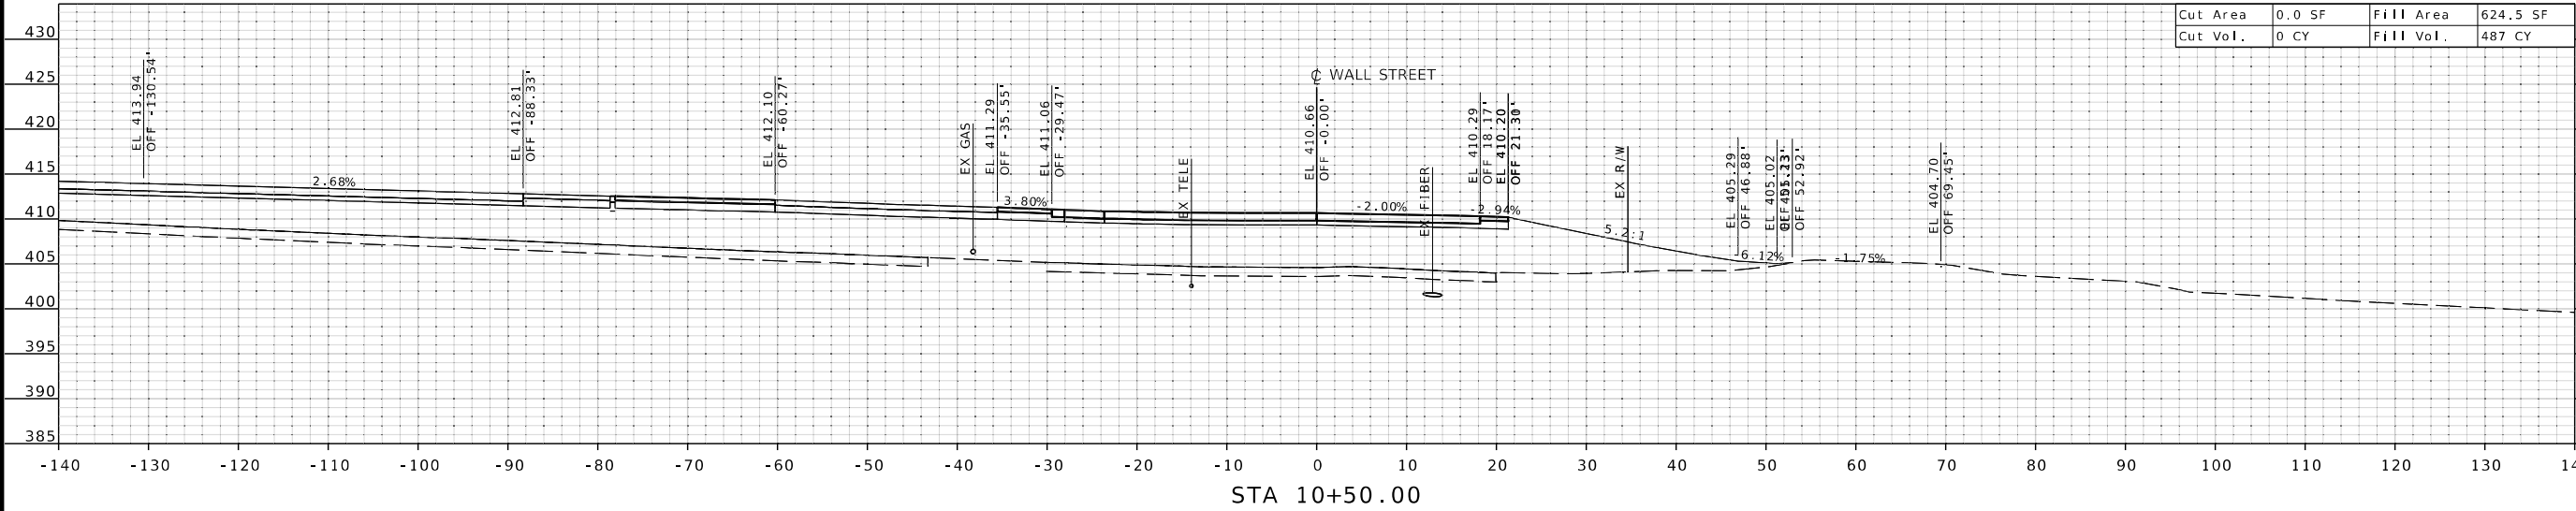

"THIS MEDIA SHOULD NOT BE CONSIDERED A CERTIFIED DOCUMENT."

DATE PREPARED
1/31/2025

ROUTE 61/67
DISTRICT SL
STATE MO
SHEET NO. 1

COUNTY
JEFFERSON

JOB NO.
J6S3289
CONTRACT ID.

PROJECT NO.

BRIDGE NO.
A8737



DESCRIPTION	DATE

MISSOURI HIGHWAYS AND TRANSPORTATION COMMISSION
105 WEST CAPITOL
JEFFERSON CITY, MO 65102
1-888-ASK-MODOT (1-888-275-6636)

HANSON
Hanson Professional Services Inc.
600 Washington Avenue, Suite 950
St. Louis, Missouri 63102
Professional Engineer License 601632
www.hansoninc.com
314.770.0467

\$FILE\$ \$TIME\$ \$DATE\$

LAYOUT	CM & MC	01/2025
DRAWN	CM & MC	01/2025
REVIEWED	MGD	02/2025

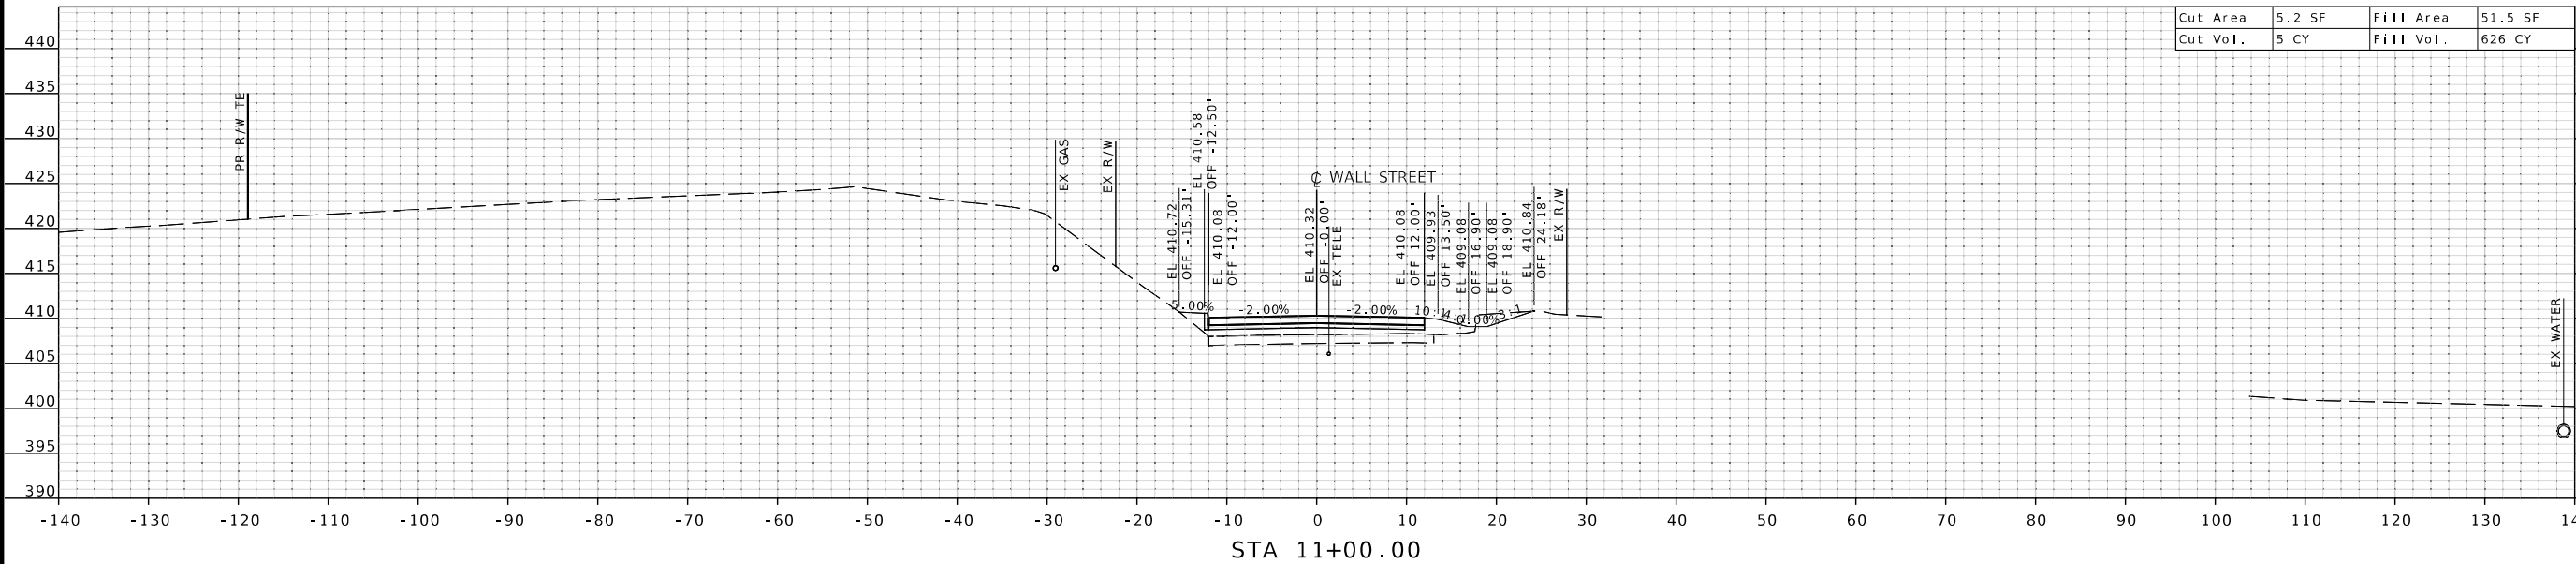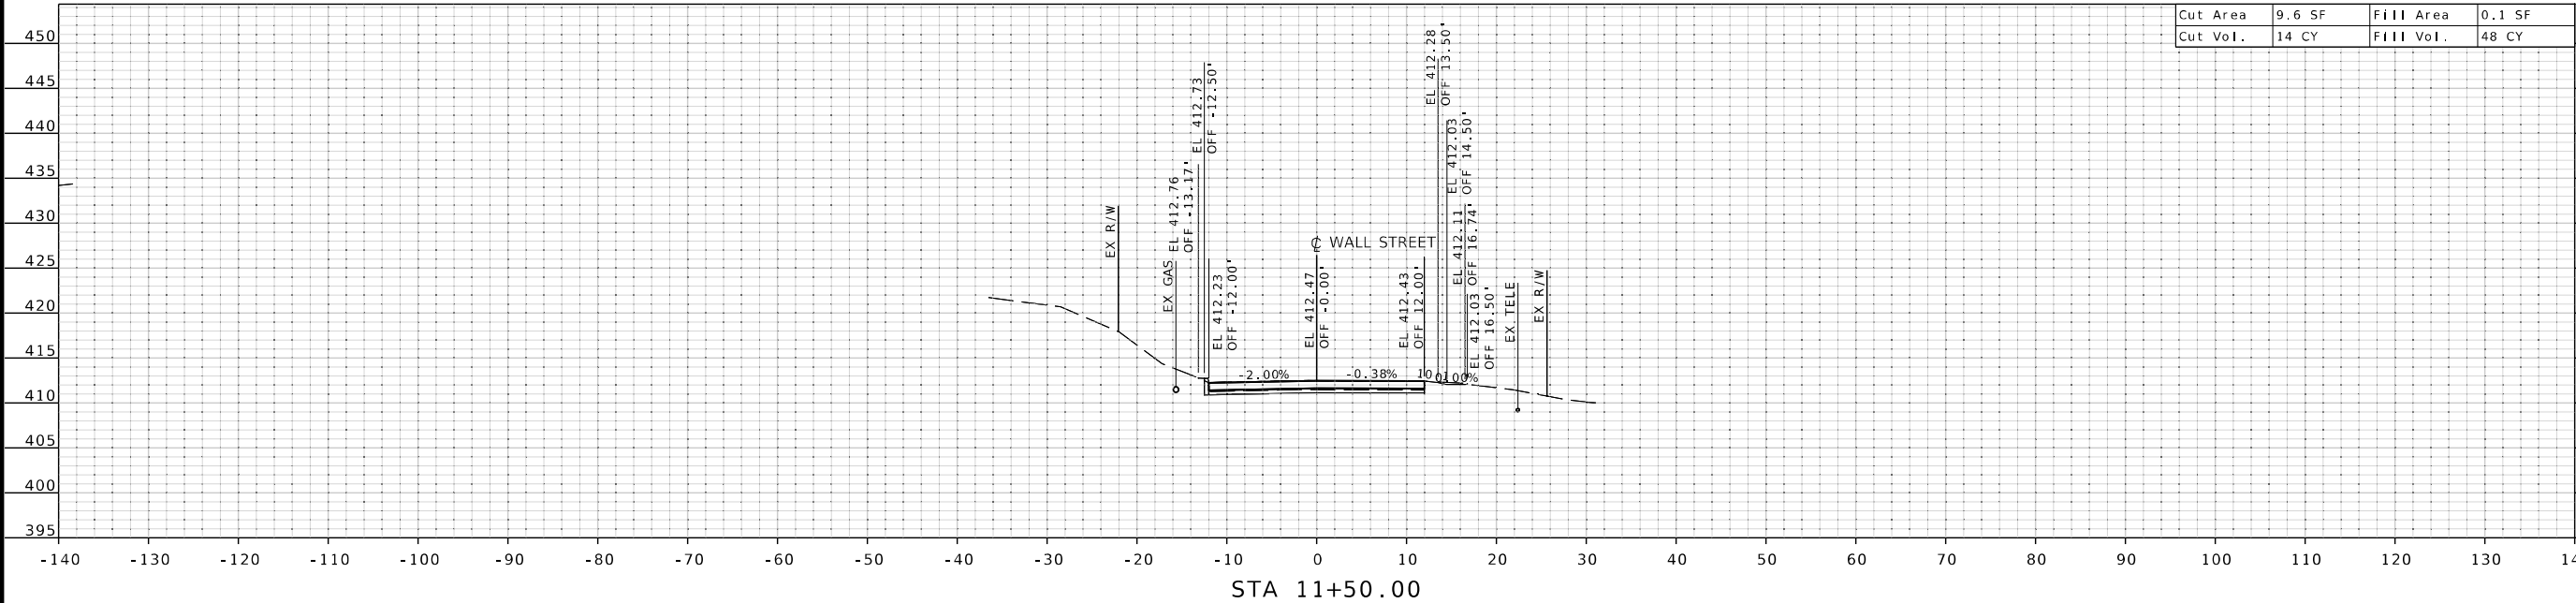

Cut Area	9.6 SF	Fill Area	0.1 SF
Cut Vol.	14 CY	Fill Vol.	48 CY

Cut Area	5.2 SF	Fill Area	51.5 SF
Cut Vol.	5 CY	Fill Vol.	626 CY

STATE OF MISSOURI
MATTHEW G. DAWSON
NUMBER
PE-2016014279
PROFESSIONAL ENGINEER

"THIS MEDIA SHOULD
NOT BE CONSIDERED
A CERTIFIED
DOCUMENT."

DATE PREPARED
 11/15/2007

1 / 31 / 2025

ROUTE	STATE
C 1 463	MO

61/67	MO
CLERK NAME	CLERK NO.

DISTRICT	SHEET NO.
SI	2

3L	2
COUNTY	

JEFFERSON

JOB NO.

J6S3289

00000000
CONTRACT ID.


PROJECT NO.


BRIDGE NO. 10000

A8737


[illegible]

MISSOURI HIGHWAYS AND TRANSPORTATION
COMMISSION


105 WEST CAPITOL
JEFFERSON CITY, MO 65102
1-888-ASK-MODOT (1-888-275-6636)

© Copyright Hanson Professional Services Inc. 2025


LAYOUT	CM & MC	01/2025
DRAWN	CM & MC	01/2025
REVIEWED	MGD	02/2025

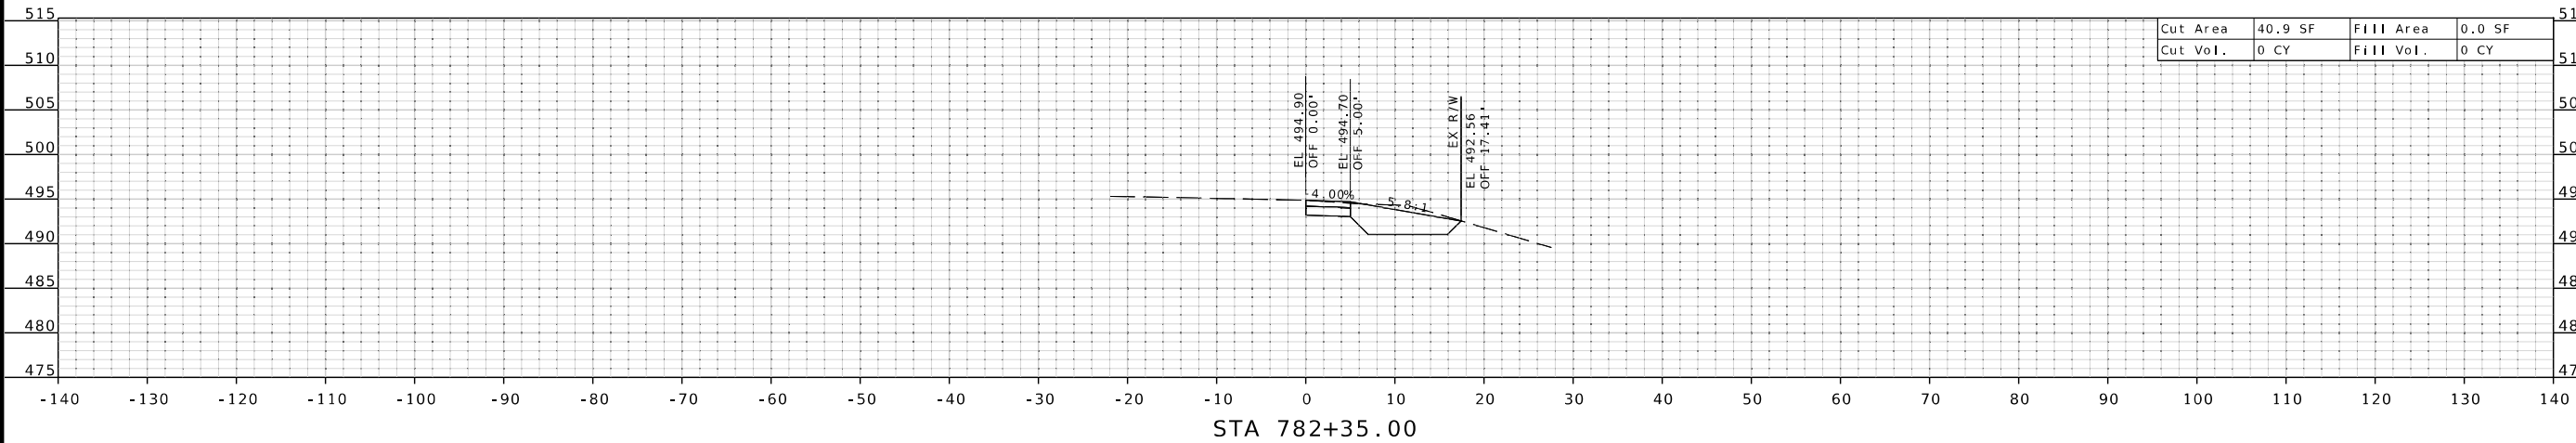


Cut Area	40.9 SF	Fill Area	0.0 SF
Cut Vol.	0 CY	Fill Vol.	0 CY

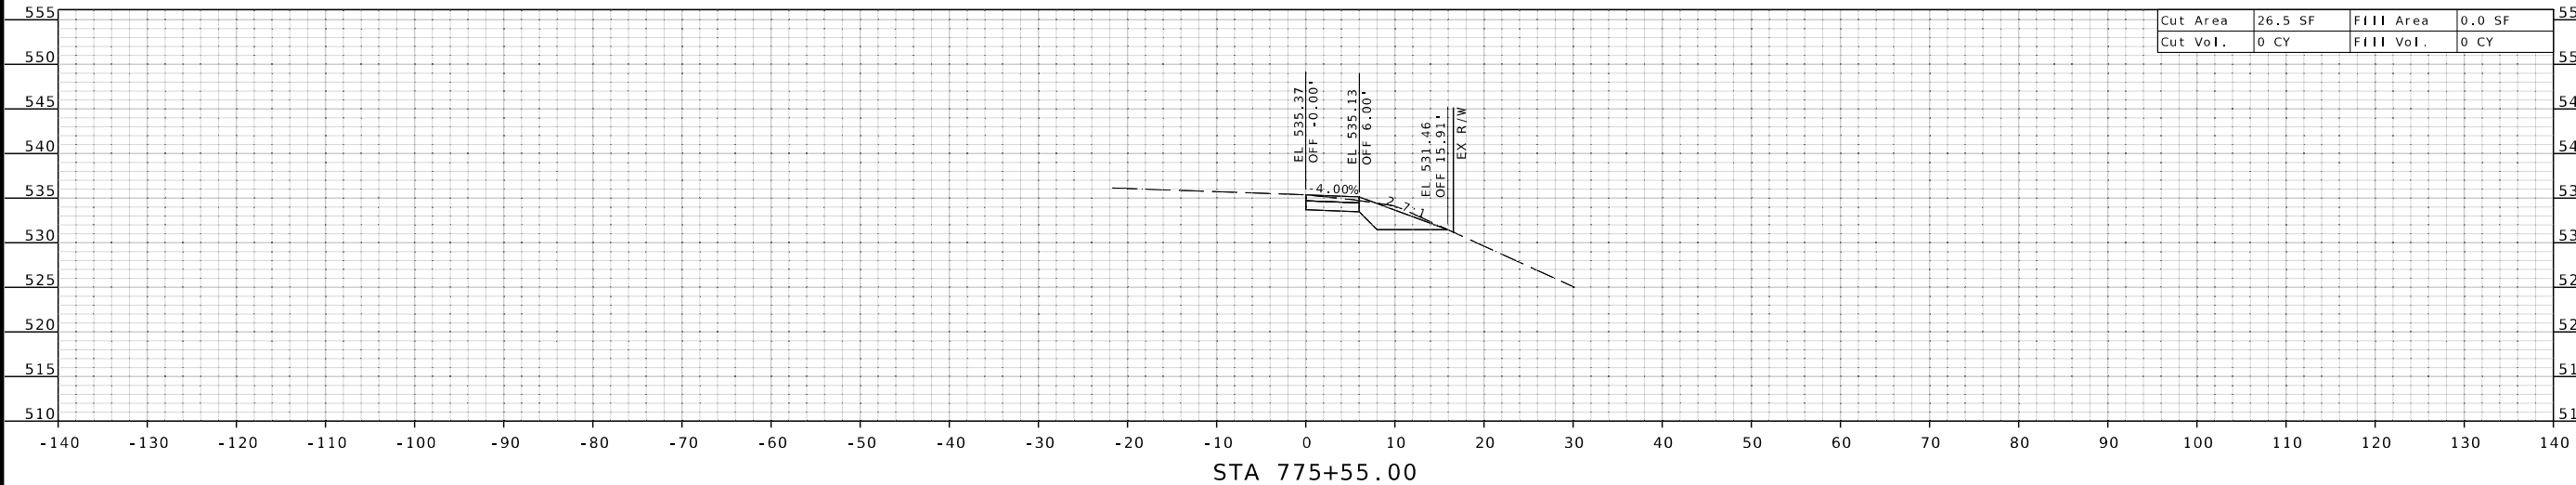

Cut Area	26.5 SF	Fill Area	0.0 SF
Cut Vol.	0 CY	Fill Vol.	0 CY

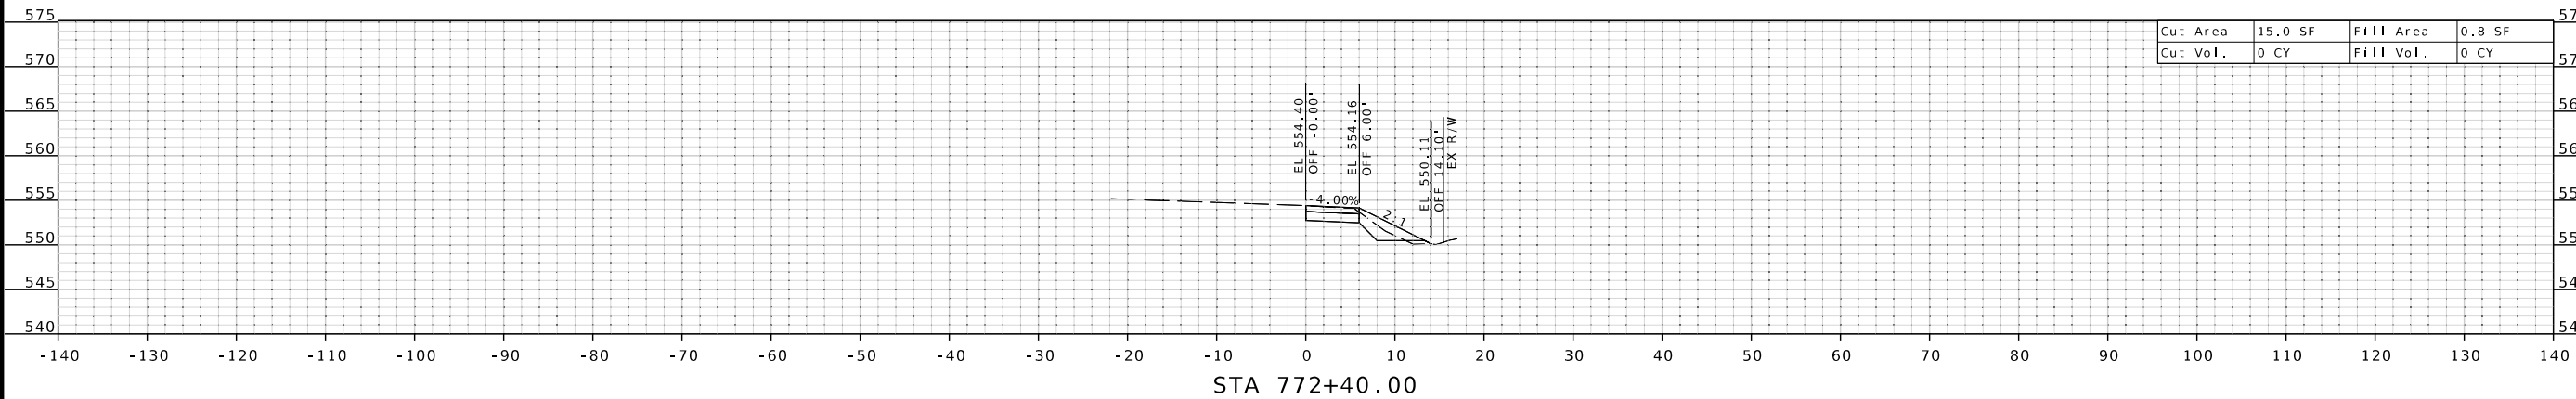

Cut Area	15.0 SF	Fill Area	0.8 SF
Cut Vol.	0 CY	Fill Vol.	0 CY

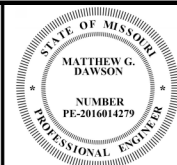

"THIS MEDIA SHOULD
NOT BE CONSIDERED
A CERTIFIED
DOCUMENT."

DATE PREPARED
1/31/2025

ROUTE	STATE
61 / 67	MO

DISTRICT	SHEET NO
SI	1

COUNTY
LEFFERSON

JEFFERSON
JOB NO.
1007000

J6S3289
CONTRACT ID.

PROJECT NO.

BRIDGE NO.

A8737						
-------	--	--	--	--	--	--

[illegible]





MISSOURI HIGHWAYS AND TRANSPORTATION
COMMISSION

105 WEST CAPITOL
JEFFERSON CITY, MO 65102

HANSON
Hanson Professional Services Inc.
600 Washington Avenue, Suite 950
St. Louis, Missouri 63101
Professional Engineer 001632
www.hanson-inc.com
314.770.0467

\$FILE\$	\$TIME\$	\$DATE\$
----------	----------	----------

LAYOUT	CM & MC	01/2025
DRAWN	CM & MC	01/2025
REVIEWED	MGD	02/2025

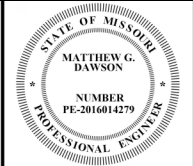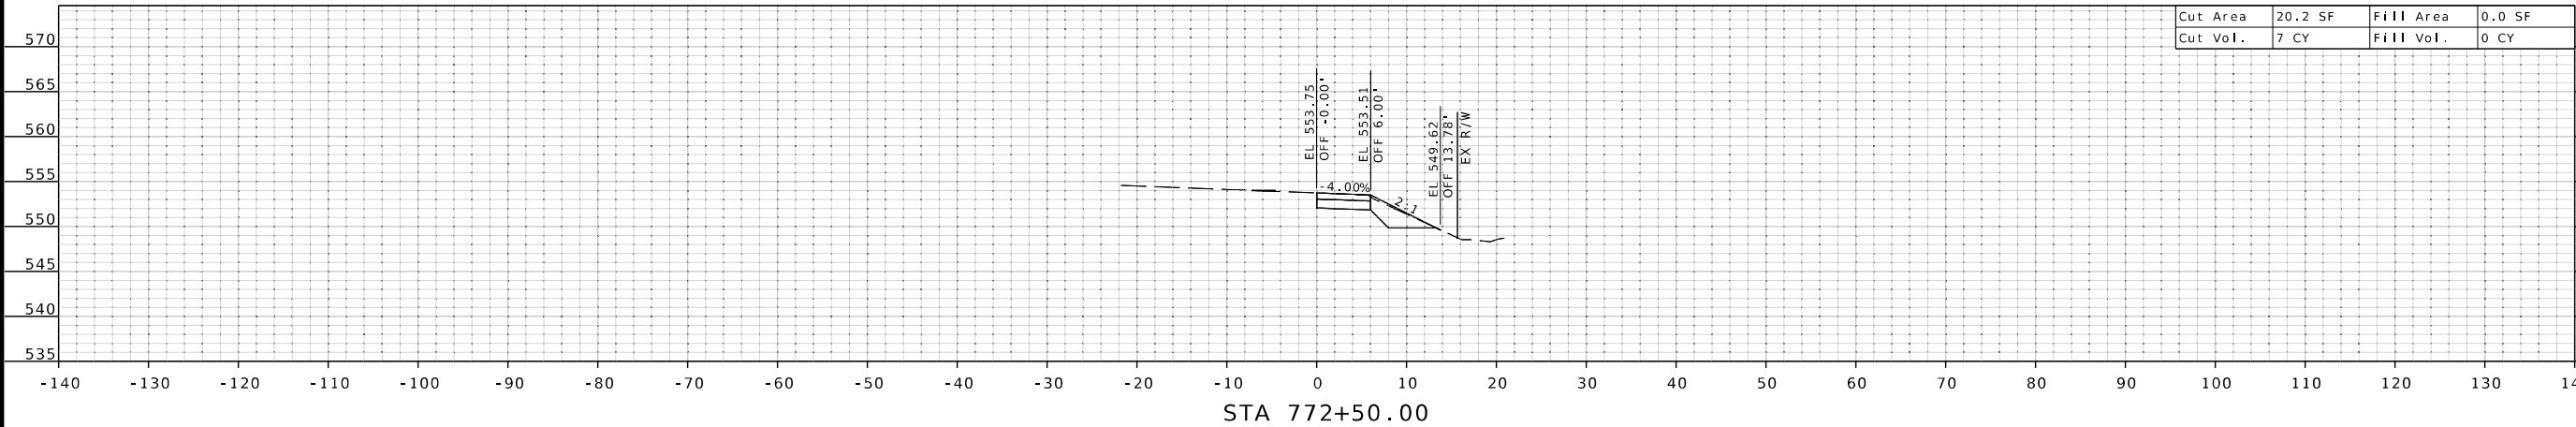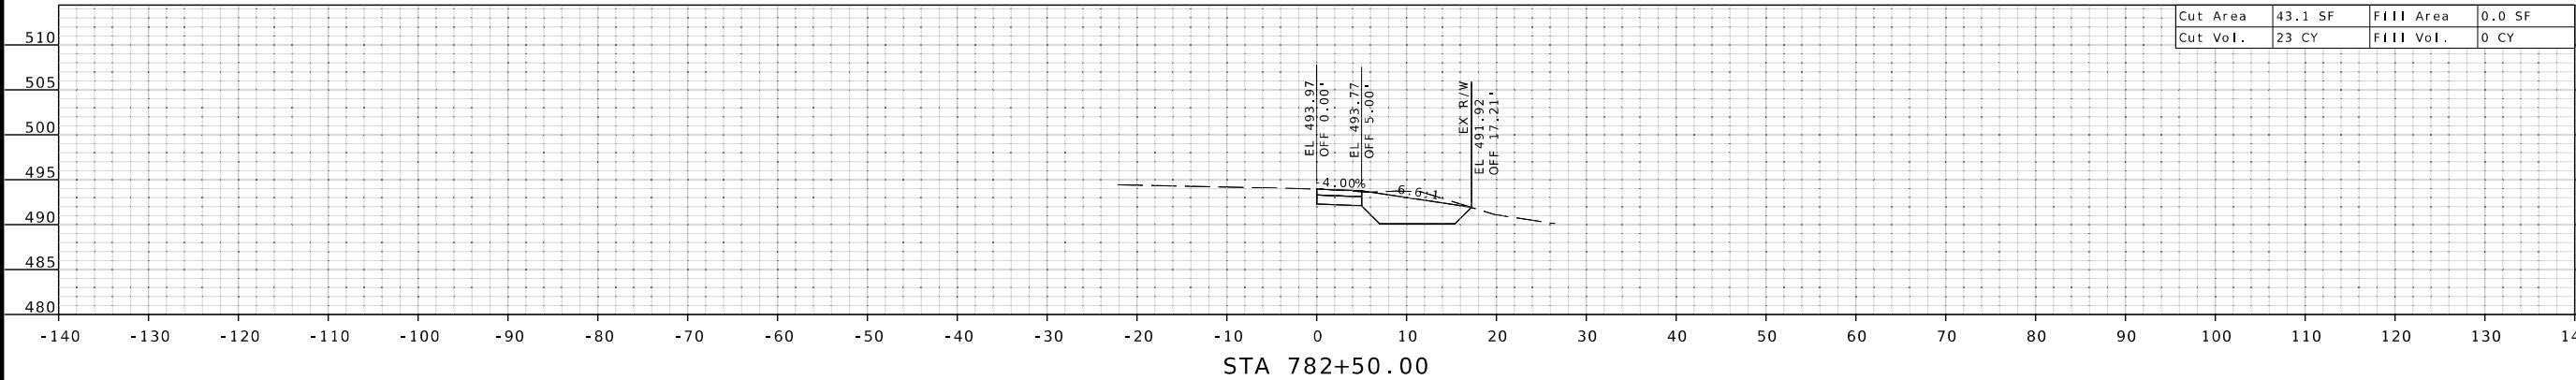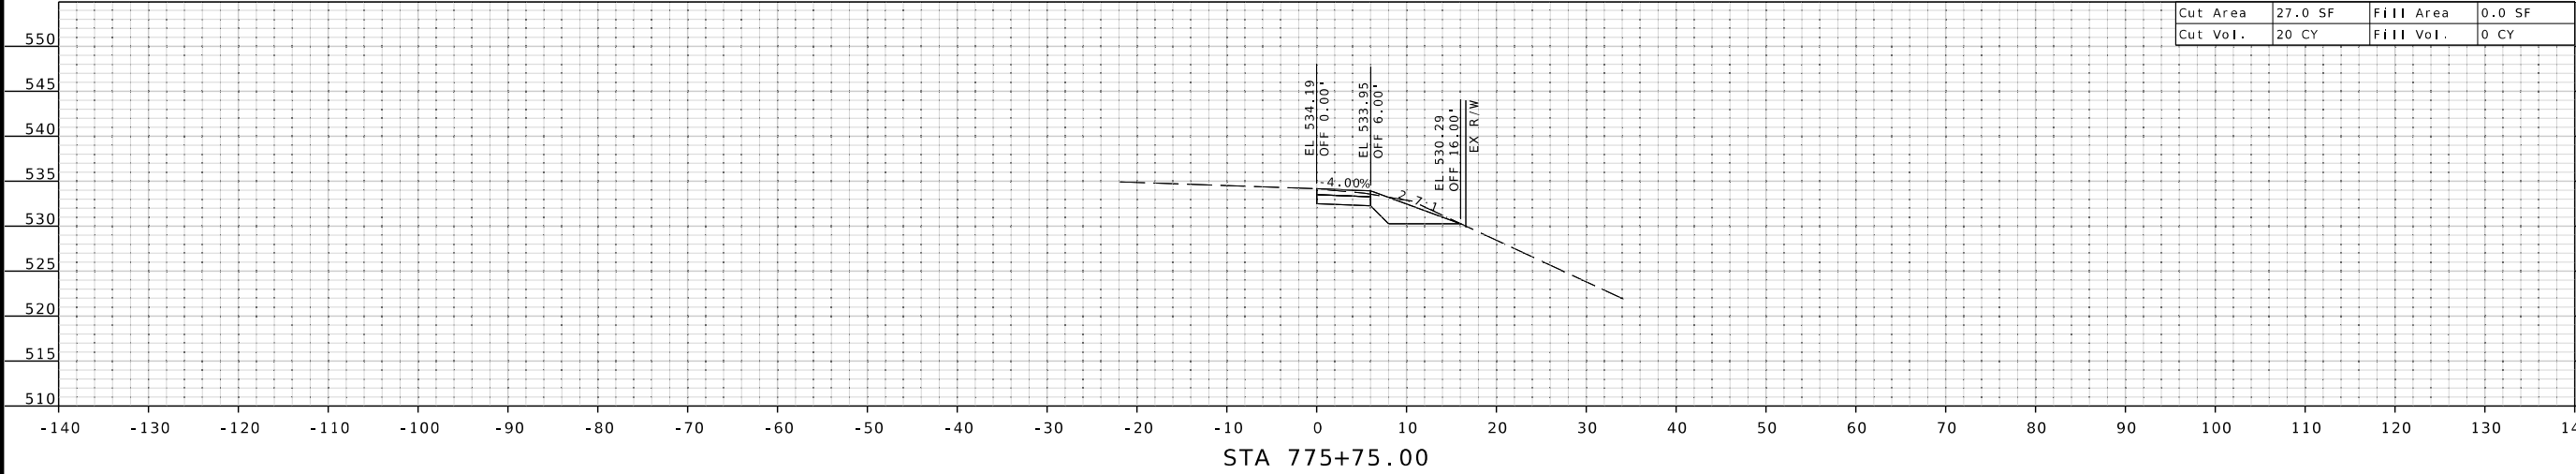

"THIS MEDIA SHOULD NOT BE CONSIDERED A CERTIFIED DOCUMENT."

DATE PREPARED
1/31/2025

ROUTE	STATE
61/67	MO
DISTRICT	SHEET NO.
SL	2

COUNTY
JEFFERSON

JOB NO.
J6S3289

CONTRACT ID.

PROJECT NO.

BRIDGE NO.
A8737

DESCRIPTION
DATE





MISSOURI HIGHWAYS AND TRANSPORTATION COMMISSION

105 WEST CAPITOL
JEFFERSON CITY, MO 65102
1-888-ASK-MODOT (1-888-275-6636)

© Copyright Hanson Professional Services Inc. 2025

Hanson Professional Services Inc.
600 Washington Avenue, Suite 950
St. Louis, Missouri 63101
Professional Engineer 601032
www.hansoninc.com
314.770.0467

LAYOUT	CM & MC	01/2025
DRAWN	CM & MC	01/2025
REVIEWED	MCD	02/2025

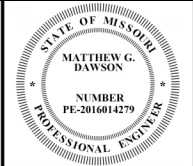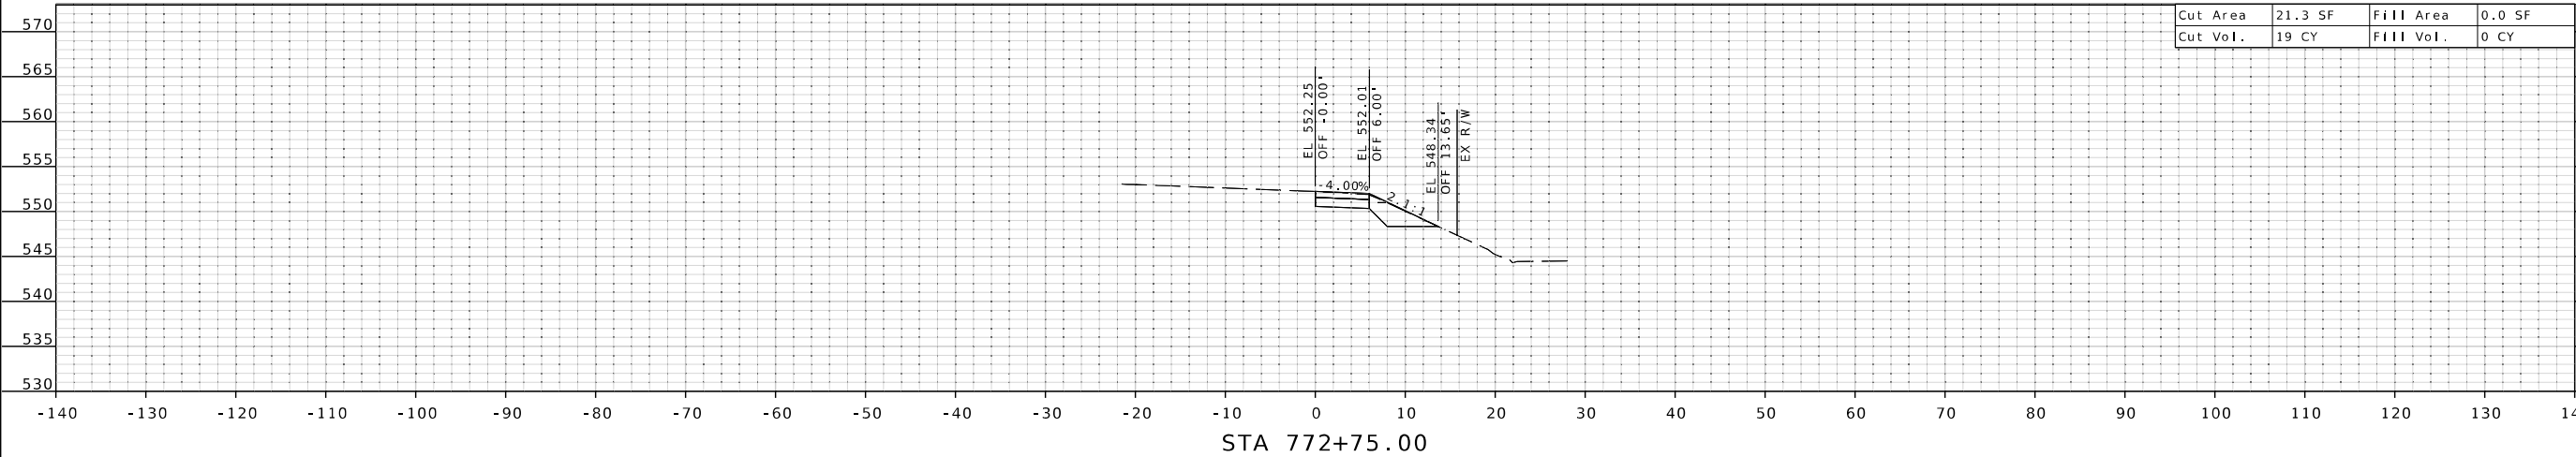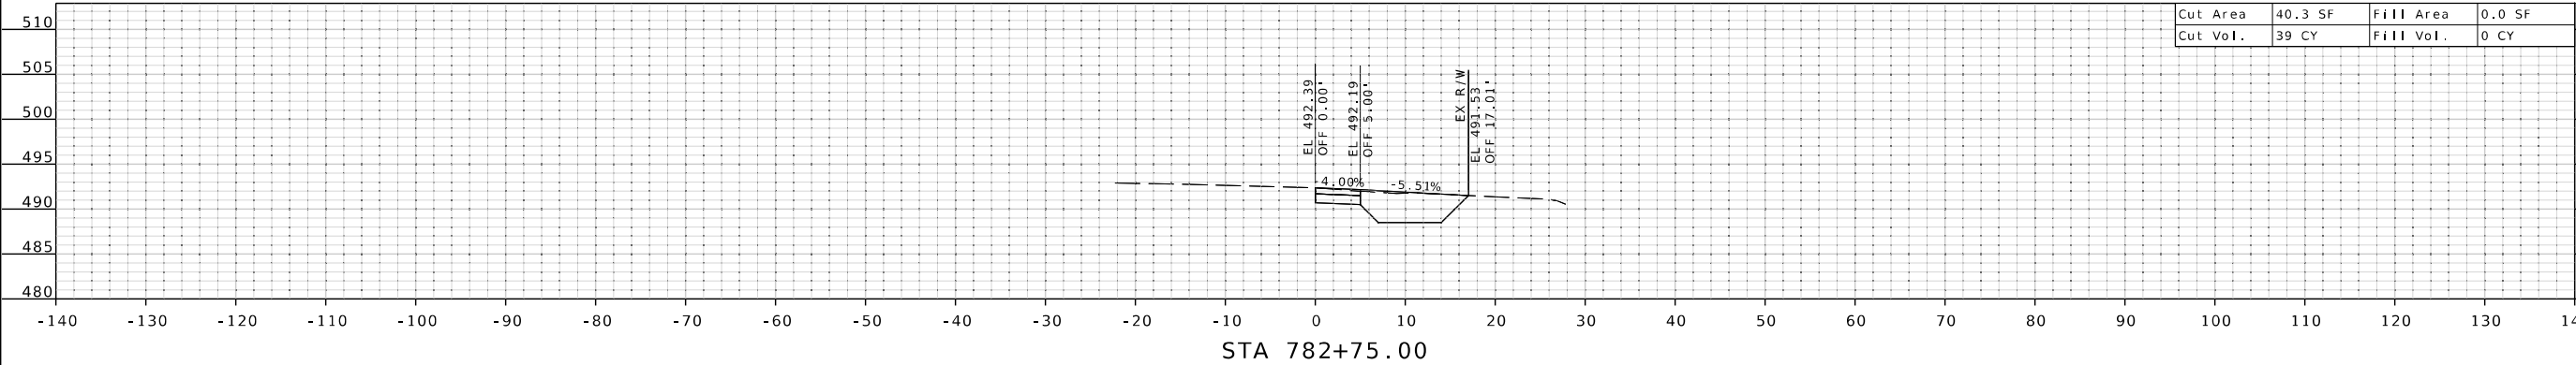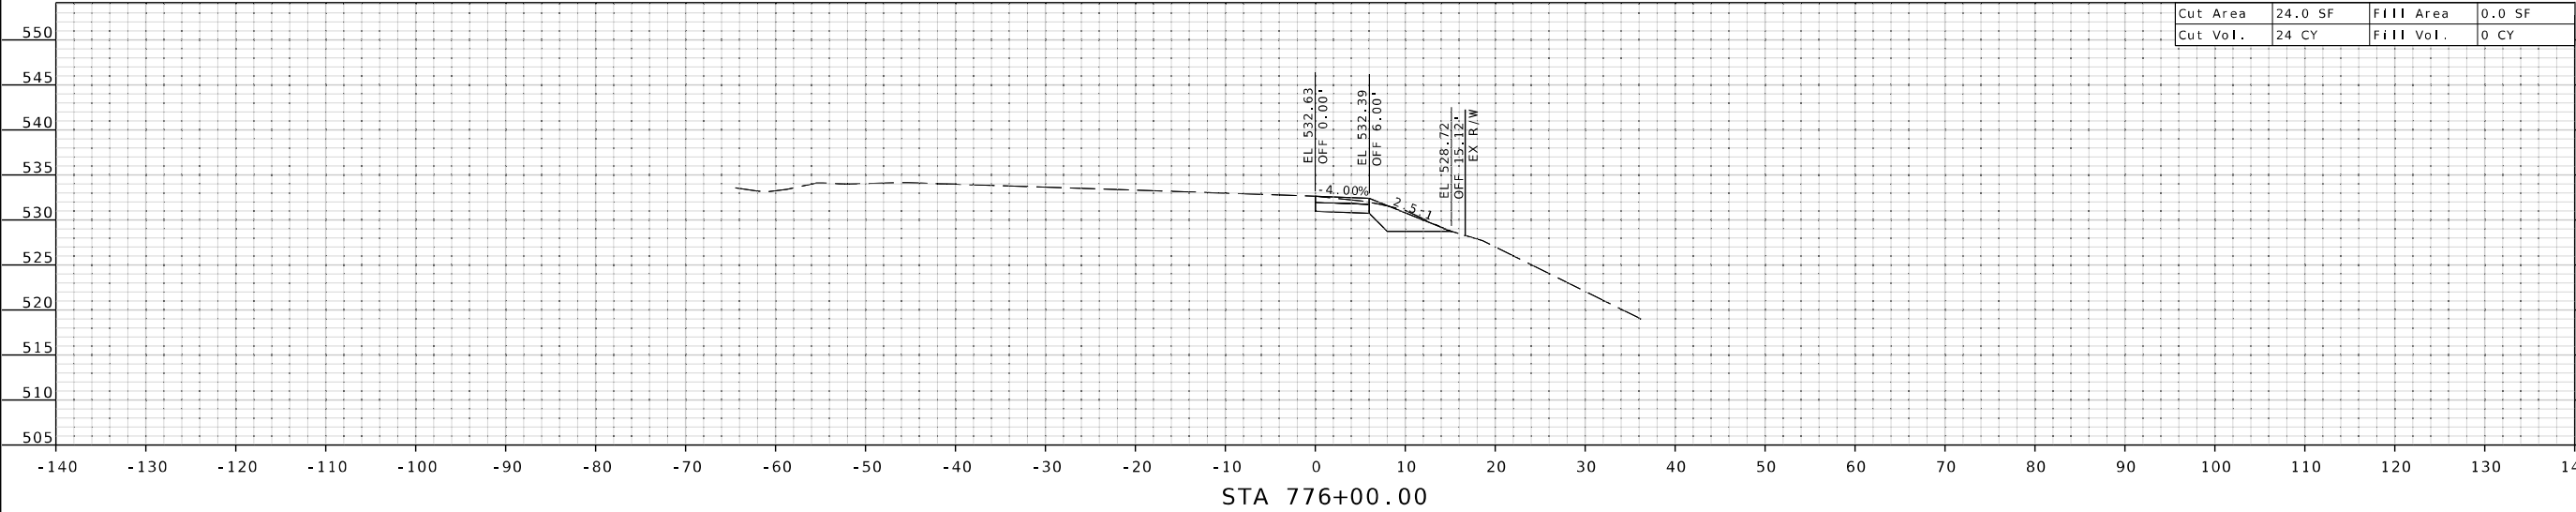

"THIS MEDIA SHOULD NOT BE CONSIDERED A CERTIFIED DOCUMENT."

DATE PREPARED

1/31/2025

ROUTE STATE

61/67 MO

DISTRICT SHEET NO.

SL 3

COUNTY

JEFFERSON

JOB NO.

J6S3289

CONTRACT ID.

PROJECT NO.

BRIDGE NO.

A8737

DESCRIPTION

DATE

DATE

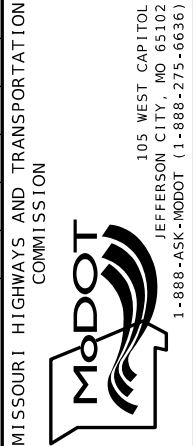

\$FILE\$ \$TIME\$ \$DATE\$

LAYOUT	CM & MC	01/2025
DRAWN	CM & MC	01/2025
REVIEWED	WGD	02/2025

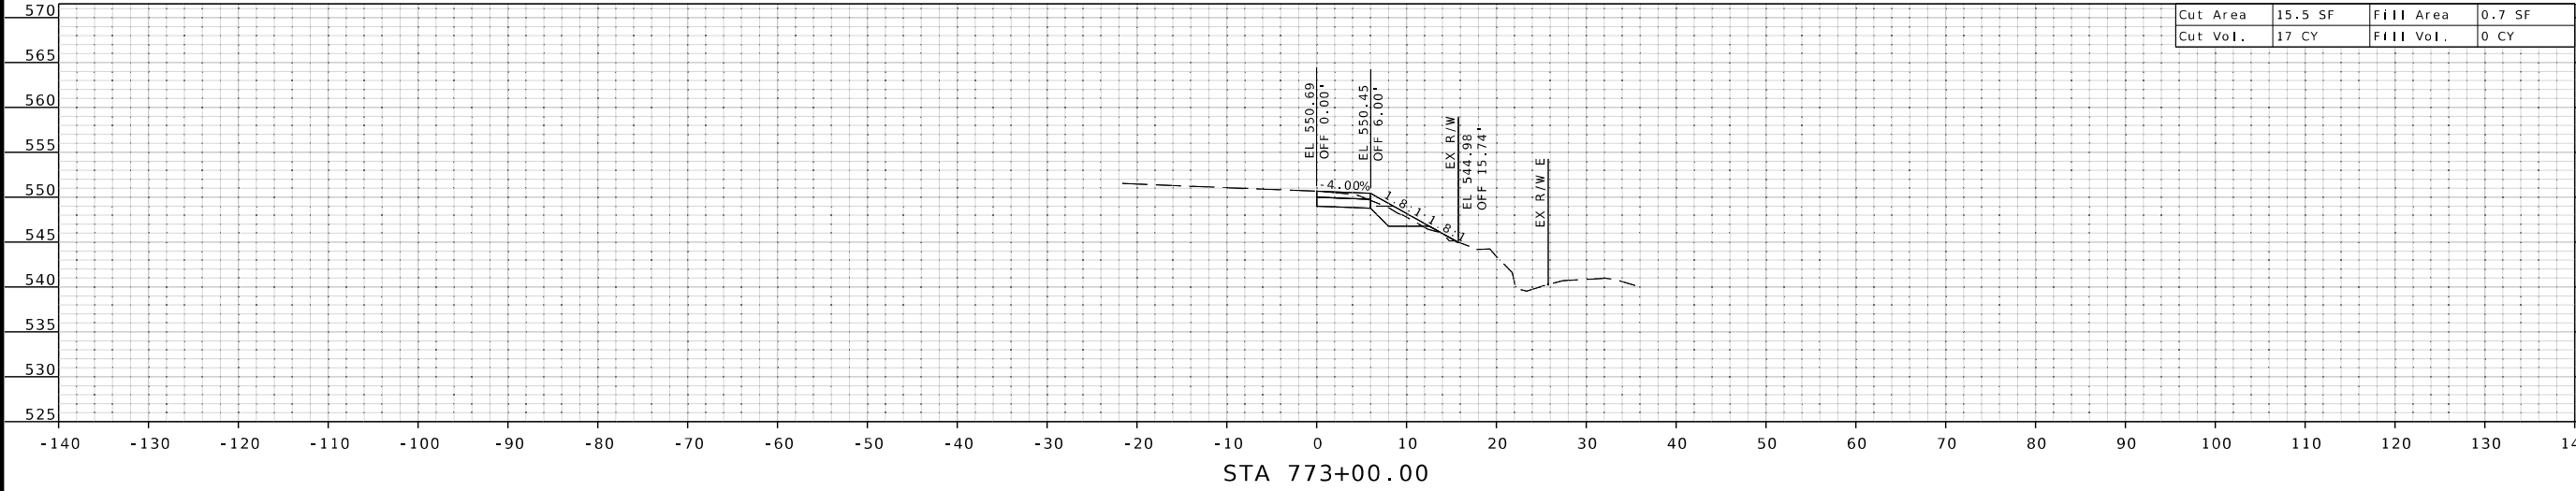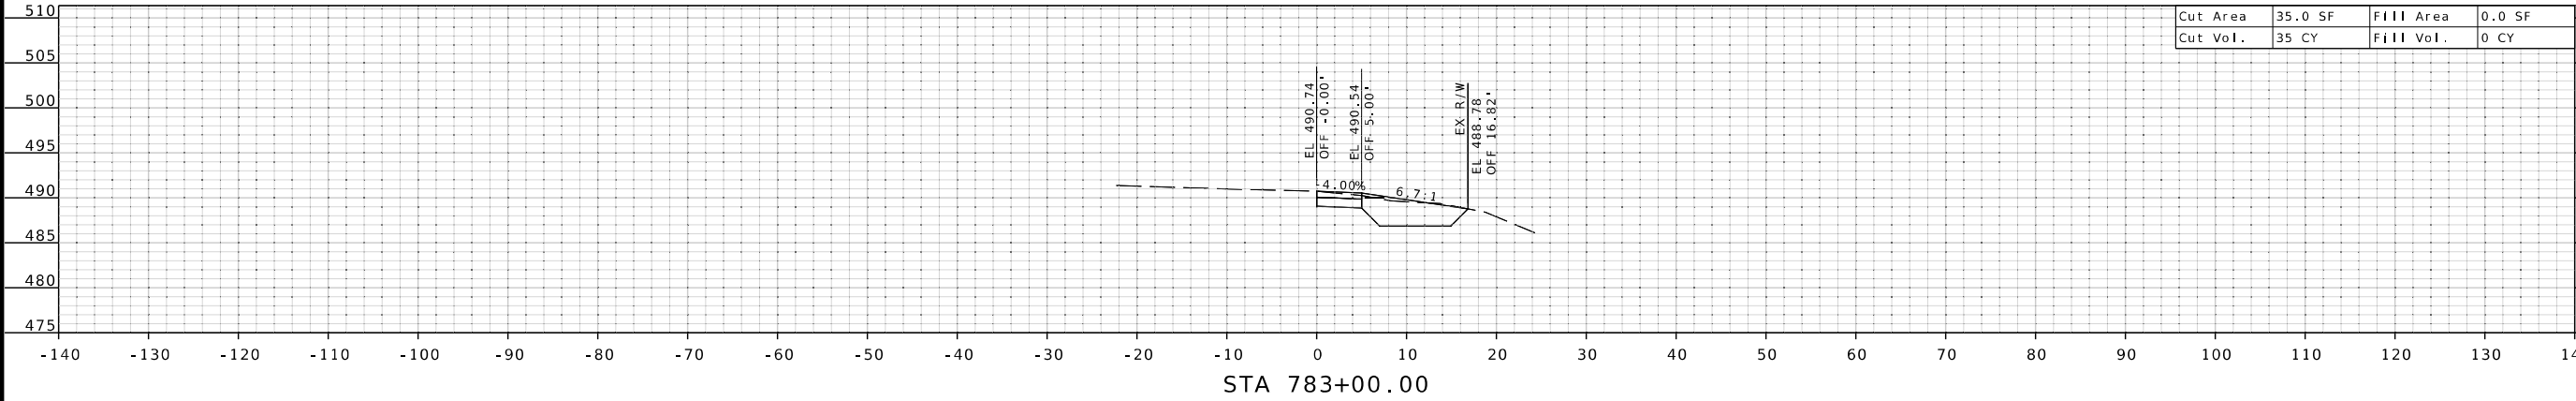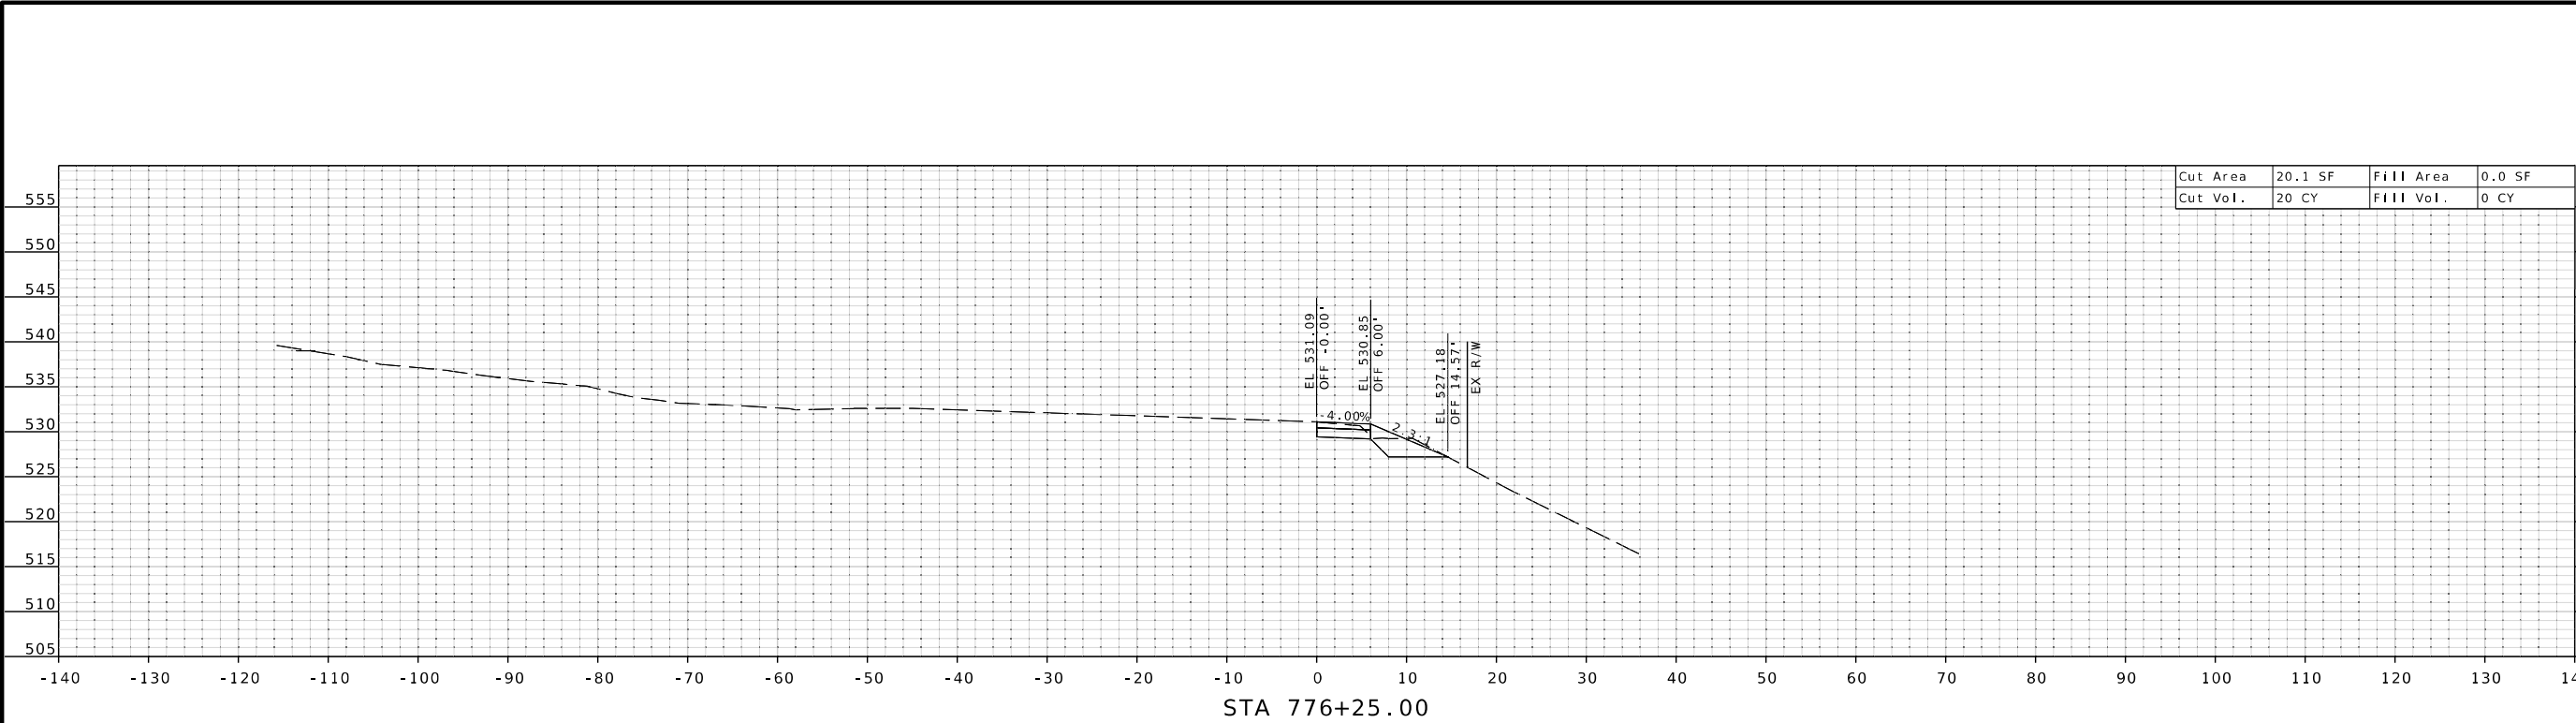

STATE OF MISSOURI

MATTHEW G. DAWSON

NUMBER FE-2016014279

PROFESSIONAL ENGINEER

"THIS MEDIA SHOULD NOT BE CONSIDERED A CERTIFIED DOCUMENT."

DATE PREPARED
1/31/2025

ROUTE
61/67

DISTRICT
SL

STATE
MO

SHEET NO.
4

COUNTY
JEFFERSON

JOB NO.
J6S3289

CONTRACT ID.

PROJECT NO.

BRIDGE NO.
A8737

DESCRIPTION

DATE

MISSOURI HIGHWAYS AND TRANSPORTATION COMMISSION



105 WEST CAPITOL
JEFFERSON CITY, MO 65102
1-888-ASK-MODOT (1-888-275-6636)

© Copyright Hanson Professional Services Inc. 2025






HANSON
Hanson Professional Services Inc.
600 Washington Avenue, Suite 950
St. Louis, Missouri 63102
Professional Engineering
www.hansoninc.com
314.770.0467

\$FILE\$

\$TIME\$

\$DATE\$

LAYOUT	CM & MC	01/2025
DRAWN	CM & MC	01/2025
REVIEWED	MCD	02/2025

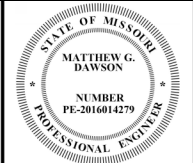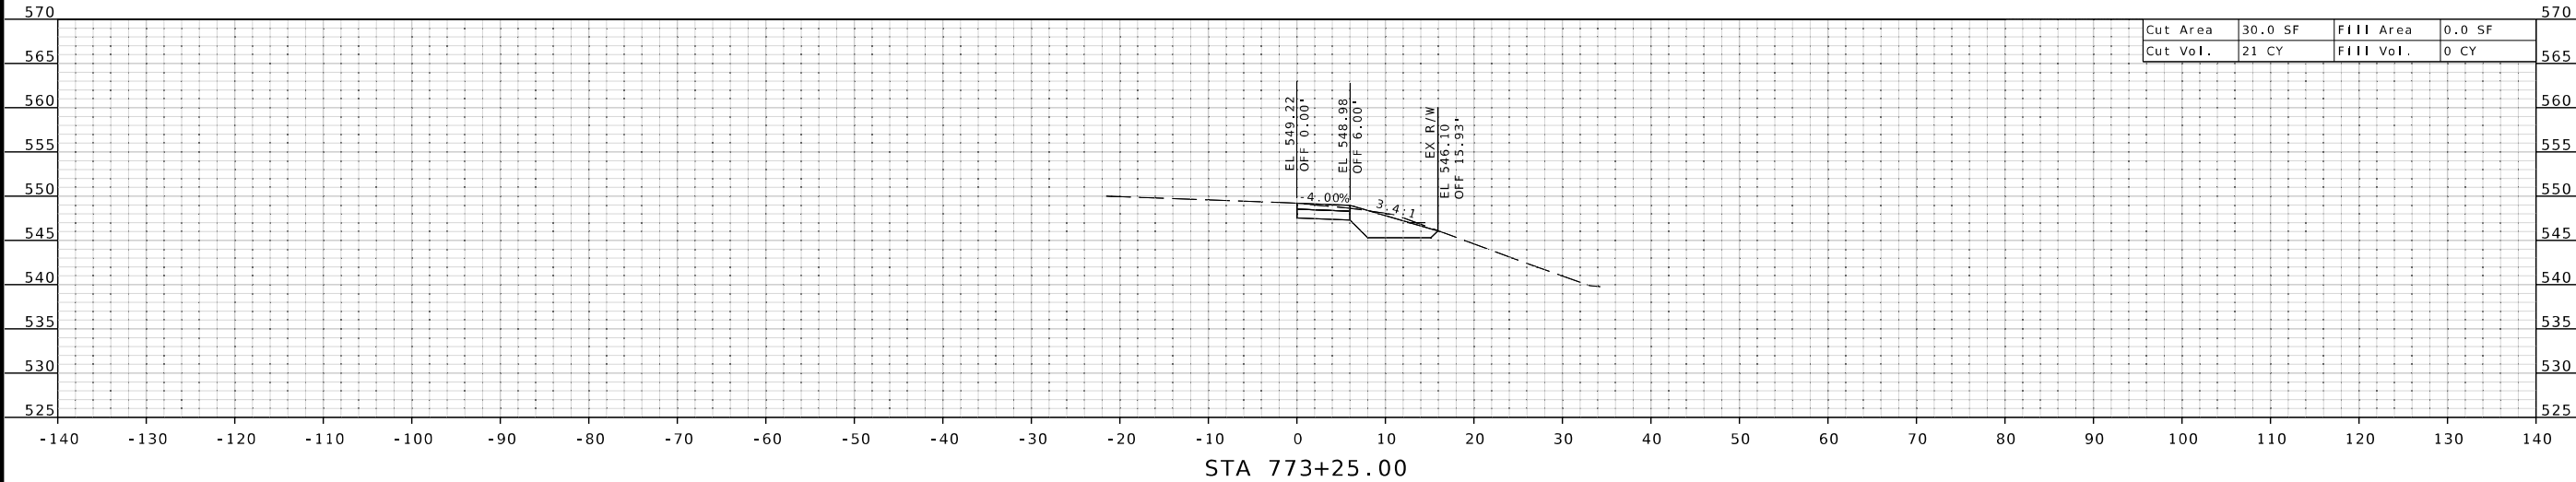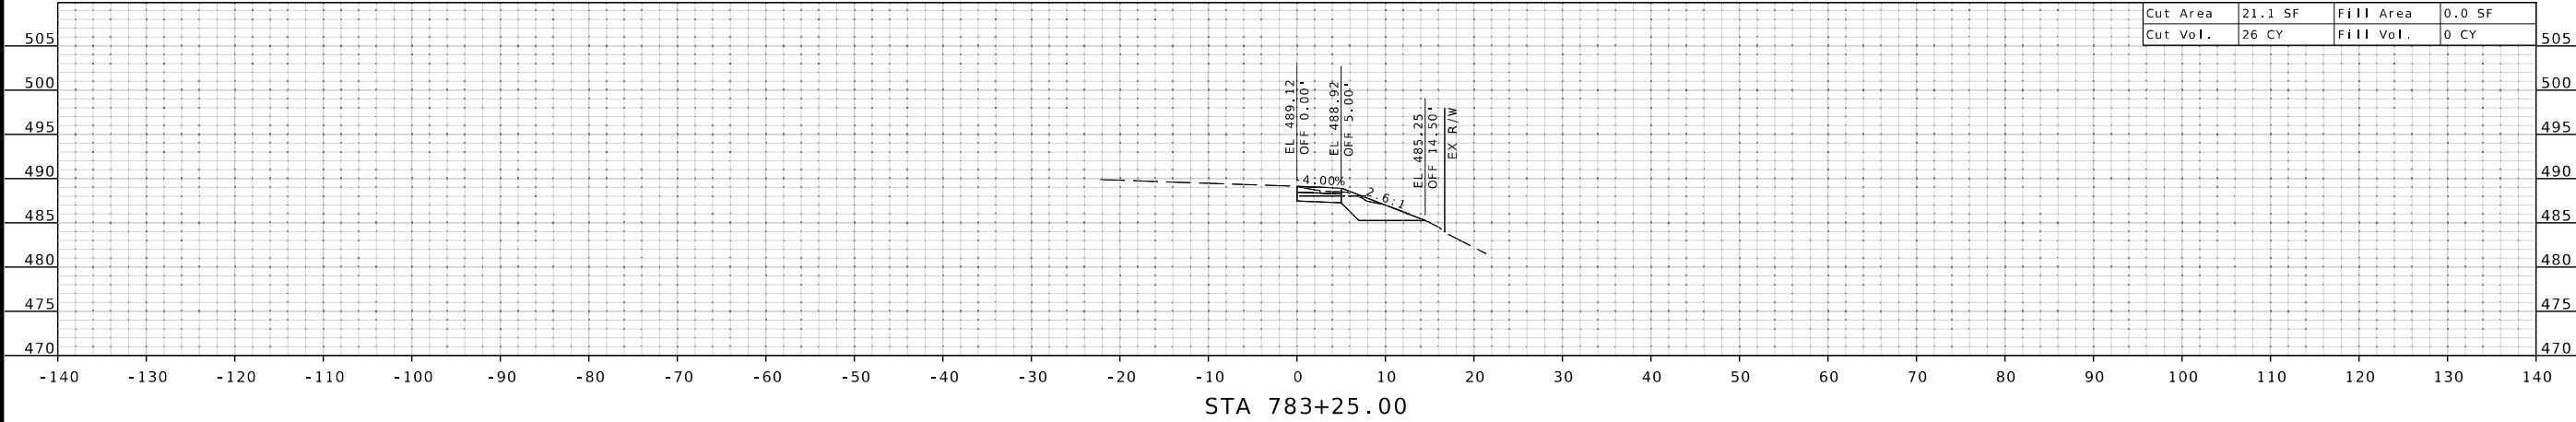

"THIS MEDIA SHOULD NOT BE CONSIDERED A CERTIFIED DOCUMENT."

DATE PREPARED
1/31/2025

ROUTE 61/67	STATE MO
DISTRICT SL	SHEET NO. 5

COUNTY
JEFFERSON

JOB NO.
J6S3289

CONTRACT ID.

PROJECT NO.

BRIDGE NO.
A8737

DESCRIPTION

MISSOURI HIGHWAYS AND TRANSPORTATION COMMISSION






105 WEST CAPITOL
JEFFERSON CITY, MO 65102
1-888-ASK-MODOT (1-888-275-6636)

© Copyright Hanson Professional Services Inc. 2025



HANSON
Hanson Professional Services Inc.
600 Washington Avenue, Suite 950
St. Louis, Missouri 63102
Professional Engineer License No. 061032
www.hansoninc.com 314.770.0467

LAYOUT	CM & MC	01/2025
DRAWN	CM & MC	01/2025
REVIEWED	WGD	02/2025

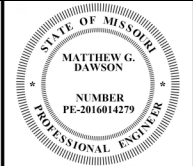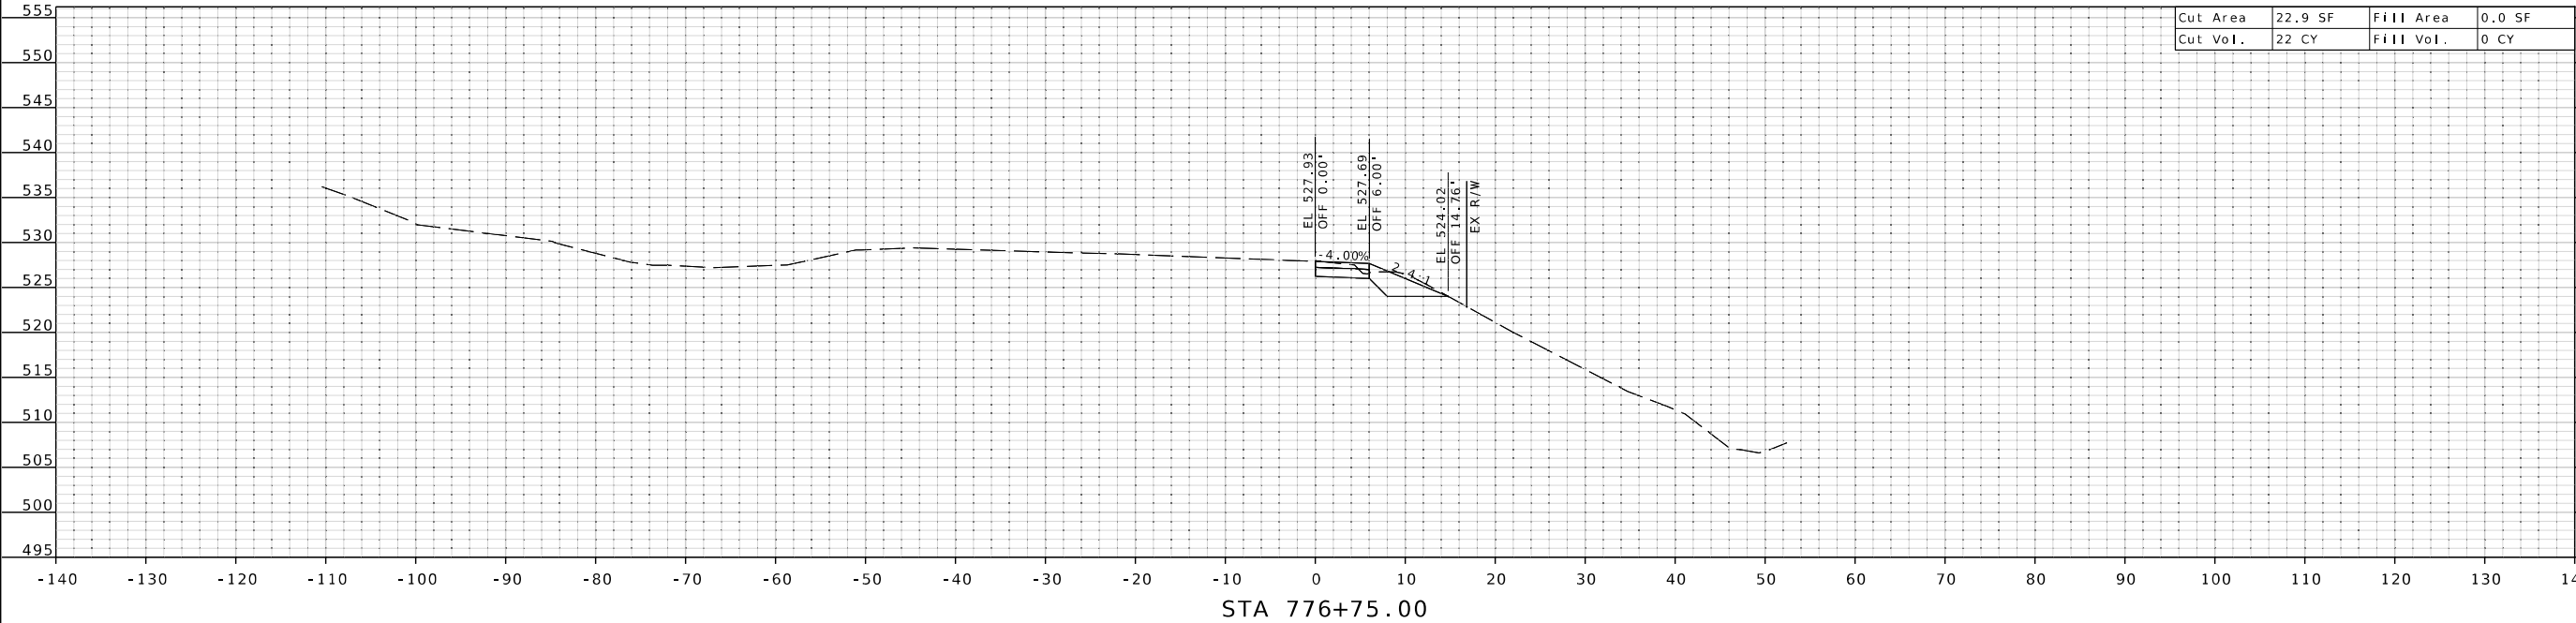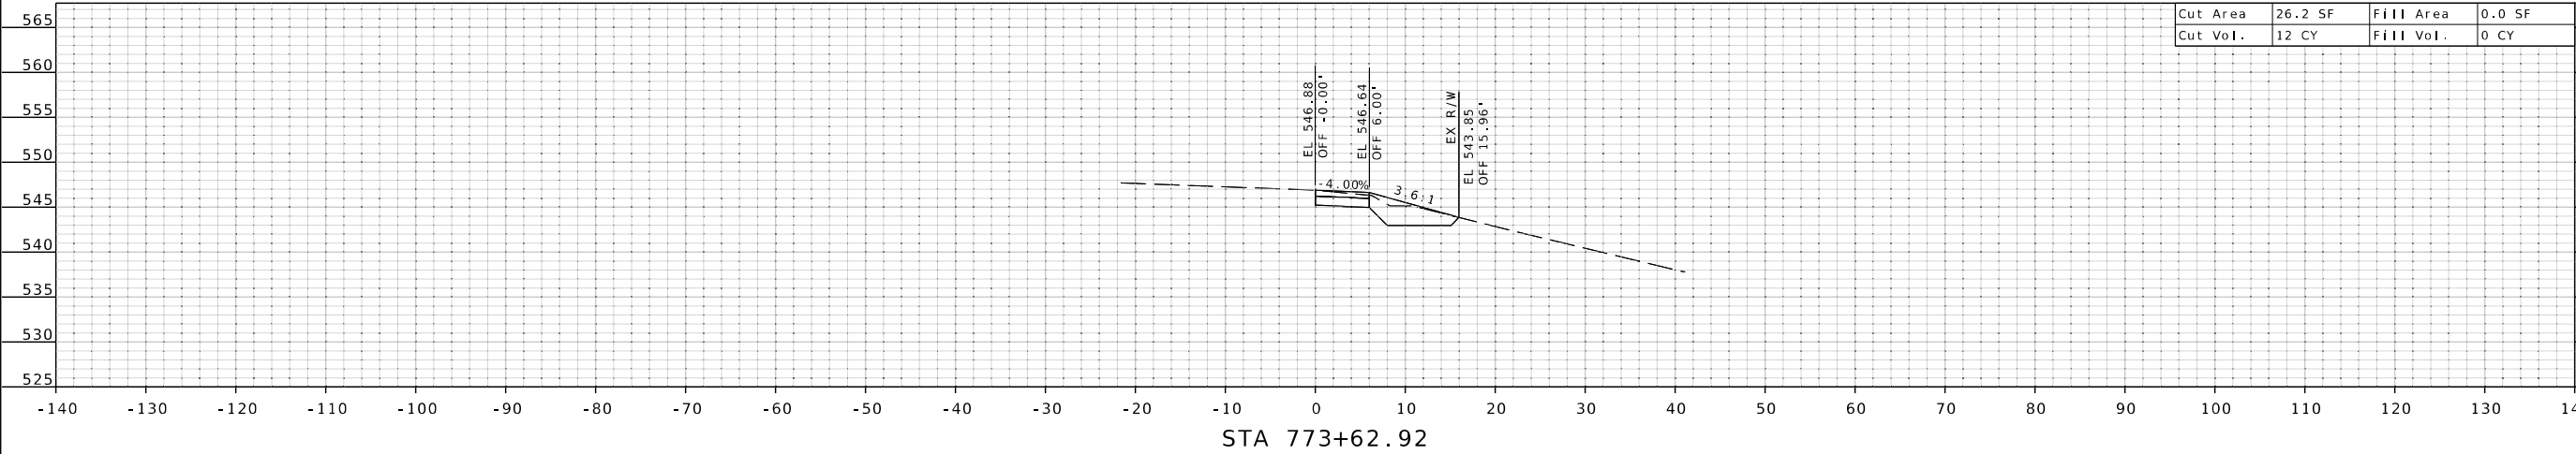

"THIS MEDIA SHOULD NOT BE CONSIDERED A CERTIFIED DOCUMENT."

DATE PREPARED
1/31/2025

ROUTE 61/67	STATE MO
DISTRICT SL	SHEET NO. 7
COUNTY JEFFERSON	

JOB NO.
J6S3289
CONTRACT ID.

PROJECT NO.

BRIDGE NO.
A8737

DESCRIPTION
DATE




MISSOURI HIGHWAYS AND TRANSPORTATION COMMISSION

105 WEST CAPITOL
JEFFERSON CITY, MO 65102
1-888-ASK-MODOT (1-888-275-6636)

© Copyright Hanson Professional Services Inc. 2025

Hanson Professional Services Inc.
600 Washington Avenue, Suite 950
St. Louis, Missouri 63101
Professional Engineer License No. 001632
www.hansoninc.com 314.770.0467

LAYOUT	CM & MC	01/2025
DRAWN	CM & MC	01/2025
REVIEWED	WGD	02/2025

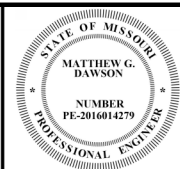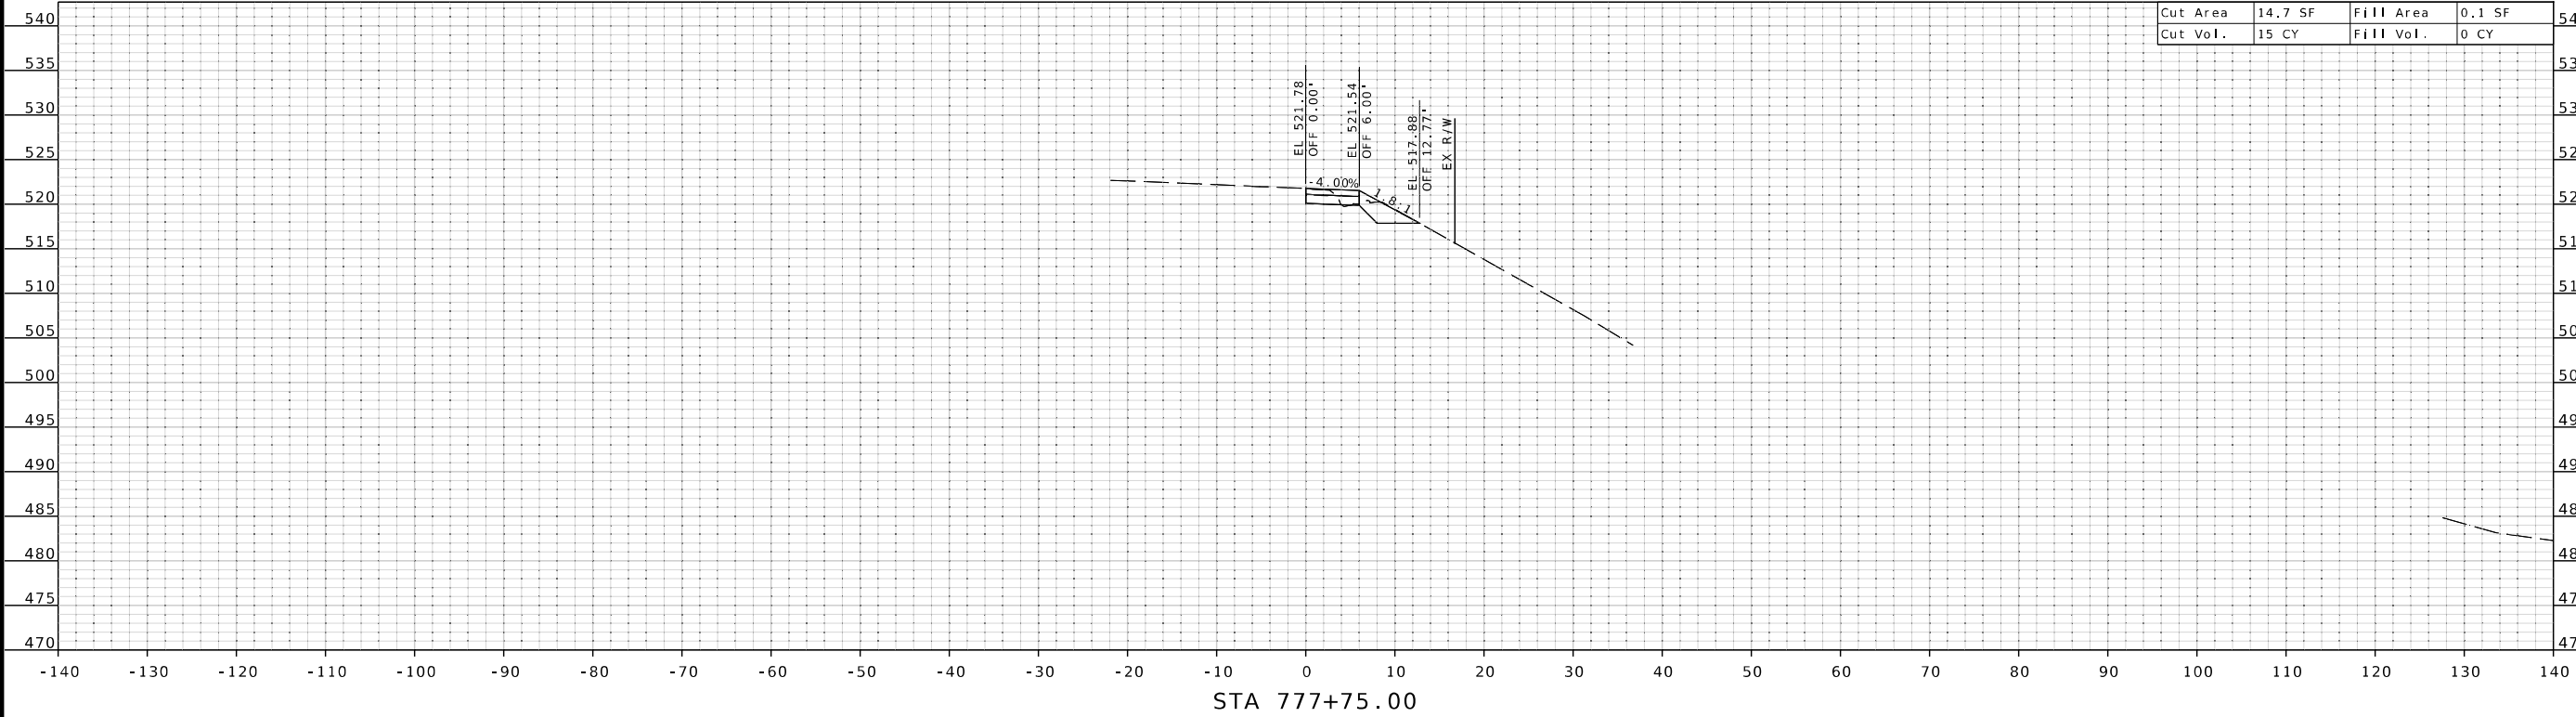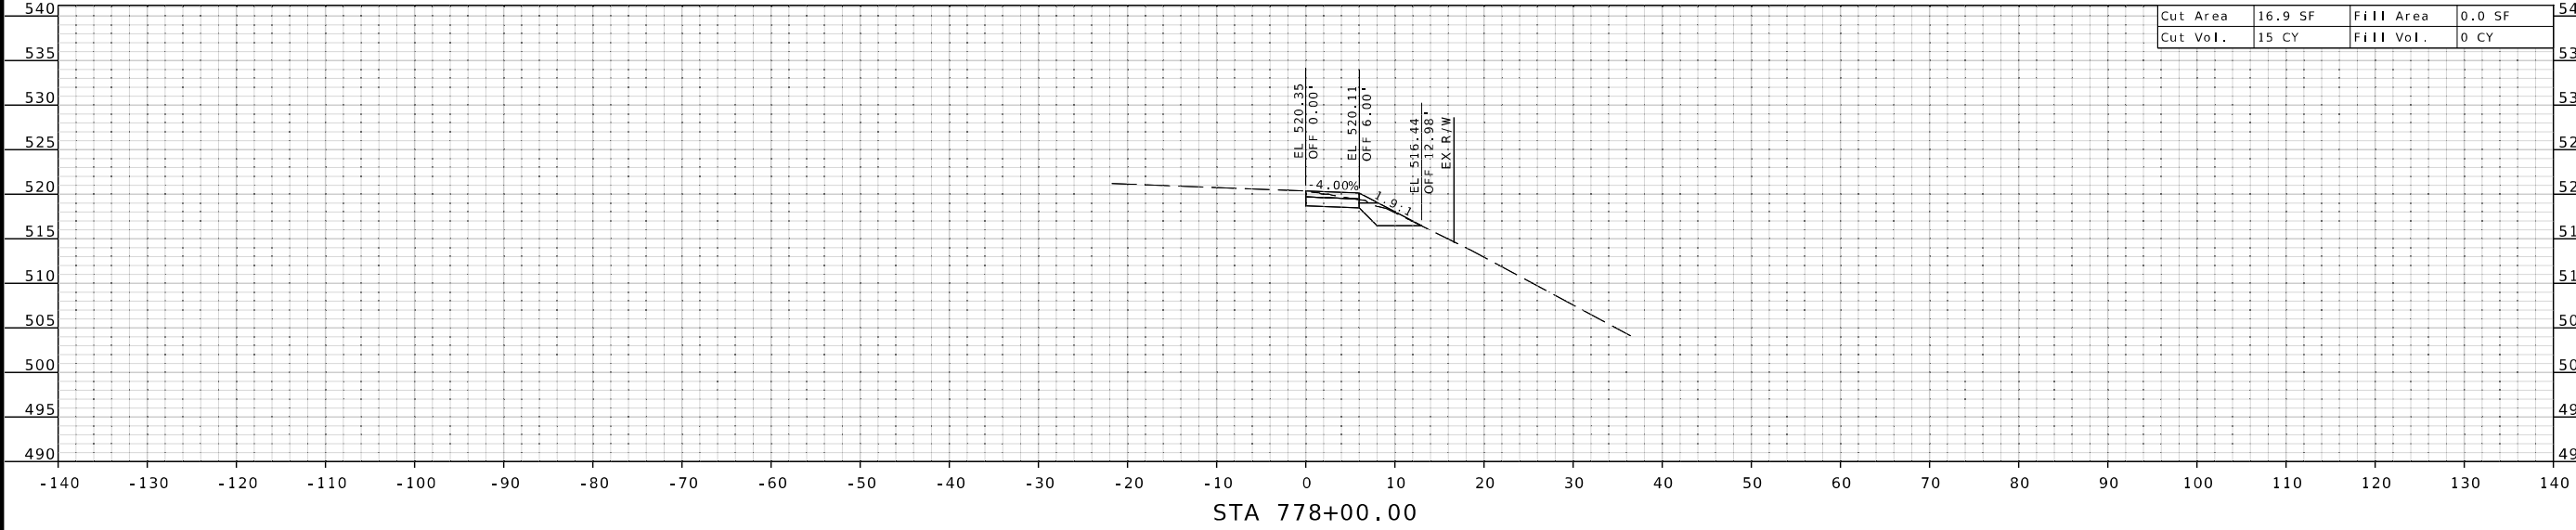

"THIS MEDIA SHOULD NOT BE CONSIDERED A CERTIFIED DOCUMENT."

DATE PREPARED
1/31/2025

ROUTE 61/67	STATE MO
DISTRICT SL	SHEET NO. 8

COUNTY
JEFFERSON

JOB NO.
J6S3289

CONTRACT ID.

PROJECT NO.

BRIDGE NO.
A8737

DATE	DESCRIPTION





MISSOURI HIGHWAYS AND TRANSPORTATION COMMISSION

105 WEST CAPITOL
JEFFERSON CITY, MO 65102
1-888-ASK-MODOT (1-888-275-6636)

© Copyright Hanson Professional Services Inc. 2025

Hanson Professional Services Inc.
600 Washington Avenue, Suite 950
St. Louis, Missouri 63101
Professional Engineer License 001032
www.hansoninc.com 314.770.0467

LAYOUT	CM & MC	01/2025
DRAWN	CM & MC	01/2025
REVIEWED	MCD	02/2025

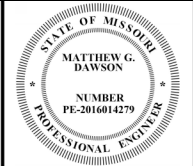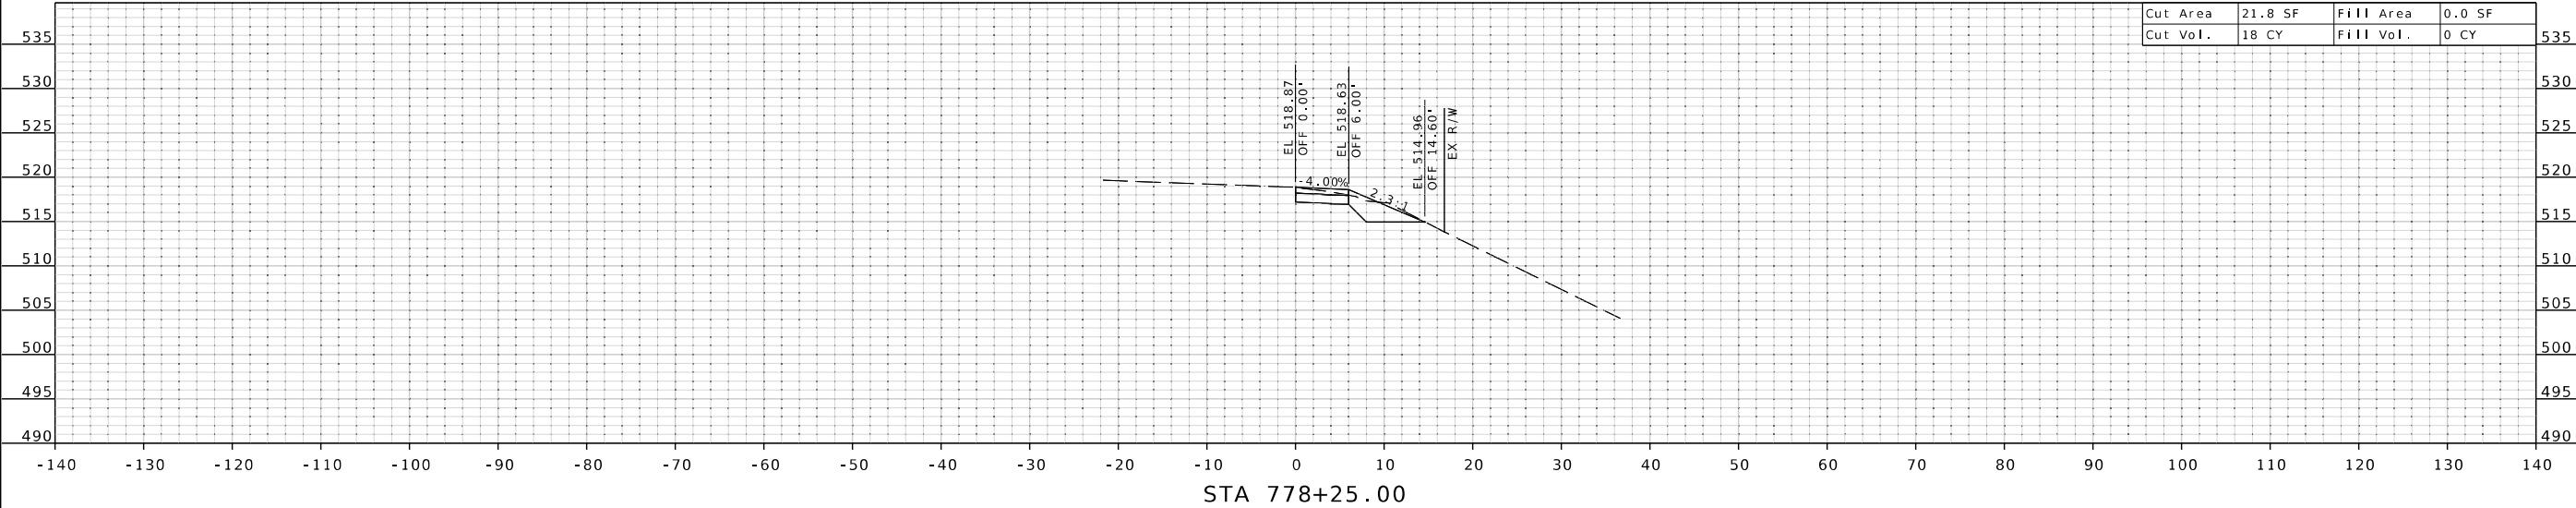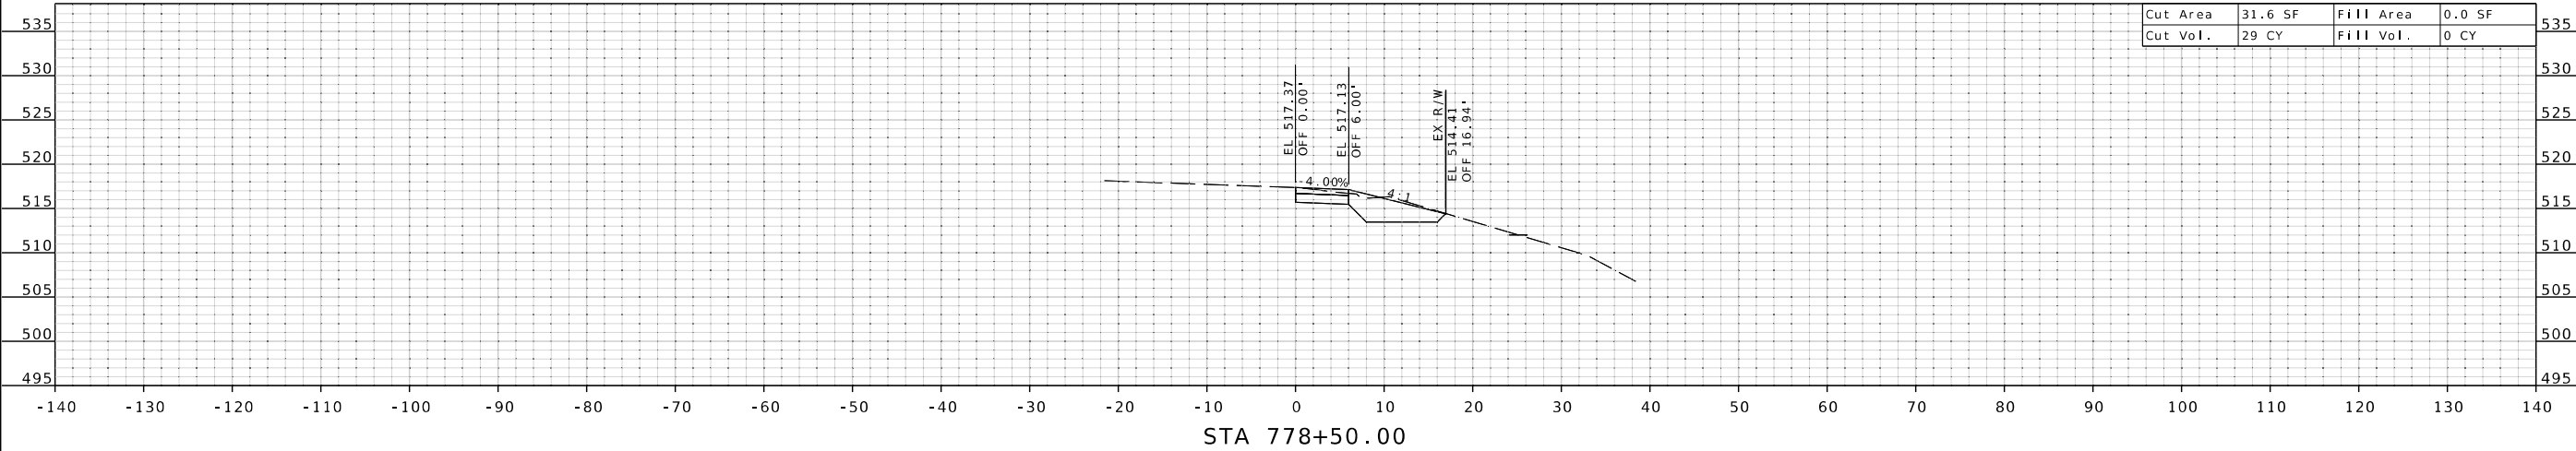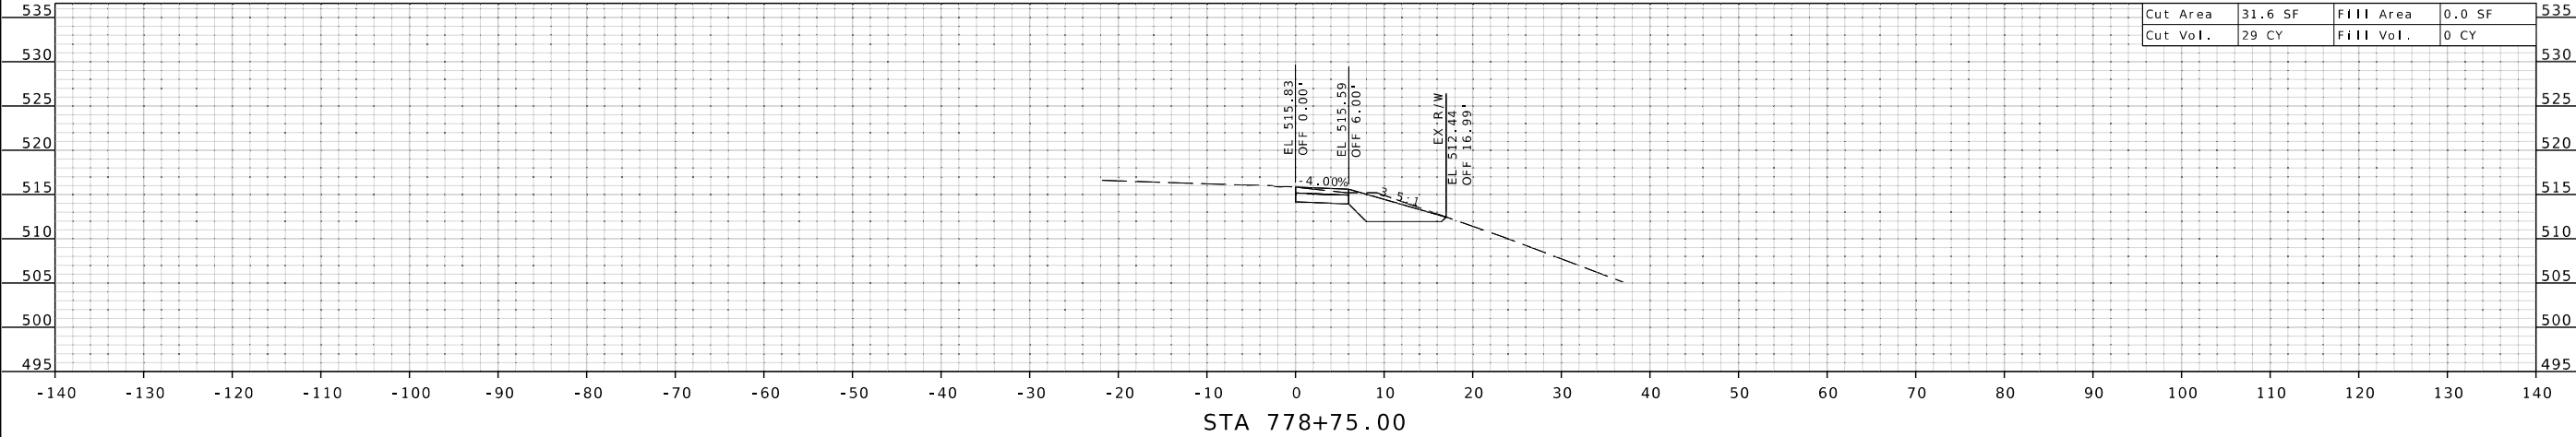

"THIS MEDIA SHOULD NOT BE CONSIDERED A CERTIFIED DOCUMENT."

DATE PREPARED

1/31/2025

ROUTE 61/67 STATE MO

DISTRICT SL SHEET NO. 9

COUNTY JEFFERSON

JOB NO. J6S3289

CONTRACT ID.

PROJECT NO.

BRIDGE NO. A8737

DESCRIPTION

DATE

MISSOURI HIGHWAYS AND TRANSPORTATION COMMISSION

105 WEST CAPITOL JEFFERSON CITY, MO 65102

1-888-ASK-MODOT (1-888-275-6636)

1-888-ASK-MODOT (1-888-275-6636)

LAYOUT	CM & MC	01/2025
DRAWN	CM & MC	01/2025
REVIEWED	MCD	02/2025

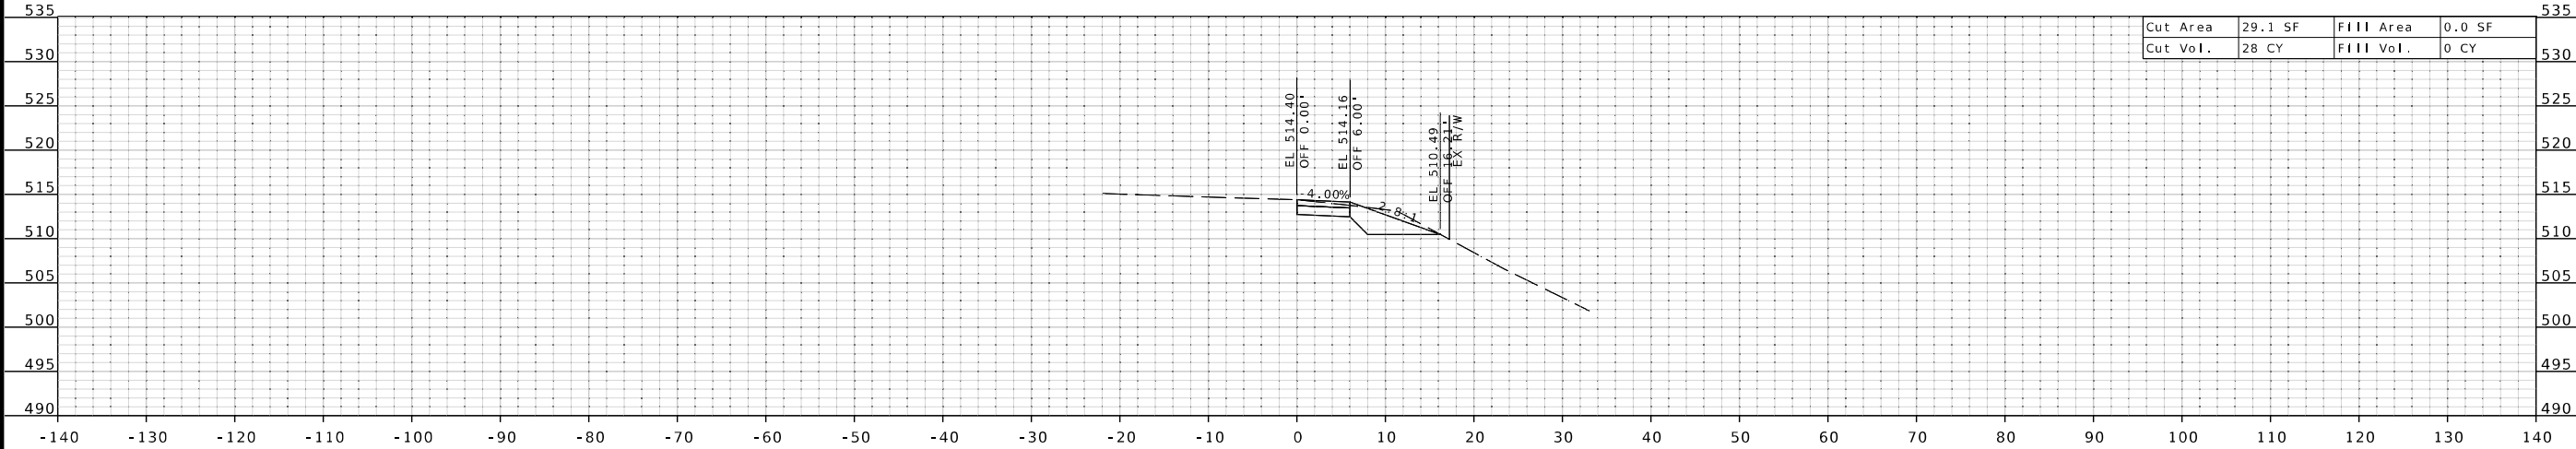

Cut Area	29.1 SF	Fill Area	0.0 SF
Cut Vol.	28 CY	Fill Vol.	0 CY

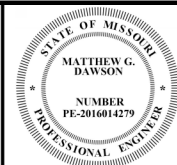

"THIS MEDIA SHOULD
NOT BE CONSIDERED
A CERTIFIED
DOCUMENT."

DATE PREPARED
1/31/2025

ROUTE	STATE
61/67	MO
DISTRICT	SHEET NO.
SL	10

COUNTY
JEFFERSON

JOB NO.
J6S3289

CONTRACT ID.

PROJECT NO.

BRIDGE NO.
A8737

DATE	DESCRIPTION

MISSOURI HIGHWAYS AND TRANSPORTATION
COMMISSION



© Copyright Hanson Professional Services Inc. 2025





DATE PREPARED
1/31/2025

ROUTE	STATE
61/67	MO

DISTRICT SL SHEET 11

COUNTY
JEFFERSON

JOB NO.
J6S3289

CONTRACT ID.

PROJECT NO.

BRIDGE NO.
A8737




DATE	DESCRIPTION



LAYOUT	CM & MC	01/2025
DRAWN	CM & MC	01/2025
REVIEWED	MGO	02/2025

© Copyright Hanson Professional Services Inc. 2025

LAYOUT	CM & MC	01/2025
DRAWN	CM & MC	01/2025
REVIEWED	MGD	02/2025

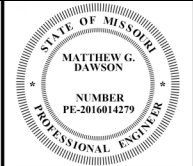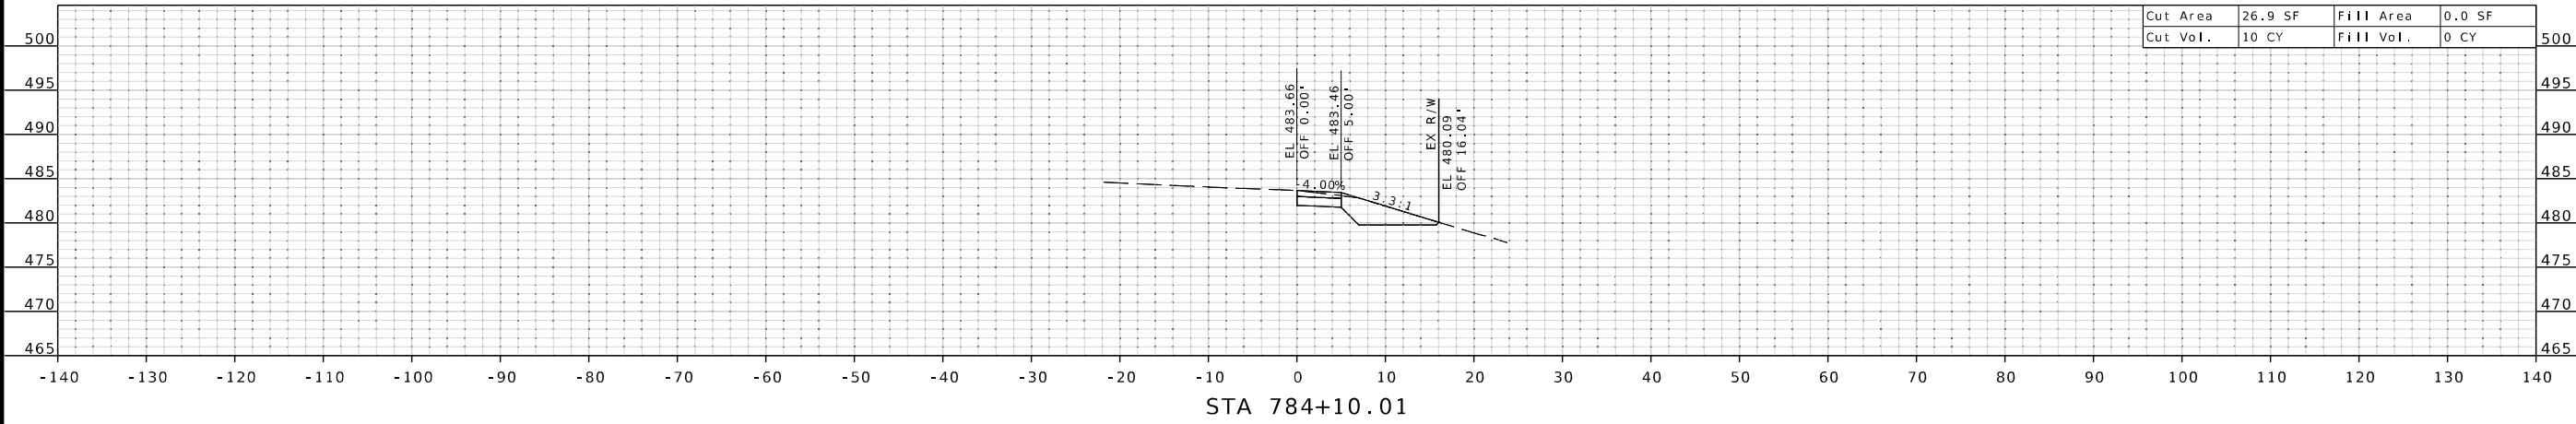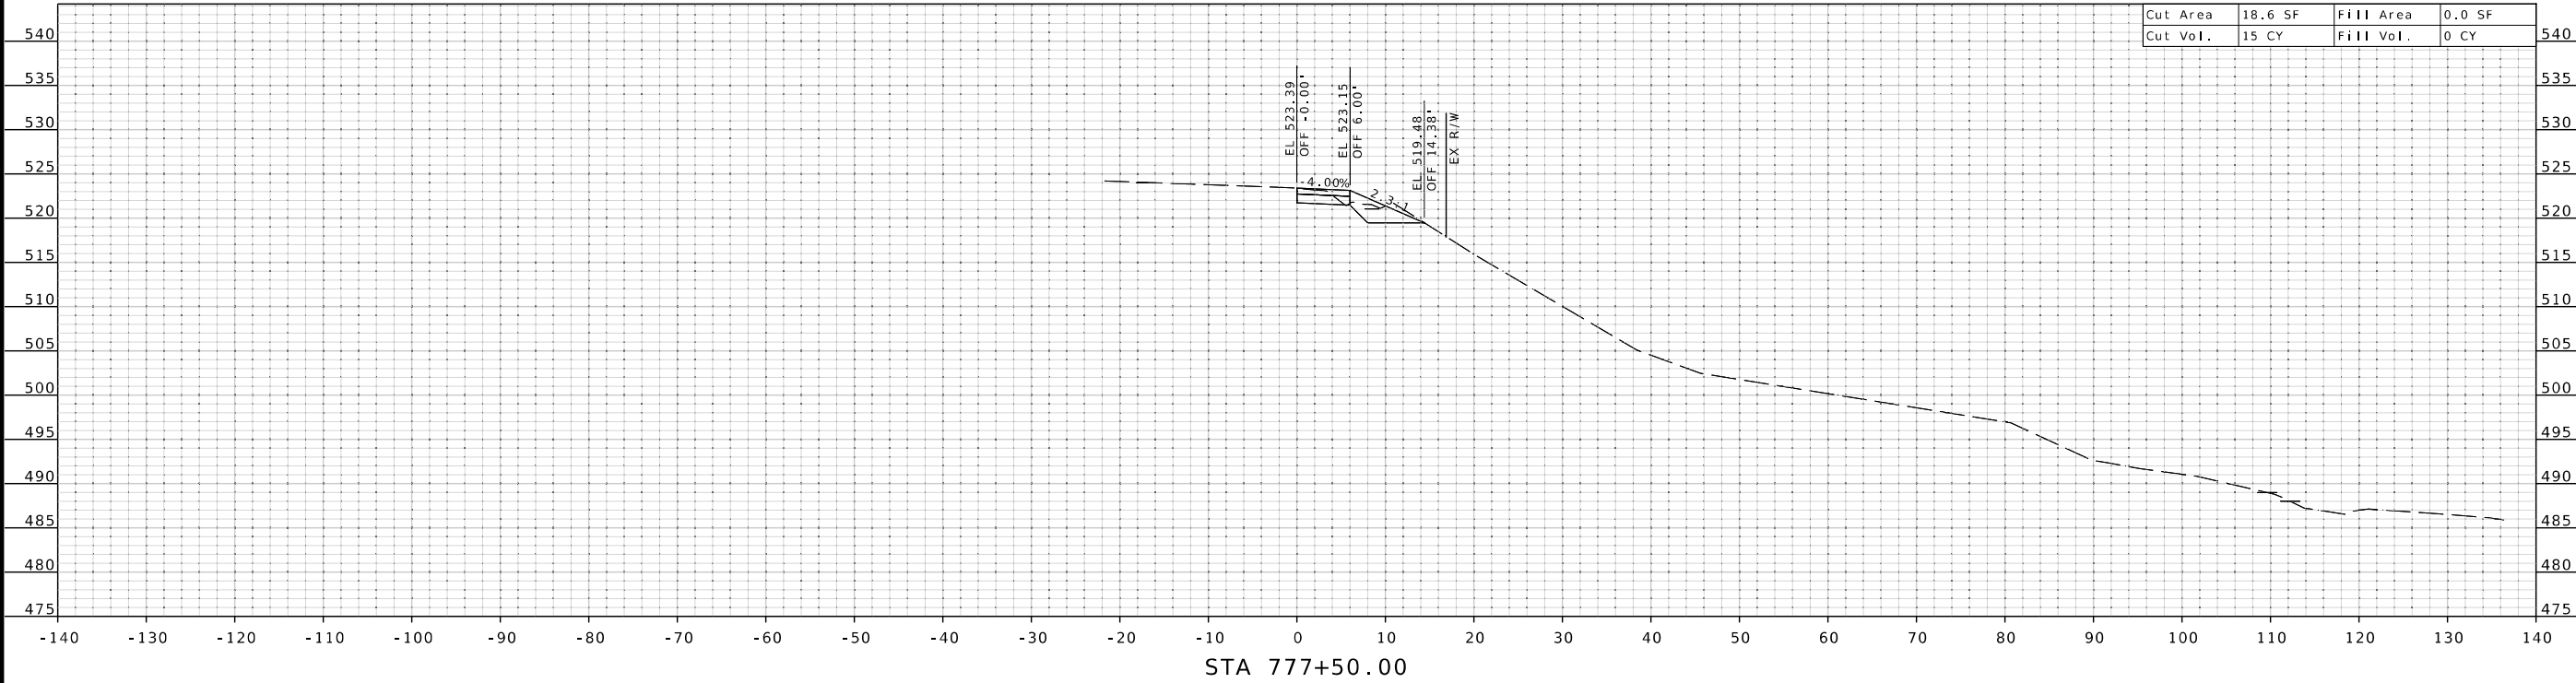

"THIS MEDIA SHOULD NOT BE CONSIDERED A CERTIFIED DOCUMENT."

DATE PREPARED
1/31/2025

ROUTE 61/67	STATE MO
DISTRICT SL	SHEET NO. 13

COUNTY
JEFFERSON

JOB NO.
J6S3289

CONTRACT ID.

PROJECT NO.

BRIDGE NO.
A8737

DESCRIPTION	DATE

MISSOURI HIGHWAYS AND TRANSPORTATION COMMISSION

105 WEST CAPITOL
JEFFERSON CITY, MO 65102
1-888-ASK-MODOT (1-888-275-6636)

© Copyright Hanson Professional Services Inc. 2025

Hanson Professional Services Inc.
600 Washington Avenue, Suite 950
St. Louis, Missouri 63101
Professional Engineering License 0601632
www.hansoninc.com
314.770.0467