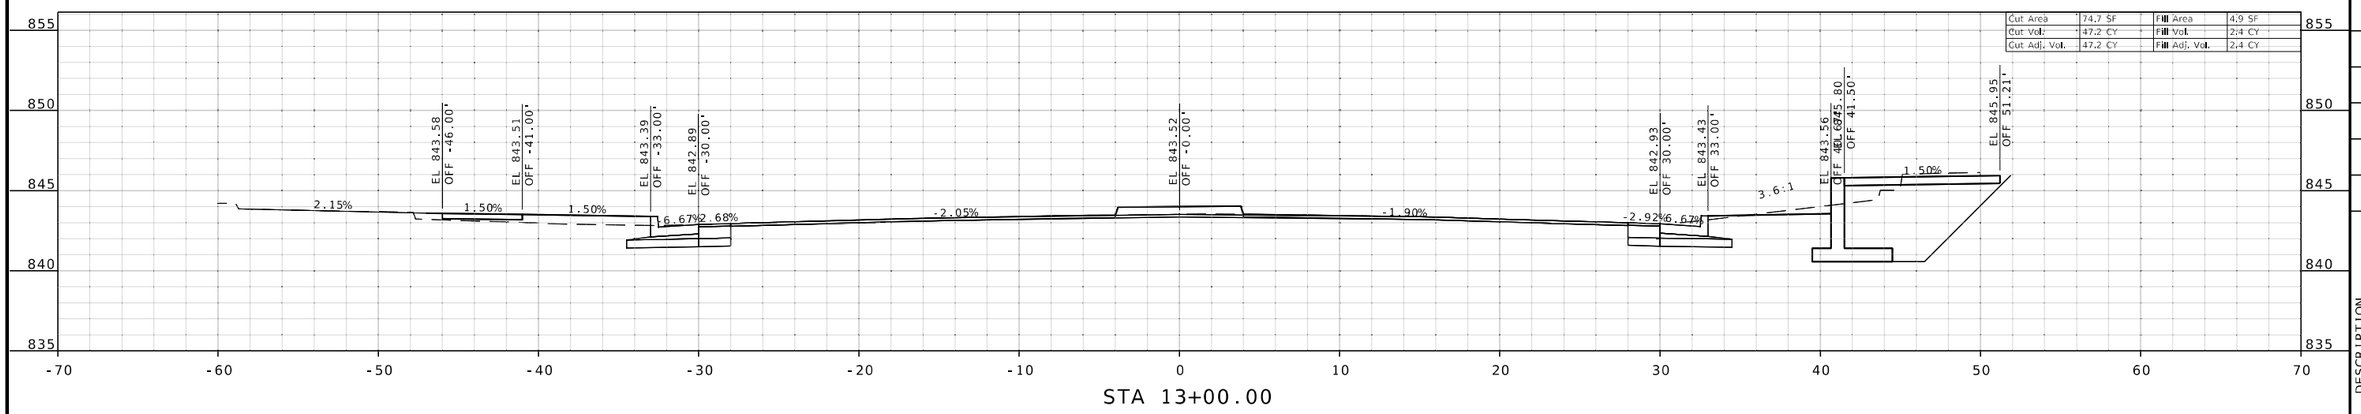

STA 13+00.00

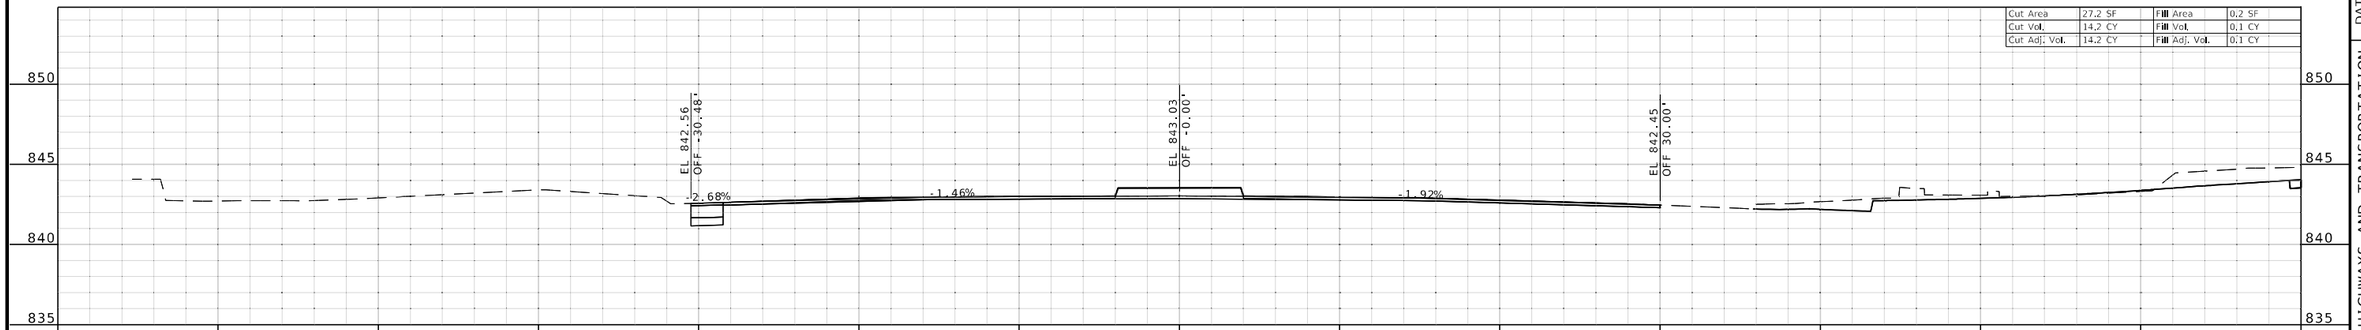

STA 12+75.00

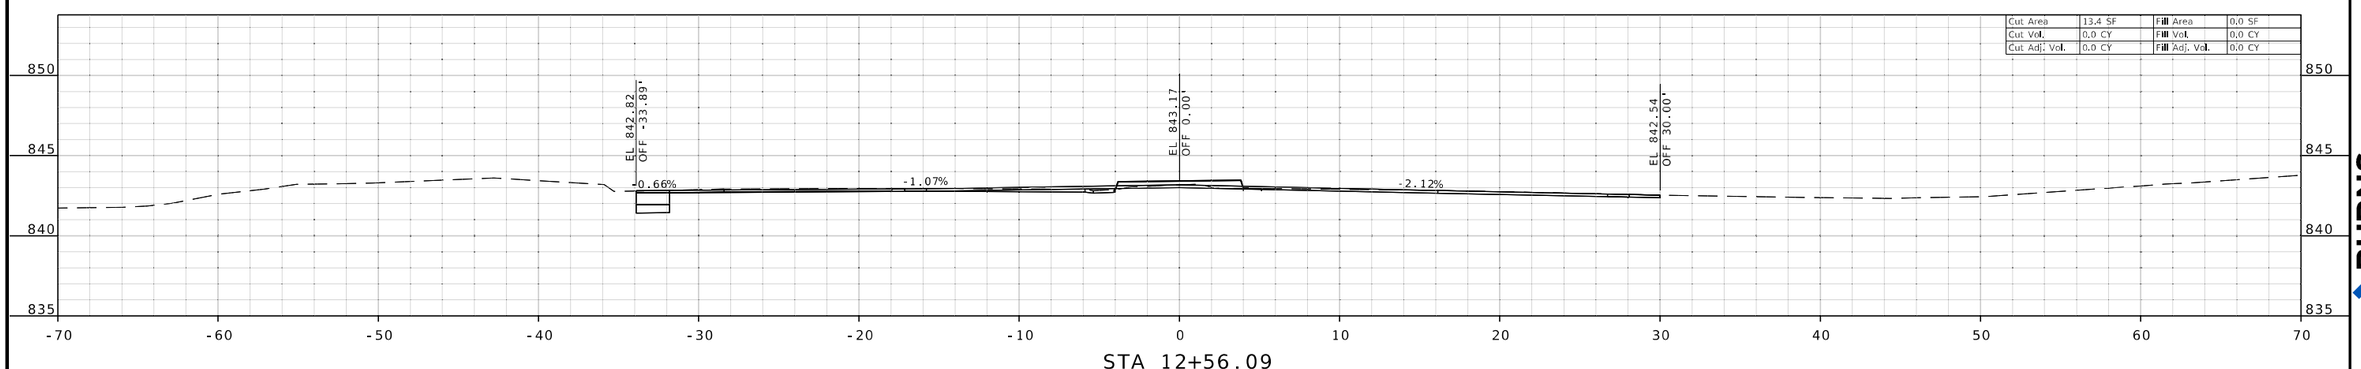

STA 12+56.09

STATE OF MISSOURI
RONNIE L. WILLIAMS
NUMBER PE-2010000879
PROFESSIONAL ENGINEER

THIS SHEET HAS BEEN SIGNED, SEALED, AND DATED ELECTRONICALLY

DATE PREPARED
8/4/2025

ROUTE	STATE
24	MO
DISTRICT	SHEET NO.
KC	1

COUNTY
JACKSON

JOB NO.
JKU0226

CONTRACT ID.

PROJECT NO.

BRIDGE NO.

DATE	DESCRIPTION

IF A SEAL IS PRESENT ON THIS SHEET IT HAS BEEN ELECTRONICALLY SEALED AND DATED.

MISSOURI HIGHWAYS AND TRANSPORTATION COMMISSION

105 WEST CAPITOL
JEFFERSON CITY, MO 65102
1-888-ASK-MODOT (1-888-275-6636)

BURNS McDONNELL
9400 Ward Parkway
Kansas City, MO 64114
(816) 333-9400
Certificate of Authority No.: 000165

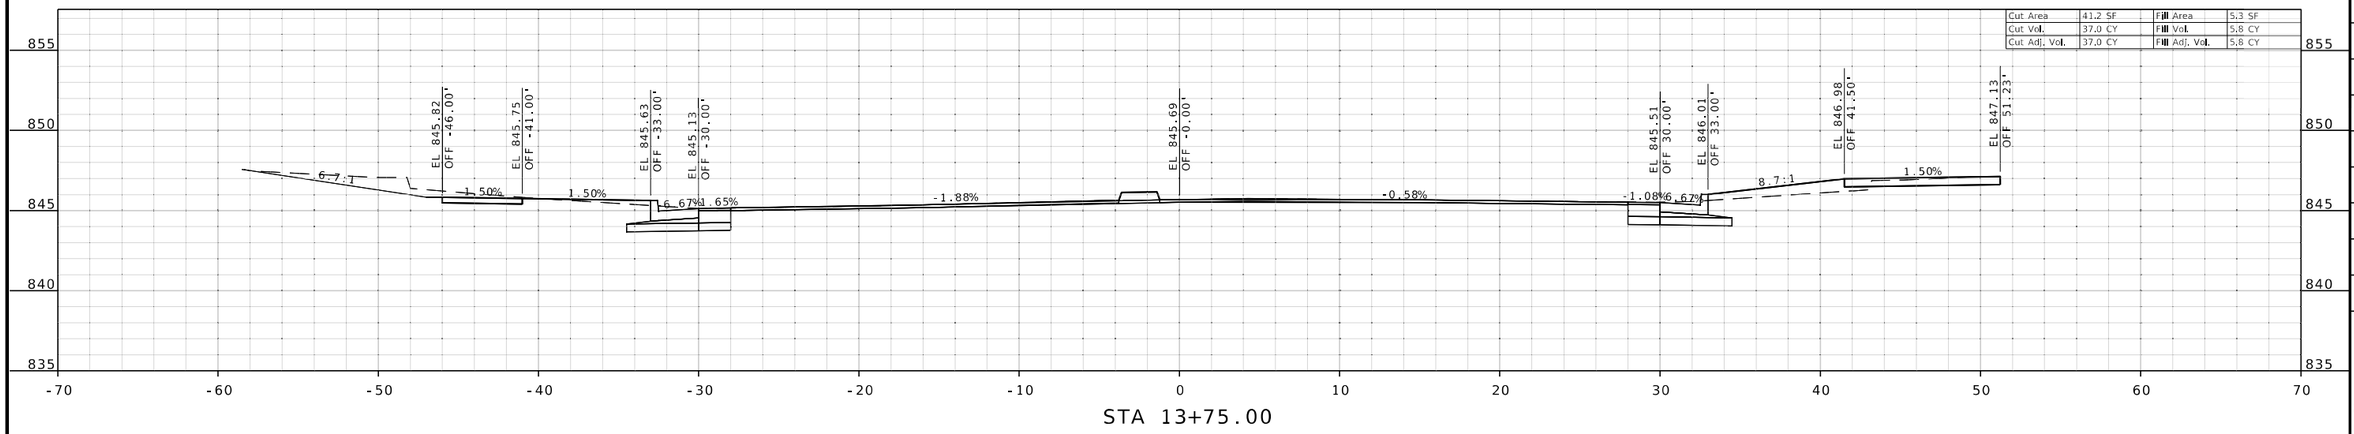

STA 13+75.00

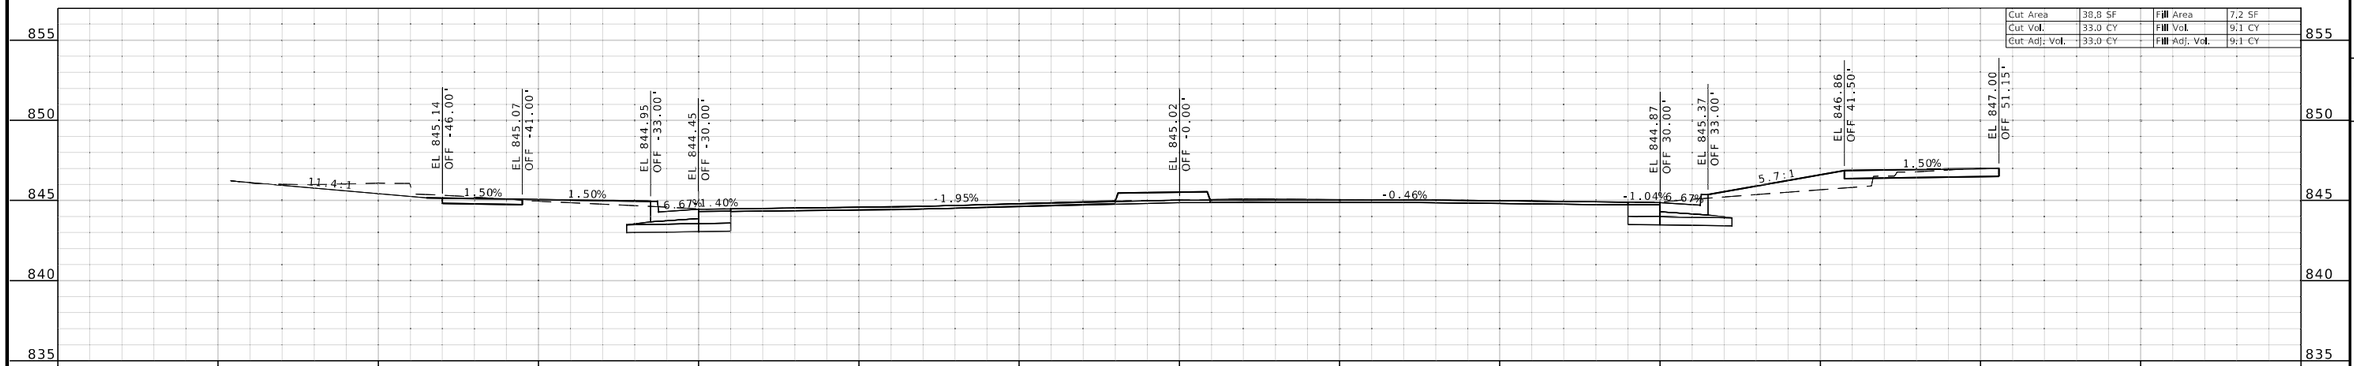

STA 13+50.00

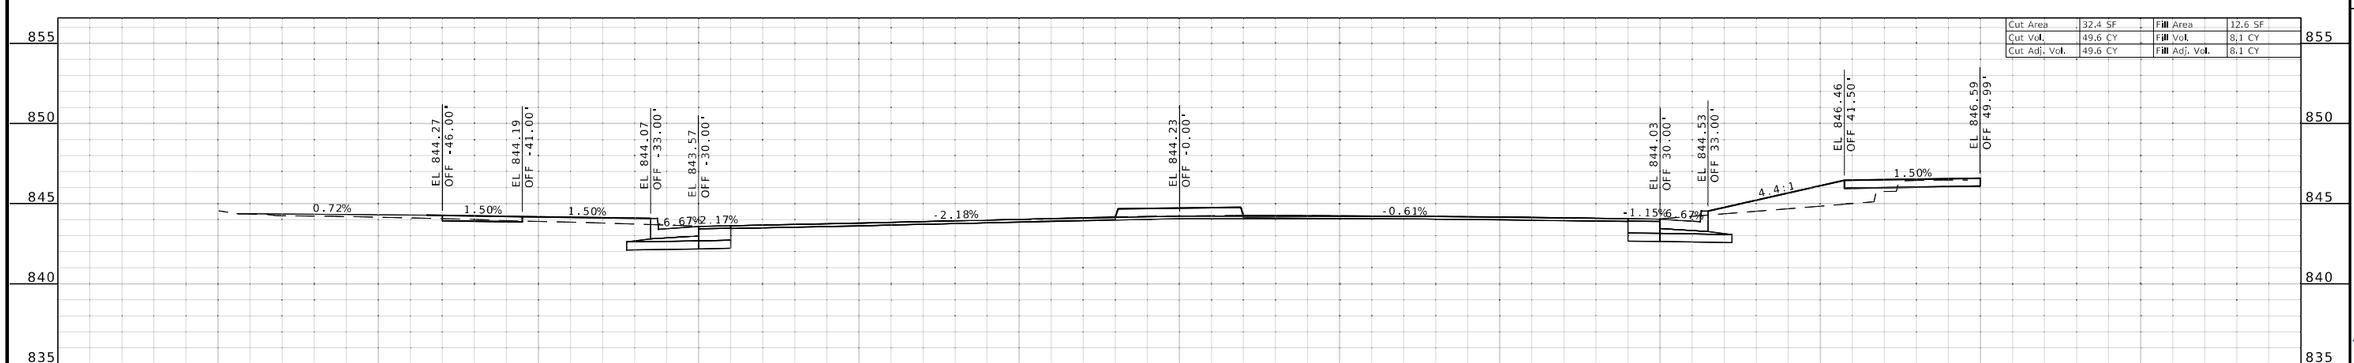

STA 13+25.00

STATE OF MISSOURI
RONNIE L. WILLIAMS
NUMBER PE-2010000879
PROFESSIONAL ENGINEER

THIS SHEET HAS BEEN SIGNED, SEALED, AND DATED ELECTRONICALLY

DATE PREPARED
8/4/2025

ROUTE	STATE
24	MO
DISTRICT	SHEET NO.
KC	2

COUNTY
JACKSON

JOB NO.
JKU0226

CONTRACT ID.

PROJECT NO.

BRIDGE NO.

DESCRIPTION	DATE

MISSOURI HIGHWAYS AND TRANSPORTATION COMMISSION

105 WEST CAPITOL
JEFFERSON CITY, MO 65102
1-888-ASK-MODOT (1-888-275-6636)

BURNS McDONNELL
9400 Ward Parkway
Kansas City, MO 64114
(816) 333-9400
Certificate of Authority No.: 000165

IF A SEAL IS PRESENT ON THIS SHEET IT HAS BEEN ELECTRONICALLY SEALED AND DATED.

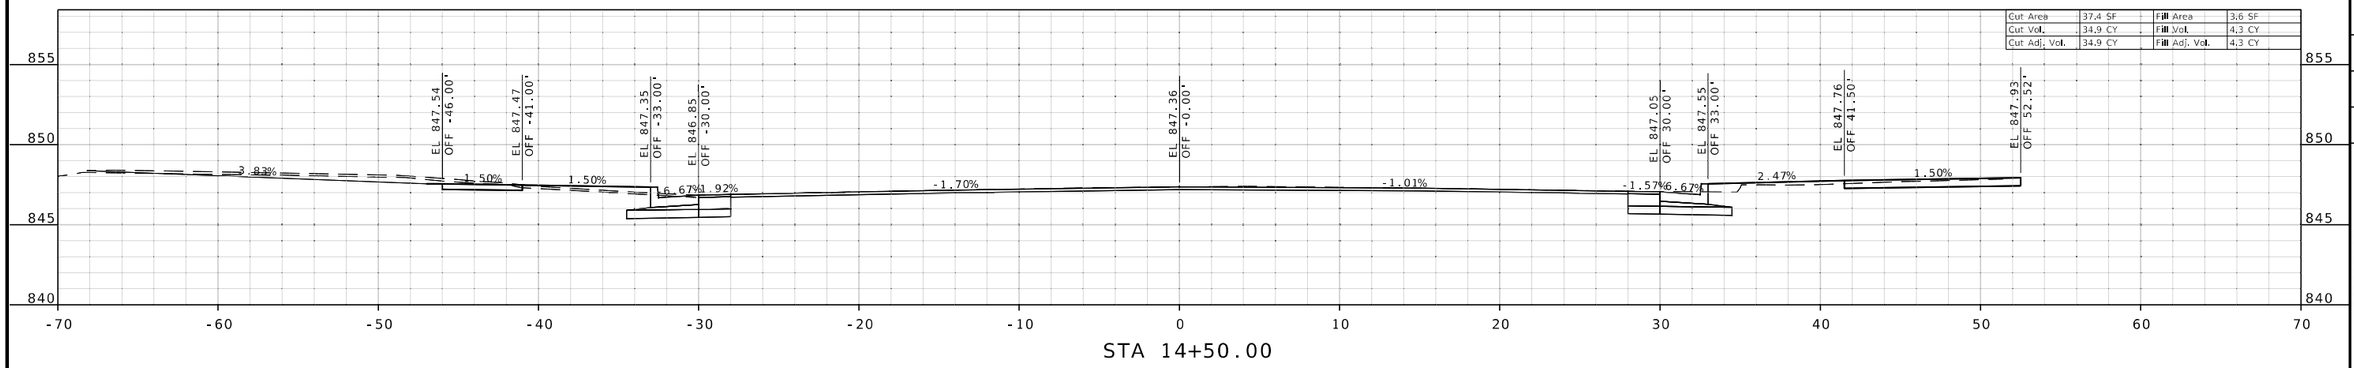

STA 14+50.00

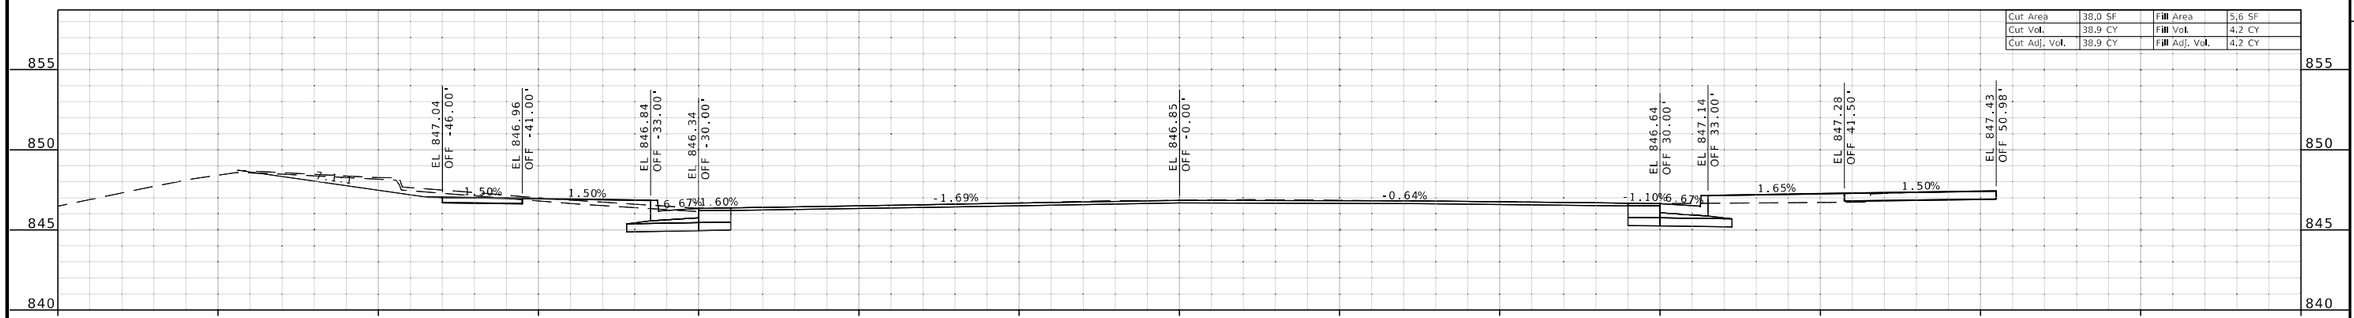

STA 14+25.00

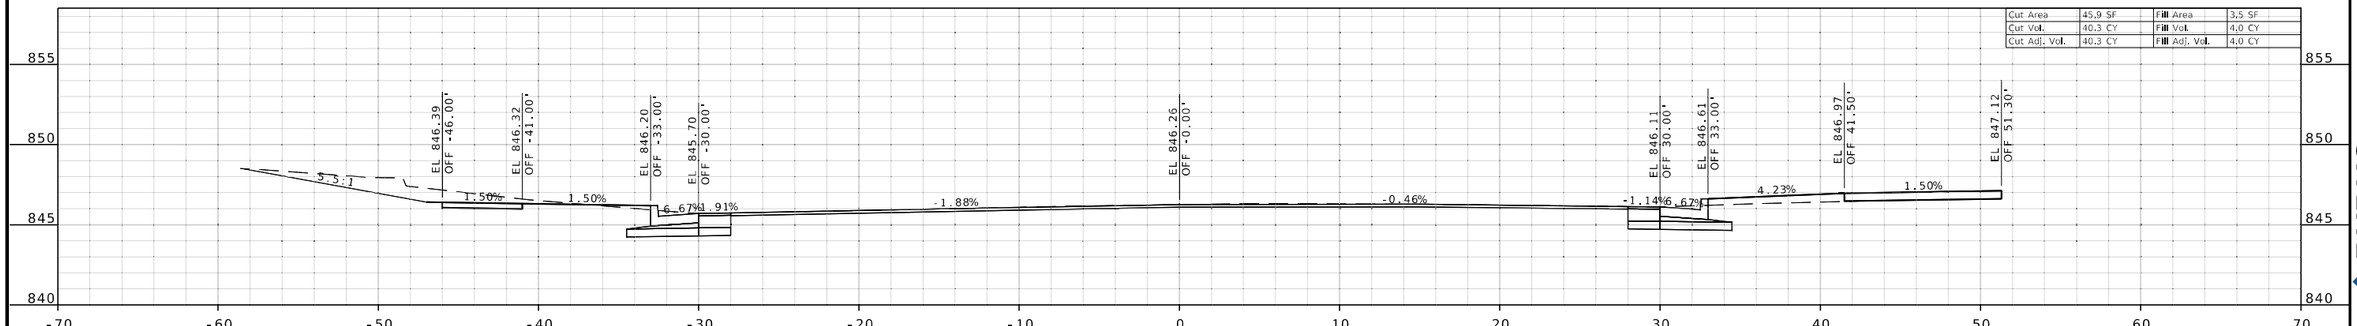

STA 14+00.00

STATE OF MISSOURI
RONNIE L. WILLIAMS
NUMBER PE-2010000879
PROFESSIONAL ENGINEER

THIS SHEET HAS BEEN SIGNED, SEALED, AND DATED ELECTRONICALLY

DATE PREPARED
8/4/2025

ROUTE	STATE
24	MO
DISTRICT	SHEET NO.
KC	3

COUNTY
JACKSON

JOB NO.
JKU0226

CONTRACT ID.

PROJECT NO.

BRIDGE NO.

DESCRIPTION	DATE

IF A SEAL IS PRESENT ON THIS SHEET IT HAS BEEN ELECTRONICALLY SEALED AND DATED.

MISSOURI HIGHWAYS AND TRANSPORTATION COMMISSION
105 WEST CAPITOL
JEFFERSON CITY, MO 65102
1-888-ASK-MODOT (1-888-275-6636)

BURNS McDONNELL
9400 Ward Parkway
Kansas City, MO 64114
(816) 333-9400
Certificate of Authority No.: 000165

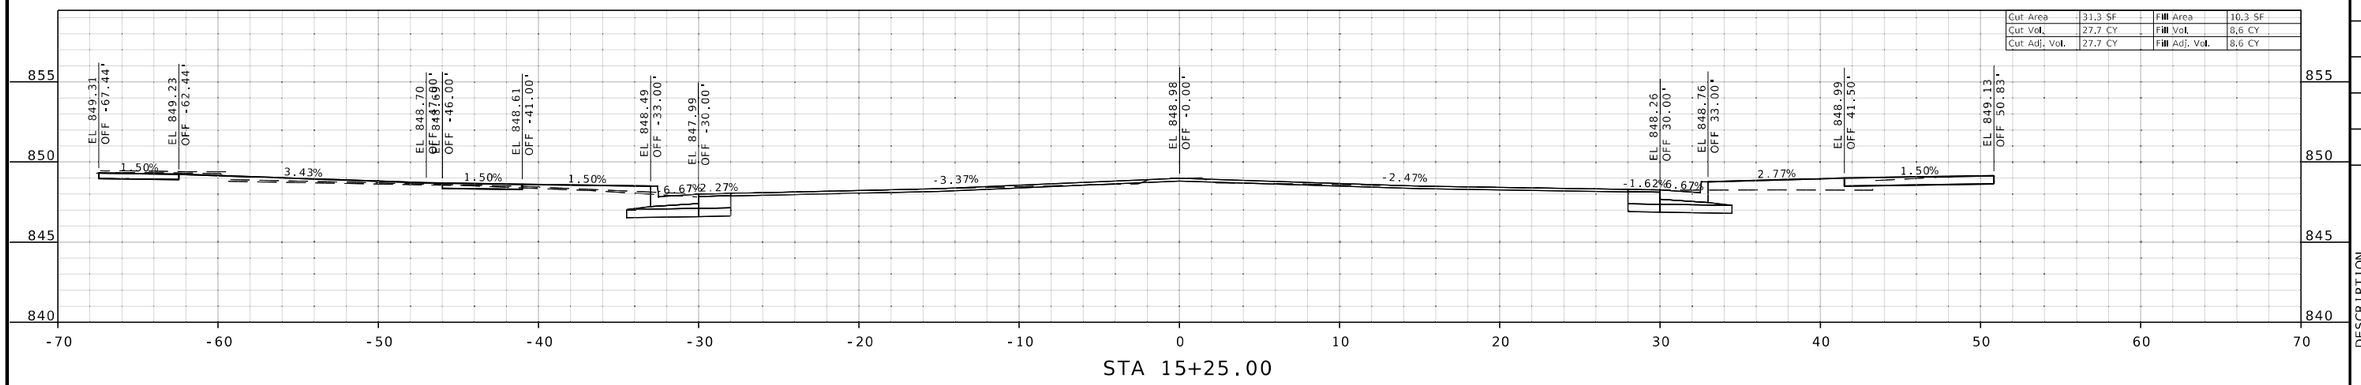

STA 15+25.00

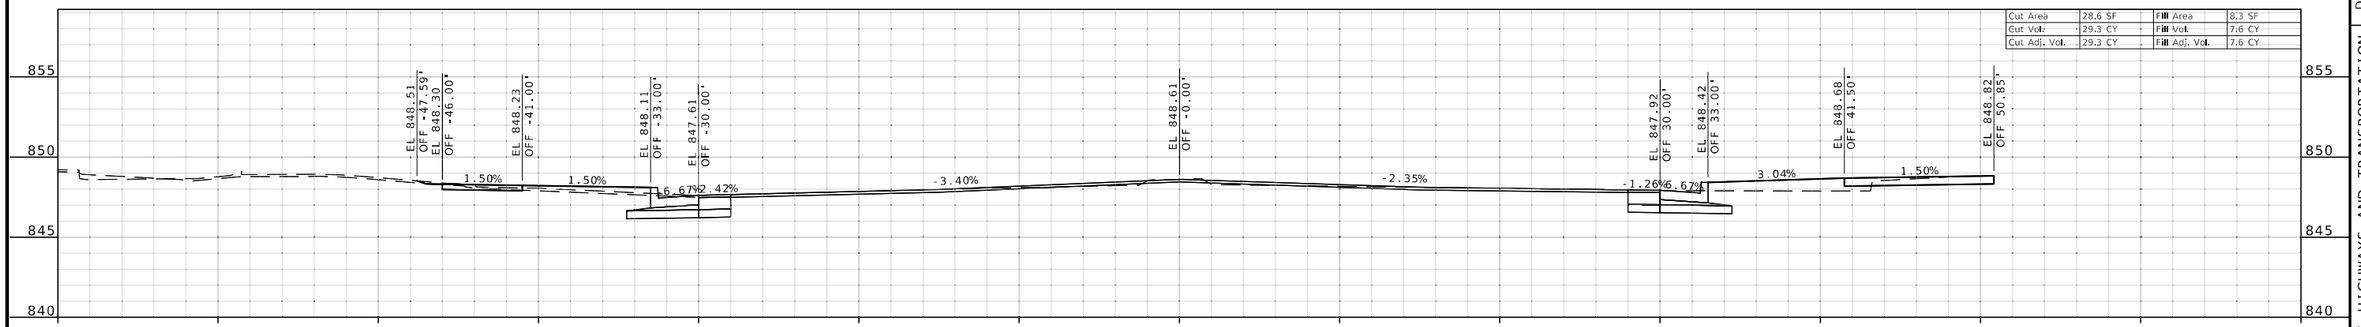

STA 15+00.00

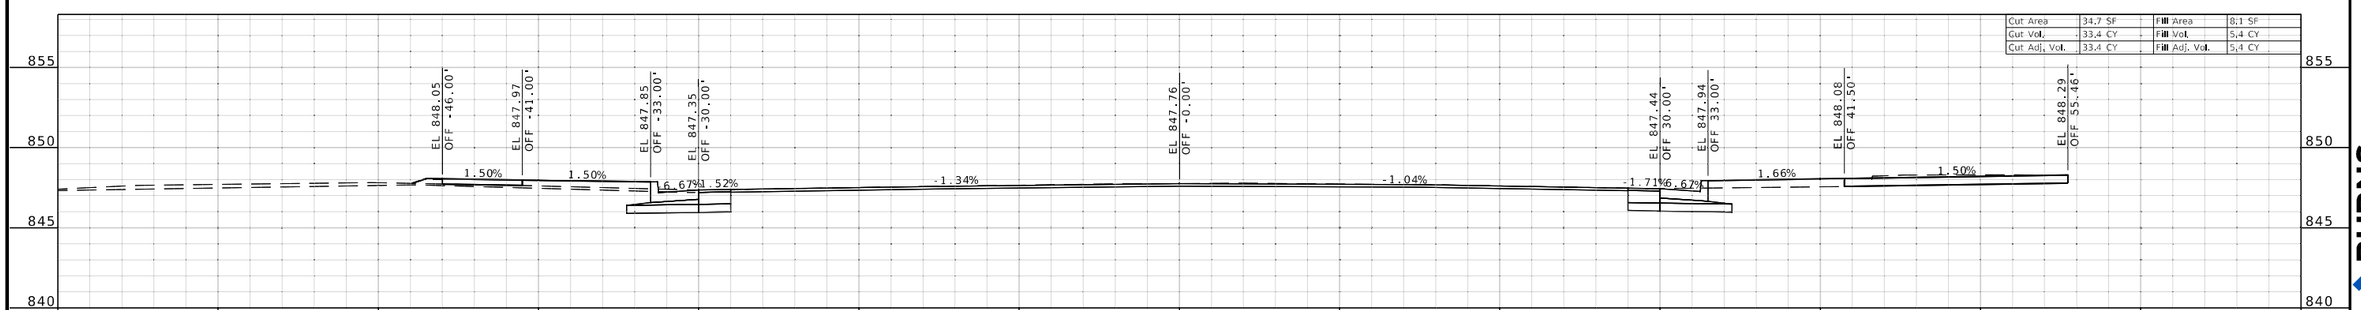

STA 14+75.00

STATE OF MISSOURI
RONNIE L. WILLIAMS
NUMBER PE-2010000879
PROFESSIONAL ENGINEER

THIS SHEET HAS BEEN SIGNED, SEALED, AND DATED ELECTRONICALLY

DATE PREPARED
8/4/2025

ROUTE	STATE
24	MO
DISTRICT	SHEET NO.
KC	4

COUNTY
JACKSON

JOB NO.
JKU0226

CONTRACT ID.

PROJECT NO.

BRIDGE NO.

DATE	DESCRIPTION

IF A SEAL IS PRESENT ON THIS SHEET IT HAS BEEN ELECTRONICALLY SEALED AND DATED.

MISSOURI HIGHWAYS AND TRANSPORTATION COMMISSION

105 WEST CAPITOL
JEFFERSON CITY, MO 65102
1-888-ASK-MODOT (1-888-275-6636)

BURNS McDONNELL
9400 Ward Parkway
Kansas City, MO 64114
(816) 333-9400
Certificate of Authority
No.: 000165

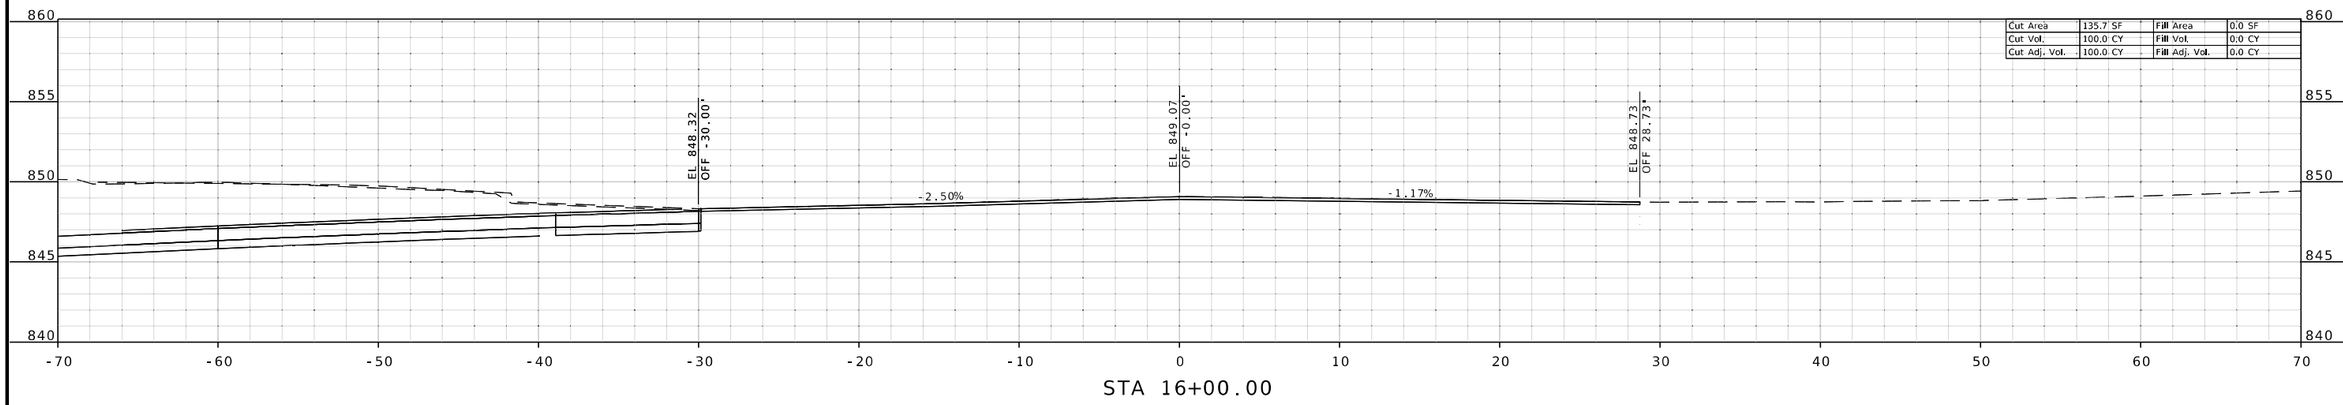

STA 16+00.00

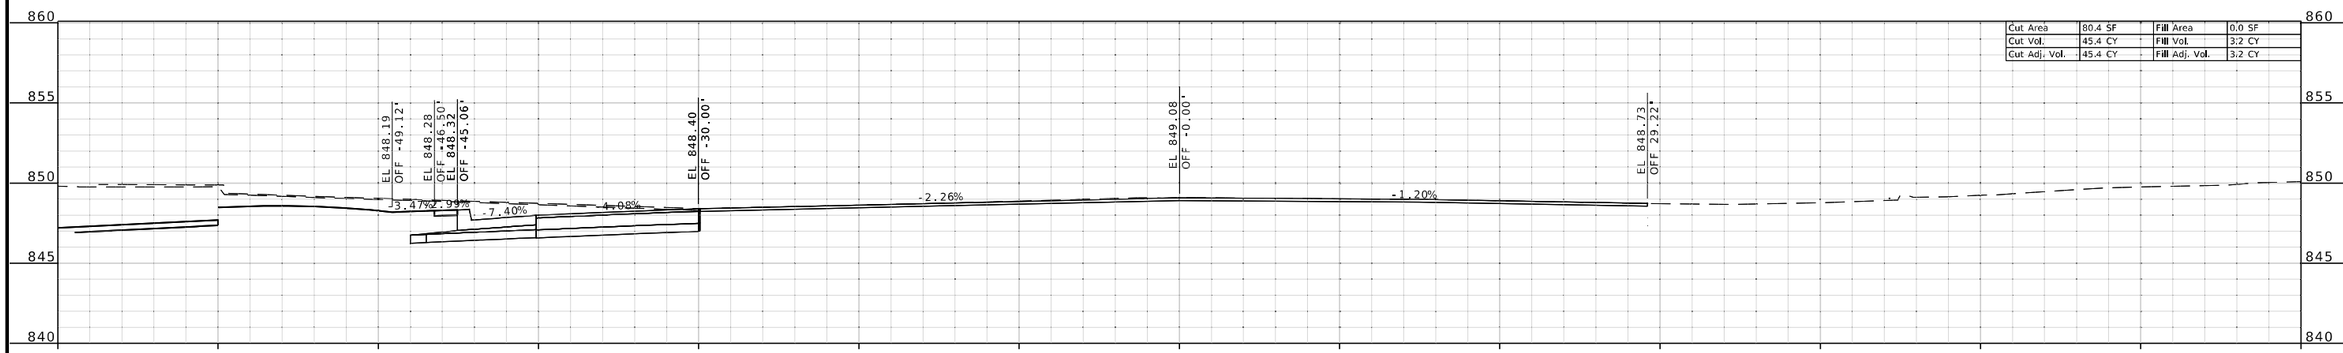

STA 15+75.00

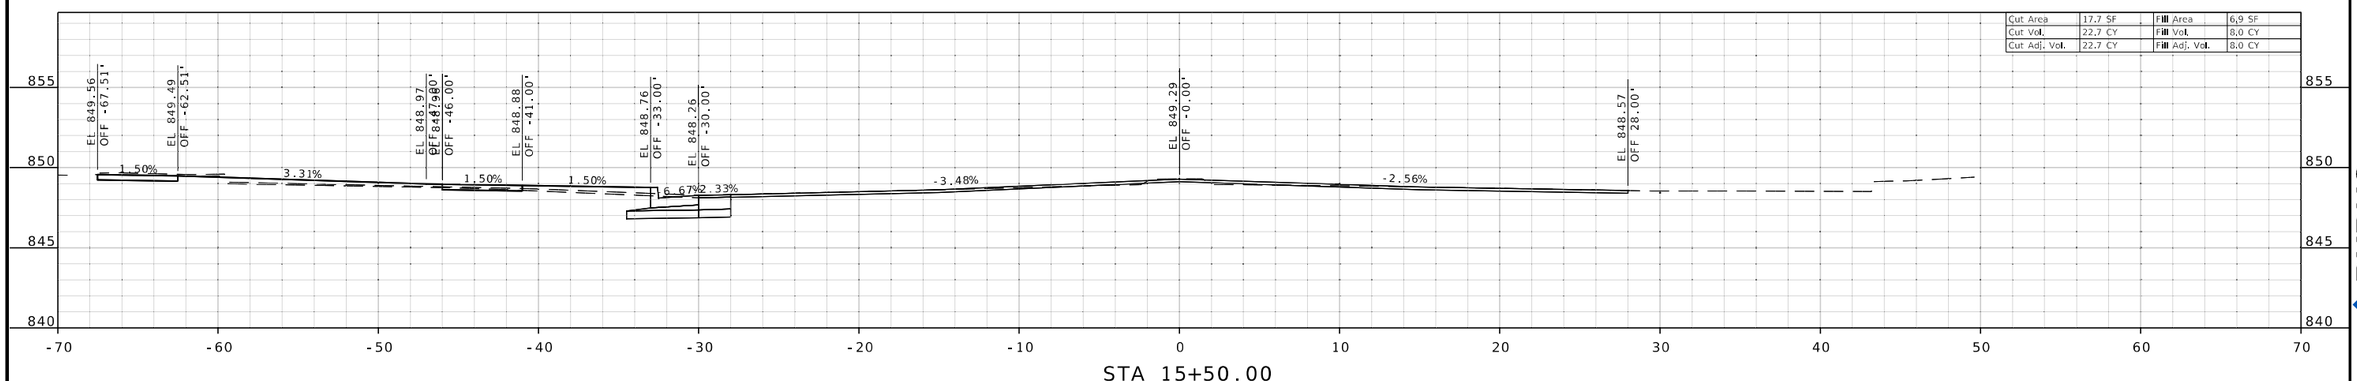

STA 15+50.00

STATE OF MISSOURI
RONNIE L. WILLIAMS
NUMBER PE-2010000879
PROFESSIONAL ENGINEER

THIS SHEET HAS BEEN SIGNED, SEALED, AND DATED ELECTRONICALLY

DATE PREPARED
8/4/2025

ROUTE	STATE
24	MO
DISTRICT	SHEET NO.
KC	5

COUNTY
JACKSON

JOB NO.
JKU0226

CONTRACT ID.

PROJECT NO.

BRIDGE NO.

DESCRIPTION	DATE

IF A SEAL IS PRESENT ON THIS SHEET IT HAS BEEN ELECTRONICALLY SEALED AND DATED.

MISSOURI HIGHWAYS AND TRANSPORTATION COMMISSION

105 WEST CAPITOL
JEFFERSON CITY, MO 65102
1-888-ASK-MODOT (1-888-275-6636)

BURNS McDONNELL
9400 Ward Parkway
Kansas City, MO 64114
(816) 333-9400
Certificate of Authority
No.: 000165

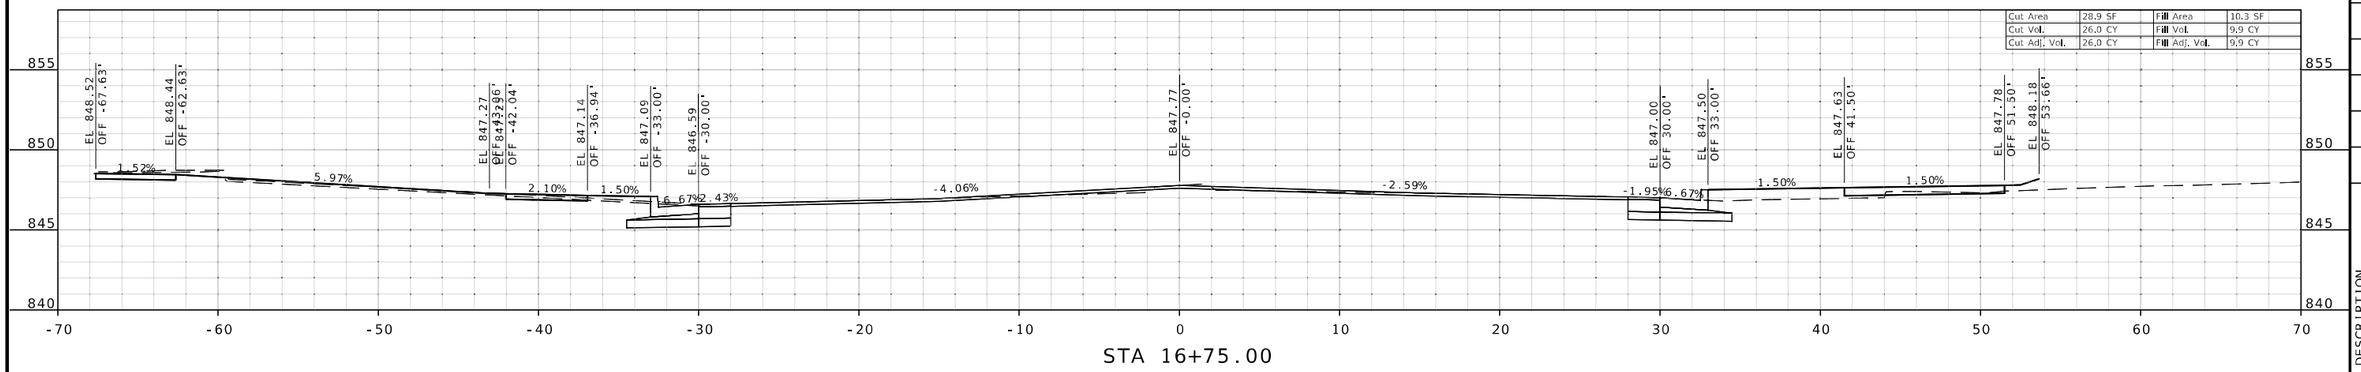

STA 16+75.00

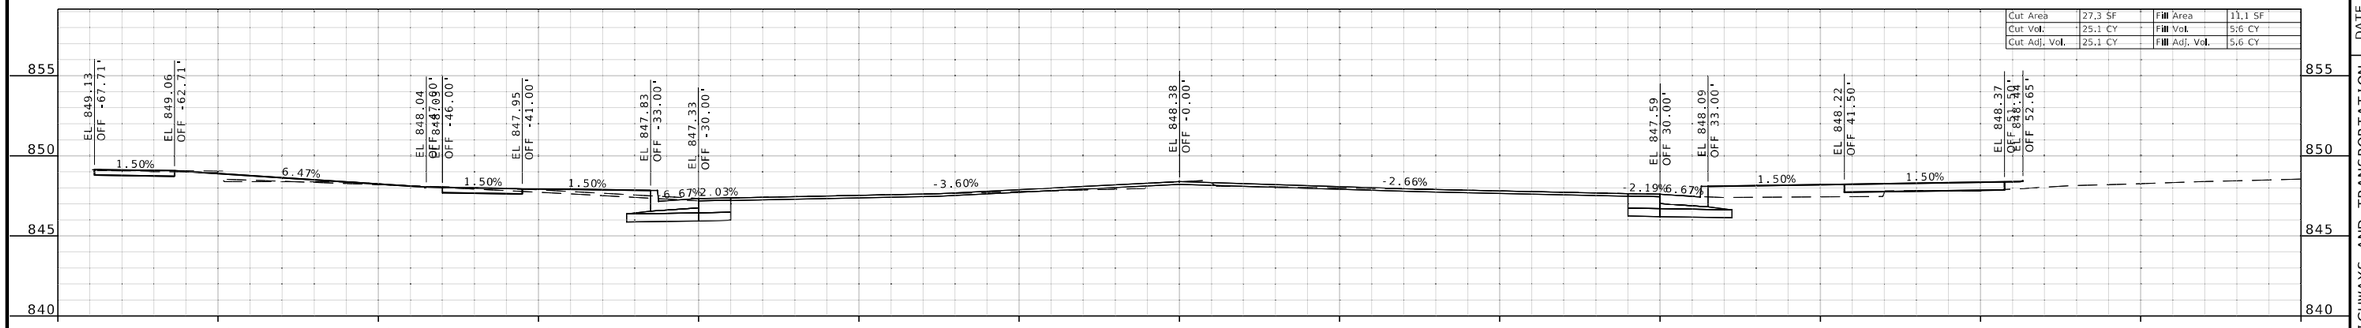

STA 16+50.00

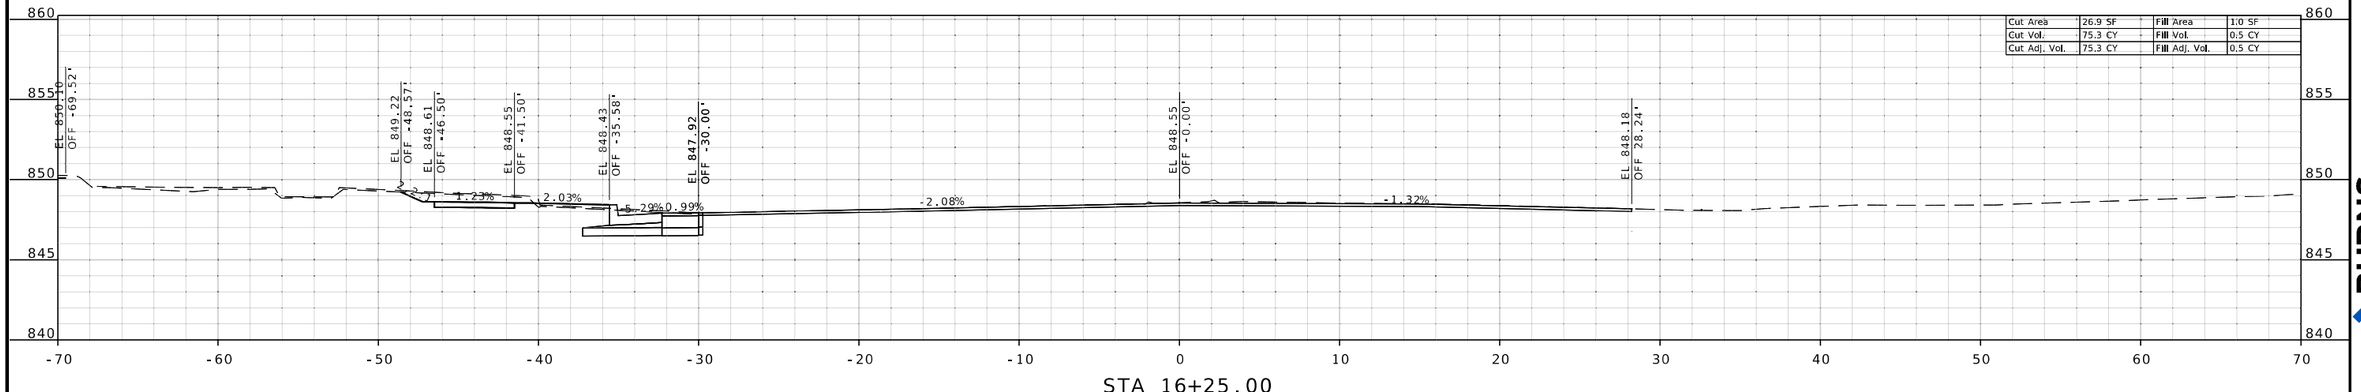

STA 16+25.00

STATE OF MISSOURI
RONNIE L. WILLIAMS
NUMBER PE-2010000879
PROFESSIONAL ENGINEER

THIS SHEET HAS BEEN SIGNED, SEALED, AND DATED ELECTRONICALLY

DATE PREPARED
8/4/2025

ROUTE	STATE
24	MO
DISTRICT	SHEET NO.
KC	6

COUNTY
JACKSON

JOB NO.
JKU0226

CONTRACT ID.

PROJECT NO.

BRIDGE NO.

DESCRIPTION	DATE

IF A SEAL IS PRESENT ON THIS SHEET IT HAS BEEN ELECTRONICALLY SEALED AND DATED.

MISSOURI HIGHWAYS AND TRANSPORTATION COMMISSION

105 WEST CAPITOL
JEFFERSON CITY, MO 65102
1-888-ASK-MODOT (1-888-275-6636)

BURNS McDONNELL
9400 Ward Parkway
Kansas City, MO 64114
(816) 333-9400
Certificate of Authority
No.: 000165

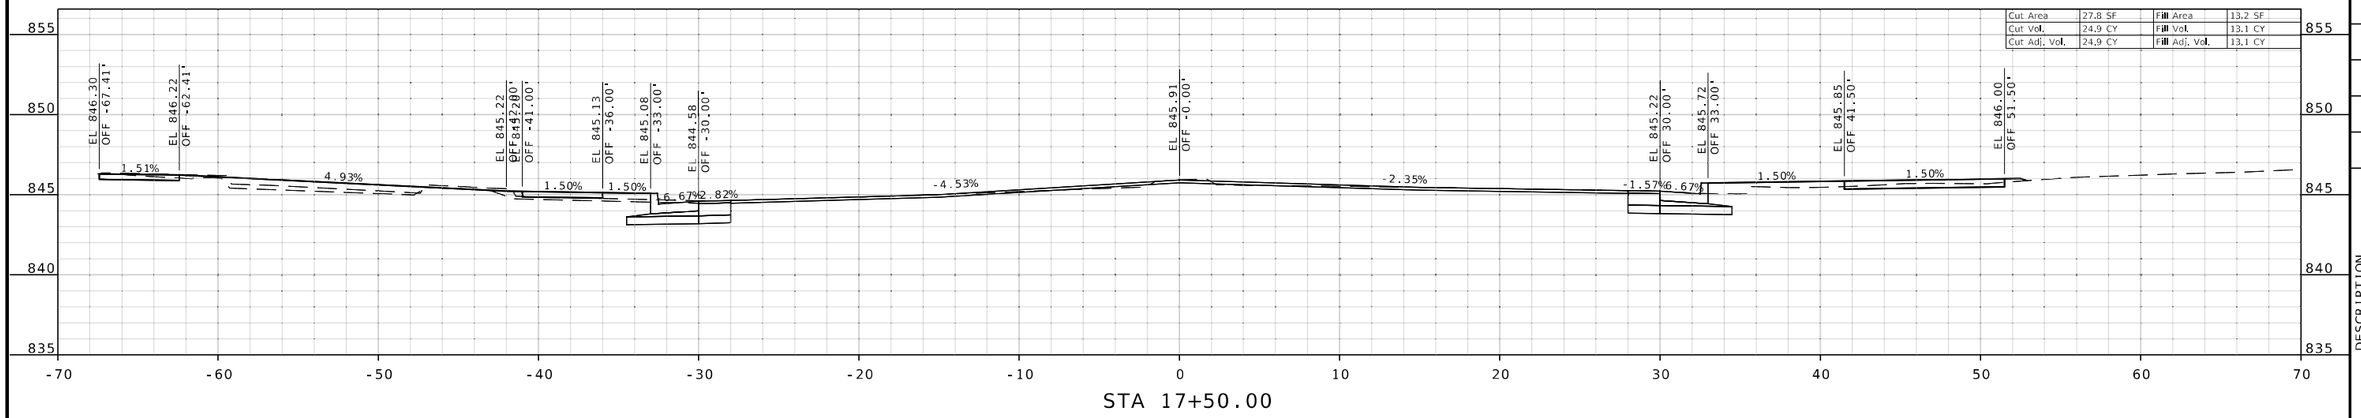

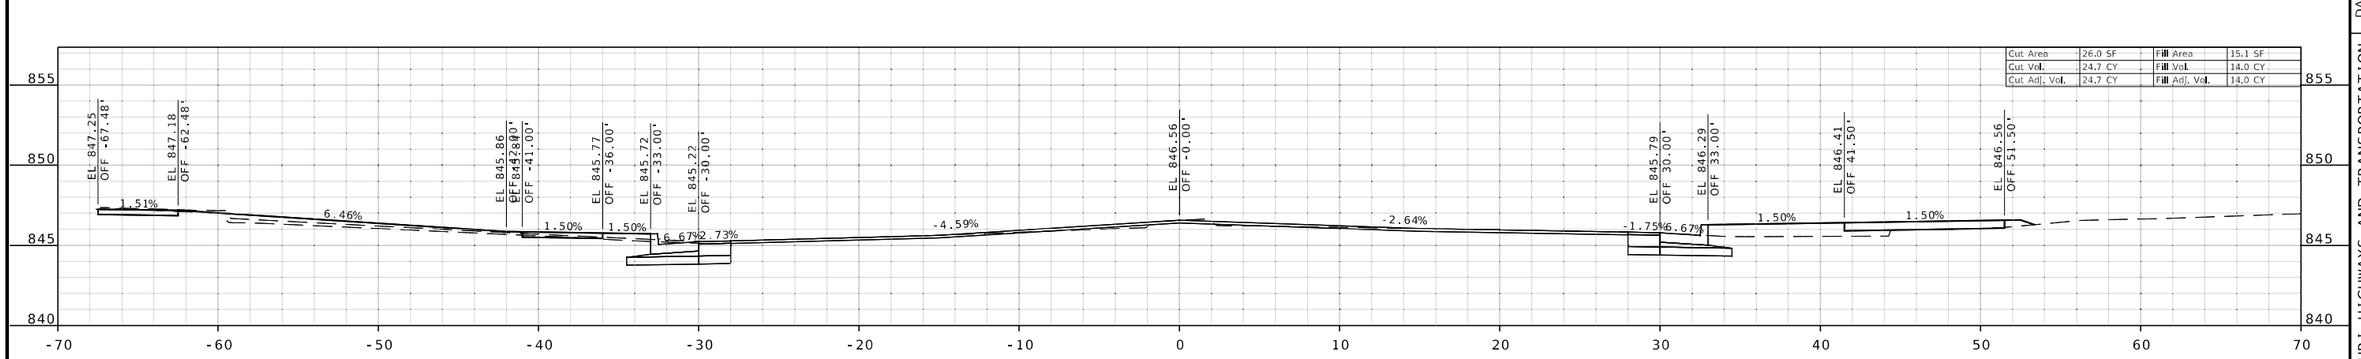

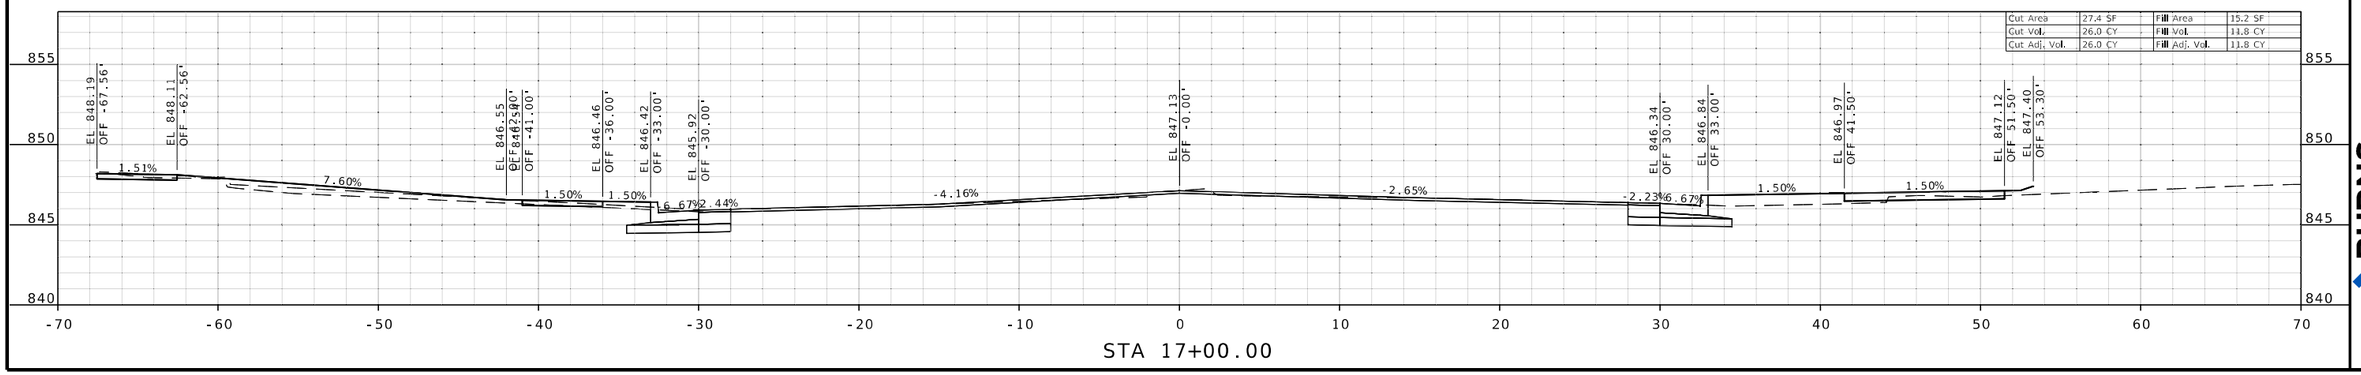

STATE OF MISSOURI
RONNIE L. WILLIAMS
NUMBER PE-2010000879
PROFESSIONAL ENGINEER

THIS SHEET HAS BEEN SIGNED, SEALED, AND DATED ELECTRONICALLY

DATE PREPARED
8/4/2025

ROUTE	STATE
24	MO
DISTRICT	SHEET NO.
KC	7

COUNTY
JACKSON

JOB NO.
JKU0226

CONTRACT ID.

PROJECT NO.

BRIDGE NO.

DATE	DESCRIPTION

MISSOURI HIGHWAYS AND TRANSPORTATION COMMISSION

105 WEST CAPITOL
JEFFERSON CITY, MO 65102
1-888-ASK-MODOT (1-888-275-6636)

BURNS McDONNELL
9400 Ward Parkway
Kansas City, MO 64114
(816) 333-9400
Certificate of Authority
No.: 000165

IF A SEAL IS PRESENT ON THIS SHEET IT HAS BEEN ELECTRONICALLY SEALED AND DATED.

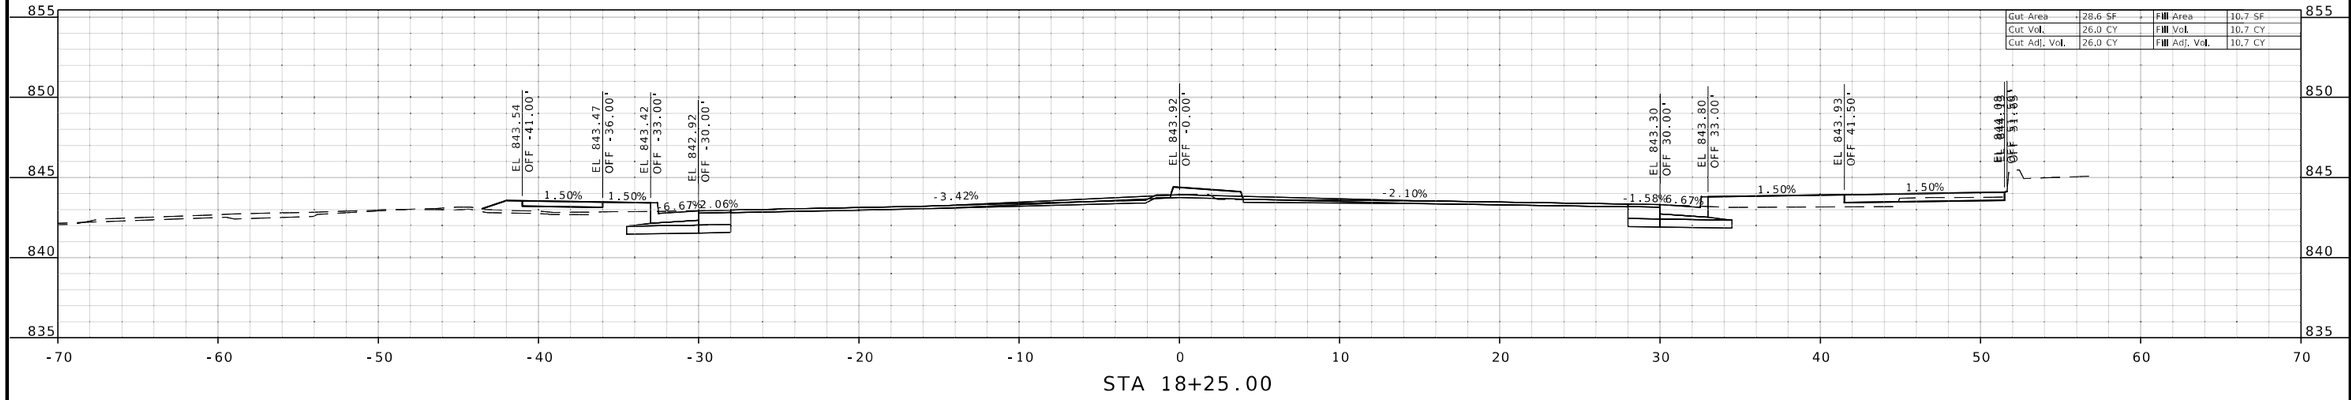

STA 18+25.00

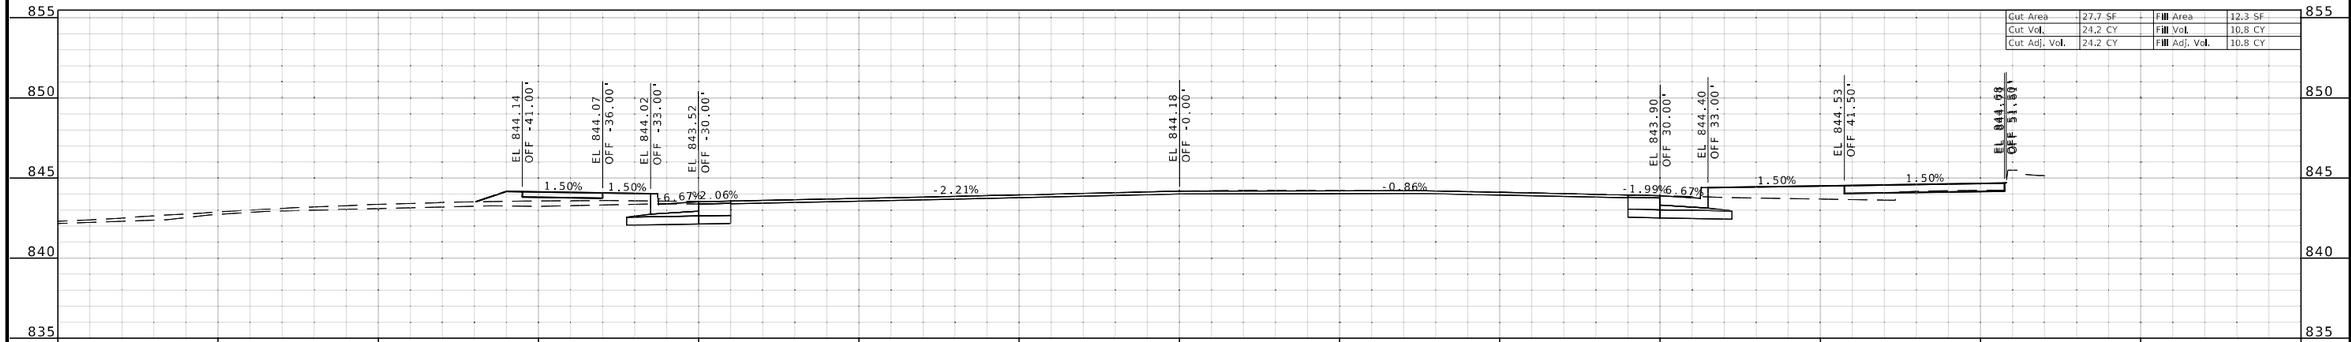

STA 18+00.00

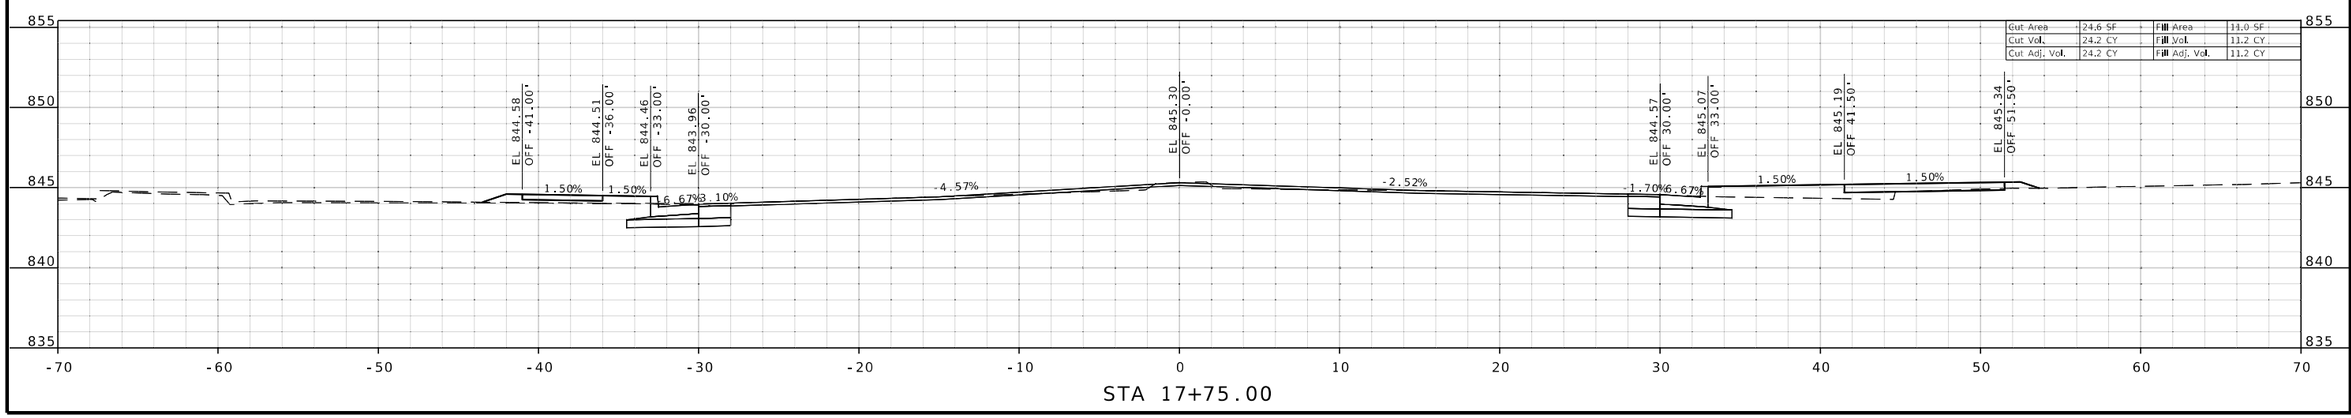

STA 17+75.00

STATE OF MISSOURI
RONNIE L. WILLIAMS
NUMBER PE-2010000879
PROFESSIONAL ENGINEER

THIS SHEET HAS BEEN SIGNED, SEALED, AND DATED ELECTRONICALLY

DATE PREPARED
8/4/2025

ROUTE	STATE
24	MO
DISTRICT	SHEET NO.
KC	8

COUNTY
JACKSON

JOB NO.
JKU0226

CONTRACT ID.

PROJECT NO.

BRIDGE NO.

DESCRIPTION	DATE

IF A SEAL IS PRESENT ON THIS SHEET IT HAS BEEN ELECTRONICALLY SEALED AND DATED.

MISSOURI HIGHWAYS AND TRANSPORTATION COMMISSION
105 WEST CAPITOL
JEFFERSON CITY, MO 65102
1-888-ASK-MODOT (1-888-275-6636)

BURNS McDONNELL
9400 Ward Parkway
Kansas City, MO 64114
(816) 333-9400
Certificate of Authority No.: 000165

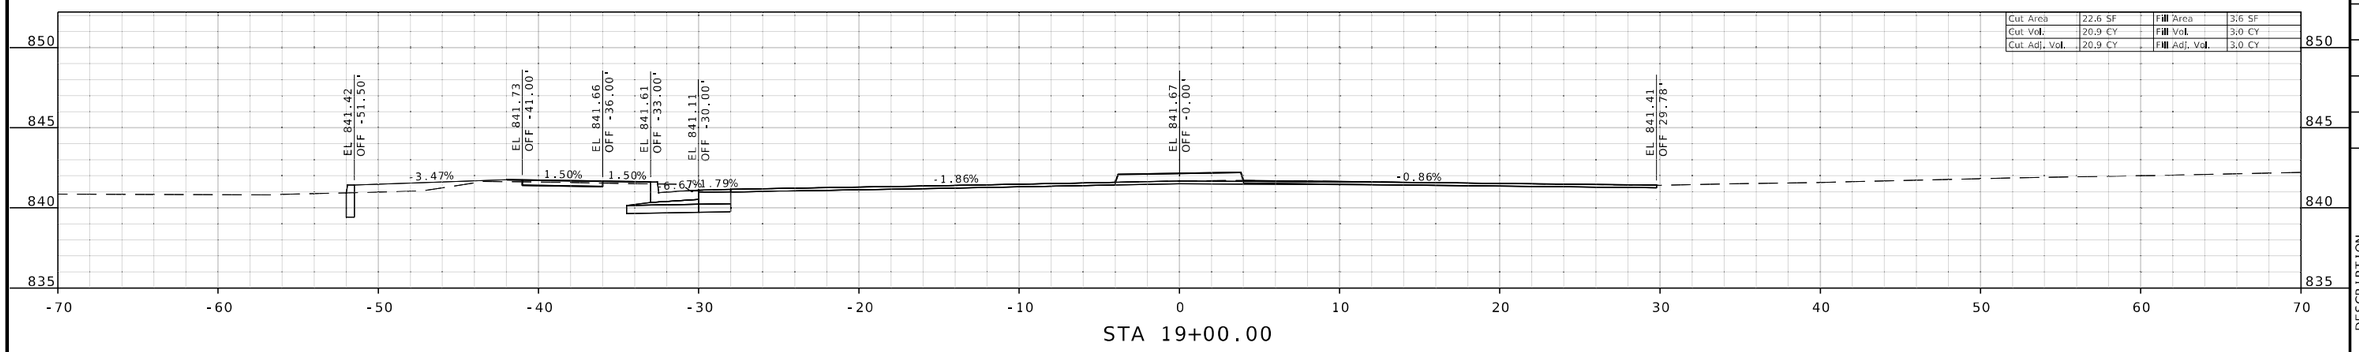

STA 19+00.00

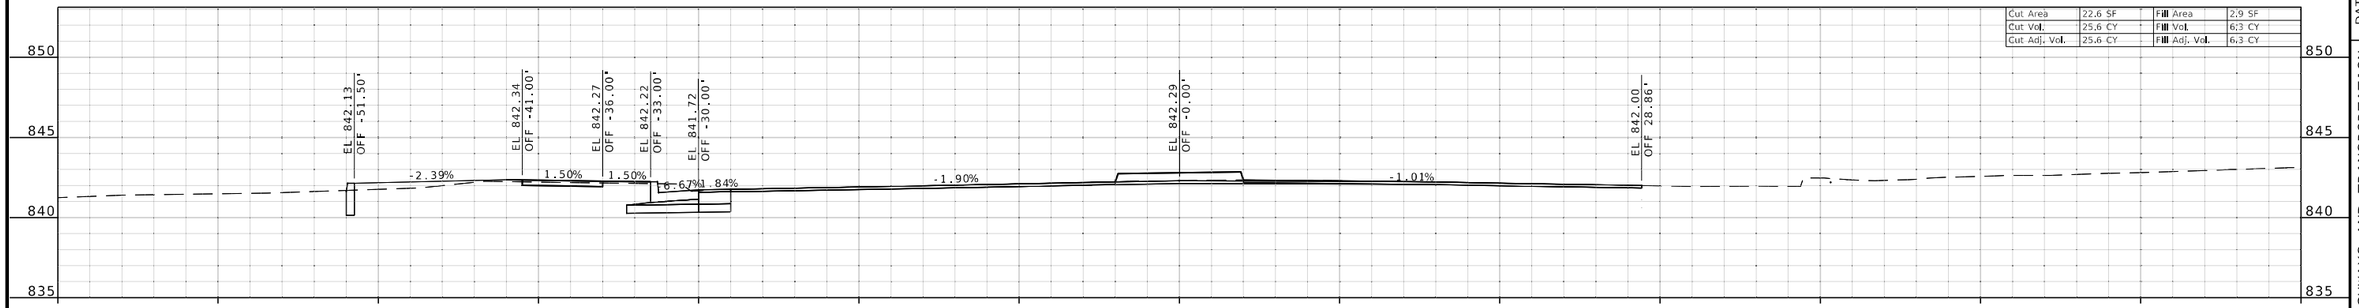

STA 18+75.00

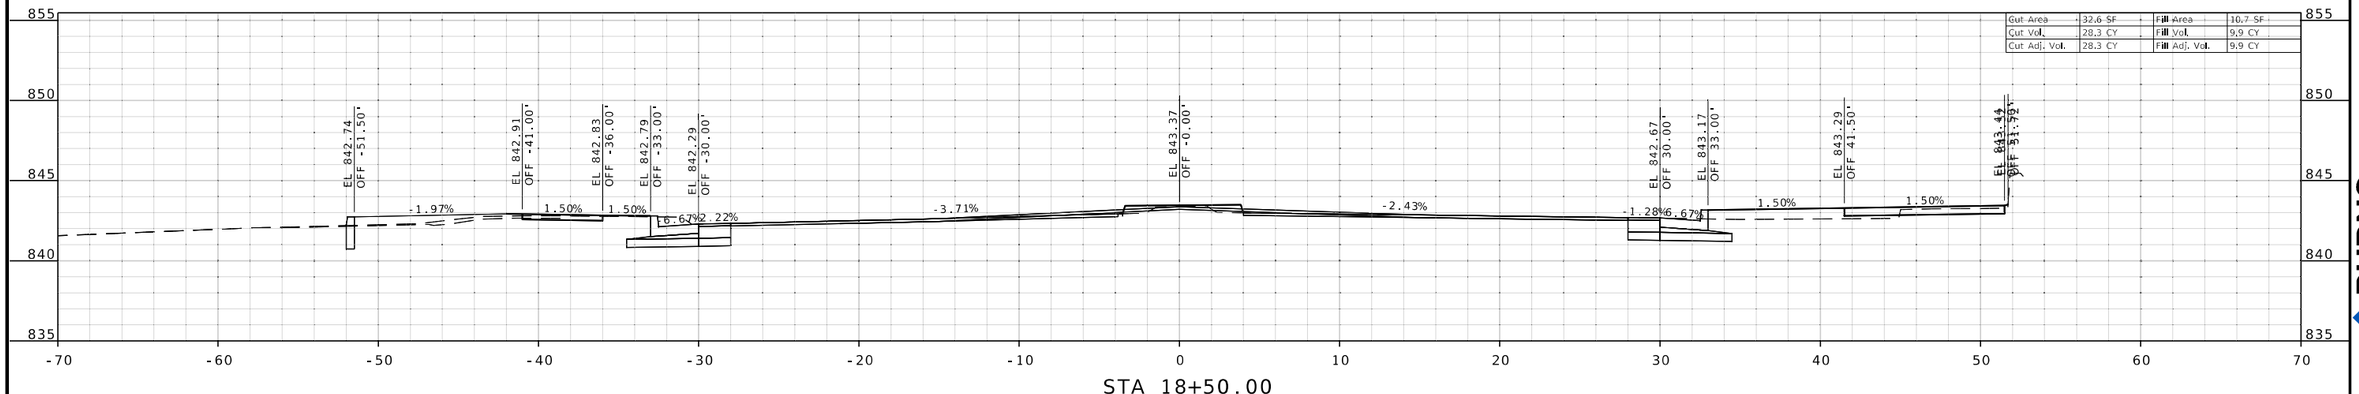

STA 18+50.00

STATE OF MISSOURI
RONNIE L. WILLIAMS
NUMBER PE-2010000879
PROFESSIONAL ENGINEER

THIS SHEET HAS BEEN SIGNED, SEALED, AND DATED ELECTRONICALLY

DATE PREPARED
8/4/2025

ROUTE	STATE
24	MO
DISTRICT	SHEET NO.
KC	9

COUNTY
JACKSON

JOB NO.
JKU0226

CONTRACT ID.

PROJECT NO.

BRIDGE NO.

DESCRIPTION	DATE

IF A SEAL IS PRESENT ON THIS SHEET IT HAS BEEN ELECTRONICALLY SEALED AND DATED.

MISSOURI HIGHWAYS AND TRANSPORTATION COMMISSION

105 WEST CAPITOL
JEFFERSON CITY, MO 65102
1-888-ASK-MODOT (1-888-275-6636)

BURNS McDONNELL
9400 Ward Parkway
Kansas City, MO 64114
(816) 333-9400
Certificate of Authority
No.: 000165

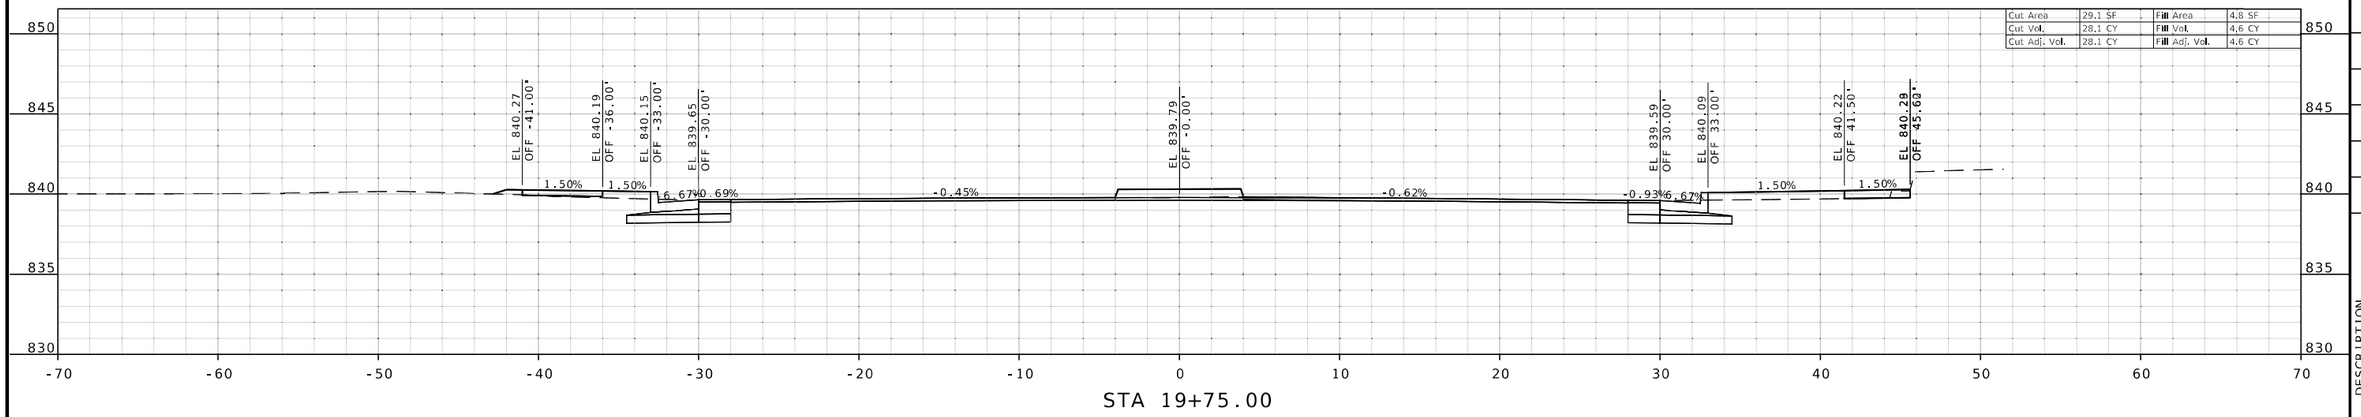

STA 19+75.00

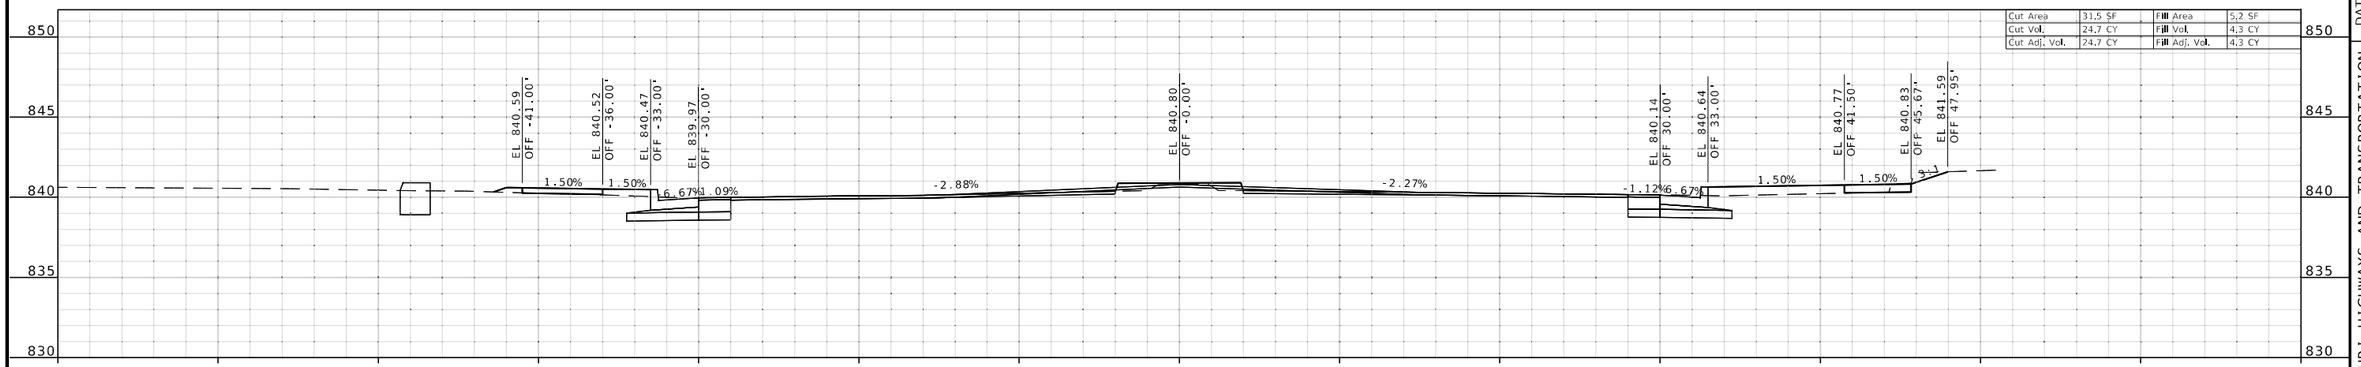

STA 19+50.00

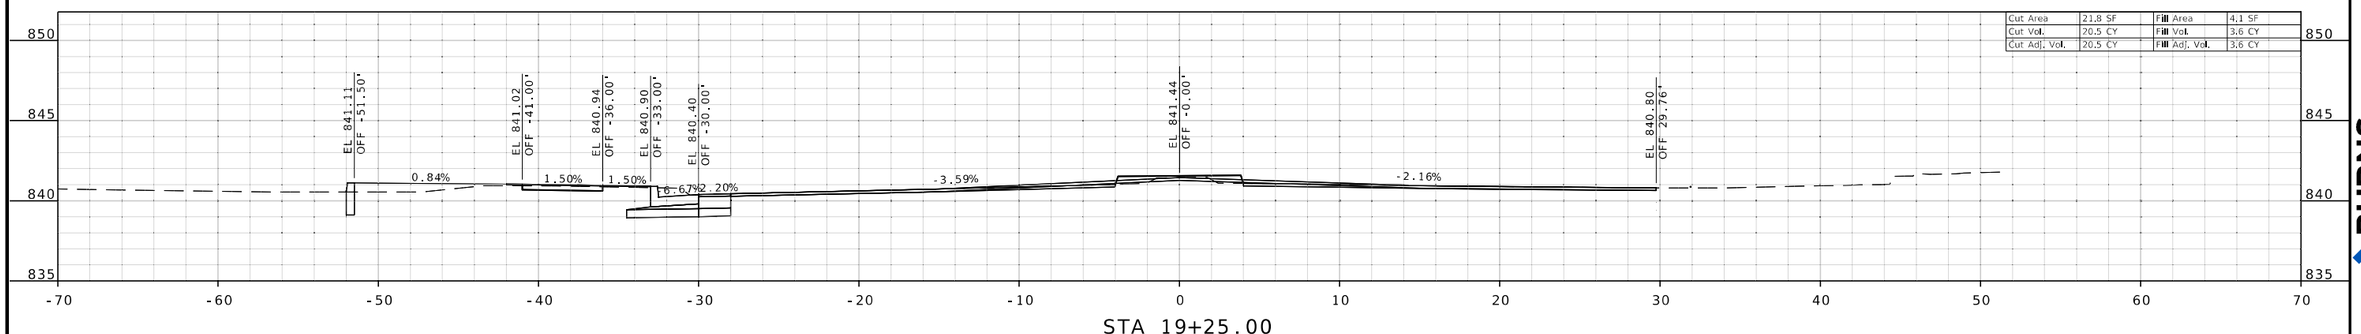

STA 19+25.00

STATE OF MISSOURI
RONNIE L. WILLIAMS
NUMBER PE-2010000879
PROFESSIONAL ENGINEER

THIS SHEET HAS BEEN SIGNED, SEALED, AND DATED ELECTRONICALLY

DATE PREPARED
8/4/2025

ROUTE	STATE
24	MO
DISTRICT	SHEET NO.
KC	10

COUNTY
JACKSON

JOB NO.
JKU0226

CONTRACT ID.

PROJECT NO.

BRIDGE NO.

DATE	DESCRIPTION

IF A SEAL IS PRESENT ON THIS SHEET IT HAS BEEN ELECTRONICALLY SEALED AND DATED.

MISSOURI HIGHWAYS AND TRANSPORTATION COMMISSION

105 WEST CAPITOL
JEFFERSON CITY, MO 65102
1-888-ASK-MODOT (1-888-275-6636)

BURNS McDONNELL
9400 Ward Parkway
Kansas City, MO 64114
(816) 333-9400
Certificate of Authority
No.: 000165

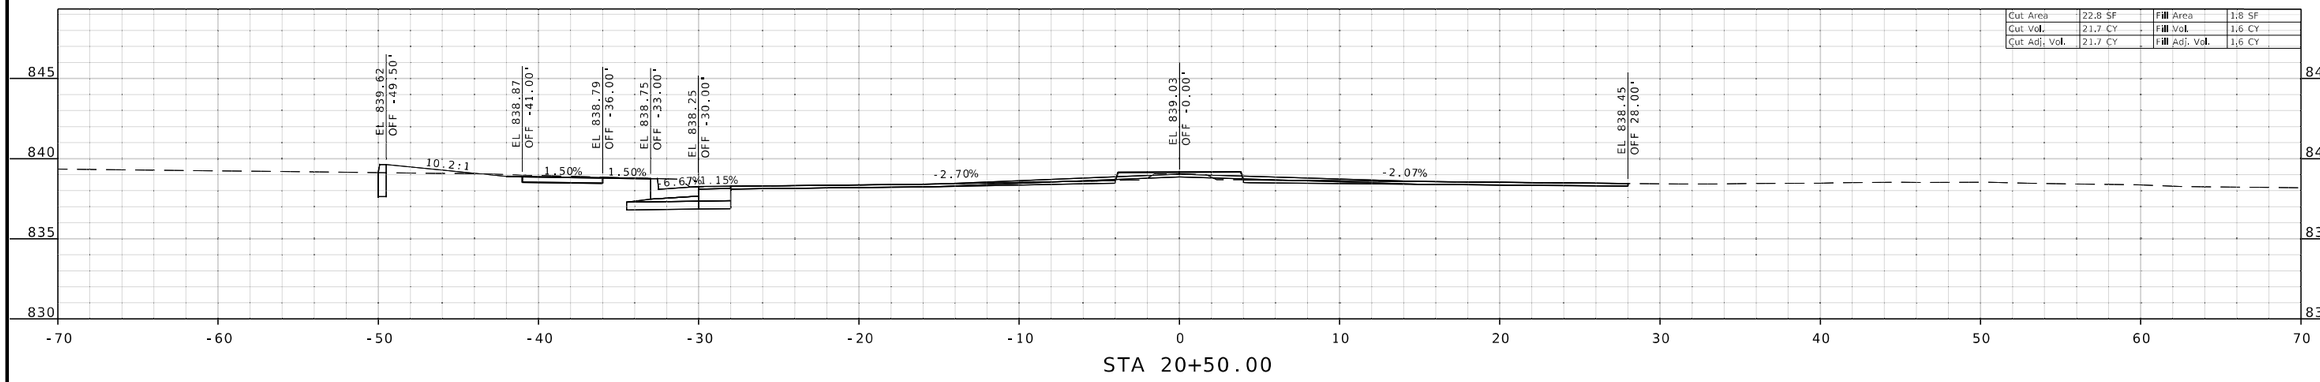

STA 20+50.00

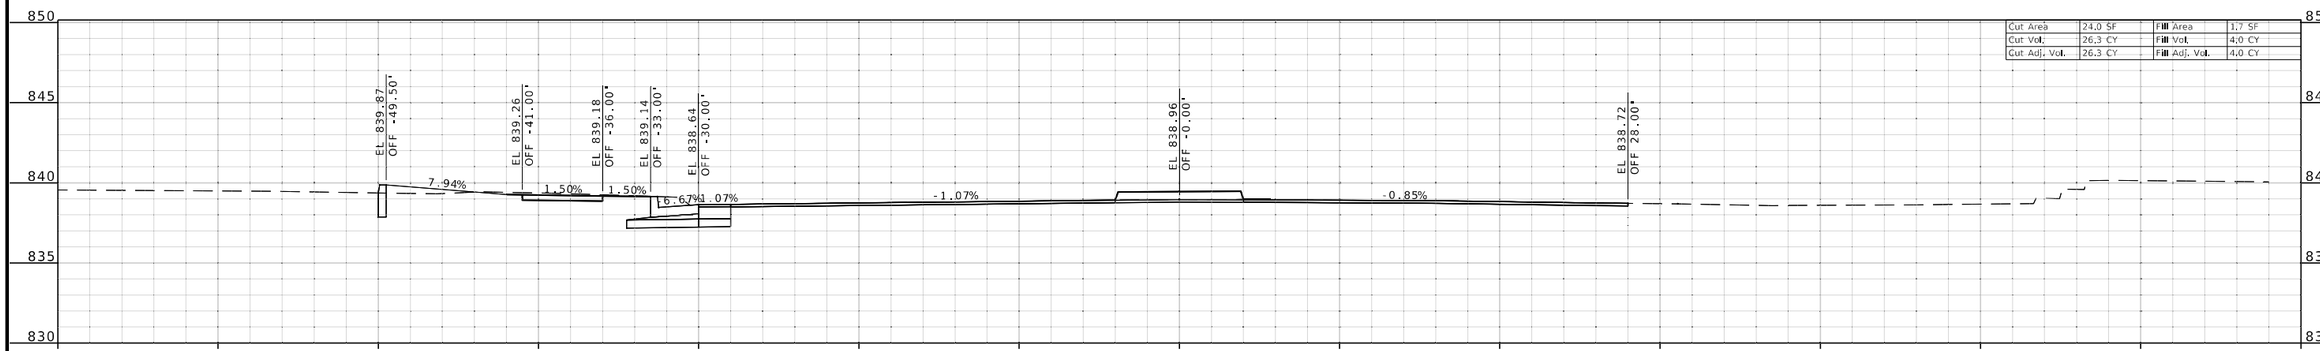

STA 20+25.00

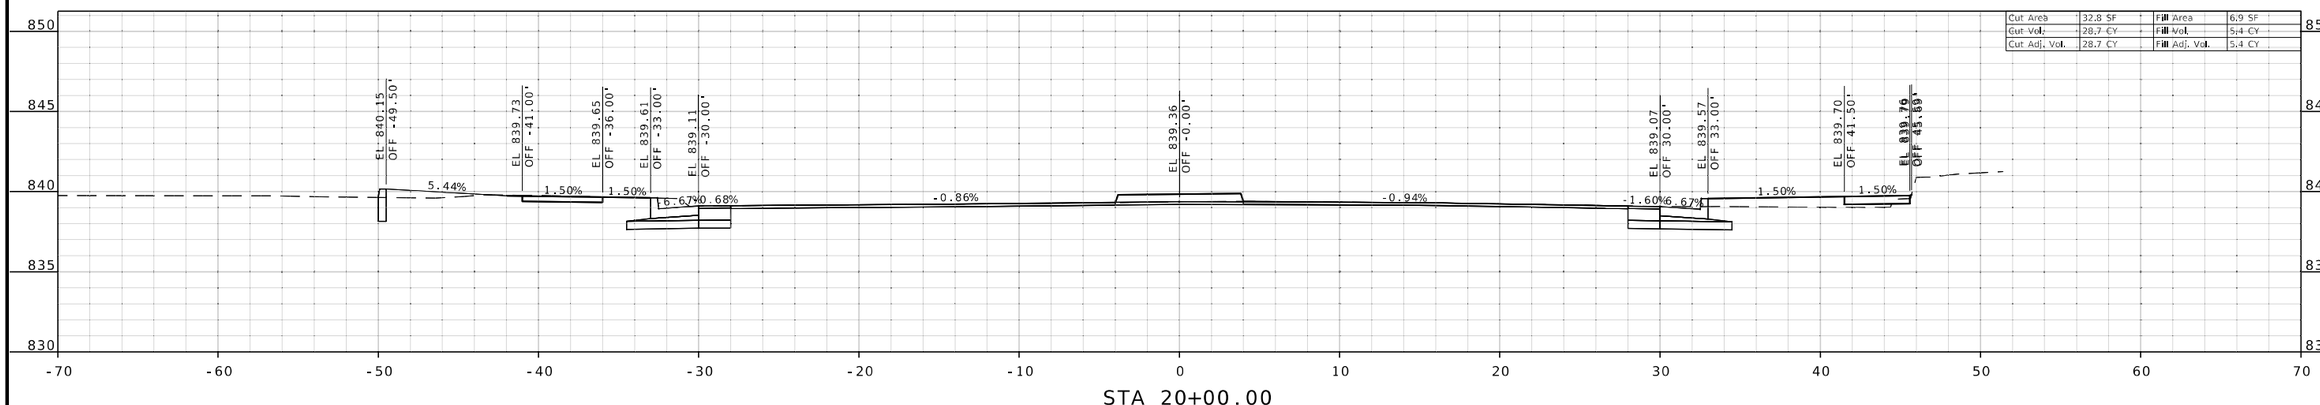

STA 20+00.00

STATE OF MISSOURI
RONNIE L. WILLIAMS
NUMBER PE-2010000879
PROFESSIONAL ENGINEER

THIS SHEET HAS BEEN SIGNED, SEALED, AND DATED ELECTRONICALLY

DATE PREPARED
8/4/2025

ROUTE	STATE
24	MO
DISTRICT	SHEET NO.
KC	11

COUNTY
JACKSON

JOB NO.
JKU0226

CONTRACT ID.

PROJECT NO.

BRIDGE NO.

DESCRIPTION	DATE

IF A SEAL IS PRESENT ON THIS SHEET IT HAS BEEN ELECTRONICALLY SEALED AND DATED.

MISSOURI HIGHWAYS AND TRANSPORTATION COMMISSION

105 WEST CAPITOL
JEFFERSON CITY, MO 65102
1-888-ASK-MODOT (1-888-275-6636)

BURNS McDONNELL
9400 Ward Parkway
Kansas City, MO 64114
(816) 333-9400
Certificate of Authority
No.: 000165

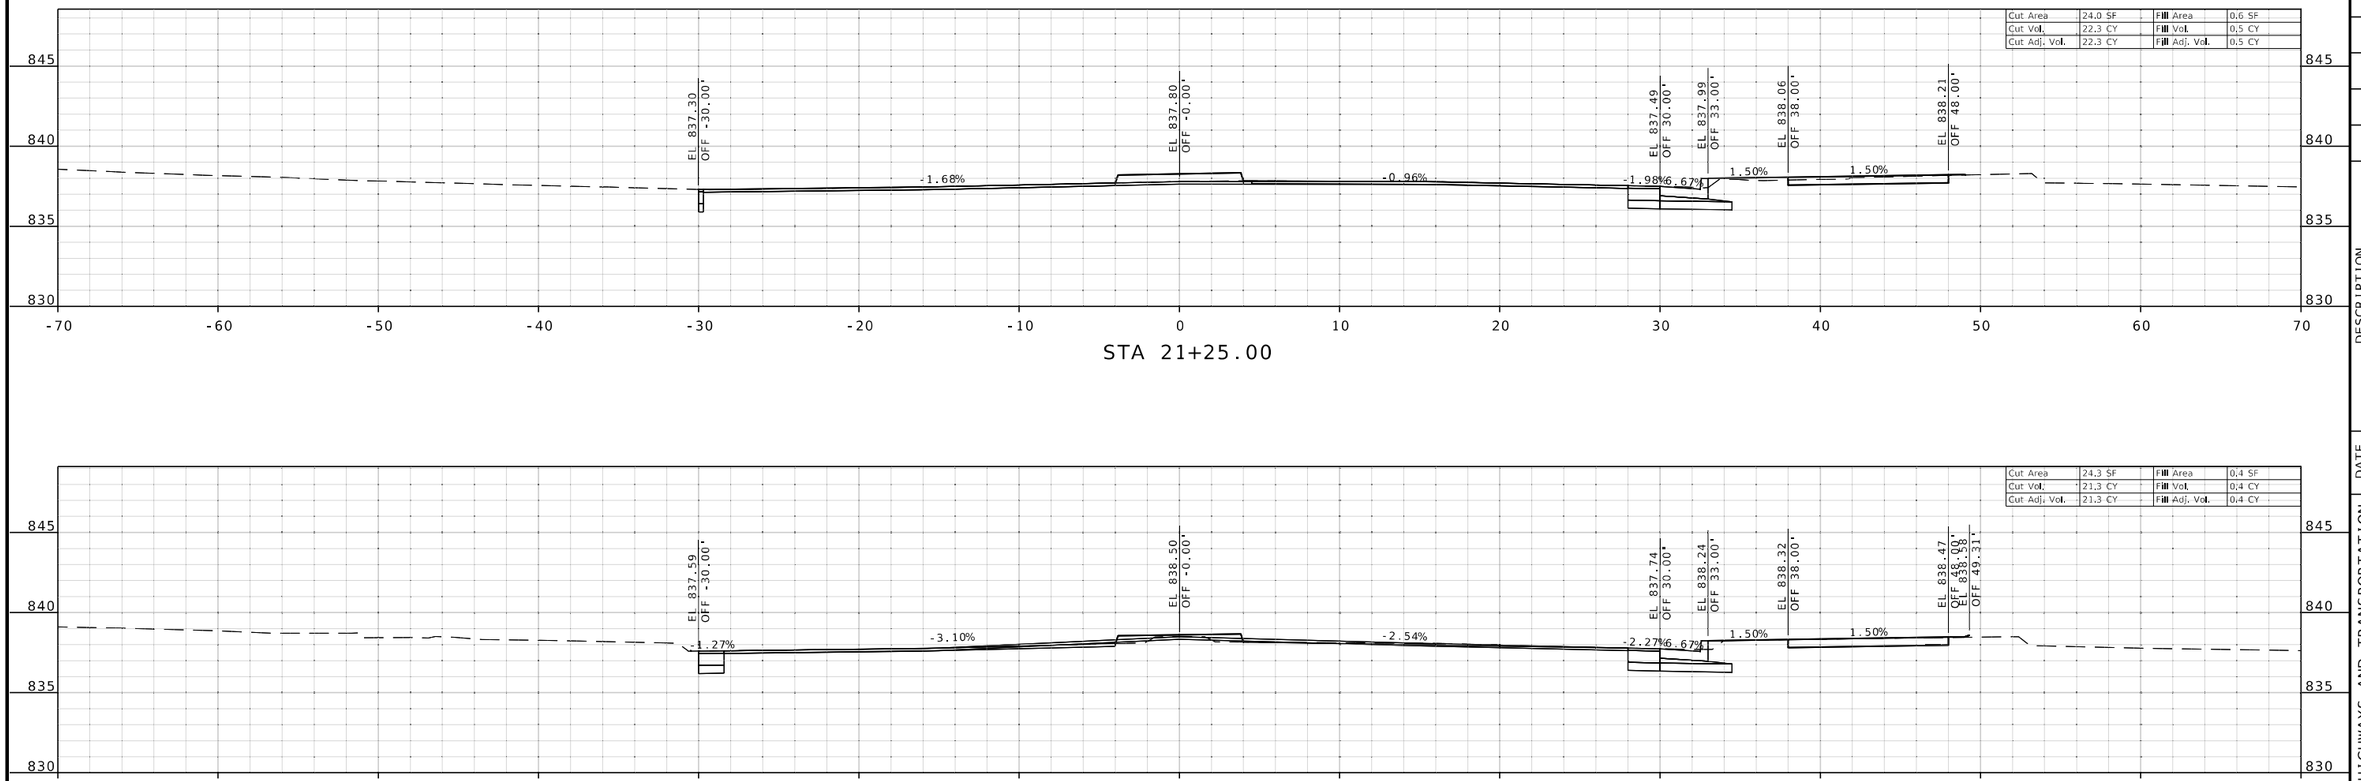

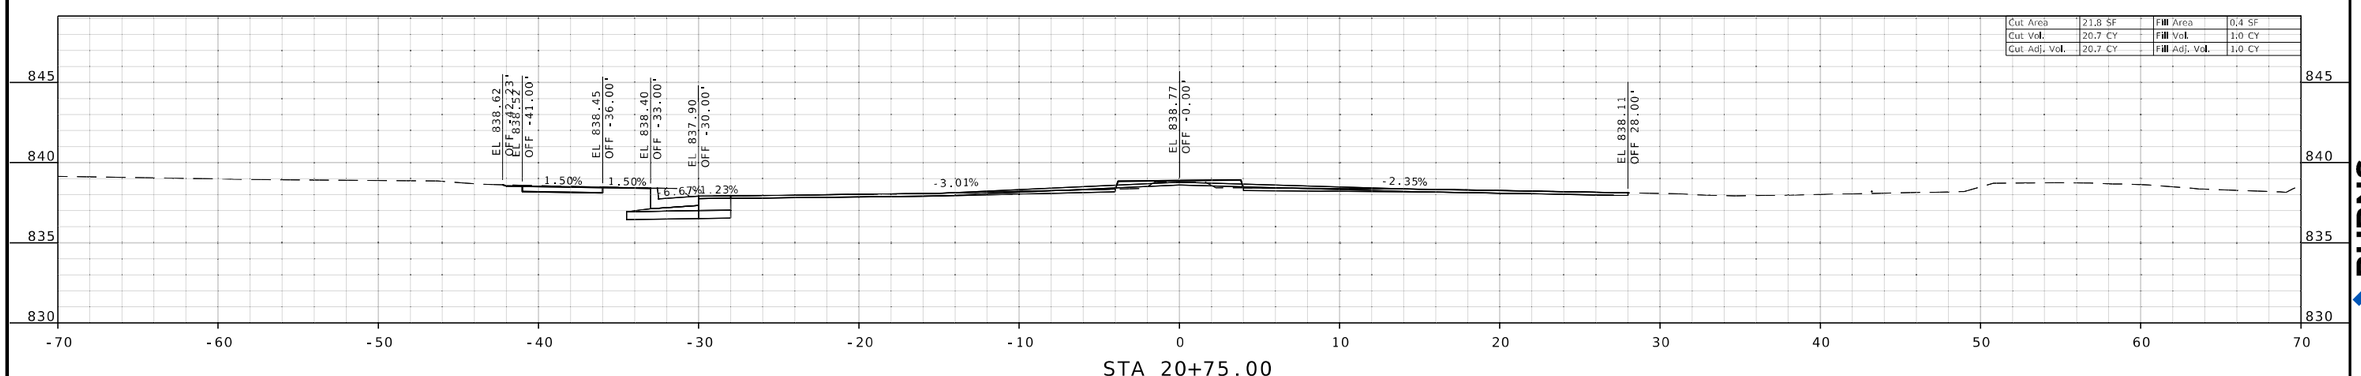

STATE OF MISSOURI
RONNIE L. WILLIAMS
NUMBER PE-2010000879
PROFESSIONAL ENGINEER

THIS SHEET HAS BEEN SIGNED, SEALED, AND DATED ELECTRONICALLY

DATE PREPARED
8/4/2025

ROUTE	STATE
24	MO
DISTRICT	SHEET NO.
KC	12

COUNTY
JACKSON

JOB NO.
JKU0226

CONTRACT ID.

PROJECT NO.

BRIDGE NO.

DESCRIPTION	DATE

MISSOURI HIGHWAYS AND TRANSPORTATION COMMISSION

105 WEST CAPITOL
JEFFERSON CITY, MO 65102
1-888-ASK-MODOT (1-888-275-6636)

BURNS McDONNELL
9400 Ward Parkway
Kansas City, MO 64114
(816) 333-9400
Certificate of Authority
No.: 000165

IF A SEAL IS PRESENT ON THIS SHEET IT HAS BEEN ELECTRONICALLY SEALED AND DATED.

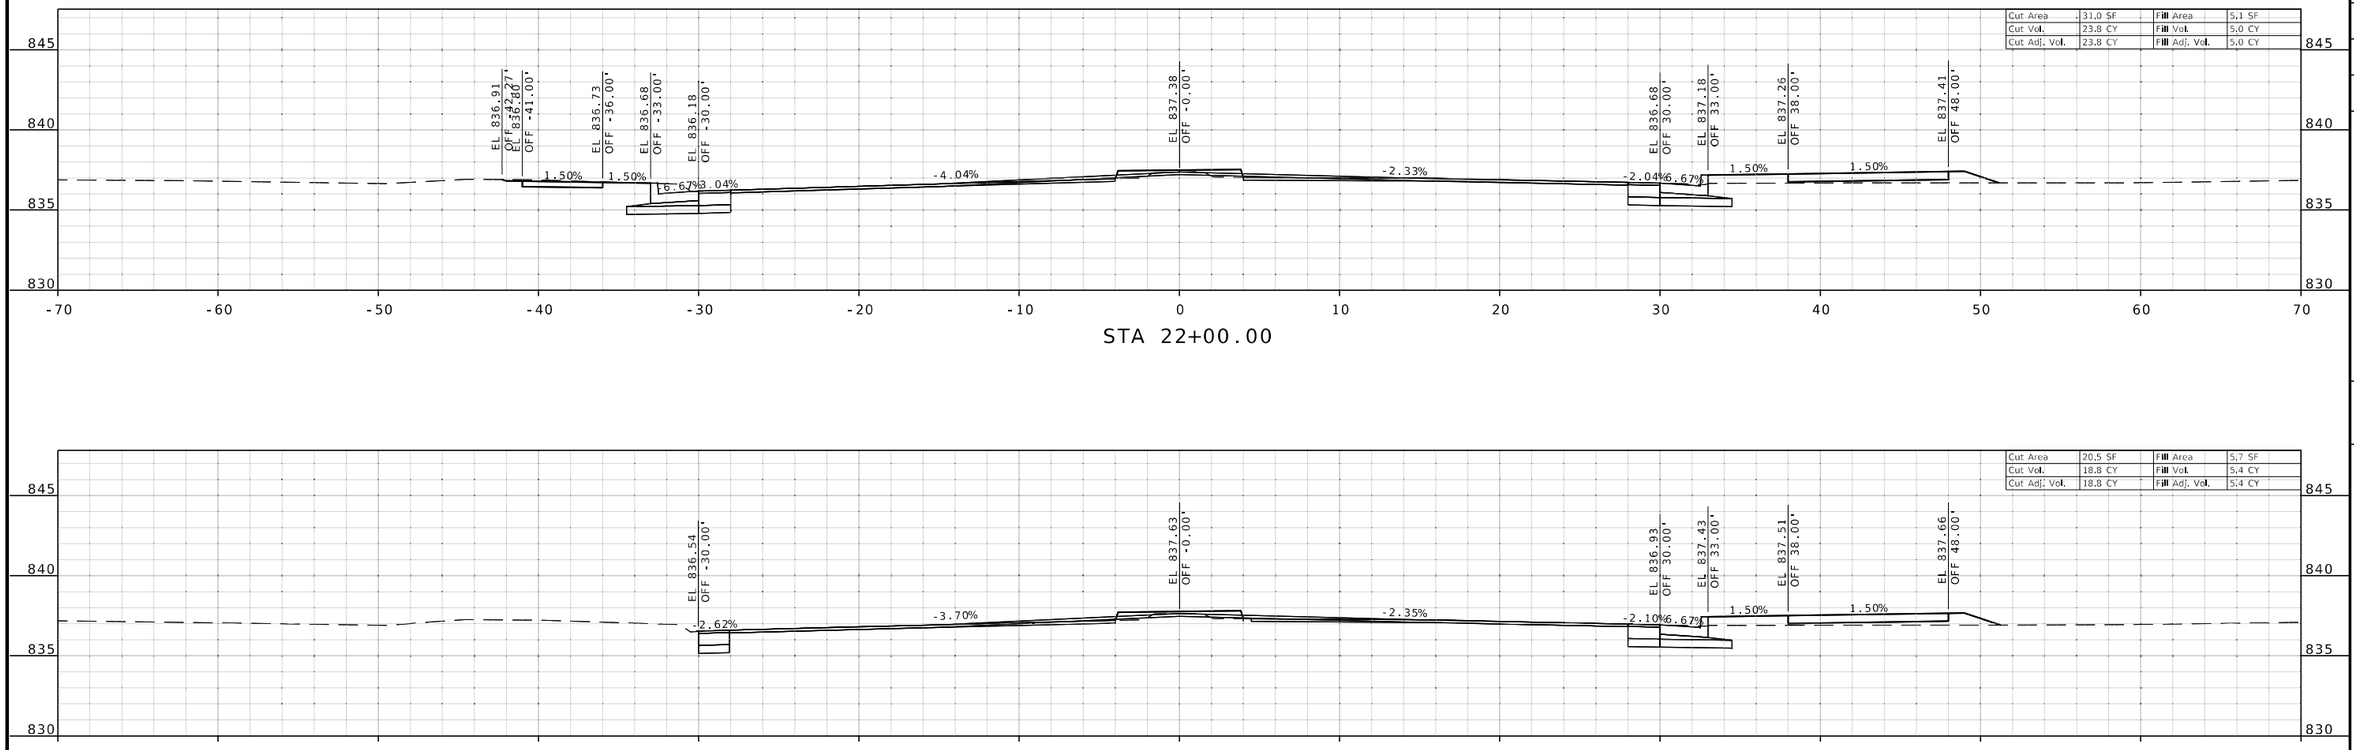

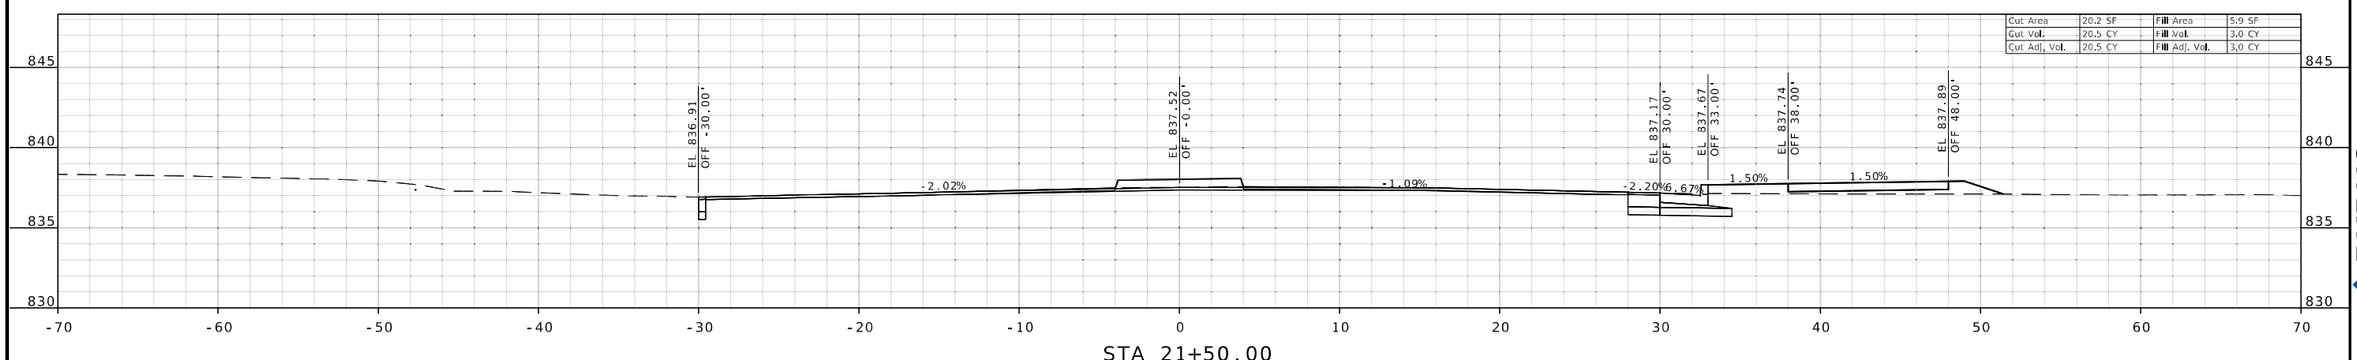

STATE OF MISSOURI
RONNIE L. WILLIAMS
NUMBER PE-2010000879
PROFESSIONAL ENGINEER

THIS SHEET HAS BEEN SIGNED, SEALED, AND DATED ELECTRONICALLY

DATE PREPARED
8/4/2025

ROUTE	STATE
24	MO
DISTRICT	SHEET NO.
KC	13

COUNTY
JACKSON

JOB NO.
JKU0226

CONTRACT ID.

PROJECT NO.

BRIDGE NO.

DATE	DESCRIPTION

IF A SEAL IS PRESENT ON THIS SHEET IT HAS BEEN ELECTRONICALLY SEALED AND DATED.

MISSOURI HIGHWAYS AND TRANSPORTATION COMMISSION

105 WEST CAPITOL
JEFFERSON CITY, MO 65102
1-888-ASK-MODOT (1-888-275-6636)

BURNS McDONNELL
9400 Ward Parkway
Kansas City, MO 64114
(816) 333-9400
Certificate of Authority
No.: 000165

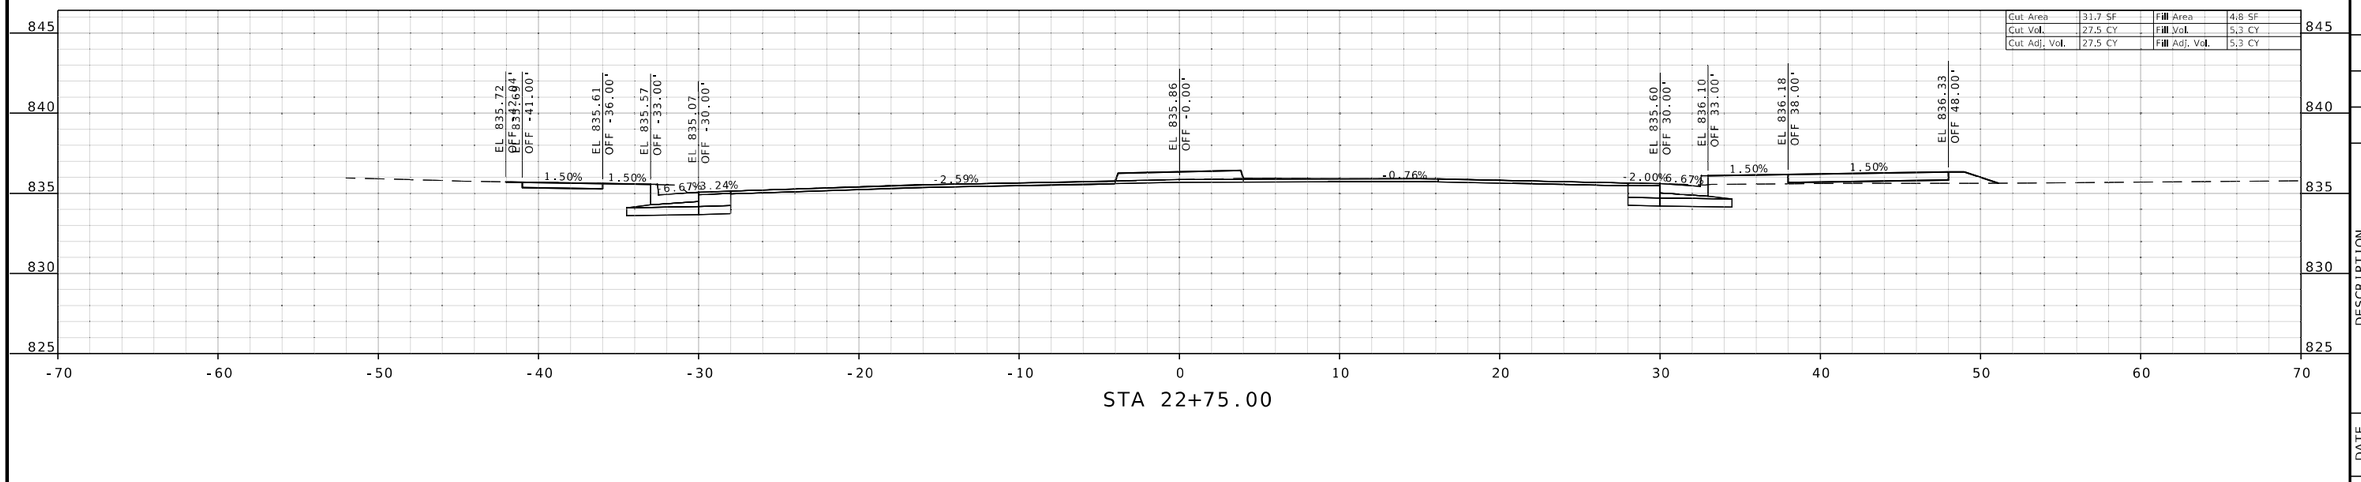

STA 22+75.00

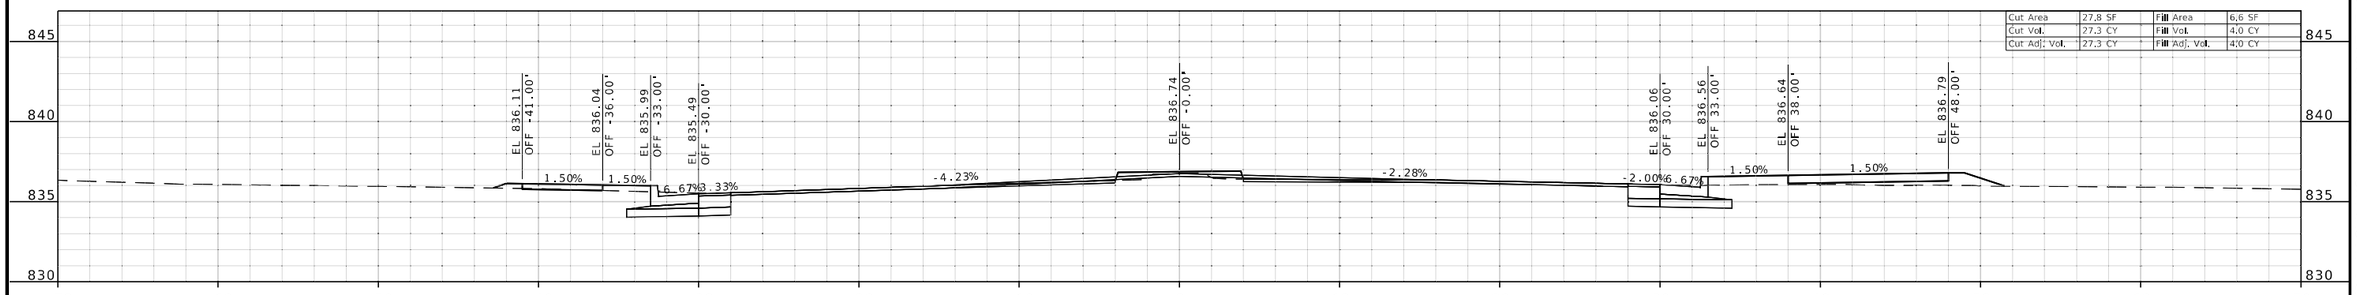

STA 22+50.00

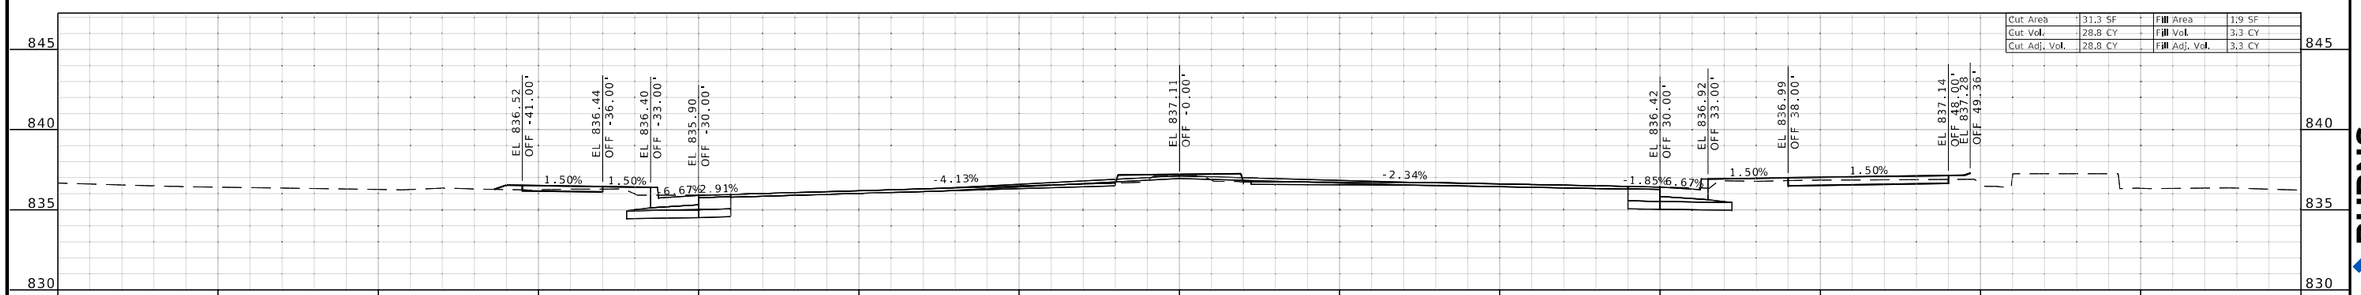

STA 22+25.00

STATE OF MISSOURI
RONNIE L. WILLIAMS
NUMBER PE-2010000879
PROFESSIONAL ENGINEER

THIS SHEET HAS BEEN SIGNED, SEALED, AND DATED ELECTRONICALLY

DATE PREPARED
8/4/2025

ROUTE	STATE
24	MO
DISTRICT	SHEET NO.
KC	14

COUNTY
JACKSON

JOB NO.
JKU0226

CONTRACT ID.

PROJECT NO.

BRIDGE NO.

DATE	DESCRIPTION

MISSOURI HIGHWAYS AND TRANSPORTATION COMMISSION

105 WEST CAPITOL
JEFFERSON CITY, MO 65102
1-888-ASK-MODOT (1-888-275-6636)

BURNS McDONNELL
9400 Ward Parkway
Kansas City, MO 64114
(816) 333-9400
Certificate of Authority No.: 000165

IF A SEAL IS PRESENT ON THIS SHEET IT HAS BEEN ELECTRONICALLY SEALED AND DATED.

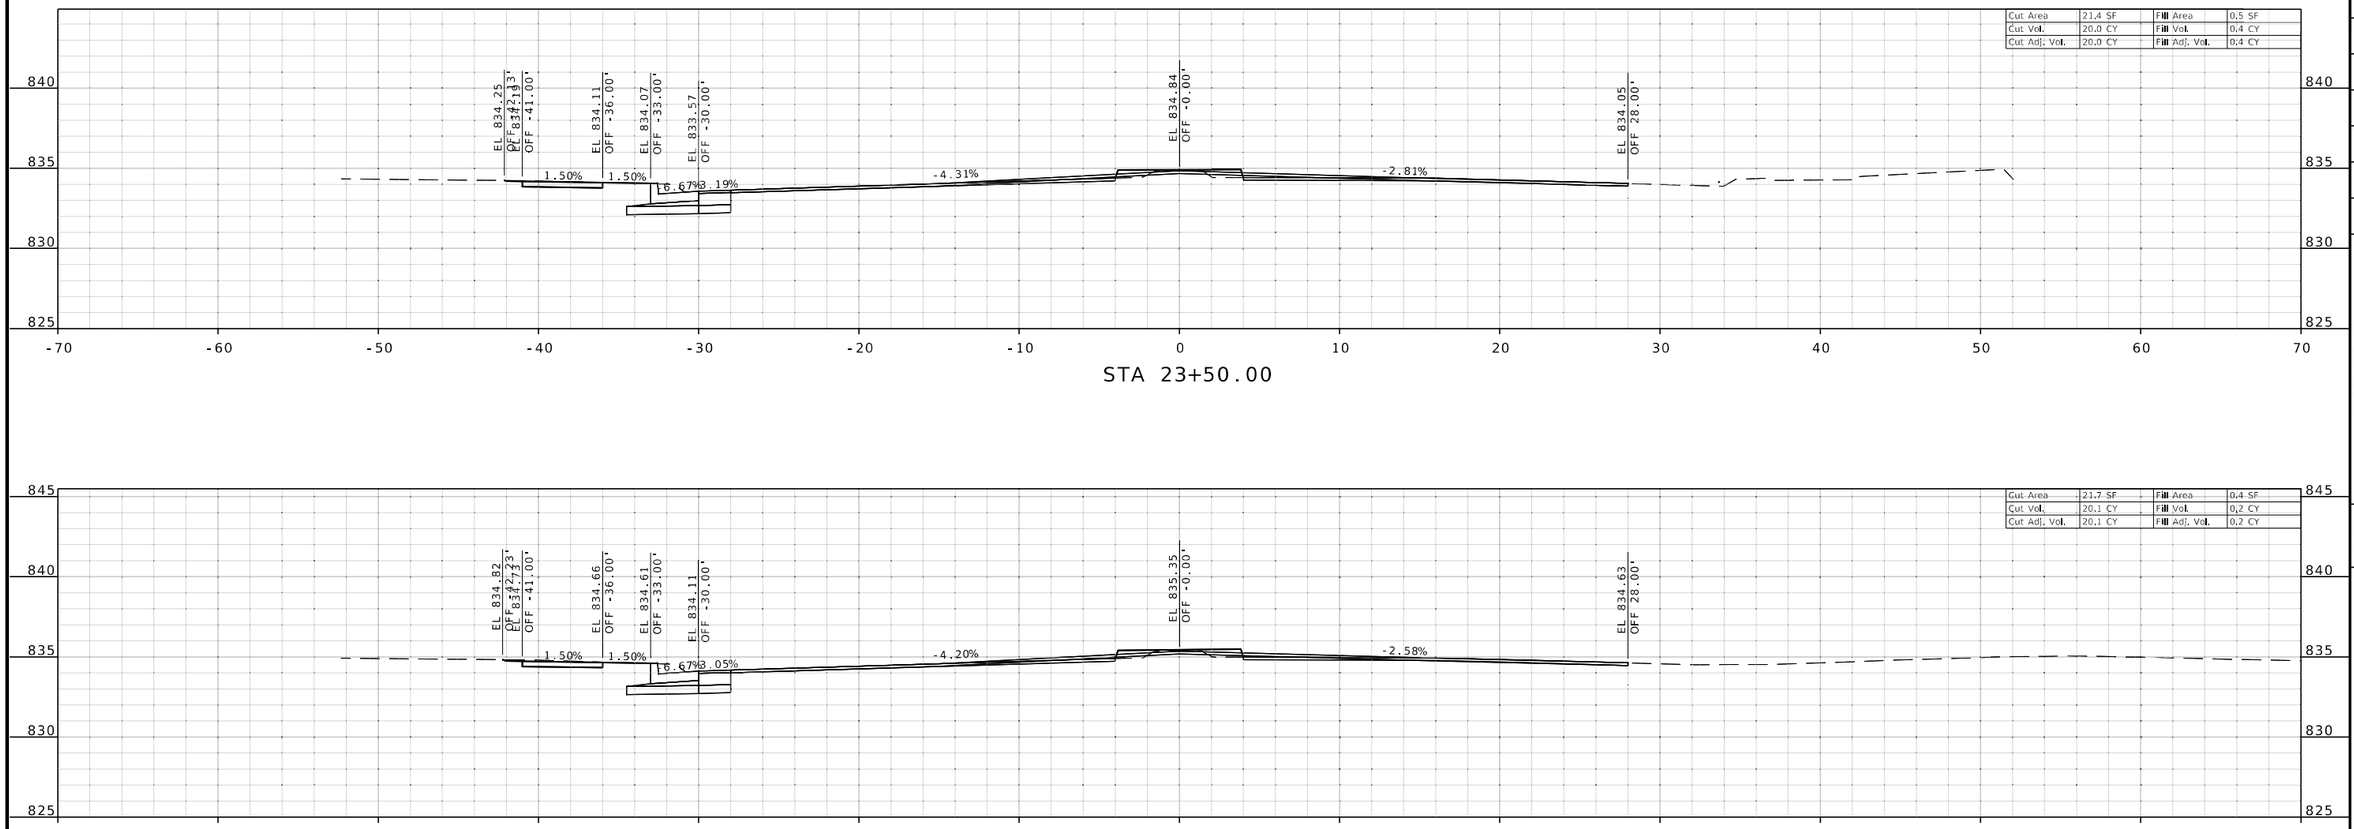

STA 23+50.00

STA 23+25.00

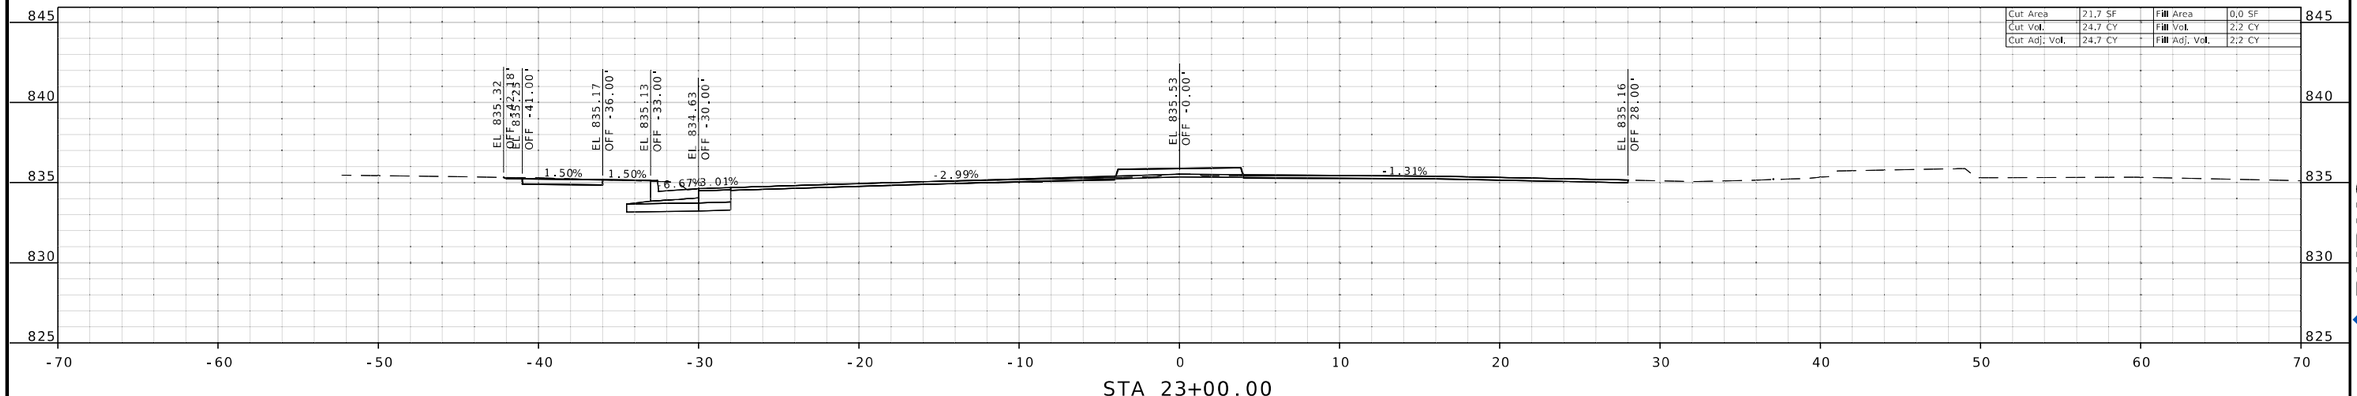

STA 23+00.00

STATE OF MISSOURI
RONNIE L. WILLIAMS
NUMBER PE-2010000879
PROFESSIONAL ENGINEER

THIS SHEET HAS BEEN SIGNED, SEALED, AND DATED ELECTRONICALLY

DATE PREPARED
8/4/2025

ROUTE	STATE
24	MO
DISTRICT	SHEET NO.
KC	15

COUNTY
JACKSON

JOB NO.
JKU0226

CONTRACT ID.

PROJECT NO.

BRIDGE NO.

DESCRIPTION	DATE

MISSOURI HIGHWAYS AND TRANSPORTATION COMMISSION

105 WEST CAPITOL
JEFFERSON CITY, MO 65102
1-888-ASK-MODOT (1-888-275-6636)

BURNS McDONNELL
9400 Ward Parkway
Kansas City, MO 64114
(816) 333-9400
Certificate of Authority
No.: 000165

IF A SEAL IS PRESENT ON THIS SHEET IT HAS BEEN ELECTRONICALLY SEALED AND DATED.

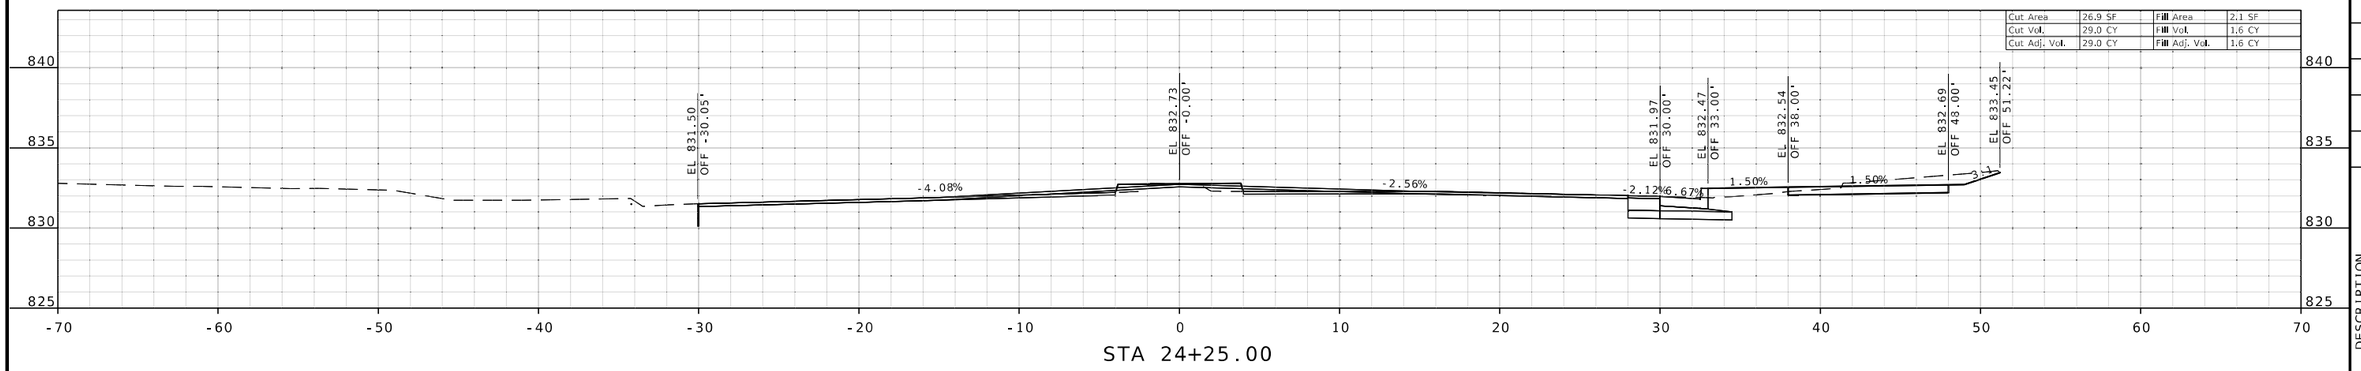

STA 24+25.00

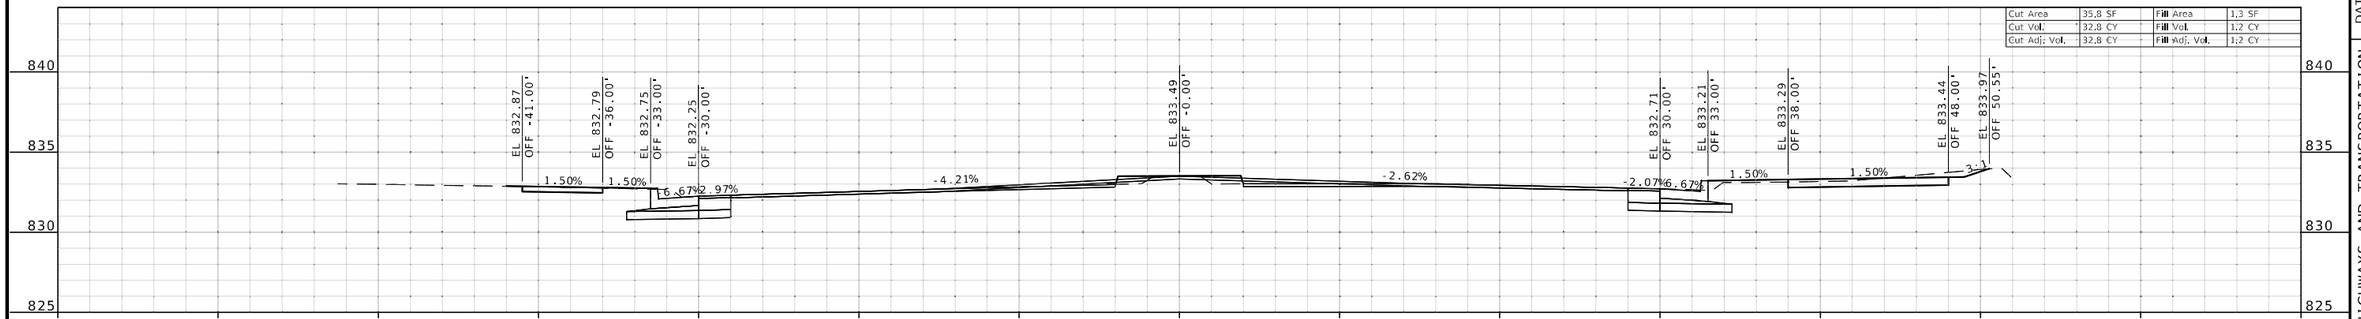

STA 24+00.00

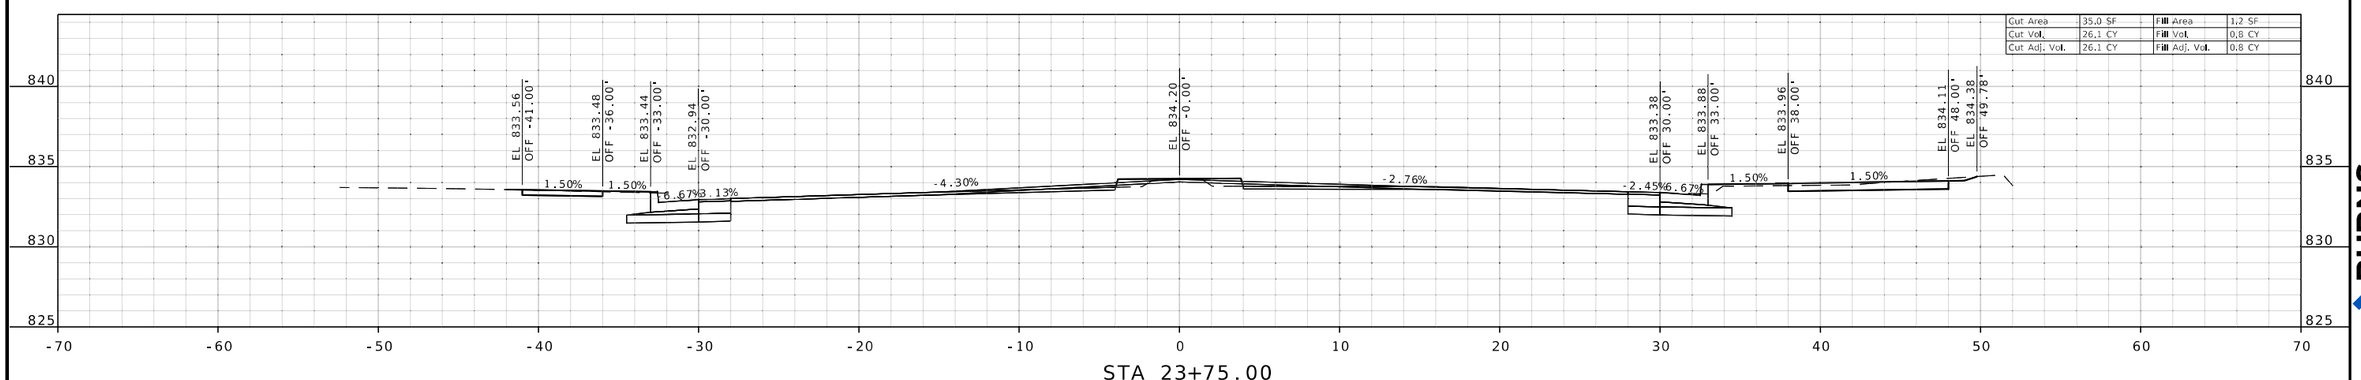

STA 23+75.00

STATE OF MISSOURI
RONNIE L. WILLIAMS
NUMBER PE-2010000879
PROFESSIONAL ENGINEER

THIS SHEET HAS BEEN SIGNED, SEALED, AND DATED ELECTRONICALLY

DATE PREPARED
8/4/2025

ROUTE	STATE
24	MO
DISTRICT	SHEET NO.
KC	16

COUNTY
JACKSON

JOB NO.
JKU0226

CONTRACT ID.

PROJECT NO.

BRIDGE NO.

DATE	DESCRIPTION

IF A SEAL IS PRESENT ON THIS SHEET IT HAS BEEN ELECTRONICALLY SEALED AND DATED.

MISSOURI HIGHWAYS AND TRANSPORTATION COMMISSION

105 WEST CAPITOL
JEFFERSON CITY, MO 65102
1-888-ASK-MODOT (1-888-275-6636)

BURNS McDONNELL
9400 Ward Parkway
Kansas City, MO 64114
(816) 333-9400
Certificate of Authority
No.: 000165

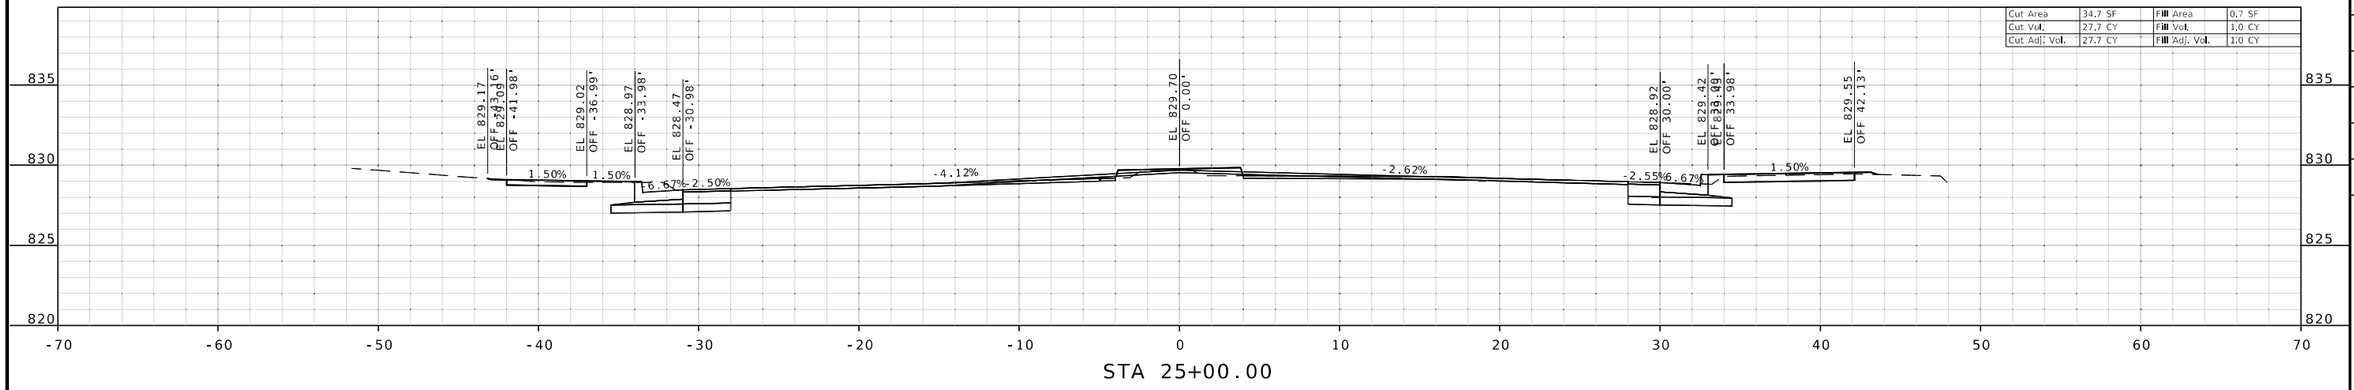

Cut Area	34.7 SF	Fill Area	0.7 SF
Cut Vol.	27.7 CY	Fill Vol.	1.0 CY
Cut Adj. Vol.	27.7 CY	Fill Adj. Vol.	1.0 CY

STA 25+00.00

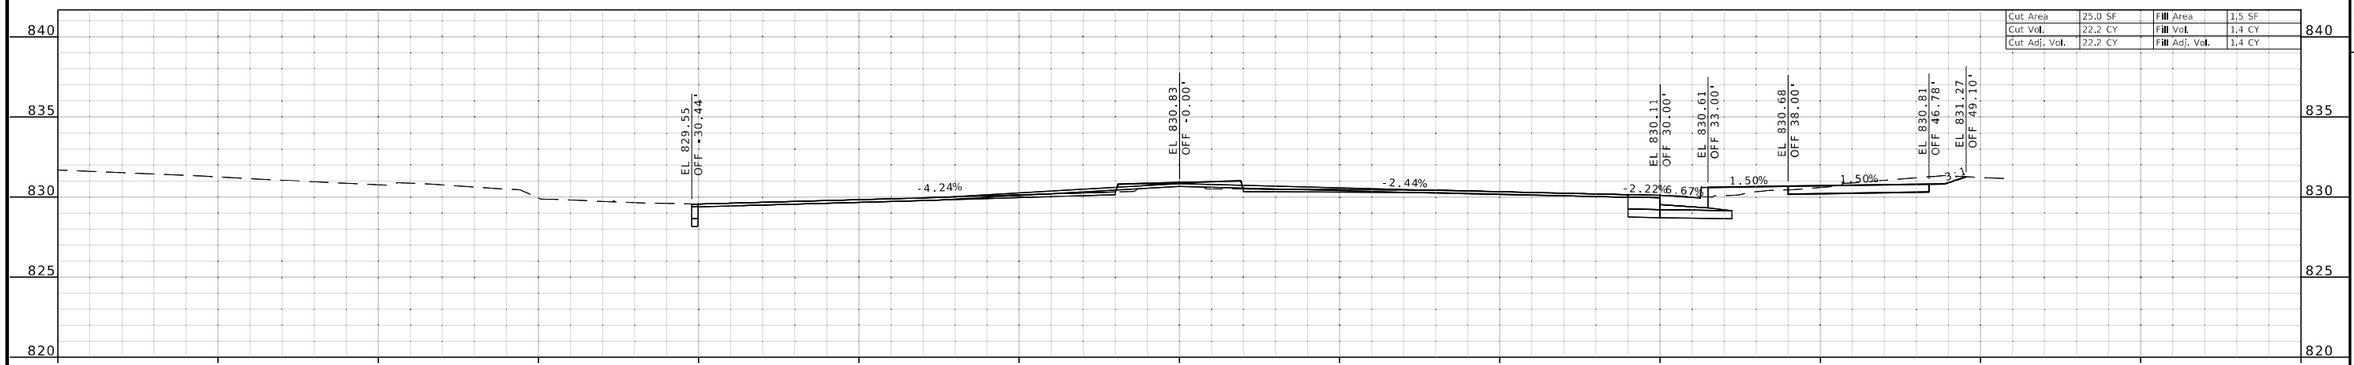

Cut Area	25.0 SF	Fill Area	1.5 SF
Cut Vol.	22.2 CY	Fill Vol.	1.4 CY
Cut Adj. Vol.	22.2 CY	Fill Adj. Vol.	1.4 CY

STA 24+75.00

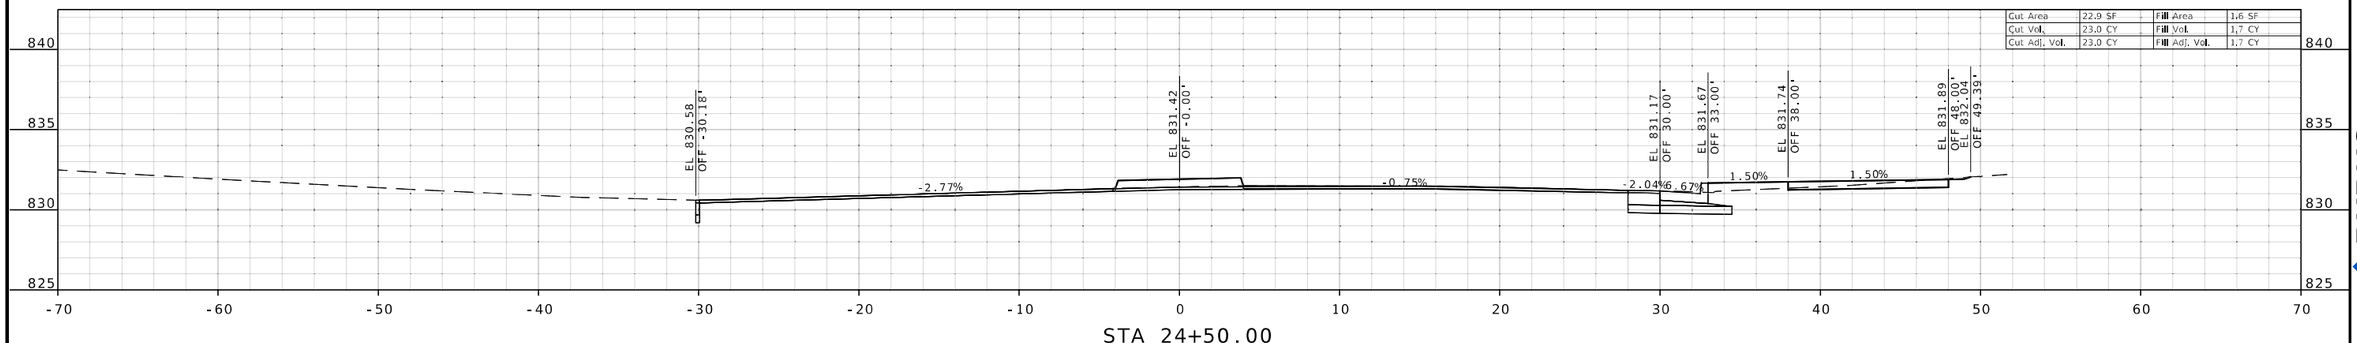

Cut Area	22.9 SF	Fill Area	1.6 SF
Cut Vol.	23.0 CY	Fill Vol.	1.7 CY
Cut Adj. Vol.	23.0 CY	Fill Adj. Vol.	1.7 CY

STA 24+50.00

STATE OF MISSOURI
RONNIE L. WILLIAMS
NUMBER PE-2010000879
PROFESSIONAL ENGINEER

THIS SHEET HAS BEEN SIGNED, SEALED, AND DATED ELECTRONICALLY

DATE PREPARED
8/4/2025

ROUTE	STATE
24	MO
DISTRICT	SHEET NO.
KC	17

COUNTY
JACKSON

JOB NO.
JKU0226

CONTRACT ID.

PROJECT NO.

BRIDGE NO.

DATE	DESCRIPTION

IF A SEAL IS PRESENT ON THIS SHEET IT HAS BEEN ELECTRONICALLY SEALED AND DATED.

MISSOURI HIGHWAYS AND TRANSPORTATION COMMISSION

105 WEST CAPITOL
JEFFERSON CITY, MO 65102
1-888-ASK-MODOT (1-888-275-6636)

BURNS McDONNELL
9400 Ward Parkway
Kansas City, MO 64114
(816) 333-9400
Certificate of Authority
No.: 000165

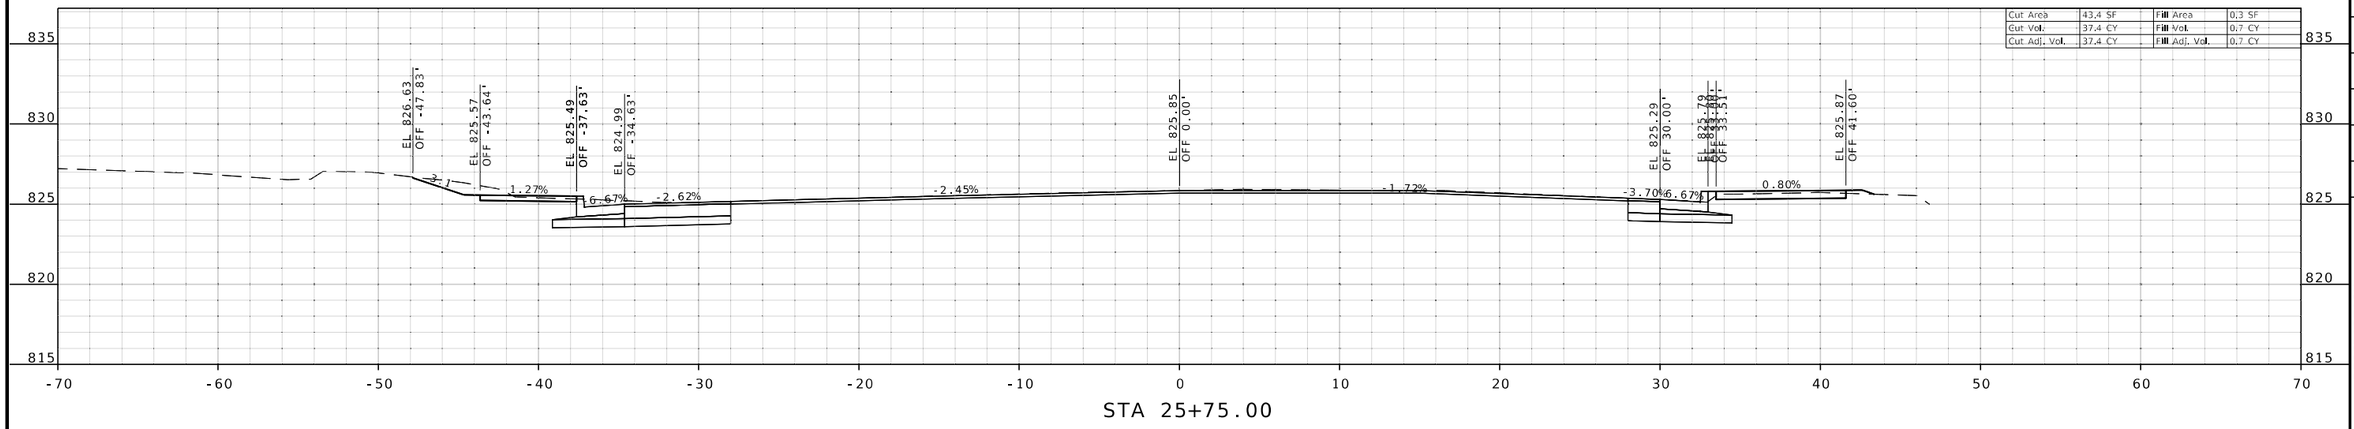

STA 25+75.00

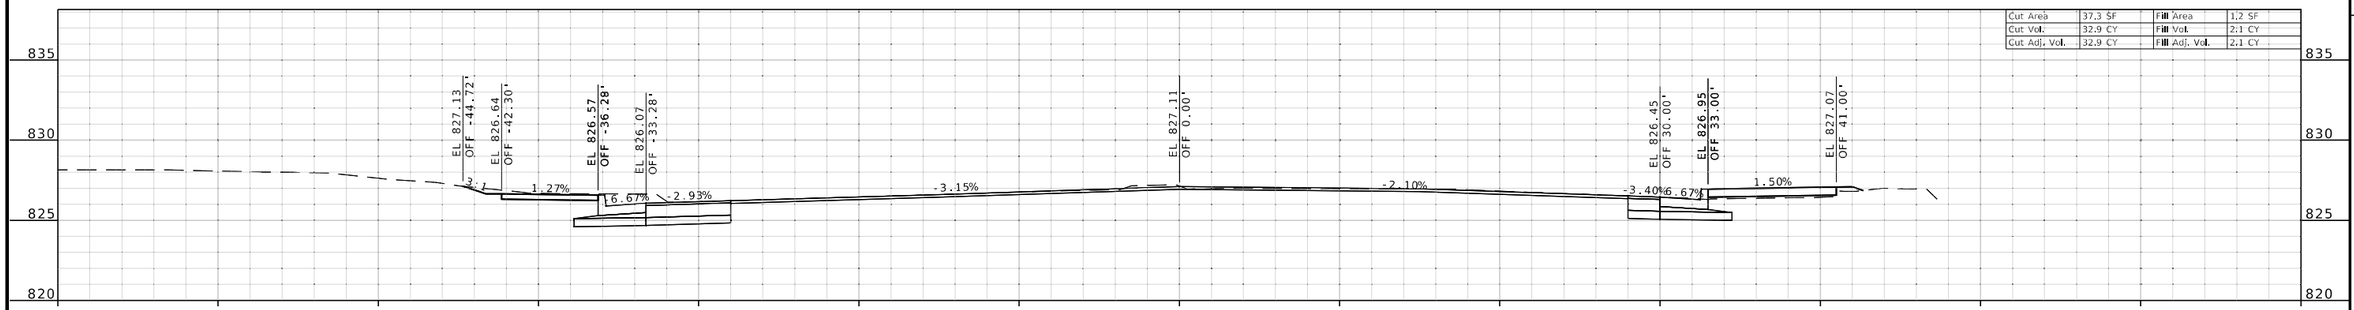

STA 25+50.00

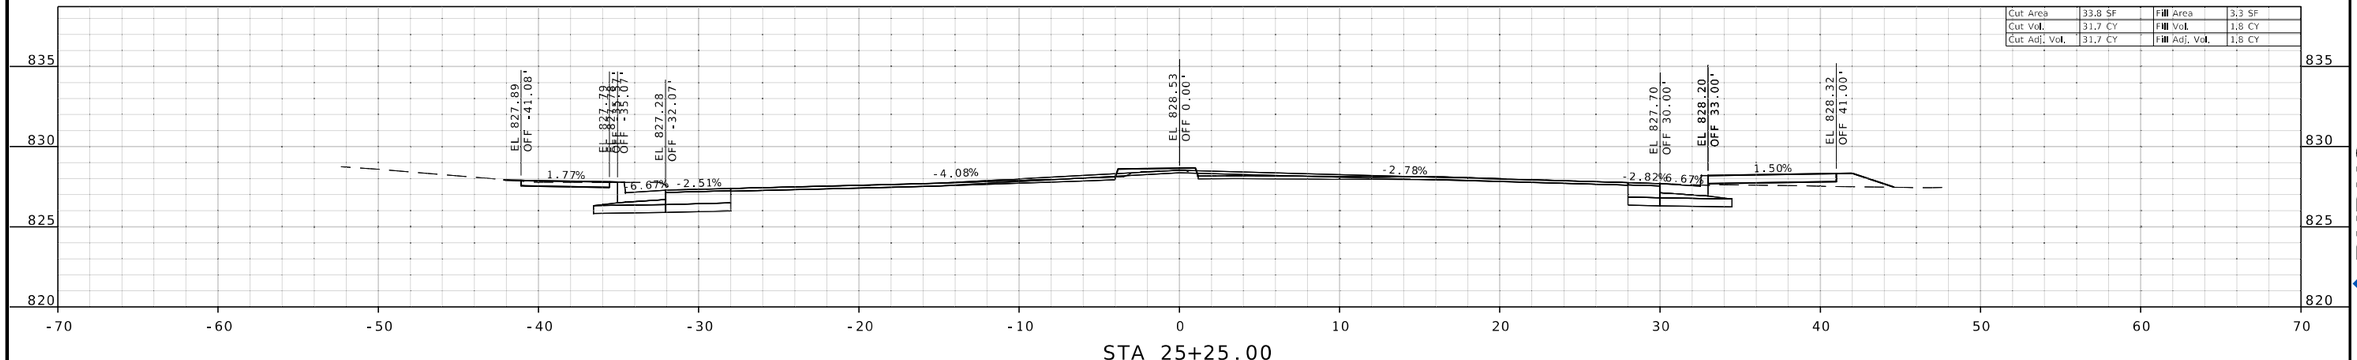

STA 25+25.00

STATE OF MISSOURI
RONNIE L. WILLIAMS
NUMBER PE-2010000879
PROFESSIONAL ENGINEER

THIS SHEET HAS BEEN SIGNED, SEALED, AND DATED ELECTRONICALLY

DATE PREPARED
8/4/2025

ROUTE	STATE
24	MO
DISTRICT	SHEET NO.
KC	18

COUNTY
JACKSON

JOB NO.
JKU0226

CONTRACT ID.

PROJECT NO.

BRIDGE NO.

DATE	DESCRIPTION

IF A SEAL IS PRESENT ON THIS SHEET IT HAS BEEN ELECTRONICALLY SEALED AND DATED.

MISSOURI HIGHWAYS AND TRANSPORTATION COMMISSION
105 WEST CAPITOL
JEFFERSON CITY, MO 65102
1-888-ASK-MODOT (1-888-275-6636)

BURNS McDONNELL
9400 Ward Parkway
Kansas City, MO 64114
(816) 333-9400
Certificate of Authority No.: 000165

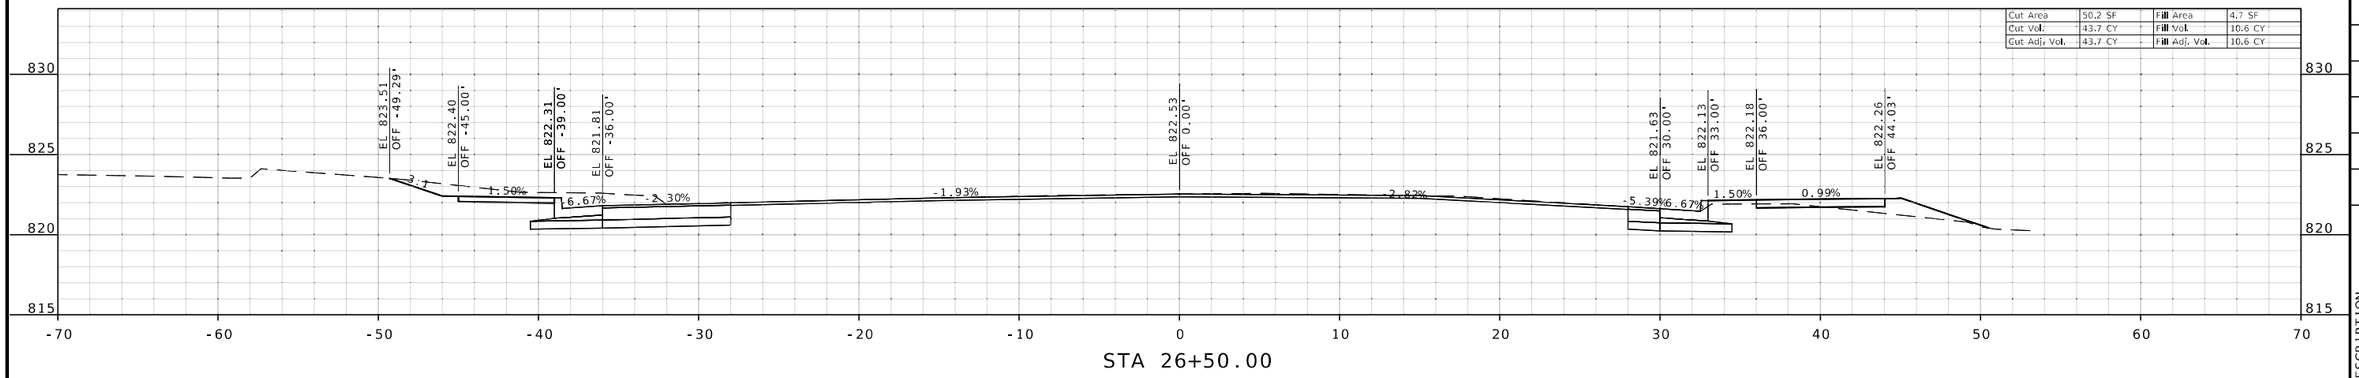

STA 26+50.00

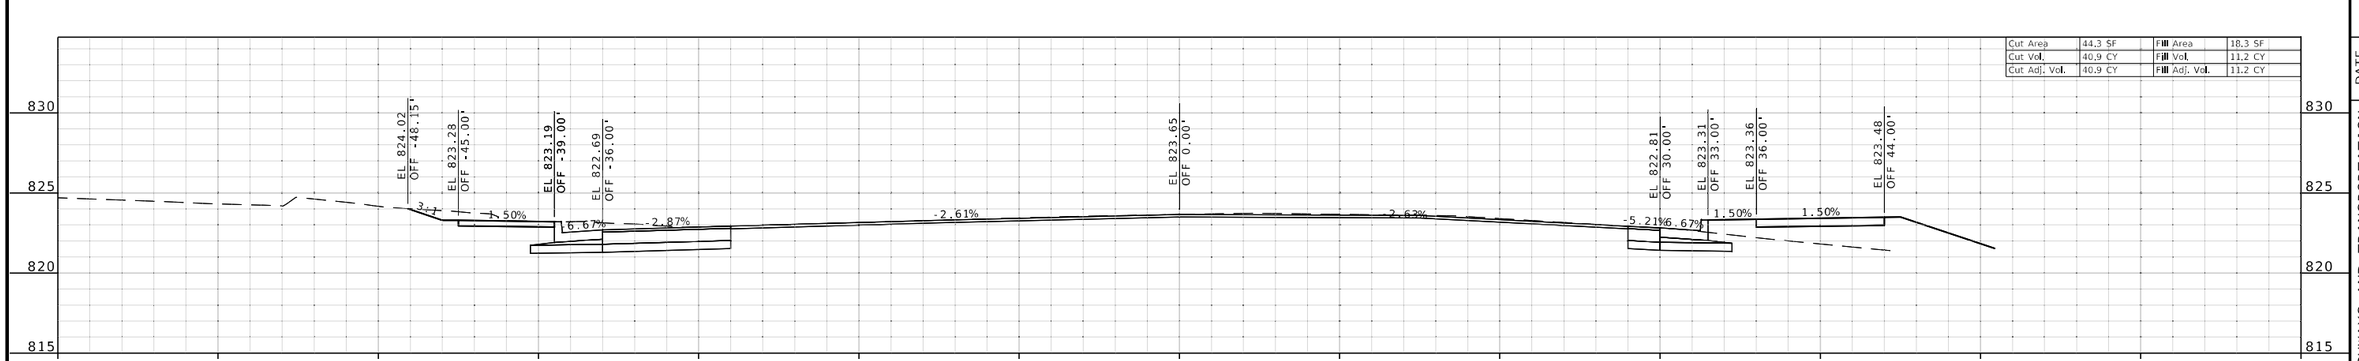

STA 26+25.00

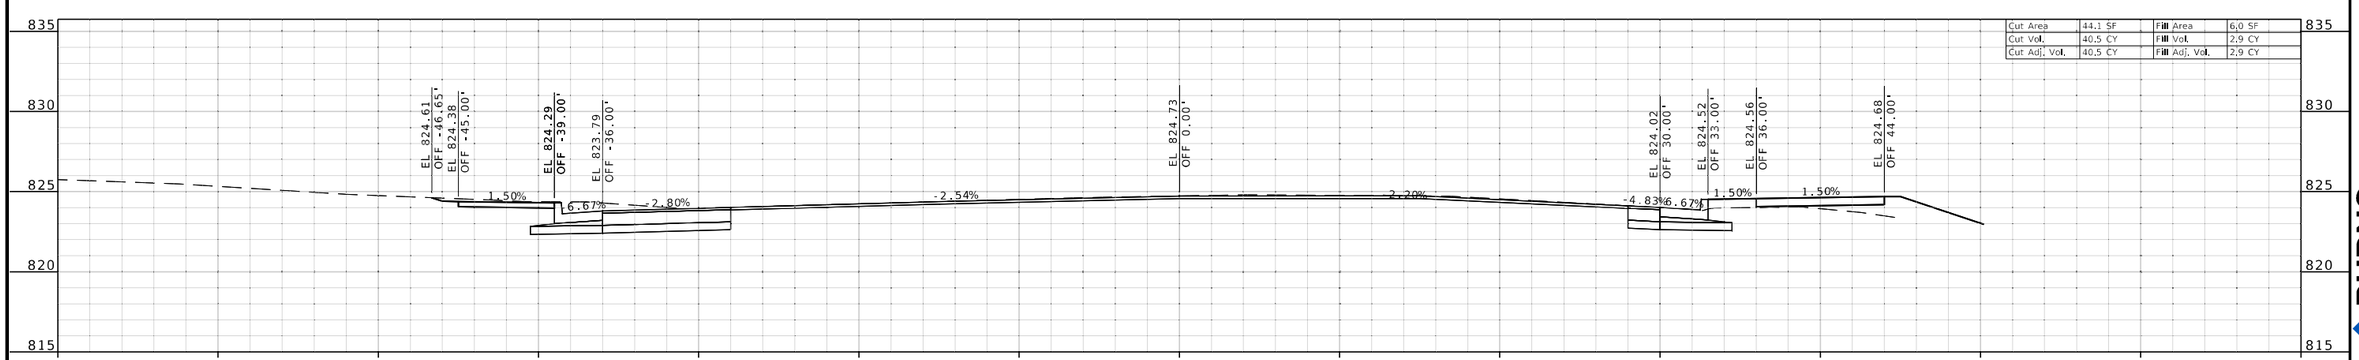

STA 26+00.00

STATE OF MISSOURI
RONNIE L. WILLIAMS
NUMBER PE-2010000879
PROFESSIONAL ENGINEER

THIS SHEET HAS BEEN SIGNED, SEALED, AND DATED ELECTRONICALLY

DATE PREPARED
8/4/2025

ROUTE	STATE
24	MO
DISTRICT	SHEET NO.
KC	19

COUNTY
JACKSON

JOB NO.
JKU0226

CONTRACT ID.

PROJECT NO.

BRIDGE NO.

DESCRIPTION	DATE

MISSOURI HIGHWAYS AND TRANSPORTATION COMMISSION

105 WEST CAPITOL
JEFFERSON CITY, MO 65102
1-888-ASK-MODOT (1-888-275-6636)

BURNS McDONNELL
9400 Ward Parkway
Kansas City, MO 64114
(816) 333-9400
Certificate of Authority
No.: 000165

IF A SEAL IS PRESENT ON THIS SHEET IT HAS BEEN ELECTRONICALLY SEALED AND DATED.

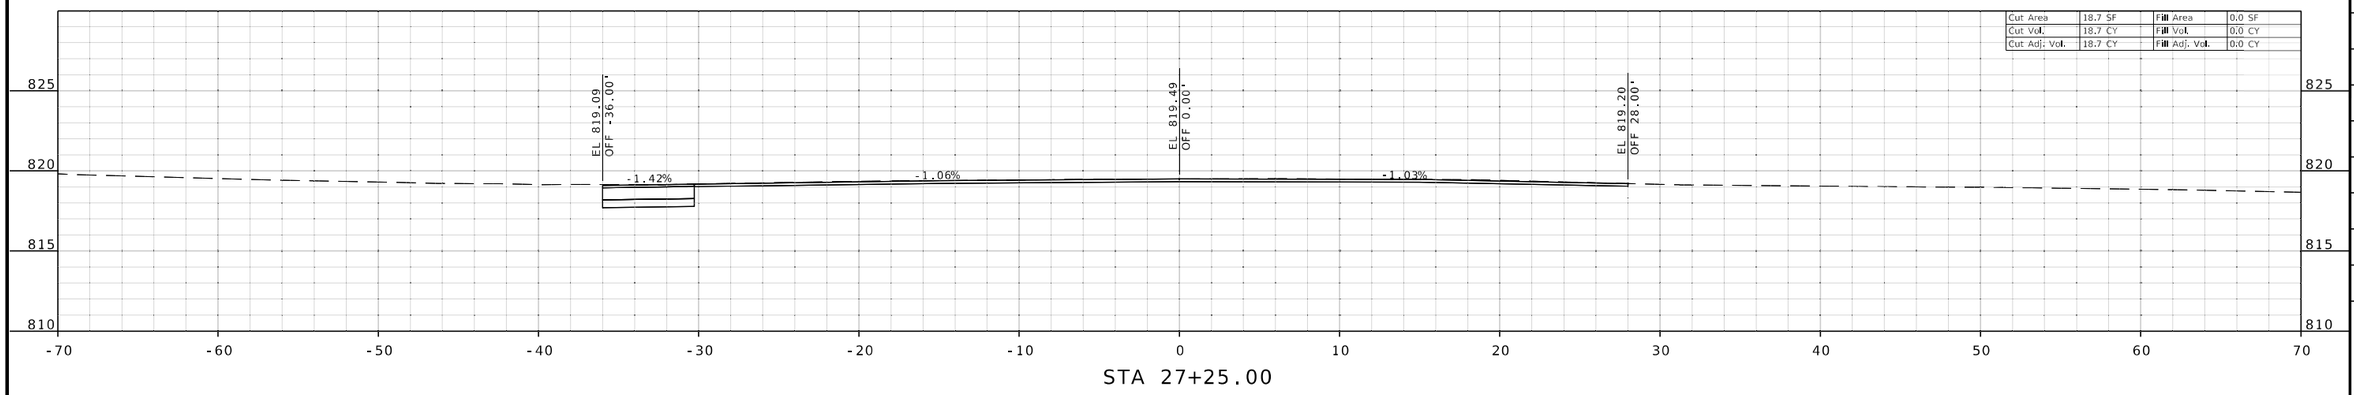

STA 27+25.00

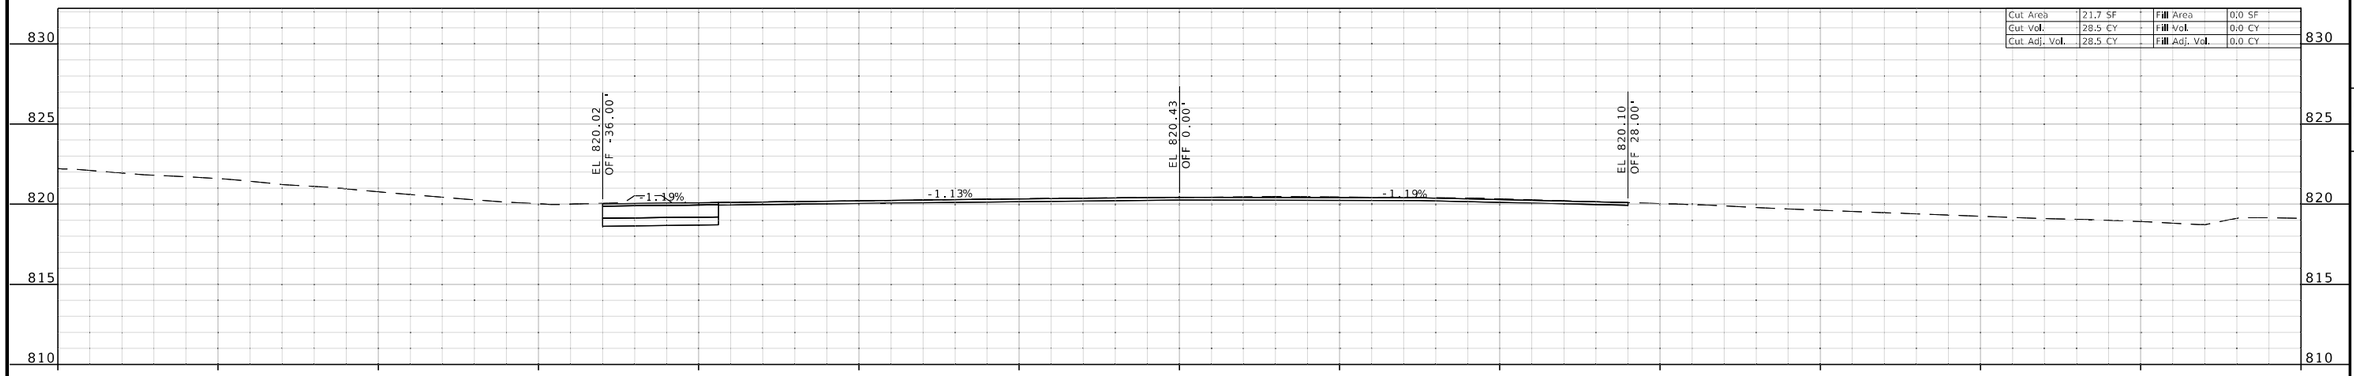

STA 27+00.00

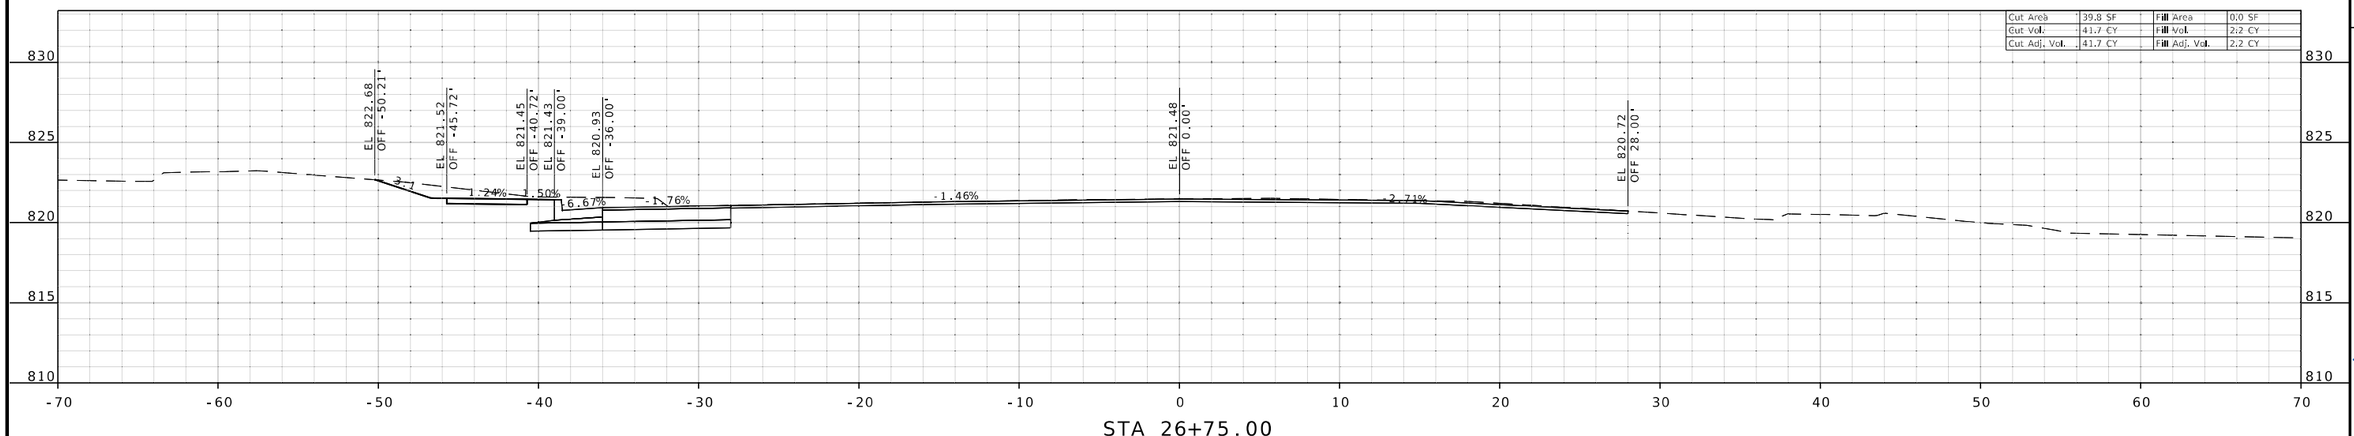

STA 26+75.00

STATE OF MISSOURI
RONNIE L. WILLIAMS
NUMBER PE-2010000879
PROFESSIONAL ENGINEER

THIS SHEET HAS BEEN SIGNED, SEALED, AND DATED ELECTRONICALLY

DATE PREPARED
8/4/2025

ROUTE	STATE
24	MO
DISTRICT	SHEET NO.
KC	20

COUNTY
JACKSON

JOB NO.
JKU0226

CONTRACT ID.

PROJECT NO.

BRIDGE NO.

DESCRIPTION	DATE

IF A SEAL IS PRESENT ON THIS SHEET IT HAS BEEN ELECTRONICALLY SEALED AND DATED.

MISSOURI HIGHWAYS AND TRANSPORTATION COMMISSION

105 WEST CAPITOL
JEFFERSON CITY, MO 65102
1-888-ASK-MODOT (1-888-275-6636)

BURNS McDONNELL
9400 Ward Parkway
Kansas City, MO 64114
(816) 333-9400
Certificate of Authority
No.: 000165

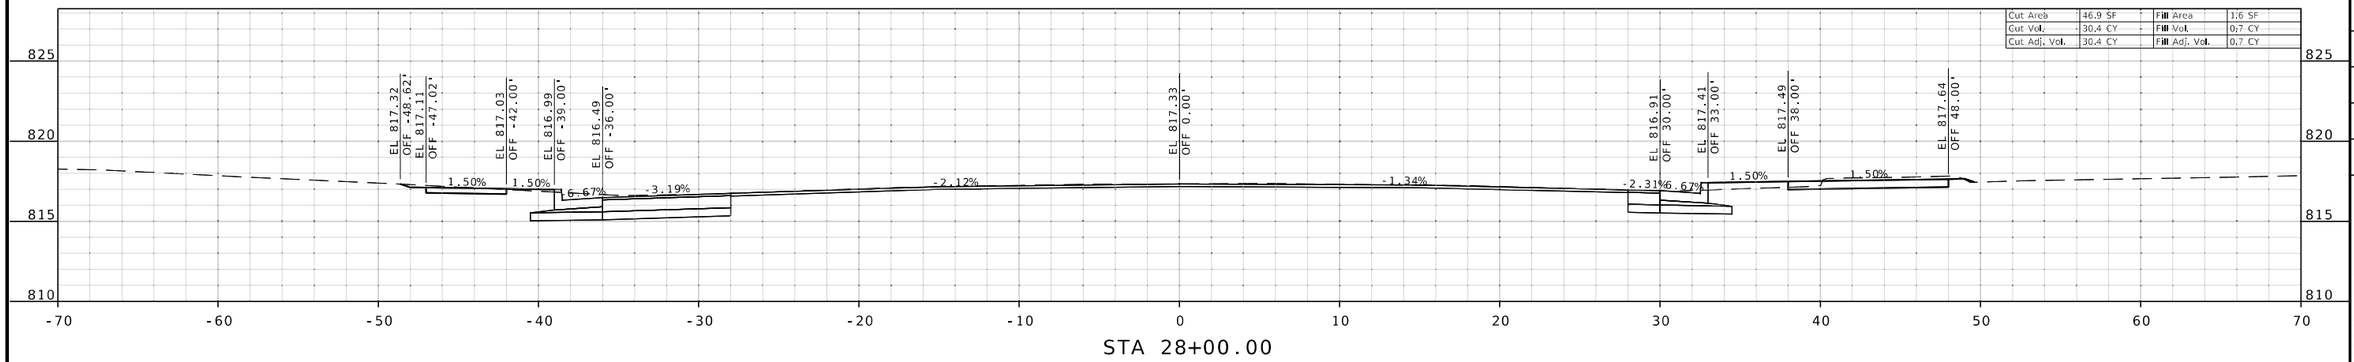

STA 28+00.00

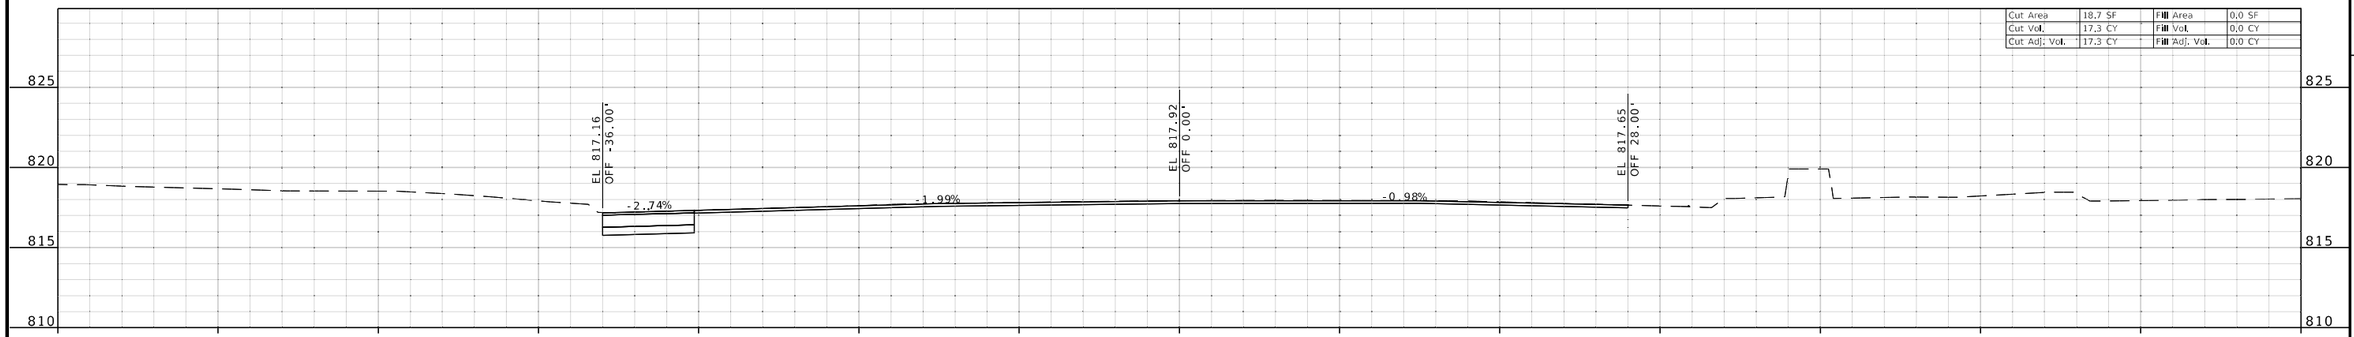

STA 27+75.00

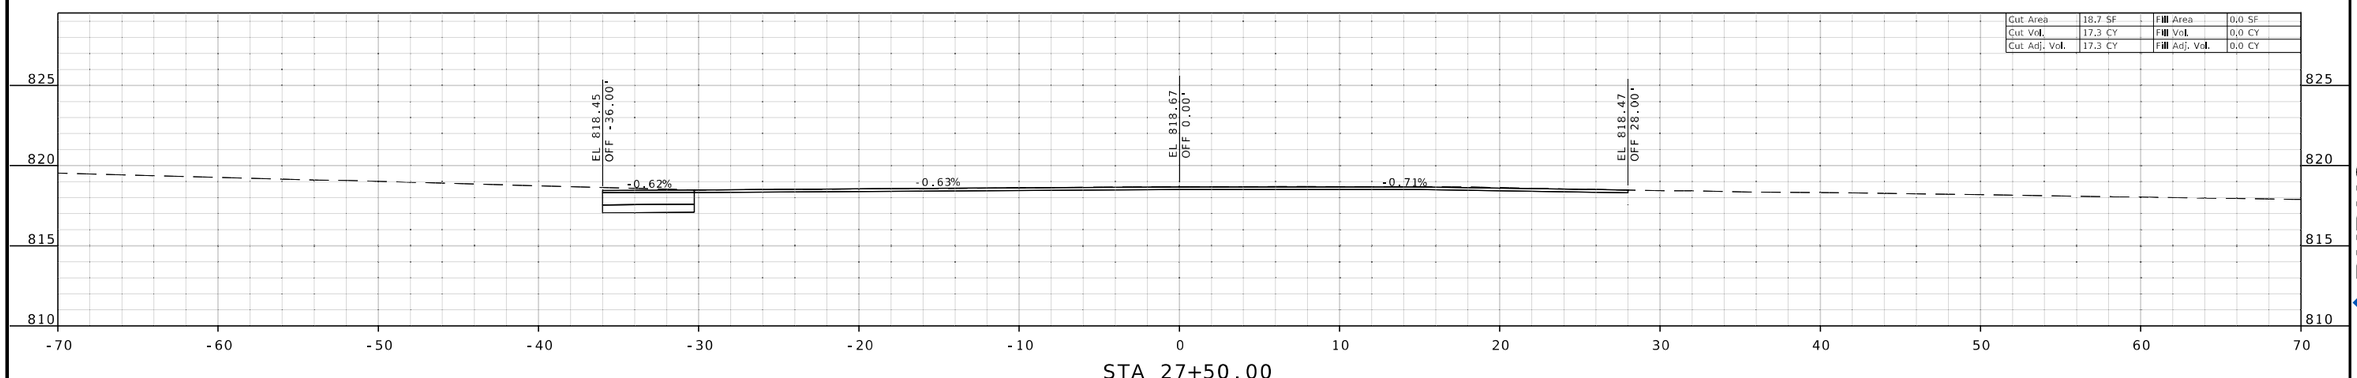

STA 27+50.00

STATE OF MISSOURI
RONNIE L. WILLIAMS
NUMBER PE-2010000879
PROFESSIONAL ENGINEER

THIS SHEET HAS BEEN SIGNED, SEALED, AND DATED ELECTRONICALLY

DATE PREPARED
8/4/2025

ROUTE	STATE
24	MO
DISTRICT	SHEET NO.
KC	21

COUNTY
JACKSON

JOB NO.
JKU0226

CONTRACT ID.

PROJECT NO.

BRIDGE NO.

DESCRIPTION	DATE

IF A SEAL IS PRESENT ON THIS SHEET IT HAS BEEN ELECTRONICALLY SEALED AND DATED.

MISSOURI HIGHWAYS AND TRANSPORTATION COMMISSION

105 WEST CAPITOL
JEFFERSON CITY, MO 65102
1-888-ASK-MODOT (1-888-275-6636)

BURNS McDONNELL
9400 Ward Parkway
Kansas City, MO 64114
(816) 333-9400
Certificate of Authority
No.: 000165

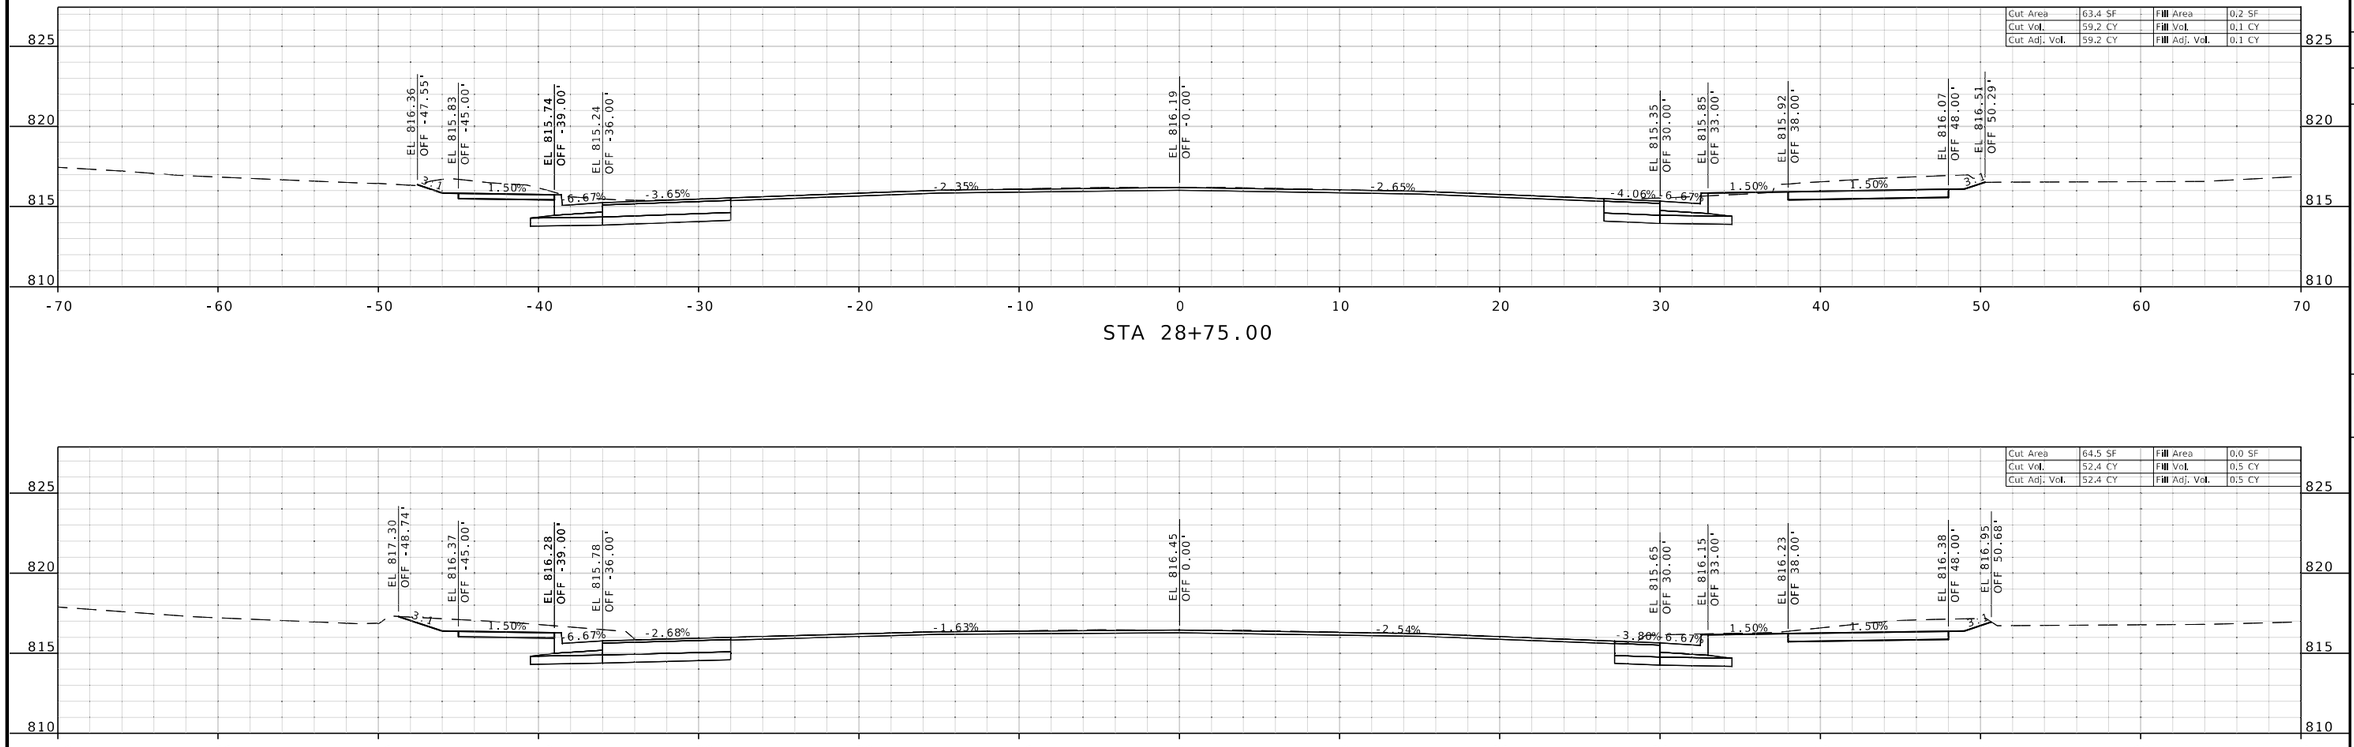

STA 28+75.00

STA 28+50.00

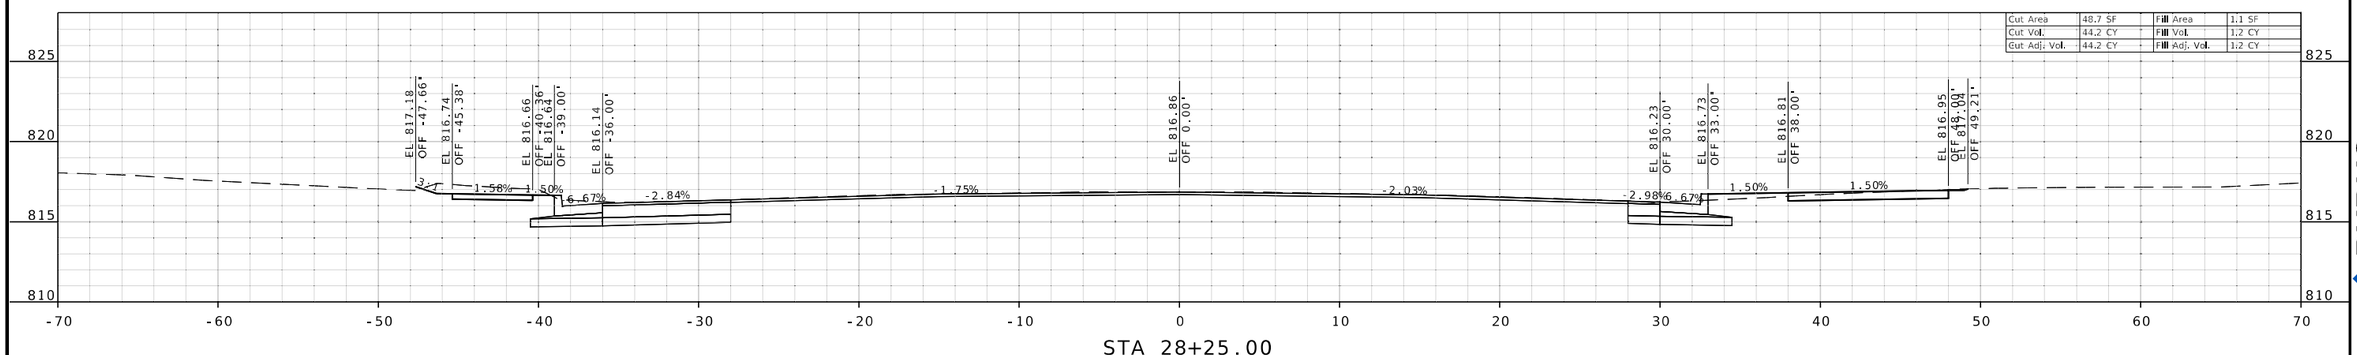

STA 28+25.00

STATE OF MISSOURI
RONNIE L. WILLIAMS
NUMBER PE-2010000879
PROFESSIONAL ENGINEER

THIS SHEET HAS BEEN SIGNED, SEALED, AND DATED ELECTRONICALLY

DATE PREPARED
8/4/2025

ROUTE	STATE
24	MO
DISTRICT	SHEET NO.
KC	22

COUNTY
JACKSON

JOB NO.
JKU0226

CONTRACT ID.

PROJECT NO.

BRIDGE NO.

DATE	DESCRIPTION

IF A SEAL IS PRESENT ON THIS SHEET IT HAS BEEN ELECTRONICALLY SEALED AND DATED.

MISSOURI HIGHWAYS AND TRANSPORTATION COMMISSION

105 WEST CAPITOL
JEFFERSON CITY, MO 65102
1-888-ASK-MODOT (1-888-275-6636)

BURNS McDONNELL
9400 Ward Parkway
Kansas City, MO 64114
(816) 333-9400
Certificate of Authority
No.: 000165

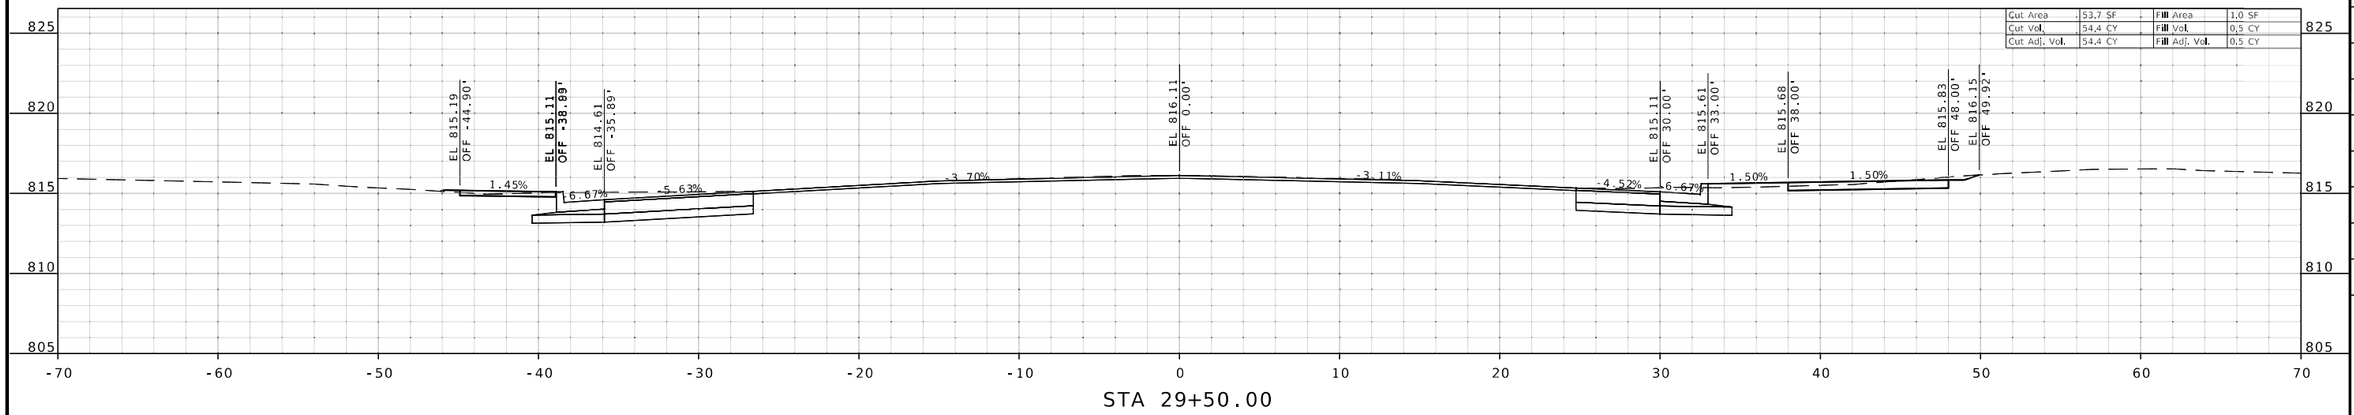

STA 29+50.00

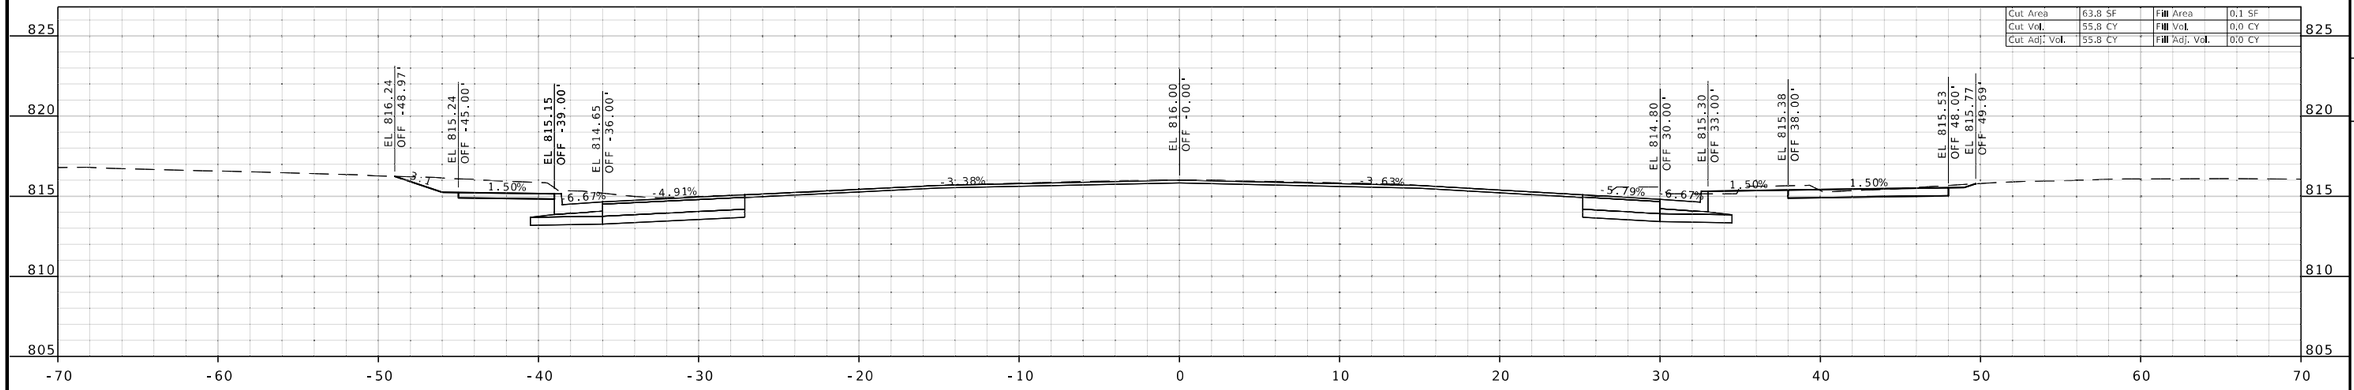

STA 29+25.00

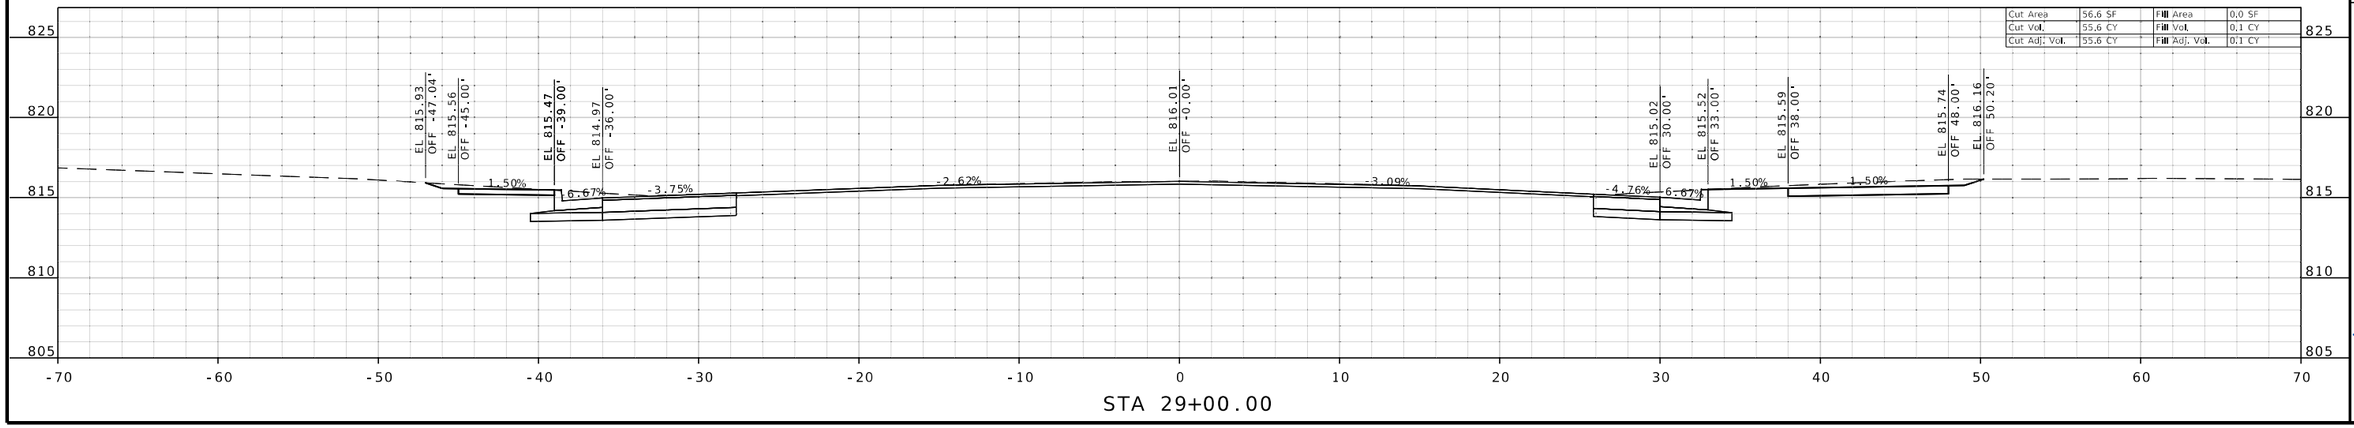

STA 29+00.00

STATE OF MISSOURI
RONNIE L. WILLIAMS
NUMBER PE-2010000879
PROFESSIONAL ENGINEER

THIS SHEET HAS BEEN SIGNED, SEALED, AND DATED ELECTRONICALLY

DATE PREPARED
8/4/2025

ROUTE	STATE
24	MO
DISTRICT	SHEET NO.
KC	23

COUNTY
JACKSON

JOB NO.
JKU0226

CONTRACT ID.

PROJECT NO.

BRIDGE NO.

DESCRIPTION	DATE

MISSOURI HIGHWAYS AND TRANSPORTATION COMMISSION

105 WEST CAPITOL
JEFFERSON CITY, MO 65102
1-888-ASK-MODOT (1-888-275-6636)

BURNS McDONNELL
9400 Ward Parkway
Kansas City, MO 64114
(816) 333-9400
Certificate of Authority
No. : 000165

IF A SEAL IS PRESENT ON THIS SHEET IT HAS BEEN ELECTRONICALLY SEALED AND DATED.

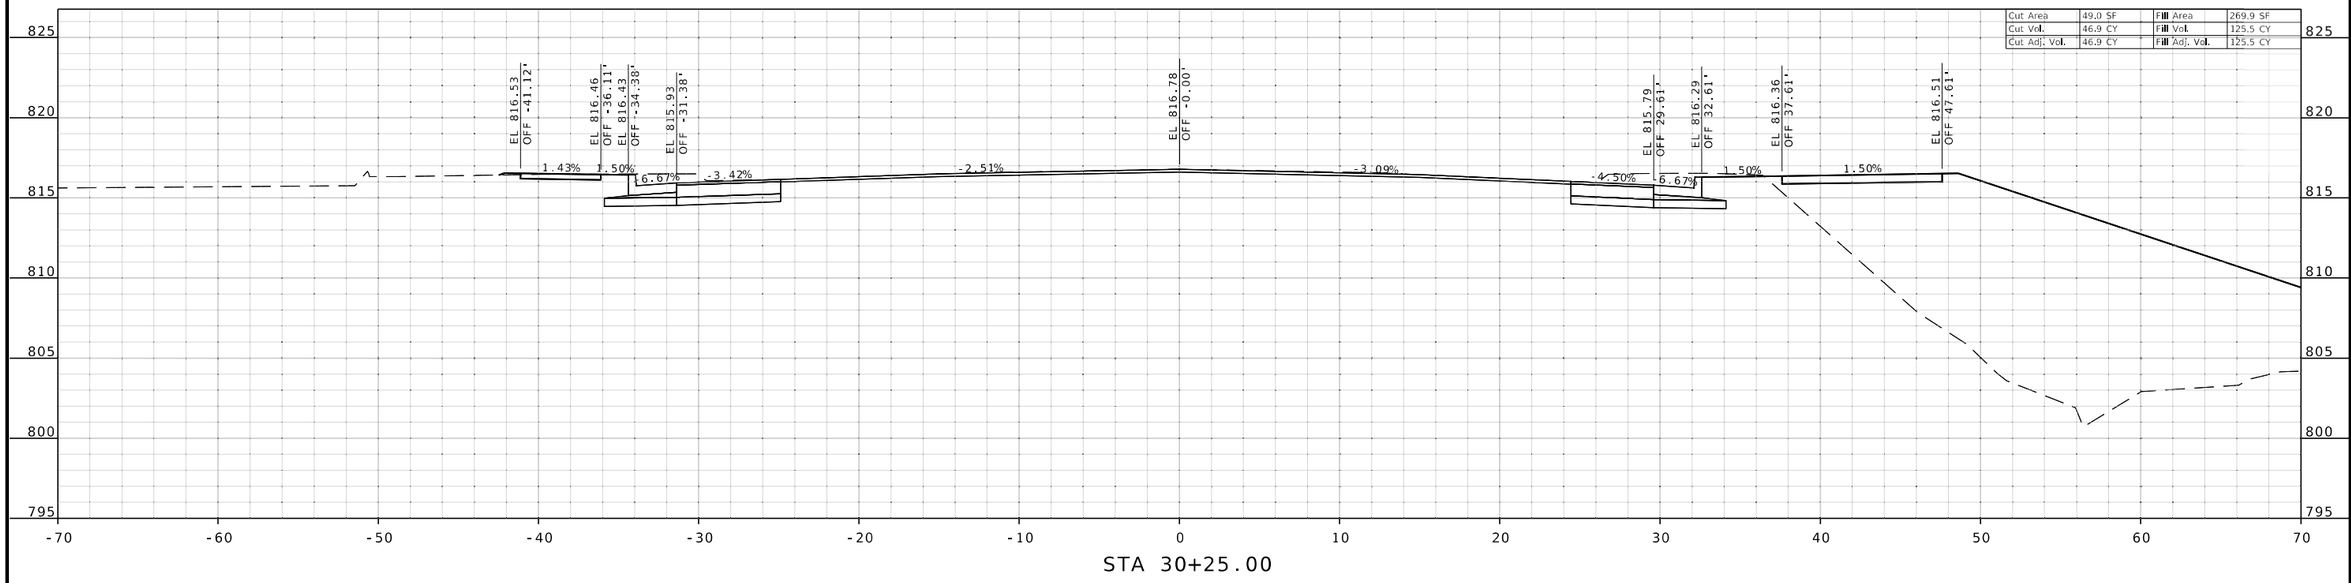

STA 30+25.00

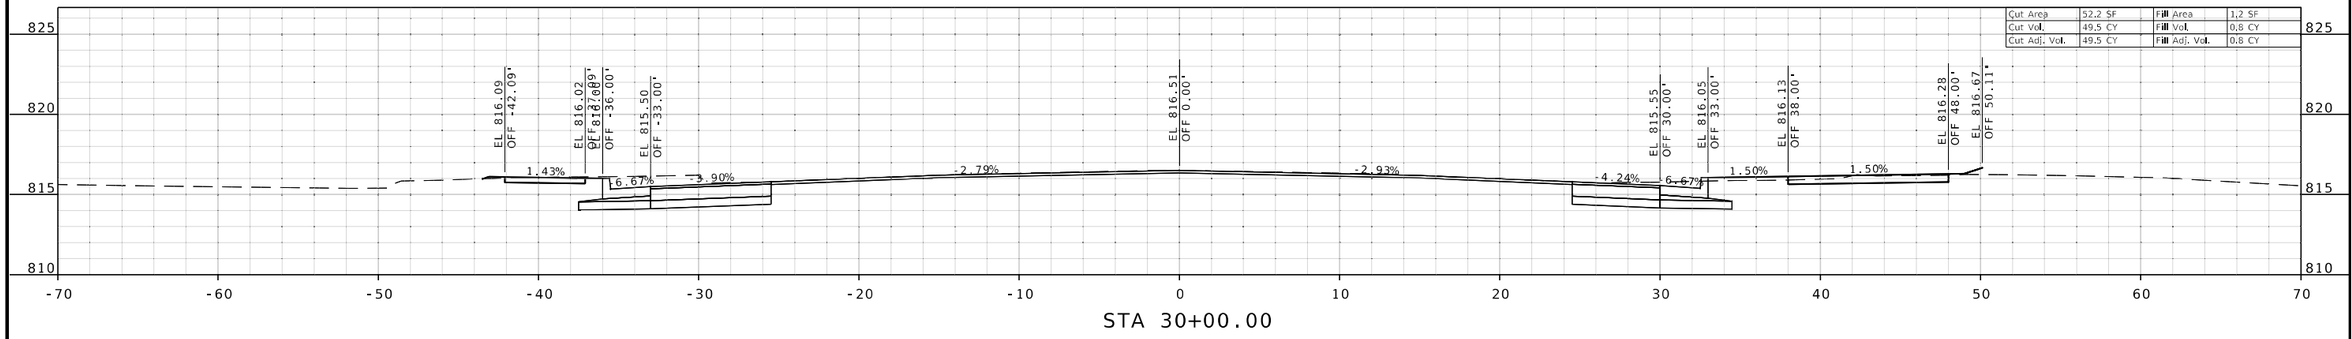

STA 30+00.00

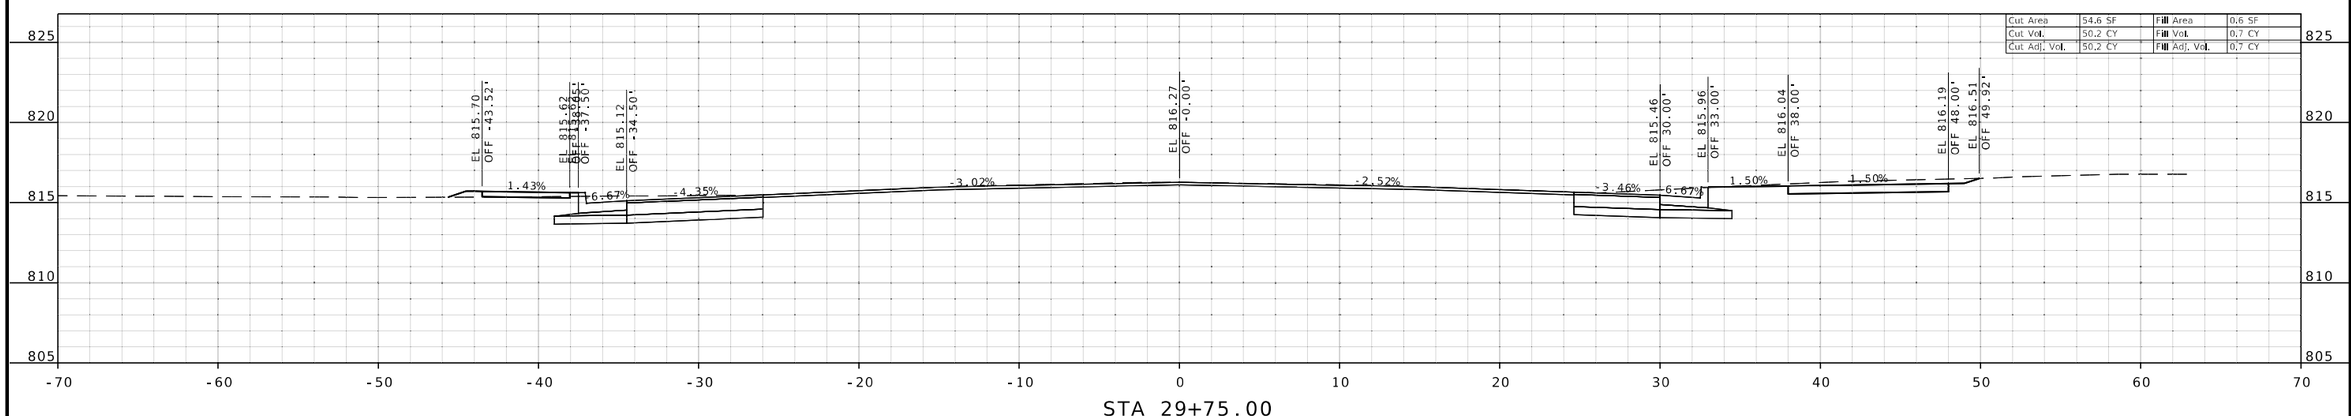

STA 29+75.00

STATE OF MISSOURI
RONNIE L. WILLIAMS
NUMBER PE-2010000879
PROFESSIONAL ENGINEER

THIS SHEET HAS BEEN SIGNED, SEALED, AND DATED ELECTRONICALLY

DATE PREPARED
8/4/2025

ROUTE	STATE
24	MO
DISTRICT	SHEET NO.
KC	24

COUNTY
JACKSON

JOB NO.
JKU0226

CONTRACT ID.

PROJECT NO.

BRIDGE NO.

DESCRIPTION	DATE

MISSOURI HIGHWAYS AND TRANSPORTATION COMMISSION

105 WEST CAPITOL
JEFFERSON CITY, MO 65102
1-888-ASK-MODOT (1-888-275-6636)

BURNS McDONNELL
9400 Ward Parkway
Kansas City, MO 64114
(816) 333-9400
Certificate of Authority No.: 000165

IF A SEAL IS PRESENT ON THIS SHEET IT HAS BEEN ELECTRONICALLY SEALED AND DATED.

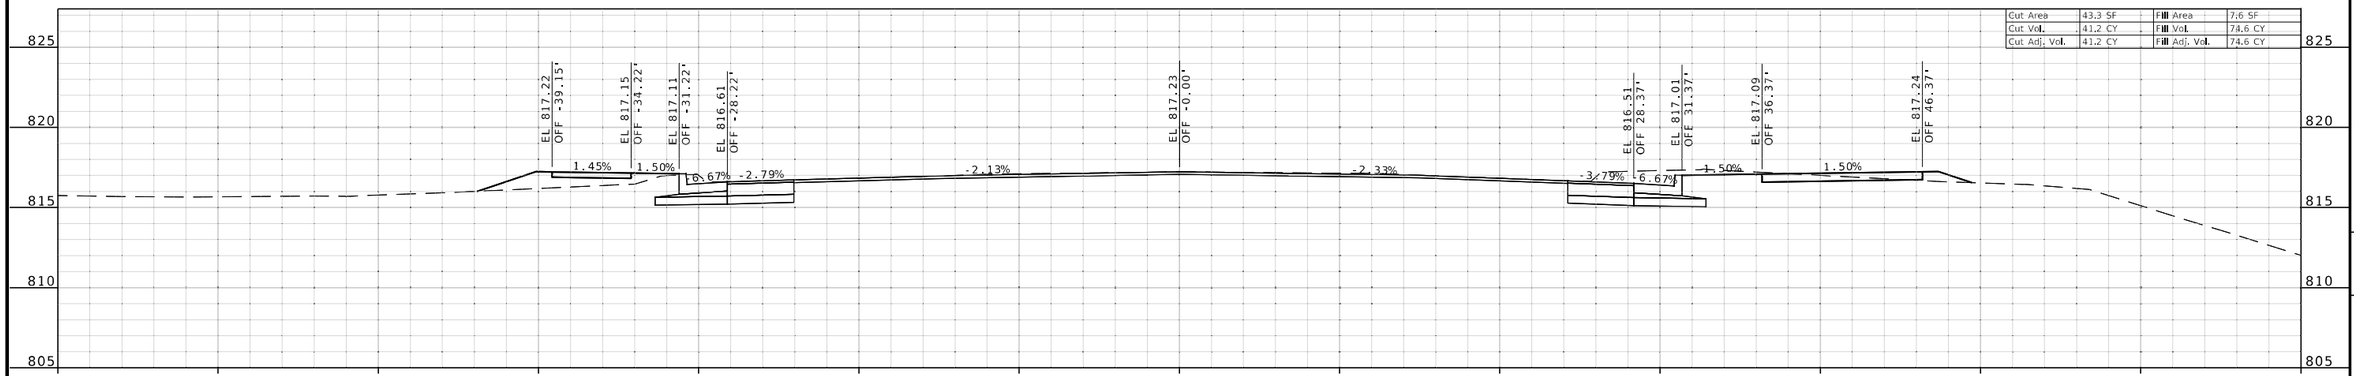

STA 30+75.00

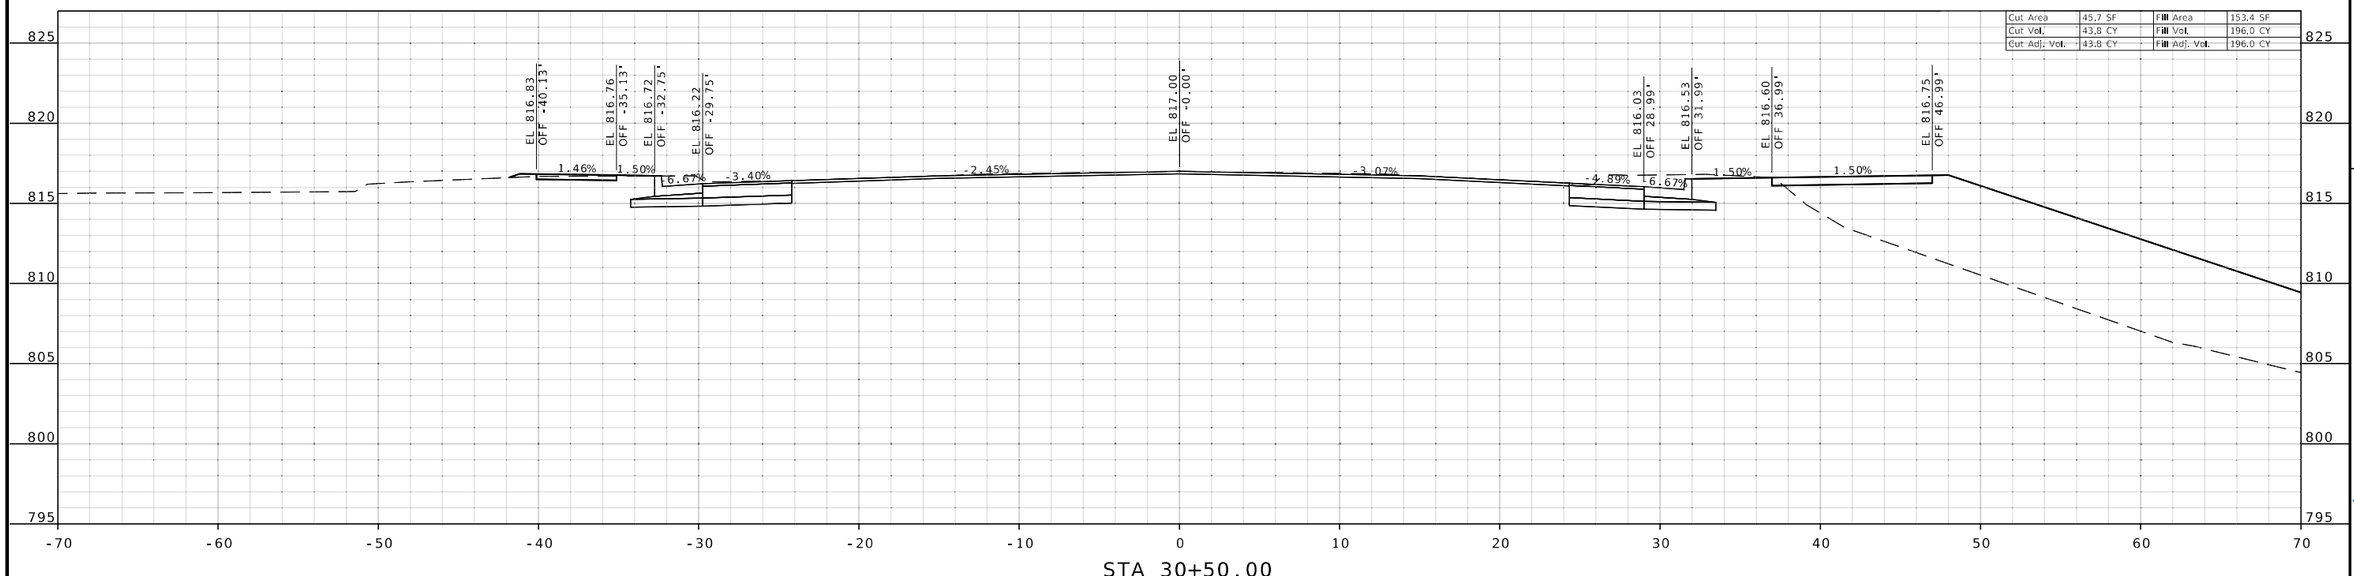

STA 30+50.00

STATE OF MISSOURI
RONNIE L. WILLIAMS
NUMBER PE-2010000879
PROFESSIONAL ENGINEER

THIS SHEET HAS BEEN SIGNED, SEALED, AND DATED ELECTRONICALLY

DATE PREPARED
8/4/2025

ROUTE	STATE
24	MO
DISTRICT	SHEET NO.
KC	25

COUNTY
JACKSON

JOB NO.
JKU0226

CONTRACT ID.

PROJECT NO.

BRIDGE NO.

DESCRIPTION	DATE

MISSOURI HIGHWAYS AND TRANSPORTATION COMMISSION

105 WEST CAPITOL
JEFFERSON CITY, MO 65102
1-888-ASK-MODOT (1-888-275-6636)

BURNS McDONNELL
9400 Ward Parkway
Kansas City, MO 64114
(816) 333-9400
Certificate of Authority
No.: 000165

IF A SEAL IS PRESENT ON THIS SHEET IT HAS BEEN ELECTRONICALLY SEALED AND DATED.

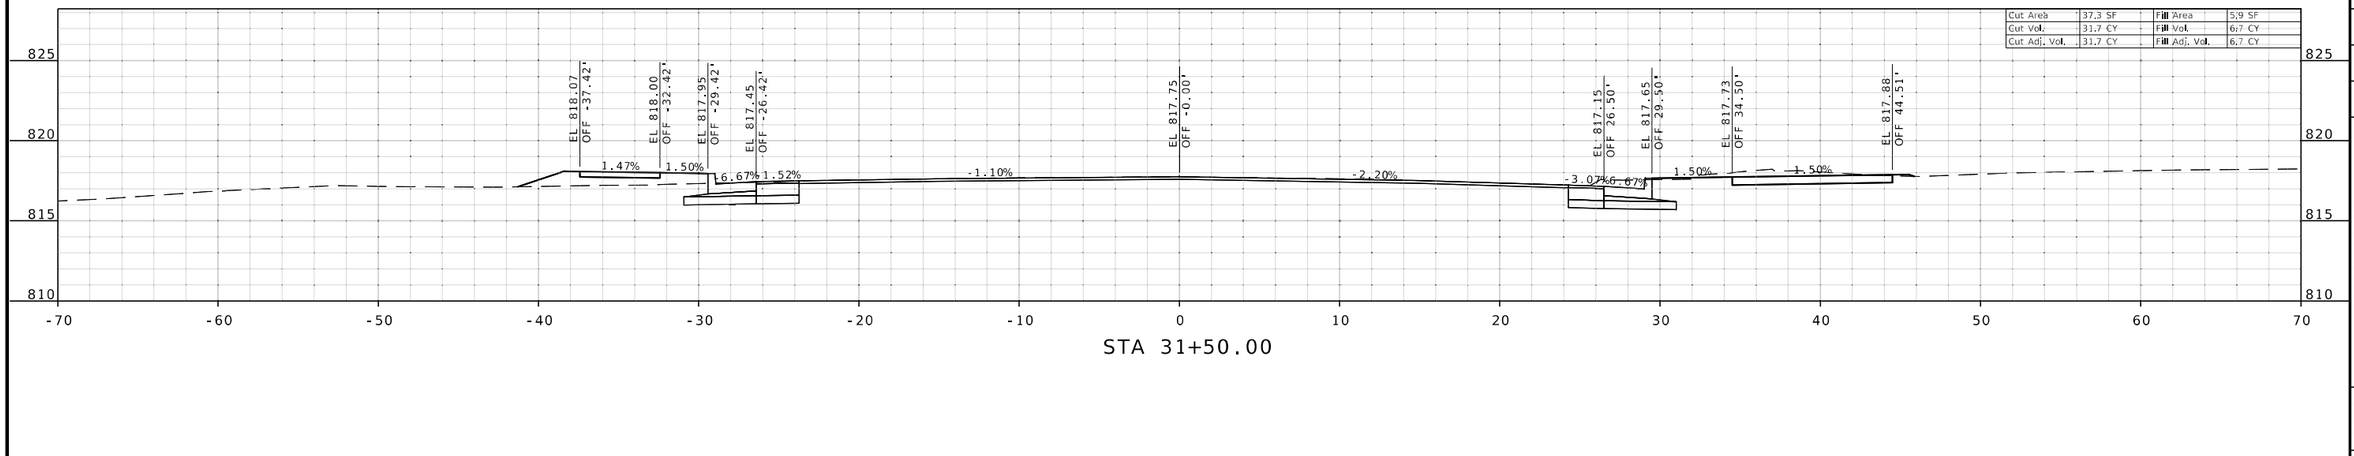

STA 31+50.00

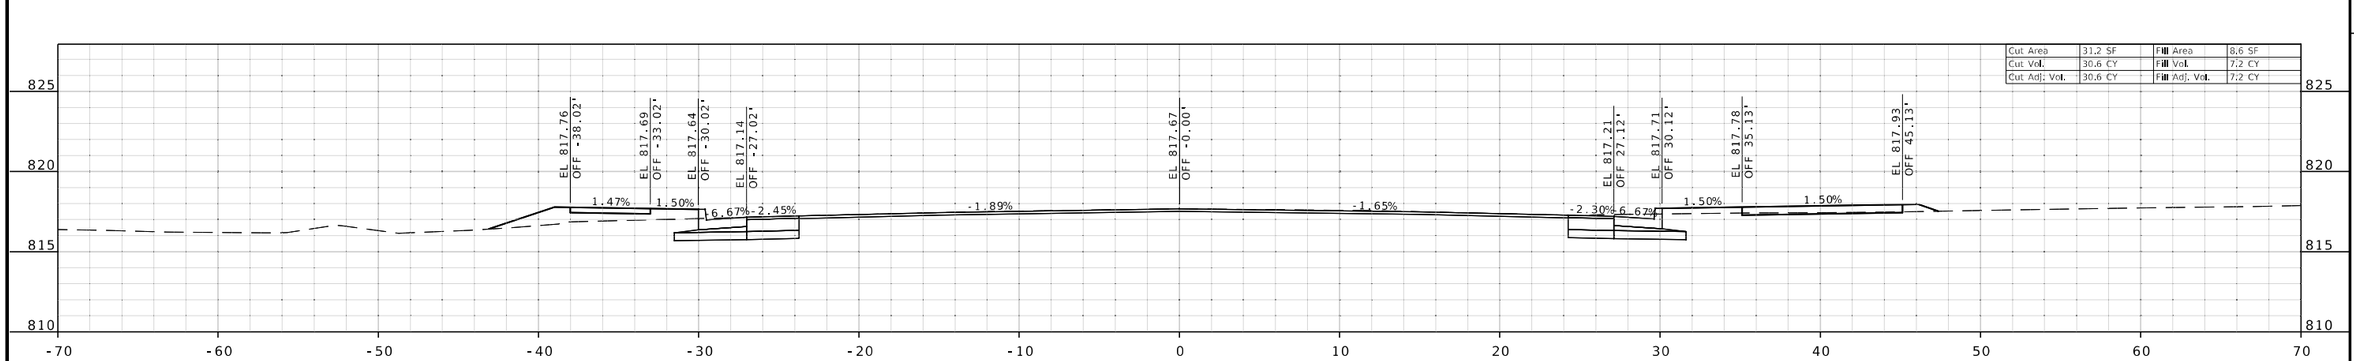

STA 31+25.00

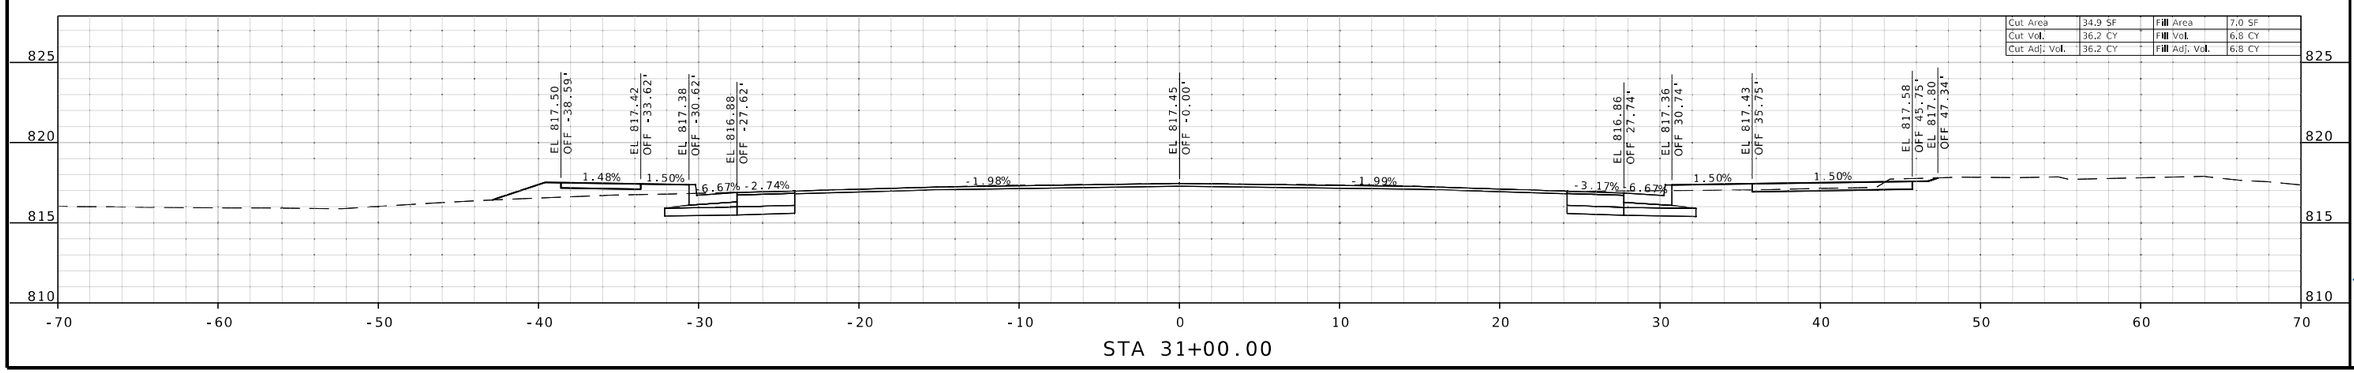

STA 31+00.00

STATE OF MISSOURI
RONNIE L. WILLIAMS
NUMBER PE-2010000879
PROFESSIONAL ENGINEER

THIS SHEET HAS BEEN SIGNED, SEALED, AND DATED ELECTRONICALLY

DATE PREPARED
8/4/2025

ROUTE	STATE
24	MO
DISTRICT	SHEET NO.
KC	26

COUNTY
JACKSON

JOB NO.
JKU0226

CONTRACT ID.

PROJECT NO.

BRIDGE NO.

DATE	DESCRIPTION

IF A SEAL IS PRESENT ON THIS SHEET IT HAS BEEN ELECTRONICALLY SEALED AND DATED.

MISSOURI HIGHWAYS AND TRANSPORTATION COMMISSION

105 WEST CAPITOL
JEFFERSON CITY, MO 65102
1-888-ASK-MODOT (1-888-275-6636)

BURNS McDONNELL
9400 Ward Parkway
Kansas City, MO 64114
(816) 333-9400
Certificate of Authority
No.: 000165

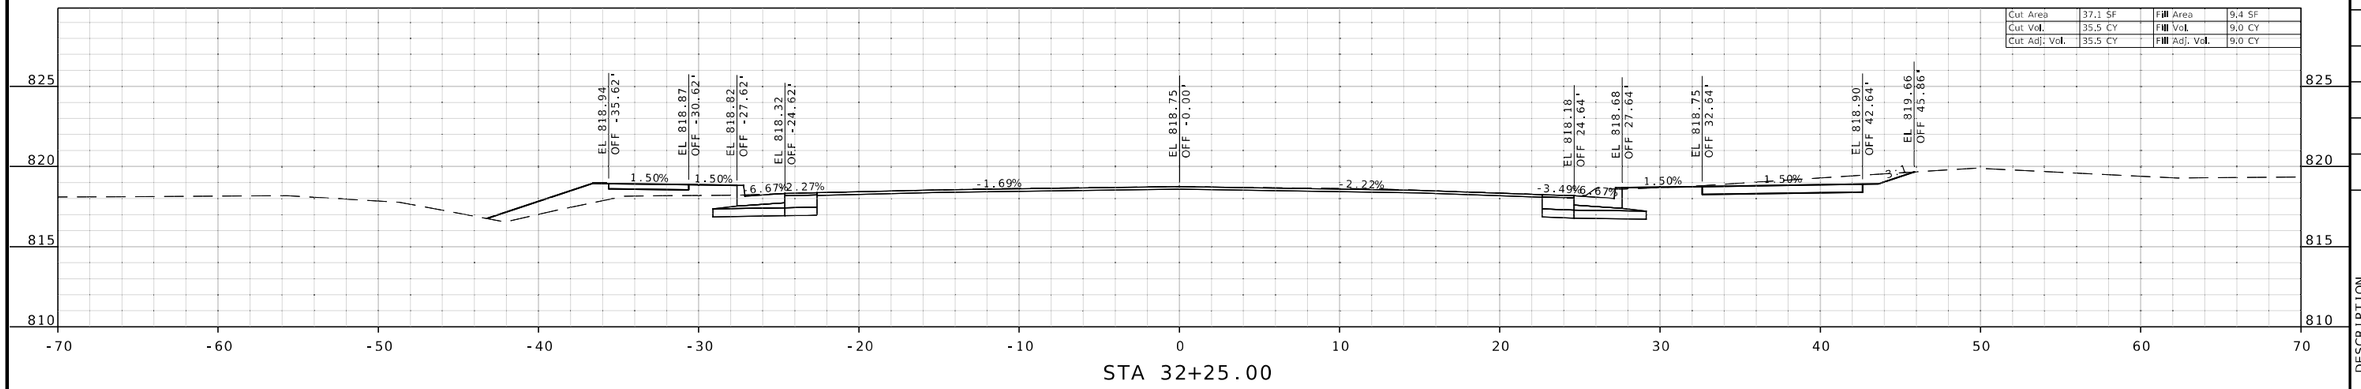

STA 32+25.00

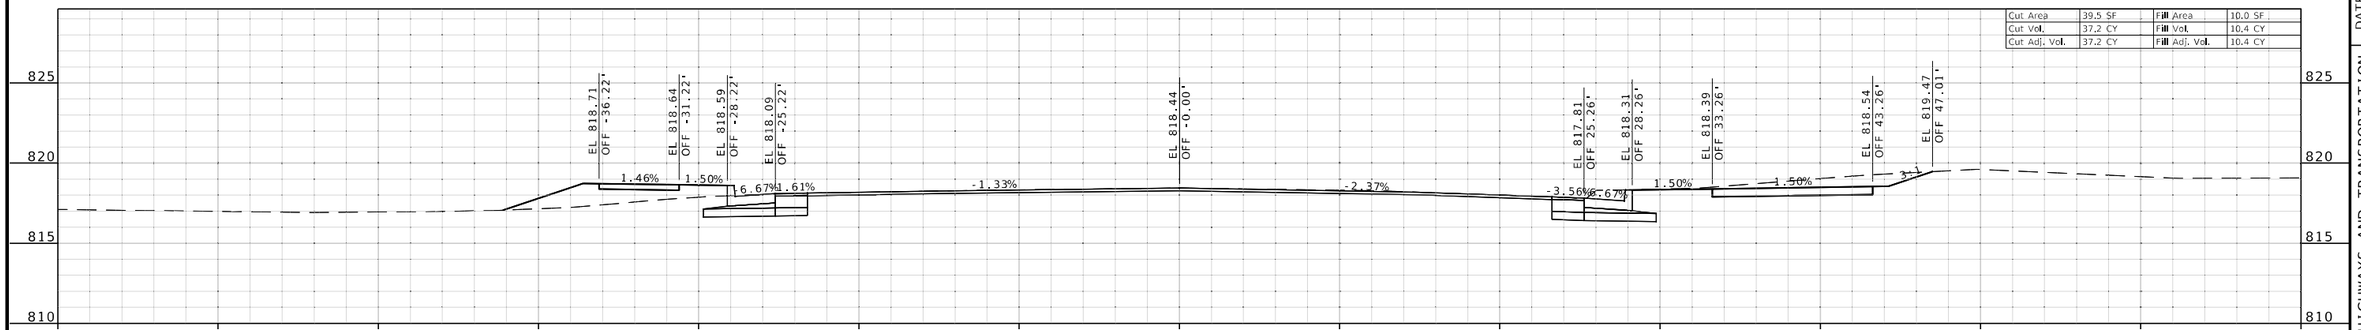

STA 32+00.00

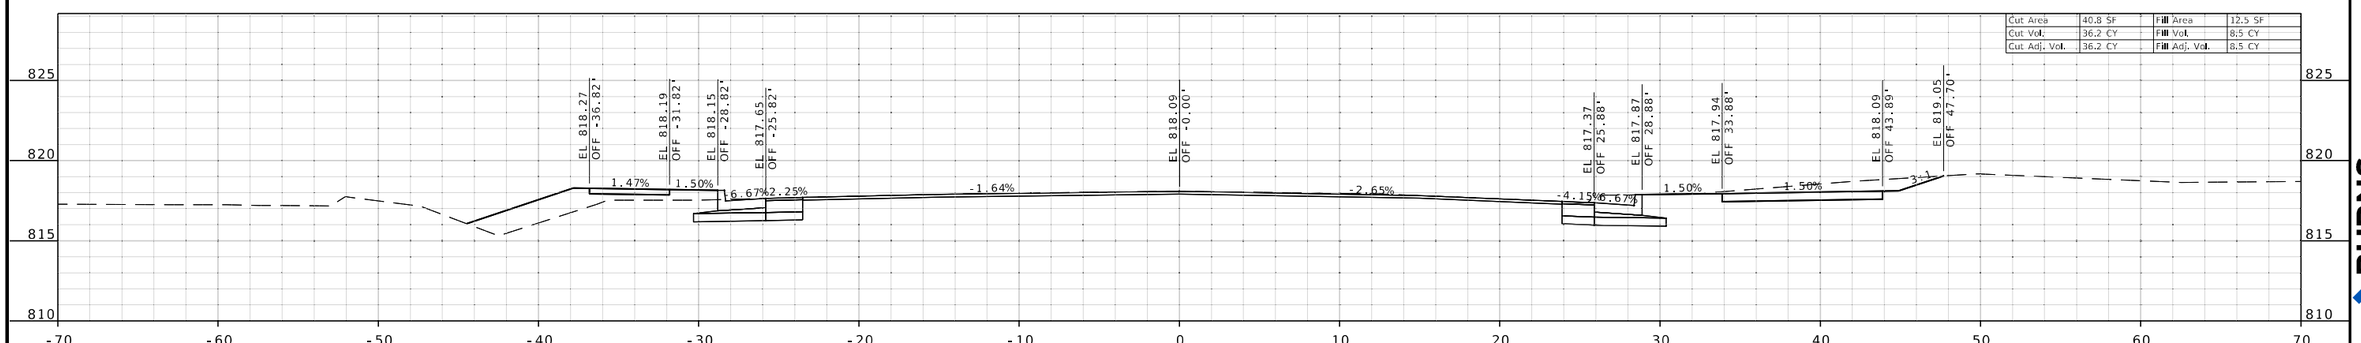

STA 31+75.00

STATE OF MISSOURI
RONNIE L. WILLIAMS
NUMBER PE-2010000879
PROFESSIONAL ENGINEER

THIS SHEET HAS BEEN SIGNED, SEALED, AND DATED ELECTRONICALLY

DATE PREPARED
8/4/2025

ROUTE	STATE
24	MO
DISTRICT	SHEET NO.
KC	27

COUNTY
JACKSON

JOB NO.
JKU0226

CONTRACT ID.

PROJECT NO.

BRIDGE NO.

DATE	DESCRIPTION

IF A SEAL IS PRESENT ON THIS SHEET IT HAS BEEN ELECTRONICALLY SEALED AND DATED.

MISSOURI HIGHWAYS AND TRANSPORTATION COMMISSION

105 WEST CAPITOL
JEFFERSON CITY, MO 65102
1-888-ASK-MODOT (1-888-275-6636)

BURNS McDONNELL
9400 Ward Parkway
Kansas City, MO 64114
(816) 333-9400
Certificate of Authority No.: 000165

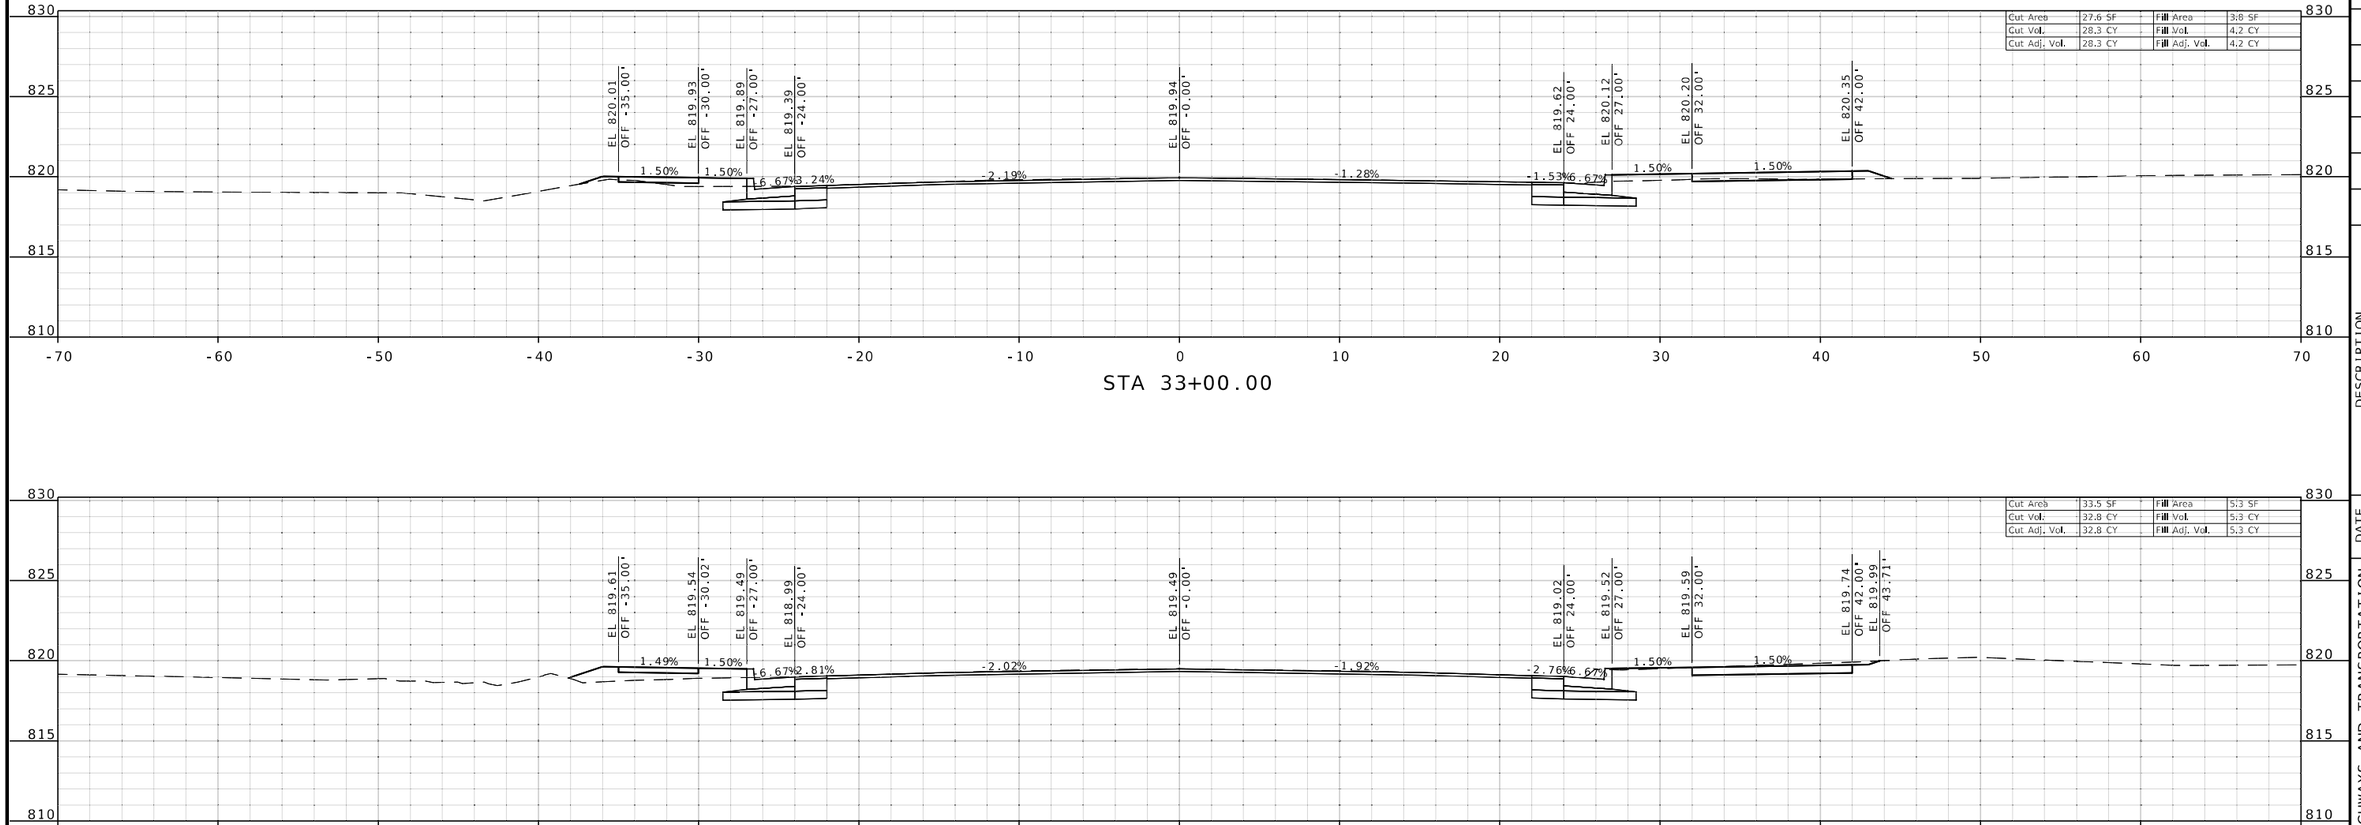

STA 33+00.00

STA 32+75.00

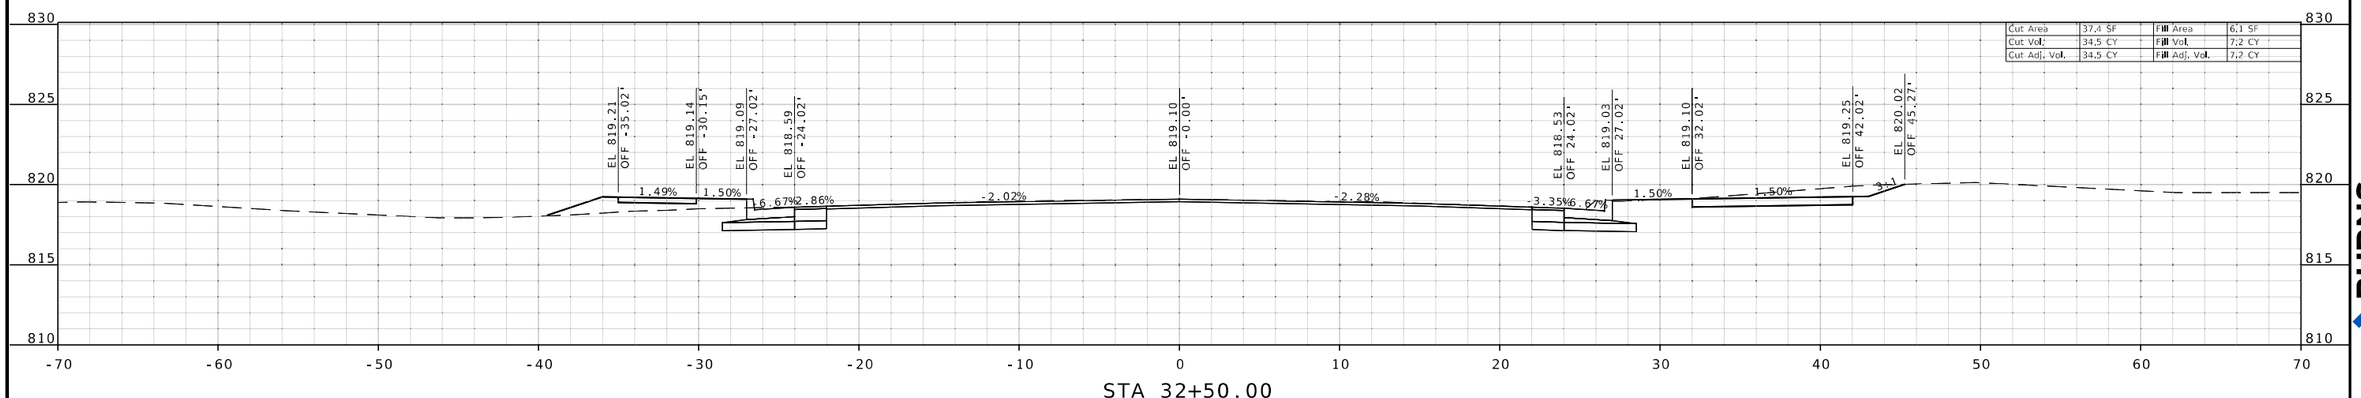

STA 32+50.00

STATE OF MISSOURI
RONNIE L. WILLIAMS
NUMBER PE-2010000879
PROFESSIONAL ENGINEER

THIS SHEET HAS BEEN SIGNED, SEALED, AND DATED ELECTRONICALLY

DATE PREPARED
8/4/2025

ROUTE	STATE
24	MO

DISTRICT	SHEET NO.
KC	28

COUNTY
JACKSON

JOB NO.
JKU0226

CONTRACT ID.

PROJECT NO.

BRIDGE NO.

IF A SEAL IS PRESENT ON THIS SHEET IT HAS BEEN ELECTRONICALLY SEALED AND DATED.

DESCRIPTION	DATE

MISSOURI HIGHWAYS AND TRANSPORTATION COMMISSION

105 WEST CAPITOL
JEFFERSON CITY, MO 65102
1-888-ASK-MODOT (1-888-275-6636)

BURNS McDONNELL
9400 Ward Parkway
Kansas City, MO 64114
(816) 333-9400
Certificate of Authority
No.: 000165

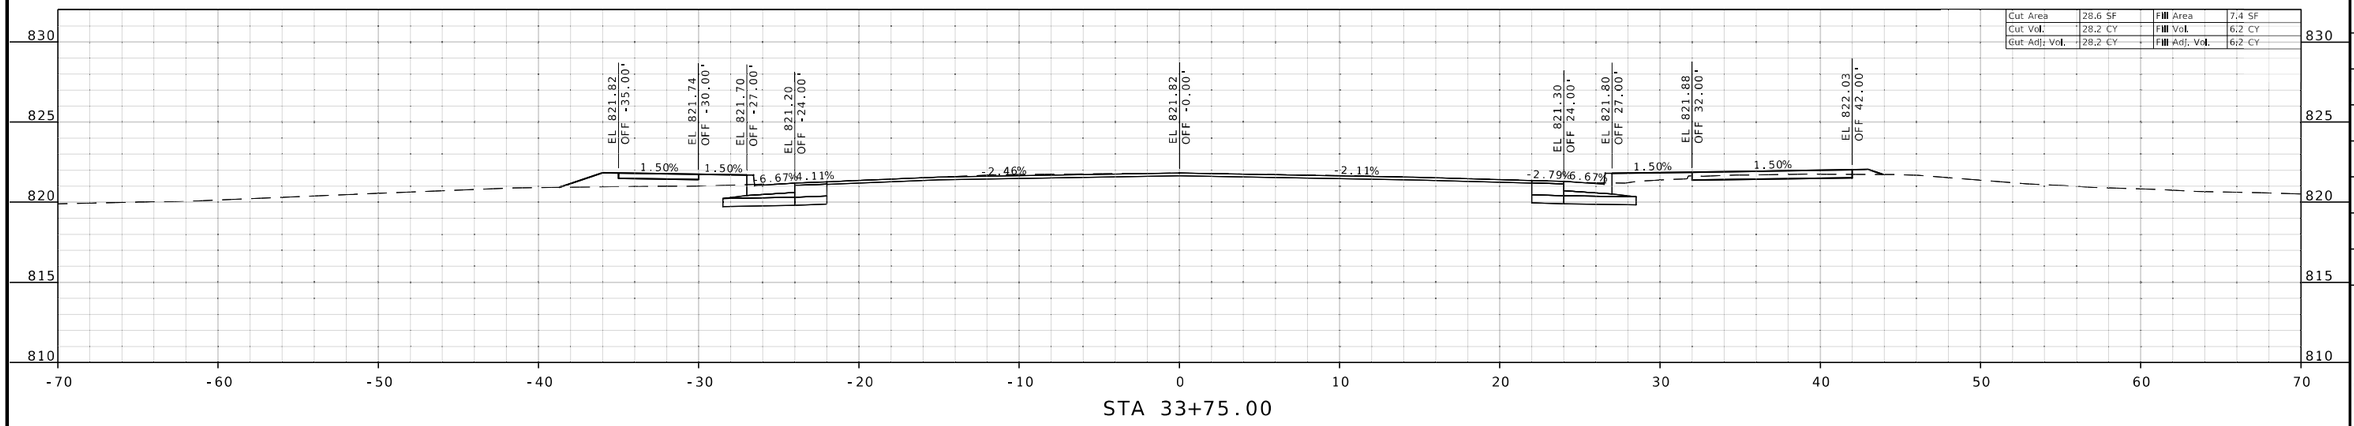

STA 33+75.00

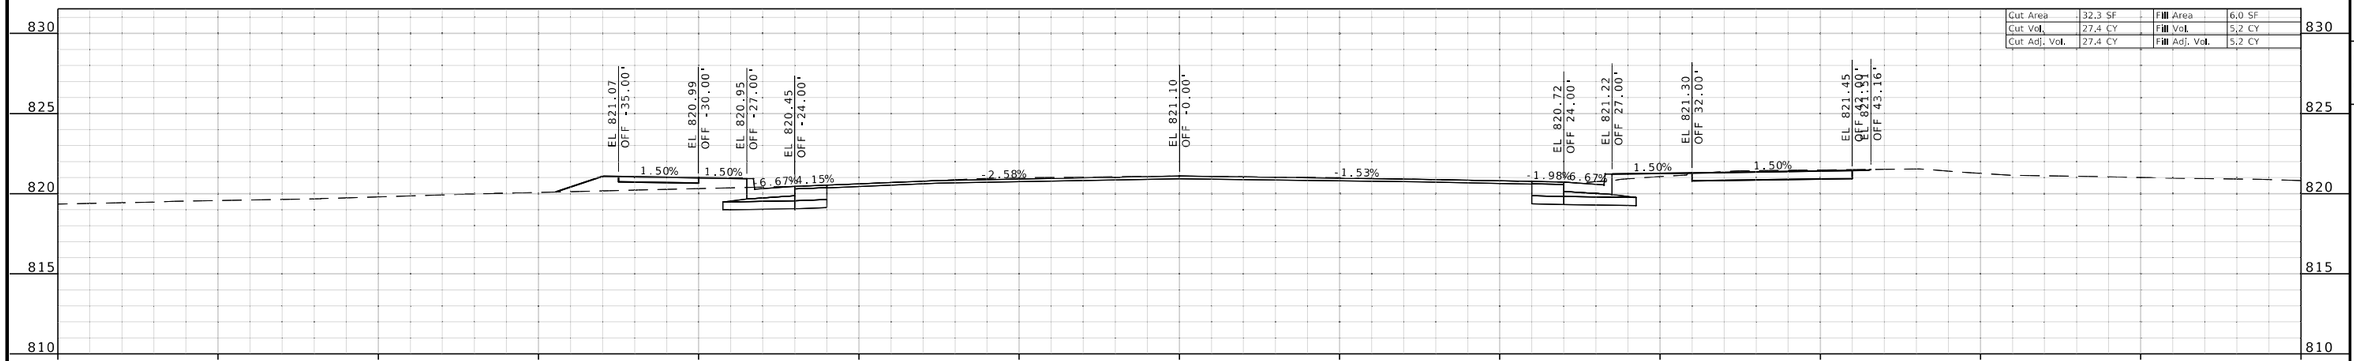

STA 33+50.00

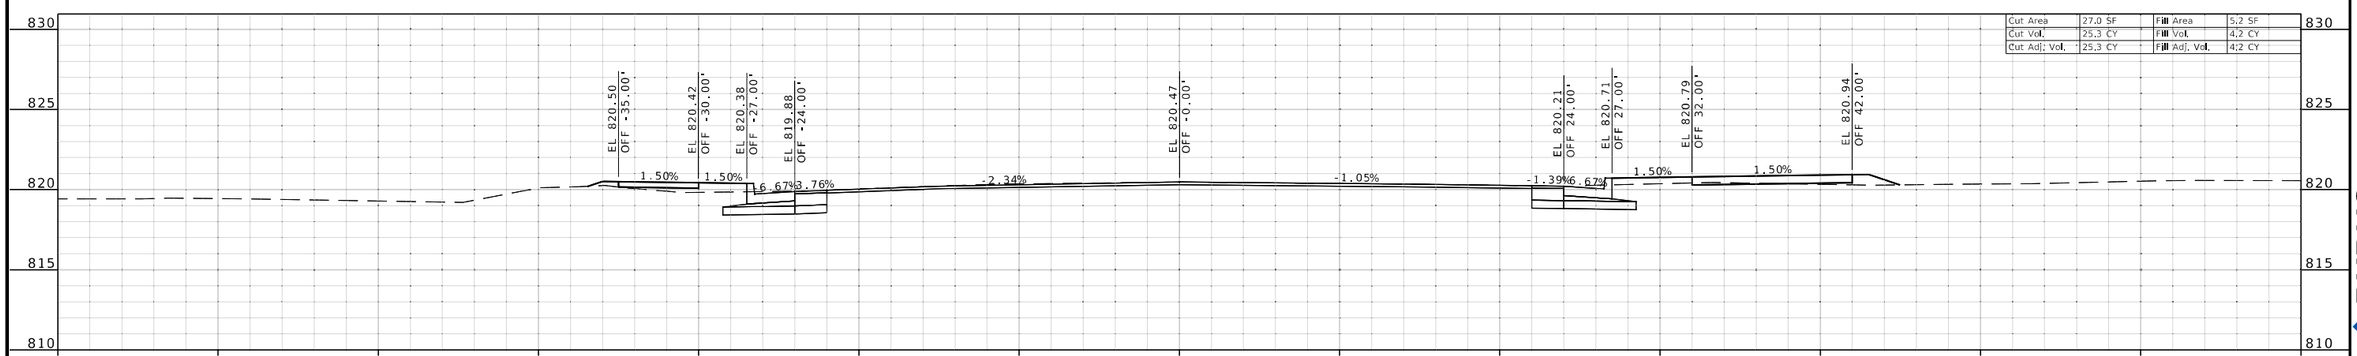

STA 33+25.00

STATE OF MISSOURI
RONNIE L. WILLIAMS
NUMBER PE-2010000879
PROFESSIONAL ENGINEER

THIS SHEET HAS BEEN SIGNED, SEALED, AND DATED ELECTRONICALLY

DATE PREPARED
8/4/2025

ROUTE	STATE
24	MO
DISTRICT	SHEET NO.
KC	29

COUNTY
JACKSON

JOB NO.
JKU0226

CONTRACT ID.

PROJECT NO.

BRIDGE NO.

DESCRIPTION	DATE

MISSOURI HIGHWAYS AND TRANSPORTATION COMMISSION

105 WEST CAPITOL
JEFFERSON CITY, MO 65102
1-888-ASK-MODOT (1-888-275-6636)

BURNS McDONNELL
9400 Ward Parkway
Kansas City, MO 64114
(816) 333-9400
Certificate of Authority No.: 000165

IF A SEAL IS PRESENT ON THIS SHEET IT HAS BEEN ELECTRONICALLY SEALED AND DATED.

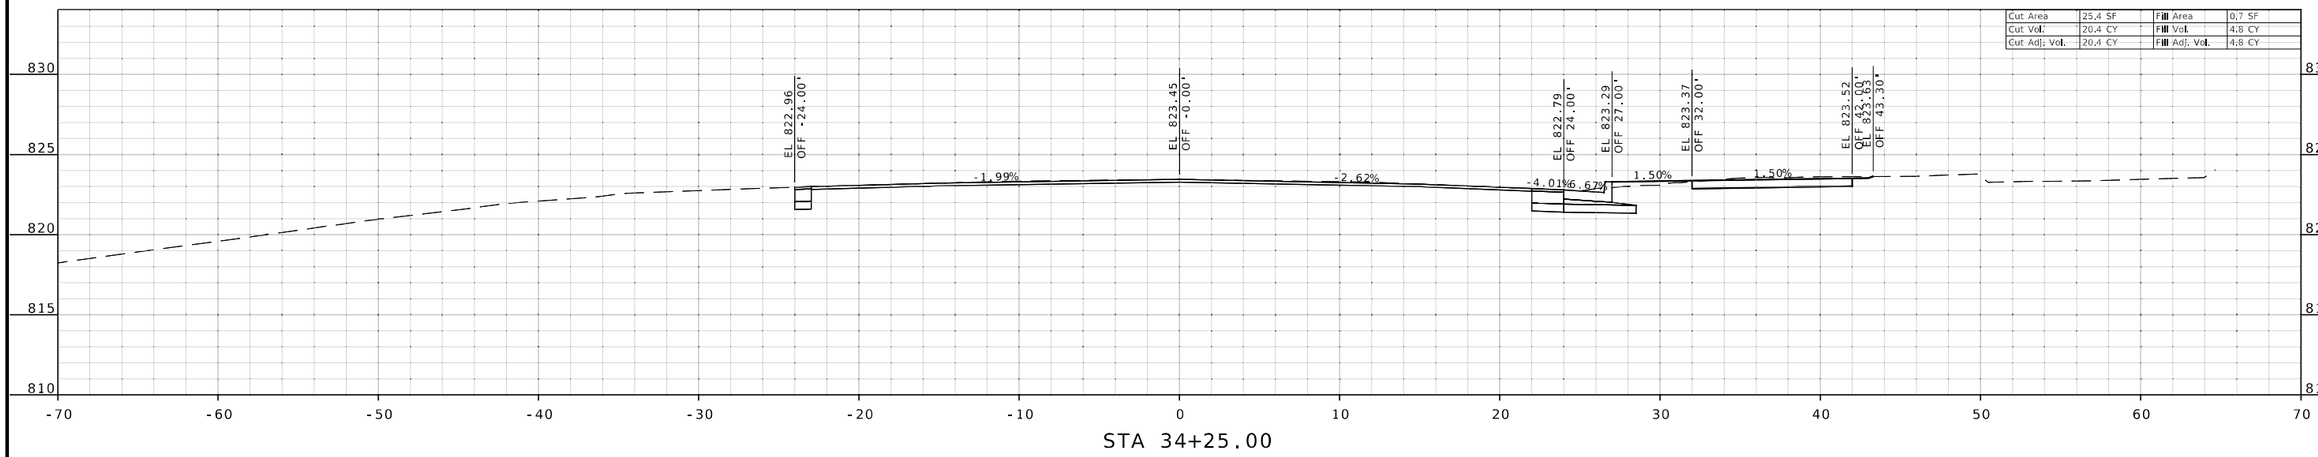

STA 34+25.00

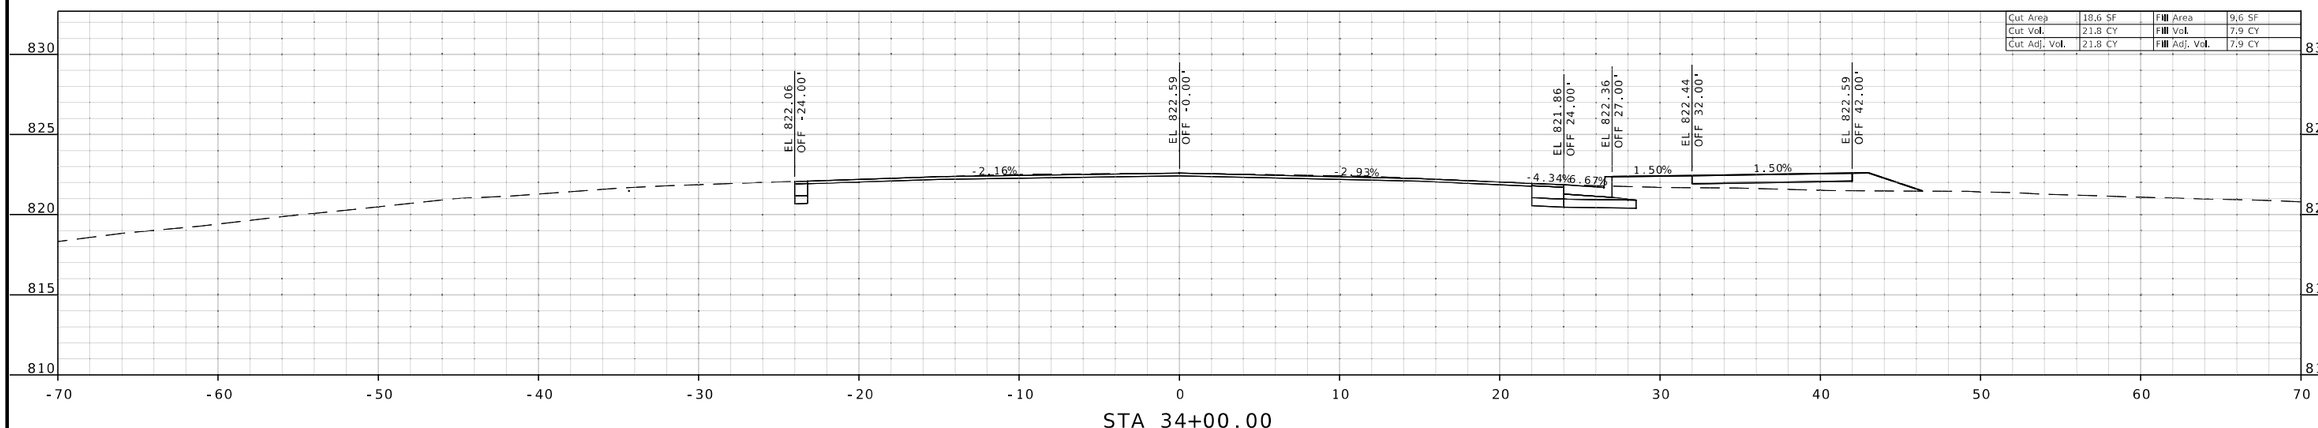

STA 34+00.00

STATE OF MISSOURI
RONNIE L. WILLIAMS
NUMBER PE-2010000879
PROFESSIONAL ENGINEER

THIS SHEET HAS BEEN SIGNED, SEALED, AND DATED ELECTRONICALLY

DATE PREPARED
8/4/2025

ROUTE	STATE
24	MO
DISTRICT	SHEET NO.
KC	30

COUNTY
JACKSON

JOB NO.
JKU0226

CONTRACT ID.

PROJECT NO.

BRIDGE NO.

DESCRIPTION	DATE

IF A SEAL IS PRESENT ON THIS SHEET IT HAS BEEN ELECTRONICALLY SEALED AND DATED.

MISSOURI HIGHWAYS AND TRANSPORTATION COMMISSION
105 WEST CAPITOL
JEFFERSON CITY, MO 65102
1-888-ASK-MODOT (1-888-275-6636)

BURNS McDONNELL
9400 Ward Parkway
Kansas City, MO 64114
(816) 333-9400
Certificate of Authority No.: 000165

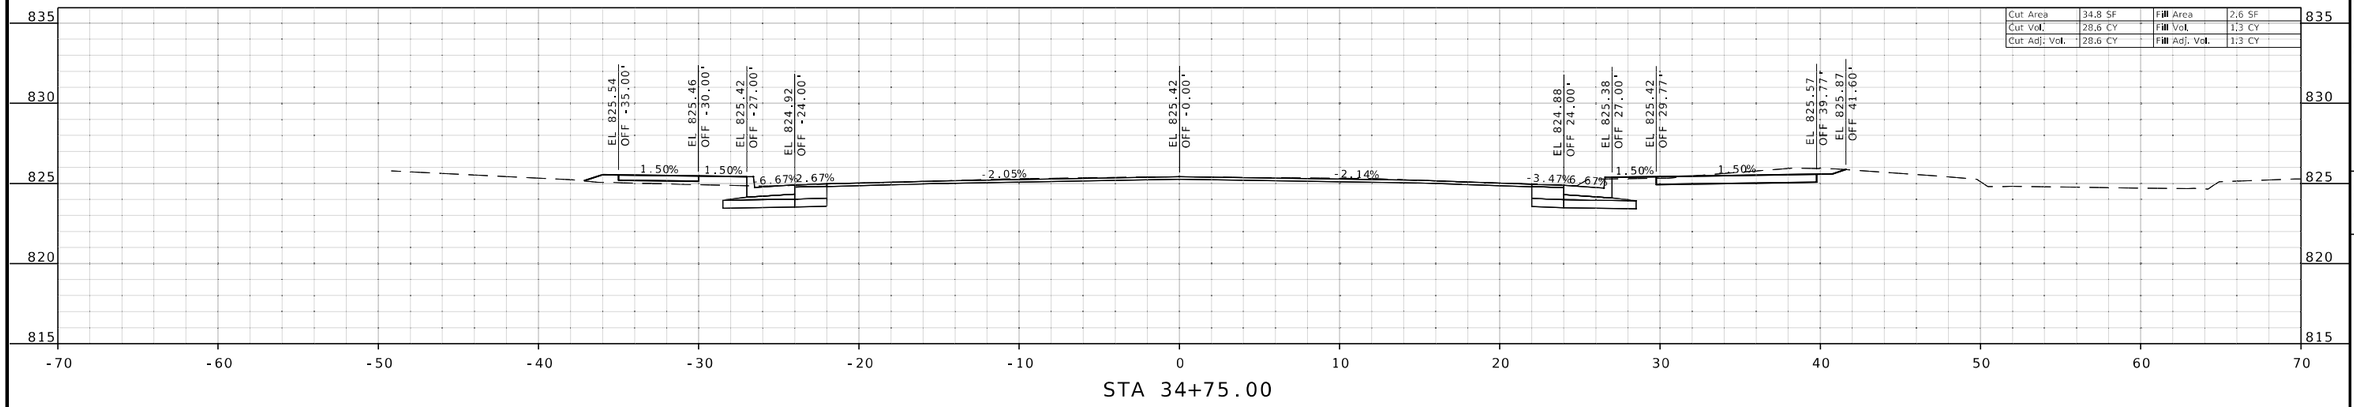

STA 34+75.00

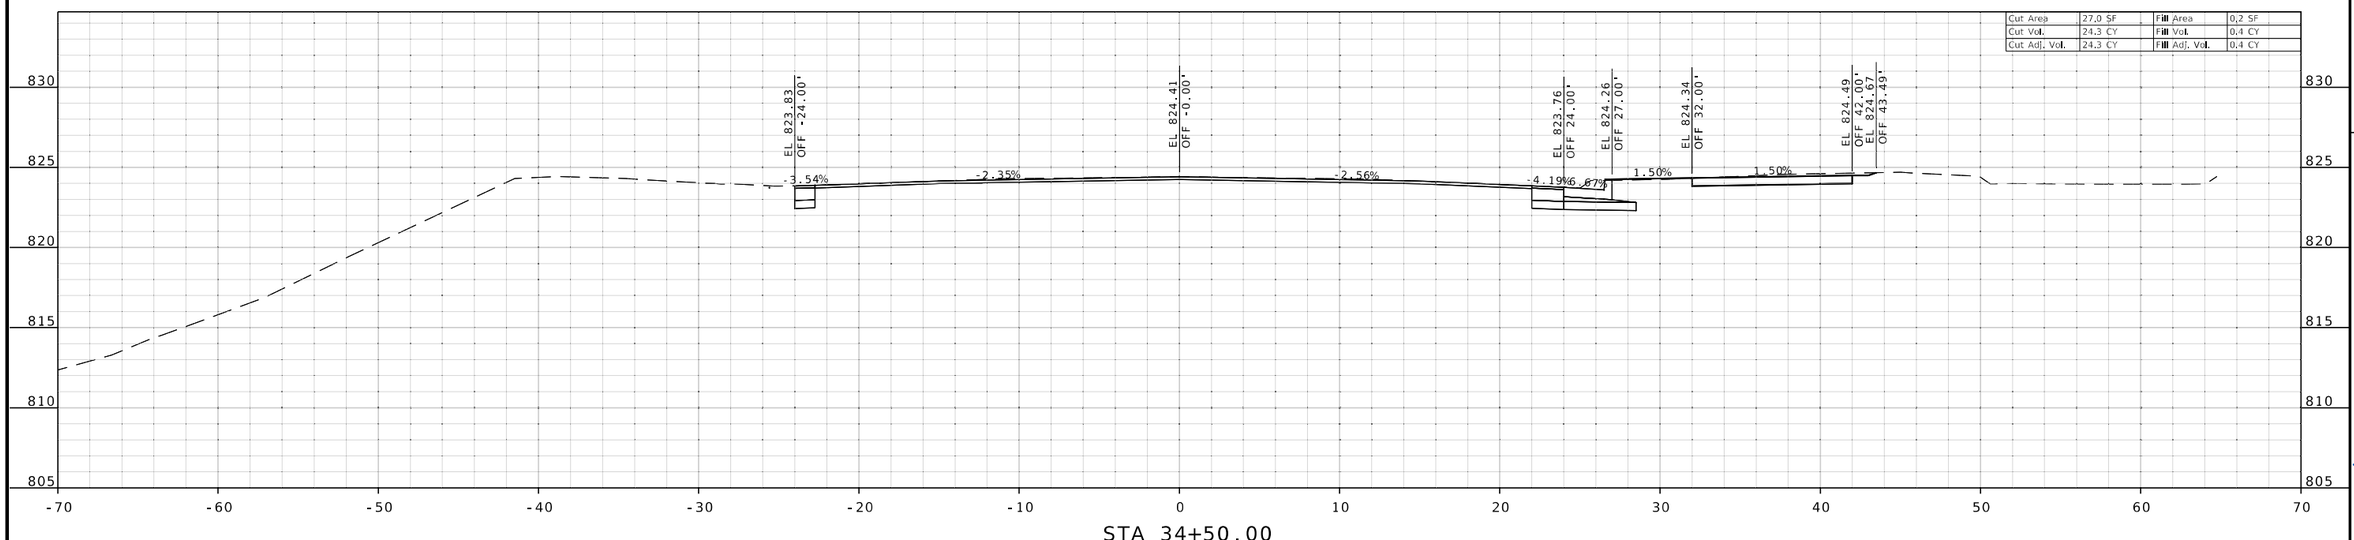

STA 34+50.00

STATE OF MISSOURI
RONNIE L. WILLIAMS
NUMBER PE-2010000879
PROFESSIONAL ENGINEER

THIS SHEET HAS BEEN SIGNED, SEALED, AND DATED ELECTRONICALLY

DATE PREPARED
8/4/2025

ROUTE	STATE
24	MO
DISTRICT	SHEET NO.
KC	31

COUNTY
JACKSON

JOB NO.
JKU0226

CONTRACT ID.

PROJECT NO.

BRIDGE NO.

DESCRIPTION	DATE

IF A SEAL IS PRESENT ON THIS SHEET IT HAS BEEN ELECTRONICALLY SEALED AND DATED.

MISSOURI HIGHWAYS AND TRANSPORTATION COMMISSION

105 WEST CAPITOL
JEFFERSON CITY, MO 65102
1-888-ASK-MODOT (1-888-275-6636)

BURNS McDONNELL
9400 Ward Parkway
Kansas City, MO 64114
(816) 333-9400
Certificate of Authority
No.: 000165

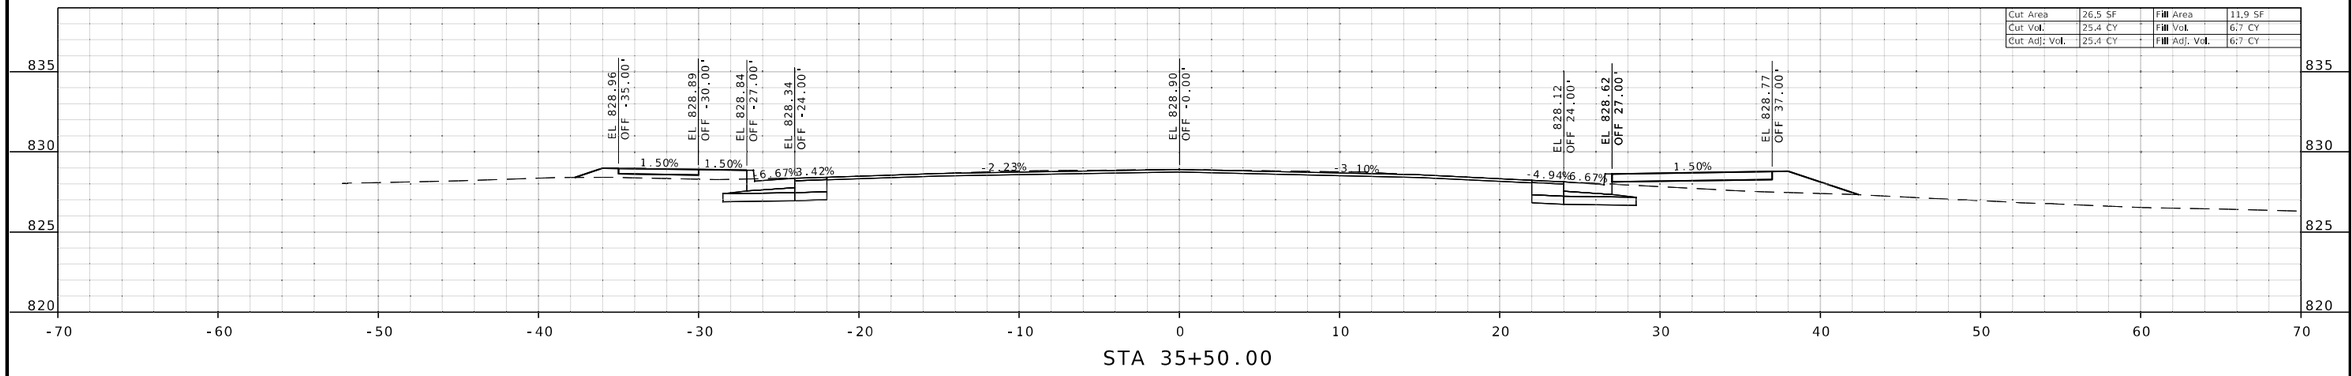

STA 35+50.00

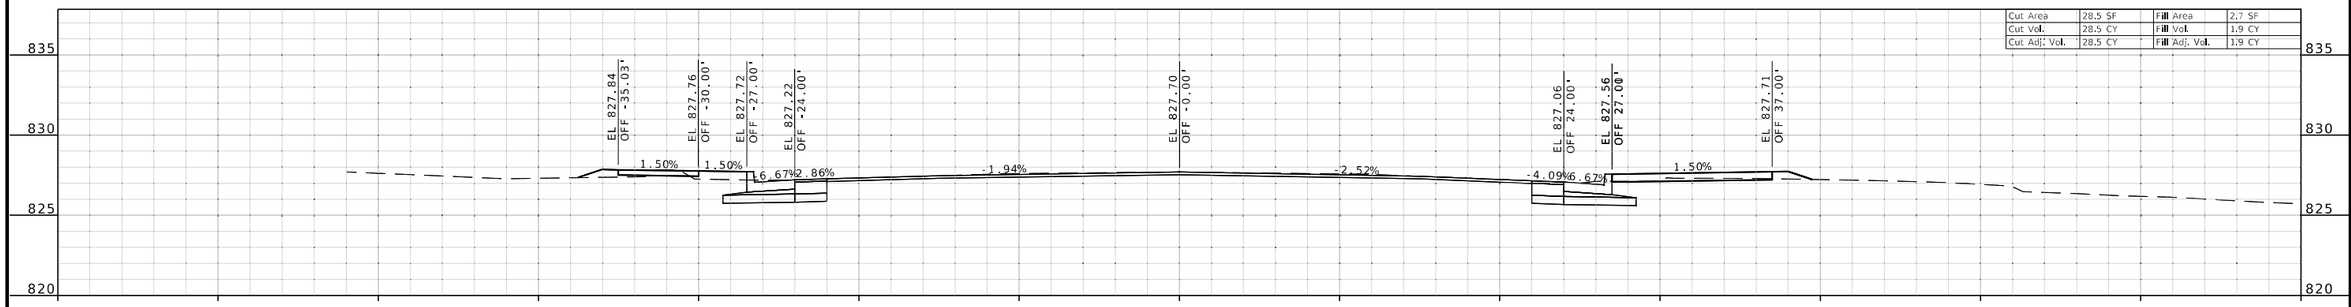

STA 35+25.00

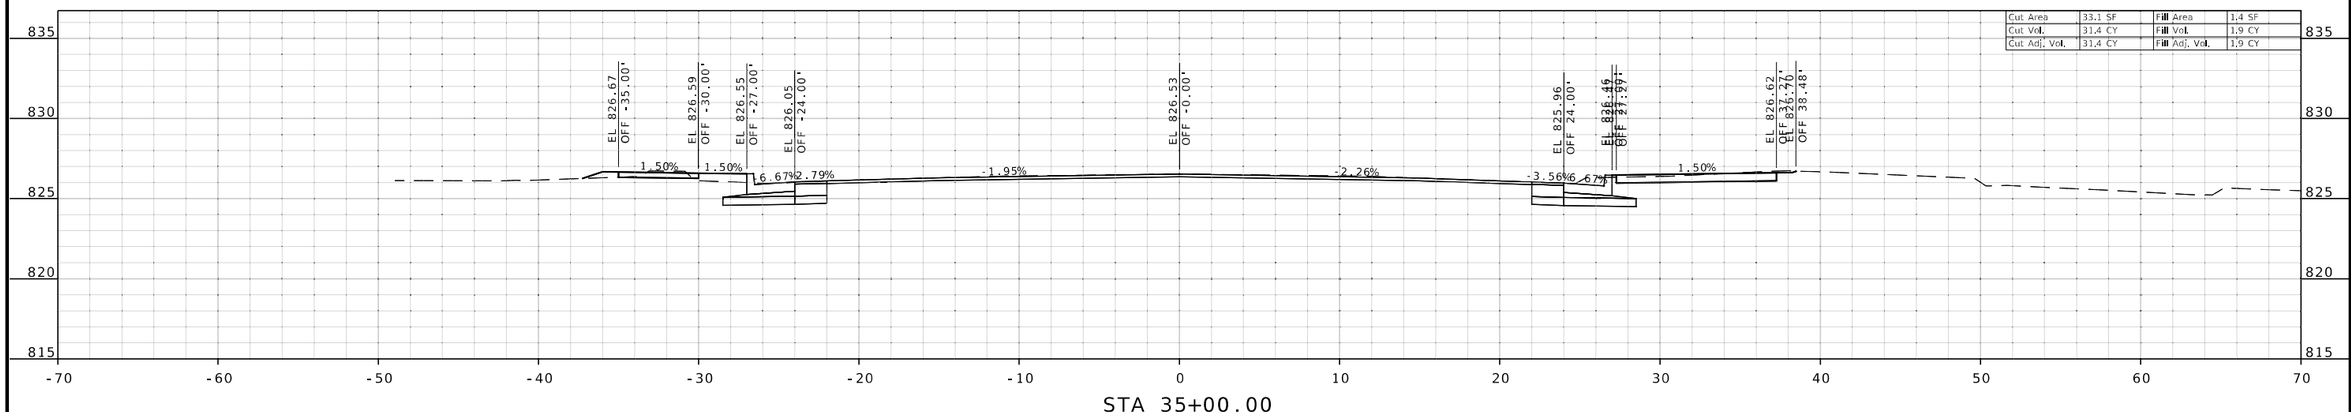

STA 35+00.00

STATE OF MISSOURI
RONNIE L. WILLIAMS
NUMBER PE-2010000879
PROFESSIONAL ENGINEER

THIS SHEET HAS BEEN SIGNED, SEALED, AND DATED ELECTRONICALLY

DATE PREPARED
8/4/2025

ROUTE	STATE
24	MO
DISTRICT	SHEET NO.
KC	32

COUNTY
JACKSON

JOB NO.
JKU0226

CONTRACT ID.

PROJECT NO.

BRIDGE NO.

IF A SEAL IS PRESENT ON THIS SHEET IT HAS BEEN ELECTRONICALLY SEALED AND DATED.

DESCRIPTION	DATE

MISSOURI HIGHWAYS AND TRANSPORTATION COMMISSION

105 WEST CAPITOL
JEFFERSON CITY, MO 65102
1-888-ASK-MODOT (1-888-275-6636)

BURNS McDONNELL
9400 Ward Parkway
Kansas City, MO 64114
(816) 333-9400
Certificate of Authority
No. : 000165

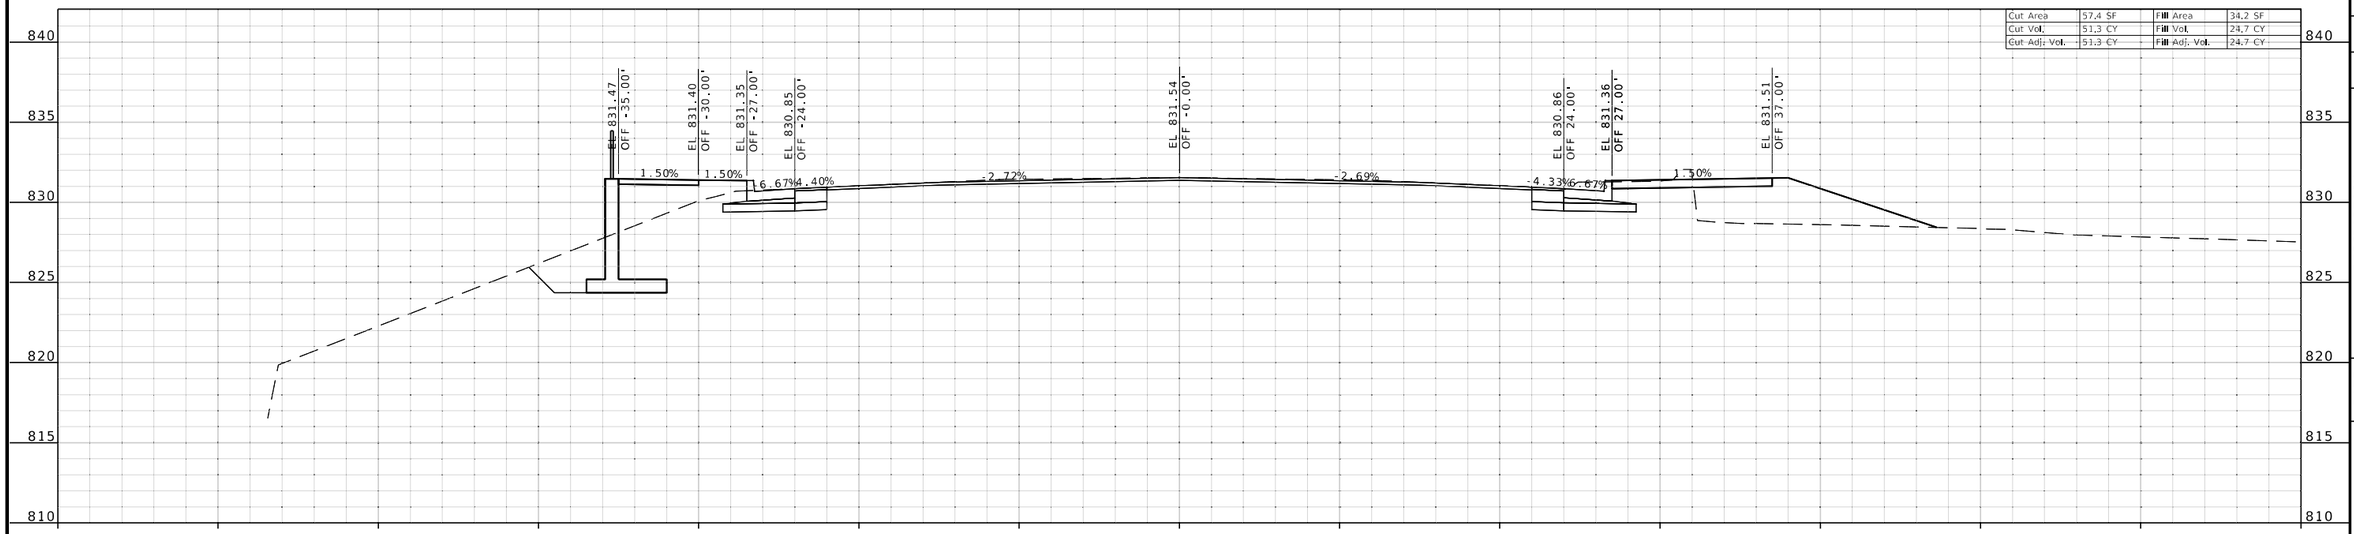

STA 36+00.00

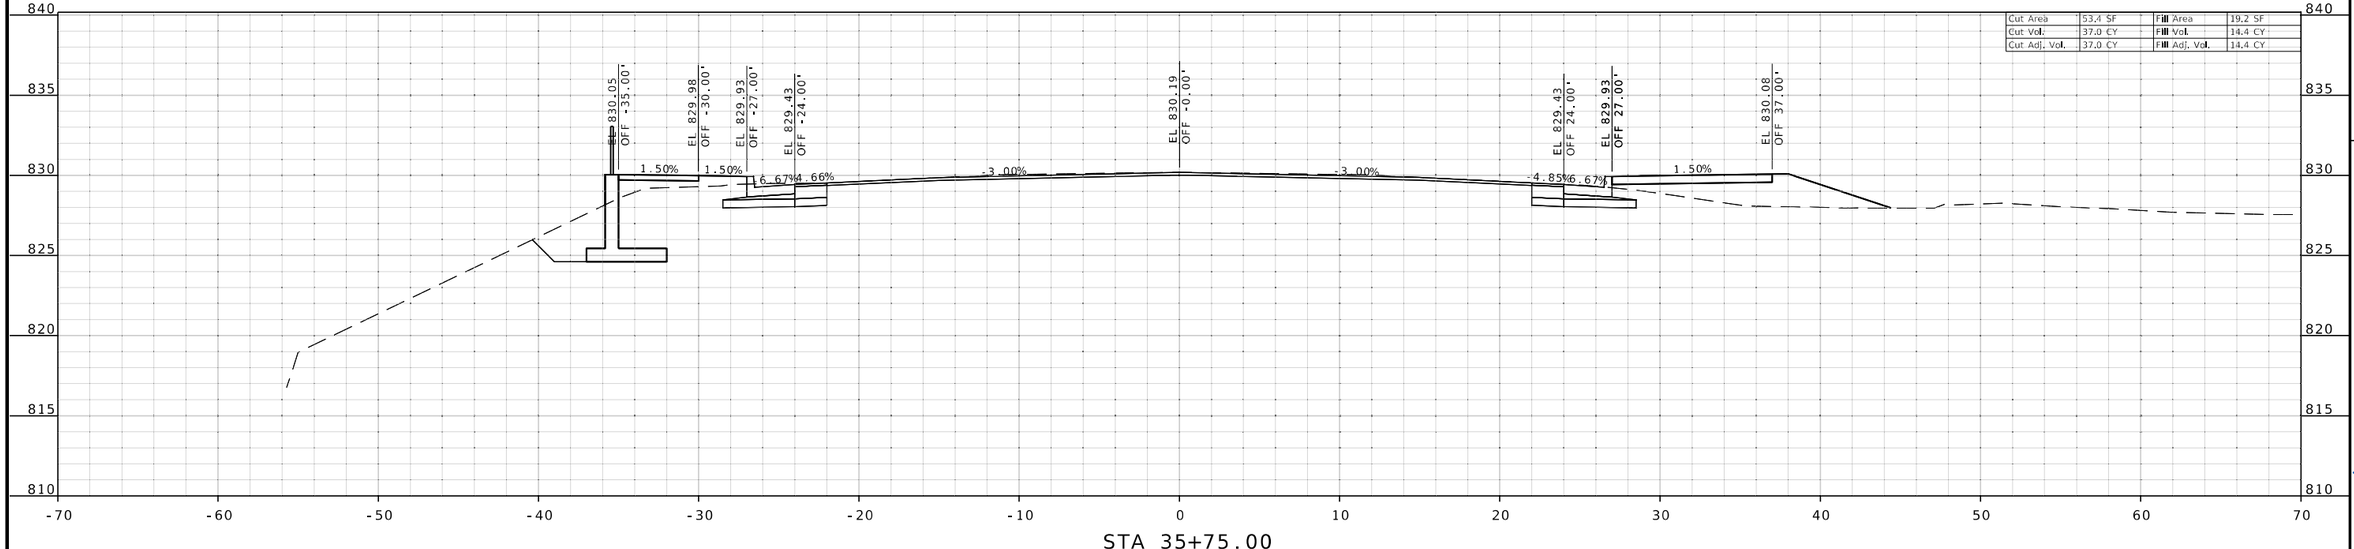

STA 35+75.00

STATE OF MISSOURI
RONNIE L. WILLIAMS
NUMBER PE-2010000879
PROFESSIONAL ENGINEER

THIS SHEET HAS BEEN SIGNED, SEALED, AND DATED ELECTRONICALLY

DATE PREPARED
8/4/2025

ROUTE	STATE
24	MO
DISTRICT	SHEET NO.
KC	33

COUNTY
JACKSON

JOB NO.
JKU0226

CONTRACT ID.

PROJECT NO.

BRIDGE NO.

DATE	DESCRIPTION

MISSOURI HIGHWAYS AND TRANSPORTATION COMMISSION

105 WEST CAPITOL
JEFFERSON CITY, MO 65102
1-888-ASK-MODOT (1-888-275-6636)

BURNS McDONNELL
9400 Ward Parkway
Kansas City, MO 64114
(816) 333-9400
Certificate of Authority
No.: 000165

IF A SEAL IS PRESENT ON THIS SHEET IT HAS BEEN ELECTRONICALLY SEALED AND DATED.

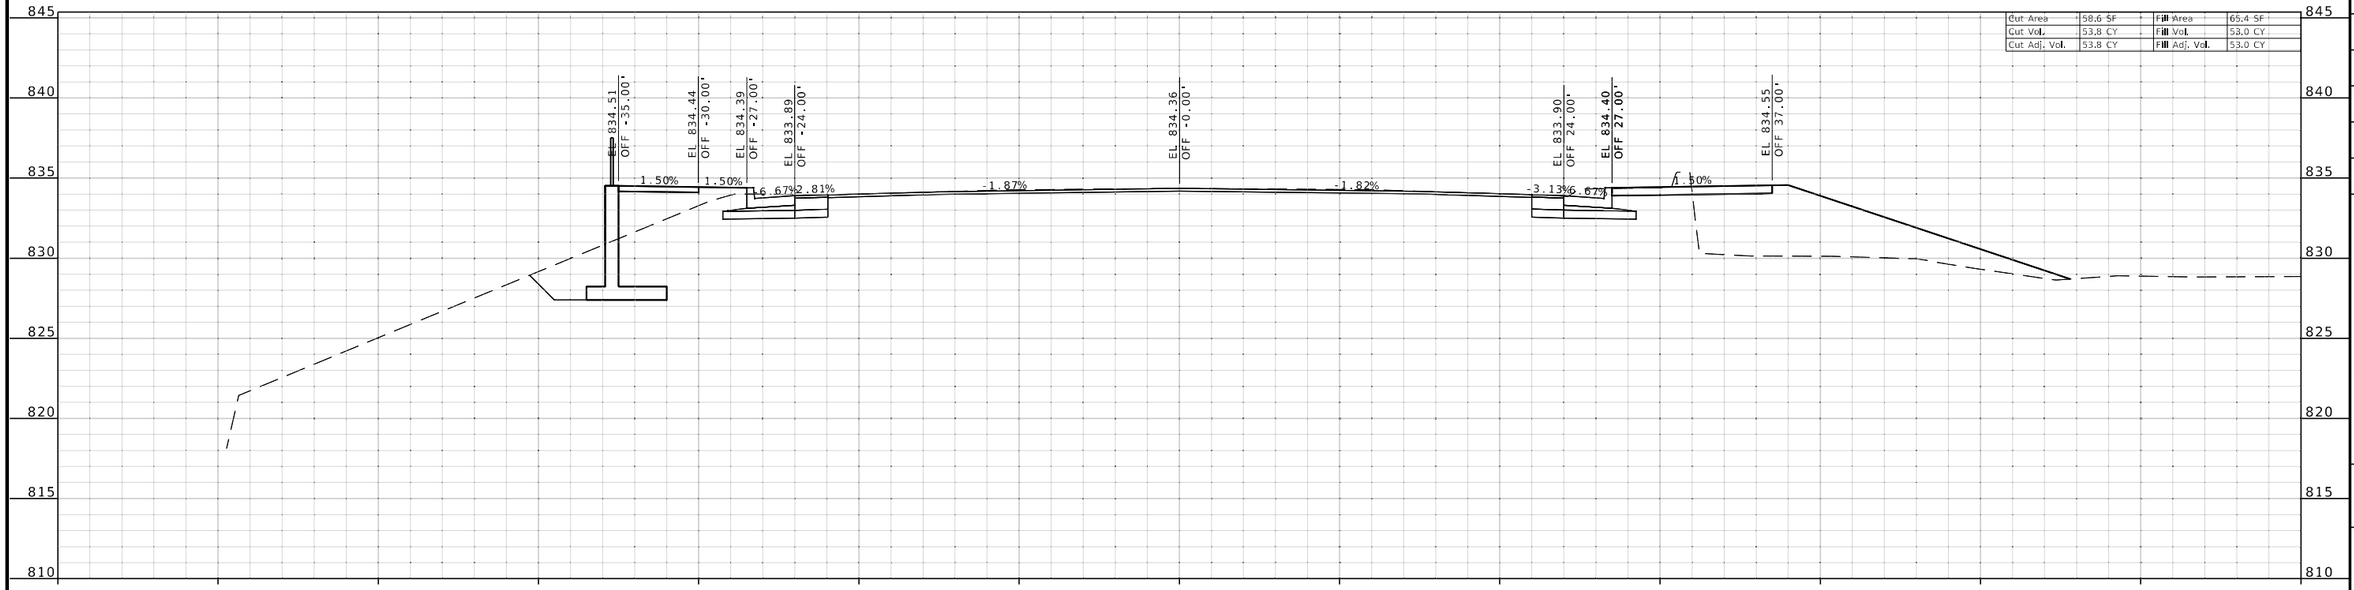

STA 36+50.00

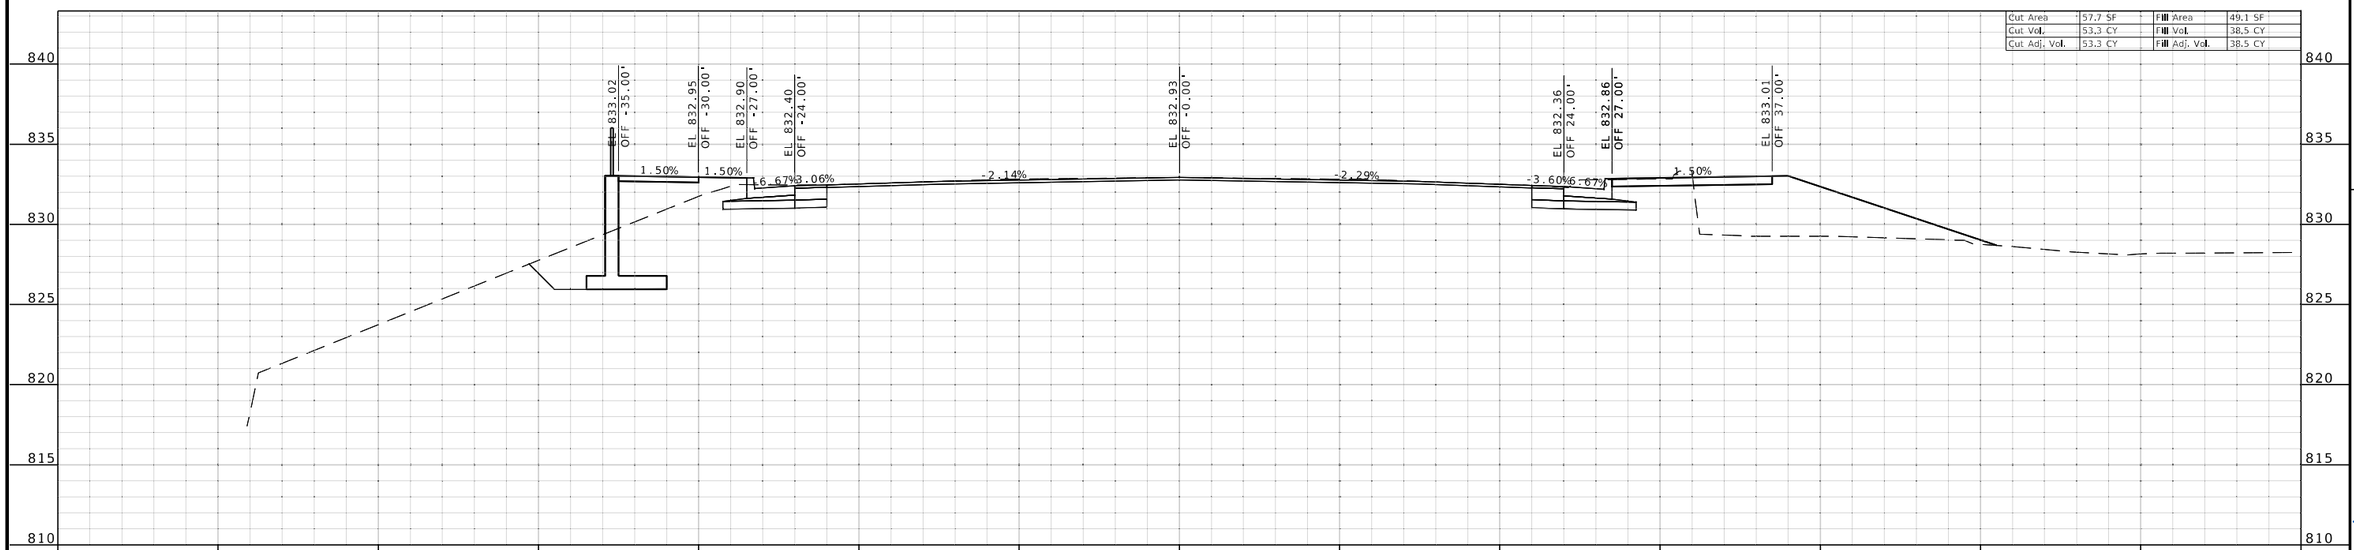

STA 36+25.00

STATE OF MISSOURI
RONNIE L. WILLIAMS
NUMBER PE-2010000879
PROFESSIONAL ENGINEER

THIS SHEET HAS BEEN SIGNED, SEALED, AND DATED ELECTRONICALLY

DATE PREPARED
8/4/2025

ROUTE	STATE
24	MO
DISTRICT	SHEET NO.
KC	34

COUNTY
JACKSON

JOB NO.
JKU0226

CONTRACT ID.

PROJECT NO.

BRIDGE NO.

DESCRIPTION	DATE

IF A SEAL IS PRESENT ON THIS SHEET IT HAS BEEN ELECTRONICALLY SEALED AND DATED.

MISSOURI HIGHWAYS AND TRANSPORTATION COMMISSION

105 WEST CAPITOL
JEFFERSON CITY, MO 65102
1-888-ASK-MODOT (1-888-275-6636)

BURNS McDONNELL
9400 Ward Parkway
Kansas City, MO 64114
(816) 333-9400
Certificate of Authority
No.: 000165

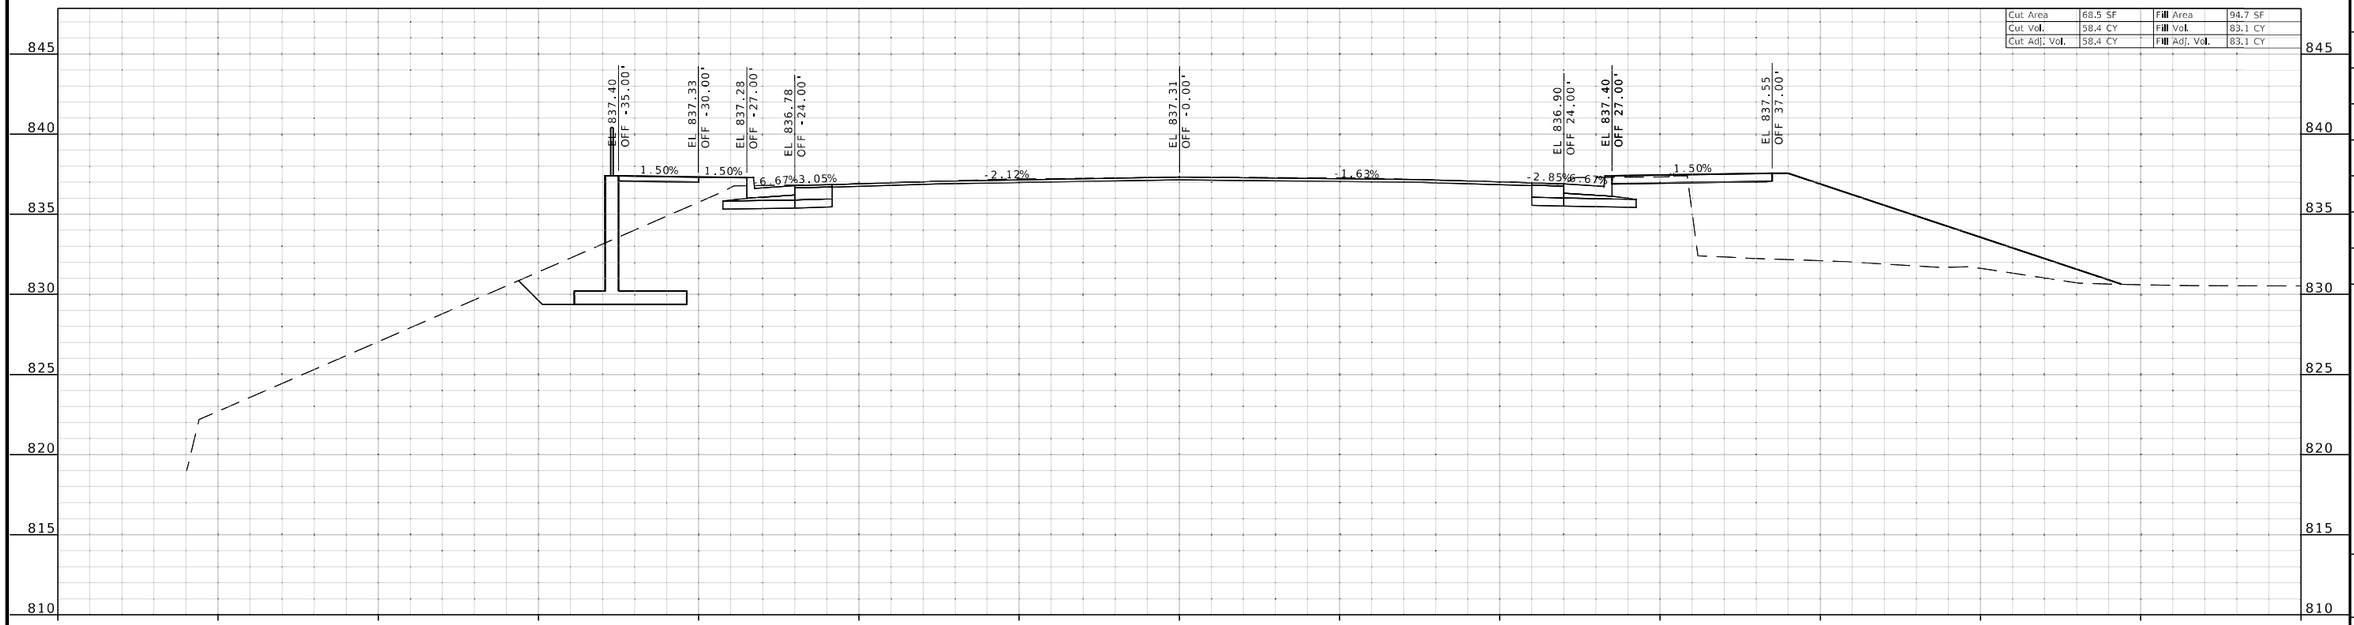

STA 37+00.00

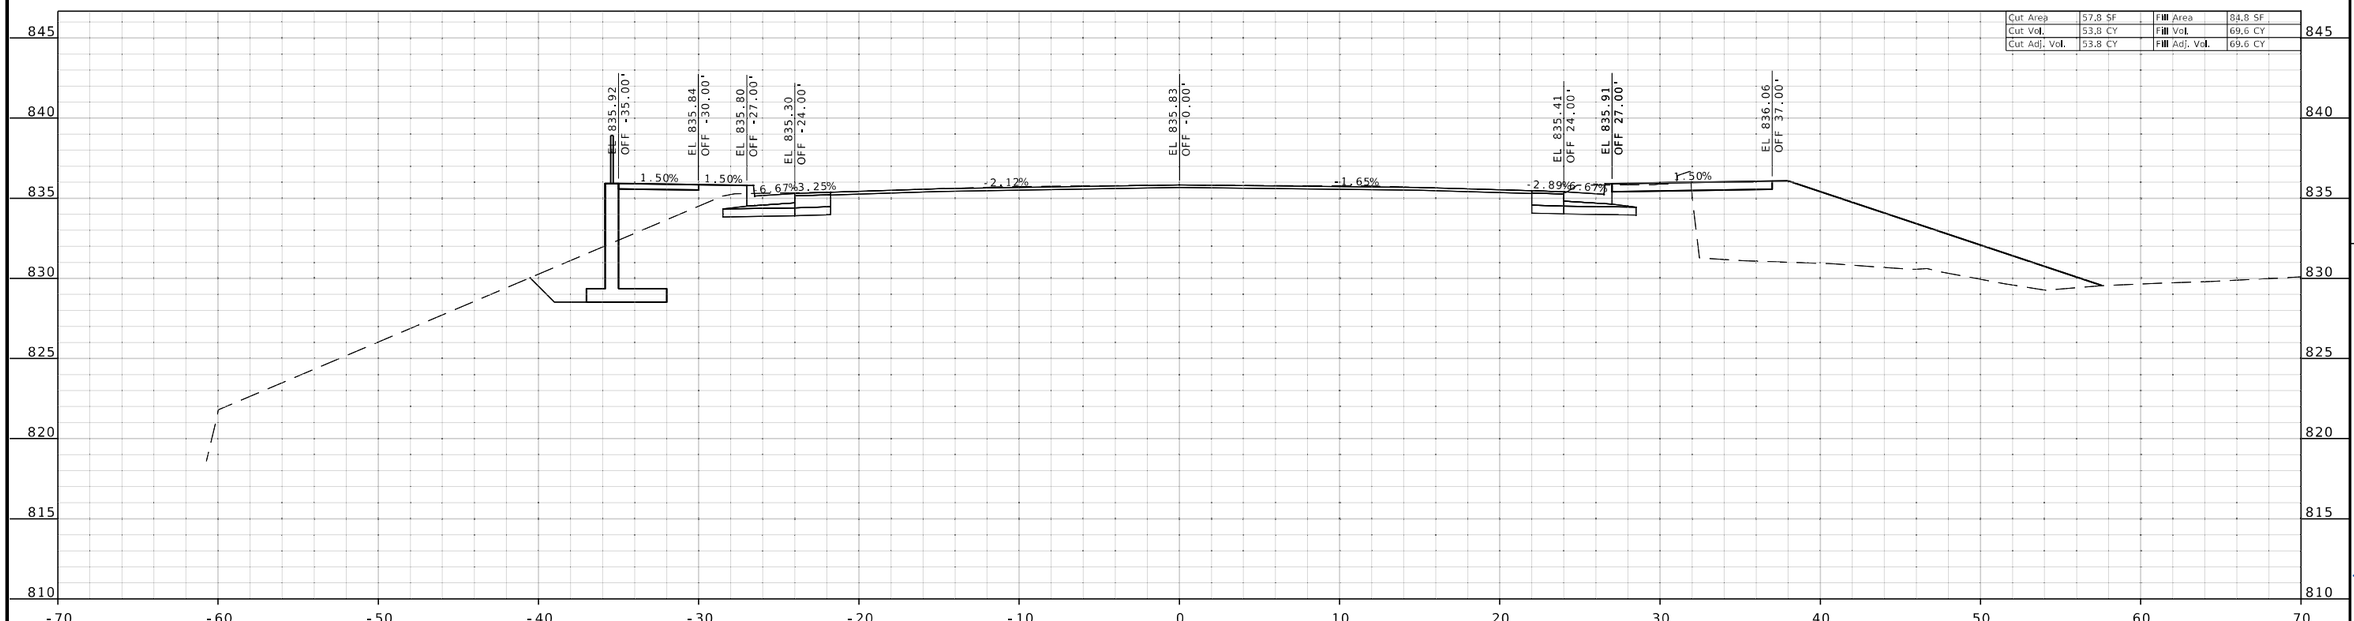

STA 36+75.00

STATE OF MISSOURI
RONNIE L. WILLIAMS
NUMBER PE-2010000879
PROFESSIONAL ENGINEER

THIS SHEET HAS BEEN SIGNED, SEALED, AND DATED ELECTRONICALLY

DATE PREPARED
8/4/2025

ROUTE	STATE
24	MO
DISTRICT	SHEET NO.
KC	35

COUNTY
JACKSON

JOB NO.
JKU0226

CONTRACT ID.

PROJECT NO.

BRIDGE NO.

DESCRIPTION	DATE

IF A SEAL IS PRESENT ON THIS SHEET IT HAS BEEN ELECTRONICALLY SEALED AND DATED.

MISSOURI HIGHWAYS AND TRANSPORTATION COMMISSION

105 WEST CAPITOL
JEFFERSON CITY, MO 65102
1-888-ASK-MODOT (1-888-275-6636)

BURNS McDONNELL
9400 Ward Parkway
Kansas City, MO 64114
(816) 333-9400
Certificate of Authority No.: 000165

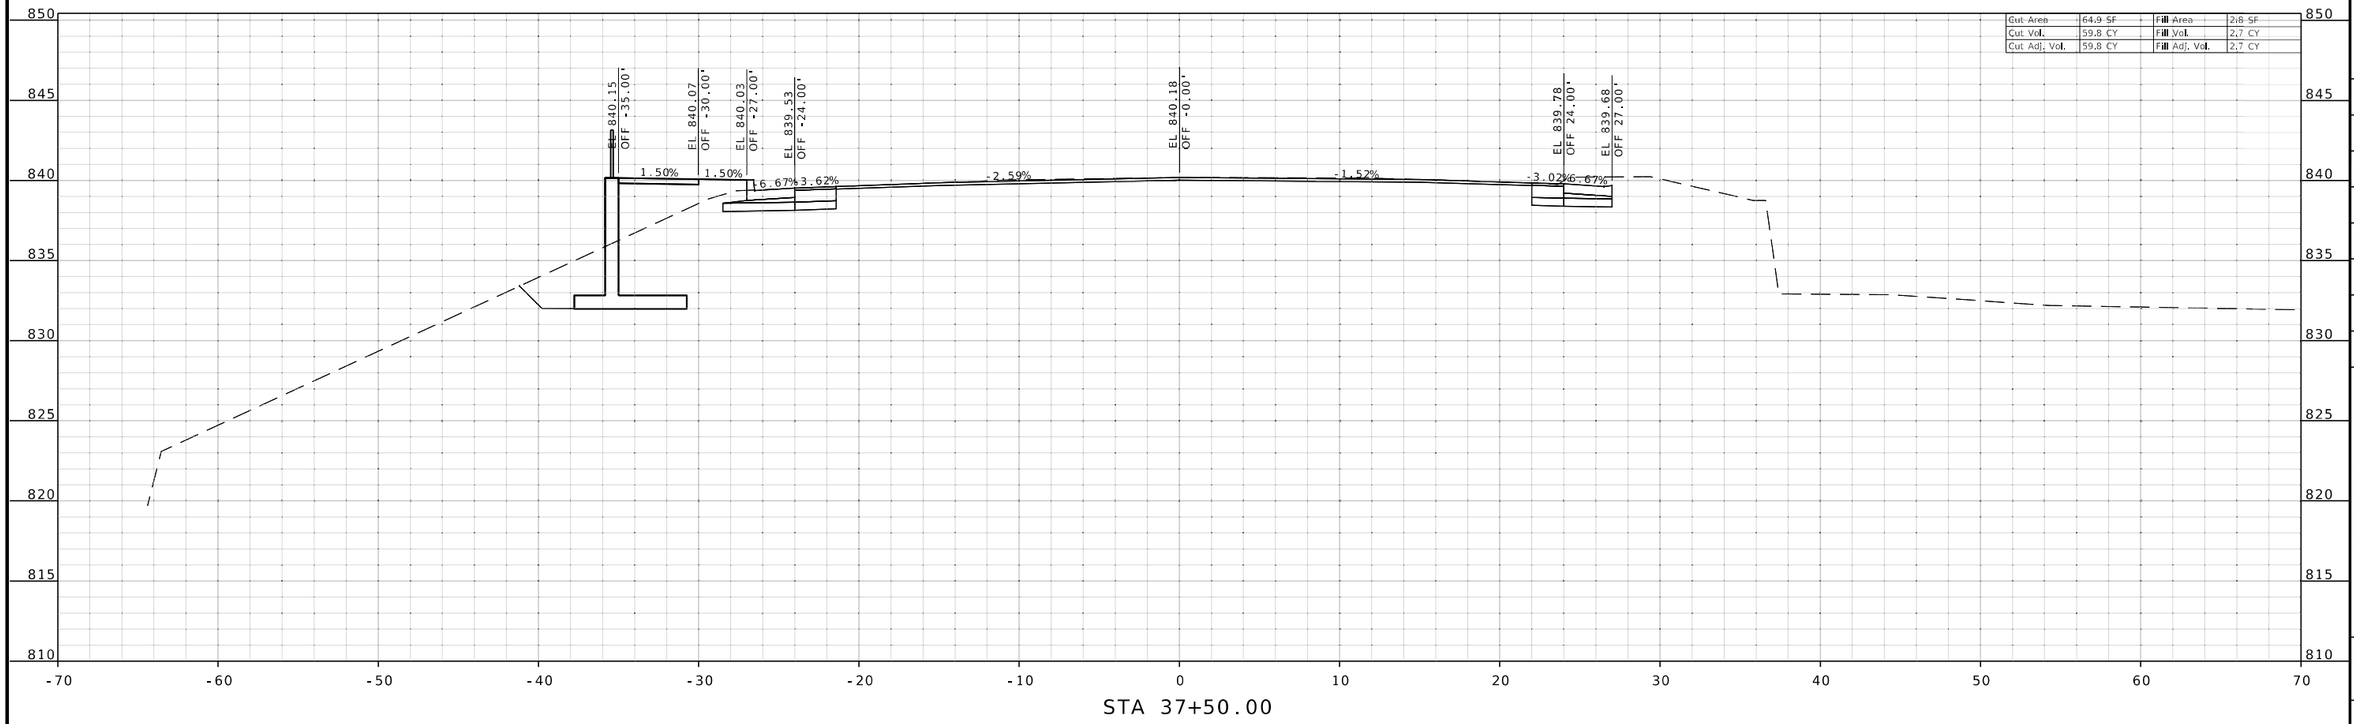

STA 37+50.00

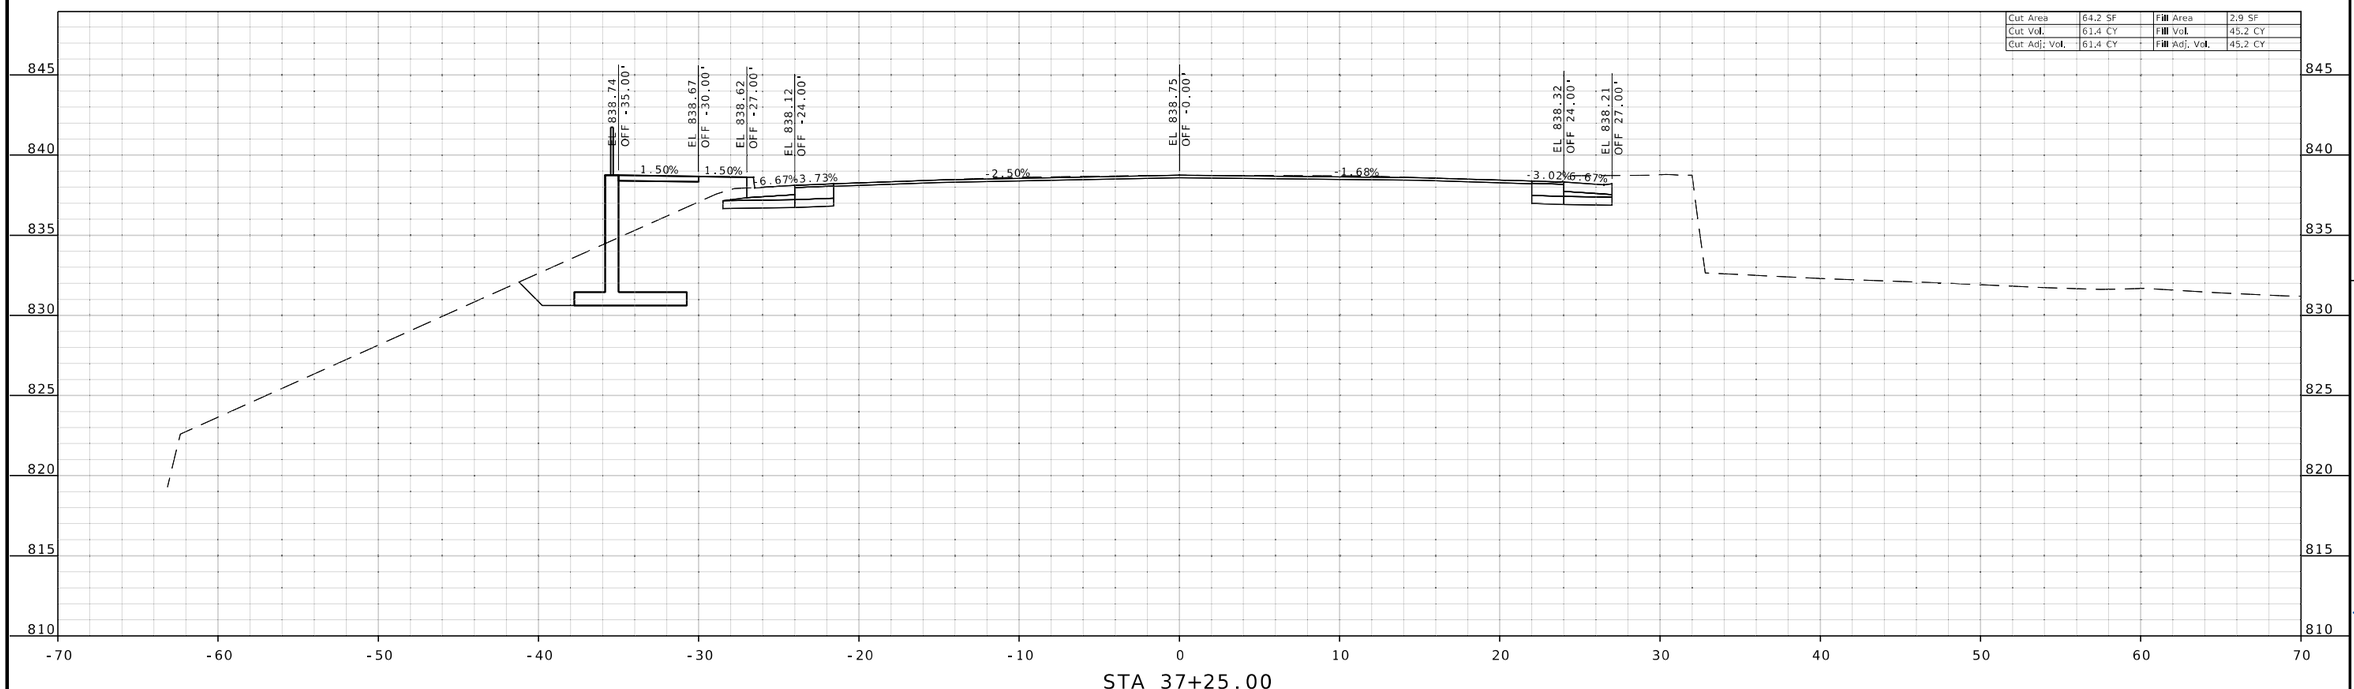

STA 37+25.00

STATE OF MISSOURI
RONNIE L. WILLIAMS
NUMBER PE-2010000879
PROFESSIONAL ENGINEER

THIS SHEET HAS BEEN SIGNED, SEALED, AND DATED ELECTRONICALLY

DATE PREPARED
8/4/2025

ROUTE	STATE
24	MO
DISTRICT	SHEET NO.
KC	36

COUNTY
JACKSON

JOB NO.
JKU0226

CONTRACT ID.

PROJECT NO.

BRIDGE NO.

DESCRIPTION	DATE

IF A SEAL IS PRESENT ON THIS SHEET IT HAS BEEN ELECTRONICALLY SEALED AND DATED.

MISSOURI HIGHWAYS AND TRANSPORTATION COMMISSION

105 WEST CAPITOL
JEFFERSON CITY, MO 65102
1-888-ASK-MODOT (1-888-275-6636)

BURNS McDONNELL
9400 Ward Parkway
Kansas City, MO 64114
(816) 333-9400
Certificate of Authority
No.: 000165

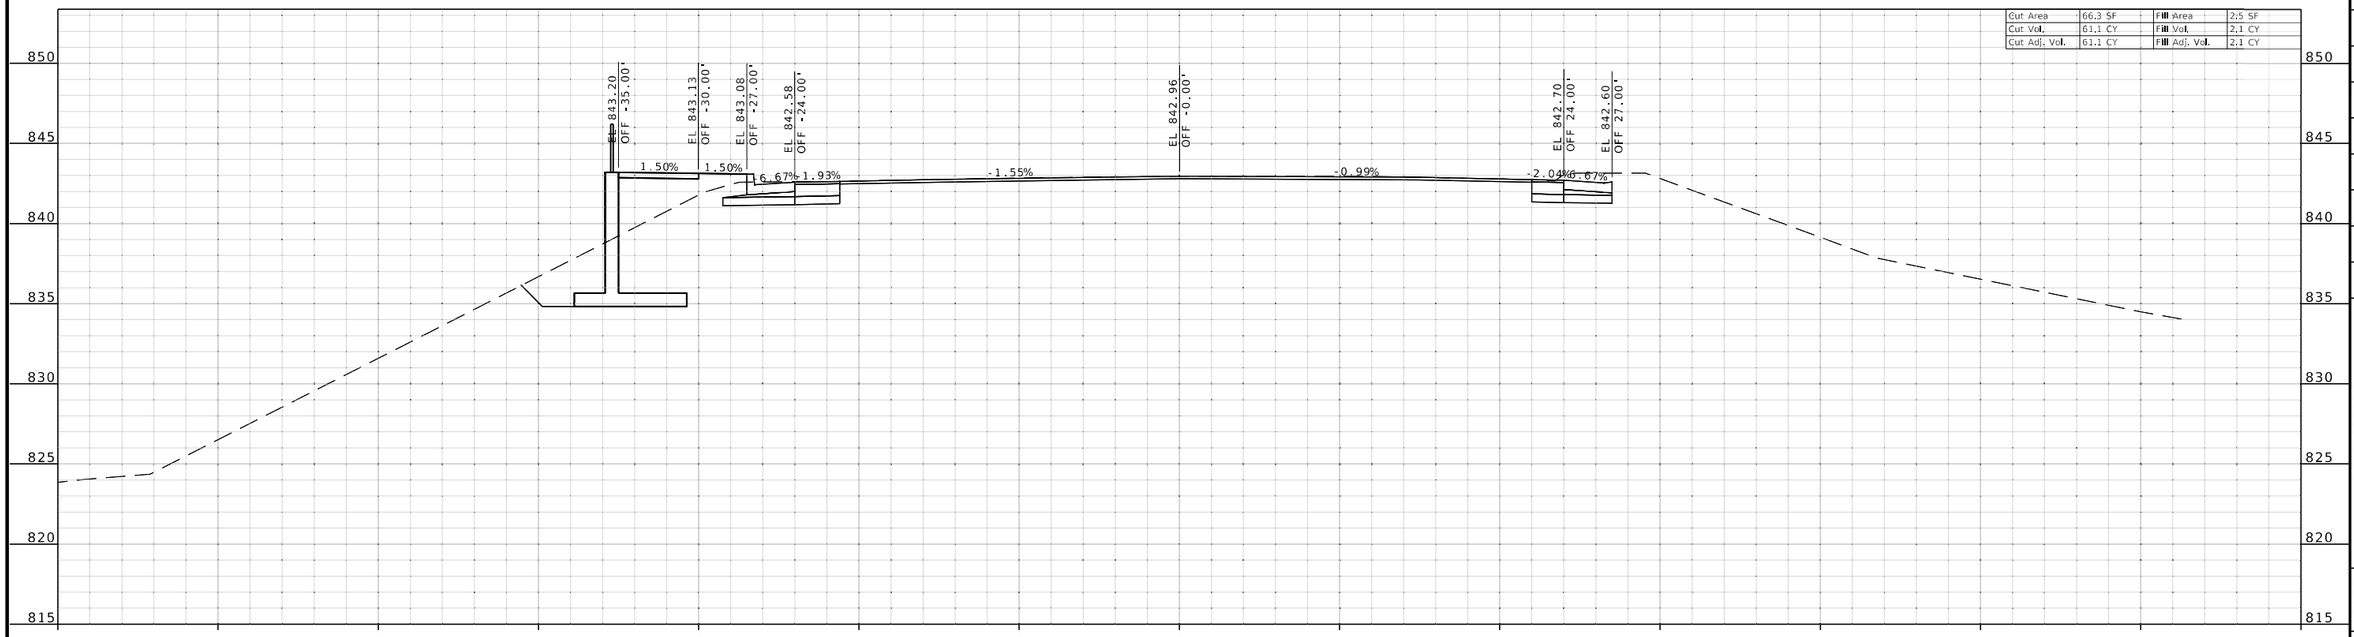

STA 38+00.00

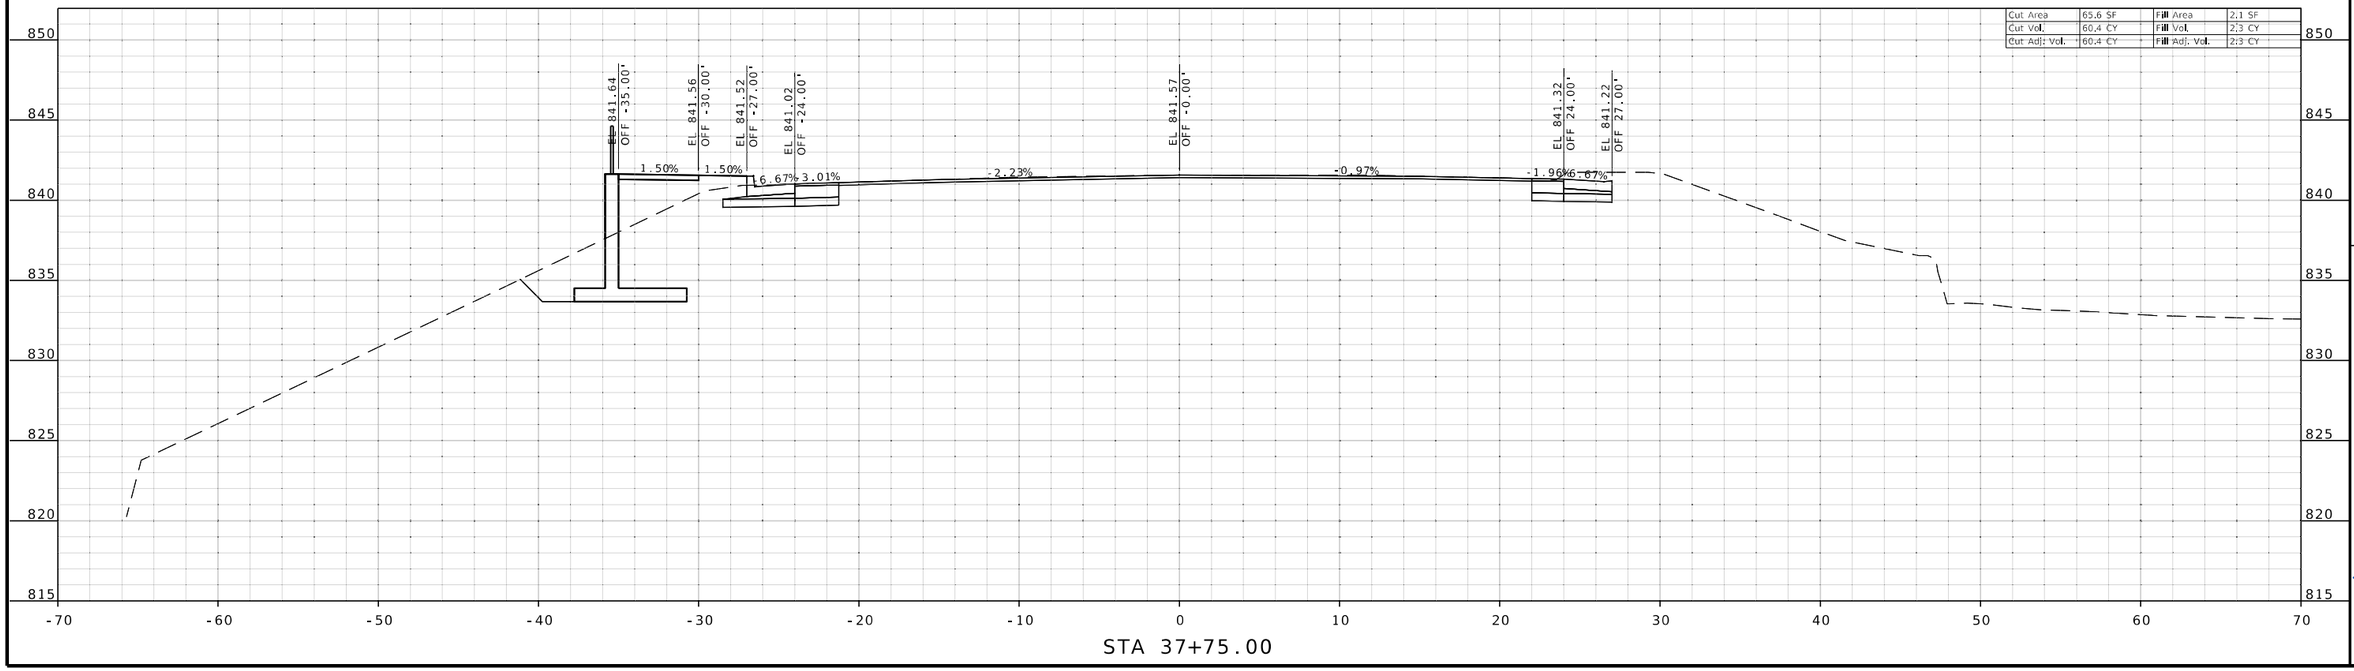

STA 37+75.00

STATE OF MISSOURI
RONNIE L. WILLIAMS
NUMBER PE-2010000879
PROFESSIONAL ENGINEER

THIS SHEET HAS BEEN SIGNED, SEALED, AND DATED ELECTRONICALLY

DATE PREPARED
8/4/2025

ROUTE	STATE
24	MO
DISTRICT	SHEET NO.
KC	37

COUNTY
JACKSON

JOB NO.
JKU0226

CONTRACT ID.

PROJECT NO.

BRIDGE NO.

DATE	DESCRIPTION

IF A SEAL IS PRESENT ON THIS SHEET IT HAS BEEN ELECTRONICALLY SEALED AND DATED.

MISSOURI HIGHWAYS AND TRANSPORTATION COMMISSION

105 WEST CAPITOL
JEFFERSON CITY, MO 65102
1-888-ASK-MODOT (1-888-275-6636)

BURNS McDONNELL
9400 Ward Parkway
Kansas City, MO 64114
(816) 333-9400
Certificate of Authority
No.: 000165

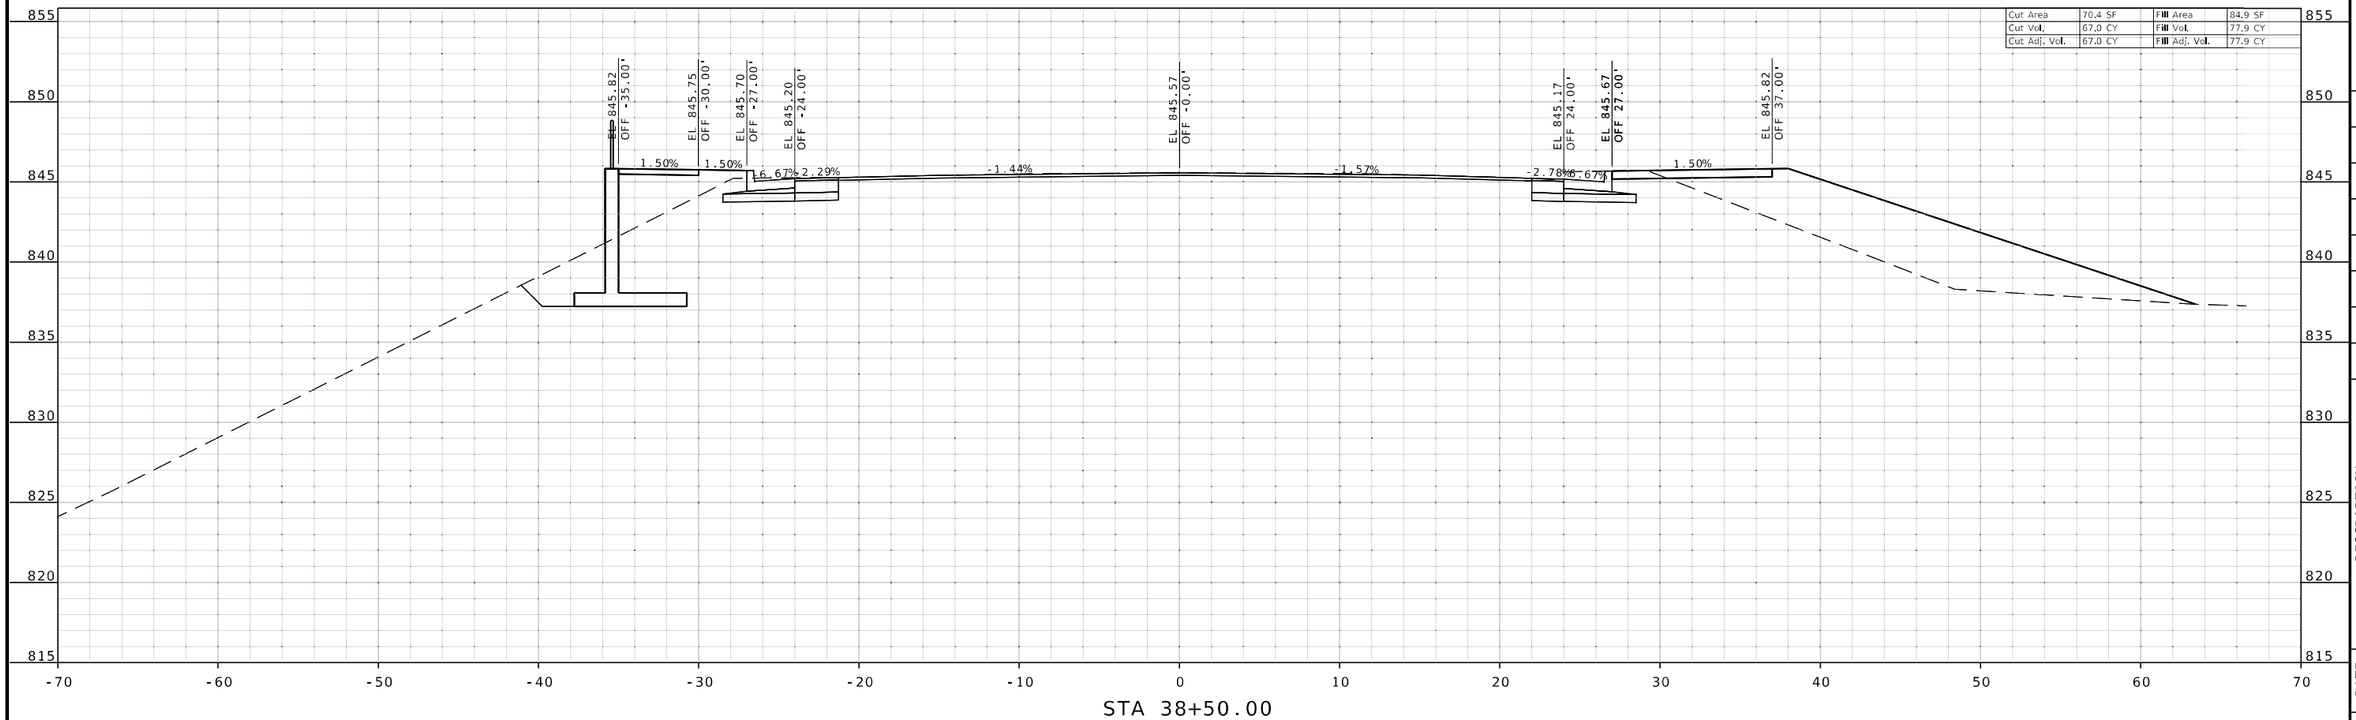

STA 38+50.00

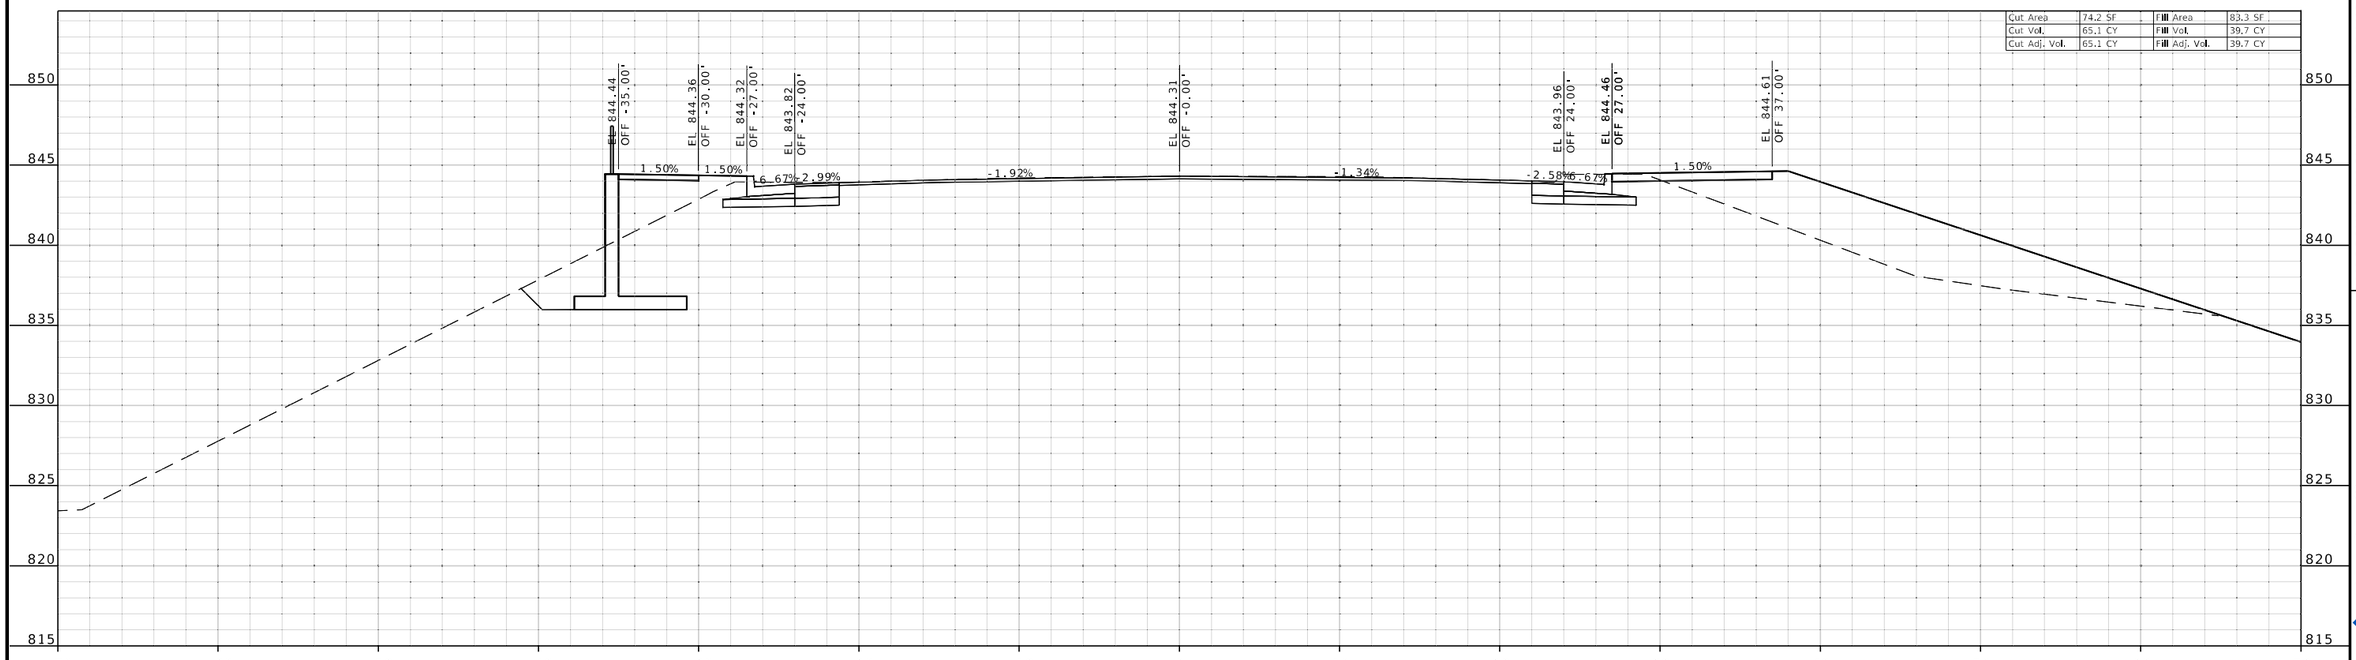

STA 38+25.00

STATE OF MISSOURI
RONNIE L. WILLIAMS
NUMBER PE-2010000879
PROFESSIONAL ENGINEER

THIS SHEET HAS BEEN SIGNED, SEALED, AND DATED ELECTRONICALLY

DATE PREPARED
8/4/2025

ROUTE	STATE
24	MO
DISTRICT	SHEET NO.
KC	38

COUNTY
JACKSON

JOB NO.
JKU0226

CONTRACT ID.

PROJECT NO.

BRIDGE NO.

DESCRIPTION	DATE

IF A SEAL IS PRESENT ON THIS SHEET IT HAS BEEN ELECTRONICALLY SEALED AND DATED.

MISSOURI HIGHWAYS AND TRANSPORTATION COMMISSION

105 WEST CAPITOL
JEFFERSON CITY, MO 65102
1-888-ASK-MODOT (1-888-275-6636)

BURNS McDONNELL
9400 Ward Parkway
Kansas City, MO 64114
(816) 333-9400
Certificate of Authority No.: 000165

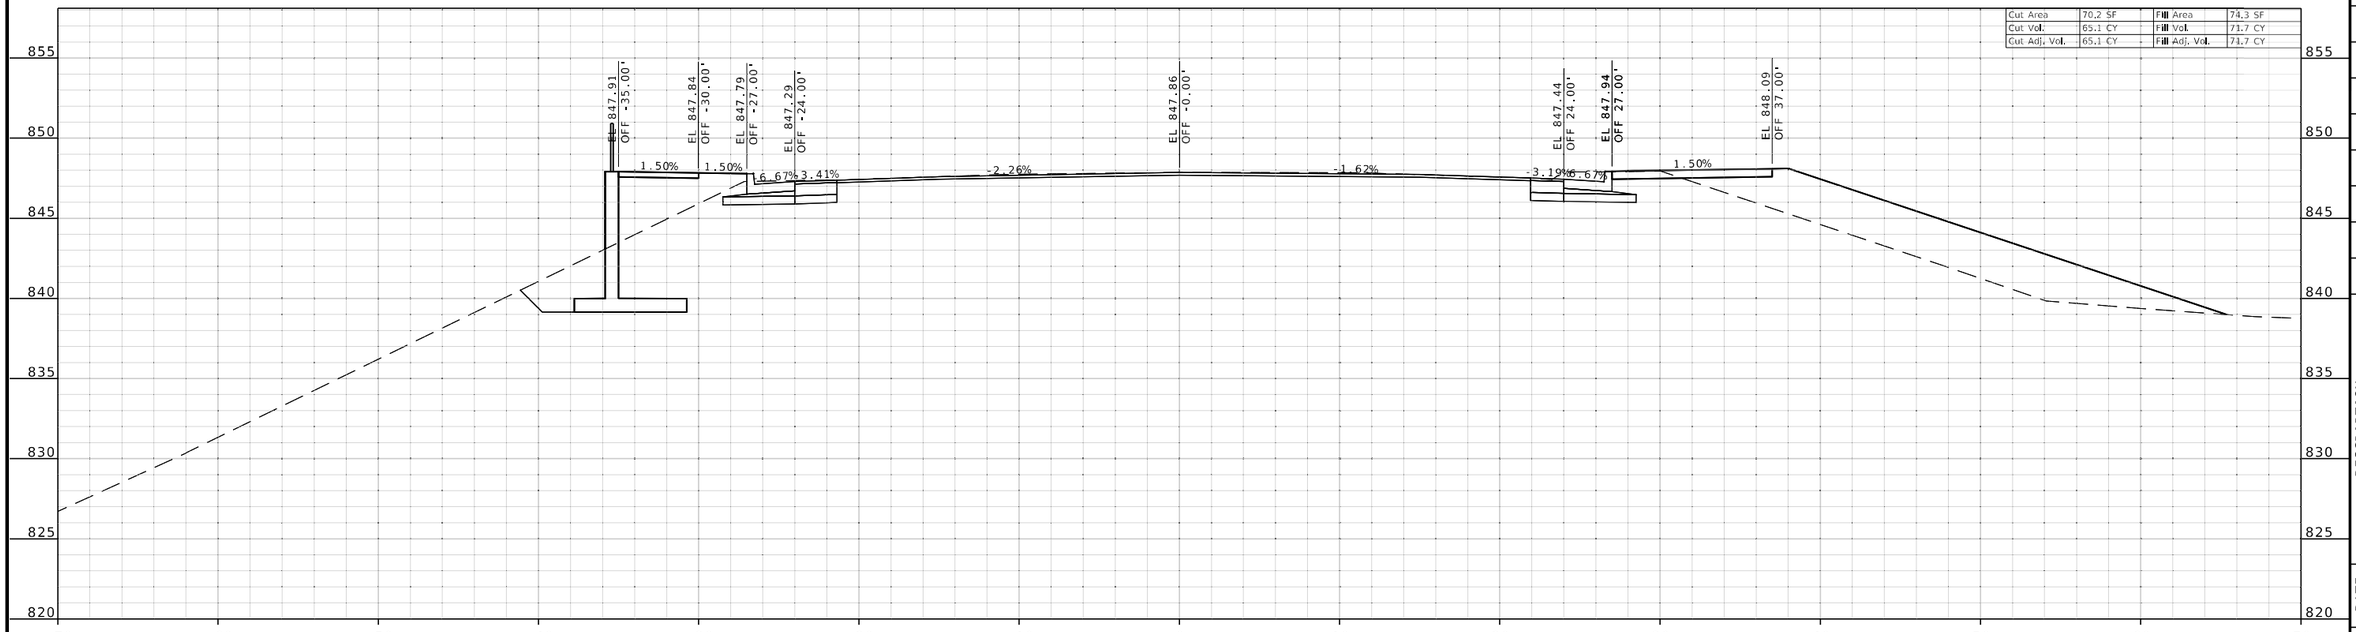

STA 39+00.00

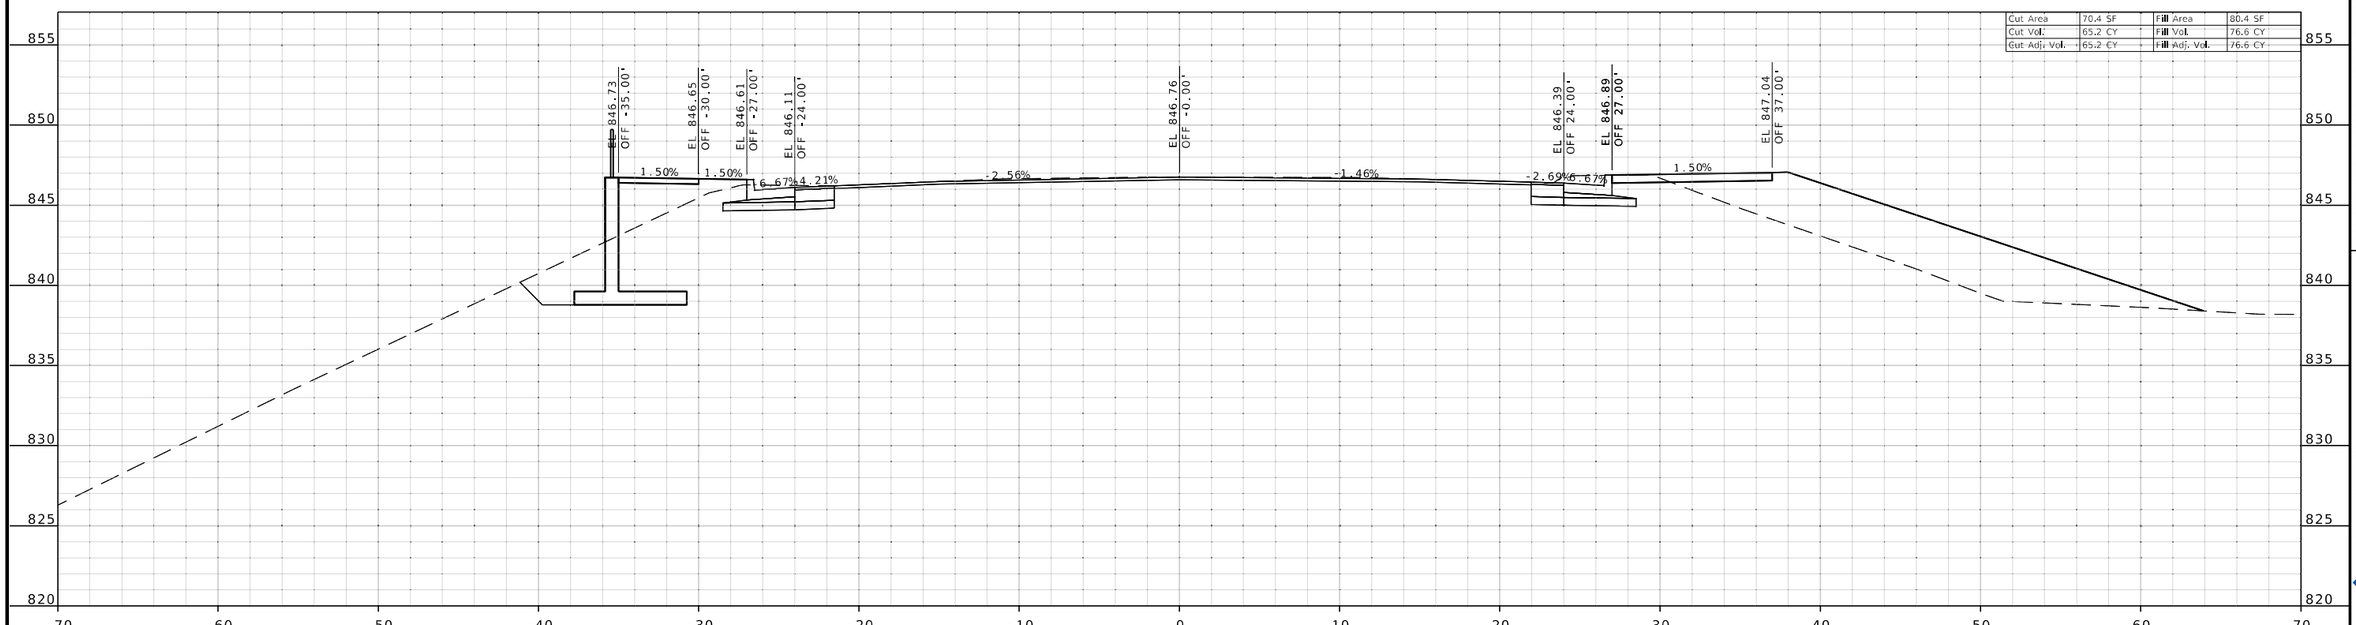

STA 38+75.00

STATE OF MISSOURI
RONNIE L. WILLIAMS
NUMBER PE-2010000879
PROFESSIONAL ENGINEER

THIS SHEET HAS BEEN SIGNED, SEALED, AND DATED ELECTRONICALLY

DATE PREPARED
8/4/2025

ROUTE	STATE
24	MO
DISTRICT	SHEET NO.
KC	39

COUNTY
JACKSON

JOB NO.
JKU0226

CONTRACT ID.

PROJECT NO.

BRIDGE NO.

DATE	DESCRIPTION

IF A SEAL IS PRESENT ON THIS SHEET IT HAS BEEN ELECTRONICALLY SEALED AND DATED.

MISSOURI HIGHWAYS AND TRANSPORTATION COMMISSION

105 WEST CAPITOL
JEFFERSON CITY, MO 65102
1-888-ASK-MODOT (1-888-275-6636)

BURNS McDONNELL
9400 Ward Parkway
Kansas City, MO 64114
(816) 333-9400
Certificate of Authority
No.: 000165

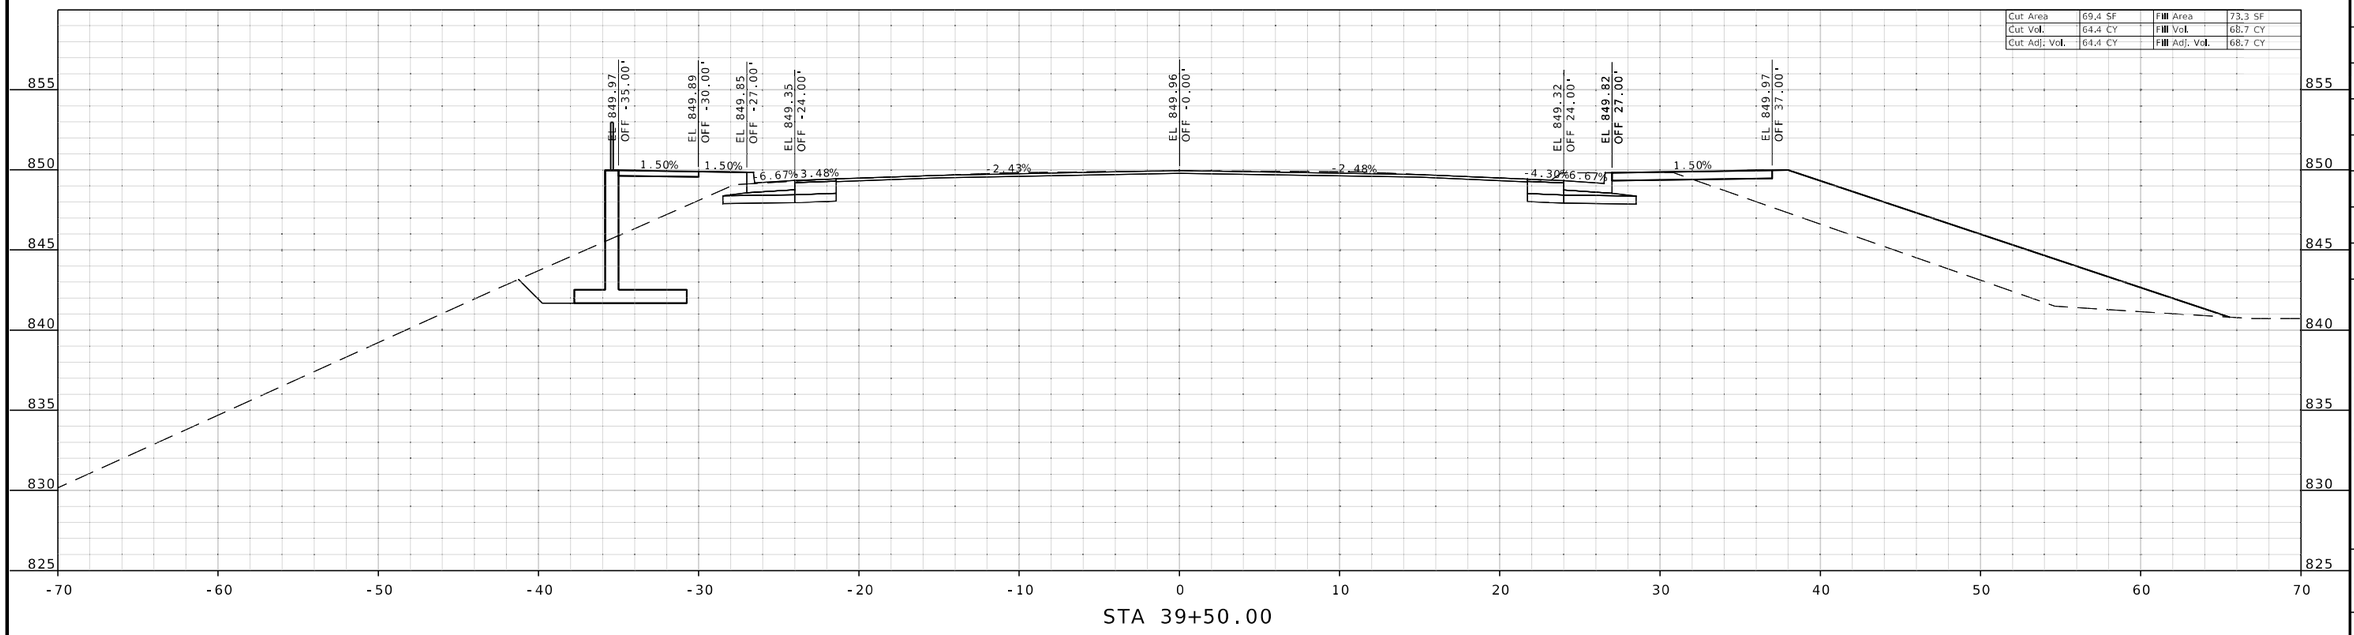

STA 39+50.00

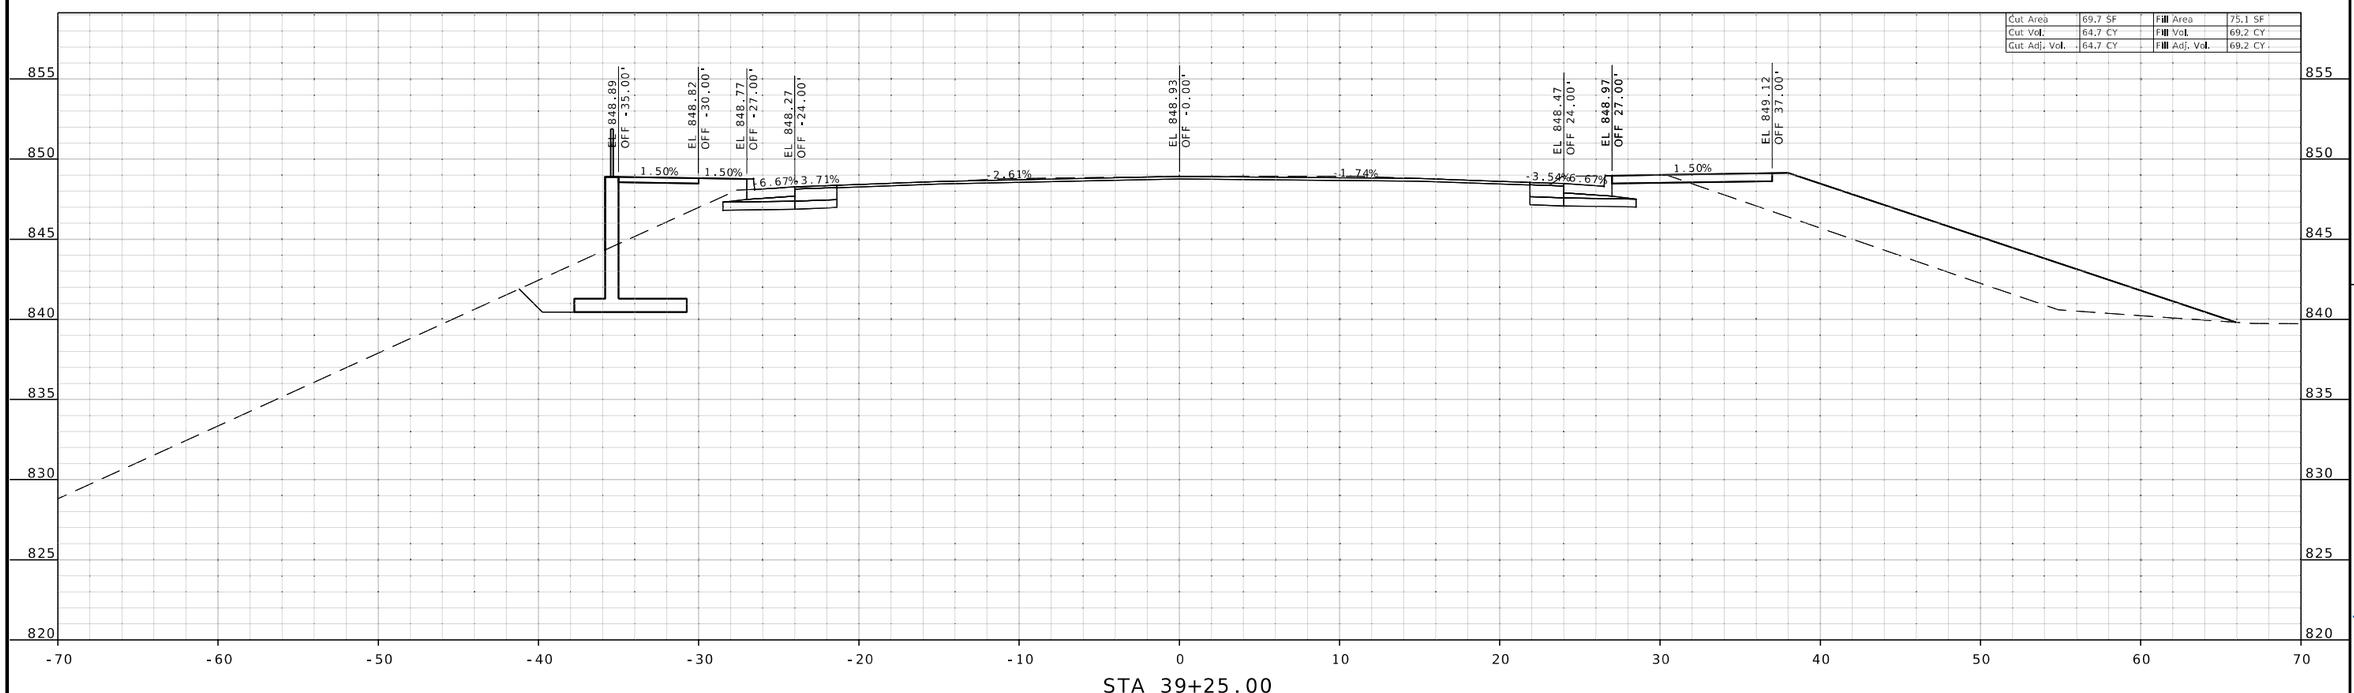

STA 39+25.00

STATE OF MISSOURI
RONNIE L. WILLIAMS
NUMBER PE-2010000879
PROFESSIONAL ENGINEER

THIS SHEET HAS BEEN SIGNED, SEALED, AND DATED ELECTRONICALLY

DATE PREPARED
8/4/2025

ROUTE	STATE
24	MO
DISTRICT	SHEET NO.
KC	40

COUNTY
JACKSON

JOB NO.
JKU0226

CONTRACT ID.

PROJECT NO.

BRIDGE NO.

DESCRIPTION	DATE

IF A SEAL IS PRESENT ON THIS SHEET IT HAS BEEN ELECTRONICALLY SEALED AND DATED.

MISSOURI HIGHWAYS AND TRANSPORTATION COMMISSION

105 WEST CAPITOL
JEFFERSON CITY, MO 65102
1-888-ASK-MODOT (1-888-275-6636)

BURNS McDONNELL
9400 Ward Parkway
Kansas City, MO 64114
(816) 333-9400
Certificate of Authority
No.: 000165

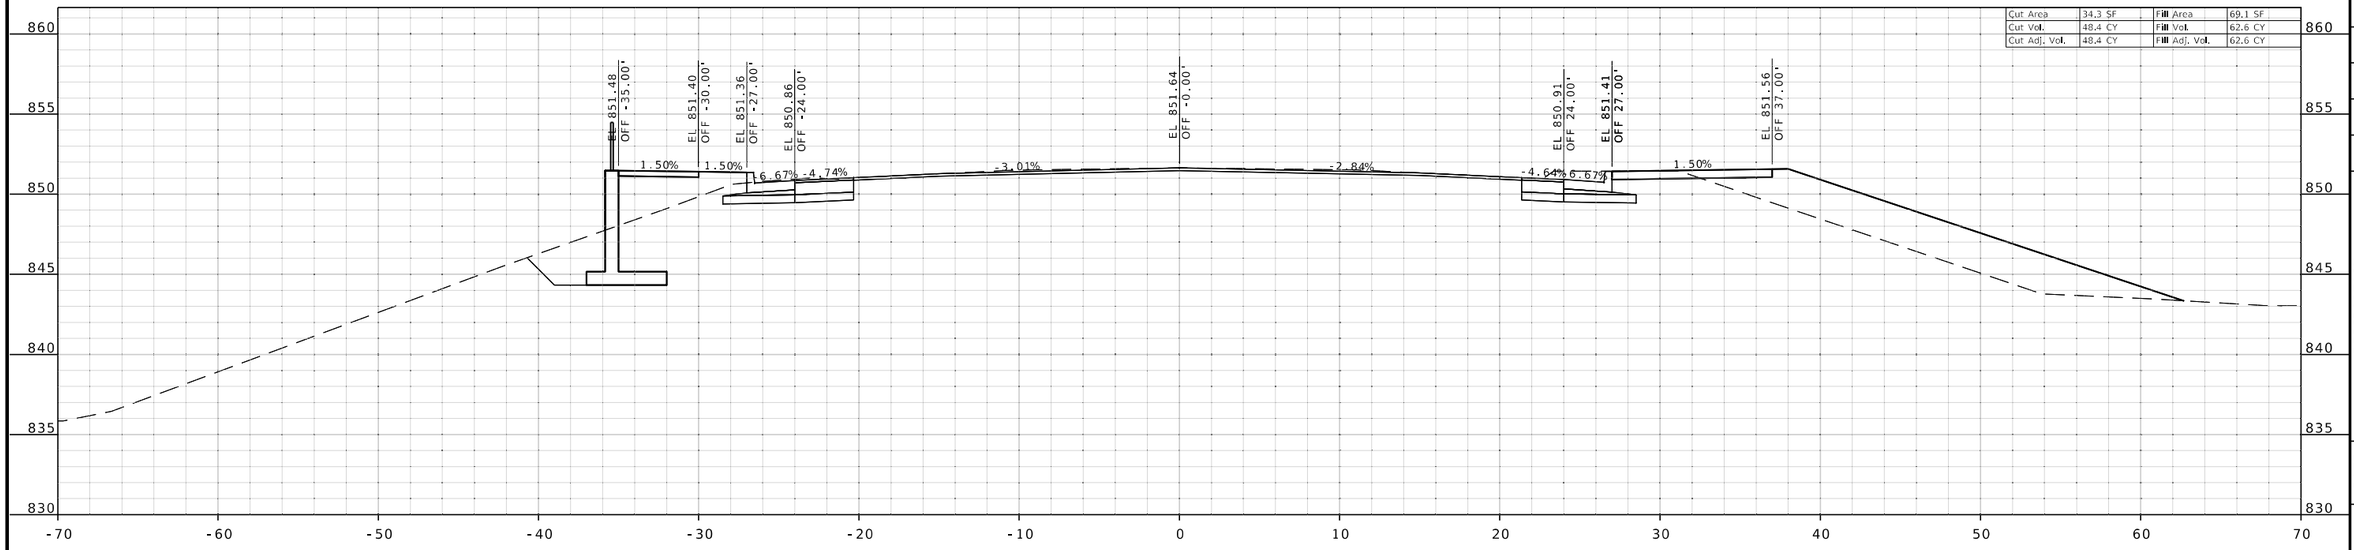

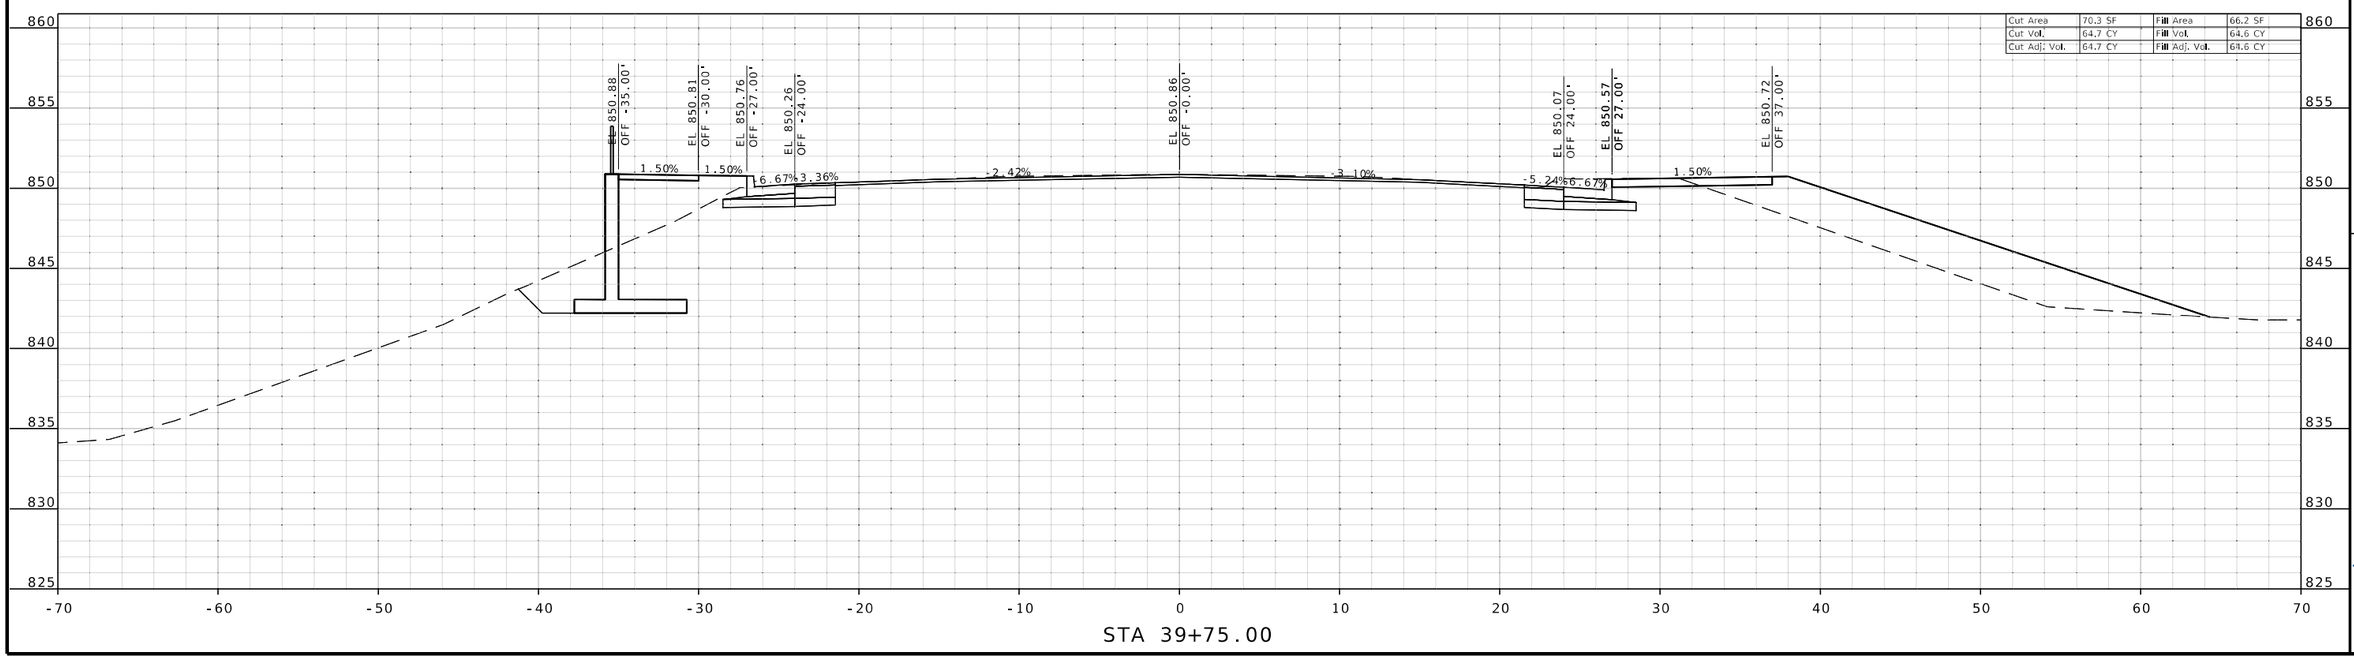

STATE OF MISSOURI
RONNIE L. WILLIAMS
NUMBER PE-2010000879
PROFESSIONAL ENGINEER

THIS SHEET HAS BEEN SIGNED, SEALED, AND DATED ELECTRONICALLY

DATE PREPARED
8/4/2025

ROUTE	STATE
24	MO
DISTRICT	SHEET NO.
KC	41

COUNTY
JACKSON

JOB NO.
JKU0226

CONTRACT ID.

PROJECT NO.

BRIDGE NO.

DATE	DESCRIPTION

IF A SEAL IS PRESENT ON THIS SHEET IT HAS BEEN ELECTRONICALLY SEALED AND DATED.

MISSOURI HIGHWAYS AND TRANSPORTATION COMMISSION

105 WEST CAPITOL
JEFFERSON CITY, MO 65102
1-888-ASK-MODOT (1-888-275-6636)

BURNS McDONNELL
9400 Ward Parkway
Kansas City, MO 64114
(816) 333-9400
Certificate of Authority No.: 000165

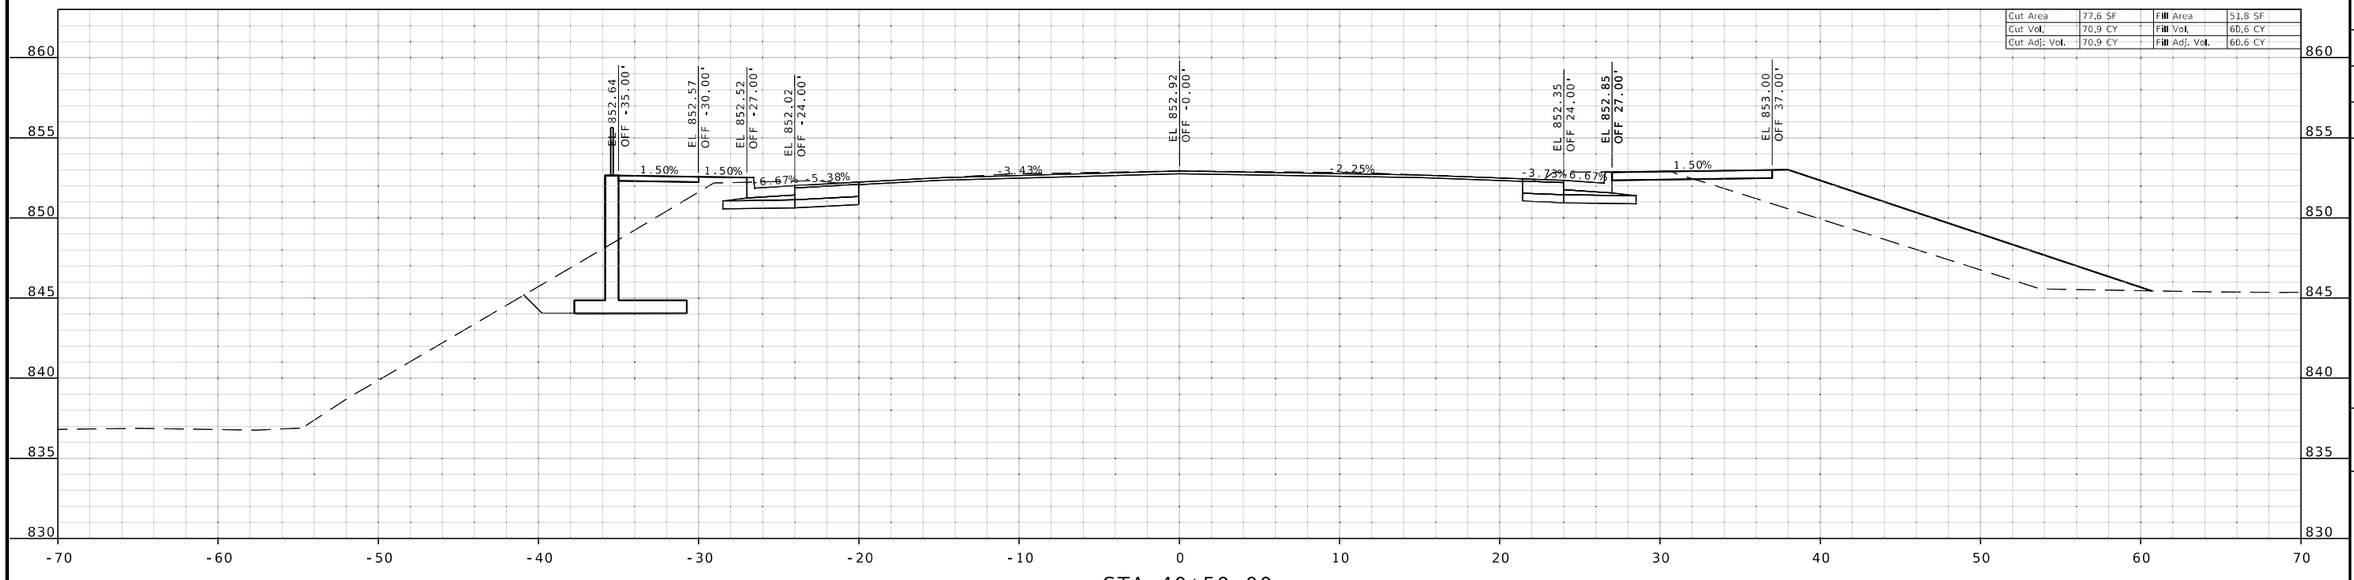

STA 40+50.00

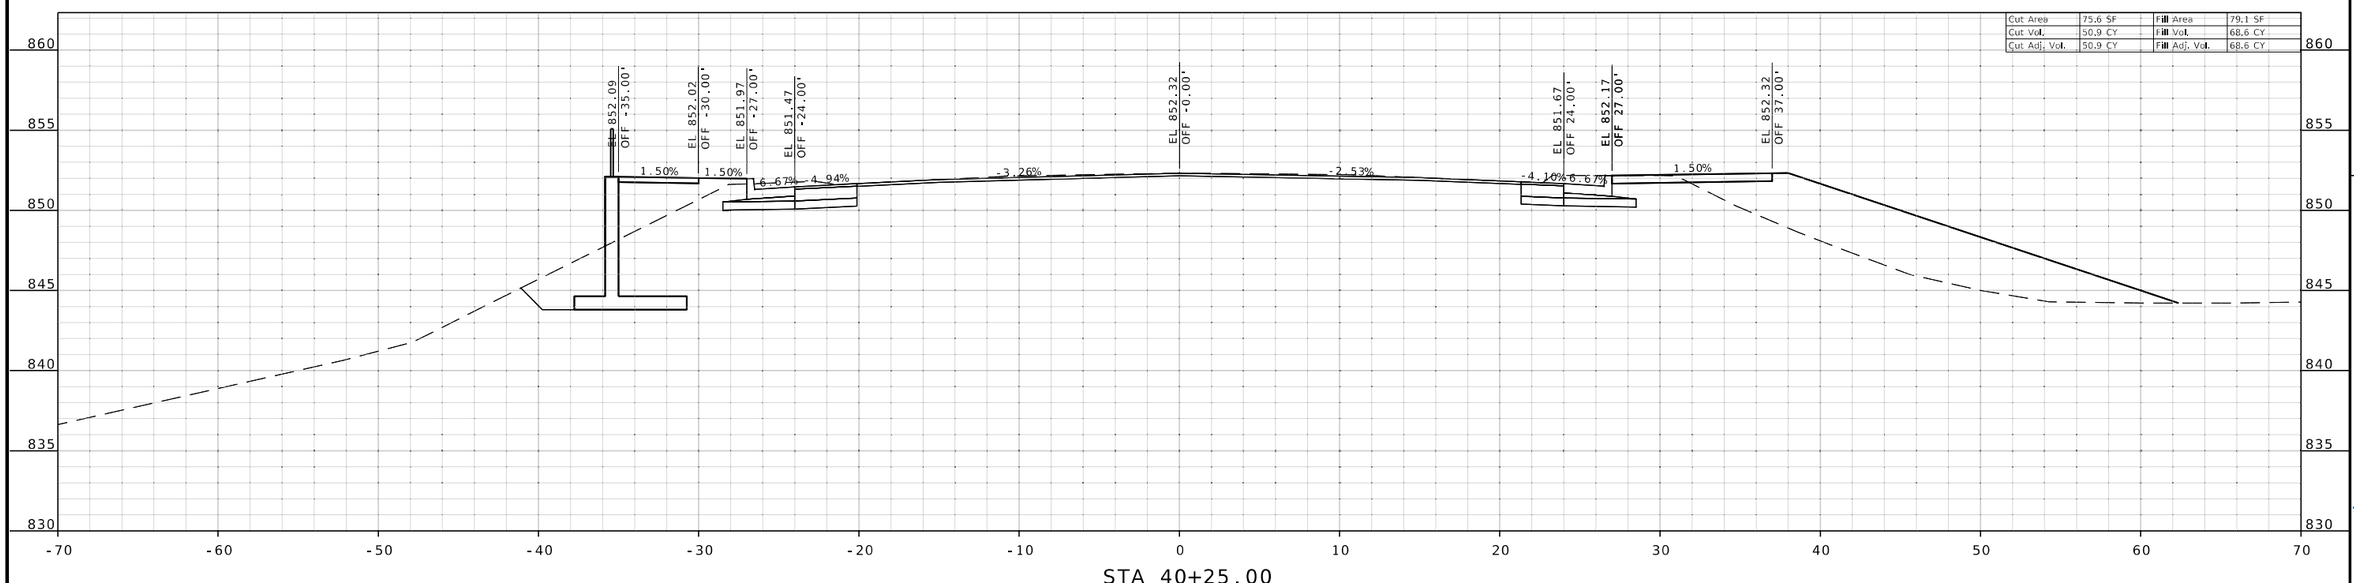

STA 40+25.00

STATE OF MISSOURI
RONNIE L. WILLIAMS
NUMBER PE-2010000879
PROFESSIONAL ENGINEER

THIS SHEET HAS BEEN SIGNED, SEALED, AND DATED ELECTRONICALLY

DATE PREPARED
8/4/2025

ROUTE	STATE
24	MO
DISTRICT	SHEET NO.
KC	42

COUNTY
JACKSON

JOB NO.
JKU0226

CONTRACT ID.

PROJECT NO.

BRIDGE NO.

DESCRIPTION	DATE

MISSOURI HIGHWAYS AND TRANSPORTATION COMMISSION

105 WEST CAPITOL
JEFFERSON CITY, MO 65102
1-888-ASK-MODOT (1-888-275-6636)

BURNS McDONNELL
9400 Ward Parkway
Kansas City, MO 64114
(816) 333-9400
Certificate of Authority
No.: 000165

IF A SEAL IS PRESENT ON THIS SHEET IT HAS BEEN ELECTRONICALLY SEALED AND DATED.

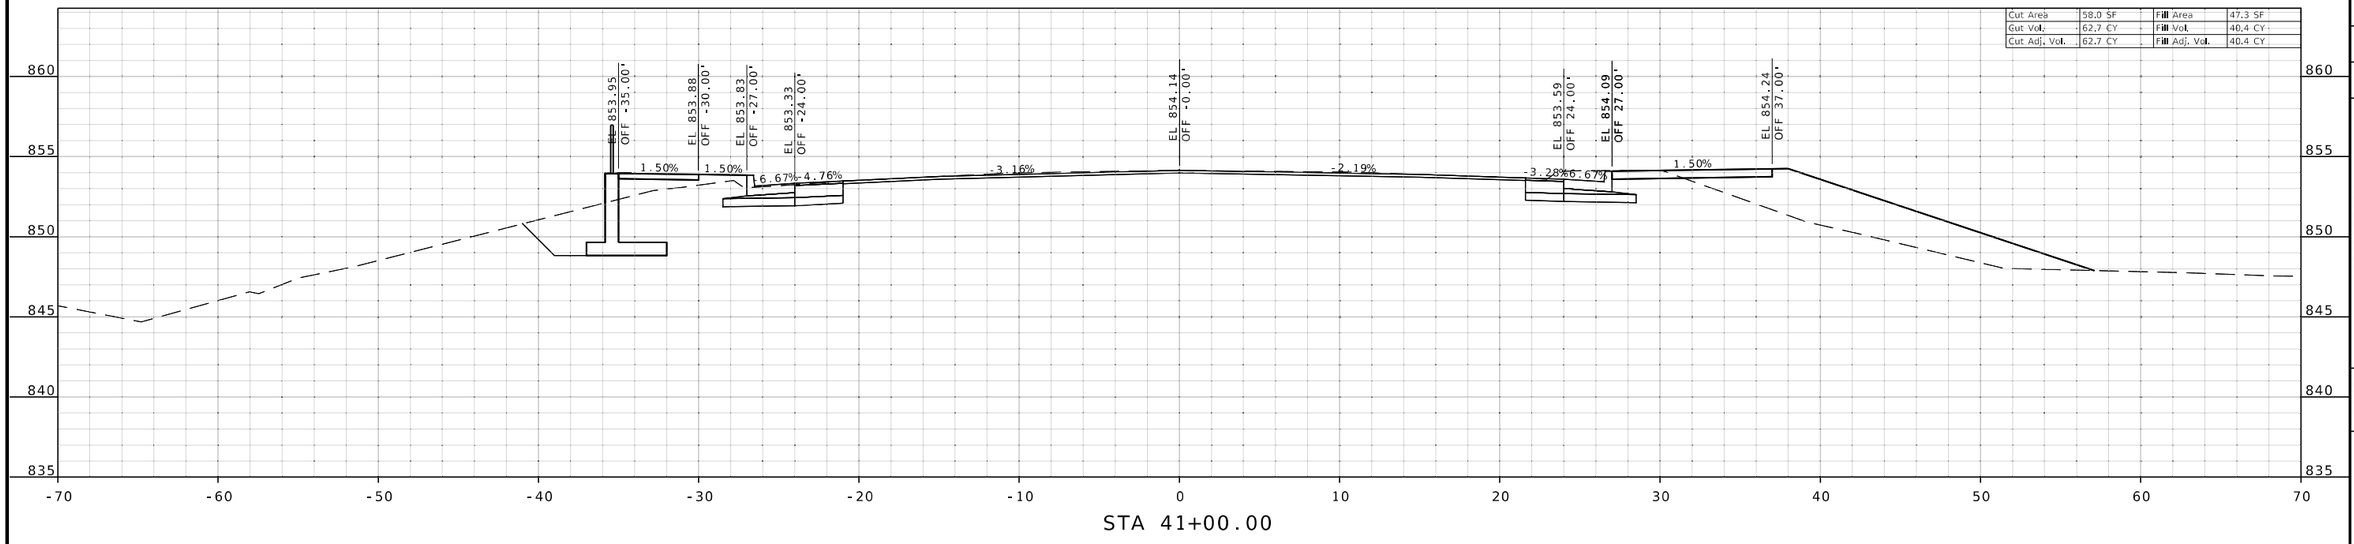

STA 41+00.00

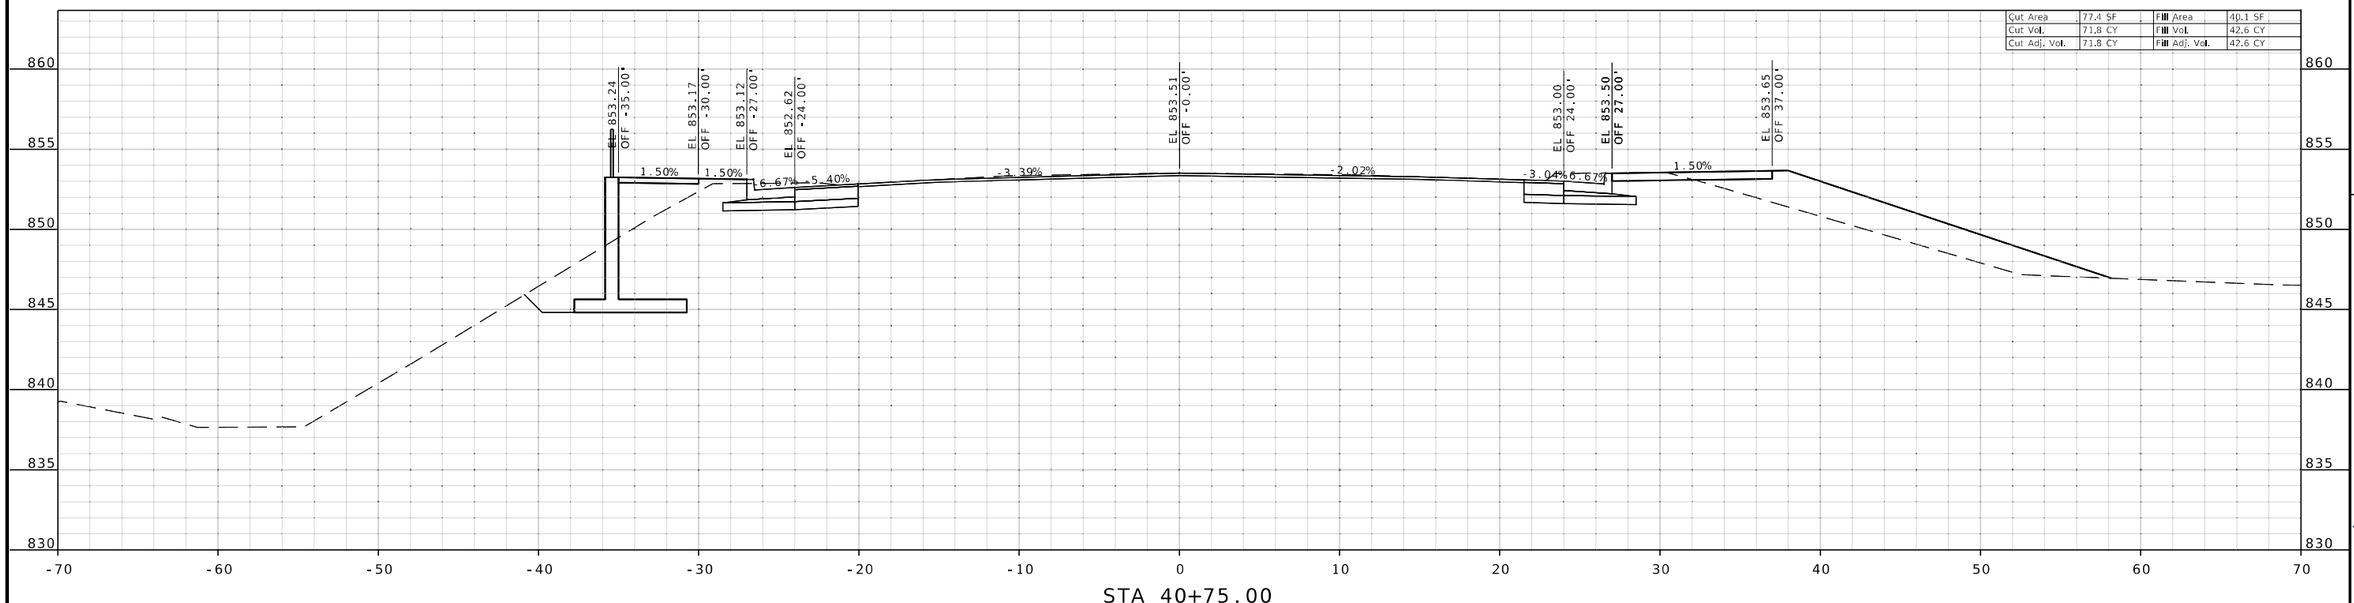

STA 40+75.00

STATE OF MISSOURI
RONNIE L. WILLIAMS
NUMBER PE-2010000879
PROFESSIONAL ENGINEER

THIS SHEET HAS BEEN SIGNED, SEALED, AND DATED ELECTRONICALLY

DATE PREPARED
8/4/2025

ROUTE	STATE
24	MO
DISTRICT	SHEET NO.
KC	43

COUNTY
JACKSON

JOB NO.
JKU0226

CONTRACT ID.

PROJECT NO.

BRIDGE NO.

DESCRIPTION	DATE

IF A SEAL IS PRESENT ON THIS SHEET IT HAS BEEN ELECTRONICALLY SEALED AND DATED.

MISSOURI HIGHWAYS AND TRANSPORTATION COMMISSION

105 WEST CAPITOL
JEFFERSON CITY, MO 65102
1-888-ASK-MODOT (1-888-275-6636)

BURNS McDONNELL
9400 Ward Parkway
Kansas City, MO 64114
(816) 333-9400
Certificate of Authority
No.: 000165

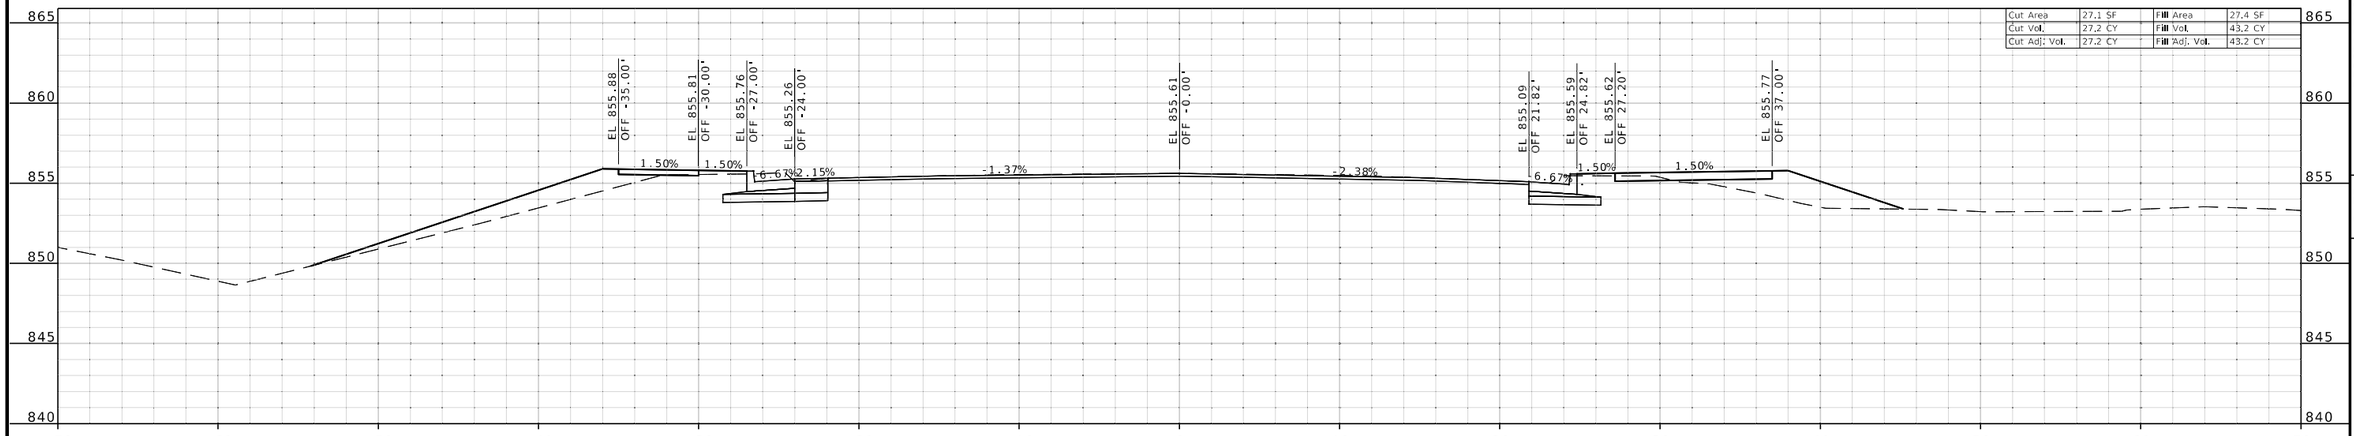

STA 41+50.00

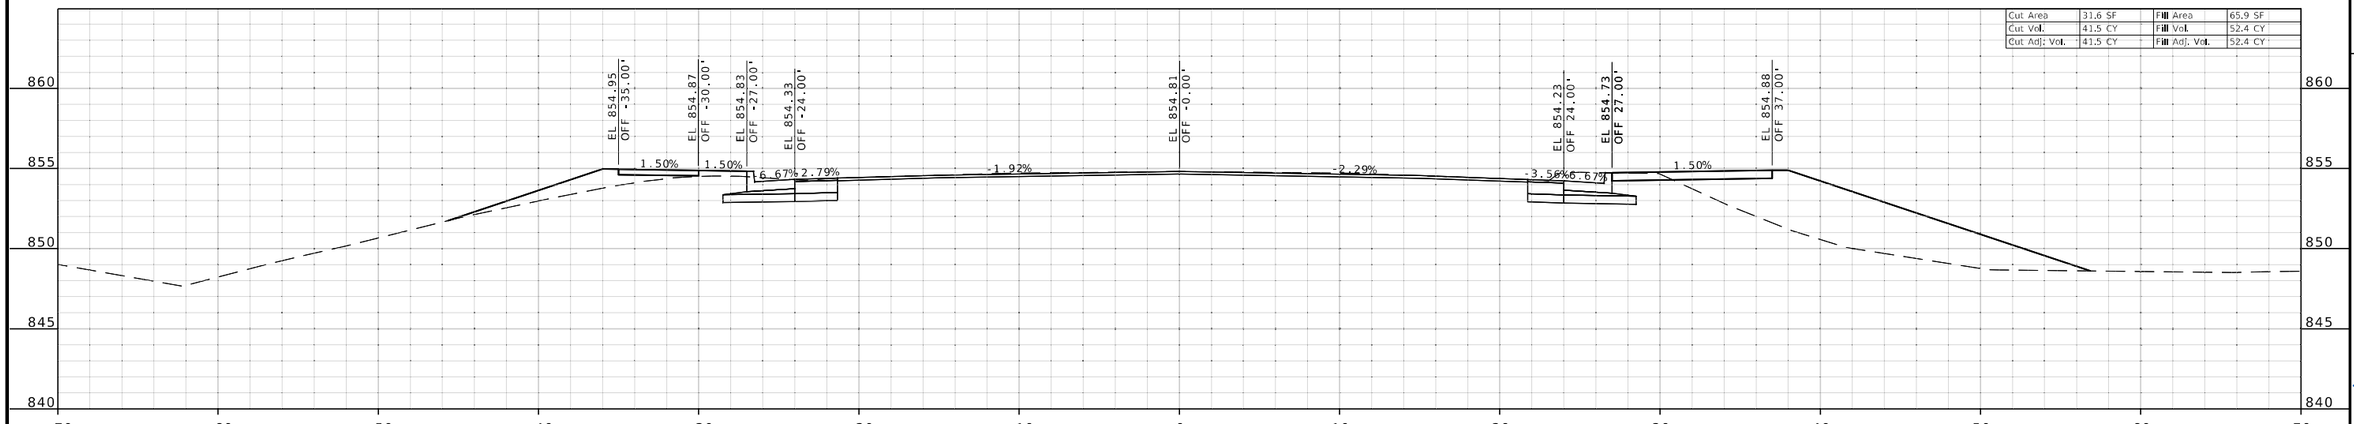

STA 41+25.00

STATE OF MISSOURI
RONNIE L. WILLIAMS
NUMBER PE-2010000879
PROFESSIONAL ENGINEER

THIS SHEET HAS BEEN SIGNED, SEALED, AND DATED ELECTRONICALLY

DATE PREPARED
8/4/2025

ROUTE	STATE
24	MO
DISTRICT	SHEET NO.
KC	44

COUNTY
JACKSON

JOB NO.
JKU0226

CONTRACT ID.

PROJECT NO.

BRIDGE NO.

DESCRIPTION	DATE

IF A SEAL IS PRESENT ON THIS SHEET IT HAS BEEN ELECTRONICALLY SEALED AND DATED.

MISSOURI HIGHWAYS AND TRANSPORTATION COMMISSION

105 WEST CAPITOL
JEFFERSON CITY, MO 65102
1-888-ASK-MODOT (1-888-275-6636)

BURNS McDONNELL
9400 Ward Parkway
Kansas City, MO 64114
(816) 333-9400
Certificate of Authority
No.: 000165

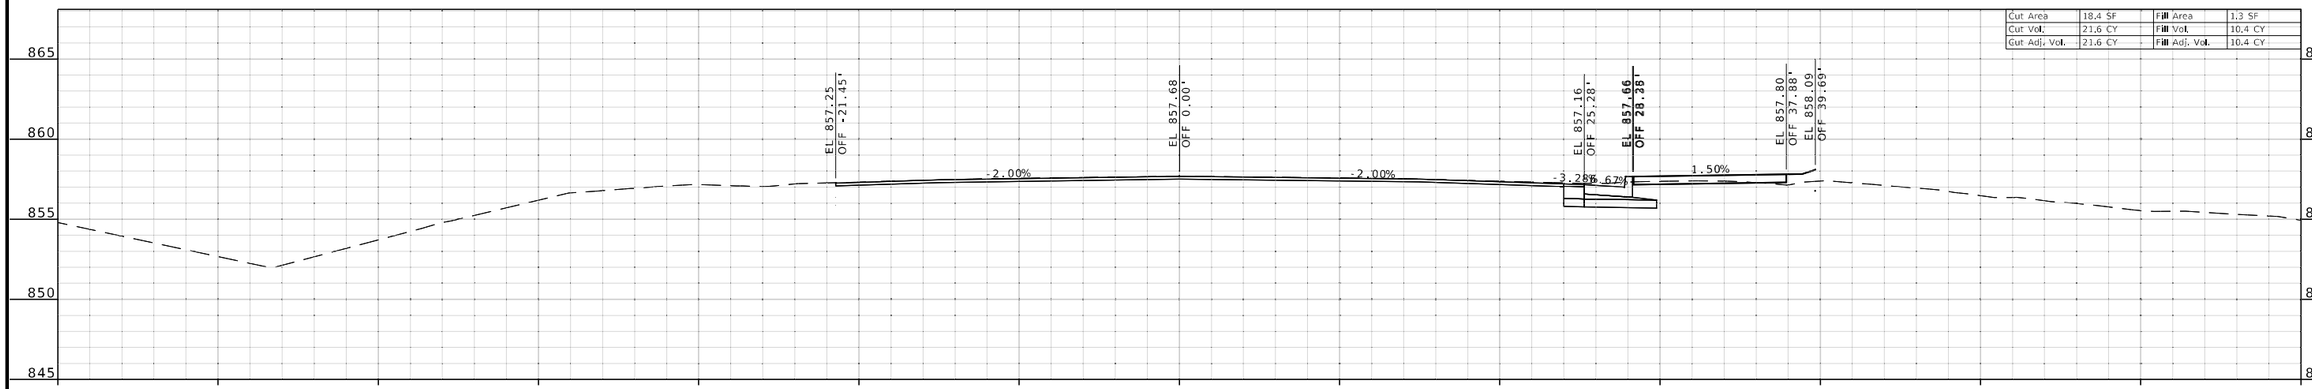

STA 42+00.00

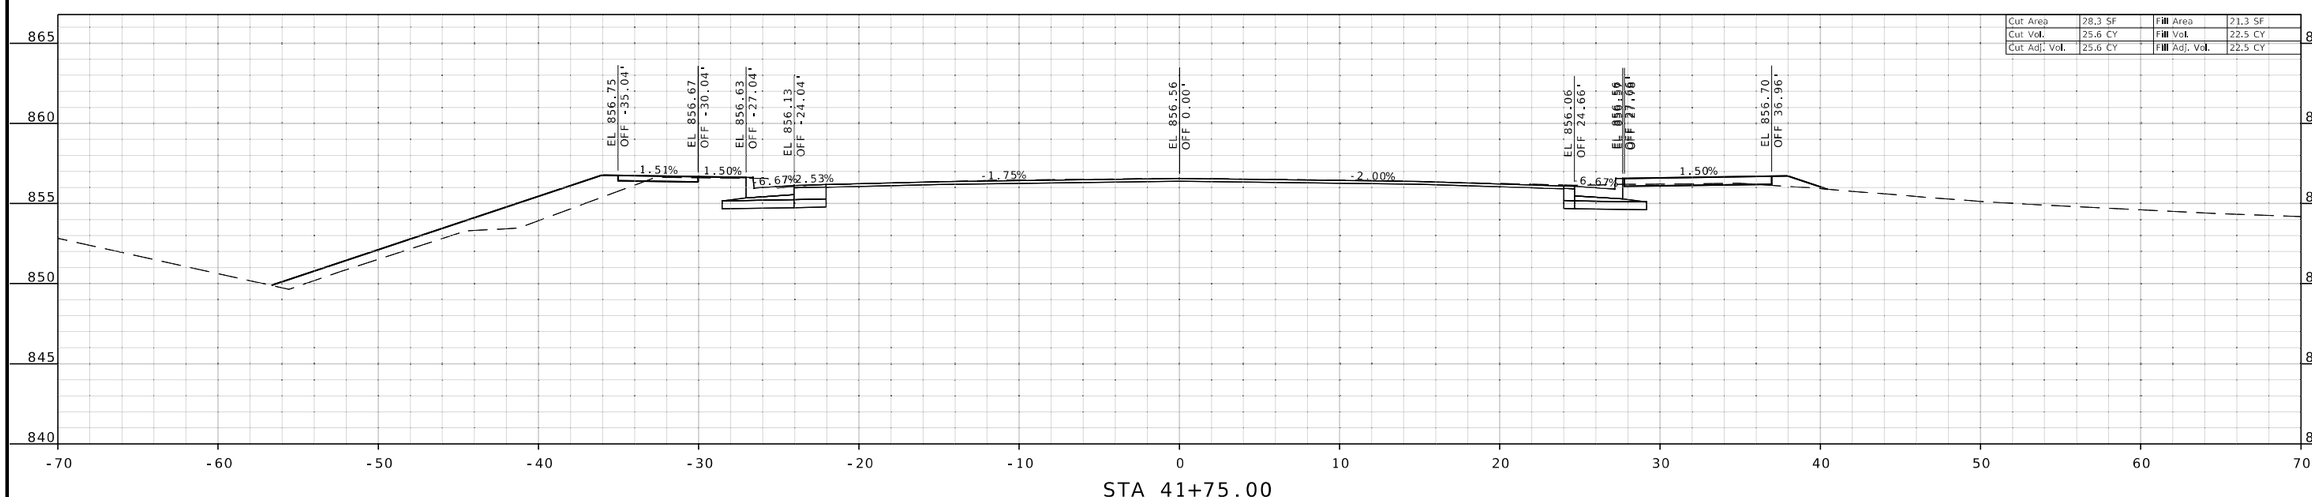

STA 41+75.00

STATE OF MISSOURI
RONNIE L. WILLIAMS
NUMBER PE-2010000879
PROFESSIONAL ENGINEER

THIS SHEET HAS BEEN SIGNED, SEALED, AND DATED ELECTRONICALLY

DATE PREPARED
8/4/2025

ROUTE	STATE
24	MO
DISTRICT	SHEET NO.
KC	45

COUNTY
JACKSON

JOB NO.
JKU0226

CONTRACT ID.

PROJECT NO.

BRIDGE NO.

DESCRIPTION	DATE

MISSOURI HIGHWAYS AND TRANSPORTATION COMMISSION

105 WEST CAPITOL
JEFFERSON CITY, MO 65102
1-888-ASK-MODOT (1-888-275-6636)

BURNS McDONNELL
9400 Ward Parkway
Kansas City, MO 64114
(816) 333-9400
Certificate of Authority No.: 000165

IF A SEAL IS PRESENT ON THIS SHEET IT HAS BEEN ELECTRONICALLY SEALED AND DATED.

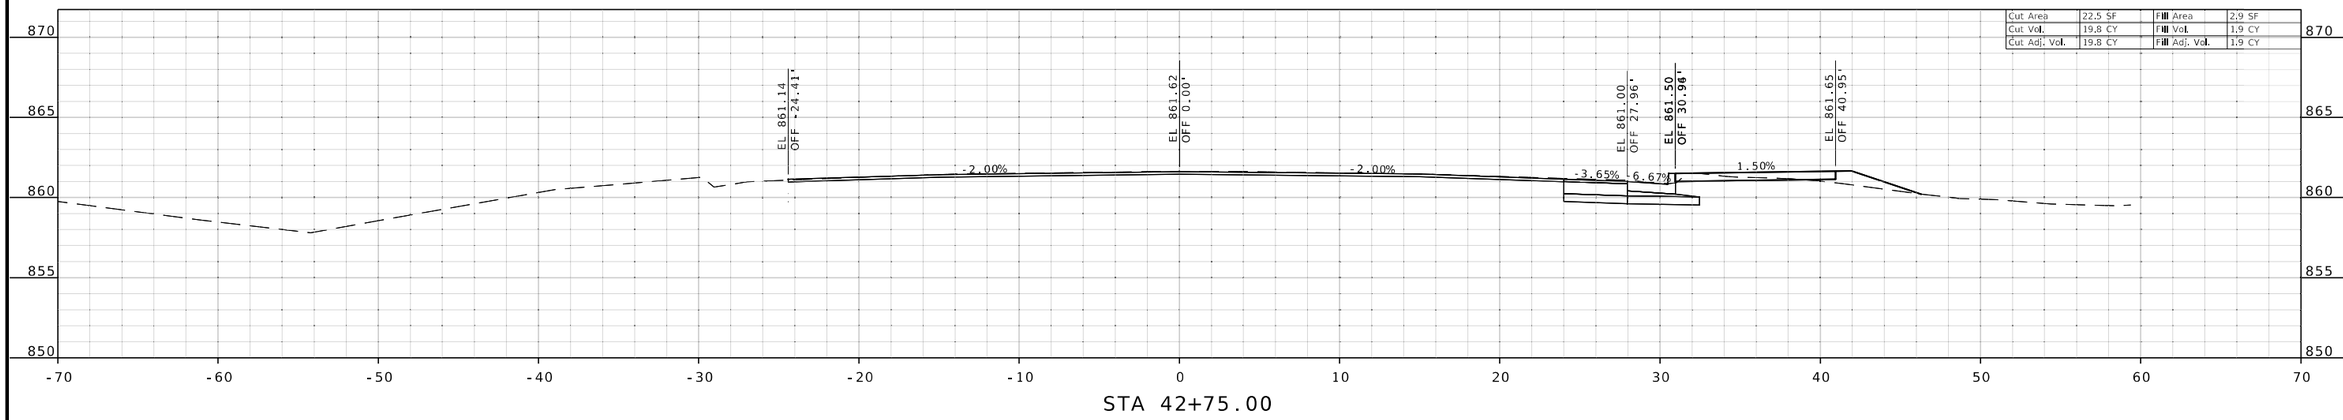

STA 42+75.00

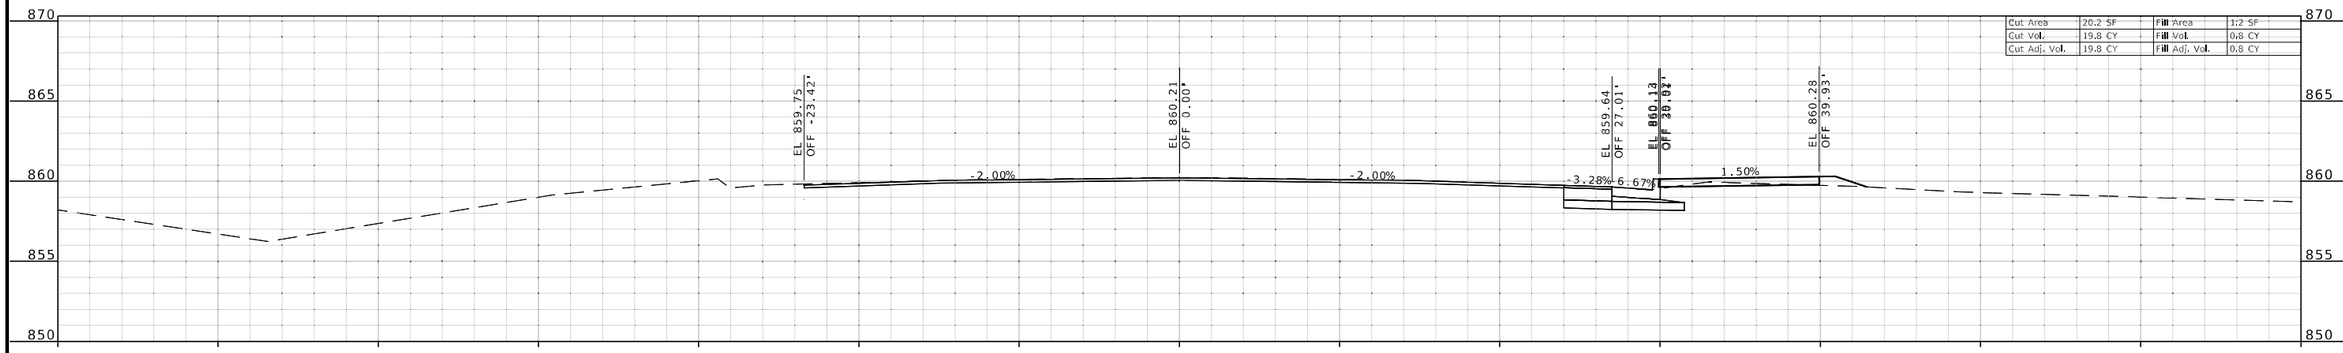

STA 42+50.00

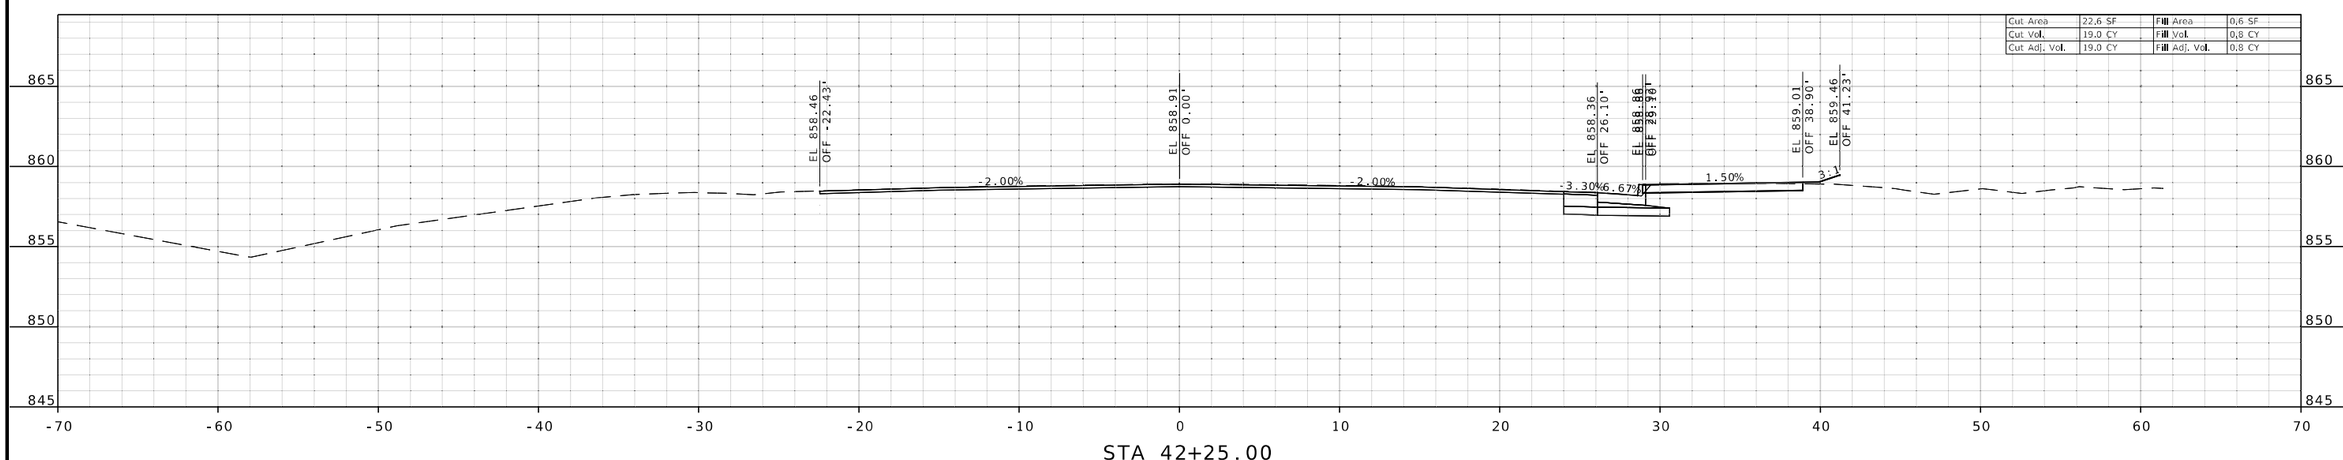

STA 42+25.00

STATE OF MISSOURI
RONNIE L. WILLIAMS
NUMBER PE-2010000879
PROFESSIONAL ENGINEER

THIS SHEET HAS BEEN SIGNED, SEALED, AND DATED ELECTRONICALLY

DATE PREPARED
8/4/2025

ROUTE	STATE
24	MO
DISTRICT	SHEET NO.
KC	46

COUNTY
JACKSON

JOB NO.
JKU0226

CONTRACT ID.

PROJECT NO.

BRIDGE NO.

DESCRIPTION	DATE

MISSOURI HIGHWAYS AND TRANSPORTATION COMMISSION

105 WEST CAPITOL
JEFFERSON CITY, MO 65102
1-888-ASK-MODOT (1-888-275-6636)

BURNS McDONNELL
9400 Ward Parkway
Kansas City, MO 64114
(816) 333-9400
Certificate of Authority No.: 000165

IF A SEAL IS PRESENT ON THIS SHEET IT HAS BEEN ELECTRONICALLY SEALED AND DATED.

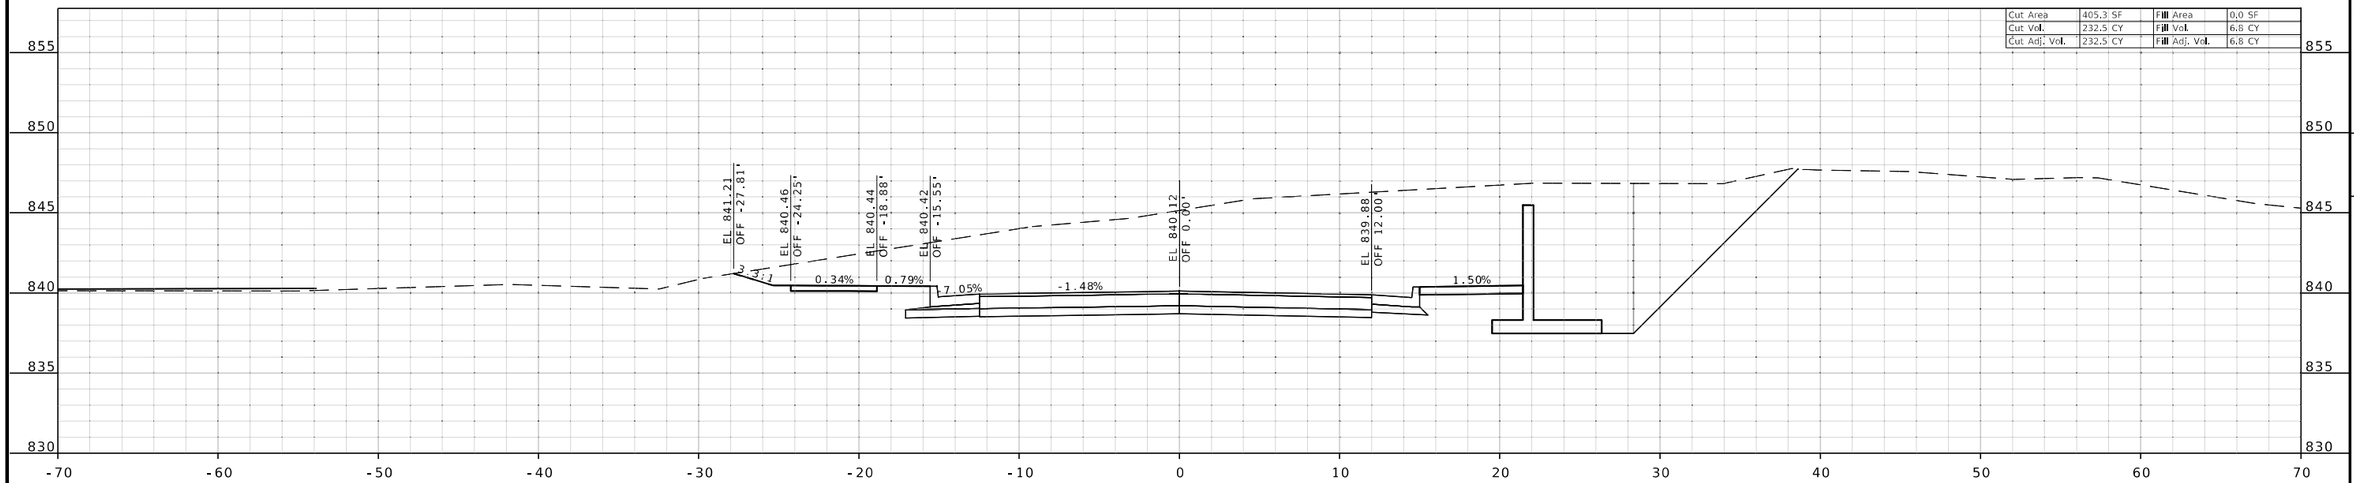

STA 100+50.00

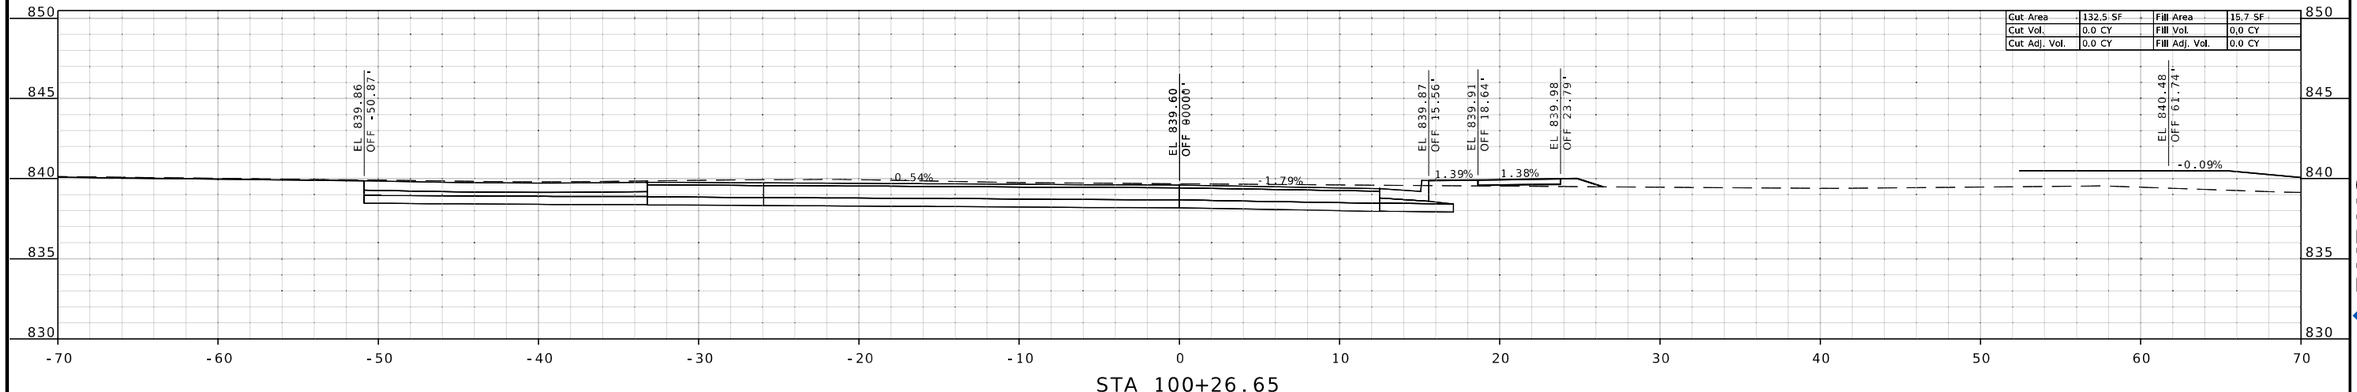

STA 100+26.65

STATE OF MISSOURI
RONNIE L. WILLIAMS
NUMBER PE-2010000879
PROFESSIONAL ENGINEER

THIS SHEET HAS BEEN SIGNED, SEALED, AND DATED ELECTRONICALLY

DATE PREPARED
8/4/2025

ROUTE	STATE
24	MO
DISTRICT	SHEET NO.
KC	47

COUNTY
JACKSON

JOB NO.
JKU0226

CONTRACT ID.

PROJECT NO.

BRIDGE NO.

DESCRIPTION	DATE

MISSOURI HIGHWAYS AND TRANSPORTATION COMMISSION

105 WEST CAPITOL
JEFFERSON CITY, MO 65102
1-888-ASK-MODOT (1-888-275-6636)

BURNS McDONNELL
9400 Ward Parkway
Kansas City, MO 64114
(816) 333-9400
Certificate of Authority
No.: 000165

IF A SEAL IS PRESENT ON THIS SHEET IT HAS BEEN ELECTRONICALLY SEALED AND DATED.

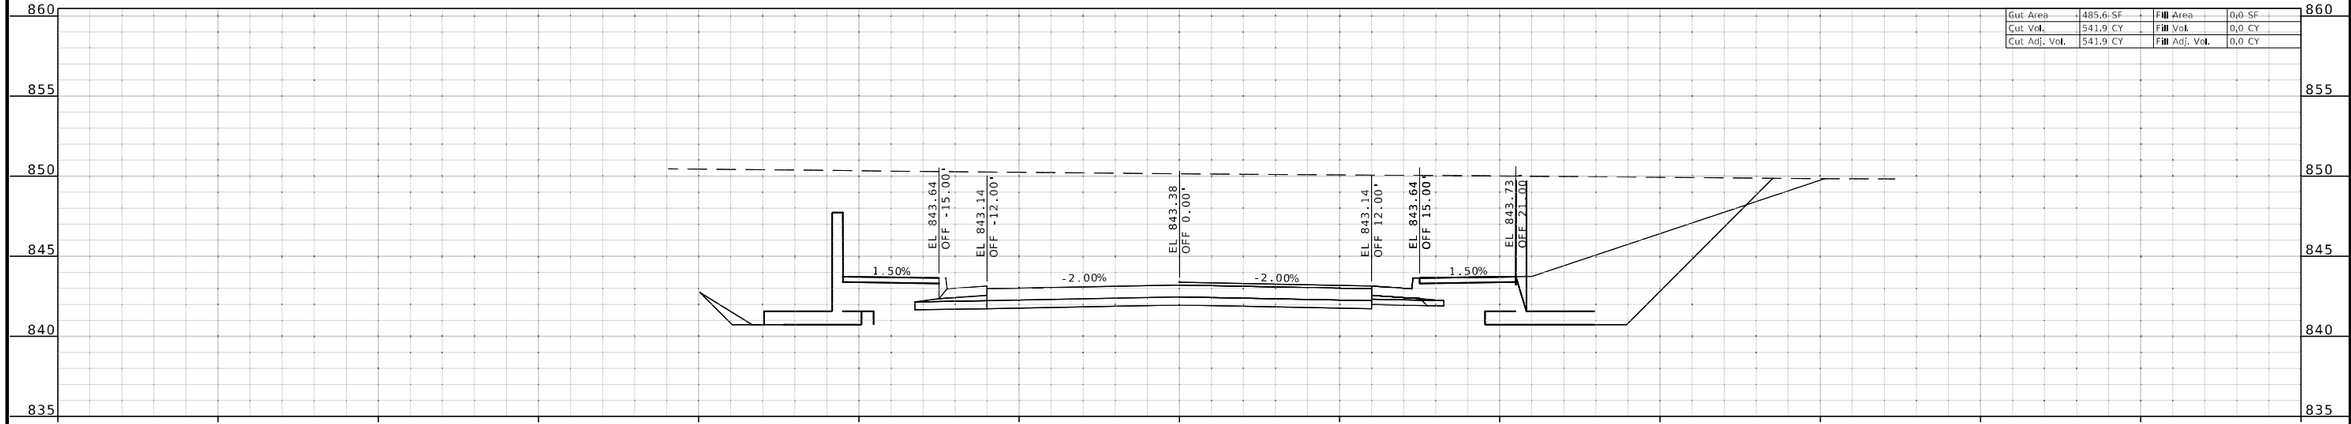

STA 101+00.00

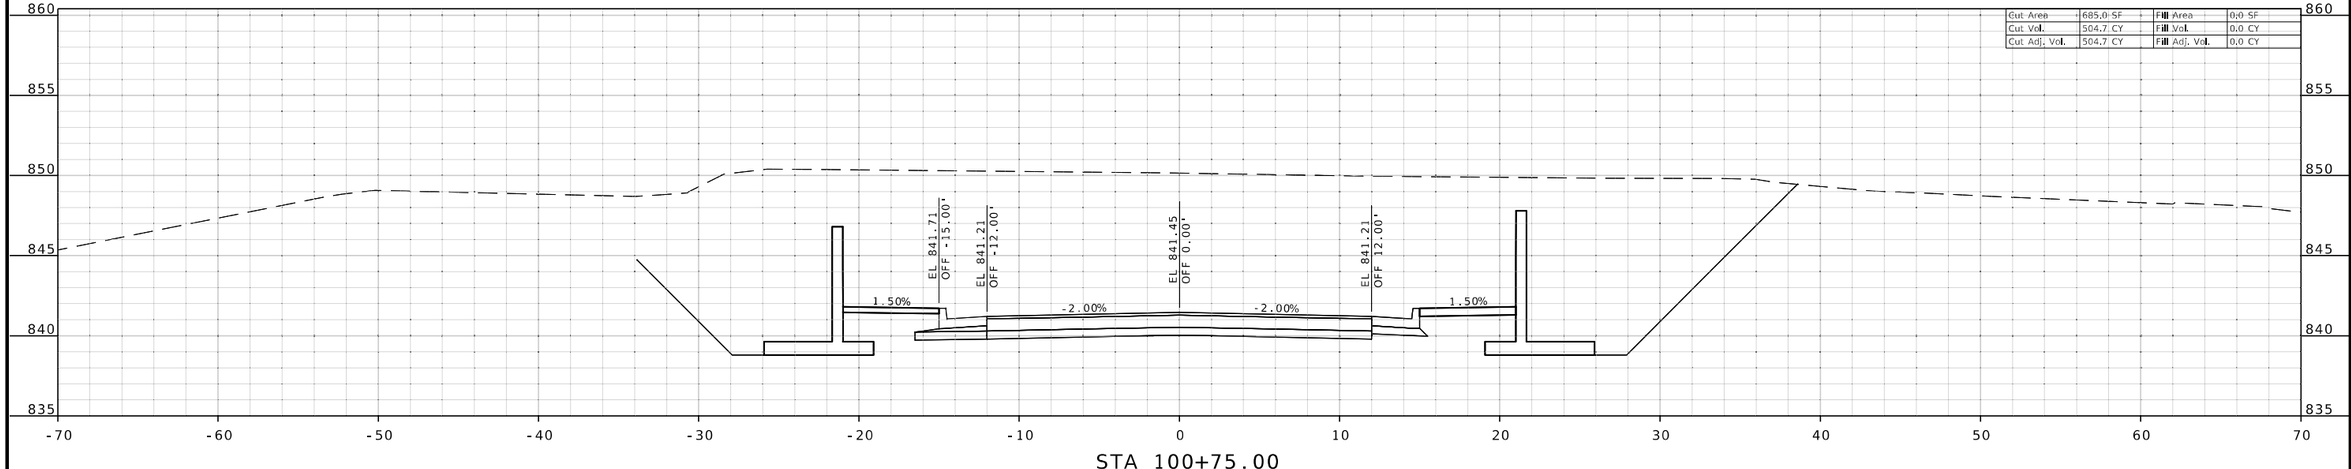

STA 100+75.00

STATE OF MISSOURI
RONNIE L. WILLIAMS
NUMBER PE-2010000879
PROFESSIONAL ENGINEER

THIS SHEET HAS BEEN SIGNED, SEALED, AND DATED ELECTRONICALLY

DATE PREPARED
8/4/2025

ROUTE	STATE
24	MO

DISTRICT	SHEET NO.
KC	48

COUNTY
JACKSON

JOB NO.
JKU0226

CONTRACT ID.

PROJECT NO.

BRIDGE NO.

DESCRIPTION	DATE

MISSOURI HIGHWAYS AND TRANSPORTATION COMMISSION

105 WEST CAPITOL
JEFFERSON CITY, MO 65102
1-888-ASK-MODOT (1-888-275-6636)

BURNS McDONNELL
9400 Ward Parkway
Kansas City, MO 64114
(816) 333-9400
Certificate of Authority
No.: 000165

IF A SEAL IS PRESENT ON THIS SHEET IT HAS BEEN ELECTRONICALLY SEALED AND DATED.

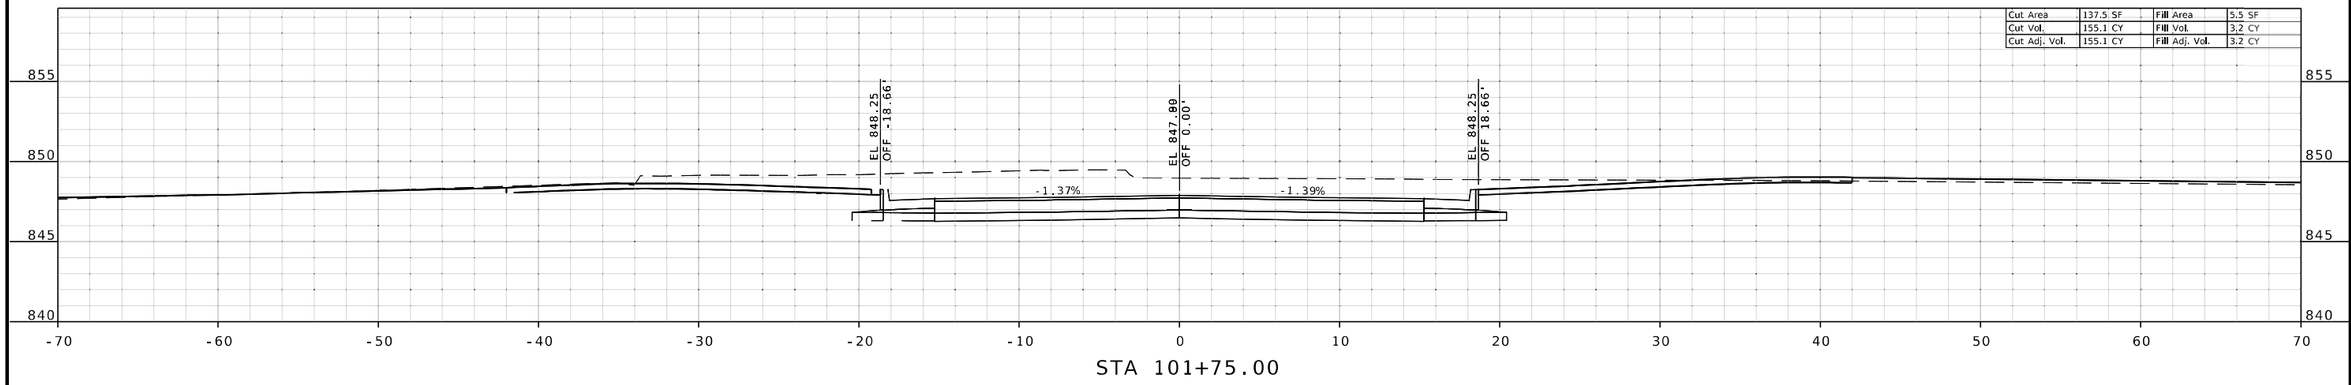

STA 101+75.00

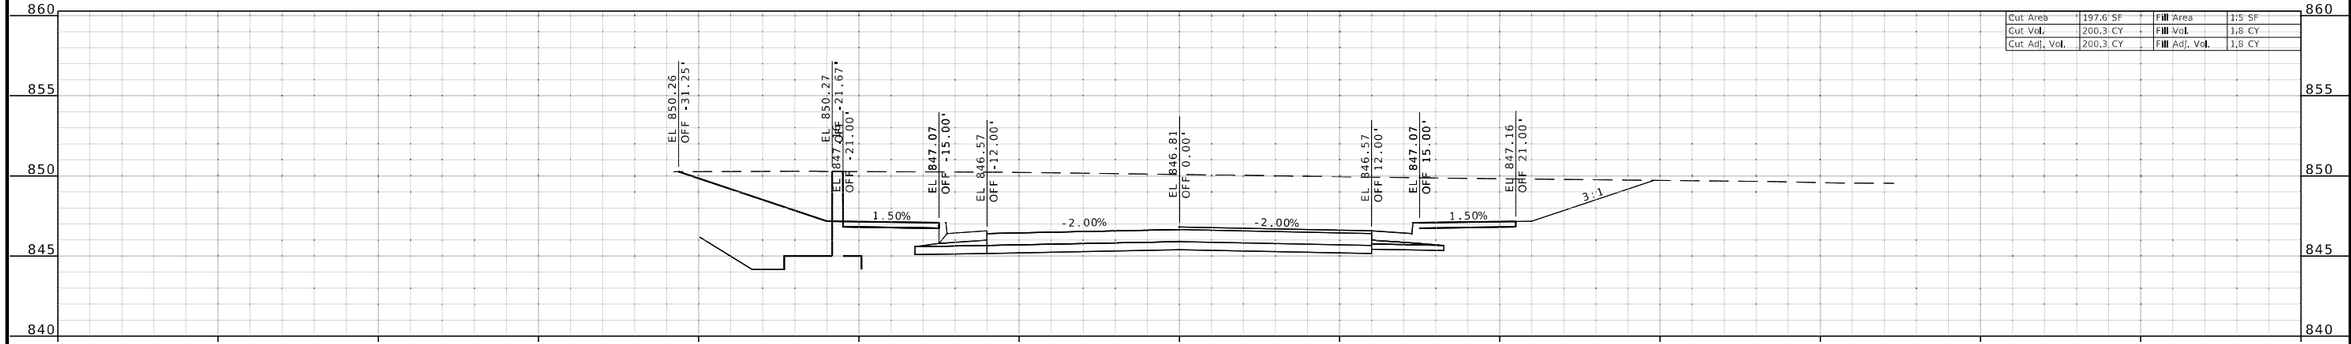

STA 101+50.00

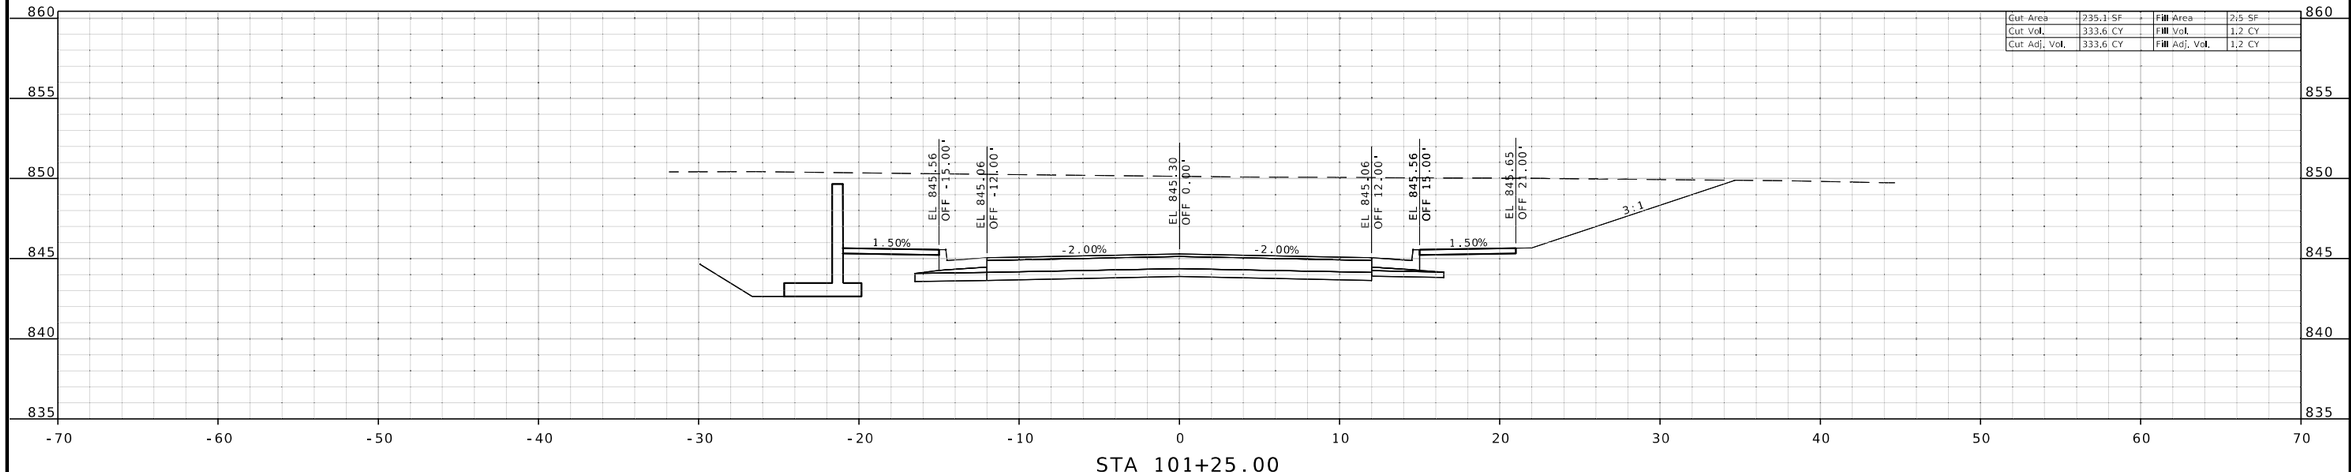

STA 101+25.00

STATE OF MISSOURI
RONNIE L. WILLIAMS
NUMBER PE-2010000879
PROFESSIONAL ENGINEER

THIS SHEET HAS BEEN SIGNED, SEALED, AND DATED ELECTRONICALLY

DATE PREPARED
8/4/2025

ROUTE	STATE
24	MO
DISTRICT	SHEET NO.
KC	49

COUNTY
JACKSON

JOB NO.
JKU0226

CONTRACT ID.

PROJECT NO.

BRIDGE NO.

DESCRIPTION	DATE

MISSOURI HIGHWAYS AND TRANSPORTATION COMMISSION

105 WEST CAPITOL
JEFFERSON CITY, MO 65102
1-888-ASK-MODOT (1-888-275-6636)

MoDOT

BURNS McDONNELL
9400 Ward Parkway
Kansas City, MO 64114
(816) 333-9400
Certificate of Authority No.: 000165

IF A SEAL IS PRESENT ON THIS SHEET IT HAS BEEN ELECTRONICALLY SEALED AND DATED.

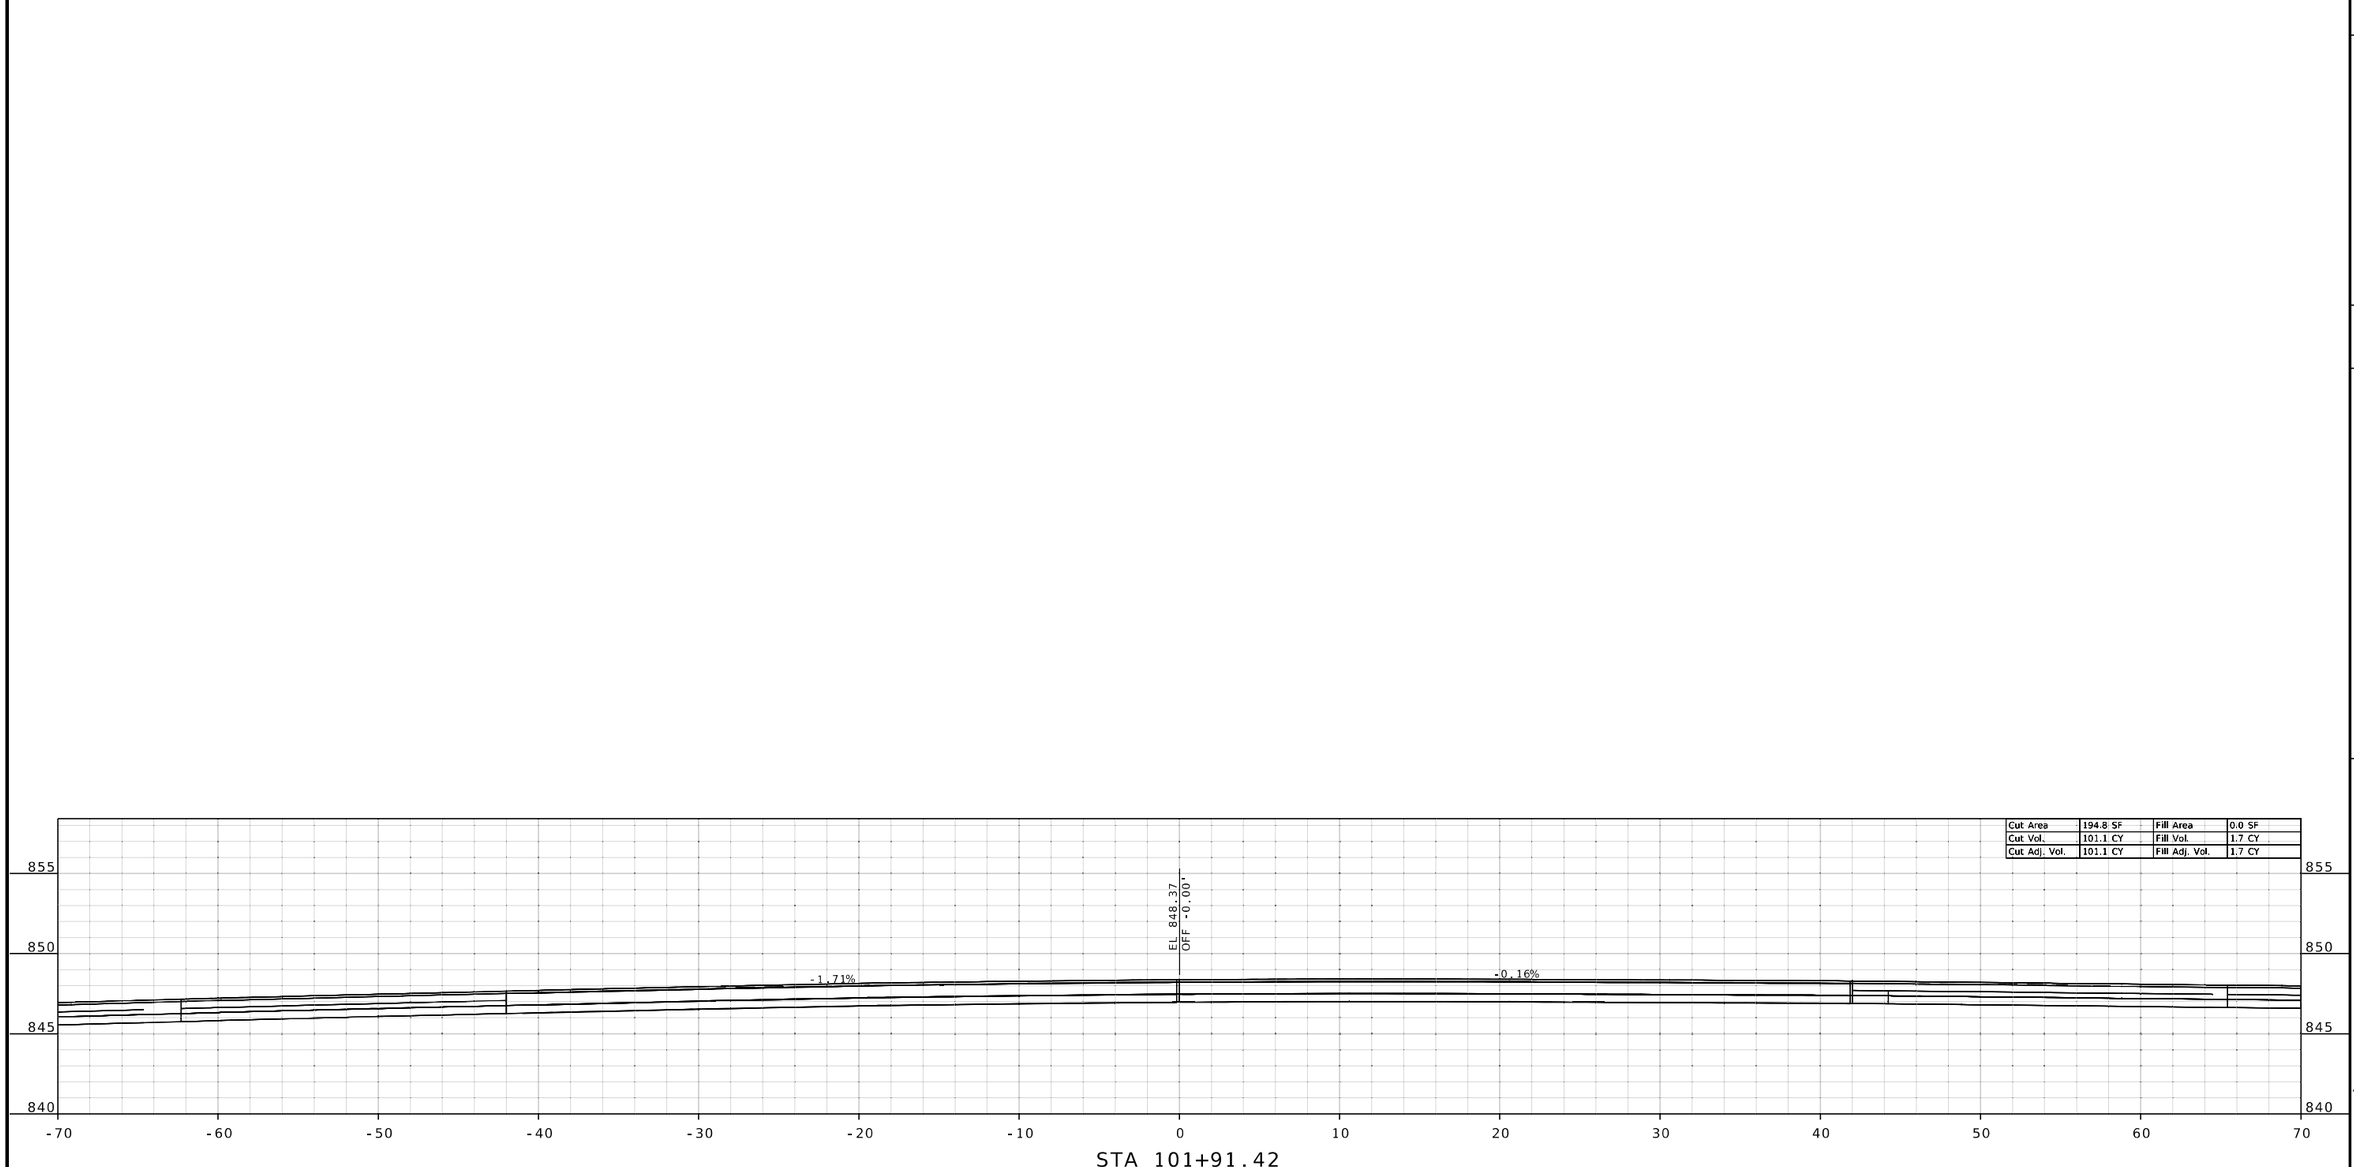

STATE OF MISSOURI
RONNIE L. WILLIAMS
NUMBER PE-2010000879
PROFESSIONAL ENGINEER

THIS SHEET HAS BEEN SIGNED, SEALED, AND DATED ELECTRONICALLY

DATE PREPARED
8/4/2025

ROUTE	STATE
24	MO

DISTRICT	SHEET NO.
KC	50

COUNTY
JACKSON

JOB NO.
JKU0226

CONTRACT ID.

PROJECT NO.

BRIDGE NO.

DESCRIPTION	DATE

IF A SEAL IS PRESENT ON THIS SHEET IT HAS BEEN ELECTRONICALLY SEALED AND DATED.

MISSOURI HIGHWAYS AND TRANSPORTATION COMMISSION

105 WEST CAPITOL
JEFFERSON CITY, MO 65102
1-888-ASK-MODOT (1-888-275-6636)

BURNS McDONNELL
9400 Ward Parkway
Kansas City, MO 64114
(816) 333-9400
Certificate of Authority
No.: 000165

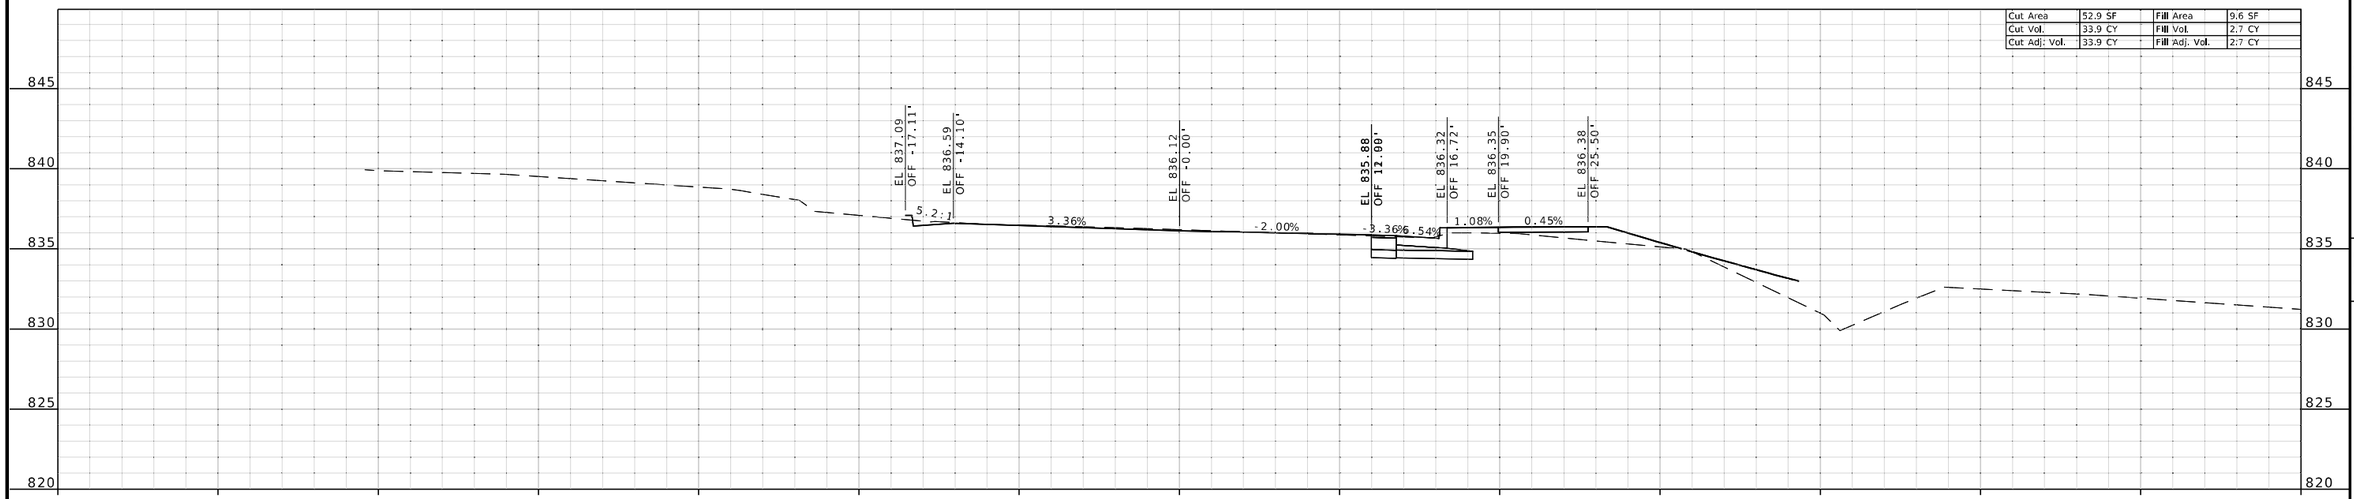

STA 200+25.00

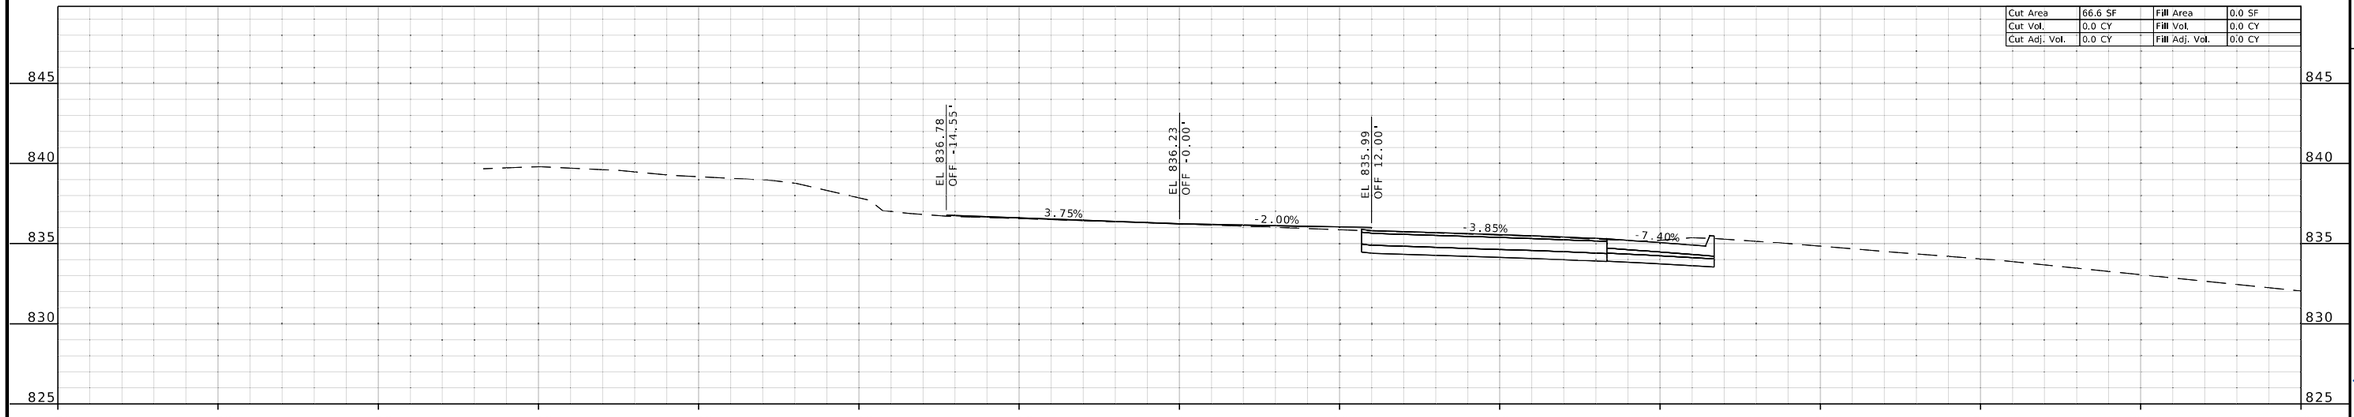

STA 200+09.70

STATE OF MISSOURI
RONNIE L. WILLIAMS
NUMBER PE-2010000879
PROFESSIONAL ENGINEER

THIS SHEET HAS BEEN SIGNED, SEALED, AND DATED ELECTRONICALLY

DATE PREPARED
8/4/2025

ROUTE	STATE
24	MO

DISTRICT	SHEET NO.
KC	51

COUNTY
JACKSON

JOB NO.
JKU0226

CONTRACT ID.

PROJECT NO.

BRIDGE NO.

DATE	DESCRIPTION

IF A SEAL IS PRESENT ON THIS SHEET IT HAS BEEN ELECTRONICALLY SEALED AND DATED.

MISSOURI HIGHWAYS AND TRANSPORTATION COMMISSION

105 WEST CAPITOL
JEFFERSON CITY, MO 65102
1-888-ASK-MODOT (1-888-275-6636)

BURNS McDONNELL
9400 Ward Parkway
Kansas City, MO 64114
(816) 333-9400
Certificate of Authority
No.: 000165

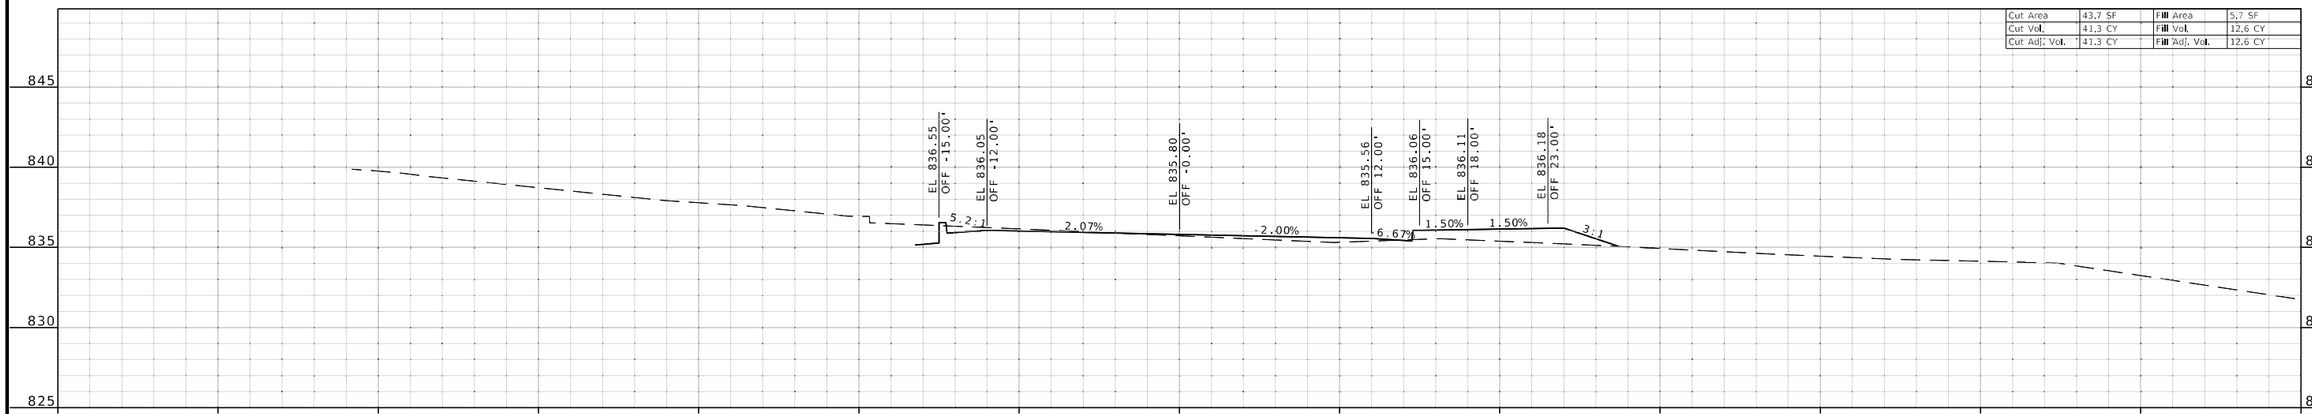

STA 200+75.00

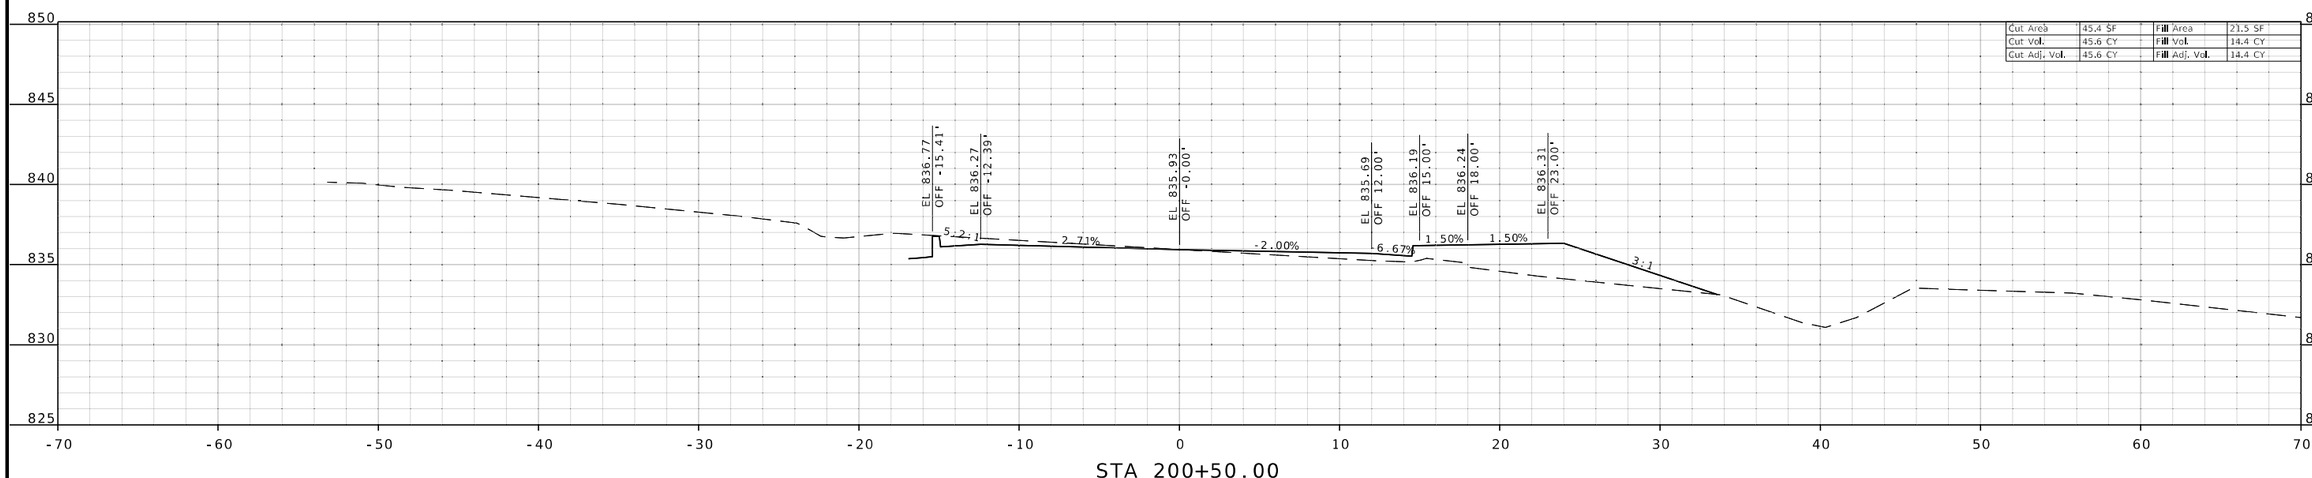

STA 200+50.00

STATE OF MISSOURI
RONNIE L. WILLIAMS
NUMBER PE-2010000879
PROFESSIONAL ENGINEER

THIS SHEET HAS BEEN SIGNED, SEALED, AND DATED ELECTRONICALLY

DATE PREPARED
8/4/2025

ROUTE	STATE
24	MO
DISTRICT	SHEET NO.
KC	52

COUNTY
JACKSON

JOB NO.
JKU0226

CONTRACT ID.

PROJECT NO.

BRIDGE NO.

DESCRIPTION	DATE

IF A SEAL IS PRESENT ON THIS SHEET IT HAS BEEN ELECTRONICALLY SEALED AND DATED.

MISSOURI HIGHWAYS AND TRANSPORTATION COMMISSION

105 WEST CAPITOL
JEFFERSON CITY, MO 65102
1-888-ASK-MODOT (1-888-275-6636)

BURNS McDONNELL
9400 Ward Parkway
Kansas City, MO 64114
(816) 333-9400
Certificate of Authority
No.: 000165

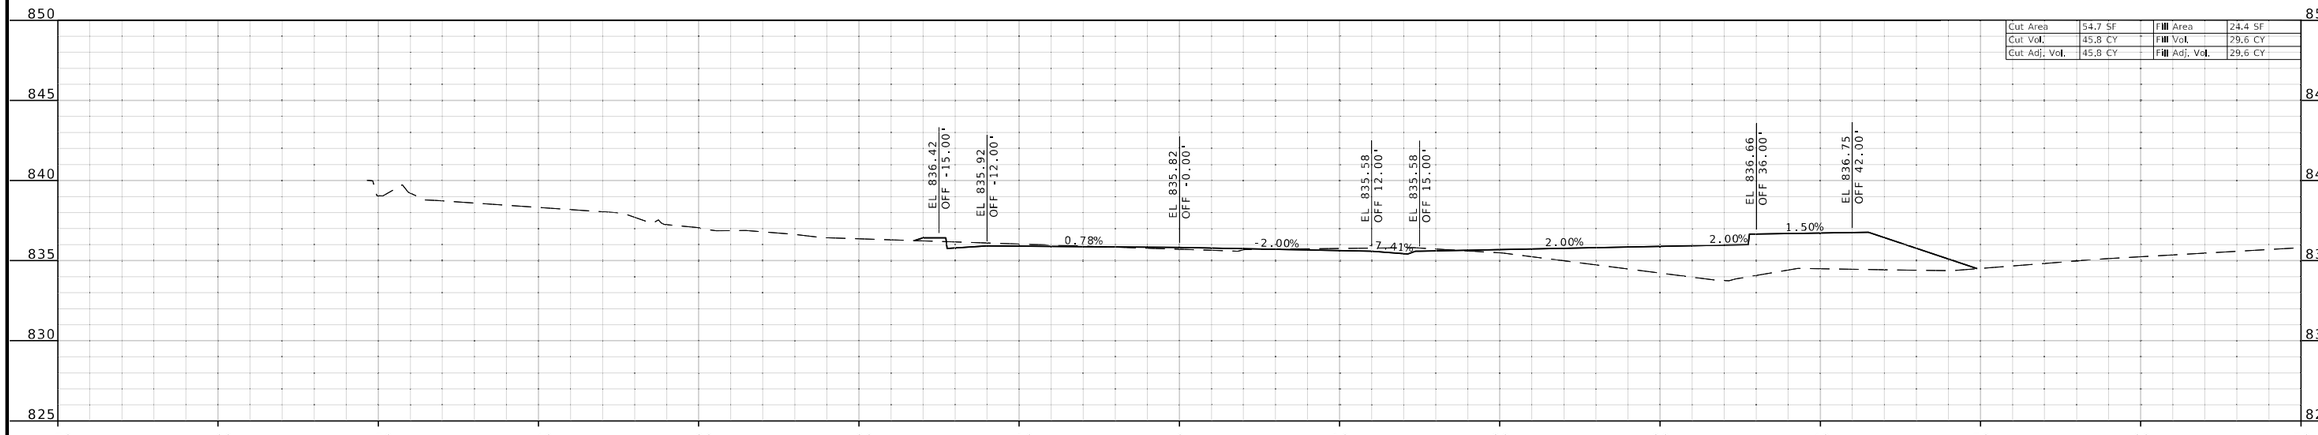

STA 201+25.00

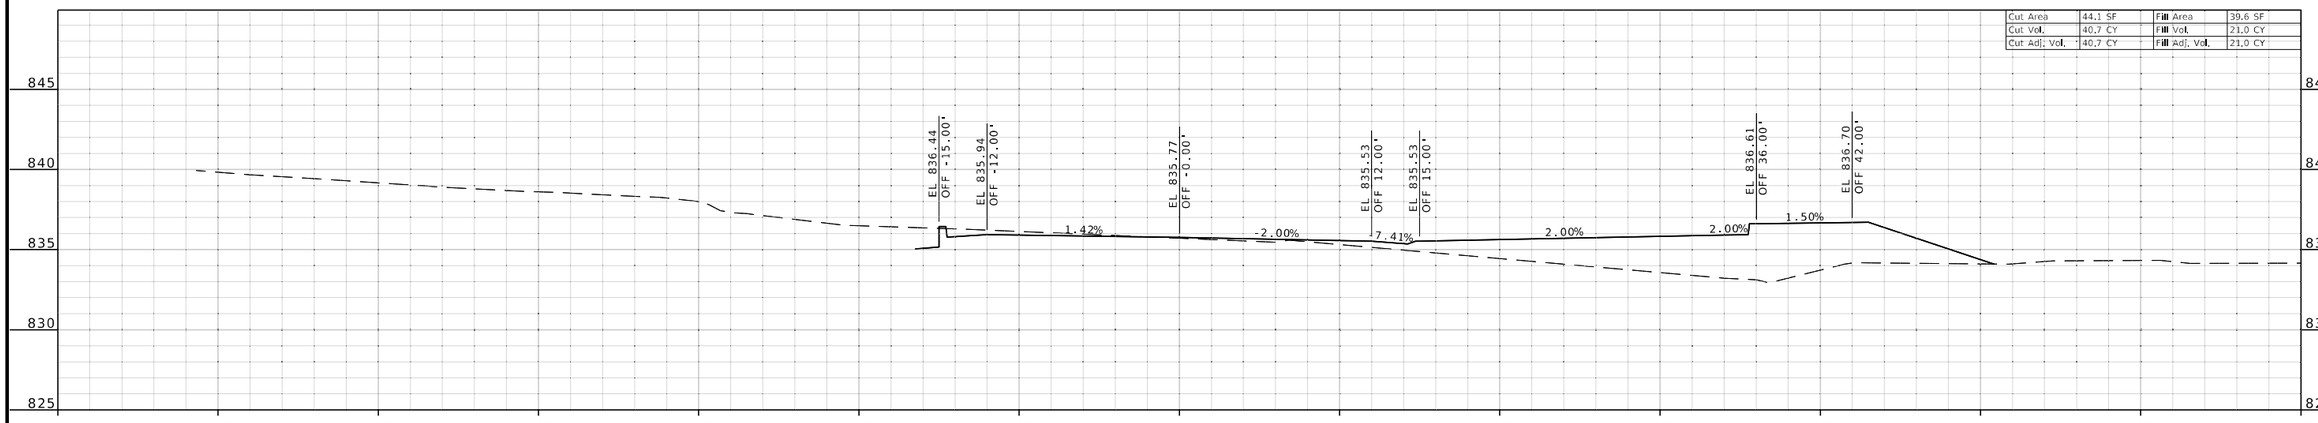

STA 201+00.00

STATE OF MISSOURI
RONNIE L. WILLIAMS
NUMBER PE-2010000879
PROFESSIONAL ENGINEER

THIS SHEET HAS BEEN SIGNED, SEALED, AND DATED ELECTRONICALLY

DATE PREPARED
8/4/2025

ROUTE	STATE
24	MO

DISTRICT	SHEET NO.
KC	53

COUNTY
JACKSON

JOB NO.
JKU0226

CONTRACT ID.

PROJECT NO.

BRIDGE NO.

DESCRIPTION	DATE

IF A SEAL IS PRESENT ON THIS SHEET IT HAS BEEN ELECTRONICALLY SEALED AND DATED.

MISSOURI HIGHWAYS AND TRANSPORTATION COMMISSION
105 WEST CAPITOL
JEFFERSON CITY, MO 65102
1-888-ASK-MODOT (1-888-275-6636)

BURNS McDONNELL
9400 Ward Parkway
Kansas City, MO 64114
(816) 333-9400
Certificate of Authority No.: 000165

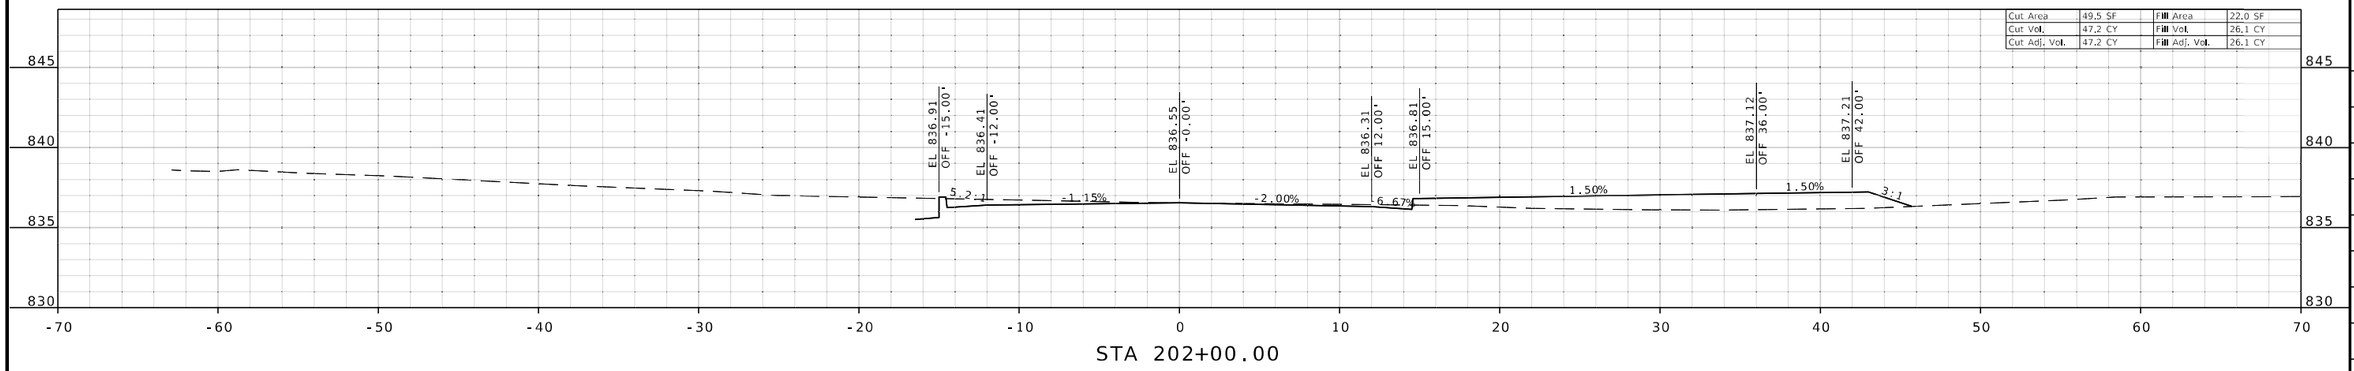

STA 202+00.00

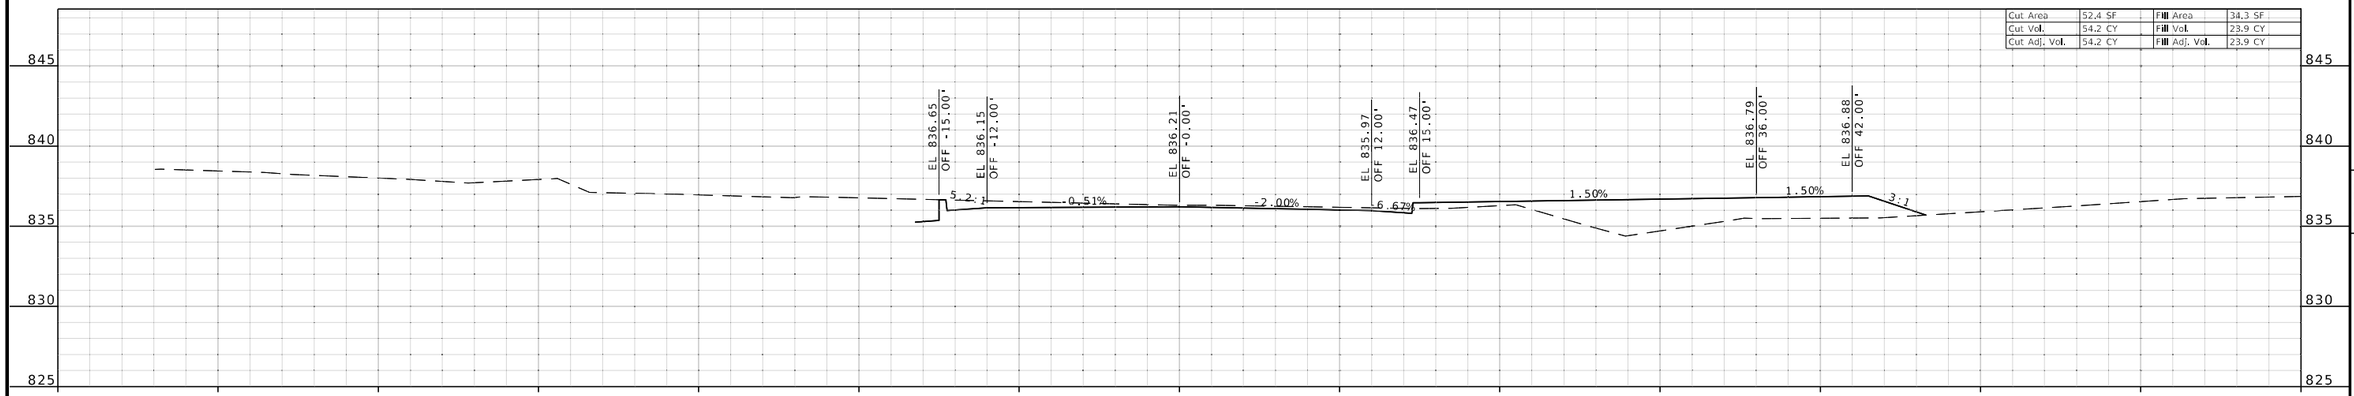

STA 201+75.00

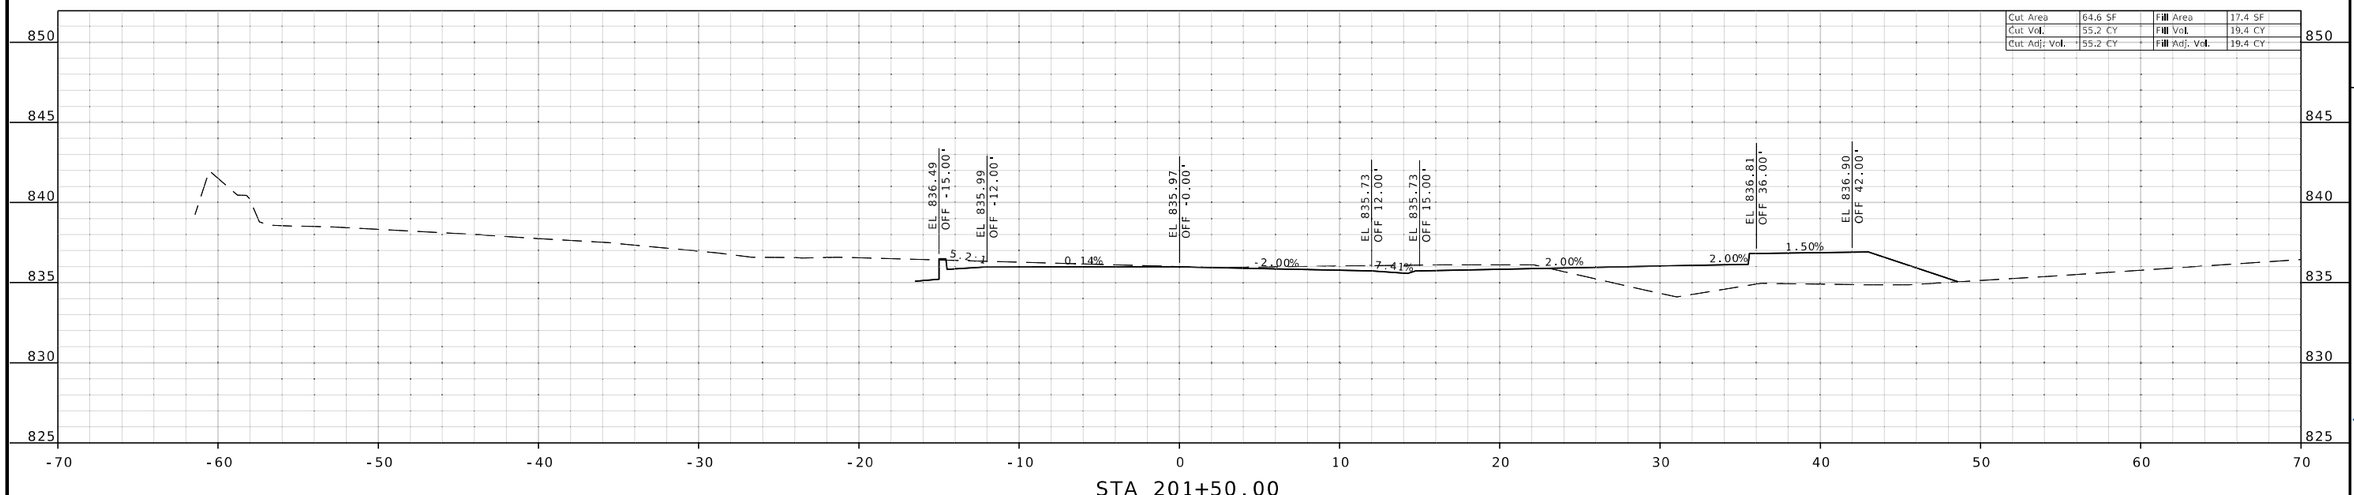

STA 201+50.00

STATE OF MISSOURI
RONNIE L. WILLIAMS
NUMBER PE-2010000879
PROFESSIONAL ENGINEER

THIS SHEET HAS BEEN SIGNED, SEALED, AND DATED ELECTRONICALLY

DATE PREPARED
8/4/2025

ROUTE	STATE
24	MO
DISTRICT	SHEET NO.
KC	54

COUNTY
JACKSON

JOB NO.
JKU0226

CONTRACT ID.

PROJECT NO.

BRIDGE NO.

DESCRIPTION	DATE

IF A SEAL IS PRESENT ON THIS SHEET IT HAS BEEN ELECTRONICALLY SEALED AND DATED.

MISSOURI HIGHWAYS AND TRANSPORTATION COMMISSION

105 WEST CAPITOL
JEFFERSON CITY, MO 65102
1-888-ASK-MODOT (1-888-275-6636)

BURNS McDONNELL
9400 Ward Parkway
Kansas City, MO 64114
(816) 333-9400
Certificate of Authority
No.: 000165

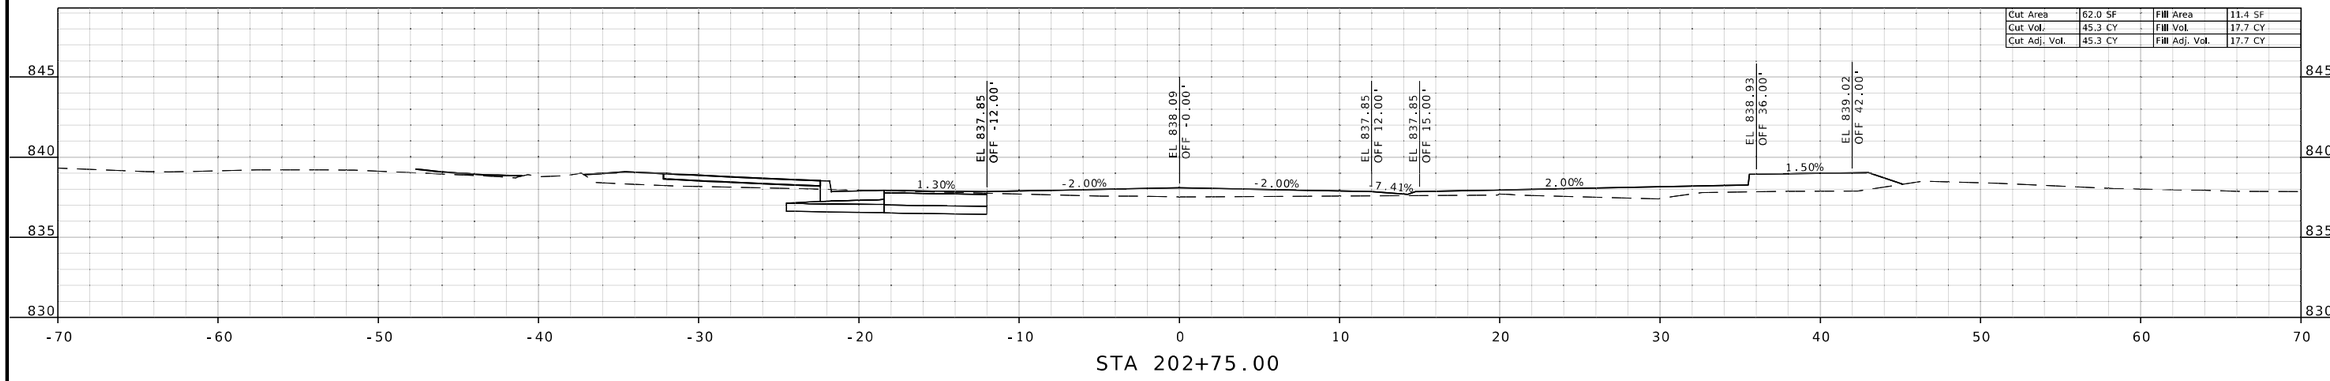

STA 202+75.00

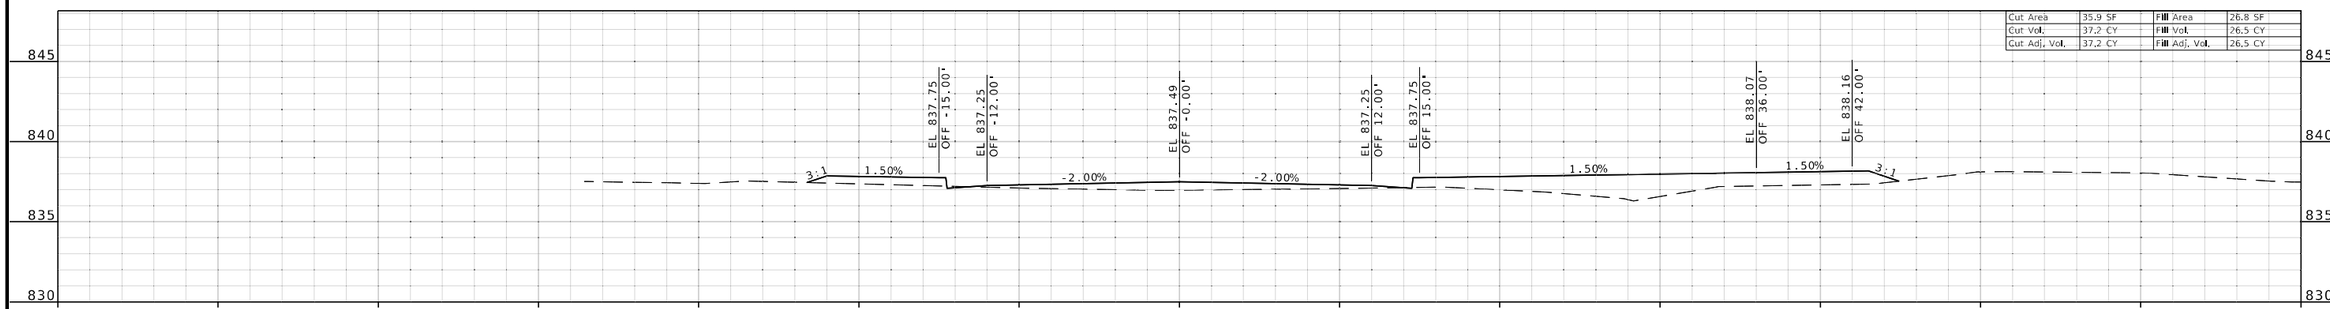

STA 202+50.00

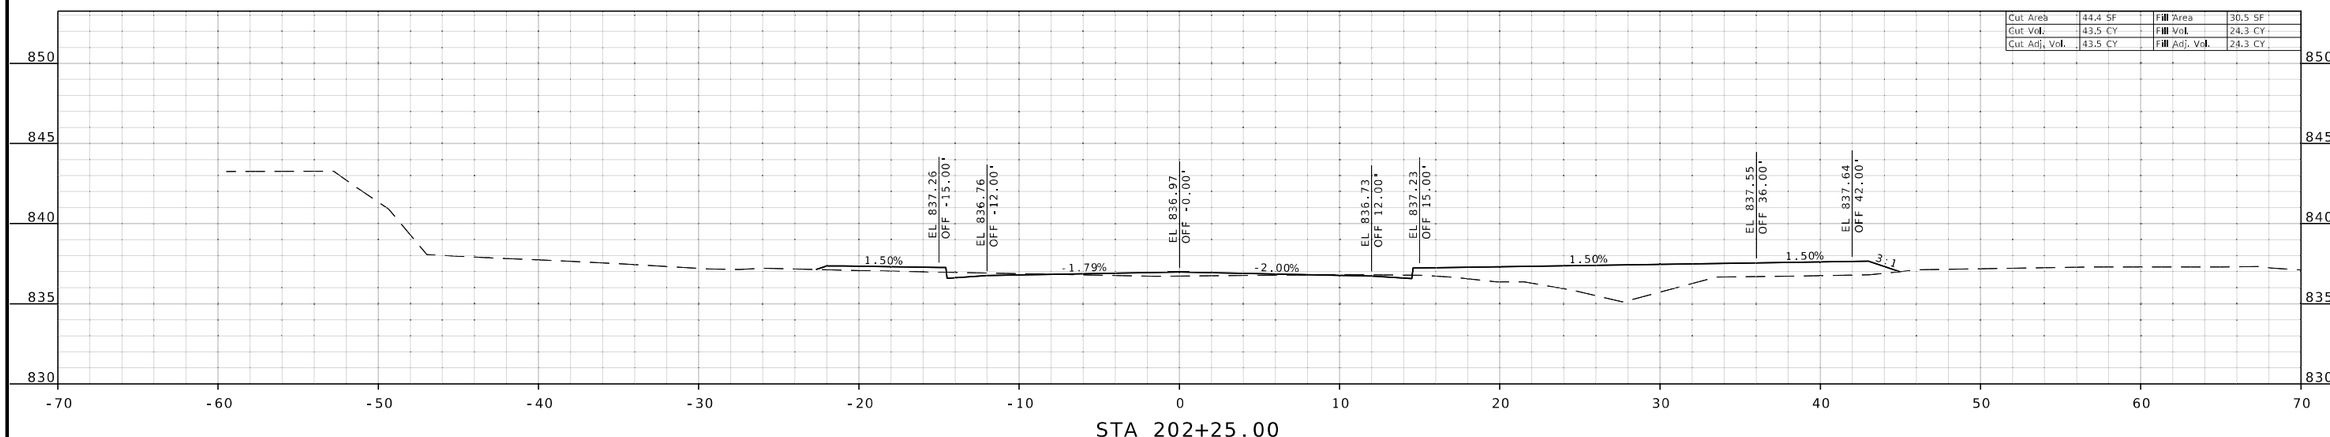

STA 202+25.00

STATE OF MISSOURI
RONNIE L. WILLIAMS
NUMBER PE-2010000879
PROFESSIONAL ENGINEER

THIS SHEET HAS BEEN SIGNED, SEALED, AND DATED ELECTRONICALLY

DATE PREPARED
8/4/2025

ROUTE	STATE
24	MO

DISTRICT	SHEET NO.
KC	55

COUNTY
JACKSON

JOB NO.
JKU0226

CONTRACT ID.

PROJECT NO.

BRIDGE NO.

DESCRIPTION	DATE

IF A SEAL IS PRESENT ON THIS SHEET IT HAS BEEN ELECTRONICALLY SEALED AND DATED.

MISSOURI HIGHWAYS AND TRANSPORTATION COMMISSION

105 WEST CAPITOL
JEFFERSON CITY, MO 65102
1-888-ASK-MODOT (1-888-275-6636)

BURNS McDONNELL
9400 Ward Parkway
Kansas City, MO 64114
(816) 333-9400
Certificate of Authority No.: 000165

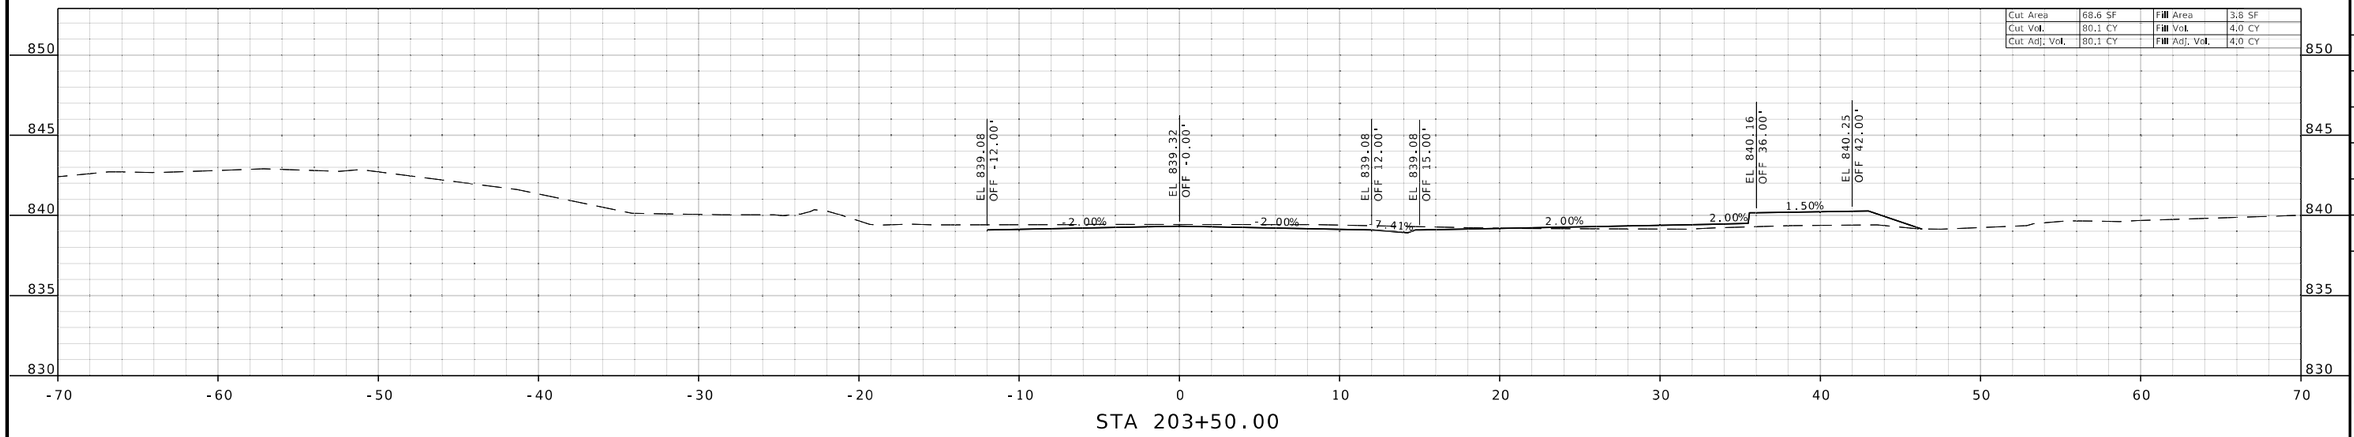

STA 203+50.00

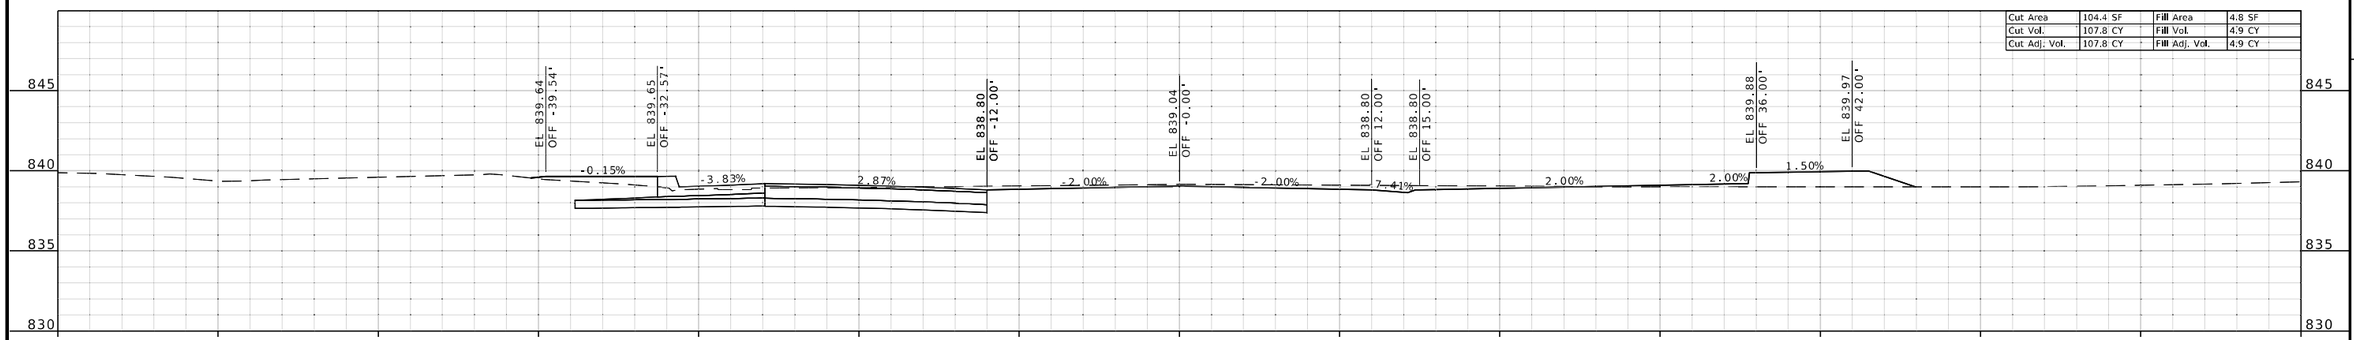

STA 203+25.00

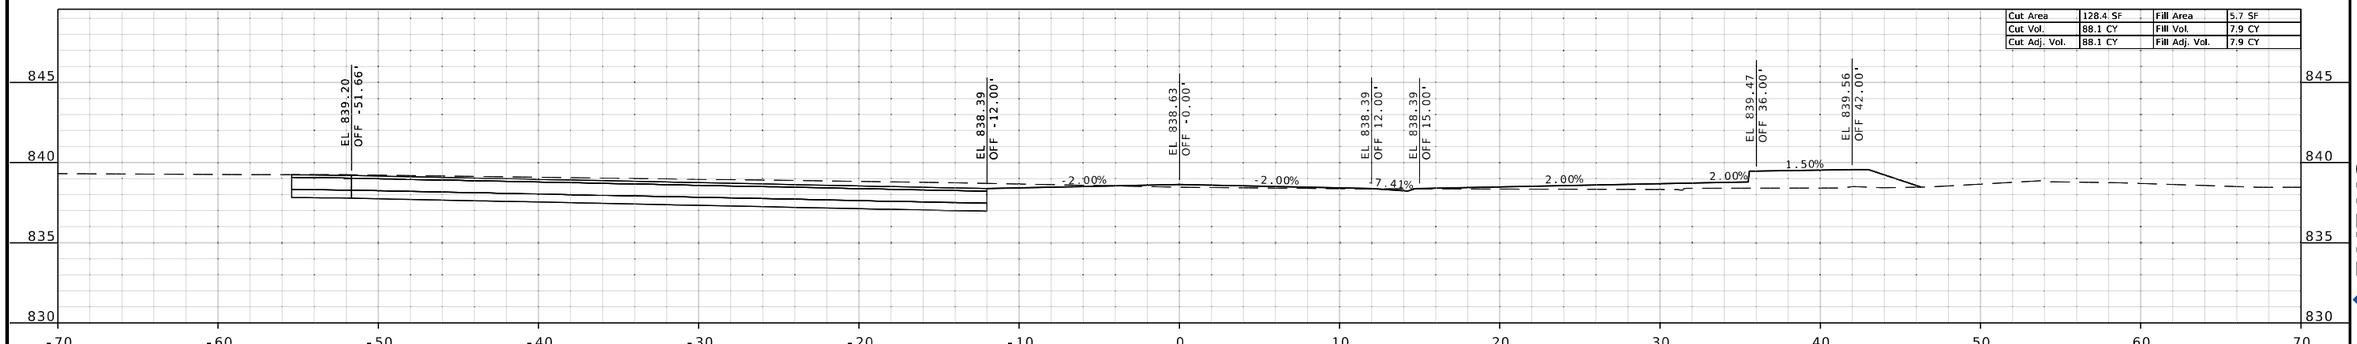

STA 203+00.00

STATE OF MISSOURI
RONNIE L. WILLIAMS
NUMBER PE-2010000879
PROFESSIONAL ENGINEER

THIS SHEET HAS BEEN SIGNED, SEALED, AND DATED ELECTRONICALLY

DATE PREPARED
8/4/2025

ROUTE	STATE
24	MO
DISTRICT	SHEET NO.
KC	56

COUNTY
JACKSON

JOB NO.
JKU0226

CONTRACT ID.

PROJECT NO.

BRIDGE NO.

DATE	DESCRIPTION

IF A SEAL IS PRESENT ON THIS SHEET IT HAS BEEN ELECTRONICALLY SEALED AND DATED.

MISSOURI HIGHWAYS AND TRANSPORTATION COMMISSION

105 WEST CAPITOL
JEFFERSON CITY, MO 65102
1-888-ASK-MODOT (1-888-275-6636)

BURNS McDONNELL
9400 Ward Parkway
Kansas City, MO 64114
(816) 333-9400
Certificate of Authority
No. : 000165

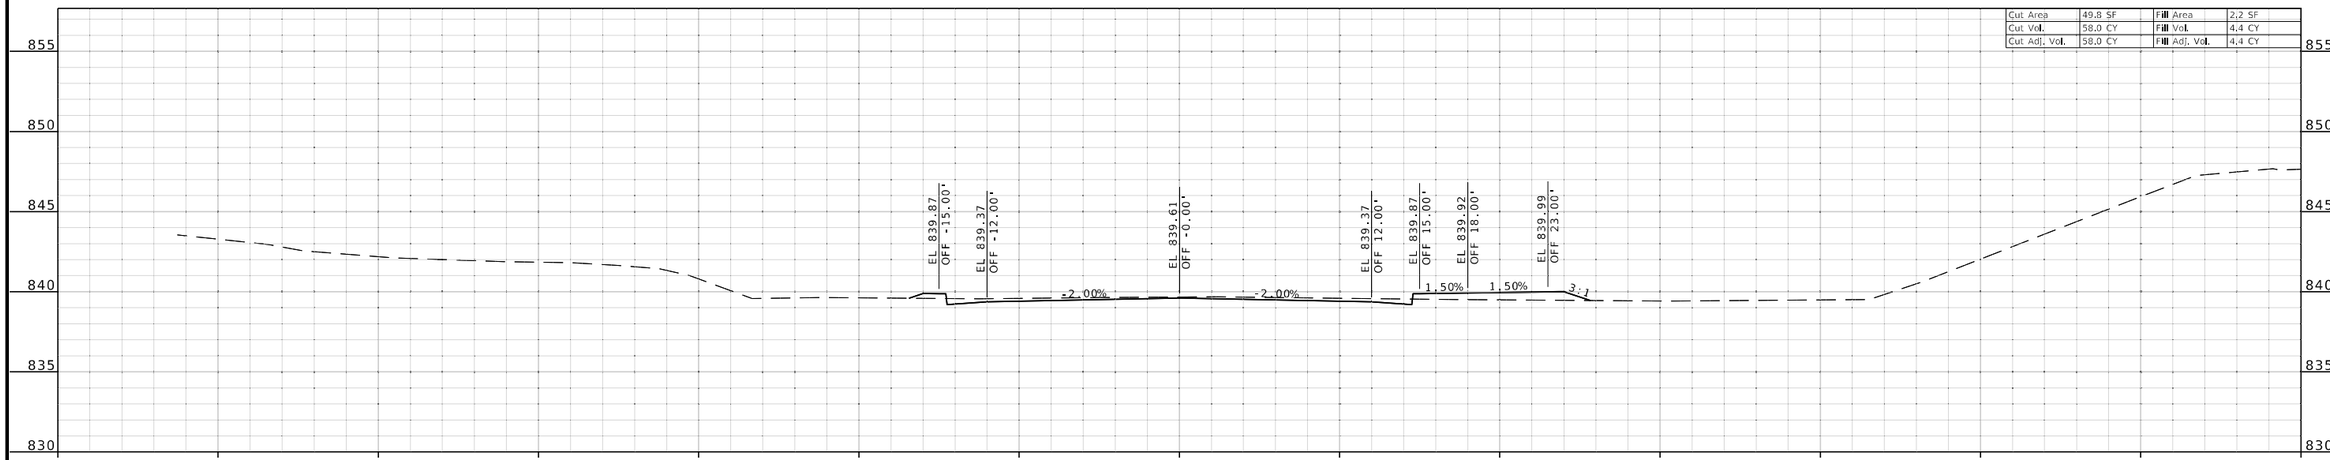

STA 204+00.00

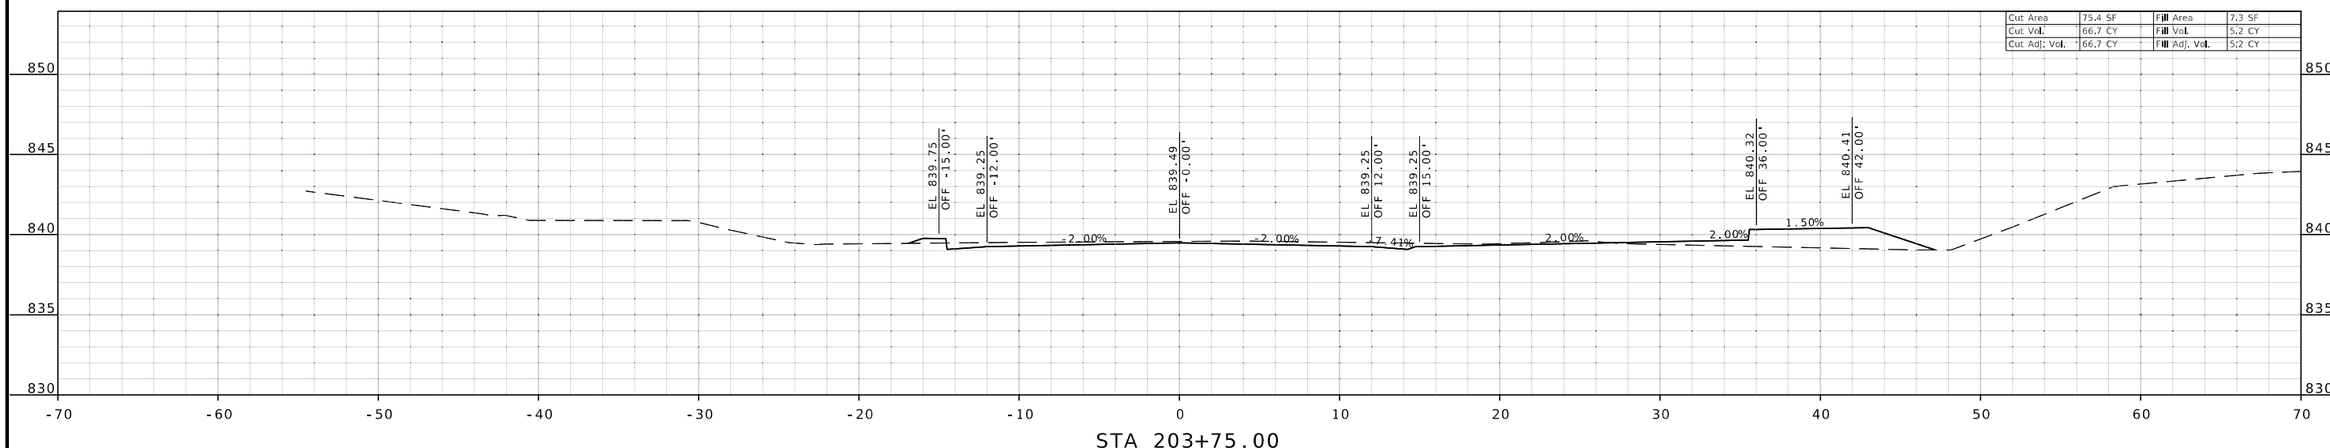

STA 203+75.00

STATE OF MISSOURI
RONNIE L. WILLIAMS
NUMBER PE-2010000879
PROFESSIONAL ENGINEER

THIS SHEET HAS BEEN SIGNED, SEALED, AND DATED ELECTRONICALLY

DATE PREPARED
8/4/2025

ROUTE	STATE
24	MO

DISTRICT	SHEET NO.
KC	57

COUNTY
JACKSON

JOB NO.
JKU0226

CONTRACT ID.

PROJECT NO.

BRIDGE NO.

DESCRIPTION	DATE

IF A SEAL IS PRESENT ON THIS SHEET IT HAS BEEN ELECTRONICALLY SEALED AND DATED.

MISSOURI HIGHWAYS AND TRANSPORTATION COMMISSION

105 WEST CAPITOL
JEFFERSON CITY, MO 65102
1-888-ASK-MODOT (1-888-275-6636)

BURNS McDONNELL
9400 Ward Parkway
Kansas City, MO 64114
(816) 333-9400
Certificate of Authority No.: 000165

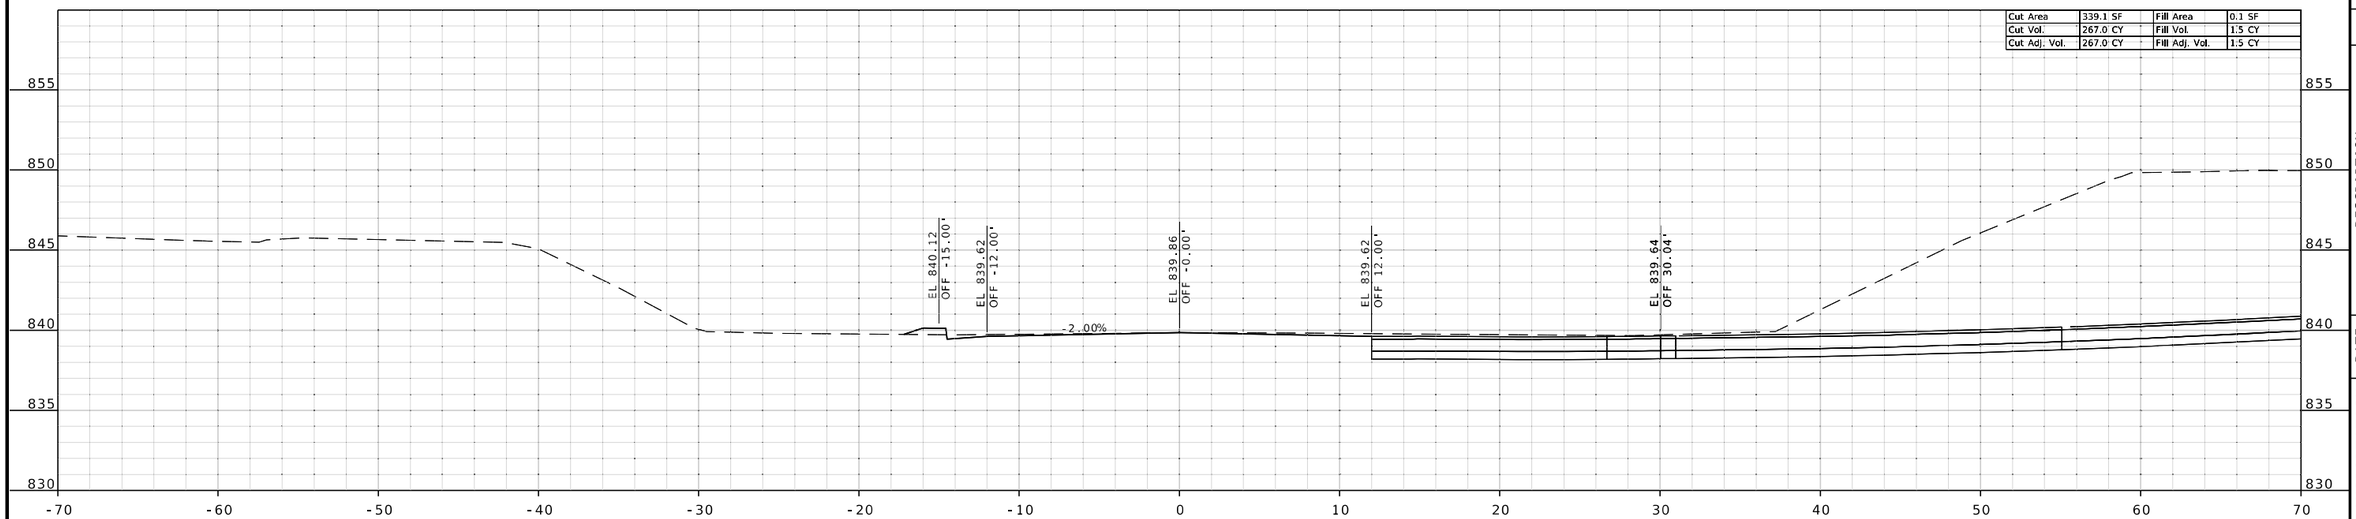

STA 204+50.00

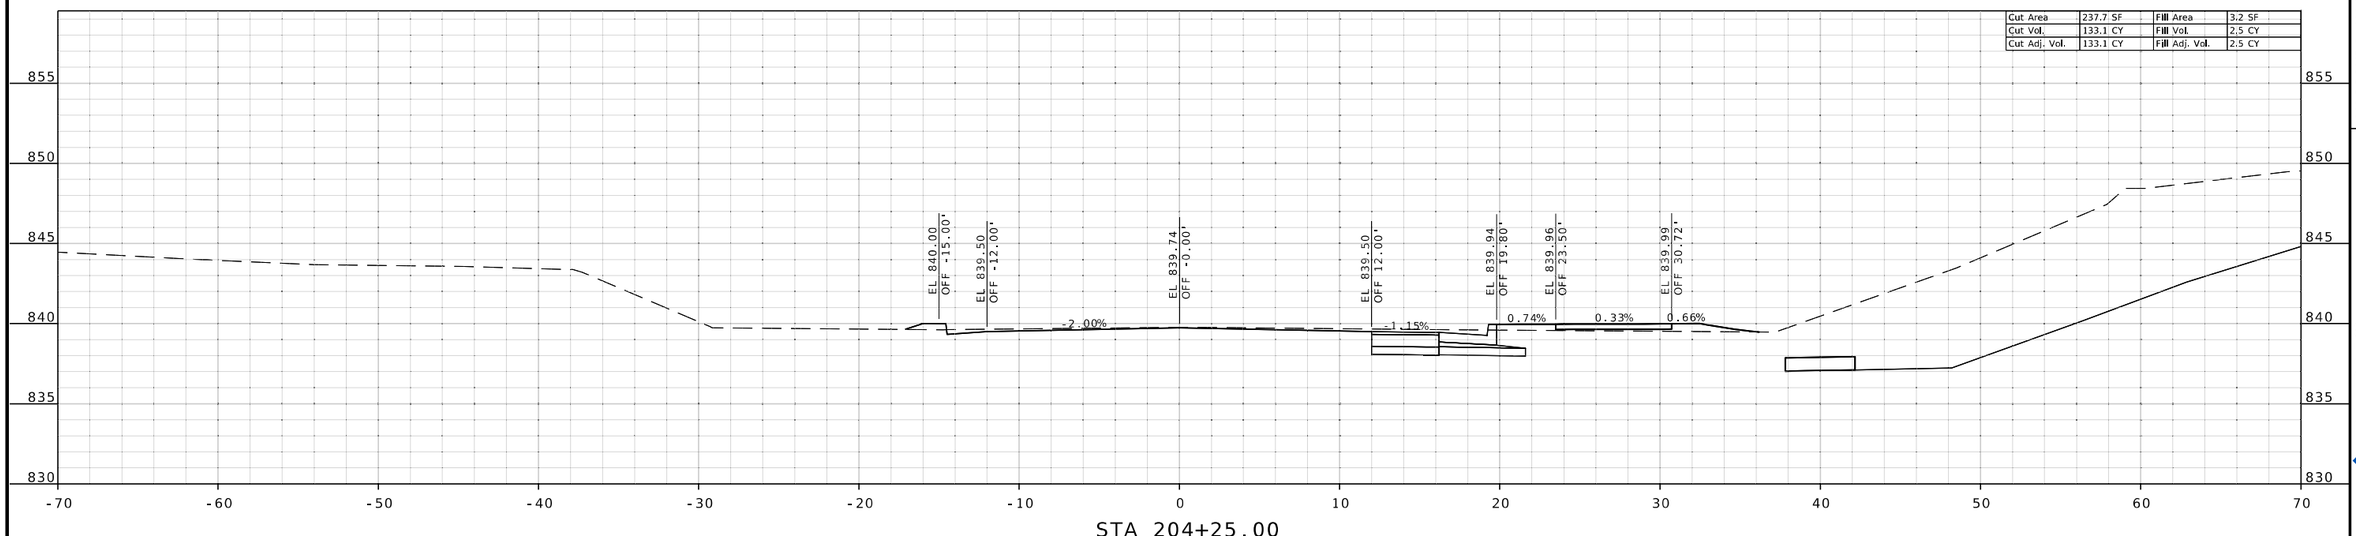

STA 204+25.00

STATE OF MISSOURI
RONNIE L. WILLIAMS
NUMBER PE-2010000879
PROFESSIONAL ENGINEER

THIS SHEET HAS BEEN SIGNED, SEALED, AND DATED ELECTRONICALLY

DATE PREPARED
8/4/2025

ROUTE	STATE
24	MO
DISTRICT	SHEET NO.
KC	58

COUNTY
JACKSON

JOB NO.
JKU0226

CONTRACT ID.

PROJECT NO.

BRIDGE NO.

DESCRIPTION	DATE

MISSOURI HIGHWAYS AND TRANSPORTATION COMMISSION

105 WEST CAPITOL
JEFFERSON CITY, MO 65102
1-888-ASK-MODOT (1-888-275-6636)

BURNS McDONNELL
9400 Ward Parkway
Kansas City, MO 64114
(816) 333-9400
Certificate of Authority
No.: 000165

IF A SEAL IS PRESENT ON THIS SHEET IT HAS BEEN ELECTRONICALLY SEALED AND DATED.

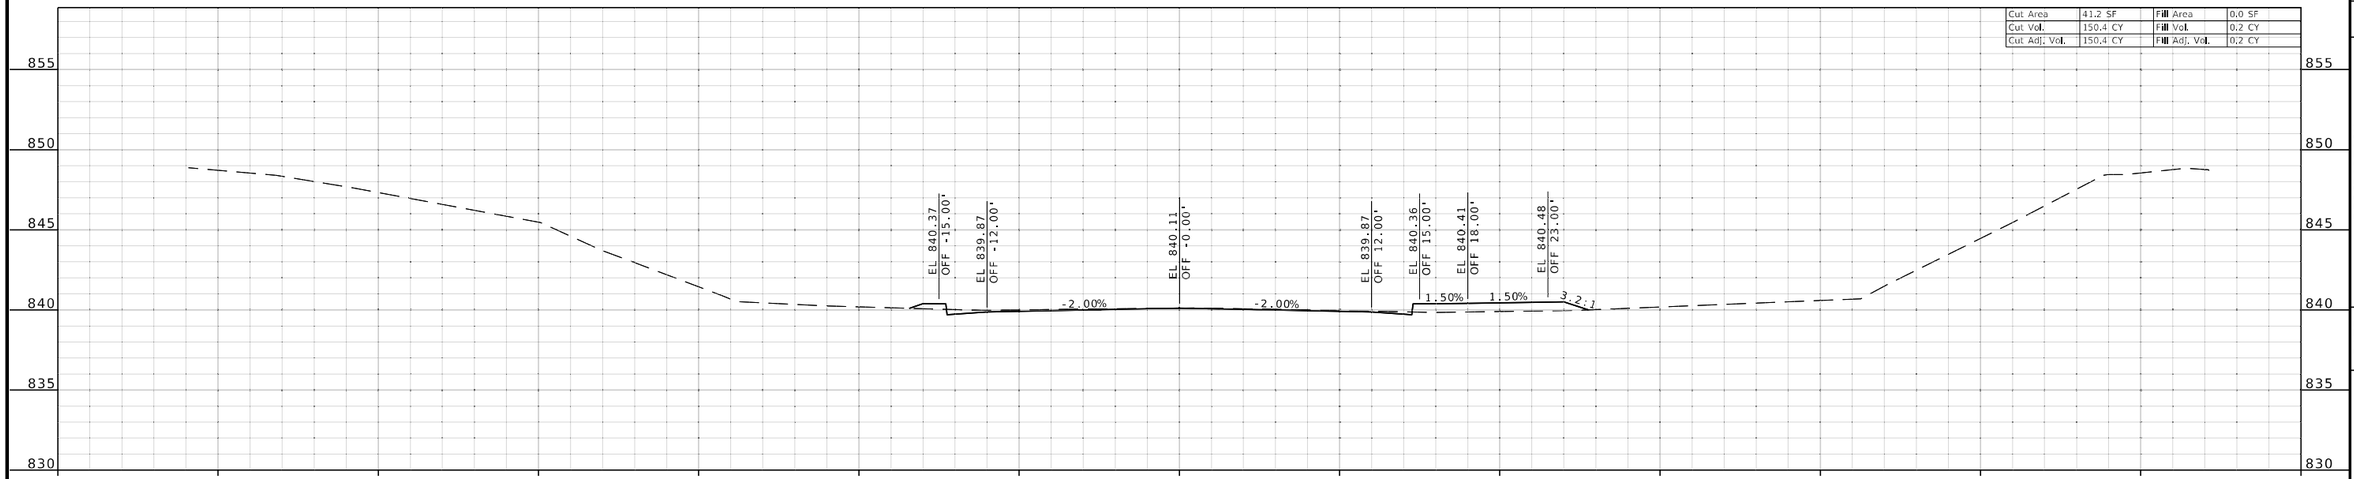

STA 205+00.00

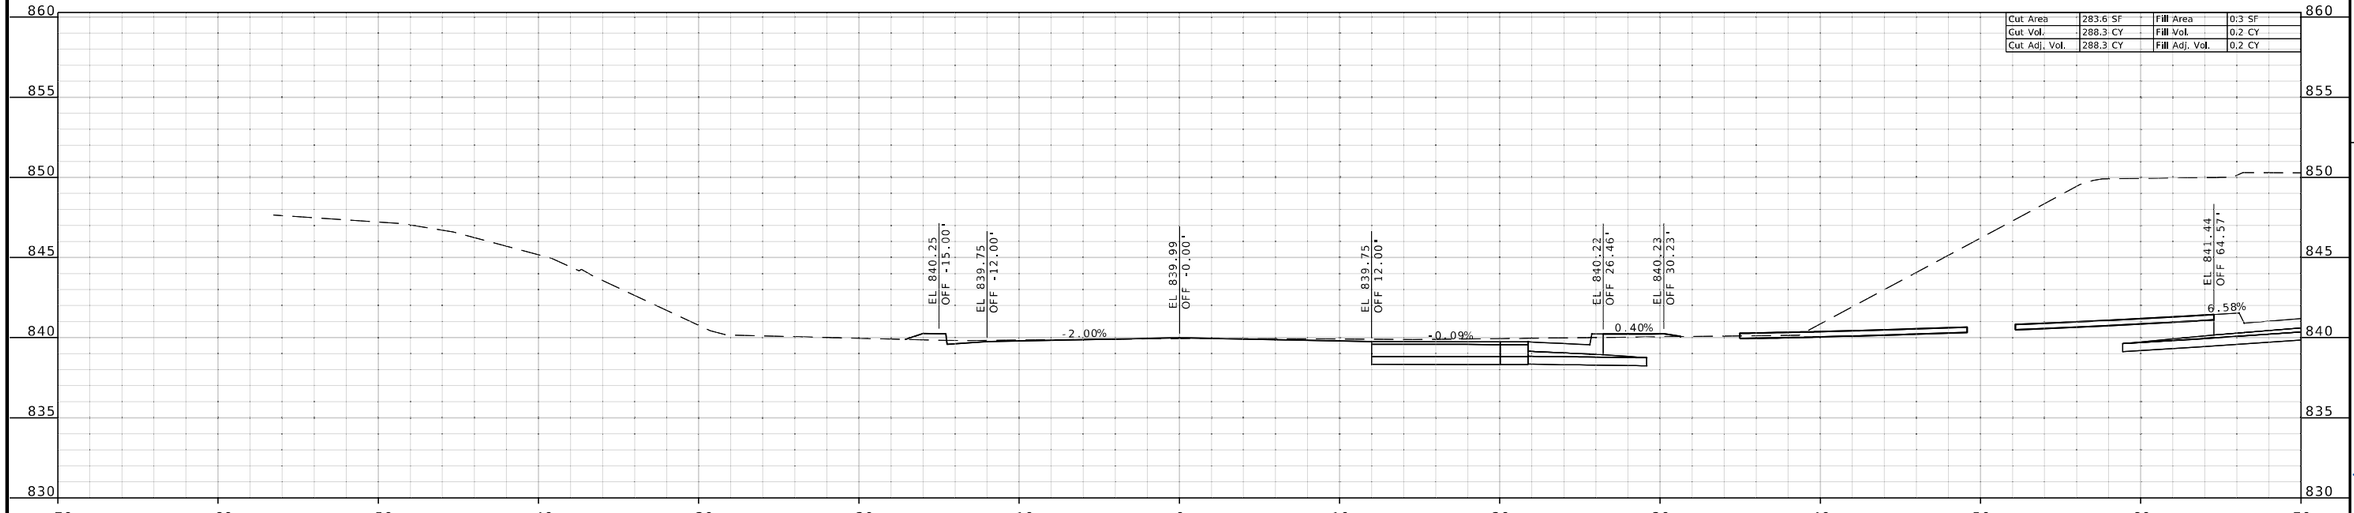

STA 204+75.00

STATE OF MISSOURI
RONNIE L. WILLIAMS
NUMBER PE-2010000879
PROFESSIONAL ENGINEER

THIS SHEET HAS BEEN SIGNED, SEALED, AND DATED ELECTRONICALLY

DATE PREPARED
8/4/2025

ROUTE	STATE
24	MO
DISTRICT	SHEET NO.
KC	59

COUNTY
JACKSON

JOB NO.
JKU0226

CONTRACT ID.

PROJECT NO.

BRIDGE NO.

DESCRIPTION	DATE

MISSOURI HIGHWAYS AND TRANSPORTATION COMMISSION

105 WEST CAPITOL
JEFFERSON CITY, MO 65102
1-888-ASK-MODOT (1-888-275-6636)

BURNS McDONNELL
9400 Ward Parkway
Kansas City, MO 64114
(816) 333-9400
Certificate of Authority
No.: 000165

IF A SEAL IS PRESENT ON THIS SHEET IT HAS BEEN ELECTRONICALLY SEALED AND DATED.

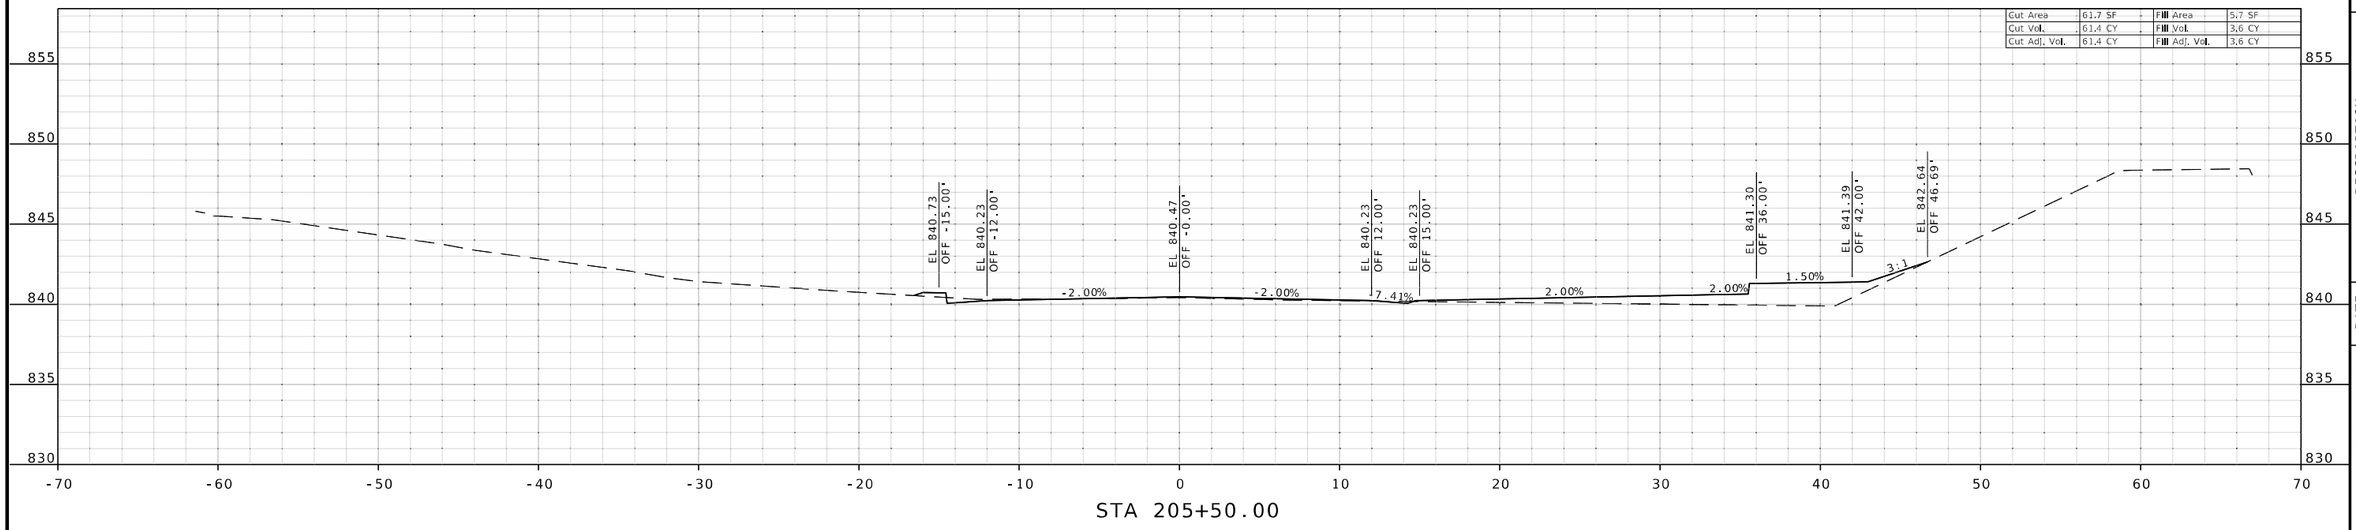

STA 205+50.00

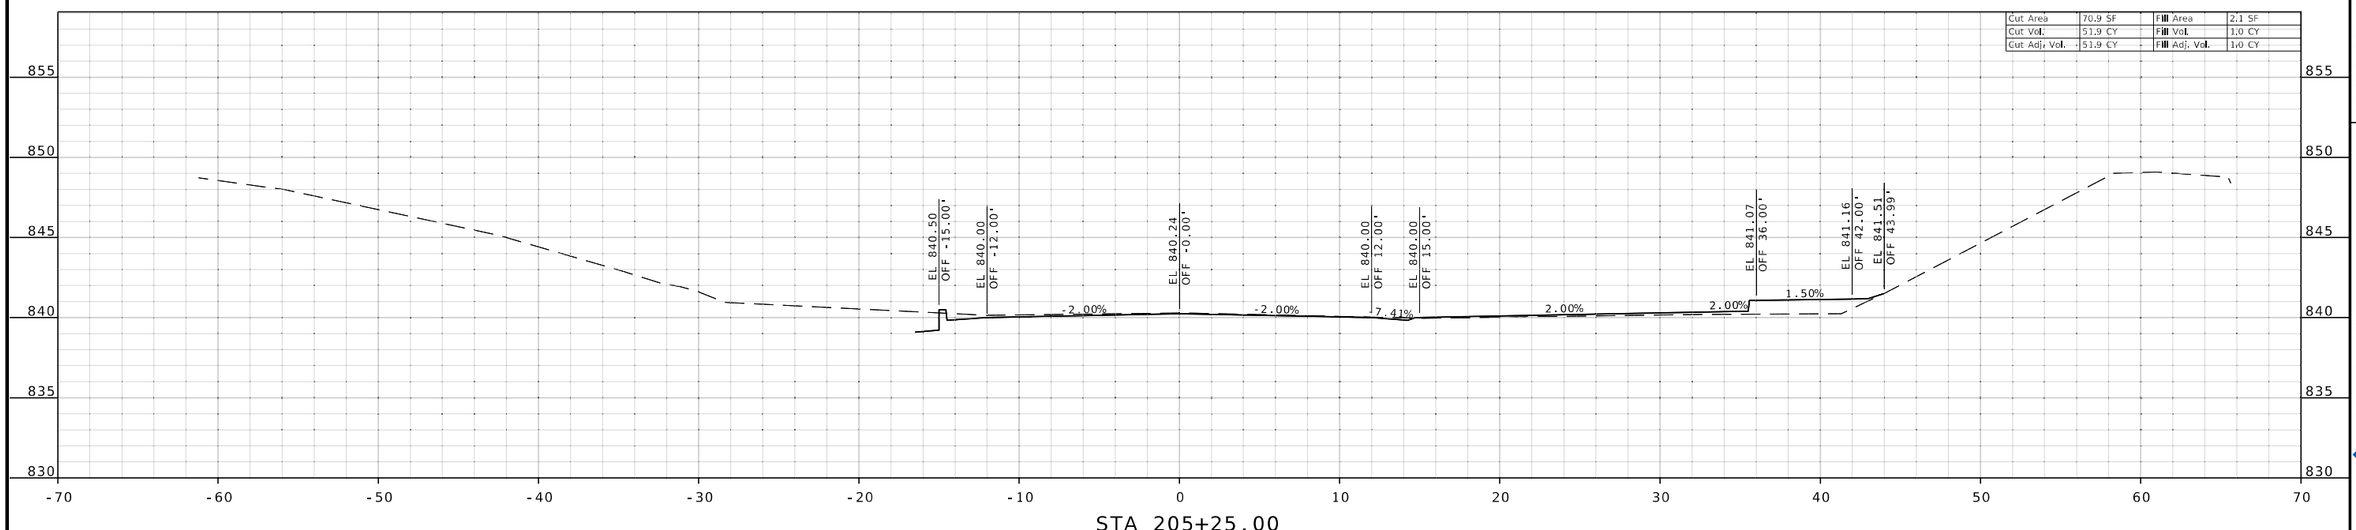

STA 205+25.00

STATE OF MISSOURI
RONNIE L. WILLIAMS
NUMBER PE-2010000879
PROFESSIONAL ENGINEER

THIS SHEET HAS BEEN SIGNED, SEALED, AND DATED ELECTRONICALLY

DATE PREPARED
8/4/2025

ROUTE	STATE
24	MO
DISTRICT	SHEET NO.
KC	60

COUNTY
JACKSON

JOB NO.
JKU0226

CONTRACT ID.

PROJECT NO.

BRIDGE NO.

DATE	DESCRIPTION

MISSOURI HIGHWAYS AND TRANSPORTATION COMMISSION

105 WEST CAPITOL
JEFFERSON CITY, MO 65102
1-888-ASK-MODOT (1-888-275-6636)

MoDOT

BURNS McDONNELL
9400 Ward Parkway
Kansas City, MO 64114
(816) 333-9400
Certificate of Authority
No.: 000165

IF A SEAL IS PRESENT ON THIS SHEET IT HAS BEEN ELECTRONICALLY SEALED AND DATED.

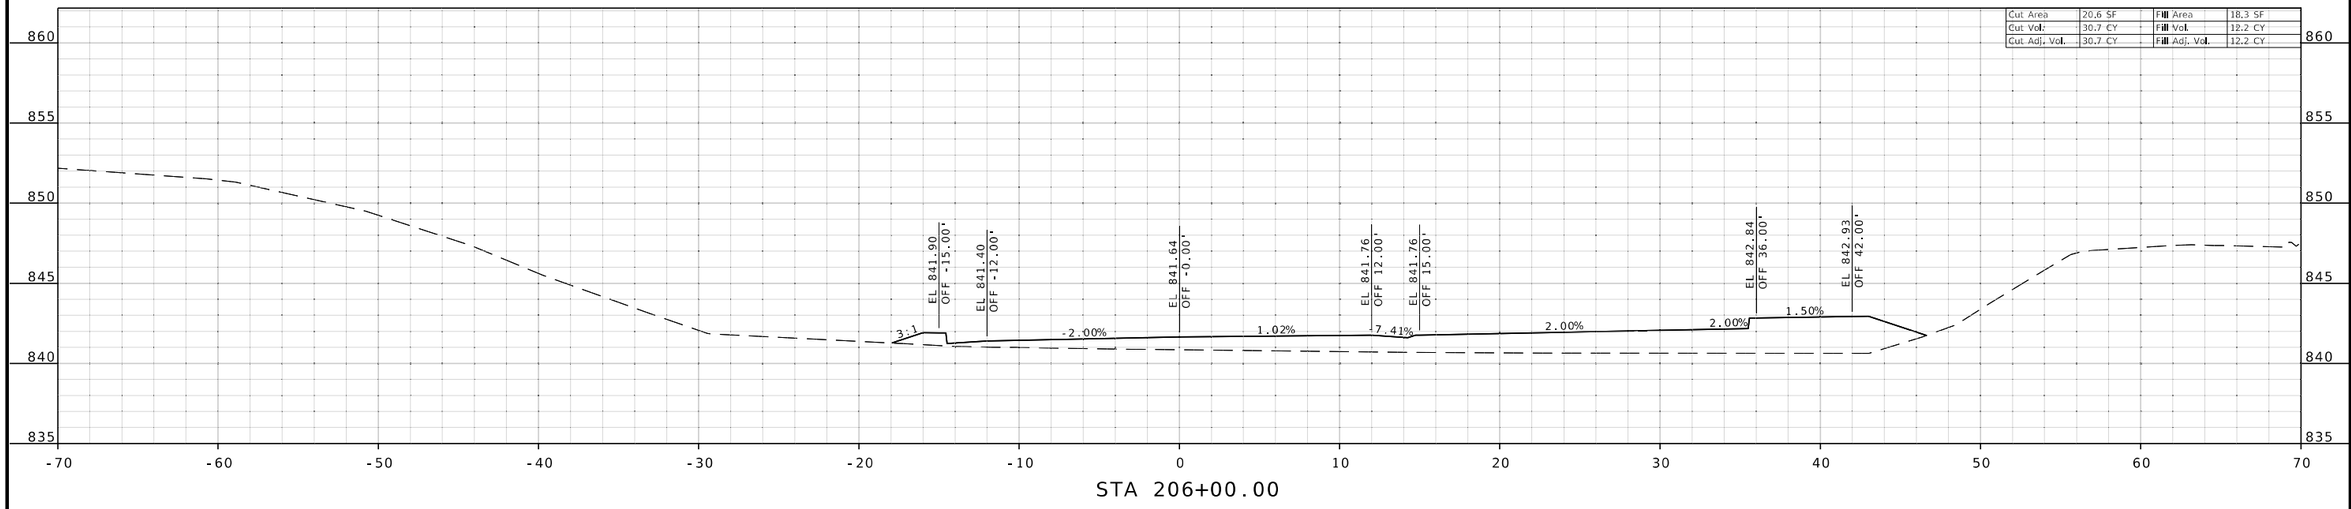

STA 206+00.00

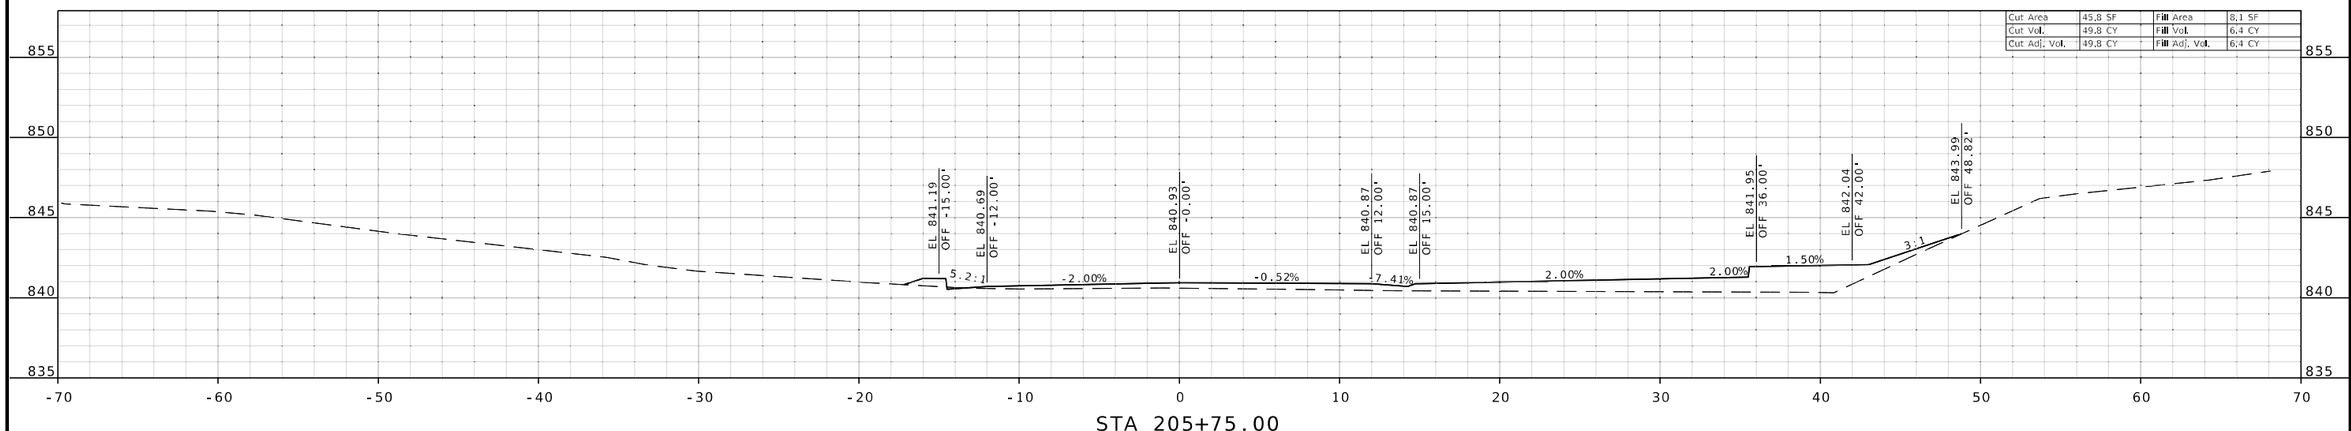

STA 205+75.00

STATE OF MISSOURI
RONNIE L. WILLIAMS
NUMBER PE-2010000879
PROFESSIONAL ENGINEER

THIS SHEET HAS BEEN SIGNED, SEALED, AND DATED ELECTRONICALLY

DATE PREPARED
8/4/2025

ROUTE	STATE
24	MO

DISTRICT	SHEET NO.
KC	61

COUNTY
JACKSON

JOB NO.
JKU0226

CONTRACT ID.

PROJECT NO.

BRIDGE NO.

DESCRIPTION	DATE

IF A SEAL IS PRESENT ON THIS SHEET IT HAS BEEN ELECTRONICALLY SEALED AND DATED.

MISSOURI HIGHWAYS AND TRANSPORTATION COMMISSION
105 WEST CAPITOL
JEFFERSON CITY, MO 65102
1-888-ASK-MODOT (1-888-275-6636)

BURNS McDONNELL
9400 Ward Parkway
Kansas City, MO 64114
(816) 333-9400
Certificate of Authority No.: 000165

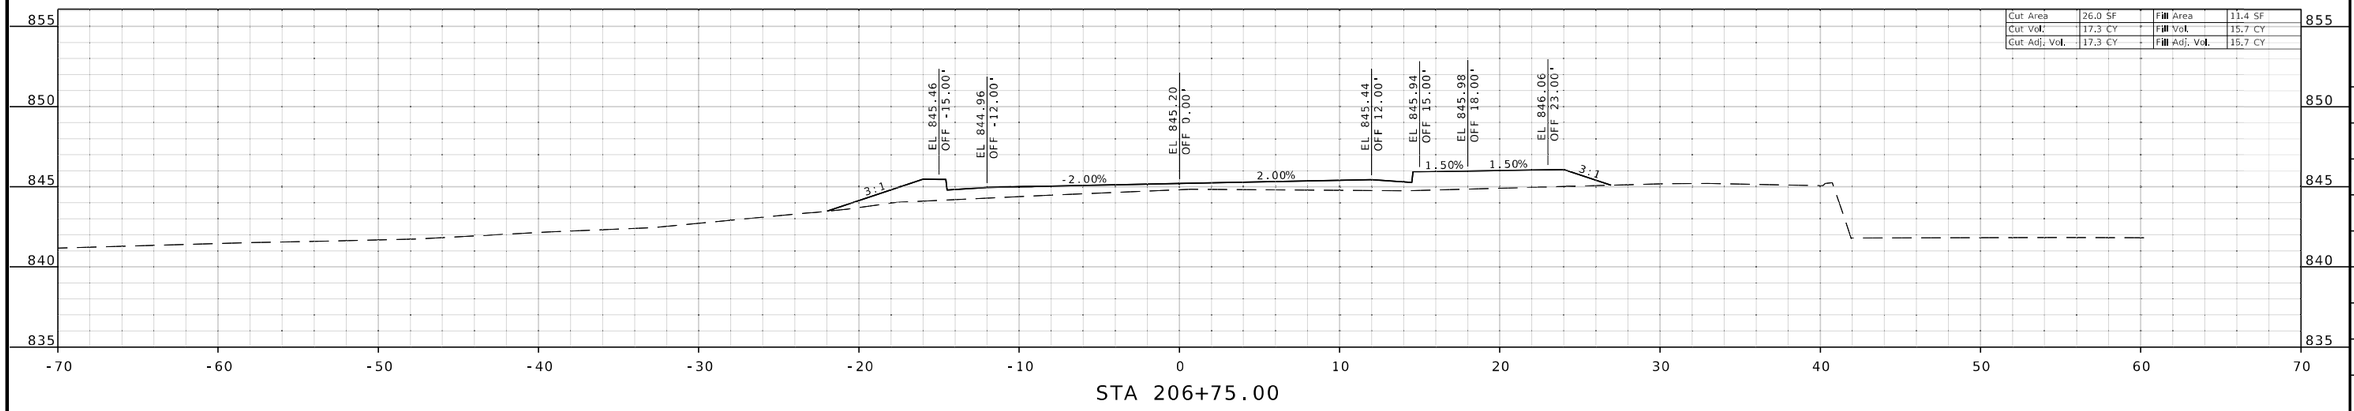

STA 206+75.00

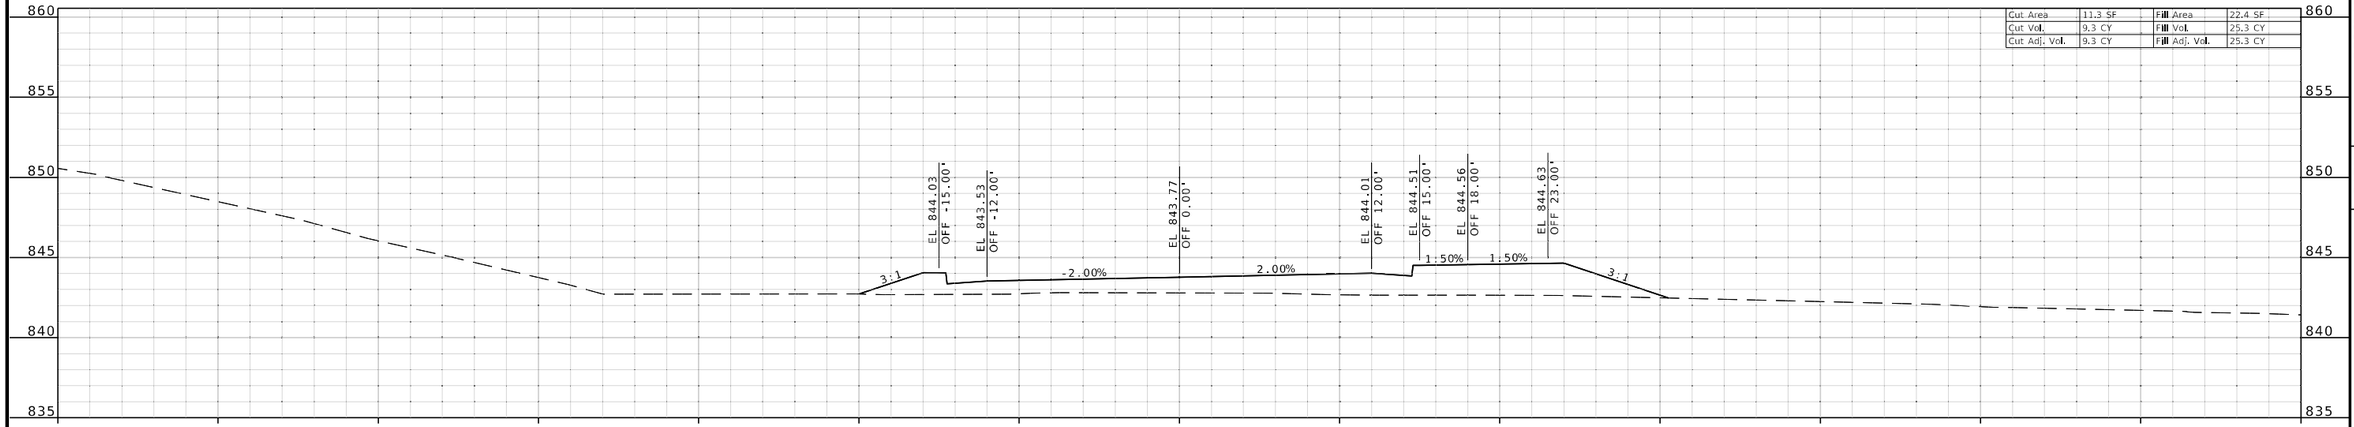

STA 206+50.00

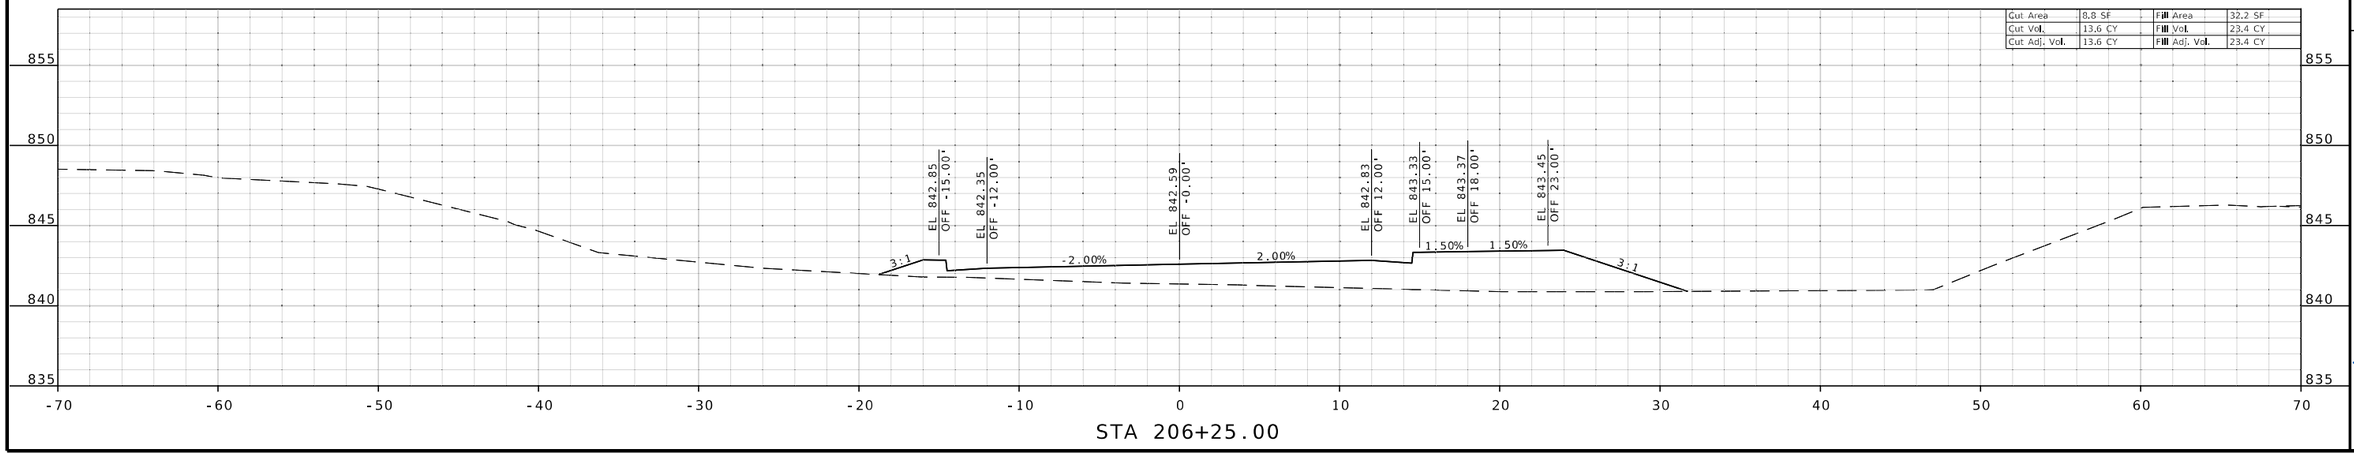

STA 206+25.00

STATE OF MISSOURI
RONNIE L. WILLIAMS
NUMBER PE-2010000879
PROFESSIONAL ENGINEER

THIS SHEET HAS BEEN SIGNED, SEALED, AND DATED ELECTRONICALLY

DATE PREPARED
8/4/2025

ROUTE	STATE
24	MO
DISTRICT	SHEET NO.
KC	62

COUNTY
JACKSON

JOB NO.
JKU0226

CONTRACT ID.

PROJECT NO.

BRIDGE NO.

DESCRIPTION	DATE

MISSOURI HIGHWAYS AND TRANSPORTATION COMMISSION

105 WEST CAPITOL
JEFFERSON CITY, MO 65102
1-888-ASK-MODOT (1-888-275-6636)

MoDOT

BURNS McDONNELL
9400 Ward Parkway
Kansas City, MO 64114
(816) 333-9400
Certificate of Authority
No. : 000165

IF A SEAL IS PRESENT ON THIS SHEET IT HAS BEEN ELECTRONICALLY SEALED AND DATED.

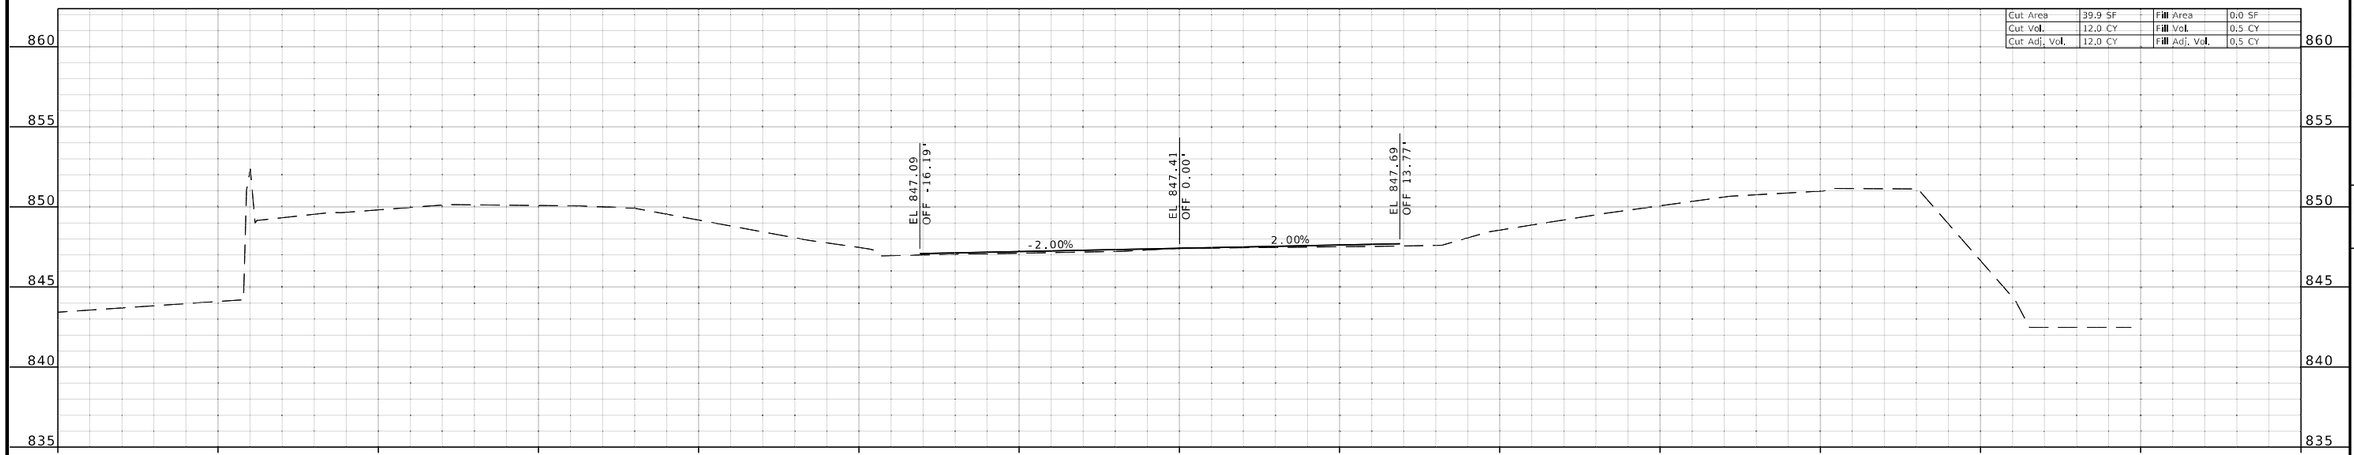

STA 207+07.94

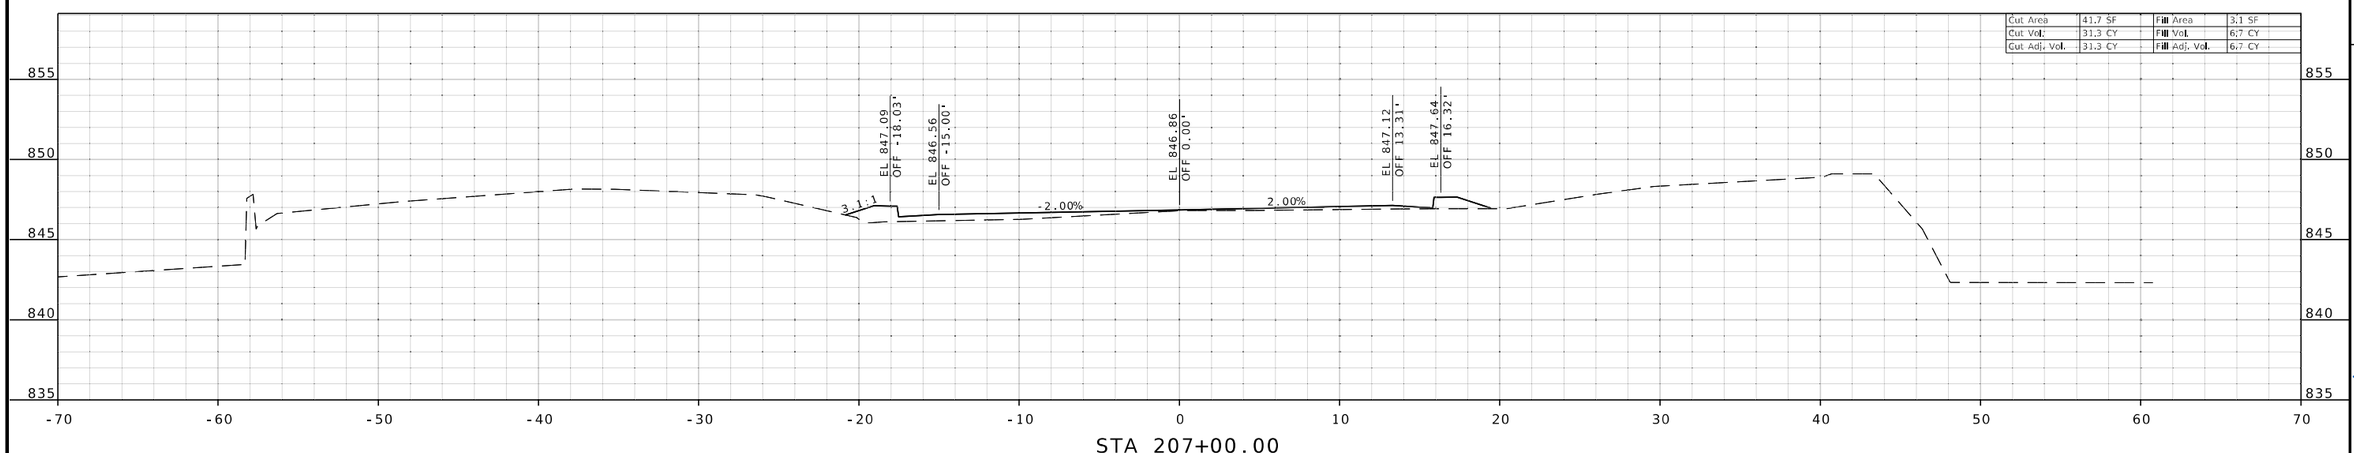

STA 207+00.00

STATE OF MISSOURI
RONNIE L. WILLIAMS
NUMBER PE-2010000879
PROFESSIONAL ENGINEER

THIS SHEET HAS BEEN SIGNED, SEALED, AND DATED ELECTRONICALLY

DATE PREPARED
8/4/2025

ROUTE	STATE
24	MO

DISTRICT	SHEET NO.
KC	63

COUNTY
JACKSON

JOB NO.
JKU0226

CONTRACT ID.

PROJECT NO.

BRIDGE NO.

DESCRIPTION	DATE

IF A SEAL IS PRESENT ON THIS SHEET IT HAS BEEN ELECTRONICALLY SEALED AND DATED.

MISSOURI HIGHWAYS AND TRANSPORTATION COMMISSION

105 WEST CAPITOL
JEFFERSON CITY, MO 65102
1-888-ASK-MODOT (1-888-275-6636)

BURNS McDONNELL
9400 Ward Parkway
Kansas City, MO 64114
(816) 333-9400
Certificate of Authority
No.: 000165