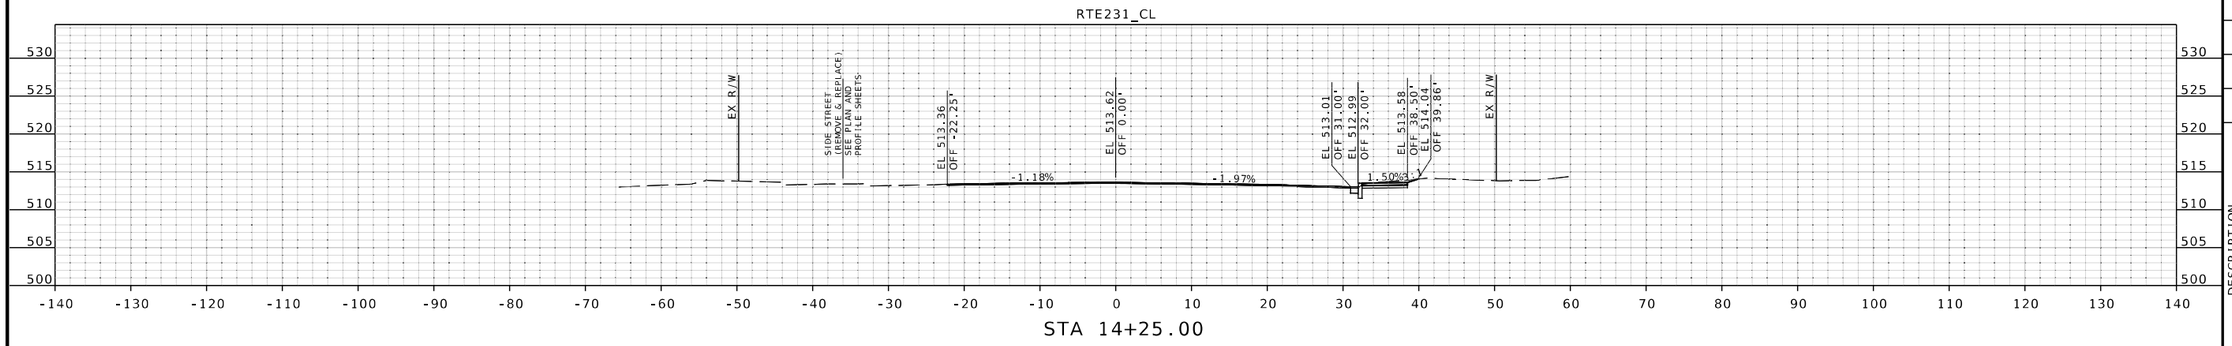

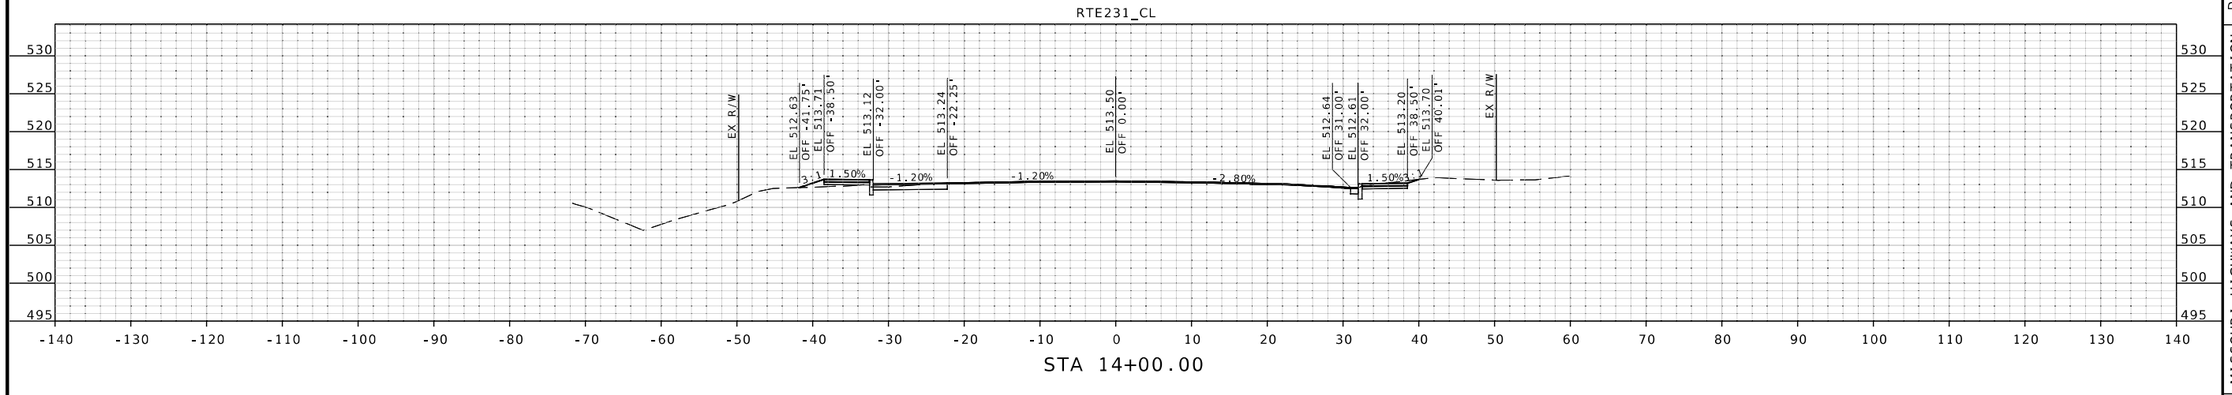

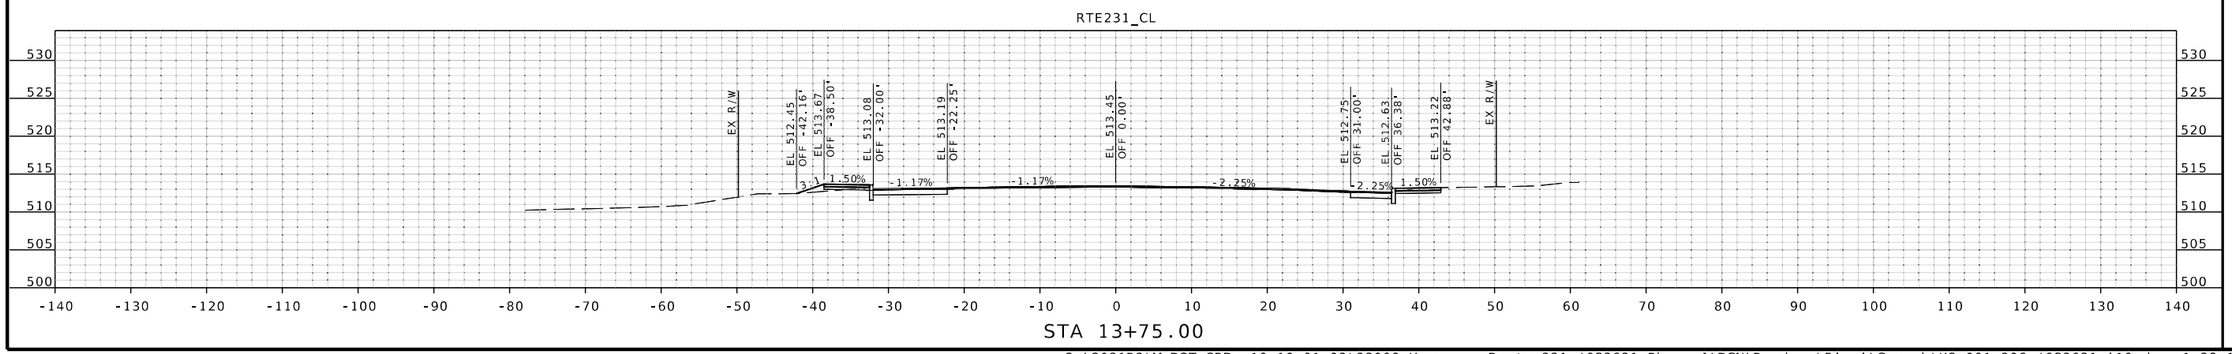

IF A SEAL IS PRESENT ON THIS SHEET IT HAS BEEN ELECTRONICALLY SEALED AND DATED.

STATE OF MISSOURI
JOHN P. HUEBBE
NUMBER PE-2008019548
PROFESSIONAL ENGINEER
6/12/25
John P. Huebbe PE-2008019548
Discipline: Professional Engineer
John Huebbe

DATE PREPARED
6/12/2025

ROUTE	STATE
231	MO
DISTRICT	SHEET NO.
SL	1

COUNTY
ST LOUIS

JOB NO.
J6S3631

CONTRACT ID.
.

PROJECT NO.
.

BRIDGE NO.
.

DESCRIPTION	DATE
.	.
.	.
.	.
.	.
.	.
.	.
.	.
.	.

MISSOURI HIGHWAYS AND TRANSPORTATION COMMISSION
105 WEST CAPITOL
JEFFERSON CITY, MO 65102
1-888-ASK-MODOT (1-888-275-6636)

EFK•Moen
Civil Engineering Design
13523 Barrett Parkway Dr
Suite 250
St. Louis, MO 63021
Phone 314-394-3100
Fax 314-394-3199
Missouri Certificate of Authority: 001578

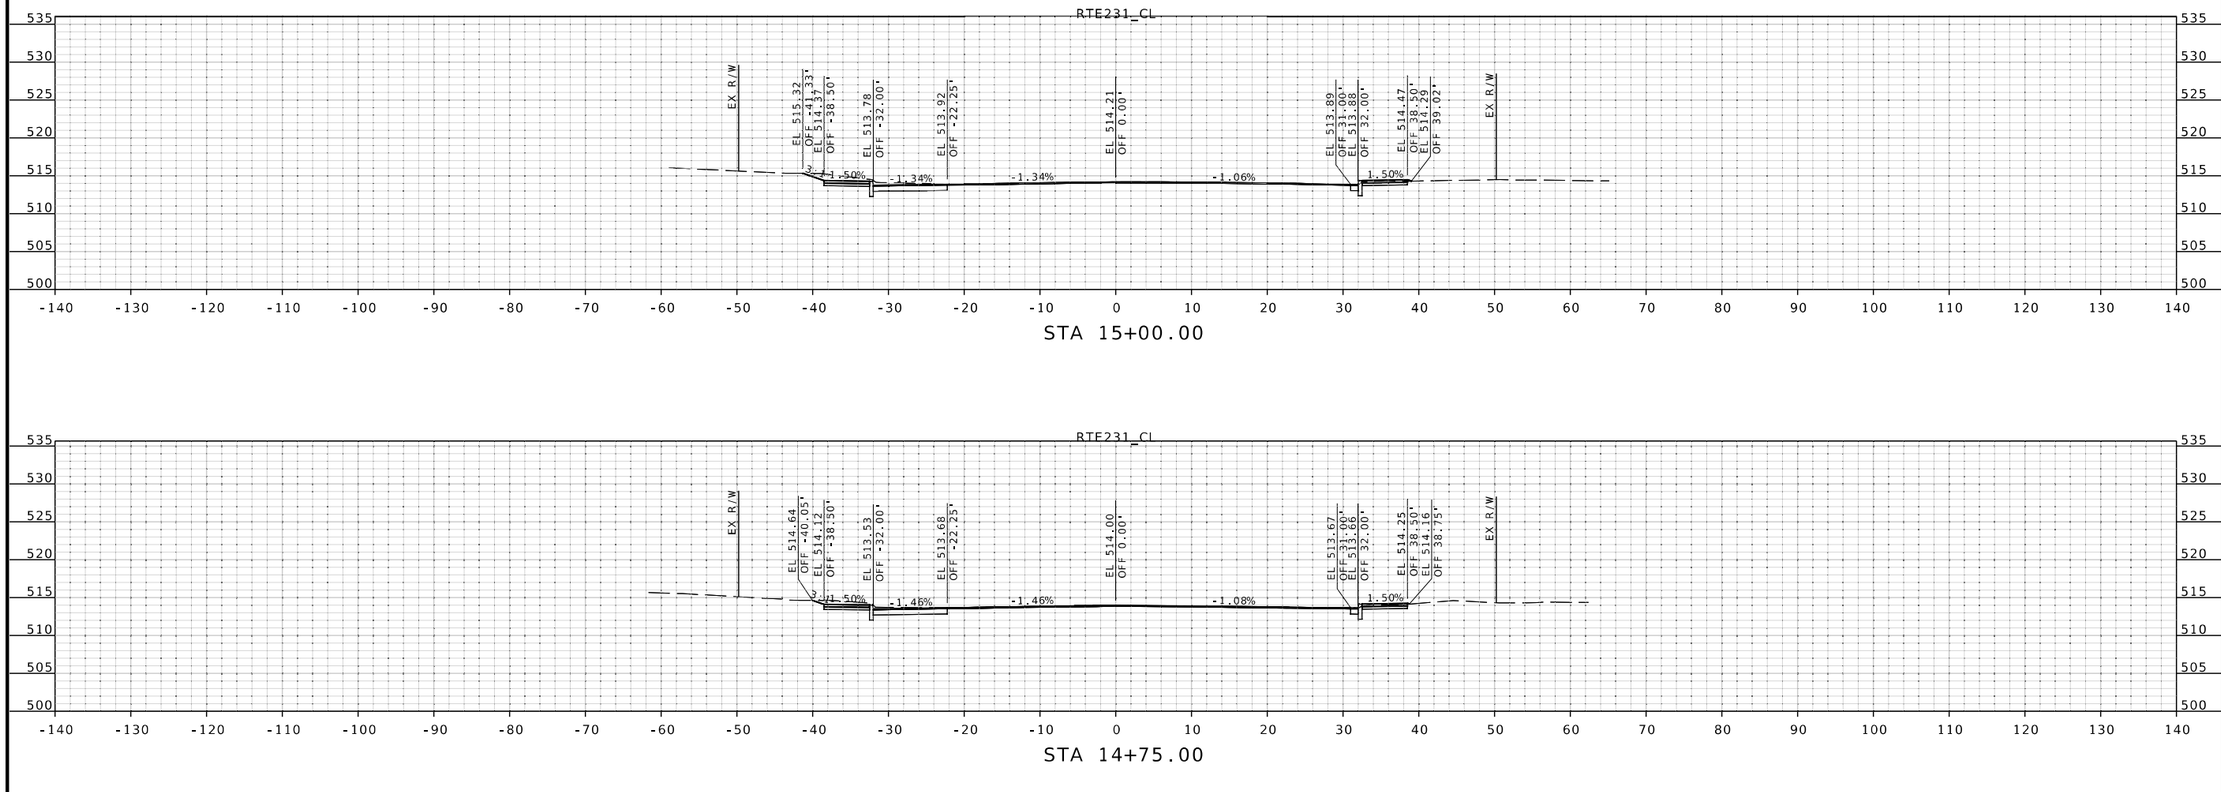

IF A SEAL IS PRESENT ON THIS SHEET IT HAS BEEN ELECTRONICALLY SEALED AND DATED.

STATE OF MISSOURI
JOHN P. HUEBBE
NUMBER PE-2008019548
PROFESSIONAL ENGINEER
6/12/25
John P. Huebbe PE-2008019548
Discipline: Professional Engineer

DATE PREPARED
6/12/2025

ROUTE	STATE
231	MO
DISTRICT	SHEET NO.
SL	2

COUNTY
ST LOUIS

JOB NO.
J6S3631

CONTRACT ID.
.

PROJECT NO.
.

BRIDGE NO.
.

DESCRIPTION	DATE
.	.
.	.
.	.
.	.
.	.
.	.
.	.
.	.

MISSOURI HIGHWAYS AND TRANSPORTATION COMMISSION
105 WEST CAPITOL
JEFFERSON CITY, MO 65102
1-888-ASK-MODOT (1-888-275-6636)

EFK•Moen
Civil Engineering Design
13523 Barrett Parkway Dr
Suite 250
St. Louis, MO 63021
Phone 314-394-3100
Fax 314-394-3199
Missouri Certificate of Authority: 001578

O:\2021R2\MoDOT_ORD_v10.10.01.03\23008 Hanson - Route 231 J6S3631 Phase I\DGN\Roadway\Final\Geopak\XS_001-206_J6S3631_i10.dgn 1:38:24 PM 6/12/2025

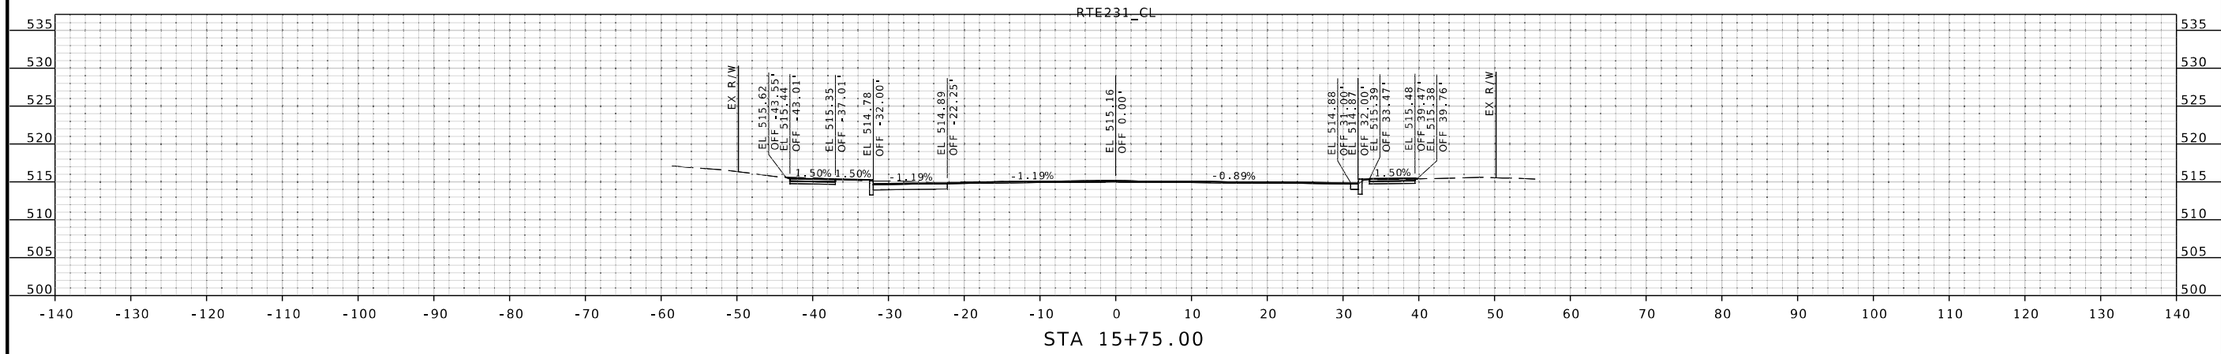

STA 15+75.00

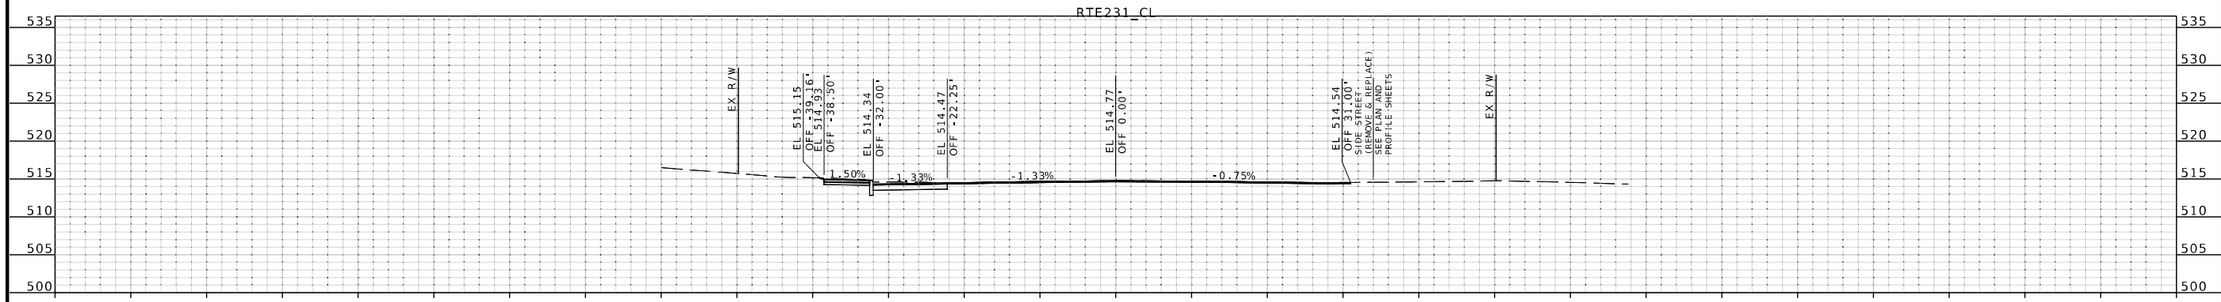

STA 15+50.00

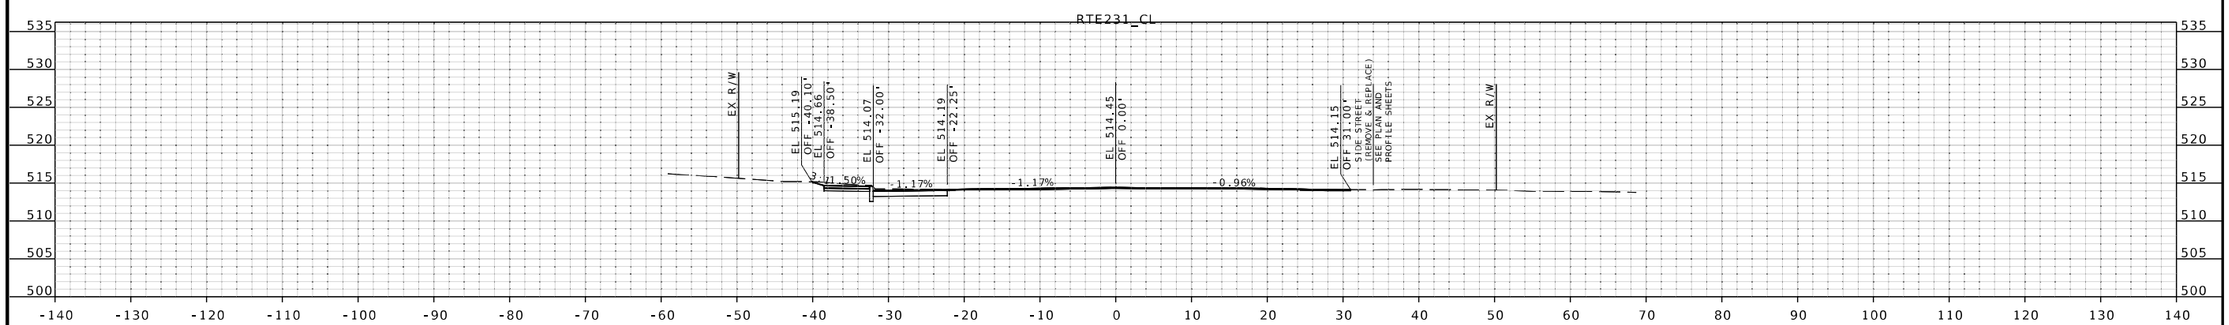

STA 15+25.00

STATE OF MISSOURI
JOHN P. HUEBBE
NUMBER PE-2008019548
PROFESSIONAL ENGINEER
6/12/25
John P. Huebbe PE-2008019548
Discipline: Professional Engineer
John Huebbe

DATE PREPARED
6/12/2025

ROUTE	STATE
231	MO
DISTRICT	SHEET NO.
SL	3

COUNTY
ST LOUIS

JOB NO.
J6S3631

CONTRACT ID.
.

PROJECT NO.
.

BRIDGE NO.
.

DESCRIPTION	DATE
.	.
.	.
.	.
.	.
.	.
.	.
.	.
.	.

IF A SEAL IS PRESENT ON THIS SHEET IT HAS BEEN ELECTRONICALLY SEALED AND DATED.

MISSOURI HIGHWAYS AND TRANSPORTATION COMMISSION
105 WEST CAPITOL
JEFFERSON CITY, MO 65102
1-888-ASK-MODOT (1-888-275-6636)

EFK•Moen
Civil Engineering Design
13523 Barrett Parkway Dr
Suite 250
St. Louis, MO 63021
Phone 314-394-3100
Fax 314-394-3199
Missouri Certificate of Authority: 001578

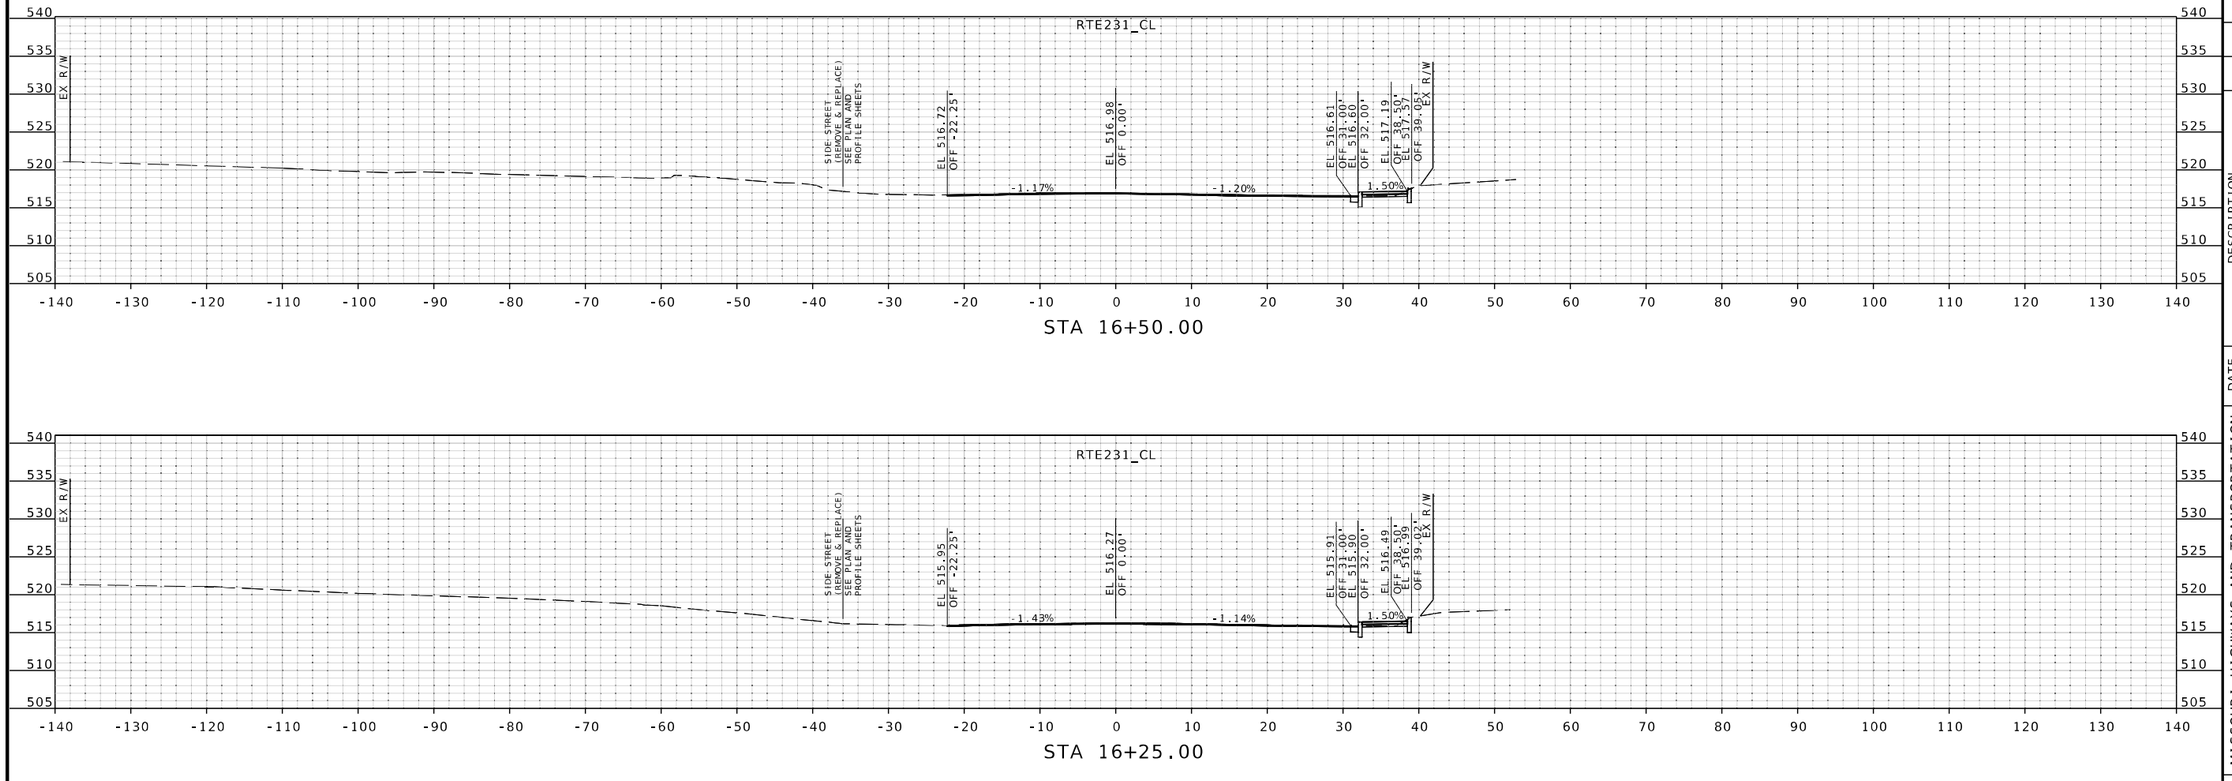

STATE OF MISSOURI
JOHN P. HUEBBE
NUMBER PE-2008019548
PROFESSIONAL ENGINEER
6/12/25
John P. Huebbe PE-2008019548
Discipline: Professional Engineer

DATE PREPARED
6/12/2025

ROUTE	STATE
231	MO
DISTRICT	SHEET NO.
SL	4

COUNTY
ST LOUIS

JOB NO.
J6S3631

CONTRACT ID.
.

PROJECT NO.
.

BRIDGE NO.
.

DESCRIPTION	DATE
.	.
.	.
.	.
.	.
.	.
.	.
.	.
.	.

IF A SEAL IS PRESENT ON THIS SHEET IT HAS BEEN ELECTRONICALLY SEALED AND DATED.

MISSOURI HIGHWAYS AND TRANSPORTATION COMMISSION

105 WEST CAPITOL
JEFFERSON CITY, MO 65102
1-888-ASK-MODOT (1-888-275-6636)

EFK•Moen
Civil Engineering Design
13523 Barrett Parkway Dr
Suite 250
St. Louis, MO 63021
Phone 314-394-3100
Fax 314-394-3199
Missouri Certificate of Authority: 001578

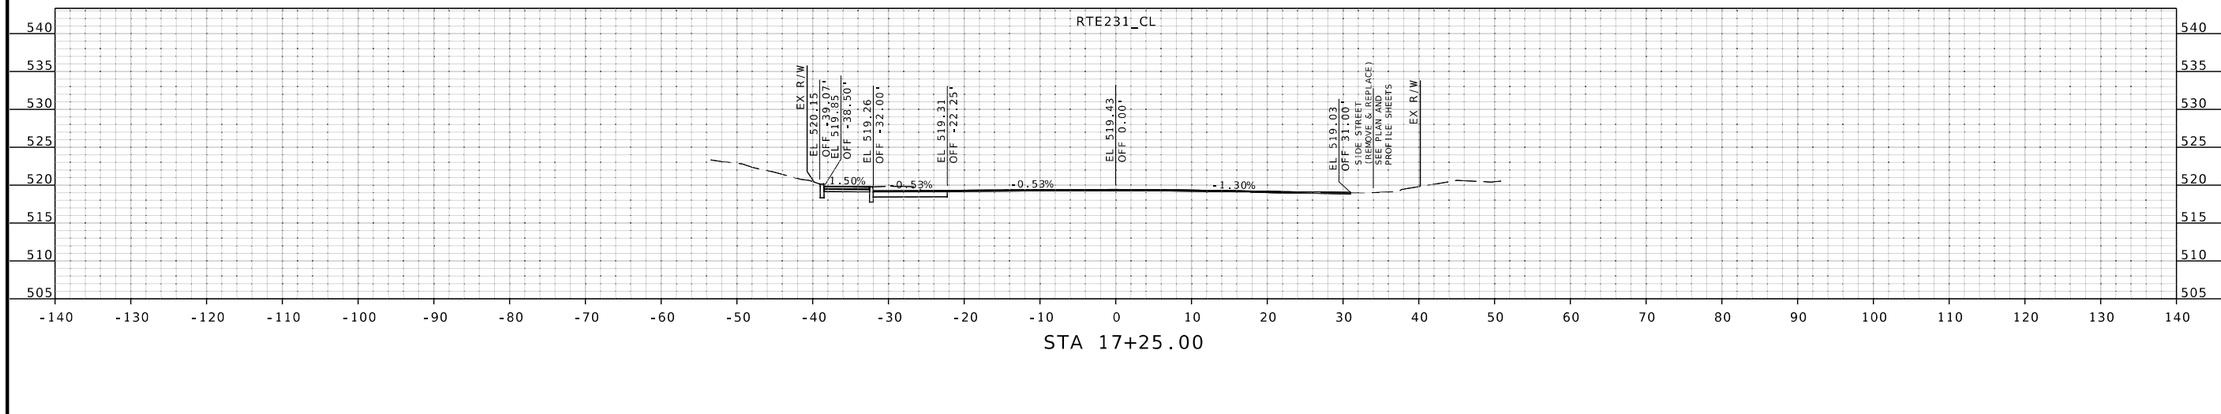

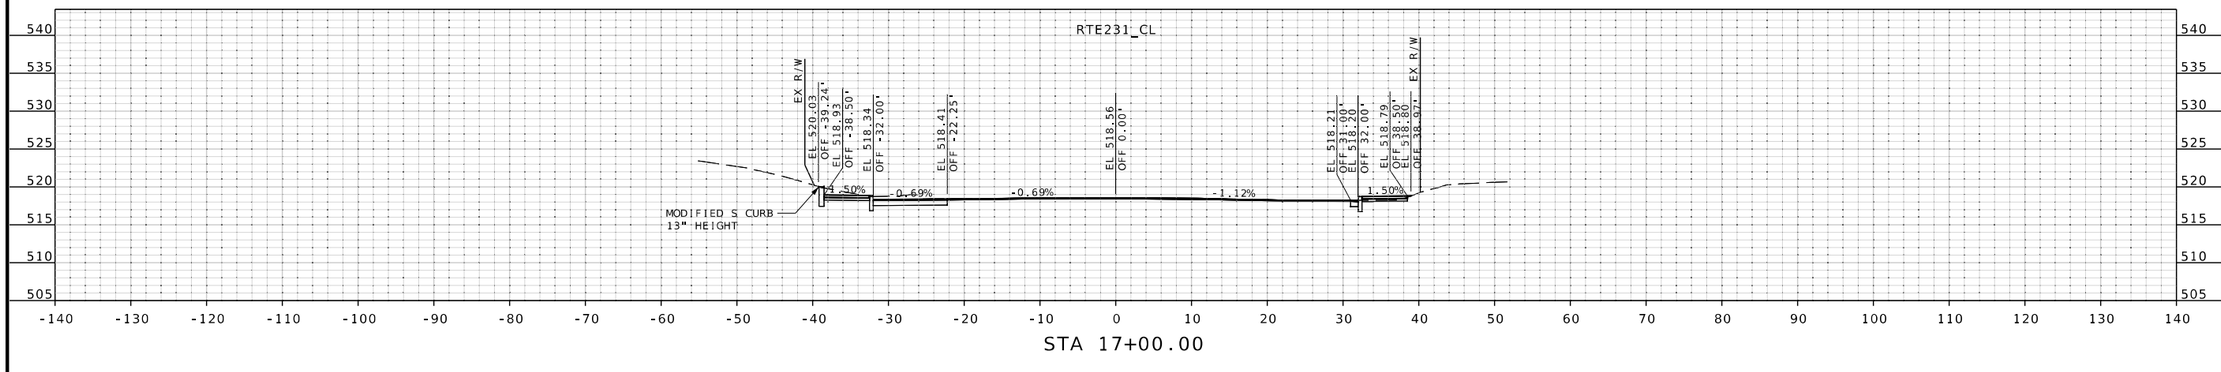

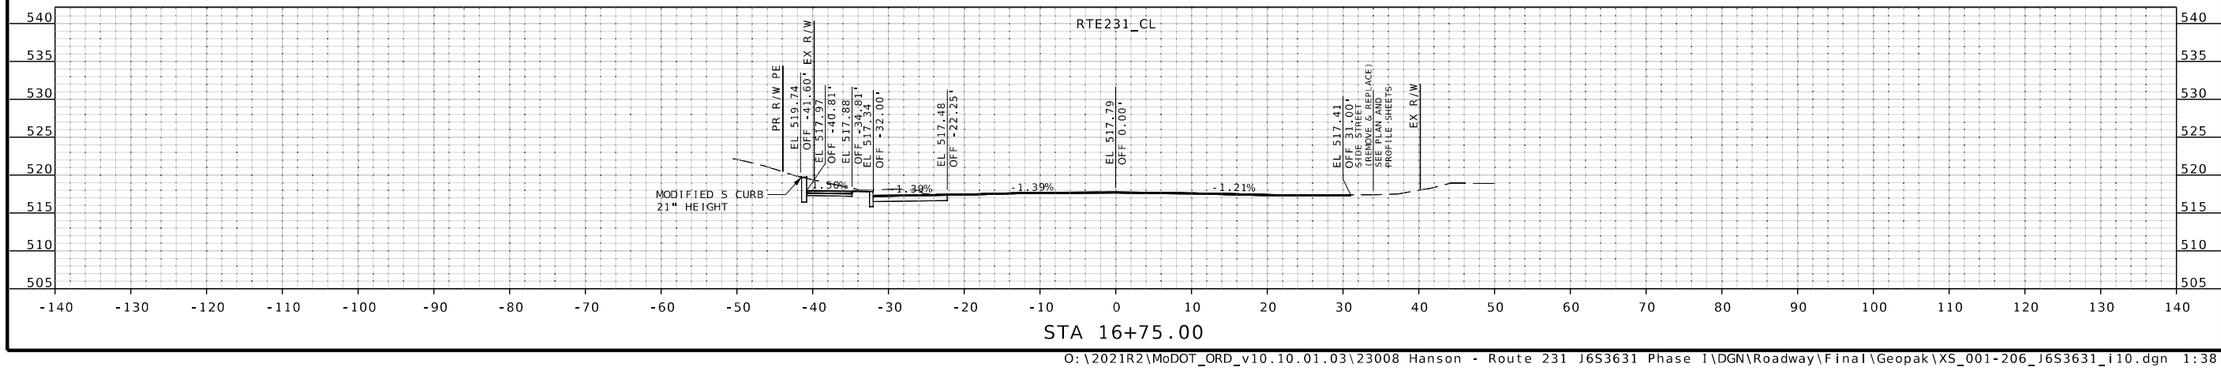

STATE OF MISSOURI
JOHN P. HUEBBE
NUMBER PE-2008019548
PROFESSIONAL ENGINEER

6/12/25

John P. Huebbe PE-2008019548
Discipline: Professional Engineer

DATE PREPARED
6/12/2025

ROUTE	STATE
231	MO
DISTRICT	SHEET NO.
SL	5

COUNTY
ST LOUIS

JOB NO.
J6S3631

CONTRACT ID.
.

PROJECT NO.
.

BRIDGE NO.
.

DATE	DESCRIPTION
.	.

IF A SEAL IS PRESENT ON THIS SHEET IT HAS BEEN ELECTRONICALLY SEALED AND DATED.

MISSOURI HIGHWAYS AND TRANSPORTATION COMMISSION

105 WEST CAPITOL
JEFFERSON CITY, MO 65102
1-888-ASK-MODOT (1-888-275-6636)

EFK•Moen
Civil Engineering Design
13523 Barrett Parkway Dr
Suite 250
St. Louis, MO 63021
Phone 314-394-3100
Fax 314-394-3199
Missouri Certificate of Authority: 001578

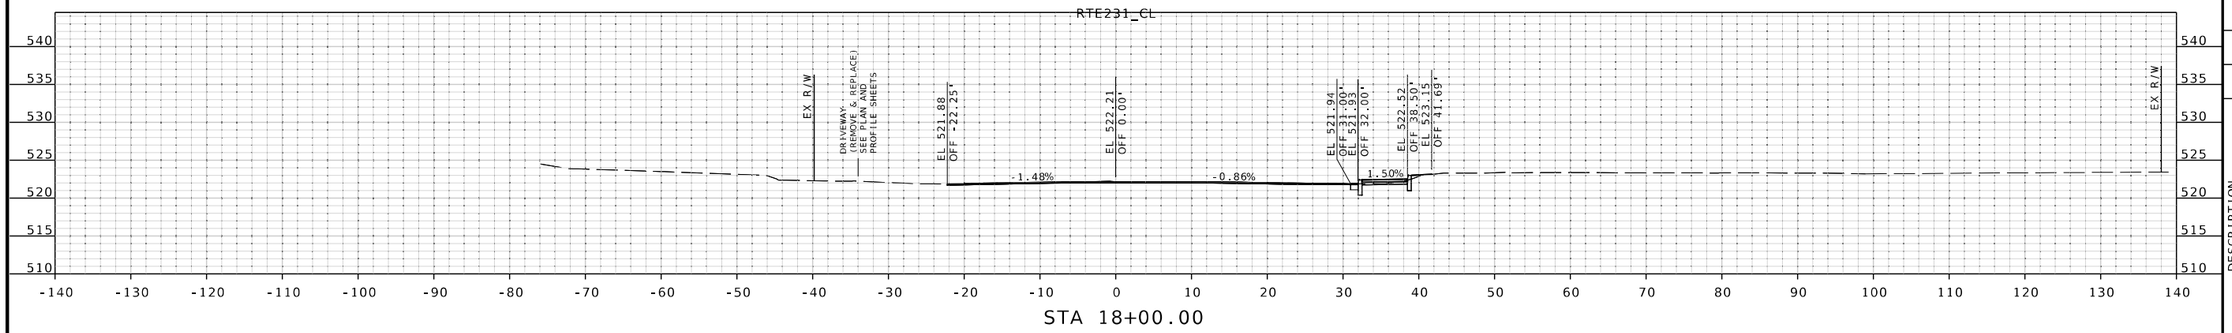

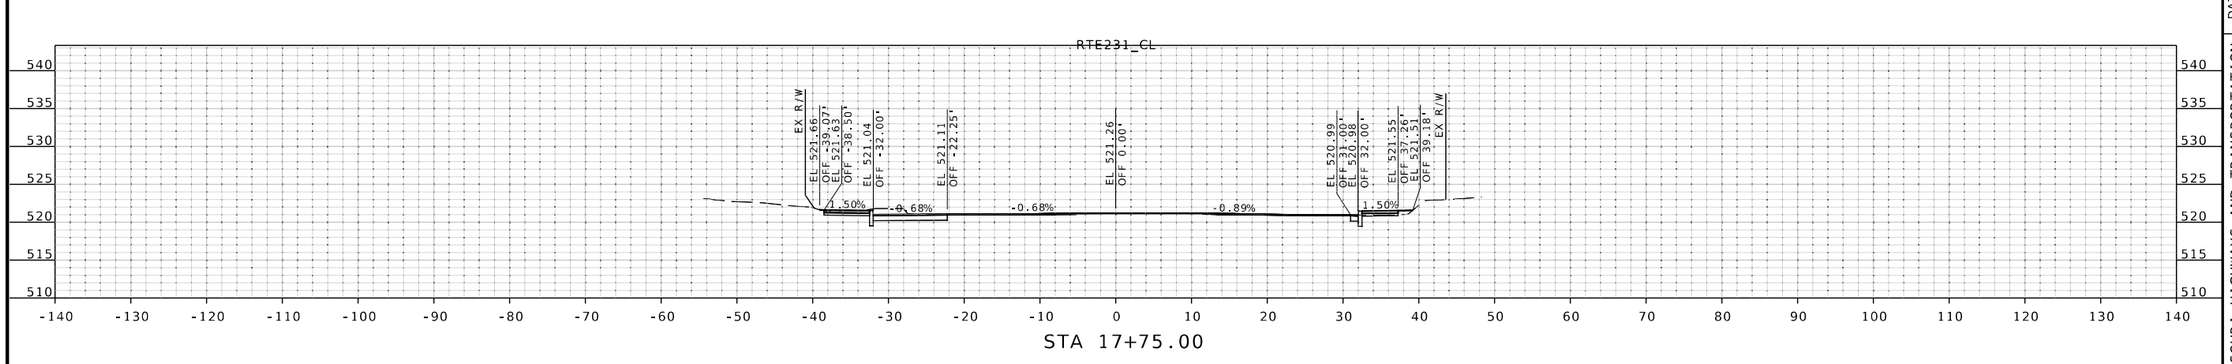

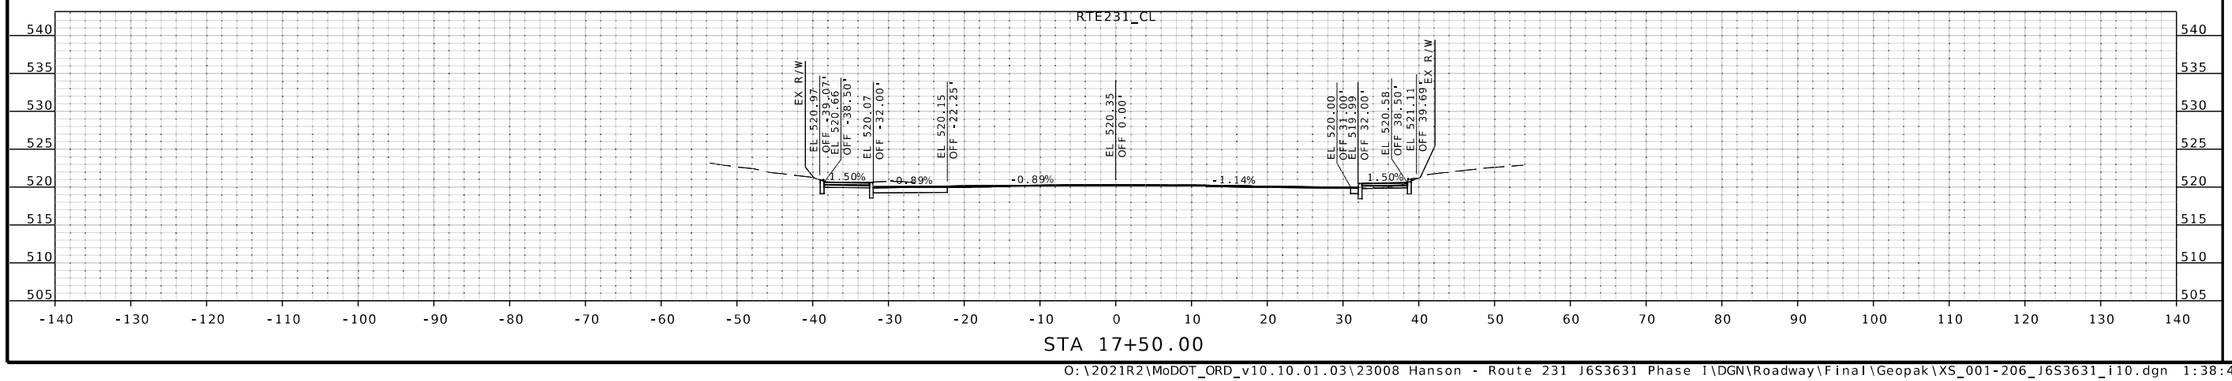

IF A SEAL IS PRESENT ON THIS SHEET IT HAS BEEN ELECTRONICALLY SEALED AND DATED.

STATE OF MISSOURI
JOHN P. HUEBBE
NUMBER PE-2008019548
PROFESSIONAL ENGINEER

6/12/25
John P. Huebbe PE-2008019548
Discipline: Professional Engineer

DATE PREPARED
6/12/2025

ROUTE	STATE
231	MO
DISTRICT	SHEET NO.
SL	6

COUNTY
ST LOUIS

JOB NO.
J6S3631

CONTRACT ID.
.

PROJECT NO.
.

BRIDGE NO.
.

DESCRIPTION	DATE
.	.
.	.
.	.
.	.
.	.
.	.
.	.
.	.

MISSOURI HIGHWAYS AND TRANSPORTATION COMMISSION

105 WEST CAPITOL
JEFFERSON CITY, MO 65102
1-888-ASK-MODOT (1-888-275-6636)

EFK•Moen
Civil Engineering Design
13523 Barrett Parkway Dr
Suite 250
St. Louis, MO 63021
Phone 314-394-3100
Fax 314-394-3199
Missouri Certificate of Authority: 001578

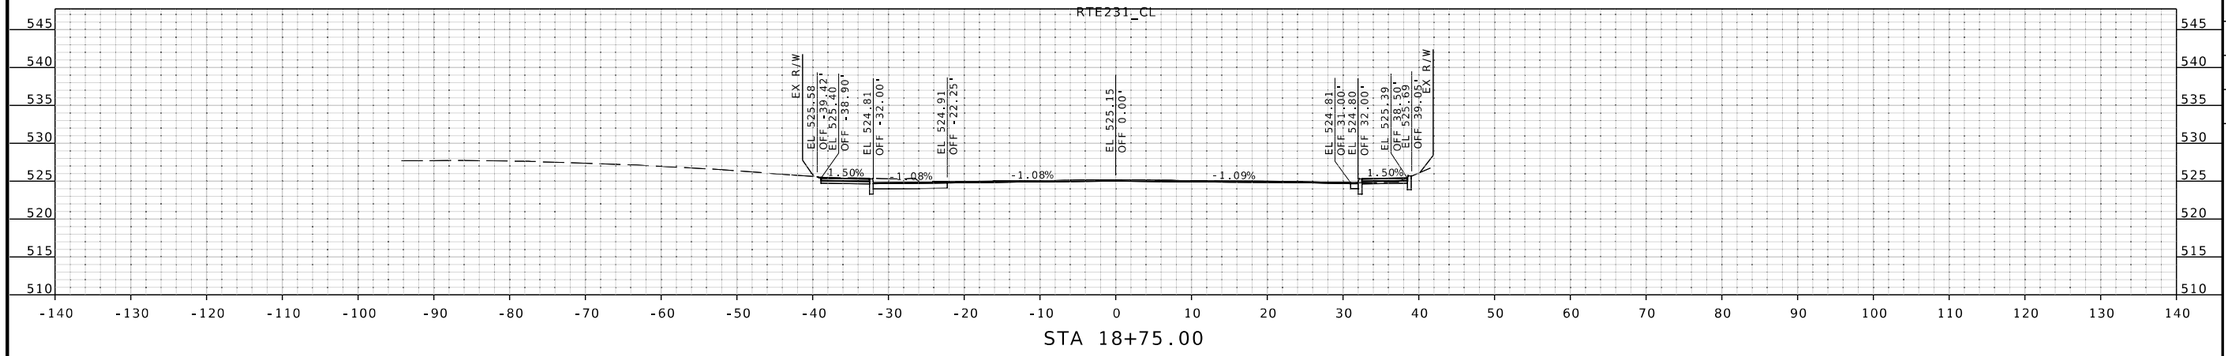

STA 18+75.00

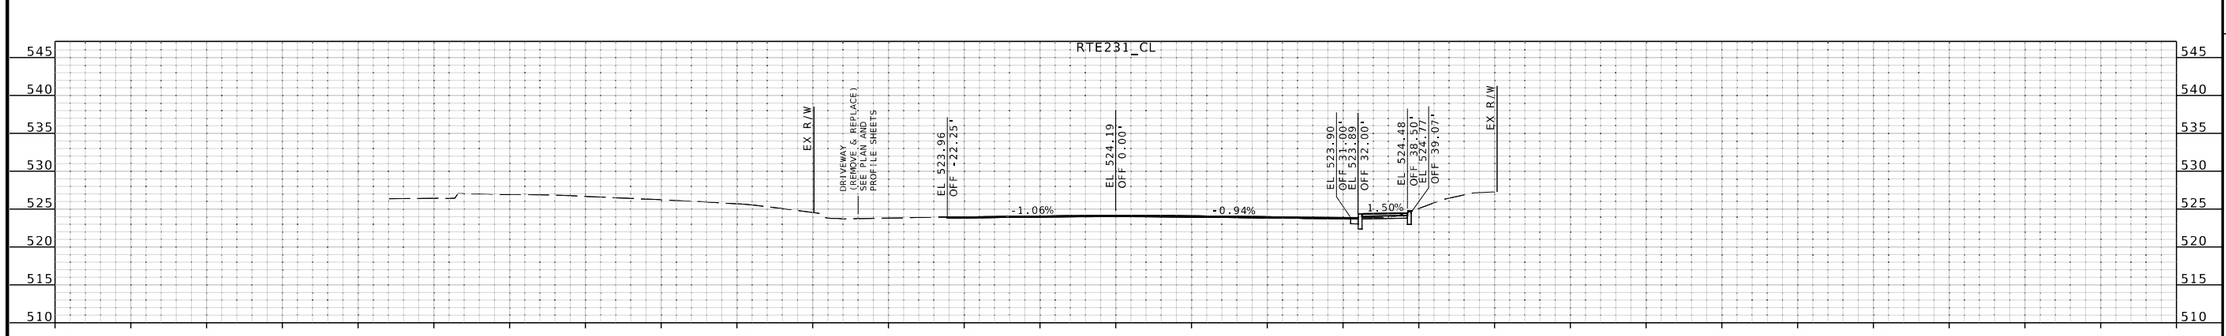

STA 18+50.00

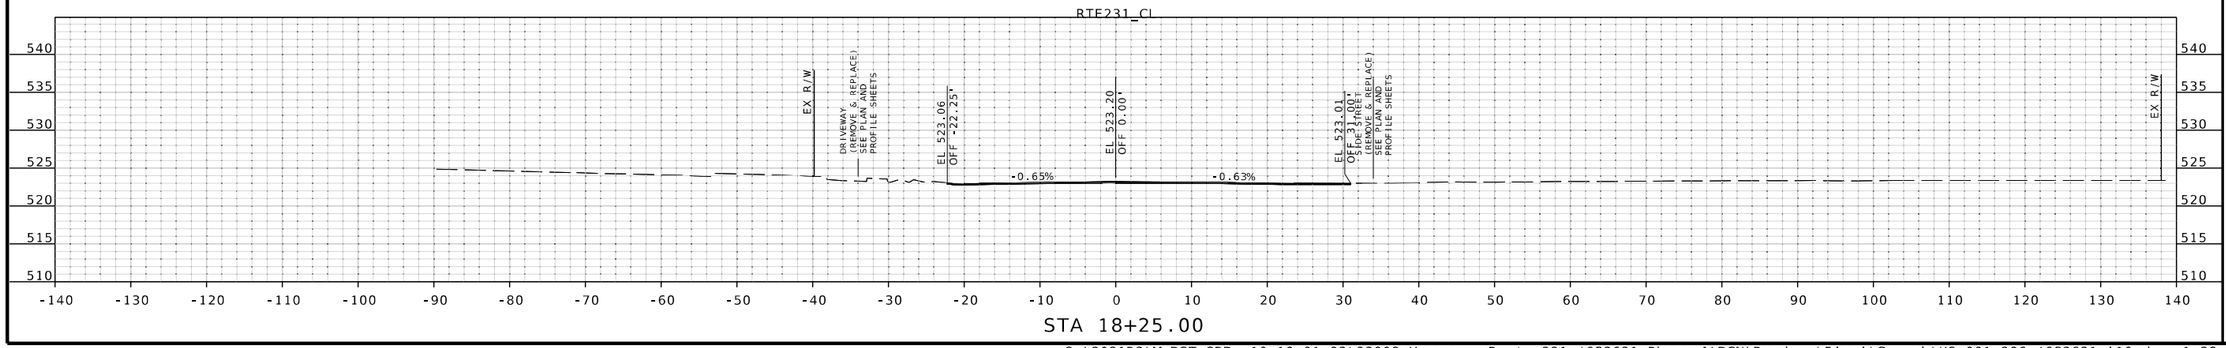

STA 18+25.00

STATE OF MISSOURI
JOHN P. HUEBBE
NUMBER PE-2008019548
PROFESSIONAL ENGINEER
6/12/25
John P. Huebbe PE-2008019548
Discipline: Professional Engineer

DATE PREPARED
6/12/2025

ROUTE	STATE
231	MO
DISTRICT	SHEET NO.
SL	7

COUNTY
ST LOUIS

JOB NO.
J6S3631

CONTRACT ID.
.

PROJECT NO.
.

BRIDGE NO.
.

DESCRIPTION	DATE
.	.
.	.
.	.
.	.
.	.
.	.
.	.
.	.

IF A SEAL IS PRESENT ON THIS SHEET IT HAS BEEN ELECTRONICALLY SEALED AND DATED.

MISSOURI HIGHWAYS AND TRANSPORTATION COMMISSION

105 WEST CAPITOL
JEFFERSON CITY, MO 65102
1-888-ASK-MODOT (1-888-275-6636)

EFK•Moen
Civil Engineering Design
13523 Barrett Parkway Dr
Suite 250
St. Louis, MO 63021
Phone 314-394-3100
Fax 314-394-3199
Missouri Certificate of Authority: 001578

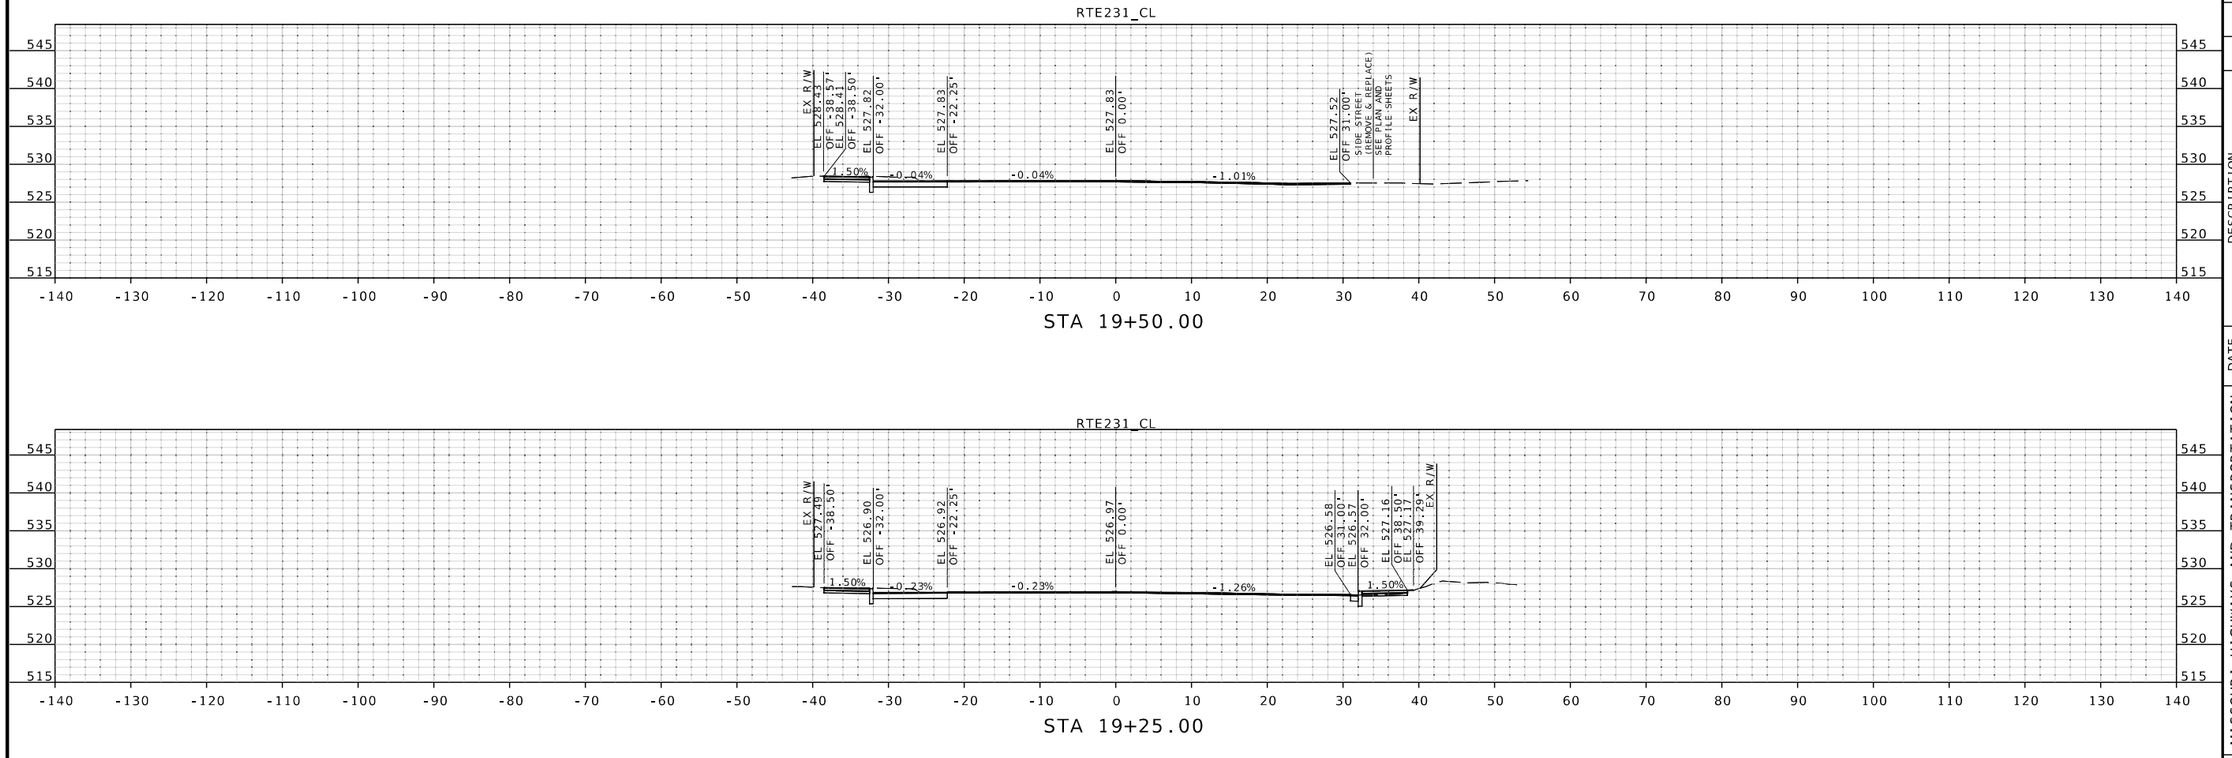

STATE OF MISSOURI
JOHN P. HUEBBE
NUMBER PE-2008019548
PROFESSIONAL ENGINEER
6/12/25
John P. Huebbe PE-2008019548
Discipline: Professional Engineer
John Huebbe

DATE PREPARED
6/12/2025

ROUTE	STATE
231	MO
DISTRICT	SHEET NO.
SL	8

COUNTY
ST LOUIS

JOB NO.
J6S3631

CONTRACT ID.
.

PROJECT NO.
.

BRIDGE NO.
.

DESCRIPTION	DATE
.	.
.	.
.	.
.	.
.	.
.	.
.	.
.	.

IF A SEAL IS PRESENT ON THIS SHEET IT HAS BEEN ELECTRONICALLY SEALED AND DATED.

MISSOURI HIGHWAYS AND TRANSPORTATION COMMISSION
105 WEST CAPITOL
JEFFERSON CITY, MO 65102
1-888-ASK-MODOT (1-888-275-6636)

EFK•Moen
Civil Engineering Design
13523 Barrett Parkway Dr
Suite 250
St. Louis, MO 63021
Phone 314-394-3100
Fax 314-394-3199
Missouri Certificate of Authority: 001578

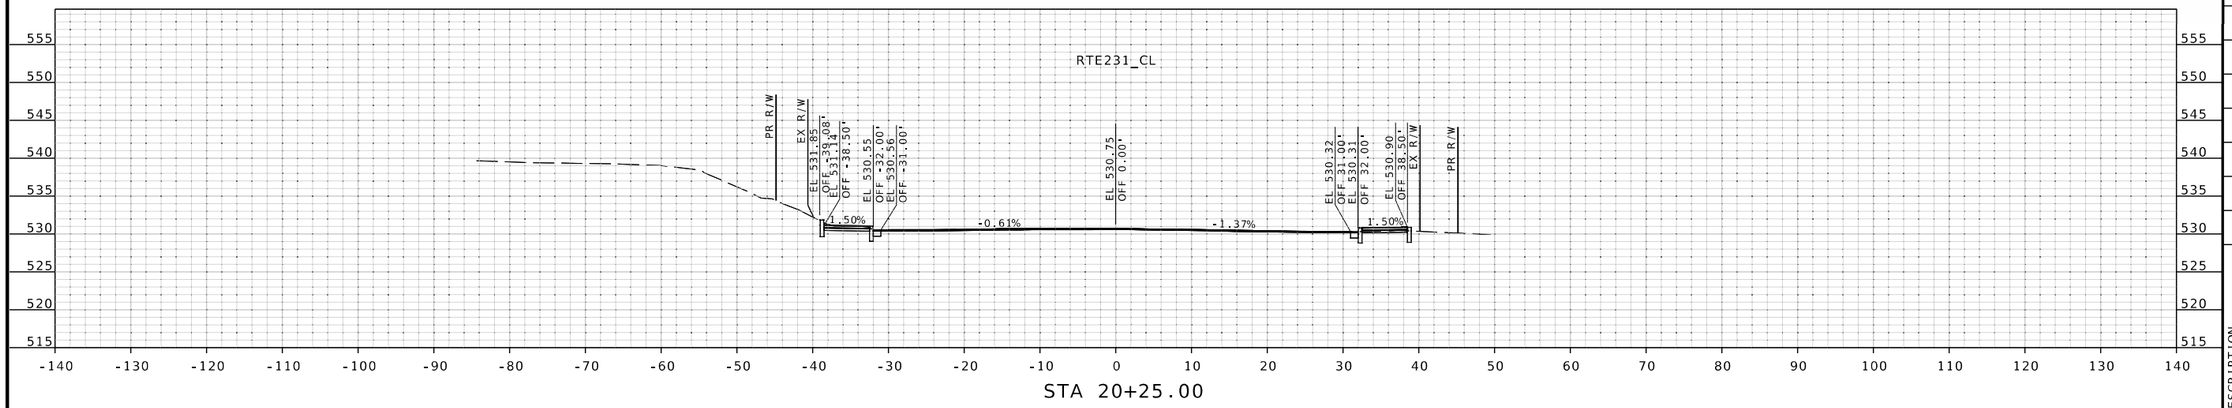

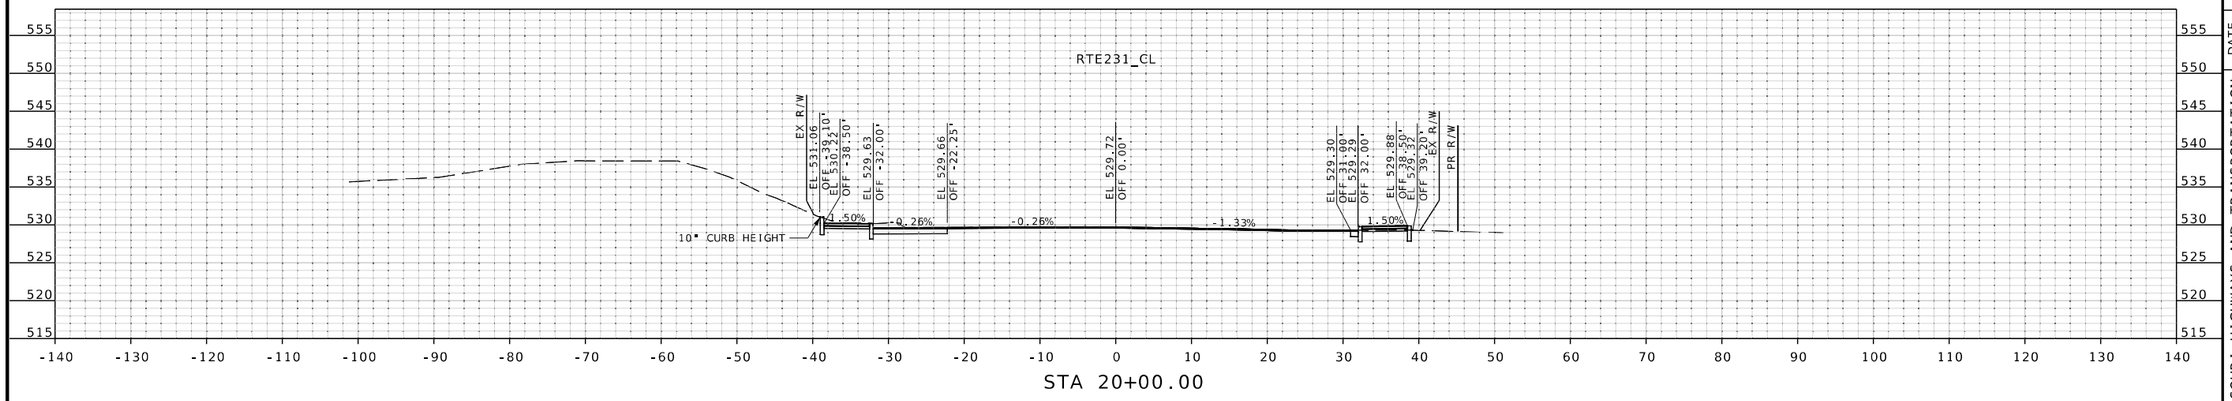

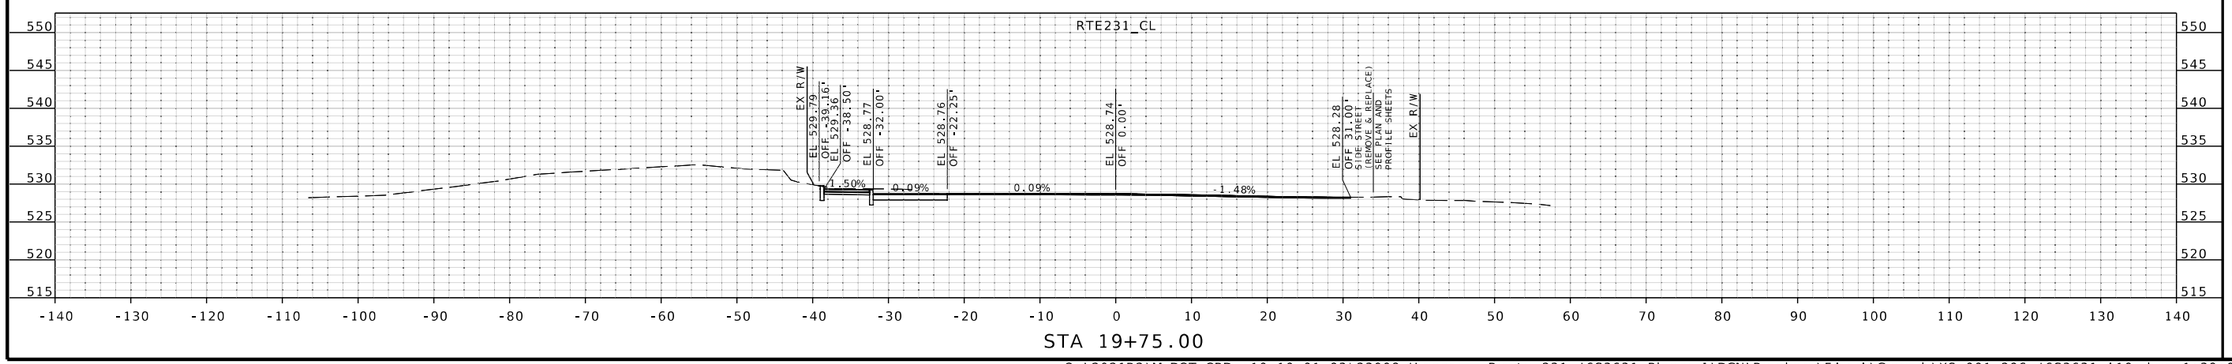

JOHN P. HUEBBE
NUMBER PE-2008019548
PROFESSIONAL ENGINEER
STATE OF MISSOURI
6/12/25
John P. Huebbe PE-2008019548
Discipline: Professional Engineer

DATE PREPARED
6/12/2025

ROUTE	STATE
231	MO
DISTRICT	SHEET NO.
SL	9

COUNTY
ST LOUIS

JOB NO.
J6S3631

CONTRACT ID.
.

PROJECT NO.
.

BRIDGE NO.
.

DESCRIPTION	DATE
.	.
.	.
.	.
.	.
.	.
.	.
.	.
.	.

IF A SEAL IS PRESENT ON THIS SHEET IT HAS BEEN ELECTRONICALLY SEALED AND DATED.

MISSOURI HIGHWAYS AND TRANSPORTATION COMMISSION
105 WEST CAPITOL
JEFFERSON CITY, MO 65102
1-888-ASK-MODOT (1-888-275-6636)

EFK•Moen
Civil Engineering Design
13523 Barrett Parkway Dr
Suite 250
St. Louis, MO 63021
Phone 314-394-3100
Fax 314-394-3199
Missouri Certificate of Authority: 001578

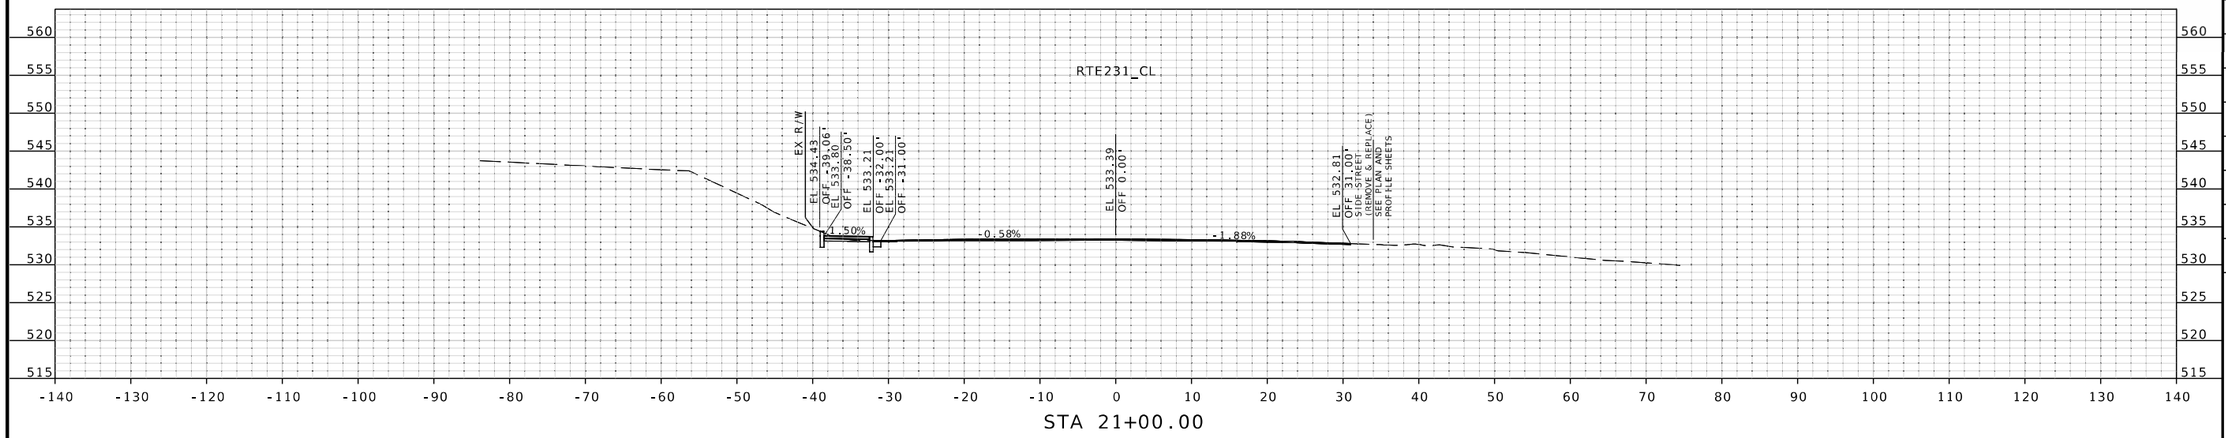

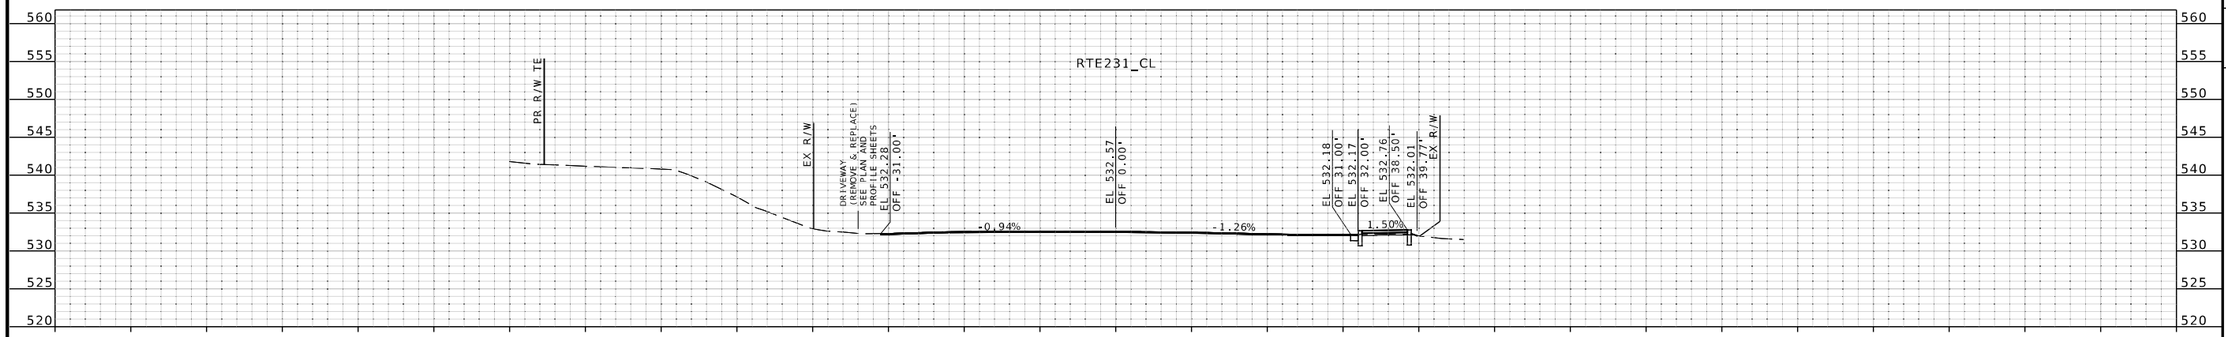

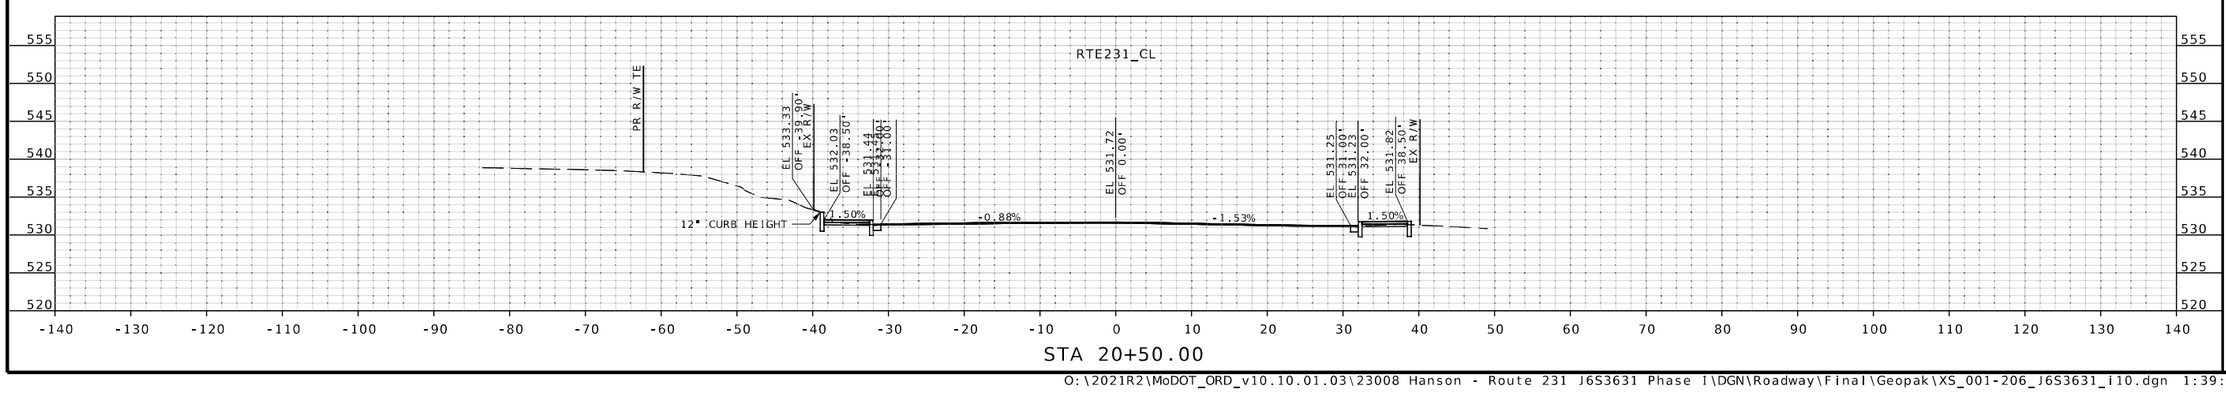

JOHN P. HUEBBE
NUMBER PE-2008019548
PROFESSIONAL ENGINEER
STATE OF MISSOURI
6/12/25
John P. Huebbe PE-2008019548
Discipline: Professional Engineer

DATE PREPARED
6/12/2025

ROUTE	STATE
231	MO
DISTRICT	SHEET NO.
SL	10

COUNTY
ST LOUIS

JOB NO.
J6S3631

CONTRACT ID.
.

PROJECT NO.
.

BRIDGE NO.
.

DESCRIPTION	DATE
.	.
.	.
.	.
.	.
.	.
.	.
.	.
.	.

IF A SEAL IS PRESENT ON THIS SHEET IT HAS BEEN ELECTRONICALLY SEALED AND DATED.

MISSOURI HIGHWAYS AND TRANSPORTATION COMMISSION

105 WEST CAPITOL
JEFFERSON CITY, MO 65102
1-888-ASK-MODOT (1-888-275-6636)

EFK•Moen
Civil Engineering Design
13523 Barrett Parkway Dr
Suite 250
St. Louis, MO 63021
Phone 314-394-3100
Fax 314-394-3199
Missouri Certificate of Authority: 001578

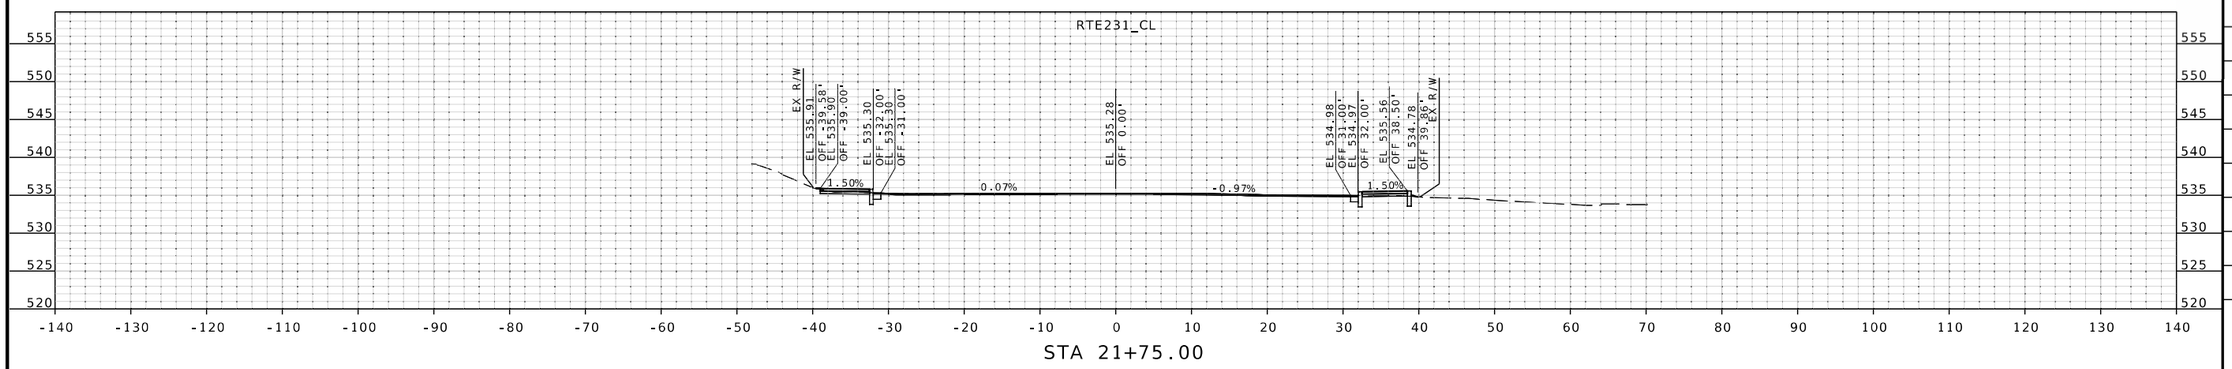

STA 21+75.00

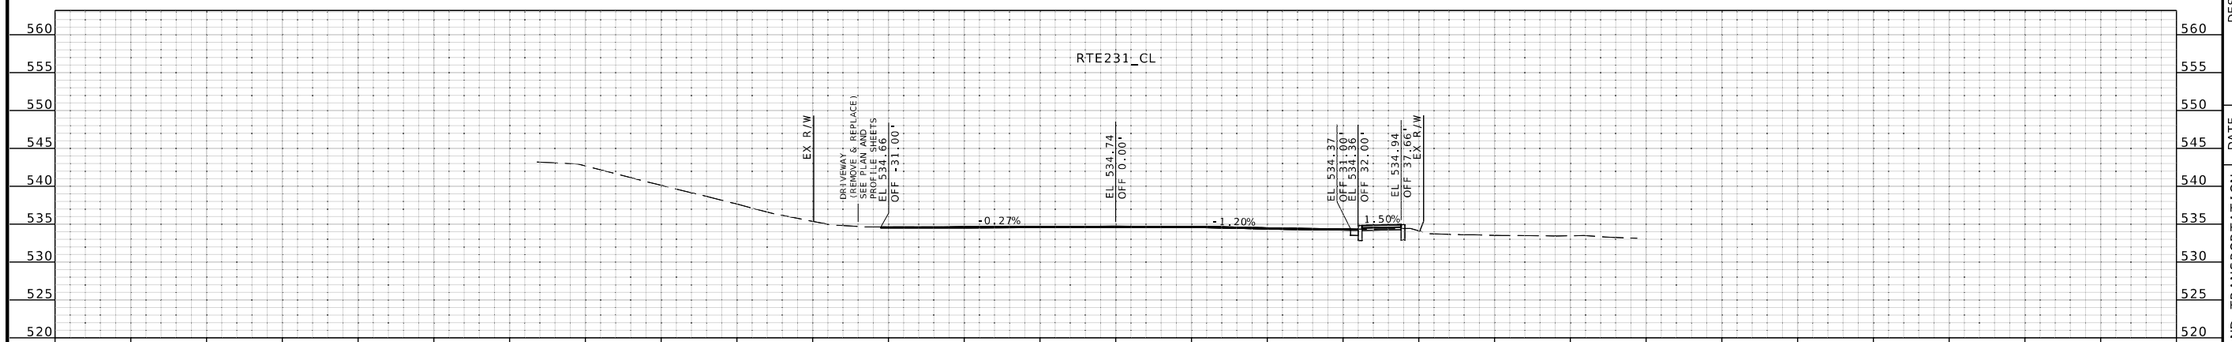

STA 21+50.00

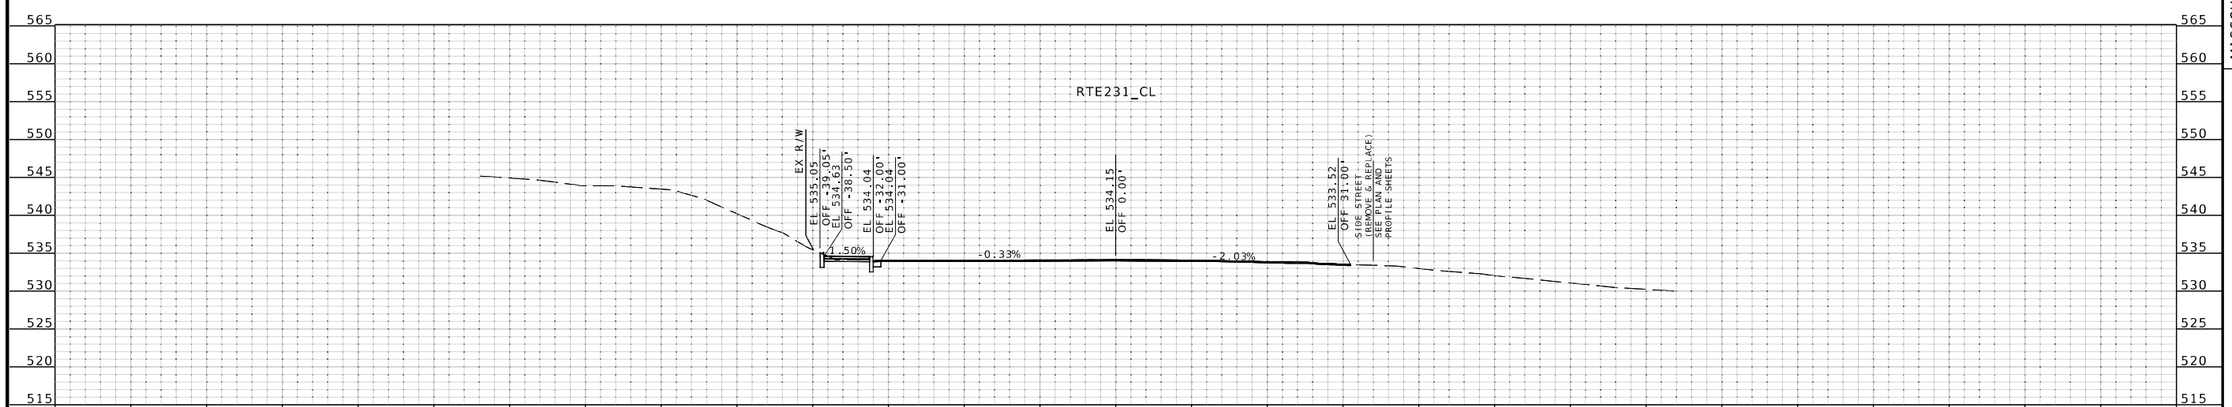

STA 21+25.00

STATE OF MISSOURI
JOHN P. HUEBBE
NUMBER PE-2008019548
PROFESSIONAL ENGINEER
6/12/25
John P. Huebbe PE-2008019548
Discipline: Professional Engineer

DATE PREPARED
6/12/2025

ROUTE	STATE
231	MO
DISTRICT	SHEET NO.
SL	11

COUNTY
ST LOUIS

JOB NO.
J6S3631

CONTRACT ID.
.

PROJECT NO.
.

BRIDGE NO.
.

DATE	DESCRIPTION
.	.

IF A SEAL IS PRESENT ON THIS SHEET IT HAS BEEN ELECTRONICALLY SEALED AND DATED.

MISSOURI HIGHWAYS AND TRANSPORTATION COMMISSION
105 WEST CAPITOL
JEFFERSON CITY, MO 65102
1-888-ASK-MODOT (1-888-275-6636)

EFK•Moen
Civil Engineering Design
13523 Barrett Parkway Dr
Suite 250
St. Louis, MO 63021
Phone 314-394-3100
Fax 314-394-3199
Missouri Certificate of Authority: 001578

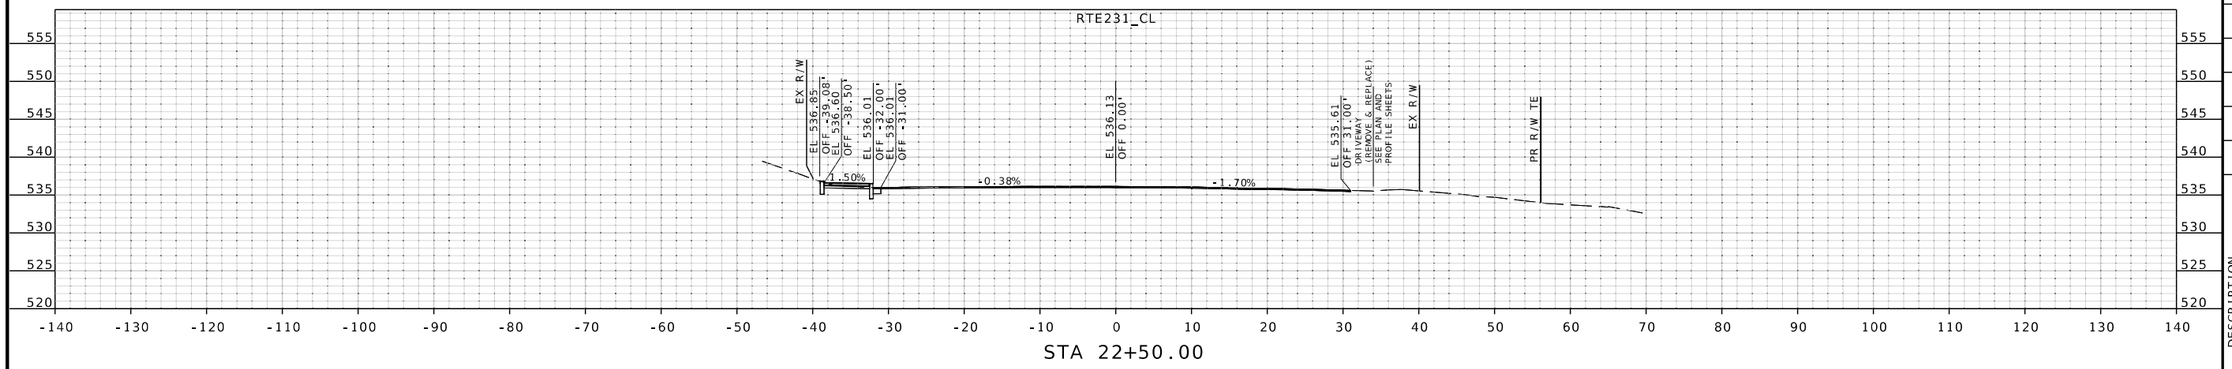

STA 22+50.00

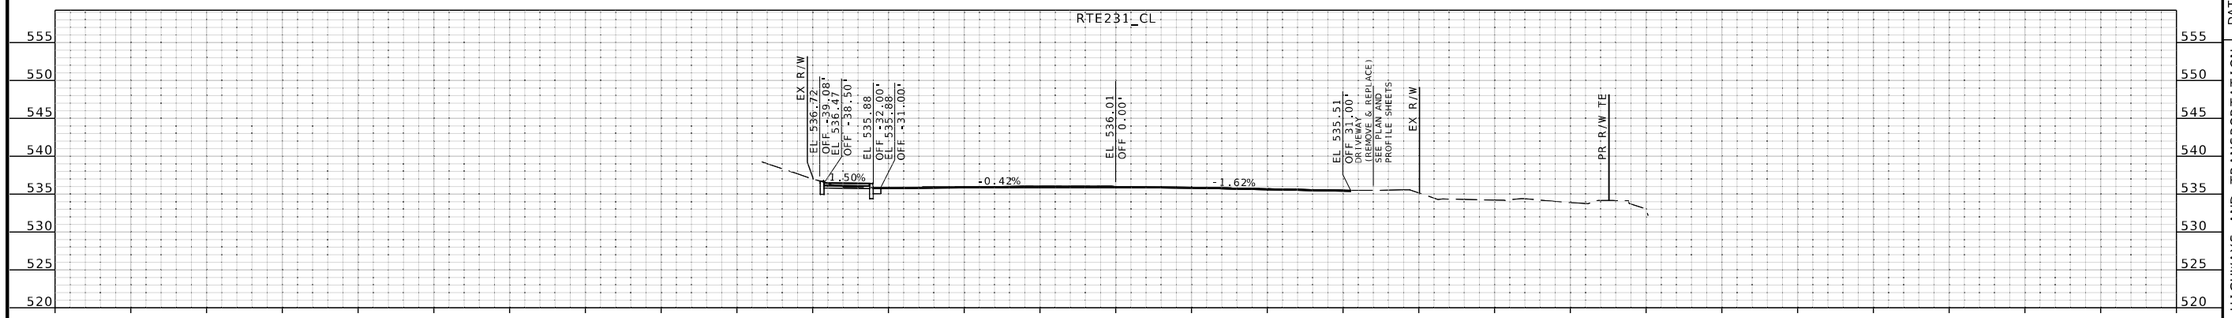

STA 22+25.00

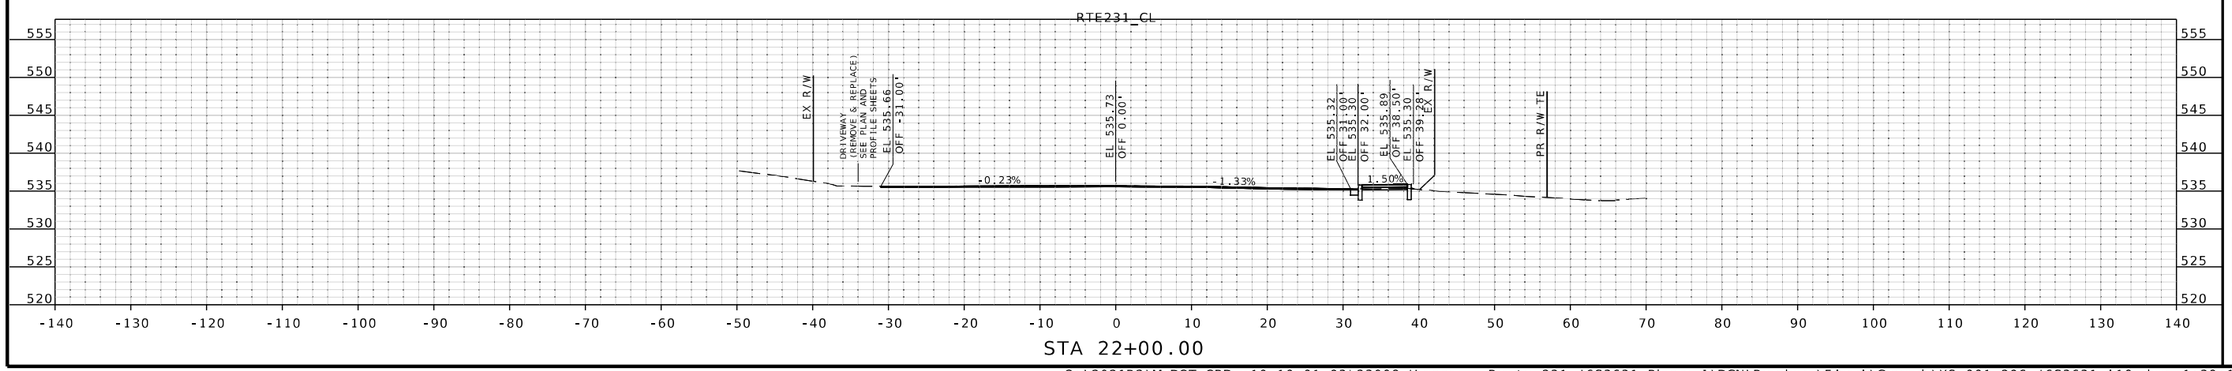

STA 22+00.00

JOHN P. HUEBBE
NUMBER PE-2008019548
PROFESSIONAL ENGINEER
STATE OF MISSOURI
6/12/25
John P. Huebbe PE-2008019548
Discipline: Professional Engineer

DATE PREPARED
6/12/2025

ROUTE	STATE
231	MO
DISTRICT	SHEET NO.
SL	12

COUNTY
ST LOUIS

JOB NO.
J6S3631

CONTRACT ID.
.

PROJECT NO.
.

BRIDGE NO.
.

DESCRIPTION	DATE
.	.
.	.
.	.
.	.
.	.
.	.
.	.
.	.

IF A SEAL IS PRESENT ON THIS SHEET IT HAS BEEN ELECTRONICALLY SEALED AND DATED.

MISSOURI HIGHWAYS AND TRANSPORTATION COMMISSION

105 WEST CAPITOL
JEFFERSON CITY, MO 65102
1-888-ASK-MODOT (1-888-275-6636)

EFK•Moen
Civil Engineering Design
13523 Barrett Parkway Dr
Suite 250
St. Louis, MO 63021
Phone 314-394-3100
Fax 314-394-3199
Missouri Certificate of Authority: 001578

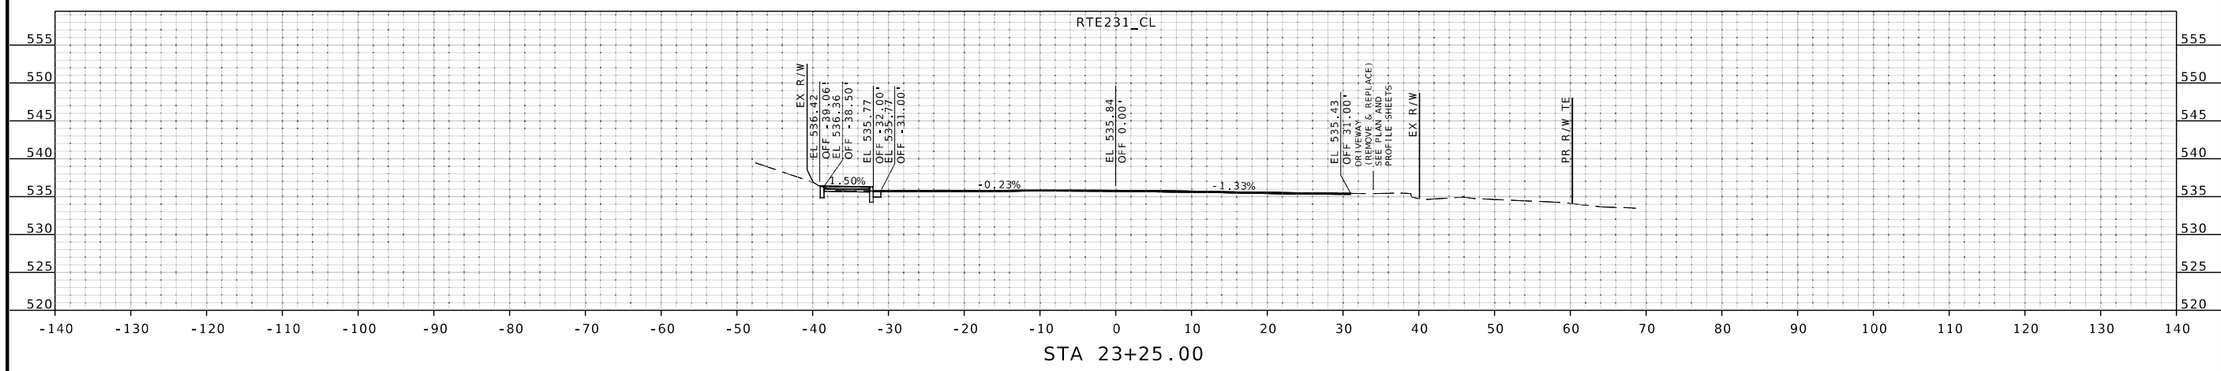

STA 23+25.00

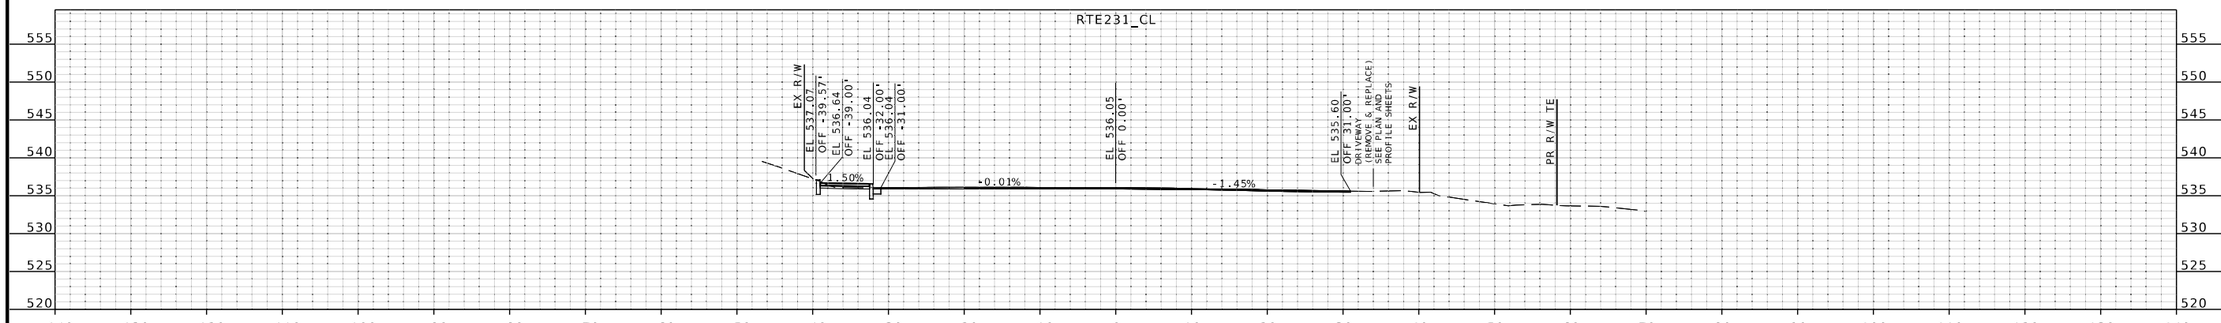

STA 23+00.00

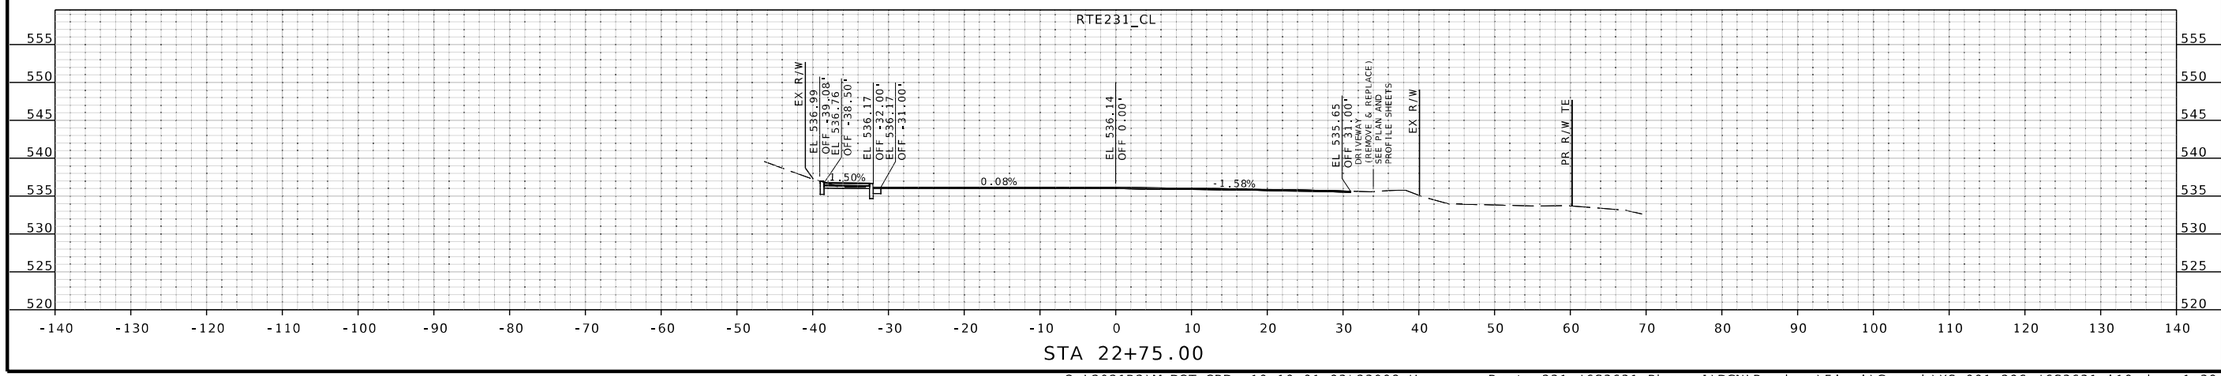

STA 22+75.00

STATE OF MISSOURI
JOHN P. HUEBBE
NUMBER PE-2008019548
PROFESSIONAL ENGINEER
6/12/25
John P. Huebbe PE-2008019548
Discipline: Professional Engineer

DATE PREPARED
6/12/2025

ROUTE	STATE
231	MO
DISTRICT	SHEET NO.
SL	13

COUNTY
ST LOUIS

JOB NO.
J6S3631

CONTRACT ID.
.

PROJECT NO.
.

BRIDGE NO.
.

DESCRIPTION	DATE
.	.
.	.
.	.
.	.
.	.
.	.
.	.
.	.

IF A SEAL IS PRESENT ON THIS SHEET IT HAS BEEN ELECTRONICALLY SEALED AND DATED.

MISSOURI HIGHWAYS AND TRANSPORTATION COMMISSION
105 WEST CAPITOL
JEFFERSON CITY, MO 65102
1-888-ASK-MODOT (1-888-275-6636)

EFK•Moen
Civil Engineering Design
13523 Barrett Parkway Dr
Suite 250
St. Louis, MO 63021
Phone 314-394-3100
Fax 314-394-3199
Missouri Certificate of Authority: 001578

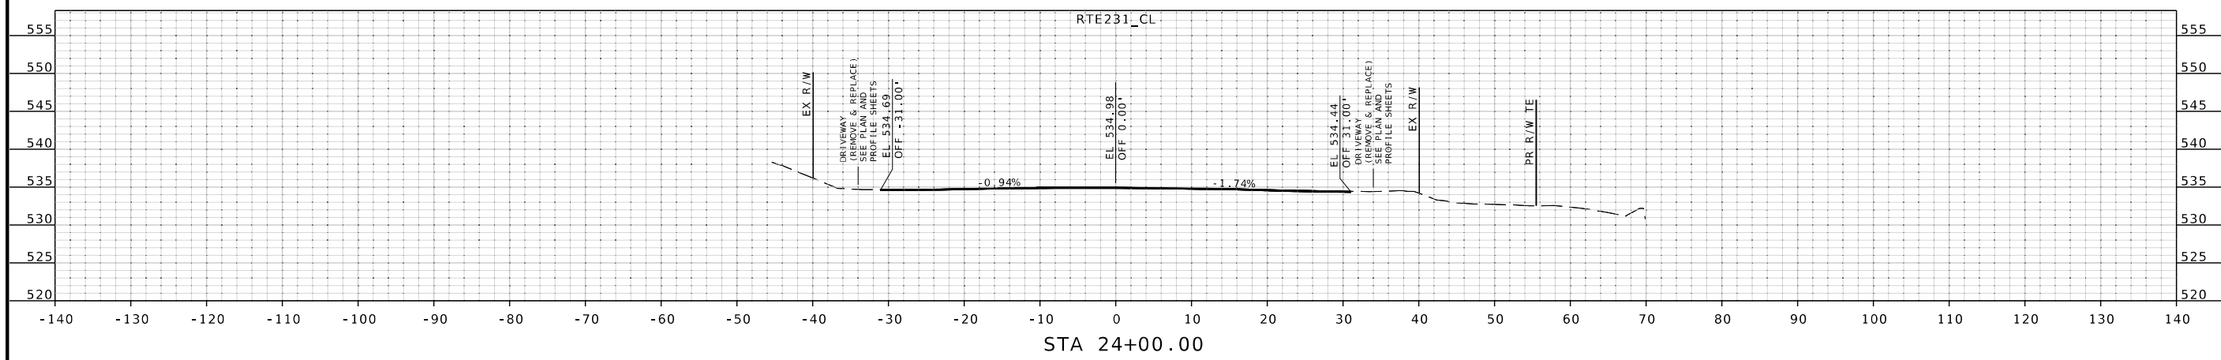

STA 24+00.00

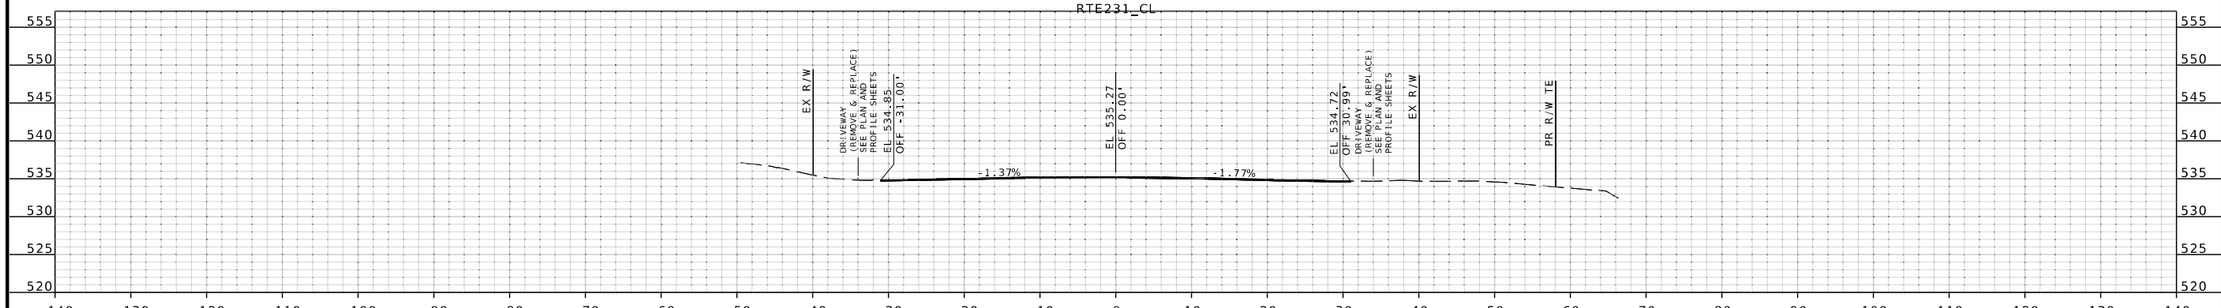

STA 23+75.00

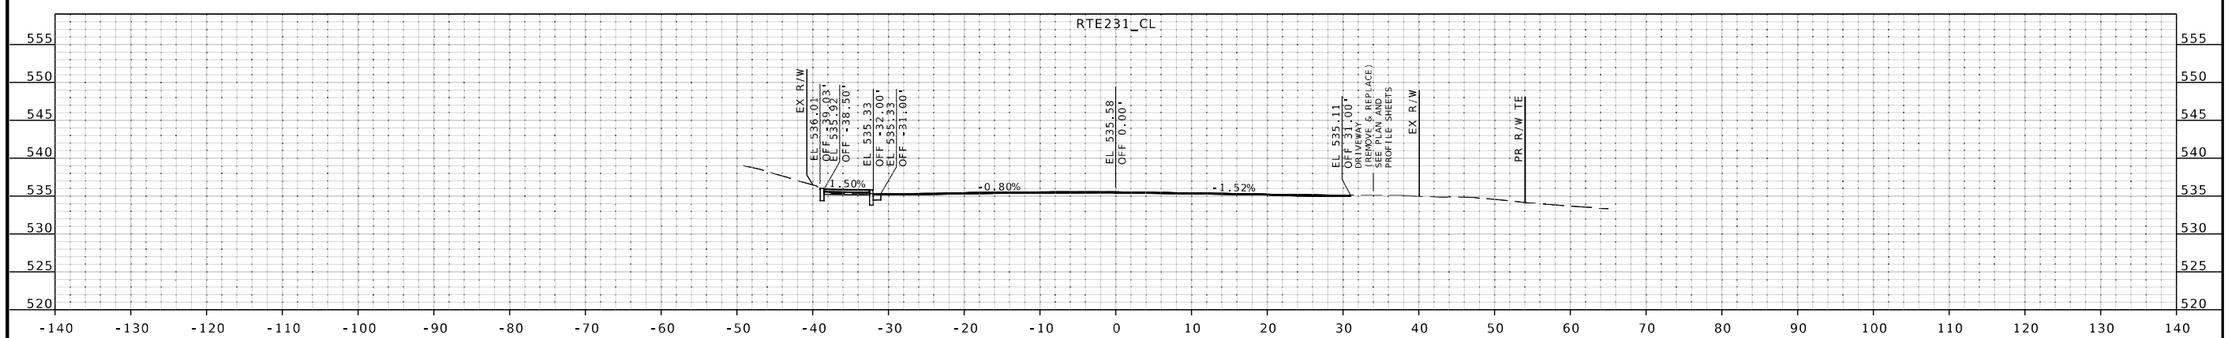

STA 23+50.00

IF A SEAL IS PRESENT ON THIS SHEET IT HAS BEEN ELECTRONICALLY SEALED AND DATED.

STATE OF MISSOURI
JOHN P. HUEBBE
NUMBER PE-2008019548
PROFESSIONAL ENGINEER
6/12/25
John P. Huebbe PE-2008019548
Discipline: Professional Engineer

DATE PREPARED
6/12/2025

ROUTE	STATE
231	MO
DISTRICT	SHEET NO.
SL	14

COUNTY
ST LOUIS

JOB NO.
J6S3631

CONTRACT ID.
.

PROJECT NO.
.

BRIDGE NO.
.

DESCRIPTION	DATE
.	.
.	.
.	.
.	.
.	.
.	.
.	.
.	.

MISSOURI HIGHWAYS AND TRANSPORTATION COMMISSION
105 WEST CAPITOL
JEFFERSON CITY, MO 65102
1-888-ASK-MODOT (1-888-275-6636)

EFK•Moen
Civil Engineering Design
13523 Barrett Parkway Dr
Suite 250
St. Louis, MO 63021
Phone 314-394-3100
Fax 314-394-3199
Missouri Certificate of Authority: 001578

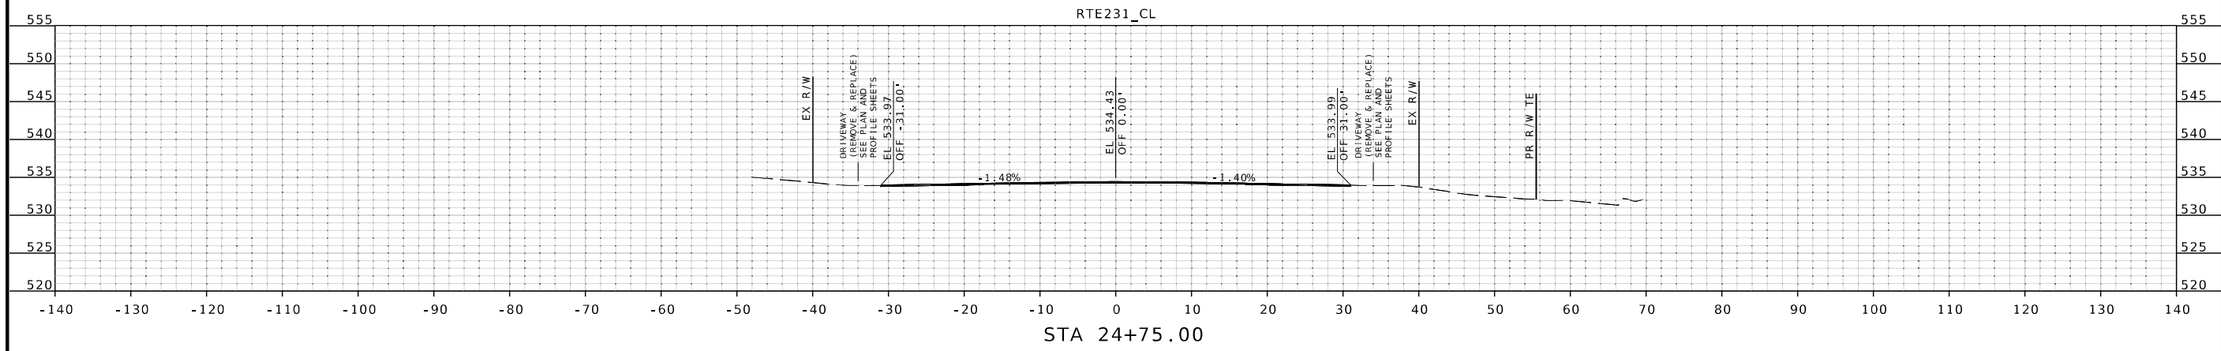

STA 24+25.00

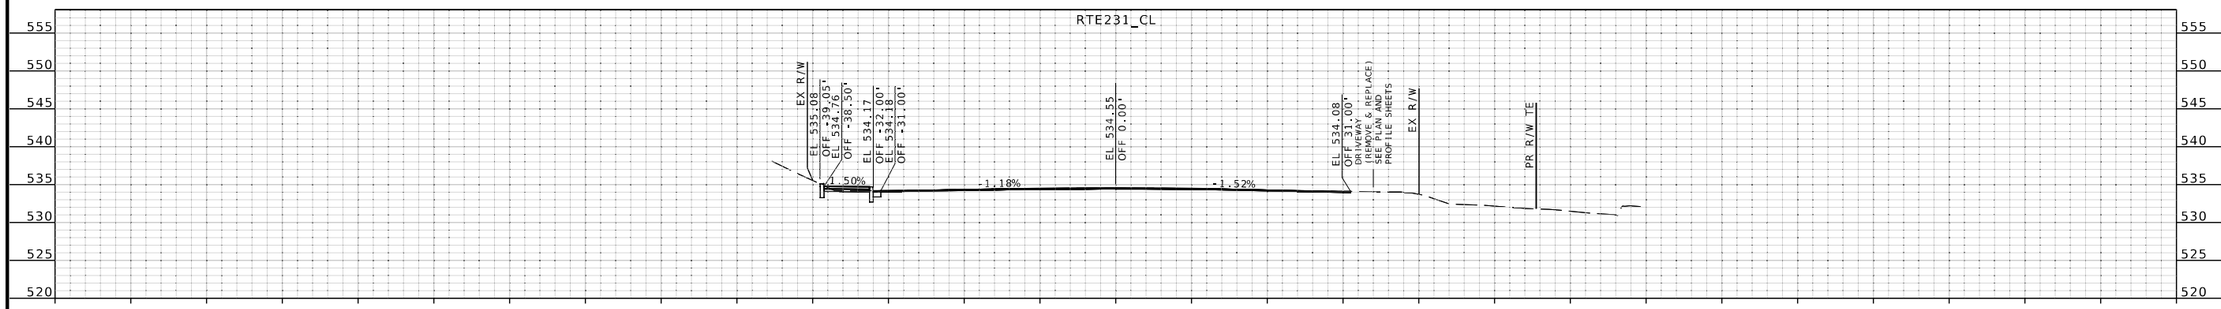

STA 24+50.00

STA 24+75.00

STATE OF MISSOURI
JOHN P. HUEBBE
NUMBER PE-2008019548
PROFESSIONAL ENGINEER
6/12/25
John P. Huebbe PE-2008019548
Discipline: Professional Engineer
John Huebbe

DATE PREPARED
6/12/2025

ROUTE	STATE
231	MO
DISTRICT	SHEET NO.
SL	15

COUNTY
ST LOUIS

JOB NO.
J6S3631

CONTRACT ID.
.

PROJECT NO.
.

BRIDGE NO.
.

DESCRIPTION	DATE
.	.
.	.
.	.
.	.
.	.
.	.
.	.
.	.

IF A SEAL IS PRESENT ON THIS SHEET IT HAS BEEN ELECTRONICALLY SEALED AND DATED.

MISSOURI HIGHWAYS AND TRANSPORTATION COMMISSION

105 WEST CAPITOL
JEFFERSON CITY, MO 65102
1-888-ASK-MODOT (1-888-275-6636)

EFK•Moen
Civil Engineering Design
13523 Barrett Parkway Dr
Suite 250
St. Louis, MO 63021
Phone 314-394-3100
Fax 314-394-3199
Missouri Certificate of Authority: 001578

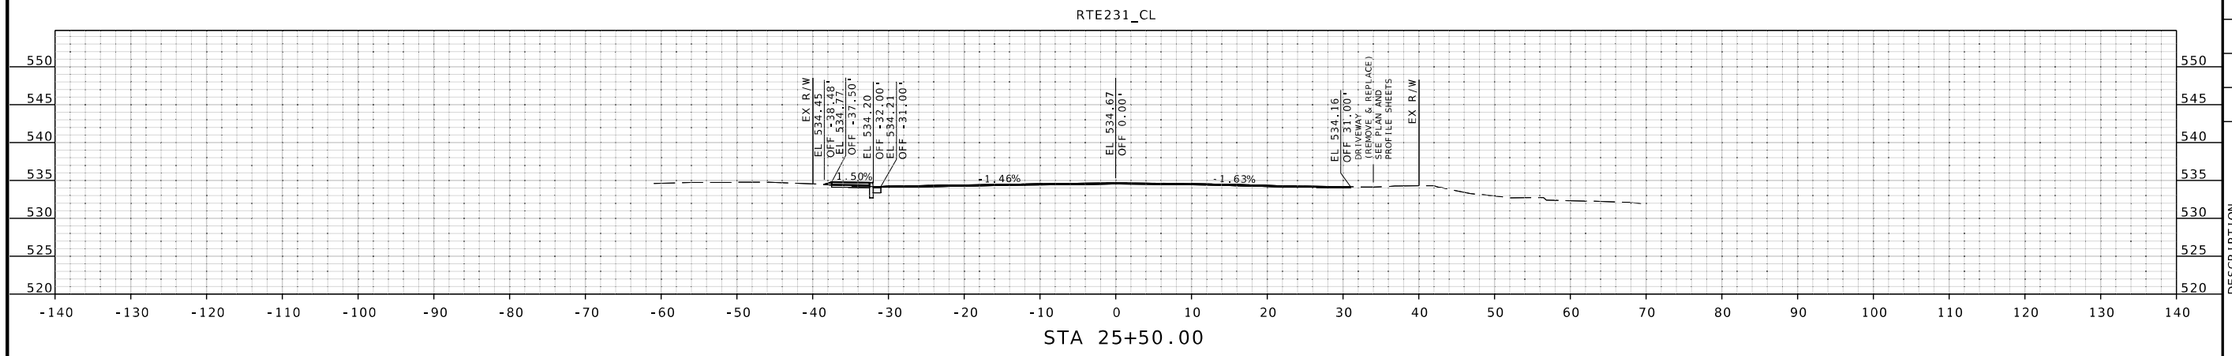

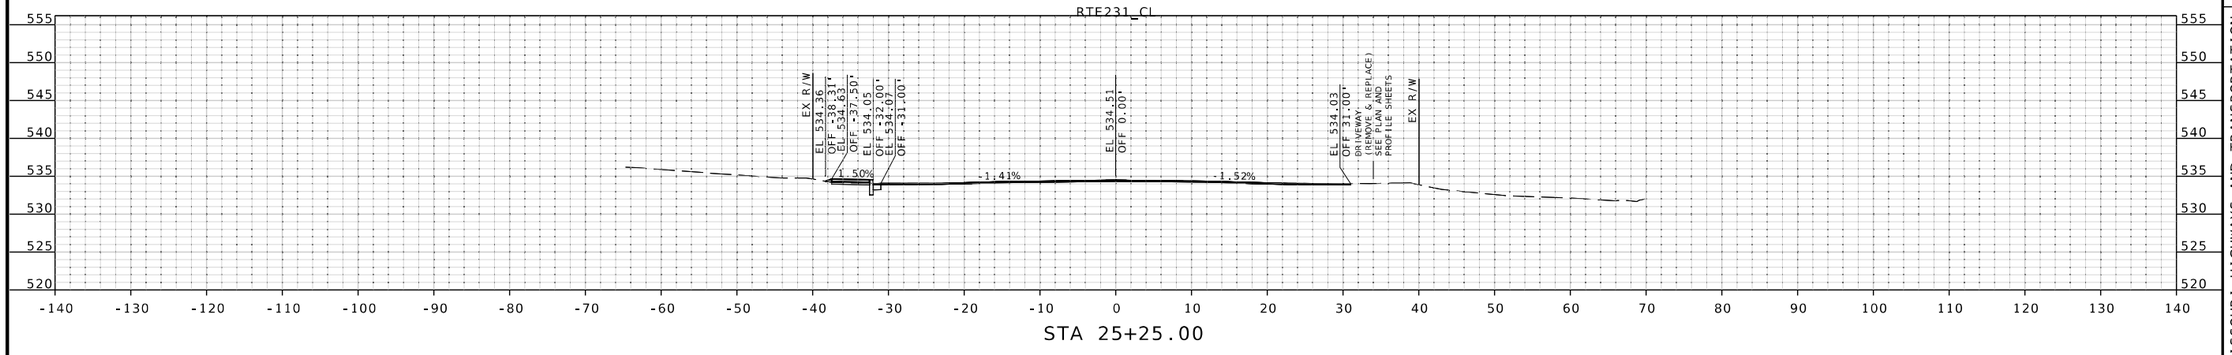

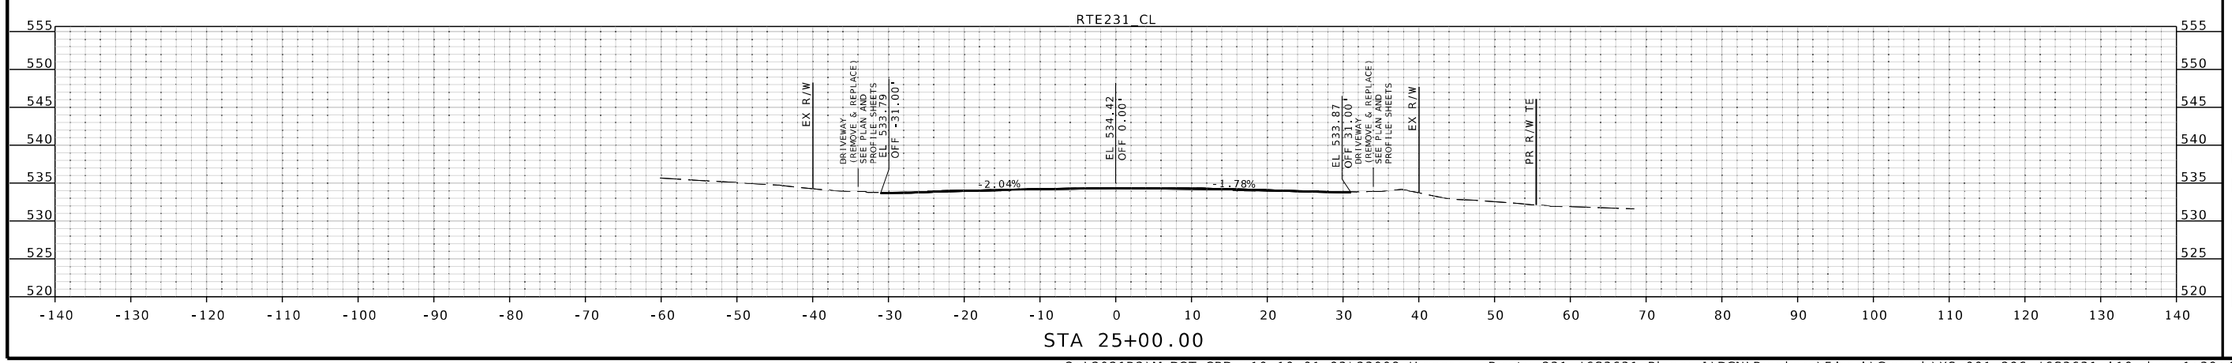

STATE OF MISSOURI
JOHN P. HUEBBE
NUMBER PE-2008019548
PROFESSIONAL ENGINEER
6/12/25
John P. Huebbe PE-2008019548
Discipline: Professional Engineer
John Huebbe

DATE PREPARED
6/12/2025

ROUTE	STATE
231	MO
DISTRICT	SHEET NO.
SL	16

COUNTY
ST LOUIS

JOB NO.
J6S3631

CONTRACT ID.
.

PROJECT NO.
.

BRIDGE NO.
.

DESCRIPTION	DATE
.	.
.	.
.	.
.	.
.	.
.	.
.	.
.	.

IF A SEAL IS PRESENT ON THIS SHEET IT HAS BEEN ELECTRONICALLY SEALED AND DATED.

MISSOURI HIGHWAYS AND TRANSPORTATION COMMISSION

105 WEST CAPITOL
JEFFERSON CITY, MO 65102
1-888-ASK-MODOT (1-888-275-6636)

EFK•Moen
Civil Engineering Design
13523 Barrett Parkway Dr
Suite 250
St. Louis, MO 63021
Phone 314-394-3100
Fax 314-394-3199
Missouri Certificate of Authority: 001578

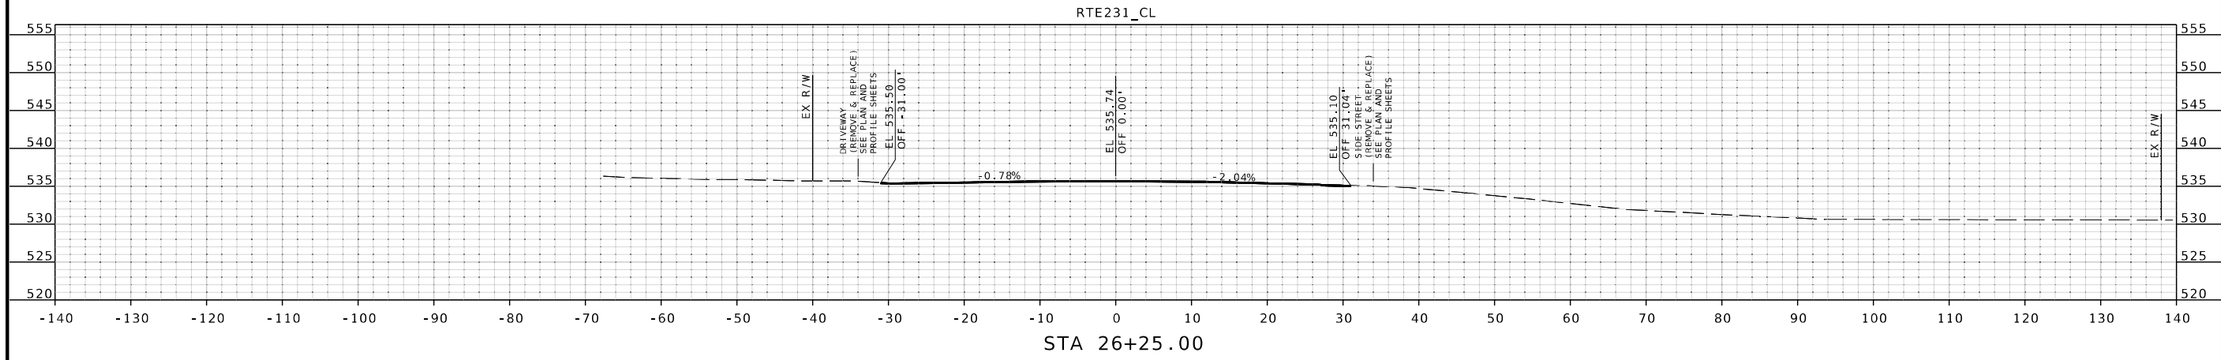

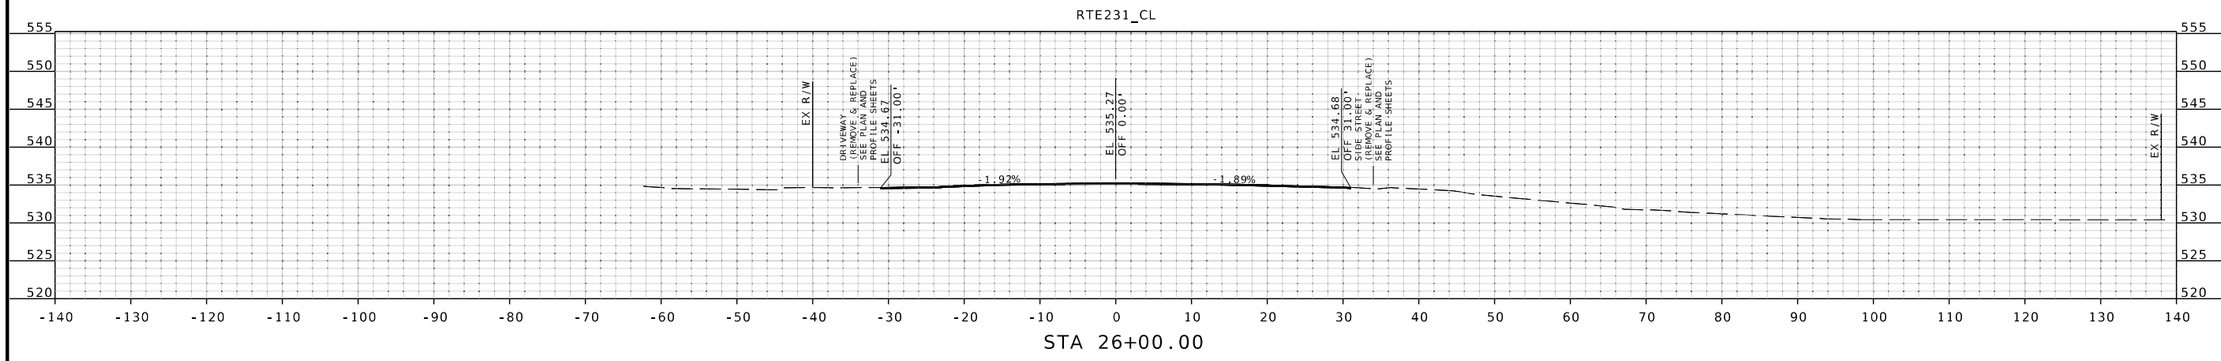

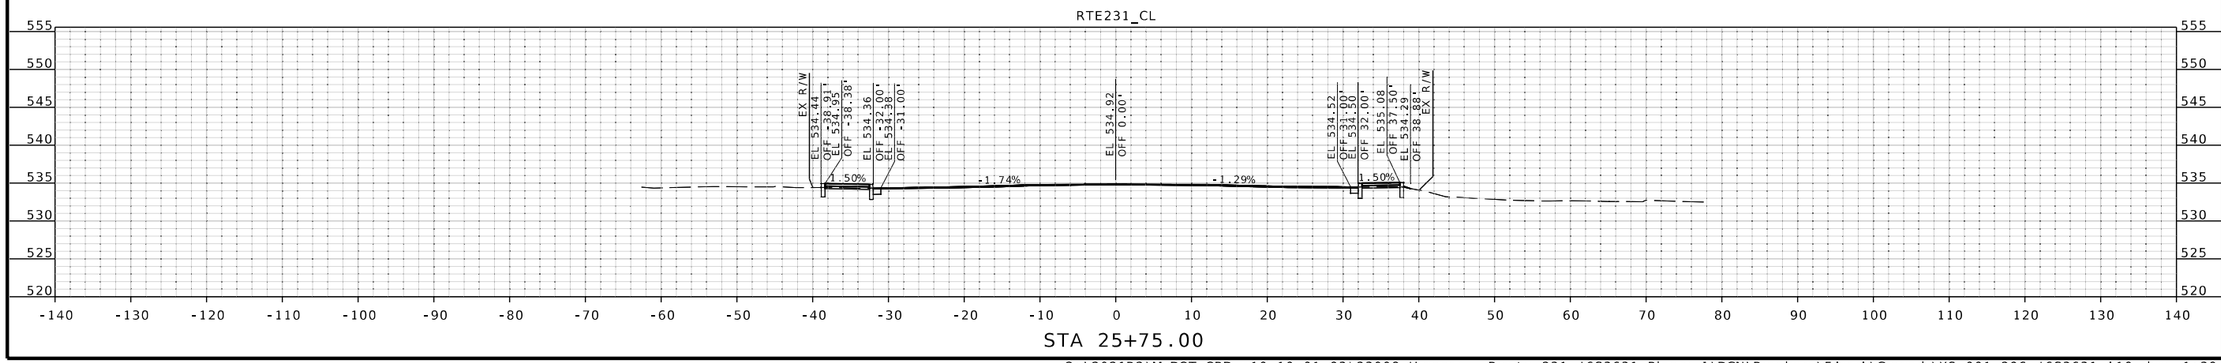

STATE OF MISSOURI
JOHN P. HUEBBE
NUMBER PE-2008019548
PROFESSIONAL ENGINEER
6/12/25
John P. Huebbe PE-2008019548
Discipline: Professional Engineer
John Huebbe

DATE PREPARED
6/12/2025

ROUTE	STATE
231	MO
DISTRICT	SHEET NO.
SL	17

COUNTY
ST LOUIS

JOB NO.
J6S3631

CONTRACT ID.
.

PROJECT NO.
.

BRIDGE NO.
.

DESCRIPTION	DATE
.	.
.	.
.	.
.	.
.	.
.	.
.	.
.	.

IF A SEAL IS PRESENT ON THIS SHEET IT HAS BEEN ELECTRONICALLY SEALED AND DATED.

MISSOURI HIGHWAYS AND TRANSPORTATION COMMISSION
105 WEST CAPITOL
JEFFERSON CITY, MO 65102
1-888-ASK-MODOT (1-888-275-6636)

EFK•Moen
Civil Engineering Design
13523 Barrett Parkway Dr
Suite 250
St. Louis, MO 63021
Phone 314-394-3100
Fax 314-394-3199
Missouri Certificate of Authority: 001578

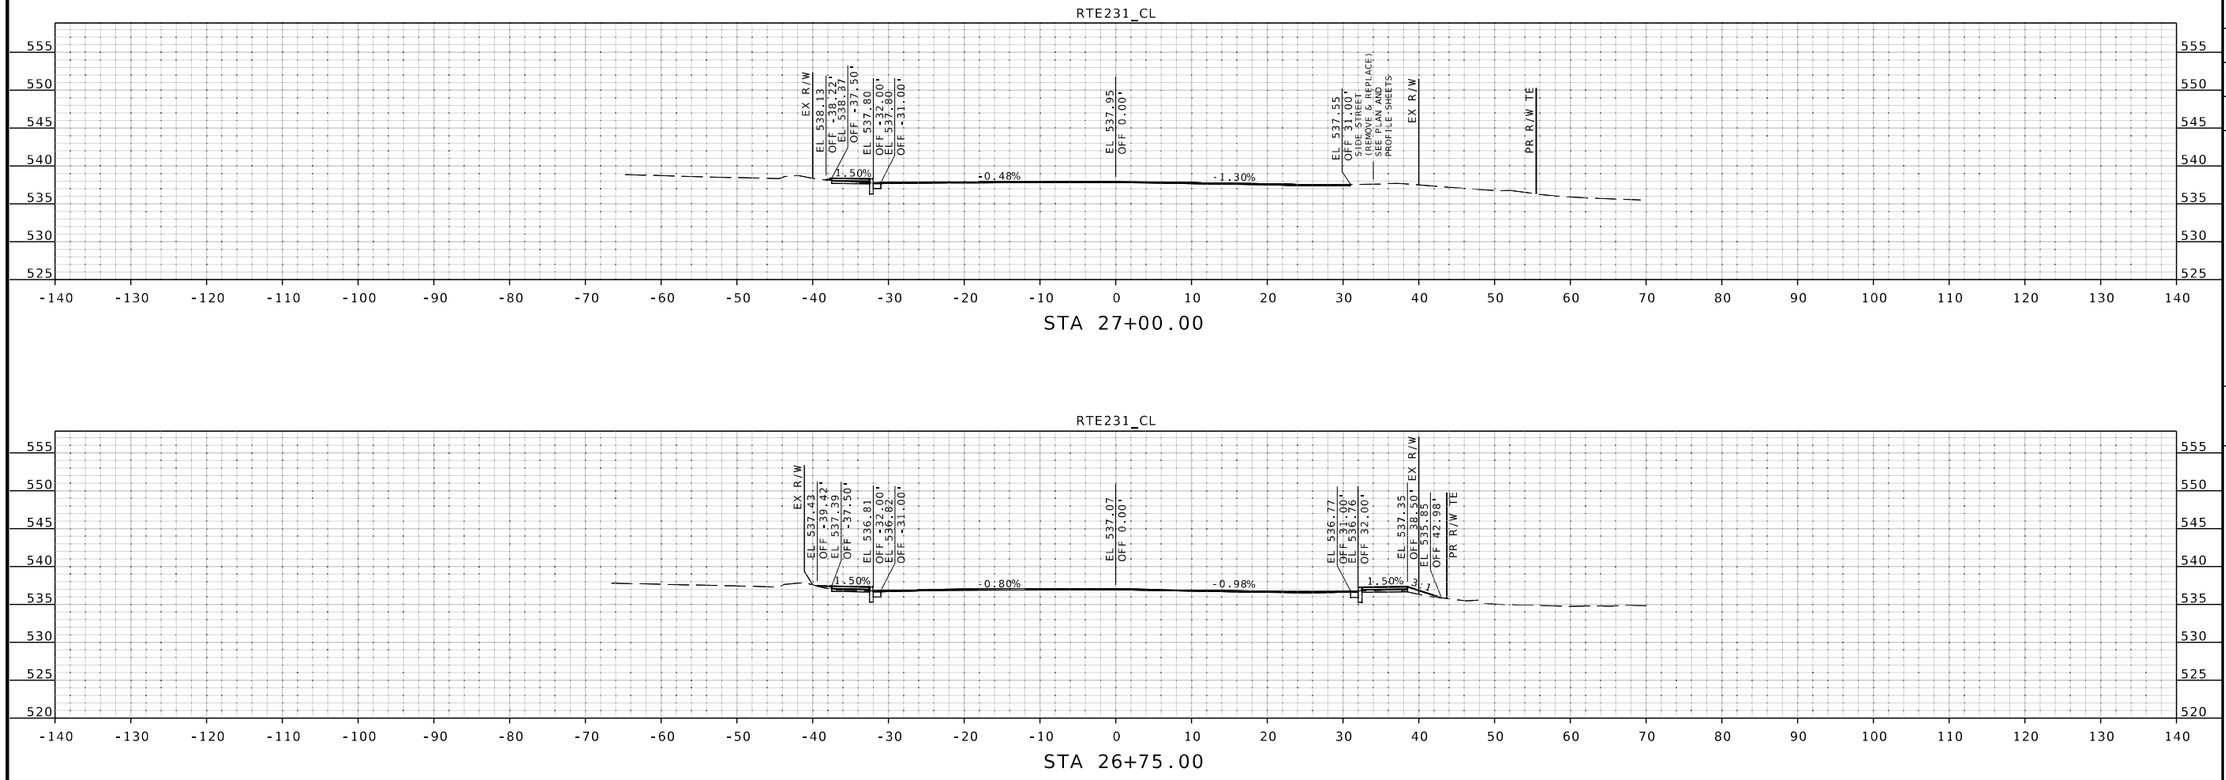

STATE OF MISSOURI
JOHN P. HUEBBE
NUMBER PE-2008019548
PROFESSIONAL ENGINEER
6/12/25
John P. Huebbe PE-2008019548
Discipline: Professional Engineer
John Huebbe

IF A SEAL IS PRESENT ON THIS SHEET IT HAS BEEN ELECTRONICALLY SEALED AND DATED.

DATE PREPARED
6/12/2025

ROUTE	STATE
231	MO
DISTRICT	SHEET NO.
SL	18

COUNTY
ST LOUIS

JOB NO.
J6S3631

CONTRACT ID.
.

PROJECT NO.
.

BRIDGE NO.
.

DESCRIPTION	DATE
.	.
.	.
.	.
.	.
.	.
.	.
.	.
.	.

MISSOURI HIGHWAYS AND TRANSPORTATION COMMISSION
105 WEST CAPITOL
JEFFERSON CITY, MO 65102
1-888-ASK-MODOT (1-888-275-6636)

EFK•Moen
Civil Engineering Design
13523 Barrett Parkway Dr
Suite 250
St. Louis, MO 63021
Phone 314-394-3100
Fax 314-394-3199
Missouri Certificate of Authority: 001578

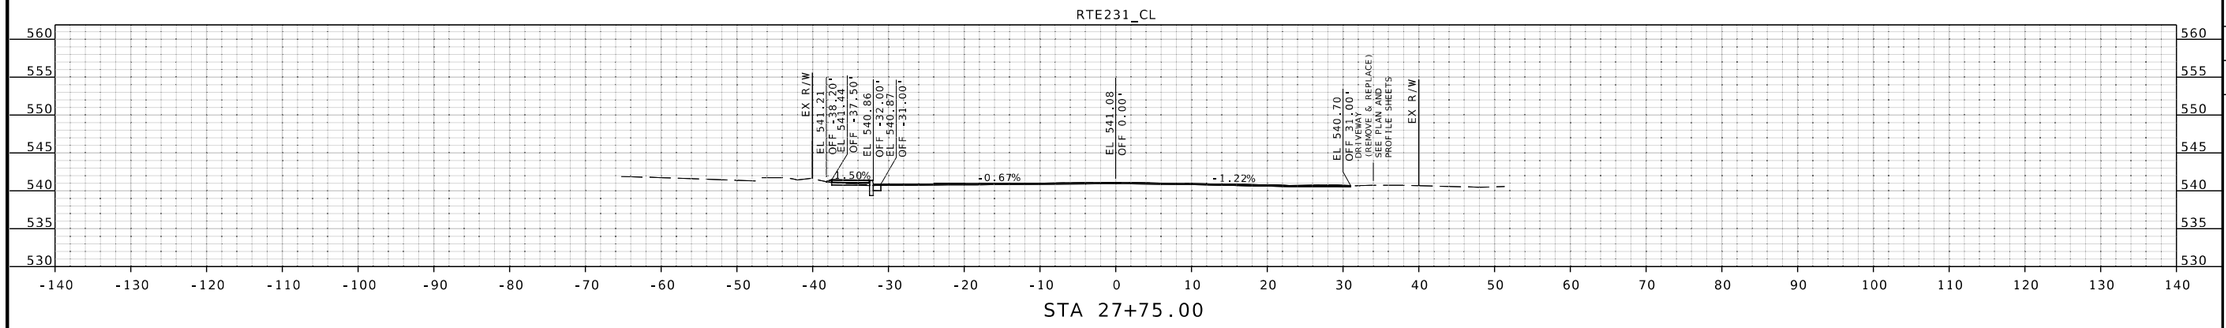

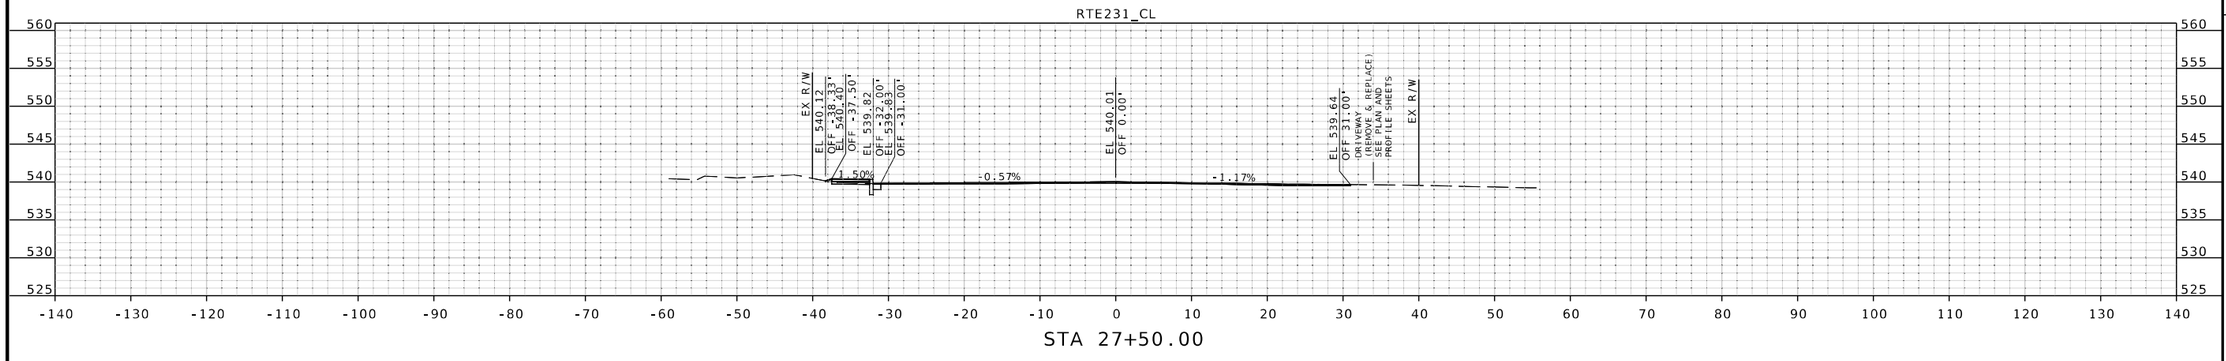

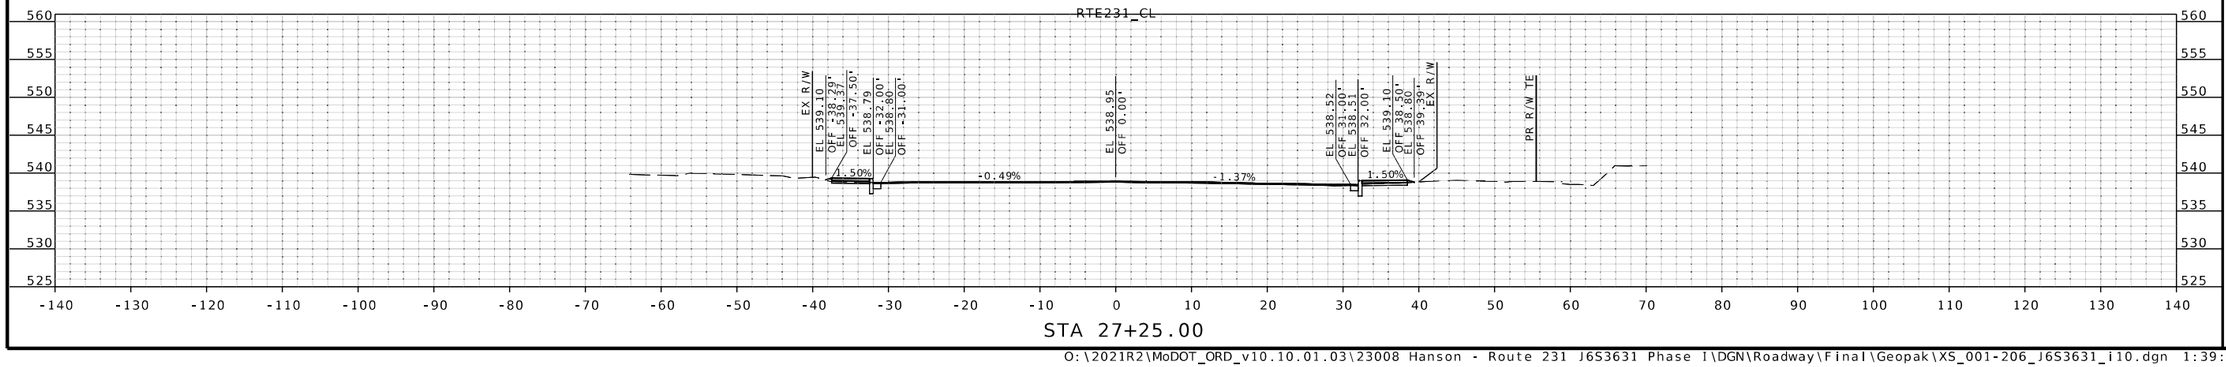

IF A SEAL IS PRESENT ON THIS SHEET IT HAS BEEN ELECTRONICALLY SEALED AND DATED.

STATE OF MISSOURI
JOHN P. HUEBBE
NUMBER PE-2008019548
PROFESSIONAL ENGINEER
6/12/25
John P. Huebbe PE-2008019548
Discipline: Professional Engineer

DATE PREPARED
6/12/2025

ROUTE	STATE
231	MO
DISTRICT	SHEET NO.
SL	19

COUNTY
ST LOUIS

JOB NO.
J6S3631

CONTRACT ID.
.

PROJECT NO.
.

BRIDGE NO.
.

DESCRIPTION	DATE
.	.
.	.
.	.
.	.
.	.
.	.
.	.
.	.

MISSOURI HIGHWAYS AND TRANSPORTATION COMMISSION

105 WEST CAPITOL
JEFFERSON CITY, MO 65102
1-888-ASK-MODOT (1-888-275-6636)

EFK•Moen
Civil Engineering Design
13523 Barrett Parkway Dr
Suite 250
St. Louis, MO 63021
Phone 314-394-3100
Fax 314-394-3199
Missouri Certificate of Authority: 001578

O:\2021R2\MoDOT_ORD_v10.10.01.03\23008 Hanson - Route 231 J6S3631 Phase I\DGN\Roadway\Final\Geopak\XS_001-206_J6S3631_i10.dgn 1:39:58 PM 6/12/2025

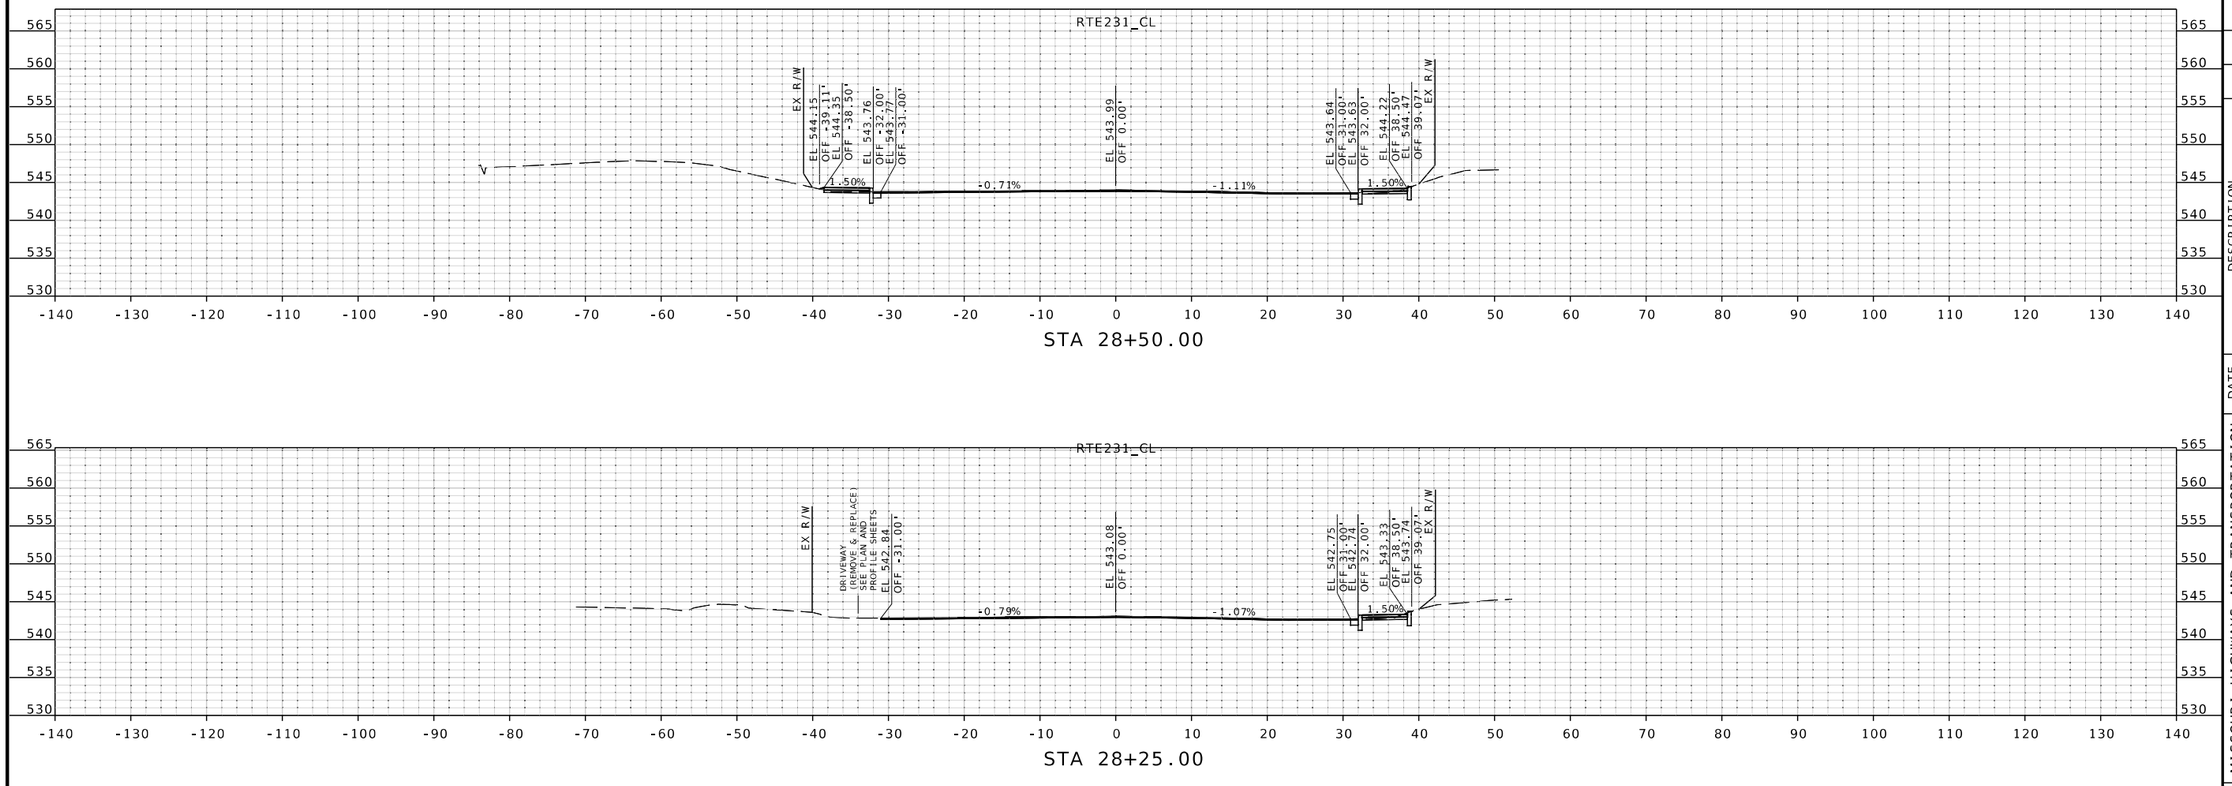

STATE OF MISSOURI
JOHN P. HUEBBE
NUMBER PE-2008019548
PROFESSIONAL ENGINEER
6/12/25
John P. Huebbe PE-2008019548
Discipline: Professional Engineer
John Huebbe

DATE PREPARED
6/12/2025

ROUTE	STATE
231	MO
DISTRICT	SHEET NO.
SL	20

COUNTY
ST LOUIS

JOB NO.
J6S3631

CONTRACT ID.
.

PROJECT NO.
.

BRIDGE NO.
.

DESCRIPTION	DATE
.	.
.	.
.	.
.	.
.	.
.	.
.	.
.	.

IF A SEAL IS PRESENT ON THIS SHEET IT HAS BEEN ELECTRONICALLY SEALED AND DATED.

MISSOURI HIGHWAYS AND TRANSPORTATION COMMISSION
105 WEST CAPITOL
JEFFERSON CITY, MO 65102
1-888-ASK-MODOT (1-888-275-6636)

EFK•Moen
Civil Engineering Design
13523 Barrett Parkway Dr
Suite 250
St. Louis, MO 63021
Phone 314-394-3100
Fax 314-394-3199
Missouri Certificate of Authority: 001578

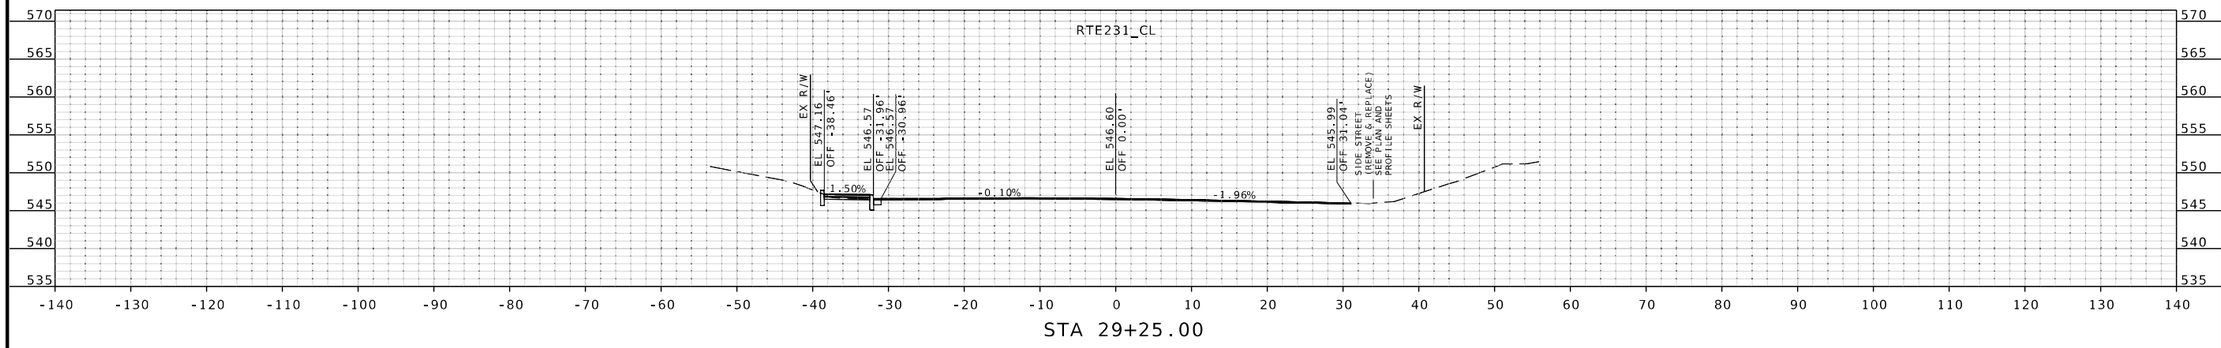

STA 29+25.00

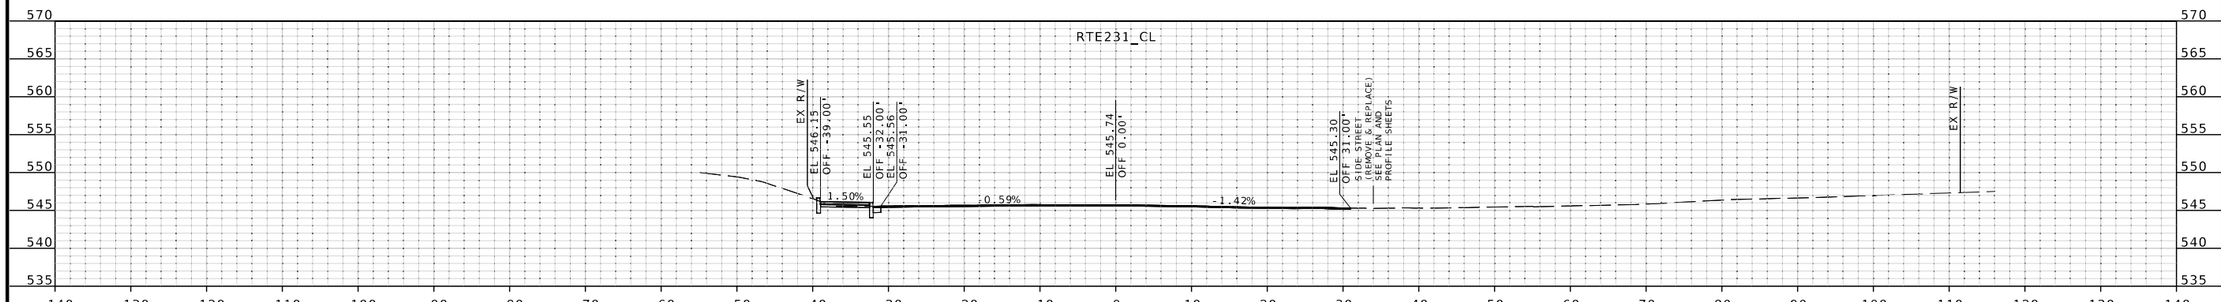

STA 29+00.00

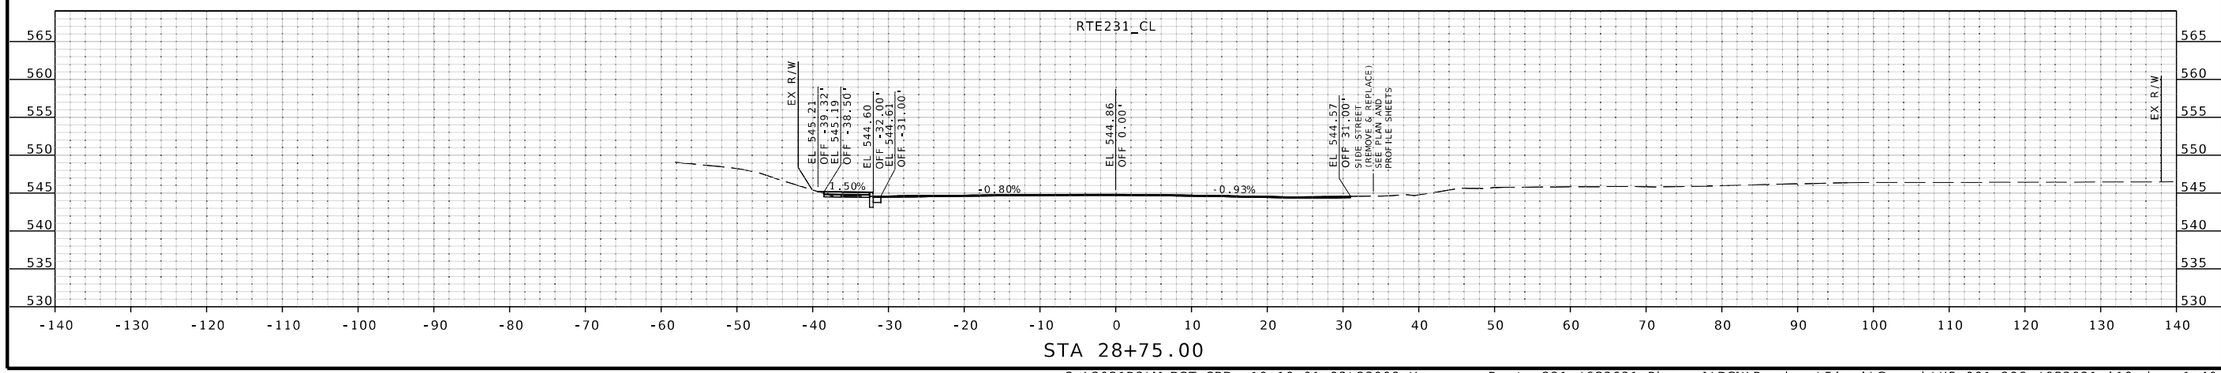

STA 28+75.00

STATE OF MISSOURI
JOHN P. HUEBBE
NUMBER PE-2008019548
PROFESSIONAL ENGINEER
6/12/25
John P. Huebbe PE-2008019548
Discipline: Professional Engineer
John Huebbe

DATE PREPARED
6/12/2025

ROUTE	STATE
231	MO
DISTRICT	SHEET NO.
SL	21

COUNTY
ST LOUIS

JOB NO.
J6S3631

CONTRACT ID.
.

PROJECT NO.
.

BRIDGE NO.
.

DESCRIPTION	DATE
.	.
.	.
.	.
.	.
.	.
.	.
.	.
.	.

IF A SEAL IS PRESENT ON THIS SHEET IT HAS BEEN ELECTRONICALLY SEALED AND DATED.

MISSOURI HIGHWAYS AND TRANSPORTATION COMMISSION

105 WEST CAPITOL
JEFFERSON CITY, MO 65102
1-888-ASK-MODOT (1-888-275-6636)

EFK•Moen
Civil Engineering Design
13523 Barrett Parkway Dr
Suite 250
St. Louis, MO 63021
Phone 314-394-3100
Fax 314-394-3199
Missouri Certificate of Authority: 001578

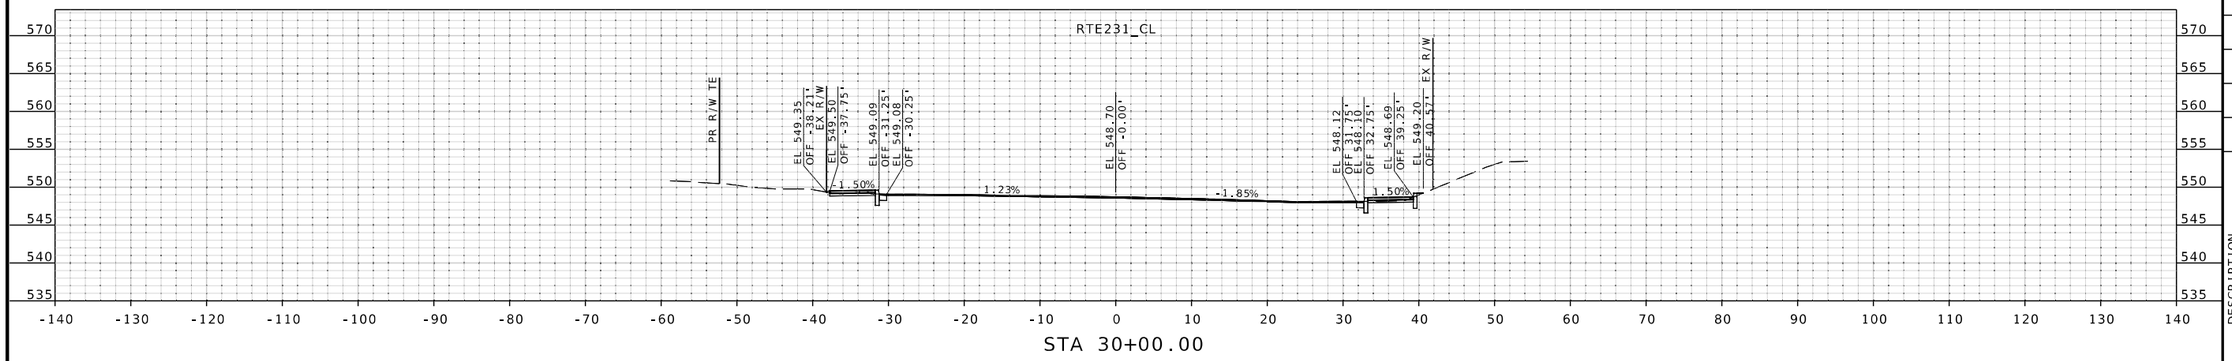

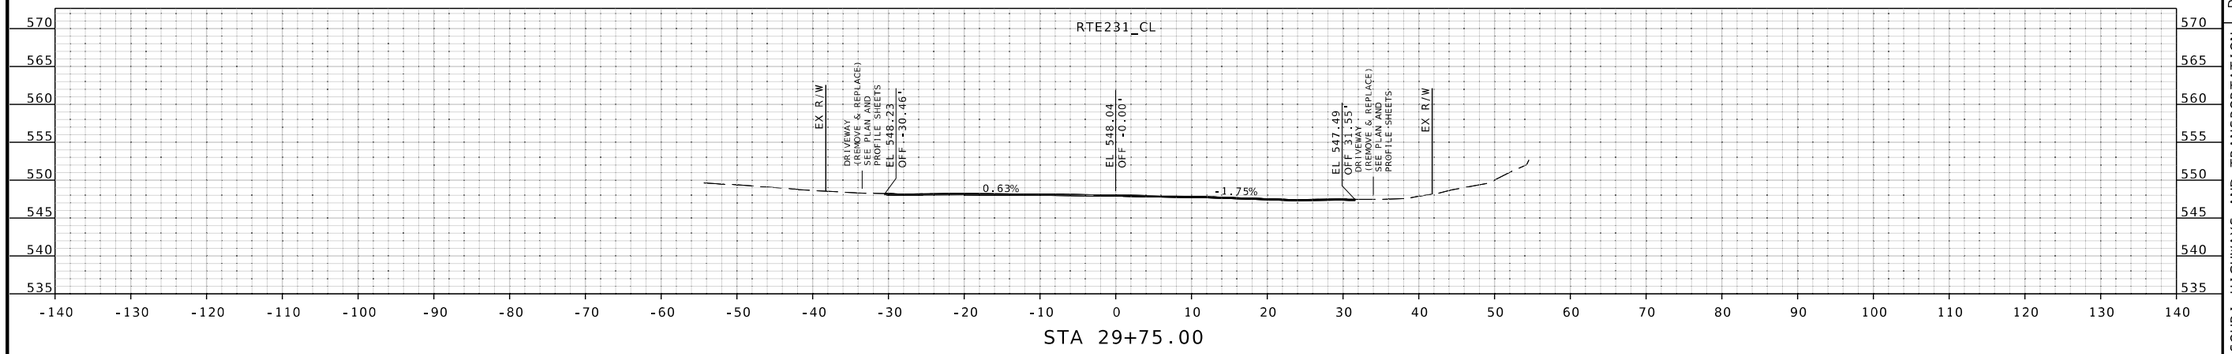

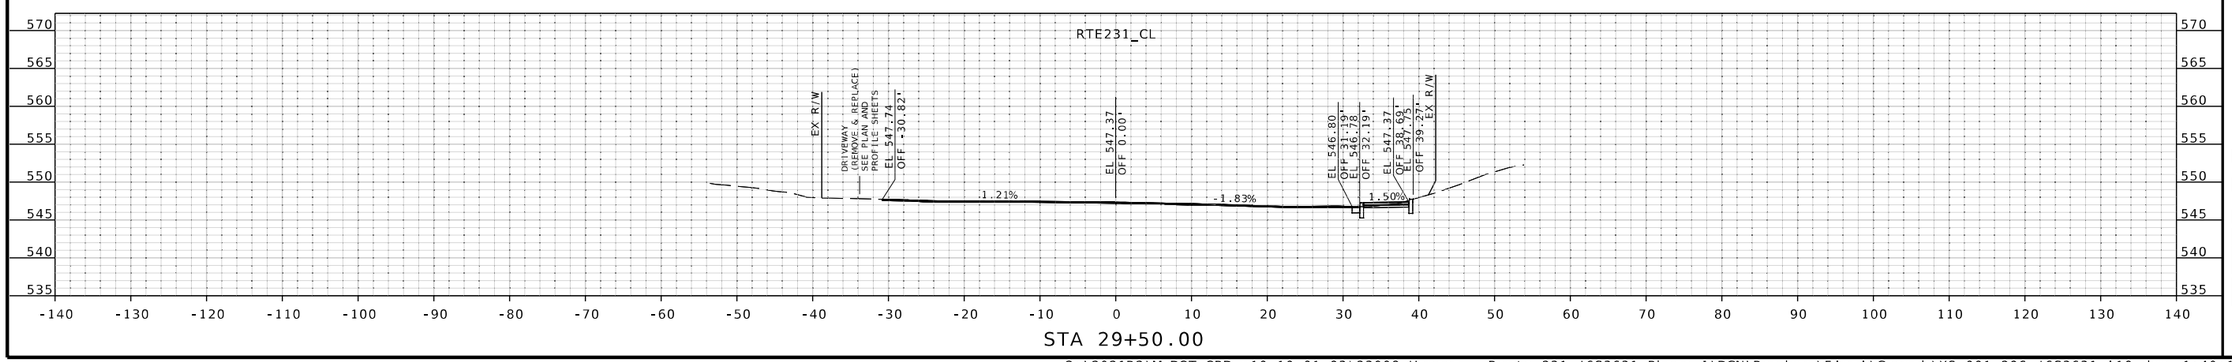

STATE OF MISSOURI
JOHN P. HUEBBE
NUMBER PE-2008019548
PROFESSIONAL ENGINEER
6/12/25
John P. Huebbe PE-2008019548
Discipline: Professional Engineer
John Huebbe

IF A SEAL IS PRESENT ON THIS SHEET IT HAS BEEN ELECTRONICALLY SEALED AND DATED.

DATE PREPARED
6/12/2025

ROUTE	STATE
231	MO
DISTRICT	SHEET NO.
SL	22

COUNTY
ST LOUIS

JOB NO.
J6S3631

CONTRACT ID.
.

PROJECT NO.
.

BRIDGE NO.
.

DESCRIPTION	DATE
.	.
.	.
.	.
.	.
.	.
.	.
.	.
.	.

MISSOURI HIGHWAYS AND TRANSPORTATION COMMISSION
105 WEST CAPITOL
JEFFERSON CITY, MO 65102
1-888-ASK-MODOT (1-888-275-6636)

EFK•Moen
Civil Engineering Design
13523 Barrett Parkway Dr
Suite 250
St. Louis, MO 63021
Phone 314-394-3100
Fax 314-394-3199
Missouri Certificate of Authority: 001578

O:\2021R2\MoDOT_ORD_v10.10.01.03\23008 Hanson - Route 231 J6S3631 Phase I\DGN\Roadway\Final\Geopak\XS_001-206_J6S3631_i10.dgn 1:40:13 PM 6/12/2025

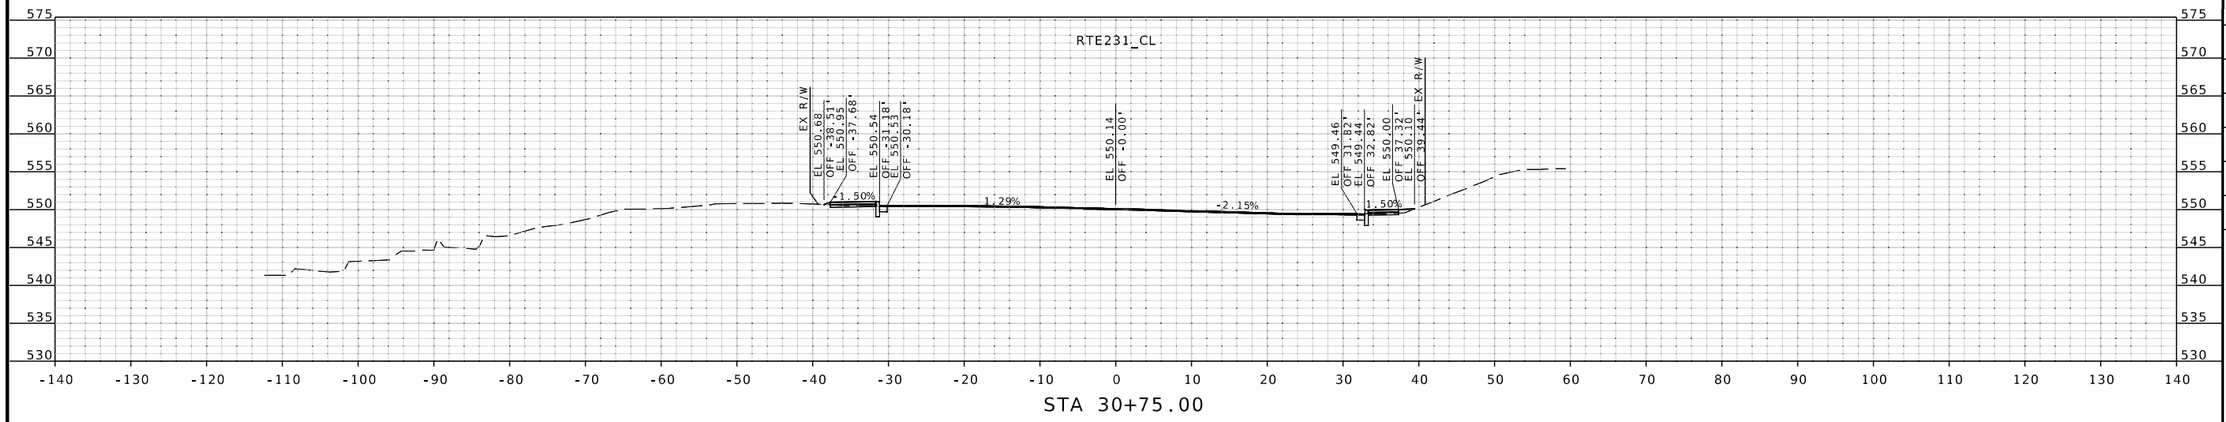

STA 30+75.00

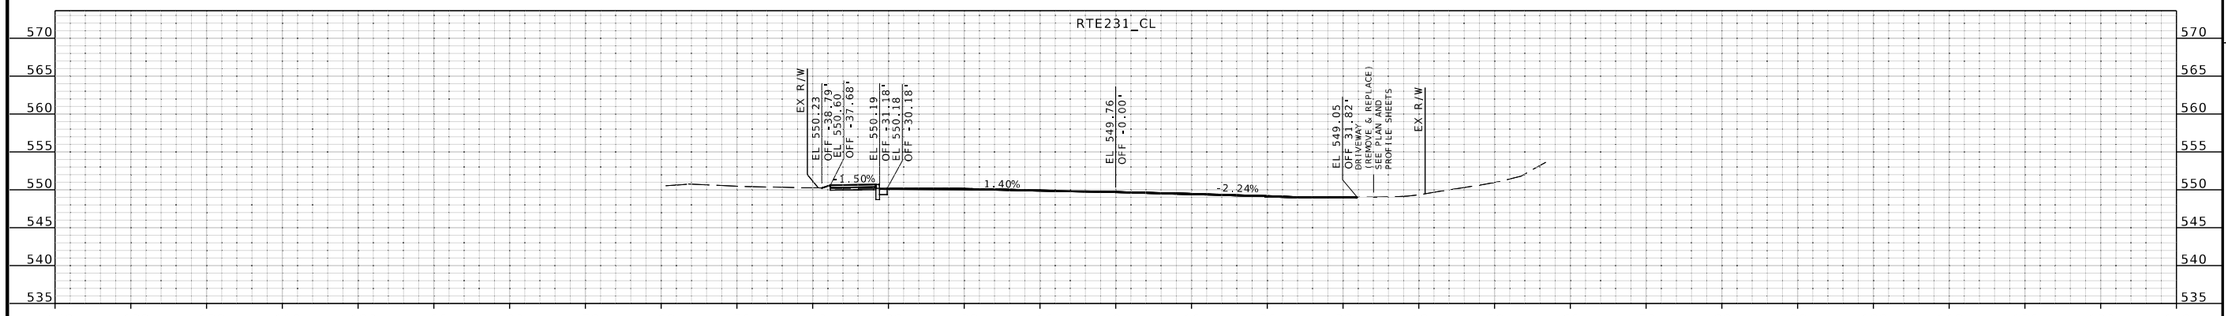

STA 30+50.00

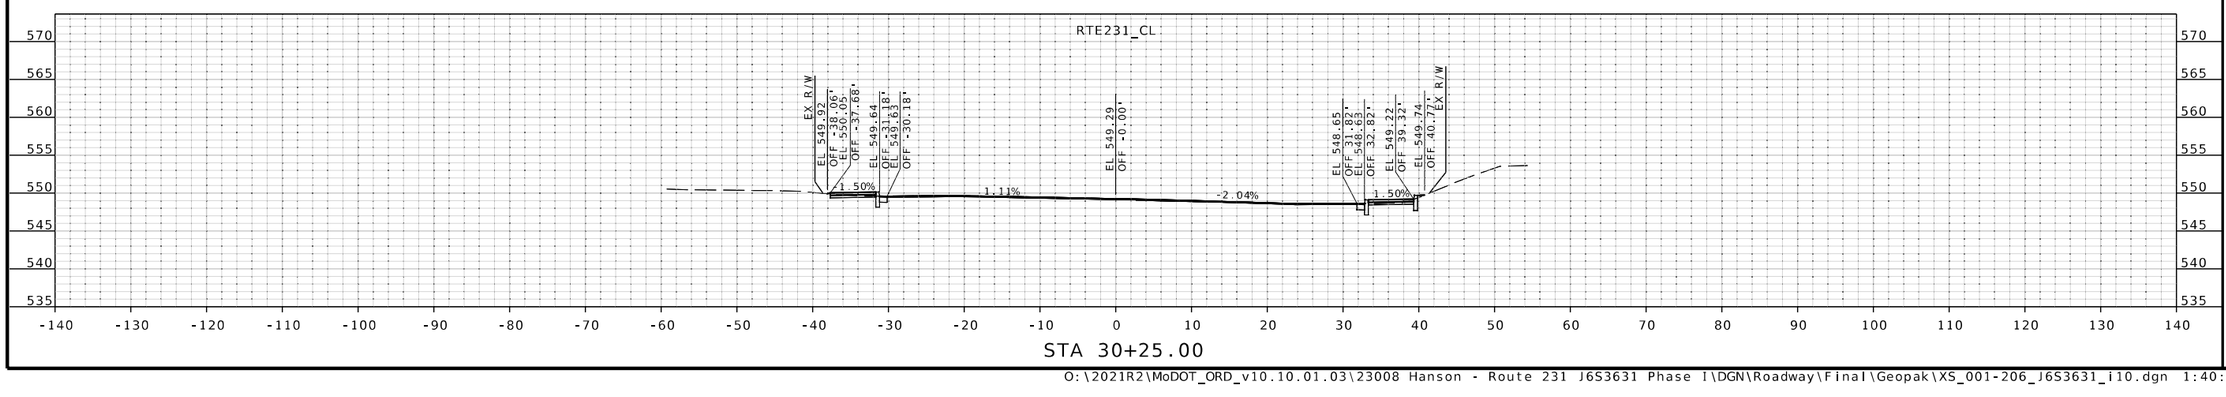

STA 30+25.00

STATE OF MISSOURI
JOHN P. HUEBBE
NUMBER PE-2008019548
PROFESSIONAL ENGINEER
6.12.25
John P. Huebbe PE-2008019548
Discipline: Professional Engineer

DATE PREPARED
6/12/2025

ROUTE	STATE
231	MO
DISTRICT	SHEET NO.
SL	23

COUNTY
ST LOUIS

JOB NO.
J6S3631

CONTRACT ID.
.

PROJECT NO.
.

BRIDGE NO.
.

DESCRIPTION	DATE
.	.
.	.
.	.
.	.
.	.
.	.
.	.
.	.

IF A SEAL IS PRESENT ON THIS SHEET IT HAS BEEN ELECTRONICALLY SEALED AND DATED.

MISSOURI HIGHWAYS AND TRANSPORTATION COMMISSION
105 WEST CAPITOL
JEFFERSON CITY, MO 65102
1-888-ASK-MODOT (1-888-275-6636)

EFK•Moen
Civil Engineering Design
13523 Barrett Parkway Dr
Suite 250
St. Louis, MO 63021
Phone 314-394-3100
Fax 314-394-3199
Missouri Certificate of Authority: 001578

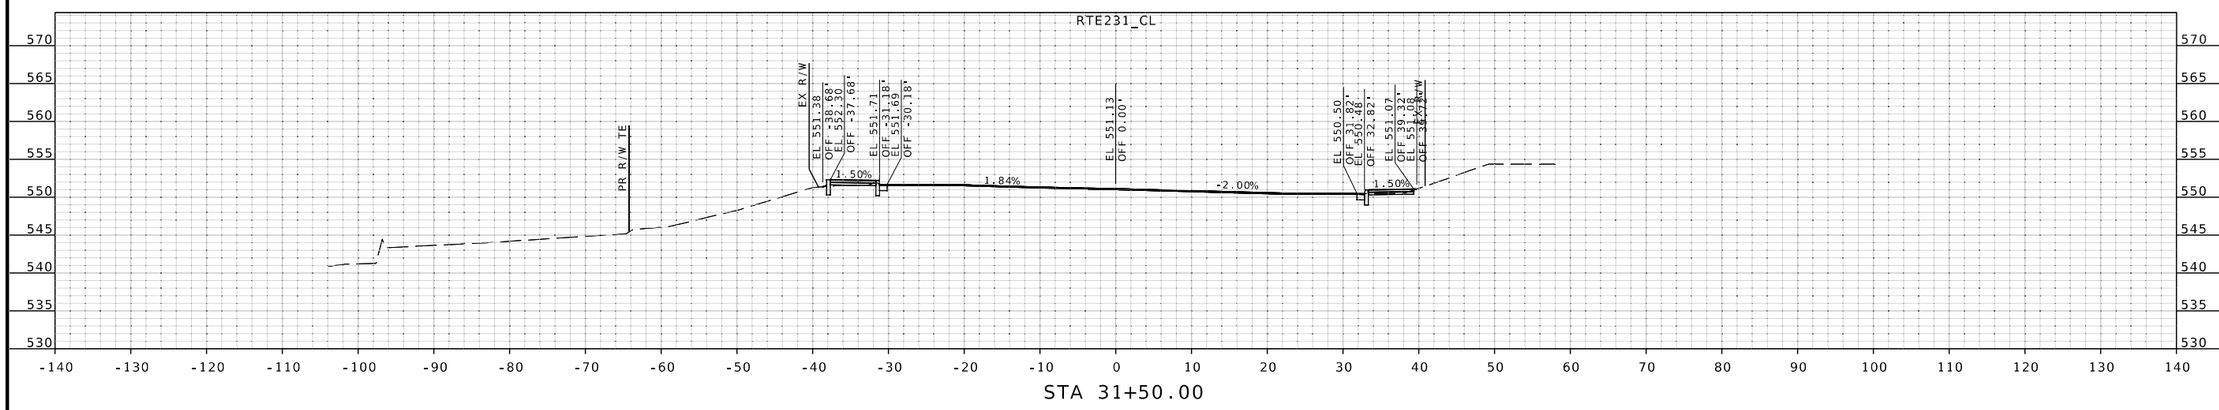

STA 31+50.00

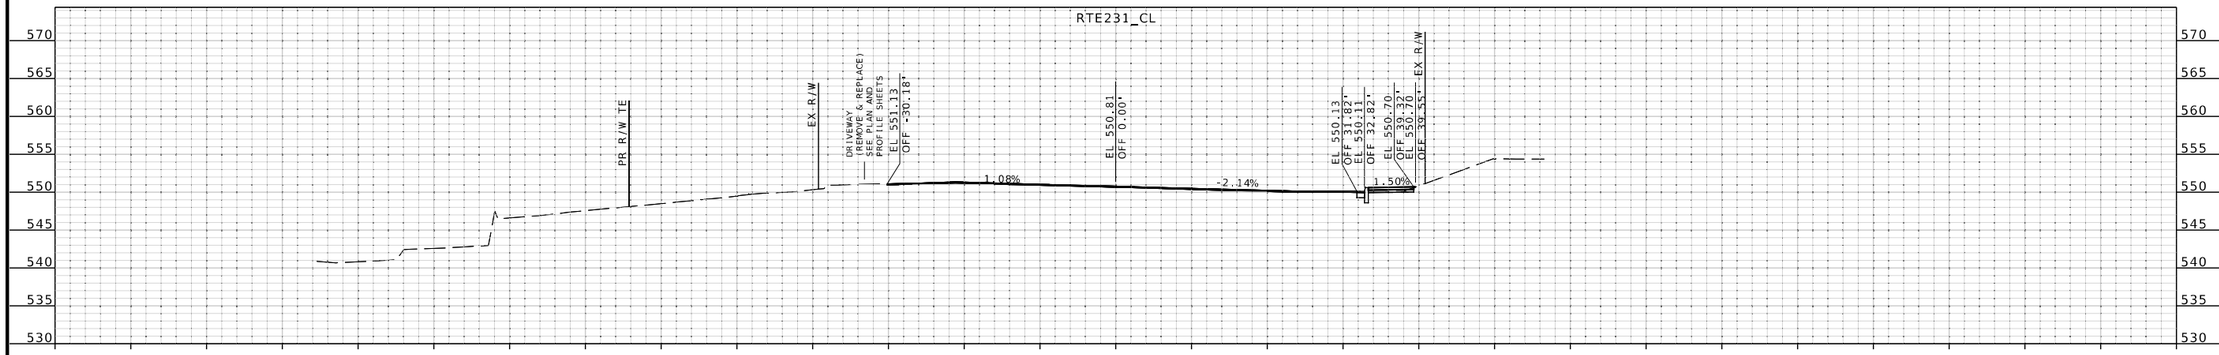

STA 31+25.00

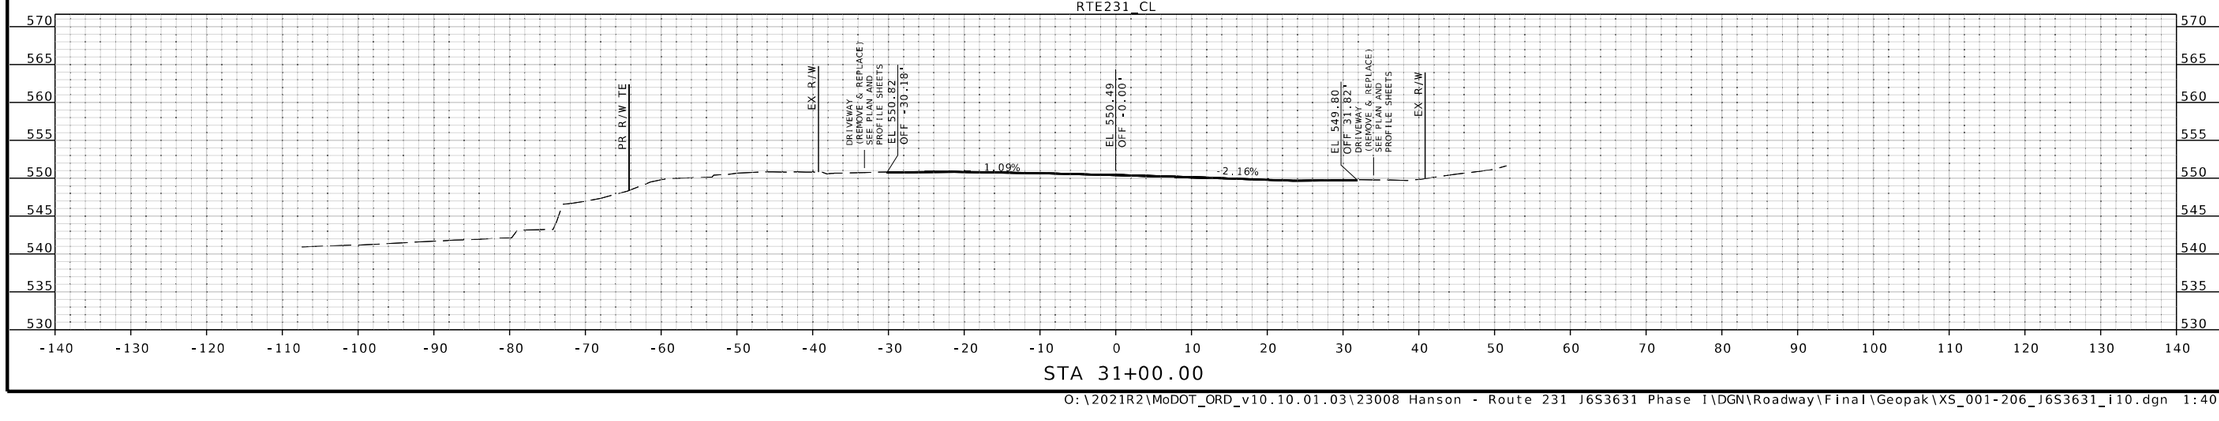

STA 31+00.00

STATE OF MISSOURI
JOHN P. HUEBBE
NUMBER PE-2008019548
PROFESSIONAL ENGINEER

6/12/25
John P. Huebbe PE-2008019548
Discipline: Professional Engineer

DATE PREPARED
6/12/2025

ROUTE	STATE
231	MO
DISTRICT	SHEET NO.
SL	24

COUNTY
ST LOUIS

JOB NO.
J6S3631

CONTRACT ID.
.

PROJECT NO.
.

BRIDGE NO.
.

DESCRIPTION	DATE
.	.
.	.
.	.
.	.
.	.
.	.
.	.
.	.

IF A SEAL IS PRESENT ON THIS SHEET IT HAS BEEN ELECTRONICALLY SEALED AND DATED.

MISSOURI HIGHWAYS AND TRANSPORTATION COMMISSION

105 WEST CAPITOL
JEFFERSON CITY, MO 65102
1-888-ASK-MODOT (1-888-275-6636)

EFK•Moen
Civil Engineering Design
13523 Barrett Parkway Dr
Suite 250
St. Louis, MO 63021
Phone 314-394-3100
Fax 314-394-3199
Missouri Certificate of Authority: 001578

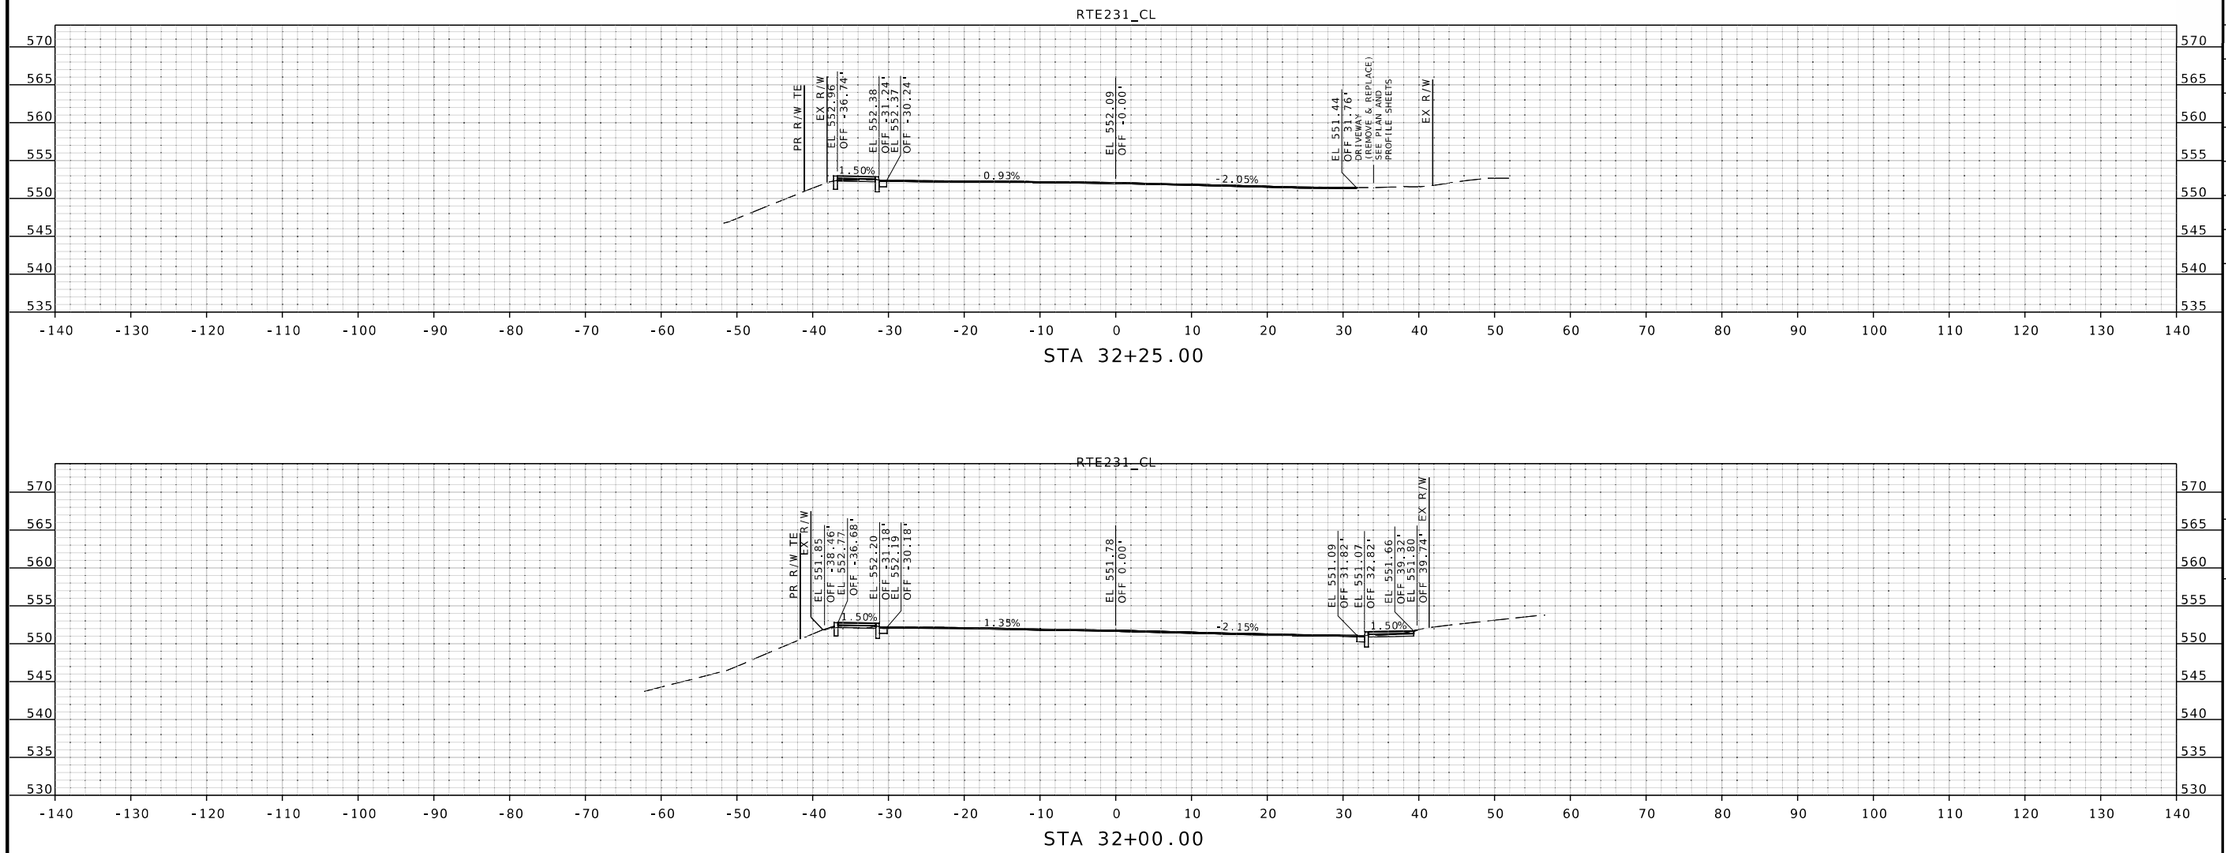

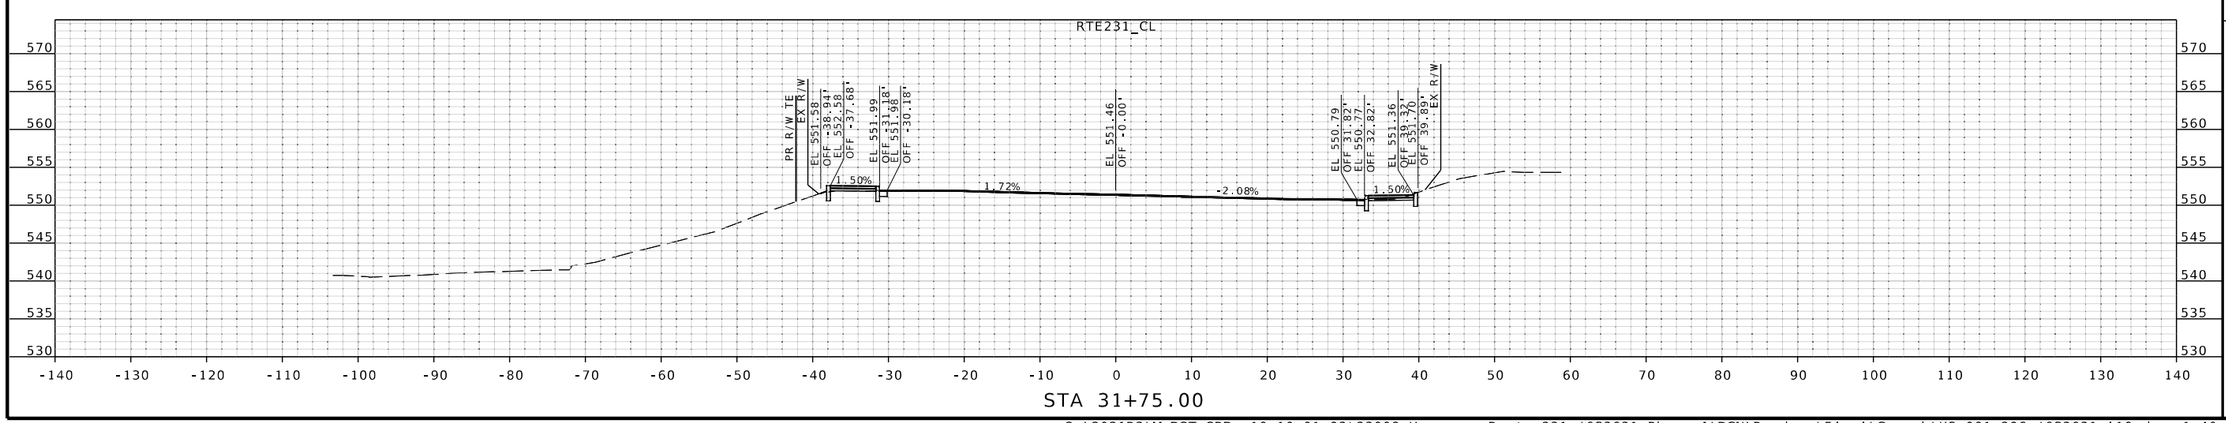

STATE OF MISSOURI
JOHN P. HUEBBE
NUMBER PE-2008019548
PROFESSIONAL ENGINEER
6/12/25
John P. Huebbe PE-2008019548
Discipline: Professional Engineer
John Huebbe

IF A SEAL IS PRESENT ON THIS SHEET IT HAS BEEN ELECTRONICALLY SEALED AND DATED.

DATE PREPARED
6/12/2025

ROUTE	STATE
231	MO
DISTRICT	SHEET NO.
SL	25

COUNTY
ST LOUIS

JOB NO.
J6S3631

CONTRACT ID.
.

PROJECT NO.
.

BRIDGE NO.
.

DESCRIPTION	DATE
.	.
.	.
.	.
.	.
.	.
.	.
.	.
.	.

MISSOURI HIGHWAYS AND TRANSPORTATION COMMISSION

105 WEST CAPITOL
JEFFERSON CITY, MO 65102
1-888-ASK-MODOT (1-888-275-6636)

EFK•Moen
Civil Engineering Design
13523 Barrett Parkway Dr
Suite 250
St. Louis, MO 63021
Phone 314-394-3100
Fax 314-394-3199
Missouri Certificate of Authority: 001578

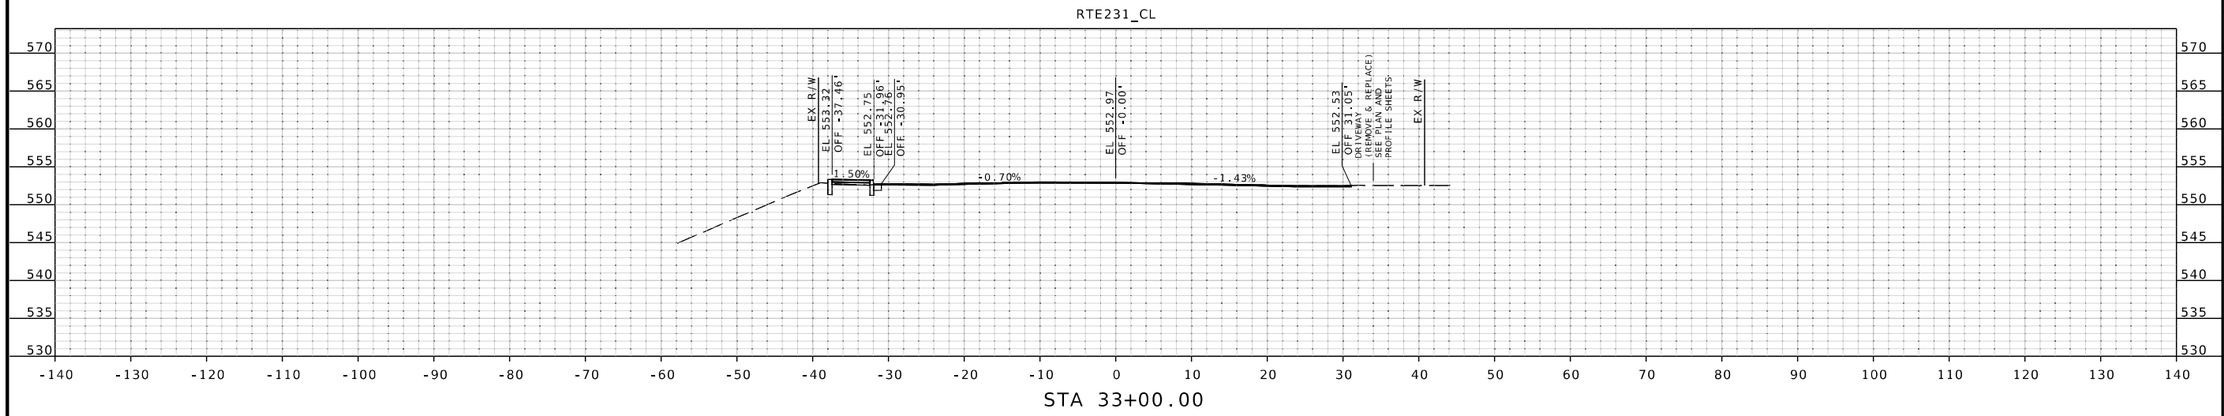

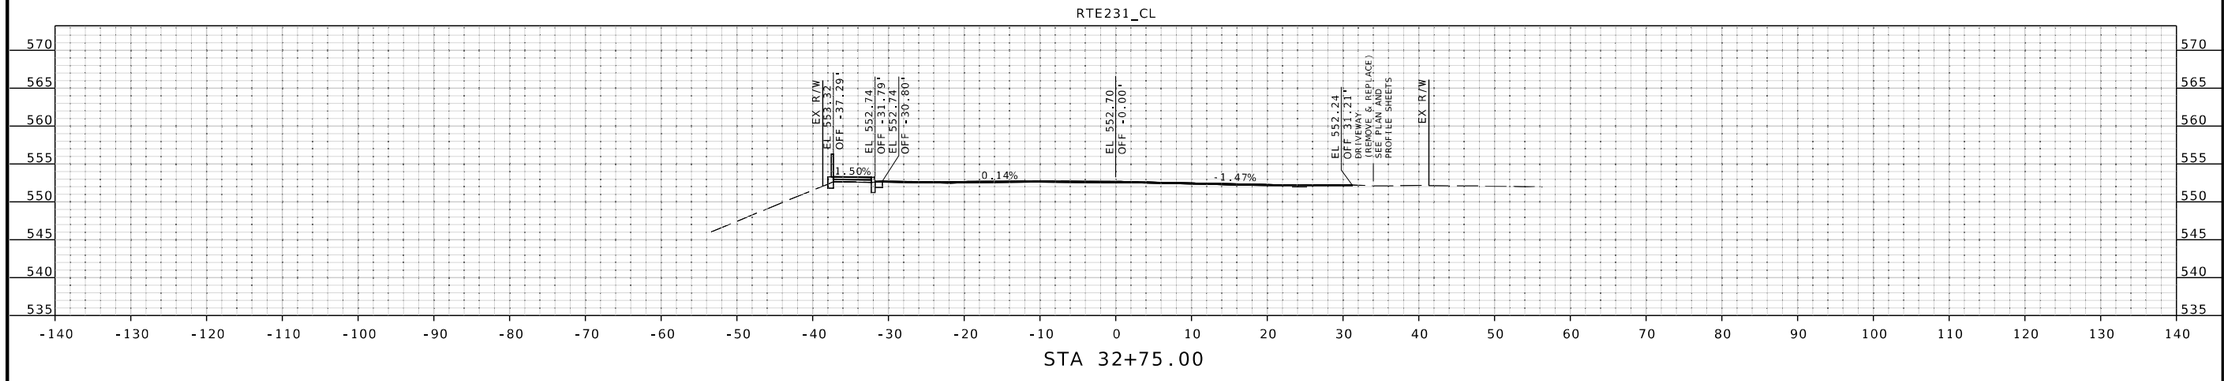

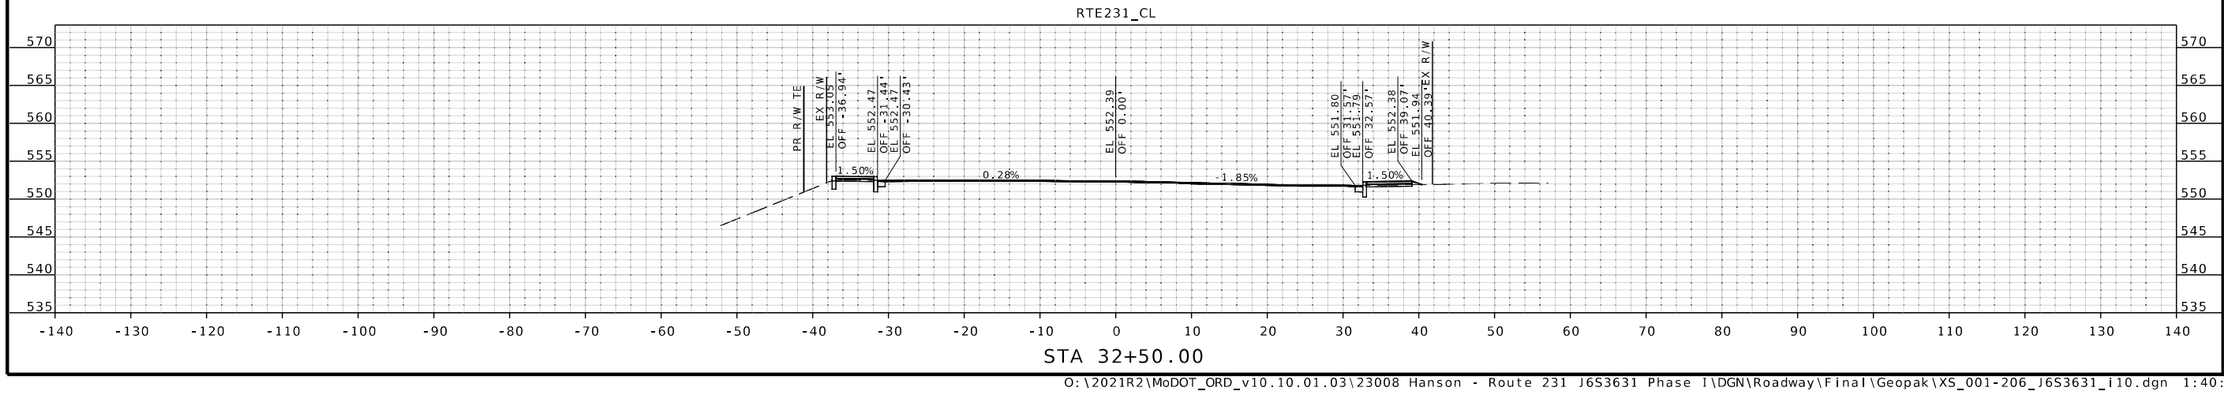

STATE OF MISSOURI
JOHN P. HUEBBE
NUMBER PE-2008019548
PROFESSIONAL ENGINEER
6/12/25
John P. Huebbe PE-2008019548
Discipline: Professional Engineer

DATE PREPARED
6/12/2025

ROUTE	STATE
231	MO
DISTRICT	SHEET NO.
SL	26

COUNTY
ST LOUIS

JOB NO.
J6S3631

CONTRACT ID.
.

PROJECT NO.
.

BRIDGE NO.
.

DESCRIPTION	DATE
.	.
.	.
.	.
.	.
.	.
.	.
.	.
.	.

IF A SEAL IS PRESENT ON THIS SHEET IT HAS BEEN ELECTRONICALLY SEALED AND DATED.

MISSOURI HIGHWAYS AND TRANSPORTATION COMMISSION

105 WEST CAPITOL
JEFFERSON CITY, MO 65102
1-888-ASK-MODOT (1-888-275-6636)

EFK•Moen
Civil Engineering Design
13523 Barrett Parkway Dr
Suite 250
St. Louis, MO 63021
Phone 314-394-3100
Fax 314-394-3199
Missouri Certificate of Authority: 001578

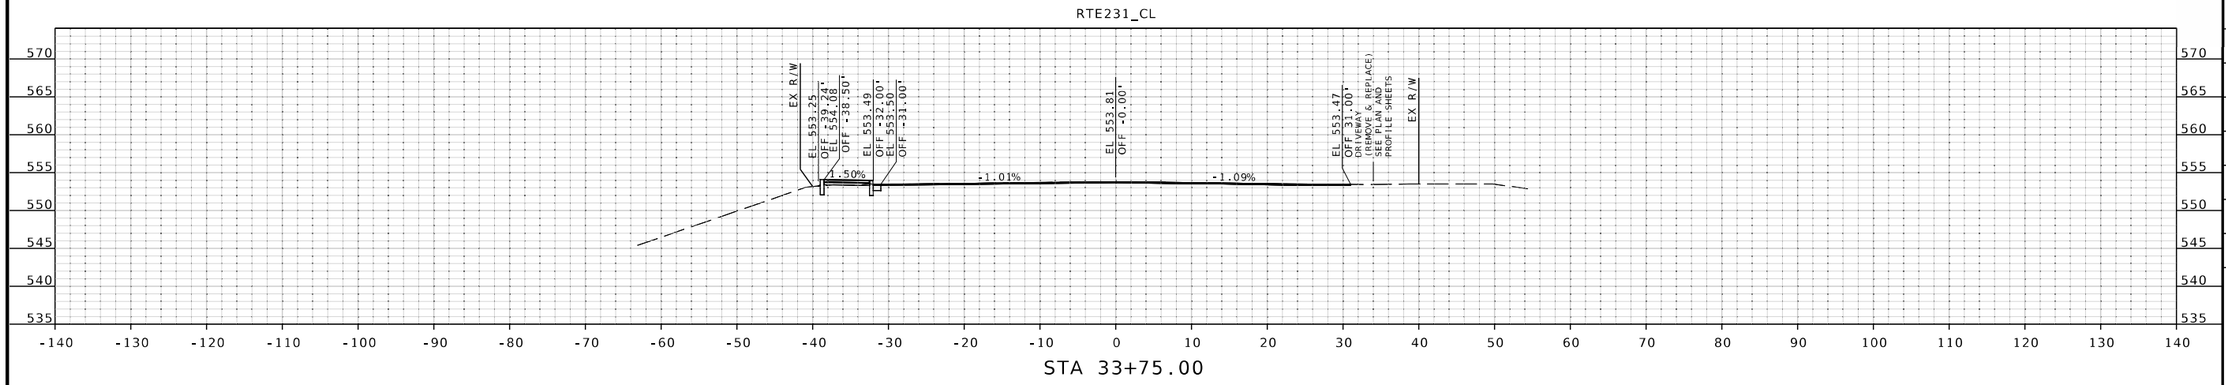

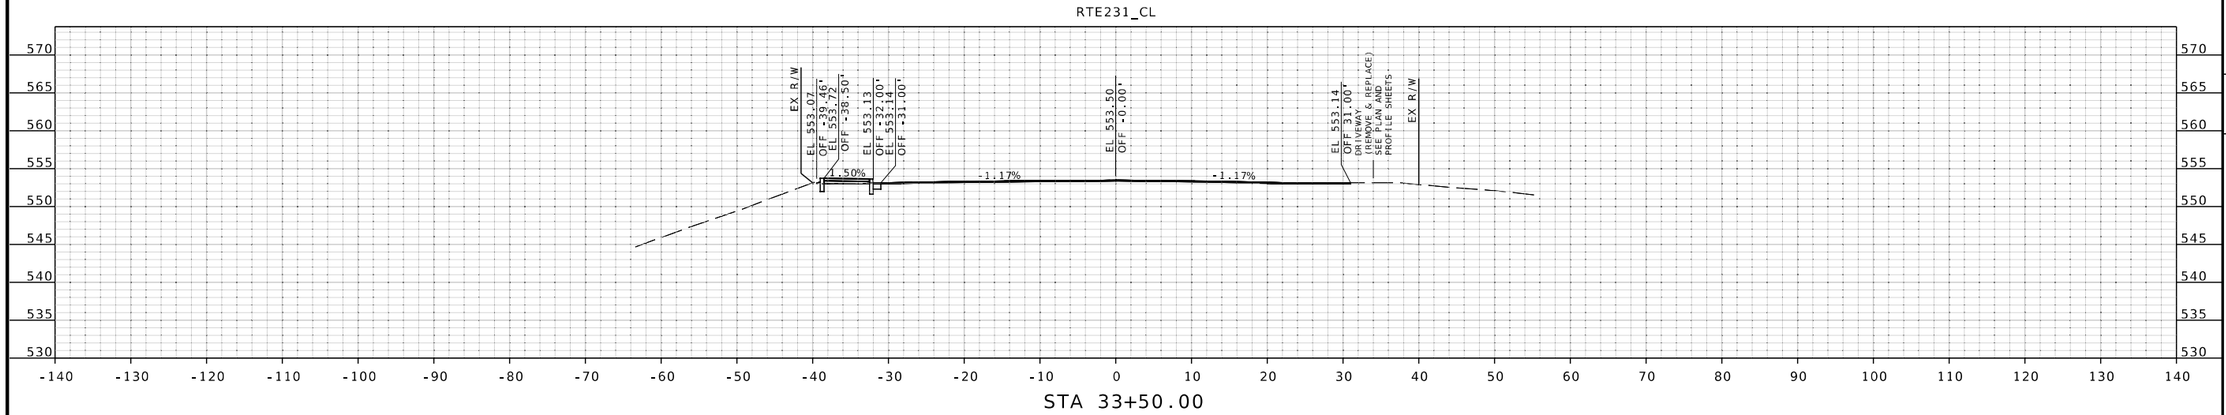

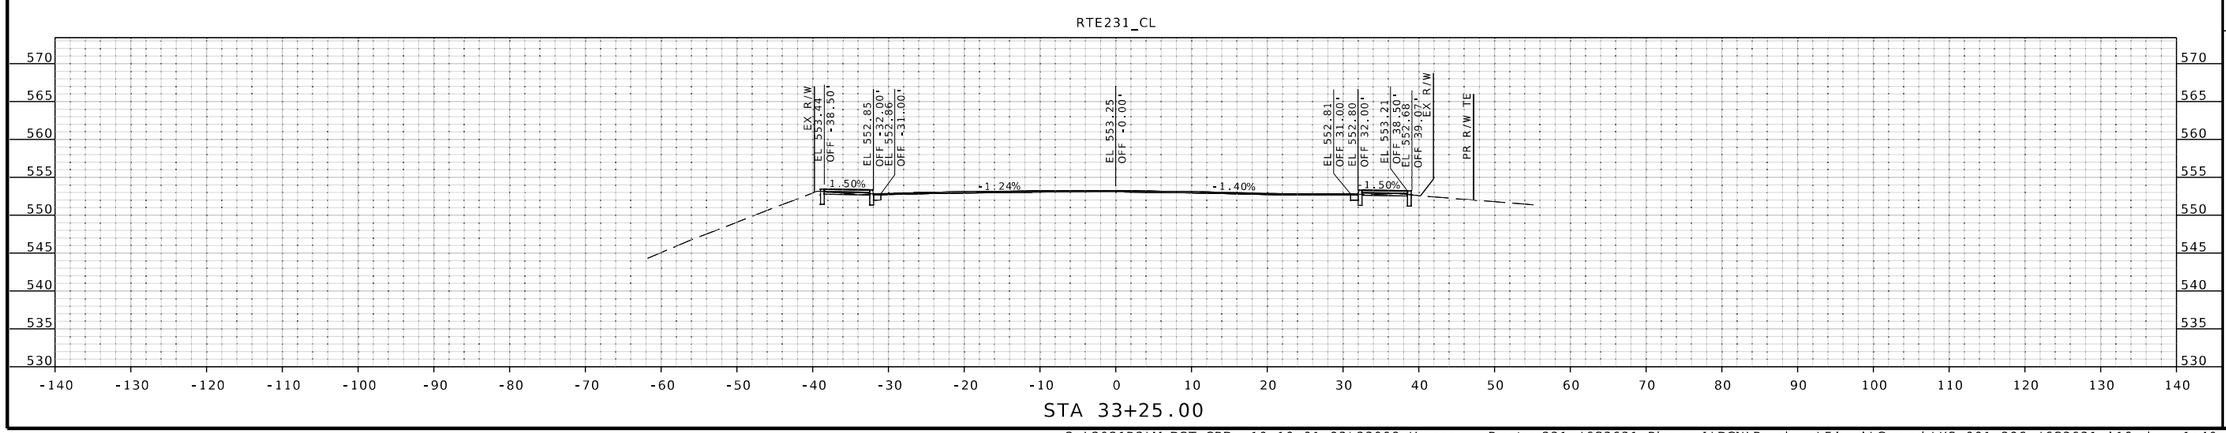

STATE OF MISSOURI
JOHN P. HUEBBE
NUMBER PE-2008019548
PROFESSIONAL ENGINEER
6/12/25
John P. Huebbe PE-2008019548
Discipline: Professional Engineer

DATE PREPARED
6/12/2025

ROUTE	STATE
231	MO
DISTRICT	SHEET NO.
SL	27

COUNTY
ST LOUIS

JOB NO.
J6S3631

CONTRACT ID.
.

PROJECT NO.
.

BRIDGE NO.
.

DATE	DESCRIPTION
.	.
.	.
.	.
.	.
.	.
.	.
.	.
.	.

IF A SEAL IS PRESENT ON THIS SHEET IT HAS BEEN ELECTRONICALLY SEALED AND DATED.

MISSOURI HIGHWAYS AND TRANSPORTATION COMMISSION

105 WEST CAPITOL
JEFFERSON CITY, MO 65102
1-888-ASK-MODOT (1-888-275-6636)

EFK•Moen
Civil Engineering Design
13523 Barrett Parkway Dr
Suite 250
St. Louis, MO 63021
Phone 314-394-3100
Fax 314-394-3199
Missouri Certificate of Authority: 001578

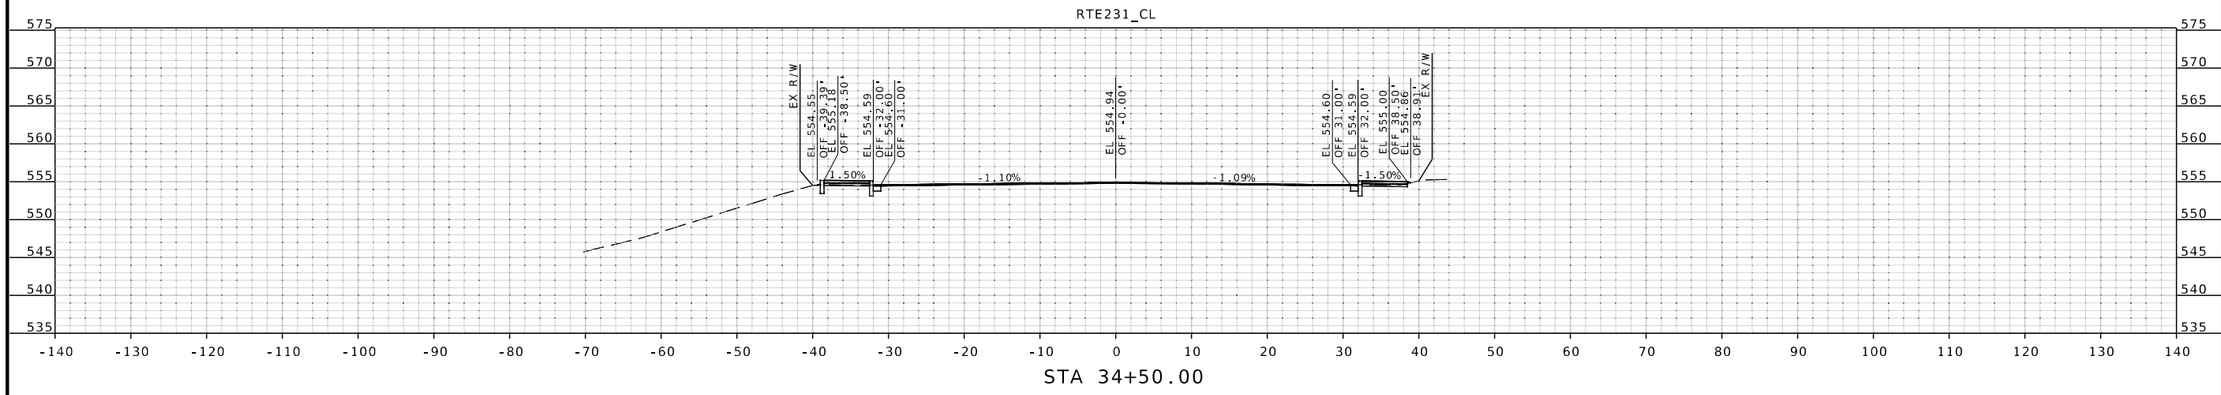

STA 34+50.00

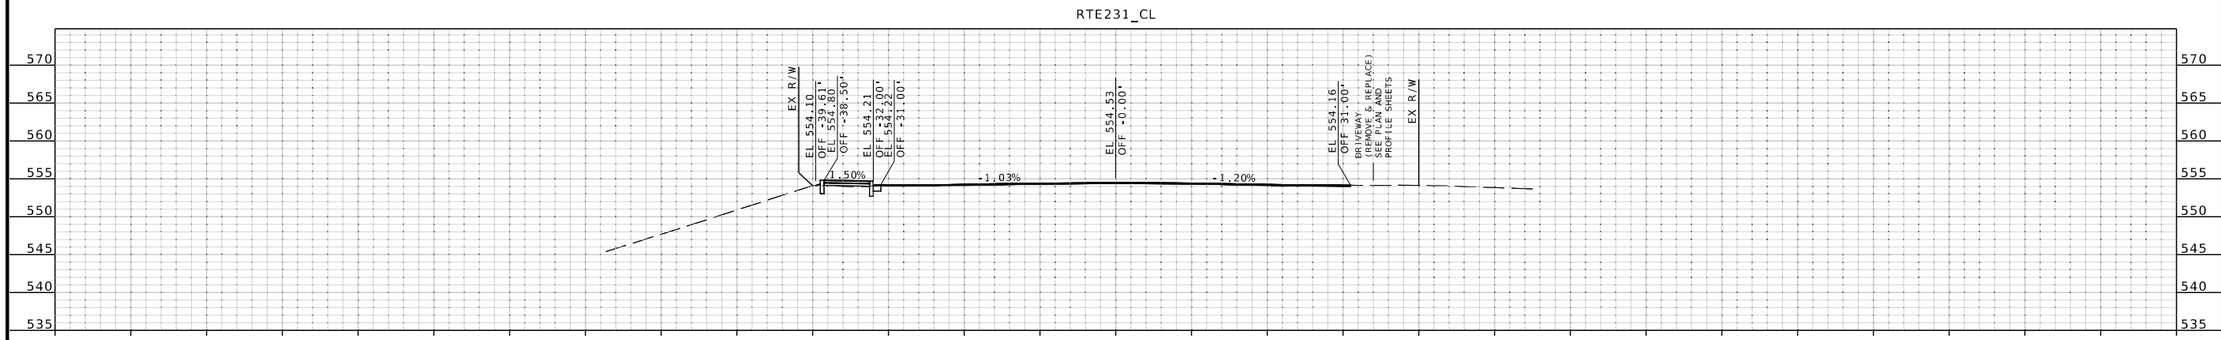

STA 34+25.00

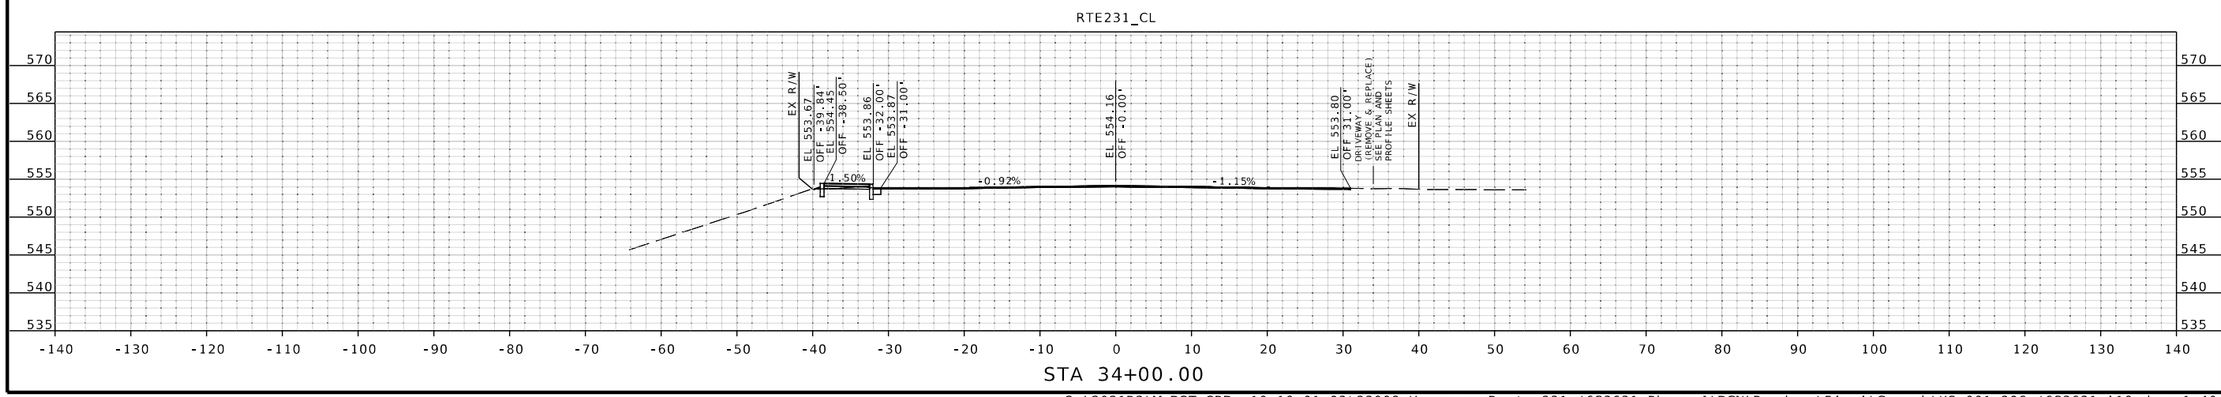

STA 34+00.00

STATE OF MISSOURI
JOHN P. HUEBBE
NUMBER PE-2008019548
PROFESSIONAL ENGINEER
6/12/25
John P. Huebbe PE-2008019548
Discipline: Professional Engineer
John Huebbe

DATE PREPARED
6/12/2025

ROUTE	STATE
231	MO
DISTRICT	SHEET NO.
SL	28

COUNTY
ST LOUIS

JOB NO.
J6S3631

CONTRACT ID.
.

PROJECT NO.
.

BRIDGE NO.
.

DESCRIPTION	DATE
.	.
.	.
.	.
.	.
.	.
.	.
.	.
.	.

MISSOURI HIGHWAYS AND TRANSPORTATION COMMISSION

105 WEST CAPITOL
JEFFERSON CITY, MO 65102
1-888-ASK-MODOT (1-888-275-6636)

EFK•Moen
Civil Engineering Design
13523 Barrett Parkway Dr
Suite 250
St. Louis, MO 63021
Phone 314-394-3100
Fax 314-394-3199
Missouri Certificate of Authority: 001578

IF A SEAL IS PRESENT ON THIS SHEET IT HAS BEEN ELECTRONICALLY SEALED AND DATED.

O:\2021R2\MoDOT_ORD_v10.10.01.03\23008 Hanson - Route 231 J6S3631 Phase I\DGN\Roadway\Final\Geopak\XS_001-206_J6S3631_i10.dgn 1:40:42 PM 6/12/2025

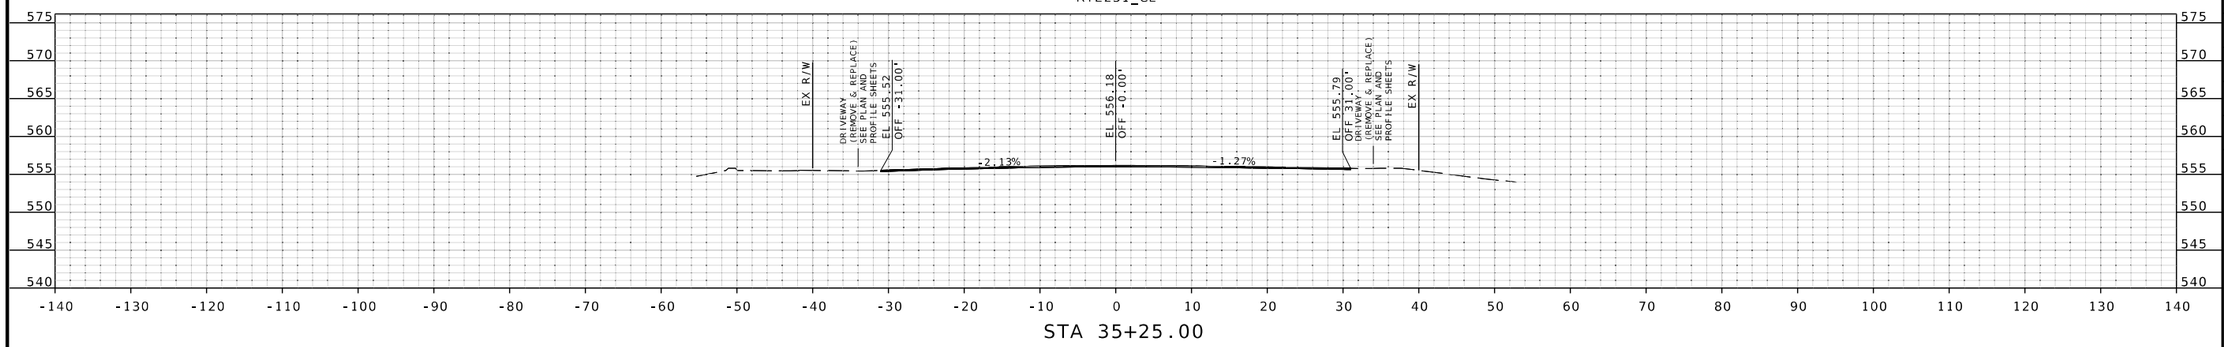

STA 35+25.00

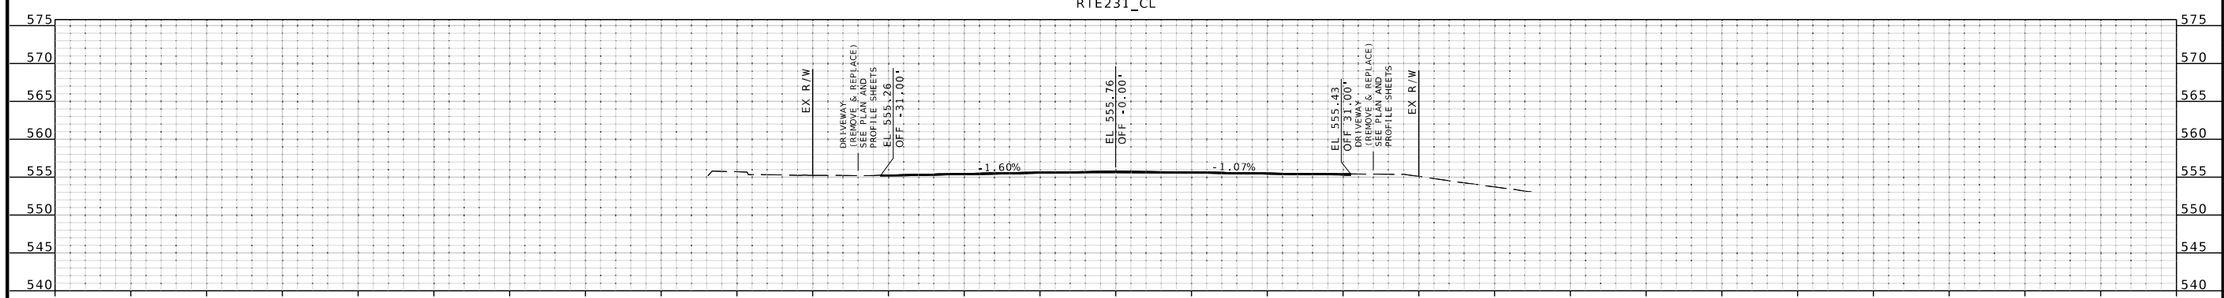

STA 35+00.00

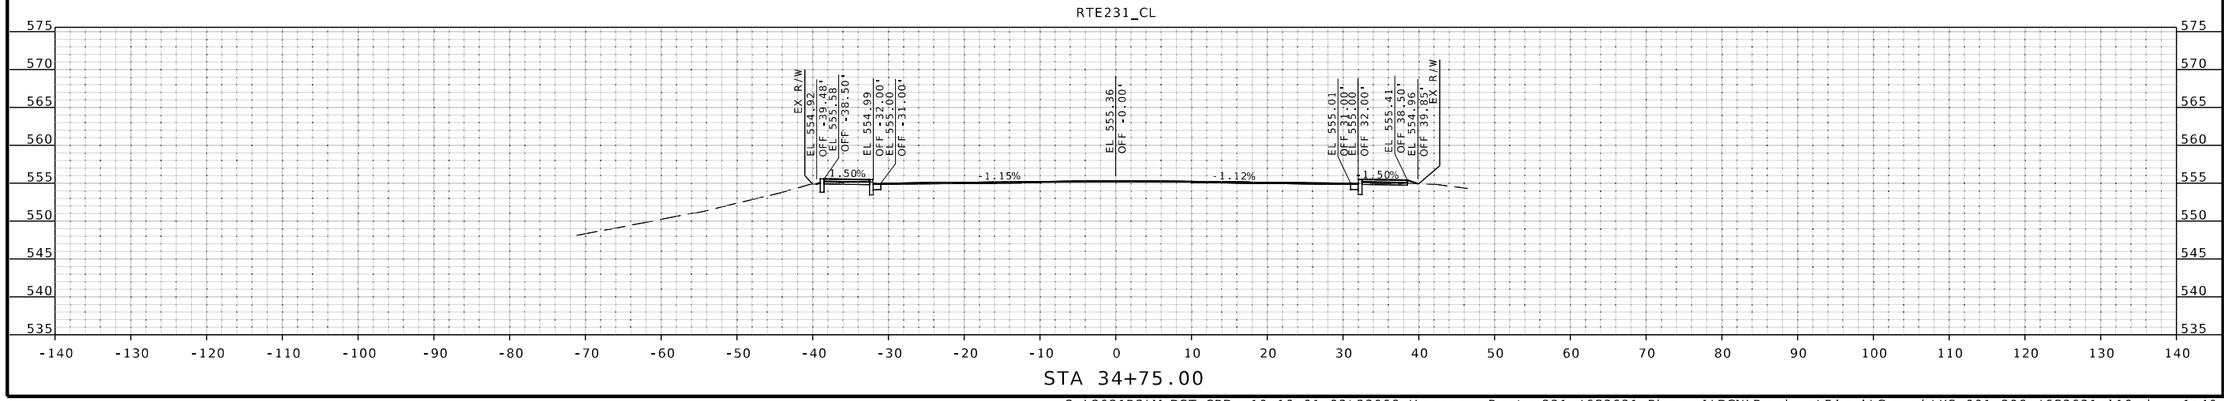

STA 34+75.00

STATE OF MISSOURI
JOHN P. HUEBBE
NUMBER PE-2008019548
PROFESSIONAL ENGINEER
6/12/25
John P. Huebbe PE-2008019548
Discipline: Professional Engineer
John Huebbe

DATE PREPARED
6/12/2025

ROUTE	STATE
231	MO
DISTRICT	SHEET NO.
SL	29

COUNTY
ST LOUIS

JOB NO.
J6S3631

CONTRACT ID.
.

PROJECT NO.
.

BRIDGE NO.
.

DESCRIPTION	DATE
.	.
.	.
.	.
.	.
.	.
.	.
.	.
.	.

IF A SEAL IS PRESENT ON THIS SHEET IT HAS BEEN ELECTRONICALLY SEALED AND DATED.

MISSOURI HIGHWAYS AND TRANSPORTATION COMMISSION
105 WEST CAPITOL
JEFFERSON CITY, MO 65102
1-888-ASK-MODOT (1-888-275-6636)

EFK•Moen
Civil Engineering Design
13523 Barrett Parkway Dr
Suite 250
St. Louis, MO 63021
Phone 314-394-3100
Fax 314-394-3199
Missouri Certificate of Authority: 001578

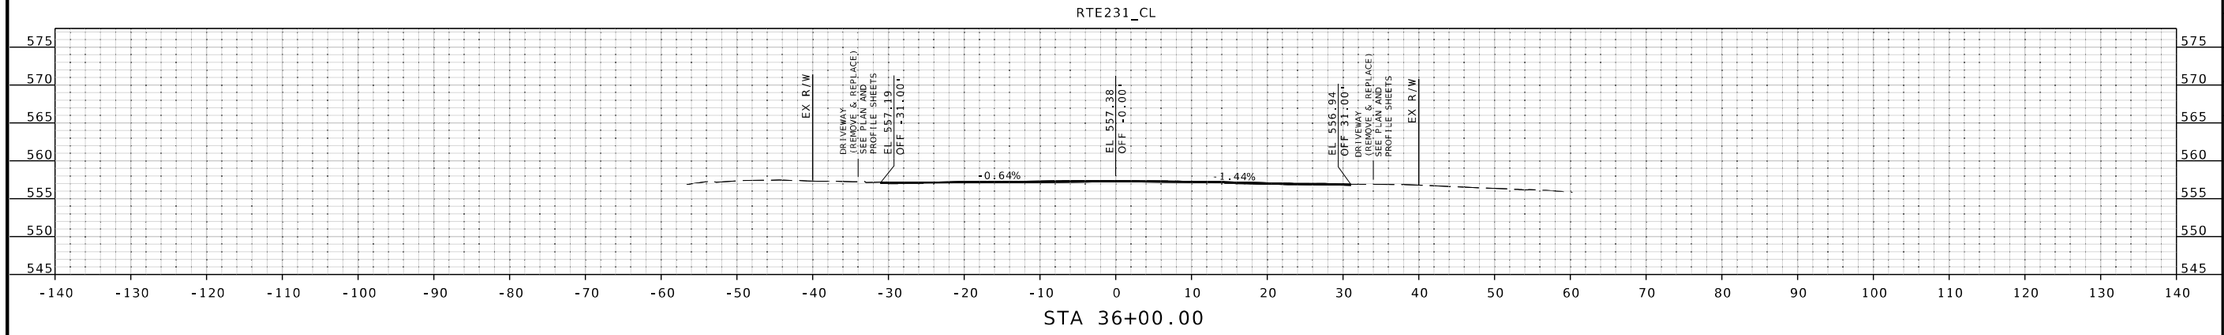

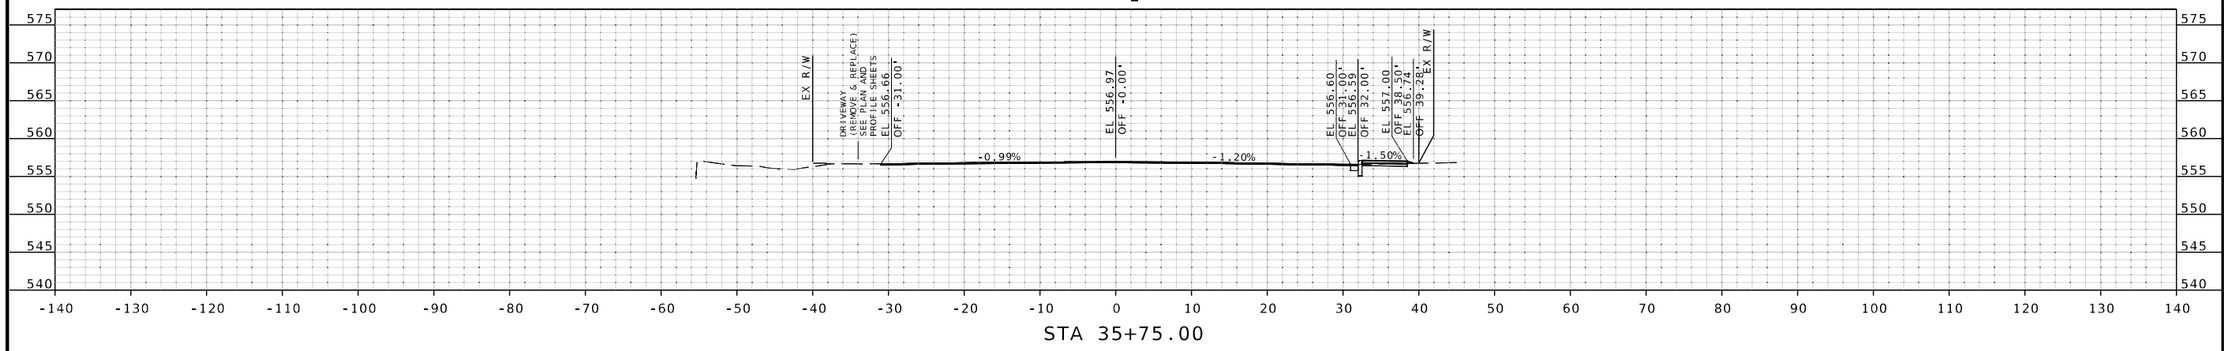

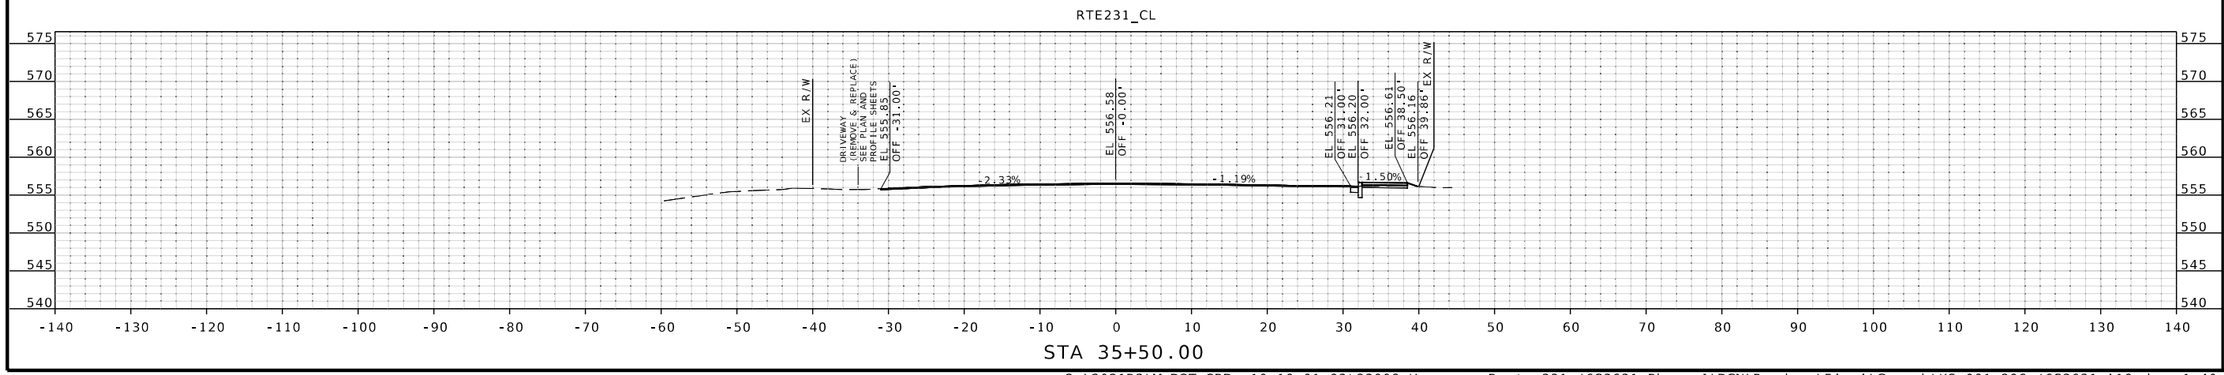

STATE OF MISSOURI
JOHN P. HUEBBE
NUMBER PE-2008019548
PROFESSIONAL ENGINEER

6/12/25
John P. Huebbe PE-2008019548
Discipline: Professional Engineer

DATE PREPARED
6/12/2025

ROUTE	STATE
231	MO
DISTRICT	SHEET NO.
SL	30

COUNTY
ST LOUIS

JOB NO.
J6S3631

CONTRACT ID.
.

PROJECT NO.
.

BRIDGE NO.
.

DESCRIPTION	DATE
.	.
.	.
.	.
.	.
.	.
.	.
.	.
.	.

MISSOURI HIGHWAYS AND TRANSPORTATION COMMISSION
105 WEST CAPITOL
JEFFERSON CITY, MO 65102
1-888-ASK-MODOT (1-888-275-6636)

EFK•Moen
Civil Engineering Design
13523 Barrett Parkway Dr
Suite 250
St. Louis, MO 63021
Phone 314-394-3100
Fax 314-394-3199
Missouri Certificate of Authority: 001578

IF A SEAL IS PRESENT ON THIS SHEET IT HAS BEEN ELECTRONICALLY SEALED AND DATED.

O:\2021R2\MoDOT_ORD_v10.10.01.03\23008 Hanson - Route 231 J6S3631 Phase I\DGN\Roadway\Final\Geopak\XS_001-206_J6S3631_i10.dgn 1:40:53 PM 6/12/2025

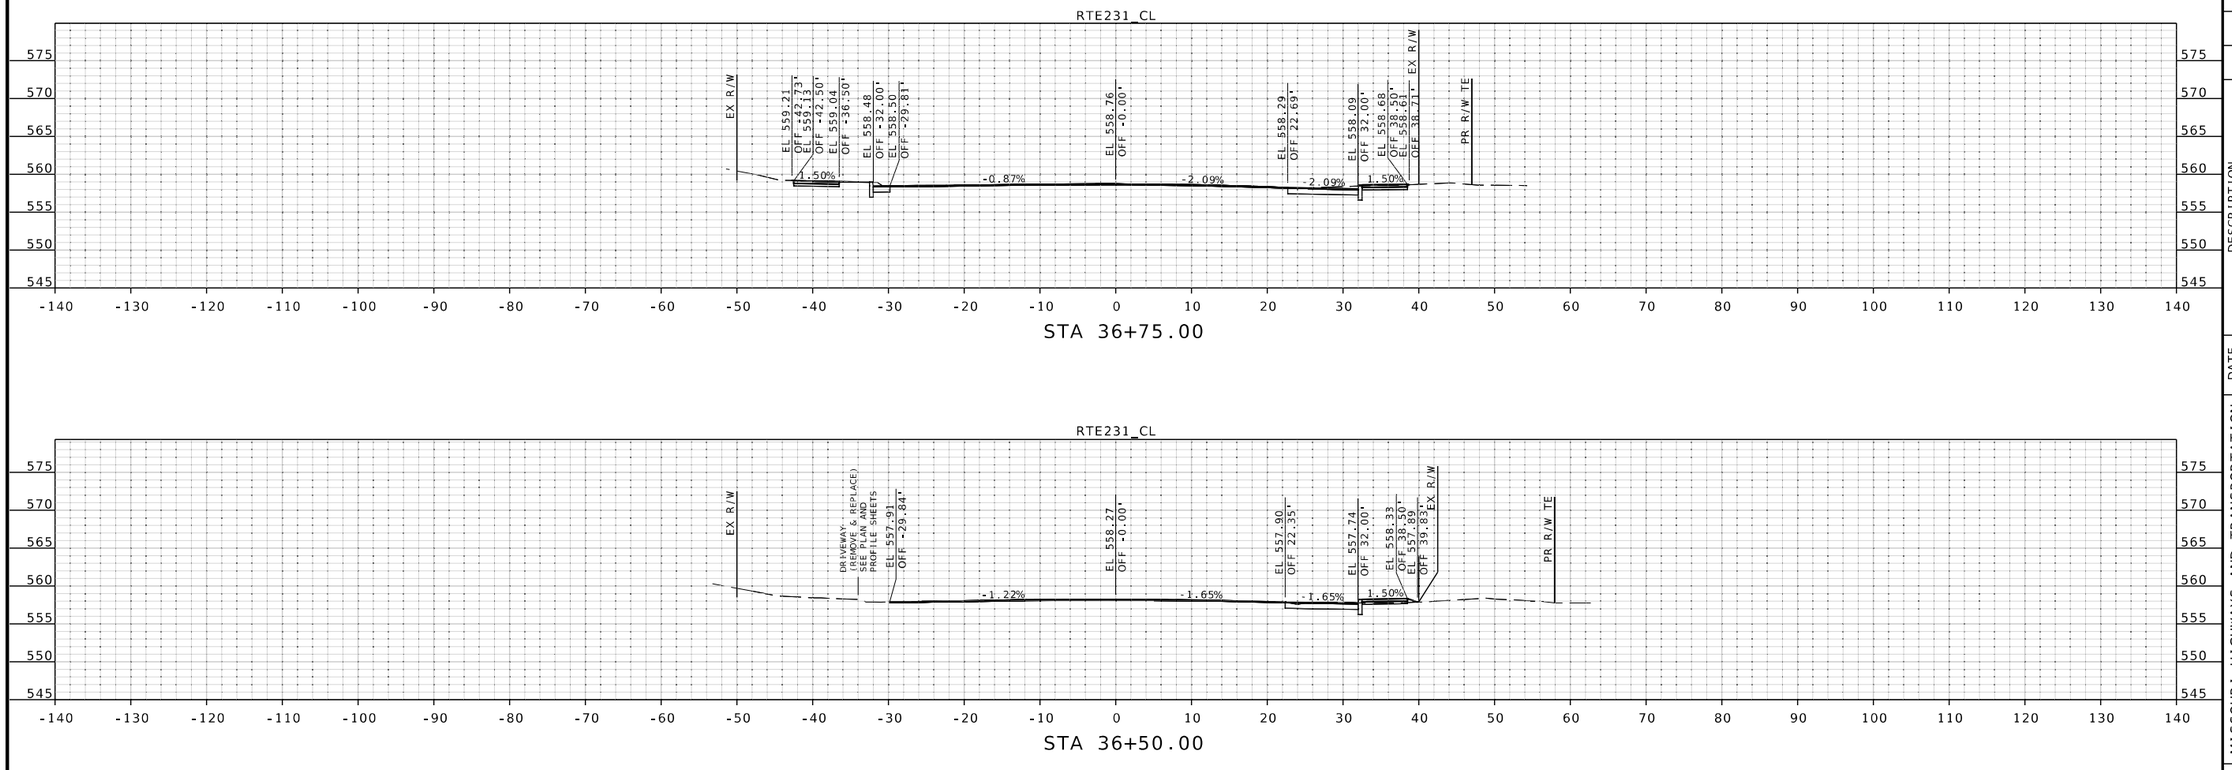

STATE OF MISSOURI
JOHN P. HUEBBE
NUMBER PE-2008019548
PROFESSIONAL ENGINEER
6/12/25
John P. Huebbe PE-2008019548
Discipline: Professional Engineer
John Huebbe

DATE PREPARED
6/12/2025

ROUTE	STATE
231	MO
DISTRICT	SHEET NO.
SL	31

COUNTY
ST LOUIS

JOB NO.
J6S3631

CONTRACT ID.
.

PROJECT NO.
.

BRIDGE NO.
.

DESCRIPTION	DATE
.	.
.	.
.	.
.	.
.	.
.	.
.	.
.	.

IF A SEAL IS PRESENT ON THIS SHEET IT HAS BEEN ELECTRONICALLY SEALED AND DATED.

MISSOURI HIGHWAYS AND TRANSPORTATION COMMISSION
105 WEST CAPITOL
JEFFERSON CITY, MO 65102
1-888-ASK-MODOT (1-888-275-6636)

EFK•Moen
Civil Engineering Design
13523 Barrett Parkway Dr
Suite 250
St. Louis, MO 63021
Phone 314-394-3100
Fax 314-394-3199
Missouri Certificate of Authority: 001578

O:\2021R2\MoDOT_ORD_v10.10.01.03\23008 Hanson - Route 231 J6S3631 Phase I\DGN\Roadway\Final\Geopak\XS_001-206_J6S3631_i10.dgn 1:40:58 PM 6/12/2025

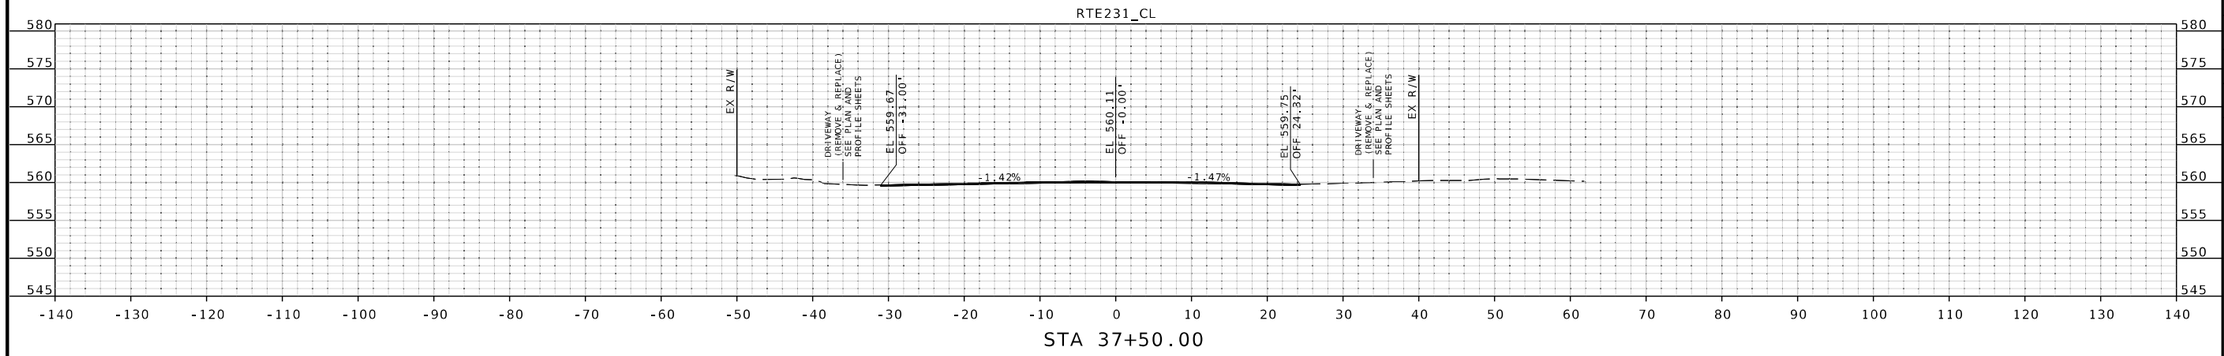

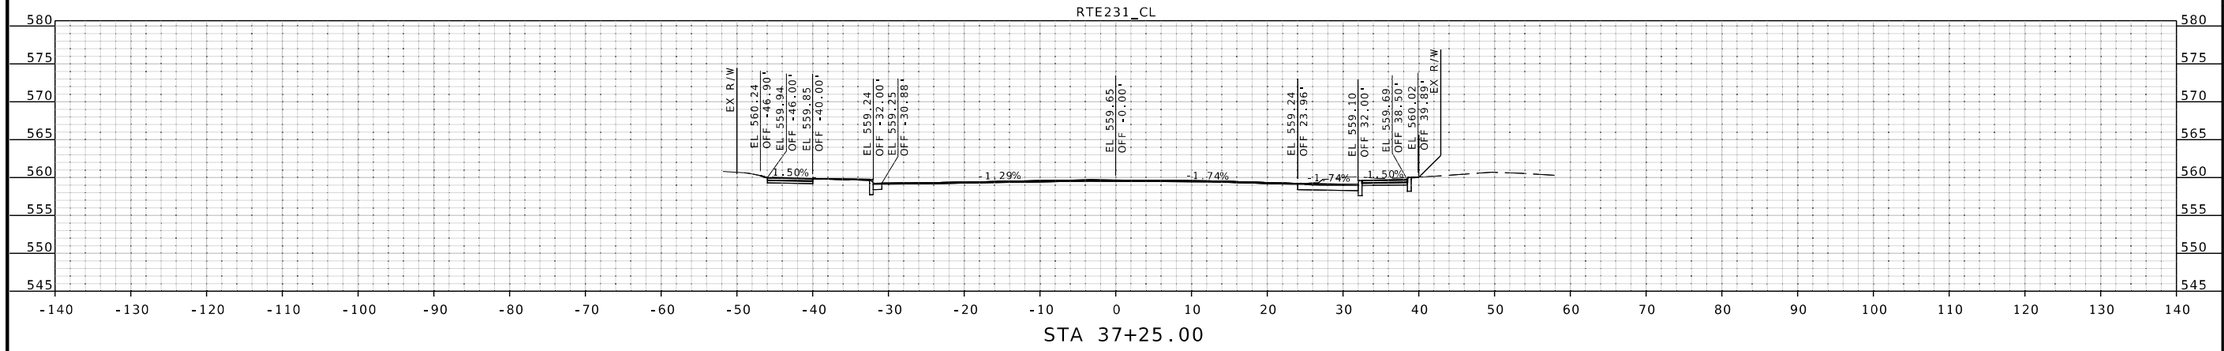

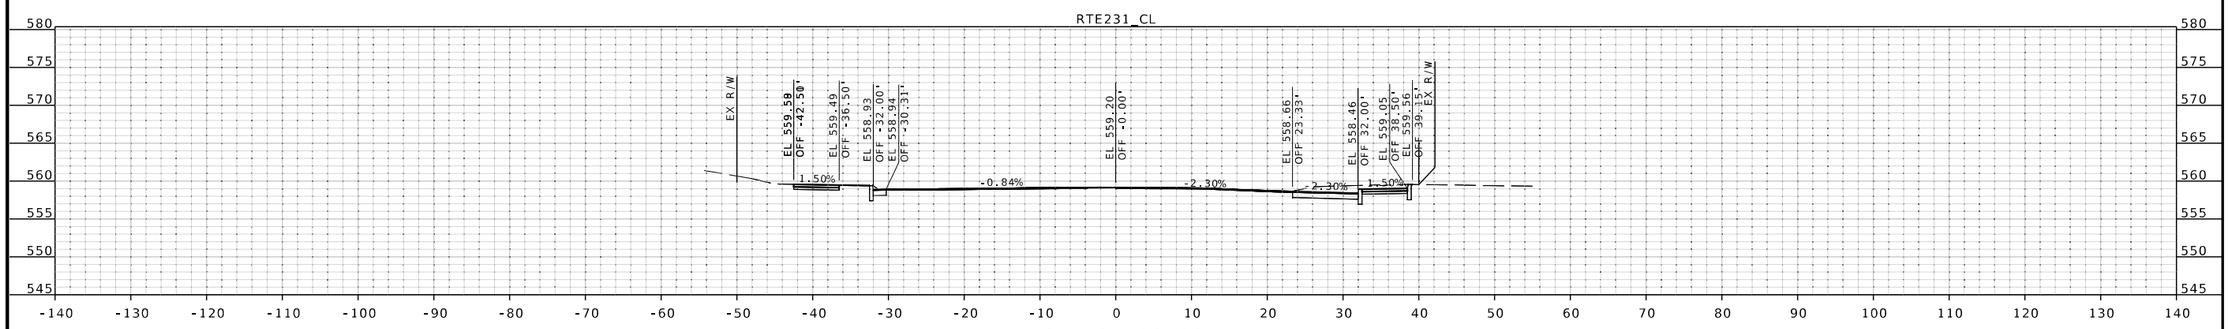

STATE OF MISSOURI
JOHN P. HUEBBE
NUMBER PE-2008019548
PROFESSIONAL ENGINEER
6/12/25
John P. Huebbe PE-2008019548
Discipline: Professional Engineer
John Huebbe

IF A SEAL IS PRESENT ON THIS SHEET IT HAS BEEN ELECTRONICALLY SEALED AND DATED.

DATE PREPARED
6/12/2025

ROUTE	STATE
231	MO
DISTRICT	SHEET NO.
SL	32

COUNTY
ST LOUIS

JOB NO.
J6S3631

CONTRACT ID.
.

PROJECT NO.
.

BRIDGE NO.
.

DESCRIPTION	DATE
.	.
.	.
.	.
.	.
.	.
.	.
.	.
.	.

MISSOURI HIGHWAYS AND TRANSPORTATION COMMISSION

105 WEST CAPITOL
JEFFERSON CITY, MO 65102
1-888-ASK-MODOT (1-888-275-6636)

EFK•Moen
Civil Engineering Design
13523 Barrett Parkway Dr
Suite 250
St. Louis, MO 63021
Phone 314-394-3100
Fax 314-394-3199
Missouri Certificate of Authority: 001578

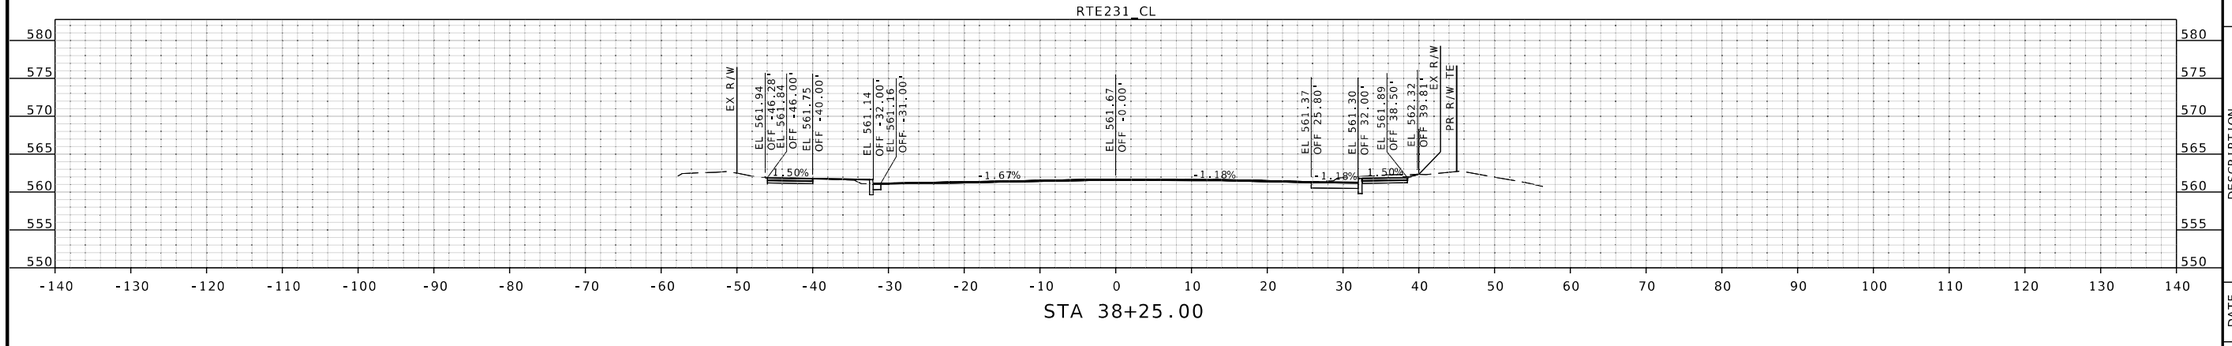

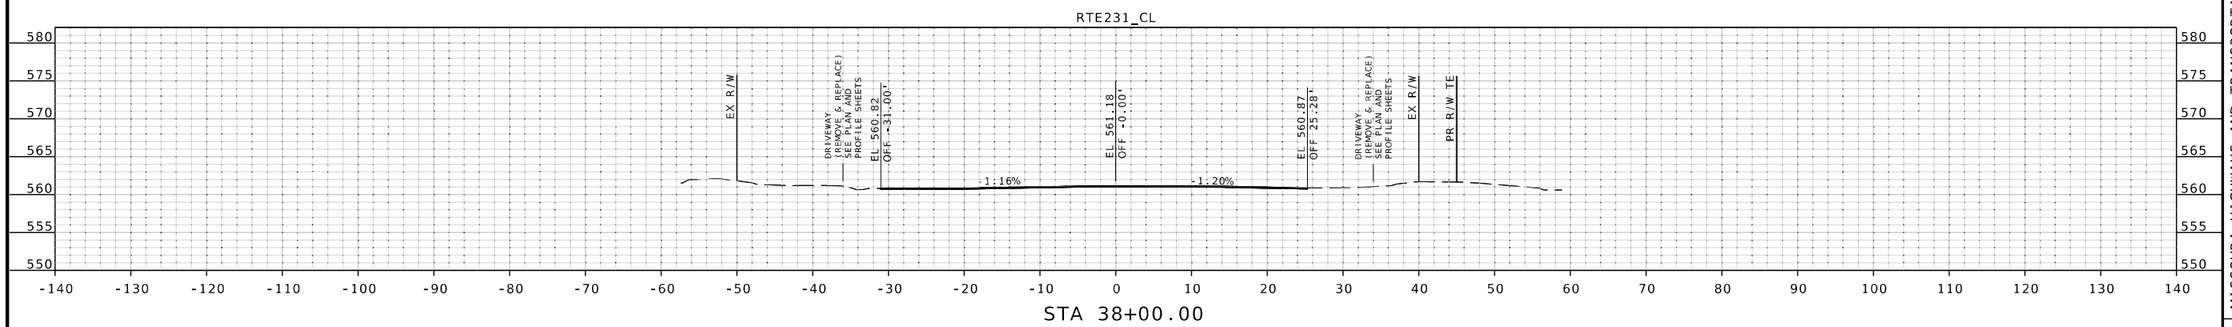

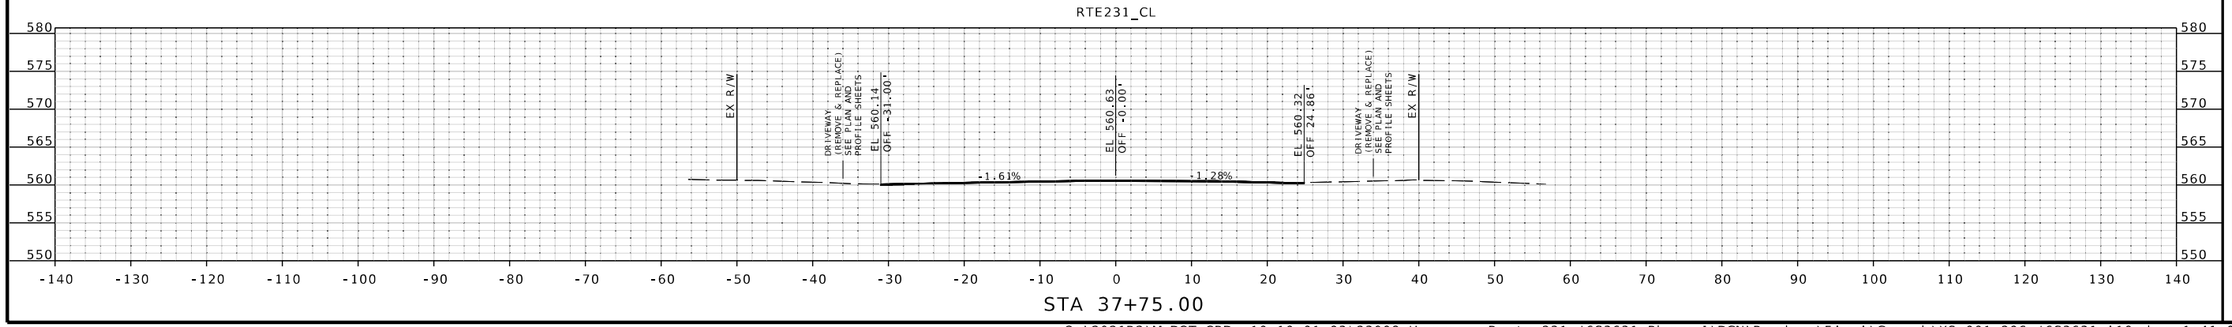

STATE OF MISSOURI
JOHN P. HUEBBE
NUMBER PE-2008019548
PROFESSIONAL ENGINEER
6/12/25
John P. Huebbe PE-2008019548
Discipline: Professional Engineer
John Huebbe

DATE PREPARED
6/12/2025

ROUTE	STATE
231	MO
DISTRICT	SHEET NO.
SL	33

COUNTY
ST LOUIS

JOB NO.
J6S3631

CONTRACT ID.
.

PROJECT NO.
.

BRIDGE NO.
.

DESCRIPTION	DATE
.	.
.	.
.	.
.	.
.	.
.	.
.	.
.	.

IF A SEAL IS PRESENT ON THIS SHEET IT HAS BEEN ELECTRONICALLY SEALED AND DATED.

MISSOURI HIGHWAYS AND TRANSPORTATION COMMISSION
105 WEST CAPITOL
JEFFERSON CITY, MO 65102
1-888-ASK-MODOT (1-888-275-6636)

EFK•Moen
Civil Engineering Design
13523 Barrett Parkway Dr
Suite 250
St. Louis, MO 63021
Phone 314-394-3100
Fax 314-394-3199
Missouri Certificate of Authority: 001578

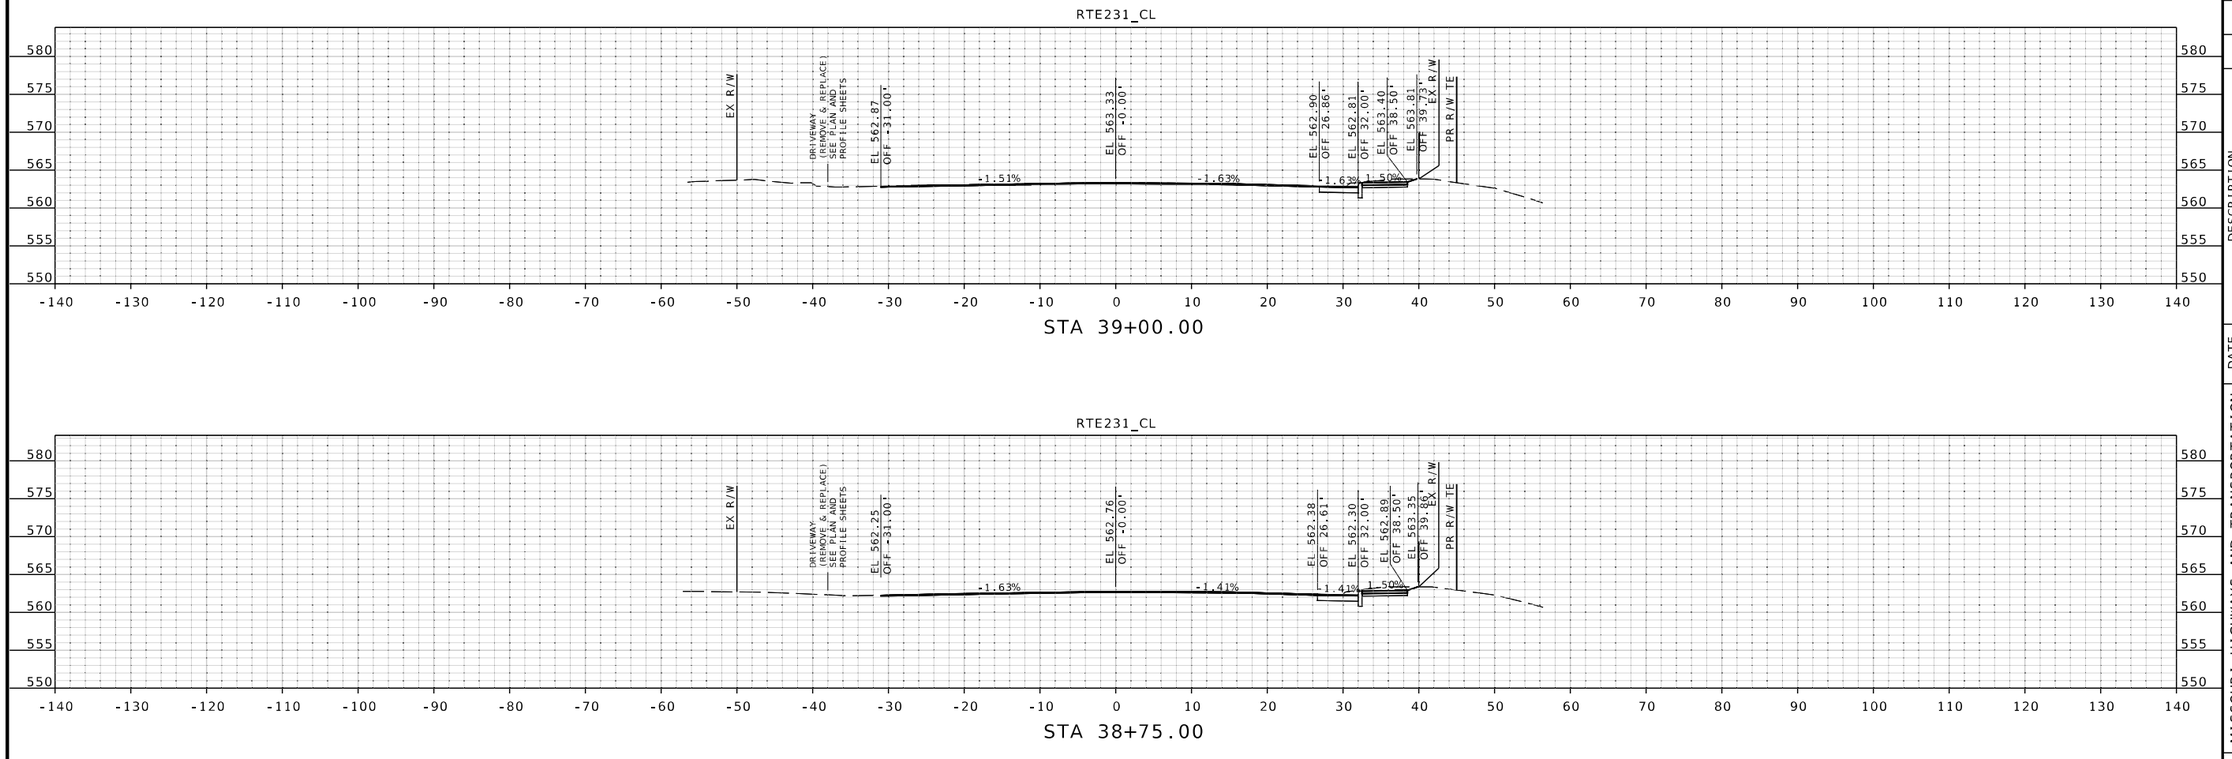

STATE OF MISSOURI
JOHN P. HUEBBE
NUMBER PE-2008019548
PROFESSIONAL ENGINEER
6/12/25
John P. Huebbe PE-2008019548
Discipline: Professional Engineer

DATE PREPARED
6/12/2025

ROUTE	STATE
231	MO
DISTRICT	SHEET NO.
SL	34

COUNTY
ST LOUIS

JOB NO.
J6S3631

CONTRACT ID.
.

PROJECT NO.
.

BRIDGE NO.
.

DESCRIPTION	DATE
.	.
.	.
.	.
.	.
.	.
.	.
.	.
.	.

IF A SEAL IS PRESENT ON THIS SHEET IT HAS BEEN ELECTRONICALLY SEALED AND DATED.

MISSOURI HIGHWAYS AND TRANSPORTATION COMMISSION
105 WEST CAPITOL
JEFFERSON CITY, MO 65102
1-888-ASK-MODOT (1-888-275-6636)

EFK•Moen
Civil Engineering Design
13523 Barrett Parkway Dr
Suite 250
St. Louis, MO 63021
Phone 314-394-3100
Fax 314-394-3199
Missouri Certificate of Authority: 001578

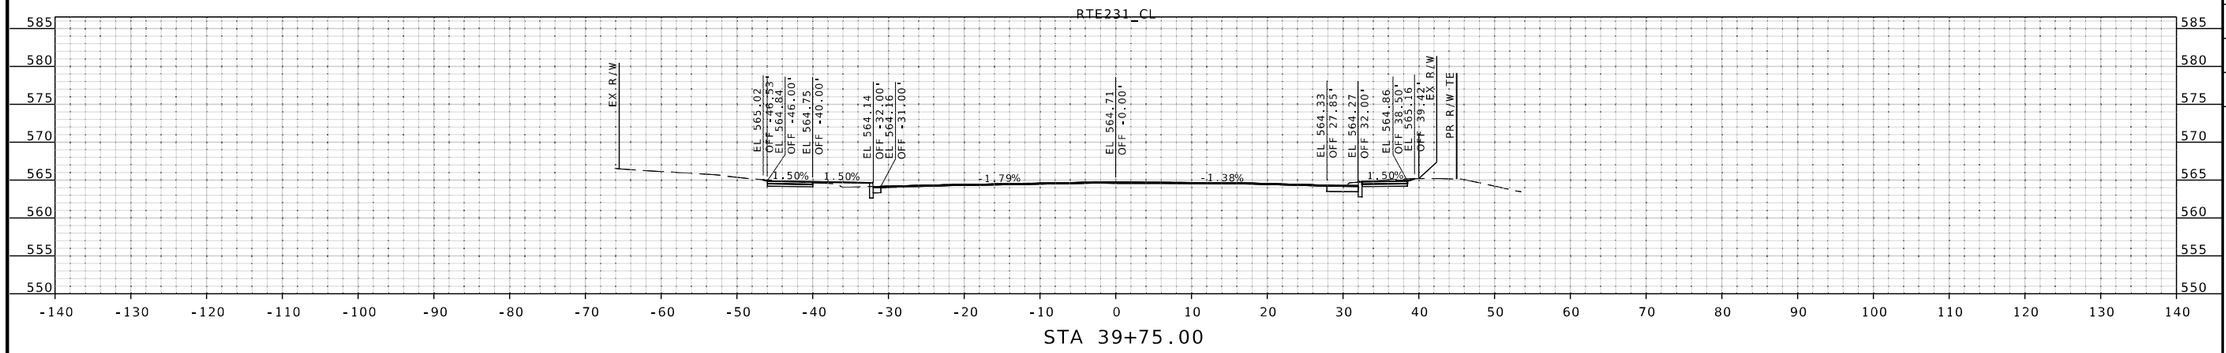

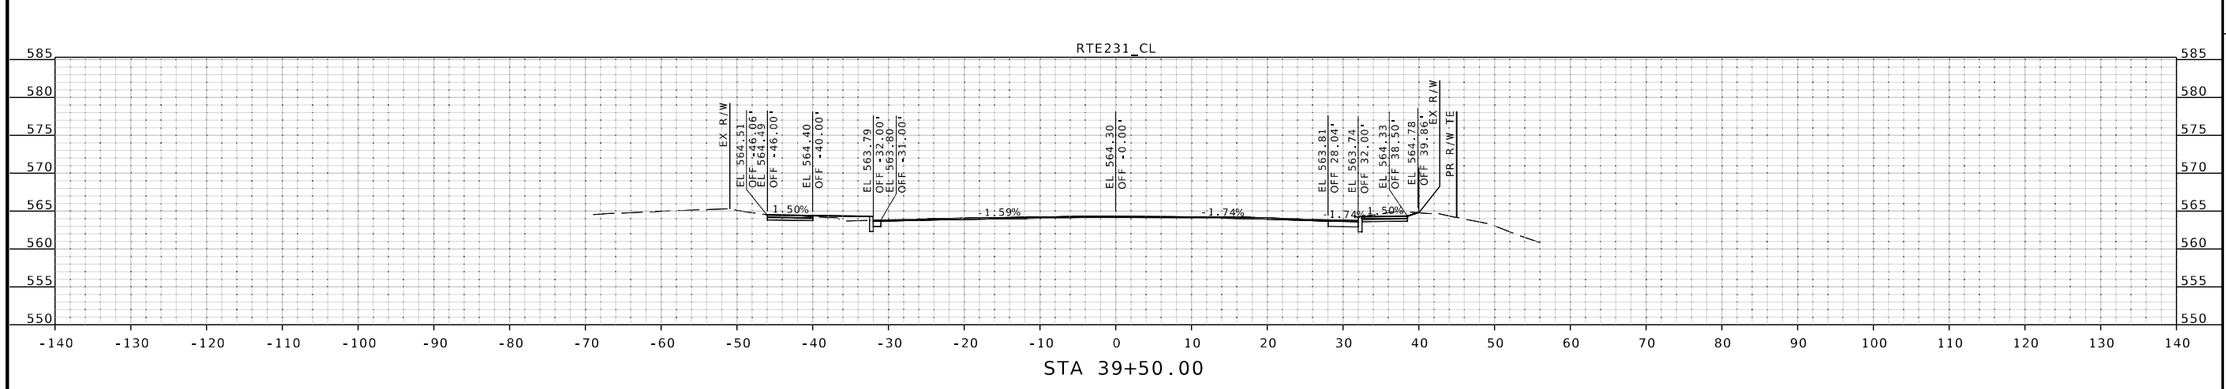

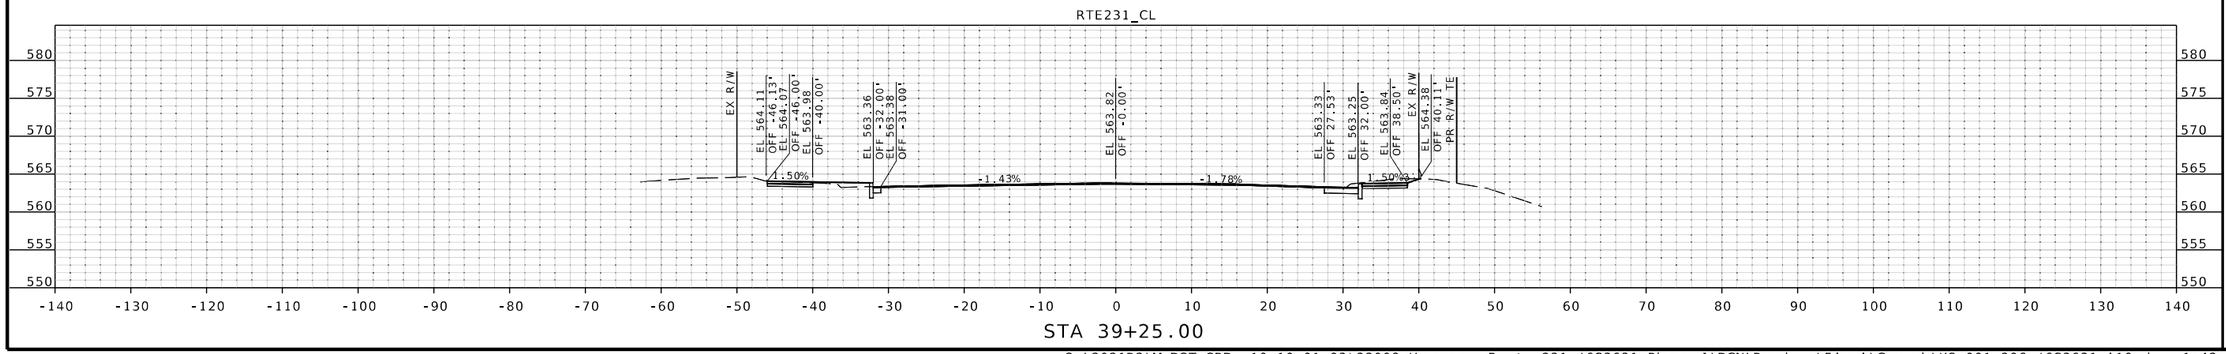

IF A SEAL IS PRESENT ON THIS SHEET IT HAS BEEN ELECTRONICALLY SEALED AND DATED.

STATE OF MISSOURI
JOHN P. HUEBBE
NUMBER PE-2008019548
PROFESSIONAL ENGINEER
6/12/25
John P. Huebbe PE-2008019548
Discipline: Professional Engineer
John Huebbe

DATE PREPARED
6/12/2025

ROUTE	STATE
231	MO
DISTRICT	SHEET NO.
SL	35

COUNTY
ST LOUIS

JOB NO.
J6S3631

CONTRACT ID.
.

PROJECT NO.
.

BRIDGE NO.
.

DESCRIPTION	DATE
.	.
.	.
.	.
.	.
.	.
.	.
.	.
.	.

MISSOURI HIGHWAYS AND TRANSPORTATION COMMISSION

105 WEST CAPITOL
JEFFERSON CITY, MO 65102
1-888-ASK-MODOT (1-888-275-6636)

EFK•Moen
Civil Engineering Design
13523 Barrett Parkway Dr
Suite 250
St. Louis, MO 63021
Phone 314-394-3100
Fax 314-394-3199
Missouri Certificate of Authority: 001578

O:\2021R2\MoDOT_ORD_v10.10.01.03\23008 Hanson - Route 231 J6S3631 Phase I\DGN\Roadway\Final\Geopak\XS_001-206_J6S3631_i10.dgn 1:42:09 PM 6/12/2025

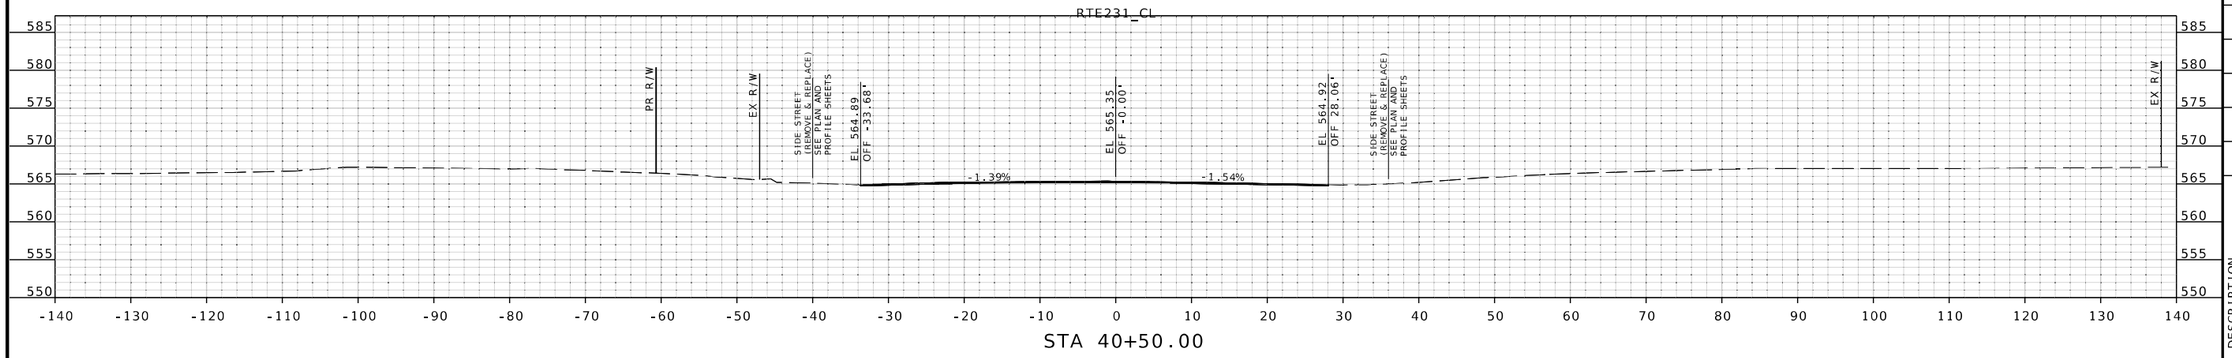

STA 40+50.00

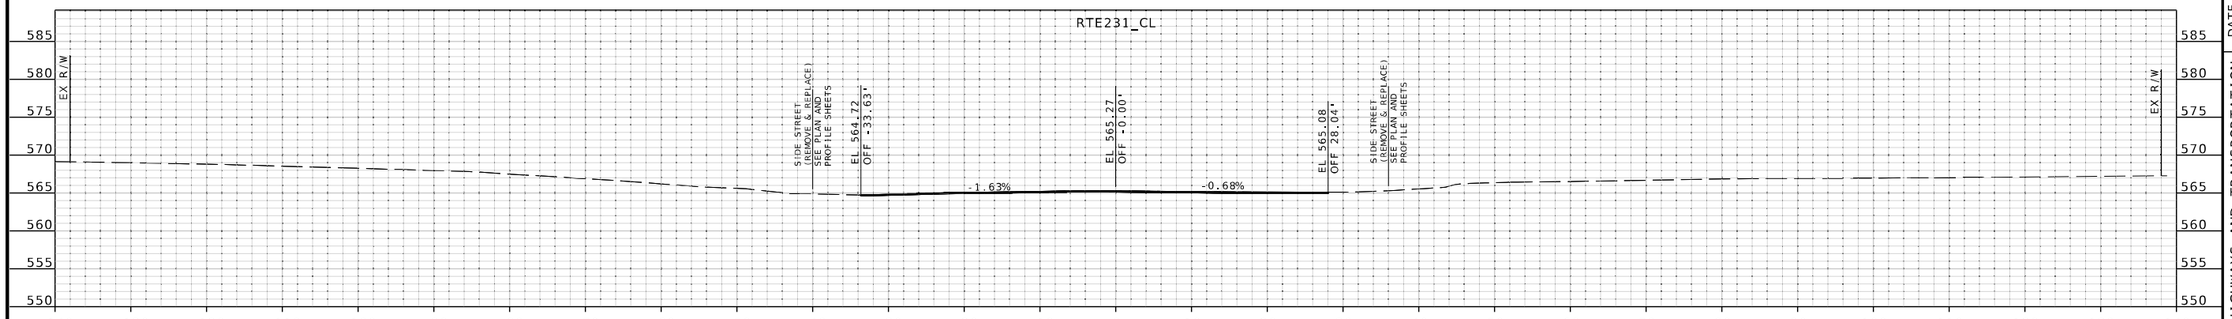

STA 40+25.00

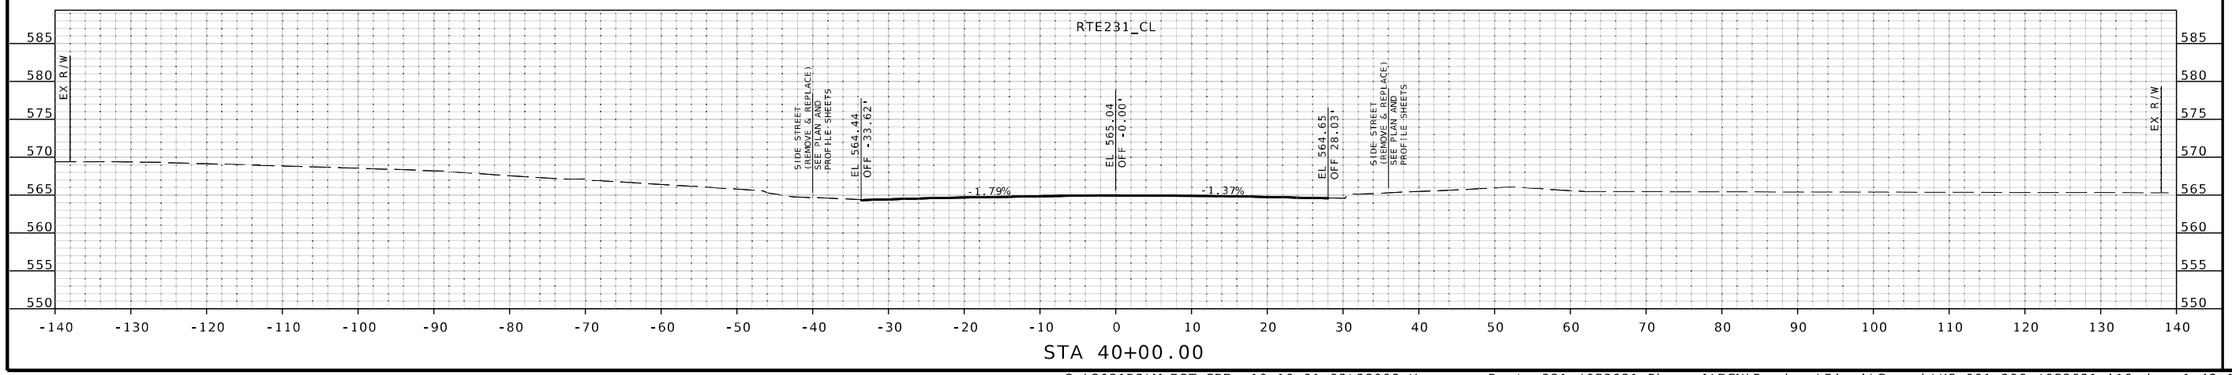

STA 40+00.00

STATE OF MISSOURI
JOHN P. HUEBBE
NUMBER PE-2008019548
PROFESSIONAL ENGINEER
6/12/25
John P. Huebbe PE-2008019548
Discipline: Professional Engineer
John Huebbe

DATE PREPARED
6/12/2025

ROUTE	STATE
231	MO
DISTRICT	SHEET NO.
SL	36

COUNTY
ST LOUIS

JOB NO.
J6S3631

CONTRACT ID.
.

PROJECT NO.
.

BRIDGE NO.
.

DESCRIPTION	DATE
.	.
.	.
.	.
.	.
.	.
.	.
.	.
.	.

IF A SEAL IS PRESENT ON THIS SHEET IT HAS BEEN ELECTRONICALLY SEALED AND DATED.

MISSOURI HIGHWAYS AND TRANSPORTATION COMMISSION

105 WEST CAPITOL
JEFFERSON CITY, MO 65102
1-888-ASK-MODOT (1-888-275-6636)

EFK•Moen
Civil Engineering Design
13523 Barrett Parkway Dr
Suite 250
St. Louis, MO 63021
Phone 314-394-3100
Fax 314-394-3199
Missouri Certificate of Authority: 001578

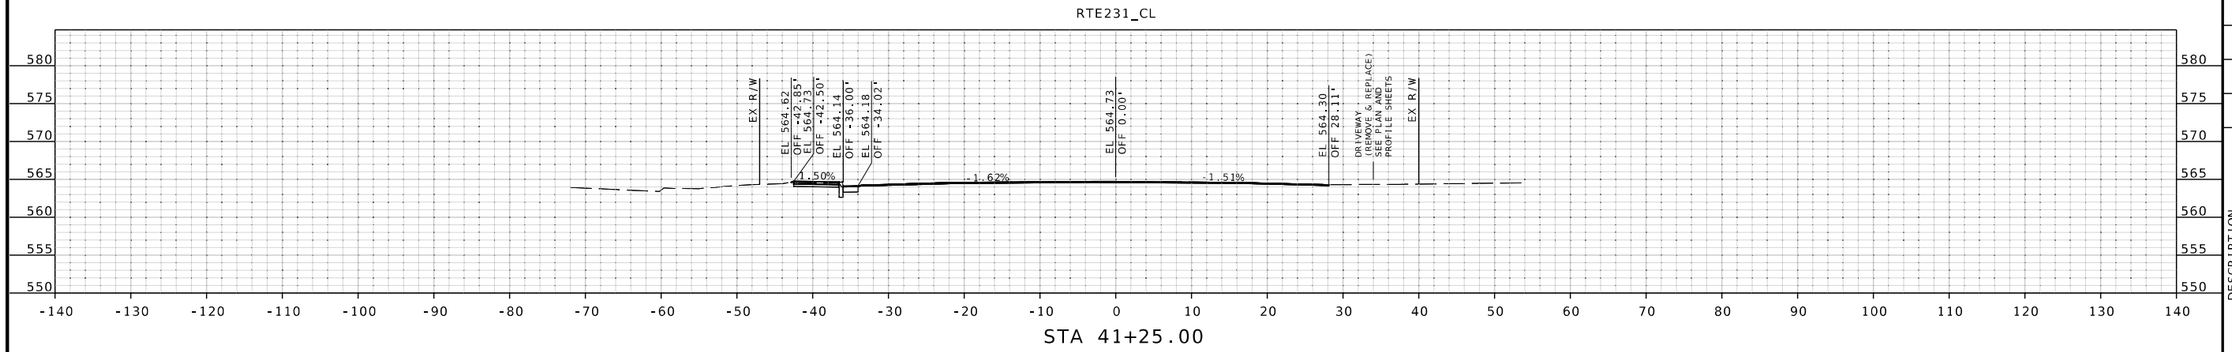

STA 41+25.00

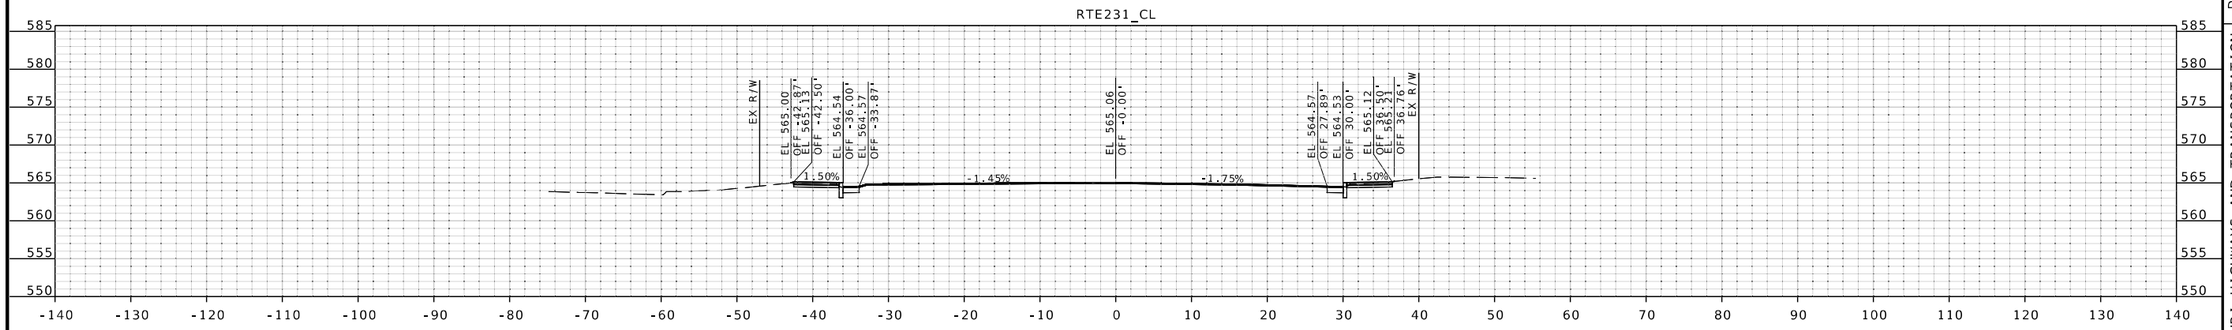

STA 41+00.00

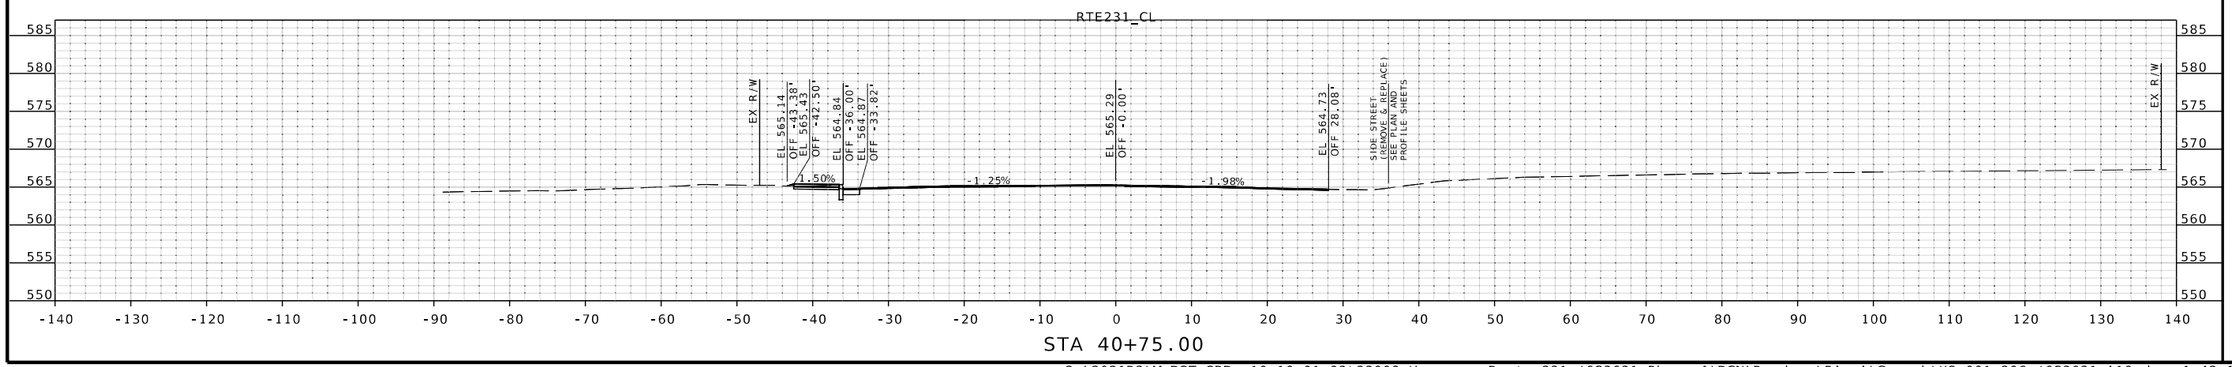

STA 40+75.00

STATE OF MISSOURI
JOHN P. HUEBBE
NUMBER PE-2008019548
PROFESSIONAL ENGINEER
6/12/25
John P. Huebbe PE-2008019548
Discipline: Professional Engineer
John Huebbe

DATE PREPARED
6/12/2025

ROUTE	STATE
231	MO
DISTRICT	SHEET NO.
SL	37

COUNTY
ST LOUIS

JOB NO.
J6S3631

CONTRACT ID.
.

PROJECT NO.
.

BRIDGE NO.
.

DESCRIPTION	DATE
.	.
.	.
.	.
.	.
.	.
.	.
.	.
.	.

IF A SEAL IS PRESENT ON THIS SHEET IT HAS BEEN ELECTRONICALLY SEALED AND DATED.

MISSOURI HIGHWAYS AND TRANSPORTATION COMMISSION

105 WEST CAPITOL
JEFFERSON CITY, MO 65102
1-888-ASK-MODOT (1-888-275-6636)

EFK•Moen
Civil Engineering Design
13523 Barrett Parkway Dr
Suite 250
St. Louis, MO 63021
Phone 314-394-3100
Fax 314-394-3199
Missouri Certificate of Authority: 001578

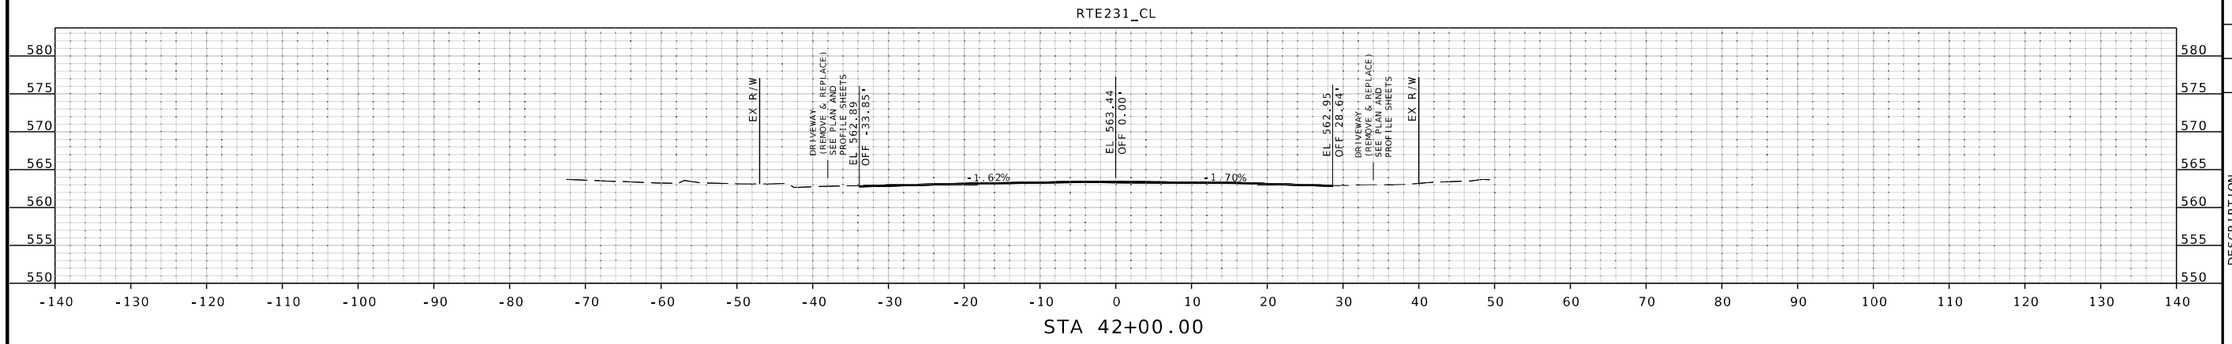

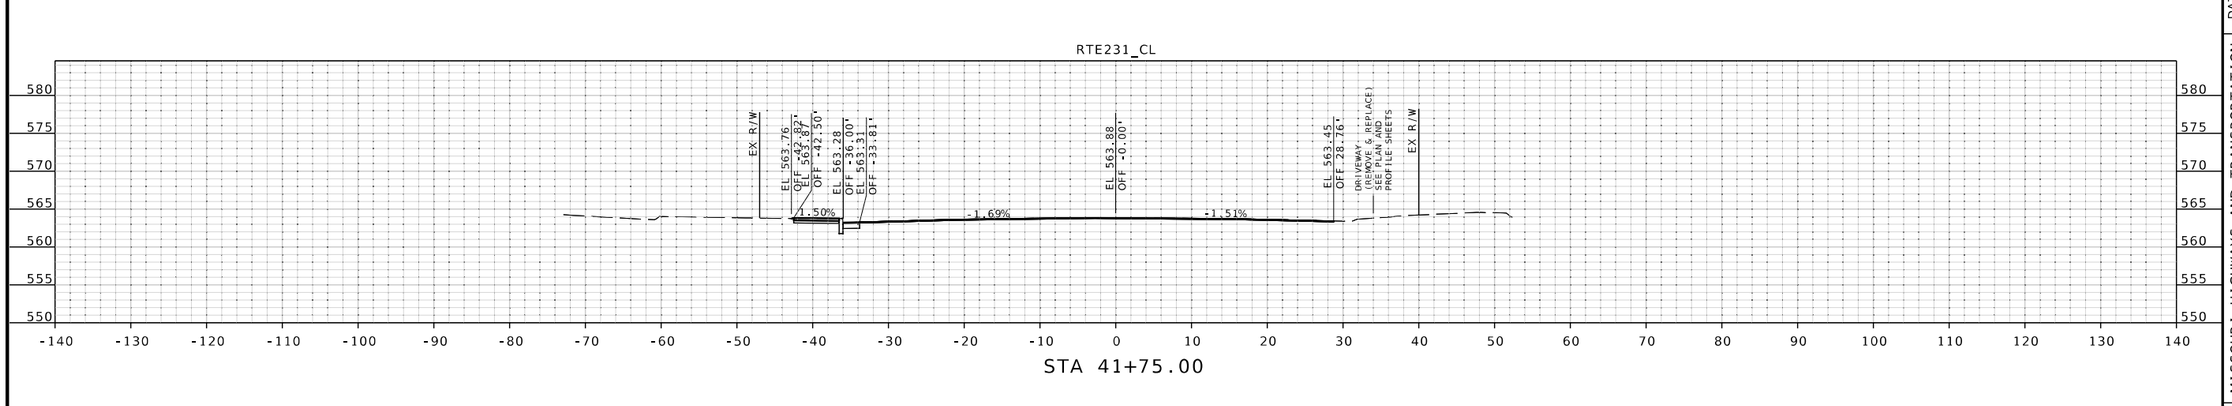

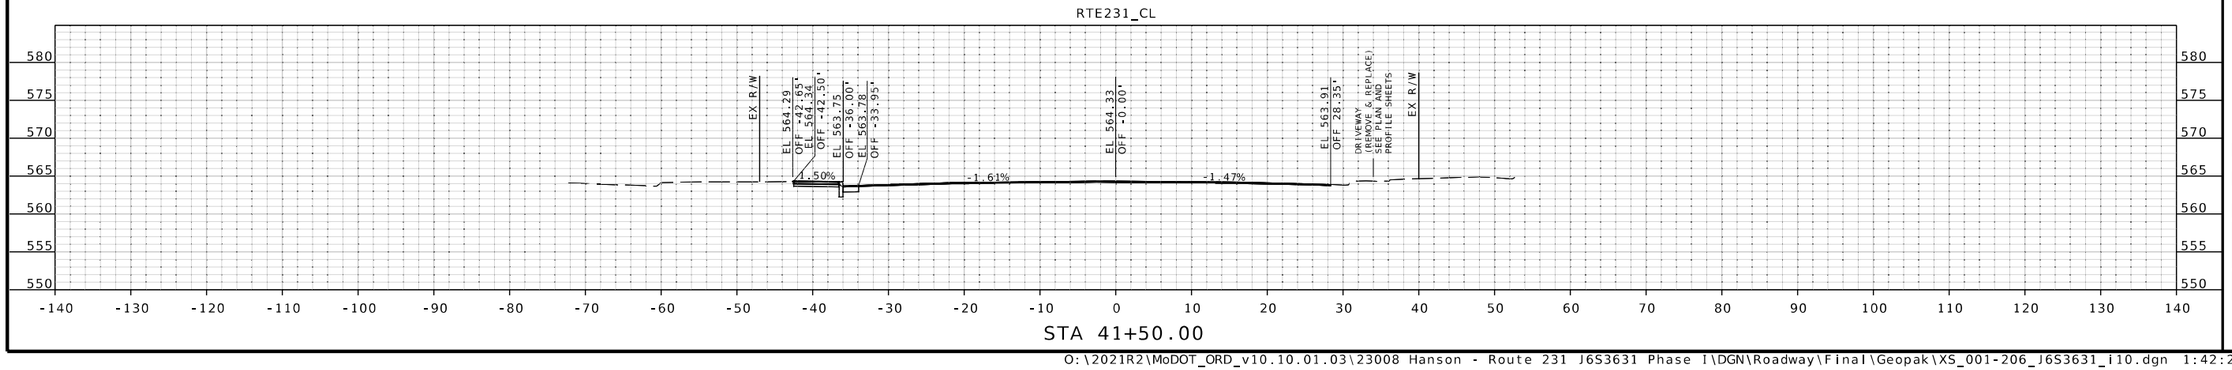

IF A SEAL IS PRESENT ON THIS SHEET IT HAS BEEN ELECTRONICALLY SEALED AND DATED.

STATE OF MISSOURI
JOHN P. HUEBBE
NUMBER PE-2008019548
PROFESSIONAL ENGINEER
6/12/25
John P. Huebbe PE-2008019548
Discipline: Professional Engineer
John Huebbe

DATE PREPARED
6/12/2025

ROUTE	STATE
231	MO
DISTRICT	SHEET NO.
SL	38

COUNTY
ST LOUIS

JOB NO.
J6S3631

CONTRACT ID.
.

PROJECT NO.
.

BRIDGE NO.
.

DESCRIPTION	DATE
.	.
.	.
.	.
.	.
.	.
.	.
.	.
.	.

MISSOURI HIGHWAYS AND TRANSPORTATION COMMISSION
105 WEST CAPITOL
JEFFERSON CITY, MO 65102
1-888-ASK-MODOT (1-888-275-6636)

EFK•Moen
Civil Engineering Design
13523 Barrett Parkway Dr
Suite 250
St. Louis, MO 63021
Phone 314-394-3100
Fax 314-394-3199
Missouri Certificate of Authority: 001578

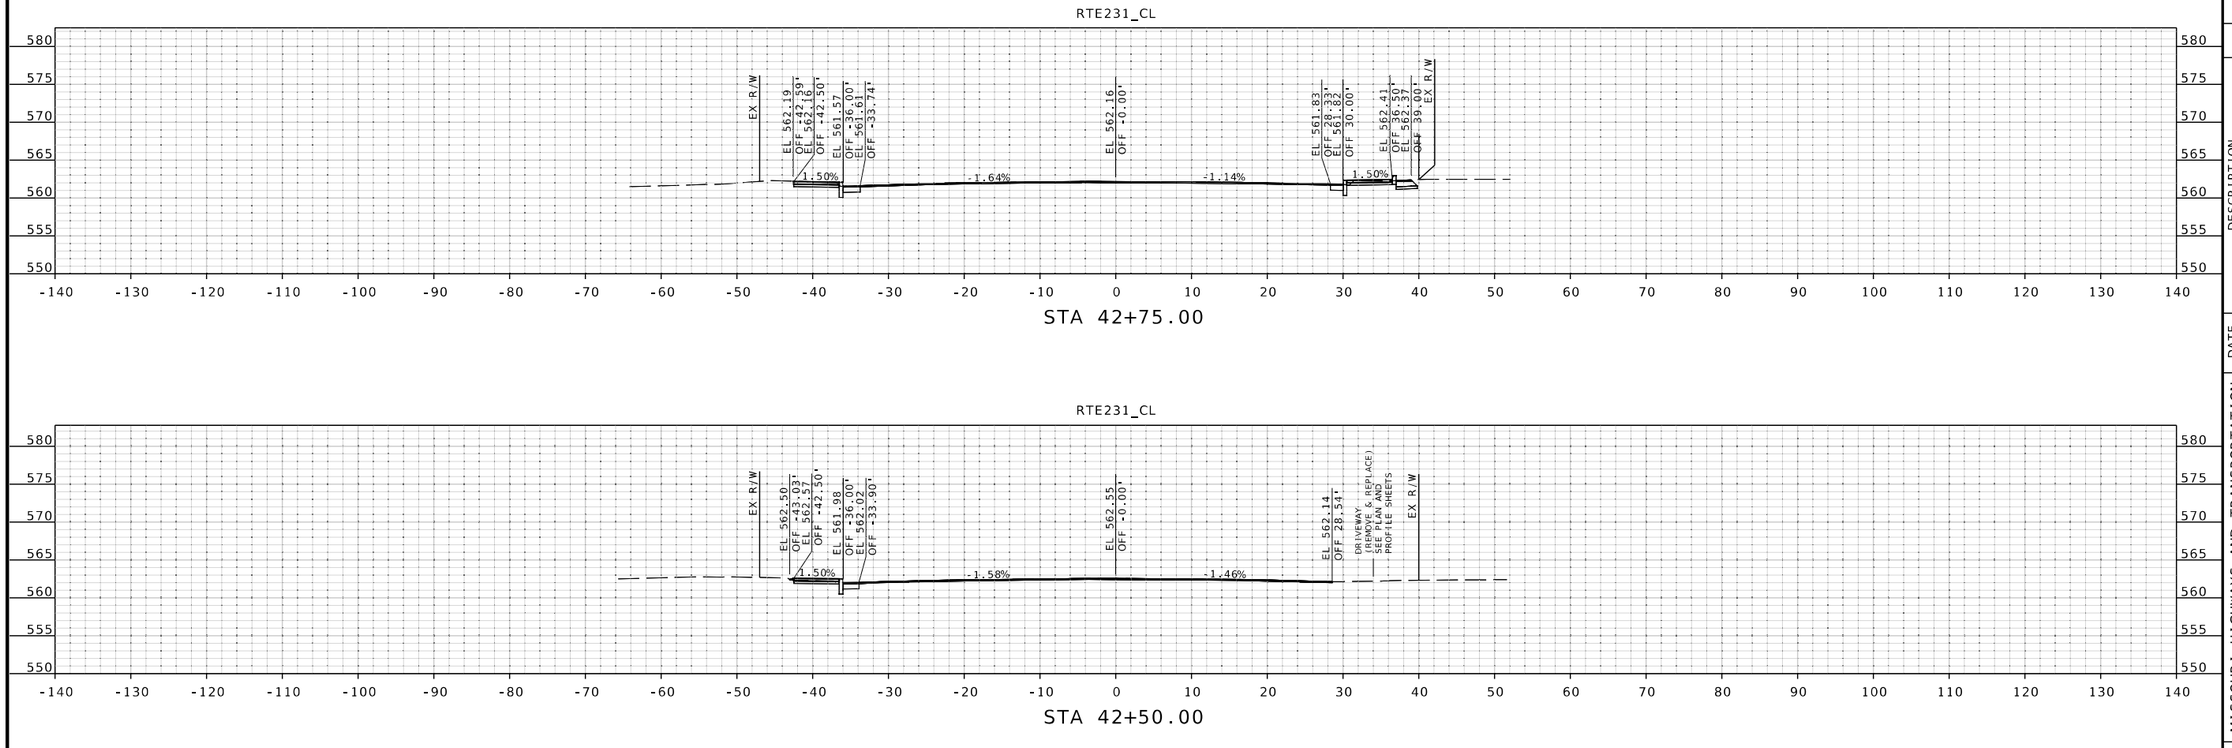

STATE OF MISSOURI
JOHN P. HUEBBE
NUMBER PE-2008019548
PROFESSIONAL ENGINEER
6/12/25
John P. Huebbe PE-2008019548
Discipline: Professional Engineer
John Huebbe

DATE PREPARED
6/12/2025

ROUTE	STATE
231	MO
DISTRICT	SHEET NO.
SL	39

COUNTY
ST LOUIS

JOB NO.
J6S3631

CONTRACT ID.
.

PROJECT NO.
.

BRIDGE NO.
.

DESCRIPTION	DATE
.	.
.	.
.	.
.	.
.	.
.	.
.	.
.	.

IF A SEAL IS PRESENT ON THIS SHEET IT HAS BEEN ELECTRONICALLY SEALED AND DATED.

MISSOURI HIGHWAYS AND TRANSPORTATION COMMISSION

105 WEST CAPITOL
JEFFERSON CITY, MO 65102
1-888-ASK-MODOT (1-888-275-6636)

EFK•Moen
Civil Engineering Design
13523 Barrett Parkway Dr
Suite 250
St. Louis, MO 63021
Phone 314-394-3100
Fax 314-394-3199
Missouri Certificate of Authority: 001578

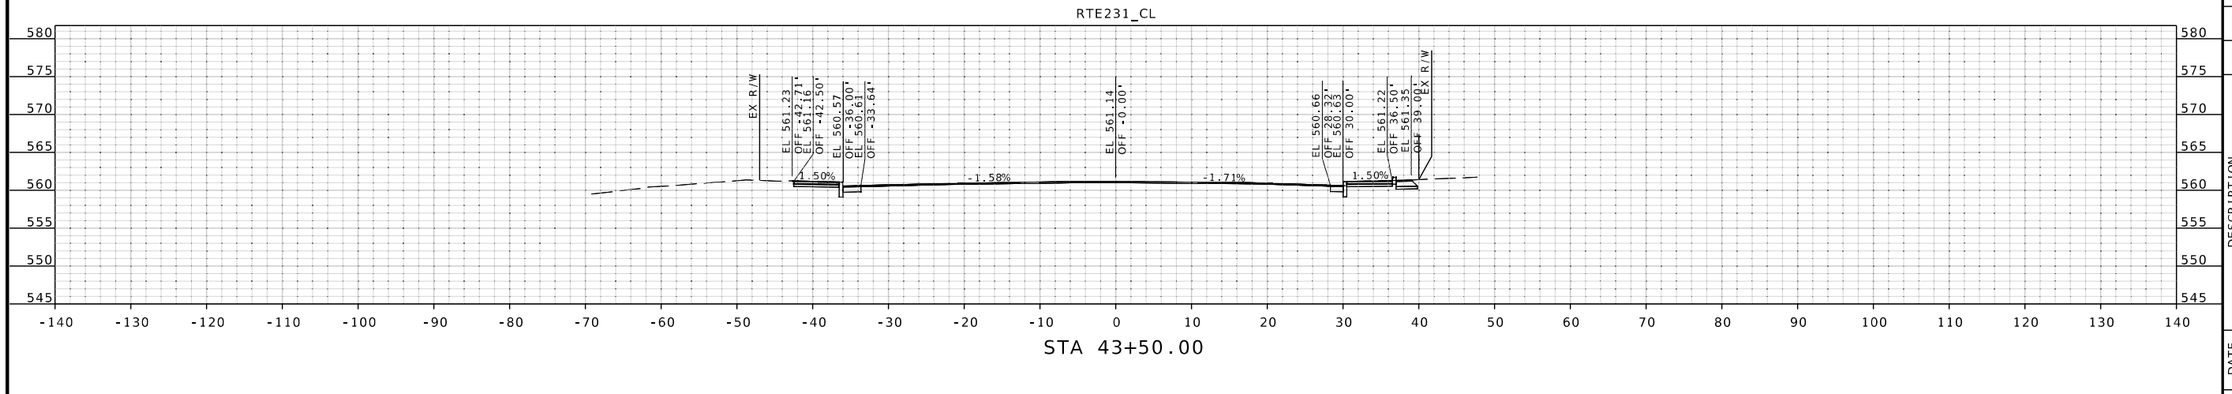

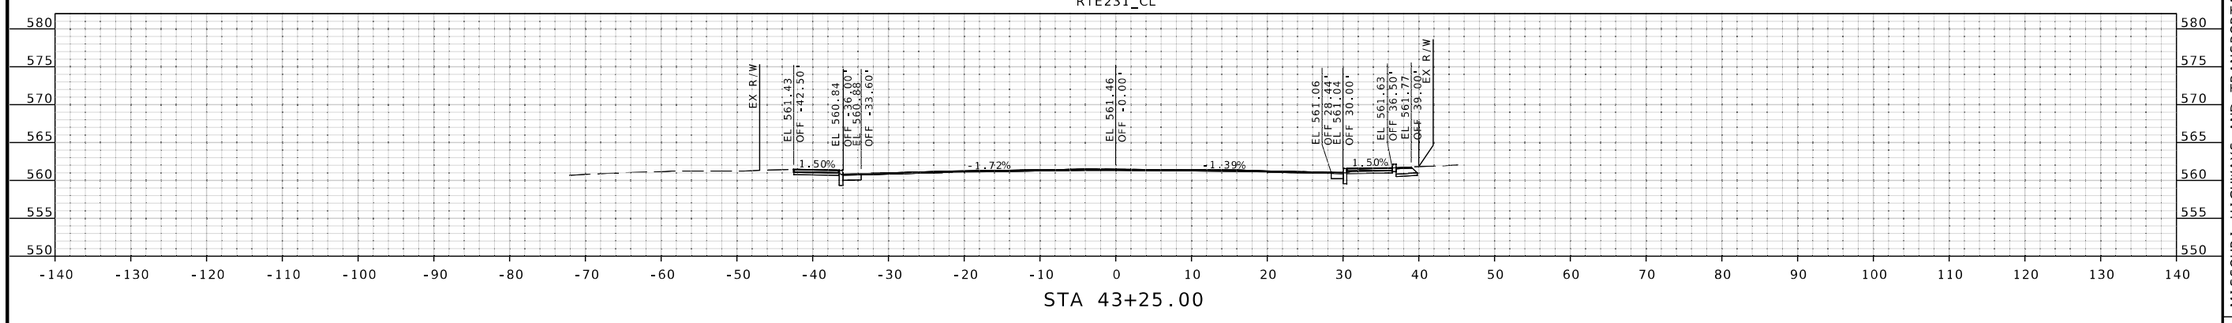

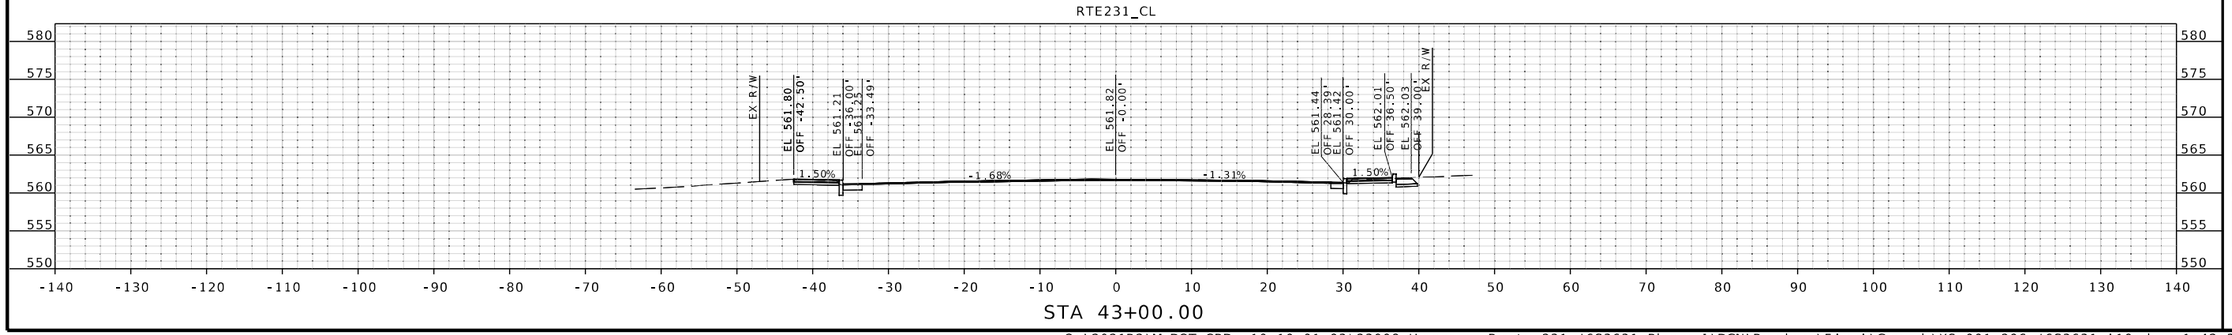

STATE OF MISSOURI
JOHN P. HUEBBE
NUMBER PE-2008019548
PROFESSIONAL ENGINEER
6/12/25
John P. Huebbe PE-2008019548
Discipline: Professional Engineer
John Huebbe

DATE PREPARED
6/12/2025

ROUTE	STATE
231	MO
DISTRICT	SHEET NO.
SL	40

COUNTY
ST LOUIS

JOB NO.
J6S3631

CONTRACT ID.
.

PROJECT NO.
.

BRIDGE NO.
.

DESCRIPTION	DATE
.	.
.	.
.	.
.	.
.	.
.	.
.	.
.	.

MISSOURI HIGHWAYS AND TRANSPORTATION COMMISSION
105 WEST CAPITOL
JEFFERSON CITY, MO 65102
1-888-ASK-MODOT (1-888-275-6636)

EFK•Moen
Civil Engineering Design
13523 Barrett Parkway Dr
Suite 250
St. Louis, MO 63021
Phone 314-394-3100
Fax 314-394-3199
Missouri Certificate of Authority: 001578

IF A SEAL IS PRESENT ON THIS SHEET IT HAS BEEN ELECTRONICALLY SEALED AND DATED.

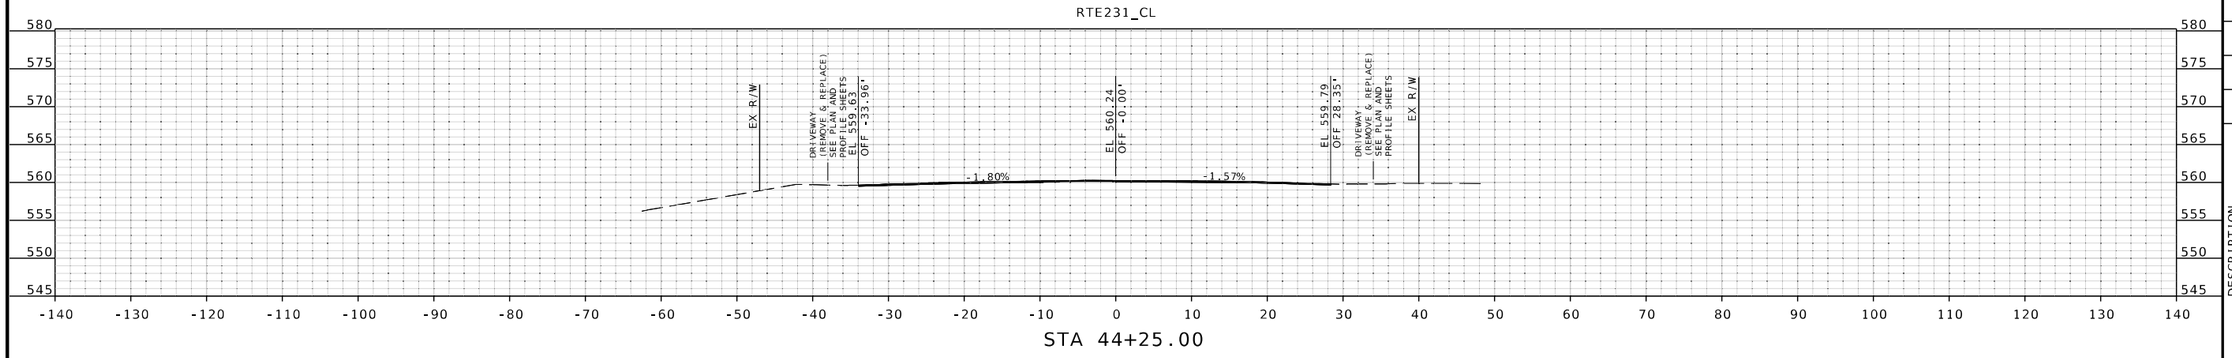

STA 44+25.00

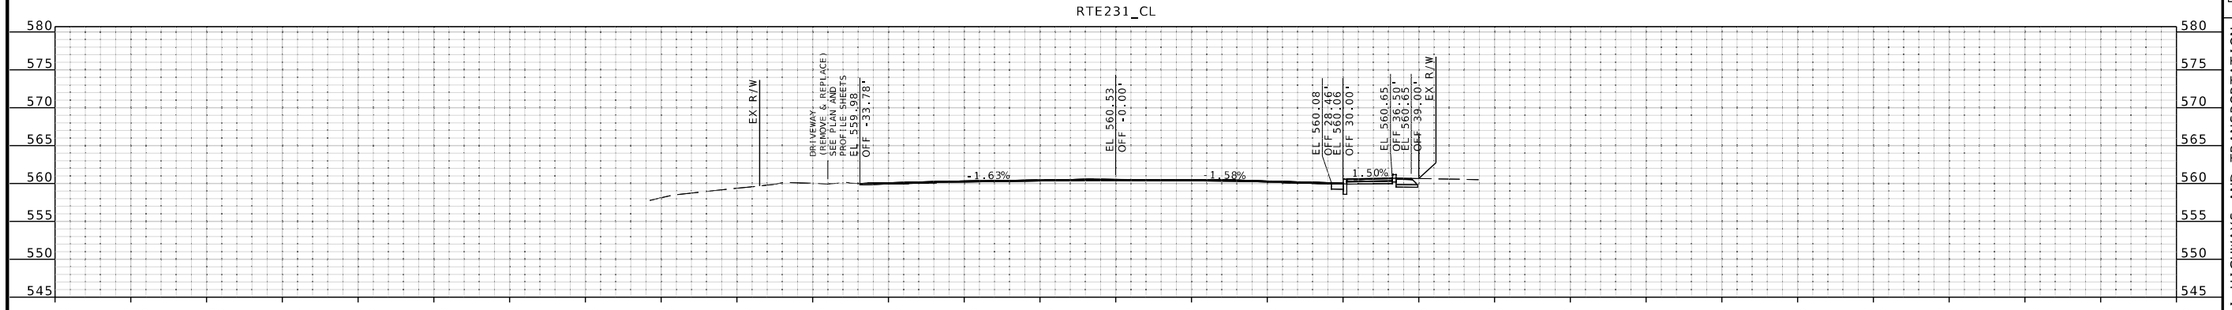

STA 44+00.00

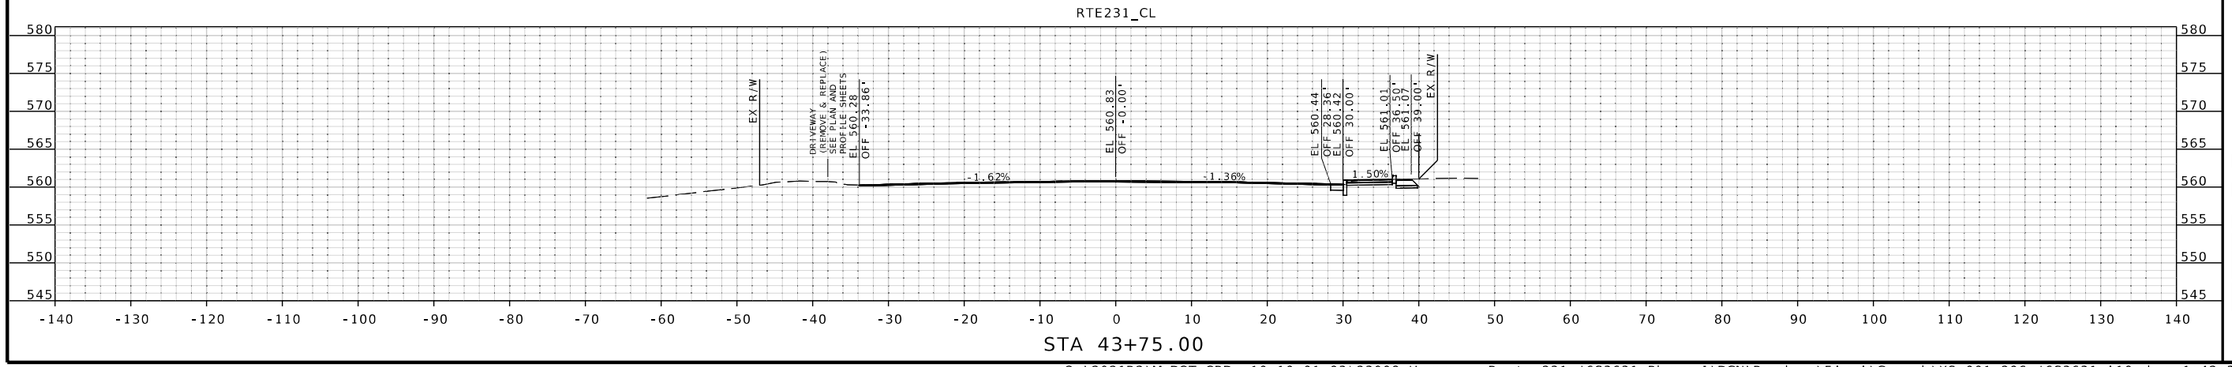

STA 43+75.00

STATE OF MISSOURI
JOHN P. HUEBBE
NUMBER PE-2008019548
PROFESSIONAL ENGINEER
6/12/25
John P. Huebbe PE-2008019548
Discipline: Professional Engineer
John Huebbe

DATE PREPARED
6/12/2025

ROUTE	STATE
231	MO
DISTRICT	SHEET NO.
SL	41

COUNTY
ST LOUIS

JOB NO.
J6S3631

CONTRACT ID.
.

PROJECT NO.
.

BRIDGE NO.
.

DESCRIPTION	DATE
.	.
.	.
.	.
.	.
.	.
.	.
.	.
.	.

MISSOURI HIGHWAYS AND TRANSPORTATION COMMISSION

105 WEST CAPITOL
JEFFERSON CITY, MO 65102
1-888-ASK-MODOT (1-888-275-6636)

EFK•Moen
Civil Engineering Design
13523 Barrett Parkway Dr
Suite 250
St. Louis, MO 63021
Phone 314-394-3100
Fax 314-394-3199
Missouri Certificate of Authority: 001578

IF A SEAL IS PRESENT ON THIS SHEET IT HAS BEEN ELECTRONICALLY SEALED AND DATED.

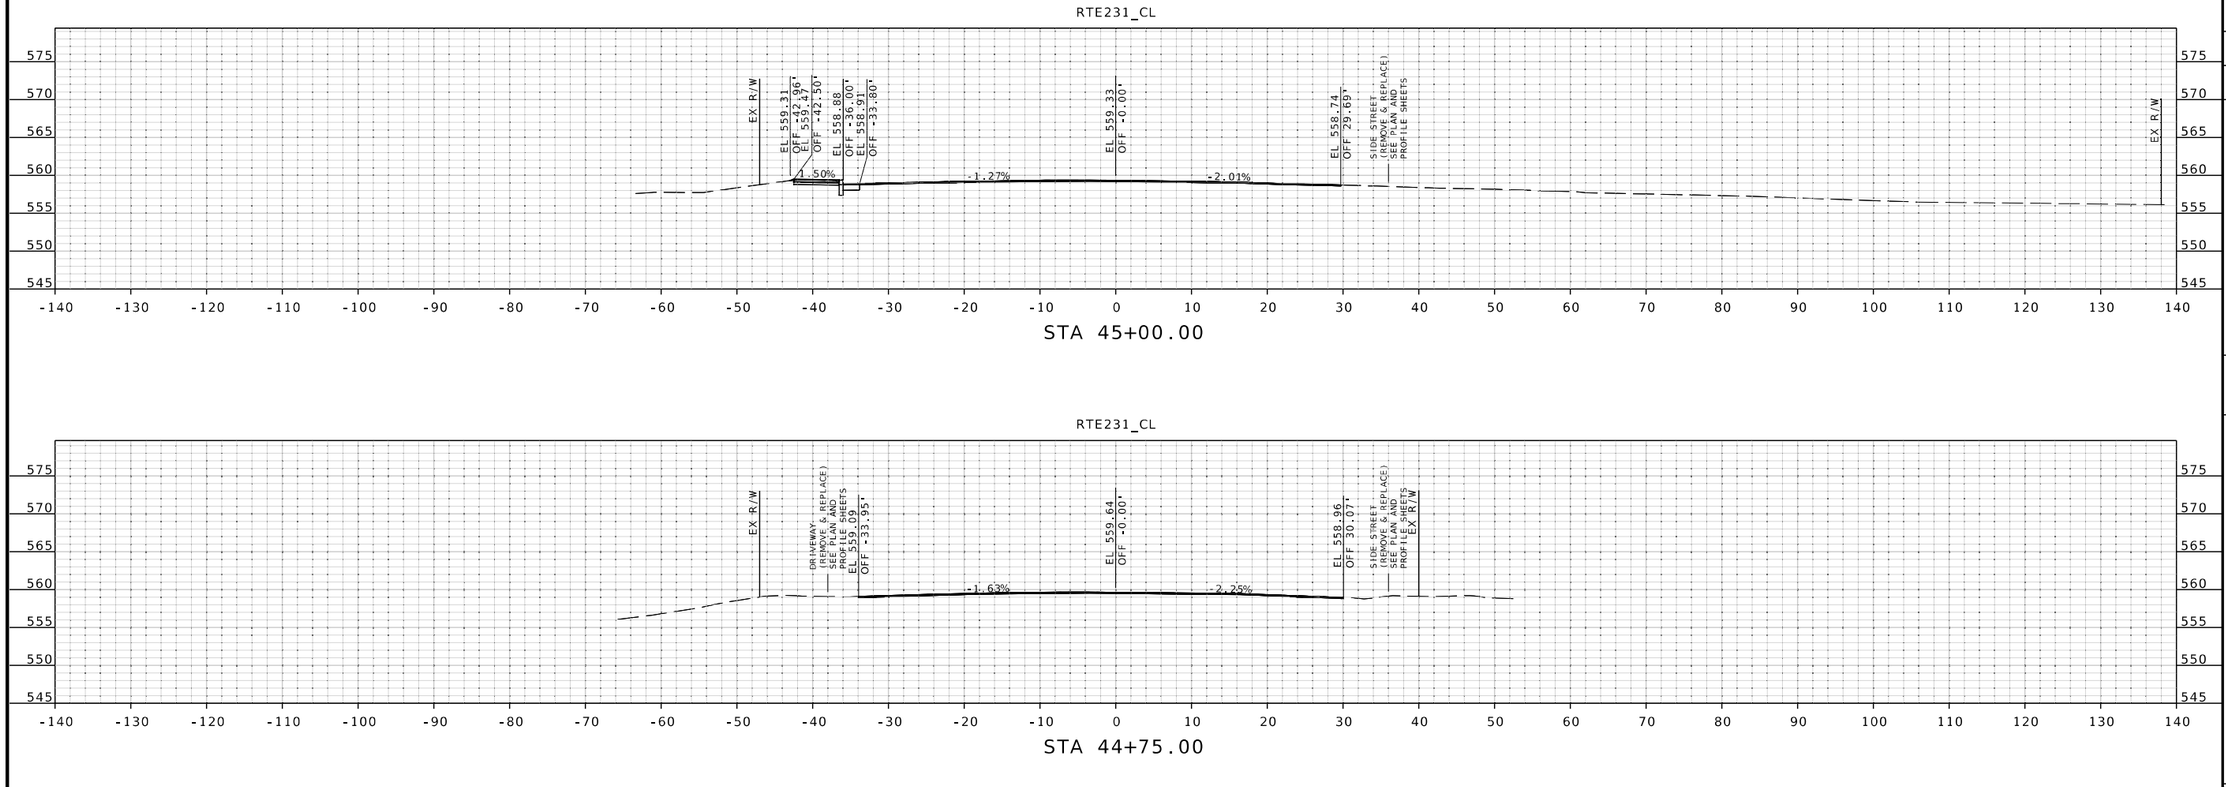

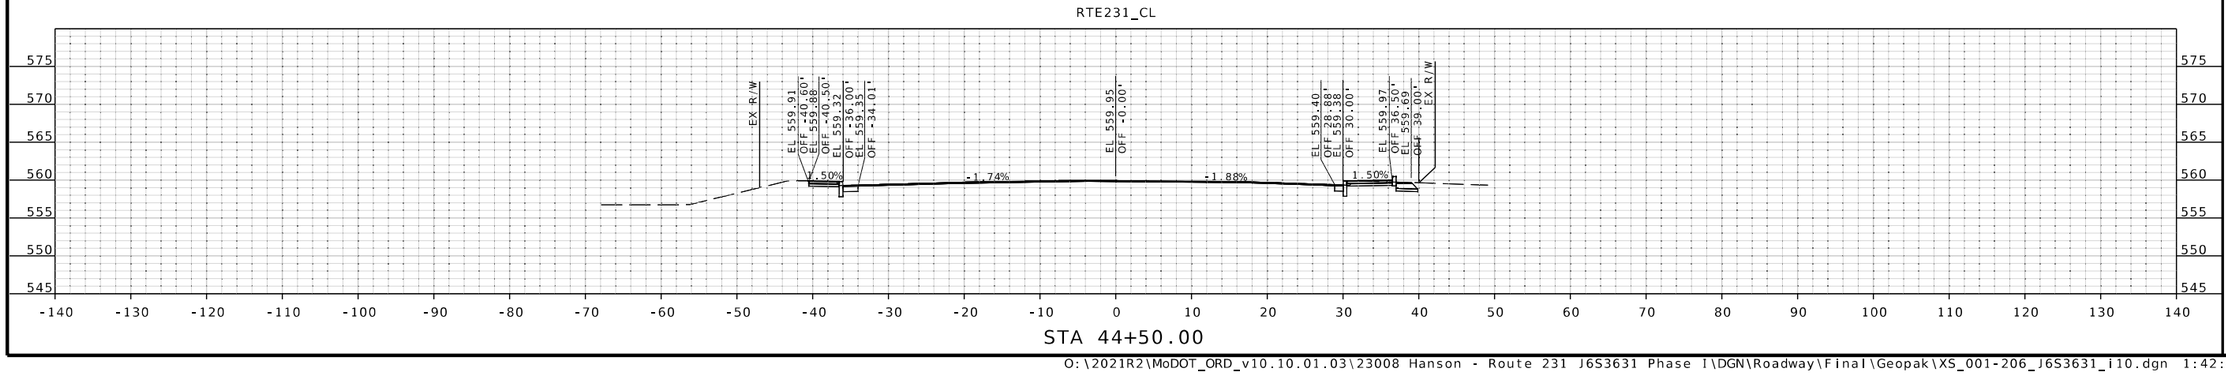

IF A SEAL IS PRESENT ON THIS SHEET IT HAS BEEN ELECTRONICALLY SEALED AND DATED.

STATE OF MISSOURI
JOHN P. HUEBBE
NUMBER PE-2008019548
PROFESSIONAL ENGINEER
6/12/25
John P. Huebbe PE-2008019548
Discipline: Professional Engineer
John Huebbe

DATE PREPARED
6/12/2025

ROUTE	STATE
231	MO
DISTRICT	SHEET NO.
SL	42

COUNTY
ST LOUIS

JOB NO.
J6S3631

CONTRACT ID.
.

PROJECT NO.
.

BRIDGE NO.
.

DESCRIPTION	DATE
.	.
.	.
.	.
.	.
.	.
.	.
.	.
.	.

MISSOURI HIGHWAYS AND TRANSPORTATION COMMISSION
105 WEST CAPITOL
JEFFERSON CITY, MO 65102
1-888-ASK-MODOT (1-888-275-6636)

EFK•Moen
Civil Engineering Design
13523 Barrett Parkway Dr
Suite 250
St. Louis, MO 63021
Phone 314-394-3100
Fax 314-394-3199
Missouri Certificate of Authority: 001578

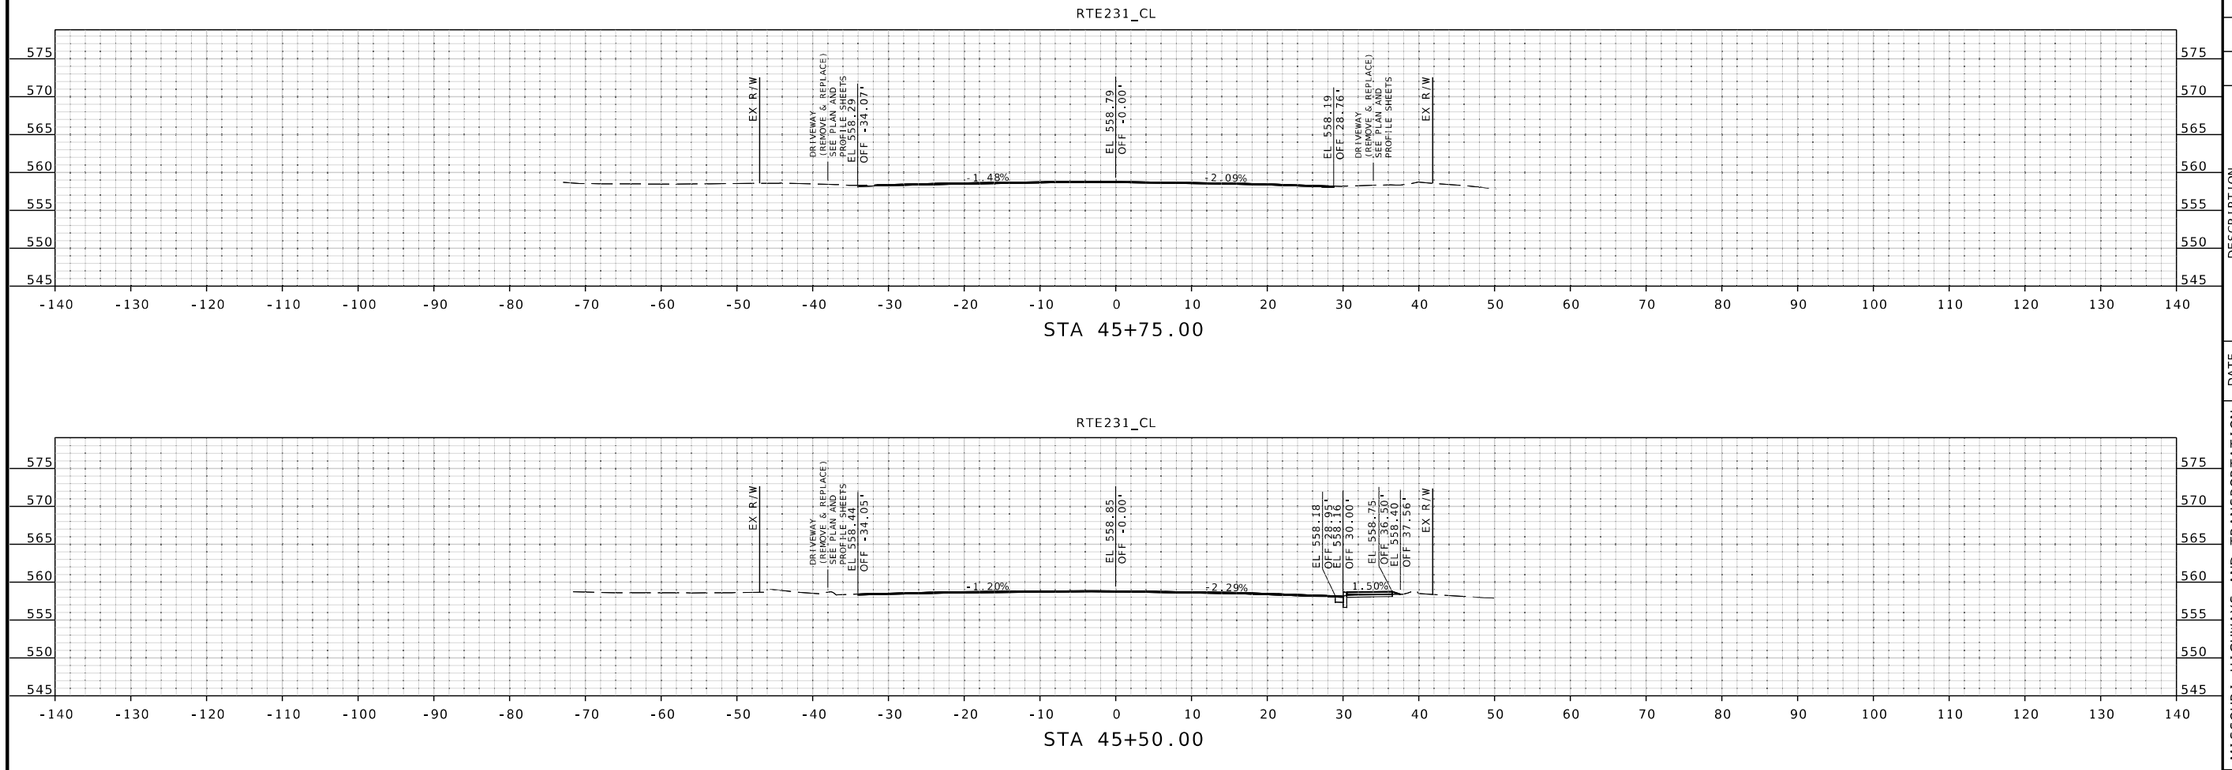

STATE OF MISSOURI
JOHN P. HUEBBE
NUMBER PE-2008019548
PROFESSIONAL ENGINEER
6/12/25
John P. Huebbe PE-2008019548
Discipline: Professional Engineer
John Huebbe

DATE PREPARED
6/12/2025

ROUTE	STATE
231	MO
DISTRICT	SHEET NO.
SL	43

COUNTY
ST LOUIS

JOB NO.
J6S3631

CONTRACT ID.
.

PROJECT NO.
.

BRIDGE NO.
.

DESCRIPTION	DATE
.	.
.	.
.	.
.	.
.	.
.	.
.	.
.	.

IF A SEAL IS PRESENT ON THIS SHEET IT HAS BEEN ELECTRONICALLY SEALED AND DATED.

MISSOURI HIGHWAYS AND TRANSPORTATION COMMISSION
105 WEST CAPITOL
JEFFERSON CITY, MO 65102
1-888-ASK-MODOT (1-888-275-6636)

EFK•Moen
Civil Engineering Design
13523 Barrett Parkway Dr
Suite 250
St. Louis, MO 63021
Phone 314-394-3100
Fax 314-394-3199
Missouri Certificate of Authority: 001578

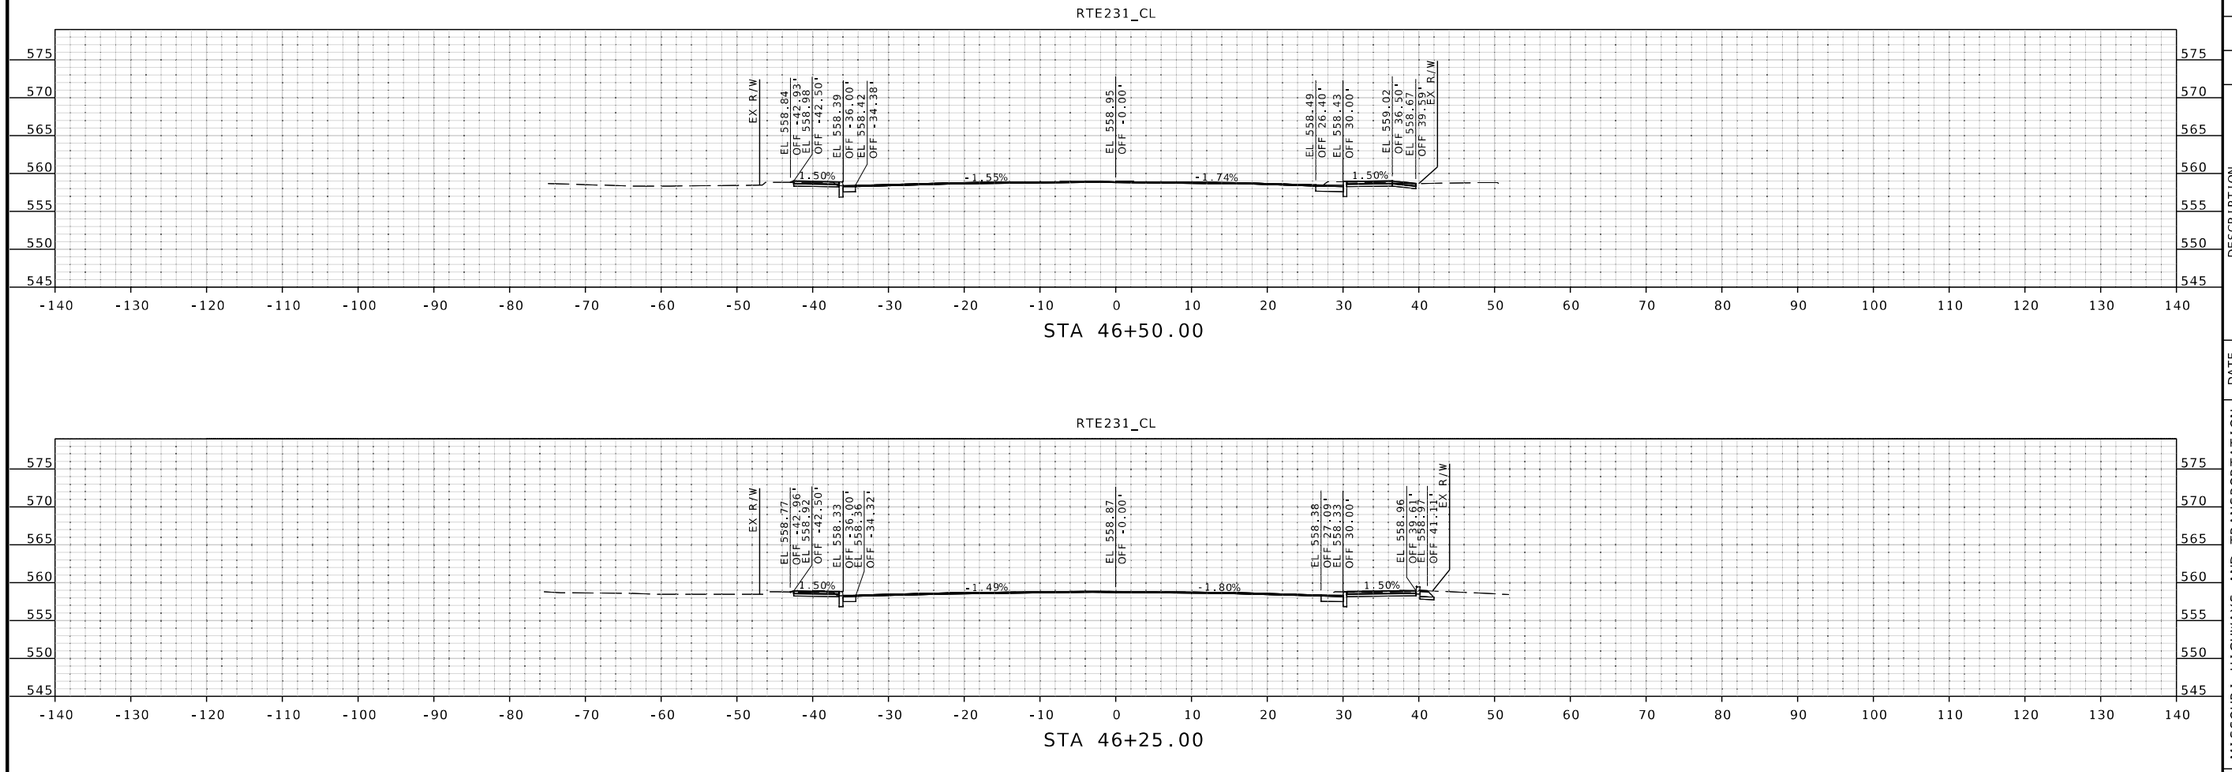

STATE OF MISSOURI
JOHN P. HUEBBE
NUMBER PE-2008019548
PROFESSIONAL ENGINEER
6/12/25
John P. Huebbe PE-2008019548
Discipline: Professional Engineer
John Huebbe

IF A SEAL IS PRESENT ON THIS SHEET IT HAS BEEN ELECTRONICALLY SEALED AND DATED.

DATE PREPARED
6/12/2025

ROUTE	STATE
231	MO
DISTRICT	SHEET NO.
SL	44

COUNTY
ST LOUIS

JOB NO.
J6S3631

CONTRACT ID.
.

PROJECT NO.
.

BRIDGE NO.
.

DESCRIPTION	DATE
.	.
.	.
.	.
.	.
.	.
.	.
.	.
.	.

MISSOURI HIGHWAYS AND TRANSPORTATION COMMISSION
105 WEST CAPITOL
JEFFERSON CITY, MO 65102
1-888-ASK-MODOT (1-888-275-6636)

EFK•Moen
Civil Engineering Design
13523 Barrett Parkway Dr
Suite 250
St. Louis, MO 63021
Phone 314-394-3100
Fax 314-394-3199
Missouri Certificate of Authority: 001578

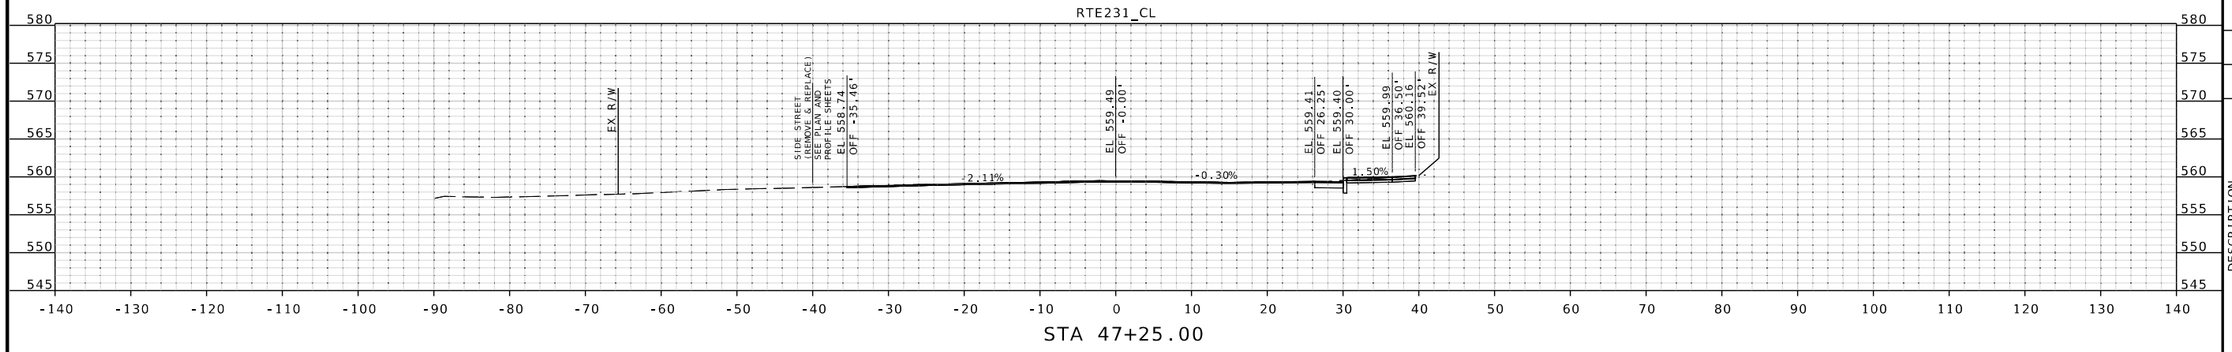

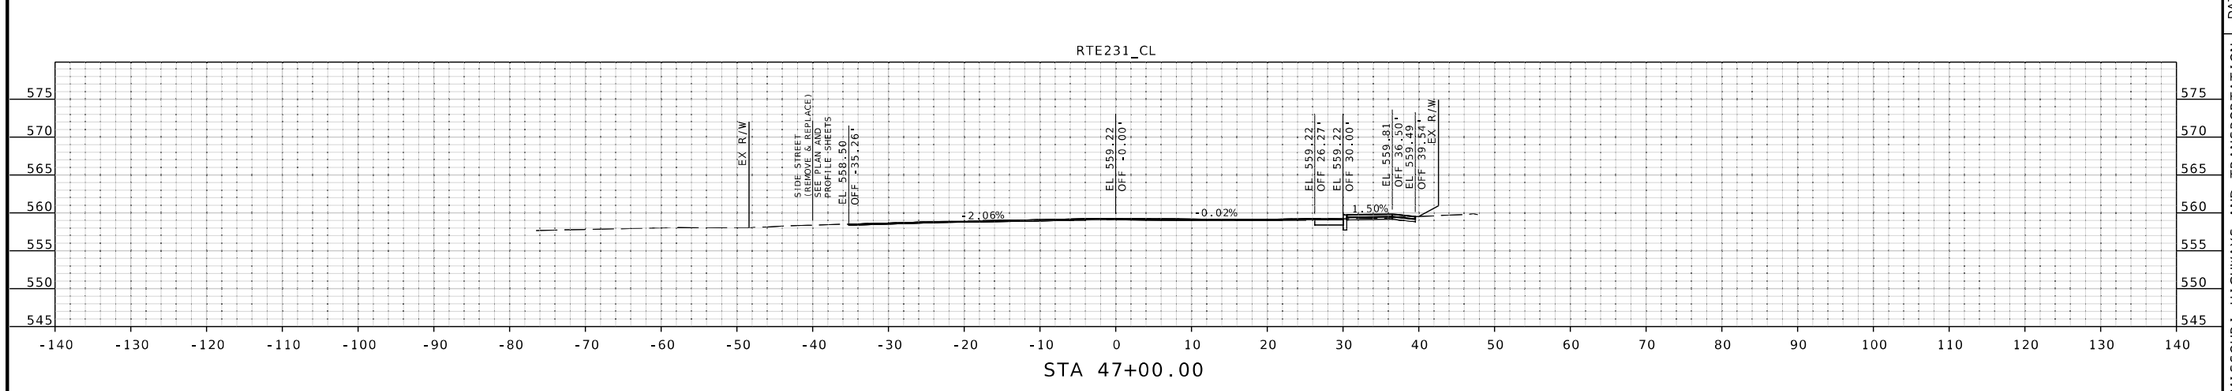

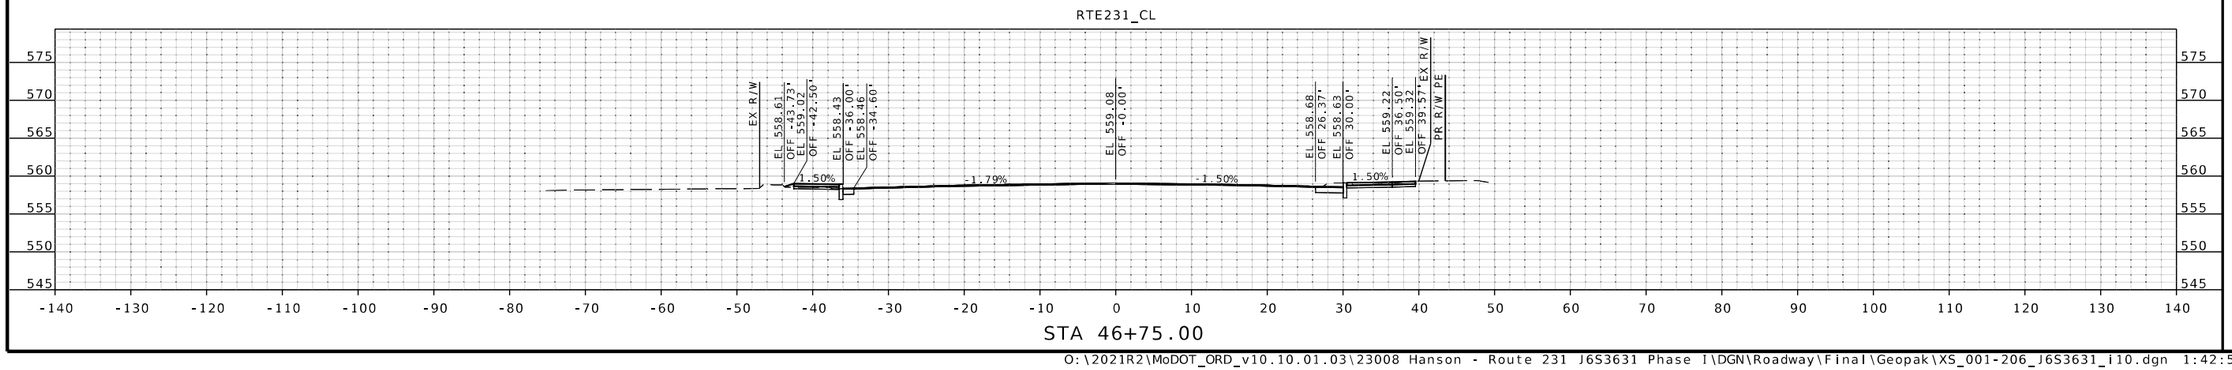

IF A SEAL IS PRESENT ON THIS SHEET IT HAS BEEN ELECTRONICALLY SEALED AND DATED.

STATE OF MISSOURI
JOHN P. HUEBBE
NUMBER PE-2008019548
PROFESSIONAL ENGINEER
6/12/25
John P. Huebbe PE-2008019548
Discipline: Professional Engineer

DATE PREPARED
6/12/2025

ROUTE	STATE
231	MO
DISTRICT	SHEET NO.
SL	45

COUNTY
ST LOUIS

JOB NO.
J6S3631

CONTRACT ID.
.

PROJECT NO.
.

BRIDGE NO.
.

DESCRIPTION	DATE
.	.
.	.
.	.
.	.
.	.
.	.
.	.
.	.

MISSOURI HIGHWAYS AND TRANSPORTATION COMMISSION

105 WEST CAPITOL
JEFFERSON CITY, MO 65102
1-888-ASK-MODOT (1-888-275-6636)

EFK•Moen
Civil Engineering Design
13523 Barrett Parkway Dr
Suite 250
St. Louis, MO 63021
Phone 314-394-3100
Fax 314-394-3199
Missouri Certificate of Authority: 001578

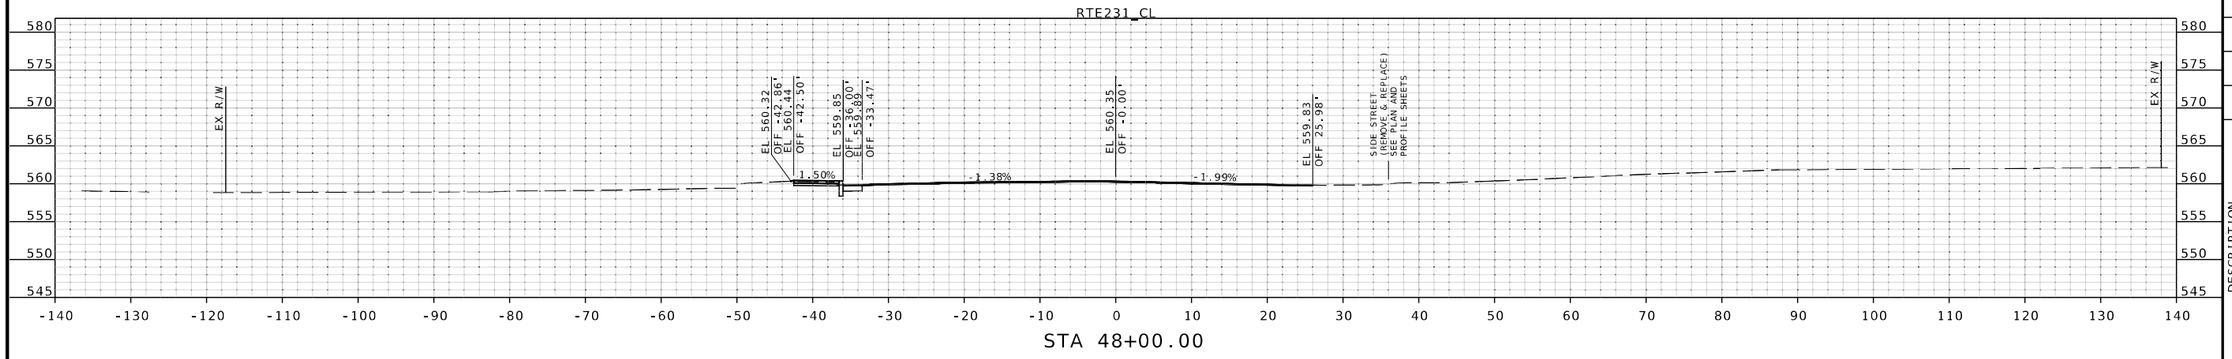

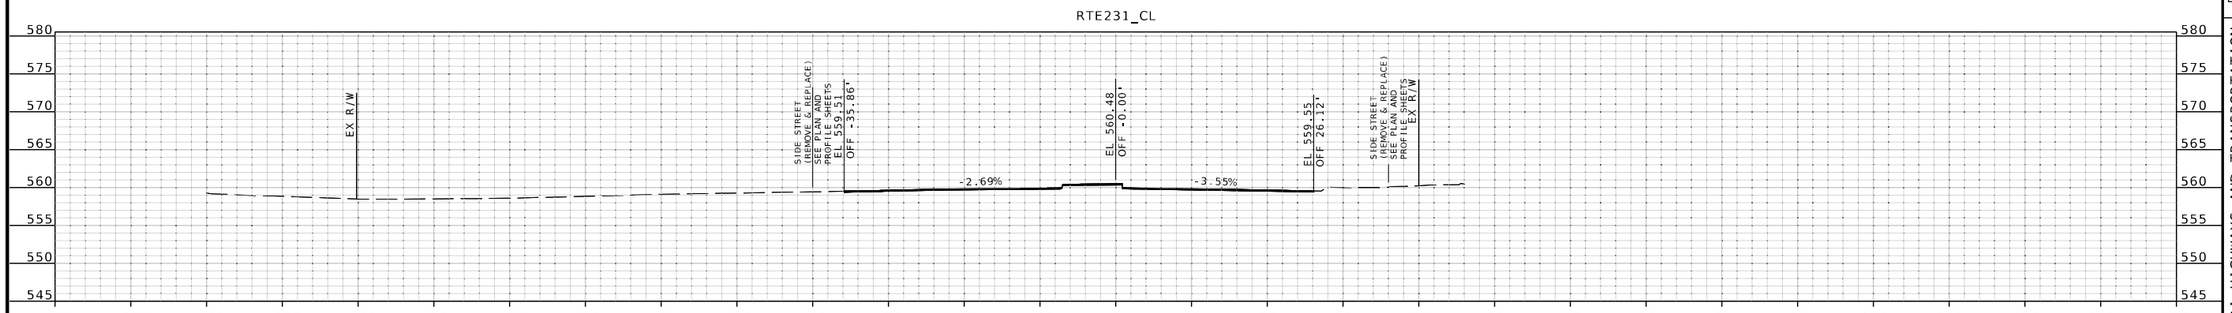

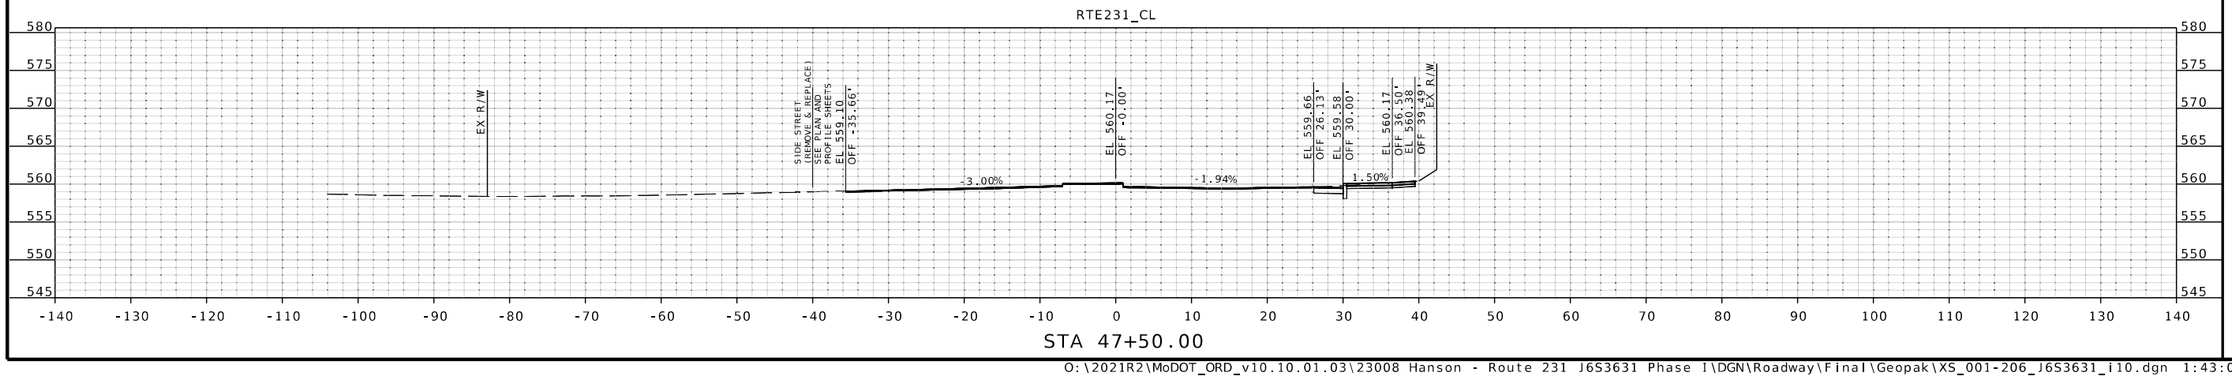

STATE OF MISSOURI
JOHN P. HUEBBE
NUMBER PE-2008019548
PROFESSIONAL ENGINEER
6/12/25
John P. Huebbe PE-2008019548
Discipline: Professional Engineer

DATE PREPARED
6/12/2025

ROUTE	STATE
231	MO
DISTRICT	SHEET NO.
SL	46

COUNTY
ST LOUIS

JOB NO.
J6S3631

CONTRACT ID.
.

PROJECT NO.
.

BRIDGE NO.
.

DESCRIPTION	DATE
.	.
.	.
.	.
.	.
.	.
.	.
.	.
.	.

IF A SEAL IS PRESENT ON THIS SHEET IT HAS BEEN ELECTRONICALLY SEALED AND DATED.

MISSOURI HIGHWAYS AND TRANSPORTATION COMMISSION
105 WEST CAPITOL
JEFFERSON CITY, MO 65102
1-888-ASK-MODOT (1-888-275-6636)

EFK•Moen
Civil Engineering Design
13523 Barrett Parkway Dr
Suite 250
St. Louis, MO 63021
Phone 314-394-3100
Fax 314-394-3199
Missouri Certificate of Authority: 001578

O:\2021R2\MoDOT_ORD_v10.10.01.03\23008 Hanson - Route 231 J6S3631 Phase I\DGN\Roadway\Final\Geopak\XS_001-206_J6S3631_i10.dgn 1:43:00 PM 6/12/2025

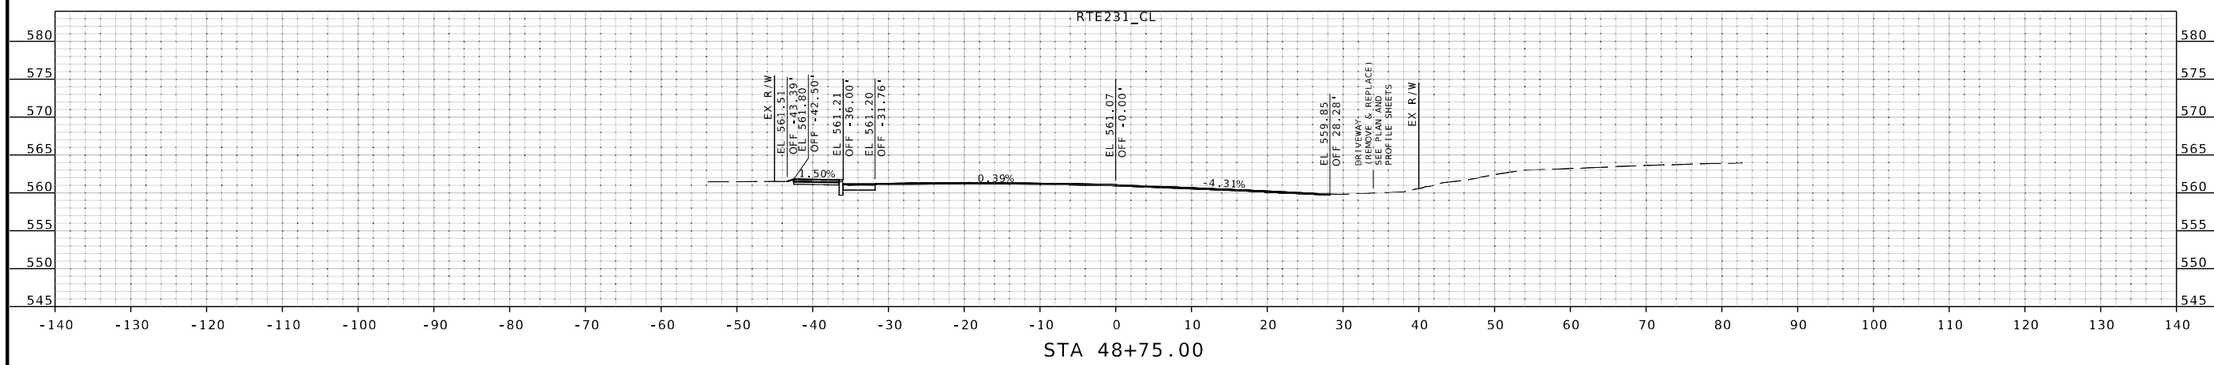

STA 48+75.00

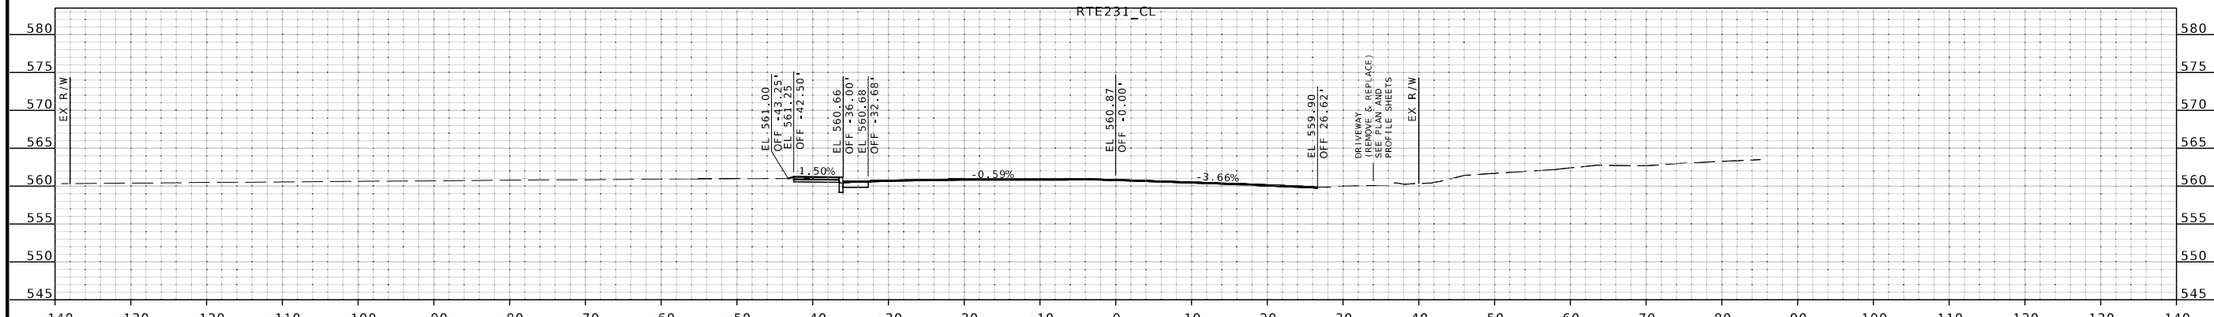

STA 48+50.00

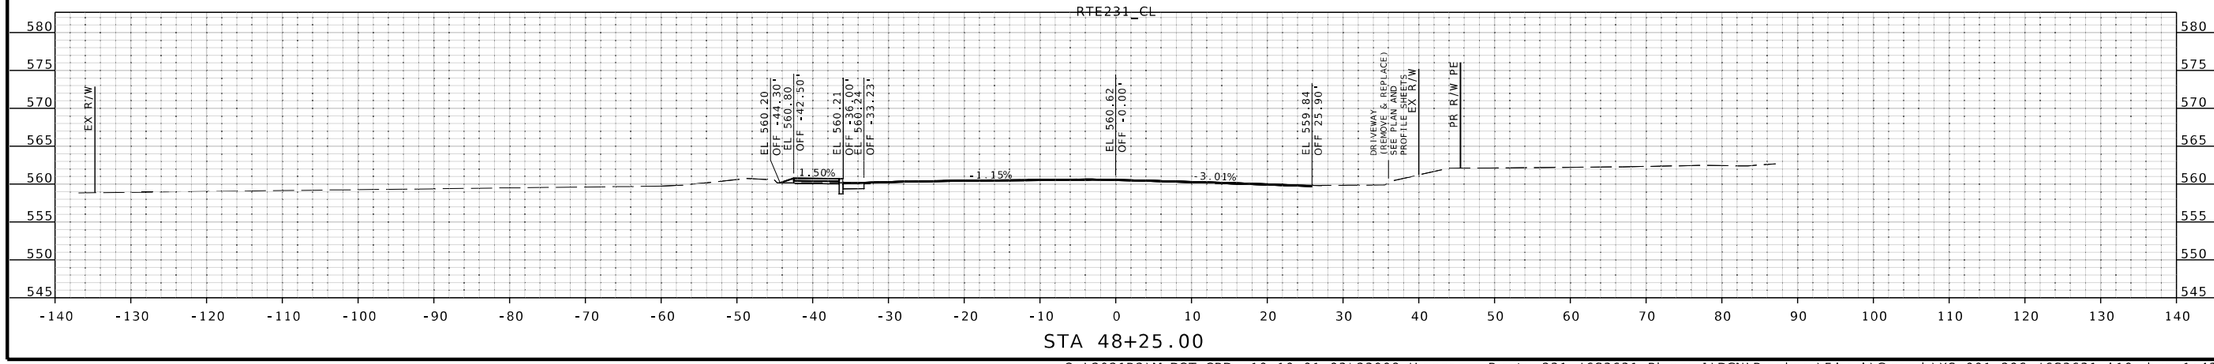

STA 48+25.00

STATE OF MISSOURI
JOHN P. HUEBBE
NUMBER PE-2008019548
PROFESSIONAL ENGINEER
6/12/25
John P. Huebbe PE-2008019548
Discipline: Professional Engineer

DATE PREPARED
6/12/2025

ROUTE	STATE
231	MO
DISTRICT	SHEET NO.
SL	47

COUNTY
ST LOUIS

JOB NO.
J6S3631

CONTRACT ID.
.

PROJECT NO.
.

BRIDGE NO.
.

DESCRIPTION	DATE
.	.
.	.
.	.
.	.
.	.
.	.
.	.
.	.

MISSOURI HIGHWAYS AND TRANSPORTATION COMMISSION
105 WEST CAPITOL
JEFFERSON CITY, MO 65102
1-888-ASK-MODOT (1-888-275-6636)

EFK•Moen
Civil Engineering Design
13523 Barrett Parkway Dr
Suite 250
St. Louis, MO 63021
Phone 314-394-3100
Fax 314-394-3199
Missouri Certificate of Authority: 001578

IF A SEAL IS PRESENT ON THIS SHEET IT HAS BEEN ELECTRONICALLY SEALED AND DATED.

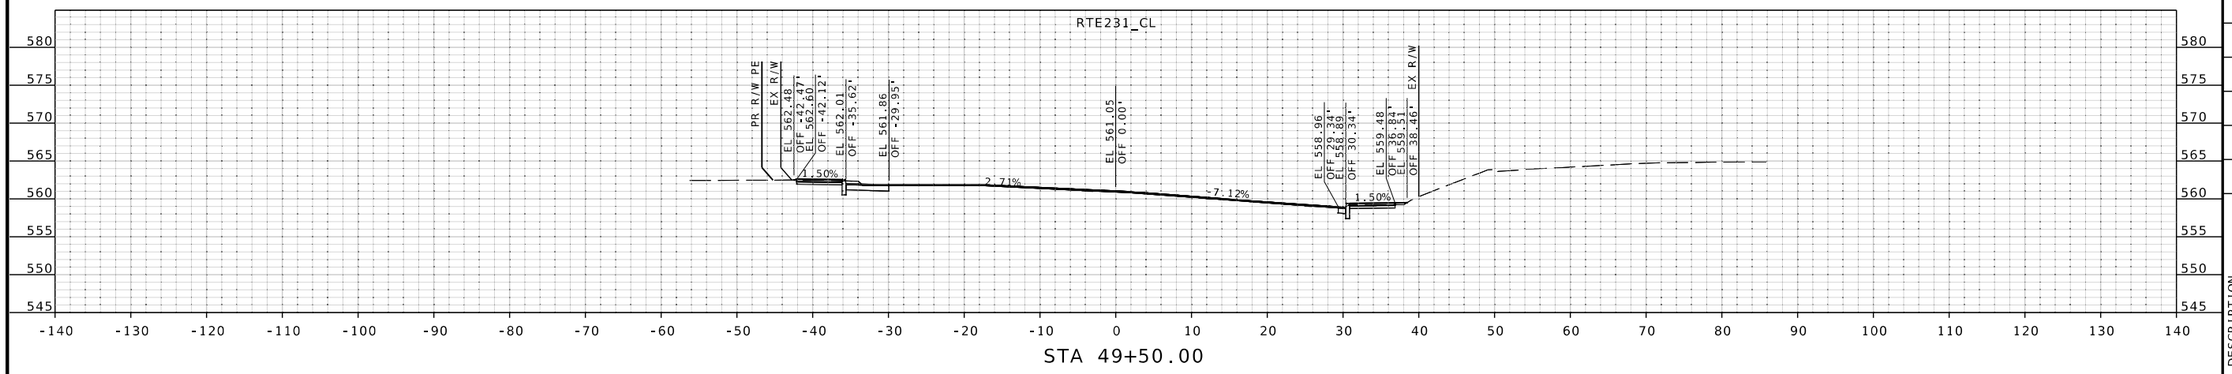

STA 49+50.00

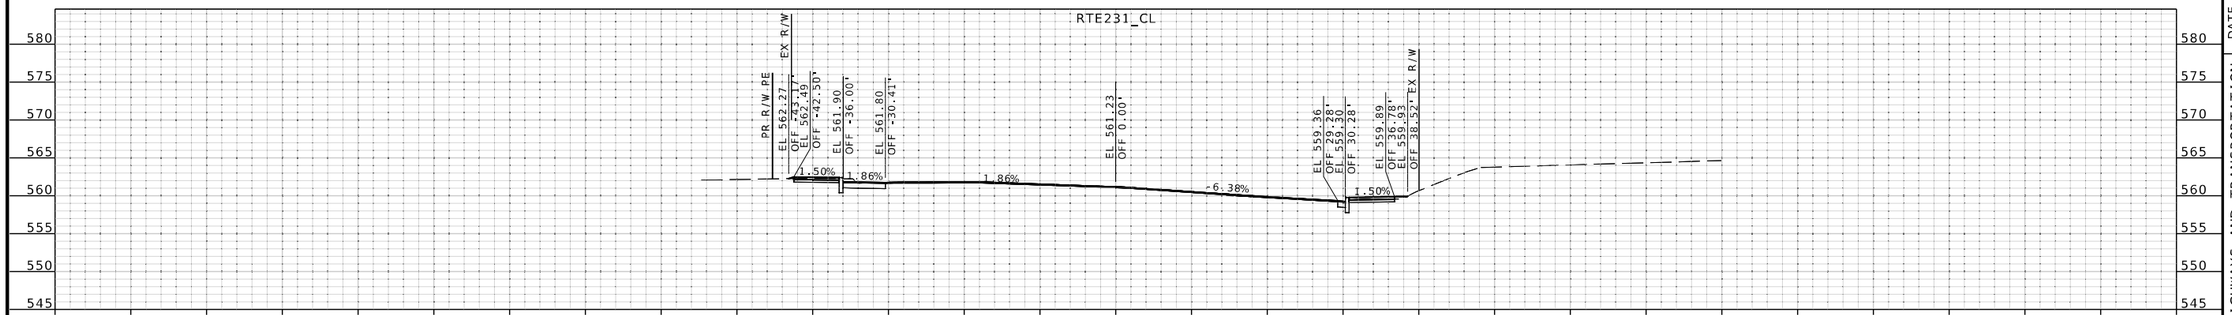

STA 49+25.00

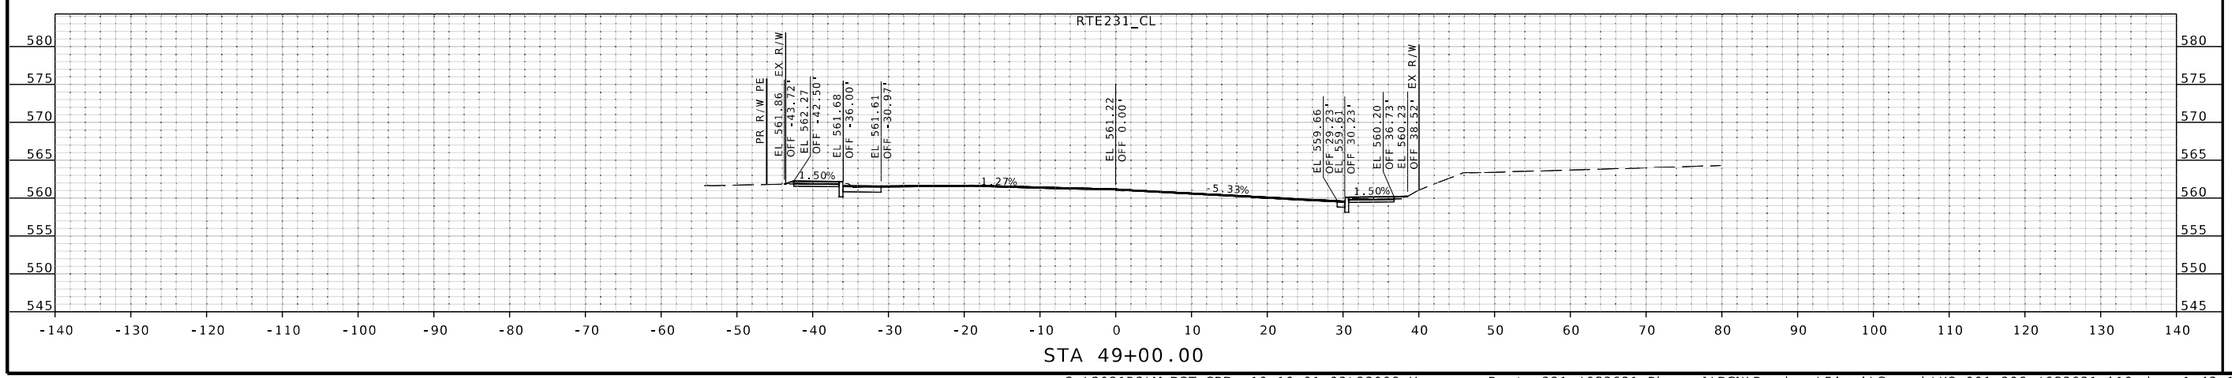

STA 49+00.00

STATE OF MISSOURI
JOHN P. HUEBBE
NUMBER PE-2008019548
PROFESSIONAL ENGINEER
6/12/25
John P. Huebbe PE-2008019548
Discipline: Professional Engineer
John Huebbe

DATE PREPARED
6/12/2025

ROUTE	STATE
231	MO
DISTRICT	SHEET NO.
SL	48

COUNTY
ST LOUIS

JOB NO.
J6S3631

CONTRACT ID.
.

PROJECT NO.
.

BRIDGE NO.
.

DESCRIPTION	DATE
.	.
.	.
.	.
.	.
.	.
.	.
.	.
.	.

IF A SEAL IS PRESENT ON THIS SHEET IT HAS BEEN ELECTRONICALLY SEALED AND DATED.

MISSOURI HIGHWAYS AND TRANSPORTATION COMMISSION

105 WEST CAPITOL
JEFFERSON CITY, MO 65102
1-888-ASK-MODOT (1-888-275-6636)

EFK•Moen
Civil Engineering Design
13523 Barrett Parkway Dr
Suite 250
St. Louis, MO 63021
Phone 314-394-3100
Fax 314-394-3199
Missouri Certificate of Authority: 001578

O:\2021R2\MoDOT_ORD_v10.10.01.03\23008 Hanson - Route 231 J6S3631 Phase I\DGN\Roadway\Final\Geopak\XS_001-206_J6S3631_i10.dgn 1:43:10 PM 6/12/2025

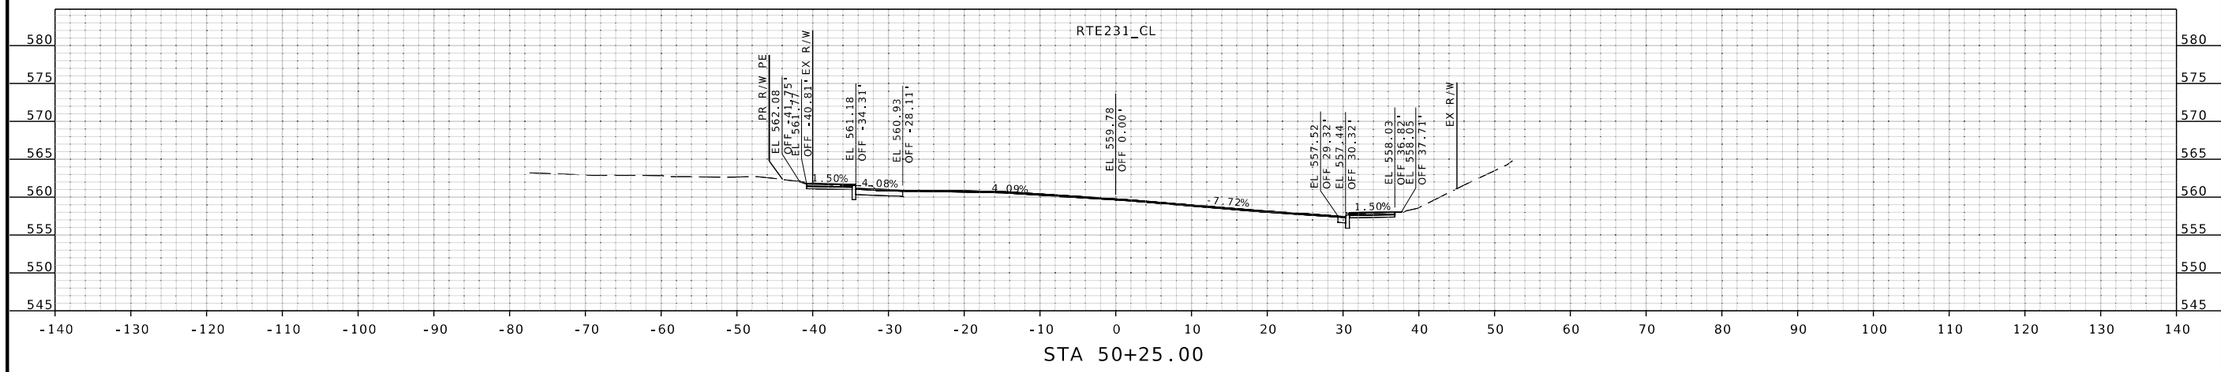

STA 50+25.00

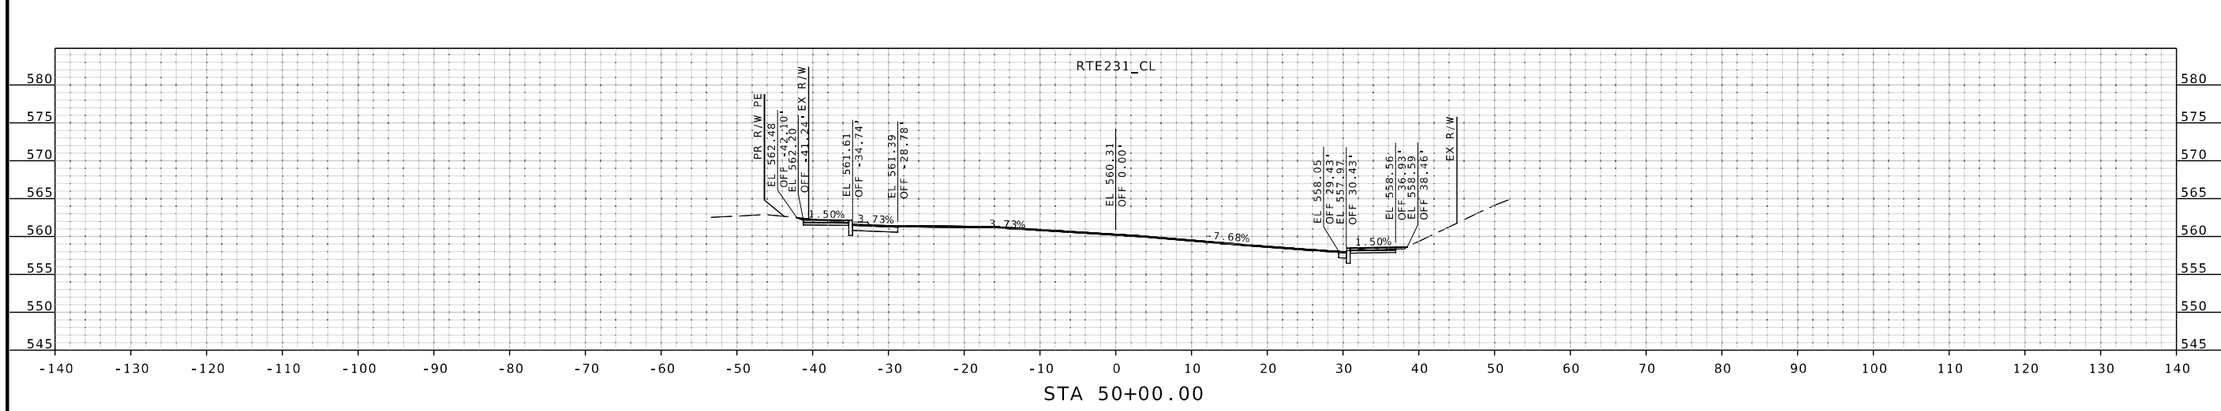

STA 50+00.00

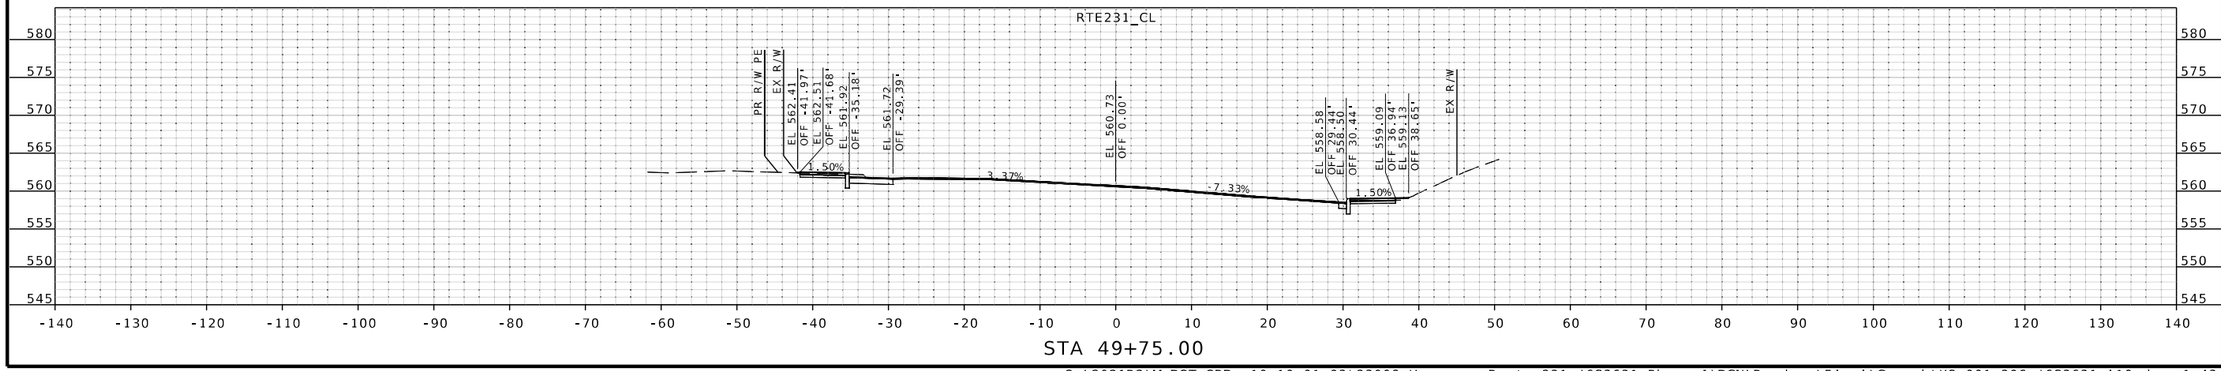

STA 49+75.00

IF A SEAL IS PRESENT ON THIS SHEET IT HAS BEEN ELECTRONICALLY SEALED AND DATED.

STATE OF MISSOURI
JOHN P. HUEBBE
NUMBER PE-2008019548
PROFESSIONAL ENGINEER
6/12/25
John P. Huebbe PE-2008019548
Discipline: Professional Engineer
John Huebbe

DATE PREPARED
6/12/2025

ROUTE	STATE
231	MO
DISTRICT	SHEET NO.
SL	49

COUNTY
ST LOUIS

JOB NO.
J6S3631

CONTRACT ID.
.

PROJECT NO.
.

BRIDGE NO.
.

DATE	DESCRIPTION
.	.

MISSOURI HIGHWAYS AND TRANSPORTATION COMMISSION
105 WEST CAPITOL
JEFFERSON CITY, MO 65102
1-888-ASK-MODOT (1-888-275-6636)

EFK•Moen
Civil Engineering Design
13523 Barrett Parkway Dr
Suite 250
St. Louis, MO 63021
Phone 314-394-3100
Fax 314-394-3199
Missouri Certificate of Authority: 001578

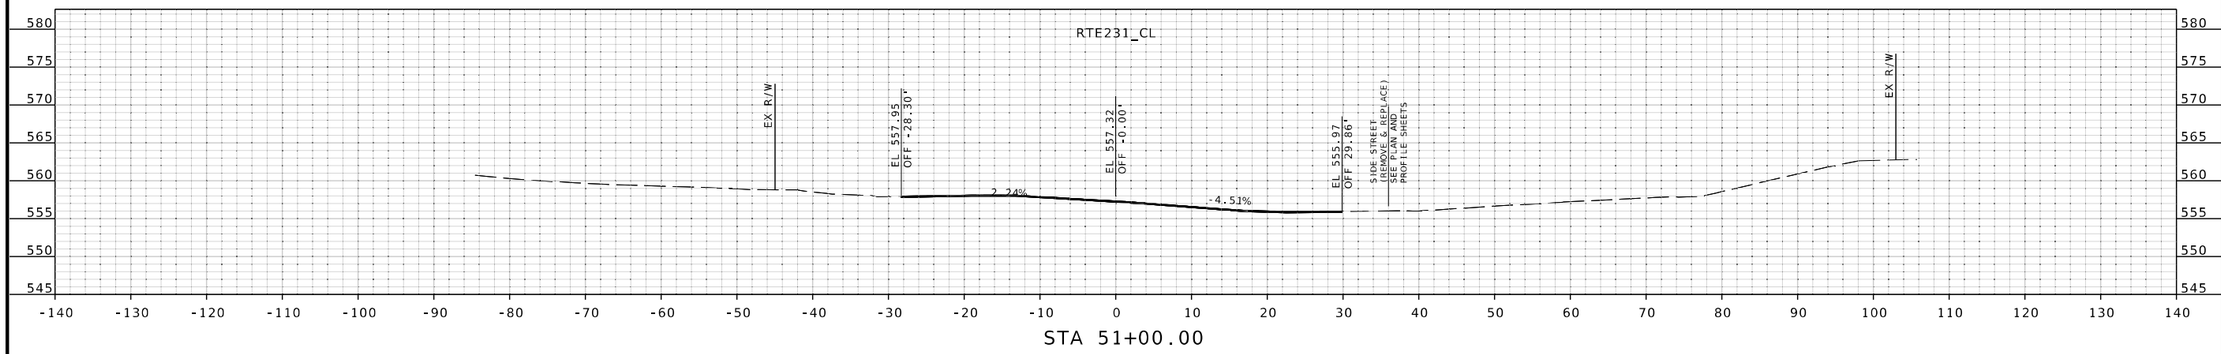

STA 51+00.00

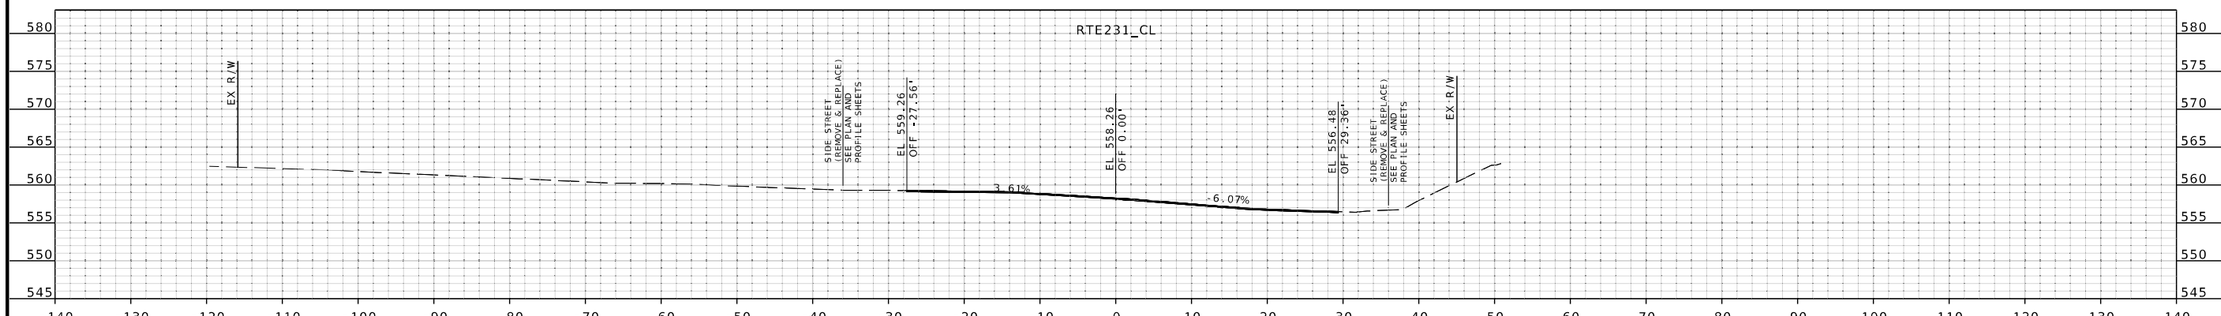

STA 50+75.00

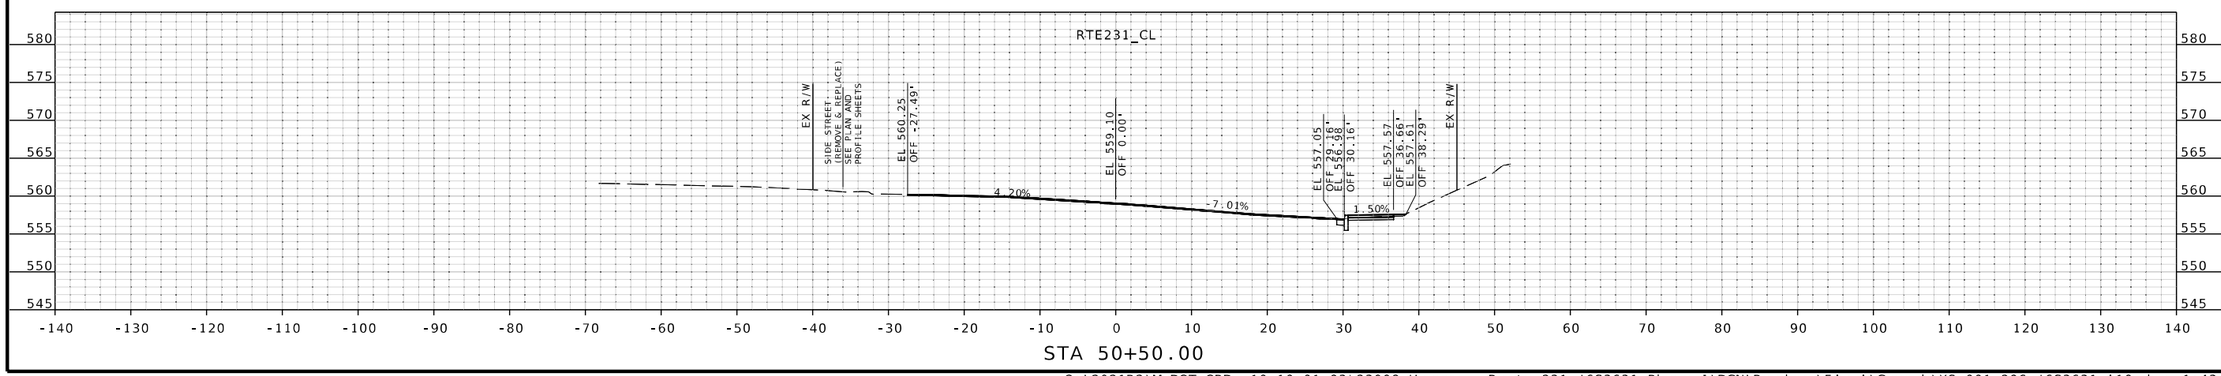

STA 50+50.00

STATE OF MISSOURI
JOHN P. HUEBBE
NUMBER PE-2008019548
PROFESSIONAL ENGINEER

6/12/25
John P. Huebbe PE-2008019548
Discipline: Professional Engineer

DATE PREPARED
6/12/2025

ROUTE	STATE
231	MO
DISTRICT	SHEET NO.
SL	50

COUNTY
ST LOUIS

JOB NO.
J6S3631

CONTRACT ID.
.

PROJECT NO.
.

BRIDGE NO.
.

DESCRIPTION	DATE
.	.
.	.
.	.
.	.
.	.
.	.
.	.
.	.

IF A SEAL IS PRESENT ON THIS SHEET IT HAS BEEN ELECTRONICALLY SEALED AND DATED.

MISSOURI HIGHWAYS AND TRANSPORTATION COMMISSION

105 WEST CAPITOL
JEFFERSON CITY, MO 65102
1-888-ASK-MODOT (1-888-275-6636)

EFK•Moen
Civil Engineering Design
13523 Barrett Parkway Dr
Suite 250
St. Louis, MO 63021
Phone 314-394-3100
Fax 314-394-3199
Missouri Certificate of Authority: 001578

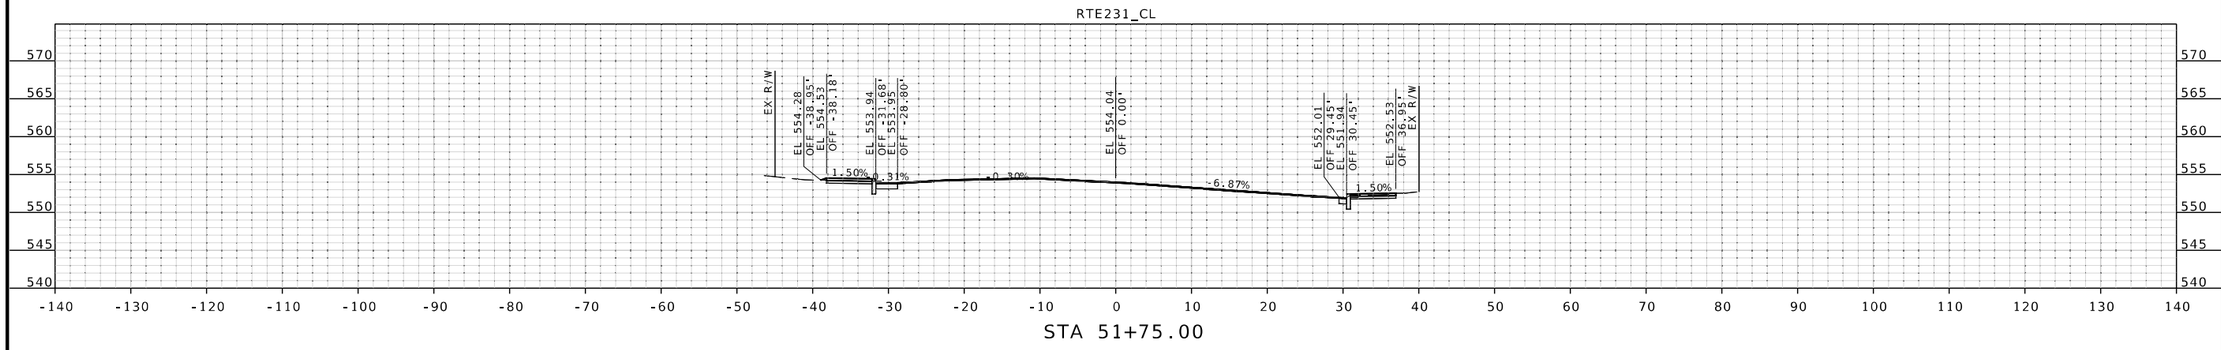

STA 51+75.00

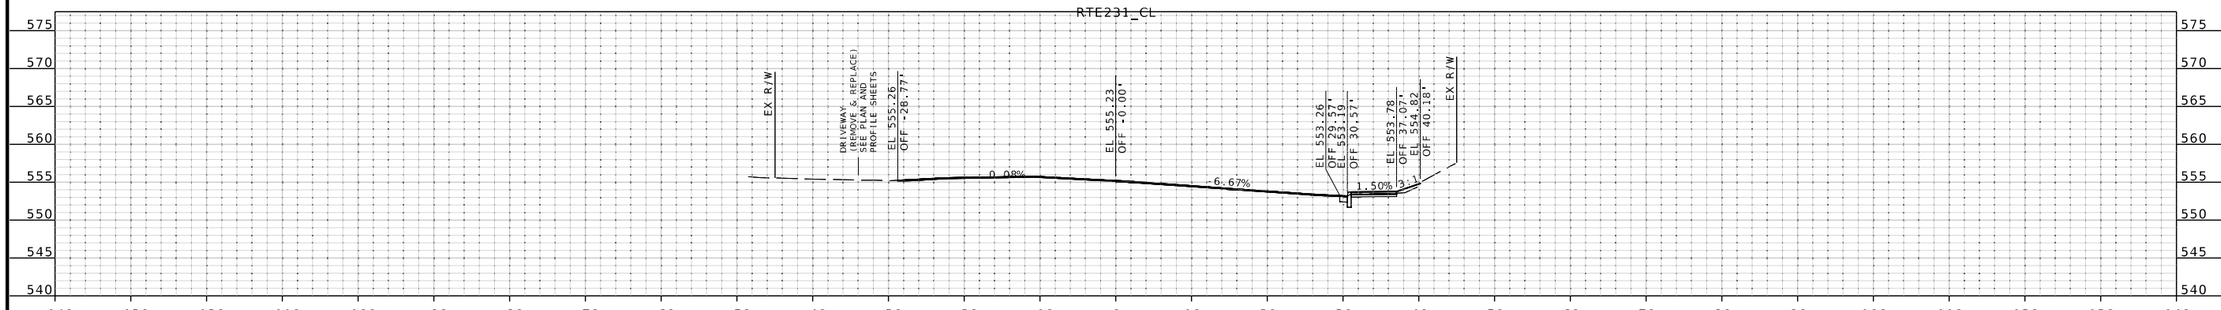

STA 51+50.00

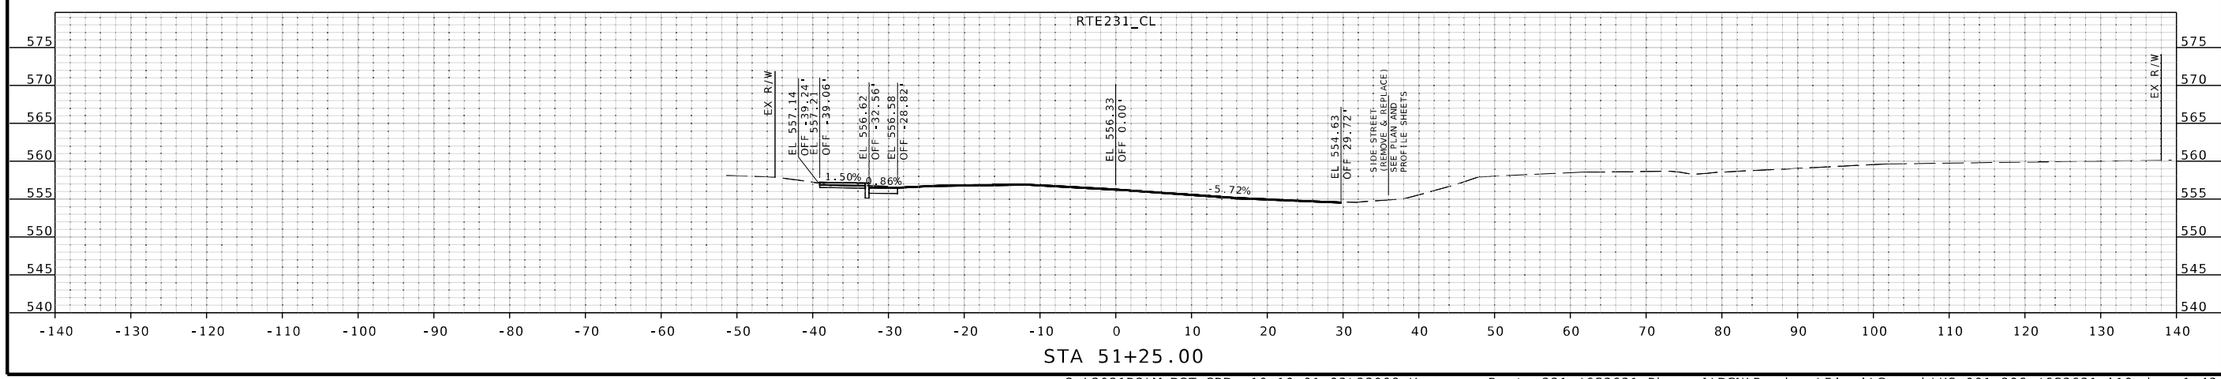

STA 51+25.00

STATE OF MISSOURI
JOHN P. HUEBBE
NUMBER PE-2008019548
PROFESSIONAL ENGINEER
6/12/25
John P. Huebbe PE-2008019548
Discipline: Professional Engineer
John Huebbe

DATE PREPARED
6/12/2025

ROUTE	STATE
231	MO
DISTRICT	SHEET NO.
SL	51

COUNTY
ST LOUIS

JOB NO.
J6S3631

CONTRACT ID.
.

PROJECT NO.
.

BRIDGE NO.
.

DESCRIPTION	DATE
.	.
.	.
.	.
.	.
.	.
.	.
.	.
.	.

IF A SEAL IS PRESENT ON THIS SHEET IT HAS BEEN ELECTRONICALLY SEALED AND DATED.

MISSOURI HIGHWAYS AND TRANSPORTATION COMMISSION

105 WEST CAPITOL
JEFFERSON CITY, MO 65102
1-888-ASK-MODOT (1-888-275-6636)

EFK•Moen
Civil Engineering Design
13523 Barrett Parkway Dr
Suite 250
St. Louis, MO 63021
Phone 314-394-3100
Fax 314-394-3199
Missouri Certificate of Authority: 001578

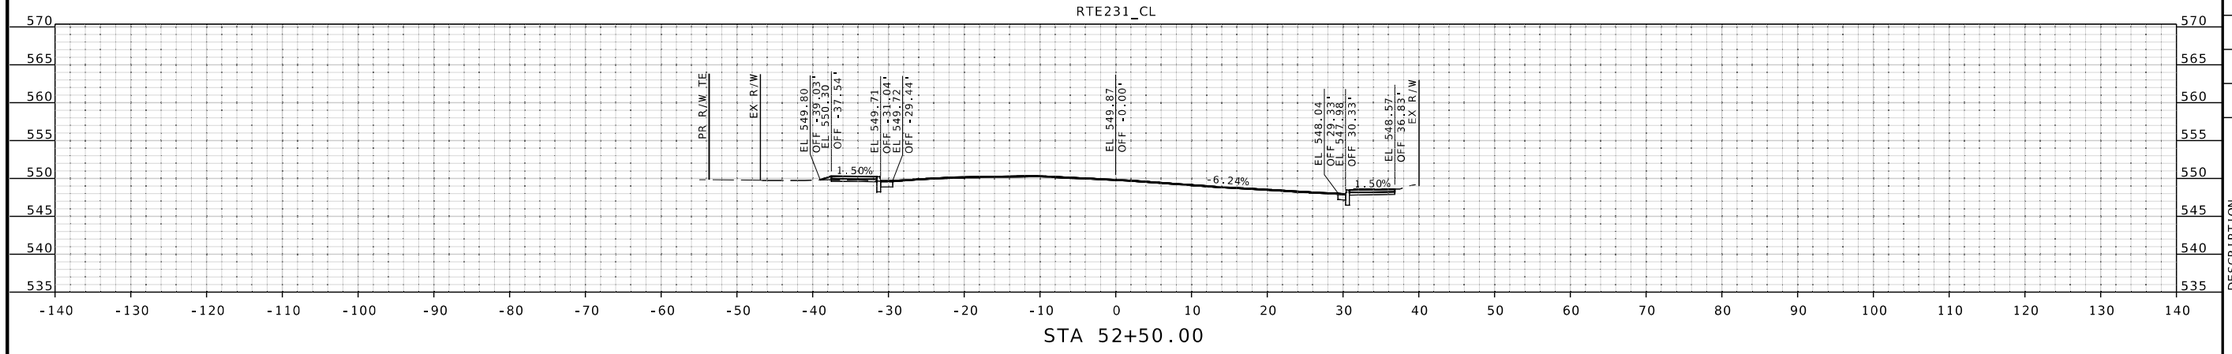

STA 52+50.00

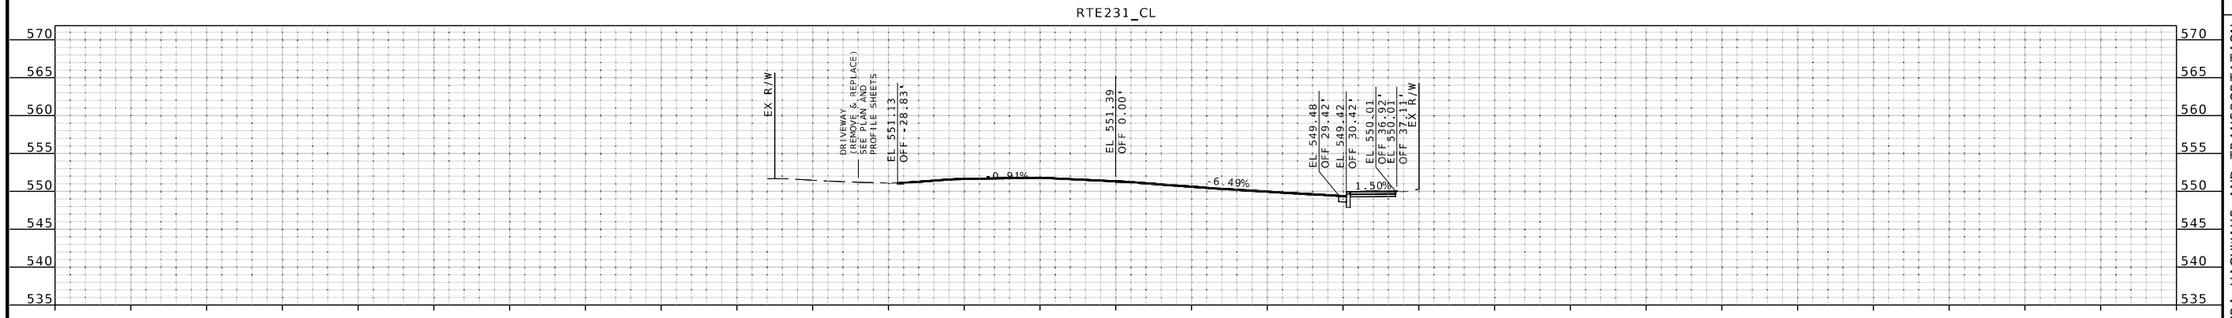

STA 52+25.00

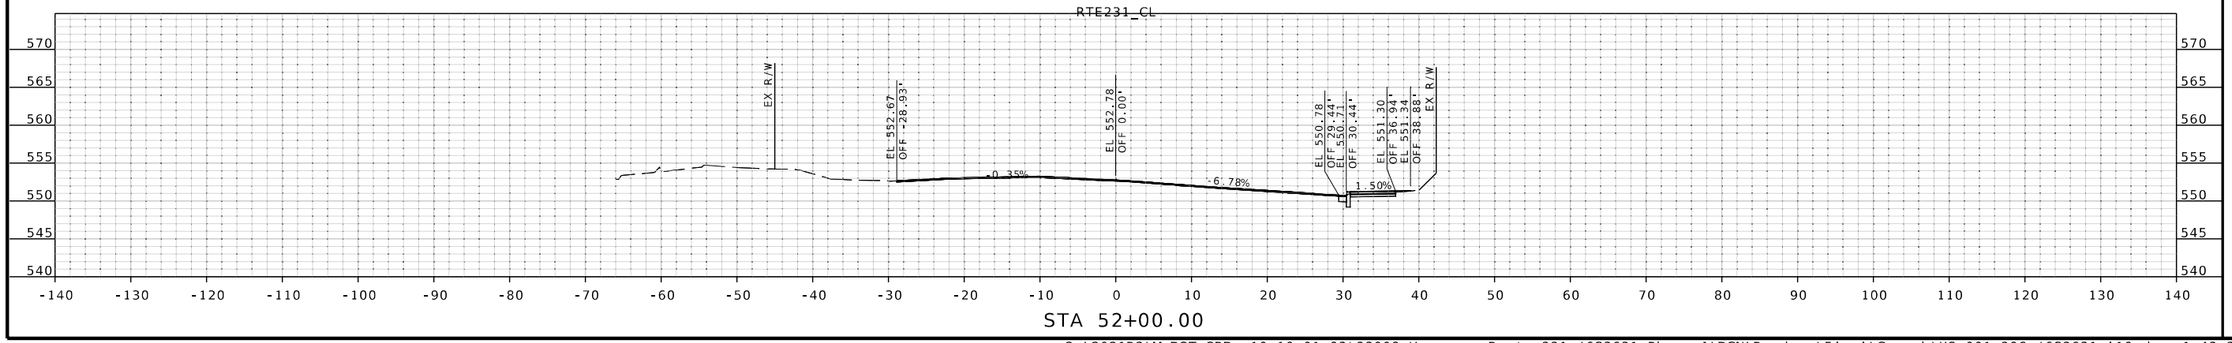

STA 52+00.00

STATE OF MISSOURI
JOHN P. HUEBBE
NUMBER PE-2008019548
PROFESSIONAL ENGINEER
6/12/25
John P. Huebbe PE-2008019548
Discipline: Professional Engineer
John Huebbe

DATE PREPARED
6/12/2025

ROUTE	STATE
231	MO
DISTRICT	SHEET NO.
SL	52

COUNTY
ST LOUIS

JOB NO.
J6S3631

CONTRACT ID.
.

PROJECT NO.
.

BRIDGE NO.
.

DESCRIPTION	DATE
.	.
.	.
.	.
.	.
.	.
.	.
.	.
.	.

IF A SEAL IS PRESENT ON THIS SHEET IT HAS BEEN ELECTRONICALLY SEALED AND DATED.

MISSOURI HIGHWAYS AND TRANSPORTATION COMMISSION

105 WEST CAPITOL
JEFFERSON CITY, MO 65102
1-888-ASK-MODOT (1-888-275-6636)

EFK•Moen
Civil Engineering Design
13523 Barrett Parkway Dr
Suite 250
St. Louis, MO 63021
Phone 314-394-3100
Fax 314-394-3199
Missouri Certificate of Authority: 001578

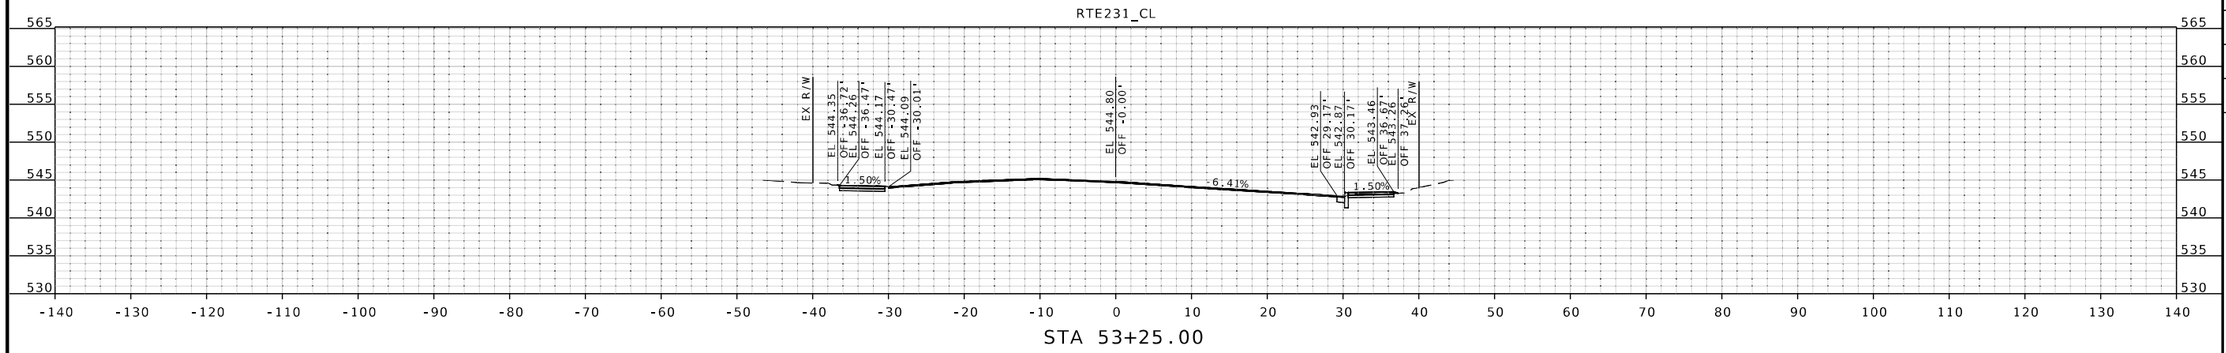

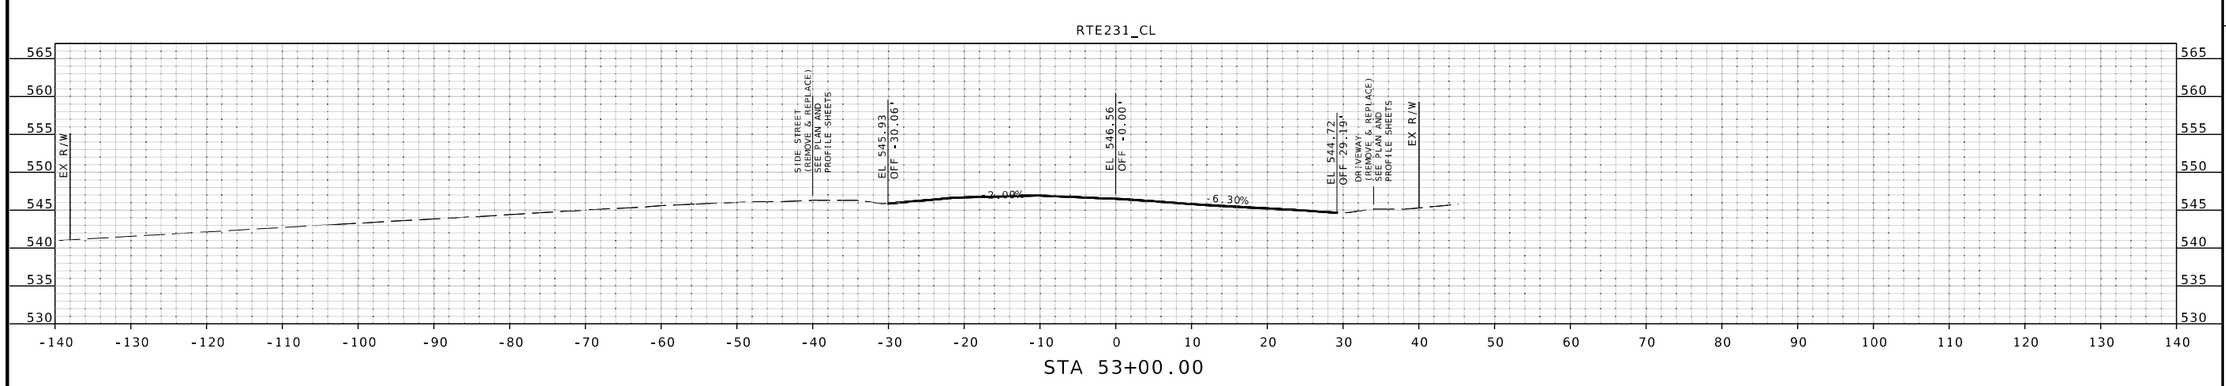

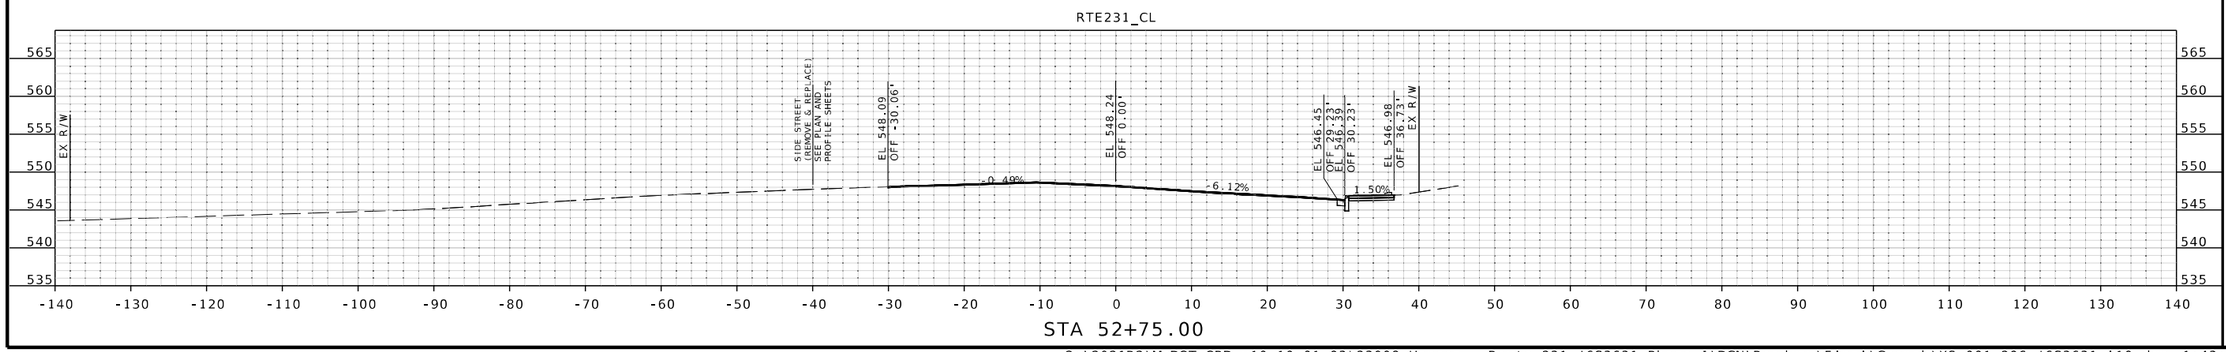

STATE OF MISSOURI
JOHN P. HUEBBE
NUMBER PE-2008019548
PROFESSIONAL ENGINEER
6/12/25
John P. Huebbe PE-2008019548
Discipline: Professional Engineer

DATE PREPARED
6/12/2025

ROUTE	STATE
231	MO
DISTRICT	SHEET NO.
SL	53

COUNTY
ST LOUIS

JOB NO.
J6S3631

CONTRACT ID.
.

PROJECT NO.
.

BRIDGE NO.
.

DESCRIPTION	DATE
.	.
.	.
.	.
.	.
.	.
.	.
.	.
.	.

IF A SEAL IS PRESENT ON THIS SHEET IT HAS BEEN ELECTRONICALLY SEALED AND DATED.

MISSOURI HIGHWAYS AND TRANSPORTATION COMMISSION
105 WEST CAPITOL
JEFFERSON CITY, MO 65102
1-888-ASK-MODOT (1-888-275-6636)

EFK•Moen
Civil Engineering Design
13523 Barrett Parkway Dr
Suite 250
St. Louis, MO 63021
Phone 314-394-3100
Fax 314-394-3199
Missouri Certificate of Authority: 001578

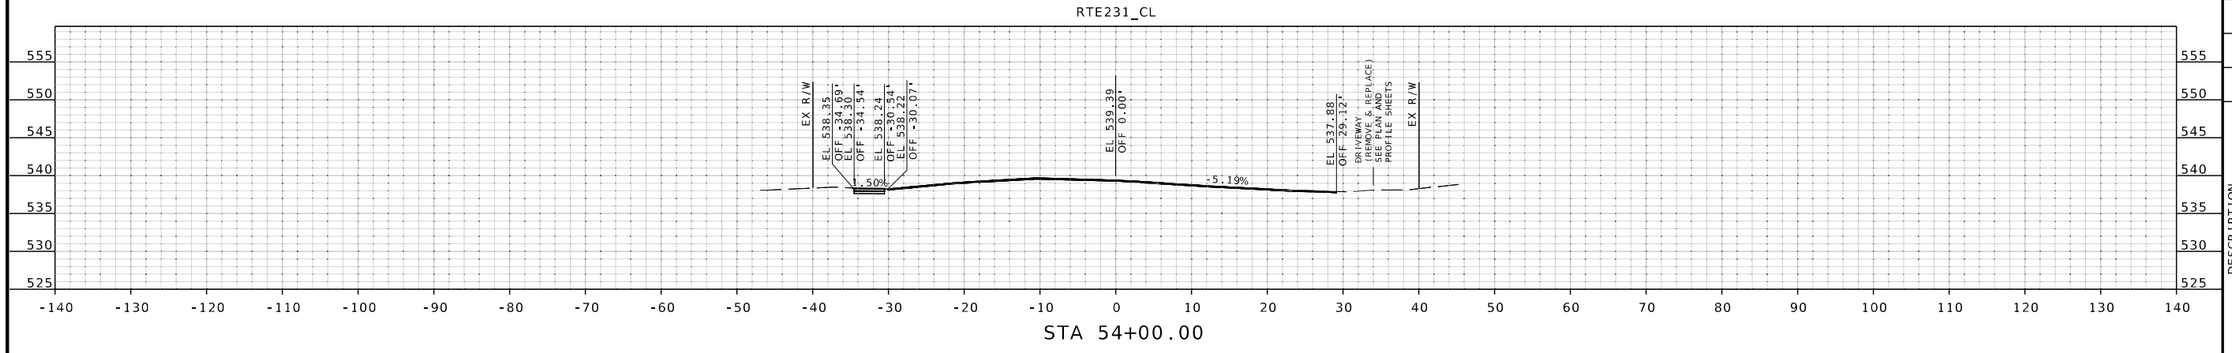

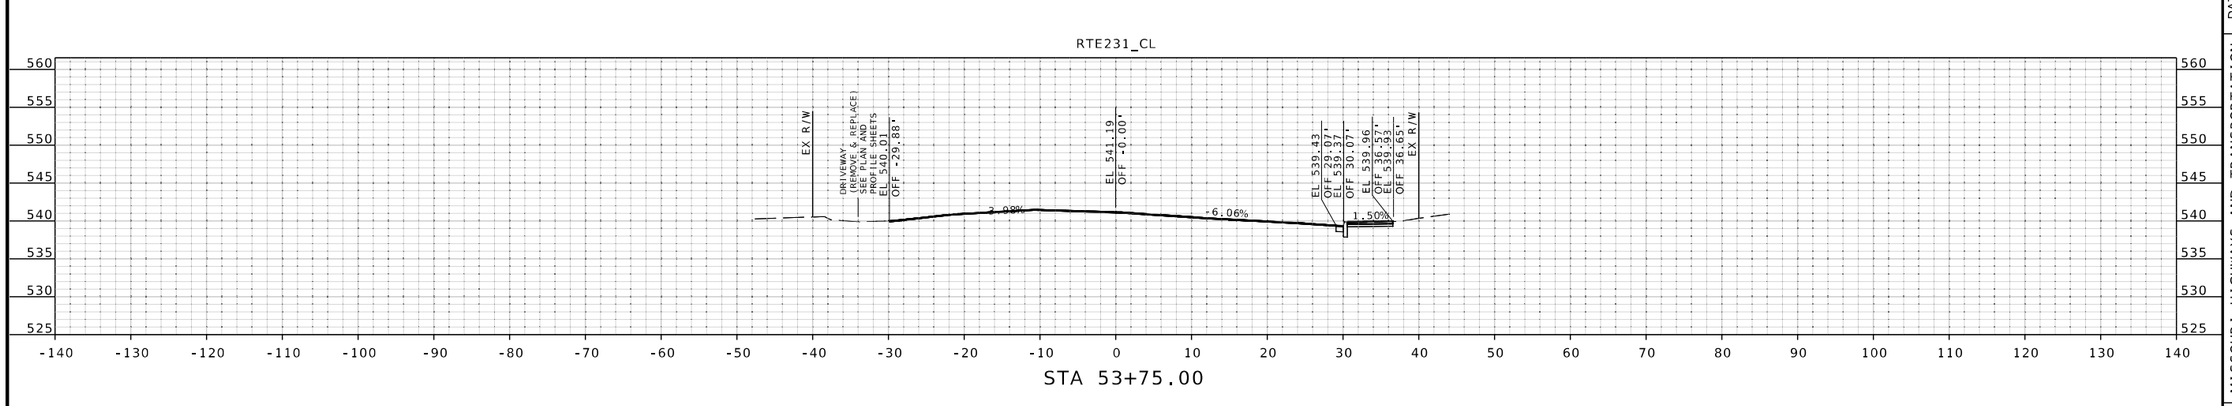

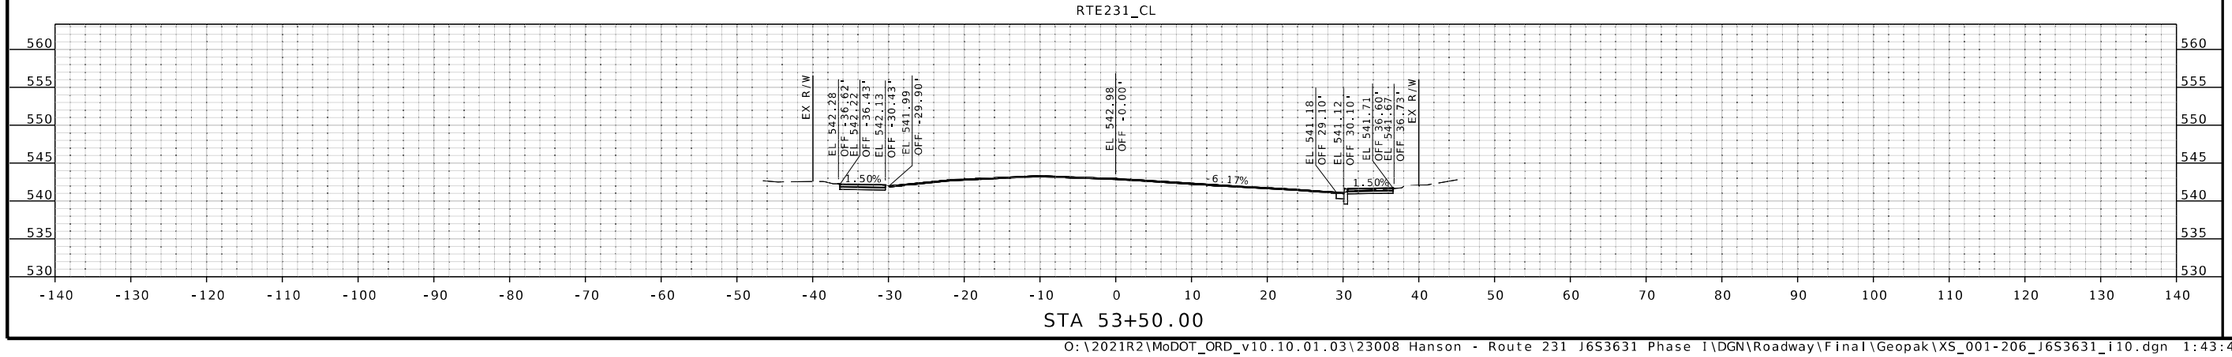

STATE OF MISSOURI
JOHN P. HUEBBE
NUMBER PE-2008019548
PROFESSIONAL ENGINEER
6/12/25
John P. Huebbe PE-2008019548
Discipline: Professional Engineer

DATE PREPARED
6/12/2025

ROUTE	STATE
231	MO
DISTRICT	SHEET NO.
SL	54

COUNTY
ST LOUIS

JOB NO.
J6S3631

CONTRACT ID.
.

PROJECT NO.
.

BRIDGE NO.
.

DESCRIPTION	DATE
.	.
.	.
.	.
.	.
.	.
.	.
.	.
.	.

IF A SEAL IS PRESENT ON THIS SHEET IT HAS BEEN ELECTRONICALLY SEALED AND DATED.

MISSOURI HIGHWAYS AND TRANSPORTATION COMMISSION
105 WEST CAPITOL
JEFFERSON CITY, MO 65102
1-888-ASK-MODOT (1-888-275-6636)

EFK•Moen
Civil Engineering Design
13523 Barrett Parkway Dr
Suite 250
St. Louis, MO 63021
Phone 314-394-3100
Fax 314-394-3199
Missouri Certificate of Authority: 001578

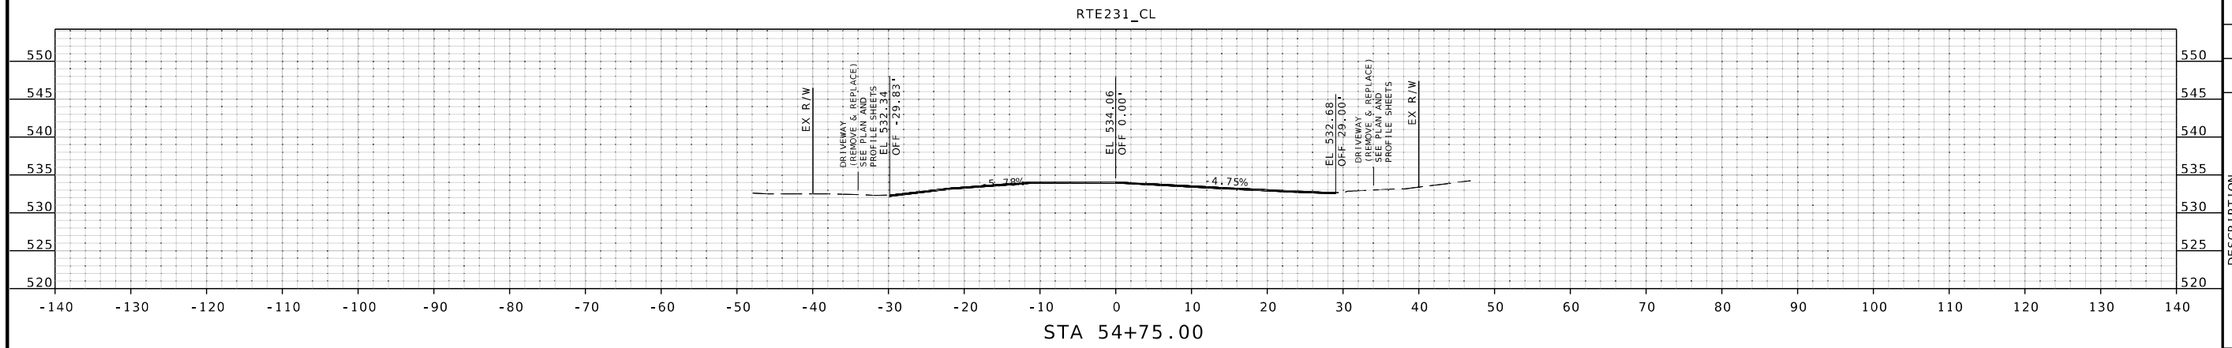

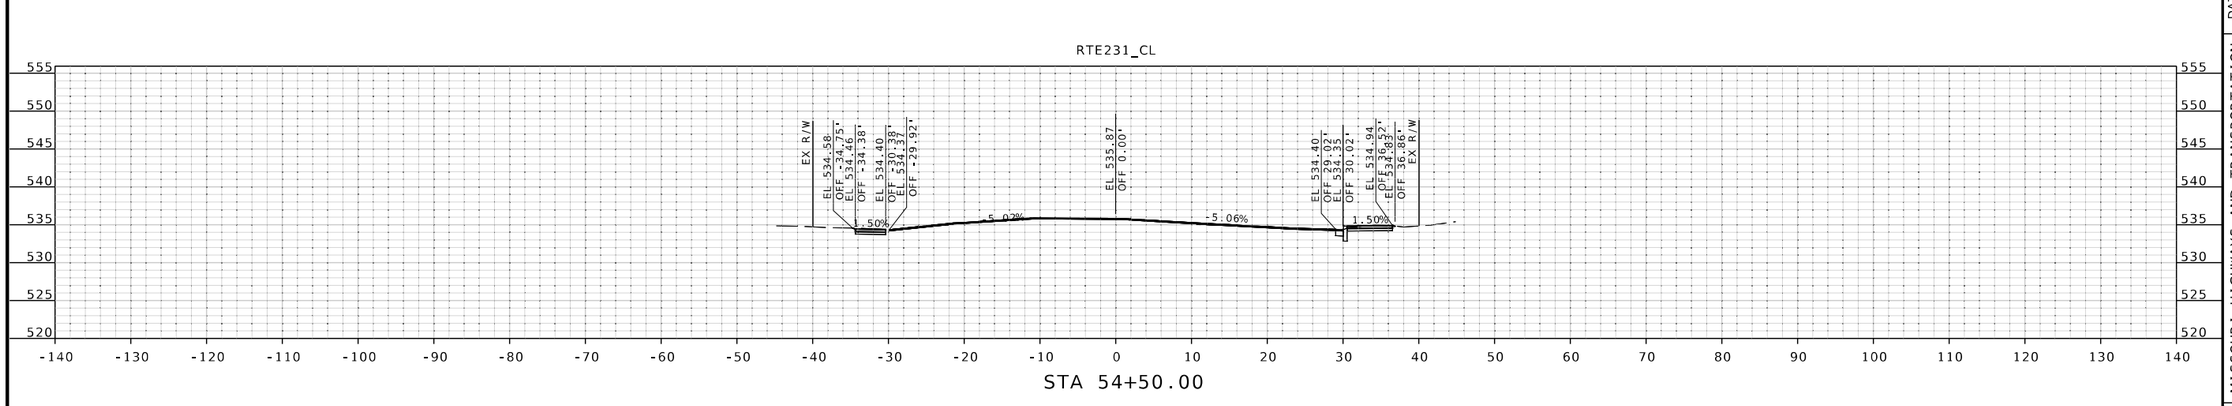

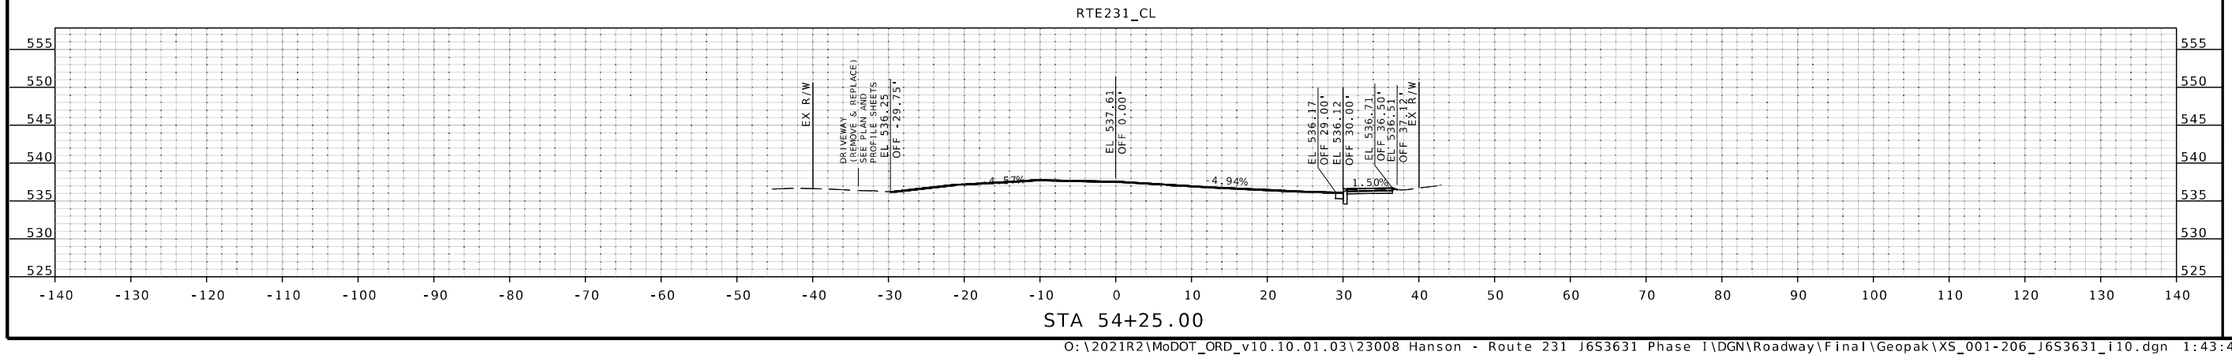

STATE OF MISSOURI
JOHN P. HUEBBE
NUMBER PE-2008019548
PROFESSIONAL ENGINEER
6/12/25
John P. Huebbe PE-2008019548
Discipline: Professional Engineer
John Huebbe

DATE PREPARED
6/12/2025

ROUTE	STATE
231	MO
DISTRICT	SHEET NO.
SL	55

COUNTY
ST LOUIS

JOB NO.
J6S3631

CONTRACT ID.
.

PROJECT NO.
.

BRIDGE NO.
.

DESCRIPTION	DATE
.	.
.	.
.	.
.	.
.	.
.	.
.	.
.	.

IF A SEAL IS PRESENT ON THIS SHEET IT HAS BEEN ELECTRONICALLY SEALED AND DATED.

MISSOURI HIGHWAYS AND TRANSPORTATION COMMISSION
105 WEST CAPITOL
JEFFERSON CITY, MO 65102
1-888-ASK-MODOT (1-888-275-6636)

EFK•Moen
Civil Engineering Design
13523 Barrett Parkway Dr
Suite 250
St. Louis, MO 63021
Phone 314-394-3100
Fax 314-394-3199
Missouri Certificate of Authority: 001578

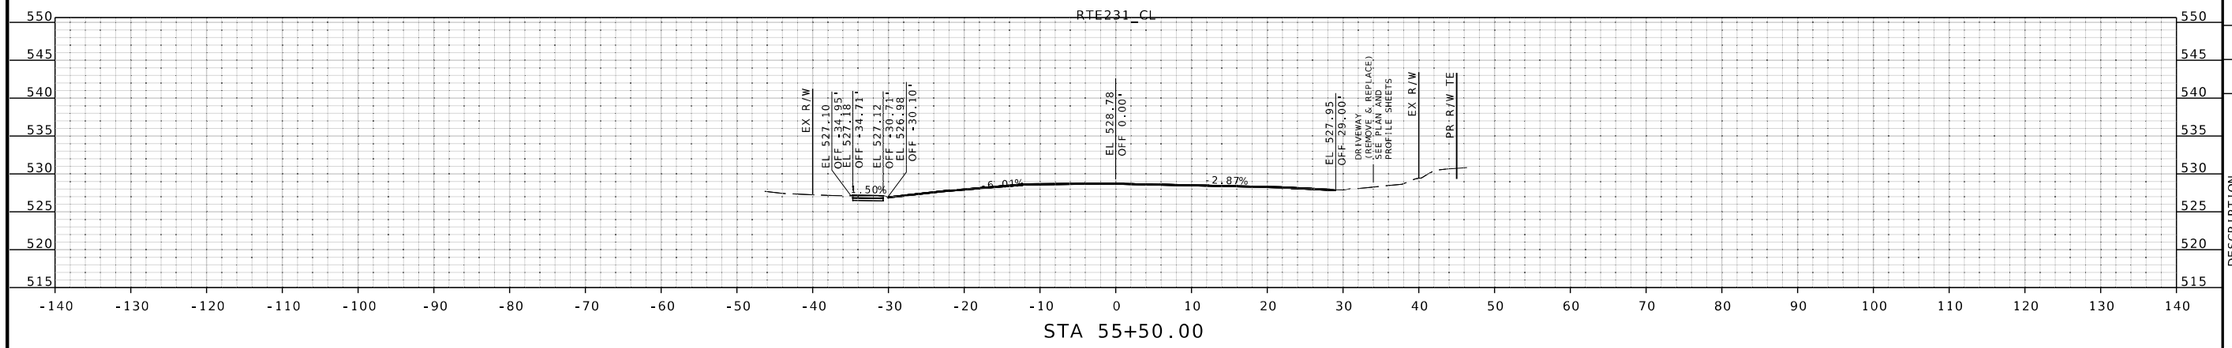

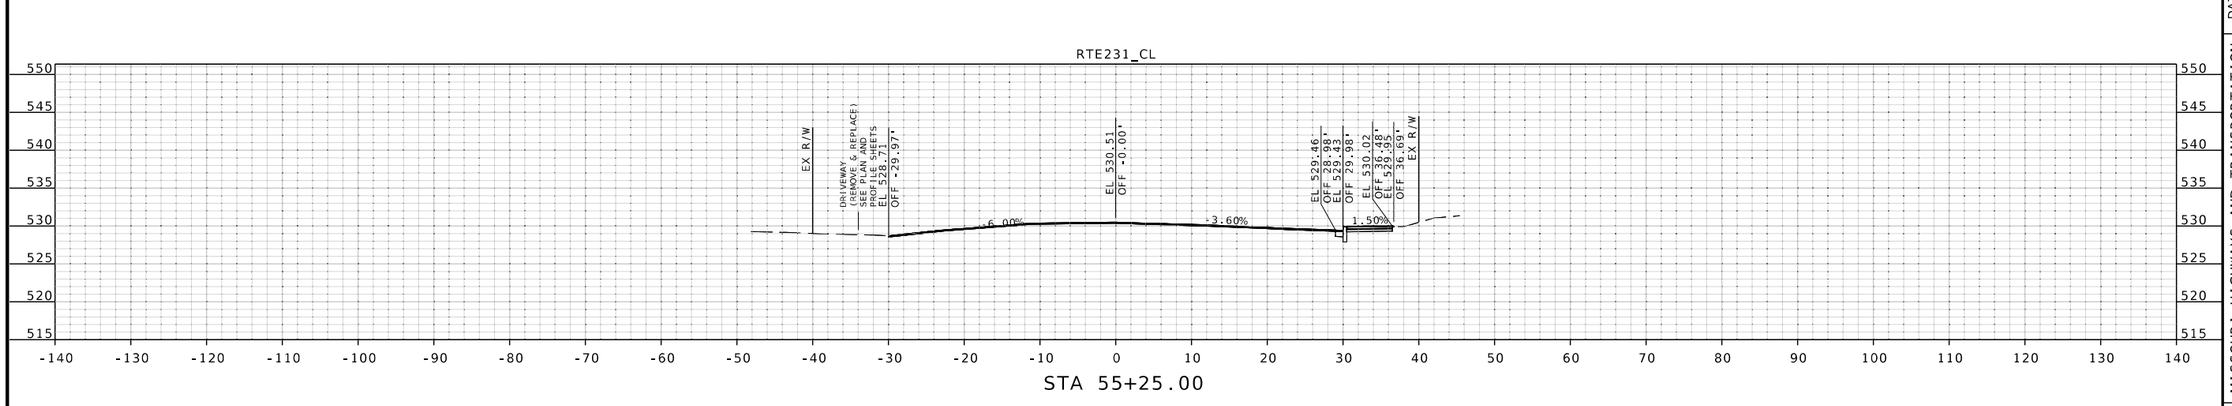

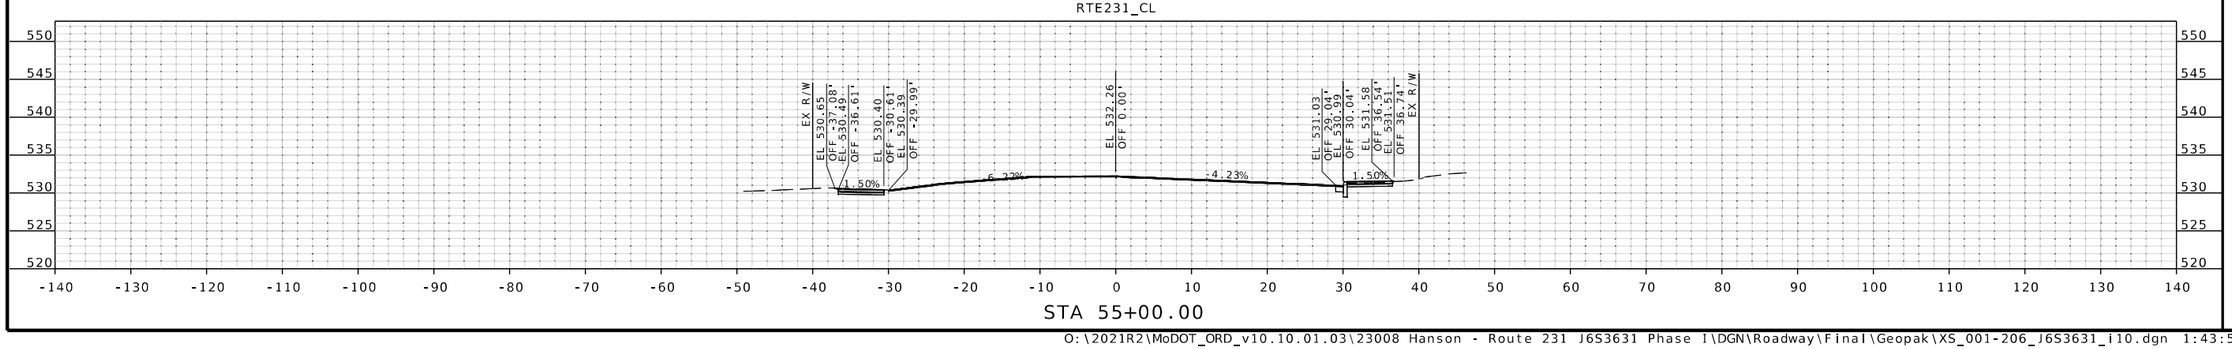

JOHN P. HUEBBE
NUMBER PE-2008019548
PROFESSIONAL ENGINEER
STATE OF MISSOURI
6/12/25
John P. Huebbe PE-2008019548
Discipline: Professional Engineer

IF A SEAL IS PRESENT ON THIS SHEET IT HAS BEEN ELECTRONICALLY SEALED AND DATED.

DATE PREPARED
6/12/2025

ROUTE	STATE
231	MO
DISTRICT	SHEET NO.
SL	56

COUNTY
ST LOUIS

JOB NO.
J6S3631

CONTRACT ID.
.

PROJECT NO.
.

BRIDGE NO.
.

DESCRIPTION	DATE
.	.
.	.
.	.
.	.
.	.
.	.
.	.
.	.

MISSOURI HIGHWAYS AND TRANSPORTATION COMMISSION
105 WEST CAPITOL
JEFFERSON CITY, MO 65102
1-888-ASK-MODOT (1-888-275-6636)

EFK•Moen
Civil Engineering Design
13523 Barrett Parkway Dr
Suite 250
St. Louis, MO 63021
Phone 314-394-3100
Fax 314-394-3199
Missouri Certificate of Authority: 001578

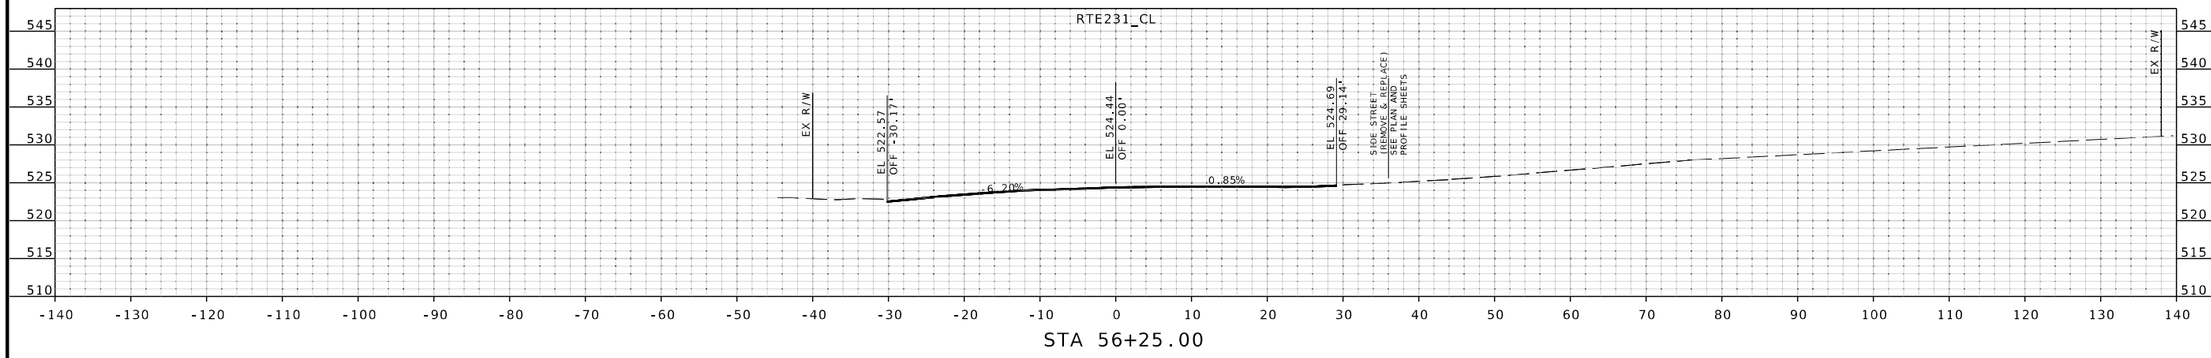

STA 56+25.00

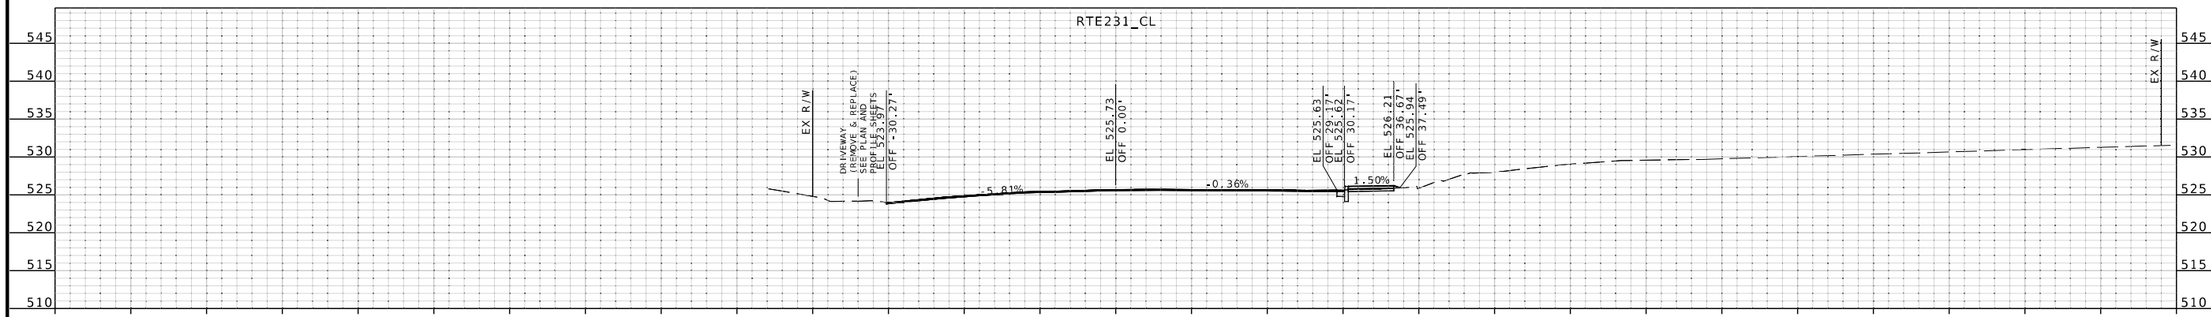

STA 56+00.00

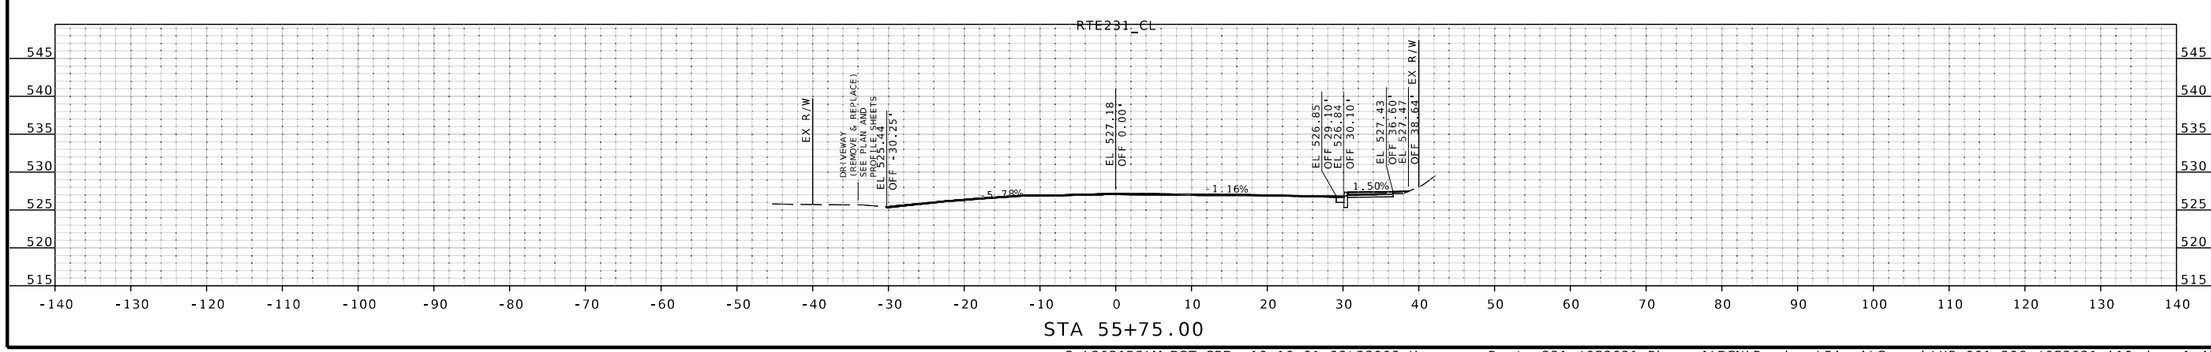

STA 55+75.00

STATE OF MISSOURI
JOHN P. HUEBBE
NUMBER PE-2008019548
PROFESSIONAL ENGINEER
6/12/25
John P. Huebbe PE-2008019548
Discipline: Professional Engineer

DATE PREPARED
6/12/2025

ROUTE	STATE
231	MO
DISTRICT	SHEET NO.
SL	57

COUNTY
ST LOUIS

JOB NO.
J6S3631

CONTRACT ID.
.

PROJECT NO.
.

BRIDGE NO.
.

DESCRIPTION	DATE
.	.
.	.
.	.
.	.
.	.
.	.
.	.
.	.

MISSOURI HIGHWAYS AND TRANSPORTATION COMMISSION
105 WEST CAPITOL
JEFFERSON CITY, MO 65102
1-888-ASK-MODOT (1-888-275-6636)

EFK•Moen
Civil Engineering Design
13523 Barrett Parkway Dr
Suite 250
St. Louis, MO 63021
Phone 314-394-3100
Fax 314-394-3199
Missouri Certificate of Authority: 001578

IF A SEAL IS PRESENT ON THIS SHEET IT HAS BEEN ELECTRONICALLY SEALED AND DATED.

O:\2021R2\MoDOT_ORD_v10.10.01.03\23008 Hanson - Route 231 J6S3631 Phase I\DGN\Roadway\Final\Geopak\XS_001-206_J6S3631_i10.dgn 1:43:57 PM 6/12/2025

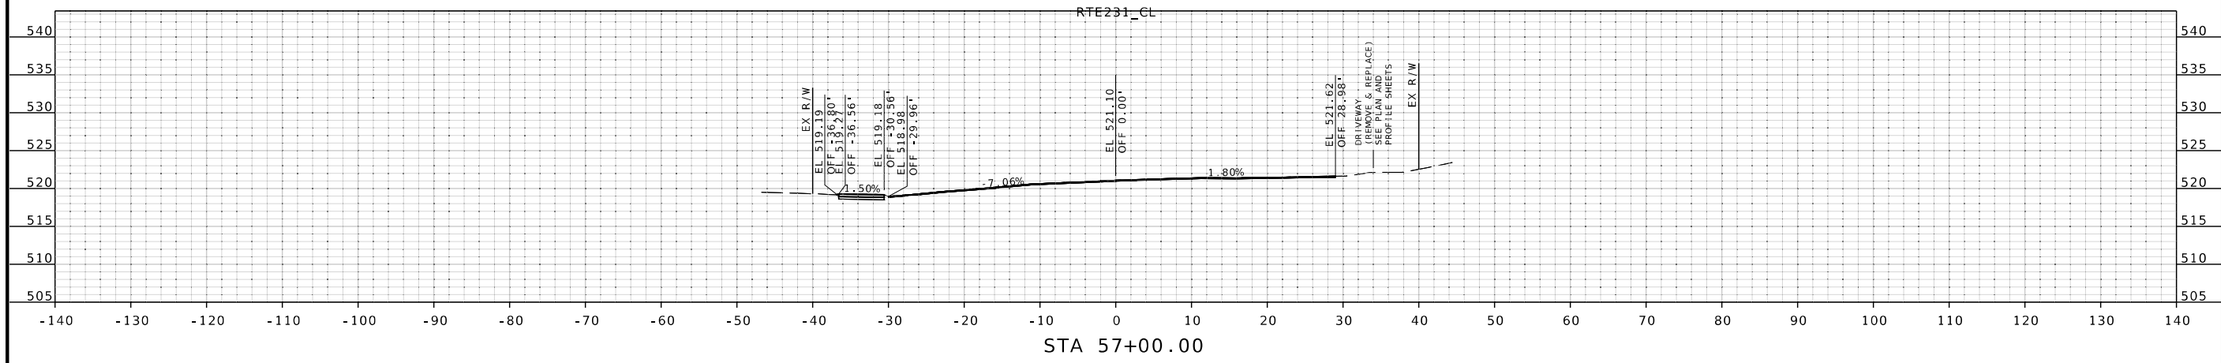

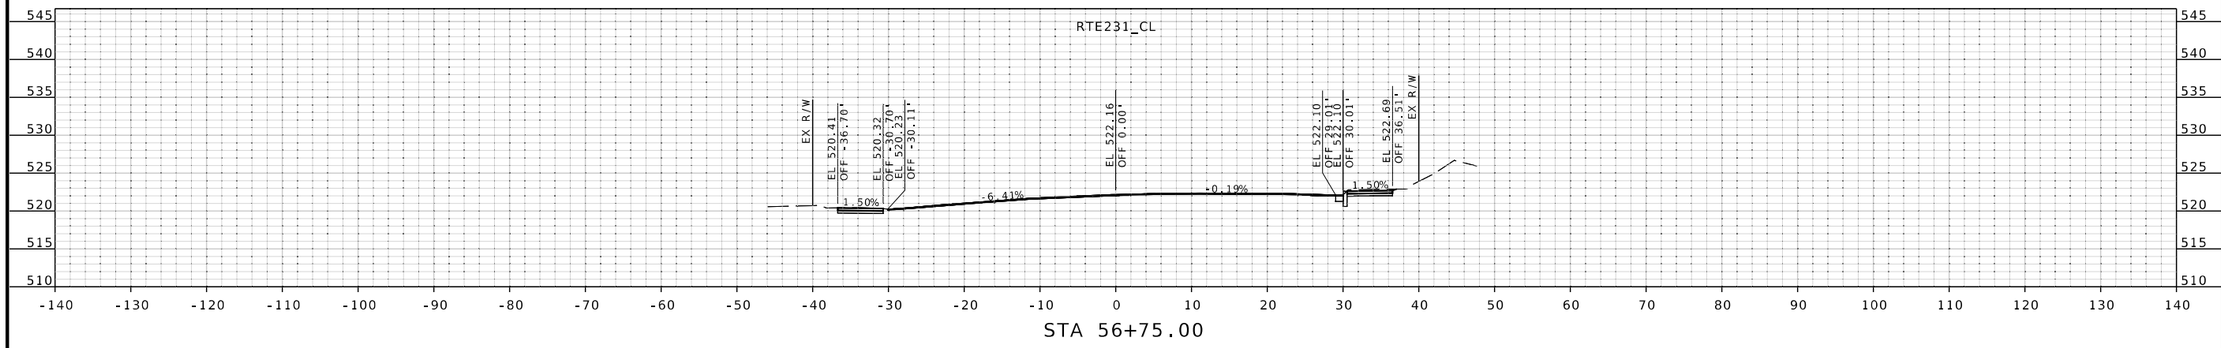

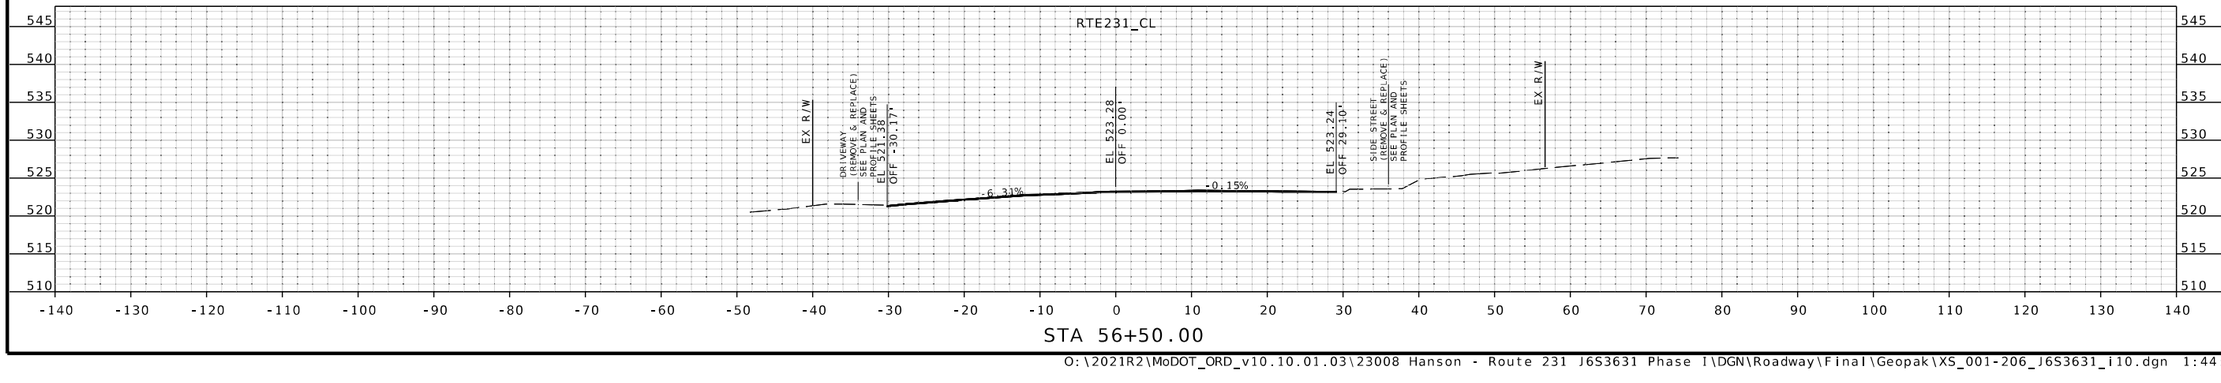

IF A SEAL IS PRESENT ON THIS SHEET IT HAS BEEN ELECTRONICALLY SEALED AND DATED.

STATE OF MISSOURI
JOHN P. HUEBBE
NUMBER PE-2008019548
PROFESSIONAL ENGINEER
6/12/25
John P. Huebbe PE-2008019548
Discipline: Professional Engineer

DATE PREPARED
6/12/2025

ROUTE	STATE
231	MO
DISTRICT	SHEET NO.
SL	58

COUNTY
ST LOUIS

JOB NO.
J6S3631

CONTRACT ID.
.

PROJECT NO.
.

BRIDGE NO.
.

DESCRIPTION	DATE
.	.
.	.
.	.
.	.
.	.
.	.
.	.
.	.

MISSOURI HIGHWAYS AND TRANSPORTATION COMMISSION
105 WEST CAPITOL
JEFFERSON CITY, MO 65102
1-888-ASK-MODOT (1-888-275-6636)

EFK•Moen
Civil Engineering Design
13523 Barrett Parkway Dr
Suite 250
St. Louis, MO 63021
Phone 314-394-3100
Fax 314-394-3199
Missouri Certificate of Authority: 001578

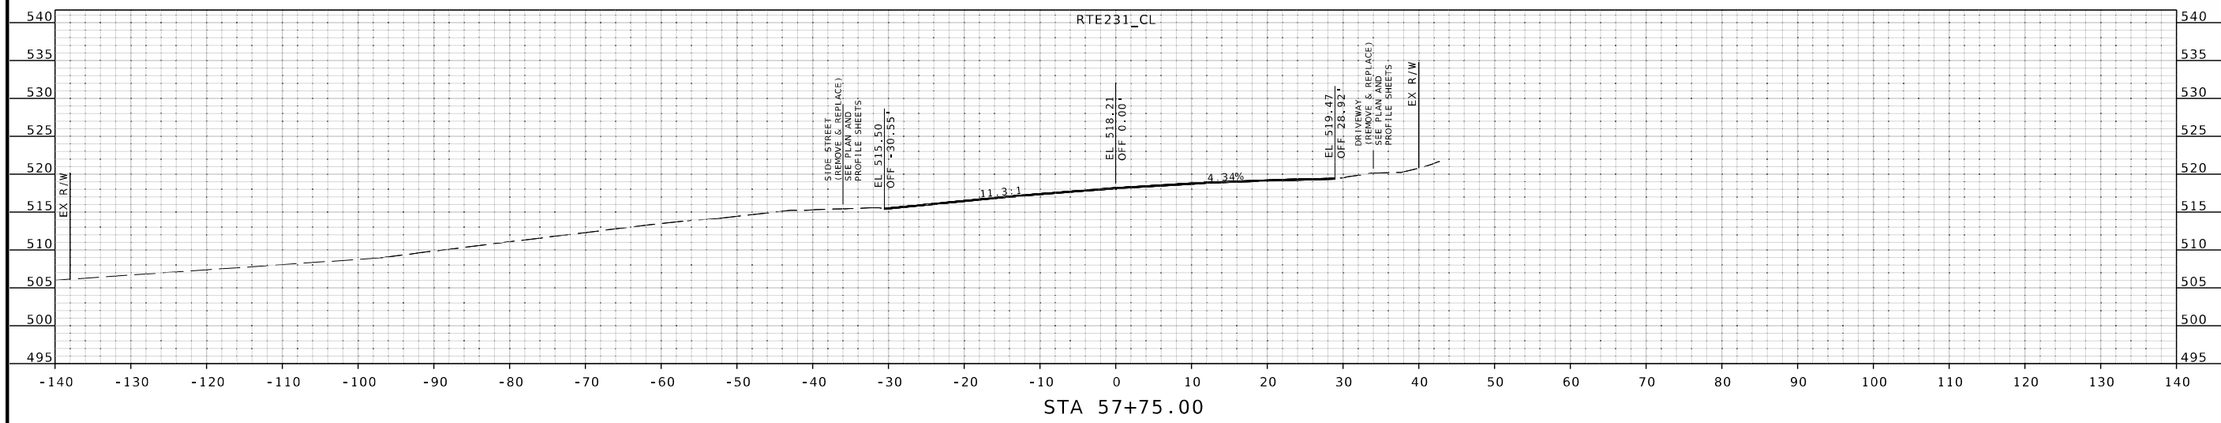

STA 57+75.00

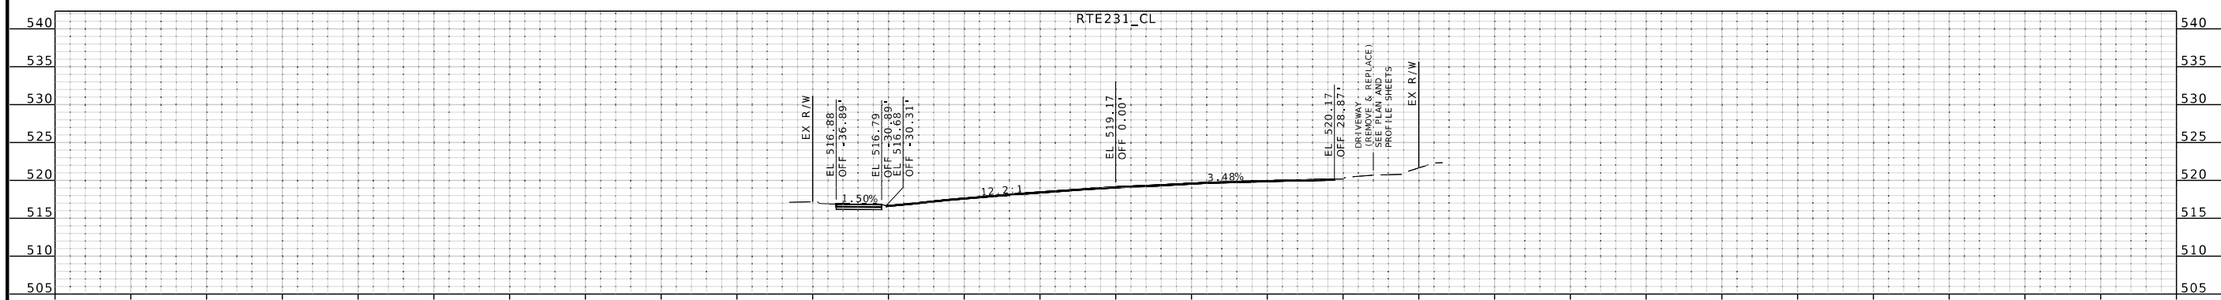

STA 57+50.00

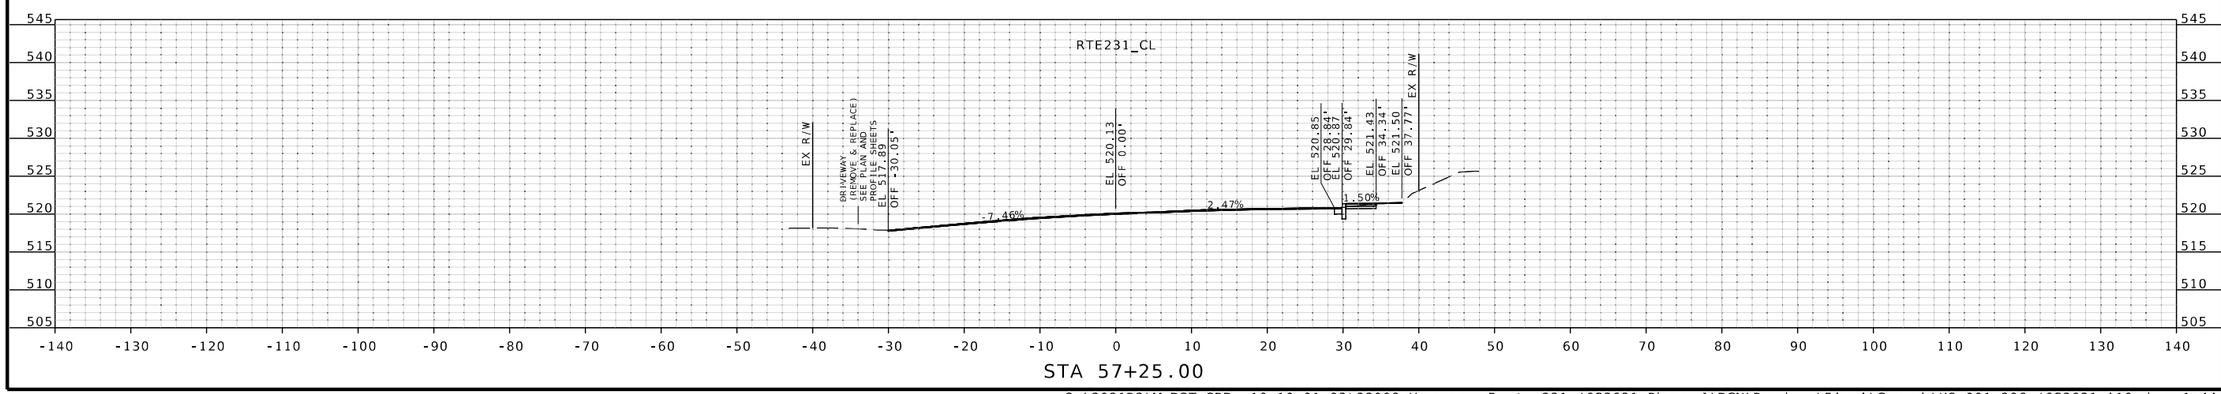

STA 57+25.00

STATE OF MISSOURI
JOHN P. HUEBBE
NUMBER PE-2008019548
PROFESSIONAL ENGINEER
6/12/25
John P. Huebbe PE-2008019548
Discipline: Professional Engineer

DATE PREPARED
6/12/2025

ROUTE	STATE
231	MO
DISTRICT	SHEET NO.
SL	59

COUNTY
ST LOUIS

JOB NO.
J6S3631

CONTRACT ID.
.

PROJECT NO.
.

BRIDGE NO.
.

DESCRIPTION	DATE
.	.
.	.
.	.
.	.
.	.
.	.
.	.
.	.

IF A SEAL IS PRESENT ON THIS SHEET IT HAS BEEN ELECTRONICALLY SEALED AND DATED.

MISSOURI HIGHWAYS AND TRANSPORTATION COMMISSION
105 WEST CAPITOL
JEFFERSON CITY, MO 65102
1-888-ASK-MODOT (1-888-275-6636)

EFK•Moen
Civil Engineering Design
13523 Barrett Parkway Dr
Suite 250
St. Louis, MO 63021
Phone 314-394-3100
Fax 314-394-3199
Missouri Certificate of Authority: 001578

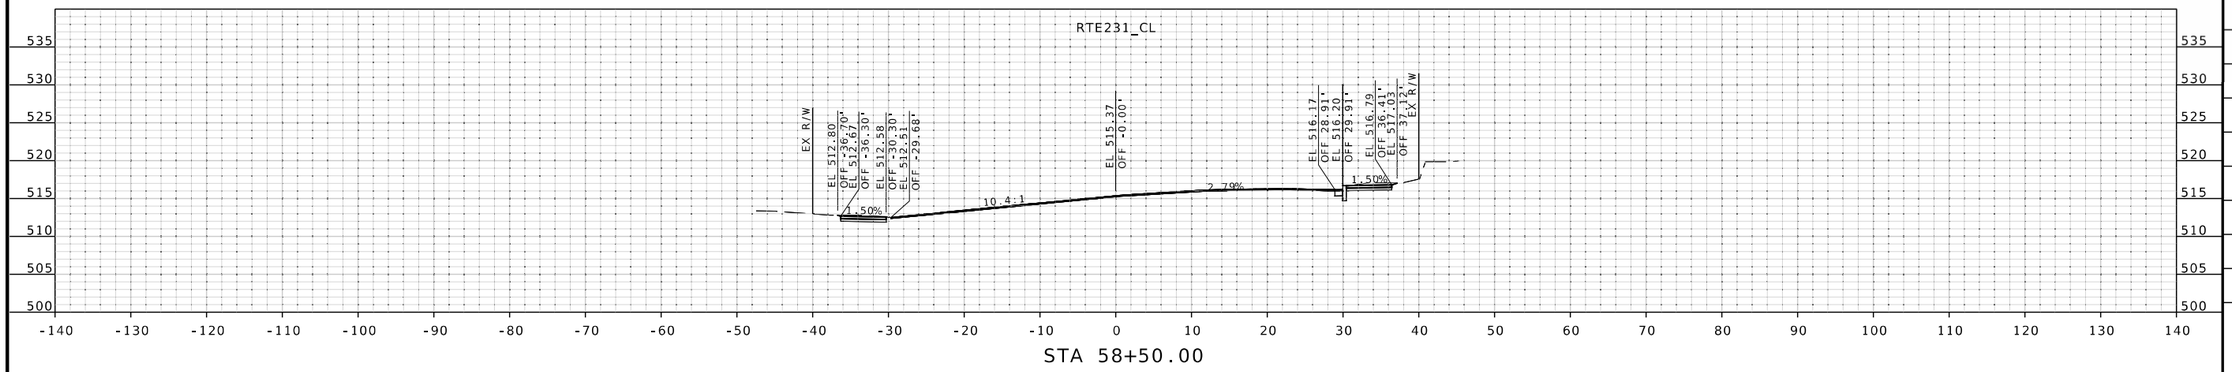

STA 58+50.00

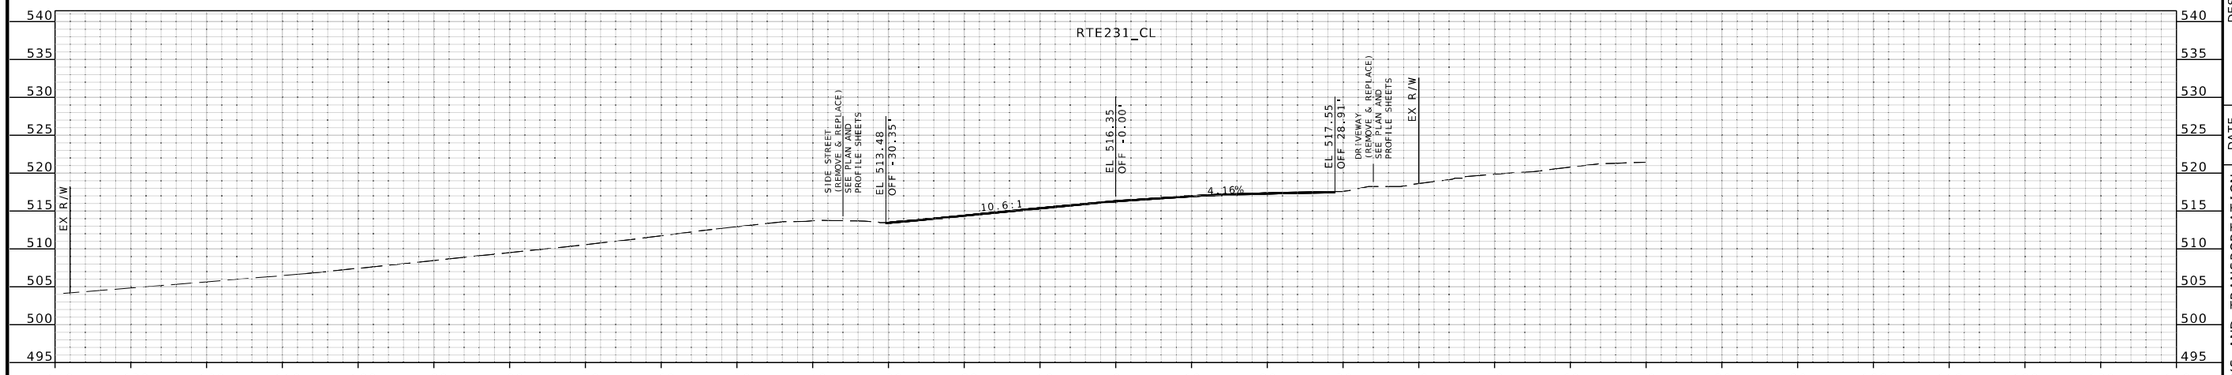

STA 58+25.00

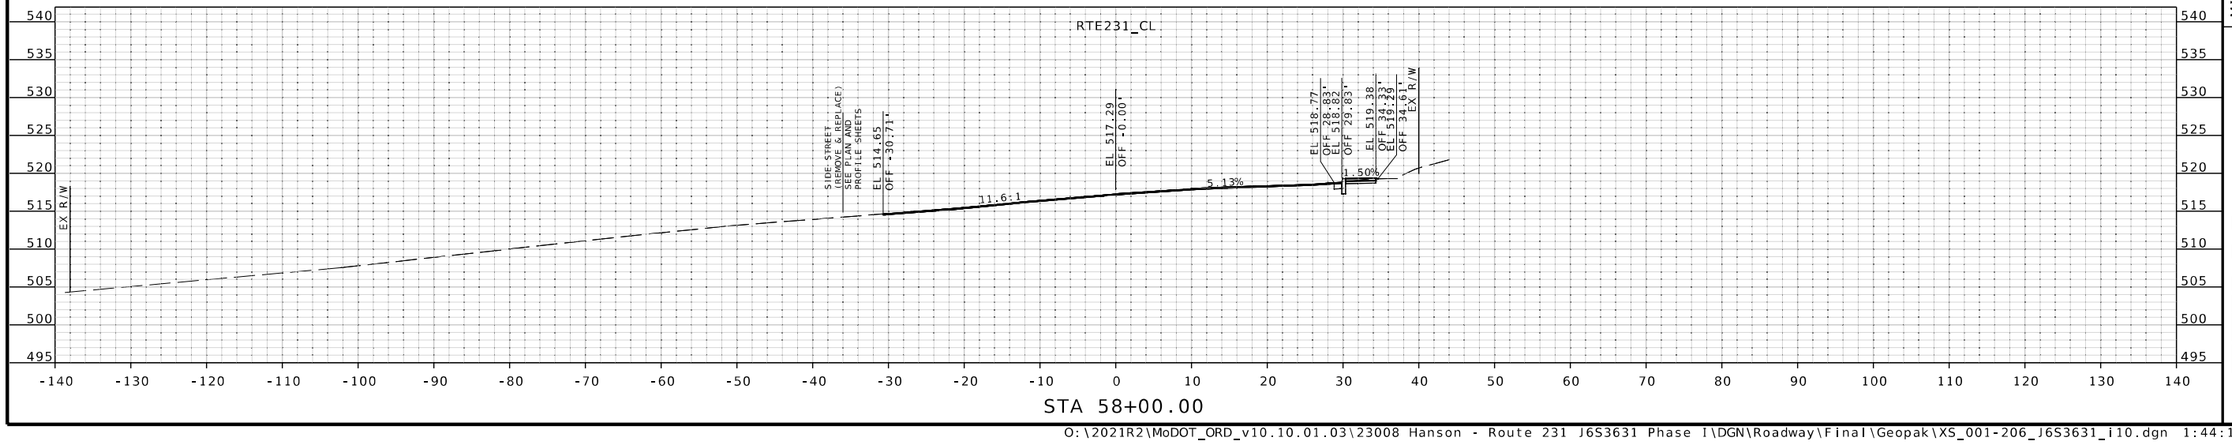

STA 58+00.00

STATE OF MISSOURI
JOHN P. HUEBBE
NUMBER PE-2008019548
PROFESSIONAL ENGINEER
6/12/25
John P. Huebbe PE-2008019548
Discipline: Professional Engineer
John Huebbe

DATE PREPARED
6/12/2025

ROUTE	STATE
231	MO
DISTRICT	SHEET NO.
SL	60

COUNTY
ST LOUIS

JOB NO.
J6S3631

CONTRACT ID.
.

PROJECT NO.
.

BRIDGE NO.
.

DATE	DESCRIPTION
.	.
.	.
.	.
.	.
.	.
.	.
.	.
.	.

IF A SEAL IS PRESENT ON THIS SHEET IT HAS BEEN ELECTRONICALLY SEALED AND DATED.

MISSOURI HIGHWAYS AND TRANSPORTATION COMMISSION
105 WEST CAPITOL
JEFFERSON CITY, MO 65102
1-888-ASK-MODOT (1-888-275-6636)

EFK•Moen
Civil Engineering Design
13523 Barrett Parkway Dr
Suite 250
St. Louis, MO 63021
Phone 314-394-3100
Fax 314-394-3199
Missouri Certificate of Authority: 001578

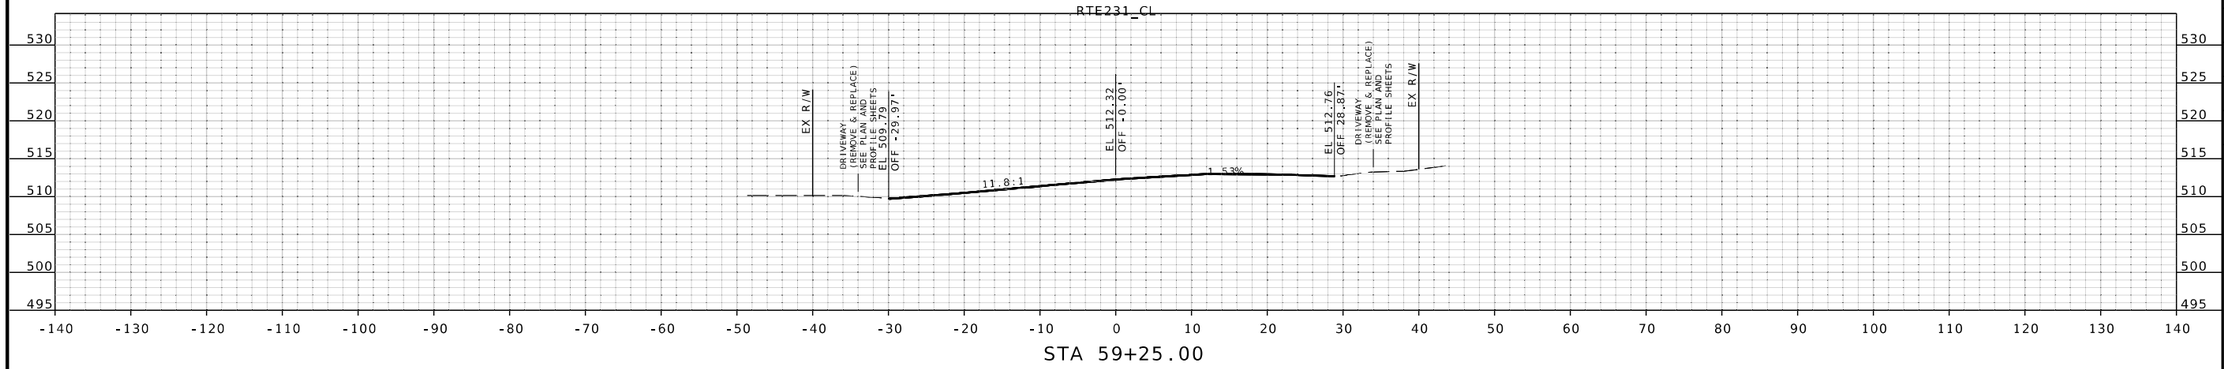

STA 59+25.00

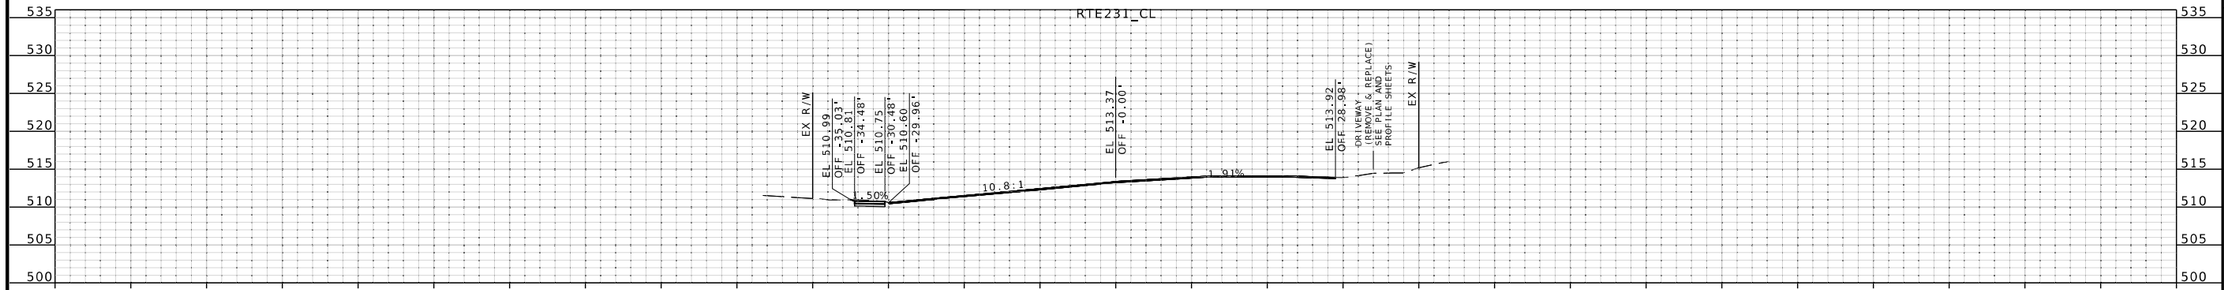

STA 59+00.00

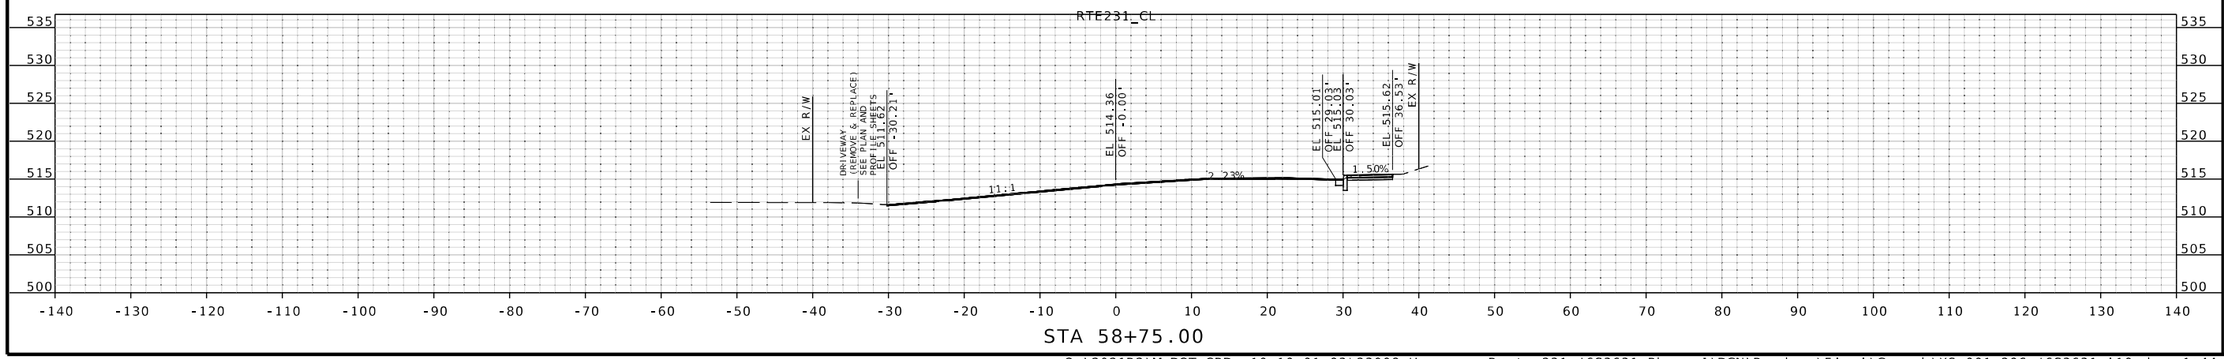

STA 58+75.00

STATE OF MISSOURI
JOHN P. HUEBBE
NUMBER PE-2008019548
PROFESSIONAL ENGINEER
6/12/25
John P. Huebbe PE-2008019548
Discipline: Professional Engineer

DATE PREPARED
6/12/2025

ROUTE	STATE
231	MO
DISTRICT	SHEET NO.
SL	61

COUNTY
ST LOUIS

JOB NO.
J6S3631

CONTRACT ID.
.

PROJECT NO.
.

BRIDGE NO.
.

DESCRIPTION	DATE
.	.
.	.
.	.
.	.
.	.
.	.
.	.
.	.

IF A SEAL IS PRESENT ON THIS SHEET IT HAS BEEN ELECTRONICALLY SEALED AND DATED.

MISSOURI HIGHWAYS AND TRANSPORTATION COMMISSION

MoDOT

105 WEST CAPITOL
JEFFERSON CITY, MO 65102
1-888-ASK-MODOT (1-888-275-6636)

EFK•Moen
Civil Engineering Design
13523 Barrett Parkway Dr
Suite 250
St. Louis, MO 63021
Phone 314-394-3100
Fax 314-394-3199
Missouri Certificate of Authority: 001578

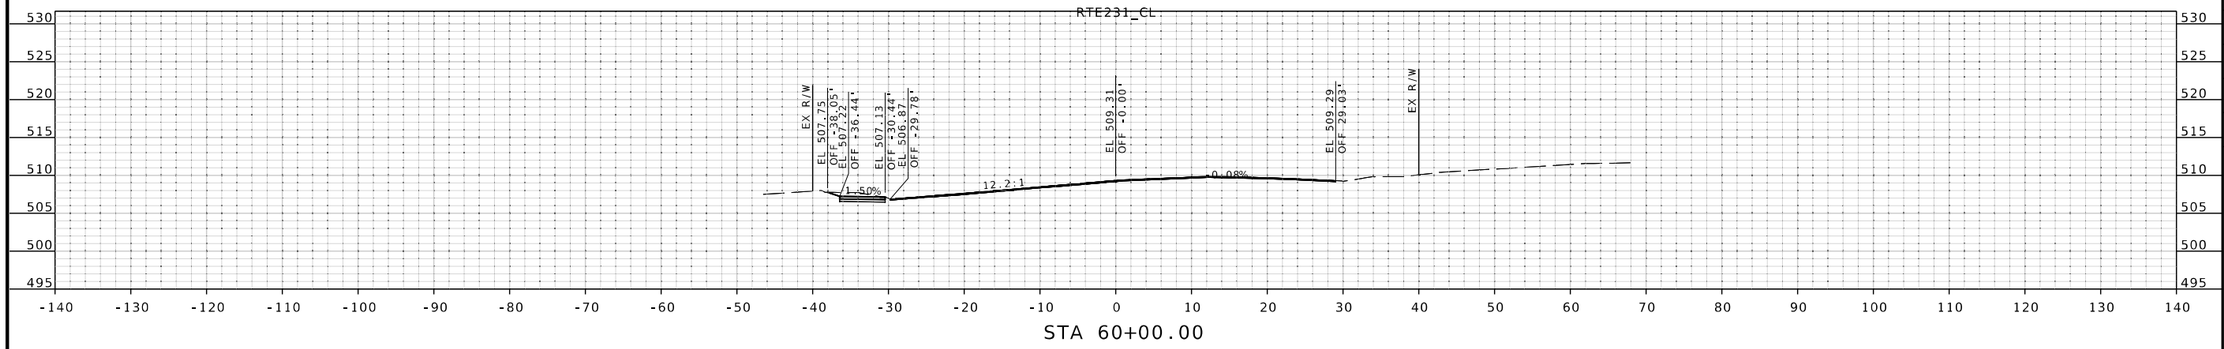

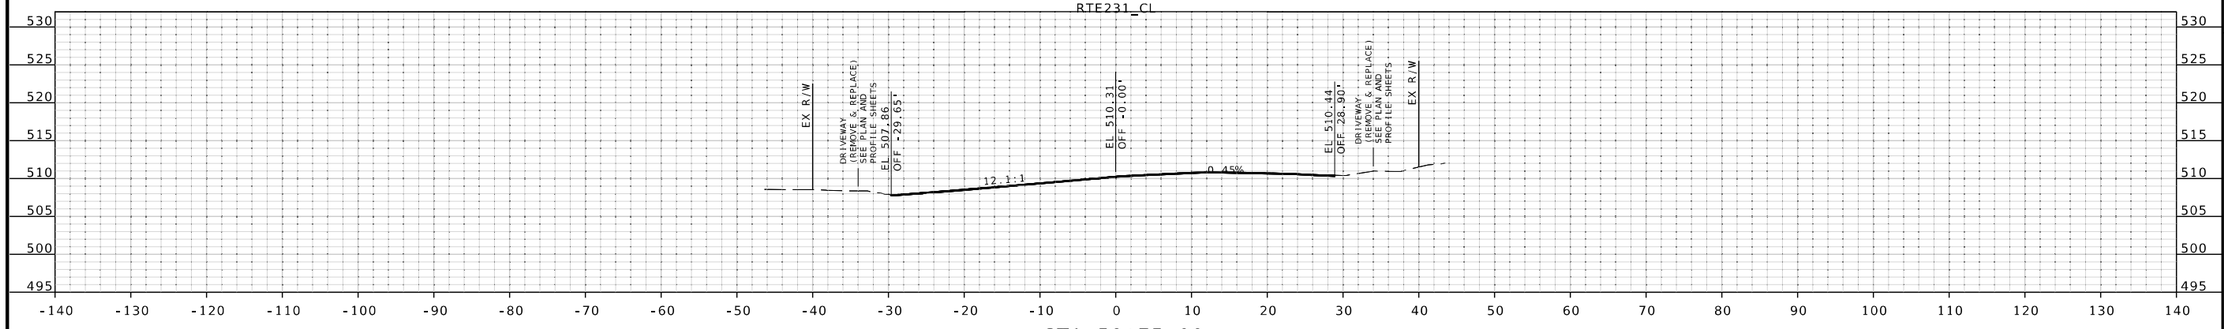

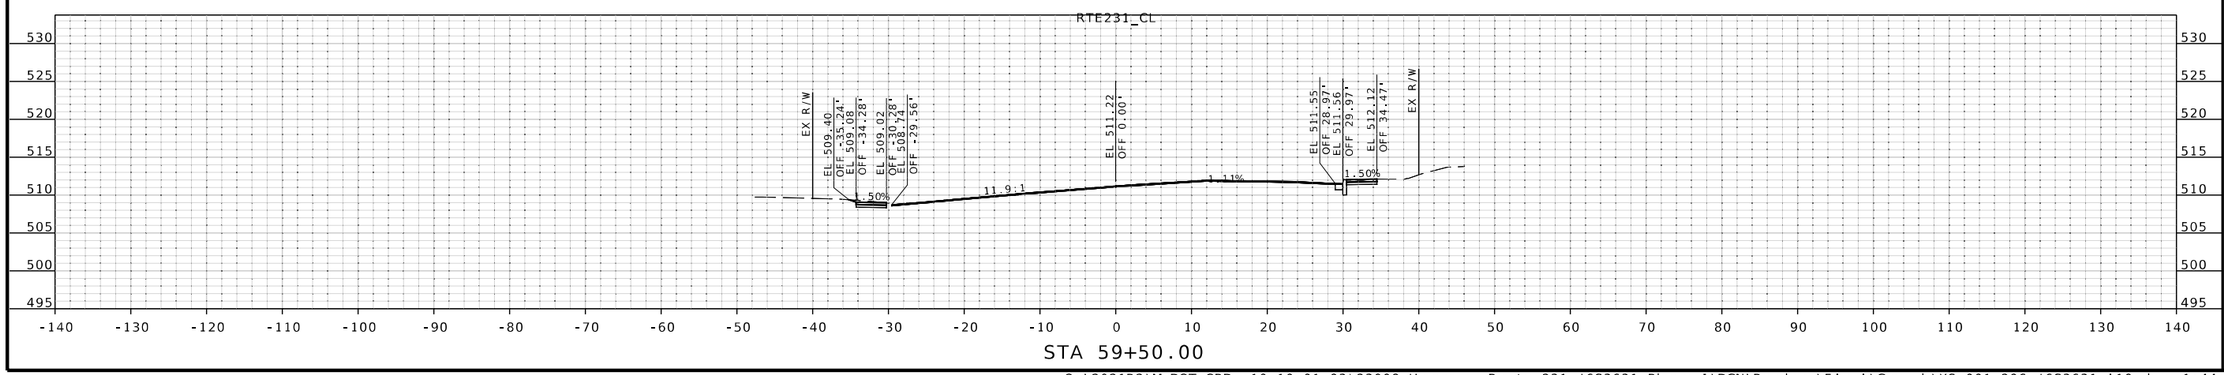

JOHN P. HUEBBE
NUMBER PE-2008019548
PROFESSIONAL ENGINEER
STATE OF MISSOURI
6/12/25
John P. Huebbe PE-2008019548
Discipline: Professional Engineer
John Huebbe

DATE PREPARED
6/12/2025

ROUTE	STATE
231	MO
DISTRICT	SHEET NO.
SL	62

COUNTY
ST LOUIS

JOB NO.
J6S3631

CONTRACT ID.
.

PROJECT NO.
.

BRIDGE NO.
.

DESCRIPTION	DATE
.	.
.	.
.	.
.	.
.	.
.	.
.	.
.	.

IF A SEAL IS PRESENT ON THIS SHEET IT HAS BEEN ELECTRONICALLY SEALED AND DATED.

MISSOURI HIGHWAYS AND TRANSPORTATION COMMISSION
105 WEST CAPITOL
JEFFERSON CITY, MO 65102
1-888-ASK-MODOT (1-888-275-6636)

EFK•Moen
Civil Engineering Design
13523 Barrett Parkway Dr
Suite 250
St. Louis, MO 63021
Phone 314-394-3100
Fax 314-394-3199
Missouri Certificate of Authority: 001578

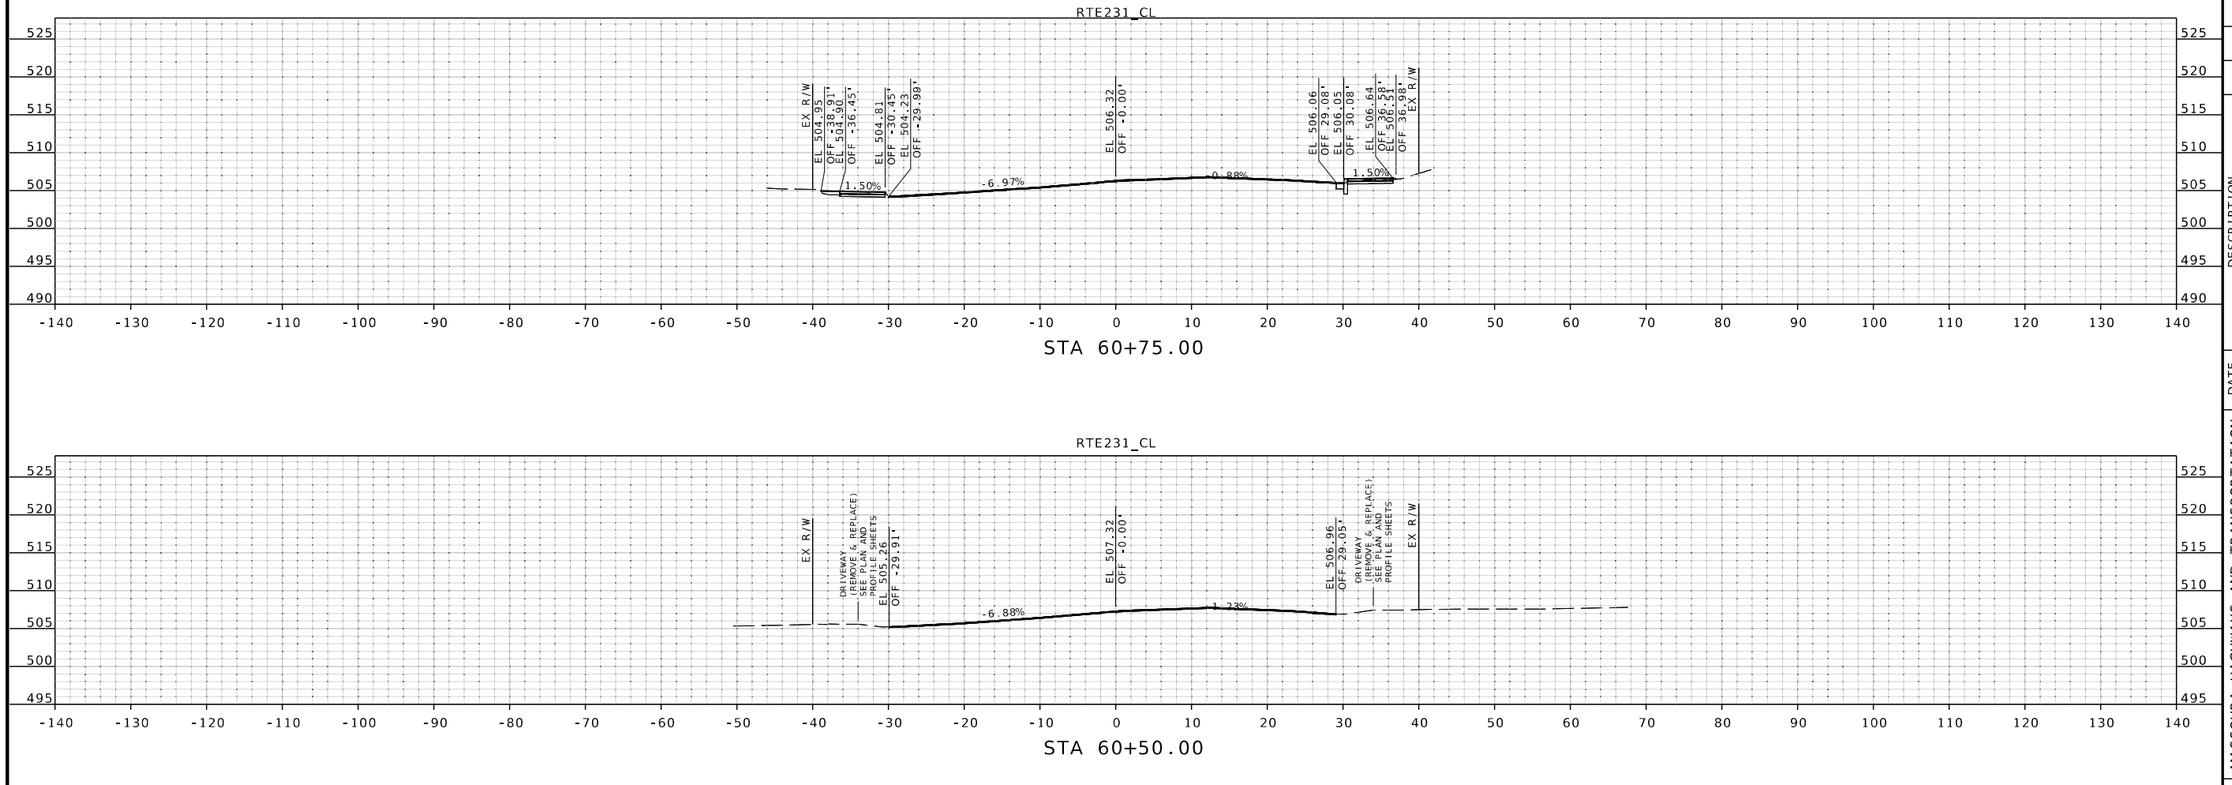

IF A SEAL IS PRESENT ON THIS SHEET IT HAS BEEN ELECTRONICALLY SEALED AND DATED.

STATE OF MISSOURI
JOHN P. HUEBBE
NUMBER PE-2008019548
PROFESSIONAL ENGINEER

6/12/25
John P. Huebbe PE-2008019548
Discipline: Professional Engineer
John Huebbe

DATE PREPARED
6/12/2025

ROUTE	STATE
231	MO
DISTRICT	SHEET NO.
SL	63

COUNTY
ST LOUIS

JOB NO.
J6S3631

CONTRACT ID.
.

PROJECT NO.
.

BRIDGE NO.
.

DESCRIPTION	DATE
.	.
.	.
.	.
.	.
.	.
.	.
.	.
.	.

MISSOURI HIGHWAYS AND TRANSPORTATION COMMISSION

105 WEST CAPITOL
JEFFERSON CITY, MO 65102
1-888-ASK-MODOT (1-888-275-6636)

EFK•Moen
Civil Engineering Design
13523 Barrett Parkway Dr
Suite 250
St. Louis, MO 63021
Phone 314-394-3100
Fax 314-394-3199
Missouri Certificate of Authority: 001578

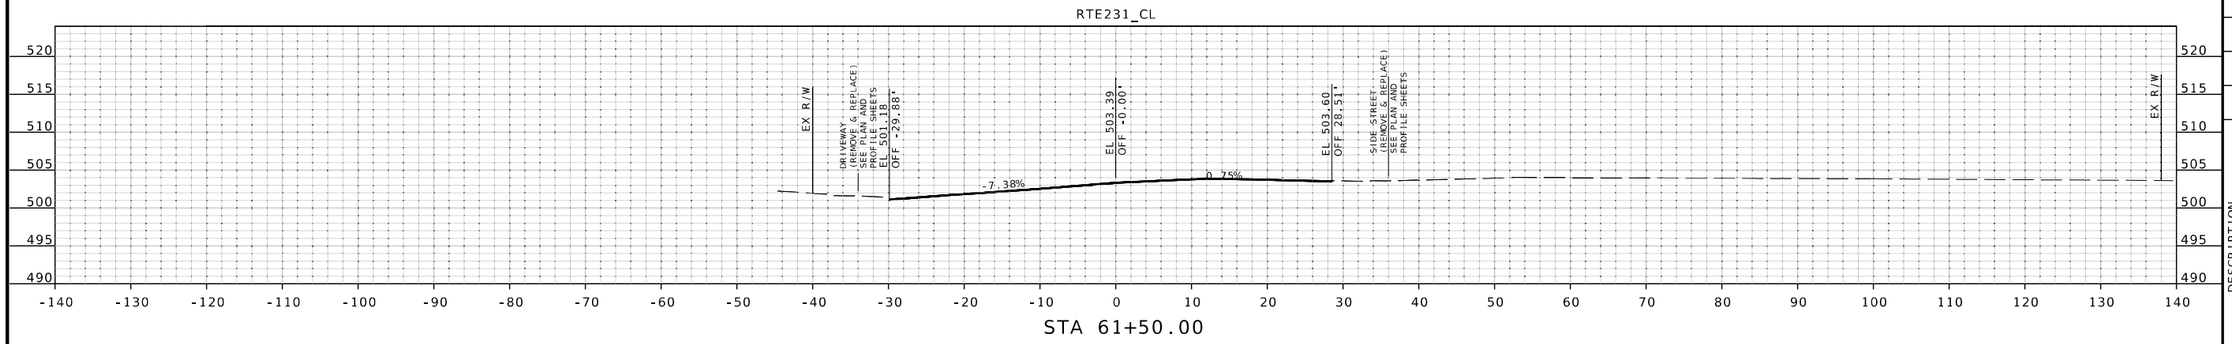

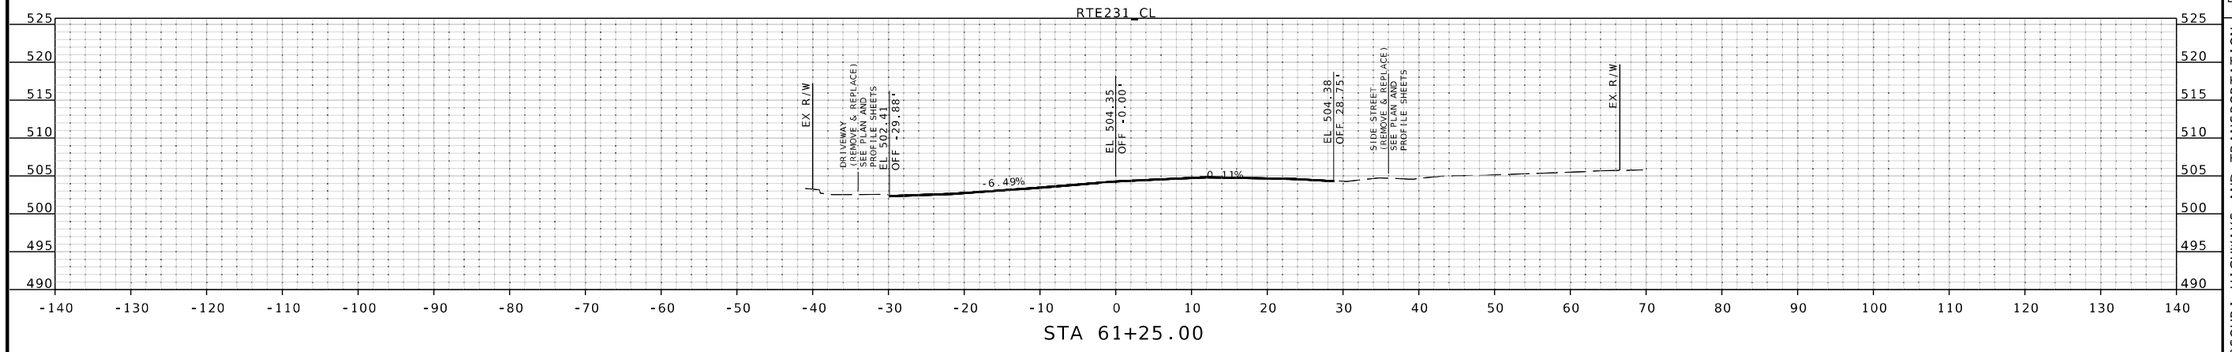

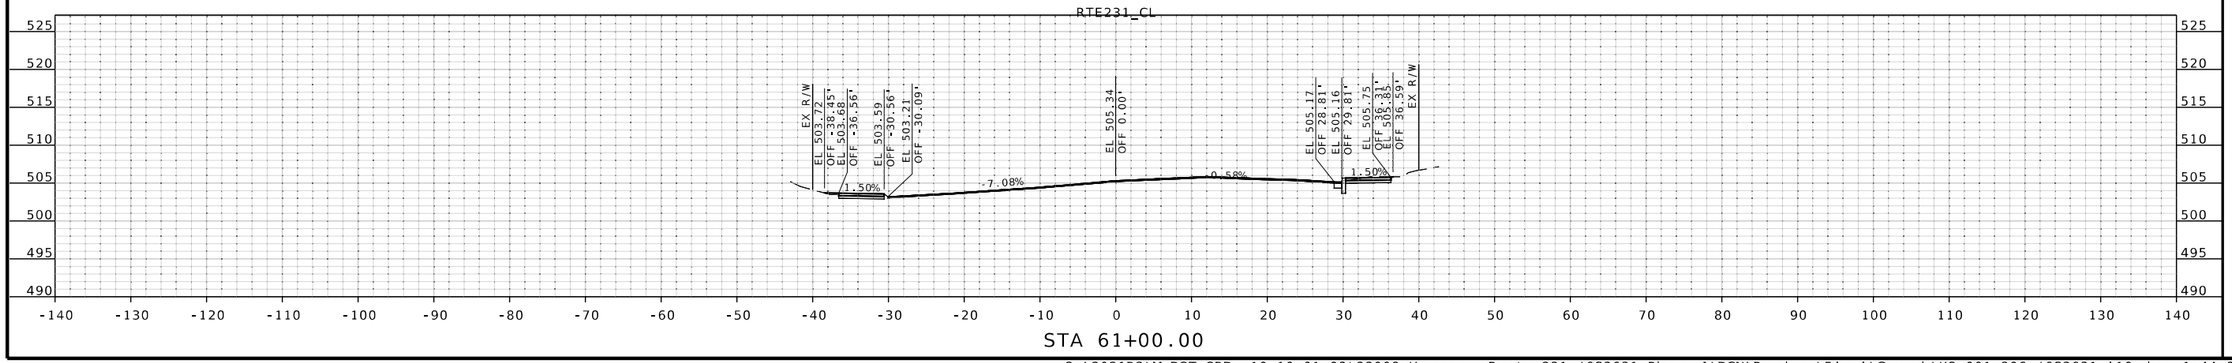

IF A SEAL IS PRESENT ON THIS SHEET IT HAS BEEN ELECTRONICALLY SEALED AND DATED.

STATE OF MISSOURI
JOHN P. HUEBBE
NUMBER PE-2008019548
PROFESSIONAL ENGINEER

6/12/25
John P. Huebbe PE-2008019548
Discipline: Professional Engineer
John Huebbe

DATE PREPARED
6/12/2025

ROUTE	STATE
231	MO
DISTRICT	SHEET NO.
SL	64

COUNTY
ST LOUIS

JOB NO.
J6S3631

CONTRACT ID.
.

PROJECT NO.
.

BRIDGE NO.
.

DESCRIPTION	DATE
.	.
.	.
.	.
.	.
.	.
.	.
.	.
.	.

MISSOURI HIGHWAYS AND TRANSPORTATION COMMISSION

105 WEST CAPITOL
JEFFERSON CITY, MO 65102
1-888-ASK-MODOT (1-888-275-6636)

EFK•Moen
Civil Engineering Design
13523 Barrett Parkway Dr
Suite 250
St. Louis, MO 63021
Phone 314-394-3100
Fax 314-394-3199
Missouri Certificate of Authority: 001578

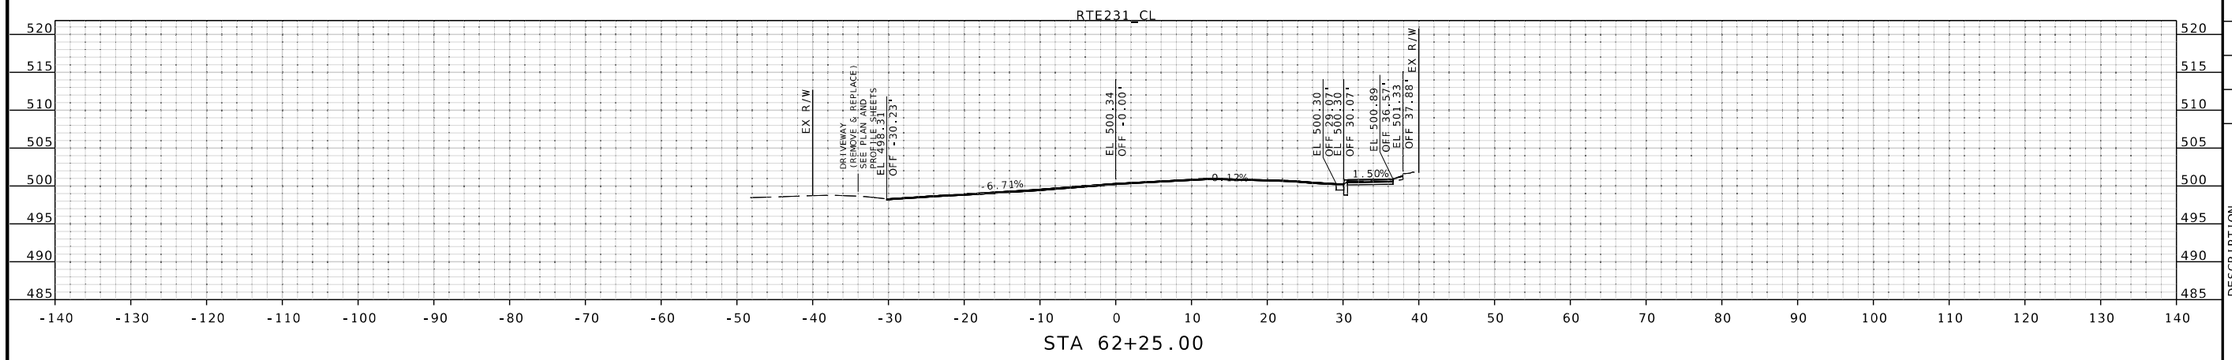

STA 62+25.00

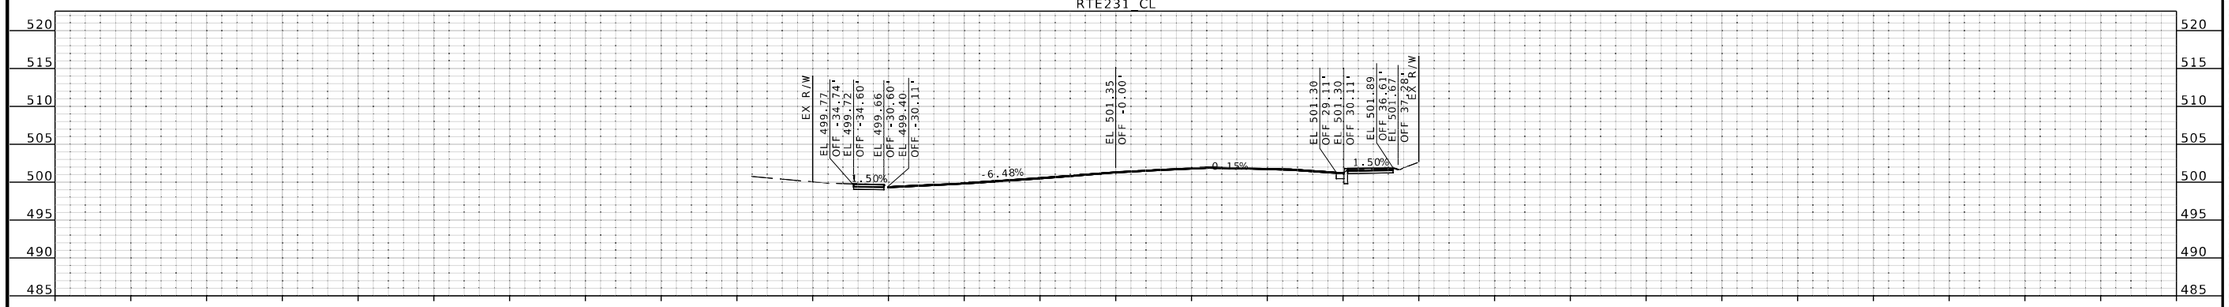

STA 62+00.00

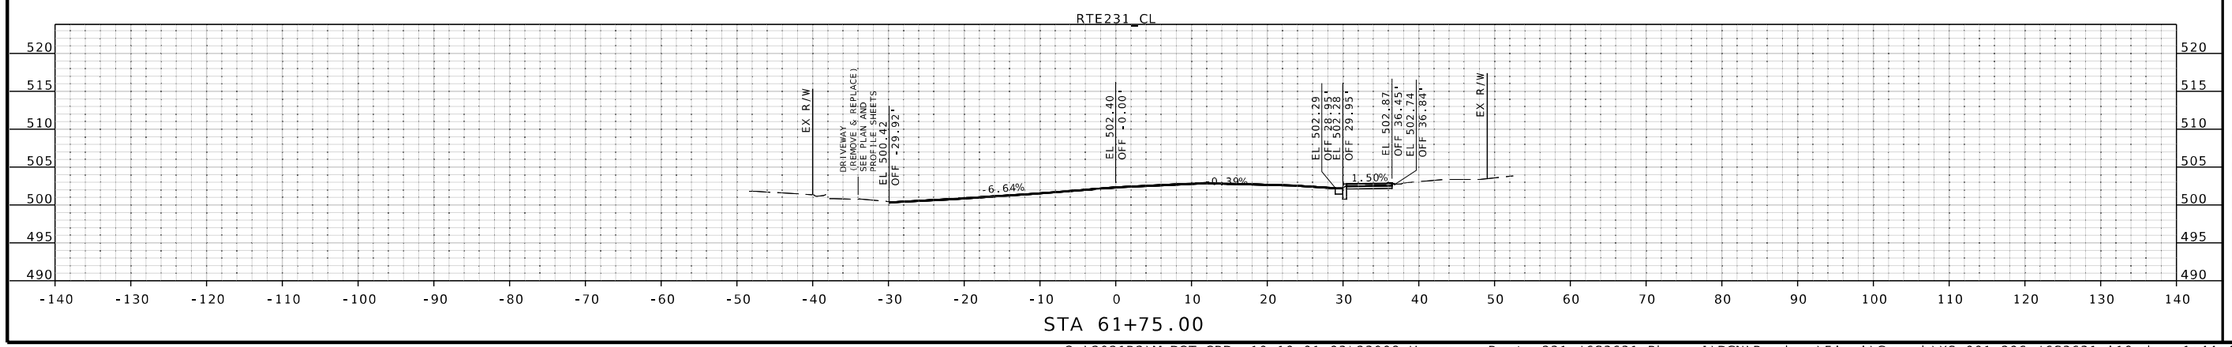

STA 61+75.00

STATE OF MISSOURI
JOHN P. HUEBBE
NUMBER PE-2008019548
PROFESSIONAL ENGINEER
6/12/25
John P. Huebbe PE-2008019548
Discipline: Professional Engineer

DATE PREPARED
6/12/2025

ROUTE	STATE
231	MO
DISTRICT	SHEET NO.
SL	65

COUNTY
ST LOUIS

JOB NO.
J6S3631

CONTRACT ID.
.

PROJECT NO.
.

BRIDGE NO.
.

DESCRIPTION	DATE
.	.
.	.
.	.
.	.
.	.
.	.
.	.
.	.

IF A SEAL IS PRESENT ON THIS SHEET IT HAS BEEN ELECTRONICALLY SEALED AND DATED.

MISSOURI HIGHWAYS AND TRANSPORTATION COMMISSION

105 WEST CAPITOL
JEFFERSON CITY, MO 65102
1-888-ASK-MODOT (1-888-275-6636)

EFK•Moen
Civil Engineering Design
13523 Barrett Parkway Dr
Suite 250
St. Louis, MO 63021
Phone 314-394-3100
Fax 314-394-3199
Missouri Certificate of Authority: 001578

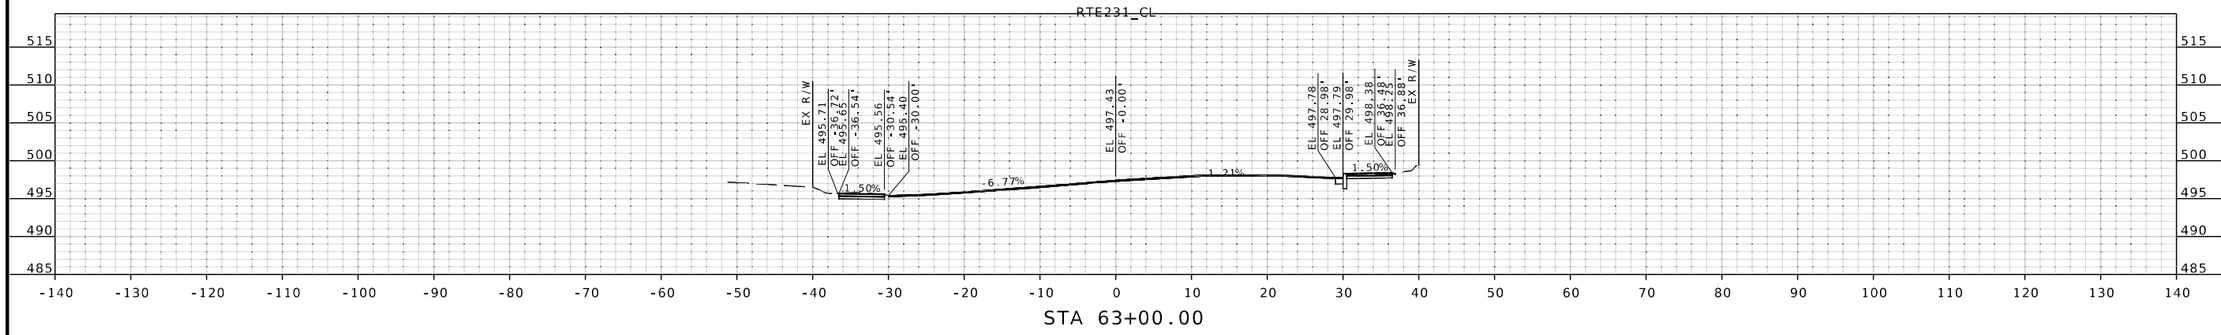

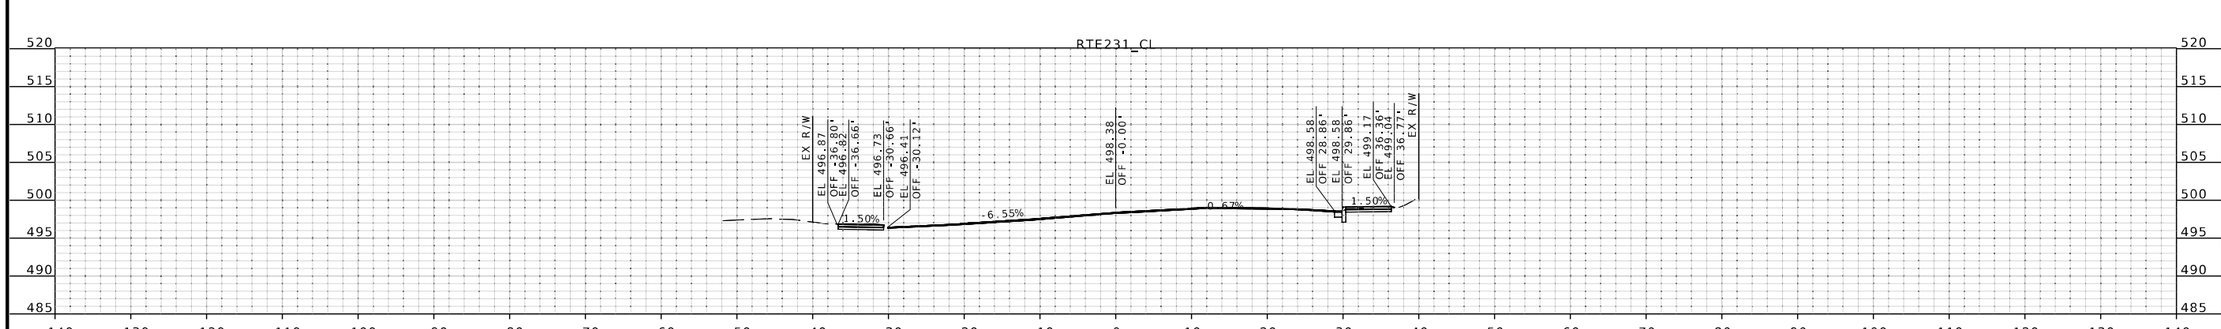

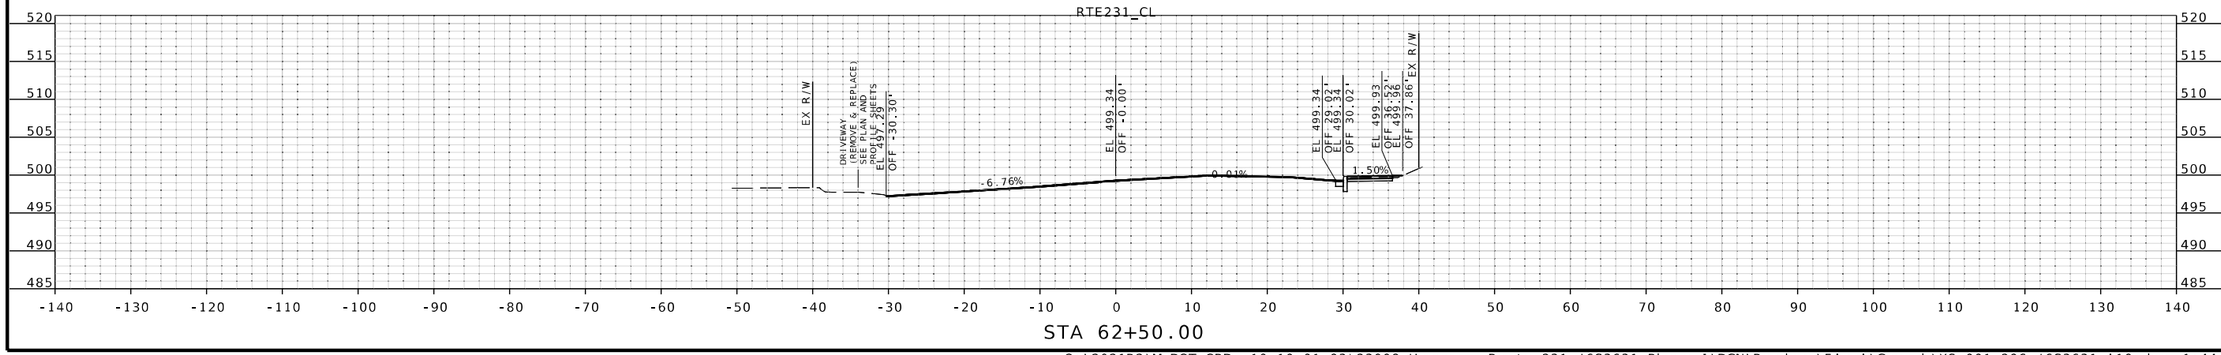

IF A SEAL IS PRESENT ON THIS SHEET IT HAS BEEN ELECTRONICALLY SEALED AND DATED.

STATE OF MISSOURI
JOHN P. HUEBBE
NUMBER PE-2008019548
PROFESSIONAL ENGINEER
6/12/25
John P. Huebbe PE-2008019548
Discipline: Professional Engineer
John Huebbe

DATE PREPARED
6/12/2025

ROUTE	STATE
231	MO
DISTRICT	SHEET NO.
SL	66

COUNTY
ST LOUIS

JOB NO.
J6S3631

CONTRACT ID.
.

PROJECT NO.
.

BRIDGE NO.
.

DESCRIPTION	DATE
.	.
.	.
.	.
.	.
.	.
.	.
.	.
.	.

MISSOURI HIGHWAYS AND TRANSPORTATION COMMISSION
105 WEST CAPITOL
JEFFERSON CITY, MO 65102
1-888-ASK-MODOT (1-888-275-6636)

EFK•Moen
Civil Engineering Design
13523 Barrett Parkway Dr
Suite 250
St. Louis, MO 63021
Phone 314-394-3100
Fax 314-394-3199
Missouri Certificate of Authority: 001578

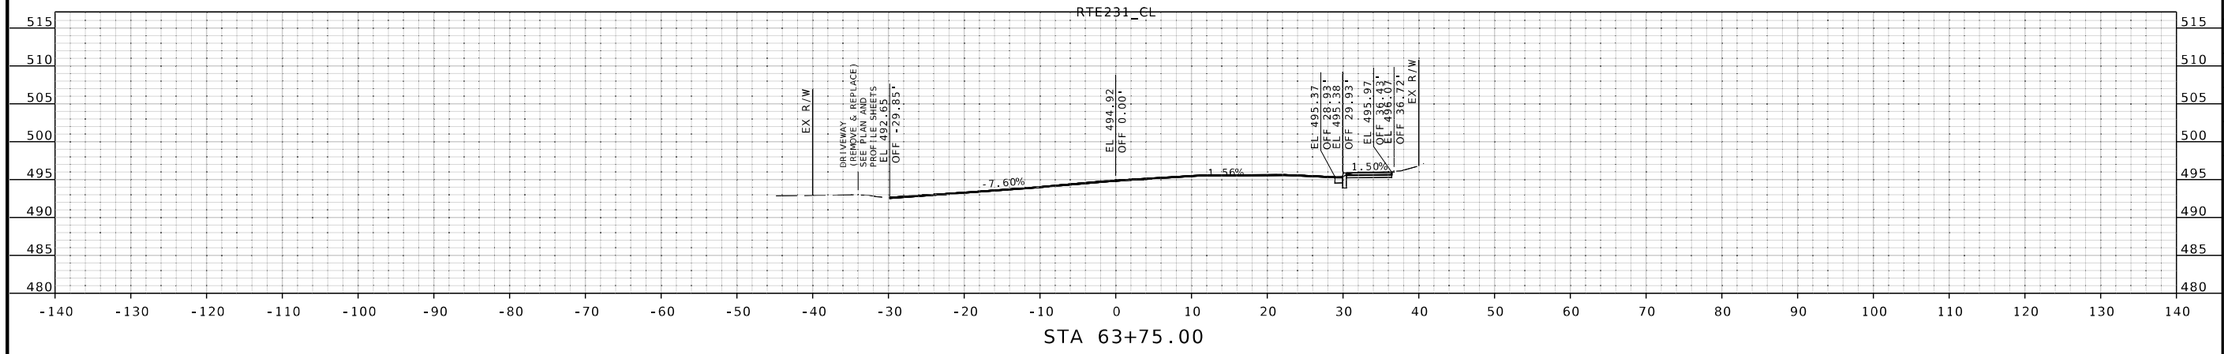

STA 63+75.00

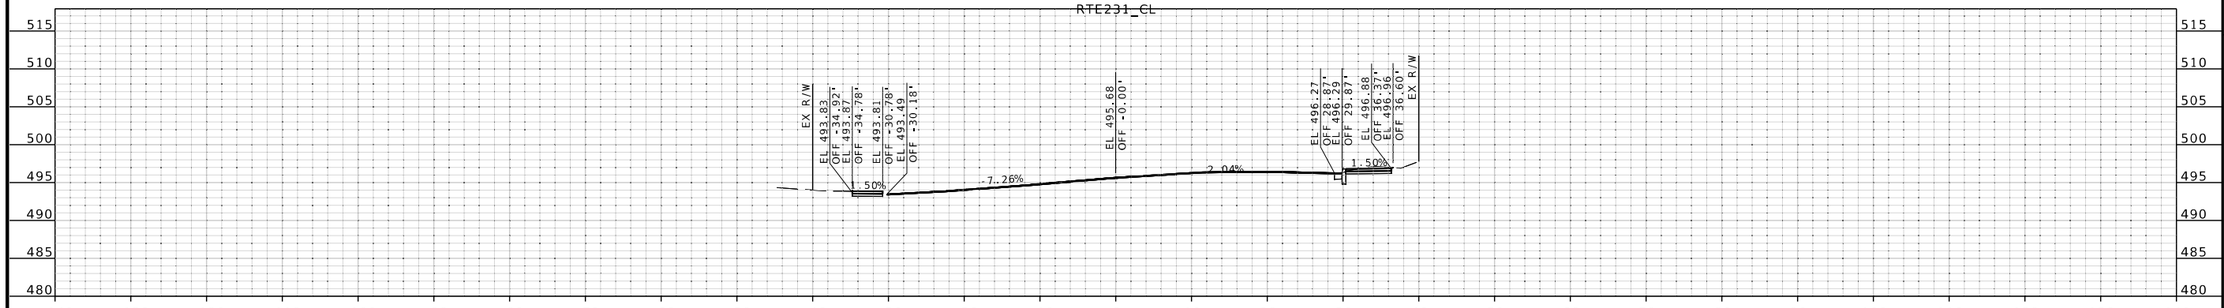

STA 63+50.00

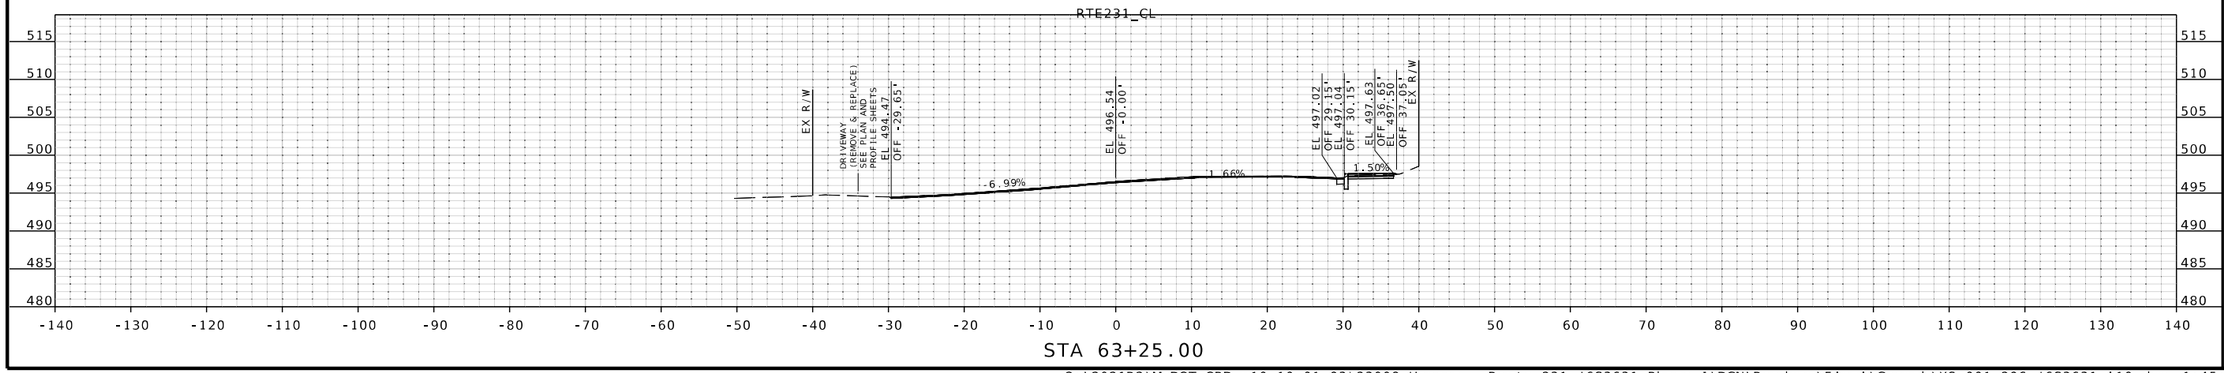

STA 63+25.00

STATE OF MISSOURI
JOHN P. HUEBBE
NUMBER PE-2008019548
PROFESSIONAL ENGINEER
6/12/25
John P. Huebbe PE-2008019548
Discipline: Professional Engineer
John Huebbe

DATE PREPARED
6/12/2025

ROUTE	STATE
231	MO
DISTRICT	SHEET NO.
SL	67

COUNTY
ST LOUIS

JOB NO.
J6S3631

CONTRACT ID.
.

PROJECT NO.
.

BRIDGE NO.
.

DESCRIPTION	DATE
.	.
.	.
.	.
.	.
.	.
.	.
.	.
.	.

IF A SEAL IS PRESENT ON THIS SHEET IT HAS BEEN ELECTRONICALLY SEALED AND DATED.

MISSOURI HIGHWAYS AND TRANSPORTATION COMMISSION

105 WEST CAPITOL
JEFFERSON CITY, MO 65102
1-888-ASK-MODOT (1-888-275-6636)

EFK•Moen
Civil Engineering Design
13523 Barrett Parkway Dr
Suite 250
St. Louis, MO 63021
Phone 314-394-3100
Fax 314-394-3199
Missouri Certificate of Authority: 001578

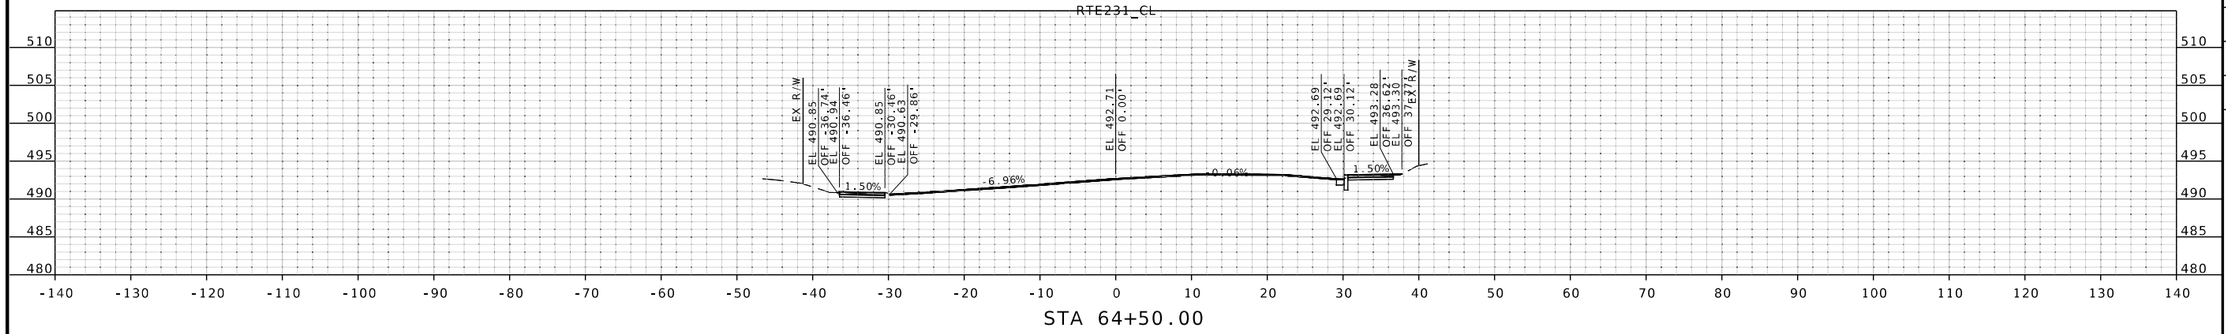

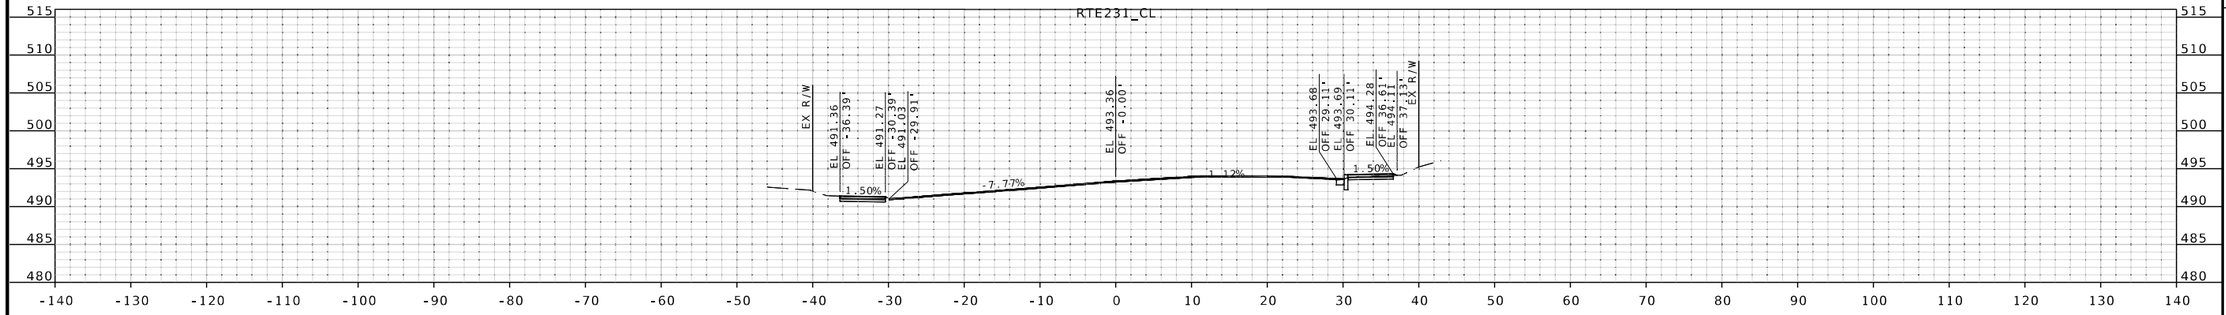

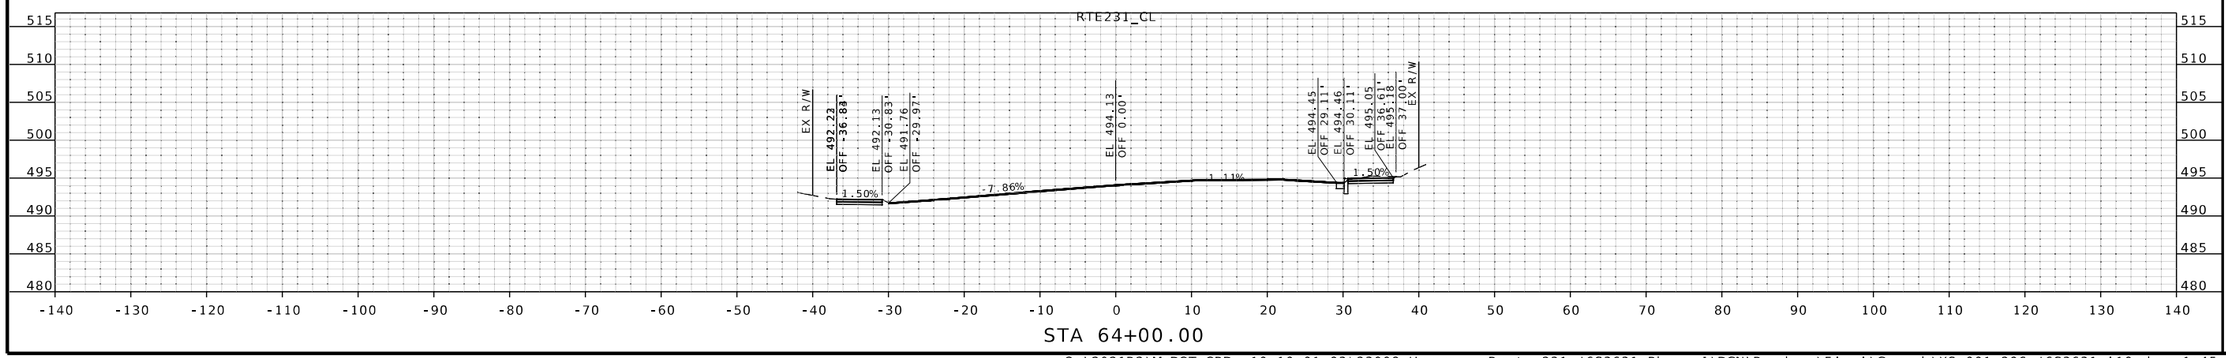

IF A SEAL IS PRESENT ON THIS SHEET IT HAS BEEN ELECTRONICALLY SEALED AND DATED.

STATE OF MISSOURI
JOHN P. HUEBBE
NUMBER PE-2008019548
PROFESSIONAL ENGINEER

6/12/25
John P. Huebbe PE-2008019548
Discipline: Professional Engineer
John Huebbe

DATE PREPARED
6/12/2025

ROUTE	STATE
231	MO
DISTRICT	SHEET NO.
SL	68

COUNTY
ST LOUIS

JOB NO.
J6S3631

CONTRACT ID.
.

PROJECT NO.
.

BRIDGE NO.
.

DESCRIPTION	DATE
.	.
.	.
.	.
.	.
.	.
.	.
.	.
.	.

MISSOURI HIGHWAYS AND TRANSPORTATION COMMISSION

105 WEST CAPITOL
JEFFERSON CITY, MO 65102
1-888-ASK-MODOT (1-888-275-6636)

EFK•Moen
Civil Engineering Design
13523 Barrett Parkway Dr
Suite 250
St. Louis, MO 63021
Phone 314-394-3100
Fax 314-394-3199
Missouri Certificate of Authority: 001578

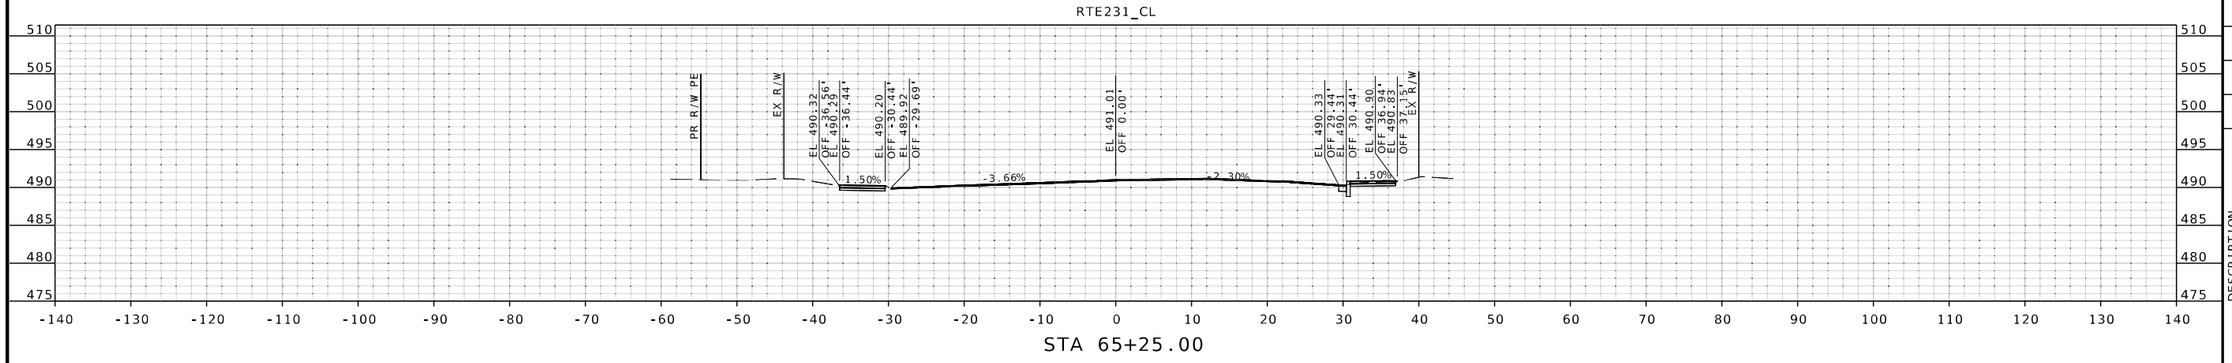

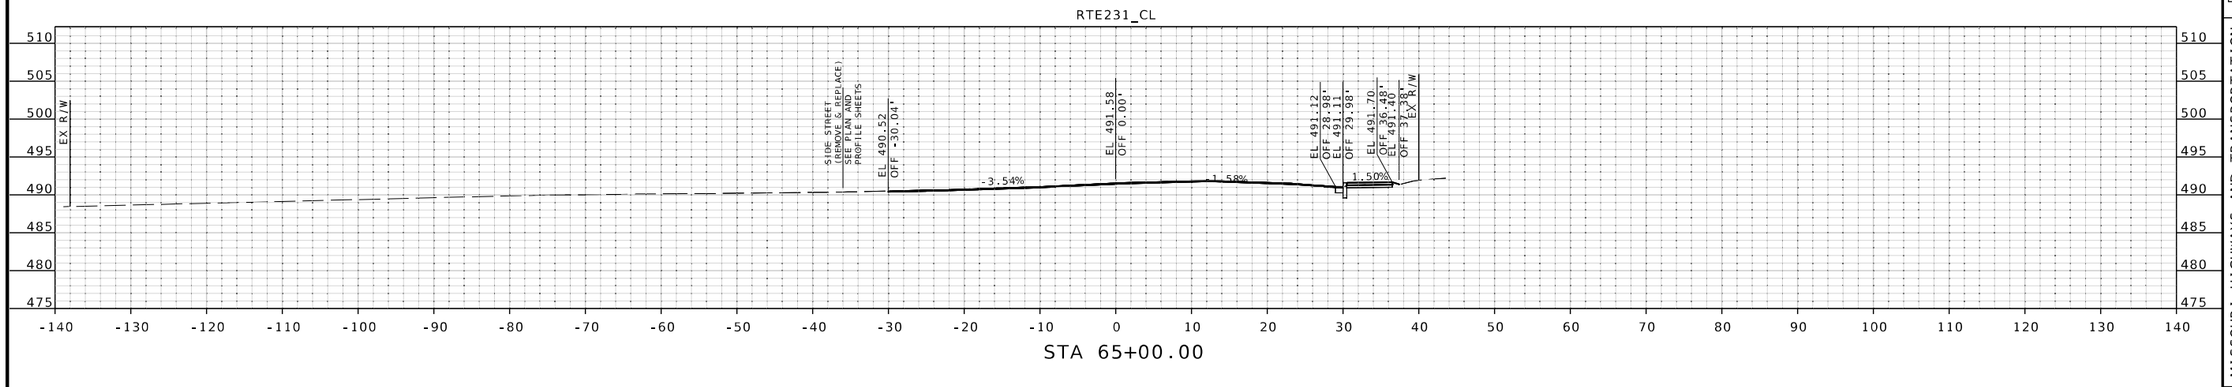

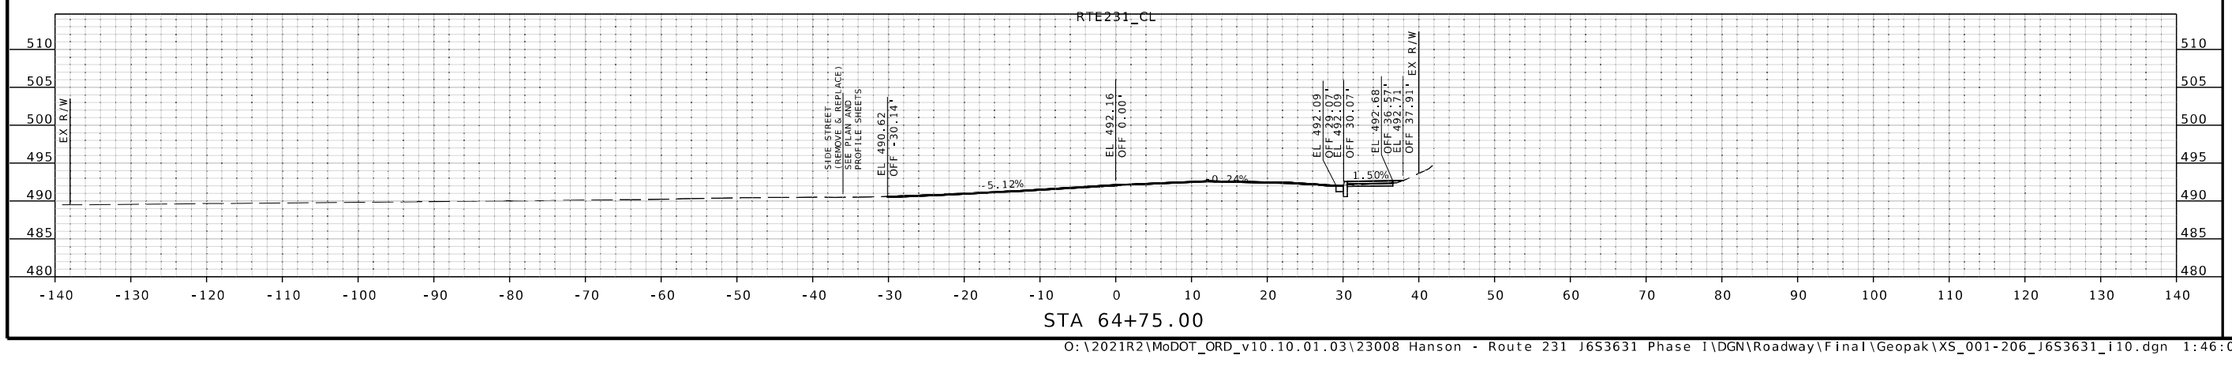

STATE OF MISSOURI
JOHN P. HUEBBE
NUMBER PE-2008019548
PROFESSIONAL ENGINEER
6/12/25
John P. Huebbe PE-2008019548
Discipline: Professional Engineer

DATE PREPARED
6/12/2025

ROUTE	STATE
231	MO
DISTRICT	SHEET NO.
SL	69

COUNTY
ST LOUIS

JOB NO.
J6S3631

CONTRACT ID.
.

PROJECT NO.
.

BRIDGE NO.
.

DESCRIPTION	DATE
.	.
.	.
.	.
.	.
.	.
.	.
.	.
.	.

IF A SEAL IS PRESENT ON THIS SHEET IT HAS BEEN ELECTRONICALLY SEALED AND DATED.

MISSOURI HIGHWAYS AND TRANSPORTATION COMMISSION

105 WEST CAPITOL
JEFFERSON CITY, MO 65102
1-888-ASK-MODOT (1-888-275-6636)

EFK•Moen
Civil Engineering Design
13523 Barrett Parkway Dr
Suite 250
St. Louis, MO 63021
Phone 314-394-3100
Fax 314-394-3199
Missouri Certificate of Authority: 001578

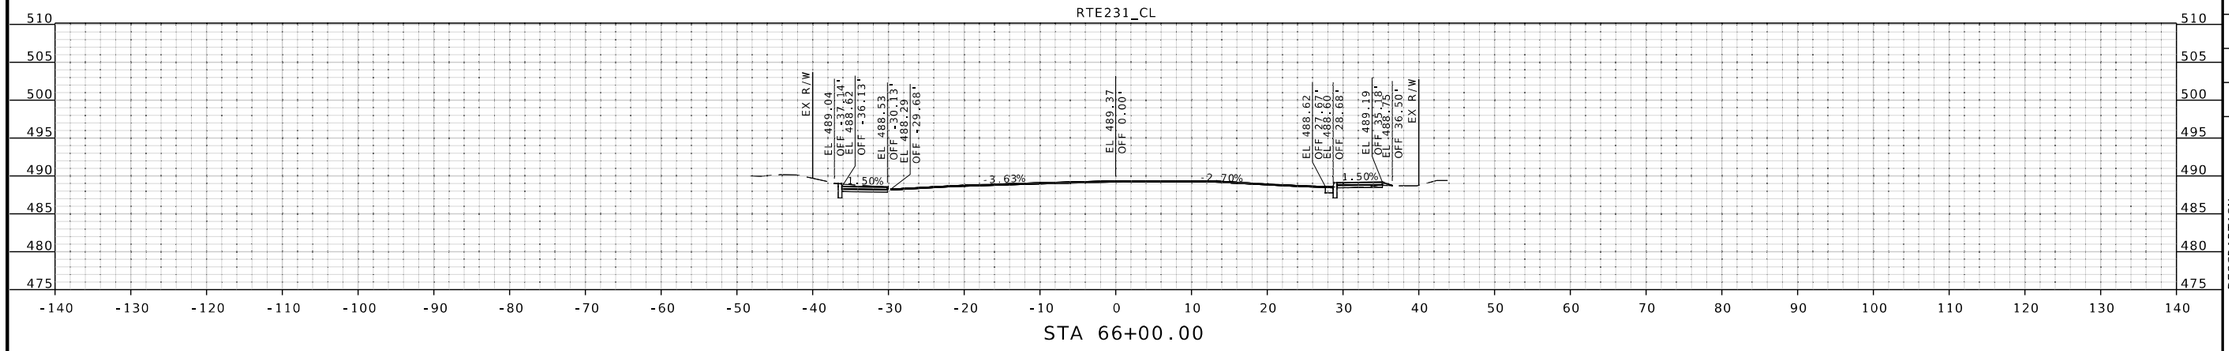

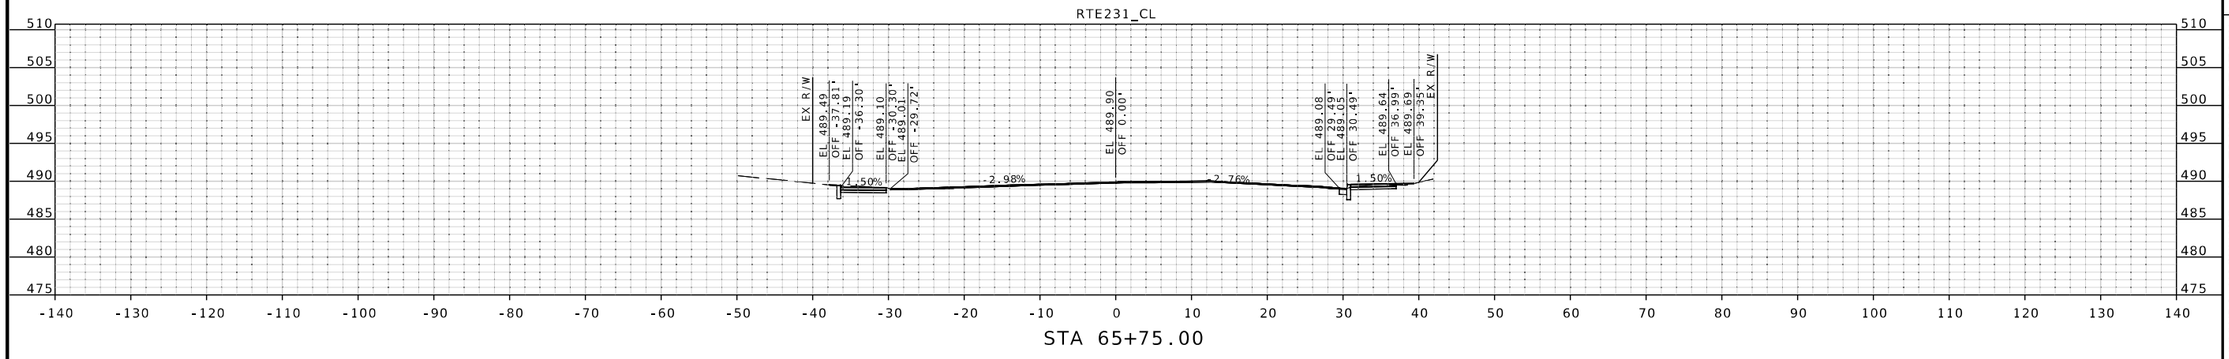

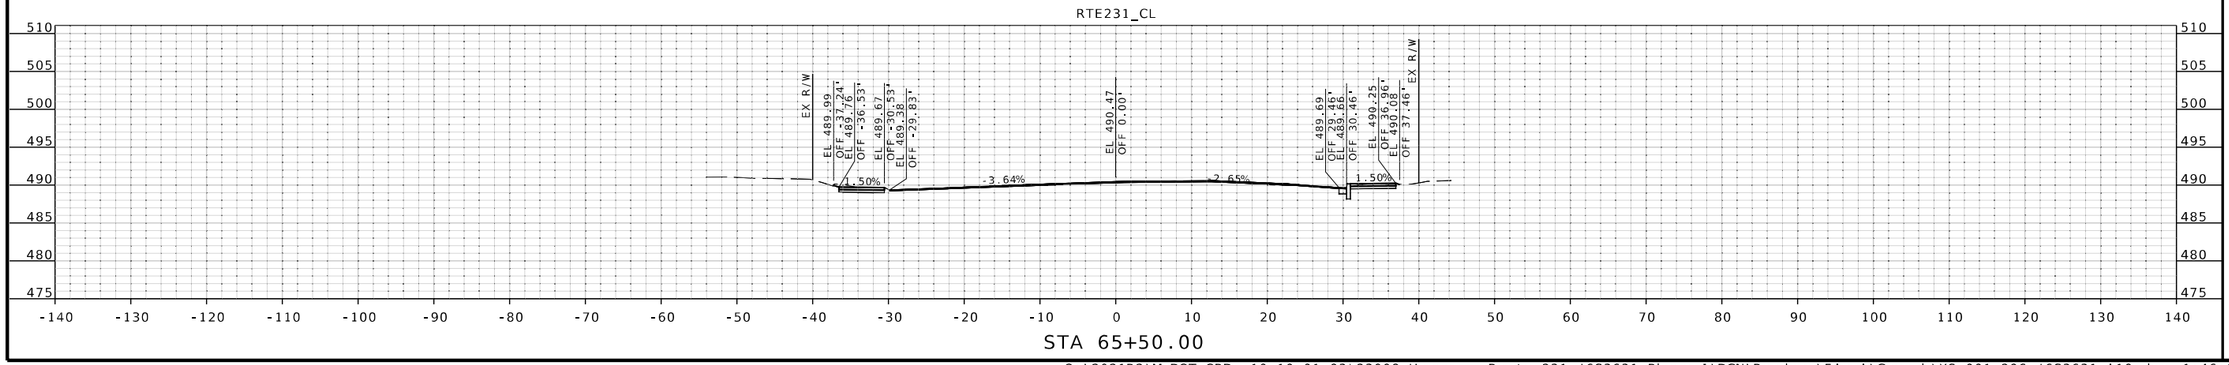

JOHN P. HUEBBE
NUMBER PE-2008019548
PROFESSIONAL ENGINEER
STATE OF MISSOURI
6/12/25
John P. Huebbe PE-2008019548
Discipline: Professional Engineer

DATE PREPARED
6/12/2025

ROUTE	STATE
231	MO
DISTRICT	SHEET NO.
SL	7.0

COUNTY
ST LOUIS

JOB NO.
J6S3631

CONTRACT ID.
.

PROJECT NO.
.

BRIDGE NO.
.

DATE	DESCRIPTION
.	.
.	.
.	.
.	.
.	.
.	.
.	.
.	.

IF A SEAL IS PRESENT ON THIS SHEET IT HAS BEEN ELECTRONICALLY SEALED AND DATED.

MISSOURI HIGHWAYS AND TRANSPORTATION COMMISSION

105 WEST CAPITOL
JEFFERSON CITY, MO 65102
1-888-ASK-MODOT (1-888-275-6636)

EFK•Moen
Civil Engineering Design
13523 Barrett Parkway Dr
Suite 250
St. Louis, MO 63021
Phone 314-394-3100
Fax 314-394-3199
Missouri Certificate of Authority: 001578

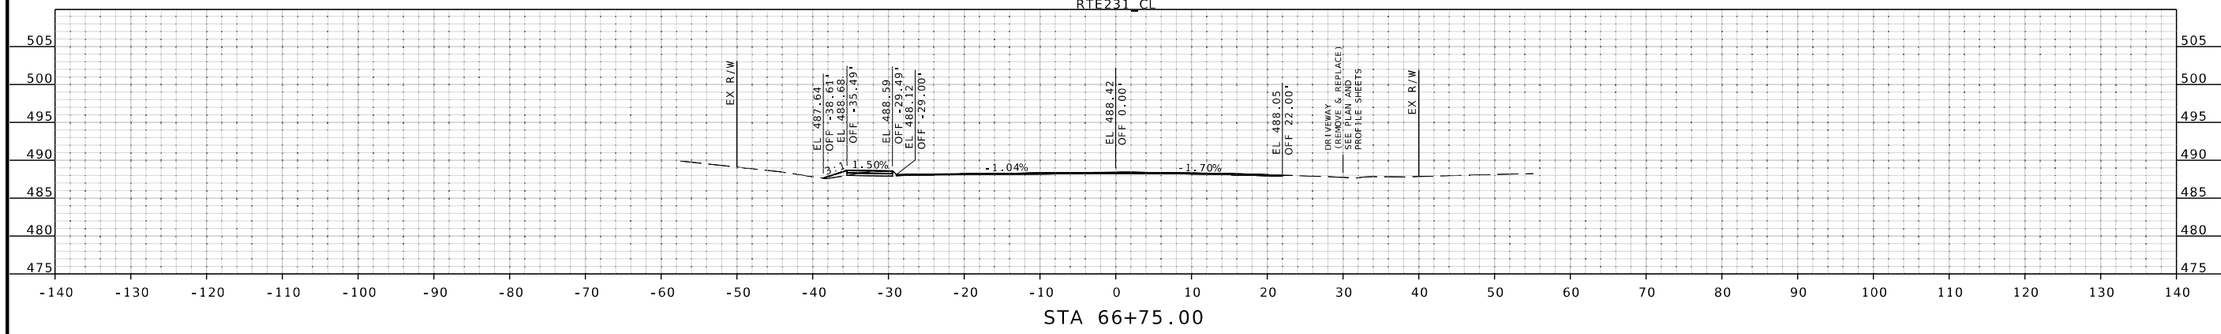

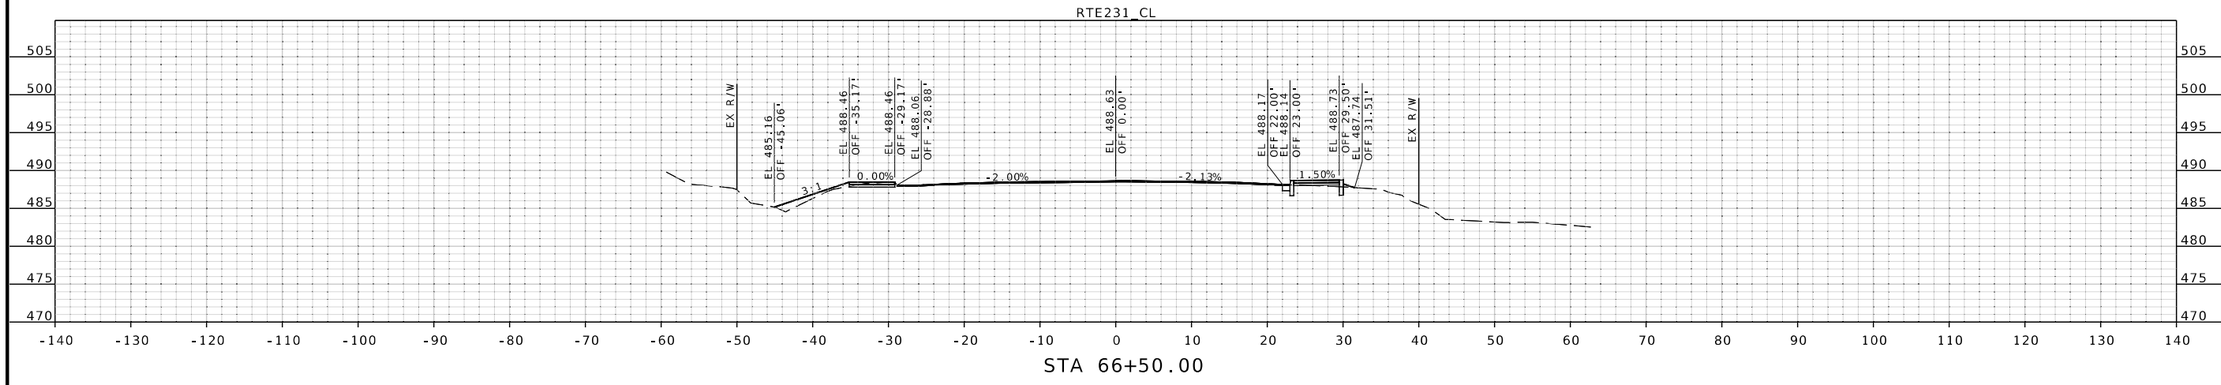

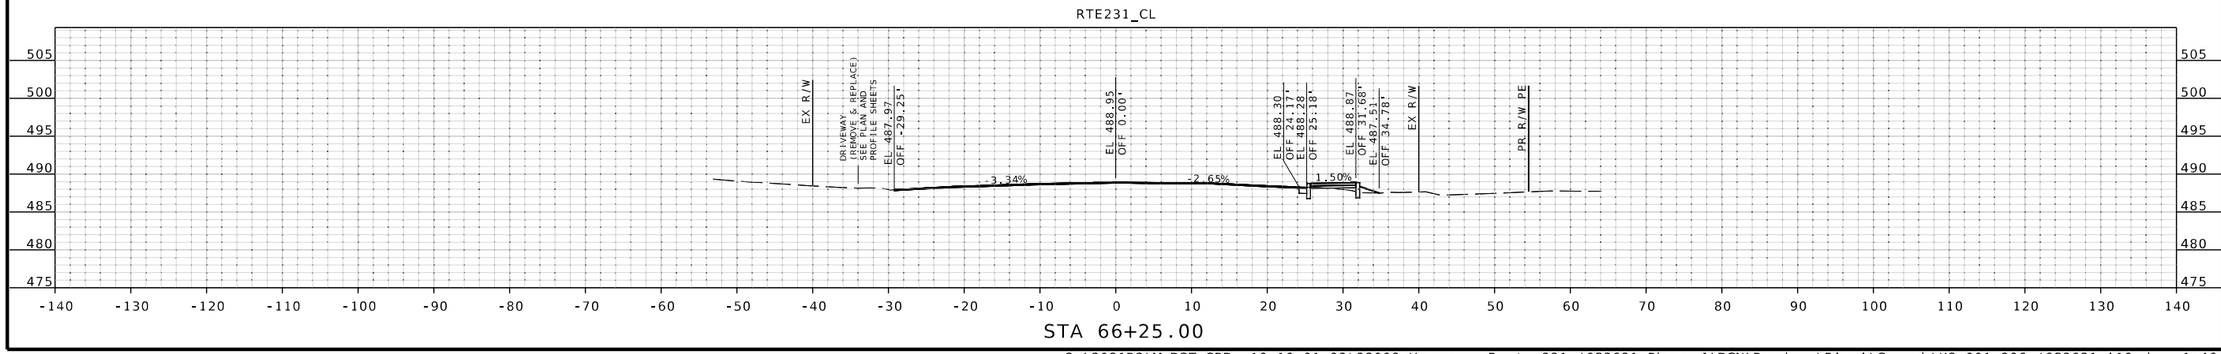

JOHN P. HUEBBE
NUMBER PE-2008019548
PROFESSIONAL ENGINEER
STATE OF MISSOURI
6/12/25
John P. Huebbe PE-2008019548
Discipline: Professional Engineer

DATE PREPARED
6/12/2025

ROUTE	STATE
231	MO
DISTRICT	SHEET NO.
SL	7.1

COUNTY
ST LOUIS

JOB NO.
J6S3631

CONTRACT ID.
.

PROJECT NO.
.

BRIDGE NO.
.

DESCRIPTION	DATE
.	.
.	.
.	.
.	.
.	.
.	.
.	.
.	.

IF A SEAL IS PRESENT ON THIS SHEET IT HAS BEEN ELECTRONICALLY SEALED AND DATED.

MISSOURI HIGHWAYS AND TRANSPORTATION COMMISSION

105 WEST CAPITOL
JEFFERSON CITY, MO 65102
1-888-ASK-MODOT (1-888-275-6636)

EFK•Moen
Civil Engineering Design
13523 Barrett Parkway Dr
Suite 250
St. Louis, MO 63021
Phone 314-394-3100
Fax 314-394-3199
Missouri Certificate of Authority: 001578

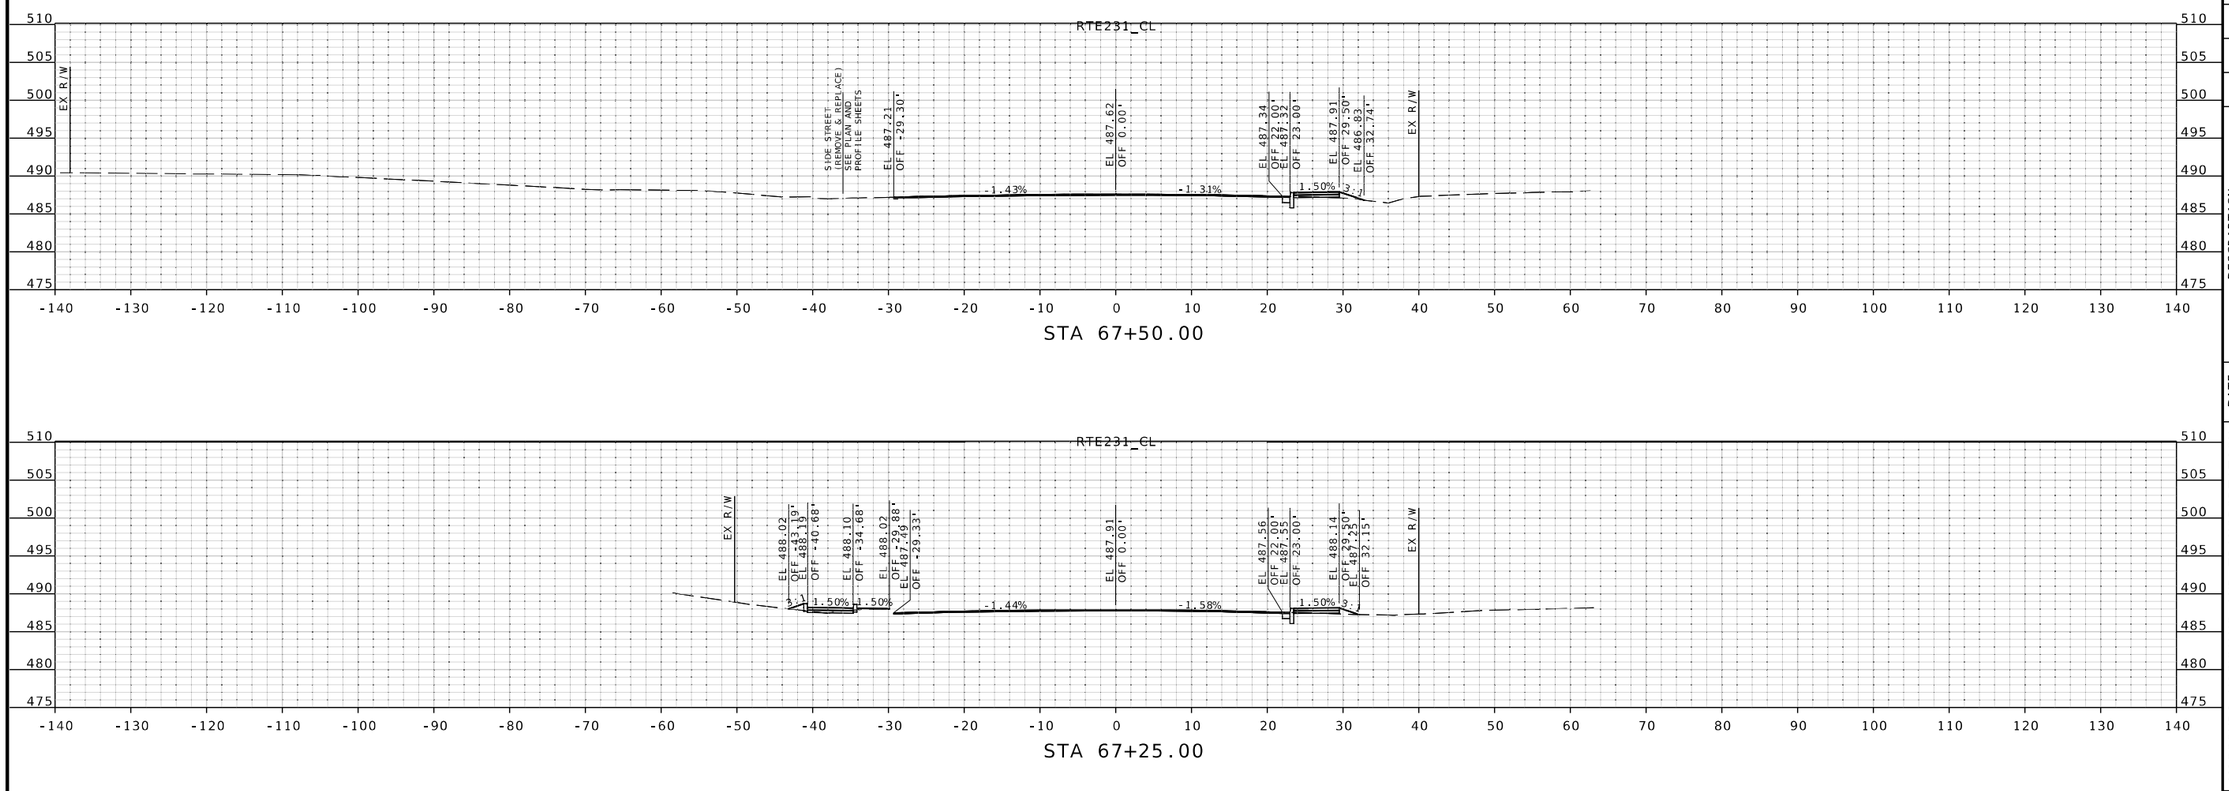

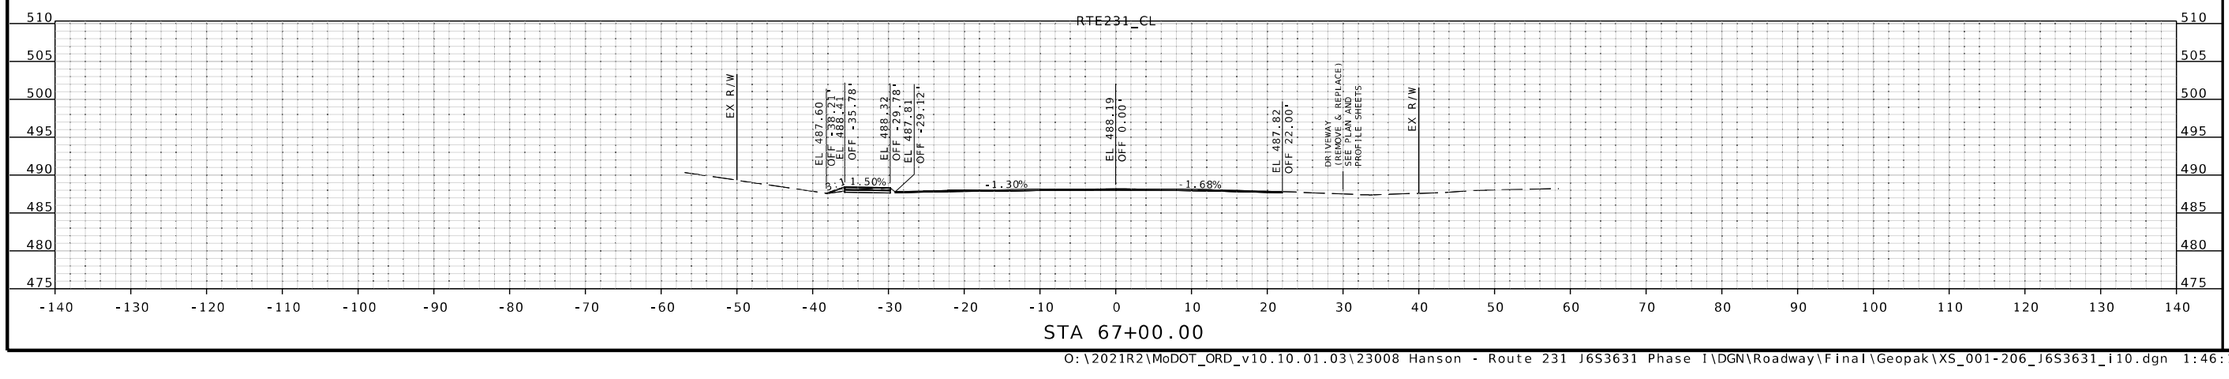

IF A SEAL IS PRESENT ON THIS SHEET IT HAS BEEN ELECTRONICALLY SEALED AND DATED.

STATE OF MISSOURI
JOHN P. HUEBBE
NUMBER PE-2008019548
PROFESSIONAL ENGINEER
6/12/25
John P. Huebbe PE-2008019548
Discipline: Professional Engineer
John Huebbe

DATE PREPARED
6/12/2025

ROUTE	STATE
231	MO
DISTRICT	SHEET NO.
SL	7.2

COUNTY
ST LOUIS

JOB NO.
J6S3631

CONTRACT ID.
.

PROJECT NO.
.

BRIDGE NO.
.

DESCRIPTION	DATE
.	.
.	.
.	.
.	.
.	.
.	.
.	.
.	.

MISSOURI HIGHWAYS AND TRANSPORTATION COMMISSION
105 WEST CAPITOL
JEFFERSON CITY, MO 65102
1-888-ASK-MODOT (1-888-275-6636)

EFK•Moen
Civil Engineering Design
13523 Barrett Parkway Dr
Suite 250
St. Louis, MO 63021
Phone 314-394-3100
Fax 314-394-3199
Missouri Certificate of Authority: 001578

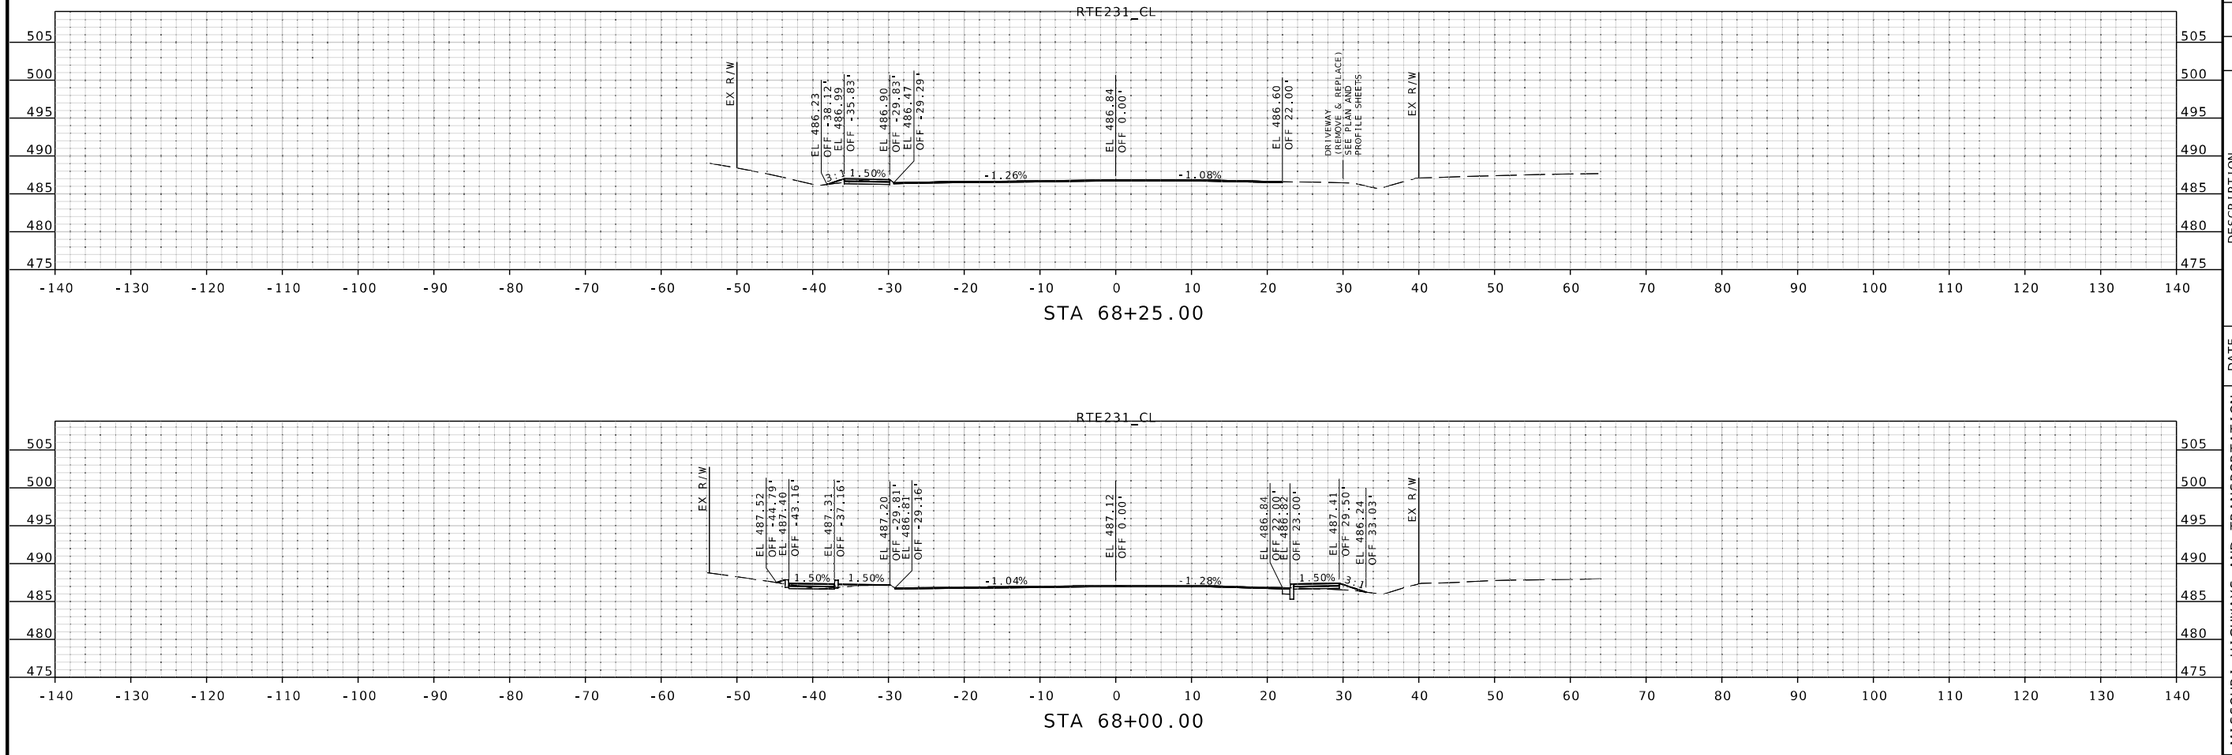

STATE OF MISSOURI
JOHN P. HUEBBE
NUMBER PE-2008019548
PROFESSIONAL ENGINEER
6/12/25
John P. Huebbe PE-2008019548
Discipline: Professional Engineer
John Huebbe

DATE PREPARED
6/12/2025

ROUTE	STATE
231	MO
DISTRICT	SHEET NO.
SL	7.3

COUNTY
ST LOUIS

JOB NO.
J6S3631

CONTRACT ID.
.

PROJECT NO.
.

BRIDGE NO.
.

DESCRIPTION	DATE
.	.
.	.
.	.
.	.
.	.
.	.
.	.
.	.

IF A SEAL IS PRESENT ON THIS SHEET IT HAS BEEN ELECTRONICALLY SEALED AND DATED.

MISSOURI HIGHWAYS AND TRANSPORTATION COMMISSION

105 WEST CAPITOL
JEFFERSON CITY, MO 65102
1-888-ASK-MODOT (1-888-275-6636)

EFK•Moen
Civil Engineering Design
13523 Barrett Parkway Dr
Suite 250
St. Louis, MO 63021
Phone 314-394-3100
Fax 314-394-3199
Missouri Certificate of Authority: 001578

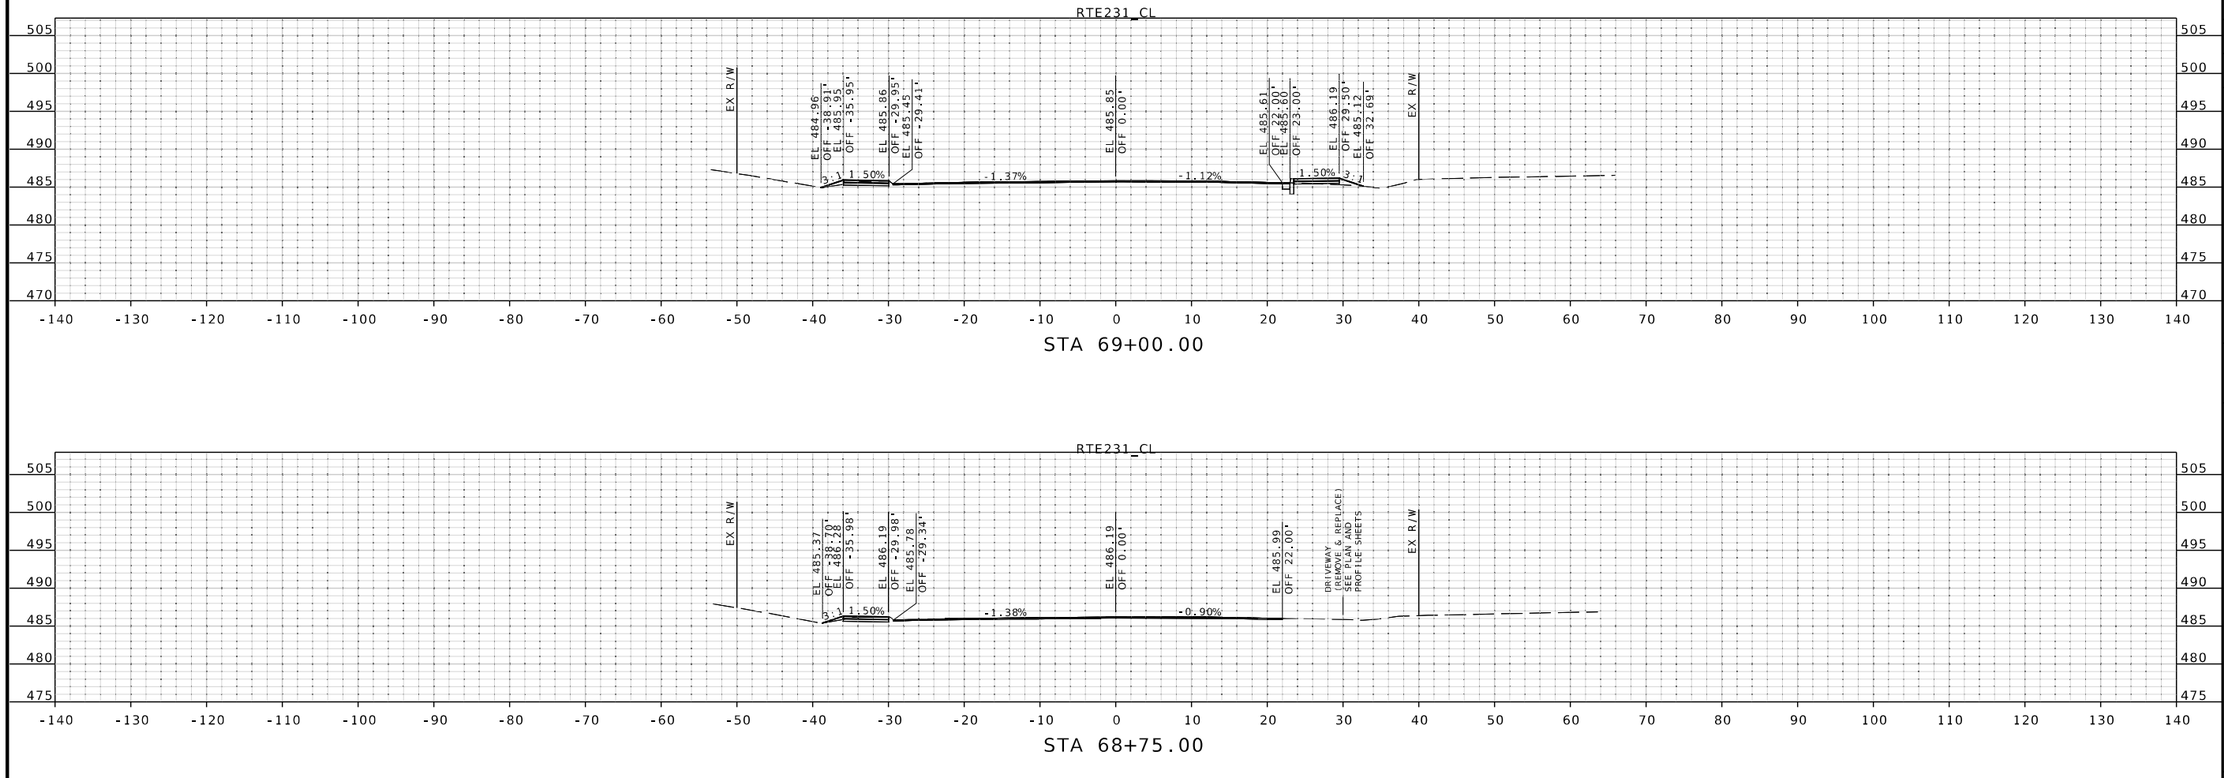

STATE OF MISSOURI
JOHN P. HUEBBE
NUMBER PE-2008019548
PROFESSIONAL ENGINEER
6/12/25
John P. Huebbe PE-2008019548
Discipline: Professional Engineer
John Huebbe

DATE PREPARED
6/12/2025

ROUTE	STATE
231	MO
DISTRICT	SHEET NO.
SL	7.4

COUNTY
ST LOUIS

JOB NO.
J6S3631

CONTRACT ID.
.

PROJECT NO.
.

BRIDGE NO.
.

DESCRIPTION	DATE
.	.
.	.
.	.
.	.
.	.
.	.
.	.
.	.

IF A SEAL IS PRESENT ON THIS SHEET IT HAS BEEN ELECTRONICALLY SEALED AND DATED.

MISSOURI HIGHWAYS AND TRANSPORTATION COMMISSION
105 WEST CAPITOL
JEFFERSON CITY, MO 65102
1-888-ASK-MODOT (1-888-275-6636)

EFK•Moen
Civil Engineering Design
13523 Barrett Parkway Dr
Suite 250
St. Louis, MO 63021
Phone 314-394-3100
Fax 314-394-3199
Missouri Certificate of Authority: 001578

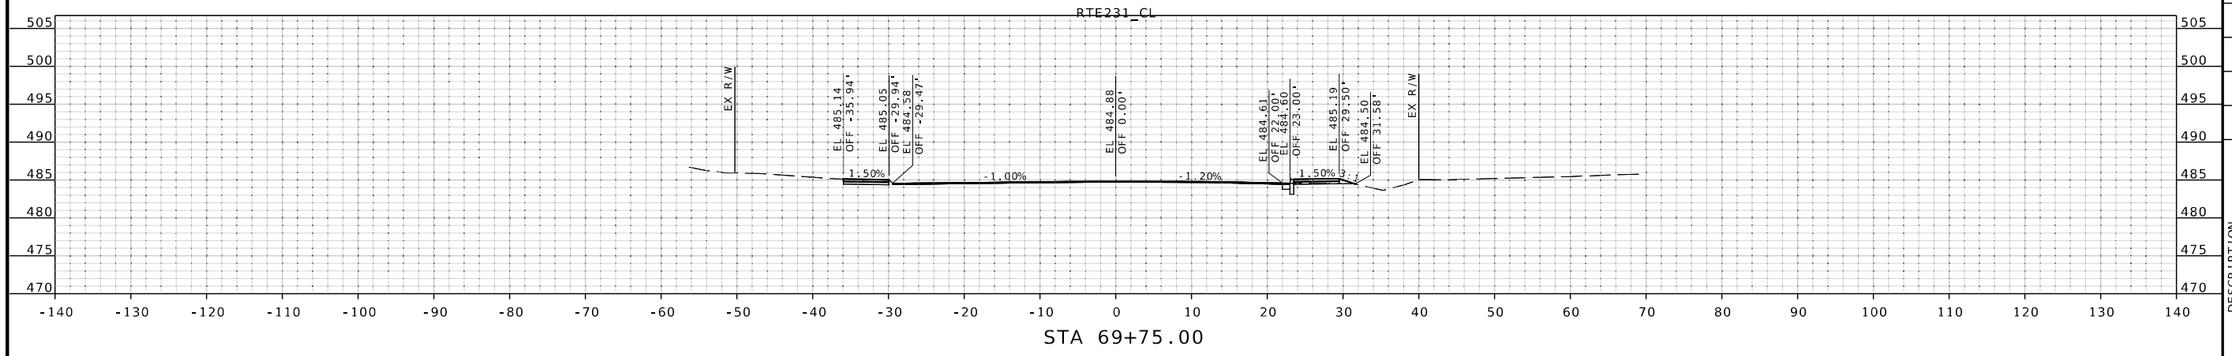

STA 69+75.00

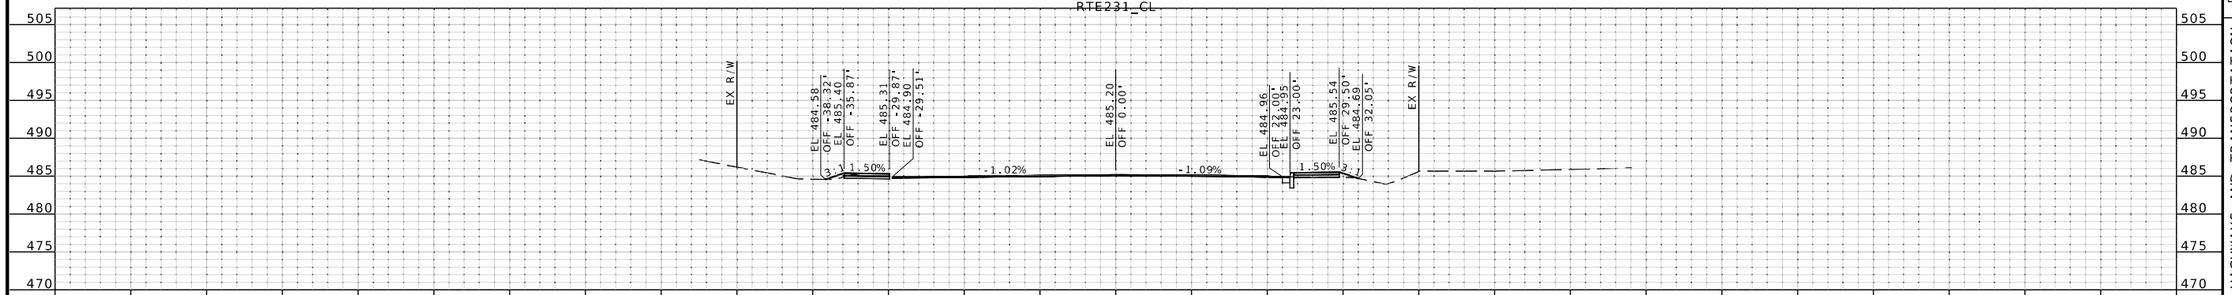

STA 69+50.00

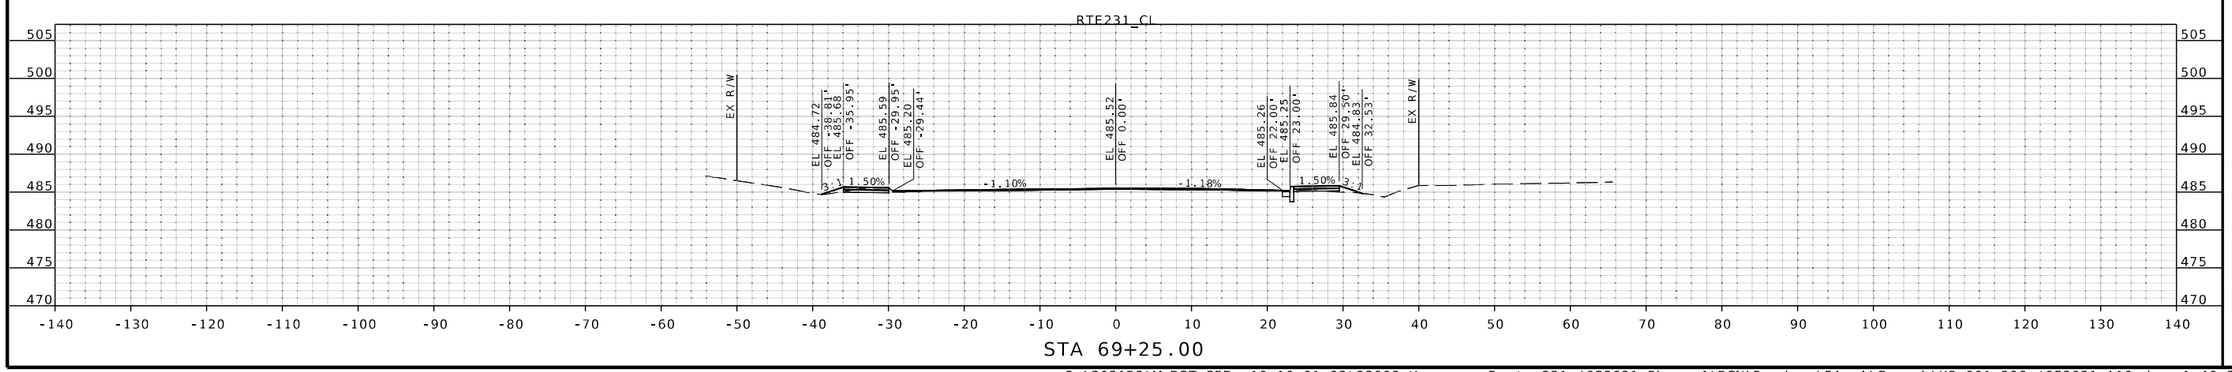

STA 69+25.00

IF A SEAL IS PRESENT ON THIS SHEET IT HAS BEEN ELECTRONICALLY SEALED AND DATED.

STATE OF MISSOURI
JOHN P. HUEBBE
NUMBER PE-2008019548
PROFESSIONAL ENGINEER

6/12/25
John P. Huebbe PE-2008019548
Discipline: Professional Engineer
John Huebbe

DATE PREPARED
6/12/2025

ROUTE	STATE
231	MO
DISTRICT	SHEET NO.
SL	7.5

COUNTY
ST LOUIS

JOB NO.
J6S3631

CONTRACT ID.
.

PROJECT NO.
.

BRIDGE NO.
.

DESCRIPTION	DATE
.	.
.	.
.	.
.	.
.	.
.	.
.	.
.	.

MISSOURI HIGHWAYS AND TRANSPORTATION COMMISSION

105 WEST CAPITOL
JEFFERSON CITY, MO 65102
1-888-ASK-MODOT (1-888-275-6636)

EFK•Moen
Civil Engineering Design
13523 Barrett Parkway Dr
Suite 250
St. Louis, MO 63021
Phone 314-394-3100
Fax 314-394-3199
Missouri Certificate of Authority: 001578

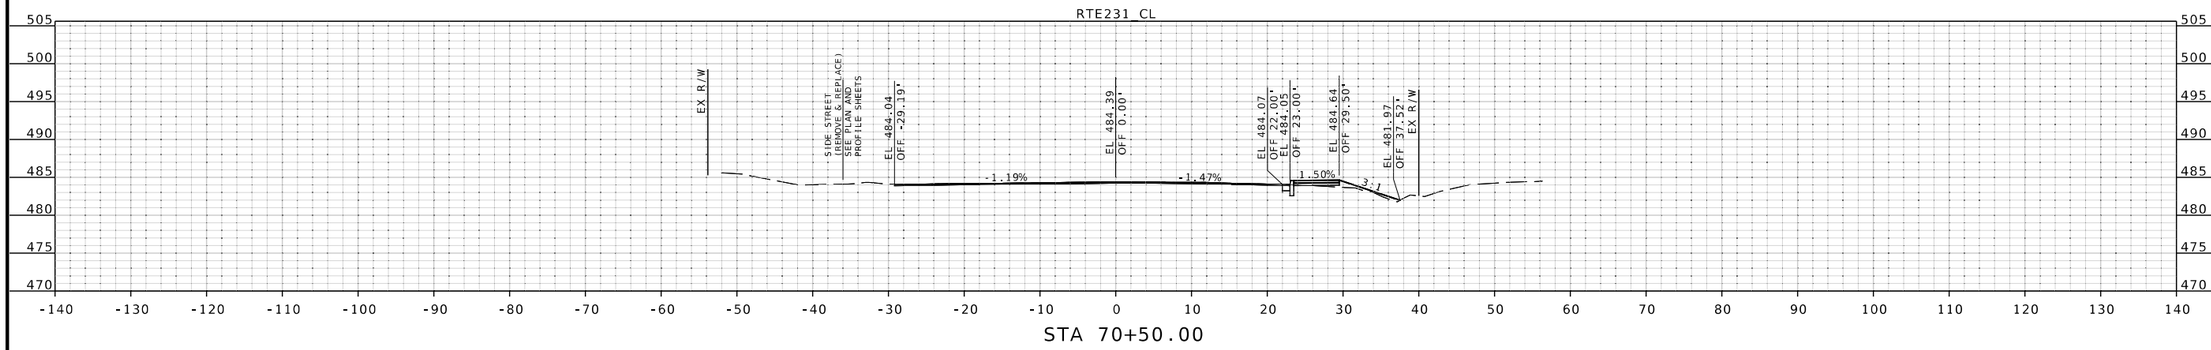

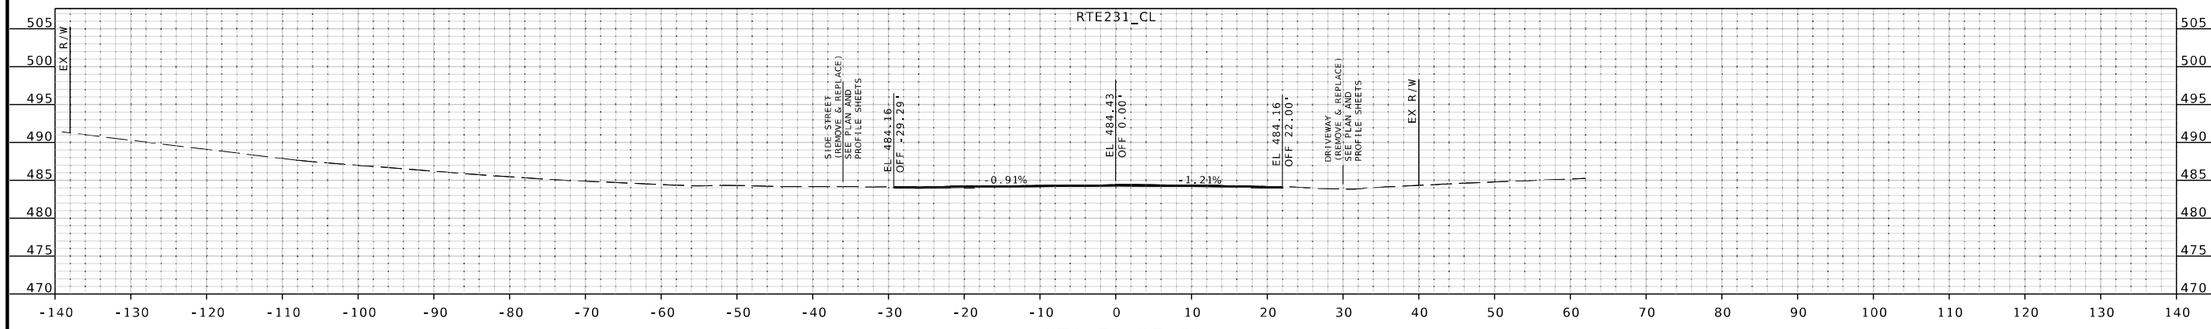

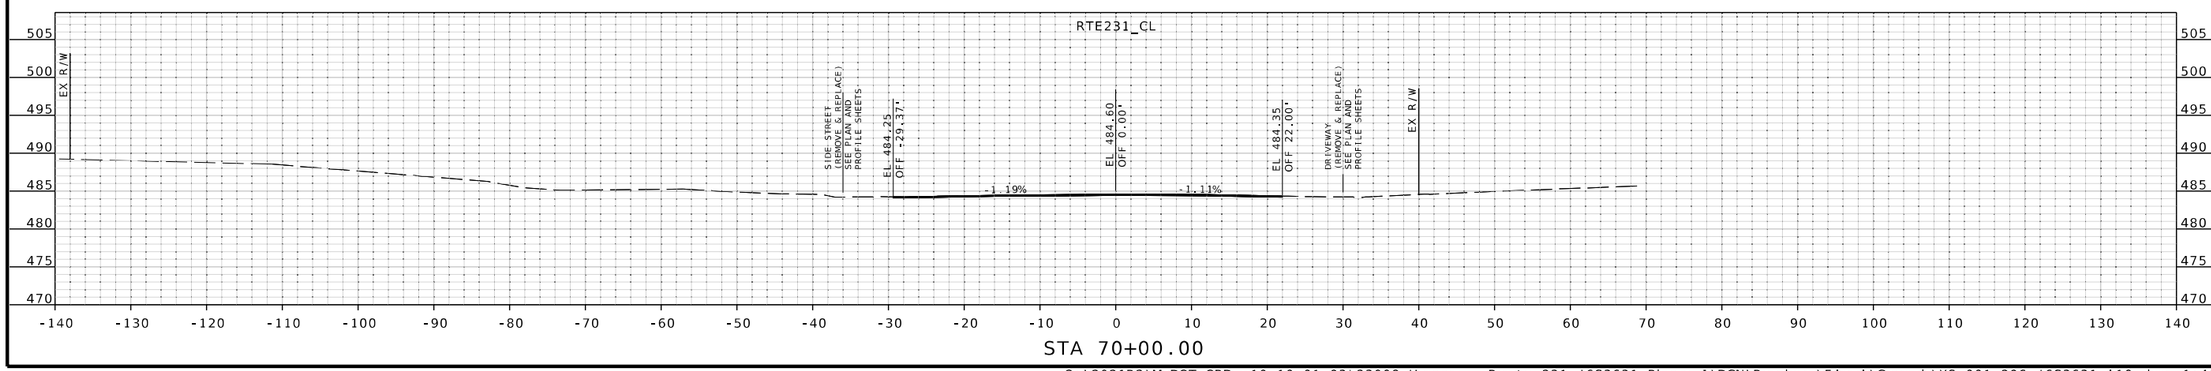

STATE OF MISSOURI
JOHN P. HUEBBE
NUMBER PE-2008019548
PROFESSIONAL ENGINEER
6/12/25
John P. Huebbe PE-2008019548
Discipline: Professional Engineer

DATE PREPARED
6/12/2025

ROUTE	STATE
231	MO
DISTRICT	SHEET NO.
SL	7.6

COUNTY
ST LOUIS

JOB NO.
J6S3631

CONTRACT ID.
.

PROJECT NO.
.

BRIDGE NO.
.

DESCRIPTION	DATE
.	.
.	.
.	.
.	.
.	.
.	.
.	.
.	.

IF A SEAL IS PRESENT ON THIS SHEET IT HAS BEEN ELECTRONICALLY SEALED AND DATED.

MISSOURI HIGHWAYS AND TRANSPORTATION COMMISSION

105 WEST CAPITOL
JEFFERSON CITY, MO 65102
1-888-ASK-MODOT (1-888-275-6636)

EFK•Moen
Civil Engineering Design
13523 Barrett Parkway Dr
Suite 250
St. Louis, MO 63021
Phone 314-394-3100
Fax 314-394-3199
Missouri Certificate of Authority: 001578

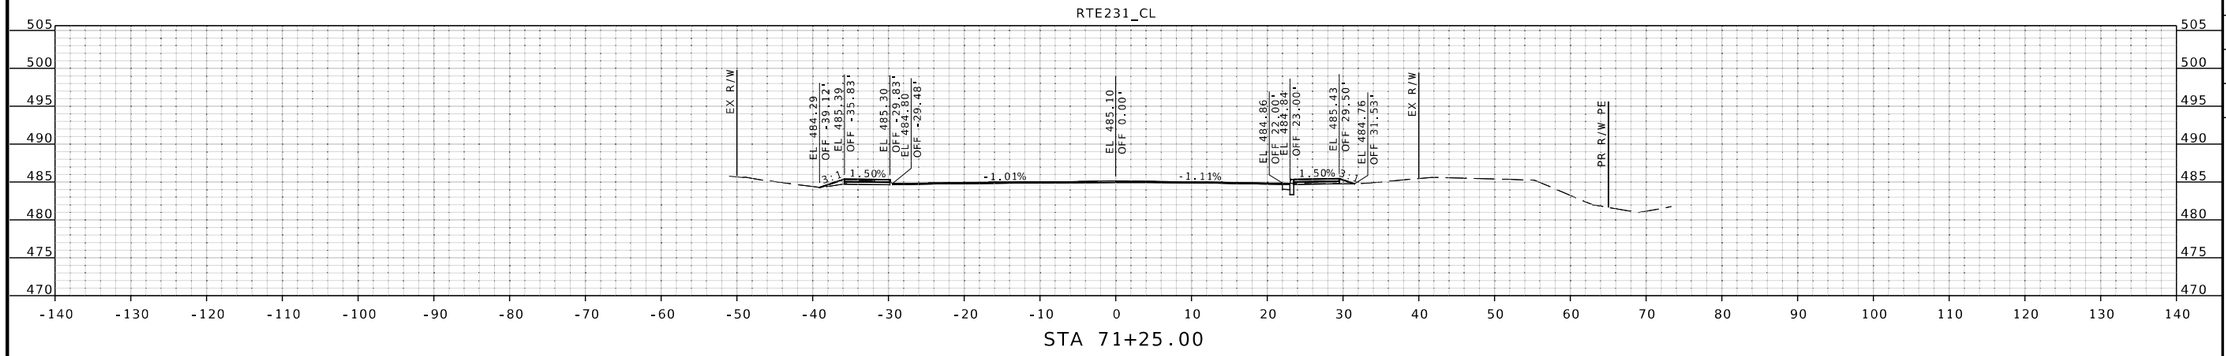

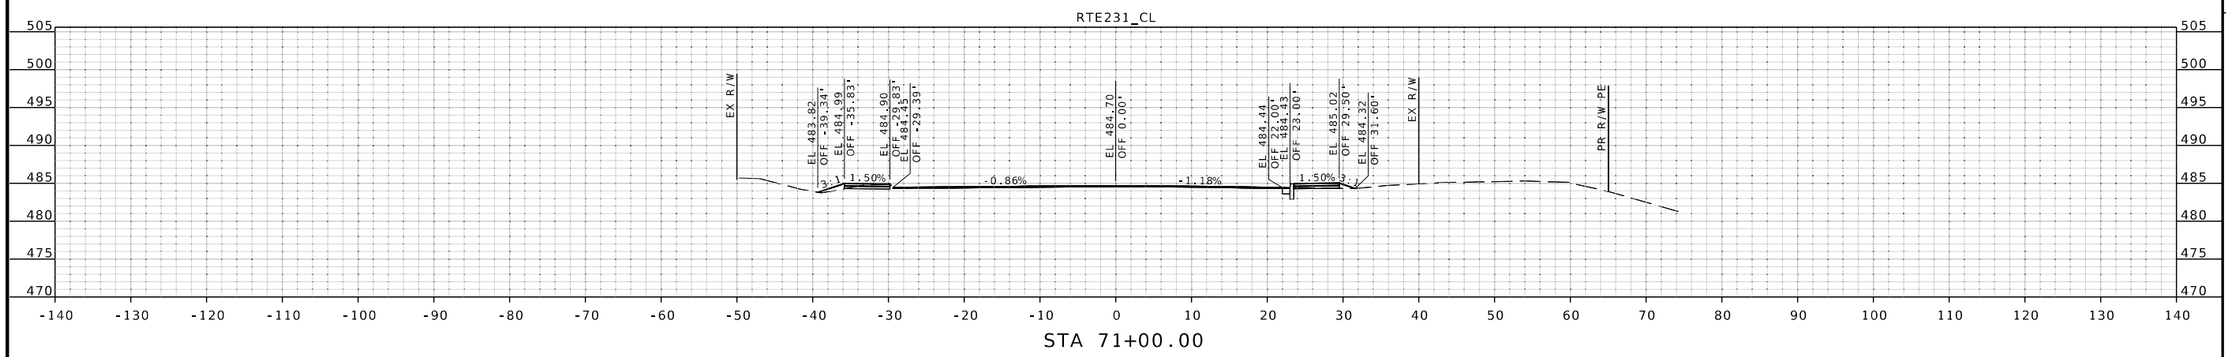

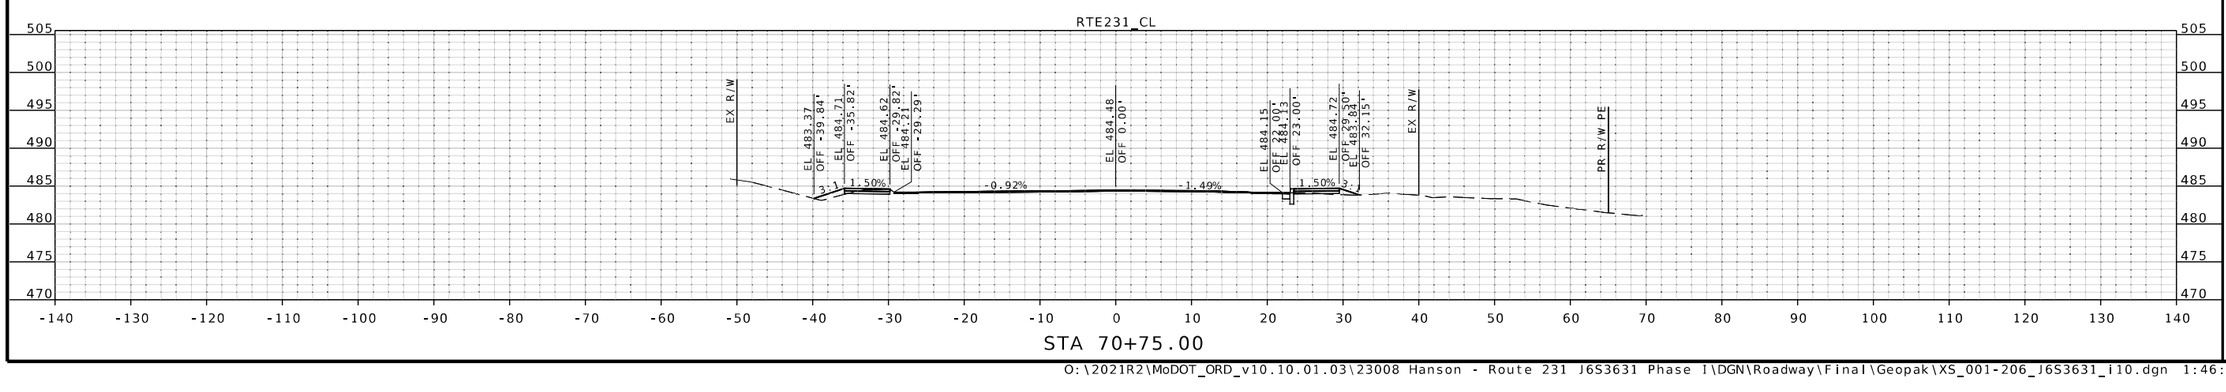

IF A SEAL IS PRESENT ON THIS SHEET IT HAS BEEN ELECTRONICALLY SEALED AND DATED.

STATE OF MISSOURI
JOHN P. HUEBBE
NUMBER PE-2008019548
PROFESSIONAL ENGINEER
6/12/25
John P. Huebbe PE-2008019548
Discipline: Professional Engineer

DATE PREPARED
6/12/2025

ROUTE	STATE
231	MO
DISTRICT	SHEET NO.
SL	7-7

COUNTY
ST LOUIS

JOB NO.
J6S3631

CONTRACT ID.
.

PROJECT NO.
.

BRIDGE NO.
.

DESCRIPTION	DATE
.	.
.	.
.	.
.	.
.	.
.	.
.	.
.	.

MISSOURI HIGHWAYS AND TRANSPORTATION COMMISSION

105 WEST CAPITOL
JEFFERSON CITY, MO 65102
1-888-ASK-MODOT (1-888-275-6636)

EFK•Moen
Civil Engineering Design
13523 Barrett Parkway Dr
Suite 250
St. Louis, MO 63021
Phone 314-394-3100
Fax 314-394-3199
Missouri Certificate of Authority: 001578

O:\2021R2\MoDOT_ORD_v10.10.01.03\23008 Hanson - Route 231 J6S3631 Phase I\DGN\Roadway\Final\Geopak\XS_001-206_J6S3631_i10.dgn 1:46:47 PM 6/12/2025

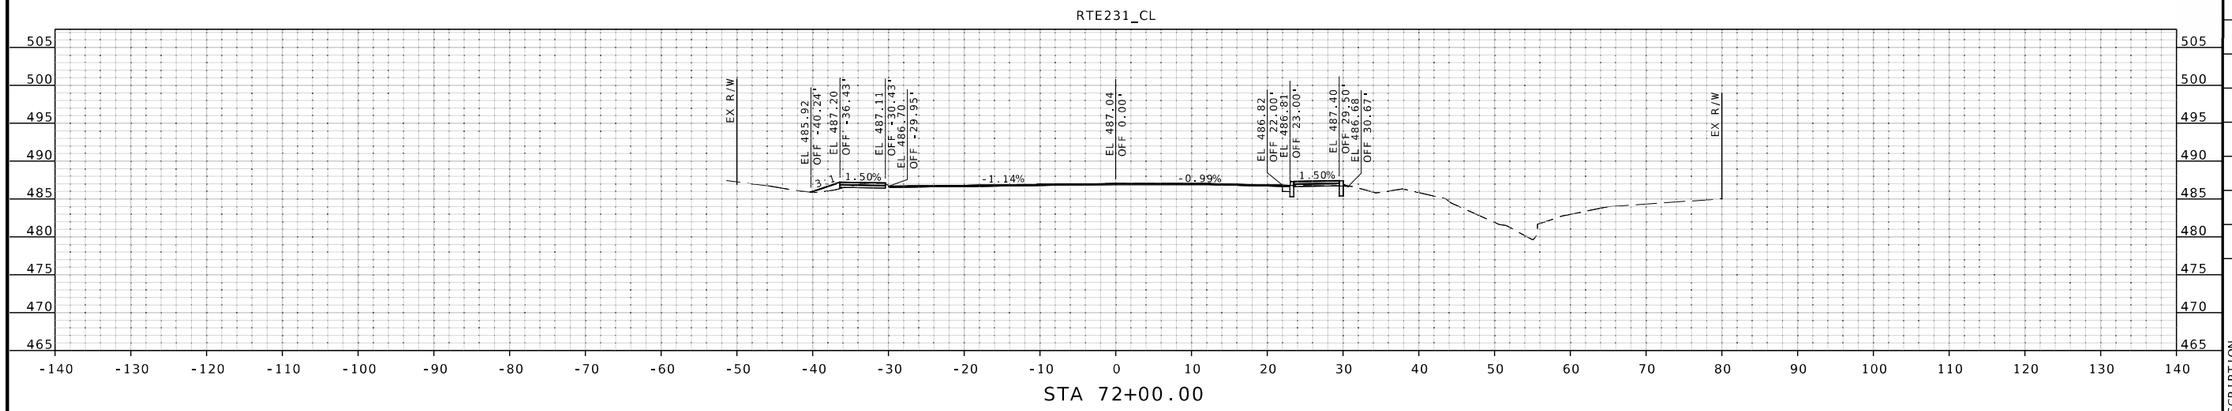

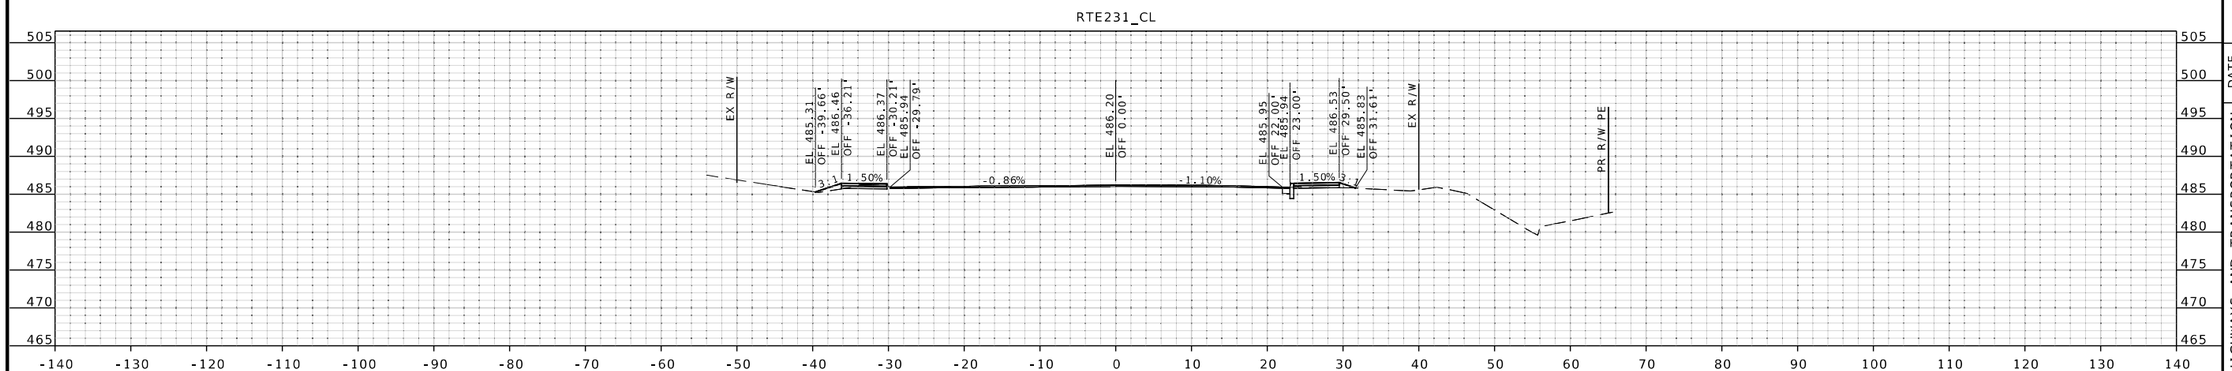

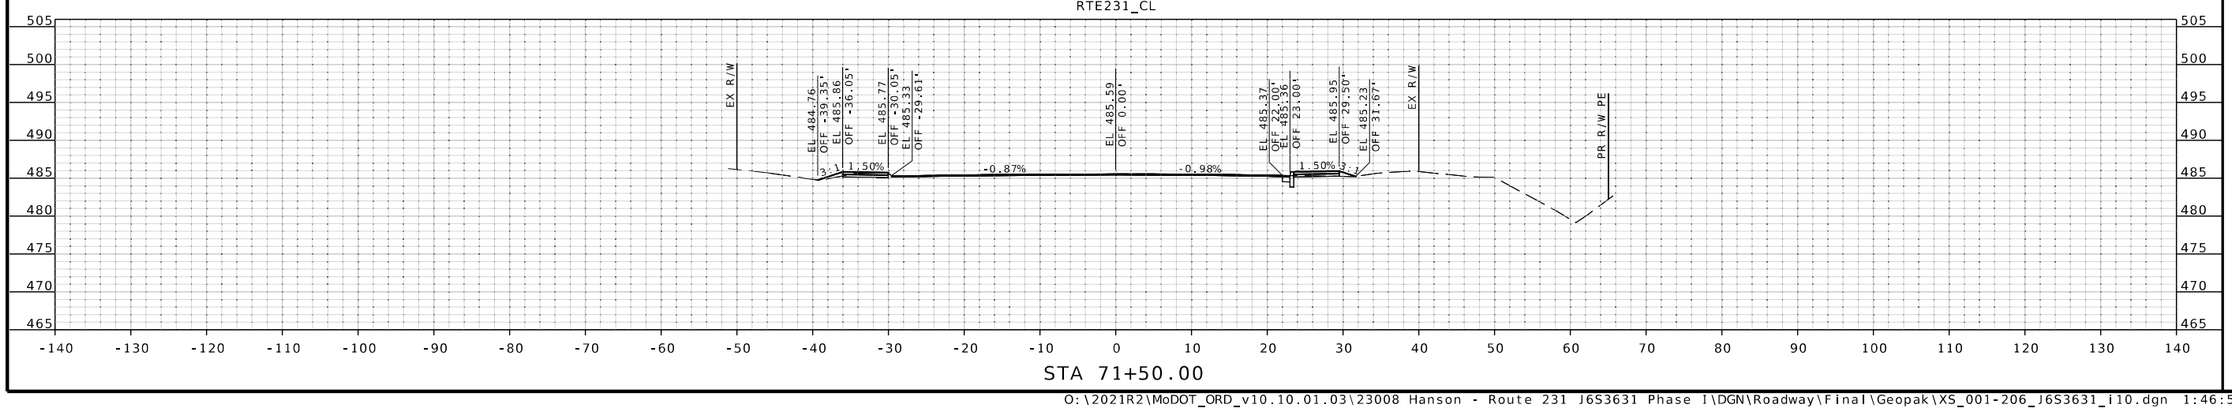

JOHN P. HUEBBE
NUMBER PE-2008019548
PROFESSIONAL ENGINEER
STATE OF MISSOURI
6.12.25
John P. Huebbe PE-2008019548
Discipline: Professional Engineer

DATE PREPARED
6/12/2025

ROUTE	STATE
231	MO
DISTRICT	SHEET NO.
SL	7-8

COUNTY
ST LOUIS

JOB NO.
J6S3631

CONTRACT ID.
.

PROJECT NO.
.

BRIDGE NO.
.

DESCRIPTION	DATE
.	.
.	.
.	.
.	.
.	.
.	.
.	.
.	.

IF A SEAL IS PRESENT ON THIS SHEET IT HAS BEEN ELECTRONICALLY SEALED AND DATED.

MISSOURI HIGHWAYS AND TRANSPORTATION COMMISSION

105 WEST CAPITOL
JEFFERSON CITY, MO 65102
1-888-ASK-MODOT (1-888-275-6636)

EFK•Moen
Civil Engineering Design
13523 Barrett Parkway Dr
Suite 250
St. Louis, MO 63021
Phone 314-394-3100
Fax 314-394-3199
Missouri Certificate of Authority: 001578

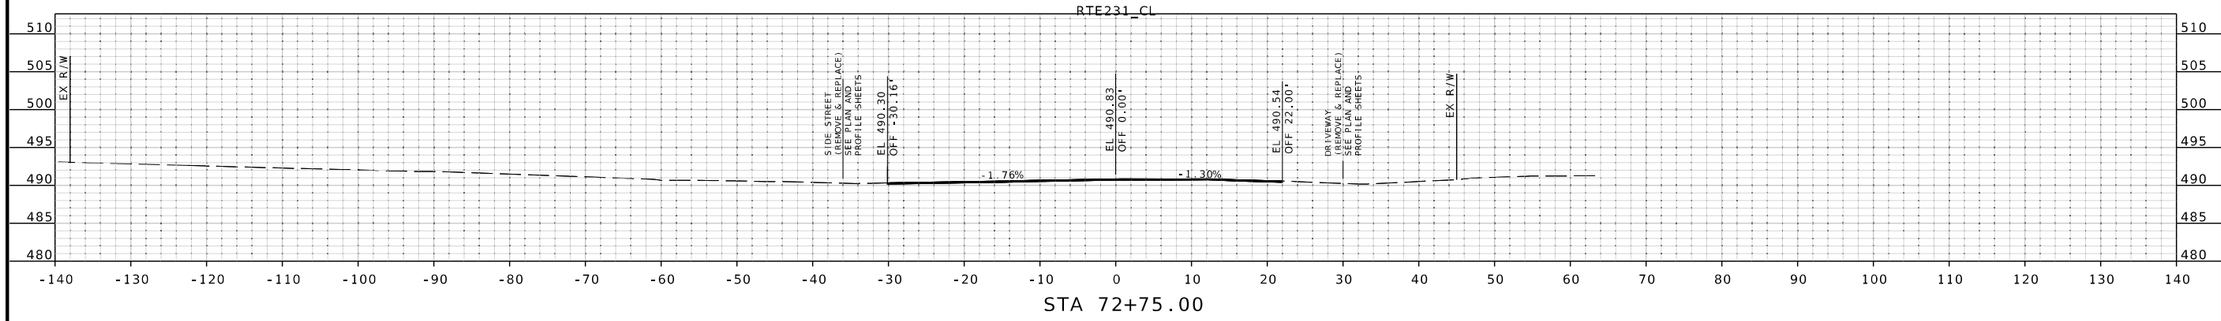

STA 72+75.00

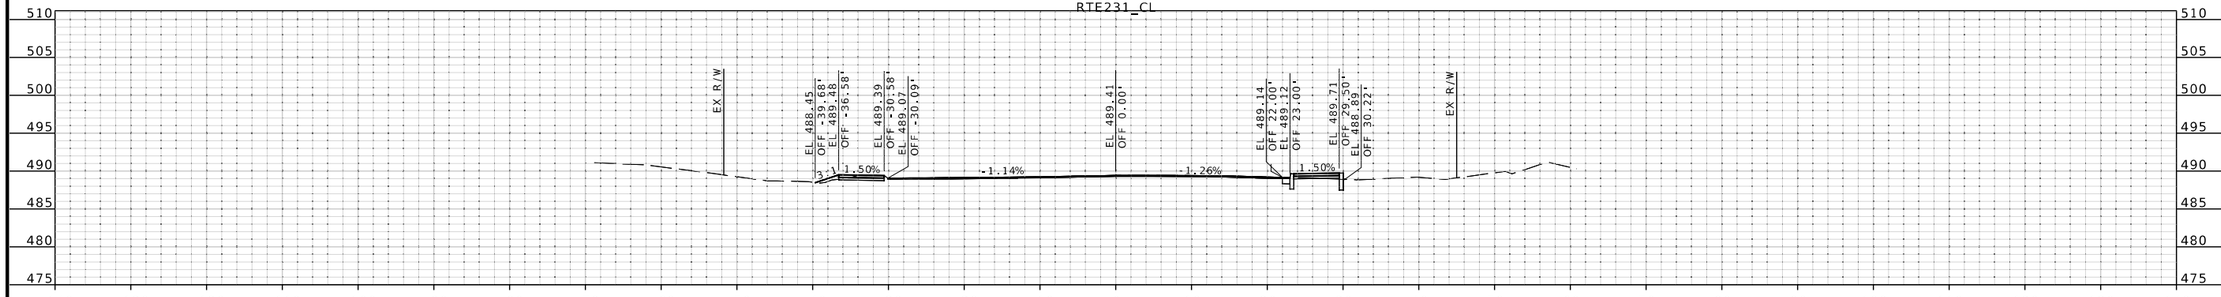

STA 72+50.00

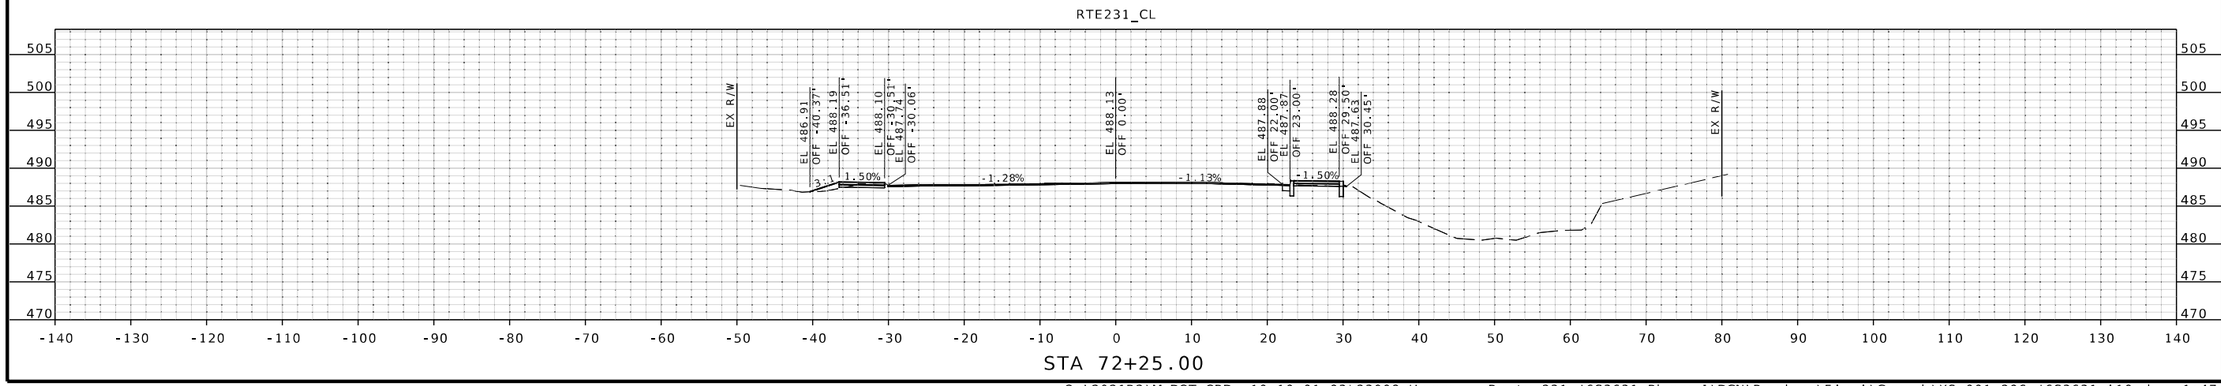

STA 72+25.00

STATE OF MISSOURI
JOHN P. HUEBBE
NUMBER PE-2008019548
PROFESSIONAL ENGINEER
6/12/25
John P. Huebbe PE-2008019548
Discipline: Professional Engineer

DATE PREPARED
6/12/2025

ROUTE	STATE
231	MO
DISTRICT	SHEET NO.
SL	79

COUNTY
ST LOUIS

JOB NO.
J6S3631

CONTRACT ID.
.

PROJECT NO.
.

BRIDGE NO.
.

DESCRIPTION	DATE
.	.
.	.
.	.
.	.
.	.
.	.
.	.
.	.

MISSOURI HIGHWAYS AND TRANSPORTATION COMMISSION
105 WEST CAPITOL
JEFFERSON CITY, MO 65102
1-888-ASK-MODOT (1-888-275-6636)

EFK•Moen
Civil Engineering Design
13523 Barrett Parkway Dr
Suite 250
St. Louis, MO 63021
Phone 314-394-3100
Fax 314-394-3199
Missouri Certificate of Authority: 001578

IF A SEAL IS PRESENT ON THIS SHEET IT HAS BEEN ELECTRONICALLY SEALED AND DATED.

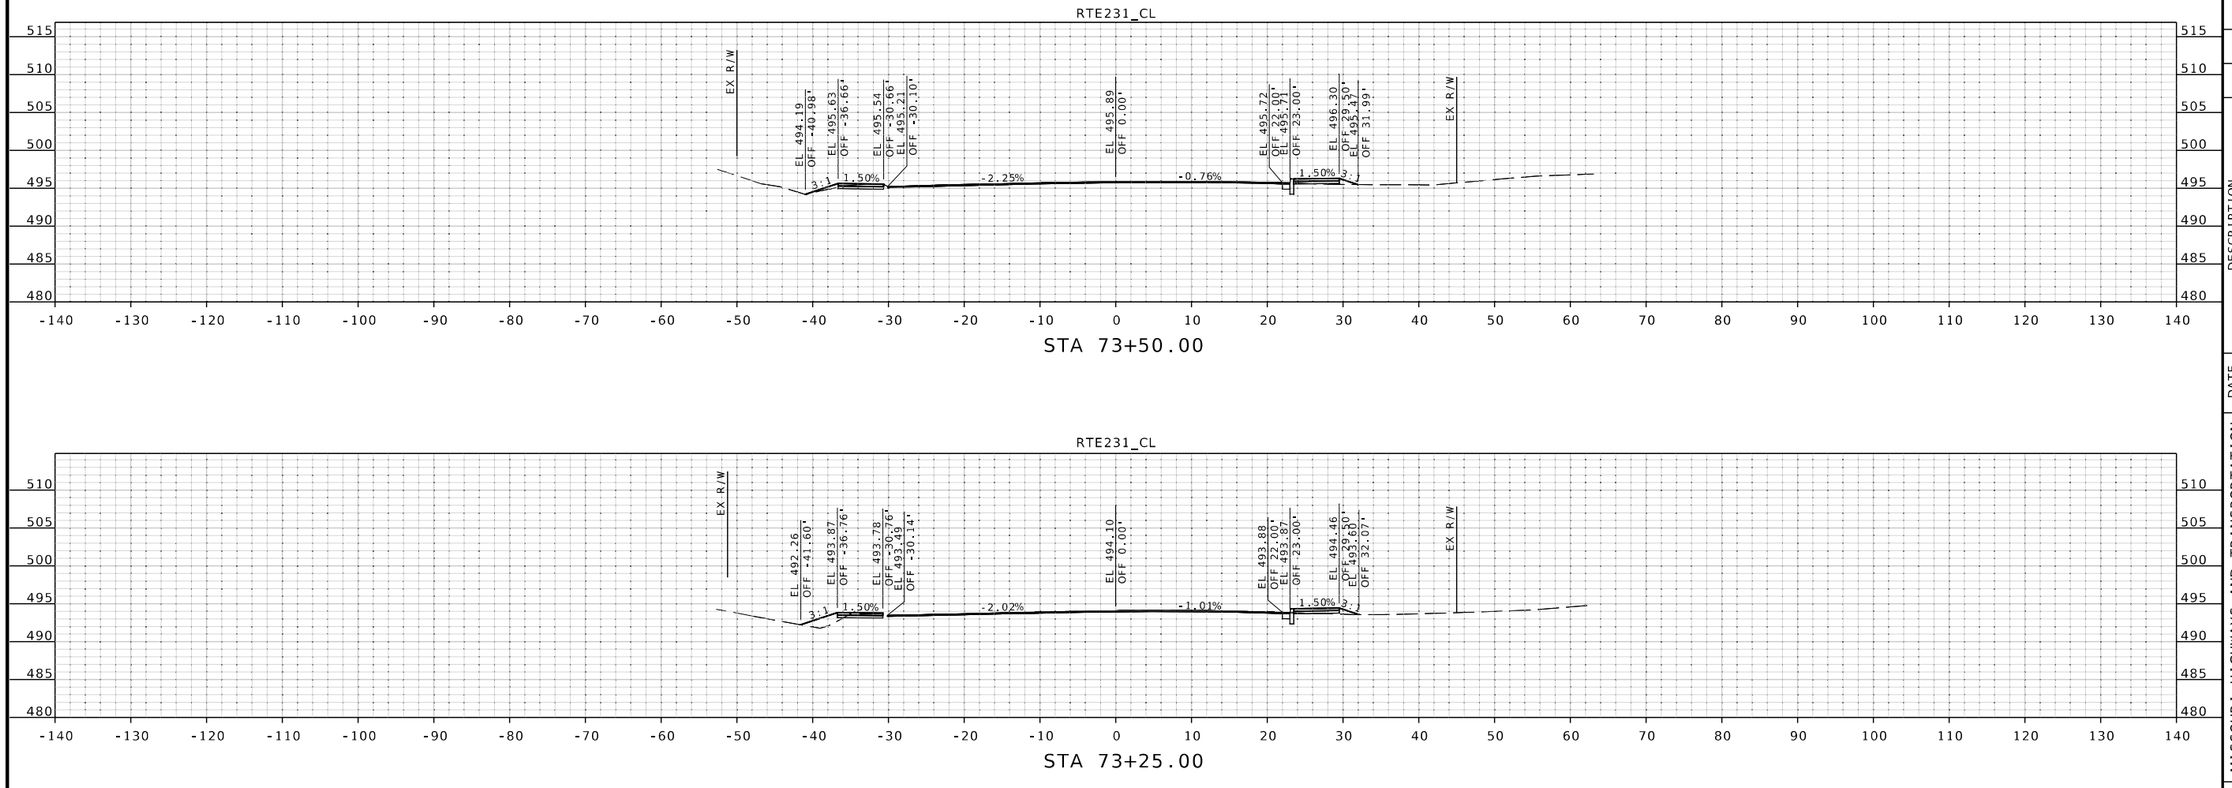

IF A SEAL IS PRESENT ON THIS SHEET IT HAS BEEN ELECTRONICALLY SEALED AND DATED.

STATE OF MISSOURI
JOHN P. HUEBBE
NUMBER PE-2008019548
PROFESSIONAL ENGINEER

6/12/25
John P. Huebbe PE-2008019548
Discipline: Professional Engineer

DATE PREPARED
6/12/2025

ROUTE	STATE
231	MO
DISTRICT	SHEET NO.
SL	80

COUNTY
ST LOUIS

JOB NO.
J6S3631

CONTRACT ID.
.

PROJECT NO.
.

BRIDGE NO.
.

DESCRIPTION	DATE
.	.
.	.
.	.
.	.
.	.
.	.
.	.
.	.

MISSOURI HIGHWAYS AND TRANSPORTATION COMMISSION
105 WEST CAPITOL
JEFFERSON CITY, MO 65102
1-888-ASK-MODOT (1-888-275-6636)

EFK•Moen
Civil Engineering Design
13523 Barrett Parkway Dr
Suite 250
St. Louis, MO 63021
Phone 314-394-3100
Fax 314-394-3199
Missouri Certificate of Authority: 001578

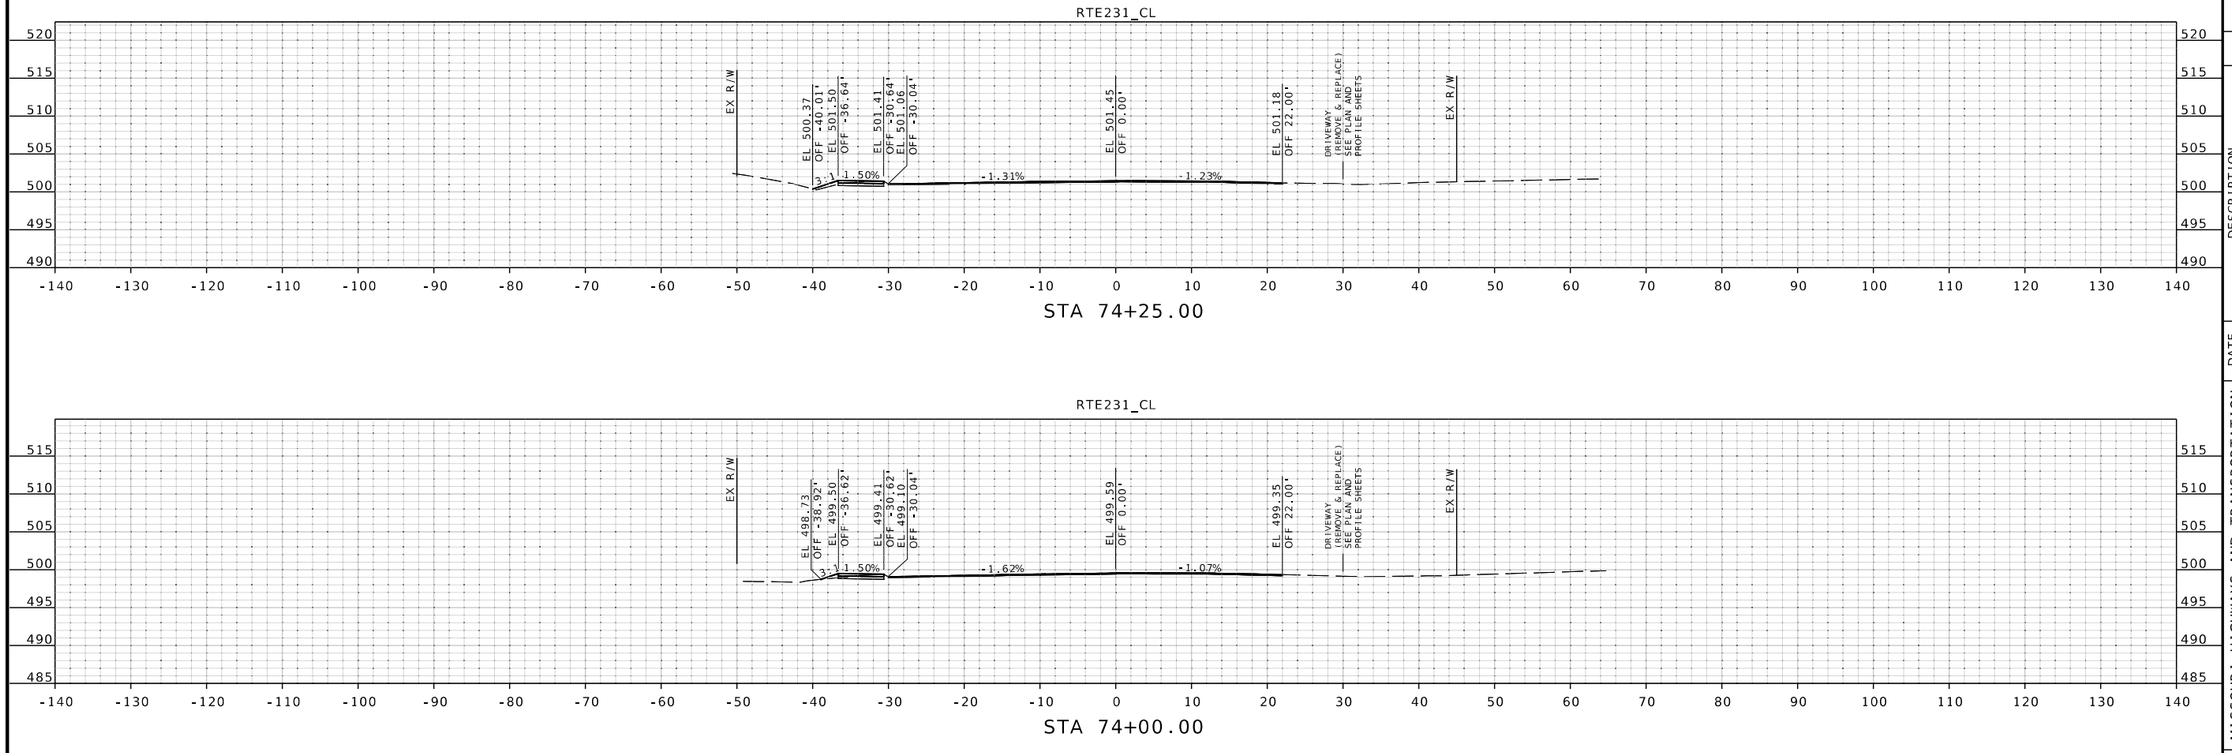

STATE OF MISSOURI
JOHN P. HUEBBE
NUMBER PE-2008019548
PROFESSIONAL ENGINEER
6/12/25
John P. Huebbe PE-2008019548
Discipline: Professional Engineer
John Huebbe

DATE PREPARED
6/12/2025

ROUTE	STATE
231	MO
DISTRICT	SHEET NO.
SL	81

COUNTY
ST LOUIS

JOB NO.
J6S3631

CONTRACT ID.
.

PROJECT NO.
.

BRIDGE NO.
.

DESCRIPTION	DATE
.	.
.	.
.	.
.	.
.	.
.	.
.	.
.	.

IF A SEAL IS PRESENT ON THIS SHEET IT HAS BEEN ELECTRONICALLY SEALED AND DATED.

MISSOURI HIGHWAYS AND TRANSPORTATION COMMISSION

105 WEST CAPITOL
JEFFERSON CITY, MO 65102
1-888-ASK-MODOT (1-888-275-6636)

EFK•Moen
Civil Engineering Design
13523 Barrett Parkway Dr
Suite 250
St. Louis, MO 63021
Phone 314-394-3100
Fax 314-394-3199
Missouri Certificate of Authority: 001578

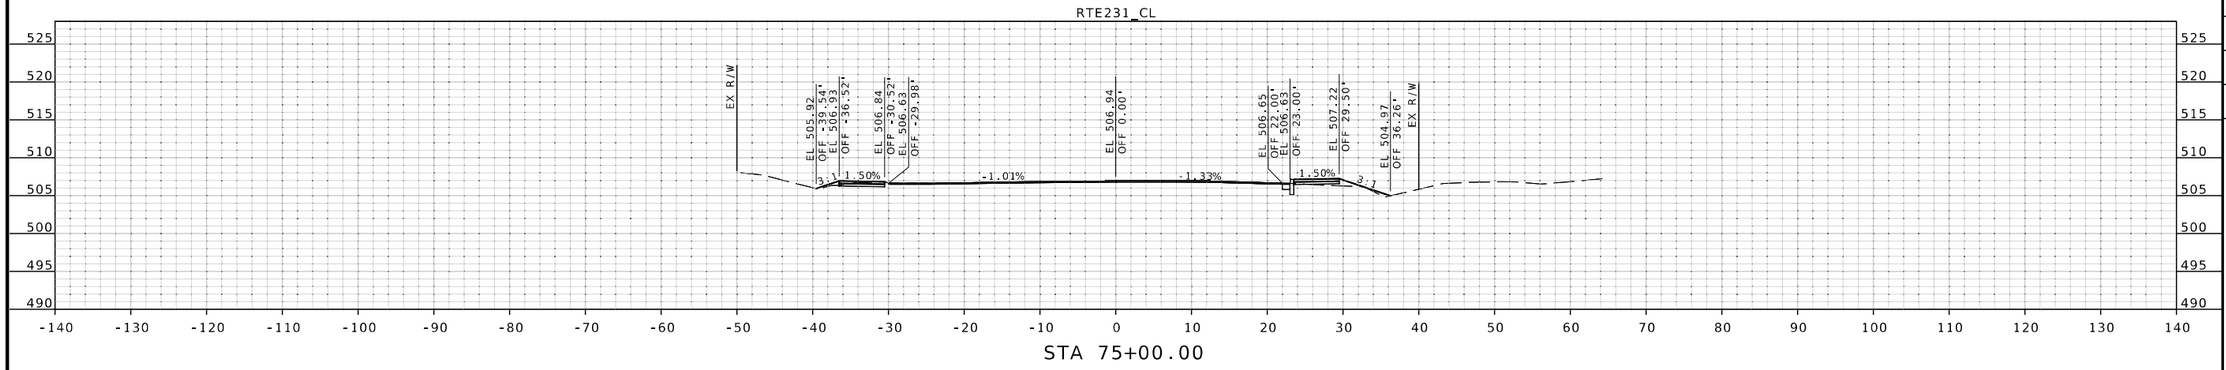

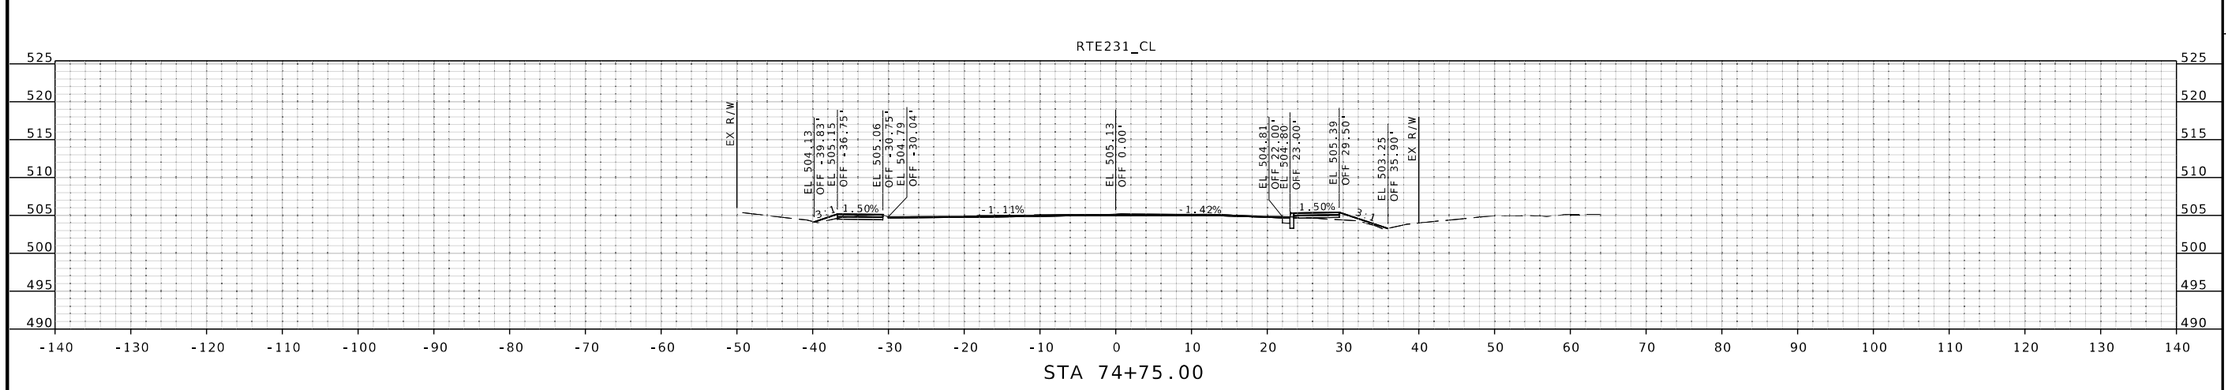

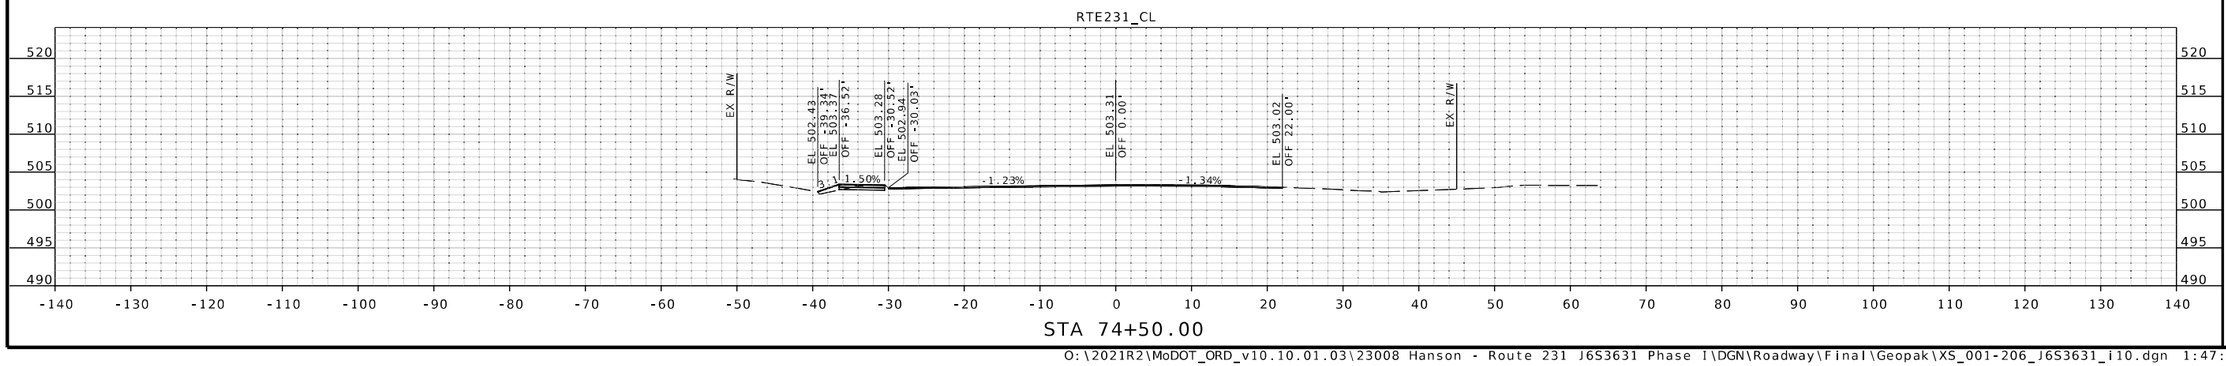

JOHN P. HUEBBE
NUMBER PE-2008019548
PROFESSIONAL ENGINEER
STATE OF MISSOURI
6/12/25
John P. Huebbe PE-2008019548
Discipline: Professional Engineer
John Huebbe

DATE PREPARED
6/12/2025

ROUTE	STATE
231	MO
DISTRICT	SHEET NO.
SL	82

COUNTY
ST LOUIS

JOB NO.
J6S3631

CONTRACT ID.
.

PROJECT NO.
.

BRIDGE NO.
.

DESCRIPTION	DATE
.	.
.	.
.	.
.	.
.	.
.	.
.	.
.	.

IF A SEAL IS PRESENT ON THIS SHEET IT HAS BEEN ELECTRONICALLY SEALED AND DATED.

MISSOURI HIGHWAYS AND TRANSPORTATION COMMISSION

105 WEST CAPITOL
JEFFERSON CITY, MO 65102
1-888-ASK-MODOT (1-888-275-6636)

EFK•Moen
Civil Engineering Design
13523 Barrett Parkway Dr
Suite 250
St. Louis, MO 63021
Phone 314-394-3100
Fax 314-394-3199
Missouri Certificate of Authority: 001578

O:\2021R2\MoDOT_ORD_v10.10.01.03\23008 Hanson - Route 231 J6S3631 Phase I\DGN\Roadway\Final\Geopak\XS_001-206_J6S3631_i10.dgn 1:47:18 PM 6/12/2025

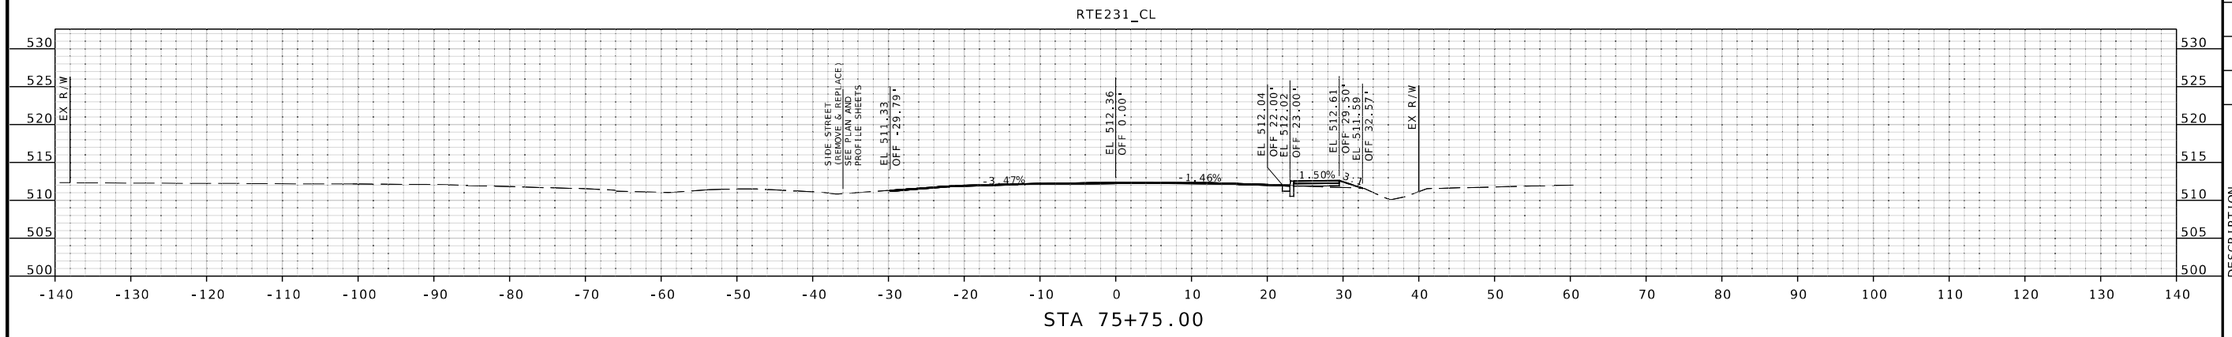

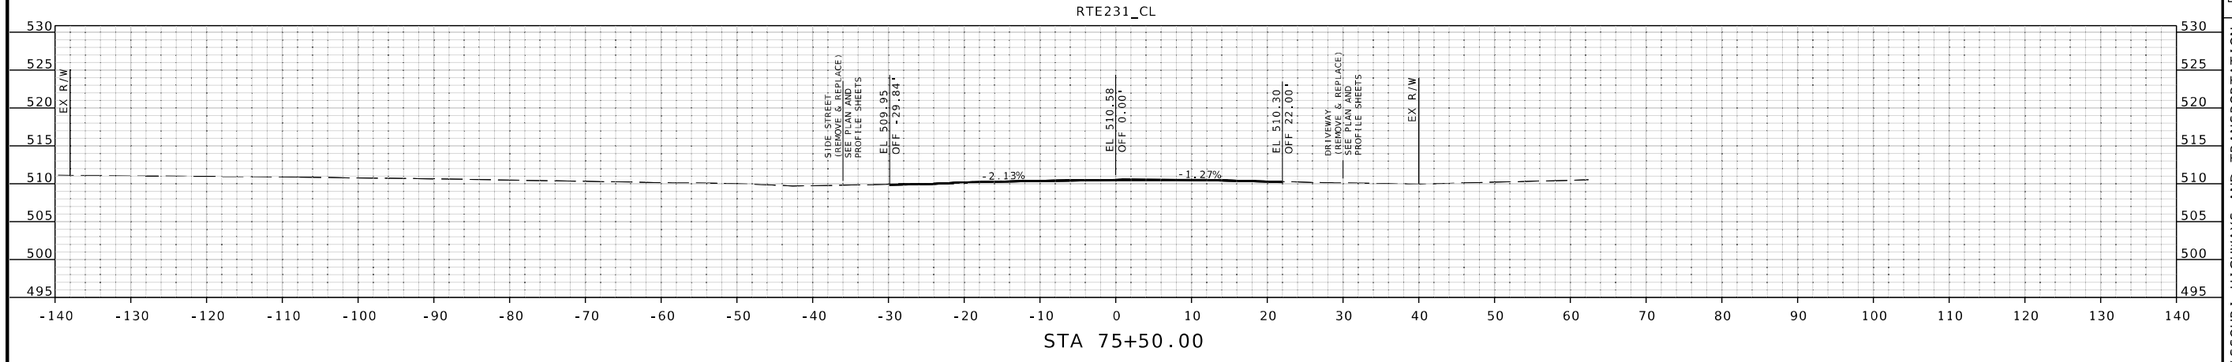

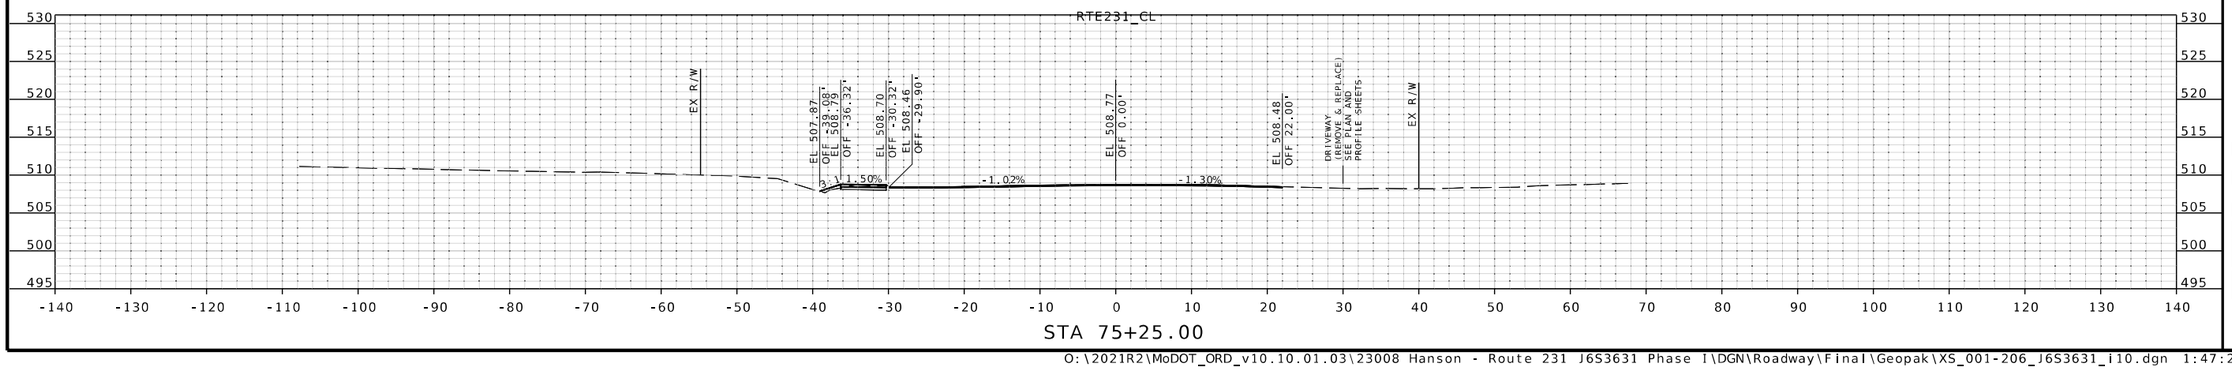

IF A SEAL IS PRESENT ON THIS SHEET IT HAS BEEN ELECTRONICALLY SEALED AND DATED.

STATE OF MISSOURI
JOHN P. HUEBBE
NUMBER PE-2008019548
PROFESSIONAL ENGINEER
6/12/25
John P. Huebbe PE-2008019548
Discipline: Professional Engineer
John Huebbe

DATE PREPARED
6/12/2025

ROUTE	STATE
231	MO
DISTRICT	SHEET NO.
SL	83

COUNTY
ST LOUIS

JOB NO.
J6S3631

CONTRACT ID.
.

PROJECT NO.
.

BRIDGE NO.
.

DESCRIPTION	DATE
.	.
.	.
.	.
.	.
.	.
.	.
.	.
.	.

MISSOURI HIGHWAYS AND TRANSPORTATION COMMISSION

105 WEST CAPITOL
JEFFERSON CITY, MO 65102
1-888-ASK-MODOT (1-888-275-6636)

EFK•Moen
Civil Engineering Design
13523 Barrett Parkway Dr
Suite 250
St. Louis, MO 63021
Phone 314-394-3100
Fax 314-394-3199
Missouri Certificate of Authority: 001578

O:\2021R2\MoDOT_ORD_v10.10.01.03\23008 Hanson - Route 231 J6S3631 Phase I\DGN\Roadway\Final\Geopak\XS_001-206_J6S3631_i10.dgn 1:47:25 PM 6/12/2025

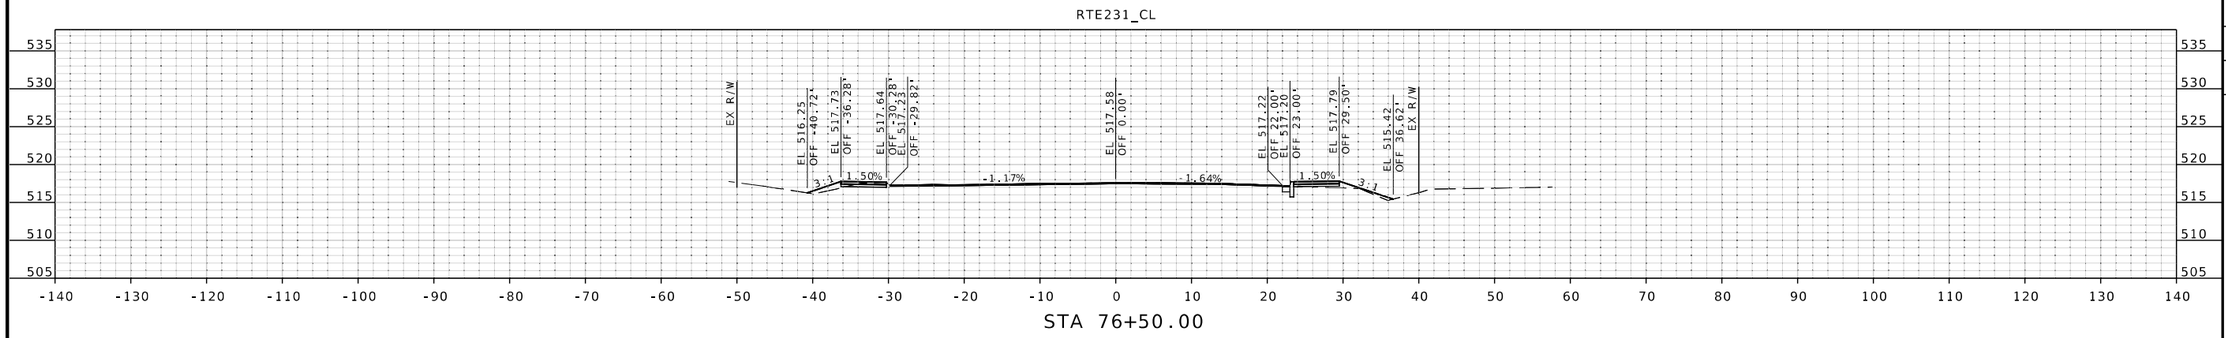

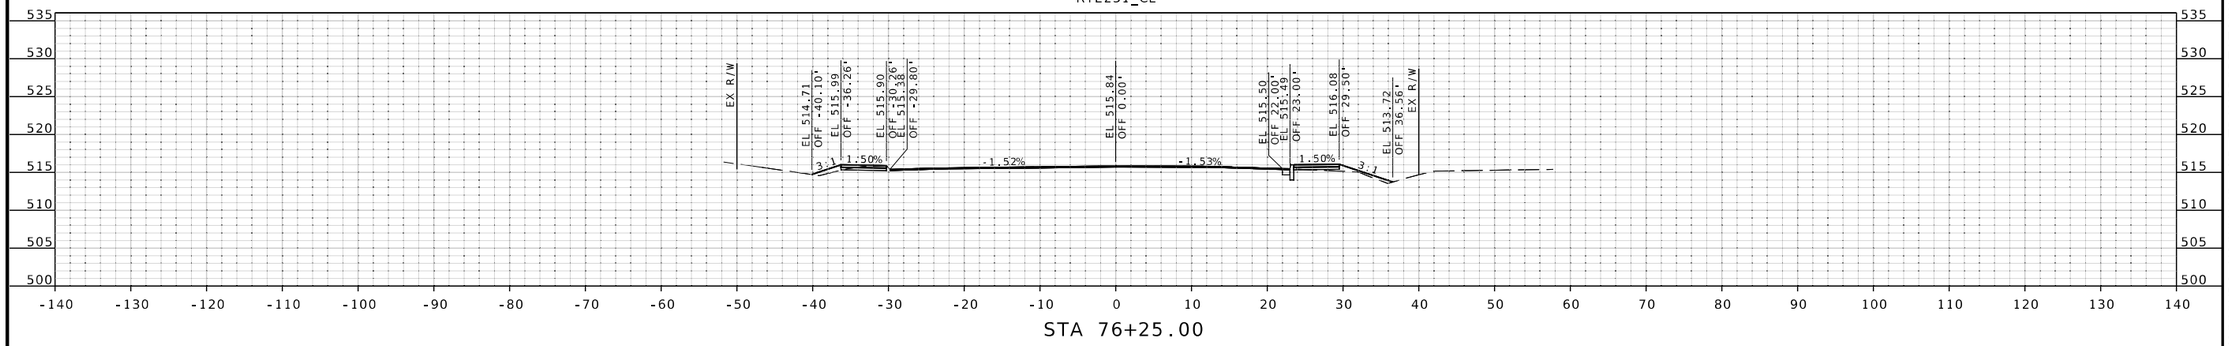

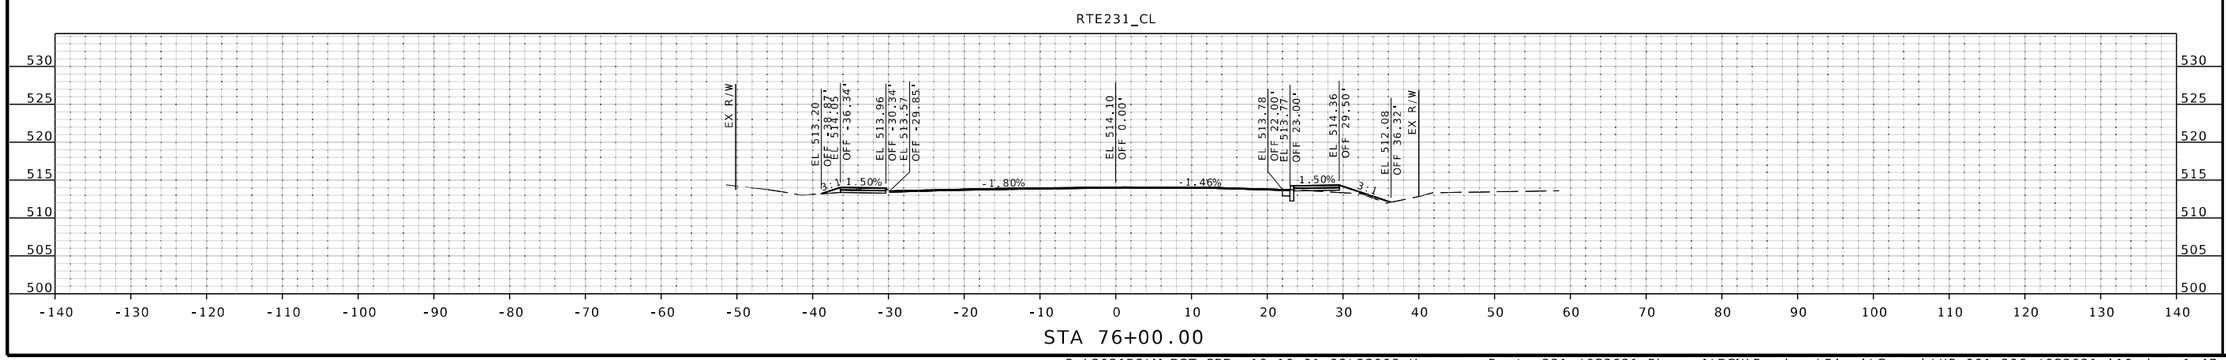

IF A SEAL IS PRESENT ON THIS SHEET IT HAS BEEN ELECTRONICALLY SEALED AND DATED.

STATE OF MISSOURI
JOHN P. HUEBBE
NUMBER PE-2008019548
PROFESSIONAL ENGINEER
6/12/25
John P. Huebbe PE-2008019548
Discipline: Professional Engineer
John Huebbe

DATE PREPARED
6/12/2025

ROUTE	STATE
231	MO
DISTRICT	SHEET NO.
SL	84

COUNTY
ST LOUIS

JOB NO.
J6S3631

CONTRACT ID.
.

PROJECT NO.
.

BRIDGE NO.
.

DESCRIPTION	DATE
.	.
.	.
.	.
.	.
.	.
.	.
.	.
.	.

MISSOURI HIGHWAYS AND TRANSPORTATION COMMISSION

105 WEST CAPITOL
JEFFERSON CITY, MO 65102
1-888-ASK-MODOT (1-888-275-6636)

EFK•Moen
Civil Engineering Design
13523 Barrett Parkway Dr
Suite 250
St. Louis, MO 63021
Phone 314-394-3100
Fax 314-394-3199
Missouri Certificate of Authority: 001578

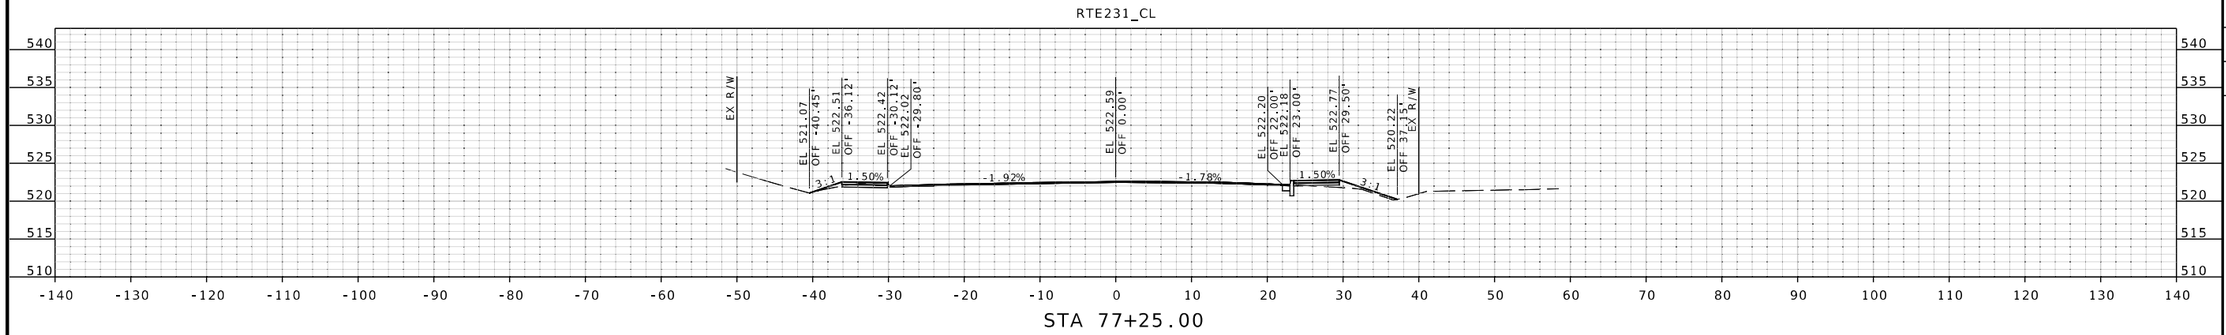

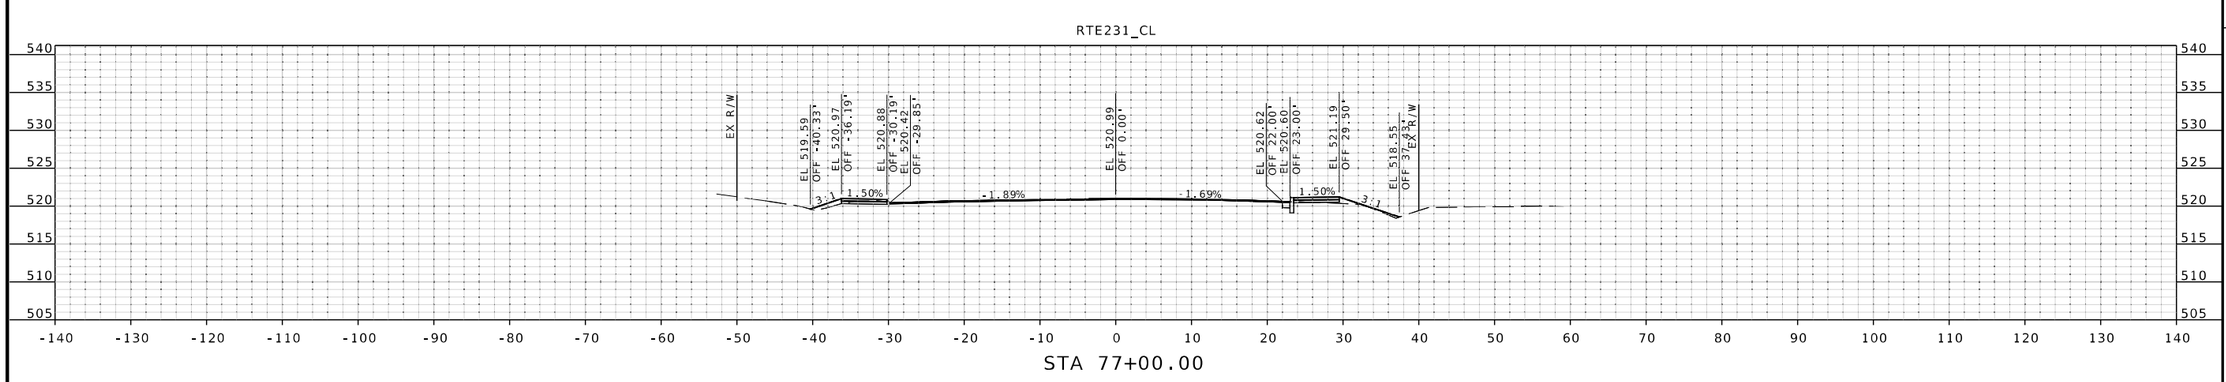

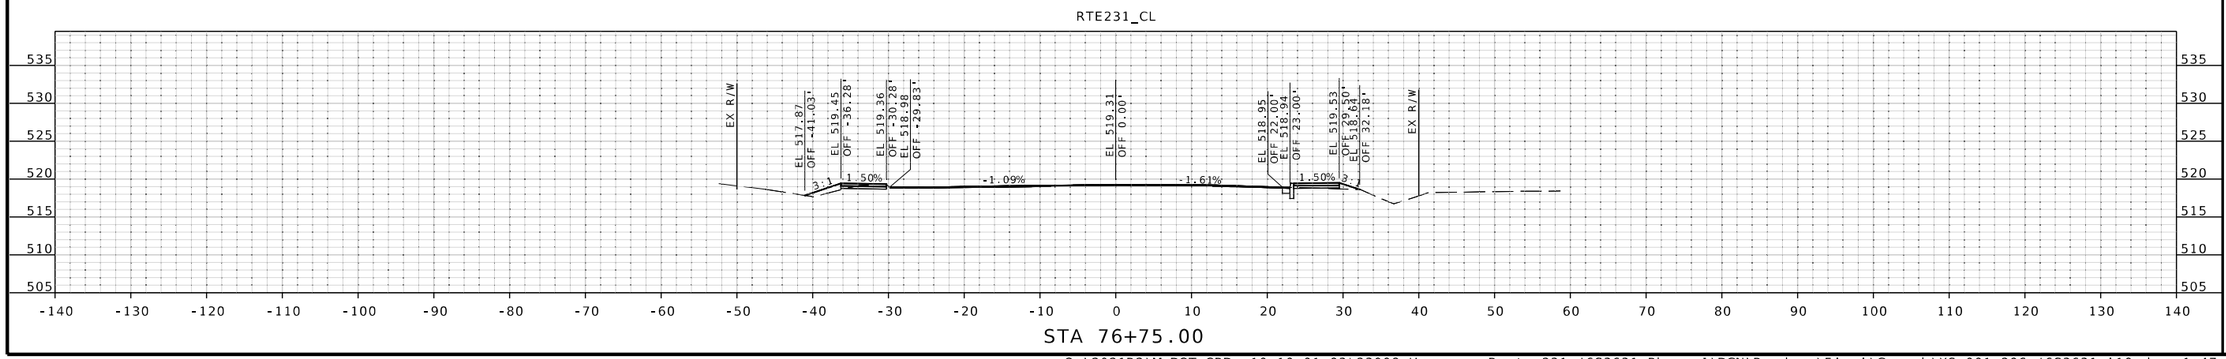

STATE OF MISSOURI
JOHN P. HUEBBE
NUMBER PE-2008019548
PROFESSIONAL ENGINEER
6/12/25
John P. Huebbe PE-2008019548
Discipline: Professional Engineer
John Huebbe

DATE PREPARED
6/12/2025

ROUTE	STATE
231	MO
DISTRICT	SHEET NO.
SL	85

COUNTY
ST LOUIS

JOB NO.
J6S3631

CONTRACT ID.
.

PROJECT NO.
.

BRIDGE NO.
.

DESCRIPTION	DATE
.	.
.	.
.	.
.	.
.	.
.	.
.	.
.	.

IF A SEAL IS PRESENT ON THIS SHEET IT HAS BEEN ELECTRONICALLY SEALED AND DATED.

MISSOURI HIGHWAYS AND TRANSPORTATION COMMISSION

105 WEST CAPITOL
JEFFERSON CITY, MO 65102
1-888-ASK-MODOT (1-888-275-6636)

EFK•Moen
Civil Engineering Design
13523 Barrett Parkway Dr
Suite 250
St. Louis, MO 63021
Phone 314-394-3100
Fax 314-394-3199
Missouri Certificate of Authority: 001578

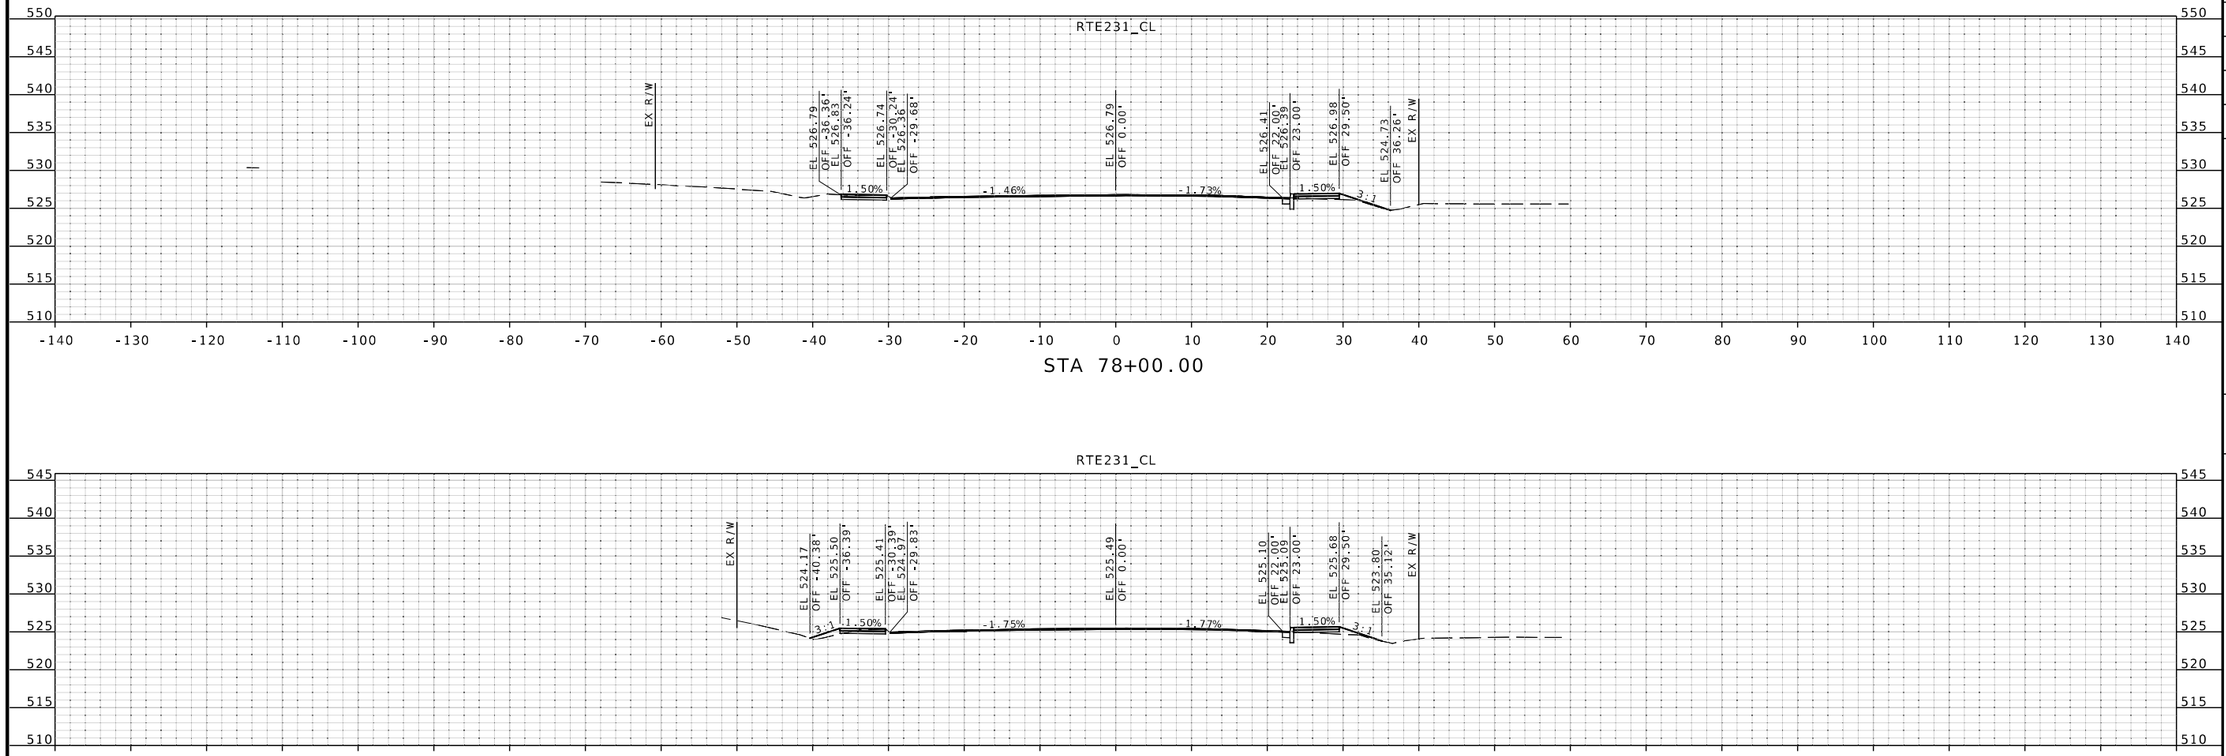

STATE OF MISSOURI
JOHN P. HUEBBE
NUMBER PE-2008019548
PROFESSIONAL ENGINEER
6/12/25
John P. Huebbe PE-2008019548
Discipline: Professional Engineer

DATE PREPARED
6/12/2025

ROUTE	STATE
231	MO
DISTRICT	SHEET NO.
SL	86

COUNTY
ST LOUIS

JOB NO.
J6S3631

CONTRACT ID.
.

PROJECT NO.
.

BRIDGE NO.
.

DESCRIPTION	DATE
.	.
.	.
.	.
.	.
.	.
.	.
.	.
.	.

IF A SEAL IS PRESENT ON THIS SHEET IT HAS BEEN ELECTRONICALLY SEALED AND DATED.

MISSOURI HIGHWAYS AND TRANSPORTATION COMMISSION

105 WEST CAPITOL
JEFFERSON CITY, MO 65102
1-888-ASK-MODOT (1-888-275-6636)

EFK•Moen
Civil Engineering Design
13523 Barrett Parkway Dr
Suite 250
St. Louis, MO 63021
Phone 314-394-3100
Fax 314-394-3199
Missouri Certificate of Authority: 001578

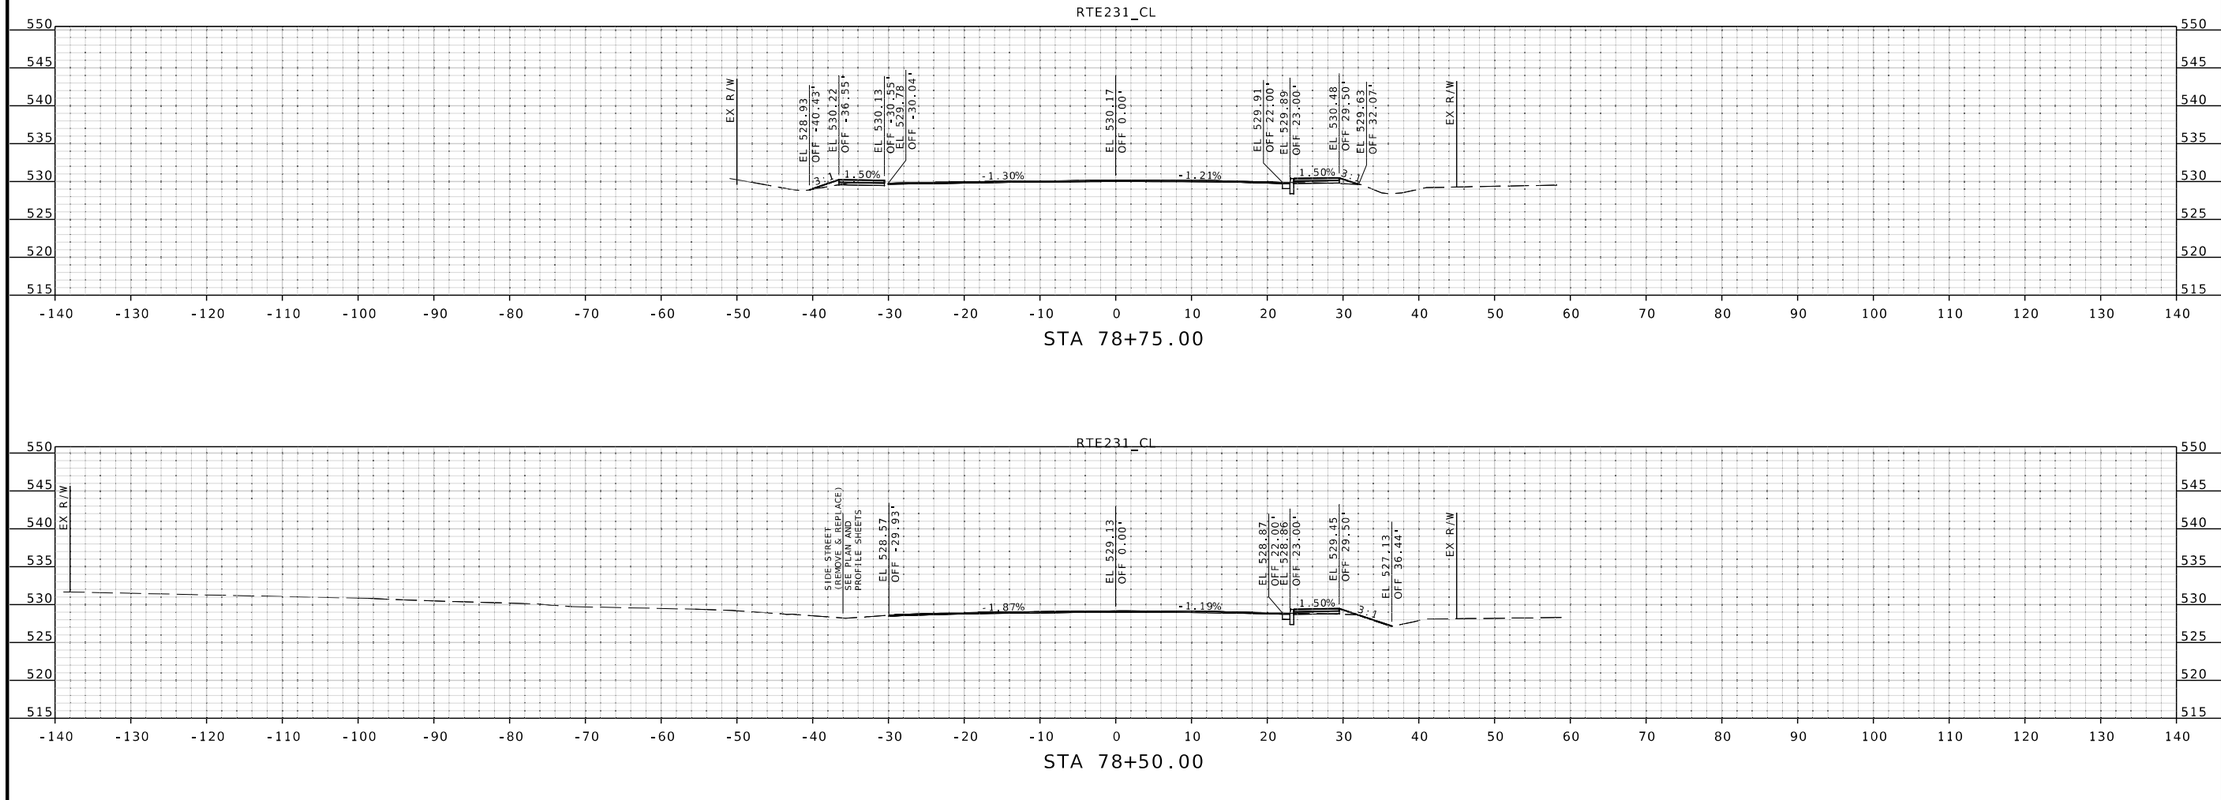

IF A SEAL IS PRESENT ON THIS SHEET IT HAS BEEN ELECTRONICALLY SEALED AND DATED.

STATE OF MISSOURI
JOHN P. HUEBBE
NUMBER PE-2008019548
PROFESSIONAL ENGINEER
6/12/25
John P. Huebbe PE-2008019548
Discipline: Professional Engineer

DATE PREPARED
6/12/2025

ROUTE	STATE
231	MO
DISTRICT	SHEET NO.
SL	87

COUNTY
ST LOUIS

JOB NO.
J6S3631

CONTRACT ID.
.

PROJECT NO.
.

BRIDGE NO.
.

DESCRIPTION	DATE
.	.
.	.
.	.
.	.
.	.
.	.
.	.
.	.

MISSOURI HIGHWAYS AND TRANSPORTATION COMMISSION
105 WEST CAPITOL
JEFFERSON CITY, MO 65102
1-888-ASK-MODOT (1-888-275-6636)

EFK•Moen
Civil Engineering Design
13523 Barrett Parkway Dr
Suite 250
St. Louis, MO 63021
Phone 314-394-3100
Fax 314-394-3199
Missouri Certificate of Authority: 001578

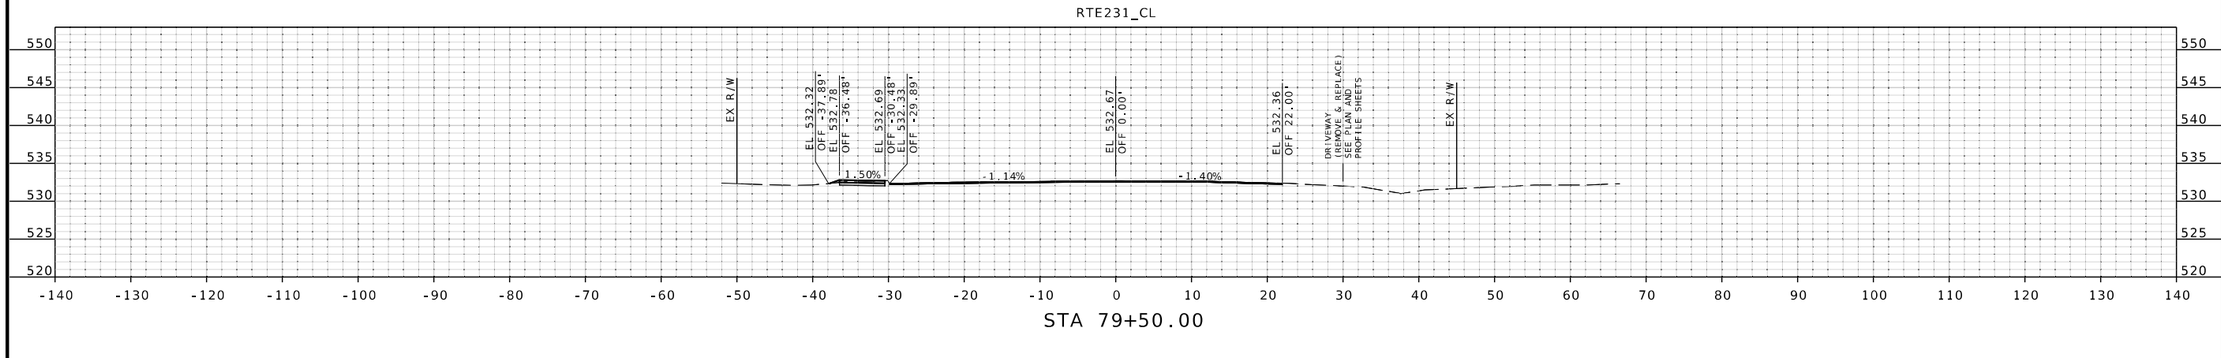

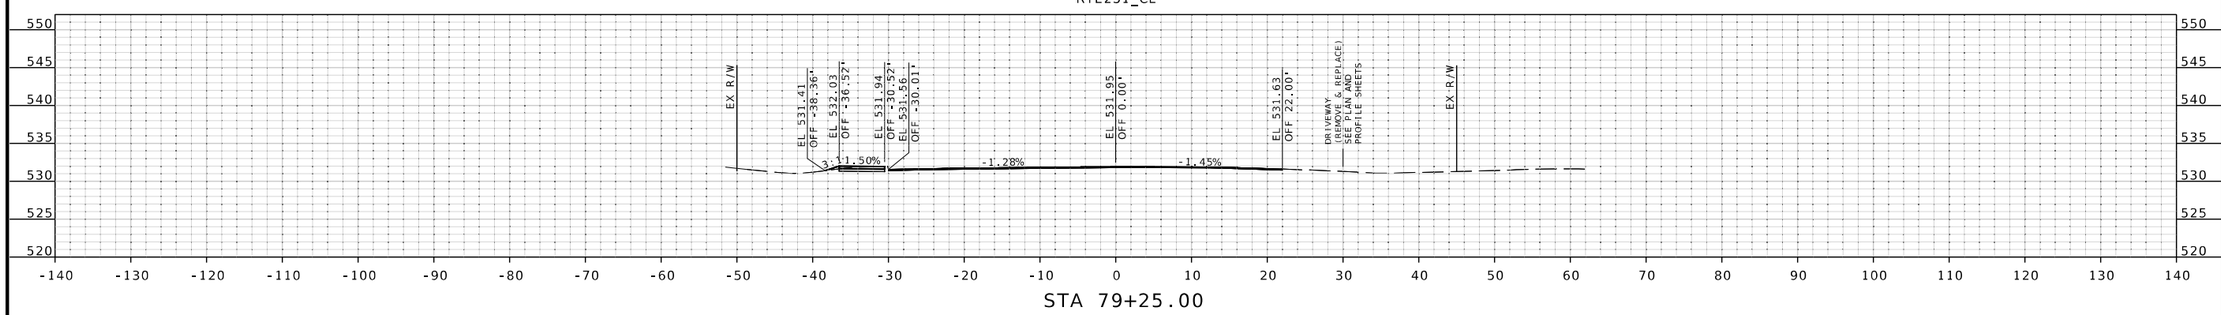

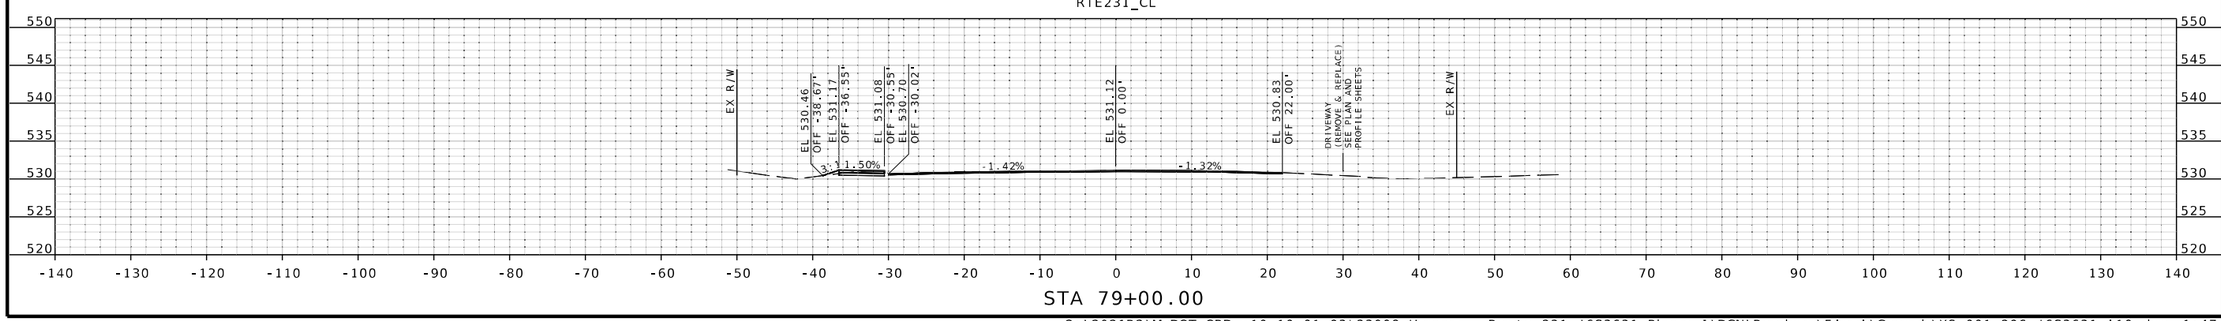

IF A SEAL IS PRESENT ON THIS SHEET IT HAS BEEN ELECTRONICALLY SEALED AND DATED.

STATE OF MISSOURI
JOHN P. HUEBBE
NUMBER PE-2008019548
PROFESSIONAL ENGINEER

6/12/25

John P. Huebbe PE-2008019548
Discipline: Professional Engineer

DATE PREPARED
6/12/2025

ROUTE	STATE
231	MO
DISTRICT	SHEET NO.
SL	88

COUNTY
ST LOUIS

JOB NO.
J6S3631

CONTRACT ID.
.

PROJECT NO.
.

BRIDGE NO.
.

DESCRIPTION	DATE
.	.
.	.
.	.
.	.
.	.
.	.
.	.
.	.

MISSOURI HIGHWAYS AND TRANSPORTATION COMMISSION
105 WEST CAPITOL
JEFFERSON CITY, MO 65102
1-888-ASK-MODOT (1-888-275-6636)

EFK•Moen
Civil Engineering Design
13523 Barrett Parkway Dr
Suite 250
St. Louis, MO 63021
Phone 314-394-3100
Fax 314-394-3199
Missouri Certificate of Authority: 001578

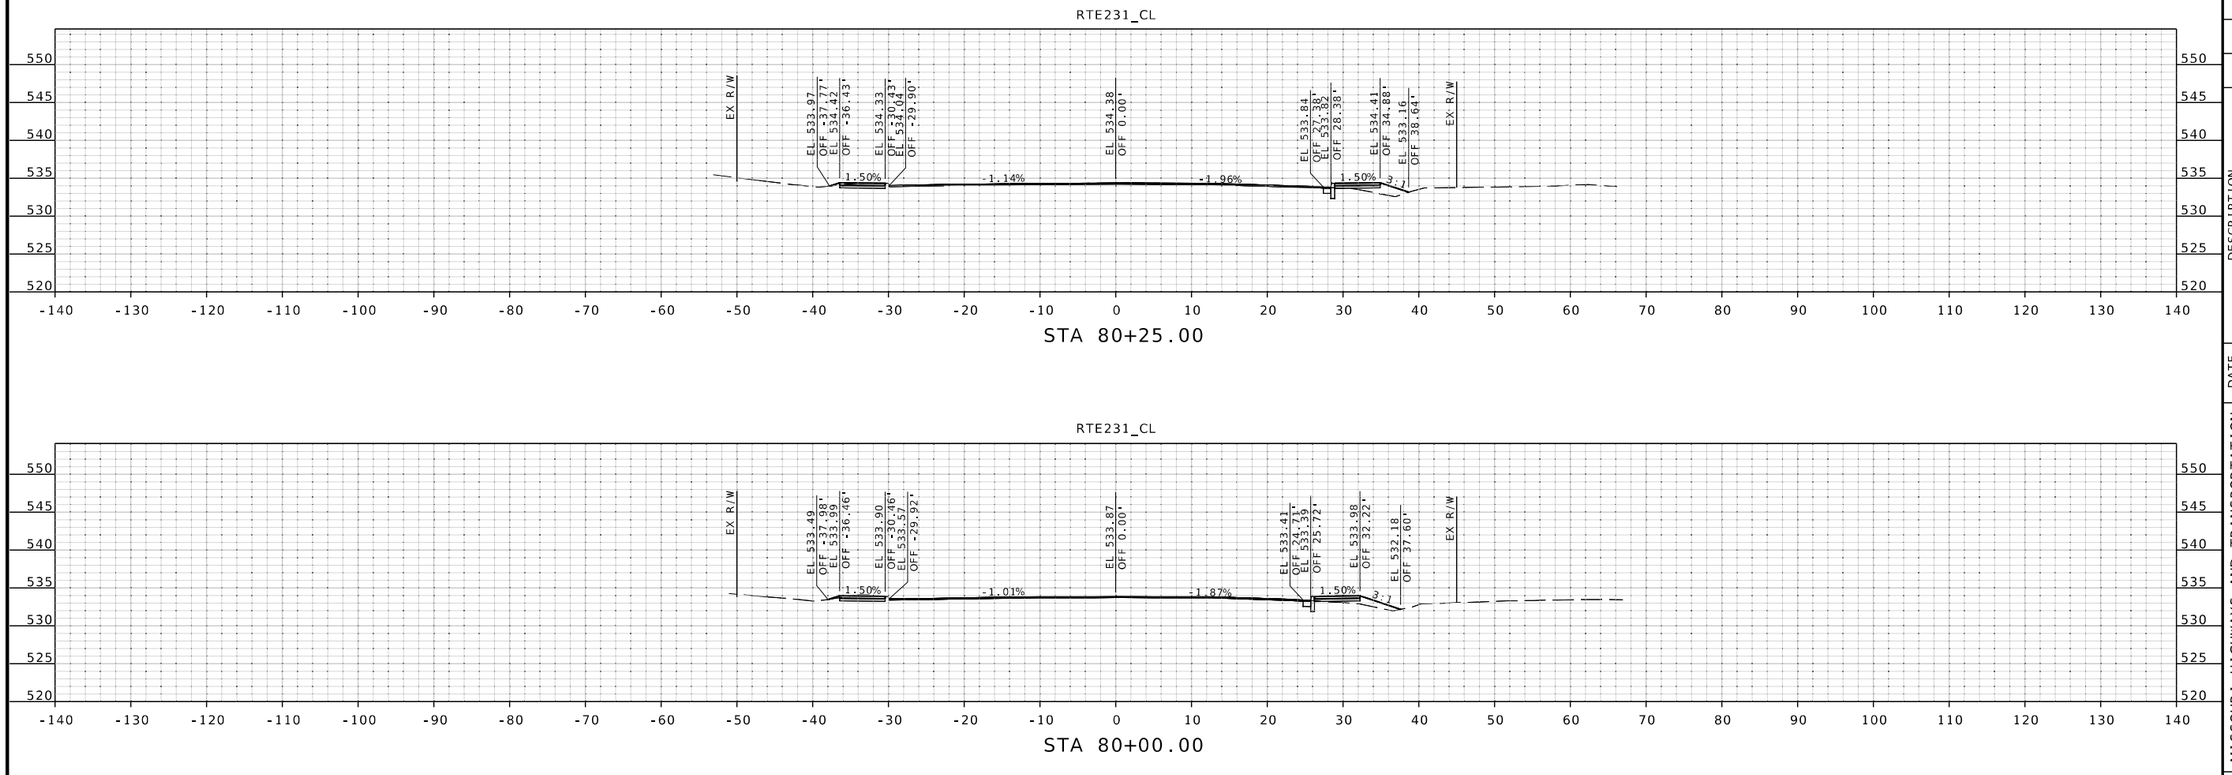

IF A SEAL IS PRESENT ON THIS SHEET IT HAS BEEN ELECTRONICALLY SEALED AND DATED.

STATE OF MISSOURI
JOHN P. HUEBBE
NUMBER PE-2008019548
PROFESSIONAL ENGINEER
6/12/25
John P. Huebbe PE-2008019548
Discipline: Professional Engineer
John Huebbe

DATE PREPARED
6/12/2025

ROUTE	STATE
231	MO
DISTRICT	SHEET NO.
SL	89

COUNTY
ST LOUIS

JOB NO.
J6S3631

CONTRACT ID.
.

PROJECT NO.
.

BRIDGE NO.
.

DESCRIPTION	DATE
.	.
.	.
.	.
.	.
.	.
.	.
.	.
.	.

MISSOURI HIGHWAYS AND TRANSPORTATION COMMISSION

105 WEST CAPITOL
JEFFERSON CITY, MO 65102
1-888-ASK-MODOT (1-888-275-6636)

EFK•Moen
Civil Engineering Design
13523 Barrett Parkway Dr
Suite 250
St. Louis, MO 63021
Phone 314-394-3100
Fax 314-394-3199
Missouri Certificate of Authority: 001578

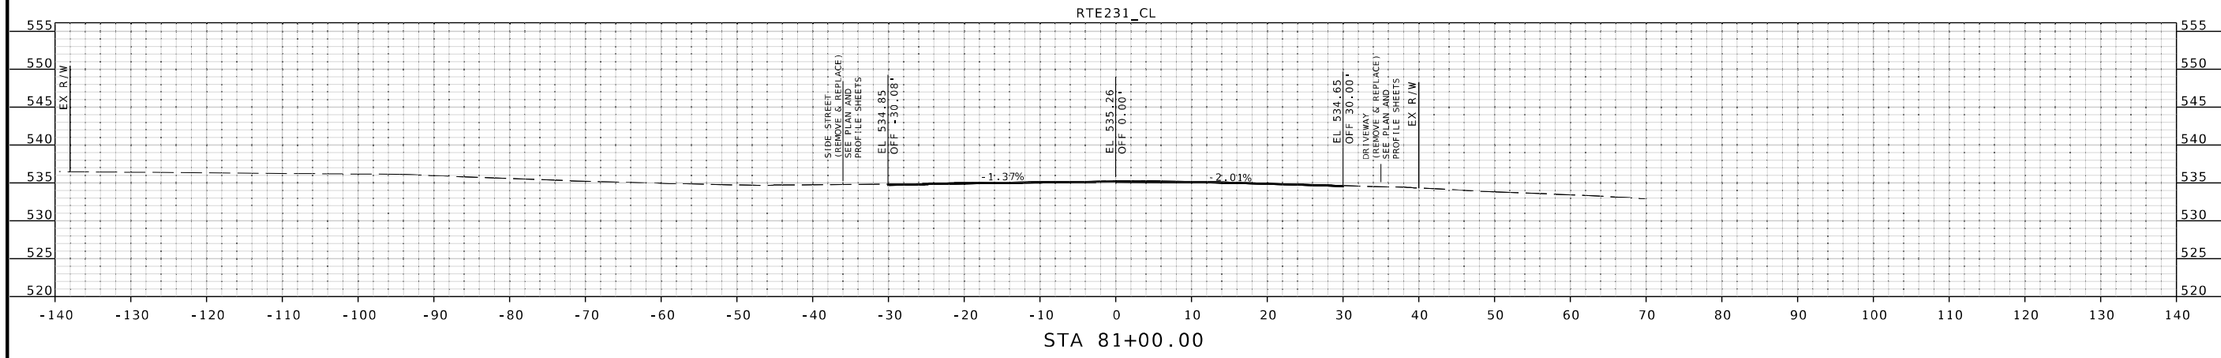

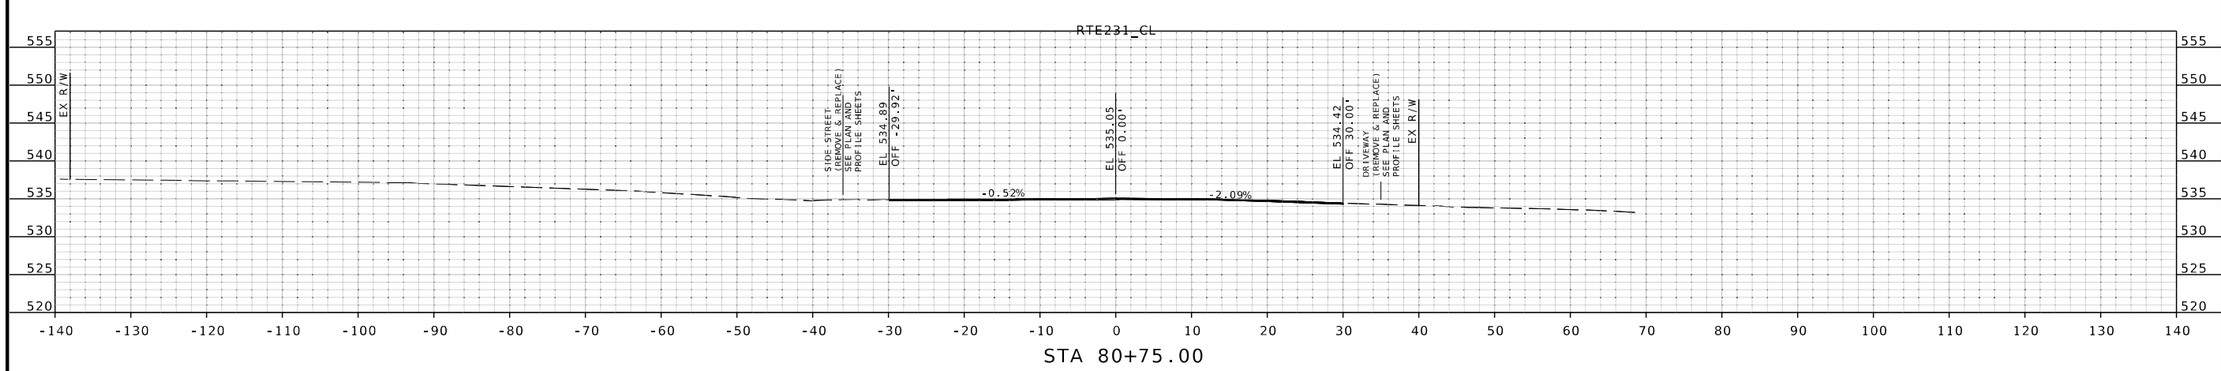

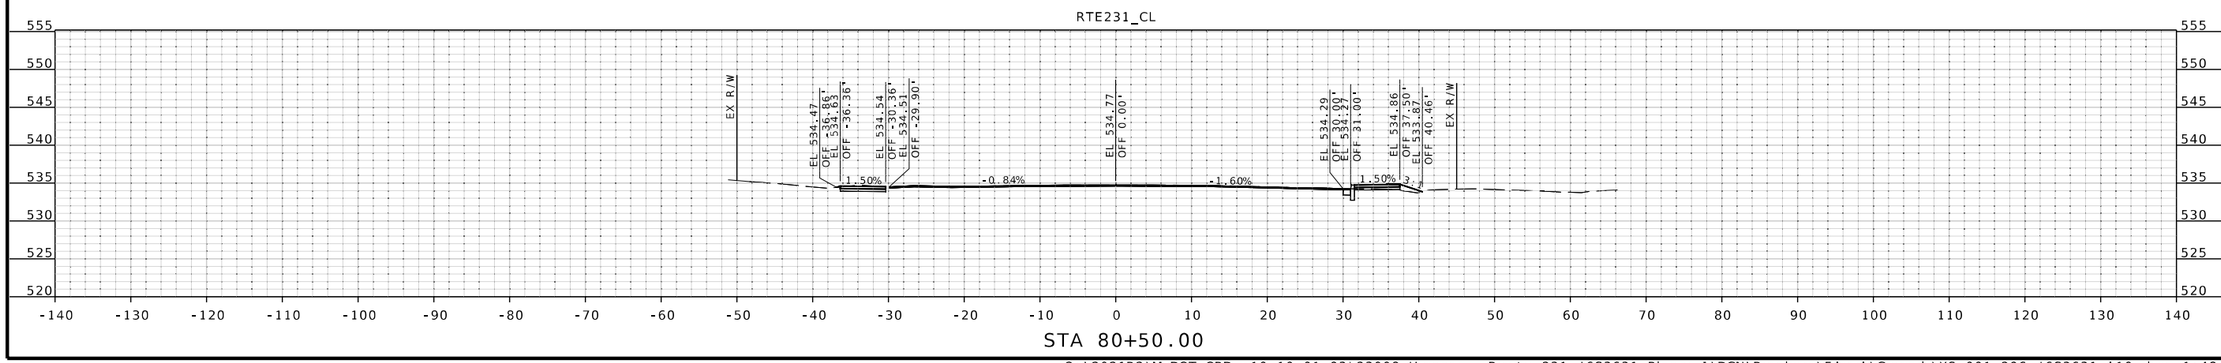

STATE OF MISSOURI
JOHN P. HUEBBE
NUMBER PE-2008019548
PROFESSIONAL ENGINEER
6/12/25
John P. Huebbe PE-2008019548
Discipline: Professional Engineer
John Huebbe

DATE PREPARED
6/12/2025

ROUTE	STATE
231	MO
DISTRICT	SHEET NO.
SL	90

COUNTY
ST LOUIS

JOB NO.
J6S3631

CONTRACT ID.
.

PROJECT NO.
.

BRIDGE NO.
.

DESCRIPTION	DATE
.	.
.	.
.	.
.	.
.	.
.	.
.	.
.	.

IF A SEAL IS PRESENT ON THIS SHEET IT HAS BEEN ELECTRONICALLY SEALED AND DATED.

MISSOURI HIGHWAYS AND TRANSPORTATION COMMISSION
105 WEST CAPITOL
JEFFERSON CITY, MO 65102
1-888-ASK-MODOT (1-888-275-6636)

EFK•Moen
Civil Engineering Design
13523 Barrett Parkway Dr
Suite 250
St. Louis, MO 63021
Phone 314-394-3100
Fax 314-394-3199
Missouri Certificate of Authority: 001578

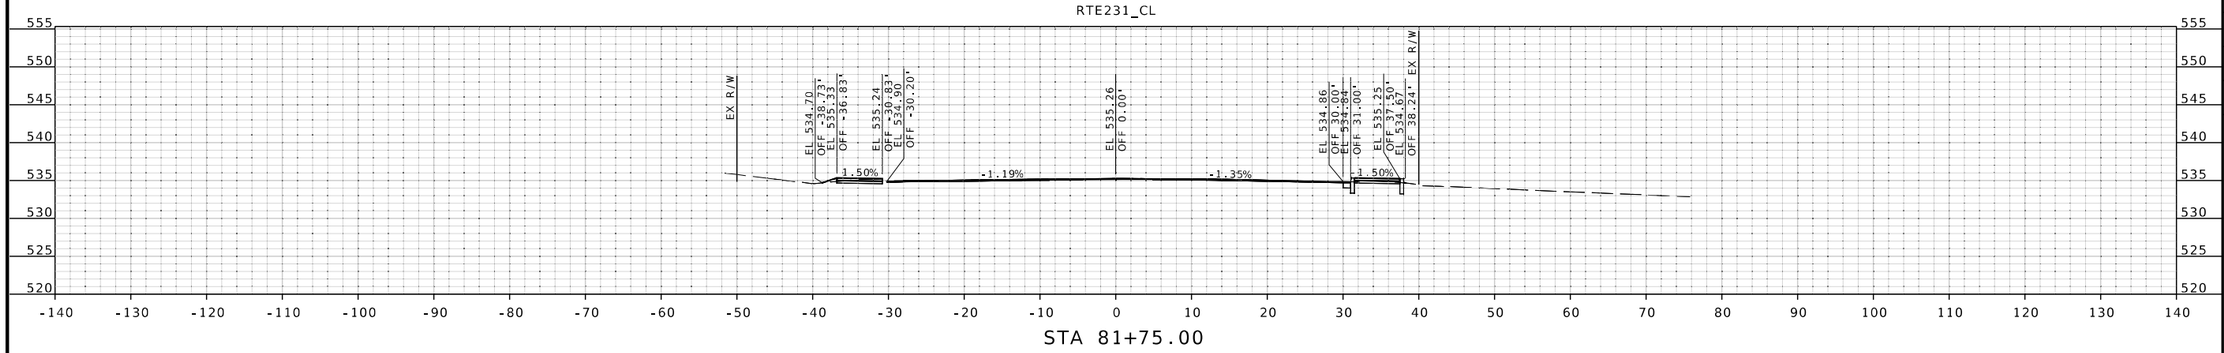

STA 81+75.00

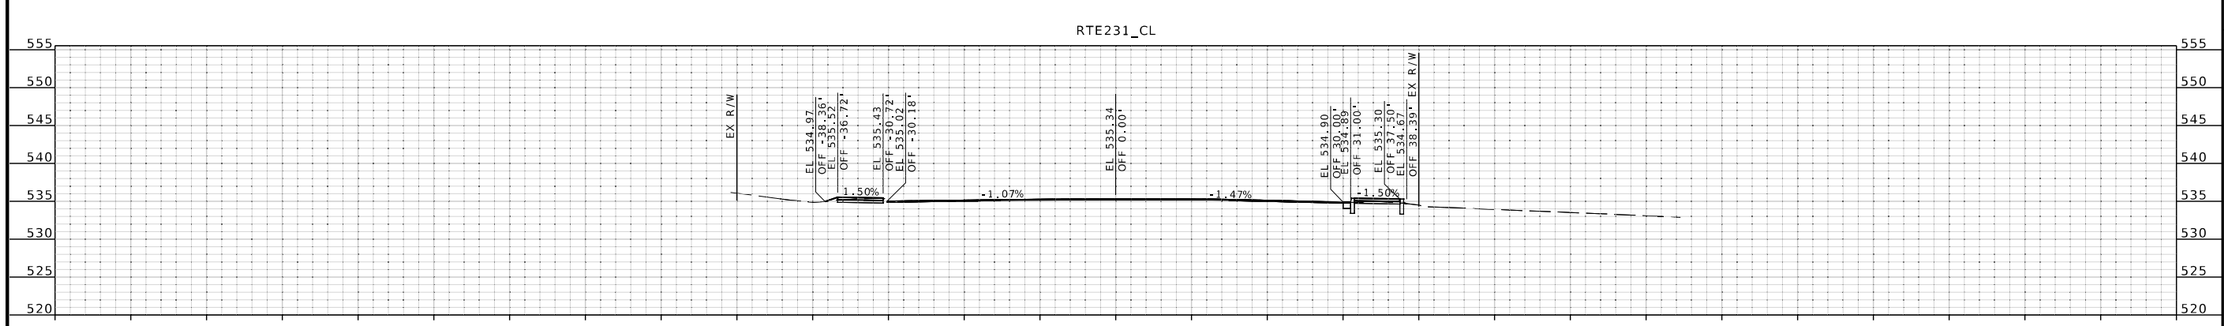

STA 81+50.00

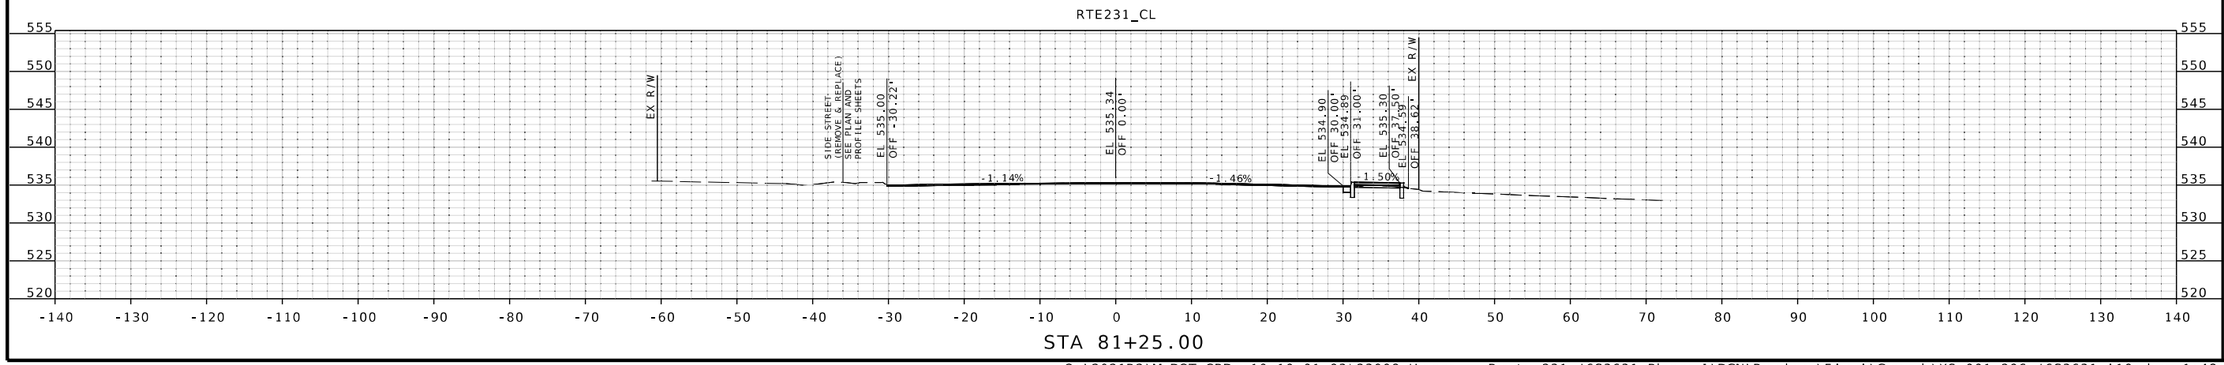

STA 81+25.00

STATE OF MISSOURI
JOHN P. HUEBBE
NUMBER PE-2008019548
PROFESSIONAL ENGINEER
6/12/25
John P. Huebbe PE-2008019548
Discipline: Professional Engineer
John Huebbe

DATE PREPARED
6/12/2025

ROUTE	STATE
231	MO
DISTRICT	SHEET NO.
SL	91

COUNTY
ST LOUIS

JOB NO.
J6S3631

CONTRACT ID.
.

PROJECT NO.
.

BRIDGE NO.
.

DESCRIPTION	DATE
.	.
.	.
.	.
.	.
.	.
.	.
.	.
.	.

IF A SEAL IS PRESENT ON THIS SHEET IT HAS BEEN ELECTRONICALLY SEALED AND DATED.

MISSOURI HIGHWAYS AND TRANSPORTATION COMMISSION
105 WEST CAPITOL
JEFFERSON CITY, MO 65102
1-888-ASK-MODOT (1-888-275-6636)

EFK•Moen
Civil Engineering Design
13523 Barrett Parkway Dr
Suite 250
St. Louis, MO 63021
Phone 314-394-3100
Fax 314-394-3199
Missouri Certificate of Authority: 001578

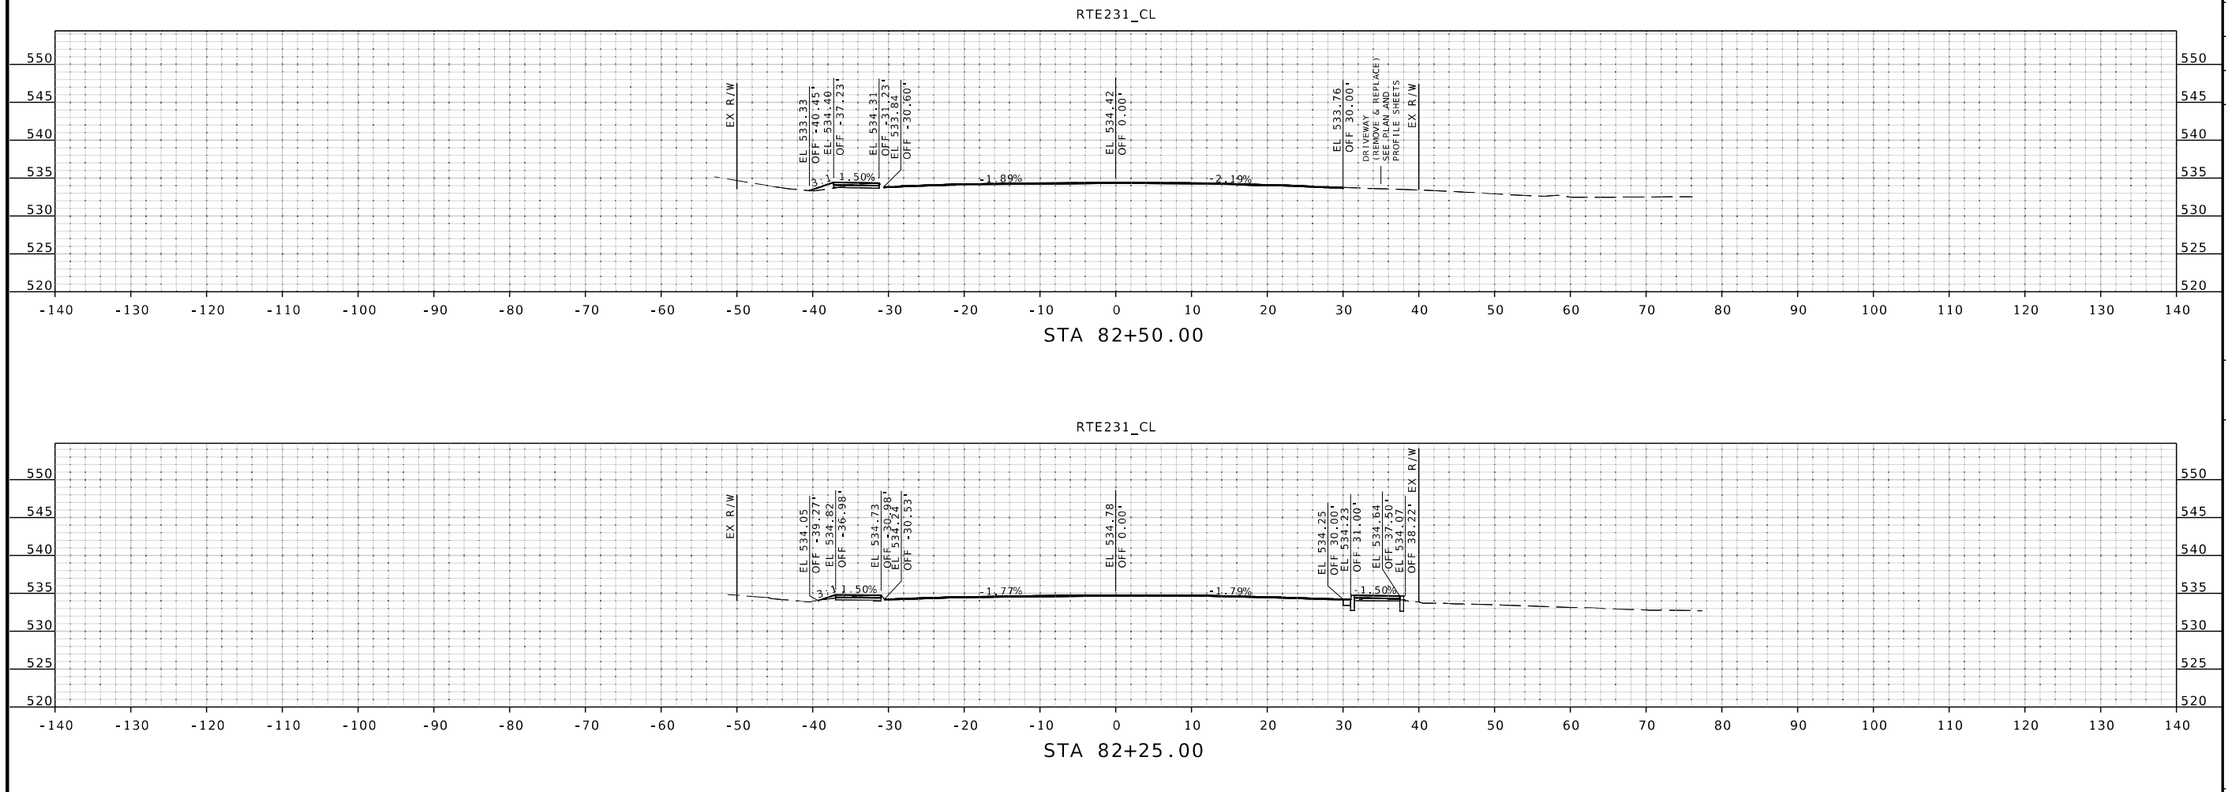

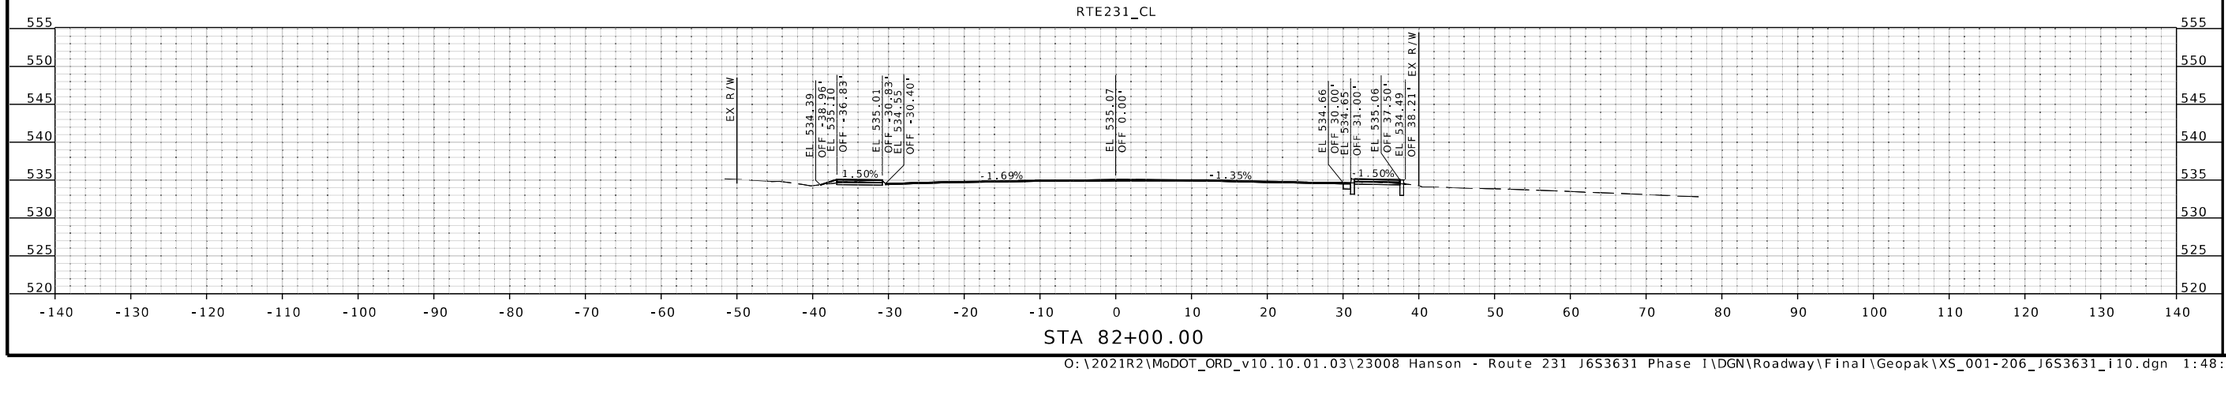

STATE OF MISSOURI
JOHN P. HUEBBE
NUMBER PE-2008019548
PROFESSIONAL ENGINEER
6.12.25
John P. Huebbe PE-2008019548
Discipline: Professional Engineer
John Huebbe

IF A SEAL IS PRESENT ON THIS SHEET IT HAS BEEN ELECTRONICALLY SEALED AND DATED.

DATE PREPARED
6/12/2025

ROUTE	STATE
231	MO
DISTRICT	SHEET NO.
SL	92

COUNTY
ST LOUIS

JOB NO.
J6S3631

CONTRACT ID.
.

PROJECT NO.
.

BRIDGE NO.
.

DATE	DESCRIPTION
.	.
.	.
.	.
.	.
.	.
.	.
.	.
.	.

MISSOURI HIGHWAYS AND TRANSPORTATION COMMISSION
105 WEST CAPITOL
JEFFERSON CITY, MO 65102
1-888-ASK-MODOT (1-888-275-6636)

EFK•Moen
Civil Engineering Design
13523 Barrett Parkway Dr
Suite 250
St. Louis, MO 63021
Phone 314-394-3100
Fax 314-394-3199
Missouri Certificate of Authority: 001578

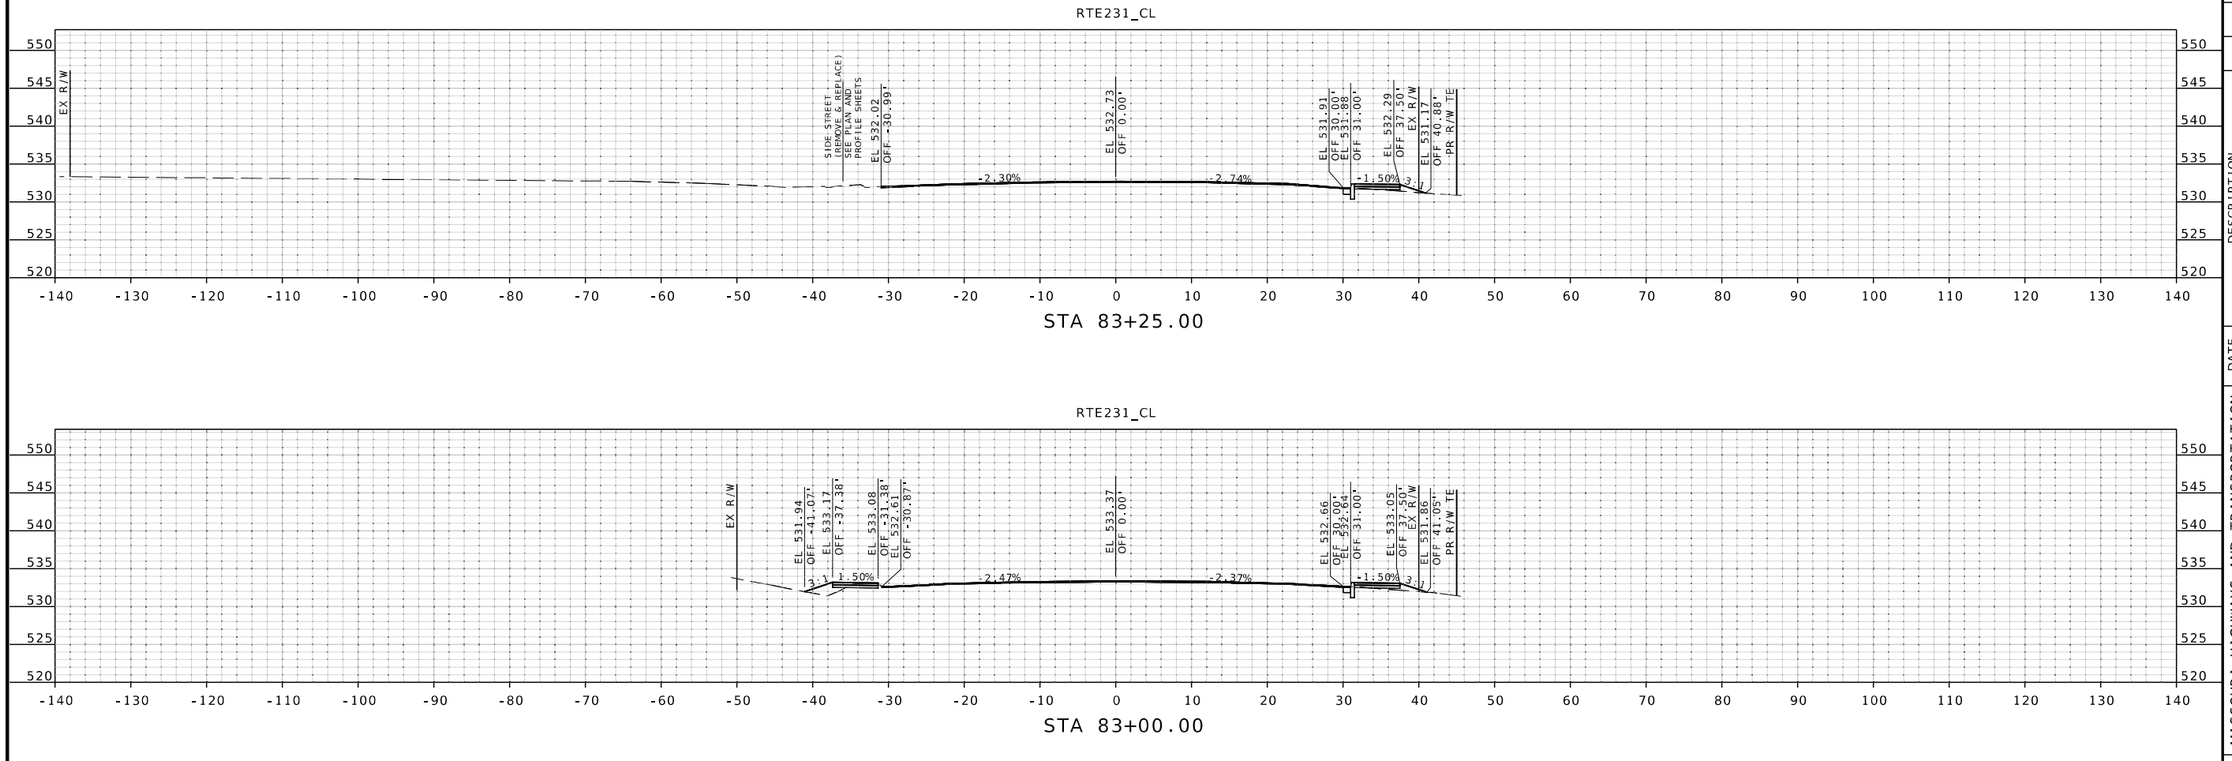

STATE OF MISSOURI
JOHN P. HUEBBE
NUMBER PE-2008019548
PROFESSIONAL ENGINEER
6/12/25
John P. Huebbe PE-2008019548
Discipline: Professional Engineer
John Huebbe

IF A SEAL IS PRESENT ON THIS SHEET IT HAS BEEN ELECTRONICALLY SEALED AND DATED.

DATE PREPARED
6/12/2025

ROUTE	STATE
231	MO
DISTRICT	SHEET NO.
SL	93

COUNTY
ST LOUIS

JOB NO.
J6S3631

CONTRACT ID.
.

PROJECT NO.
.

BRIDGE NO.
.

DESCRIPTION	DATE
.	.
.	.
.	.
.	.
.	.
.	.
.	.
.	.

MISSOURI HIGHWAYS AND TRANSPORTATION COMMISSION
105 WEST CAPITOL
JEFFERSON CITY, MO 65102
1-888-ASK-MODOT (1-888-275-6636)

EFK•Moen
Civil Engineering Design
13523 Barrett Parkway Dr
Suite 250
St. Louis, MO 63021
Phone 314-394-3100
Fax 314-394-3199
Missouri Certificate of Authority: 001578

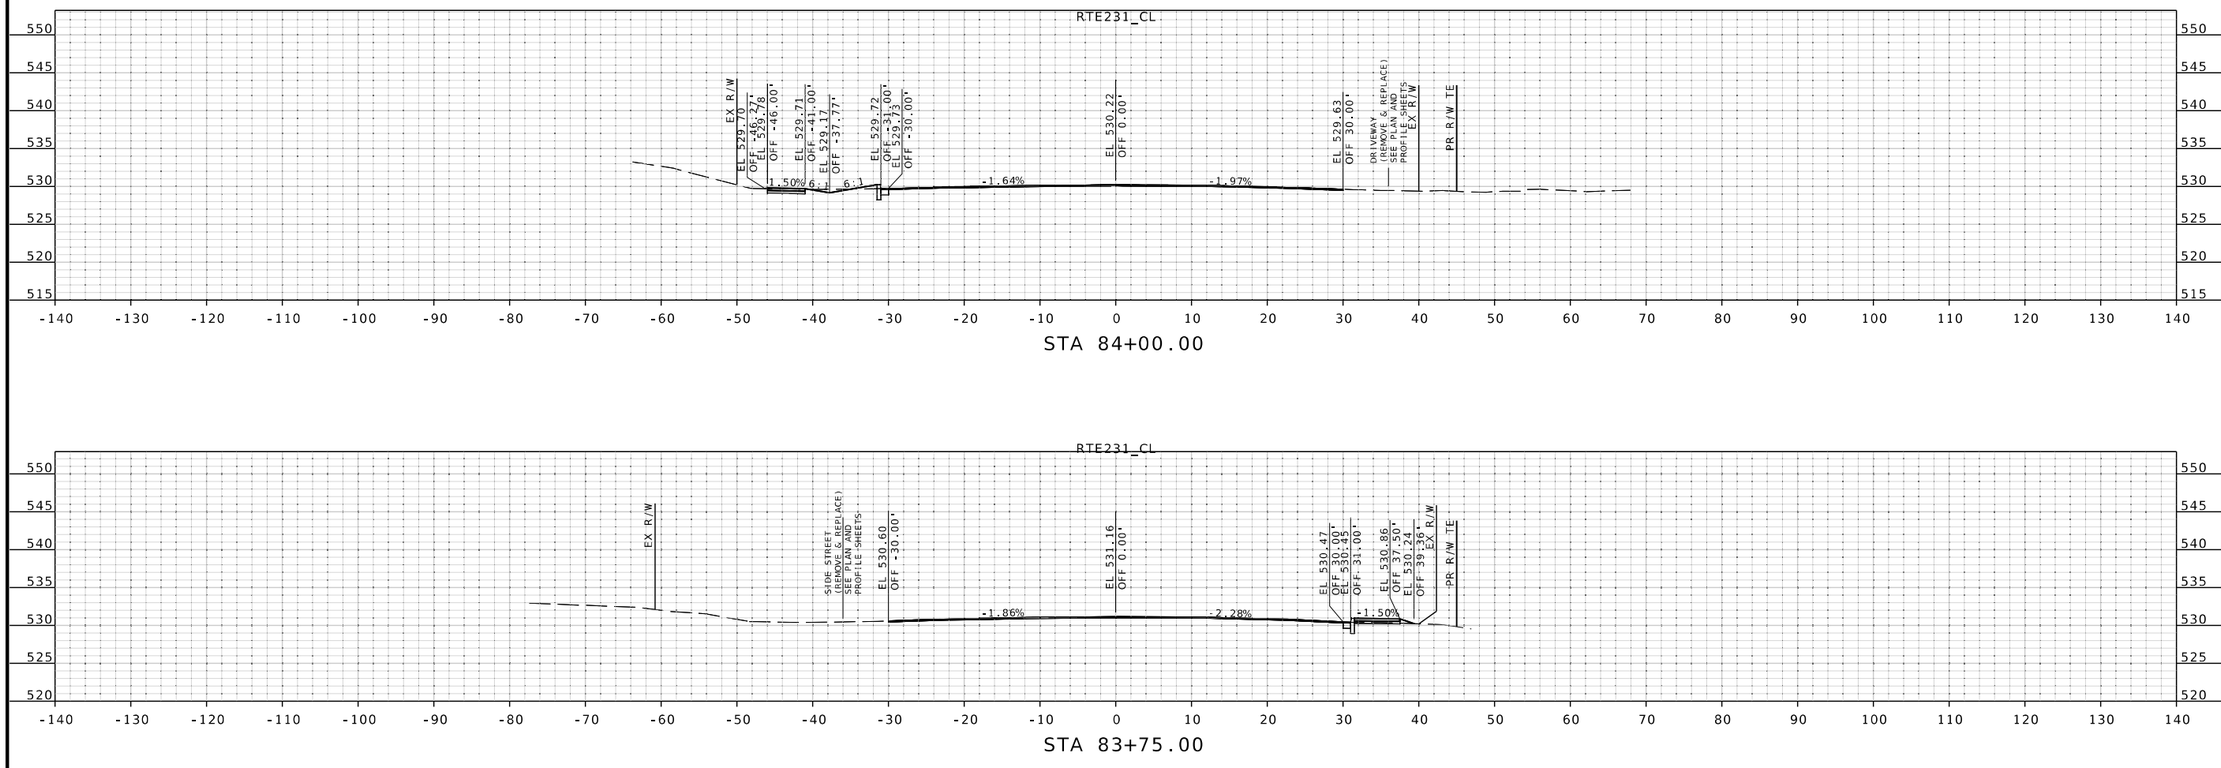

STATE OF MISSOURI
JOHN P. HUEBBE
NUMBER PE-2008019548
PROFESSIONAL ENGINEER

6/12/25
John P. Huebbe PE-2008019548
Discipline: Professional Engineer

DATE PREPARED
6/12/2025

ROUTE	STATE
231	MO
DISTRICT	SHEET NO.
SL	94

COUNTY
ST LOUIS

JOB NO.
J6S3631

CONTRACT ID.
.

PROJECT NO.
.

BRIDGE NO.
.

DESCRIPTION	DATE
.	.
.	.
.	.
.	.
.	.
.	.
.	.
.	.

IF A SEAL IS PRESENT ON THIS SHEET IT HAS BEEN ELECTRONICALLY SEALED AND DATED.

MISSOURI HIGHWAYS AND TRANSPORTATION COMMISSION
105 WEST CAPITOL
JEFFERSON CITY, MO 65102
1-888-ASK-MODOT (1-888-275-6636)

EFK•Moen
Civil Engineering Design
13523 Barrett Parkway Dr
Suite 250
St. Louis, MO 63021
Phone 314-394-3100
Fax 314-394-3199
Missouri Certificate of Authority: 001578

O:\2021R2\MoDOT_ORD_v10.10.01.03\23008 Hanson - Route 231 J6S3631 Phase I\DGN\Roadway\Final\Geopak\XS_001-206_J6S3631_i10.dgn 1:48:34 PM 6/12/2025

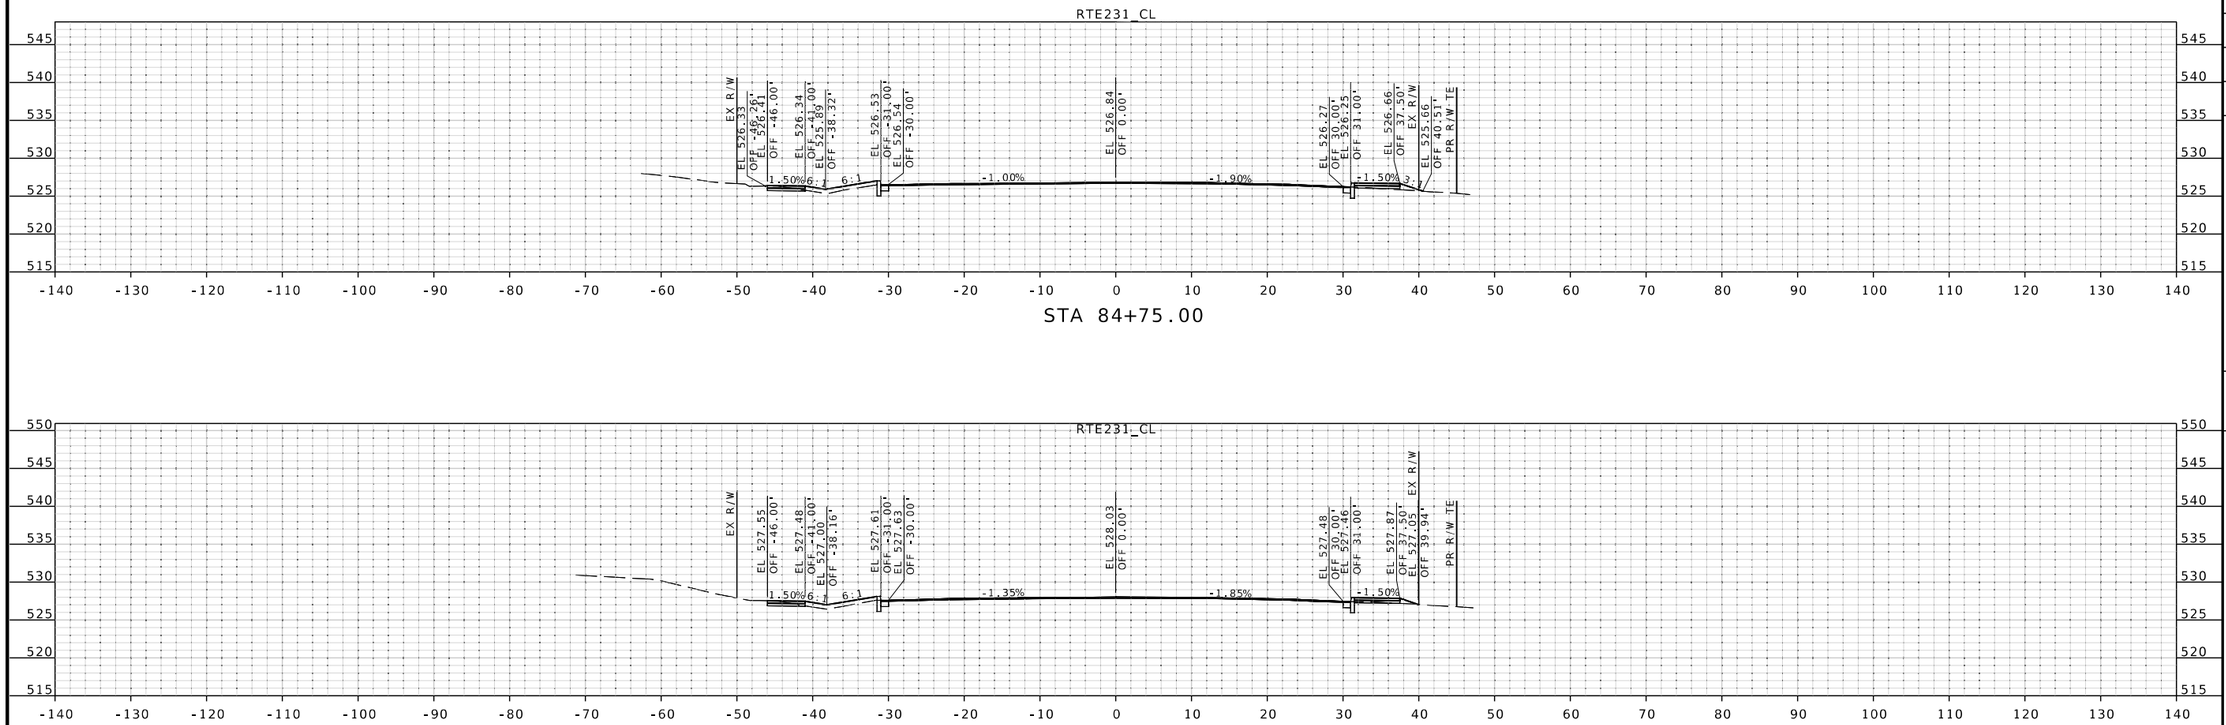

STATE OF MISSOURI
JOHN P. HUEBBE
NUMBER PE-2008019548
PROFESSIONAL ENGINEER
6/12/25
John P. Huebbe PE-2008019548
Discipline: Professional Engineer
John Huebbe

DATE PREPARED
6/12/2025

ROUTE	STATE
231	MO
DISTRICT	SHEET NO.
SL	95

COUNTY
ST LOUIS

JOB NO.
J6S3631

CONTRACT ID.
.

PROJECT NO.
.

BRIDGE NO.
.

DESCRIPTION	DATE
.	.
.	.
.	.
.	.
.	.
.	.
.	.
.	.

IF A SEAL IS PRESENT ON THIS SHEET IT HAS BEEN ELECTRONICALLY SEALED AND DATED.

MISSOURI HIGHWAYS AND TRANSPORTATION COMMISSION

105 WEST CAPITOL
JEFFERSON CITY, MO 65102
1-888-ASK-MODOT (1-888-275-6636)

EFK•Moen
Civil Engineering Design
13523 Barrett Parkway Dr
Suite 250
St. Louis, MO 63021
Phone 314-394-3100
Fax 314-394-3199
Missouri Certificate of Authority: 001578

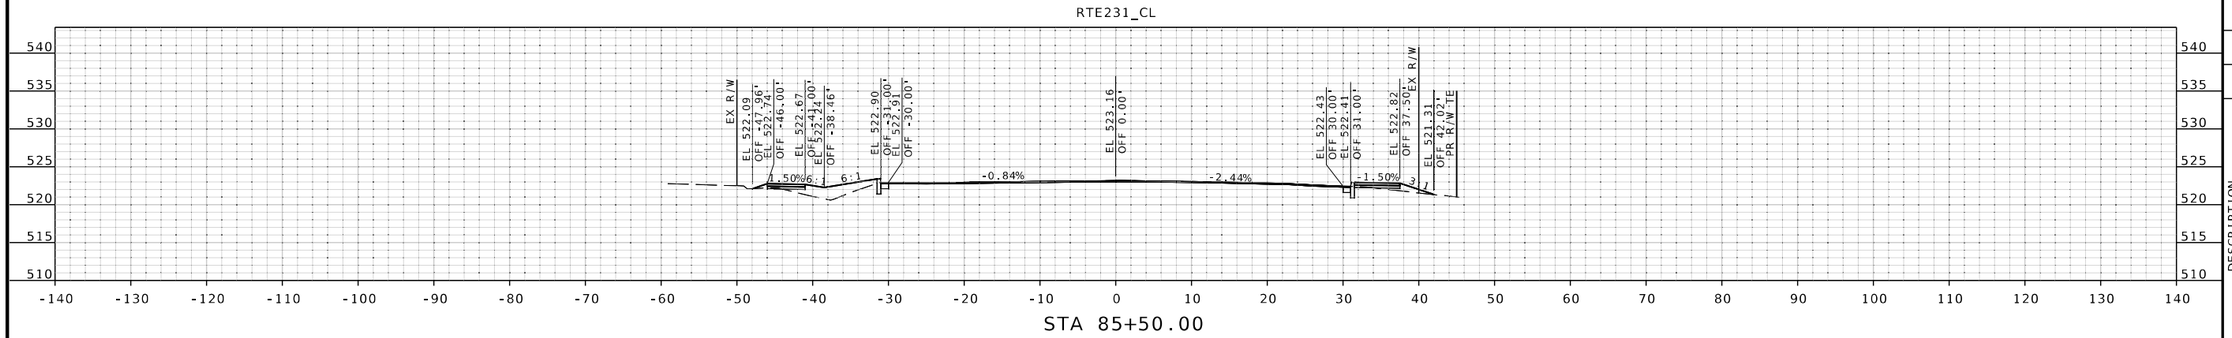

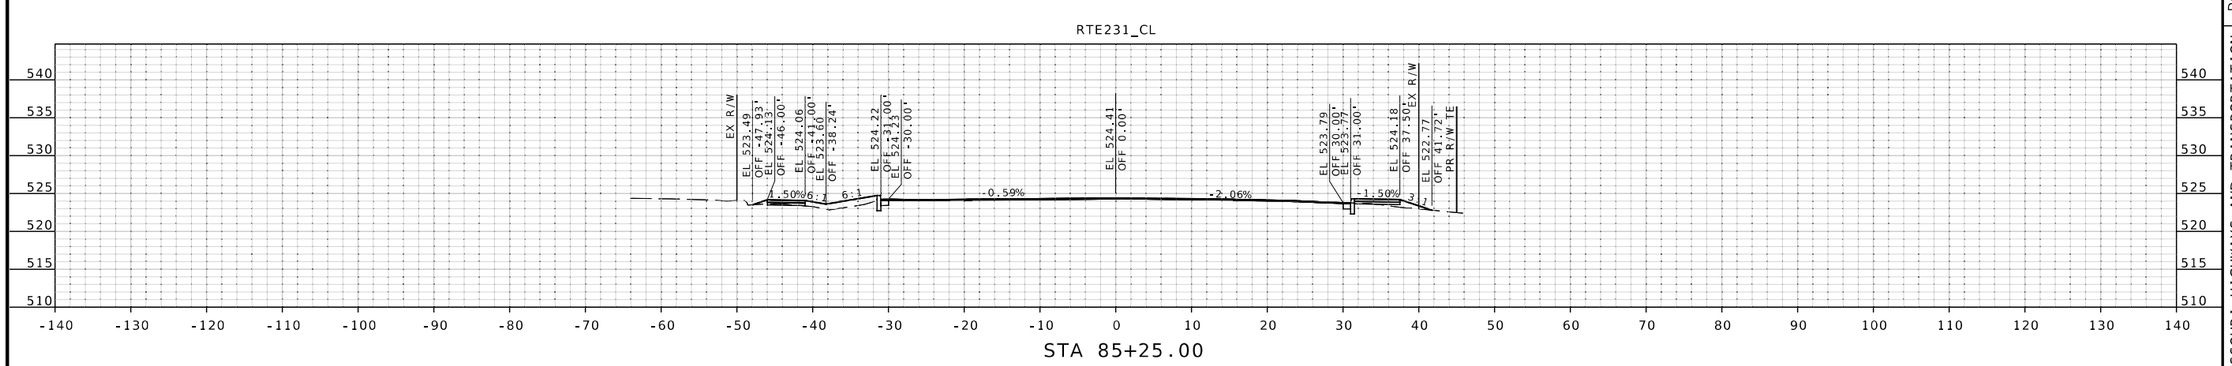

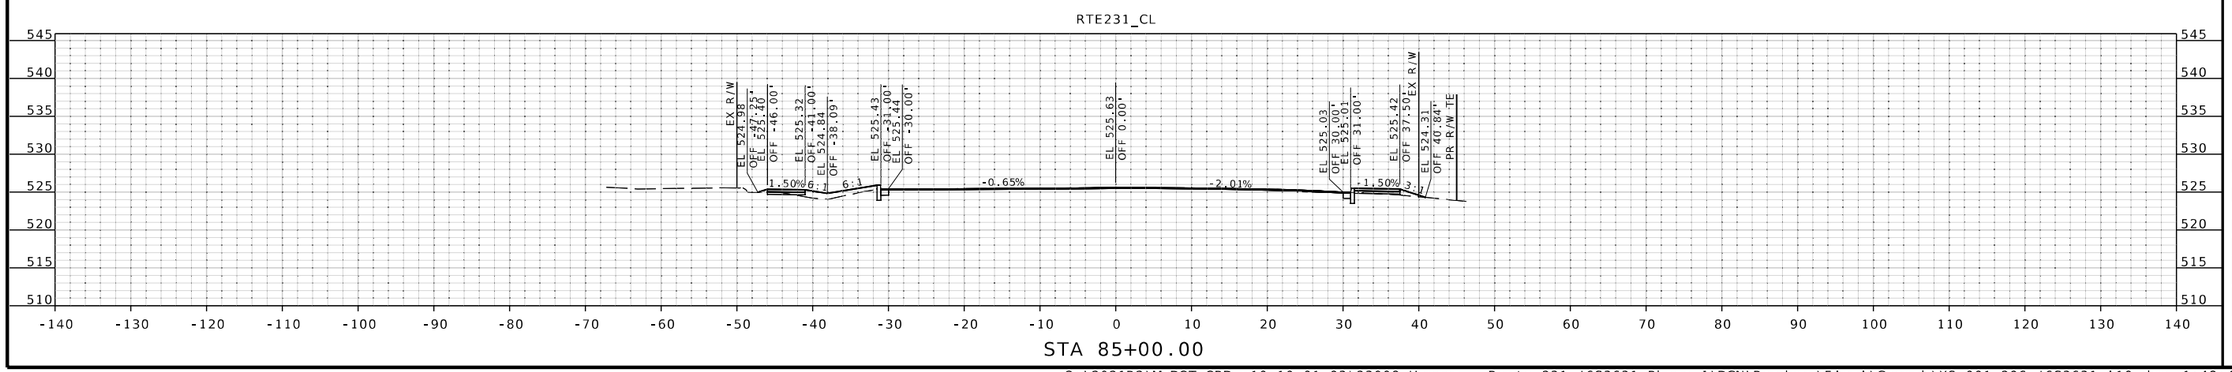

IF A SEAL IS PRESENT ON THIS SHEET IT HAS BEEN ELECTRONICALLY SEALED AND DATED.

STATE OF MISSOURI
JOHN P. HUEBBE
NUMBER PE-2008019548
PROFESSIONAL ENGINEER
6/12/25
John P. Huebbe PE-2008019548
Discipline: Professional Engineer
John Huebbe

DATE PREPARED
6/12/2025

ROUTE	STATE
231	MO
DISTRICT	SHEET NO.
SL	96

COUNTY
ST LOUIS

JOB NO.
J6S3631

CONTRACT ID.
.

PROJECT NO.
.

BRIDGE NO.
.

DESCRIPTION	DATE
.	.
.	.
.	.
.	.
.	.
.	.
.	.
.	.

MISSOURI HIGHWAYS AND TRANSPORTATION COMMISSION
105 WEST CAPITOL
JEFFERSON CITY, MO 65102
1-888-ASK-MODOT (1-888-275-6636)

EFK•Moen
Civil Engineering Design
13523 Barrett Parkway Dr
Suite 250
St. Louis, MO 63021
Phone 314-394-3100
Fax 314-394-3199
Missouri Certificate of Authority: 001578

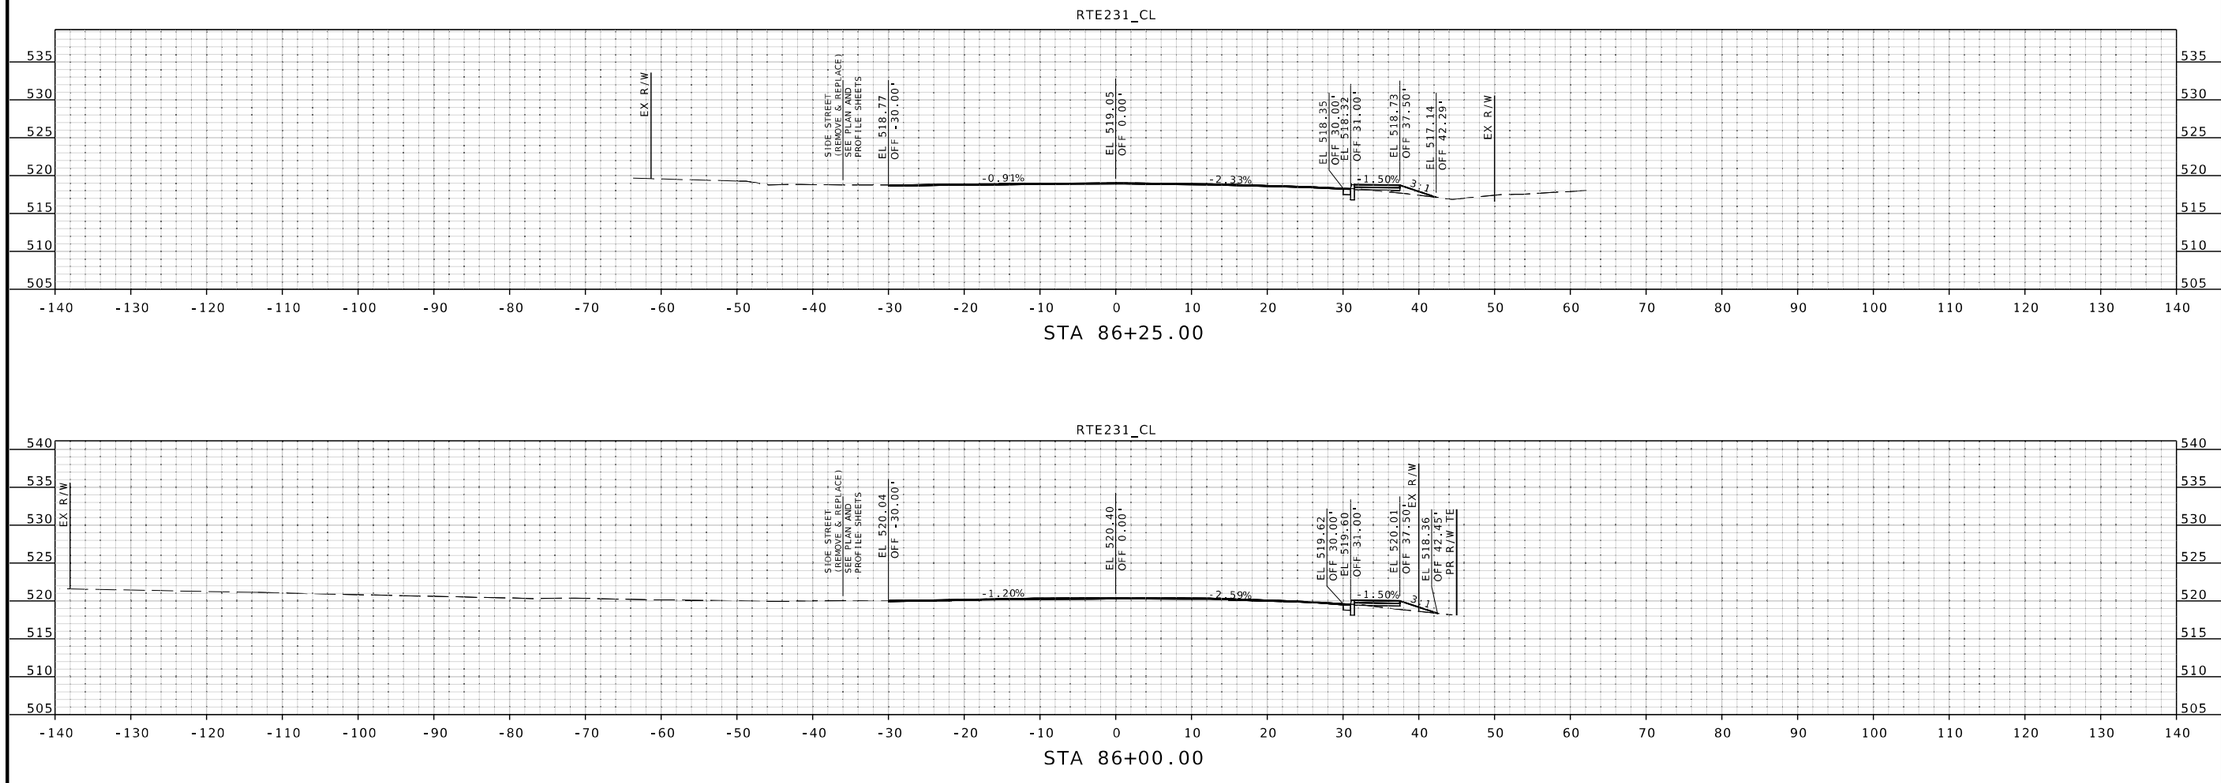

IF A SEAL IS PRESENT ON THIS SHEET IT HAS BEEN ELECTRONICALLY SEALED AND DATED.

STATE OF MISSOURI
JOHN P. HUEBBE
NUMBER PE-2008019548
PROFESSIONAL ENGINEER

6/12/25
John P. Huebbe PE-2008019548
Discipline: Professional Engineer

DATE PREPARED
6/12/2025

ROUTE	STATE
231	MO
DISTRICT	SHEET NO.
SL	97

COUNTY
ST LOUIS

JOB NO.
J6S3631

CONTRACT ID.
.

PROJECT NO.
.

BRIDGE NO.
.

DATE	DESCRIPTION
.	.

MISSOURI HIGHWAYS AND TRANSPORTATION COMMISSION

105 WEST CAPITOL
JEFFERSON CITY, MO 65102
1-888-ASK-MODOT (1-888-275-6636)

EFK•Moen
Civil Engineering Design
13523 Barrett Parkway Dr
Suite 250
St. Louis, MO 63021
Phone 314-394-3100
Fax 314-394-3199
Missouri Certificate of Authority: 001578

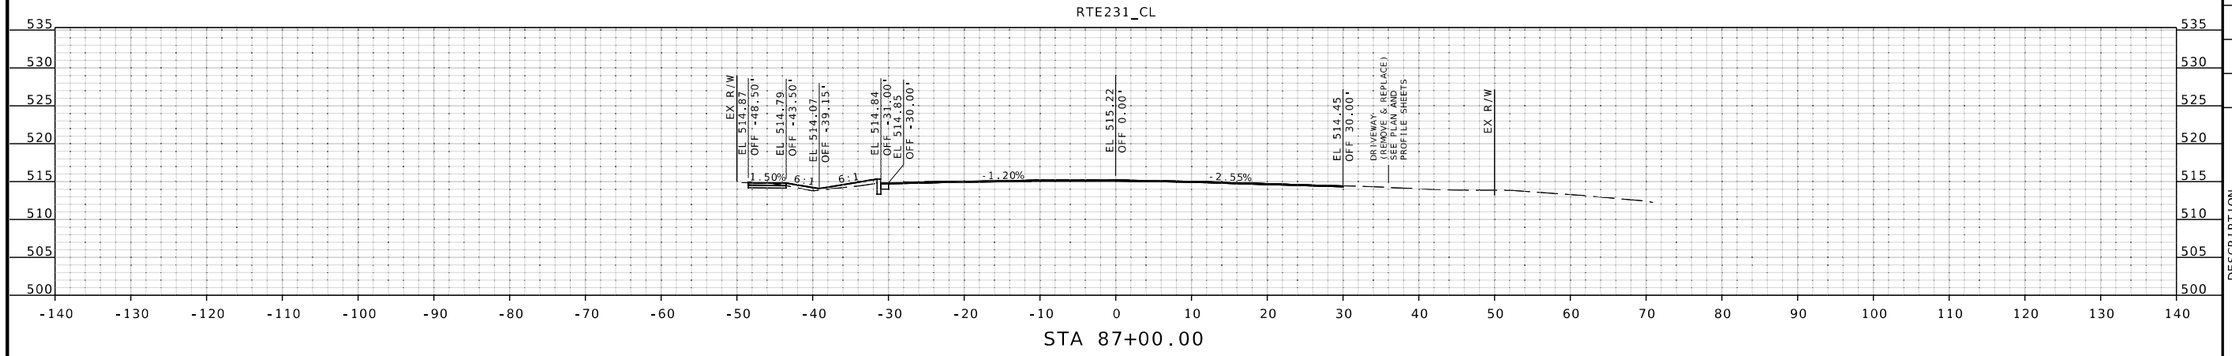

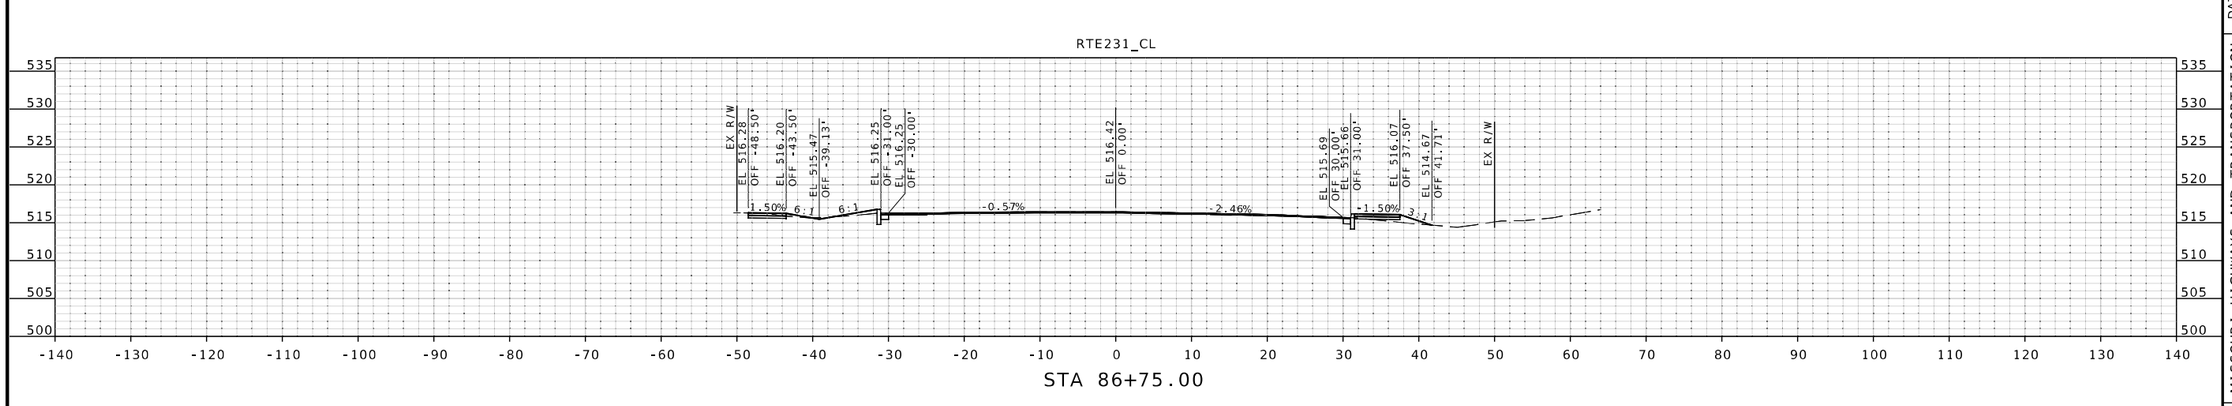

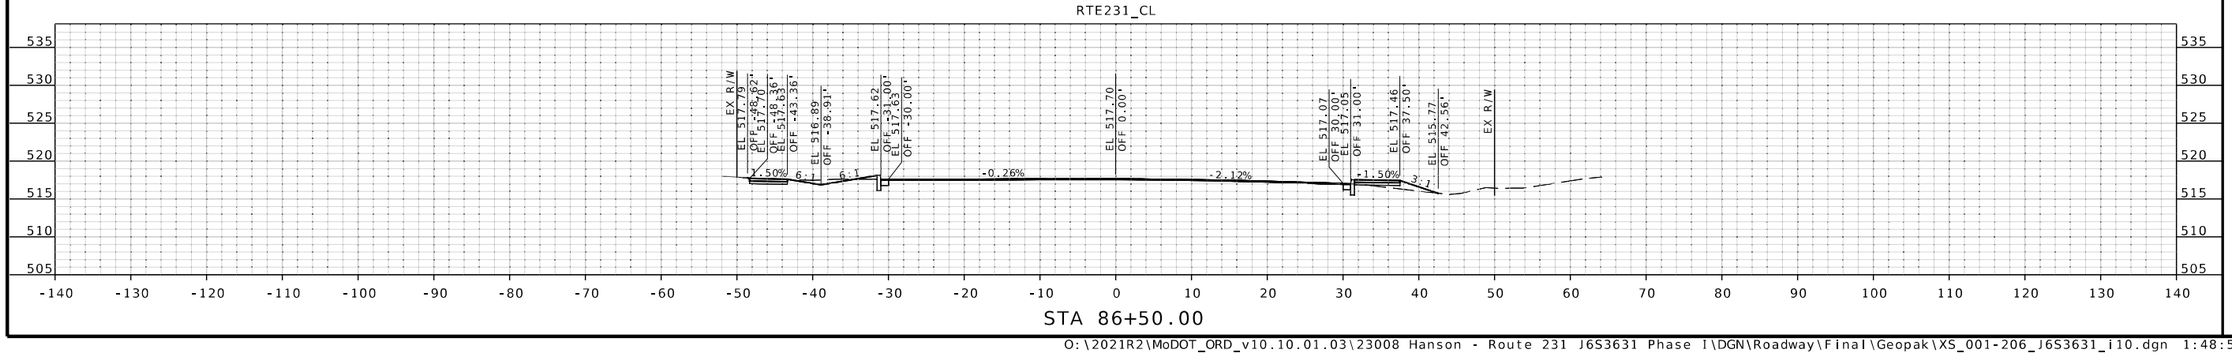

IF A SEAL IS PRESENT ON THIS SHEET IT HAS BEEN ELECTRONICALLY SEALED AND DATED.

STATE OF MISSOURI
JOHN P. HUEBBE
NUMBER PE-2008019548
PROFESSIONAL ENGINEER

6/12/25
John P. Huebbe PE-2008019548
Discipline: Professional Engineer

DATE PREPARED
6/12/2025

ROUTE	STATE
231	MO
DISTRICT	SHEET NO.
SL	98

COUNTY
ST LOUIS

JOB NO.
J6S3631

CONTRACT ID.
.

PROJECT NO.
.

BRIDGE NO.
.

DESCRIPTION	DATE
.	.
.	.
.	.
.	.
.	.
.	.
.	.
.	.

MISSOURI HIGHWAYS AND TRANSPORTATION COMMISSION

105 WEST CAPITOL
JEFFERSON CITY, MO 65102
1-888-ASK-MODOT (1-888-275-6636)

EFK•Moen
Civil Engineering Design
13523 Barrett Parkway Dr
Suite 250
St. Louis, MO 63021
Phone 314-394-3100
Fax 314-394-3199
Missouri Certificate of Authority: 001578

O:\2021R2\MoDOT_ORD_v10.10.01.03\23008 Hanson - Route 231 J6S3631 Phase I\DGN\Roadway\Final\Geopak\XS_001-206_J6S3631_i10.dgn 1:48:57 PM 6/12/2025

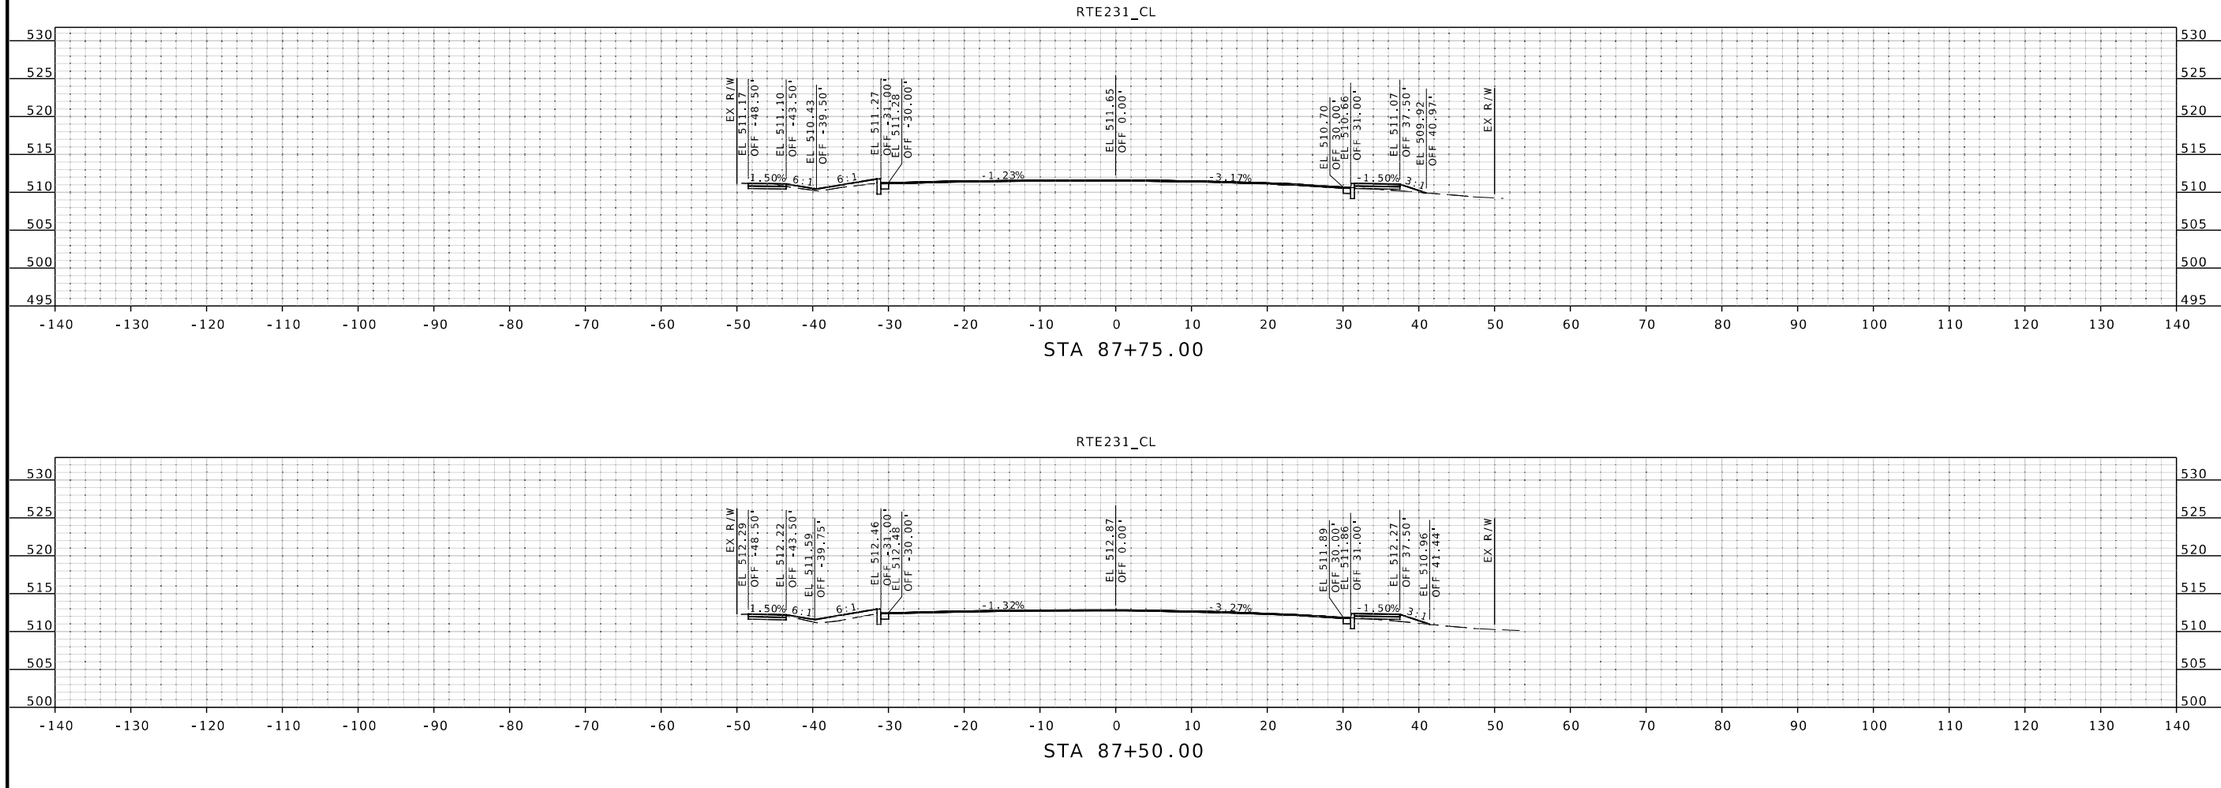

IF A SEAL IS PRESENT ON THIS SHEET IT HAS BEEN ELECTRONICALLY SEALED AND DATED.

STATE OF MISSOURI
JOHN P. HUEBBE
NUMBER PE-2008019548
PROFESSIONAL ENGINEER
6/12/25
John P. Huebbe PE-2008019548
Discipline: Professional Engineer
John Huebbe

DATE PREPARED
6/12/2025

ROUTE	STATE
231	MO
DISTRICT	SHEET NO.
SL	99

COUNTY
ST LOUIS

JOB NO.
J6S3631

CONTRACT ID.
.

PROJECT NO.
.

BRIDGE NO.
.

DESCRIPTION	DATE
.	.
.	.
.	.
.	.
.	.
.	.
.	.
.	.

MISSOURI HIGHWAYS AND TRANSPORTATION COMMISSION
105 WEST CAPITOL
JEFFERSON CITY, MO 65102
1-888-ASK-MODOT (1-888-275-6636)

EFK•Moen
Civil Engineering Design
13523 Barrett Parkway Dr
Suite 250
St. Louis, MO 63021
Phone 314-394-3100
Fax 314-394-3199
Missouri Certificate of Authority: 001578

O:\2021R2\MoDOT_ORD_v10.10.01.03\23008 Hanson - Route 231 J6S3631 Phase I\DGN\Roadway\Final\Geopak\XS_001-206_J6S3631_i10.dgn 1:49:03 PM 6/12/2025

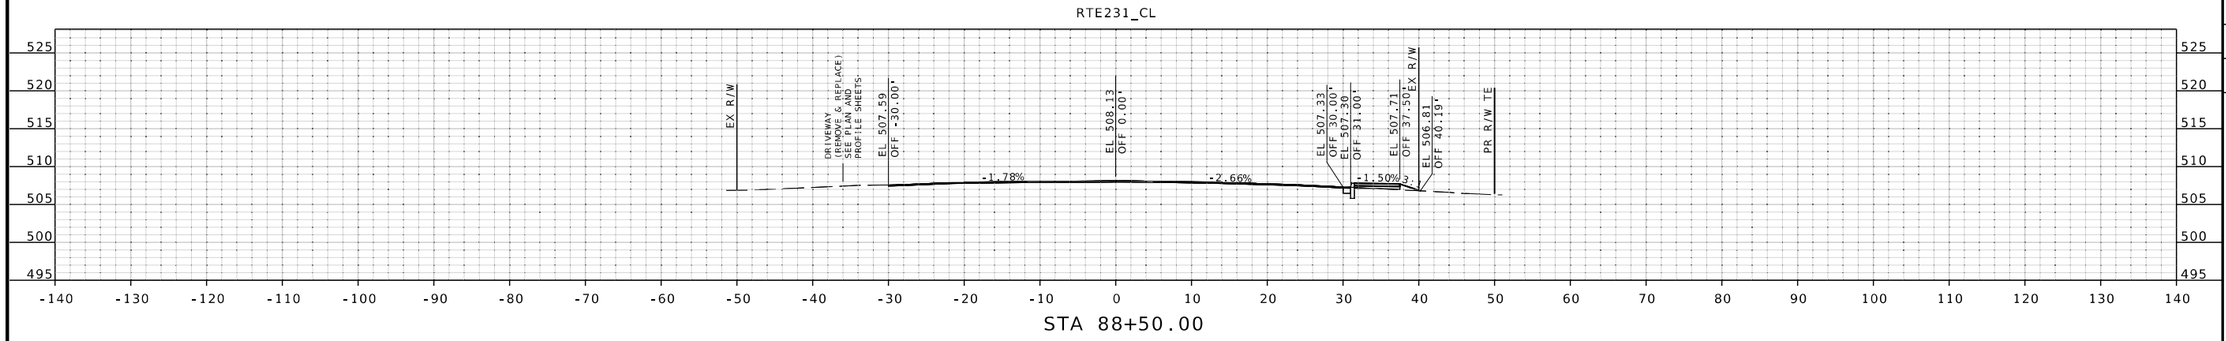

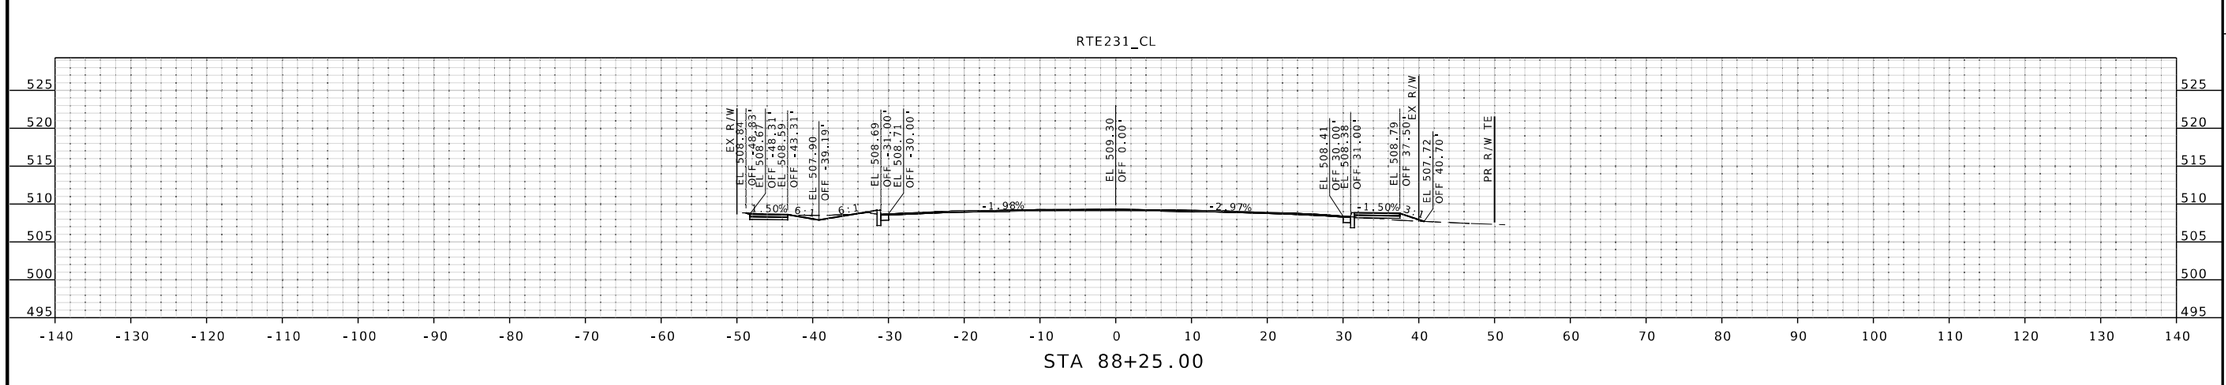

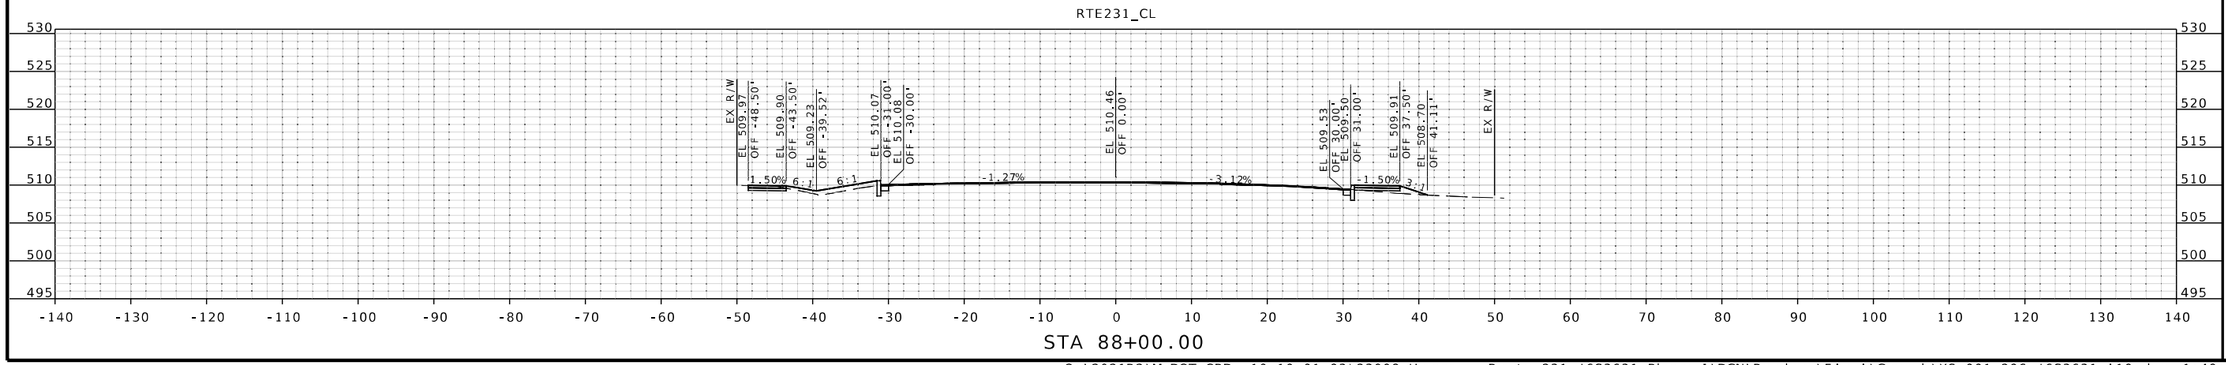

STATE OF MISSOURI
JOHN P. HUEBBE
NUMBER PE-2008019548
PROFESSIONAL ENGINEER
6/12/25
John P. Huebbe PE-2008019548
Discipline: Professional Engineer
John Huebbe

DATE PREPARED
6/12/2025

ROUTE	STATE
231	MO
DISTRICT	SHEET NO.
SL	100

COUNTY
ST LOUIS

JOB NO.
J6S3631

CONTRACT ID.
.

PROJECT NO.
.

BRIDGE NO.
.

DESCRIPTION	DATE
.	.
.	.
.	.
.	.
.	.
.	.
.	.
.	.

IF A SEAL IS PRESENT ON THIS SHEET IT HAS BEEN ELECTRONICALLY SEALED AND DATED.

MISSOURI HIGHWAYS AND TRANSPORTATION COMMISSION

105 WEST CAPITOL
JEFFERSON CITY, MO 65102
1-888-ASK-MODOT (1-888-275-6636)

EFK•Moen
Civil Engineering Design
13523 Barrett Parkway Dr
Suite 250
St. Louis, MO 63021
Phone 314-394-3100
Fax 314-394-3199
Missouri Certificate of Authority: 001578

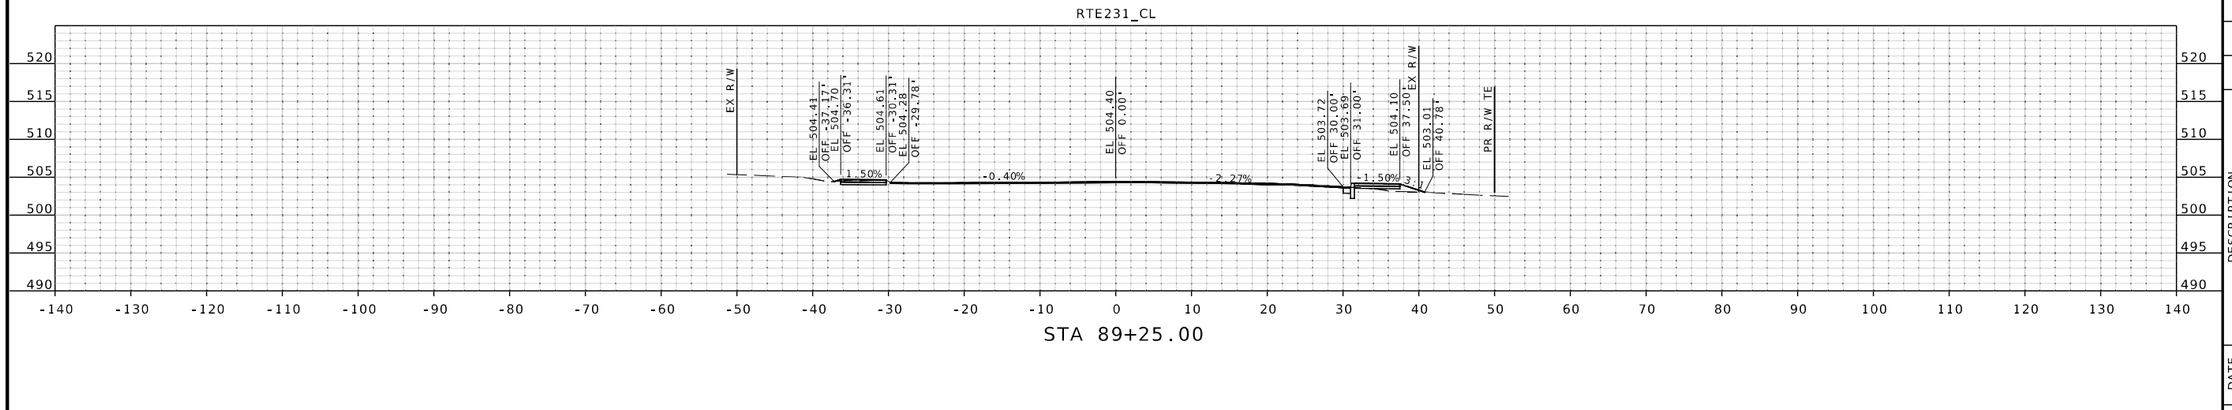

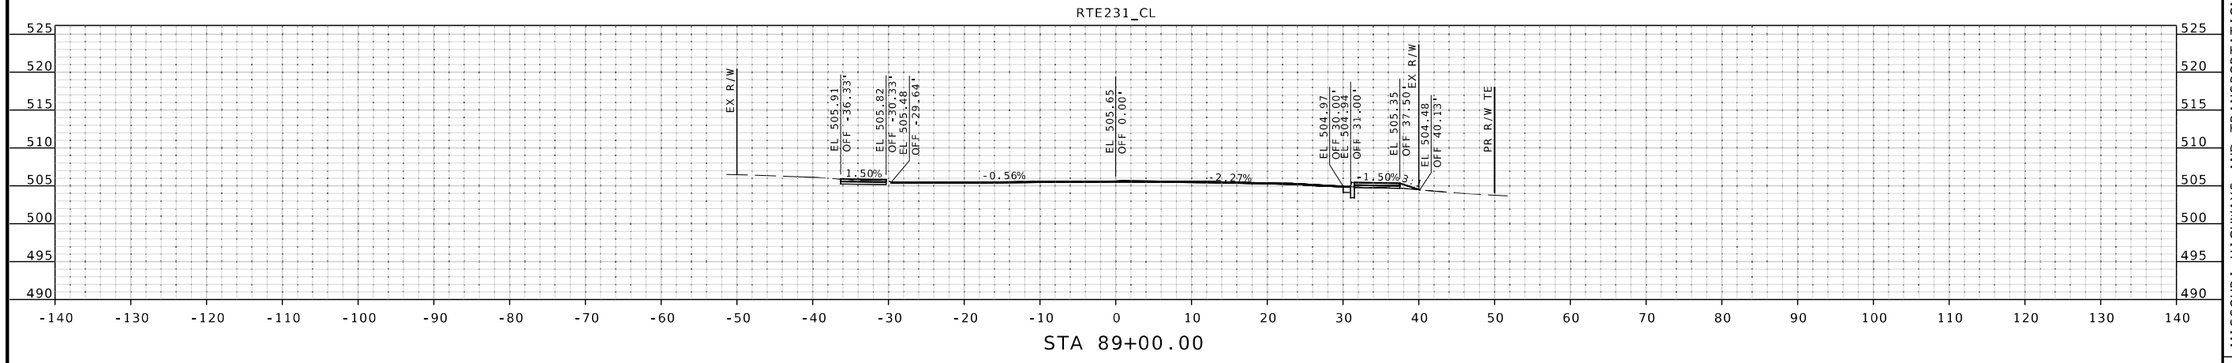

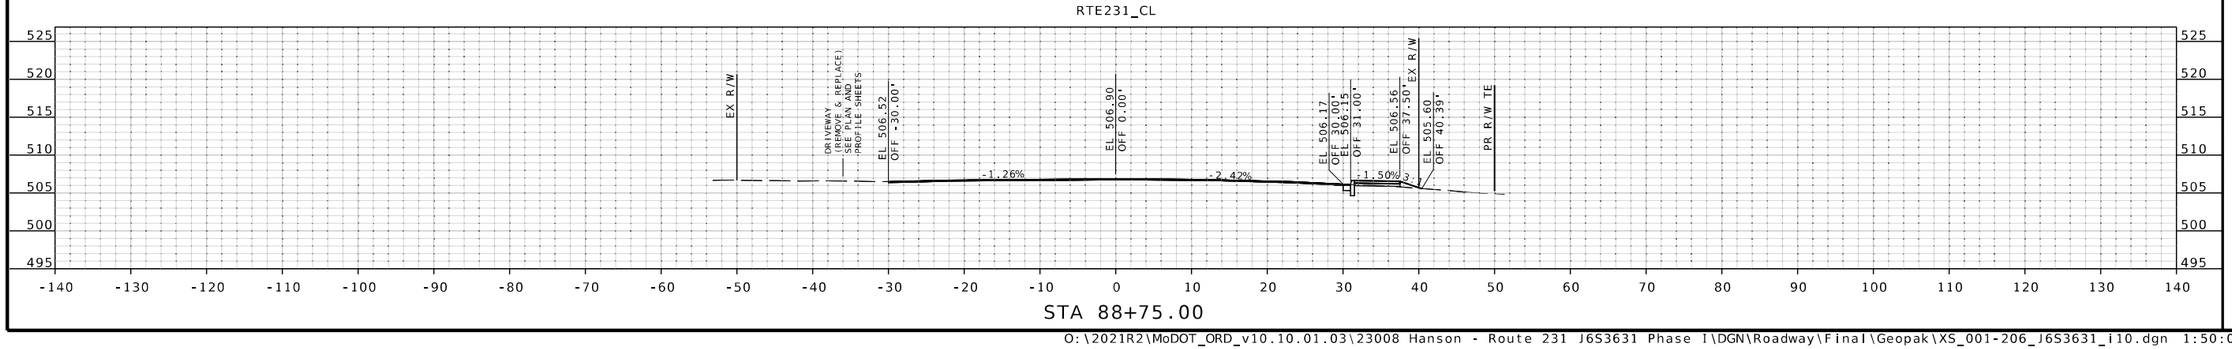

STATE OF MISSOURI
JOHN P. HUEBBE
NUMBER PE-2008019548
PROFESSIONAL ENGINEER
6/12/25
John P. Huebbe PE-2008019548
Discipline: Professional Engineer
John Huebbe

IF A SEAL IS PRESENT ON THIS SHEET IT HAS BEEN ELECTRONICALLY SEALED AND DATED.

DATE PREPARED
6/12/2025

ROUTE	STATE
231	MO
DISTRICT	SHEET NO.
SL	101

COUNTY
ST LOUIS

JOB NO.
J6S3631

CONTRACT ID.
.

PROJECT NO.
.

BRIDGE NO.
.

DESCRIPTION	DATE
.	.
.	.
.	.
.	.
.	.
.	.
.	.
.	.

MISSOURI HIGHWAYS AND TRANSPORTATION COMMISSION
105 WEST CAPITOL
JEFFERSON CITY, MO 65102
1-888-ASK-MODOT (1-888-275-6636)

EFK•Moen
Civil Engineering Design
13523 Barrett Parkway Dr
Suite 250
St. Louis, MO 63021
Phone 314-394-3100
Fax 314-394-3199
Missouri Certificate of Authority: 001578

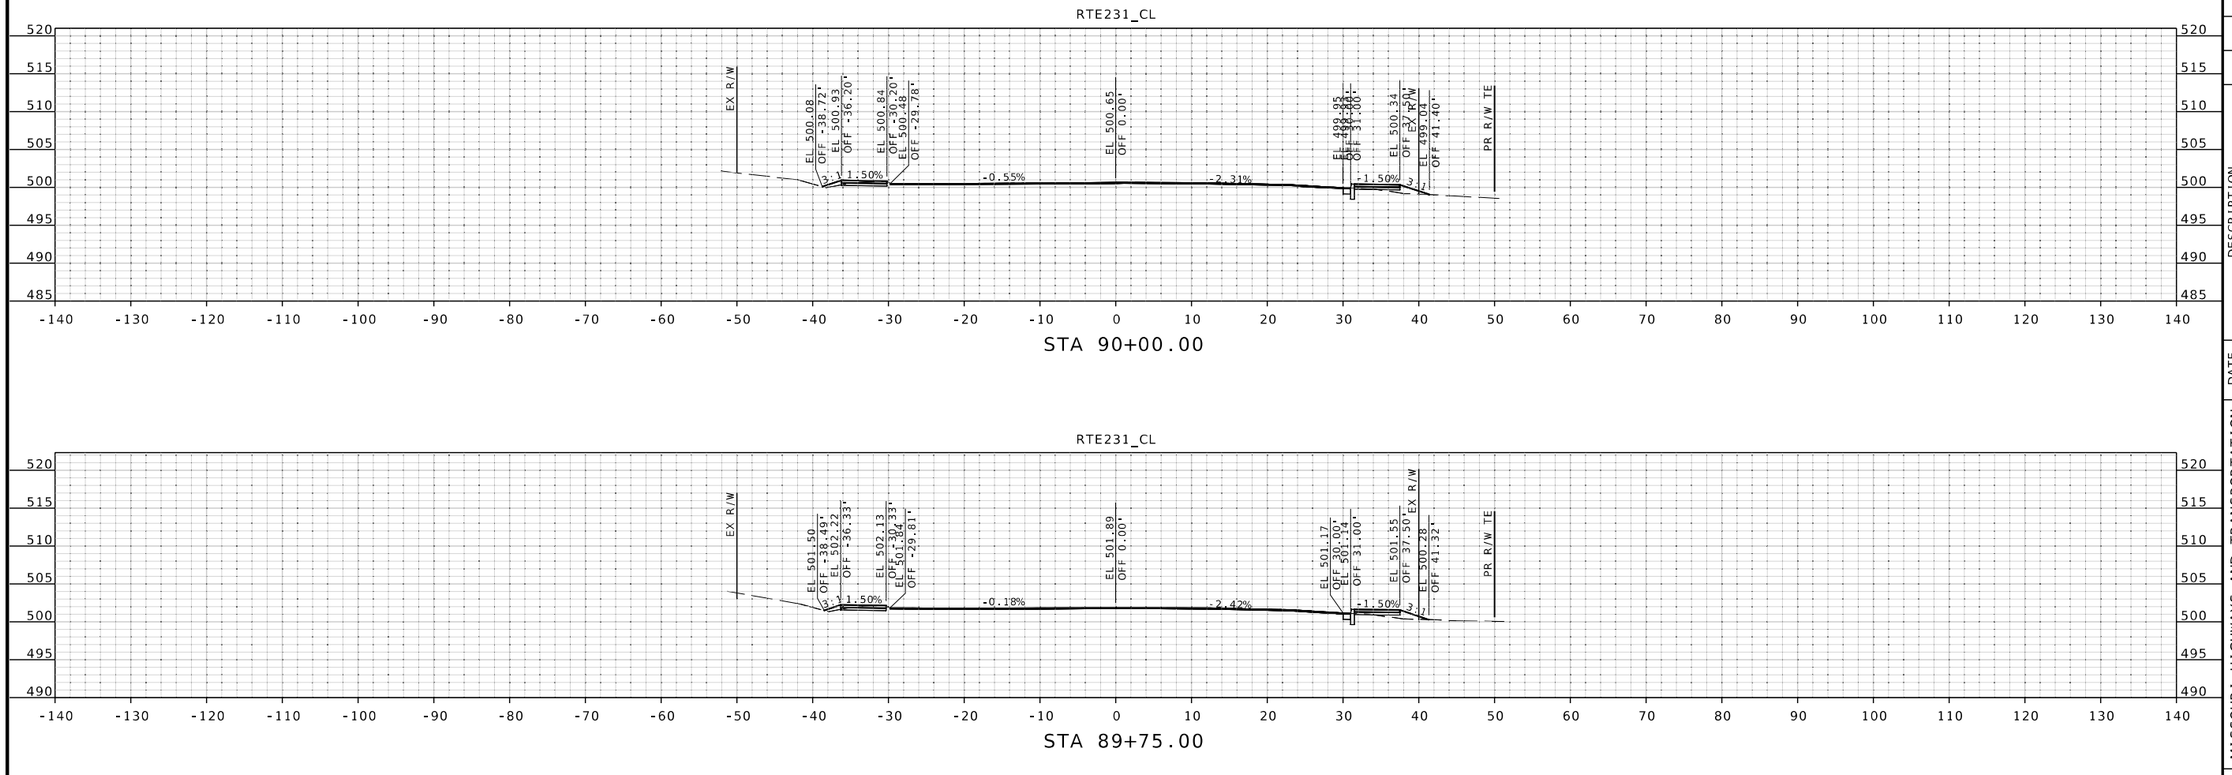

IF A SEAL IS PRESENT ON THIS SHEET IT HAS BEEN ELECTRONICALLY SEALED AND DATED.

STATE OF MISSOURI
JOHN P. HUEBBE
NUMBER PE-2008019548
PROFESSIONAL ENGINEER

6/12/25
John P. Huebbe PE-2008019548
Discipline: Professional Engineer
John Huebbe

DATE PREPARED
6/12/2025

ROUTE	STATE
231	MO
DISTRICT	SHEET NO.
SL	102

COUNTY
ST LOUIS

JOB NO.
J6S3631

CONTRACT ID.
.

PROJECT NO.
.

BRIDGE NO.
.

DESCRIPTION	DATE
.	.
.	.
.	.
.	.
.	.
.	.
.	.
.	.

MISSOURI HIGHWAYS AND TRANSPORTATION COMMISSION

105 WEST CAPITOL
JEFFERSON CITY, MO 65102
1-888-ASK-MODOT (1-888-275-6636)

EFK•Moen
Civil Engineering Design
13523 Barrett Parkway Dr
Suite 250
St. Louis, MO 63021
Phone 314-394-3100
Fax 314-394-3199
Missouri Certificate of Authority: 001578

O:\2021R2\MoDOT_ORD_v10.10.01.03\23008 Hanson - Route 231 J6S3631 Phase I\DGN\Roadway\Final\Geopak\XS_001-206_J6S3631_i10.dgn 1:50:12 PM 6/12/2025

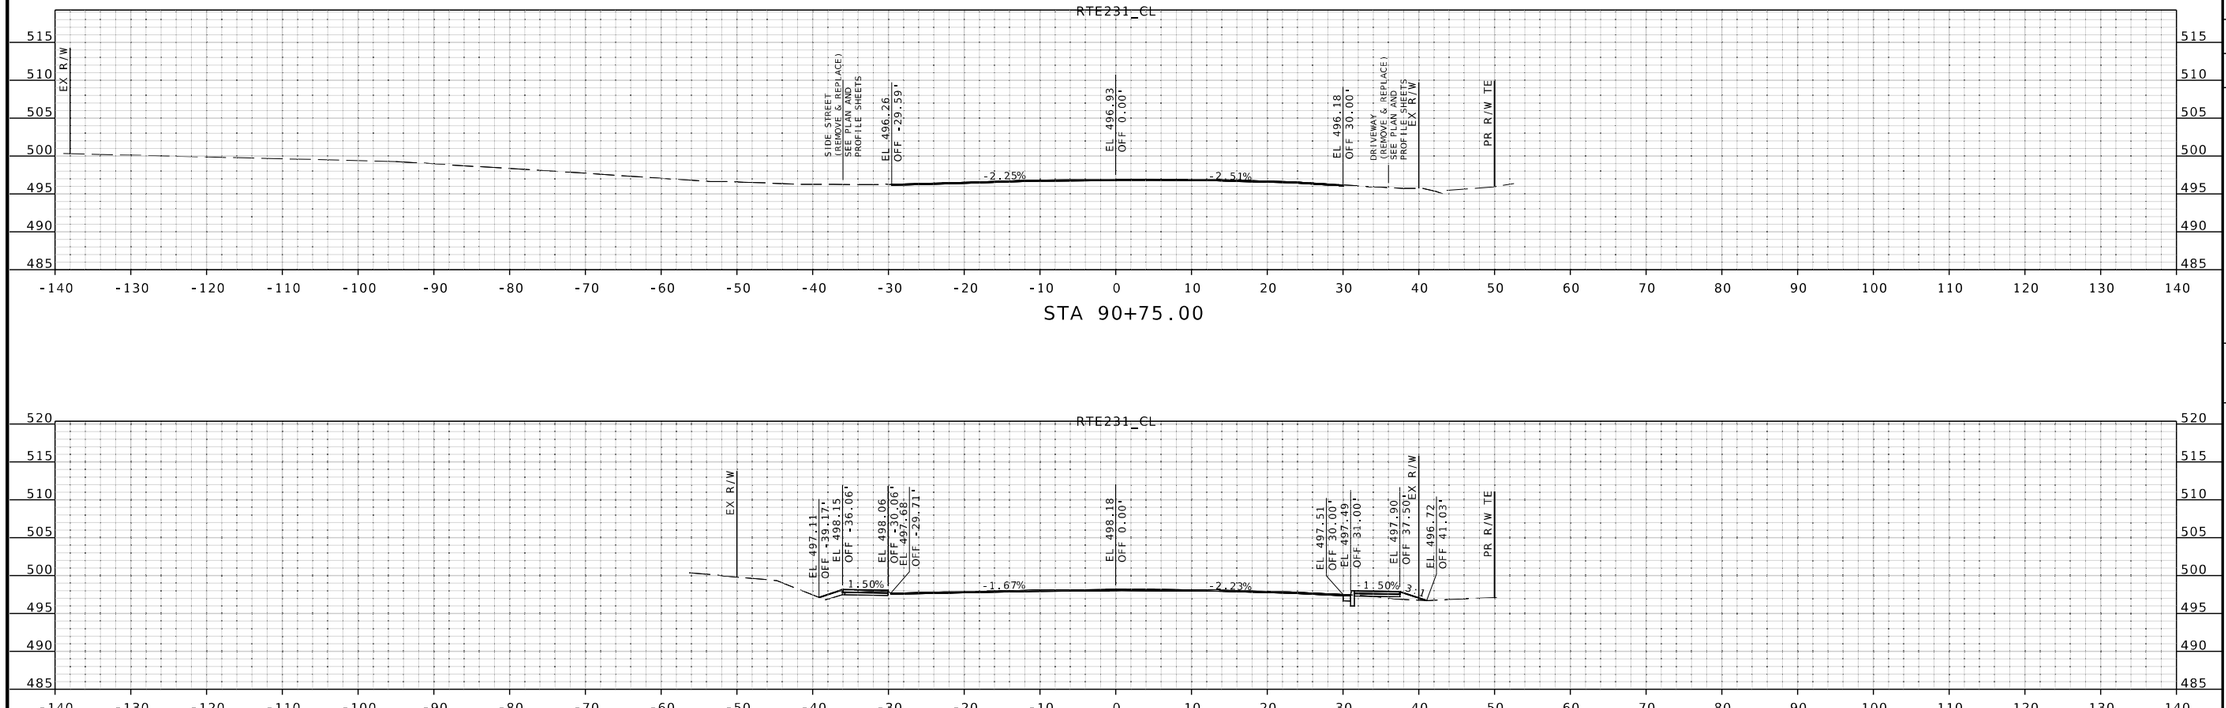

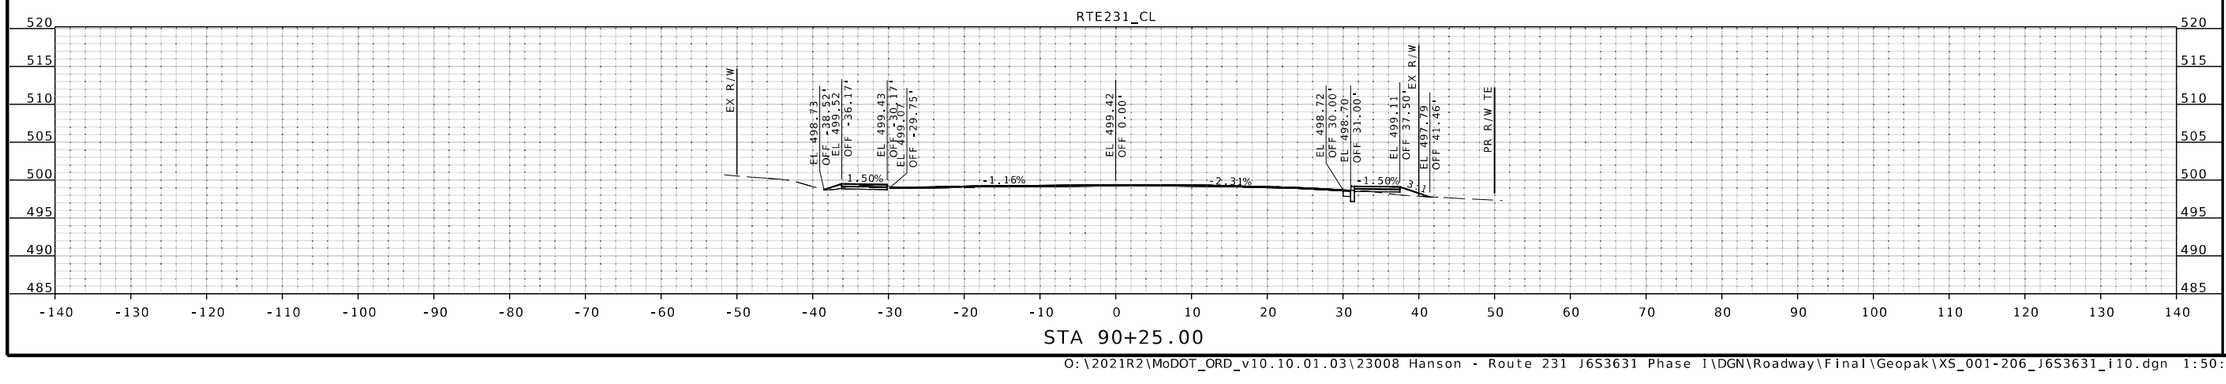

STATE OF MISSOURI
JOHN P. HUEBBE
NUMBER PE-2008019548
PROFESSIONAL ENGINEER
6/12/25
John P. Huebbe PE-2008019548
Discipline: Professional Engineer
John Huebbe

DATE PREPARED
6/12/2025

ROUTE	STATE
231	MO
DISTRICT	SHEET NO.
SL	103

COUNTY
ST LOUIS

JOB NO.
J6S3631

CONTRACT ID.
.

PROJECT NO.
.

BRIDGE NO.
.

DESCRIPTION	DATE
.	.
.	.
.	.
.	.
.	.
.	.
.	.
.	.

IF A SEAL IS PRESENT ON THIS SHEET IT HAS BEEN ELECTRONICALLY SEALED AND DATED.

MISSOURI HIGHWAYS AND TRANSPORTATION COMMISSION

105 WEST CAPITOL
JEFFERSON CITY, MO 65102
1-888-ASK-MODOT (1-888-275-6636)

EFK•Moen
Civil Engineering Design
13523 Barrett Parkway Dr
Suite 250
St. Louis, MO 63021
Phone 314-394-3100
Fax 314-394-3199
Missouri Certificate of Authority: 001578

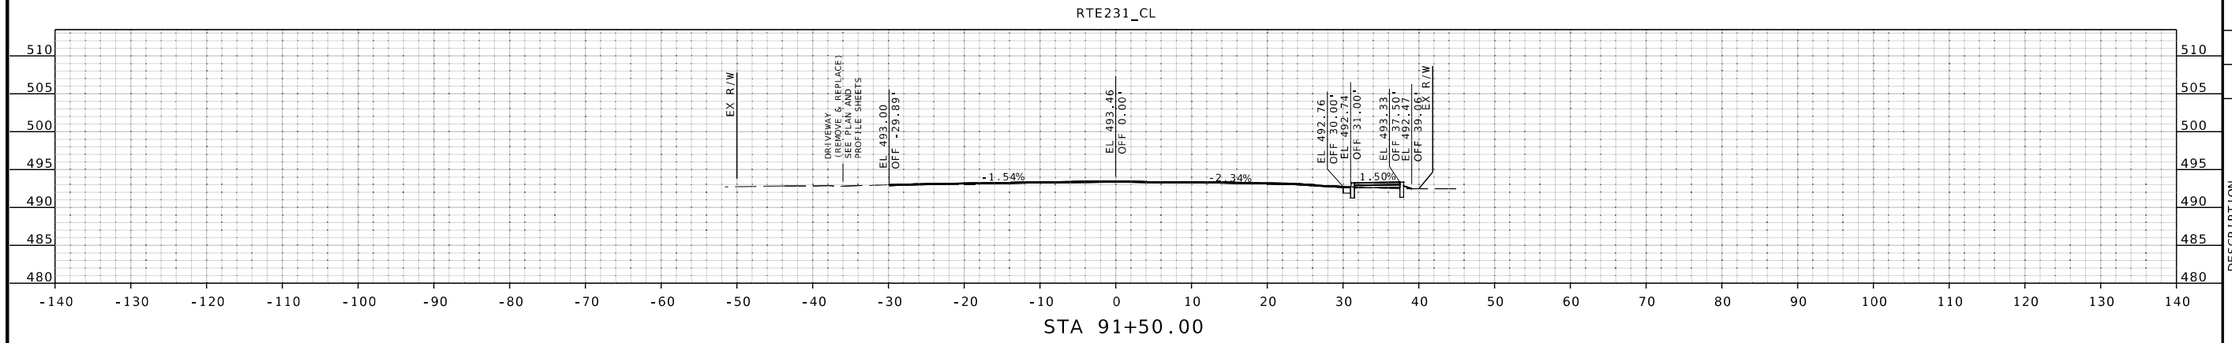

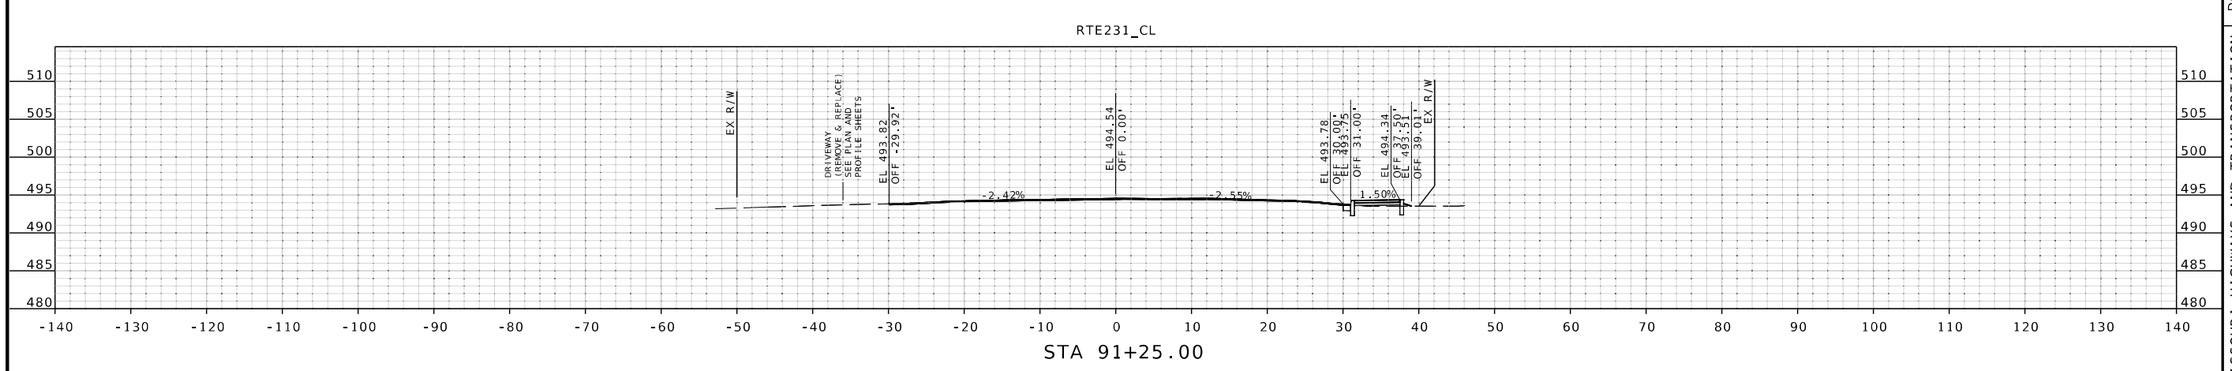

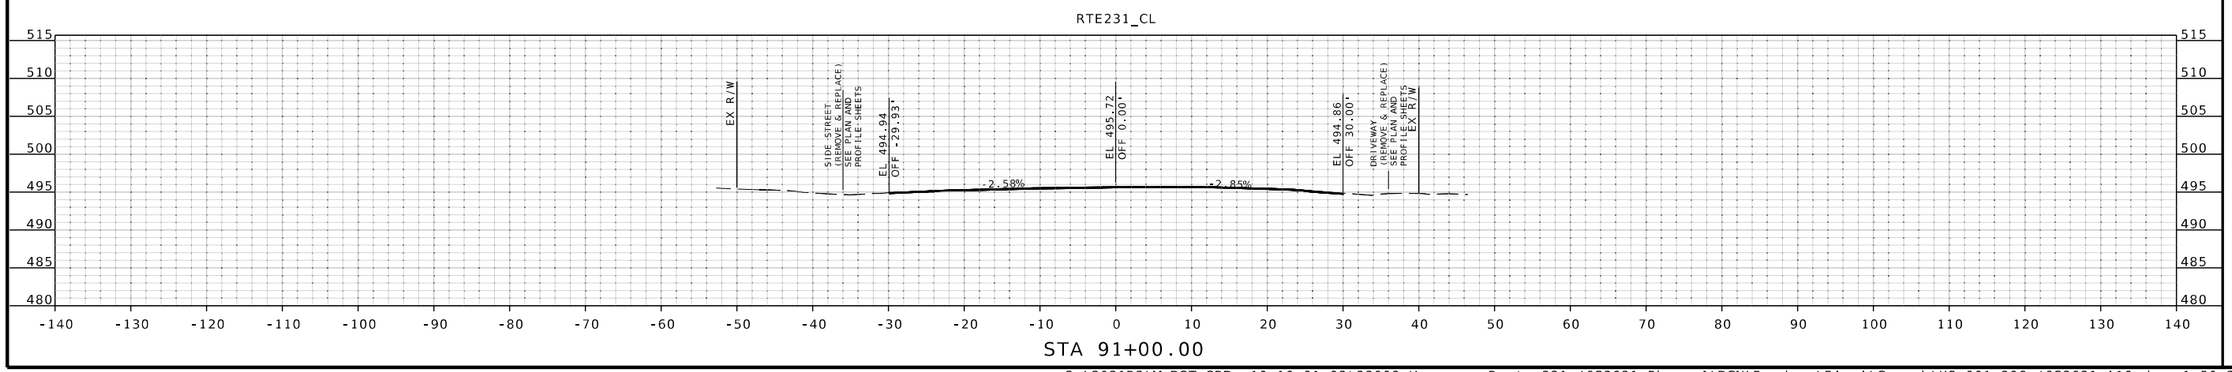

STATE OF MISSOURI
JOHN P. HUEBBE
NUMBER PE-2008019548
PROFESSIONAL ENGINEER

6/12/25
John P. Huebbe PE-2008019548
Discipline: Professional Engineer
John Huebbe

IF A SEAL IS PRESENT ON THIS SHEET IT HAS BEEN ELECTRONICALLY SEALED AND DATED.

DATE PREPARED
6/12/2025

ROUTE	STATE
231	MO
DISTRICT	SHEET NO.
SL	104

COUNTY
ST LOUIS

JOB NO.
J6S3631

CONTRACT ID.
.

PROJECT NO.
.

BRIDGE NO.
.

DESCRIPTION	DATE
.	.
.	.
.	.
.	.
.	.
.	.
.	.
.	.

MISSOURI HIGHWAYS AND TRANSPORTATION COMMISSION
105 WEST CAPITOL
JEFFERSON CITY, MO 65102
1-888-ASK-MODOT (1-888-275-6636)

EFK•Moen
Civil Engineering Design
13523 Barrett Parkway Dr
Suite 250
St. Louis, MO 63021
Phone 314-394-3100
Fax 314-394-3199
Missouri Certificate of Authority: 001578

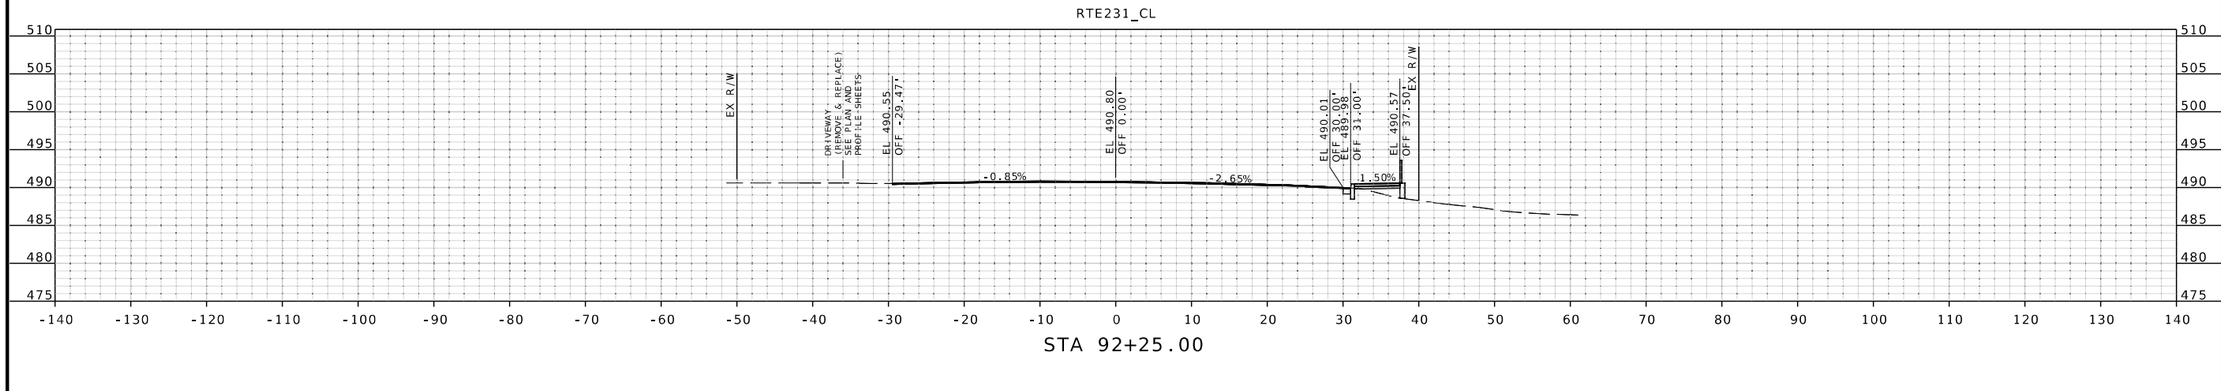

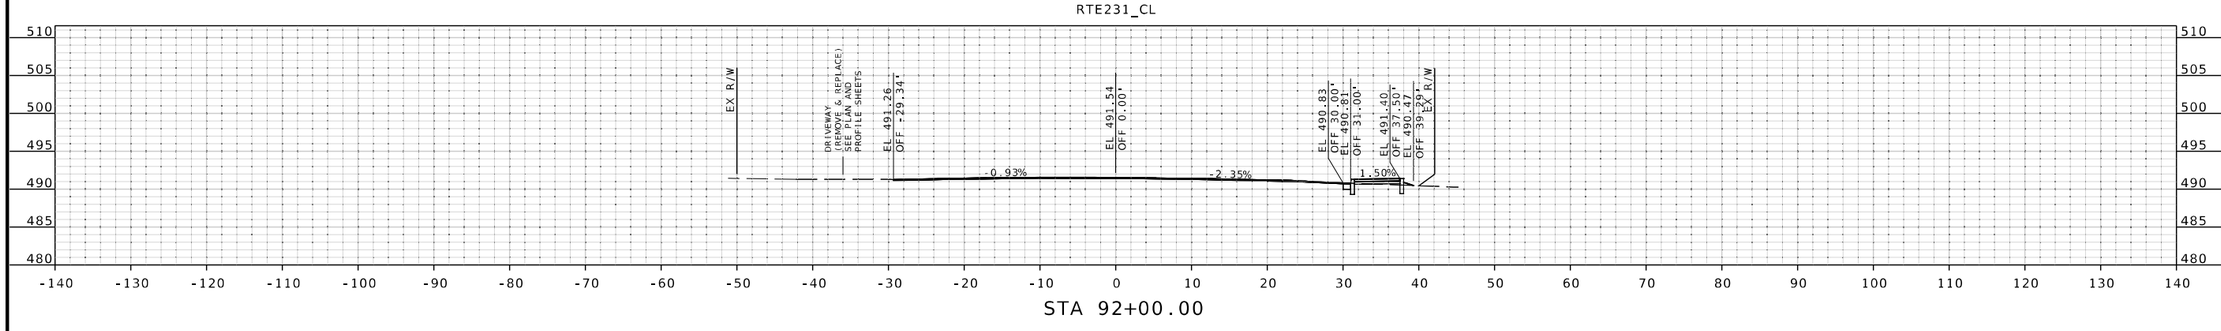

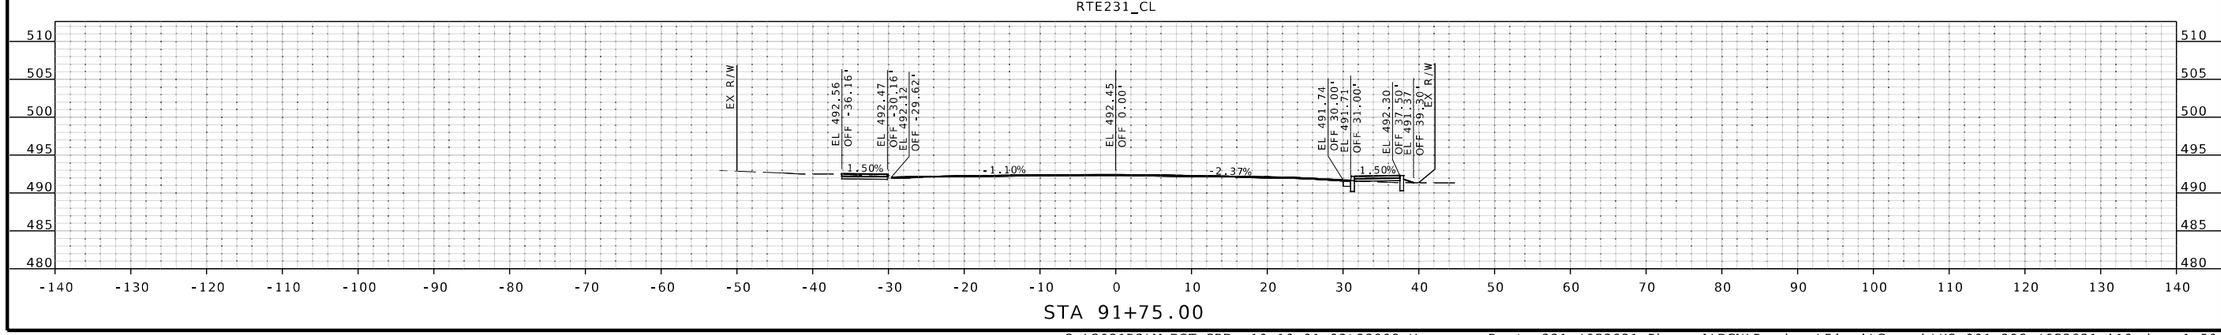

IF A SEAL IS PRESENT ON THIS SHEET IT HAS BEEN ELECTRONICALLY SEALED AND DATED.

STATE OF MISSOURI
JOHN P. HUEBBE
NUMBER PE-2008019548
PROFESSIONAL ENGINEER
6/12/25
John P. Huebbe PE-2008019548
Discipline: Professional Engineer
John Huebbe

DATE PREPARED
6/12/2025

ROUTE	STATE
231	MO
DISTRICT	SHEET NO.
SL	105

COUNTY
ST LOUIS

JOB NO.
J6S3631

CONTRACT ID.
.

PROJECT NO.
.

BRIDGE NO.
.

DESCRIPTION	DATE
.	.
.	.
.	.
.	.
.	.
.	.
.	.
.	.

MISSOURI HIGHWAYS AND TRANSPORTATION COMMISSION
105 WEST CAPITOL
JEFFERSON CITY, MO 65102
1-888-ASK-MODOT (1-888-275-6636)

EFK•Moen
Civil Engineering Design
13523 Barrett Parkway Dr
Suite 250
St. Louis, MO 63021
Phone 314-394-3100
Fax 314-394-3199
Missouri Certificate of Authority: 001578

O:\2021R2\MoDOT_ORD_v10.10.01.03\23008 Hanson - Route 231 J6S3631 Phase I\DGN\Roadway\Final\Geopak\XS_001-206_J6S3631_i10.dgn 1:50:31 PM 6/12/2025

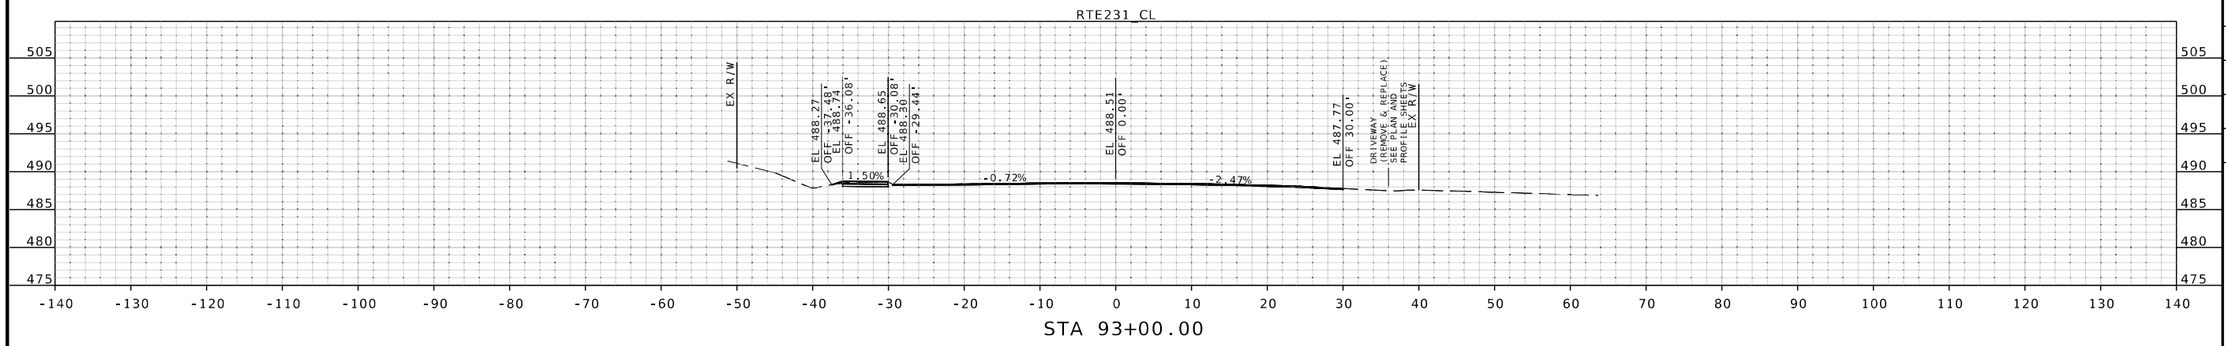

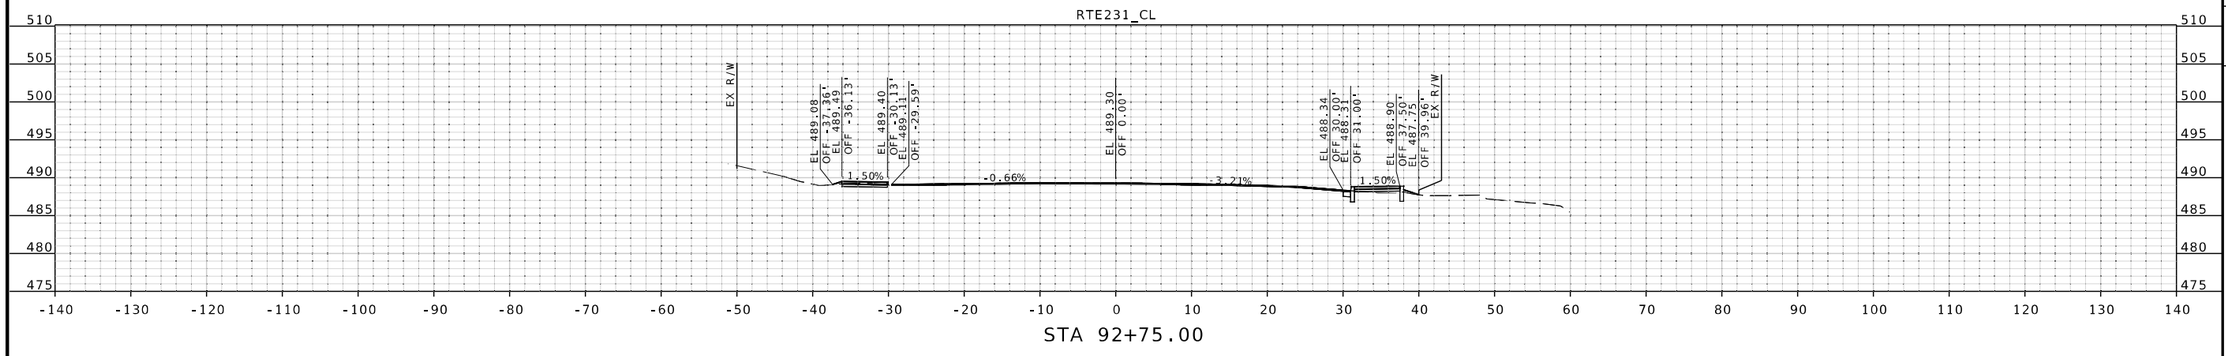

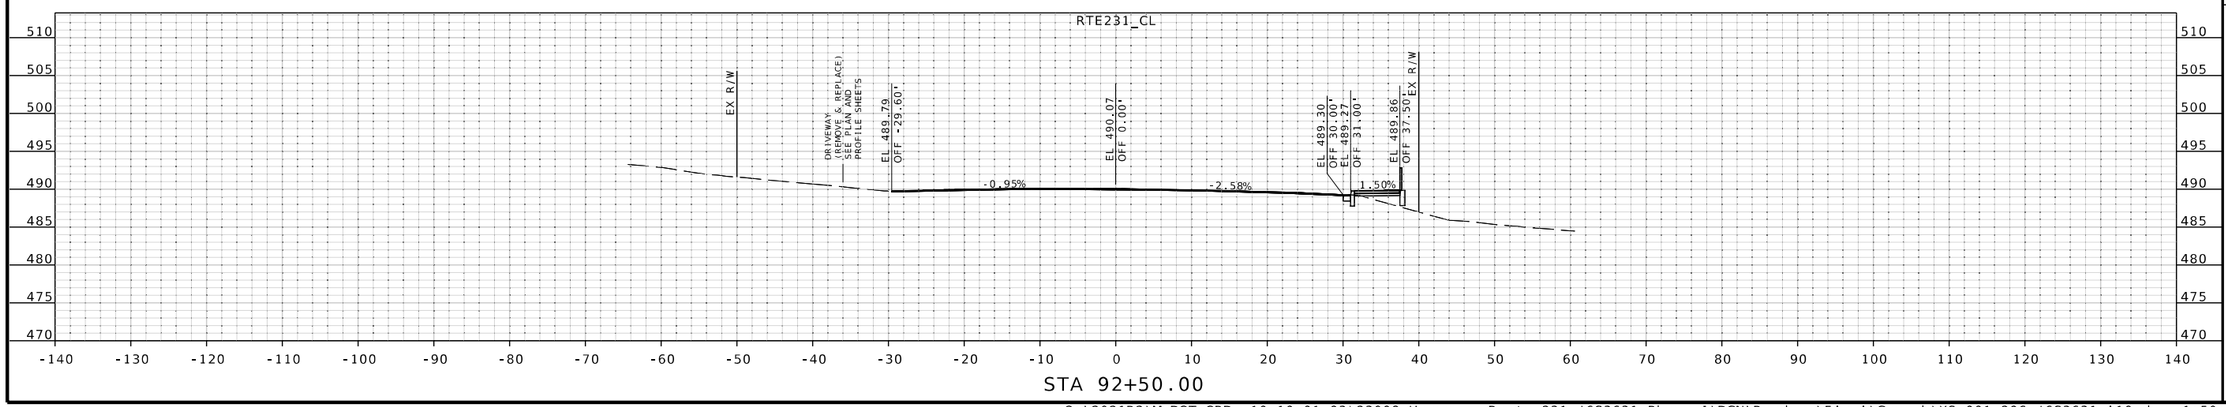

STATE OF MISSOURI
JOHN P. HUEBBE
NUMBER PE-2008019548
PROFESSIONAL ENGINEER
6/12/25
John P. Huebbe PE-2008019548
Discipline: Professional Engineer

DATE PREPARED
6/12/2025

ROUTE	STATE
231	MO
DISTRICT	SHEET NO.
SL	106

COUNTY
ST LOUIS

JOB NO.
J6S3631

CONTRACT ID.
.

PROJECT NO.
.

BRIDGE NO.
.

DESCRIPTION	DATE
.	.
.	.
.	.
.	.
.	.
.	.
.	.
.	.

IF A SEAL IS PRESENT ON THIS SHEET IT HAS BEEN ELECTRONICALLY SEALED AND DATED.

MISSOURI HIGHWAYS AND TRANSPORTATION COMMISSION
105 WEST CAPITOL
JEFFERSON CITY, MO 65102
1-888-ASK-MODOT (1-888-275-6636)

EFK•Moen
Civil Engineering Design
13523 Barrett Parkway Dr
Suite 250
St. Louis, MO 63021
Phone 314-394-3100
Fax 314-394-3199
Missouri Certificate of Authority: 001578

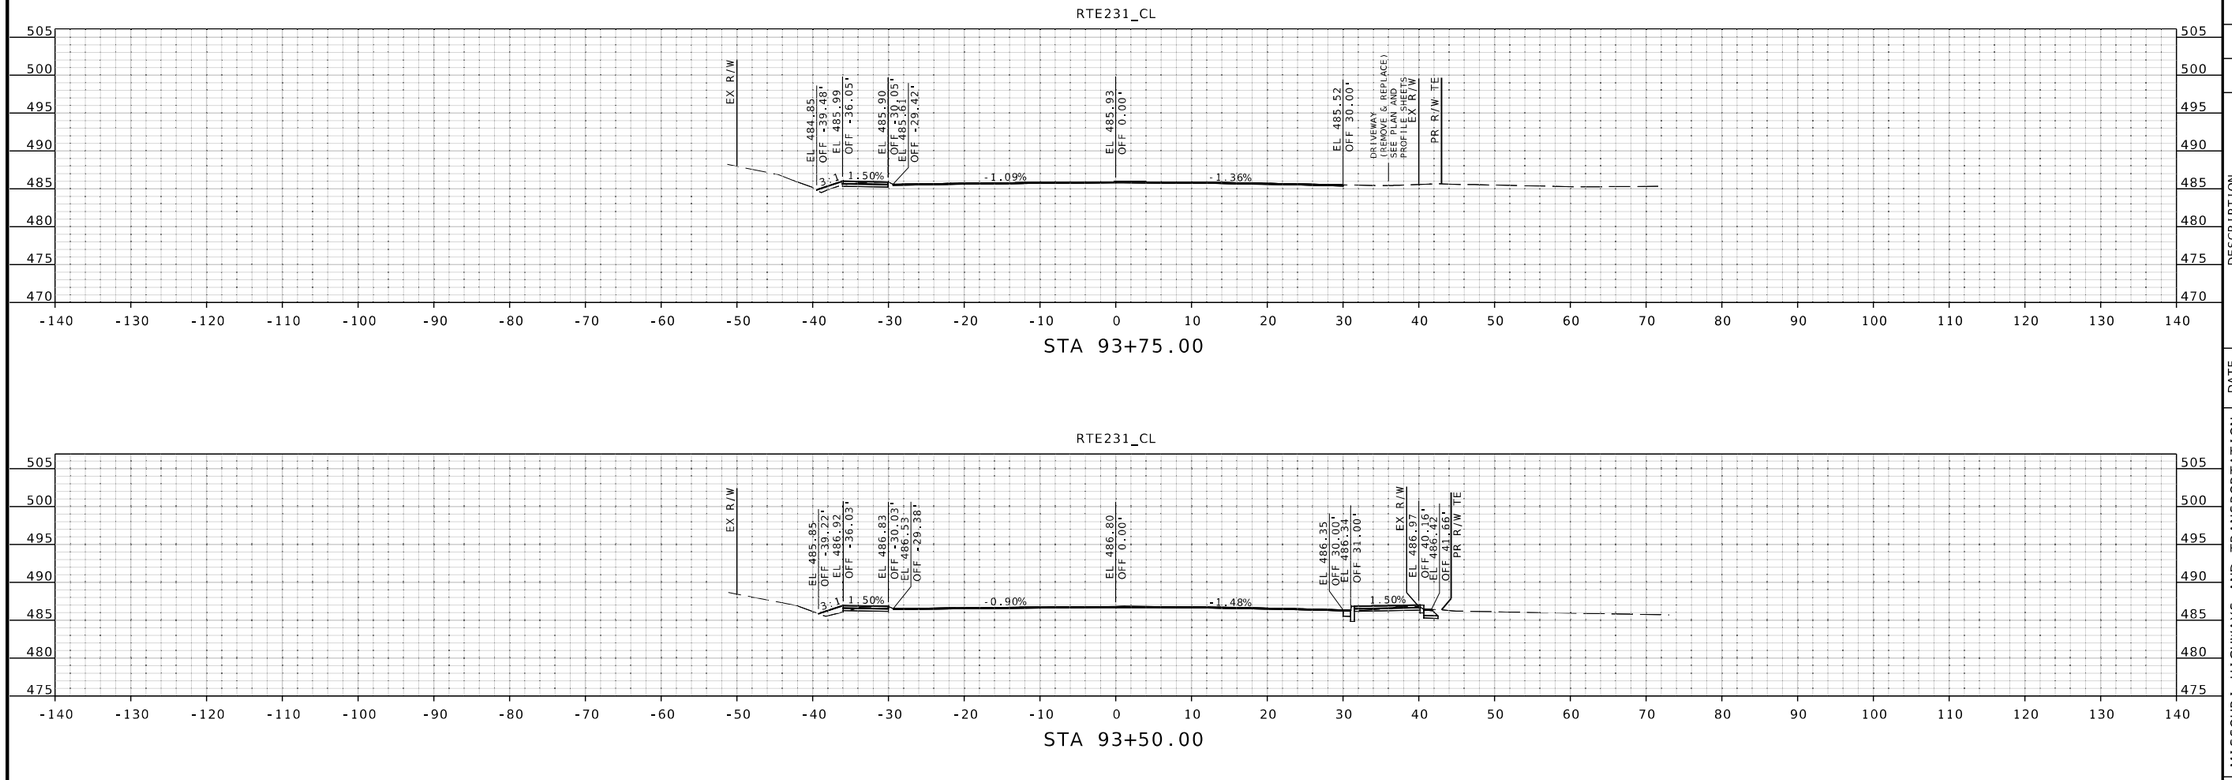

IF A SEAL IS PRESENT ON THIS SHEET IT HAS BEEN ELECTRONICALLY SEALED AND DATED.

STATE OF MISSOURI
JOHN P. HUEBBE
NUMBER PE-2008019548
PROFESSIONAL ENGINEER

6/12/25
John P. Huebbe PE-2008019548
Discipline: Professional Engineer
John Huebbe

DATE PREPARED
6/12/2025

ROUTE	STATE
231	MO
DISTRICT	SHEET NO.
SL	107

COUNTY
ST LOUIS

JOB NO.
J6S3631

CONTRACT ID.
.

PROJECT NO.
.

BRIDGE NO.
.

DESCRIPTION	DATE
.	.
.	.
.	.
.	.
.	.
.	.
.	.
.	.

MISSOURI HIGHWAYS AND TRANSPORTATION COMMISSION
105 WEST CAPITOL
JEFFERSON CITY, MO 65102
1-888-ASK-MODOT (1-888-275-6636)

EFK•Moen
Civil Engineering Design
13523 Barrett Parkway Dr
Suite 250
St. Louis, MO 63021
Phone 314-394-3100
Fax 314-394-3199
Missouri Certificate of Authority: 001578

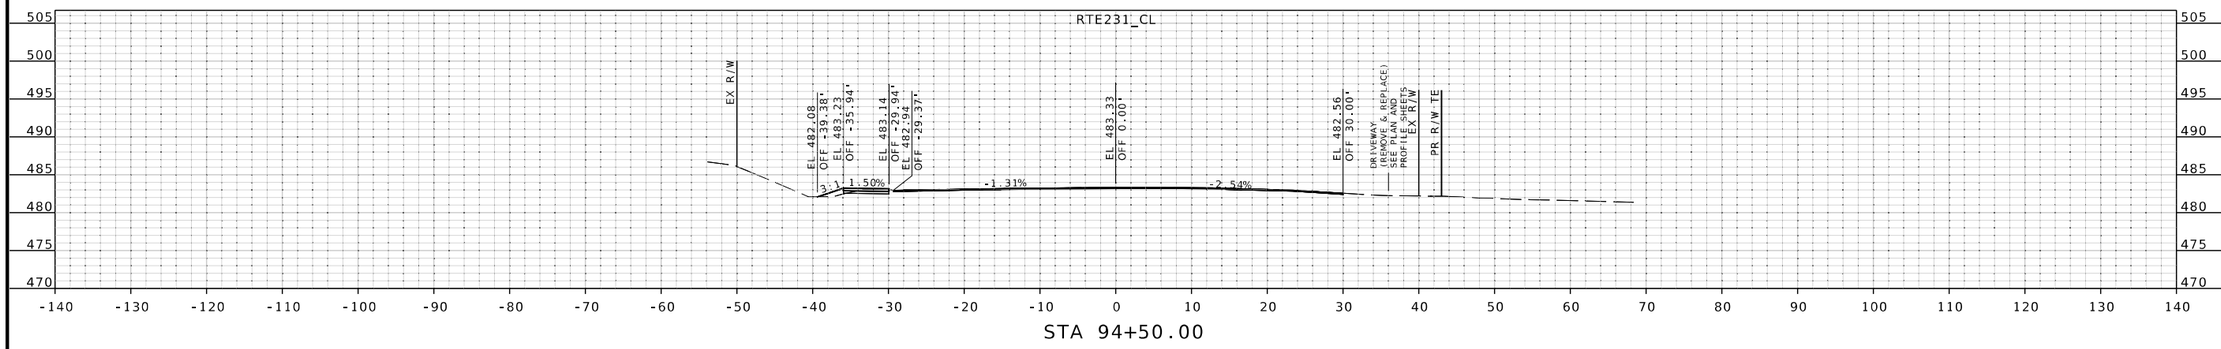

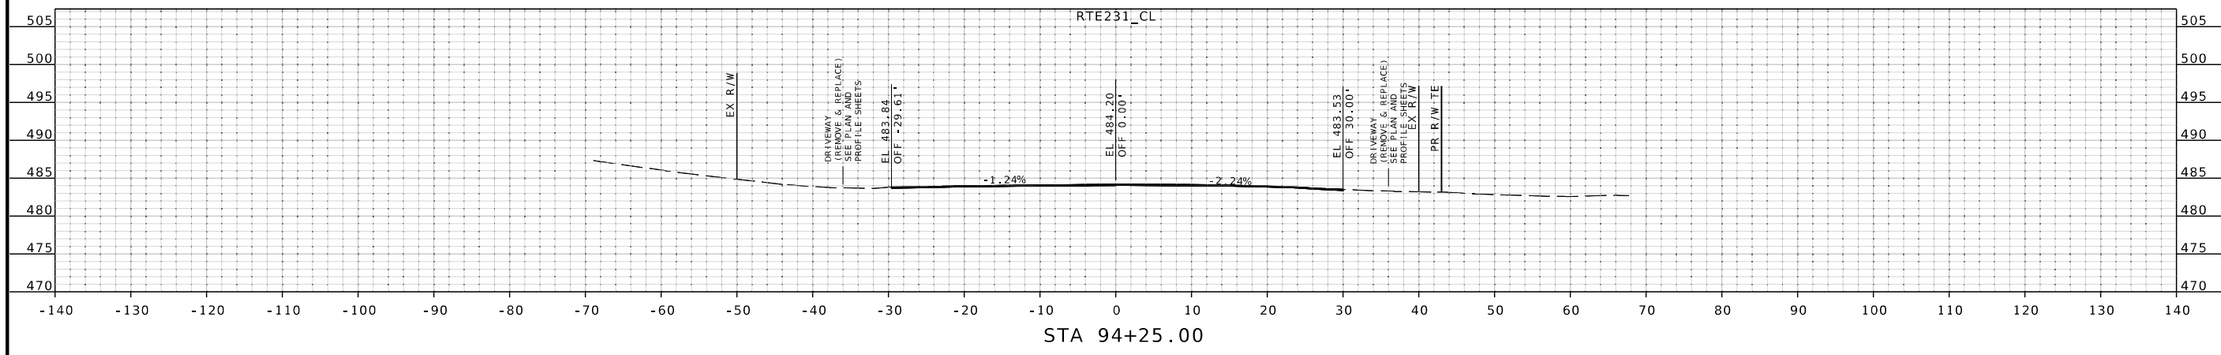

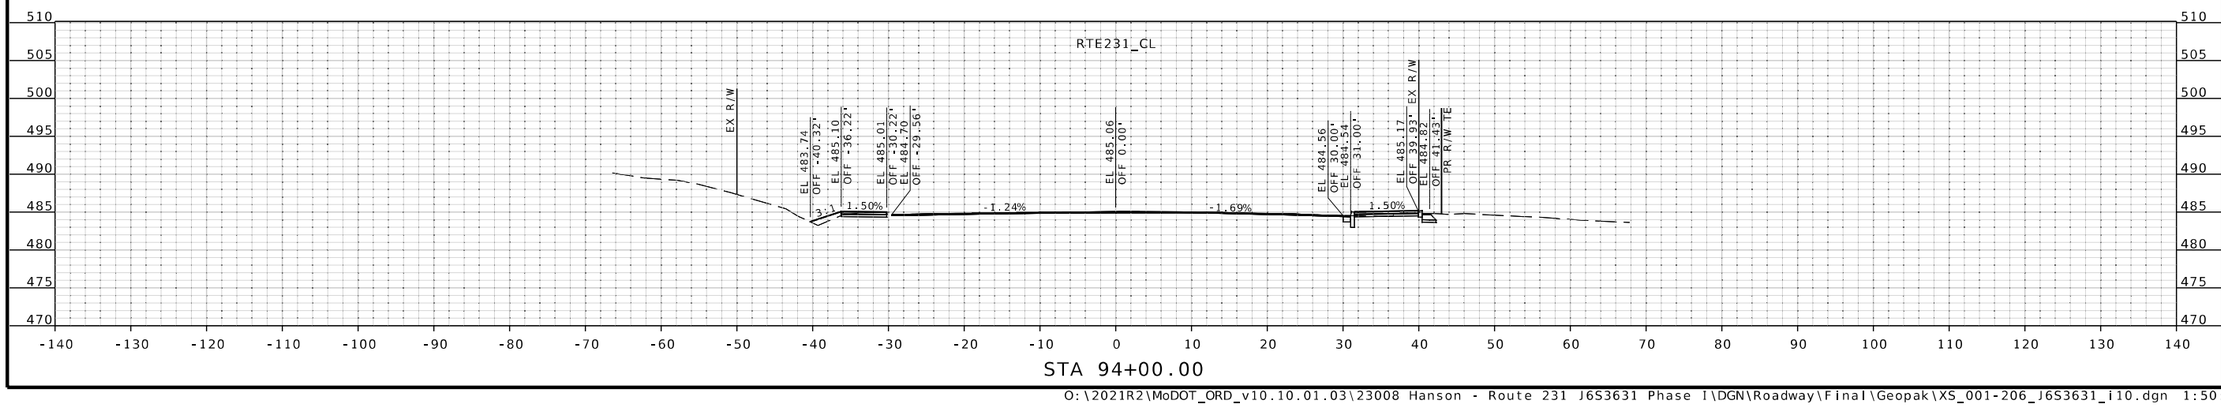

IF A SEAL IS PRESENT ON THIS SHEET IT HAS BEEN ELECTRONICALLY SEALED AND DATED.

STATE OF MISSOURI
JOHN P. HUEBBE
NUMBER PE-2008019548
PROFESSIONAL ENGINEER

6/12/25
John P. Huebbe PE-2008019548
Discipline: Professional Engineer

DATE PREPARED
6/12/2025

ROUTE	STATE
231	MO
DISTRICT	SHEET NO.
SL	108

COUNTY
ST LOUIS

JOB NO.
J6S3631

CONTRACT ID.
.

PROJECT NO.
.

BRIDGE NO.
.

DESCRIPTION	DATE
.	.
.	.
.	.
.	.
.	.
.	.
.	.
.	.

MISSOURI HIGHWAYS AND TRANSPORTATION COMMISSION
105 WEST CAPITOL
JEFFERSON CITY, MO 65102
1-888-ASK-MODOT (1-888-275-6636)

EFK•Moen
Civil Engineering Design
13523 Barrett Parkway Dr
Suite 250
St. Louis, MO 63021
Phone 314-394-3100
Fax 314-394-3199
Missouri Certificate of Authority: 001578

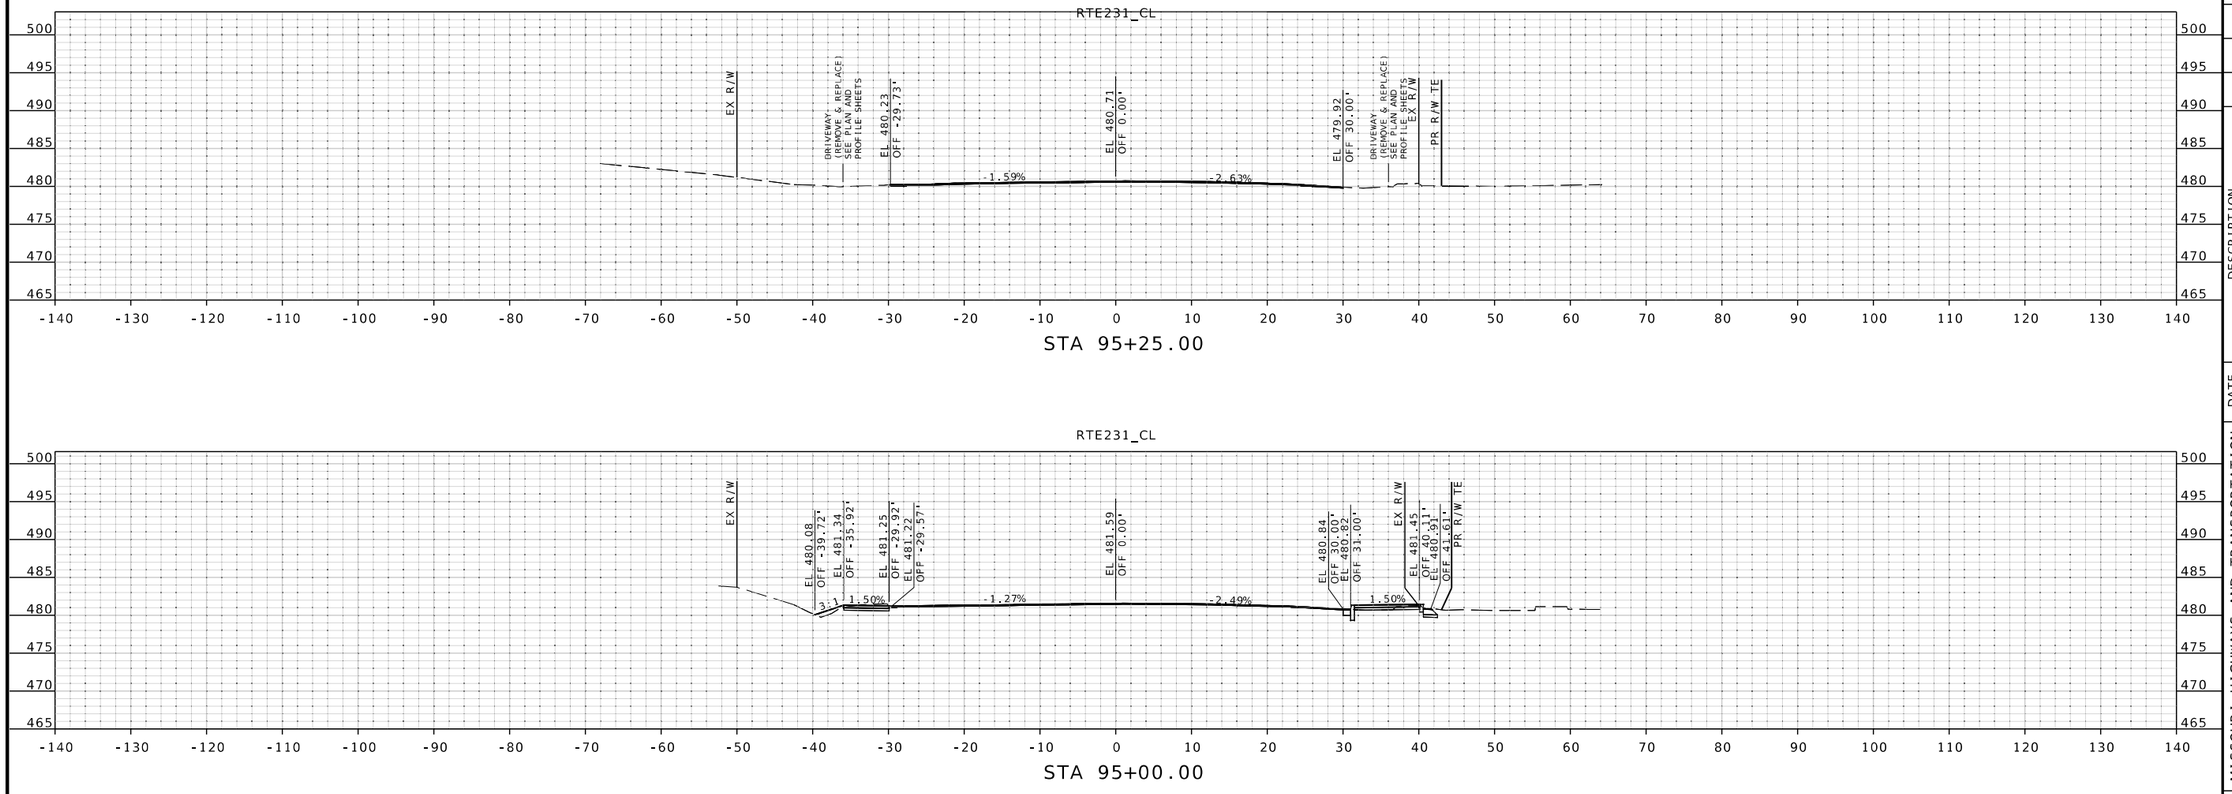

STATE OF MISSOURI
JOHN P. HUEBBE
NUMBER PE-2008019548
PROFESSIONAL ENGINEER
6/12/25
John P. Huebbe PE-2008019548
Discipline: Professional Engineer
John Huebbe

DATE PREPARED
6/12/2025

ROUTE	STATE
231	MO
DISTRICT	SHEET NO.
SL	109

COUNTY
ST LOUIS

JOB NO.
J6S3631

CONTRACT ID.
.

PROJECT NO.
.

BRIDGE NO.
.

DESCRIPTION	DATE
.	.
.	.
.	.
.	.
.	.
.	.
.	.
.	.

IF A SEAL IS PRESENT ON THIS SHEET IT HAS BEEN ELECTRONICALLY SEALED AND DATED.

MISSOURI HIGHWAYS AND TRANSPORTATION COMMISSION
105 WEST CAPITOL
JEFFERSON CITY, MO 65102
1-888-ASK-MODOT (1-888-275-6636)

EFK•Moen
Civil Engineering Design
13523 Barrett Parkway Dr
Suite 250
St. Louis, MO 63021
Phone 314-394-3100
Fax 314-394-3199
Missouri Certificate of Authority: 001578

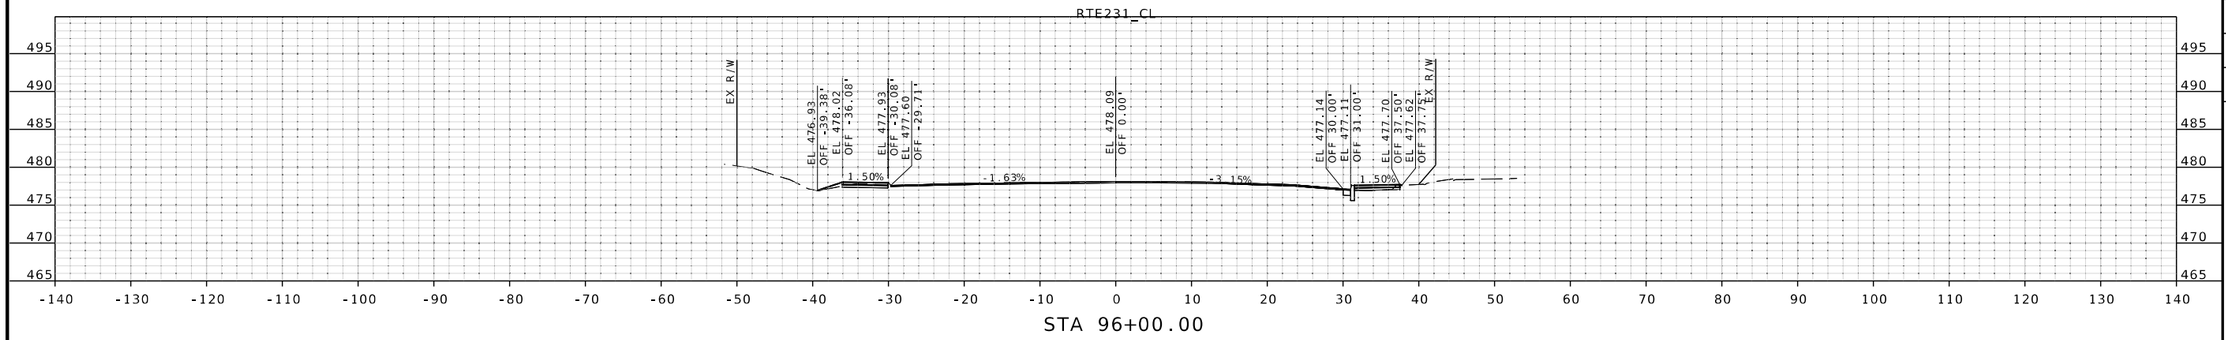

STA 96+00.00

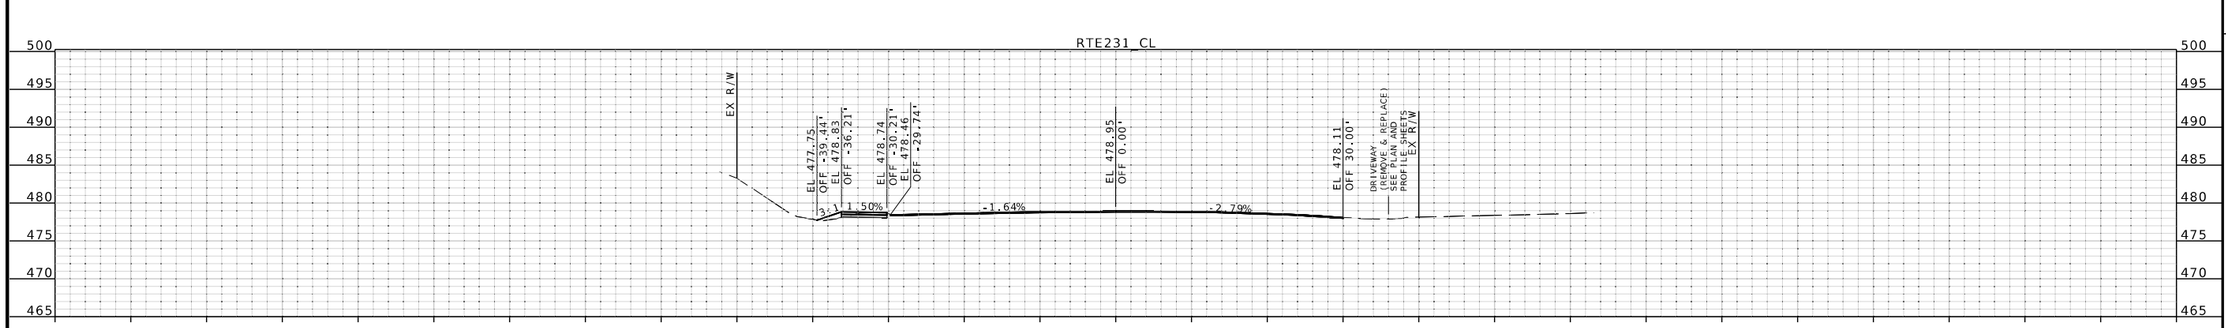

STA 95+75.00

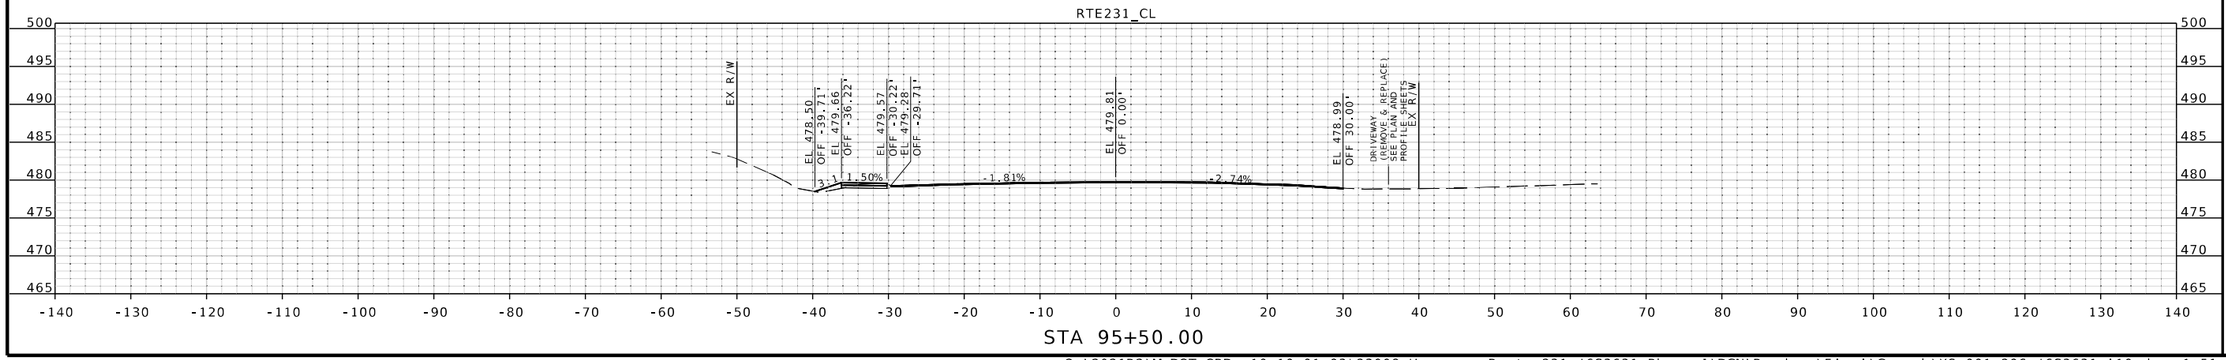

STA 95+50.00

STATE OF MISSOURI
JOHN P. HUEBBE
NUMBER PE-2008019548
PROFESSIONAL ENGINEER
6/12/25
John P. Huebbe PE-2008019548
Discipline: Professional Engineer
John Huebbe

DATE PREPARED
6/12/2025

ROUTE	STATE
231	MO
DISTRICT	SHEET NO.
SL	110

COUNTY
ST LOUIS

JOB NO.
J6S3631

CONTRACT ID.
.

PROJECT NO.
.

BRIDGE NO.
.

DESCRIPTION	DATE
.	.
.	.
.	.
.	.
.	.
.	.
.	.
.	.

IF A SEAL IS PRESENT ON THIS SHEET IT HAS BEEN ELECTRONICALLY SEALED AND DATED.

MISSOURI HIGHWAYS AND TRANSPORTATION COMMISSION

105 WEST CAPITOL
JEFFERSON CITY, MO 65102
1-888-ASK-MODOT (1-888-275-6636)

EFK•Moen
Civil Engineering Design
13523 Barrett Parkway Dr
Suite 250
St. Louis, MO 63021
Phone 314-394-3100
Fax 314-394-3199
Missouri Certificate of Authority: 001578

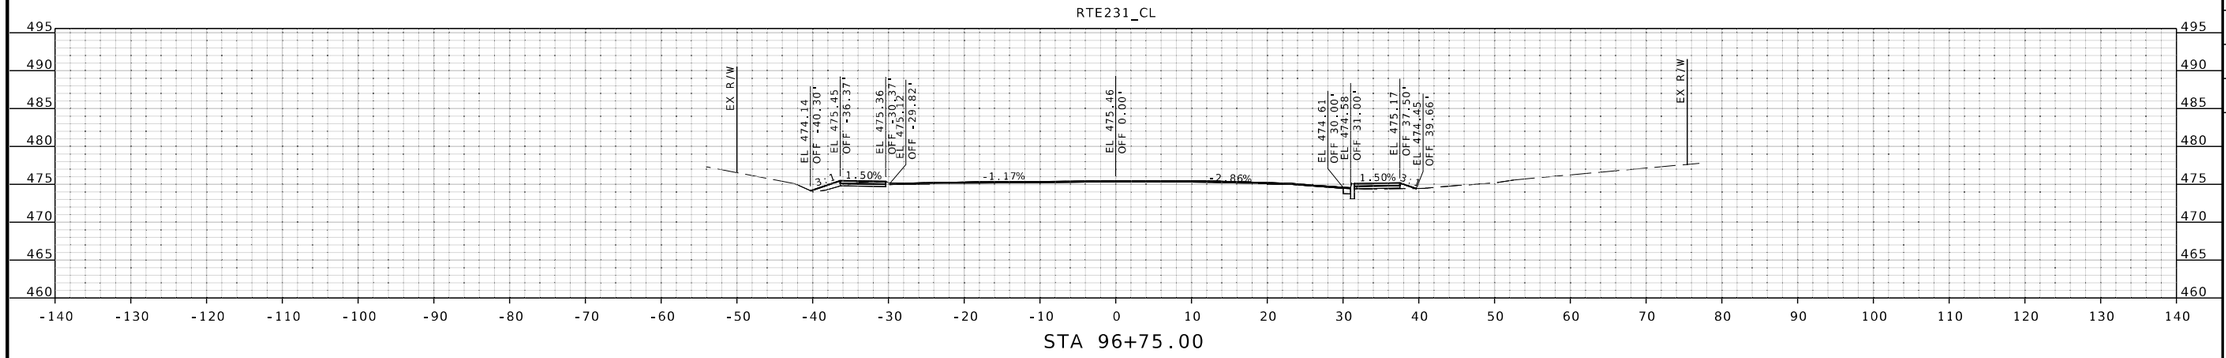

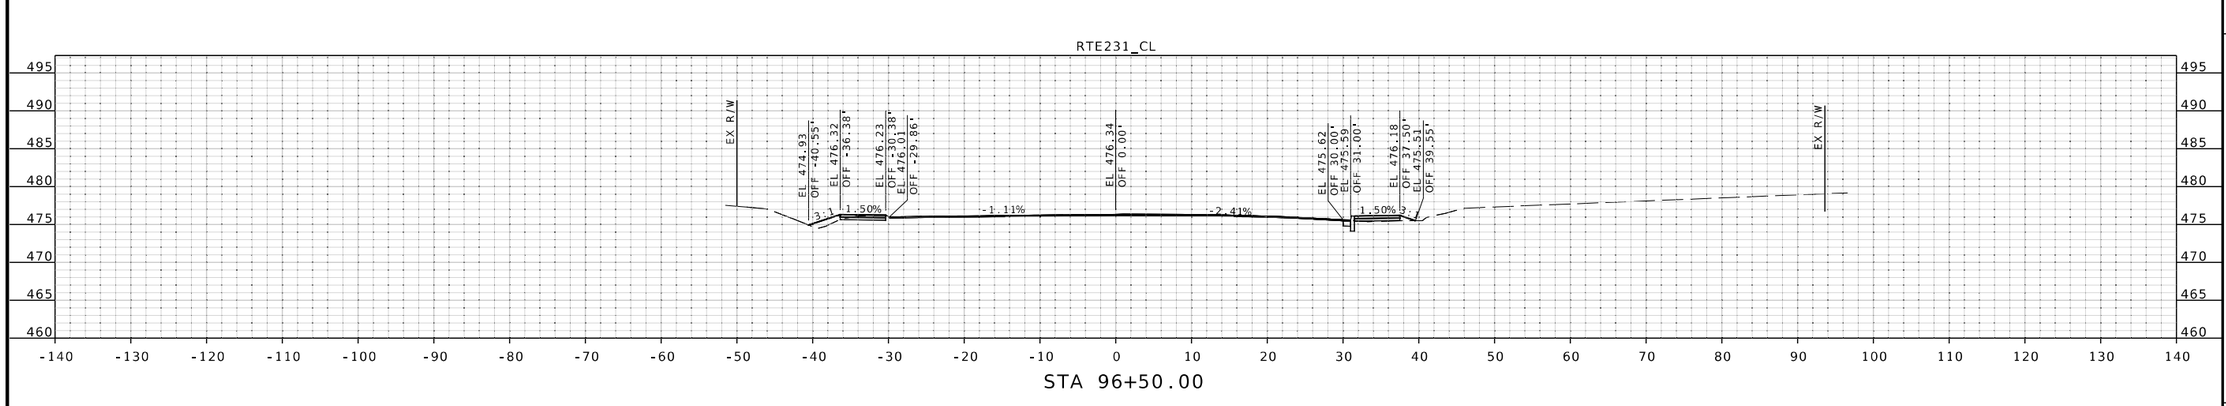

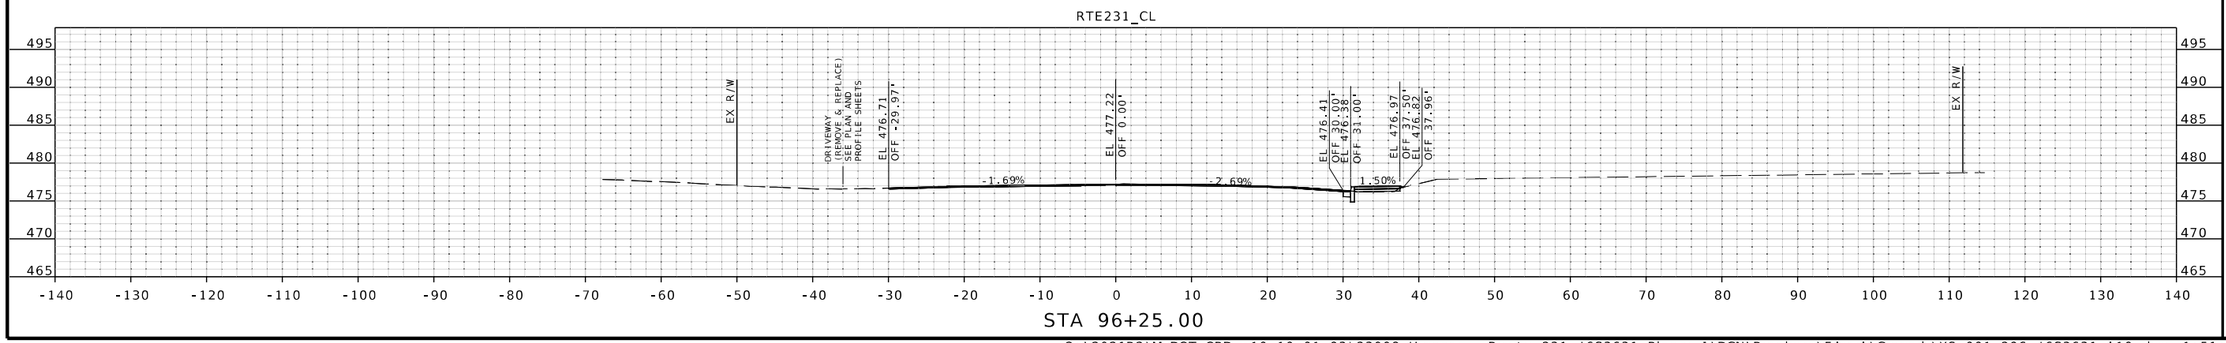

IF A SEAL IS PRESENT ON THIS SHEET IT HAS BEEN ELECTRONICALLY SEALED AND DATED.

STATE OF MISSOURI
JOHN P. HUEBBE
NUMBER PE-2008019548
PROFESSIONAL ENGINEER

6/12/25
John P. Huebbe PE-2008019548
Discipline: Professional Engineer

DATE PREPARED
6/12/2025

ROUTE	STATE
231	MO
DISTRICT	SHEET NO.
SL	111

COUNTY
ST LOUIS

JOB NO.
J6S3631

CONTRACT ID.
.

PROJECT NO.
.

BRIDGE NO.
.

DESCRIPTION	DATE
.	.
.	.
.	.
.	.
.	.
.	.
.	.
.	.

MISSOURI HIGHWAYS AND TRANSPORTATION COMMISSION

105 WEST CAPITOL
JEFFERSON CITY, MO 65102
1-888-ASK-MODOT (1-888-275-6636)

EFK•Moen
Civil Engineering Design
13523 Barrett Parkway Dr
Suite 250
St. Louis, MO 63021
Phone 314-394-3100
Fax 314-394-3199
Missouri Certificate of Authority: 001578

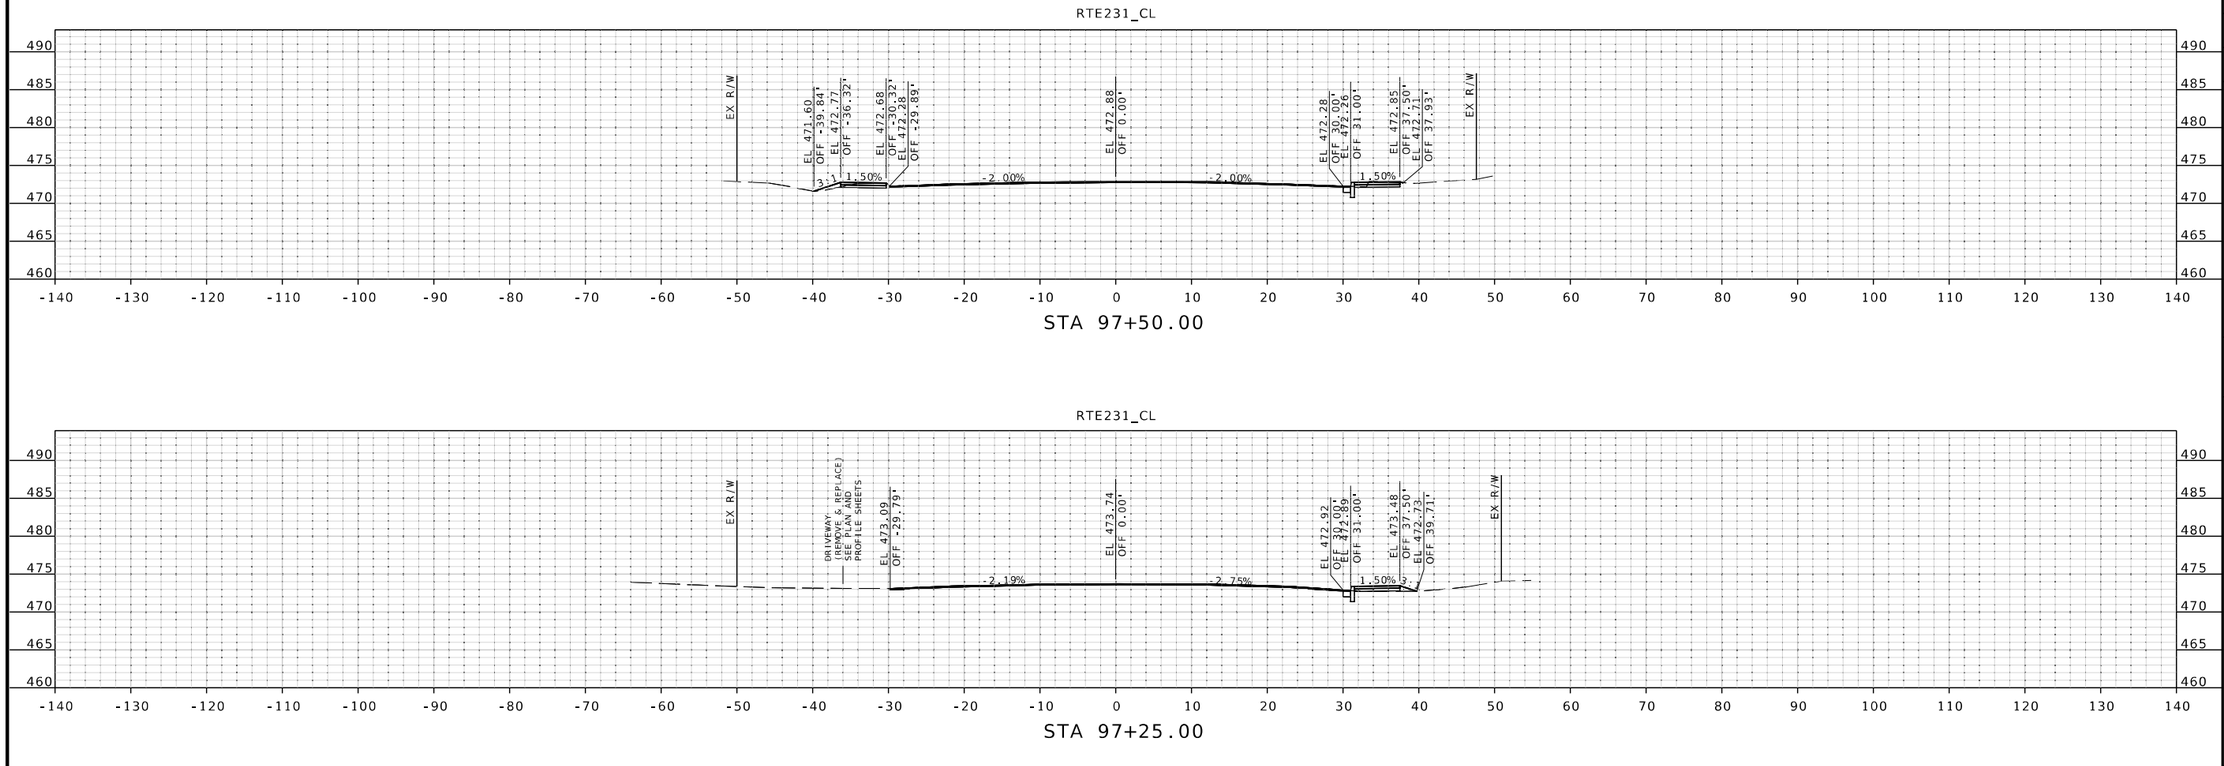

STATE OF MISSOURI
JOHN P. HUEBBE
NUMBER PE-2008019548
PROFESSIONAL ENGINEER
6/12/25
John P. Huebbe PE-2008019548
Discipline: Professional Engineer
John Huebbe

DATE PREPARED
6/12/2025

ROUTE	STATE
231	MO
DISTRICT	SHEET NO.
SL	112

COUNTY
ST LOUIS

JOB NO.
J6S3631

CONTRACT ID.
.

PROJECT NO.
.

BRIDGE NO.
.

DESCRIPTION	DATE
.	.
.	.
.	.
.	.
.	.
.	.
.	.
.	.

IF A SEAL IS PRESENT ON THIS SHEET IT HAS BEEN ELECTRONICALLY SEALED AND DATED.

MISSOURI HIGHWAYS AND TRANSPORTATION COMMISSION

105 WEST CAPITOL
JEFFERSON CITY, MO 65102
1-888-ASK-MODOT (1-888-275-6636)

EFK•Moen
Civil Engineering Design
13523 Barrett Parkway Dr
Suite 250
St. Louis, MO 63021
Phone 314-394-3100
Fax 314-394-3199
Missouri Certificate of Authority: 001578

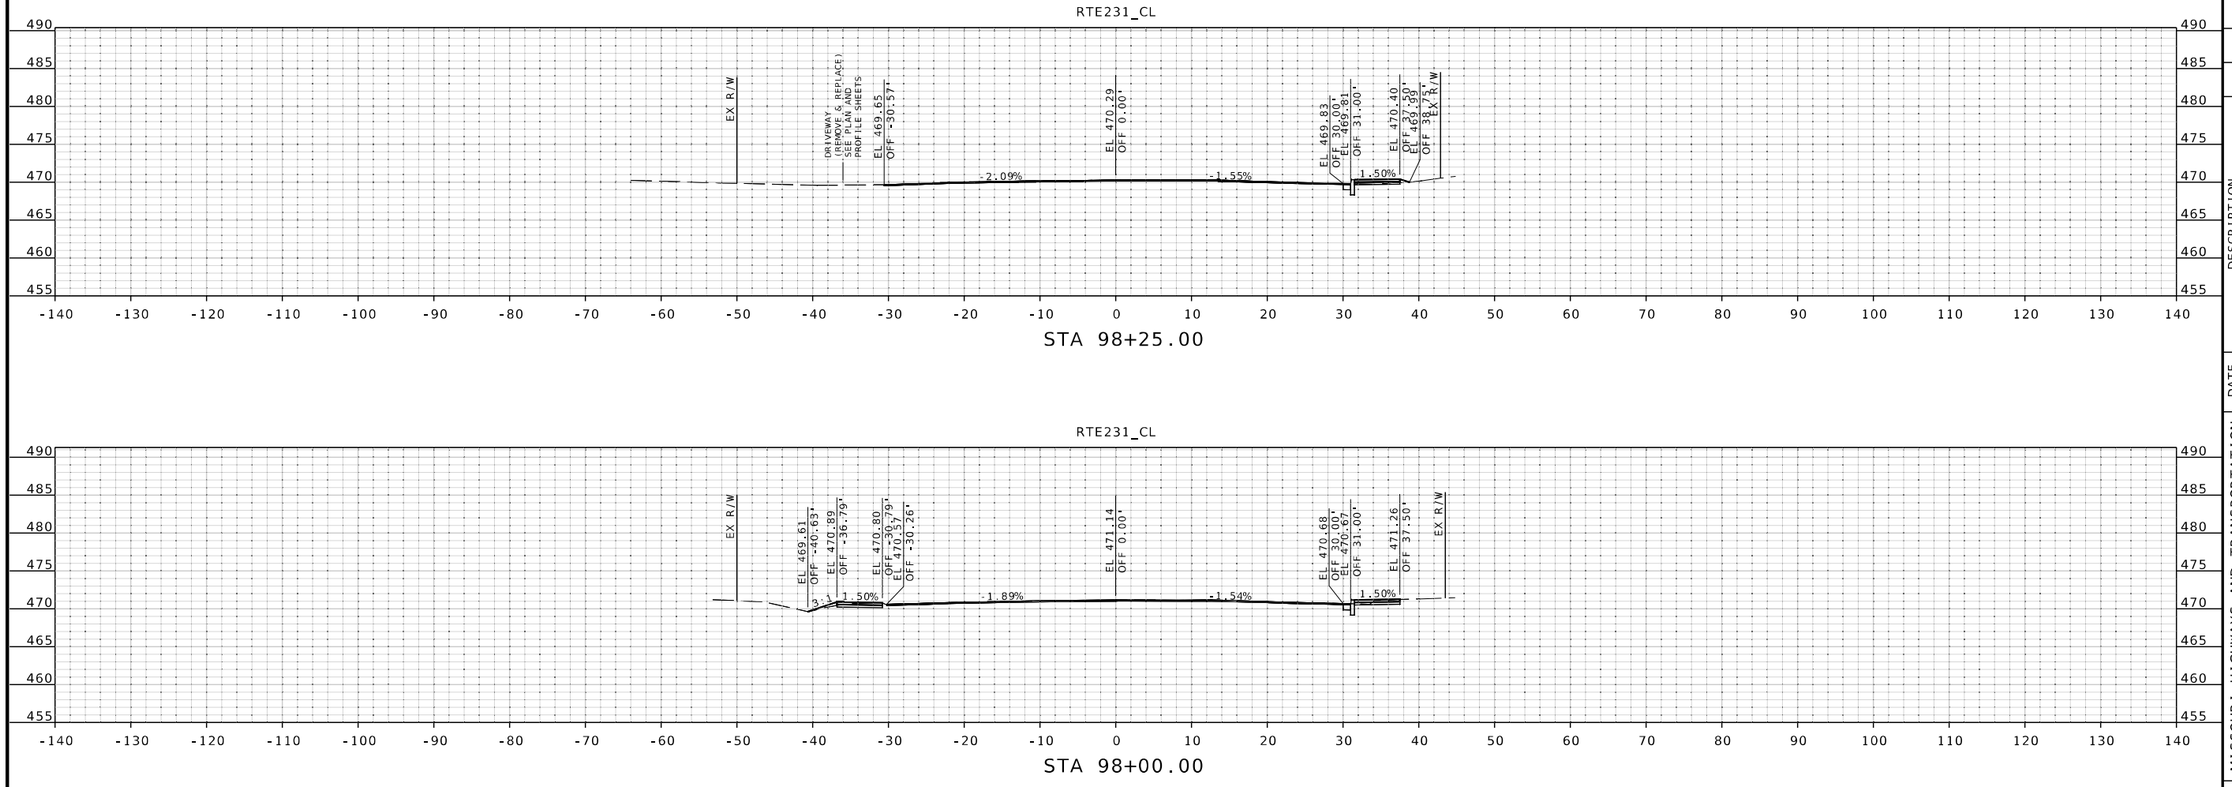

JOHN P. HUEBBE
NUMBER PE-2008019548
PROFESSIONAL ENGINEER
STATE OF MISSOURI
6/12/25
John P. Huebbe PE-2008019548
Discipline: Professional Engineer

DATE PREPARED
6/12/2025

ROUTE	STATE
231	MO
DISTRICT	SHEET NO.
SL	113

COUNTY
ST LOUIS

JOB NO.
J6S3631

CONTRACT ID.
.

PROJECT NO.
.

BRIDGE NO.
.

DESCRIPTION	DATE
.	.
.	.
.	.
.	.
.	.
.	.
.	.
.	.

IF A SEAL IS PRESENT ON THIS SHEET IT HAS BEEN ELECTRONICALLY SEALED AND DATED.

MISSOURI HIGHWAYS AND TRANSPORTATION COMMISSION
105 WEST CAPITOL
JEFFERSON CITY, MO 65102
1-888-ASK-MODOT (1-888-275-6636)

EFK•Moen
Civil Engineering Design
13523 Barrett Parkway Dr
Suite 250
St. Louis, MO 63021
Phone 314-394-3100
Fax 314-394-3199
Missouri Certificate of Authority: 001578

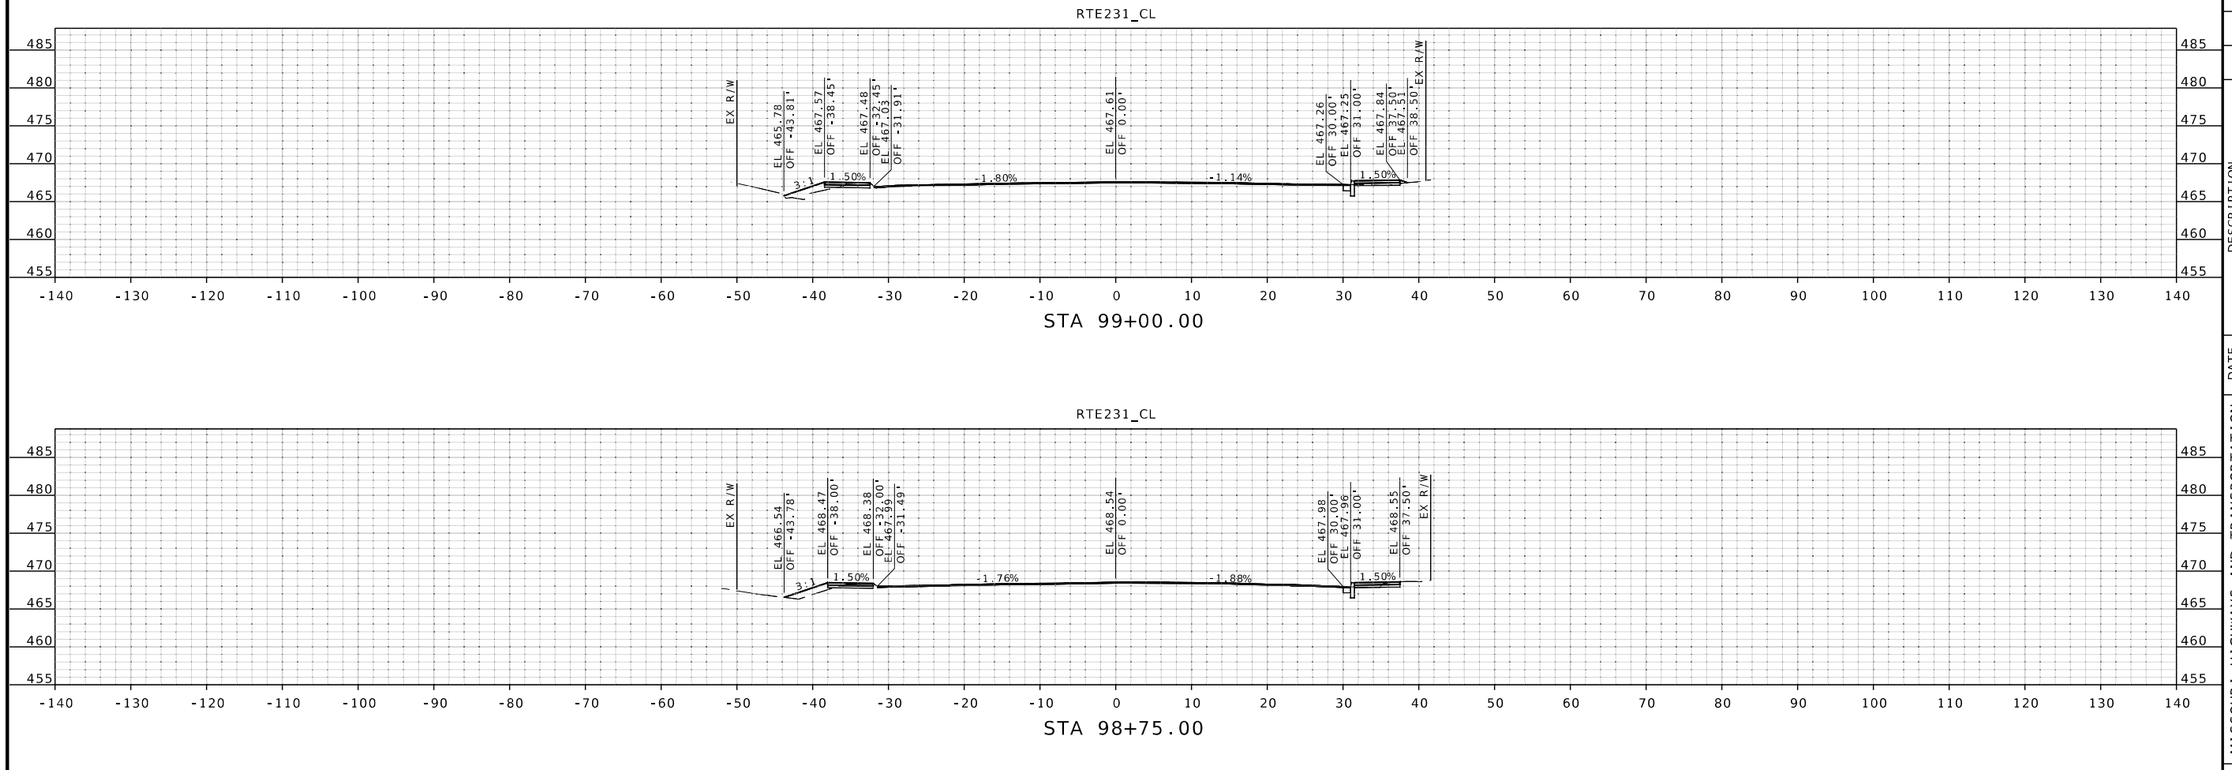

STATE OF MISSOURI
JOHN P. HUEBBE
NUMBER PE-2008019548
PROFESSIONAL ENGINEER
6/12/25
John P. Huebbe PE-2008019548
Discipline: Professional Engineer
John Huebbe

IF A SEAL IS PRESENT ON THIS SHEET IT HAS BEEN ELECTRONICALLY SEALED AND DATED.

DATE PREPARED
6/12/2025

ROUTE	STATE
231	MO
DISTRICT	SHEET NO.
SL	114

COUNTY
ST LOUIS

JOB NO.
J6S3631

CONTRACT ID.
.

PROJECT NO.
.

BRIDGE NO.
.

DESCRIPTION	DATE
.	.
.	.
.	.
.	.
.	.
.	.
.	.
.	.

MISSOURI HIGHWAYS AND TRANSPORTATION COMMISSION
105 WEST CAPITOL
JEFFERSON CITY, MO 65102
1-888-ASK-MODOT (1-888-275-6636)

EFK•Moen
Civil Engineering Design
13523 Barrett Parkway Dr
Suite 250
St. Louis, MO 63021
Phone 314-394-3100
Fax 314-394-3199
Missouri Certificate of Authority: 001578

O:\2021R2\MoDOT_ORD_v10.10.01.03\23008 Hanson - Route 231 J6S3631 Phase I\DGN\Roadway\Final\Geopak\XS_001-206_J6S3631_i10.dgn 1:51:24 PM 6/12/2025

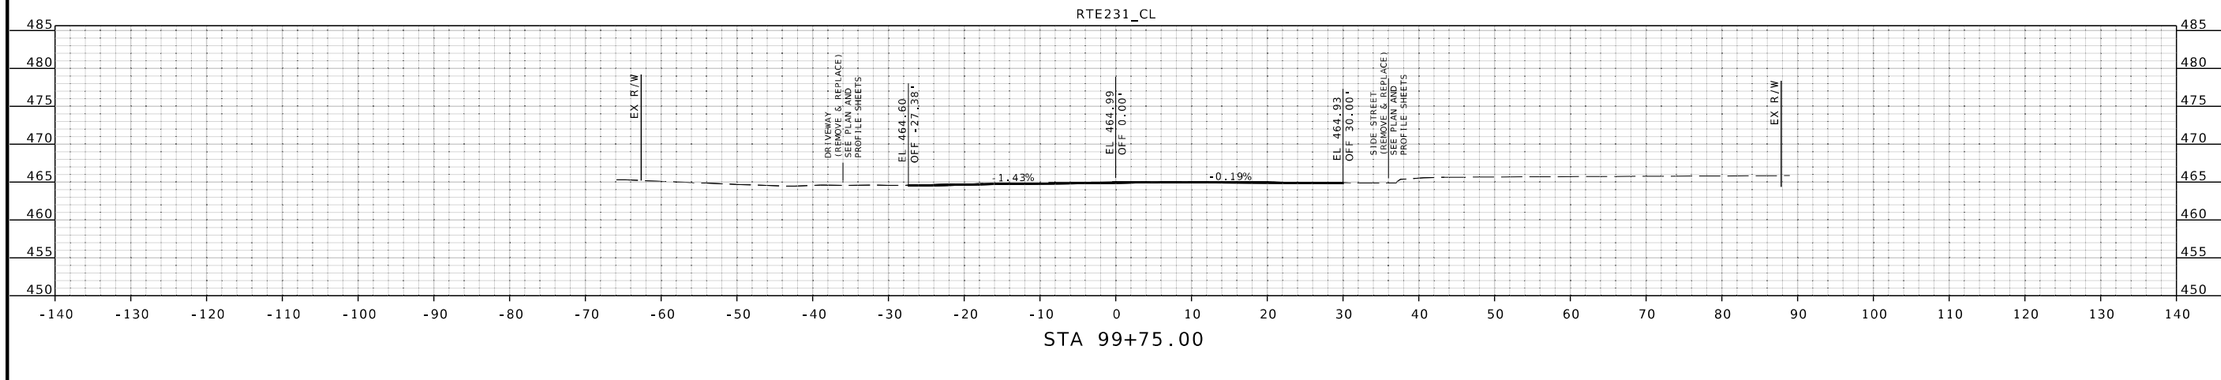

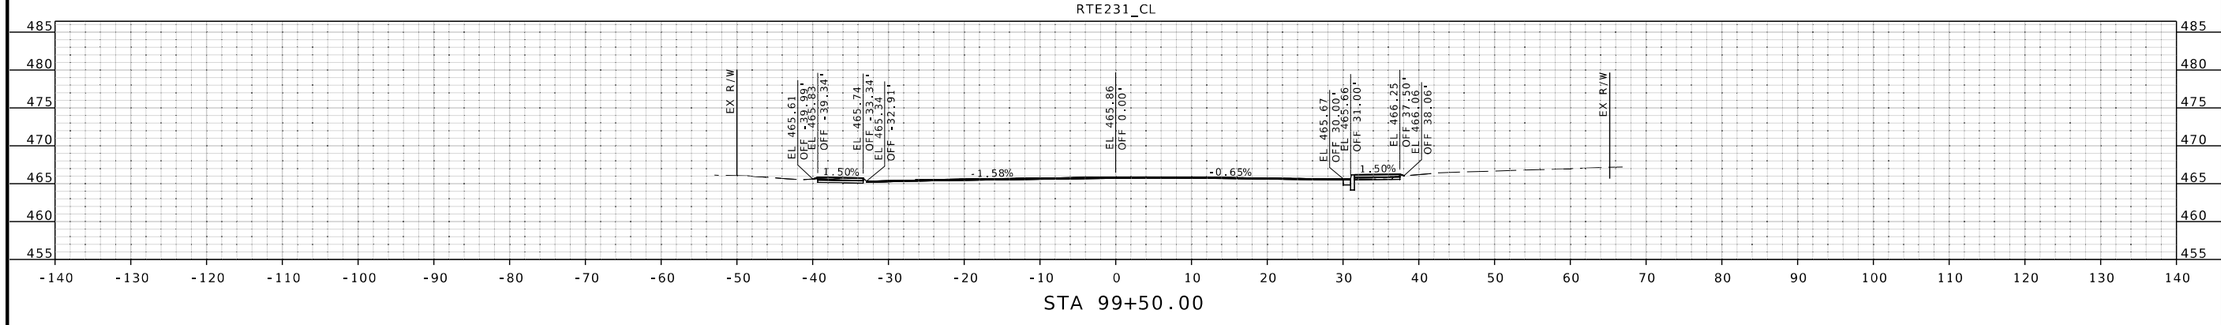

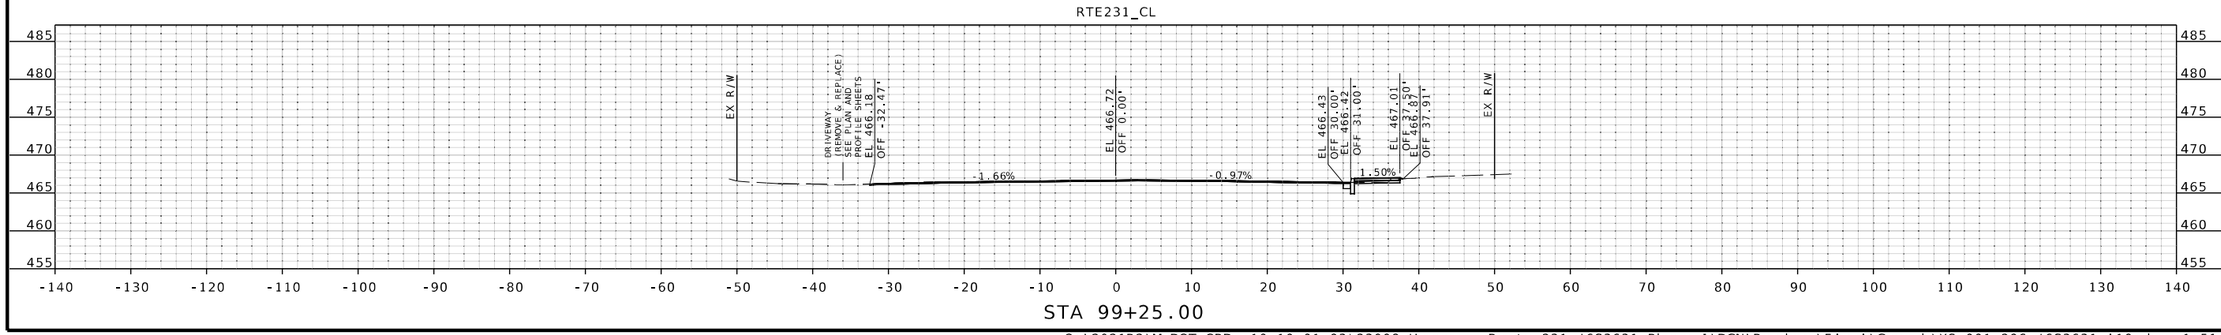

JOHN P. HUEBBE
NUMBER PE-2008019548
STATE OF MISSOURI
PROFESSIONAL ENGINEER
6/12/25
John P. Huebbe PE-2008019548
Discipline: Professional Engineer

DATE PREPARED
6/12/2025

ROUTE	STATE
231	MO
DISTRICT	SHEET NO.
SL	115

COUNTY
ST LOUIS

JOB NO.
J6S3631

CONTRACT ID.
.

PROJECT NO.
.

BRIDGE NO.
.

DESCRIPTION	DATE
.	.
.	.
.	.
.	.
.	.
.	.
.	.
.	.

MISSOURI HIGHWAYS AND TRANSPORTATION COMMISSION
105 WEST CAPITOL
JEFFERSON CITY, MO 65102
1-888-ASK-MODOT (1-888-275-6636)

EFK•Moen
Civil Engineering Design
13523 Barrett Parkway Dr
Suite 250
St. Louis, MO 63021
Phone 314-394-3100
Fax 314-394-3199
Missouri Certificate of Authority: 001578

IF A SEAL IS PRESENT ON THIS SHEET IT HAS BEEN ELECTRONICALLY SEALED AND DATED.

O:\2021R2\MoDOT_ORD_v10.10.01.03\23008 Hanson - Route 231 J6S3631 Phase I\DGN\Roadway\Final\Geopak\XS_001-206_J6S3631_i10.dgn 1:51:30 PM 6/12/2025

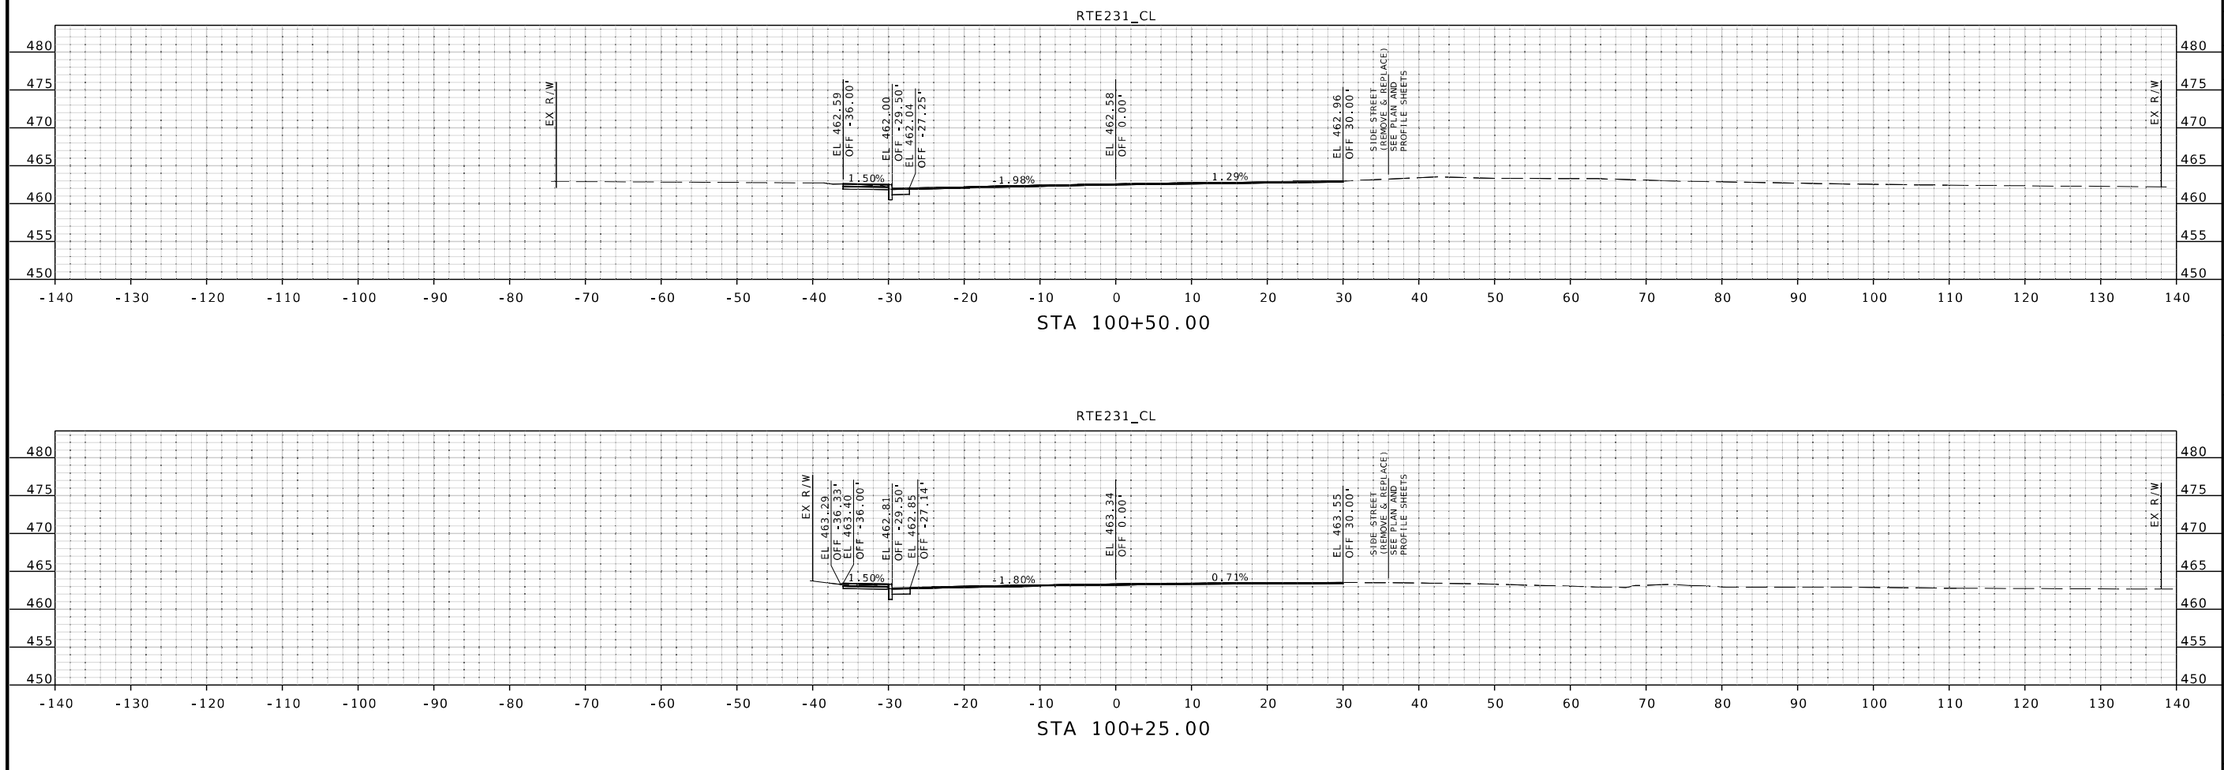

STATE OF MISSOURI
JOHN P. HUEBBE
NUMBER PE-2008019548
PROFESSIONAL ENGINEER
6/12/25
John P. Huebbe PE-2008019548
Discipline: Professional Engineer
John Huebbe

DATE PREPARED
6/12/2025

ROUTE	STATE
231	MO
DISTRICT	SHEET NO.
SL	116

COUNTY
ST LOUIS

JOB NO.
J6S3631

CONTRACT ID.
.

PROJECT NO.
.

BRIDGE NO.
.

DESCRIPTION	DATE
.	.
.	.
.	.
.	.
.	.
.	.
.	.
.	.

IF A SEAL IS PRESENT ON THIS SHEET IT HAS BEEN ELECTRONICALLY SEALED AND DATED.

MISSOURI HIGHWAYS AND TRANSPORTATION COMMISSION

105 WEST CAPITOL
JEFFERSON CITY, MO 65102
1-888-ASK-MODOT (1-888-275-6636)

EFK•Moen
Civil Engineering Design
13523 Barrett Parkway Dr
Suite 250
St. Louis, MO 63021
Phone 314-394-3100
Fax 314-394-3199
Missouri Certificate of Authority: 001578

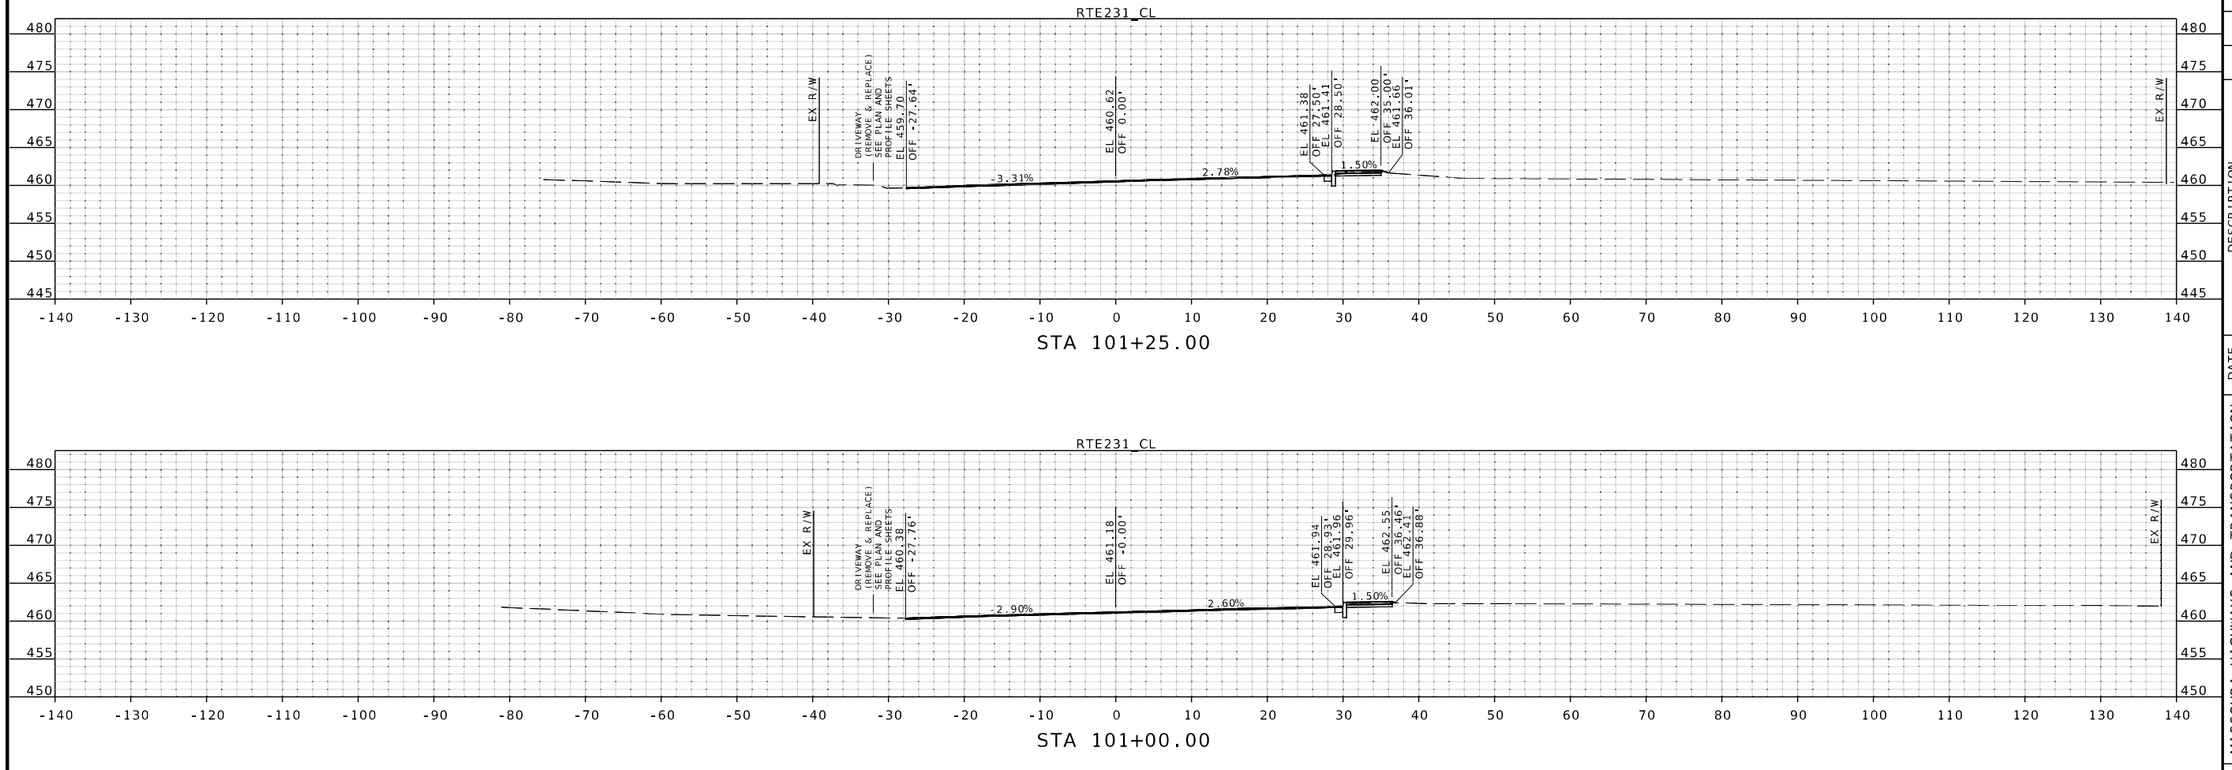

STATE OF MISSOURI
JOHN P. HUEBBE
NUMBER PE-2008019548
PROFESSIONAL ENGINEER
6/12/25
John P. Huebbe PE-2008019548
Discipline: Professional Engineer
John Huebbe

DATE PREPARED
6/12/2025

ROUTE	STATE
231	MO
DISTRICT	SHEET NO.
SL	117

COUNTY
ST LOUIS

JOB NO.
J6S3631

CONTRACT ID.
.

PROJECT NO.
.

BRIDGE NO.
.

DESCRIPTION	DATE
.	.
.	.
.	.
.	.
.	.
.	.
.	.
.	.

IF A SEAL IS PRESENT ON THIS SHEET IT HAS BEEN ELECTRONICALLY SEALED AND DATED.

MISSOURI HIGHWAYS AND TRANSPORTATION COMMISSION

105 WEST CAPITOL
JEFFERSON CITY, MO 65102
1-888-ASK-MODOT (1-888-275-6636)

EFK•Moen
Civil Engineering Design
13523 Barrett Parkway Dr
Suite 250
St. Louis, MO 63021
Phone 314-394-3100
Fax 314-394-3199
Missouri Certificate of Authority: 001578

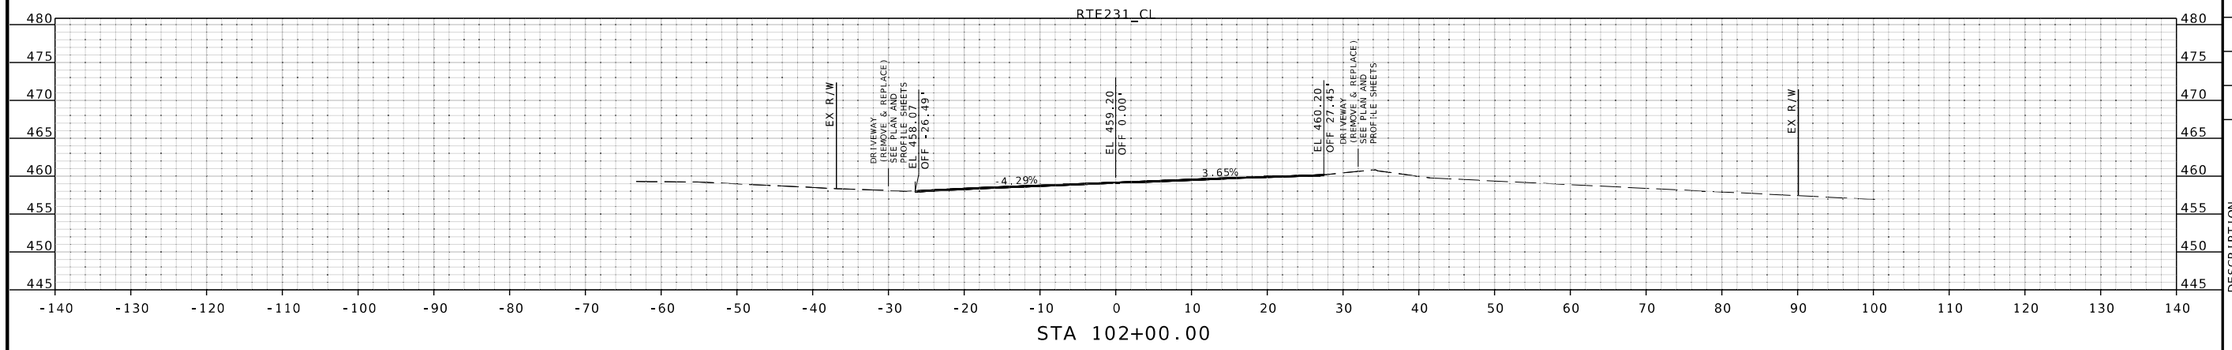

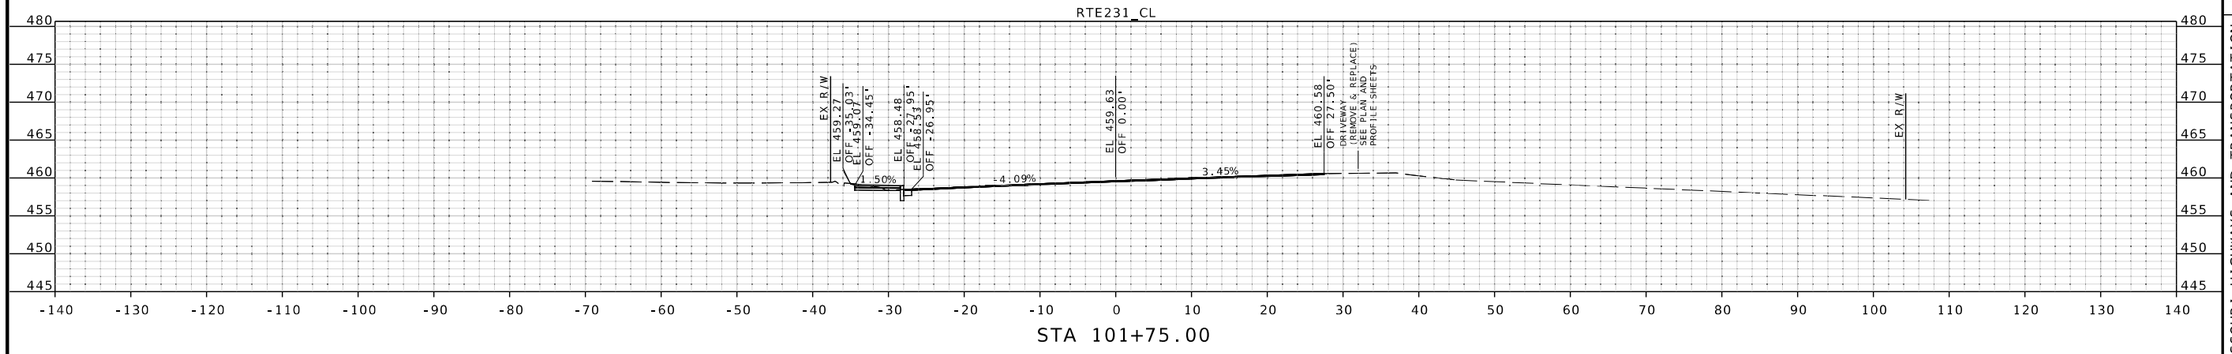

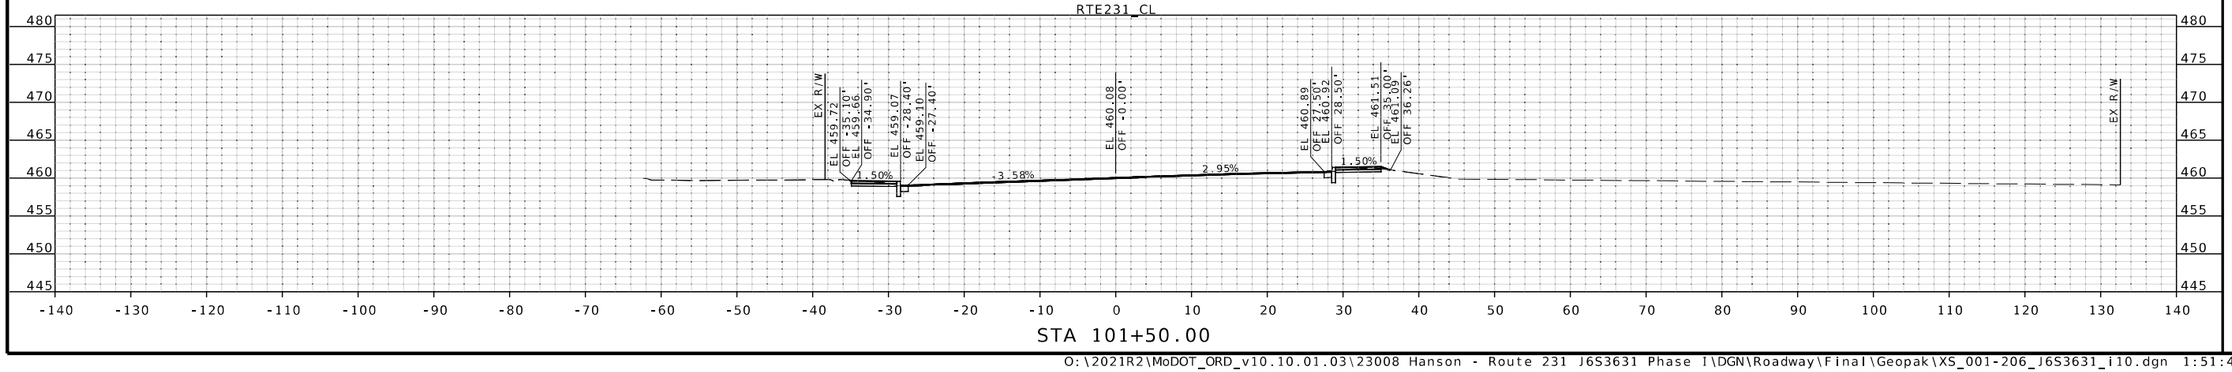

STATE OF MISSOURI
JOHN P. HUEBBE
NUMBER PE-2008019548
PROFESSIONAL ENGINEER
6/12/25
John P. Huebbe PE-2008019548
Discipline: Professional Engineer
John Huebbe

IF A SEAL IS PRESENT ON THIS SHEET IT HAS BEEN ELECTRONICALLY SEALED AND DATED.

DATE PREPARED
6/12/2025

ROUTE	STATE
231	MO
DISTRICT	SHEET NO.
SL	118

COUNTY
ST LOUIS

JOB NO.
J6S3631

CONTRACT ID.
.

PROJECT NO.
.

BRIDGE NO.
.

DESCRIPTION	DATE
.	.
.	.
.	.
.	.
.	.
.	.
.	.
.	.

MISSOURI HIGHWAYS AND TRANSPORTATION COMMISSION

105 WEST CAPITOL
JEFFERSON CITY, MO 65102
1-888-ASK-MODOT (1-888-275-6636)

EFK•Moen
Civil Engineering Design
13523 Barrett Parkway Dr
Suite 250
St. Louis, MO 63021
Phone 314-394-3100
Fax 314-394-3199
Missouri Certificate of Authority: 001578

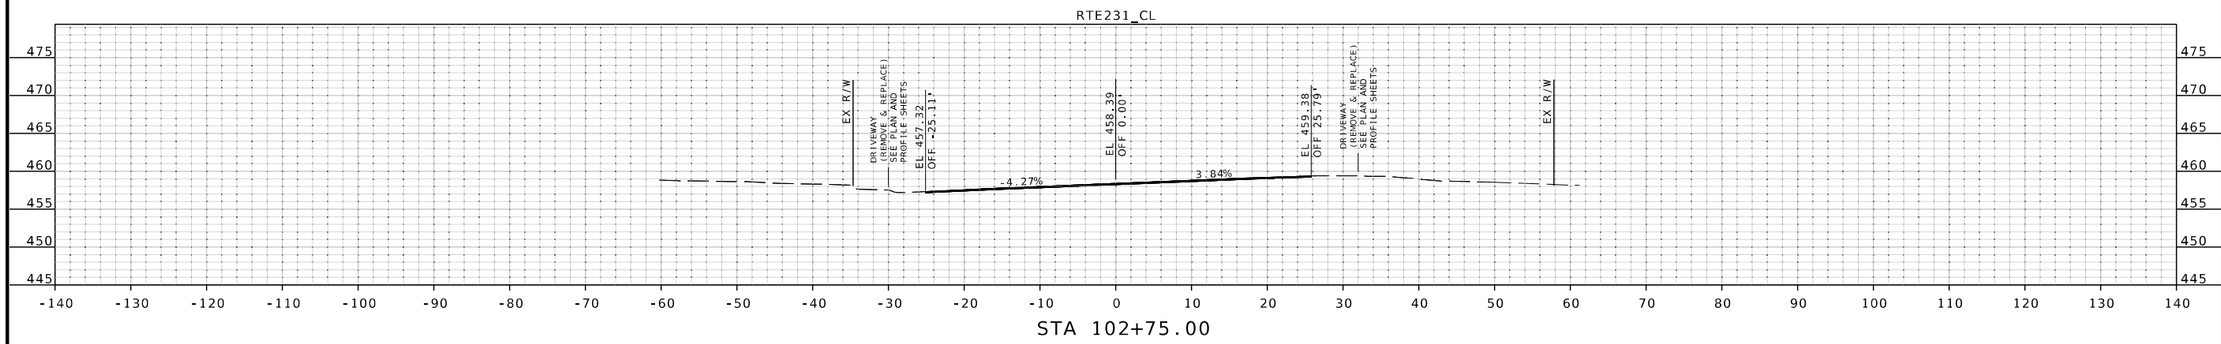

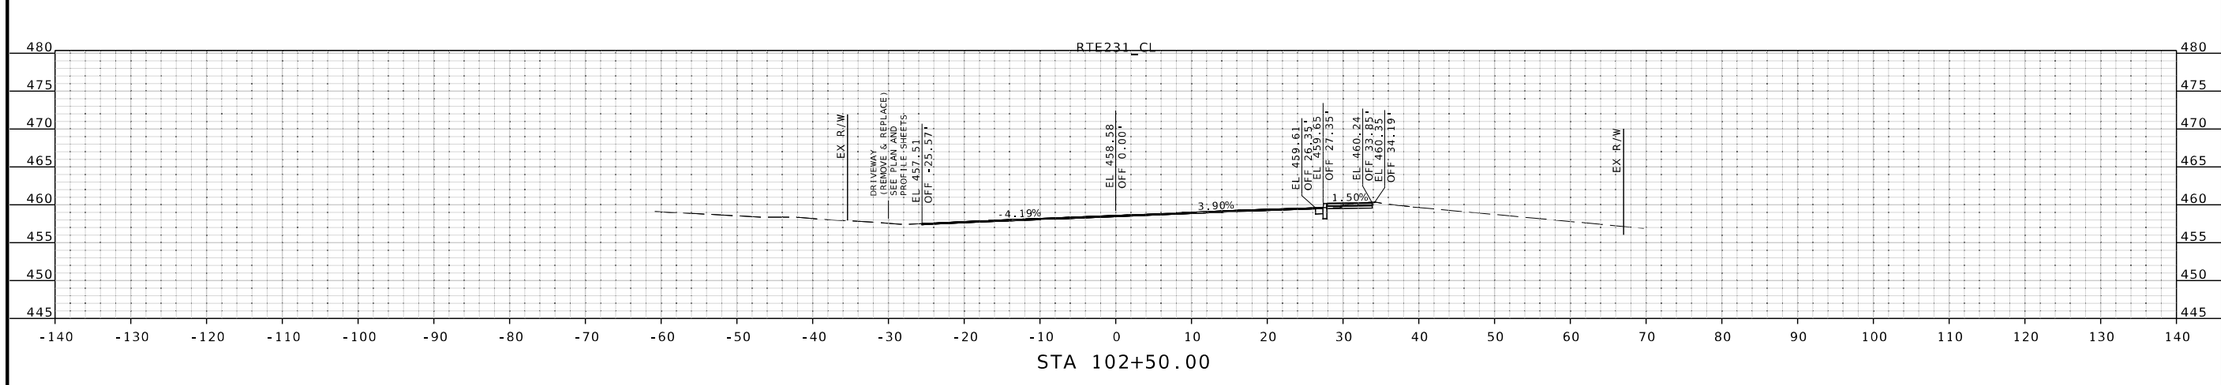

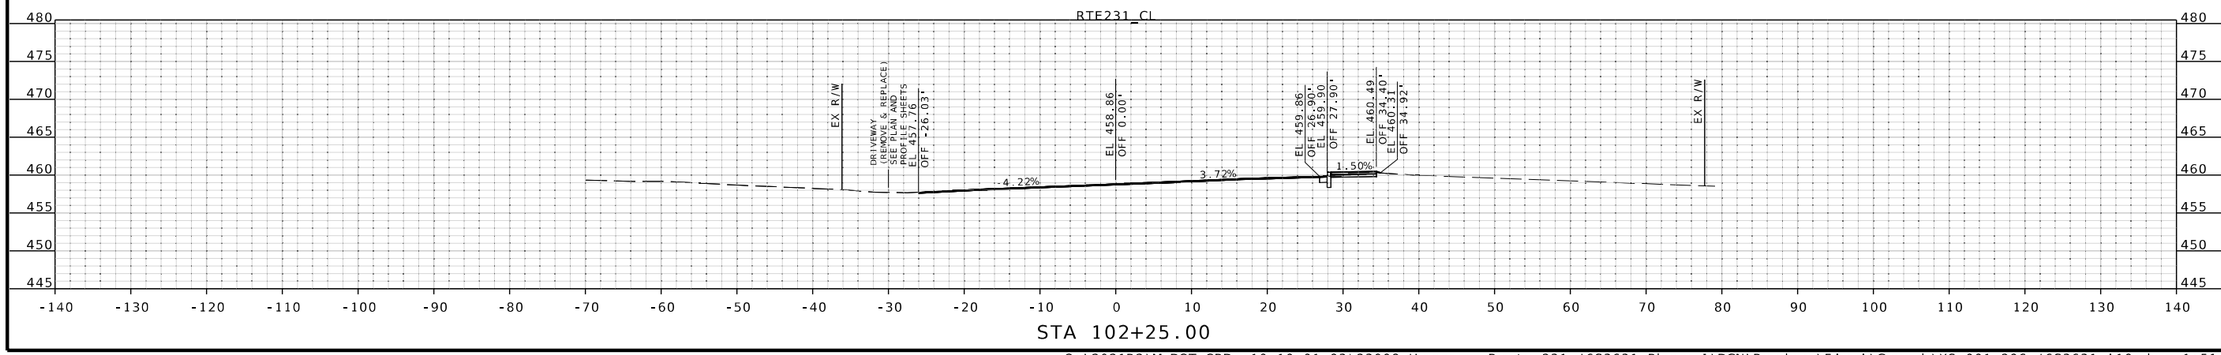

IF A SEAL IS PRESENT ON THIS SHEET IT HAS BEEN ELECTRONICALLY SEALED AND DATED.

STATE OF MISSOURI
JOHN P. HUEBBE
NUMBER PE-2008019548
PROFESSIONAL ENGINEER

6/12/25
John P. Huebbe PE-2008019548
Discipline: Professional Engineer
John Huebbe

DATE PREPARED
6/12/2025

ROUTE	STATE
231	MO
DISTRICT	SHEET NO.
SL	119

COUNTY
ST LOUIS

JOB NO.
J6S3631

CONTRACT ID.
.

PROJECT NO.
.

BRIDGE NO.
.

DESCRIPTION	DATE
.	.
.	.
.	.
.	.
.	.
.	.
.	.
.	.

MISSOURI HIGHWAYS AND TRANSPORTATION COMMISSION

105 WEST CAPITOL
JEFFERSON CITY, MO 65102
1-888-ASK-MODOT (1-888-275-6636)

EFK•Moen
Civil Engineering Design
13523 Barrett Parkway Dr
Suite 250
St. Louis, MO 63021
Phone 314-394-3100
Fax 314-394-3199
Missouri Certificate of Authority: 001578

O:\2021R2\MoDOT_ORD_v10.10.01.03\23008 Hanson - Route 231 J6S3631 Phase I\DGN\Roadway\Final\Geopak\XS_001-206_J6S3631_i10.dgn 1:51:54 PM 6/12/2025

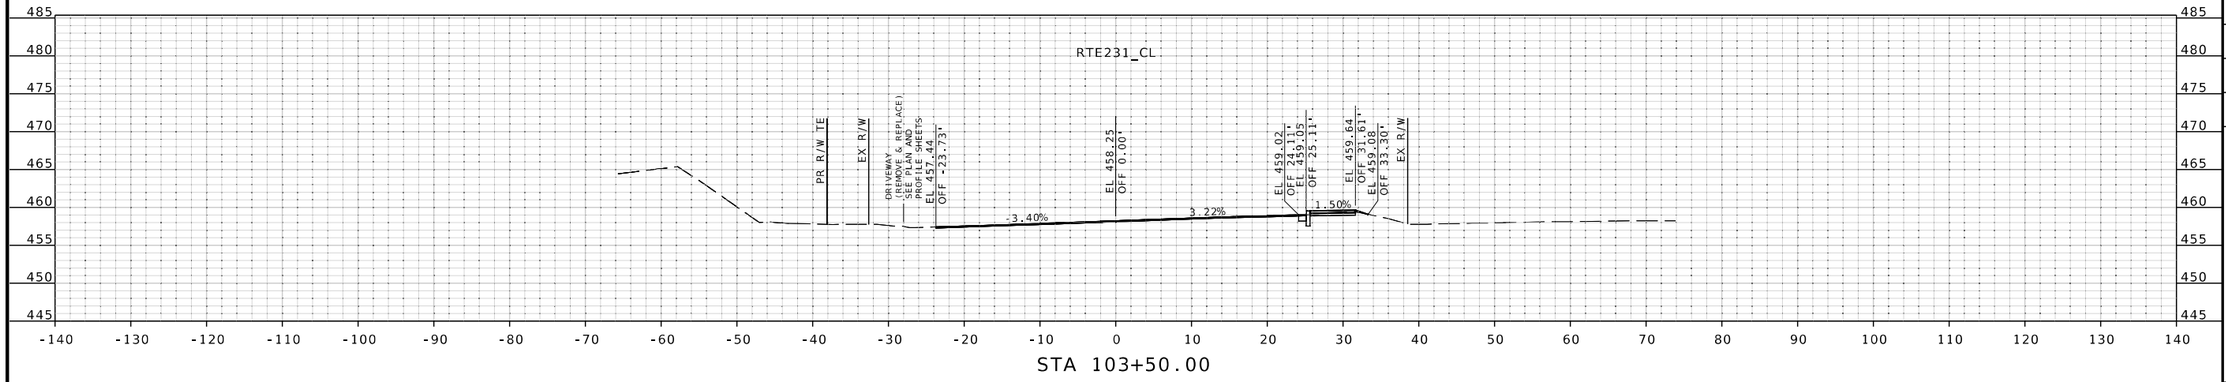

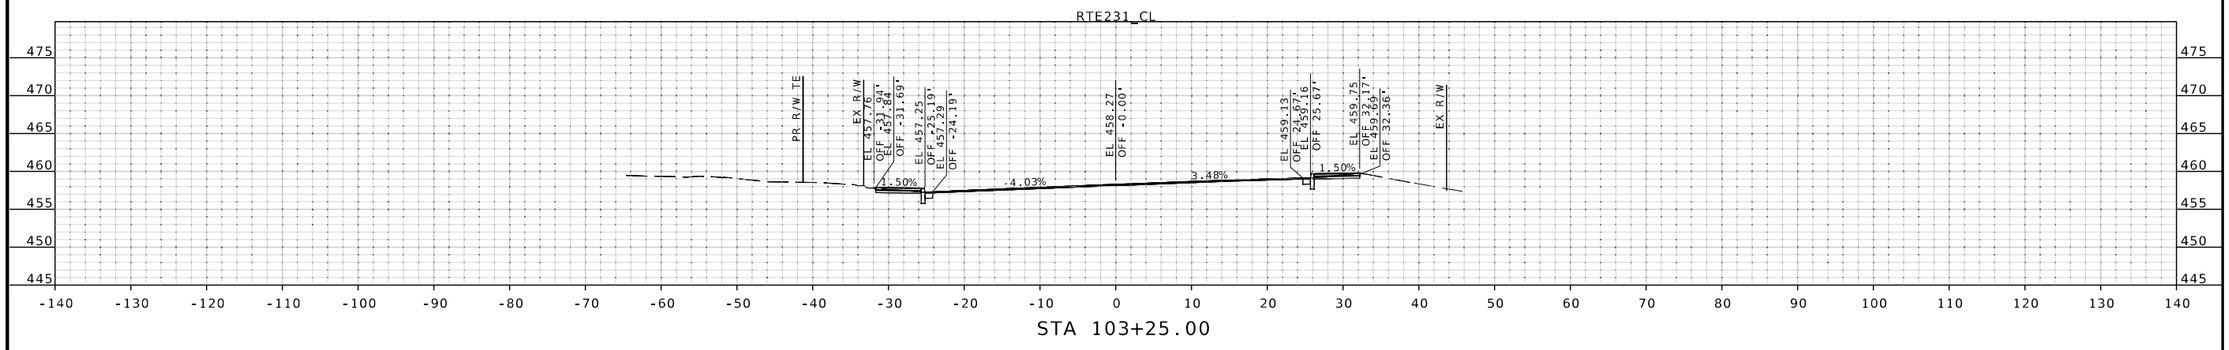

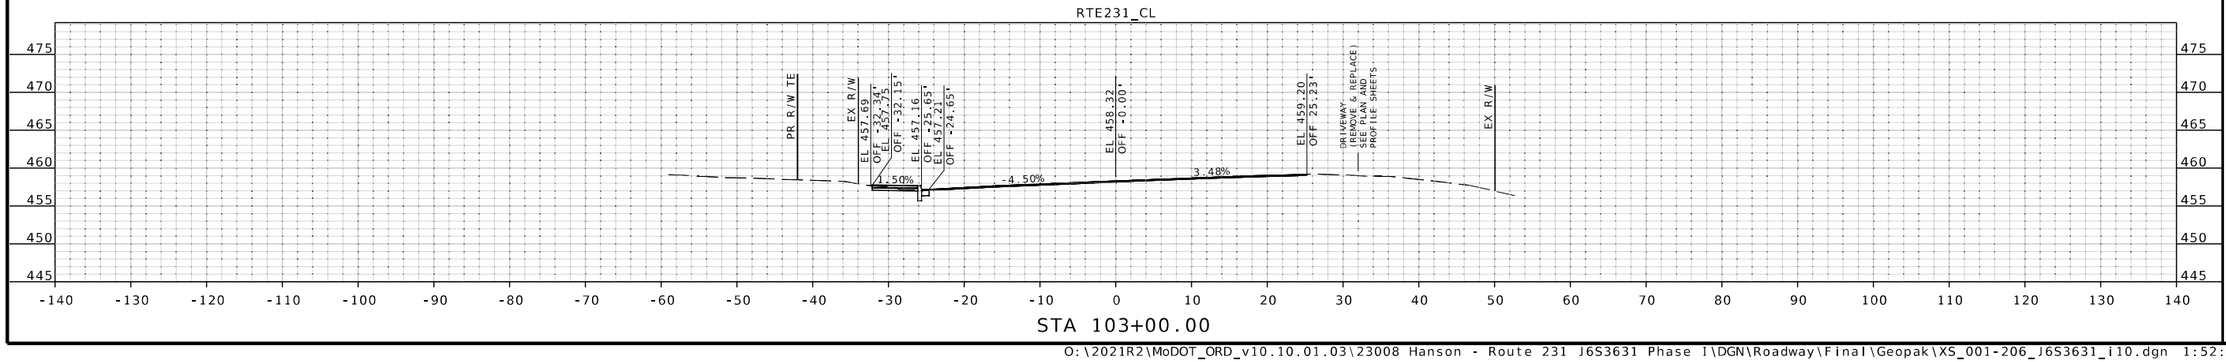

STATE OF MISSOURI
JOHN P. HUEBBE
NUMBER PE-2008019548
PROFESSIONAL ENGINEER
6/12/25
John P. Huebbe PE-2008019548
Discipline: Professional Engineer
John Huebbe

DATE PREPARED
6/12/2025

ROUTE	STATE
231	MO
DISTRICT	SHEET NO.
SL	120

COUNTY
ST LOUIS

JOB NO.
J6S3631

CONTRACT ID.
.

PROJECT NO.
.

BRIDGE NO.
.

DESCRIPTION	DATE
.	.
.	.
.	.
.	.
.	.
.	.
.	.
.	.

IF A SEAL IS PRESENT ON THIS SHEET IT HAS BEEN ELECTRONICALLY SEALED AND DATED.

MISSOURI HIGHWAYS AND TRANSPORTATION COMMISSION
105 WEST CAPITOL
JEFFERSON CITY, MO 65102
1-888-ASK-MODOT (1-888-275-6636)

EFK•Moen
Civil Engineering Design
13523 Barrett Parkway Dr
Suite 250
St. Louis, MO 63021
Phone 314-394-3100
Fax 314-394-3199
Missouri Certificate of Authority: 001578

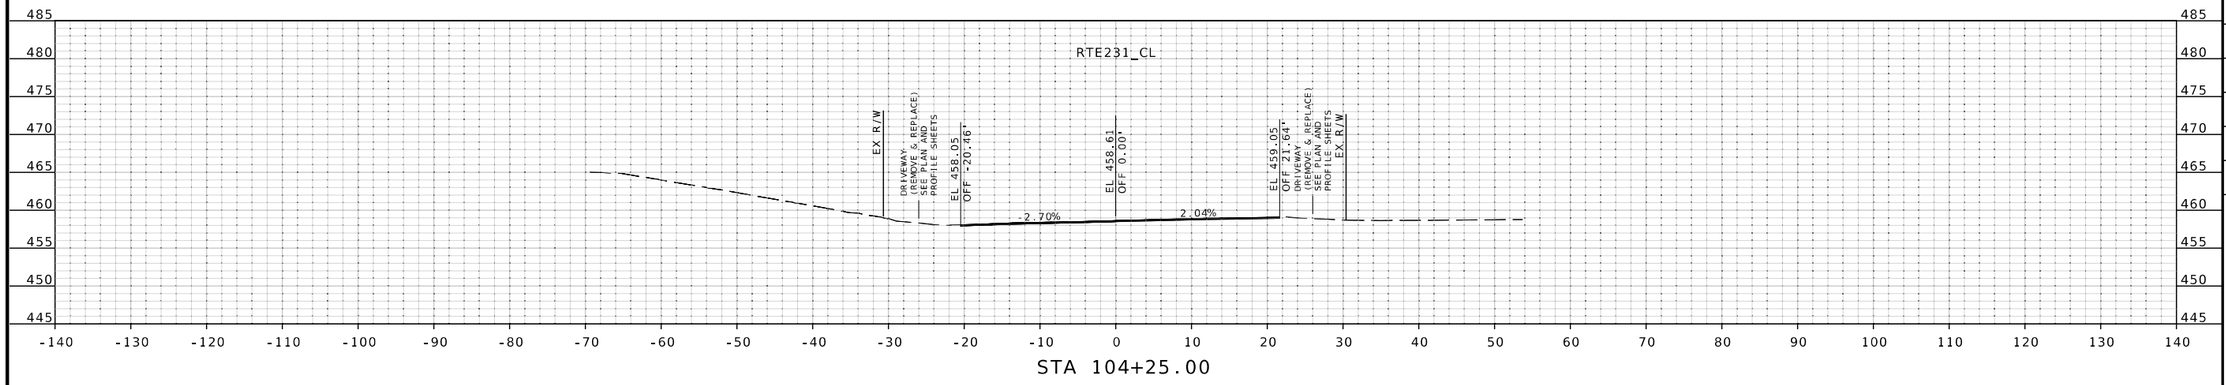

STA 104+25.00

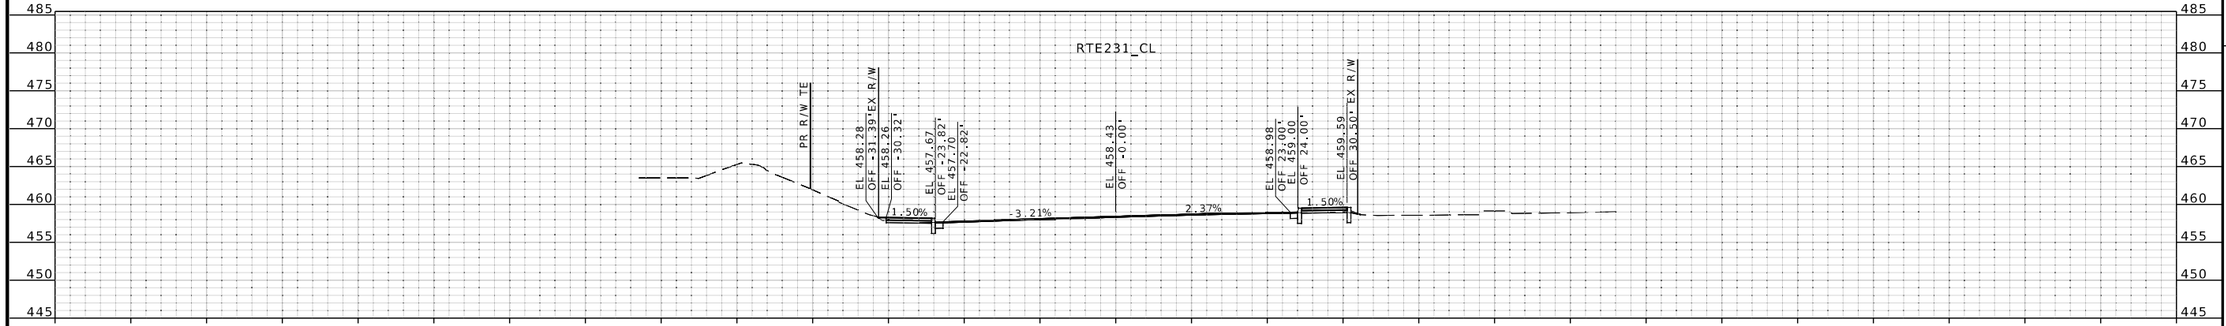

STA 104+00.00

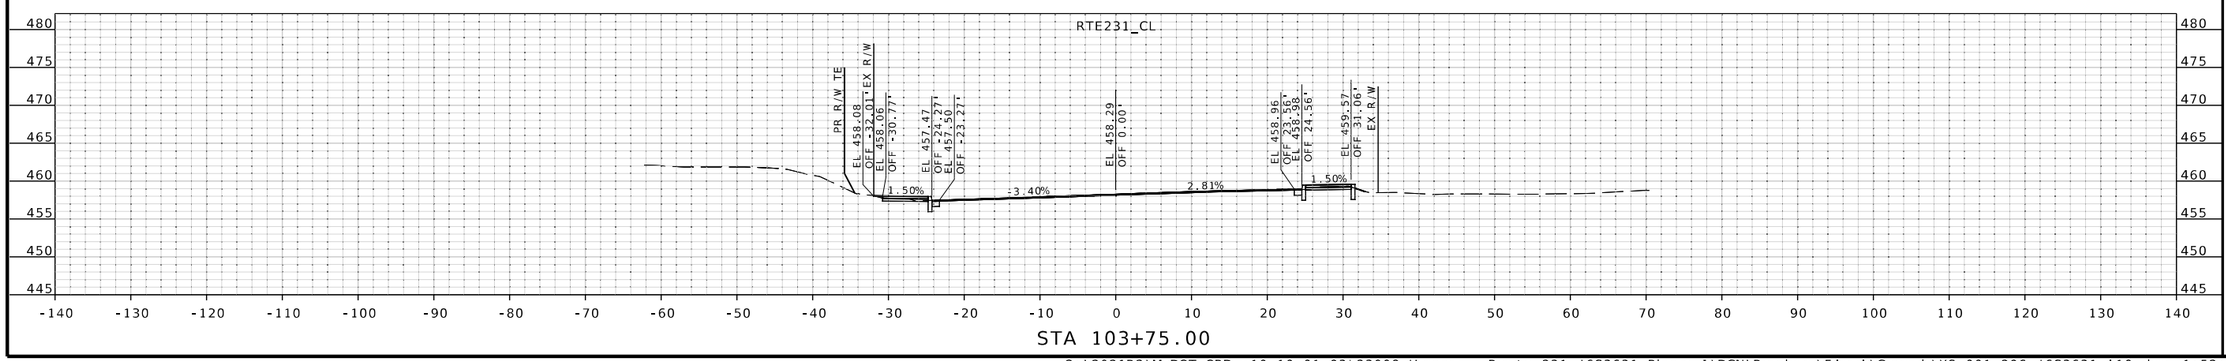

STA 103+75.00

STATE OF MISSOURI
JOHN P. HUEBBE
NUMBER PE-2008019548
PROFESSIONAL ENGINEER
6.12.25
John P. Huebbe PE-2008019548
Discipline: Professional Engineer
John Huebbe

DATE PREPARED
6/12/2025

ROUTE	STATE
231	MO
DISTRICT	SHEET NO.
SL	121

COUNTY
ST LOUIS

JOB NO.
J6S3631

CONTRACT ID.
.

PROJECT NO.
.

BRIDGE NO.
.

IF A SEAL IS PRESENT ON THIS SHEET IT HAS BEEN ELECTRONICALLY SEALED AND DATED.

DESCRIPTION	DATE
.	.
.	.
.	.
.	.
.	.
.	.
.	.
.	.

MISSOURI HIGHWAYS AND TRANSPORTATION COMMISSION
105 WEST CAPITOL
JEFFERSON CITY, MO 65102
1-888-ASK-MODOT (1-888-275-6636)

EFK•Moen
Civil Engineering Design
13523 Barrett Parkway Dr
Suite 250
St. Louis, MO 63021
Phone 314-394-3100
Fax 314-394-3199
Missouri Certificate of Authority: 001578

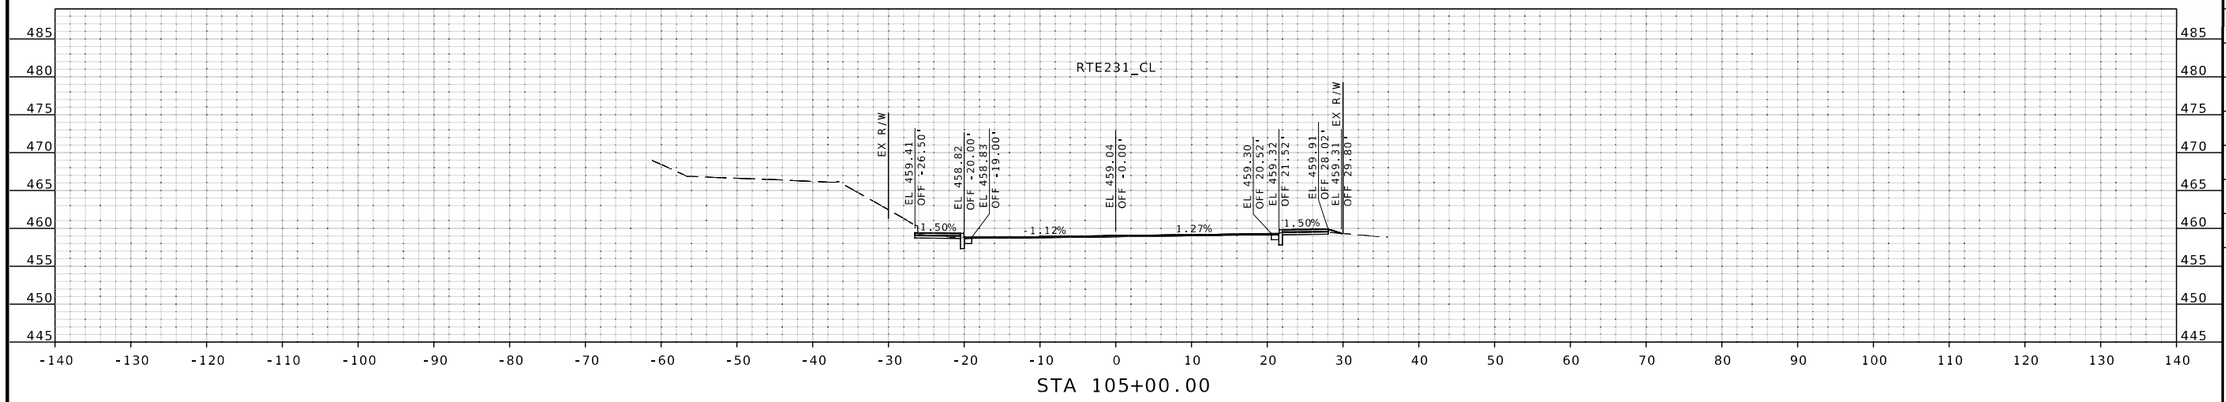

STA 105+00.00

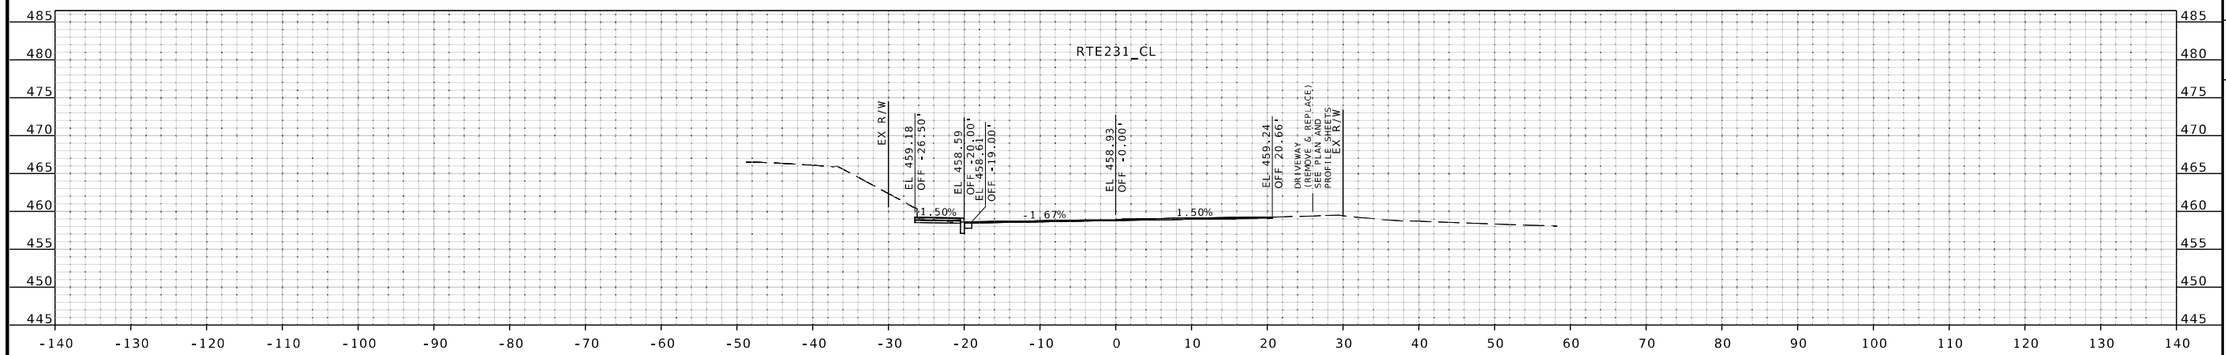

STA 104+75.00

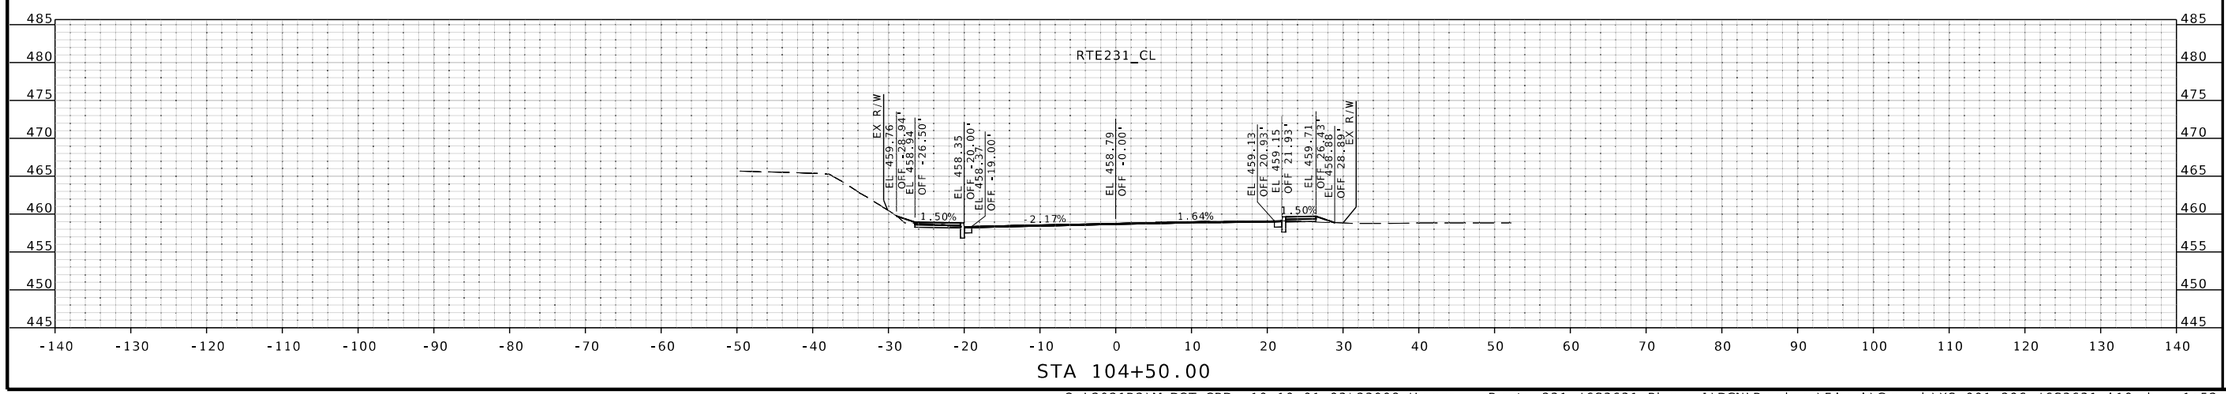

STA 104+50.00

STATE OF MISSOURI
JOHN P. HUEBBE
NUMBER PE-2008019548
PROFESSIONAL ENGINEER
6/12/25
John P. Huebbe PE-2008019548
Discipline: Professional Engineer
John Huebbe

DATE PREPARED
6/12/2025

ROUTE	STATE
231	MO
DISTRICT	SHEET NO.
SL	122

COUNTY
ST LOUIS

JOB NO.
J6S3631

CONTRACT ID.
.

PROJECT NO.
.

BRIDGE NO.
.

DESCRIPTION	DATE
.	.
.	.
.	.
.	.
.	.
.	.
.	.
.	.

IF A SEAL IS PRESENT ON THIS SHEET IT HAS BEEN ELECTRONICALLY SEALED AND DATED.

MISSOURI HIGHWAYS AND TRANSPORTATION COMMISSION

105 WEST CAPITOL
JEFFERSON CITY, MO 65102
1-888-ASK-MODOT (1-888-275-6636)

EFK•Moen
Civil Engineering Design
13523 Barrett Parkway Dr
Suite 250
St. Louis, MO 63021
Phone 314-394-3100
Fax 314-394-3199
Missouri Certificate of Authority: 001578

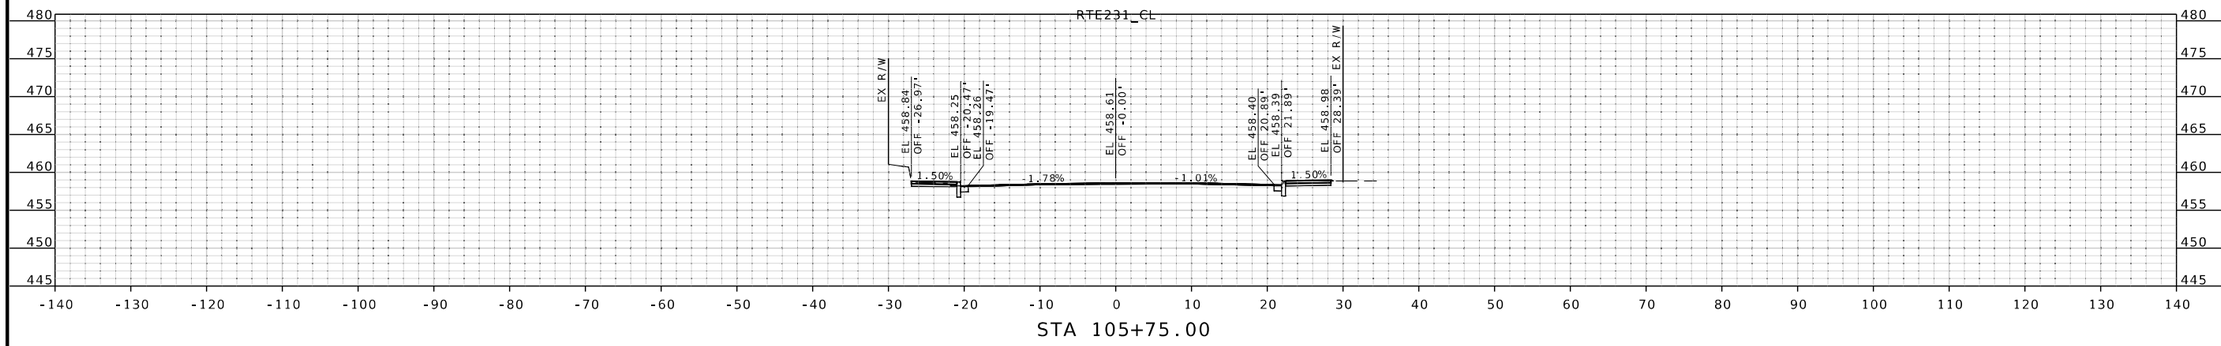

STA 105+75.00

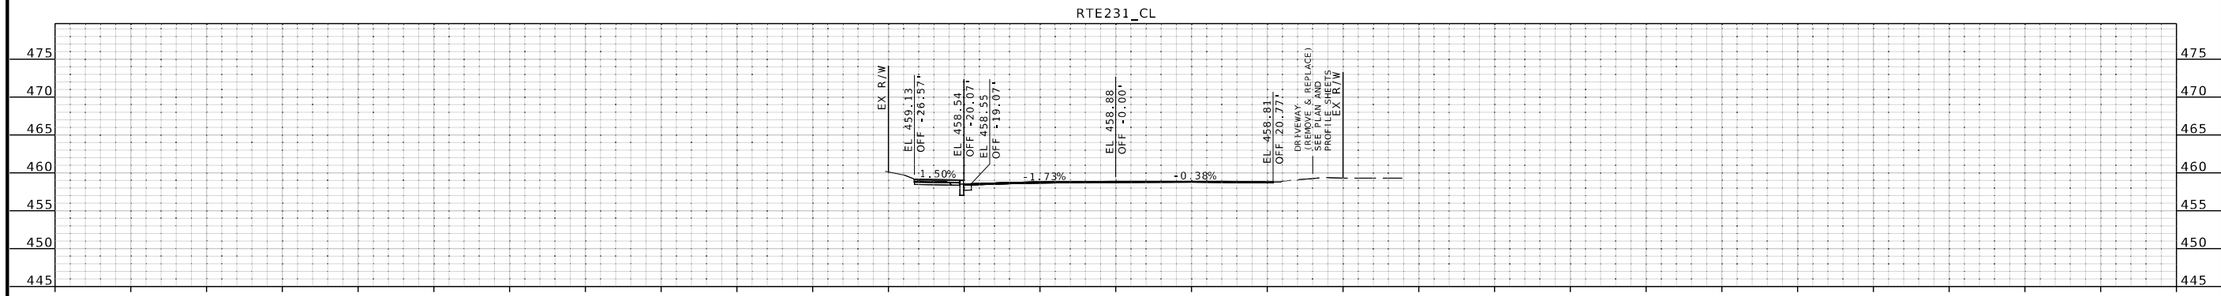

STA 105+50.00

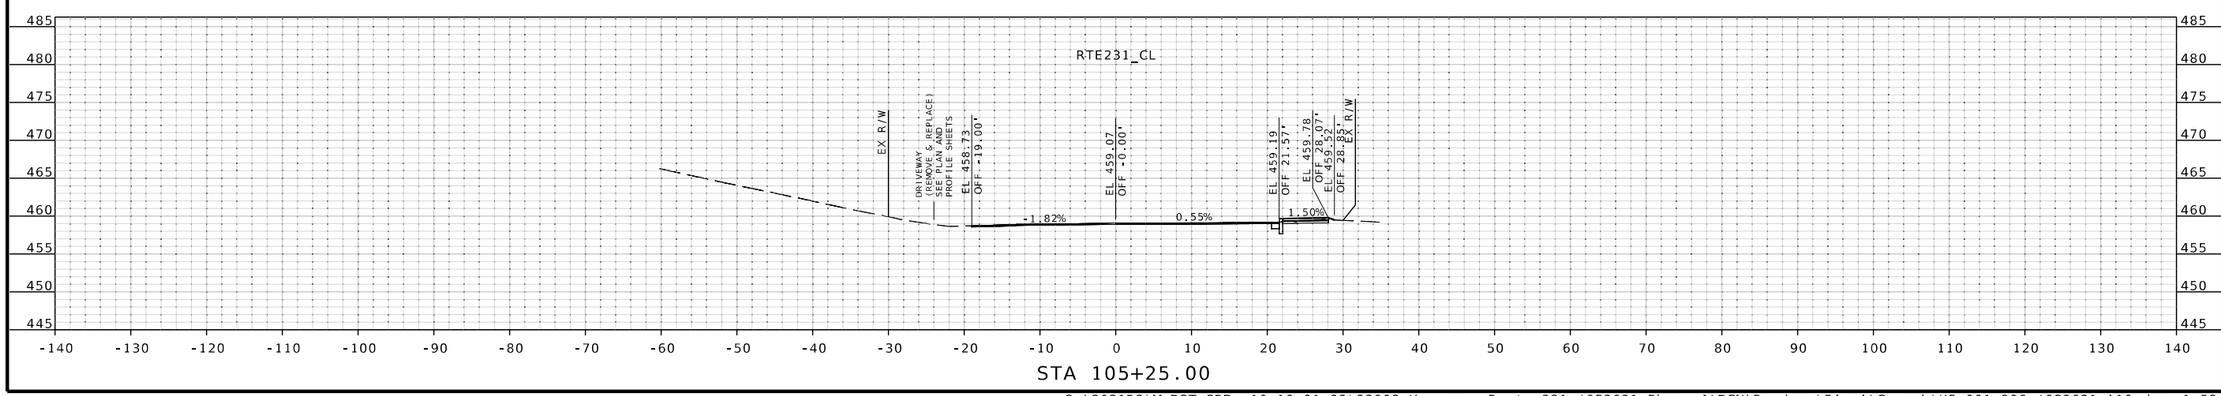

STA 105+25.00

STATE OF MISSOURI
JOHN P. HUEBBE
NUMBER PE-2008019548
PROFESSIONAL ENGINEER
6/12/25
John P. Huebbe PE-2008019548
Discipline: Professional Engineer
John Huebbe

DATE PREPARED
6/12/2025

ROUTE	STATE
231	MO
DISTRICT	SHEET NO.
SL	123

COUNTY
ST LOUIS

JOB NO.
J6S3631

CONTRACT ID.
.

PROJECT NO.
.

BRIDGE NO.
.

DESCRIPTION	DATE
.	.
.	.
.	.
.	.
.	.
.	.
.	.
.	.

IF A SEAL IS PRESENT ON THIS SHEET IT HAS BEEN ELECTRONICALLY SEALED AND DATED.

MISSOURI HIGHWAYS AND TRANSPORTATION COMMISSION
105 WEST CAPITOL
JEFFERSON CITY, MO 65102
1-888-ASK-MODOT (1-888-275-6636)

EFK•Moen
Civil Engineering Design
13523 Barrett Parkway Dr
Suite 250
St. Louis, MO 63021
Phone 314-394-3100
Fax 314-394-3199
Missouri Certificate of Authority: 001578

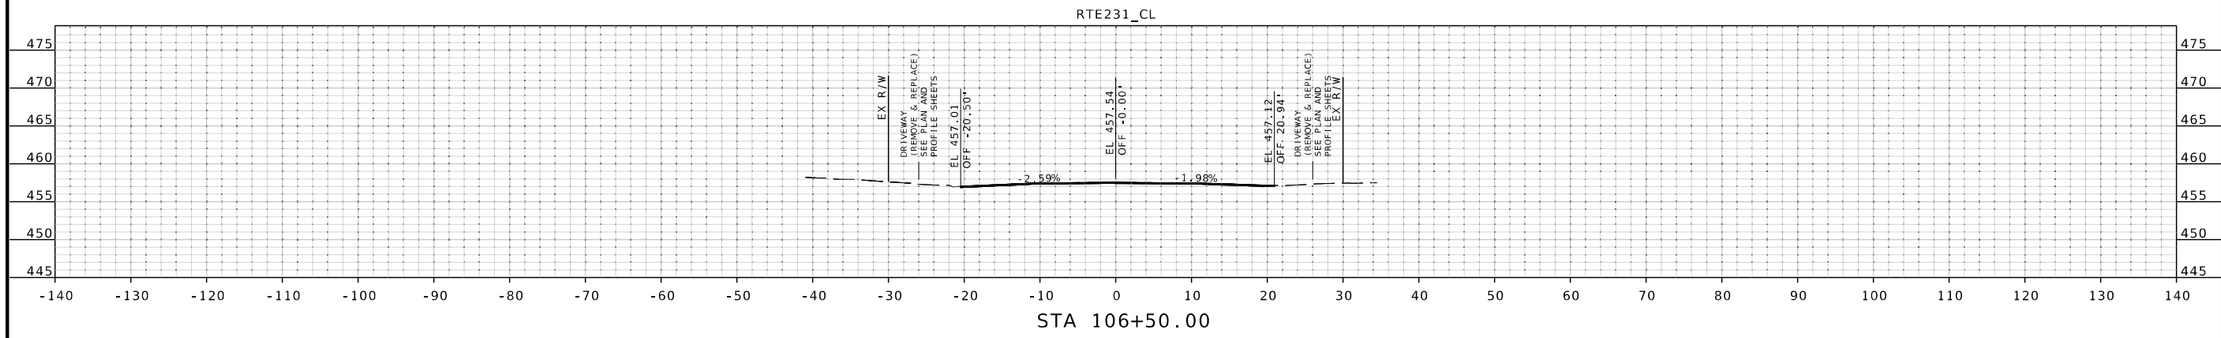

STA 106+50.00

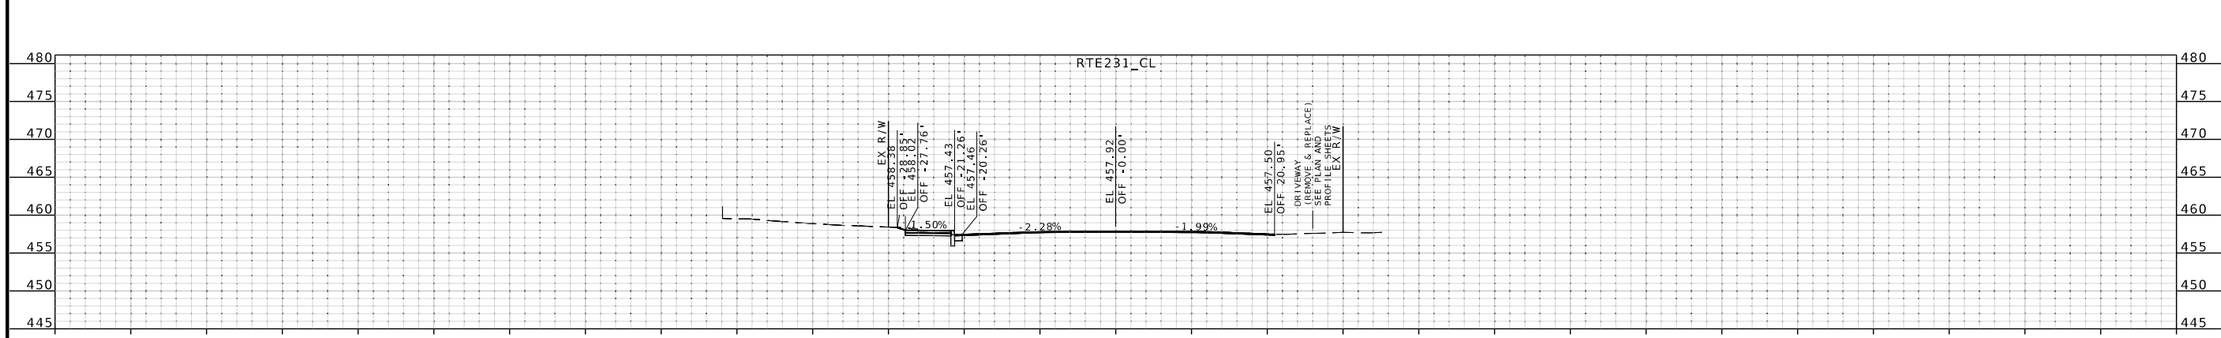

STA 106+25.00

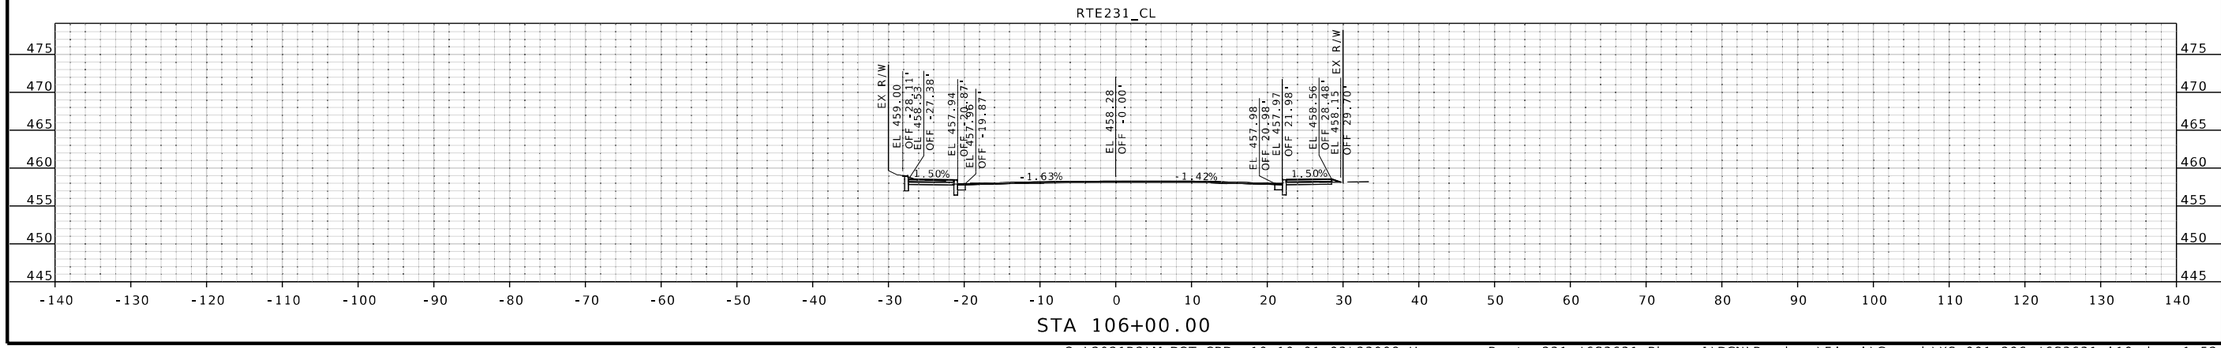

STA 106+00.00

STATE OF MISSOURI
JOHN P. HUEBBE
NUMBER PE-2008019548
PROFESSIONAL ENGINEER
6/12/25
John P. Huebbe PE-2008019548
Discipline: Professional Engineer

DATE PREPARED
6/12/2025

ROUTE	STATE
231	MO
DISTRICT	SHEET NO.
SL	124

COUNTY
ST LOUIS

JOB NO.
J6S3631

CONTRACT ID.
.

PROJECT NO.
.

BRIDGE NO.
.

DESCRIPTION	DATE
.	.
.	.
.	.
.	.
.	.
.	.
.	.
.	.

IF A SEAL IS PRESENT ON THIS SHEET IT HAS BEEN ELECTRONICALLY SEALED AND DATED.

MISSOURI HIGHWAYS AND TRANSPORTATION COMMISSION

105 WEST CAPITOL
JEFFERSON CITY, MO 65102
1-888-ASK-MODOT (1-888-275-6636)

EFK•Moen
Civil Engineering Design
13523 Barrett Parkway Dr
Suite 250
St. Louis, MO 63021
Phone 314-394-3100
Fax 314-394-3199
Missouri Certificate of Authority: 001578

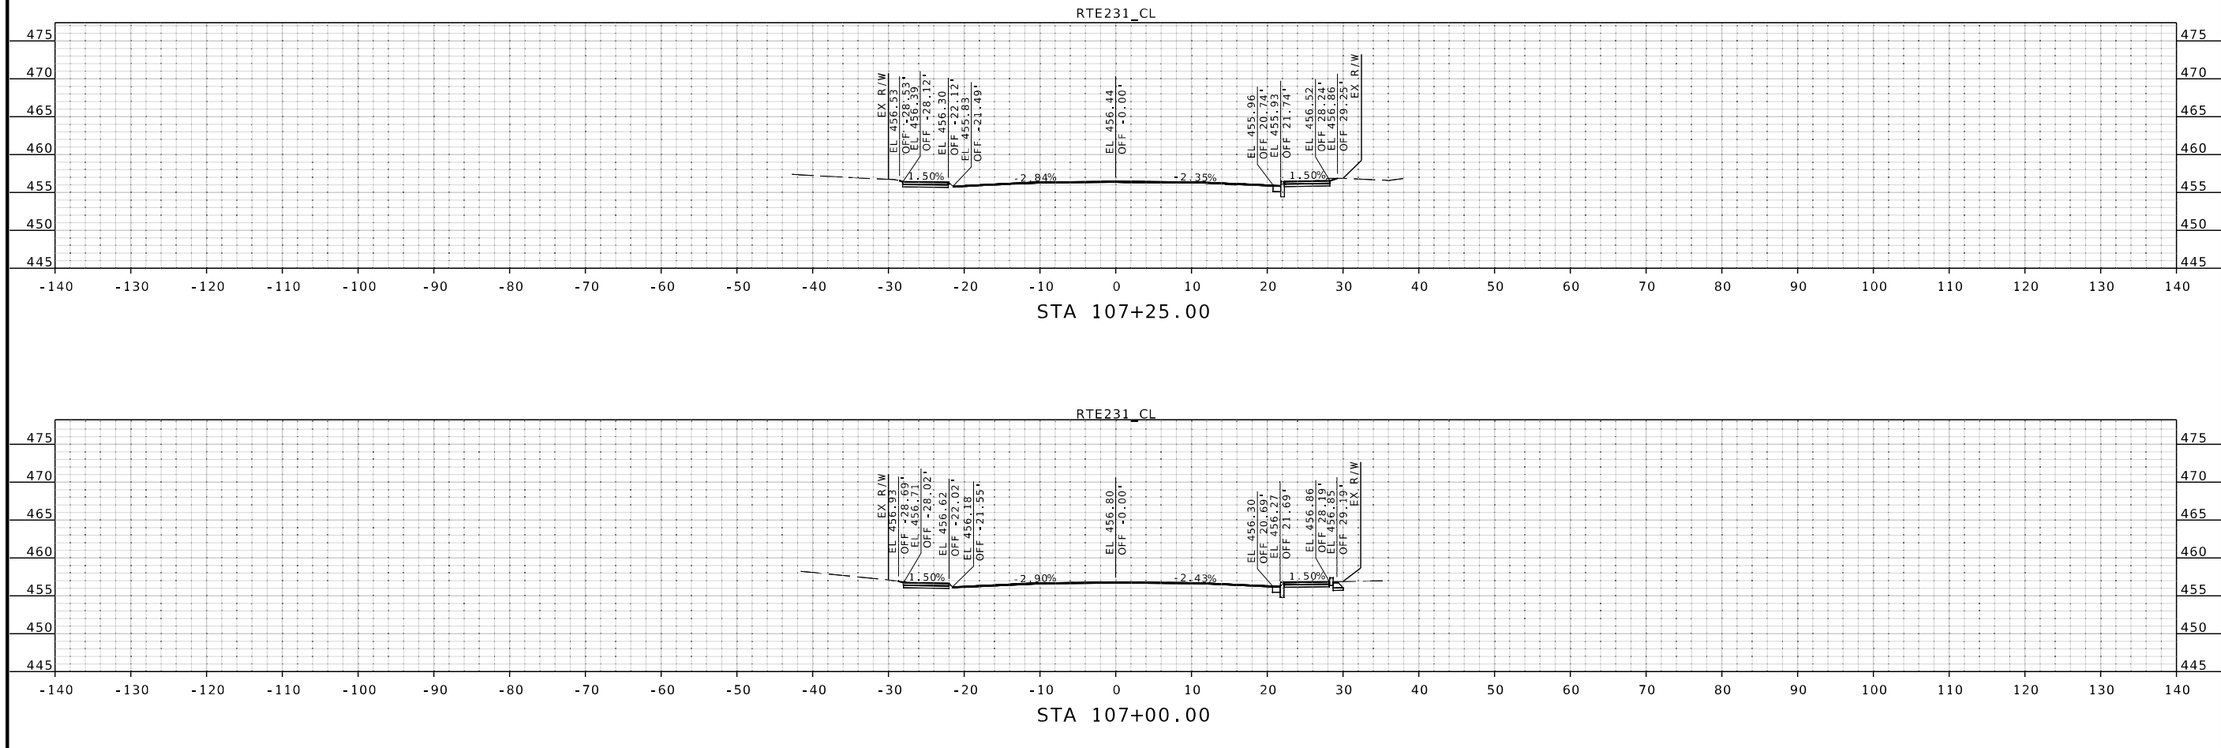

JOHN P. HUEBBE
NUMBER PE-2008019548
PROFESSIONAL ENGINEER
STATE OF MISSOURI
6/12/25
John P. Huebbe PE-2008019548
Discipline: Professional Engineer

DATE PREPARED
6/12/2025

ROUTE	STATE
231	MO
DISTRICT	SHEET NO.
SL	125

COUNTY
ST LOUIS

JOB NO.
J6S3631

CONTRACT ID.
.

PROJECT NO.
.

BRIDGE NO.
.

DESCRIPTION	DATE
.	.
.	.
.	.
.	.
.	.
.	.
.	.
.	.

IF A SEAL IS PRESENT ON THIS SHEET IT HAS BEEN ELECTRONICALLY SEALED AND DATED.

MISSOURI HIGHWAYS AND TRANSPORTATION COMMISSION
105 WEST CAPITOL
JEFFERSON CITY, MO 65102
1-888-ASK-MODOT (1-888-275-6636)

EFK•Moen
Civil Engineering Design
13523 Barrett Parkway Dr
Suite 250
St. Louis, MO 63021
Phone 314-394-3100
Fax 314-394-3199
Missouri Certificate of Authority: 001578

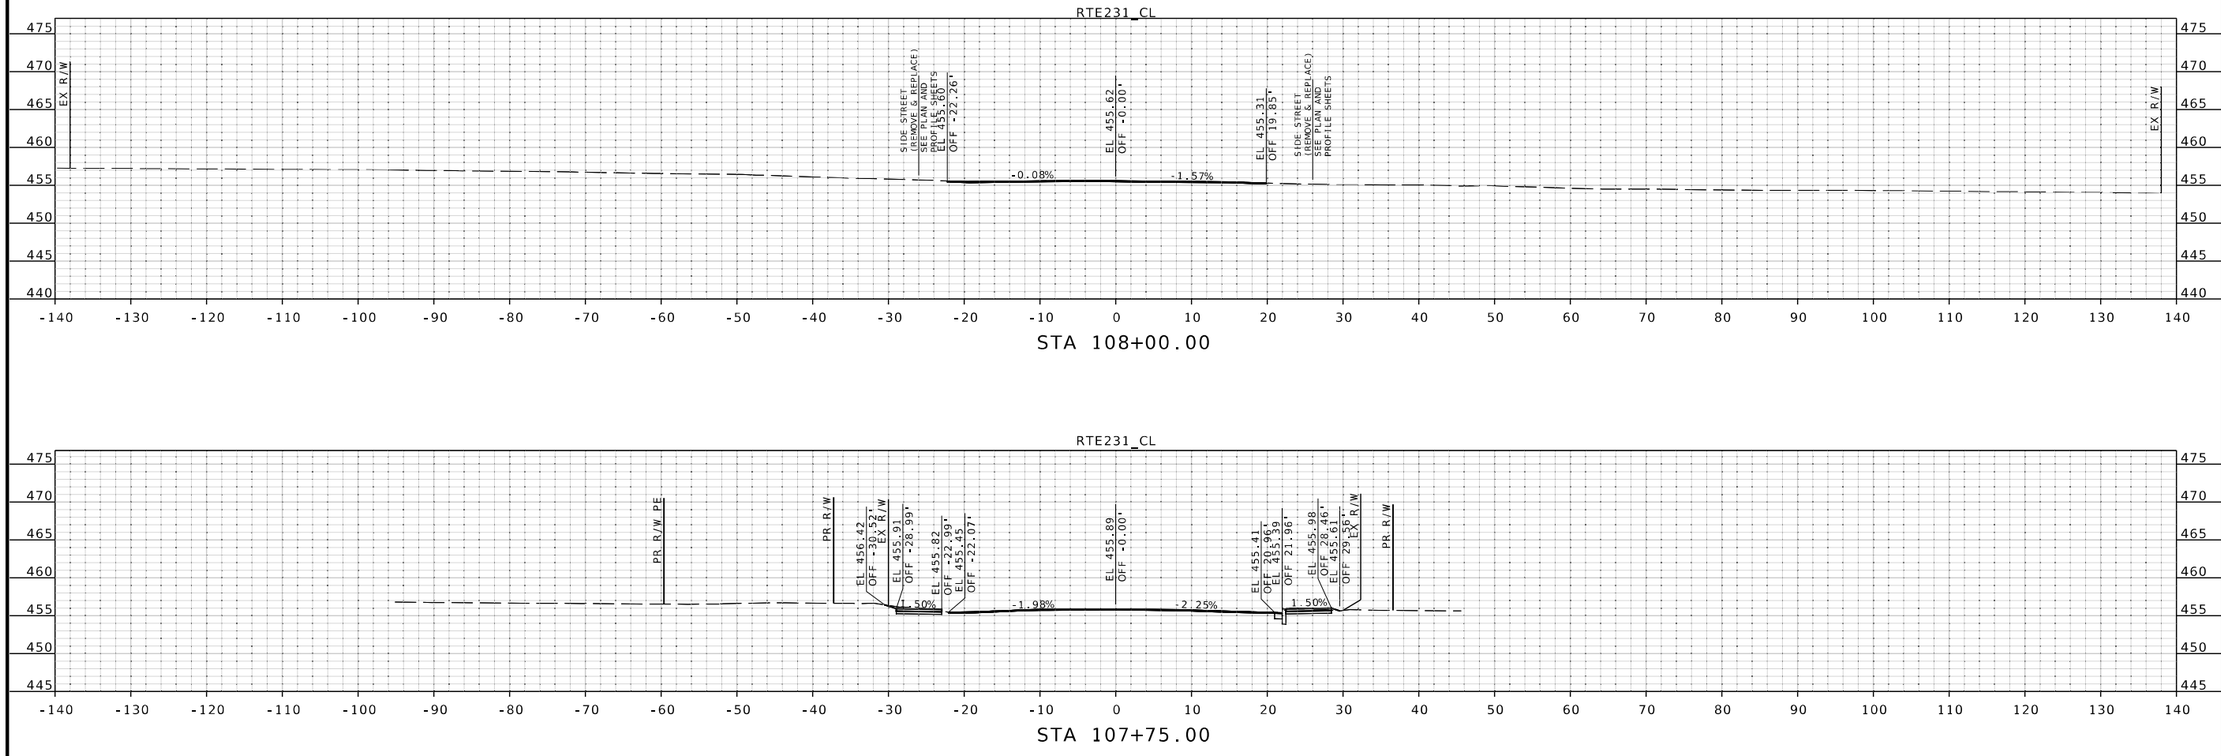

IF A SEAL IS PRESENT ON THIS SHEET IT HAS BEEN ELECTRONICALLY SEALED AND DATED.

STATE OF MISSOURI
JOHN P. HUEBBE
NUMBER PE-2008019548
PROFESSIONAL ENGINEER

6/12/25

John P. Huebbe PE-2008019548
Discipline: Professional Engineer

DATE PREPARED
6/12/2025

ROUTE	STATE
231	MO
DISTRICT	SHEET NO.
SL	126

COUNTY
ST LOUIS

JOB NO.
J6S3631

CONTRACT ID.
.

PROJECT NO.
.

BRIDGE NO.
.

DESCRIPTION	DATE
.	.
.	.
.	.
.	.
.	.
.	.
.	.
.	.

MISSOURI HIGHWAYS AND TRANSPORTATION COMMISSION

105 WEST CAPITOL
JEFFERSON CITY, MO 65102
1-888-ASK-MODOT (1-888-275-6636)

EFK•Moen
Civil Engineering Design
13523 Barrett Parkway Dr
Suite 250
St. Louis, MO 63021
Phone 314-394-3100
Fax 314-394-3199
Missouri Certificate of Authority: 001578

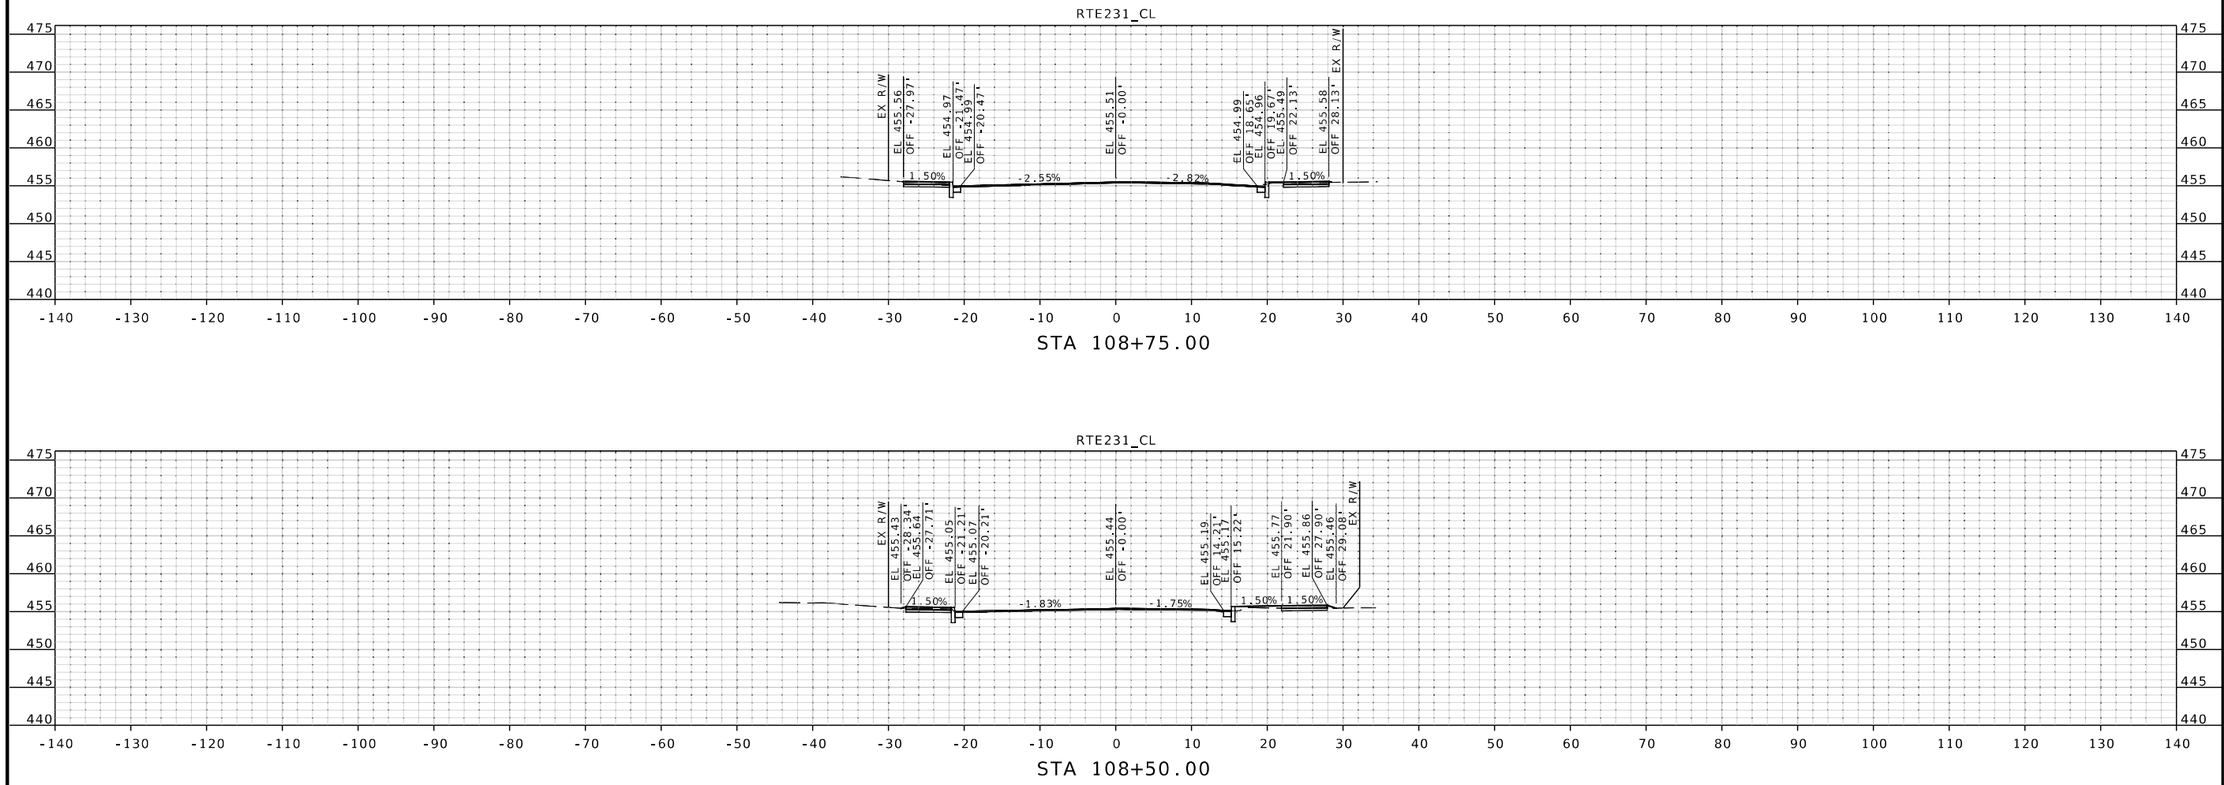

IF A SEAL IS PRESENT ON THIS SHEET IT HAS BEEN ELECTRONICALLY SEALED AND DATED.

STATE OF MISSOURI
JOHN P. HUEBBE
NUMBER PE-2008019548
PROFESSIONAL ENGINEER

6/12/25
John P. Huebbe PE-2008019548
Discipline: Professional Engineer

DATE PREPARED
6/12/2025

ROUTE	STATE
231	MO
DISTRICT	SHEET NO.
SL	127

COUNTY
ST LOUIS

JOB NO.
J6S3631

CONTRACT ID.
.

PROJECT NO.
.

BRIDGE NO.
.

DESCRIPTION	DATE
.	.
.	.
.	.
.	.
.	.
.	.
.	.
.	.

MISSOURI HIGHWAYS AND TRANSPORTATION COMMISSION
105 WEST CAPITOL
JEFFERSON CITY, MO 65102
1-888-ASK-MODOT (1-888-275-6636)

EFK•Moen
Civil Engineering Design
13523 Barrett Parkway Dr
Suite 250
St. Louis, MO 63021
Phone 314-394-3100
Fax 314-394-3199
Missouri Certificate of Authority: 001578

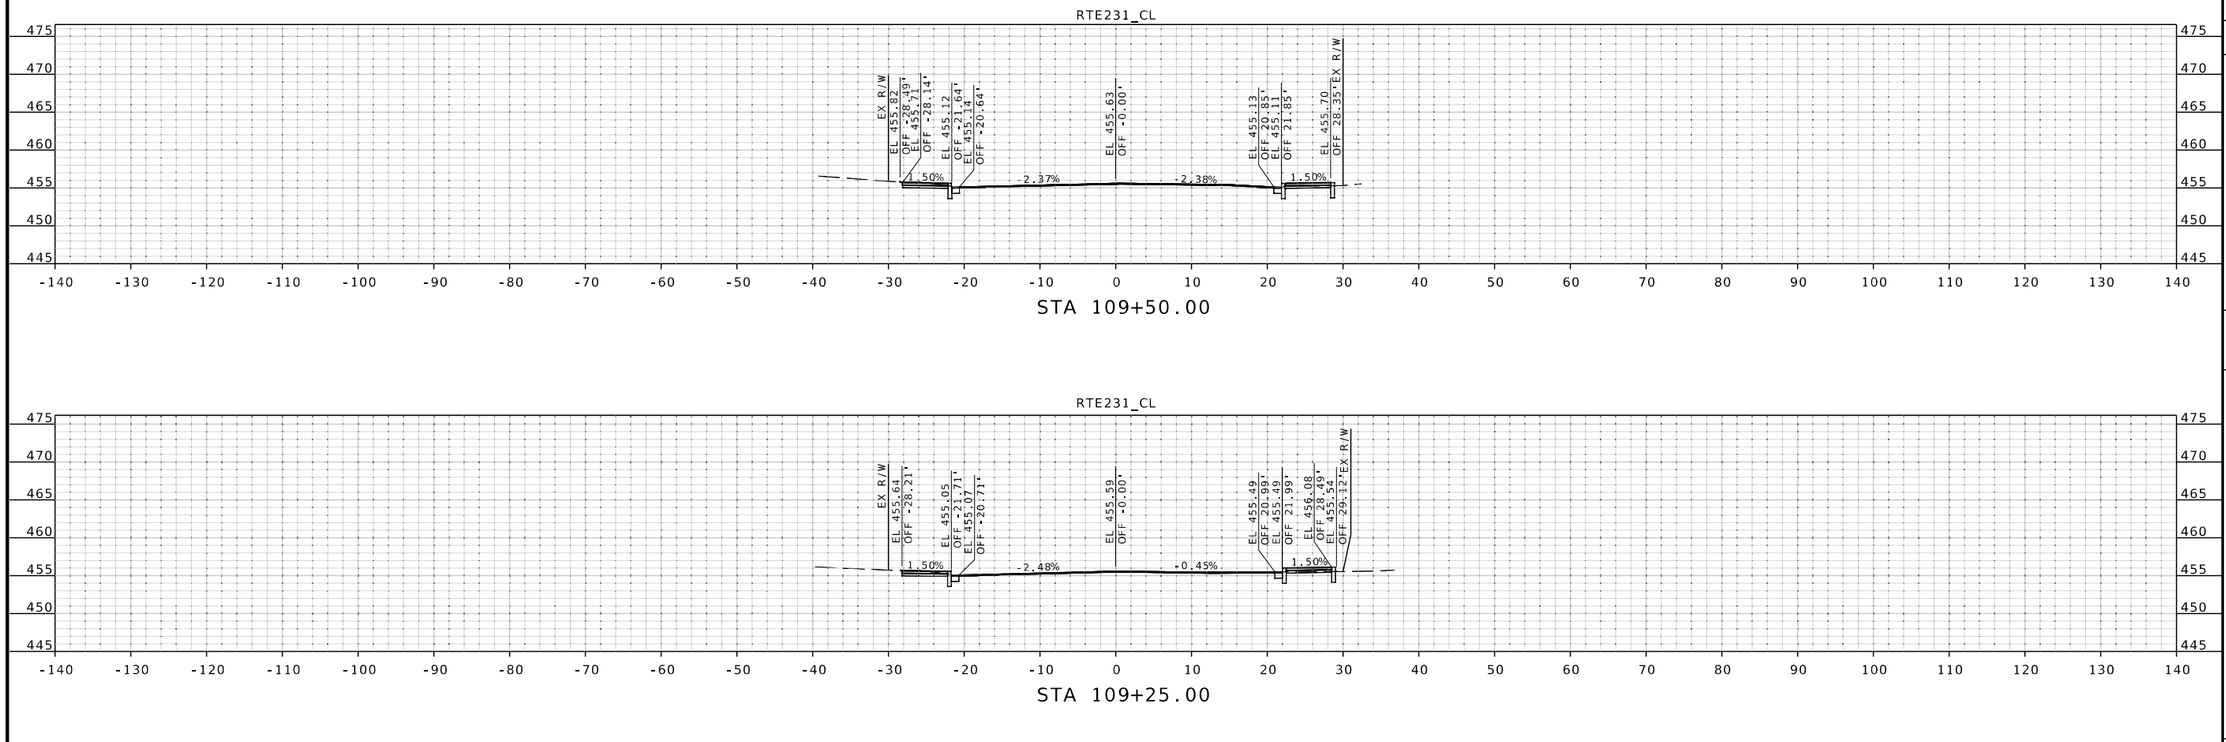

STATE OF MISSOURI
JOHN P. HUEBBE
NUMBER PE-2008019548
PROFESSIONAL ENGINEER
6/12/25
John P. Huebbe PE-2008019548
Discipline: Professional Engineer
John Huebbe

DATE PREPARED
6/12/2025

ROUTE	STATE
231	MO
DISTRICT	SHEET NO.
SL	128

COUNTY
ST LOUIS

JOB NO.
J6S3631

CONTRACT ID.
.

PROJECT NO.
.

BRIDGE NO.
.

DESCRIPTION	DATE
.	.
.	.
.	.
.	.
.	.
.	.
.	.
.	.

IF A SEAL IS PRESENT ON THIS SHEET IT HAS BEEN ELECTRONICALLY SEALED AND DATED.

MISSOURI HIGHWAYS AND TRANSPORTATION COMMISSION
105 WEST CAPITOL
JEFFERSON CITY, MO 65102
1-888-ASK-MODOT (1-888-275-6636)

EFK•Moen
Civil Engineering Design
13523 Barrett Parkway Dr
Suite 250
St. Louis, MO 63021
Phone 314-394-3100
Fax 314-394-3199
Missouri Certificate of Authority: 001578

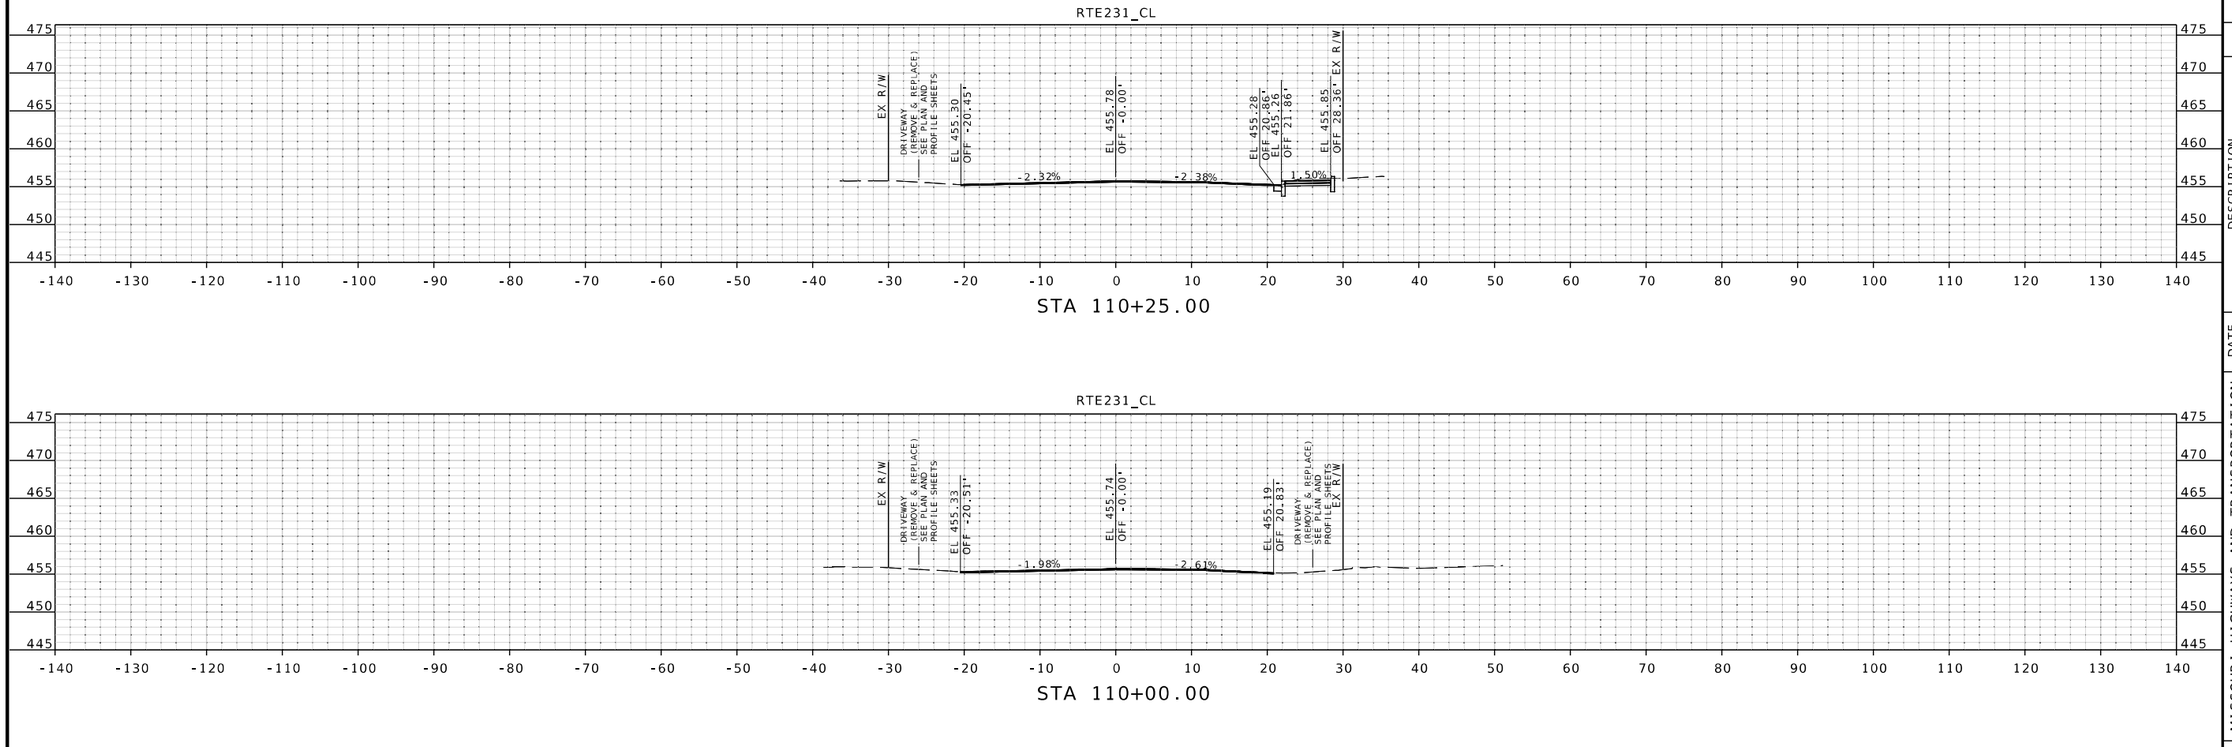

STATE OF MISSOURI
JOHN P. HUEBBE
NUMBER PE-2008019548
PROFESSIONAL ENGINEER
6/12/25
John P. Huebbe PE-2008019548
Discipline: Professional Engineer

DATE PREPARED
6/12/2025

ROUTE	STATE
231	MO
DISTRICT	SHEET NO.
SL	129

COUNTY
ST LOUIS

JOB NO.
J6S3631

CONTRACT ID.
.

PROJECT NO.
.

BRIDGE NO.
.

DESCRIPTION	DATE
.	.
.	.
.	.
.	.
.	.
.	.
.	.
.	.

IF A SEAL IS PRESENT ON THIS SHEET IT HAS BEEN ELECTRONICALLY SEALED AND DATED.

MISSOURI HIGHWAYS AND TRANSPORTATION COMMISSION
105 WEST CAPITOL
JEFFERSON CITY, MO 65102
1-888-ASK-MODOT (1-888-275-6636)

EFK•Moen
Civil Engineering Design
13523 Barrett Parkway Dr
Suite 250
St. Louis, MO 63021
Phone 314-394-3100
Fax 314-394-3199
Missouri Certificate of Authority: 001578

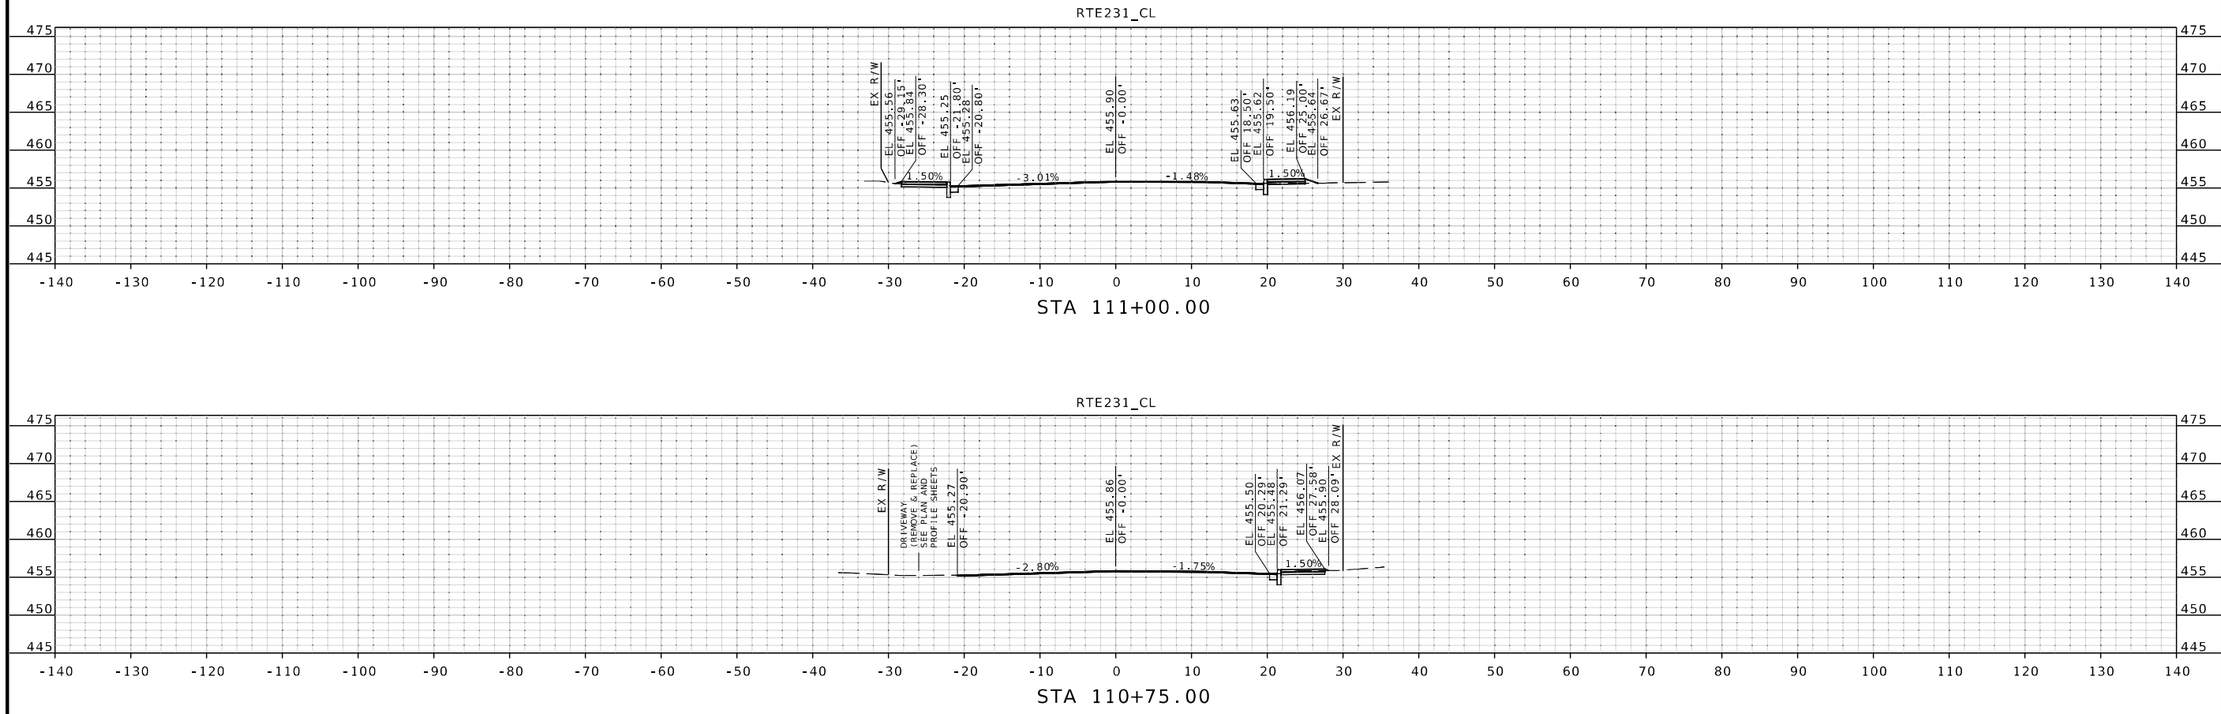

STATE OF MISSOURI
JOHN P. HUEBBE
NUMBER PE-2008019548
PROFESSIONAL ENGINEER
6/12/25
John P. Huebbe PE-2008019548
Discipline: Professional Engineer
John Huebbe

IF A SEAL IS PRESENT ON THIS SHEET IT HAS BEEN ELECTRONICALLY SEALED AND DATED.

DATE PREPARED
6/12/2025

ROUTE	STATE
231	MO
DISTRICT	SHEET NO.
SL	130

COUNTY
ST LOUIS

JOB NO.
J6S3631

CONTRACT ID.
.

PROJECT NO.
.

BRIDGE NO.
.

DATE	DESCRIPTION
.	.
.	.
.	.
.	.
.	.
.	.
.	.
.	.

MISSOURI HIGHWAYS AND TRANSPORTATION COMMISSION
105 WEST CAPITOL
JEFFERSON CITY, MO 65102
1-888-ASK-MODOT (1-888-275-6636)

EFK•Moen
Civil Engineering Design
13523 Barrett Parkway Dr
Suite 250
St. Louis, MO 63021
Phone 314-394-3100
Fax 314-394-3199
Missouri Certificate of Authority: 001578

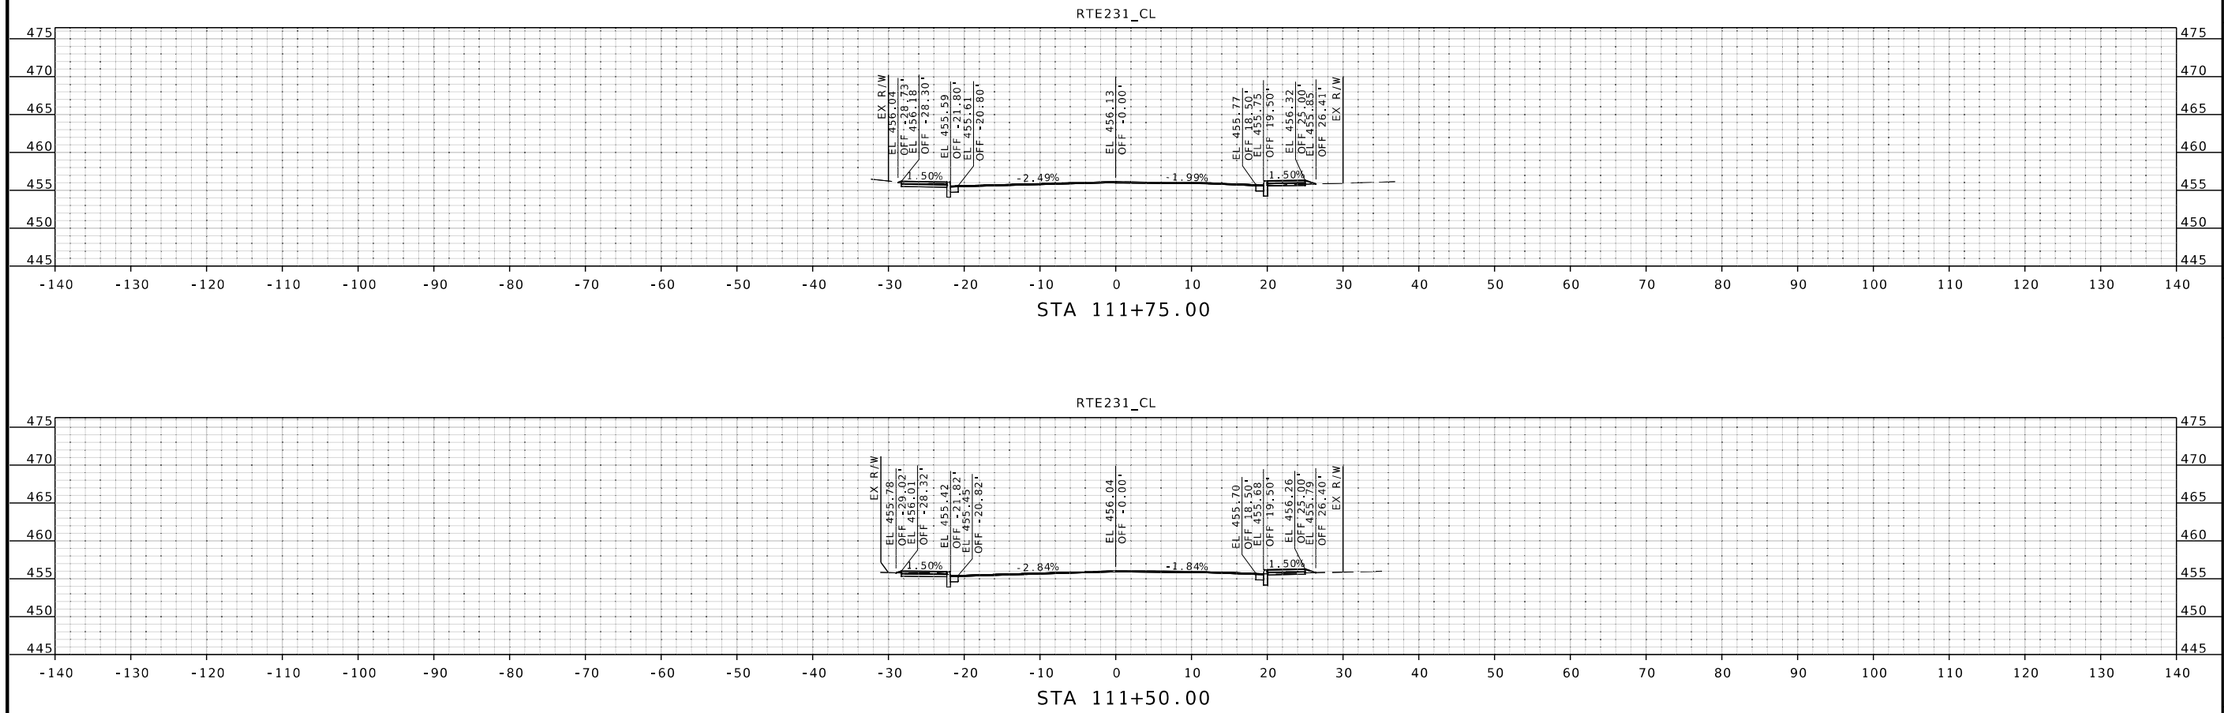

STATE OF MISSOURI
JOHN P. HUEBBE
NUMBER PE-2008019548
PROFESSIONAL ENGINEER
6/12/25
John P. Huebbe PE-2008019548
Discipline: Professional Engineer
John Huebbe

DATE PREPARED
6/12/2025

ROUTE	STATE
231	MO
DISTRICT	SHEET NO.
SL	131

COUNTY
ST LOUIS

JOB NO.
J6S3631

CONTRACT ID.
.

PROJECT NO.
.

BRIDGE NO.
.

DESCRIPTION	DATE
.	.
.	.
.	.
.	.
.	.
.	.
.	.
.	.

IF A SEAL IS PRESENT ON THIS SHEET IT HAS BEEN ELECTRONICALLY SEALED AND DATED.

MISSOURI HIGHWAYS AND TRANSPORTATION COMMISSION

105 WEST CAPITOL
JEFFERSON CITY, MO 65102
1-888-ASK-MODOT (1-888-275-6636)

EFK•Moen
Civil Engineering Design
13523 Barrett Parkway Dr
Suite 250
St. Louis, MO 63021
Phone 314-394-3100
Fax 314-394-3199
Missouri Certificate of Authority: 001578

O:\2021R2\MoDOT_ORD_v10.10.01.03\23008 Hanson - Route 231 J6S3631 Phase I\DGN\Roadway\Final\Geopak\XS_001-206_J6S3631_i10.dgn 1:53:06 PM 6/12/2025

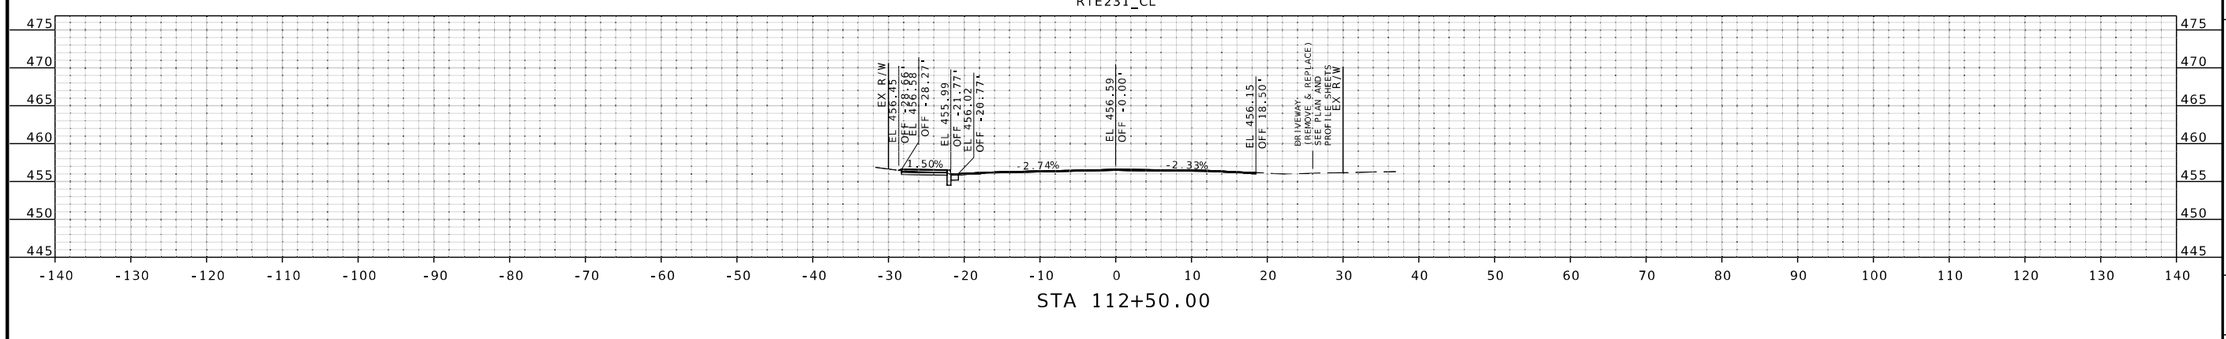

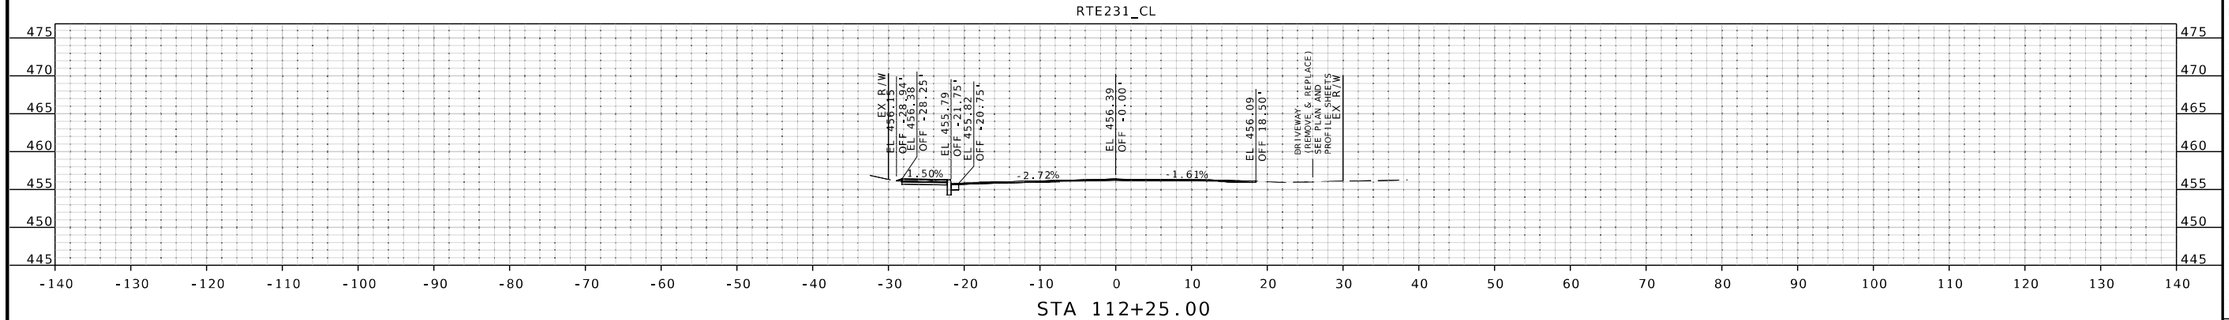

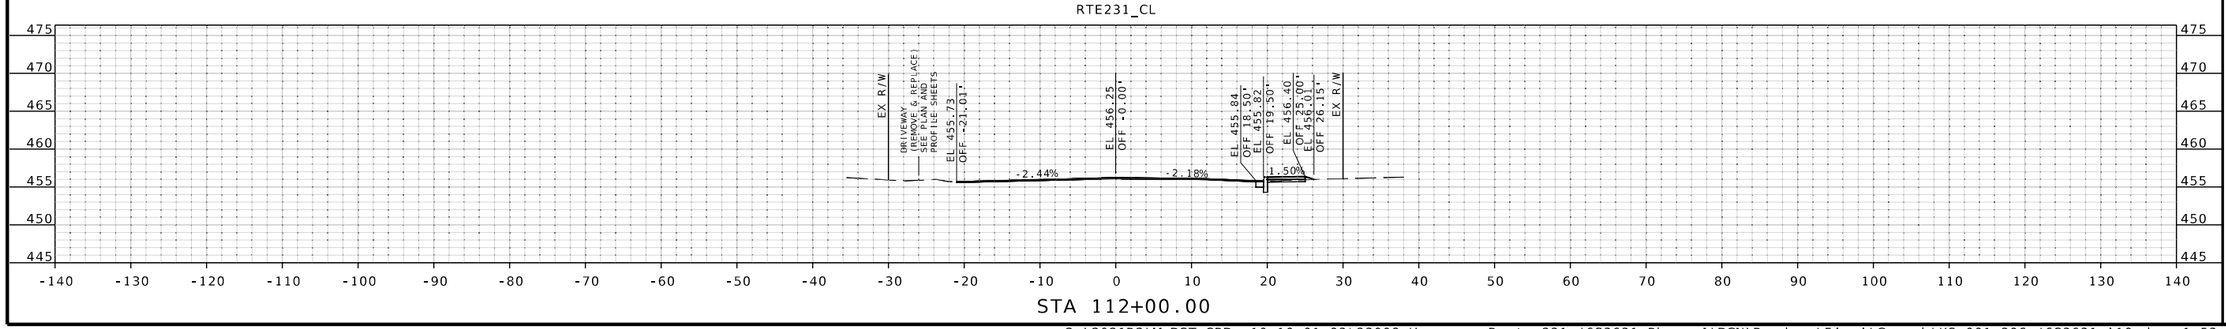

IF A SEAL IS PRESENT ON THIS SHEET IT HAS BEEN ELECTRONICALLY SEALED AND DATED.

STATE OF MISSOURI
JOHN P. HUEBBE
NUMBER PE-2008019548
PROFESSIONAL ENGINEER
6/12/25
John P. Huebbe PE-2008019548
Discipline: Professional Engineer
John Huebbe

DATE PREPARED
6/12/2025

ROUTE	STATE
231	MO
DISTRICT	SHEET NO.
SL	132

COUNTY
ST LOUIS

JOB NO.
J6S3631

CONTRACT ID.
.

PROJECT NO.
.

BRIDGE NO.
.

DESCRIPTION	DATE
.	.
.	.
.	.
.	.
.	.
.	.
.	.
.	.

MISSOURI HIGHWAYS AND TRANSPORTATION COMMISSION
105 WEST CAPITOL
JEFFERSON CITY, MO 65102
1-888-ASK-MODOT (1-888-275-6636)

EFK•Moen
Civil Engineering Design
13523 Barrett Parkway Dr
Suite 250
St. Louis, MO 63021
Phone 314-394-3100
Fax 314-394-3199
Missouri Certificate of Authority: 001578

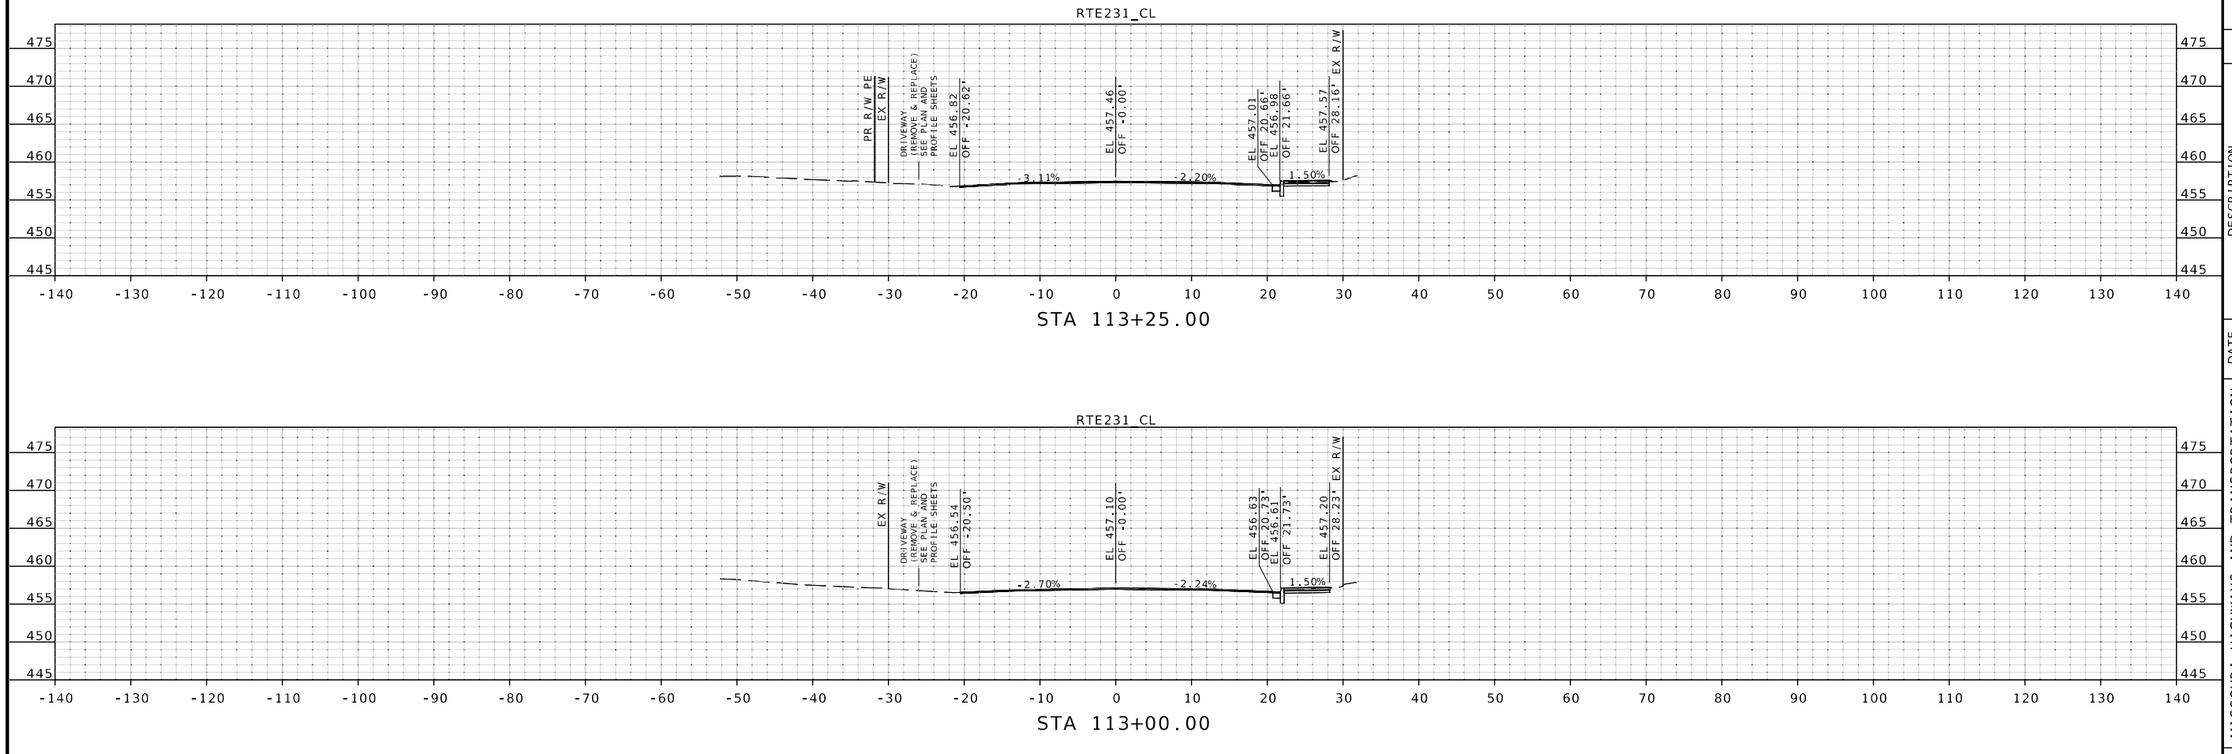

JOHN P. HUEBBE
NUMBER PE-2008019548
PROFESSIONAL ENGINEER
STATE OF MISSOURI

6/12/25
John P. Huebbe PE-2008019548
Discipline: Professional Engineer

DATE PREPARED
6/12/2025

ROUTE	STATE
231	MO
DISTRICT	SHEET NO.
SL	133

COUNTY
ST LOUIS

JOB NO.
J6S3631

CONTRACT ID.
.

PROJECT NO.
.

BRIDGE NO.
.

DESCRIPTION	DATE
.	.
.	.
.	.
.	.
.	.
.	.
.	.
.	.

MISSOURI HIGHWAYS AND TRANSPORTATION COMMISSION
105 WEST CAPITOL
JEFFERSON CITY, MO 65102
1-888-ASK-MODOT (1-888-275-6636)

EFK•Moen
Civil Engineering Design
13523 Barrett Parkway Dr
Suite 250
St. Louis, MO 63021
Phone 314-394-3100
Fax 314-394-3199
Missouri Certificate of Authority: 001578

IF A SEAL IS PRESENT ON THIS SHEET IT HAS BEEN ELECTRONICALLY SEALED AND DATED.

O:\2021R2\MoDOT_ORD_v10.10.01.03\23008 Hanson - Route 231 J6S3631 Phase I\DGN\Roadway\Final\Geopak\XS_001-206_J6S3631_i10.dgn 1:53:17 PM 6/12/2025

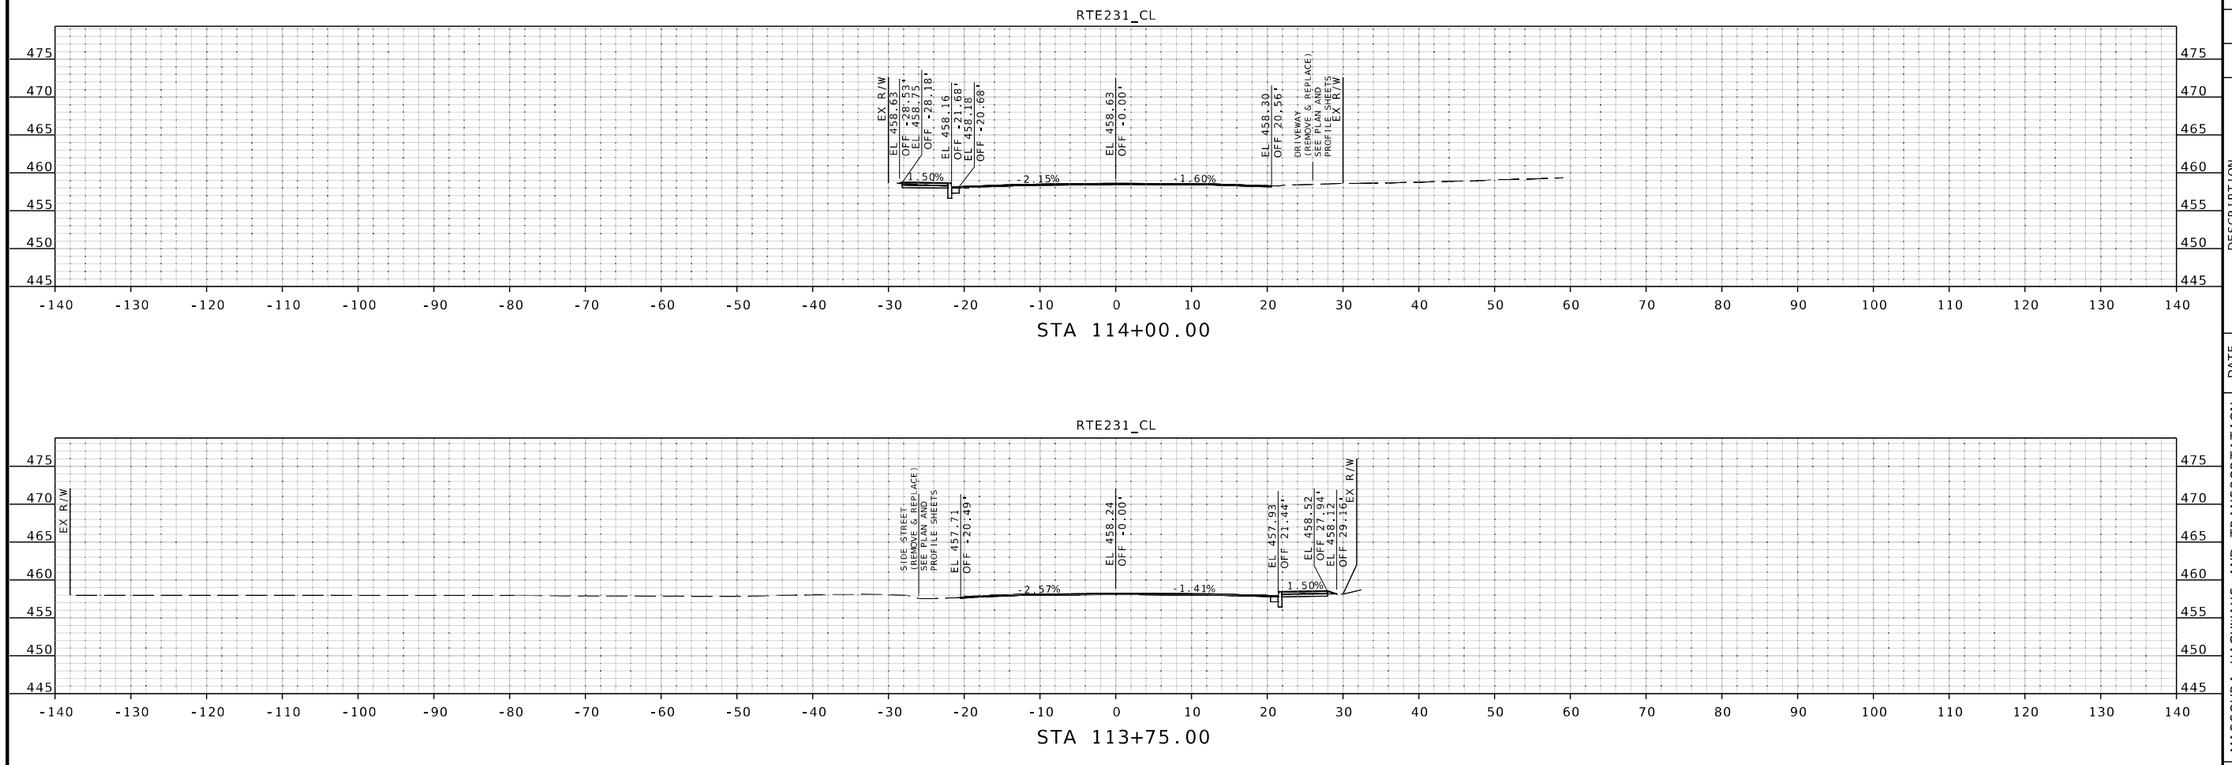

STATE OF MISSOURI
JOHN P. HUEBBE
NUMBER PE-2008019548
PROFESSIONAL ENGINEER
6/12/25
John P. Huebbe PE-2008019548
Discipline: Professional Engineer
John Huebbe

DATE PREPARED
6/12/2025

ROUTE	STATE
231	MO
DISTRICT	SHEET NO.
SL	134

COUNTY
ST LOUIS

JOB NO.
J6S3631

CONTRACT ID.
.

PROJECT NO.
.

BRIDGE NO.
.

DESCRIPTION	DATE
.	.
.	.
.	.
.	.
.	.
.	.
.	.
.	.

IF A SEAL IS PRESENT ON THIS SHEET IT HAS BEEN ELECTRONICALLY SEALED AND DATED.

MISSOURI HIGHWAYS AND TRANSPORTATION COMMISSION
105 WEST CAPITOL
JEFFERSON CITY, MO 65102
1-888-ASK-MODOT (1-888-275-6636)

EFK•Moen
Civil Engineering Design
13523 Barrett Parkway Dr
Suite 250
St. Louis, MO 63021
Phone 314-394-3100
Fax 314-394-3199
Missouri Certificate of Authority: 001578

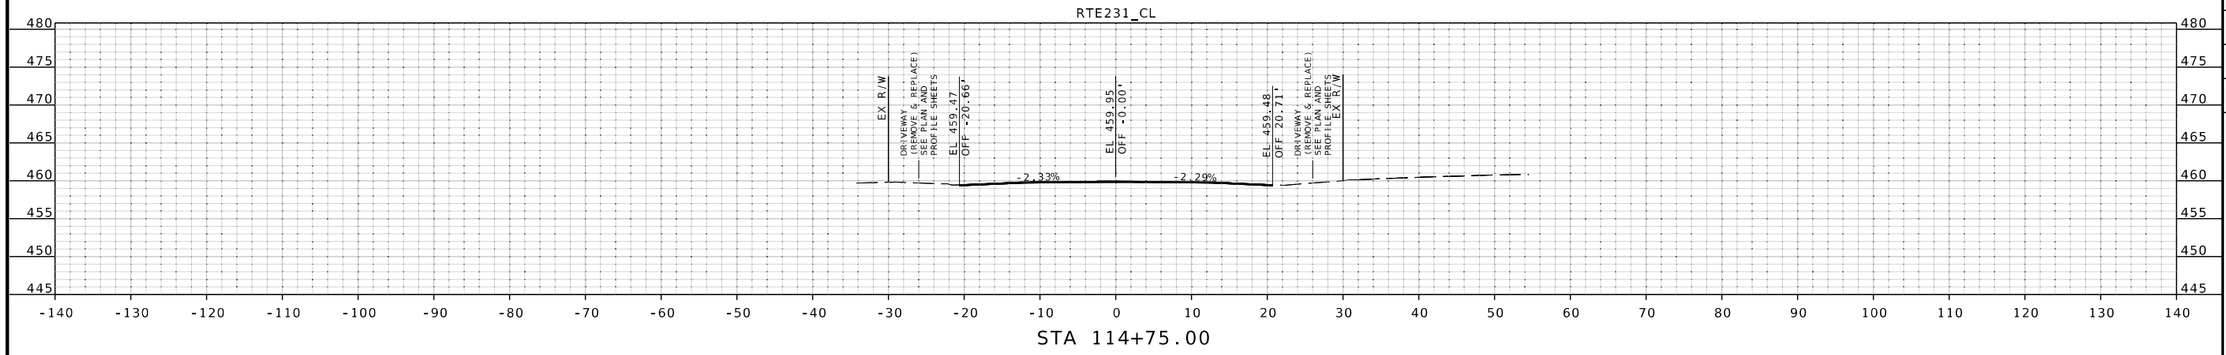

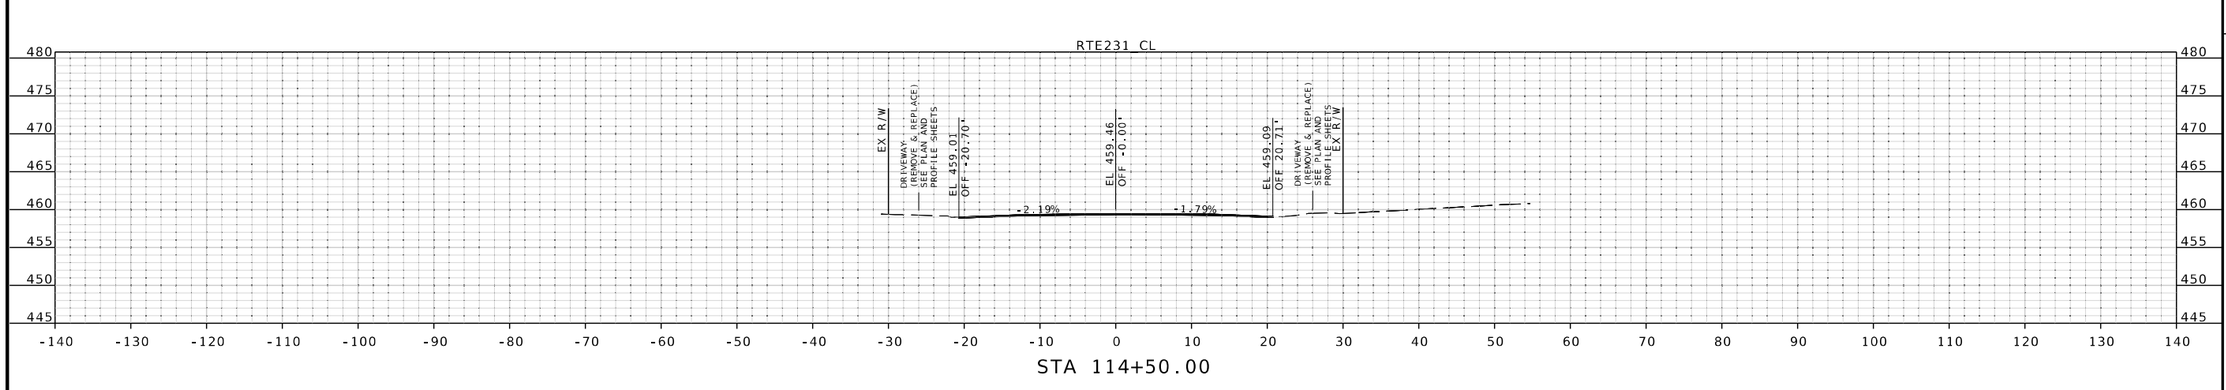

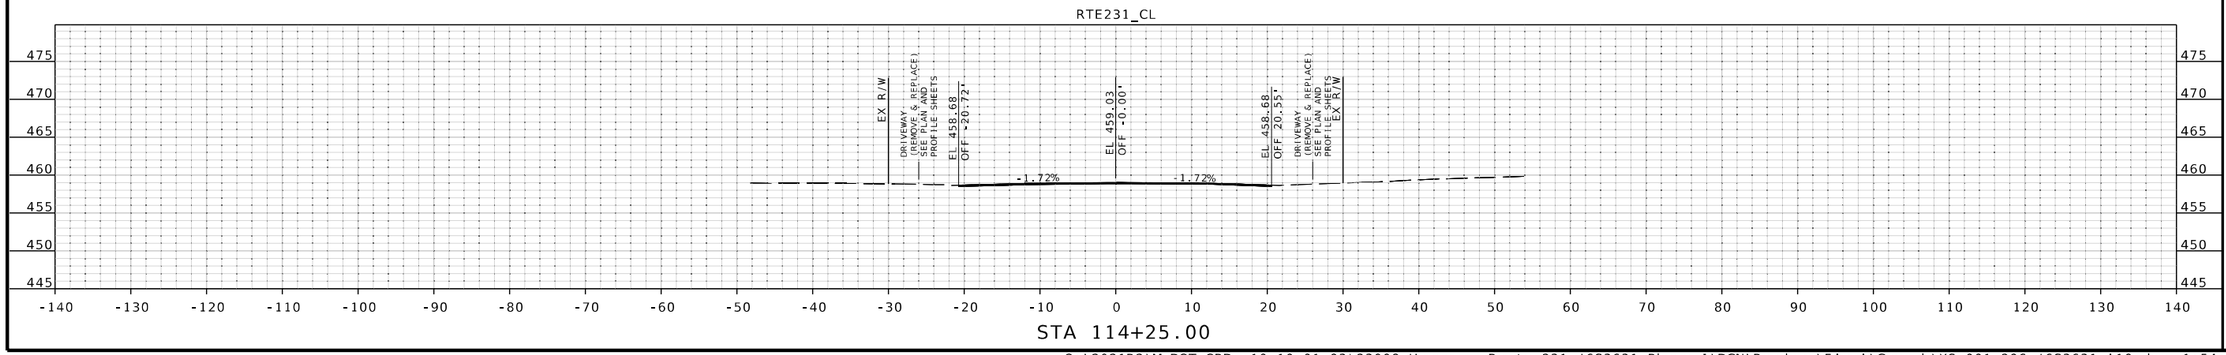

STATE OF MISSOURI
JOHN P. HUEBBE
NUMBER PE-2008019548
PROFESSIONAL ENGINEER
6/12/25
John P. Huebbe PE-2008019548
Discipline: Professional Engineer
John Huebbe

DATE PREPARED
6/12/2025

ROUTE	STATE
231	MO
DISTRICT	SHEET NO.
SL	135

COUNTY
ST LOUIS

JOB NO.
J6S3631

CONTRACT ID.
.

PROJECT NO.
.

BRIDGE NO.
.

DESCRIPTION	DATE
.	.
.	.
.	.
.	.
.	.
.	.
.	.
.	.

IF A SEAL IS PRESENT ON THIS SHEET IT HAS BEEN ELECTRONICALLY SEALED AND DATED.

MISSOURI HIGHWAYS AND TRANSPORTATION COMMISSION
105 WEST CAPITOL
JEFFERSON CITY, MO 65102
1-888-ASK-MODOT (1-888-275-6636)

EFK•Moen
Civil Engineering Design
13523 Barrett Parkway Dr
Suite 250
St. Louis, MO 63021
Phone 314-394-3100
Fax 314-394-3199
Missouri Certificate of Authority: 001578

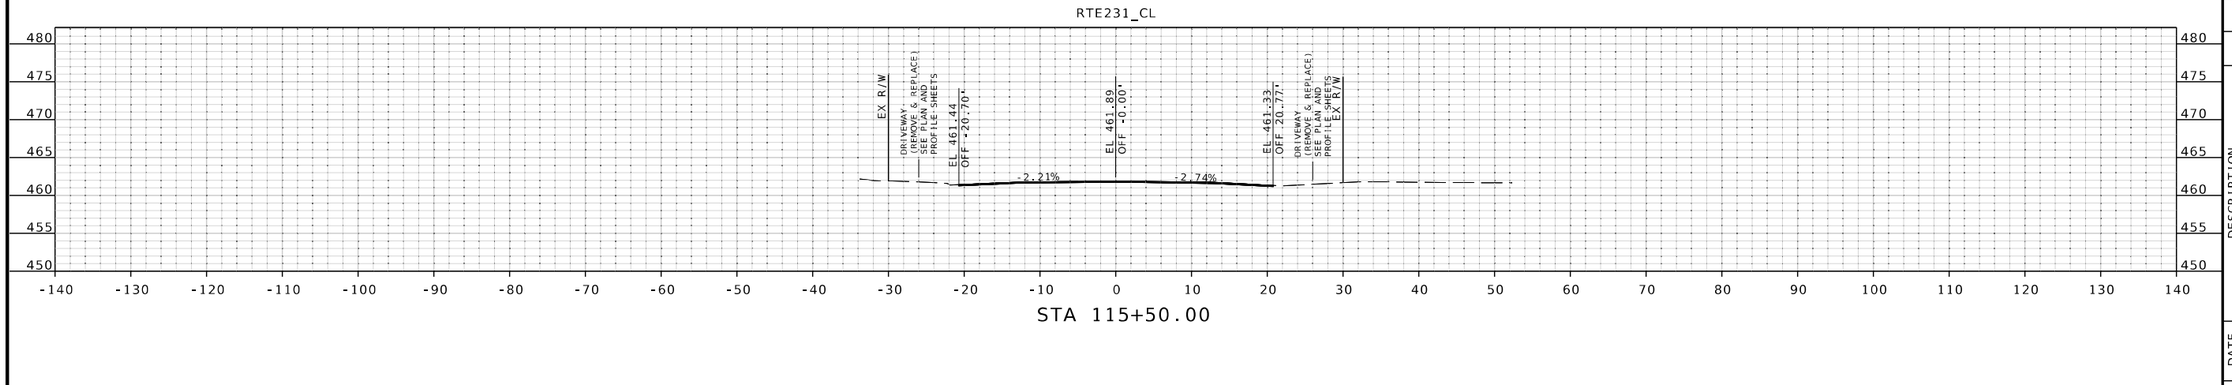

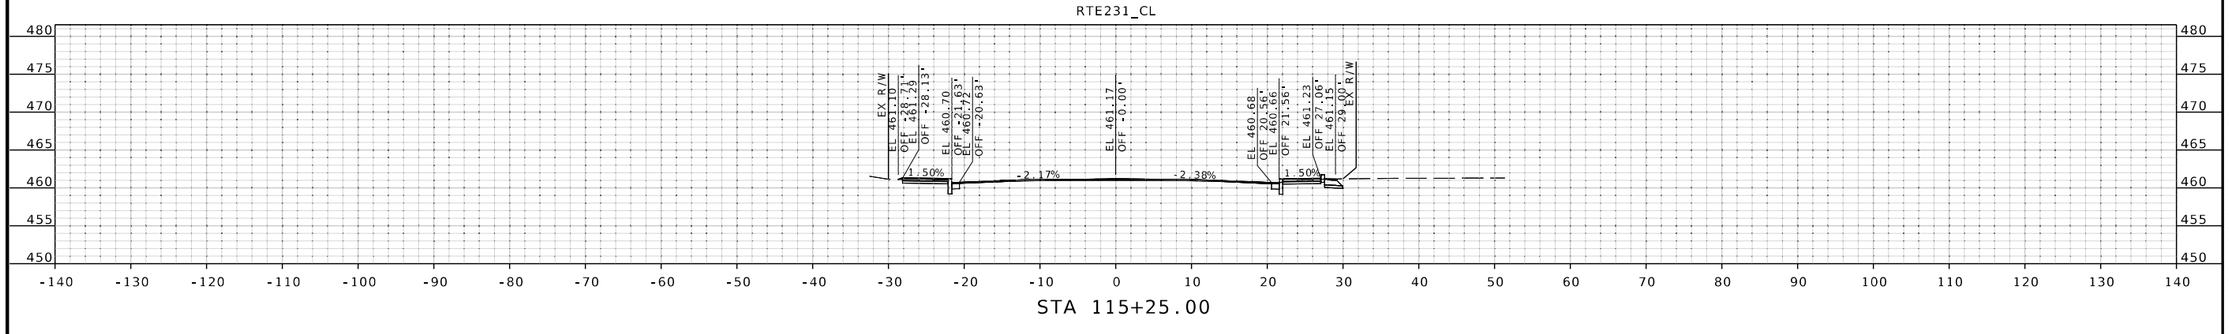

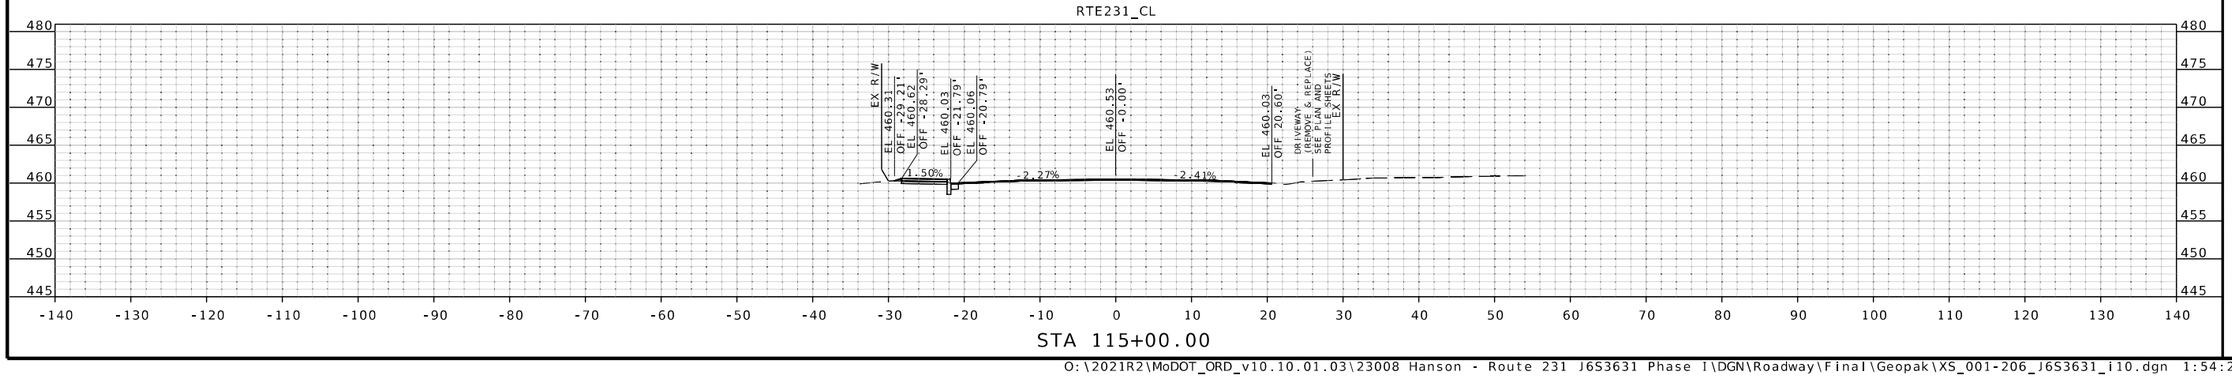

IF A SEAL IS PRESENT ON THIS SHEET IT HAS BEEN ELECTRONICALLY SEALED AND DATED.

STATE OF MISSOURI
JOHN P. HUEBBE
NUMBER PE-2008019548
PROFESSIONAL ENGINEER
6/12/25
John P. Huebbe PE-2008019548
Discipline: Professional Engineer
John Huebbe

DATE PREPARED
6/12/2025

ROUTE	STATE
231	MO
DISTRICT	SHEET NO.
SL	136

COUNTY
ST LOUIS

JOB NO.
J6S3631

CONTRACT ID.
.

PROJECT NO.
.

BRIDGE NO.
.

DESCRIPTION	DATE
.	.
.	.
.	.
.	.
.	.
.	.
.	.
.	.

MISSOURI HIGHWAYS AND TRANSPORTATION COMMISSION
105 WEST CAPITOL
JEFFERSON CITY, MO 65102
1-888-ASK-MODOT (1-888-275-6636)

EFK•Moen
Civil Engineering Design
13523 Barrett Parkway Dr
Suite 250
St. Louis, MO 63021
Phone 314-394-3100
Fax 314-394-3199
Missouri Certificate of Authority: 001578

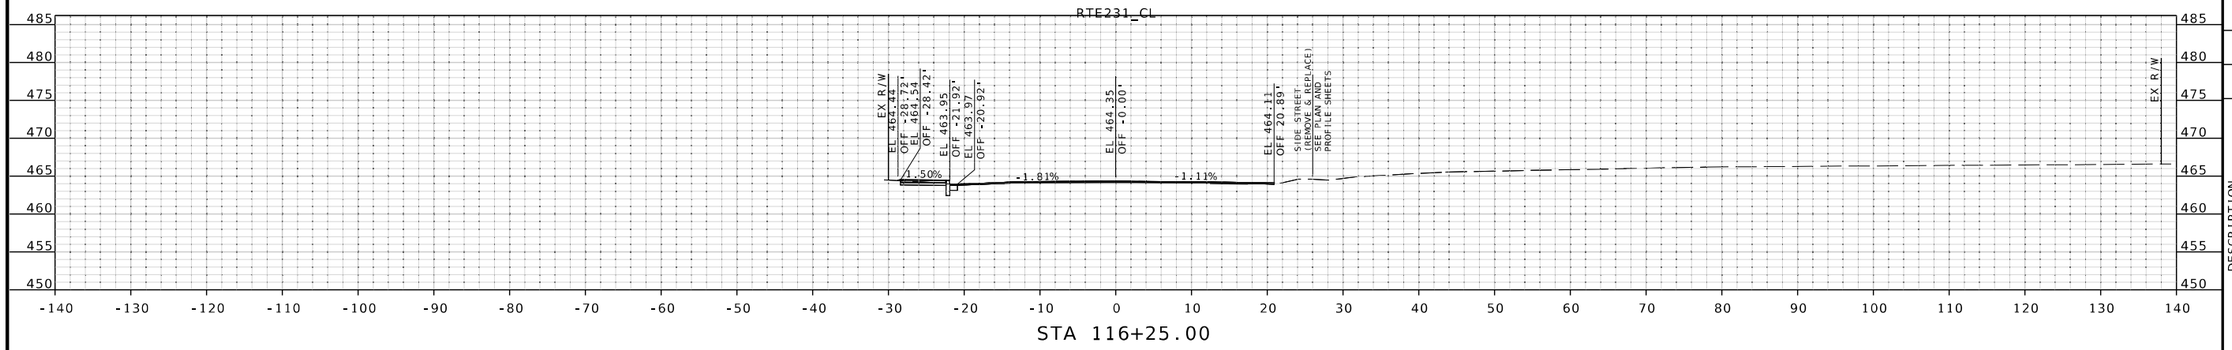

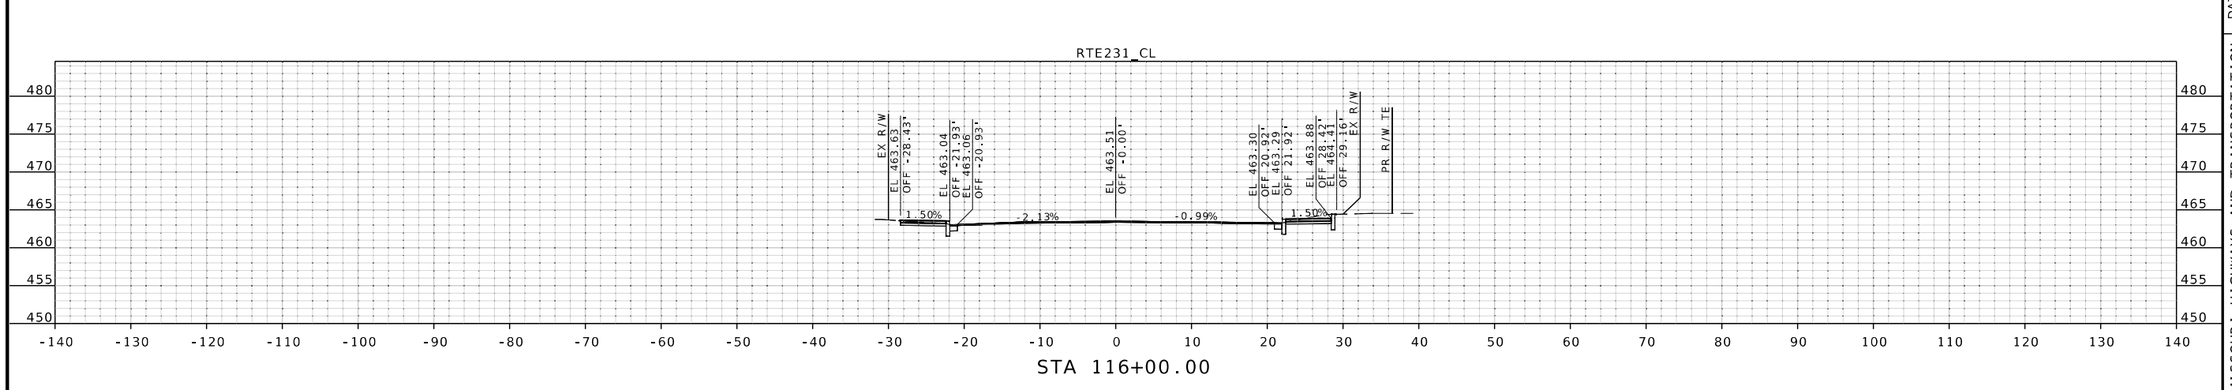

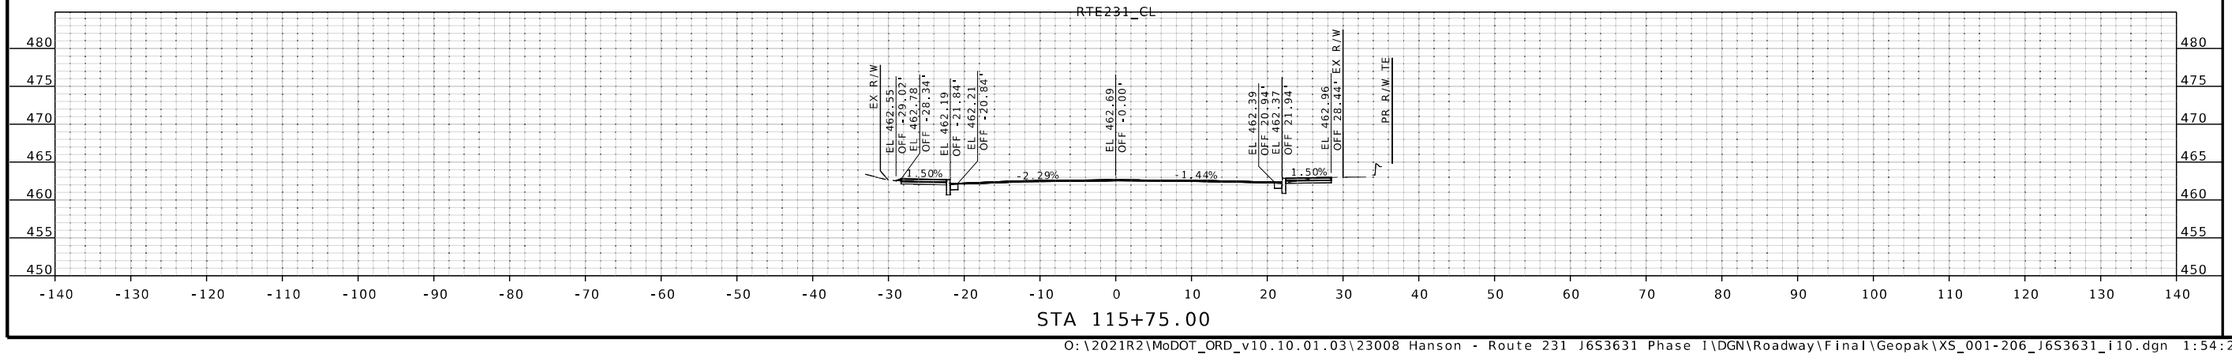

STATE OF MISSOURI
JOHN P. HUEBBE
NUMBER PE-2008019548
PROFESSIONAL ENGINEER
6/12/25
John P. Huebbe PE-2008019548
Discipline: Professional Engineer
John Huebbe

DATE PREPARED
6/12/2025

ROUTE	STATE
231	MO
DISTRICT	SHEET NO.
SL	137

COUNTY
ST LOUIS

JOB NO.
J6S3631

CONTRACT ID.
.

PROJECT NO.
.

BRIDGE NO.
.

DATE	DESCRIPTION
.	.
.	.
.	.
.	.
.	.
.	.
.	.
.	.

IF A SEAL IS PRESENT ON THIS SHEET IT HAS BEEN ELECTRONICALLY SEALED AND DATED.

MISSOURI HIGHWAYS AND TRANSPORTATION COMMISSION
105 WEST CAPITOL
JEFFERSON CITY, MO 65102
1-888-ASK-MODOT (1-888-275-6636)

EFK•Moen
Civil Engineering Design
13523 Barrett Parkway Dr
Suite 250
St. Louis, MO 63021
Phone 314-394-3100
Fax 314-394-3199
Missouri Certificate of Authority: 001578

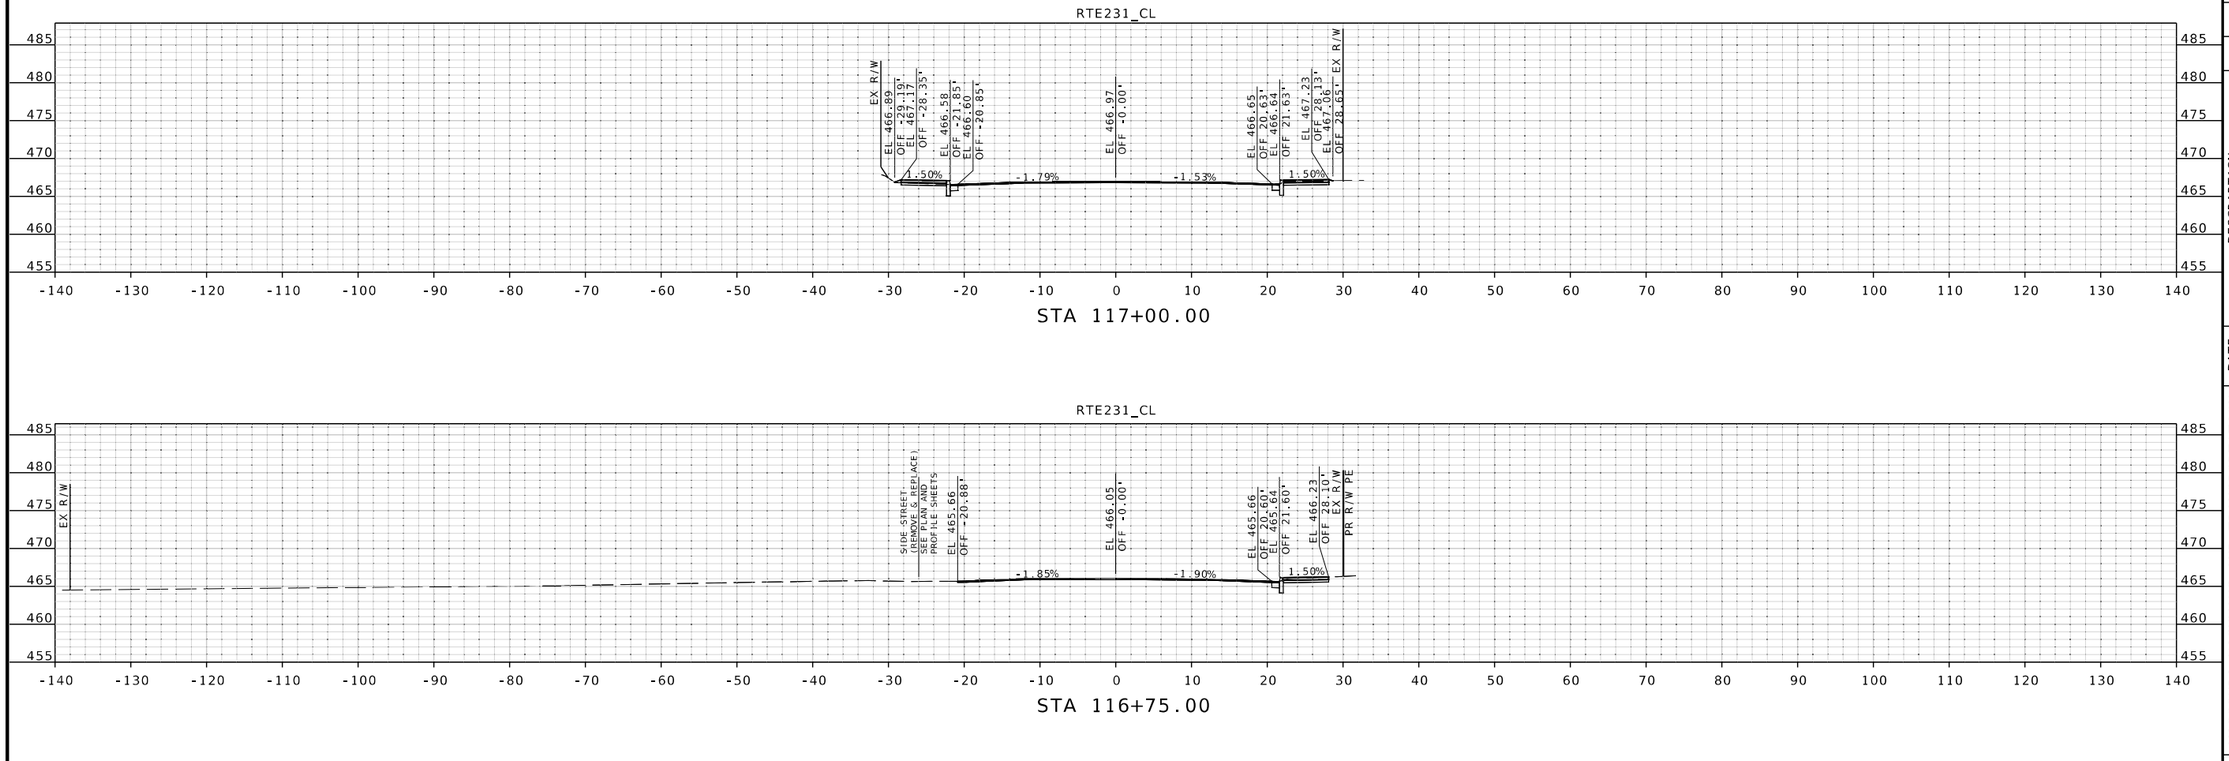

STATE OF MISSOURI
JOHN P. HUEBBE
NUMBER PE-2008019548
PROFESSIONAL ENGINEER
6/12/25
John P. Huebbe PE-2008019548
Discipline: Professional Engineer
John Huebbe

DATE PREPARED
6/12/2025

ROUTE	STATE
231	MO
DISTRICT	SHEET NO.
SL	138

COUNTY
ST LOUIS

JOB NO.
J6S3631

CONTRACT ID.
.

PROJECT NO.
.

BRIDGE NO.
.

DESCRIPTION	DATE
.	.
.	.
.	.
.	.
.	.
.	.
.	.
.	.

IF A SEAL IS PRESENT ON THIS SHEET IT HAS BEEN ELECTRONICALLY SEALED AND DATED.

MISSOURI HIGHWAYS AND TRANSPORTATION COMMISSION

105 WEST CAPITOL
JEFFERSON CITY, MO 65102
1-888-ASK-MODOT (1-888-275-6636)

EFK•Moen
Civil Engineering Design
13523 Barrett Parkway Dr
Suite 250
St. Louis, MO 63021
Phone 314-394-3100
Fax 314-394-3199
Missouri Certificate of Authority: 001578

O:\2021R2\MoDOT_ORD_v10.10.01.03\23008 Hanson - Route 231 J6S3631 Phase I\DGN\Roadway\Final\Geopak\XS_001-206_J6S3631_i10.dgn 1:54:34 PM 6/12/2025

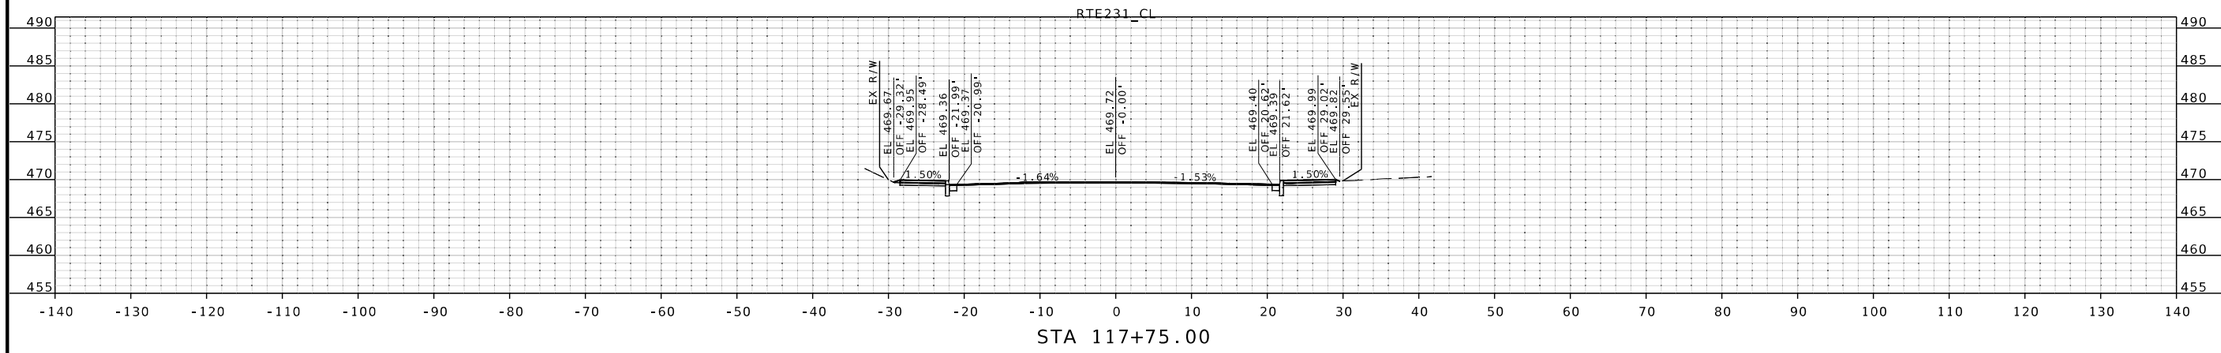

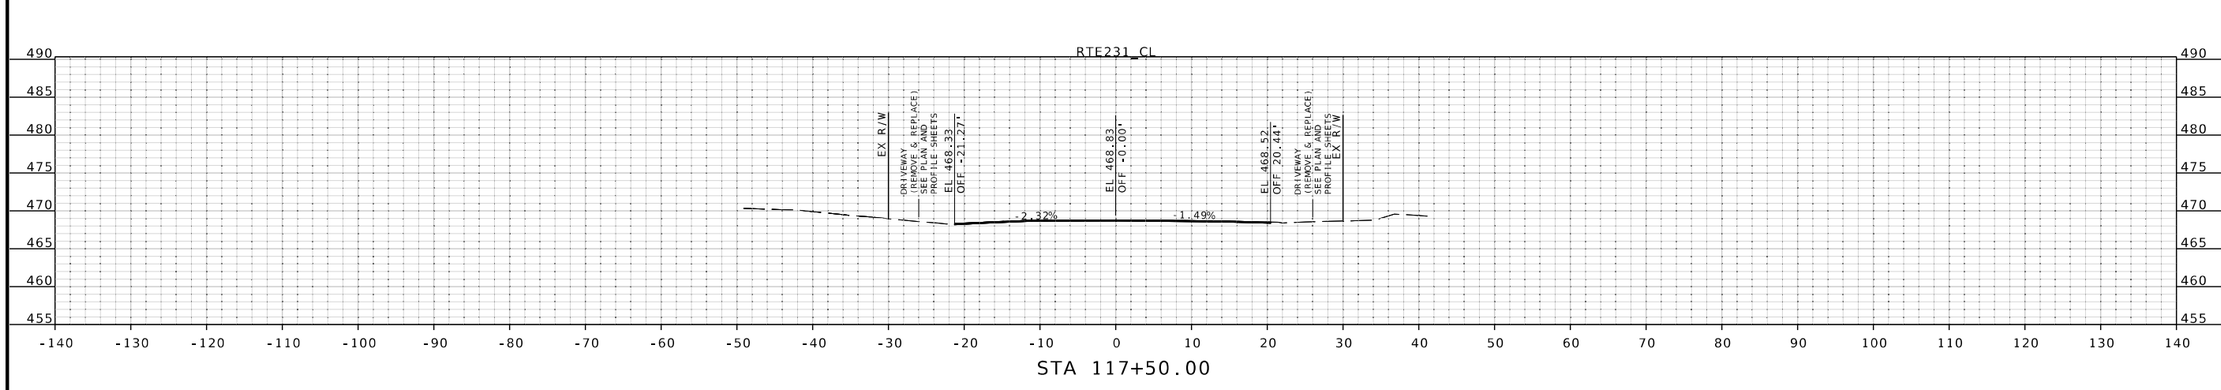

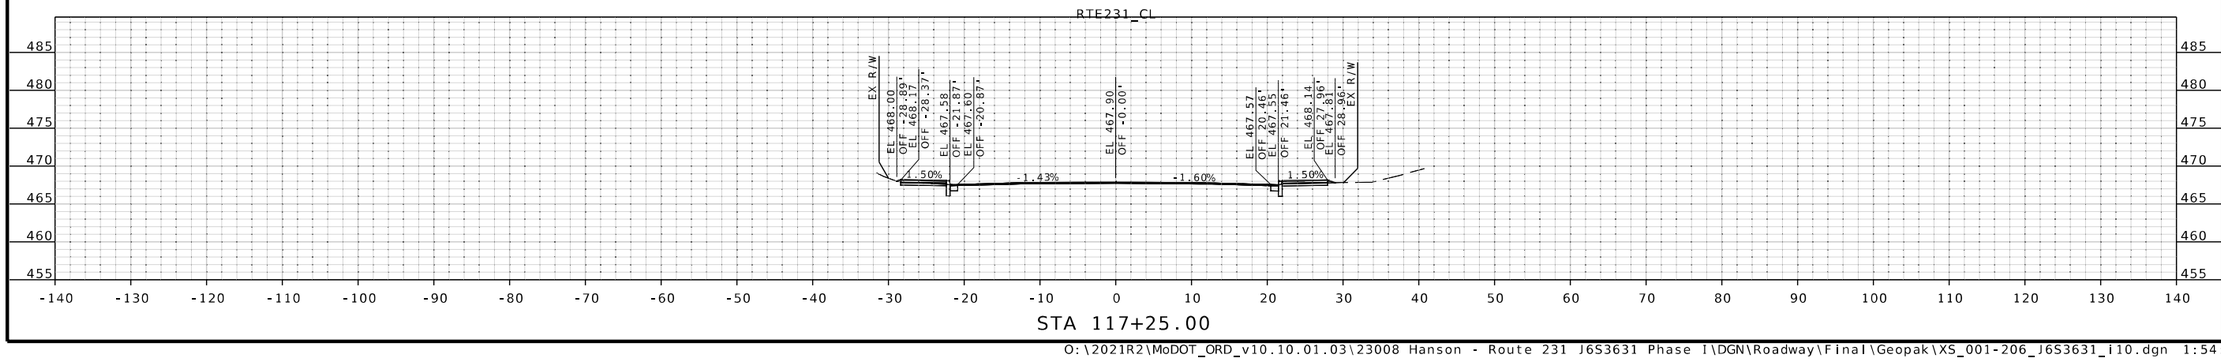

STATE OF MISSOURI
JOHN P. HUEBBE
NUMBER PE-2008019548
PROFESSIONAL ENGINEER
6/12/25
John P. Huebbe PE-2008019548
Discipline: Professional Engineer
John Huebbe

DATE PREPARED
6/12/2025

ROUTE	STATE
231	MO
DISTRICT	SHEET NO.
SL	139

COUNTY
ST LOUIS

JOB NO.
J6S3631

CONTRACT ID.
.

PROJECT NO.
.

BRIDGE NO.
.

DESCRIPTION	DATE
.	.
.	.
.	.
.	.
.	.
.	.
.	.
.	.

IF A SEAL IS PRESENT ON THIS SHEET IT HAS BEEN ELECTRONICALLY SEALED AND DATED.

MISSOURI HIGHWAYS AND TRANSPORTATION COMMISSION

105 WEST CAPITOL
JEFFERSON CITY, MO 65102
1-888-ASK-MODOT (1-888-275-6636)

EFK•Moen
Civil Engineering Design
13523 Barrett Parkway Dr
Suite 250
St. Louis, MO 63021
Phone 314-394-3100
Fax 314-394-3199
Missouri Certificate of Authority: 001578

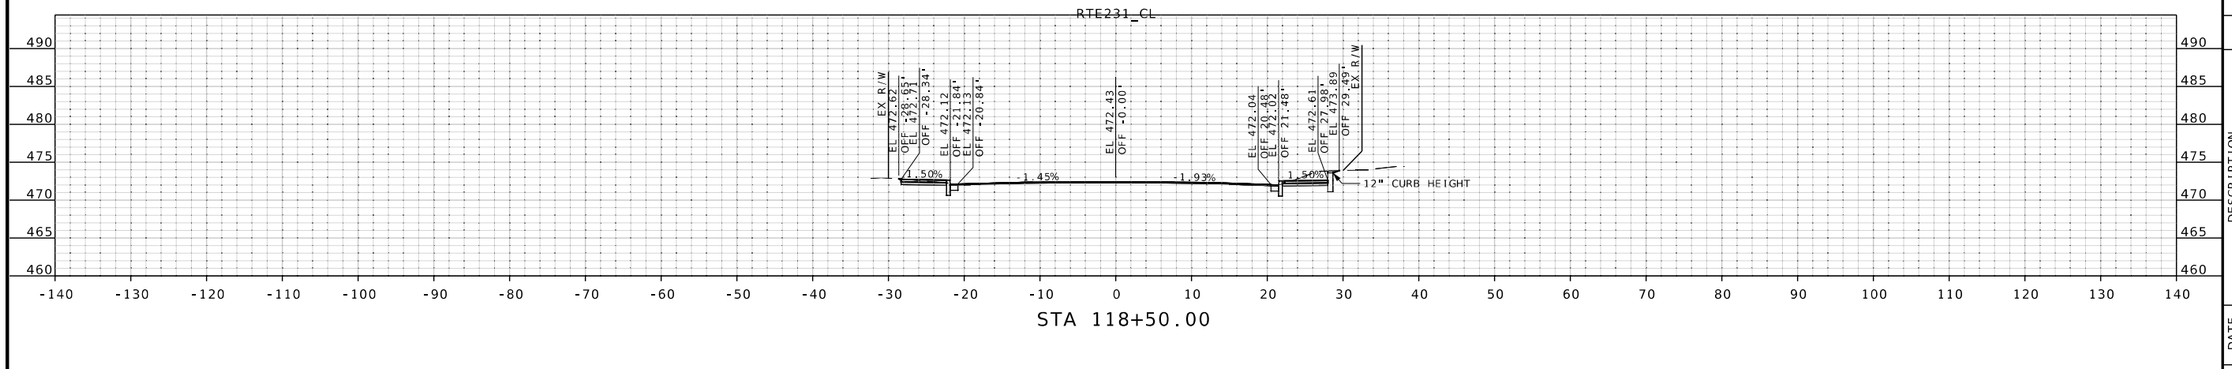

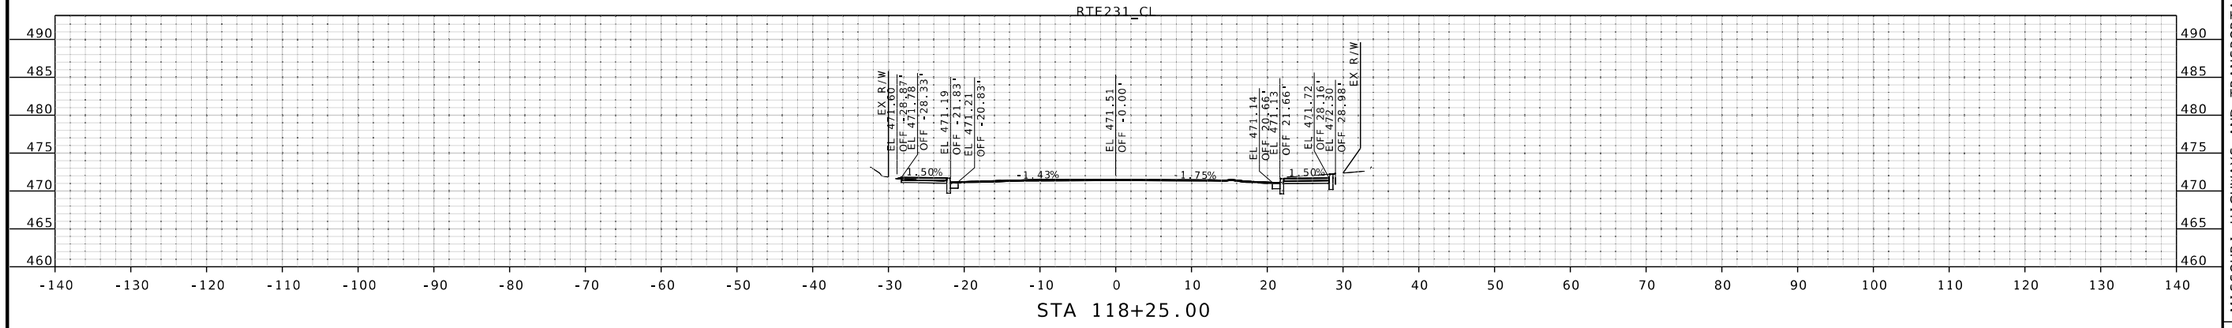

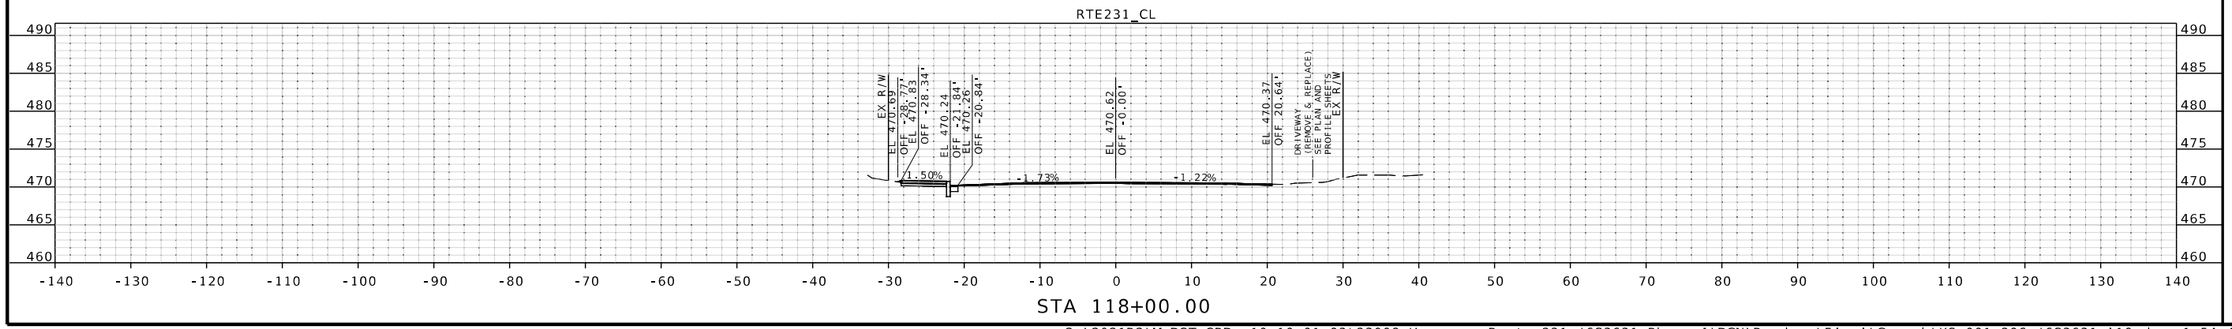

STATE OF MISSOURI
JOHN P. HUEBBE
NUMBER PE-2008019548
PROFESSIONAL ENGINEER
6/12/25
John P. Huebbe PE-2008019548
Discipline: Professional Engineer
John Huebbe

DATE PREPARED
6/12/2025

ROUTE	STATE
231	MO
DISTRICT	SHEET NO.
SL	140

COUNTY
ST LOUIS

JOB NO.
J6S3631

CONTRACT ID.
.

PROJECT NO.
.

BRIDGE NO.
.

DESCRIPTION	DATE
.	.
.	.
.	.
.	.
.	.
.	.
.	.
.	.

IF A SEAL IS PRESENT ON THIS SHEET IT HAS BEEN ELECTRONICALLY SEALED AND DATED.

MISSOURI HIGHWAYS AND TRANSPORTATION COMMISSION

105 WEST CAPITOL
JEFFERSON CITY, MO 65102
1-888-ASK-MODOT (1-888-275-6636)

EFK•Moen
Civil Engineering Design
13523 Barrett Parkway Dr
Suite 250
St. Louis, MO 63021
Phone 314-394-3100
Fax 314-394-3199
Missouri Certificate of Authority: 001578

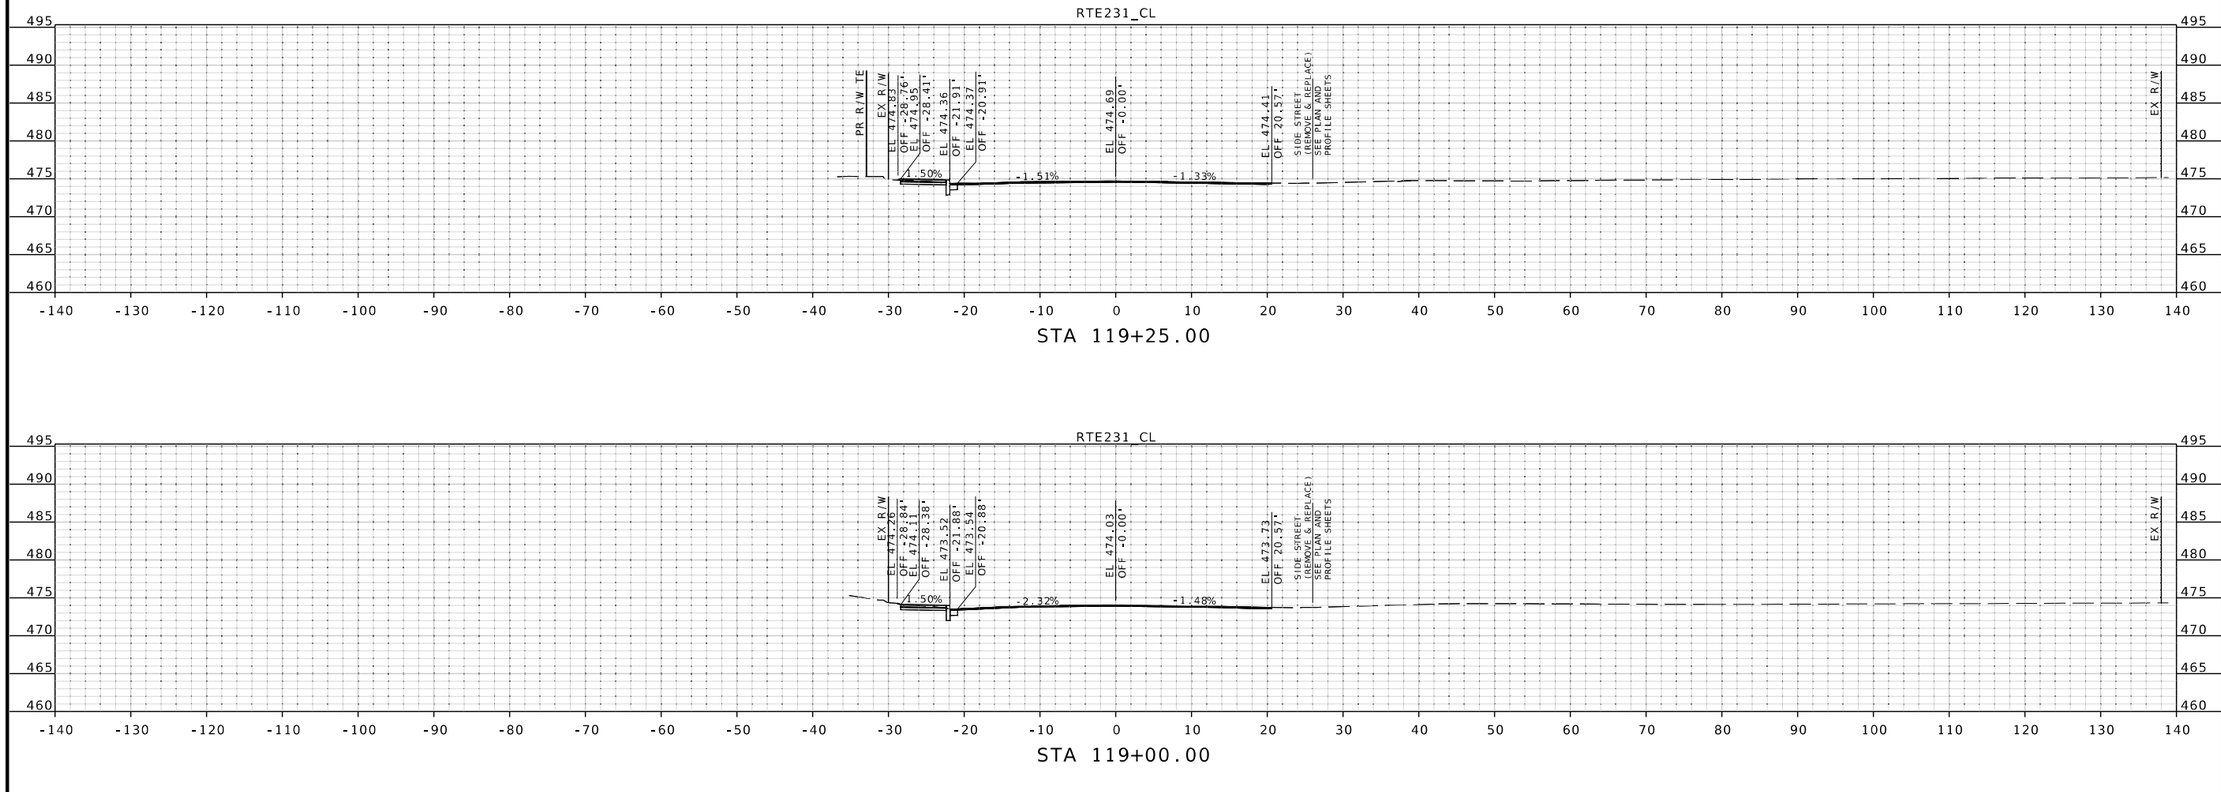

STATE OF MISSOURI
JOHN P. HUEBBE
NUMBER PE-2008019548
PROFESSIONAL ENGINEER
6/12/25
John P. Huebbe PE-2008019548
Discipline: Professional Engineer
John Huebbe

DATE PREPARED
6/12/2025

ROUTE	STATE
231	MO
DISTRICT	SHEET NO.
SL	141

COUNTY
ST LOUIS

JOB NO.
J6S3631

CONTRACT ID.
.

PROJECT NO.
.

BRIDGE NO.
.

DESCRIPTION	DATE
.	.
.	.
.	.
.	.
.	.
.	.
.	.
.	.

IF A SEAL IS PRESENT ON THIS SHEET IT HAS BEEN ELECTRONICALLY SEALED AND DATED.

MISSOURI HIGHWAYS AND TRANSPORTATION COMMISSION
105 WEST CAPITOL
JEFFERSON CITY, MO 65102
1-888-ASK-MODOT (1-888-275-6636)

EFK•Moen
Civil Engineering Design
13523 Barrett Parkway Dr
Suite 250
St. Louis, MO 63021
Phone 314-394-3100
Fax 314-394-3199
Missouri Certificate of Authority: 001578

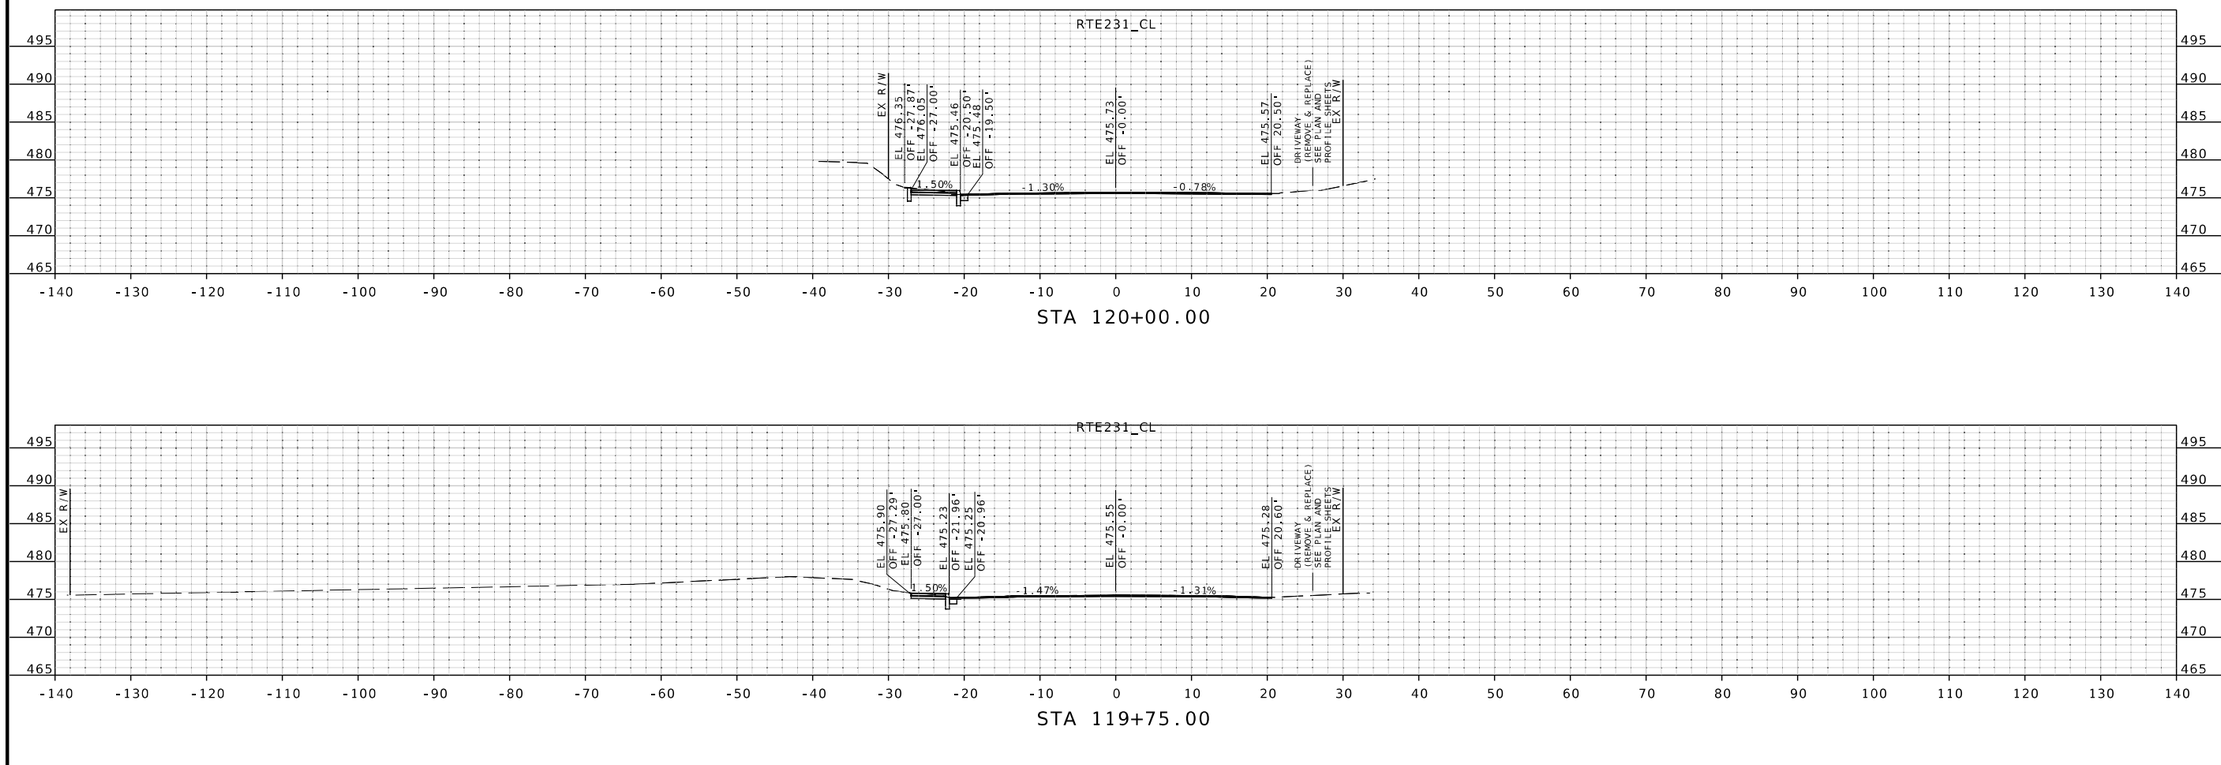

JOHN P. HUEBBE
NUMBER PE-2008019548
PROFESSIONAL ENGINEER
STATE OF MISSOURI

6/12/25
John P. Huebbe PE-2008019548
Discipline: Professional Engineer

DATE PREPARED
6/12/2025

ROUTE	STATE
231	MO
DISTRICT	SHEET NO.
SL	142

COUNTY
ST LOUIS

JOB NO.
J6S3631

CONTRACT ID.
.

PROJECT NO.
.

BRIDGE NO.
.

DESCRIPTION	DATE
.	.
.	.
.	.
.	.
.	.
.	.
.	.
.	.

IF A SEAL IS PRESENT ON THIS SHEET IT HAS BEEN ELECTRONICALLY SEALED AND DATED.

MISSOURI HIGHWAYS AND TRANSPORTATION COMMISSION
105 WEST CAPITOL
JEFFERSON CITY, MO 65102
1-888-ASK-MODOT (1-888-275-6636)

EFK•Moen
Civil Engineering Design
13523 Barrett Parkway Dr
Suite 250
St. Louis, MO 63021
Phone 314-394-3100
Fax 314-394-3199
Missouri Certificate of Authority: 001578

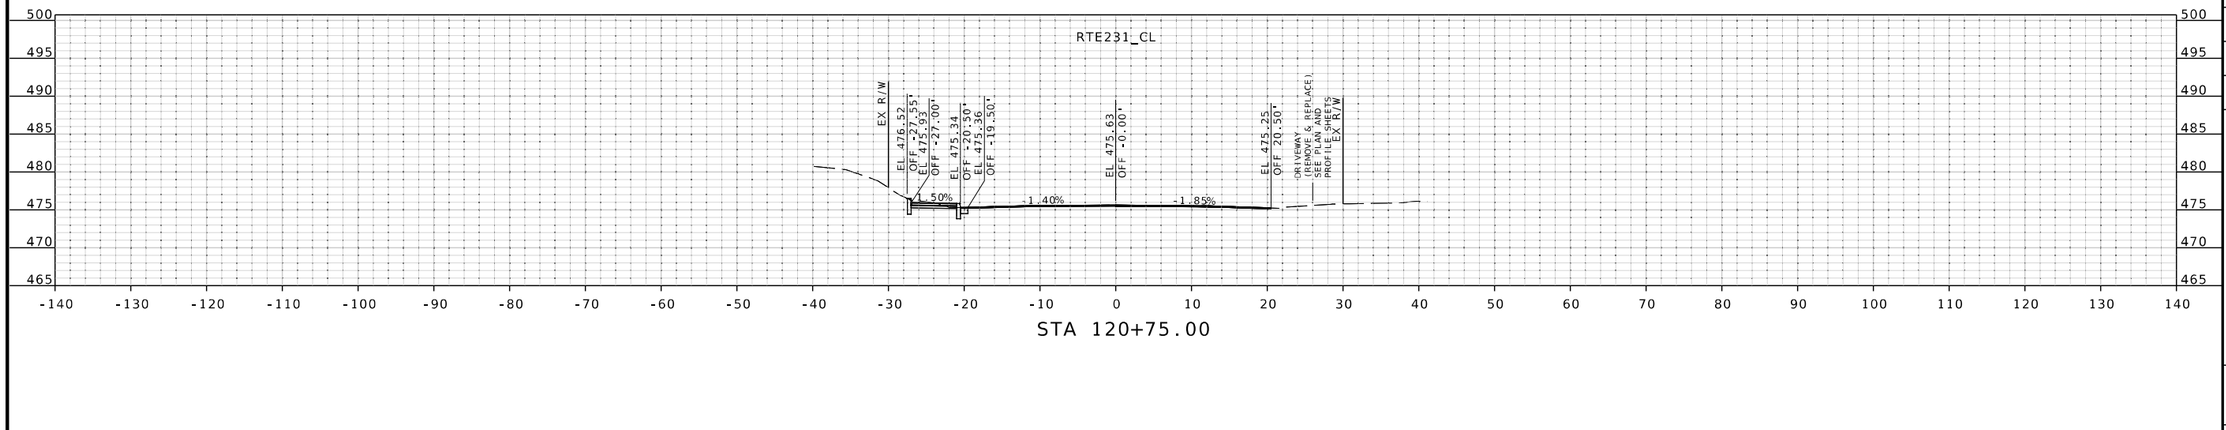

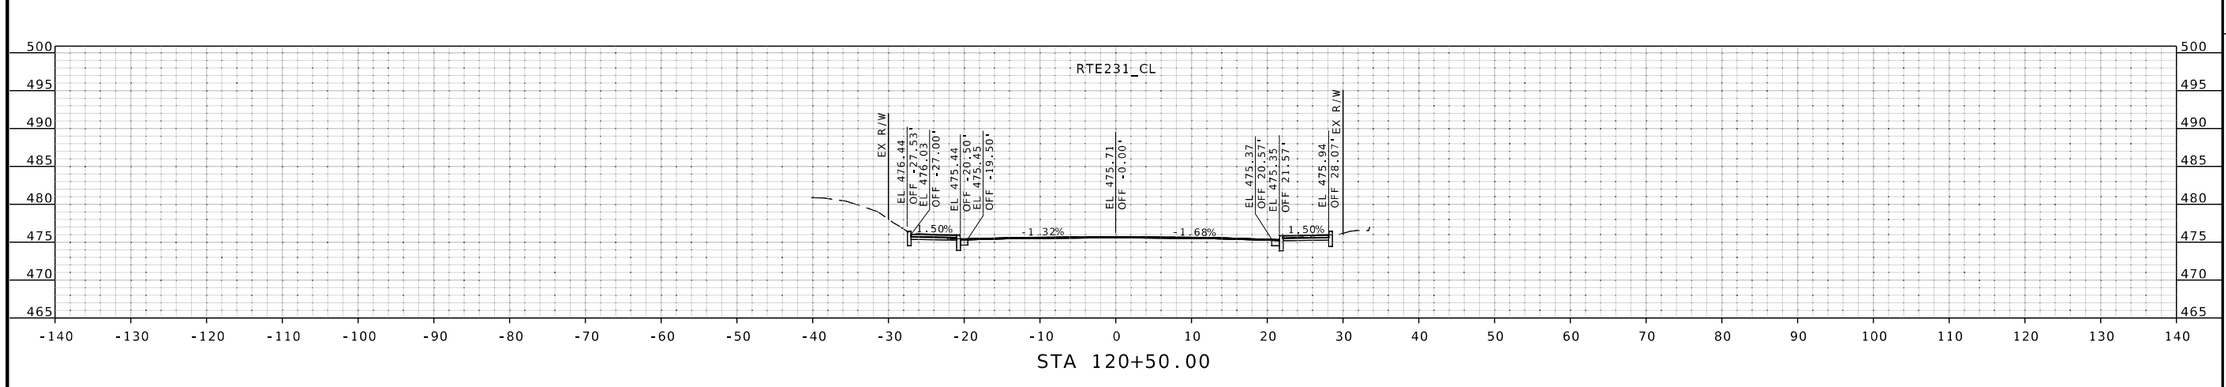

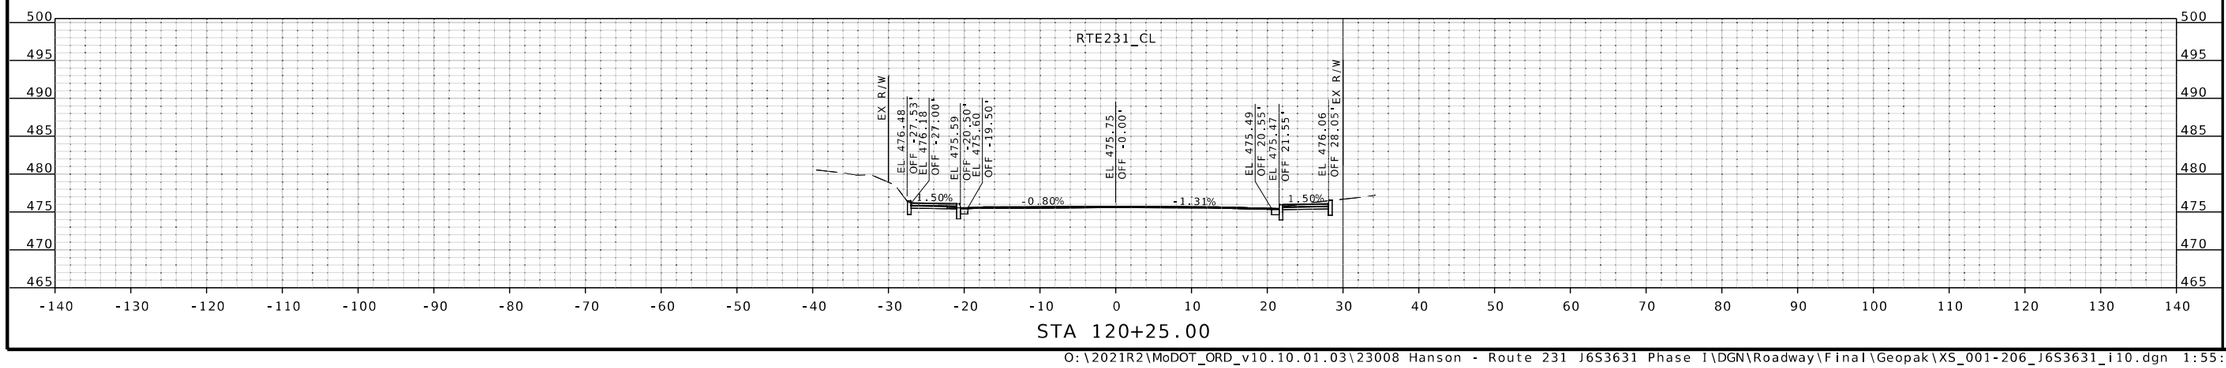

STATE OF MISSOURI
JOHN P. HUEBBE
NUMBER PE-2008019548
PROFESSIONAL ENGINEER
6/12/25
John P. Huebbe PE-2008019548
Discipline: Professional Engineer

DATE PREPARED
6/12/2025

ROUTE	STATE
231	MO
DISTRICT	SHEET NO.
SL	143

COUNTY
ST LOUIS

JOB NO.
J6S3631

CONTRACT ID.
.

PROJECT NO.
.

BRIDGE NO.
.

DESCRIPTION	DATE
.	.
.	.
.	.
.	.
.	.
.	.
.	.
.	.

IF A SEAL IS PRESENT ON THIS SHEET IT HAS BEEN ELECTRONICALLY SEALED AND DATED.

MISSOURI HIGHWAYS AND TRANSPORTATION COMMISSION
105 WEST CAPITOL
JEFFERSON CITY, MO 65102
1-888-ASK-MODOT (1-888-275-6636)

EFK•Moen
Civil Engineering Design
13523 Barrett Parkway Dr
Suite 250
St. Louis, MO 63021
Phone 314-394-3100
Fax 314-394-3199
Missouri Certificate of Authority: 001578

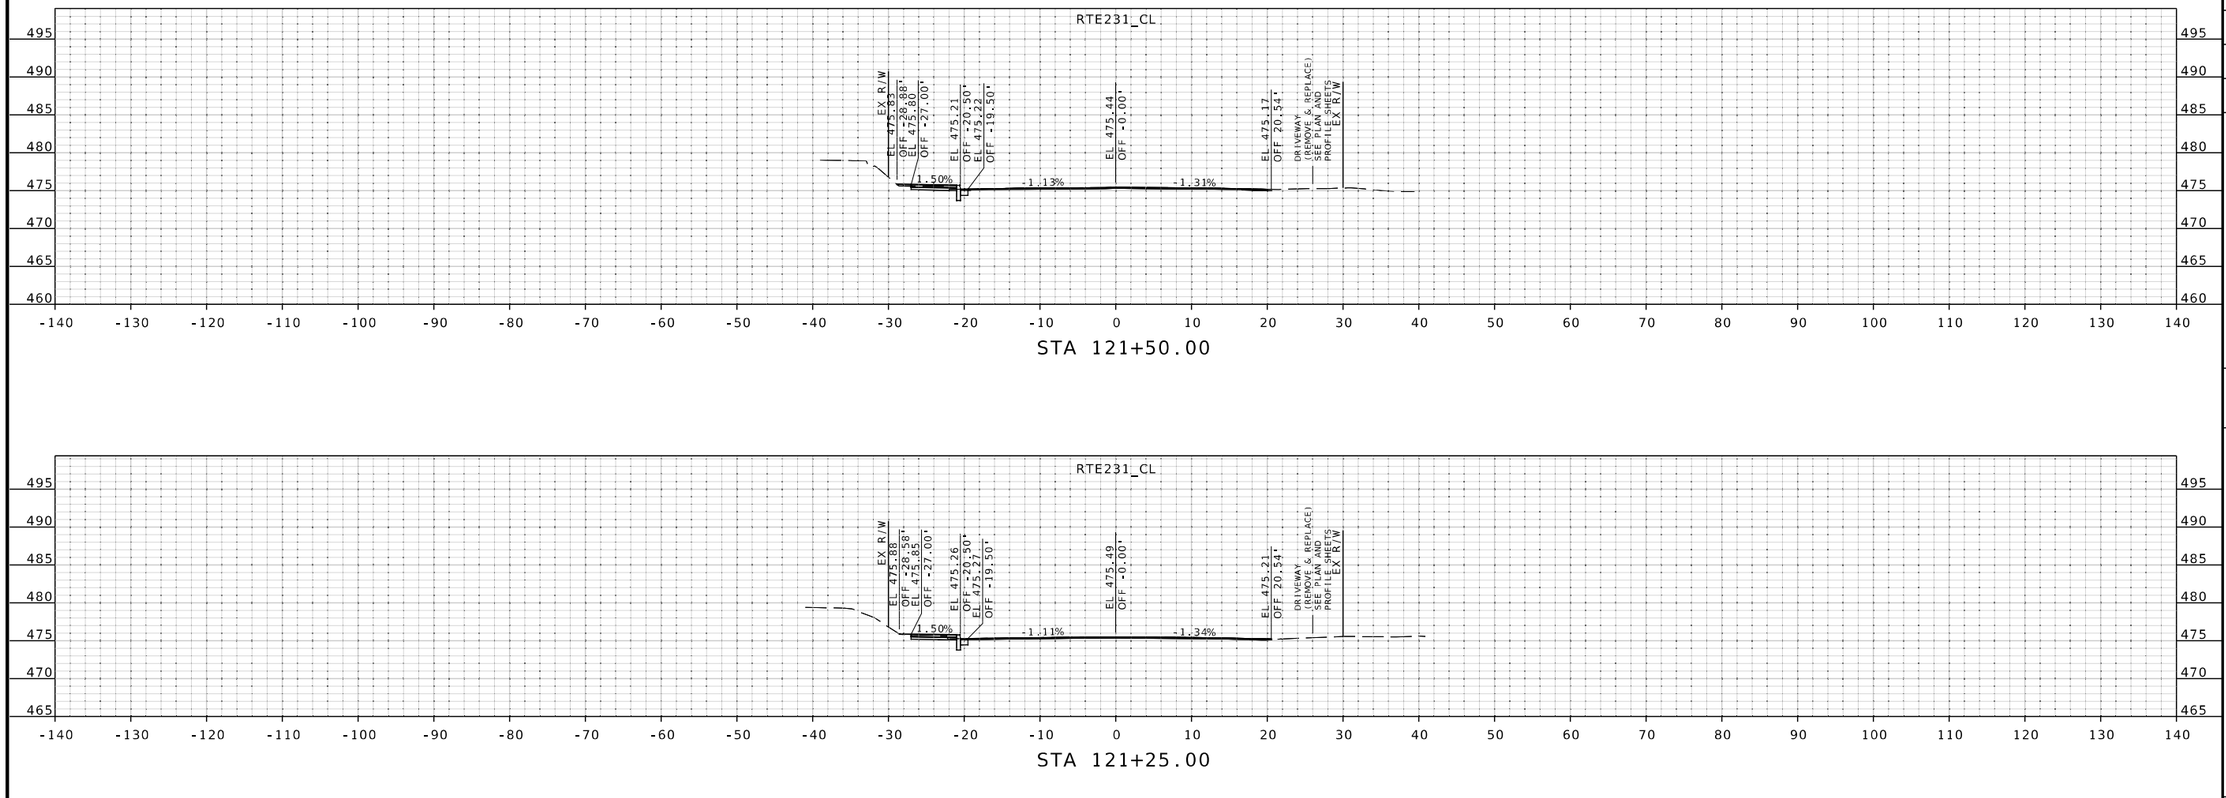

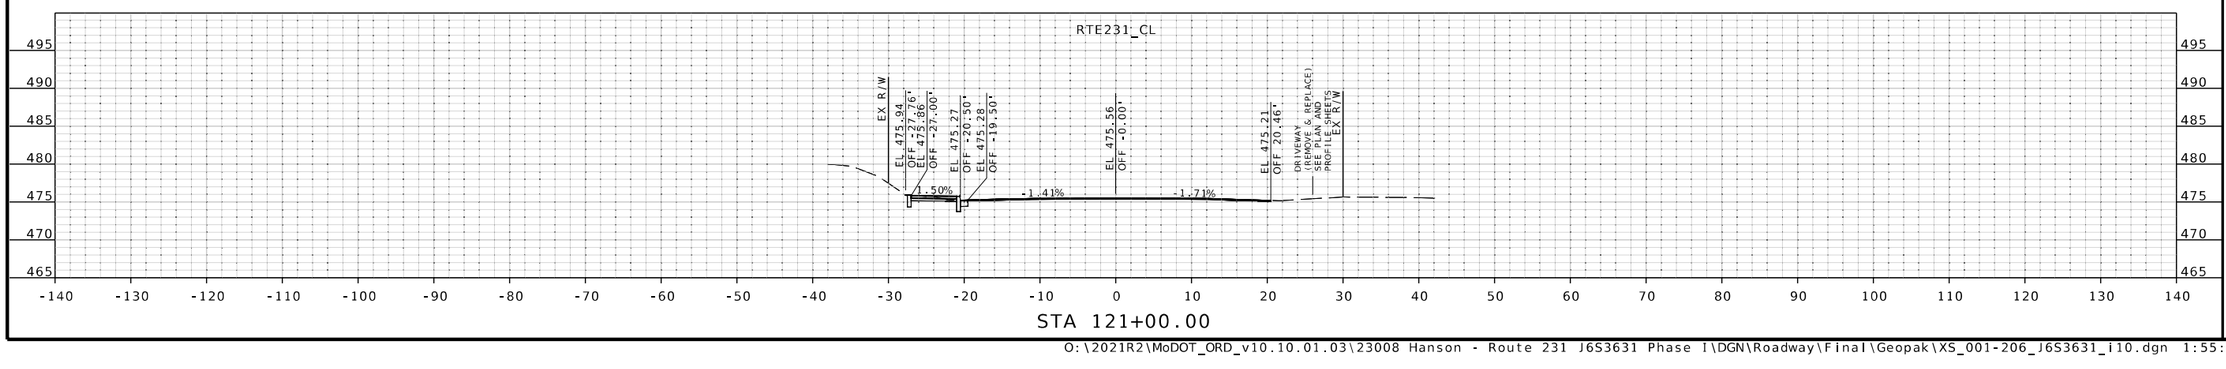

STATE OF MISSOURI
JOHN P. HUEBBE
NUMBER PE-2008019548
PROFESSIONAL ENGINEER
6/12/25
John P. Huebbe PE-2008019548
Discipline: Professional Engineer
John Huebbe

IF A SEAL IS PRESENT ON THIS SHEET IT HAS BEEN ELECTRONICALLY SEALED AND DATED.

DATE PREPARED
6/12/2025

ROUTE	STATE
231	MO
DISTRICT	SHEET NO.
SL	144

COUNTY
ST LOUIS

JOB NO.
J6S3631

CONTRACT ID.
.

PROJECT NO.
.

BRIDGE NO.
.

DESCRIPTION	DATE
.	.
.	.
.	.
.	.
.	.
.	.
.	.
.	.

MISSOURI HIGHWAYS AND TRANSPORTATION COMMISSION

105 WEST CAPITOL
JEFFERSON CITY, MO 65102
1-888-ASK-MODOT (1-888-275-6636)

EFK•Moen
Civil Engineering Design
13523 Barrett Parkway Dr
Suite 250
St. Louis, MO 63021
Phone 314-394-3100
Fax 314-394-3199
Missouri Certificate of Authority: 001578

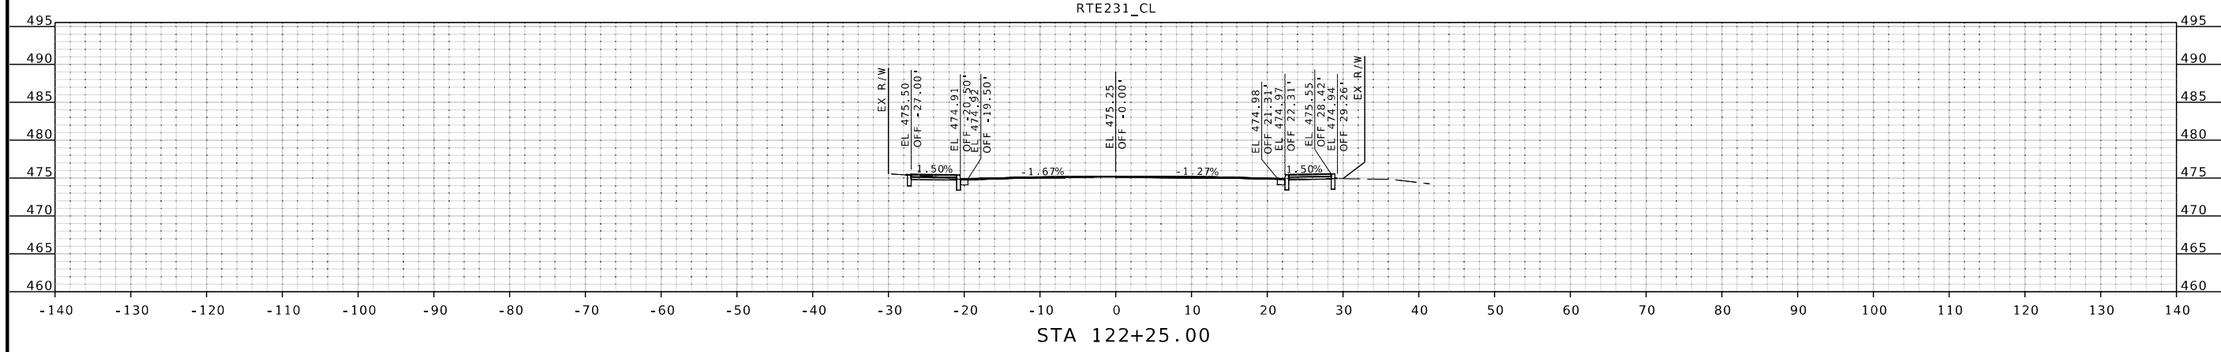

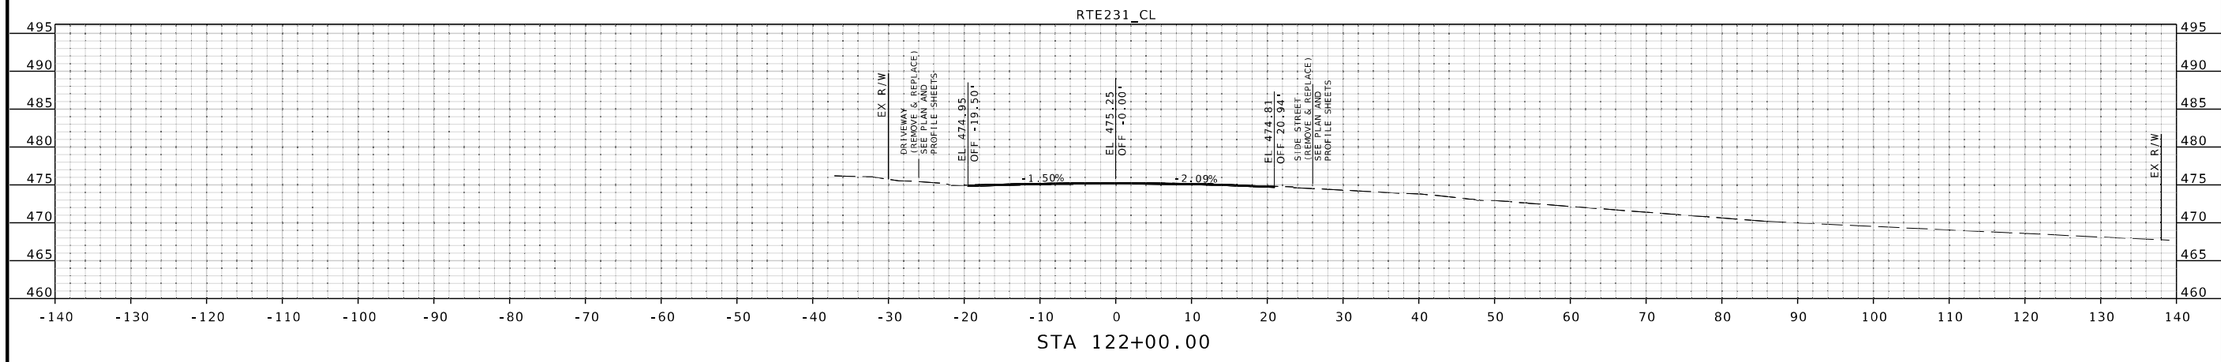

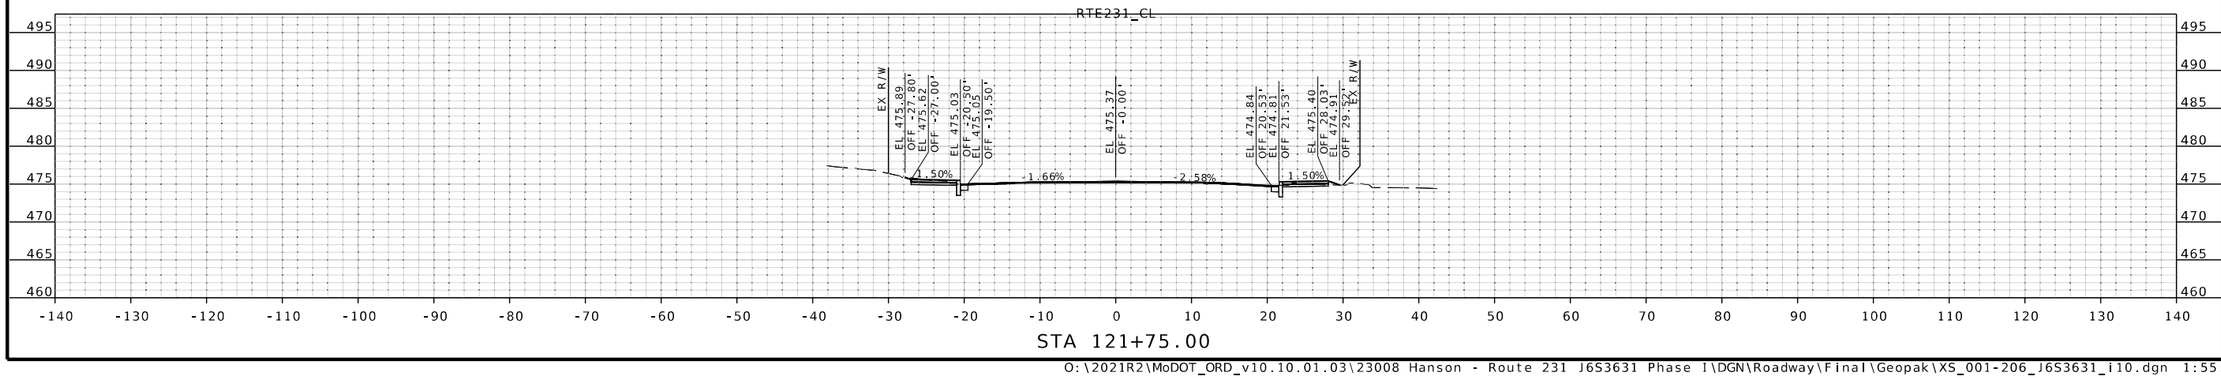

IF A SEAL IS PRESENT ON THIS SHEET IT HAS BEEN ELECTRONICALLY SEALED AND DATED.

STATE OF MISSOURI
JOHN P. HUEBBE
NUMBER PE-2008019548
PROFESSIONAL ENGINEER
6/12/25
John P. Huebbe PE-2008019548
Discipline: Professional Engineer
John Huebbe

DATE PREPARED
6/12/2025

ROUTE	STATE
231	MO
DISTRICT	SHEET NO.
SL	145

COUNTY
ST LOUIS

JOB NO.
J6S3631

CONTRACT ID.
.

PROJECT NO.
.

BRIDGE NO.
.

DESCRIPTION	DATE
.	.
.	.
.	.
.	.
.	.
.	.
.	.
.	.

MISSOURI HIGHWAYS AND TRANSPORTATION COMMISSION

105 WEST CAPITOL
JEFFERSON CITY, MO 65102
1-888-ASK-MODOT (1-888-275-6636)

EFK•Moen
Civil Engineering Design
13523 Barrett Parkway Dr
Suite 250
St. Louis, MO 63021
Phone 314-394-3100
Fax 314-394-3199
Missouri Certificate of Authority: 001578

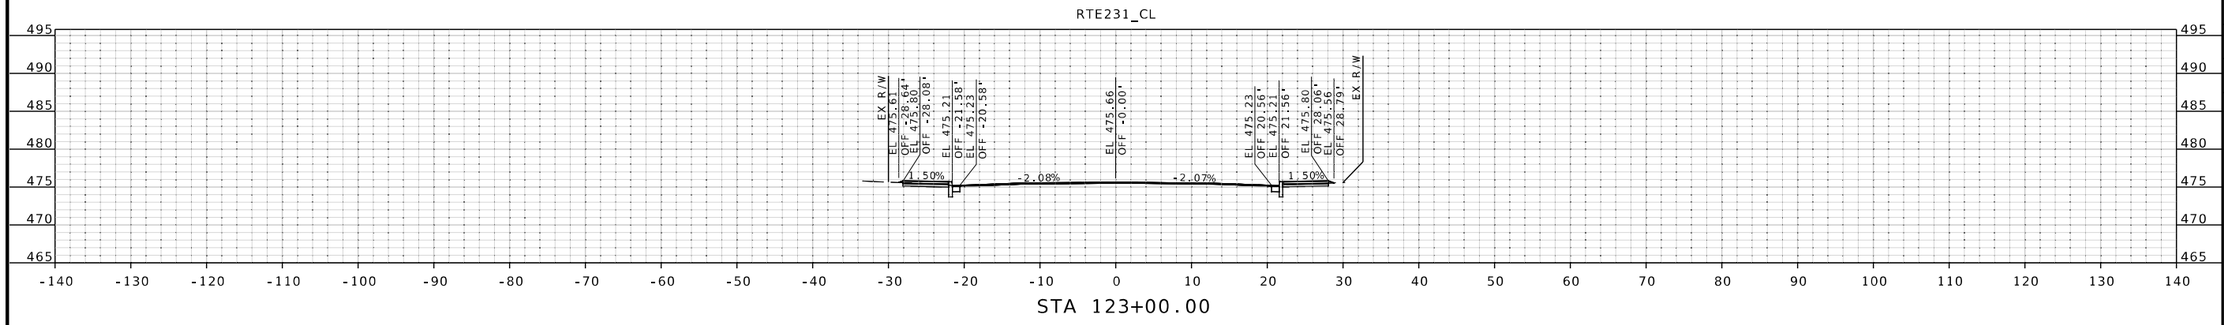

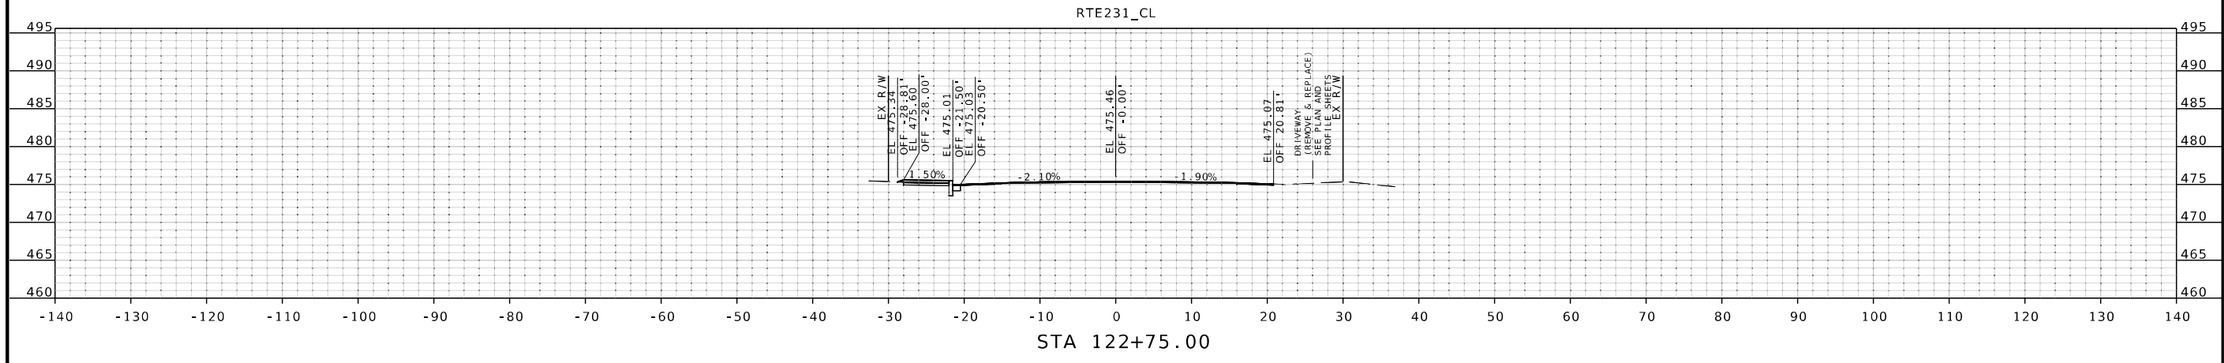

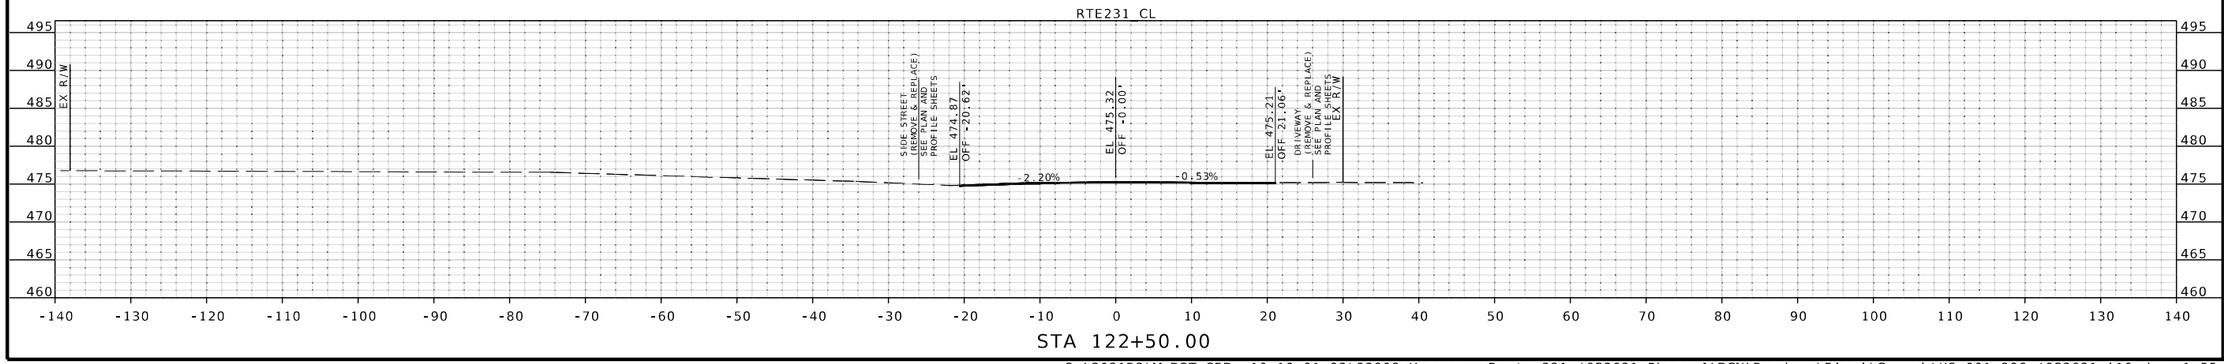

STATE OF MISSOURI
JOHN P. HUEBBE
NUMBER PE-2008019548
PROFESSIONAL ENGINEER
6/12/25
John P. Huebbe PE-2008019548
Discipline: Professional Engineer

DATE PREPARED
6/12/2025

ROUTE	STATE
231	MO
DISTRICT	SHEET NO.
SL	146

COUNTY
ST LOUIS

JOB NO.
J6S3631

CONTRACT ID.
.

PROJECT NO.
.

BRIDGE NO.
.

DATE	DESCRIPTION
.	.
.	.
.	.
.	.
.	.
.	.
.	.
.	.

IF A SEAL IS PRESENT ON THIS SHEET IT HAS BEEN ELECTRONICALLY SEALED AND DATED.

MISSOURI HIGHWAYS AND TRANSPORTATION COMMISSION

105 WEST CAPITOL
JEFFERSON CITY, MO 65102
1-888-ASK-MODOT (1-888-275-6636)

EFK•Moen
Civil Engineering Design
13523 Barrett Parkway Dr
Suite 250
St. Louis, MO 63021
Phone 314-394-3100
Fax 314-394-3199
Missouri Certificate of Authority: 001578

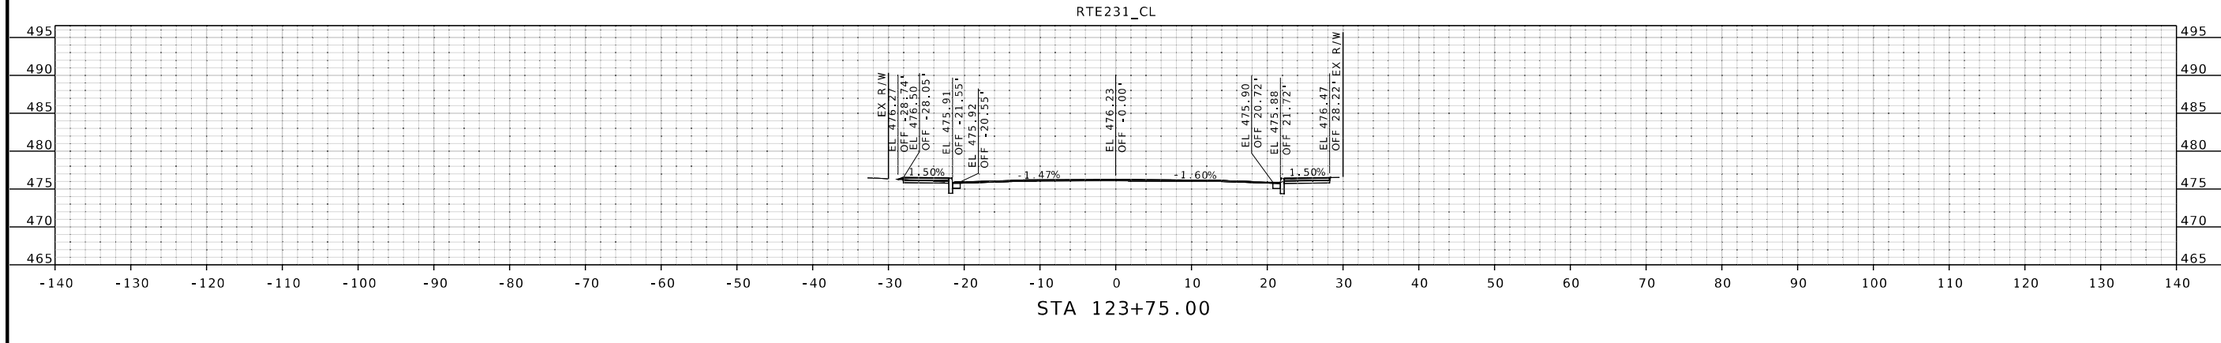

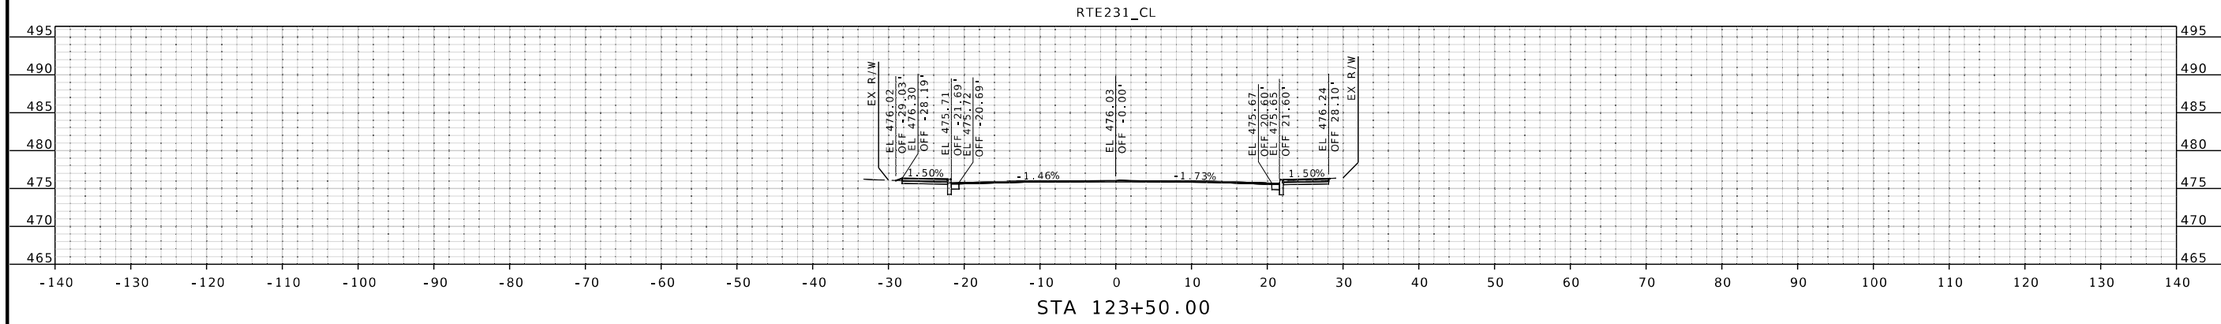

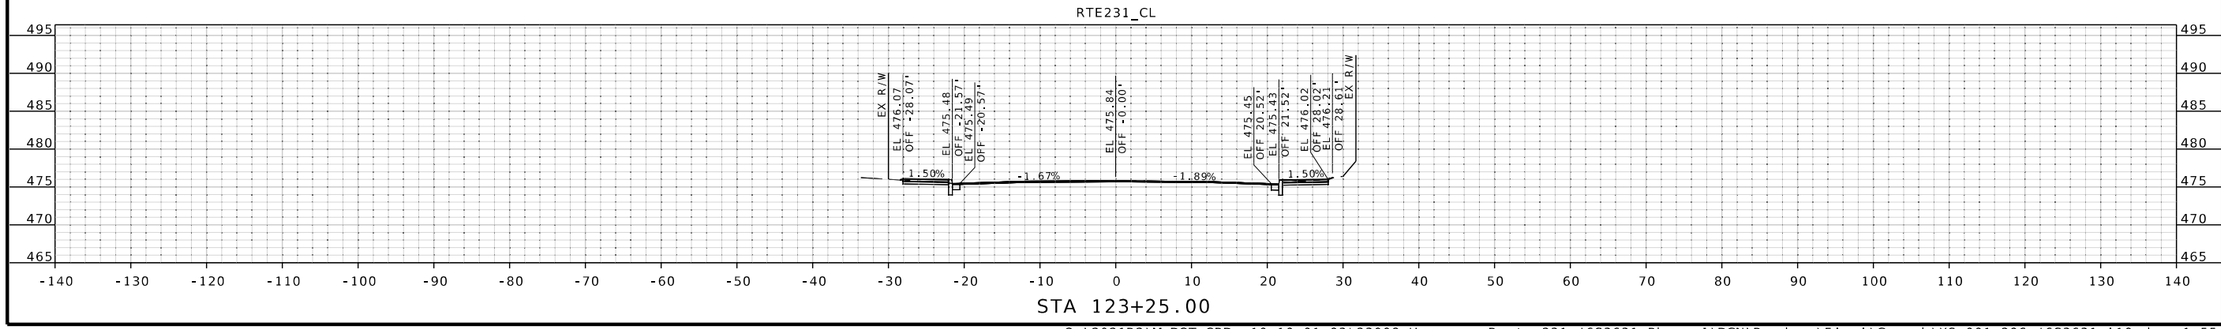

STATE OF MISSOURI
JOHN P. HUEBBE
NUMBER PE-2008019548
PROFESSIONAL ENGINEER
6/12/25
John P. Huebbe PE-2008019548
Discipline: Professional Engineer

DATE PREPARED
6/12/2025

ROUTE	STATE
231	MO
DISTRICT	SHEET NO.
SL	147

COUNTY
ST LOUIS

JOB NO.
J6S3631

CONTRACT ID.
.

PROJECT NO.
.

BRIDGE NO.
.

IF A SEAL IS PRESENT ON THIS SHEET IT HAS BEEN ELECTRONICALLY SEALED AND DATED.

DESCRIPTION	DATE
.	.
.	.
.	.
.	.
.	.
.	.
.	.
.	.

MISSOURI HIGHWAYS AND TRANSPORTATION COMMISSION
105 WEST CAPITOL
JEFFERSON CITY, MO 65102
1-888-ASK-MODOT (1-888-275-6636)

EFK•Moen
Civil Engineering Design
13523 Barrett Parkway Dr
Suite 250
St. Louis, MO 63021
Phone 314-394-3100
Fax 314-394-3199
Missouri Certificate of Authority: 001578

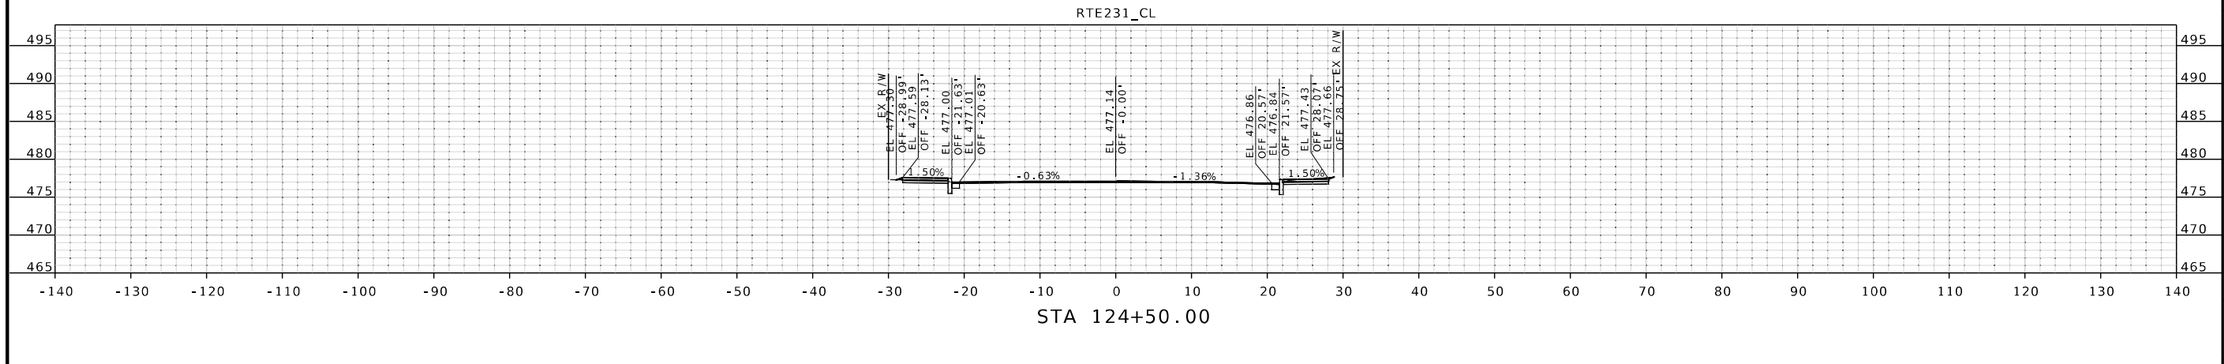

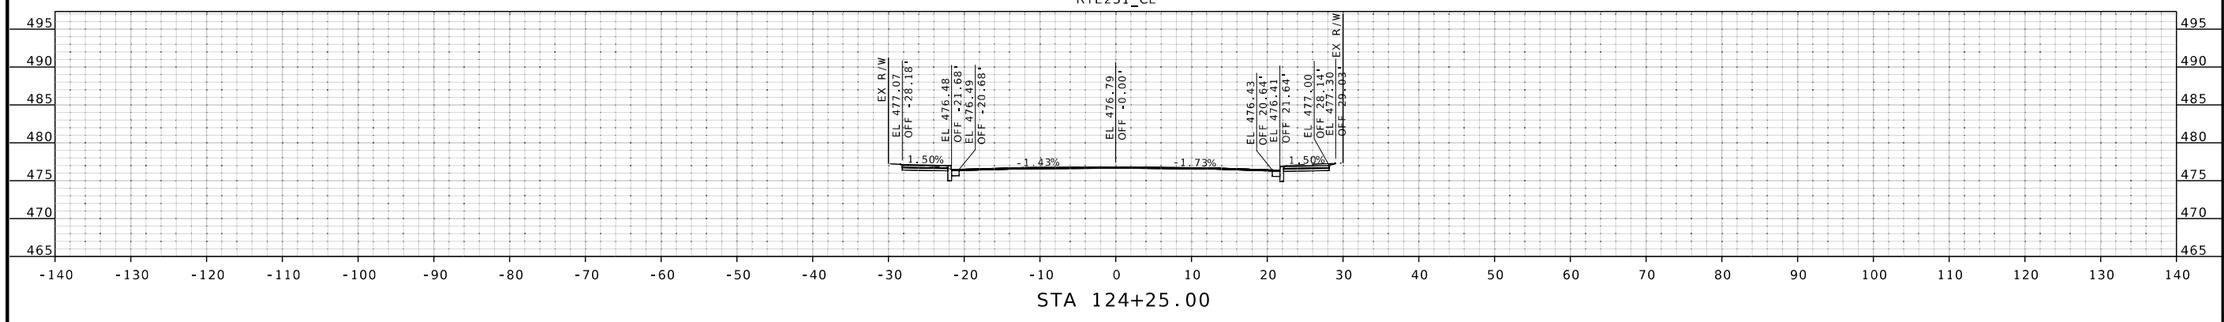

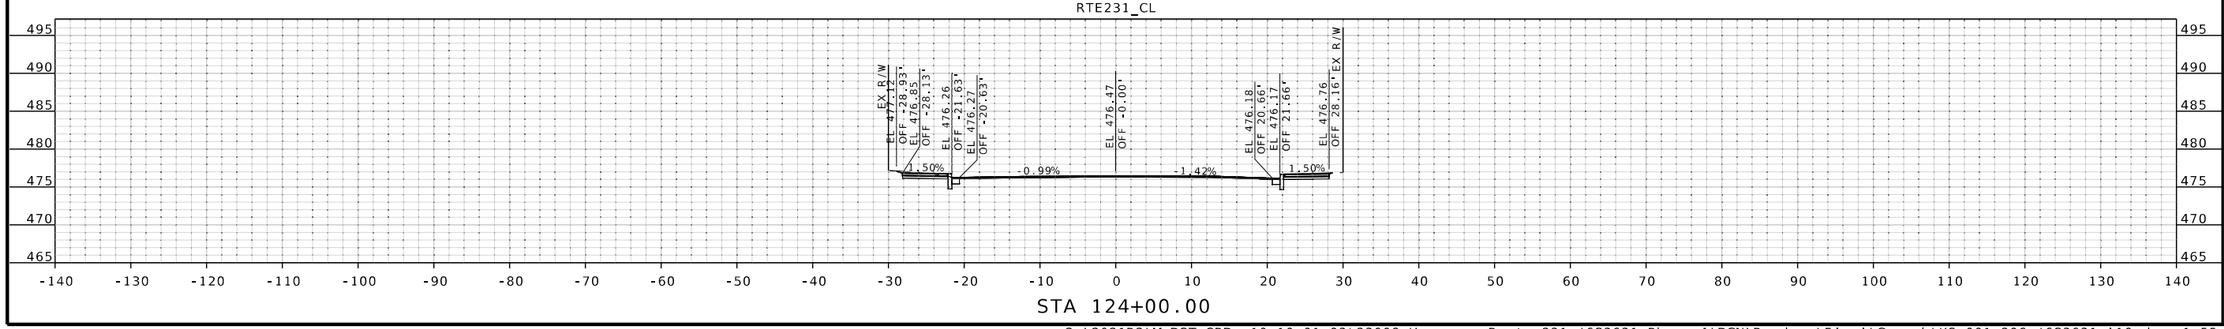

STATE OF MISSOURI
JOHN P. HUEBBE
NUMBER PE-2008019548
PROFESSIONAL ENGINEER
6/12/25
John P. Huebbe PE-2008019548
Discipline: Professional Engineer
John Huebbe

DATE PREPARED
6/12/2025

ROUTE	STATE
231	MO
DISTRICT	SHEET NO.
SL	148

COUNTY
ST LOUIS

JOB NO.
J6S3631

CONTRACT ID.
.

PROJECT NO.
.

BRIDGE NO.
.

DESCRIPTION	DATE
.	.
.	.
.	.
.	.
.	.
.	.
.	.
.	.

IF A SEAL IS PRESENT ON THIS SHEET IT HAS BEEN ELECTRONICALLY SEALED AND DATED.

MISSOURI HIGHWAYS AND TRANSPORTATION COMMISSION

105 WEST CAPITOL
JEFFERSON CITY, MO 65102
1-888-ASK-MODOT (1-888-275-6636)

EFK•Moen
Civil Engineering Design
13523 Barrett Parkway Dr
Suite 250
St. Louis, MO 63021
Phone 314-394-3100
Fax 314-394-3199
Missouri Certificate of Authority: 001578

O:\2021R2\MoDOT_ORD_v10.10.01.03\23008 Hanson - Route 231 J6S3631 Phase I\DGN\Roadway\Final\Geopak\XS_001-206_J6S3631_i10.dgn 1:55:32 PM 6/12/2025

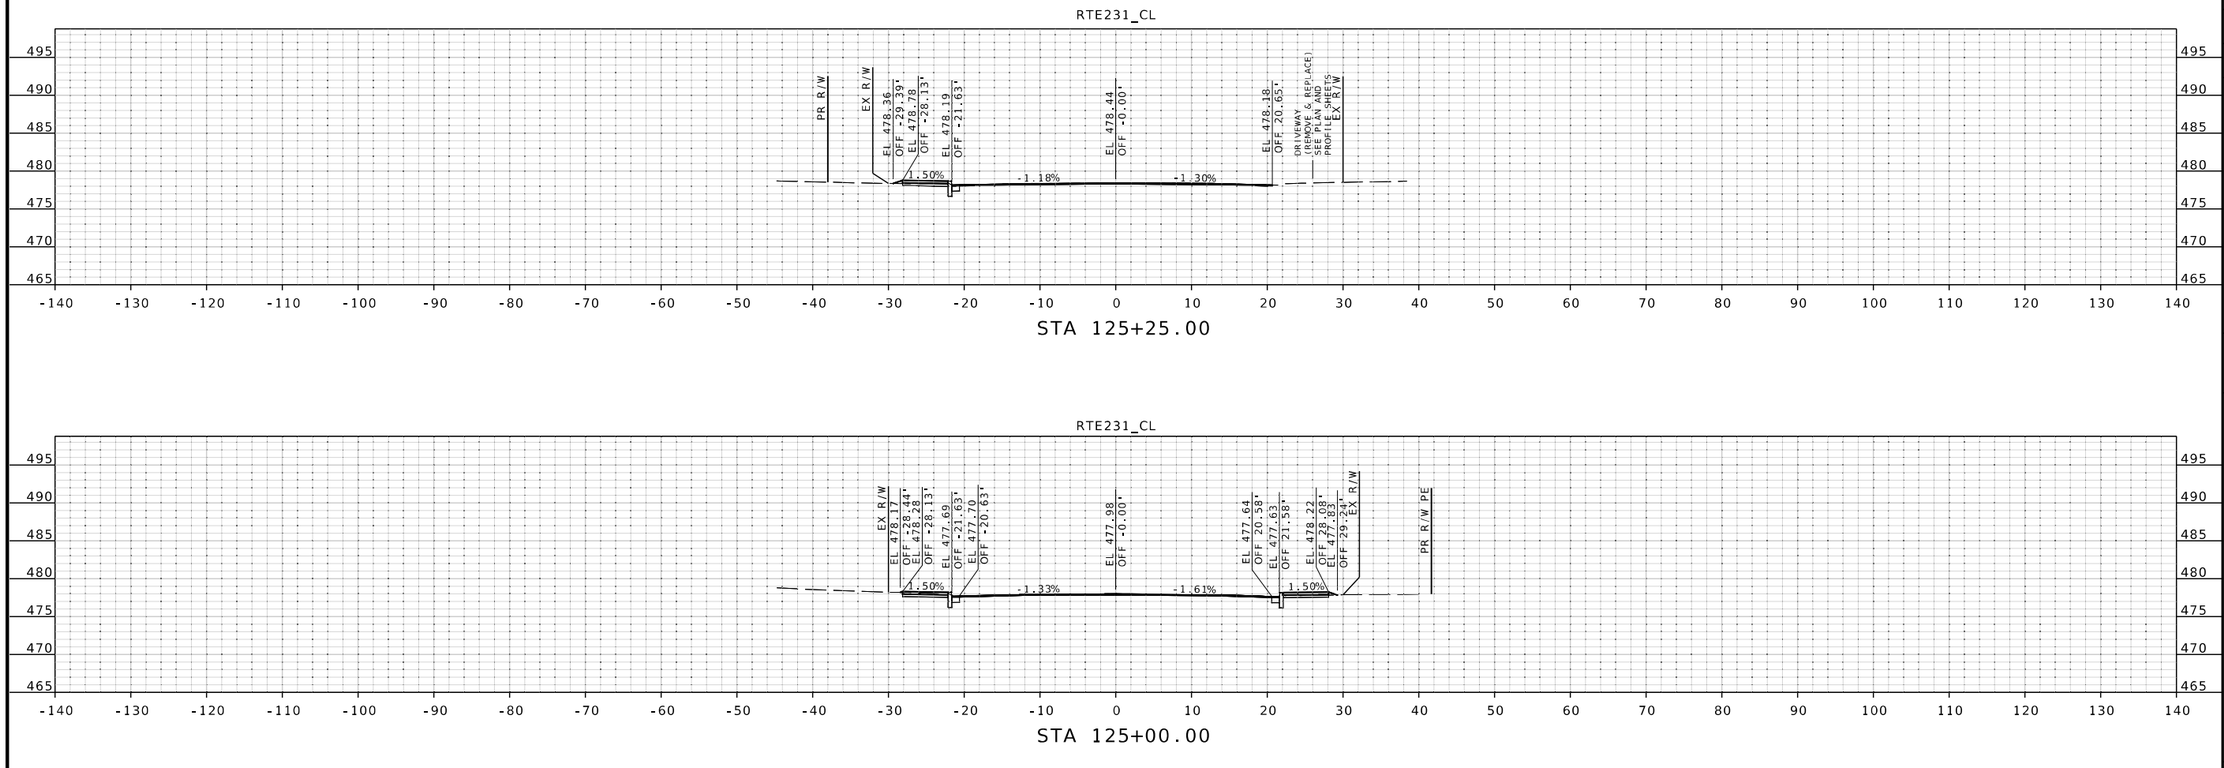

STATE OF MISSOURI
JOHN P. HUEBBE
NUMBER PE-2008019548
PROFESSIONAL ENGINEER
6/12/25
John P. Huebbe PE-2008019548
Discipline: Professional Engineer
John Huebbe

DATE PREPARED
6/12/2025

ROUTE	STATE
231	MO
DISTRICT	SHEET NO.
SL	149

COUNTY
ST LOUIS

JOB NO.
J6S3631

CONTRACT ID.
.

PROJECT NO.
.

BRIDGE NO.
.

DESCRIPTION	DATE
.	.
.	.
.	.
.	.
.	.
.	.
.	.
.	.

IF A SEAL IS PRESENT ON THIS SHEET IT HAS BEEN ELECTRONICALLY SEALED AND DATED.

MISSOURI HIGHWAYS AND TRANSPORTATION COMMISSION
105 WEST CAPITOL
JEFFERSON CITY, MO 65102
1-888-ASK-MODOT (1-888-275-6636)

EFK•Moen
Civil Engineering Design
13523 Barrett Parkway Dr
Suite 250
St. Louis, MO 63021
Phone 314-394-3100
Fax 314-394-3199
Missouri Certificate of Authority: 001578

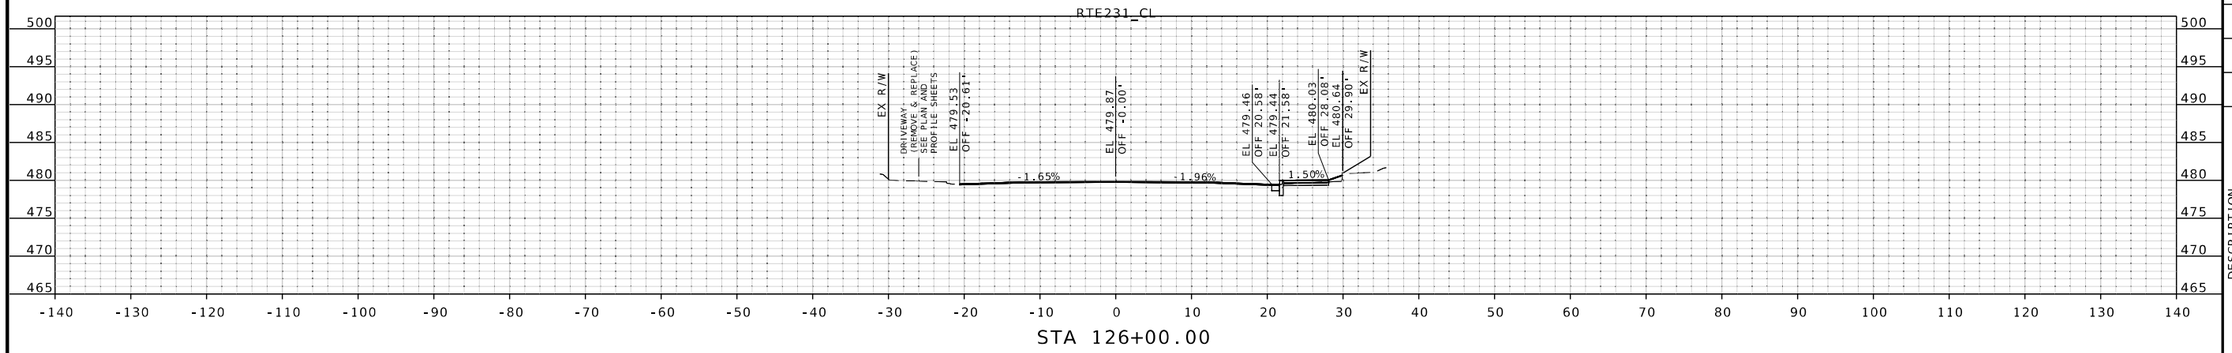

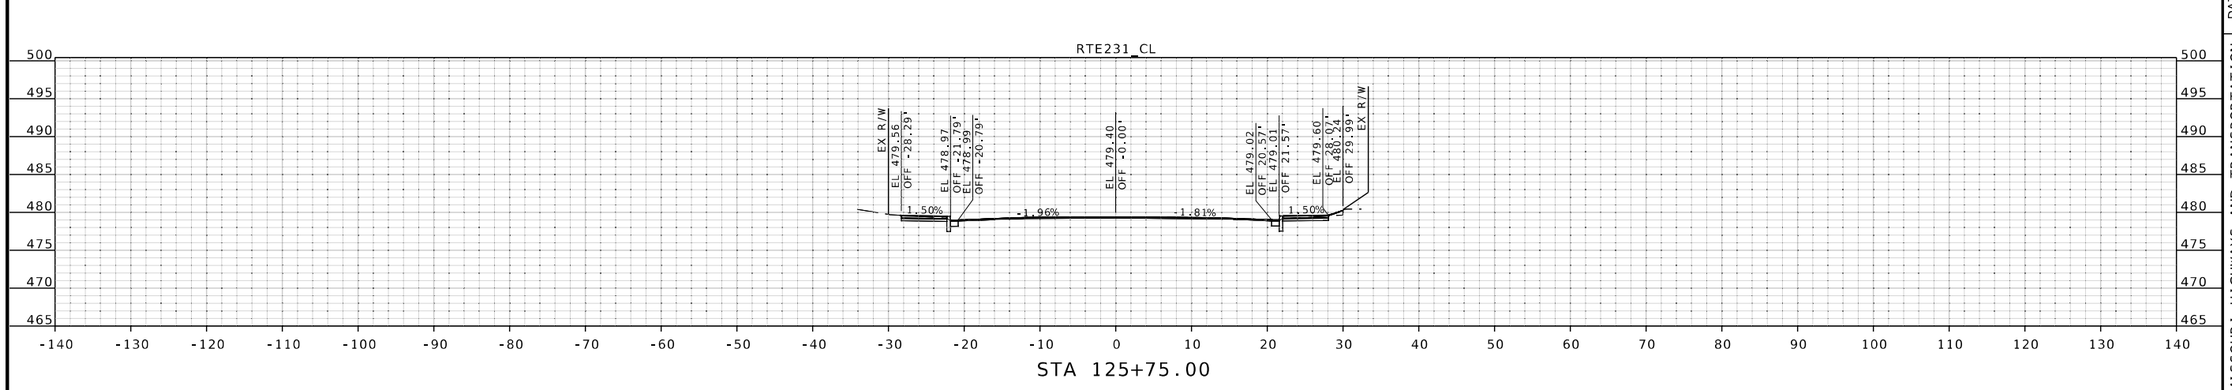

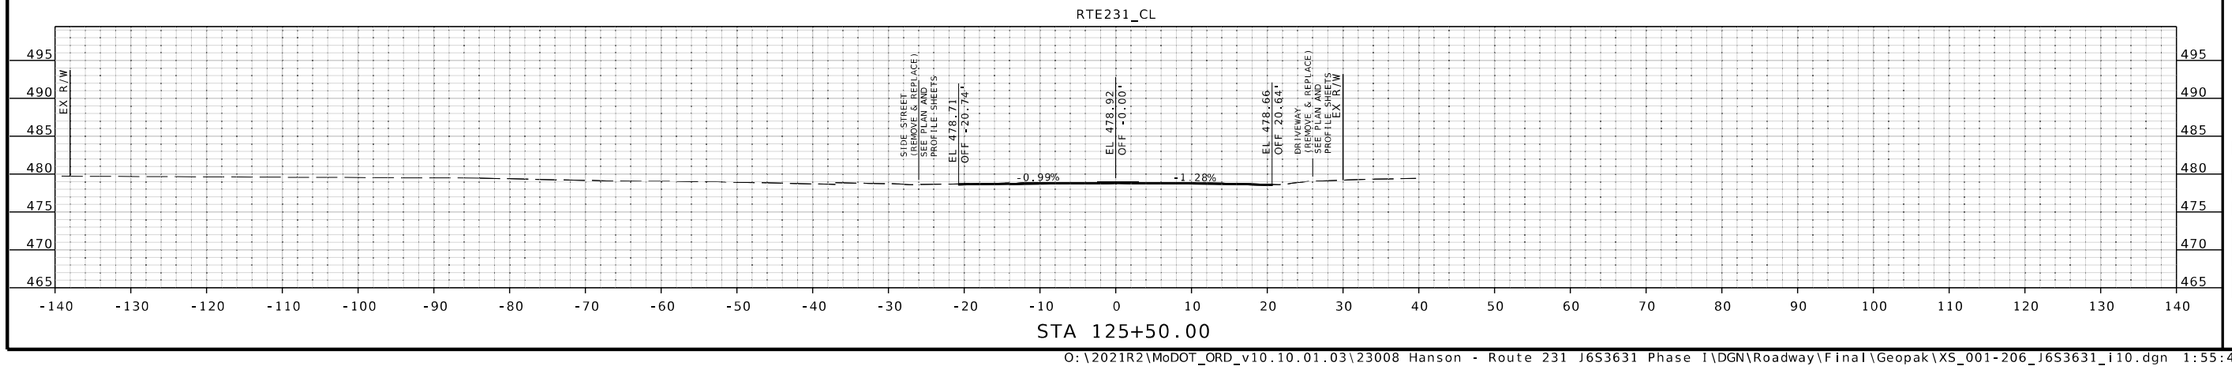

STATE OF MISSOURI
JOHN P. HUEBBE
NUMBER PE-2008019548
PROFESSIONAL ENGINEER
6/12/25
John P. Huebbe PE-2008019548
Discipline: Professional Engineer
John Huebbe

DATE PREPARED
6/12/2025

ROUTE	STATE
231	MO
DISTRICT	SHEET NO.
SL	150

COUNTY
ST LOUIS

JOB NO.
J6S3631

CONTRACT ID.
.

PROJECT NO.
.

BRIDGE NO.
.

DESCRIPTION	DATE
.	.
.	.
.	.
.	.
.	.
.	.
.	.
.	.

IF A SEAL IS PRESENT ON THIS SHEET IT HAS BEEN ELECTRONICALLY SEALED AND DATED.

MISSOURI HIGHWAYS AND TRANSPORTATION COMMISSION

105 WEST CAPITOL
JEFFERSON CITY, MO 65102
1-888-ASK-MODOT (1-888-275-6636)

EFK•Moen
Civil Engineering Design
13523 Barrett Parkway Dr
Suite 250
St. Louis, MO 63021
Phone 314-394-3100
Fax 314-394-3199
Missouri Certificate of Authority: 001578

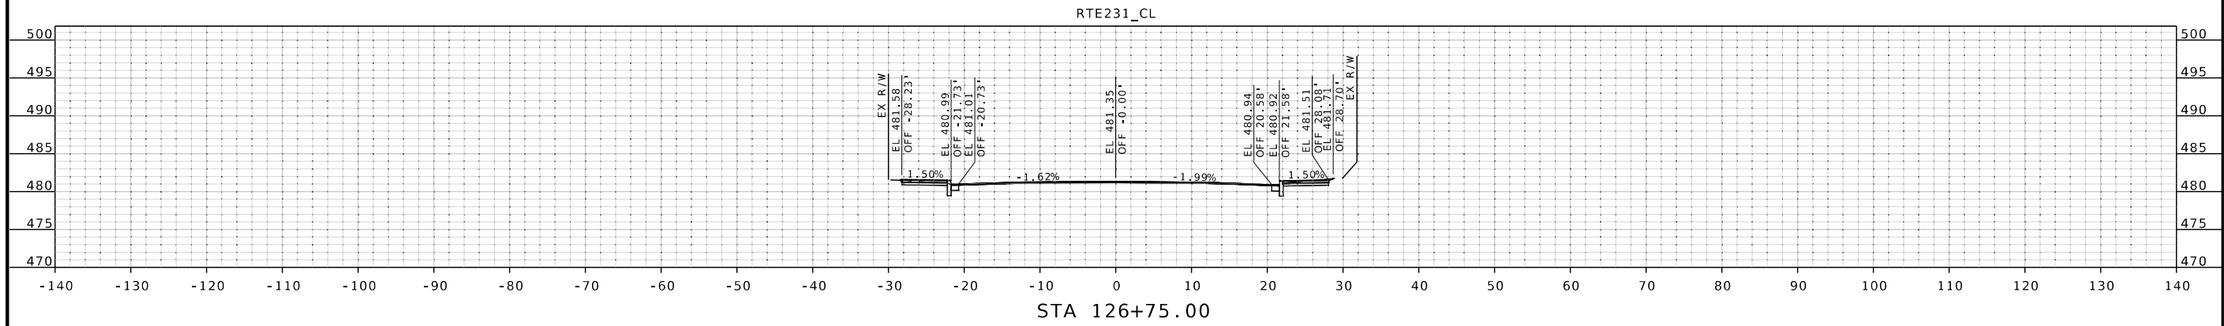

STA 126+75.00

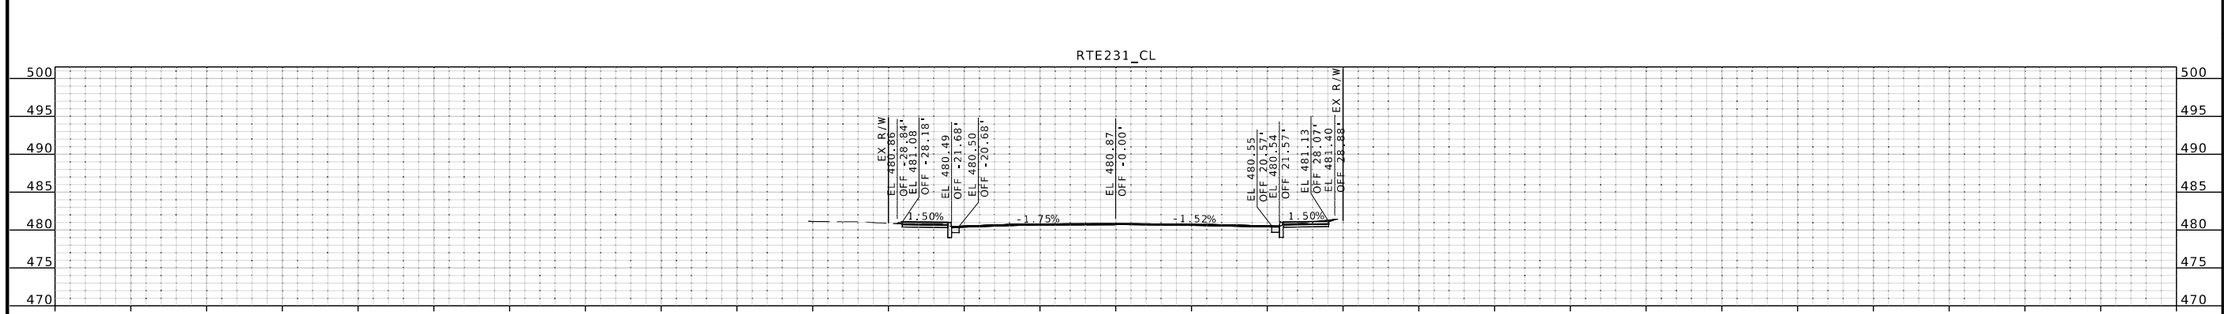

STA 126+50.00

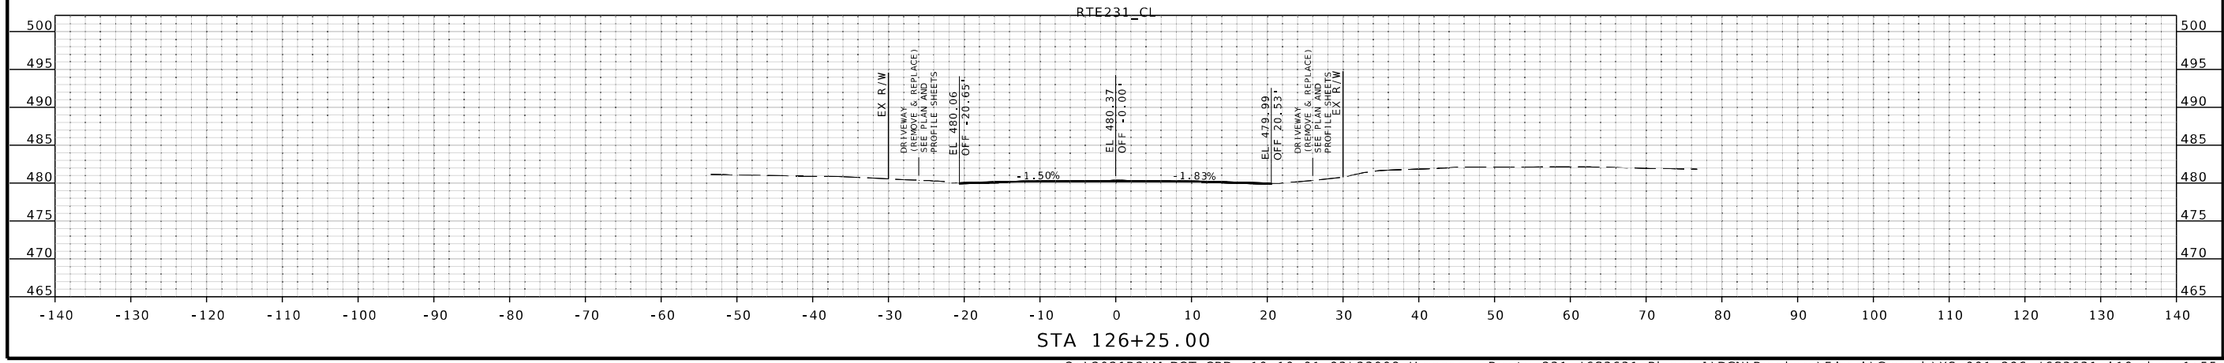

STA 126+25.00

JOHN P. HUEBBE
NUMBER PE-2008019548
PROFESSIONAL ENGINEER
STATE OF MISSOURI
6/12/25
John P. Huebbe PE-2008019548
Discipline: Professional Engineer
John Huebbe

DATE PREPARED
6/12/2025

ROUTE	STATE
231	MO
DISTRICT	SHEET NO.
SL	151

COUNTY
ST LOUIS

JOB NO.
J6S3631

CONTRACT ID.
.

PROJECT NO.
.

BRIDGE NO.
.

DATE	DESCRIPTION
.	.

IF A SEAL IS PRESENT ON THIS SHEET IT HAS BEEN ELECTRONICALLY SEALED AND DATED.

MISSOURI HIGHWAYS AND TRANSPORTATION COMMISSION

105 WEST CAPITOL
JEFFERSON CITY, MO 65102
1-888-ASK-MODOT (1-888-275-6636)

EFK•Moen
Civil Engineering Design
13523 Barrett Parkway Dr
Suite 250
St. Louis, MO 63021
Phone 314-394-3100
Fax 314-394-3199
Missouri Certificate of Authority: 001578

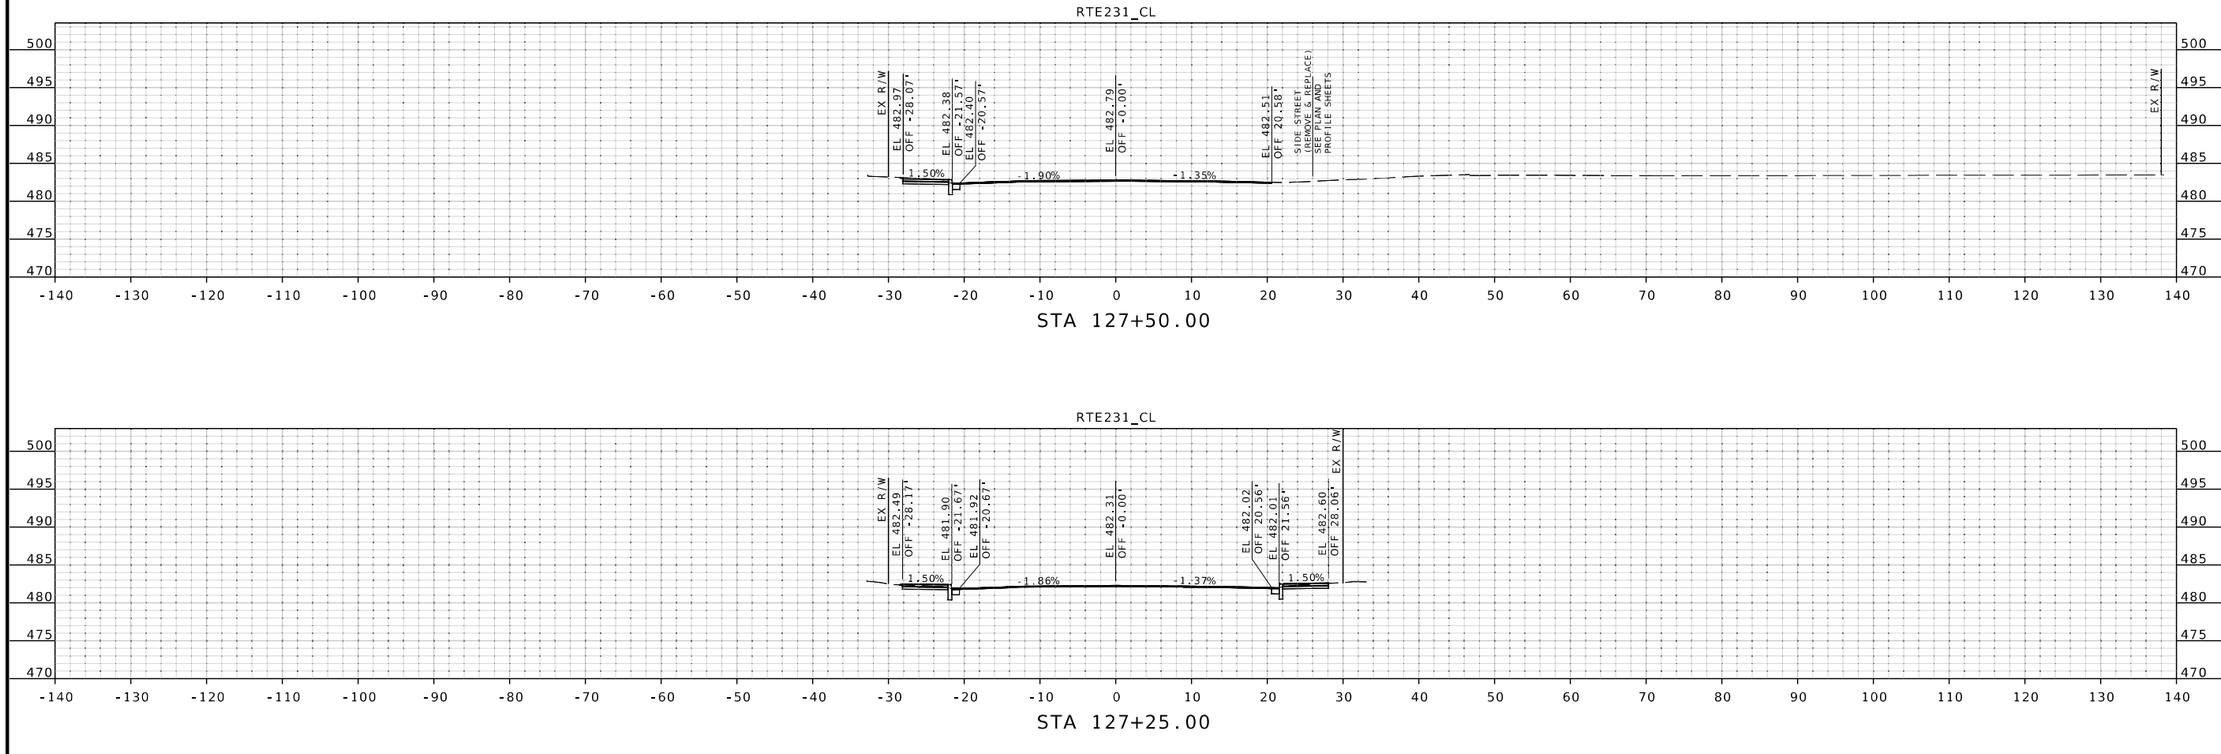

STATE OF MISSOURI
JOHN P. HUEBBE
NUMBER PE-2008019548
PROFESSIONAL ENGINEER
6/12/25
John P. Huebbe PE-2008019548
Discipline: Professional Engineer
John Huebbe

DATE PREPARED
6/12/2025

ROUTE	STATE
231	MO
DISTRICT	SHEET NO.
SL	152

COUNTY
ST LOUIS

JOB NO.
J6S3631

CONTRACT ID.
.

PROJECT NO.
.

BRIDGE NO.
.

DESCRIPTION	DATE
.	.
.	.
.	.
.	.
.	.
.	.
.	.
.	.

IF A SEAL IS PRESENT ON THIS SHEET IT HAS BEEN ELECTRONICALLY SEALED AND DATED.

MISSOURI HIGHWAYS AND TRANSPORTATION COMMISSION

105 WEST CAPITOL
JEFFERSON CITY, MO 65102
1-888-ASK-MODOT (1-888-275-6636)

EFK•Moen
Civil Engineering Design
13523 Barrett Parkway Dr
Suite 250
St. Louis, MO 63021
Phone 314-394-3100
Fax 314-394-3199
Missouri Certificate of Authority: 001578

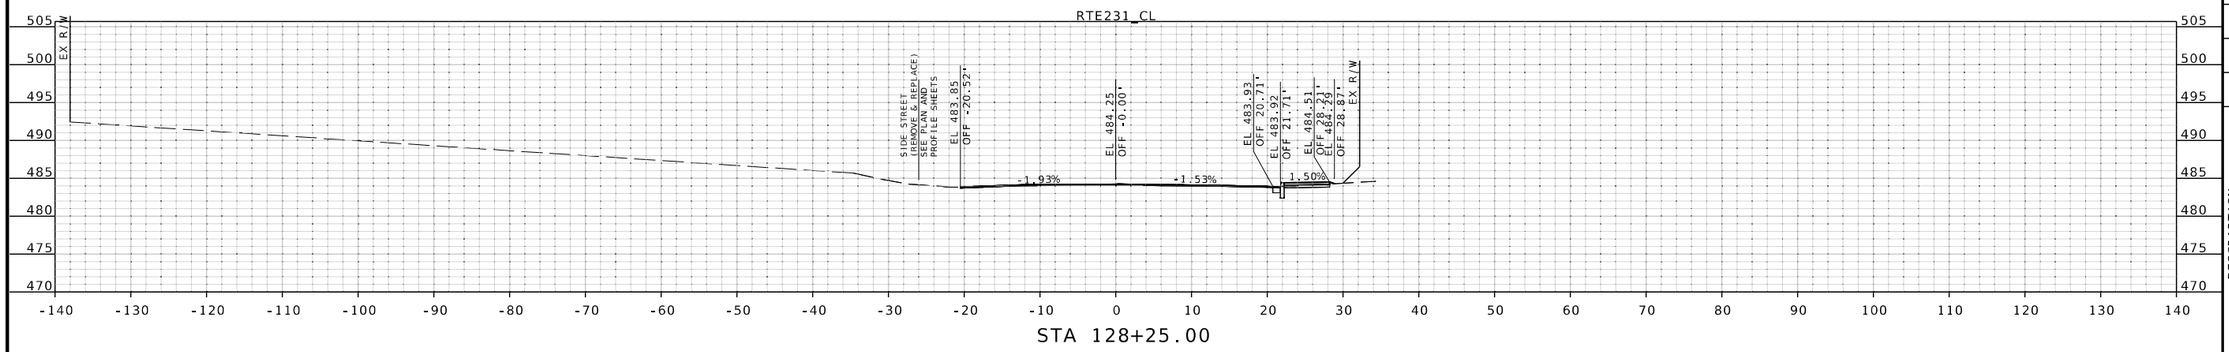

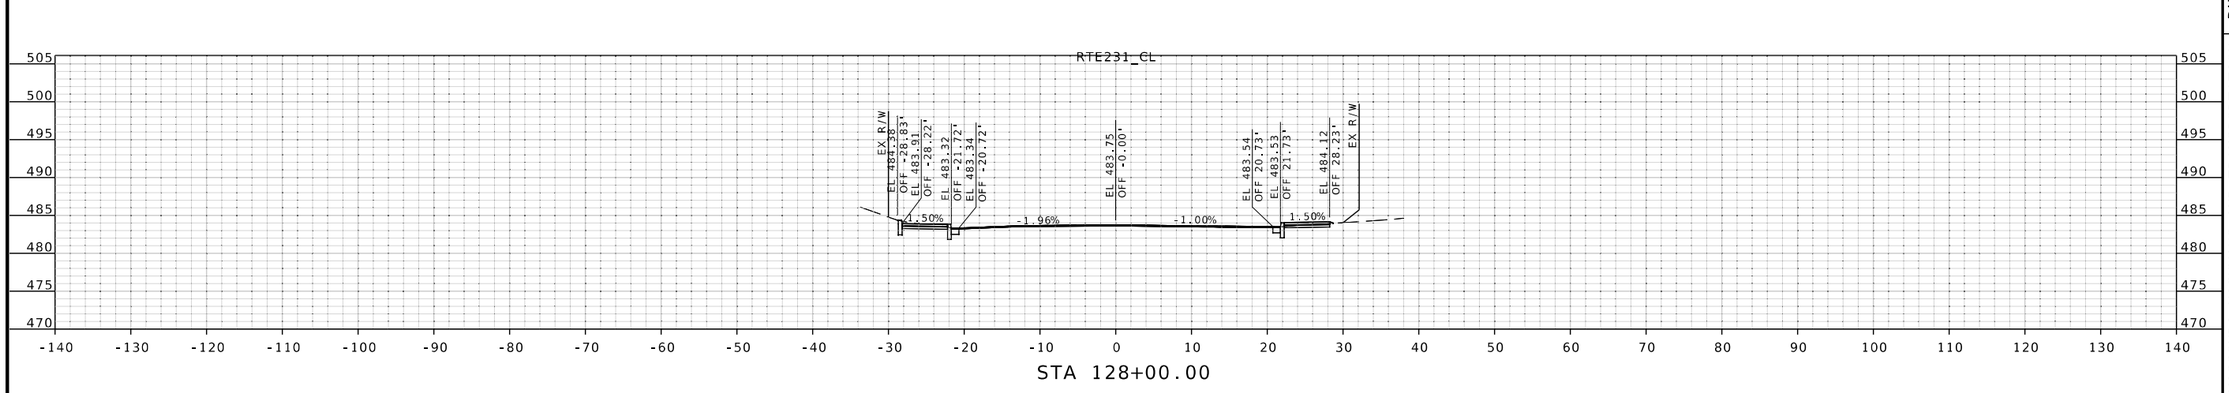

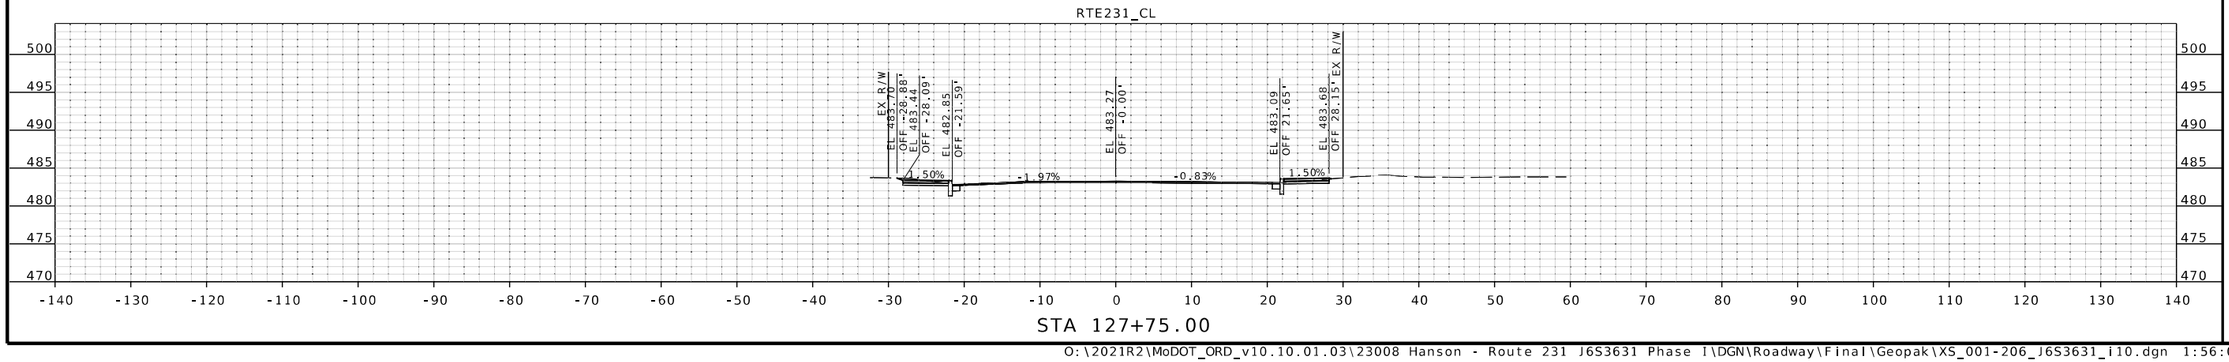

STATE OF MISSOURI
JOHN P. HUEBBE
NUMBER PE-2008019548
PROFESSIONAL ENGINEER
6/12/25
John P. Huebbe PE-2008019548
Discipline: Professional Engineer

DATE PREPARED
6/12/2025

ROUTE	STATE
231	MO
DISTRICT	SHEET NO.
SL	153

COUNTY
ST LOUIS

JOB NO.
J6S3631

CONTRACT ID.
.

PROJECT NO.
.

BRIDGE NO.
.

DESCRIPTION	DATE
.	.
.	.
.	.
.	.
.	.
.	.
.	.
.	.

IF A SEAL IS PRESENT ON THIS SHEET IT HAS BEEN ELECTRONICALLY SEALED AND DATED.

MISSOURI HIGHWAYS AND TRANSPORTATION COMMISSION
105 WEST CAPITOL
JEFFERSON CITY, MO 65102
1-888-ASK-MODOT (1-888-275-6636)

EFK•Moen
Civil Engineering Design
13523 Barrett Parkway Dr
Suite 250
St. Louis, MO 63021
Phone 314-394-3100
Fax 314-394-3199
Missouri Certificate of Authority: 001578

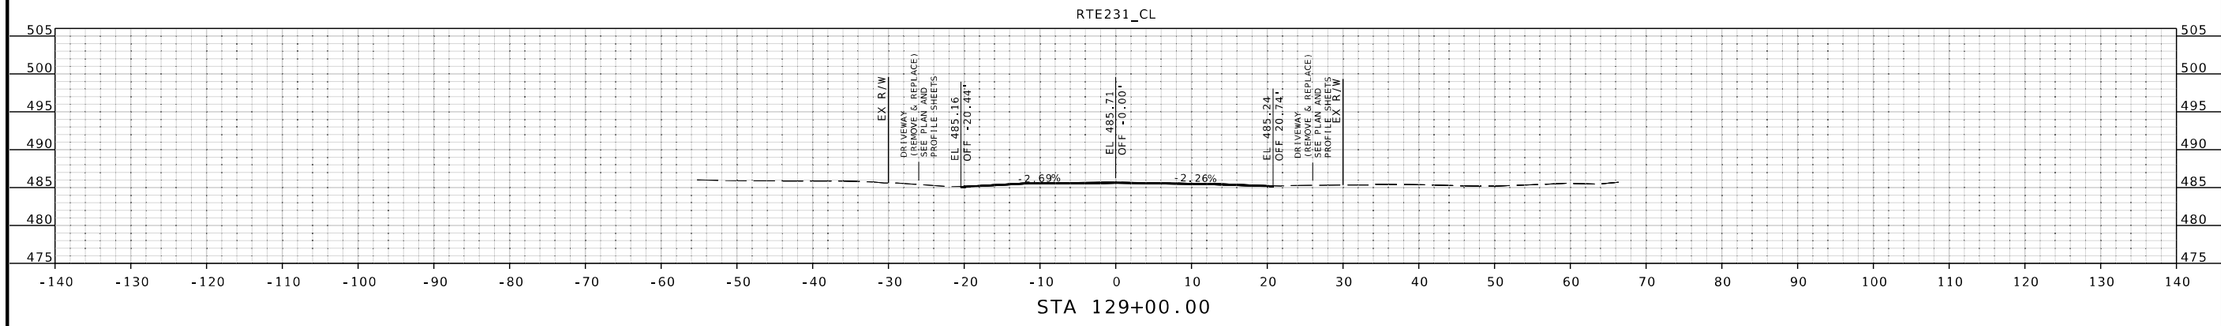

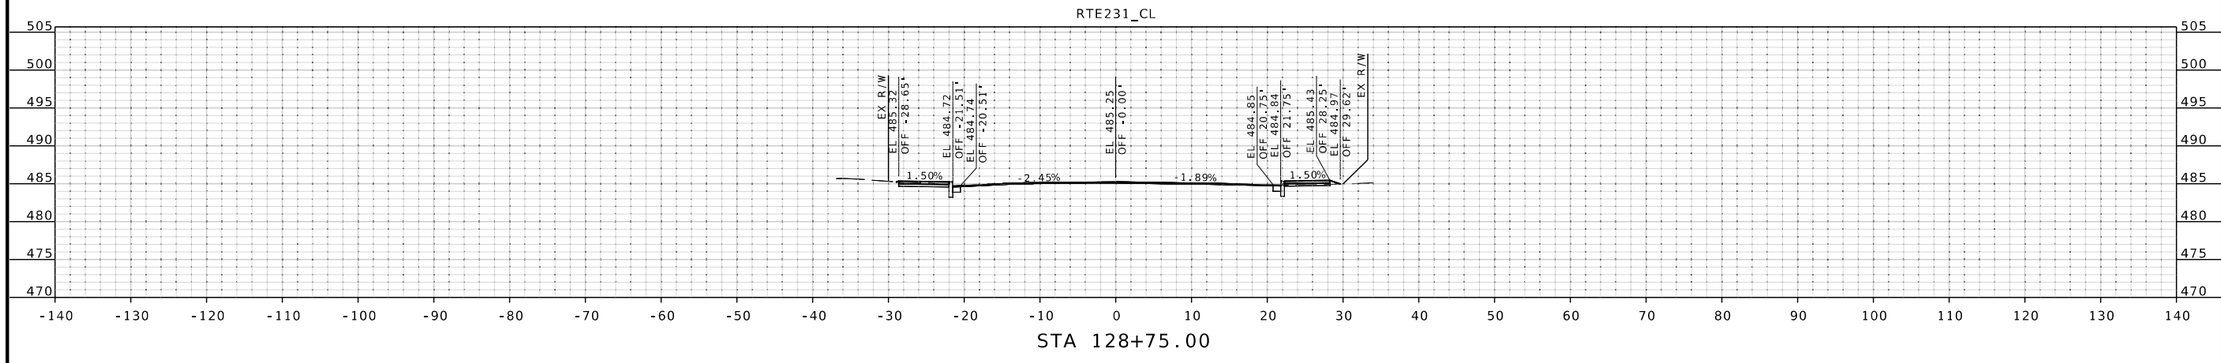

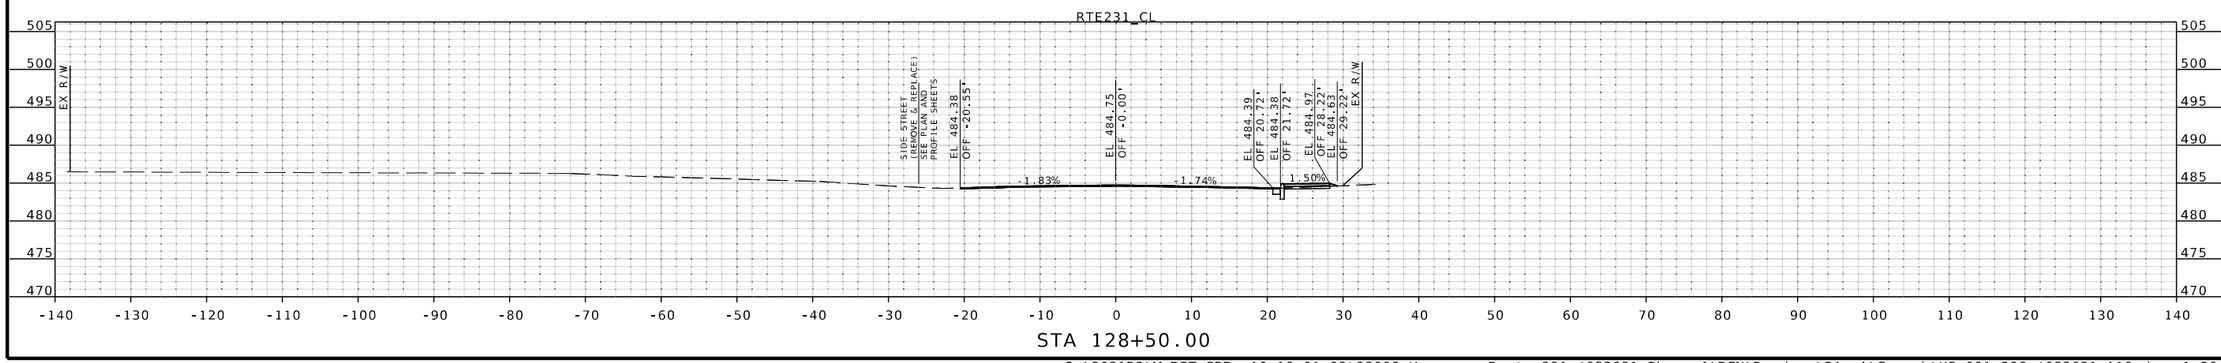

JOHN P. HUEBBE
NUMBER PE-2008019548
STATE OF MISSOURI
PROFESSIONAL ENGINEER
6/12/25
John P. Huebbe PE-2008019548
Discipline: Professional Engineer

DATE PREPARED
6/12/2025

ROUTE	STATE
231	MO
DISTRICT	SHEET NO.
SL	154

COUNTY
ST LOUIS

JOB NO.
J6S3631

CONTRACT ID.
.

PROJECT NO.
.

BRIDGE NO.
.

DESCRIPTION	DATE
.	.
.	.
.	.
.	.
.	.
.	.
.	.
.	.

IF A SEAL IS PRESENT ON THIS SHEET IT HAS BEEN ELECTRONICALLY SEALED AND DATED.

MISSOURI HIGHWAYS AND TRANSPORTATION COMMISSION

105 WEST CAPITOL
JEFFERSON CITY, MO 65102
1-888-ASK-MODOT (1-888-275-6636)

EFK•Moen
Civil Engineering Design
13523 Barrett Parkway Dr
Suite 250
St. Louis, MO 63021
Phone 314-394-3100
Fax 314-394-3199
Missouri Certificate of Authority: 001578

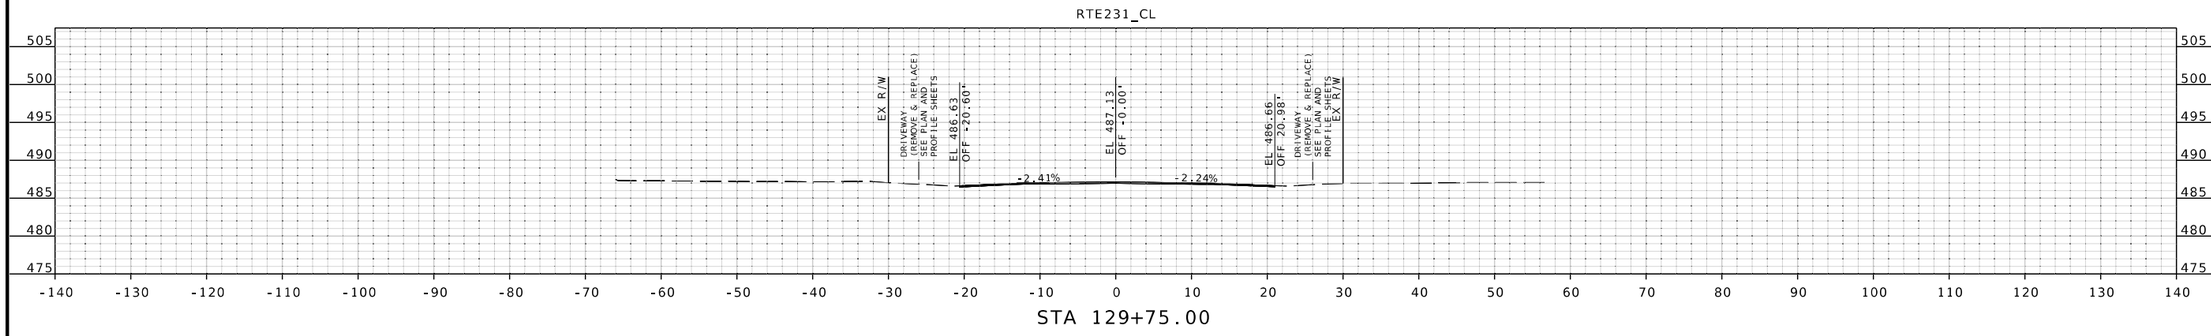

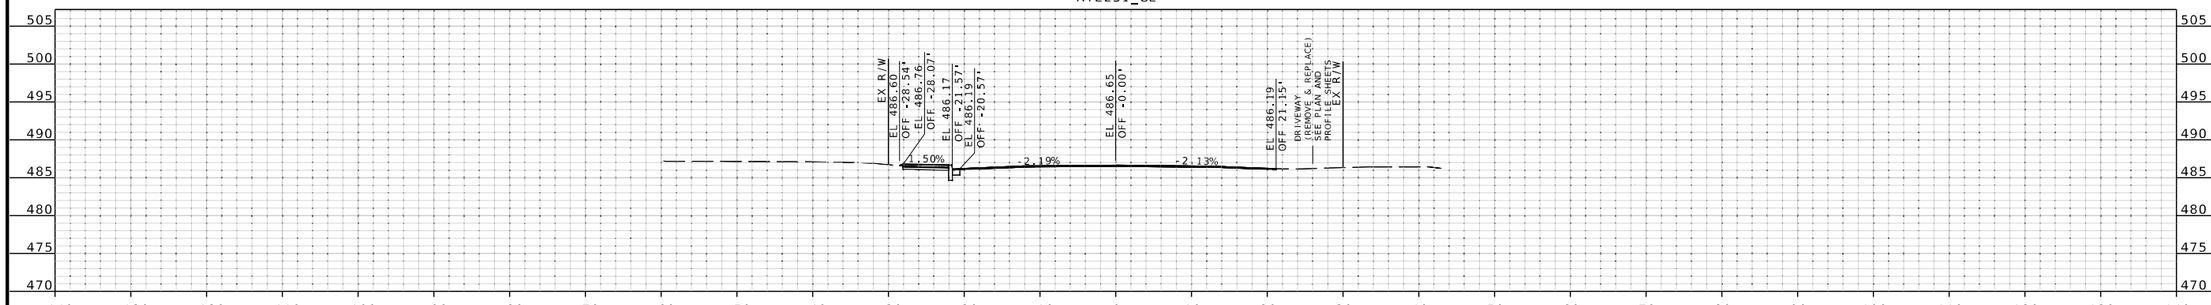

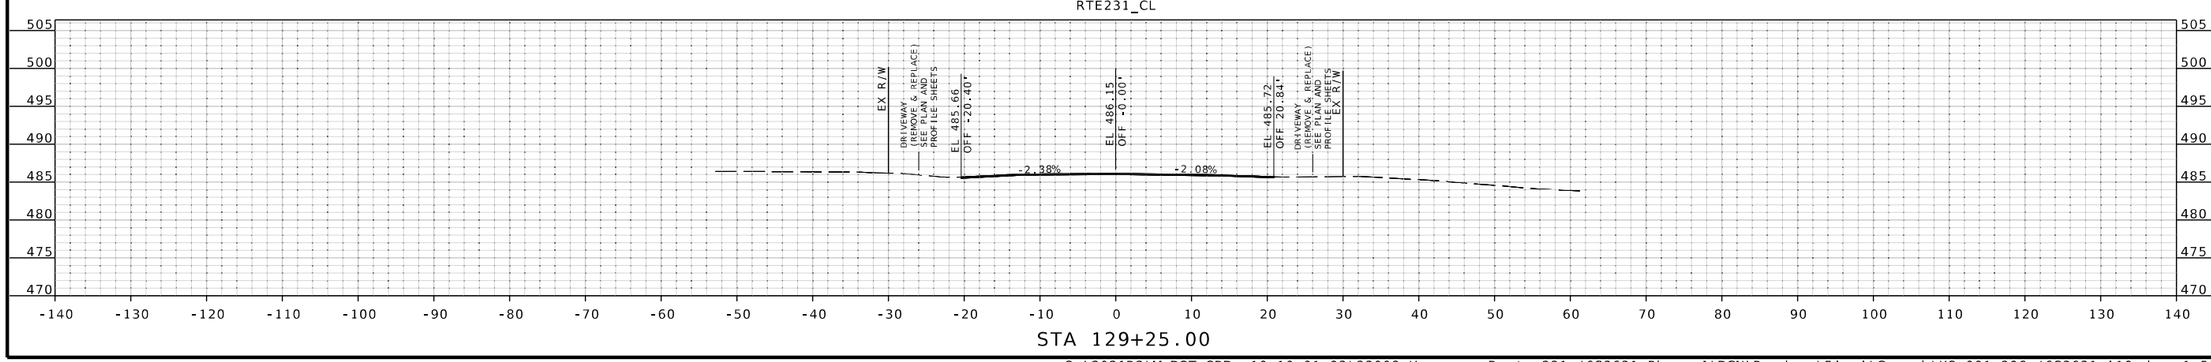

STATE OF MISSOURI
JOHN P. HUEBBE
NUMBER PE-2008019548
PROFESSIONAL ENGINEER
6/12/25
John P. Huebbe PE-2008019548
Discipline: Professional Engineer
John Huebbe

DATE PREPARED
6/12/2025

ROUTE	STATE
231	MO
DISTRICT	SHEET NO.
SL	155

COUNTY
ST LOUIS

JOB NO.
J6S3631

CONTRACT ID.
.

PROJECT NO.
.

BRIDGE NO.
.

DESCRIPTION	DATE
.	.
.	.
.	.
.	.
.	.
.	.
.	.
.	.

IF A SEAL IS PRESENT ON THIS SHEET IT HAS BEEN ELECTRONICALLY SEALED AND DATED.

MISSOURI HIGHWAYS AND TRANSPORTATION COMMISSION

105 WEST CAPITOL
JEFFERSON CITY, MO 65102
1-888-ASK-MODOT (1-888-275-6636)

EFK•Moen
Civil Engineering Design
13523 Barrett Parkway Dr
Suite 250
St. Louis, MO 63021
Phone 314-394-3100
Fax 314-394-3199
Missouri Certificate of Authority: 001578

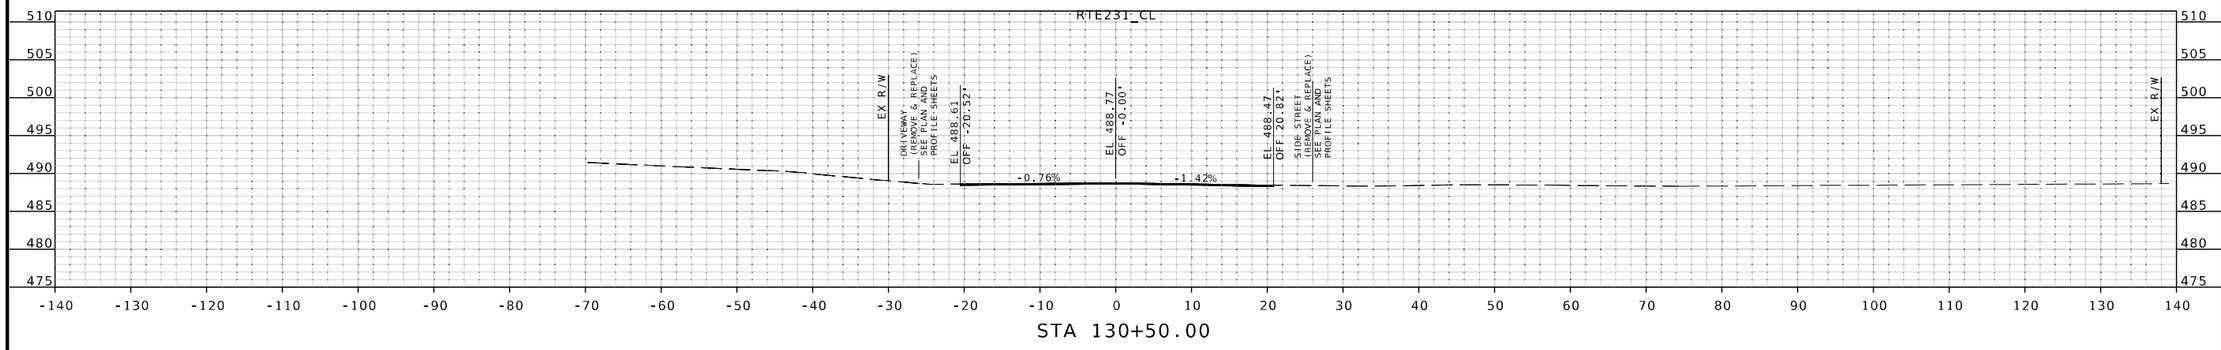

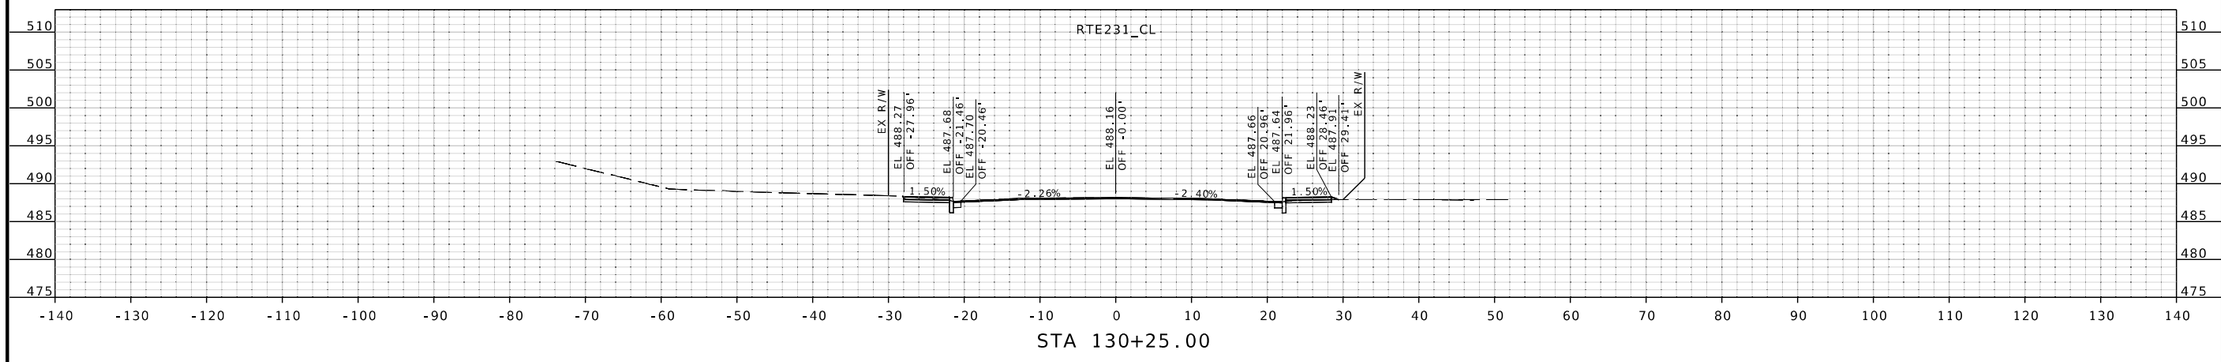

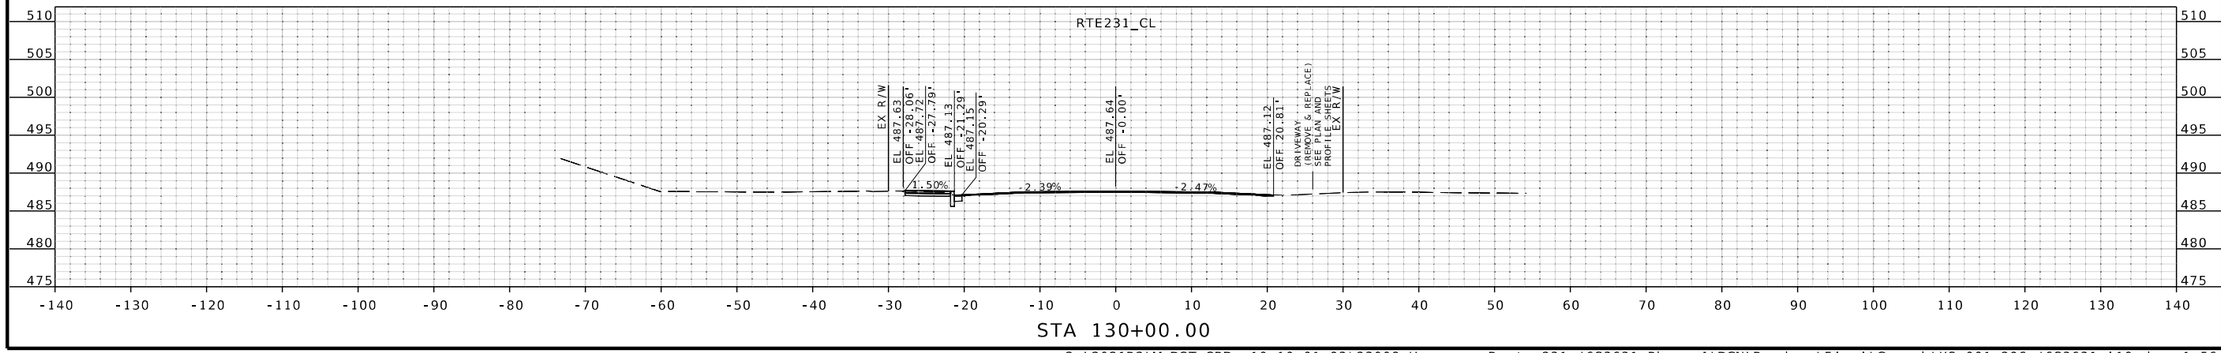

JOHN P. HUEBBE
NUMBER PE-2008019548
PROFESSIONAL ENGINEER
STATE OF MISSOURI
6/12/25
John P. Huebbe PE-2008019548
Discipline: Professional Engineer

DATE PREPARED
6/12/2025

ROUTE	STATE
231	MO
DISTRICT	SHEET NO.
SL	156

COUNTY
ST LOUIS

JOB NO.
J6S3631

CONTRACT ID.
.

PROJECT NO.
.

BRIDGE NO.
.

DESCRIPTION	DATE
.	.
.	.
.	.
.	.
.	.
.	.
.	.
.	.

IF A SEAL IS PRESENT ON THIS SHEET IT HAS BEEN ELECTRONICALLY SEALED AND DATED.

MISSOURI HIGHWAYS AND TRANSPORTATION COMMISSION
105 WEST CAPITOL
JEFFERSON CITY, MO 65102
1-888-ASK-MODOT (1-888-275-6636)

EFK•Moen
Civil Engineering Design
13523 Barrett Parkway Dr
Suite 250
St. Louis, MO 63021
Phone 314-394-3100
Fax 314-394-3199
Missouri Certificate of Authority: 001578

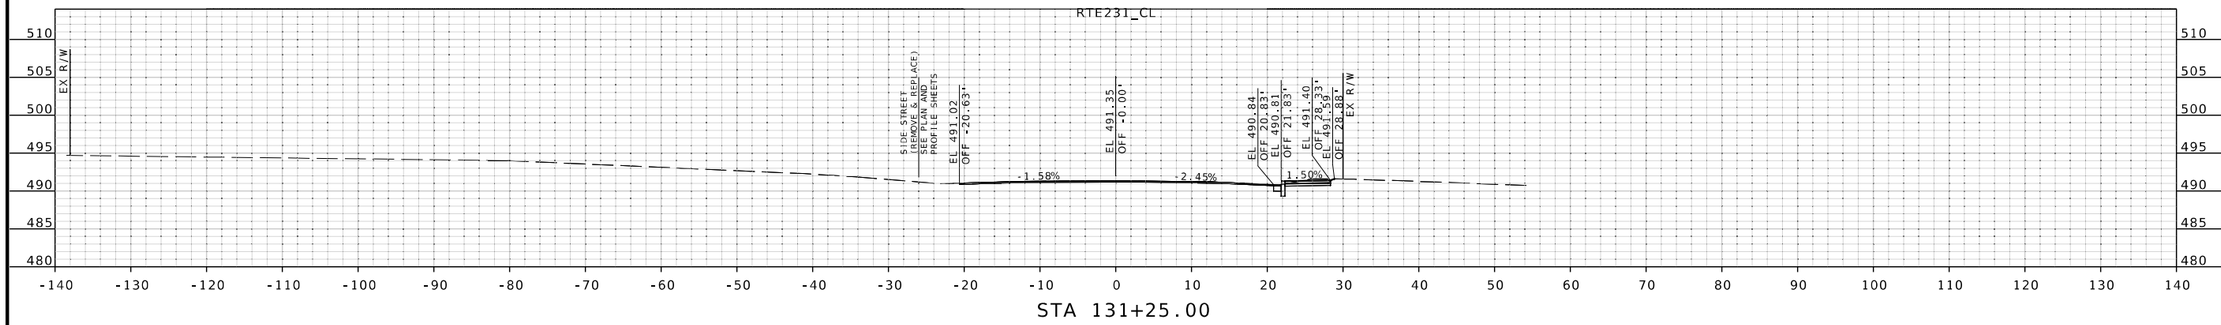

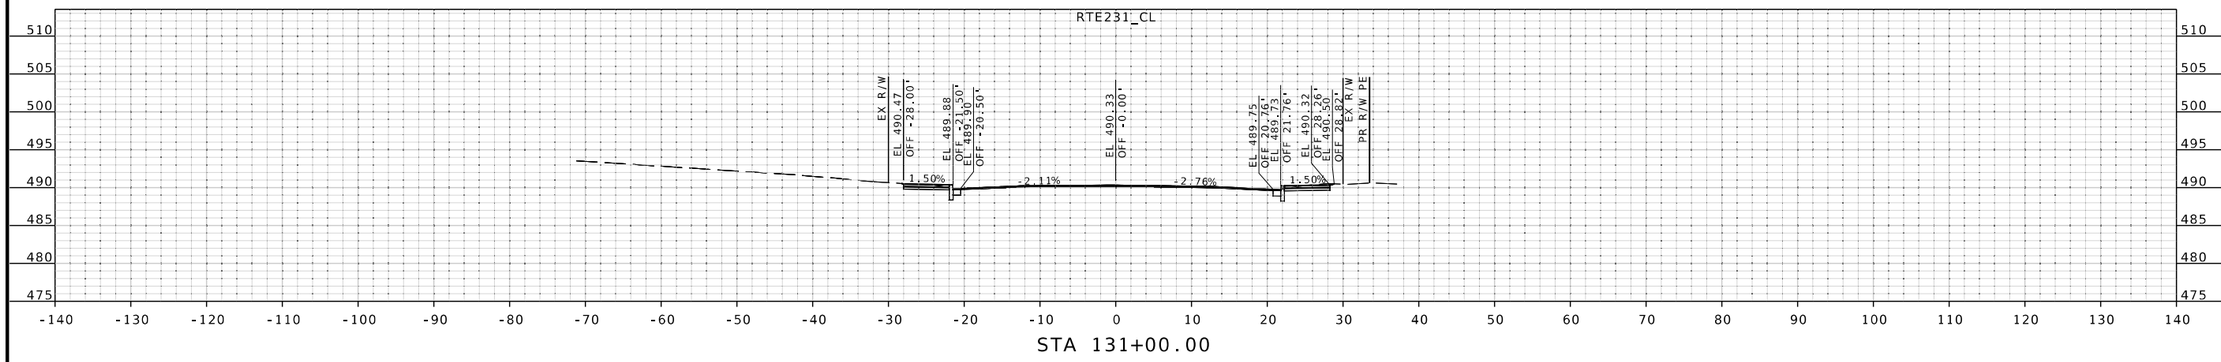

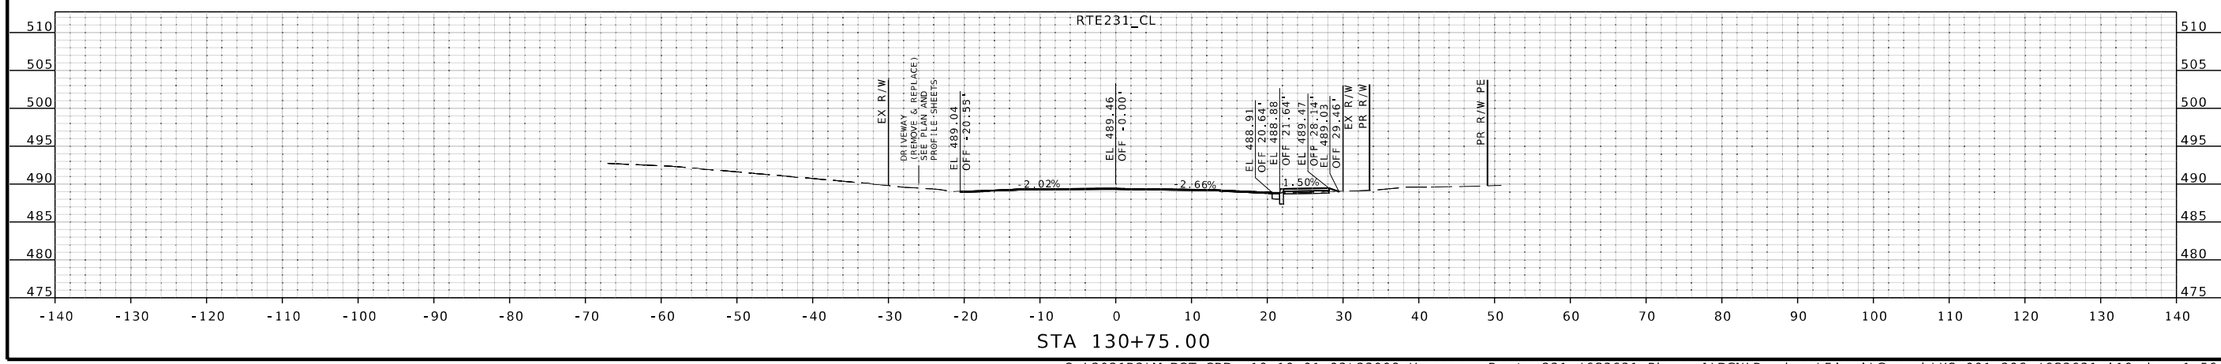

STATE OF MISSOURI
JOHN P. HUEBBE
NUMBER PE-2008019548
PROFESSIONAL ENGINEER
6/12/25
John P. Huebbe PE-2008019548
Discipline: Professional Engineer

DATE PREPARED
6/12/2025

ROUTE	STATE
231	MO
DISTRICT	SHEET NO.
SL	157

COUNTY
ST LOUIS

JOB NO.
J6S3631

CONTRACT ID.
.

PROJECT NO.
.

BRIDGE NO.
.

DESCRIPTION	DATE
.	.
.	.
.	.
.	.
.	.
.	.
.	.
.	.

IF A SEAL IS PRESENT ON THIS SHEET IT HAS BEEN ELECTRONICALLY SEALED AND DATED.

MISSOURI HIGHWAYS AND TRANSPORTATION COMMISSION
105 WEST CAPITOL
JEFFERSON CITY, MO 65102
1-888-ASK-MODOT (1-888-275-6636)

EFK•Moen
Civil Engineering Design
13523 Barrett Parkway Dr
Suite 250
St. Louis, MO 63021
Phone 314-394-3100
Fax 314-394-3199
Missouri Certificate of Authority: 001578

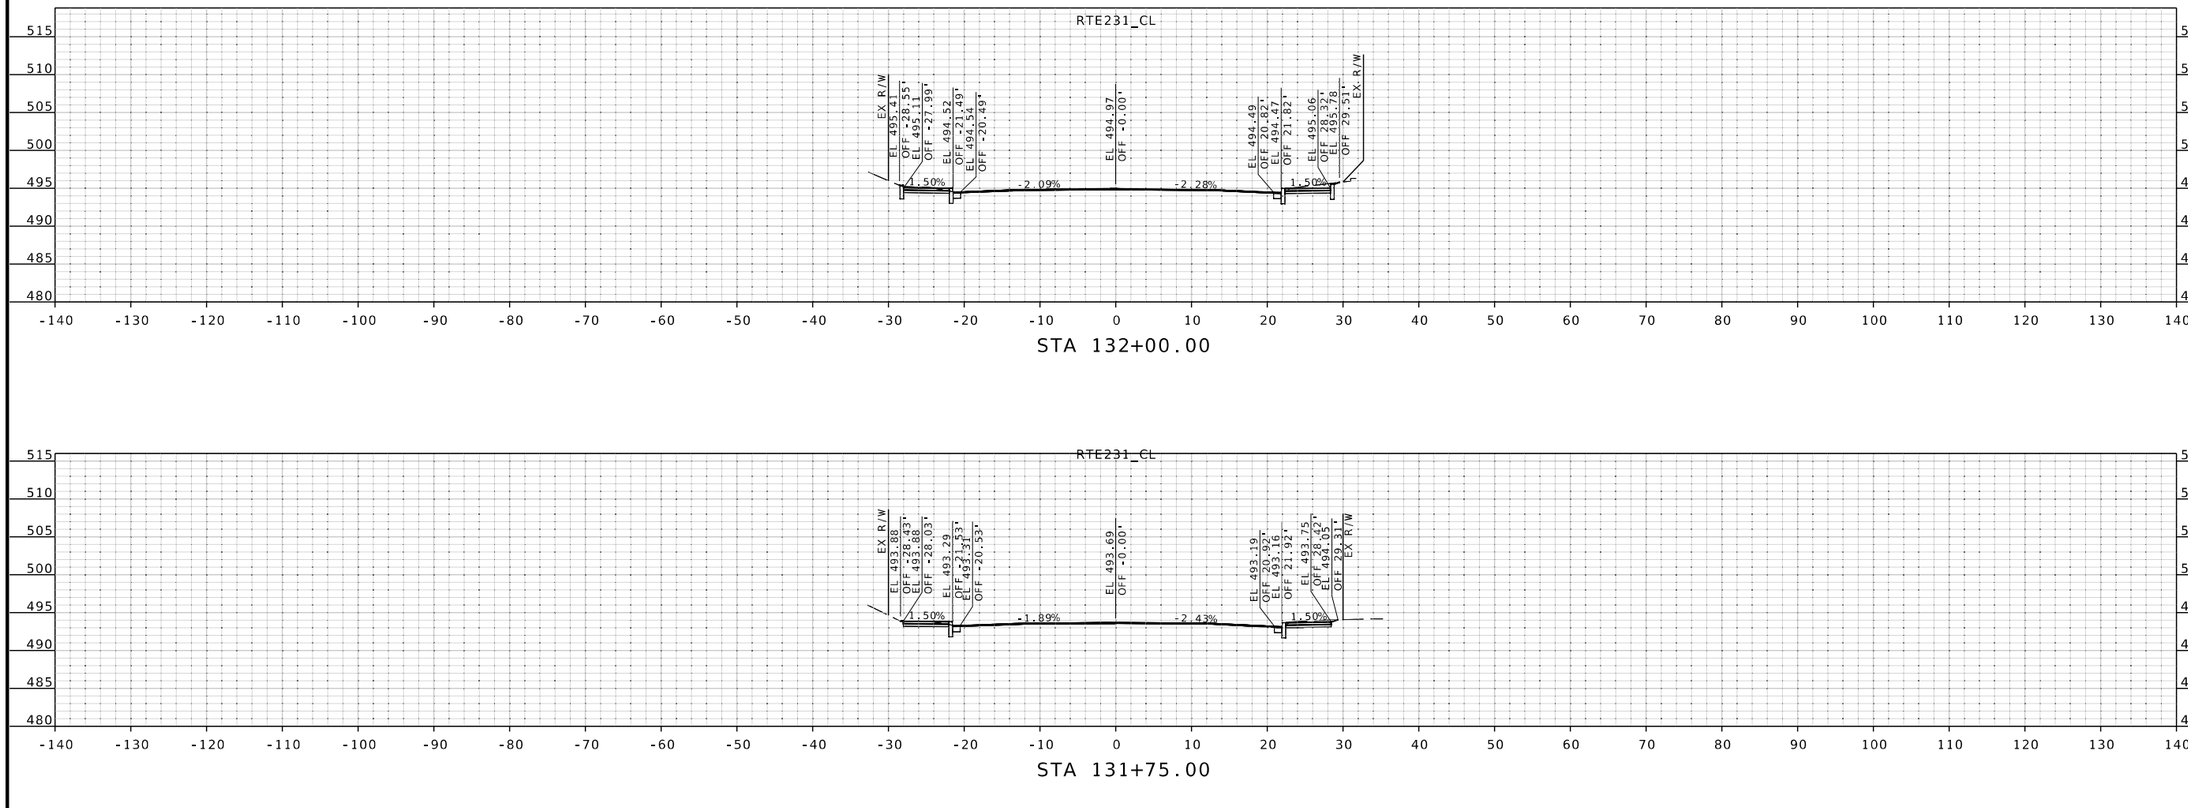

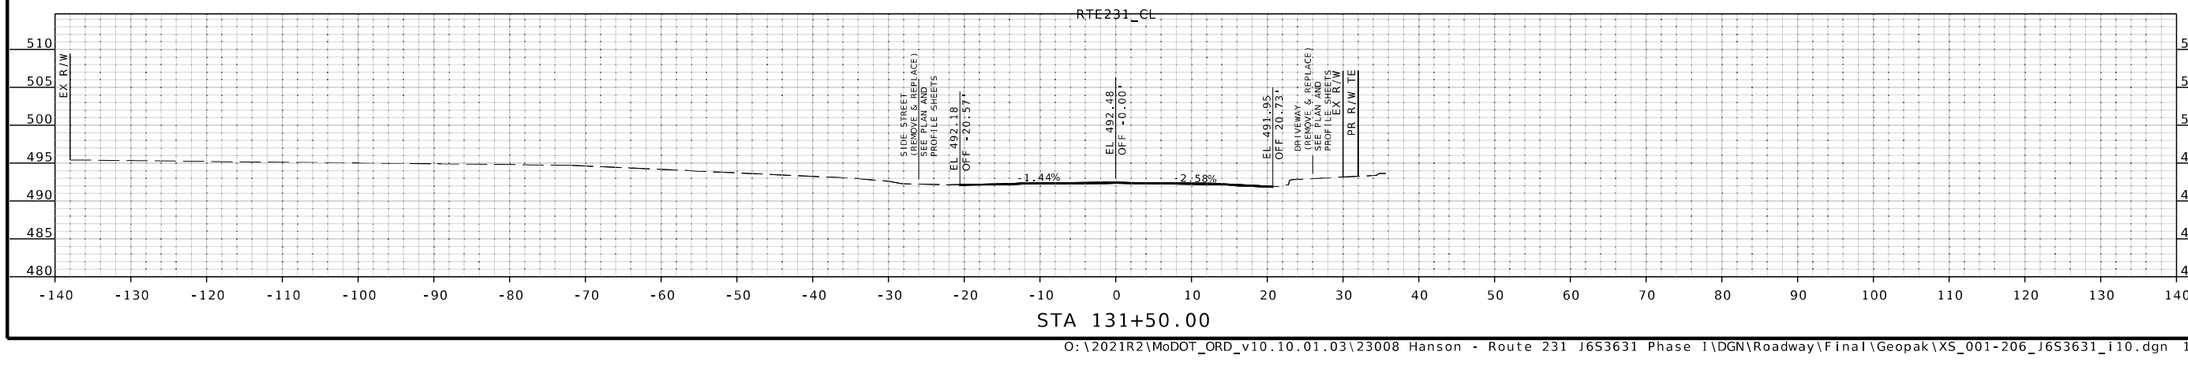

STATE OF MISSOURI
JOHN P. HUEBBE
NUMBER PE-2008019548
PROFESSIONAL ENGINEER
6.12.25
John P. Huebbe PE-2008019548
Discipline: Professional Engineer
John Huebbe

DATE PREPARED
6/12/2025

ROUTE	STATE
231	MO
DISTRICT	SHEET NO.
SL	158

COUNTY
ST LOUIS

JOB NO.
J6S3631

CONTRACT ID.
.

PROJECT NO.
.

BRIDGE NO.
.

DESCRIPTION	DATE
.	.
.	.
.	.
.	.
.	.
.	.
.	.
.	.

MISSOURI HIGHWAYS AND TRANSPORTATION COMMISSION
105 WEST CAPITOL
JEFFERSON CITY, MO 65102
1-888-ASK-MODOT (1-888-275-6636)

EFK•Moen
Civil Engineering Design
13523 Barrett Parkway Dr
Suite 250
St. Louis, MO 63021
Phone 314-394-3100
Fax 314-394-3199
Missouri Certificate of Authority: 001578

IF A SEAL IS PRESENT ON THIS SHEET IT HAS BEEN ELECTRONICALLY SEALED AND DATED.

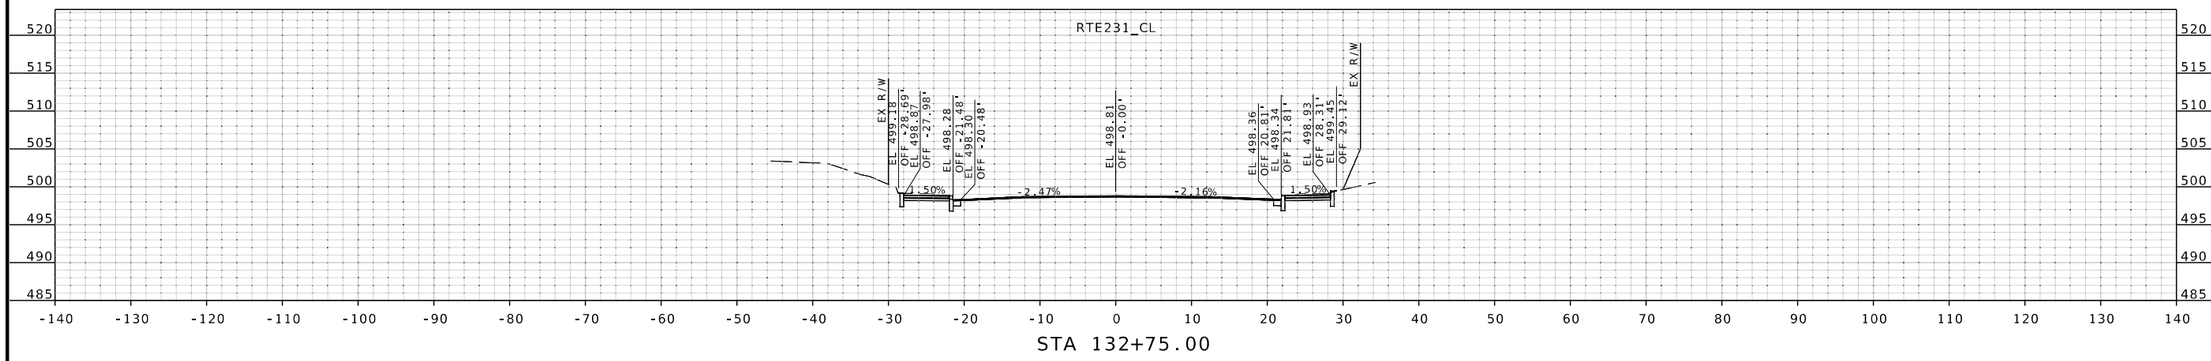

STA 132+75.00

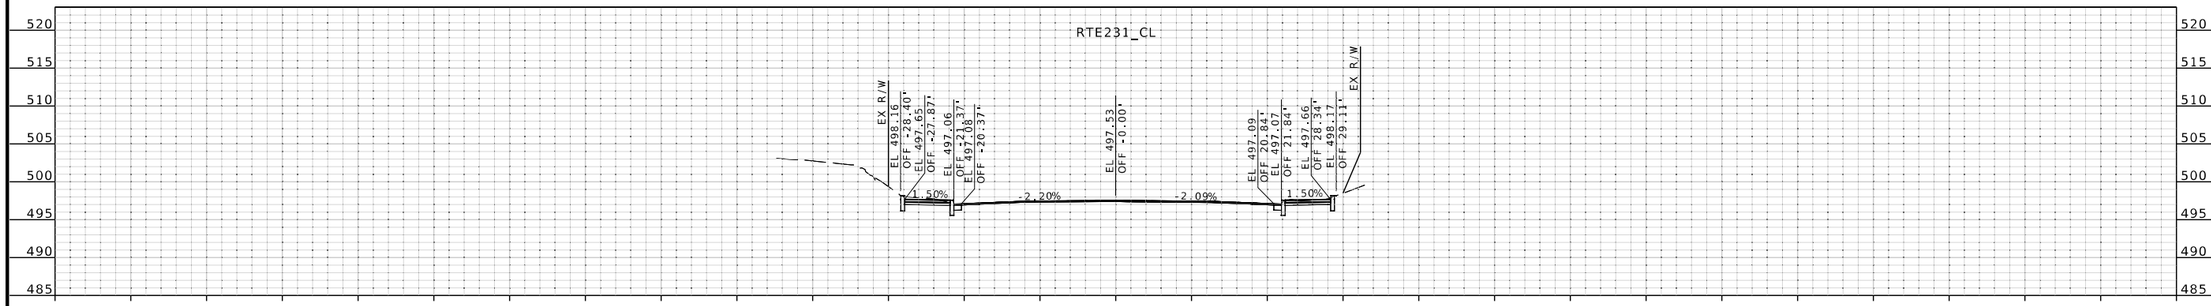

STA 132+50.00

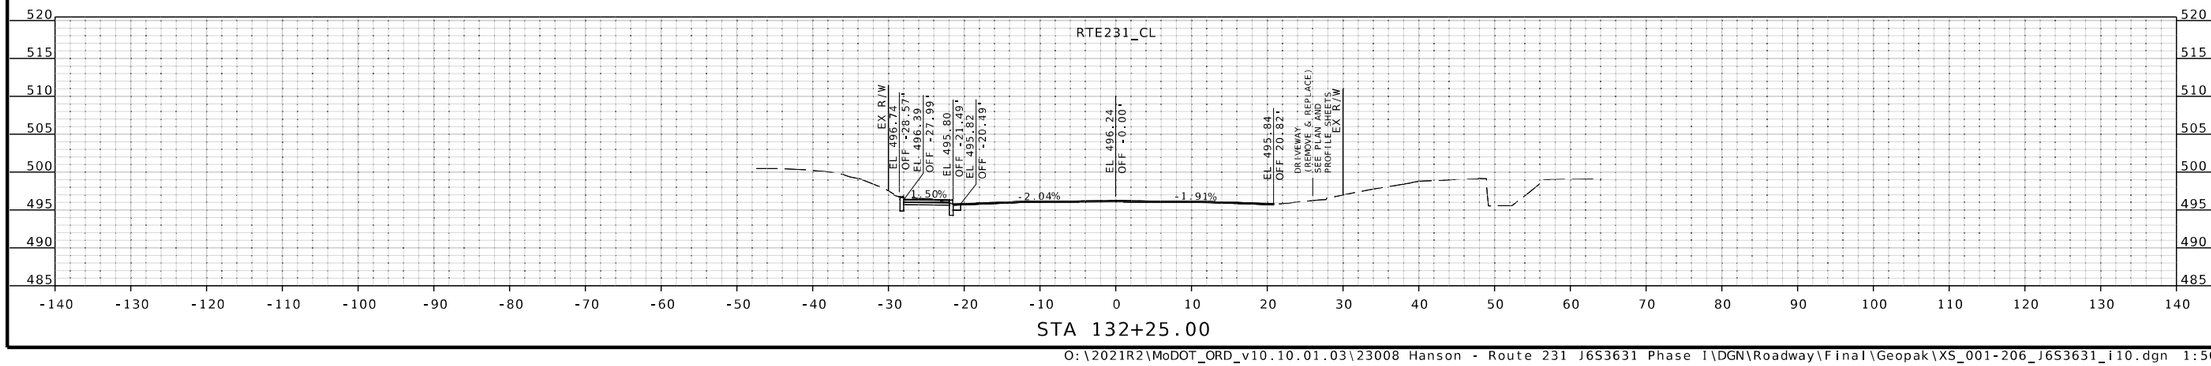

STA 132+25.00

STATE OF MISSOURI
JOHN P. HUEBBE
NUMBER PE-2008019548
PROFESSIONAL ENGINEER
6/12/25
John P. Huebbe PE-2008019548
Discipline: Professional Engineer
John Huebbe

DATE PREPARED
6/12/2025

ROUTE	STATE
231	MO
DISTRICT	SHEET NO.
SL	159

COUNTY
ST LOUIS

JOB NO.
J6S3631

CONTRACT ID.
.

PROJECT NO.
.

BRIDGE NO.
.

DESCRIPTION	DATE
.	.
.	.
.	.
.	.
.	.
.	.
.	.
.	.

IF A SEAL IS PRESENT ON THIS SHEET IT HAS BEEN ELECTRONICALLY SEALED AND DATED.

MISSOURI HIGHWAYS AND TRANSPORTATION COMMISSION

105 WEST CAPITOL
JEFFERSON CITY, MO 65102
1-888-ASK-MODOT (1-888-275-6636)

EFK•Moen
Civil Engineering Design
13523 Barrett Parkway Dr
Suite 250
St. Louis, MO 63021
Phone 314-394-3100
Fax 314-394-3199
Missouri Certificate of Authority: 001578

O:\2021R2\MoDOT_ORD_v10.10.01.03\23008 Hanson - Route 231 J6S3631 Phase I\DGN\Roadway\Final\Geopak\XS_001-206_J6S3631_i10.dgn 1:56:35 PM 6/12/2025

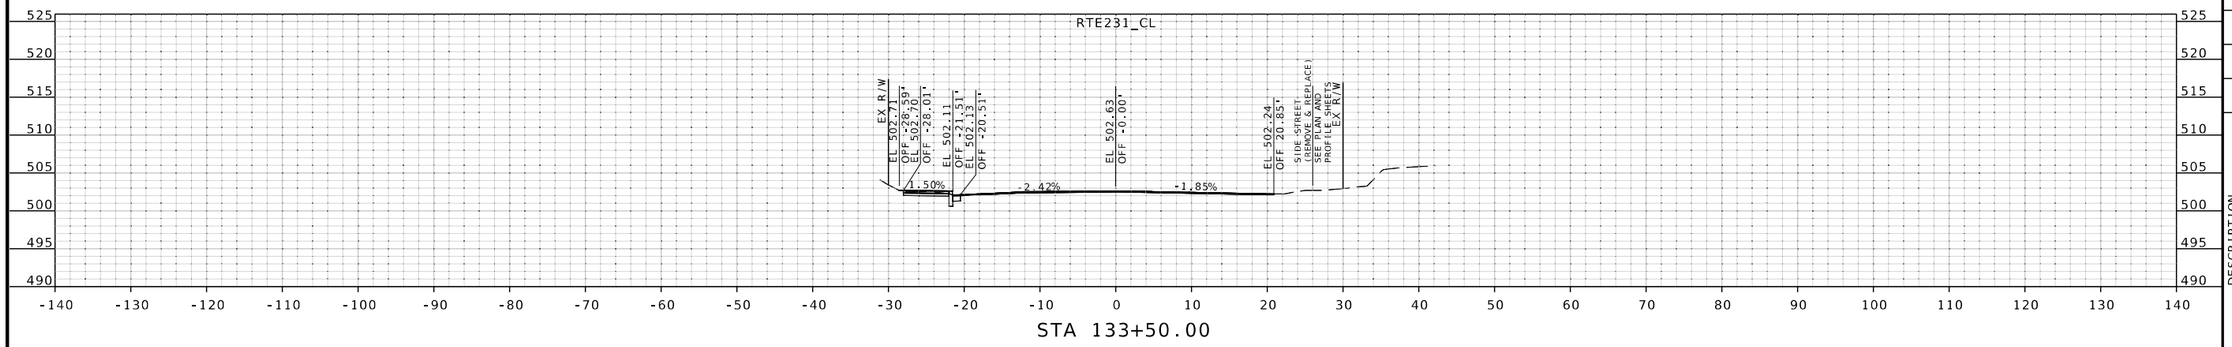

STA 133+50.00

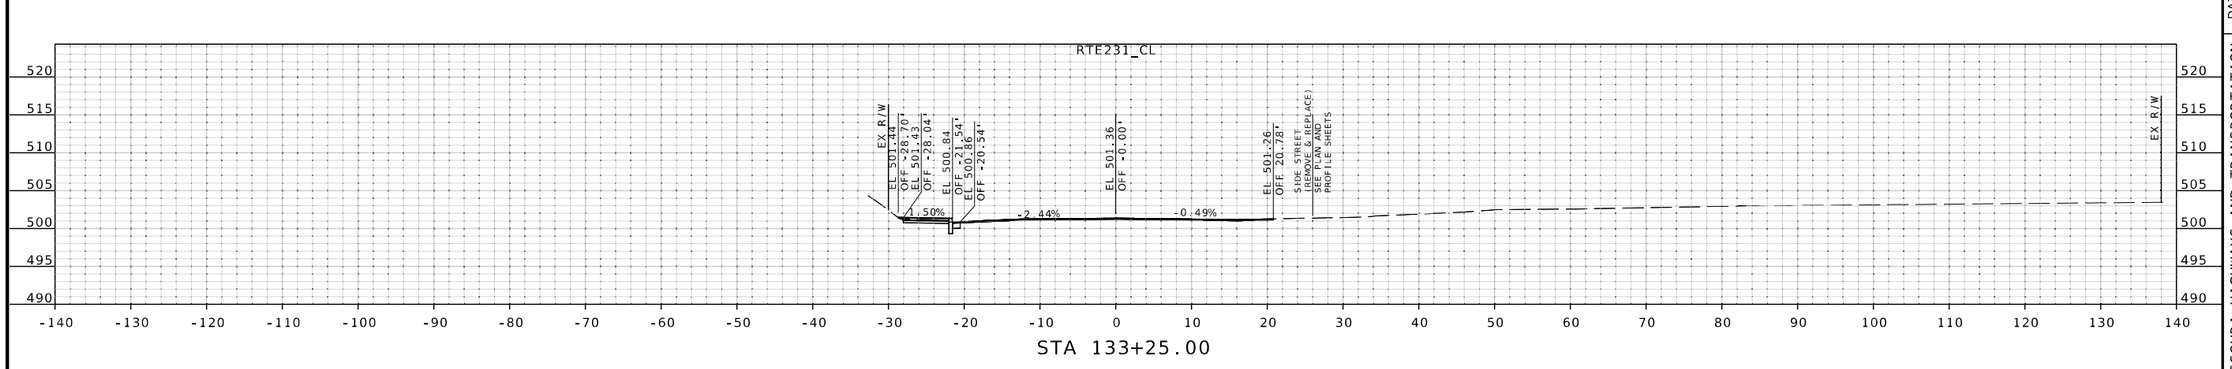

STA 133+25.00

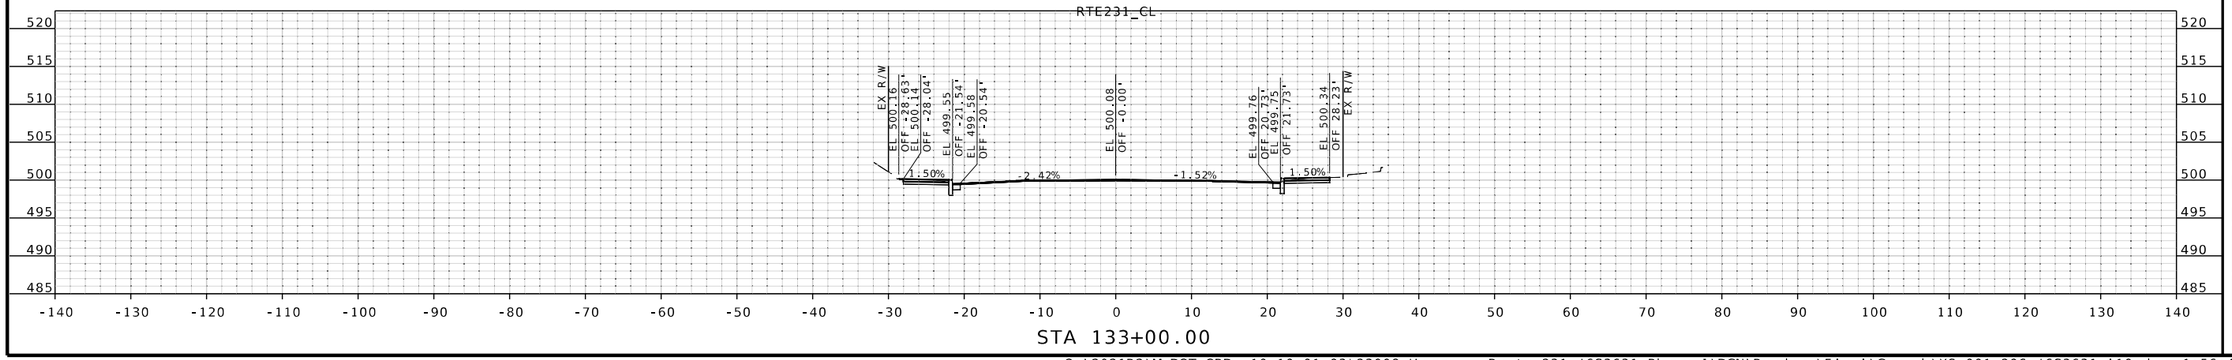

STA 133+00.00

STATE OF MISSOURI
JOHN P. HUEBBE
NUMBER PE-2008019548
PROFESSIONAL ENGINEER
6/12/25
John P. Huebbe PE-2008019548
Discipline: Professional Engineer

DATE PREPARED
6/12/2025

ROUTE	STATE
231	MO
DISTRICT	SHEET NO.
SL	160

COUNTY
ST LOUIS

JOB NO.
J6S3631

CONTRACT ID.
.

PROJECT NO.
.

BRIDGE NO.
.

DESCRIPTION	DATE
.	.
.	.
.	.
.	.
.	.
.	.
.	.
.	.

IF A SEAL IS PRESENT ON THIS SHEET IT HAS BEEN ELECTRONICALLY SEALED AND DATED.

MISSOURI HIGHWAYS AND TRANSPORTATION COMMISSION
105 WEST CAPITOL
JEFFERSON CITY, MO 65102
1-888-ASK-MODOT (1-888-275-6636)

EFK•Moen
Civil Engineering Design
13523 Barrett Parkway Dr
Suite 250
St. Louis, MO 63021
Phone 314-394-3100
Fax 314-394-3199
Missouri Certificate of Authority: 001578

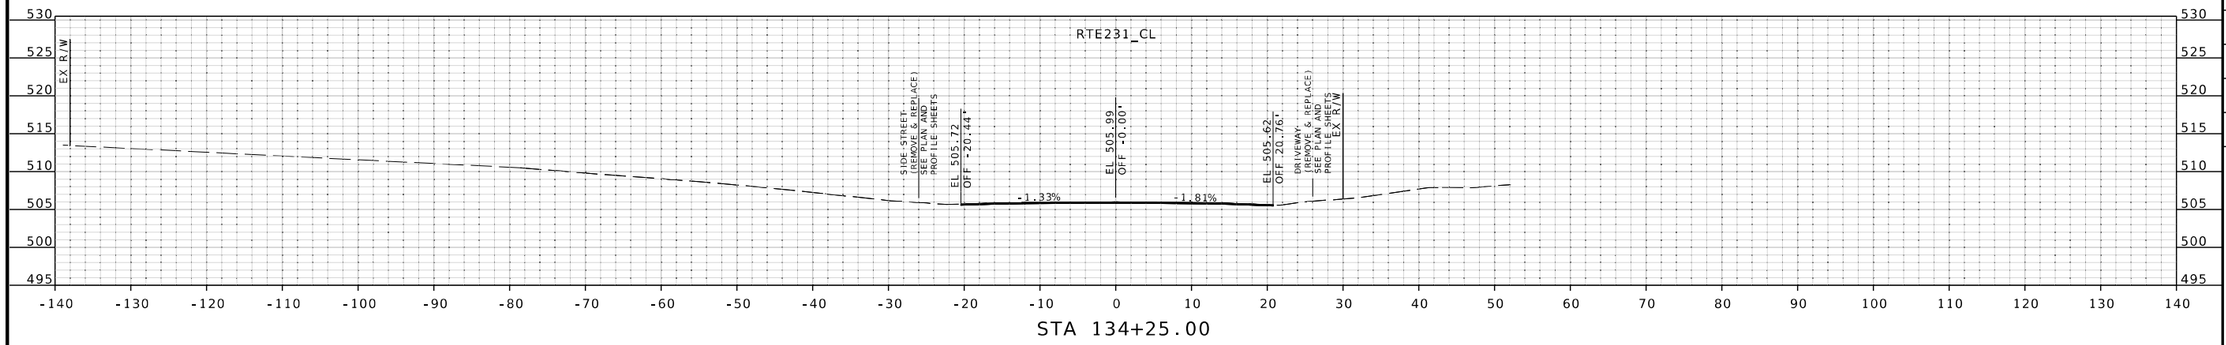

STA 134+25.00

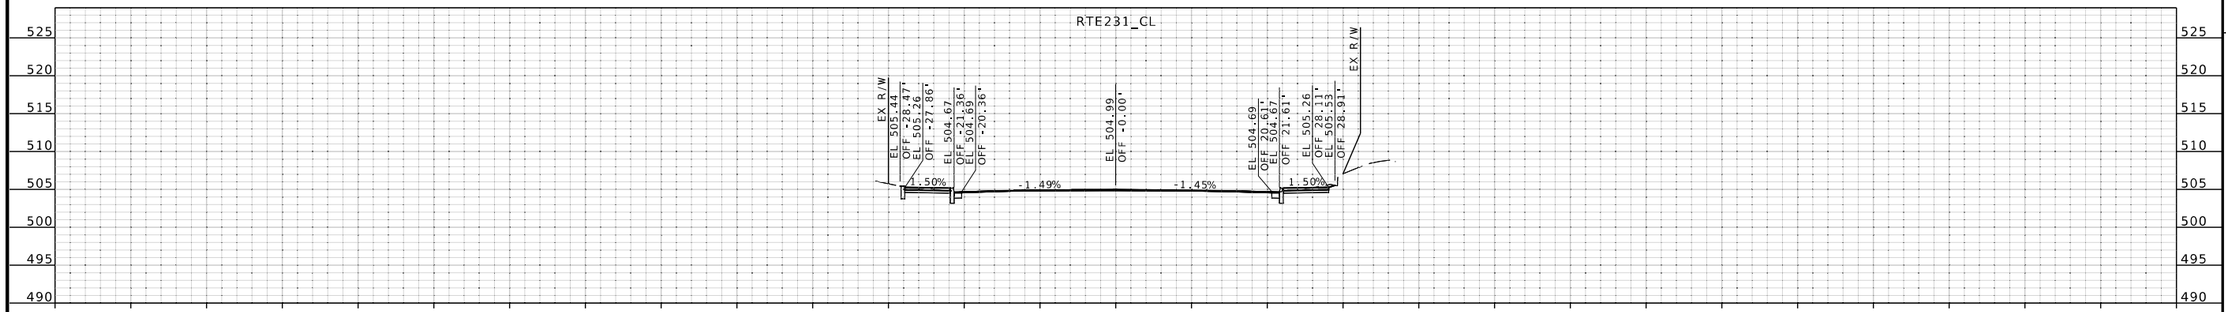

STA 134+00.00

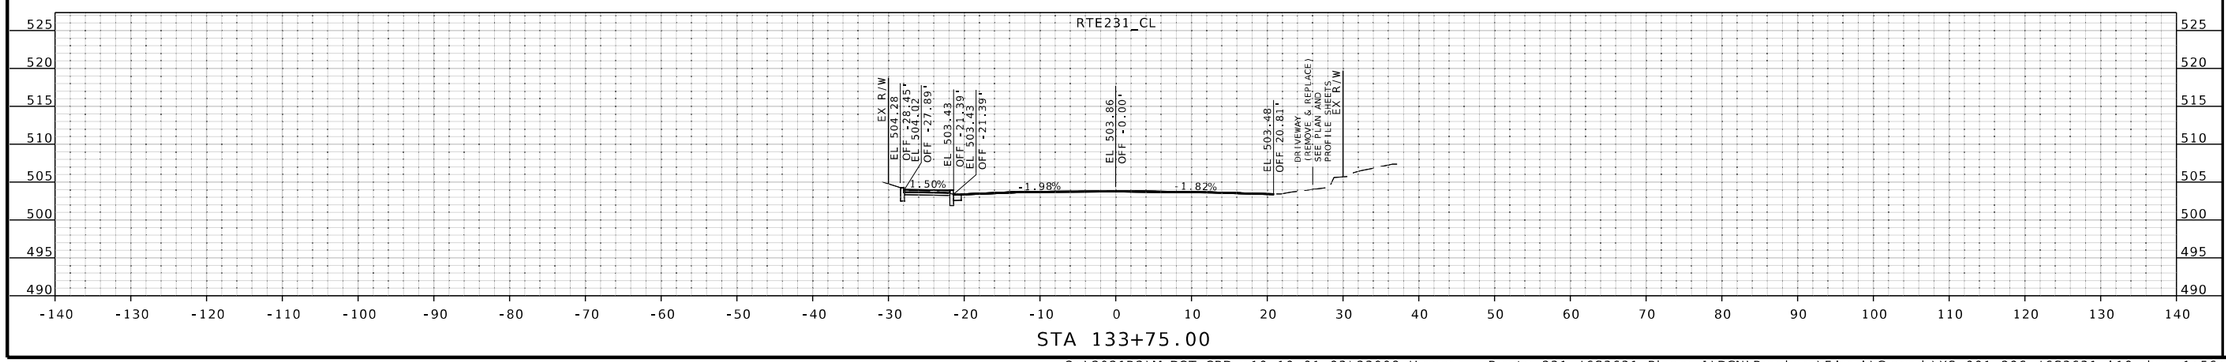

STA 133+75.00

STATE OF MISSOURI
JOHN P. HUEBBE
NUMBER PE-2008019548
PROFESSIONAL ENGINEER
6/12/25
John P. Huebbe PE-2008019548
Discipline: Professional Engineer
John Huebbe

DATE PREPARED
6/12/2025

ROUTE	STATE
231	MO
DISTRICT	SHEET NO.
SL	161

COUNTY
ST LOUIS

JOB NO.
J6S3631

CONTRACT ID.
.

PROJECT NO.
.

BRIDGE NO.
.

DESCRIPTION	DATE
.	.
.	.
.	.
.	.
.	.
.	.
.	.
.	.

IF A SEAL IS PRESENT ON THIS SHEET IT HAS BEEN ELECTRONICALLY SEALED AND DATED.

MISSOURI HIGHWAYS AND TRANSPORTATION COMMISSION

105 WEST CAPITOL
JEFFERSON CITY, MO 65102
1-888-ASK-MODOT (1-888-275-6636)

EFK•Moen
Civil Engineering Design
13523 Barrett Parkway Dr
Suite 250
St. Louis, MO 63021
Phone 314-394-3100
Fax 314-394-3199
Missouri Certificate of Authority: 001578

O:\2021R2\MoDOT_ORD_v10.10.01.03\23008 Hanson - Route 231 J6S3631 Phase I\DGN\Roadway\Final\Geopak\XS_001-206_J6S3631_i10.dgn 1:56:46 PM 6/12/2025

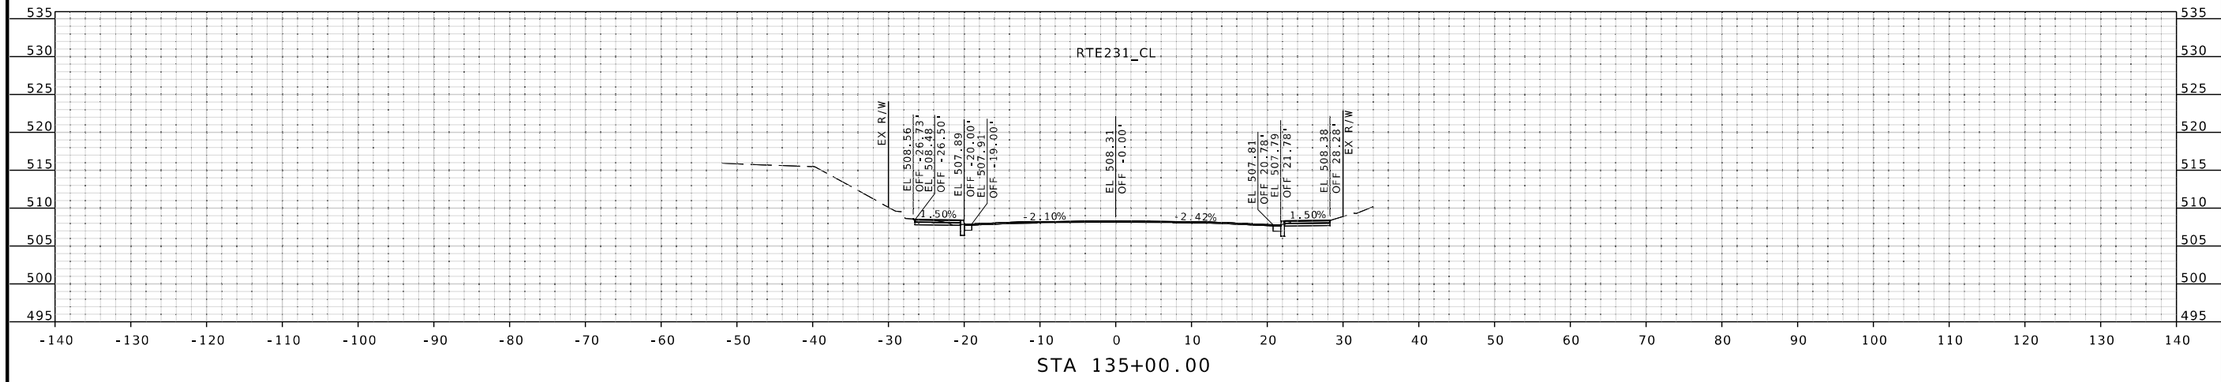

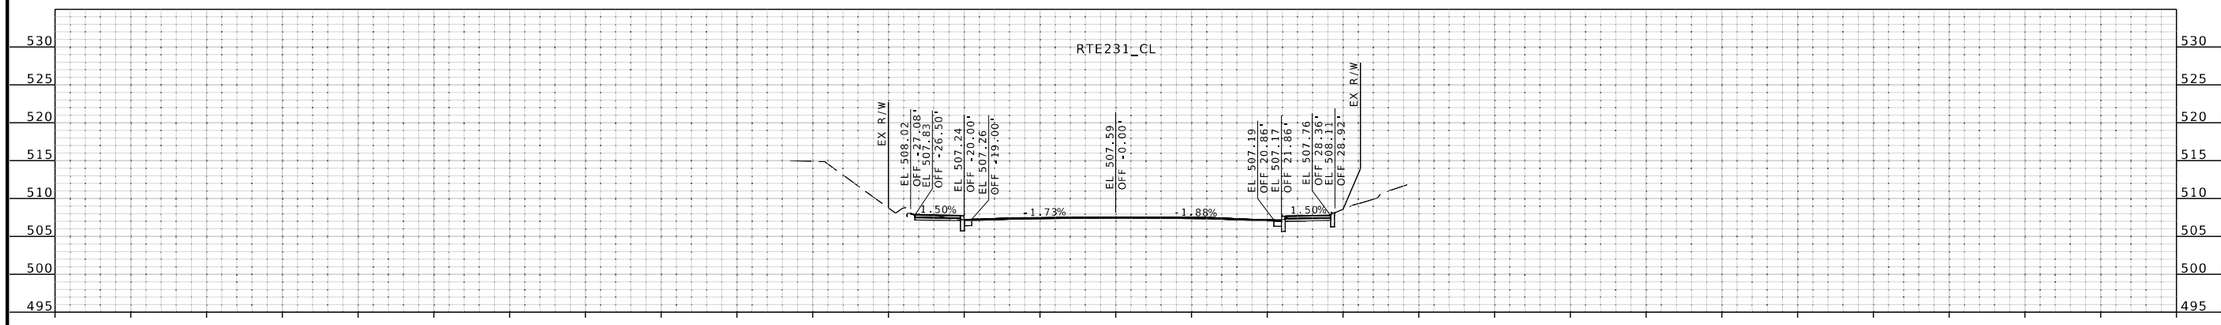

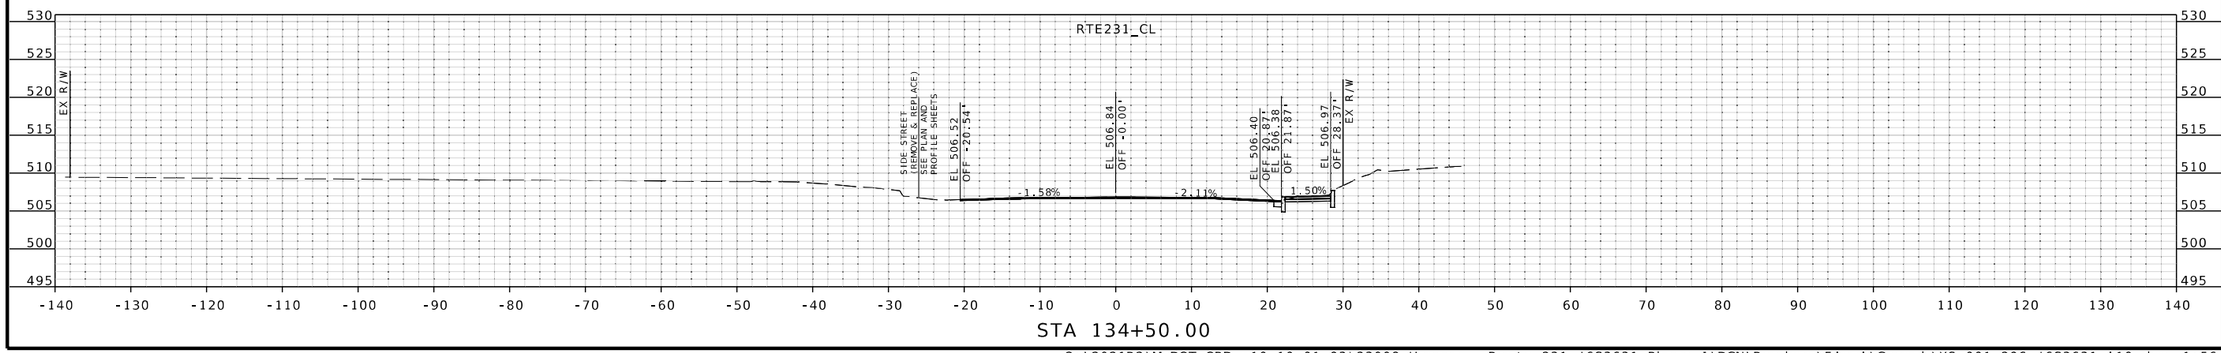

JOHN P. HUEBBE
NUMBER PE-2008019548
PROFESSIONAL ENGINEER
STATE OF MISSOURI
6/12/25
John P. Huebbe PE-2008019548
Discipline: Professional Engineer

DATE PREPARED
6/12/2025

ROUTE	STATE
231	MO
DISTRICT	SHEET NO.
SL	162

COUNTY
ST LOUIS

JOB NO.
J6S3631

CONTRACT ID.
.

PROJECT NO.
.

BRIDGE NO.
.

DESCRIPTION	DATE
.	.
.	.
.	.
.	.
.	.
.	.
.	.
.	.

IF A SEAL IS PRESENT ON THIS SHEET IT HAS BEEN ELECTRONICALLY SEALED AND DATED.

MISSOURI HIGHWAYS AND TRANSPORTATION COMMISSION
105 WEST CAPITOL
JEFFERSON CITY, MO 65102
1-888-ASK-MODOT (1-888-275-6636)

EFK•Moen
Civil Engineering Design
13523 Barrett Parkway Dr
Suite 250
St. Louis, MO 63021
Phone 314-394-3100
Fax 314-394-3199
Missouri Certificate of Authority: 001578

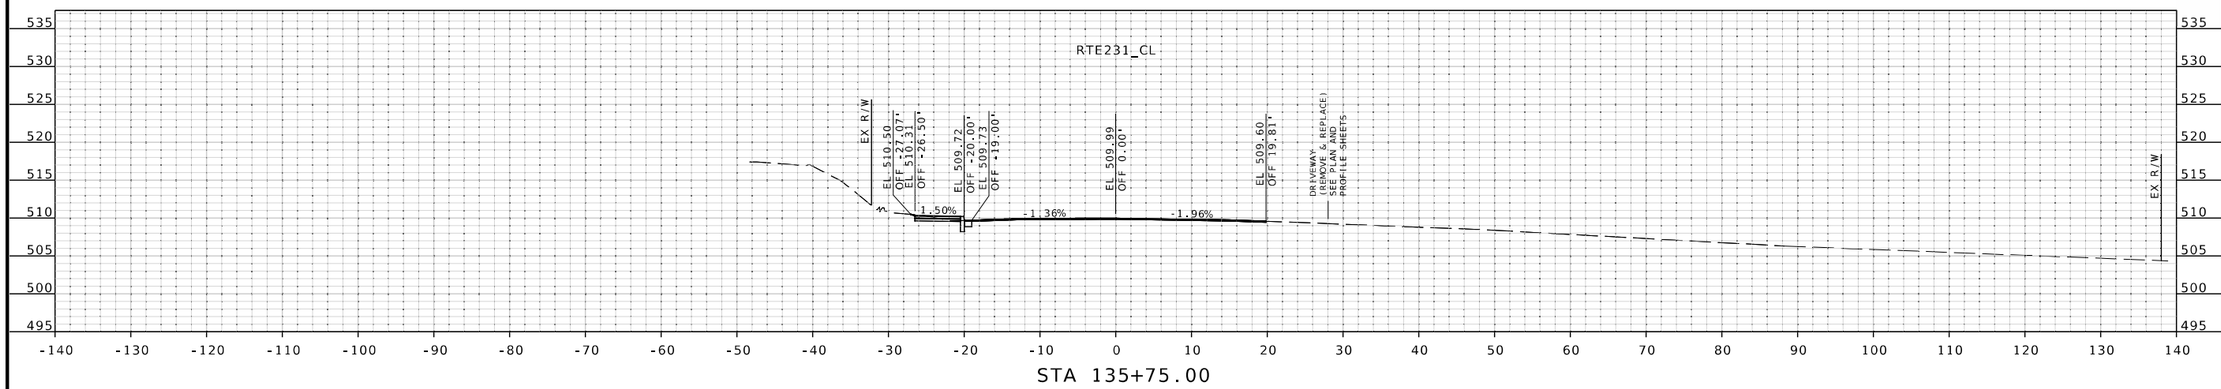

STA 135+75.00

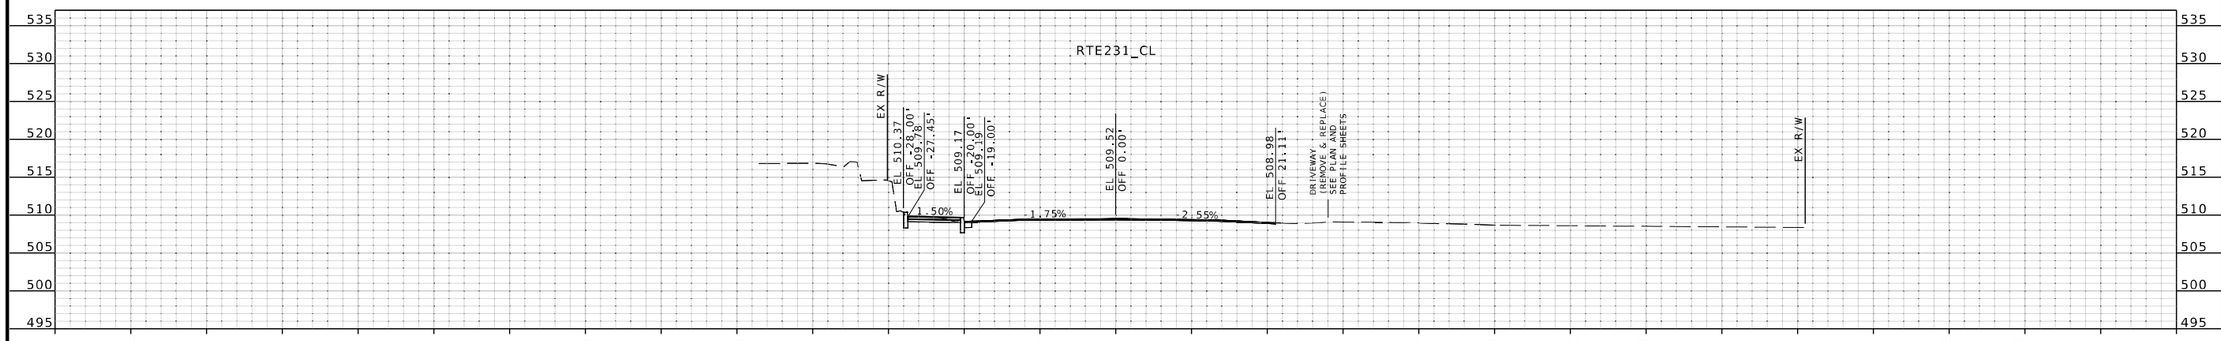

STA 135+50.00

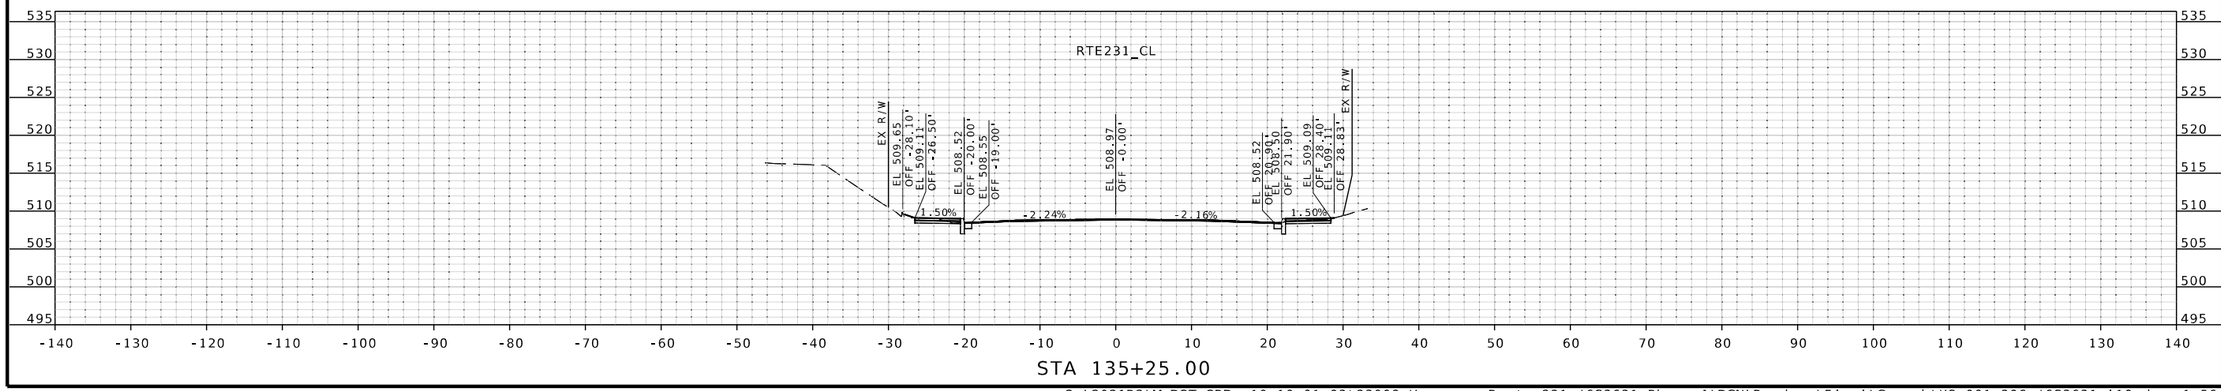

STA 135+25.00

STATE OF MISSOURI
JOHN P. HUEBBE
NUMBER PE-2008019548
PROFESSIONAL ENGINEER
6/12/25
John P. Huebbe PE-2008019548
Discipline: Professional Engineer
John Huebbe

IF A SEAL IS PRESENT ON THIS SHEET IT HAS BEEN ELECTRONICALLY SEALED AND DATED.

DATE PREPARED
6/12/2025

ROUTE	STATE
231	MO
DISTRICT	SHEET NO.
SL	163

COUNTY
ST LOUIS

JOB NO.
J6S3631

CONTRACT ID.
.

PROJECT NO.
.

BRIDGE NO.
.

DESCRIPTION	DATE
.	.
.	.
.	.
.	.
.	.
.	.
.	.
.	.

MISSOURI HIGHWAYS AND TRANSPORTATION COMMISSION

105 WEST CAPITOL
JEFFERSON CITY, MO 65102
1-888-ASK-MODOT (1-888-275-6636)

EFK•Moen
Civil Engineering Design
13523 Barrett Parkway Dr
Suite 250
St. Louis, MO 63021
Phone 314-394-3100
Fax 314-394-3199
Missouri Certificate of Authority: 001578

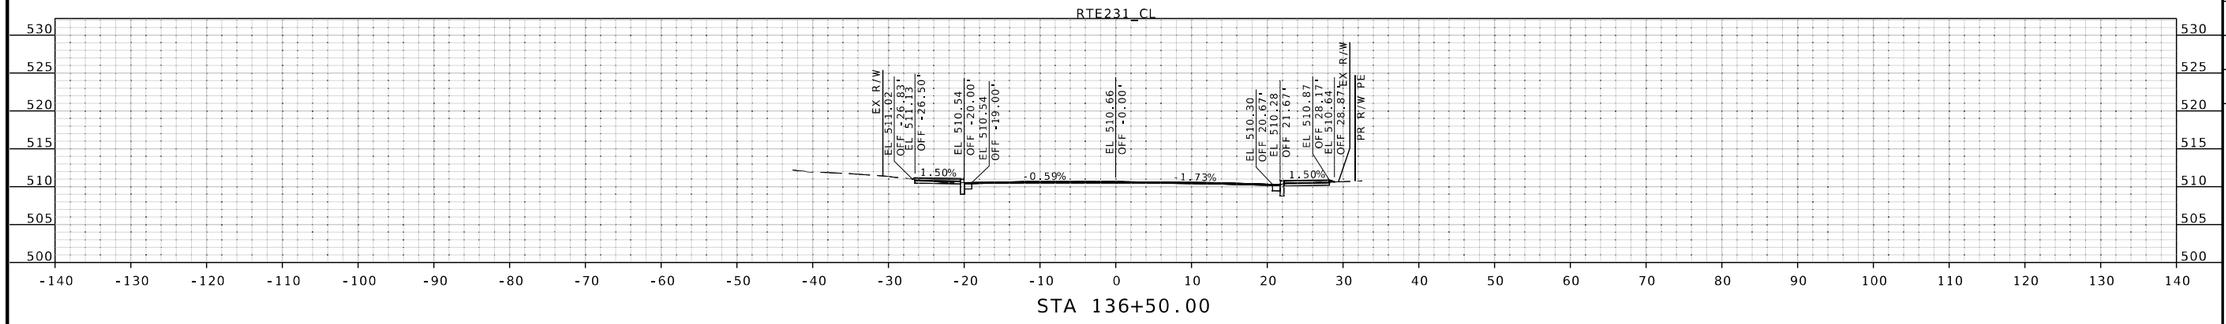

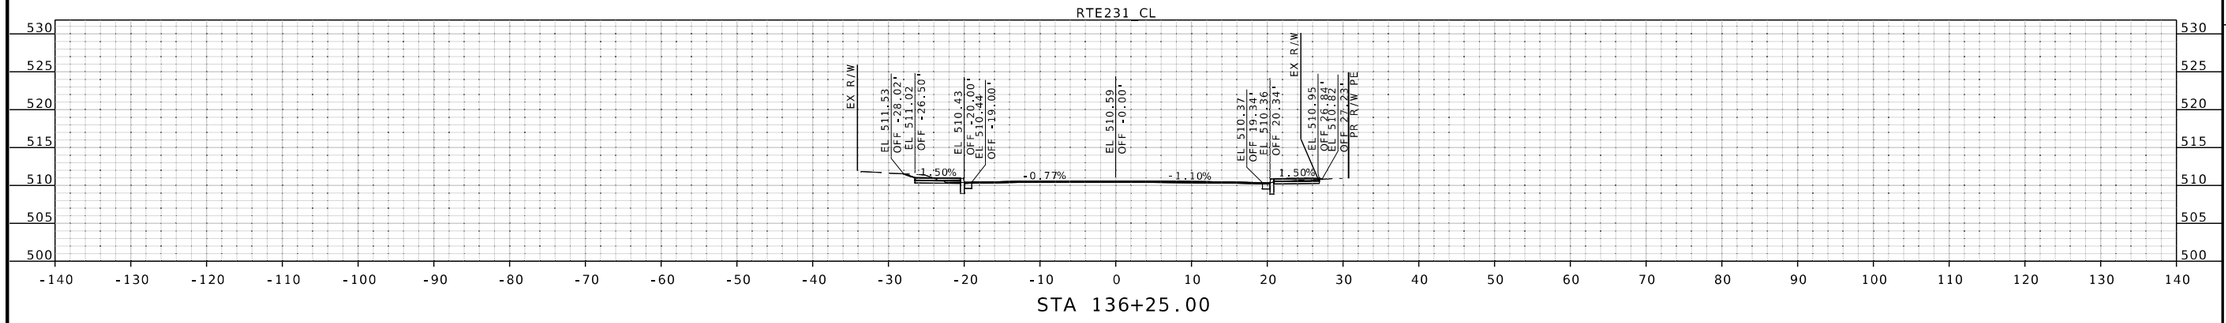

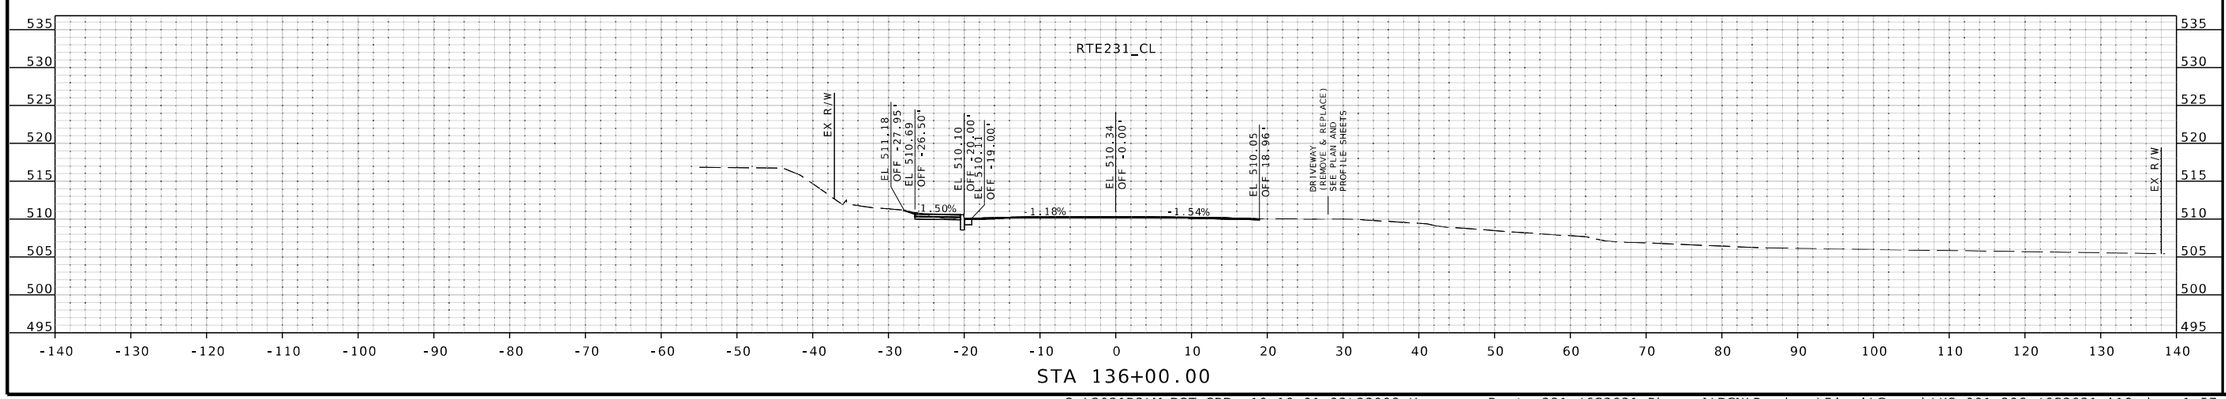

STATE OF MISSOURI
JOHN P. HUEBBE
NUMBER PE-2008019548
PROFESSIONAL ENGINEER
6/12/25
John P. Huebbe PE-2008019548
Discipline: Professional Engineer

IF A SEAL IS PRESENT ON THIS SHEET IT HAS BEEN ELECTRONICALLY SEALED AND DATED.

DATE PREPARED
6/12/2025

ROUTE	STATE
231	MO
DISTRICT	SHEET NO.
SL	164

COUNTY
ST LOUIS

JOB NO.
J6S3631

CONTRACT ID.
.

PROJECT NO.
.

BRIDGE NO.
.

DESCRIPTION	DATE
.	.
.	.
.	.
.	.
.	.
.	.
.	.
.	.

MISSOURI HIGHWAYS AND TRANSPORTATION COMMISSION

105 WEST CAPITOL
JEFFERSON CITY, MO 65102
1-888-ASK-MODOT (1-888-275-6636)

EFK•Moen
Civil Engineering Design
13523 Barrett Parkway Dr
Suite 250
St. Louis, MO 63021
Phone 314-394-3100
Fax 314-394-3199
Missouri Certificate of Authority: 001578

O:\2021R2\MoDOT_ORD_v10.10.01.03\23008 Hanson - Route 231 J6S3631 Phase I\DGN\Roadway\Final\Geopak\XS_001-206_J6S3631_i10.dgn 1:57:03 PM 6/12/2025

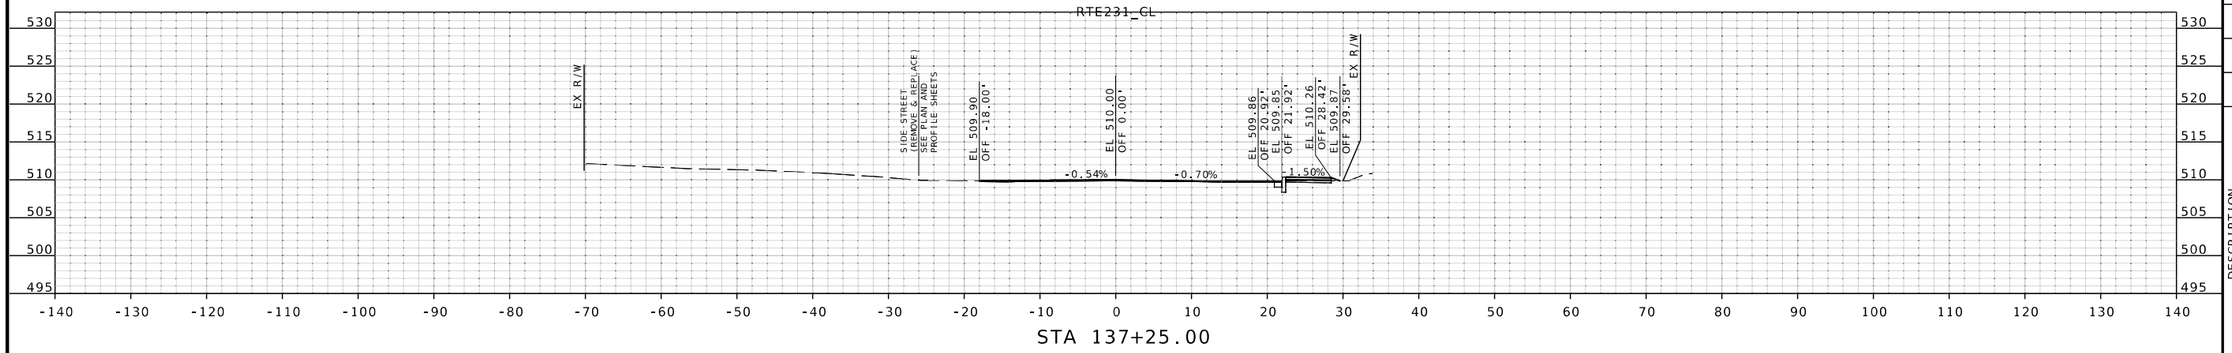

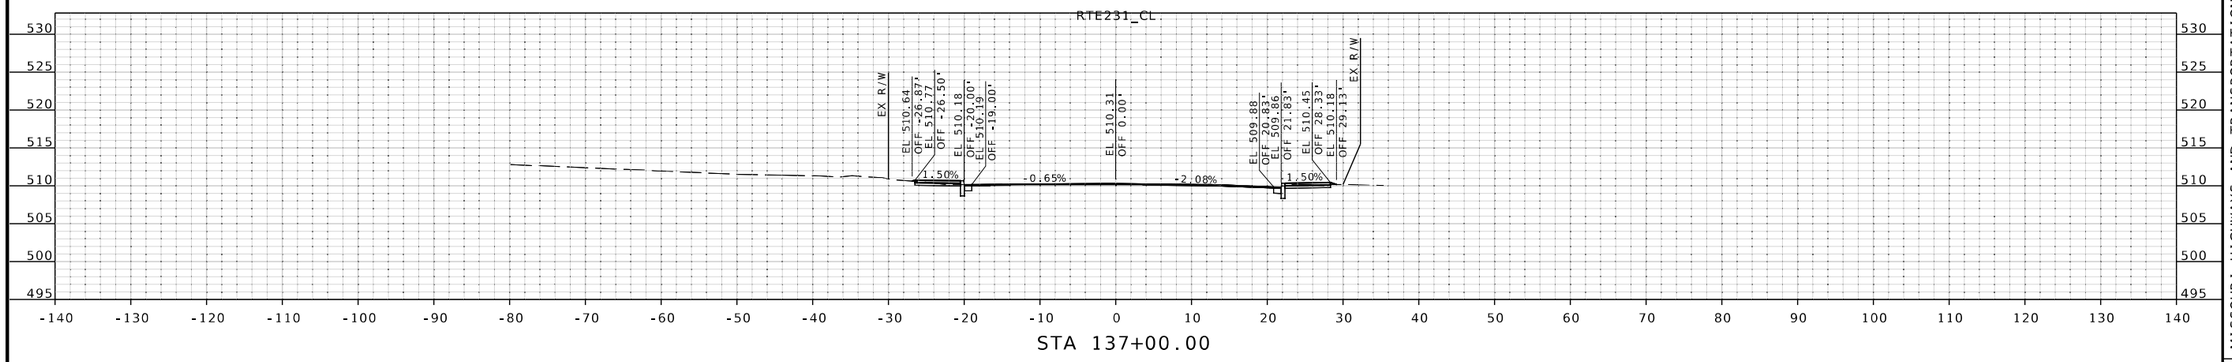

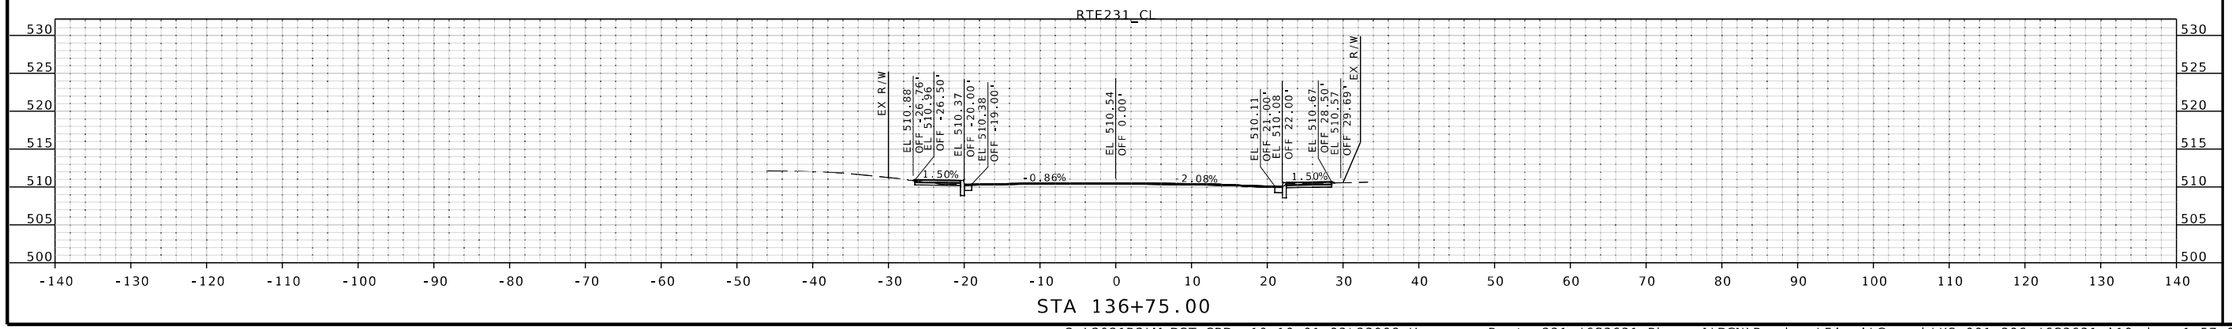

STATE OF MISSOURI
JOHN P. HUEBBE
NUMBER PE-2008019548
PROFESSIONAL ENGINEER
6.12.25
John P. Huebbe PE-2008019548
Discipline: Professional Engineer
John Huebbe

DATE PREPARED
6/12/2025

ROUTE	STATE
231	MO
DISTRICT	SHEET NO.
SL	165

COUNTY
ST LOUIS

JOB NO.
J6S3631

CONTRACT ID.
.

PROJECT NO.
.

BRIDGE NO.
.

DATE	DESCRIPTION
.	.
.	.
.	.
.	.
.	.
.	.
.	.
.	.

IF A SEAL IS PRESENT ON THIS SHEET IT HAS BEEN ELECTRONICALLY SEALED AND DATED.

MISSOURI HIGHWAYS AND TRANSPORTATION COMMISSION

105 WEST CAPITOL
JEFFERSON CITY, MO 65102
1-888-ASK-MODOT (1-888-275-6636)

EFK•Moen
Civil Engineering Design
13523 Barrett Parkway Dr
Suite 250
St. Louis, MO 63021
Phone 314-394-3100
Fax 314-394-3199
Missouri Certificate of Authority: 001578

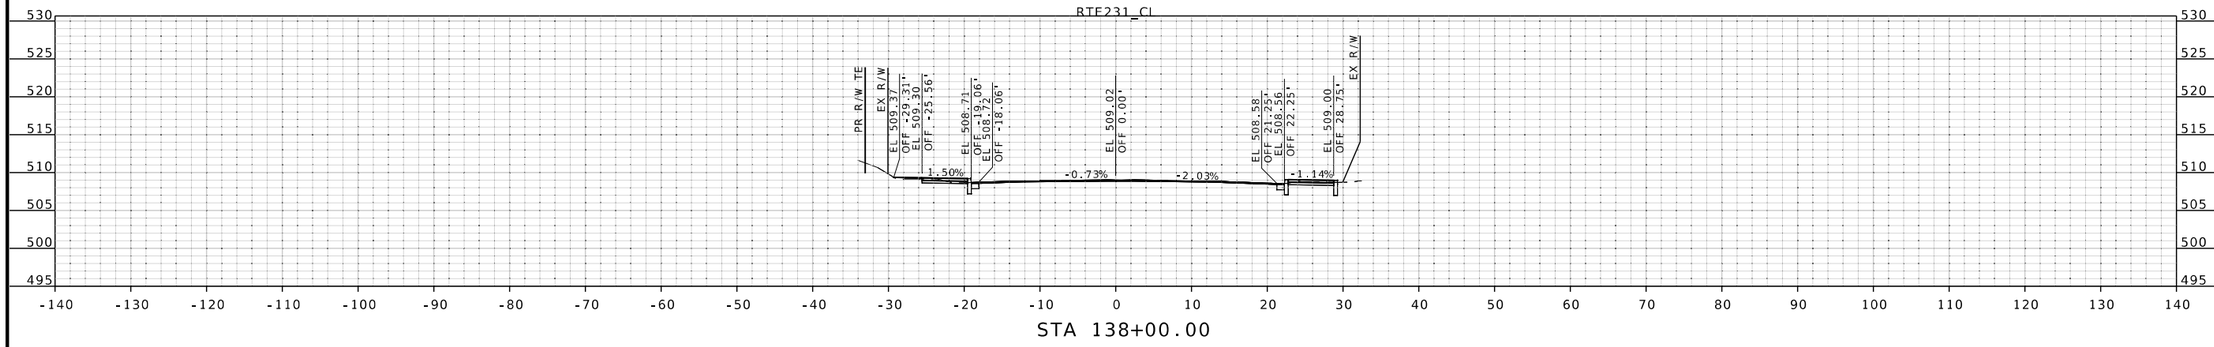

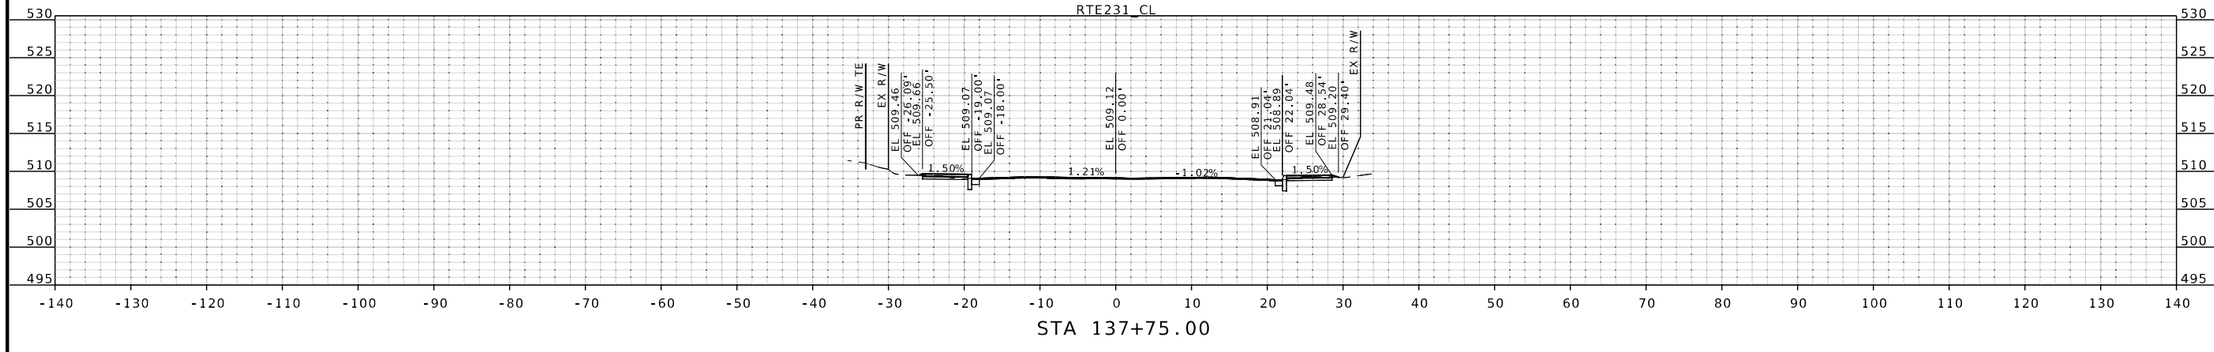

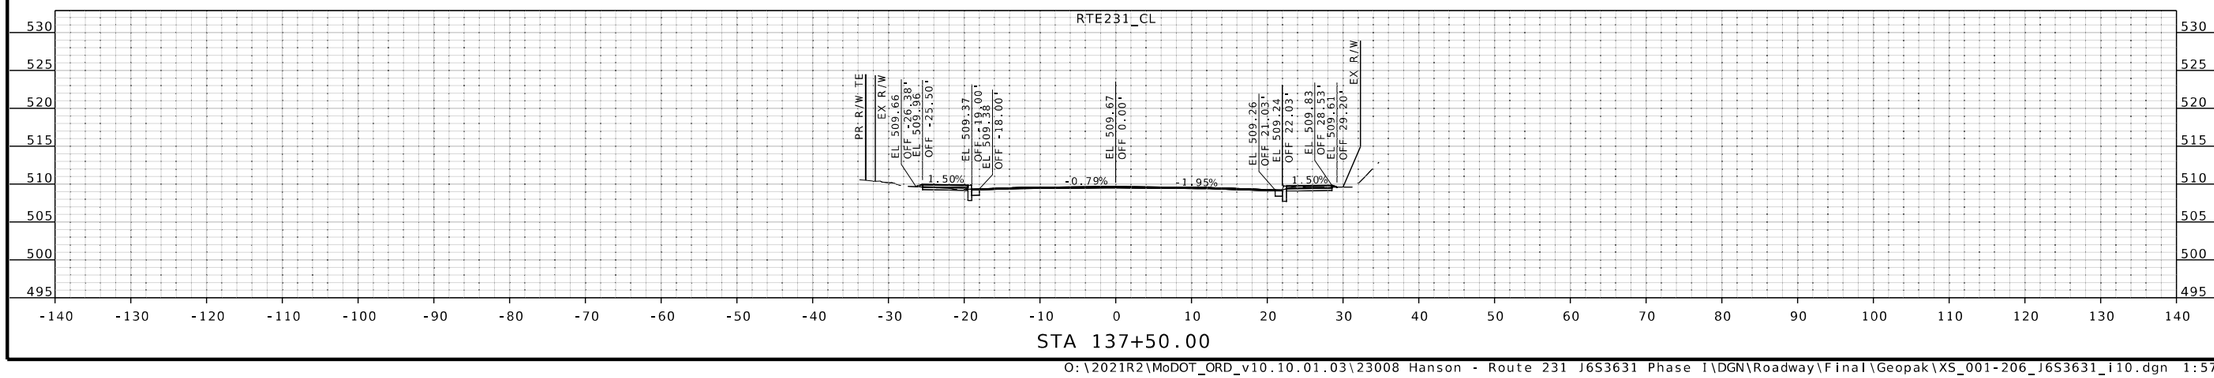

JOHN P. HUEBBE
NUMBER PE-2008019548
PROFESSIONAL ENGINEER
STATE OF MISSOURI
6.12.25
John P. Huebbe PE-2008019548
Discipline: Professional Engineer

DATE PREPARED
6/12/2025

ROUTE	STATE
231	MO
DISTRICT	SHEET NO.
SL	166

COUNTY
ST LOUIS

JOB NO.
J6S3631

CONTRACT ID.
.

PROJECT NO.
.

BRIDGE NO.
.

DESCRIPTION	DATE
.	.
.	.
.	.
.	.
.	.
.	.
.	.
.	.

IF A SEAL IS PRESENT ON THIS SHEET IT HAS BEEN ELECTRONICALLY SEALED AND DATED.

MISSOURI HIGHWAYS AND TRANSPORTATION COMMISSION

105 WEST CAPITOL
JEFFERSON CITY, MO 65102
1-888-ASK-MODOT (1-888-275-6636)

EFK•Moen
Civil Engineering Design
13523 Barrett Parkway Dr
Suite 250
St. Louis, MO 63021
Phone 314-394-3100
Fax 314-394-3199
Missouri Certificate of Authority: 001578

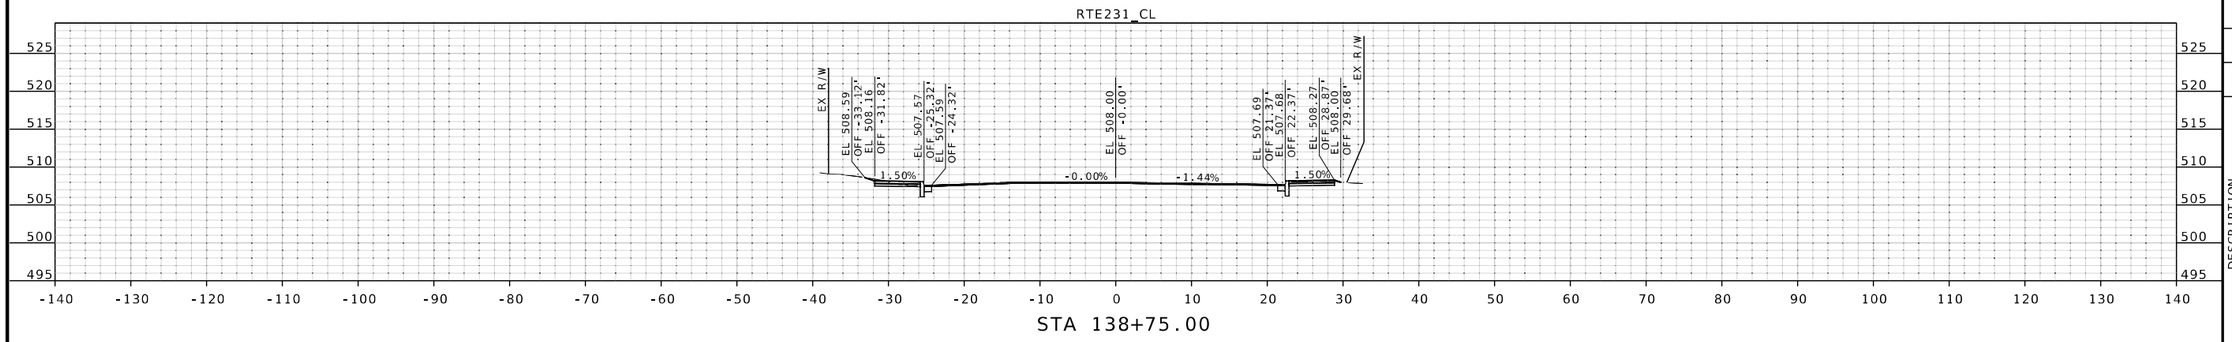

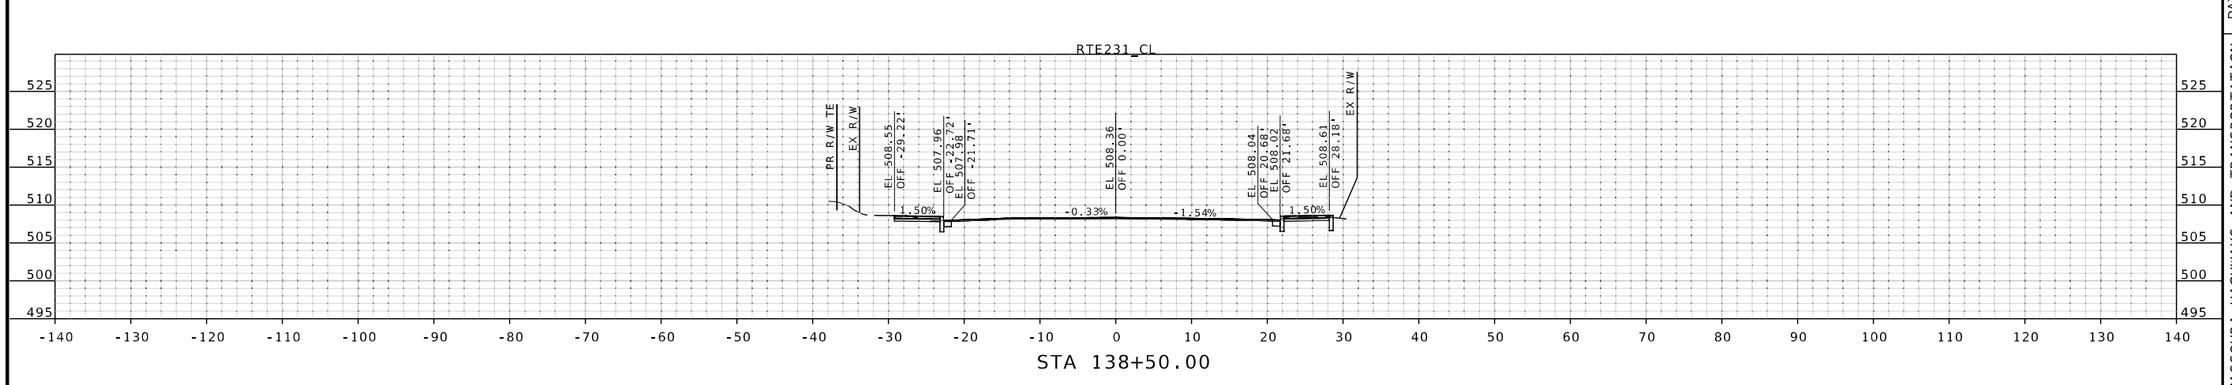

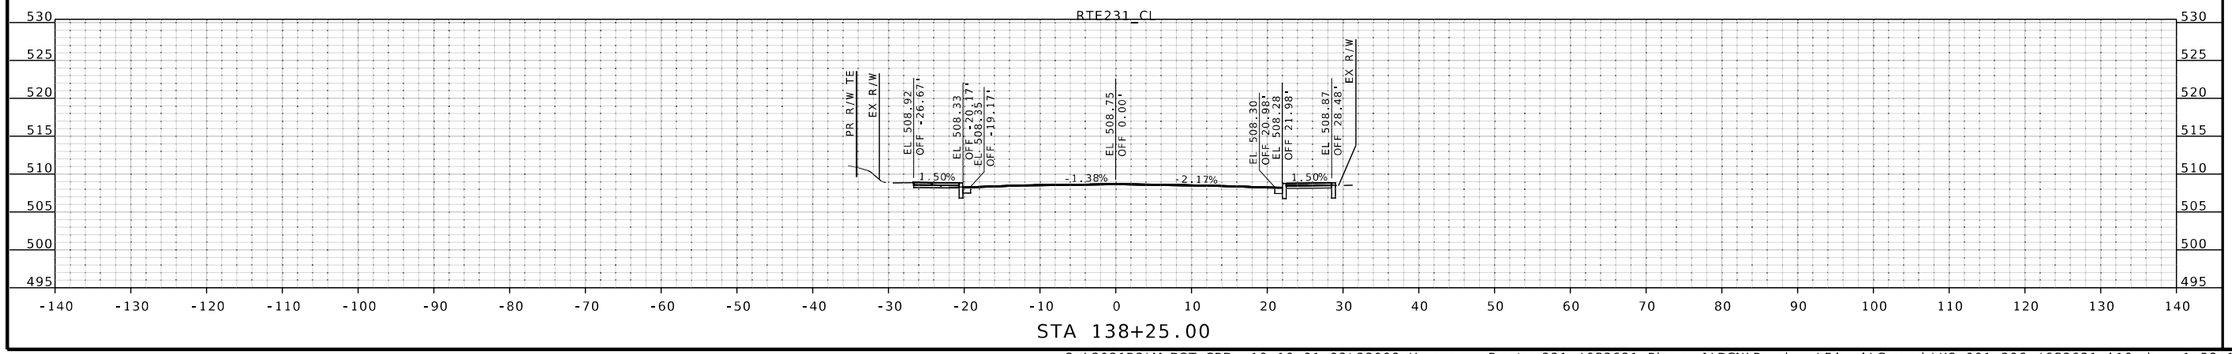

STATE OF MISSOURI
JOHN P. HUEBBE
NUMBER PE-2008019548
PROFESSIONAL ENGINEER
6/12/25
John P. Huebbe PE-2008019548
Discipline: Professional Engineer

DATE PREPARED
6/12/2025

ROUTE	STATE
231	MO
DISTRICT	SHEET NO.
SL	167

COUNTY
ST LOUIS

JOB NO.
J6S3631

CONTRACT ID.
.

PROJECT NO.
.

BRIDGE NO.
.

DESCRIPTION	DATE
.	.
.	.
.	.
.	.
.	.
.	.
.	.
.	.

IF A SEAL IS PRESENT ON THIS SHEET IT HAS BEEN ELECTRONICALLY SEALED AND DATED.

MISSOURI HIGHWAYS AND TRANSPORTATION COMMISSION

105 WEST CAPITOL
JEFFERSON CITY, MO 65102
1-888-ASK-MODOT (1-888-275-6636)

EFK•Moen
Civil Engineering Design
13523 Barrett Parkway Dr
Suite 250
St. Louis, MO 63021
Phone 314-394-3100
Fax 314-394-3199
Missouri Certificate of Authority: 001578

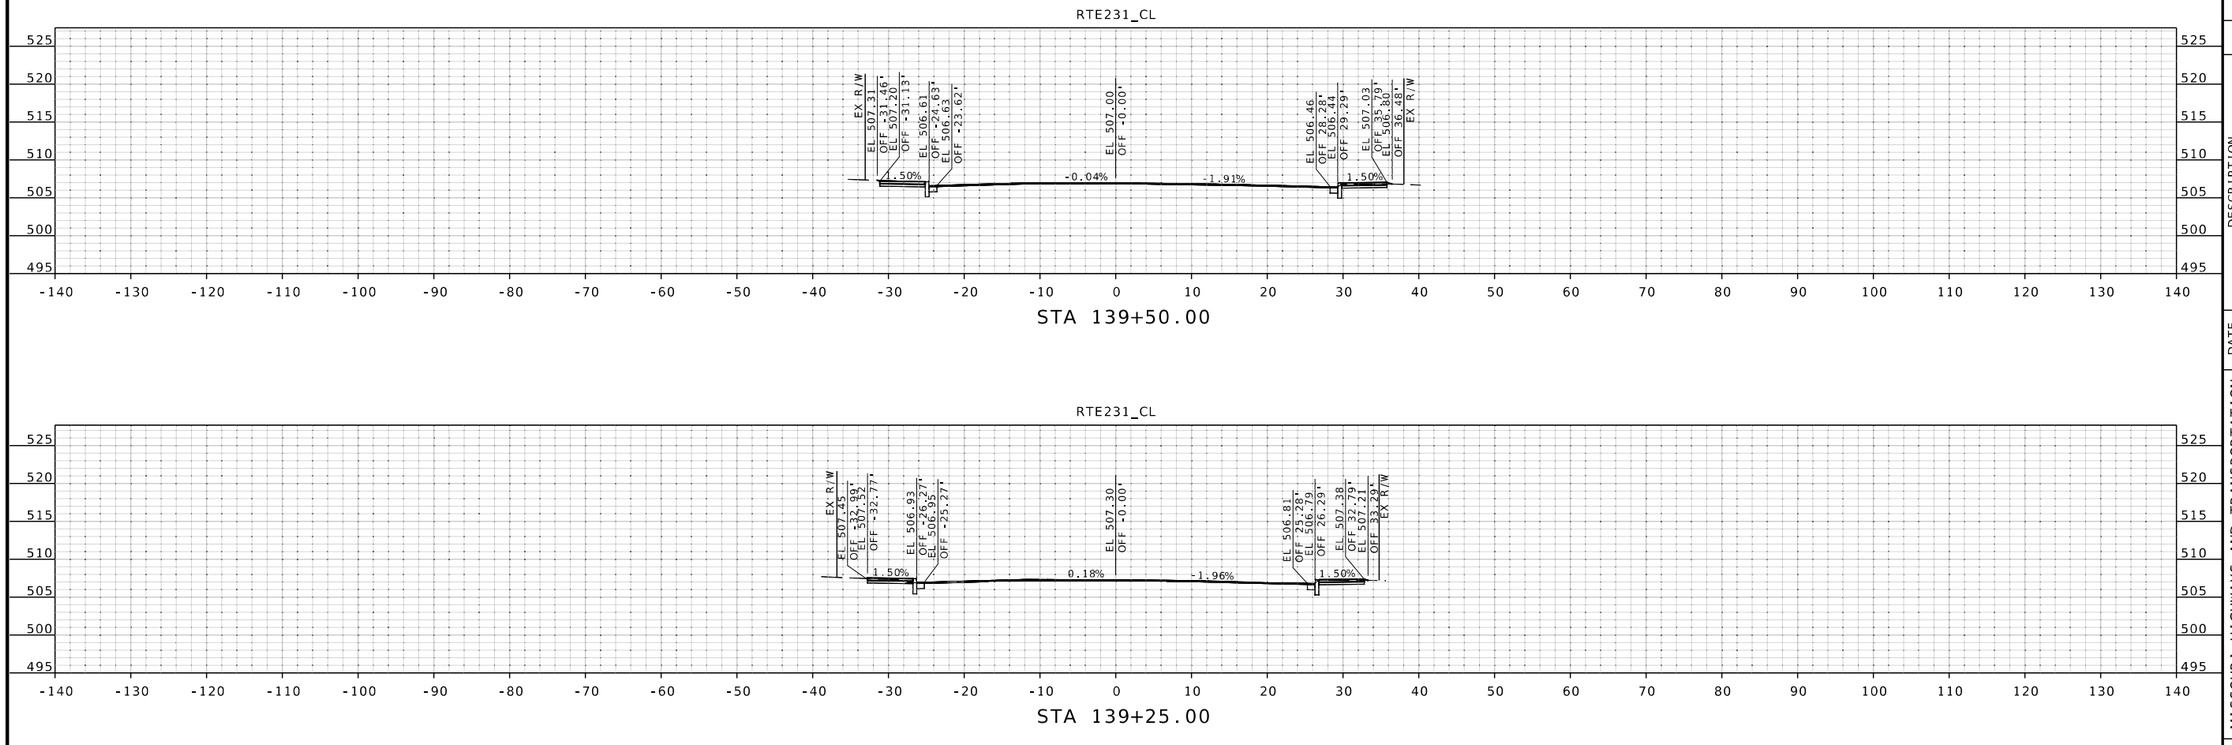

STATE OF MISSOURI
JOHN P. HUEBBE
NUMBER PE-2008019548
PROFESSIONAL ENGINEER
6/12/25
John P. Huebbe PE-2008019548
Discipline: Professional Engineer
John Huebbe

IF A SEAL IS PRESENT ON THIS SHEET IT HAS BEEN ELECTRONICALLY SEALED AND DATED.

DATE PREPARED
6/12/2025

ROUTE	STATE
231	MO
DISTRICT	SHEET NO.
SL	168

COUNTY
ST LOUIS

JOB NO.
J6S3631

CONTRACT ID.
.

PROJECT NO.
.

BRIDGE NO.
.

DESCRIPTION	DATE
.	.
.	.
.	.
.	.
.	.
.	.
.	.
.	.

MISSOURI HIGHWAYS AND TRANSPORTATION COMMISSION
105 WEST CAPITOL
JEFFERSON CITY, MO 65102
1-888-ASK-MODOT (1-888-275-6636)

EFK•Moen
Civil Engineering Design
13523 Barrett Parkway Dr
Suite 250
St. Louis, MO 63021
Phone 314-394-3100
Fax 314-394-3199
Missouri Certificate of Authority: 001578

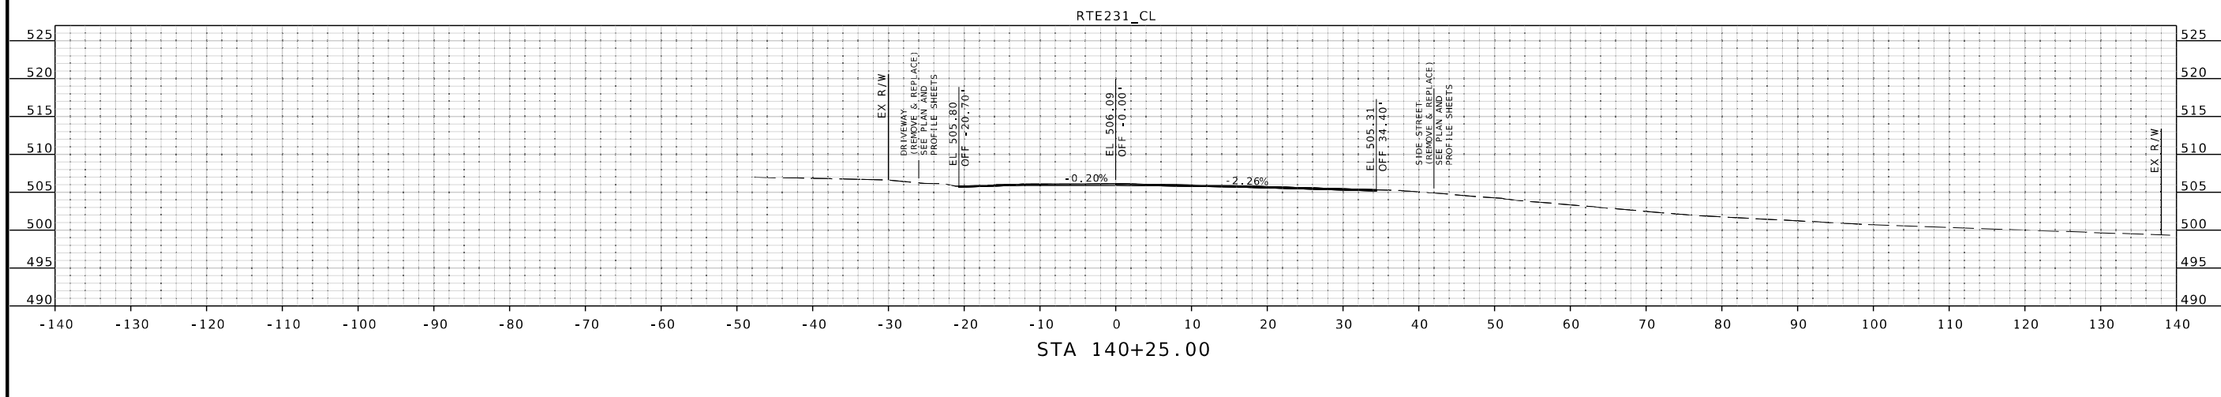

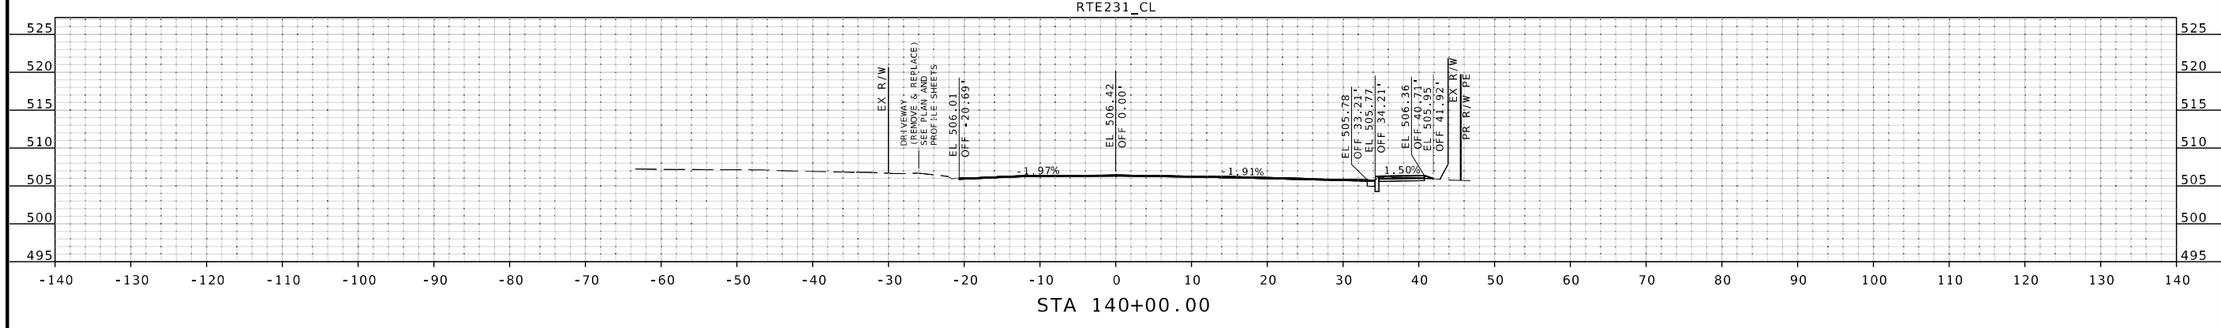

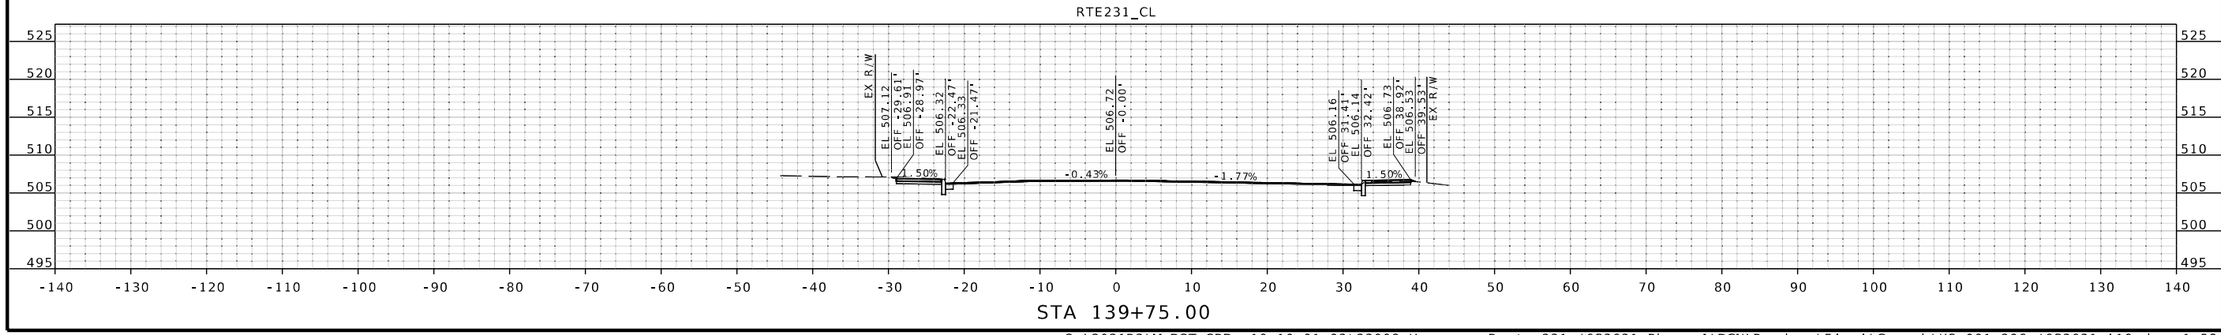

JOHN P. HUEBBE
NUMBER PE-2008019548
STATE OF MISSOURI
PROFESSIONAL ENGINEER
6/12/25
John P. Huebbe PE-2008019548
Discipline: Professional Engineer
John Huebbe

DATE PREPARED
6/12/2025

ROUTE	STATE
231	MO
DISTRICT	SHEET NO.
SL	169

COUNTY
ST LOUIS

JOB NO.
J6S3631

CONTRACT ID.
.

PROJECT NO.
.

BRIDGE NO.
.

DESCRIPTION	DATE
.	.
.	.
.	.
.	.
.	.
.	.
.	.
.	.

IF A SEAL IS PRESENT ON THIS SHEET IT HAS BEEN ELECTRONICALLY SEALED AND DATED.

MISSOURI HIGHWAYS AND TRANSPORTATION COMMISSION
105 WEST CAPITOL
JEFFERSON CITY, MO 65102
1-888-ASK-MODOT (1-888-275-6636)

EFK•Moen
Civil Engineering Design
13523 Barrett Parkway Dr
Suite 250
St. Louis, MO 63021
Phone 314-394-3100
Fax 314-394-3199
Missouri Certificate of Authority: 001578

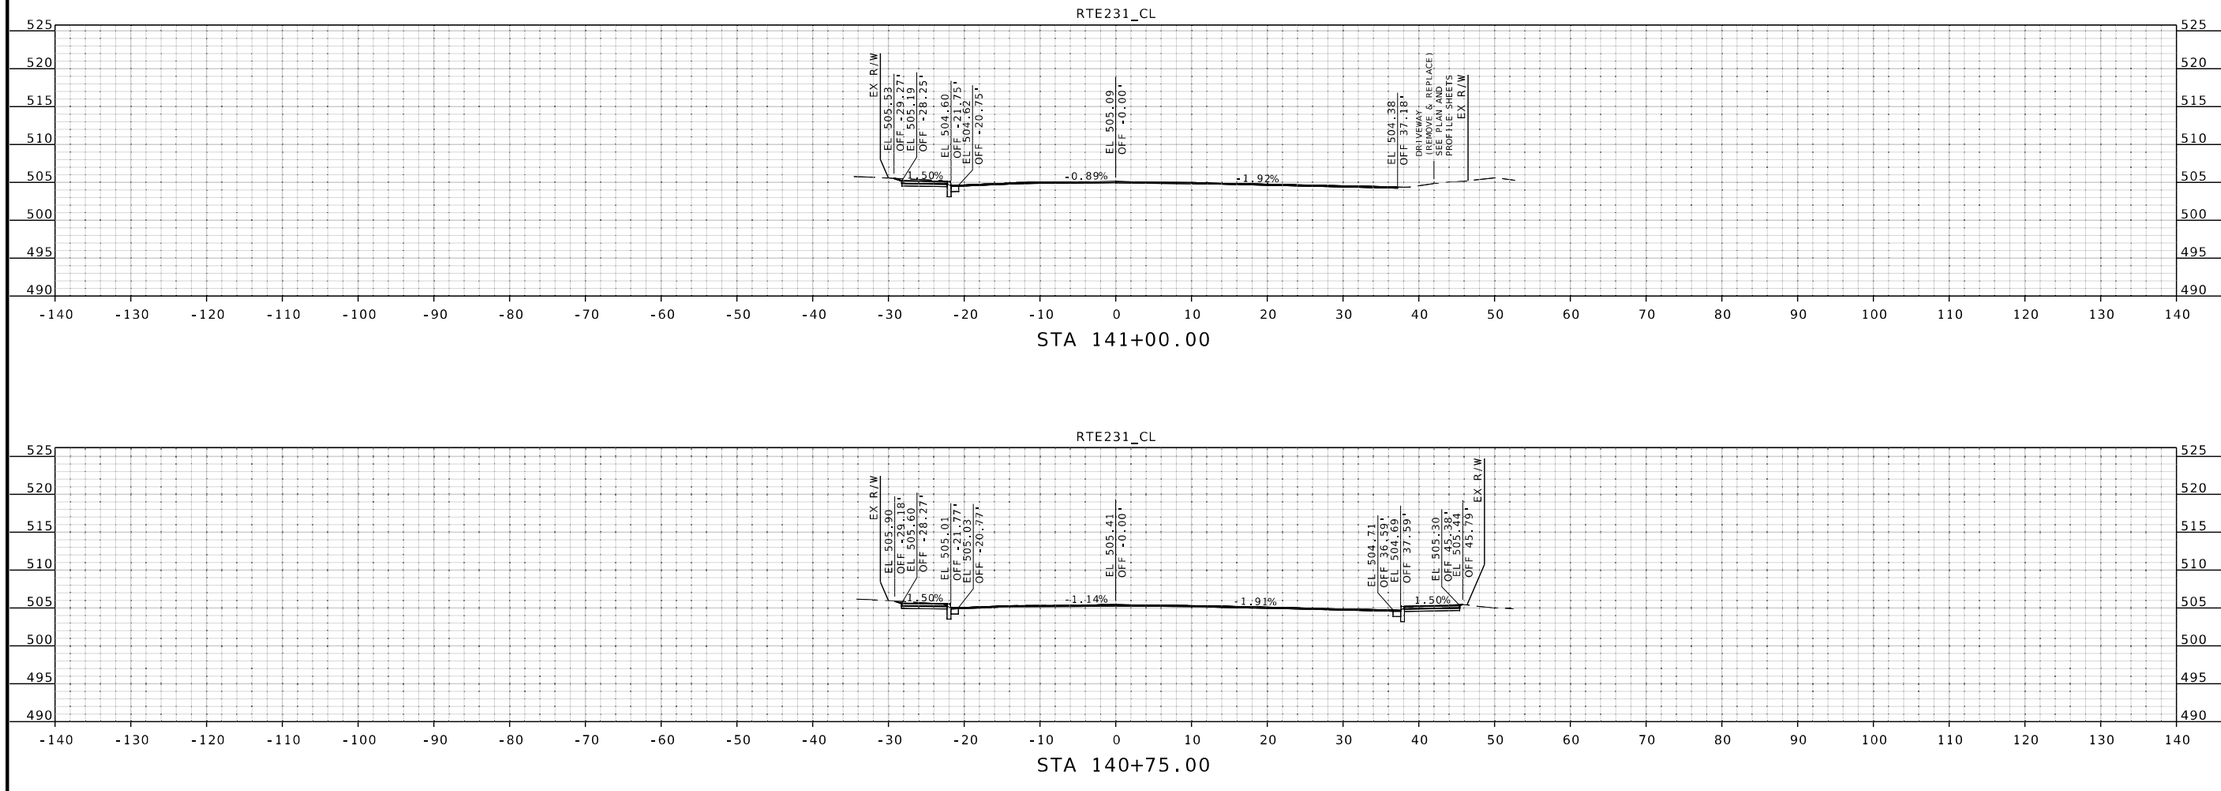

STATE OF MISSOURI
JOHN P. HUEBBE
NUMBER PE-2008019548
PROFESSIONAL ENGINEER
6/12/25
John P. Huebbe PE-2008019548
Discipline: Professional Engineer

DATE PREPARED
6/12/2025

ROUTE	STATE
231	MO
DISTRICT	SHEET NO.
SL	170

COUNTY
ST LOUIS

JOB NO.
J6S3631

CONTRACT ID.
.

PROJECT NO.
.

BRIDGE NO.
.

DESCRIPTION	DATE
.	.
.	.
.	.
.	.
.	.
.	.
.	.
.	.

IF A SEAL IS PRESENT ON THIS SHEET IT HAS BEEN ELECTRONICALLY SEALED AND DATED.

MISSOURI HIGHWAYS AND TRANSPORTATION COMMISSION
105 WEST CAPITOL
JEFFERSON CITY, MO 65102
1-888-ASK-MODOT (1-888-275-6636)

EFK•Moen
Civil Engineering Design
13523 Barrett Parkway Dr
Suite 250
St. Louis, MO 63021
Phone 314-394-3100
Fax 314-394-3199
Missouri Certificate of Authority: 001578

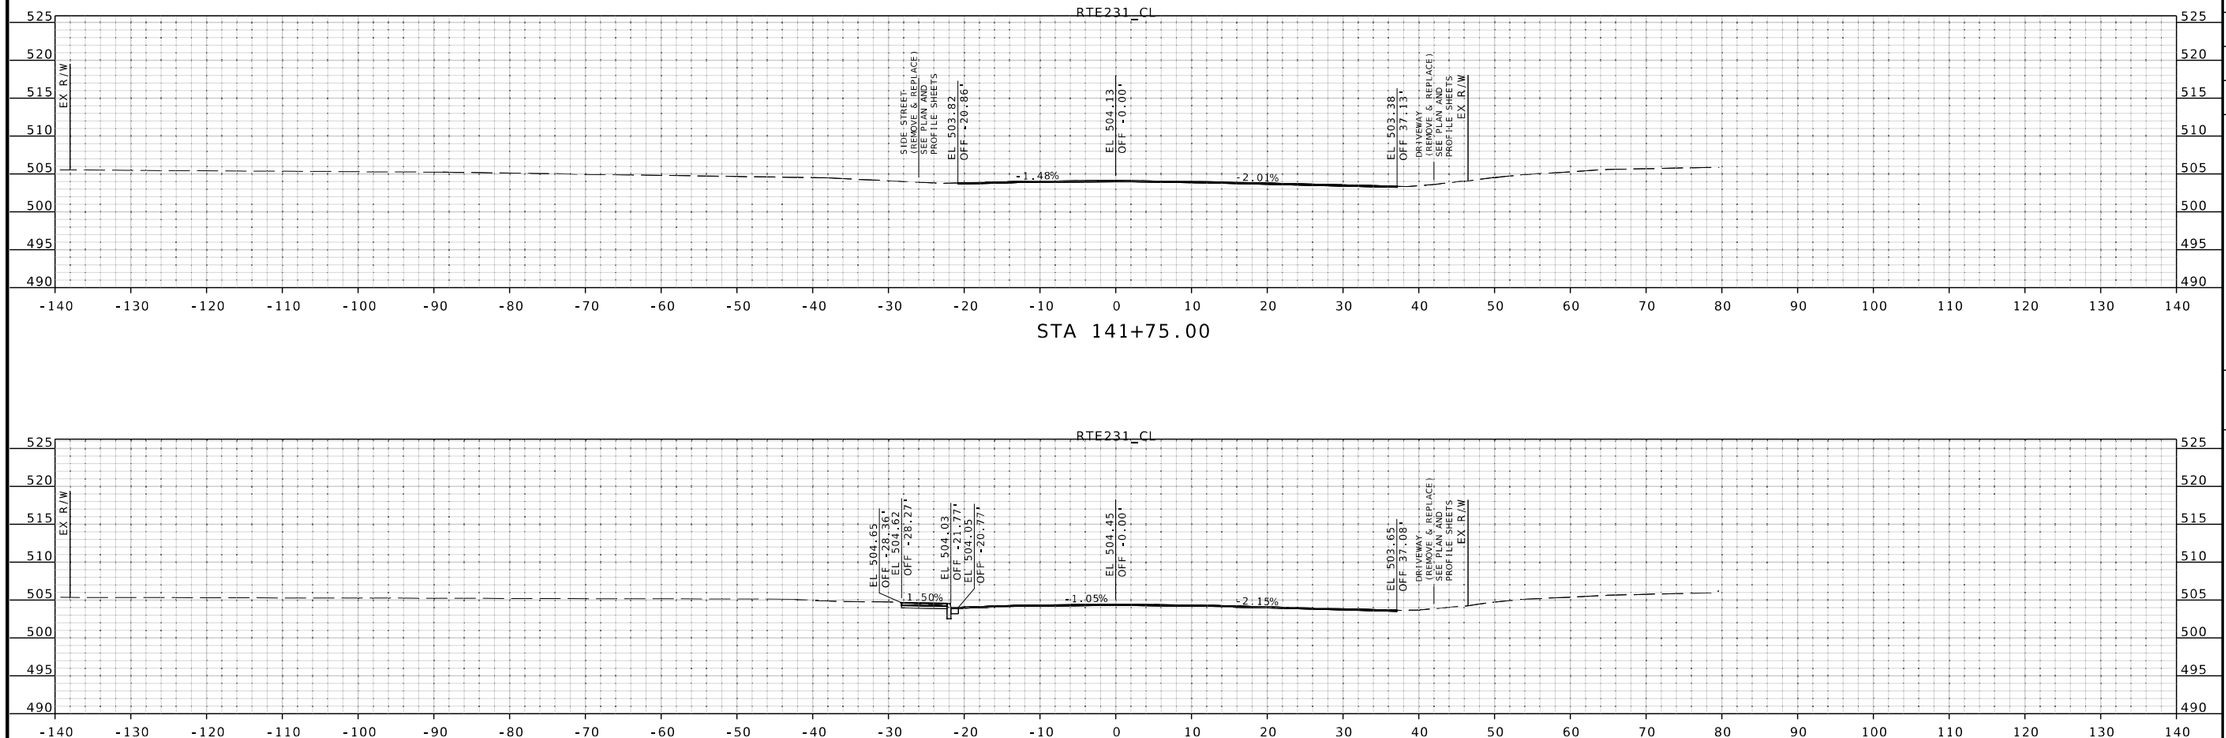

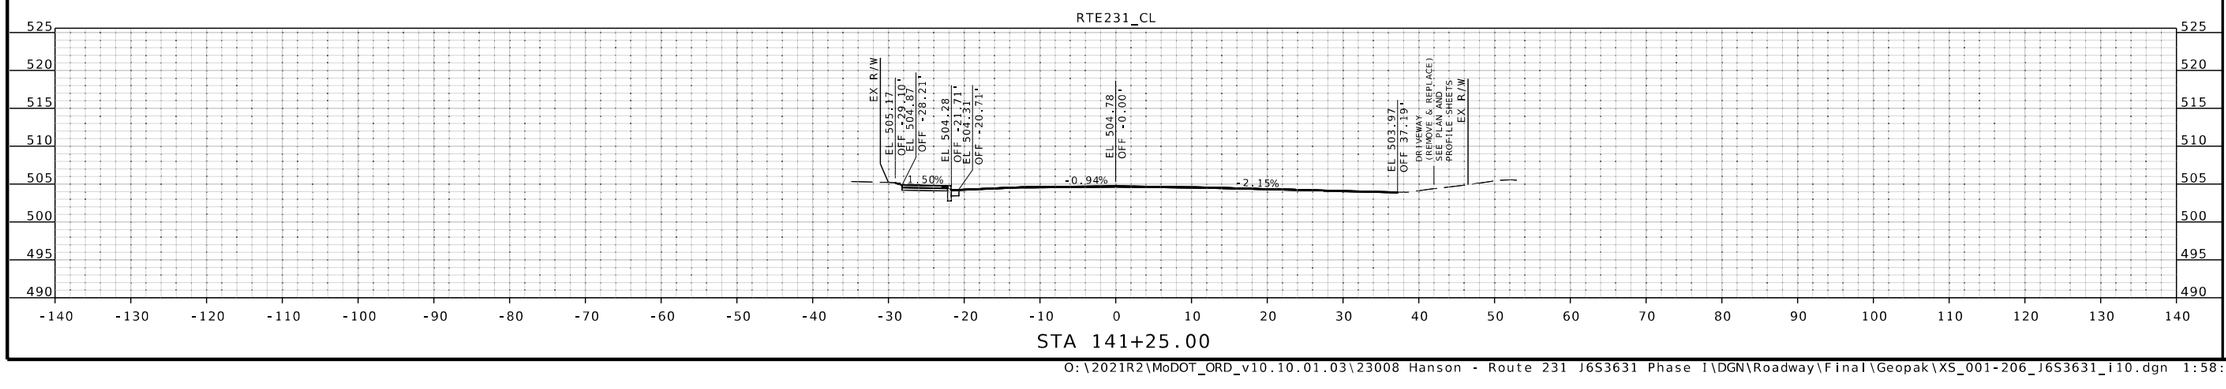

STATE OF MISSOURI
JOHN P. HUEBBE
NUMBER PE-2008019548
PROFESSIONAL ENGINEER
6/12/25
John P. Huebbe PE-2008019548
Discipline: Professional Engineer

DATE PREPARED
6/12/2025

ROUTE	STATE
231	MO
DISTRICT	SHEET NO.
SL	171

COUNTY
ST LOUIS

JOB NO.
J6S3631

CONTRACT ID.
.

PROJECT NO.
.

BRIDGE NO.
.

DESCRIPTION	DATE
.	.
.	.
.	.
.	.
.	.
.	.
.	.
.	.

IF A SEAL IS PRESENT ON THIS SHEET IT HAS BEEN ELECTRONICALLY SEALED AND DATED.

MISSOURI HIGHWAYS AND TRANSPORTATION COMMISSION

105 WEST CAPITOL
JEFFERSON CITY, MO 65102
1-888-ASK-MODOT (1-888-275-6636)

EFK•Moen
Civil Engineering Design
13523 Barrett Parkway Dr
Suite 250
St. Louis, MO 63021
Phone 314-394-3100
Fax 314-394-3199
Missouri Certificate of Authority: 001578

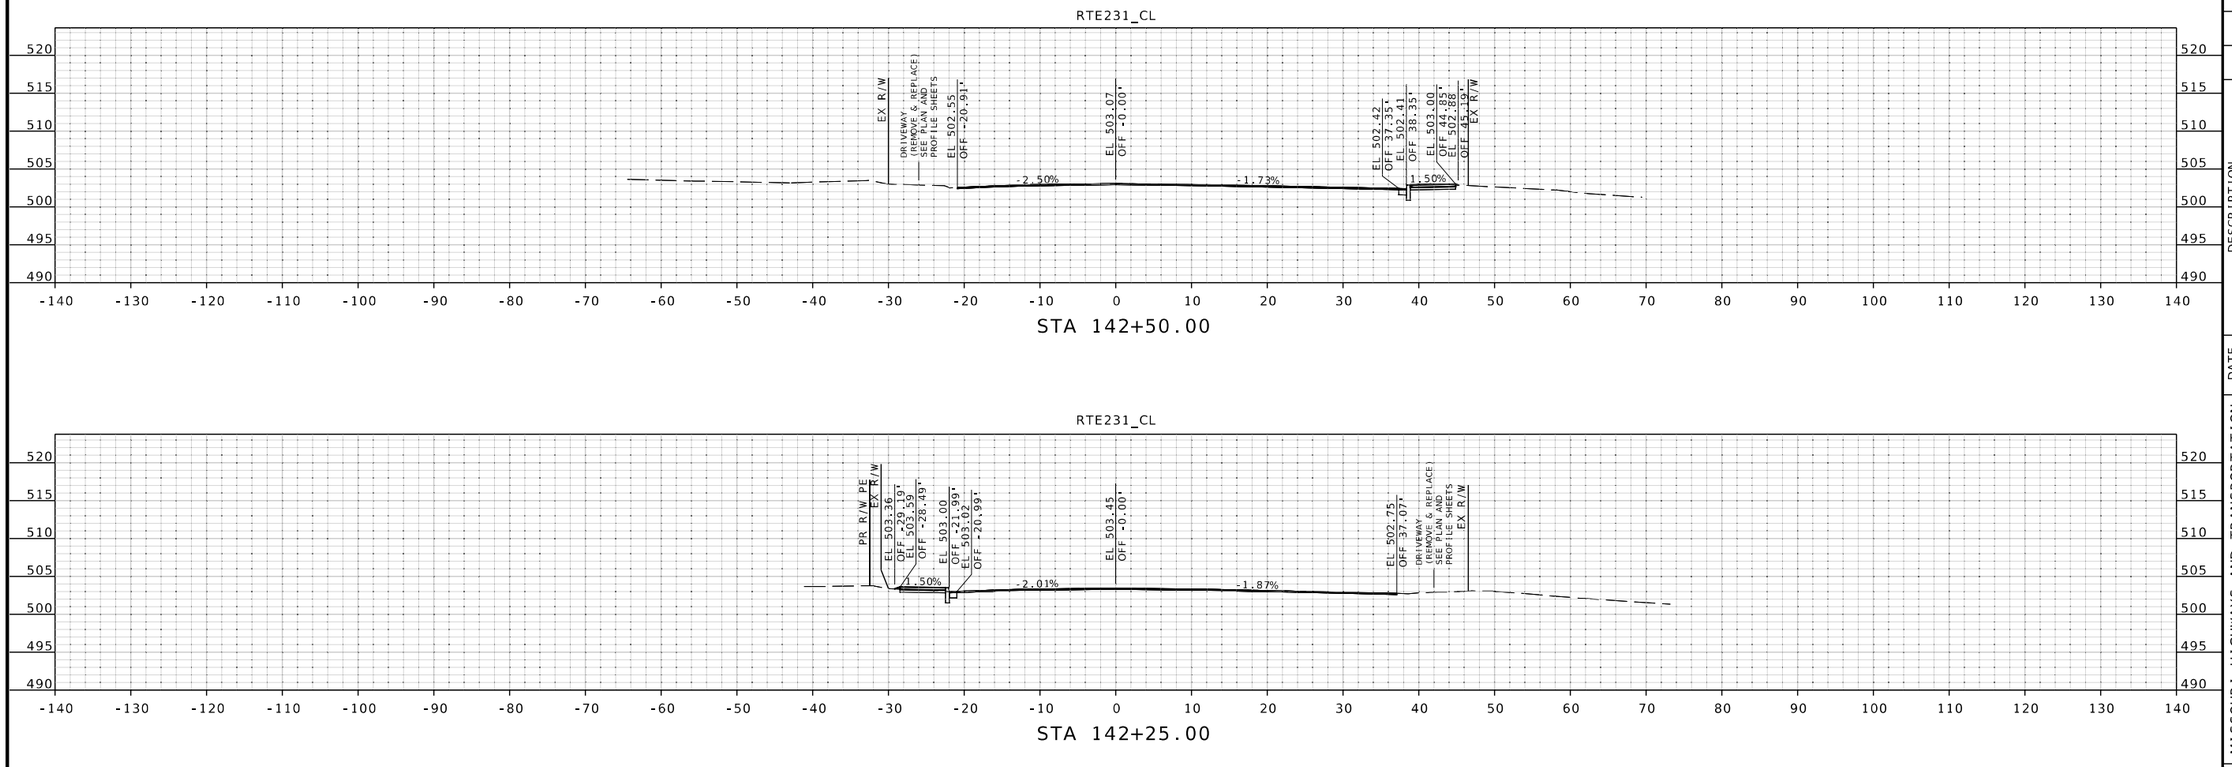

STATE OF MISSOURI
JOHN P. HUEBBE
NUMBER PE-2008019548
PROFESSIONAL ENGINEER
6/12/25
John P. Huebbe PE-2008019548
Discipline: Professional Engineer
John Huebbe

DATE PREPARED
6/12/2025

ROUTE	STATE
231	MO
DISTRICT	SHEET NO.
SL	172

COUNTY
ST LOUIS

JOB NO.
J6S3631

CONTRACT ID.
.

PROJECT NO.
.

BRIDGE NO.
.

DESCRIPTION	DATE
.	.
.	.
.	.
.	.
.	.
.	.
.	.
.	.

IF A SEAL IS PRESENT ON THIS SHEET IT HAS BEEN ELECTRONICALLY SEALED AND DATED.

MISSOURI HIGHWAYS AND TRANSPORTATION COMMISSION
105 WEST CAPITOL
JEFFERSON CITY, MO 65102
1-888-ASK-MODOT (1-888-275-6636)

EFK•Moen
Civil Engineering Design
13523 Barrett Parkway Dr
Suite 250
St. Louis, MO 63021
Phone 314-394-3100
Fax 314-394-3199
Missouri Certificate of Authority: 001578

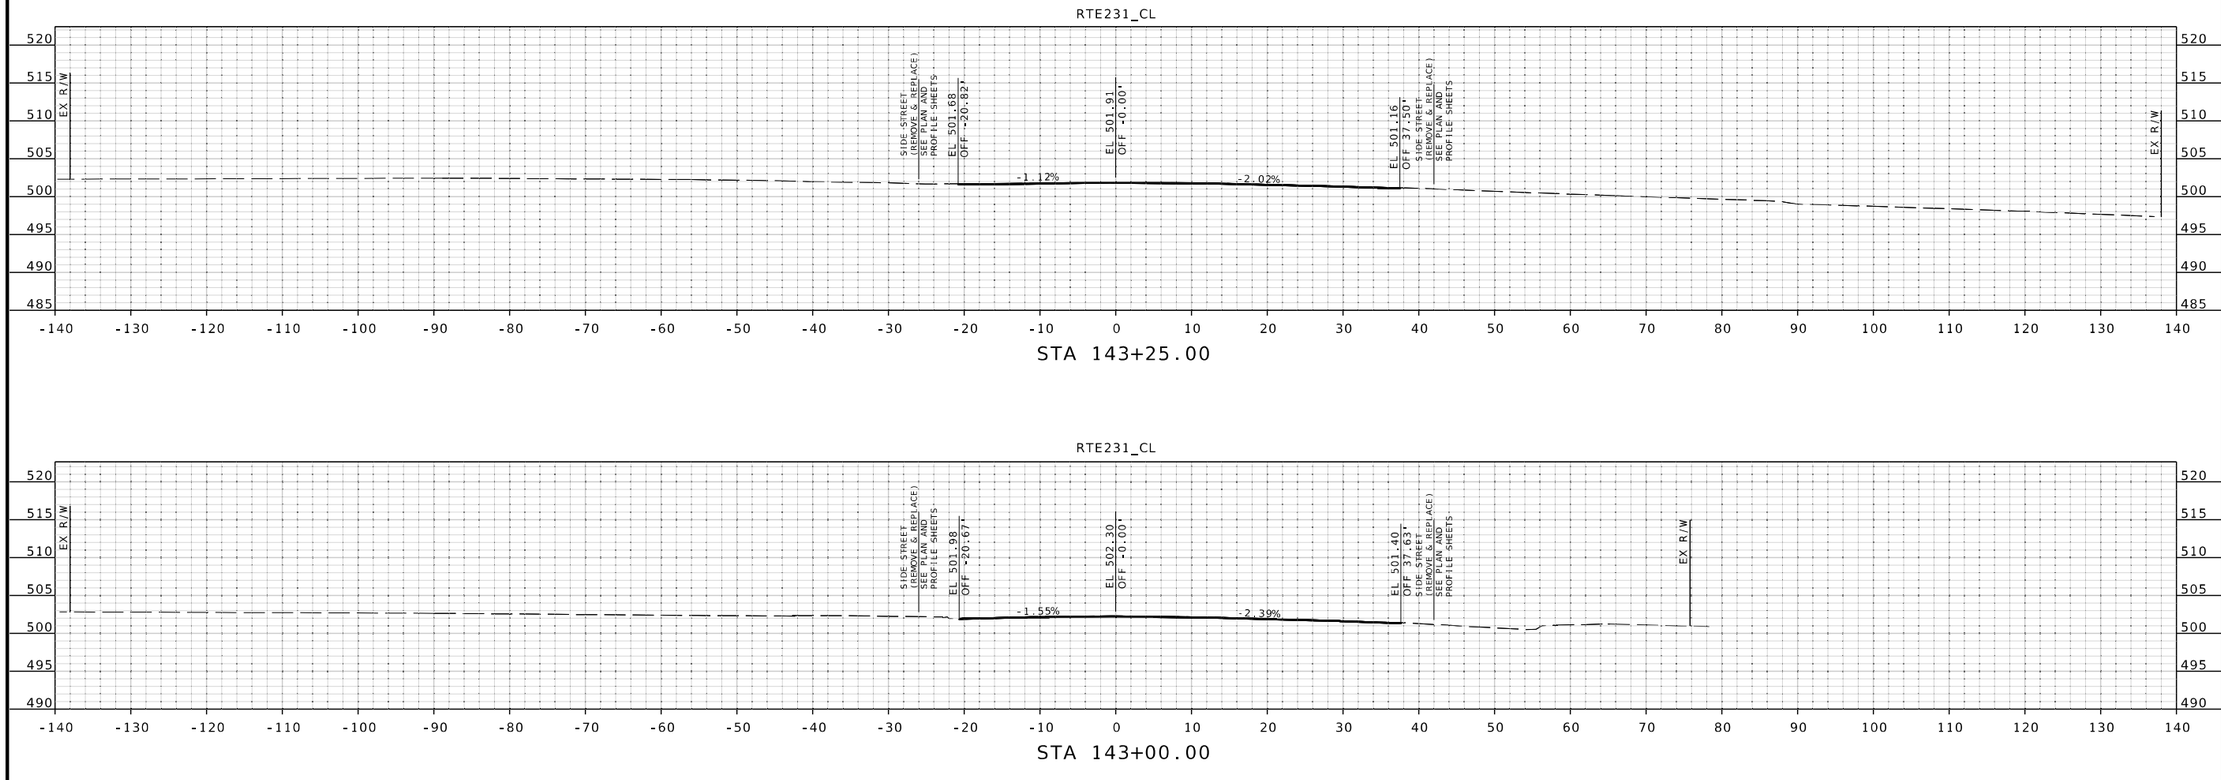

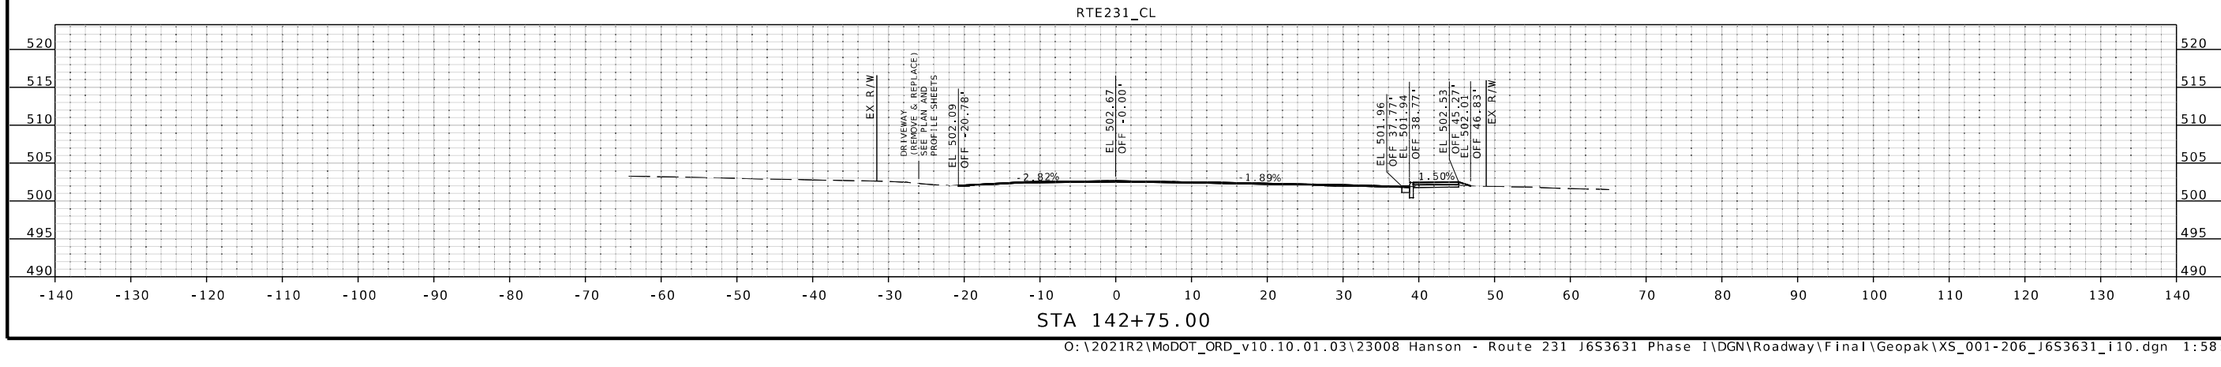

STATE OF MISSOURI
JOHN P. HUEBBE
NUMBER PE-2008019548
PROFESSIONAL ENGINEER
6/12/25
John P. Huebbe PE-2008019548
Discipline: Professional Engineer
John Huebbe

DATE PREPARED
6/12/2025

ROUTE	STATE
231	MO
DISTRICT	SHEET NO.
SL	173

COUNTY
ST LOUIS

JOB NO.
J6S3631

CONTRACT ID.
.

PROJECT NO.
.

BRIDGE NO.
.

DESCRIPTION	DATE
.	.
.	.
.	.
.	.
.	.
.	.
.	.
.	.

MISSOURI HIGHWAYS AND TRANSPORTATION COMMISSION

105 WEST CAPITOL
JEFFERSON CITY, MO 65102
1-888-ASK-MODOT (1-888-275-6636)

EFK•Moen
Civil Engineering Design
13523 Barrett Parkway Dr
Suite 250
St. Louis, MO 63021
Phone 314-394-3100
Fax 314-394-3199
Missouri Certificate of Authority: 001578

IF A SEAL IS PRESENT ON THIS SHEET IT HAS BEEN ELECTRONICALLY SEALED AND DATED.

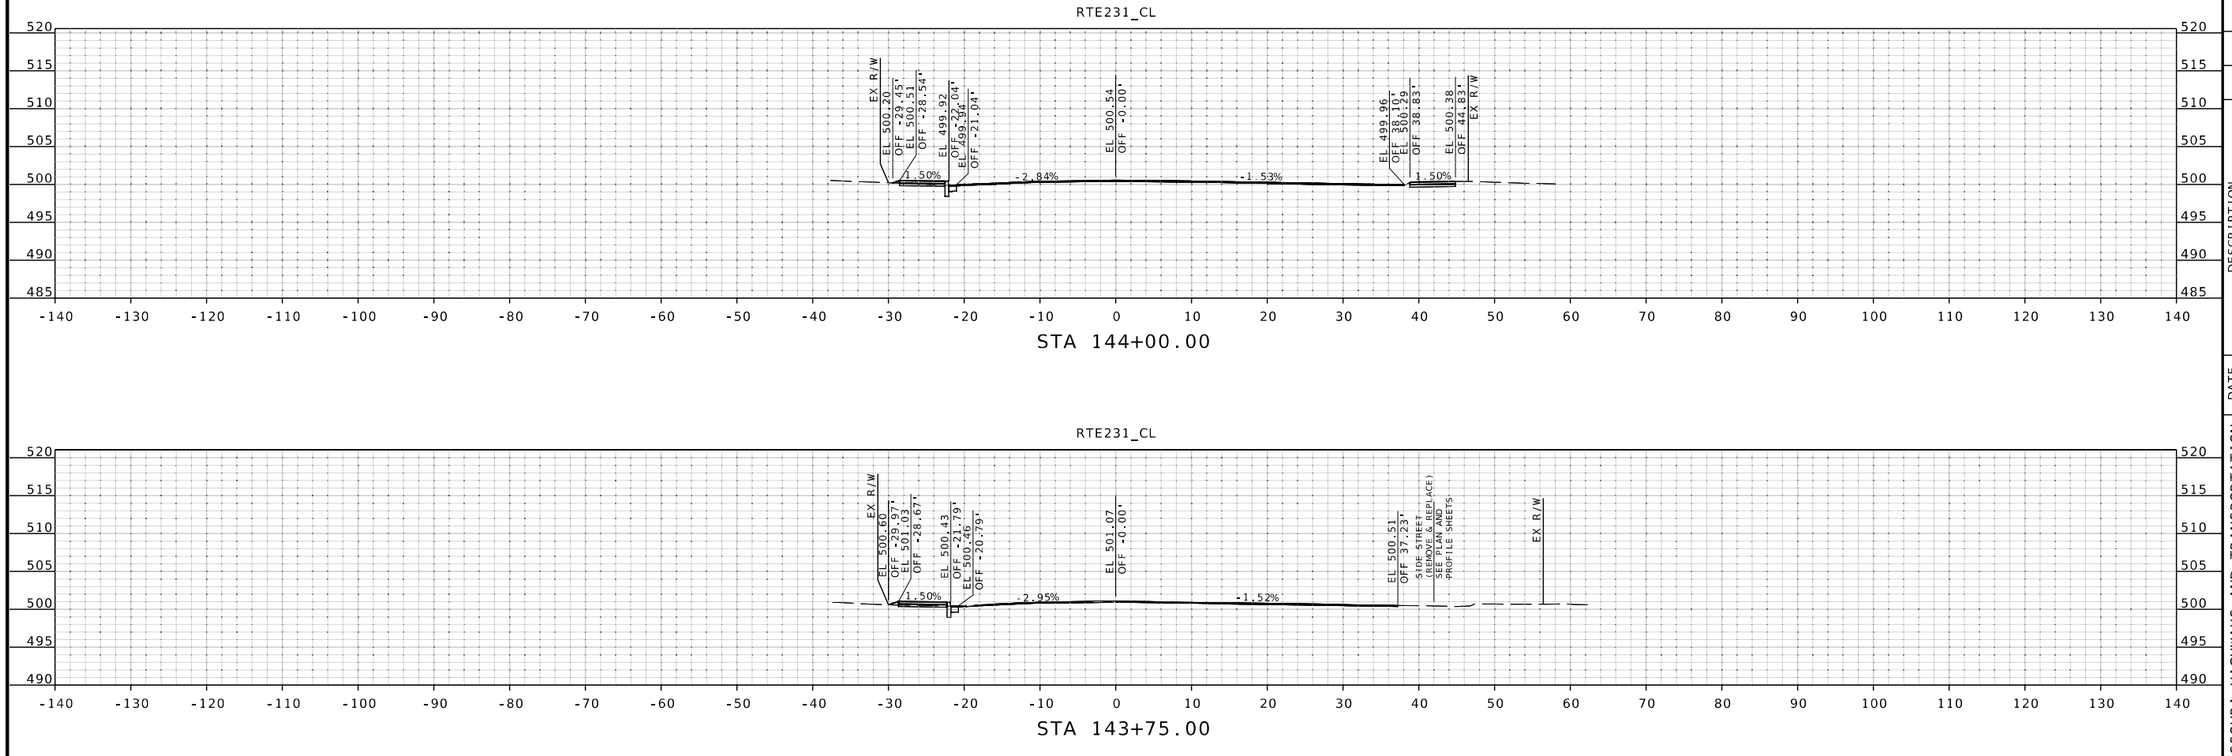

JOHN P. HUEBBE
NUMBER PE-2008019548
PROFESSIONAL ENGINEER
STATE OF MISSOURI
6/12/25
John P. Huebbe PE-2008019548
Discipline: Professional Engineer
John Huebbe

DATE PREPARED
6/12/2025

ROUTE	STATE
231	MO
DISTRICT	SHEET NO.
SL	174

COUNTY
ST LOUIS

JOB NO.
J6S3631

CONTRACT ID.
.

PROJECT NO.
.

BRIDGE NO.
.

DESCRIPTION	DATE
.	.
.	.
.	.
.	.
.	.
.	.
.	.
.	.

IF A SEAL IS PRESENT ON THIS SHEET IT HAS BEEN ELECTRONICALLY SEALED AND DATED.

MISSOURI HIGHWAYS AND TRANSPORTATION COMMISSION
105 WEST CAPITOL
JEFFERSON CITY, MO 65102
1-888-ASK-MODOT (1-888-275-6636)

EFK•Moen
Civil Engineering Design
13523 Barrett Parkway Dr
Suite 250
St. Louis, MO 63021
Phone 314-394-3100
Fax 314-394-3199
Missouri Certificate of Authority: 001578

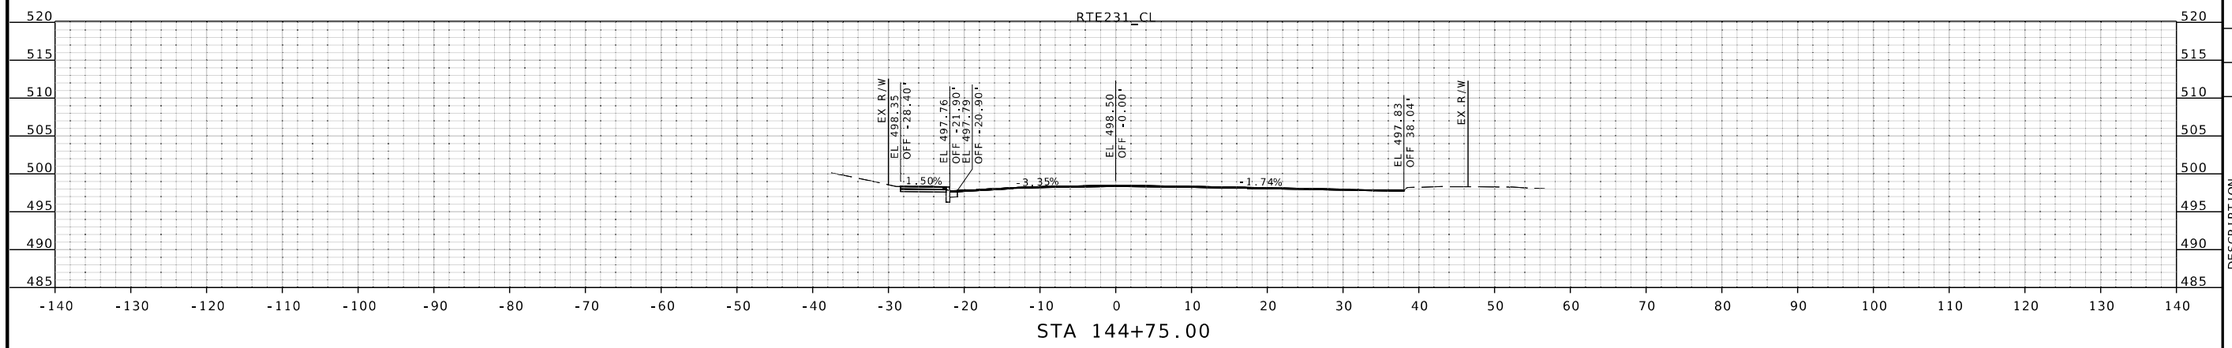

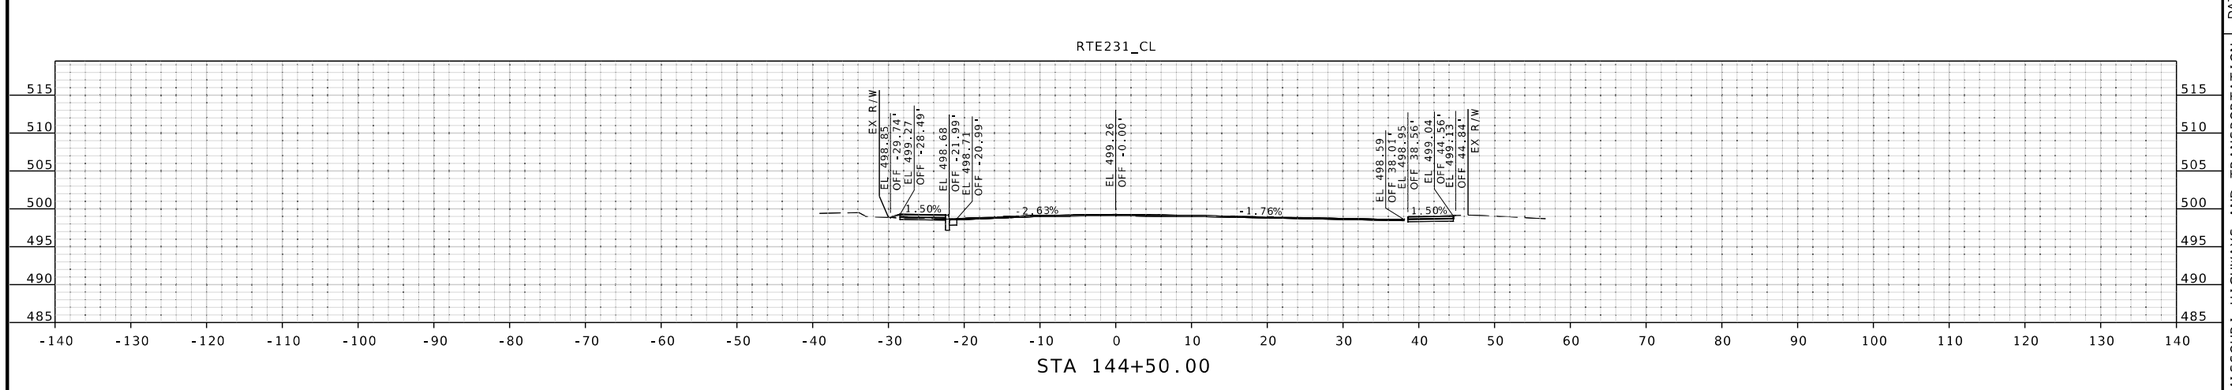

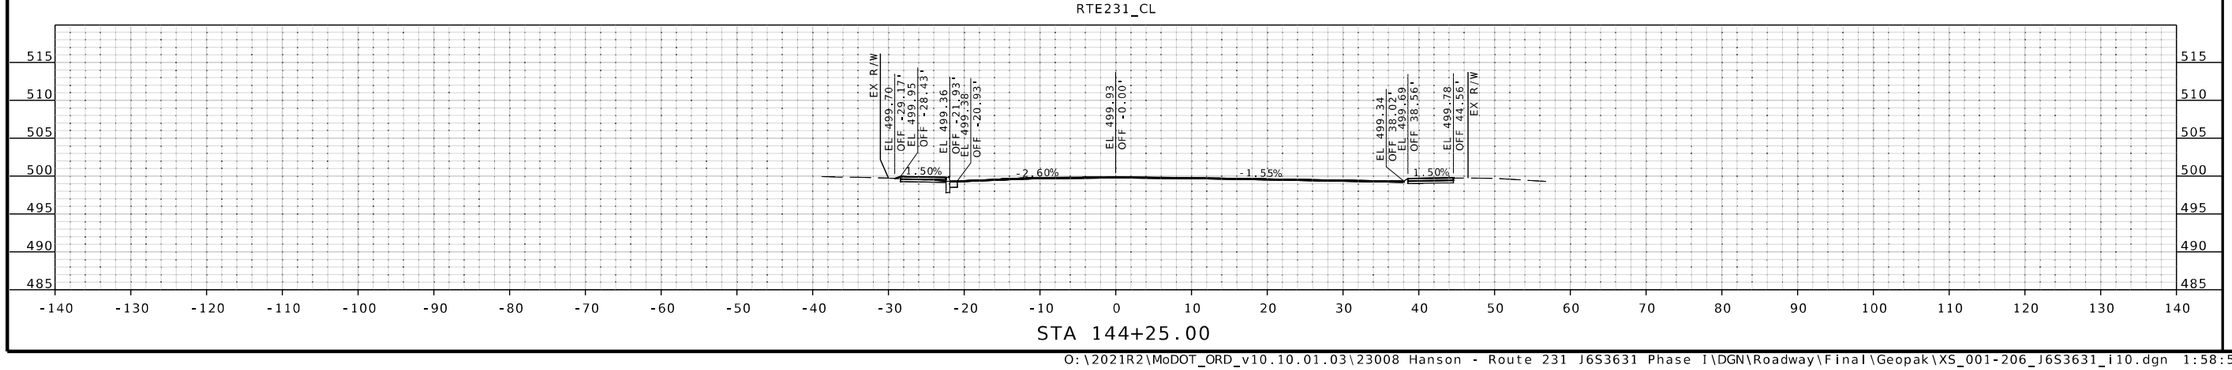

STATE OF MISSOURI
JOHN P. HUEBBE
NUMBER PE-2008019548
PROFESSIONAL ENGINEER
6/12/25
John P. Huebbe PE-2008019548
Discipline: Professional Engineer

DATE PREPARED
6/12/2025

ROUTE	STATE
231	MO
DISTRICT	SHEET NO.
SL	175

COUNTY
ST LOUIS

JOB NO.
J6S3631

CONTRACT ID.
.

PROJECT NO.
.

BRIDGE NO.
.

DESCRIPTION	DATE
.	.
.	.
.	.
.	.
.	.
.	.
.	.
.	.

IF A SEAL IS PRESENT ON THIS SHEET IT HAS BEEN ELECTRONICALLY SEALED AND DATED.

MISSOURI HIGHWAYS AND TRANSPORTATION COMMISSION
105 WEST CAPITOL
JEFFERSON CITY, MO 65102
1-888-ASK-MODOT (1-888-275-6636)

EFK•Moen
Civil Engineering Design
13523 Barrett Parkway Dr
Suite 250
St. Louis, MO 63021
Phone 314-394-3100
Fax 314-394-3199
Missouri Certificate of Authority: 001578

O:\2021R2\MoDOT_ORD_v10.10.01.03\23008 Hanson - Route 231 J6S3631 Phase I\DGN\Roadway\Final\Geopak\XS_001-206_J6S3631_i10.dgn 1:58:58 PM 6/12/2025

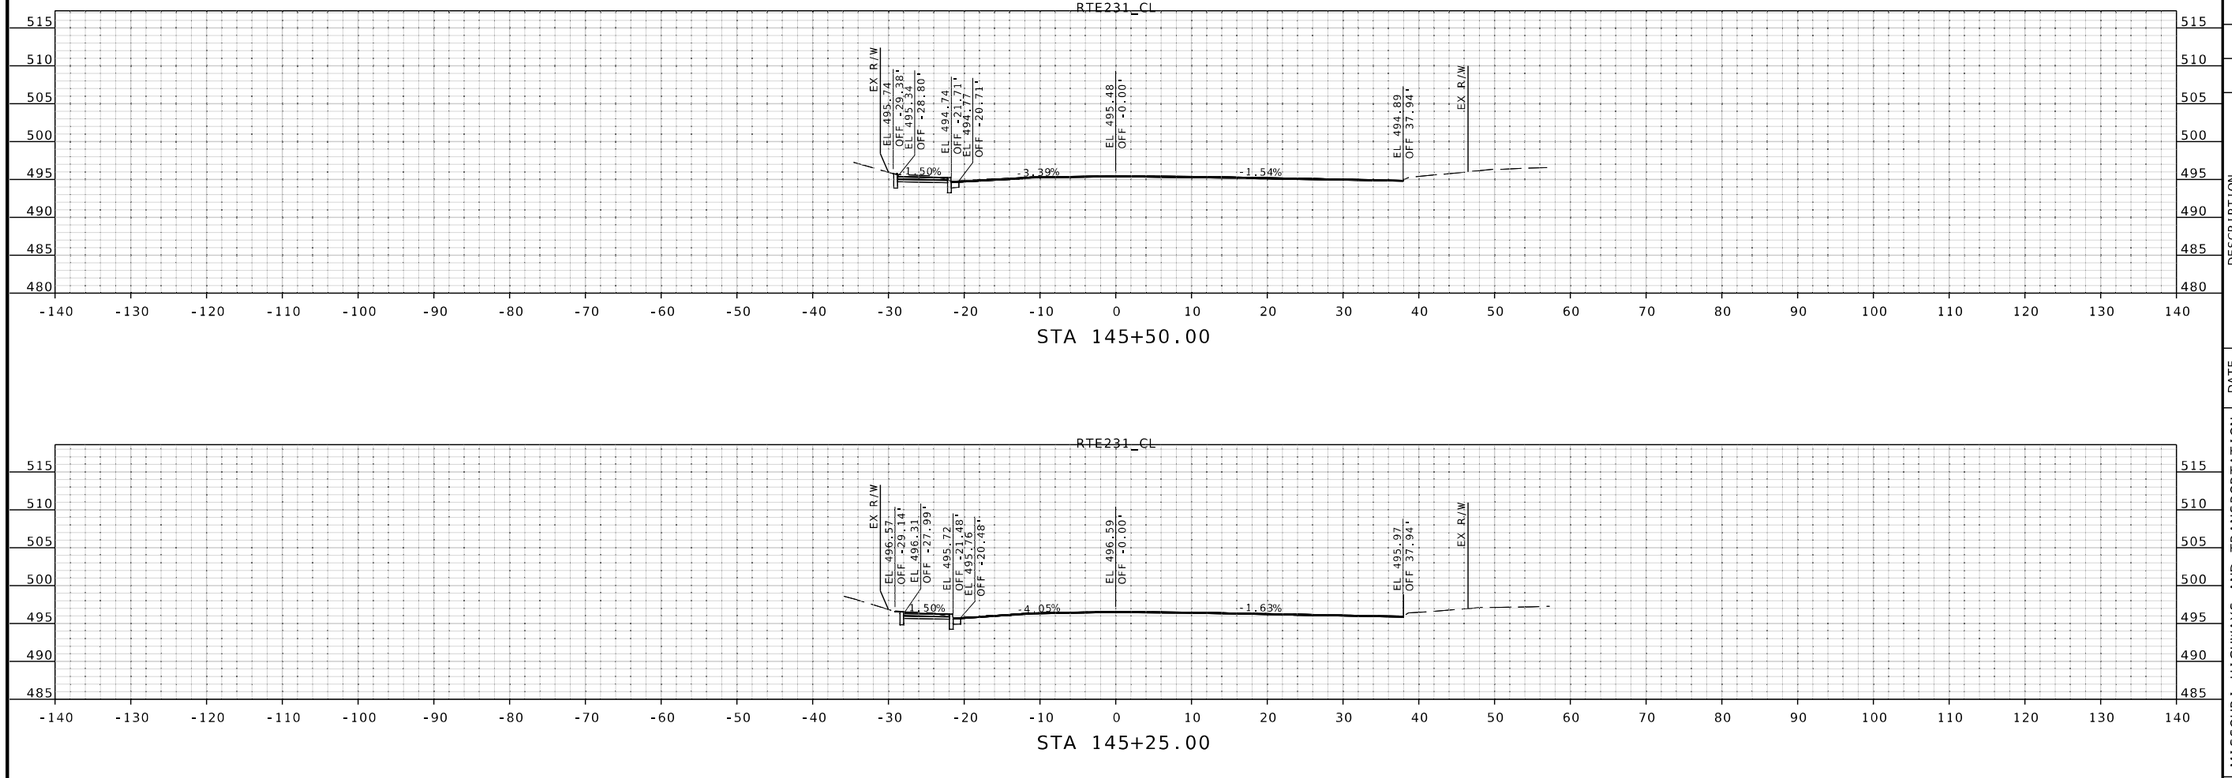

JOHN P. HUEBBE
NUMBER PE-2008019548
PROFESSIONAL ENGINEER
STATE OF MISSOURI

6/12/25
John P. Huebbe PE-2008019548
Discipline: Professional Engineer

DATE PREPARED
6/12/2025

ROUTE	STATE
231	MO
DISTRICT	SHEET NO.
SL	176

COUNTY
ST LOUIS

JOB NO.
J6S3631

CONTRACT ID.
.

PROJECT NO.
.

BRIDGE NO.
.

IF A SEAL IS PRESENT ON THIS SHEET IT HAS BEEN ELECTRONICALLY SEALED AND DATED.

DESCRIPTION	DATE
.	.
.	.
.	.
.	.
.	.
.	.
.	.
.	.

MISSOURI HIGHWAYS AND TRANSPORTATION COMMISSION

105 WEST CAPITOL
JEFFERSON CITY, MO 65102
1-888-ASK-MODOT (1-888-275-6636)

EFK•Moen
Civil Engineering Design
13523 Barrett Parkway Dr
Suite 250
St. Louis, MO 63021
Phone 314-394-3100
Fax 314-394-3199
Missouri Certificate of Authority: 001578

O:\2021R2\MoDOT_ORD_v10.10.01.03\23008 Hanson - Route 231 J6S3631 Phase I\DGN\Roadway\Final\Geopak\XS_001-206_J6S3631_i10.dgn 1:59:04 PM 6/12/2025

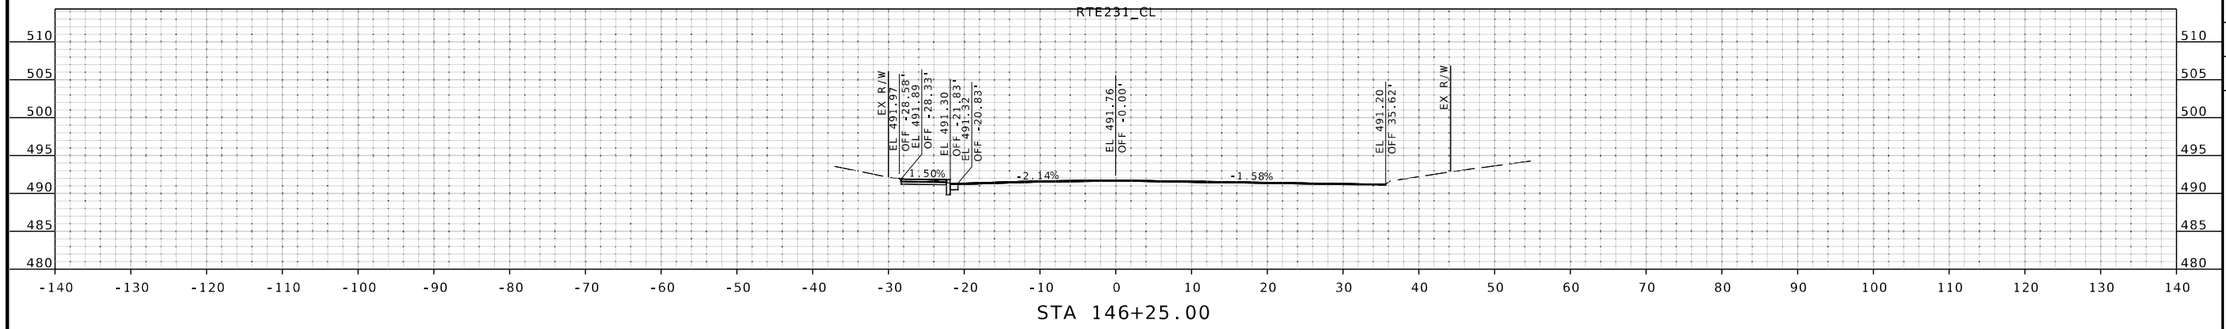

STA 146+25.00

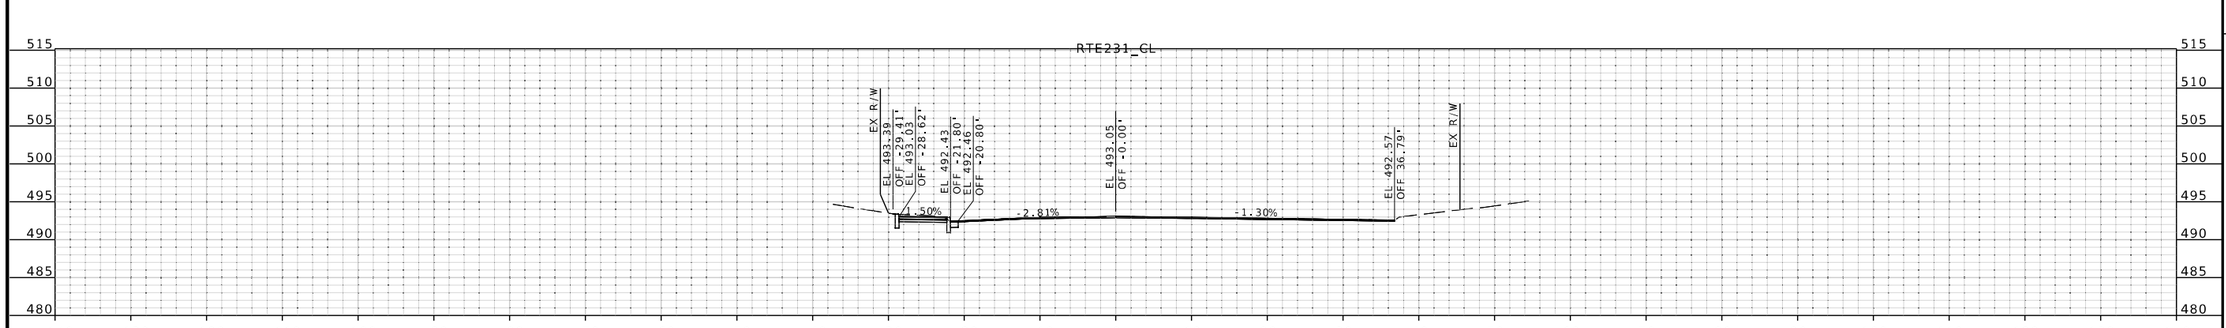

STA 146+00.00

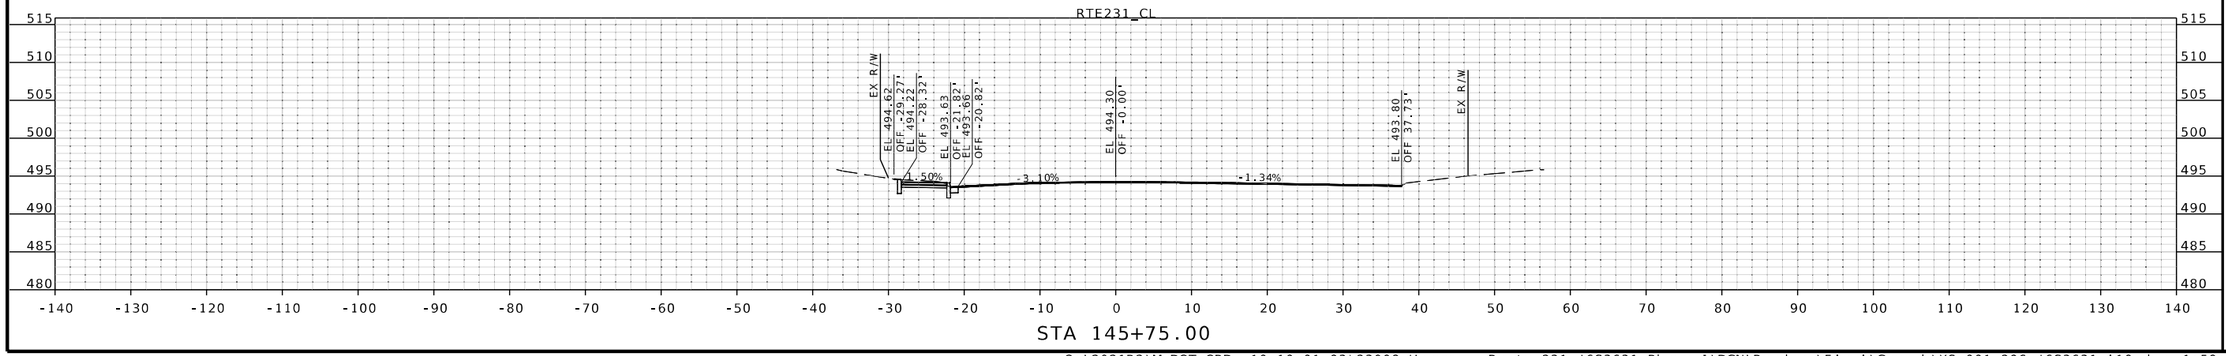

STA 145+75.00

JOHN P. HUEBBE
NUMBER PE-2008019548
PROFESSIONAL ENGINEER
STATE OF MISSOURI
6/12/25
John P. Huebbe PE-2008019548
Discipline: Professional Engineer
John Huebbe

DATE PREPARED
6/12/2025

ROUTE	STATE
231	MO
DISTRICT	SHEET NO.
SL	177

COUNTY
ST LOUIS

JOB NO.
J6S3631

CONTRACT ID.
.

PROJECT NO.
.

BRIDGE NO.
.

DESCRIPTION	DATE
.	.
.	.
.	.
.	.
.	.
.	.
.	.
.	.

IF A SEAL IS PRESENT ON THIS SHEET IT HAS BEEN ELECTRONICALLY SEALED AND DATED.

MISSOURI HIGHWAYS AND TRANSPORTATION COMMISSION

105 WEST CAPITOL
JEFFERSON CITY, MO 65102
1-888-ASK-MODOT (1-888-275-6636)

EFK•Moen
Civil Engineering Design
13523 Barrett Parkway Dr
Suite 250
St. Louis, MO 63021
Phone 314-394-3100
Fax 314-394-3199
Missouri Certificate of Authority: 001578

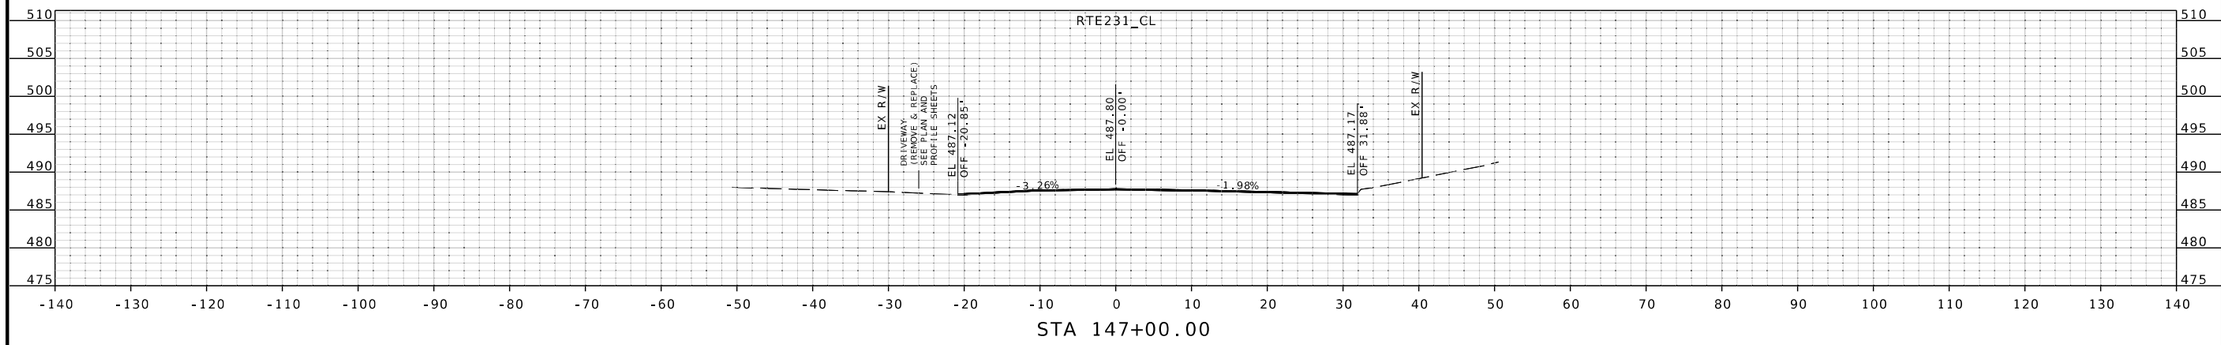

STA 147+00.00

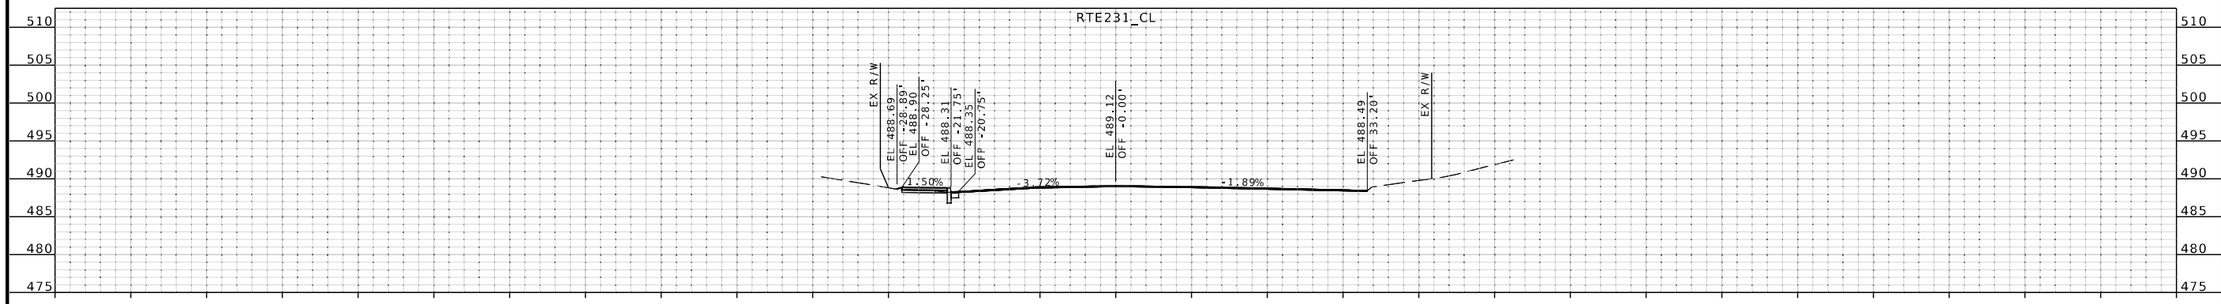

STA 146+75.00

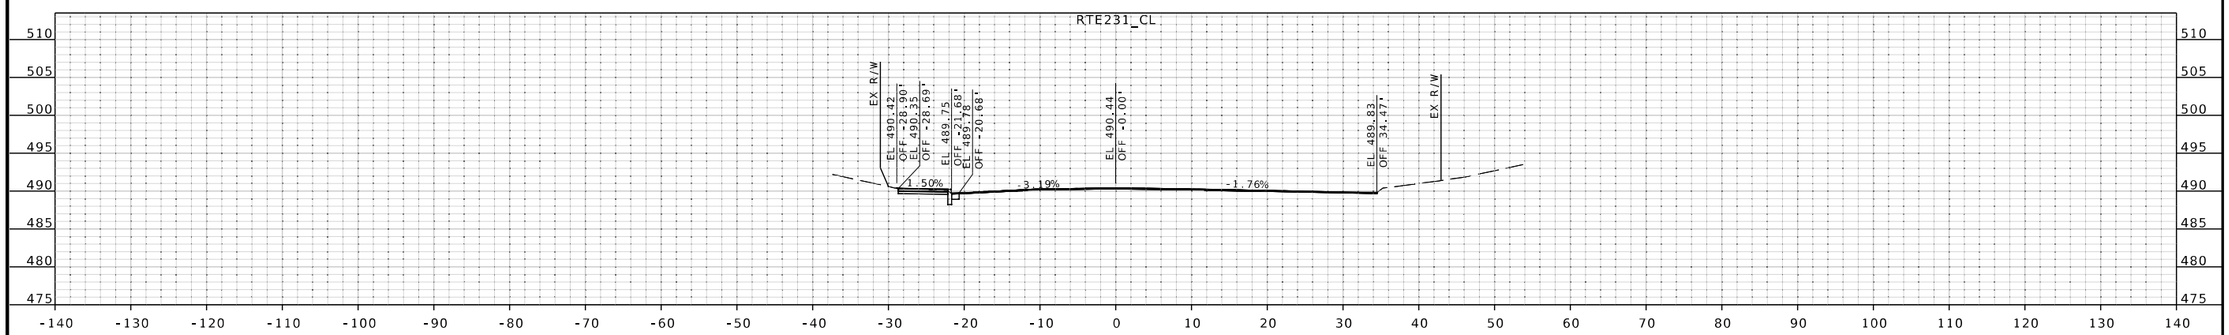

STA 146+50.00

JOHN P. HUEBBE
NUMBER PE-2008019548
PROFESSIONAL ENGINEER
STATE OF MISSOURI
6/12/25
John P. Huebbe PE-2008019548
Discipline: Professional Engineer
John Huebbe

DATE PREPARED
6/12/2025

ROUTE	STATE
231	MO
DISTRICT	SHEET NO.
SL	178

COUNTY
ST LOUIS

JOB NO.
J6S3631

CONTRACT ID.
.

PROJECT NO.
.

BRIDGE NO.
.

DESCRIPTION	DATE
.	.
.	.
.	.
.	.
.	.
.	.
.	.
.	.

IF A SEAL IS PRESENT ON THIS SHEET IT HAS BEEN ELECTRONICALLY SEALED AND DATED.

MISSOURI HIGHWAYS AND TRANSPORTATION COMMISSION

105 WEST CAPITOL
JEFFERSON CITY, MO 65102
1-888-ASK-MODOT (1-888-275-6636)

EFK•Moen
Civil Engineering Design
13523 Barrett Parkway Dr
Suite 250
St. Louis, MO 63021
Phone 314-394-3100
Fax 314-394-3199
Missouri Certificate of Authority: 001578

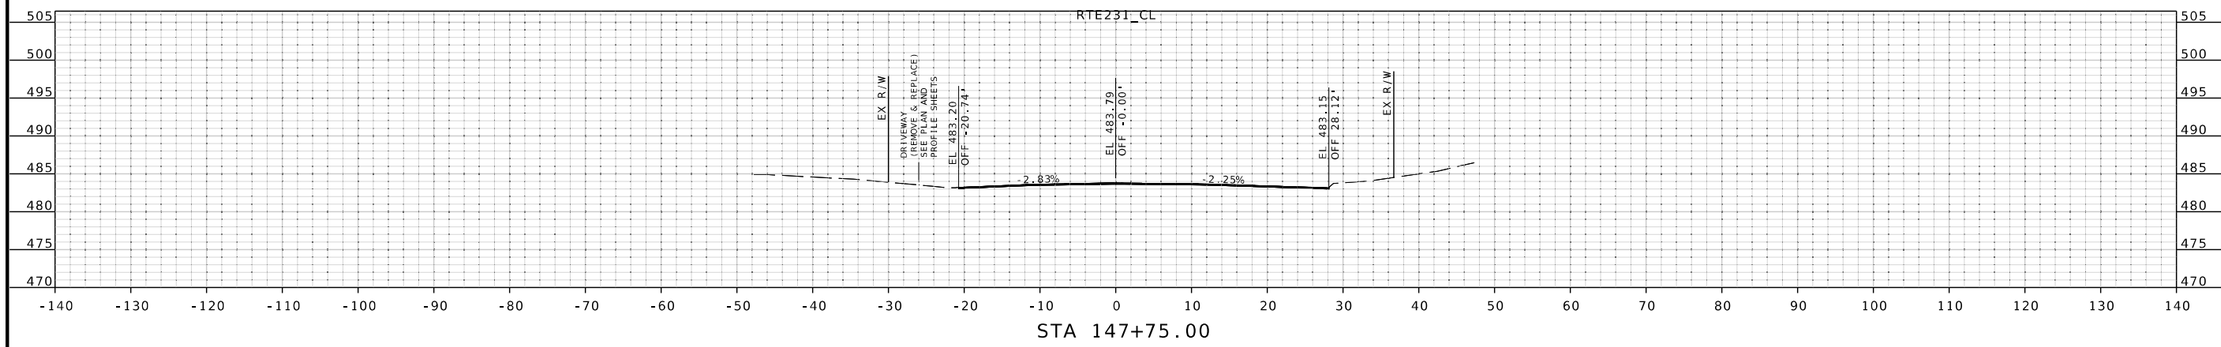

STA 147+75.00

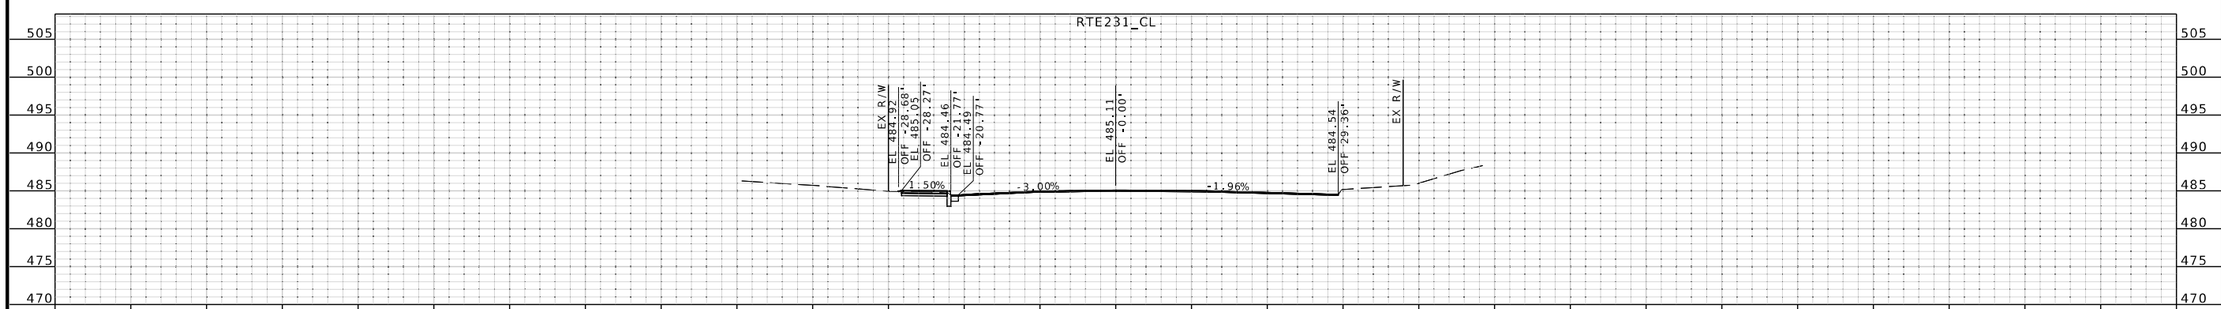

STA 147+50.00

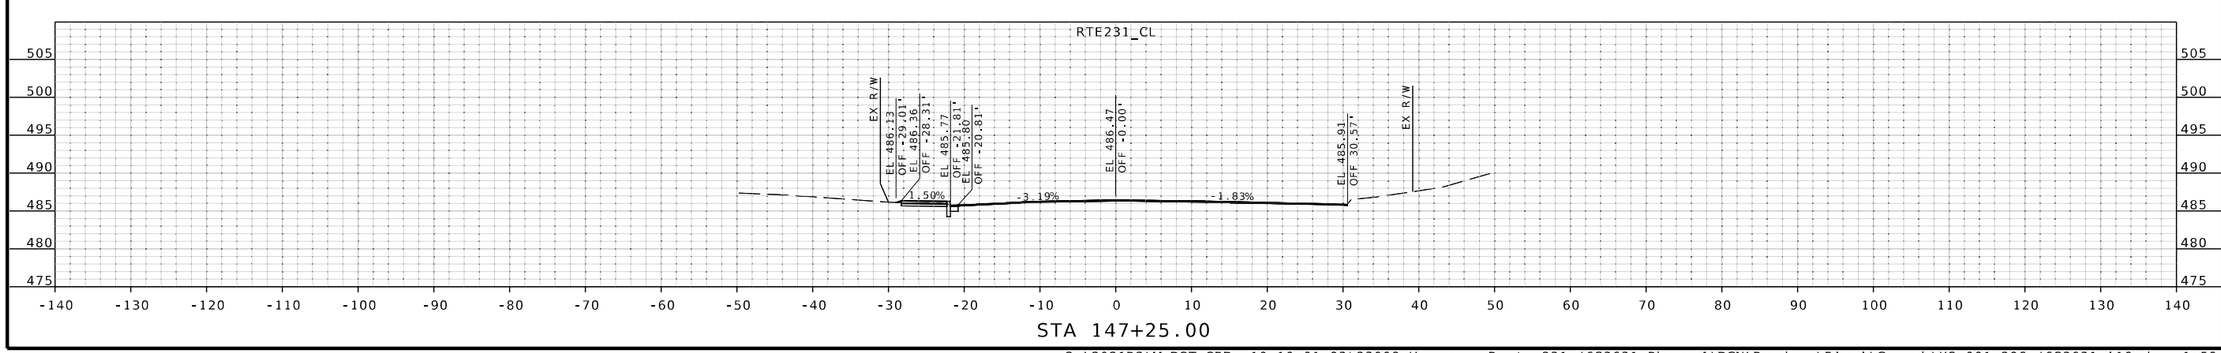

STA 147+25.00

STATE OF MISSOURI
JOHN P. HUEBBE
NUMBER PE-2008019548
PROFESSIONAL ENGINEER
6/12/25
John P. Huebbe PE-2008019548
Discipline: Professional Engineer
John Huebbe

DATE PREPARED
6/12/2025

ROUTE	STATE
231	MO
DISTRICT	SHEET NO.
SL	179

COUNTY
ST LOUIS

JOB NO.
J6S3631

CONTRACT ID.
.

PROJECT NO.
.

BRIDGE NO.
.

DESCRIPTION	DATE
.	.
.	.
.	.
.	.
.	.
.	.
.	.
.	.

IF A SEAL IS PRESENT ON THIS SHEET IT HAS BEEN ELECTRONICALLY SEALED AND DATED.

MISSOURI HIGHWAYS AND TRANSPORTATION COMMISSION

105 WEST CAPITOL
JEFFERSON CITY, MO 65102
1-888-ASK-MODOT (1-888-275-6636)

EFK•Moen
Civil Engineering Design
13523 Barrett Parkway Dr
Suite 250
St. Louis, MO 63021
Phone 314-394-3100
Fax 314-394-3199
Missouri Certificate of Authority: 001578

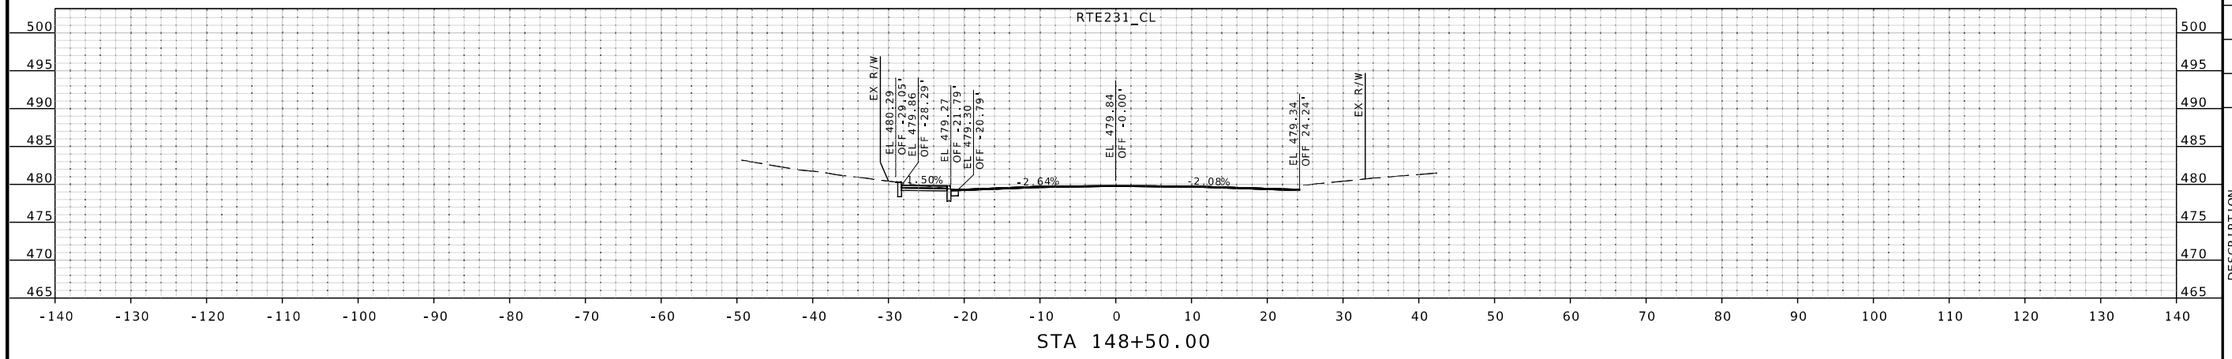

STA 148+50.00

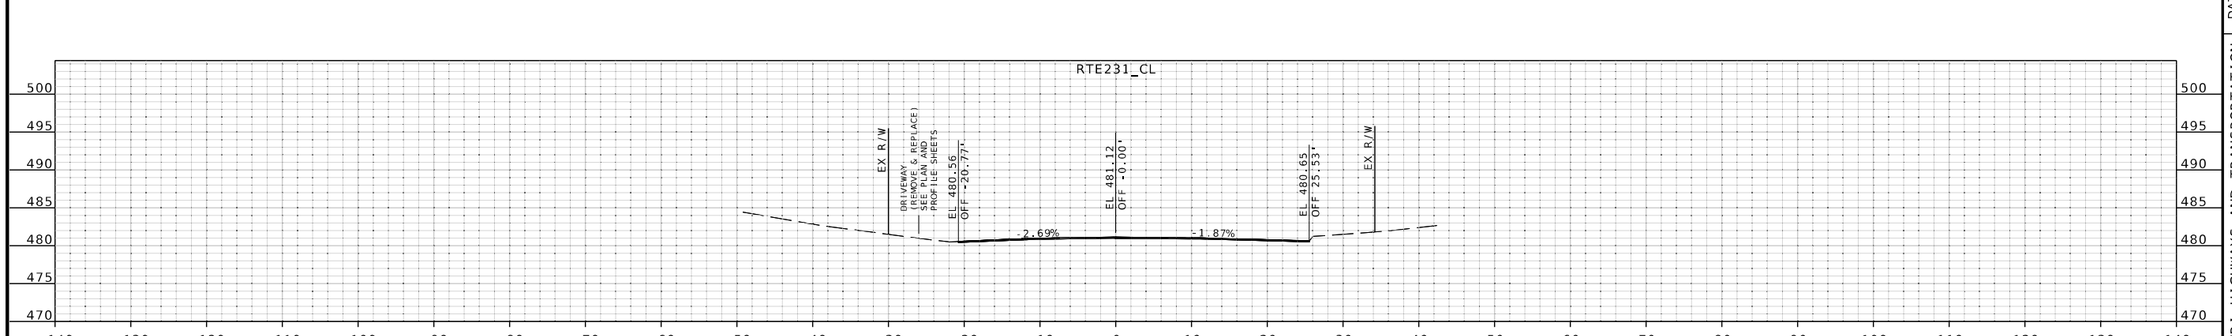

STA 148+25.00

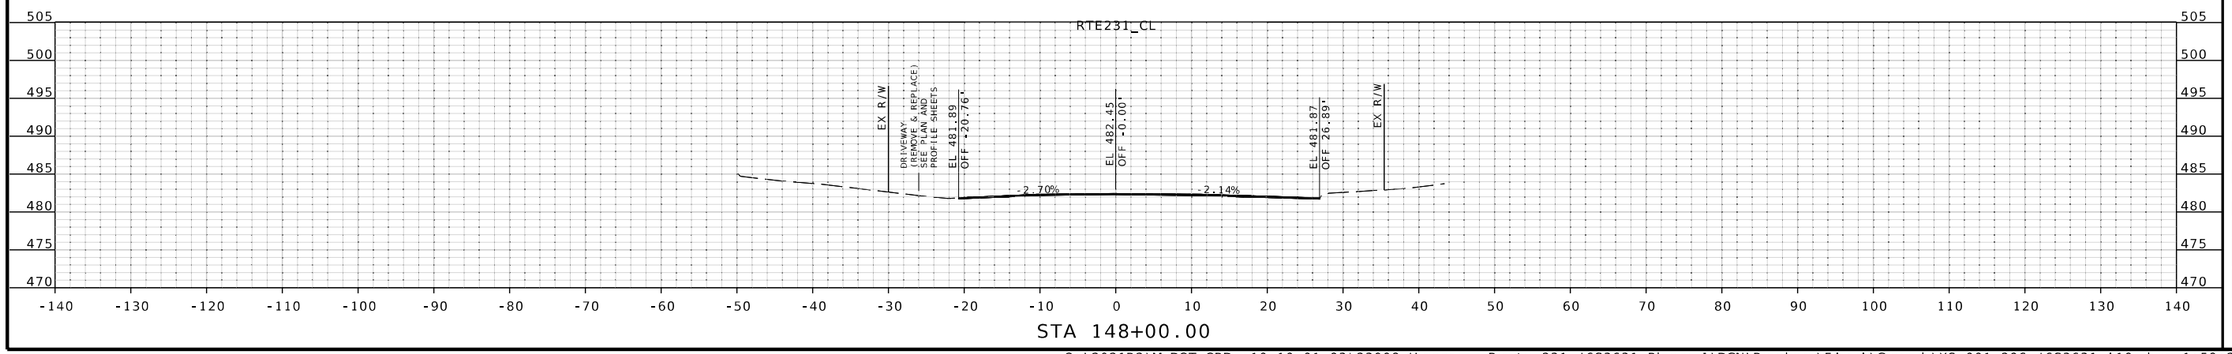

STA 148+00.00

STATE OF MISSOURI
JOHN P. HUEBBE
NUMBER PE-2008019548
PROFESSIONAL ENGINEER

6/12/25

John P. Huebbe PE-2008019548
Discipline: Professional Engineer

DATE PREPARED
6/12/2025

ROUTE	STATE
231	MO
DISTRICT	SHEET NO.
SL	180

COUNTY
ST LOUIS

JOB NO.
J6S3631

CONTRACT ID.
.

PROJECT NO.
.

BRIDGE NO.
.

DESCRIPTION	DATE
.	.
.	.
.	.
.	.
.	.
.	.
.	.
.	.

IF A SEAL IS PRESENT ON THIS SHEET IT HAS BEEN ELECTRONICALLY SEALED AND DATED.

MISSOURI HIGHWAYS AND TRANSPORTATION COMMISSION

105 WEST CAPITOL
JEFFERSON CITY, MO 65102
1-888-ASK-MODOT (1-888-275-6636)

EFK•Moen
Civil Engineering Design
13523 Barrett Parkway Dr
Suite 250
St. Louis, MO 63021
Phone 314-394-3100
Fax 314-394-3199
Missouri Certificate of Authority: 001578

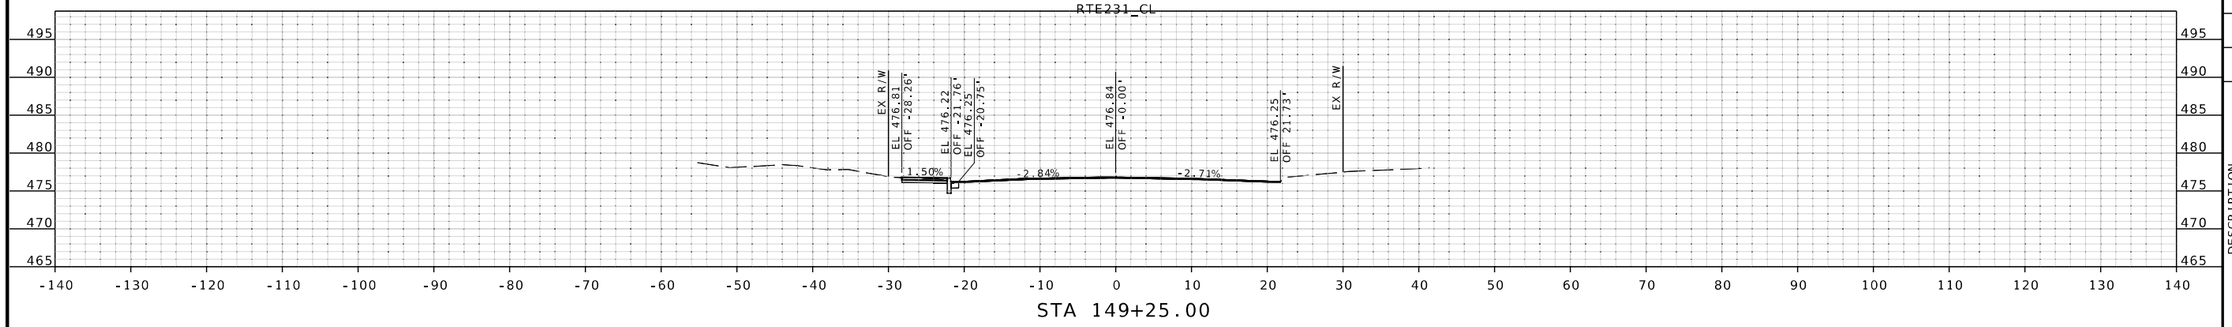

STA 149+25.00

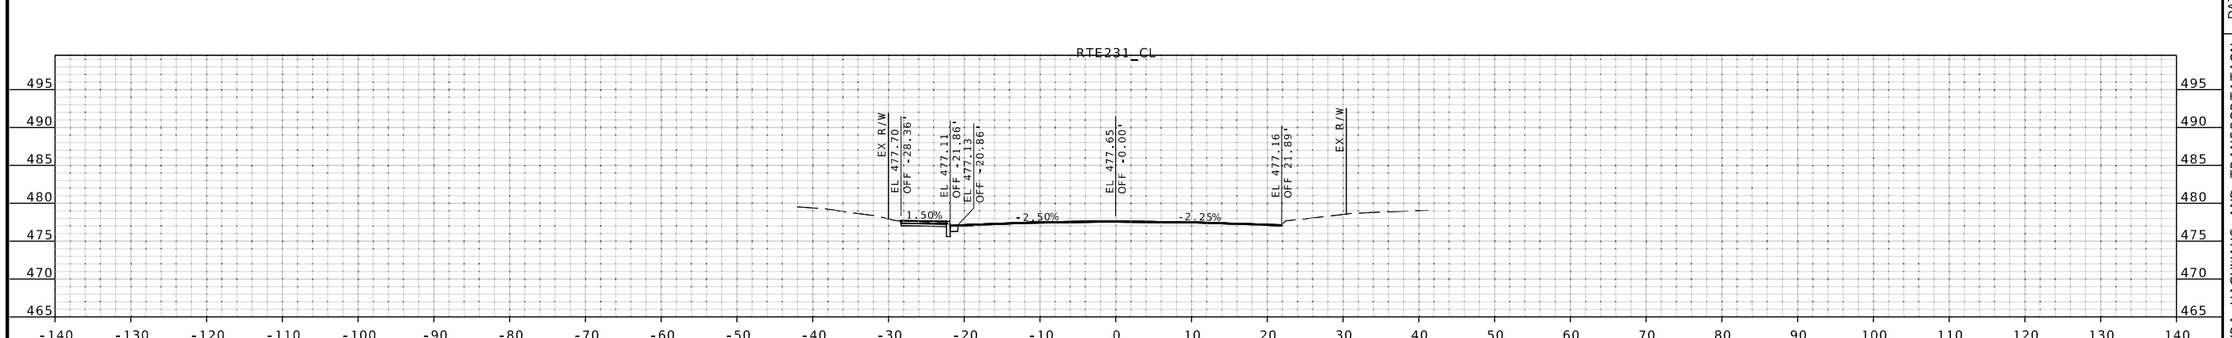

STA 149+00.00

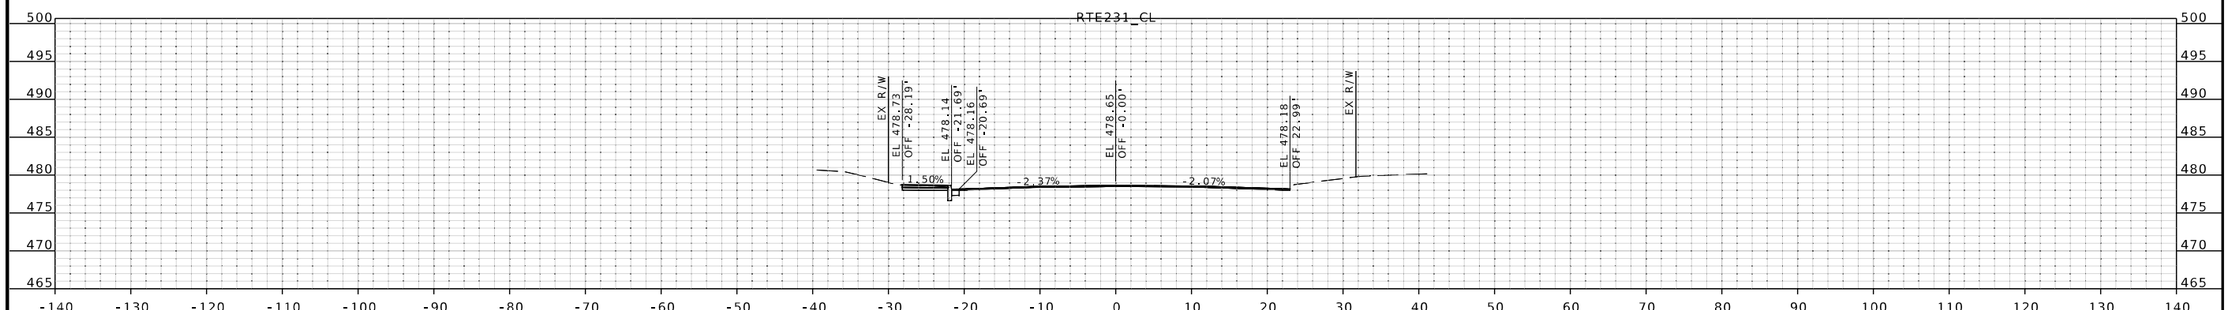

STA 148+75.00

STATE OF MISSOURI
JOHN P. HUEBBE
NUMBER PE-2008019548
PROFESSIONAL ENGINEER

6/12/25

John P. Huebbe PE-2008019548
Discipline: Professional Engineer

John Huebbe

DATE PREPARED
6/12/2025

ROUTE	STATE
231	MO
DISTRICT	SHEET NO.
SL	181

COUNTY
ST LOUIS

JOB NO.
J6S3631

CONTRACT ID.
.

PROJECT NO.
.

BRIDGE NO.
.

DESCRIPTION	DATE
.	.
.	.
.	.
.	.
.	.
.	.
.	.
.	.

IF A SEAL IS PRESENT ON THIS SHEET IT HAS BEEN ELECTRONICALLY SEALED AND DATED.

MISSOURI HIGHWAYS AND TRANSPORTATION COMMISSION

105 WEST CAPITOL
JEFFERSON CITY, MO 65102
1-888-ASK-MODOT (1-888-275-6636)

EFK•Moen
Civil Engineering Design
13523 Barrett Parkway Dr
Suite 250
St. Louis, MO 63021
Phone 314-394-3100
Fax 314-394-3199
Missouri Certificate of Authority: 001578

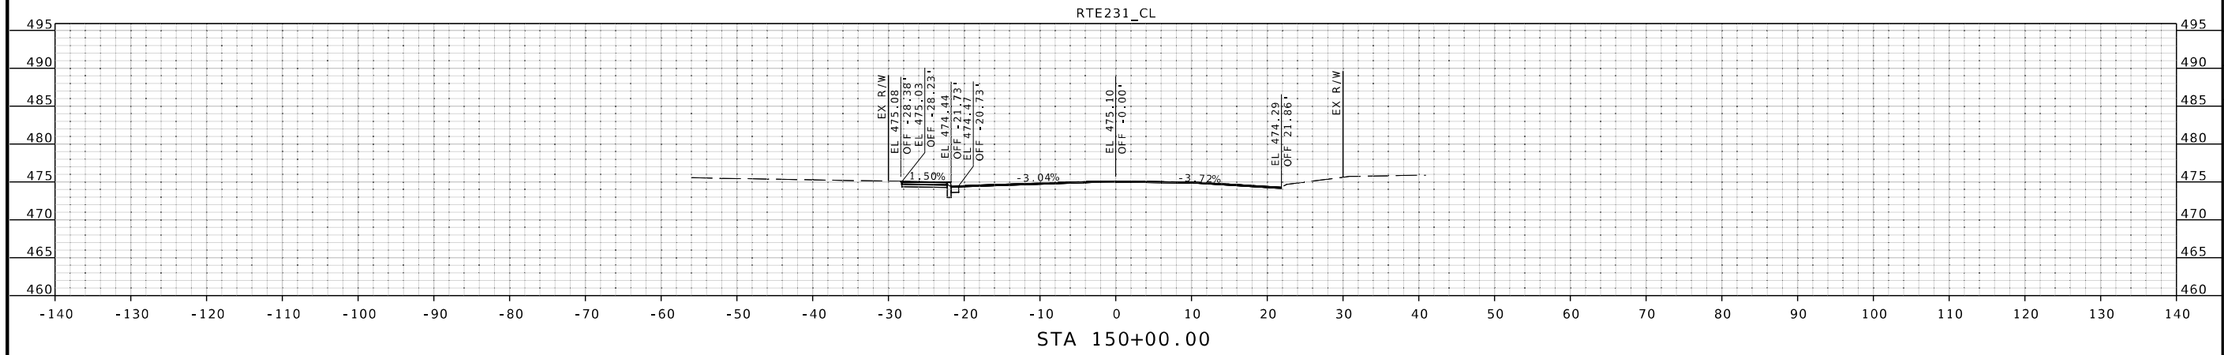

STA 150+00.00

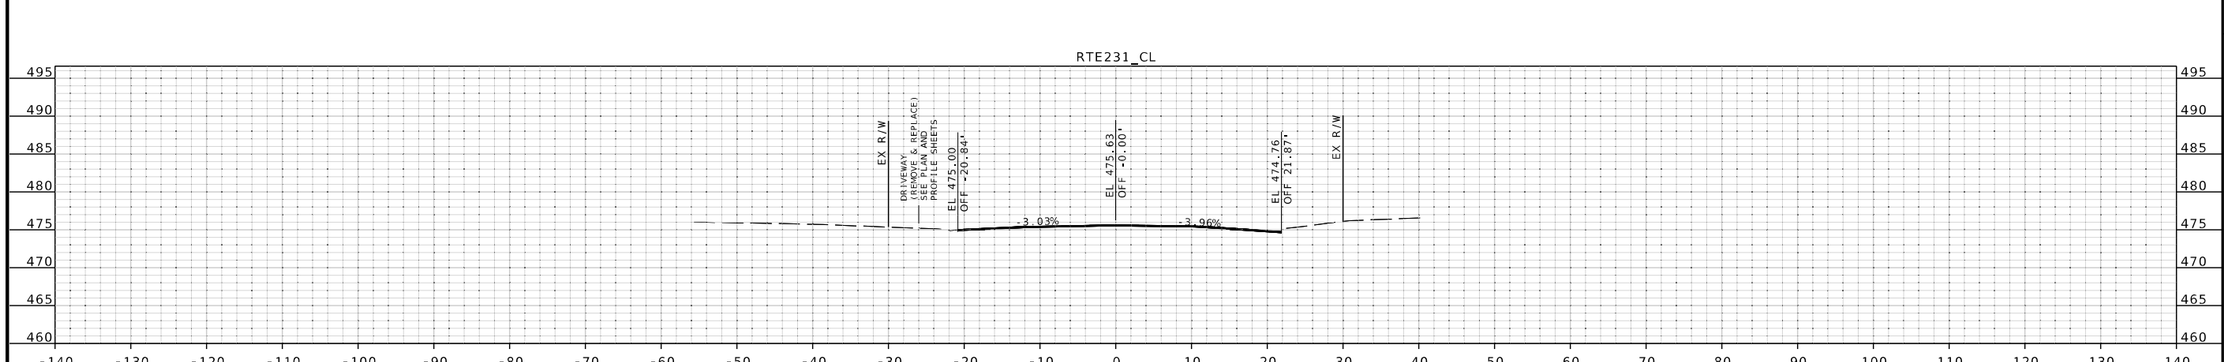

STA 149+75.00

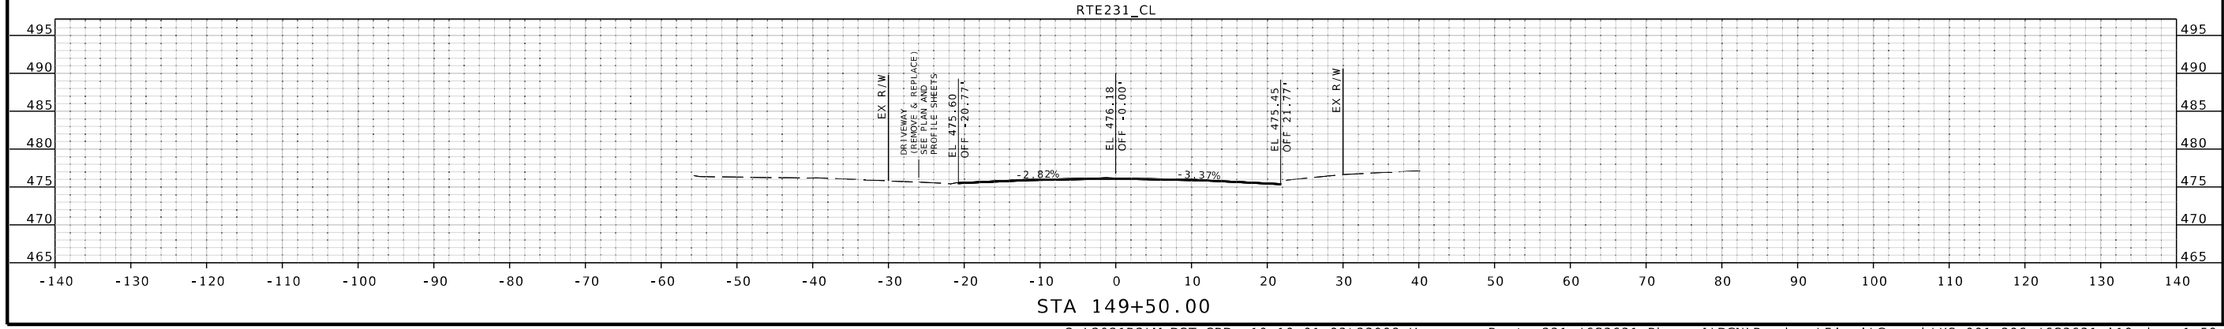

STA 149+50.00

STATE OF MISSOURI
JOHN P. HUEBBE
NUMBER PE-2008019548
PROFESSIONAL ENGINEER
6/12/25
John P. Huebbe PE-2008019548
Discipline: Professional Engineer

DATE PREPARED
6/12/2025

ROUTE	STATE
231	MO
DISTRICT	SHEET NO.
SL	182

COUNTY
ST LOUIS

JOB NO.
J6S3631

CONTRACT ID.
.

PROJECT NO.
.

BRIDGE NO.
.

DESCRIPTION	DATE
.	.
.	.
.	.
.	.
.	.
.	.
.	.
.	.

IF A SEAL IS PRESENT ON THIS SHEET IT HAS BEEN ELECTRONICALLY SEALED AND DATED.

MISSOURI HIGHWAYS AND TRANSPORTATION COMMISSION
105 WEST CAPITOL
JEFFERSON CITY, MO 65102
1-888-ASK-MODOT (1-888-275-6636)

EFK•Moen
Civil Engineering Design
13523 Barrett Parkway Dr
Suite 250
St. Louis, MO 63021
Phone 314-394-3100
Fax 314-394-3199
Missouri Certificate of Authority: 001578

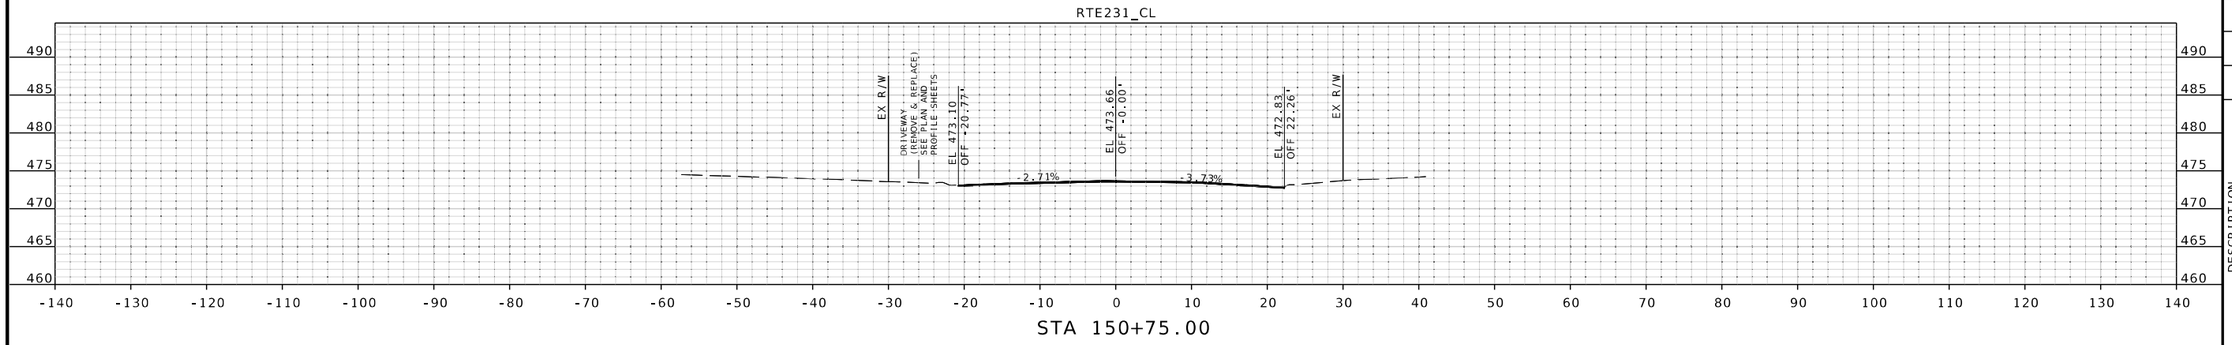

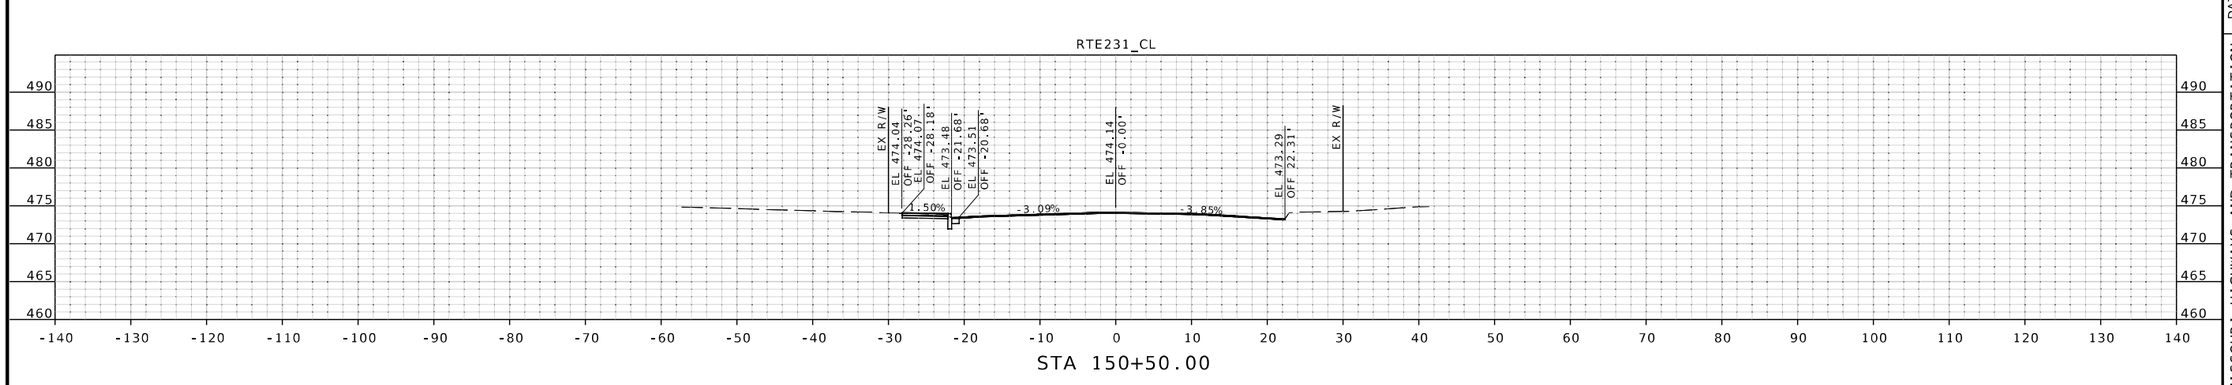

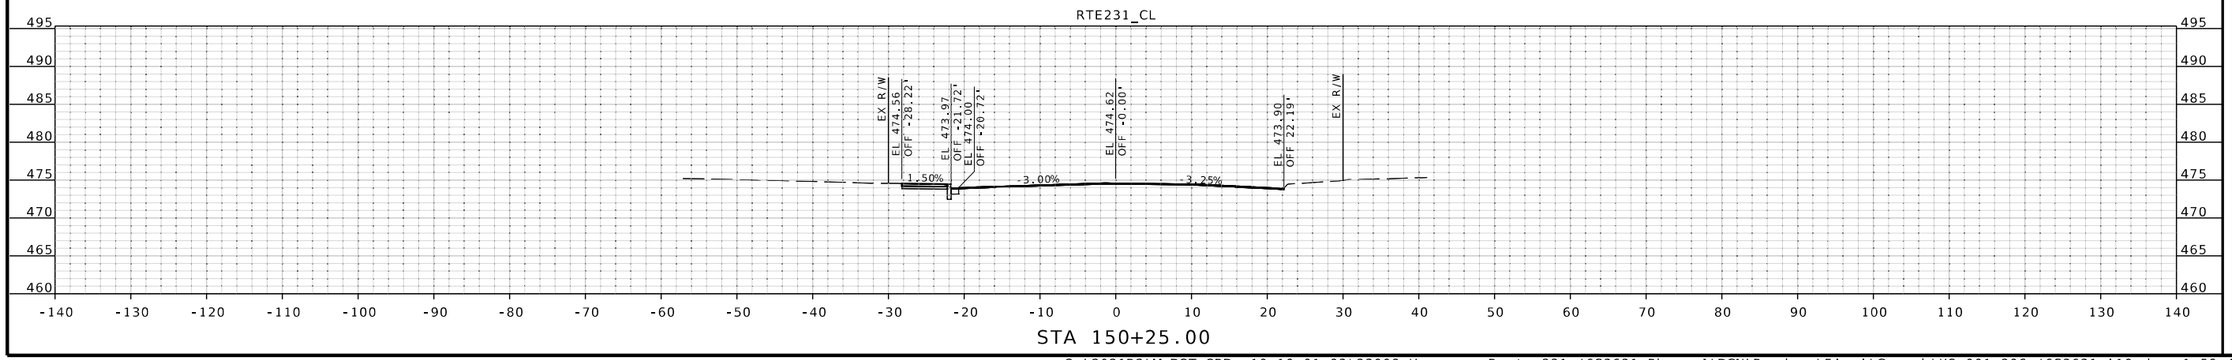

STATE OF MISSOURI
JOHN P. HUEBBE
NUMBER PE-2008019548
PROFESSIONAL ENGINEER
6.12.25
John P. Huebbe PE-2008019548
Discipline: Professional Engineer
John Huebbe

DATE PREPARED
6/12/2025

ROUTE	STATE
231	MO
DISTRICT	SHEET NO.
SL	183

COUNTY
ST LOUIS

JOB NO.
J6S3631

CONTRACT ID.
.

PROJECT NO.
.

BRIDGE NO.
.

DESCRIPTION	DATE
.	.
.	.
.	.
.	.
.	.
.	.
.	.
.	.

IF A SEAL IS PRESENT ON THIS SHEET IT HAS BEEN ELECTRONICALLY SEALED AND DATED.

MISSOURI HIGHWAYS AND TRANSPORTATION COMMISSION

105 WEST CAPITOL
JEFFERSON CITY, MO 65102
1-888-ASK-MODOT (1-888-275-6636)

EFK•Moen
Civil Engineering Design
13523 Barrett Parkway Dr
Suite 250
St. Louis, MO 63021
Phone 314-394-3100
Fax 314-394-3199
Missouri Certificate of Authority: 001578

O:\2021R2\MoDOT_ORD_v10.10.01.03\23008 Hanson - Route 231 J6S3631 Phase I\DGN\Roadway\Final\Geopak\XS_001-206_J6S3631_i10.dgn 1:59:45 PM 6/12/2025

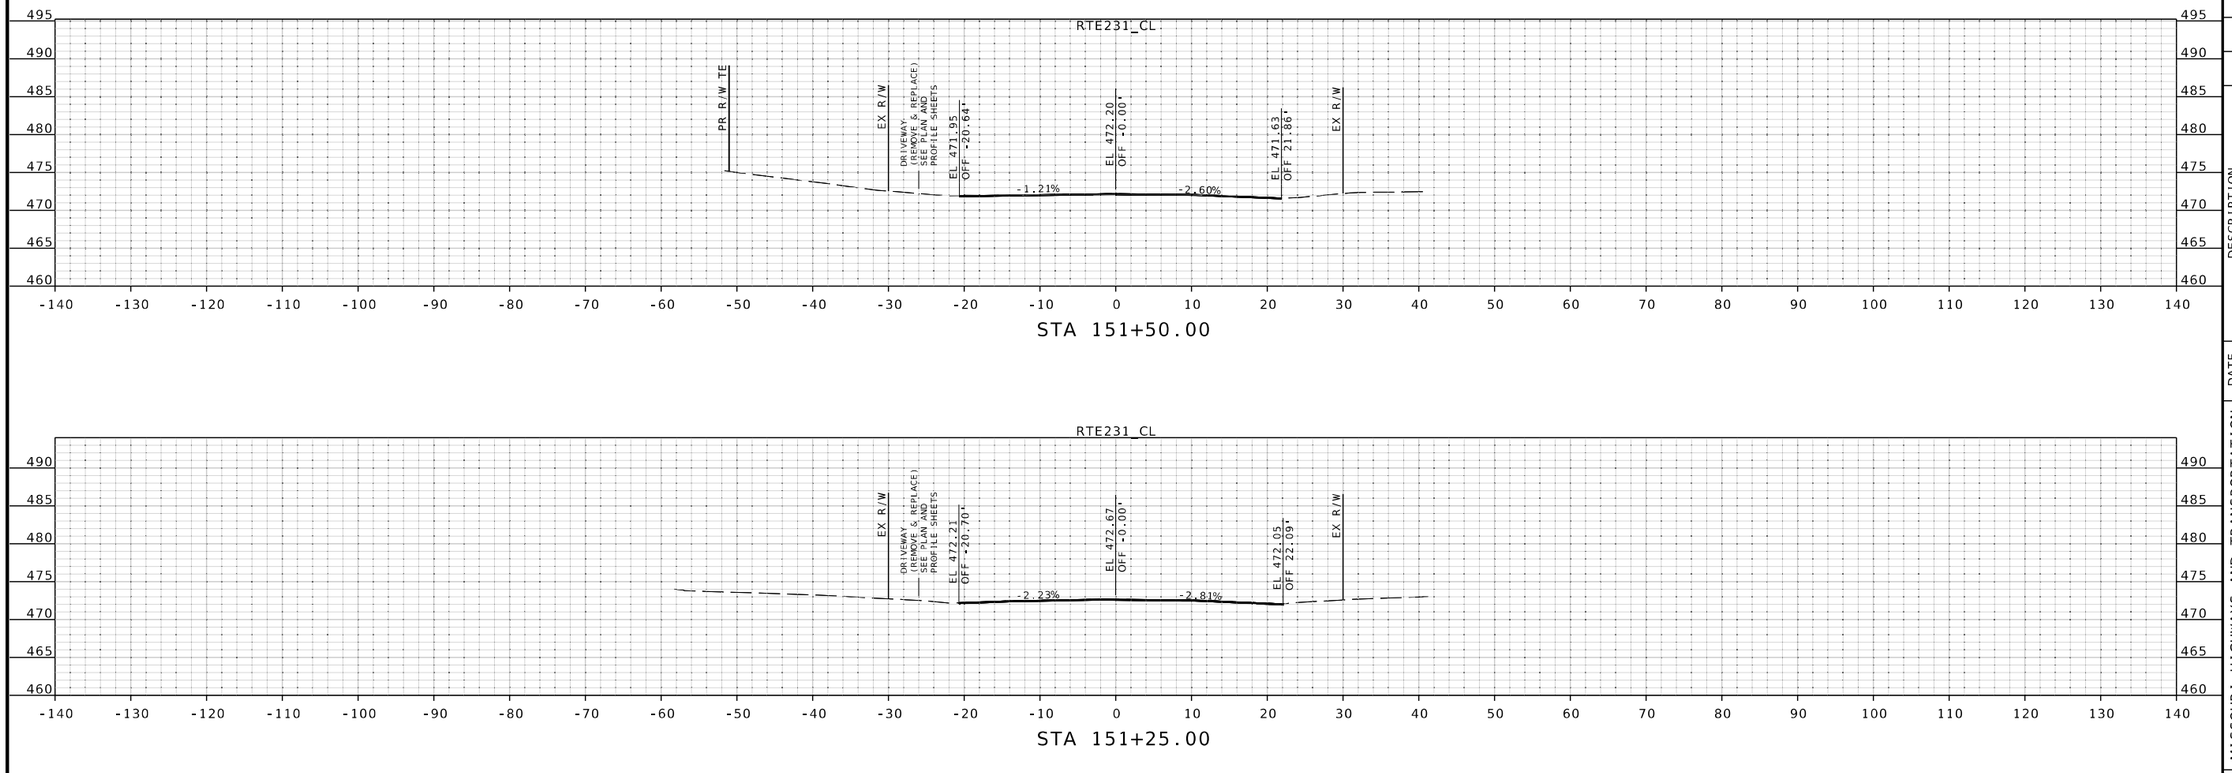

JOHN P. HUEBBE
NUMBER PE-2008019548
PROFESSIONAL ENGINEER
STATE OF MISSOURI

6/12/25
John P. Huebbe PE-2008019548
Discipline: Professional Engineer

DATE PREPARED
6/12/2025

ROUTE	STATE
231	MO
DISTRICT	SHEET NO.
SL	184

COUNTY
ST LOUIS

JOB NO.
J6S3631

CONTRACT ID.
.

PROJECT NO.
.

BRIDGE NO.
.

DESCRIPTION	DATE
.	.
.	.
.	.
.	.
.	.
.	.
.	.
.	.

IF A SEAL IS PRESENT ON THIS SHEET IT HAS BEEN ELECTRONICALLY SEALED AND DATED.

MISSOURI HIGHWAYS AND TRANSPORTATION COMMISSION

105 WEST CAPITOL
JEFFERSON CITY, MO 65102
1-888-ASK-MODOT (1-888-275-6636)

EFK•Moen
Civil Engineering Design
13523 Barrett Parkway Dr
Suite 250
St. Louis, MO 63021
Phone 314-394-3100
Fax 314-394-3199
Missouri Certificate of Authority: 001578

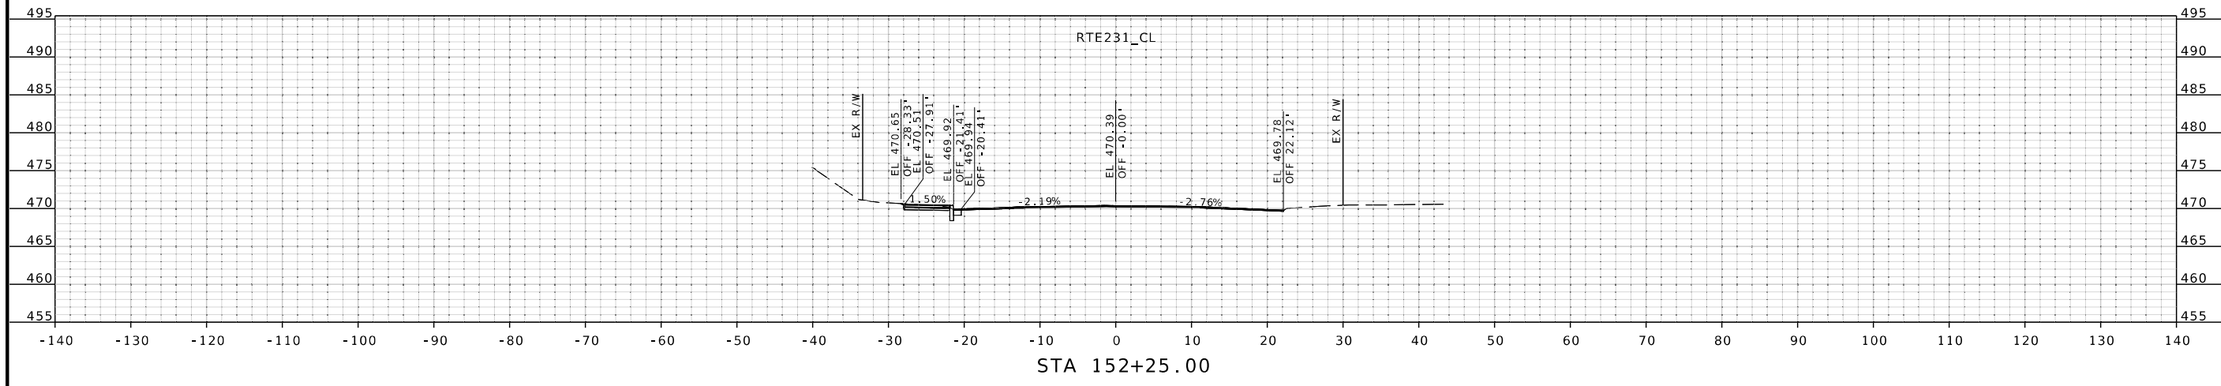

STA 152+25.00

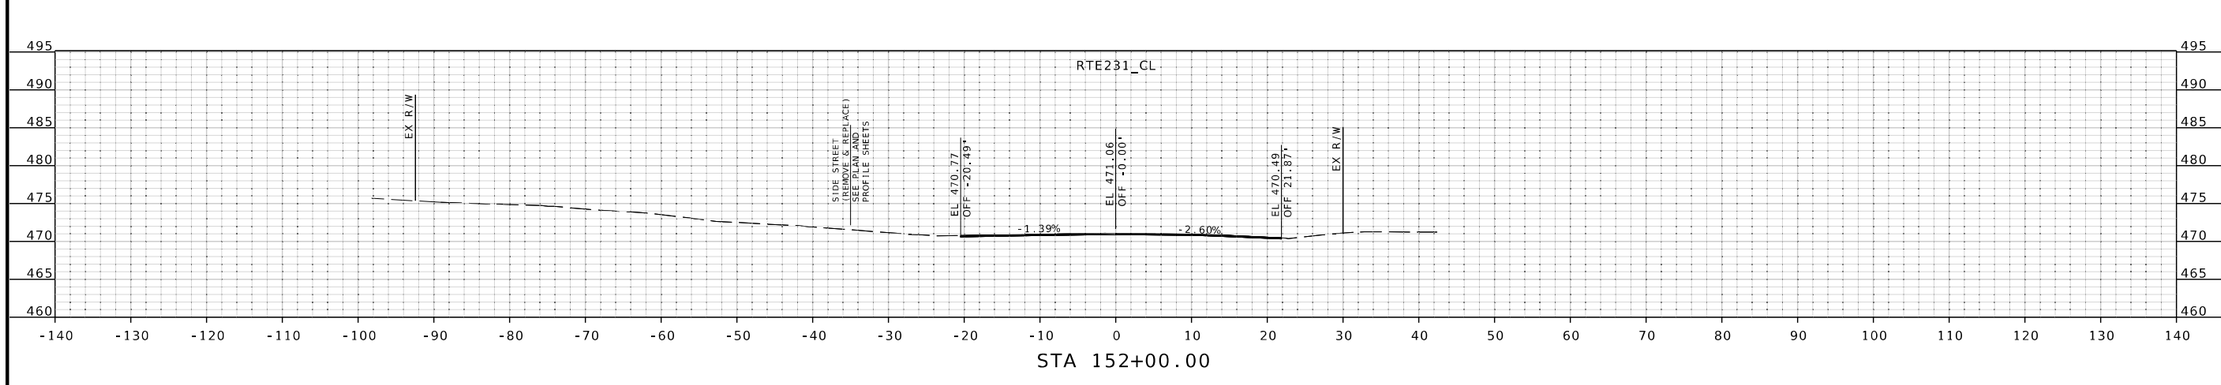

STA 152+00.00

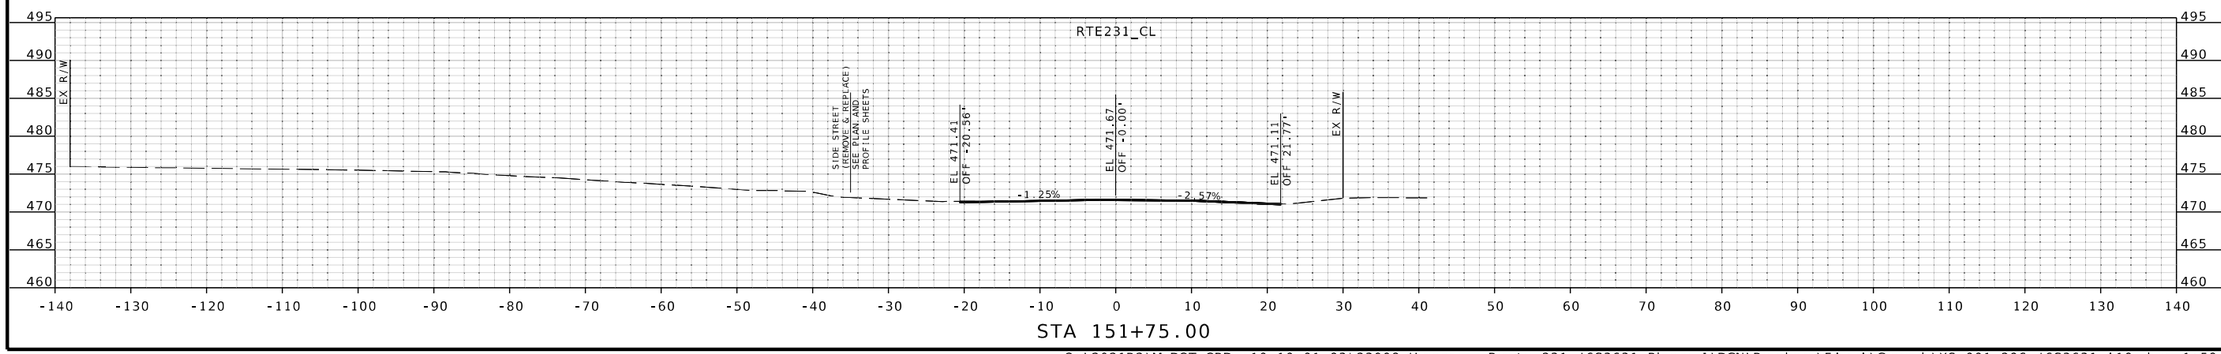

STA 151+75.00

STATE OF MISSOURI
JOHN P. HUEBBE
NUMBER PE-2008019548
PROFESSIONAL ENGINEER
6/12/25
John P. Huebbe PE-2008019548
Discipline: Professional Engineer
John Huebbe

DATE PREPARED
6/12/2025

ROUTE	STATE
231	MO
DISTRICT	SHEET NO.
SL	185

COUNTY
ST LOUIS

JOB NO.
J6S3631

CONTRACT ID.
.

PROJECT NO.
.

BRIDGE NO.
.

IF A SEAL IS PRESENT ON THIS SHEET IT HAS BEEN ELECTRONICALLY SEALED AND DATED.

DESCRIPTION	DATE
.	.
.	.
.	.
.	.
.	.
.	.
.	.
.	.

MISSOURI HIGHWAYS AND TRANSPORTATION COMMISSION

105 WEST CAPITOL
JEFFERSON CITY, MO 65102
1-888-ASK-MODOT (1-888-275-6636)

EFK•Moen
Civil Engineering Design
13523 Barrett Parkway Dr
Suite 250
St. Louis, MO 63021
Phone 314-394-3100
Fax 314-394-3199
Missouri Certificate of Authority: 001578

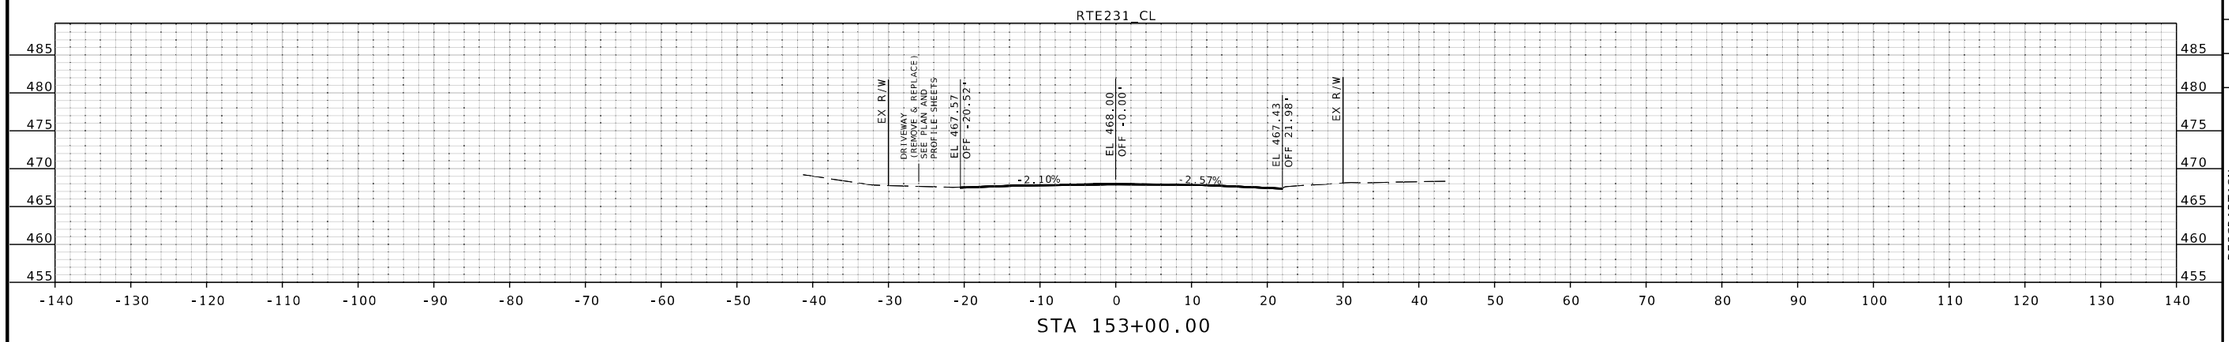

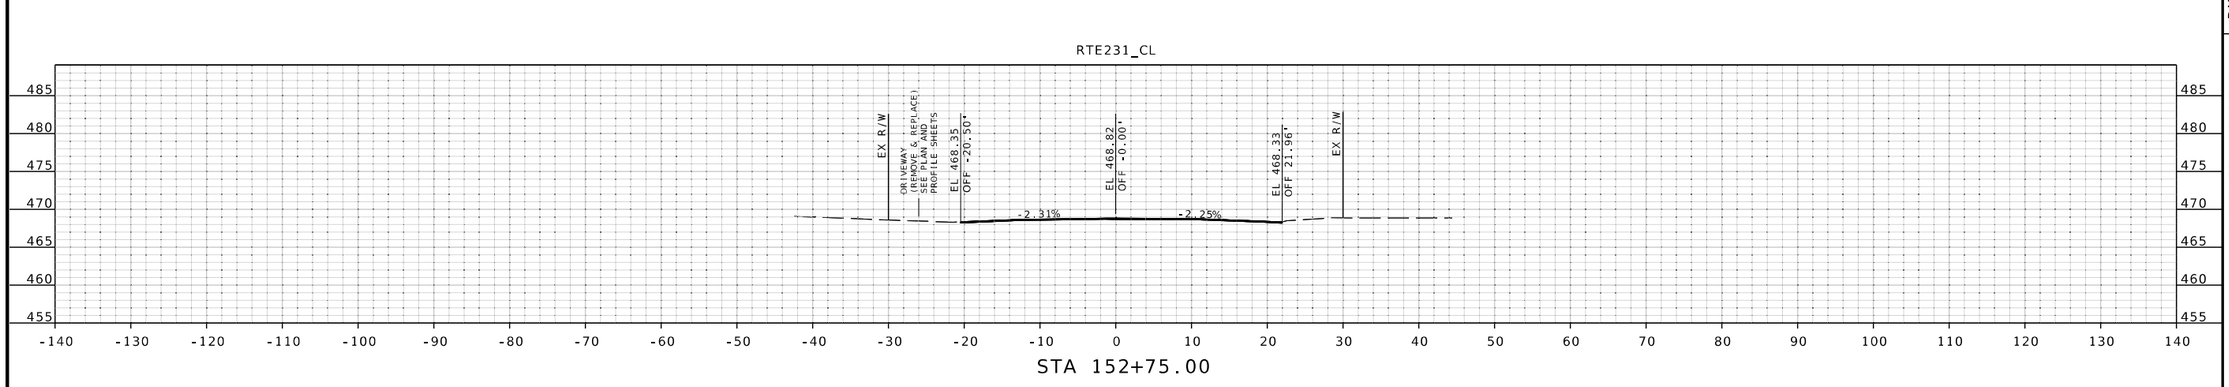

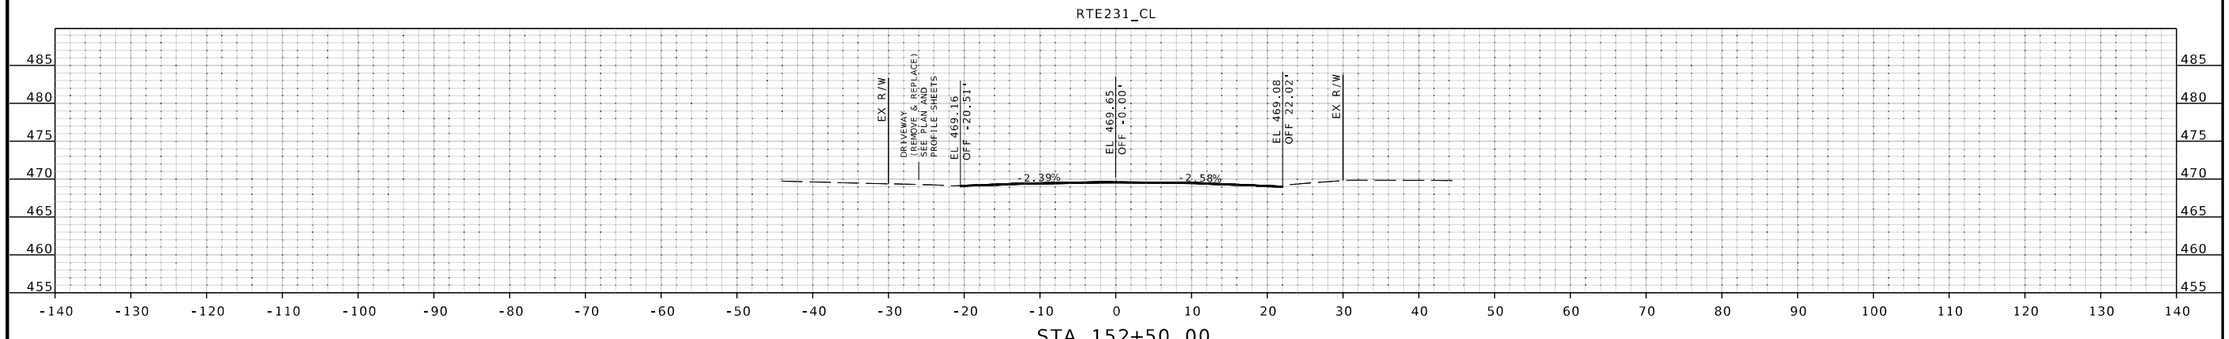

STATE OF MISSOURI
JOHN P. HUEBBE
NUMBER PE-2008019548
PROFESSIONAL ENGINEER
6/12/25
John P. Huebbe PE-2008019548
Discipline: Professional Engineer
John Huebbe

DATE PREPARED
6/12/2025

ROUTE	STATE
231	MO
DISTRICT	SHEET NO.
SL	186

COUNTY
ST LOUIS

JOB NO.
J6S3631

CONTRACT ID.
.

PROJECT NO.
.

BRIDGE NO.
.

DESCRIPTION	DATE
.	.
.	.
.	.
.	.
.	.
.	.
.	.
.	.

MISSOURI HIGHWAYS AND TRANSPORTATION COMMISSION
105 WEST CAPITOL
JEFFERSON CITY, MO 65102
1-888-ASK-MODOT (1-888-275-6636)

EFK•Moen
Civil Engineering Design
13523 Barrett Parkway Dr
Suite 250
St. Louis, MO 63021
Phone 314-394-3100
Fax 314-394-3199
Missouri Certificate of Authority: 001578

IF A SEAL IS PRESENT ON THIS SHEET IT HAS BEEN ELECTRONICALLY SEALED AND DATED.

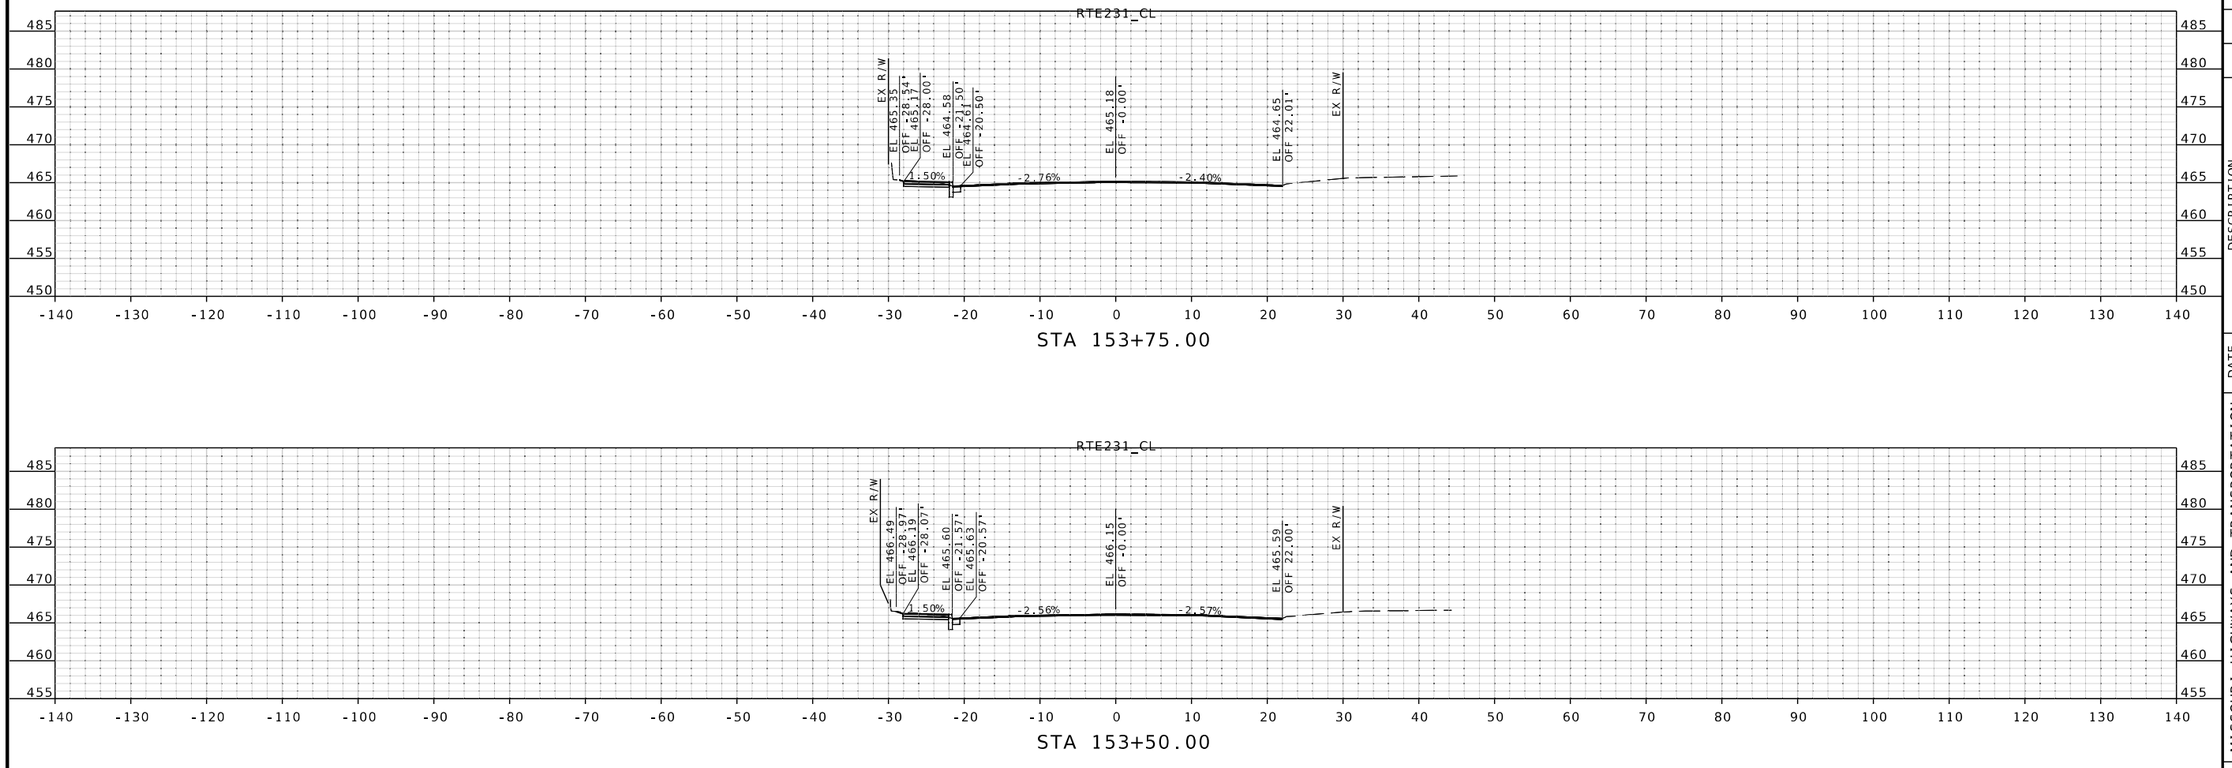

STATE OF MISSOURI
JOHN P. HUEBBE
NUMBER PE-2008019548
PROFESSIONAL ENGINEER

6/12/25
John P. Huebbe PE-2008019548
Discipline: Professional Engineer
John Huebbe

IF A SEAL IS PRESENT ON THIS SHEET IT HAS BEEN ELECTRONICALLY SEALED AND DATED.

DATE PREPARED
6/12/2025

ROUTE	STATE
231	MO
DISTRICT	SHEET NO.
SL	187

COUNTY
ST LOUIS

JOB NO.
J6S3631

CONTRACT ID.
.

PROJECT NO.
.

BRIDGE NO.
.

DESCRIPTION	DATE
.	.
.	.
.	.
.	.
.	.
.	.
.	.
.	.

MISSOURI HIGHWAYS AND TRANSPORTATION COMMISSION
105 WEST CAPITOL
JEFFERSON CITY, MO 65102
1-888-ASK-MODOT (1-888-275-6636)

EFK•Moen
Civil Engineering Design
13523 Barrett Parkway Dr
Suite 250
St. Louis, MO 63021
Phone 314-394-3100
Fax 314-394-3199
Missouri Certificate of Authority: 001578

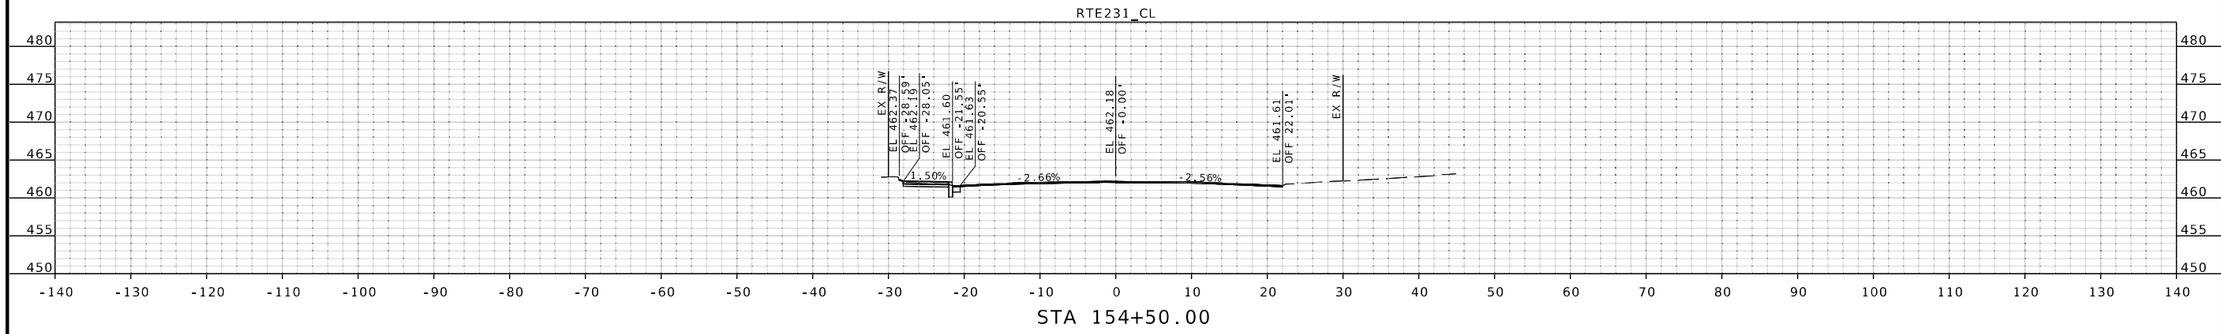

STA 154+50.00

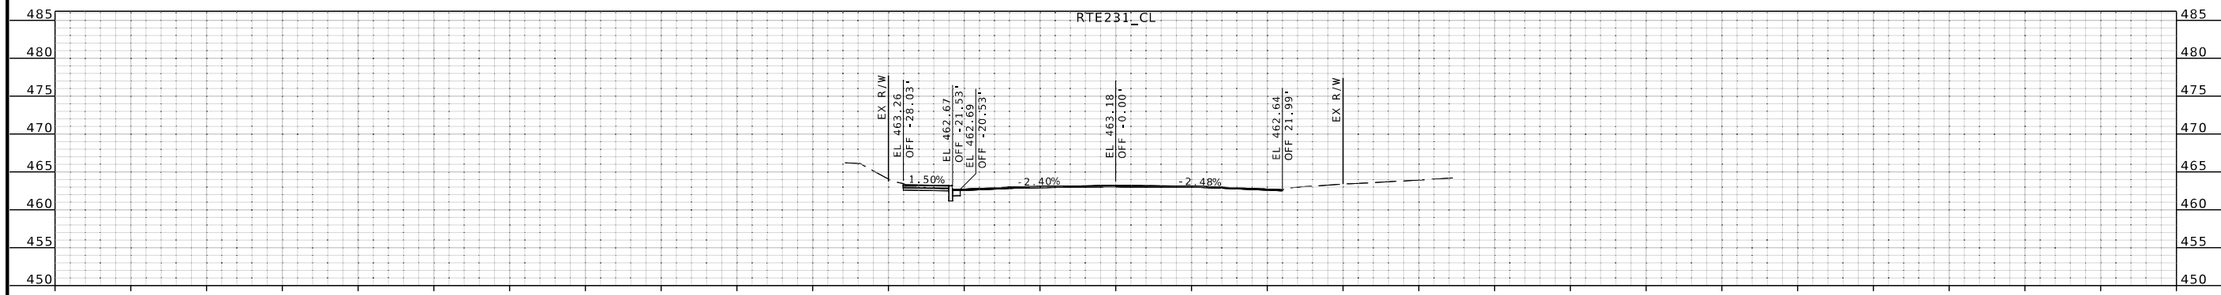

STA 154+25.00

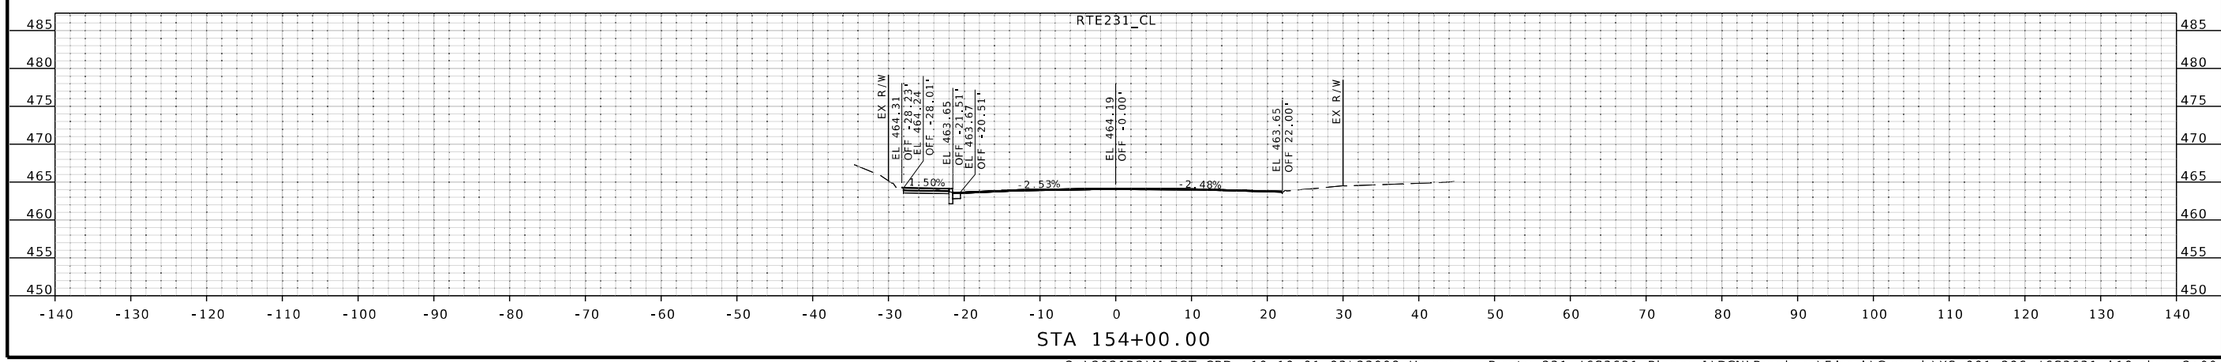

STA 154+00.00

STATE OF MISSOURI
JOHN P. HUEBBE
NUMBER PE-2008019548
PROFESSIONAL ENGINEER
6/12/25
John P. Huebbe PE-2008019548
Discipline: Professional Engineer

DATE PREPARED
6/12/2025

ROUTE	STATE
231	MO
DISTRICT	SHEET NO.
SL	188

COUNTY
ST LOUIS

JOB NO.
J6S3631

CONTRACT ID.
.

PROJECT NO.
.

BRIDGE NO.
.

DESCRIPTION	DATE
.	.
.	.
.	.
.	.
.	.
.	.
.	.
.	.

IF A SEAL IS PRESENT ON THIS SHEET IT HAS BEEN ELECTRONICALLY SEALED AND DATED.

MISSOURI HIGHWAYS AND TRANSPORTATION COMMISSION

105 WEST CAPITOL
JEFFERSON CITY, MO 65102
1-888-ASK-MODOT (1-888-275-6636)

EFK•Moen
Civil Engineering Design
13523 Barrett Parkway Dr
Suite 250
St. Louis, MO 63021
Phone 314-394-3100
Fax 314-394-3199
Missouri Certificate of Authority: 001578

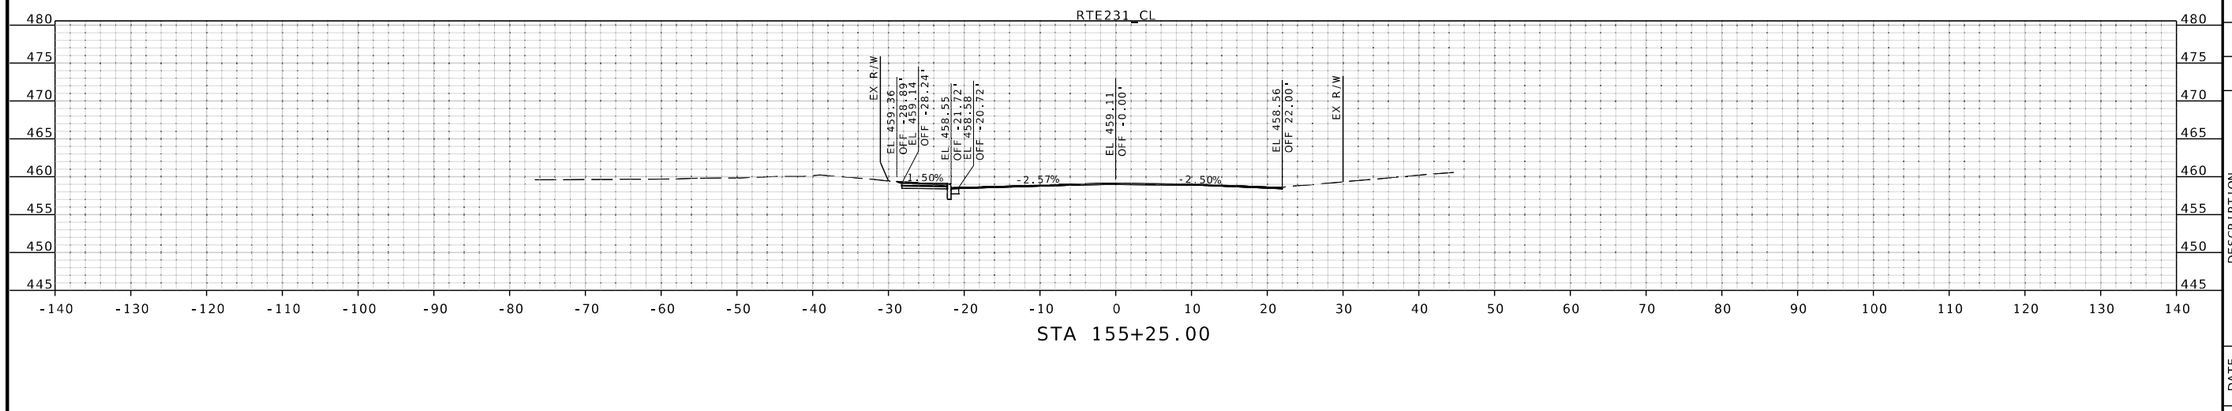

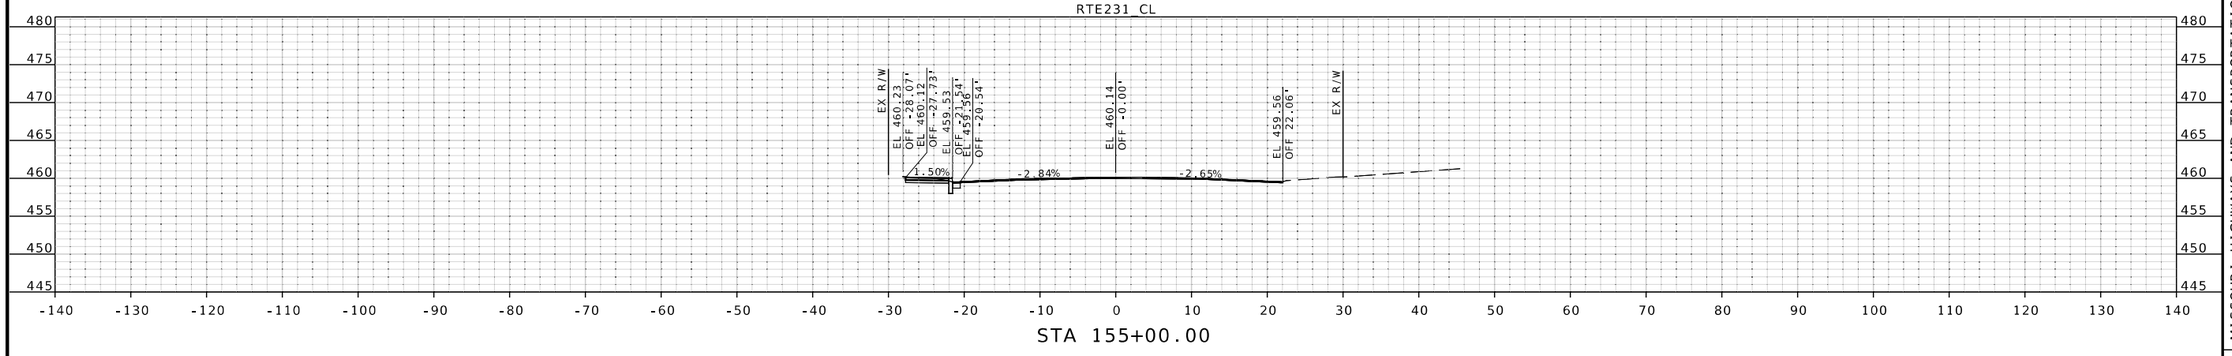

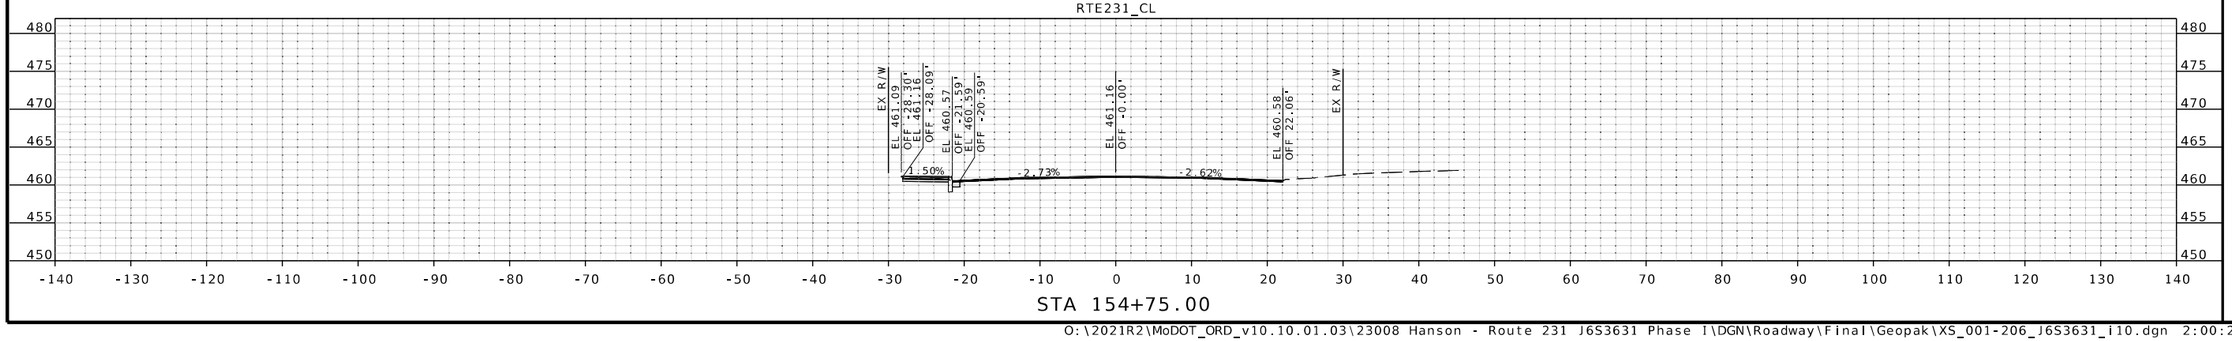

IF A SEAL IS PRESENT ON THIS SHEET IT HAS BEEN ELECTRONICALLY SEALED AND DATED.

STATE OF MISSOURI
JOHN P. HUEBBE
NUMBER PE-2008019548
PROFESSIONAL ENGINEER
6/12/25
John P. Huebbe PE-2008019548
Discipline: Professional Engineer
John Huebbe

DATE PREPARED
6/12/2025

ROUTE	STATE
231	MO
DISTRICT	SHEET NO.
SL	189

COUNTY
ST LOUIS

JOB NO.
J6S3631

CONTRACT ID.
.

PROJECT NO.
.

BRIDGE NO.
.

DESCRIPTION	DATE
.	.
.	.
.	.
.	.
.	.
.	.
.	.
.	.

MISSOURI HIGHWAYS AND TRANSPORTATION COMMISSION
105 WEST CAPITOL
JEFFERSON CITY, MO 65102
1-888-ASK-MODOT (1-888-275-6636)

EFK•Moen
Civil Engineering Design
13523 Barrett Parkway Dr
Suite 250
St. Louis, MO 63021
Phone 314-394-3100
Fax 314-394-3199
Missouri Certificate of Authority: 001578

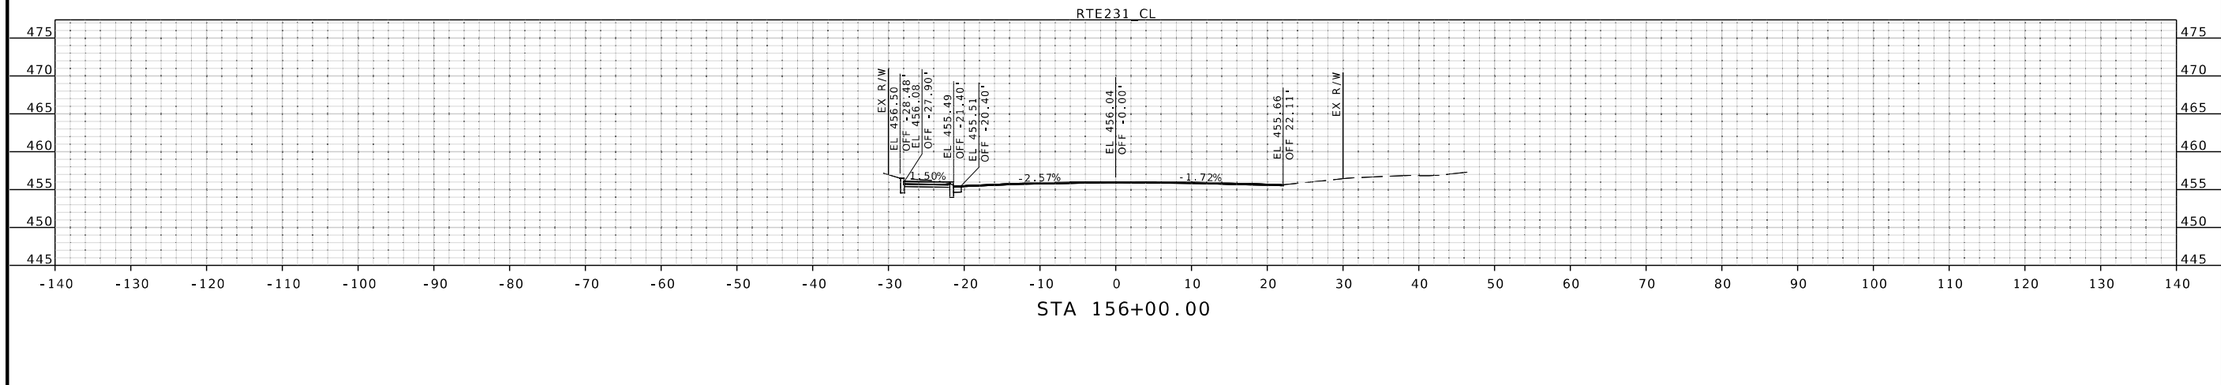

STA 156+00.00

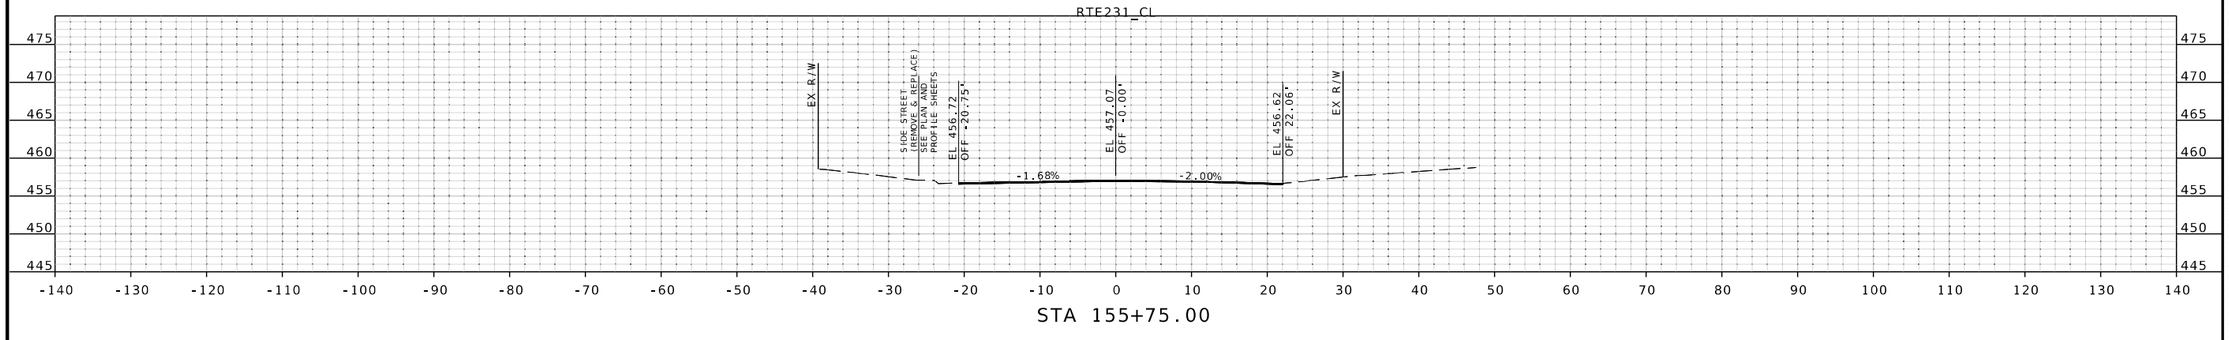

STA 155+75.00

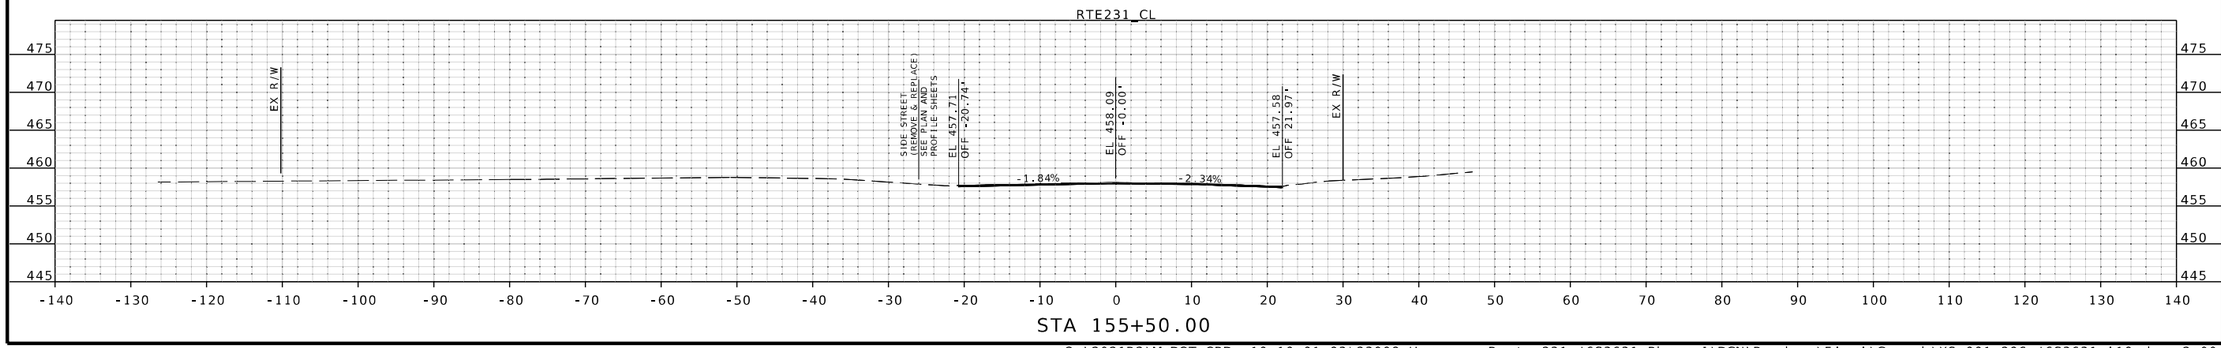

STA 155+50.00

STATE OF MISSOURI
JOHN P. HUEBBE
NUMBER PE-2008019548
PROFESSIONAL ENGINEER
6/12/25
John P. Huebbe PE-2008019548
Discipline: Professional Engineer
John Huebbe

DATE PREPARED
6/12/2025

ROUTE	STATE
231	MO
DISTRICT	SHEET NO.
SL	190

COUNTY
ST LOUIS

JOB NO.
J6S3631

CONTRACT ID.
.

PROJECT NO.
.

BRIDGE NO.
.

DESCRIPTION	DATE
.	.
.	.
.	.
.	.
.	.
.	.
.	.
.	.

IF A SEAL IS PRESENT ON THIS SHEET IT HAS BEEN ELECTRONICALLY SEALED AND DATED.

MISSOURI HIGHWAYS AND TRANSPORTATION COMMISSION
105 WEST CAPITOL
JEFFERSON CITY, MO 65102
1-888-ASK-MODOT (1-888-275-6636)

EFK•Moen
Civil Engineering Design
13523 Barrett Parkway Dr
Suite 250
St. Louis, MO 63021
Phone 314-394-3100
Fax 314-394-3199
Missouri Certificate of Authority: 001578

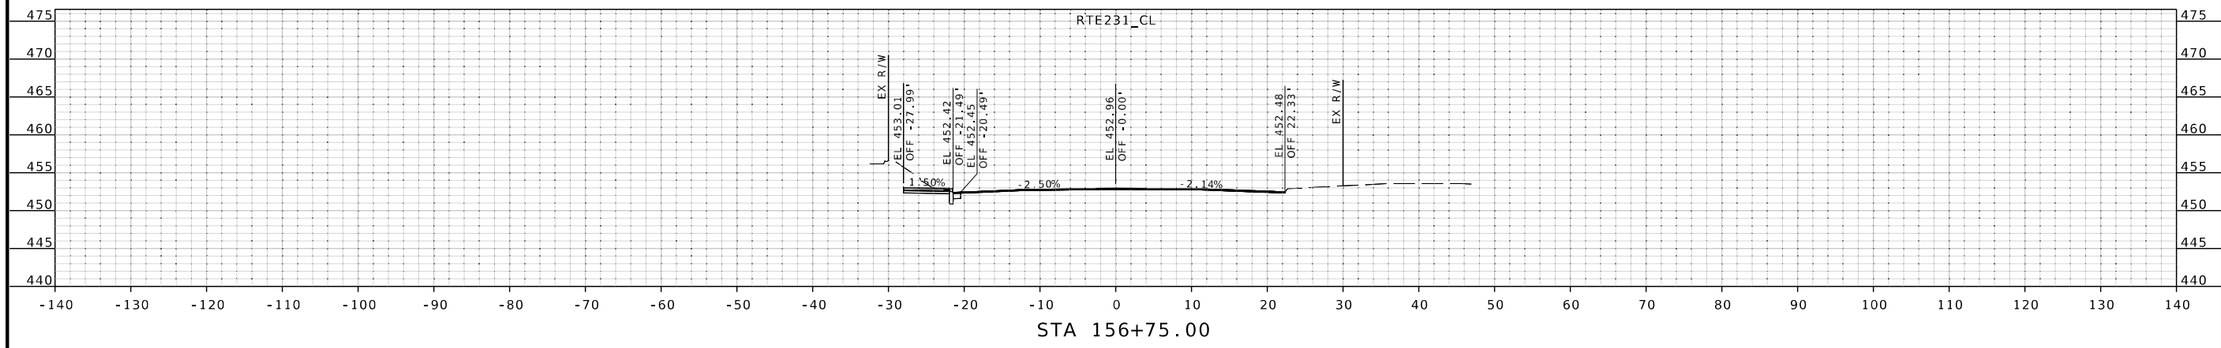

STA 156+75.00

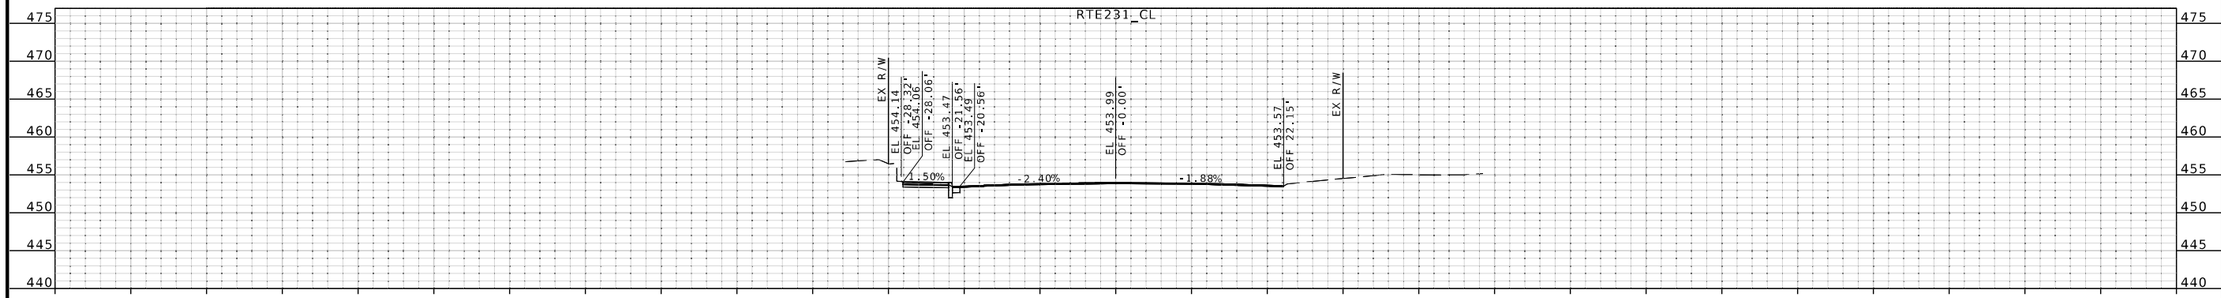

STA 156+50.00

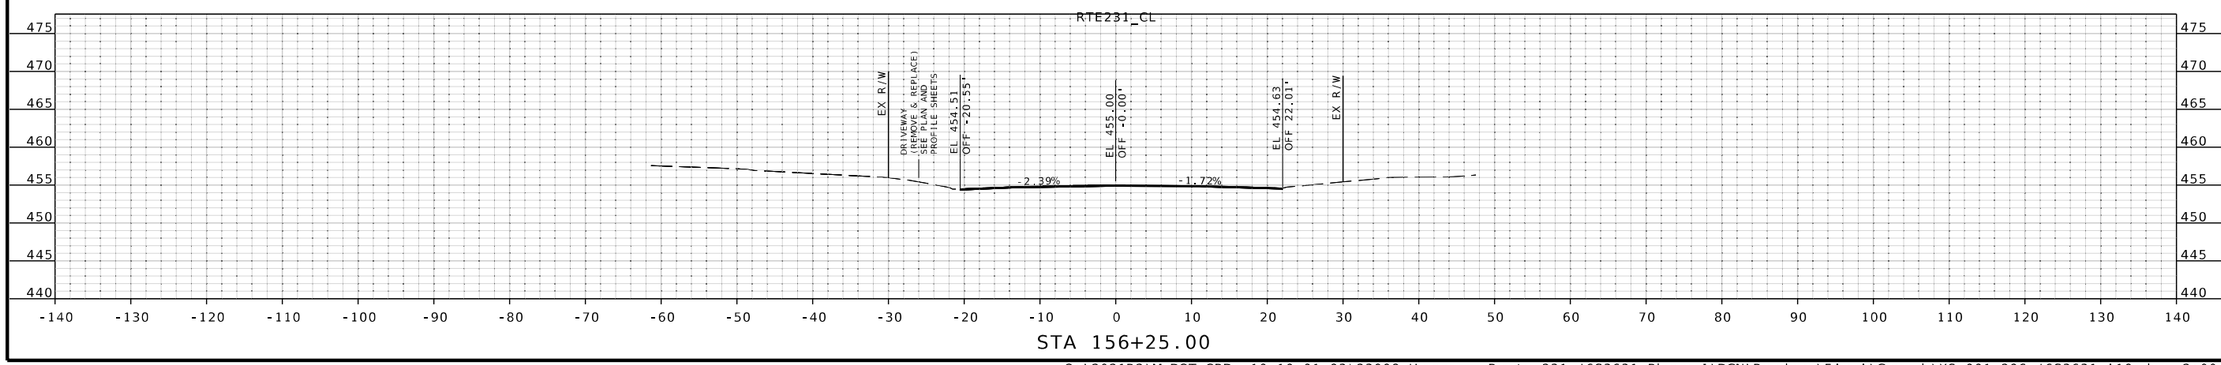

STA 156+25.00

JOHN P. HUEBBE
NUMBER PE-2008019548
PROFESSIONAL ENGINEER
STATE OF MISSOURI
6/12/25
John P. Huebbe PE-2008019548
Discipline: Professional Engineer
John Huebbe

DATE PREPARED
6/12/2025

ROUTE	STATE
231	MO
DISTRICT	SHEET NO.
SL	191

COUNTY
ST LOUIS

JOB NO.
J6S3631

CONTRACT ID.
.

PROJECT NO.
.

BRIDGE NO.
.

DESCRIPTION	DATE
.	.
.	.
.	.
.	.
.	.
.	.
.	.
.	.

IF A SEAL IS PRESENT ON THIS SHEET IT HAS BEEN ELECTRONICALLY SEALED AND DATED.

MISSOURI HIGHWAYS AND TRANSPORTATION COMMISSION
105 WEST CAPITOL
JEFFERSON CITY, MO 65102
1-888-ASK-MODOT (1-888-275-6636)

EFK•Moen
Civil Engineering Design
13523 Barrett Parkway Dr
Suite 250
St. Louis, MO 63021
Phone 314-394-3100
Fax 314-394-3199
Missouri Certificate of Authority: 001578

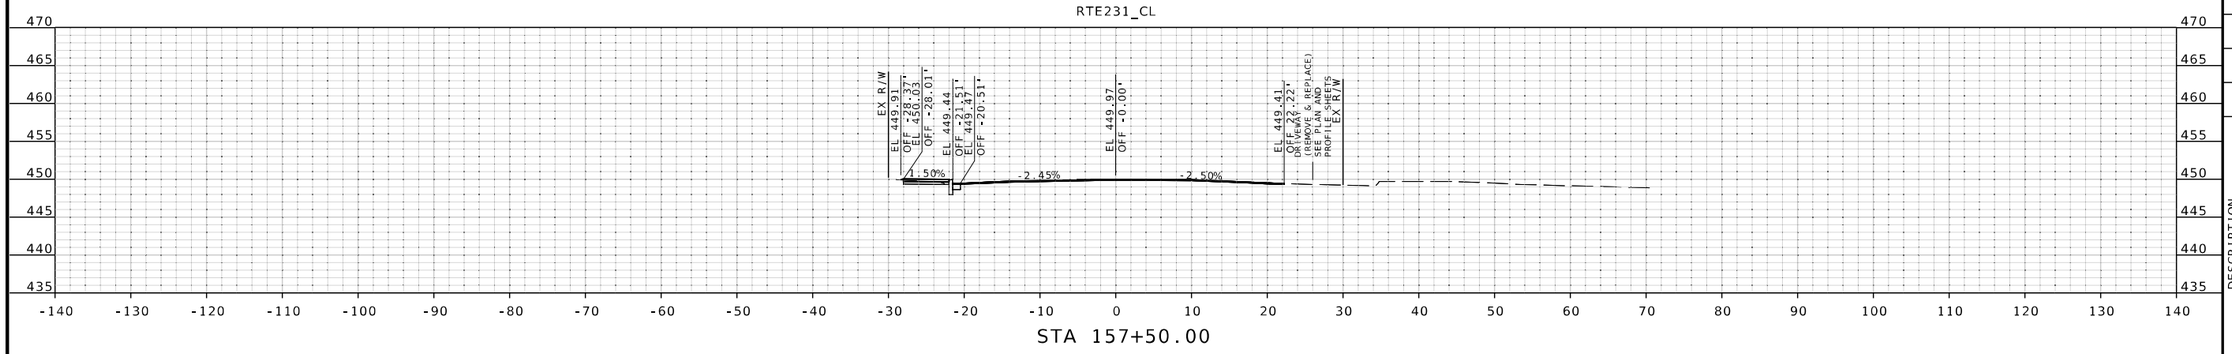

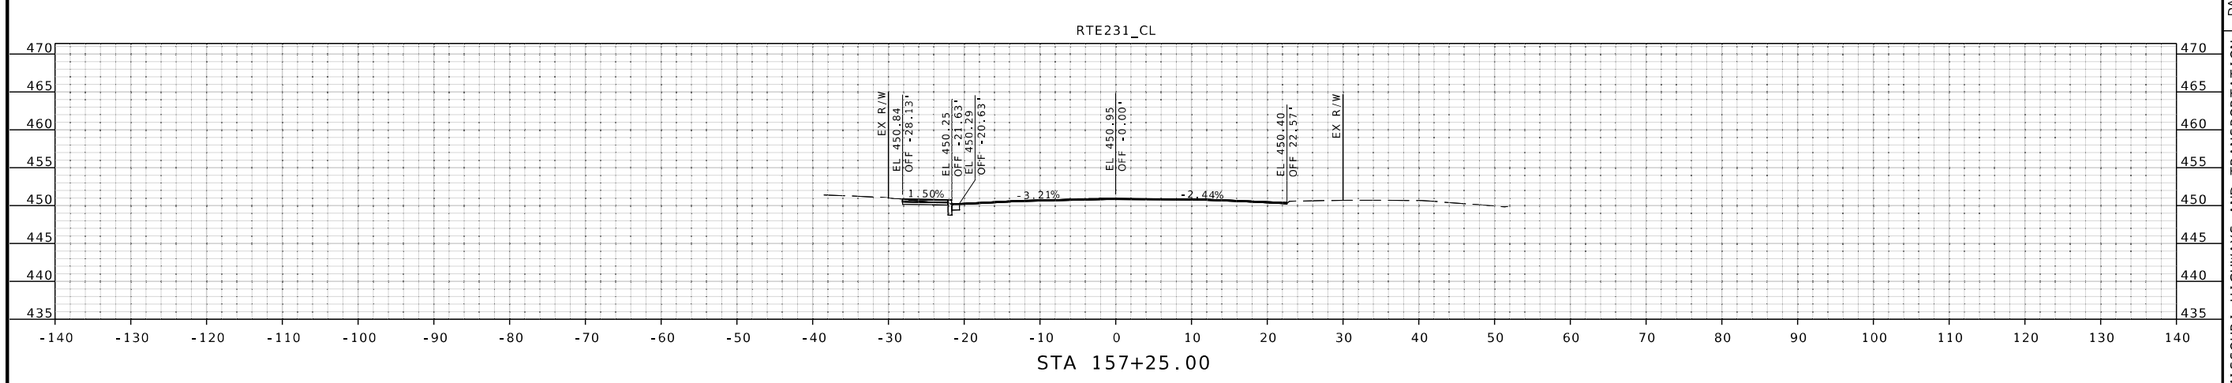

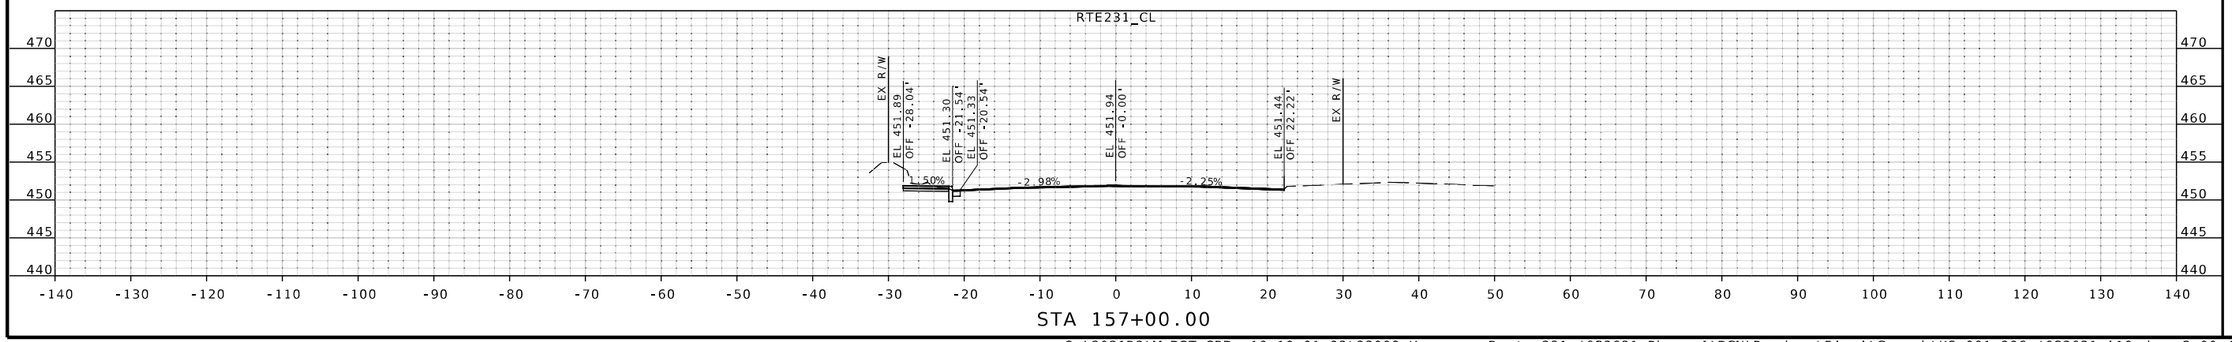

STATE OF MISSOURI
JOHN P. HUEBBE
NUMBER PE-2008019548
PROFESSIONAL ENGINEER
6/12/25
John P. Huebbe PE-2008019548
Discipline: Professional Engineer

DATE PREPARED
6/12/2025

ROUTE	STATE
231	MO
DISTRICT	SHEET NO.
SL	192

COUNTY
ST LOUIS

JOB NO.
J6S3631

CONTRACT ID.
.

PROJECT NO.
.

BRIDGE NO.
.

DESCRIPTION	DATE
.	.
.	.
.	.
.	.
.	.
.	.
.	.
.	.

MISSOURI HIGHWAYS AND TRANSPORTATION COMMISSION
105 WEST CAPITOL
JEFFERSON CITY, MO 65102
1-888-ASK-MODOT (1-888-275-6636)

IF A SEAL IS PRESENT ON THIS SHEET IT HAS BEEN ELECTRONICALLY SEALED AND DATED.

EFK•Moen
Civil Engineering Design
13523 Barrett Parkway Dr
Suite 250
St. Louis, MO 63021
Phone 314-394-3100
Fax 314-394-3199
Missouri Certificate of Authority: 001578

O:\2021R2\MoDOT_ORD_v10.10.01.03\23008 Hanson - Route 231 J6S3631 Phase I\DGN\Roadway\Final\Geopak\XS_001-206_J6S3631_i10.dgn 2:00:40 PM 6/12/2025

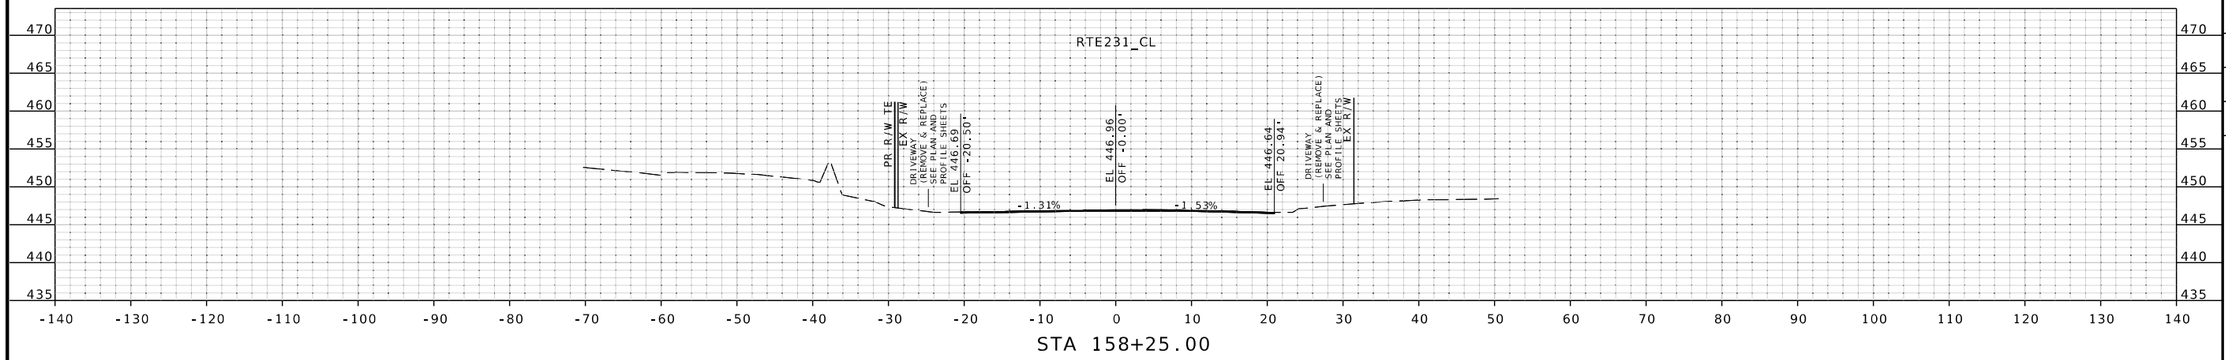

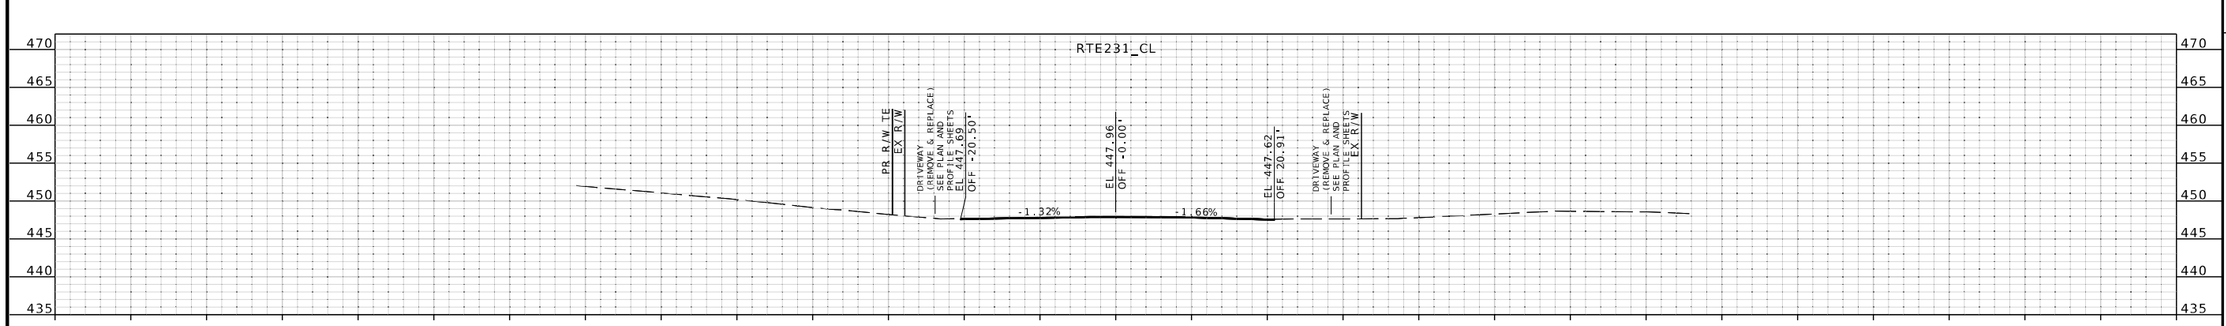

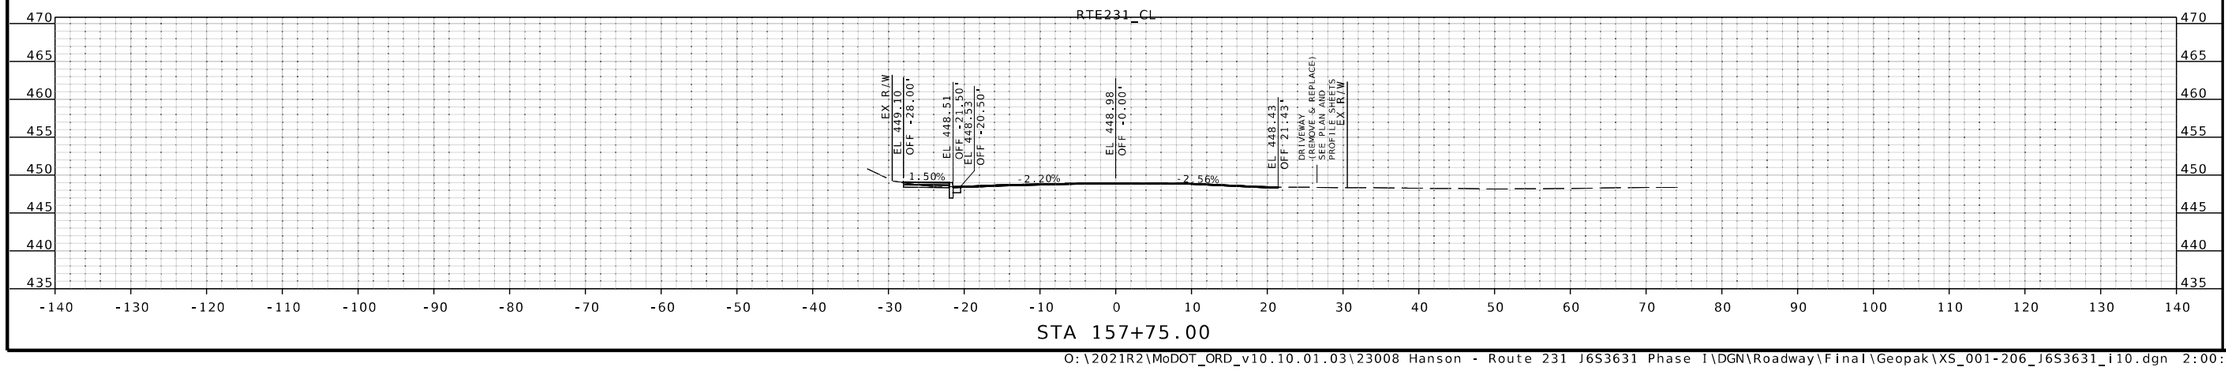

IF A SEAL IS PRESENT ON THIS SHEET IT HAS BEEN ELECTRONICALLY SEALED AND DATED.

STATE OF MISSOURI
JOHN P. HUEBBE
NUMBER PE-2008019548
PROFESSIONAL ENGINEER
6/12/25
John P. Huebbe PE-2008019548
Discipline: Professional Engineer

DATE PREPARED
6/12/2025

ROUTE	STATE
231	MO
DISTRICT	SHEET NO.
SL	193

COUNTY
ST LOUIS

JOB NO.
J6S3631

CONTRACT ID.
.

PROJECT NO.
.

BRIDGE NO.
.

DESCRIPTION	DATE
.	.
.	.
.	.
.	.
.	.
.	.
.	.
.	.

MISSOURI HIGHWAYS AND TRANSPORTATION COMMISSION

105 WEST CAPITOL
JEFFERSON CITY, MO 65102
1-888-ASK-MODOT (1-888-275-6636)

EFK•Moen
Civil Engineering Design
13523 Barrett Parkway Dr
Suite 250
St. Louis, MO 63021
Phone 314-394-3100
Fax 314-394-3199
Missouri Certificate of Authority: 001578

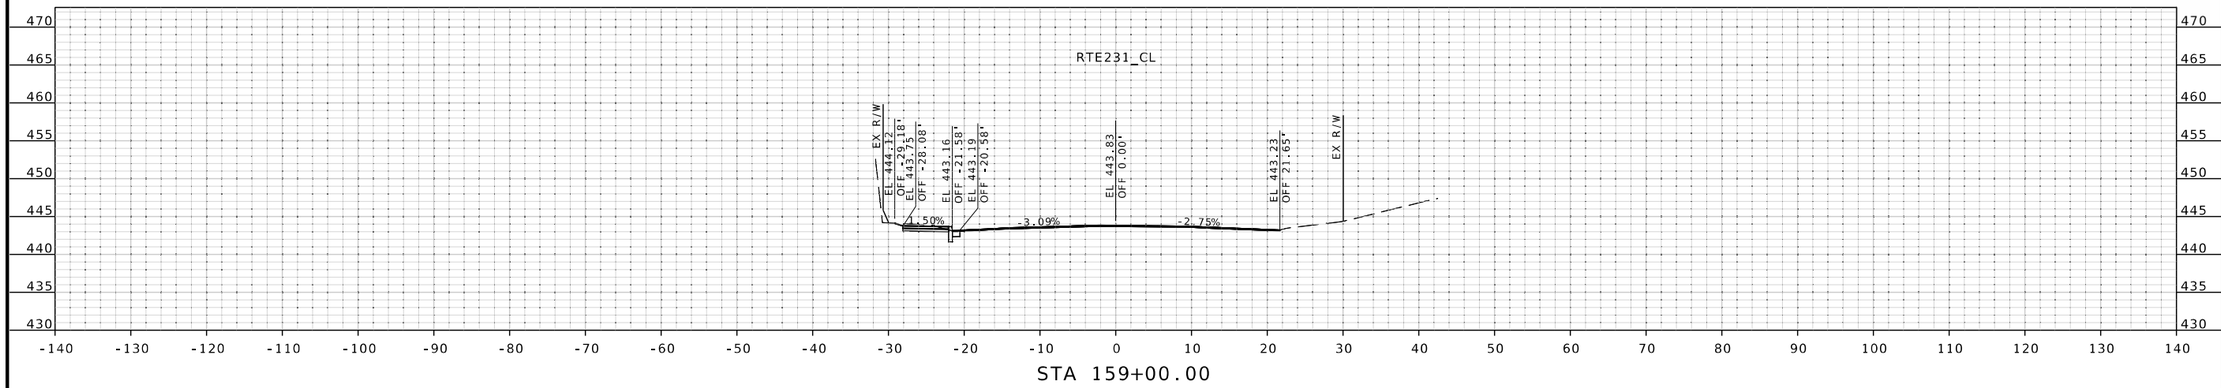

STA 159+00.00

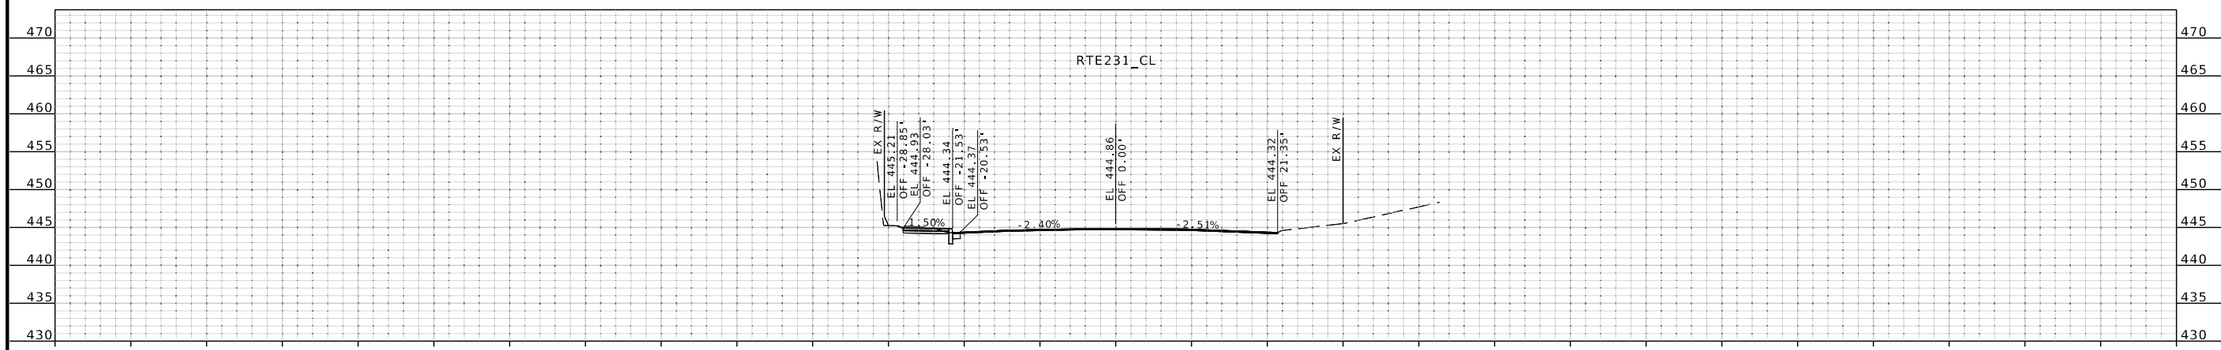

STA 158+75.00

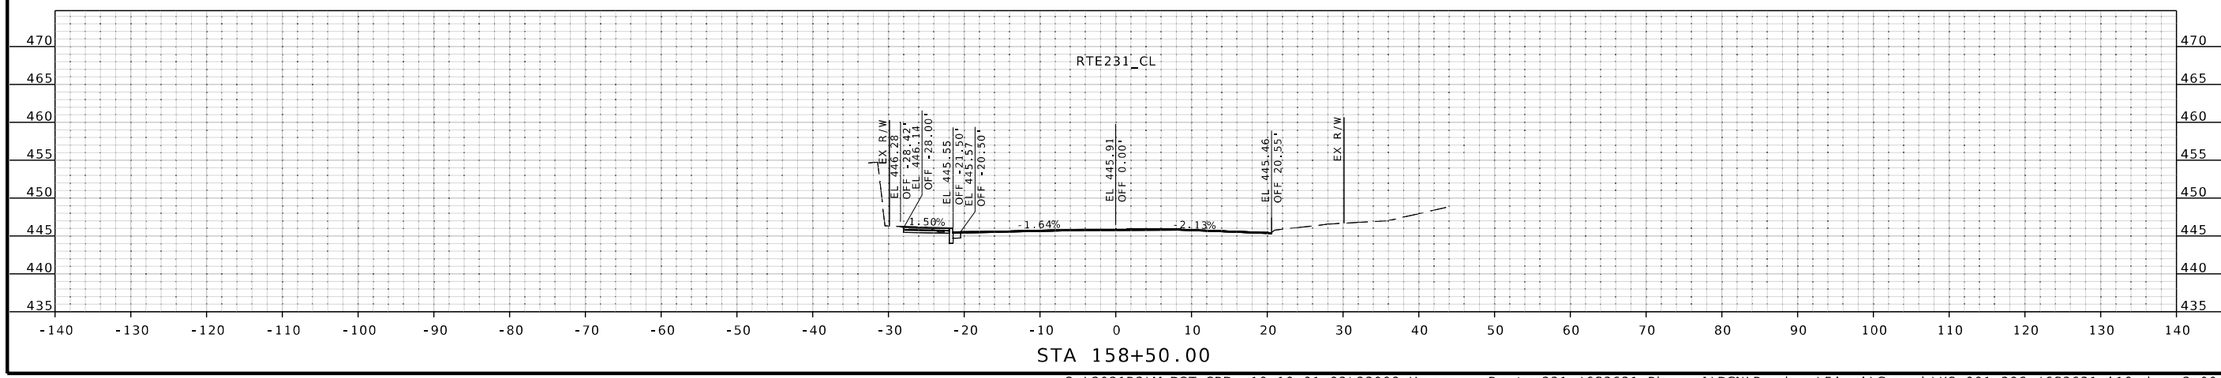

STA 158+50.00

STATE OF MISSOURI
JOHN P. HUEBBE
NUMBER PE-2008019548
PROFESSIONAL ENGINEER
6/12/25
John P. Huebbe PE-2008019548
Discipline: Professional Engineer
John Huebbe

DATE PREPARED
6/12/2025

ROUTE	STATE
231	MO
DISTRICT	SHEET NO.
SL	194

COUNTY
ST LOUIS

JOB NO.
J6S3631

CONTRACT ID.
.

PROJECT NO.
.

BRIDGE NO.
.

IF A SEAL IS PRESENT ON THIS SHEET IT HAS BEEN ELECTRONICALLY SEALED AND DATED.

DESCRIPTION	DATE
.	.
.	.
.	.
.	.
.	.
.	.
.	.
.	.

MISSOURI HIGHWAYS AND TRANSPORTATION COMMISSION
105 WEST CAPITOL
JEFFERSON CITY, MO 65102
1-888-ASK-MODOT (1-888-275-6636)

EFK•Moen
Civil Engineering Design
13523 Barrett Parkway Dr
Suite 250
St. Louis, MO 63021
Phone 314-394-3100
Fax 314-394-3199
Missouri Certificate of Authority: 001578

O:\2021R2\MoDOT_ORD_v10.10.01.03\23008 Hanson - Route 231 J6S3631 Phase I\DGN\Roadway\Final\Geopak\XS_001-206_J6S3631_i10.dgn 2:00:53 PM 6/12/2025

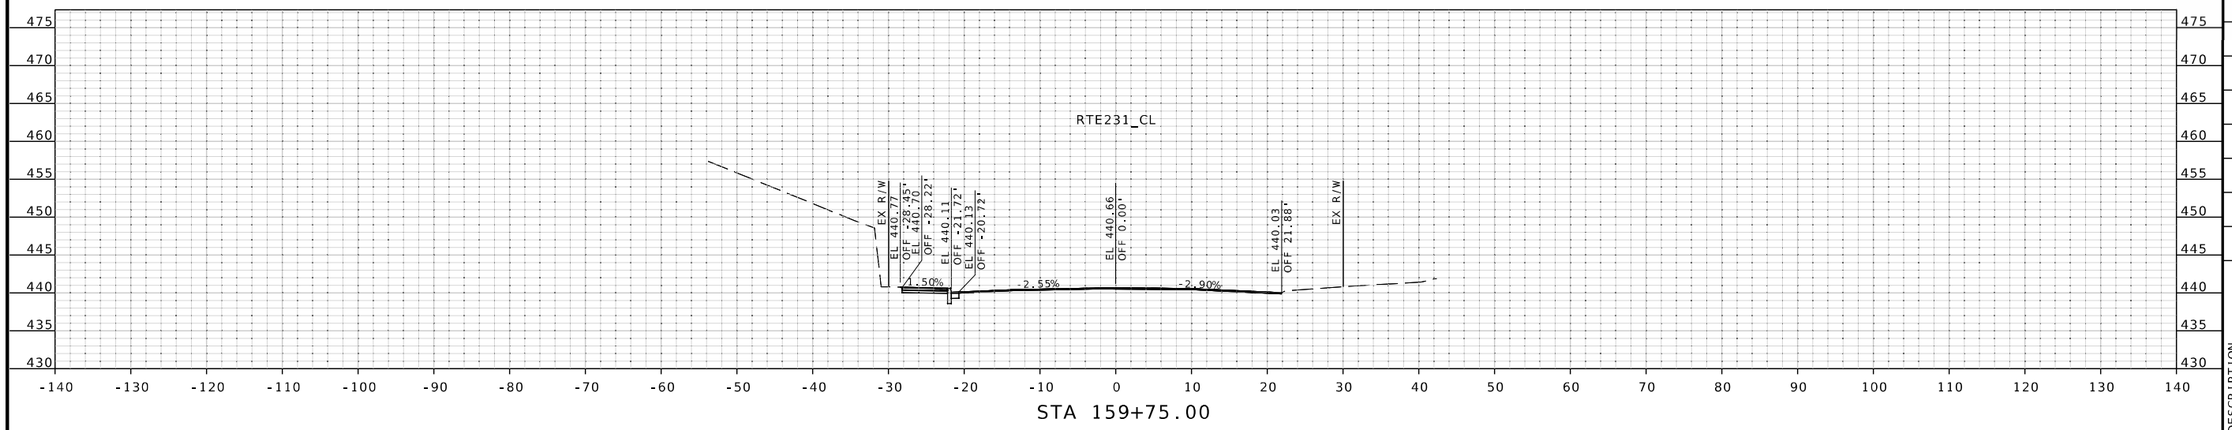

STA 159+75.00

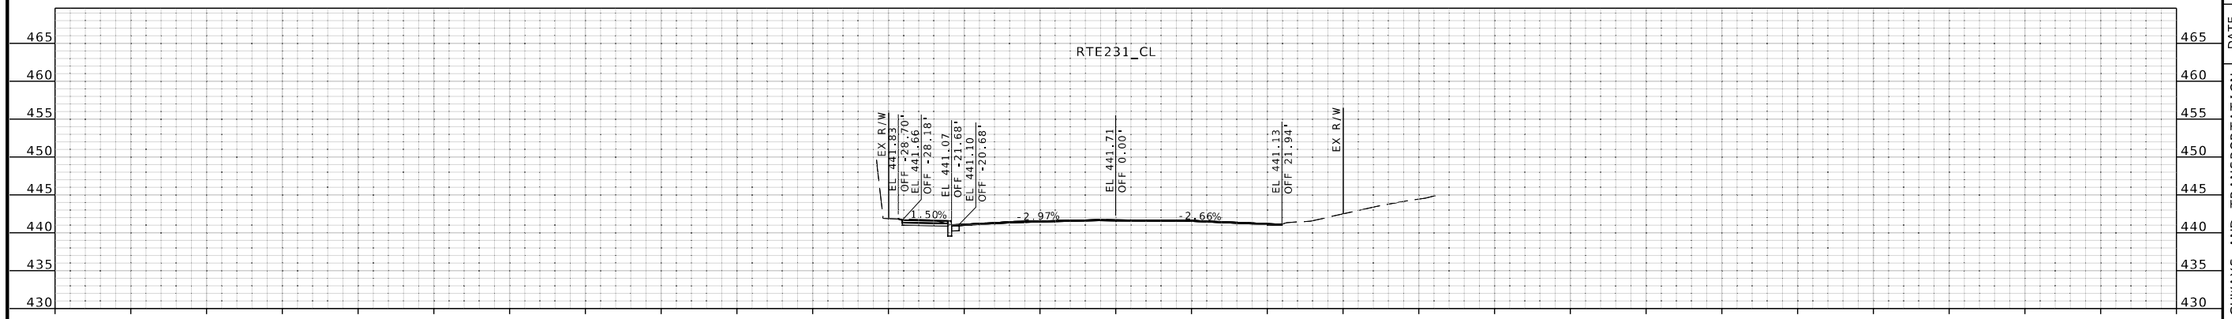

STA 159+50.00

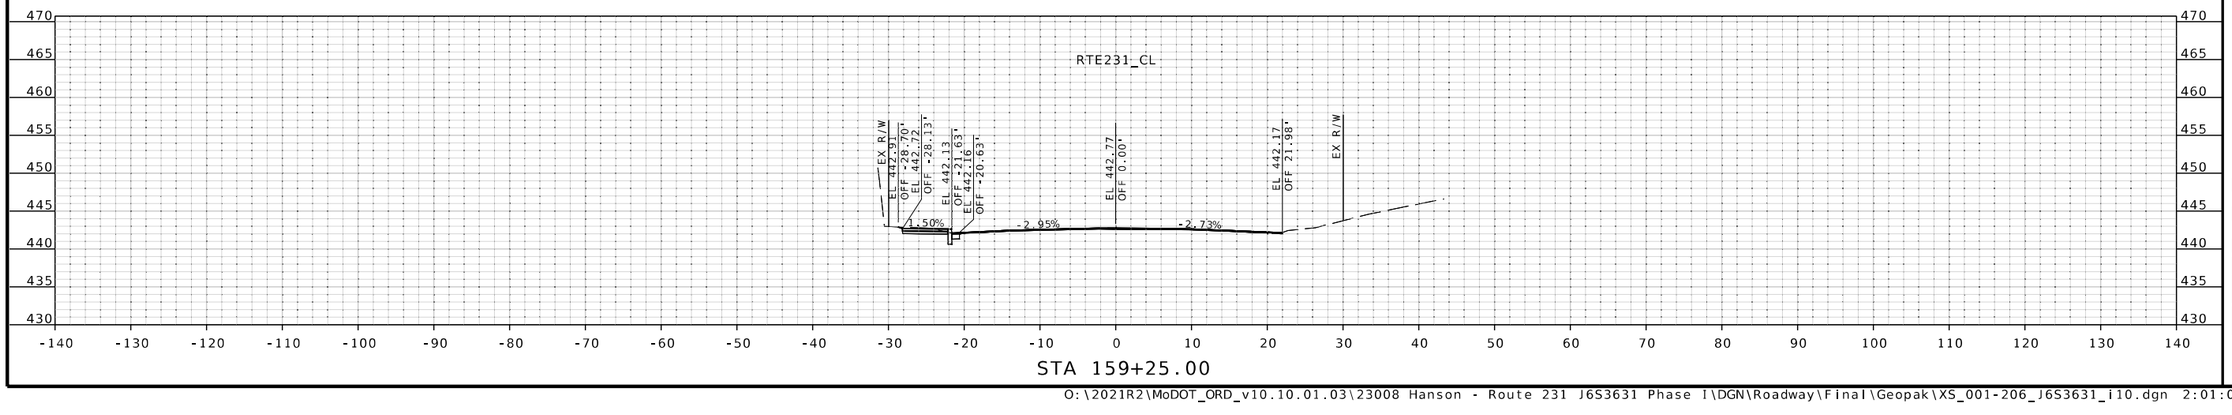

STA 159+25.00

JOHN P. HUEBBE
NUMBER PE-2008019548
PROFESSIONAL ENGINEER
STATE OF MISSOURI

6/12/25
John P. Huebbe PE-2008019548
Discipline: Professional Engineer

DATE PREPARED
6/12/2025

ROUTE	STATE
231	MO
DISTRICT	SHEET NO.
SL	195

COUNTY
ST LOUIS

JOB NO.
J6S3631

CONTRACT ID.
.

PROJECT NO.
.

BRIDGE NO.
.

DESCRIPTION	DATE
.	.
.	.
.	.
.	.
.	.
.	.
.	.
.	.

IF A SEAL IS PRESENT ON THIS SHEET IT HAS BEEN ELECTRONICALLY SEALED AND DATED.

MISSOURI HIGHWAYS AND TRANSPORTATION COMMISSION

105 WEST CAPITOL
JEFFERSON CITY, MO 65102
1-888-ASK-MODOT (1-888-275-6636)

EFK•Moen
Civil Engineering Design
13523 Barrett Parkway Dr
Suite 250
St. Louis, MO 63021
Phone 314-394-3100
Fax 314-394-3199
Missouri Certificate of Authority: 001578

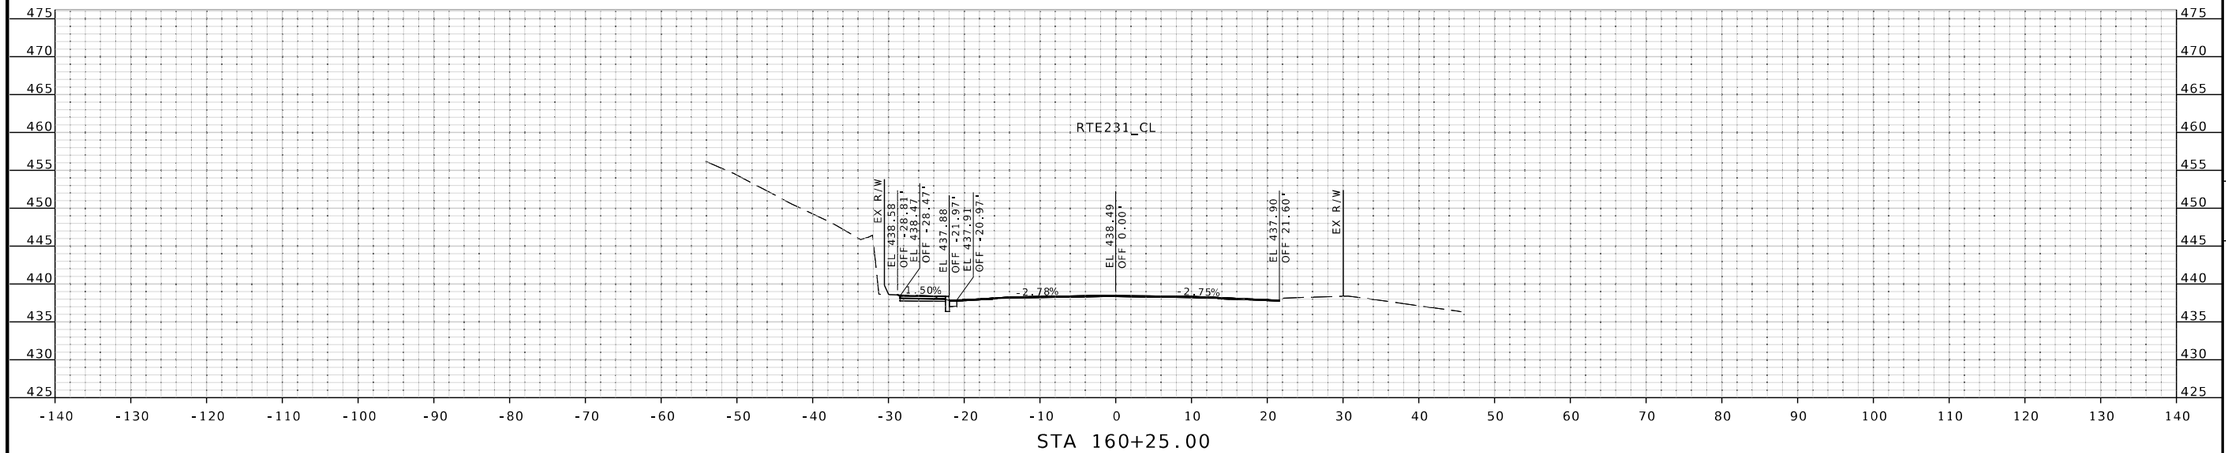

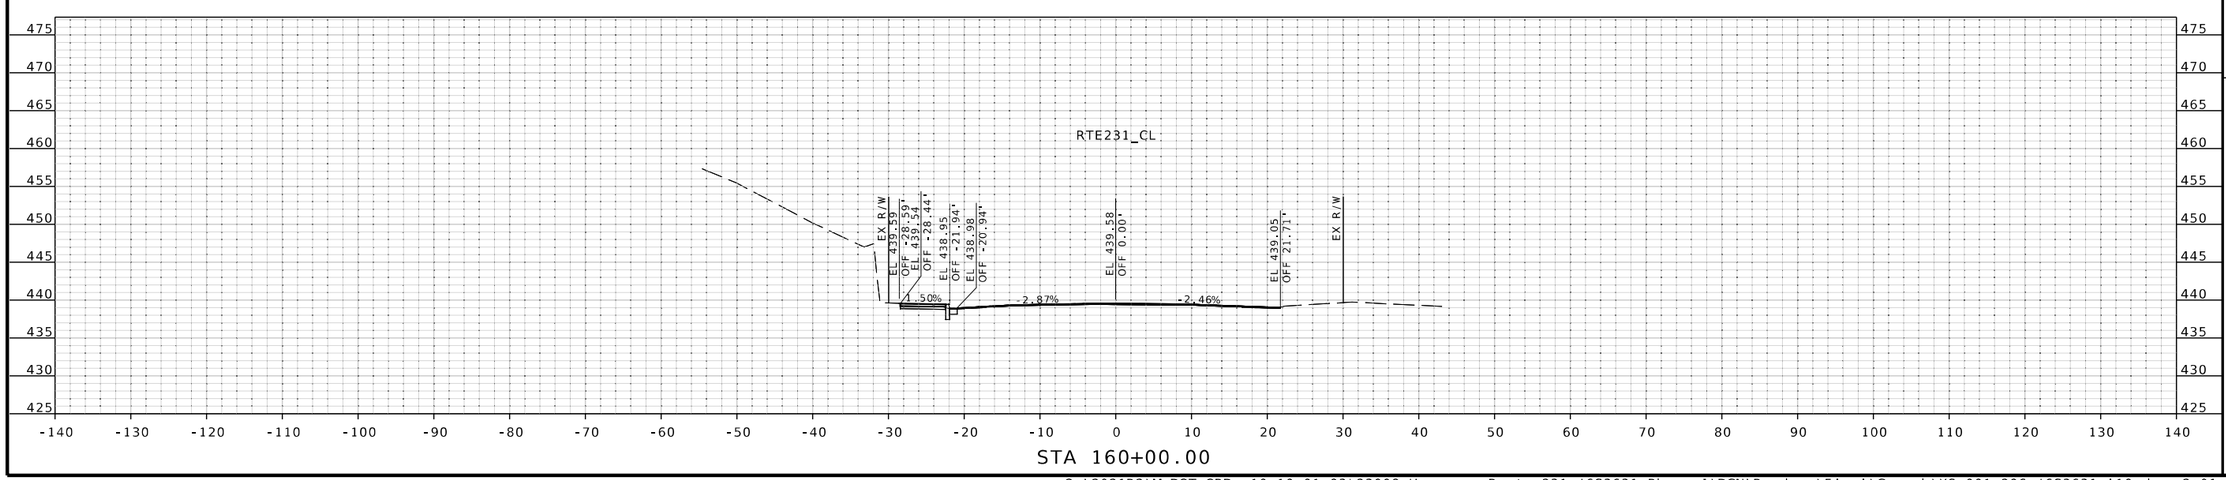

STATE OF MISSOURI
JOHN P. HUEBBE
NUMBER PE-2008019548
PROFESSIONAL ENGINEER
6/12/25
John P. Huebbe PE-2008019548
Discipline: Professional Engineer

DATE PREPARED
6/12/2025

ROUTE	STATE
231	MO
DISTRICT	SHEET NO.
SL	196

COUNTY
ST LOUIS

JOB NO.
J6S3631

CONTRACT ID.
.

PROJECT NO.
.

BRIDGE NO.
.

DESCRIPTION	DATE
.	.
.	.
.	.
.	.
.	.
.	.
.	.
.	.

IF A SEAL IS PRESENT ON THIS SHEET IT HAS BEEN ELECTRONICALLY SEALED AND DATED.

MISSOURI HIGHWAYS AND TRANSPORTATION COMMISSION
105 WEST CAPITOL
JEFFERSON CITY, MO 65102
1-888-ASK-MODOT (1-888-275-6636)

EFK•Moen
Civil Engineering Design
13523 Barrett Parkway Dr
Suite 250
St. Louis, MO 63021
Phone 314-394-3100
Fax 314-394-3199
Missouri Certificate of Authority: 001578

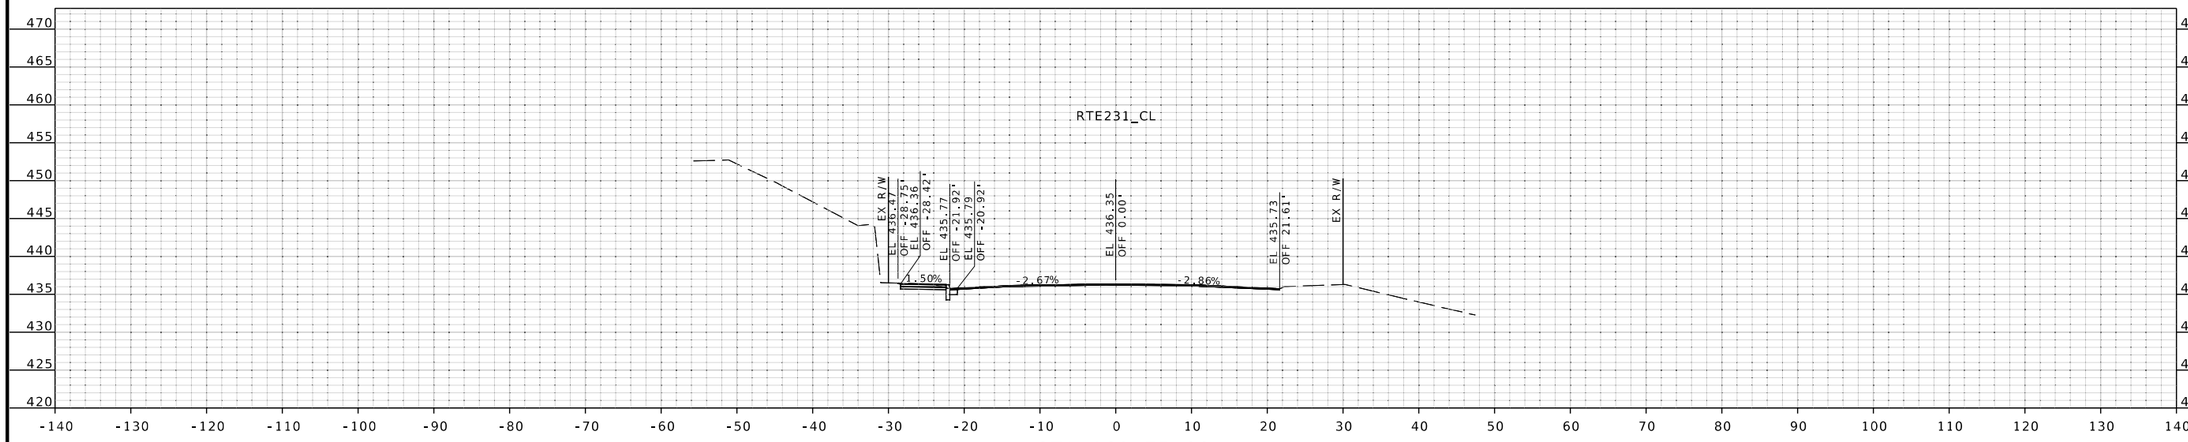

STA 160+75.00

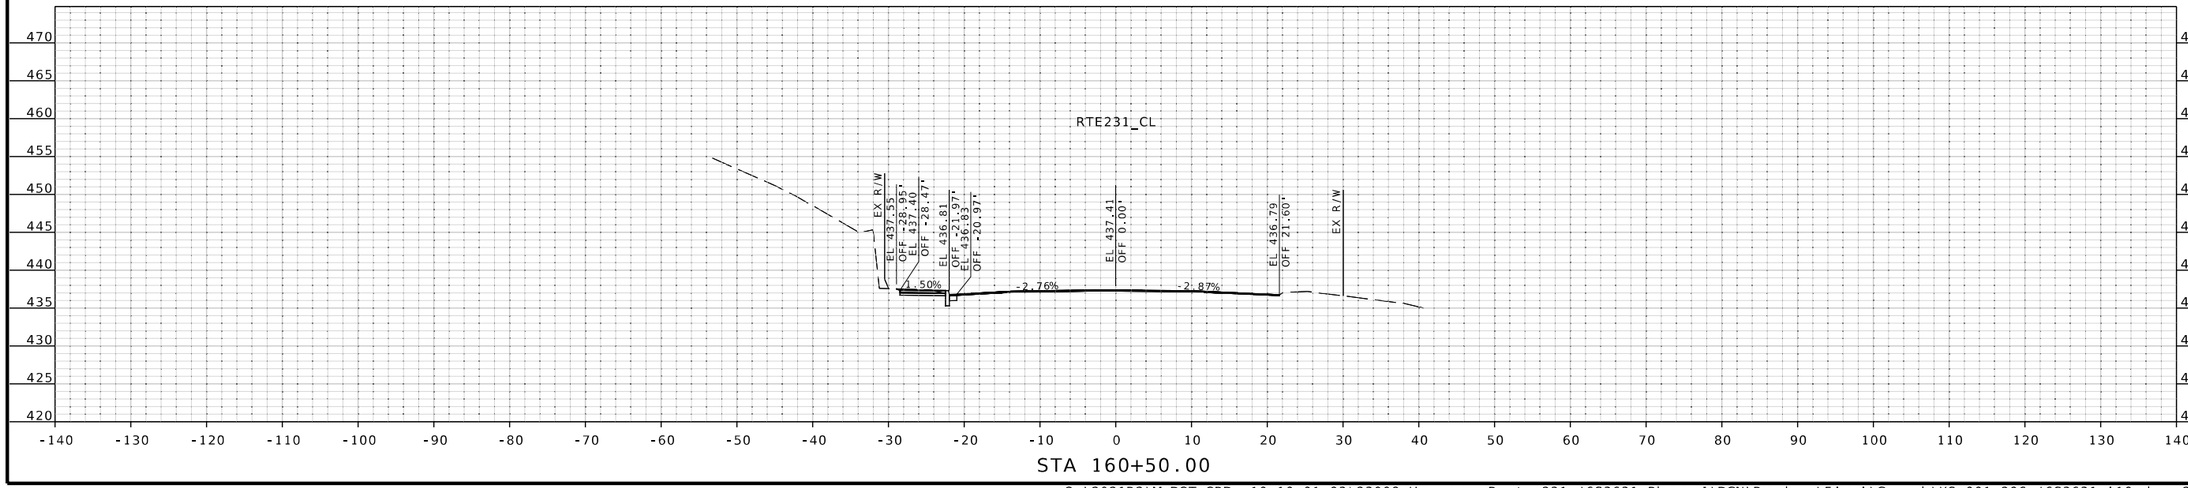

STA 160+50.00

IF A SEAL IS PRESENT ON THIS SHEET IT HAS BEEN ELECTRONICALLY SEALED AND DATED.

STATE OF MISSOURI
JOHN P. HUEBBE
NUMBER PE-2008019548
PROFESSIONAL ENGINEER
6/12/25
John P. Huebbe PE-2008019548
Discipline: Professional Engineer
John Huebbe

DATE PREPARED
6/12/2025

ROUTE	STATE
231	MO
DISTRICT	SHEET NO.
SL	197

COUNTY
ST LOUIS

JOB NO.
J6S3631

CONTRACT ID.
.

PROJECT NO.
.

BRIDGE NO.
.

DESCRIPTION	DATE
.	.
.	.
.	.
.	.
.	.
.	.
.	.
.	.

MISSOURI HIGHWAYS AND TRANSPORTATION COMMISSION

105 WEST CAPITOL
JEFFERSON CITY, MO 65102
1-888-ASK-MODOT (1-888-275-6636)

EFK•Moen
Civil Engineering Design
13523 Barrett Parkway Dr
Suite 250
St. Louis, MO 63021
Phone 314-394-3100
Fax 314-394-3199
Missouri Certificate of Authority: 001578

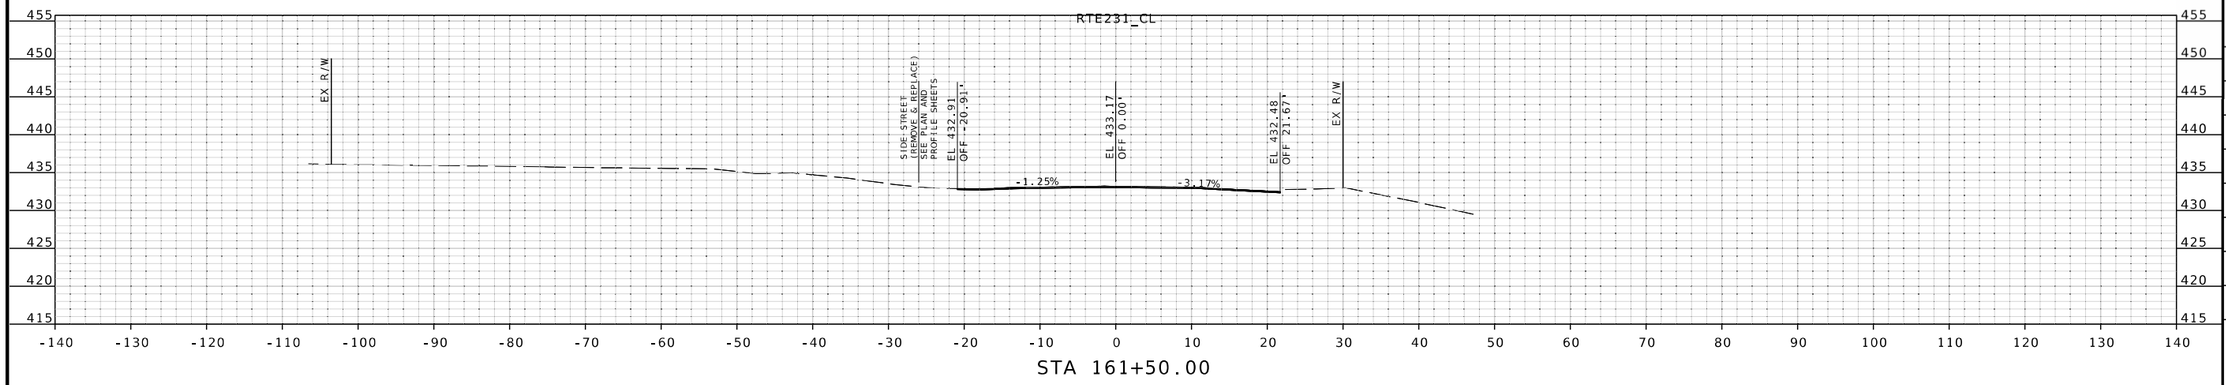

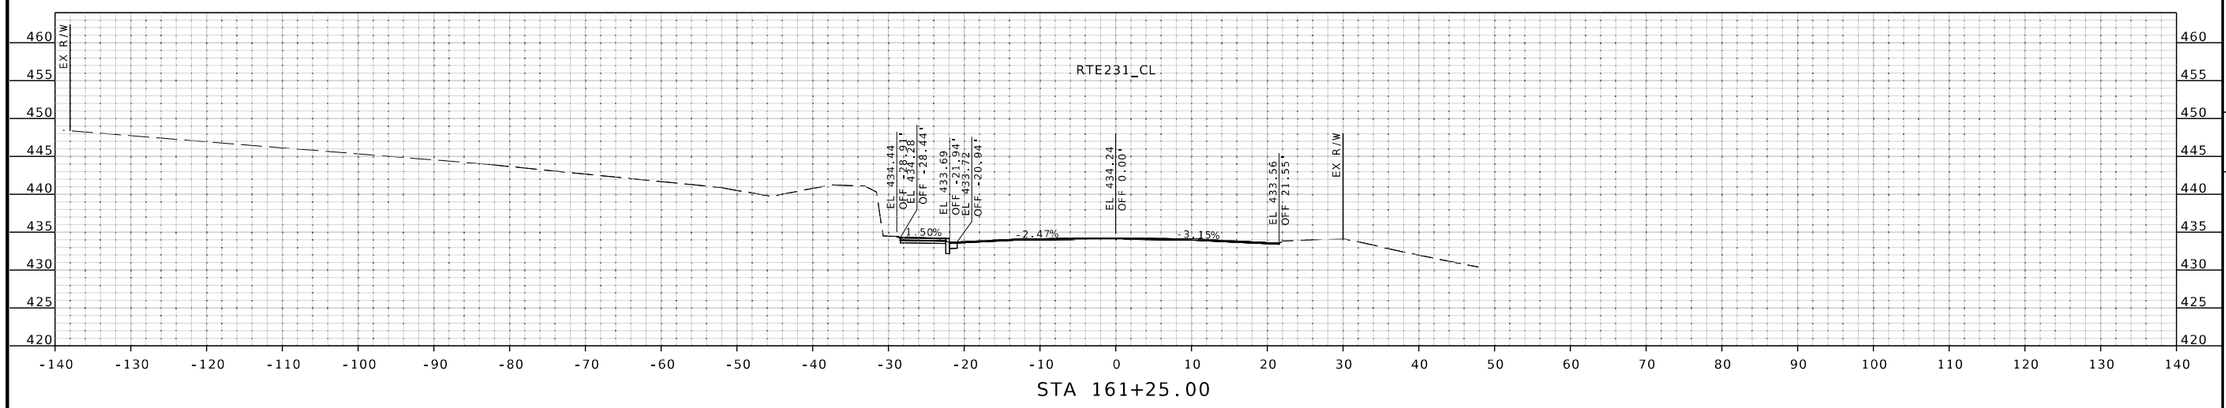

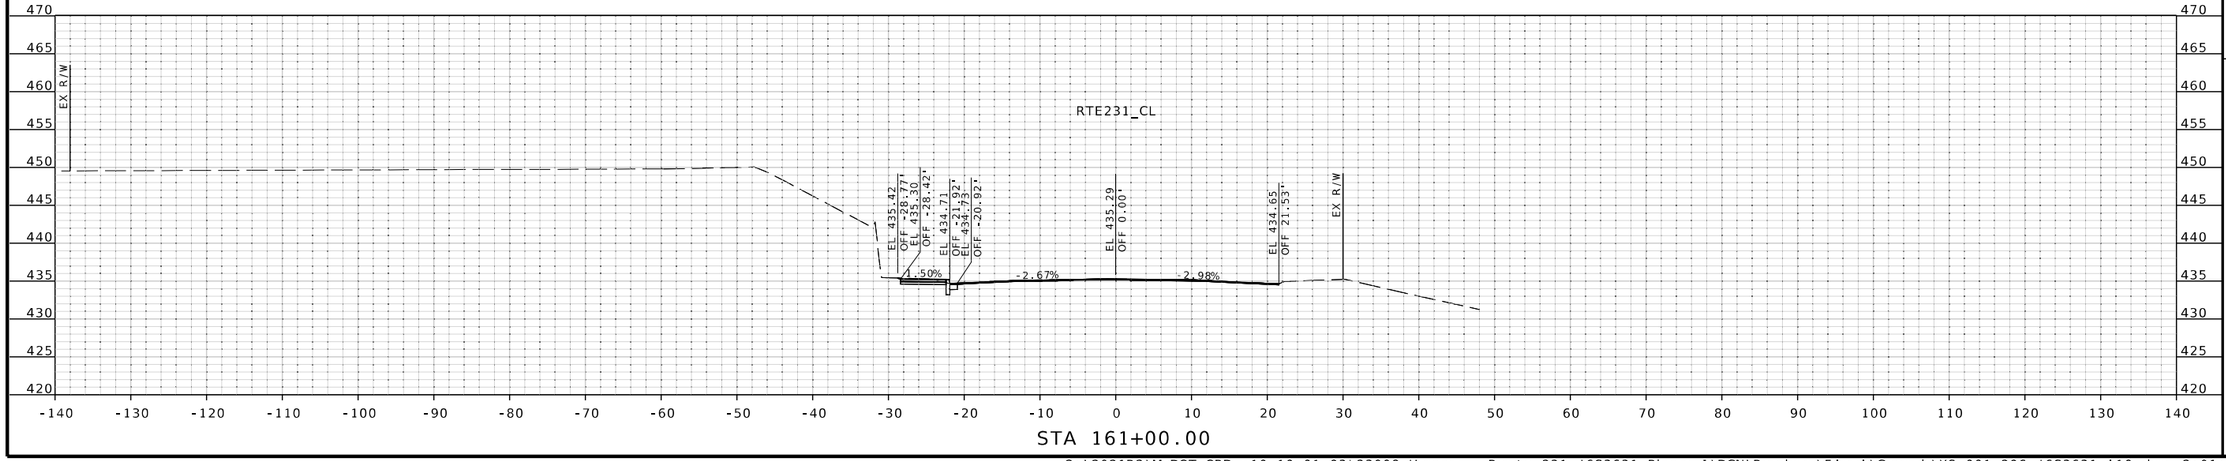

JOHN P. HUEBBE
NUMBER PE-2008019548
STATE OF MISSOURI
PROFESSIONAL ENGINEER
6.12.25
John P. Huebbe PE-2008019548
Discipline: Professional Engineer

DATE PREPARED
6/12/2025

ROUTE	STATE
231	MO
DISTRICT	SHEET NO.
SL	198

COUNTY
ST LOUIS

JOB NO.
J6S3631

CONTRACT ID.
.

PROJECT NO.
.

BRIDGE NO.
.

DESCRIPTION	DATE
.	.
.	.
.	.
.	.
.	.
.	.
.	.
.	.

IF A SEAL IS PRESENT ON THIS SHEET IT HAS BEEN ELECTRONICALLY SEALED AND DATED.

MISSOURI HIGHWAYS AND TRANSPORTATION COMMISSION

105 WEST CAPITOL
JEFFERSON CITY, MO 65102
1-888-ASK-MODOT (1-888-275-6636)

EFK•Moen
Civil Engineering Design
13523 Barrett Parkway Dr
Suite 250
St. Louis, MO 63021
Phone 314-394-3100
Fax 314-394-3199
Missouri Certificate of Authority: 001578

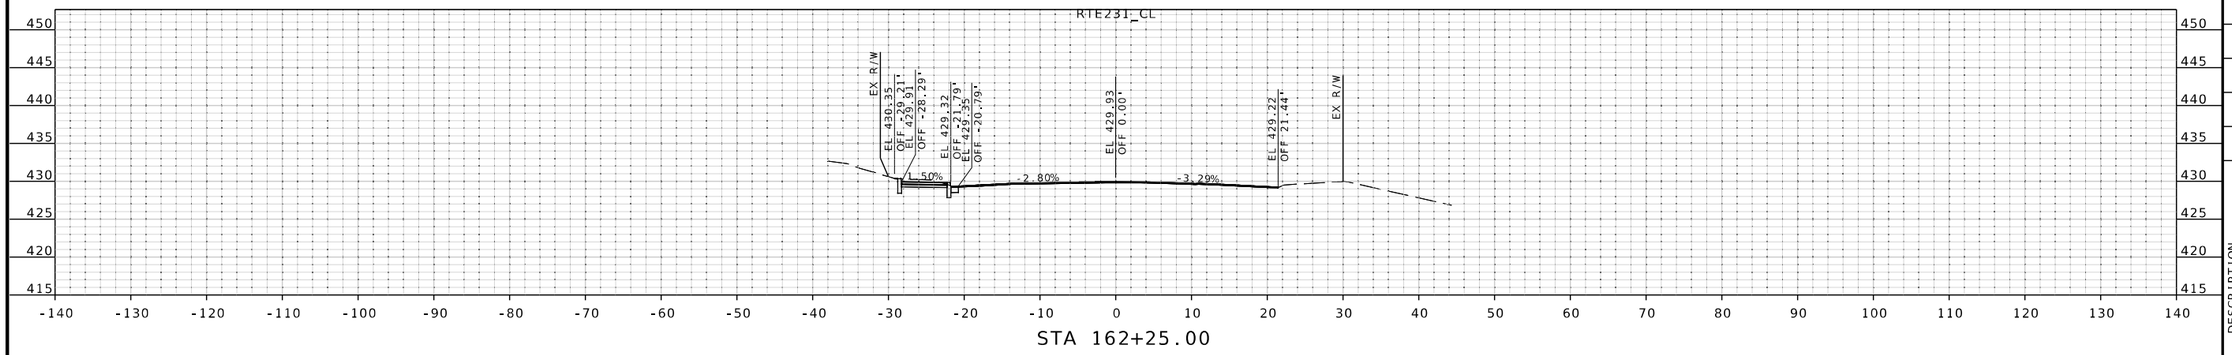

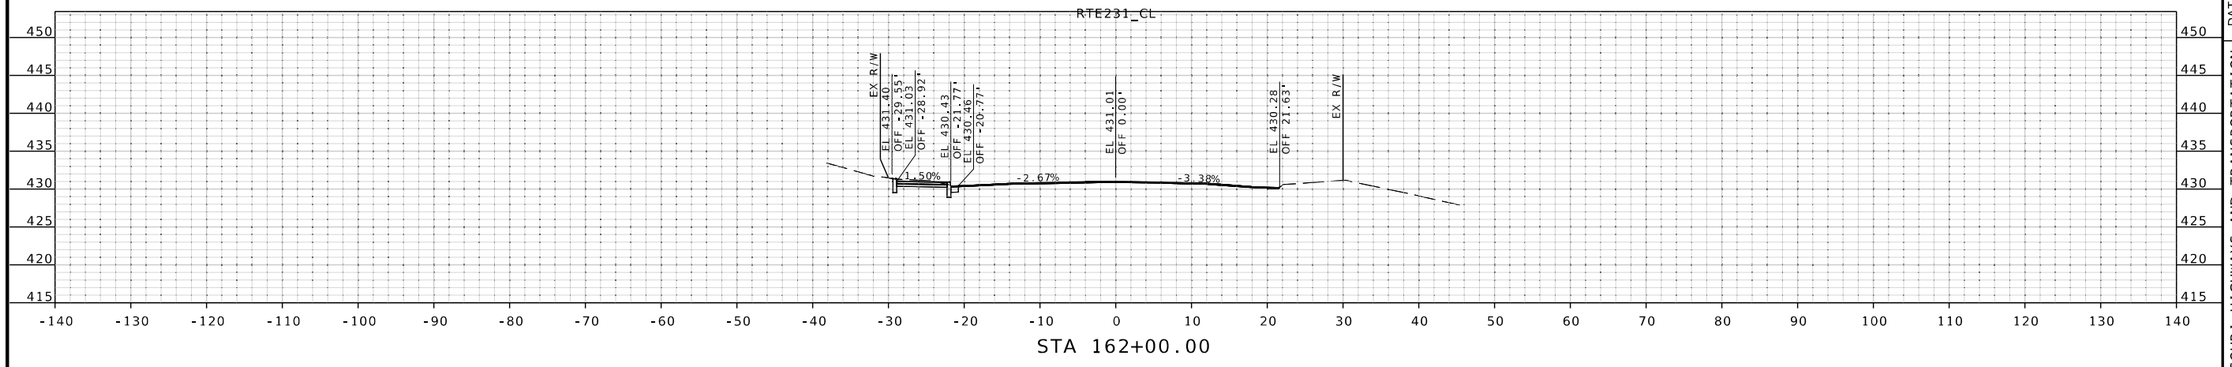

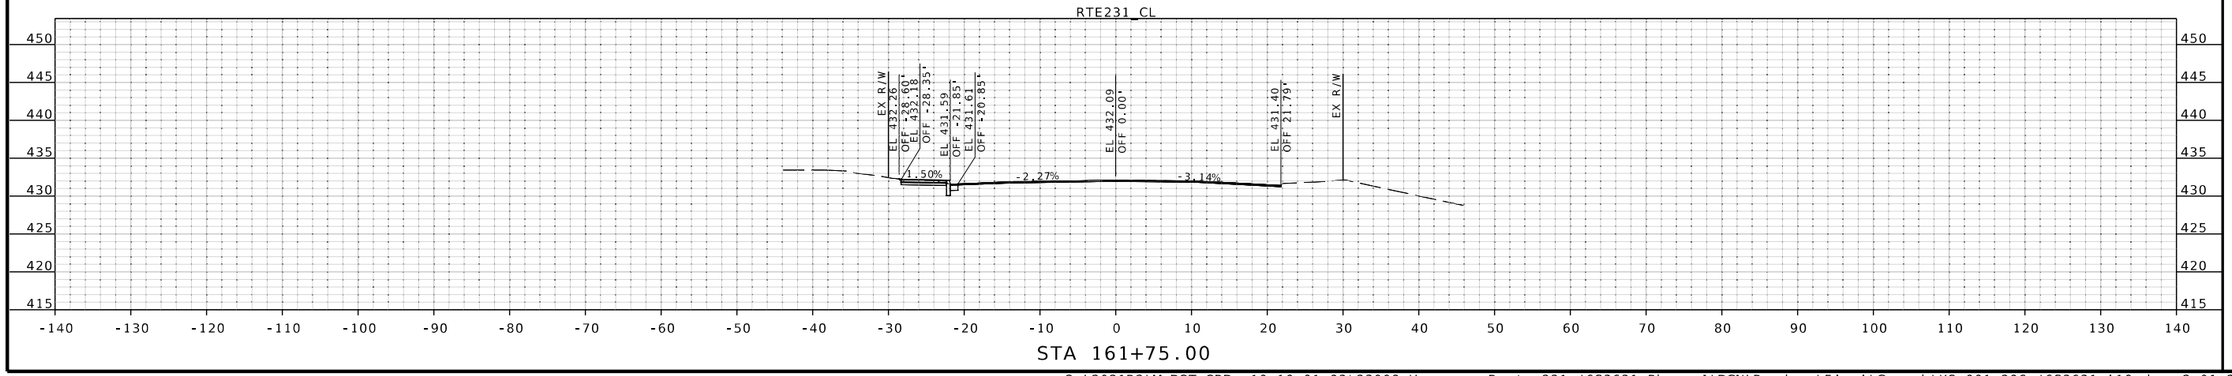

STATE OF MISSOURI
JOHN P. HUEBBE
NUMBER PE-2008019548
PROFESSIONAL ENGINEER
6/12/25
John P. Huebbe PE-2008019548
Discipline: Professional Engineer
John Huebbe

DATE PREPARED
6/12/2025

ROUTE	STATE
231	MO
DISTRICT	SHEET NO.
SL	199

COUNTY
ST LOUIS

JOB NO.
J6S3631

CONTRACT ID.
.

PROJECT NO.
.

BRIDGE NO.
.

DESCRIPTION	DATE
.	.
.	.
.	.
.	.
.	.
.	.
.	.
.	.

MISSOURI HIGHWAYS AND TRANSPORTATION COMMISSION

105 WEST CAPITOL
JEFFERSON CITY, MO 65102
1-888-ASK-MODOT (1-888-275-6636)

EFK•Moen
Civil Engineering Design
13523 Barrett Parkway Dr
Suite 250
St. Louis, MO 63021
Phone 314-394-3100
Fax 314-394-3199
Missouri Certificate of Authority: 001578

IF A SEAL IS PRESENT ON THIS SHEET IT HAS BEEN ELECTRONICALLY SEALED AND DATED.

O:\2021R2\MoDOT_ORD_v10.10.01.03\23008 Hanson - Route 231 J6S3631 Phase I\DGN\Roadway\Final\Geopak\XS_001-206_J6S3631_i10.dgn 2:01:22 PM 6/12/2025

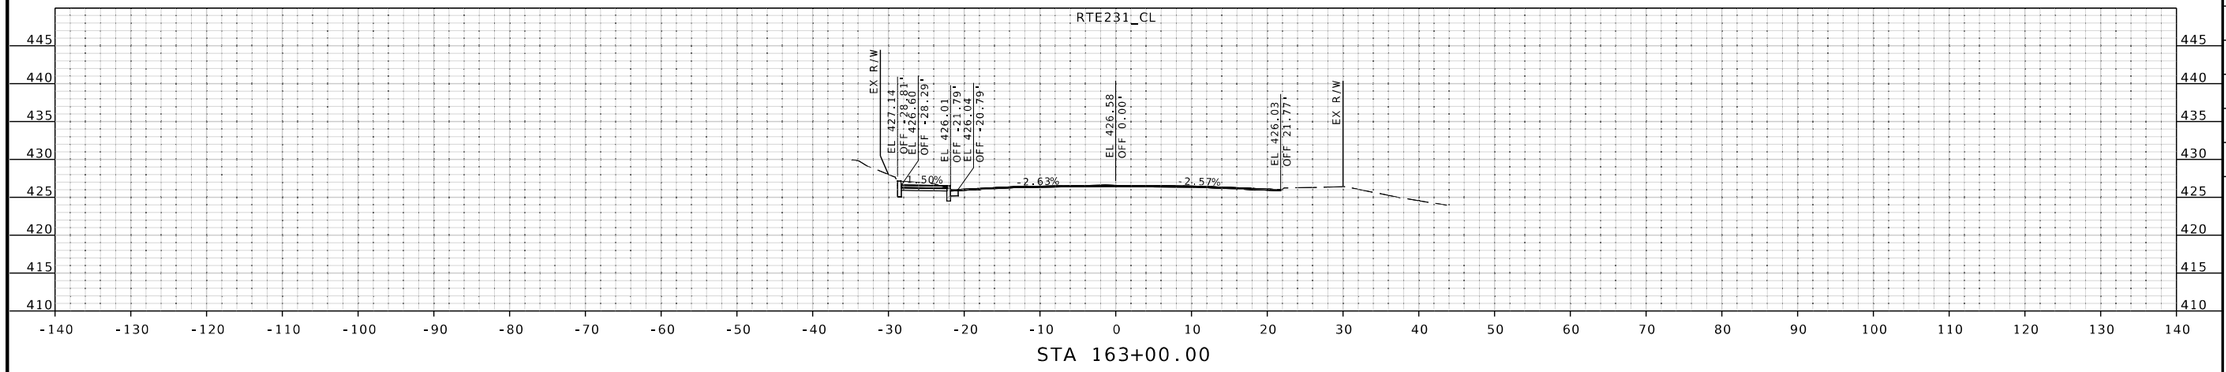

STA 163+00.00

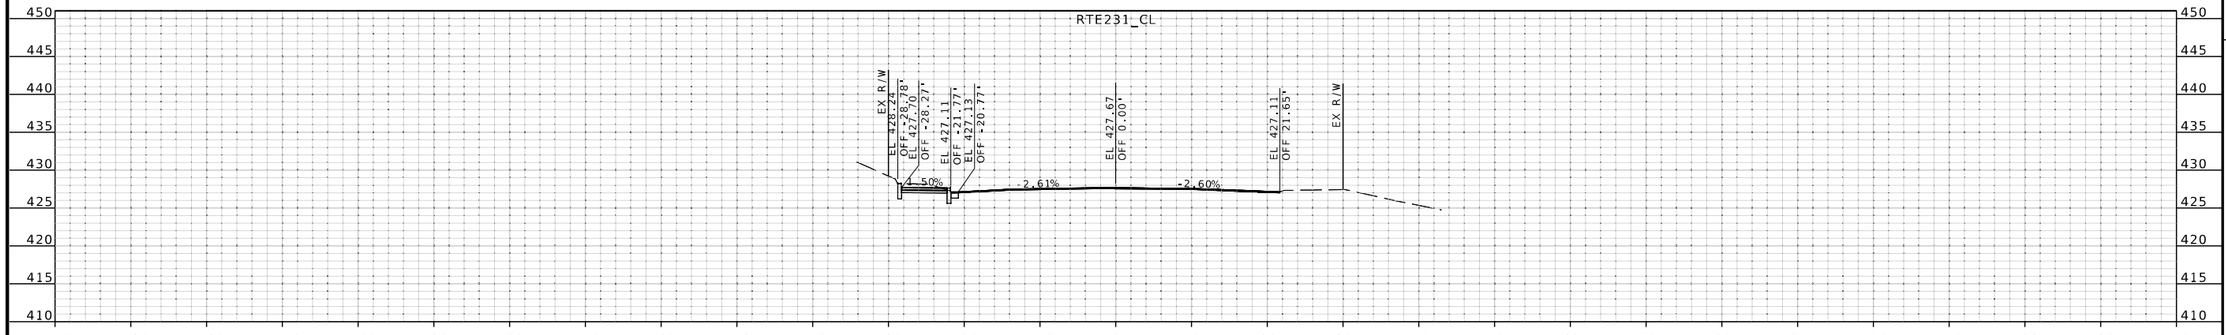

STA 162+75.00

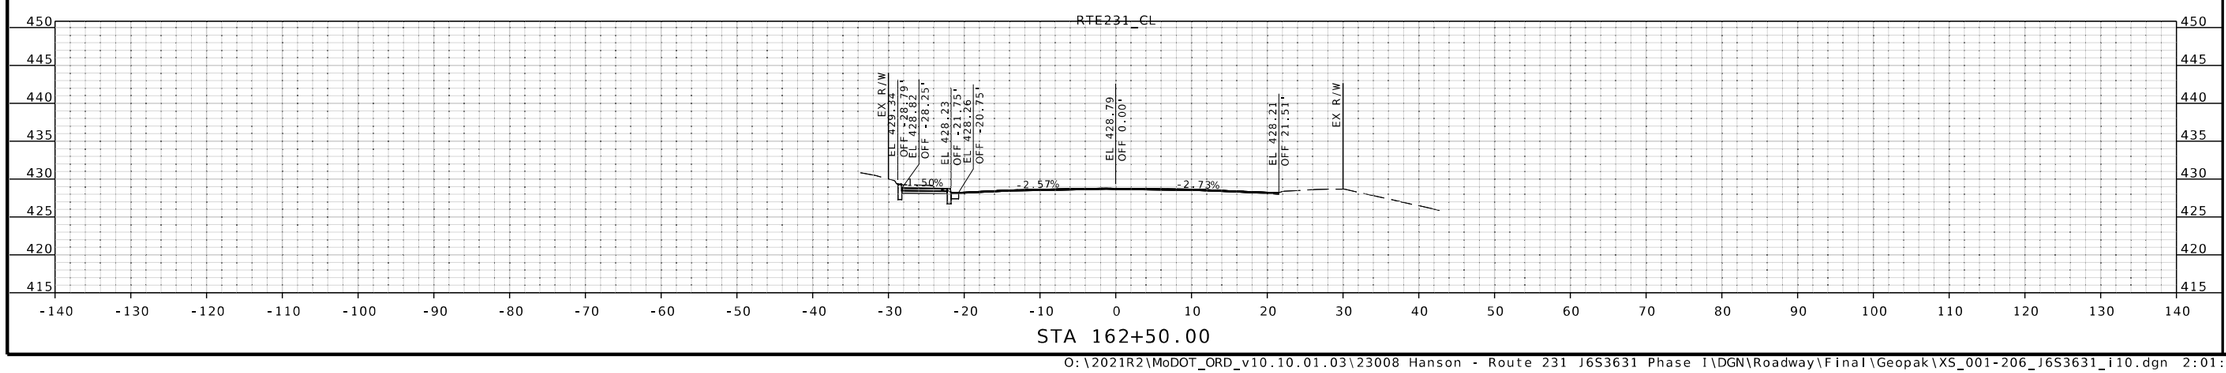

STA 162+50.00

STATE OF MISSOURI
JOHN P. HUEBBE
NUMBER PE-2008019548
PROFESSIONAL ENGINEER
6/12/25
John P. Huebbe PE-2008019548
Discipline: Professional Engineer

DATE PREPARED
6/12/2025

ROUTE	STATE
231	MO
DISTRICT	SHEET NO.
SL	200

COUNTY
ST LOUIS

JOB NO.
J6S3631

CONTRACT ID.
.

PROJECT NO.
.

BRIDGE NO.
.

DESCRIPTION	DATE
.	.
.	.
.	.
.	.
.	.
.	.
.	.
.	.

IF A SEAL IS PRESENT ON THIS SHEET IT HAS BEEN ELECTRONICALLY SEALED AND DATED.

MISSOURI HIGHWAYS AND TRANSPORTATION COMMISSION

MoDOT

105 WEST CAPITOL
JEFFERSON CITY, MO 65102
1-888-ASK-MODOT (1-888-275-6636)

EFK•Moen
Civil Engineering Design
13523 Barrett Parkway Dr
Suite 250
St. Louis, MO 63021
Phone 314-394-3100
Fax 314-394-3199
Missouri Certificate of Authority: 001578

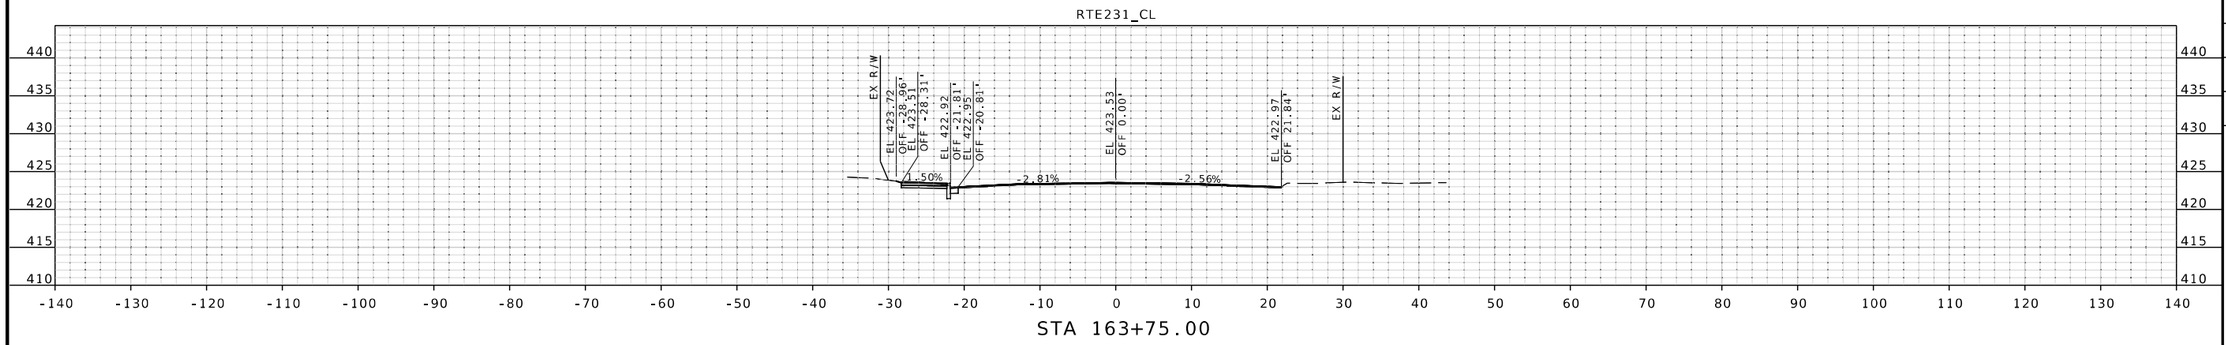

STA 163+75.00

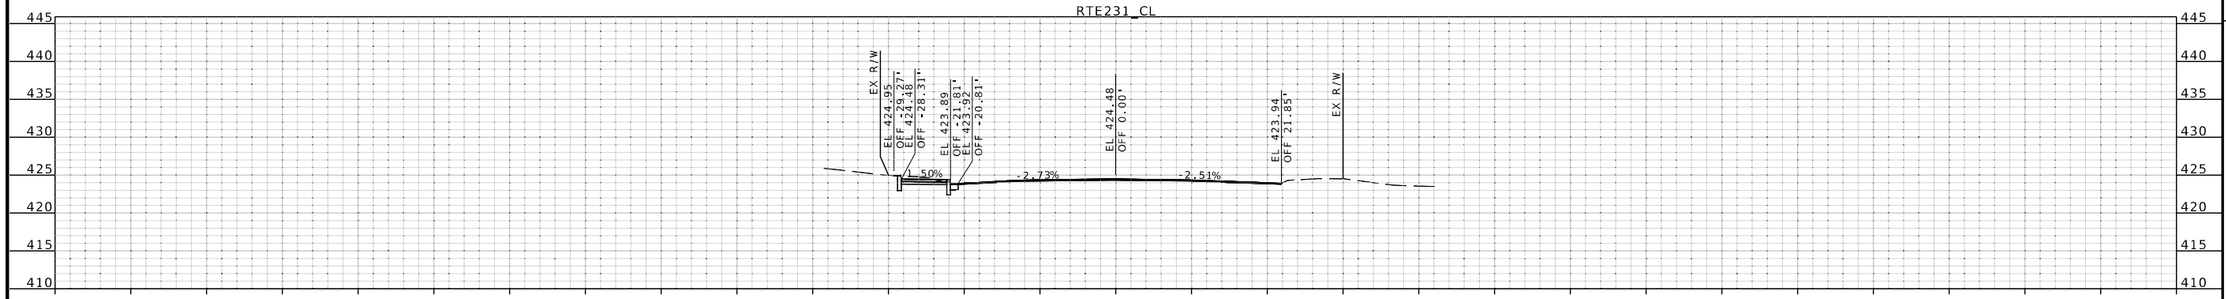

STA 163+50.00

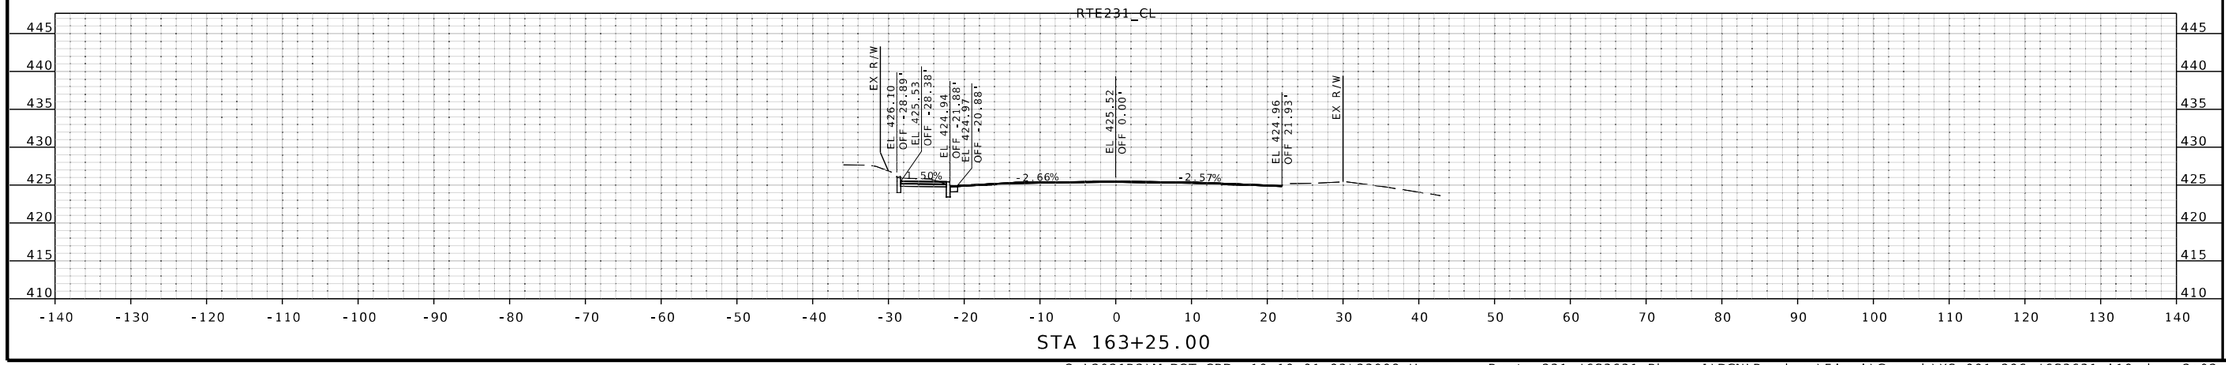

STA 163+25.00

STATE OF MISSOURI
JOHN P. HUEBBE
NUMBER PE-2008019548
PROFESSIONAL ENGINEER
6/12/25
John P. Huebbe PE-2008019548
Discipline: Professional Engineer
John Huebbe

DATE PREPARED
6/12/2025

ROUTE	STATE
231	MO
DISTRICT	SHEET NO.
SL	201

COUNTY
ST LOUIS

JOB NO.
J6S3631

CONTRACT ID.
.

PROJECT NO.
.

BRIDGE NO.
.

DESCRIPTION	DATE
.	.
.	.
.	.
.	.
.	.
.	.
.	.
.	.

IF A SEAL IS PRESENT ON THIS SHEET IT HAS BEEN ELECTRONICALLY SEALED AND DATED.

MISSOURI HIGHWAYS AND TRANSPORTATION COMMISSION
105 WEST CAPITOL
JEFFERSON CITY, MO 65102
1-888-ASK-MODOT (1-888-275-6636)

EFK•Moen
Civil Engineering Design
13523 Barrett Parkway Dr
Suite 250
St. Louis, MO 63021
Phone 314-394-3100
Fax 314-394-3199
Missouri Certificate of Authority: 001578

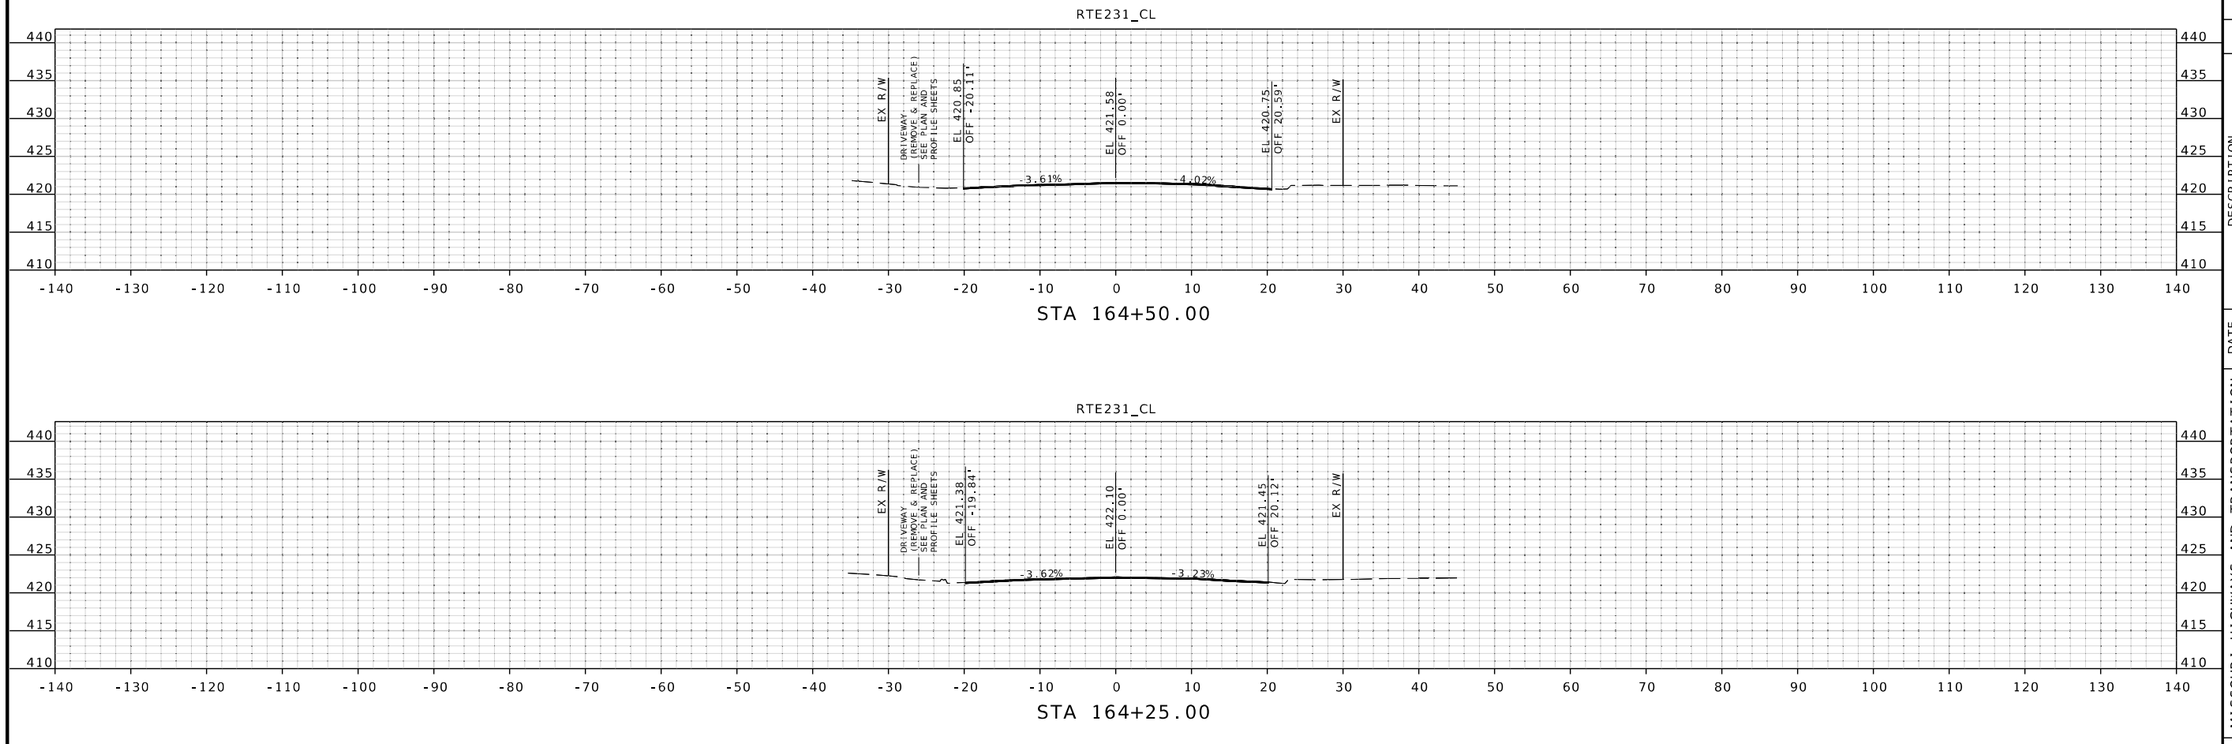

STATE OF MISSOURI
JOHN P. HUEBBE
NUMBER PE-2008019548
PROFESSIONAL ENGINEER
6/12/25
John P. Huebbe PE-2008019548
Discipline: Professional Engineer
John Huebbe

DATE PREPARED
6/12/2025

ROUTE	STATE
231	MO
DISTRICT	SHEET NO.
SL	202

COUNTY
ST LOUIS

JOB NO.
J6S3631

CONTRACT ID.
.

PROJECT NO.
.

BRIDGE NO.
.

DESCRIPTION	DATE
.	.
.	.
.	.
.	.
.	.
.	.
.	.
.	.

IF A SEAL IS PRESENT ON THIS SHEET IT HAS BEEN ELECTRONICALLY SEALED AND DATED.

MISSOURI HIGHWAYS AND TRANSPORTATION COMMISSION
105 WEST CAPITOL
JEFFERSON CITY, MO 65102
1-888-ASK-MODOT (1-888-275-6636)

EFK•Moen
Civil Engineering Design
13523 Barrett Parkway Dr
Suite 250
St. Louis, MO 63021
Phone 314-394-3100
Fax 314-394-3199
Missouri Certificate of Authority: 001578

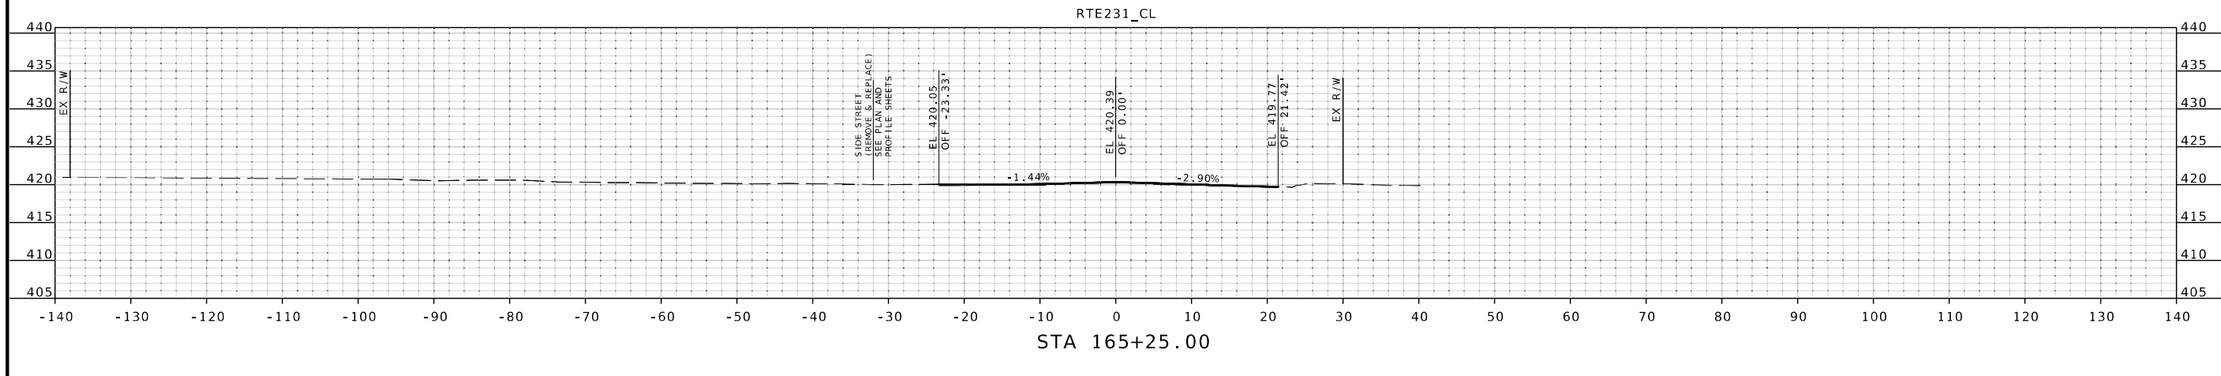

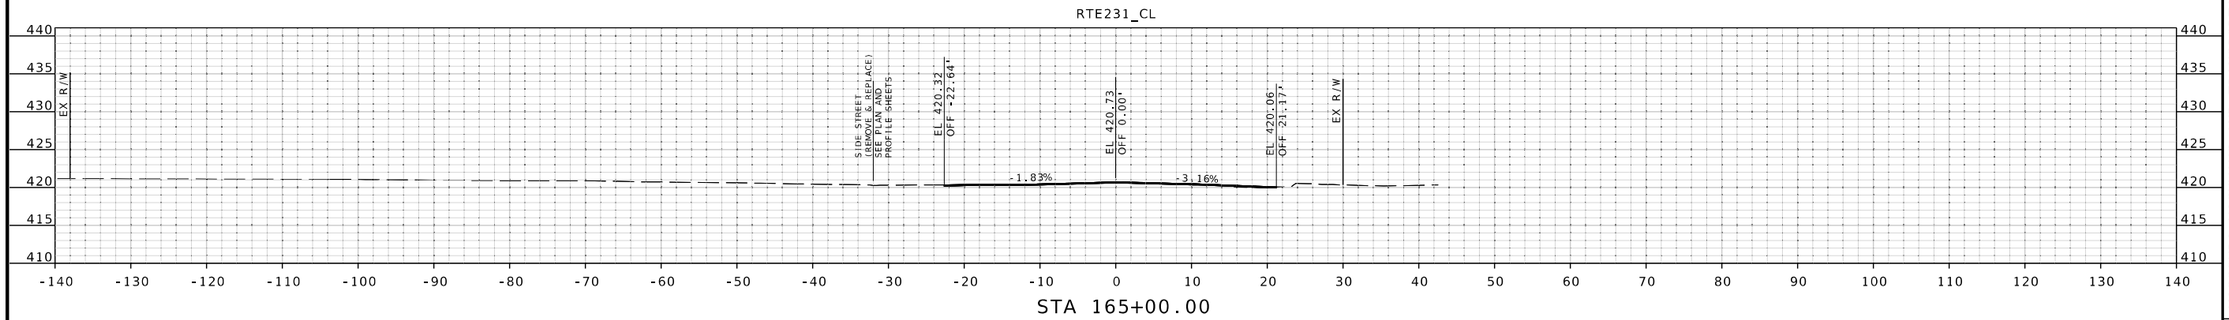

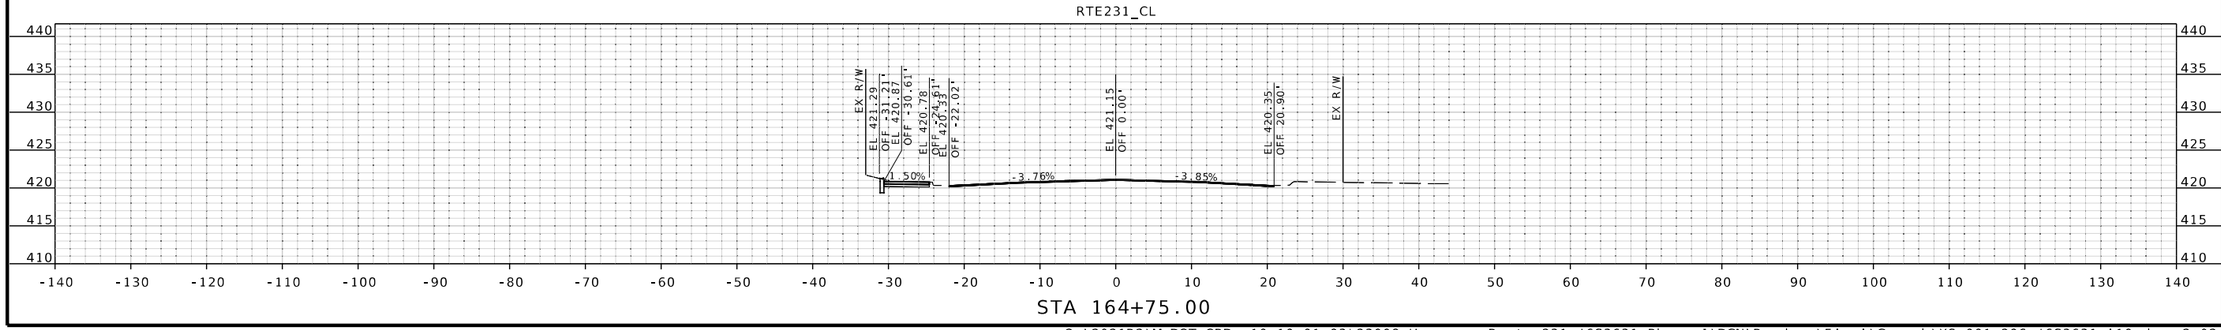

STATE OF MISSOURI
JOHN P. HUEBBE
NUMBER PE-2008019548
PROFESSIONAL ENGINEER
6/12/25
John P. Huebbe PE-2008019548
Discipline: Professional Engineer
John Huebbe

DATE PREPARED
6/12/2025

ROUTE	STATE
231	MO
DISTRICT	SHEET NO.
SL	203

COUNTY
ST LOUIS

JOB NO.
J6S3631

CONTRACT ID.
.

PROJECT NO.
.

BRIDGE NO.
.

DESCRIPTION	DATE
.	.
.	.
.	.
.	.
.	.
.	.
.	.
.	.

IF A SEAL IS PRESENT ON THIS SHEET IT HAS BEEN ELECTRONICALLY SEALED AND DATED.

MISSOURI HIGHWAYS AND TRANSPORTATION COMMISSION
105 WEST CAPITOL
JEFFERSON CITY, MO 65102
1-888-ASK-MODOT (1-888-275-6636)

EFK•Moen
Civil Engineering Design
13523 Barrett Parkway Dr
Suite 250
St. Louis, MO 63021
Phone 314-394-3100
Fax 314-394-3199
Missouri Certificate of Authority: 001578

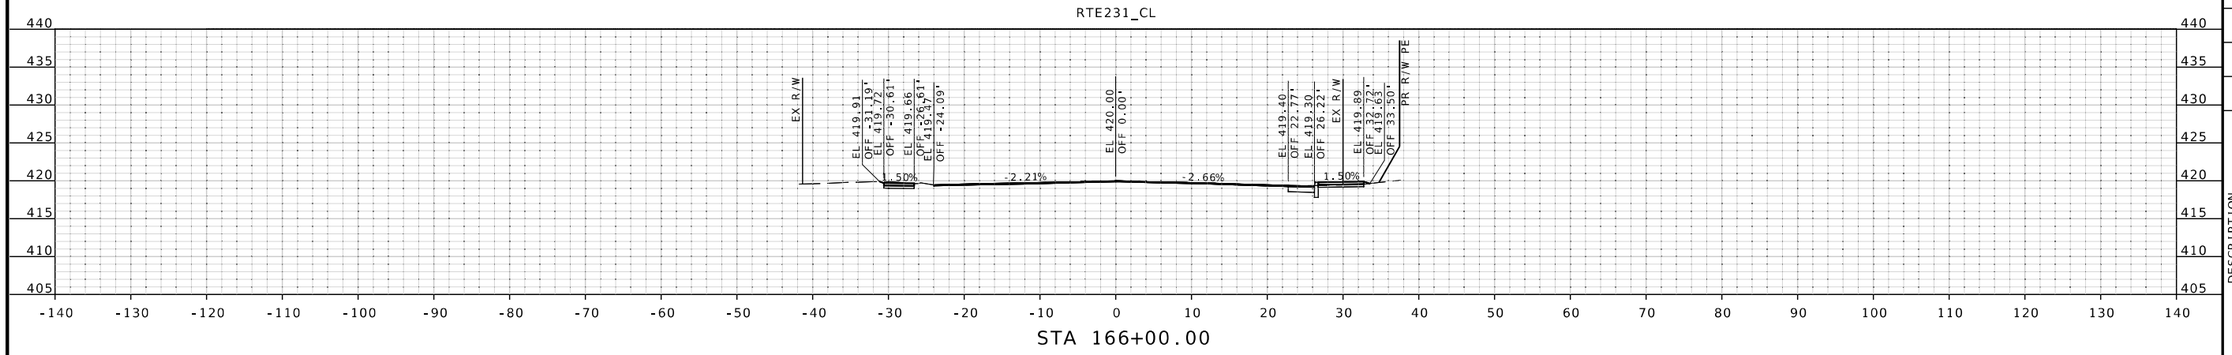

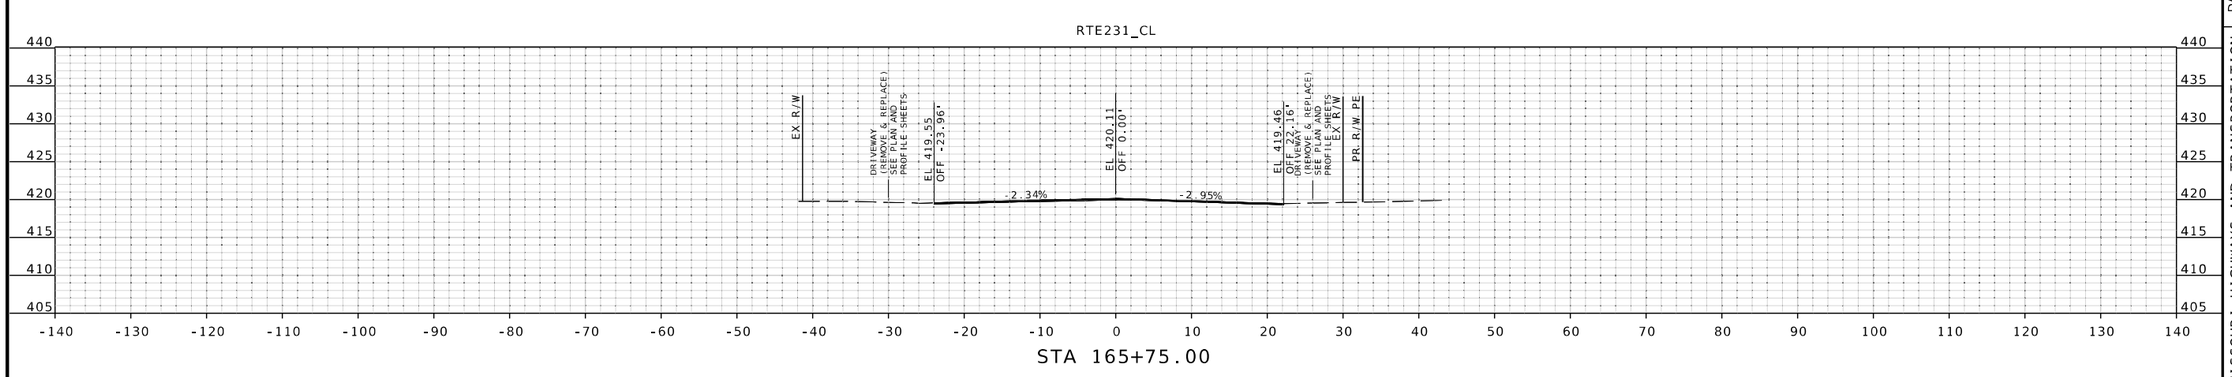

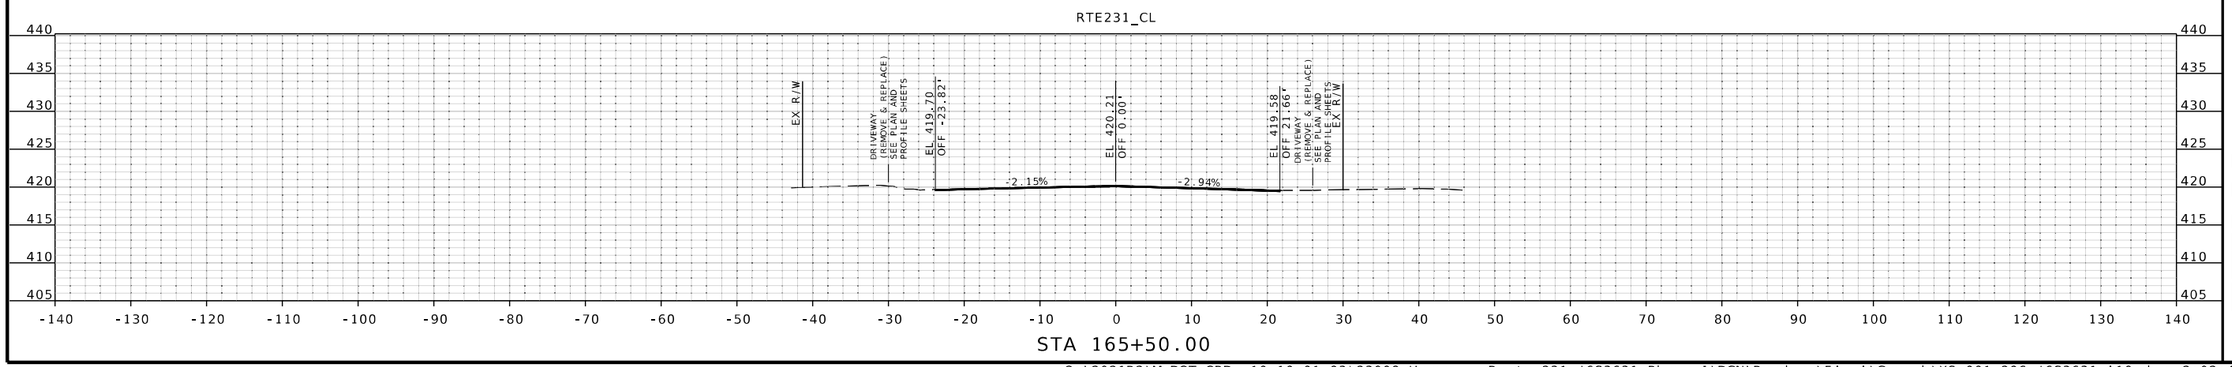

JOHN P. HUEBBE
NUMBER PE-2008019548
PROFESSIONAL ENGINEER
STATE OF MISSOURI
6/12/25
John P. Huebbe PE-2008019548
Discipline: Professional Engineer

DATE PREPARED
6/12/2025

ROUTE	STATE
231	MO
DISTRICT	SHEET NO.
SL	204

COUNTY
ST LOUIS

JOB NO.
J6S3631

CONTRACT ID.
.

PROJECT NO.
.

BRIDGE NO.
.

DESCRIPTION	DATE
.	.
.	.
.	.
.	.
.	.
.	.
.	.
.	.

IF A SEAL IS PRESENT ON THIS SHEET IT HAS BEEN ELECTRONICALLY SEALED AND DATED.

MISSOURI HIGHWAYS AND TRANSPORTATION COMMISSION
105 WEST CAPITOL
JEFFERSON CITY, MO 65102
1-888-ASK-MODOT (1-888-275-6636)

EFK•Moen
Civil Engineering Design
13523 Barrett Parkway Dr
Suite 250
St. Louis, MO 63021
Phone 314-394-3100
Fax 314-394-3199
Missouri Certificate of Authority: 001578

O:\2021R2\MoDOT_ORD_v10.10.01.03\23008 Hanson - Route 231 J6S3631 Phase I\DGN\Roadway\Final\Geopak\XS_001-206_J6S3631_i10.dgn 2:02:44 PM 6/12/2025

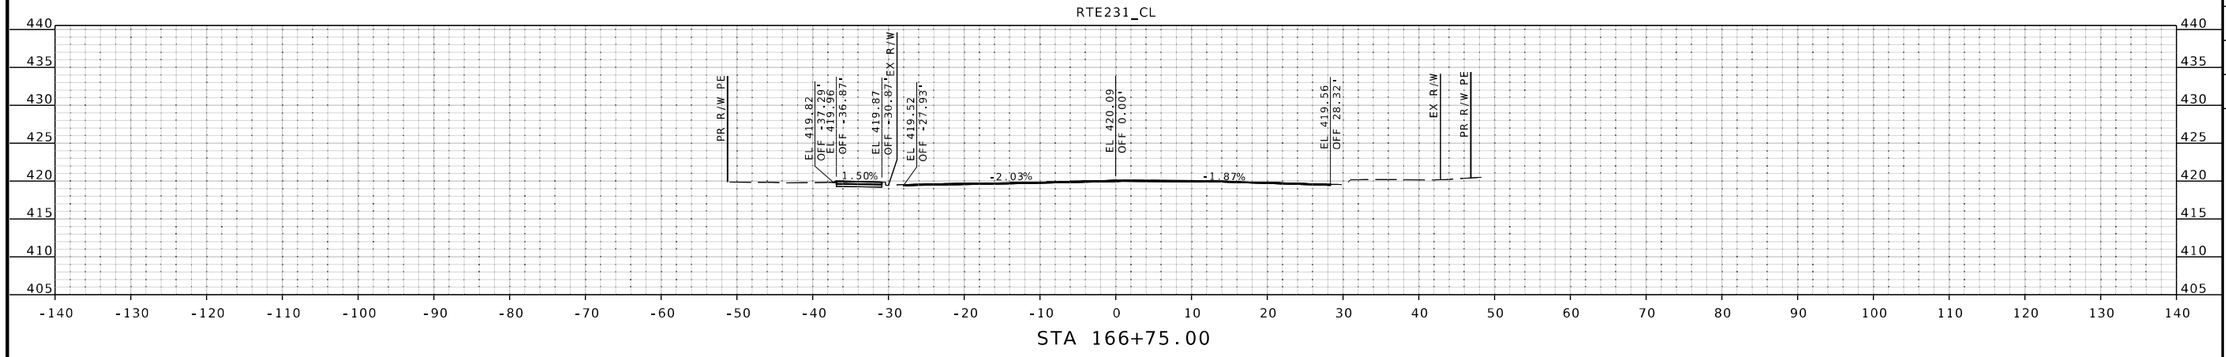

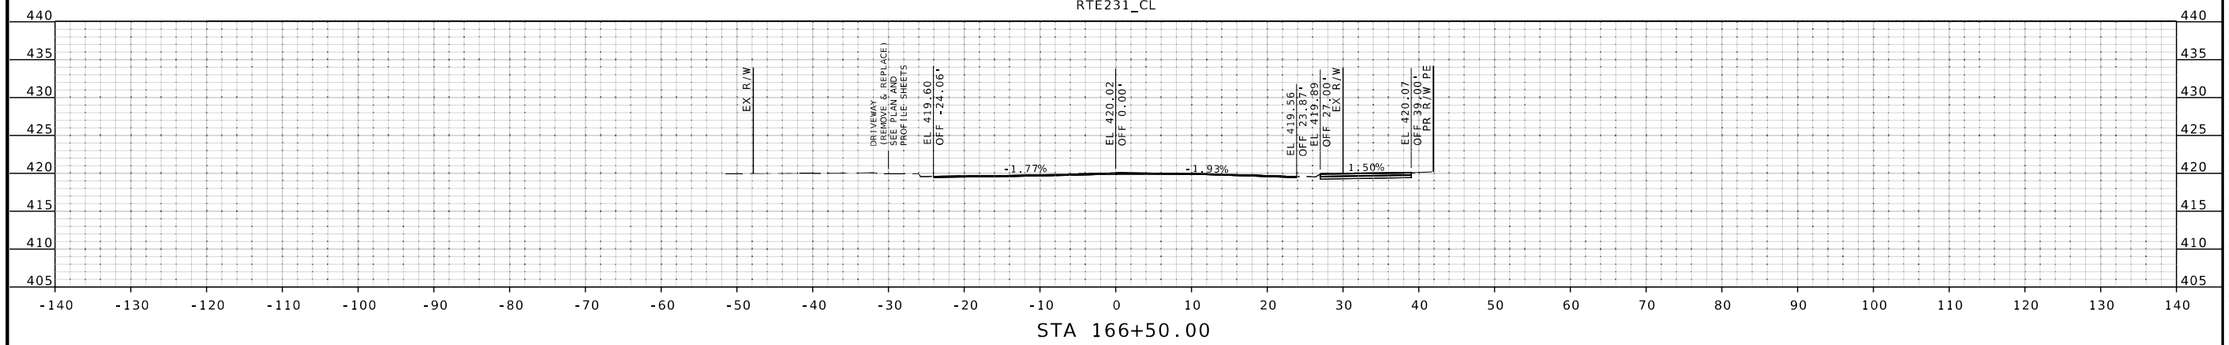

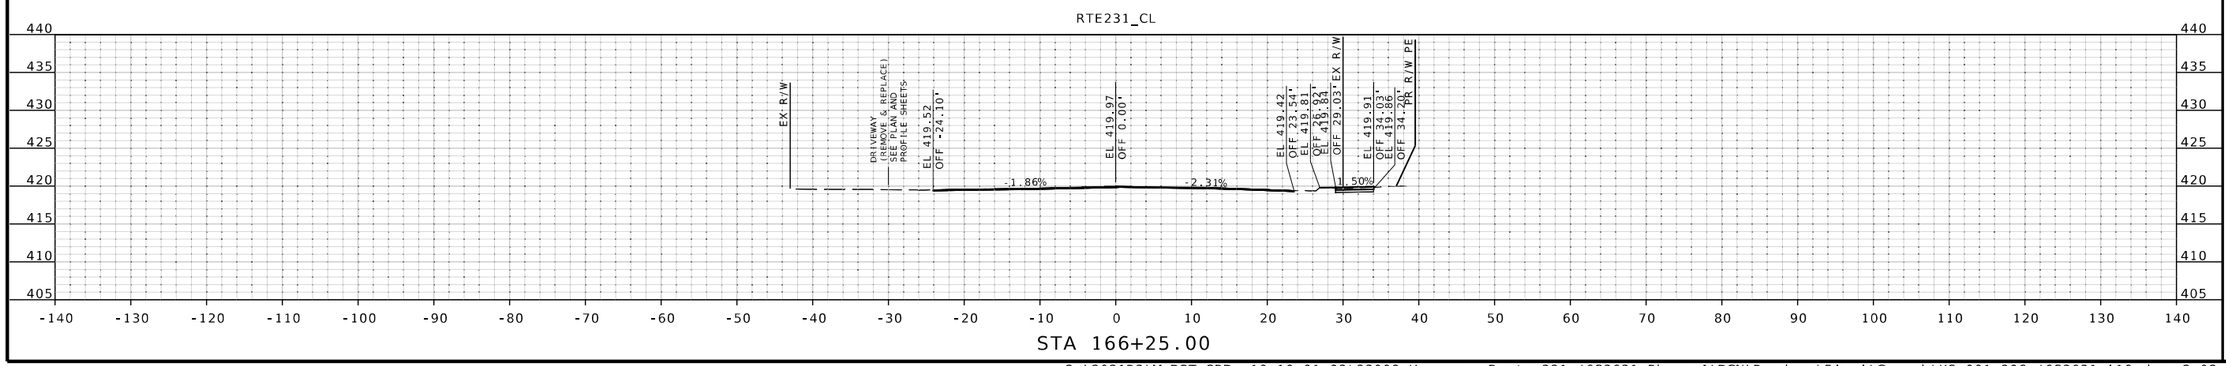

IF A SEAL IS PRESENT ON THIS SHEET IT HAS BEEN ELECTRONICALLY SEALED AND DATED.

STATE OF MISSOURI
JOHN P. HUEBBE
NUMBER PE-2008019548
PROFESSIONAL ENGINEER
6/12/25
John P. Huebbe PE-2008019548
Discipline: Professional Engineer

DATE PREPARED
6/12/2025

ROUTE	STATE
231	MO
DISTRICT	SHEET NO.
SL	205

COUNTY
ST LOUIS

JOB NO.
J6S3631

CONTRACT ID.
.

PROJECT NO.
.

BRIDGE NO.
.

DESCRIPTION	DATE
.	.
.	.
.	.
.	.
.	.
.	.
.	.
.	.

MISSOURI HIGHWAYS AND TRANSPORTATION COMMISSION

105 WEST CAPITOL
JEFFERSON CITY, MO 65102
1-888-ASK-MODOT (1-888-275-6636)

EFK•Moen
Civil Engineering Design
13523 Barrett Parkway Dr
Suite 250
St. Louis, MO 63021
Phone 314-394-3100
Fax 314-394-3199
Missouri Certificate of Authority: 001578

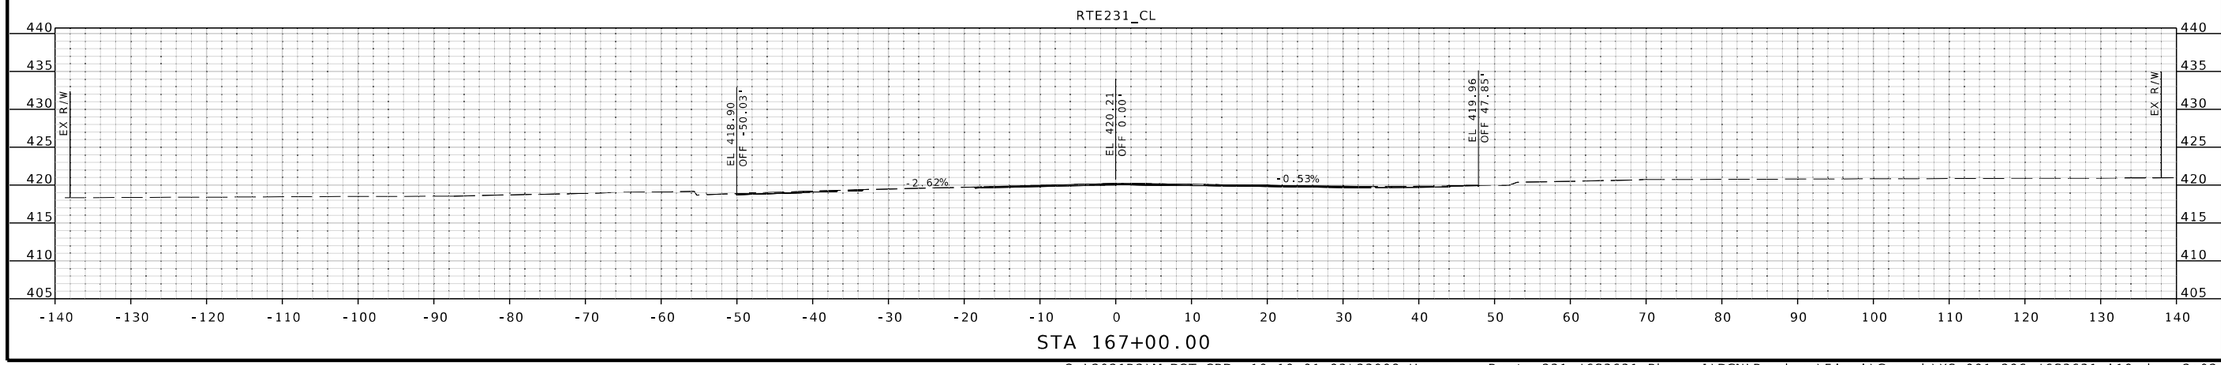

STATE OF MISSOURI
JOHN P. HUEBBE
NUMBER PE-2008019548
PROFESSIONAL ENGINEER
6/12/25
John P. Huebbe PE-2008019548
Discipline: Professional Engineer

DATE PREPARED
6/12/2025

ROUTE	STATE
231	MO
DISTRICT	SHEET NO.
SL	206

COUNTY
ST LOUIS

JOB NO.
J6S3631

CONTRACT ID.
.

PROJECT NO.
.

BRIDGE NO.
.

DESCRIPTION	DATE
.	.
.	.
.	.
.	.
.	.
.	.
.	.
.	.

IF A SEAL IS PRESENT ON THIS SHEET IT HAS BEEN ELECTRONICALLY SEALED AND DATED.

MISSOURI HIGHWAYS AND TRANSPORTATION COMMISSION

105 WEST CAPITOL
JEFFERSON CITY, MO 65102
1-888-ASK-MODOT (1-888-275-6636)

EFK•Moen
Civil Engineering Design
13523 Barrett Parkway Dr
Suite 250
St. Louis, MO 63021
Phone 314-394-3100
Fax 314-394-3199
Missouri Certificate of Authority: 001578