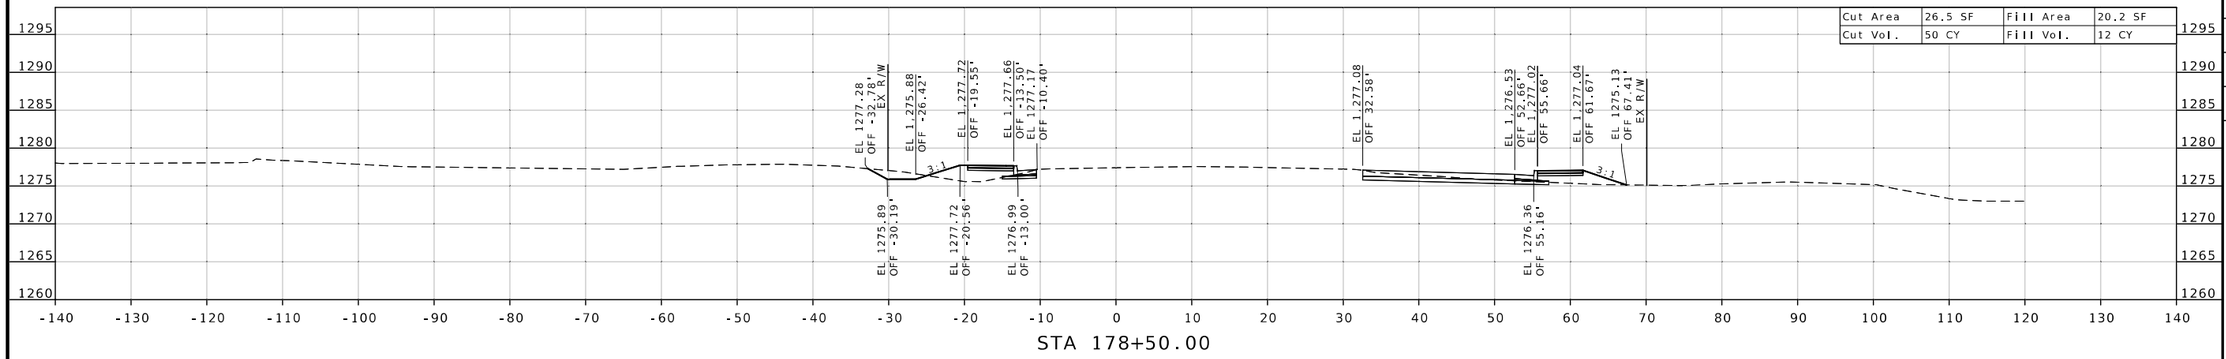

STA 178+50.00

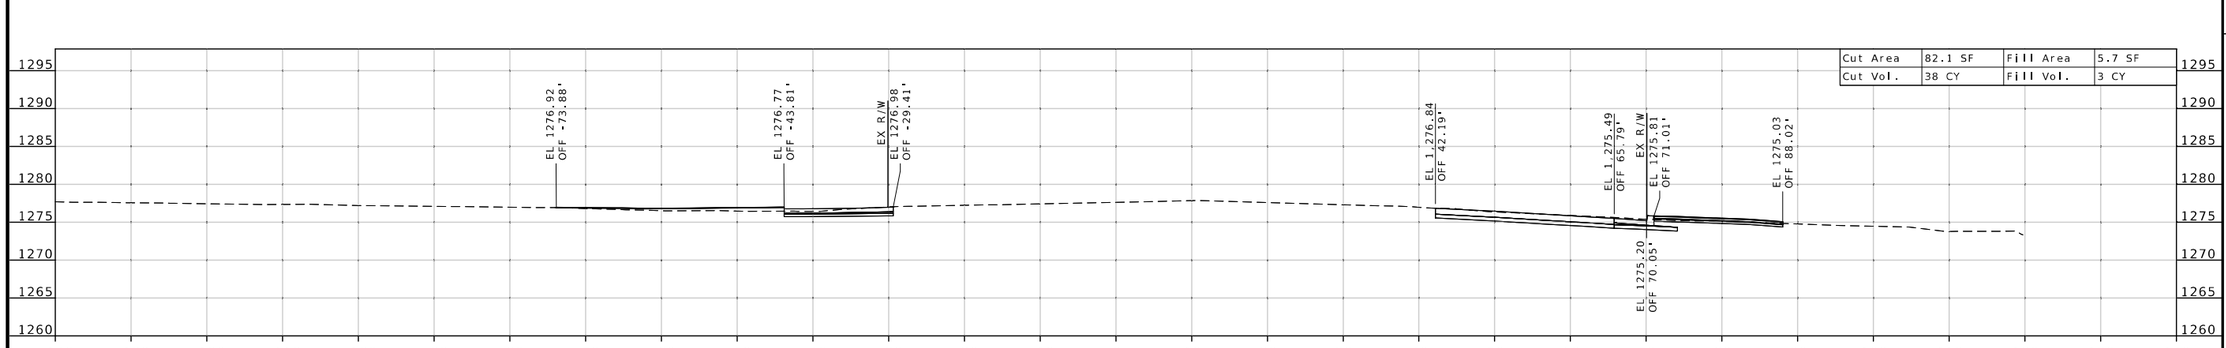

STA 178+25.00

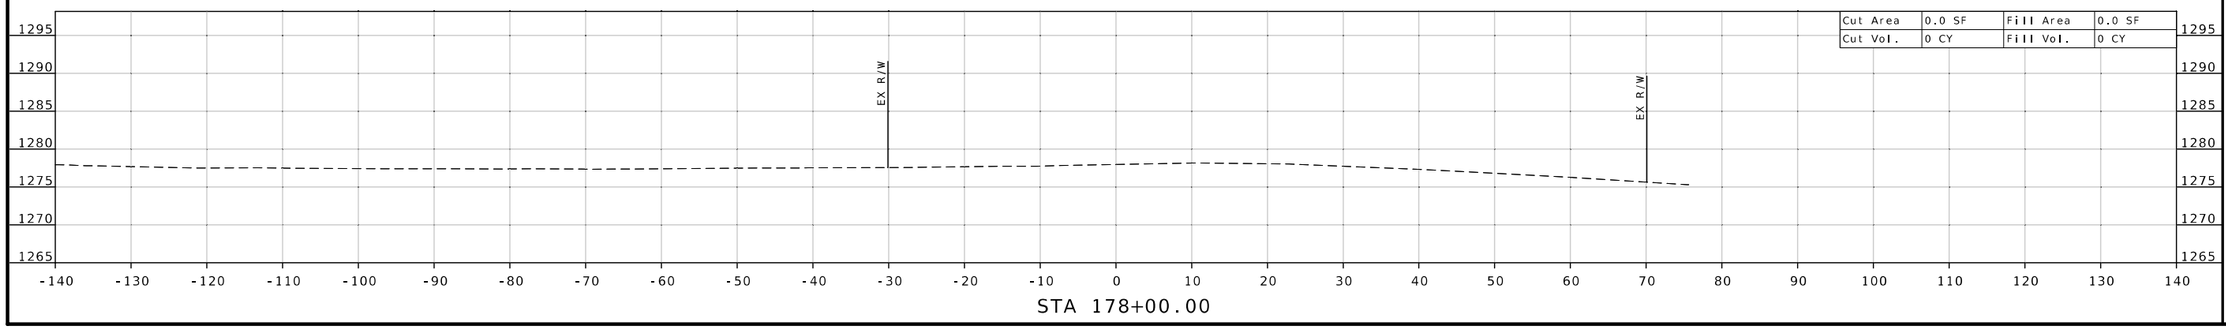

STA 178+00.00

STATE OF MISSOURI
WARNER D. SHERMAN II
NUMBER PE-26645
PROFESSIONAL ENGINEER

Warner Sherman
07/23/2025 11:25:50 AM
WARNER D. SHERMAN II - CIVIL
MO-PE-26645

DATE PREPARED
7/22/2025

ROUTE	STATE
MM	MO
DISTRICT	SHEET NO.
SW	1

COUNTY
GREENE

JOB NO.
J8S0836D

CONTRACT ID.

PROJECT NO.

BRIDGE NO.

DESCRIPTION	DATE

MISSOURI HIGHWAYS AND TRANSPORTATION COMMISSION

105 WEST CAPITOL
JEFFERSON CITY, MO 65102
1-888-ASK-MODOT (1-888-275-6636)

CROSS SECTION SHEET
EXISTING ROUTE MM
SHEET 1 OF 143

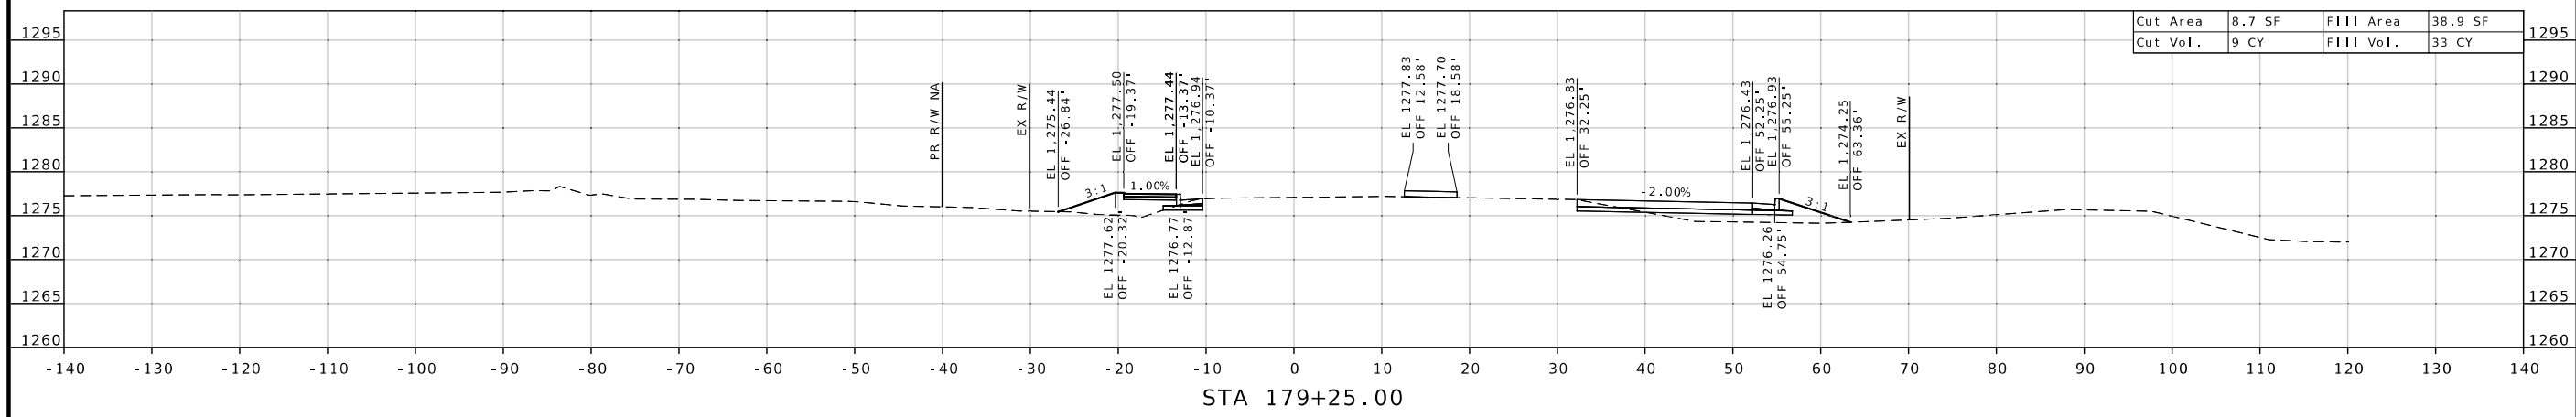

STA 179+25.00

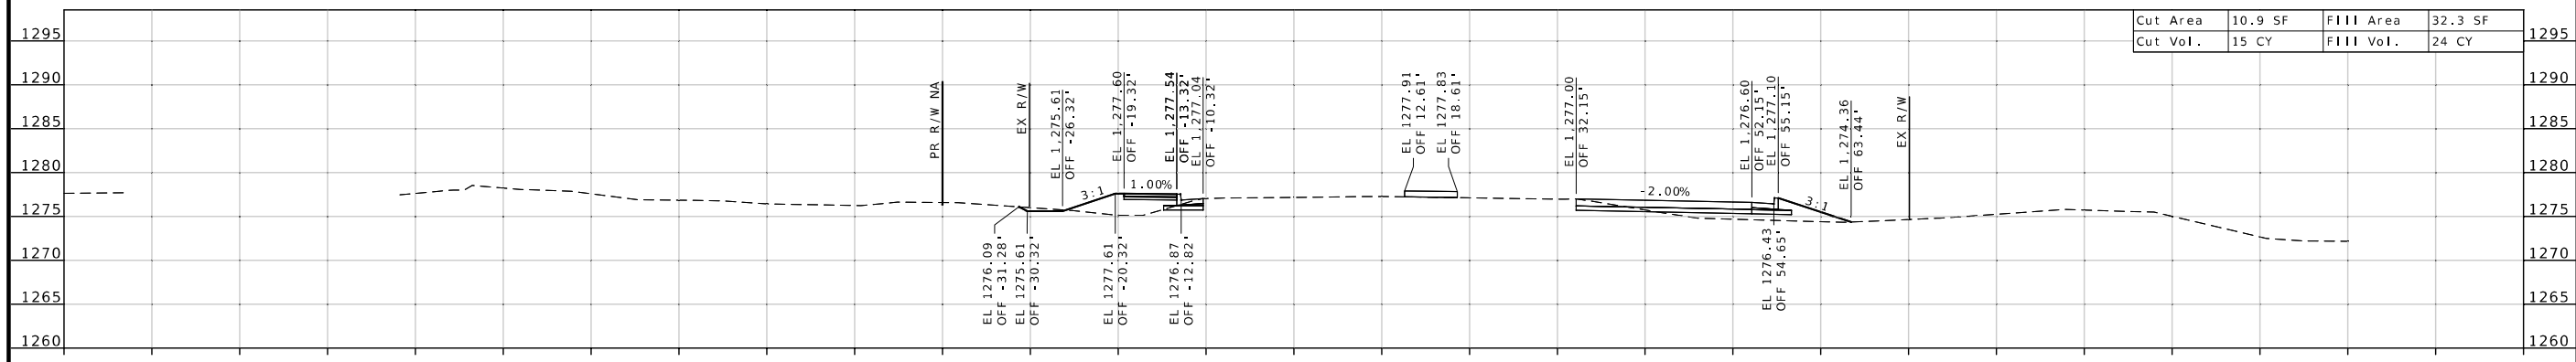

STA 179+00.00

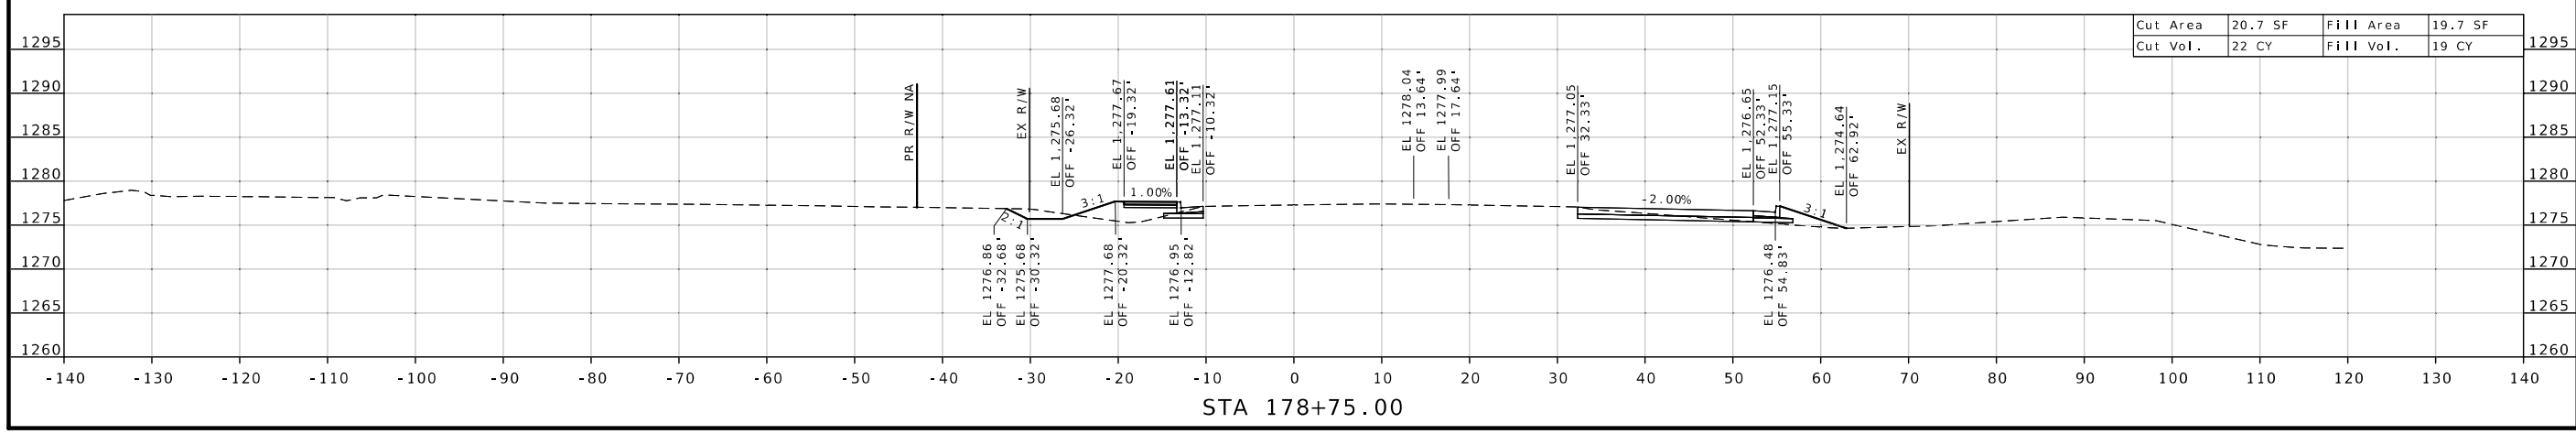

STA 178+75.00

STATE OF MISSOURI
WARNER D. SHERMAN II
NUMBER PE-26645
PROFESSIONAL ENGINEER

Warner Sherman
07/23/2025 11:26:26 AM
WARNER D. SHERMAN I - CIVIL
MO PE-26645

DATE PREPARED
7/22/2025

ROUTE	STATE
MM	MO
DISTRICT	SHEET NO.
SW	2

COUNTY
GREENE

JOB NO.
J8S0836D

CONTRACT ID.

PROJECT NO.

BRIDGE NO.

DESCRIPTION	DATE

MISSOURI HIGHWAYS AND TRANSPORTATION COMMISSION

105 WEST CAPITOL
JEFFERSON CITY, MO 65102
1-888-ASK-MODOT (1-888-275-6636)

CROSS SECTION SHEET
EXISTING ROUTE MM
SHEET 2 OF 143

CROSS SECTION SHEET
EXISTING ROUTE MM
SHEET 3 OF 143

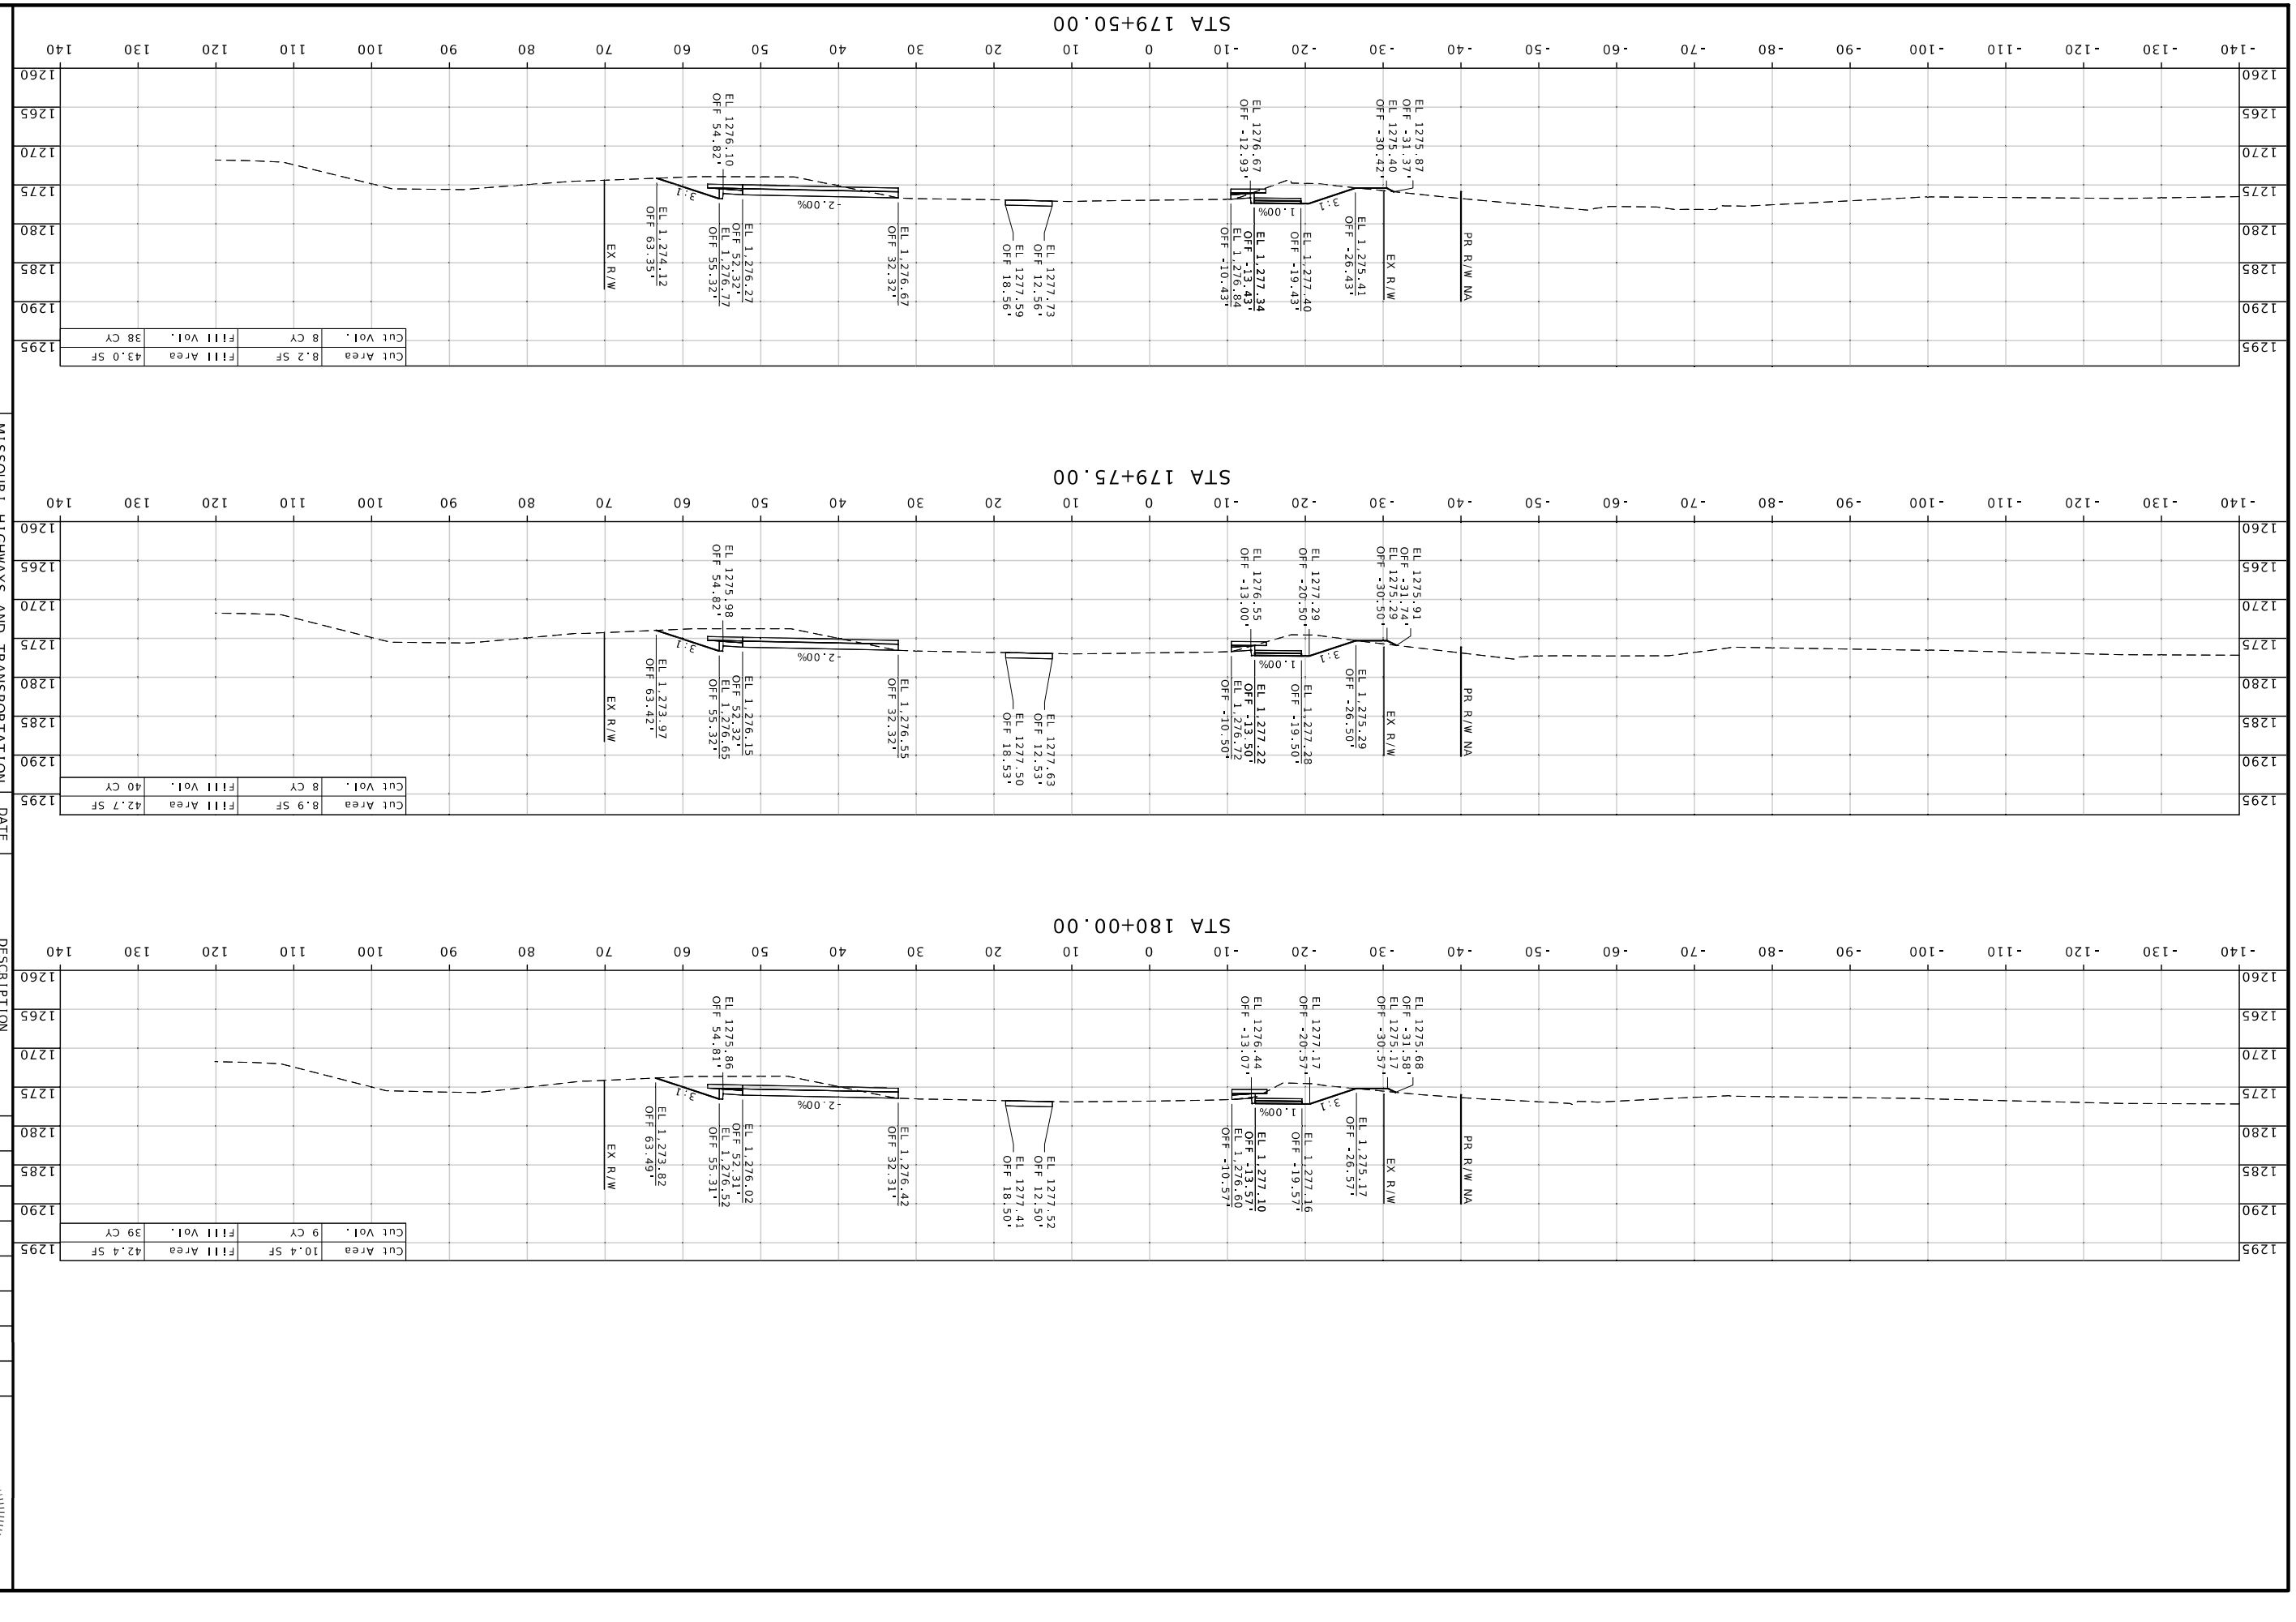

MISSOURI HIGHWAYS AND TRANSPORTATION COMMISSION

105 WEST CAPITOL
JEFFERSON CITY, MO 65102
1-888-ASK-MODOT (1-888-275-6636)

DATE	DESCRIPTION

BRIDGE NO.

PROJECT NO.

CONTRACT ID.

JOB NO. J8S0836D

COUNTY GREENE

DISTRICT	SHEET NO.
SW	3

ROUTE	STATE
MM	MO

DATE PREPARED 7/22/2025

WARNER D. SHERMAN II - CIVIL
MO-PE-28645
07/30/2025 11:36:55 AM

STATE OF MISSOURI
PROFESSIONAL ENGINEER
WARNER D. SHERMAN II
NUMBER PE-28645

CROSS SECTION SHEET
EXISTING ROUTE MM
SHEET 4 OF 143

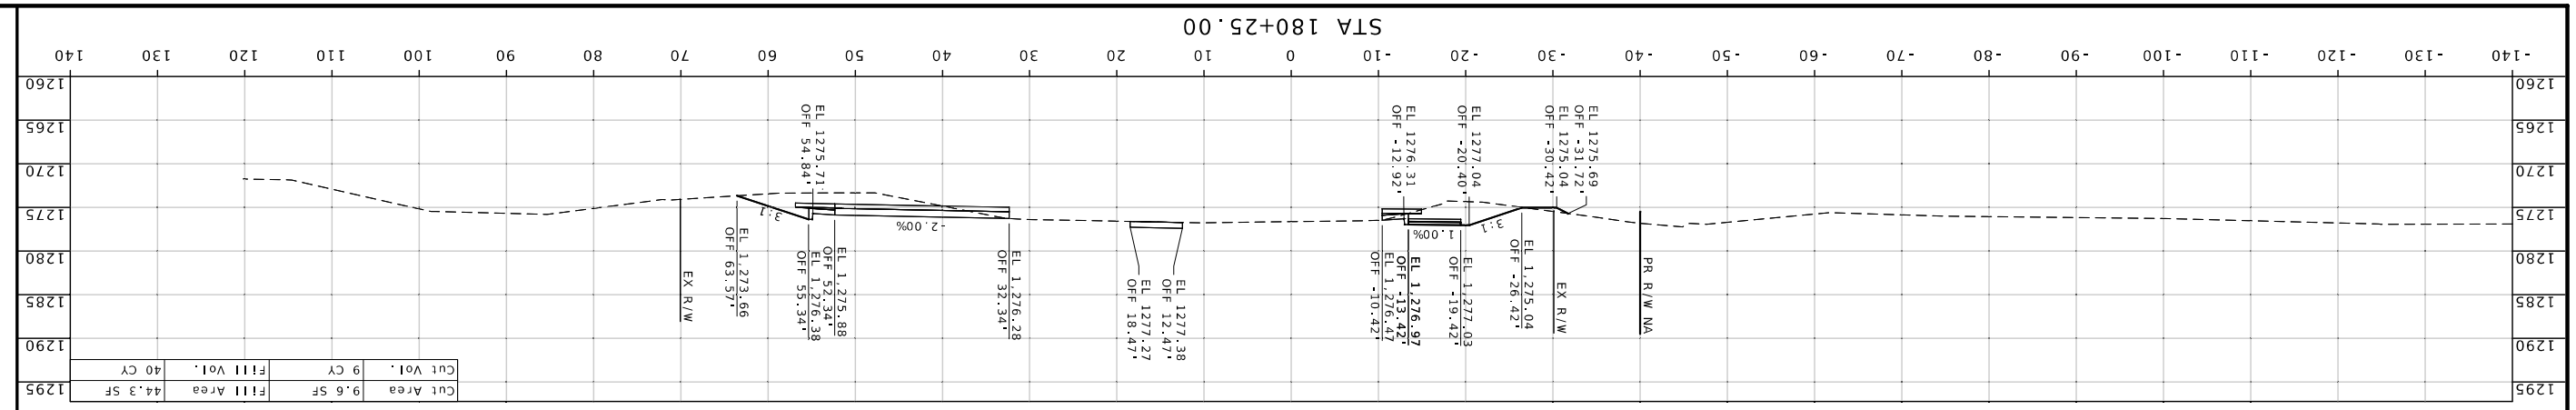

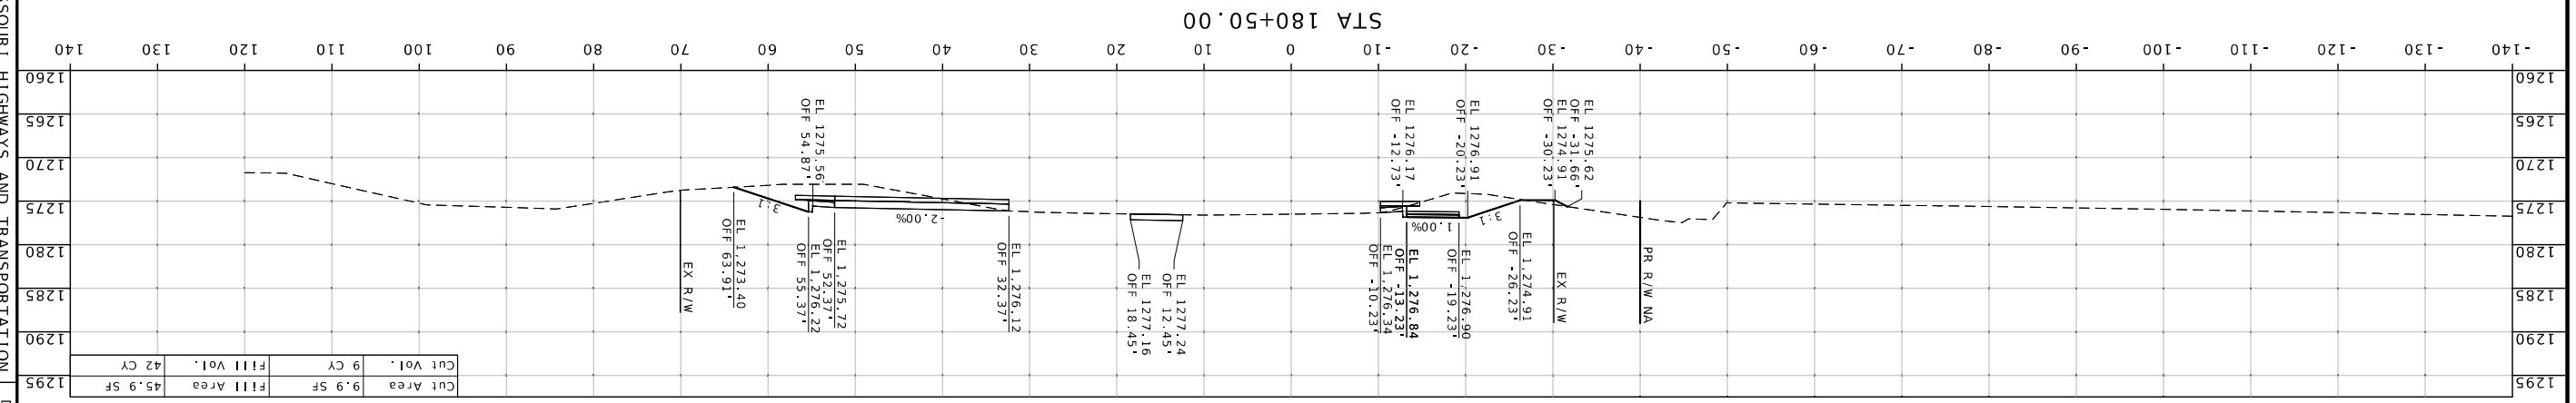

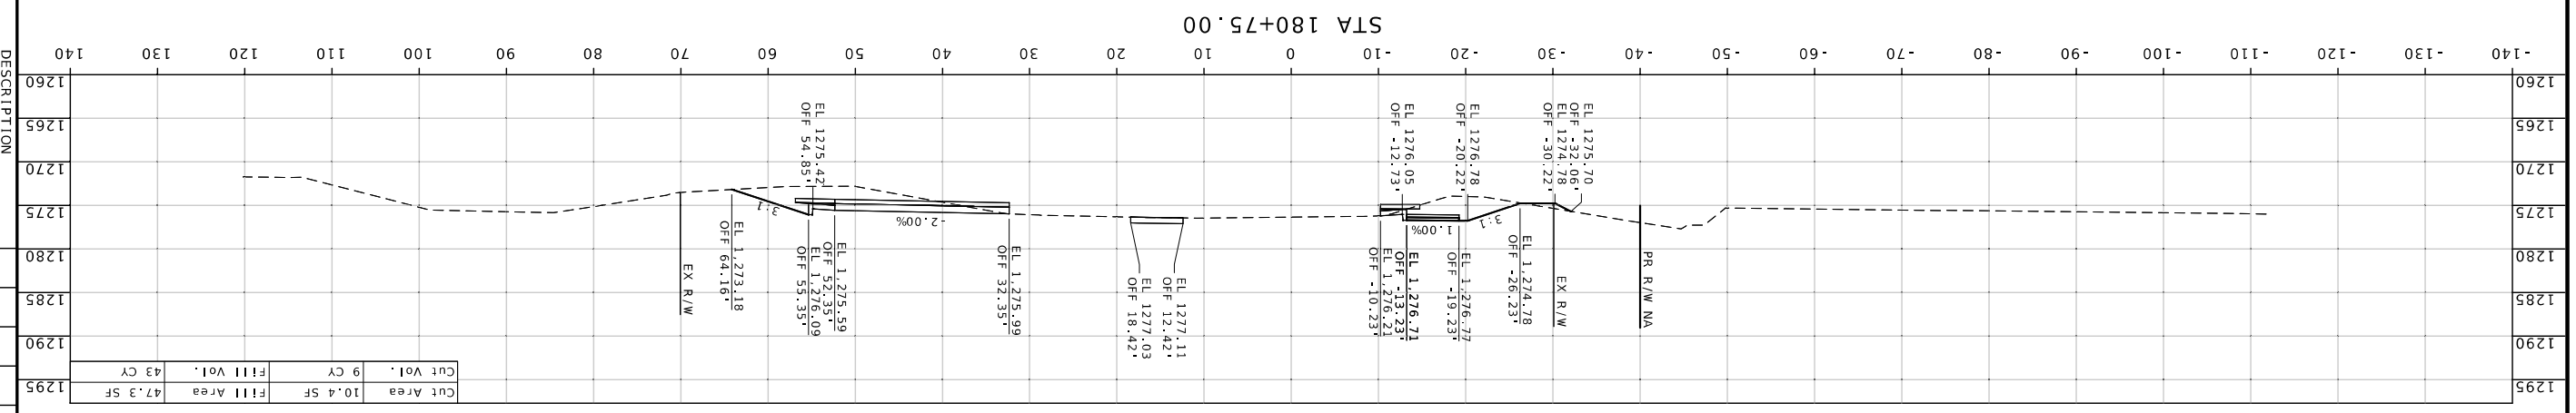

MISSOURI HIGHWAYS AND TRANSPORTATION COMMISSION

105 WEST CAPITOL
JEFFERSON CITY, MO 65102
1-888-ASK-MODOT (1-888-275-6636)

DESCRIPTION	DATE

BRIDGE NO.

PROJECT NO.

CONTRACT ID.

JOB NO.
JBS0836D

COUNTY
GREENE

DISTRICT	SHEET NO.
SW	4

ROUTE	STATE
MM	MO

DATE PREPARED
7/22/2025

WARNER D. SHERMAN II · CIVIL
MO-PE-2664S

STATE OF MISSOURI
WARNER D. SHERMAN II
NUMBER
PE-2664S
PROFESSIONAL ENGINEER

Digitally signed by Warner D. Sherman II
07/22/2025 11:27:24 AM

CROSS SECTION SHEET
EXISTING ROUTE MM
SHEET 5 OF 143

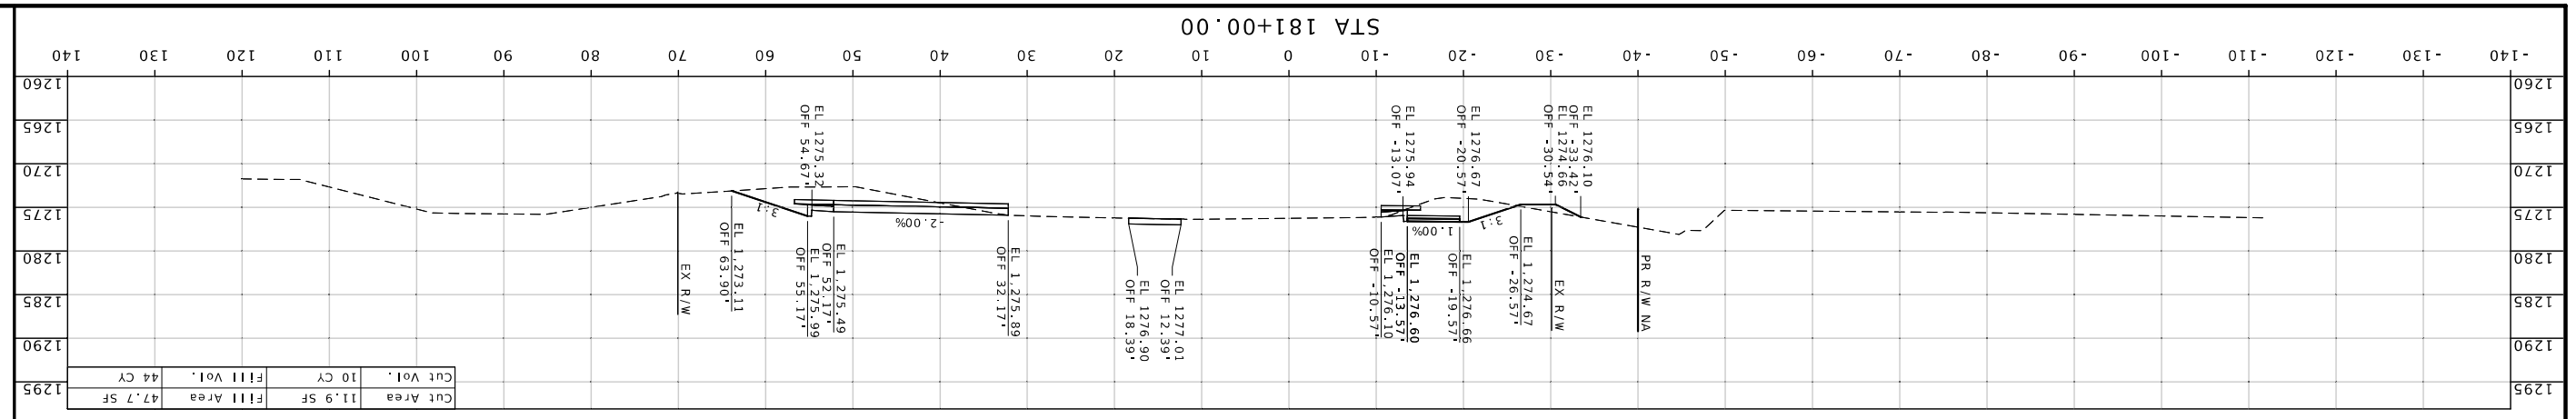

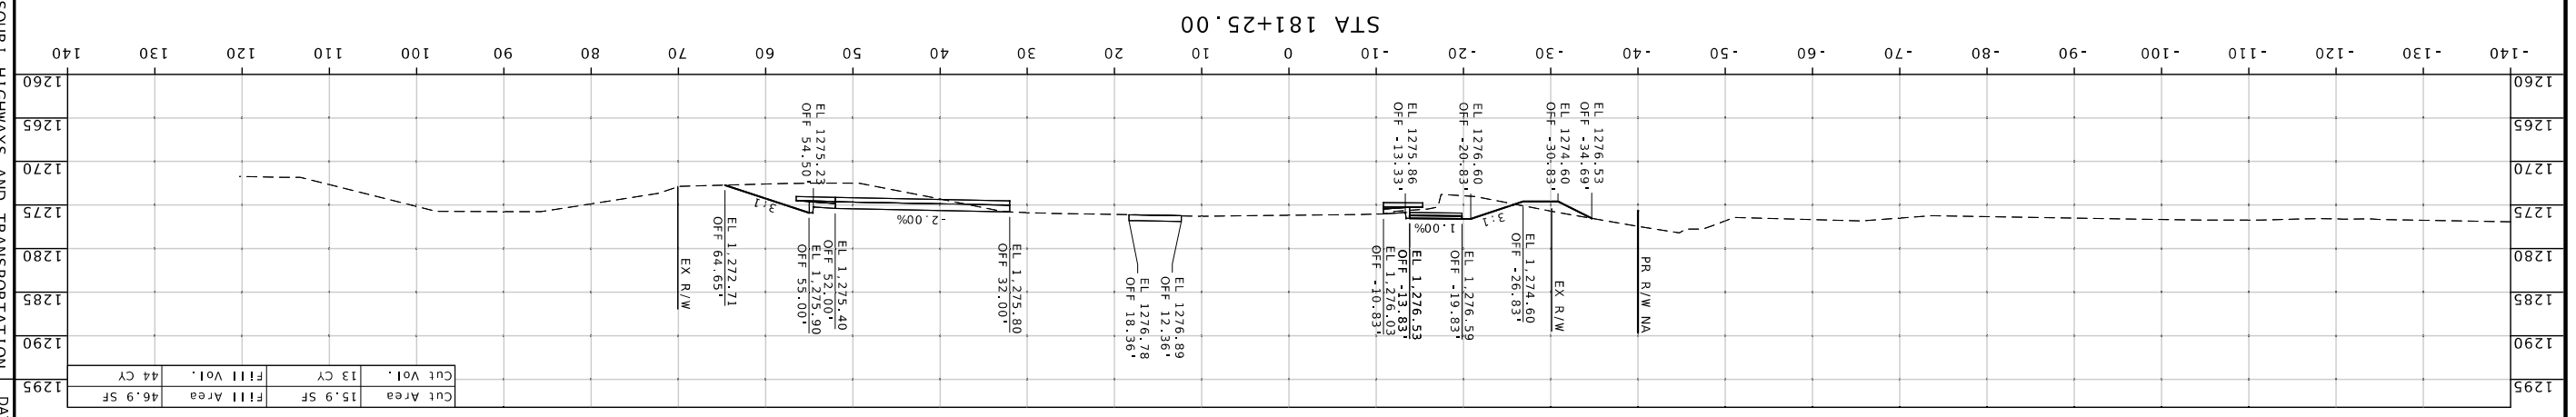

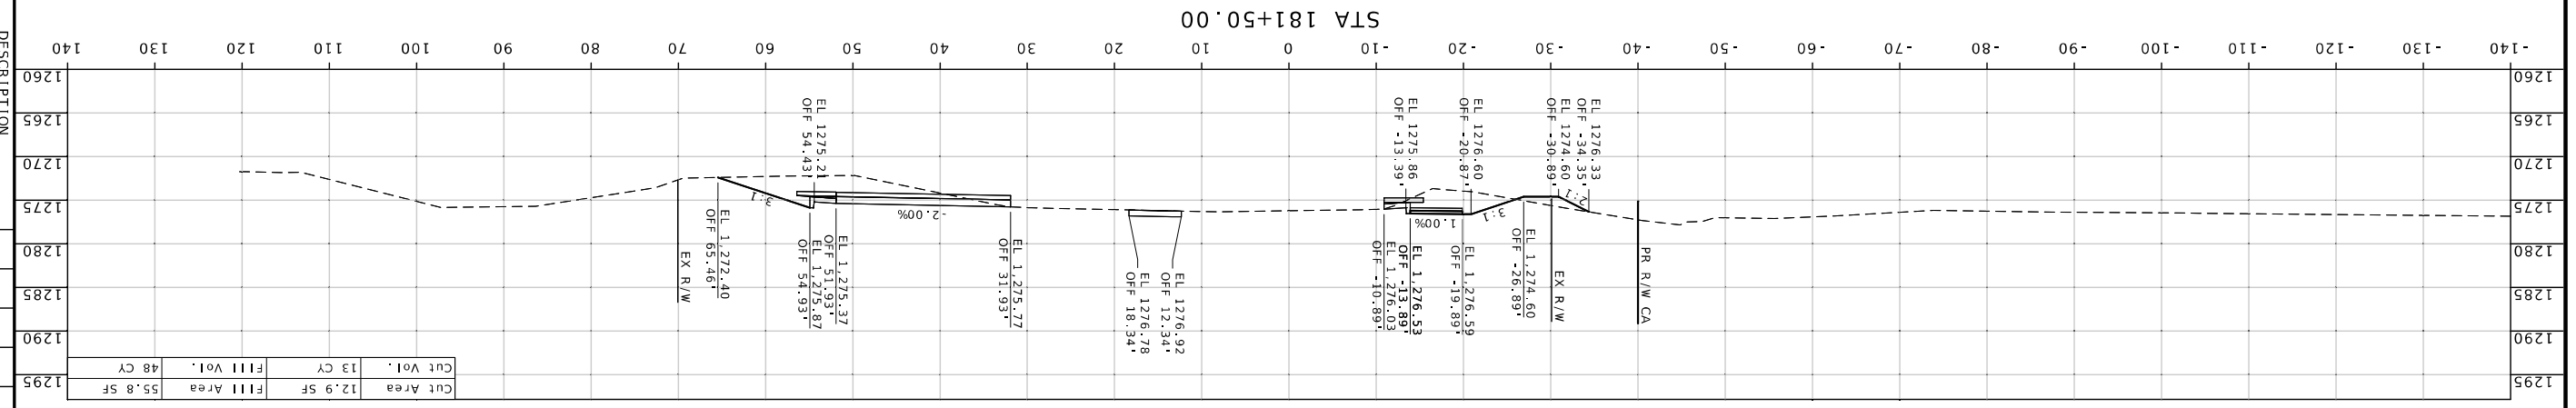

MISSOURI HIGHWAYS AND TRANSPORTATION COMMISSION
105 WEST CAPITOL
JEFFERSON CITY, MO 65102
1-888-ASK-MODOT (1-888-275-6636)

DESCRIPTION	DATE

BRIDGE NO.

PROJECT NO.

CONTRACT ID.

JOB NO.
J8S0836D

COUNTY
GREENE

DISTRICT	SHEET NO.
SW	5

ROUTE	STATE
MM	MO

DATE PREPARED
7/22/2025

WARNER D. SHERMAN II - CIVIL
0/23/2025 11:27:53 AM
MO-PE-26645

STATE OF MISSOURI
WARNER D. SHERMAN II
NUMBER PE-26645
PROFESSIONAL ENGINEER

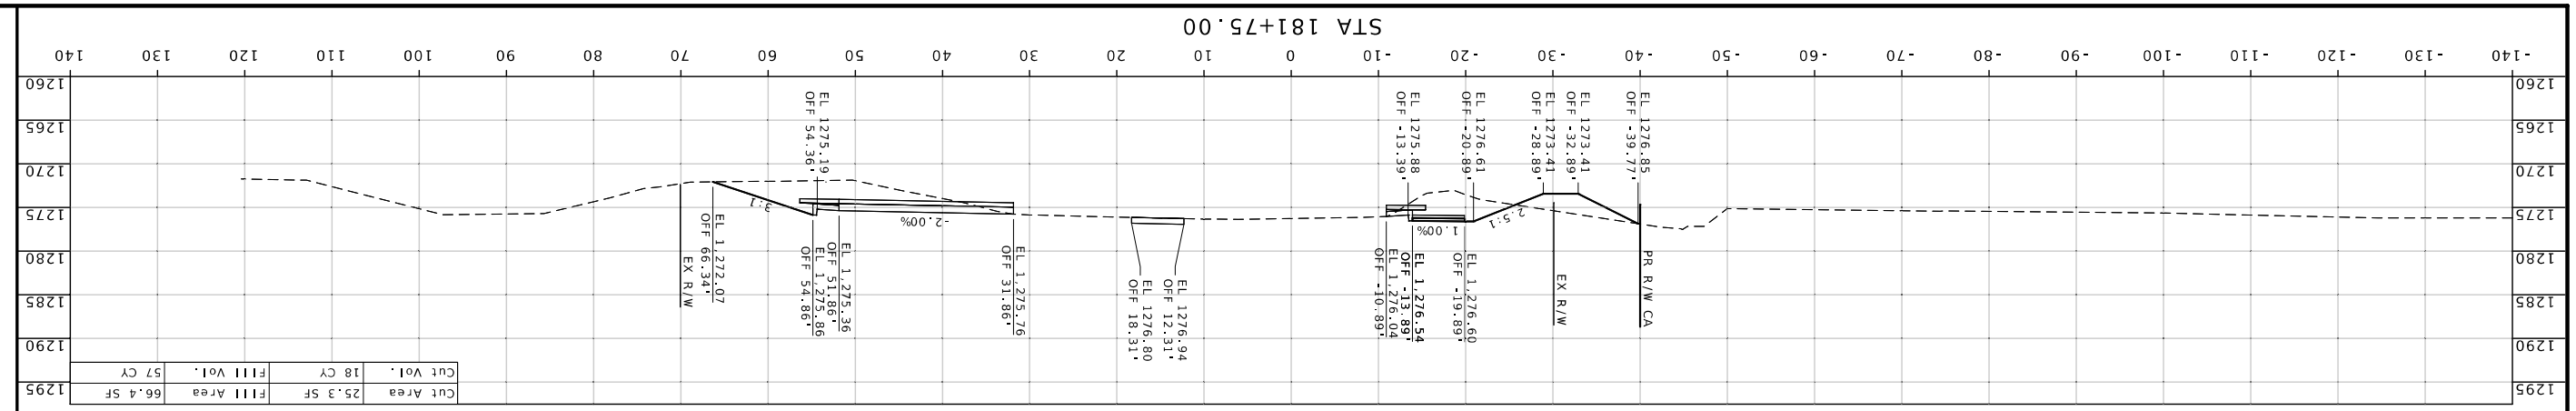

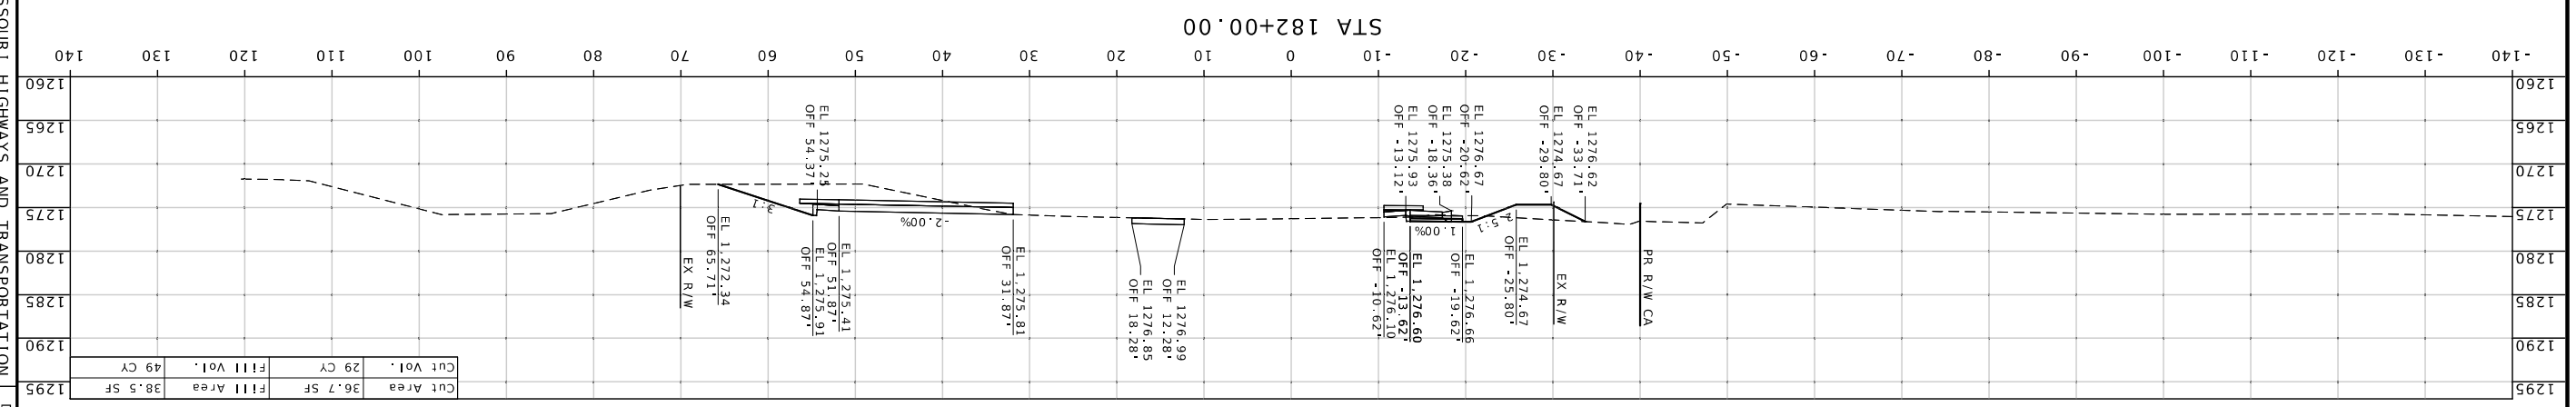

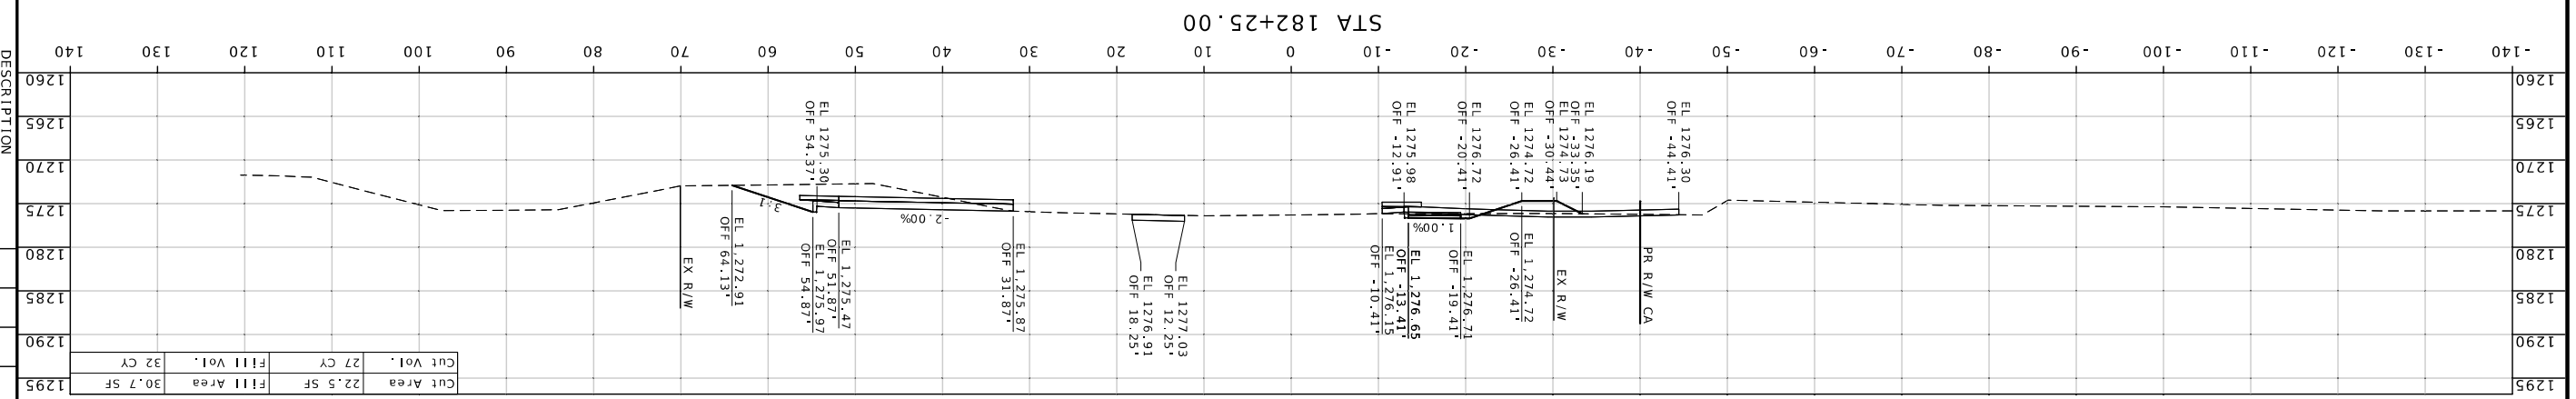

CROSS SECTION SHEET
EXISTING ROUTE MM
SHEET 6 OF 143

MISSOURI HIGHWAYS AND TRANSPORTATION COMMISSION

105 WEST CAPITOL
JEFFERSON CITY, MO 65102
1-888-ASK-MODOT (1-888-275-6636)

DESCRIPTION	DATE

BRIDGE NO.

PROJECT NO.

CONTRACT ID.

JOB NO. J8S0836D

COUNTY GREENE

DISTRICT	SHEET NO.
SW	6

ROUTE	STATE
MM	MO

DATE PREPARED 7/22/2025

STATE OF MISSOURI
WARNER D. SHERMAN
NUMBER PE-2006 45
PROFESSIONAL ENGINEER

Warner D. Sherman
07/23/2025 11:28:18 AM
WARNER D. SHERMAN I. CIVIL
MO-PE-2006 45

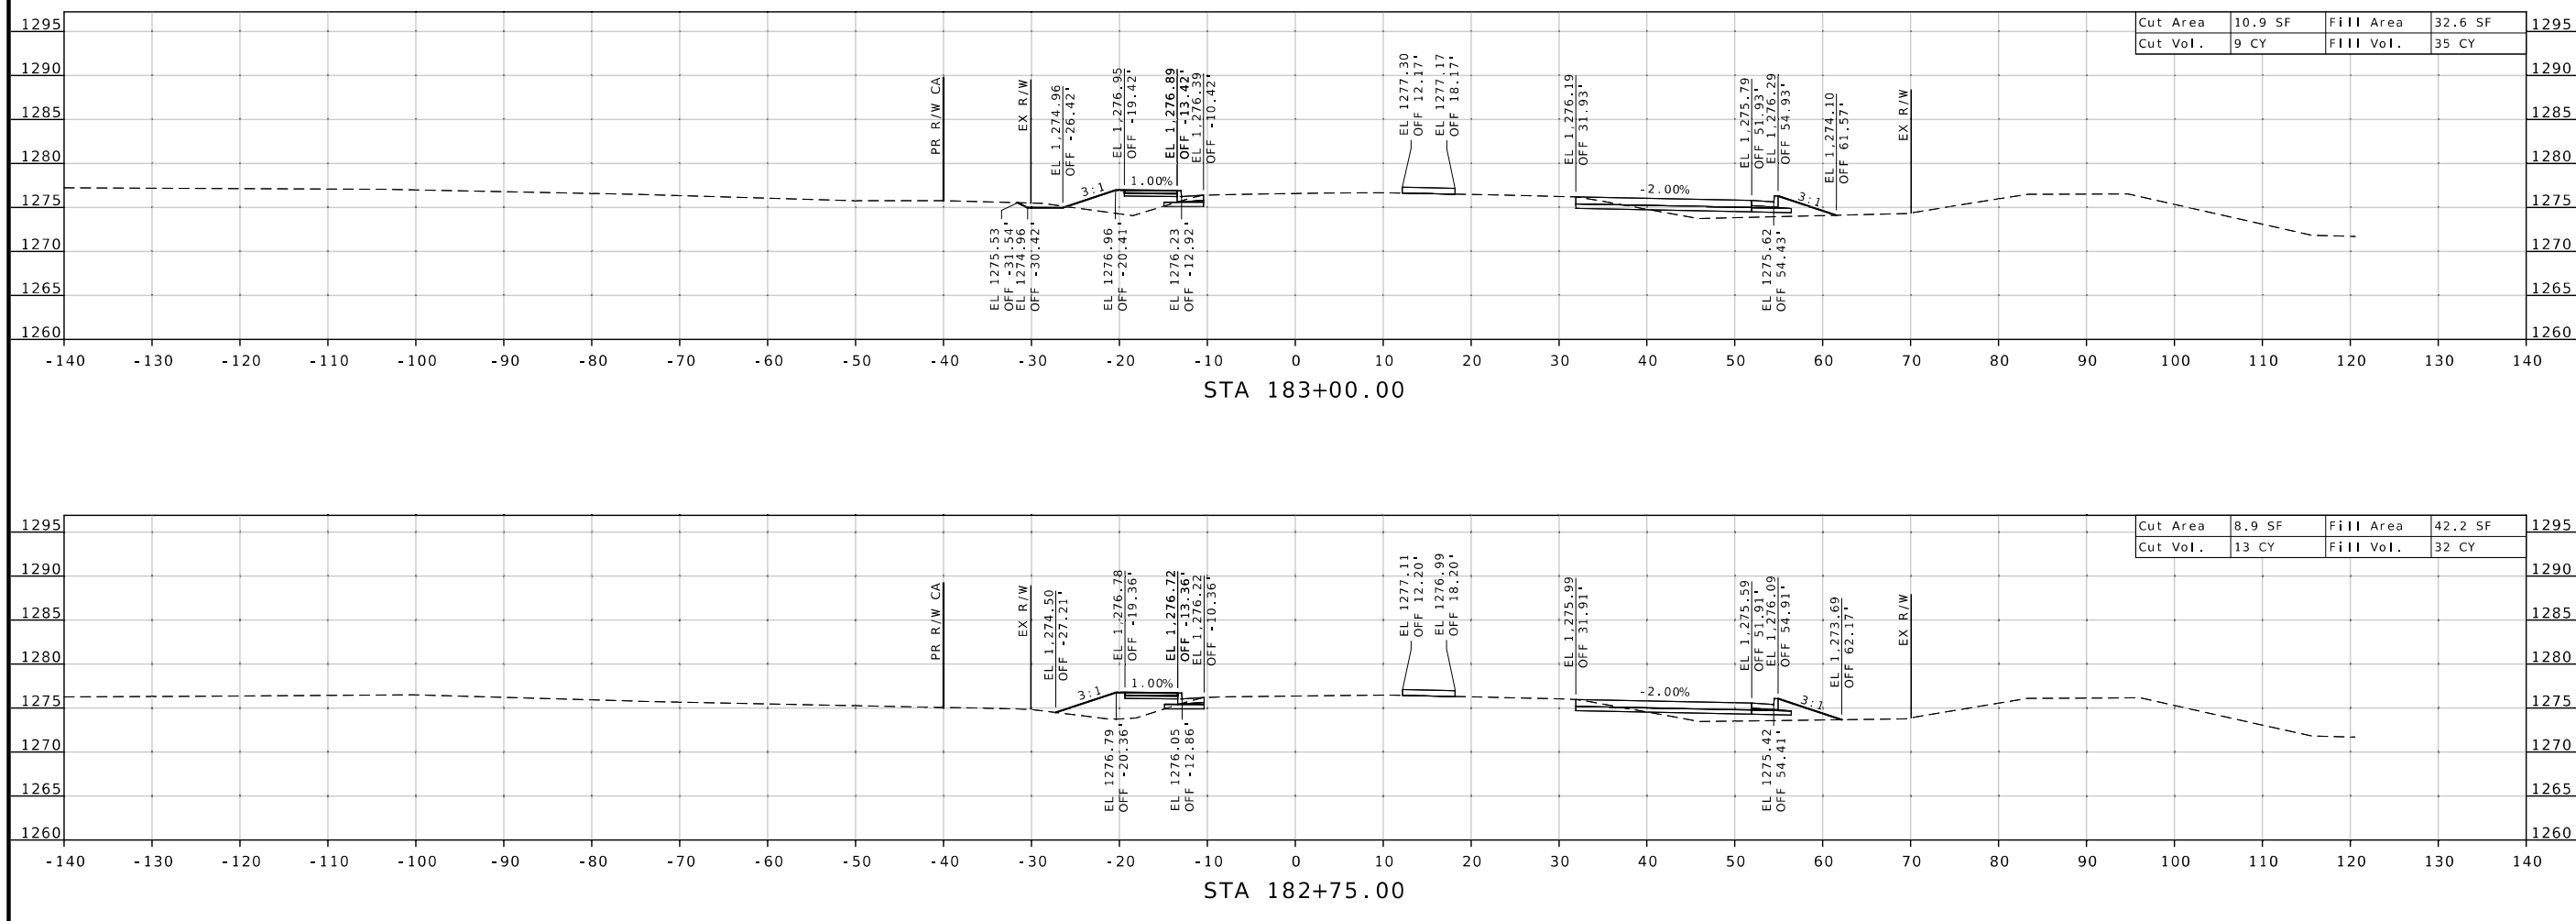

STATE OF MISSOURI
WARNER D. SHERMAN II
NUMBER PE-26645
PROFESSIONAL ENGINEER

Warner Sherman
07/23/2025 11:28:45 AM
WARNER D. SHERMAN II - CIVIL
MO PE-26645

DATE PREPARED
7/22/2025

ROUTE	STATE
MM	MO
DISTRICT	SHEET NO.
SW	7

COUNTY
GREENE

JOB NO.
J8S0836D

CONTRACT ID.

PROJECT NO.

BRIDGE NO.

DESCRIPTION	DATE

MISSOURI HIGHWAYS AND TRANSPORTATION COMMISSION

105 WEST CAPITOL
JEFFERSON CITY, MO 65102
1-888-ASK-MODOT (1-888-275-6636)

CROSS SECTION SHEET
EXISTING ROUTE MM
SHEET 7 OF 143

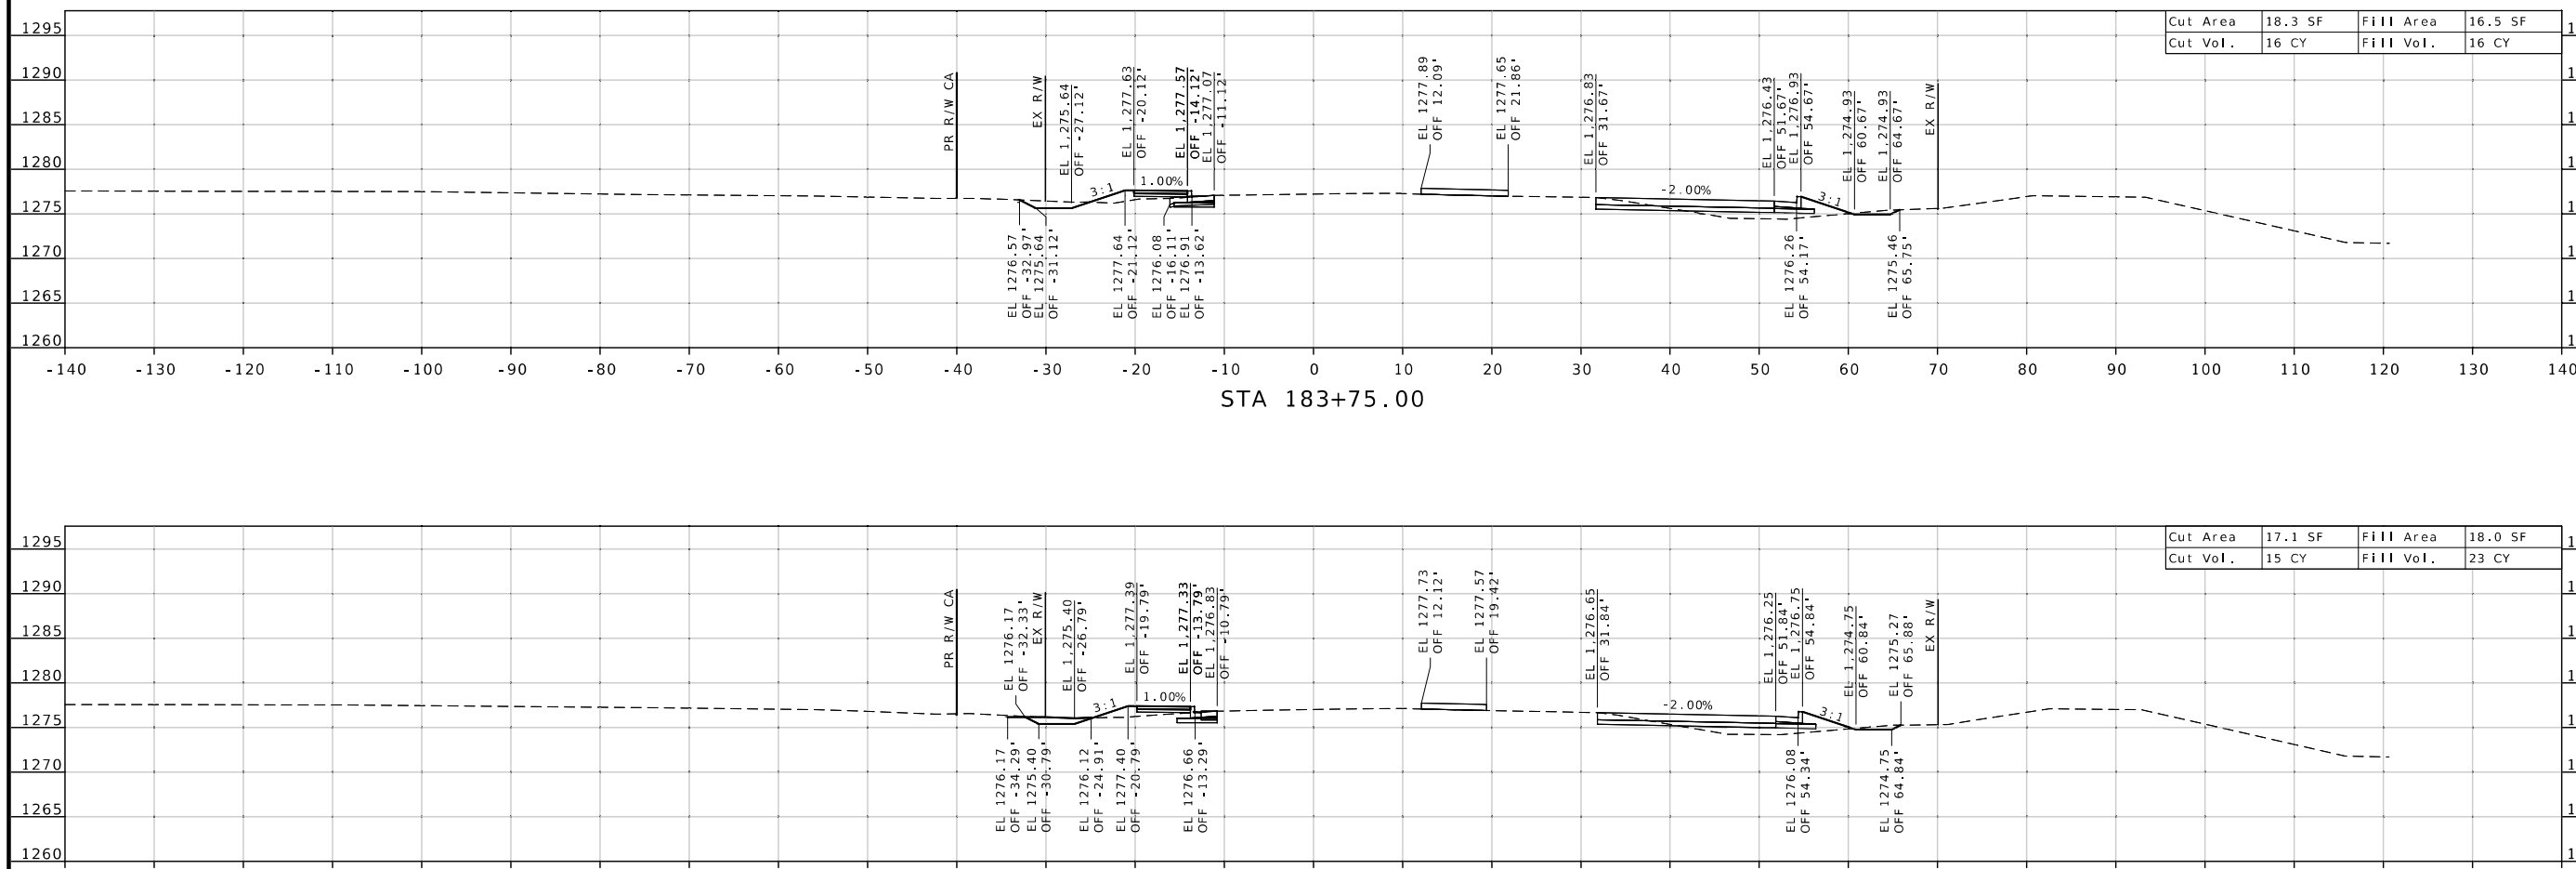

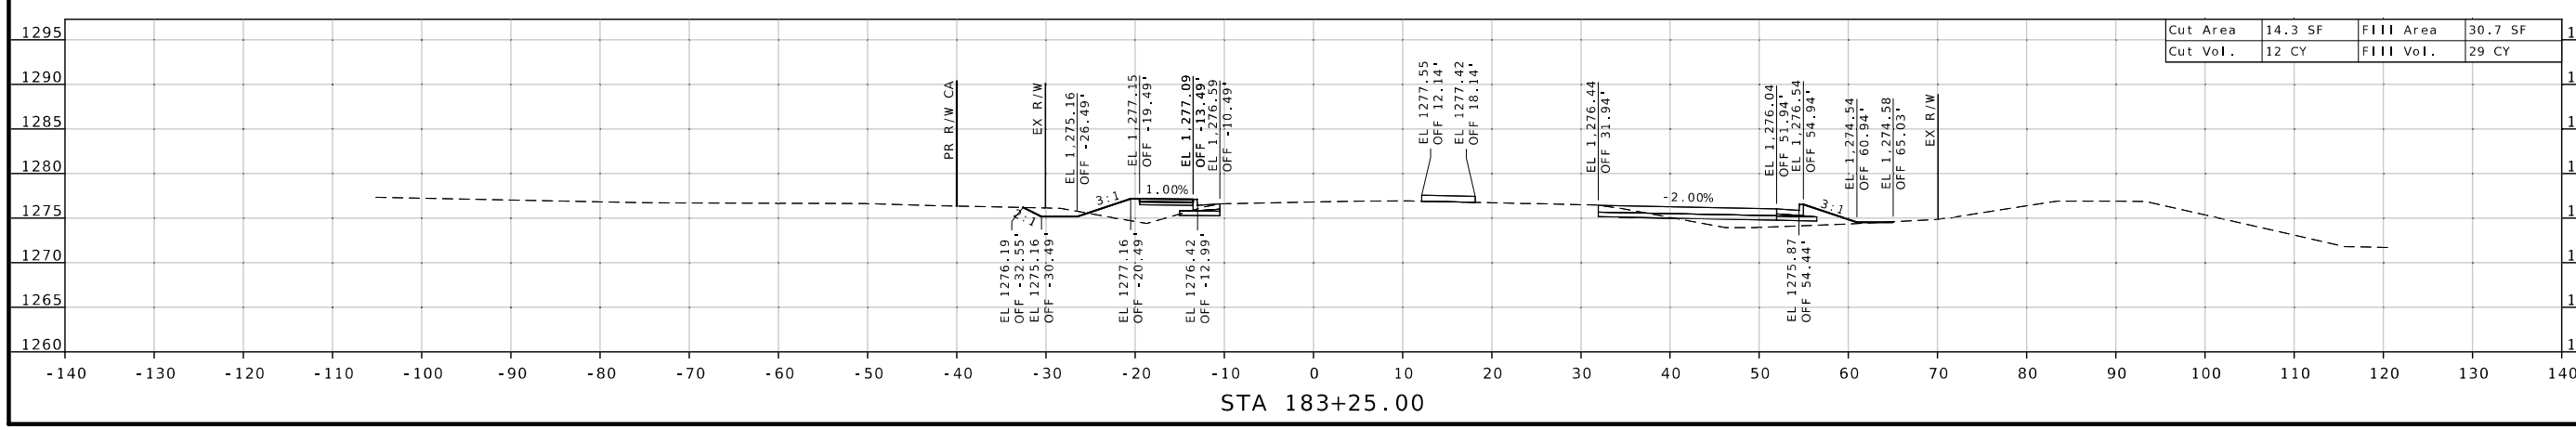

STATE OF MISSOURI
WARNER D. SHERMAN II
NUMBER PE-26645
PROFESSIONAL ENGINEER
07/23/2025 11:29:38 AM
WARNER D. SHERMAN I - CIVIL
MO PE-26645

DATE PREPARED
7/22/2025

ROUTE	STATE
MM	MO
DISTRICT	SHEET NO.
SW	8

COUNTY
GREENE

JOB NO.
J8S0836D

CONTRACT ID.

PROJECT NO.

BRIDGE NO.

DESCRIPTION

DATE

MISSOURI HIGHWAYS AND TRANSPORTATION COMMISSION
105 WEST CAPITOL
JEFFERSON CITY, MO 65102
1-888-ASK-MODOT (1-888-275-6636)

CROSS SECTION SHEET
EXISTING ROUTE MM
SHEET 8 OF 143

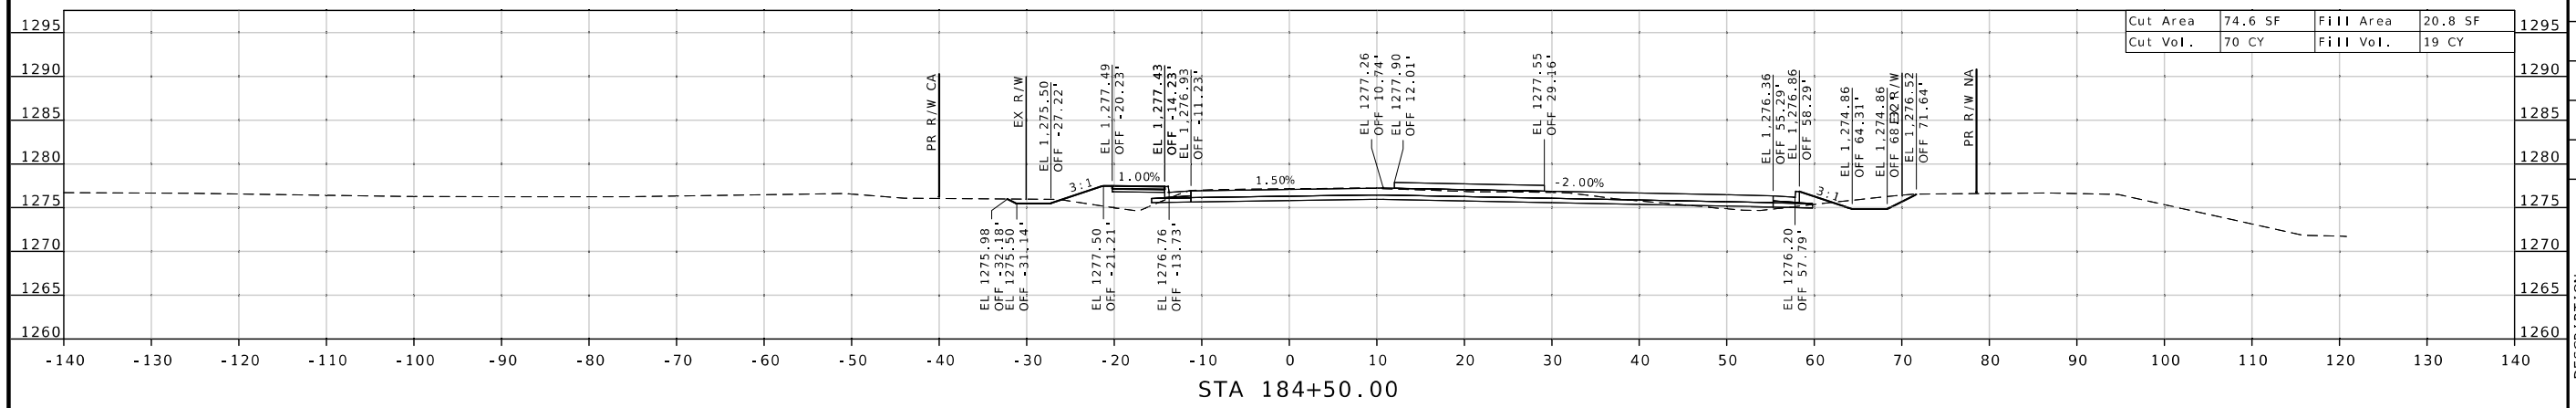

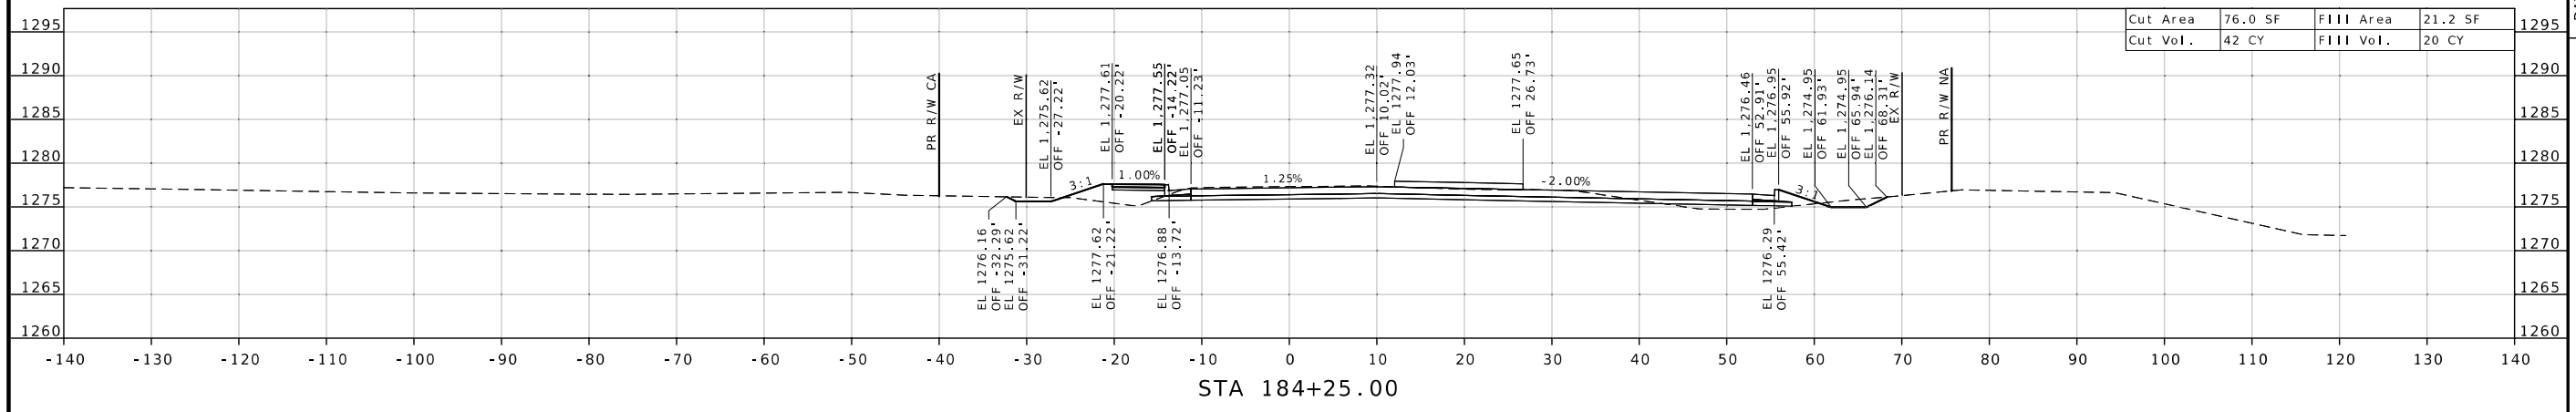

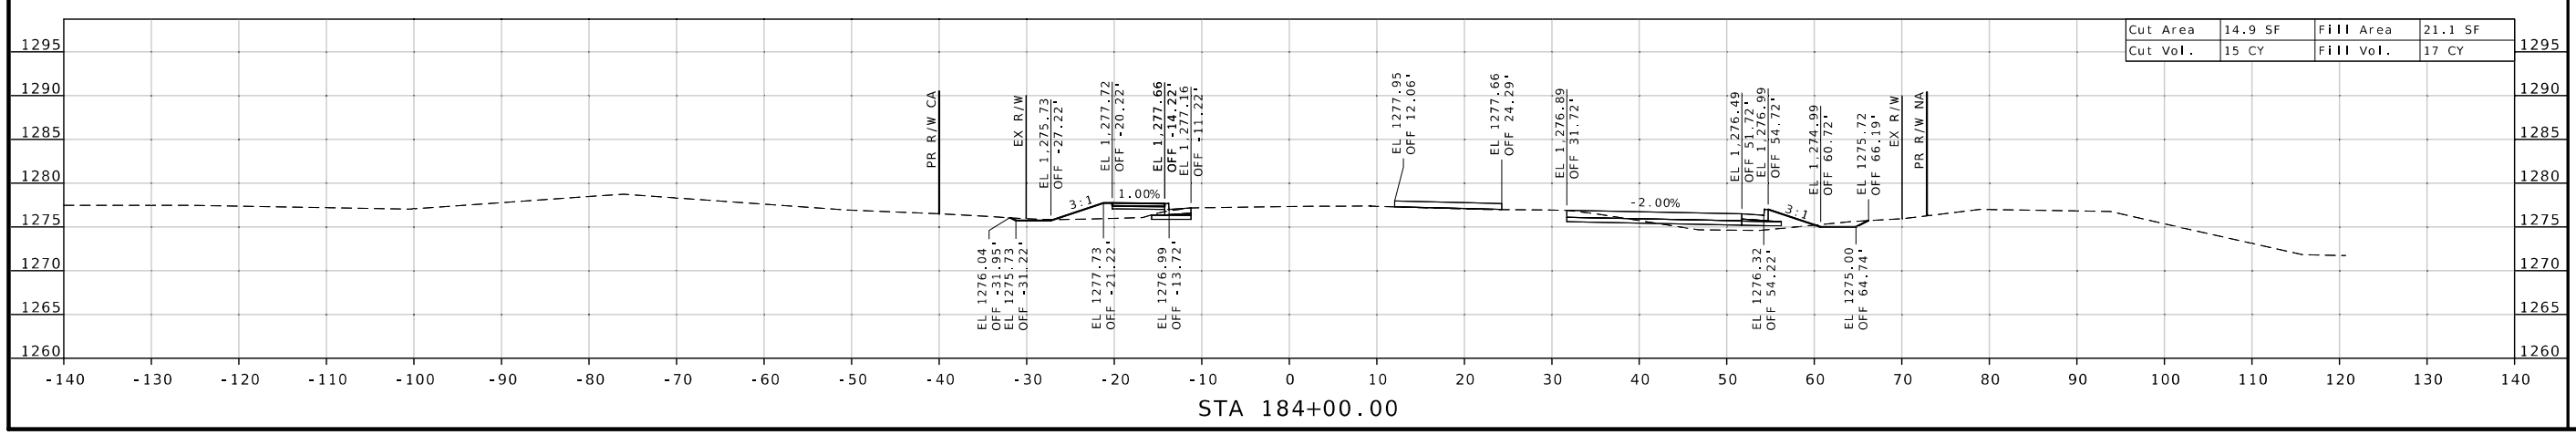

STATE OF MISSOURI
WARNER D. SHERMAN II
NUMBER PE-26645
PROFESSIONAL ENGINEER

Warner Sherman
07/23/2025 11:30:08 AM
WARNER D. SHERMAN II - CIVIL
MO-PE-26645

DATE PREPARED
7/22/2025

ROUTE	STATE
MM	MO
DISTRICT	SHEET NO.
SW	9

COUNTY
GREENE

JOB NO.
J8S0836D

CONTRACT ID.

PROJECT NO.

BRIDGE NO.

DESCRIPTION	DATE

MISSOURI HIGHWAYS AND TRANSPORTATION COMMISSION

105 WEST CAPITOL
JEFFERSON CITY, MO 65102
1-888-ASK-MODOT (1-888-275-6636)

CROSS SECTION SHEET
EXISTING ROUTE MM
SHEET 9 OF 143

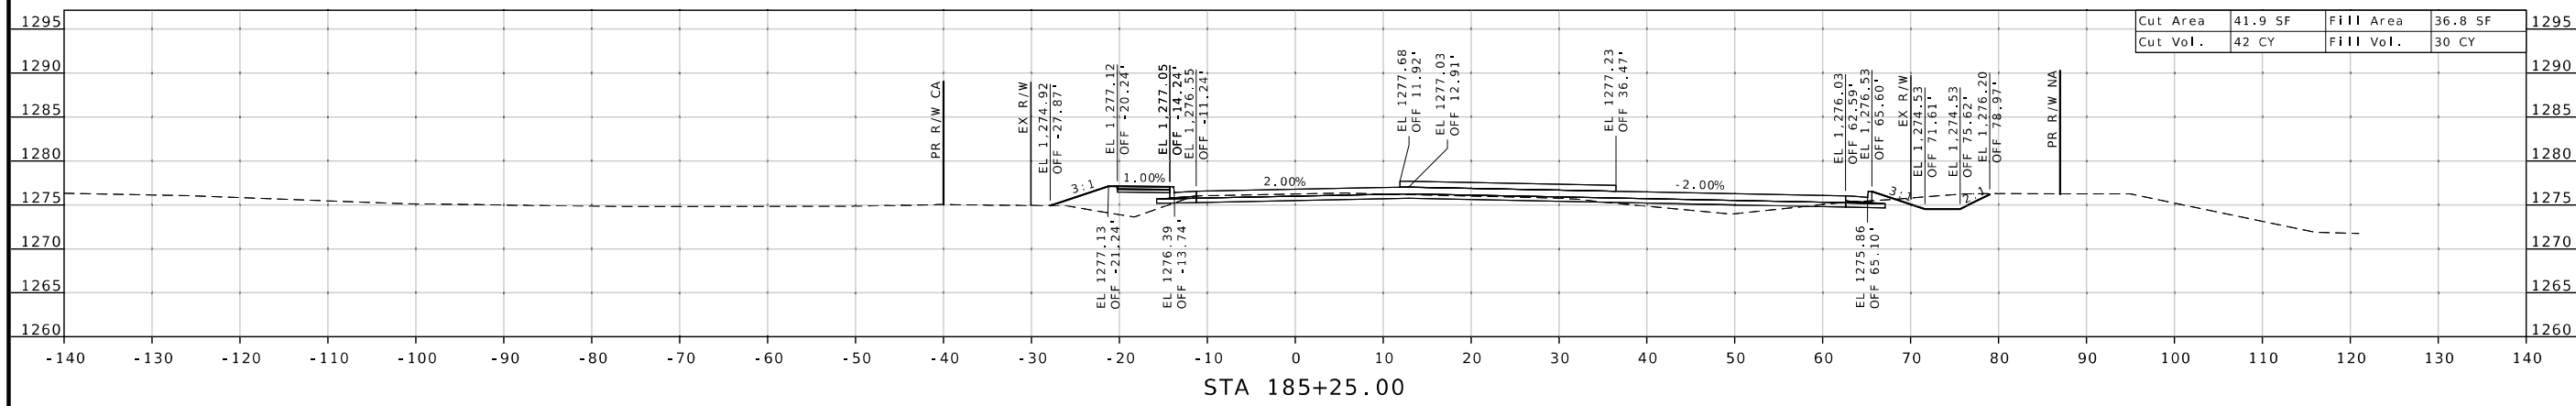

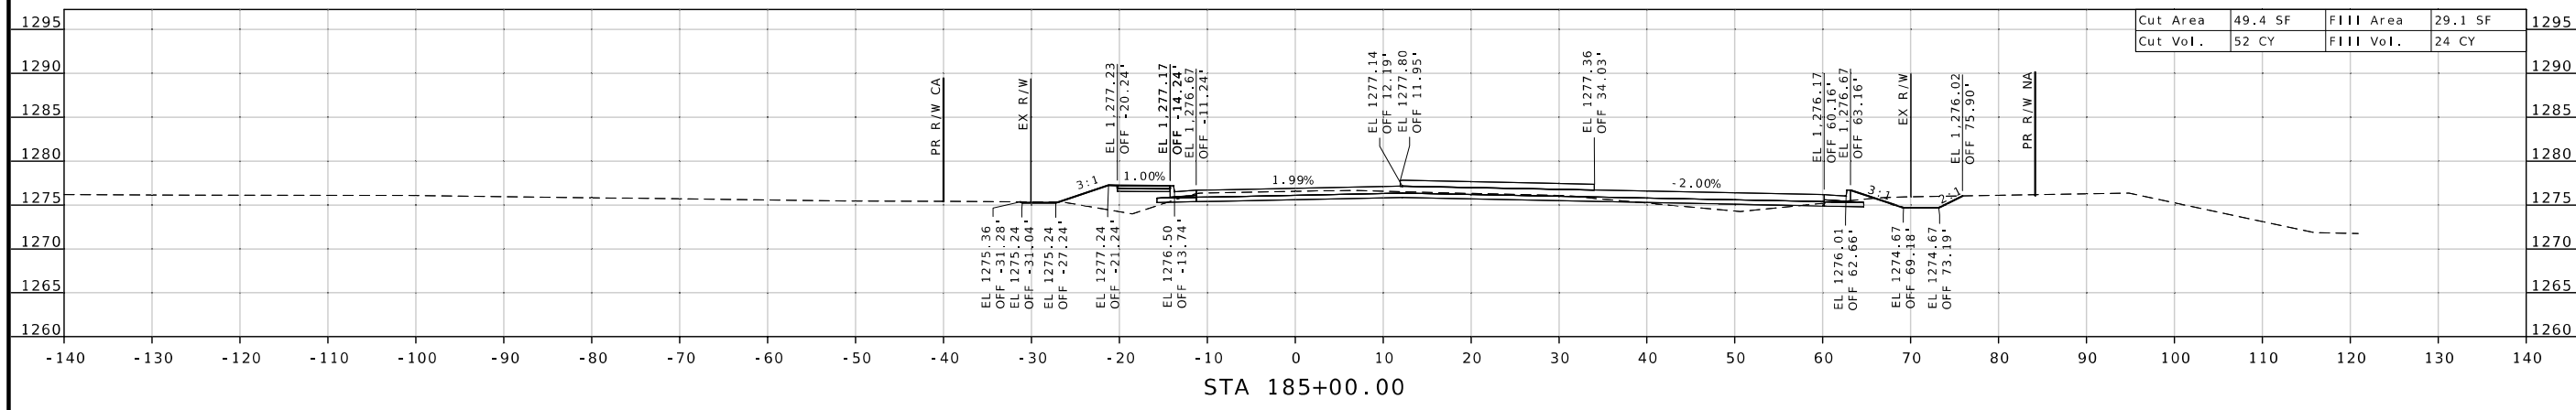

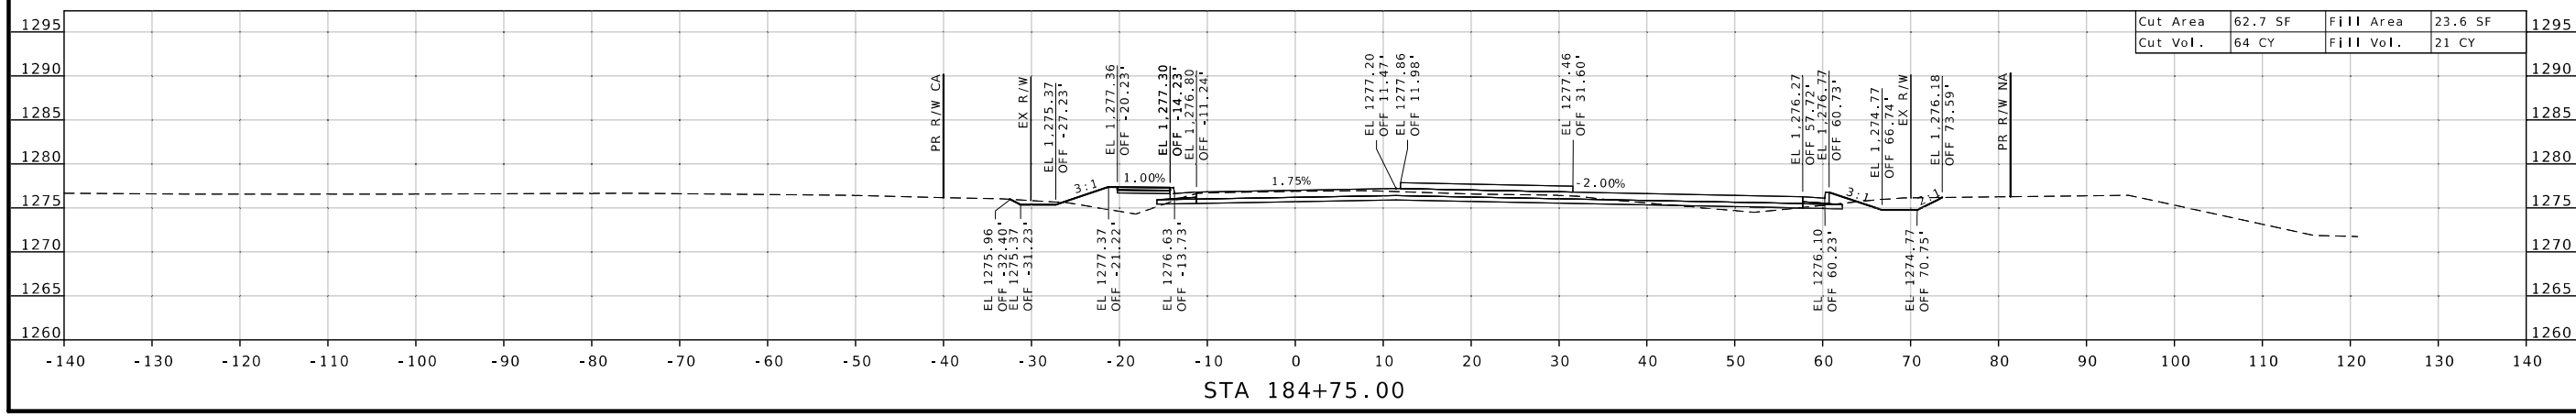

WARNER D. SHERMAN II
NUMBER PE-26645
PROFESSIONAL ENGINEER
STATE OF MISSOURI

Warner Sherman
07/23/2025 11:30:33 AM
WARNER D. SHERMAN II - CIVIL
MO-PE-26645

DATE PREPARED
7/22/2025

ROUTE	STATE
MM	MO
DISTRICT	SHEET NO.
SW	10

COUNTY
GREENE

JOB NO.
J8S0836D

CONTRACT ID.

PROJECT NO.

BRIDGE NO.

DESCRIPTION	DATE

MISSOURI HIGHWAYS AND TRANSPORTATION COMMISSION

105 WEST CAPITOL
JEFFERSON CITY, MO 65102
1-888-ASK-MODOT (1-888-275-6636)

CROSS SECTION SHEET
EXISTING ROUTE MM
SHEET 10 OF 143

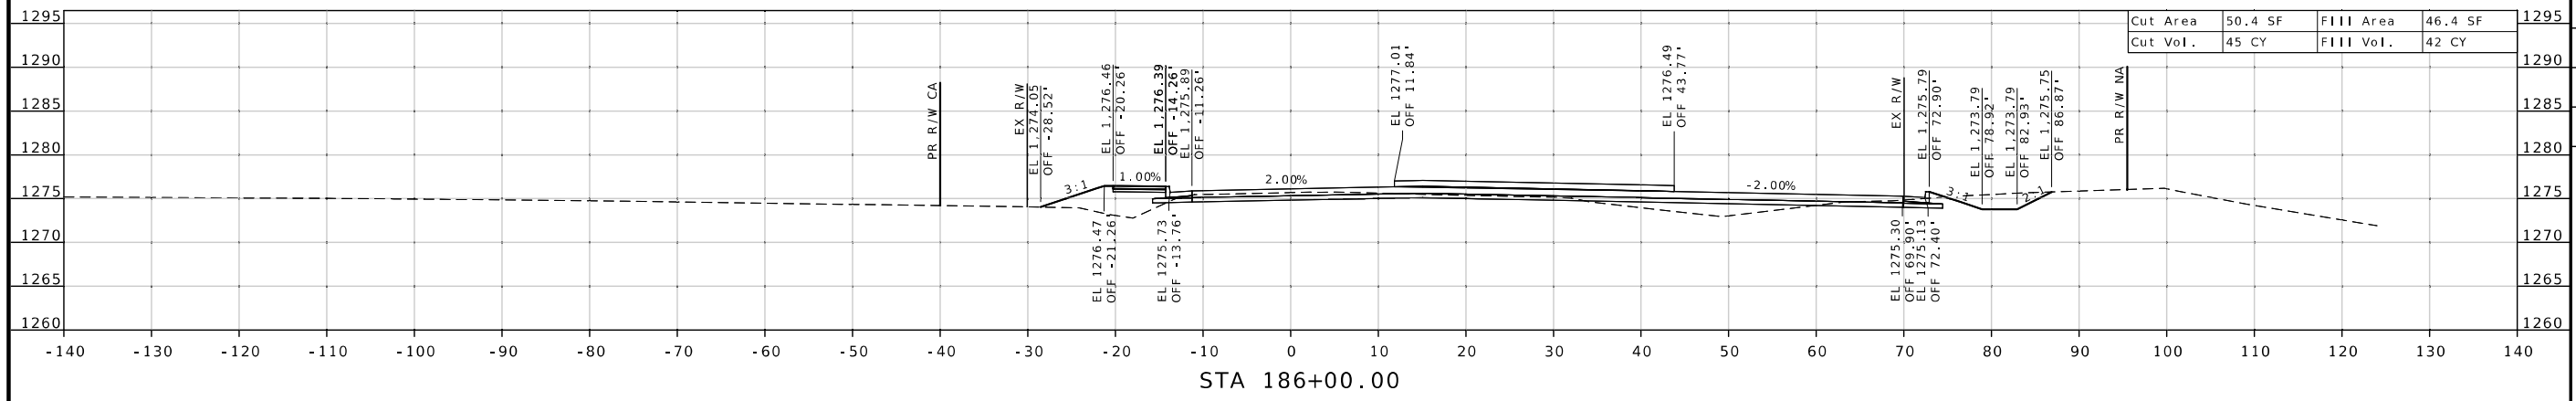

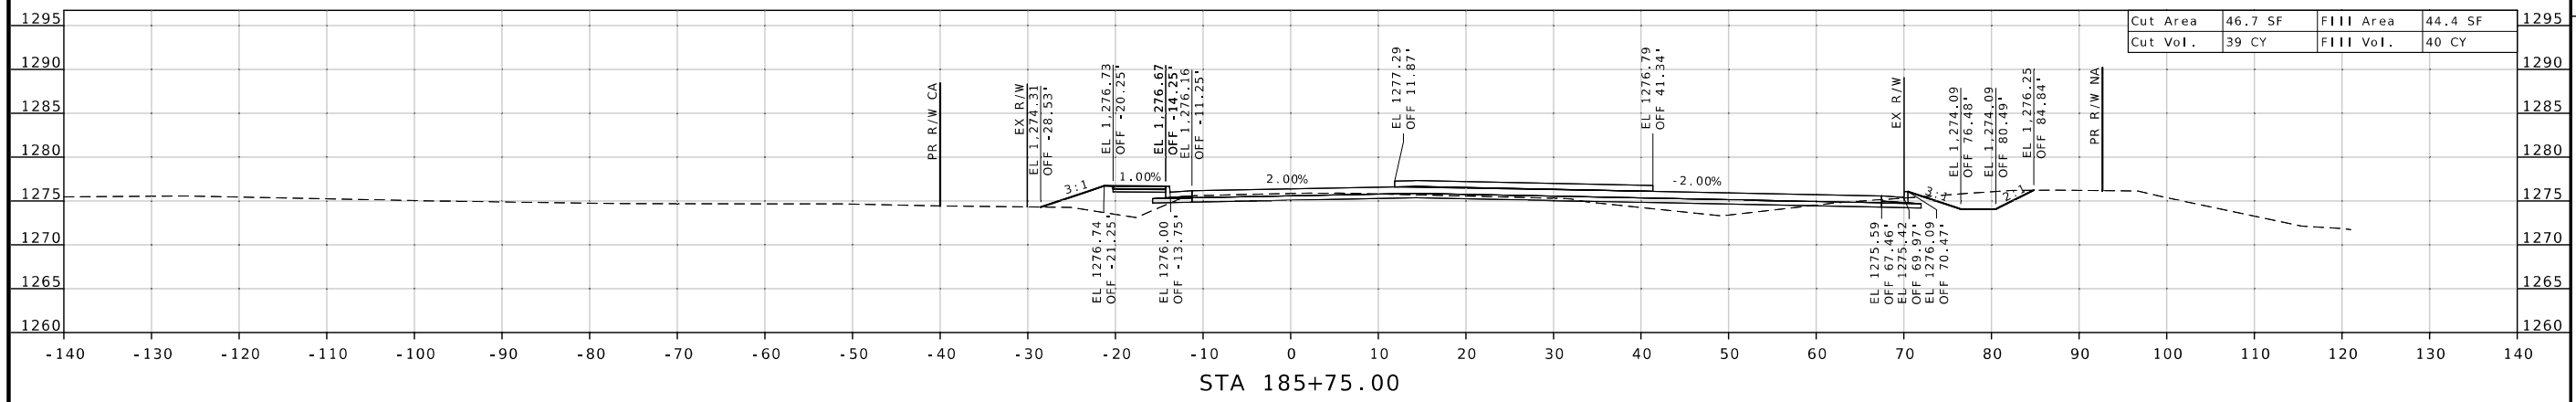

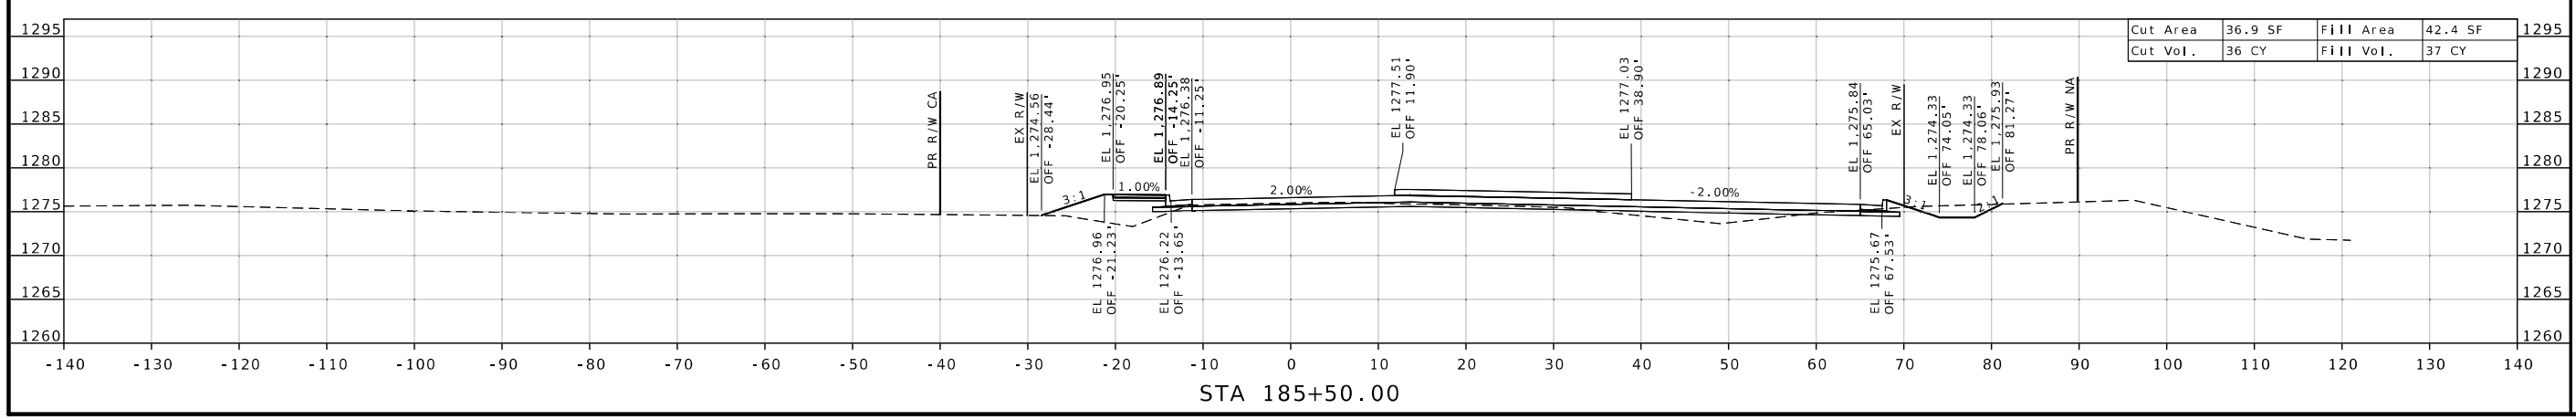

STATE OF MISSOURI
WARNER D. SHERMAN
NUMBER PE-26645
PROFESSIONAL ENGINEER

Warner Sherman
07/23/2025 11:30:59 AM
WARNER D. SHERMAN II - CIVIL
MO-PE-26645

DATE PREPARED
7/22/2025

ROUTE	STATE
MM	MO
DISTRICT	SHEET NO.
SW	11

COUNTY
GREENE

JOB NO.
J8S0836D

CONTRACT ID.

PROJECT NO.

BRIDGE NO.

DESCRIPTION	DATE

MISSOURI HIGHWAYS AND TRANSPORTATION COMMISSION

105 WEST CAPITOL
JEFFERSON CITY, MO 65102
1-888-ASK-MODOT (1-888-275-6636)

CROSS SECTION SHEET
EXISTING ROUTE MM
SHEET 11 OF 143

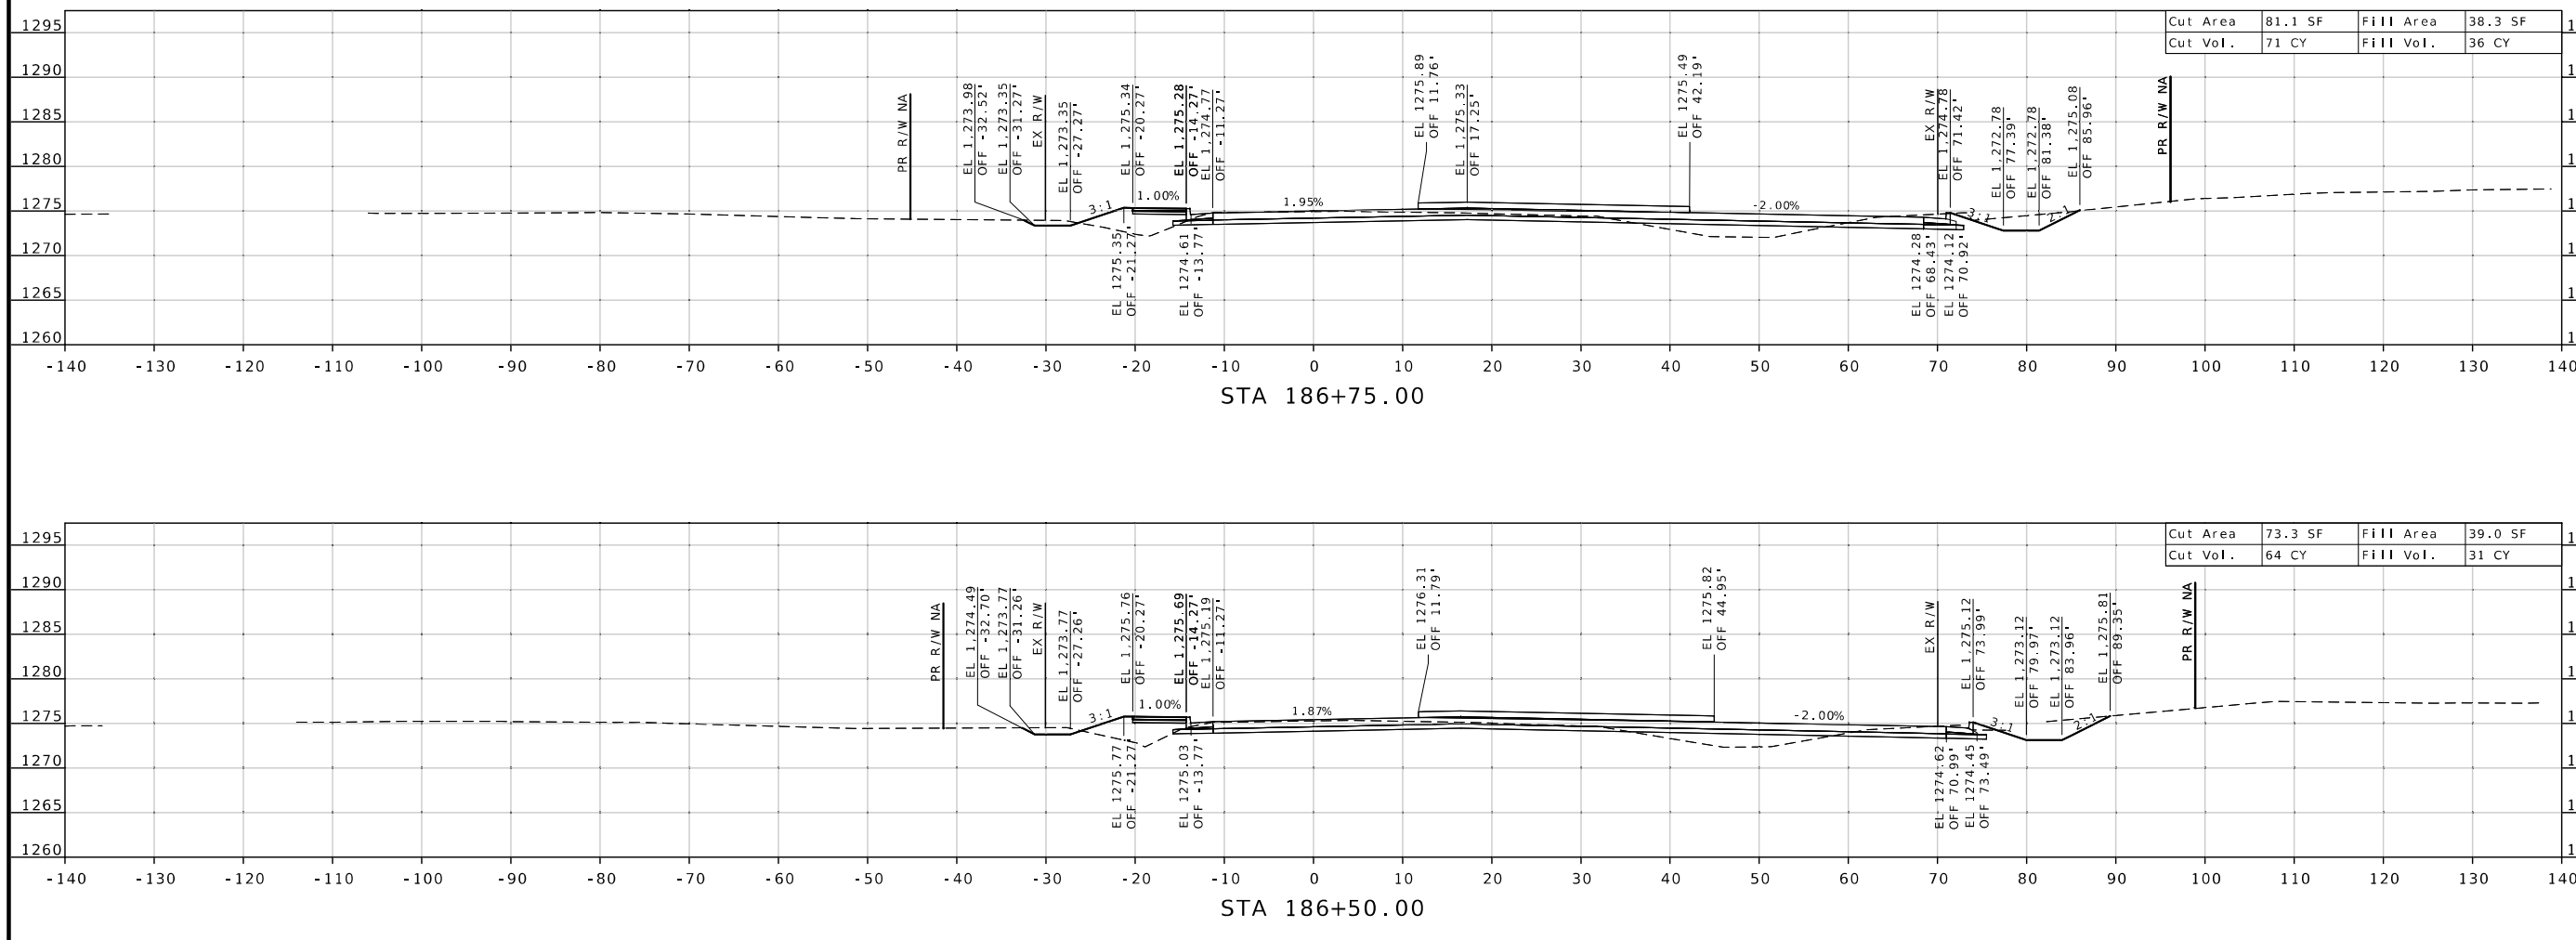

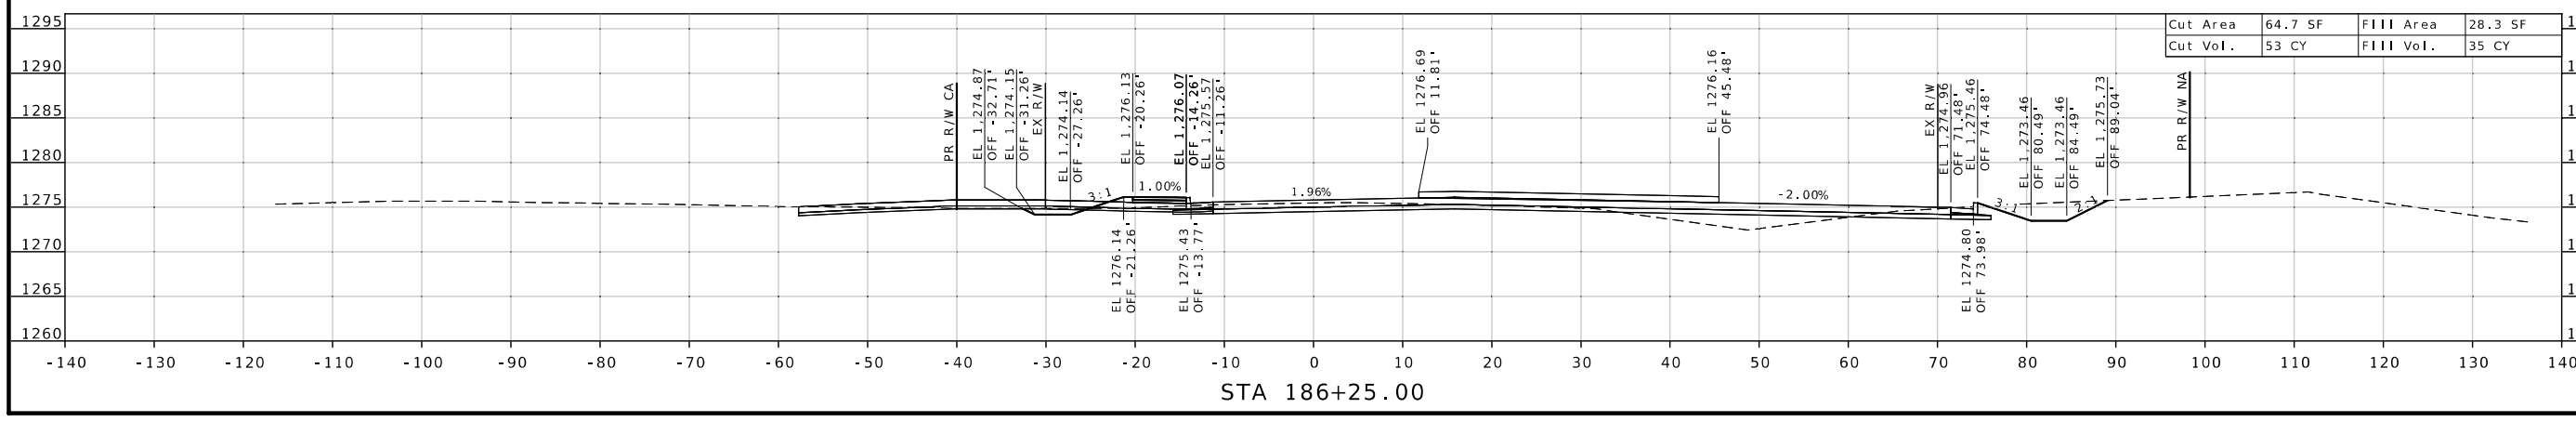

STATE OF MISSOURI
WARNER D. SHERMAN II
NUMBER PE-26645
PROFESSIONAL ENGINEER

Warner Sherman
07/23/2025 11:31:21 AM
WARNER D. SHERMAN II - CIVIL
MO-PE-26645

DATE PREPARED
7/22/2025

ROUTE	STATE
MM	MO
DISTRICT	SHEET NO.
SW	12

COUNTY
GREENE

JOB NO.
J8S0836D

CONTRACT ID.

PROJECT NO.

BRIDGE NO.

DATE	DESCRIPTION

MISSOURI HIGHWAYS AND TRANSPORTATION COMMISSION

105 WEST CAPITOL
JEFFERSON CITY, MO 65102
1-888-ASK-MODOT (1-888-275-6636)

CROSS SECTION SHEET
EXISTING ROUTE MM
SHEET 12 OF 143

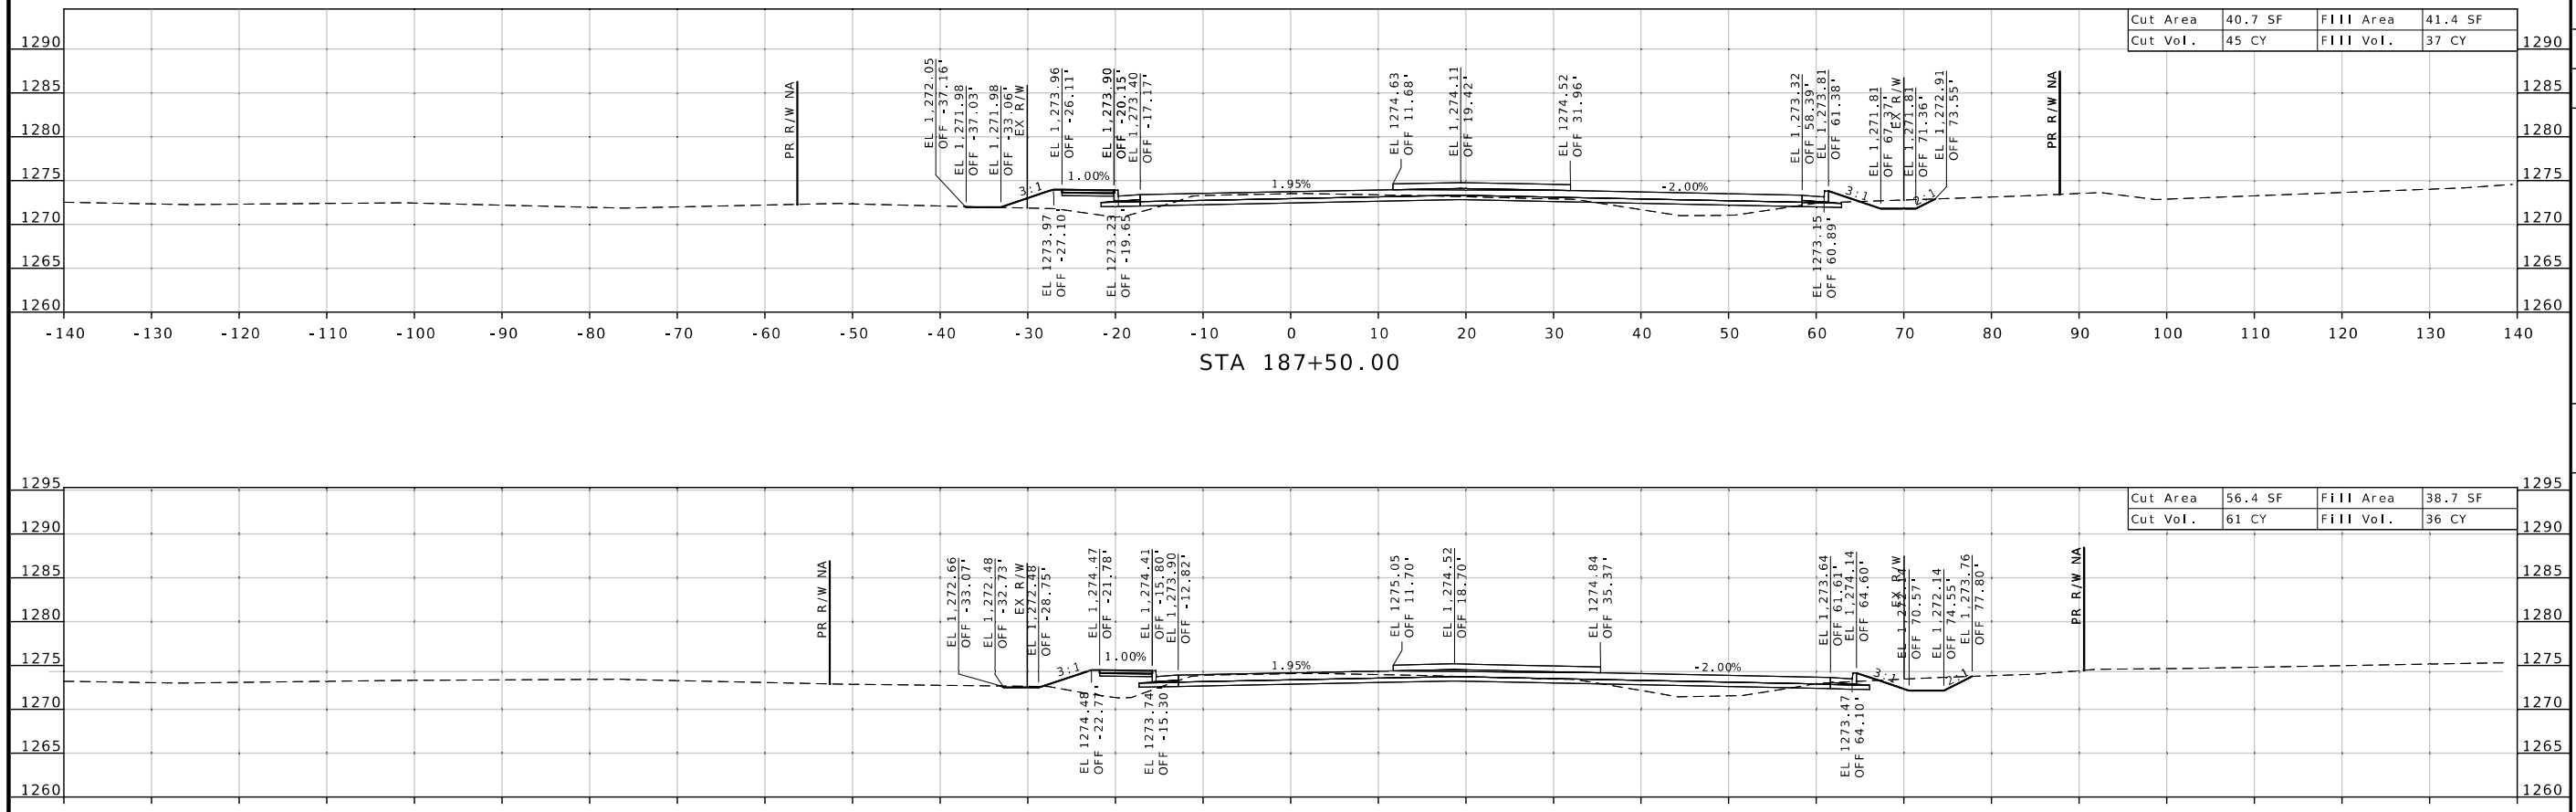

STATE OF MISSOURI
WARNER D. SHERMAN II
NUMBER PE-26645
PROFESSIONAL ENGINEER

Warner Sherman
07/23/2025 11:31:48 AM
WARNER D. SHERMAN II - CIVIL
MO PE-26645

DATE PREPARED
7/22/2025

ROUTE	STATE
MM	MO
DISTRICT	SHEET NO.
SW	13

COUNTY
GREENE

JOB NO.
J8S0836D

CONTRACT ID.

PROJECT NO.

BRIDGE NO.

DESCRIPTION	DATE

MISSOURI HIGHWAYS AND TRANSPORTATION COMMISSION

105 WEST CAPITOL
JEFFERSON CITY, MO 65102
1-888-ASK-MODOT (1-888-275-6636)

CROSS SECTION SHEET
EXISTING ROUTE MM
SHEET 13 OF 143

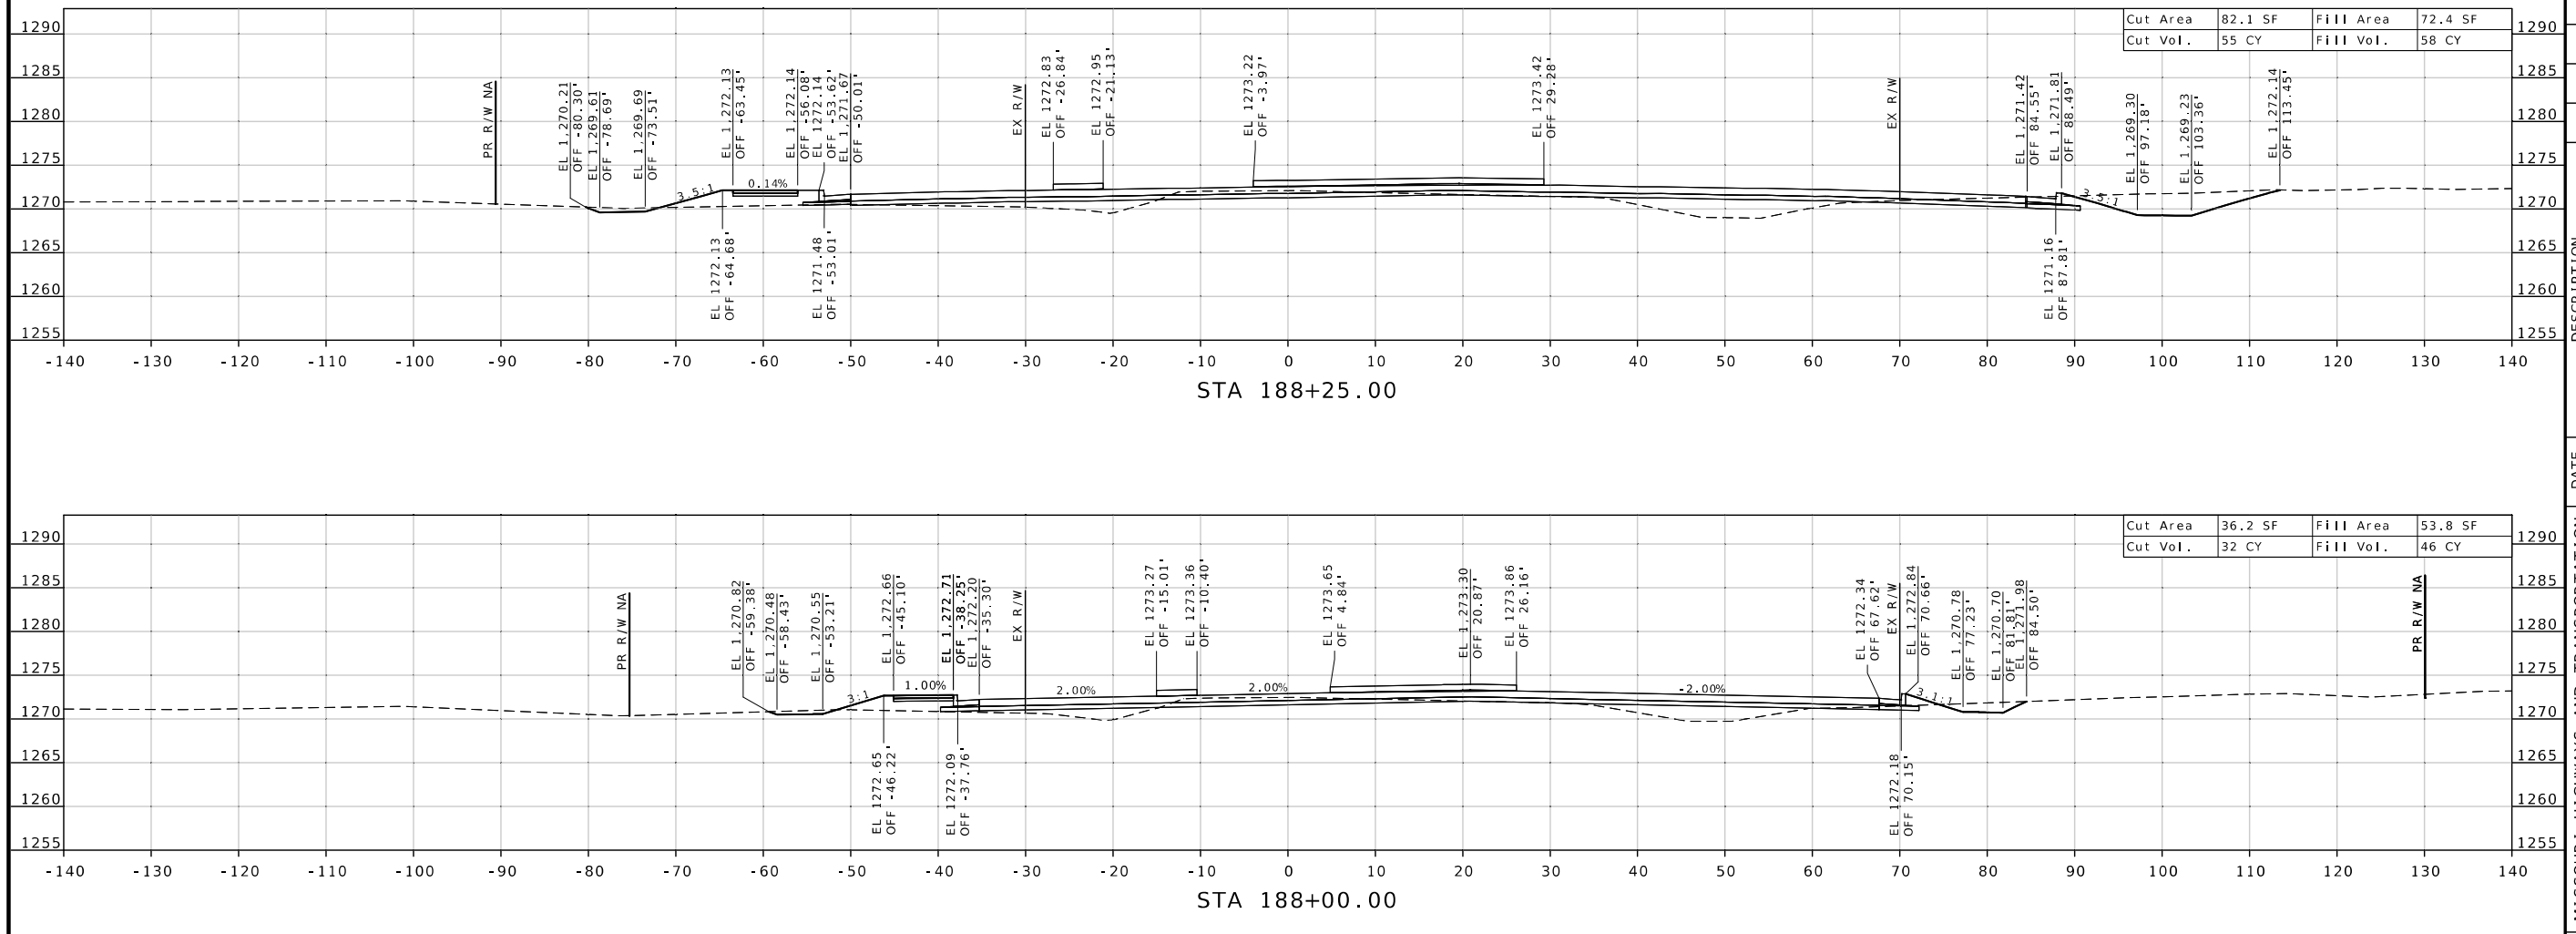

WARNER D. SHERMAN II
NUMBER PE-26645
PROFESSIONAL ENGINEER
STATE OF MISSOURI

Warner Sherman
07/23/2025 11:32:25 AM
WARNER D. SHERMAN II - CIVIL
MO-PE-26645

DATE PREPARED
7/22/2025

ROUTE	STATE
MM	MO
DISTRICT	SHEET NO.
SW	14

COUNTY
GREENE

JOB NO.
J8S0836D

CONTRACT ID.

PROJECT NO.

BRIDGE NO.

DESCRIPTION	DATE

MISSOURI HIGHWAYS AND TRANSPORTATION COMMISSION

105 WEST CAPITOL
JEFFERSON CITY, MO 65102
1-888-ASK-MODOT (1-888-275-6636)

CROSS SECTION SHEET
EXISTING ROUTE MM
SHEET 14 OF 143

CROSS SECTION SHEET
EXISTING ROUTE MM
SHEET 15 OF 143

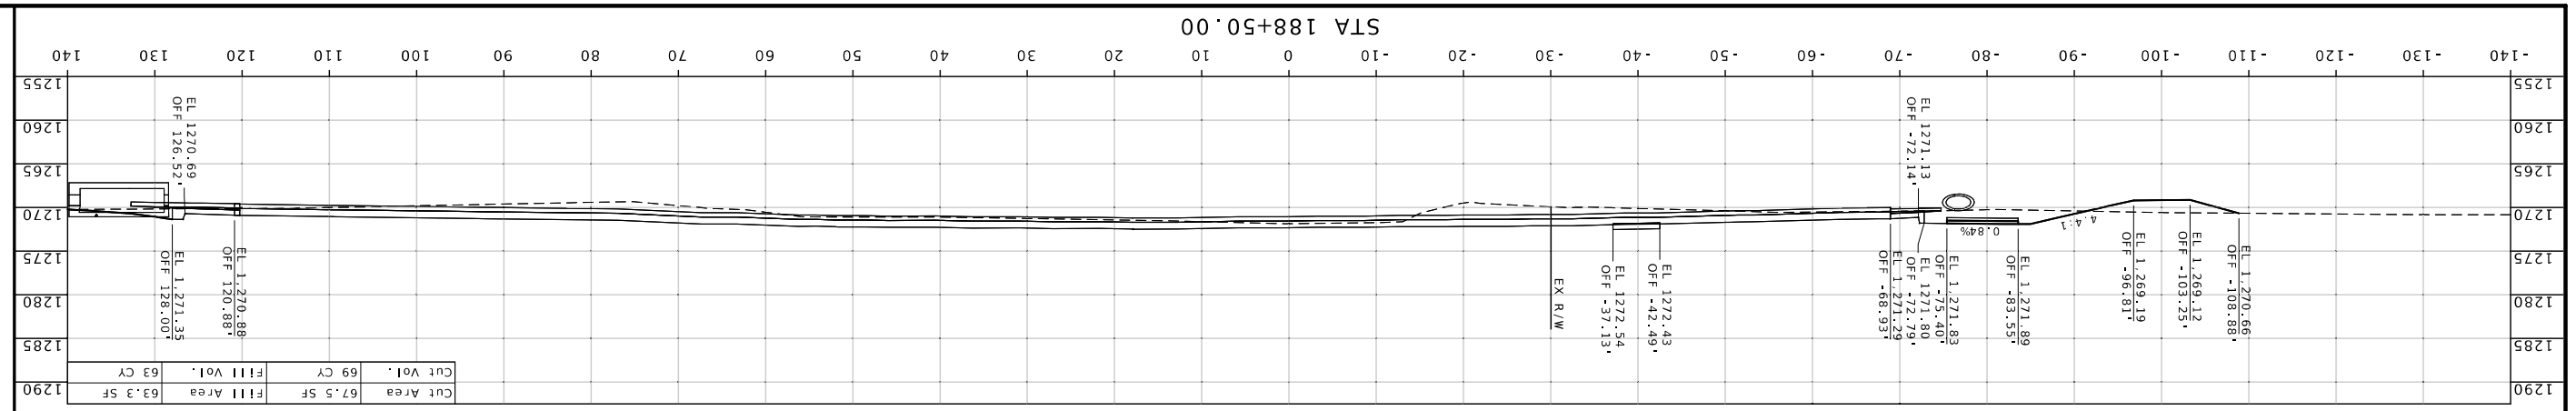

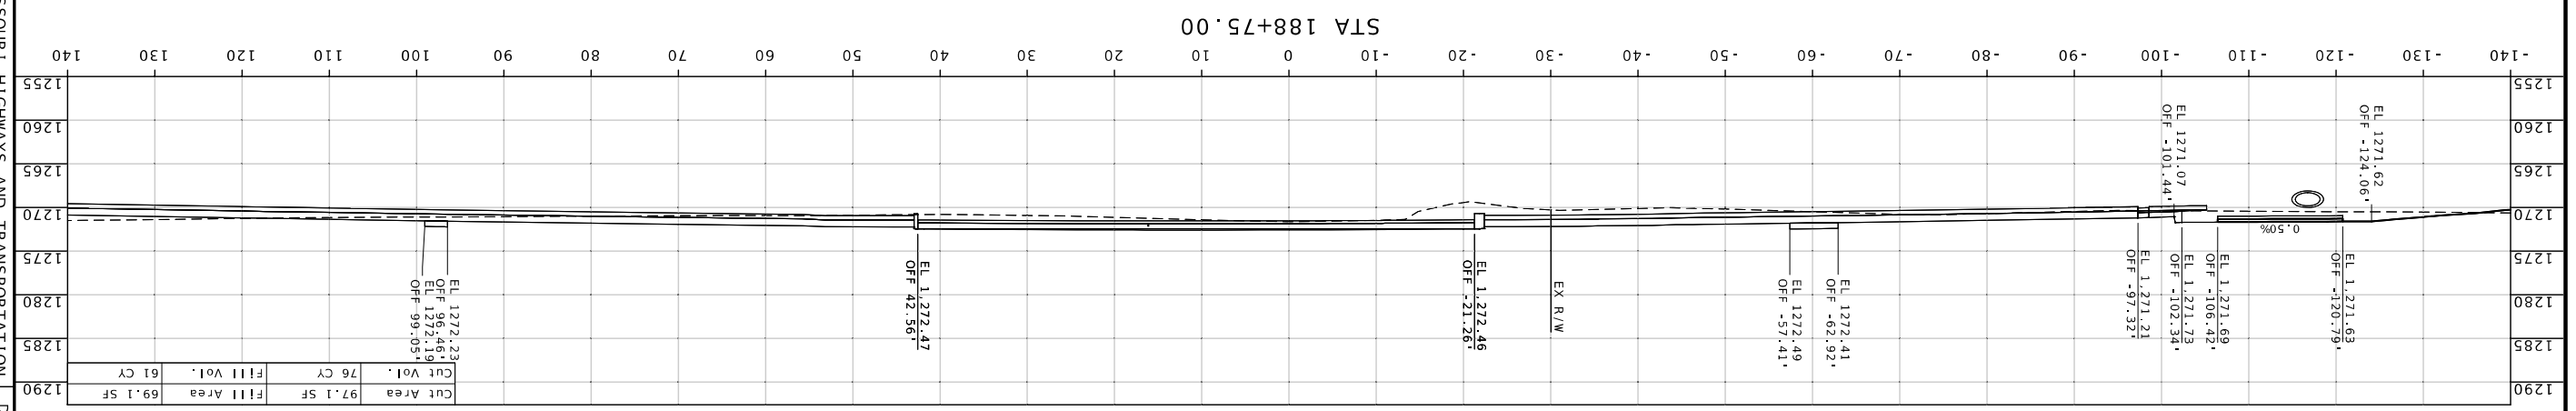

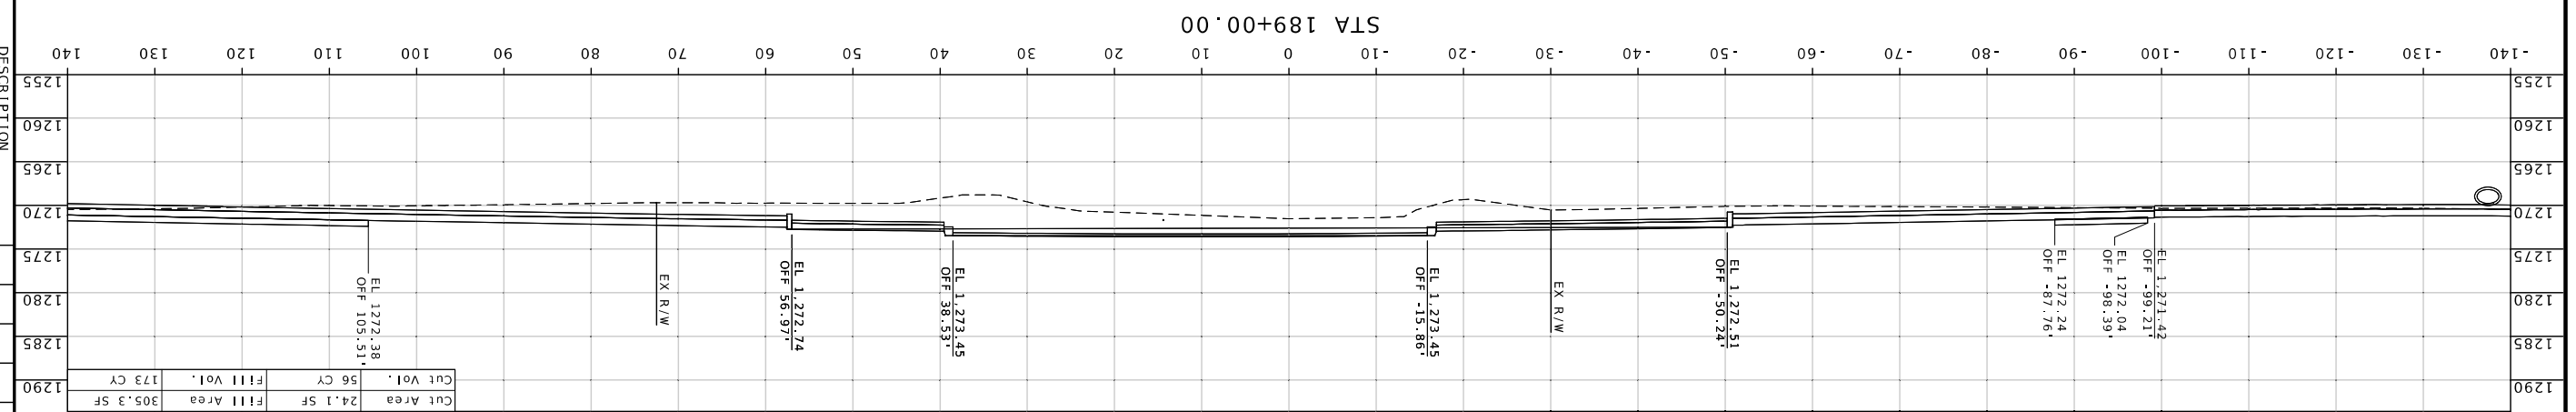

MISSOURI HIGHWAYS AND TRANSPORTATION COMMISSION

105 WEST CAPITOL
JEFFERSON CITY, MO 65102
1-888-ASK-MODOT (1-888-275-6636)

DESCRIPTION	DATE

BRIDGE NO.

PROJECT NO.

CONTRACT ID.

JOB NO. J8S0836D

COUNTY GREENE

DISTRICT	SHEET NO.
SW	15

ROUTE	STATE
MM	MO

DATE PREPARED 7/22/2025

STATE OF MISSOURI
WARNER D. SHERMAN II
NUMBER
PE-2006 45
PROFESSIONAL ENGINEER

Digitally signed by Warner D. Sherman II
07/23/2025 11:32:32 AM
WARNER D. SHERMAN II - CIVIL
MO-PE-2006 45

CROSS SECTION SHEET
EXISTING ROUTE MM
SHEET 16 OF 143

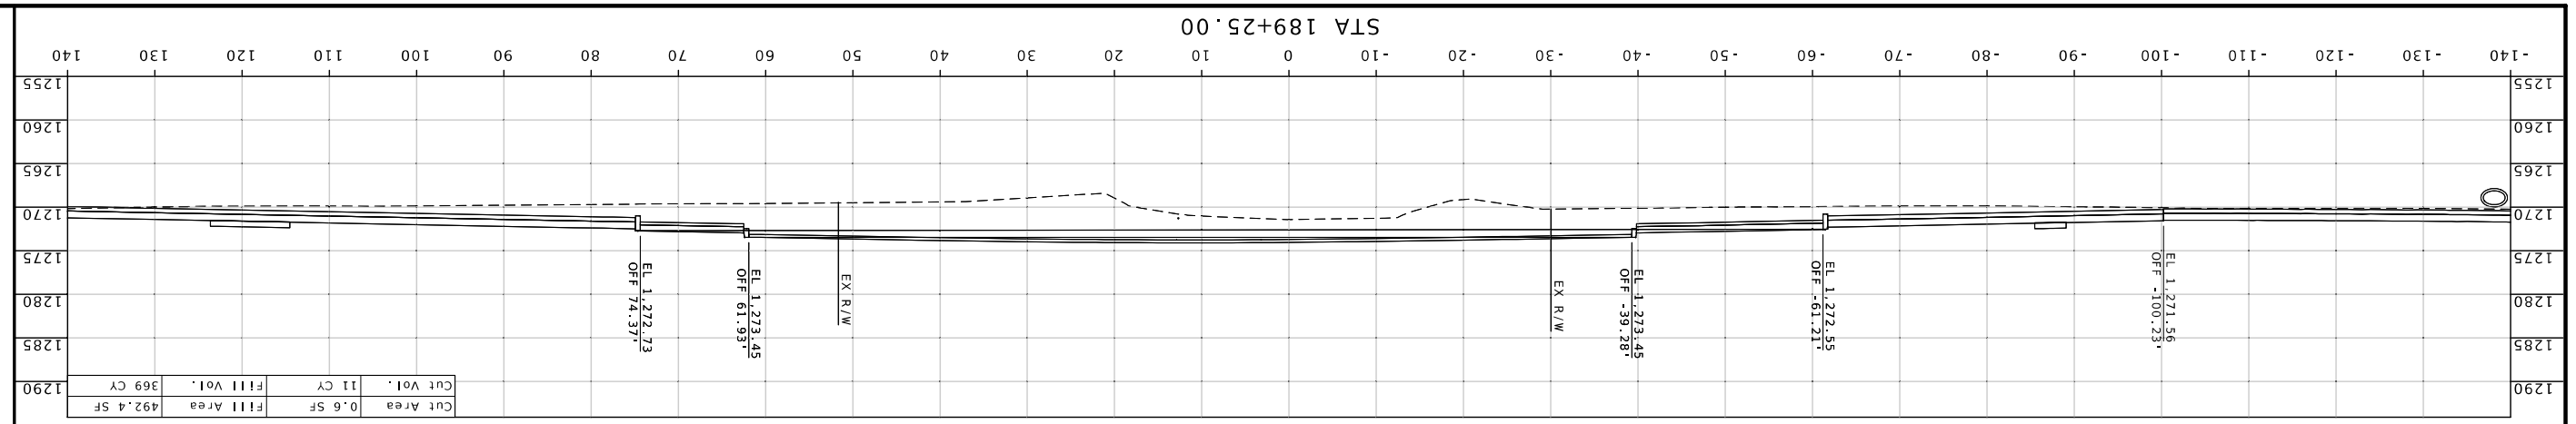

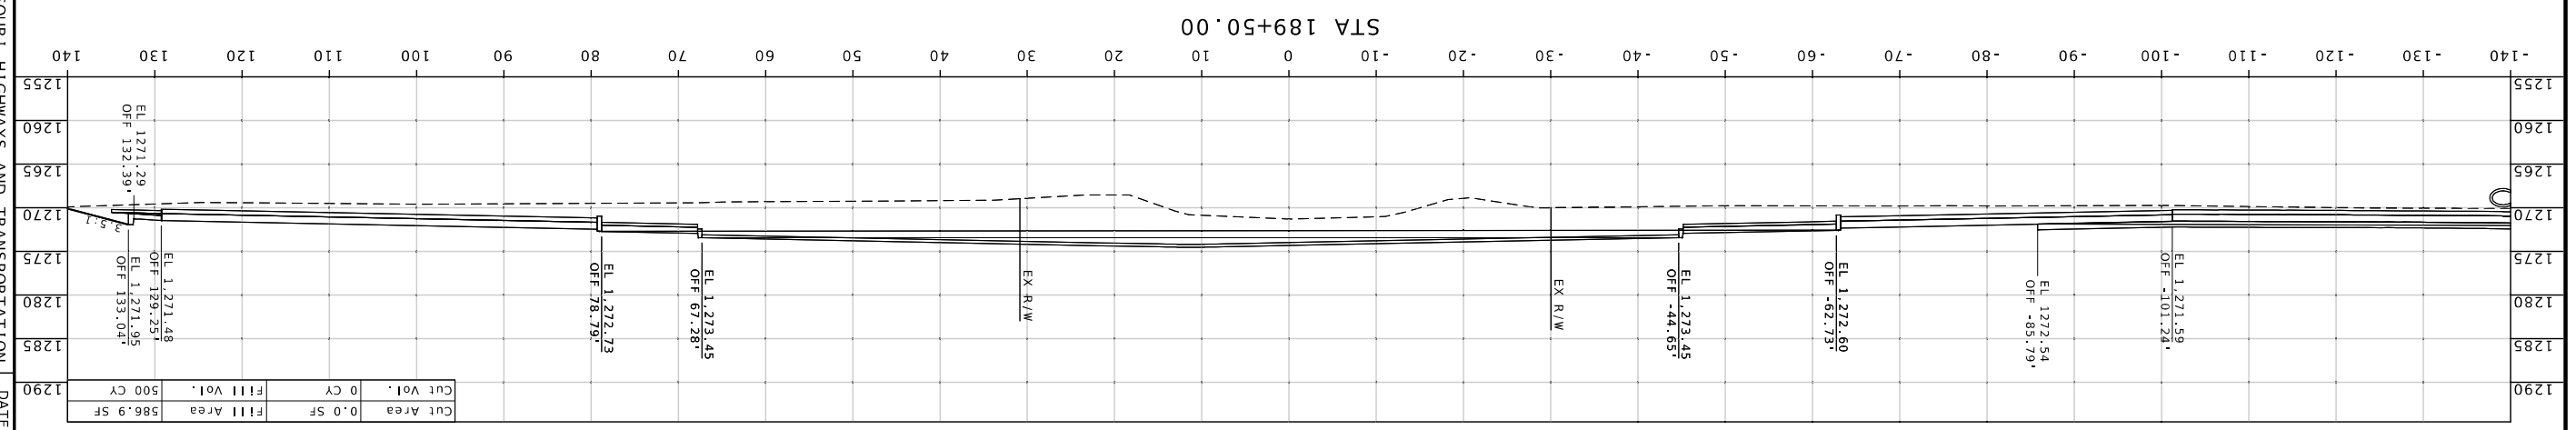

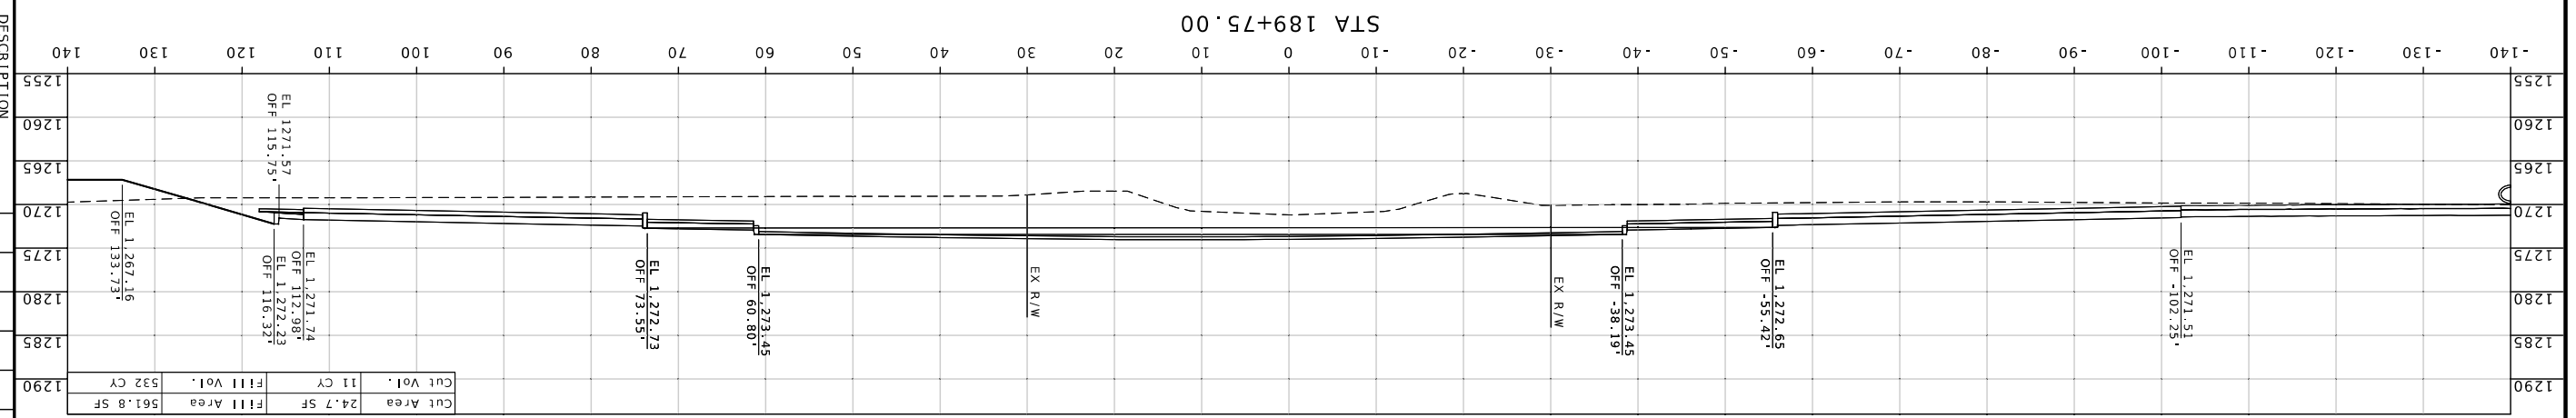

MISSOURI HIGHWAYS AND TRANSPORTATION COMMISSION

MoDOT

105 WEST CAPITOL
JEFFERSON CITY, MO 65102
1-888-ASK-MODOT (1-888-275-6636)

DESCRIPTION	DATE

BRIDGE NO.

PROJECT NO.

CONTRACT ID.

JOB NO.
J8S0836D

COUNTY
GREENE

DISTRICT	SHEET NO.
SW	16

ROUTE	STATE
MM	MO

DATE PREPARED
7/22/2025

MO PE-2009 SHERMAN II - CIVIL
WARNER D. SHERMAN
07/22/2025 11:32:21 AM

STATE OF MISSOURI
WARNER D. SHERMAN II
NUMBER PE-2009
PROFESSIONAL ENGINEER

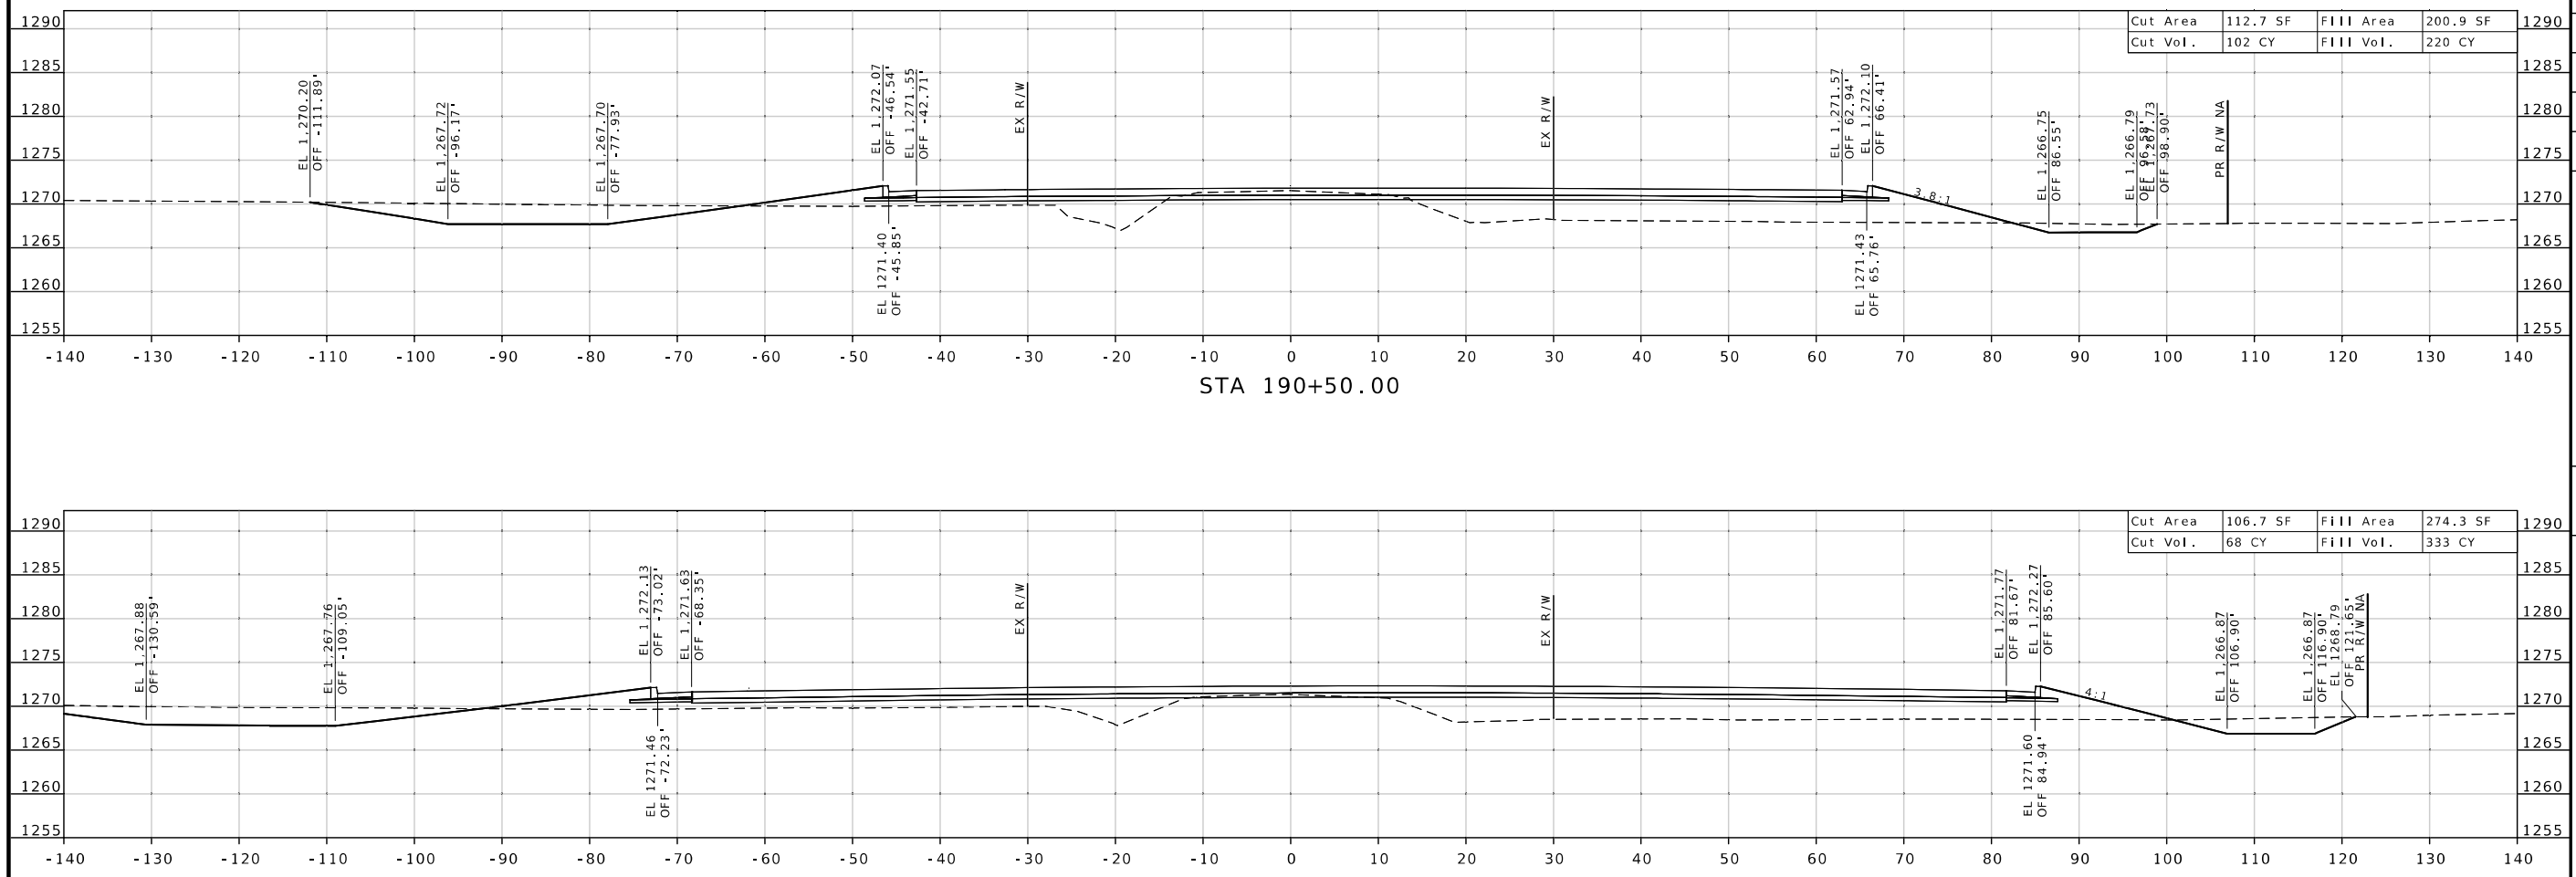

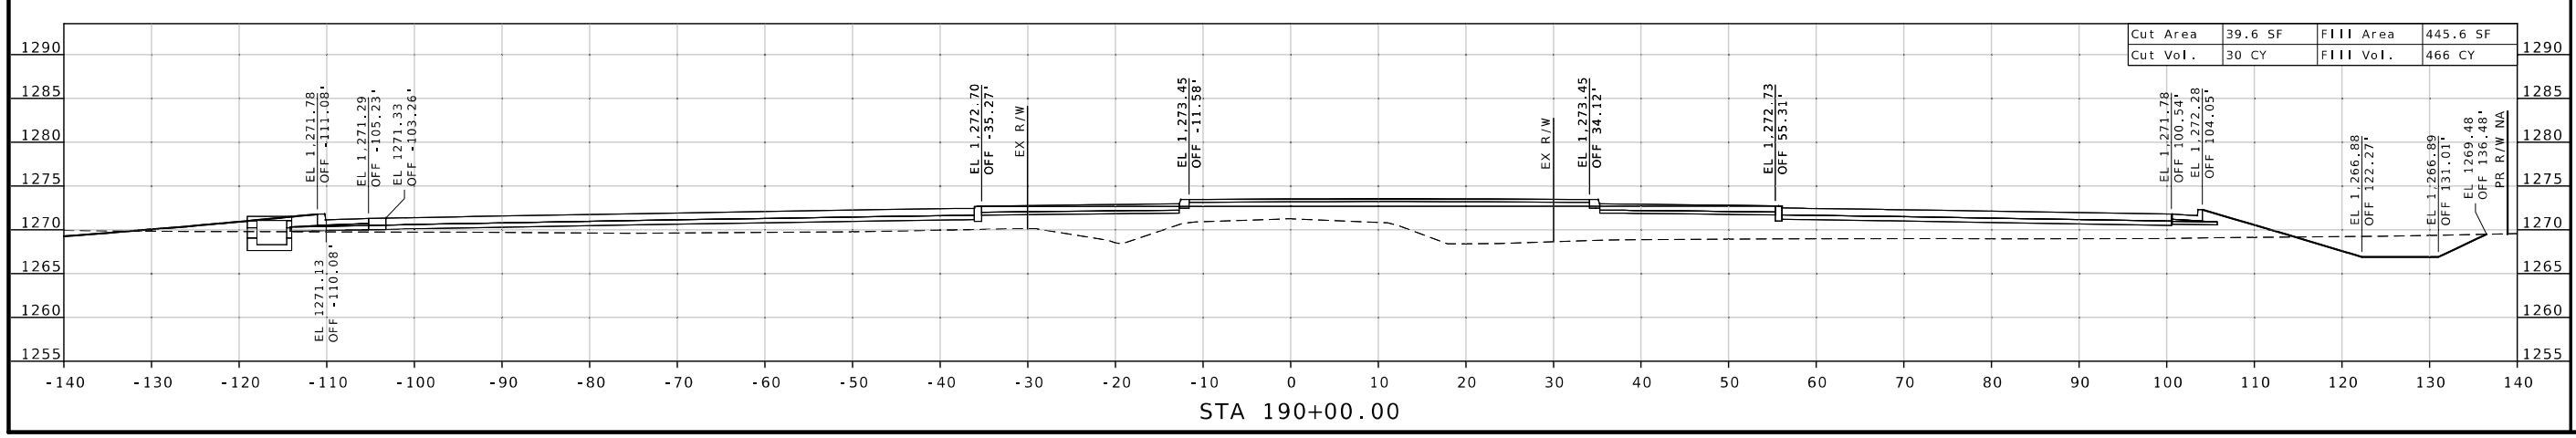

STATE OF MISSOURI
WARNER D. SHERMAN II
NUMBER PE-26645
PROFESSIONAL ENGINEER

Warner Sherman
07/23/2025 11:33:52 AM
WARNER D. SHERMAN II - CIVIL
MO-PE-26645

DATE PREPARED
7/22/2025

ROUTE	STATE
MM	MO
DISTRICT	SHEET NO.
SW	17

COUNTY
GREENE

JOB NO.
J8S0836D

CONTRACT ID.

PROJECT NO.

BRIDGE NO.

DESCRIPTION	DATE

MISSOURI HIGHWAYS AND TRANSPORTATION COMMISSION

105 WEST CAPITOL
JEFFERSON CITY, MO 65102
1-888-ASK-MODOT (1-888-275-6636)

CROSS SECTION SHEET
EXISTING ROUTE MM
SHEET 17 OF 143

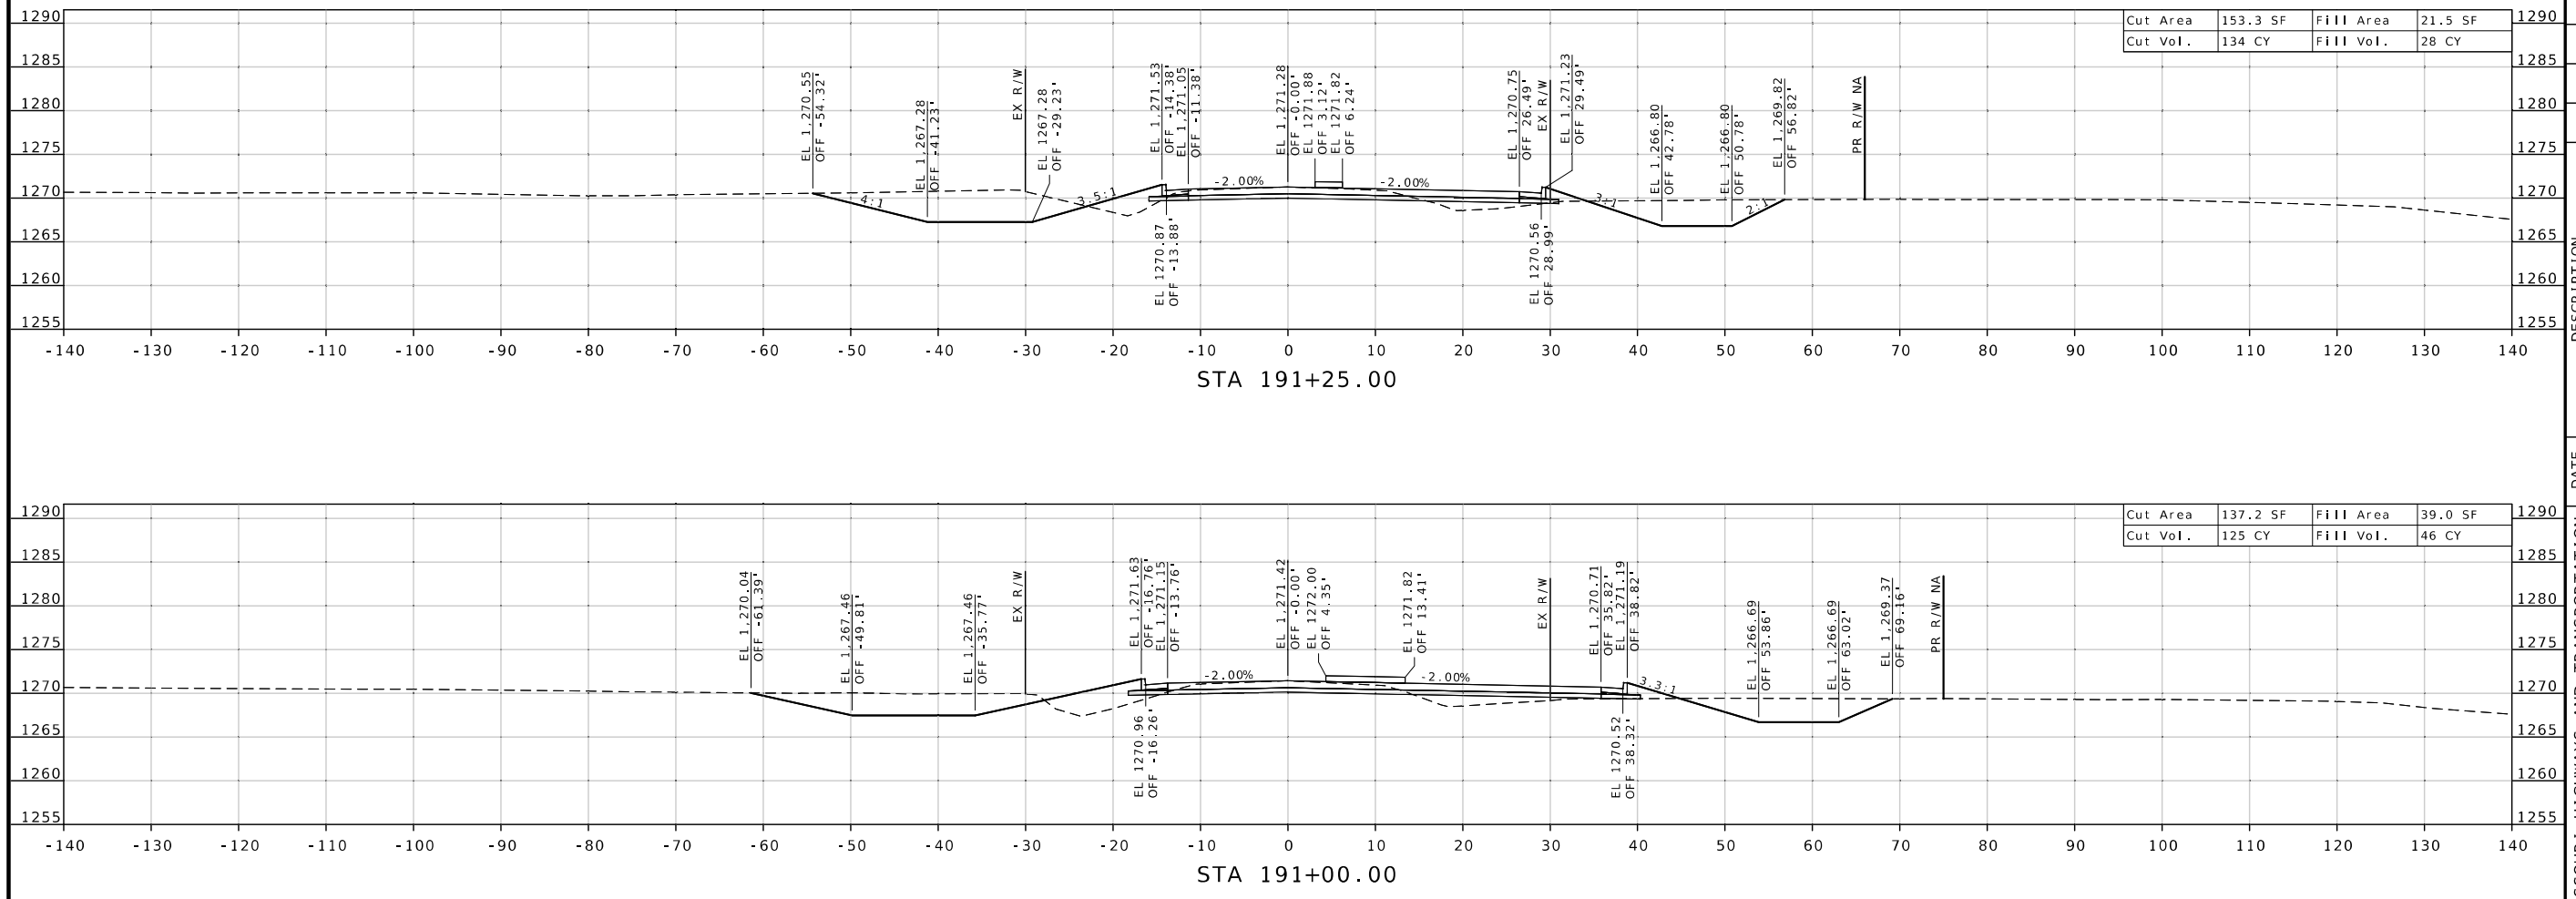

STATE OF MISSOURI
WARNER D. SHERMAN II
NUMBER PE-26645
PROFESSIONAL ENGINEER

Warner Sherman
07/23/2025 11:34:18 AM
WARNER D. SHERMAN II - CIVIL
MO PE-26645

DATE PREPARED
7/22/2025

ROUTE	STATE
MM	MO
DISTRICT	SHEET NO.
SW	18

COUNTY
GREENE

JOB NO.
J8S0836D

CONTRACT ID.

PROJECT NO.

BRIDGE NO.

DATE	DESCRIPTION

MISSOURI HIGHWAYS AND TRANSPORTATION COMMISSION

105 WEST CAPITOL
JEFFERSON CITY, MO 65102
1-888-ASK-MODOT (1-888-275-6636)

CROSS SECTION SHEET
EXISTING ROUTE MM
SHEET 18 OF 143

CROSS SECTION SHEET
EXISTING ROUTE MM
SHEET 19 OF 143

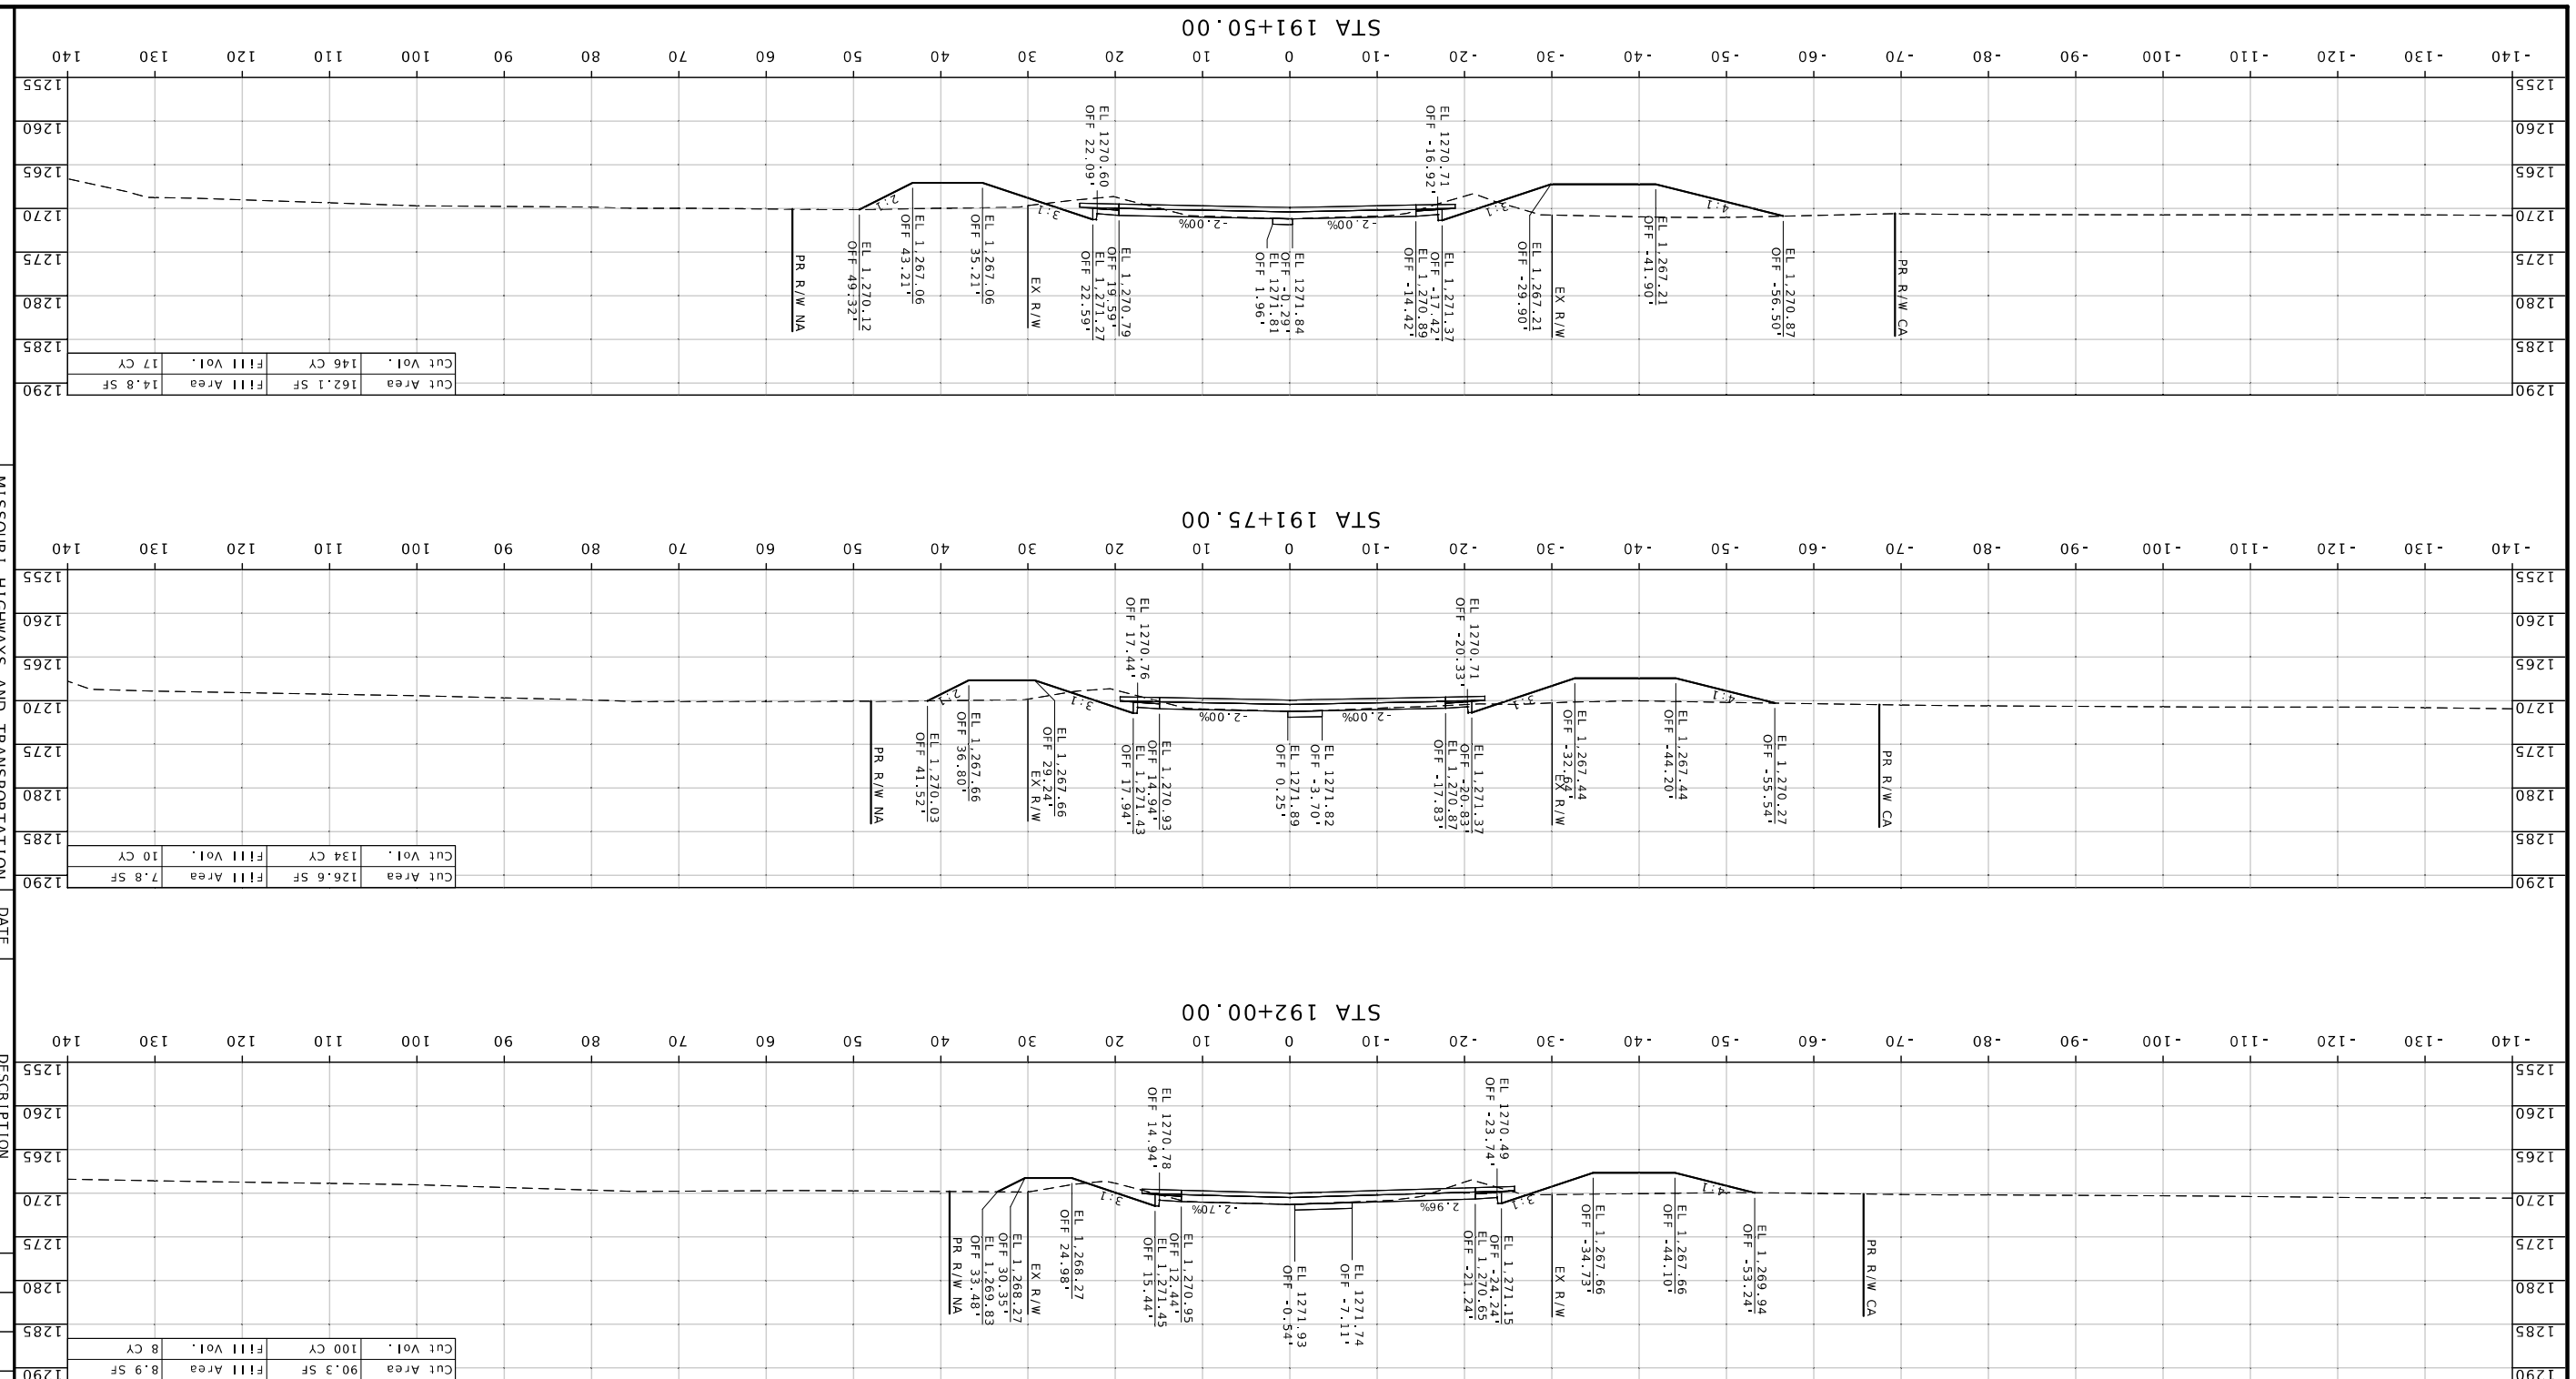

MISSOURI HIGHWAYS AND TRANSPORTATION COMMISSION

105 WEST CAPITOL
JEFFERSON CITY, MO 65102
1-888-ASK-MODOT (1-888-275-6636)

DATE	DESCRIPTION

BRIDGE NO.

PROJECT NO.

CONTRACT ID.
JBS0836D

JOB NO.
GREENE

COUNTY

ROUTE	SHEET NO.
MM	19
STATE	DISTRICT
MO	SW

DATE PREPARED
7/22/2025

WARNER D. SHERMAN II - CIVIL
MO-PE-2006-45
07/28/2025 11:54:47 AM

STATE OF MISSOURI
WARNER D. SHERMAN II
NUMBER
PE-2006-45
PROFESSIONAL ENGINEER

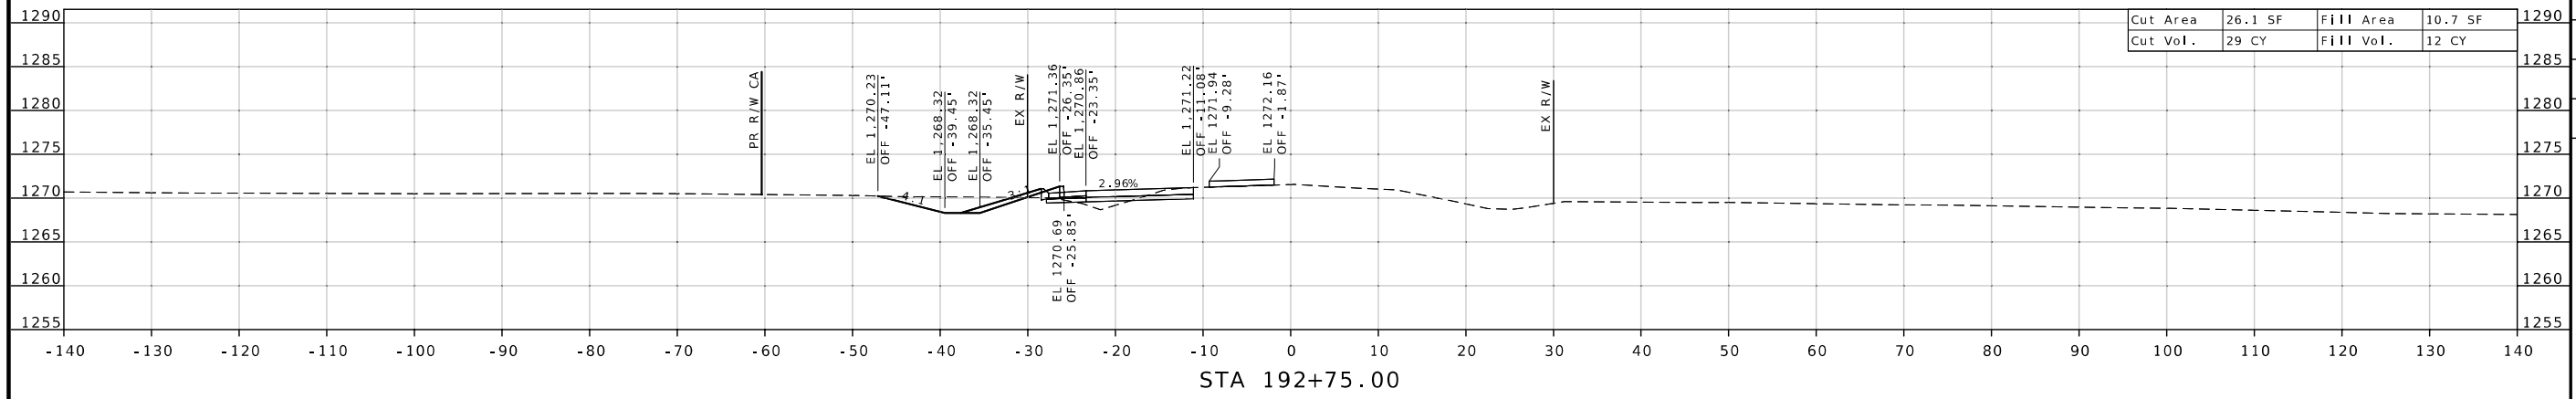

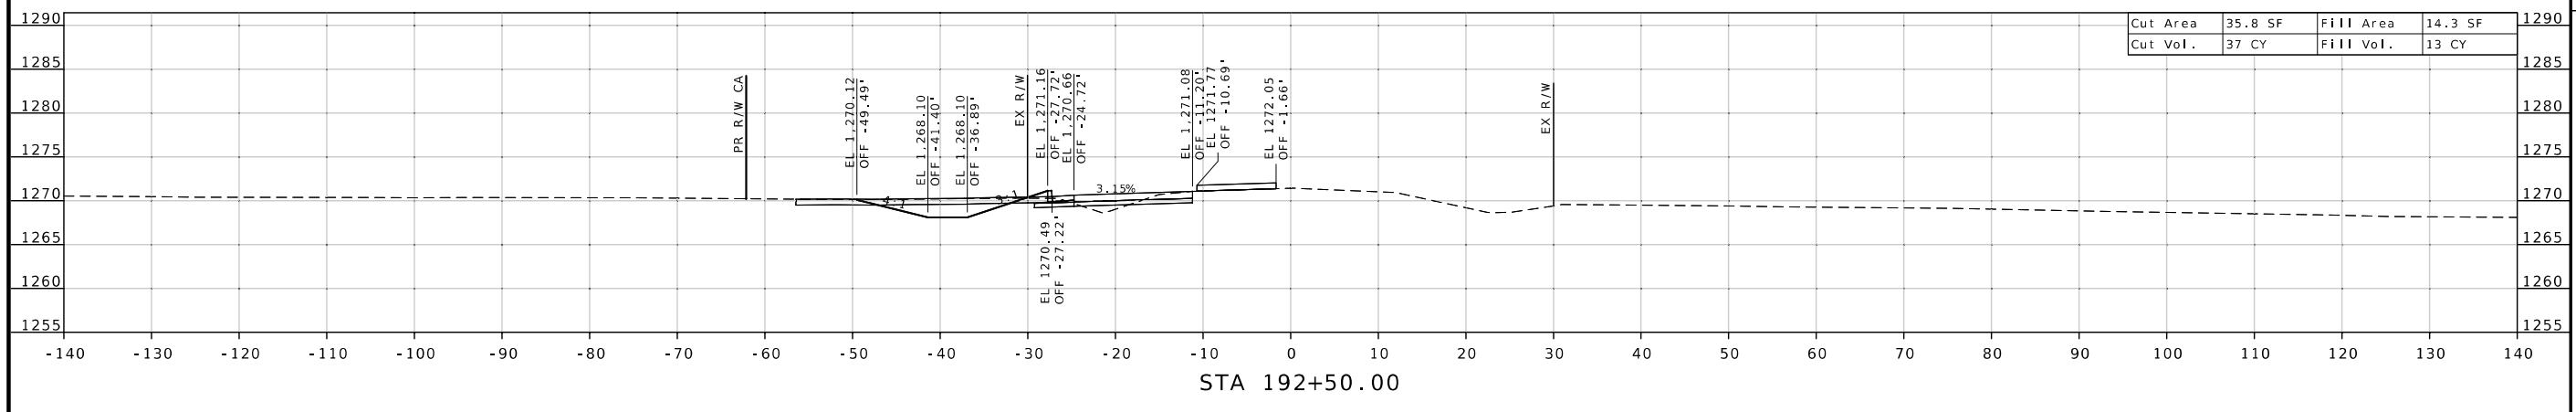

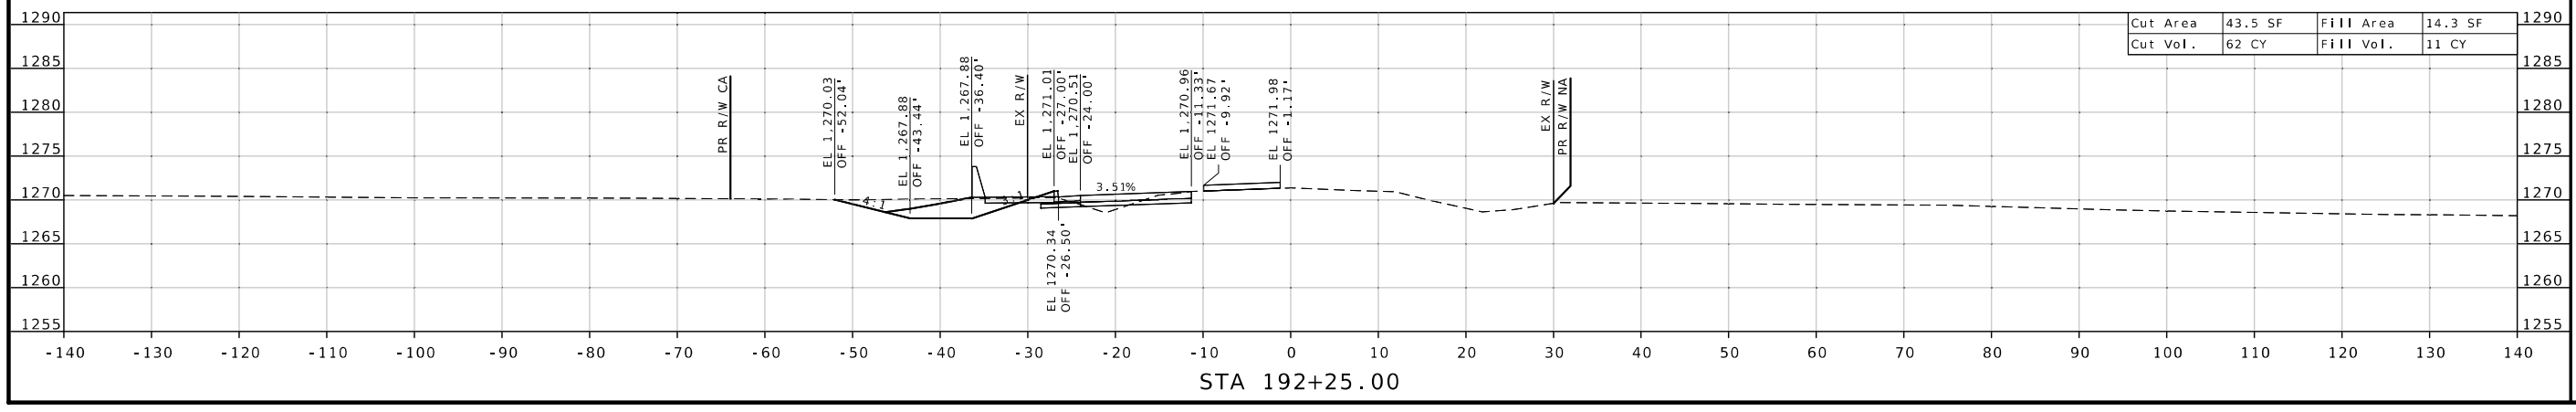

STATE OF MISSOURI
WARNER D. SHERMAN I
NUMBER PE-26645
PROFESSIONAL ENGINEER

Warner Sherman
07/23/2025 11:35:11 AM
WARNER D. SHERMAN I - CIVIL
MO-PE-26645

DATE PREPARED
7/22/2025

ROUTE	STATE
MM	MO
DISTRICT	SHEET NO.
SW	20

COUNTY
GREENE

JOB NO.
J8S0836D

CONTRACT ID.

PROJECT NO.

BRIDGE NO.

DESCRIPTION

DATE

MISSOURI HIGHWAYS AND TRANSPORTATION COMMISSION

105 WEST CAPITOL
JEFFERSON CITY, MO 65102
1-888-ASK-MODOT (1-888-275-6636)

CROSS SECTION SHEET
EXISTING ROUTE MM
SHEET 20 OF 143

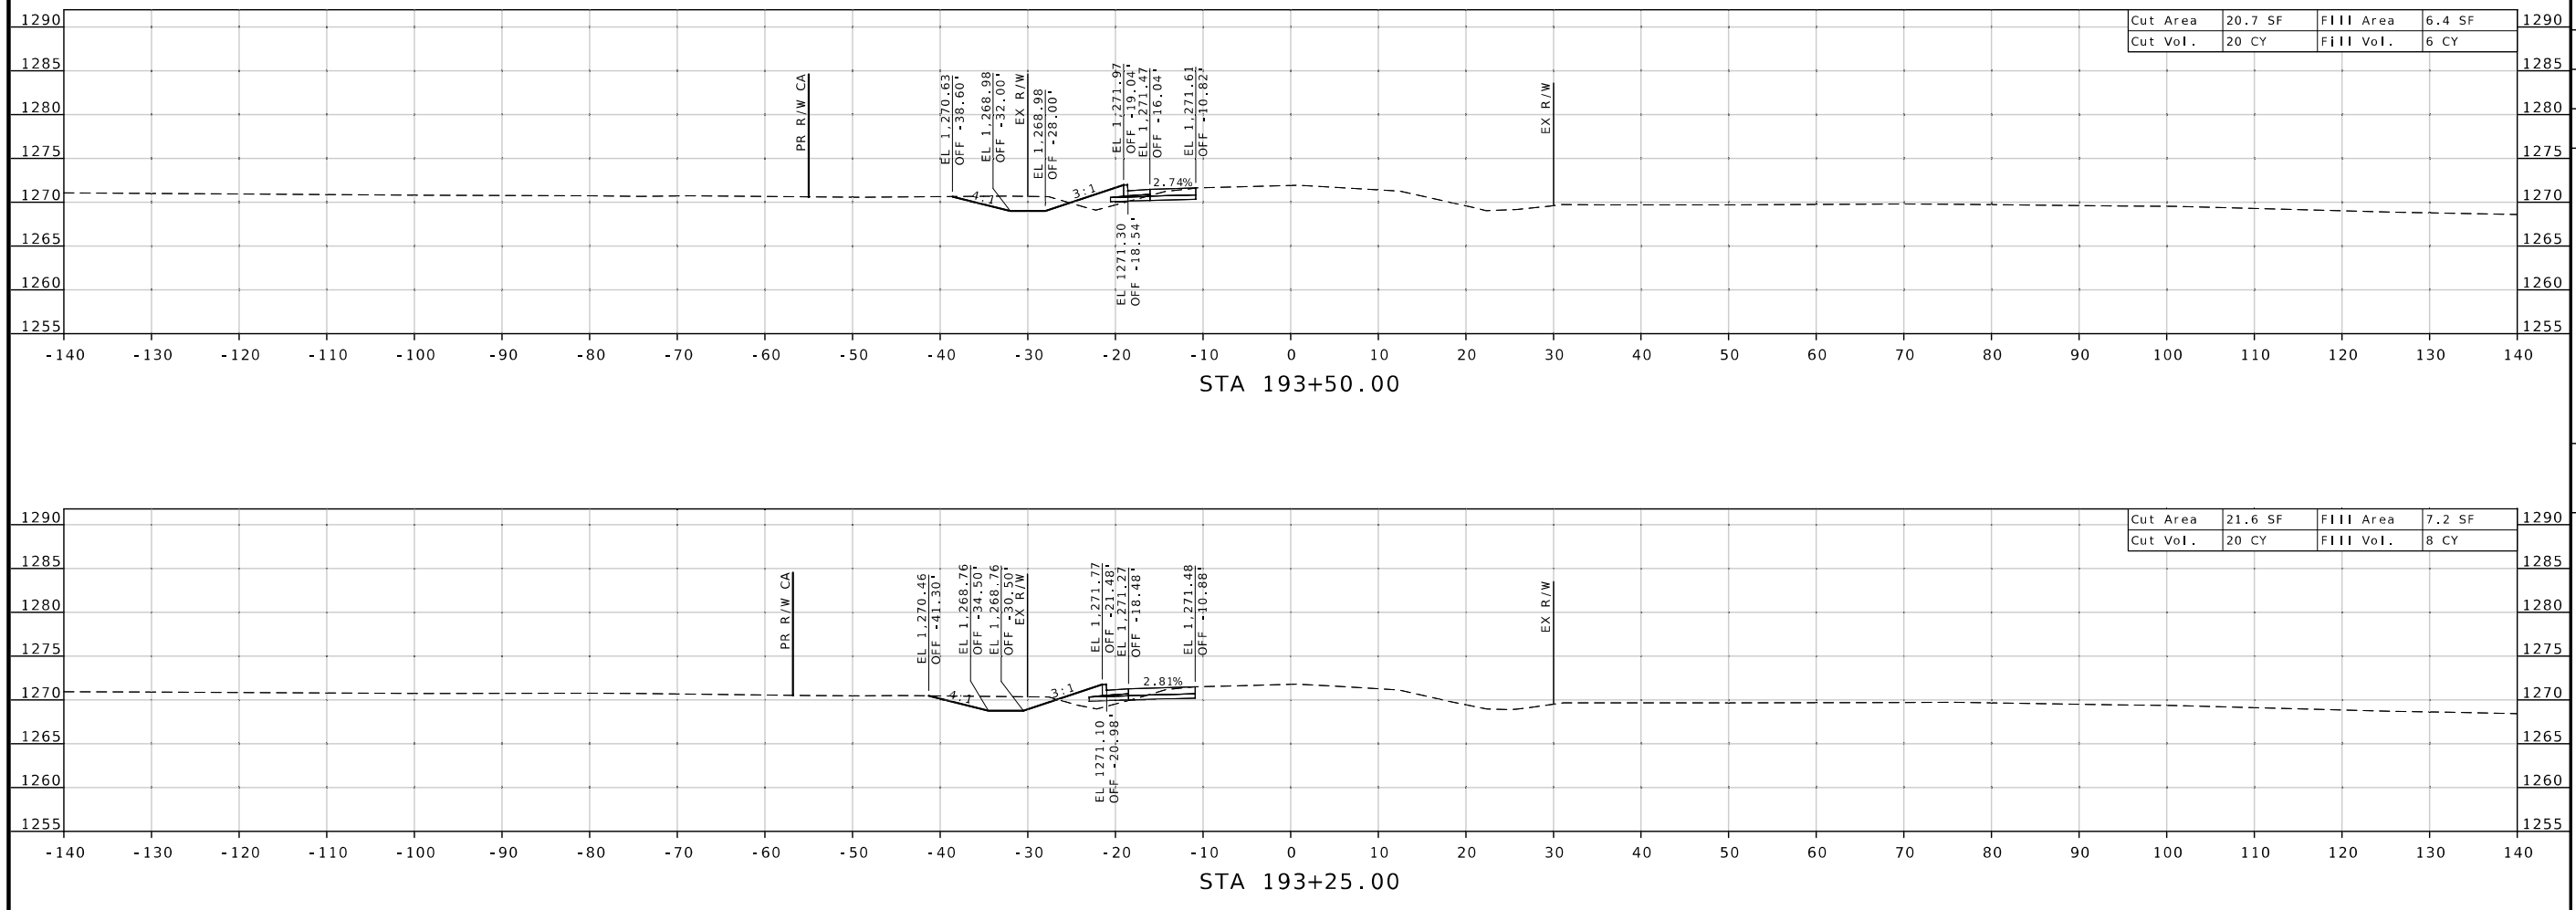

STATE OF MISSOURI
WARNER D. SHERMAN II
NUMBER PE-26645
PROFESSIONAL ENGINEER

Warner Sherman
07/23/2025 11:35:37 AM
WARNER D. SHERMAN II - CIVIL
MO-PE-26645

DATE PREPARED
7/22/2025

ROUTE	STATE
MM	MO
DISTRICT	SHEET NO.
SW	21

COUNTY
GREENE

JOB NO.
J8S0836D

CONTRACT ID.

PROJECT NO.

BRIDGE NO.

DESCRIPTION	DATE

MISSOURI HIGHWAYS AND TRANSPORTATION COMMISSION

105 WEST CAPITOL
JEFFERSON CITY, MO 65102
1-888-ASK-MODOT (1-888-275-6636)

CROSS SECTION SHEET
EXISTING ROUTE MM
SHEET 21 OF 143

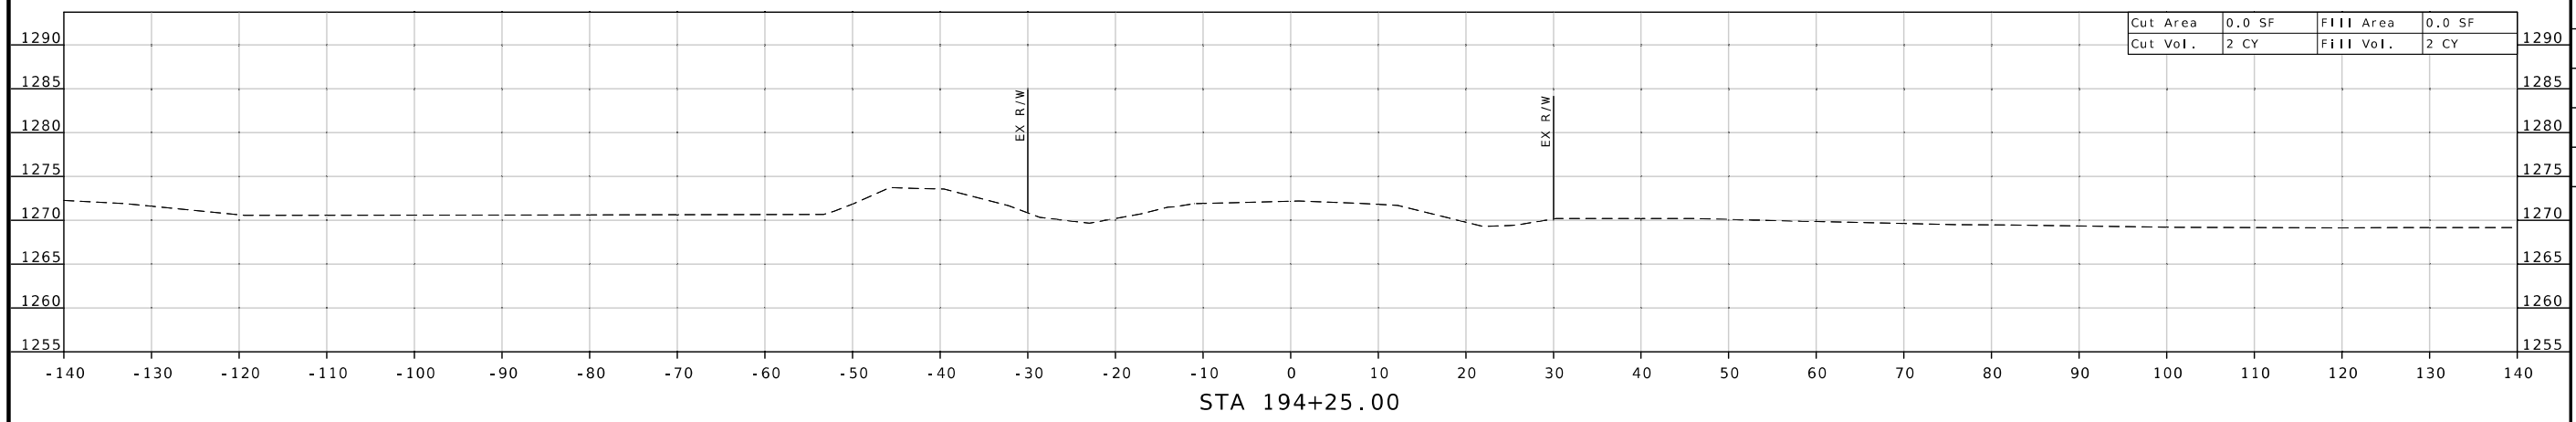

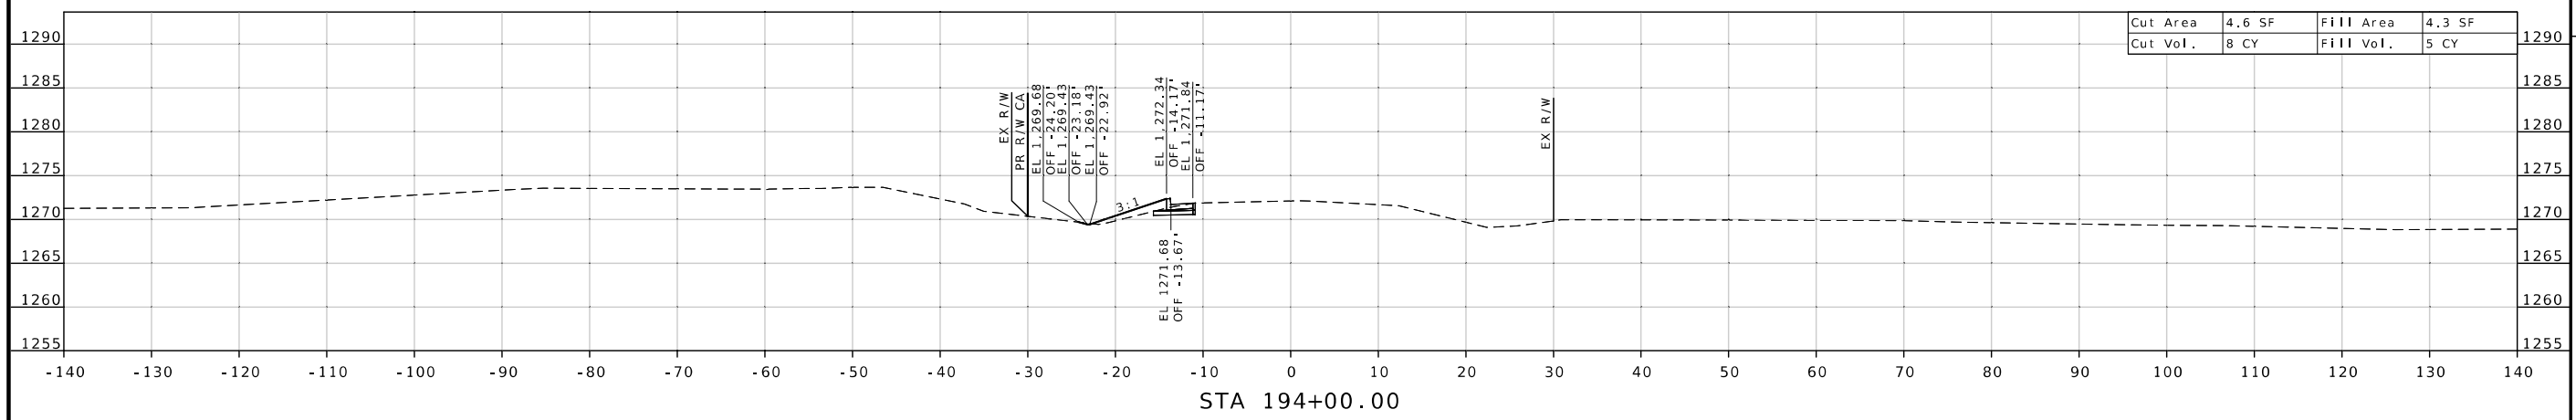

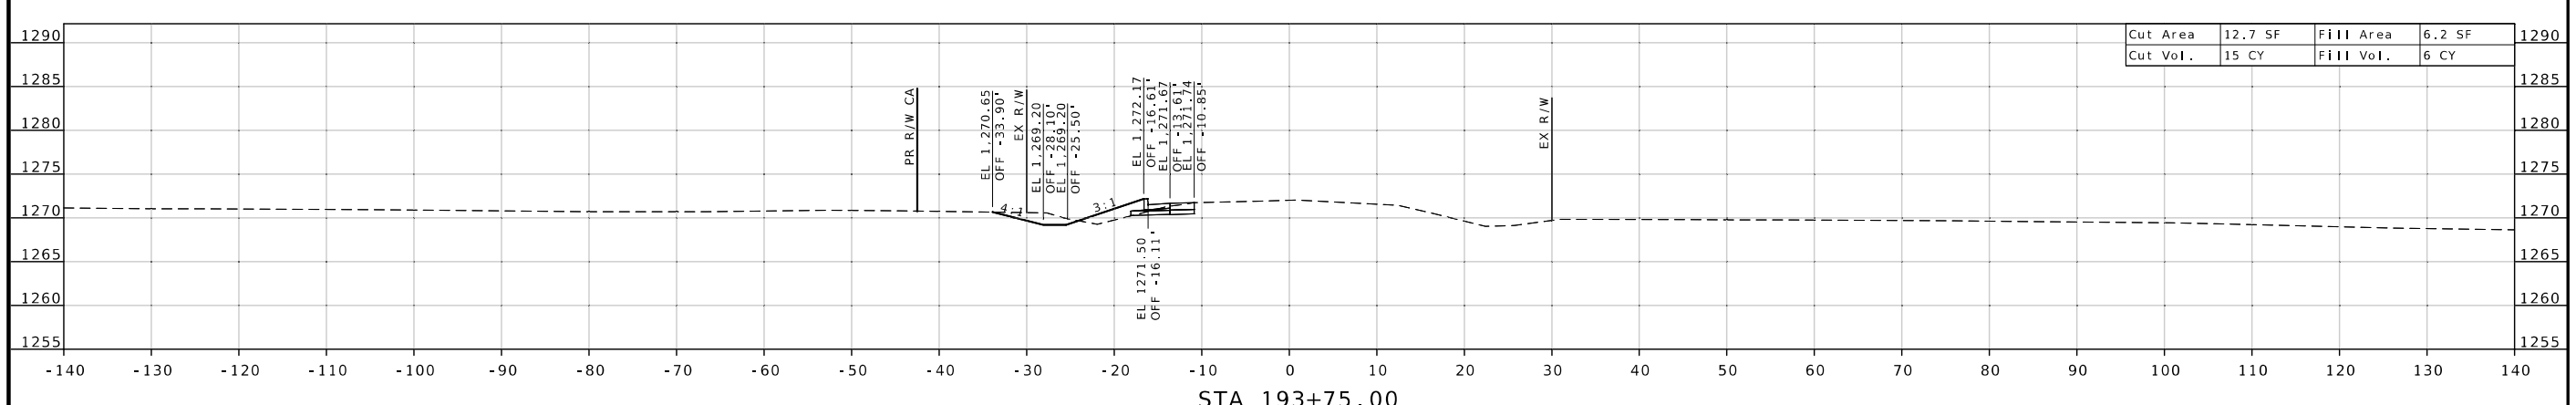

STATE OF MISSOURI
WARNER D. SHERMAN II
NUMBER PE-26645
PROFESSIONAL ENGINEER

Warner Sherman
07/23/2025 11:36:09 AM
WARNER D. SHERMAN II - CIVIL
MO-PE-26645

DATE PREPARED
7/22/2025

ROUTE	STATE
MM	MO
DISTRICT	SHEET NO.
SW	22

COUNTY
GREENE

JOB NO.
J8S0836D

CONTRACT ID.

PROJECT NO.

BRIDGE NO.

DESCRIPTION	DATE

MISSOURI HIGHWAYS AND TRANSPORTATION COMMISSION

105 WEST CAPITOL
JEFFERSON CITY, MO 65102
1-888-ASK-MODOT (1-888-275-6636)

CROSS SECTION SHEET
EXISTING ROUTE MM
SHEET 22 OF 143

CROSS SECTION SHEET
FARMROAD 160
SHEET 23 OF 143

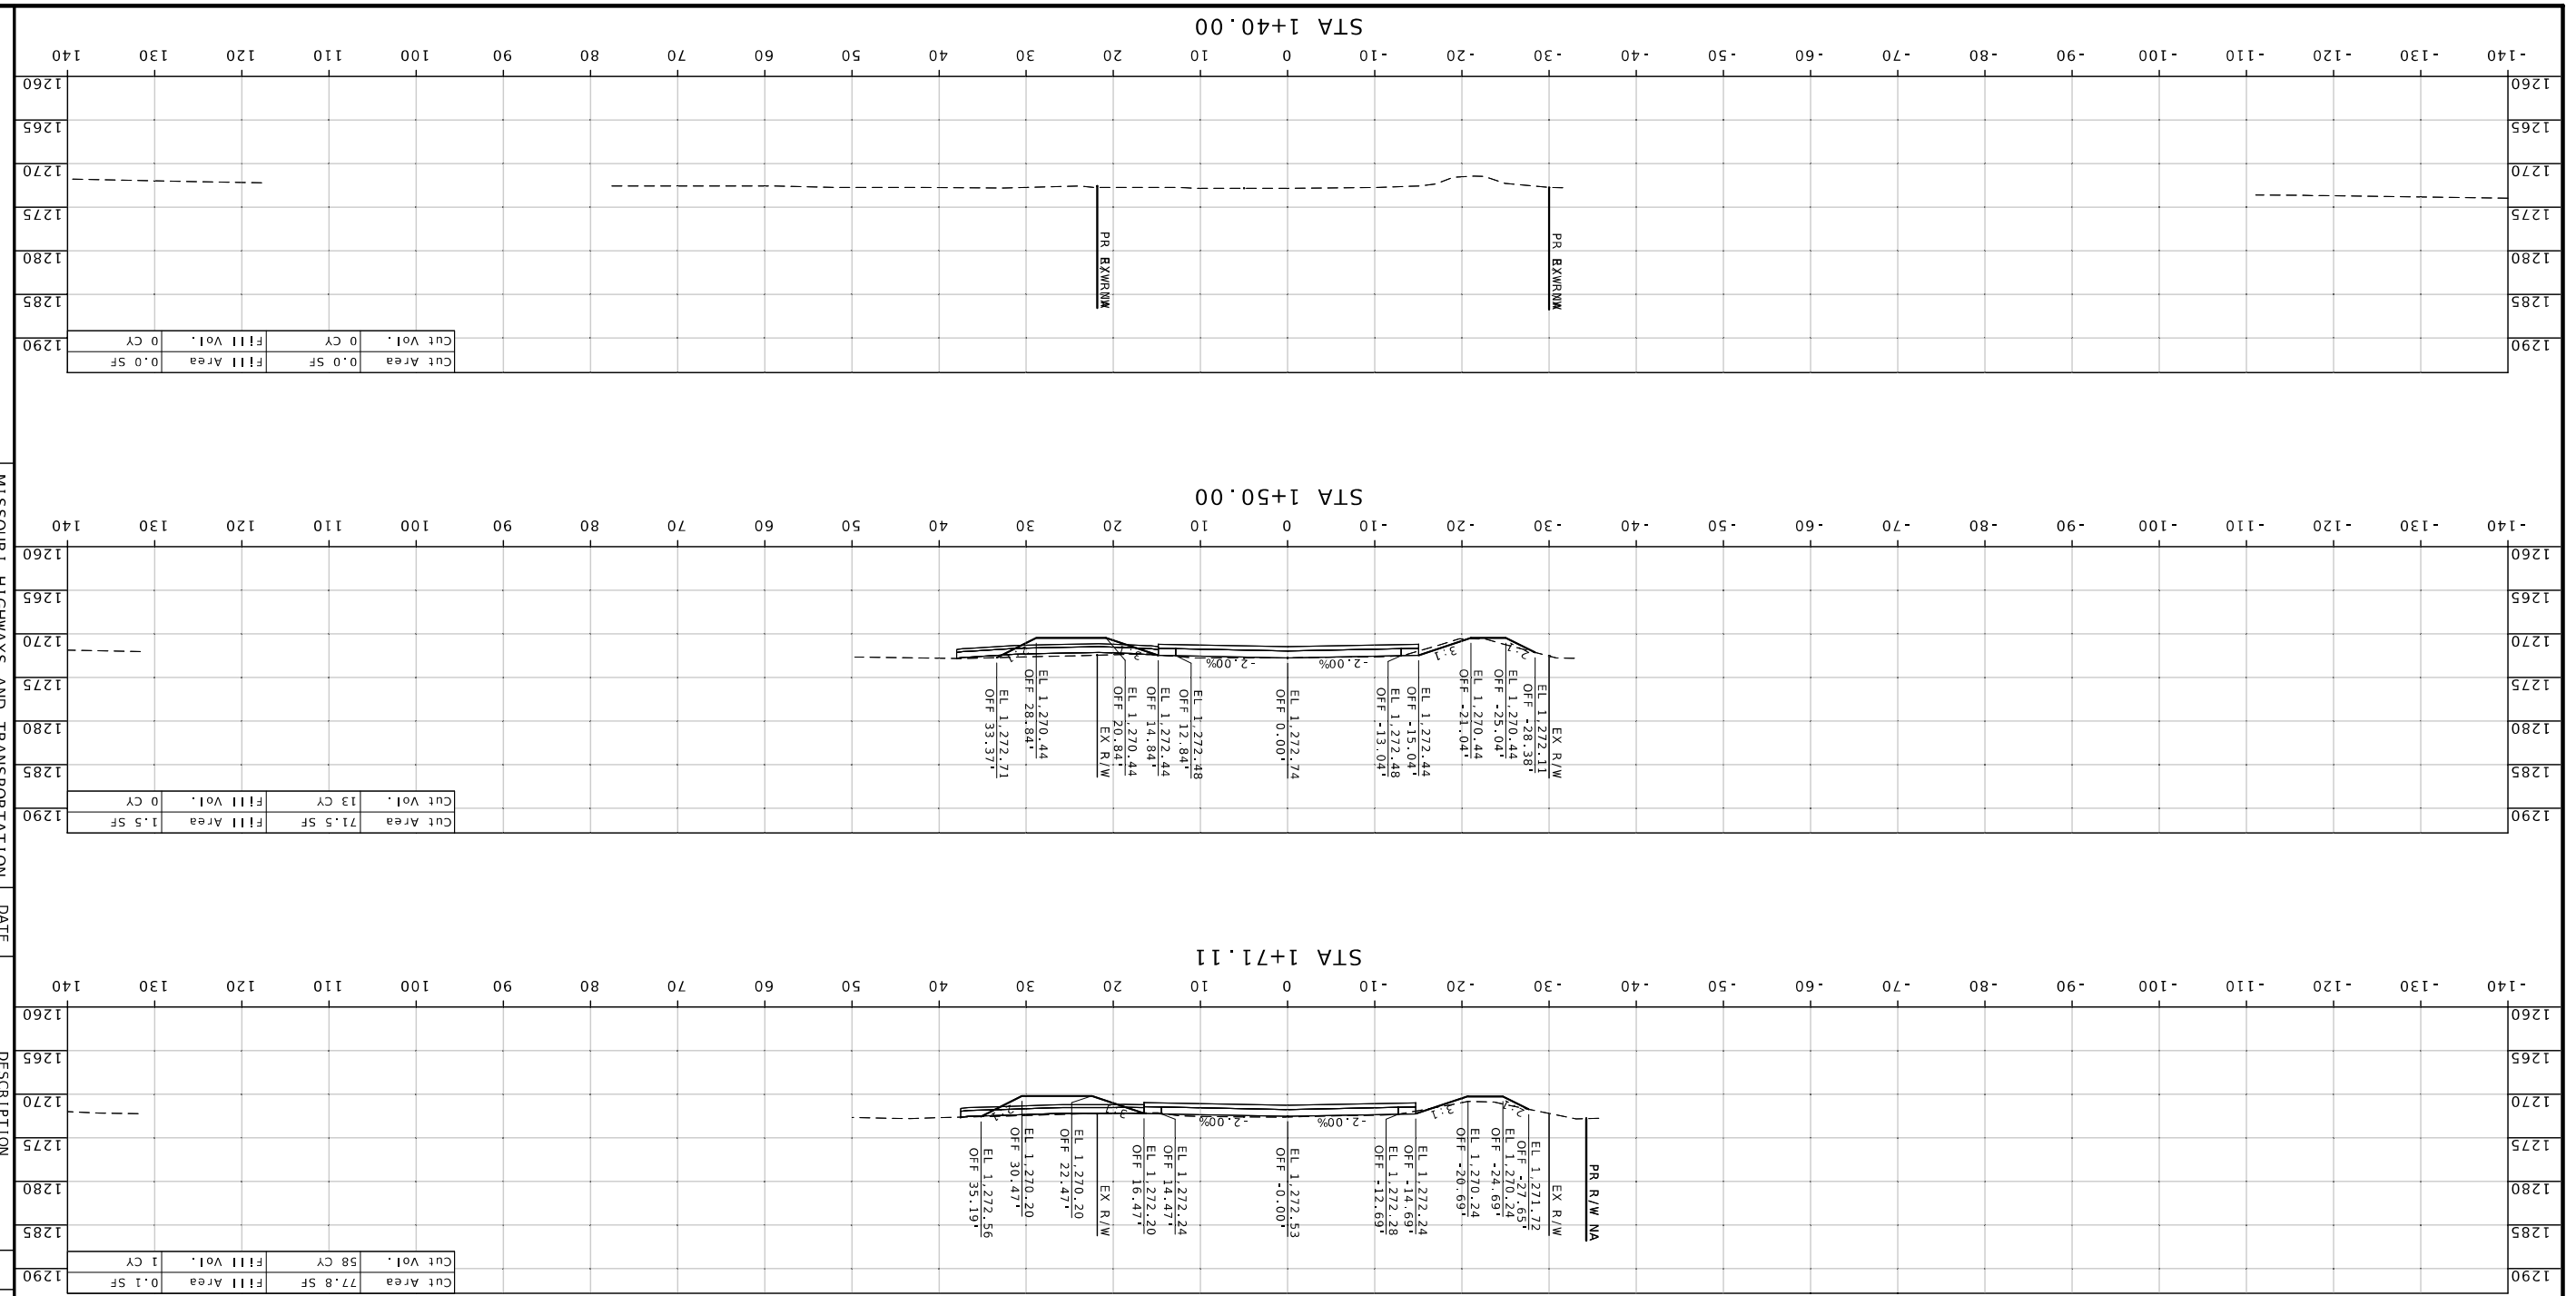

MISSOURI HIGHWAYS AND TRANSPORTATION COMMISSION

105 WEST CAPITOL
JEFFERSON CITY, MO 65102
1-888-ASK-MODOT (1-888-275-6636)

DESCRIPTION	DATE

BRIDGE NO.

PROJECT NO.

CONTRACT ID.
J8S0836D

JOB NO.
GREENE

COUNTY

ROUTE	STATE
MM	MO

DISTRICT	SHEET NO.
SW	23

8/12/2025
DATE PREPARED

WARNER D. SHERMAN II · CIVIL
NO.PE-2004S
NUMBER
PE-2004S
PROFESSIONAL ENGINEER
STATE OF MISSOURI
08/15/2025 12:44:21 PM

CROSS SECTION SHEET
FARMROAD 160
SHEET 24 OF 143

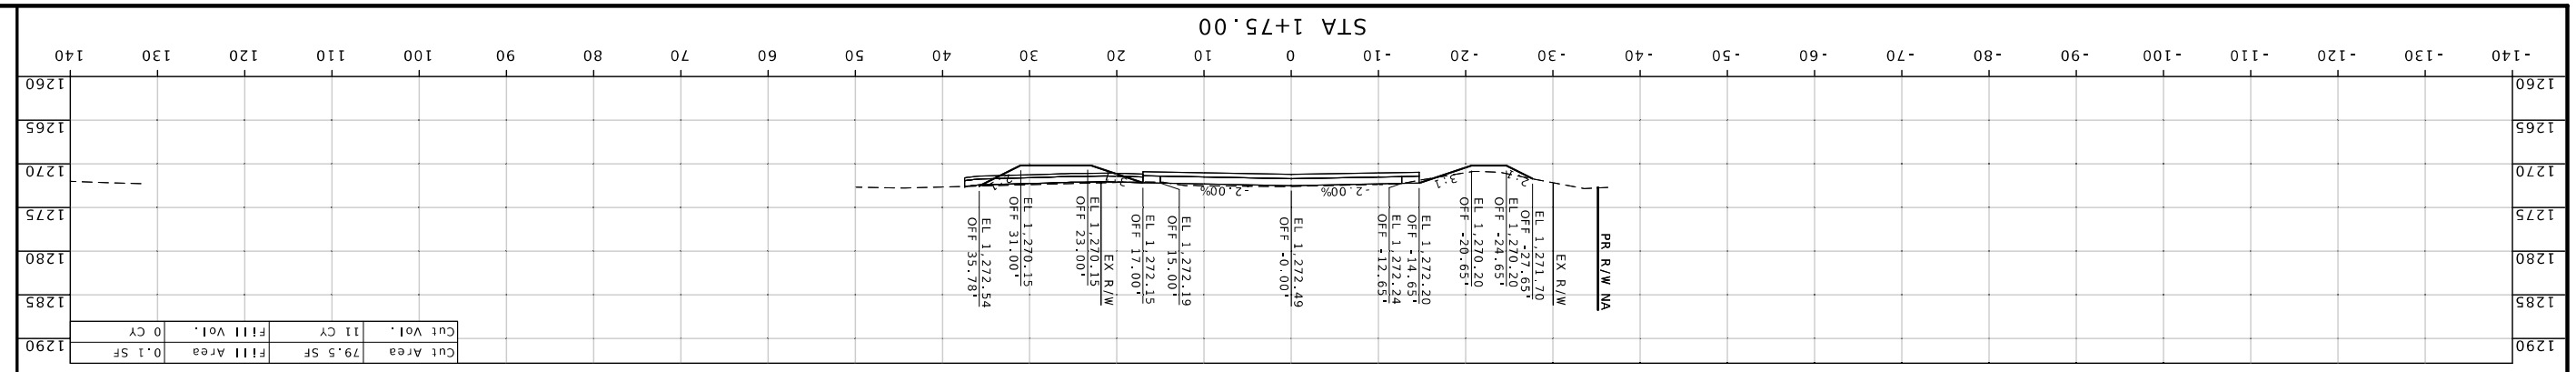

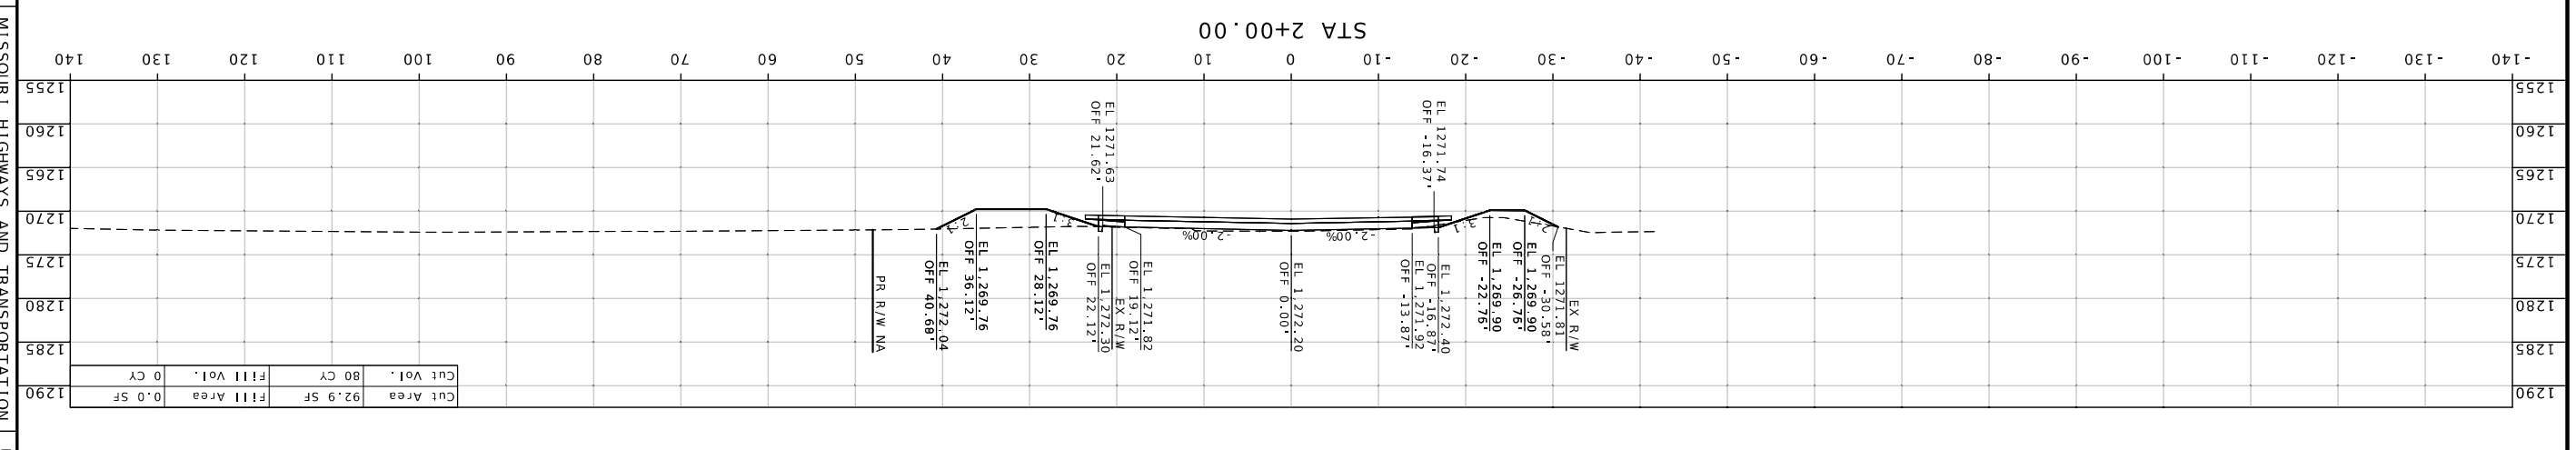

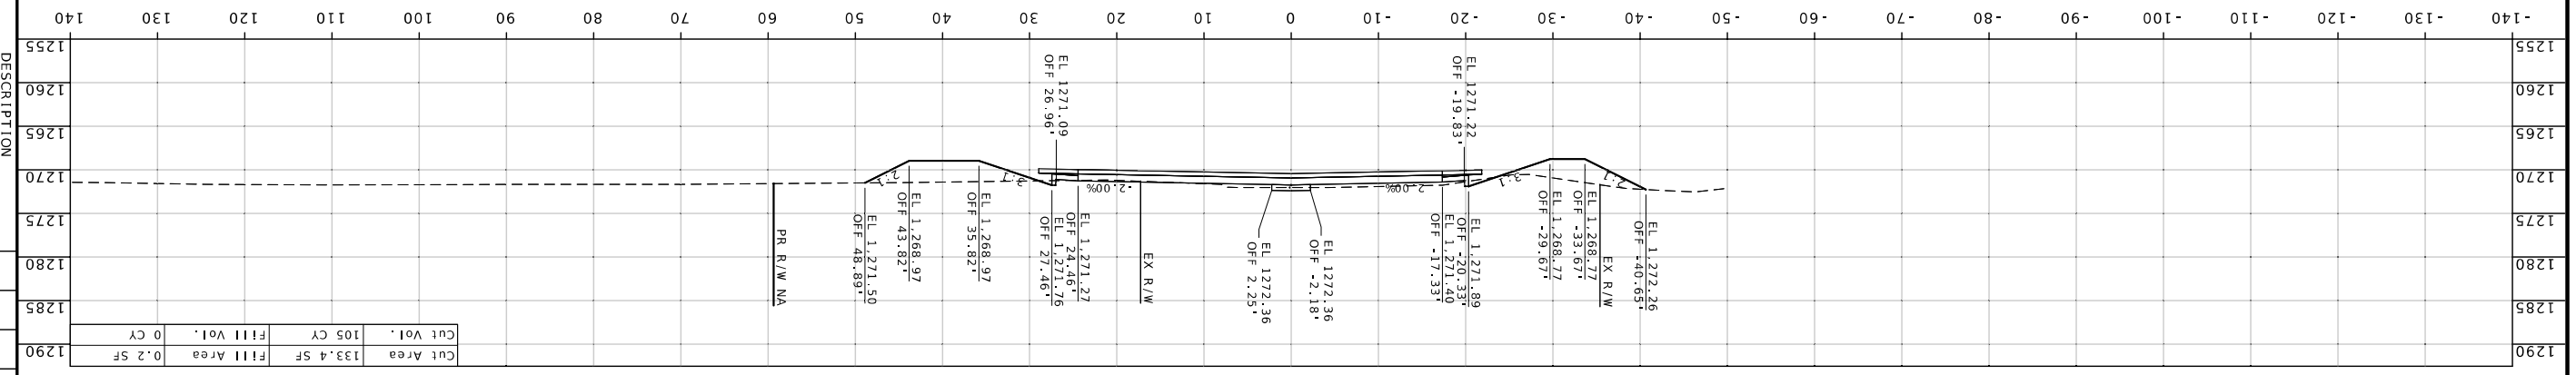

MISSOURI HIGHWAYS AND TRANSPORTATION COMMISSION

105 WEST CAPITOL
JEFFERSON CITY, MO 65102
1-888-ASK-MODOT (1-888-275-6636)

DATE	DESCRIPTION

BRIDGE NO.

PROJECT NO.

CONTRACT ID.
J8S0836D

JOB NO.
GREENE

COUNTY

ROUTE	DISTRICT	SHEET NO.
MM	SW	24
MO		

DATE PREPARED
7/22/2025

MO-PE-26645
WARNER D. SHERMAN II - CIVIL
07/22/2025 11:37:33 AM

STATE OF MISSOURI
WARNER D. SHERMAN II
NUMBER PE-26645
PROFESSIONAL ENGINEER

CROSS SECTION SHEET
FARMROAD 160
SHEET 25 OF 143

STA 2+50.00

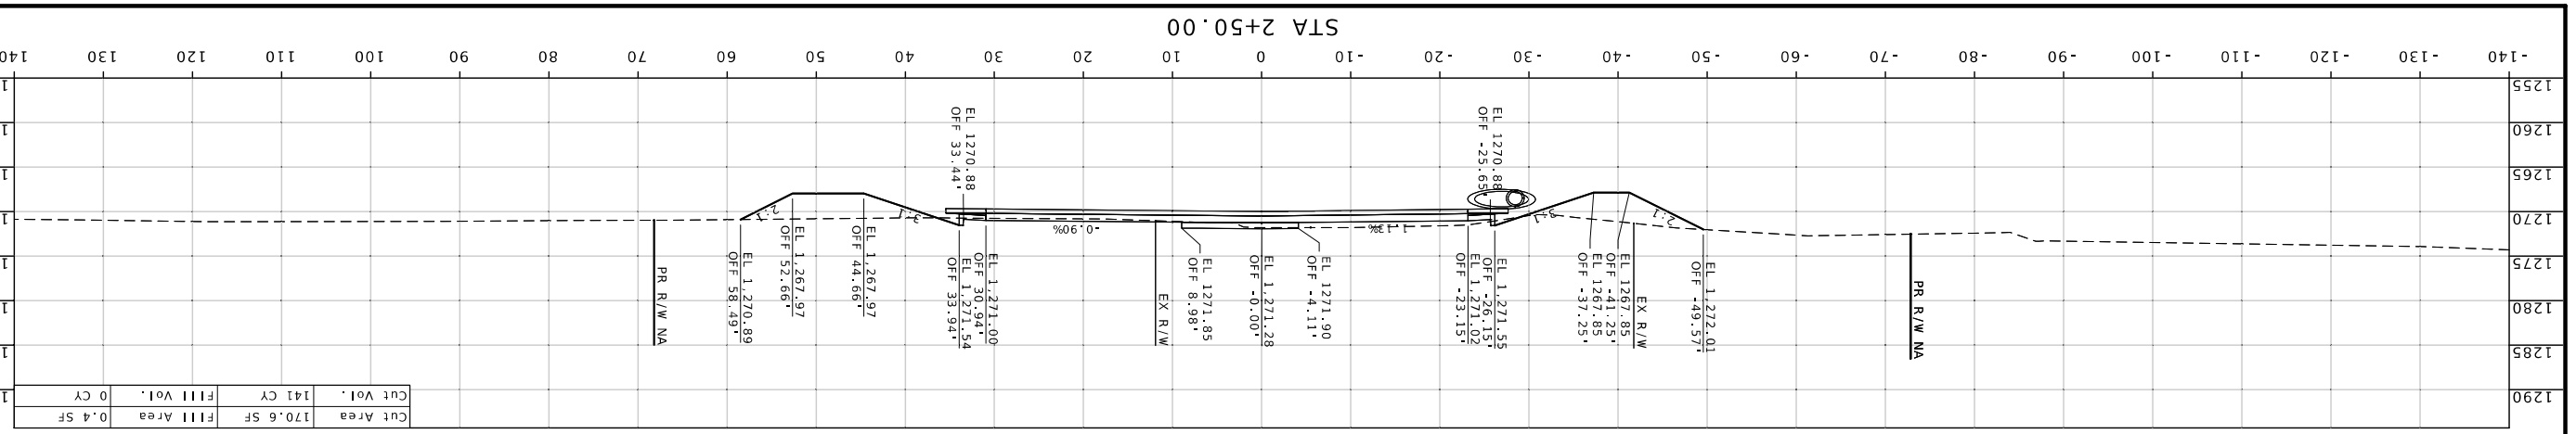

Cut Area	170.6 SF	Fill Area	0.4 SF
Cut Vol.	141 CY	Fill Vol.	0 CY

STA 2+75.00

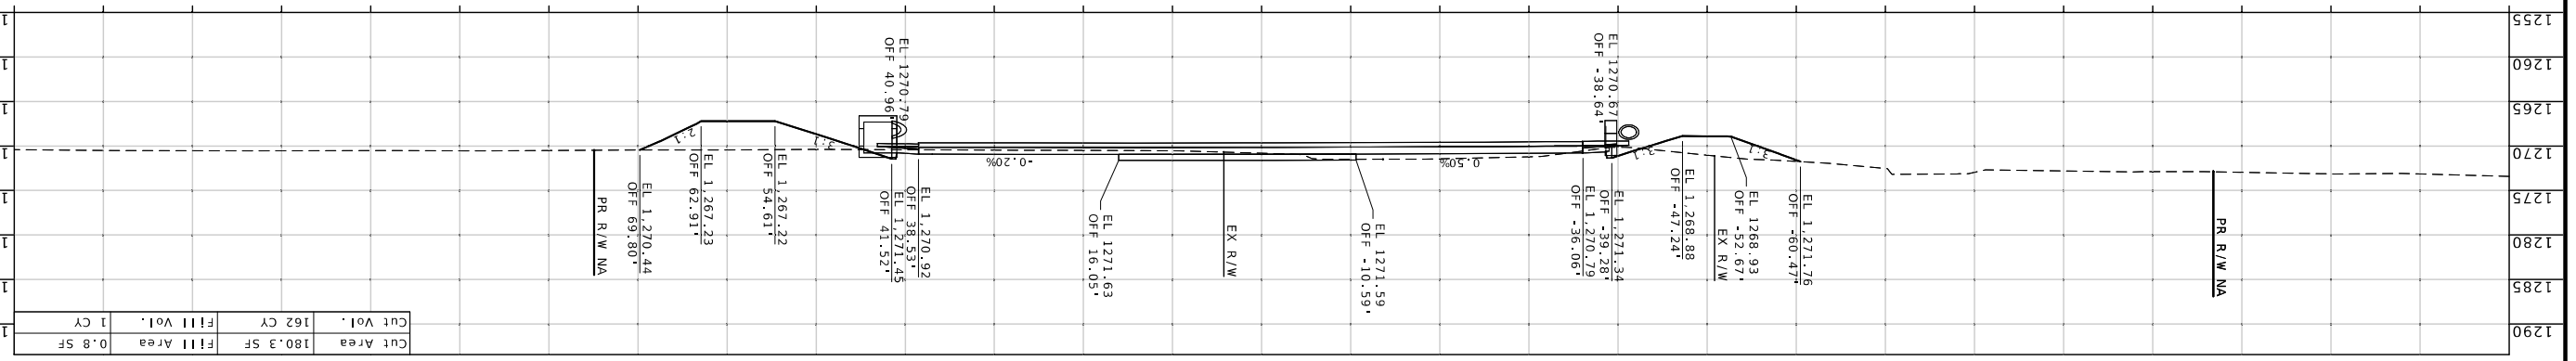

Cut Area	180.3 SF	Fill Area	0.8 SF
Cut Vol.	162 CY	Fill Vol.	1 CY

STA 2+99.57

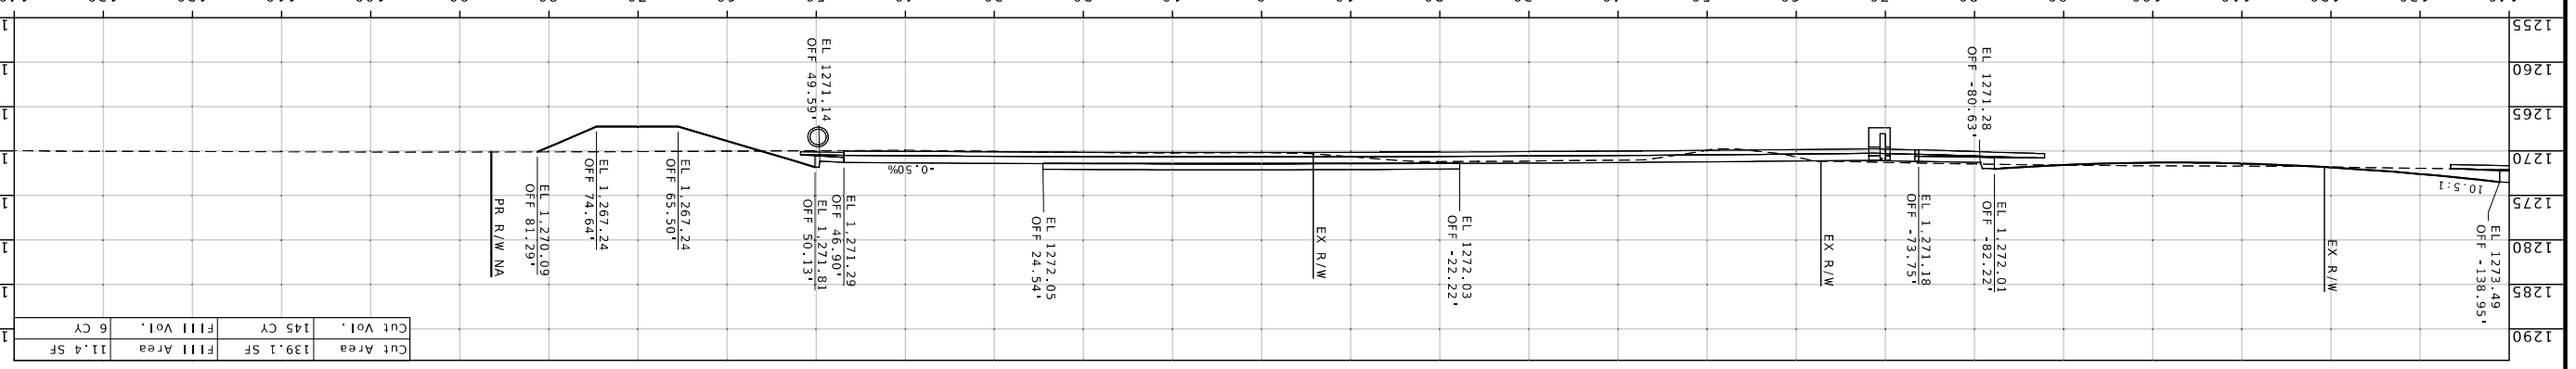

Cut Area	139.1 SF	Fill Area	11.4 SF
Cut Vol.	145 CY	Fill Vol.	6 CY

MISSOURI HIGHWAYS AND TRANSPORTATION COMMISSION

105 WEST CAPITOL
JEFFERSON CITY, MO 65102
1-888-ASK-MODOT (1-888-275-6636)

DESCRIPTION	DATE

BRIDGE NO.

PROJECT NO.

CONTRACT ID.

JOB NO. J8S0836D

COUNTY GREENE

DISTRICT	SHEET NO.
SW	25

ROUTE	STATE
MM	MO

8/12/2025

DATE PREPARED

WARNER D. SHERMAN II - CIVIL
MO-PE-26645

08:15:2025 12:44:43 PM

STATE OF MISSOURI
WARNER D. SHERMAN II NUMBER PE-26645
PROFESSIONAL ENGINEER

CROSS SECTION SHEET
FARMROAD 160
SHEET 26 OF 143

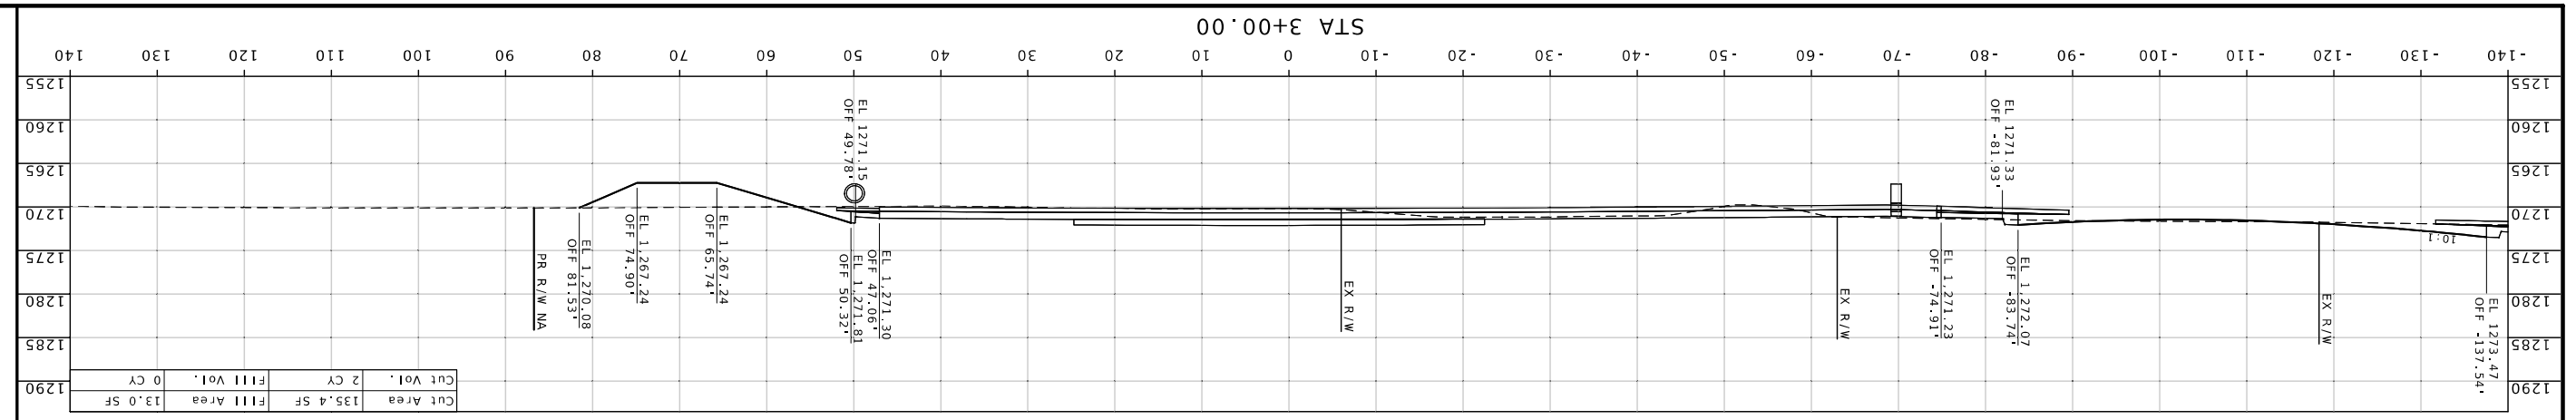

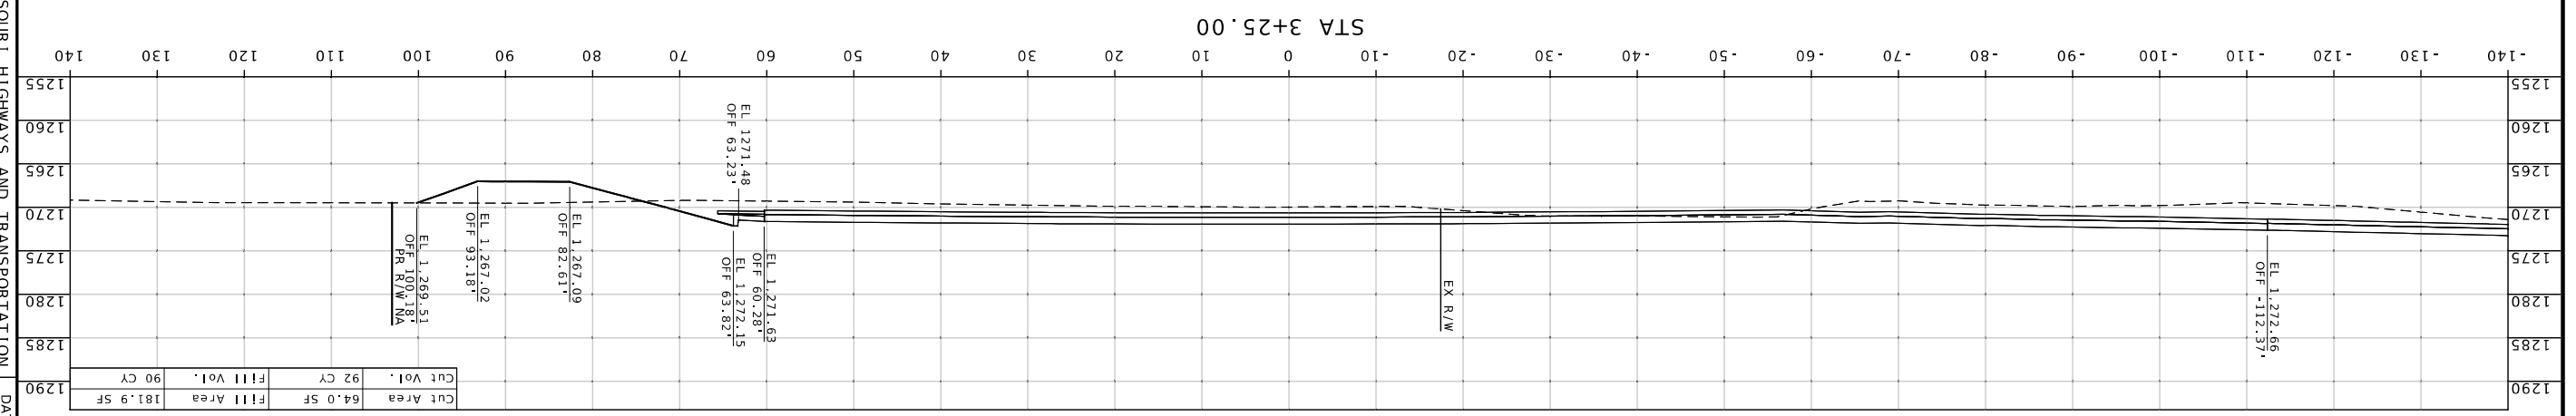

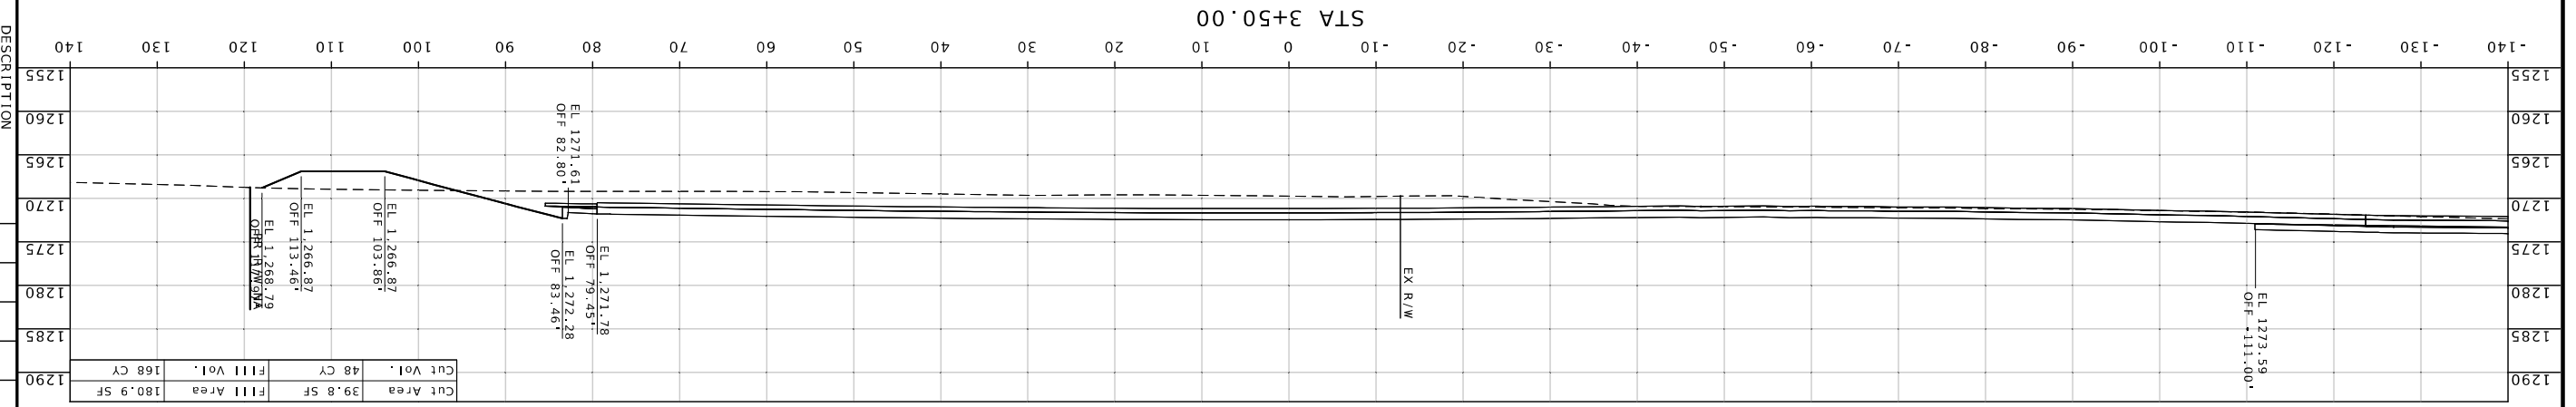

MISSOURI HIGHWAYS AND TRANSPORTATION COMMISSION

105 WEST CAPITOL
JEFFERSON CITY, MO 65102
1-888-ASK-MODOT (1-888-275-6636)

DESCRIPTION	DATE

BRIDGE NO.

PROJECT NO.

CONTRACT ID.
J8S0836D

JOB NO.
GREENE

COUNTY

DISTRICT	SHEET NO.
SW	26

ROUTE	STATE
MM	MO

8/12/2025
DATE PREPARED

Quinn Zimmerman
06/5/2025 12:45:22 PM
WARNER D. SHERMAN II - CIVIL
MO-PE-2666

STATE OF MISSOURI
WARNER D. SHERMAN II
NUMBER
PE-2666
PROFESSIONAL ENGINEER

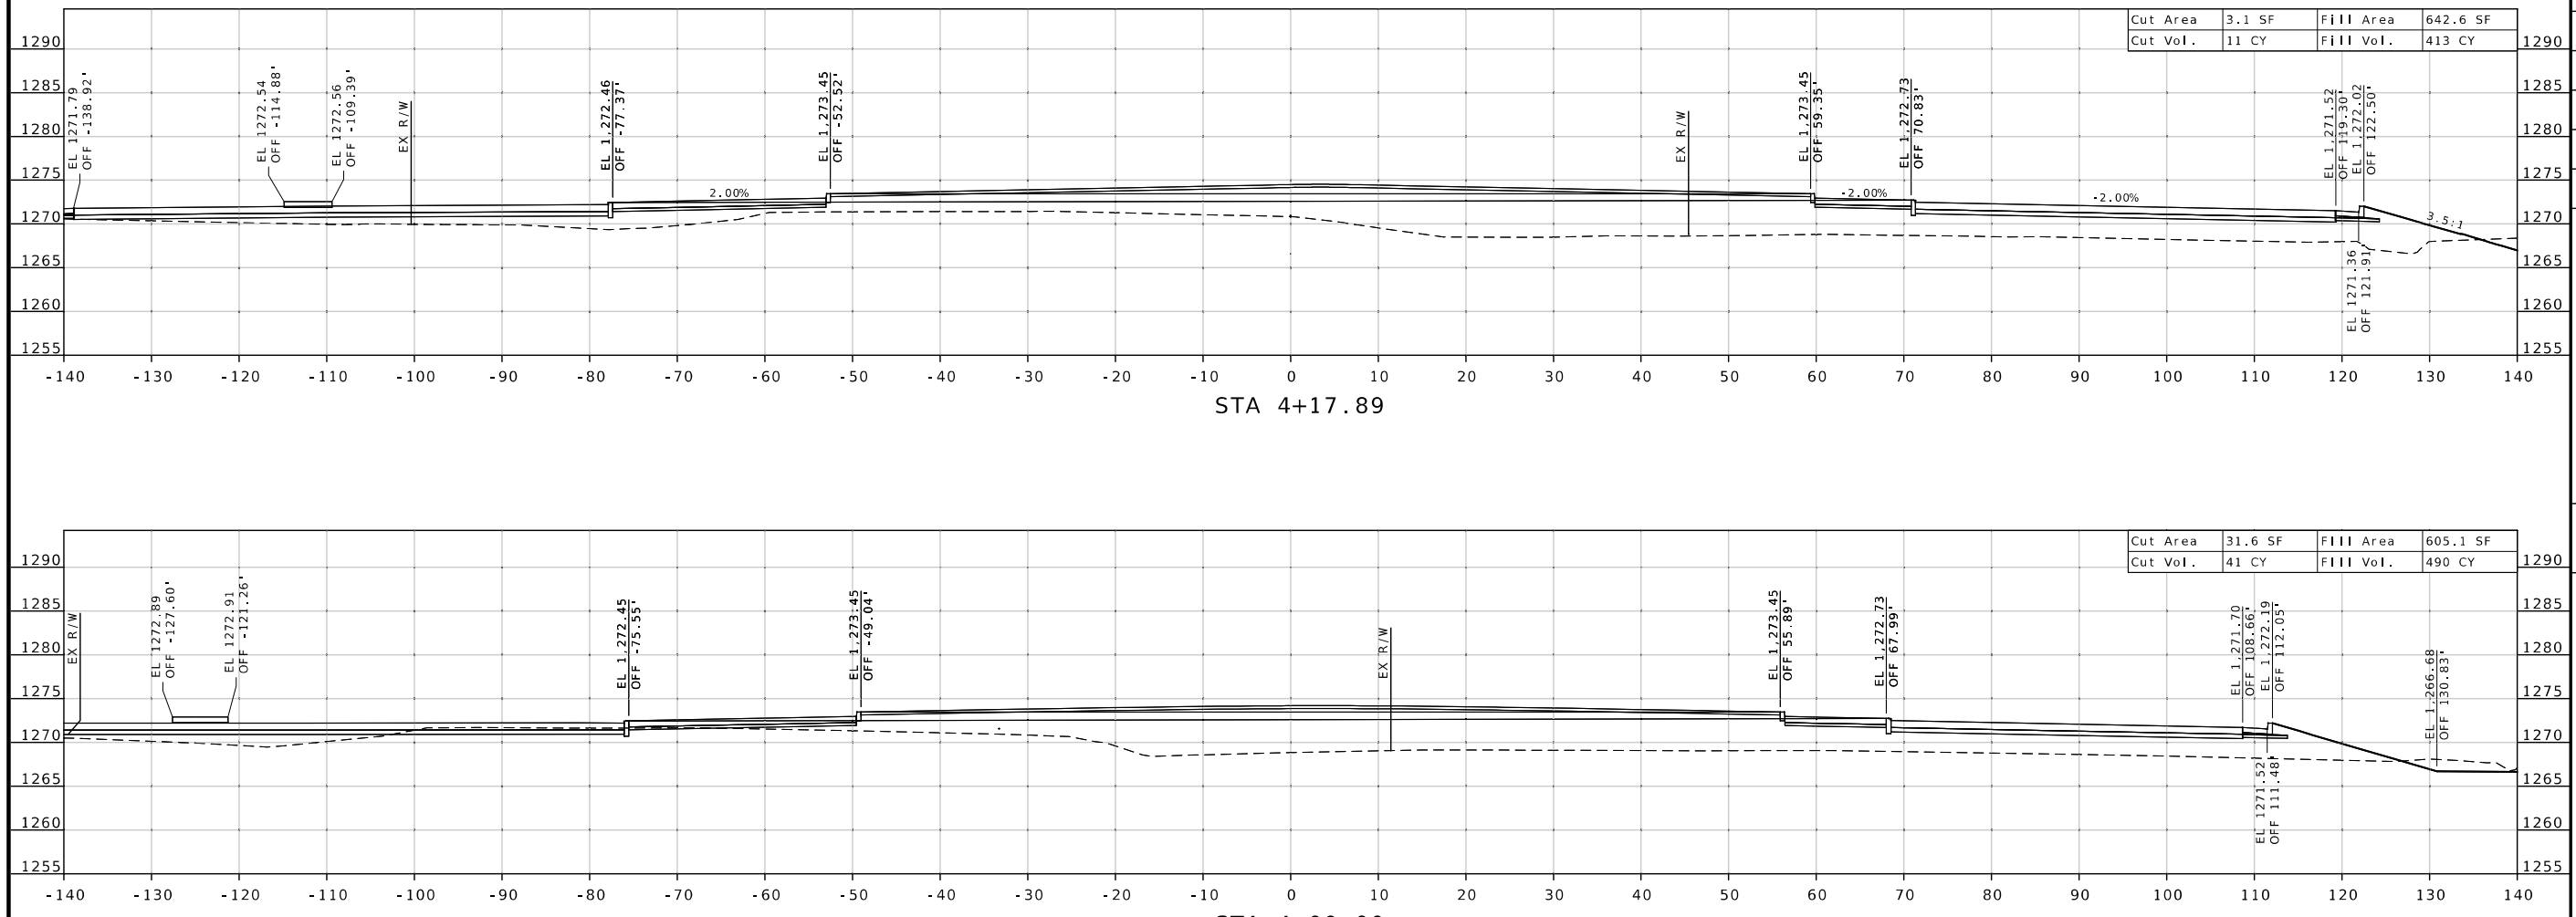

STA 4+17.89

STA 4+00.00

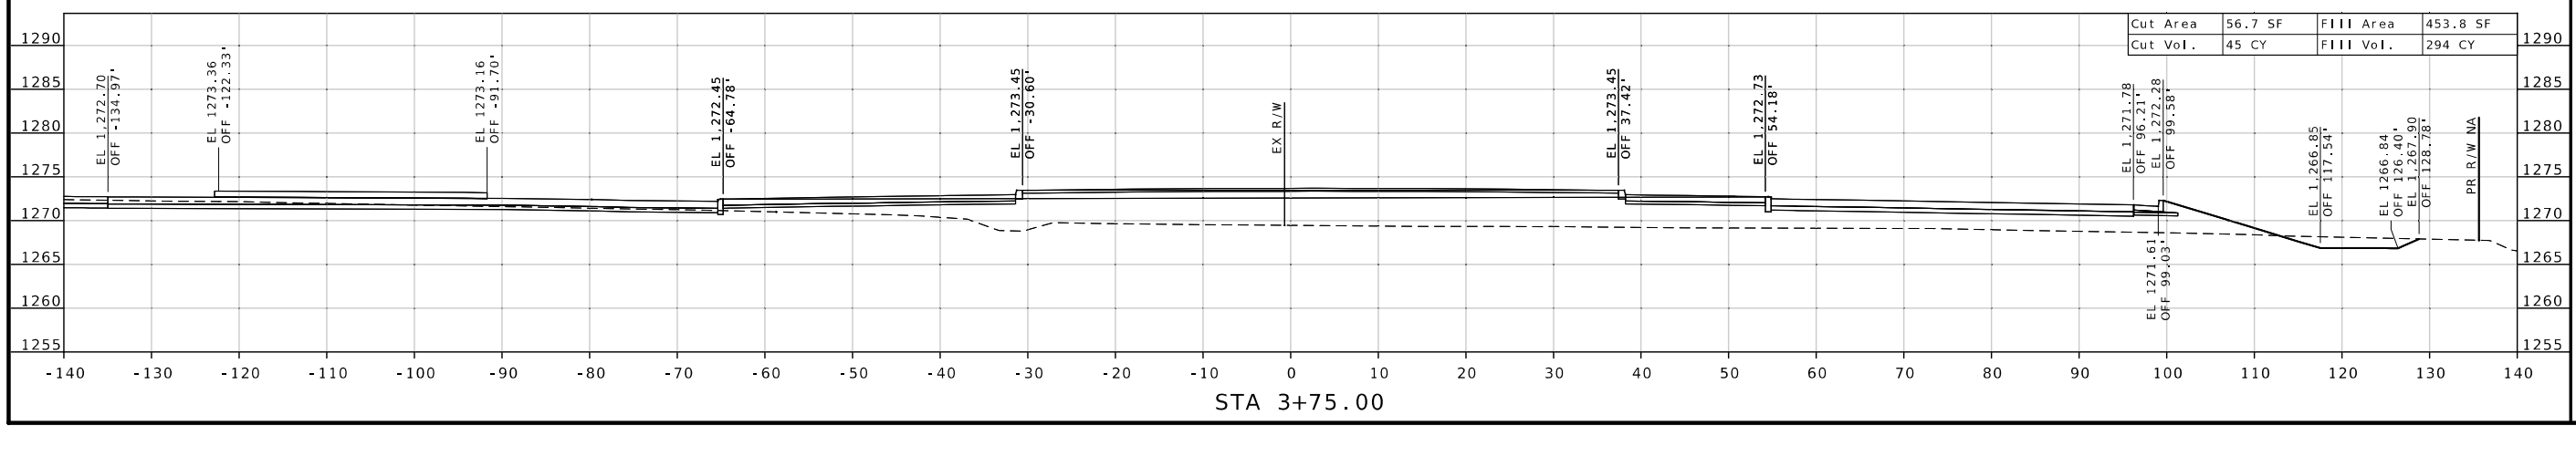

STA 3+75.00

STATE OF MISSOURI
WARNER D. SHERMAN II
NUMBER PE-26645
PROFESSIONAL ENGINEER

Warner Sherman
07/23/2025 11:38:36 AM
WARNER D. SHERMAN II - CIVIL
MO PE-26645

DATE PREPARED
7/22/2025

ROUTE	STATE
MM	MO
DISTRICT	SHEET NO.
SW	27

COUNTY
GREENE

JOB NO.
J8S0836D

CONTRACT ID.

PROJECT NO.

BRIDGE NO.

DESCRIPTION	DATE

MISSOURI HIGHWAYS AND TRANSPORTATION COMMISSION

105 WEST CAPITOL
JEFFERSON CITY, MO 65102
1-888-ASK-MODOT (1-888-275-6636)

CROSS SECTION SHEET
FARMROAD 160
SHEET 27 OF 143

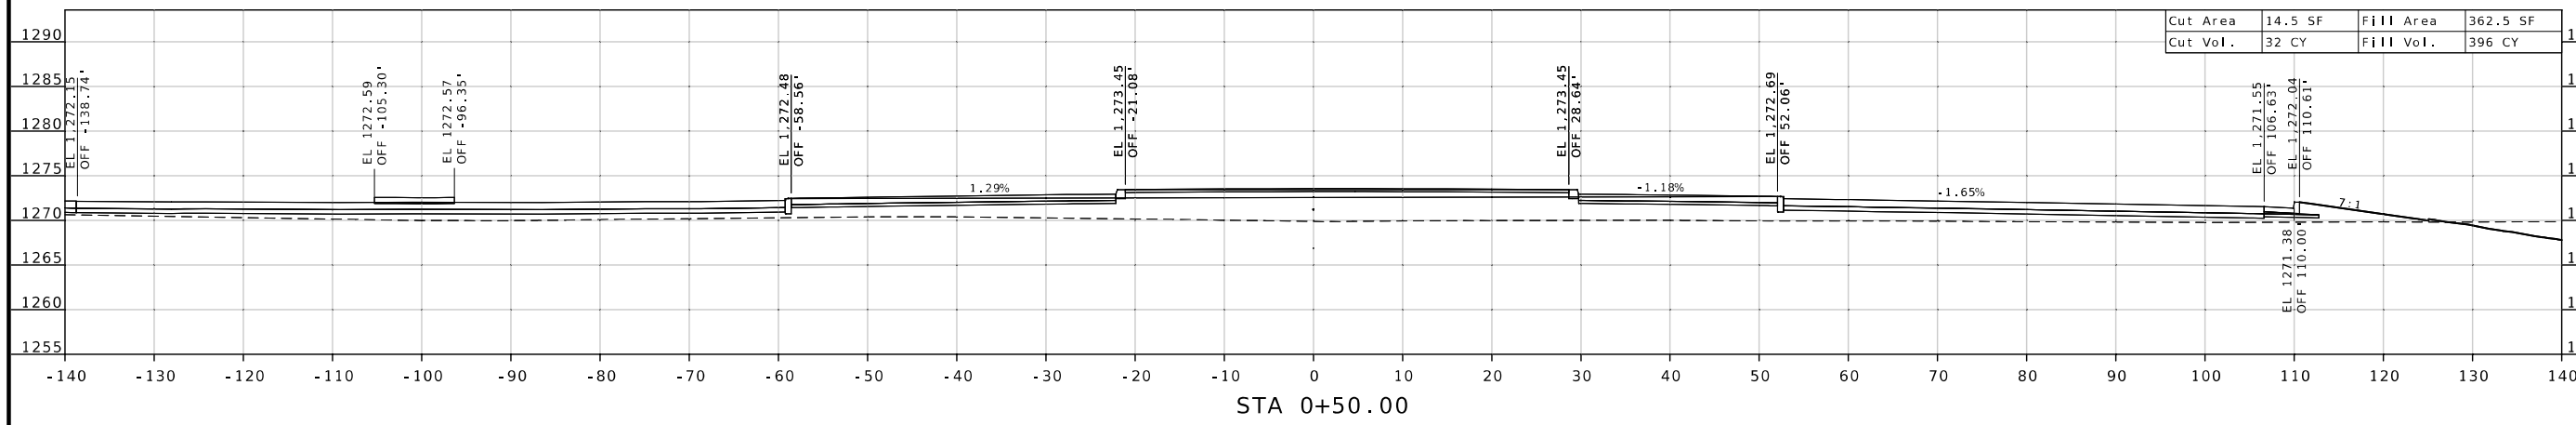

STA 0+50.00

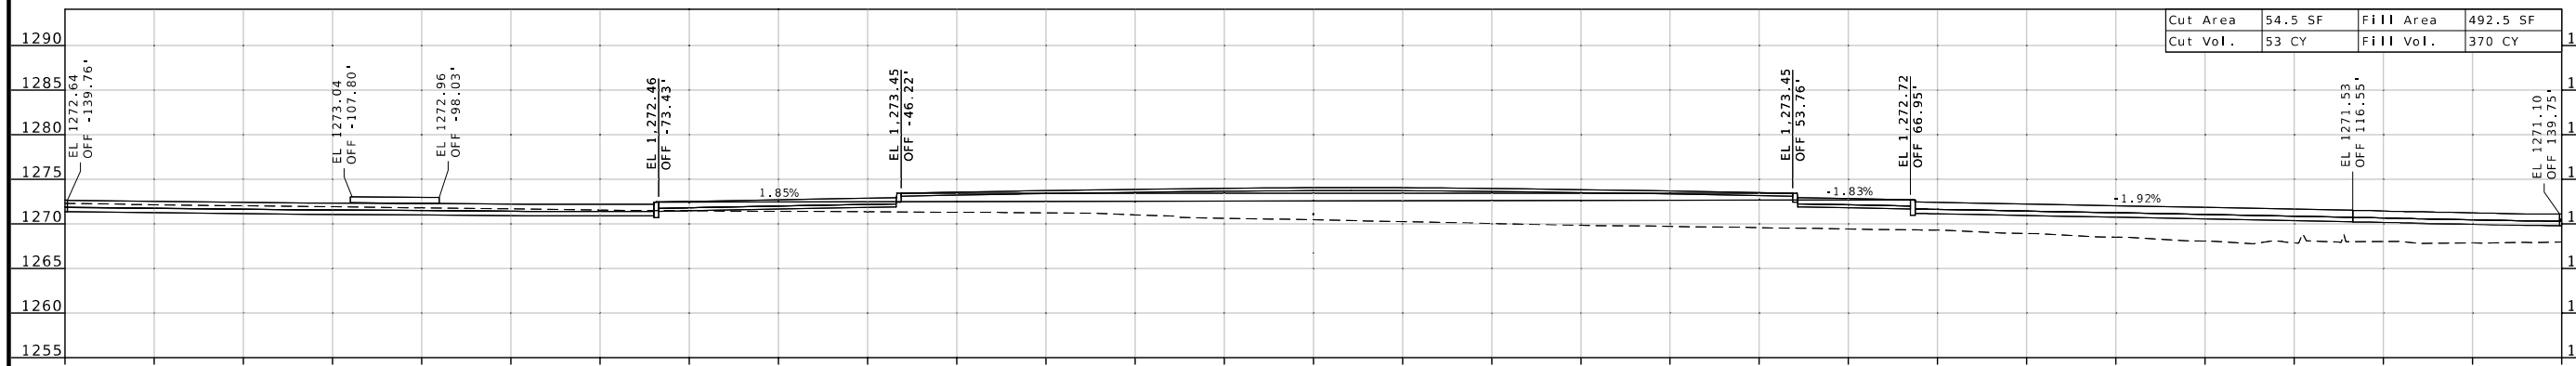

STA 0+25.00

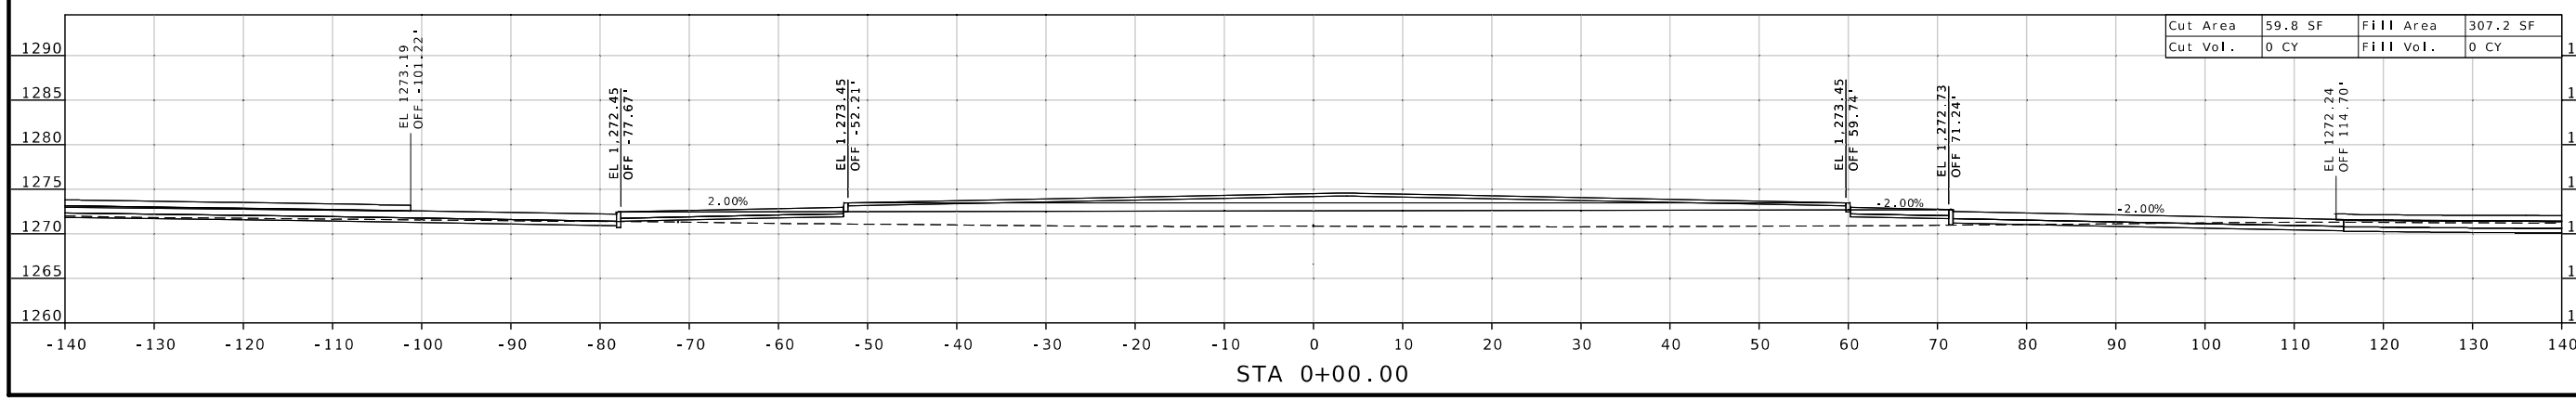

STA 0+00.00

STATE OF MISSOURI
WARNER D. SHERMAN I
NUMBER PE-26645
PROFESSIONAL ENGINEER

Warner Sherman
07/23/2025 11:39:00 AM
WARNER D. SHERMAN II - CIVIL
MO-PE-26645

DATE PREPARED
7/22/2025

ROUTE	STATE
MM	MO
DISTRICT	SHEET NO.
SW	28

COUNTY
GREENE

JOB NO.
J8S0836D

CONTRACT ID.

PROJECT NO.

BRIDGE NO.

DESCRIPTION

DATE

MISSOURI HIGHWAYS AND TRANSPORTATION COMMISSION

105 WEST CAPITOL
JEFFERSON CITY, MO 65102
1-888-ASK-MODOT (1-888-275-6636)

CROSS SECTION SHEET
PROPOSED ROUTE MM
SHEET 28 OF 143

CROSS SECTION SHEET
PROPOSED ROUTE MM
SHEET 29 OF 143

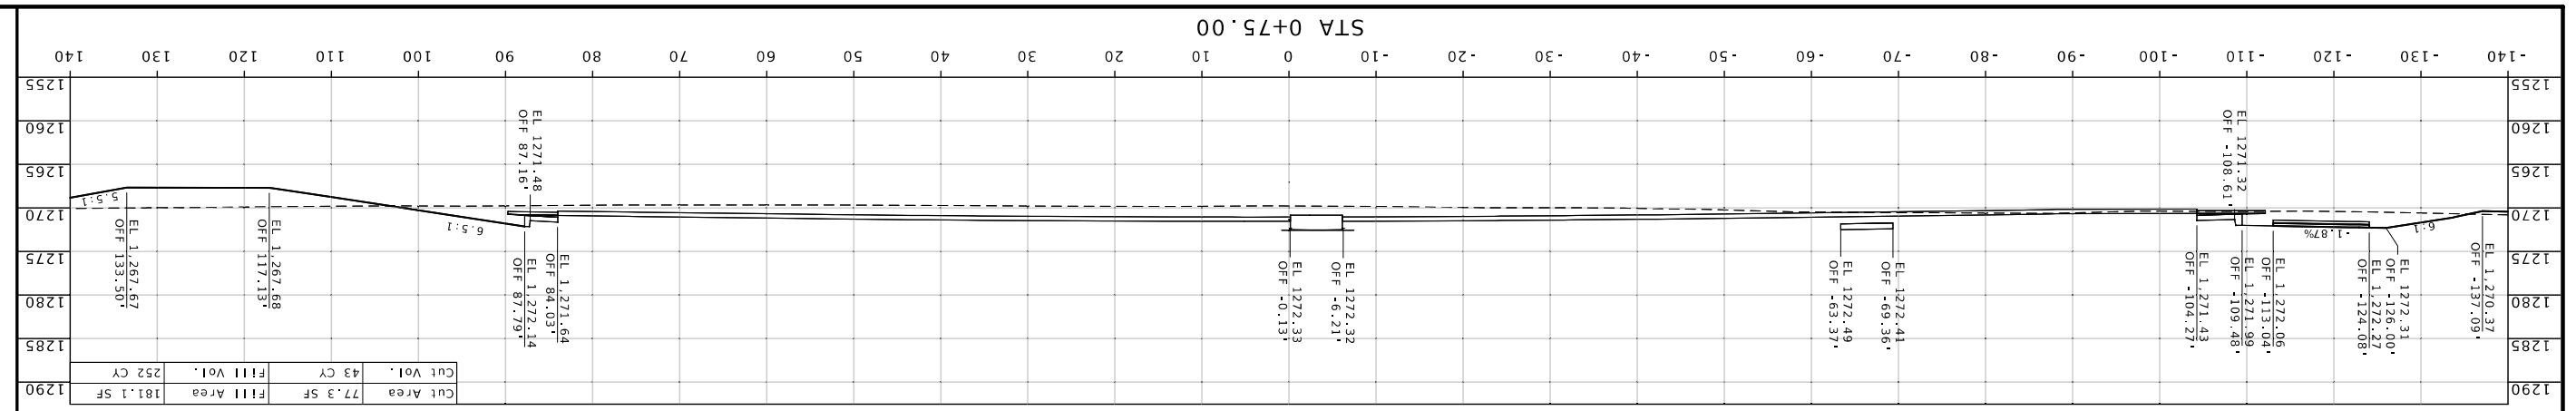

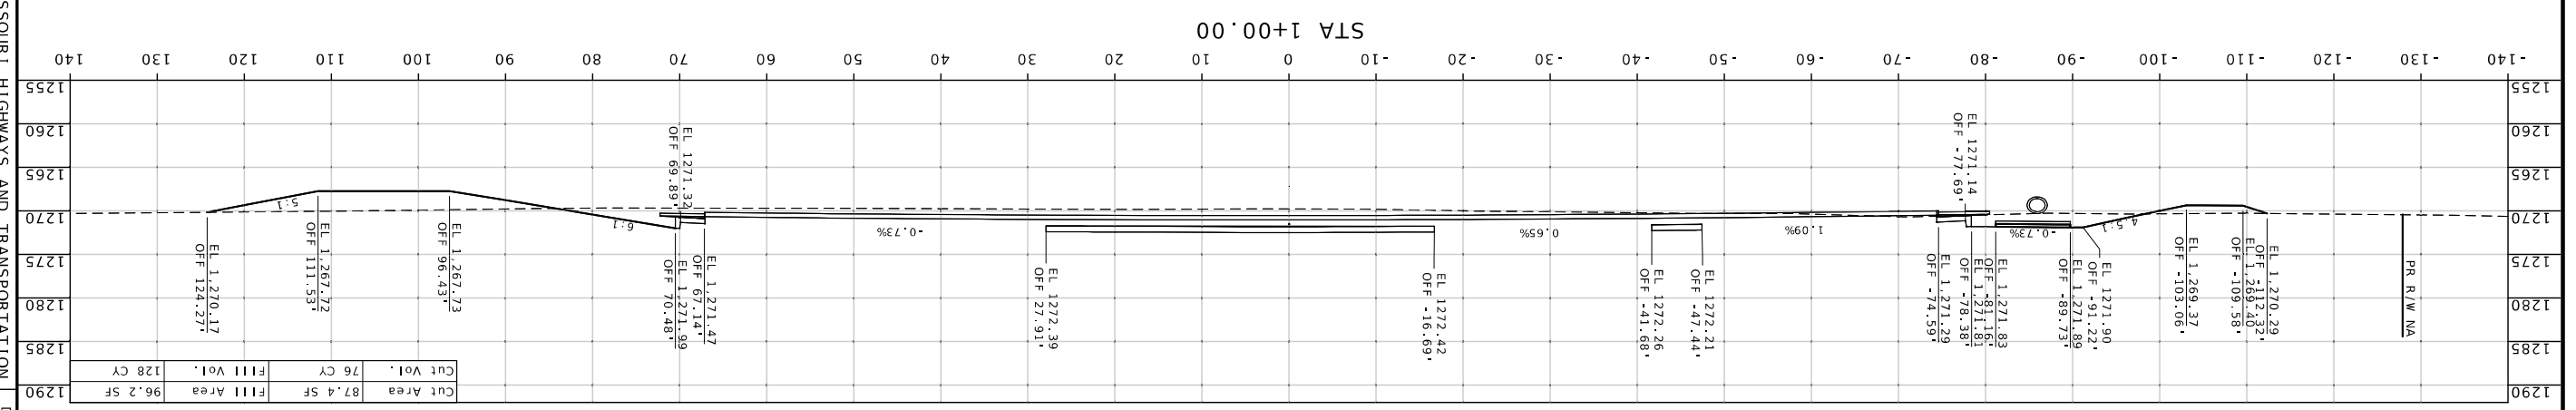

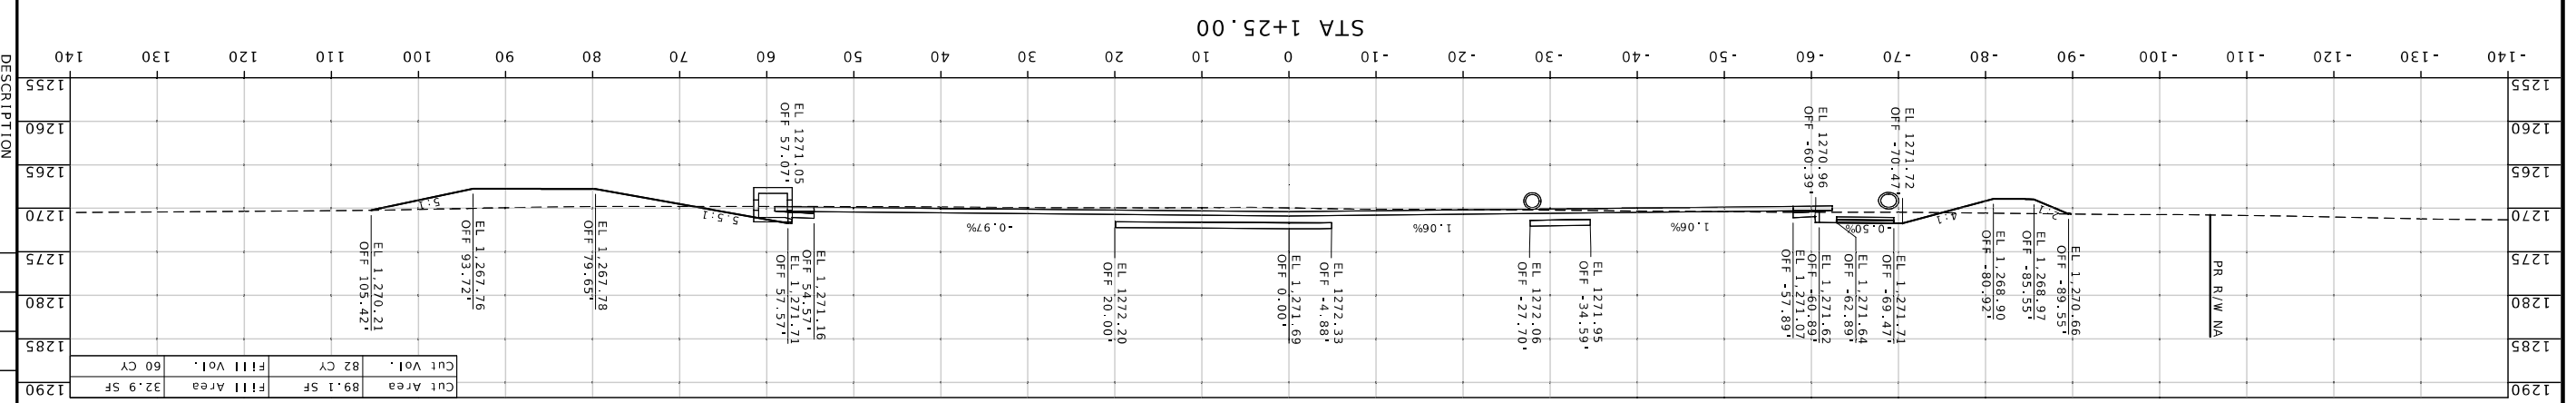

MISSOURI HIGHWAYS AND TRANSPORTATION COMMISSION
105 WEST CAPITOL
JEFFERSON CITY, MO 65102
1-888-ASK-MODOT (1-888-275-6636)

DATE	DESCRIPTION

BRIDGE NO.

PROJECT NO.

CONTRACT ID.
JS0836D

JOB NO.
GREENE

COUNTY

ROUTE	STATE
MM	MO

DISTRICT	SHEET NO.
SW	29

DATE PREPARED
8/14/2025

WARNER D. SHERMAN II
NUMBER
PE-2006145
STATE OF MISSOURI
REGISTERED PROFESSIONAL ENGINEER
Digitally signed by Warner Sherman
08/15/2025 12:45:52 PM
WARNER D. SHERMAN II - CIVIL
MO-PE-2006145

CROSS SECTION SHEET
PROPOSED ROUTE MM
SHEET 30 OF 143

MISSOURI HIGHWAYS AND TRANSPORTATION COMMISSION

MoDOT

105 WEST CAPITOL
JEFFERSON CITY, MO 65102
1-888-ASK-MODOT (1-888-275-6636)

DESCRIPTION	DATE

BRIDGE NO.

PROJECT NO.

CONTRACT ID.

JOB NO.
J8S0836D

COUNTY
GREENE

ROUTE	SHEET NO.
MM	30
STATE	DISTRICT
MO	SW

DATE PREPARED
8/14/2025

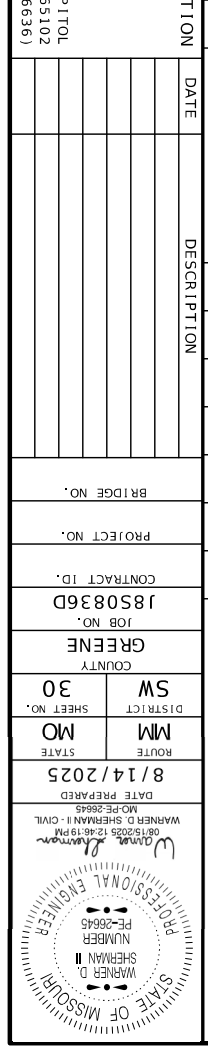

STA 1+50.00

Cut Area	85.6 SF	Fill Area	23.4 SF
Cut Vol.	81 CY	Fill Vol.	26 CY

STA 1+75.00

Cut Area	70.2 SF	Fill Area	43.5 SF
Cut Vol.	72 CY	Fill Vol.	31 CY

STA 2+00.00

Cut Area	54.7 SF	Fill Area	96.9 SF
Cut Vol.	58 CY	Fill Vol.	65 CY

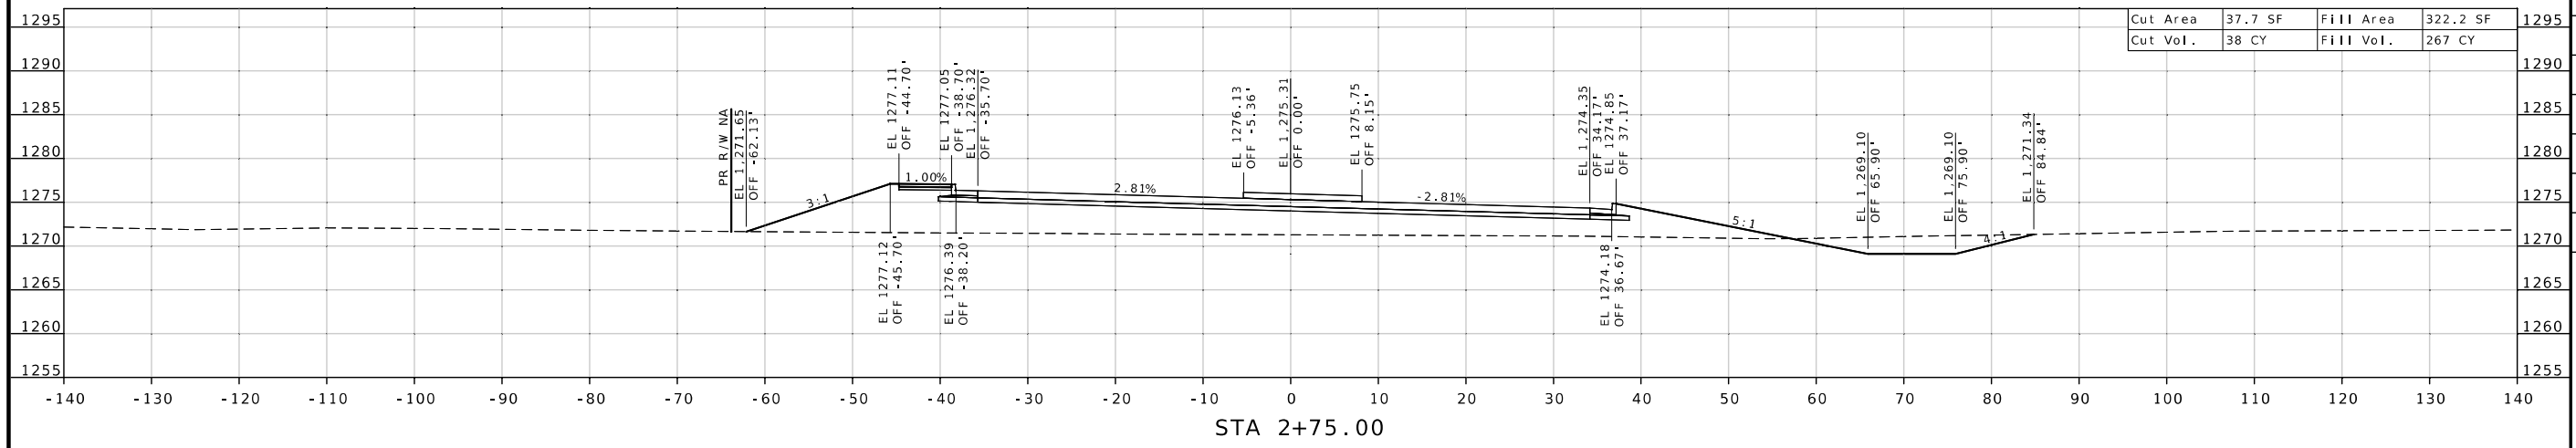

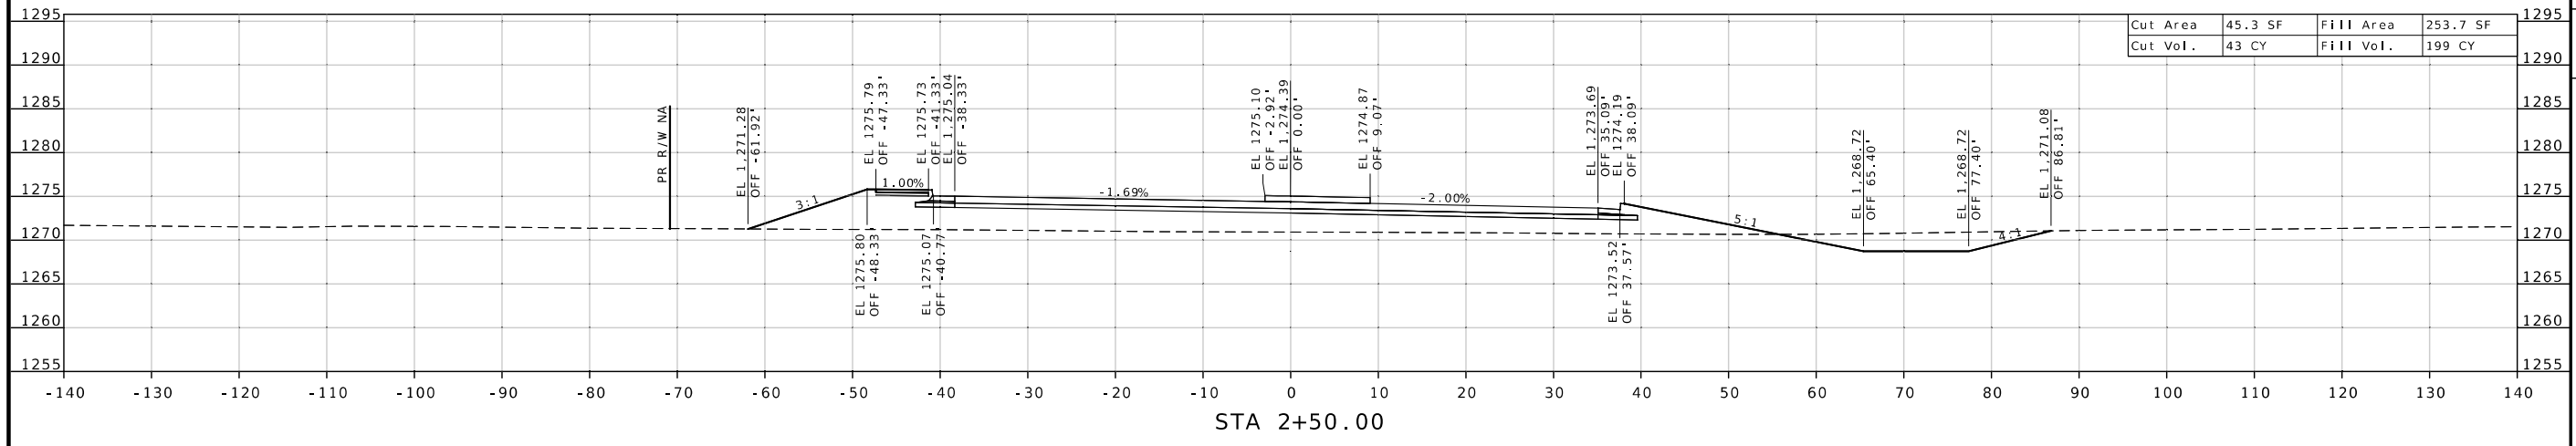

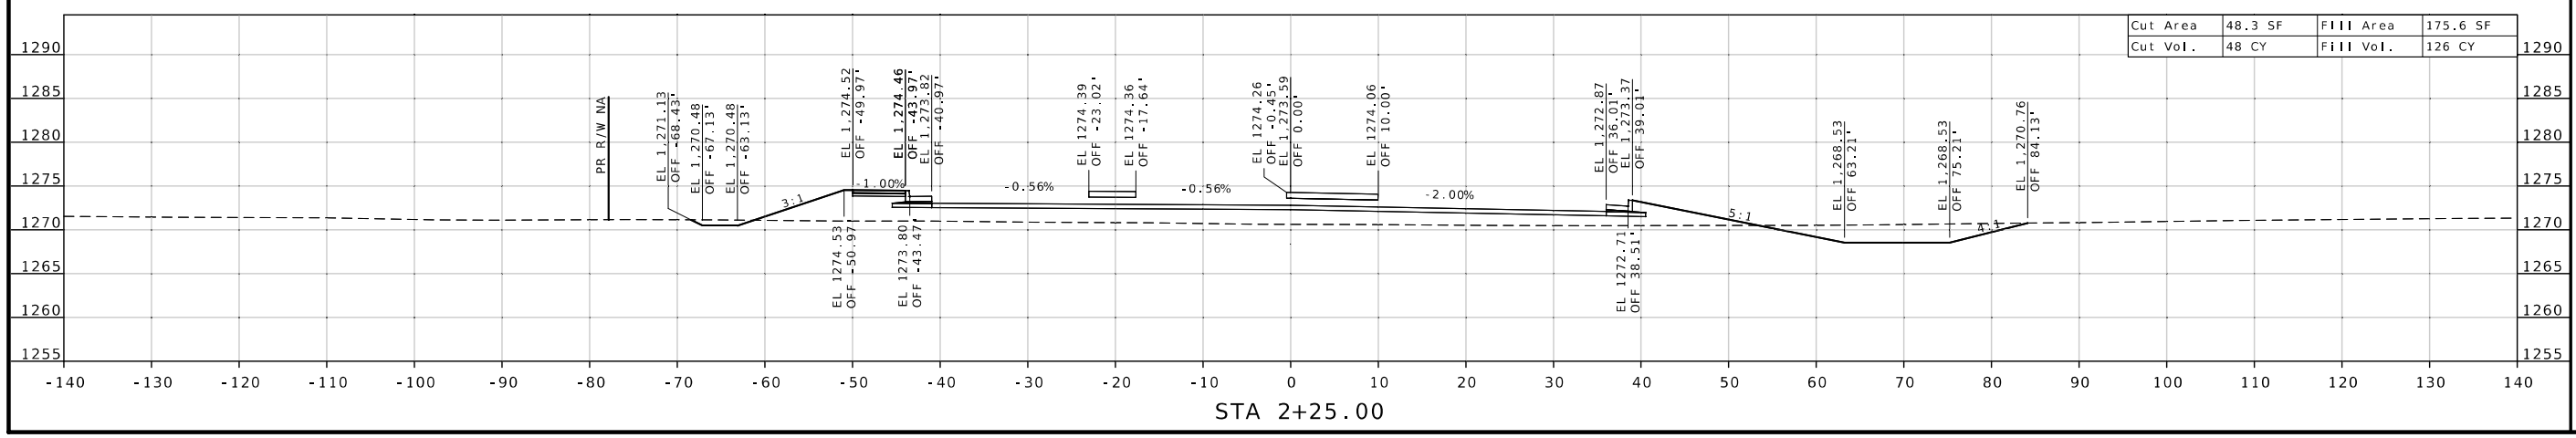

WARNER D. SHERMAN II
NUMBER PE-26645
PROFESSIONAL ENGINEER
STATE OF MISSOURI

08/15/2025 12:46:42 PM
WARNER D. SHERMAN II - CIVIL
MO PE-26645

DATE PREPARED
8/14/2025

ROUTE	STATE
MM	MO
DISTRICT	SHEET NO.
SW	31

COUNTY
GREENE

JOB NO.
J8S0836D

CONTRACT ID.

PROJECT NO.

BRIDGE NO.

DESCRIPTION	DATE

MISSOURI HIGHWAYS AND TRANSPORTATION COMMISSION

105 WEST CAPITOL
JEFFERSON CITY, MO 65102
1-888-ASK-MODOT (1-888-275-6636)

CROSS SECTION SHEET
PROPOSED ROUTE MM
SHEET 31 OF 143

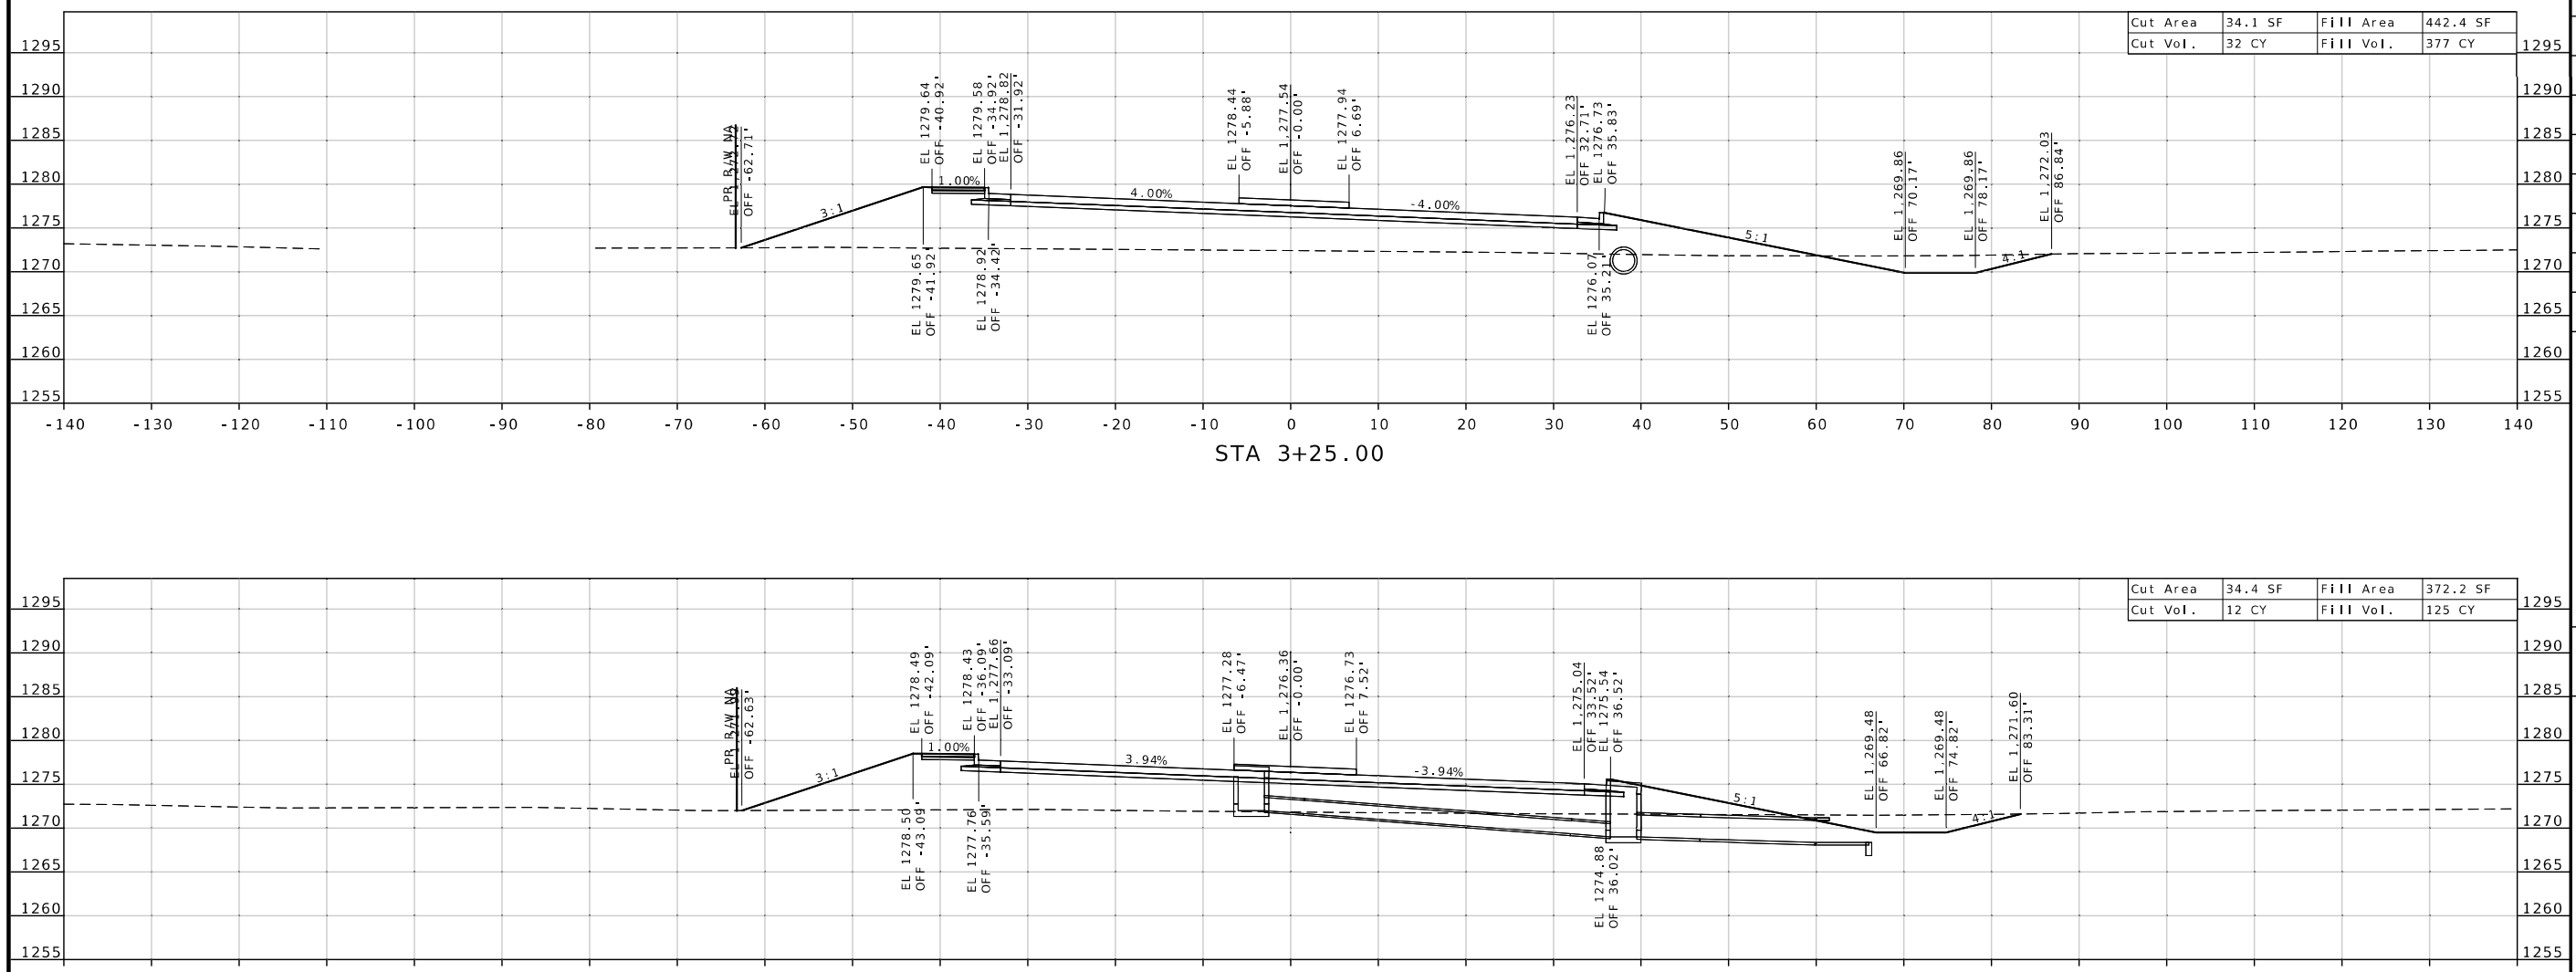

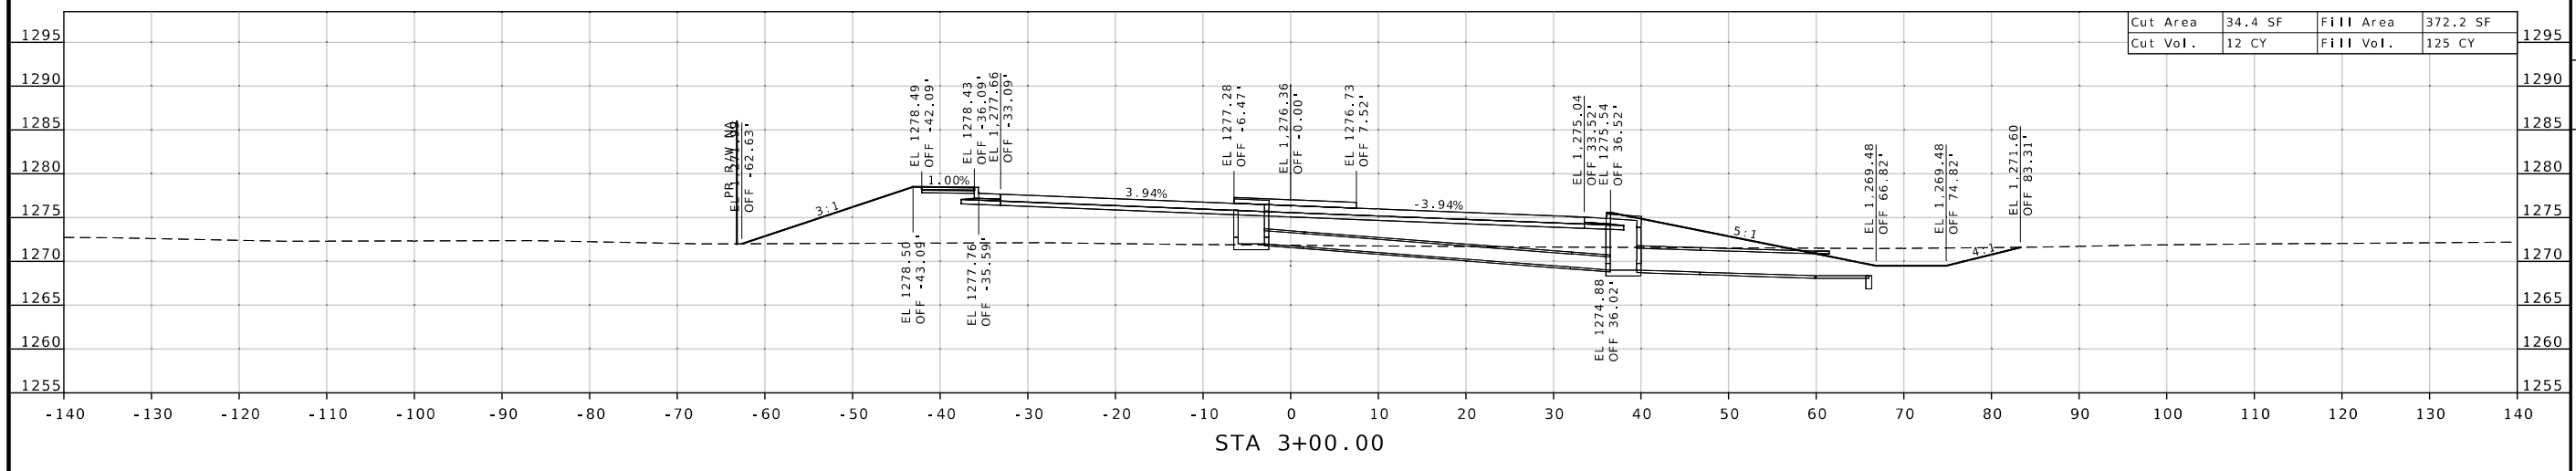

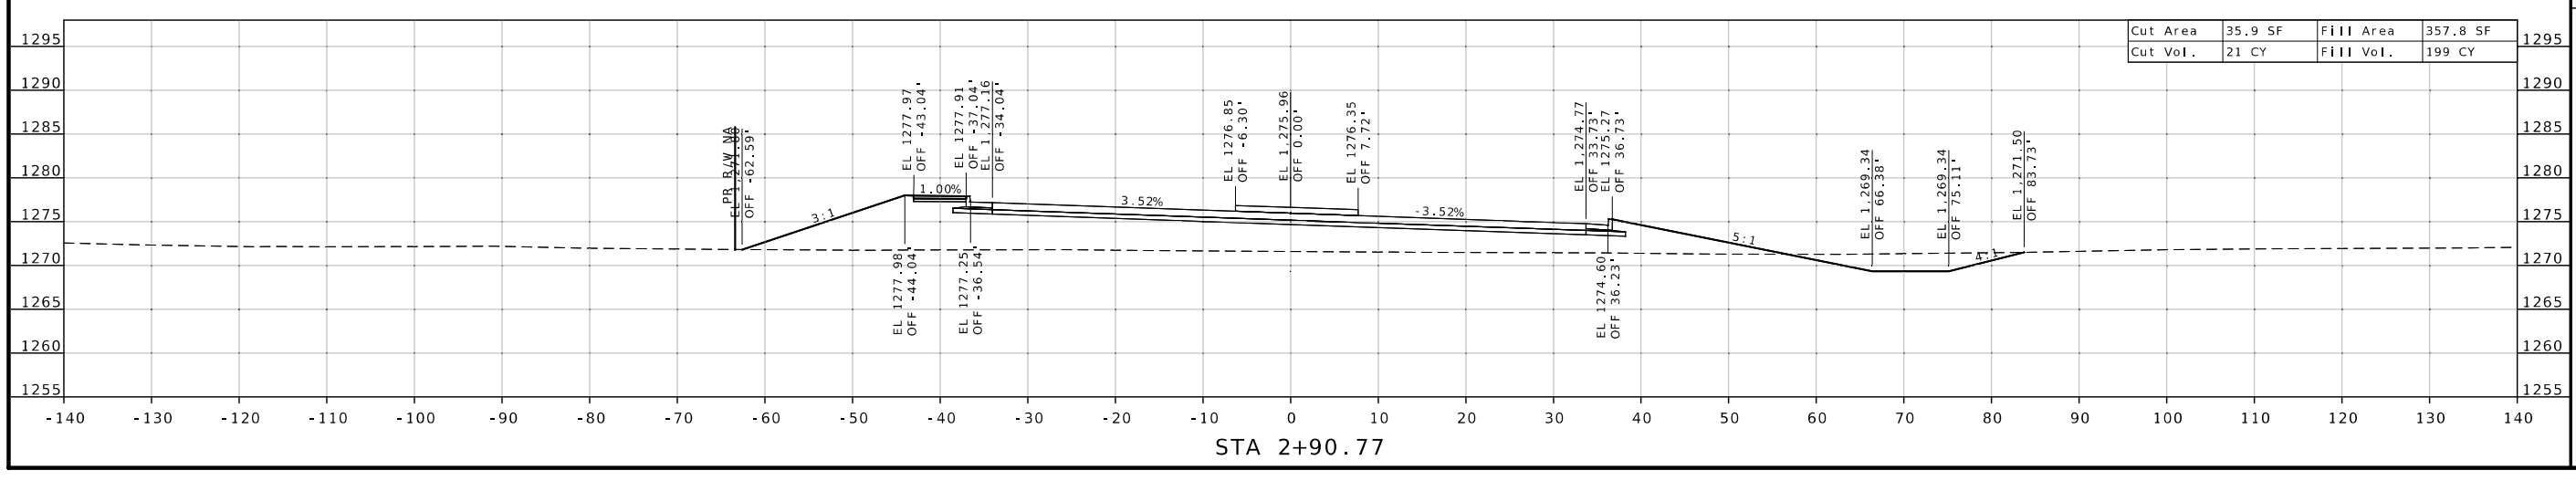

STATE OF MISSOURI
WARNER D. SHERMAN II
NUMBER PE-26645
PROFESSIONAL ENGINEER

Warner Sherman
08/15/2025 12:47:15 PM
WARNER D. SHERMAN II - CIVIL
MO-PE-26645

DATE PREPARED
8/14/2025

ROUTE	STATE
MM	MO
DISTRICT	SHEET NO.
SW	32

COUNTY
GREENE

JOB NO.
J8S0836D

CONTRACT ID.

PROJECT NO.

BRIDGE NO.

DESCRIPTION	DATE

MISSOURI HIGHWAYS AND TRANSPORTATION COMMISSION

105 WEST CAPITOL
JEFFERSON CITY, MO 65102
1-888-ASK-MODOT (1-888-275-6636)

CROSS SECTION SHEET
PROPOSED ROUTE MM
SHEET 32 OF 143

CROSS SECTION SHEET
PROPOSED ROUTE MM
SHEET 33 OF 143

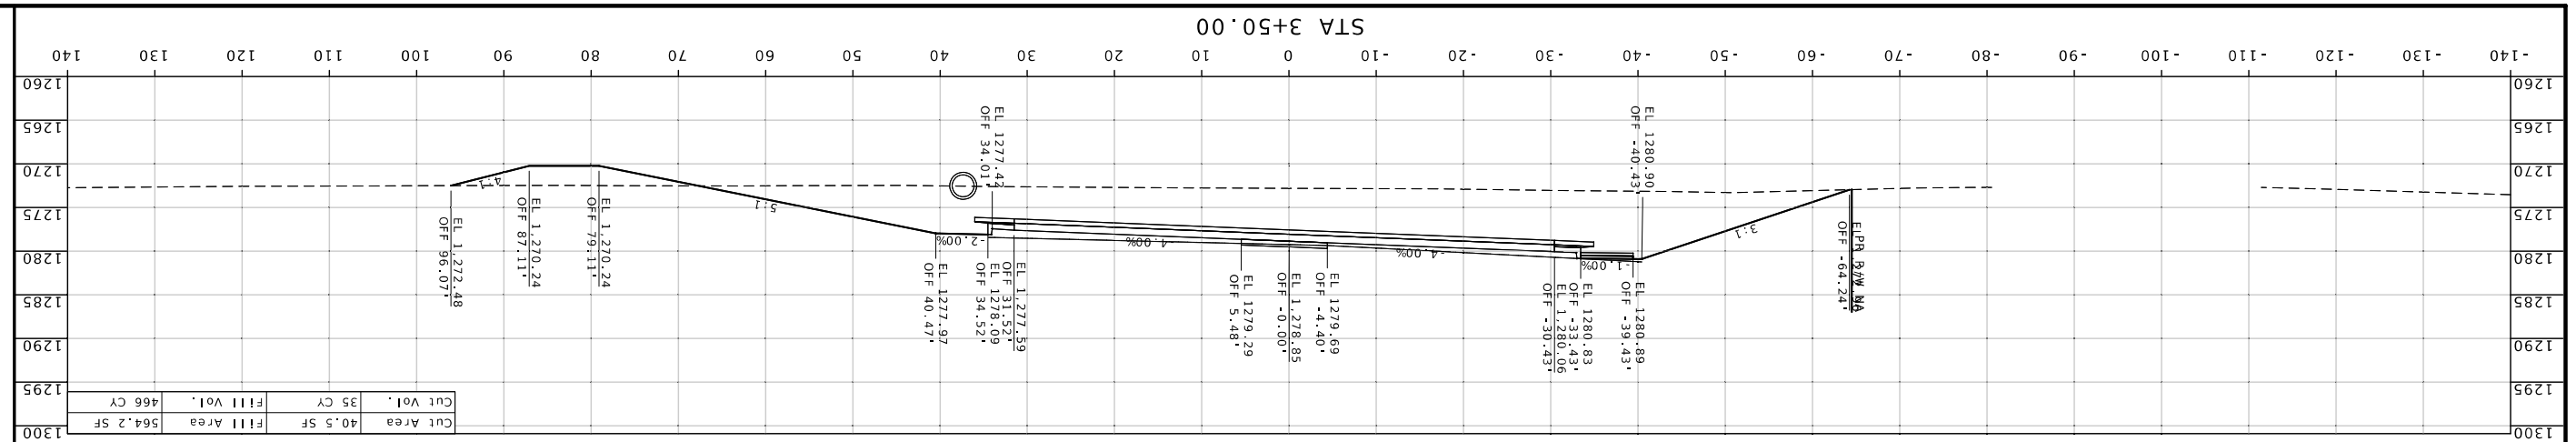

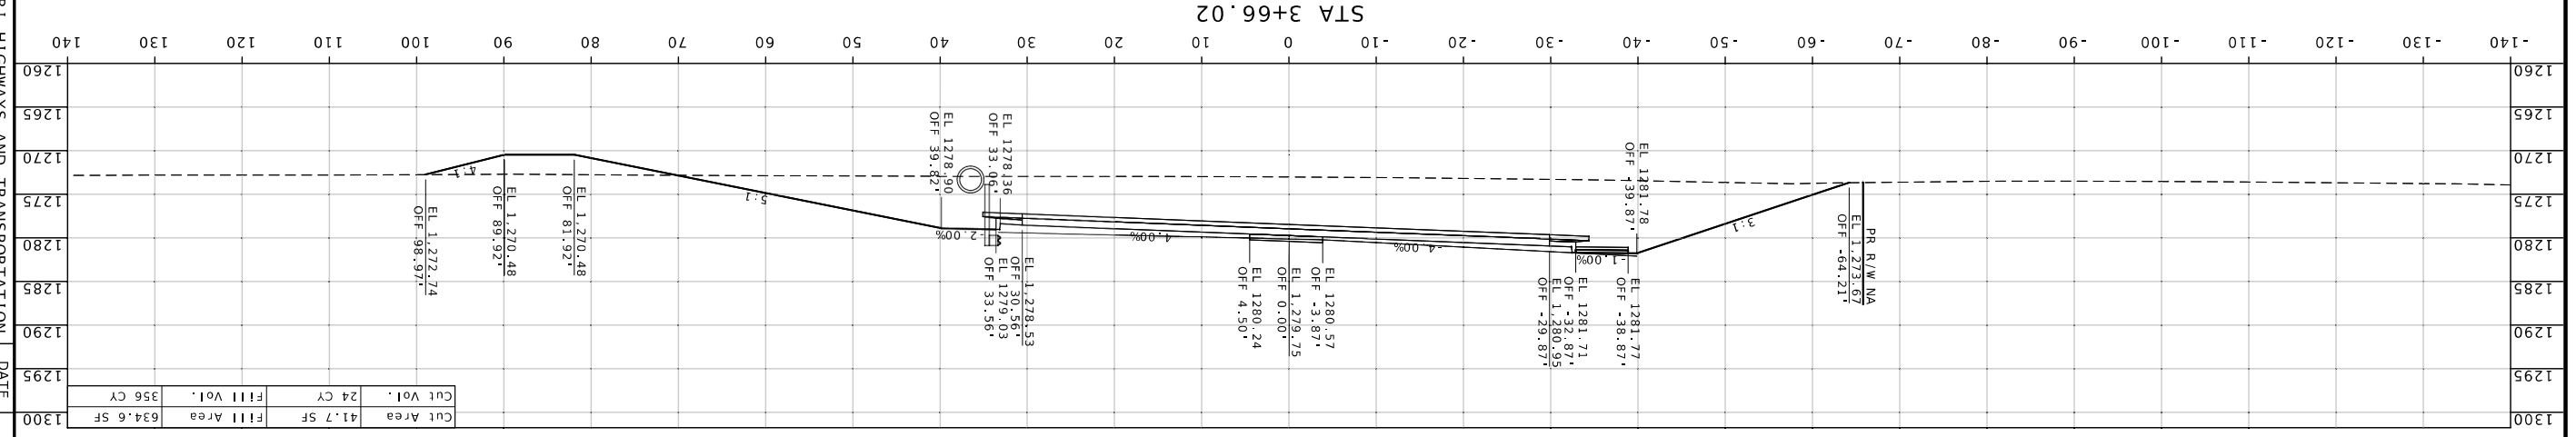

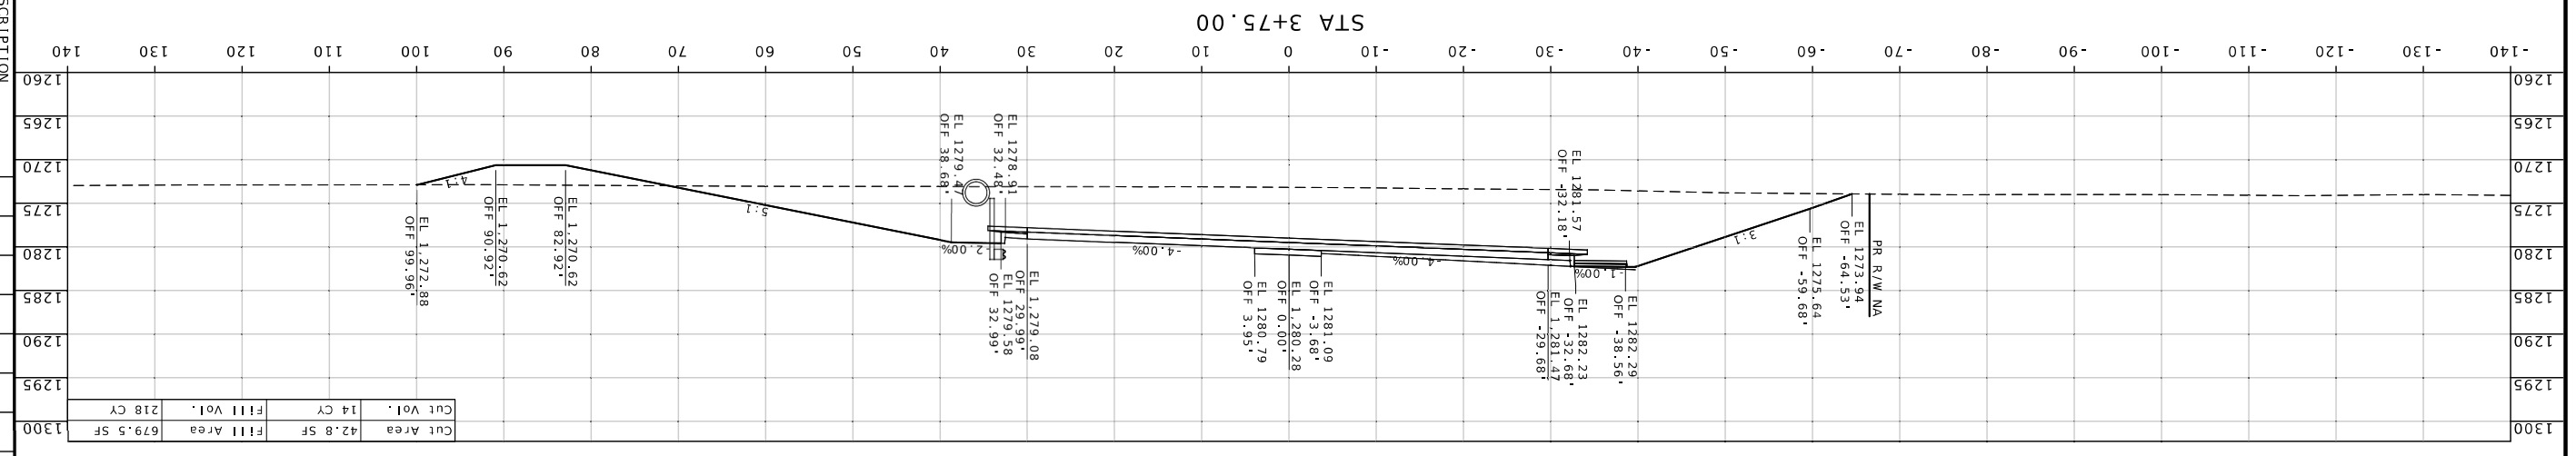

MISSOURI HIGHWAYS AND TRANSPORTATION COMMISSION

105 WEST CAPITOL
JEFFERSON CITY, MO 65102
1-888-ASK-MODOT (1-888-275-6636)

DATE	DESCRIPTION

BRIDGE NO.

PROJECT NO.

CONTRACT ID.

JS0836D
JOB NO.

GREENE
COUNTY

DISTRICT	SHEET NO.
SW	33

ROUTE	STATE
MM	MO

8/14/2025
DATE PREPARED

STATE OF MISSOURI
WARREN O. SHERMAN II
NUMBER PE-2006-45
PROFESSIONAL ENGINEER

Warren O. Sherman
08/15/2025 12:47:42 PM
WARREN O. SHERMAN II - CIVIL
MO-PE-2006-45

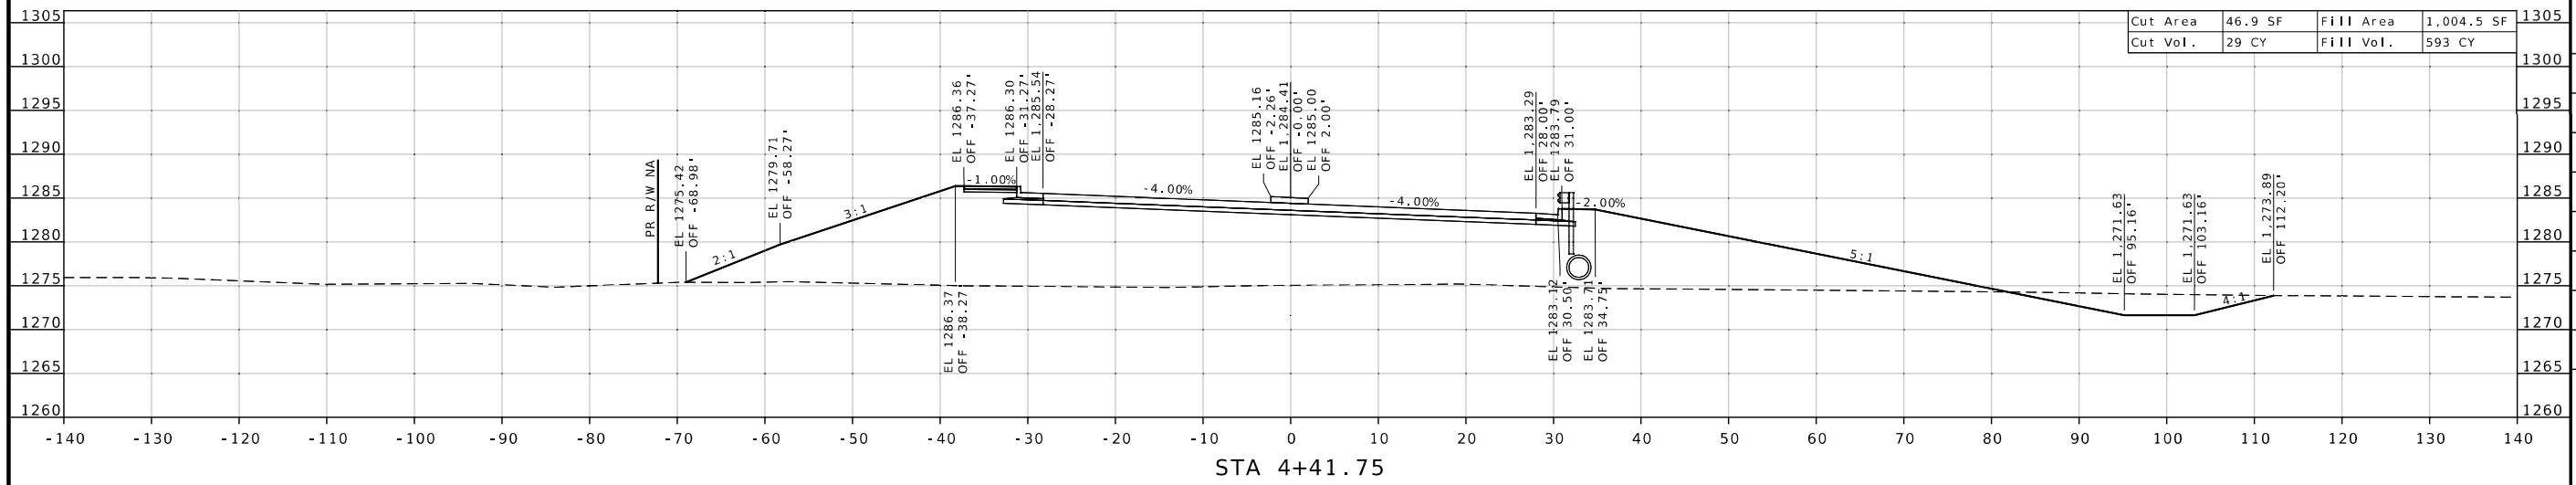

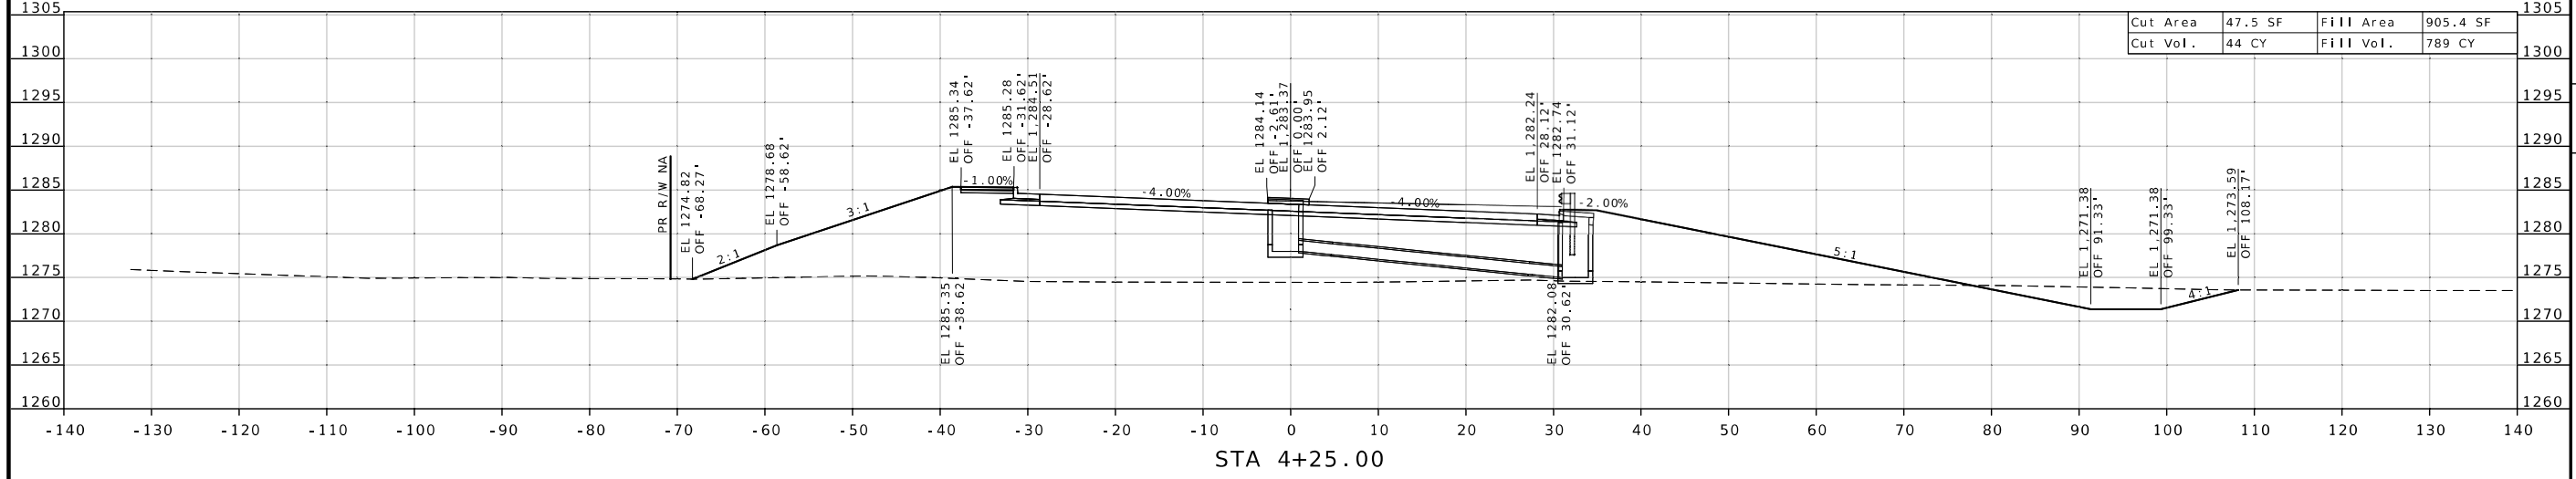

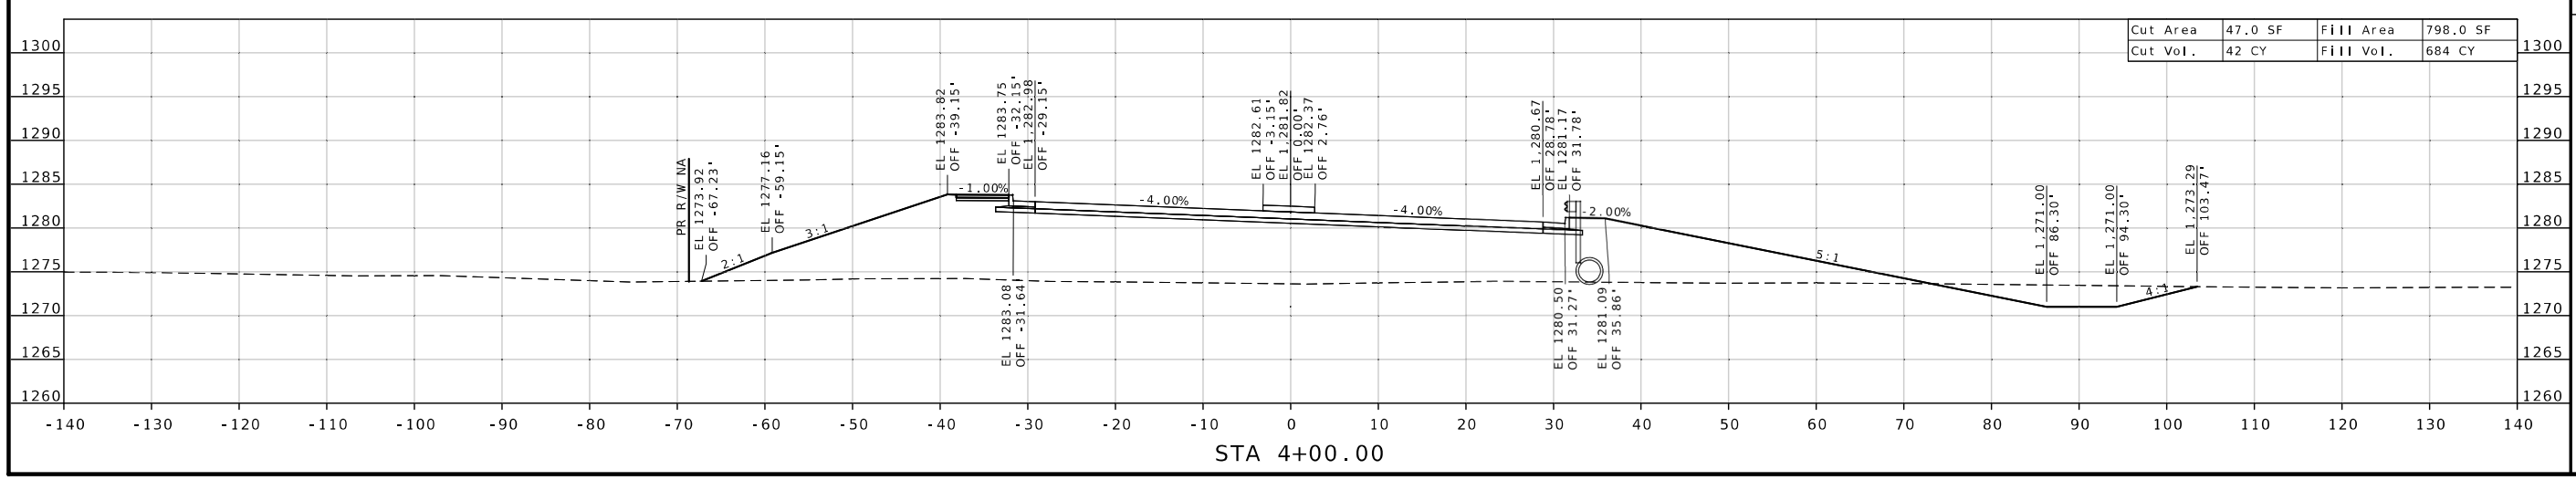

STATE OF MISSOURI
WARNER D. SHERMAN
NUMBER PE-26645
PROFESSIONAL ENGINEER

Warner Sherman
08/15/2025 12:48:17 PM
WARNER D. SHERMAN I - CIVIL
MO-PE-26645

DATE PREPARED
8/14/2025

ROUTE	STATE
MM	MO
DISTRICT	SHEET NO.
SW	34

COUNTY
GREENE

JOB NO.
J8S0836D

CONTRACT ID.

PROJECT NO.

BRIDGE NO.

DESCRIPTION	DATE

MISSOURI HIGHWAYS AND TRANSPORTATION COMMISSION

105 WEST CAPITOL
JEFFERSON CITY, MO 65102
1-888-ASK-MODOT (1-888-275-6636)

CROSS SECTION SHEET
PROPOSED ROUTE MM
SHEET 34 OF 143

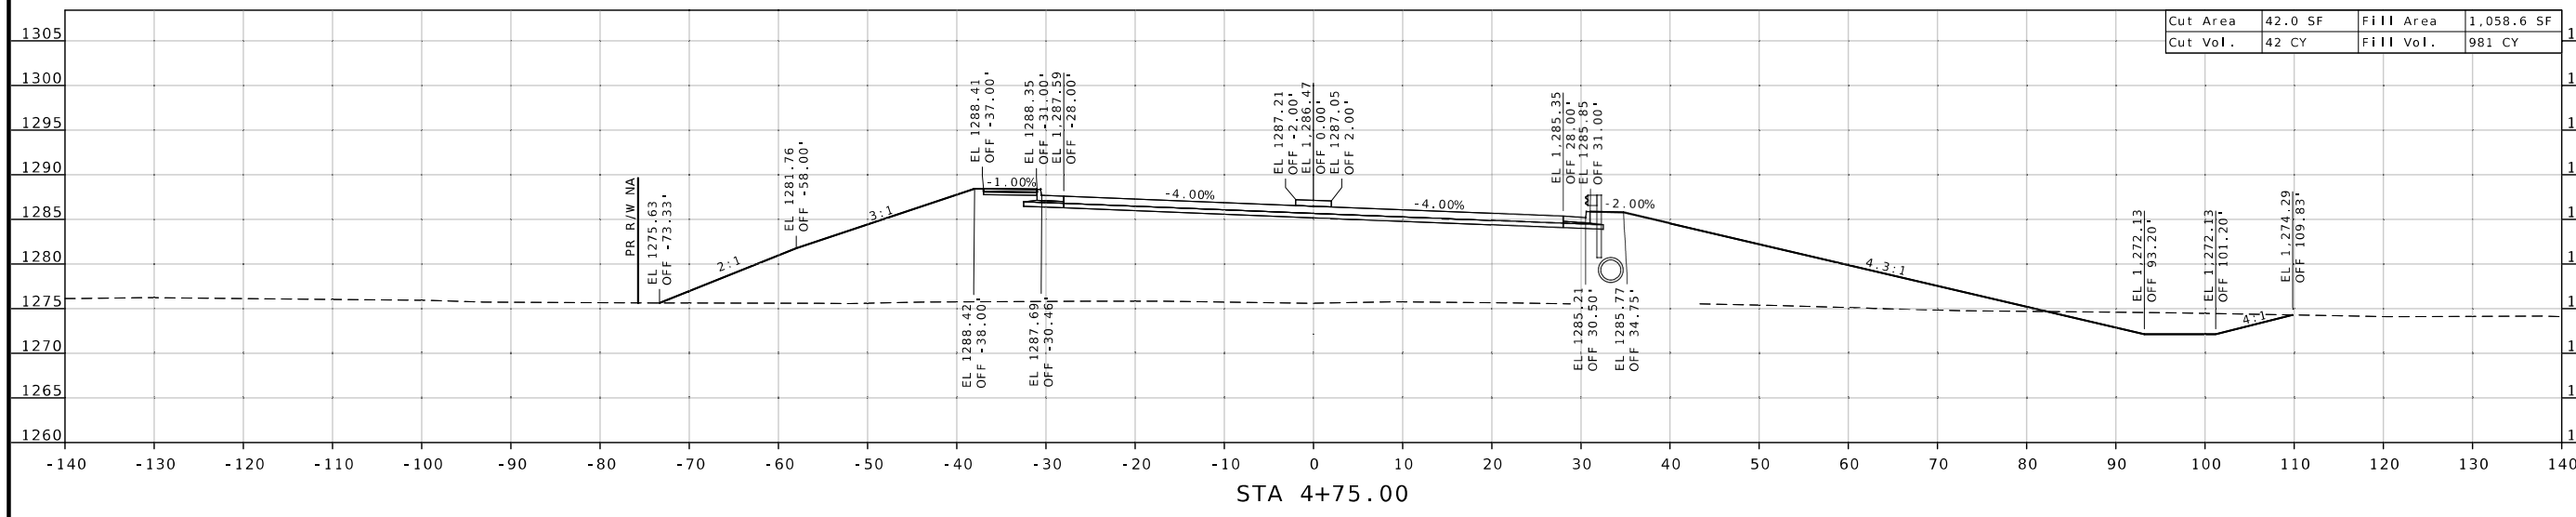

STA 4+75.00

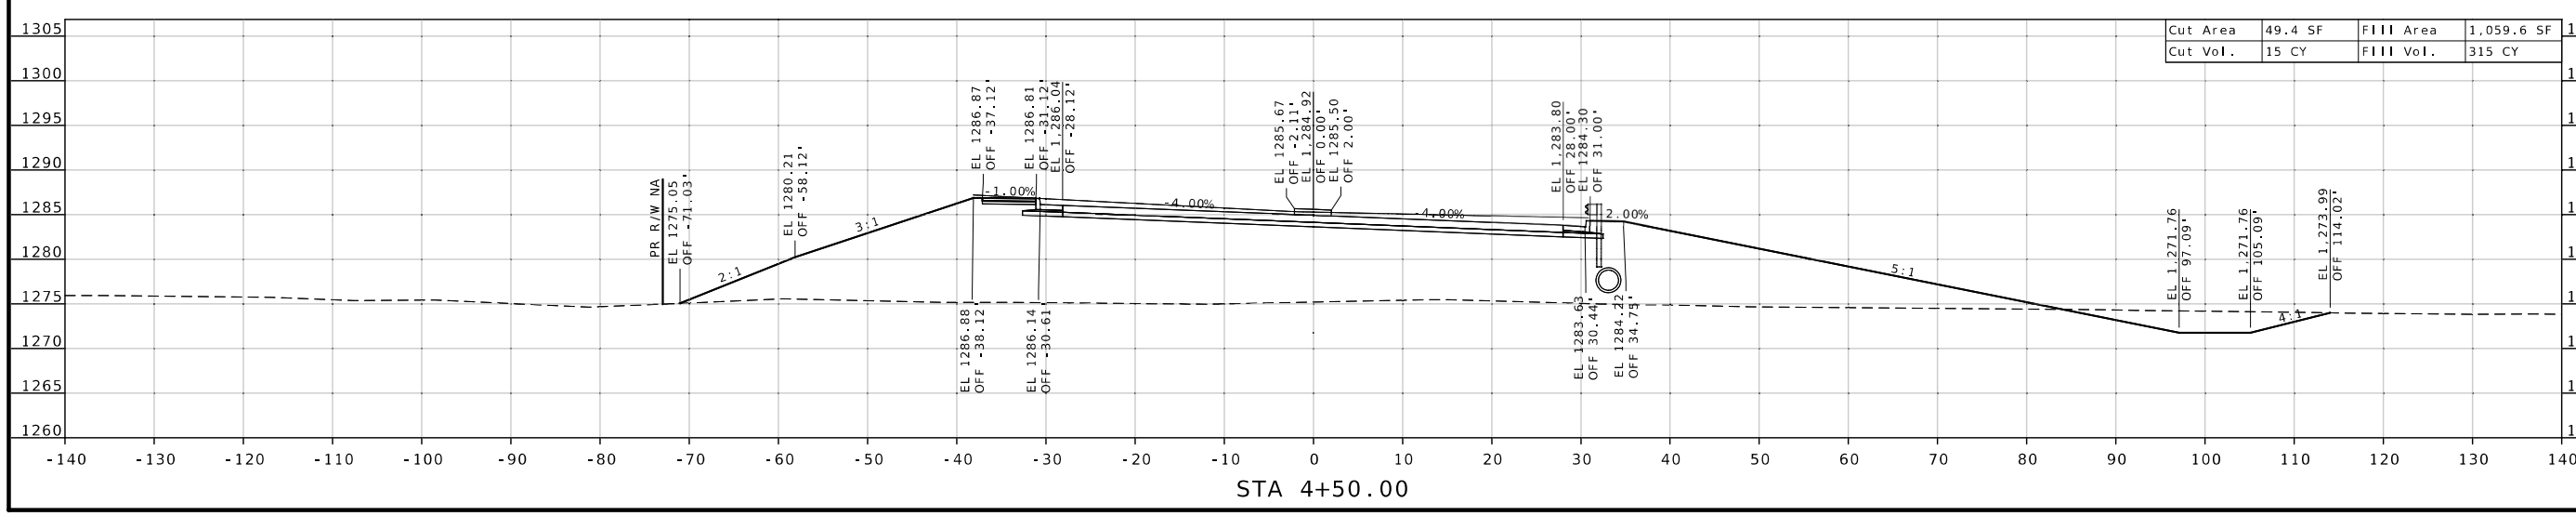

STA 4+50.00

STATE OF MISSOURI
WARNER D. SHERMAN II
NUMBER PE-26645
PROFESSIONAL ENGINEER

Warner Sherman
08/15/2025 12:48:42 PM
WARNER D. SHERMAN II - CIVIL
MO-PE-26645

DATE PREPARED
8/14/2025

ROUTE	STATE
MM	MO

DISTRICT	SHEET NO.
SW	35

COUNTY
GREENE

JOB NO.
J8S0836D

CONTRACT ID.

PROJECT NO.

BRIDGE NO.

DESCRIPTION	DATE

MISSOURI HIGHWAYS AND TRANSPORTATION COMMISSION

105 WEST CAPITOL
JEFFERSON CITY, MO 65102
1-888-ASK-MODOT (1-888-275-6636)

CROSS SECTION SHEET
PROPOSED ROUTE MM
SHEET 35 OF 143

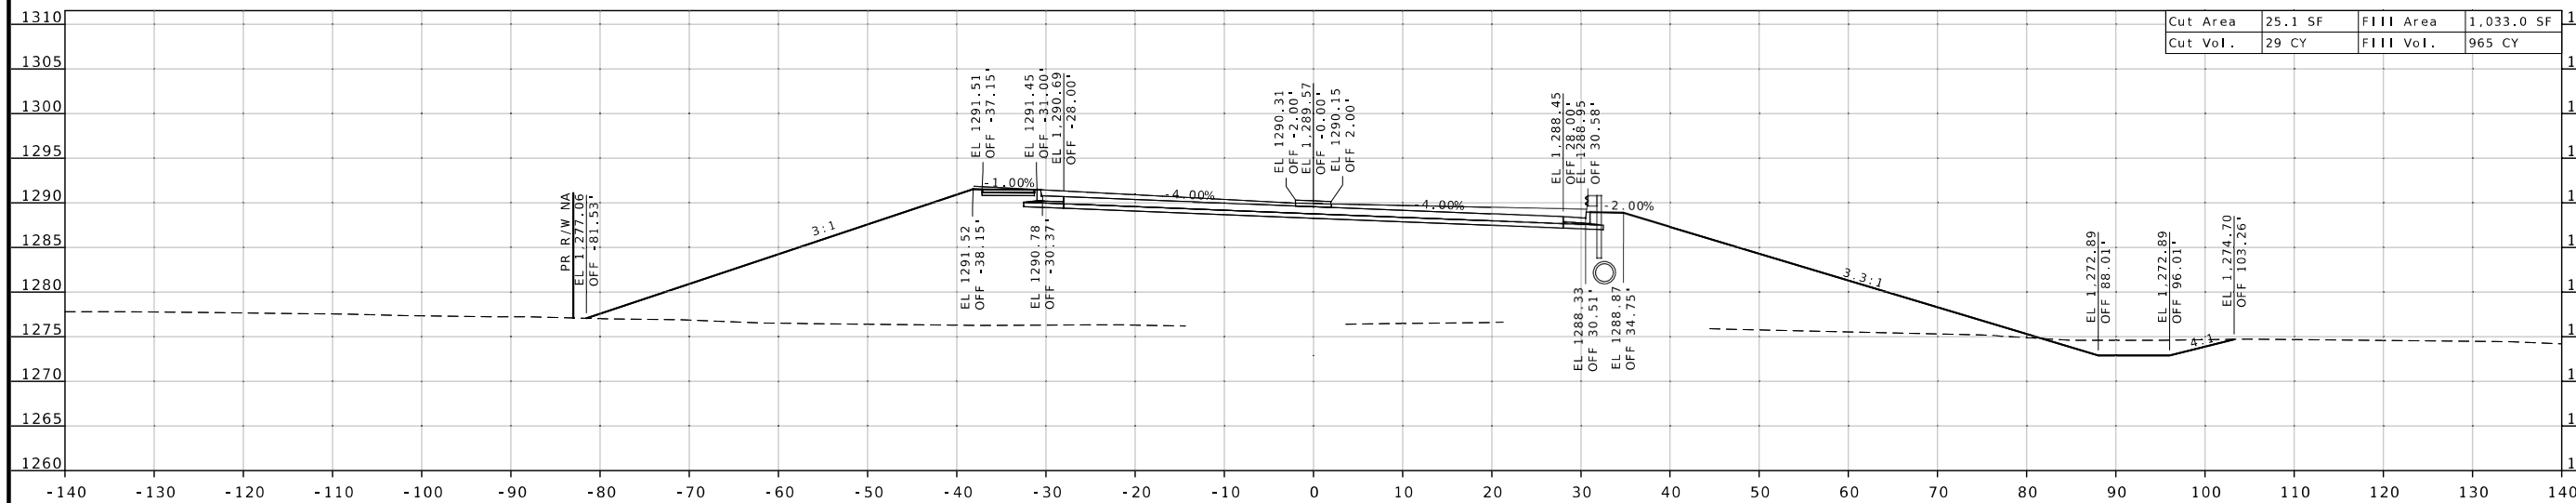

STA 5+25.00

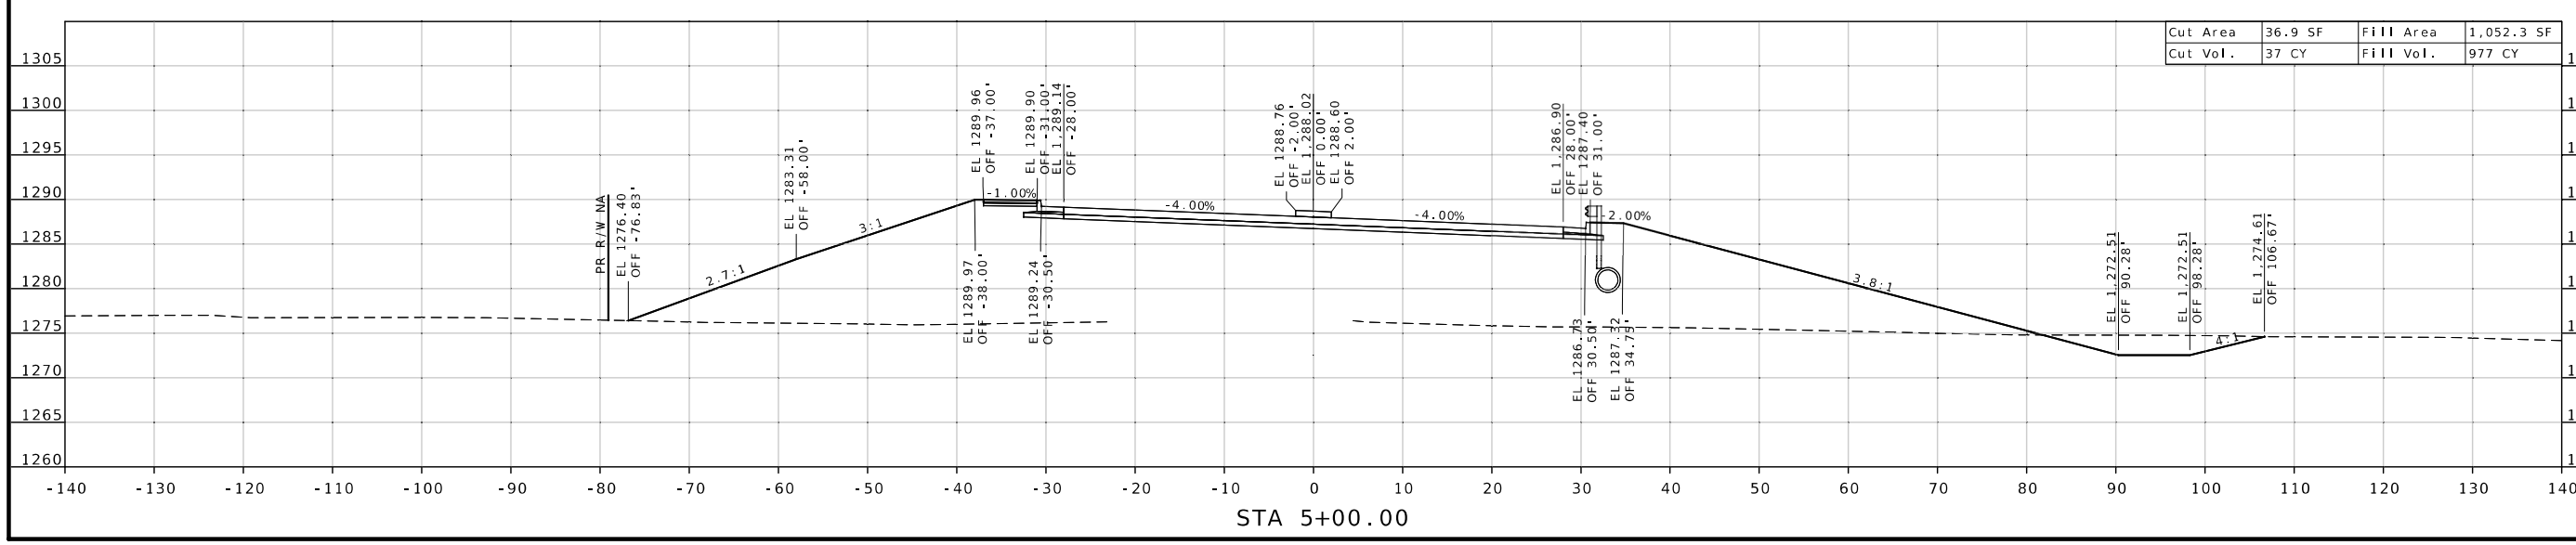

STA 5+00.00

STATE OF MISSOURI
WARNER D. SHERMAN I
NUMBER PE-26645
PROFESSIONAL ENGINEER

Warner Sherman
08/15/2025 12:49:02 PM
WARNER D. SHERMAN I - CIVIL
MO PE-26645

DATE PREPARED
8/14/2025

ROUTE	STATE
MM	MO
DISTRICT	SHEET NO.
SW	36

COUNTY
GREENE

JOB NO.
J8S0836D

CONTRACT ID.

PROJECT NO.

BRIDGE NO.

DESCRIPTION	DATE

MISSOURI HIGHWAYS AND TRANSPORTATION COMMISSION

105 WEST CAPITOL
JEFFERSON CITY, MO 65102
1-888-ASK-MODOT (1-888-275-6636)

MoDOT

CROSS SECTION SHEET
PROPOSED ROUTE MM
SHEET 36 OF 143

CROSS SECTION SHEET
PROPOSED ROUTE MM
SHEET 37 OF 143

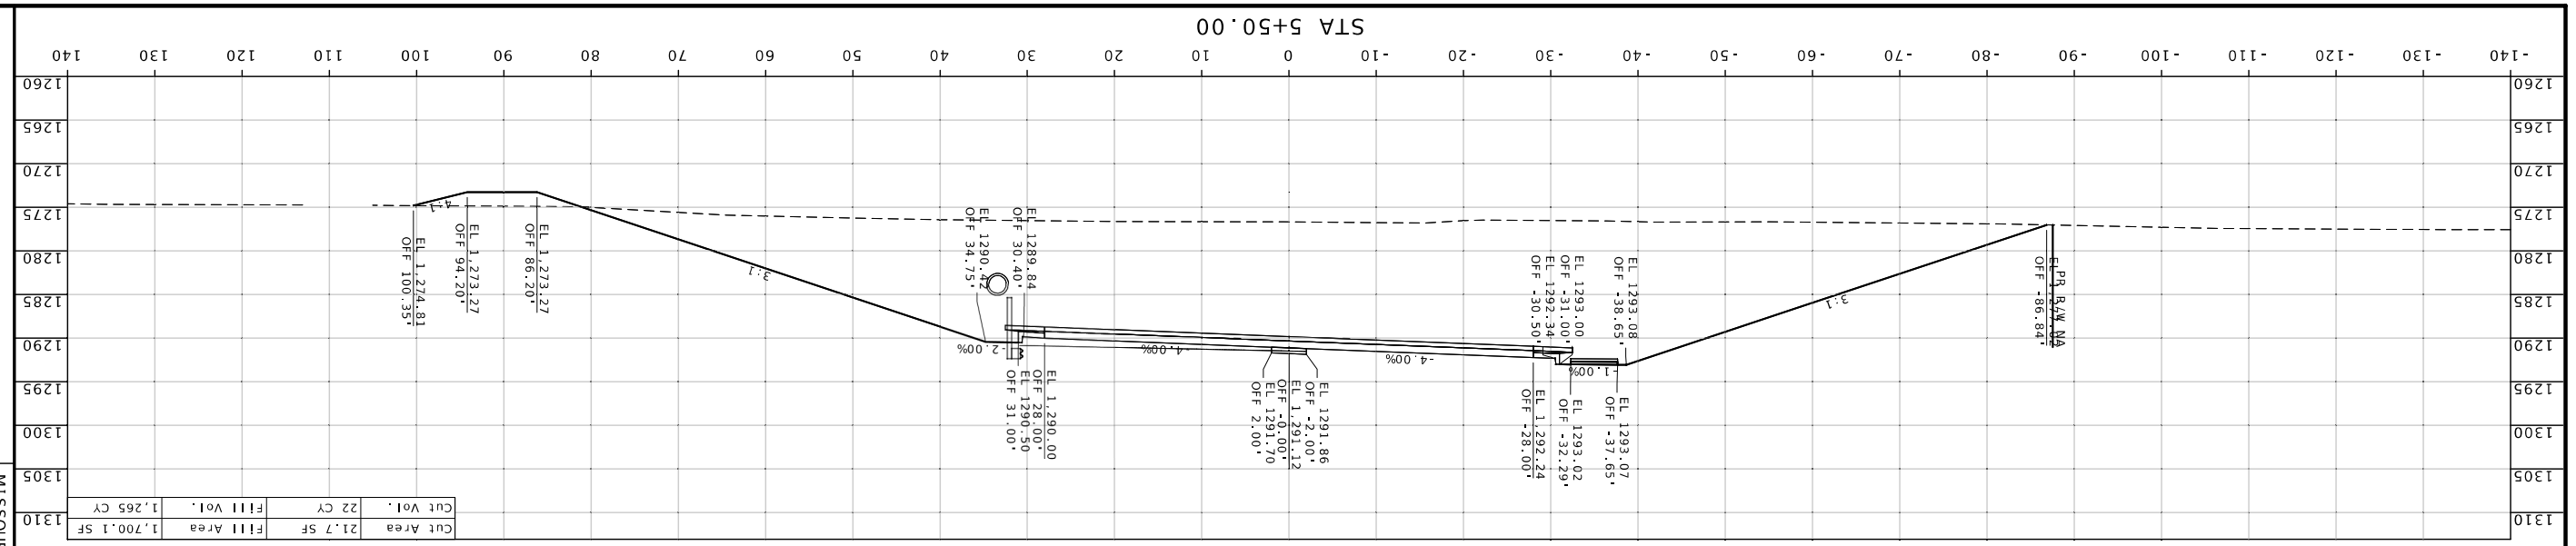

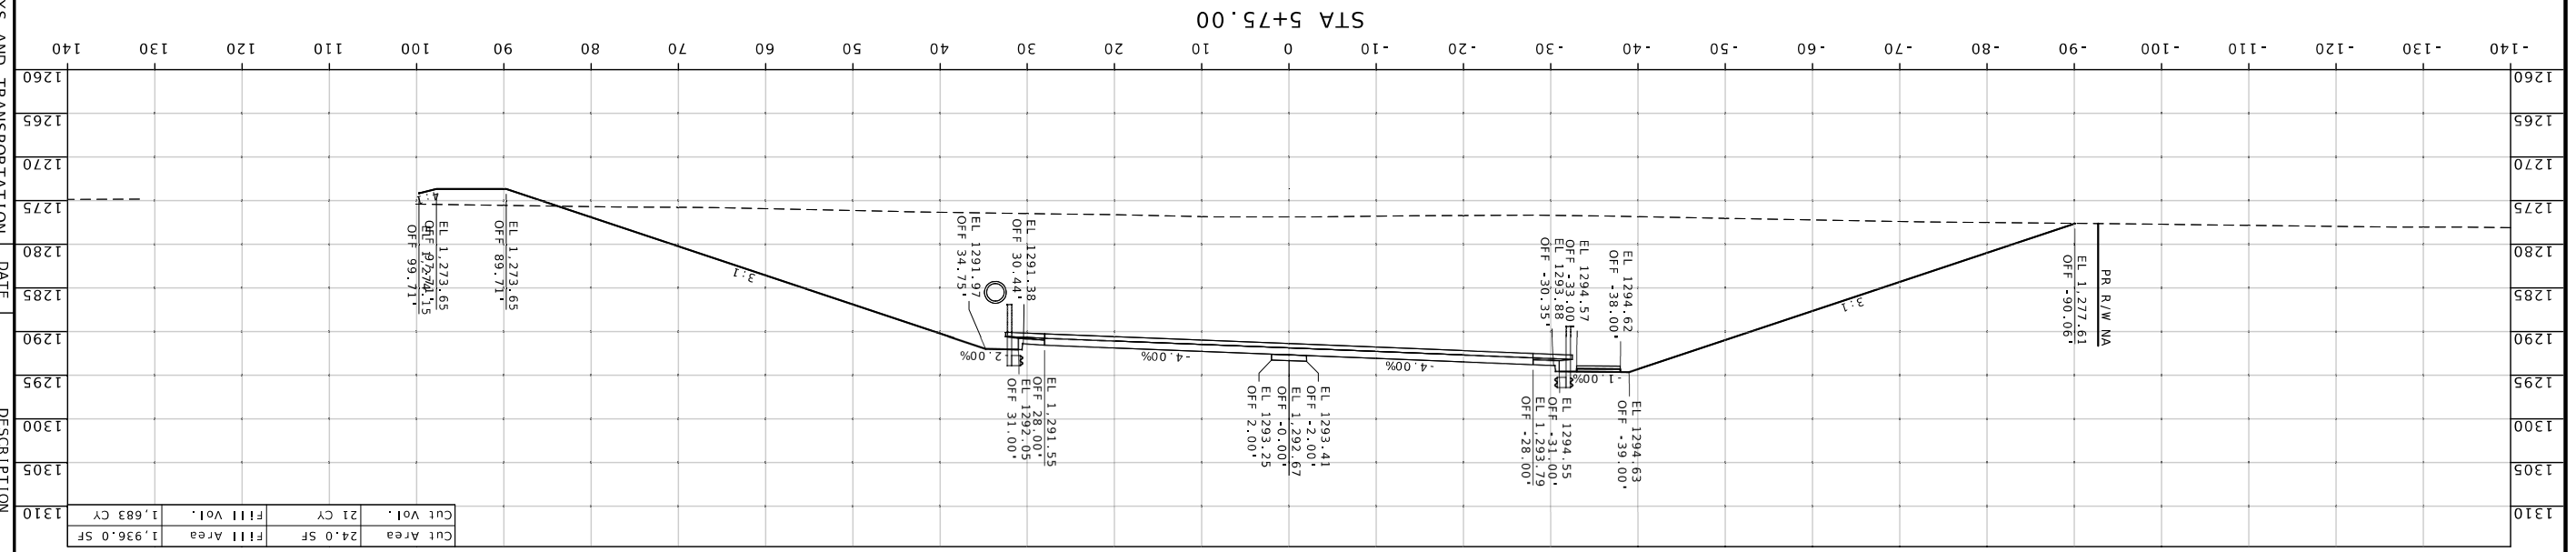

MISSOURI HIGHWAYS AND TRANSPORTATION COMMISSION

105 WEST CAPITOL
JEFFERSON CITY, MO 65102
1-888-ASK-MODOT (1-888-275-6636)

DESCRIPTION	DATE

BRIDGE NO.

PROJECT NO.

CONTRACT ID.

JOB NO.
J8S0836D

COUNTY
GREENE

ROUTE	SHEET NO.
MM	37
STATE	DISTRICT
MO	SW

DATE PREPARED
8/14/2025

WARNER D. SHERMAN I - CIVIL
MO-PE-2004S

Digitally signed by WARNER D. SHERMAN II
Date: 2025.08.14 12:43:29 -05'00'

STATE OF MISSOURI
WARNER D. SHERMAN II
NUMBER PE-2004S
PROFESSIONAL ENGINEER

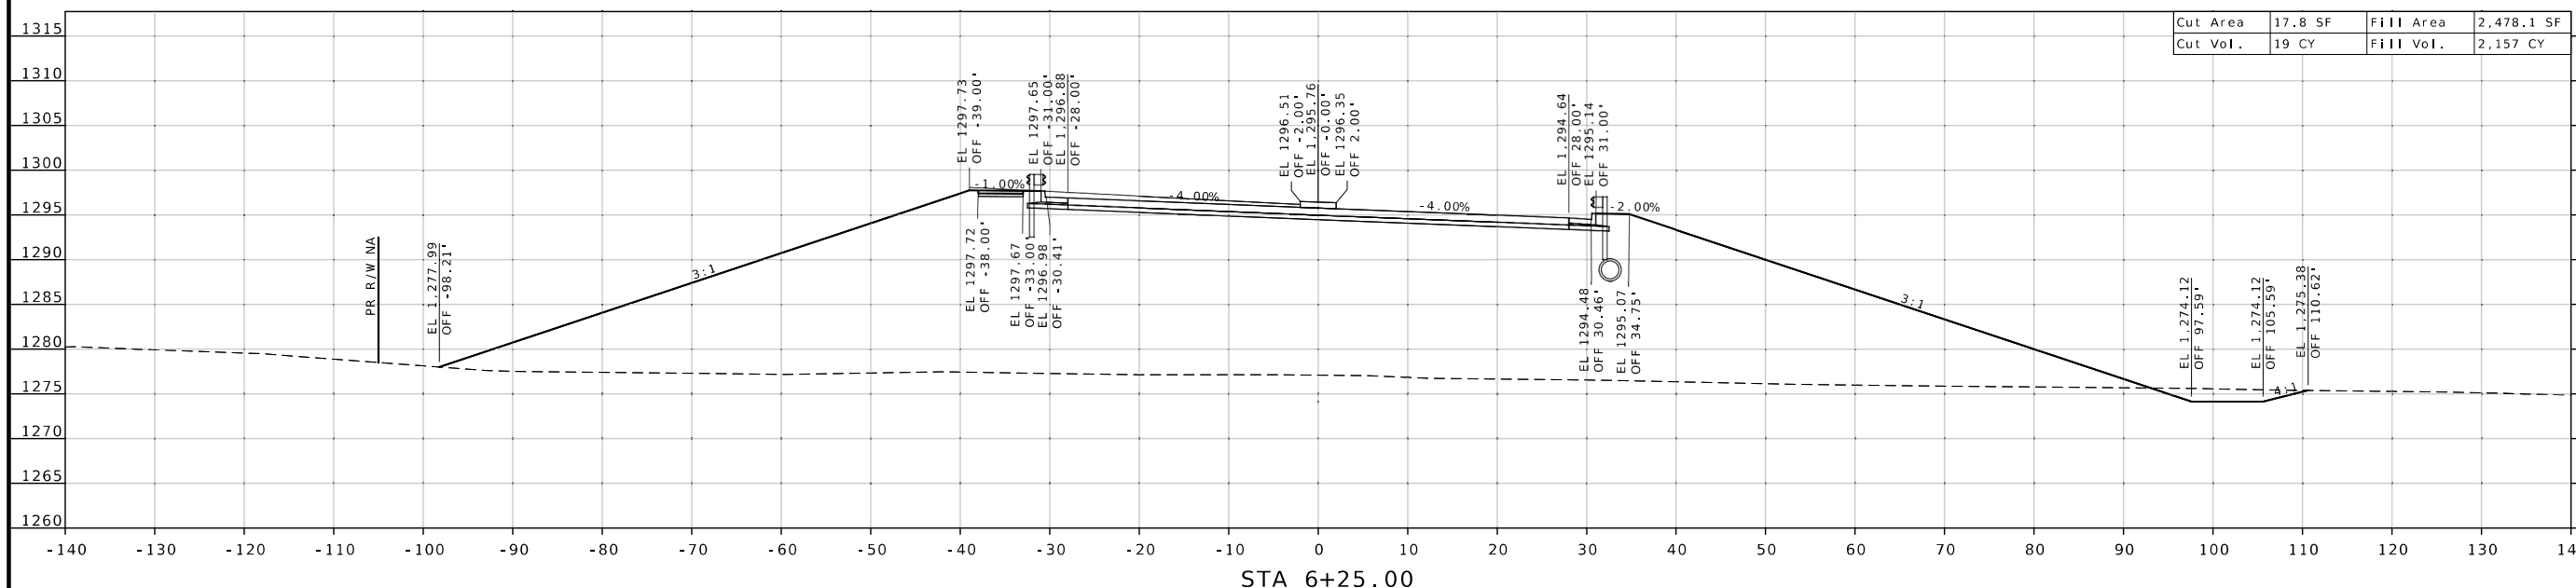

STA 6+25.00

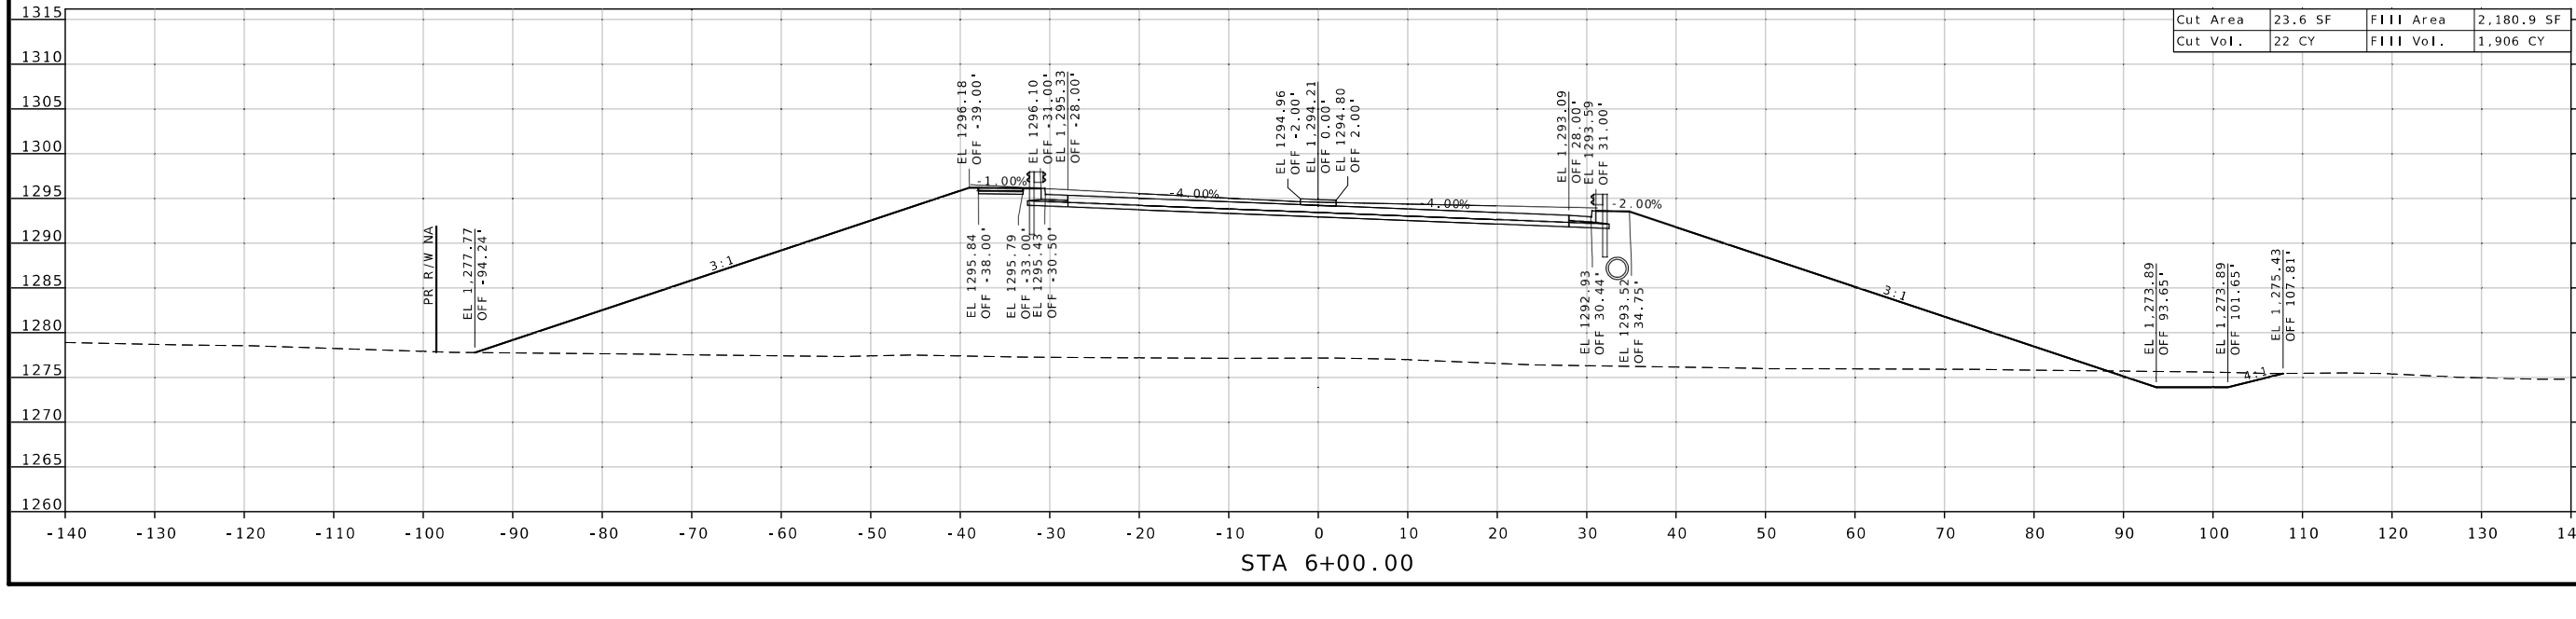

STA 6+00.00

STATE OF MISSOURI
WARNER D. SHERMAN II
NUMBER PE-26645
PROFESSIONAL ENGINEER
Warner Sherman
08/15/2025 12:49:53 PM
WARNER D. SHERMAN II - CIVIL
MO-PE-26645

DATE PREPARED
8/14/2025

ROUTE	STATE
MM	MO
DISTRICT	SHEET NO.
SW	38

COUNTY
GREENE

JOB NO.
J8S0836D

CONTRACT ID.

PROJECT NO.

BRIDGE NO.

DESCRIPTION | DATE

MISSOURI HIGHWAYS AND TRANSPORTATION COMMISSION
105 WEST CAPITOL
JEFFERSON CITY, MO 65102
1-888-ASK-MODOT (1-888-275-6636)

CROSS SECTION SHEET
PROPOSED ROUTE MM
SHEET 38 OF 143

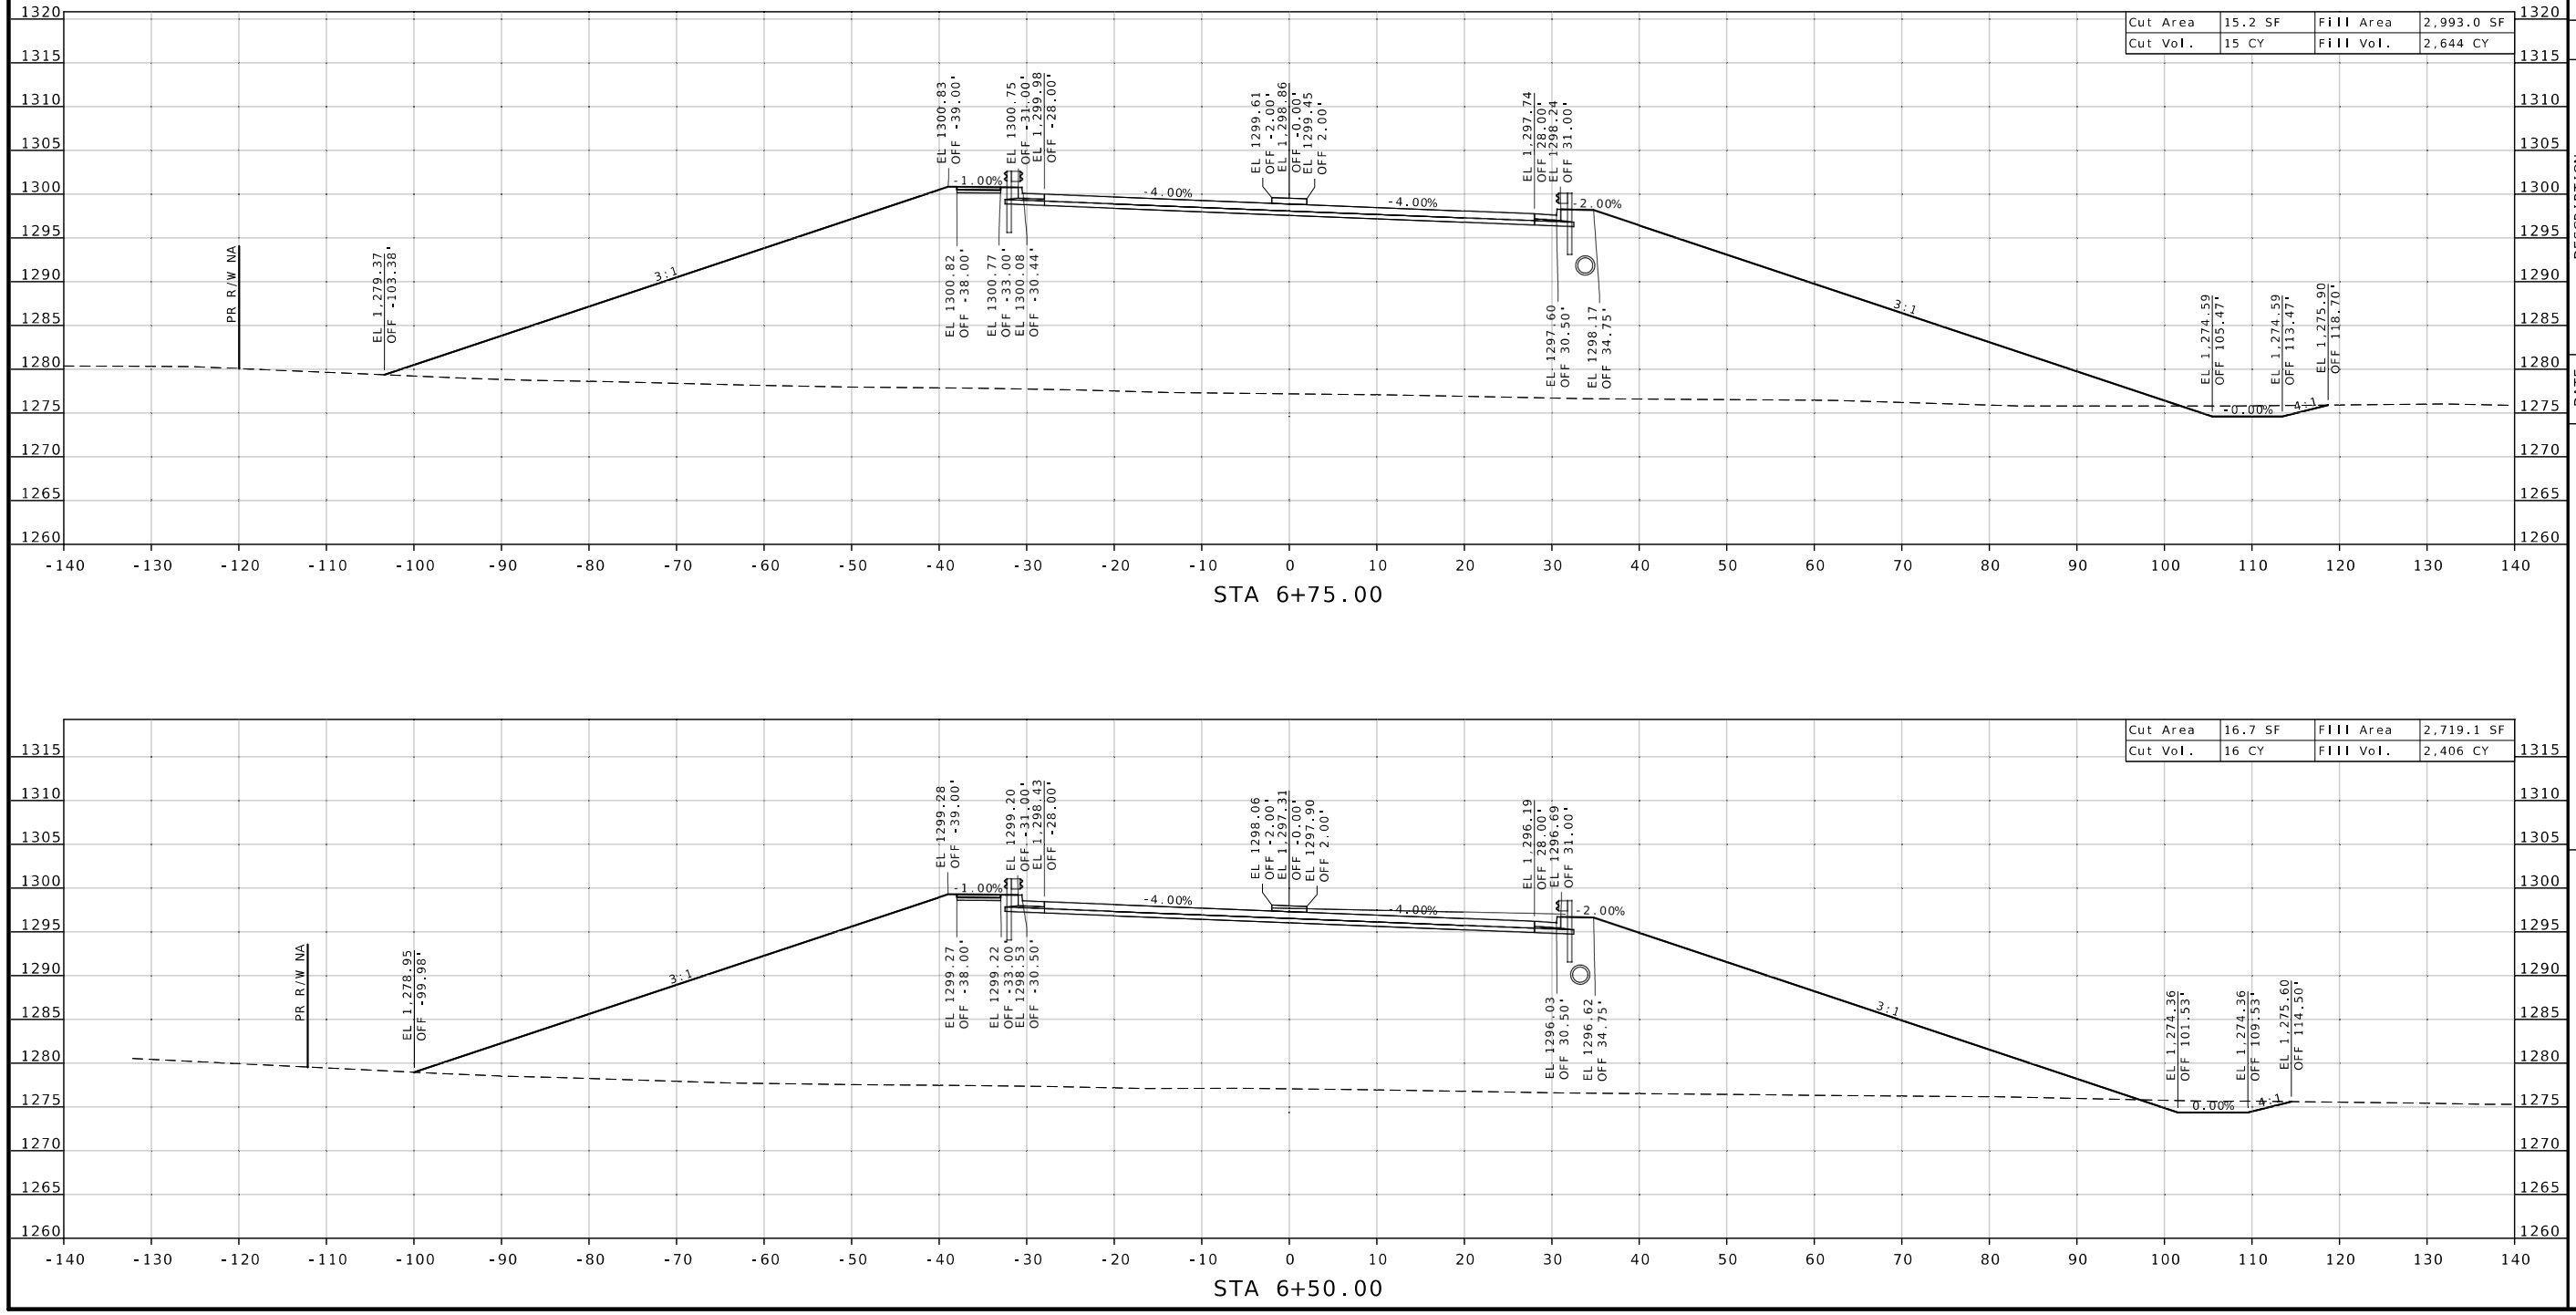

STATE OF MISSOURI
WARNER D. SHERMAN II
NUMBER PE-26645
PROFESSIONAL ENGINEER

Warner Sherman
08/15/2025 12:50:20 PM
WARNER D. SHERMAN II - CIVIL
MO-PE-26645

DATE PREPARED
8/14/2025

ROUTE	STATE
MM	MO
DISTRICT	SHEET NO.
SW	39

COUNTY
GREENE

JOB NO.
J8S0836D

CONTRACT ID.

PROJECT NO.

BRIDGE NO.

DESCRIPTION | DATE

MISSOURI HIGHWAYS AND TRANSPORTATION COMMISSION

105 WEST CAPITOL
JEFFERSON CITY, MO 65102
1-888-ASK-MODOT (1-888-275-6636)

CROSS SECTION SHEET
PROPOSED ROUTE MM
SHEET 39 OF 143

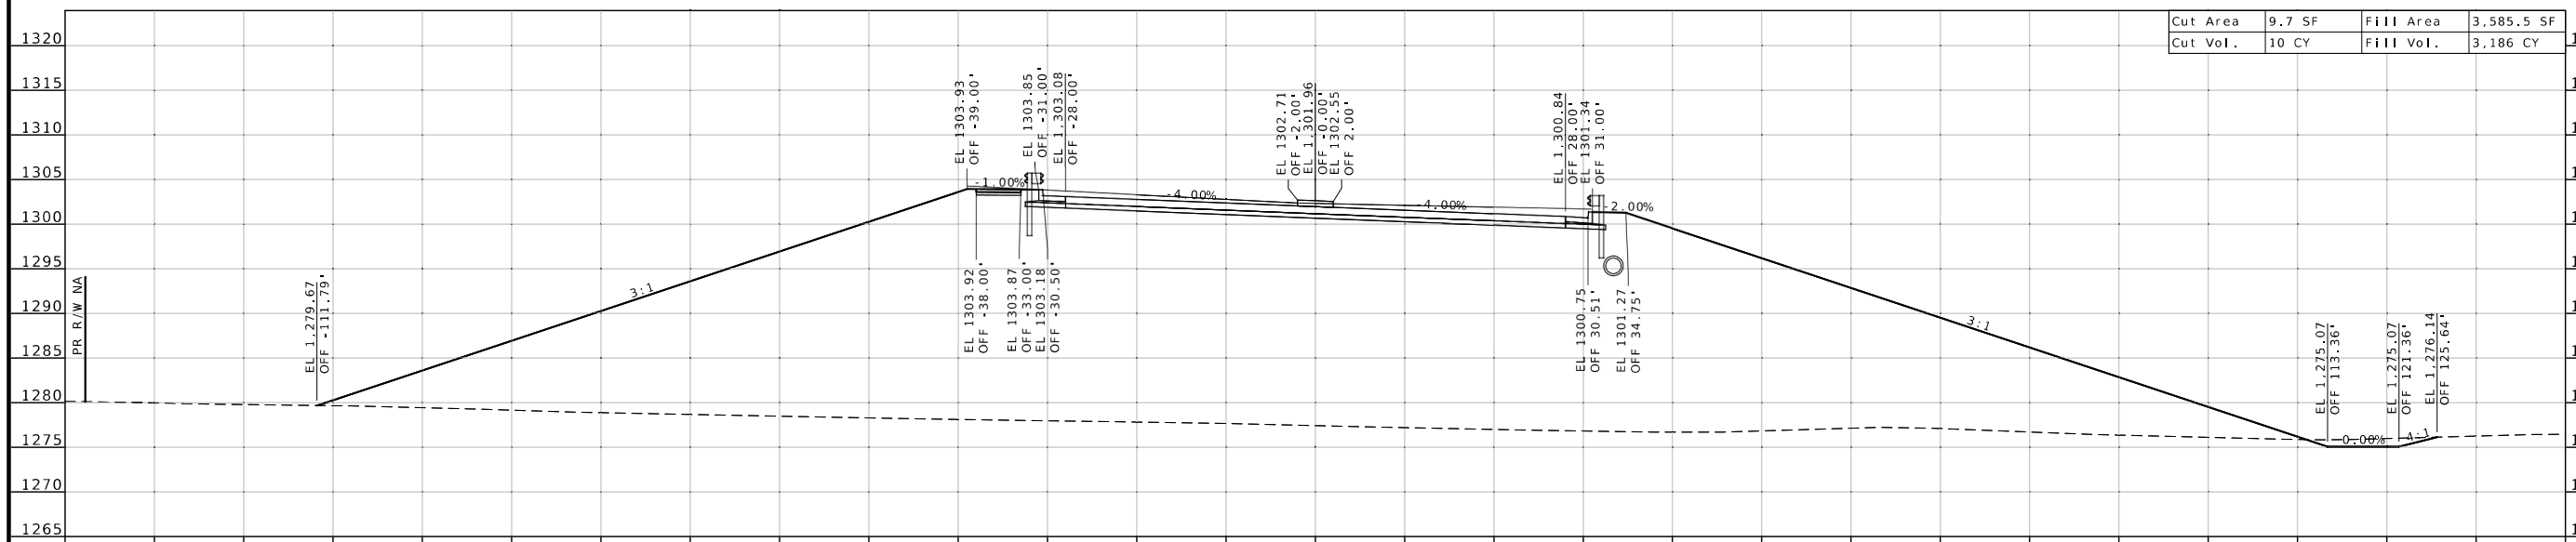

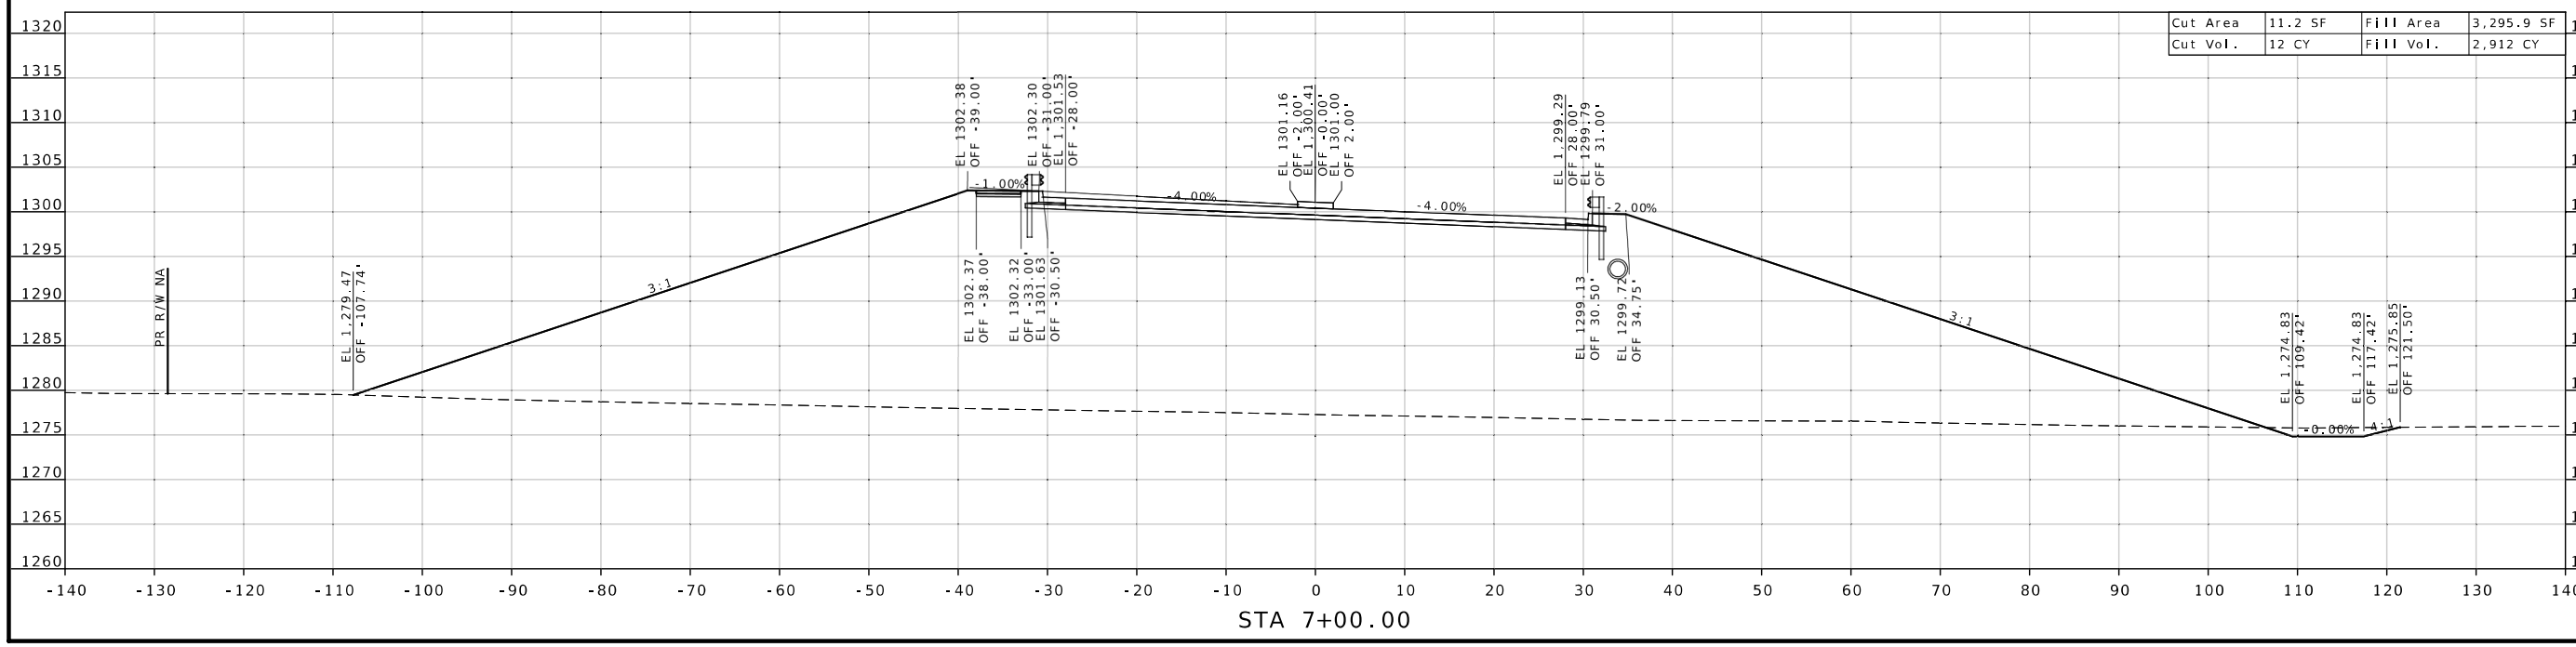

STATE OF MISSOURI
WARNER D. SHERMAN I
NUMBER PE-26645
PROFESSIONAL ENGINEER

Warner Sherman
08/15/2025 12:50:43 PM
WARNER D. SHERMAN I - CIVIL
MO PE-26645

DATE PREPARED
8/14/2025

ROUTE	STATE
MM	MO
DISTRICT	SHEET NO.
SW	40

COUNTY
GREENE

JOB NO.
J8S0836D

CONTRACT ID.

PROJECT NO.

BRIDGE NO.

DESCRIPTION	DATE

MISSOURI HIGHWAYS AND TRANSPORTATION COMMISSION

105 WEST CAPITOL
JEFFERSON CITY, MO 65102
1-888-ASK-MODOT (1-888-275-6636)

CROSS SECTION SHEET
PROPOSED ROUTE MM
SHEET 40 OF 143

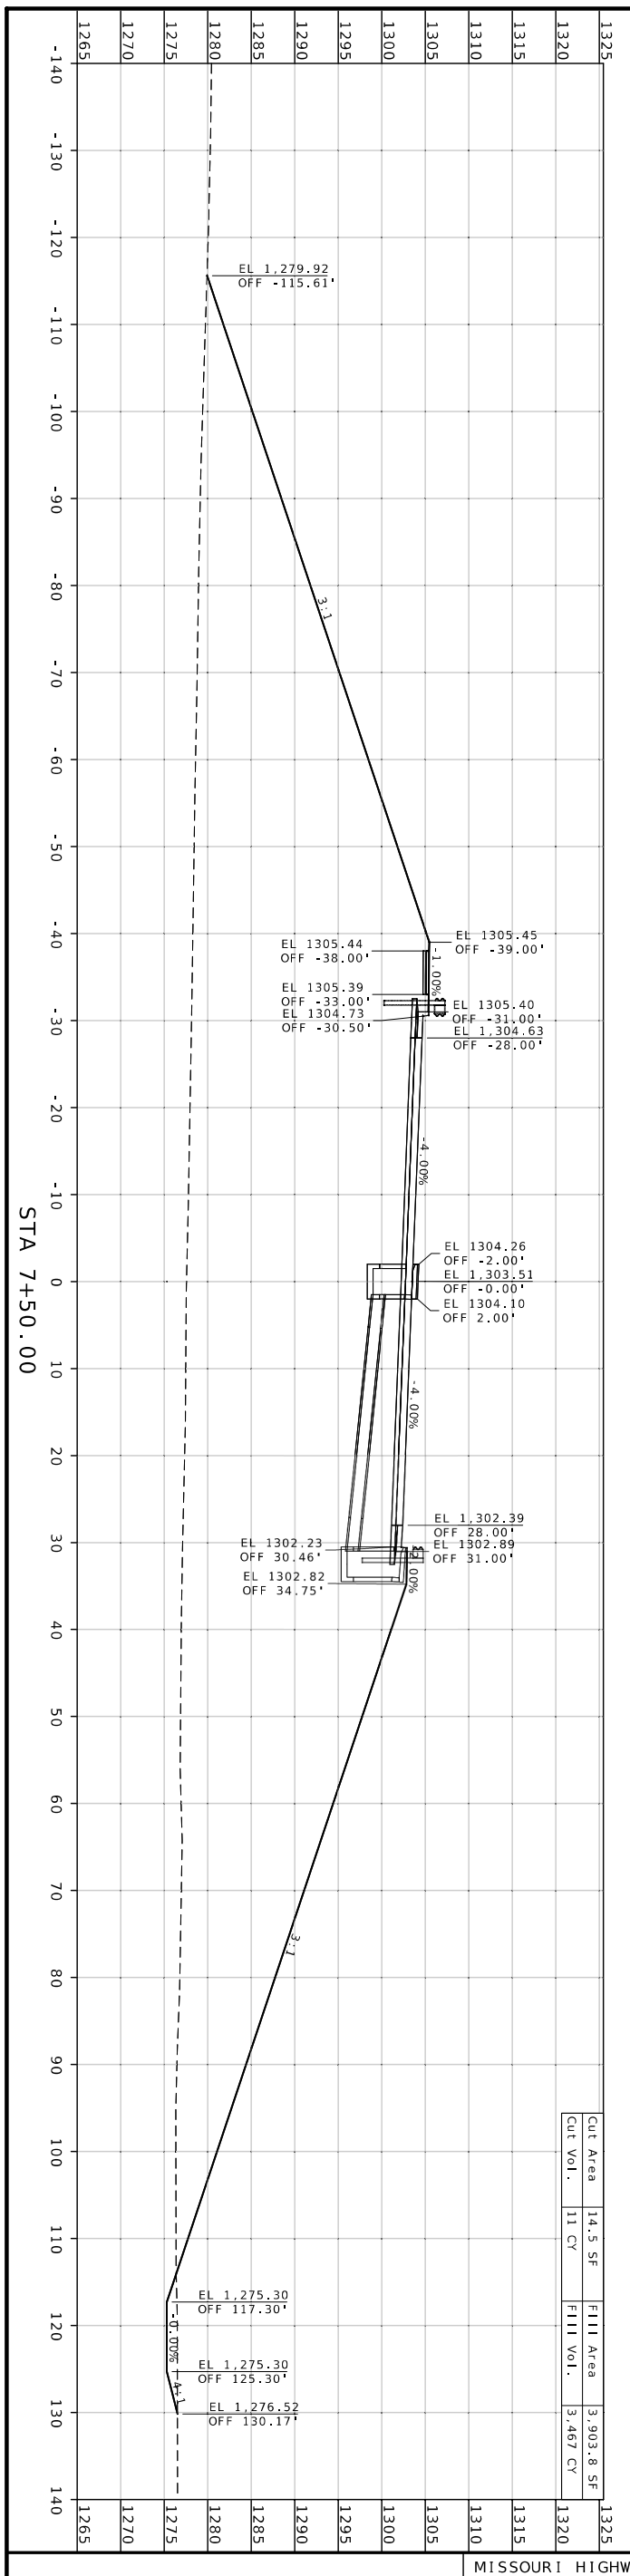

CROSS SECTION SHEET
PROPOSED ROUTE MM
SHEET 41 OF 143

MISSOURI HIGHWAYS AND TRANSPORTATION COMMISSION

MoDOT

105 WEST CAPITOL
JEFFERSON CITY, MO 65102
1-888-ASK-MODOT (1-888-275-6636)

DATE	DESCRIPTION

BRIDGE NO.

PROJECT NO.

CONTRACT ID.

COUNTY
GREENE

JOB NO.
J8S0836D

ROUTE
MM

STATE
MO

DISTRICT
SW

SHEET NO.
41

DATE PREPARED
7/22/2025

WARNER D. SHERMAN II - CIVIL
MO-PE-28645

STATE OF MISSOURI
PROFESSIONAL ENGINEER
WARNER D. SHERMAN II
NUMBER PE-28645

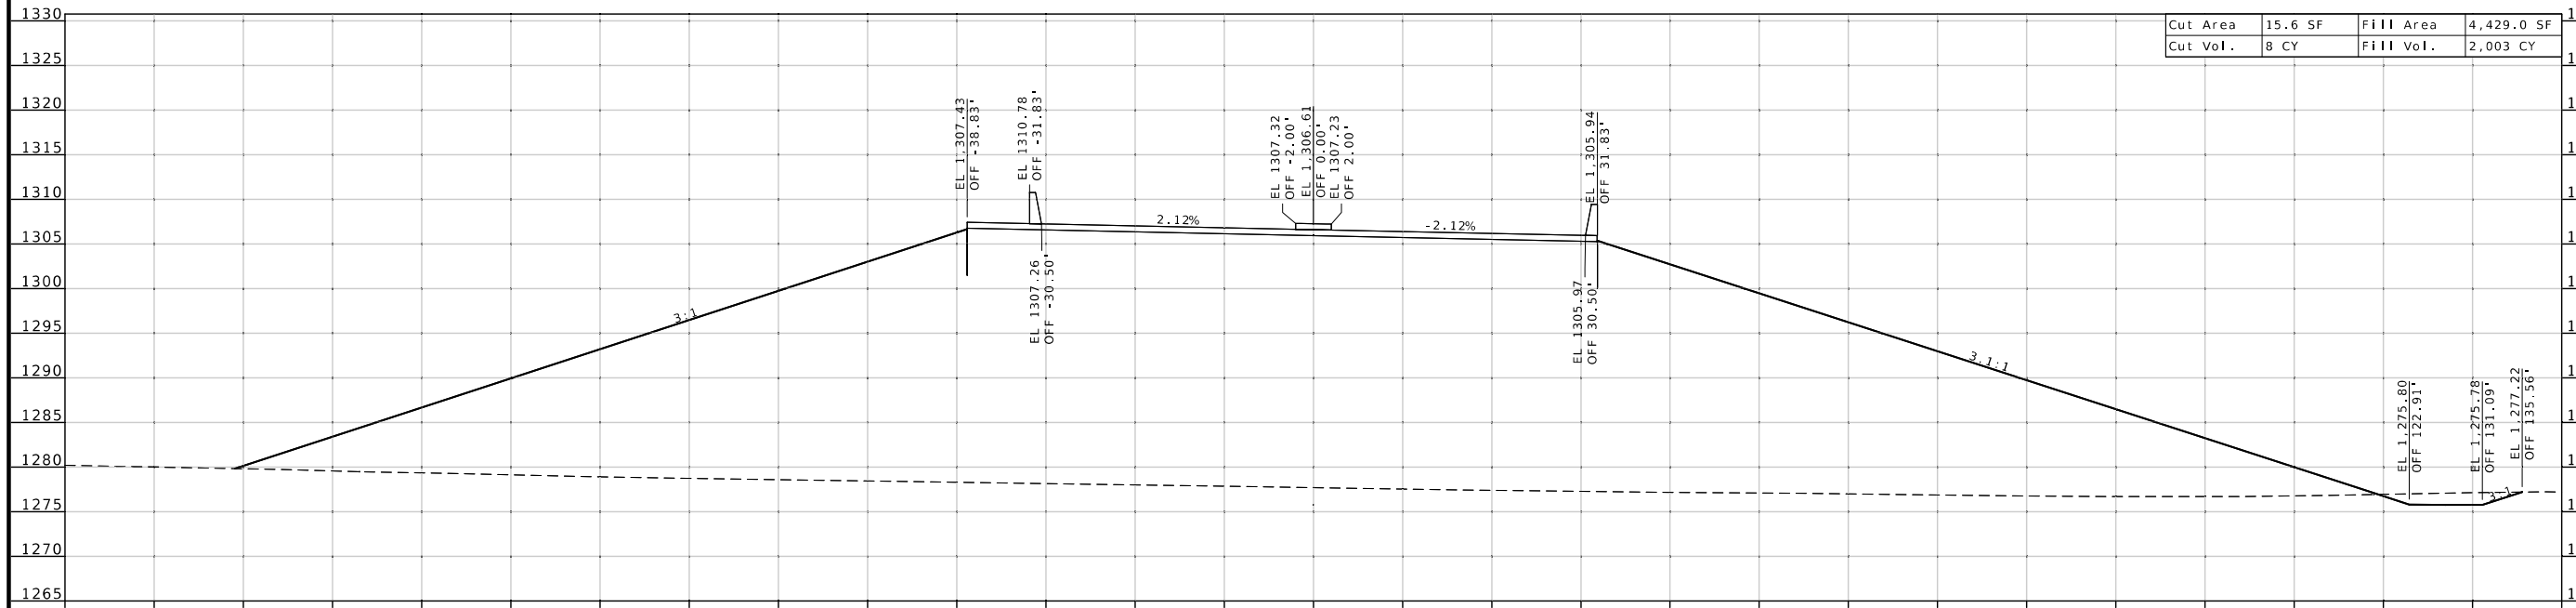

WARNER D. SHERMAN II
NUMBER PE-26645
STATE OF MISSOURI
PROFESSIONAL ENGINEER

07/23/2025 11:44:58 AM
WARNER D. SHERMAN I - CIVIL
MO-PE-26645

DATE PREPARED
7/22/2025

ROUTE	STATE
MM	MO
DISTRICT	SHEET NO.
SW	42

COUNTY
GREENE

JOB NO.
J8S0836D

CONTRACT ID.

PROJECT NO.

BRIDGE NO.

DESCRIPTION

DATE

MISSOURI HIGHWAYS AND TRANSPORTATION COMMISSION

105 WEST CAPITOL
JEFFERSON CITY, MO 65102
1-888-ASK-MODOT (1-888-275-6636)

CROSS SECTION SHEET
PROPOSED ROUTE MM
SHEET 42 OF 143

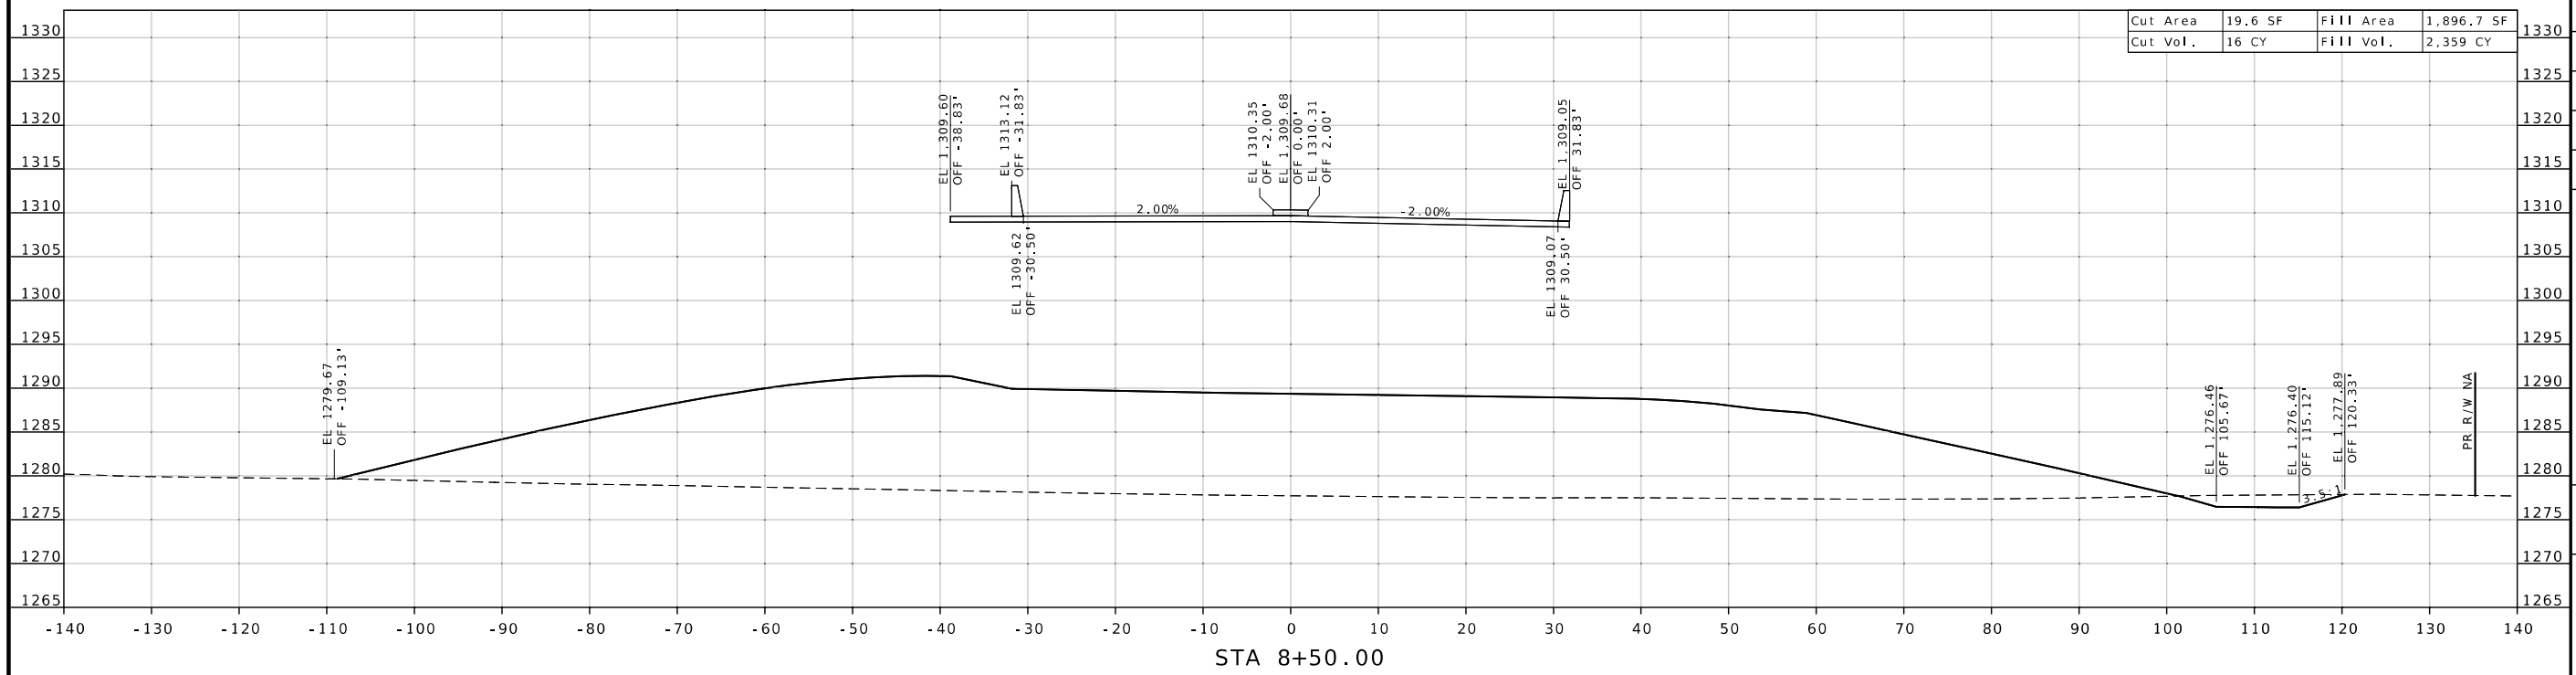

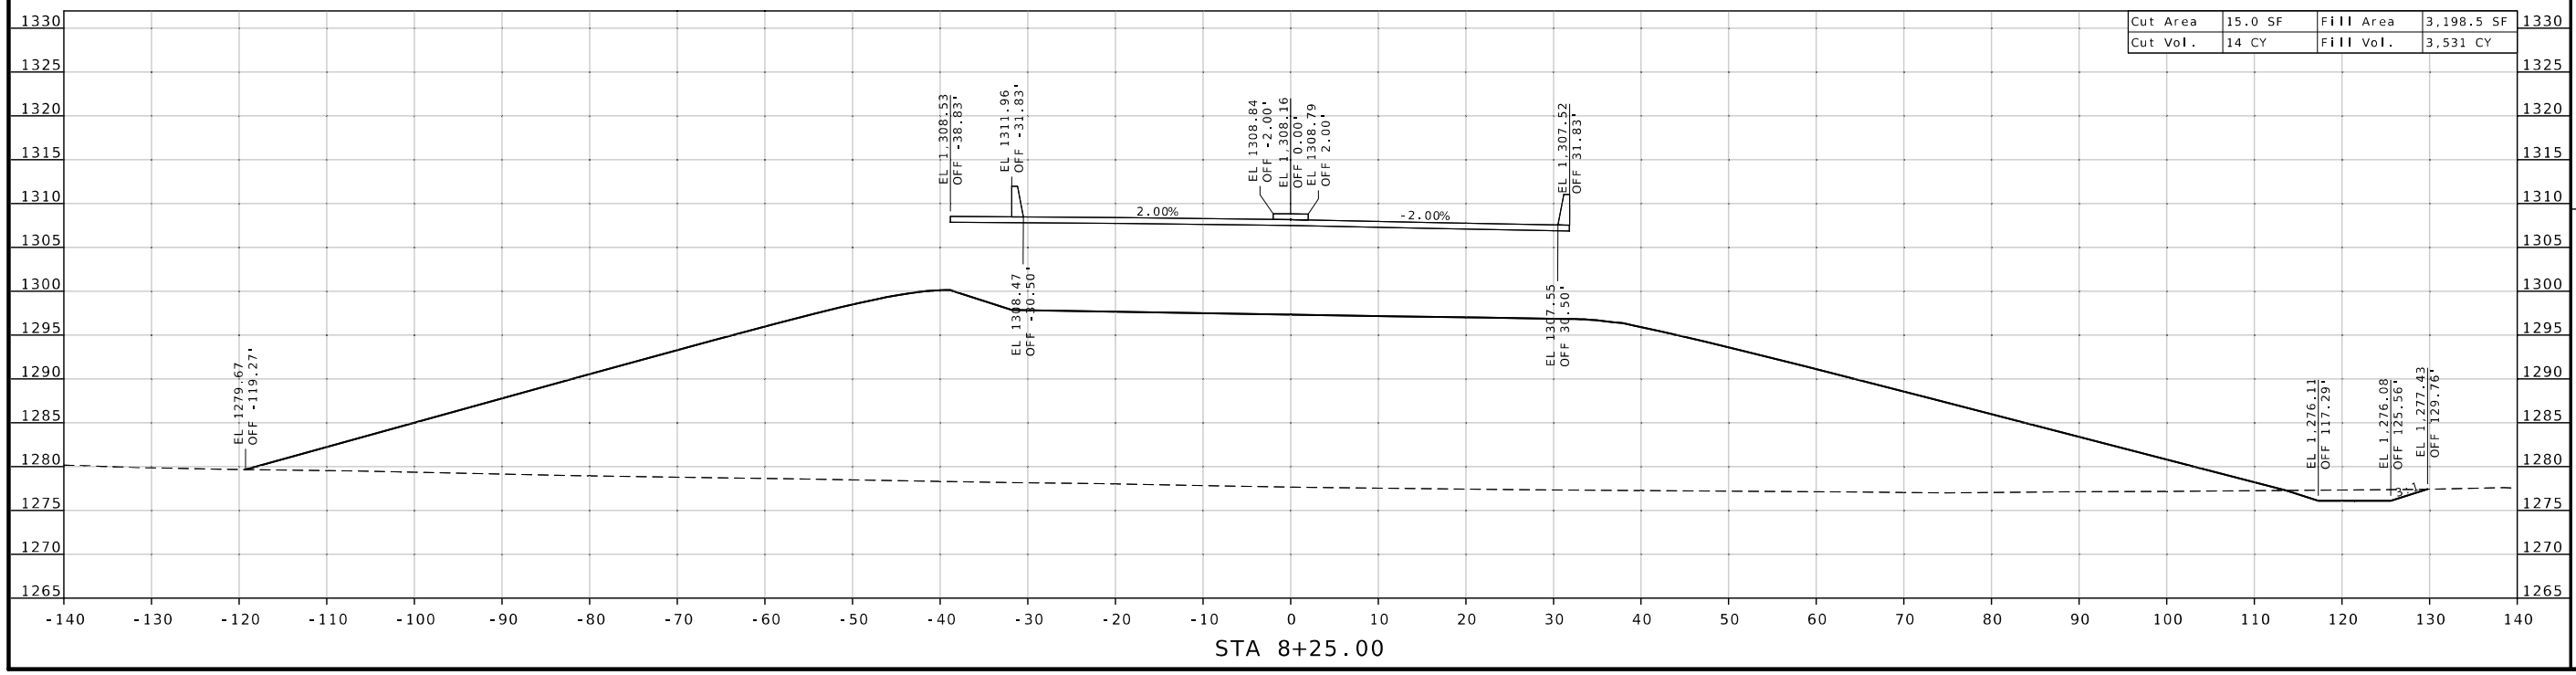

WARNER D. SHERMAN II
NUMBER PE-26645
PROFESSIONAL ENGINEER
STATE OF MISSOURI

07/23/2025 11:45:21 AM
WARNER D. SHERMAN II - CIVIL
MO-PE-26645

DATE PREPARED
7/22/2025

ROUTE	STATE
MM	MO
DISTRICT	SHEET NO.
SW	43

COUNTY
GREENE

JOB NO.
J8S0836D

CONTRACT ID.

PROJECT NO.

BRIDGE NO.

DESCRIPTION	DATE

MISSOURI HIGHWAYS AND TRANSPORTATION COMMISSION

105 WEST CAPITOL
JEFFERSON CITY, MO 65102
1-888-ASK-MODOT (1-888-275-6636)

CROSS SECTION SHEET
PROPOSED ROUTE MM
SHEET 43 OF 143

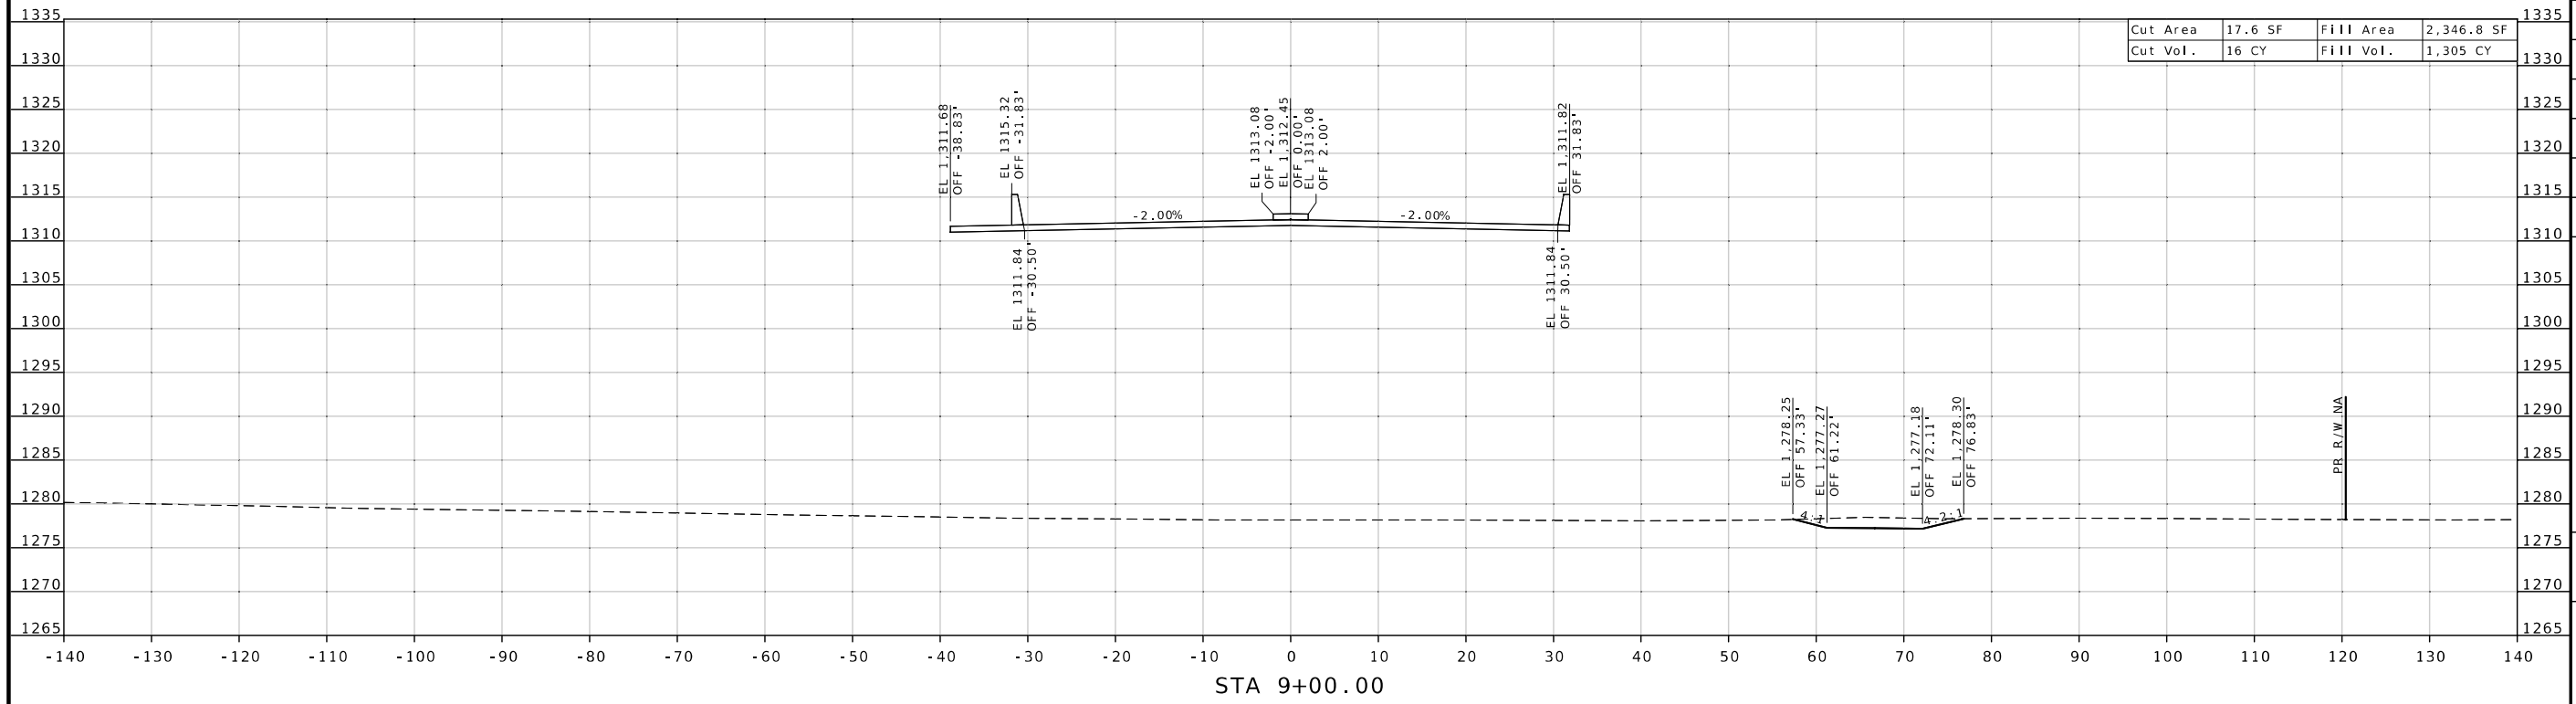

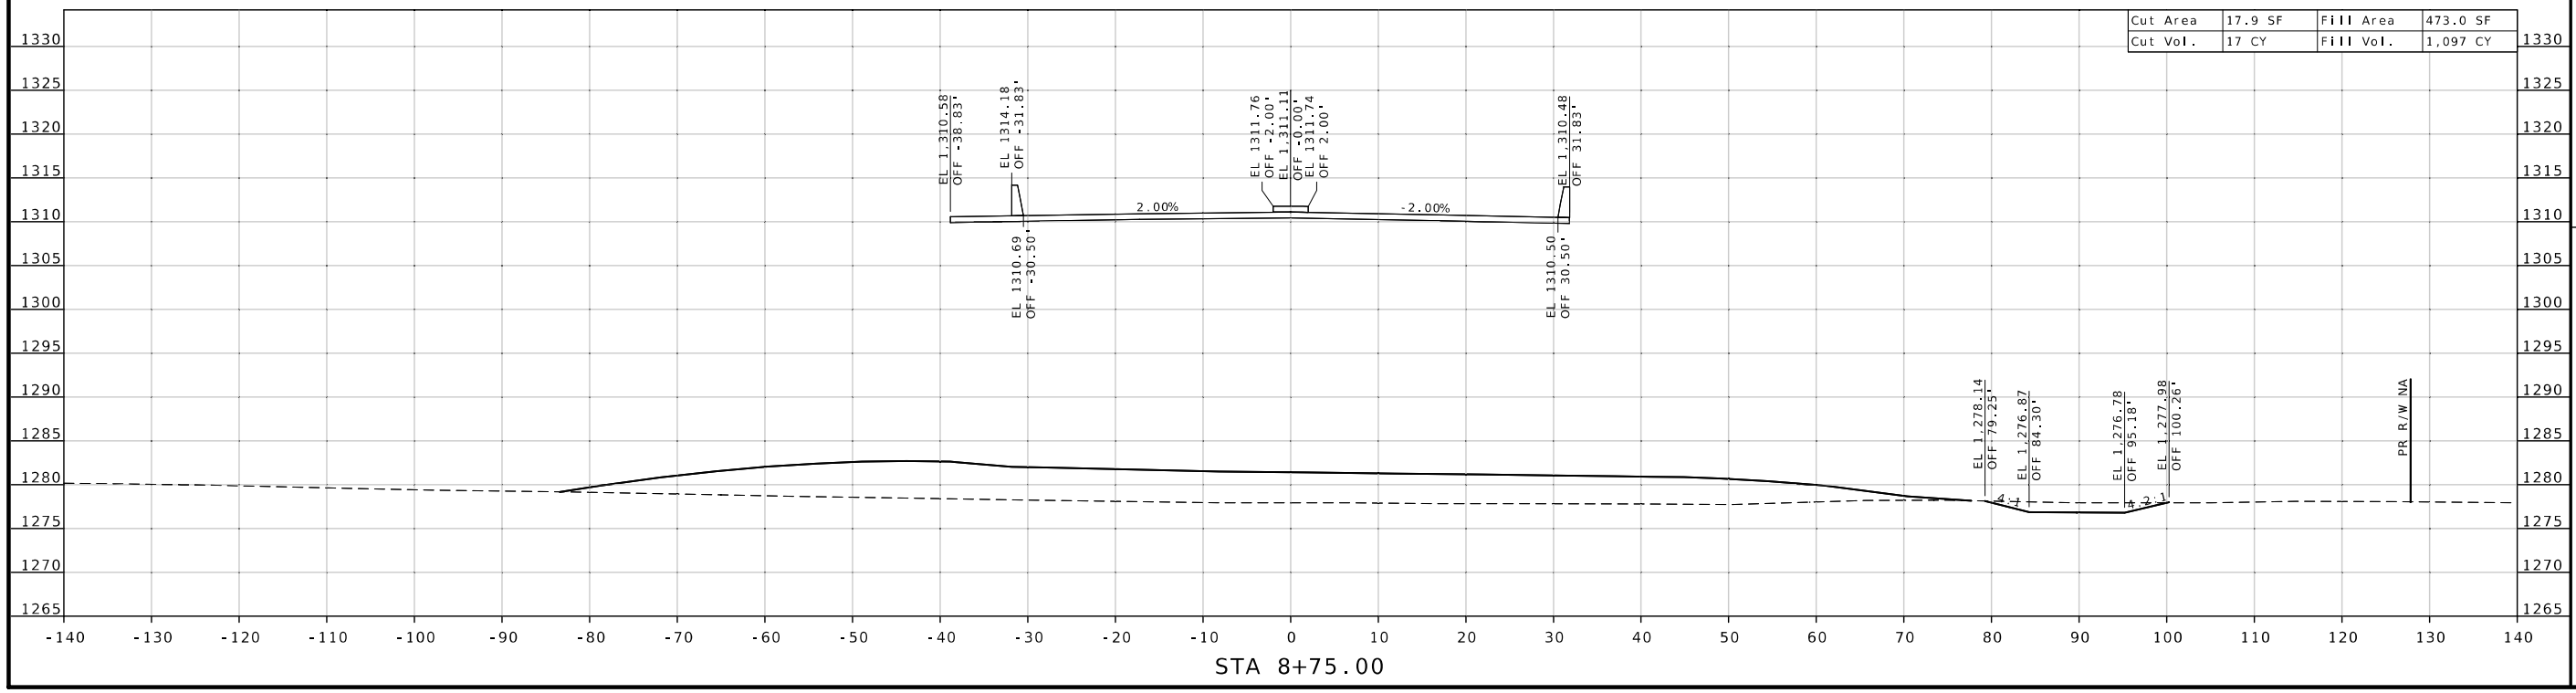

STATE OF MISSOURI
WARNER D. SHERMAN I
NUMBER PE-26645
PROFESSIONAL ENGINEER

Warner Sherman
07/23/2025 11:45:46 AM
WARNER D. SHERMAN II - CIVIL
MO-PE-26645

DATE PREPARED
7/22/2025

ROUTE	STATE
MM	MO
DISTRICT	SHEET NO.
SW	44

COUNTY
GREENE

JOB NO.
J8S0836D

CONTRACT ID.

PROJECT NO.

BRIDGE NO.

DESCRIPTION	DATE

MISSOURI HIGHWAYS AND TRANSPORTATION COMMISSION

105 WEST CAPITOL
JEFFERSON CITY, MO 65102
1-888-ASK-MODOT (1-888-275-6636)

CROSS SECTION SHEET
PROPOSED ROUTE MM
SHEET 44 OF 143

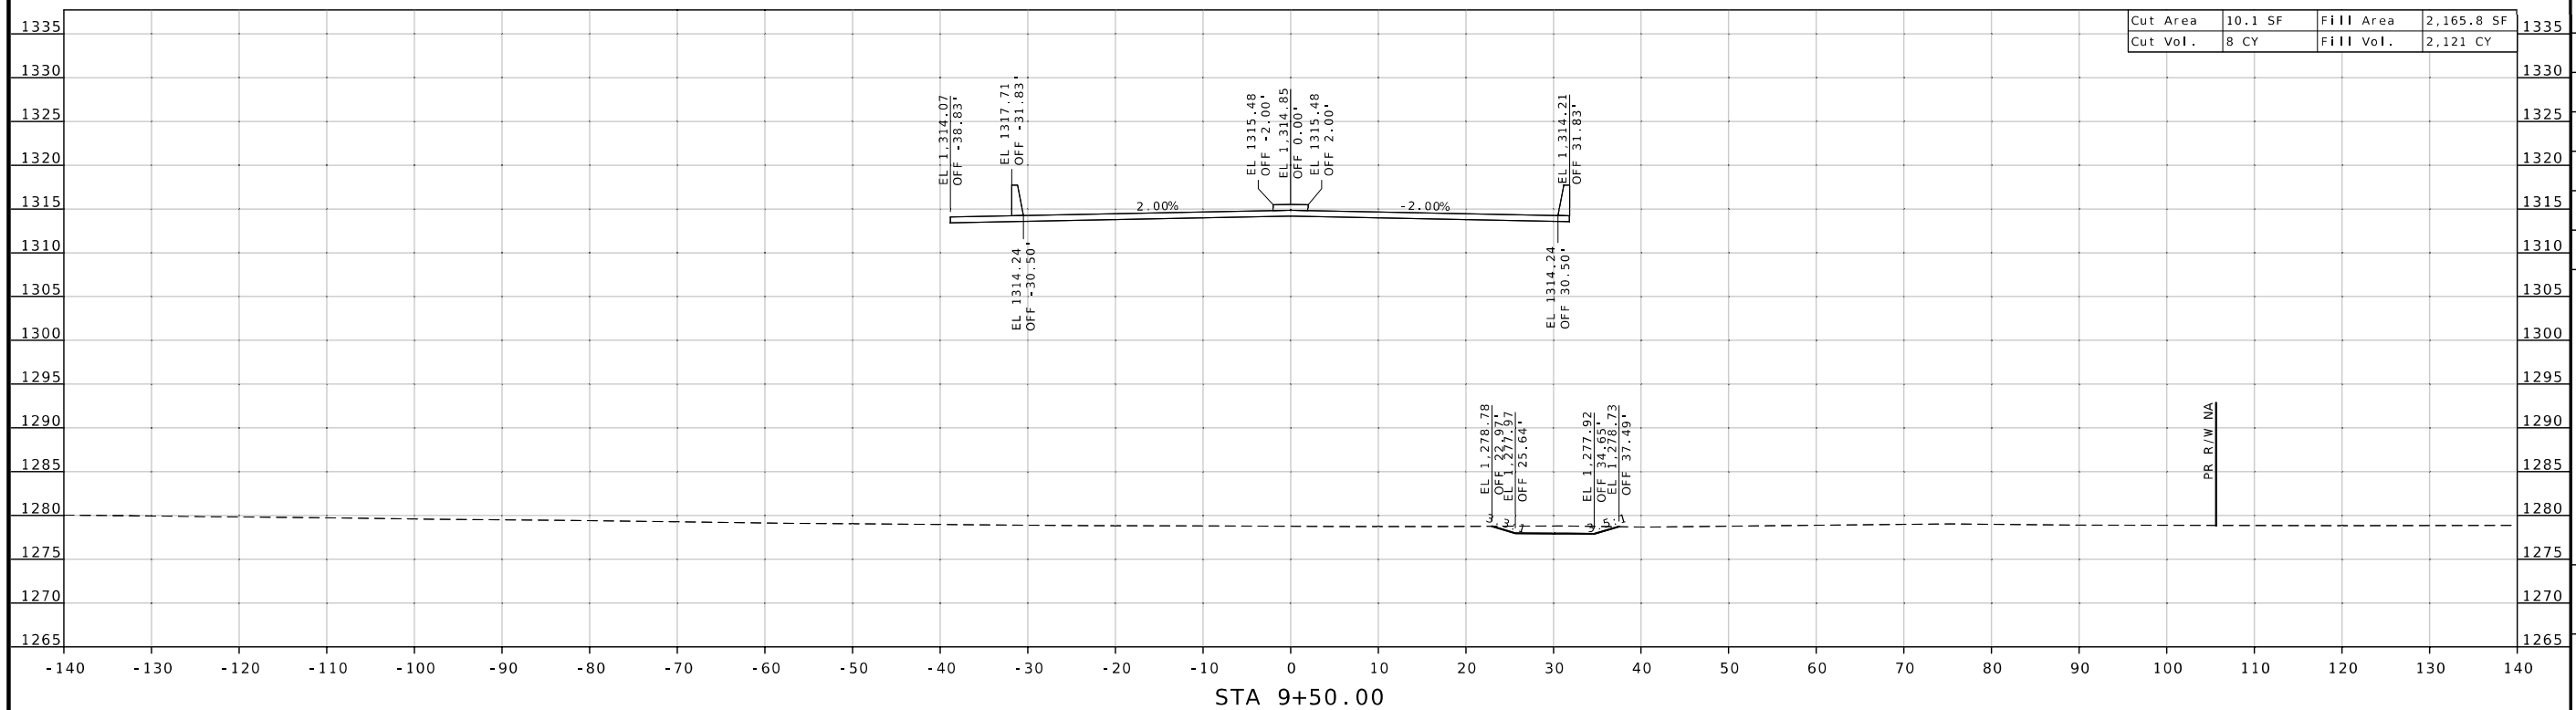

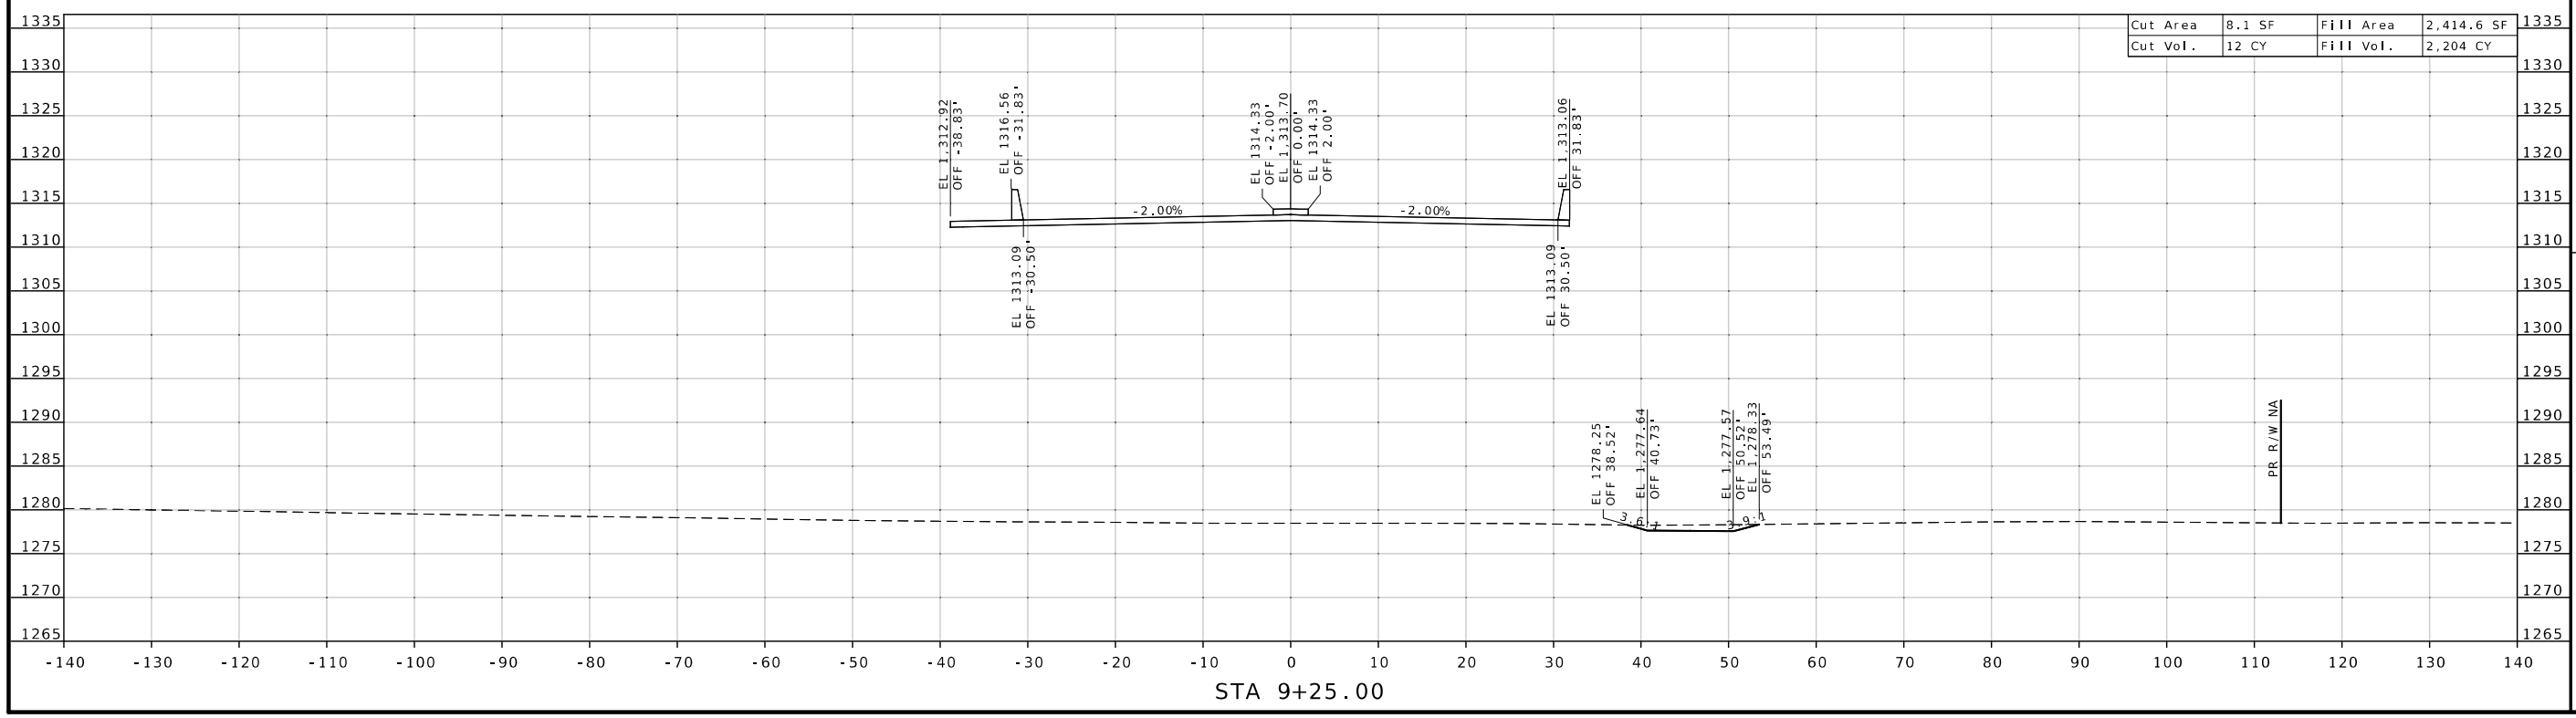

STATE OF MISSOURI
WARNER D. SHERMAN II
NUMBER PE-26645
PROFESSIONAL ENGINEER

Warner Sherman
07/23/2025 11:46:06 AM
WARNER D. SHERMAN II - CIVIL
MO-PE-26645

DATE PREPARED
7/22/2025

ROUTE	STATE
MM	MO
DISTRICT	SHEET NO.
SW	45

COUNTY
GREENE

JOB NO.
J8S0836D

CONTRACT ID.

PROJECT NO.

BRIDGE NO.

DESCRIPTION	DATE

MISSOURI HIGHWAYS AND TRANSPORTATION COMMISSION

105 WEST CAPITOL
JEFFERSON CITY, MO 65102
1-888-ASK-MODOT (1-888-275-6636)

CROSS SECTION SHEET
PROPOSED ROUTE MM
SHEET 45 OF 143

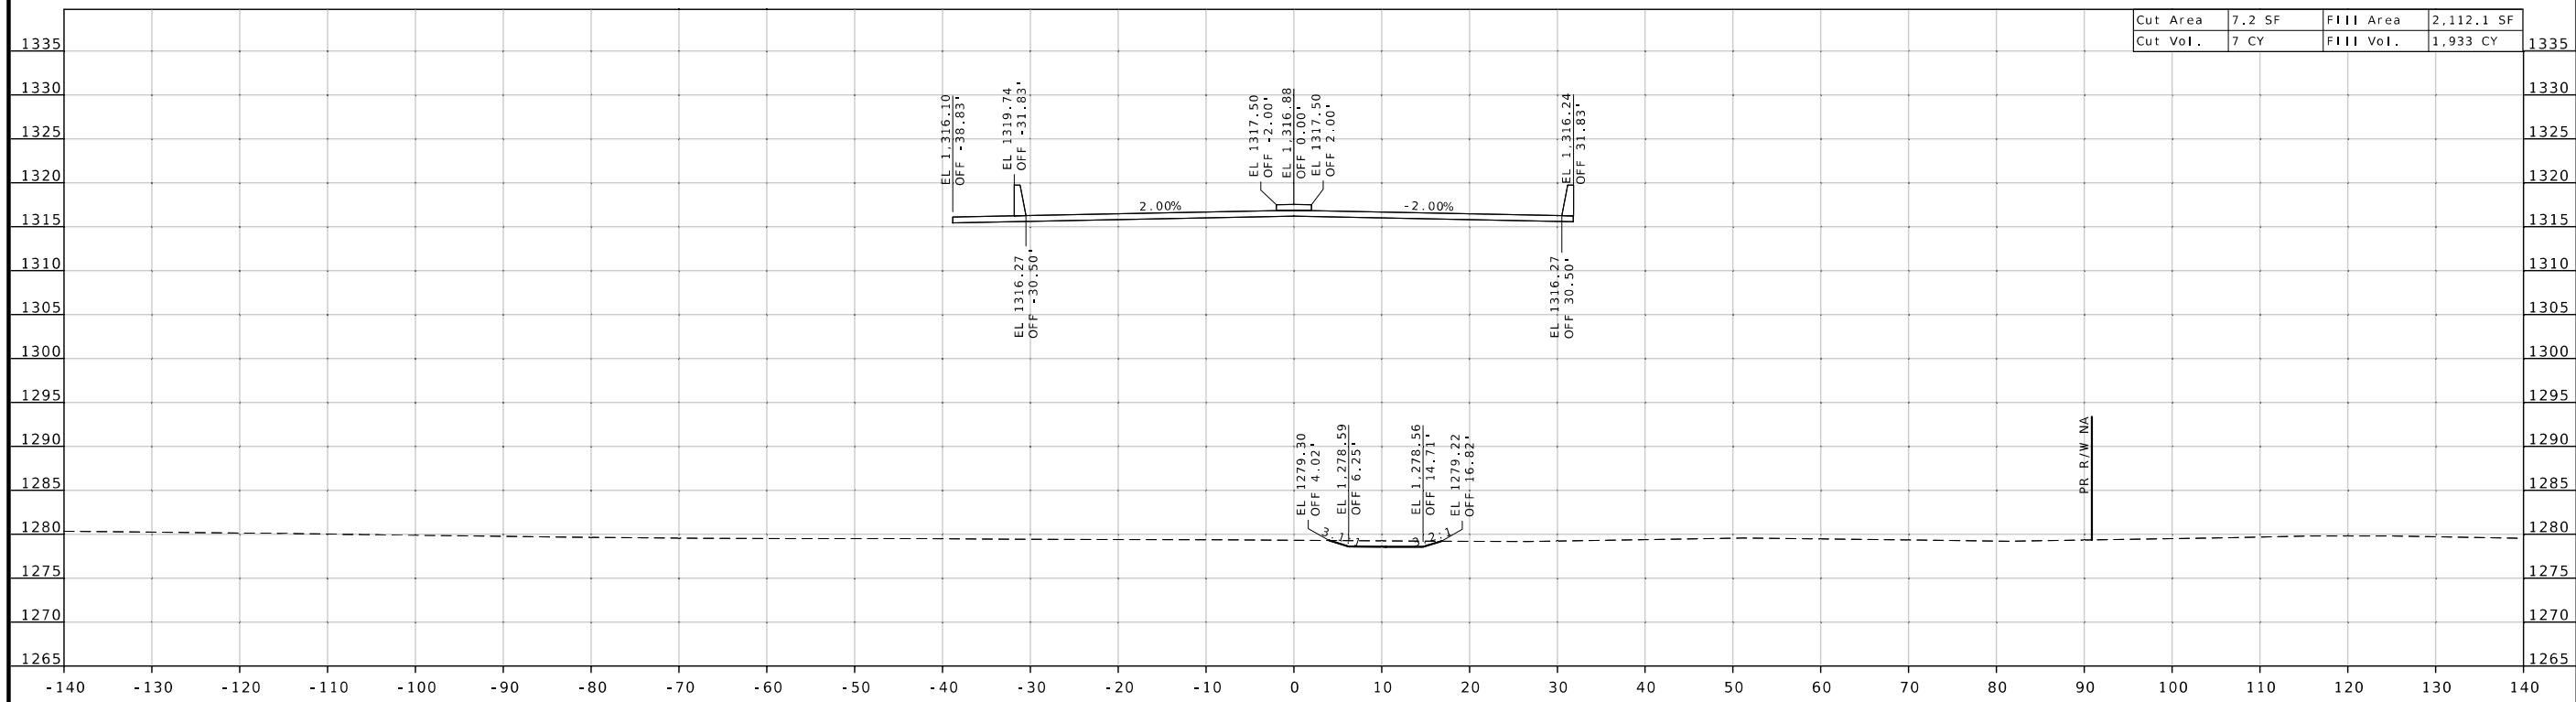

STA 10+00.00

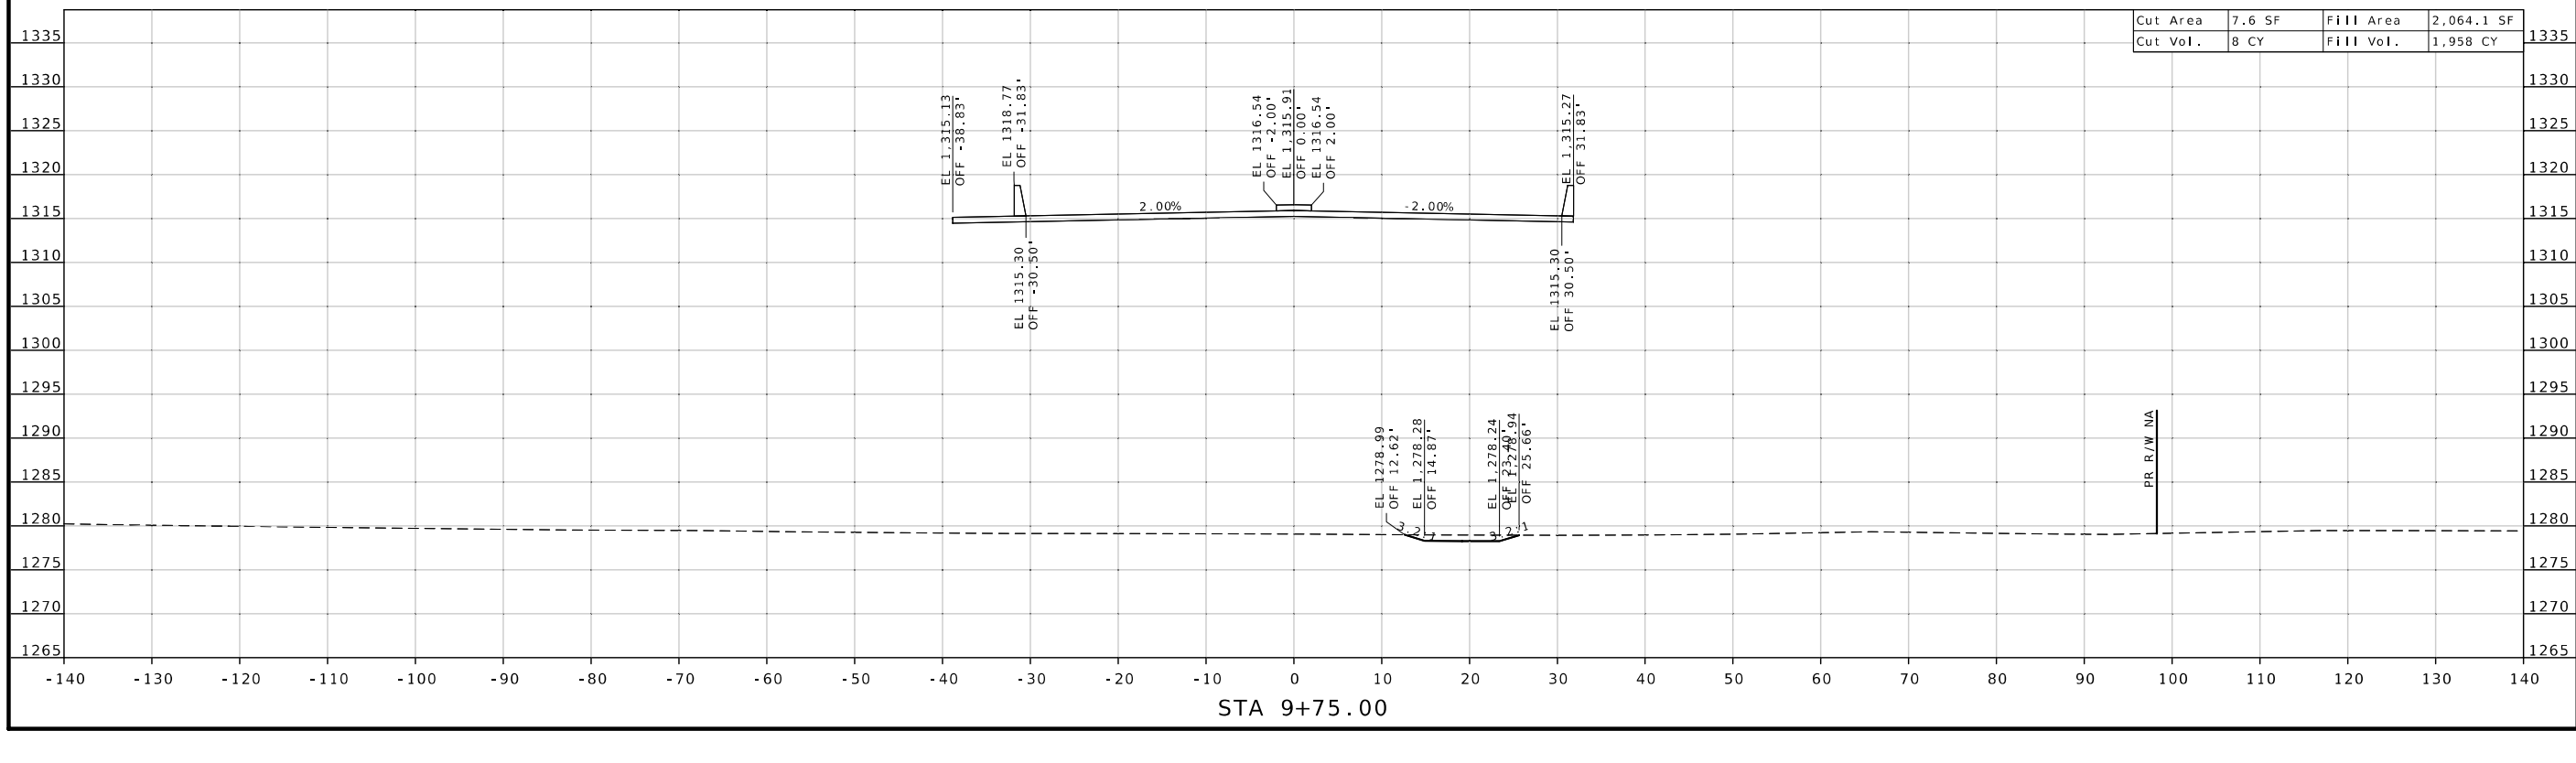

STA 9+75.00

STATE OF MISSOURI
WARNER D. SHERMAN II
NUMBER PE-26645
PROFESSIONAL ENGINEER

Warner Sherman
07/23/2025 11:46:30 AM
WARNER D. SHERMAN II - CIVIL
MO-PE-26645

DATE PREPARED
7/22/2025

ROUTE	STATE
MM	MO
DISTRICT	SHEET NO.
SW	46

COUNTY
GREENE

JOB NO.
J8S0836D

CONTRACT ID.

PROJECT NO.

BRIDGE NO.

DESCRIPTION	DATE

MISSOURI HIGHWAYS AND TRANSPORTATION COMMISSION

105 WEST CAPITOL
JEFFERSON CITY, MO 65102
1-888-ASK-MODOT (1-888-275-6636)

CROSS SECTION SHEET
PROPOSED ROUTE MM
SHEET 46 OF 143

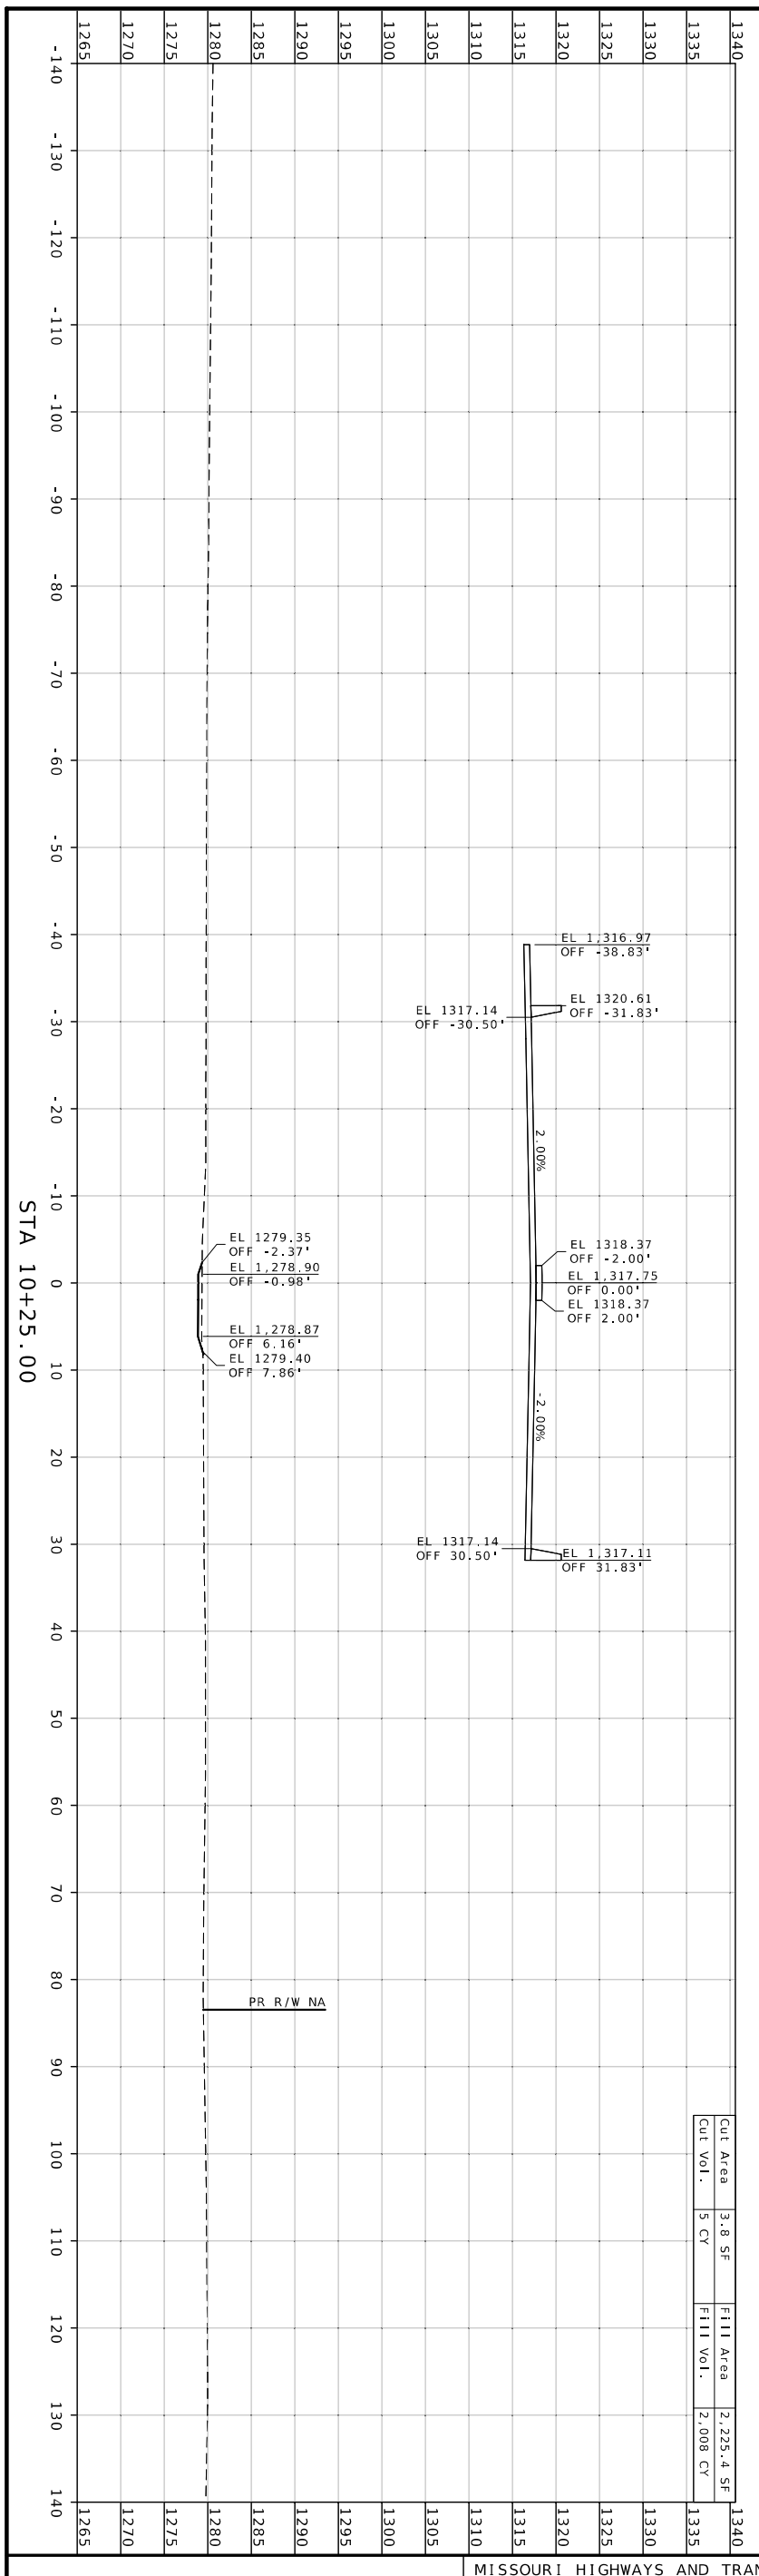

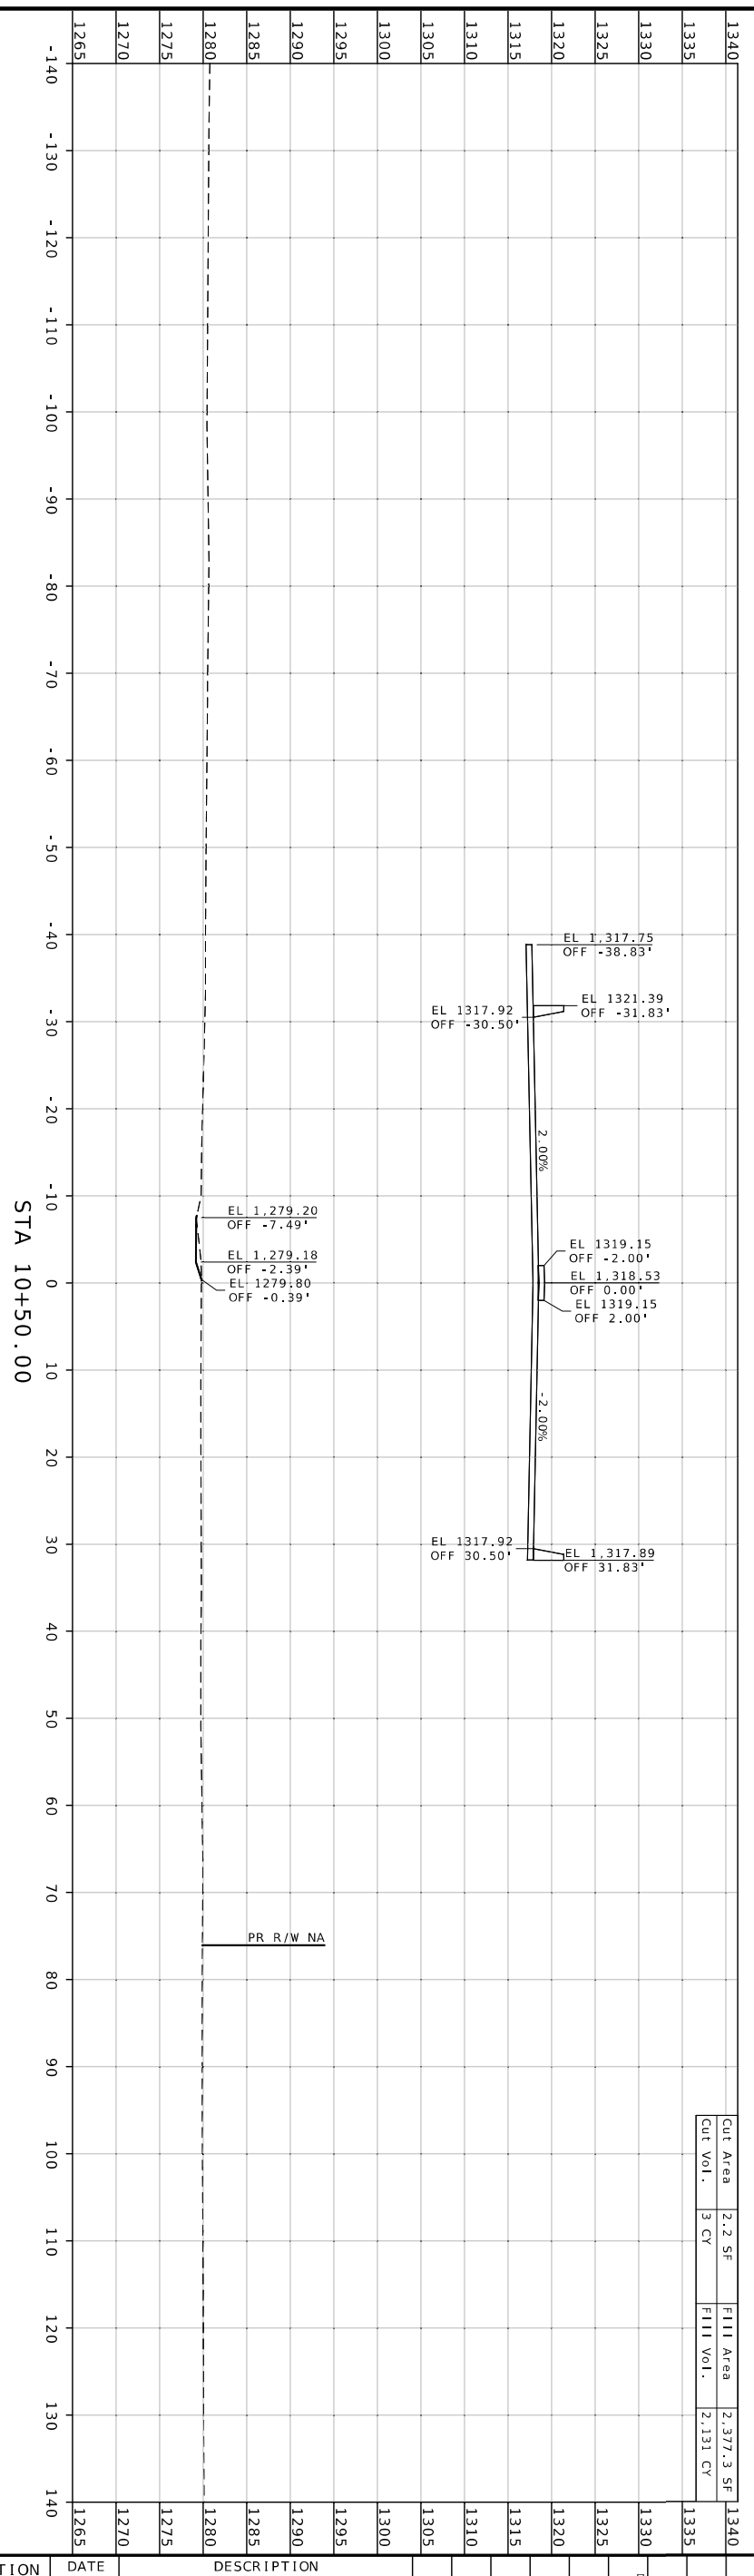

CROSS SECTION SHEET
PROPOSED ROUTE MM
SHEET 47 OF 143

MISSOURI HIGHWAYS AND TRANSPORTATION COMMISSION

MoDOT

105 WEST CAPITOL
JEFFERSON CITY, MO 65102
1-888-ASK-MODOT (1-888-275-6636)

DATE	DESCRIPTION

BRIDGE NO.

PROJECT NO.

CONTRACT ID.

J8S0836D

COUNTY
GREENE

DISTRICT
SW

SHEET NO.
47

ROUTE
MM

STATE
MO

DATE PREPARED
7/22/2025

WARNER D. SHERMAN II - CIVIL
MO-PE-26645
07/23/2025 11:46:56 AM

STATE OF MISSOURI
WARNER D. SHERMAN II
NUMBER PE-26645
PROFESSIONAL ENGINEER

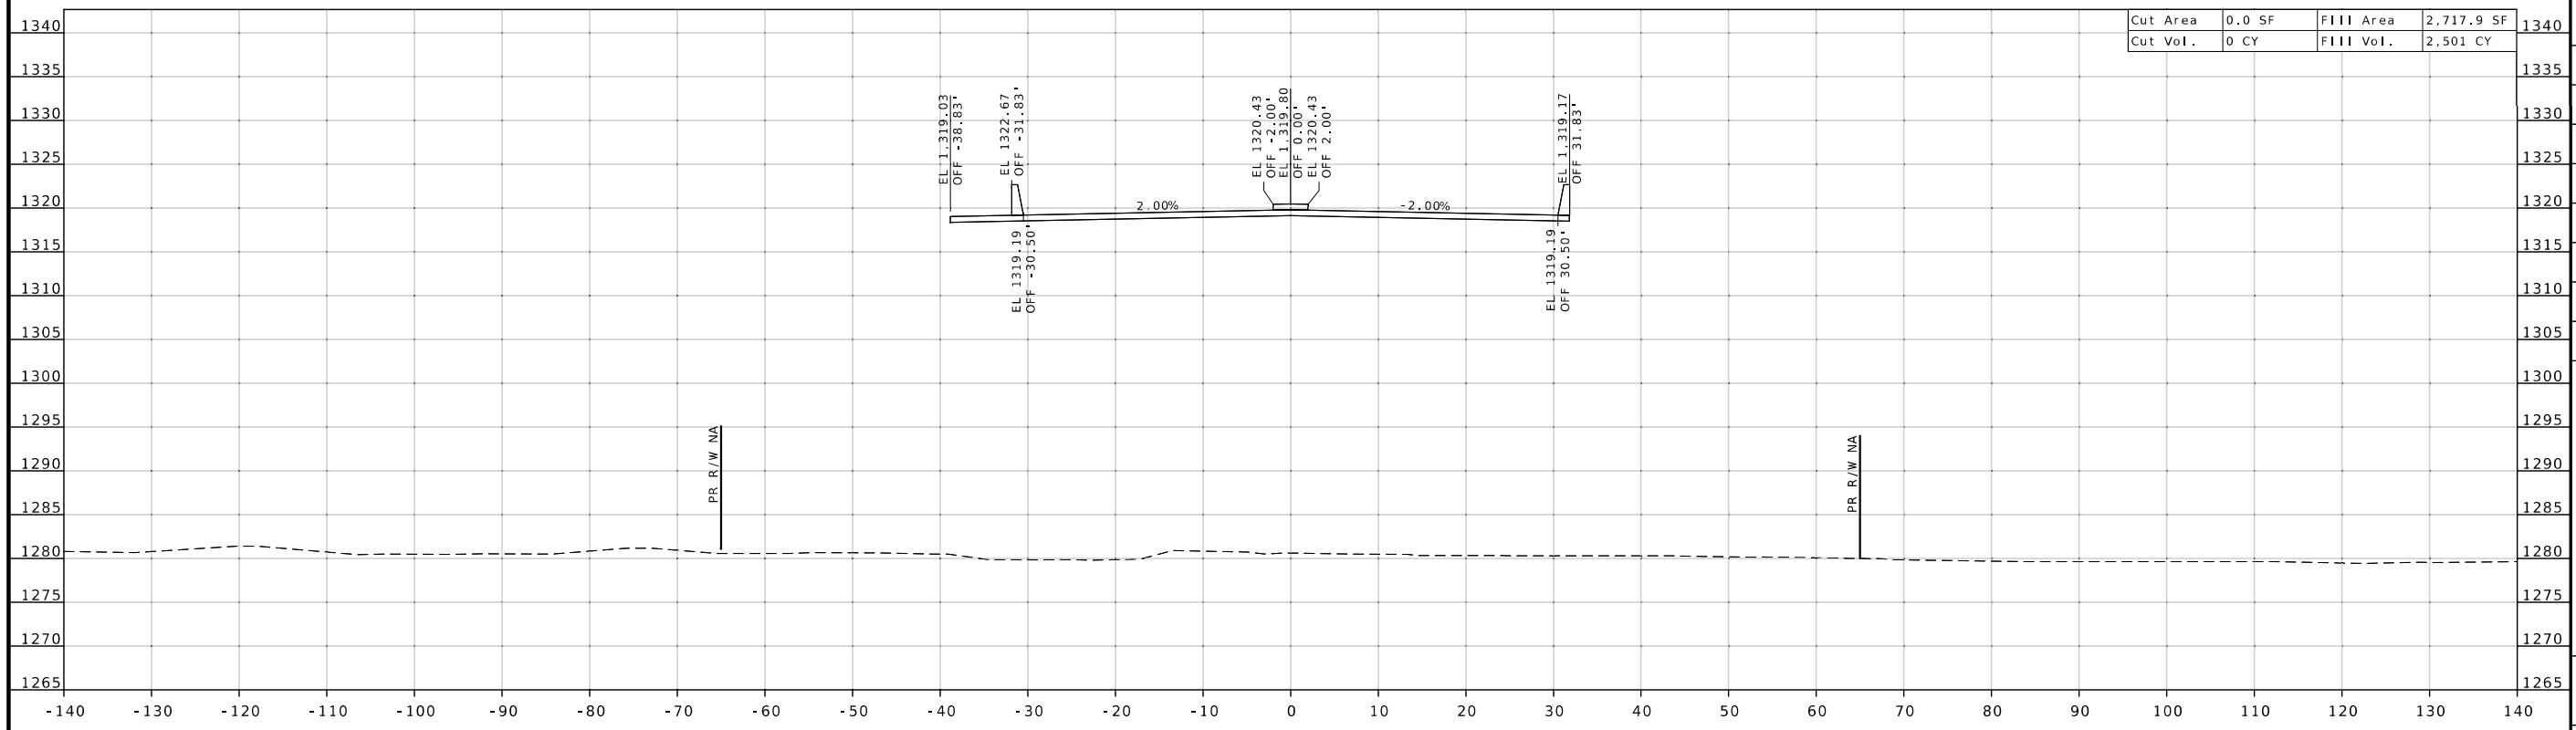

STATE OF MISSOURI
WARNER D. SHERMAN I
NUMBER PE-26645
PROFESSIONAL ENGINEER

Warner Sherman
08/15/2025 12:51:15 PM
WARNER D. SHERMAN I - CIVIL
MO-PE-26645

DATE PREPARED
8/14/2025

ROUTE	STATE
MM	MO
DISTRICT	SHEET NO.
SW	48

COUNTY
GREENE

JOB NO.
J8S0836D

CONTRACT ID.

PROJECT NO.

BRIDGE NO.

DESCRIPTION	DATE

MISSOURI HIGHWAYS AND TRANSPORTATION COMMISSION

105 WEST CAPITOL
JEFFERSON CITY, MO 65102
1-888-ASK-MODOT (1-888-275-6636)

CROSS SECTION SHEET
PROPOSED ROUTE MM
SHEET 48 OF 143

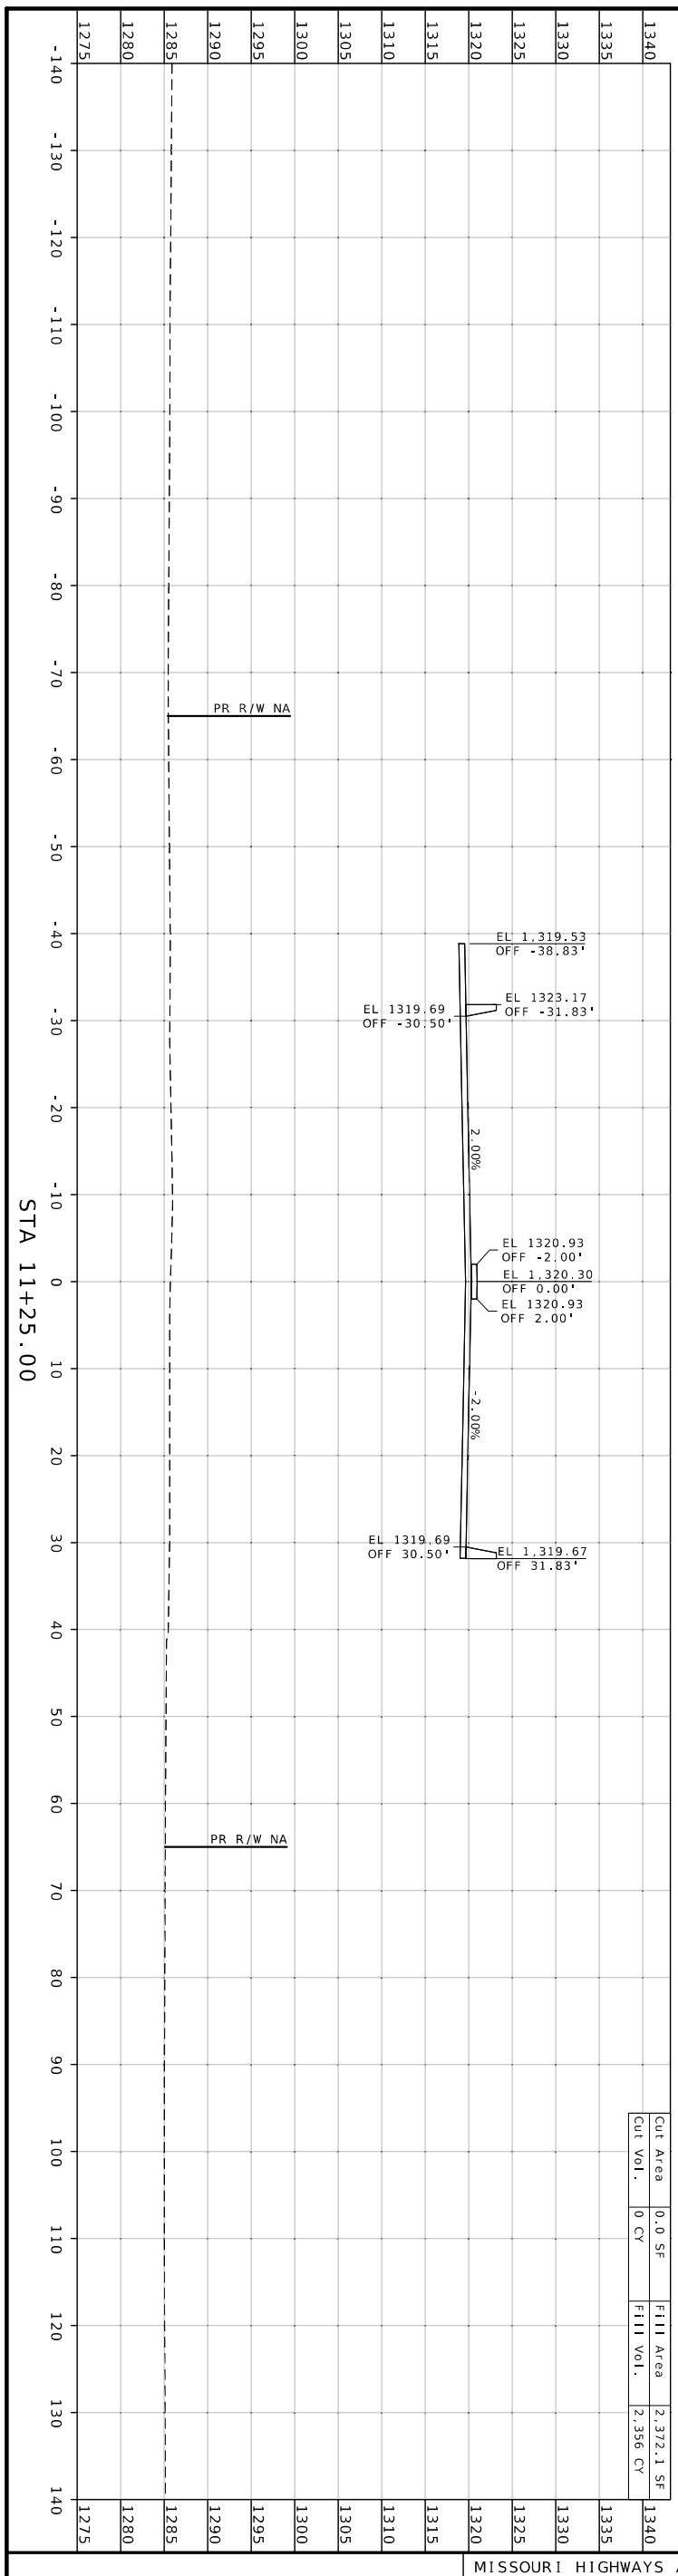

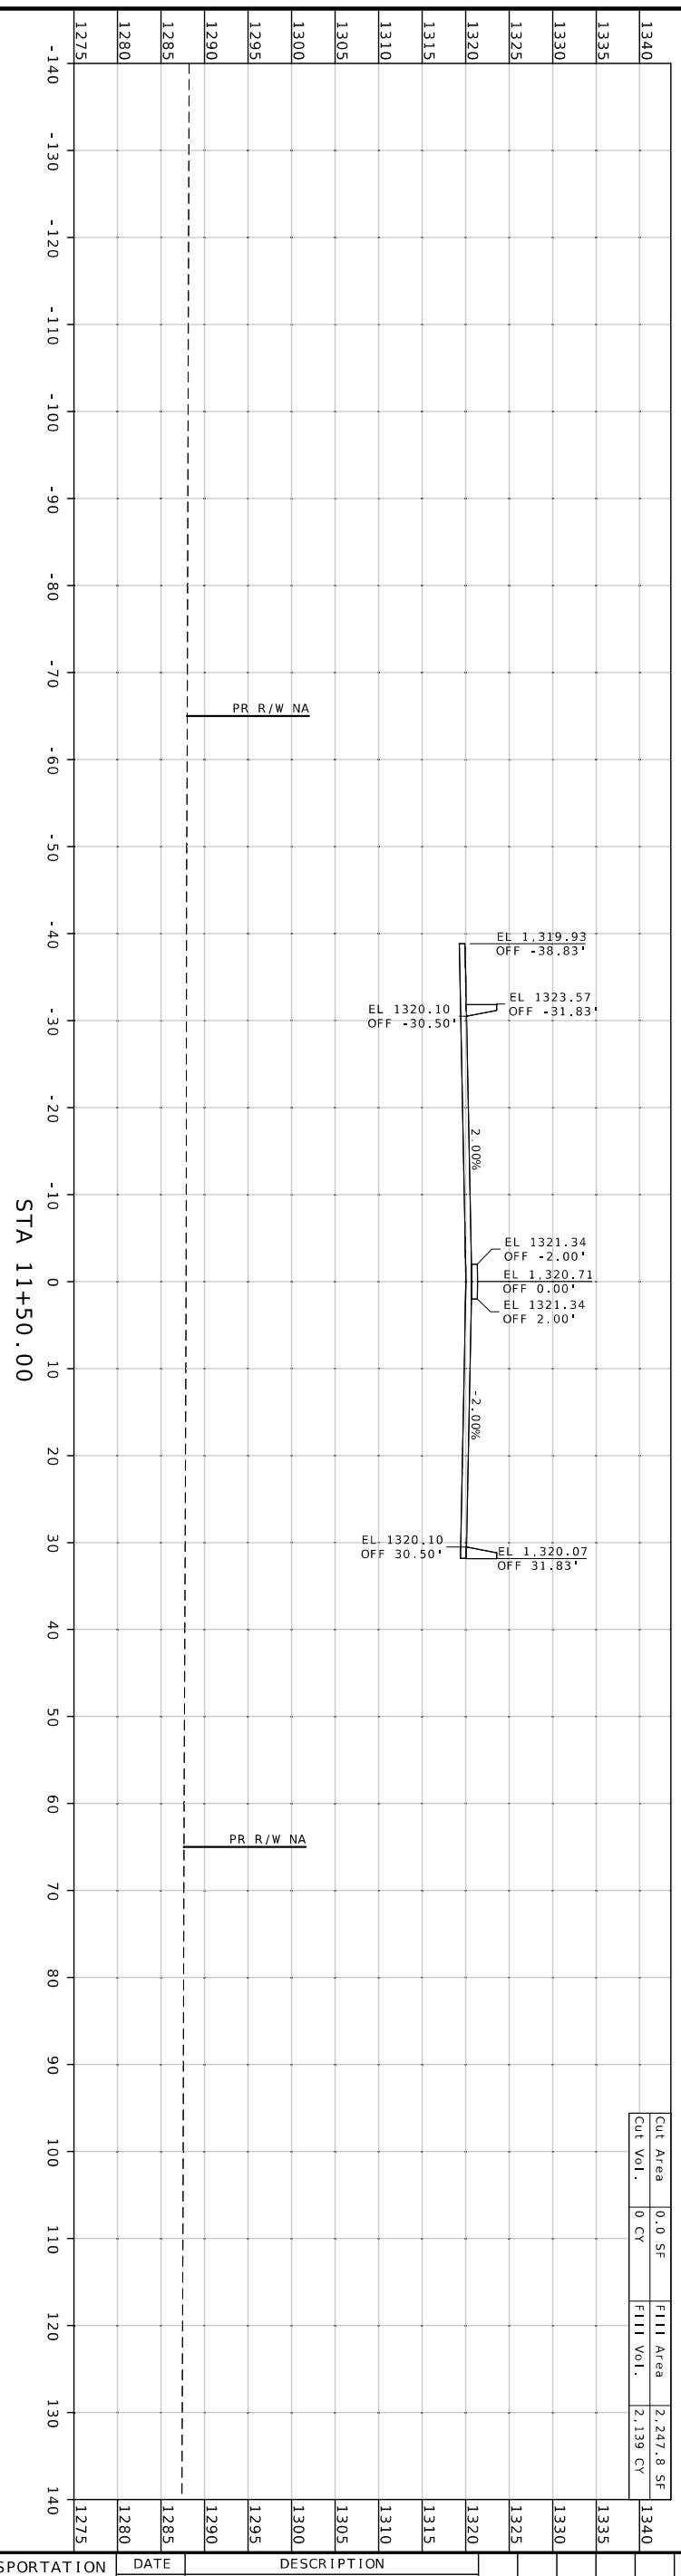

CROSS SECTION SHEET
PROPOSED ROUTE MM
SHEET 49 OF 143

MISSOURI HIGHWAYS AND TRANSPORTATION COMMISSION

MoDOT

105 WEST CAPITOL
JEFFERSON CITY, MO 65102
1-888-ASK-MODOT (1-888-275-6636)

DATE	DESCRIPTION

BRIDGE NO.

PROJECT NO.

CONTRACT ID.

JOB NO. J8S0836D

COUNTY GREENE

DISTRICT SW

ROUTE MM

STATE MO

SHEET NO. 49

DATE PREPARED 8/14/2025

WARNER D. SHERMAN II - CIVIL
MO-PE-28645

STATE OF MISSOURI
WARNER D. SHERMAN II
NUMBER PE-28645
PROFESSIONAL ENGINEER

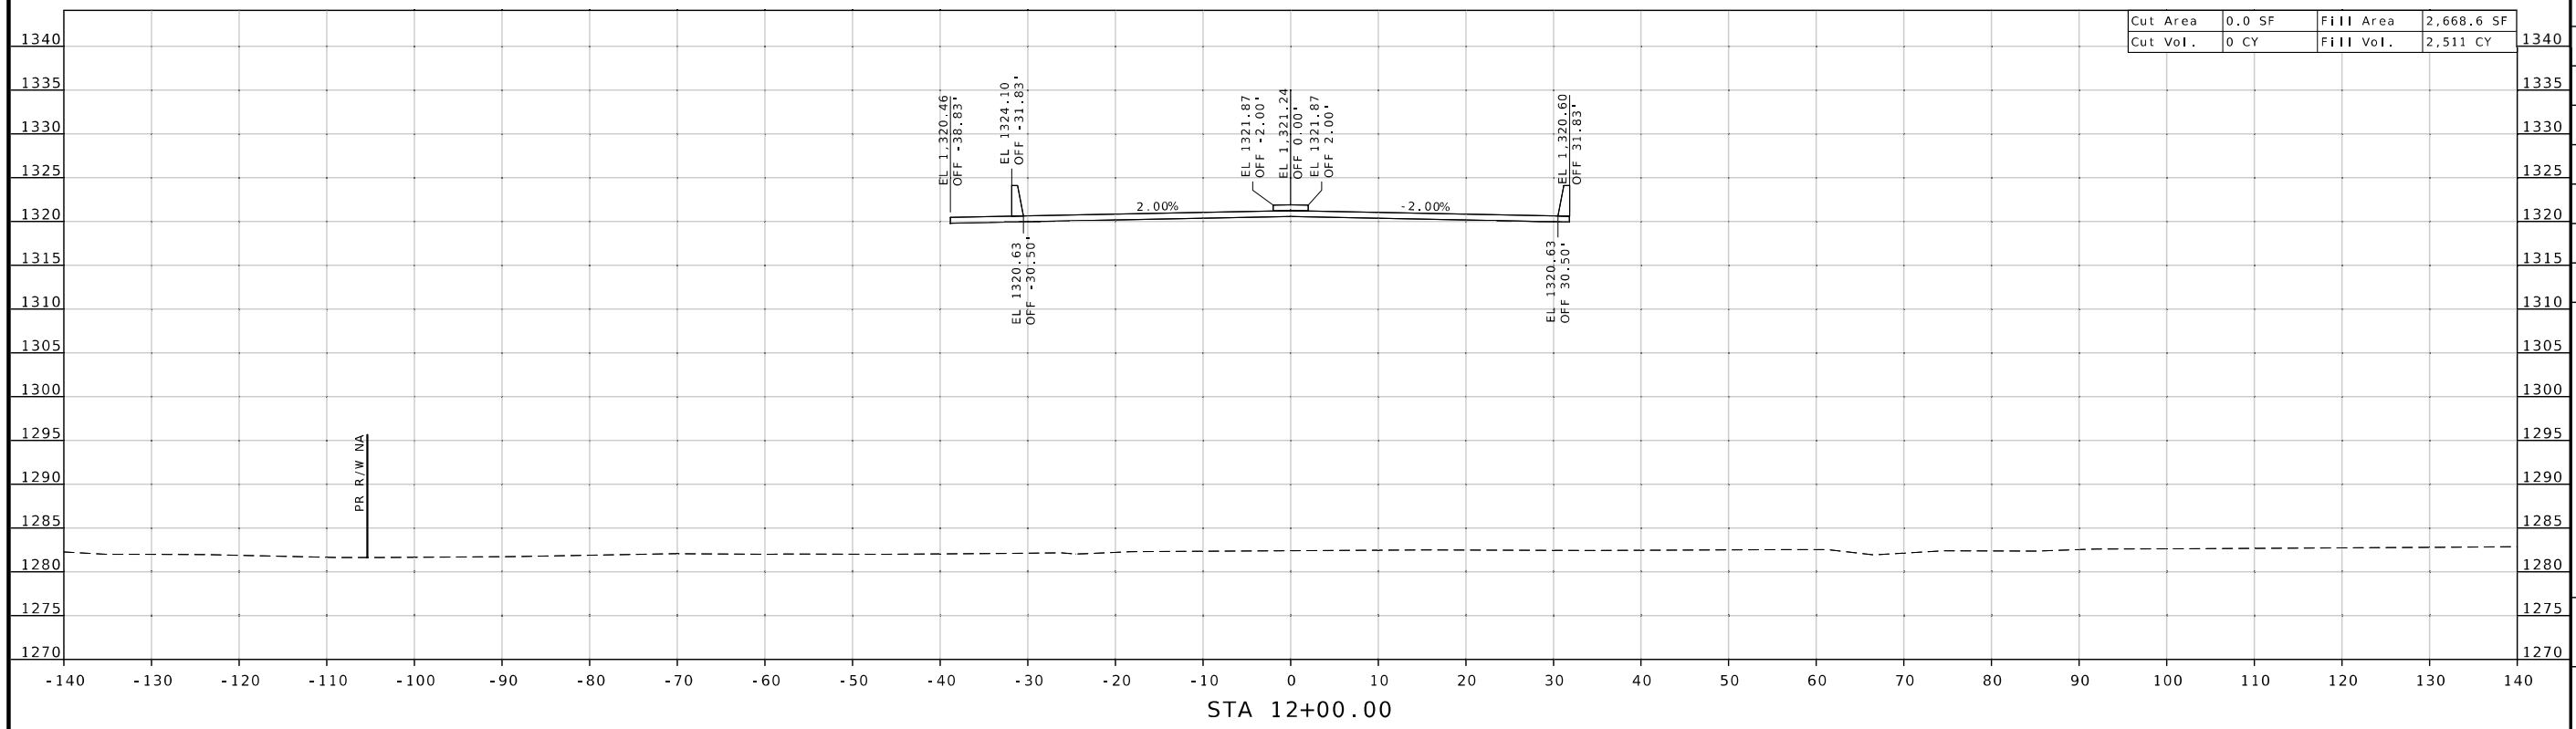

STA 12+00.00

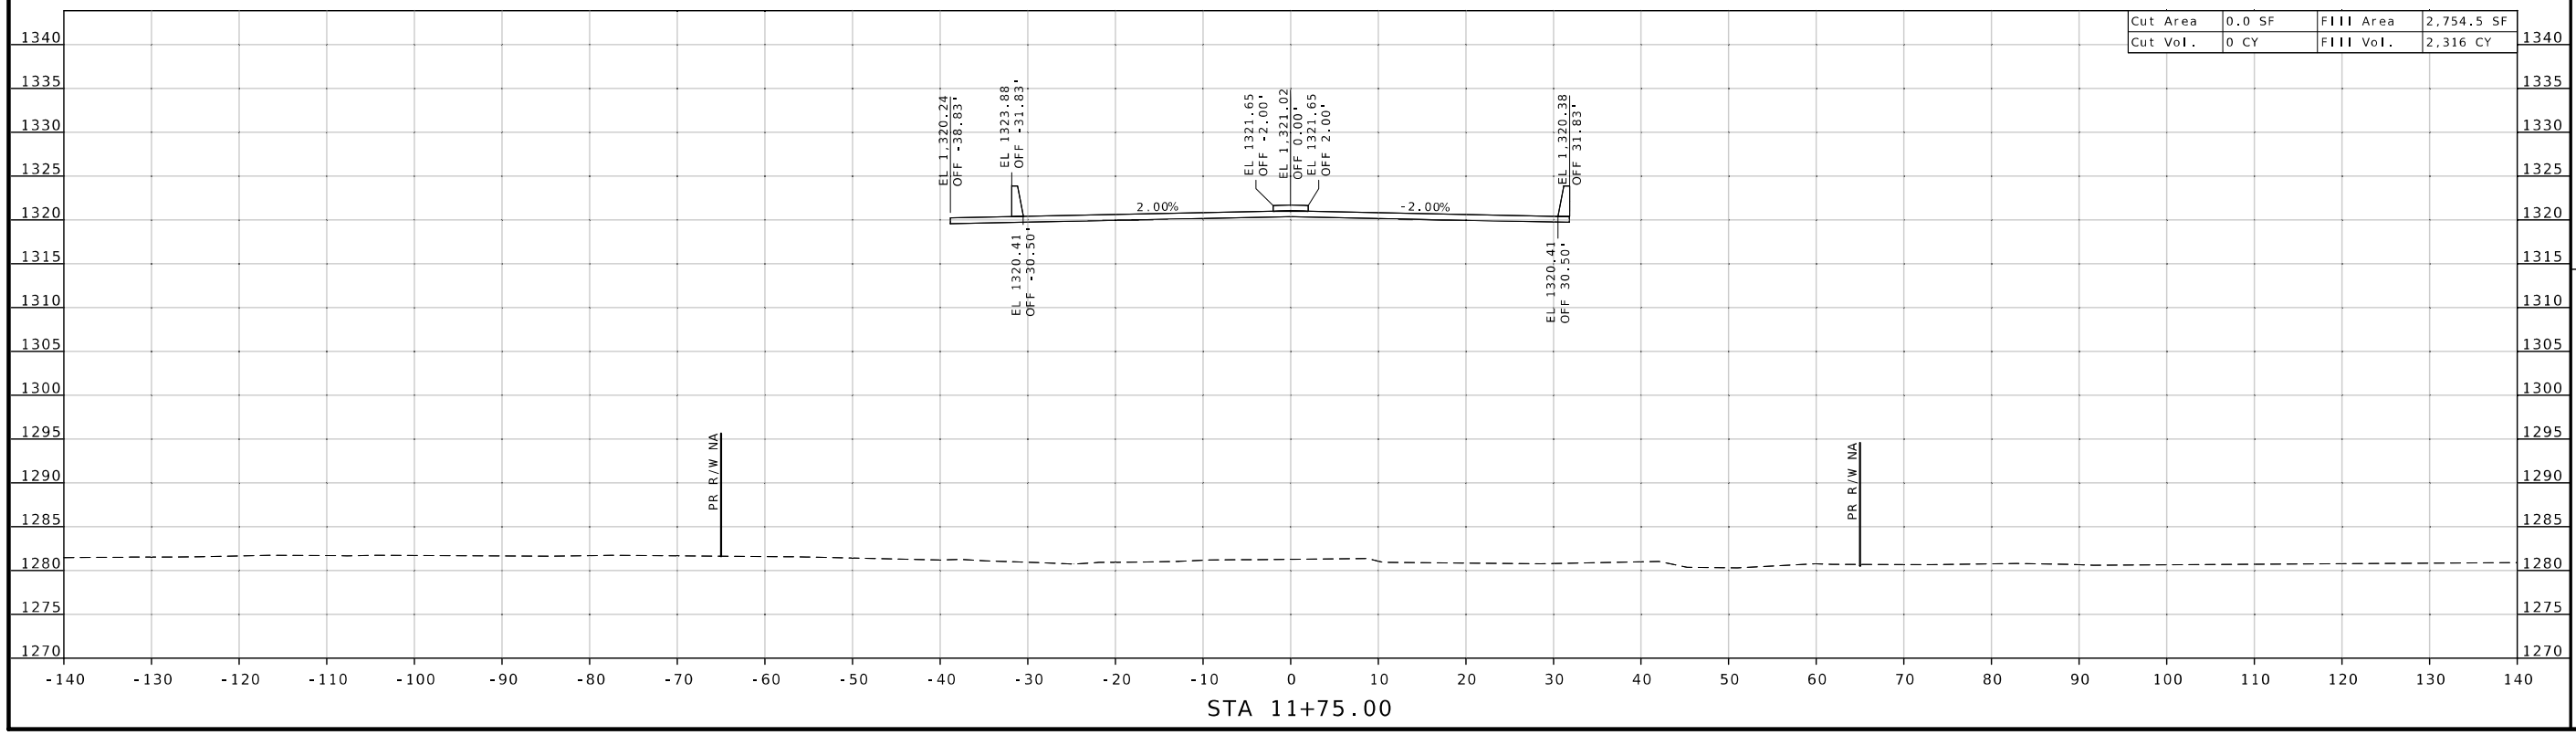

STA 11+75.00

STATE OF MISSOURI
WARNER D. SHERMAN II
NUMBER PE-26645
PROFESSIONAL ENGINEER

Warner Sherman
08/15/2025 12:52:02 PM
WARNER D. SHERMAN II - CIVIL
MO PE-26645

DATE PREPARED
8/14/2025

ROUTE	STATE
MM	MO
DISTRICT	SHEET NO.
SW	50

COUNTY
GREENE

JOB NO.
J8S0836D

CONTRACT ID.

PROJECT NO.

BRIDGE NO.

DESCRIPTION	DATE

MISSOURI HIGHWAYS AND TRANSPORTATION COMMISSION

105 WEST CAPITOL
JEFFERSON CITY, MO 65102
1-888-ASK-MODOT (1-888-275-6636)

CROSS SECTION SHEET
PROPOSED ROUTE MM
SHEET 50 OF 143

CROSS SECTION SHEET
PROPOSED RTE. MM
SHEET 51 OF 143

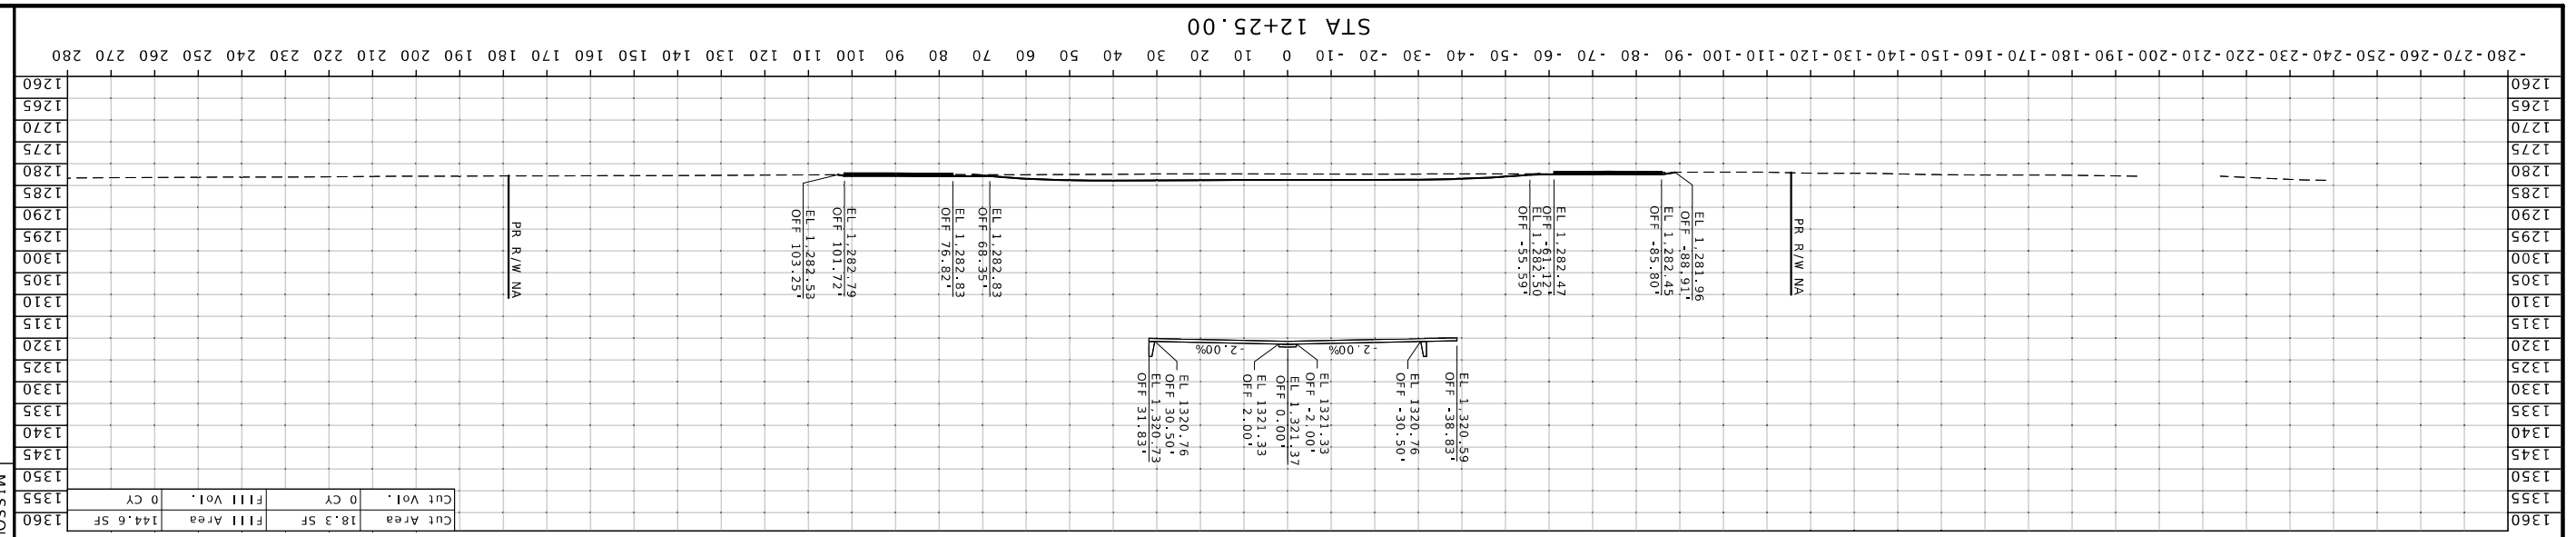

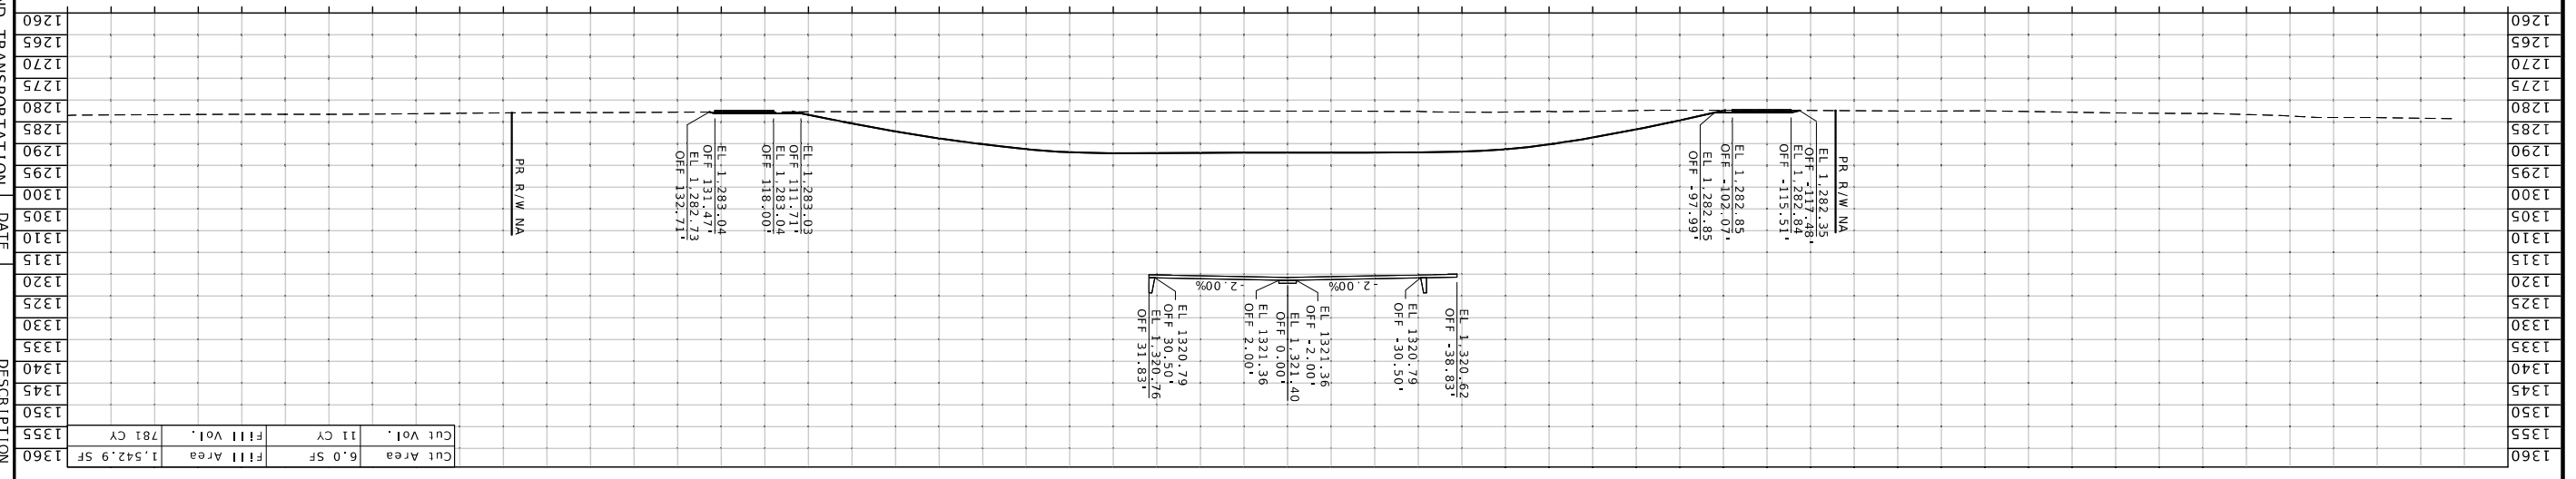

MISSOURI HIGHWAYS AND TRANSPORTATION COMMISSION

105 WEST CAPITOL
JEFFERSON CITY, MO 65102
1-888-ASK-MODOT (1-888-275-6636)

DESCRIPTION	DATE

BRIDGE NO.

PROJECT NO.

CONTRACT ID.

JOB NO.
J8S0836D

COUNTY
GREENE

DISTRICT	SHEET NO.
SW	51

ROUTE	STATE
MM	MO

DATE PREPARED
8/14/2025

STATE OF MISSOURI
WARNER D. SHERMAN
NUMBER
PE-2664S
PROFESSIONAL ENGINEER

Quinn Chapman
06/19/2025 12:52:31 PM
WARNER D. SHERMAN II - CIVIL
MO-PE-2664S

CROSS SECTION SHEET
PROPOSED RTE. MM
SHEET 52 OF 143

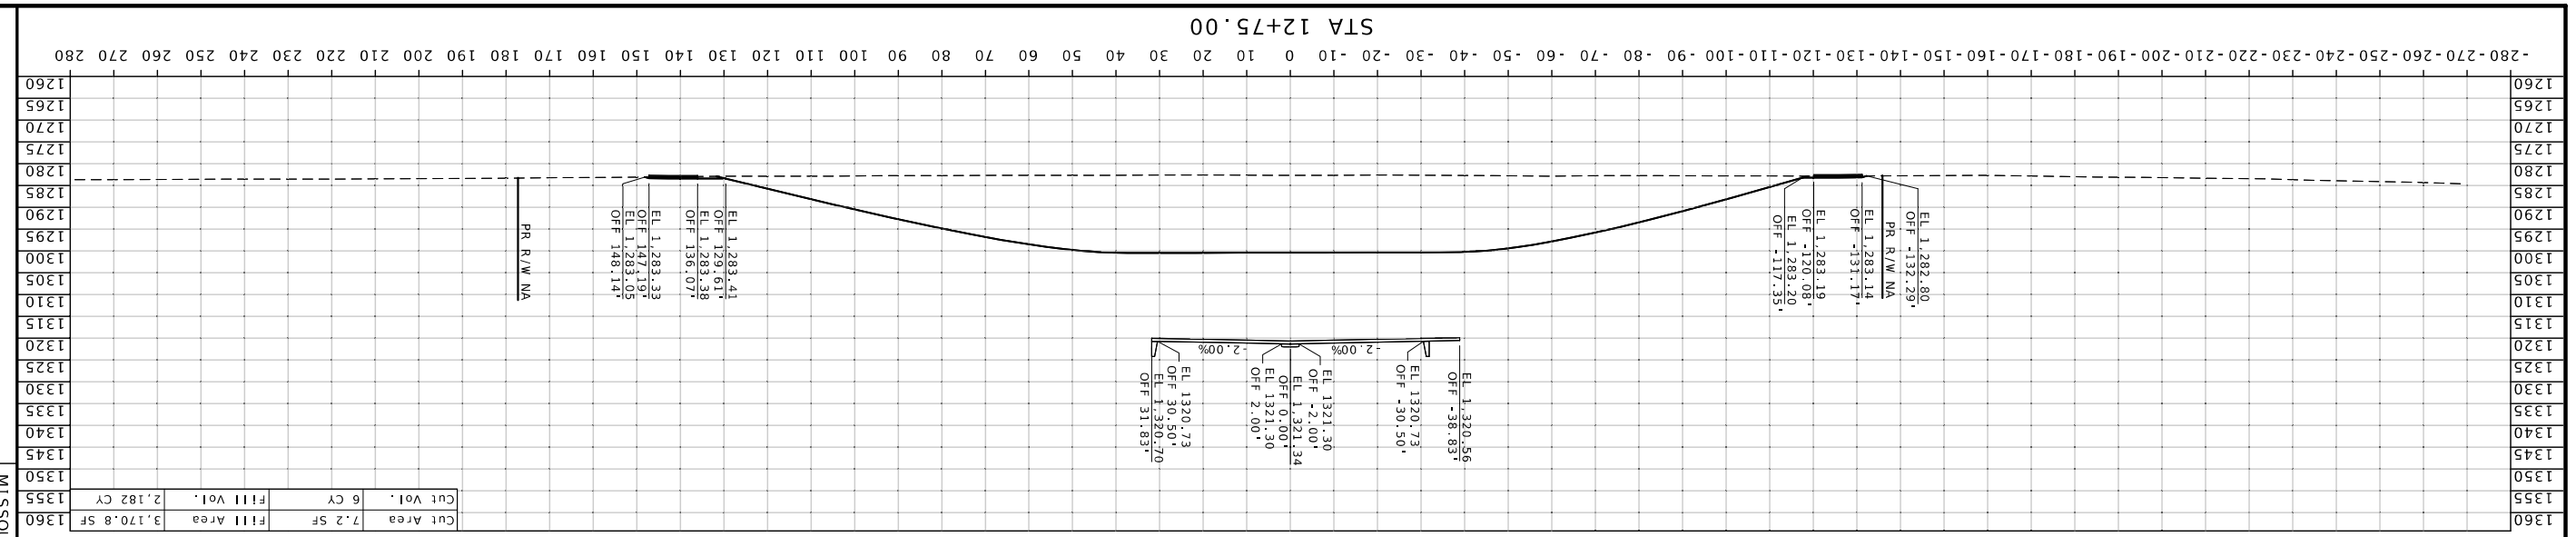

Cut Area	7.2 SF	Fill Area	3,170.8 SF
Cut Vol.	6 CY	Fill Vol.	2,182 CY

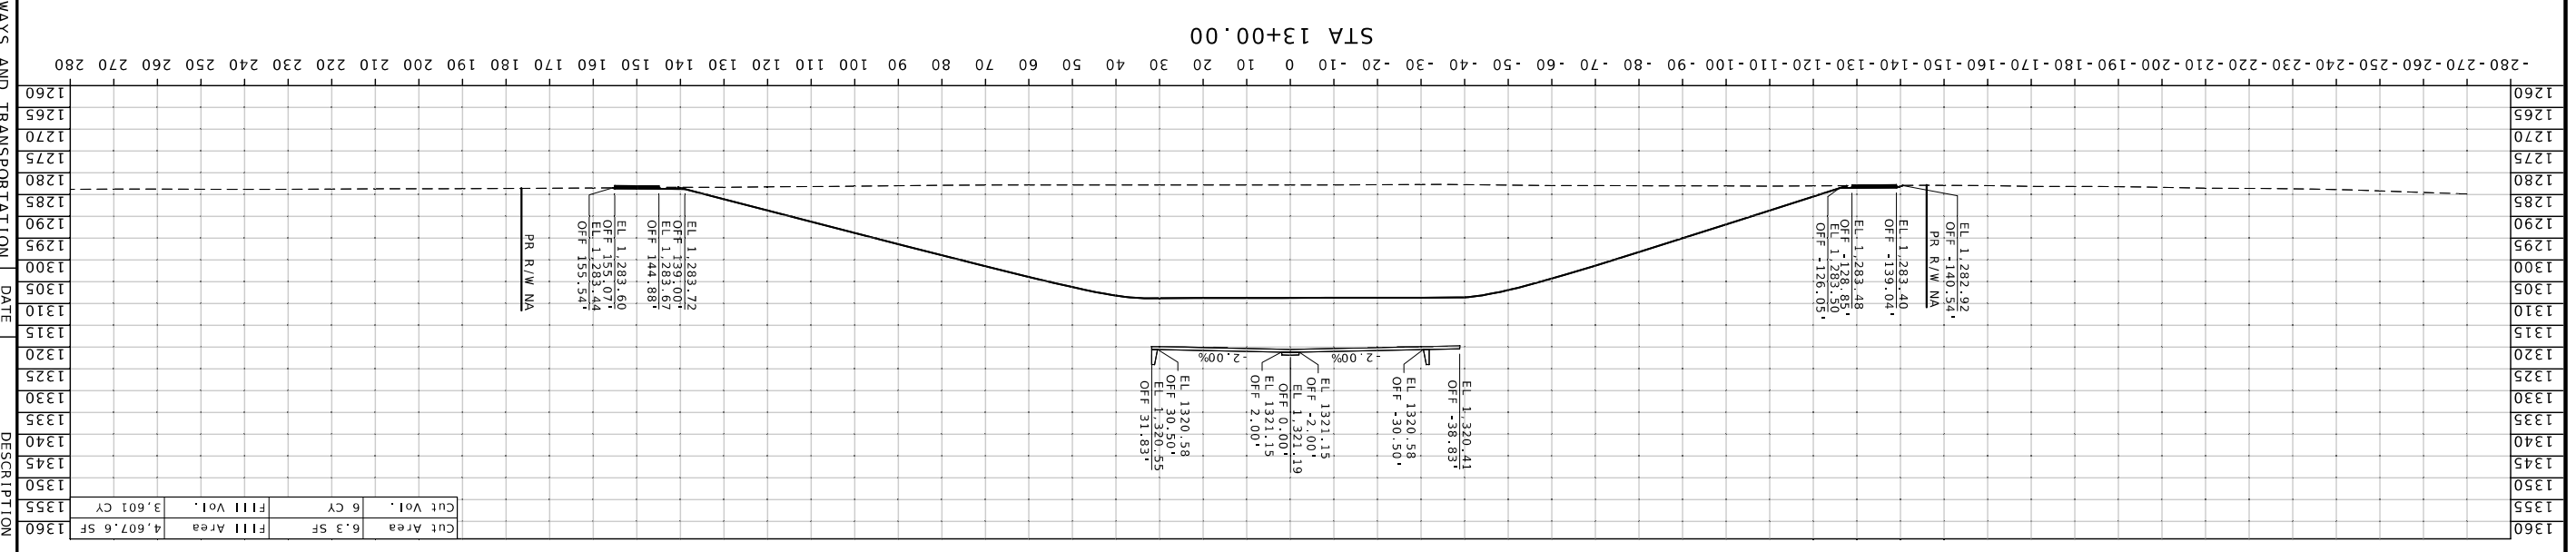

Cut Area	6.3 SF	Fill Area	4,607.6 SF
Cut Vol.	6 CY	Fill Vol.	3,601 CY

MISSOURI HIGHWAYS AND TRANSPORTATION COMMISSION

105 WEST CAPITOL
JEFFERSON CITY, MO 65102
1-888-ASK-MODOT (1-888-275-6636)

DATE	DESCRIPTION

BRIDGE NO.

PROJECT NO.

CONTRACT ID.

JOB NO.
J8S0836D

COUNTY
GREENE

DISTRICT	SHEET NO.
SW	52

ROUTE	STATE
MM	MO

DATE PREPARED
8/14/2025

STATE OF MISSOURI
WARNER D. SHERMAN II
NUMBER PE-2006645
PROFESSIONAL ENGINEER
Warner D. Sherman II - CIVIL
MO-PE-2006645
08/15/2025 12:52:58 PM

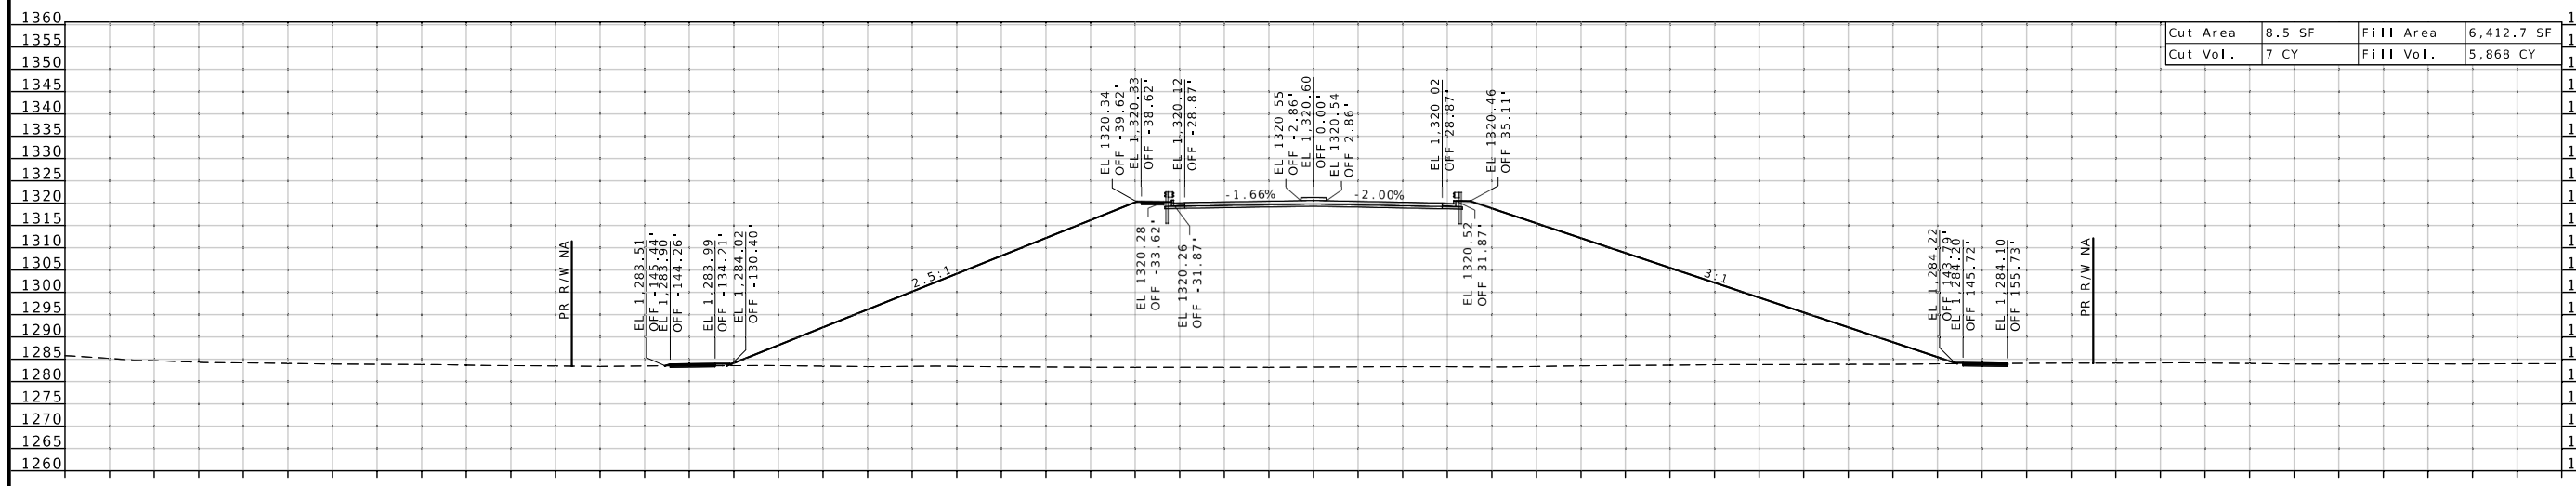

STA 13+50.00

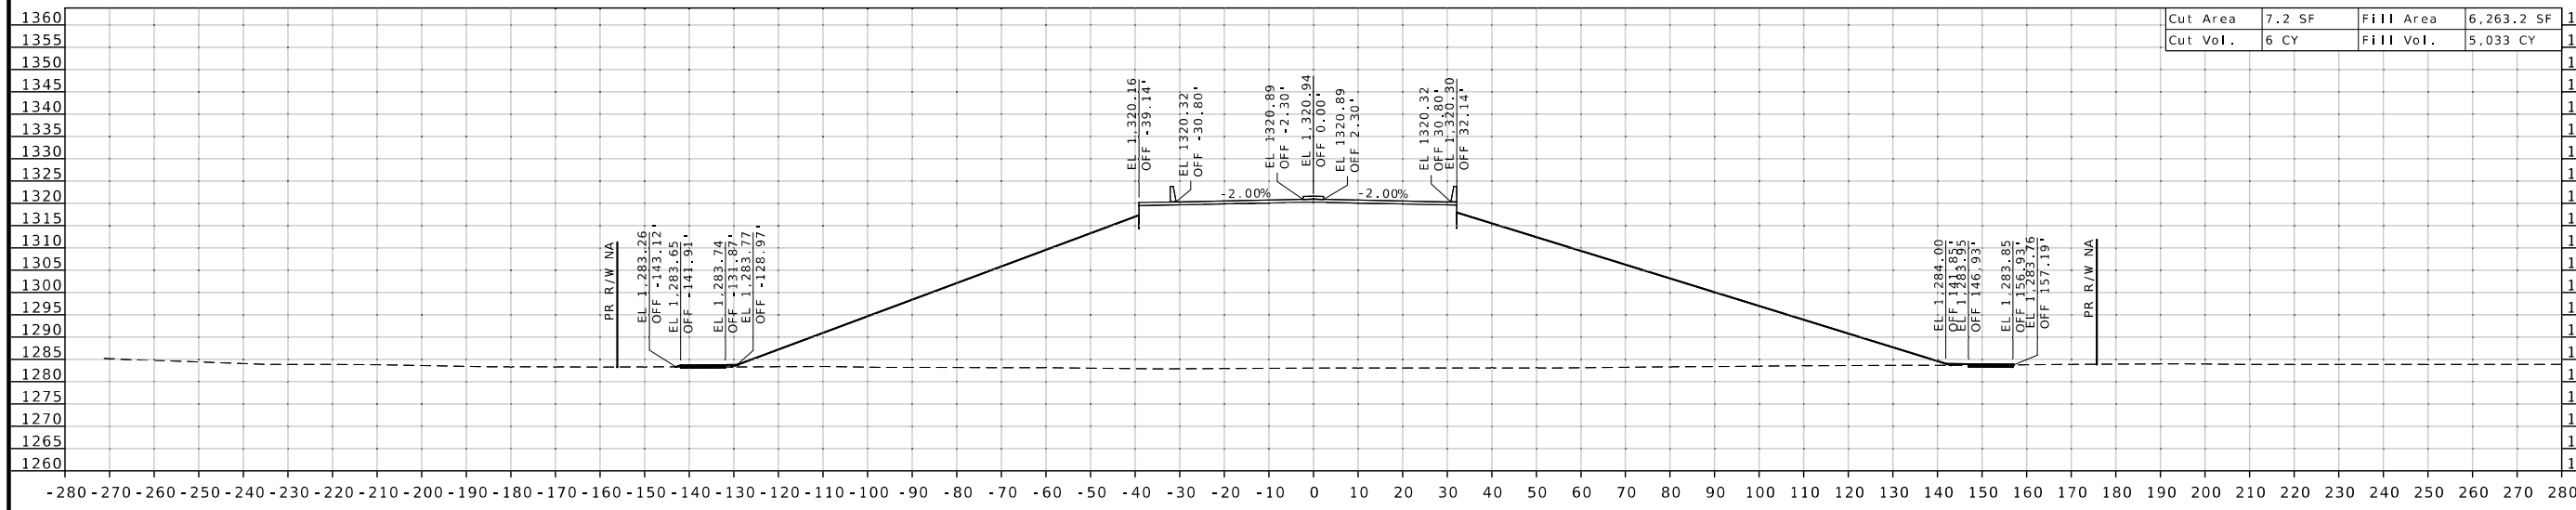

STA 13+25.00

STATE OF MISSOURI
WARNER D. SHERMAN II
NUMBER PE-26645
PROFESSIONAL ENGINEER

Warner Sherman
08/15/2025 12:53:21 PM
WARNER D. SHERMAN II - CIVIL
MO-PE-26645

DATE PREPARED
8/14/2025

ROUTE	STATE
MM	MO
DISTRICT	SHEET NO.
SW	53

COUNTY
GREENE

JOB NO.
J8S0836D

CONTRACT ID.

PROJECT NO.

BRIDGE NO.

DESCRIPTION	DATE

MISSOURI HIGHWAYS AND TRANSPORTATION COMMISSION

105 WEST CAPITOL
JEFFERSON CITY, MO 65102
1-888-ASK-MODOT (1-888-275-6636)

CROSS SECTION SHEET
PROPOSED RTE. MM
SHEET 53 OF 143

CROSS SECTION SHEET
PROPOSED RTE. MM
SHEET 54 OF 143

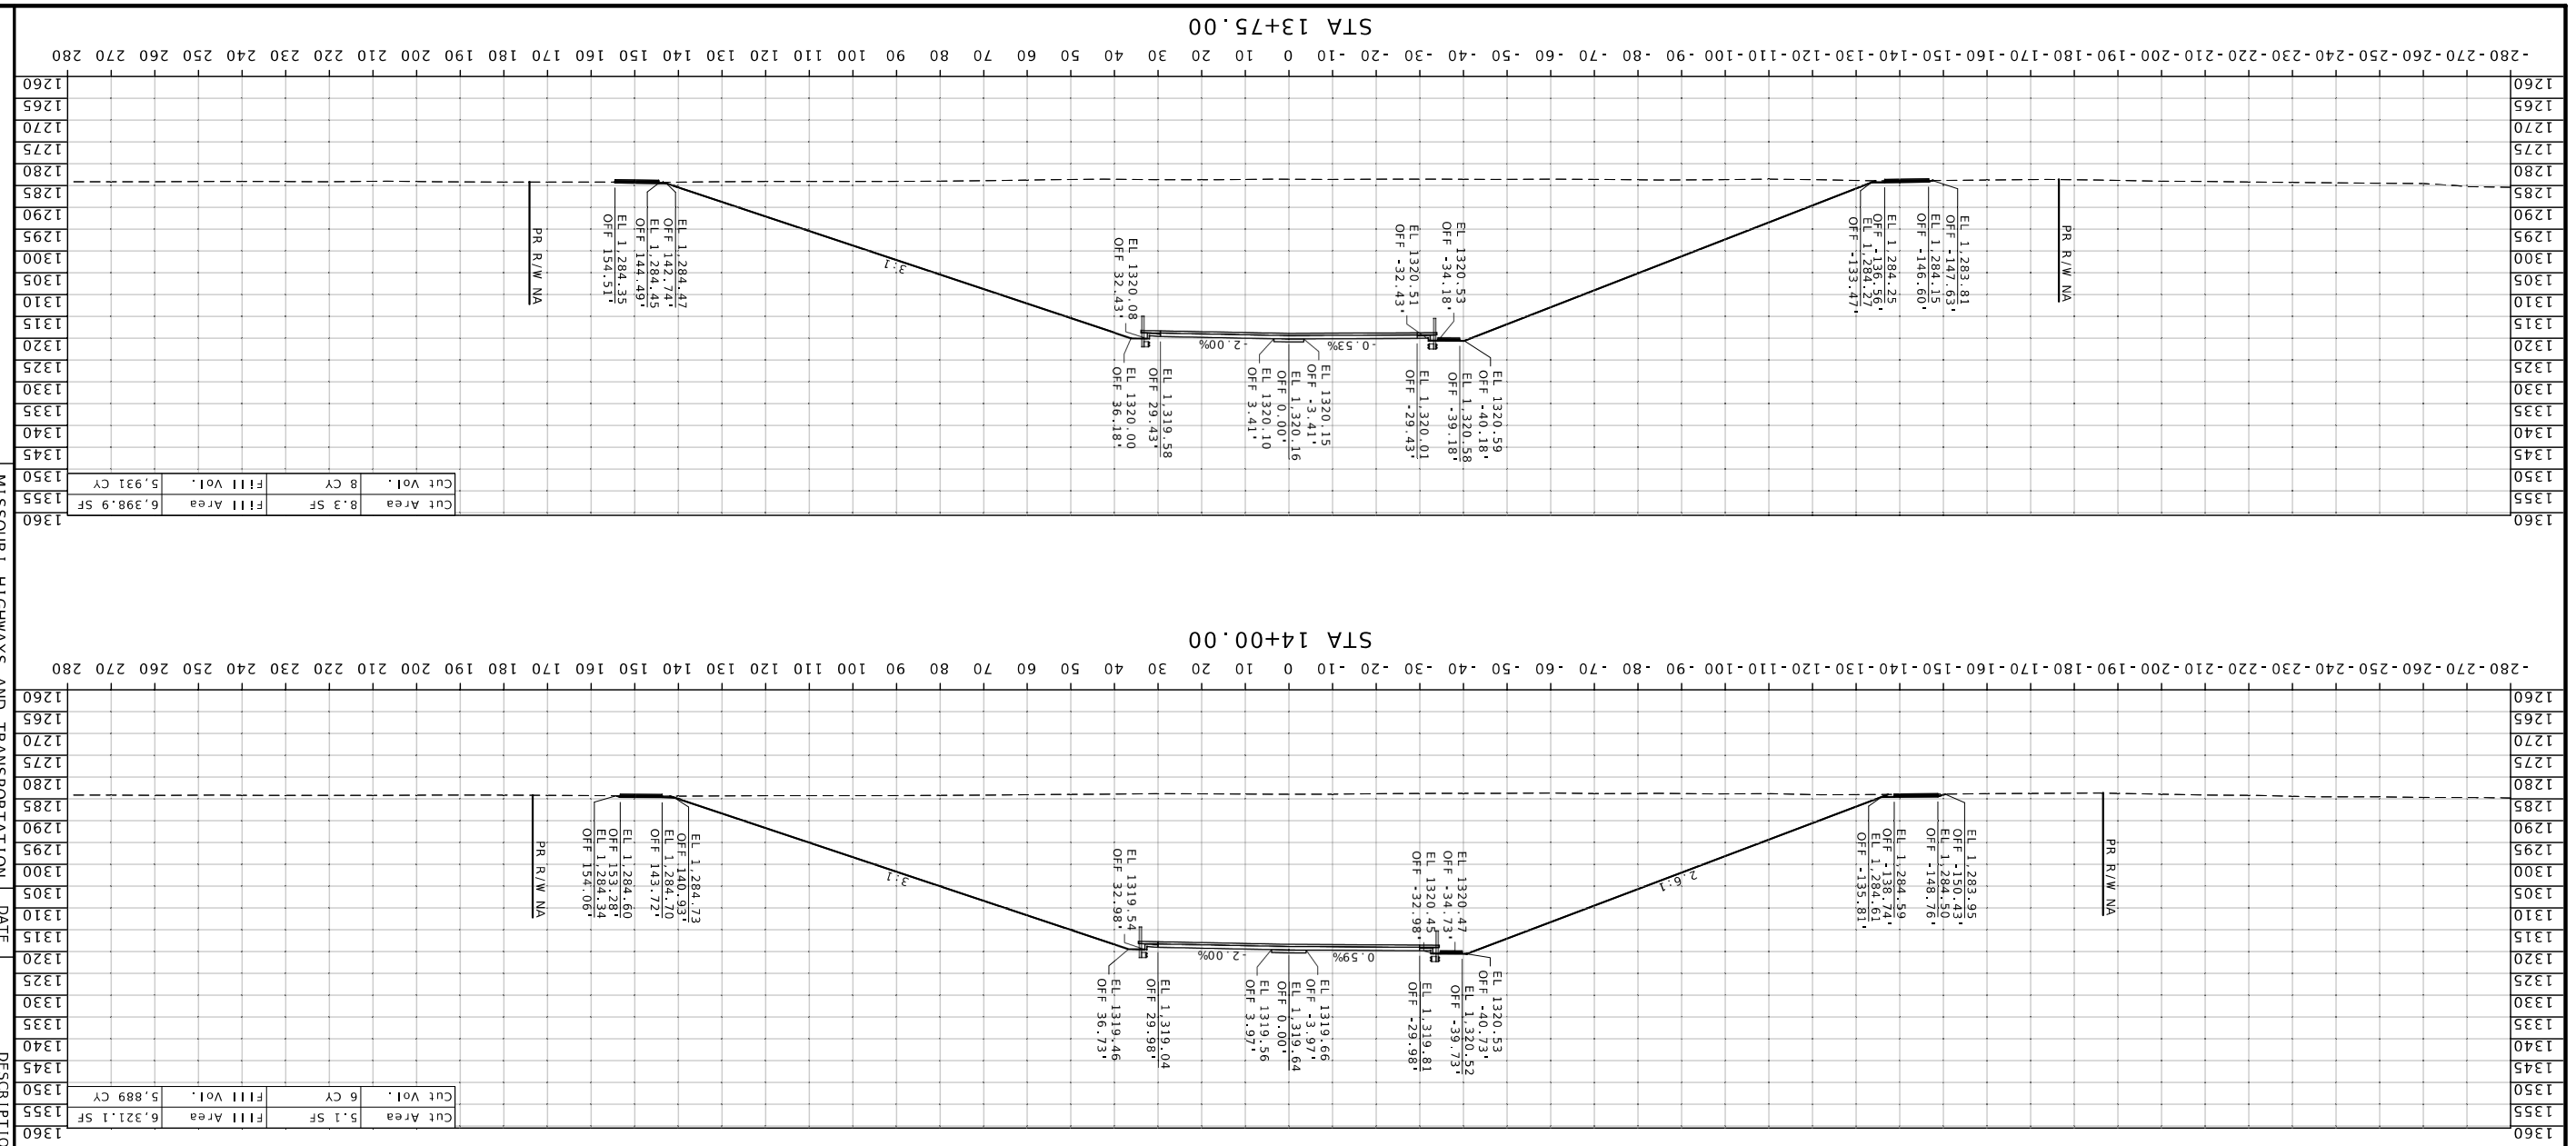

MISSOURI HIGHWAYS AND TRANSPORTATION COMMISSION

105 WEST CAPITOL
JEFFERSON CITY, MO 65102
1-888-ASK-MODOT (1-888-275-6636)

DESCRIPTION	DATE

BRIDGE NO.

PROJECT NO.

CONTRACT ID.
JS0836D
JOB NO.

GREENE
COUNTY

ROUTE	SHEET NO.
MM	54
STATE	DISTRICT
MO	SW

8/14/2025
DATE PREPARED

MO-PE-26645

Warner D. Sheehan II · CIVIL
08/15/2025 12:53:46 PM

STATE OF MISSOURI
WARNER D. SHEEHAN II
NULMBER
PE-26645
PROFESSIONAL ENGINEER

CROSS SECTION SHEET
PROPOSED RTE. MM
SHEET 55 OF 143

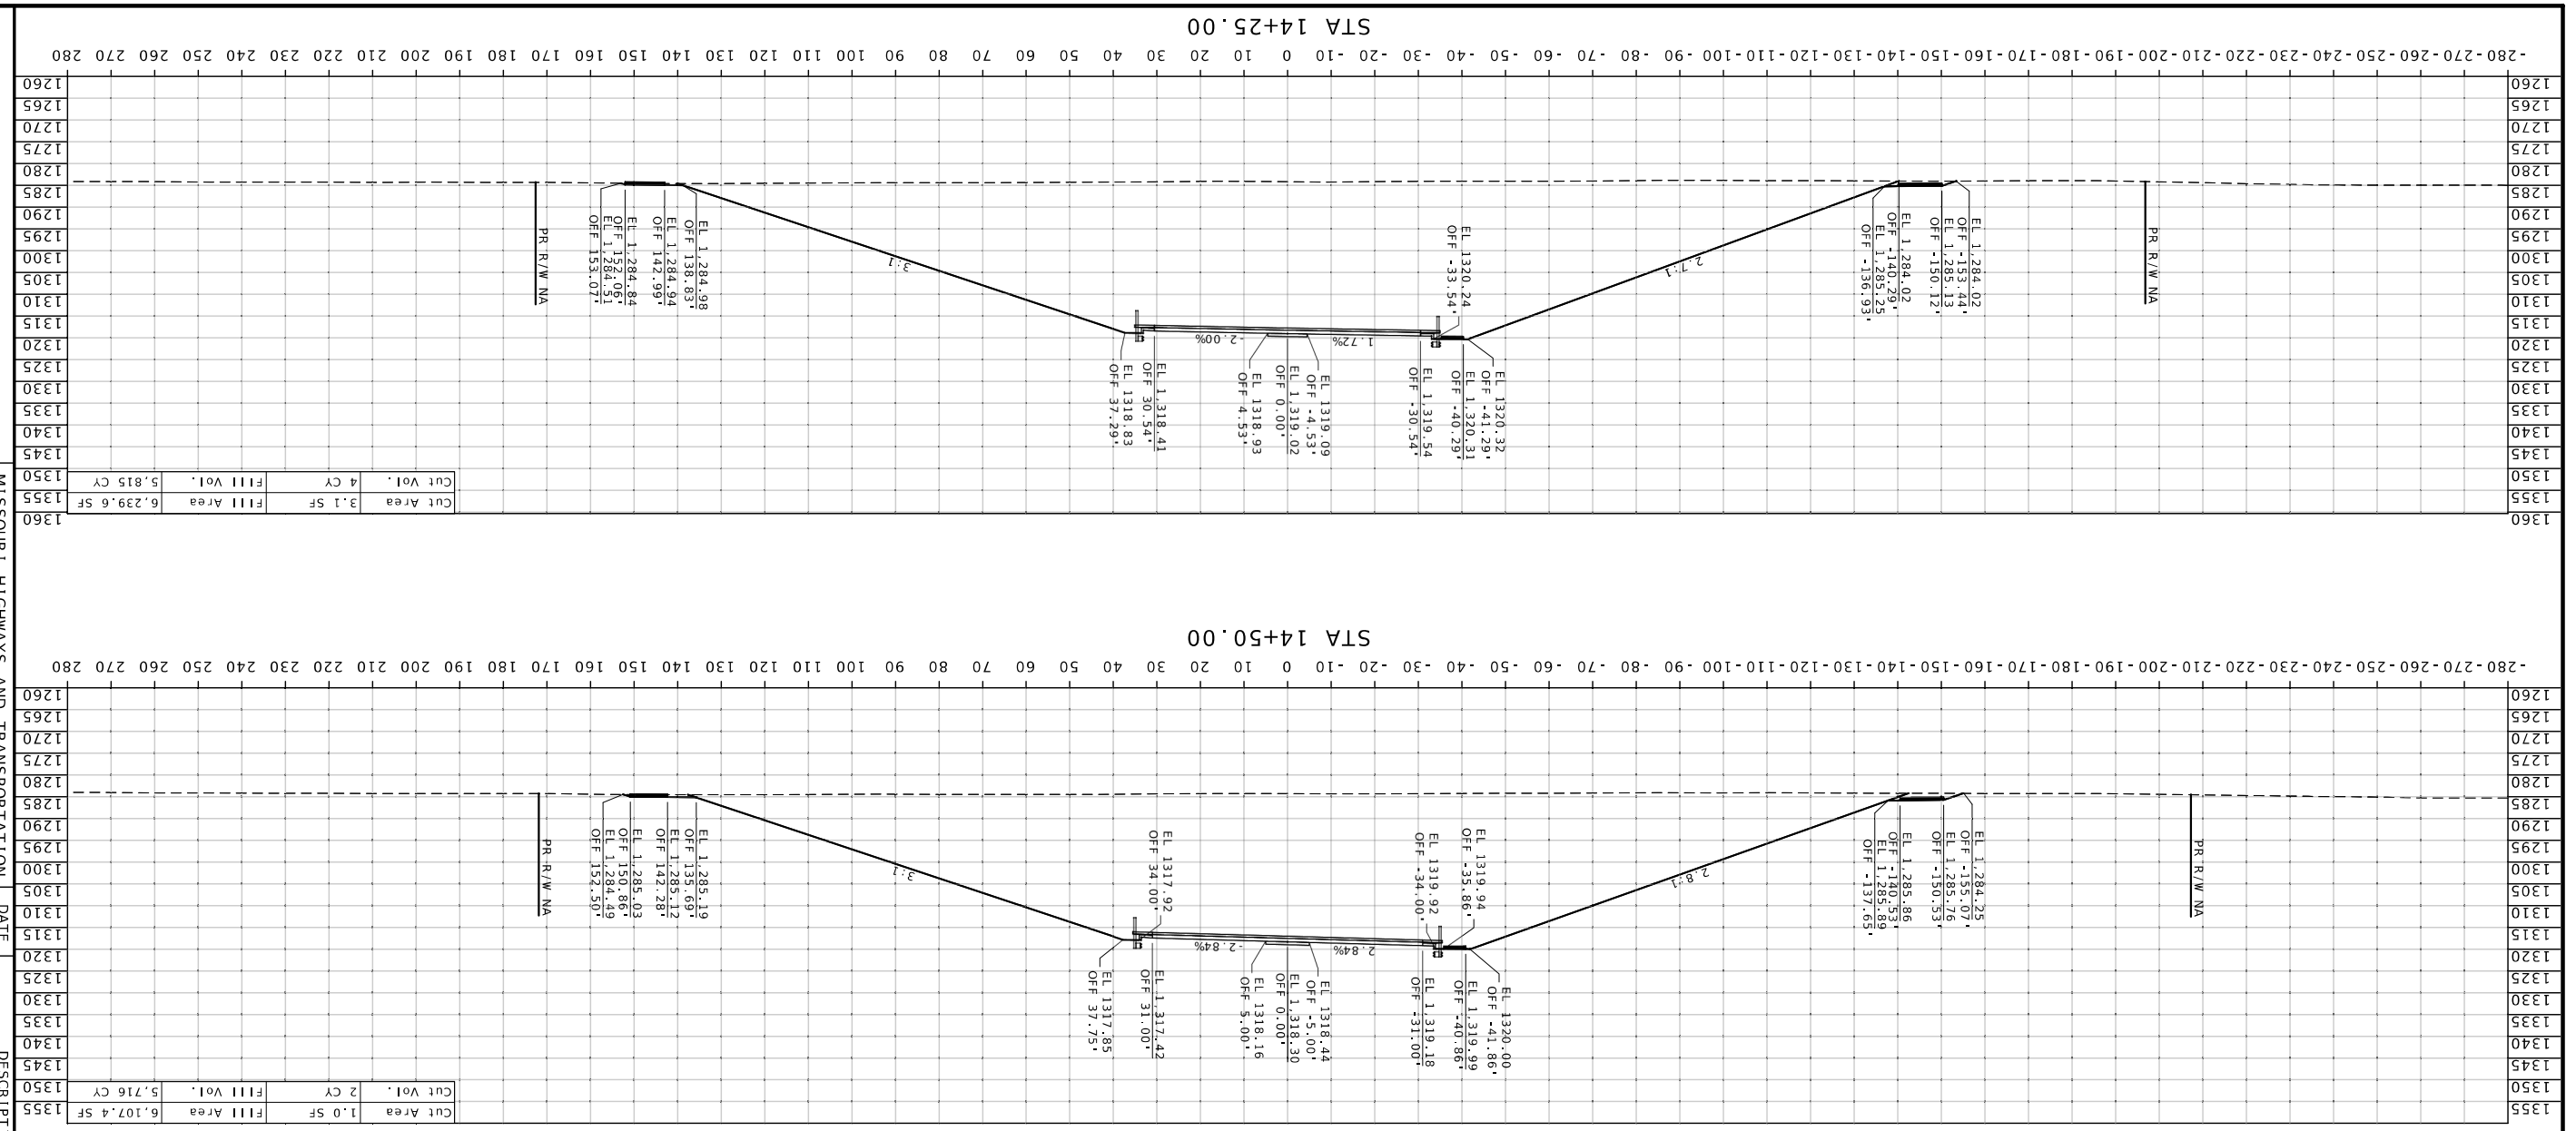

MISSOURI HIGHWAYS AND TRANSPORTATION COMMISSION

105 WEST CAPITOL
JEFFERSON CITY, MO 65102
1-888-ASK-MODOT (1-888-275-6636)

DESCRIPTION	DATE

BRIDGE NO.

PROJECT NO.

CONTRACT ID.
J8S0836D

JOB NO.

COUNTY
GREENE

ROUTE	STATE
MM	MO

DISTRICT	SHEET NO.
SW	55

DATE PREPARED
8/14/2025

MO-PE-26645
WARNER D. SHERMAN II - CIVIL
08:15:25 12:54:06 PM
Warner D. Sherman

STATE OF MISSOURI
PROFESSIONAL ENGINEER
WARNER D. SHERMAN II
NUMBER
PE-26645

CROSS SECTION SHEET
PROPOSED RTE. MM
SHEET 56 OF 143

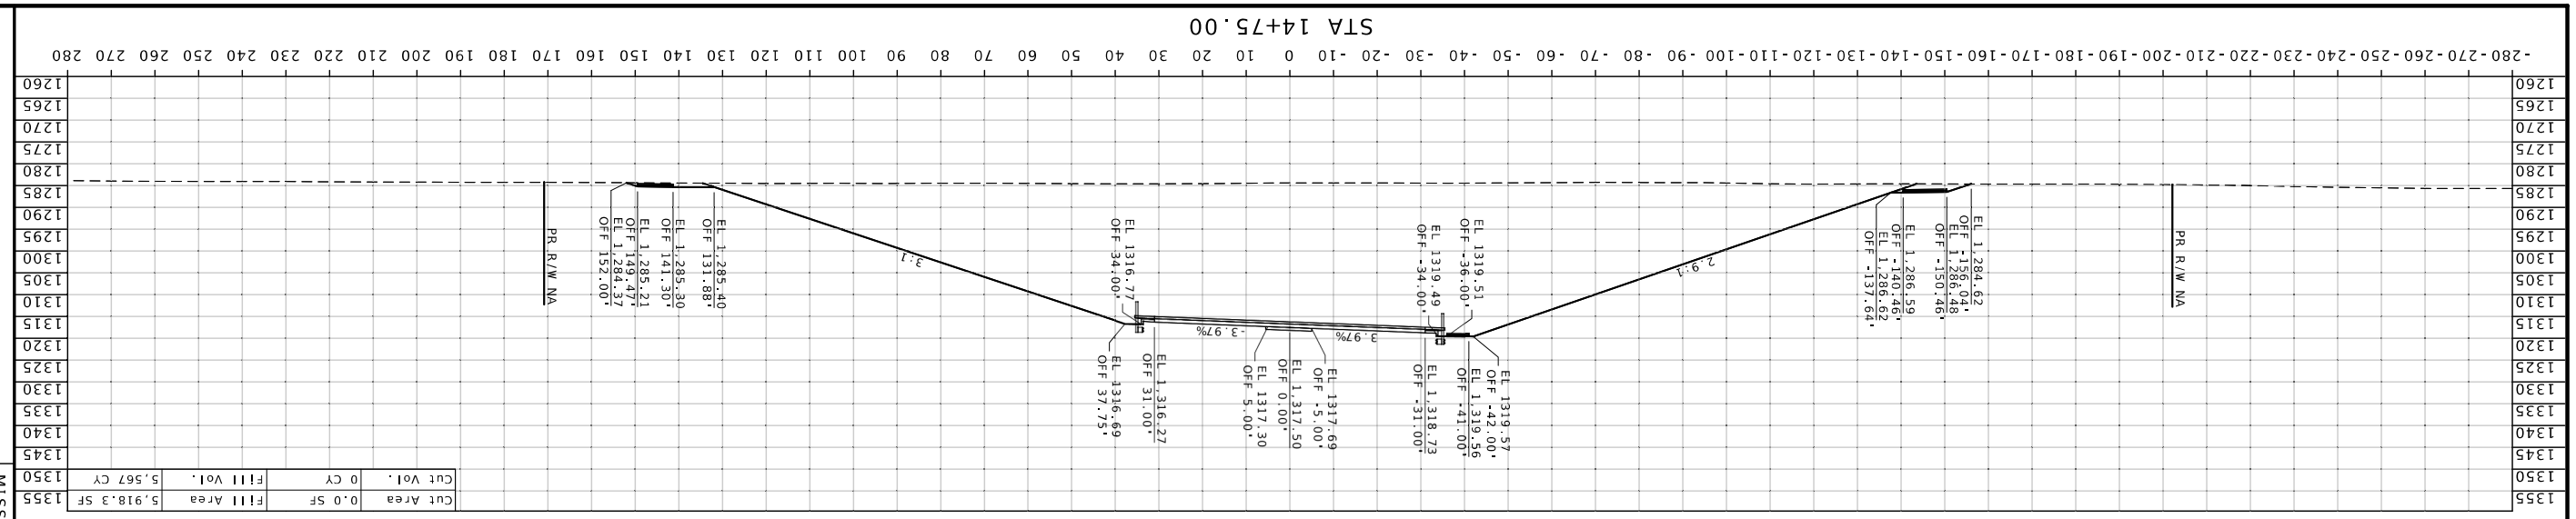

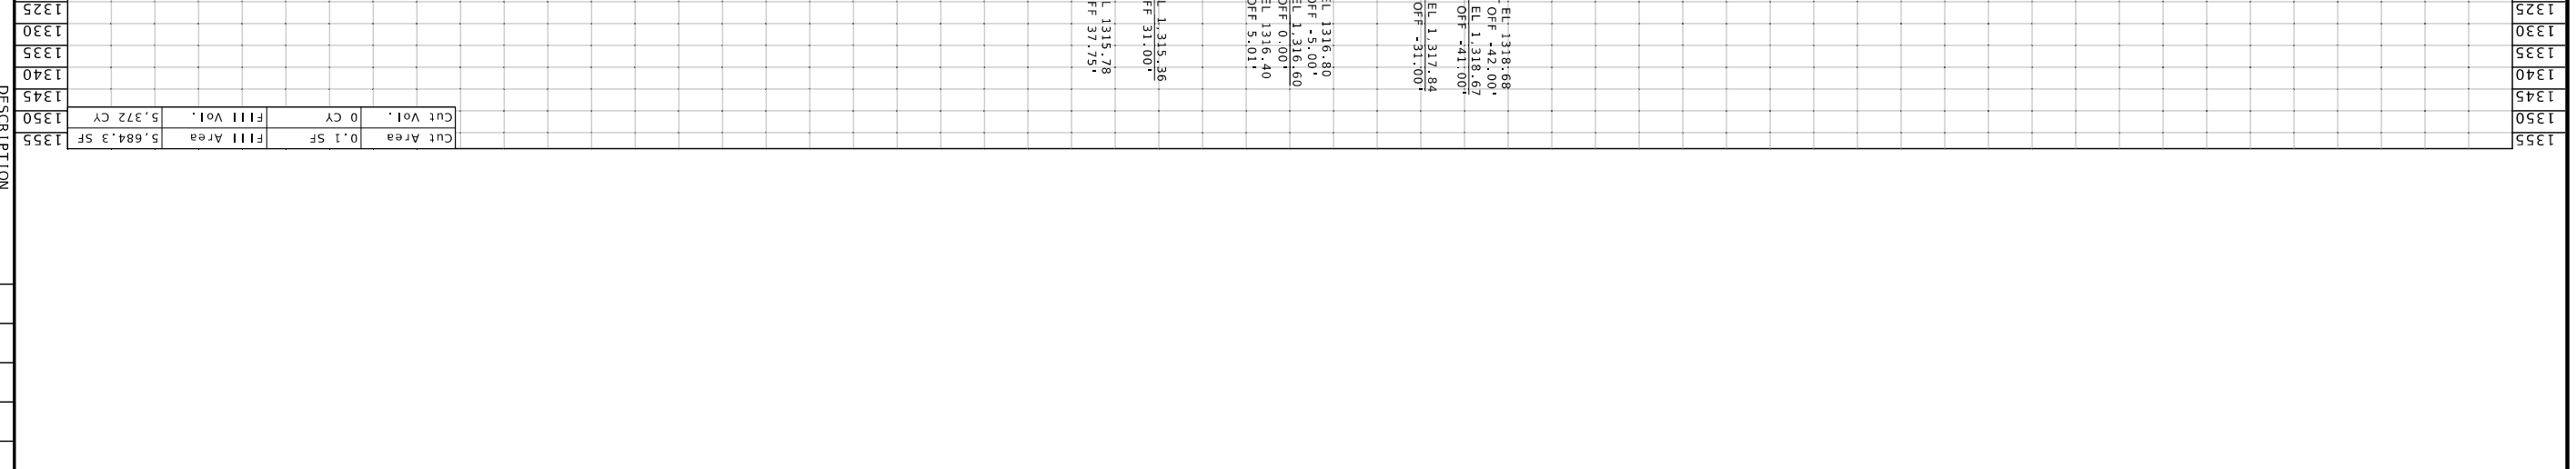

MISSOURI HIGHWAYS AND TRANSPORTATION COMMISSION

105 WEST CAPITOL
JEFFERSON CITY, MO 65102
1-888-ASK-MODOT (1-888-275-6636)

DESCRIPTION	DATE

BRIDGE NO.

PROJECT NO.

CONTRACT ID.
J8S0836D

JOB NO.

COUNTY
GREENE

DISTRICT	SHEET NO.
SW	56

ROUTE	STATE
MM	MO

8/14/2025
DATE PREPARED

WARNER D. SHERMAN II - CIVIL
MO-PE-2006A5
08/15/2025 12:54:27 PM

STATE OF MISSOURI
WARNER D. SHERMAN II
NUMBER PE-2006A5
PROFESSIONAL ENGINEER

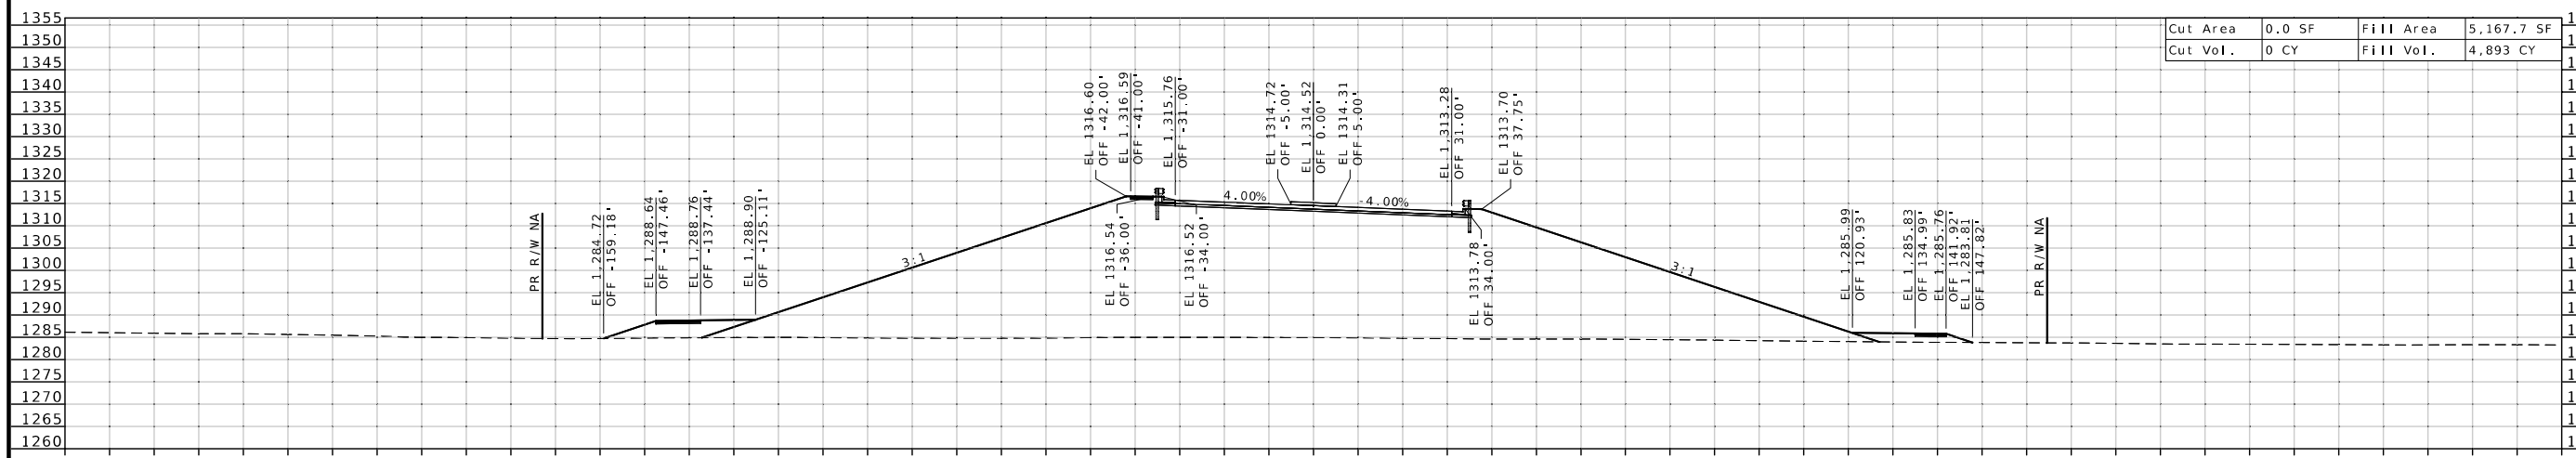

Cut Area	0.0 SF	Fill Area	5,167.7 SF
Cut Vol.	0 CY	Fill Vol.	4,893 CY

STA 15+50.00

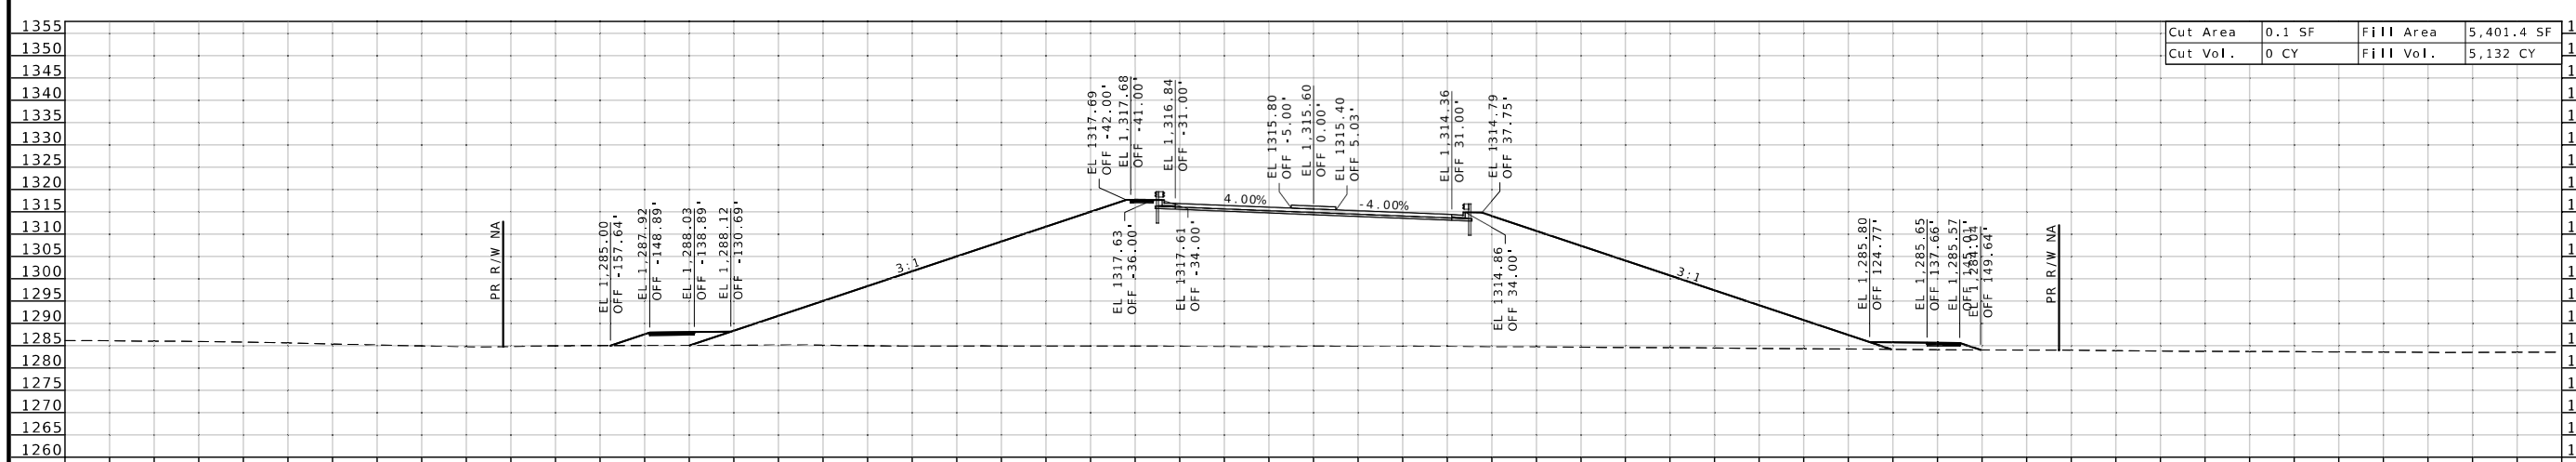

Cut Area	0.1 SF	Fill Area	5,401.4 SF
Cut Vol.	0 CY	Fill Vol.	5,132 CY

STA 15+25.00

STATE OF MISSOURI
WARNER D. SHERMAN II
NUMBER PE-26645
PROFESSIONAL ENGINEER

Warner Sherman
08/15/2025 12:54:52 PM
WARNER D. SHERMAN II - CIVIL
MO PE-26645

DATE PREPARED
8/14/2025

ROUTE	STATE
MM	MO
DISTRICT	SHEET NO.
SW	57

COUNTY
GREENE

JOB NO.
J8S0836D

CONTRACT ID.

PROJECT NO.

BRIDGE NO.

DESCRIPTION	DATE

MISSOURI HIGHWAYS AND TRANSPORTATION COMMISSION

105 WEST CAPITOL
JEFFERSON CITY, MO 65102
1-888-ASK-MODOT (1-888-275-6636)

CROSS SECTION SHEET
PROPOSED RTE. MM
SHEET 57 OF 143

CROSS SECTION SHEET
PROPOSED RTE. MM
SHEET 58 OF 143

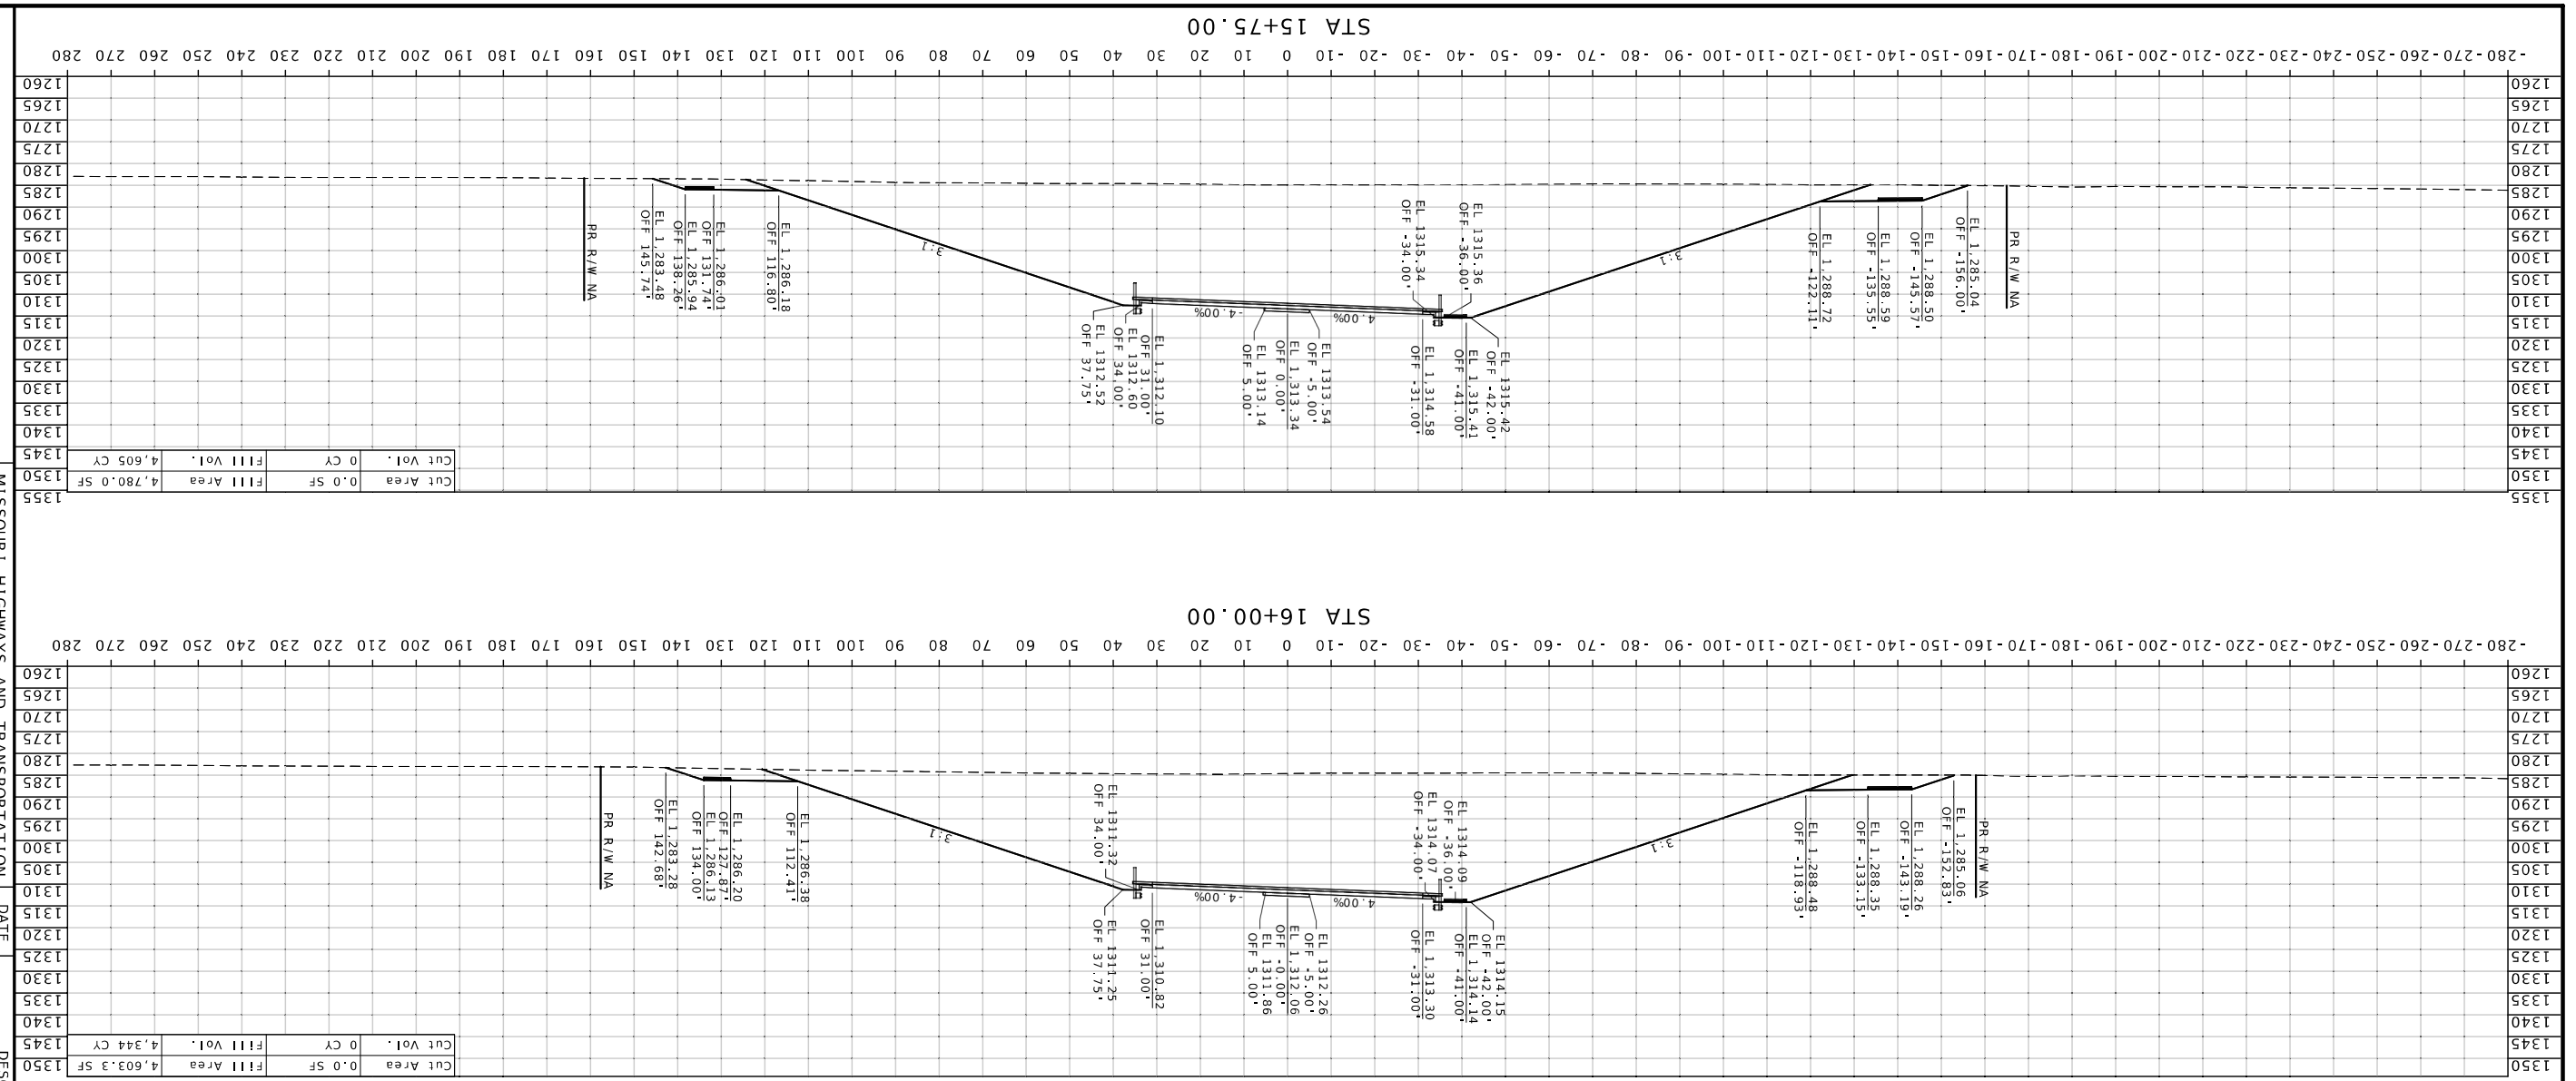

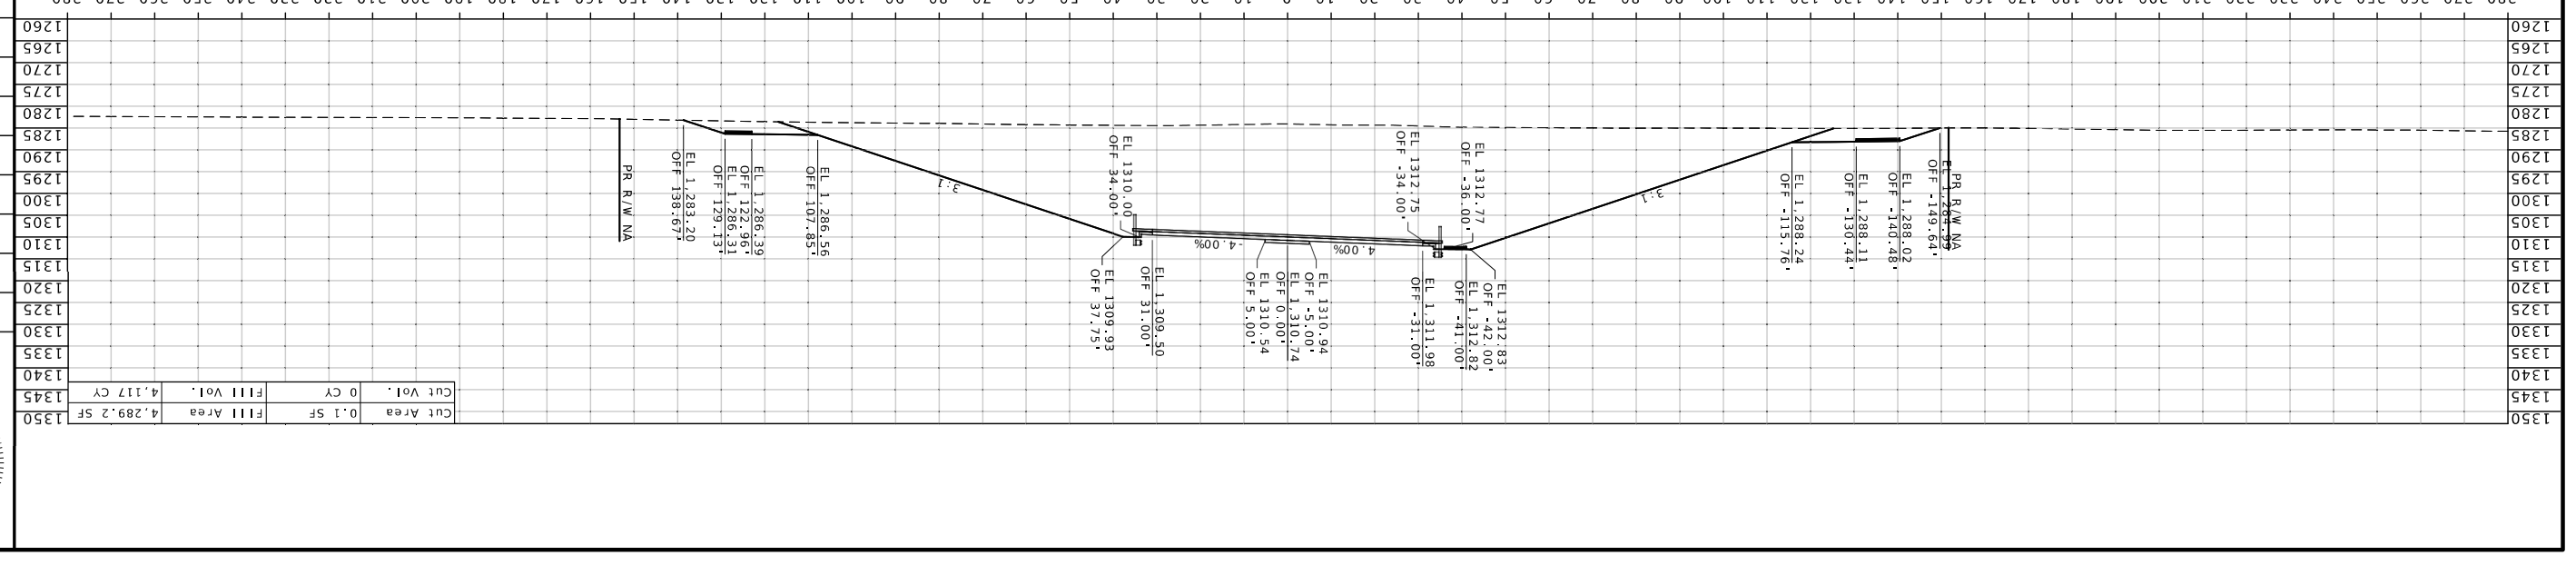

MISSOURI HIGHWAYS AND TRANSPORTATION COMMISSION

105 WEST CAPITOL
JEFFERSON CITY, MO 65102
1-888-ASK-MODOT (1-888-275-6636)

DESCRIPTION	DATE

STATE OF MISSOURI
WARREN D. SHERMAN II NUMBER
PROFESSIONAL ENGINEER
PE-2006645

Warren D. Sherman II
08/15/2025 12:58:17 PM
MO-PE-2006645
WARREN D. SHERMAN II · CIVIL

DATE PREPARED	
8/14/2025	
ROUTE	STATE
MM	MO
DISTRICT	SHEET NO.
SW	58
COUNTY	
GREENE	
JOB NO.	
J8S0836D	
CONTRACT ID.	
PROJECT NO.	
BRIDGE NO.	

CROSS SECTION SHEET
PROPOSED RTE. MM
SHEET 59 OF 143

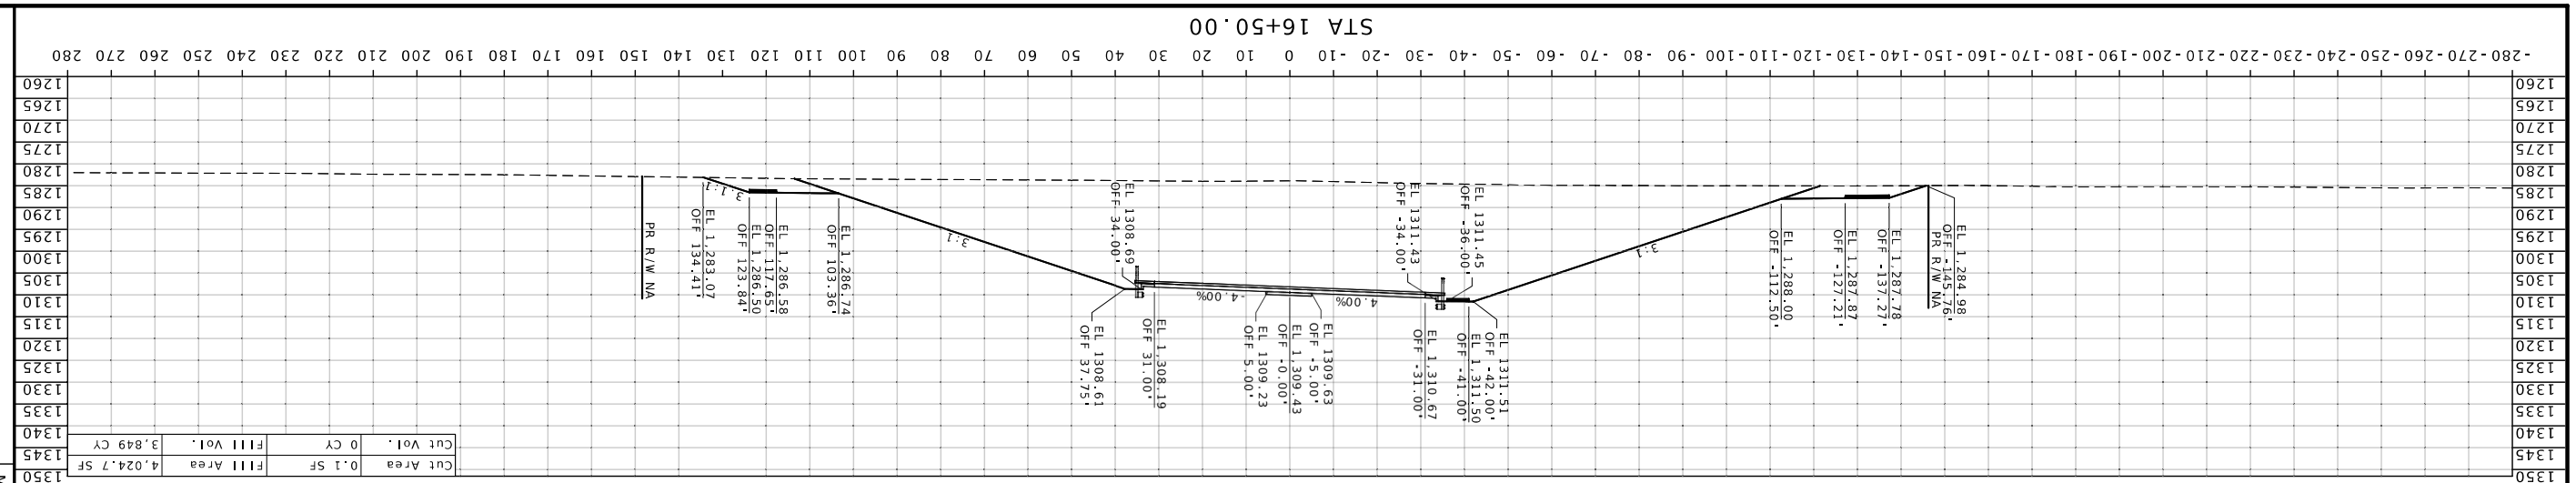

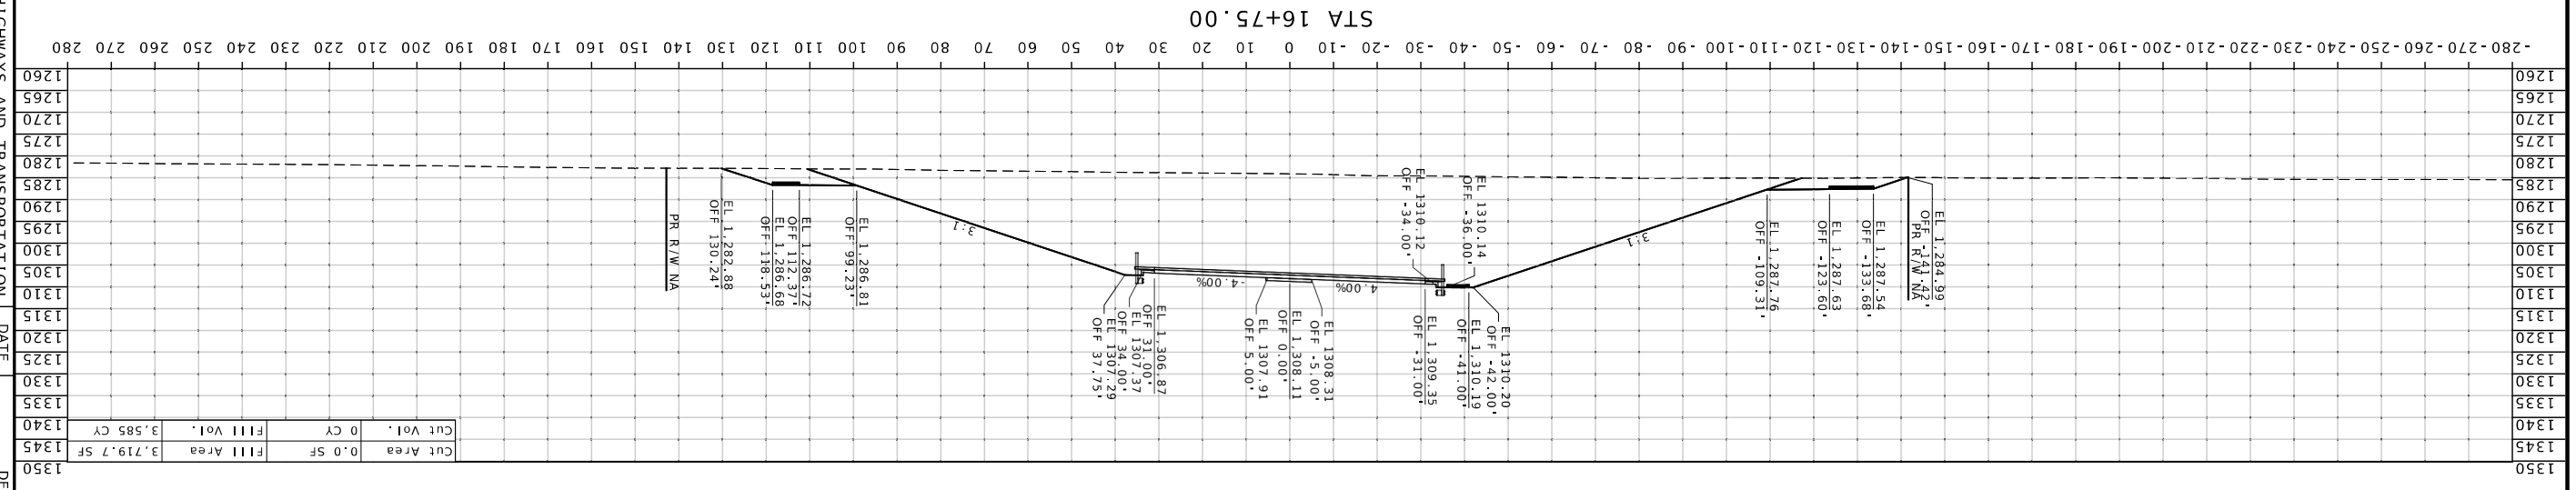

MISSOURI HIGHWAYS AND TRANSPORTATION COMMISSION

105 WEST CAPITOL
JEFFERSON CITY, MO 65102
1-888-ASK-MODOT (1-888-275-6636)

DATE	DESCRIPTION

BRIDGE NO.

PROJECT NO.

CONTRACT ID.

JOB NO.
J8S0836D

COUNTY
GREENE

DISTRICT	SHEET NO.
SW	59

ROUTE	STATE
MM	MO

DATE PREPARED
8/14/2025

STATE OF MISSOURI
WARNER D. SHERMAN
NUMBER PE-2004645
PROFESSIONAL ENGINEER

Digitally signed by Warner D. Sherman
08/15/2025 12:56:37 PM
WARNER D SHERMAN I - CIVIL
MO-PE-2004645

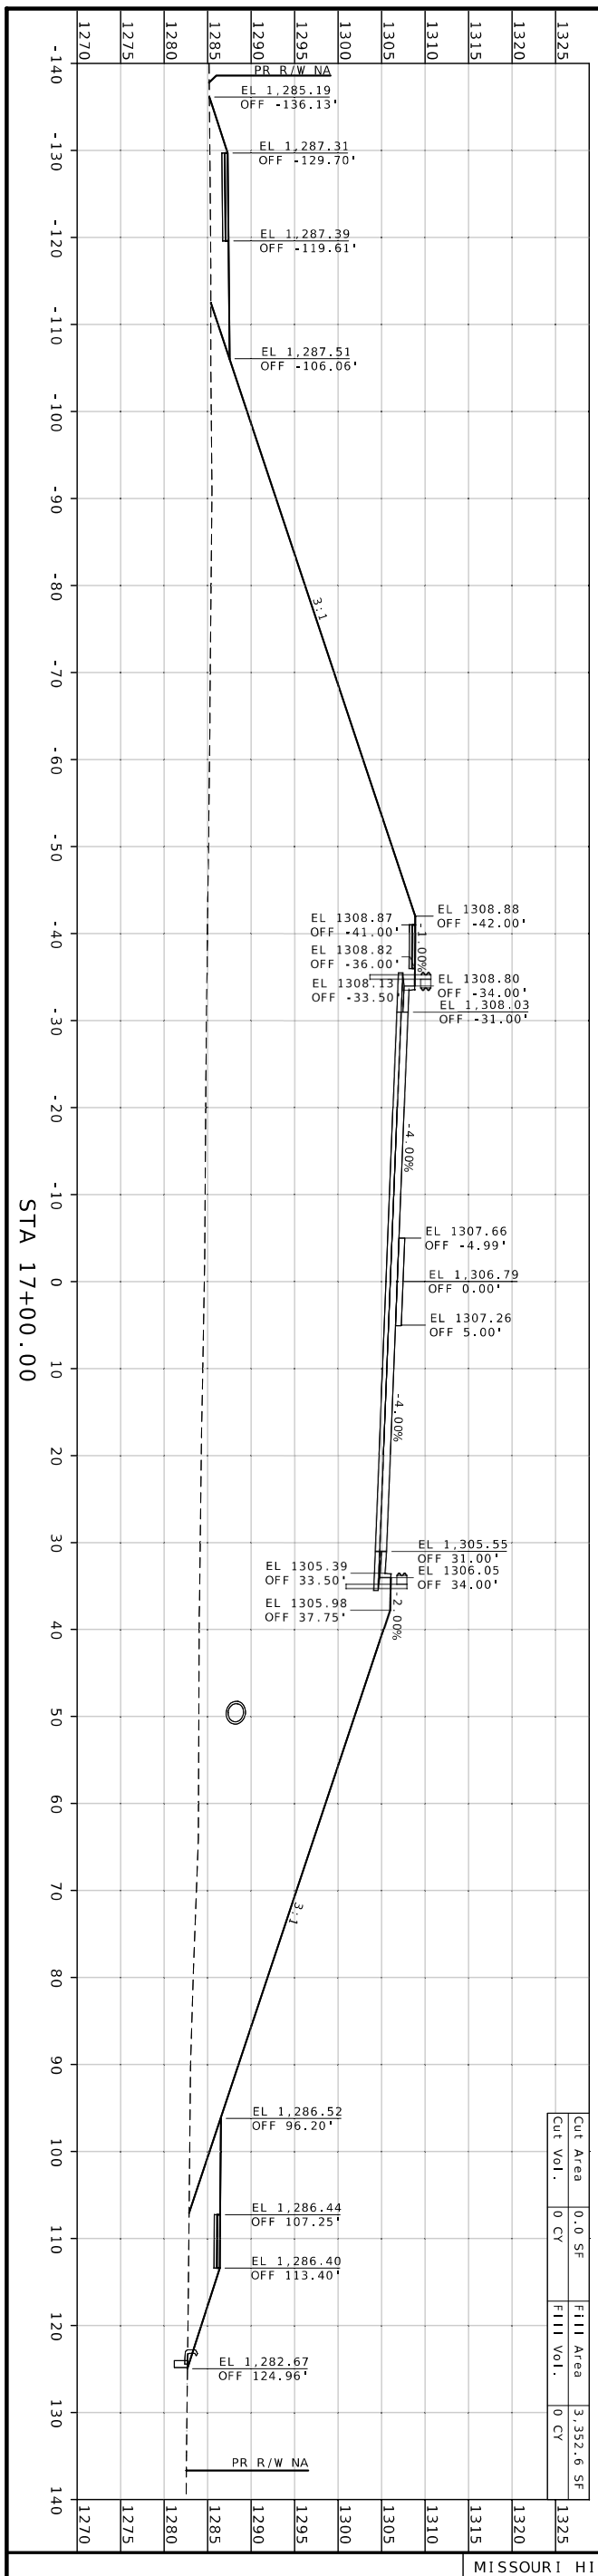

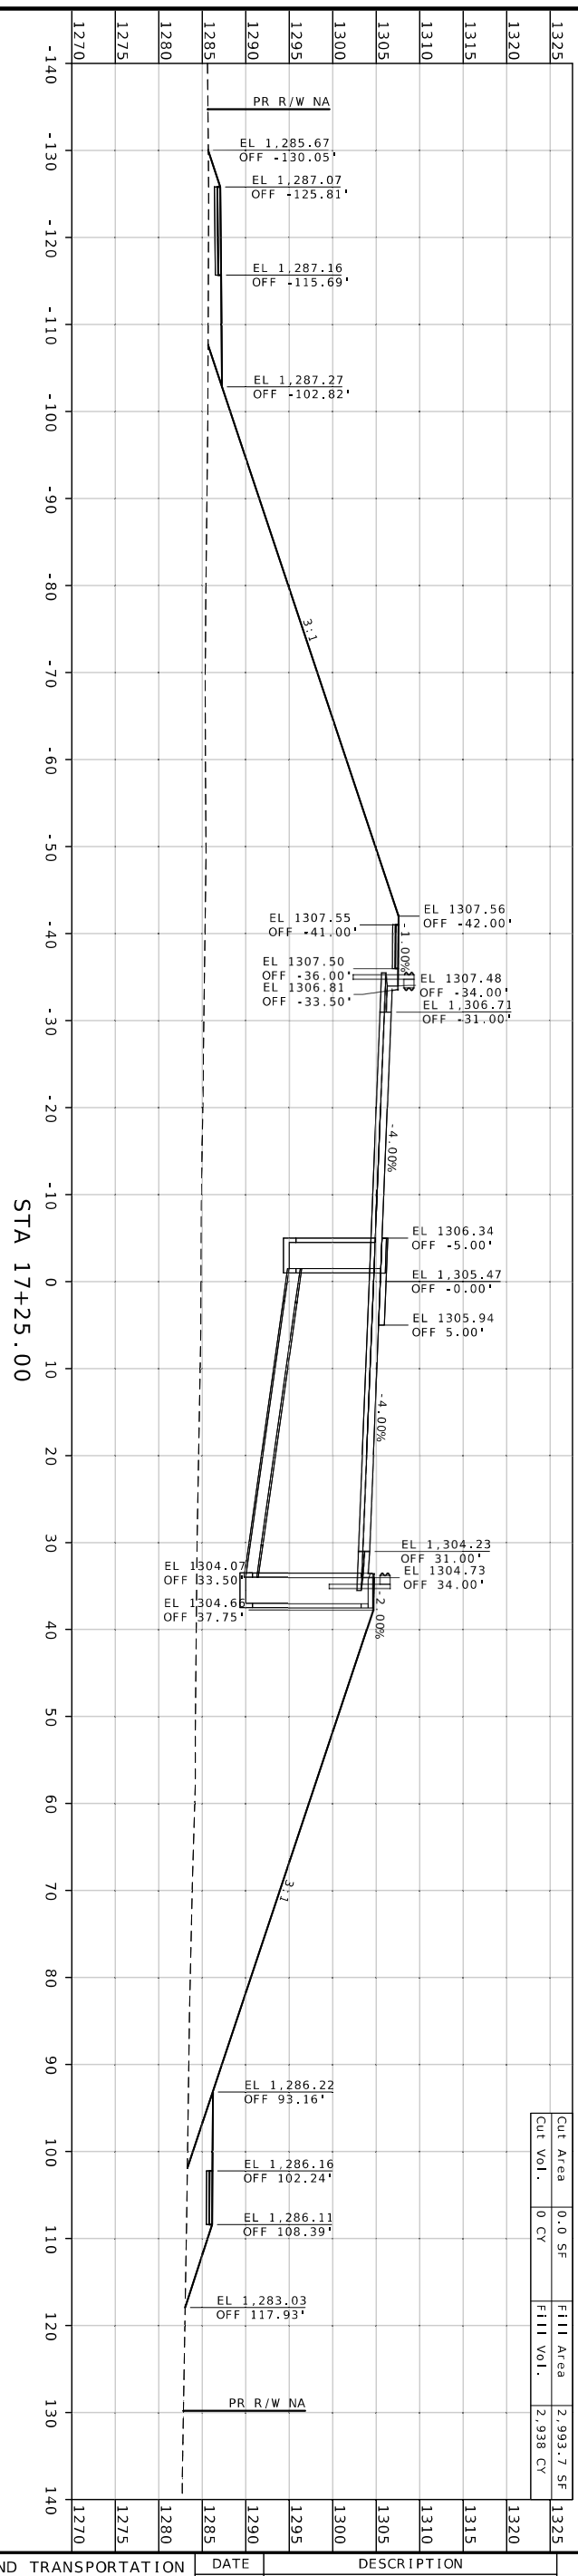

CROSS SECTION SHEET
PROPOSED ROUTE MM
SHEET 60 OF 143

MISSOURI HIGHWAYS AND TRANSPORTATION COMMISSION

MoDOT

105 WEST CAPITOL
JEFFERSON CITY, MO 65102
1-888-ASK-MODOT (1-888-275-6636)

DATE	DESCRIPTION

BRIDGE NO.

PROJECT NO.

CONTRACT ID.
J8S0836D

COUNTY
GREENE

DISTRICT
SW

ROUTE
MM

STATE
MO

SHEET NO.
60

DATE PREPARED
8/14/2025

WARNER D. SHERMAN II - CIVIL
MO PE-26645

STATE OF MISSOURI
PROFESSIONAL ENGINEER
WARNER D. SHERMAN II
NUMBER PE-26645

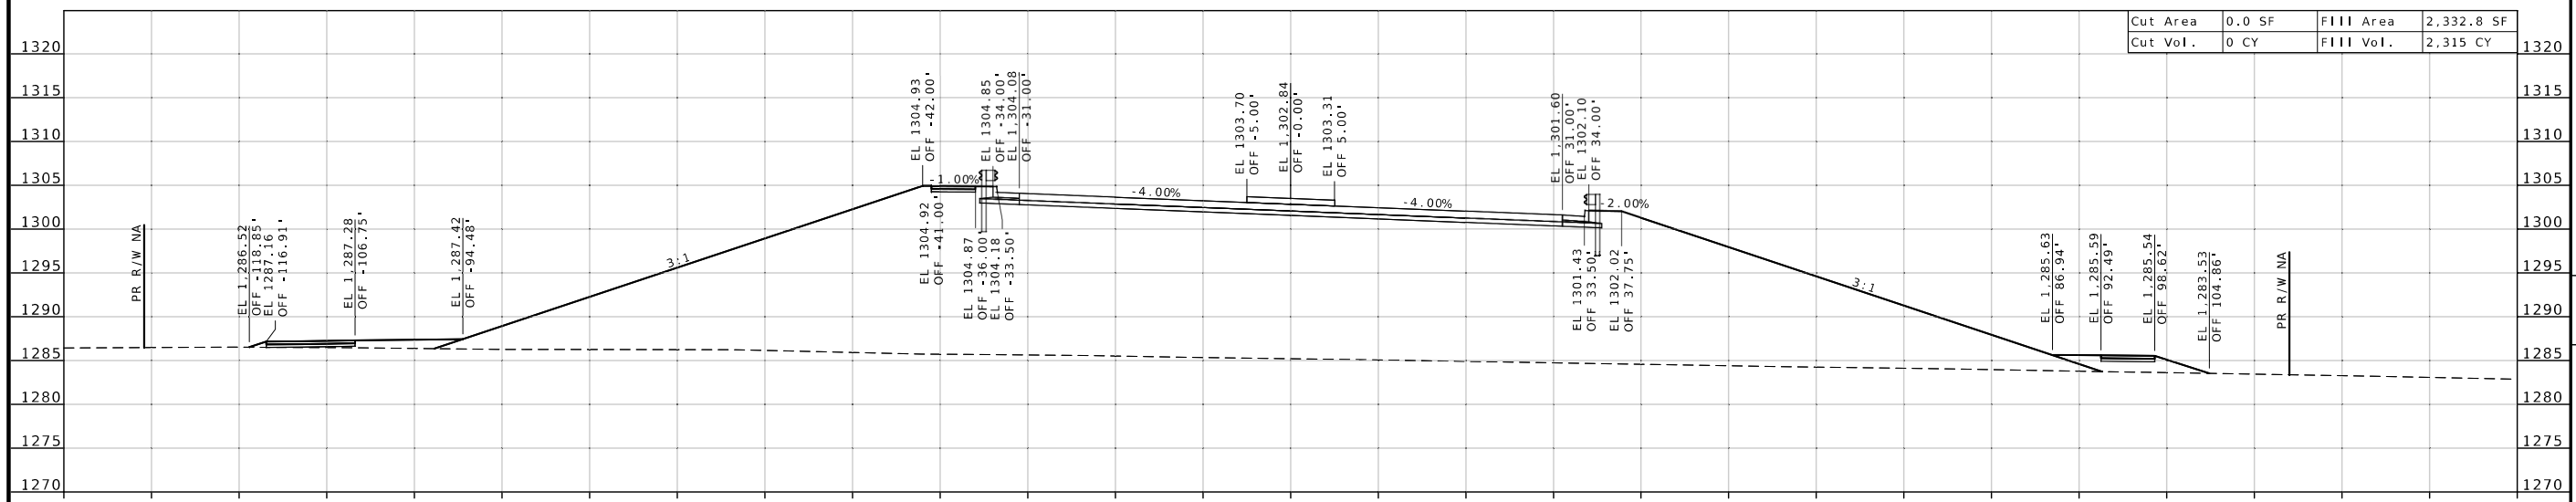

STA 17+75.00

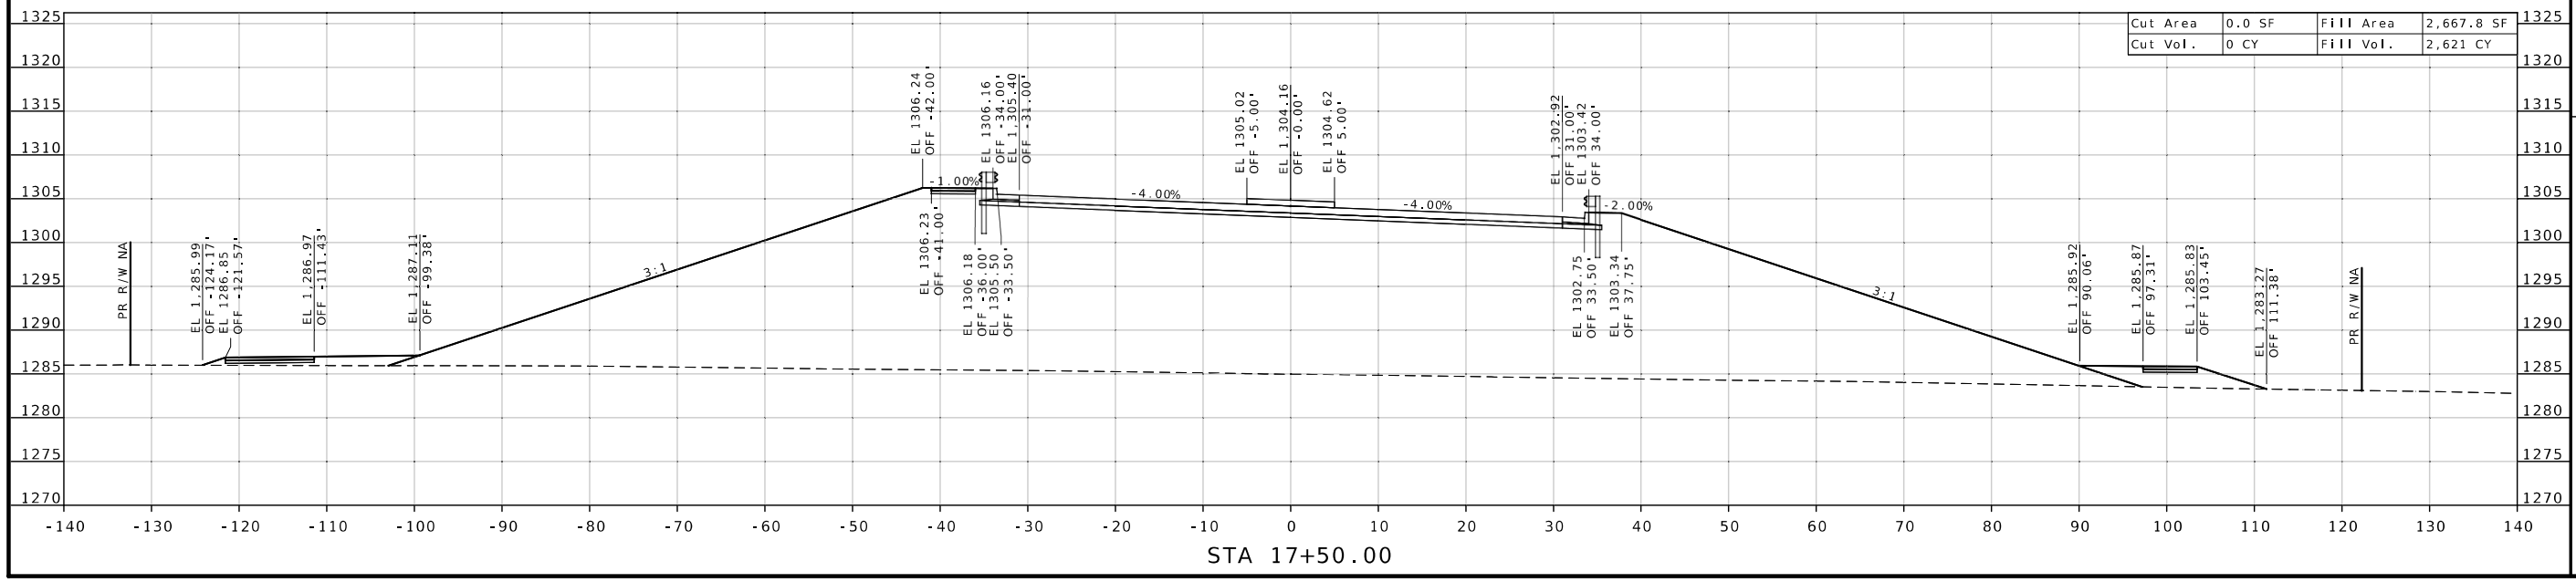

STA 17+50.00

STATE OF MISSOURI
WARNER D. SHERMAN II
NUMBER PE-26645
PROFESSIONAL ENGINEER

Warner Sherman
08/15/2025 12:56:27 PM
WARNER D. SHERMAN I - CIVIL
MO-PE-26645

DATE PREPARED
8/14/2025

ROUTE	STATE
MM	MO
DISTRICT	SHEET NO.
SW	61

COUNTY
GREENE

JOB NO.
J8S0836D

CONTRACT ID.

PROJECT NO.

BRIDGE NO.

DESCRIPTION	DATE

MISSOURI HIGHWAYS AND TRANSPORTATION COMMISSION

105 WEST CAPITOL
JEFFERSON CITY, MO 65102
1-888-ASK-MODOT (1-888-275-6636)

CROSS SECTION SHEET
PROPOSED ROUTE MM
SHEET 61 OF 143

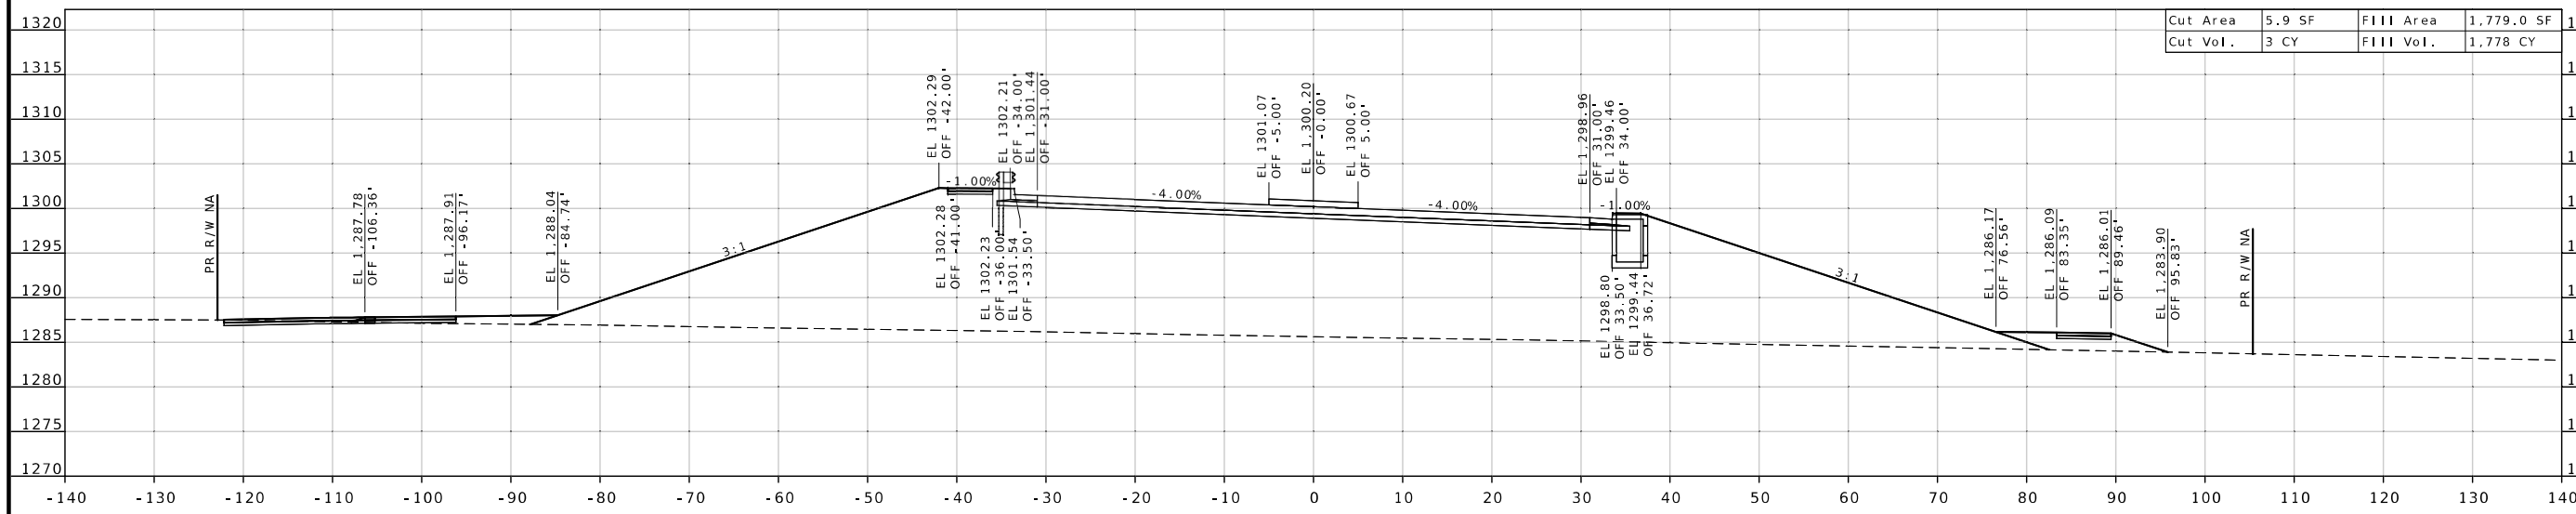

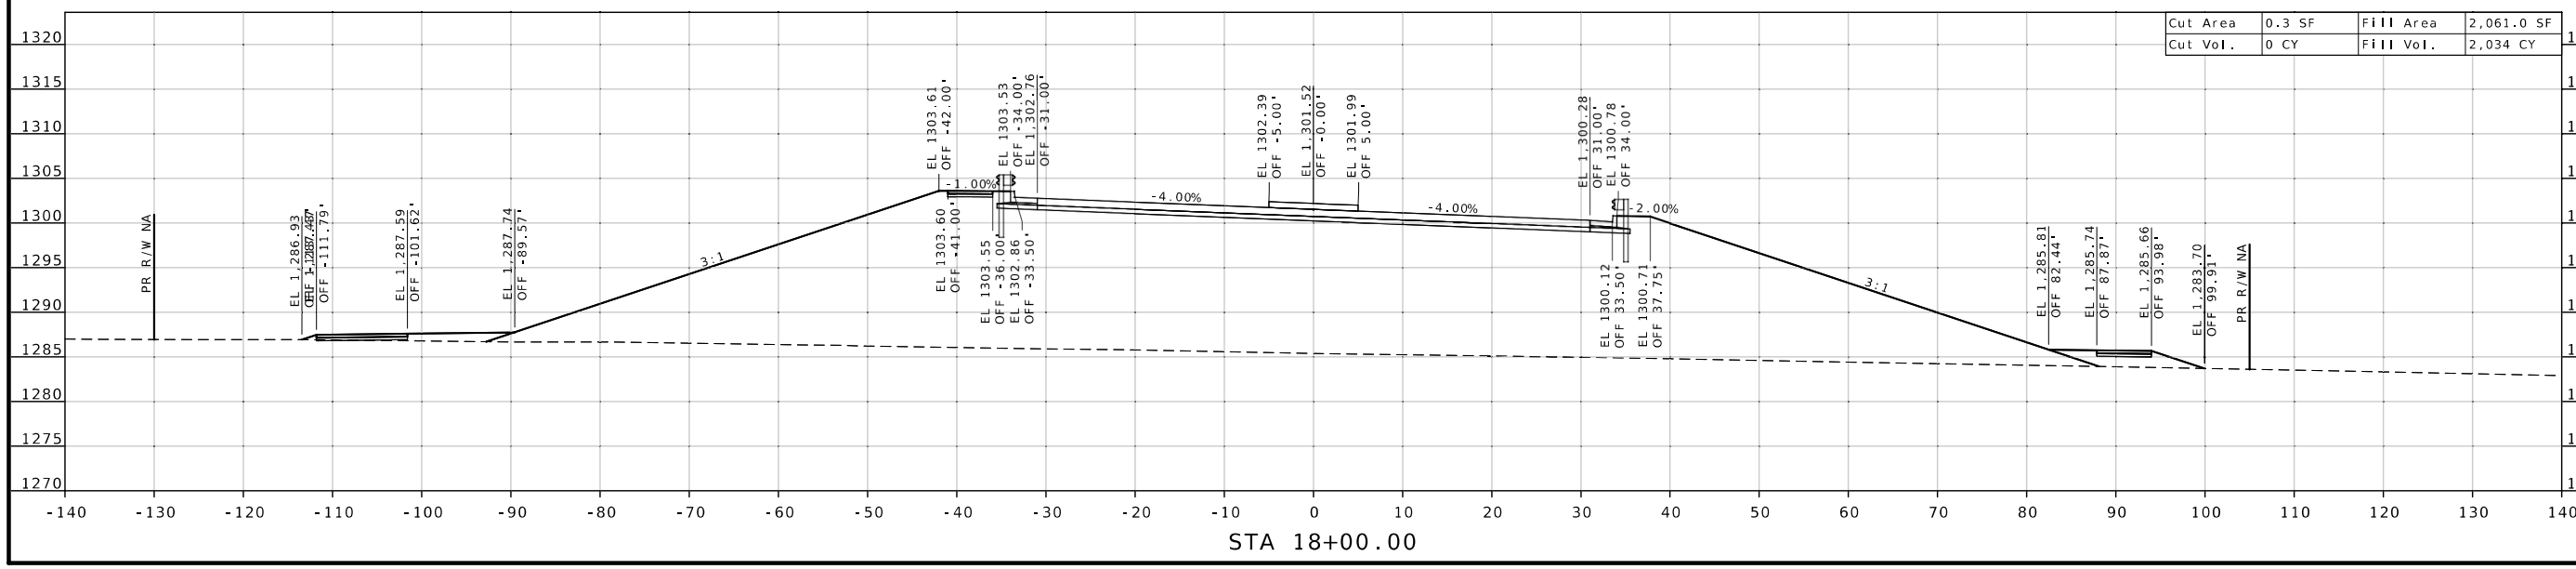

STATE OF MISSOURI
WARNER D. SHERMAN II
NUMBER PE-26645
PROFESSIONAL ENGINEER

Warner Sherman
08/15/2025 12:56:50 PM
WARNER D. SHERMAN II - CIVIL
MO-PE-26645

DATE PREPARED
8/14/2025

ROUTE	STATE
MM	MO
DISTRICT	SHEET NO.
SW	62

COUNTY
GREENE

JOB NO.
J8S0836D

CONTRACT ID.

PROJECT NO.

BRIDGE NO.

DESCRIPTION	DATE

MISSOURI HIGHWAYS AND TRANSPORTATION COMMISSION

105 WEST CAPITOL
JEFFERSON CITY, MO 65102
1-888-ASK-MODOT (1-888-275-6636)

CROSS SECTION SHEET
PROPOSED ROUTE MM
SHEET 62 OF 143

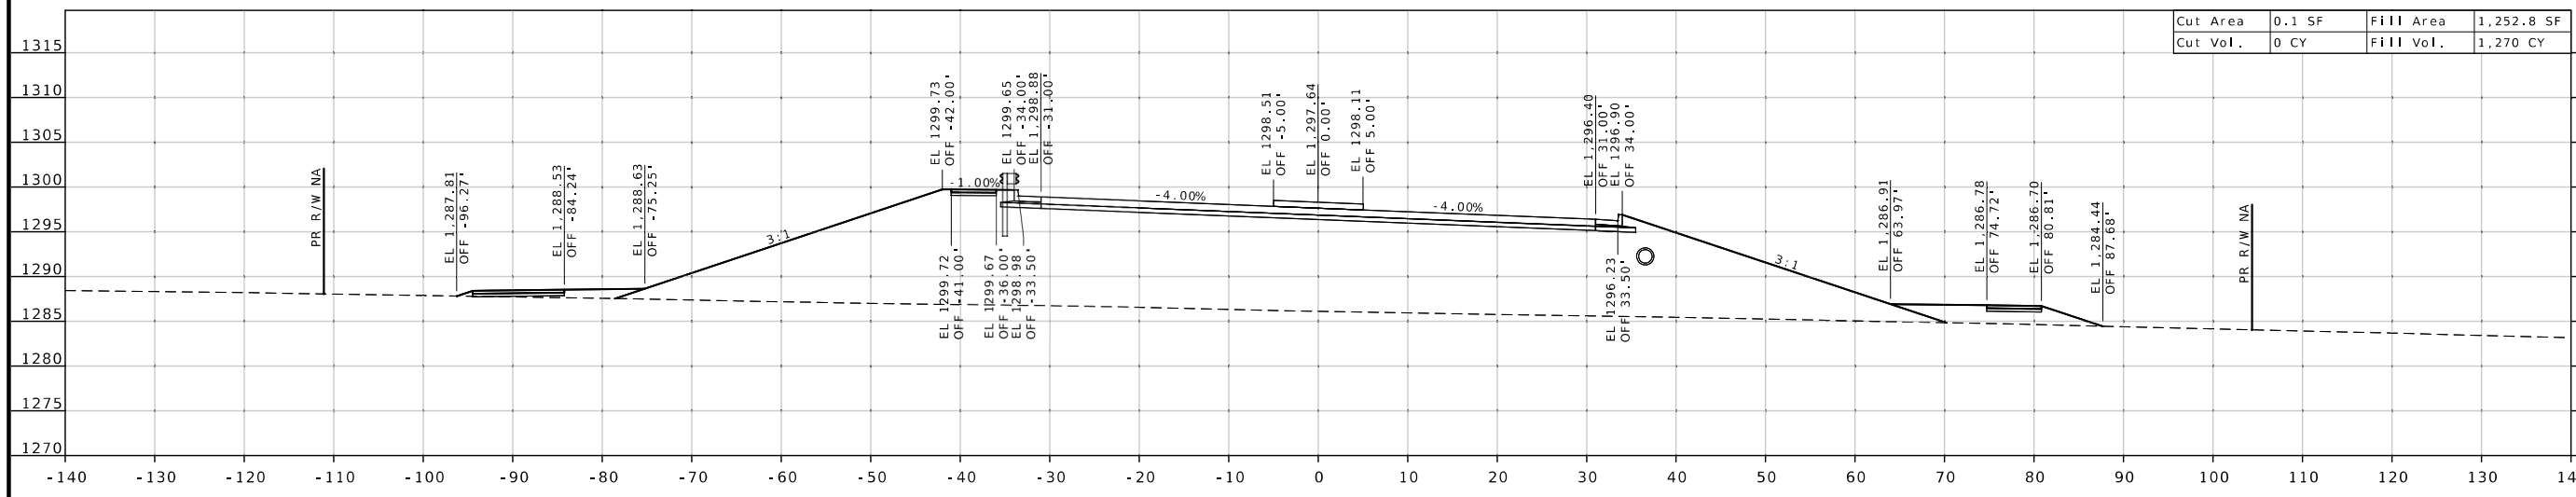

STA 18+75.00

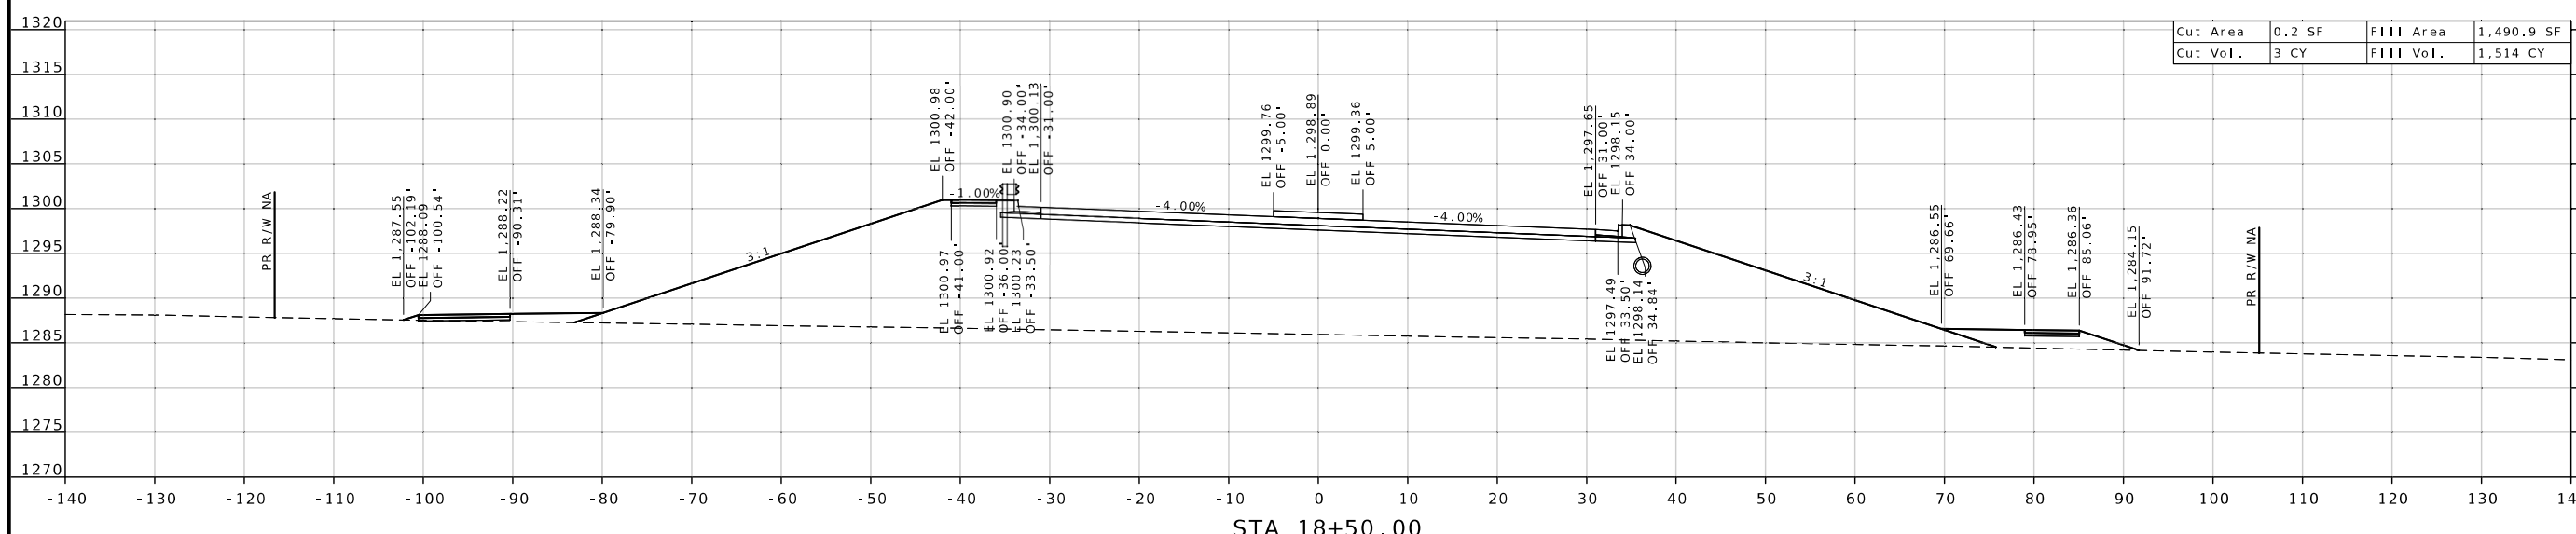

STA 18+50.00

STATE OF MISSOURI
WARNER D. SHERMAN II
NUMBER PE-26645
PROFESSIONAL ENGINEER

Warner Sherman
07/23/2025 11:59:24 AM
WARNER D. SHERMAN II - CIVIL
MO PE-26645

DATE PREPARED
7/22/2025

ROUTE	STATE
MM	MO
DISTRICT	SHEET NO.
SW	63

COUNTY
GREENE

JOB NO.
J8S0836D

CONTRACT ID.

PROJECT NO.

BRIDGE NO.

DESCRIPTION	DATE

MISSOURI HIGHWAYS AND TRANSPORTATION COMMISSION
105 WEST CAPITOL
JEFFERSON CITY, MO 65102
1-888-ASK-MODOT (1-888-275-6636)

CROSS SECTION SHEET
PROPOSED ROUTE MM
SHEET 63 OF 143

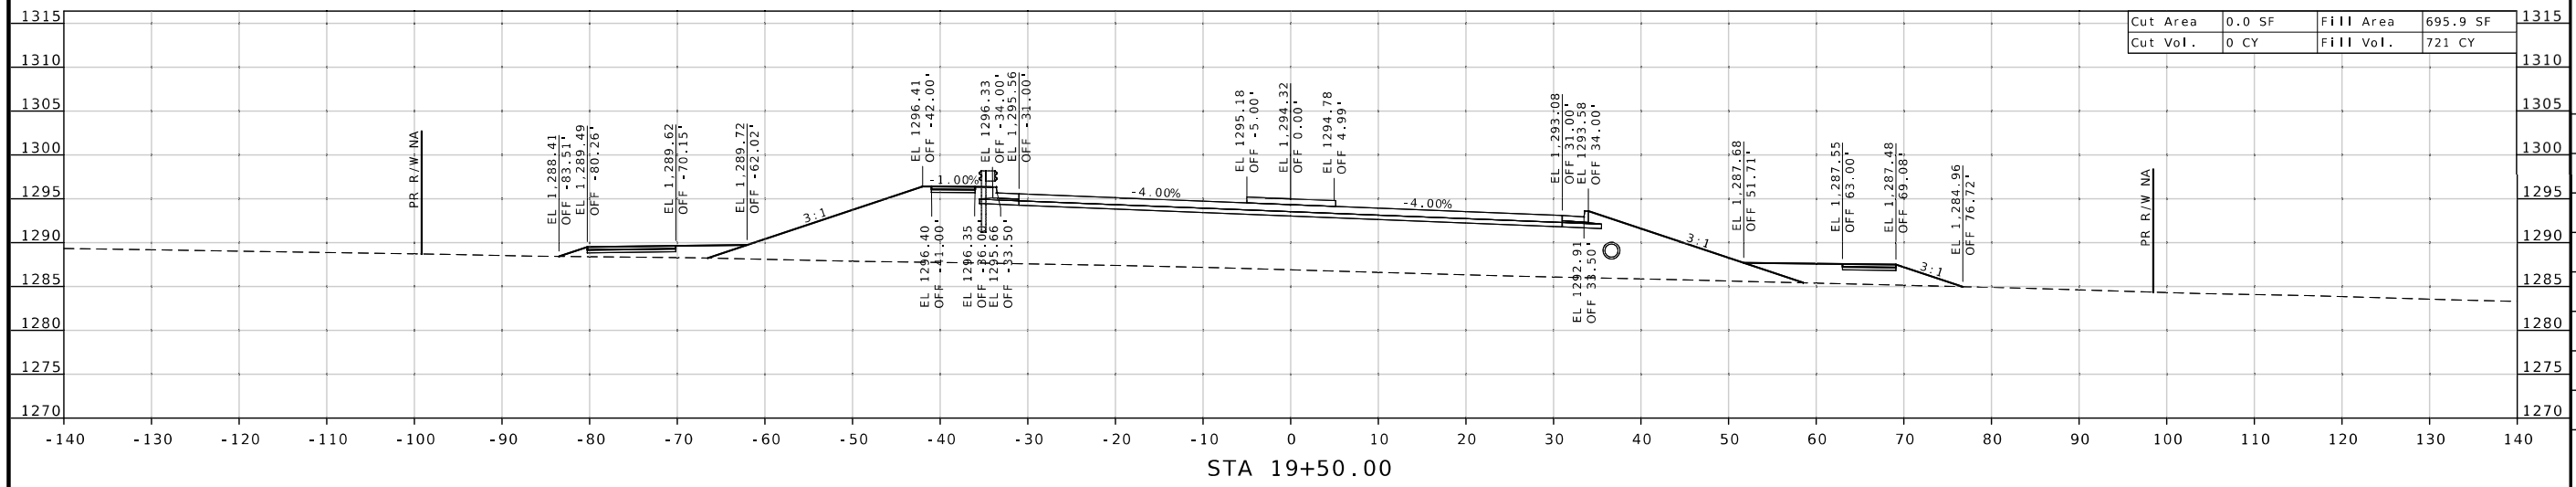

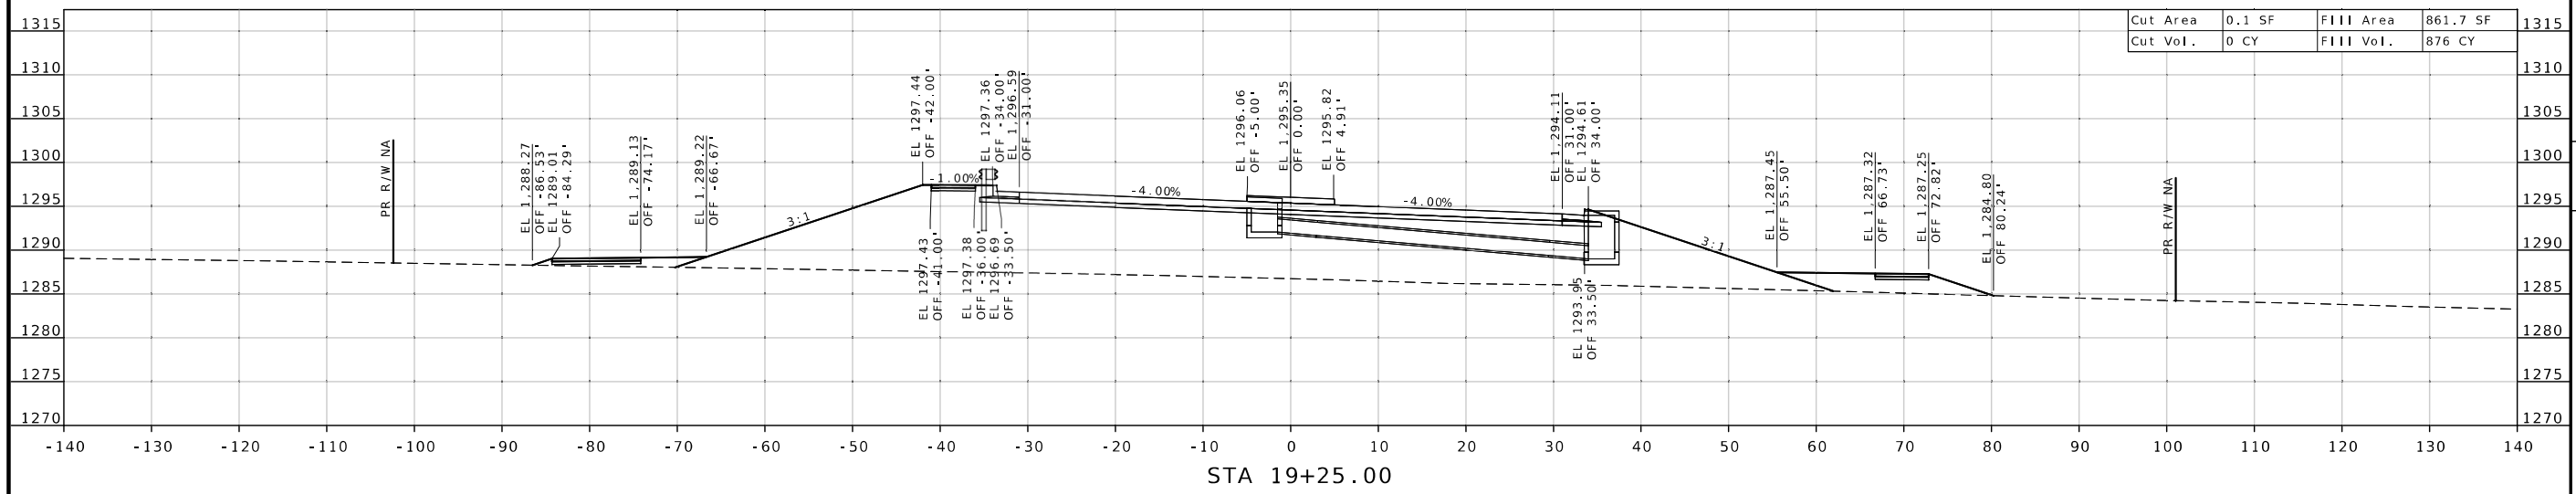

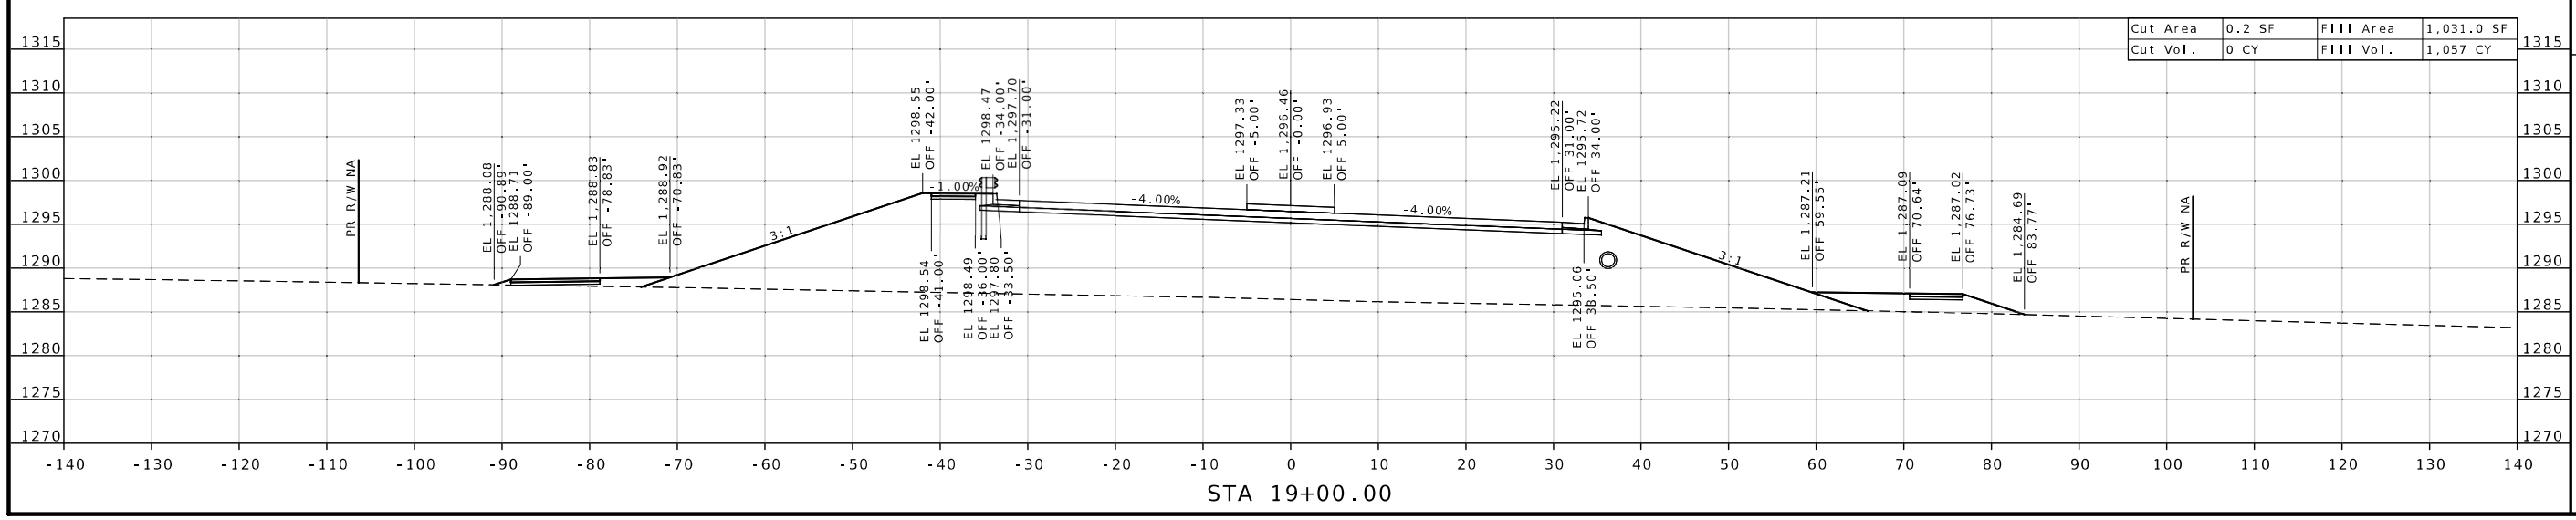

STATE OF MISSOURI
WARNER D. SHERMAN
NUMBER PE-26645
PROFESSIONAL ENGINEER

Warner Sherman
07/23/2025 11:59:46 AM
WARNER D. SHERMAN I - CIVIL
MO-PE-26645

DATE PREPARED
7/22/2025

ROUTE	STATE
MM	MO
DISTRICT	SHEET NO.
SW	64

COUNTY
GREENE

JOB NO.
J8S0836D

CONTRACT ID.

PROJECT NO.

BRIDGE NO.

DESCRIPTION	DATE

MISSOURI HIGHWAYS AND TRANSPORTATION COMMISSION

105 WEST CAPITOL
JEFFERSON CITY, MO 65102
1-888-ASK-MODOT (1-888-275-6636)

CROSS SECTION SHEET
PROPOSED ROUTE MM
SHEET 64 OF 143

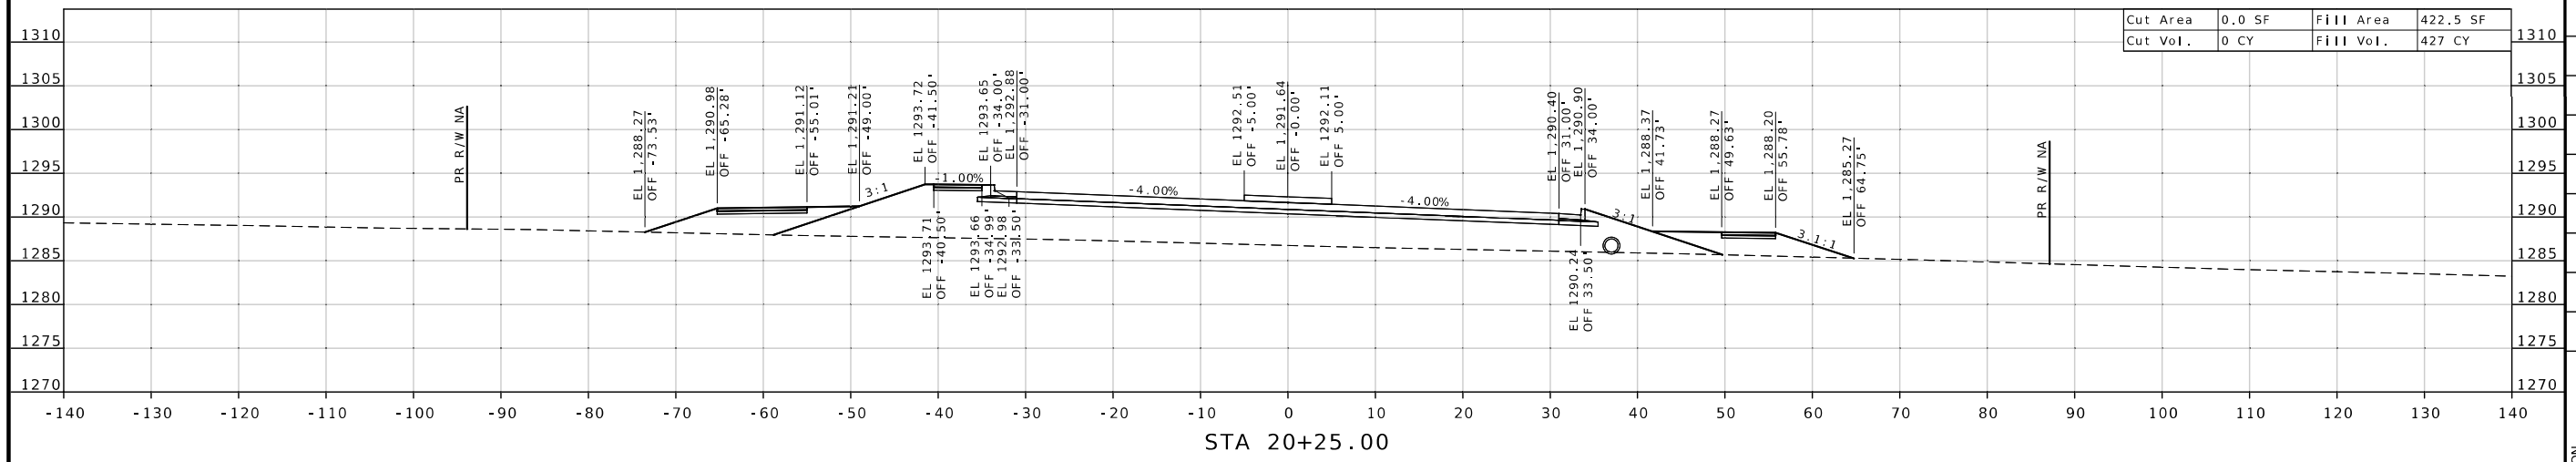

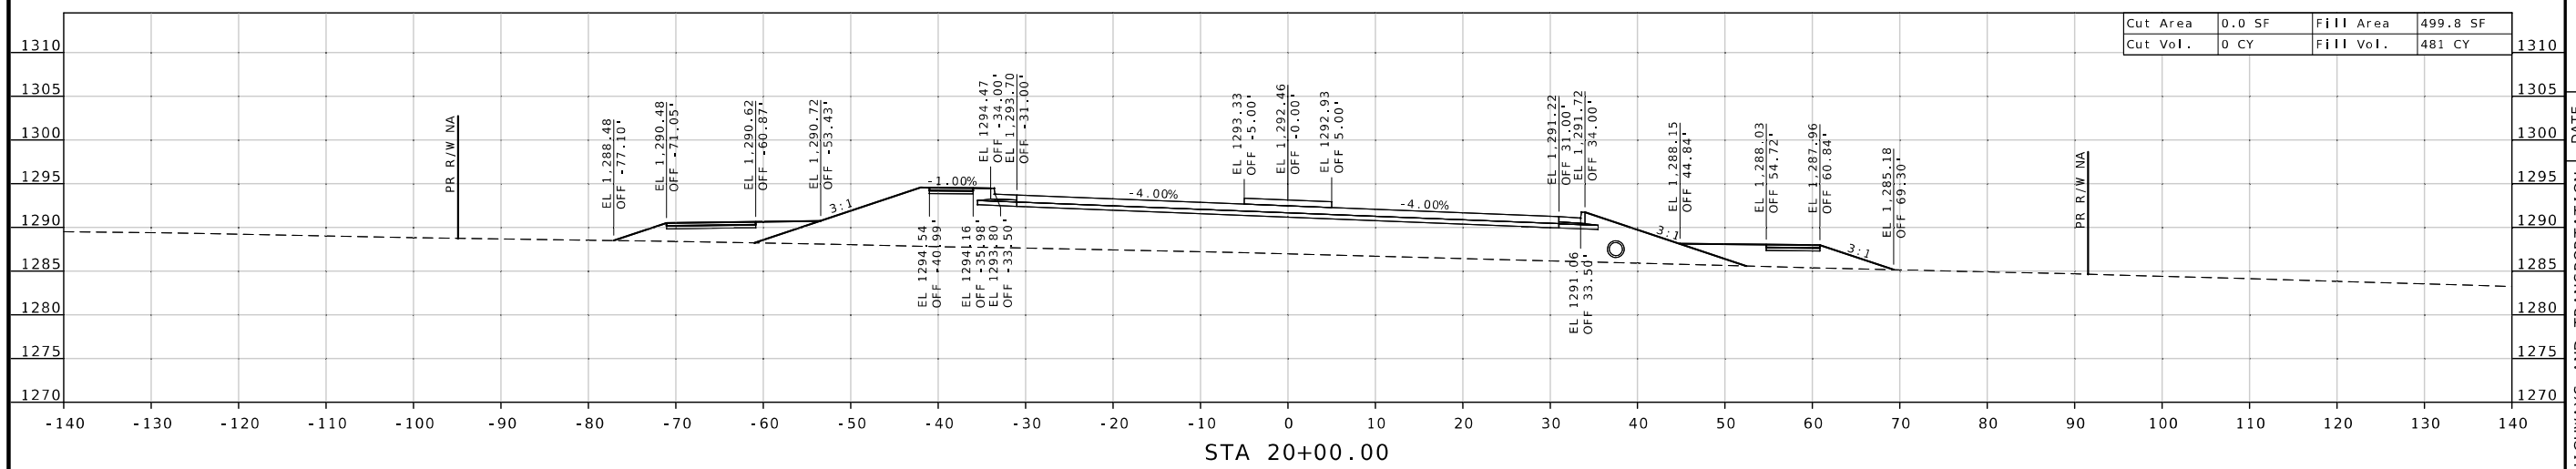

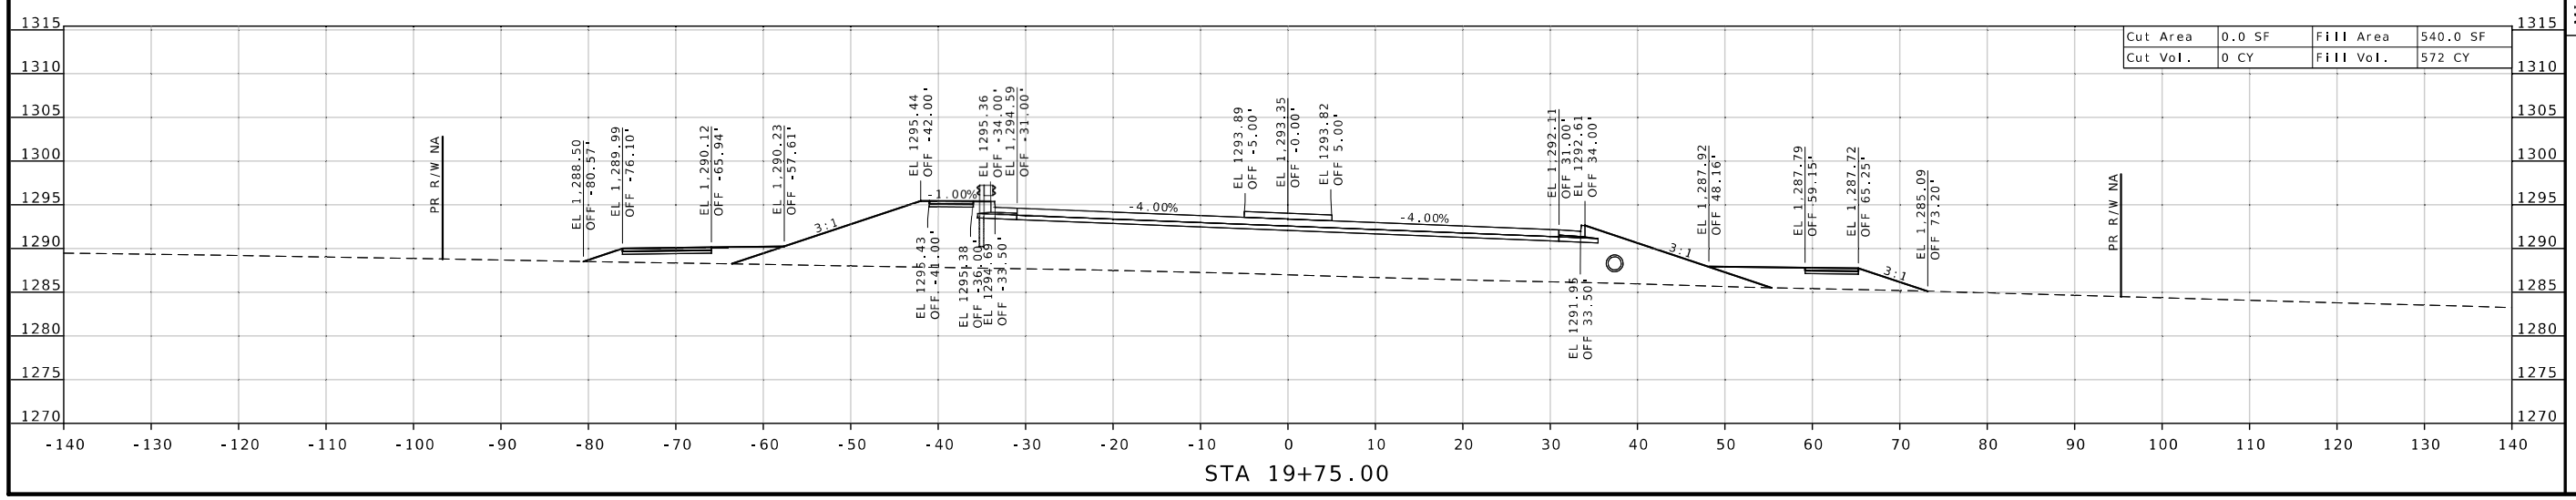

STATE OF MISSOURI
WARNER D. SHERMAN II
NUMBER PE-26645
PROFESSIONAL ENGINEER

Warner Sherman
07/23/2025 12:00:07 PM
WARNER D. SHERMAN II - CIVIL
MO-PE-26645

DATE PREPARED
7/22/2025

ROUTE	STATE
MM	MO
DISTRICT	SHEET NO.
SW	65

COUNTY
GREENE

JOB NO.
J8S0836D

CONTRACT ID.

PROJECT NO.

BRIDGE NO.

DESCRIPTION	DATE

MISSOURI HIGHWAYS AND TRANSPORTATION COMMISSION

105 WEST CAPITOL
JEFFERSON CITY, MO 65102
1-888-ASK-MODOT (1-888-275-6636)

CROSS SECTION SHEET
PROPOSED ROUTE MM
SHEET 65 OF 143

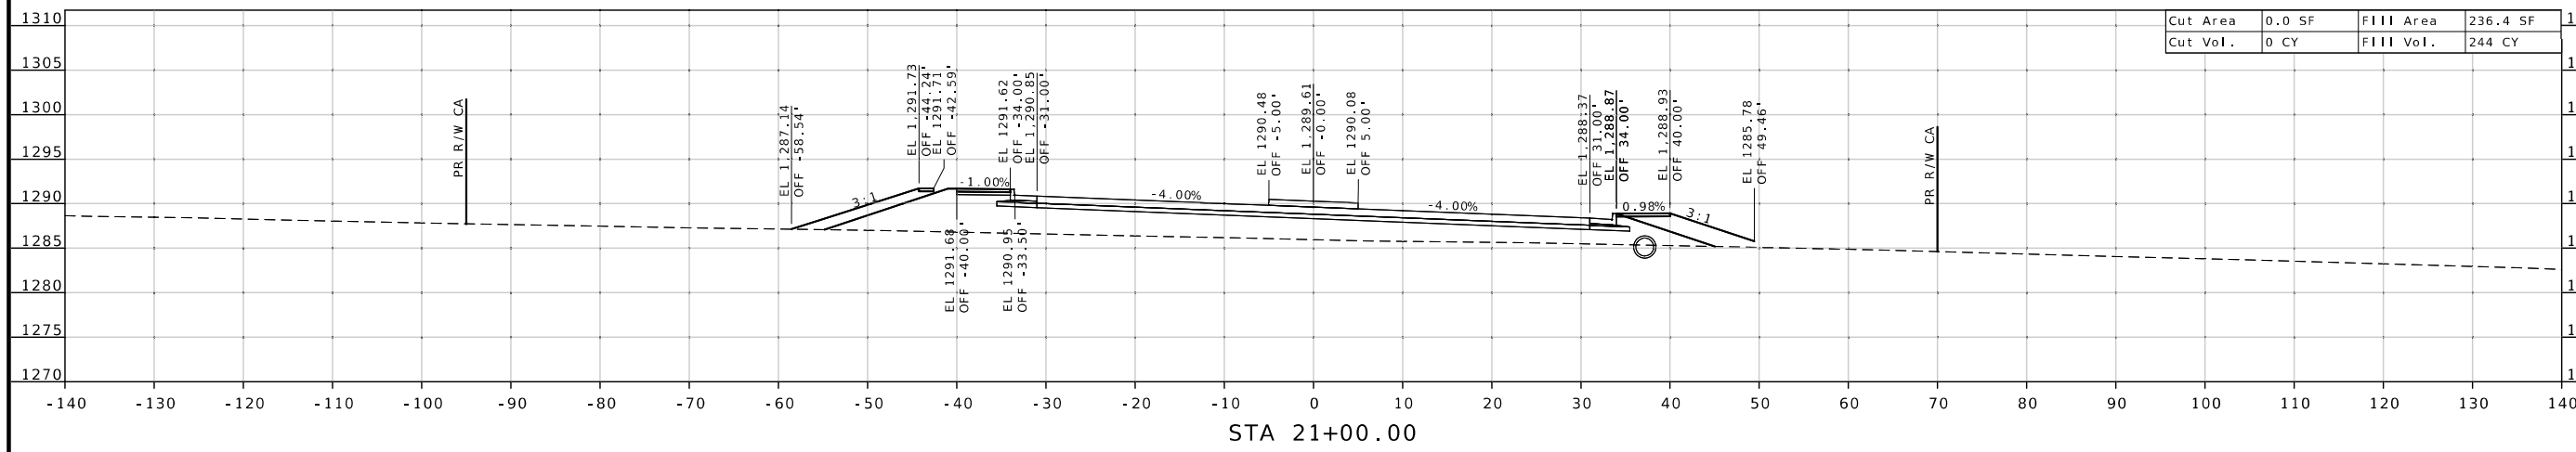

STA 21+00.00

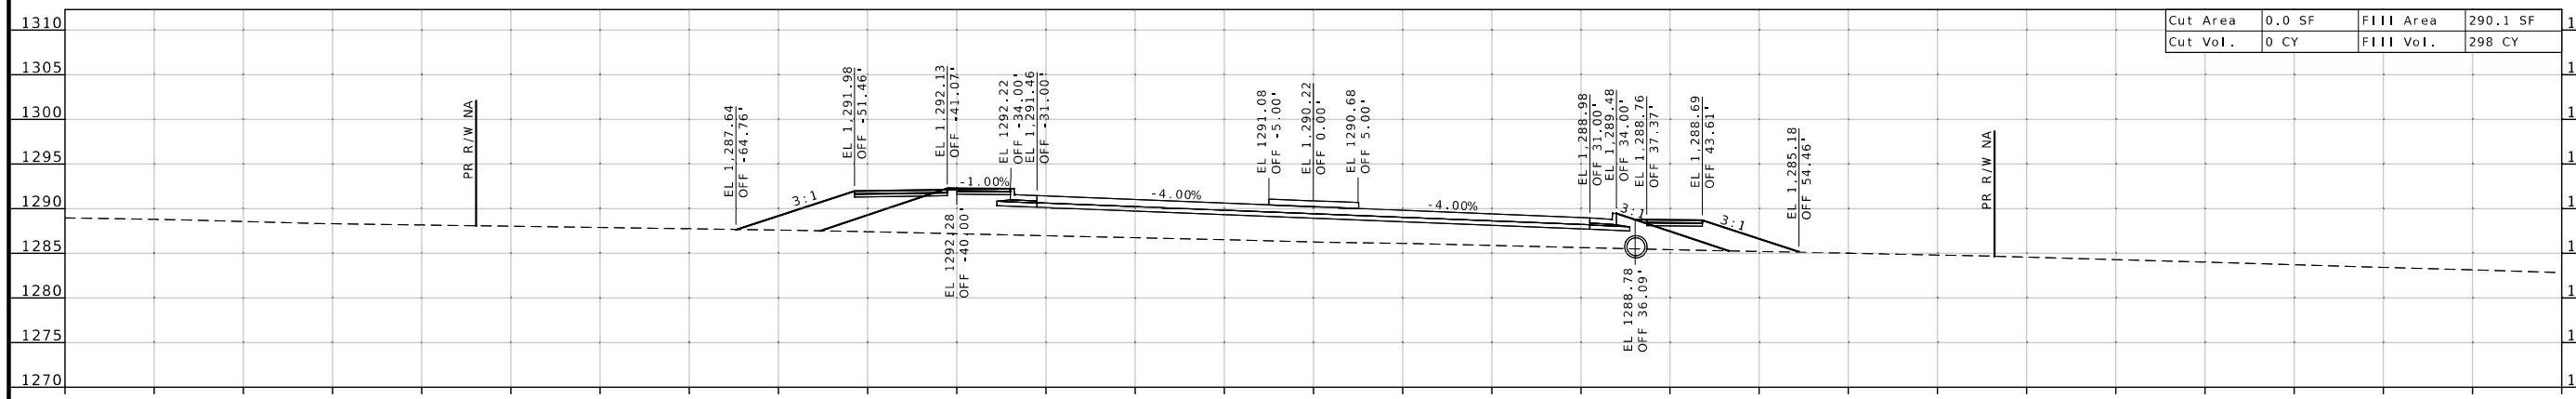

STA 20+75.00

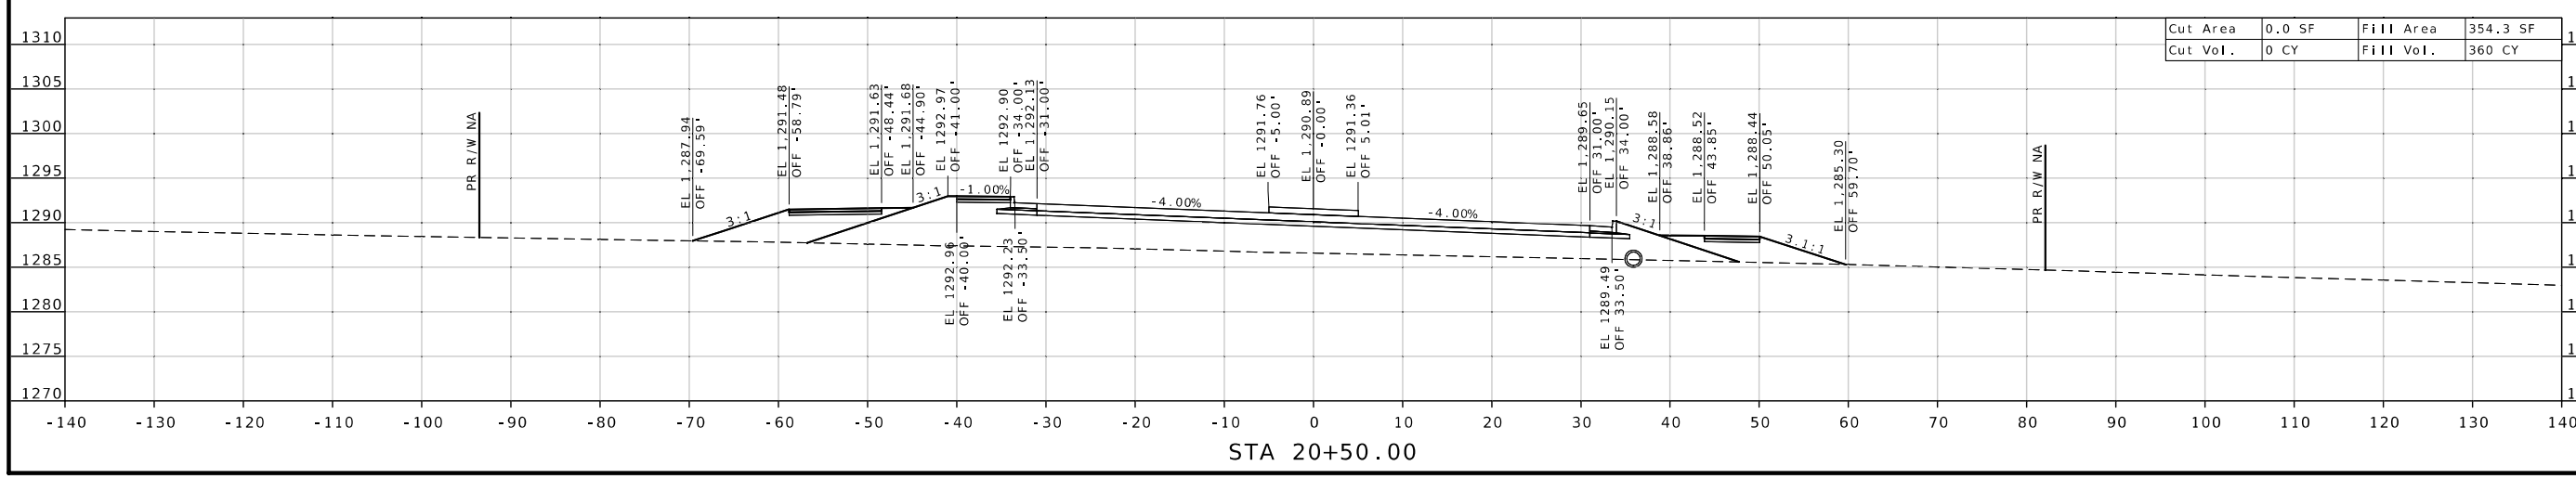

STA 20+50.00

STATE OF MISSOURI
WARNER D. SHERMAN II
NUMBER PE-26645
PROFESSIONAL ENGINEER

Warner Sherman
07/23/2025 12:00:28 PM
WARNER D. SHERMAN II - CIVIL
MO-PE-26645

DATE PREPARED
7/22/2025

ROUTE	STATE
MM	MO
DISTRICT	SHEET NO.
SW	66

COUNTY
GREENE

JOB NO.
J8S0836D

CONTRACT ID.

PROJECT NO.

BRIDGE NO.

DESCRIPTION	DATE

MISSOURI HIGHWAYS AND TRANSPORTATION COMMISSION

105 WEST CAPITOL
JEFFERSON CITY, MO 65102
1-888-ASK-MODOT (1-888-275-6636)

CROSS SECTION SHEET
PROPOSED ROUTE MM
SHEET 66 OF 143

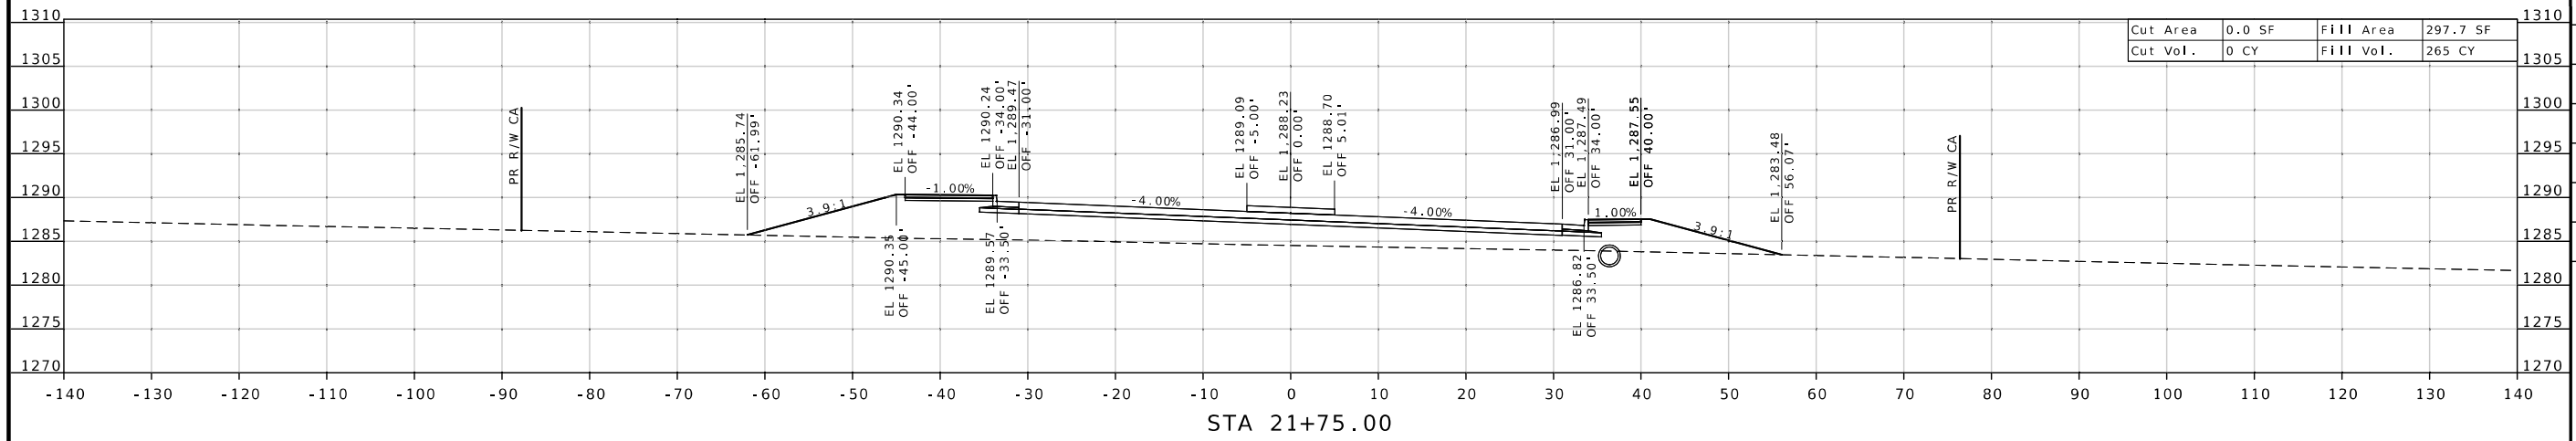

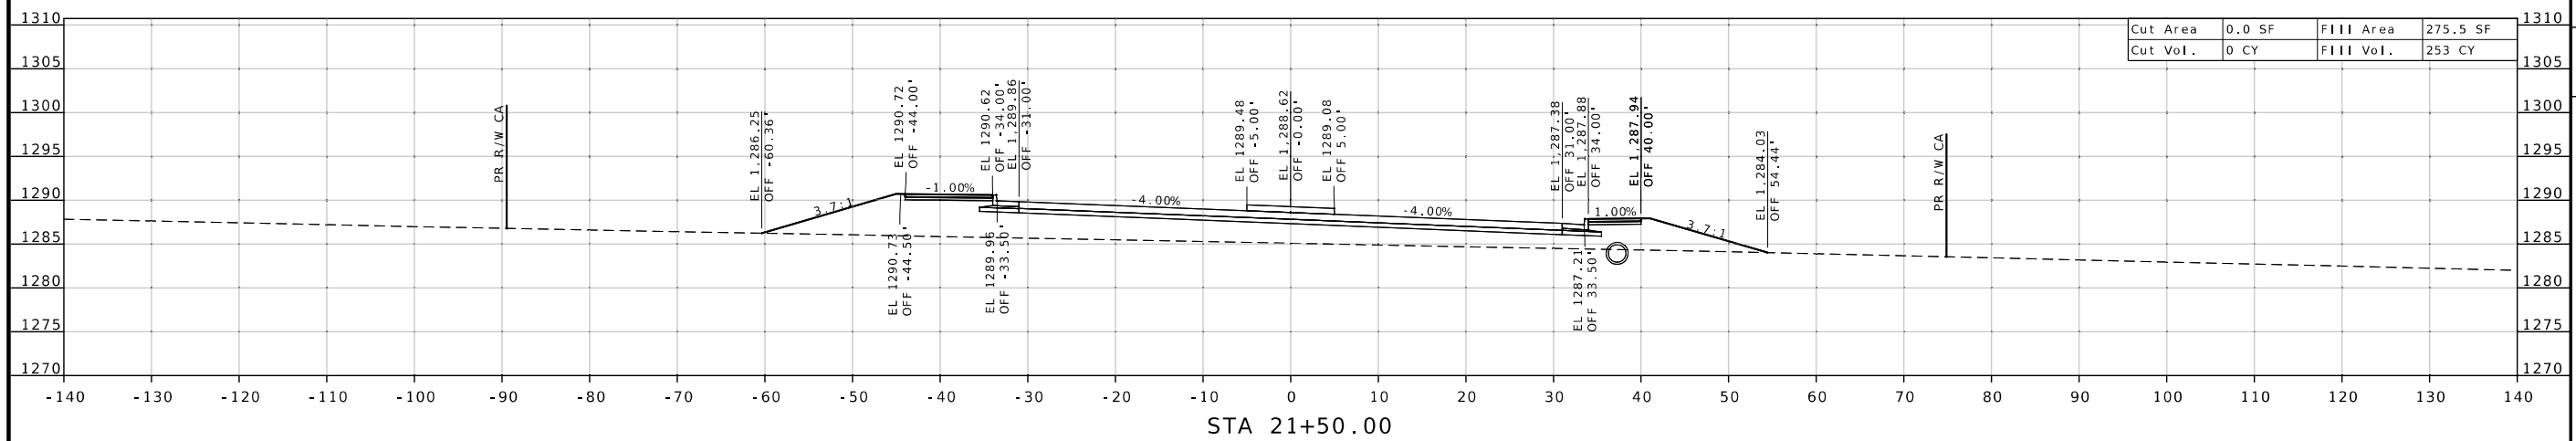

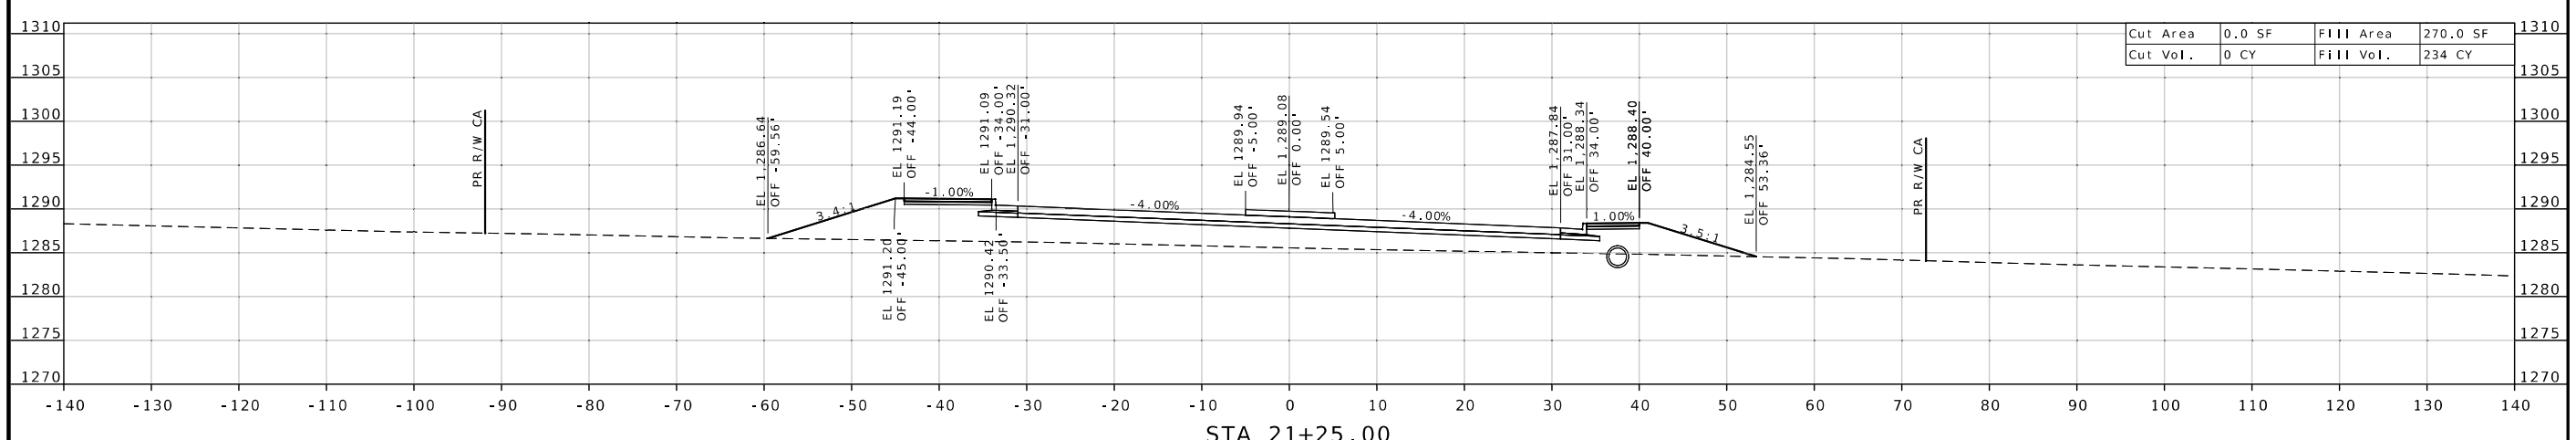

STATE OF MISSOURI
WARNER D. SHERMAN
NUMBER PE-26645
PROFESSIONAL ENGINEER
Warner Sherman
07/23/2025 12:00:49 PM
WARNER D. SHERMAN I - CIVIL
MO PE-26645

DATE PREPARED
7/22/2025

ROUTE	STATE
MM	MO
DISTRICT	SHEET NO.
SW	67

COUNTY
GREENE

JOB NO.
J8S0836D

CONTRACT ID.

PROJECT NO.

BRIDGE NO.

DESCRIPTION

DATE

MISSOURI HIGHWAYS AND TRANSPORTATION COMMISSION

105 WEST CAPITOL
JEFFERSON CITY, MO 65102
1-888-ASK-MODOT (1-888-275-6636)

CROSS SECTION SHEET
PROPOSED ROUTE MM
SHEET 67 OF 143

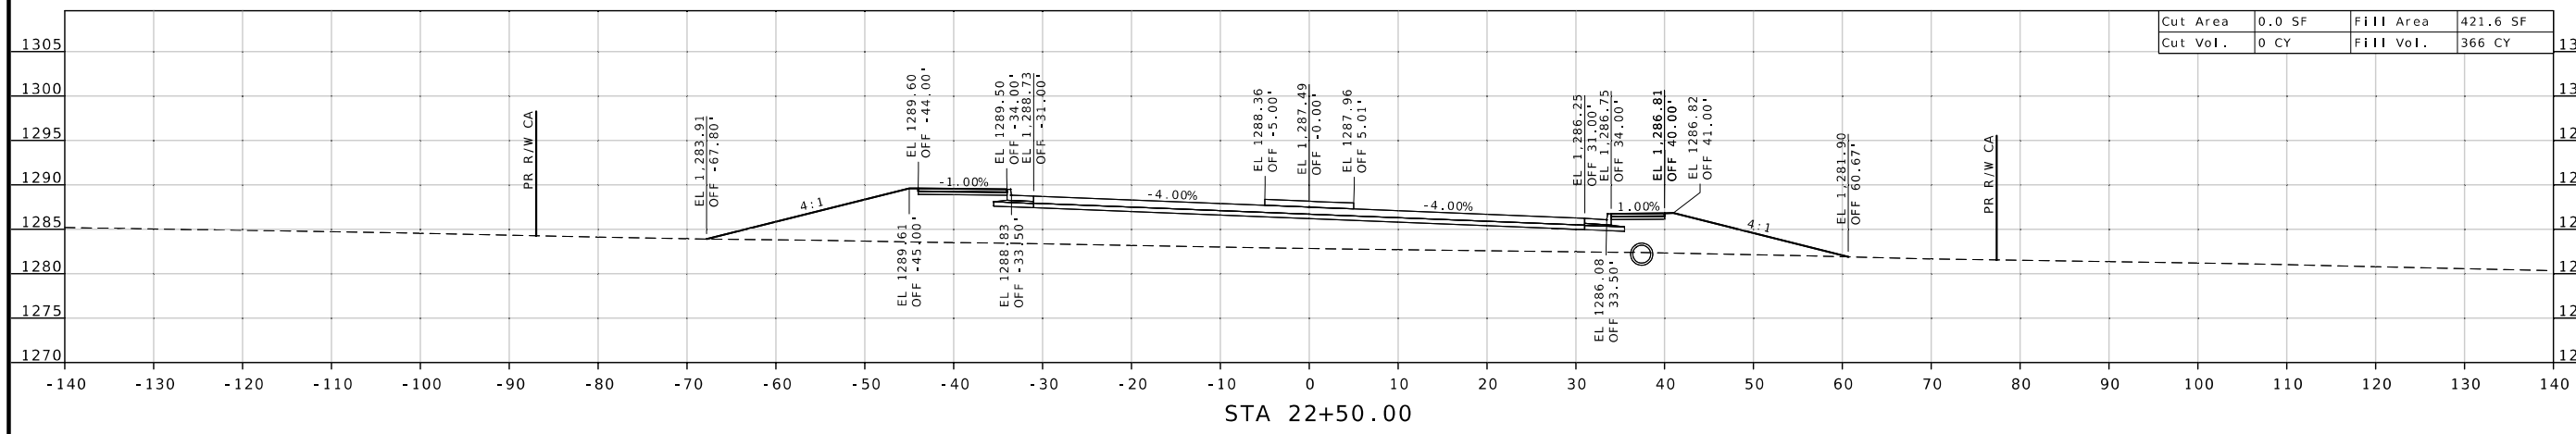

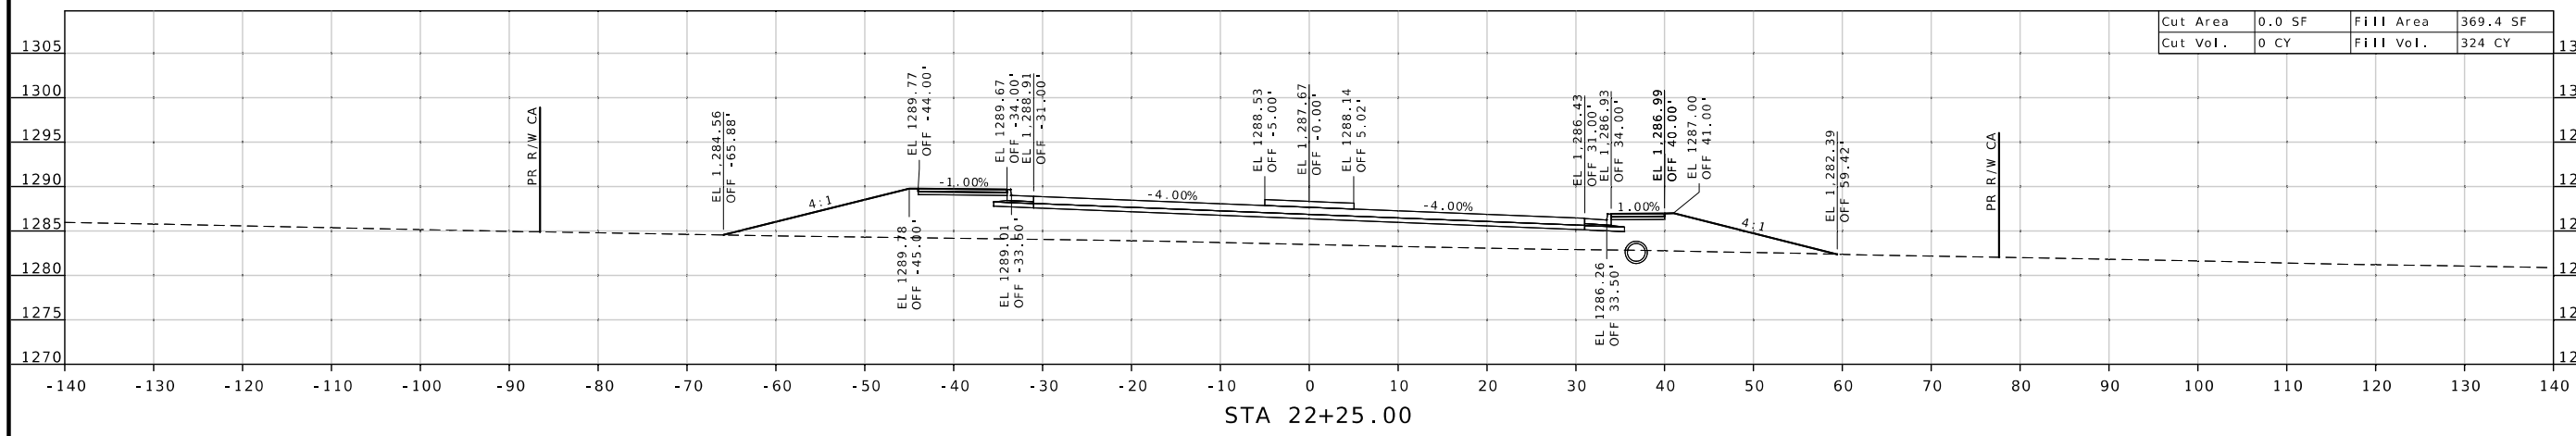

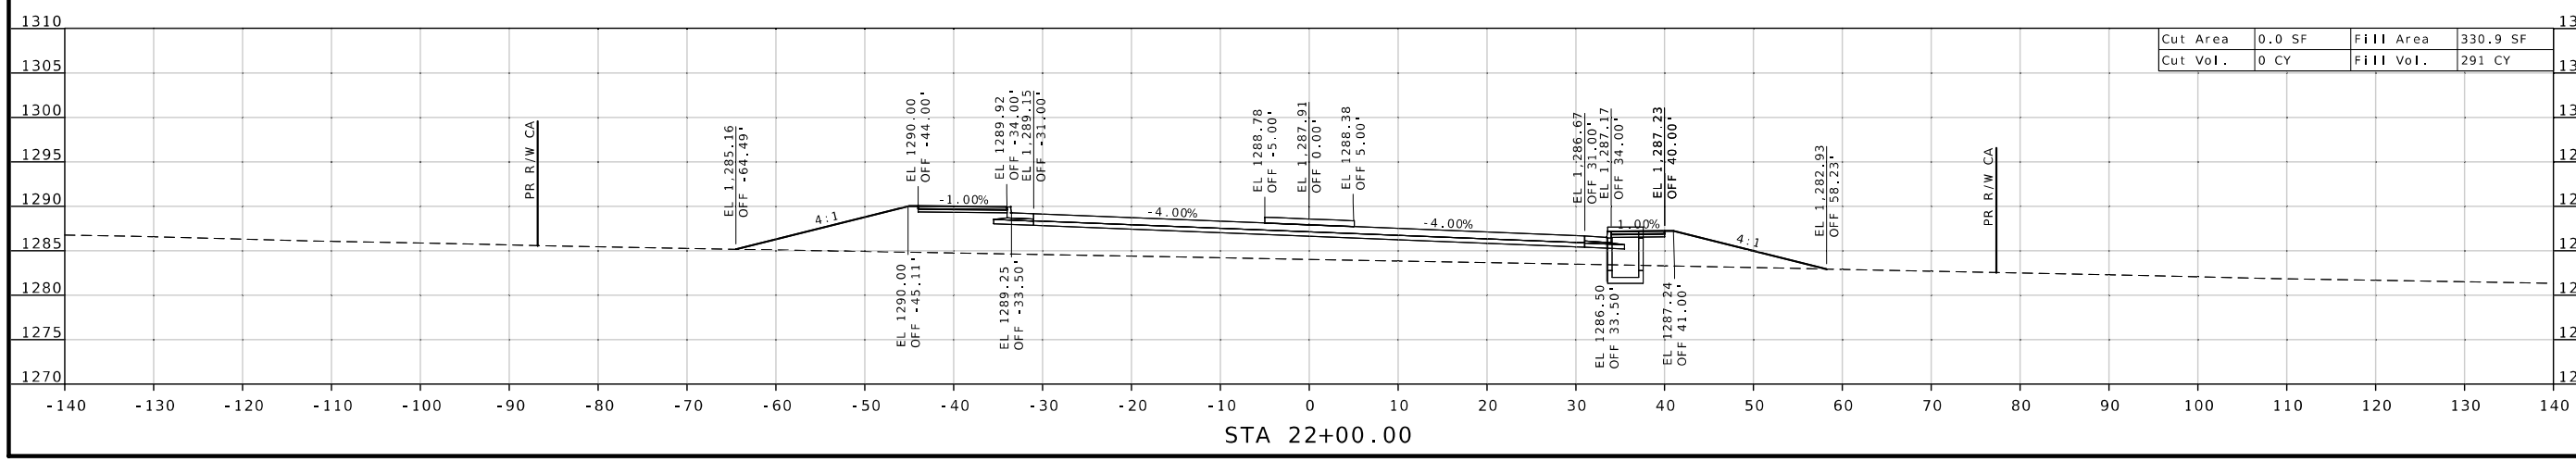

WARNER D. SHERMAN II
NUMBER PE-26645
PROFESSIONAL ENGINEER
STATE OF MISSOURI

Warner Sherman
07/23/2025 12:01:10 PM
WARNER D. SHERMAN II - CIVIL
MO-PE-26645

DATE PREPARED
7/22/2025

ROUTE	STATE
MM	MO
DISTRICT	SHEET NO.
SW	68

COUNTY
GREENE

JOB NO.
J8S0836D

CONTRACT ID.

PROJECT NO.

BRIDGE NO.

DESCRIPTION

DATE

MISSOURI HIGHWAYS AND TRANSPORTATION COMMISSION

105 WEST CAPITOL
JEFFERSON CITY, MO 65102
1-888-ASK-MODOT (1-888-275-6636)

CROSS SECTION SHEET
PROPOSED ROUTE MM
SHEET 68 OF 143

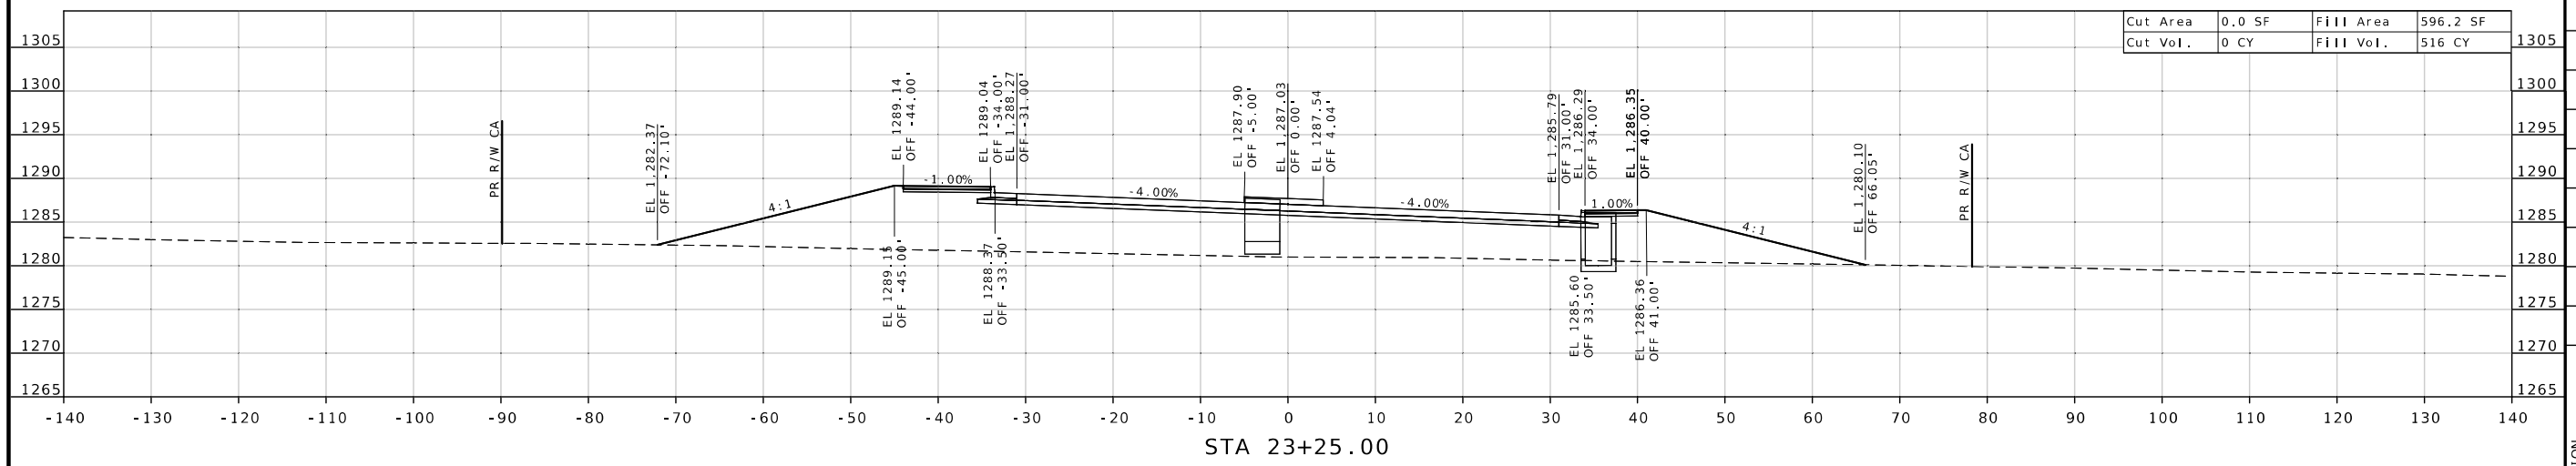

STA 23+25.00

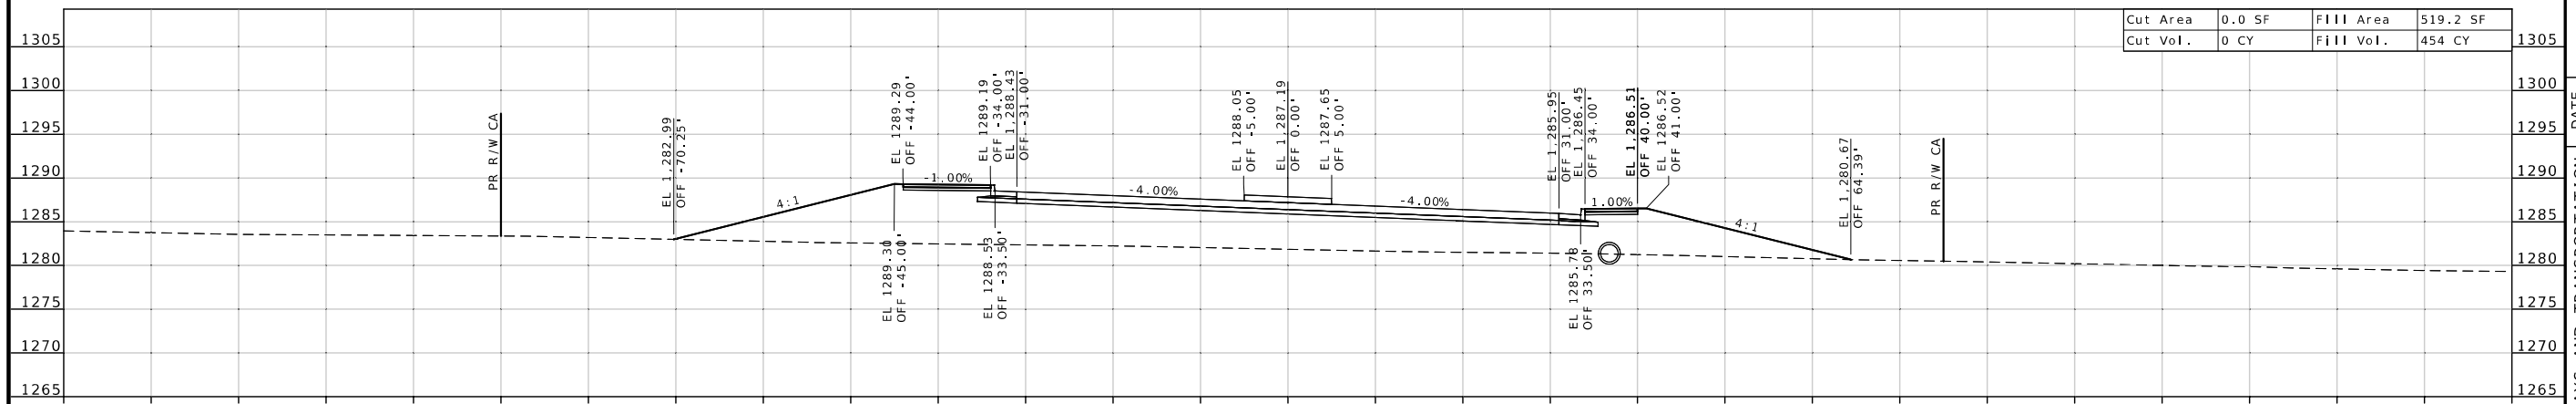

STA 23+00.00

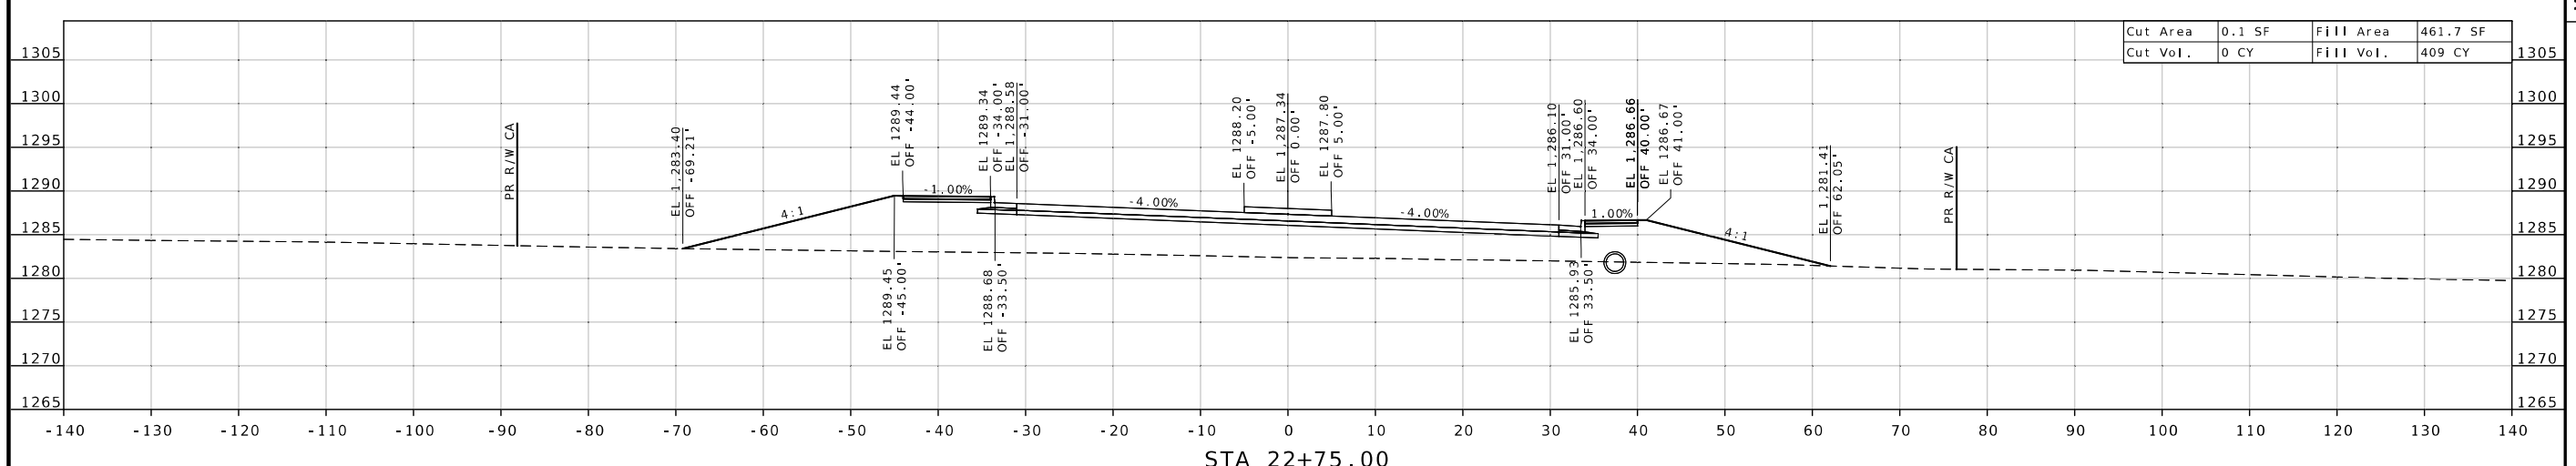

STA 22+75.00

STATE OF MISSOURI
WARNER D. SHERMAN II
NUMBER PE-26645
PROFESSIONAL ENGINEER

Warner Sherman
07/23/2025 12:01:41 PM
WARNER D. SHERMAN II - CIVIL
MO-PE-26645

DATE PREPARED
7/22/2025

ROUTE	STATE
MM	MO
DISTRICT	SHEET NO.
SW	69

COUNTY
GREENE

JOB NO.
J8S0836D

CONTRACT ID.

PROJECT NO.

BRIDGE NO.

DESCRIPTION	DATE

MISSOURI HIGHWAYS AND TRANSPORTATION COMMISSION

105 WEST CAPITOL
JEFFERSON CITY, MO 65102
1-888-ASK-MODOT (1-888-275-6636)

CROSS SECTION SHEET
PROPOSED ROUTE MM
SHEET 69 OF 143

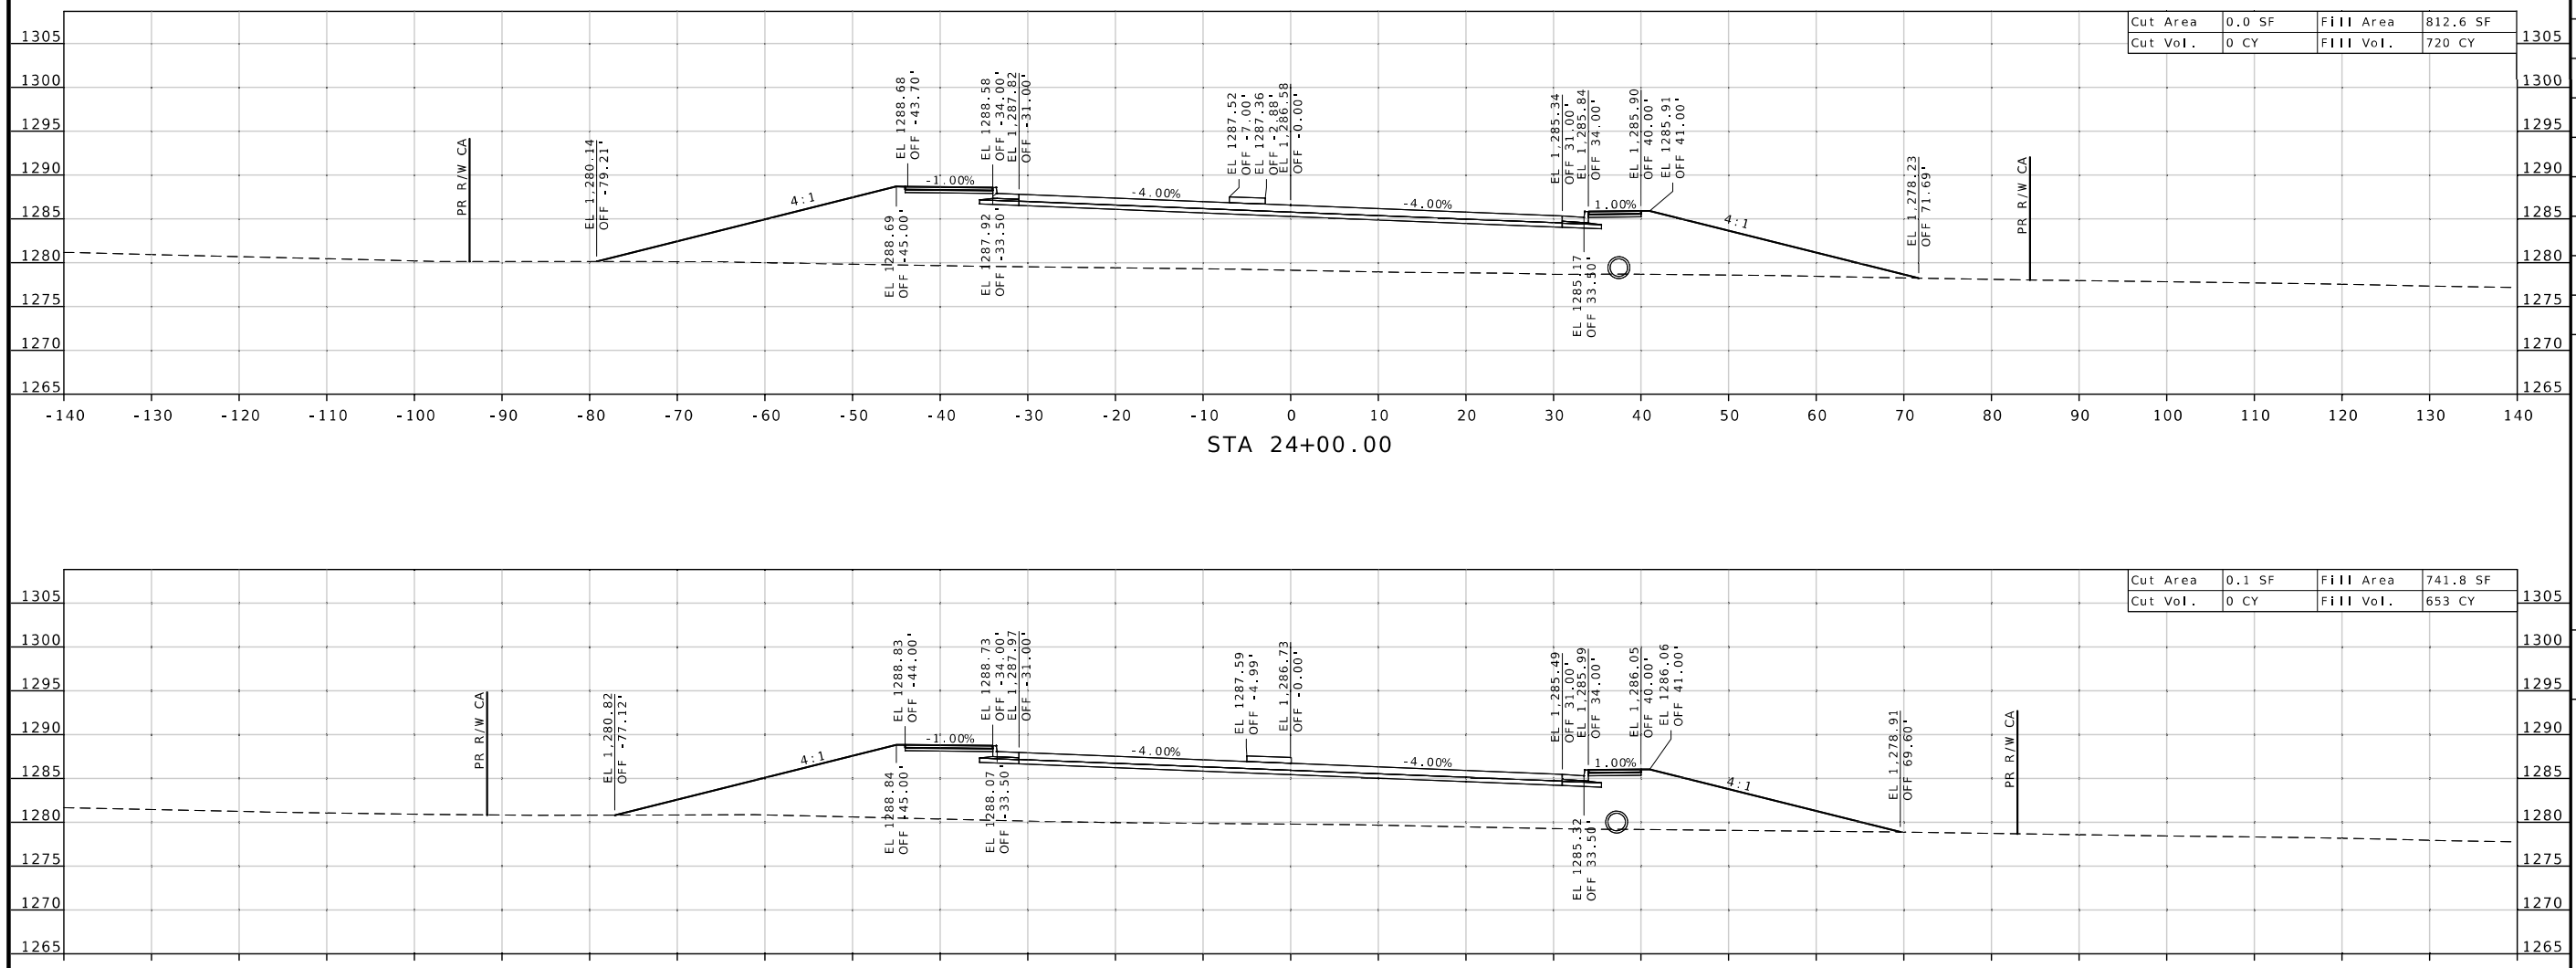

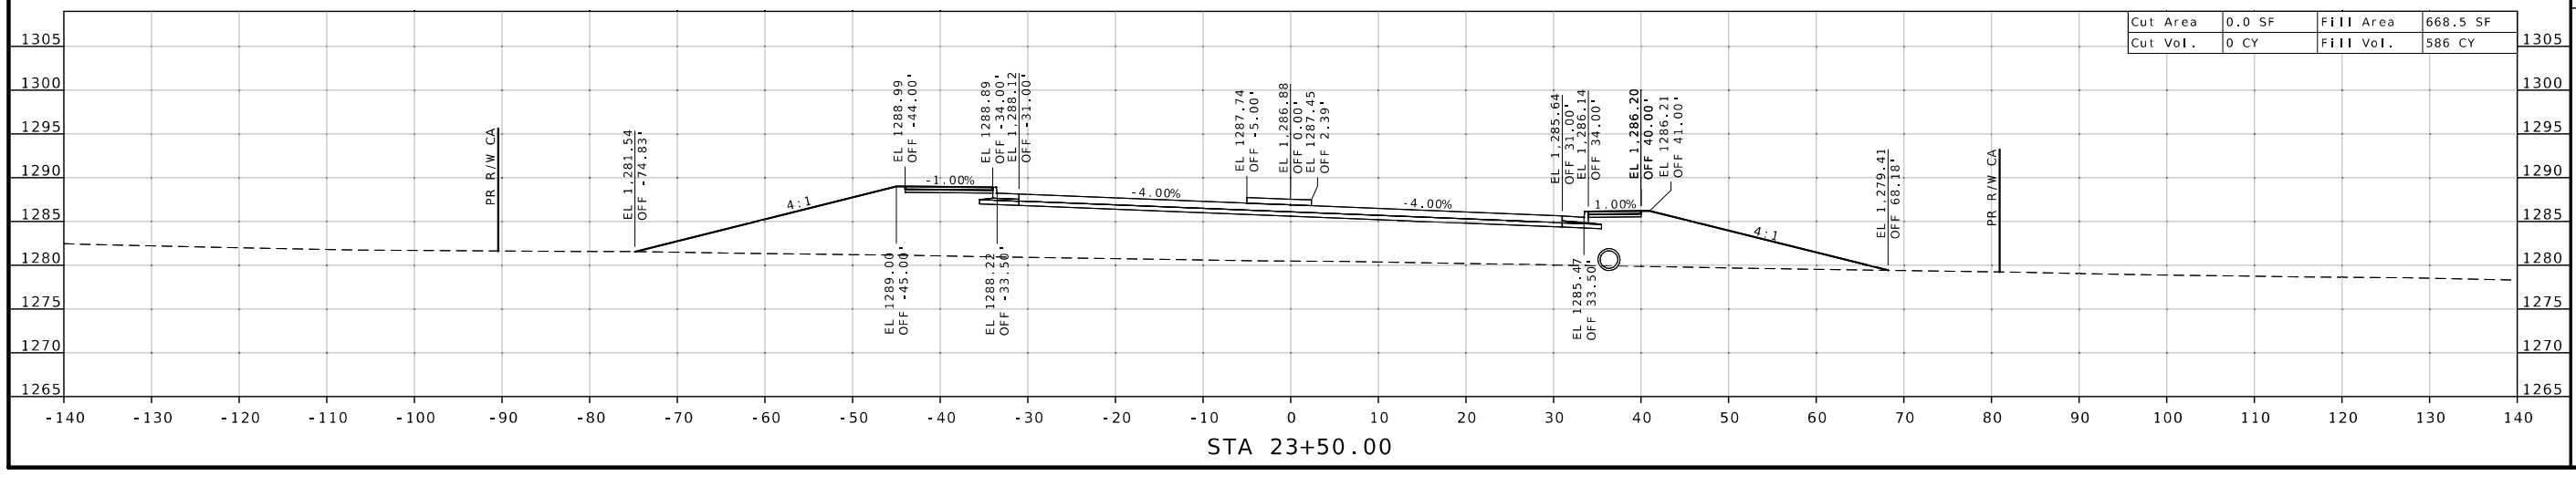

STATE OF MISSOURI
WARNER D. SHERMAN I
NUMBER PE-26645
PROFESSIONAL ENGINEER
Warner Sherman
07/23/2025 12:02:10 PM
WARNER D. SHERMAN I - CIVIL
MO-PE-26645

DATE PREPARED
7/22/2025

ROUTE	STATE
MM	MO
DISTRICT	SHEET NO.
SW	70

COUNTY
GREENE

JOB NO.
J8S0836D

CONTRACT ID.

PROJECT NO.

BRIDGE NO.

DESCRIPTION	DATE

MISSOURI HIGHWAYS AND TRANSPORTATION COMMISSION
105 WEST CAPITOL
JEFFERSON CITY, MO 65102
1-888-ASK-MODOT (1-888-275-6636)

CROSS SECTION SHEET
PROPOSED ROUTE MM
SHEET 70 OF 143

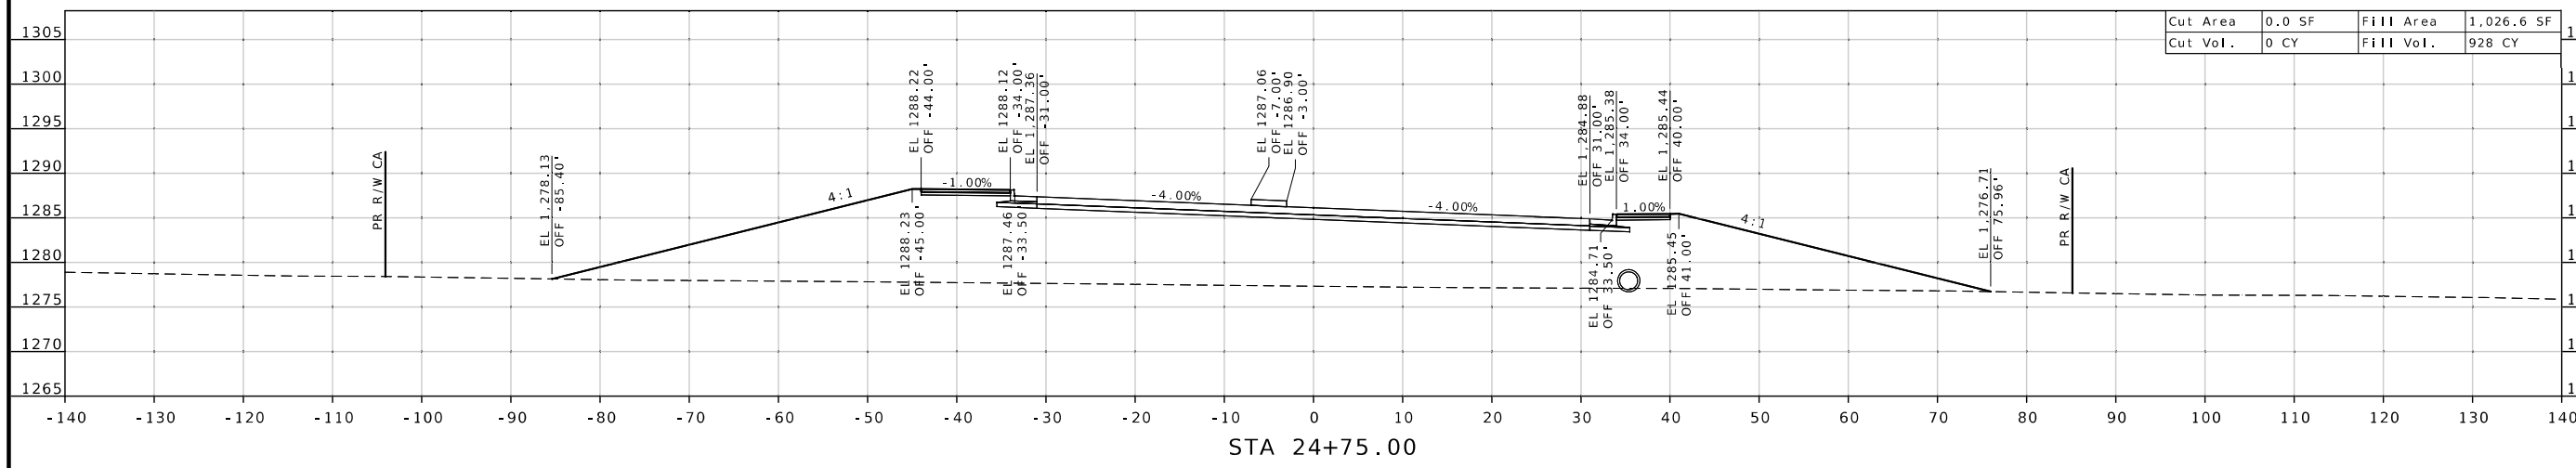

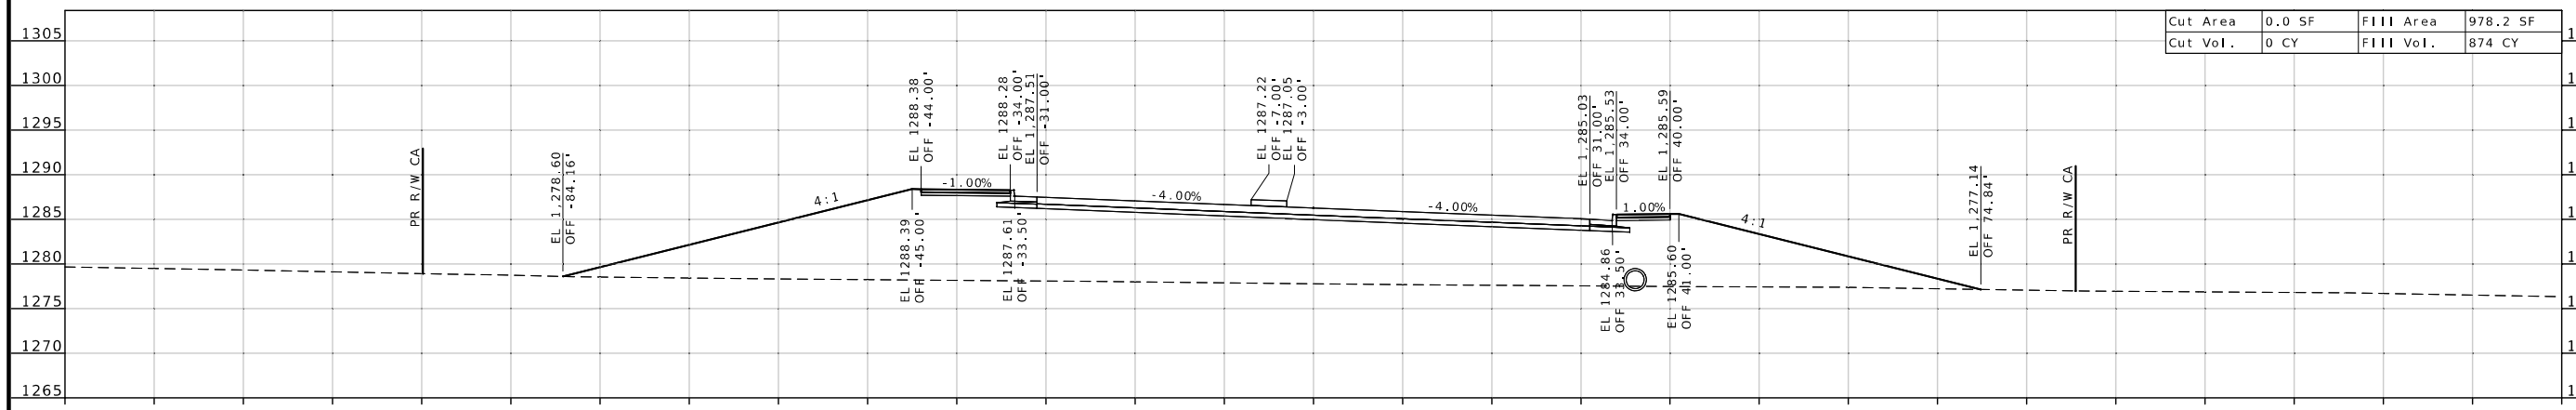

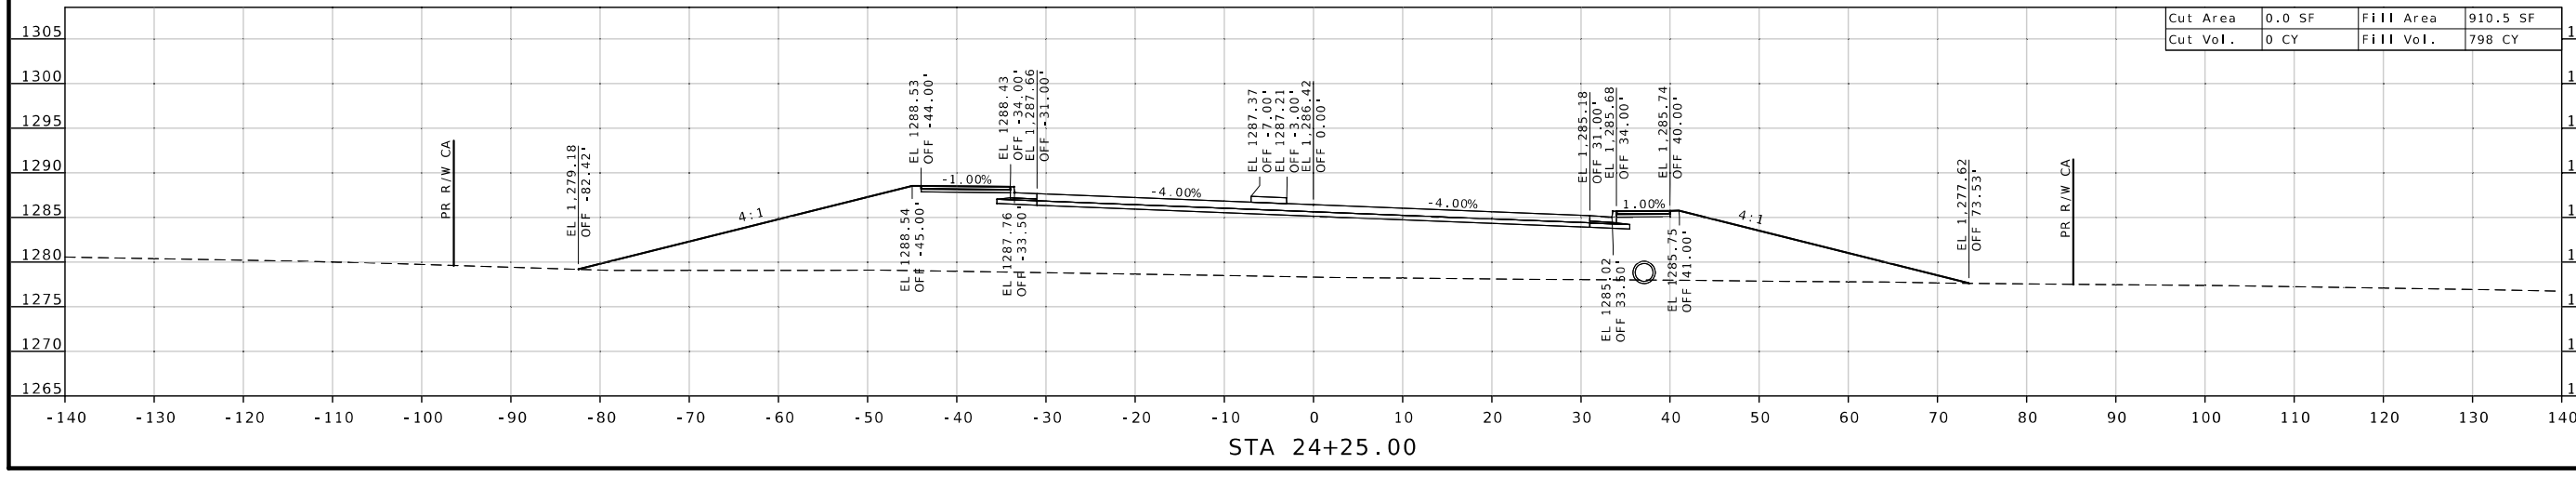

STATE OF MISSOURI
WARNER D. SHERMAN II
NUMBER PE-26645
PROFESSIONAL ENGINEER
Warner Sherman
07/23/2025 12:02:37 PM
WARNER D. SHERMAN II - CIVIL
MO-PE-26645

DATE PREPARED
7/22/2025

ROUTE	STATE
MM	MO
DISTRICT	SHEET NO.
SW	71

COUNTY
GREENE

JOB NO.
J8S0836D

CONTRACT ID.

PROJECT NO.

BRIDGE NO.

DESCRIPTION	DATE

MISSOURI HIGHWAYS AND TRANSPORTATION COMMISSION
105 WEST CAPITOL
JEFFERSON CITY, MO 65102
1-888-ASK-MODOT (1-888-275-6636)

CROSS SECTION SHEET
PROPOSED ROUTE MM
SHEET 71 OF 143

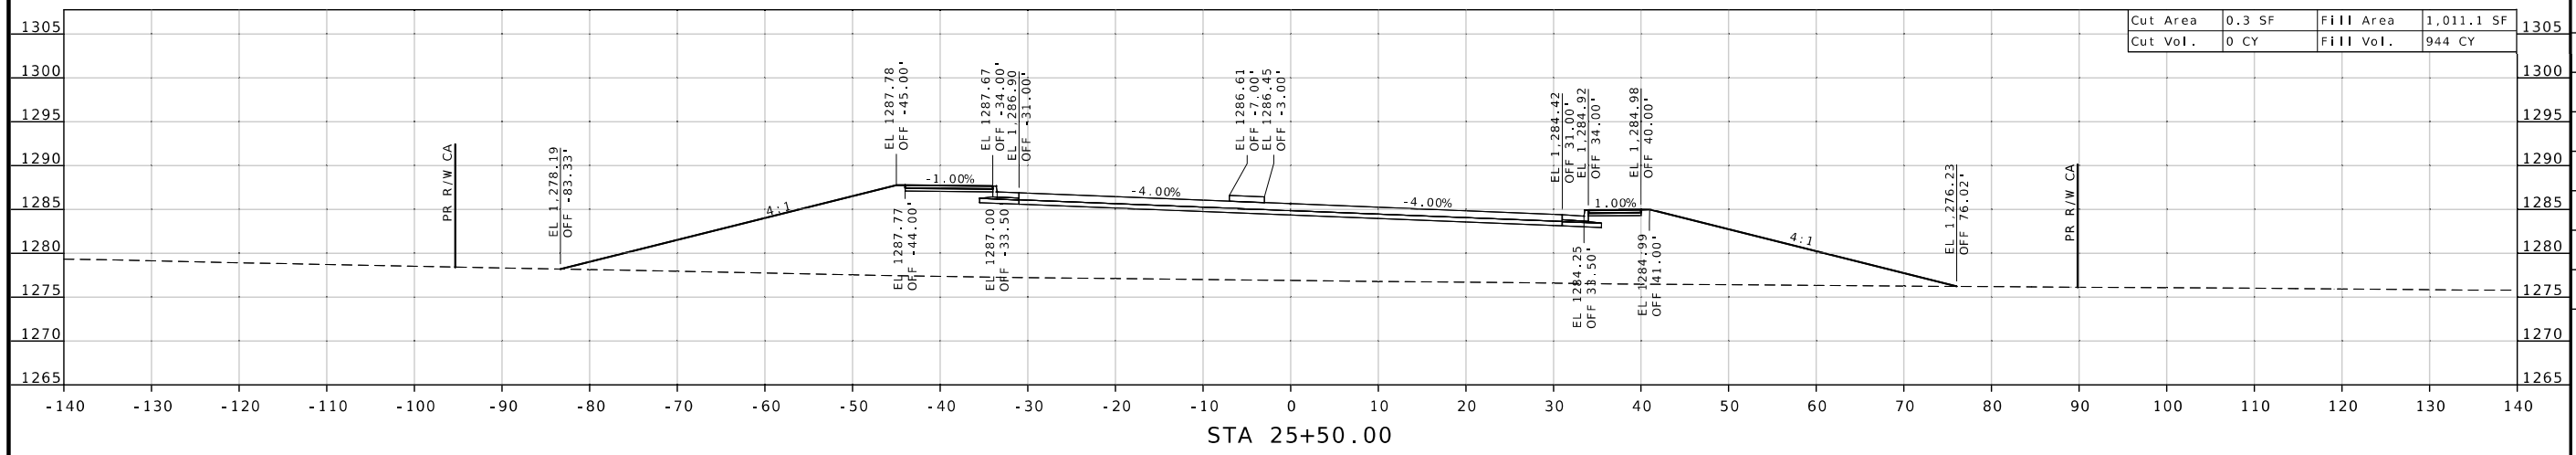

Cut Area	0.3 SF	Fill Area	1,011.1 SF
Cut Vol.	0 CY	Fill Vol.	944 CY

STA 25+50.00

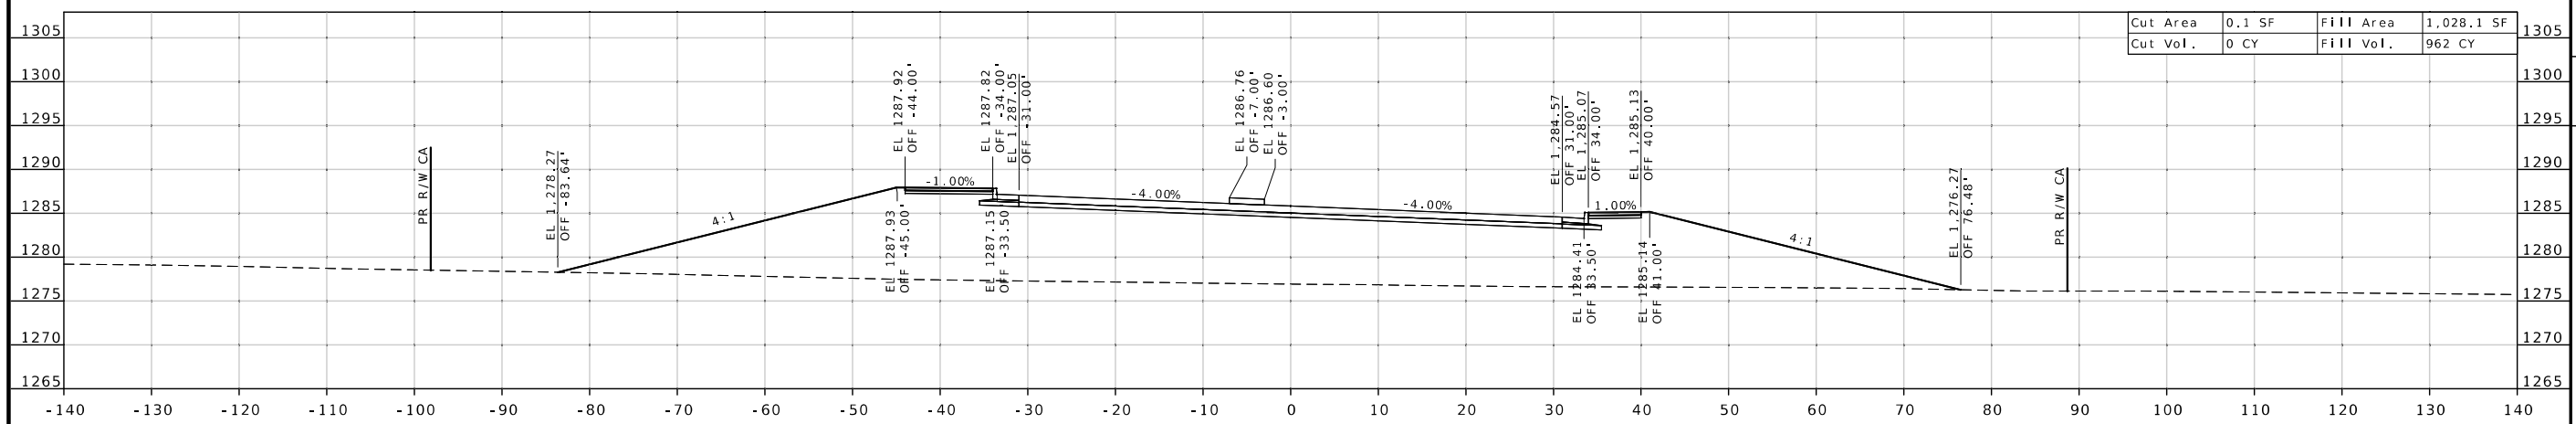

Cut Area	0.1 SF	Fill Area	1,028.1 SF
Cut Vol.	0 CY	Fill Vol.	962 CY

STA 25+25.00

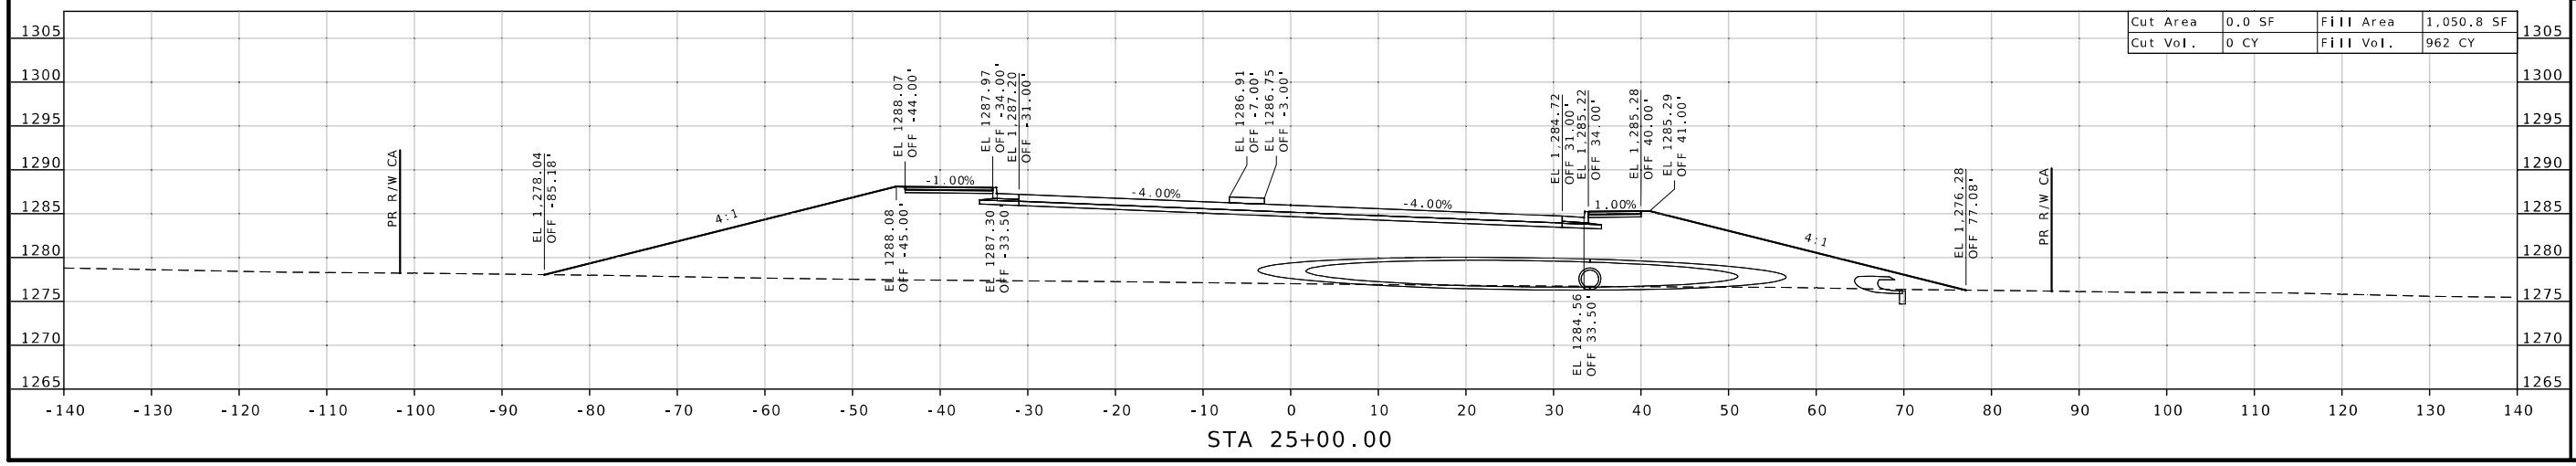

Cut Area	0.0 SF	Fill Area	1,050.8 SF
Cut Vol.	0 CY	Fill Vol.	962 CY

STA 25+00.00

STATE OF MISSOURI
WARNER D. SHERMAN II
NUMBER PE-26645
PROFESSIONAL ENGINEER

Warner Sherman
07/23/2025 12:03:00 PM
WARNER D. SHERMAN II - CIVIL
MO-PE-26645

DATE PREPARED
7/22/2025

ROUTE	STATE
MM	MO
DISTRICT	SHEET NO.
SW	72

COUNTY
GREENE

JOB NO.
J8S0836D

CONTRACT ID.

PROJECT NO.

BRIDGE NO.

DESCRIPTION	DATE

MISSOURI HIGHWAYS AND TRANSPORTATION COMMISSION

105 WEST CAPITOL
JEFFERSON CITY, MO 65102
1-888-ASK-MODOT (1-888-275-6636)

CROSS SECTION SHEET
PROPOSED ROUTE MM
SHEET 72 OF 143

CROSS SECTION SHEET
PROPOSED ROUTE MM
SHEET 73 OF 143

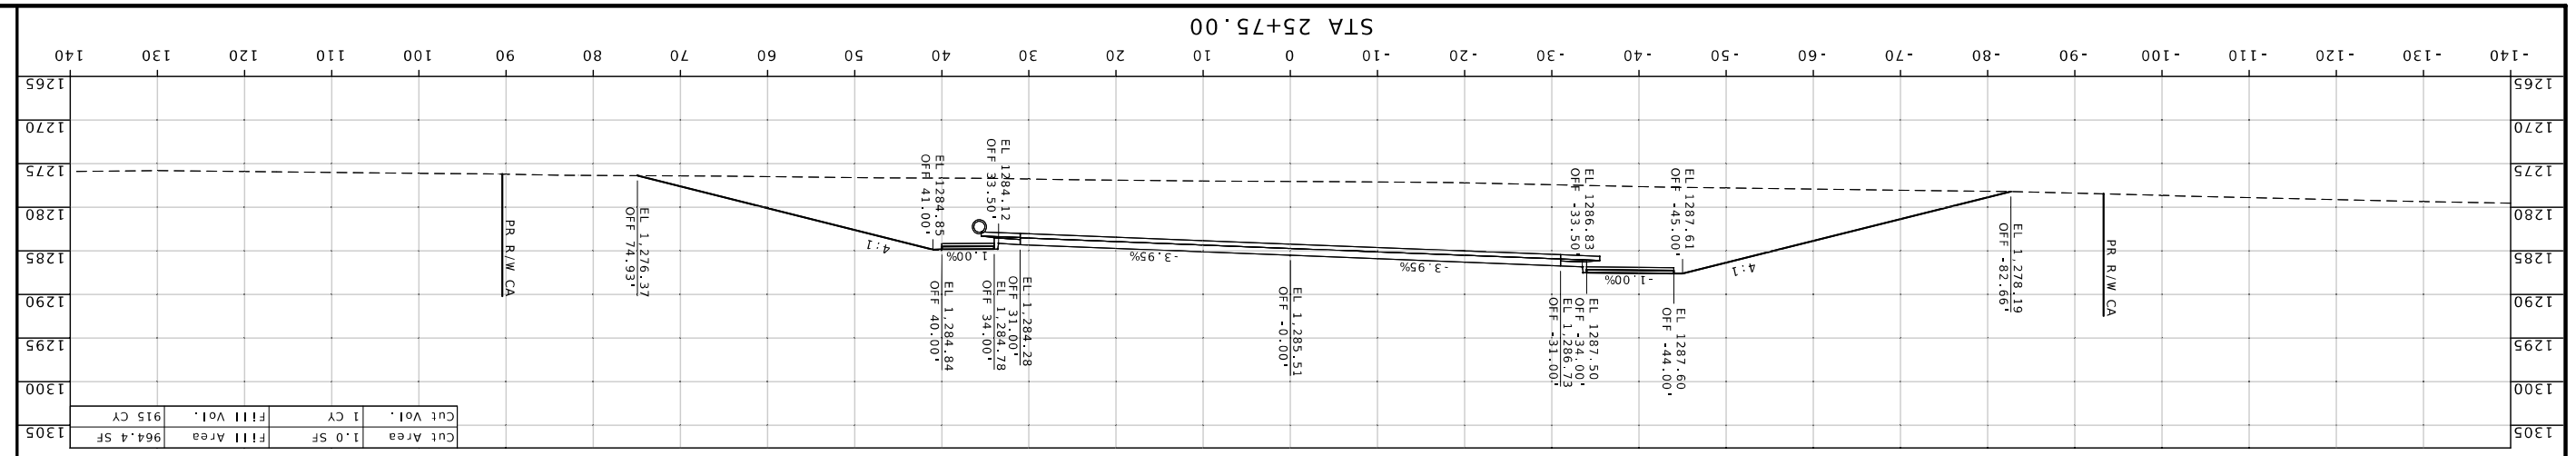

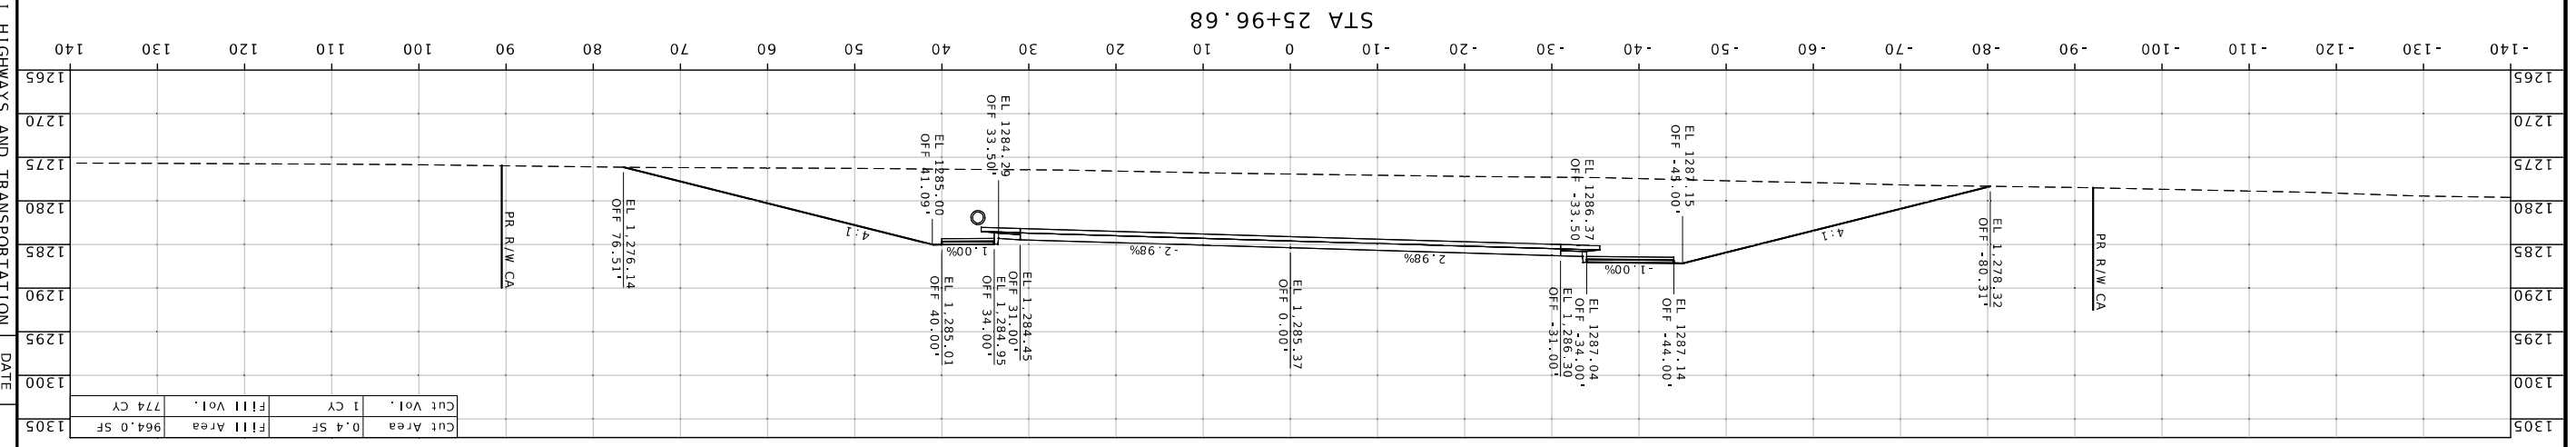

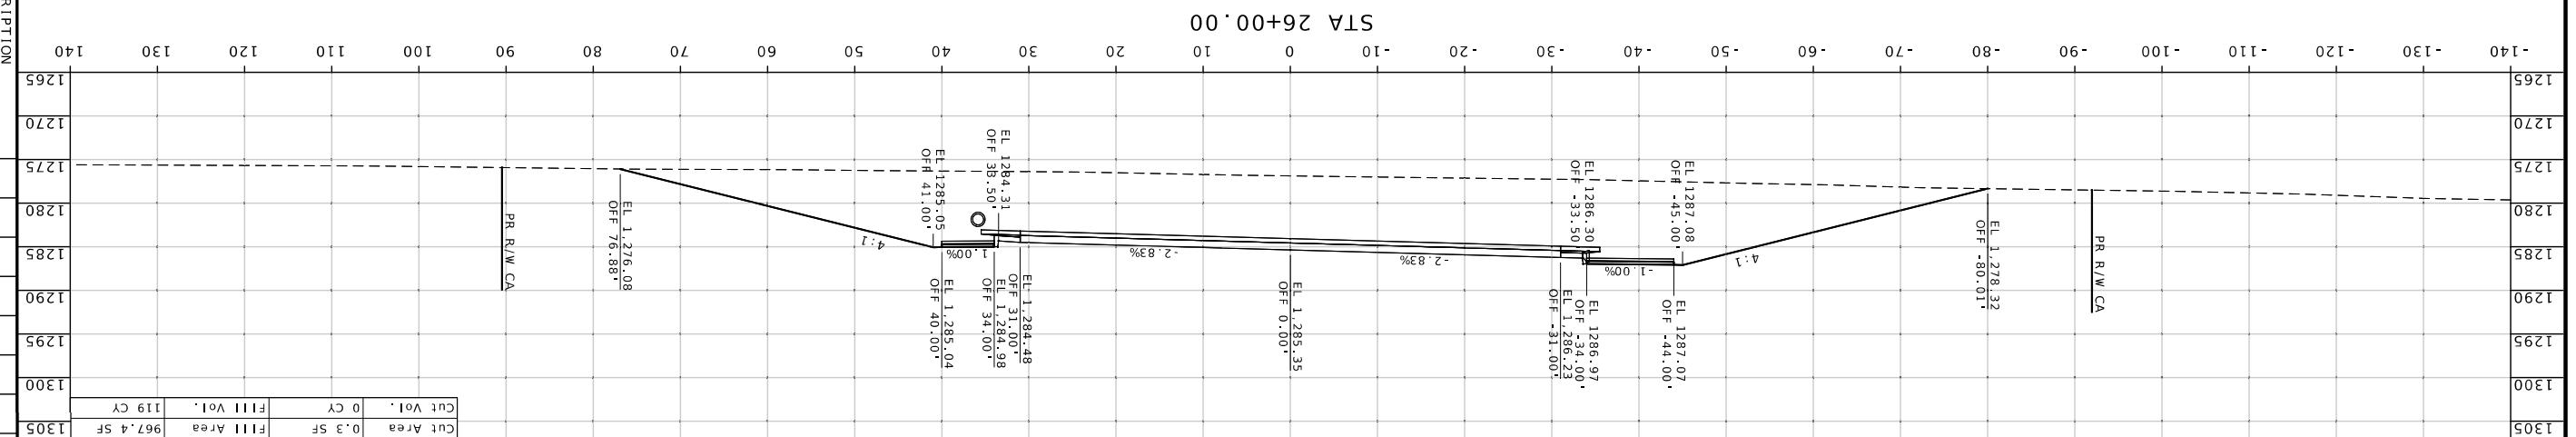

MISSOURI HIGHWAYS AND TRANSPORTATION COMMISSION

105 WEST CAPITOL
JEFFERSON CITY, MO 65102
1-888-ASK-MODOT (1-888-275-6636)

DATE	DESCRIPTION

BRIDGE NO.

PROJECT NO.

CONTRACT ID.
J8S0836D

JOB NO.

COUNTY	
GREENE	

ROUTE	STATE
MM	MO

DISTRICT	SHEET NO.
SW	73

DATE PREPARED
7/22/2025

MO-PE-26645
WARNER D. SHERMAN II - CIVIL
07/23/2025 12:04:32 PM
Warner D. Sherman

STATE OF MISSOURI
WARNER D. SHERMAN II
NUMBER
PE-26645
PROFESSIONAL ENGINEER

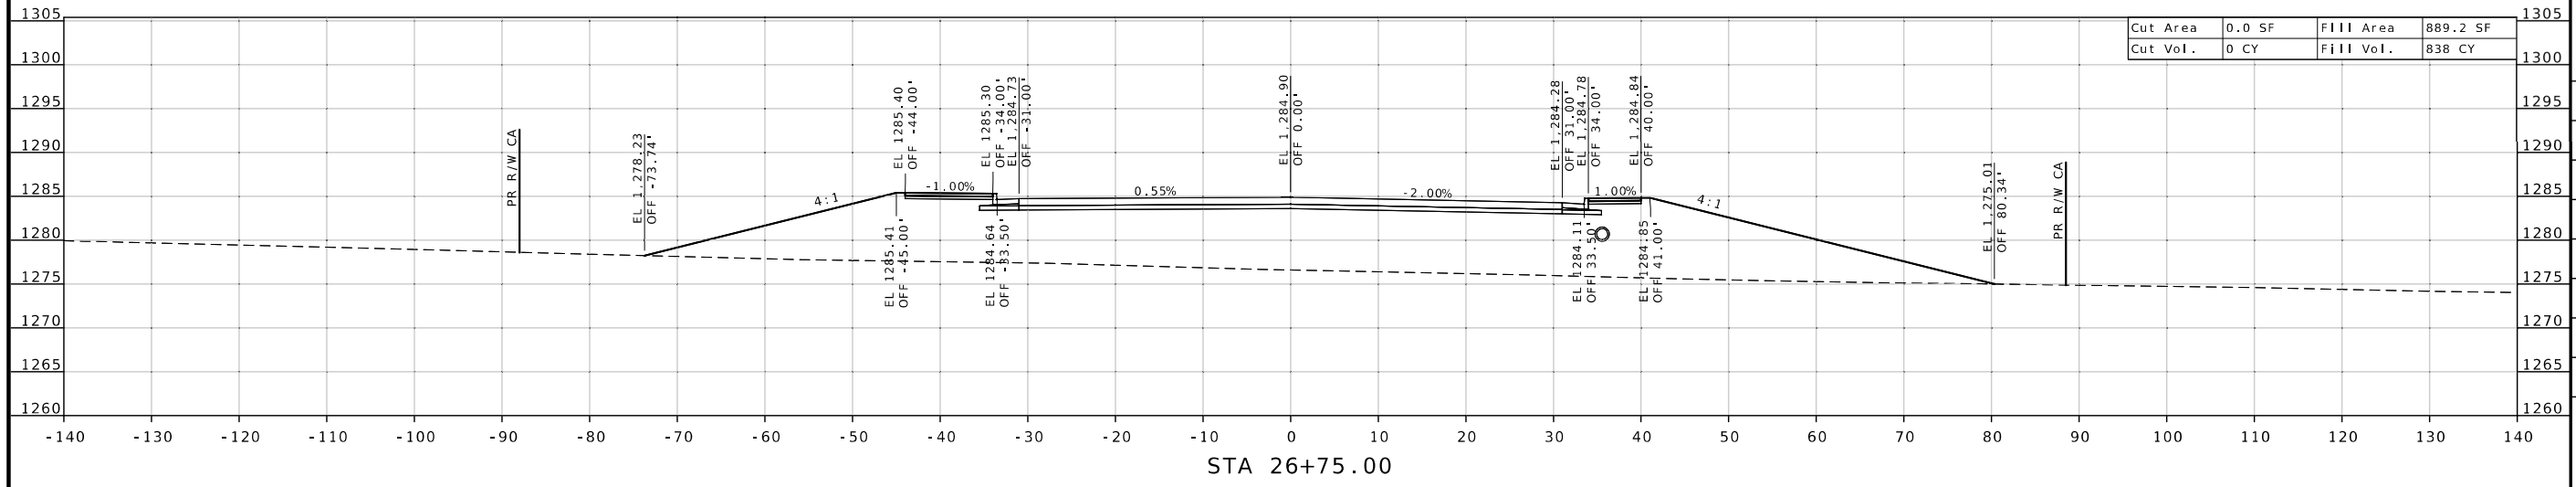

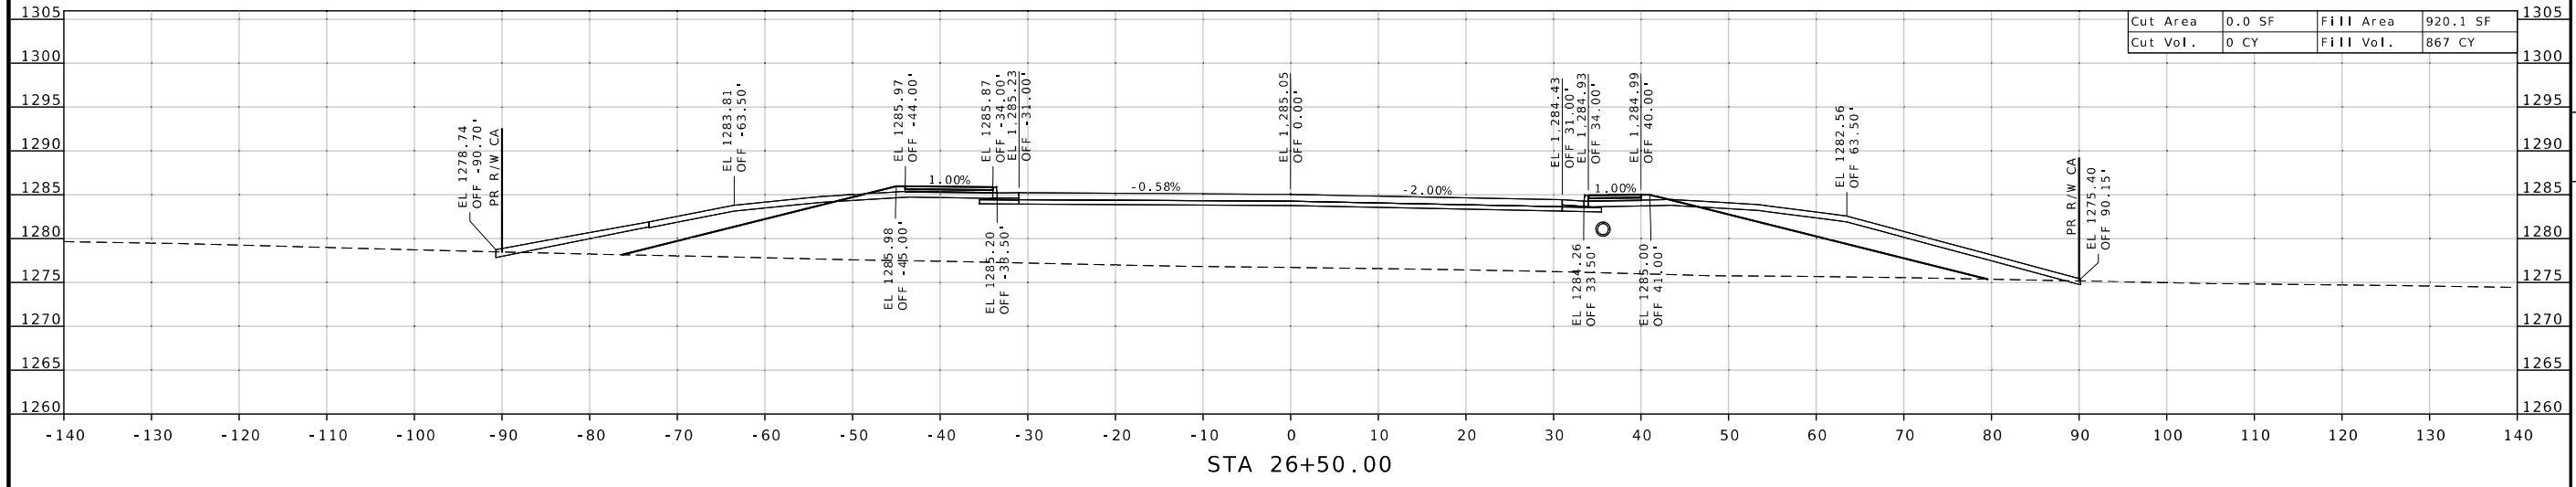

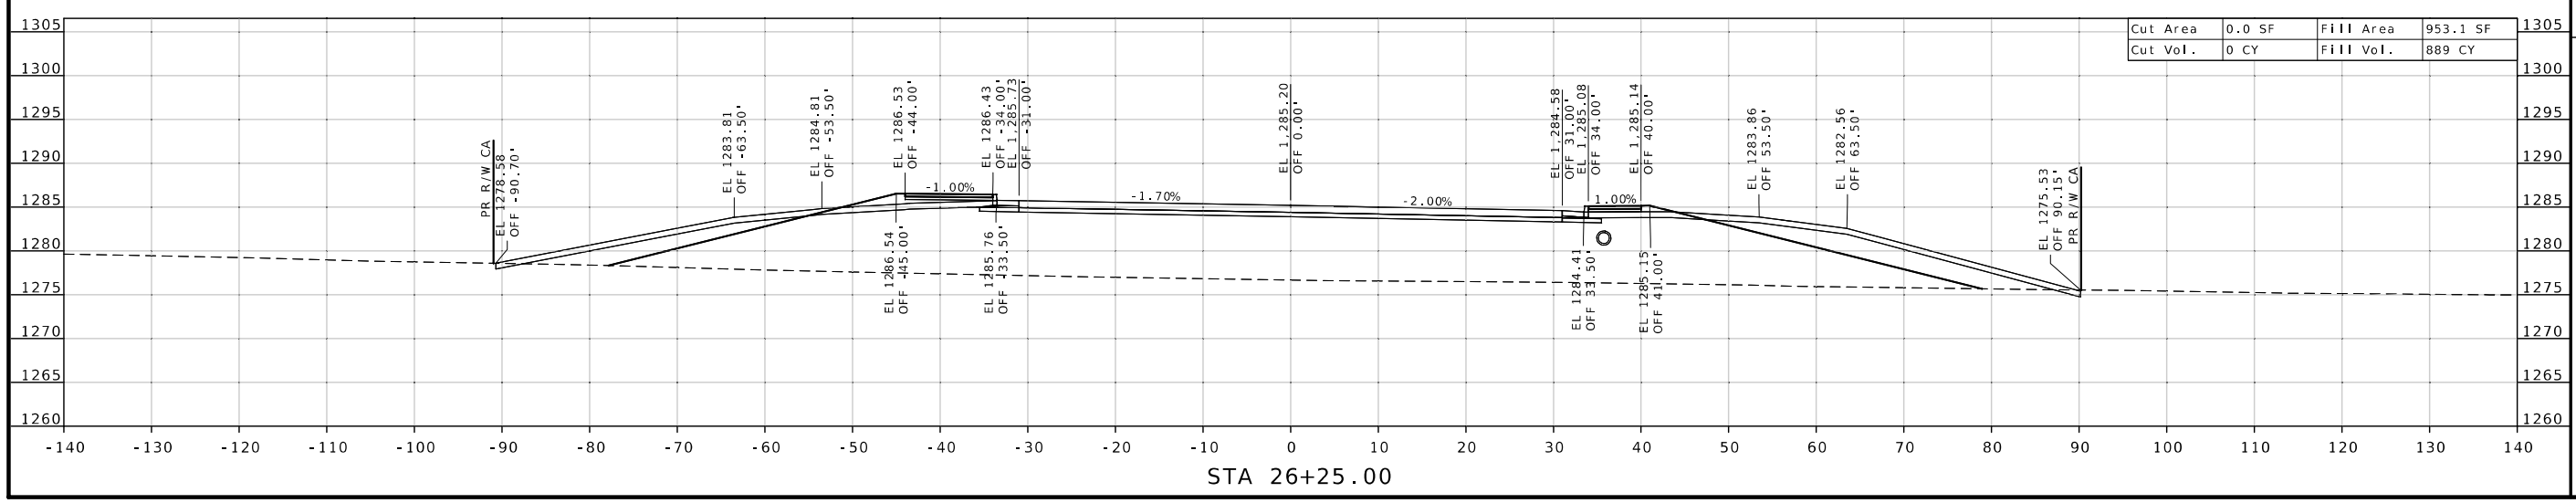

STATE OF MISSOURI
WARNER D. SHERMAN II
NUMBER PE-26645
PROFESSIONAL ENGINEER
Warner Sherman
07/23/2025 12:04:24 PM
WARNER D. SHERMAN II - CIVIL
MO-PE-26645

DATE PREPARED
7/22/2025

ROUTE	STATE
MM	MO
DISTRICT	SHEET NO.
SW	74

COUNTY
GREENE

JOB NO.
J8S0836D

CONTRACT ID.

PROJECT NO.

BRIDGE NO.

DESCRIPTION	DATE

MISSOURI HIGHWAYS AND TRANSPORTATION COMMISSION

105 WEST CAPITOL
JEFFERSON CITY, MO 65102
1-888-ASK-MODOT (1-888-275-6636)

CROSS SECTION SHEET
PROPOSED ROUTE MM
SHEET 74 OF 143

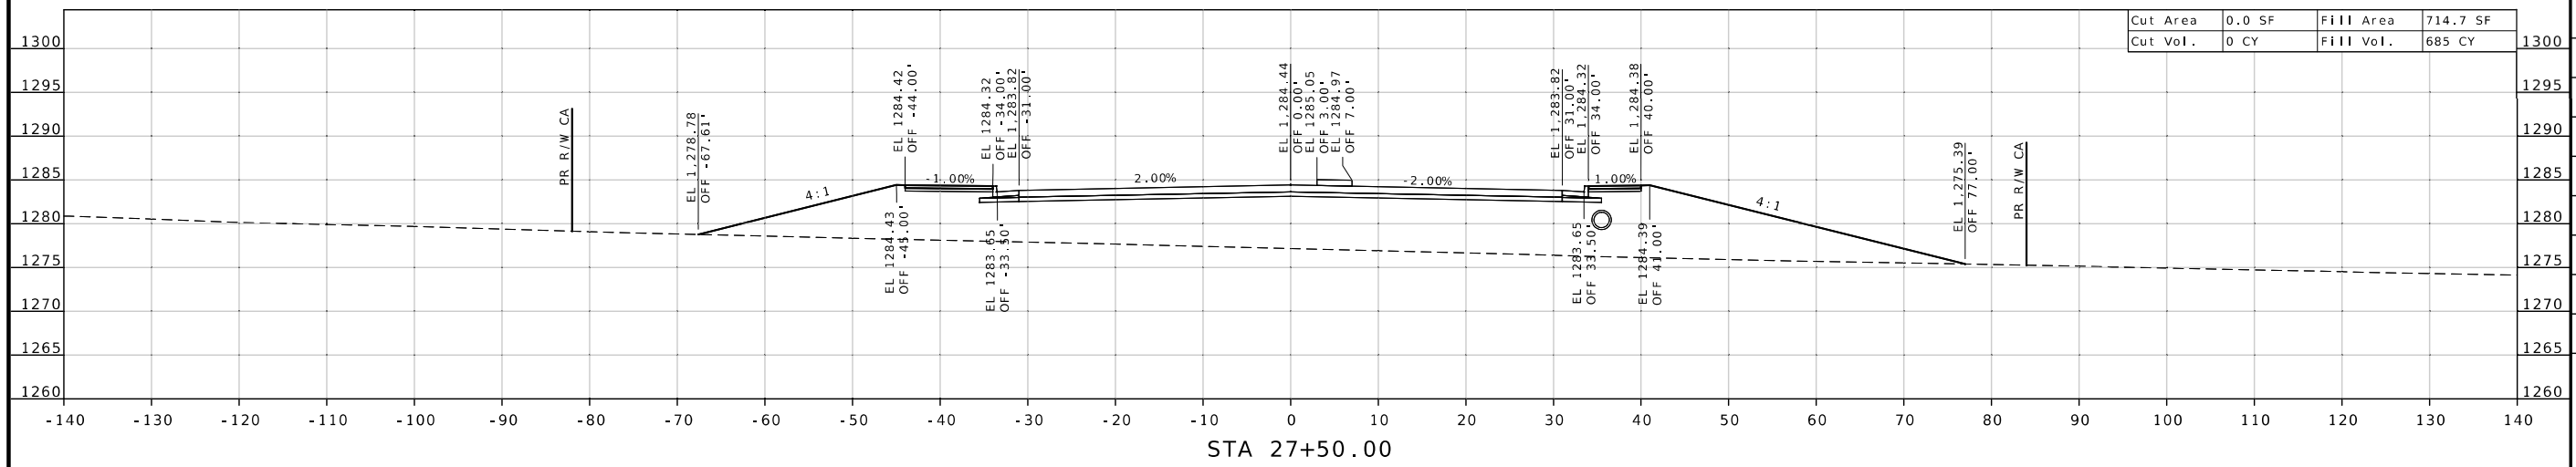

STA 27+50.00

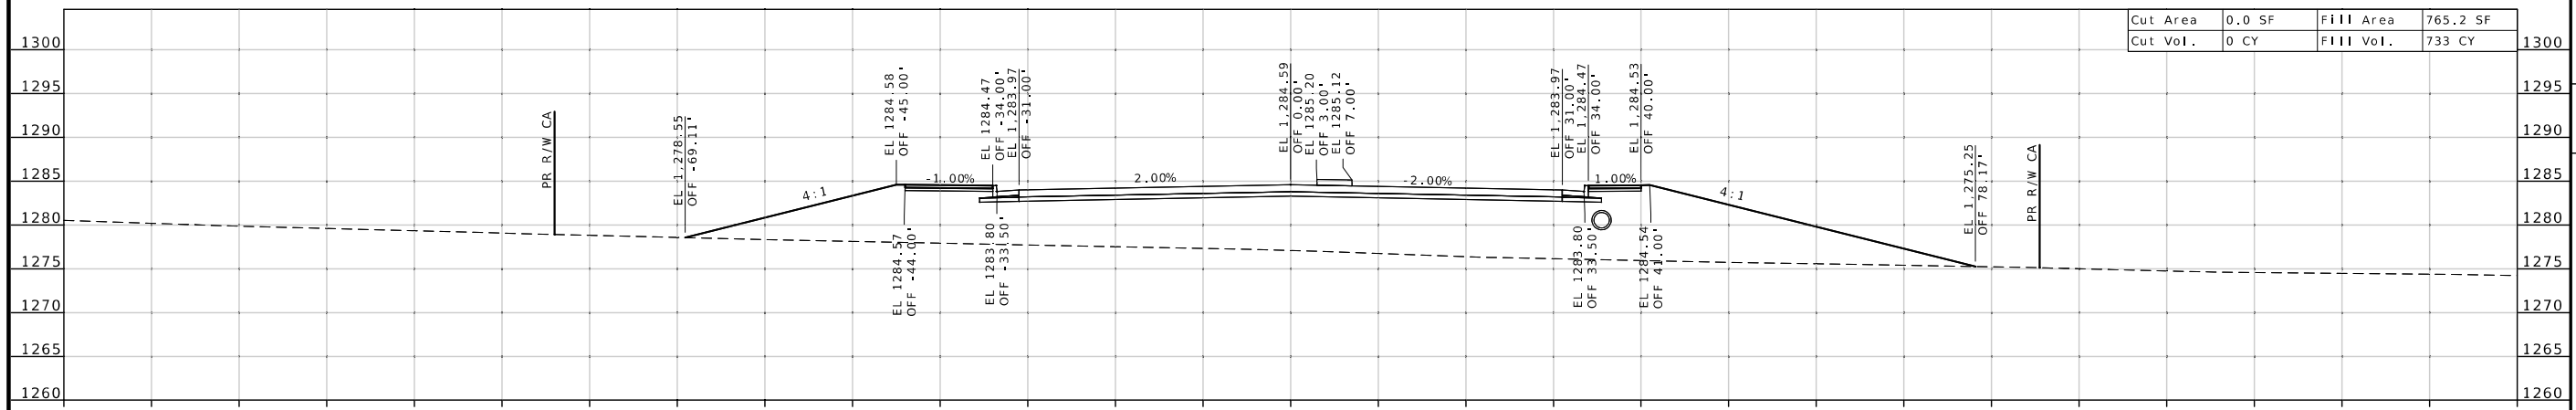

STA 27+25.00

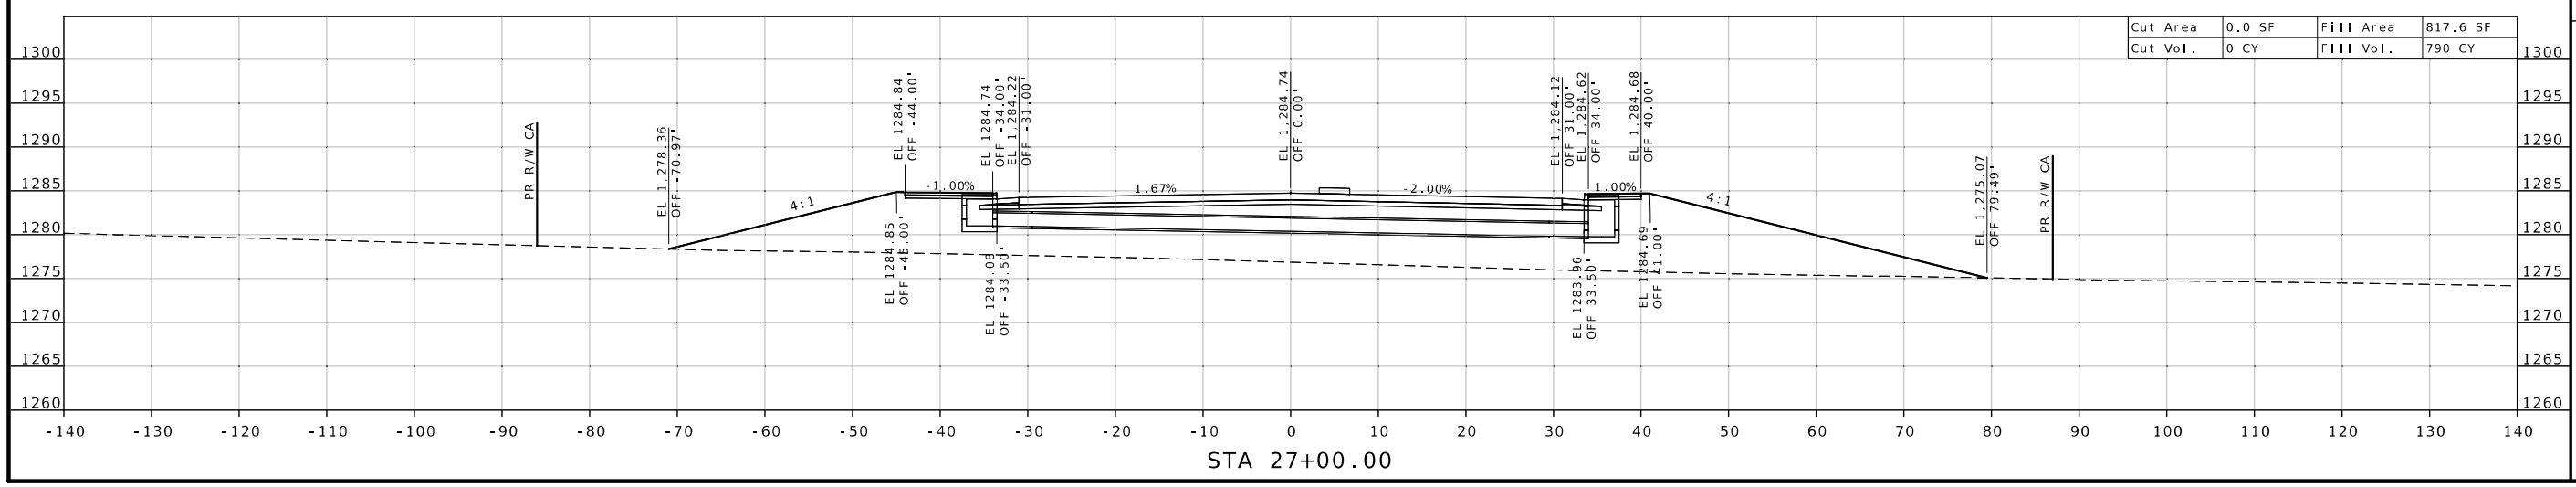

STA 27+00.00

STATE OF MISSOURI
WARNER D. SHERMAN I
NUMBER PE-26645
PROFESSIONAL ENGINEER

Warner Sherman
07/23/2025 12:04:44 PM
WARNER D. SHERMAN I - CIVIL
MO-PE-26645

DATE PREPARED
7/22/2025

ROUTE	STATE
MM	MO
DISTRICT	SHEET NO.
SW	75

COUNTY
GREENE

JOB NO.
J8S0836D

CONTRACT ID.

PROJECT NO.

BRIDGE NO.

DESCRIPTION	DATE

MISSOURI HIGHWAYS AND TRANSPORTATION COMMISSION

105 WEST CAPITOL
JEFFERSON CITY, MO 65102
1-888-ASK-MODOT (1-888-275-6636)

CROSS SECTION SHEET
PROPOSED ROUTE MM
SHEET 75 OF 143

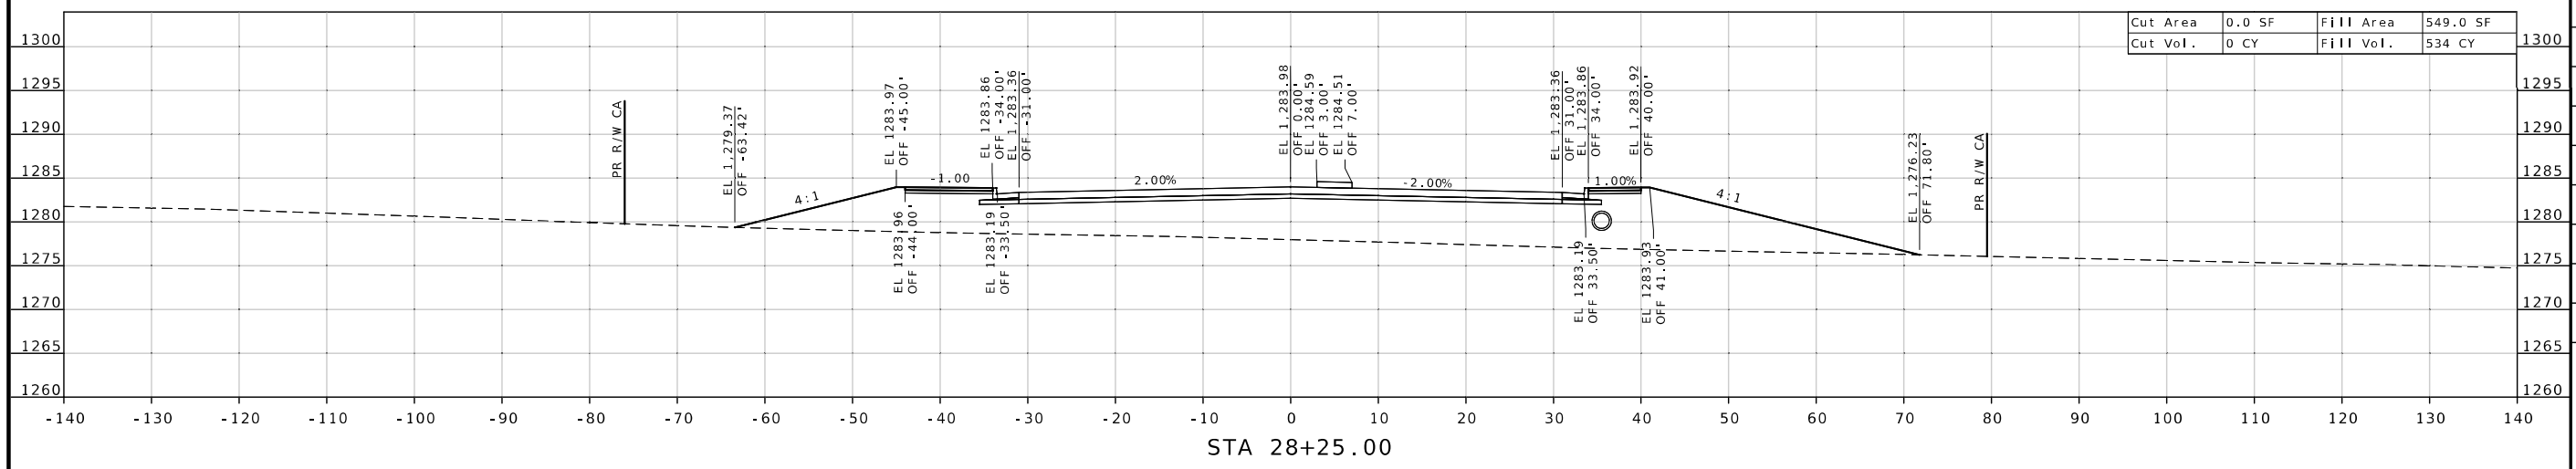

STA 28+25.00

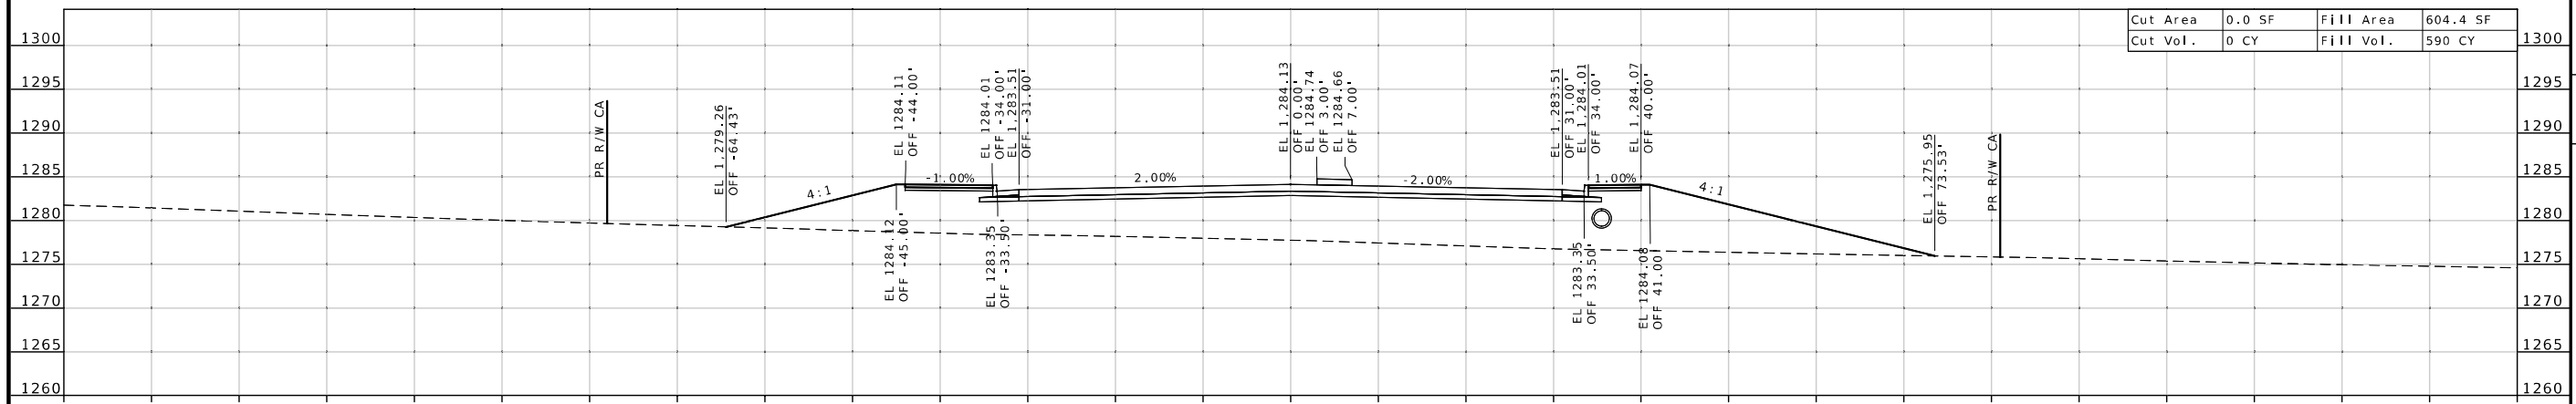

STA 28+00.00

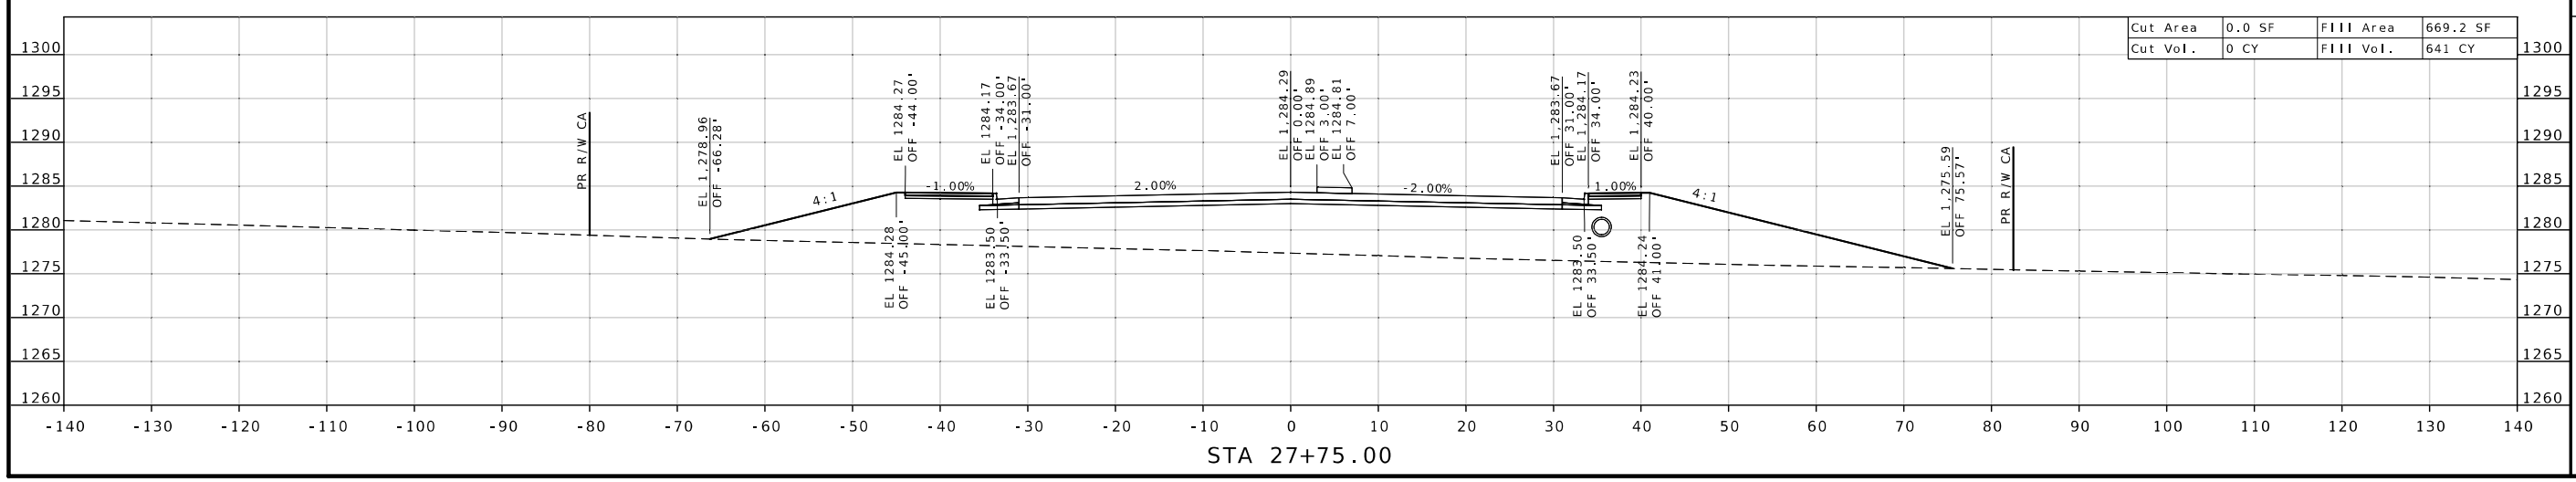

STA 27+75.00

STATE OF MISSOURI
WARNER D. SHERMAN II
NUMBER PE-26645
PROFESSIONAL ENGINEER

Warner Sherman
07/23/2025 12:05:07 PM
WARNER D. SHERMAN II - CIVIL
MO-PE-26645

DATE PREPARED
7/22/2025

ROUTE	STATE
MM	MO
DISTRICT	SHEET NO.
SW	76

COUNTY
GREENE

JOB NO.
J8S0836D

CONTRACT ID.

PROJECT NO.

BRIDGE NO.

DESCRIPTION	DATE

MISSOURI HIGHWAYS AND TRANSPORTATION COMMISSION

105 WEST CAPITOL
JEFFERSON CITY, MO 65102
1-888-ASK-MODOT (1-888-275-6636)

CROSS SECTION SHEET
PROPOSED ROUTE MM
SHEET 76 OF 143

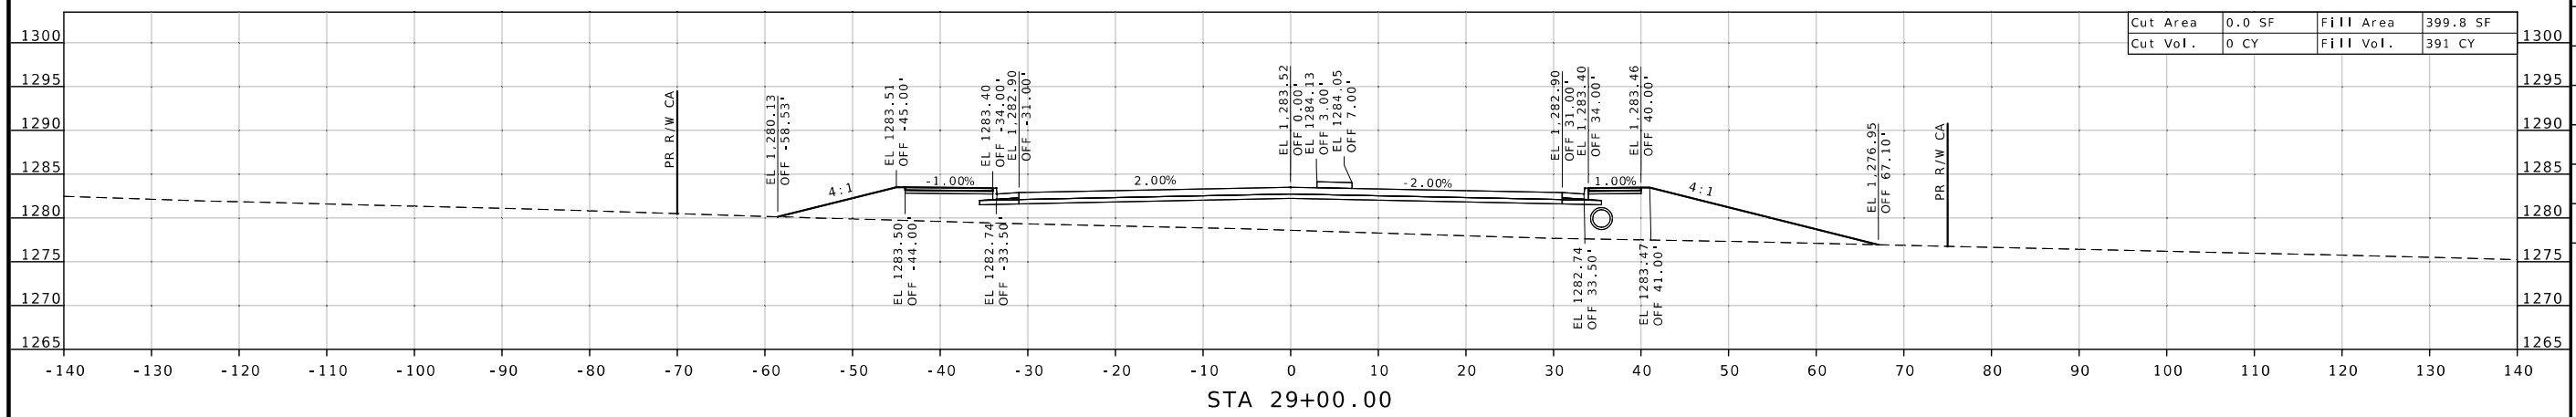

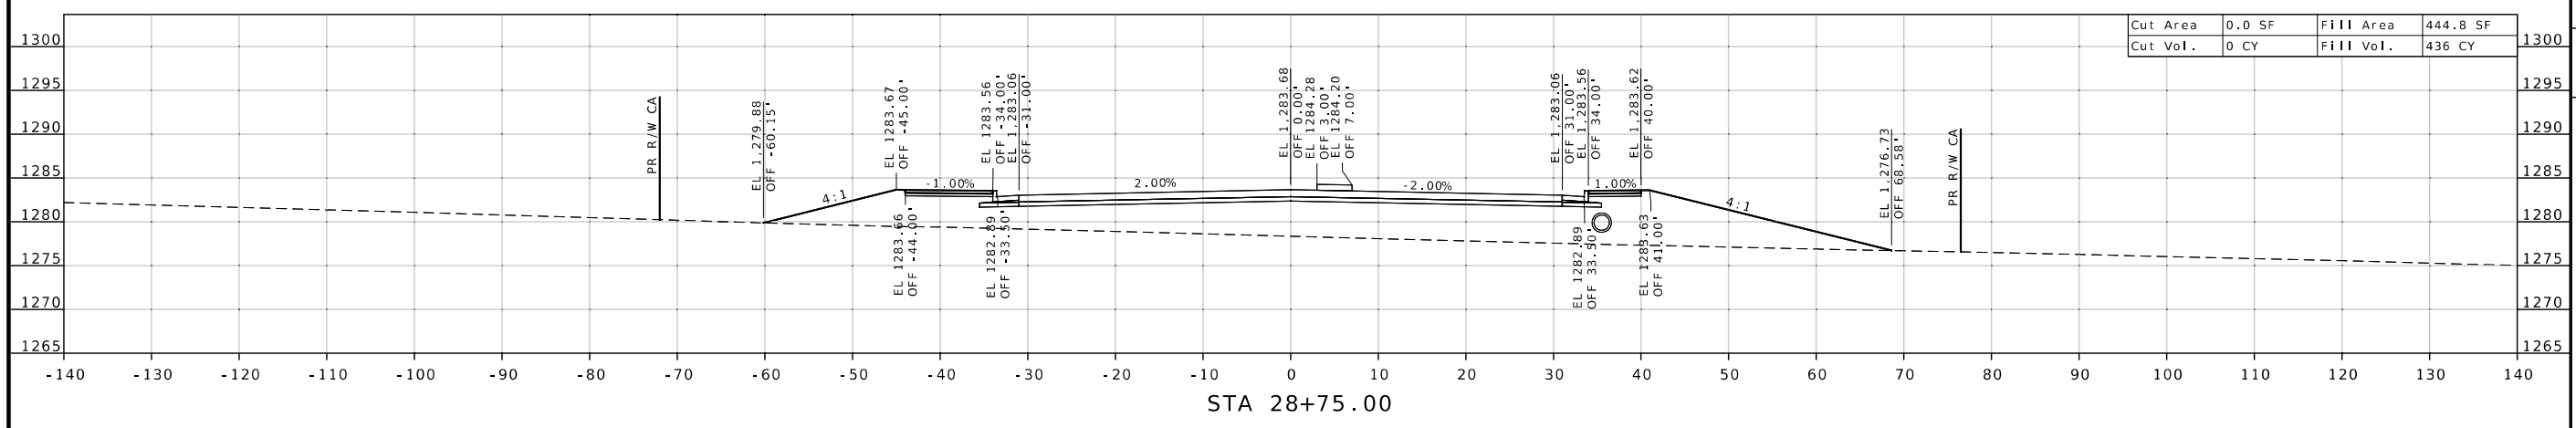

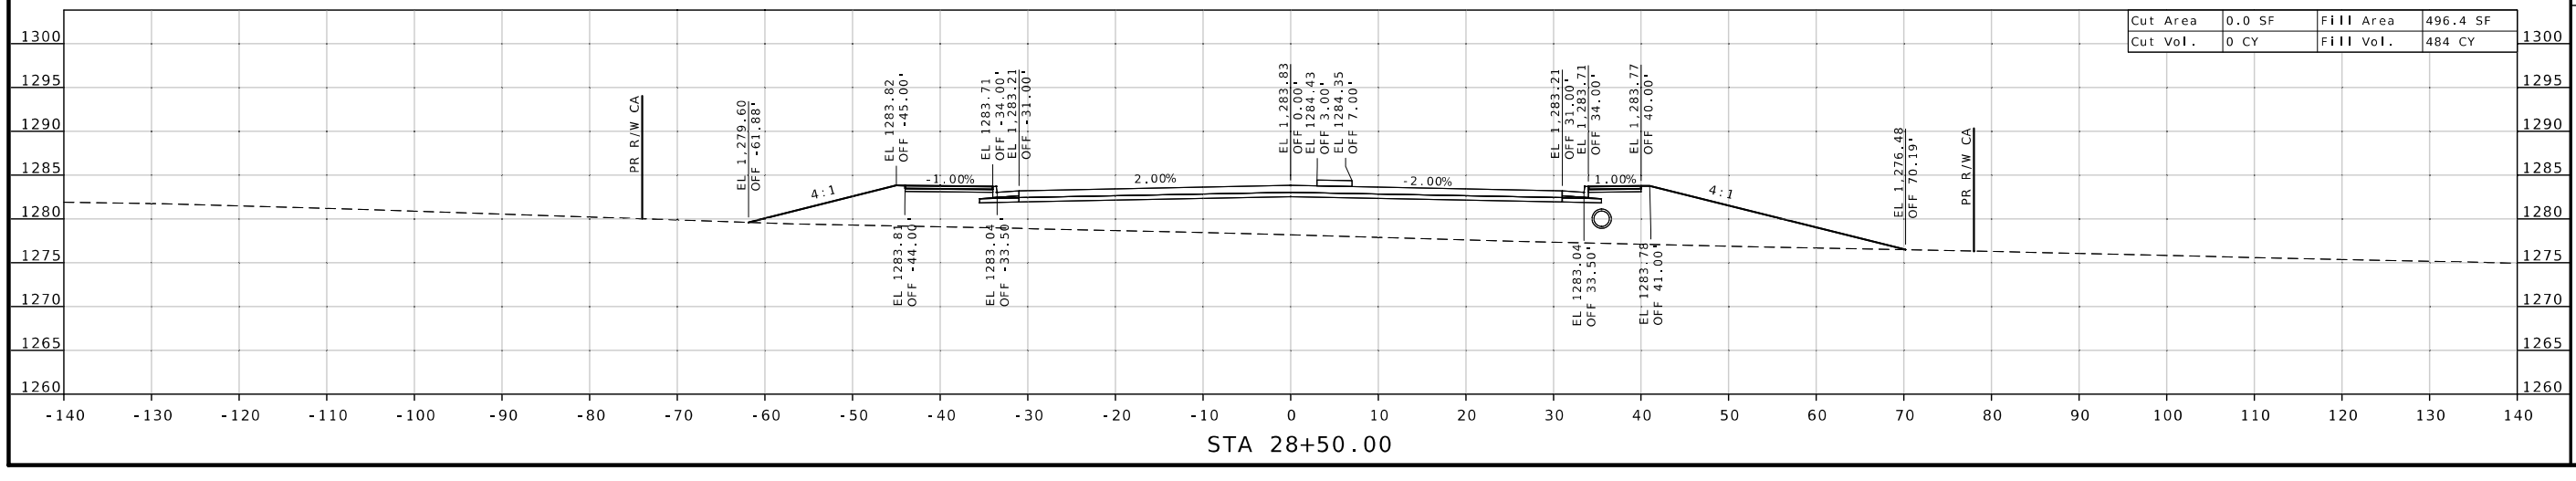

STATE OF MISSOURI
WARNER D. SHERMAN II
NUMBER PE-26645
PROFESSIONAL ENGINEER

Warner Sherman
07/23/2025 12:05:28 PM
WARNER D. SHERMAN II - CIVIL
MO-PE-26645

DATE PREPARED
7/22/2025

ROUTE	STATE
MM	MO

DISTRICT	SHEET NO.
SW	77

COUNTY
GREENE

JOB NO.
J8S0836D

CONTRACT ID.

PROJECT NO.

BRIDGE NO.

DESCRIPTION

DATE

MISSOURI HIGHWAYS AND TRANSPORTATION COMMISSION

105 WEST CAPITOL
JEFFERSON CITY, MO 65102
1-888-ASK-MODOT (1-888-275-6636)

CROSS SECTION SHEET
PROPOSED ROUTE MM
SHEET 77 OF 143

CROSS SECTION SHEET
PROPOSED ROUTE MM
SHEET 78 OF 143

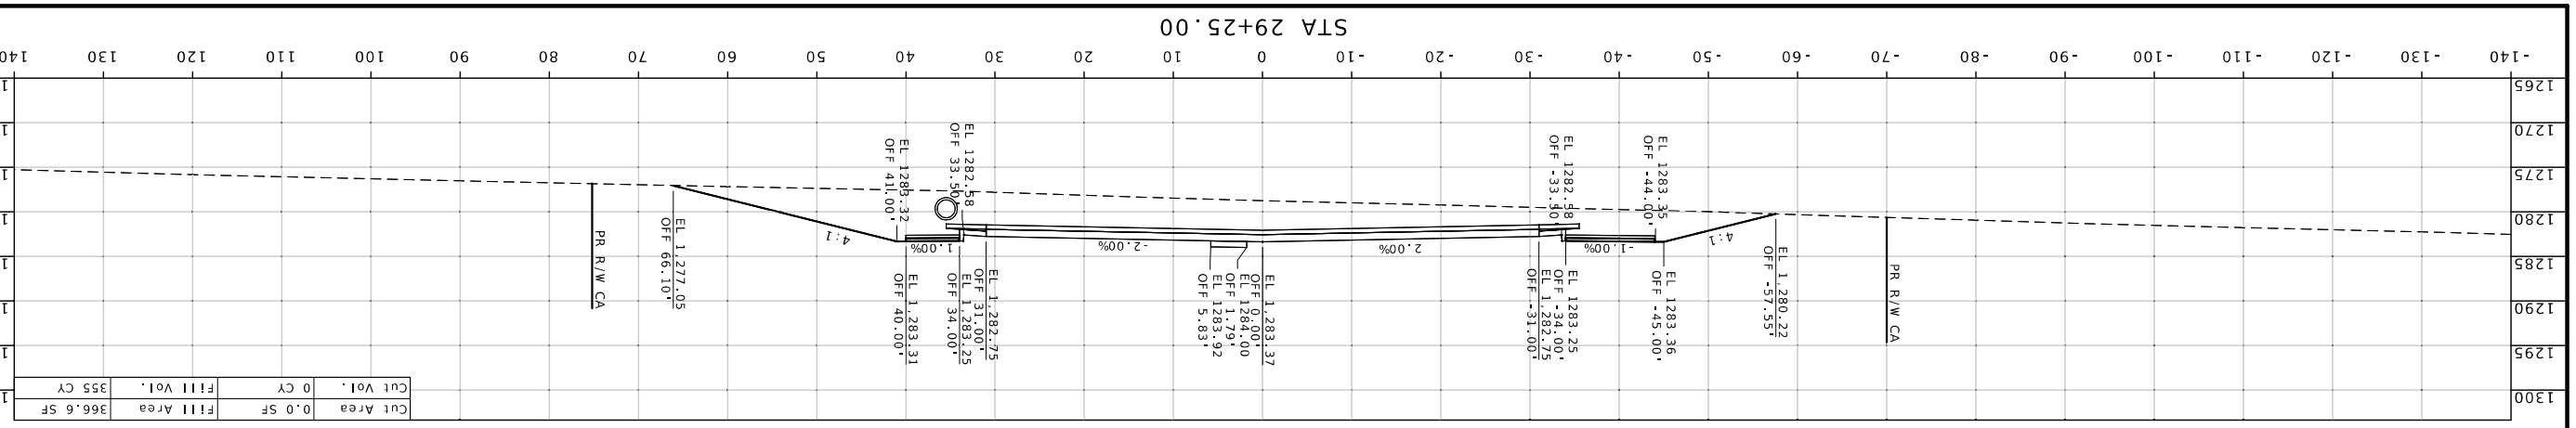

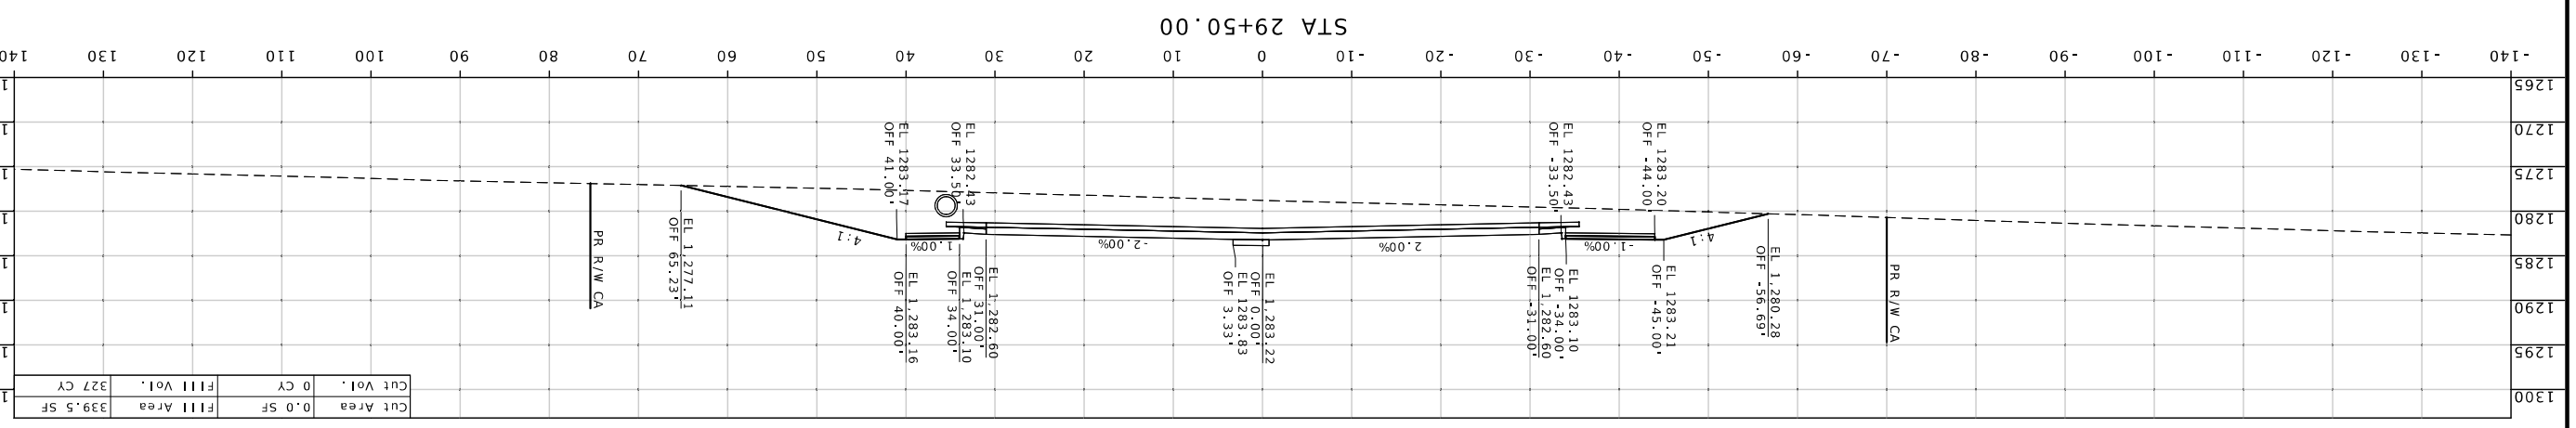

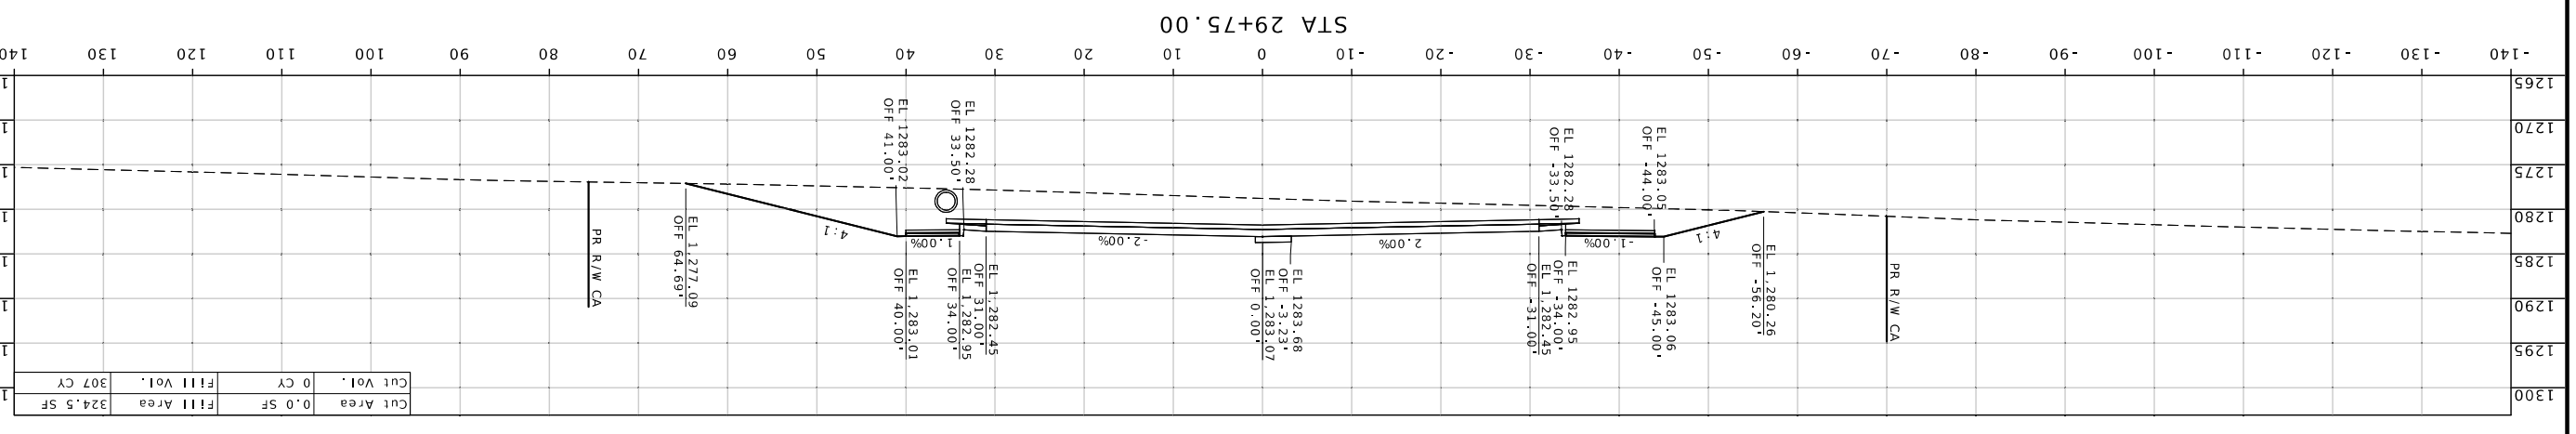

MISSOURI HIGHWAYS AND TRANSPORTATION COMMISSION

105 WEST CAPITOL
JEFFERSON CITY, MO 65102
1-888-ASK-MODOT (1-888-275-6636)

DESCRIPTION	DATE

BRIDGE NO.

PROJECT NO.

CONTRACT ID.

JOB NO.	
J8S0836D	

COUNTY	
GREENE	

ROUTE	STATE
MM	MO

DISTRICT	SHEET NO.
SW	78

7/22/2025
DATE PREPARED

MO-PE-26645

WARNER D. SHERMAN II - CIVIL
07/23/2025 12:03:49 PM

STATE OF MISSOURI
WARNER D. SHERMAN II
NUMBER PE-26645
PROFESSIONAL ENGINEER

CROSS SECTION SHEET
PROPOSED ROUTE MM
SHEET 79 OF 143

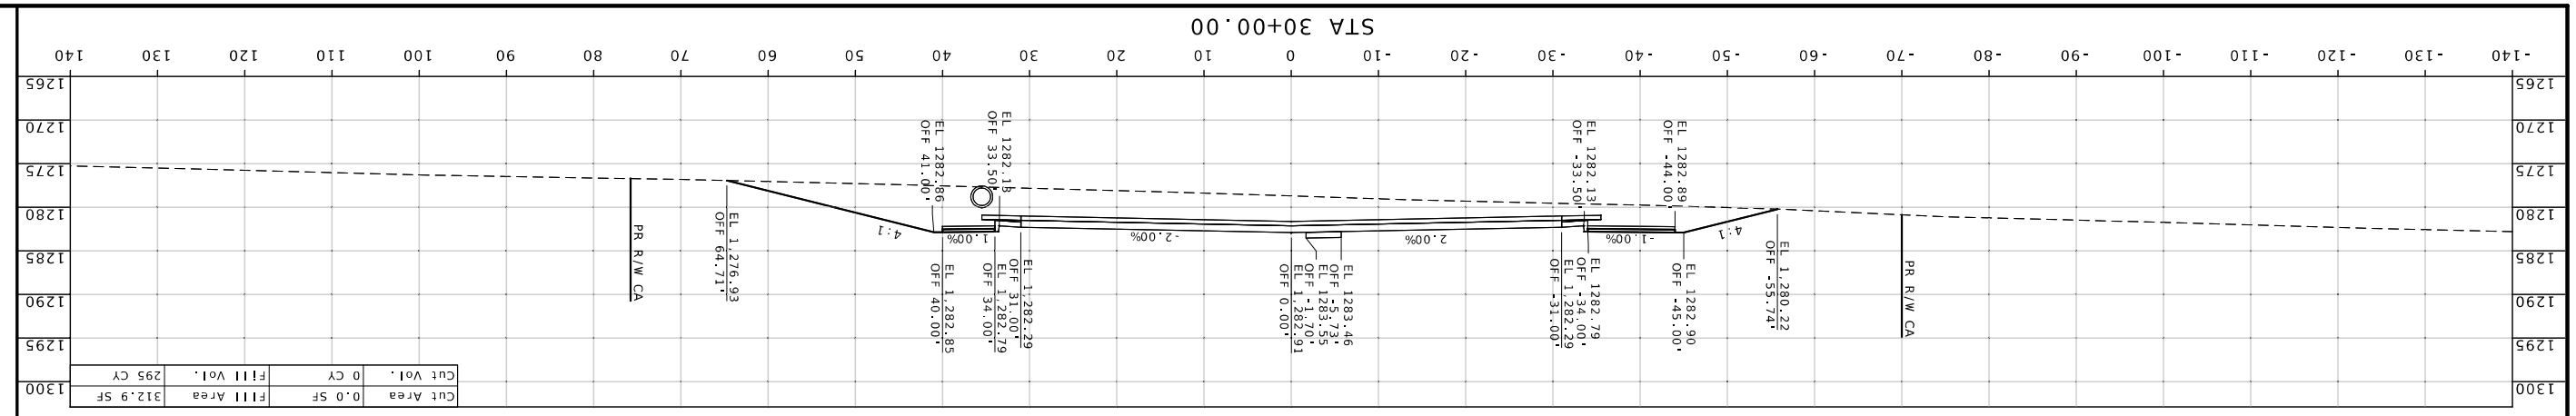

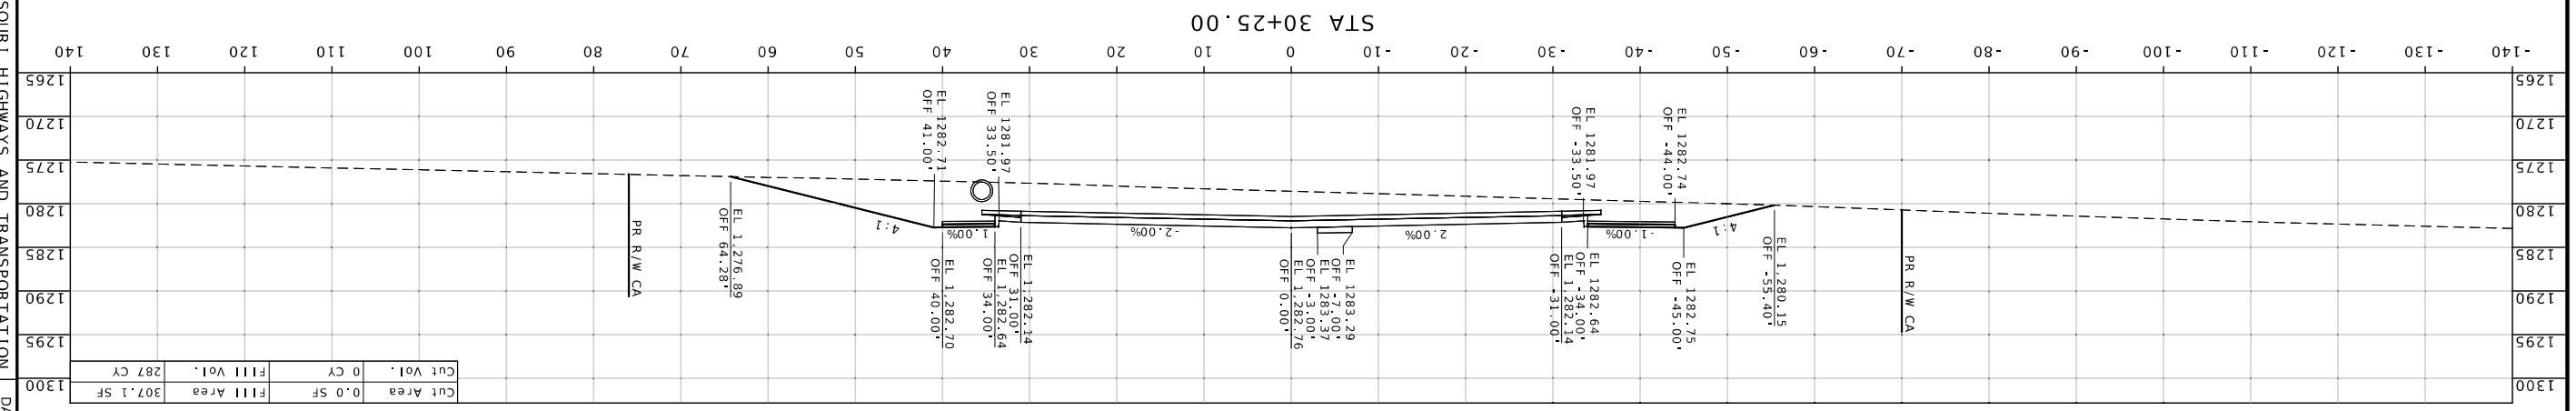

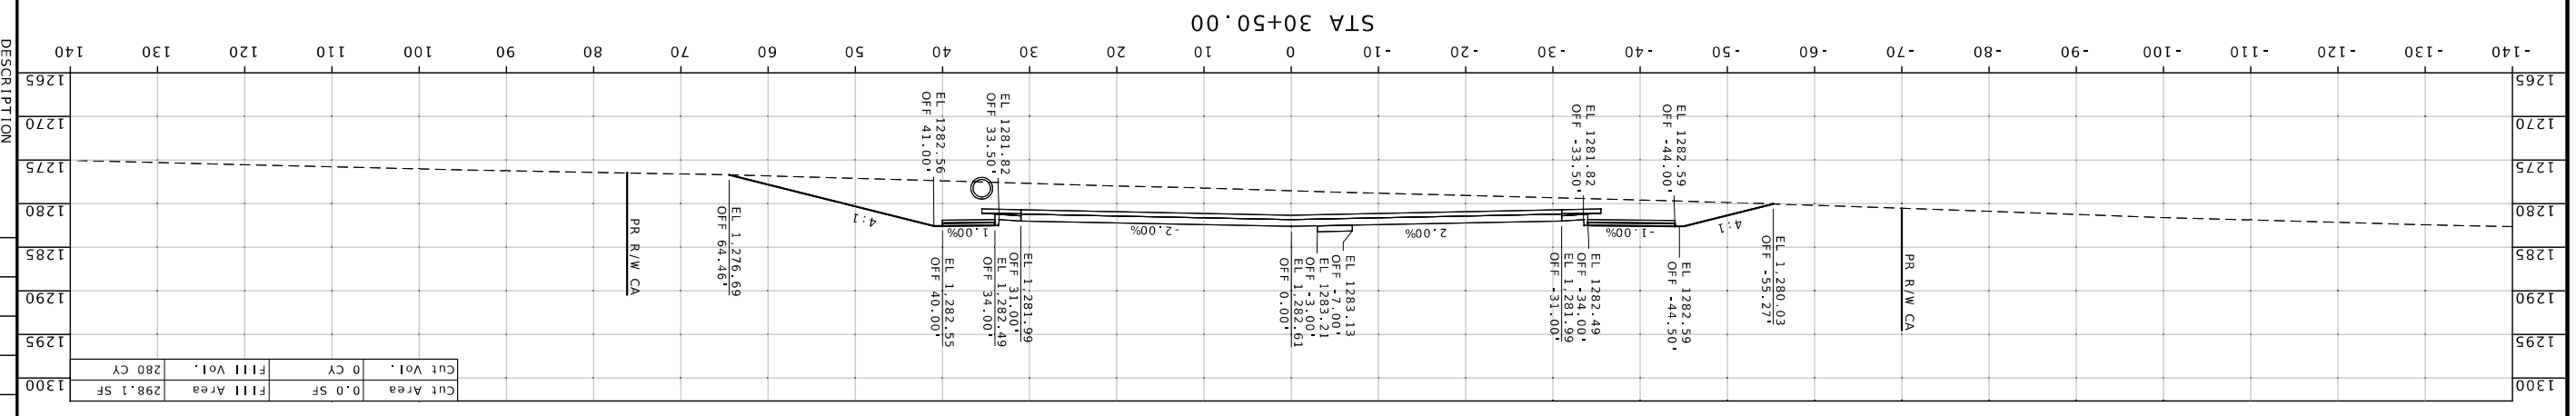

MISSOURI HIGHWAYS AND TRANSPORTATION COMMISSION

105 WEST CAPITOL
JEFFERSON CITY, MO 65102
1-888-ASK-MODOT (1-888-275-6636)

DATE	DESCRIPTION

BRIDGE NO.

PROJECT NO.

CONTRACT ID.

JOB NO.	COUNTY
J8S0836D	GREENE

ROUTE	STATE	DISTRICT	SHEET NO.
MM	MO	SW	79

DATE PREPARED
7/22/2025

WARNER D. SHERMAN II - CIVIL
07/23/2025 12:06:12 PM
M-PE-26645

STATE OF MISSOURI
WARNER D. SHERMAN II
NUMBER PE-26645
PROFESSIONAL ENGINEER

CROSS SECTION SHEET
PROPOSED ROUTE MM
SHEET 80 OF 143

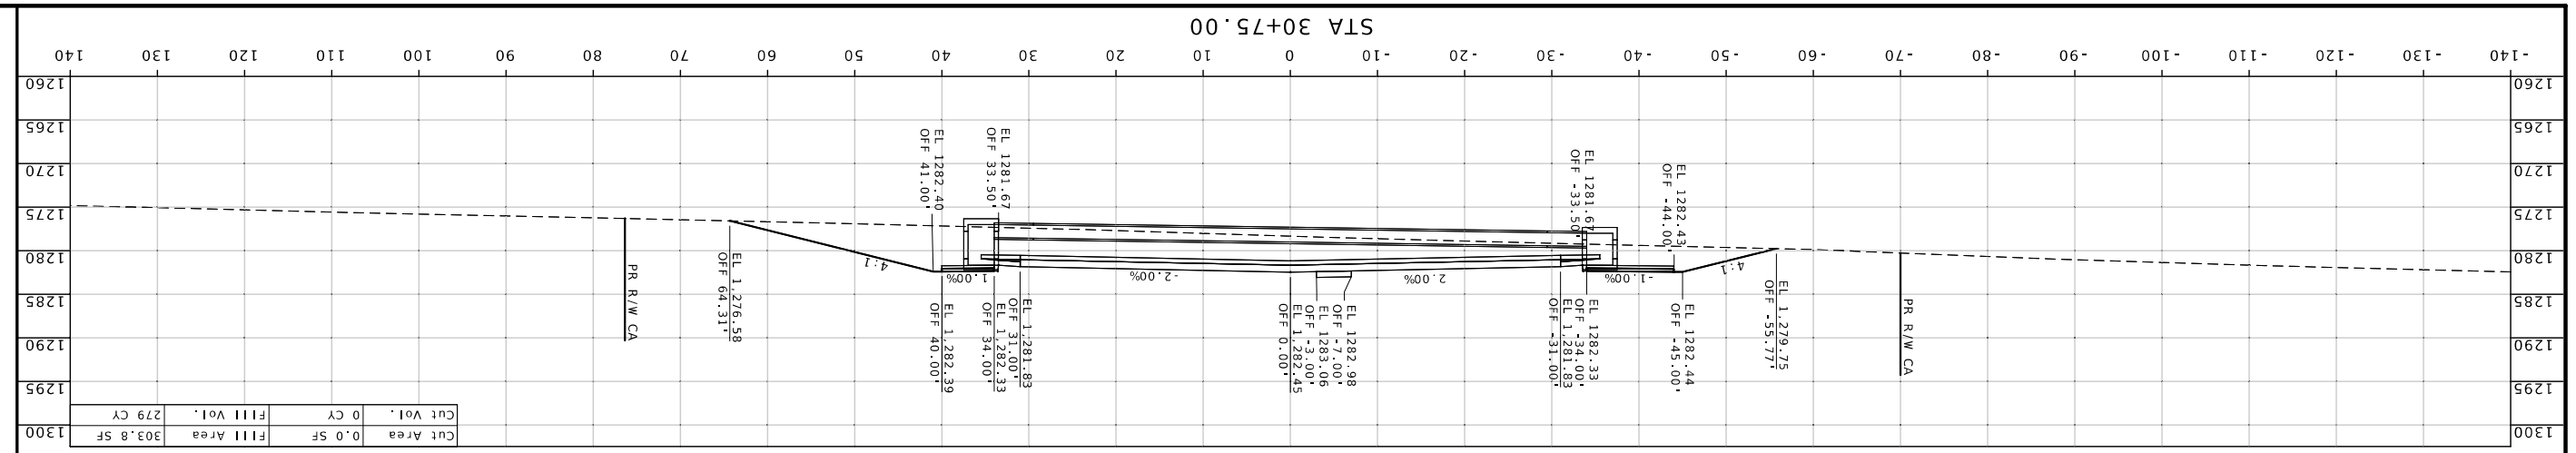

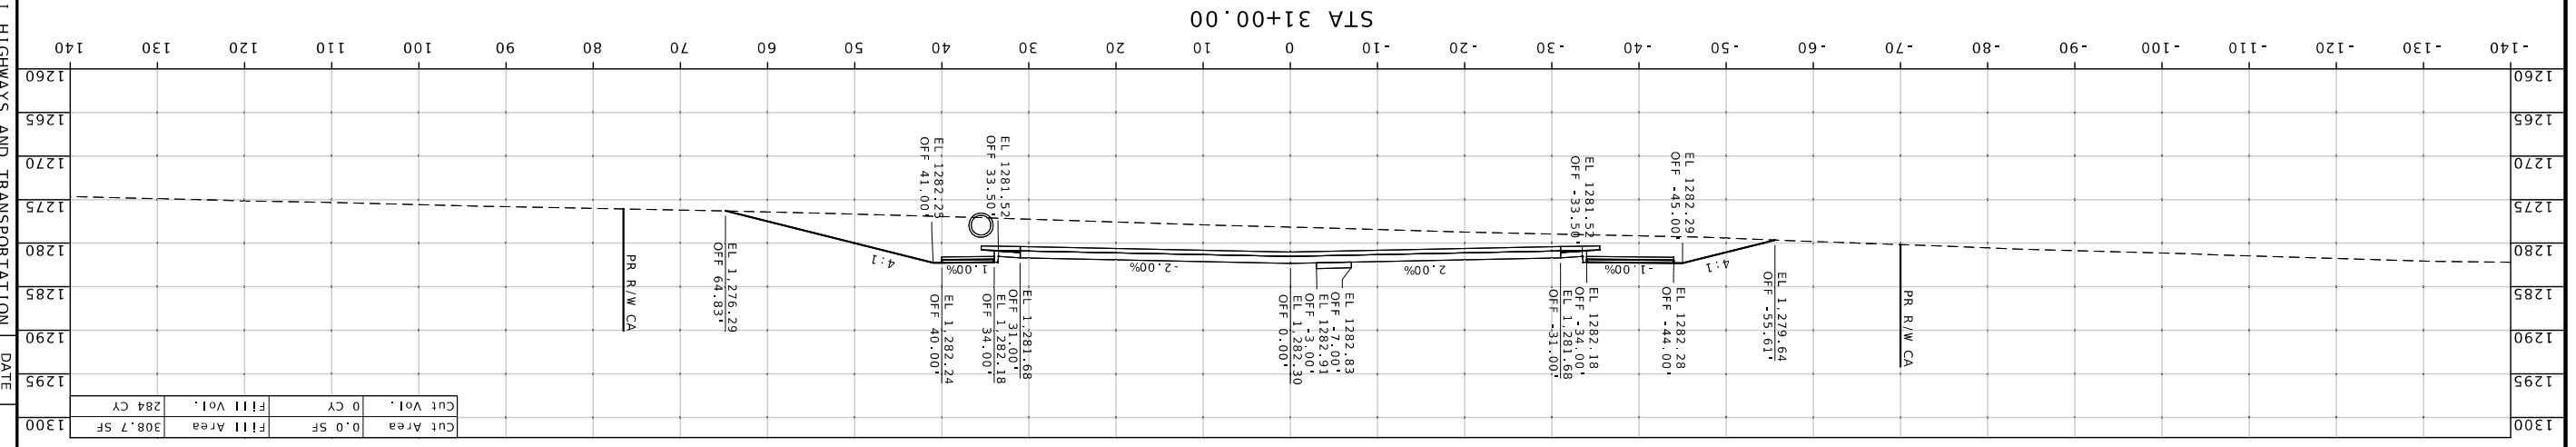

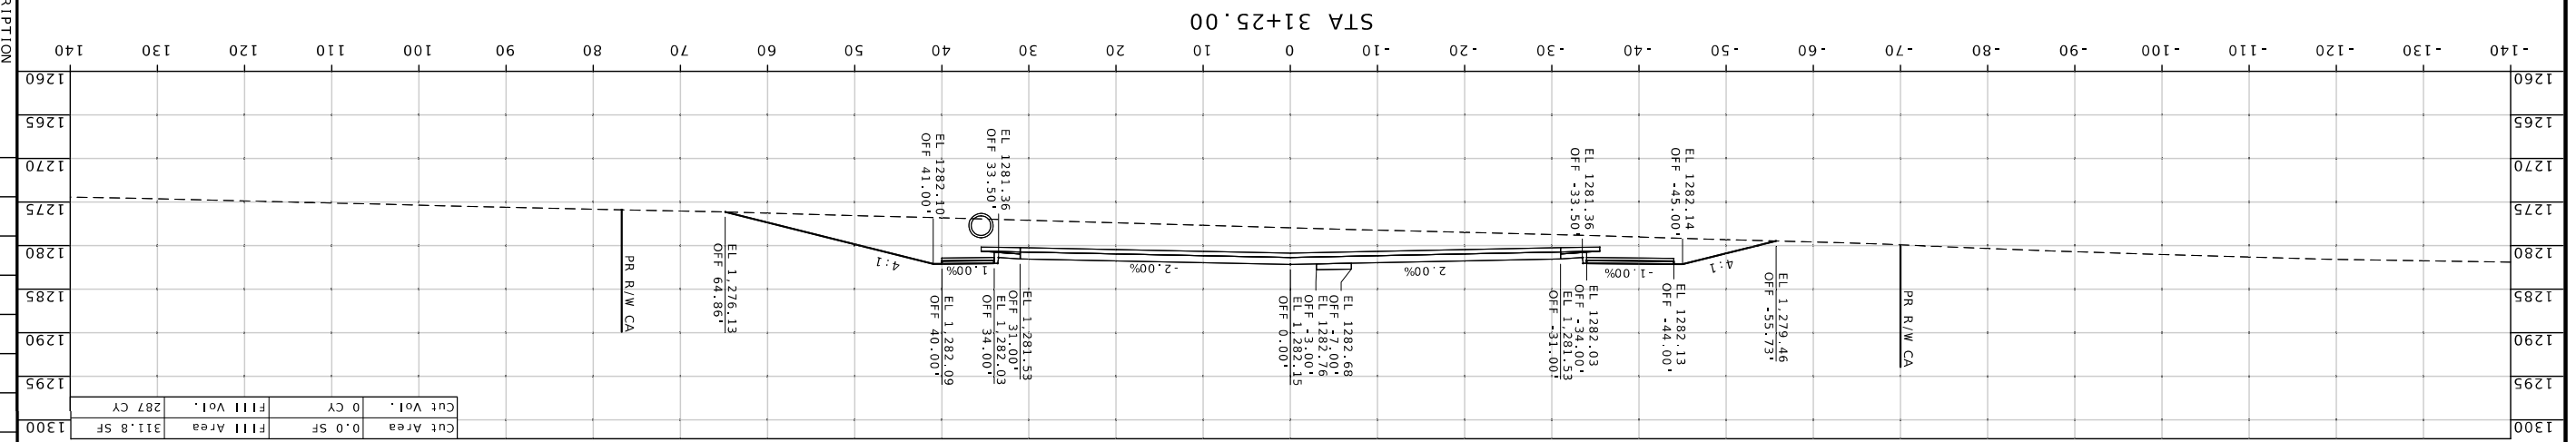

MISSOURI HIGHWAYS AND TRANSPORTATION COMMISSION

105 WEST CAPITOL
JEFFERSON CITY, MO 65102
1-888-ASK-MODOT (1-888-275-6636)

DESCRIPTION	DATE

BRIDGE NO.

PROJECT NO.

CONTRACT ID.

JOB NO. J8S0836D

COUNTY GREENE

ROUTE	STATE
MM	MO

DISTRICT	SHEET NO.
SW	80

7/22/2025
DATE PREPARED

STATE OF MISSOURI
WARNER D. SHERMAN II
NUMBER PE-2006-45
PROFESSIONAL ENGINEER

Warner D. Sherman
07/23/2025 12:06:31 PM
WARNER D. SHERMAN II - CIVIL
MO-PE-2006-45

CROSS SECTION SHEET
PROPOSED ROUTE MM
SHEET 81 OF 143

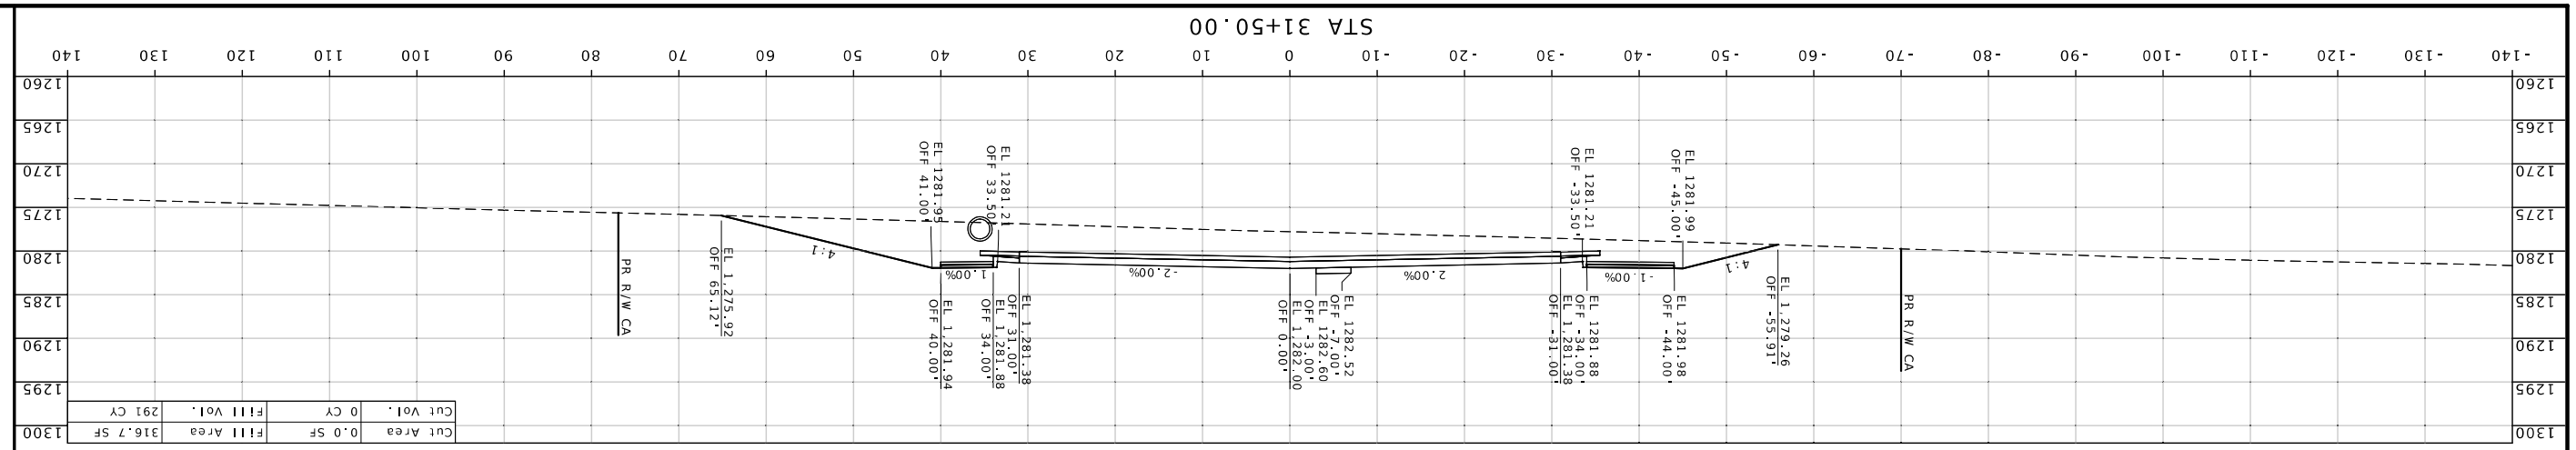

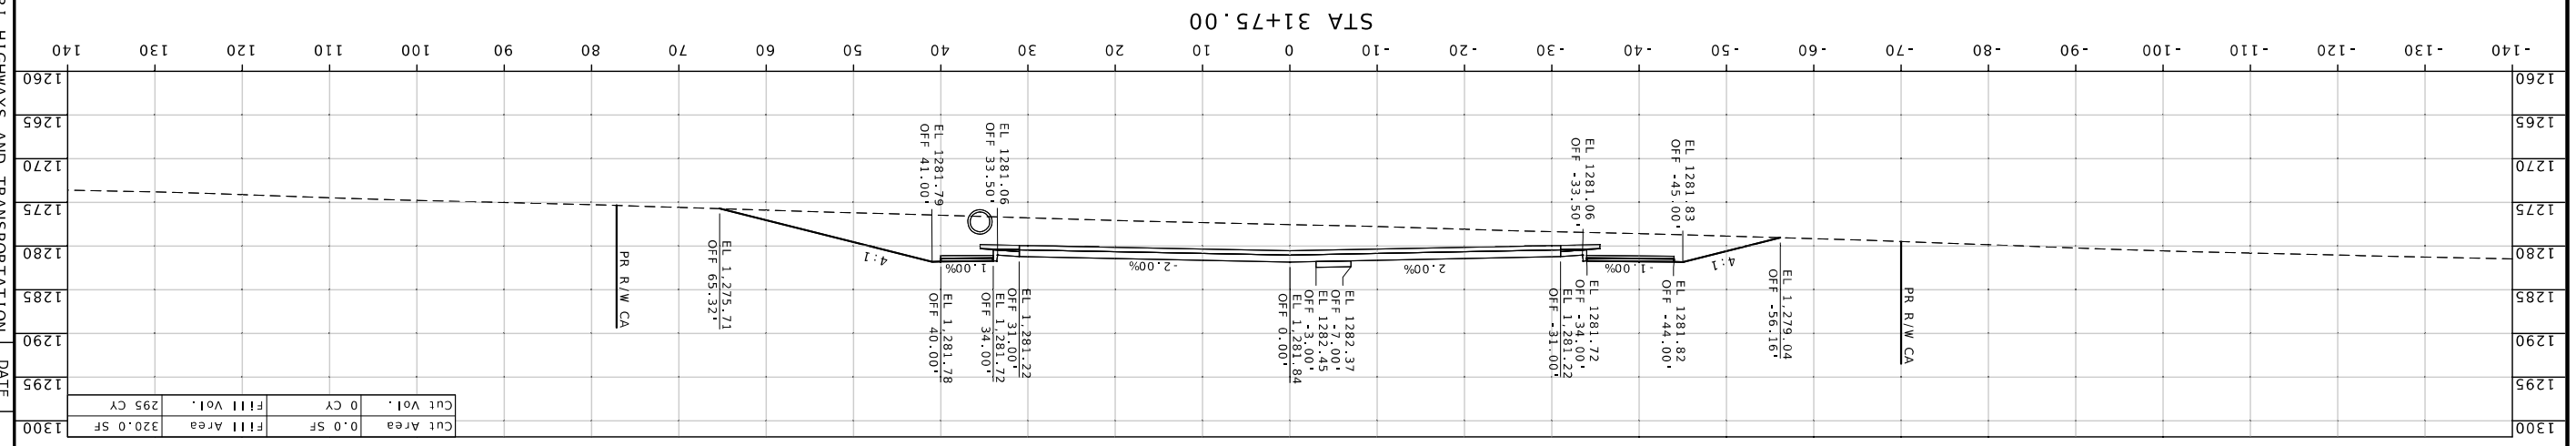

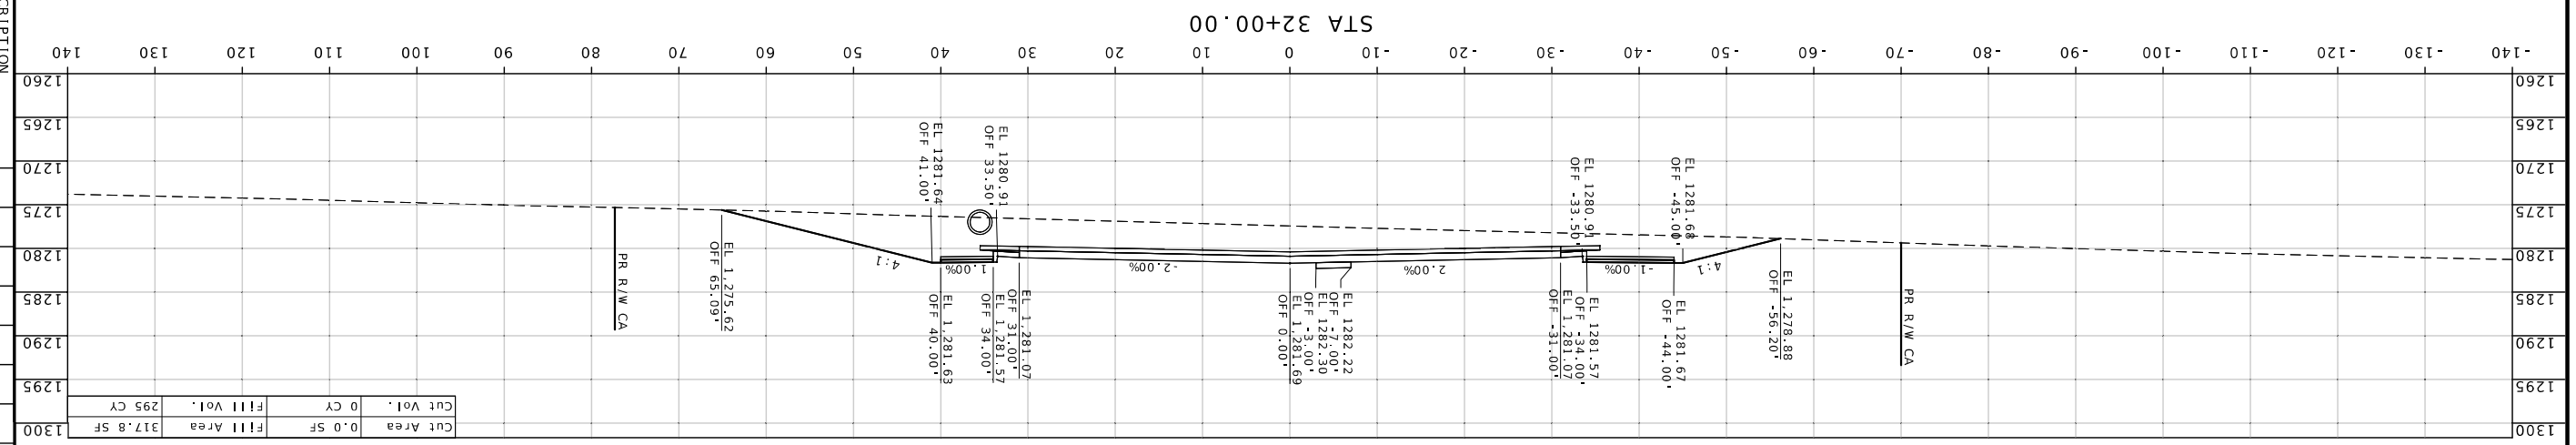

MISSOURI HIGHWAYS AND TRANSPORTATION COMMISSION

105 WEST CAPITOL
JEFFERSON CITY, MO 65102
1-888-ASK-MODOT (1-888-275-6636)

DESCRIPTION	DATE

BRIDGE NO.

PROJECT NO.

CONTRACT ID.
J8S0836D

JOB NO.

COUNTY	
GREENE	

DISTRICT	SHEET NO.
SW	81

ROUTE	STATE
MM	MO

DATE PREPARED
7/22/2025

WARNER D. SHERMAN II - CIVIL
MO-PE-2006545
07/29/2025 12:06:54 PM
STATE OF MISSOURI
PROFESSIONAL ENGINEER
WARNER D. SHERMAN II
NUMBER
PE-2006545

CROSS SECTION SHEET
PROPOSED ROUTE MM
SHEET 82 OF 143

MISSOURI HIGHWAYS AND TRANSPORTATION COMMISSION

105 WEST CAPITOL
JEFFERSON CITY, MO 65102
1-888-ASK-MODOT (1-888-275-6636)

DATE	DESCRIPTION

BRIDGE NO.

PROJECT NO.

CONTRACT ID.
18S0836D

JOB NO.

COUNTY
GREENE

DISTRICT	SHEET NO.
SW	82

ROUTE	STATE
MM	MO

DATE PREPARED
7/22/2025

STA 32+25.00

Cut Area	0.0 SF	Fill Area	319.4 SF
Cut Vol.	0 CY	Fill Vol.	295 CY

STA 32+50.00

Cut Area	0.0 SF	Fill Area	322.9 SF
Cut Vol.	0 CY	Fill Vol.	297 CY

STA 32+75.00

Cut Area	0.0 SF	Fill Area	339.0 SF
Cut Vol.	0 CY	Fill Vol.	306 CY

CROSS SECTION SHEET
PROPOSED ROUTE MM
SHEET 83 OF 143

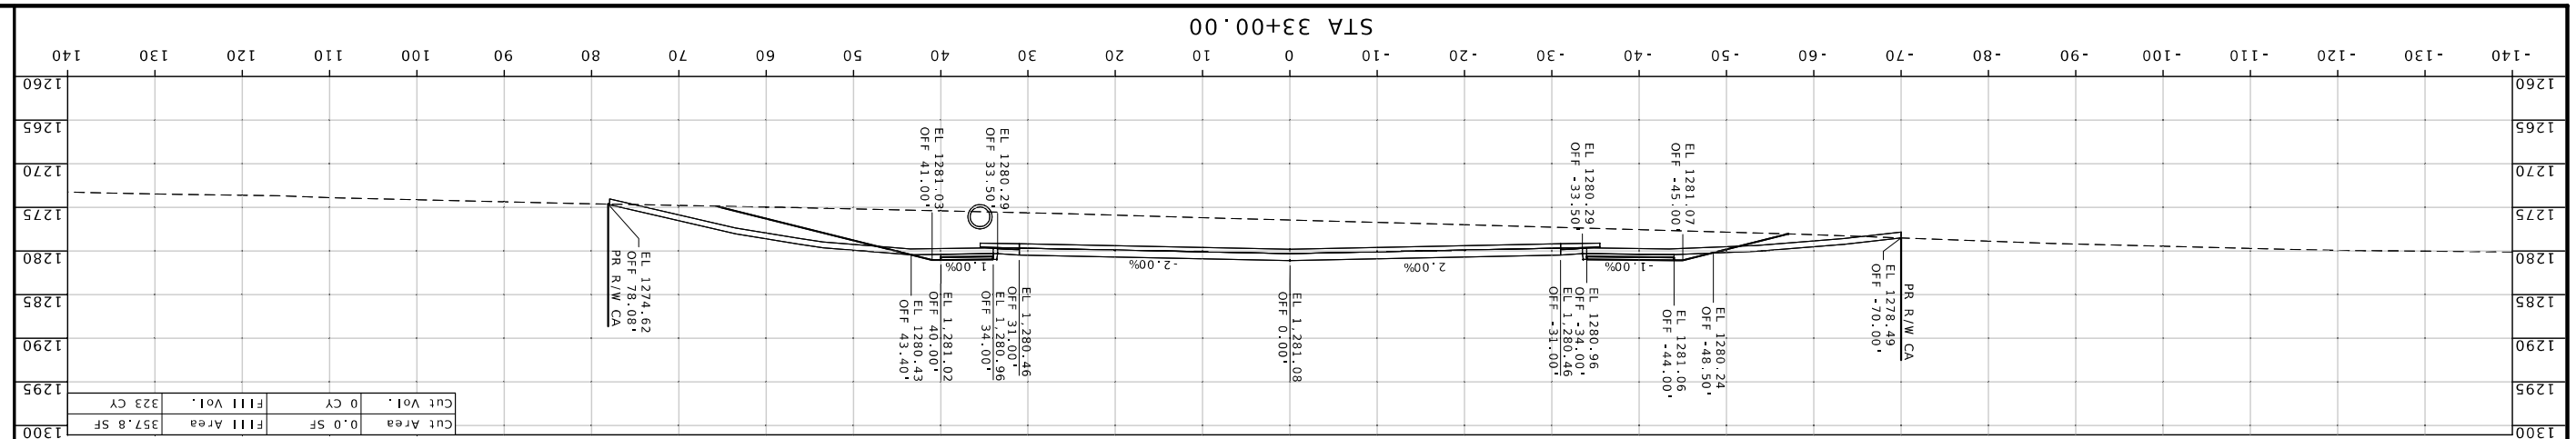

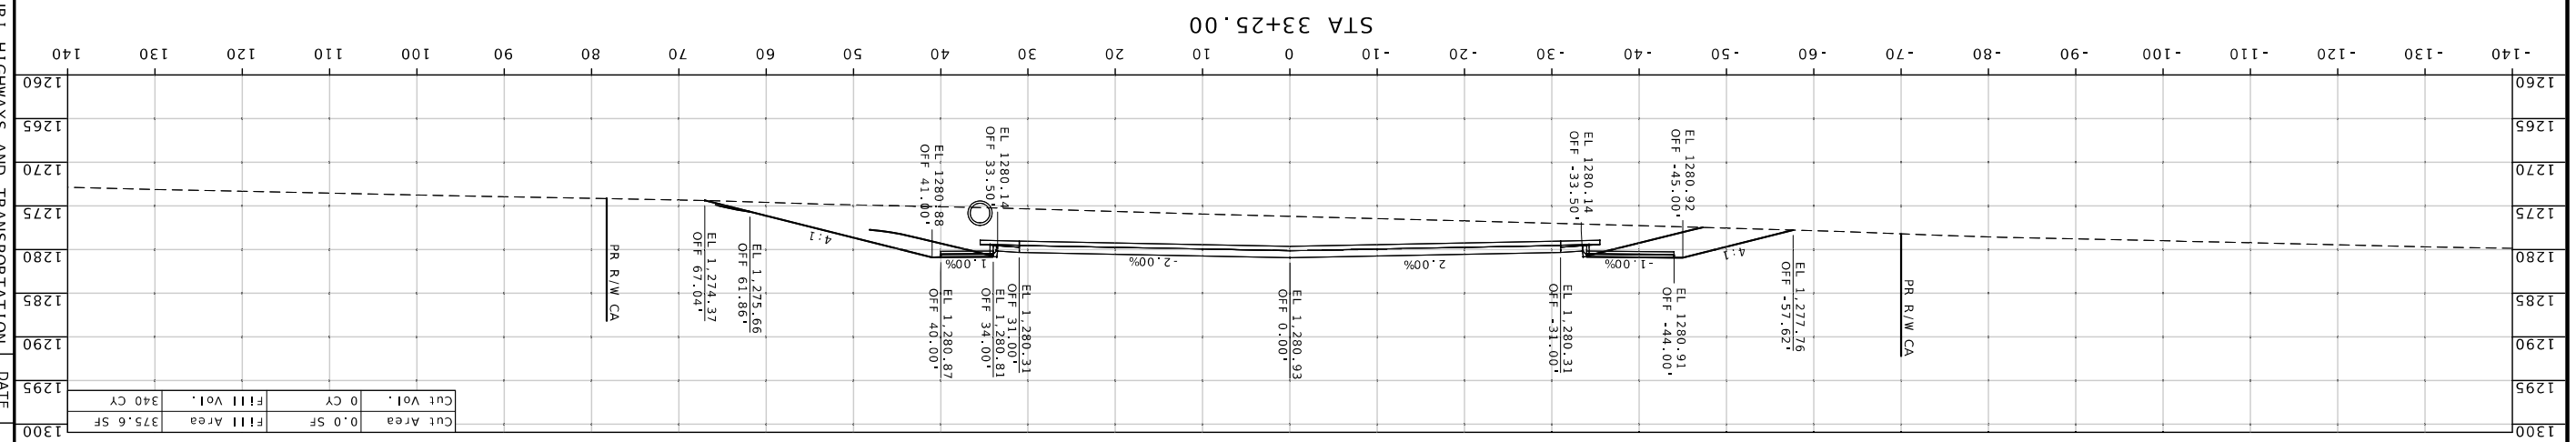

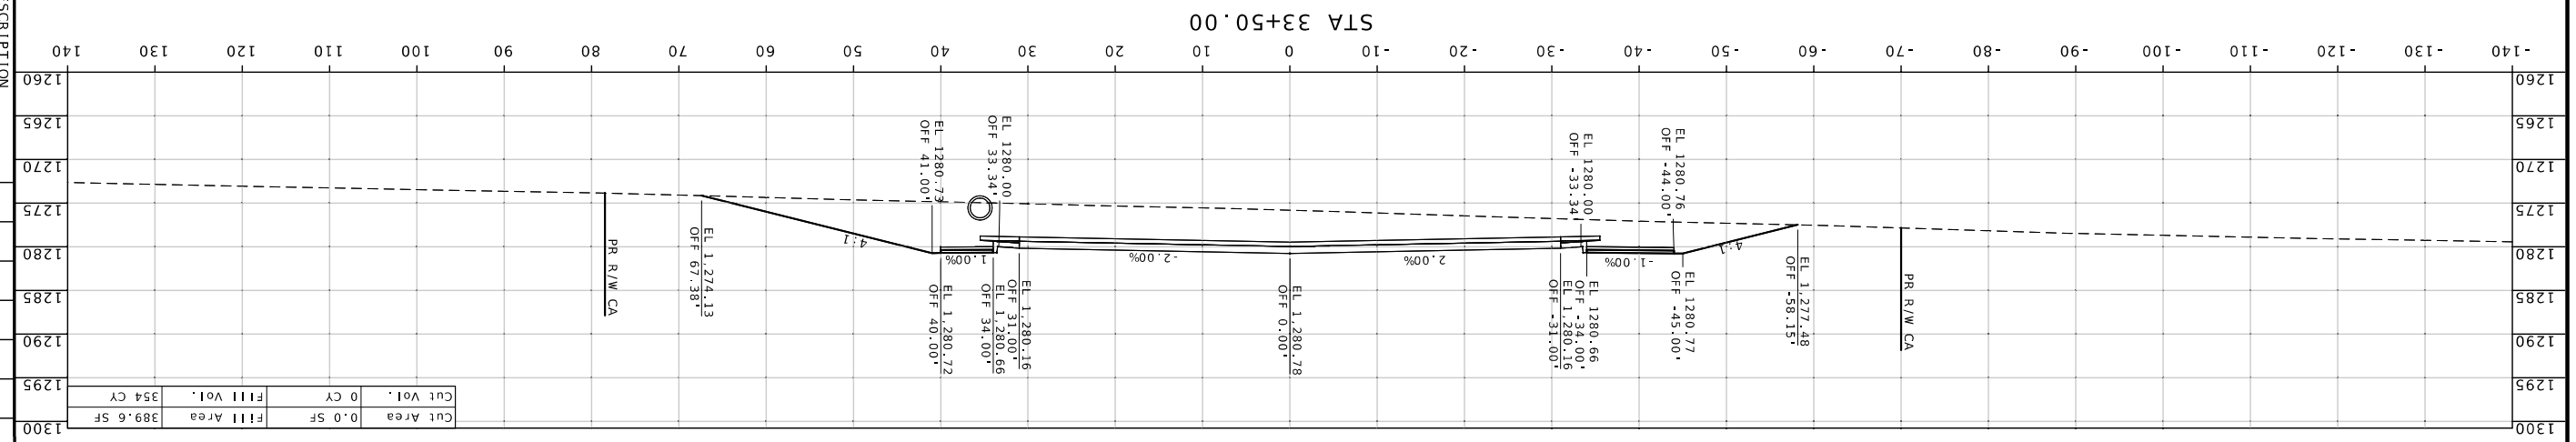

MISSOURI HIGHWAYS AND TRANSPORTATION COMMISSION

105 WEST CAPITOL
JEFFERSON CITY, MO 65102
1-888-ASK-MODOT (1-888-275-6636)

DESCRIPTION	DATE

BRIDGE NO.

PROJECT NO.

CONTRACT ID.
J8S0836D

JOB NO.

COUNTY
GREENE

DISTRICT	SHEET NO.
SW	83

ROUTE	STATE
MM	MO

DATE PREPARED
7/22/2025

WARNER D. SHERMAN II - CIVIL
MO-PE-2664S
07/30/2025 12:07:35 PM

STATE OF MISSOURI
PROFESSIONAL ENGINEER
WARNER D. SHERMAN II
NUMBER PE-2664S

CROSS SECTION SHEET
PROPOSED ROUTE MM
SHEET 84 OF 143

MISSOURI HIGHWAYS AND TRANSPORTATION COMMISSION

105 WEST CAPITOL
JEFFERSON CITY, MO 65102
1-888-ASK-MODOT (1-888-275-6636)

DESCRIPTION	DATE

BRIDGE NO.

PROJECT NO.

CONTRACT ID.
J8S0836D

JOB NO.

COUNTY
GREENE

DISTRICT	SHEET NO.
SW	84

ROUTE	STATE
MM	MO

7/22/2025
DATE PREPARED

MO-PE-26645

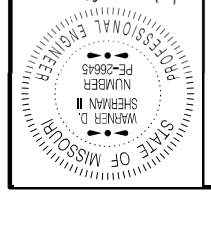

WARNER D. SHERMAN II - CIVIL
07/22/2025 12:07:56 PM
Digitally signed by

STA 33+75.00

Cut Area	0.0 SF	Fill Area	414.0 SF
Cut Vol.	0 CY	Fill Vol.	372 CY

STA 34+00.00

Cut Area	0.0 SF	Fill Area	442.3 SF
Cut Vol.	0 CY	Fill Vol.	396 CY

STA 34+25.00

Cut Area	0.0 SF	Fill Area	464.0 SF
Cut Vol.	0 CY	Fill Vol.	420 CY

CROSS SECTION SHEET
PROPOSED ROUTE MM
SHEET 85 OF 143

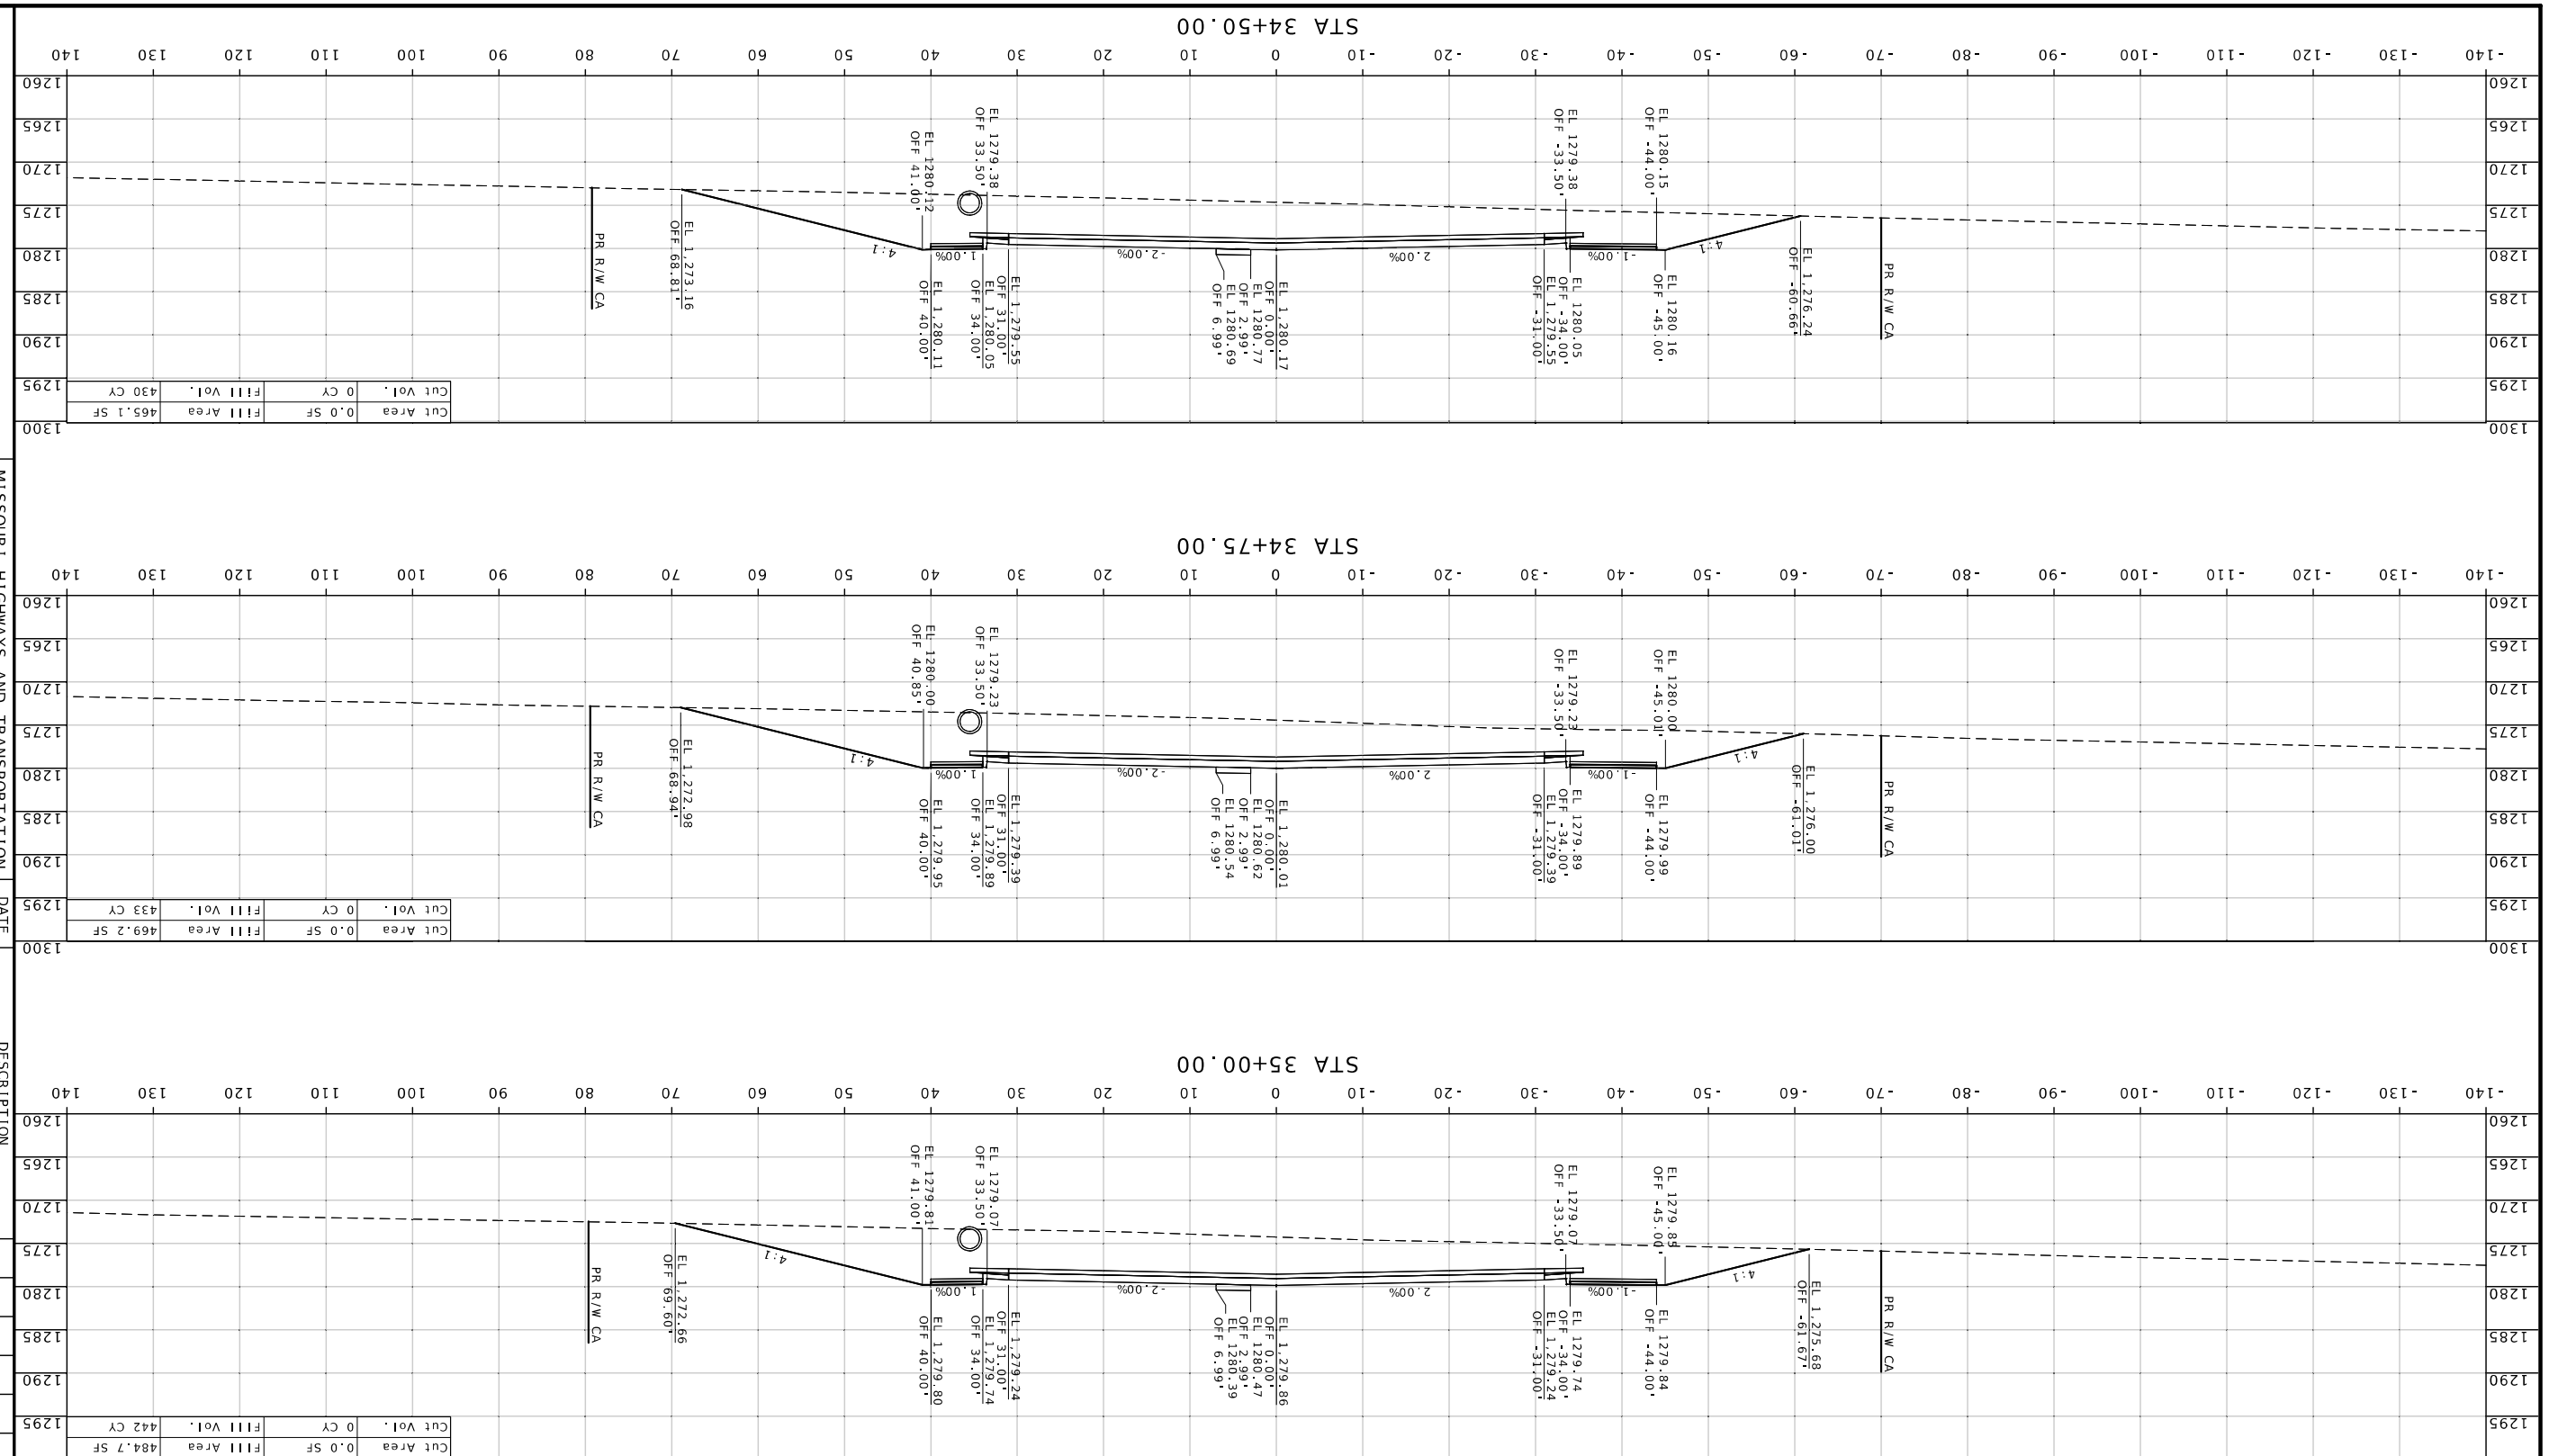

MISSOURI HIGHWAYS AND TRANSPORTATION COMMISSION

105 WEST CAPITOL
JEFFERSON CITY, MO 65102
1-888-ASK-MODOT (1-888-275-6636)

DESCRIPTION	DATE

BRIDGE NO.

PROJECT NO.

CONTRACT ID.
J8S0836D

JOB NO.

COUNTY
GREENE

DISTRICT	SHEET NO.
SW	85

ROUTE	STATE
MM	MO

DATE PREPARED
7/22/2025

MO-PE-28645
WARNER D. SHERMAN II · CIVIL

07/22/2025 12:08:11 PM

STATE OF MISSOURI
WARNER D. SHERMAN NUMBER PE-28645 PROFESSIONAL ENGINEER

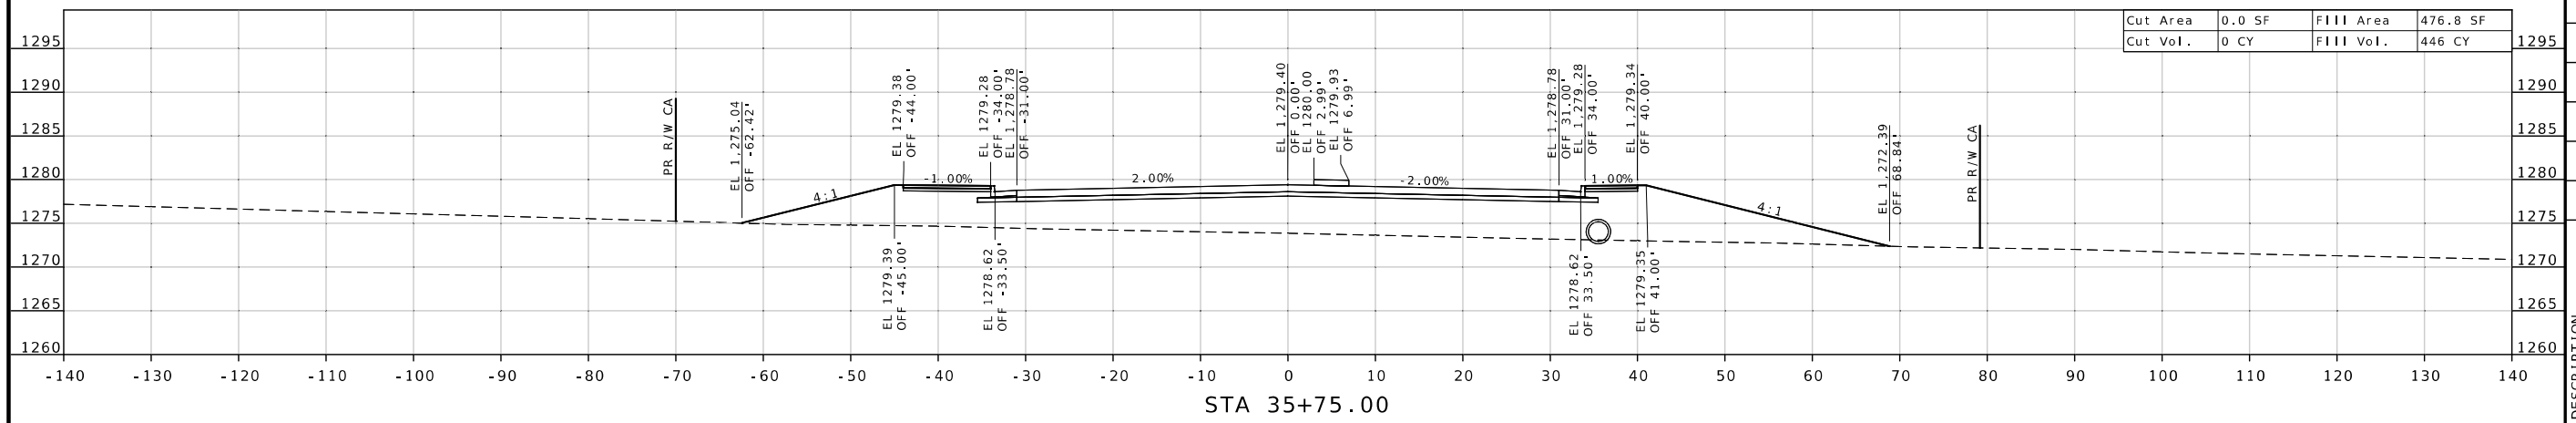

STA 35+75.00

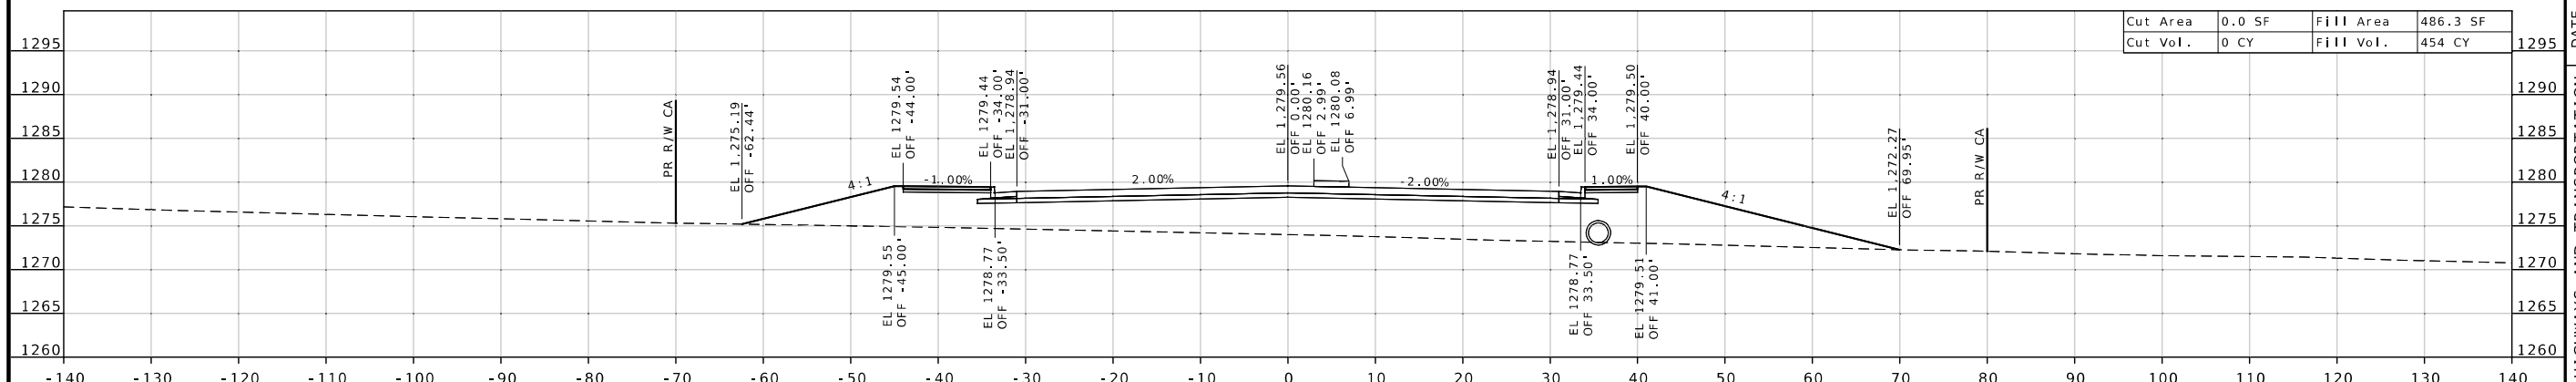

STA 35+50.00

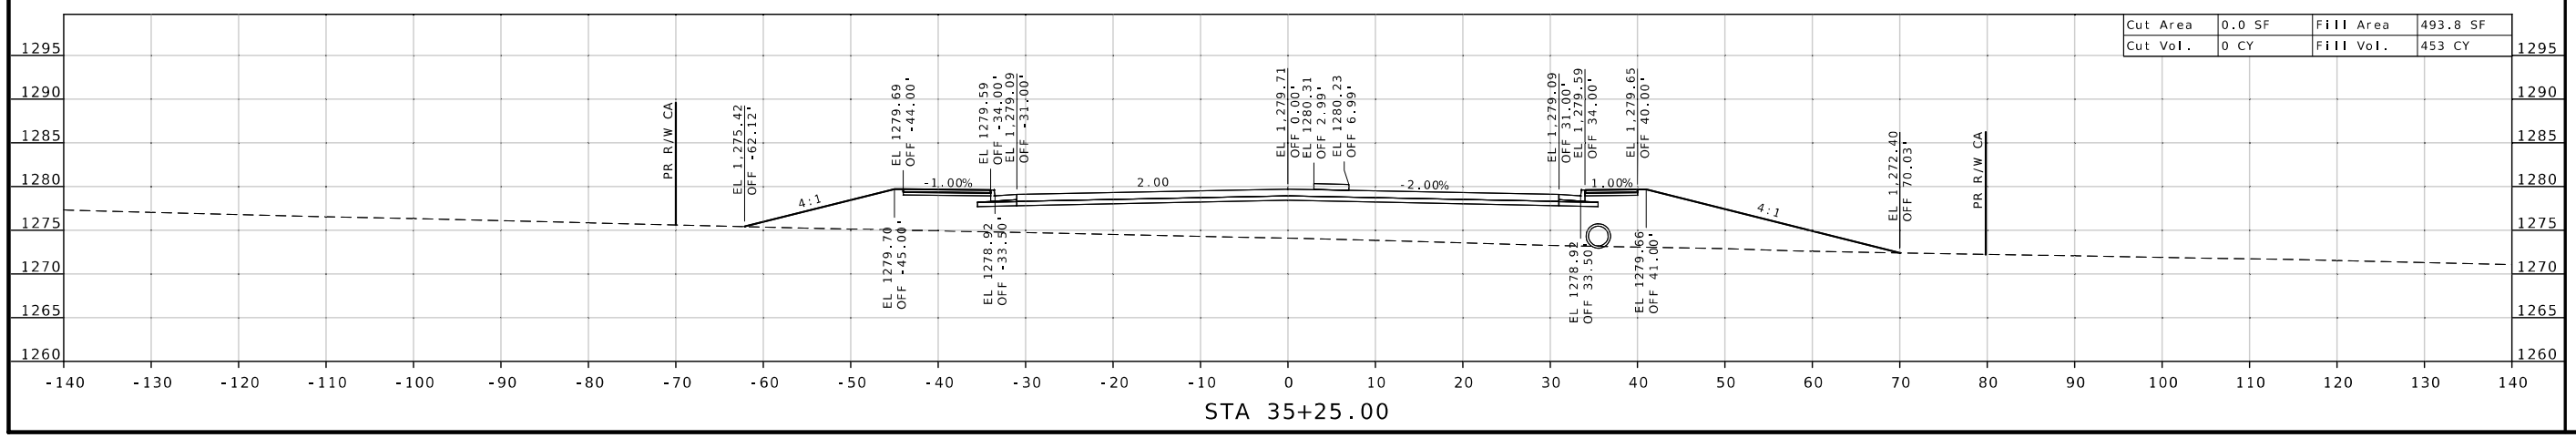

STA 35+25.00

STATE OF MISSOURI
WARNER D. SHERMAN II
NUMBER PE-26645
PROFESSIONAL ENGINEER

Warner Sherman
07/23/2025 12:08:40 PM
WARNER D. SHERMAN II - CIVIL
MO-PE-26645

DATE PREPARED
7/22/2025

ROUTE	STATE
MM	MO
DISTRICT	SHEET NO.
SW	86

COUNTY
GREENE

JOB NO.
J8S0836D

CONTRACT ID.

PROJECT NO.

BRIDGE NO.

DESCRIPTION	DATE

MISSOURI HIGHWAYS AND TRANSPORTATION COMMISSION

105 WEST CAPITOL
JEFFERSON CITY, MO 65102
1-888-ASK-MODOT (1-888-275-6636)

CROSS SECTION SHEET
PROPOSED ROUTE MM
SHEET 86 OF 143

CROSS SECTION SHEET
PROPOSED ROUTE MM
SHEET 87 OF 143

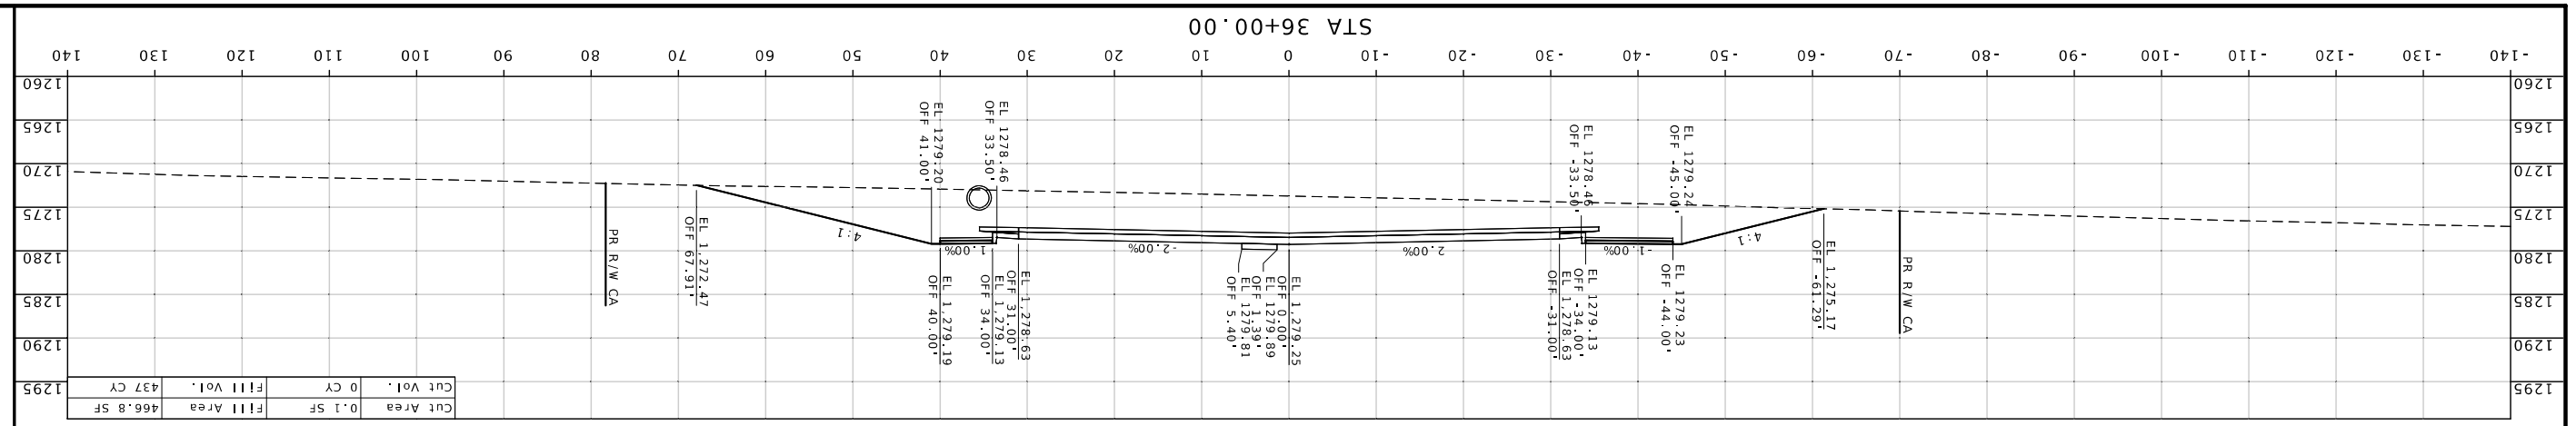

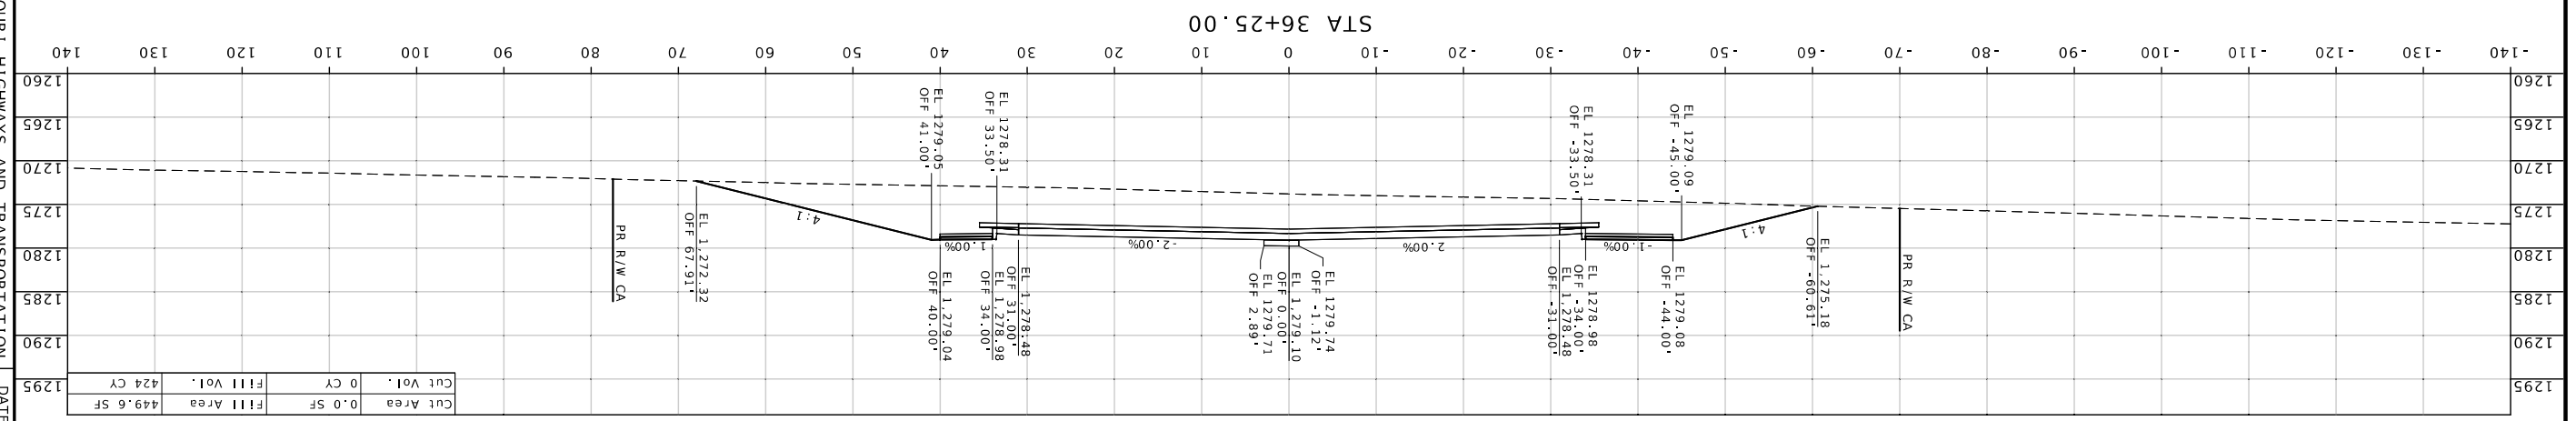

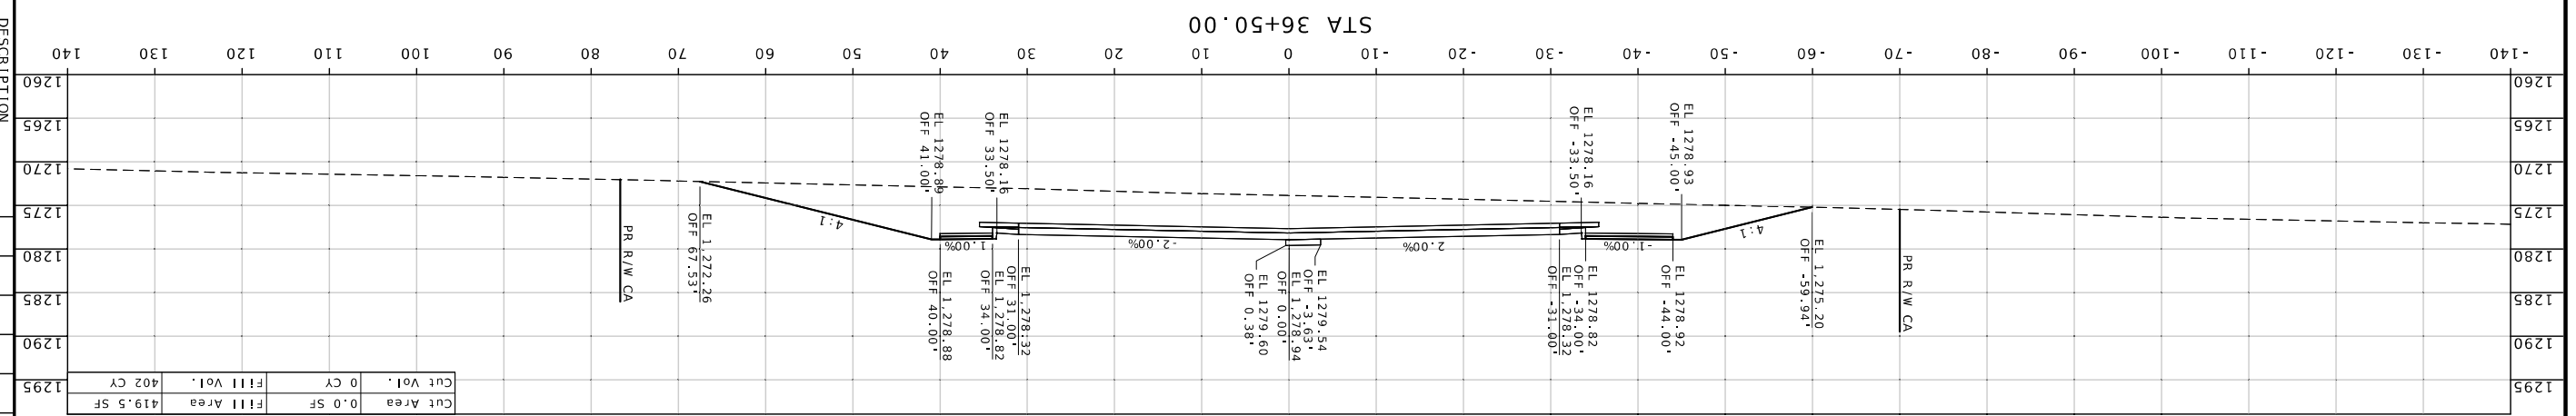

MISSOURI HIGHWAYS AND TRANSPORTATION COMMISSION

105 WEST CAPITOL
JEFFERSON CITY, MO 65102
1-888-ASK-MODOT (1-888-275-6636)

DESCRIPTION	DATE

BRIDGE NO.

PROJECT NO.

CONTRACT ID.
JB5083GD

JOB NO.
GREENE

COUNTY	
GREENE	

DISTRICT	SHEET NO.
SW	87

ROUTE	STATE
MM	MO

DATE PREPARED
7/22/2025

WARNER D. SHERMAN I - CIVIL
MO PE-26645
0725252s 12:09:01 PM

STATE OF MISSOURI
WARNER D. SHERMAN I
NUMBER PE-26645
PROFESSIONAL ENGINEER

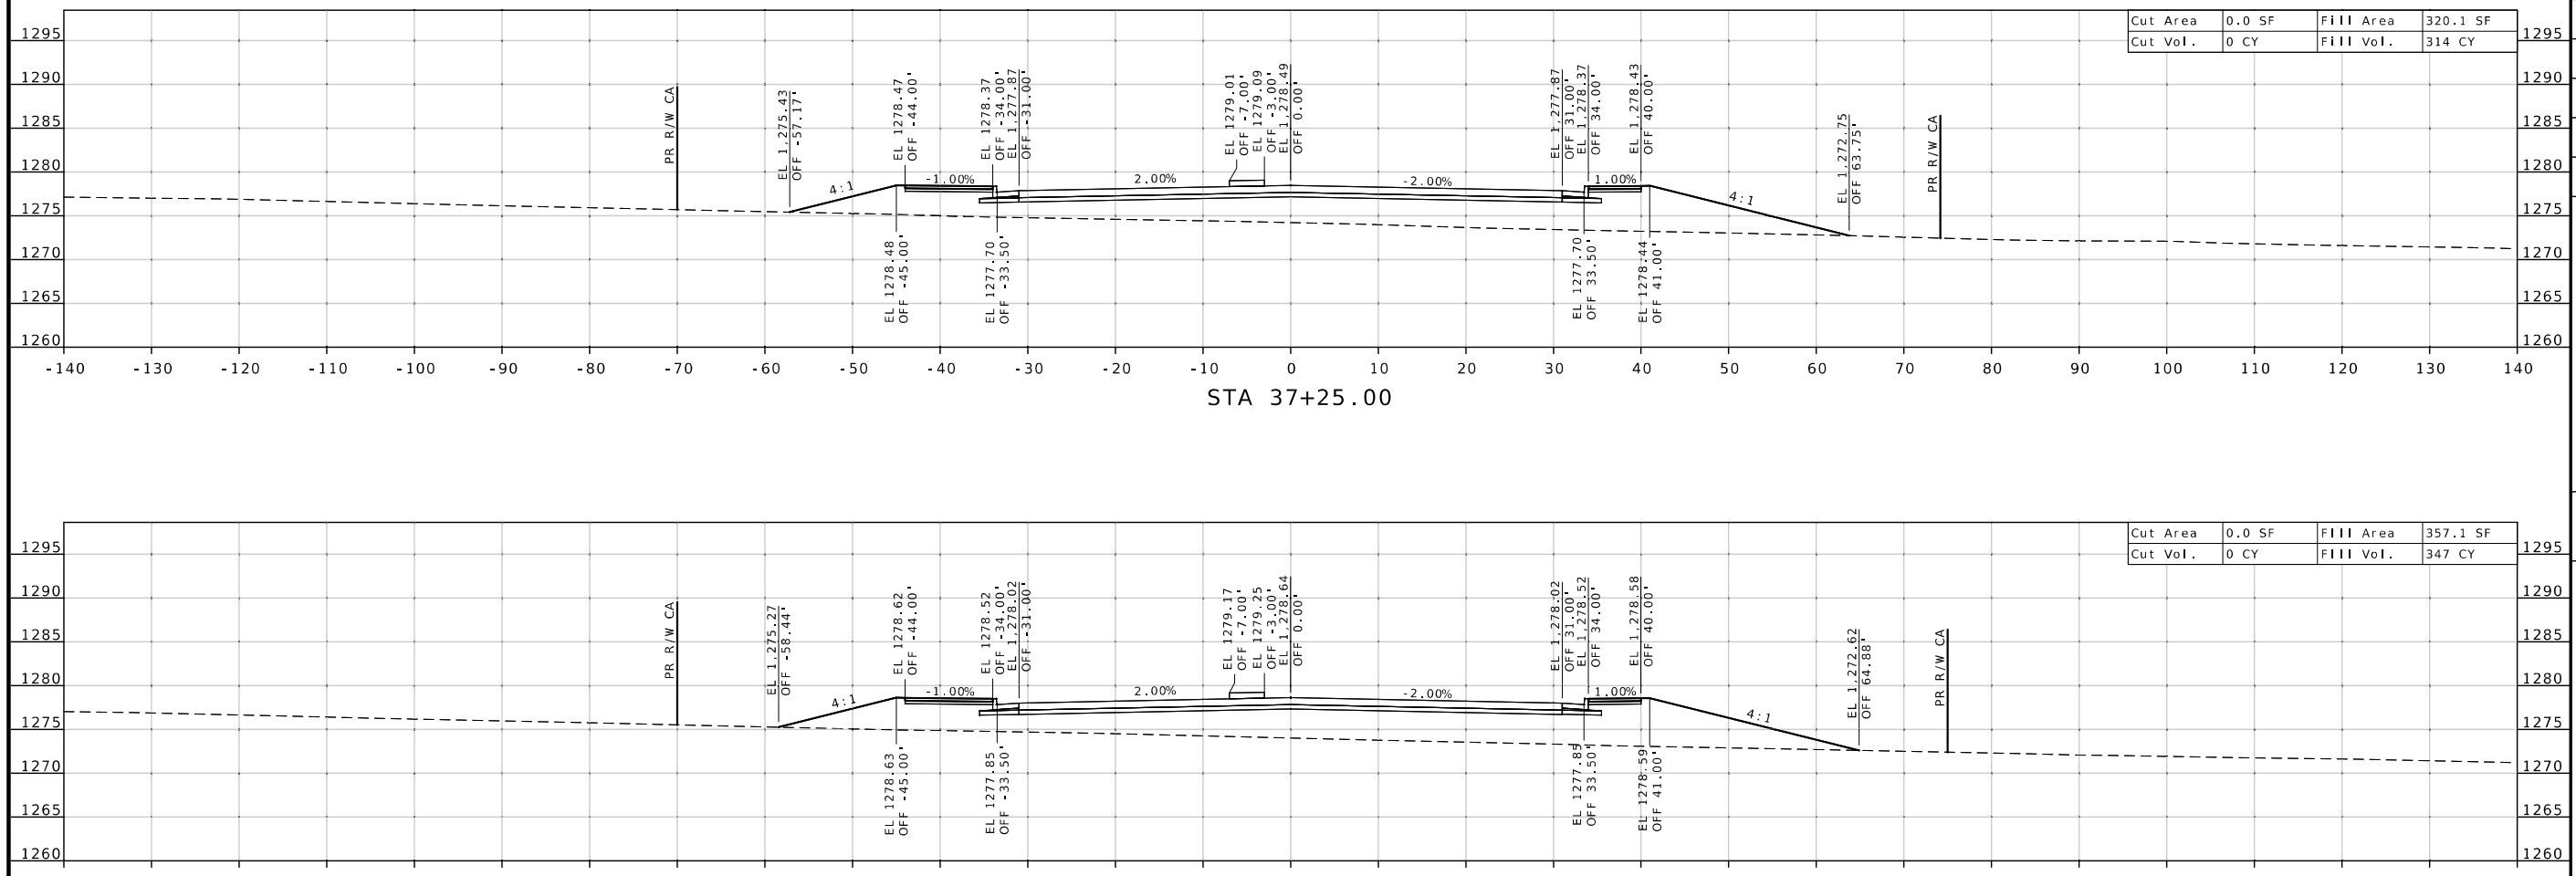

STA 37+25.00

STA 37+00.00

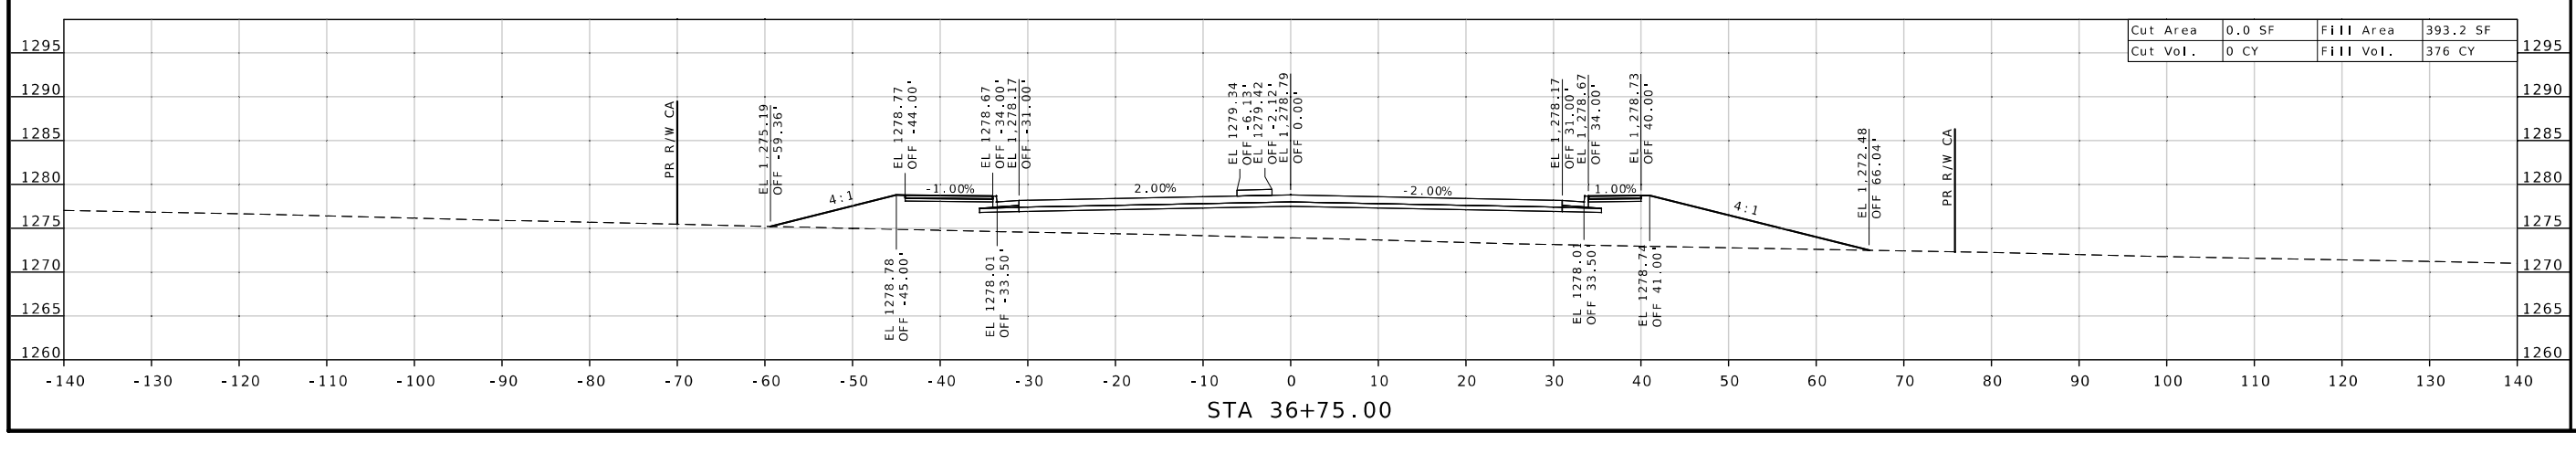

STA 36+75.00

STATE OF MISSOURI
WARNER D. SHERMAN II
NUMBER PE-26645
PROFESSIONAL ENGINEER

Warner Sherman
07/23/2025 12:09:23 PM
WARNER D. SHERMAN II - CIVIL
MO-PE-26645

DATE PREPARED
7/22/2025

ROUTE	STATE
MM	MO
DISTRICT	SHEET NO.
SW	88

COUNTY
GREENE

JOB NO.
J8S0836D

CONTRACT ID.

PROJECT NO.

BRIDGE NO.

DESCRIPTION	DATE

MISSOURI HIGHWAYS AND TRANSPORTATION COMMISSION

105 WEST CAPITOL
JEFFERSON CITY, MO 65102
1-888-ASK-MODOT (1-888-275-6636)

CROSS SECTION SHEET
PROPOSED ROUTE MM
SHEET 88 OF 143

CROSS SECTION SHEET
PROPOSED ROUTE MM
SHEET 89 OF 143

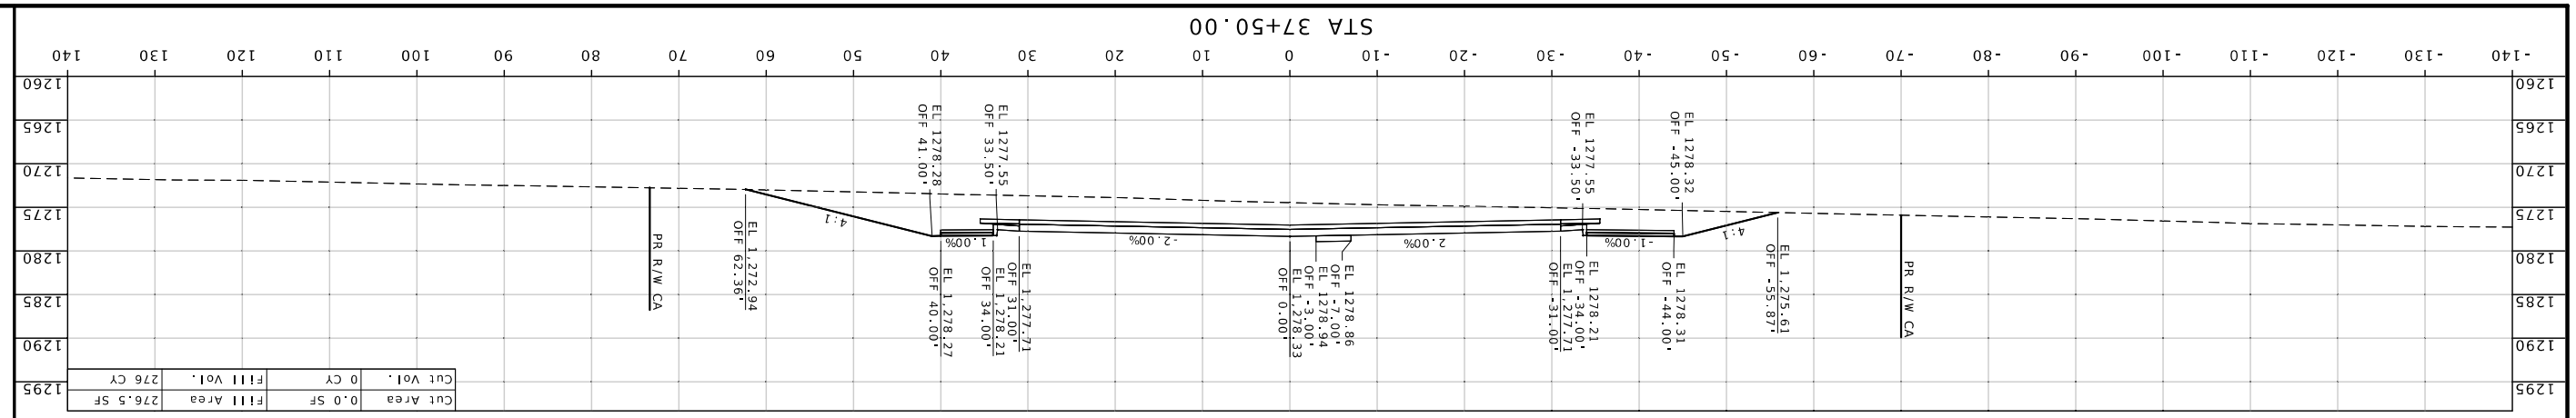

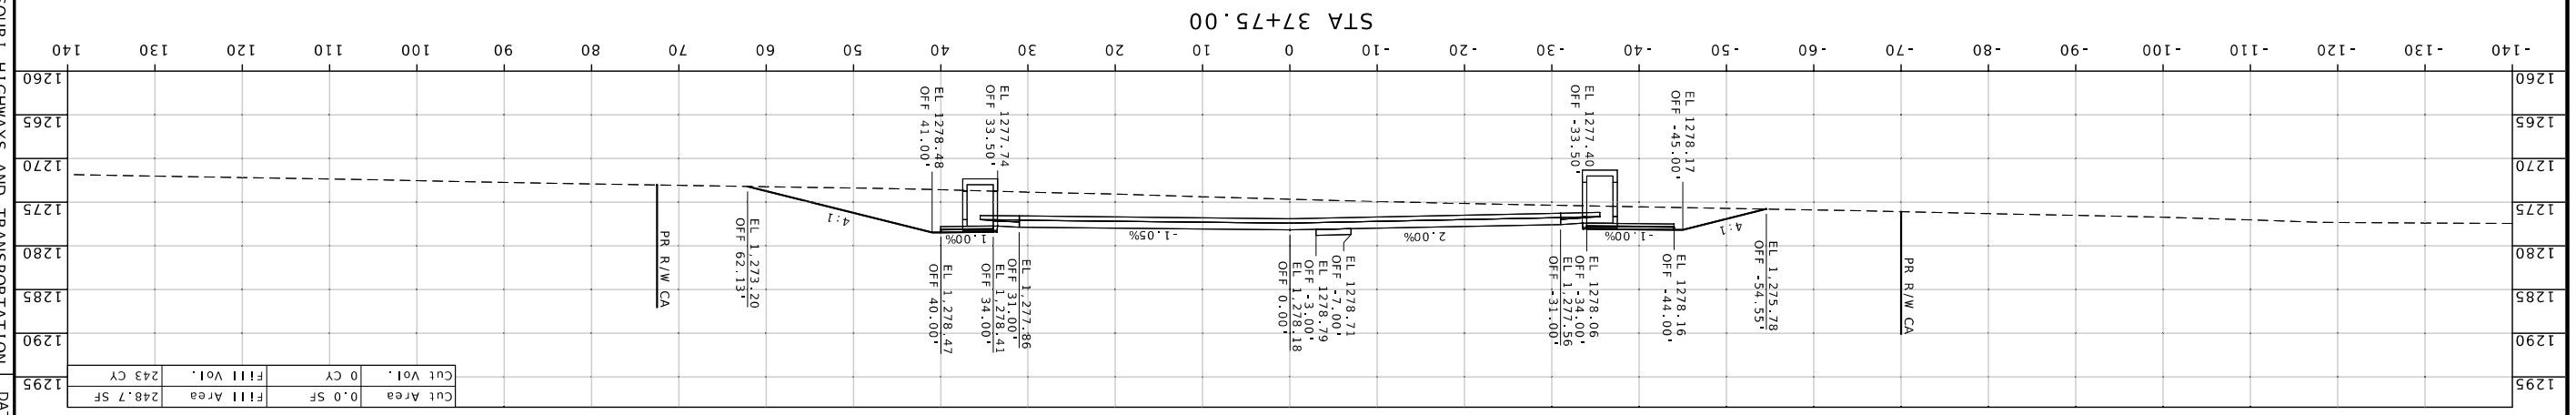

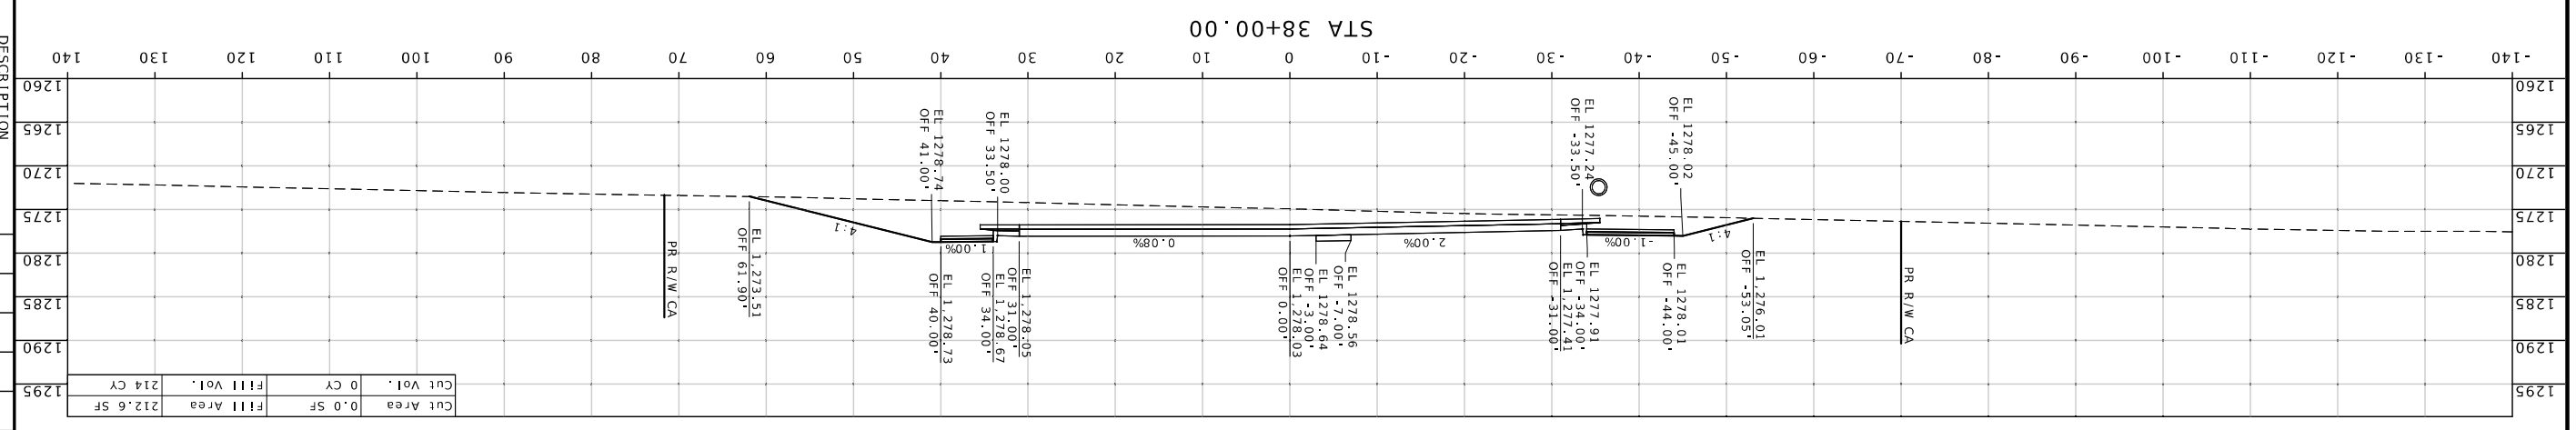

MISSOURI HIGHWAYS AND TRANSPORTATION COMMISSION

105 WEST CAPITOL
JEFFERSON CITY, MO 65102
1-888-ASK-MODOT (1-888-275-6636)

DESCRIPTION	DATE

BRIDGE NO.

PROJECT NO.

CONTRACT ID.

JOB NO.
J8S0836D

COUNTY
GREENE

DISTRICT	SHEET NO.
SW	89

ROUTE	STATE
MM	MO

DATE PREPARED
7/22/2025

WARNER D. SHERMAN II - CIVIL
07/30/2025 12:09:44 PM
MO-PE-2006I5

STATE OF MISSOURI
WARNER D. SHERMAN II
NUMBER PE-2006I5
PROFESSIONAL ENGINEER

CROSS SECTION SHEET
PROPOSED ROUTE MM
SHEET 90 OF 143

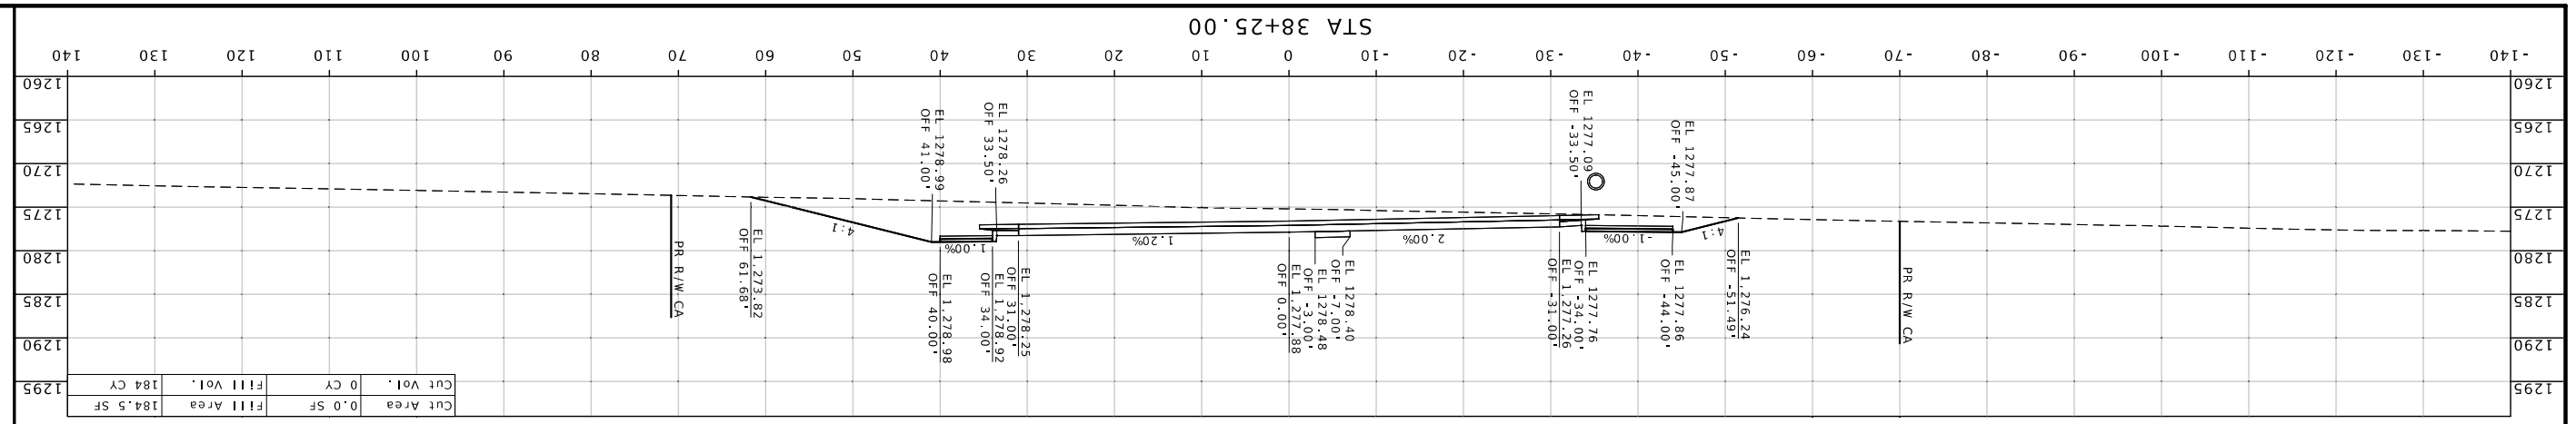

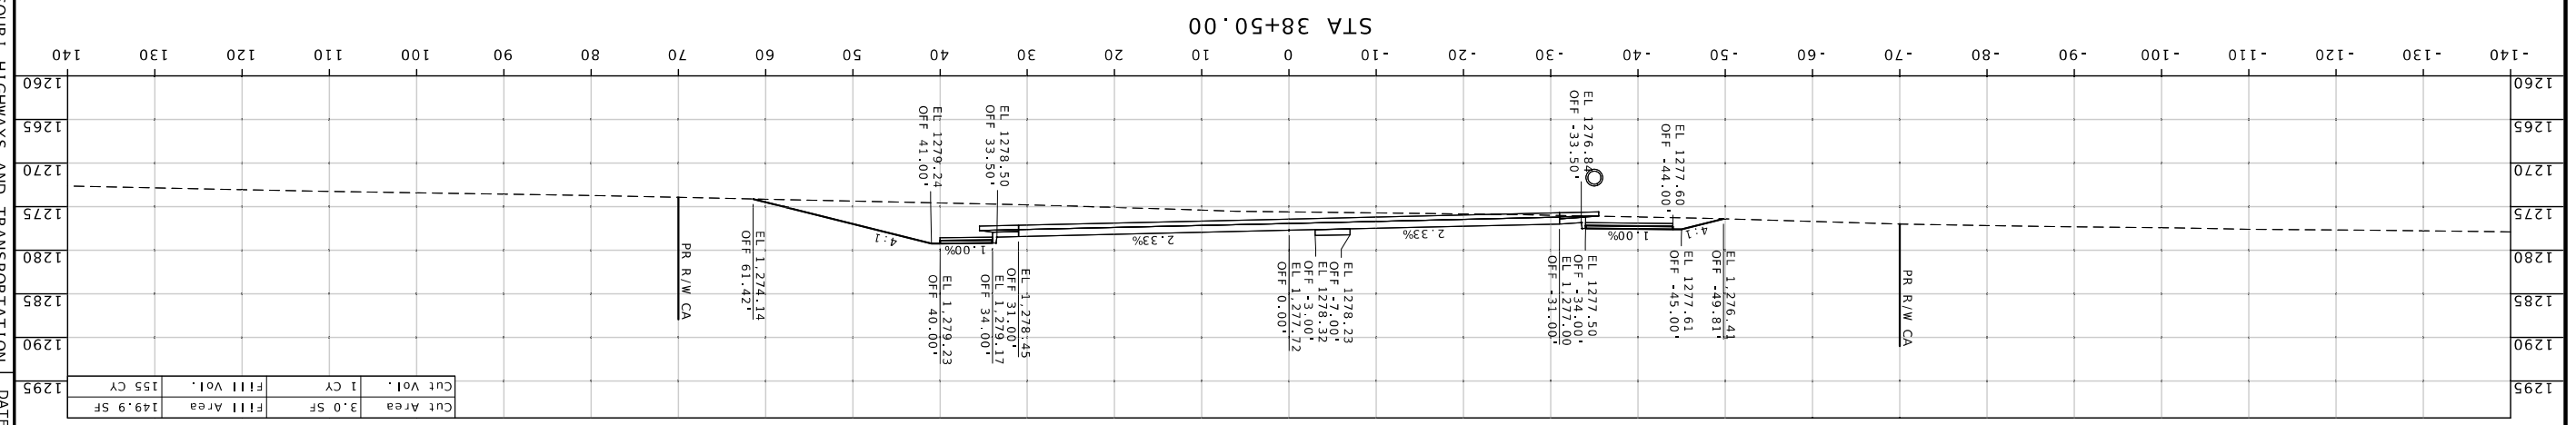

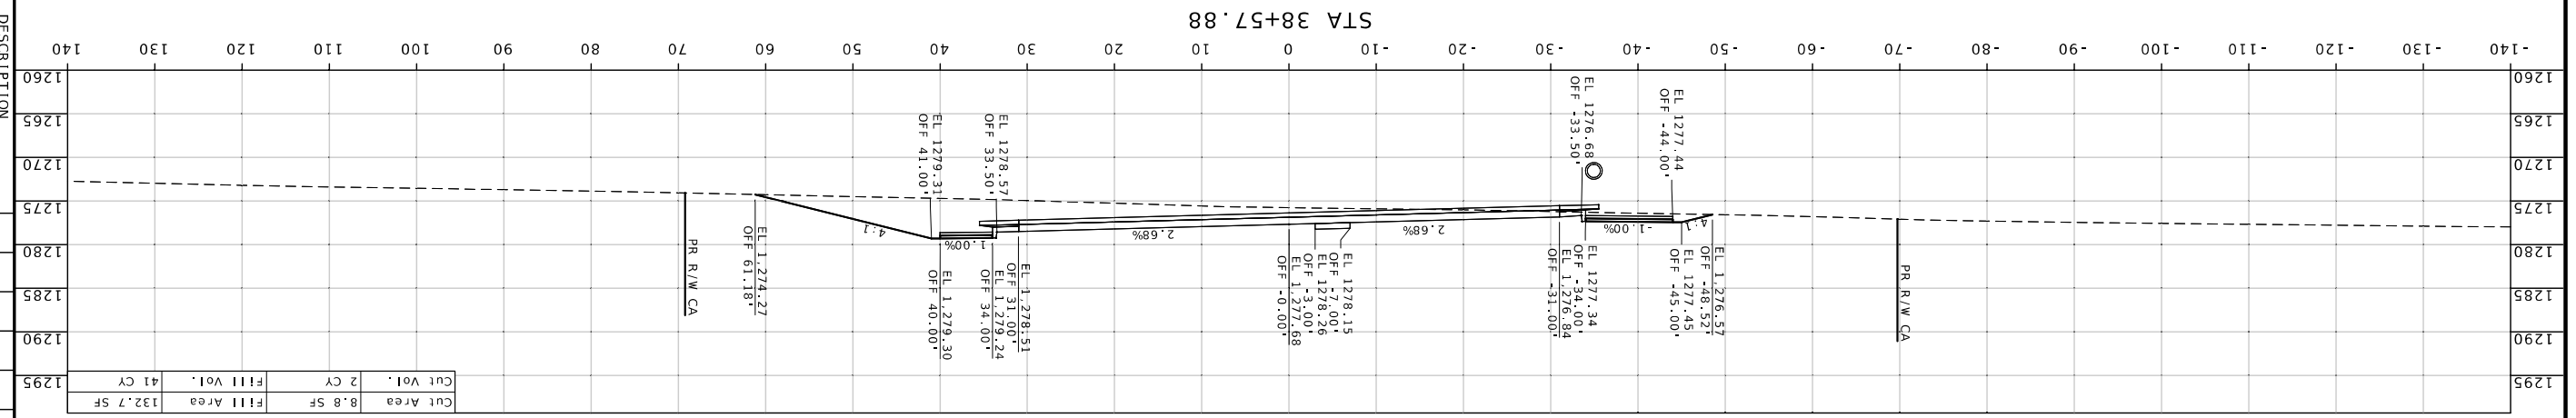

MISSOURI HIGHWAYS AND TRANSPORTATION COMMISSION
105 WEST CAPITOL
JEFFERSON CITY, MO 65102
1-888-ASK-MODOT (1-888-275-6636)

DESCRIPTION	DATE

BRIDGE NO.

PROJECT NO.

CONTRACT ID.
JBS083GD

JOB NO.

COUNTY	
GREENE	

DISTRICT	SHEET NO.
SW	90

ROUTE	STATE
MM	MO

DATE PREPARED
7/22/2025

MO.PE-26645
WARNER D. SHERMAN II · CIVIL
07/25/25 12:10:07 PM

STATE OF MISSOURI
PROFESSIONAL ENGINEER
WARNER D. SHERMAN II NUMBER PE-26645

CROSS SECTION SHEET
PROPOSED ROUTE MM
SHEET 91 OF 143

MISSOURI HIGHWAYS AND TRANSPORTATION COMMISSION

105 WEST CAPITOL
JEFFERSON CITY, MO 65102
1-888-ASK-MODOT (1-888-275-6636)

DESCRIPTION	DATE

BRIDGE NO.

PROJECT NO.

CONTRACT ID.

JOB NO.	
GREENE	
COUNTY	
J8S0836D	

ROUTE	SHEET NO.
MM	91
STATE	DISTRICT
MO	SW

DATE PREPARED
7/22/2025

WARNER D. SHERMAN II
NUMBER PE-2006 45
PROFESSIONAL ENGINEER
STATE OF MISSOURI
Digitally signed by WARNER D. SHERMAN II - CIVIL
07/23/2025 12:10:32 PM
MO-PE-2006 45

STA 38+75.00

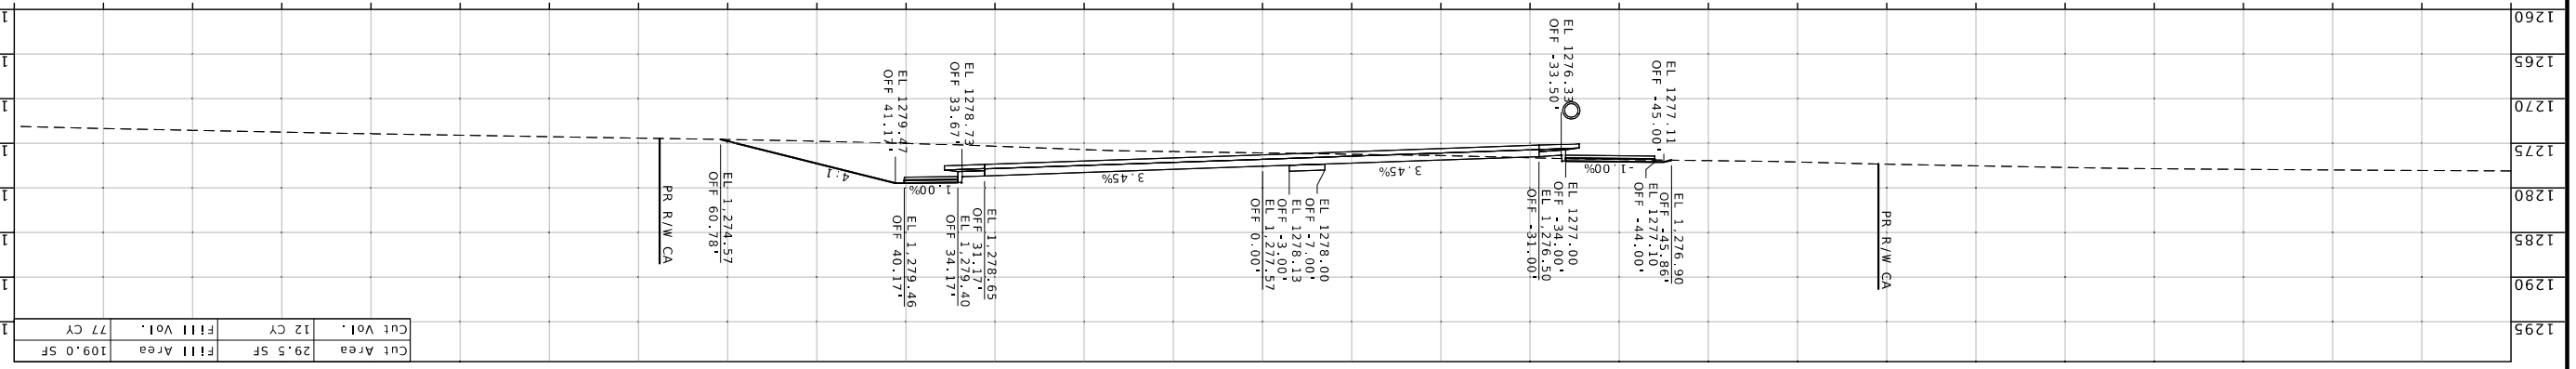

Cut Area	Cut Vol.	Fill Area	Fill Vol.
29.5 SF	12 CY	109.0 SF	77 CY

STA 39+00.00

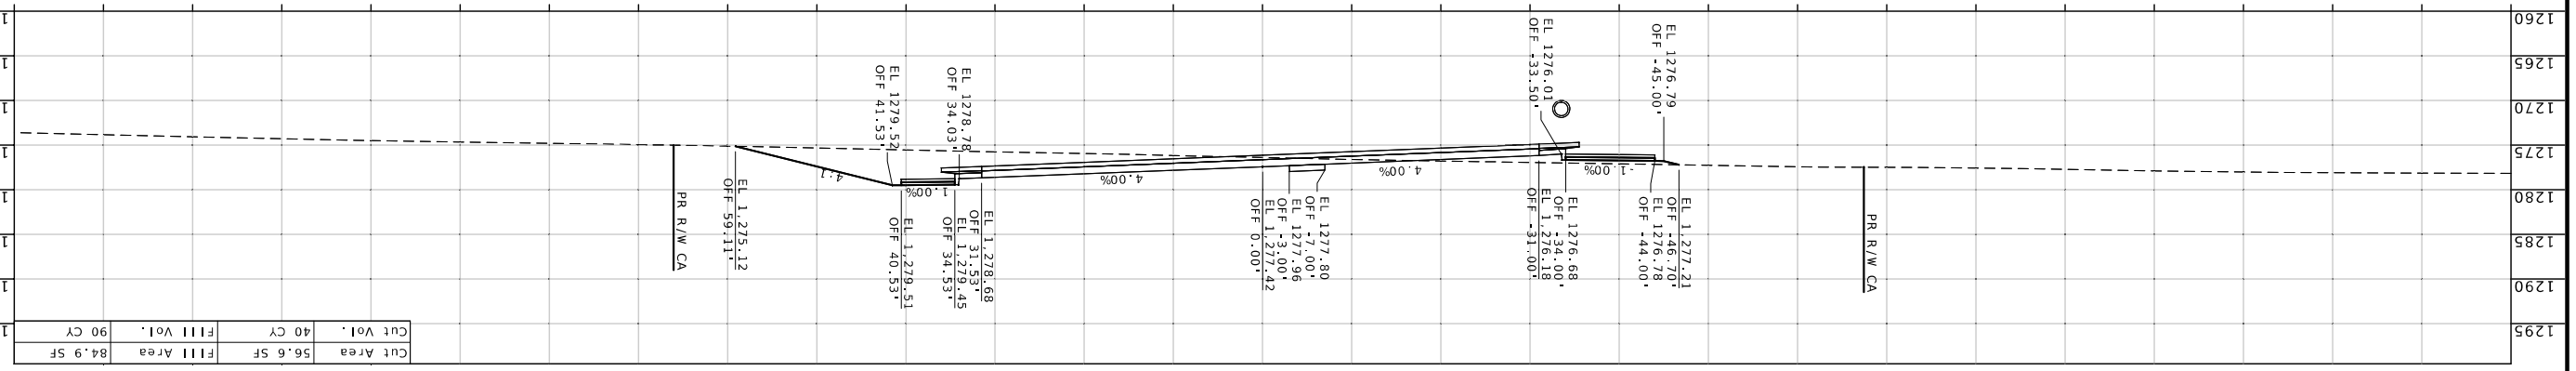

Cut Area	Cut Vol.	Fill Area	Fill Vol.
56.6 SF	40 CY	84.9 SF	90 CY

STA 39+25.00

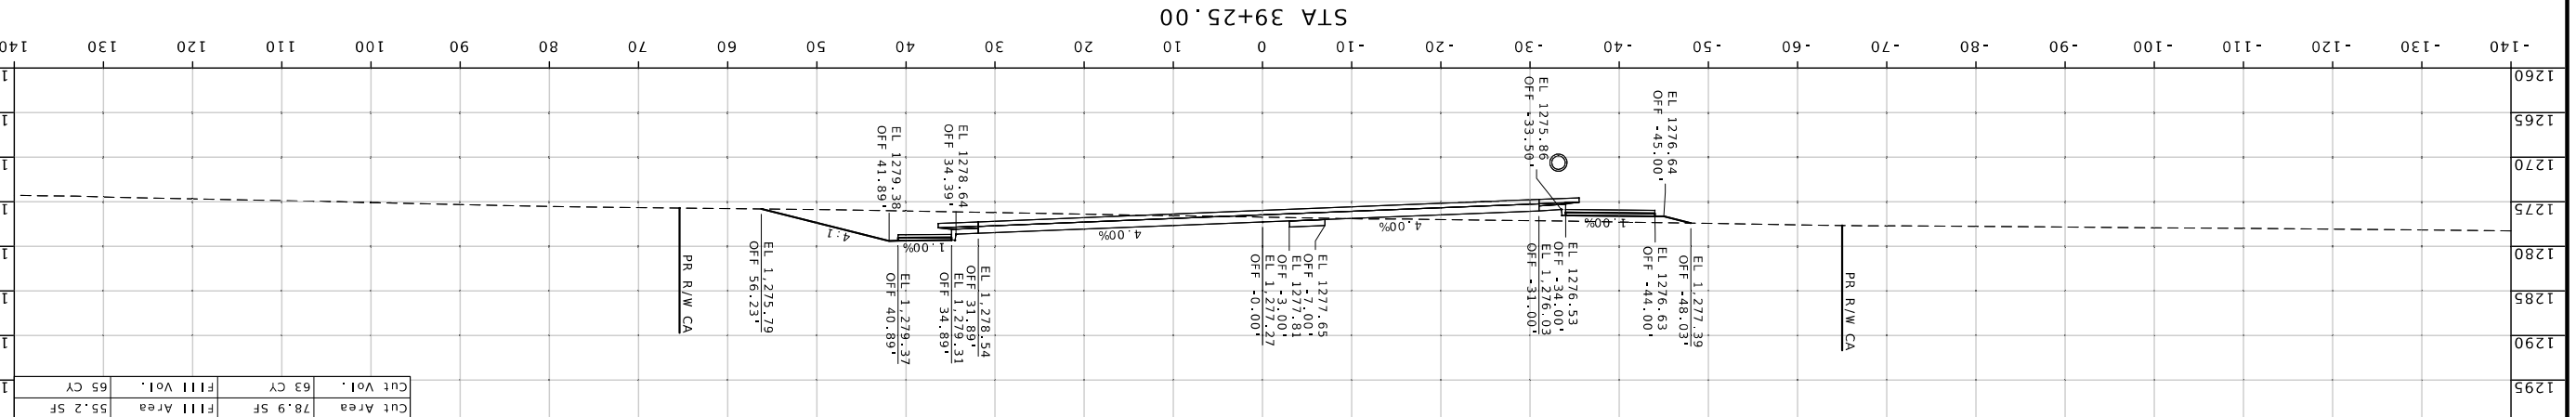

Cut Area	Cut Vol.	Fill Area	Fill Vol.
78.9 SF	63 CY	55.2 SF	65 CY

CROSS SECTION SHEET
PROPOSED ROUTE MM
SHEET 92 OF 143

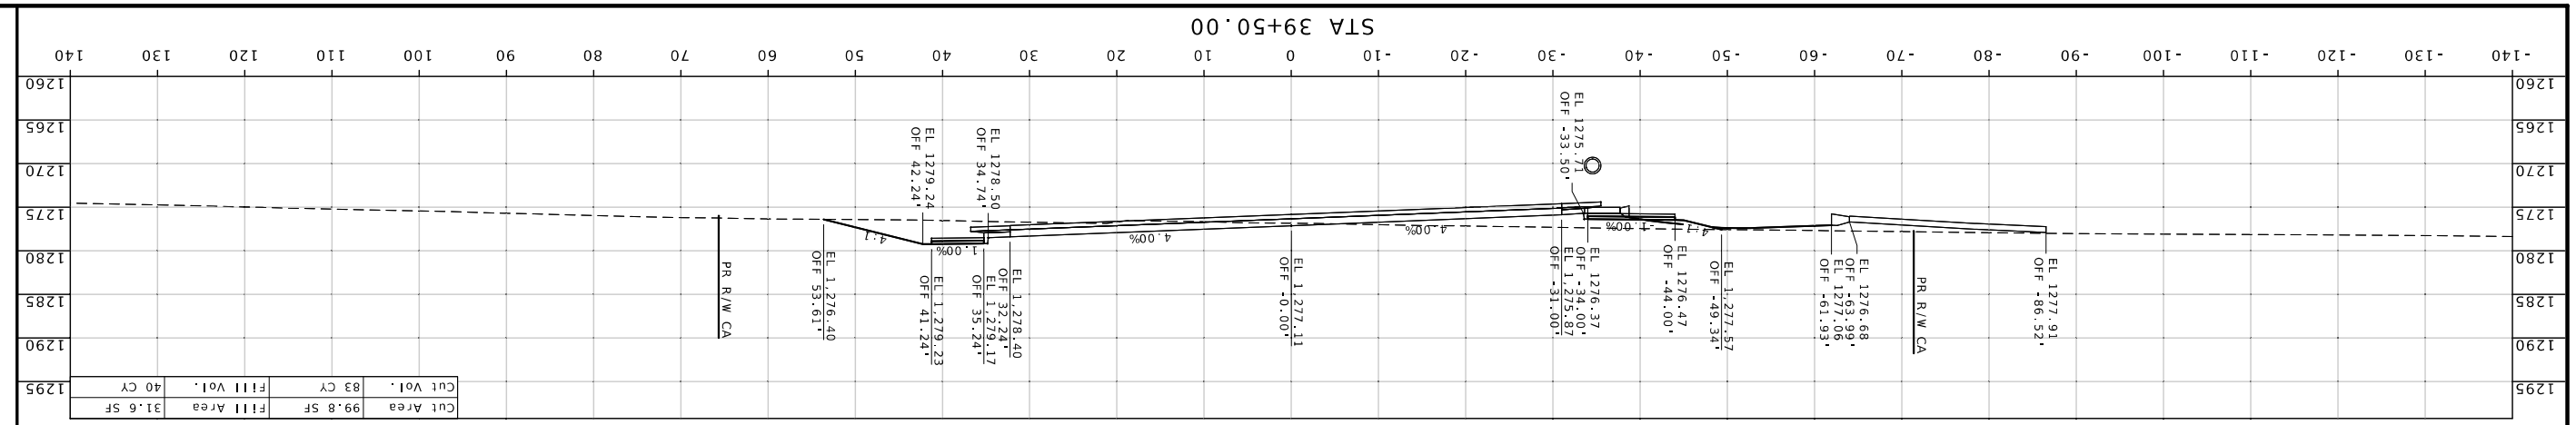

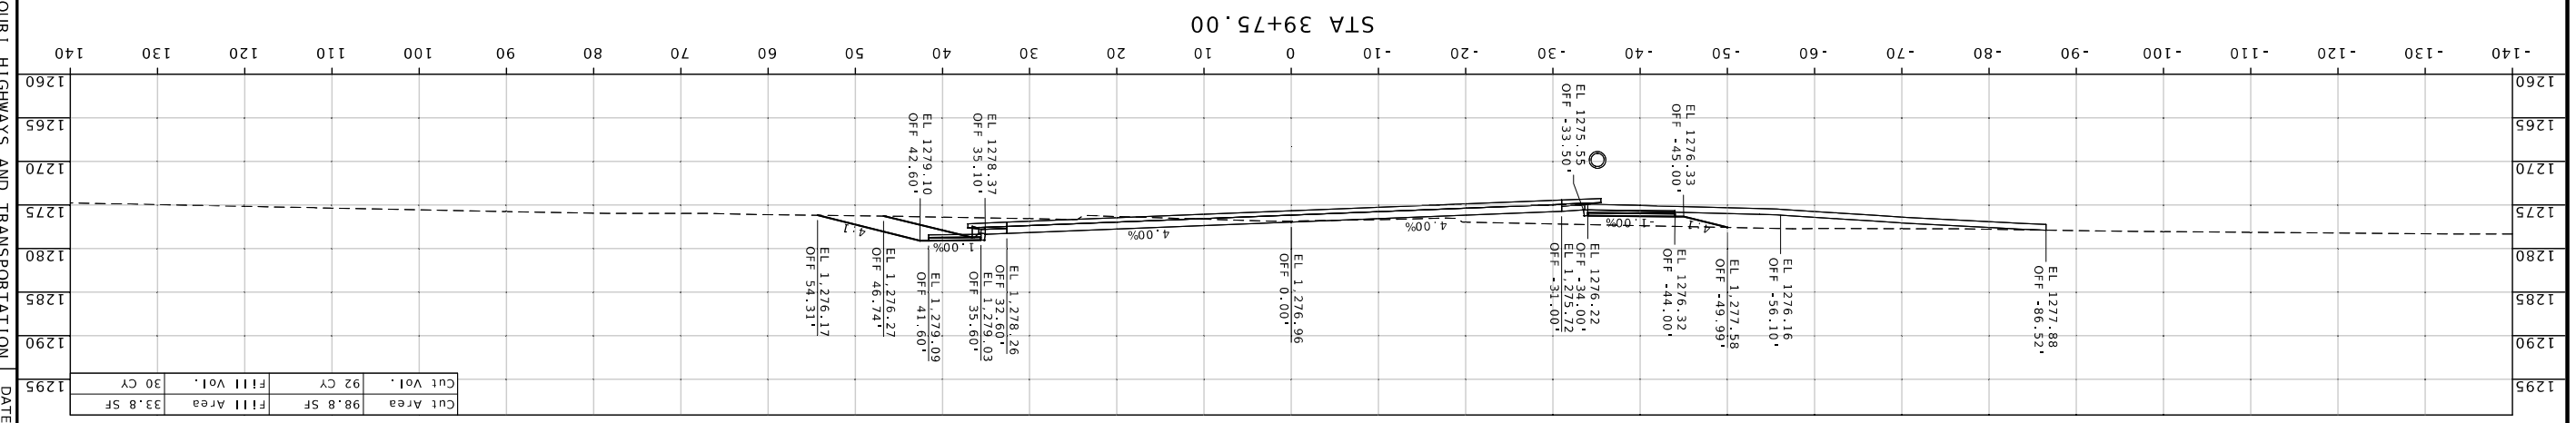

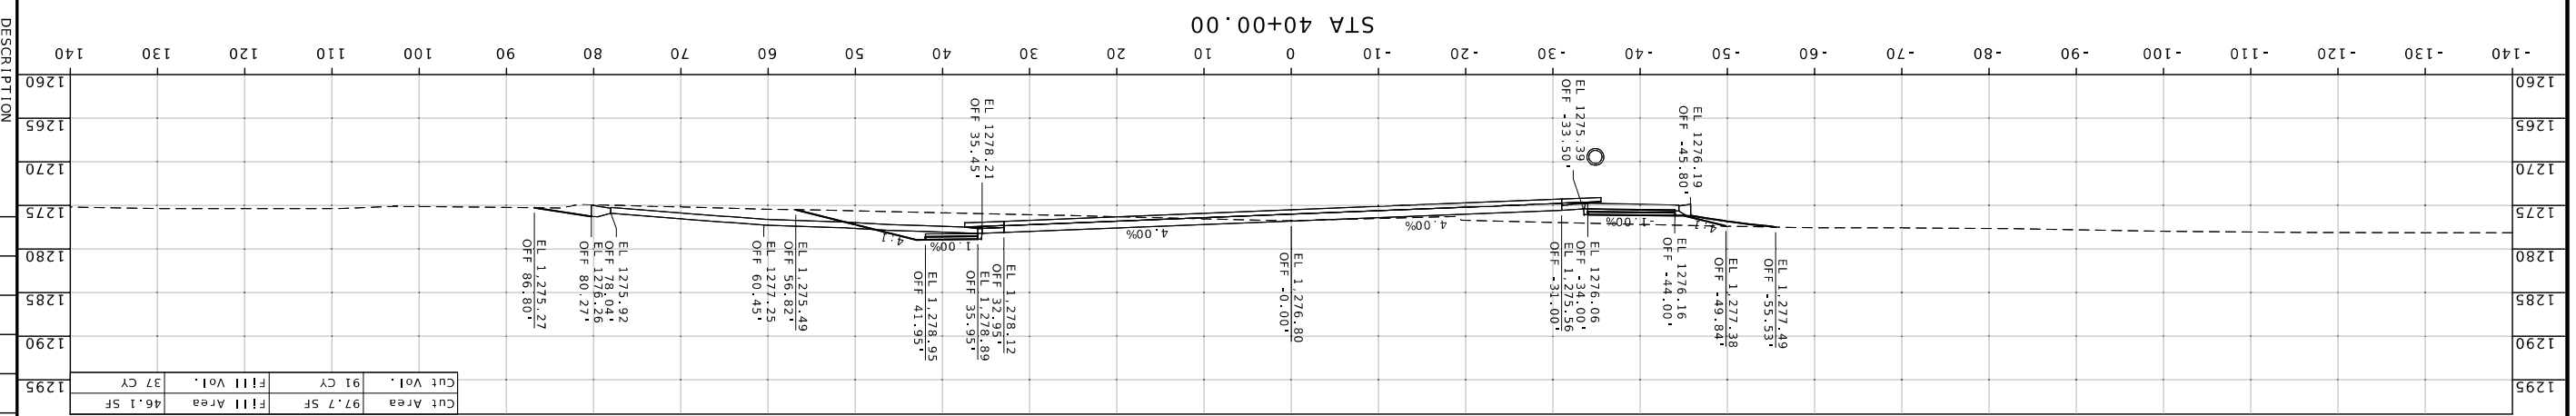

MISSOURI HIGHWAYS AND TRANSPORTATION COMMISSION

105 WEST CAPITOL
JEFFERSON CITY, MO 65102
1-888-ASK-MODOT (1-888-275-6636)

DESCRIPTION	DATE

BRIDGE NO.

PROJECT NO.

CONTRACT ID.

JOB NO.	
GREENE	
COUNTY	

ROUTE	SHEET NO.
MM	92
STATE	DISTRICT
MO	SW

DATE PREPARED
7/22/2025

WARNER D. SHERMAN II - CIVIL
MO-PE-26645
07/23/2025 12:10:53 PM

STATE OF MISSOURI
WARNER D. SHERMAN II
NUMBER PE-26645
PROFESSIONAL ENGINEER

CROSS SECTION SHEET
PROPOSED ROUTE MM
SHEET 93 OF 143

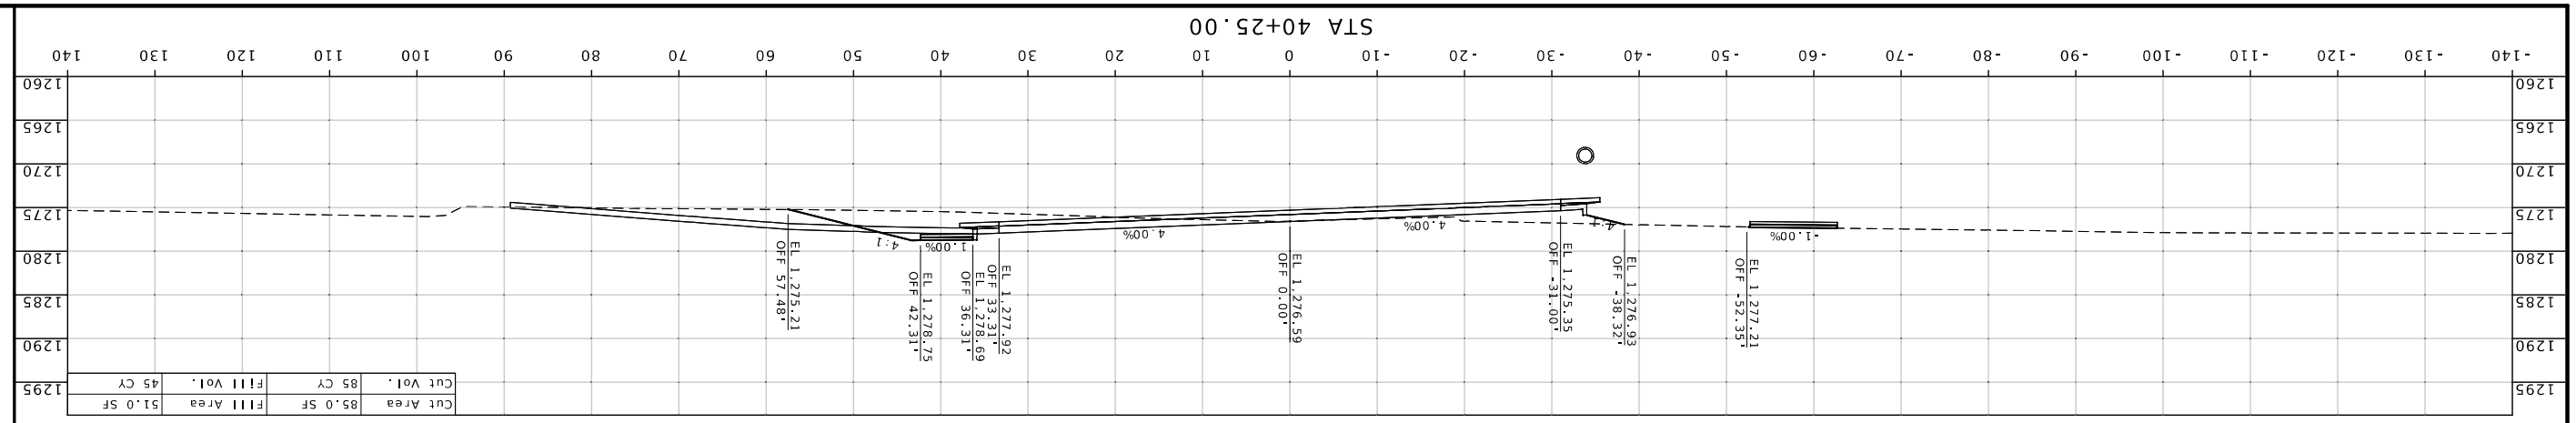

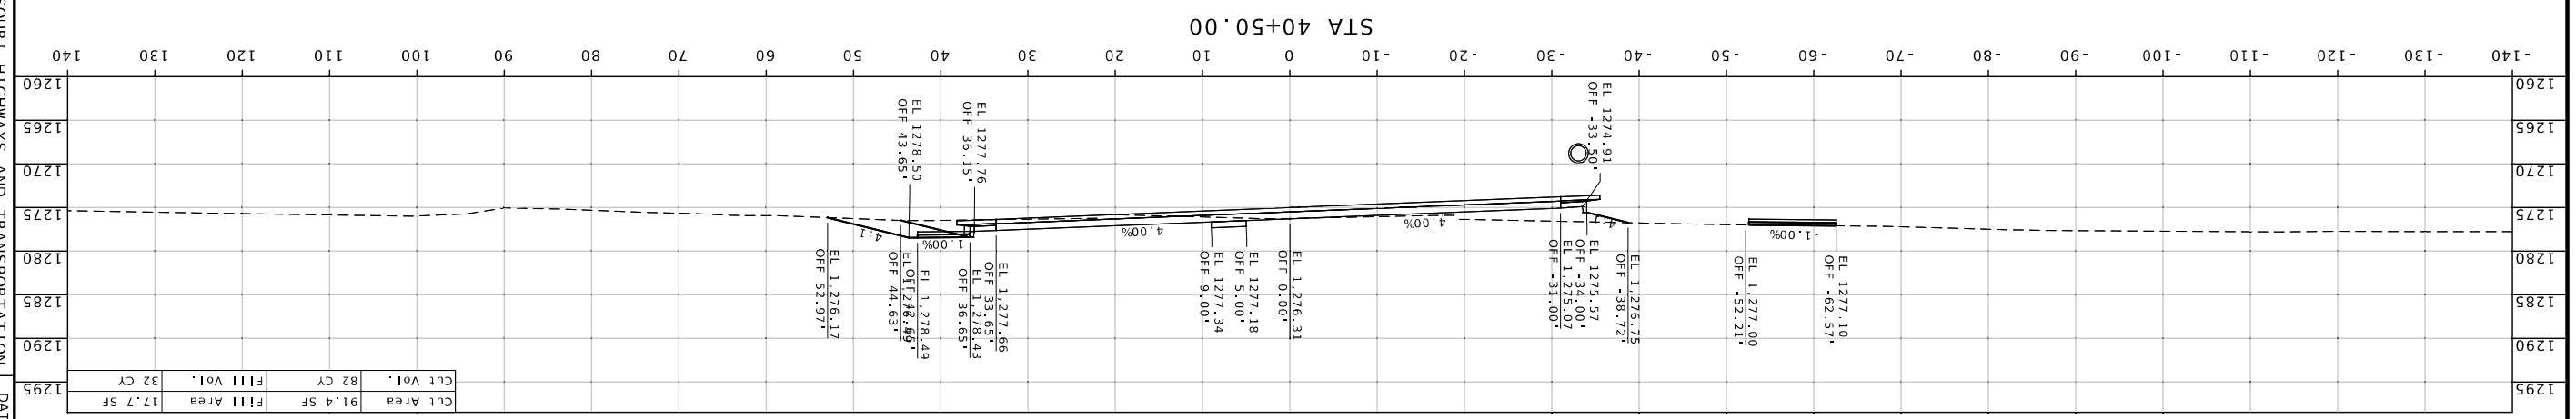

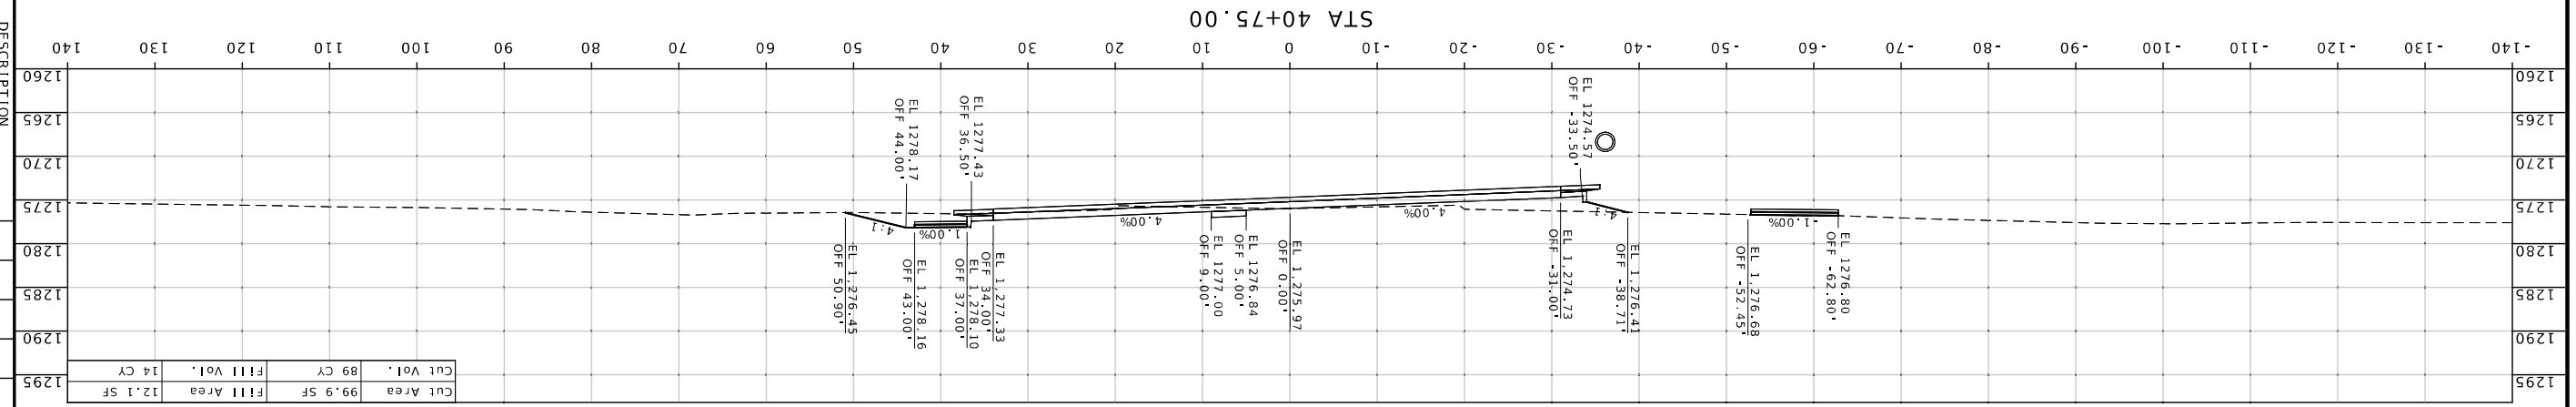

MISSOURI HIGHWAYS AND TRANSPORTATION COMMISSION

105 WEST CAPITOL
JEFFERSON CITY, MO 65102
1-888-ASK-MODOT (1-888-275-6636)

DESCRIPTION	DATE

BRIDGE NO.

PROJECT NO.

CONTRACT ID.

JOB NO. J8S0836D

COUNTY GREENE

DISTRICT	SHEET NO.
SW	93

ROUTE	STATE
MM	MO

DATE PREPARED 7/22/2025

STATE OF MISSOURI
WARNER D. SHERMAN II
NUMBER PE-2664S
PROFESSIONAL ENGINEER

Warner Sherman
07/28/2025 12:11:14 PM
WARNER D. SHERMAN II - CIVIL
MO-PE-2664S

CROSS SECTION SHEET
PROPOSED ROUTE MM
SHEET 94 OF 143

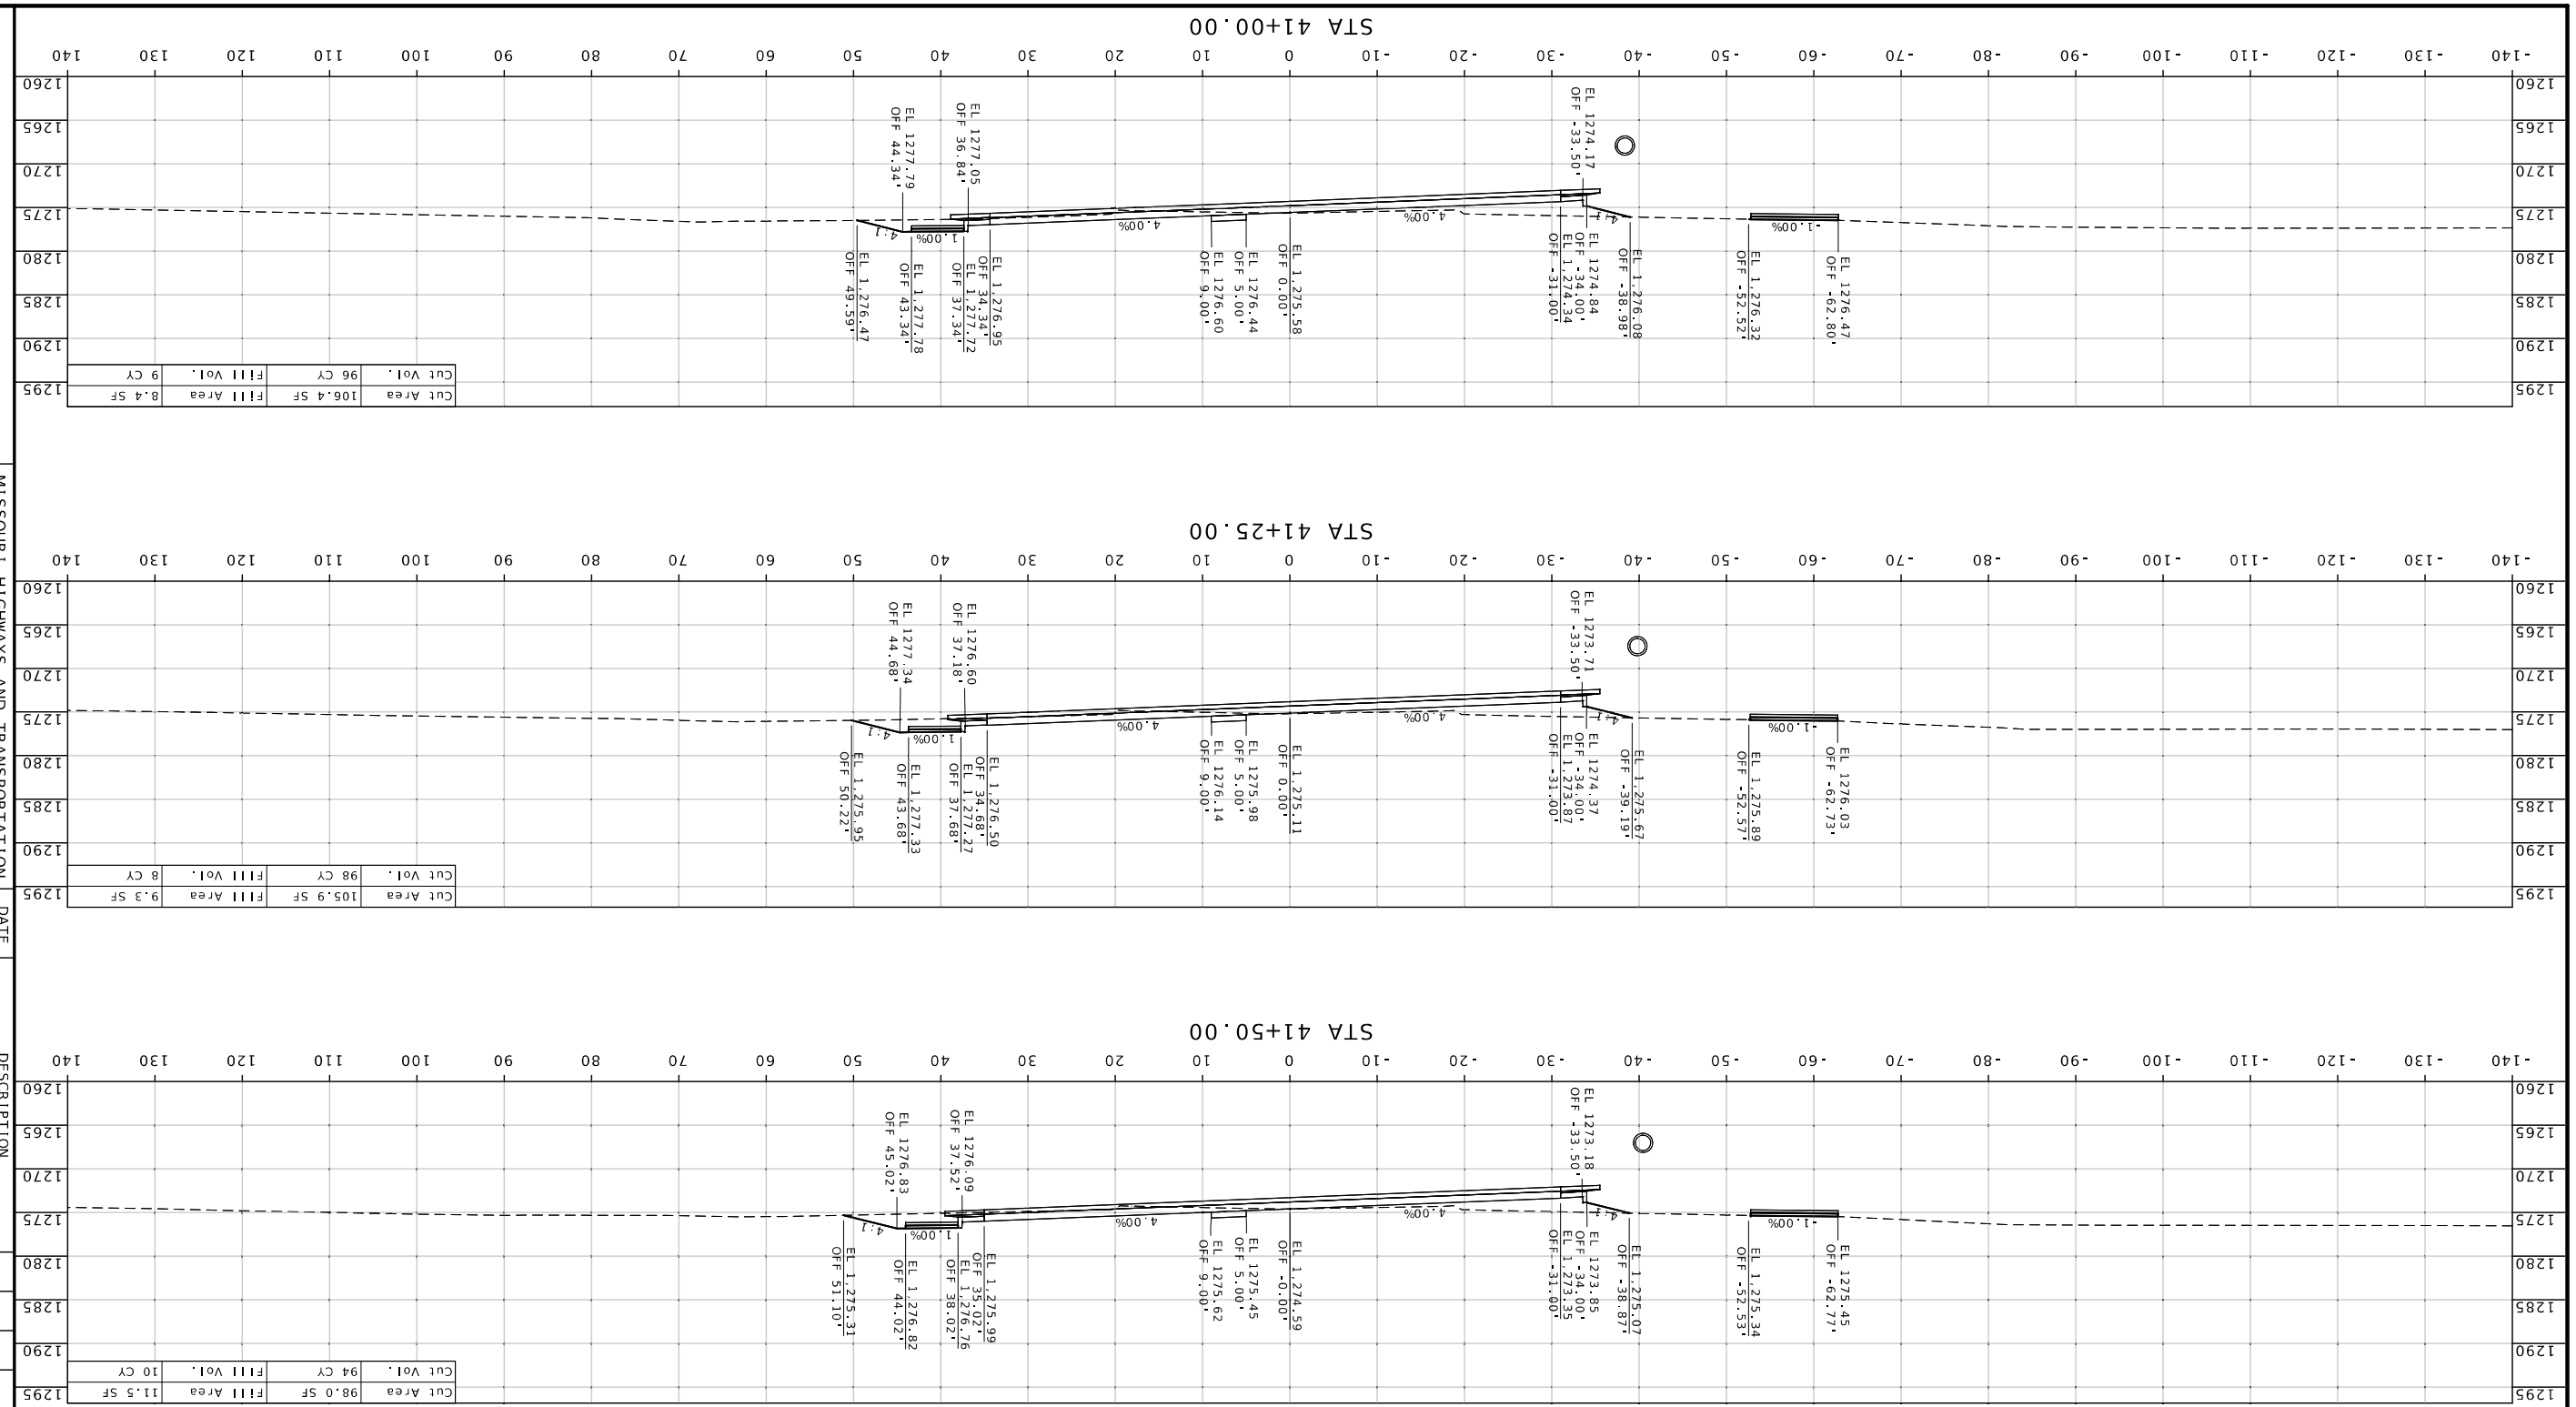

MISSOURI HIGHWAYS AND TRANSPORTATION COMMISSION

105 WEST CAPITOL
JEFFERSON CITY, MO 65102
1-888-ASK-MODOT (1-888-275-6636)

DESCRIPTION	DATE

BRIDGE NO.

PROJECT NO.

CONTRACT ID.

JOB NO.	
J8S0836D	

COUNTY	
GREENE	

DISTRICT	SHEET NO.
SW	94

ROUTE	STATE
MM	MO

7/22/2025

DATE PREPARED

WARNER D. SHERMAN I - CIVIL
MO-PE-2664S
07/23/2025 12:11:36 PM

STATE OF MISSOURI
PROFESSIONAL ENGINEER
WARNER D. SHERMAN II
NUMBER PE-2664S

CROSS SECTION SHEET
PROPOSED ROUTE MM
SHEET 95 OF 143

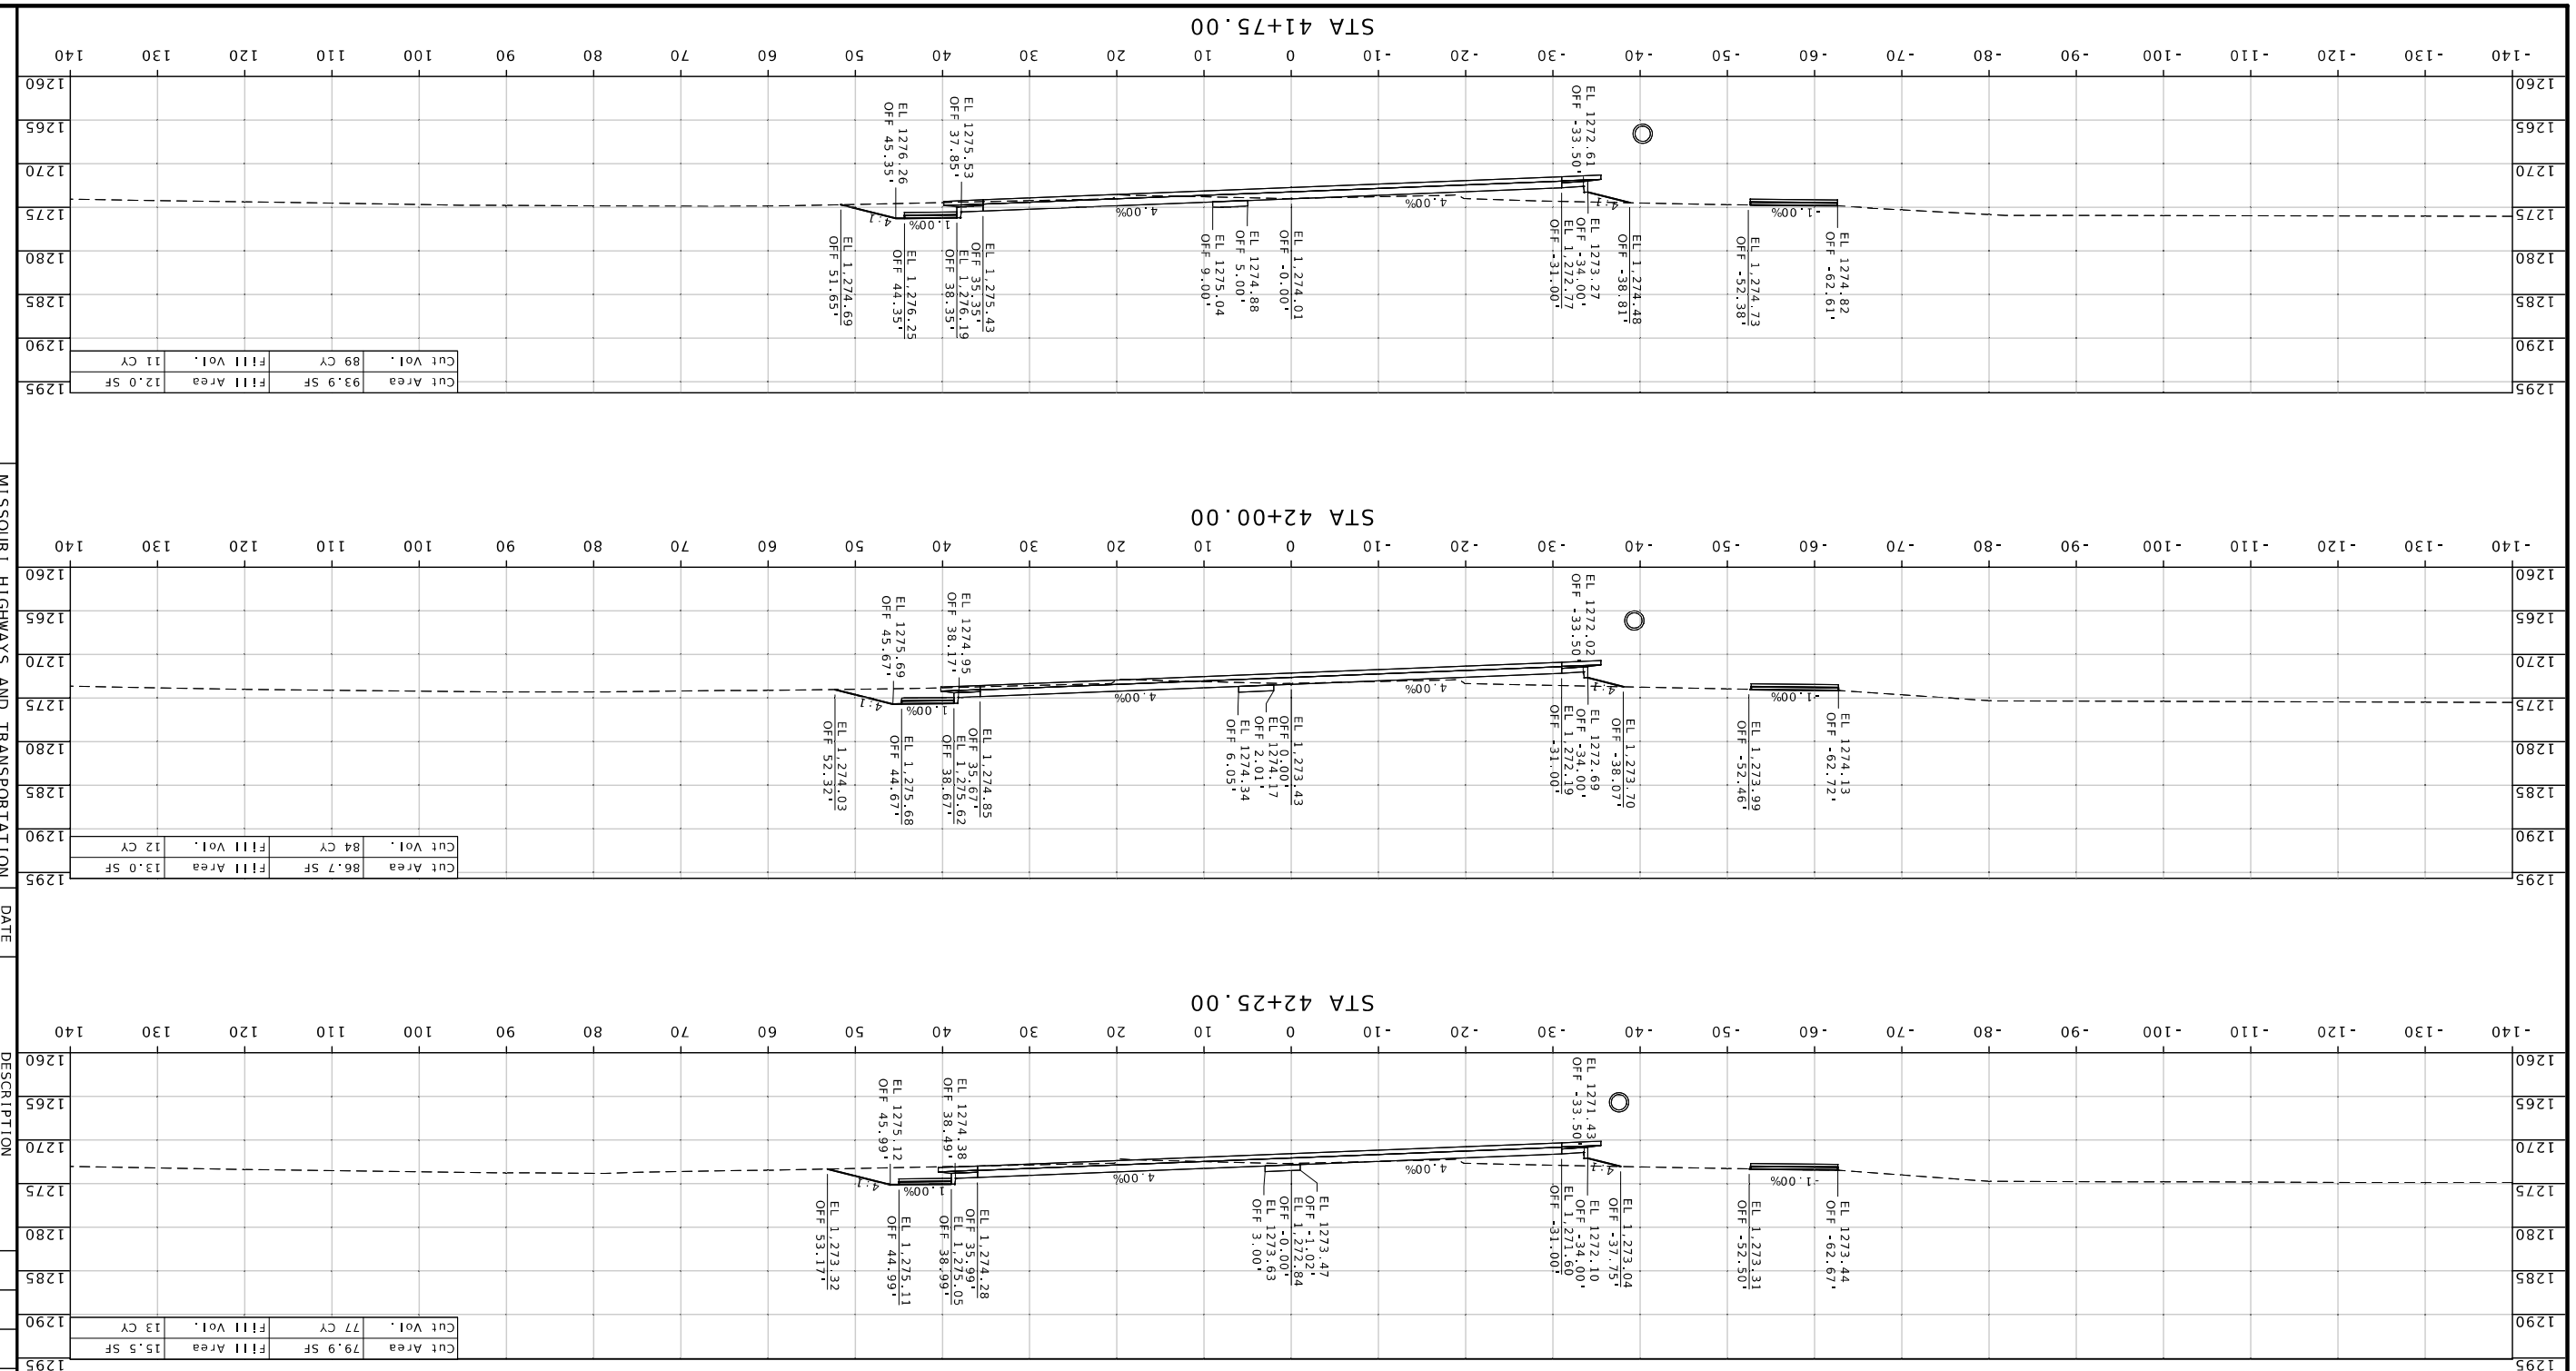

MISSOURI HIGHWAYS AND TRANSPORTATION COMMISSION

105 WEST CAPITOL
JEFFERSON CITY, MO 65102
1-888-ASK-MODOT (1-888-275-6636)

DATE	DESCRIPTION

BRIDGE NO.

PROJECT NO.

CONTRACT ID.
J8S0836D

JOB NO.
GREENE

COUNTY

DISTRICT	SHEET NO.
SW	95

ROUTE	STATE
MM	MO

DATE PREPARED
7/22/2025

STATE OF MISSOURI
WARNER D. SHERMAN II
NUMBER PE-2664S
PROFESSIONAL ENGINEER

WARNER D. SHERMAN II - CIVIL
MO PE-2664S
07/23/2025 12:11:58 PM

CROSS SECTION SHEET
PROPOSED ROUTE MM
SHEET 96 OF 143

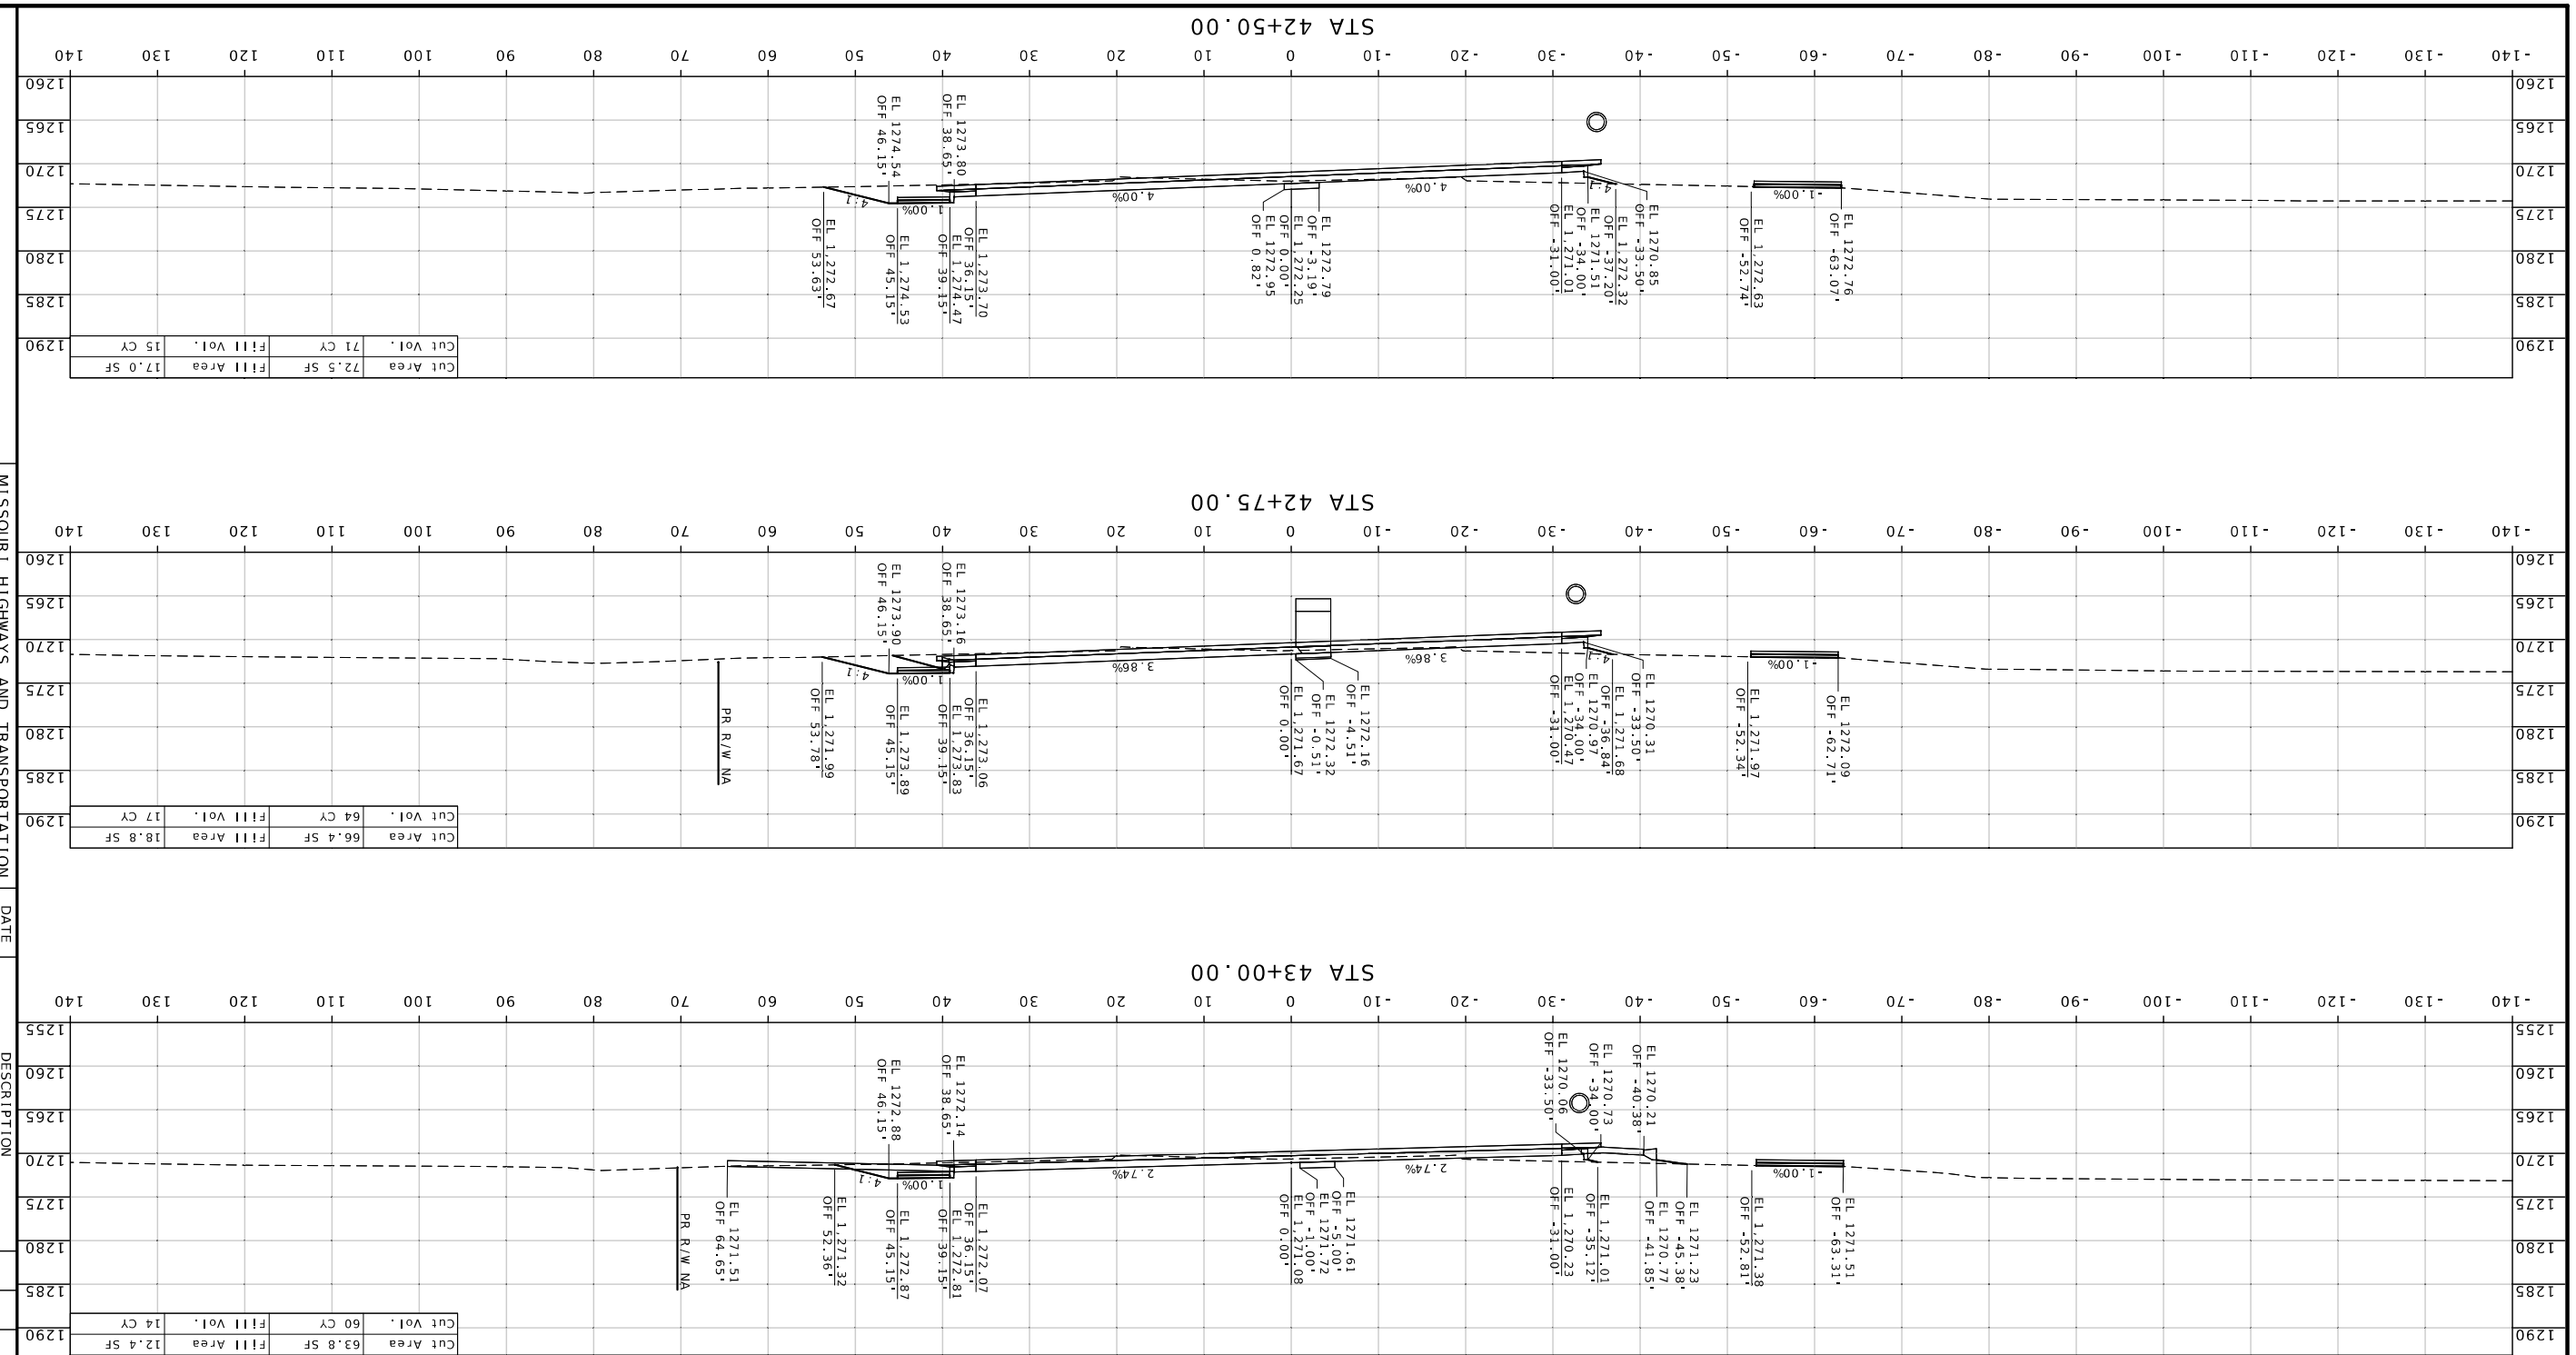

MISSOURI HIGHWAYS AND TRANSPORTATION COMMISSION

105 WEST CAPITOL
JEFFERSON CITY, MO 65102
1-888-ASK-MODOT (1-888-275-6636)

DATE	DESCRIPTION

BRIDGE NO.

PROJECT NO.

CONTRACT ID.
JI5S083D

JOB NO.
GREENE

COUNTY

ROUTE	STATE
MM	MO

DISTRICT	SHEET NO.
SW	96

DATE PREPARED
7/22/2025

MO.PE-2005
WARNER D. SHERMAN II - CIVIL
07/23/2025 12:12:19 PM

STATE OF MISSOURI
WARNER D. SHERMAN II
NUMBER PE-2005
PROFESSIONAL ENGINEER

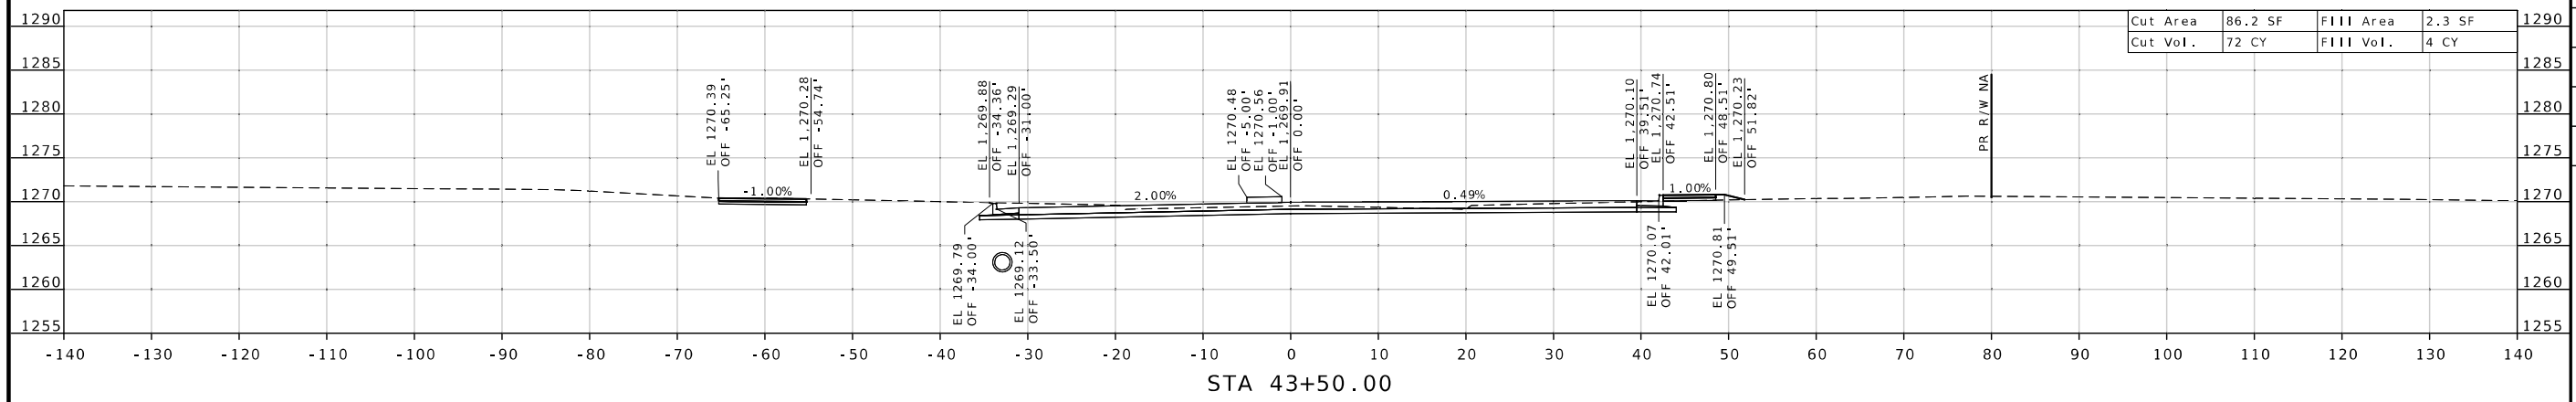

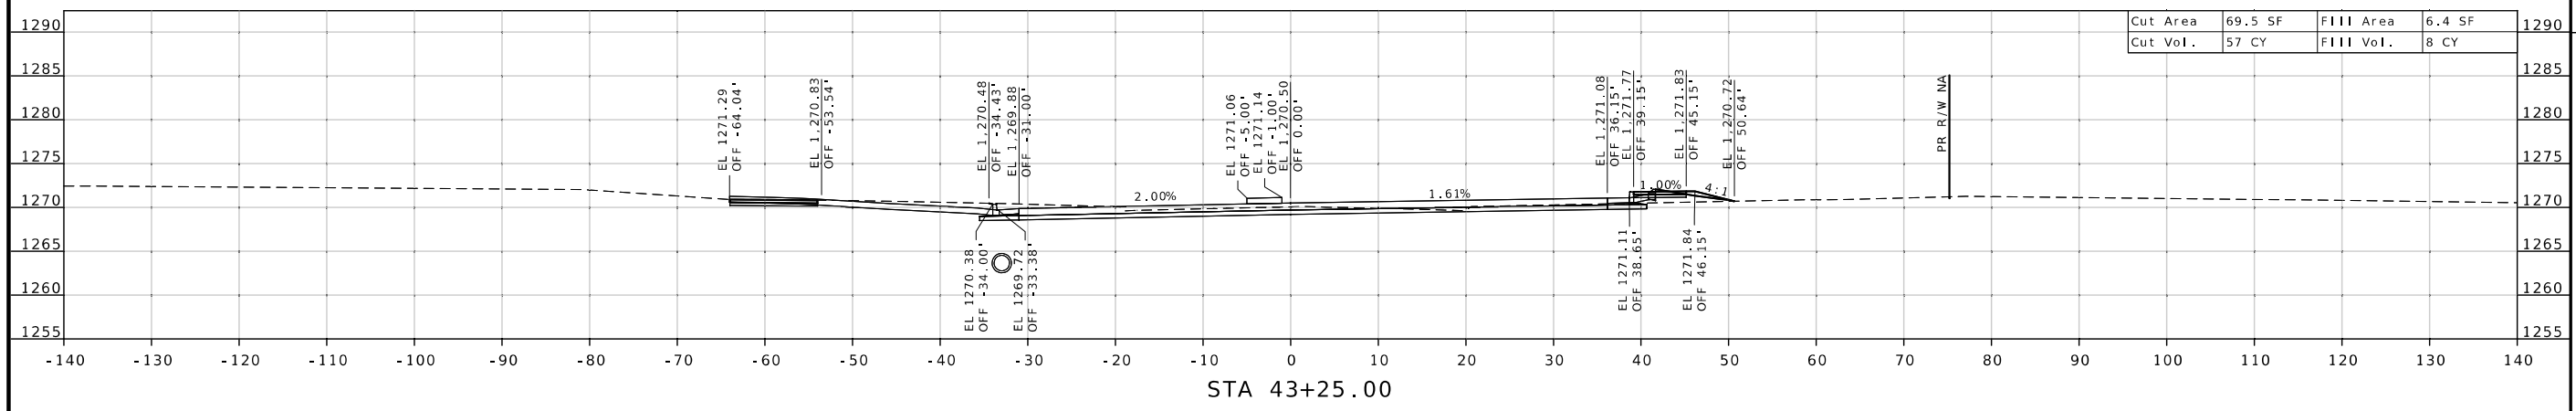

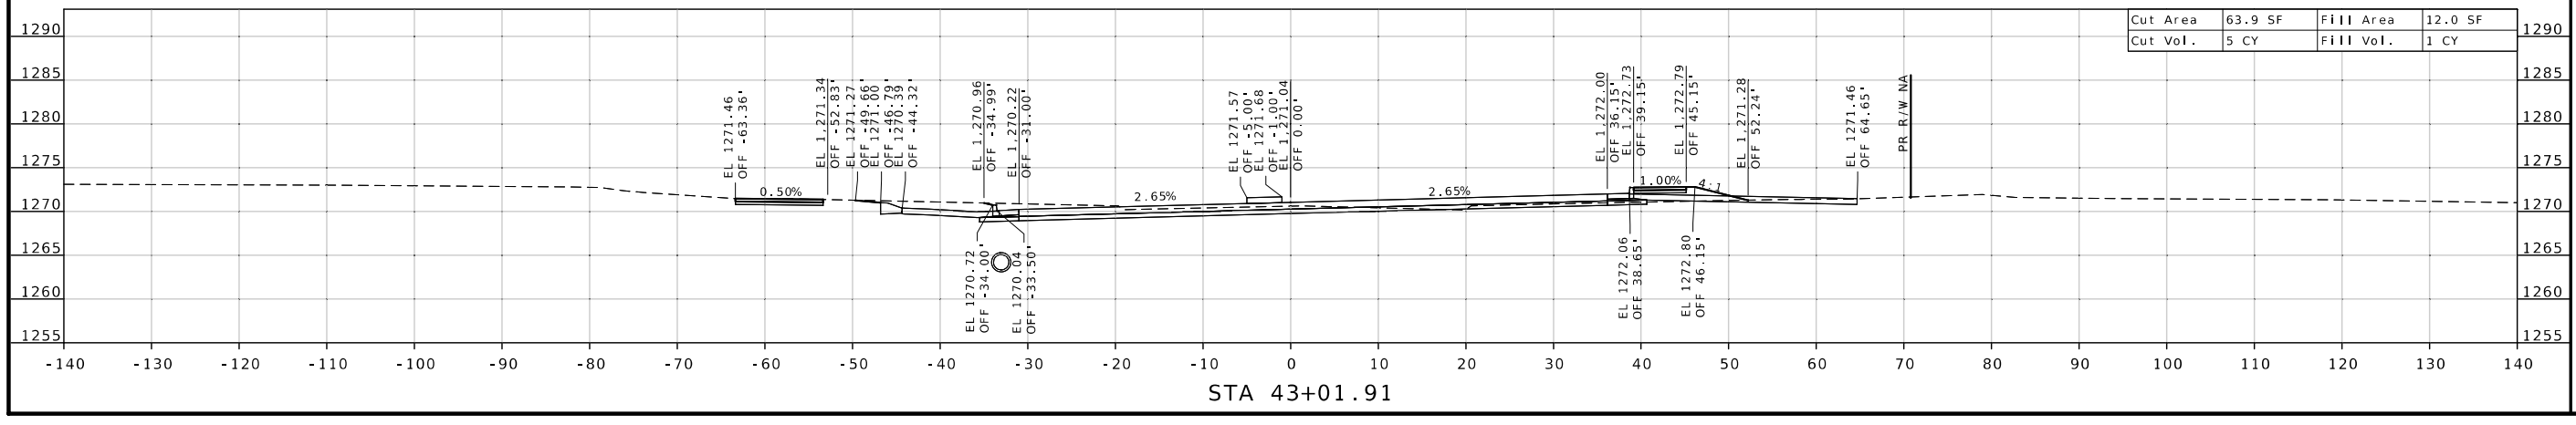

STATE OF MISSOURI
WARNER D. SHERMAN II
NUMBER PE-26645
PROFESSIONAL ENGINEER

Warner Sherman
07/23/2025 12:12:39 PM
WARNER D. SHERMAN II - CIVIL
MO PE-26645

DATE PREPARED
7/22/2025

ROUTE	STATE
MM	MO
DISTRICT	SHEET NO.
SW	97

COUNTY
GREENE

JOB NO.
J8S0836D

CONTRACT ID.

PROJECT NO.

BRIDGE NO.

DESCRIPTION	DATE

MISSOURI HIGHWAYS AND TRANSPORTATION COMMISSION

105 WEST CAPITOL
JEFFERSON CITY, MO 65102
1-888-ASK-MODOT (1-888-275-6636)

CROSS SECTION SHEET
PROPOSED ROUTE MM
SHEET 97 OF 143

CROSS SECTION SHEET
PROPOSED ROUTE MM
SHEET 98 OF 143

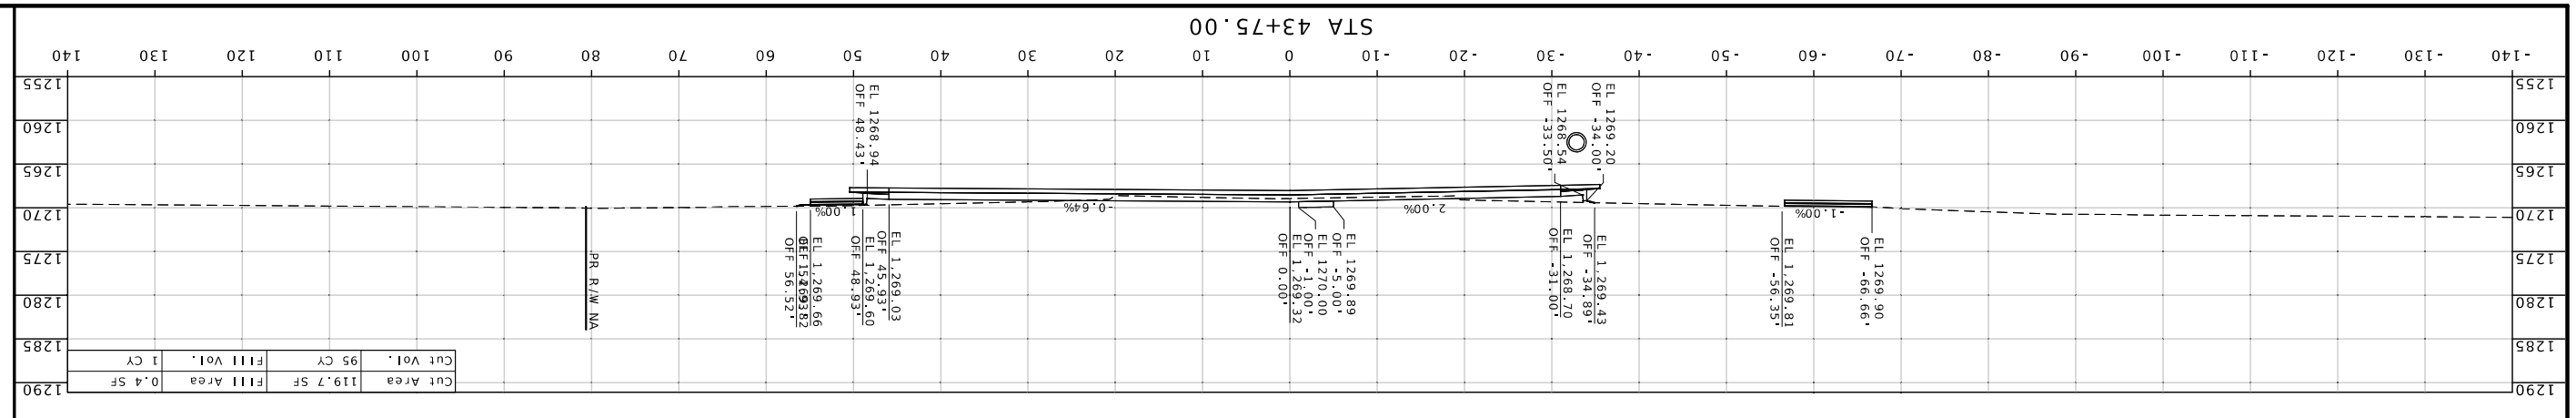

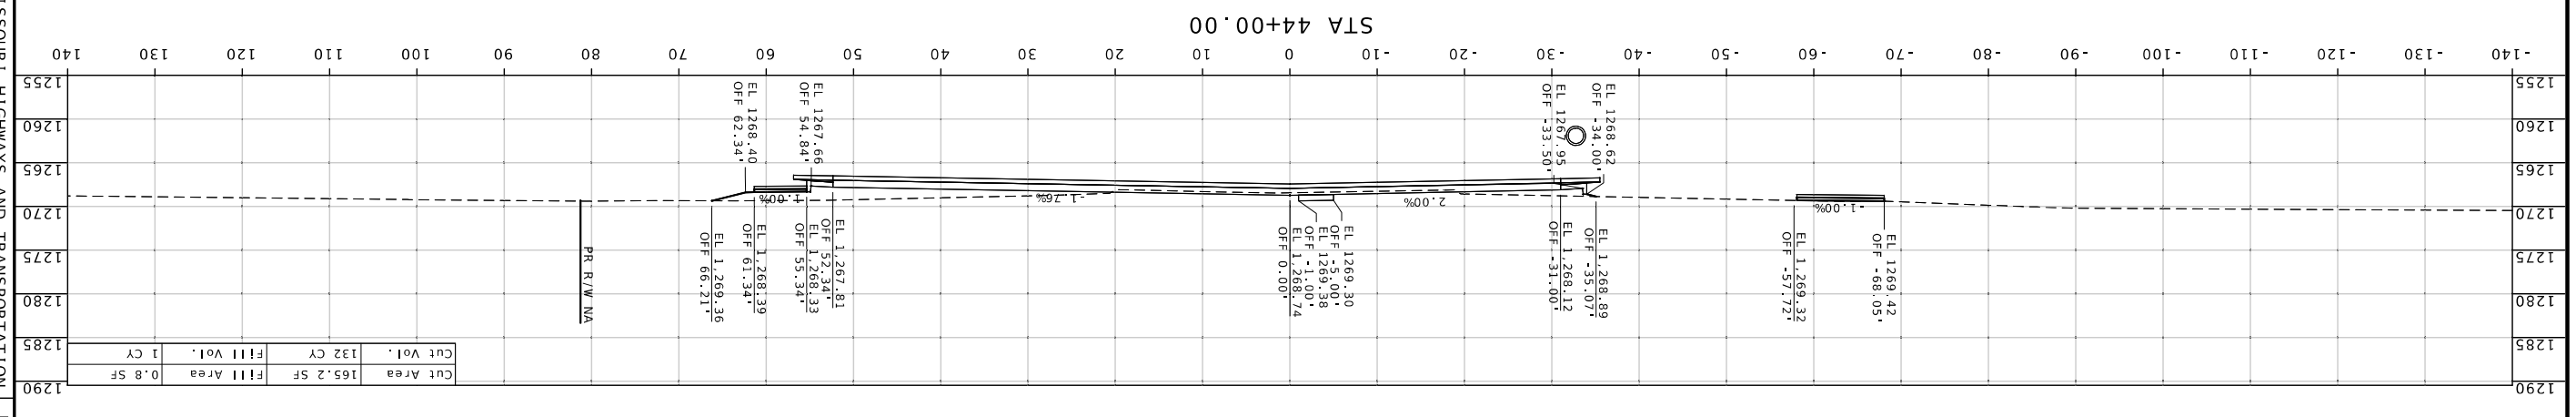

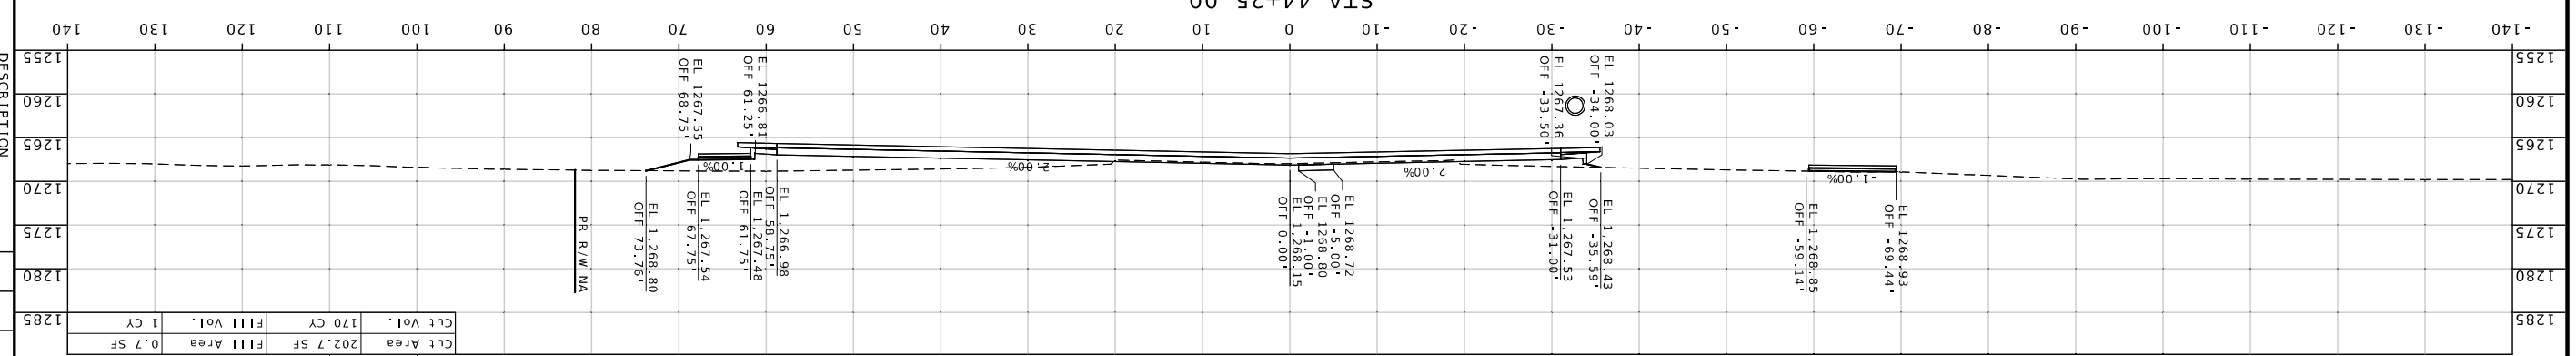

MISSOURI HIGHWAYS AND TRANSPORTATION COMMISSION
105 WEST CAPITOL
JEFFERSON CITY, MO 65102
1-888-ASK-MODOT (1-888-275-6636)

DATE	DESCRIPTION

BRIDGE NO.

PROJECT NO.

CONTRACT ID.
J8S0836D

JOB NO.
GREENE

COUNTY

ROUTE	SHEET NO.
MM	98

STATE	DISTRICT
MO	SW

DATE PREPARED
7/22/2025

WARNER D. SHERMAN I - CIVIL
NO.PE-2005
Digitally signed by WARNER D. SHERMAN I
07/23/2025 12:13:33 PM

STATE OF MISSOURI
WARNER D. SHERMAN I
NUMBER PE-2005
PROFESSIONAL ENGINEER

CROSS SECTION SHEET
PROPOSED ROUTE MM
SHEET 99 OF 143

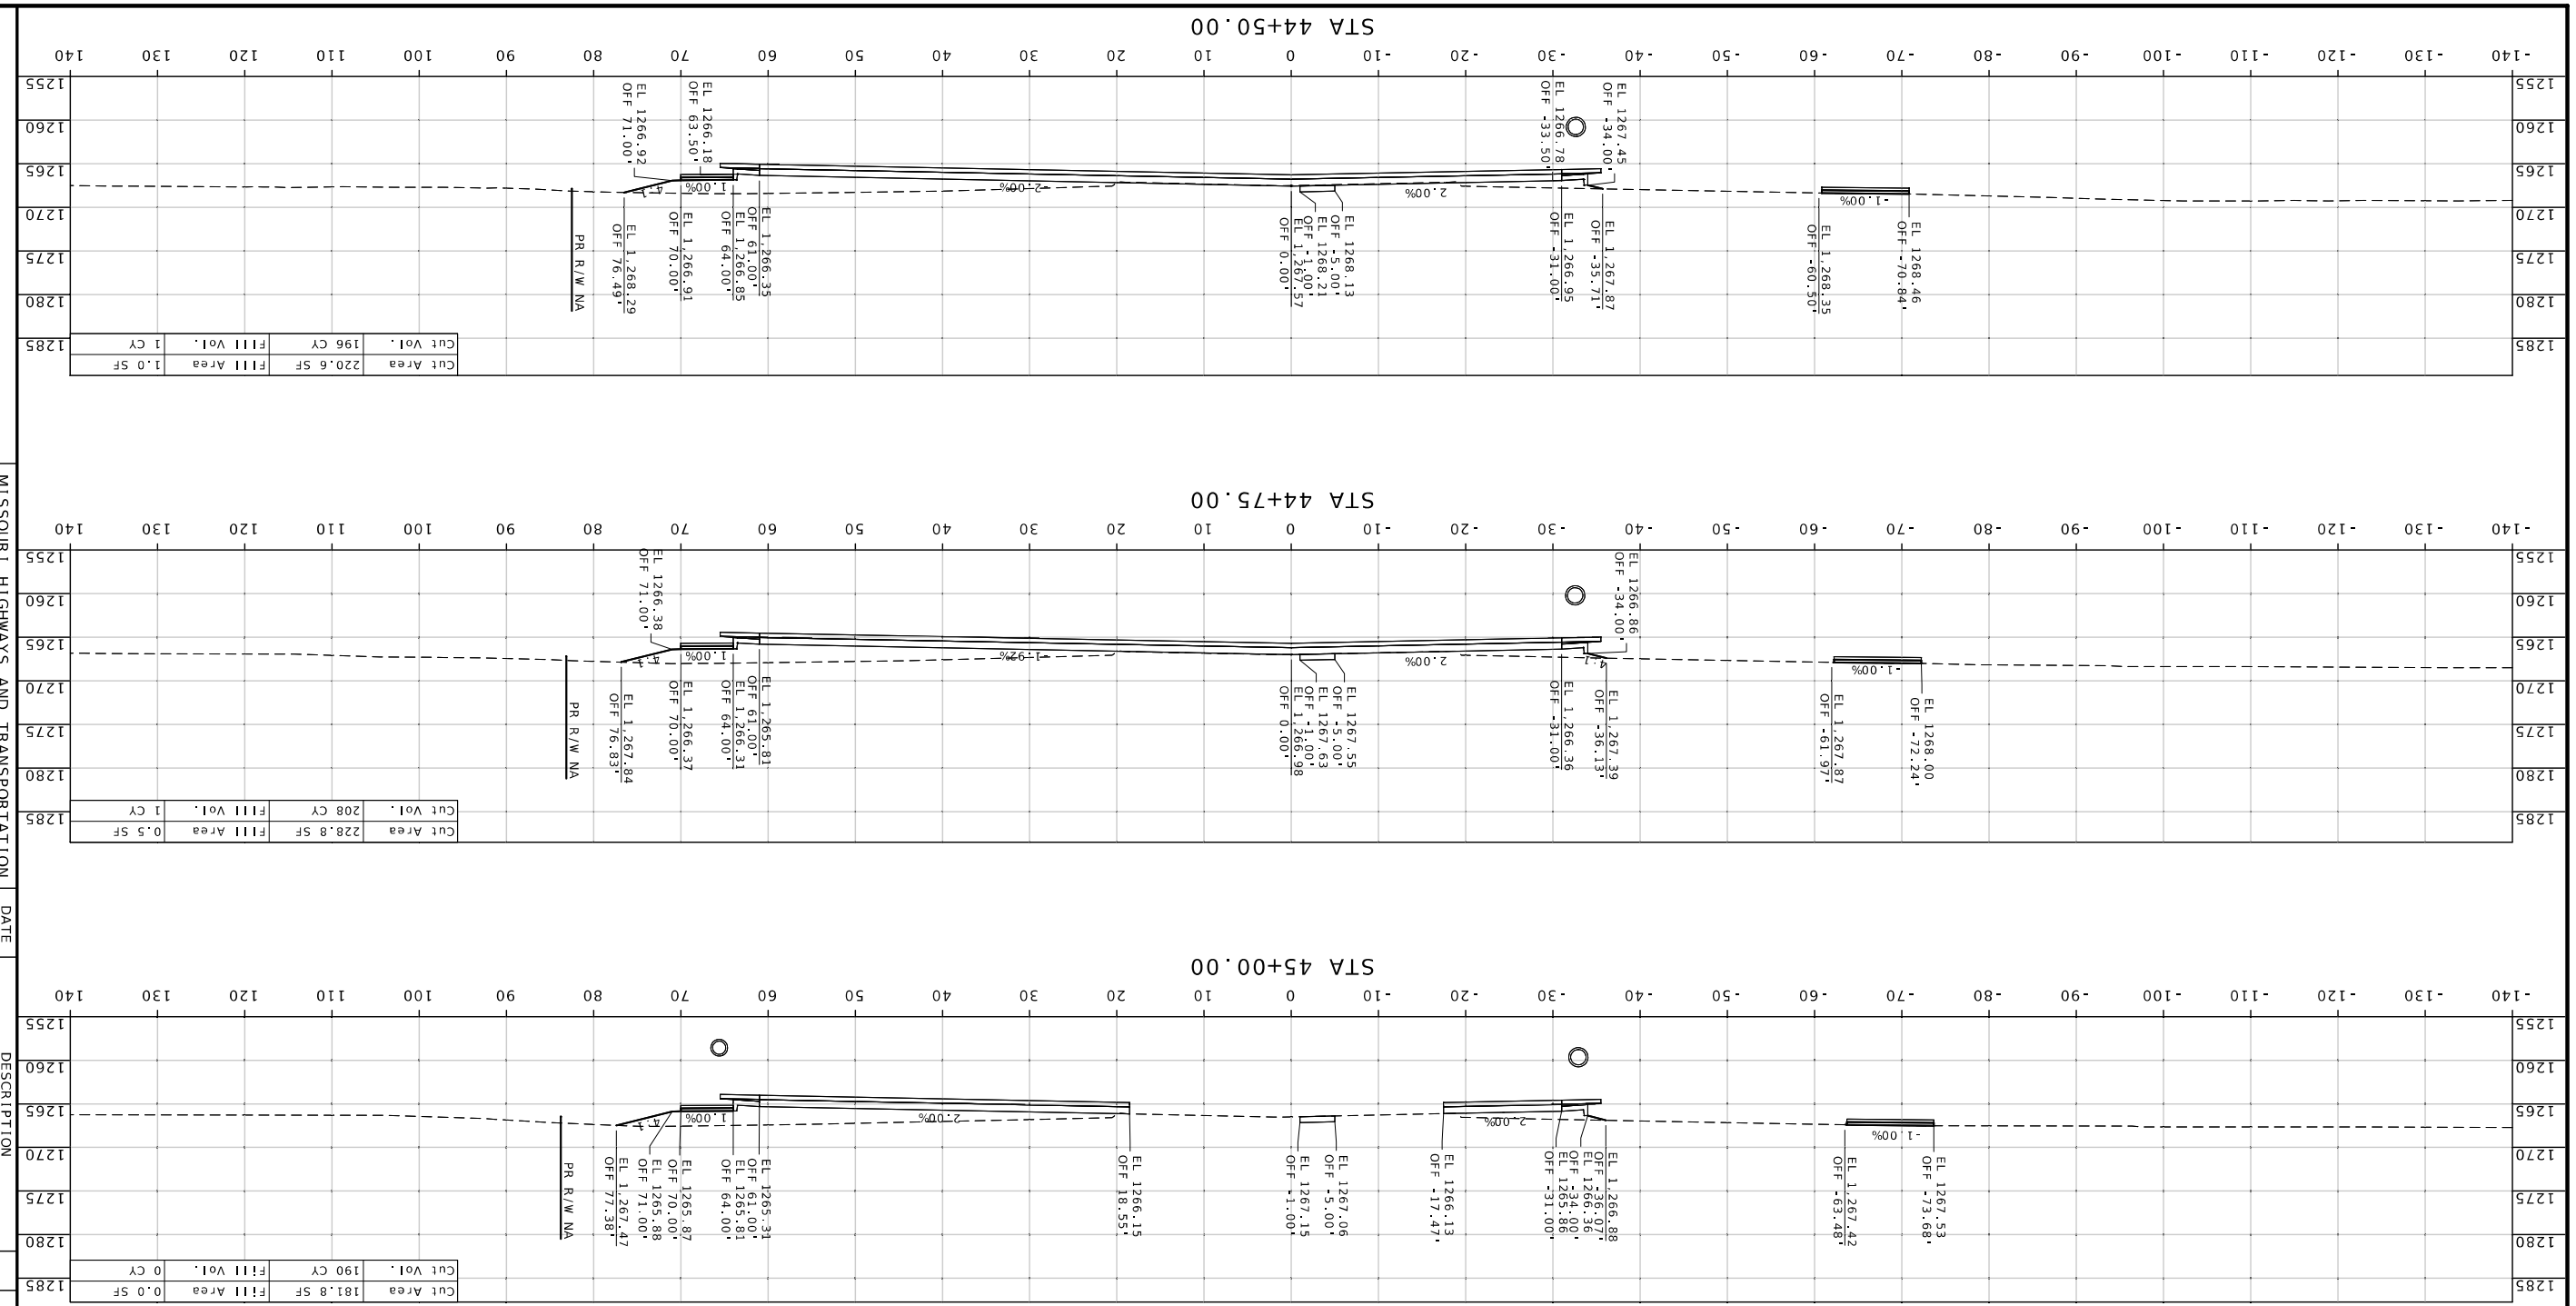

MISSOURI HIGHWAYS AND TRANSPORTATION COMMISSION

105 WEST CAPITOL
JEFFERSON CITY, MO 65102
1-888-ASK-MODOT (1-888-275-6636)

DESCRIPTION	DATE

BRIDGE NO.

PROJECT NO.

CONTRACT ID.

J8S0836D
JOB NO.

GREENE
COUNTY

ROUTE	STATE
MM	MO

DISTRICT	SHEET NO.
SW	99

7/22/2025
DATE PREPARED

WARNER D. SHERMAN II - CIVIL
MO PE-26645
07/23/2025 12:13:30 PM

STATE OF MISSOURI
WARNER D. SHERMAN II NUMBER
PE-26645
PROFESSIONAL ENGINEER

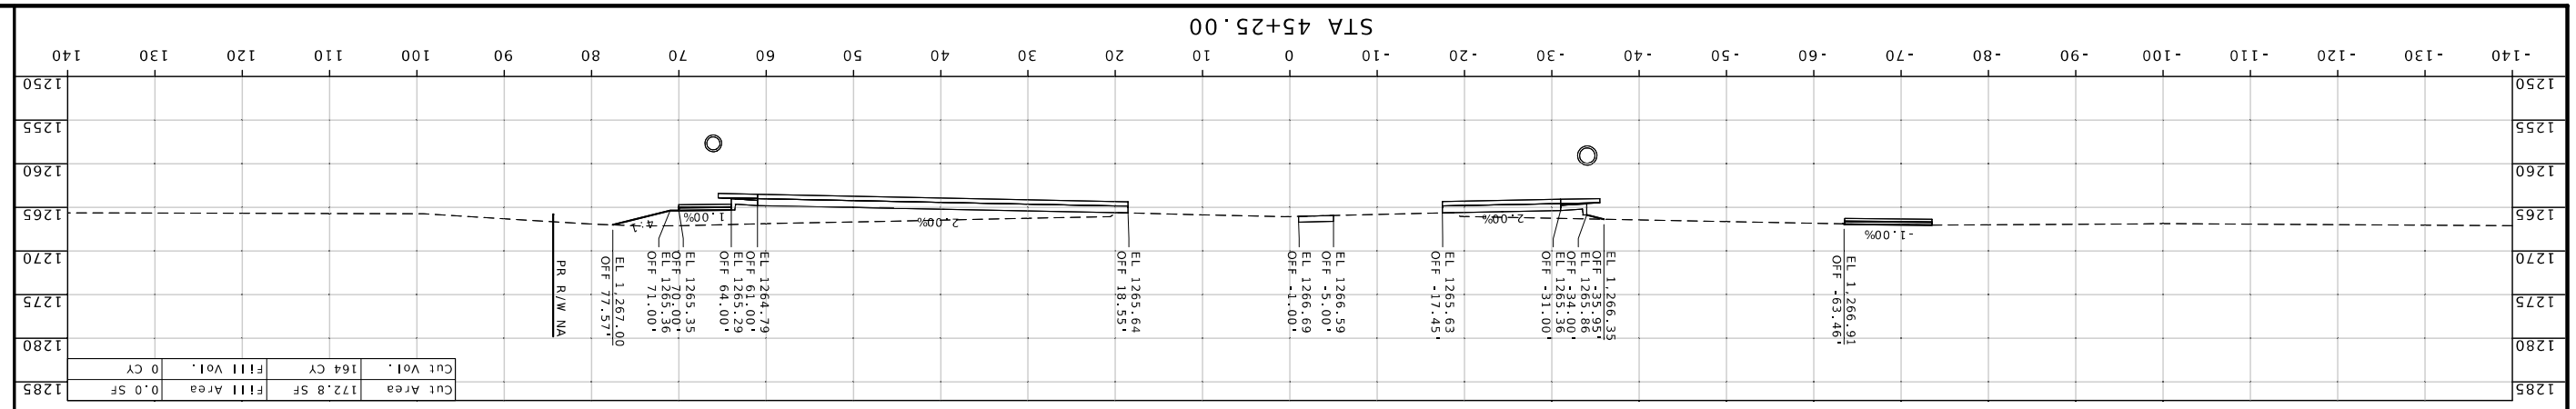

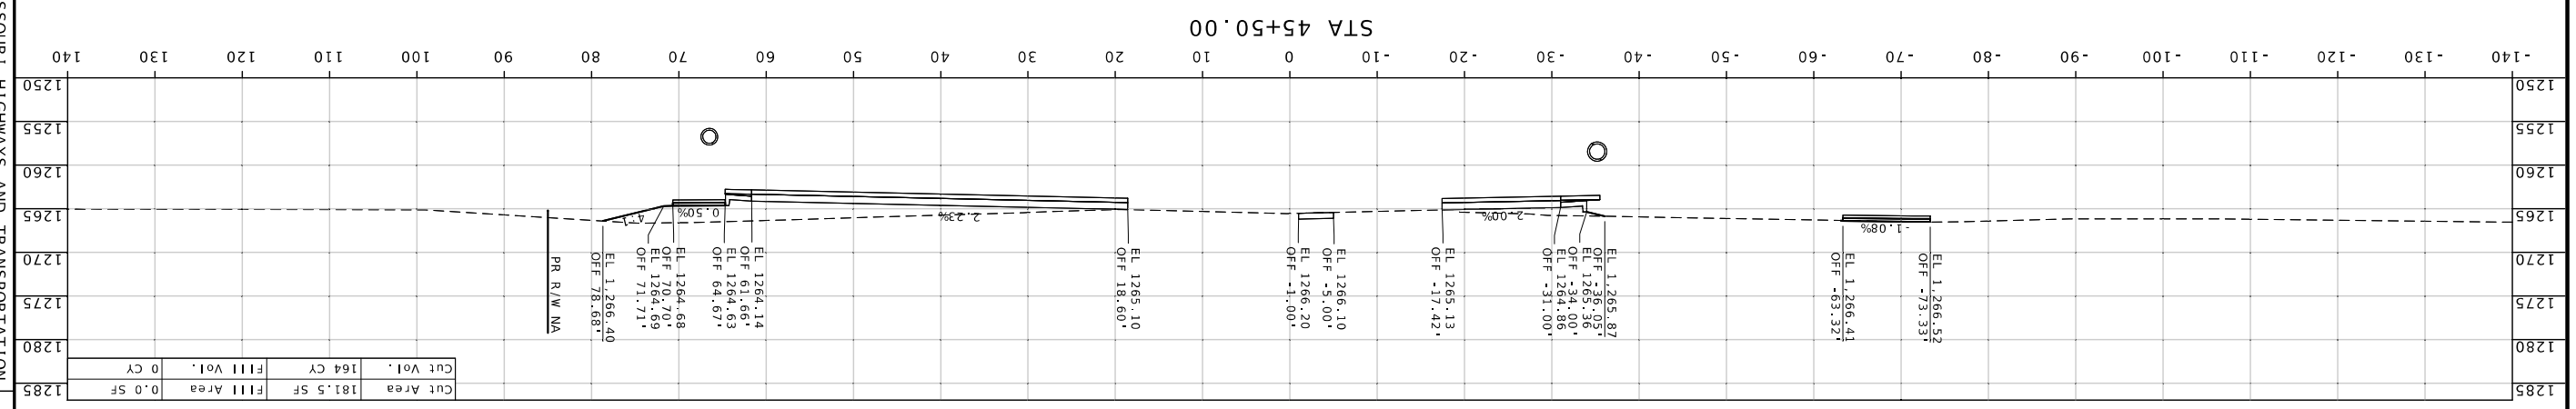

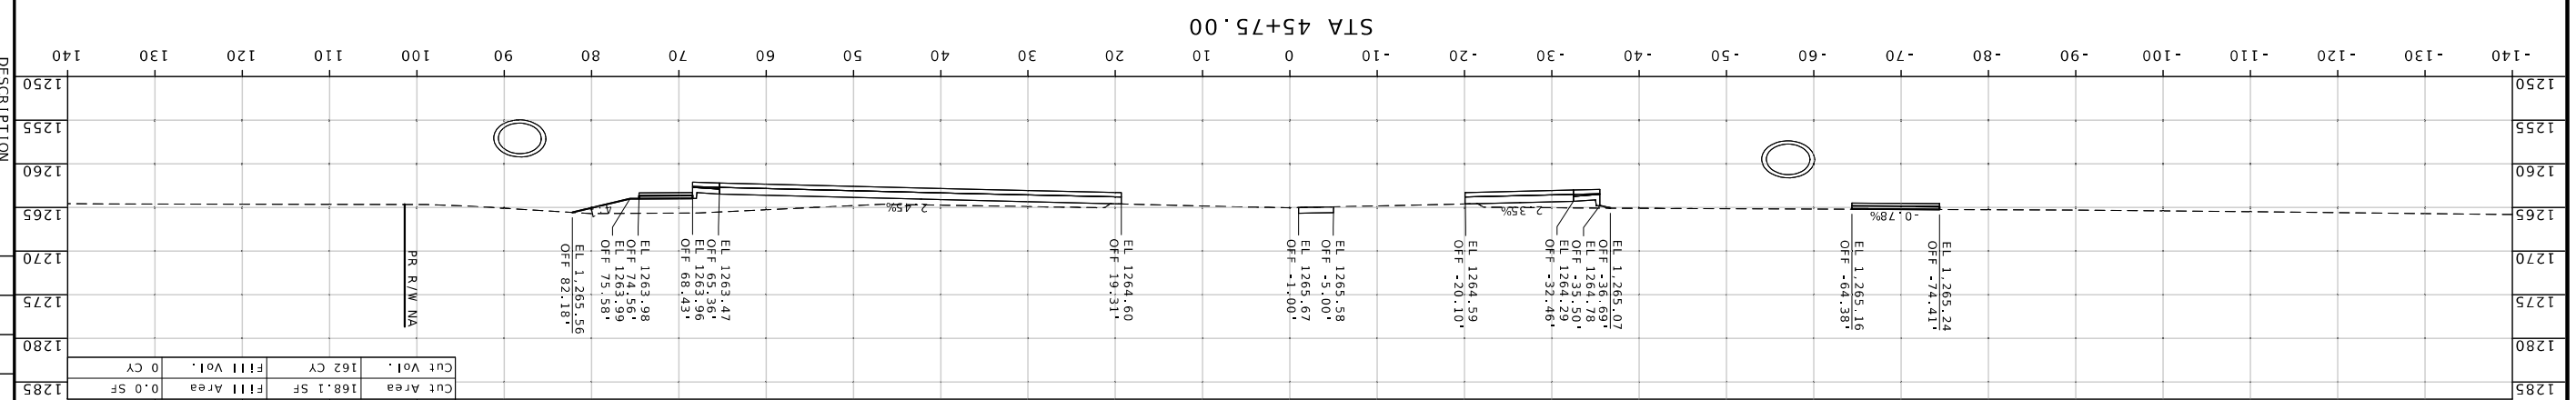

CROSS SECTION SHEET
PROPOSED ROUTE MM
SHEET 100 OF 143

MISSOURI HIGHWAYS AND TRANSPORTATION COMMISSION

MoDOT

105 WEST CAPITOL
JEFFERSON CITY, MO 65102
1-888-ASK-MODOT (1-888-275-6636)

DESCRIPTION	DATE

BRIDGE NO.

PROJECT NO.

CONTRACT ID.

JOB NO.
J8S0836D

COUNTY
GREENE

DATE PREPARED
7/22/2025

ROUTE	STATE
MM	MO

DISTRICT	SHEET NO.
SW	100

STATE OF MISSOURI
WARNER D. SHERMAN II
NUMBER PE-2664S
PROFESSIONAL ENGINEER

Warner Sherman
07/29/2025 12:13:53 PM
WARNER D. SHERMAN II - CIVIL
MO-PE-2664S

CROSS SECTION SHEET
PROPOSED ROUTE MM
SHEET 101 OF 143

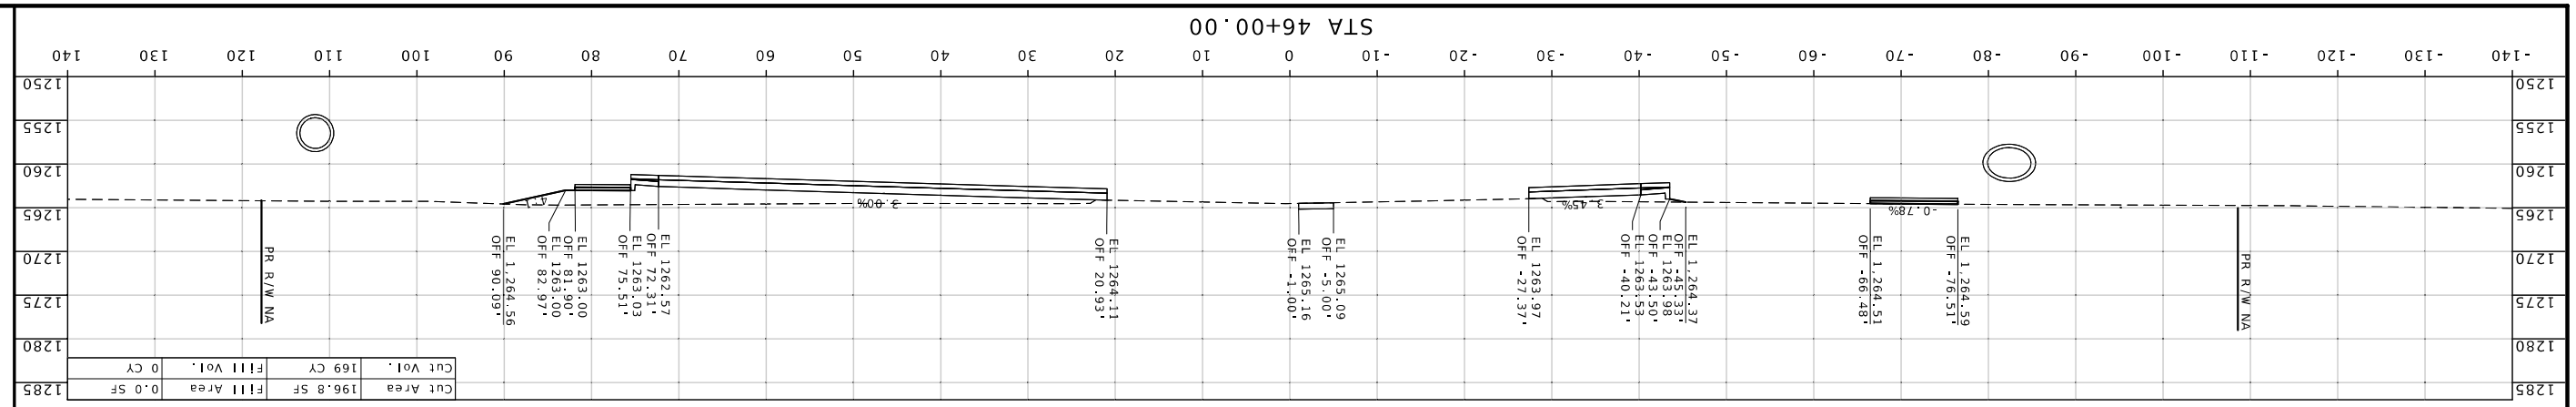

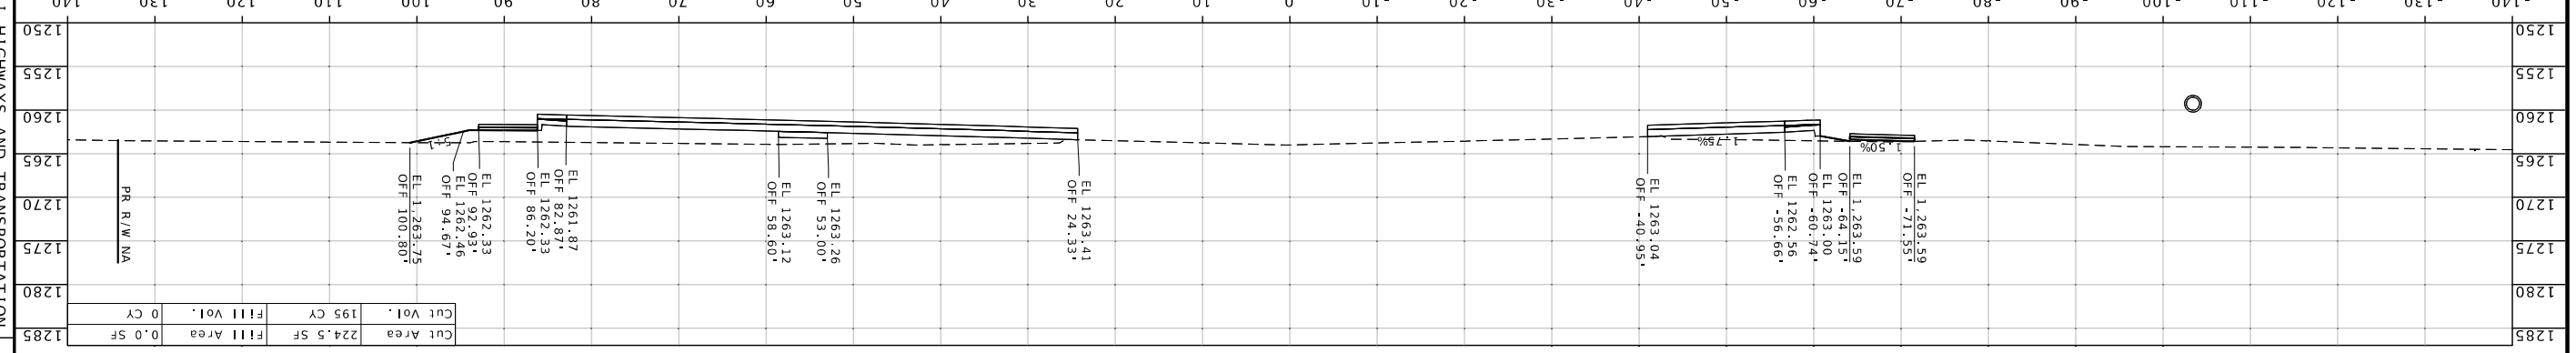

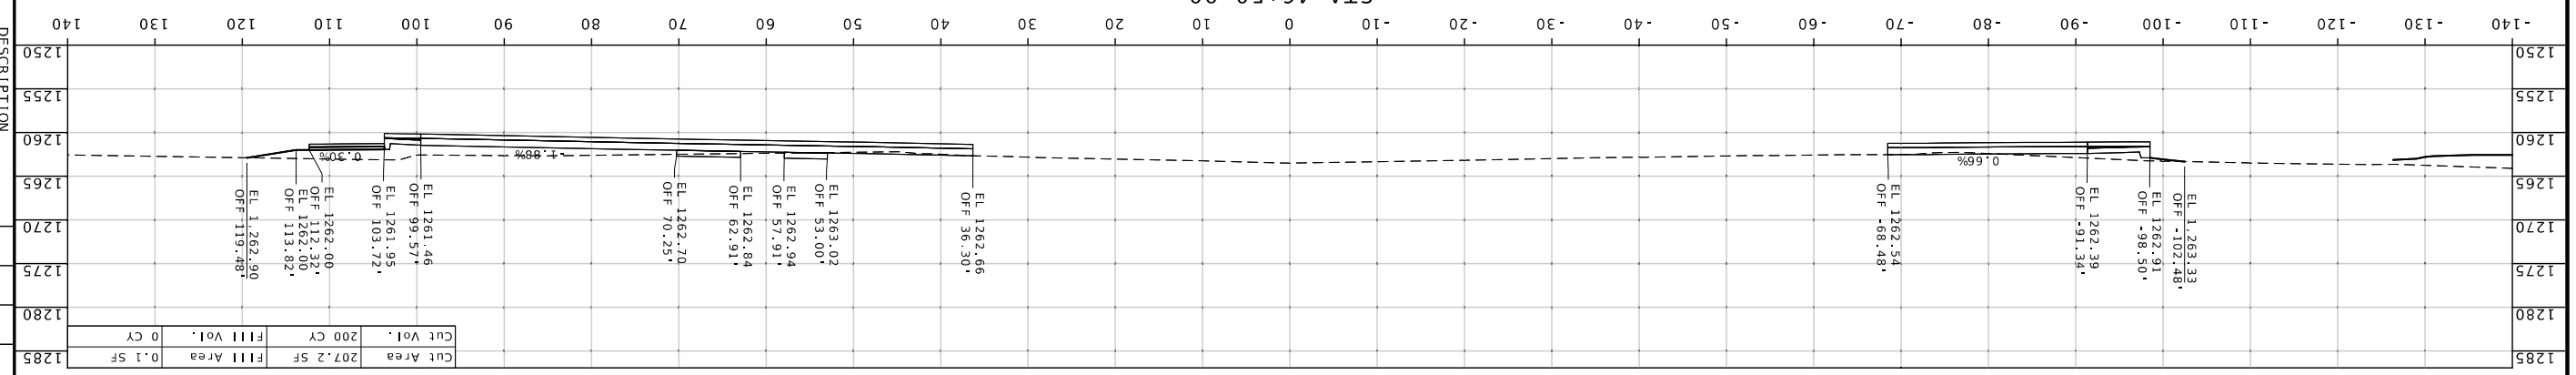

MISSOURI HIGHWAYS AND TRANSPORTATION COMMISSION

105 WEST CAPITOL
JEFFERSON CITY, MO 65102
1-888-ASK-MODOT (1-888-275-6636)

DESCRIPTION	DATE

BRIDGE NO.

PROJECT NO.

CONTRACT ID.

JOB NO.
J8S0836D

COUNTY
GREENE

ROUTE	STATE
MM	MO

DISTRICT	SHEET NO.
SW	101

DATE PREPARED
7/22/2025

WARNER D. SHERMAN II - CIVIL
MO-PE-2664S
07:32:25 12:21:39 PM

STATE OF MISSOURI
WARNER D. SHERMAN II
NUMBER
PE-2664S
PROFESSIONAL ENGINEER

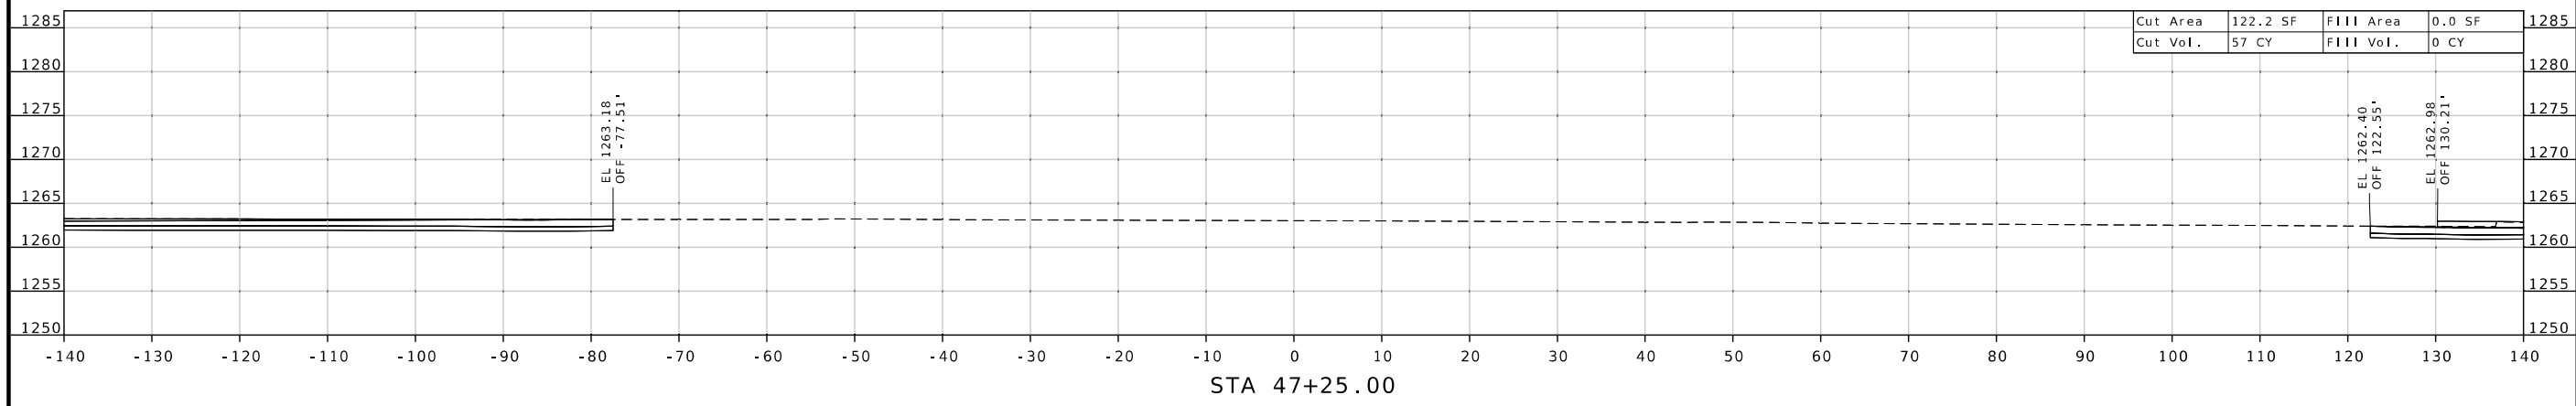

STA 47+25.00

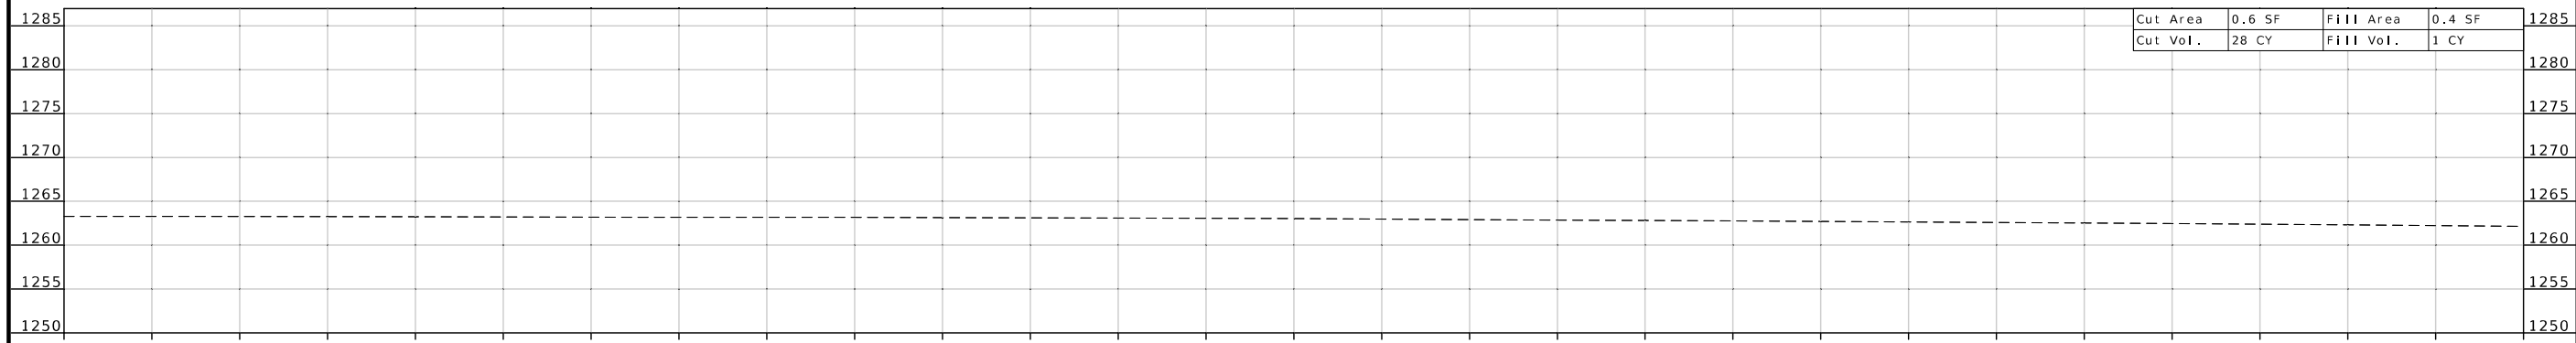

STA 47+00.00

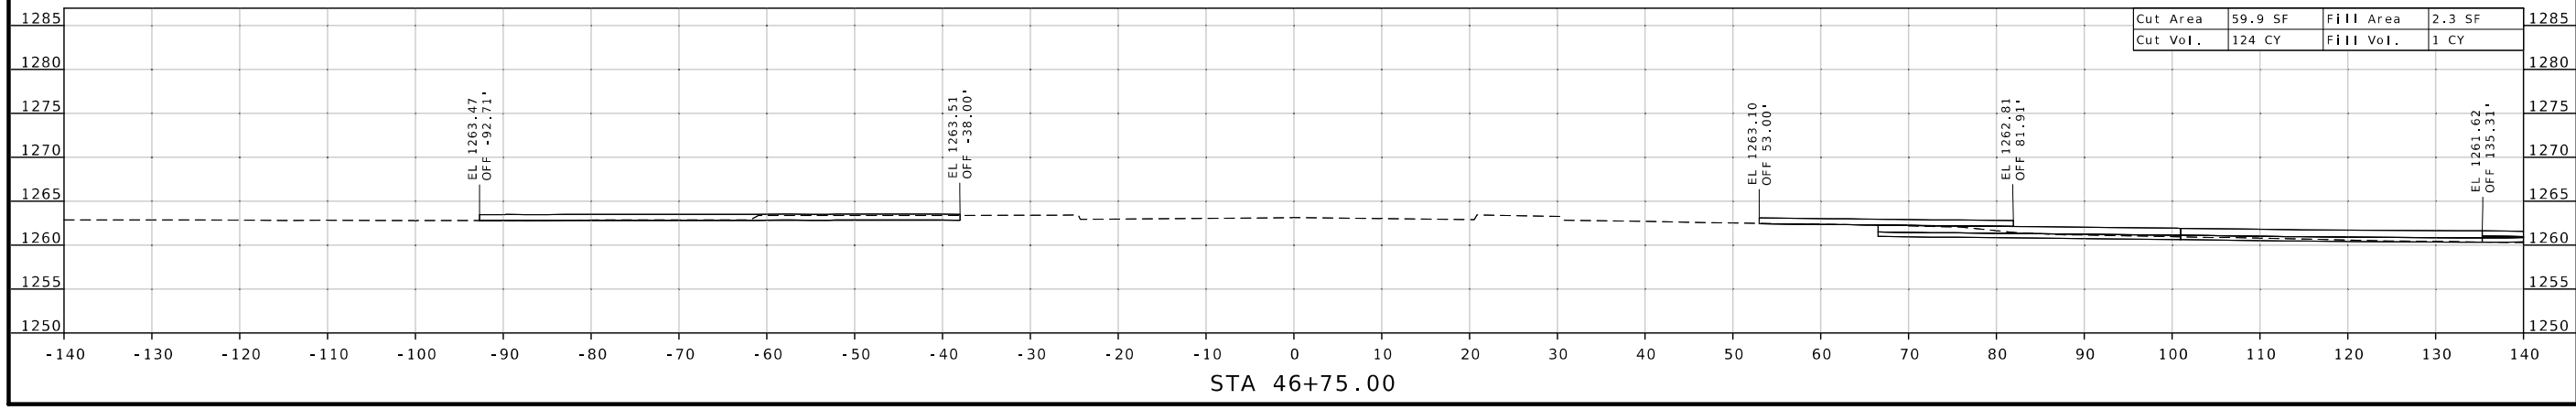

STA 46+75.00

STATE OF MISSOURI
WARNER D. SHERMAN II
NUMBER PE-26645
PROFESSIONAL ENGINEER

Warner Sherman
07/23/2025 12:22:03 PM
WARNER D. SHERMAN II - CIVIL
MO-PE-26645

DATE PREPARED
7/22/2025

ROUTE	STATE
MM	MO
DISTRICT	SHEET NO.
SW	102

COUNTY
GREENE

JOB NO.
J8S0836D

CONTRACT ID.

PROJECT NO.

BRIDGE NO.

DESCRIPTION	DATE

MISSOURI HIGHWAYS AND TRANSPORTATION COMMISSION

105 WEST CAPITOL
JEFFERSON CITY, MO 65102
1-888-ASK-MODOT (1-888-275-6636)

CROSS SECTION SHEET
PROPOSED ROUTE MM
SHEET 102 OF 143

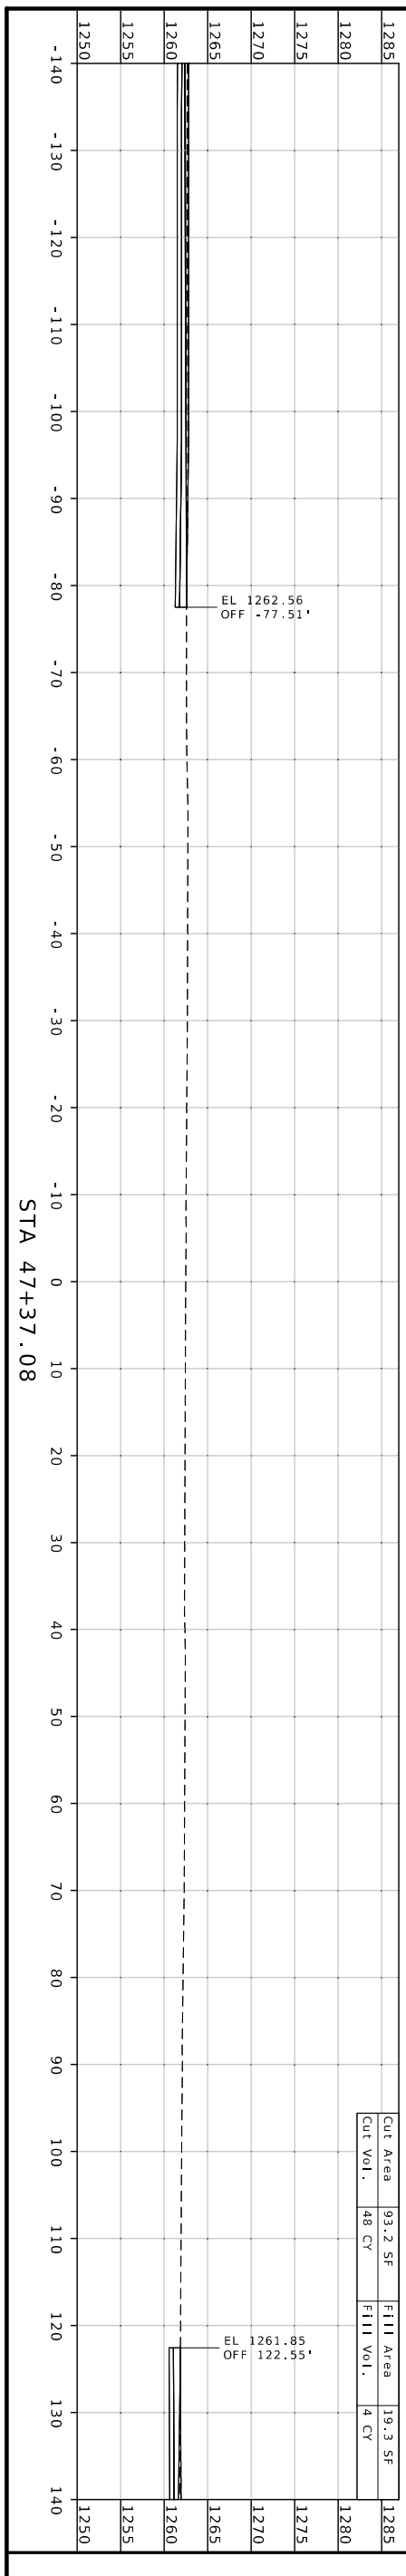

CROSS SECTION SHEET
PROPOSED ROUTE MM
SHEET 103 OF 143

MISSOURI HIGHWAYS AND TRANSPORTATION COMMISSION

MoDOT

105 WEST CAPITOL
JEFFERSON CITY, MO 65102
1-888-ASK-MODOT (1-888-275-6636)

DATE	DESCRIPTION

BRIDGE NO.

PROJECT NO.

CONTRACT ID.

J8S0836D
JOB NO.

GREENE
COUNTY

SW
DISTRICT

103
SHEET NO.

MM
ROUTE

MO
STATE

7/22/2025
DATE PREPARED

WARNER D. SHERMAN II - CIVIL
MO-PE-28645

STATE OF MISSOURI
PROFESSIONAL ENGINEER
WARNER D. SHERMAN
NUMBER PE-28645

CROSS SECTION SHEET
FARMROAD 103
SHEET 104 OF 143

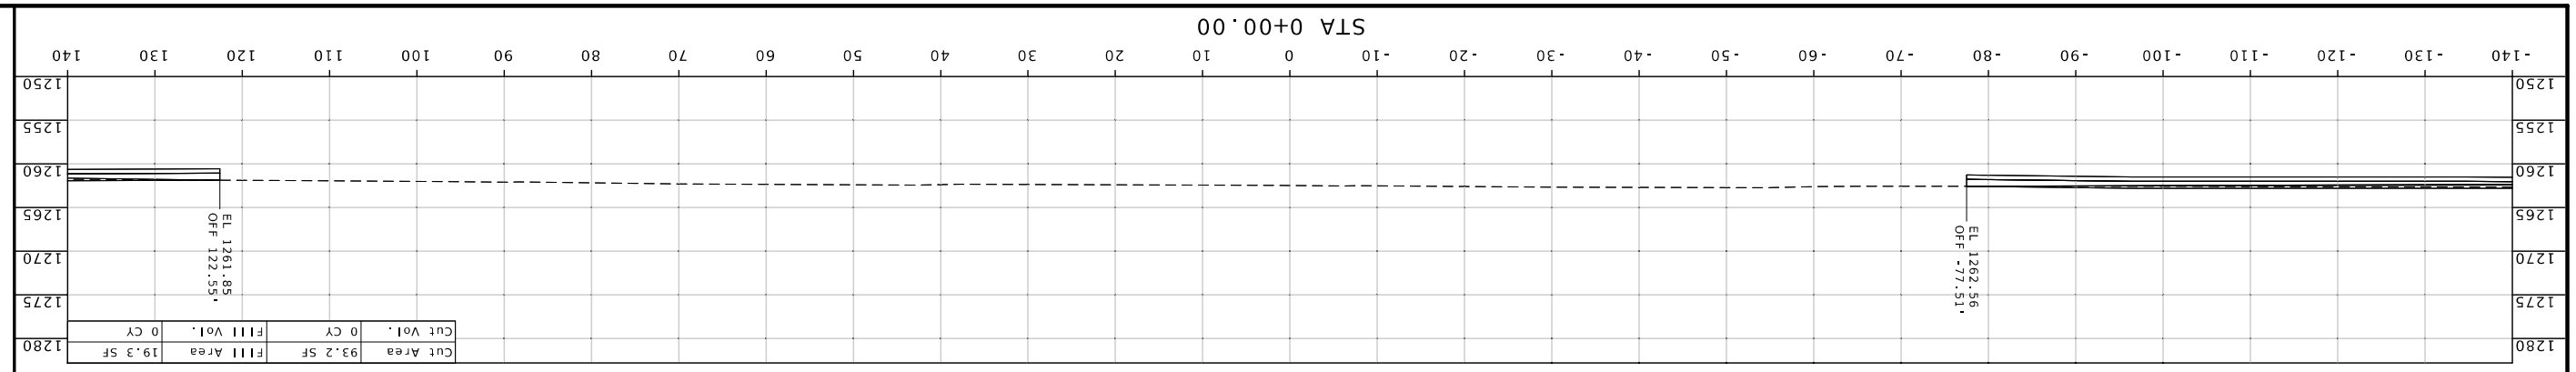

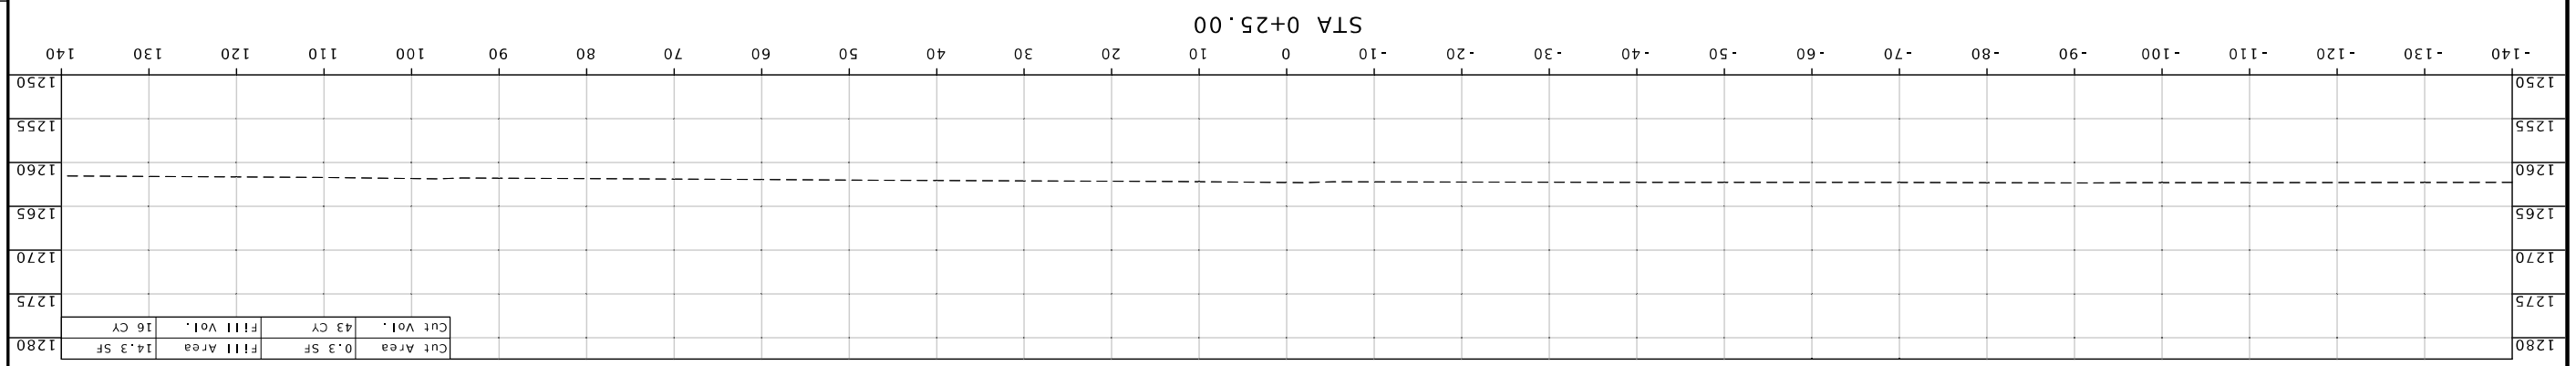

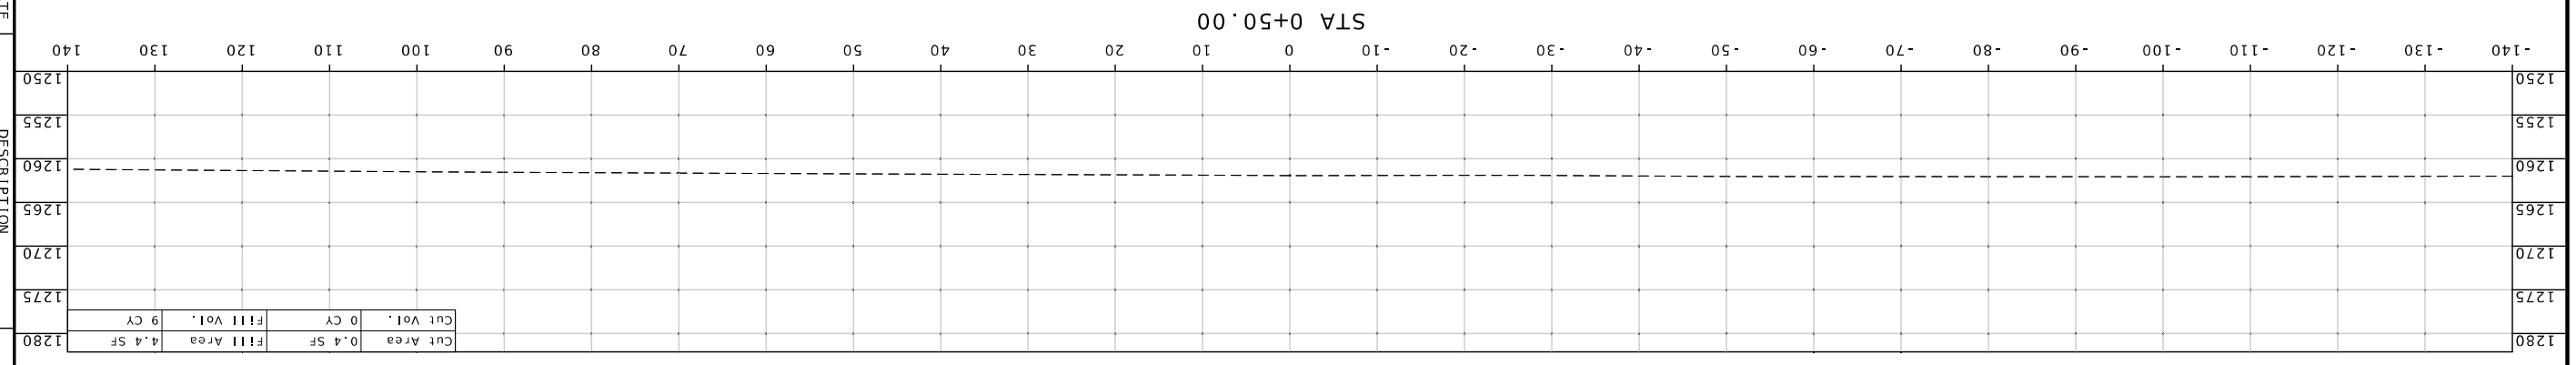

MISSOURI HIGHWAYS AND TRANSPORTATION COMMISSION

105 WEST CAPITOL
JEFFERSON CITY, MO 65102
1-888-ASK-MODOT (1-888-275-6636)

DATE	DESCRIPTION

BRIDGE NO.

PROJECT NO.

CONTRACT ID.
J8S0836D

JOB NO.
GREENE

COUNTY

DISTRICT	SHEET NO.
SW	104

ROUTE	STATE
MM	MO

DATE PREPARED
7/22/2025

MO PE-26645
WARNER D. SHERMAN I - CIVIL
07/22/2025 12:46 PM
STATE OF MISSOURI
WARNER D. SHERMAN II
NUMBER PE-26645
PROFESSIONAL ENGINEER

CROSS SECTION SHEET
FARMROAD 103
SHEET 105 OF 143

MISSOURI HIGHWAYS AND TRANSPORTATION COMMISSION

105 WEST CAPITOL
JEFFERSON CITY, MO 65102
1-888-ASK-MODOT (1-888-275-6636)

DATE	DESCRIPTION

BRIDGE NO.

PROJECT NO.

CONTRACT ID.

J8S0836D
JOB NO.

GREENE
COUNTY

ROUTE	STATE
MM	MO

DISTRICT	SHEET NO.
SW	105

7/22/2025
DATE PREPARED

STATE OF MISSOURI
WARNER D. SHERMAN II
NUMBER PE-2004S
PROFESSIONAL ENGINEER

Warner D. Sherman
07/23/2025 12:23:07 PM
WARNER D. SHERMAN II - CIVIL
MO-PE-2004S

STA 0+75.00

Cut Area	128.4 SF	Fill Area	38.1 SF
Cut Vol.	60 CY	Fill Vol.	20 CY

EL 1261.74
OFF 83.20'

EL 1261.82
OFF 56.16'

EL 1261.53
OFF -0.00'

EL 1262.03
OFF -35.00'

EL 1261.93
OFF -57.81'

EL 1261.45
OFF -94.82'

EL 1261.50
OFF -101.66'

EL 1259.64
OFF -113.26'

EL 1260.23
OFF -122.68'

EL 1259.74
OFF -135.74'

STA 1+00.00

Cut Area	221.5 SF	Fill Area	0.0 SF
Cut Vol.	162 CY	Fill Vol.	18 CY

EL 1260.33
OFF 122.80'

EL 1258.64
OFF 114.77'

EL 1258.61
OFF 105.31'

EL 1260.51
OFF 91.54'

EL 1260.54
OFF 83.58'

EL 1261.14
OFF 0.00'

EL 1261.30
OFF -35.00'

EL 1261.17
OFF -46.23'

EL 1260.38
OFF -71.60'

EL 1260.41
OFF -76.43'

EL 1258.58
OFF -83.82'

EL 1258.72
OFF -88.91'

EL 1259.99
OFF -92.02'

STA 1+25.00

Cut Area	137.9 SF	Fill Area	0.0 SF
Cut Vol.	166 CY	Fill Vol.	0 CY

EL 1259.72
OFF 79.46'

EL 1258.06
OFF 74.94'

EL 1257.98
OFF 69.51'

EL 1259.93
OFF 61.70'

EL 1260.00
OFF 56.67'

-1.47%

EL 1260.82
OFF -0.00'

1.62%

EL 1259.86
OFF -58.98'

EL 1259.80
OFF -63.35'

EL 1257.83
OFF -69.92'

EL 1257.85
OFF -74.30'

EL 1259.62
OFF -78.17'

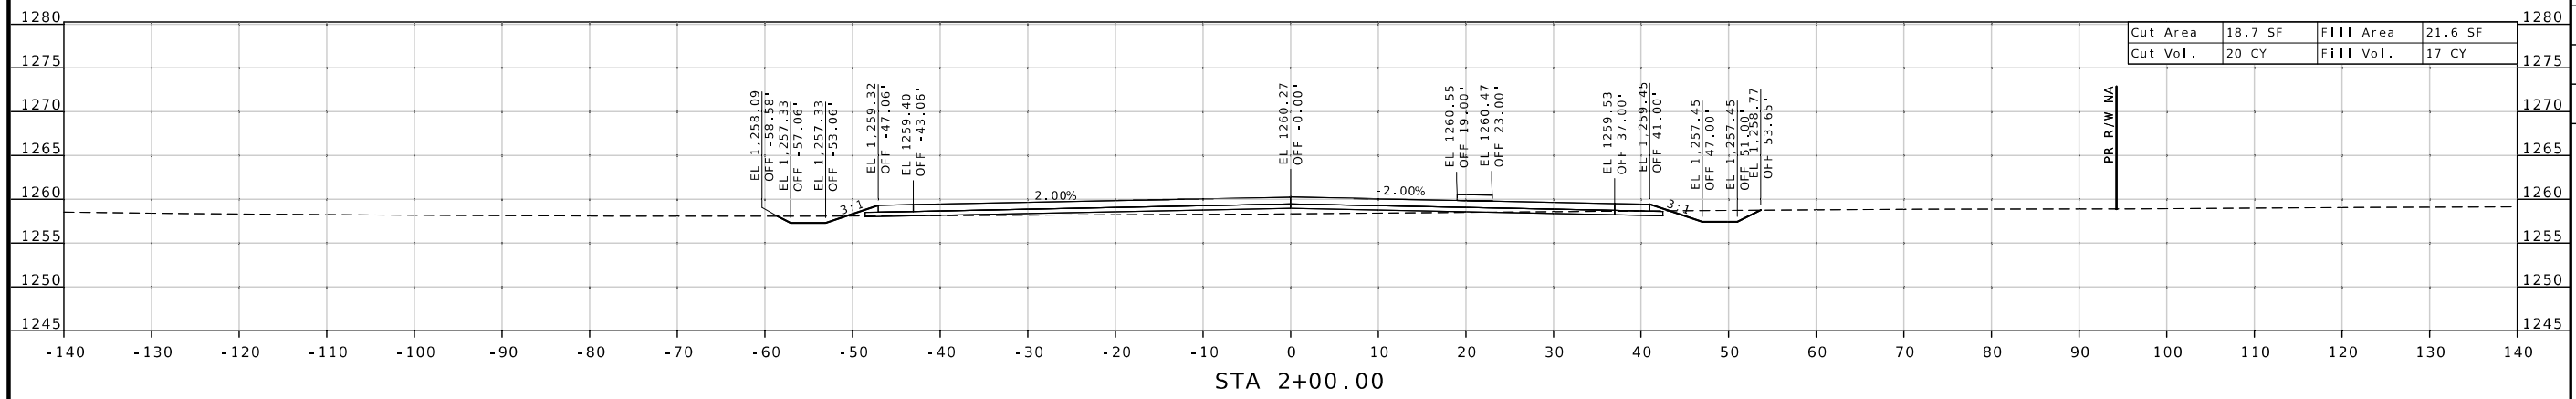

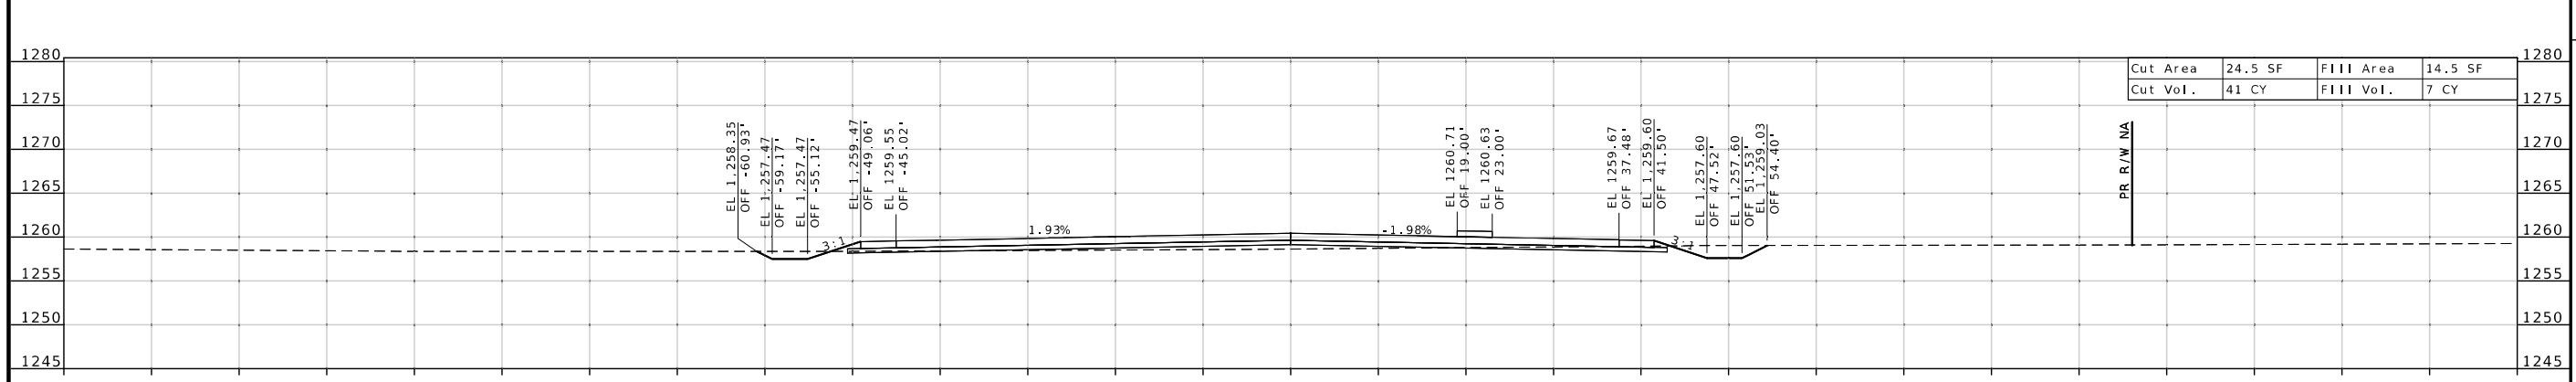

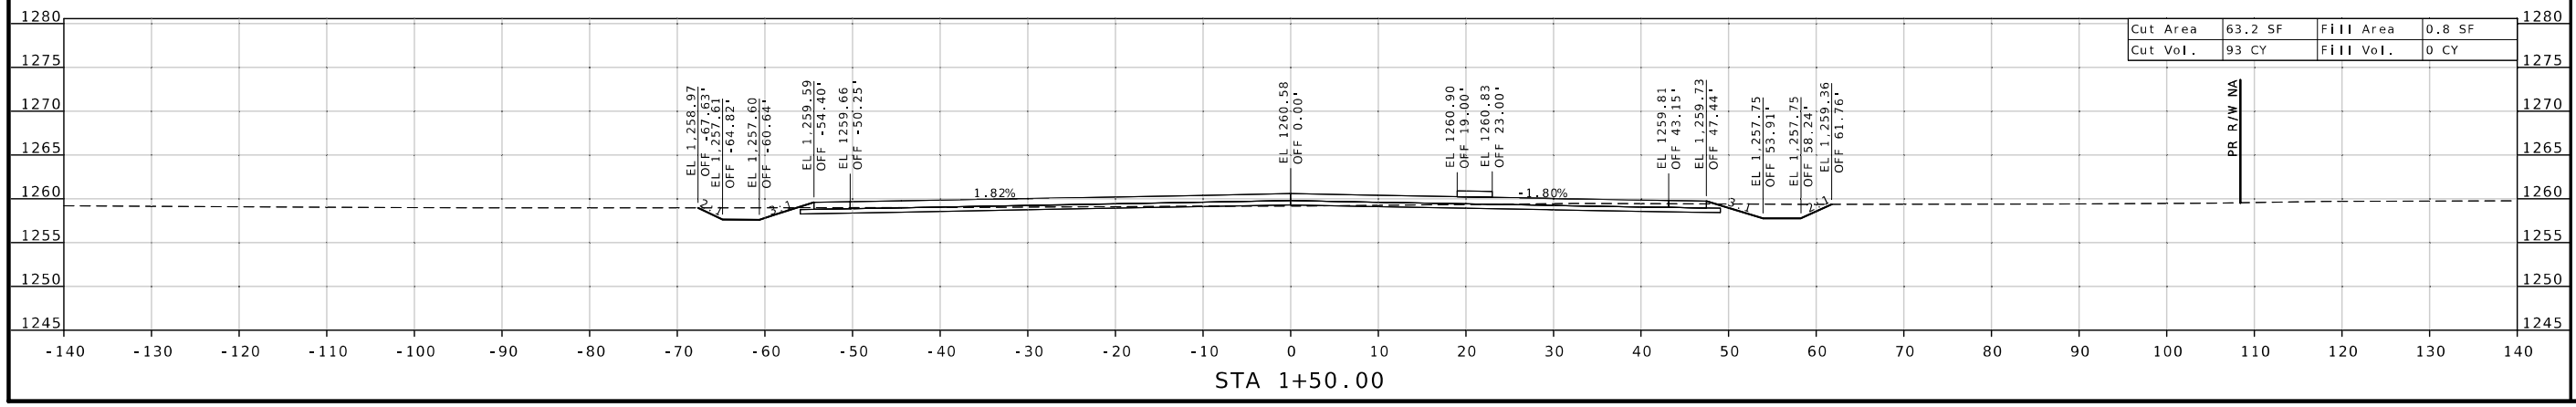

STATE OF MISSOURI
WARNER D. SHERMAN II
NUMBER PE-26645
PROFESSIONAL ENGINEER
Warner Sherman
07/23/2025 12:23:30 PM
WARNER D. SHERMAN II - CIVIL
MO-PE-26645

DATE PREPARED
7/22/2025

ROUTE	STATE
MM	MO
DISTRICT	SHEET NO.
SW	106

COUNTY
GREENE

JOB NO.
J8S0836D

CONTRACT ID.

PROJECT NO.

BRIDGE NO.

DESCRIPTION

DATE

MISSOURI HIGHWAYS AND TRANSPORTATION COMMISSION

105 WEST CAPITOL
JEFFERSON CITY, MO 65102
1-888-ASK-MODOT (1-888-275-6636)

CROSS SECTION SHEET
FARMROAD 103
SHEET 106 OF 143

CROSS SECTION SHEET
FARMROAD 103
SHEET 107 OF 143

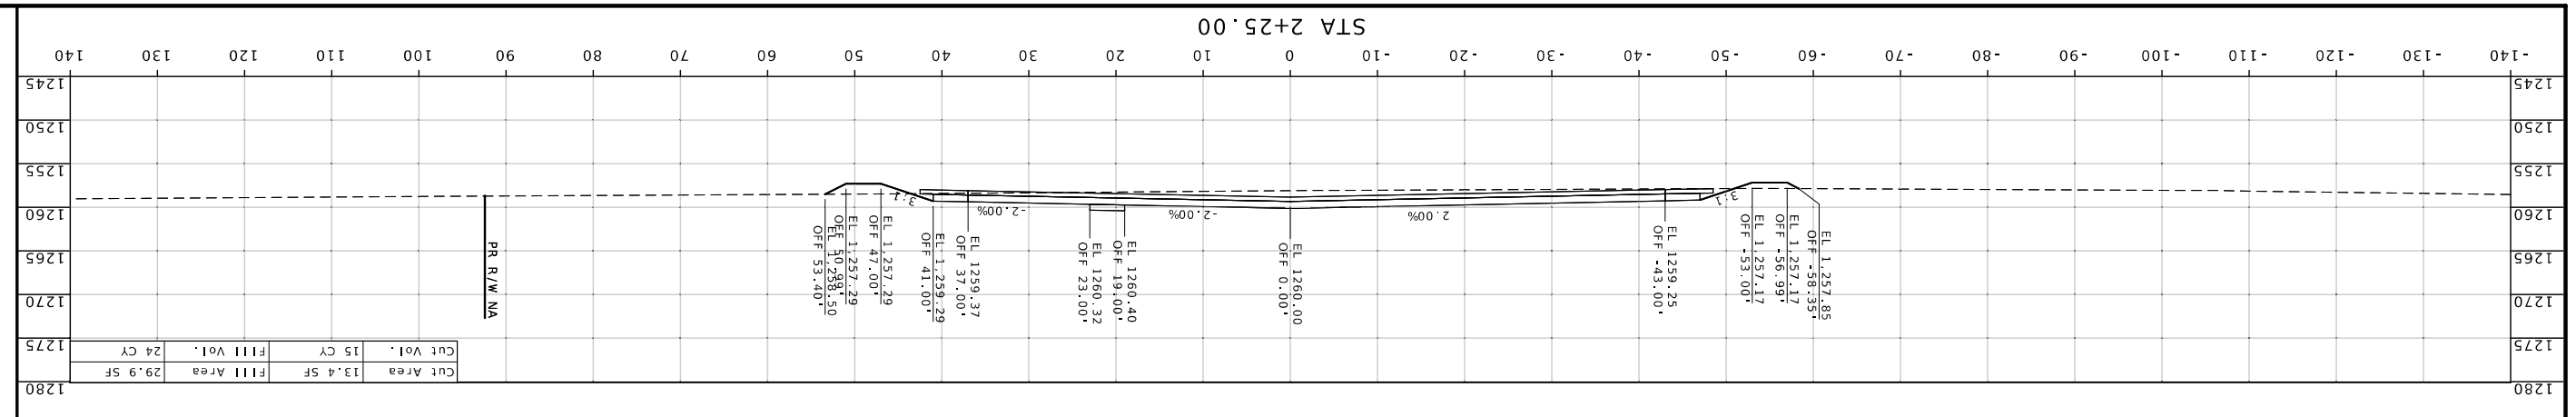

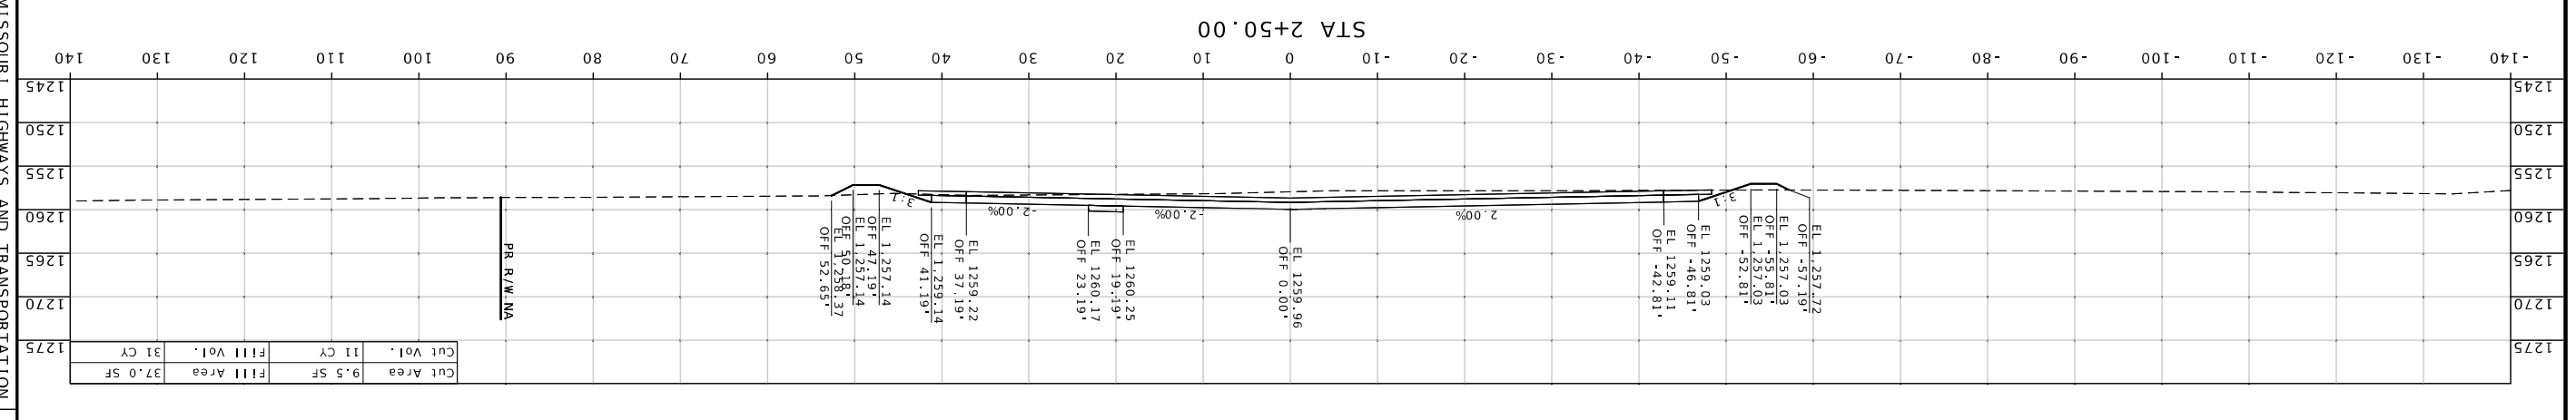

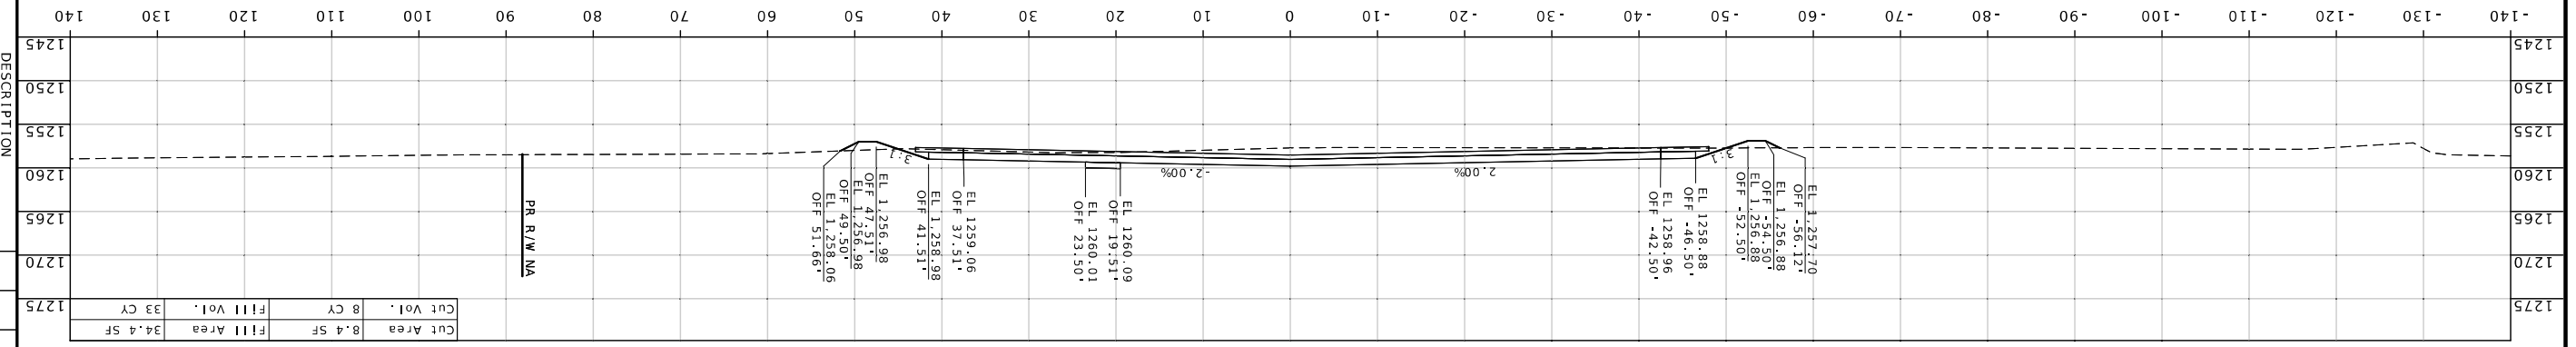

MISSOURI HIGHWAYS AND TRANSPORTATION COMMISSION

105 WEST CAPITOL
JEFFERSON CITY, MO 65102
1-888-ASK-MODOT (1-888-275-6636)

DATE	DESCRIPTION

BRIDGE NO.

PROJECT NO.

CONTRACT ID.
J8S0836D

JOB NO.
GREENE

COUNTY

ROUTE	STATE
MM	MO

DISTRICT	SHEET NO.
SW	107

DATE PREPARED
7/22/2025

STATE OF MISSOURI
WARNER D. SHERMAN II
NUMBER PE-2664S
PROFESSIONAL ENGINEER

Digitally signed by WARNER D. SHERMAN II - CIVIL
07/23/2025 12:23:52 PM
MO PE-2664S

CROSS SECTION SHEET
FARMROAD 103
SHEET 108 OF 143

STA 3+00.00

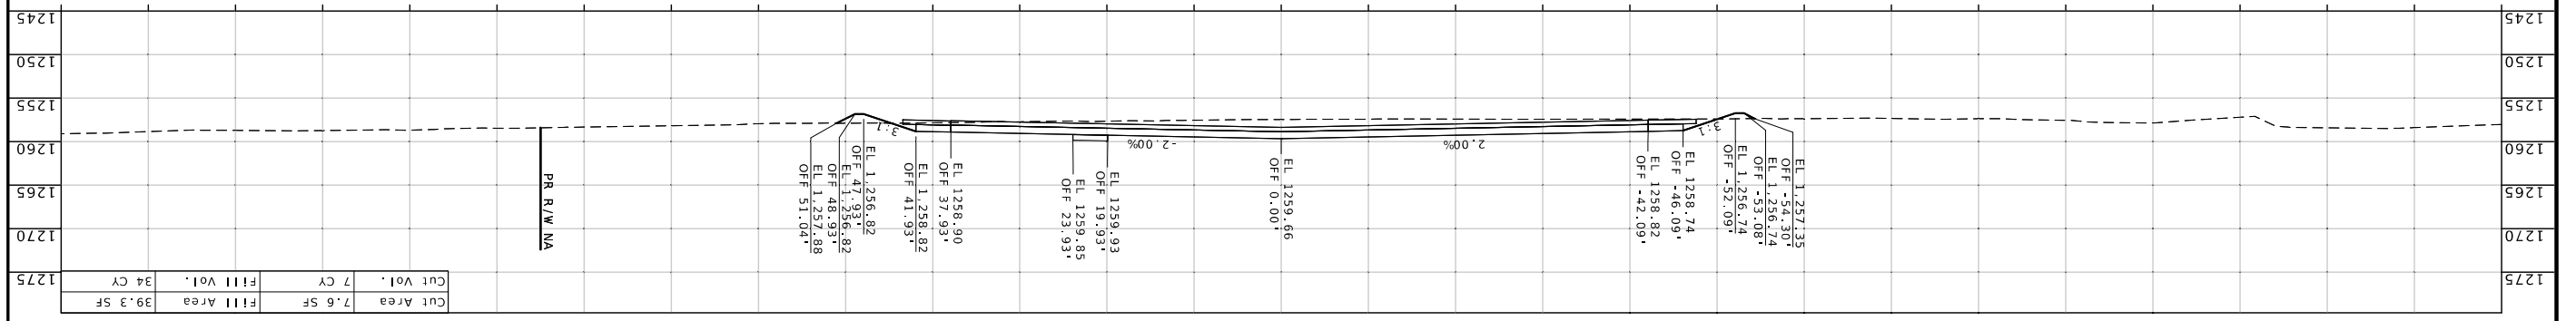

Cut Area	7.6 SF	Fill Area	39.3 SF
Cut Vol.	7 CY	Fill Vol.	34 CY

STA 3+25.00

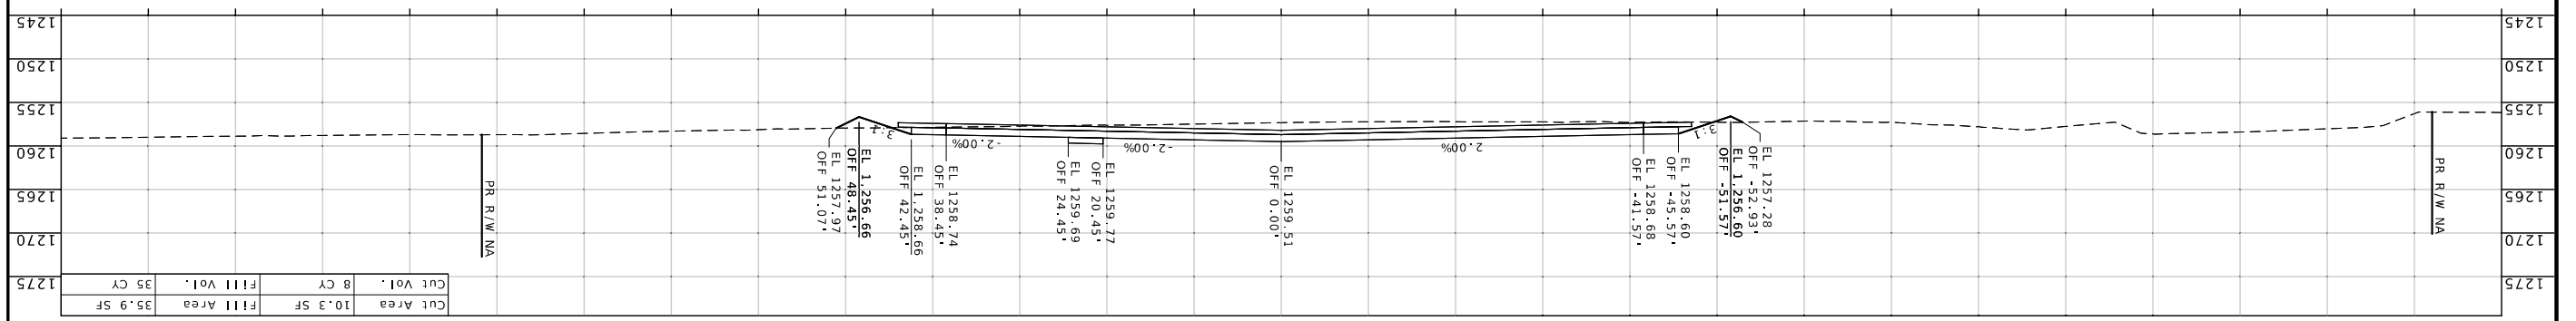

Cut Area	10.3 SF	Fill Area	35.9 SF
Cut Vol.	8 CY	Fill Vol.	35 CY

STA 3+50.00

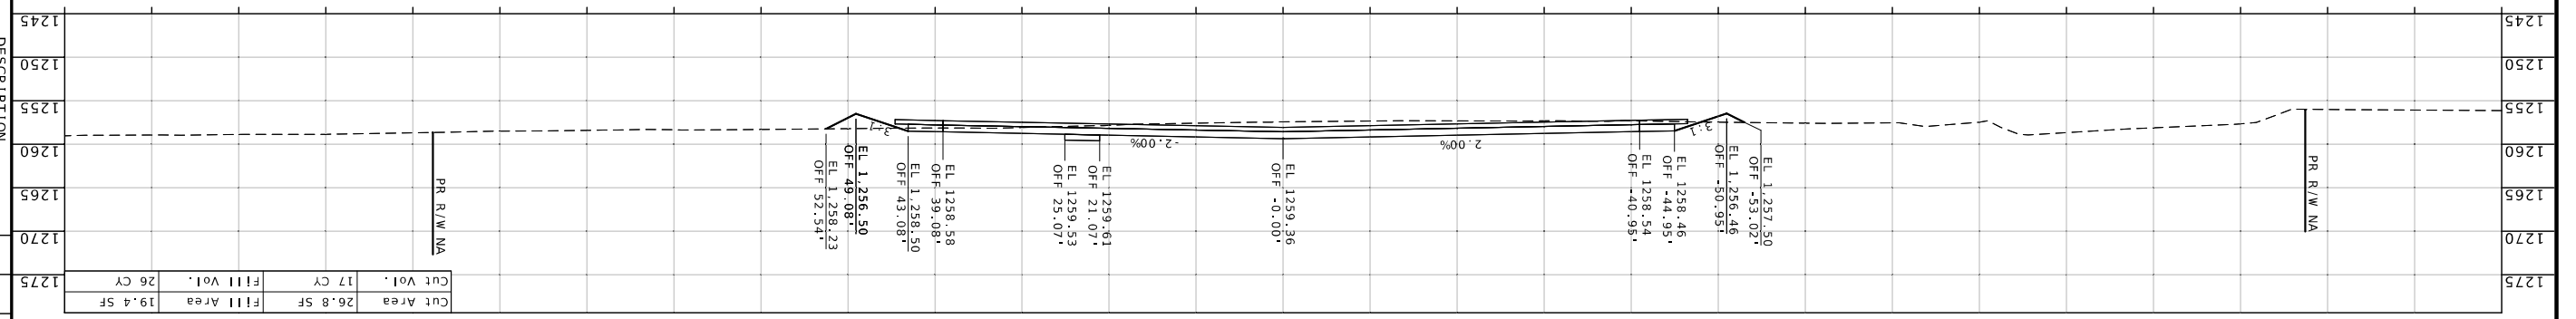

Cut Area	26.8 SF	Fill Area	19.4 SF
Cut Vol.	17 CY	Fill Vol.	26 CY

MISSOURI HIGHWAYS AND TRANSPORTATION COMMISSION

105 WEST CAPITOL
JEFFERSON CITY, MO 65102
1-888-ASK-MODOT (1-888-275-6636)

DATE	DESCRIPTION

BRIDGE NO.

PROJECT NO.

CONTRACT ID.
J8S0836D

JOB NO.
GREENE

COUNTY

ROUTE	STATE
MM	MO

DISTRICT	SHEET NO.
SW	108

7/22/2025
DATE PREPARED

WARNER D. SHERMAN II - CIVIL
MO-PE-2006145

07/22/2025 12:24:14 PM

STATE OF MISSOURI
WARNER D. SHERMAN II
NUMBER
PE-2006145
PROFESSIONAL ENGINEER

CROSS SECTION SHEET
FARMROAD 103
SHEET 109 OF 143

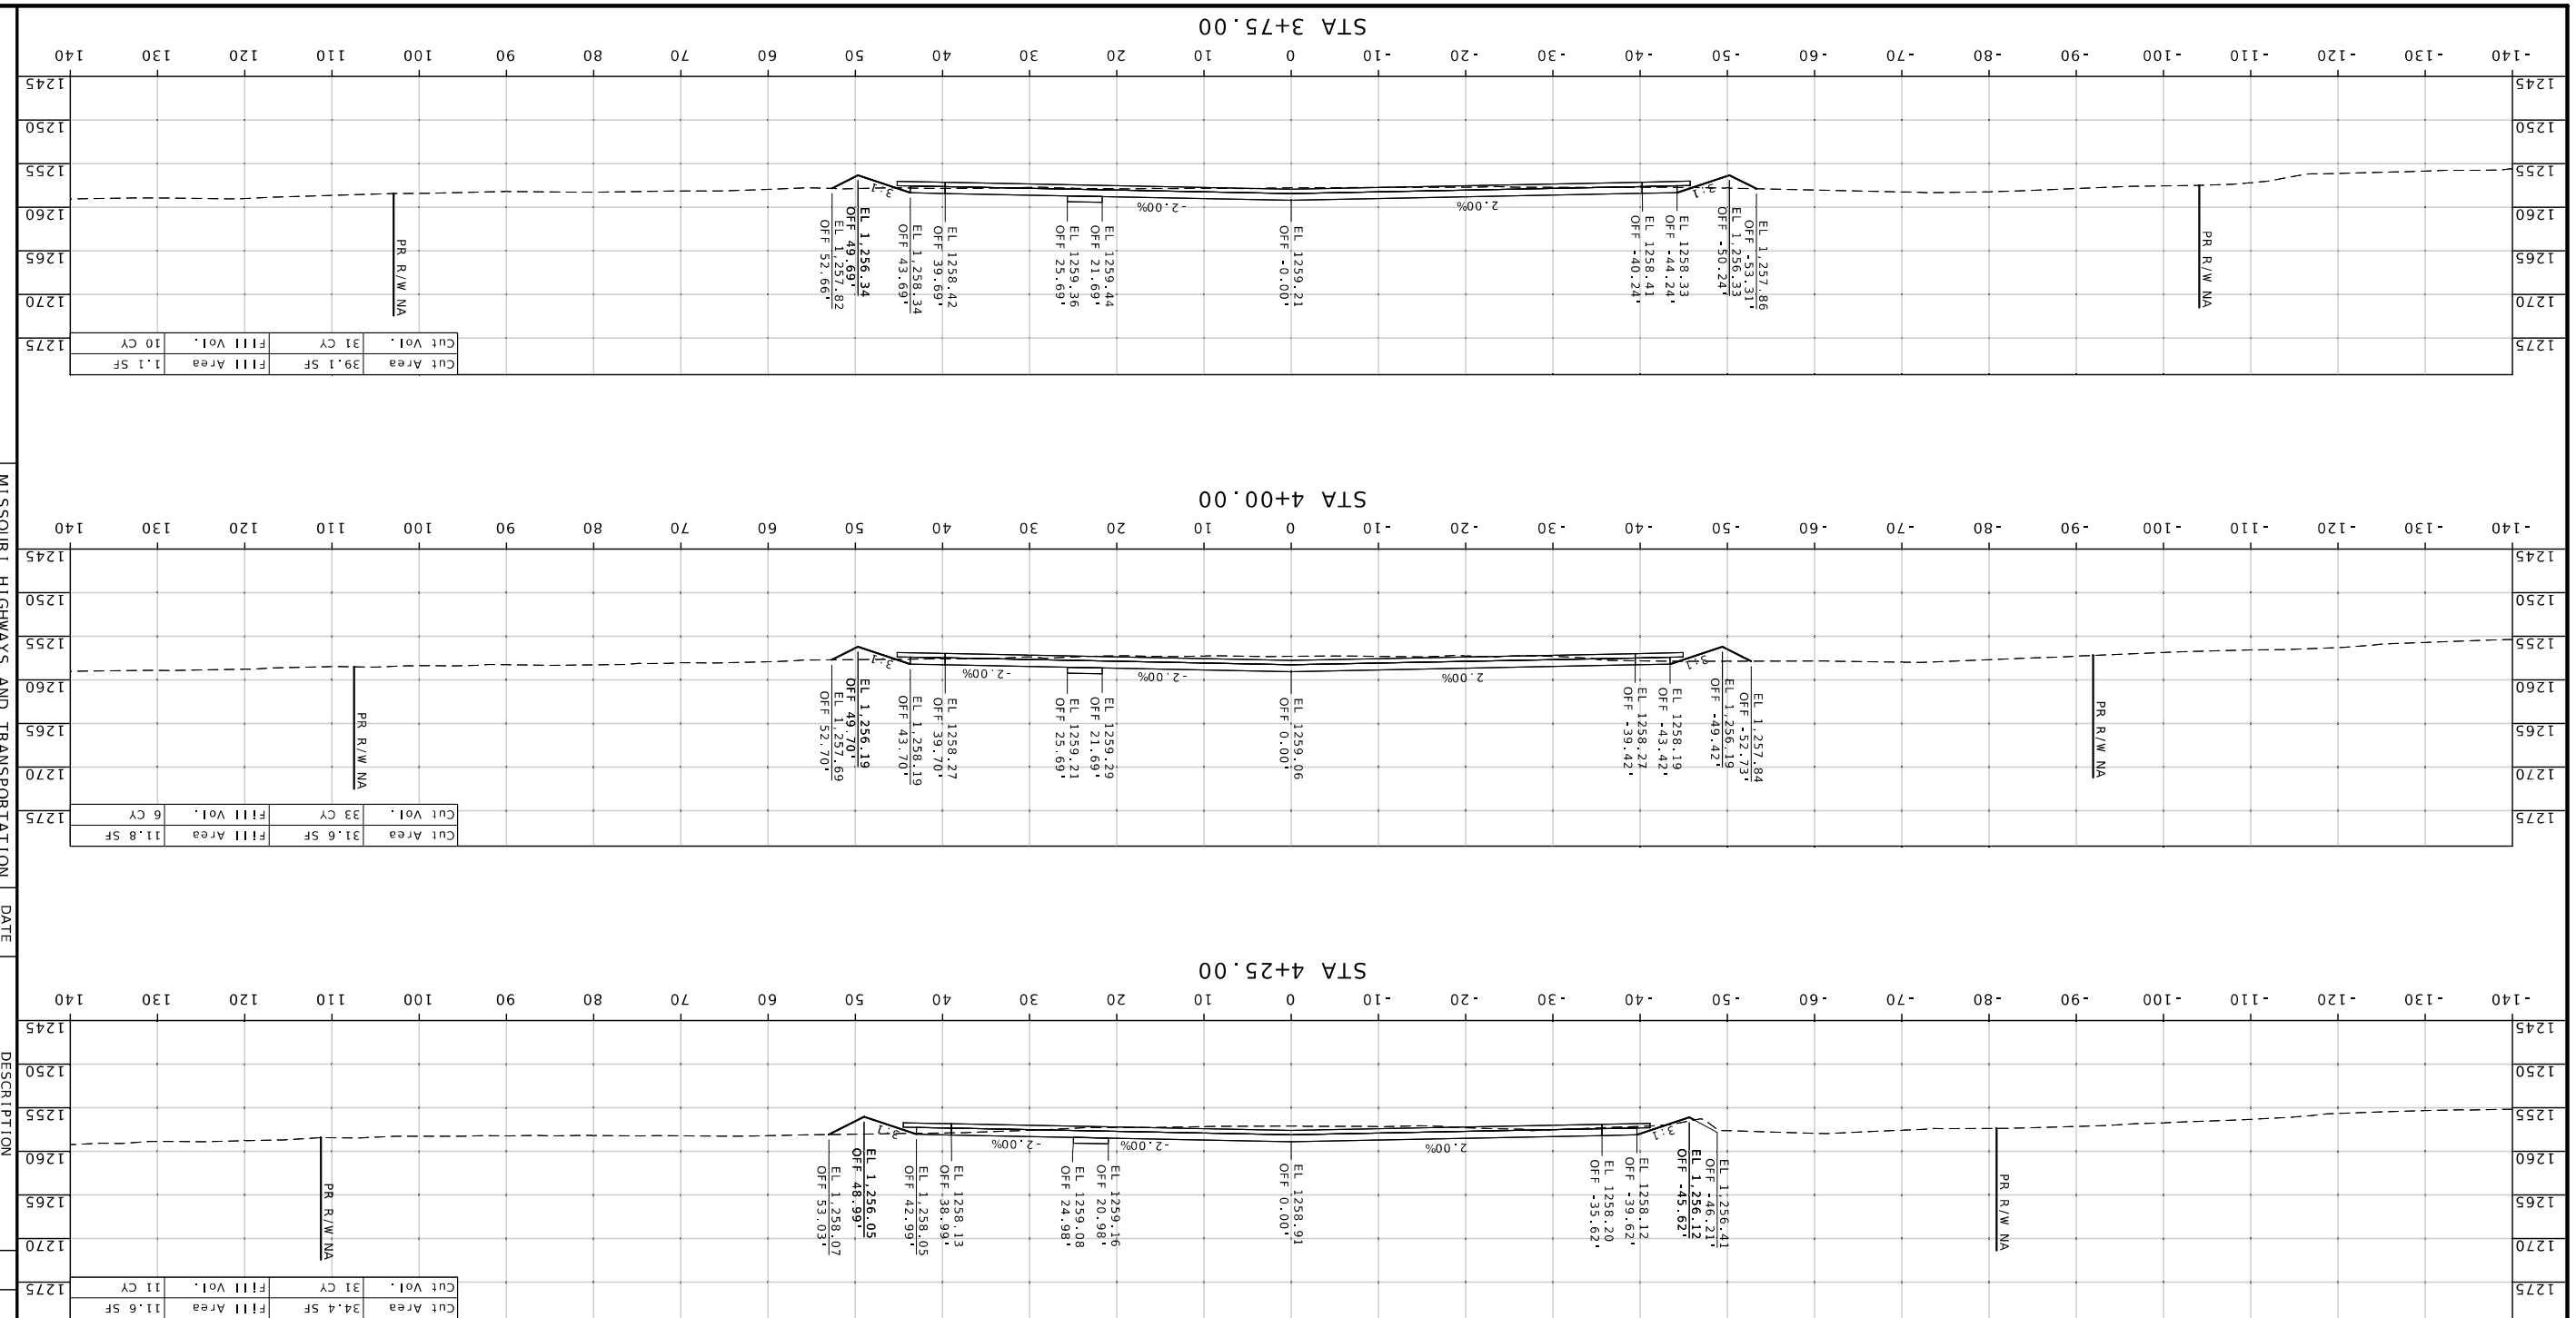

MISSOURI HIGHWAYS AND TRANSPORTATION COMMISSION

105 WEST CAPITOL
JEFFERSON CITY, MO 65102
1-888-ASK-MODOT (1-888-275-6636)

DATE	DESCRIPTION

BRIDGE NO.

PROJECT NO.

CONTRACT ID.
J8S0836D

JOB NO.
GREENE

COUNTY

ROUTE	STATE
MM	MO

DISTRICT	SHEET NO.
SW	109

DATE PREPARED
7/22/2025

WARNER D. SHERMAN II - CIVIL
NO.PE-2005645
07/23/2025 12:43:37 PM

STATE OF MISSOURI
WARNER D. SHERMAN II
NUMBER
PE-2005645
PROFESSIONAL ENGINEER

CROSS SECTION SHEET
FARMROAD 103
SHEET 110 OF 143

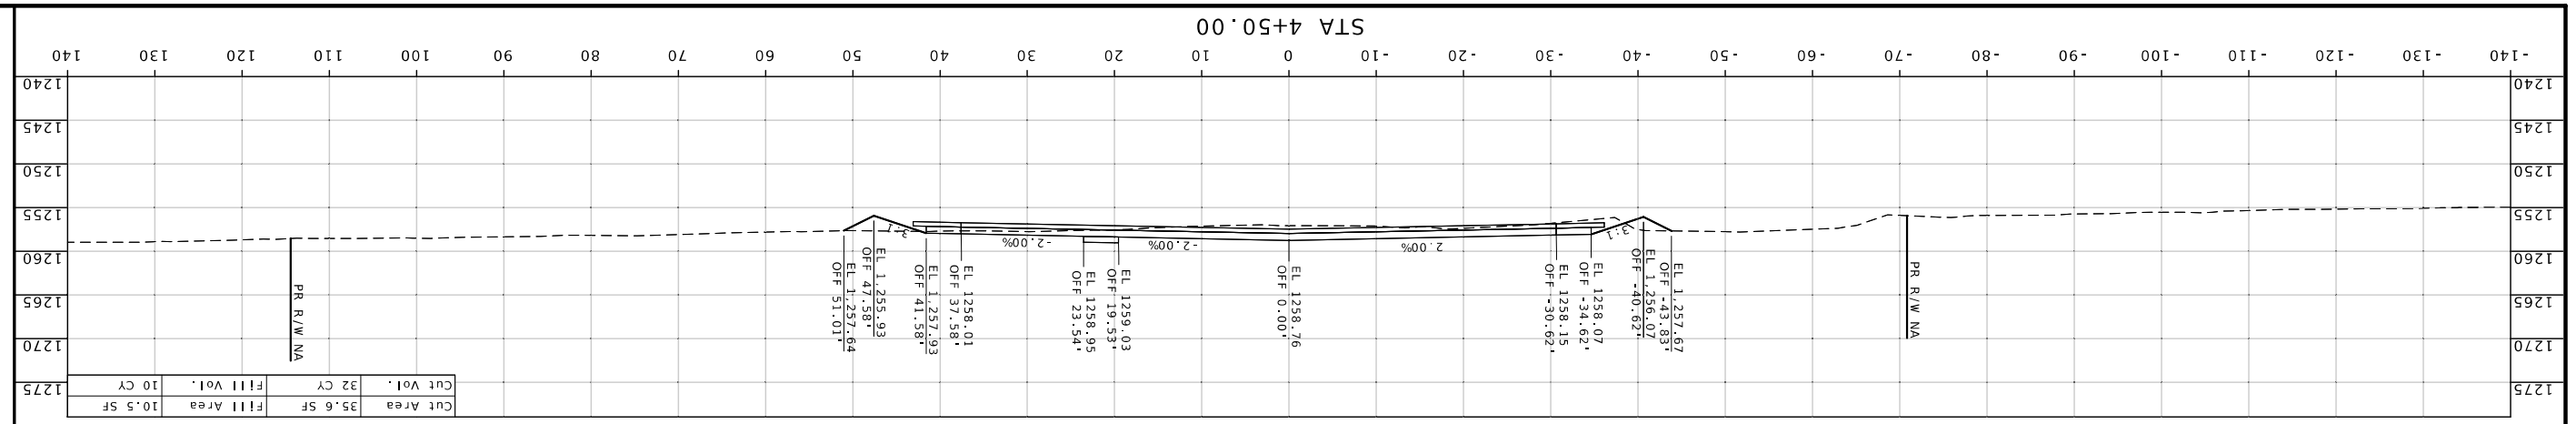

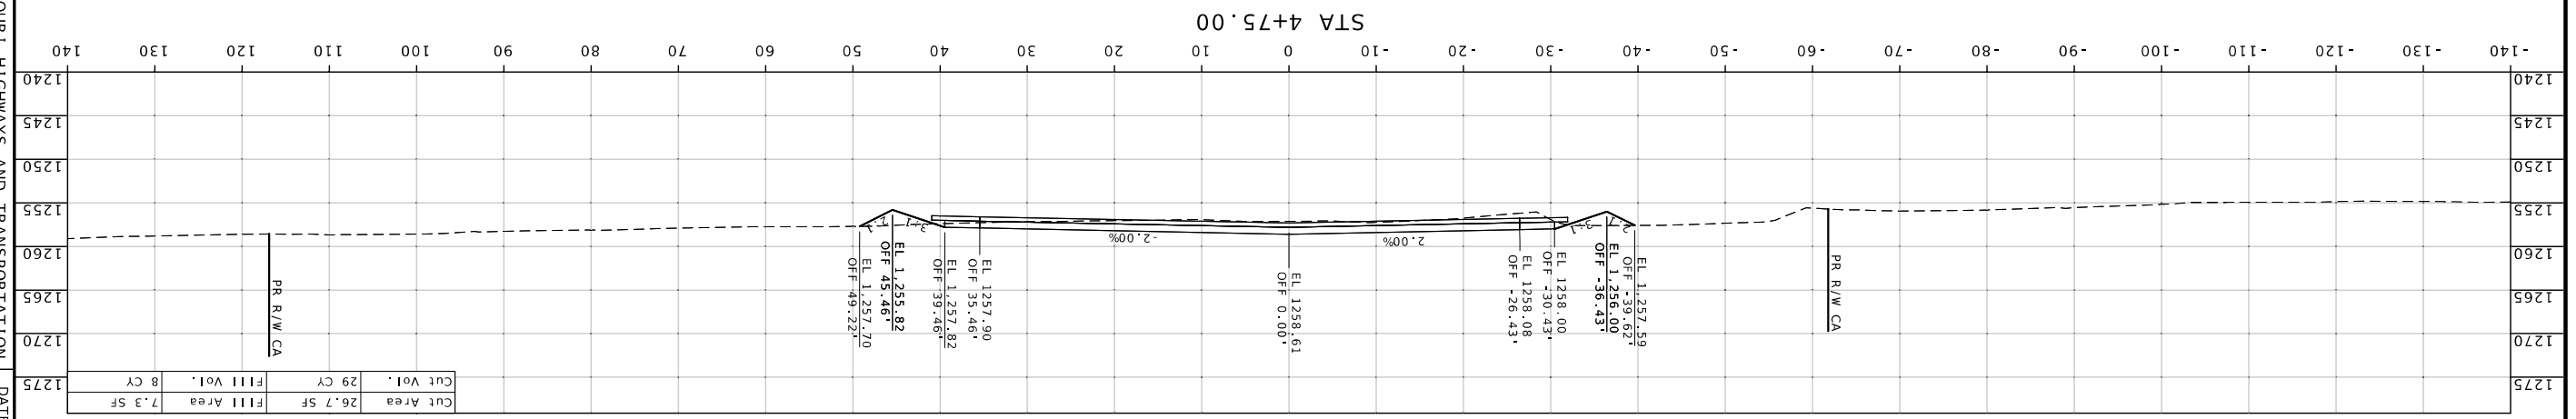

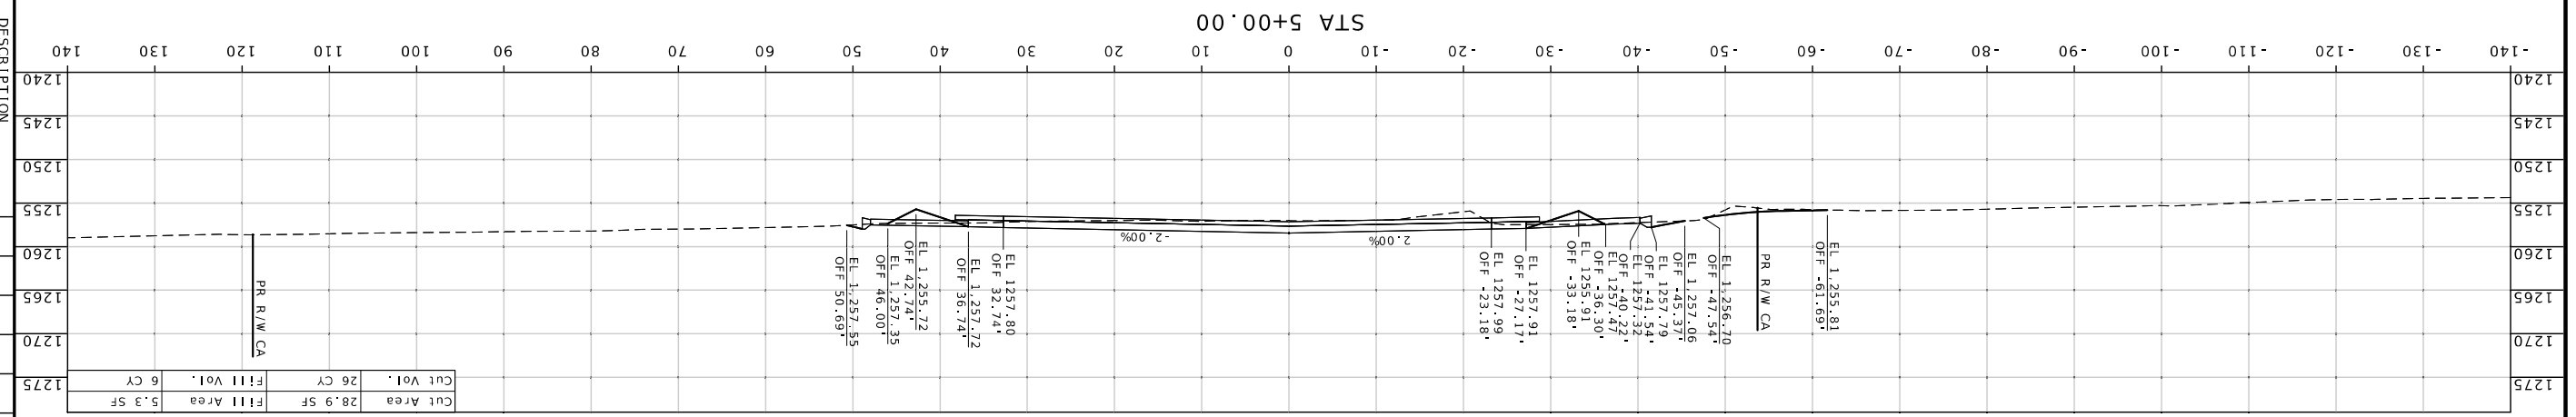

MISSOURI HIGHWAYS AND TRANSPORTATION COMMISSION

105 WEST CAPITOL
JEFFERSON CITY, MO 65102
1-888-ASK-MODOT (1-888-275-6636)

DESCRIPTION	DATE

BRIDGE NO.

PROJECT NO.

CONTRACT ID.
J8S0836D

JOB NO.
GREENE

COUNTY

DISTRICT	SHEET NO.
SW	110

ROUTE	STATE
MM	MO

DATE PREPARED
7/22/2025

WARNER D. SHERMAN II - CIVIL
MO PE-26645
07/23/2025 12:34:58 PM

STATE OF MISSOURI
WARNER D. SHERMAN II
NUMBER
PE-26645
PROFESSIONAL ENGINEER

CROSS SECTION SHEET
FARMROAD 103
SHEET 111 OF 143

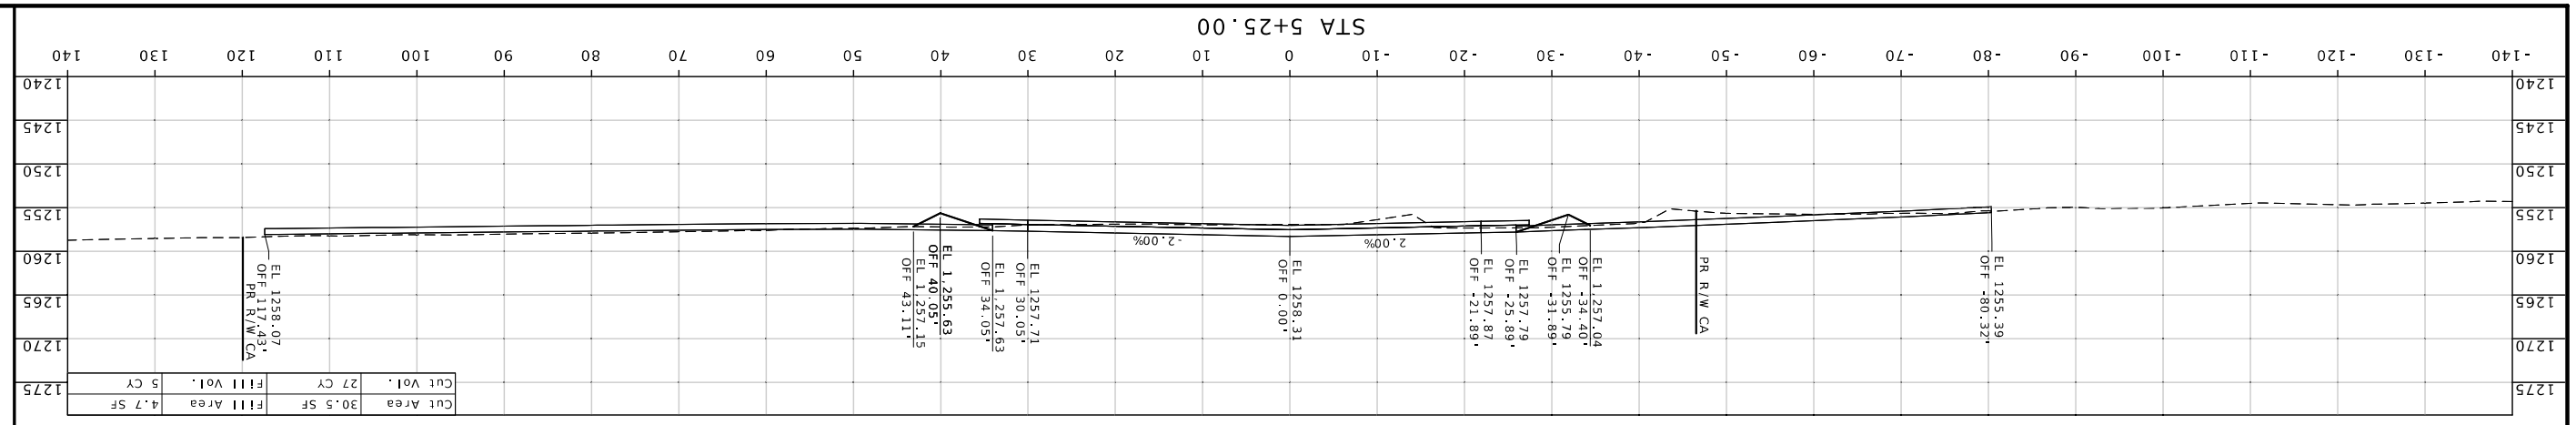

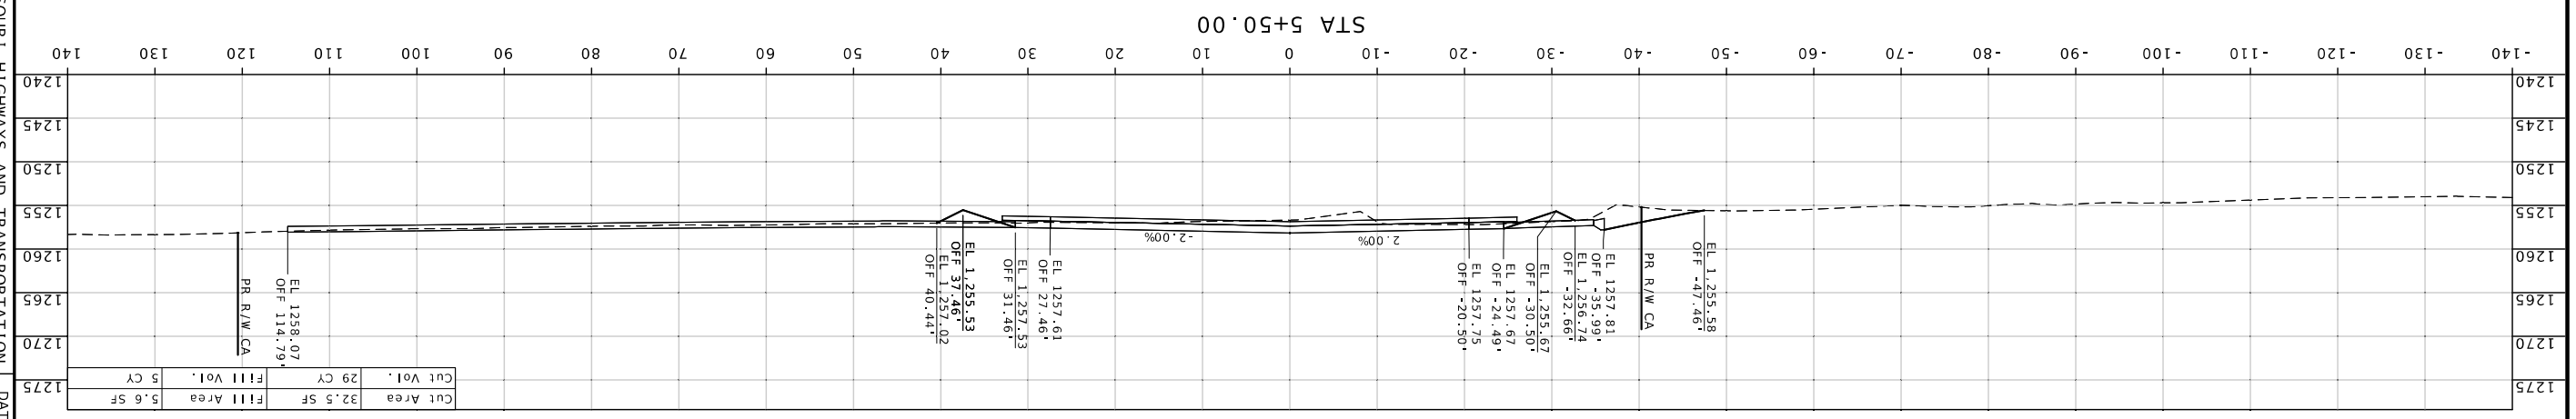

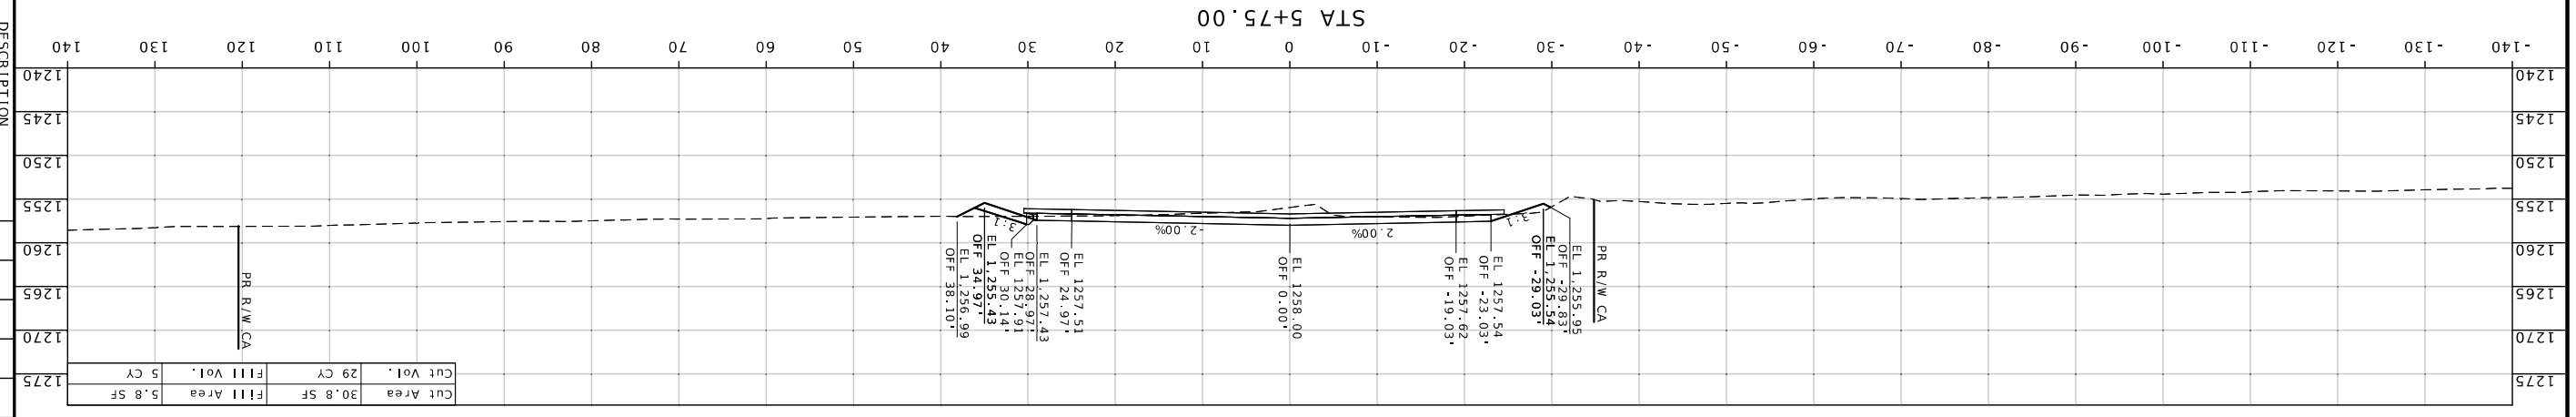

MISSOURI HIGHWAYS AND TRANSPORTATION COMMISSION
105 WEST CAPITOL
JEFFERSON CITY, MO 65102
1-888-ASK-MODOT (1-888-275-6636)

DESCRIPTION	DATE

BRIDGE NO.
PROJECT NO.
CONTRACT ID.
JOB NO. J8S0836D
COUNTY GREENE
DISTRICT SW
SHEET NO. 111
ROUTE MM
STATE MO
7/22/2025
DATE PREPARED

STATE OF MISSOURI
WARNER D. SHERMAN II NUMBER PE-2664S
PROFESSIONAL ENGINEER
Warner D. Sherman II - Civil
MO-PE-2664S
07/22/2025 12:25:19 PM

CROSS SECTION SHEET
FARMROAD 103
SHEET 112 OF 143

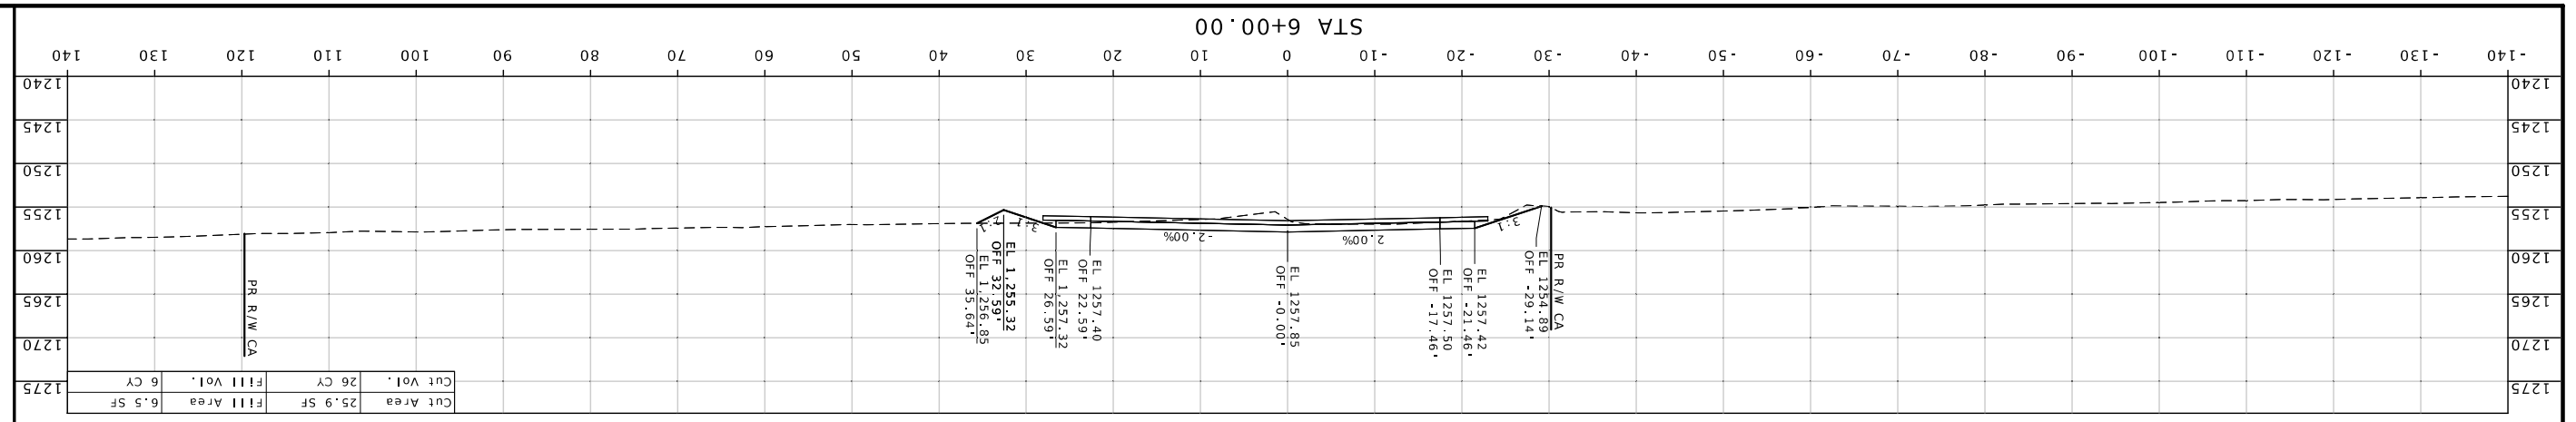

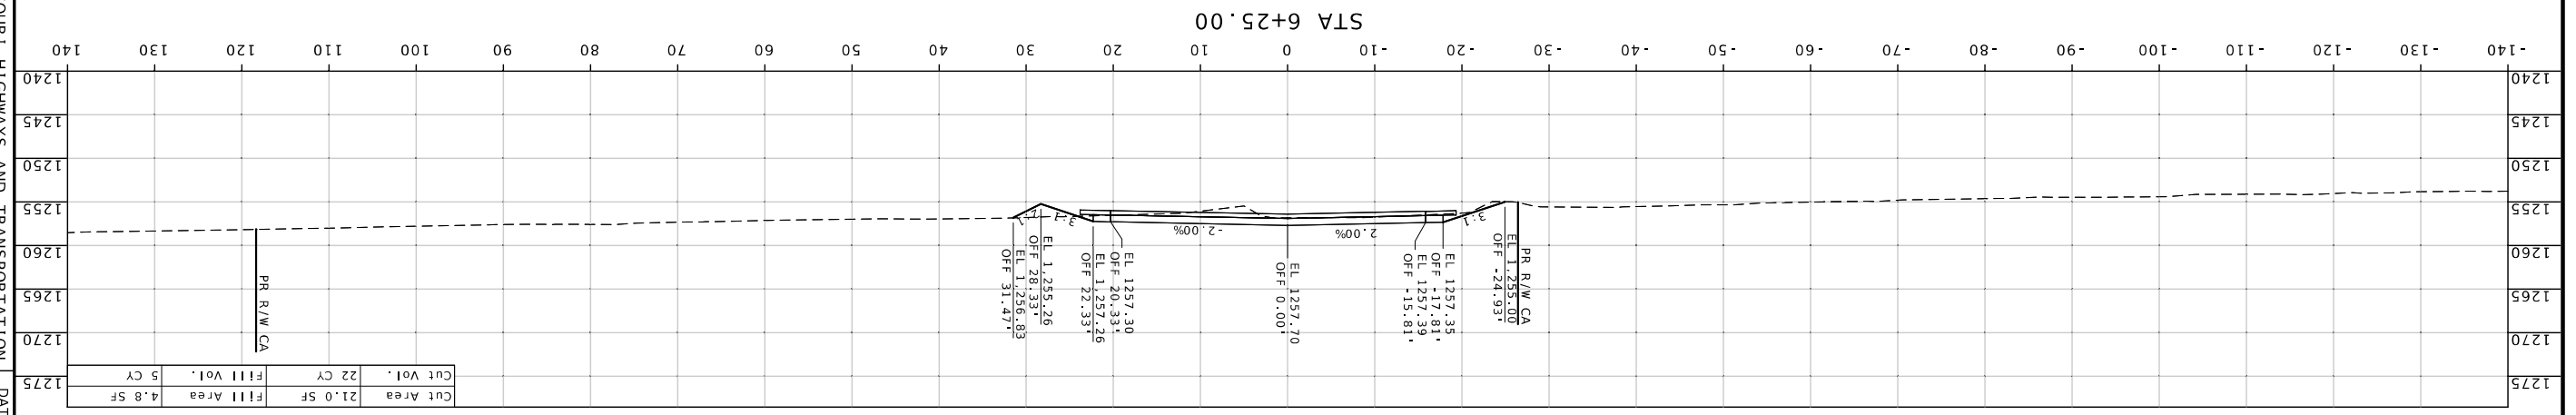

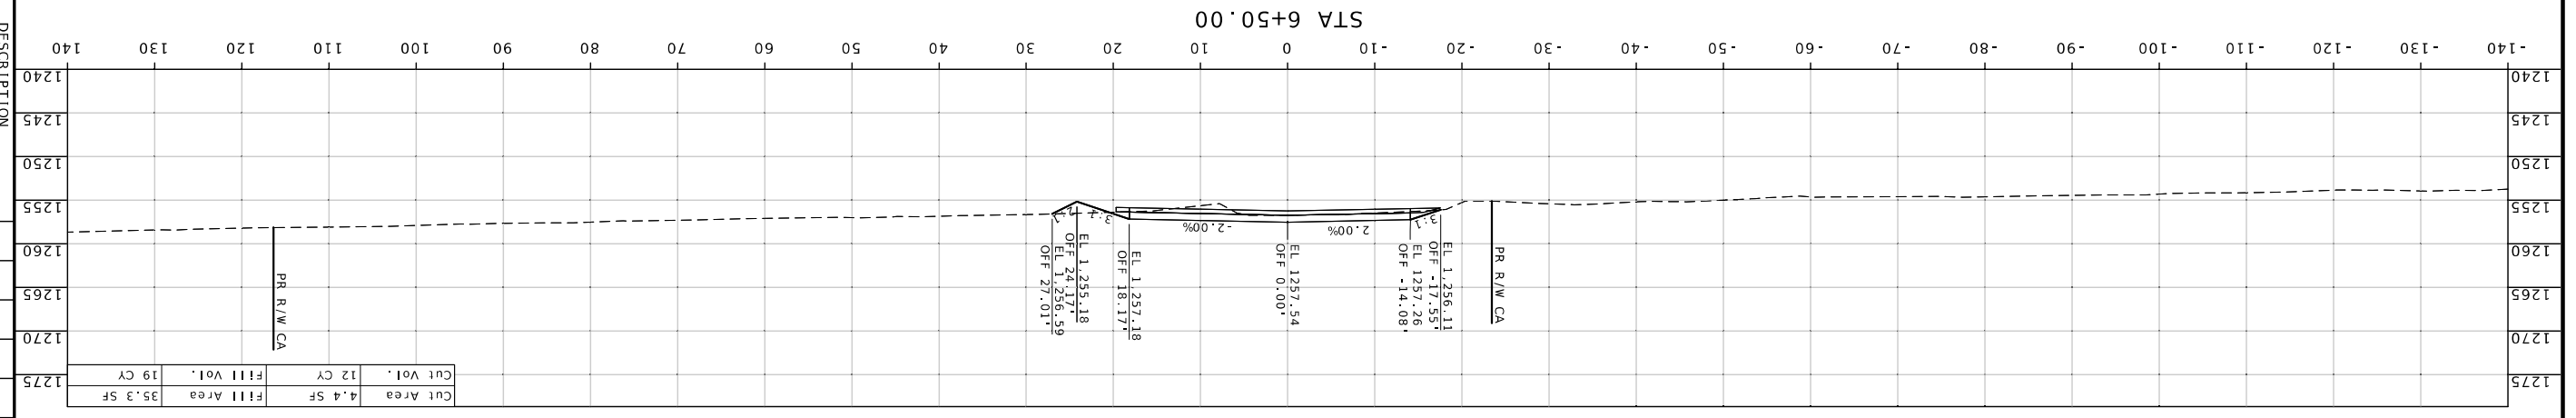

MISSOURI HIGHWAYS AND TRANSPORTATION COMMISSION

105 WEST CAPITOL
JEFFERSON CITY, MO 65102
1-888-ASK-MODOT (1-888-275-6636)

DESCRIPTION	DATE

BRIDGE NO.

PROJECT NO.

CONTRACT ID.
J8S0836D

JOB NO.

COUNTY	
GREENE	

DISTRICT	SHEET NO.
SW	112

ROUTE	STATE
MM	MO

DATE PREPARED
7/22/2025

STATE OF MISSOURI
WARNER D. SHERMAN NUMBER
PE-2664S
PROFESSIONAL ENGINEER

Warner Sherman
0/22/2025 12:25:45 PM
WARNER D. SHERMAN II - CIVIL
MO-PE-2664S

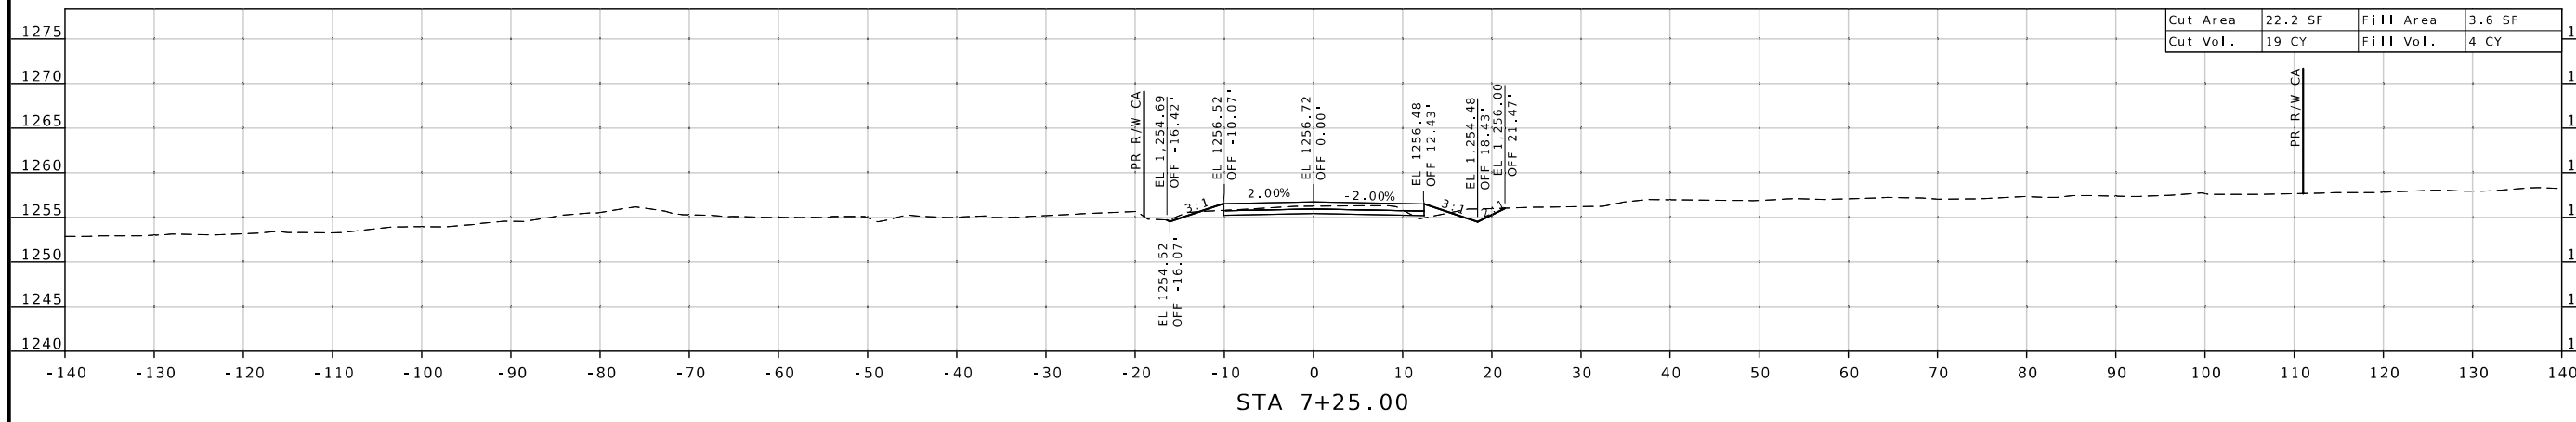

STA 7+25.00

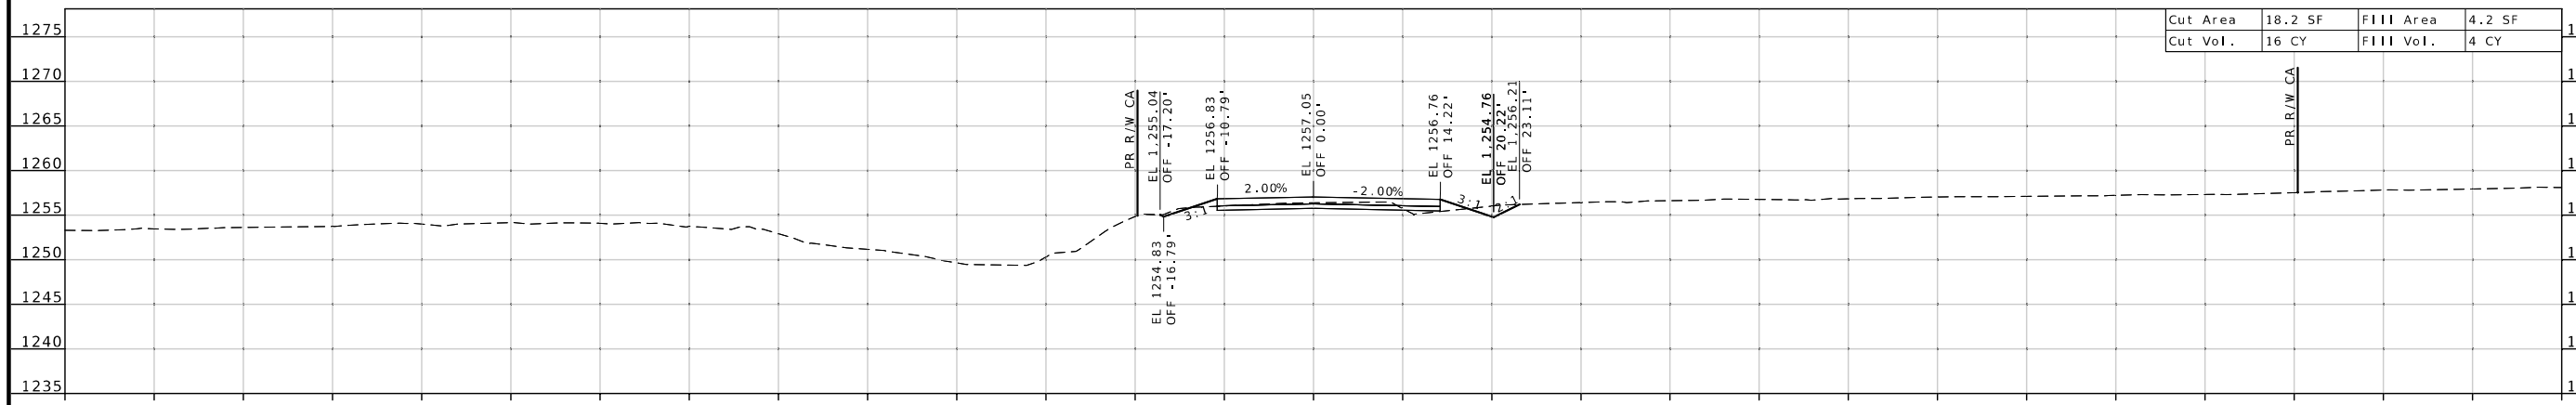

STA 7+00.00

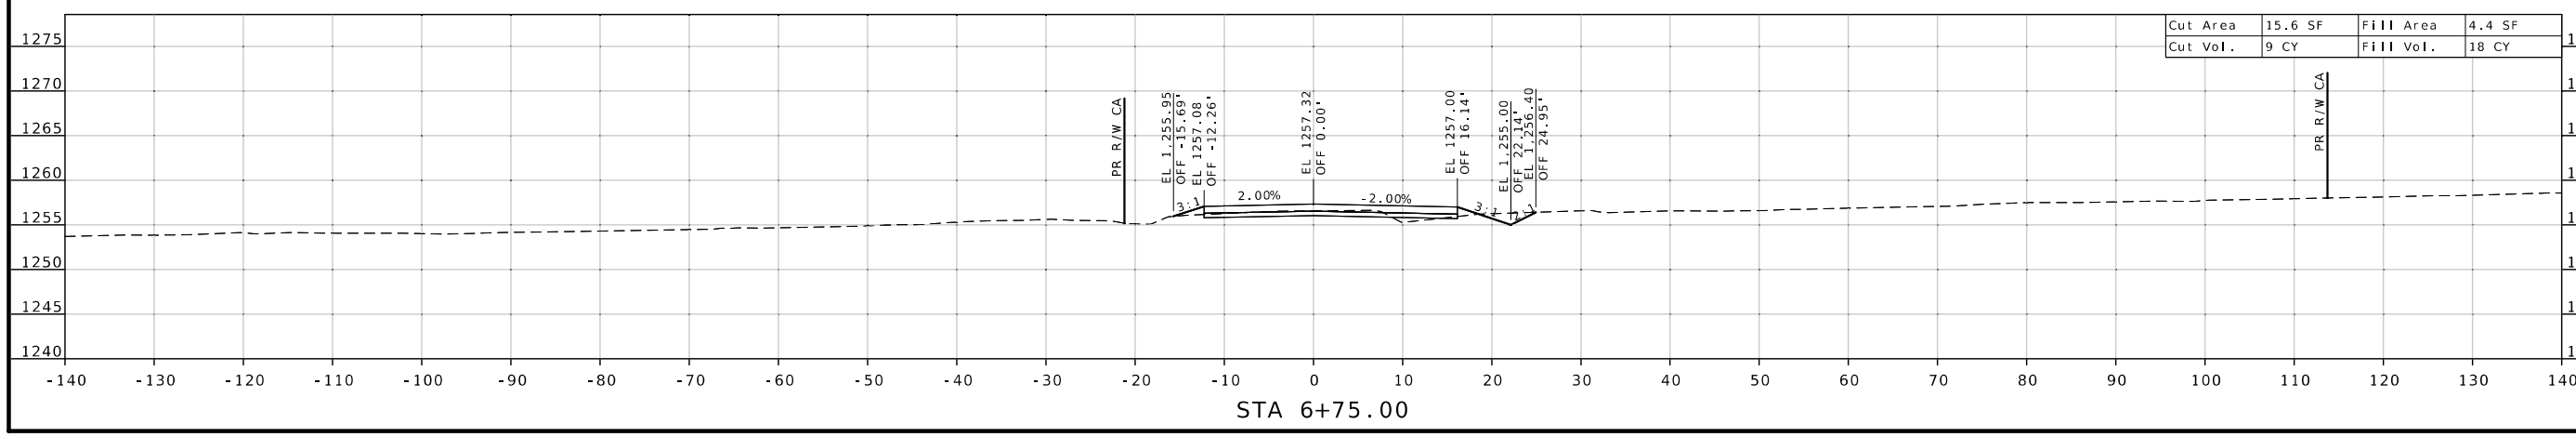

STA 6+75.00

STATE OF MISSOURI
WARNER D. SHERMAN II
NUMBER PE-26645
PROFESSIONAL ENGINEER

Warner Sherman
07/23/2025 12:26:05 PM
WARNER D. SHERMAN II - CIVIL
MO-PE-26645

DATE PREPARED
7/22/2025

ROUTE	STATE
MM	MO
DISTRICT	SHEET NO.
SW	113

COUNTY
GREENE

JOB NO.
J8S0836D

CONTRACT ID.

PROJECT NO.

BRIDGE NO.

DESCRIPTION

DATE

MISSOURI HIGHWAYS AND TRANSPORTATION COMMISSION

105 WEST CAPITOL
JEFFERSON CITY, MO 65102
1-888-ASK-MODOT (1-888-275-6636)

CROSS SECTION SHEET
FARMROAD 103
SHEET 113 OF 143

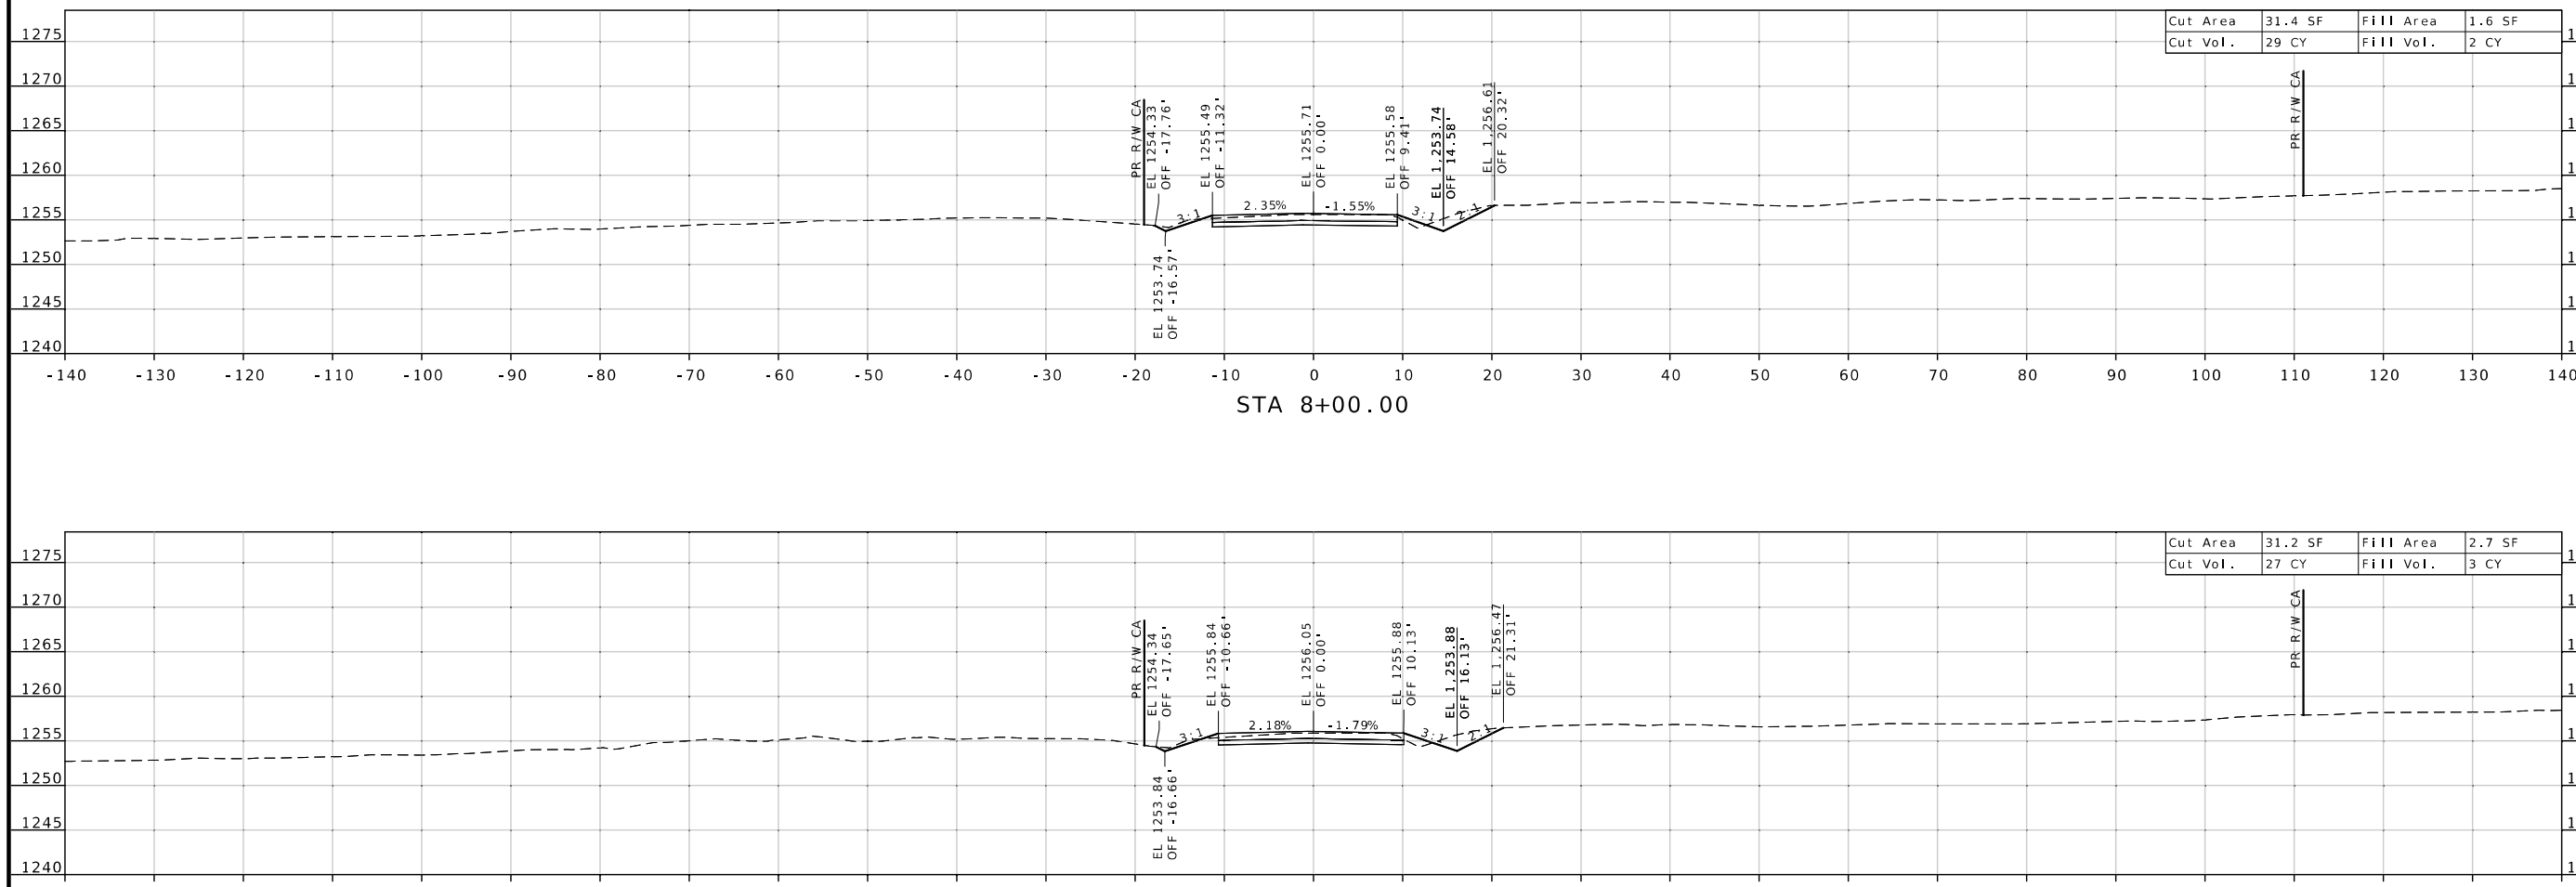

STA 8+00.00

STA 7+75.00

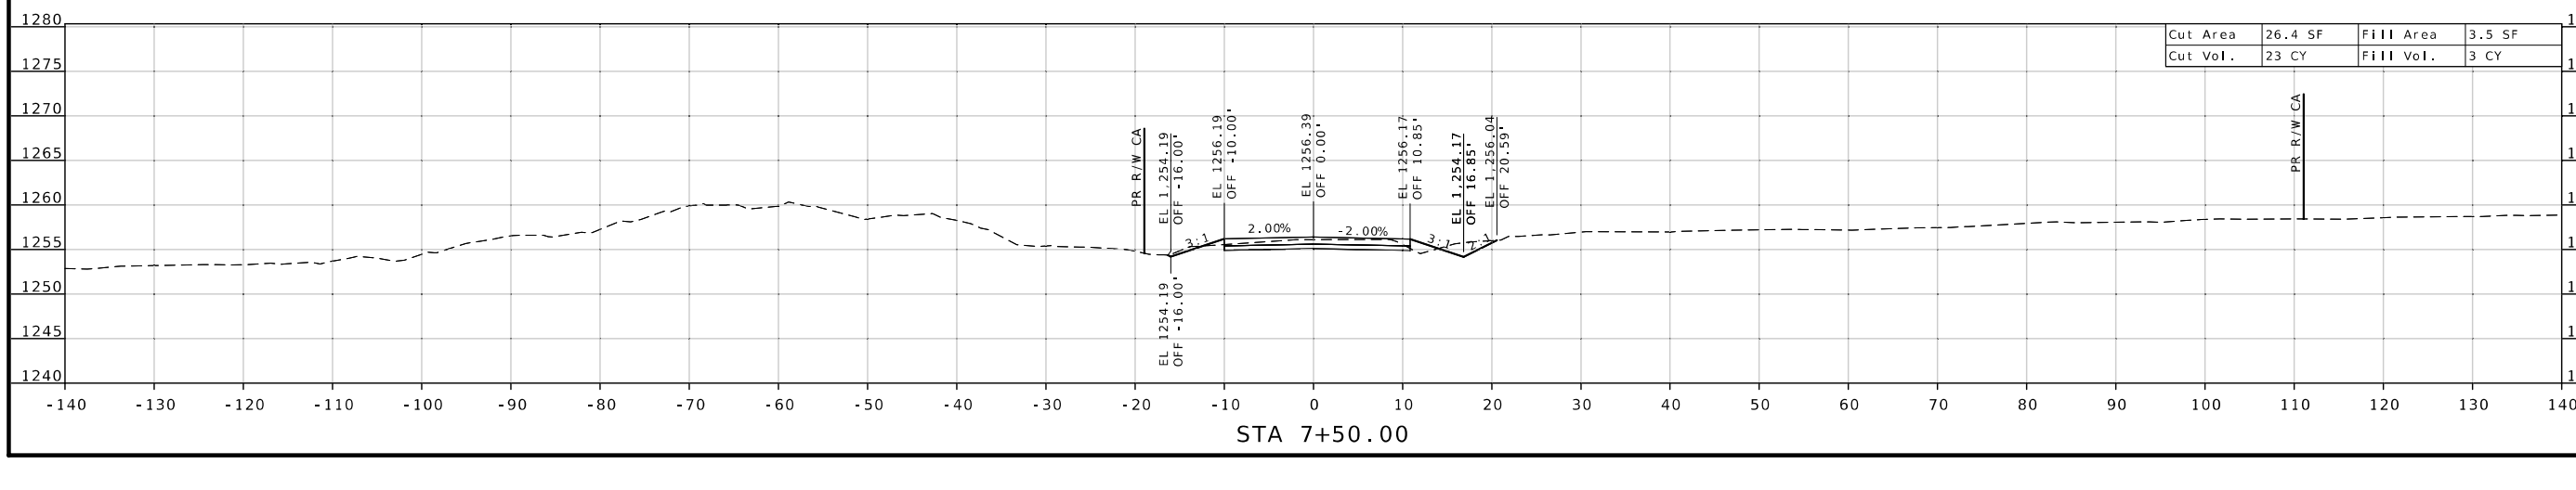

STA 7+50.00

STATE OF MISSOURI
WARNER D. SHERMAN
NUMBER PE-26645
PROFESSIONAL ENGINEER

Warner Sherman
07/23/2025 12:26:29 PM
WARNER D. SHERMAN II - CIVIL
MO PE-26645

DATE PREPARED
7/22/2025

ROUTE	STATE
MM	MO
DISTRICT	SHEET NO.
SW	114

COUNTY
GREENE

JOB NO.
J8S0836D

CONTRACT ID.

PROJECT NO.

BRIDGE NO.

DESCRIPTION	DATE

MISSOURI HIGHWAYS AND TRANSPORTATION COMMISSION

105 WEST CAPITOL
JEFFERSON CITY, MO 65102
1-888-ASK-MODOT (1-888-275-6636)

CROSS SECTION SHEET
FARMROAD 103
SHEET 114 OF 143

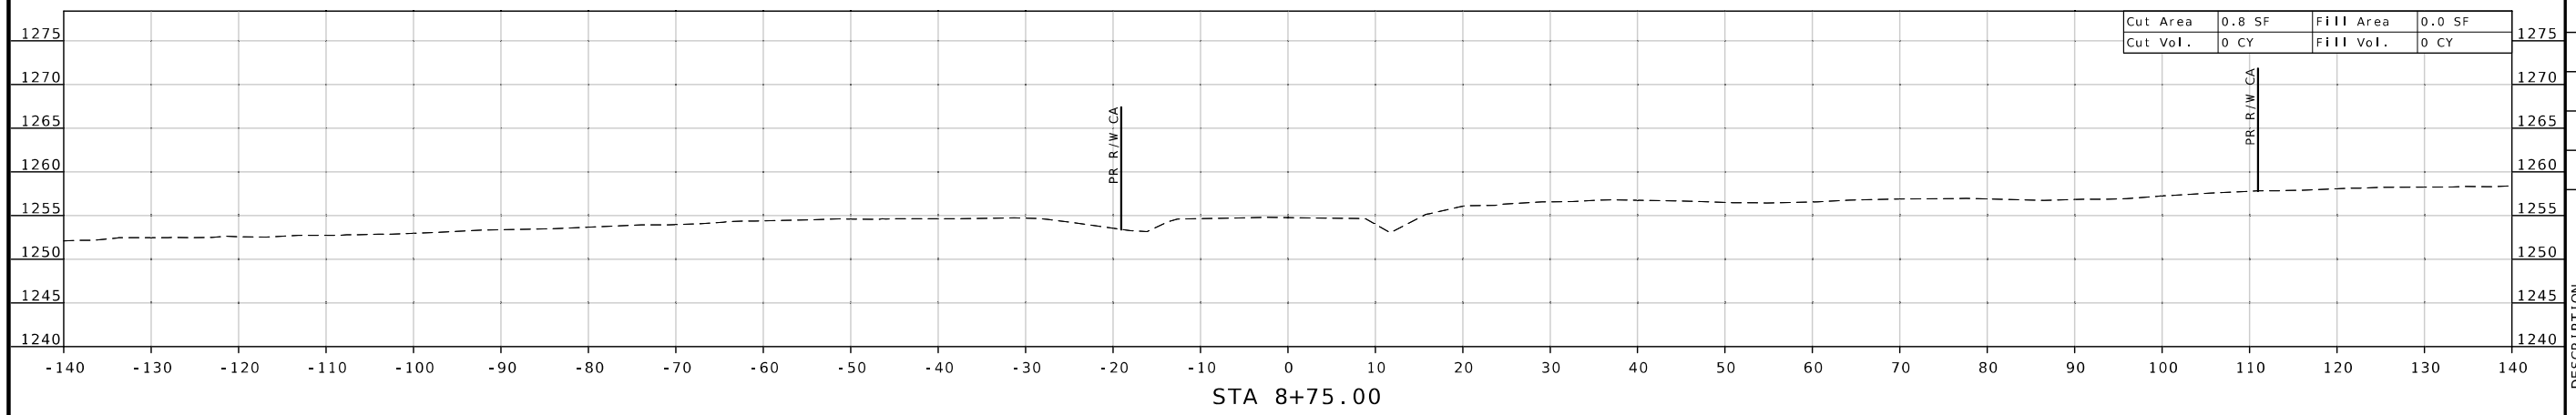

STA 8+75.00

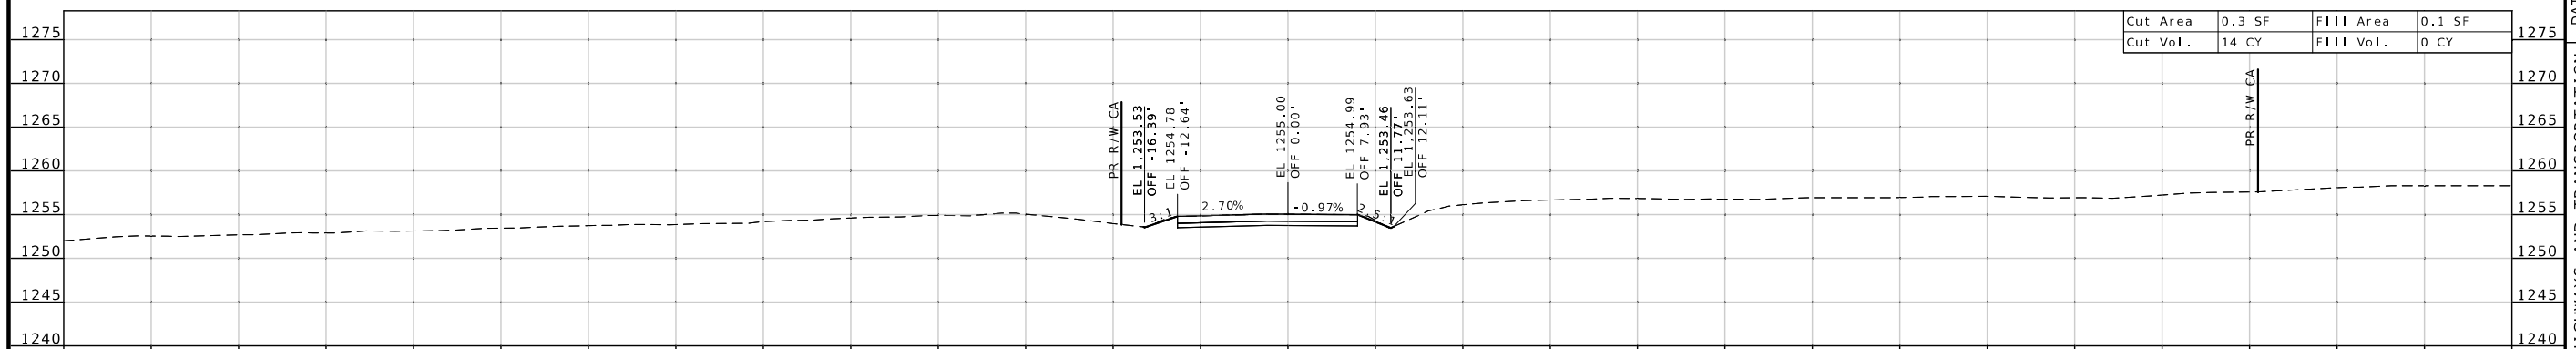

STA 8+50.00

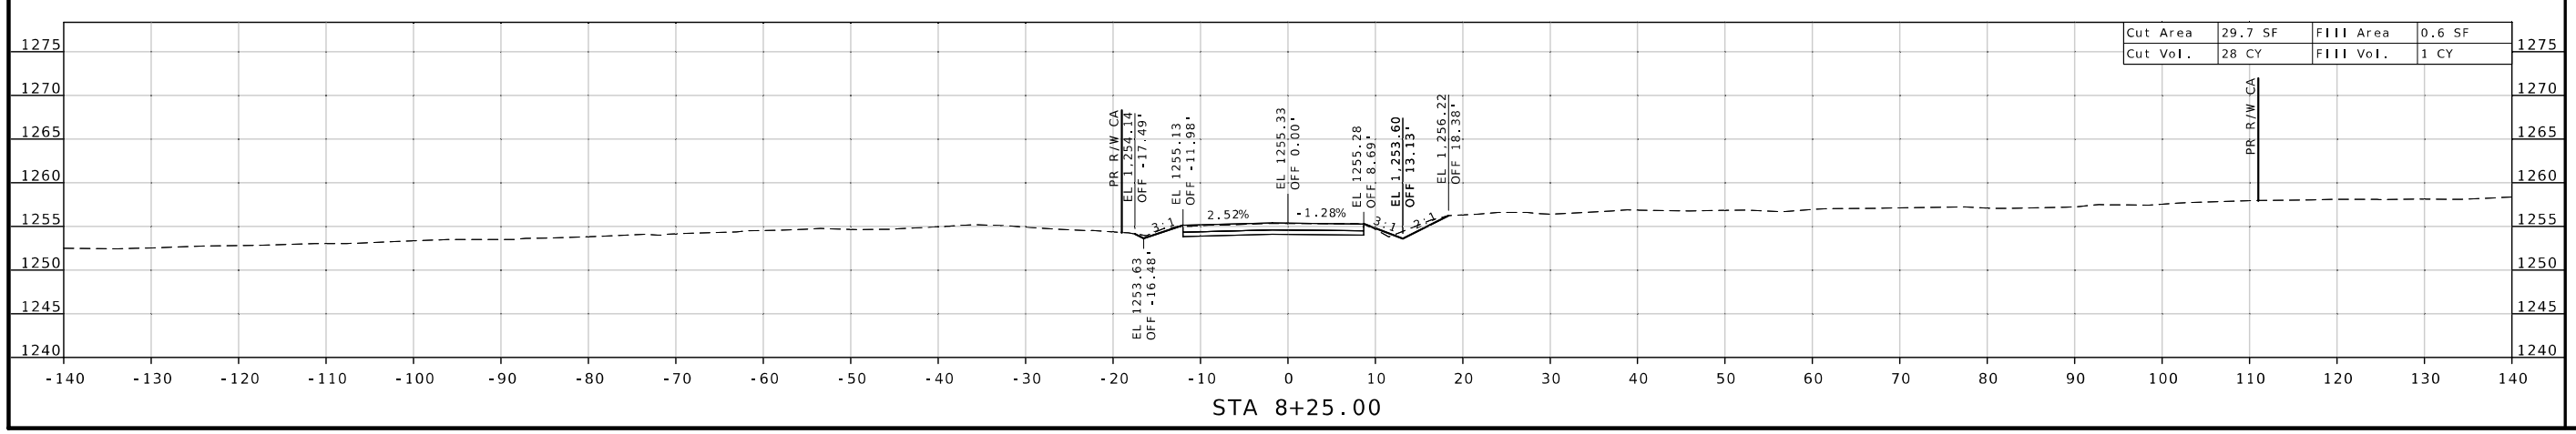

STA 8+25.00

WARNER D. SHERMAN II
NUMBER PE-26645
PROFESSIONAL ENGINEER
STATE OF MISSOURI
Warner Sherman
07/23/2025 12:30:42 PM
WARNER D. SHERMAN II - CIVIL
MO-PE-26645

DATE PREPARED
7/22/2025

ROUTE	STATE
MM	MO

DISTRICT	SHEET NO.
SW	115

COUNTY
GREENE

JOB NO.
J8S0836D

CONTRACT ID.

PROJECT NO.

BRIDGE NO.

DESCRIPTION	DATE

MISSOURI HIGHWAYS AND TRANSPORTATION COMMISSION
105 WEST CAPITOL
JEFFERSON CITY, MO 65102
1-888-ASK-MODOT (1-888-275-6636)

CROSS SECTION SHEET
FARMROAD 103
SHEET 115 OF 143

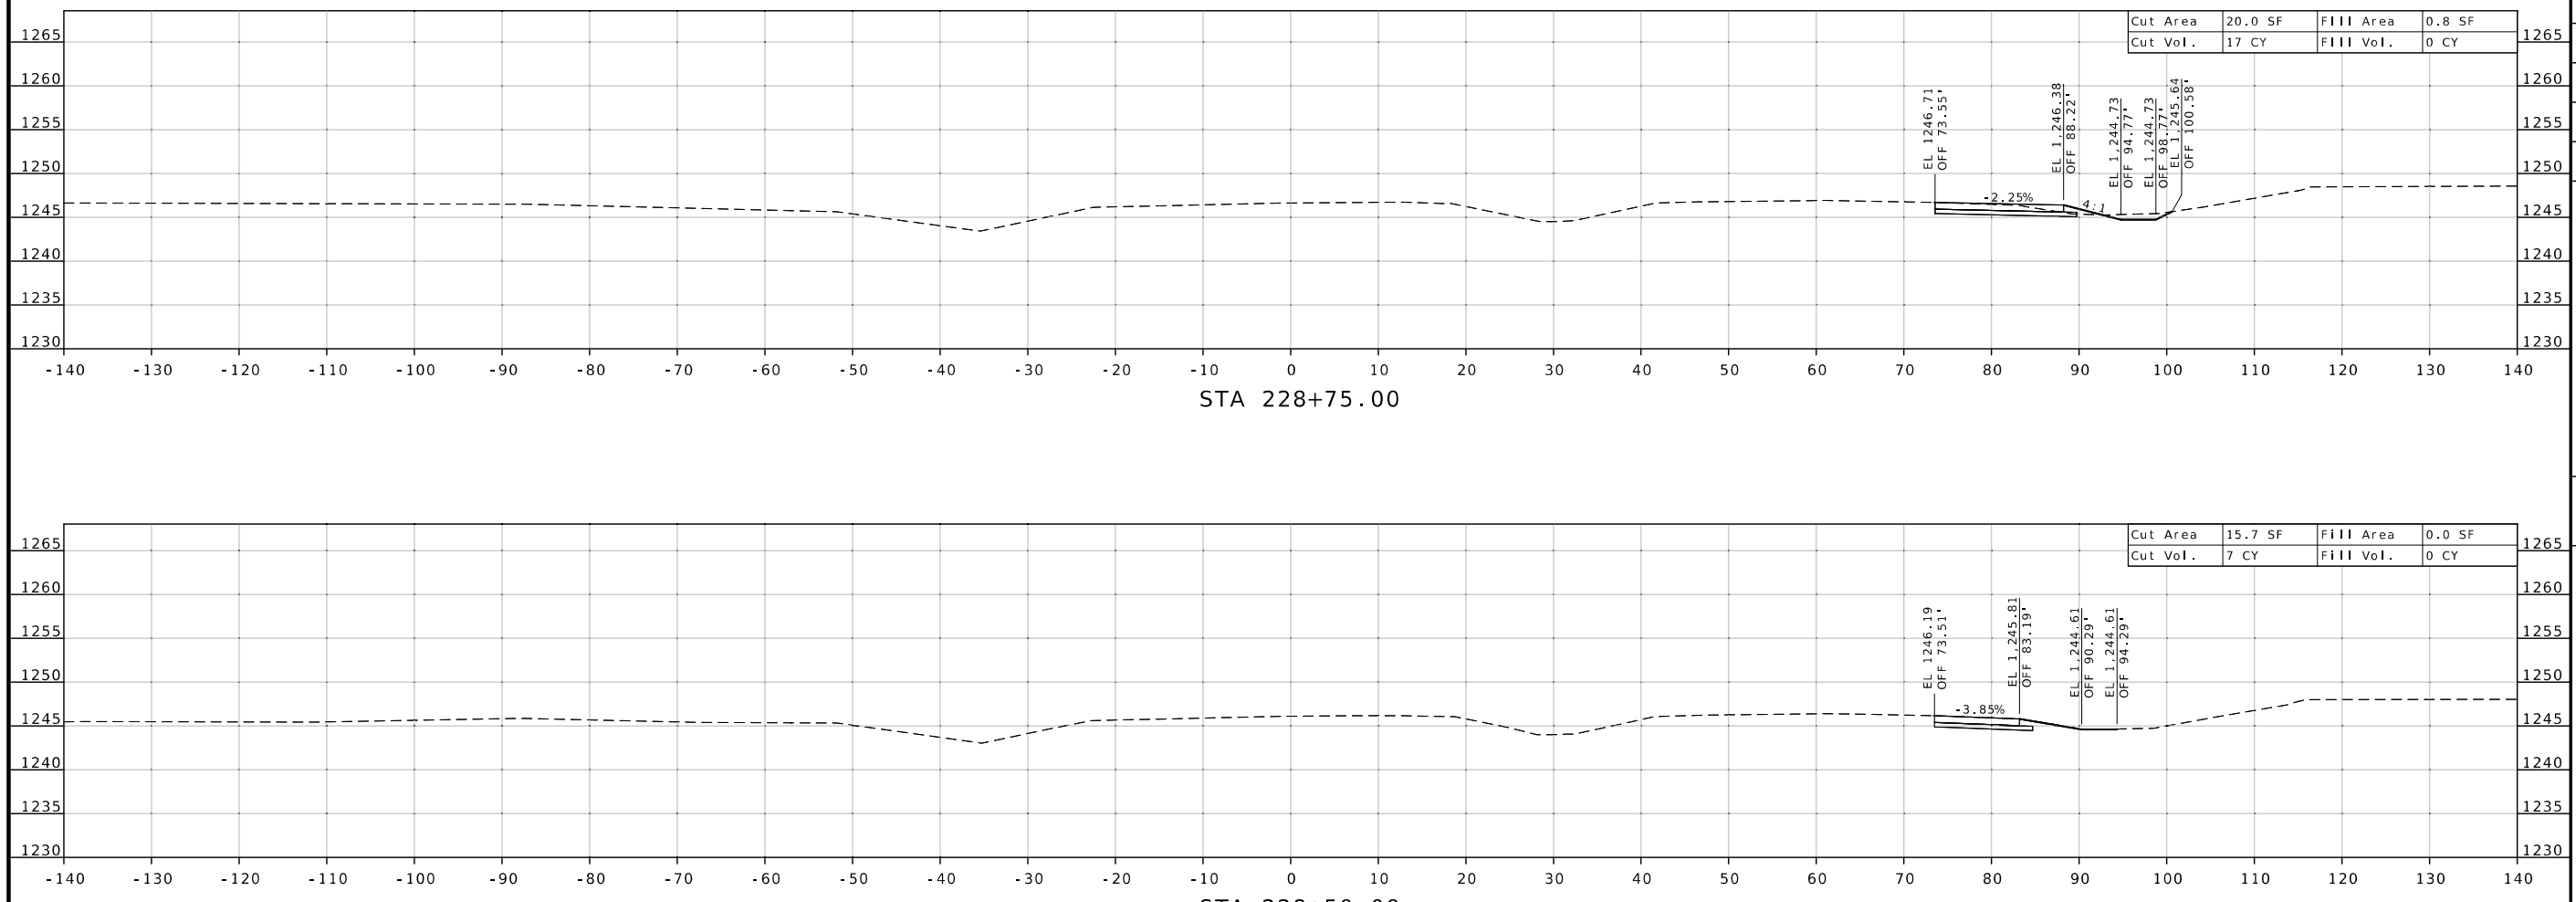

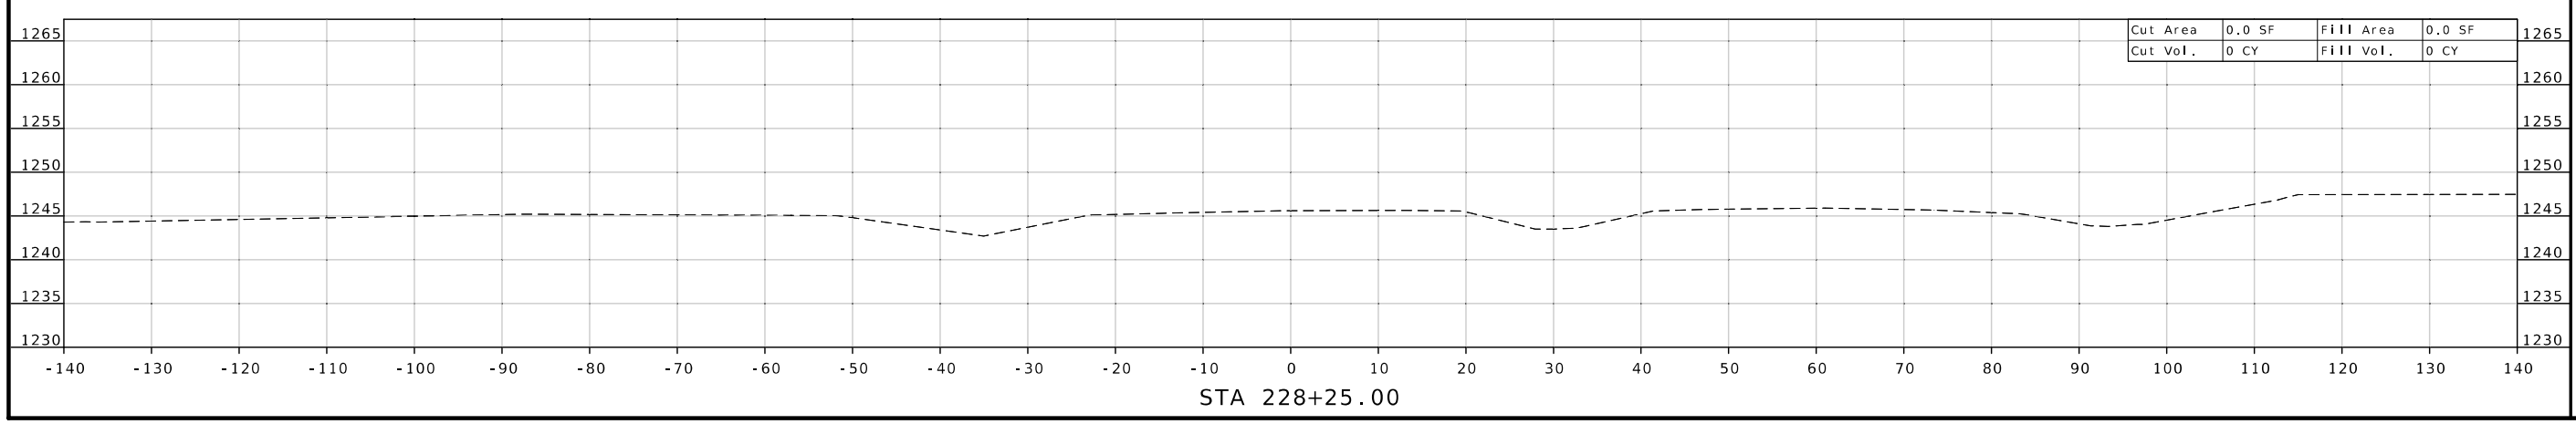

STATE OF MISSOURI
WARNER D. SHERMAN II
NUMBER PE-26645
PROFESSIONAL ENGINEER
Warner Sherman
07/23/2025 12:31:00 PM
WARNER D. SHERMAN II - CIVIL
MO-PE-26645

DATE PREPARED
7/22/2025

ROUTE	STATE
MM	MO

DISTRICT	SHEET NO.
SW	116

COUNTY
GREENE

JOB NO.
J8S0836D

CONTRACT ID.

PROJECT NO.

BRIDGE NO.

DESCRIPTION

DATE

MISSOURI HIGHWAYS AND TRANSPORTATION COMMISSION
105 WEST CAPITOL
JEFFERSON CITY, MO 65102
1-888-ASK-MODOT (1-888-275-6636)

CROSS SECTION SHEET
US 60
SHEET 116 OF 143

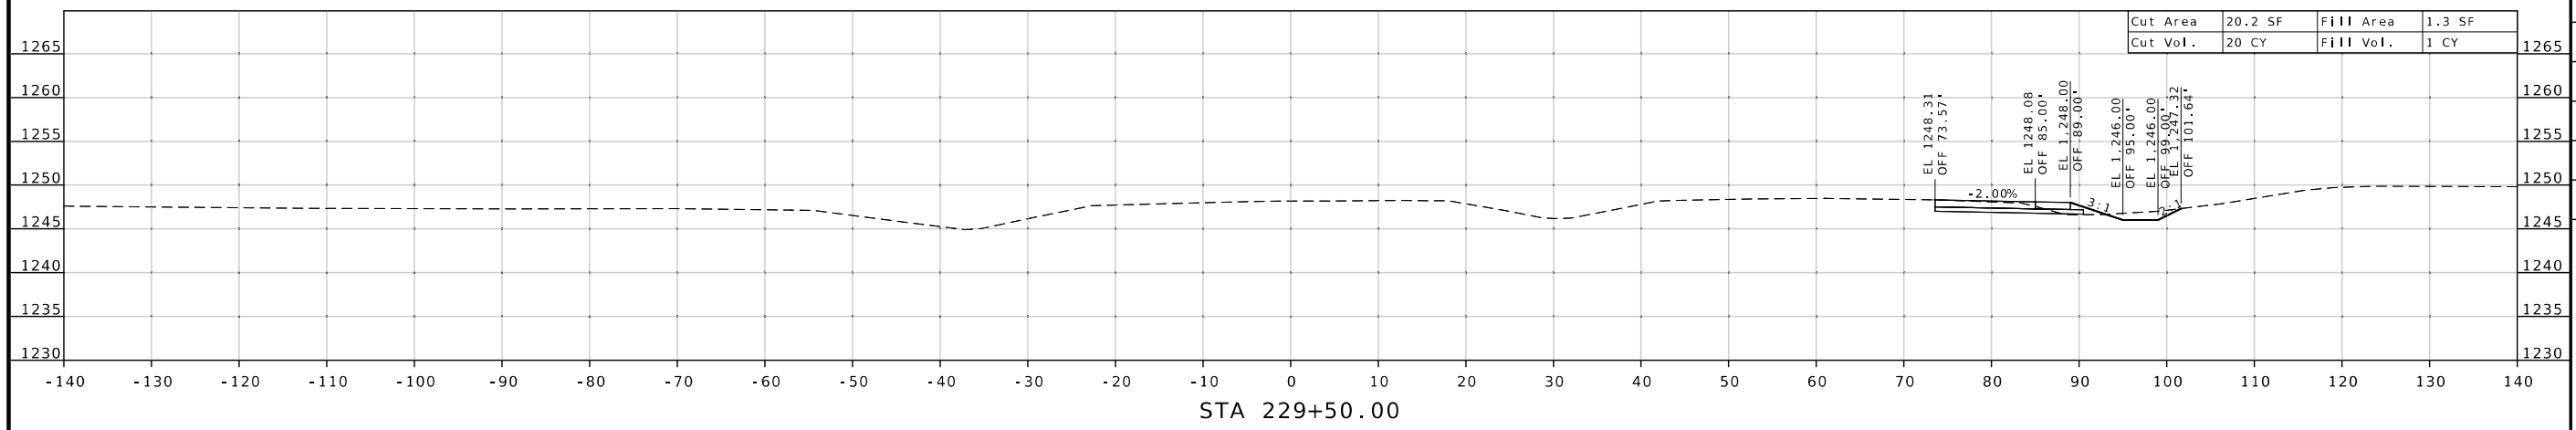

STA 229+50.00

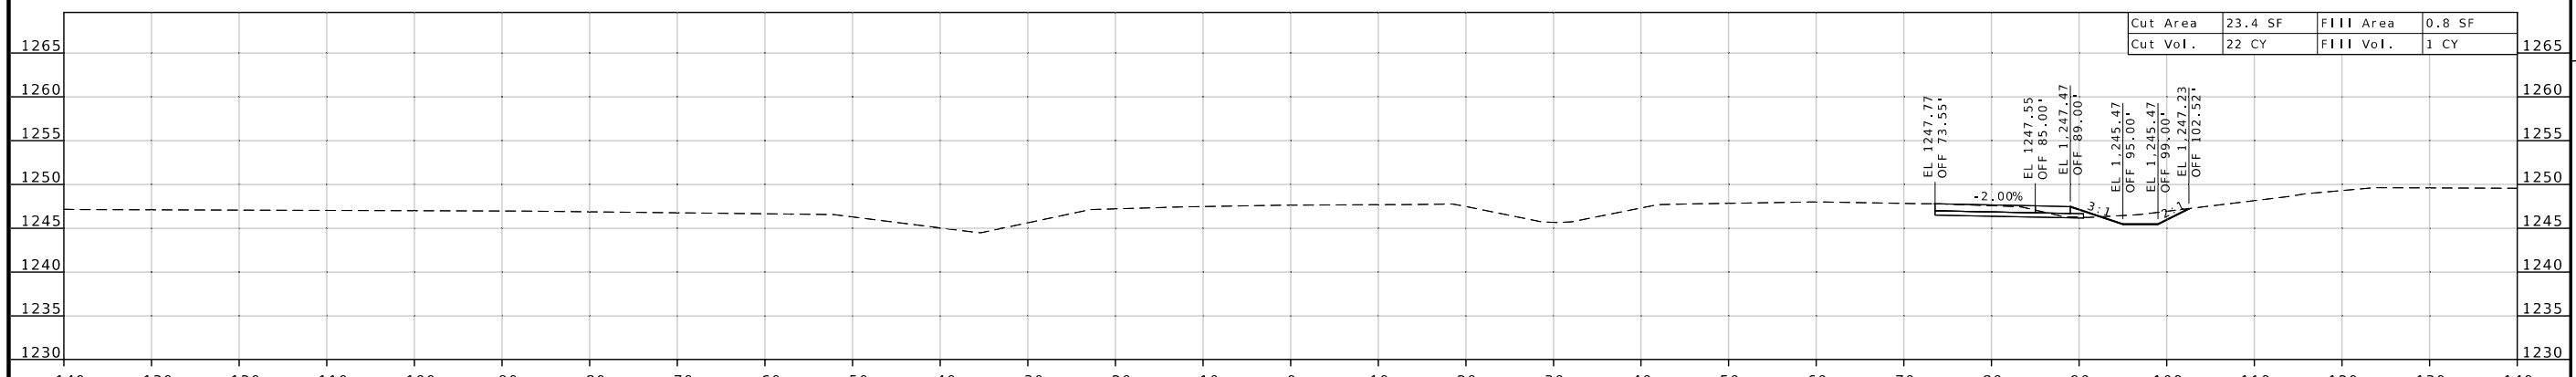

STA 229+25.00

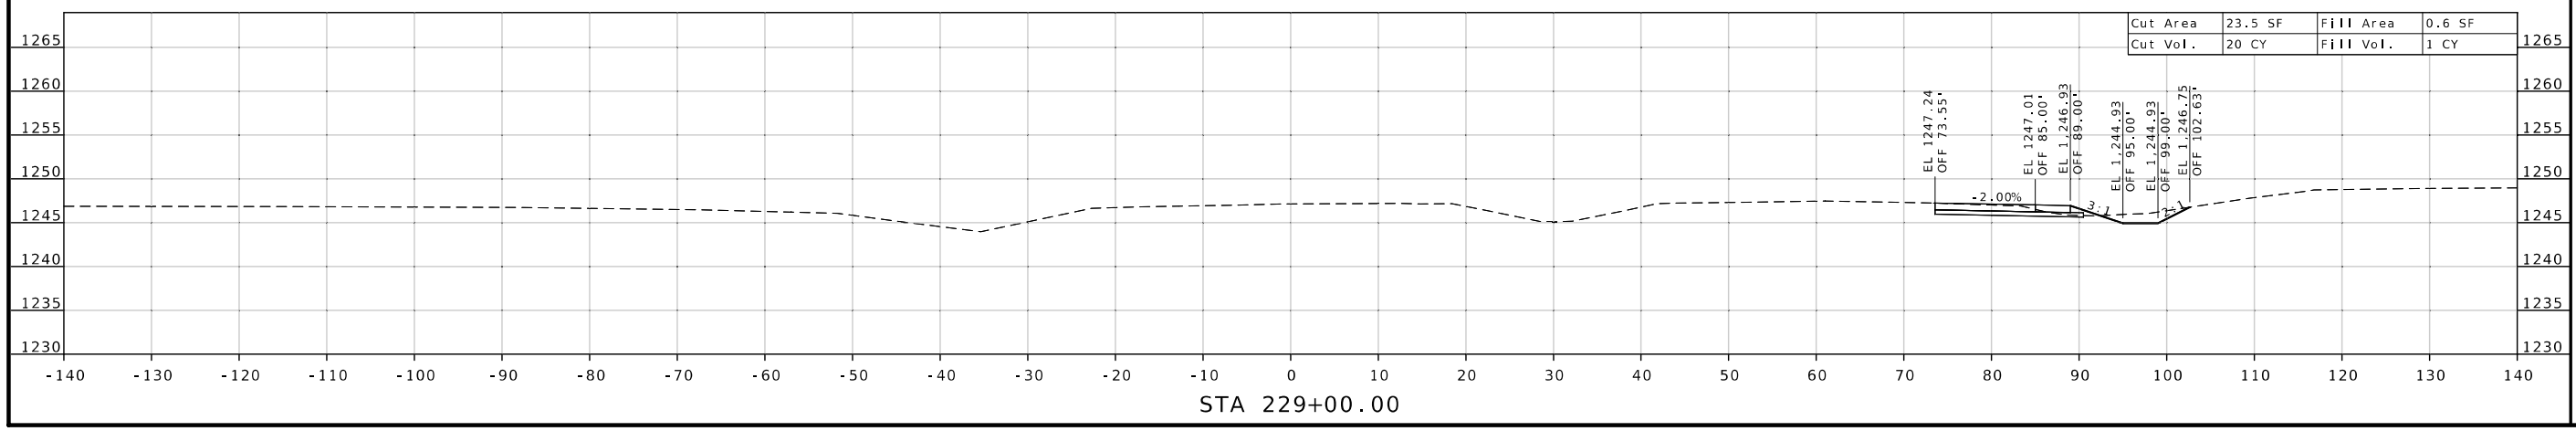

STA 229+00.00

STATE OF MISSOURI
WARNER D. SHERMAN I
NUMBER PE-26645
PROFESSIONAL ENGINEER

Warner Sherman
07/23/2025 12:31:23 PM
WARNER D. SHERMAN I - CIVIL
MO-PE-26645

DATE PREPARED
7/22/2025

ROUTE	STATE
MM	MO
DISTRICT	SHEET NO.
SW	117

COUNTY
GREENE

JOB NO.
J8S0836D

CONTRACT ID.

PROJECT NO.

BRIDGE NO.

DESCRIPTION

DATE

MISSOURI HIGHWAYS AND TRANSPORTATION COMMISSION

105 WEST CAPITOL
JEFFERSON CITY, MO 65102
1-888-ASK-MODOT (1-888-275-6636)

CROSS SECTION SHEET
US 60
SHEET 117 OF 143

CROSS SECTION SHEET
US 60
SHEET 118 OF 143

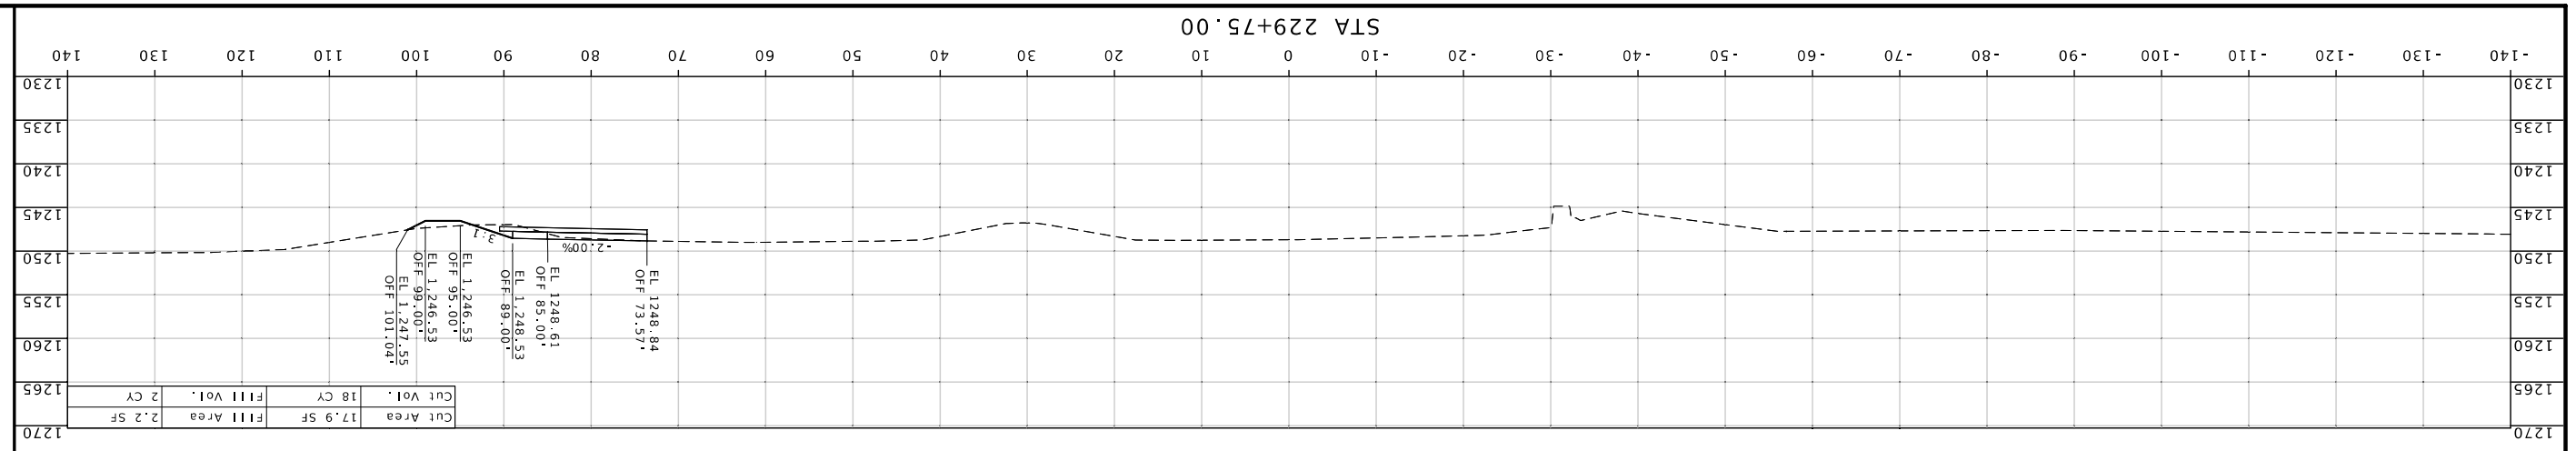

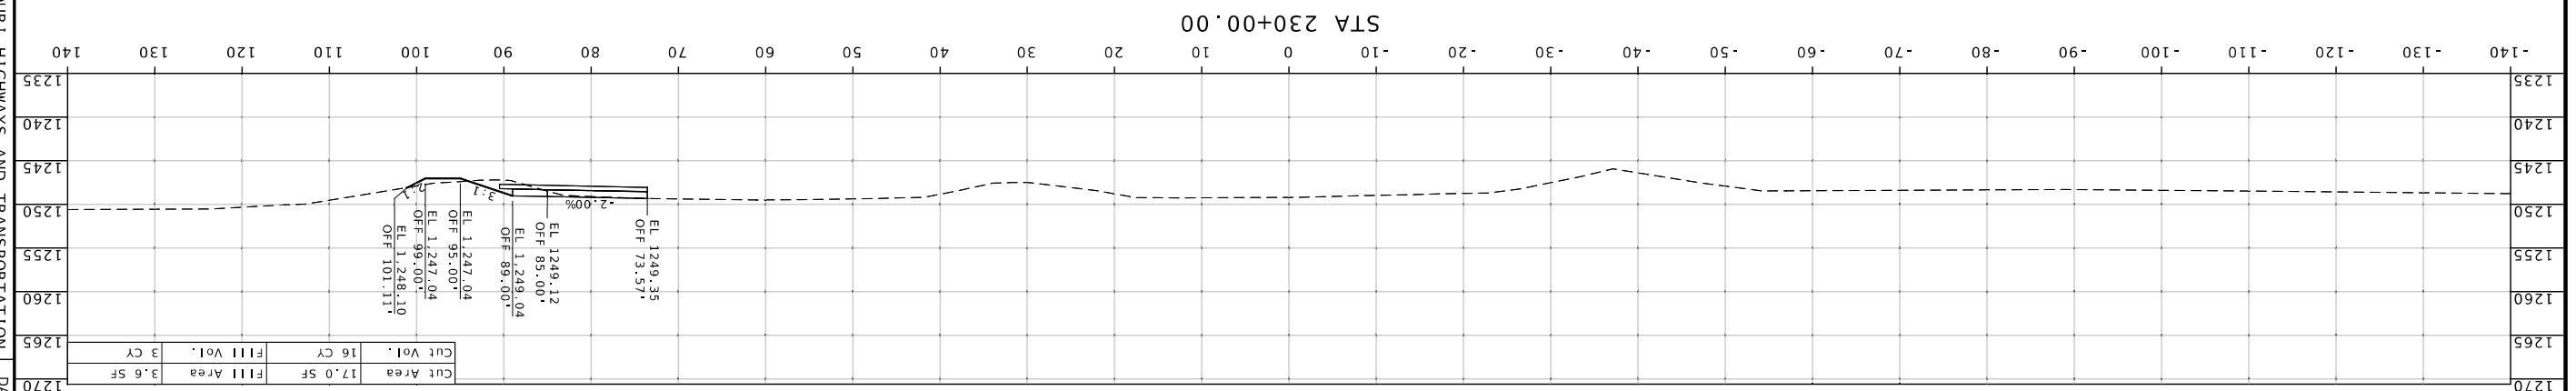

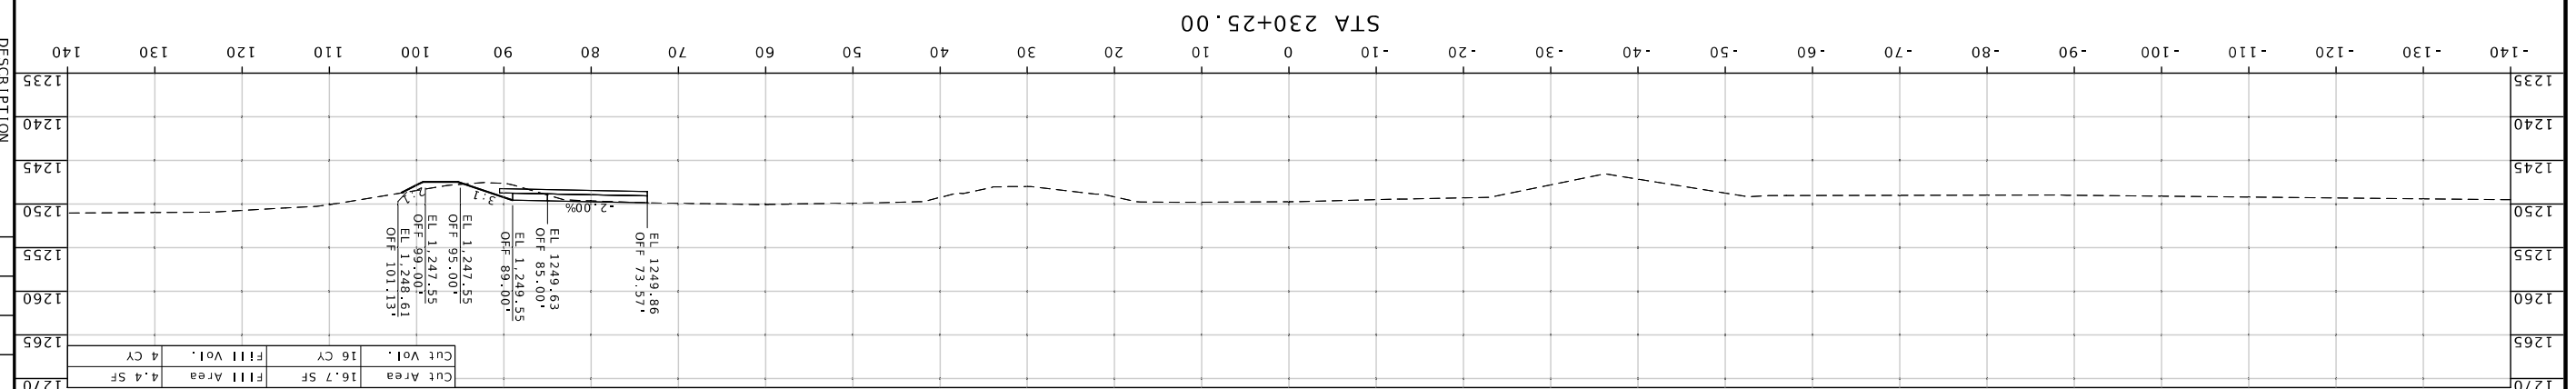

MISSOURI HIGHWAYS AND TRANSPORTATION COMMISSION

MoDOT

105 WEST CAPITOL
JEFFERSON CITY, MO 65102
1-888-ASK-MODOT (1-888-275-6636)

DESCRIPTION	DATE

BRIDGE NO.

PROJECT NO.

CONTRACT ID.
J8S0836D

JOB NO.
GREENE

COUNTY

ROUTE	DISTRICT	SHEET NO.
MM	SW	118
STATE		
MO		

7/22/2025
DATE PREPARED

STATE OF MISSOURI
WARNER D. NUMBER SHERMAN I
PROFESSIONAL ENGINEER
PE-2006145

Warner D. Sherman
07/23/2025 12:31:44 PM
WARNER D. SHERMAN I - CIVIL
MO-PE-2006145

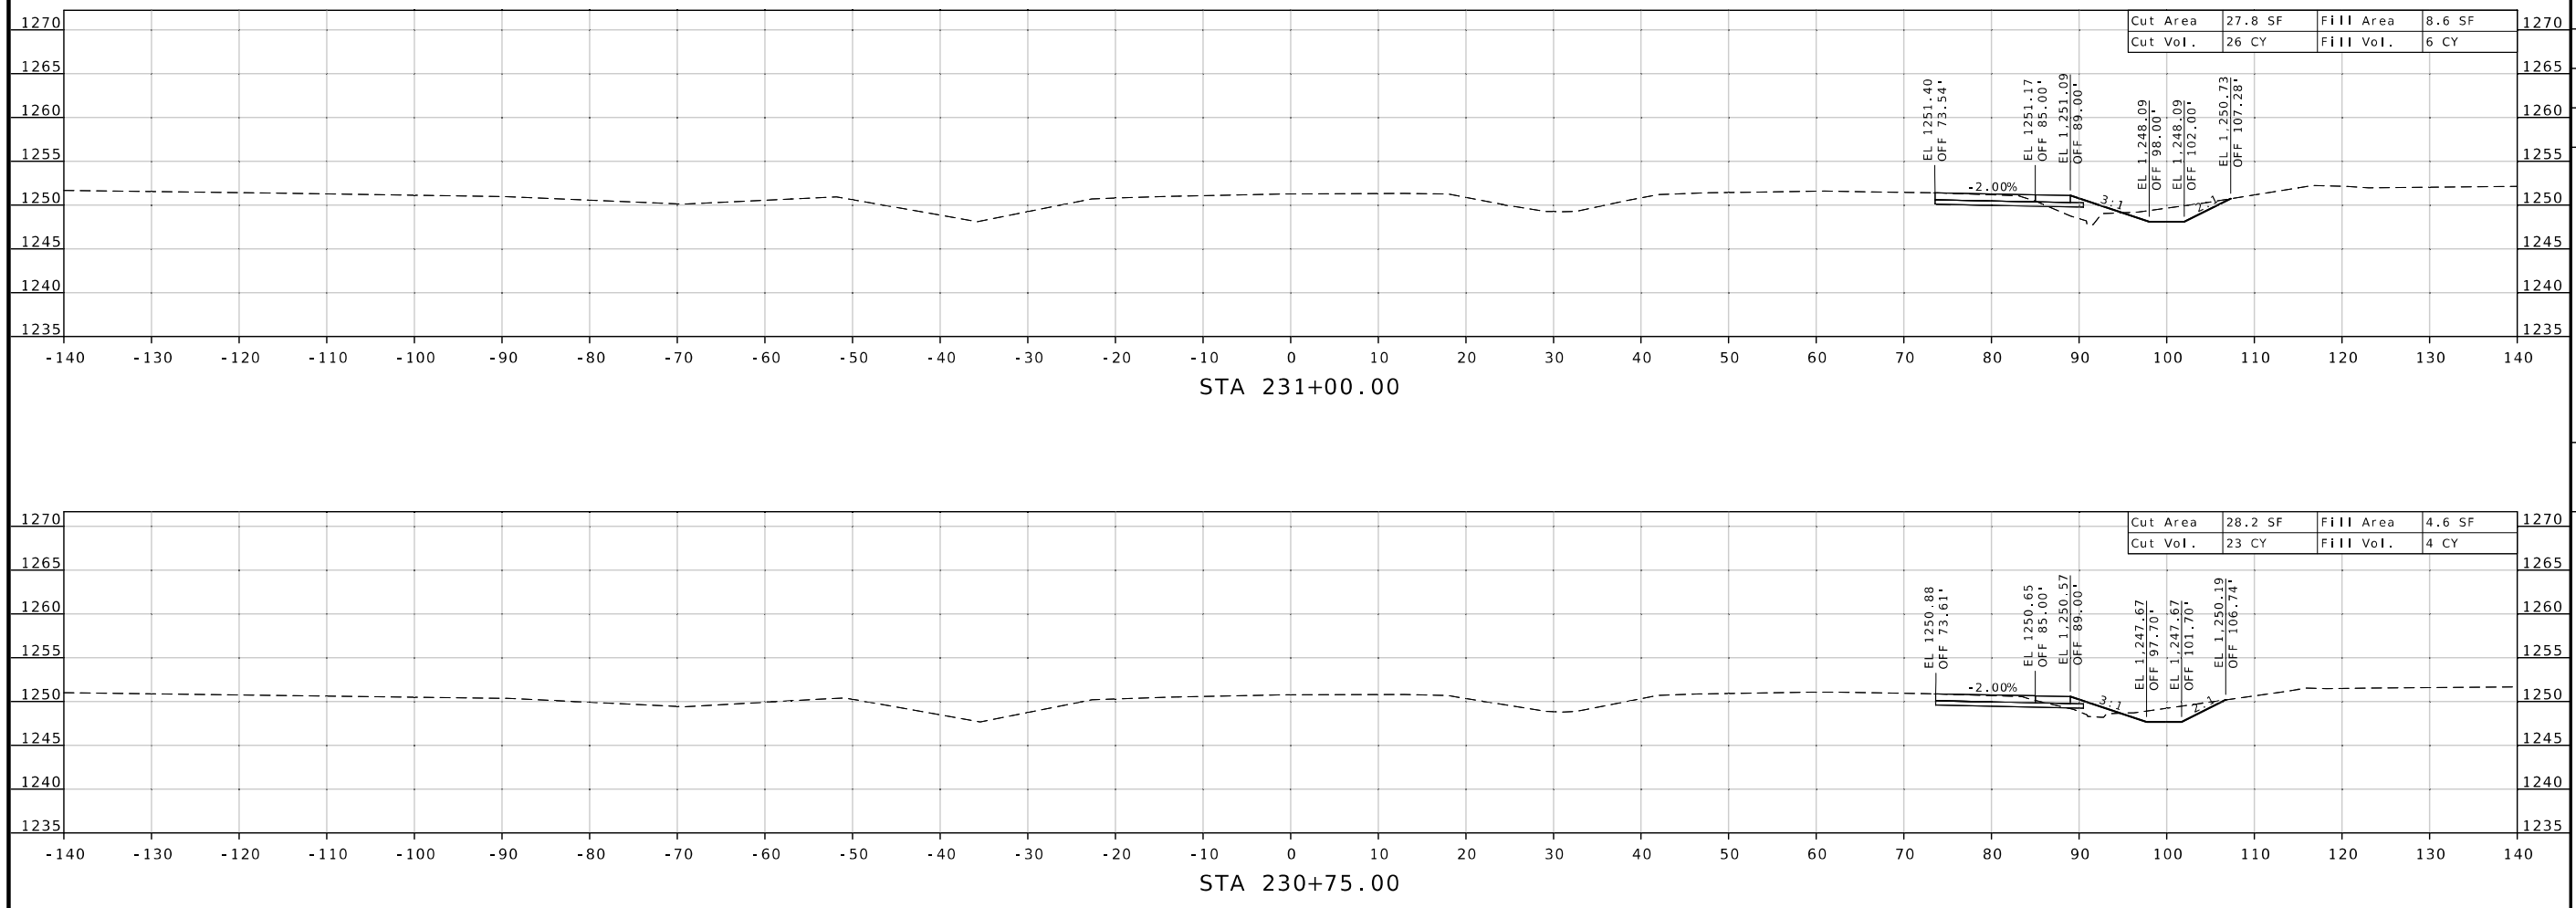

STA 231+00.00

STA 230+75.00

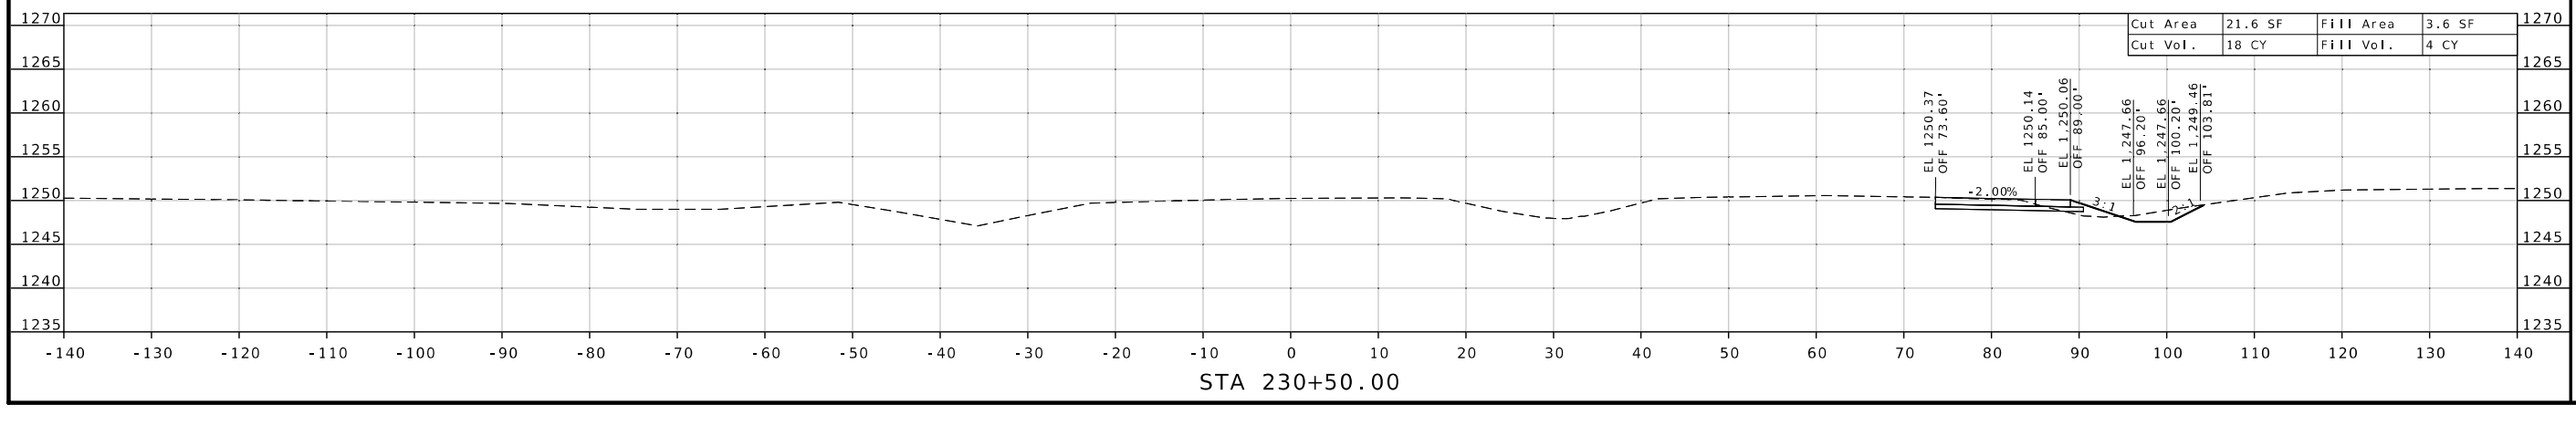

STA 230+50.00

STATE OF MISSOURI
WARNER D. SHERMAN II
NUMBER PE-26645
PROFESSIONAL ENGINEER

Warner Sherman
07/23/2025 12:32:06 PM
WARNER D. SHERMAN II - CIVIL
MO-PE-26645

DATE PREPARED
7/22/2025

ROUTE	STATE
MM	MO
DISTRICT	SHEET NO.
SW	119

COUNTY
GREENE

JOB NO.
J8S0836D

CONTRACT ID.

PROJECT NO.

BRIDGE NO.

DESCRIPTION

DATE

MISSOURI HIGHWAYS AND TRANSPORTATION COMMISSION

MoDOT

105 WEST CAPITOL
JEFFERSON CITY, MO 65102
1-888-ASK-MODOT (1-888-275-6636)

CROSS SECTION SHEET
US 60
SHEET 119 OF 143

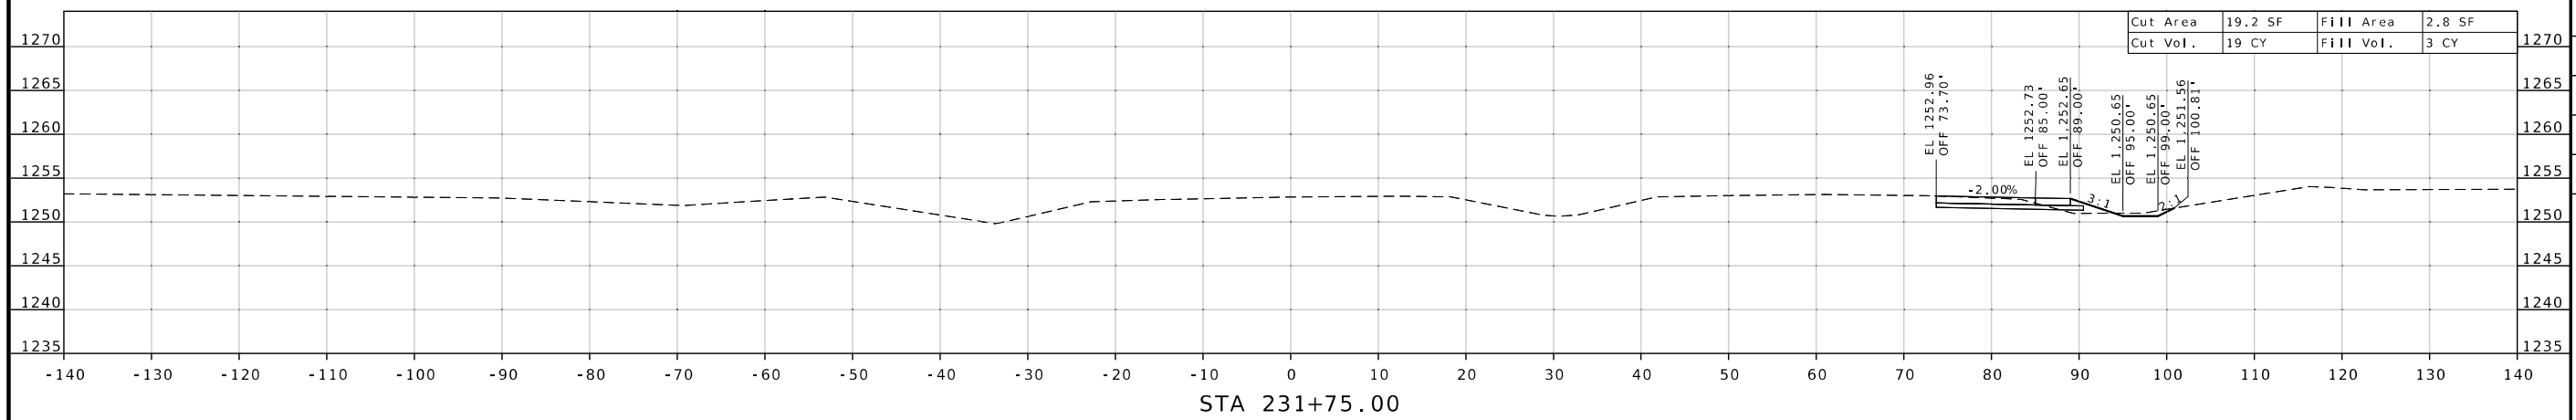

STA 231+75.00

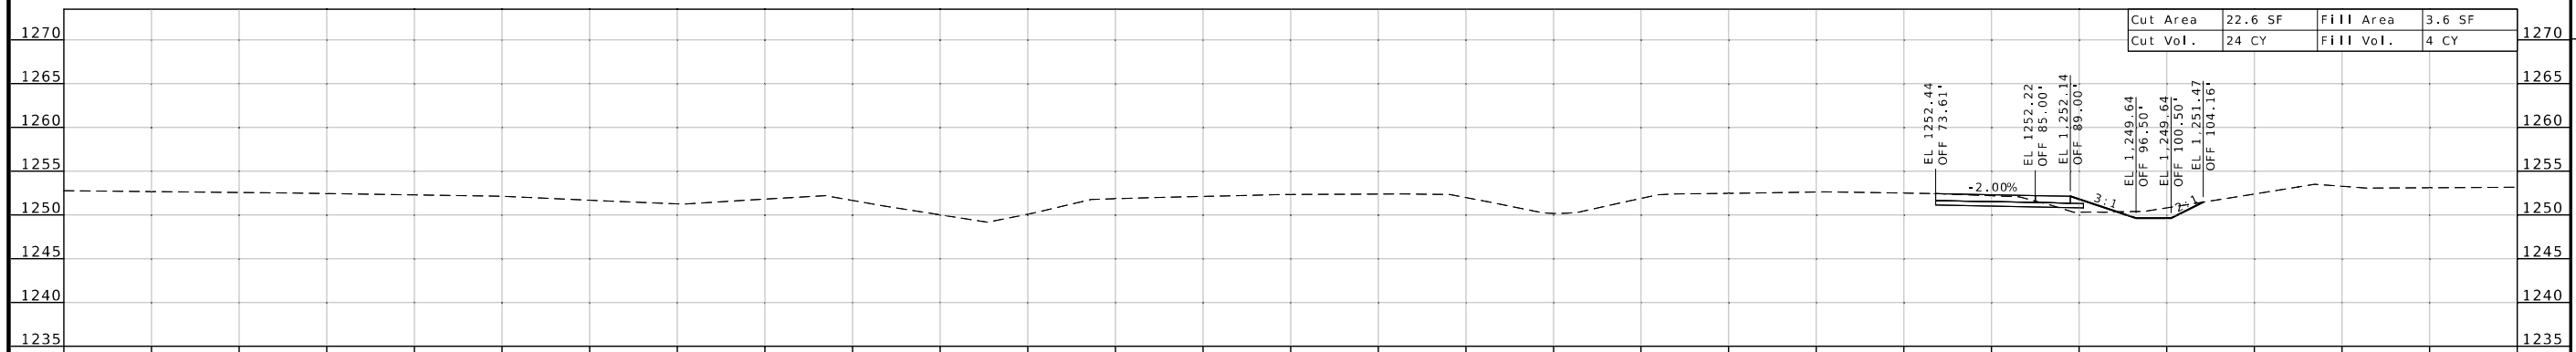

STA 231+50.00

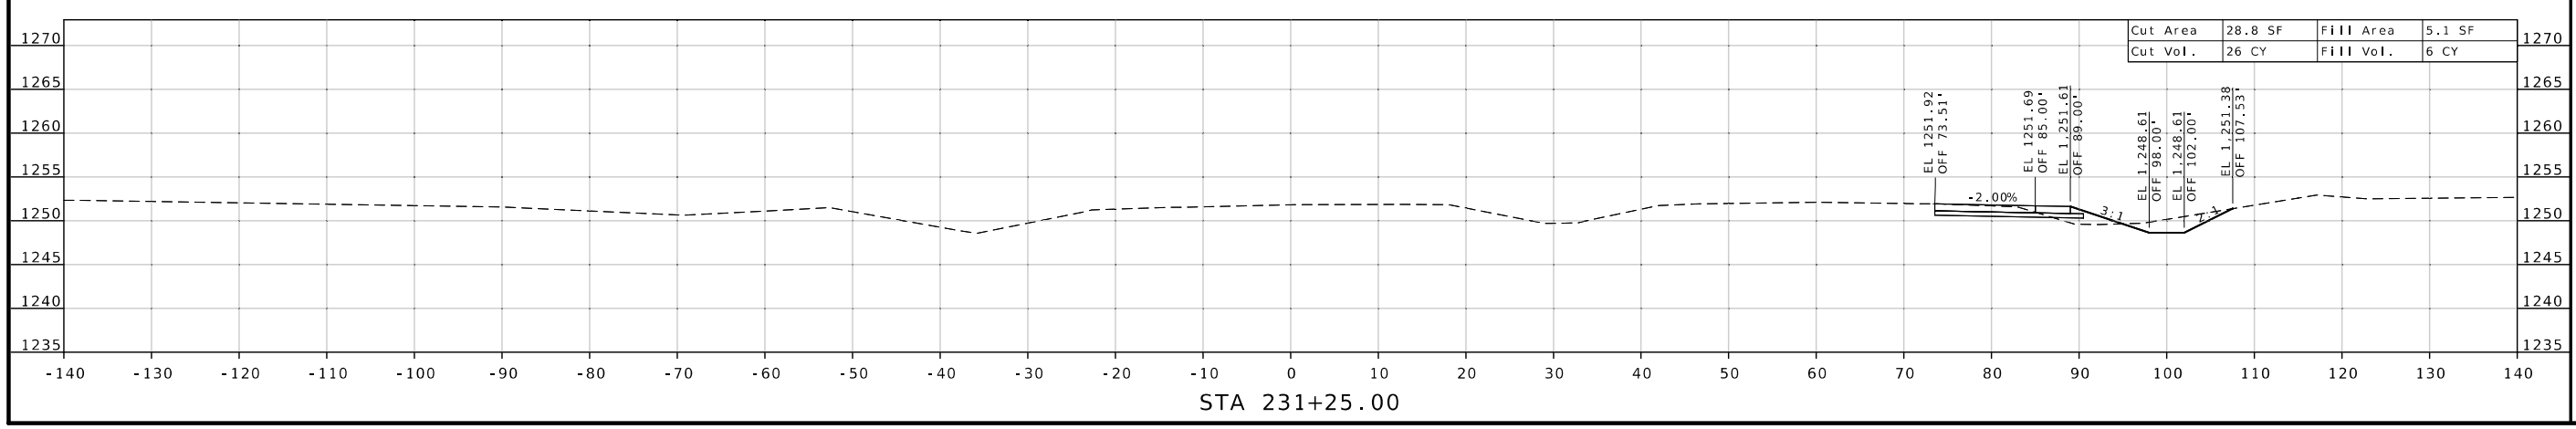

STA 231+25.00

STATE OF MISSOURI
WARNER D. SHERMAN II
NUMBER PE-26645
PROFESSIONAL ENGINEER

Warner Sherman
07/23/2025 12:32:27 PM
WARNER D. SHERMAN I - CIVIL
MO-PE-26645

DATE PREPARED
7/22/2025

ROUTE	STATE
MM	MO
DISTRICT	SHEET NO.
SW	120

COUNTY
GREENE

JOB NO.
J8S0836D

CONTRACT ID.

PROJECT NO.

BRIDGE NO.

DESCRIPTION	DATE

MISSOURI HIGHWAYS AND TRANSPORTATION COMMISSION

105 WEST CAPITOL
JEFFERSON CITY, MO 65102
1-888-ASK-MODOT (1-888-275-6636)

CROSS SECTION SHEET
US 60
SHEET 120 OF 143

CROSS SECTION SHEET
US 60
SHEET 121 OF 143

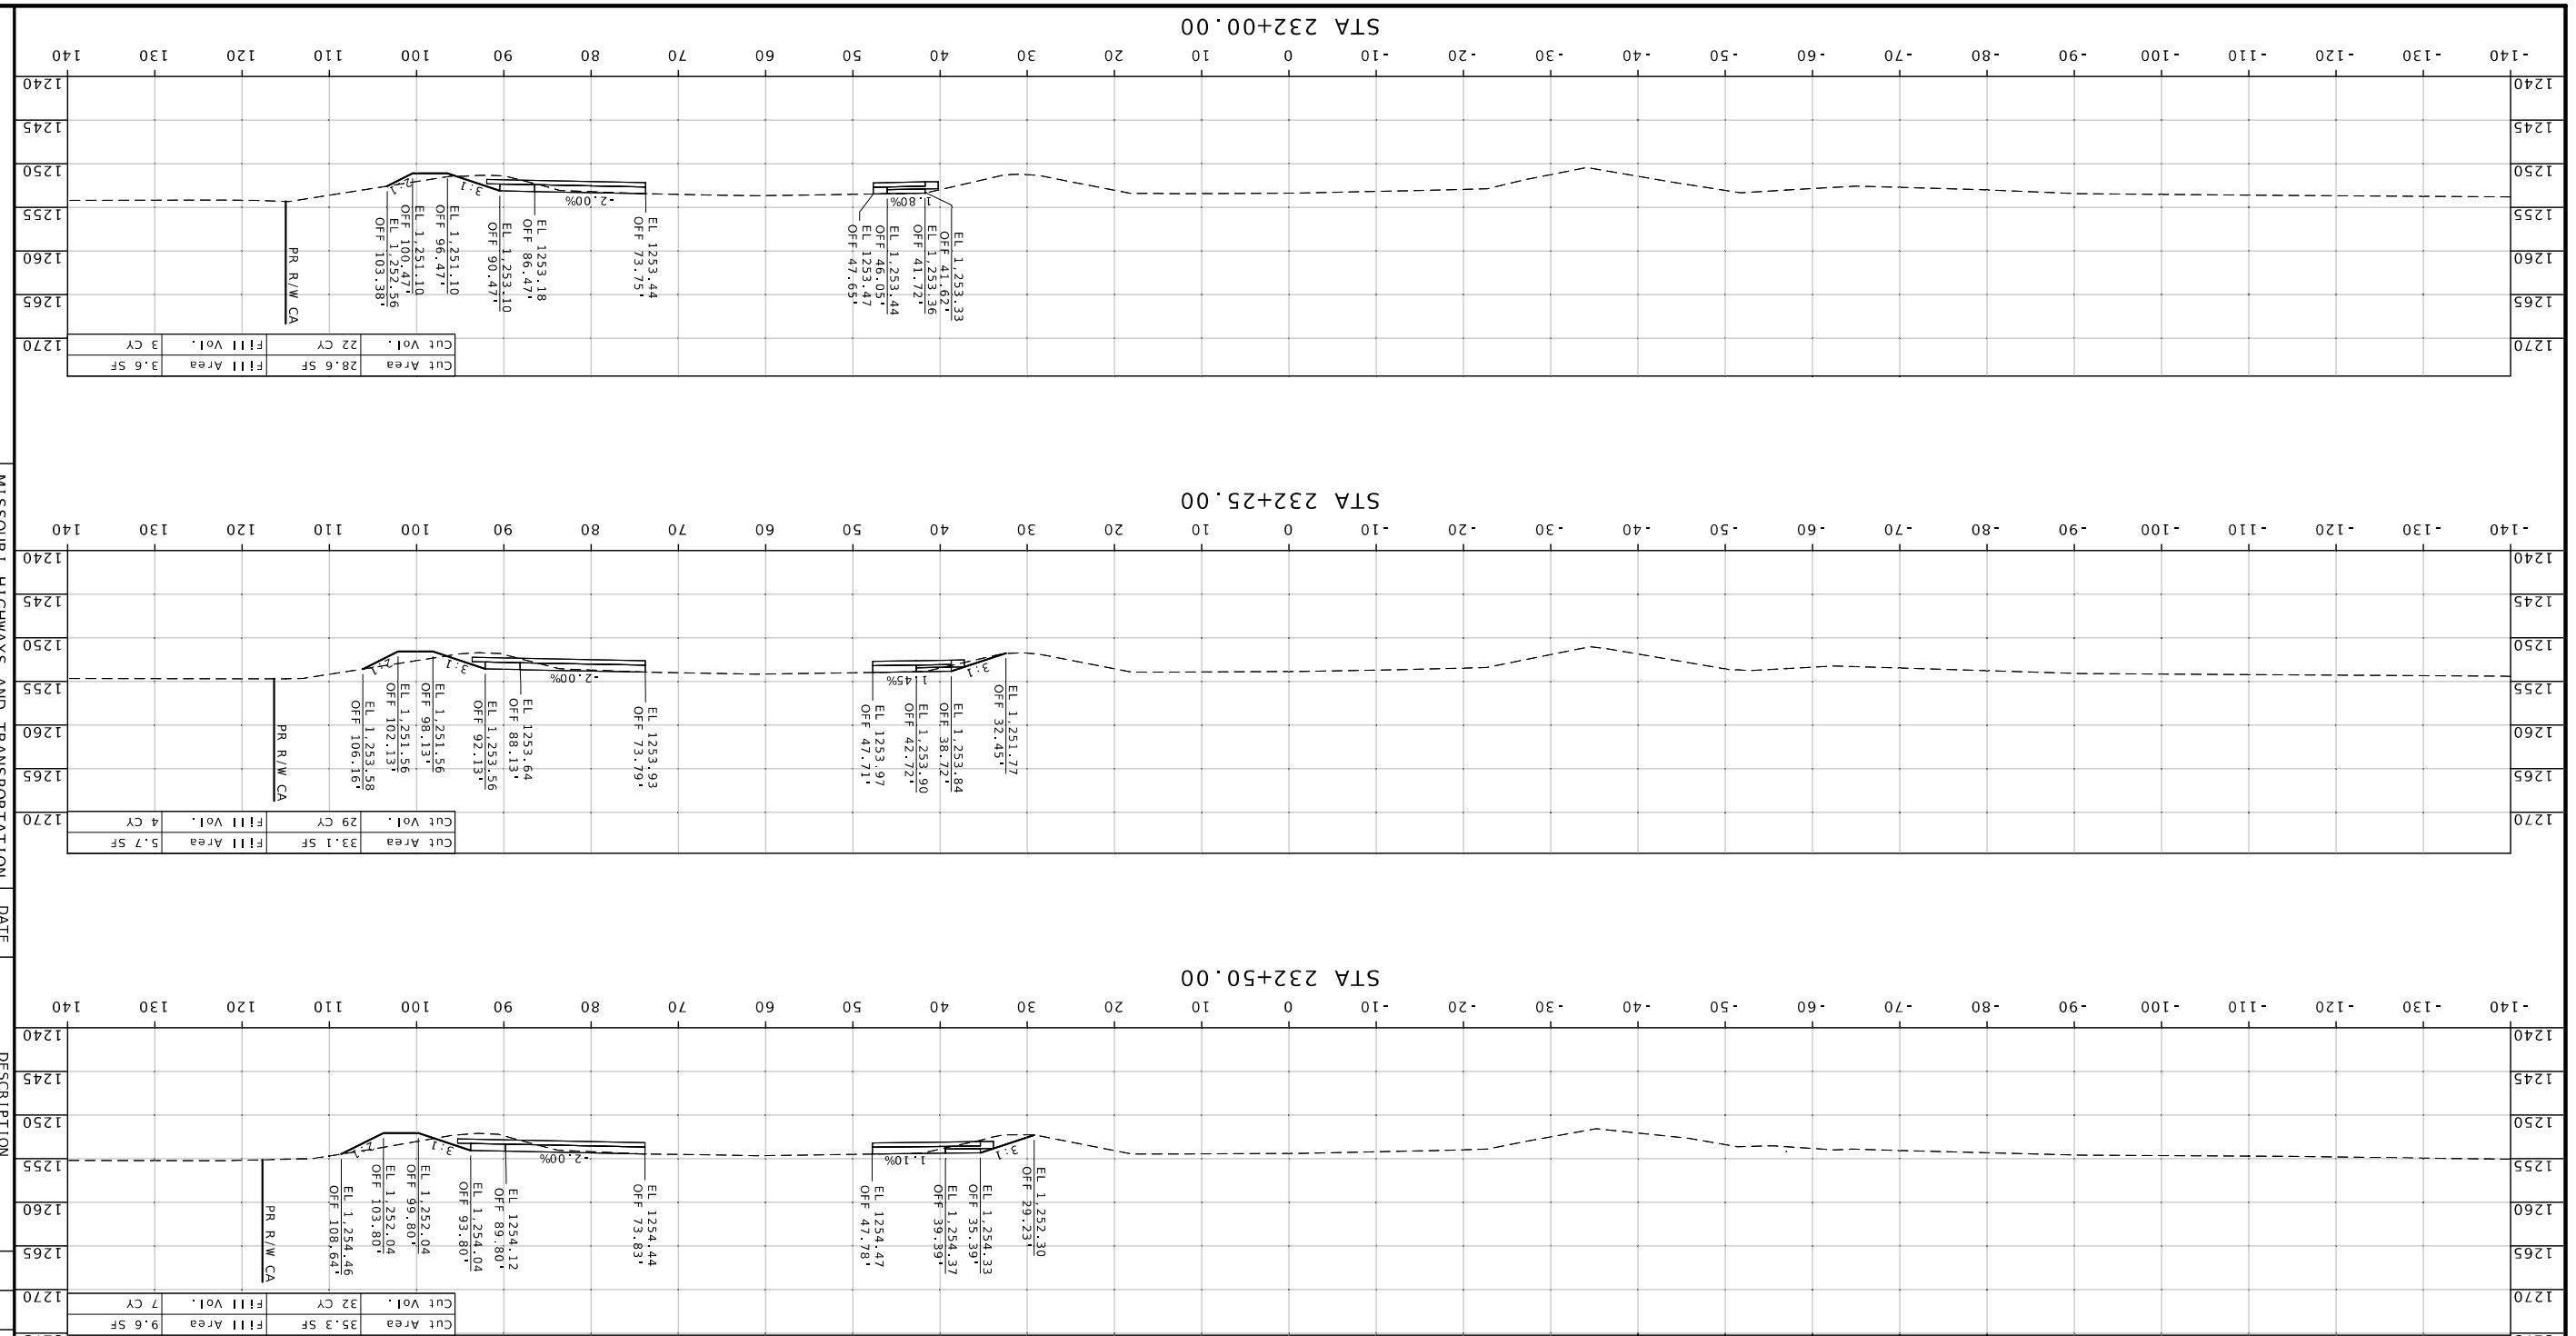

MISSOURI HIGHWAYS AND TRANSPORTATION COMMISSION

105 WEST CAPITOL
JEFFERSON CITY, MO 65102
1-888-ASK-MODOT (1-888-275-6636)

DESCRIPTION	DATE

BRIDGE NO.

PROJECT NO.

CONTRACT ID.
J8S0836D

JOB NO.
GREENE

COUNTY

DISTRICT	SHEET NO.
SW	121

ROUTE	STATE
MM	MO

DATE PREPARED
7/22/2025

WARNER D. SHERMAN II - CIVIL
MO-PE-2006S
07/22/2025 12:32:47 PM

STATE OF MISSOURI
WARNER D. SHERMAN II
NUMBER
PE-2006S
PROFESSIONAL ENGINEER

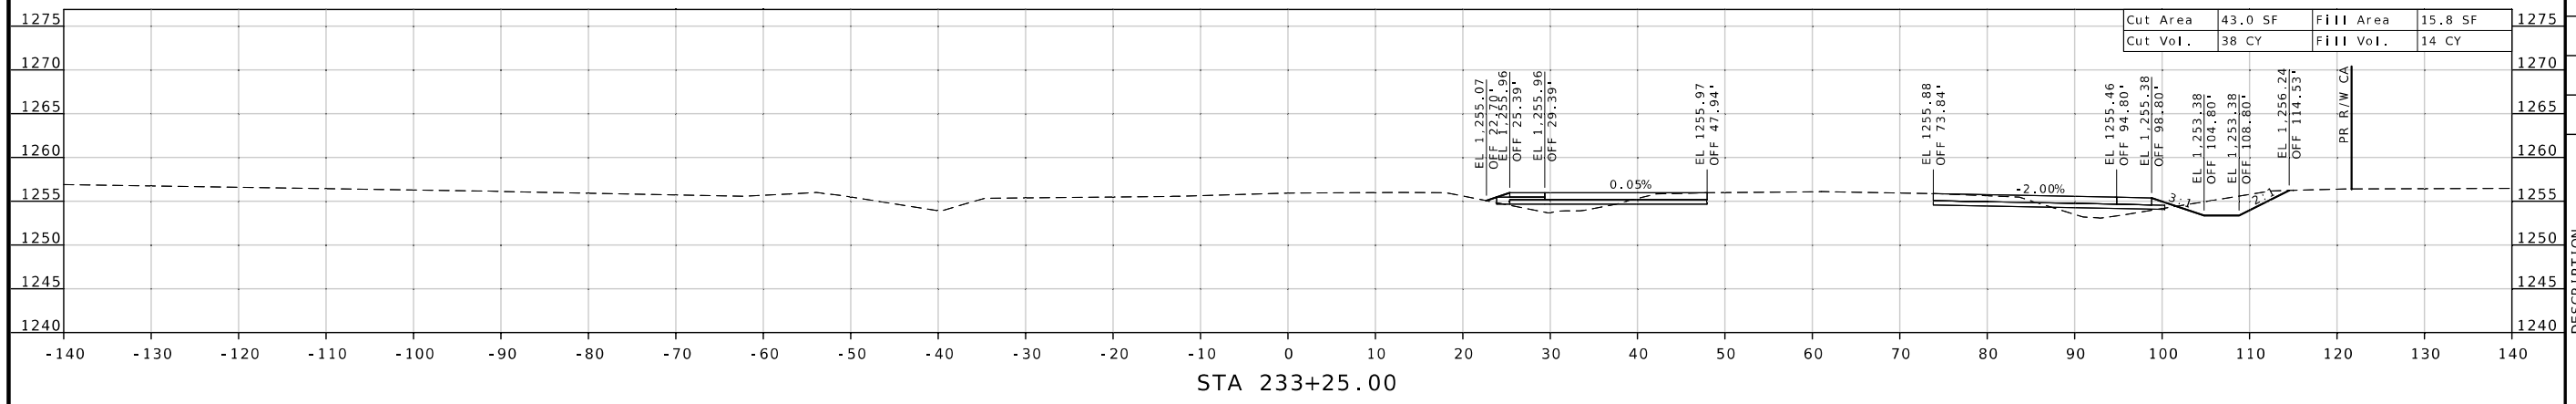

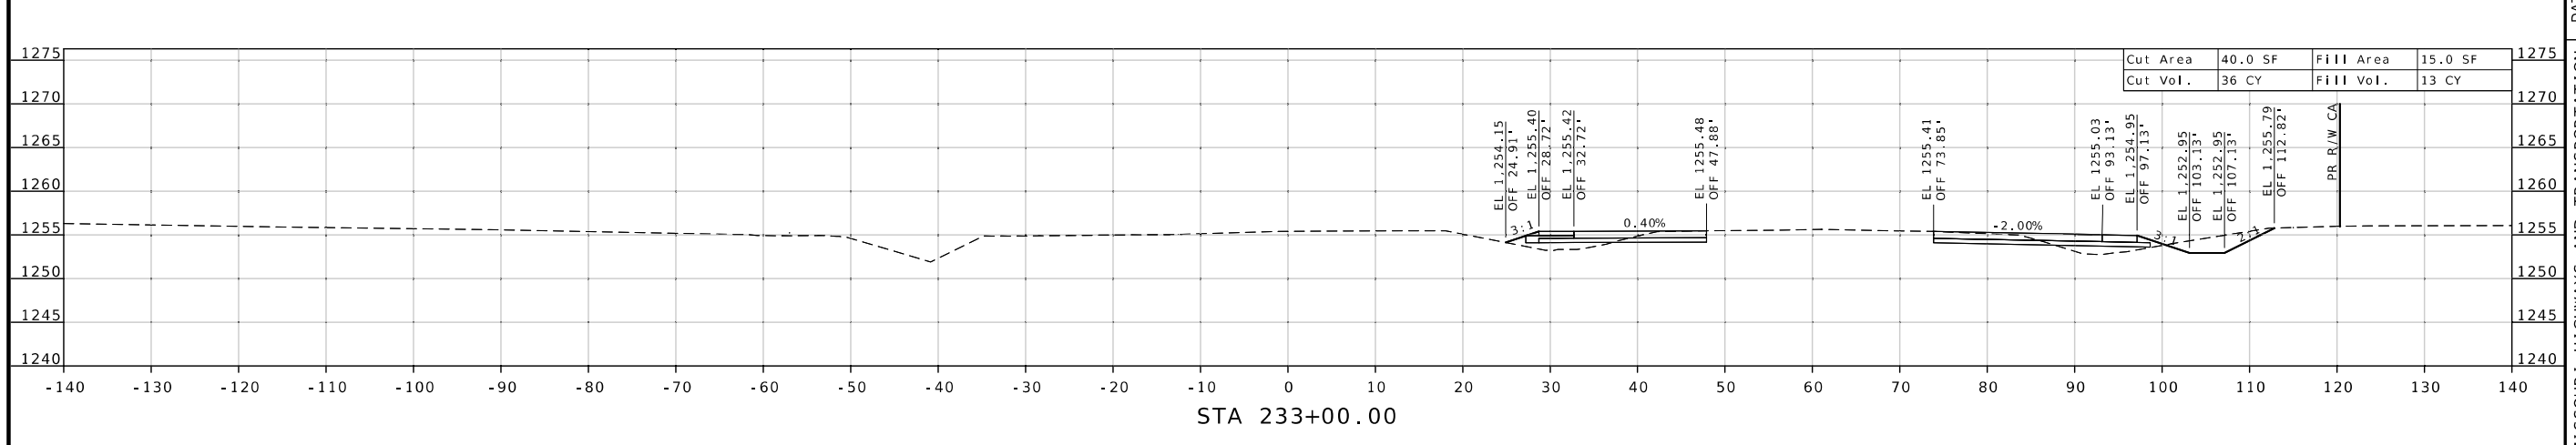

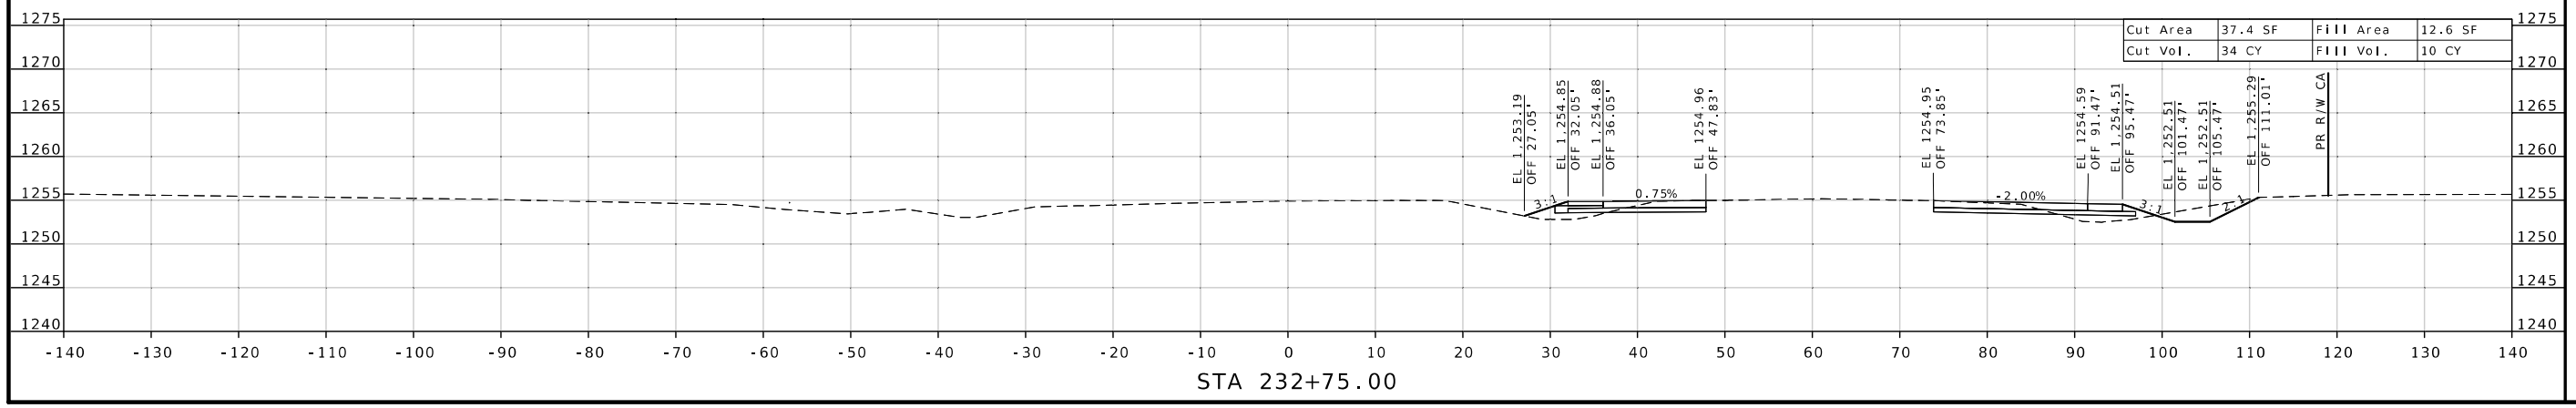

STATE OF MISSOURI
WARNER D. SHERMAN II
NUMBER PE-26645
PROFESSIONAL ENGINEER

Warner Sherman
07/23/2025 12:33:09 PM
WARNER D. SHERMAN II - CIVIL
MO-PE-26645

DATE PREPARED
7/22/2025

ROUTE	STATE
MM	MO
DISTRICT	SHEET NO.
SW	122

COUNTY
GREENE

JOB NO.
J8S0836D

CONTRACT ID.

PROJECT NO.

BRIDGE NO.

DESCRIPTION	DATE

MISSOURI HIGHWAYS AND TRANSPORTATION COMMISSION

MoDOT

105 WEST CAPITOL
JEFFERSON CITY, MO 65102
1-888-ASK-MODOT (1-888-275-6636)

CROSS SECTION SHEET
US 60
SHEET 122 OF 143

CROSS SECTION SHEET
US 60
SHEET 123 OF 143

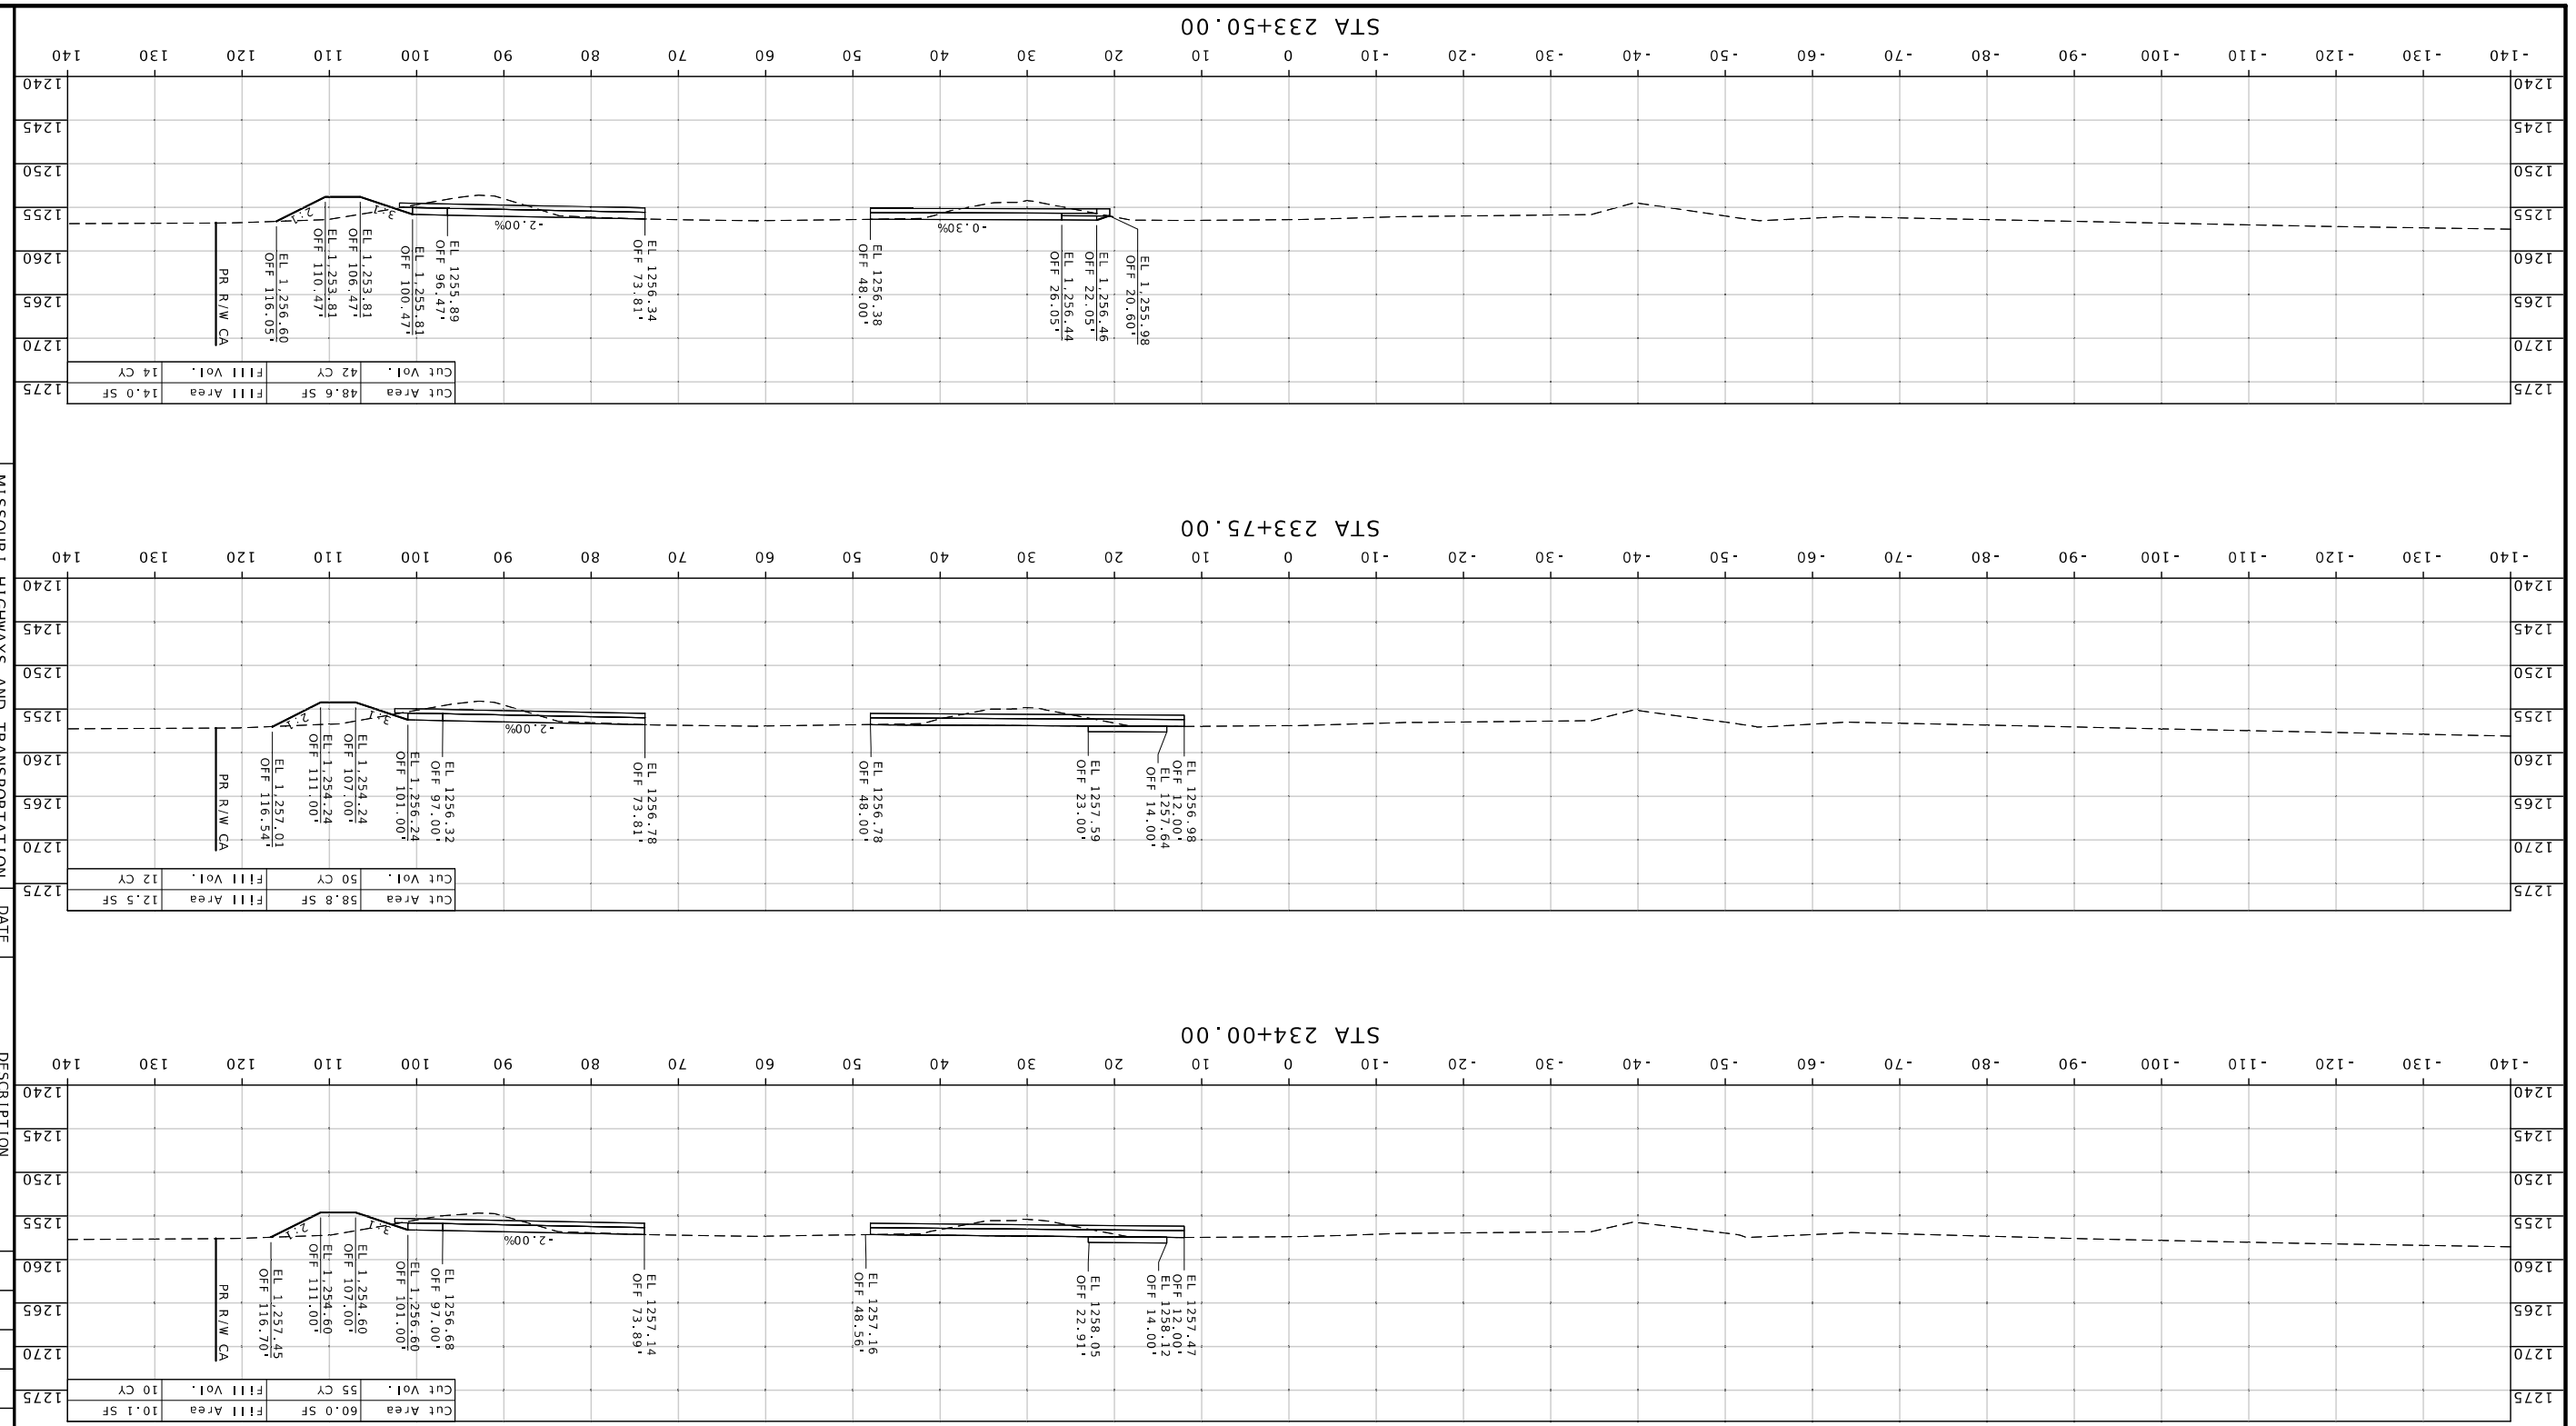

MISSOURI HIGHWAYS AND TRANSPORTATION COMMISSION

105 WEST CAPITOL
JEFFERSON CITY, MO 65102
1-888-ASK-MODOT (1-888-275-6636)

DATE	DESCRIPTION

BRIDGE NO.

PROJECT NO.

CONTRACT ID.
J8S0836D

JOB NO.
GREENE

COUNTY

DISTRICT	SHEET NO.
SW	123

ROUTE	STATE
MM	MO

7/22/2025
DATE PREPARED

WARNER D. SHERMAN II - CIVIL
MO-PE-2664S
07/23/2025 12:33:30 PM

STATE OF MISSOURI
WARNER D. SHERMAN II
NUMBER
PE-2664S
PROFESSIONAL ENGINEER

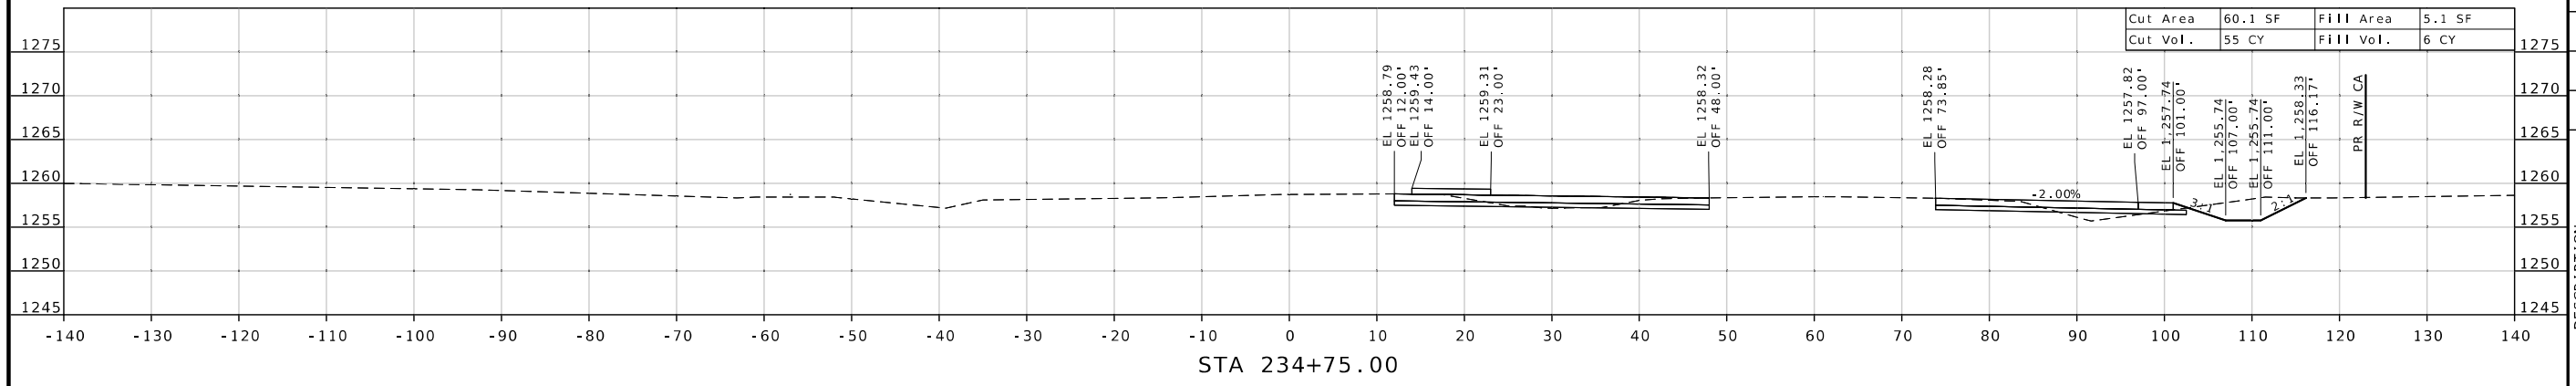

STA 234+75.00

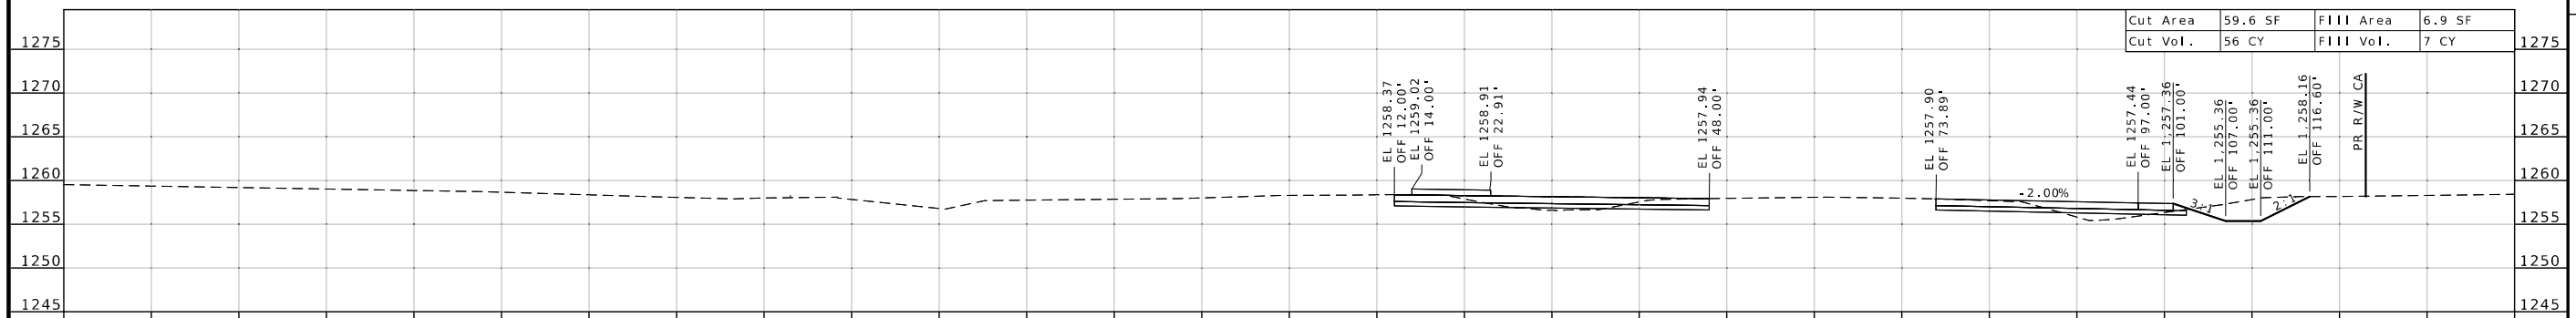

STA 234+50.00

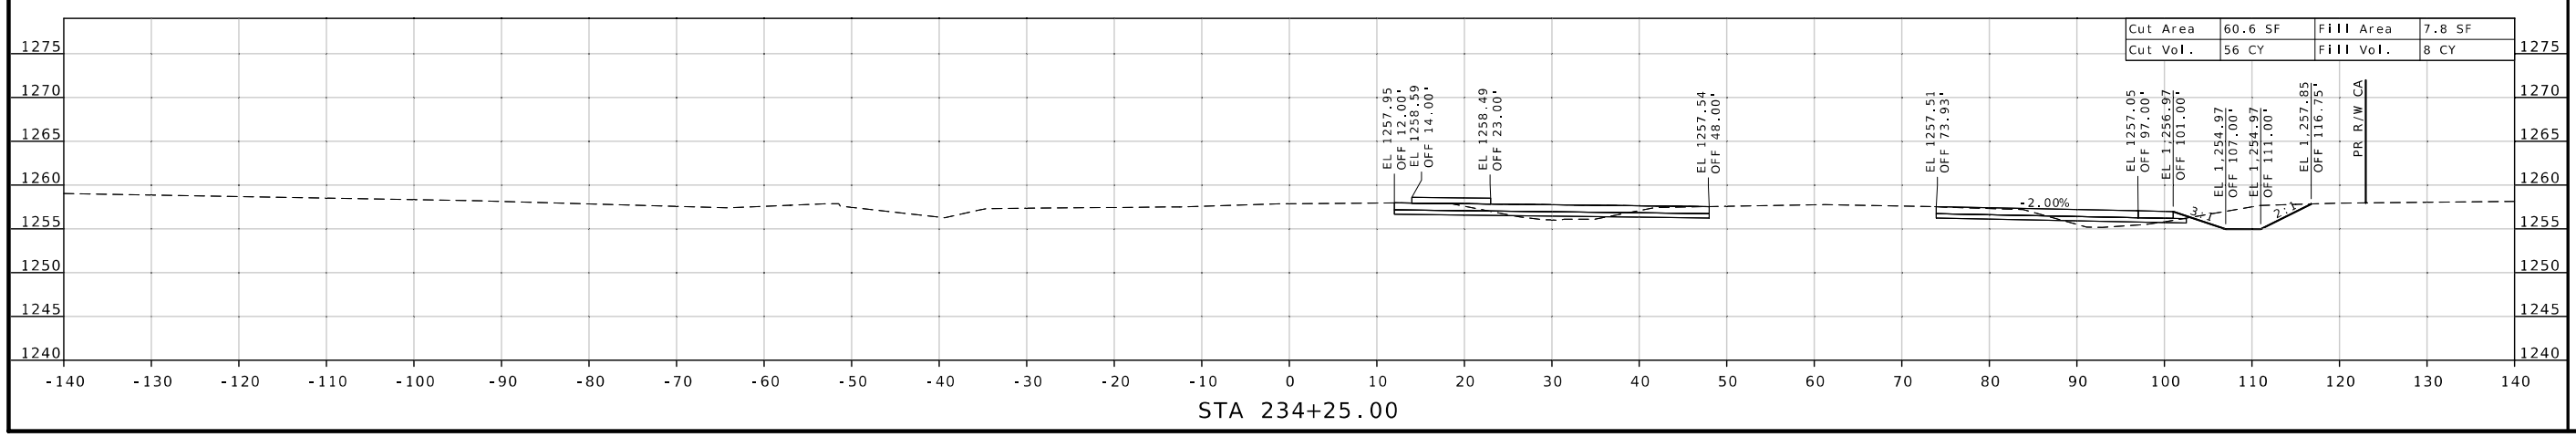

STA 234+25.00

STATE OF MISSOURI
WARNER D. SHERMAN II
NUMBER PE-26645
PROFESSIONAL ENGINEER
Warner Sherman
07/23/2025 12:33:55 PM
WARNER D. SHERMAN II - CIVIL
MO-PE-26645

DATE PREPARED
7/22/2025

ROUTE	STATE
MM	MO
DISTRICT	SHEET NO.
SW	124

COUNTY
GREENE

JOB NO.
J8S0836D

CONTRACT ID.

PROJECT NO.

BRIDGE NO.

DESCRIPTION

DATE

MISSOURI HIGHWAYS AND TRANSPORTATION COMMISSION
105 WEST CAPITOL
JEFFERSON CITY, MO 65102
1-888-ASK-MODOT (1-888-275-6636)

CROSS SECTION SHEET
US 60
SHEET 124 OF 143

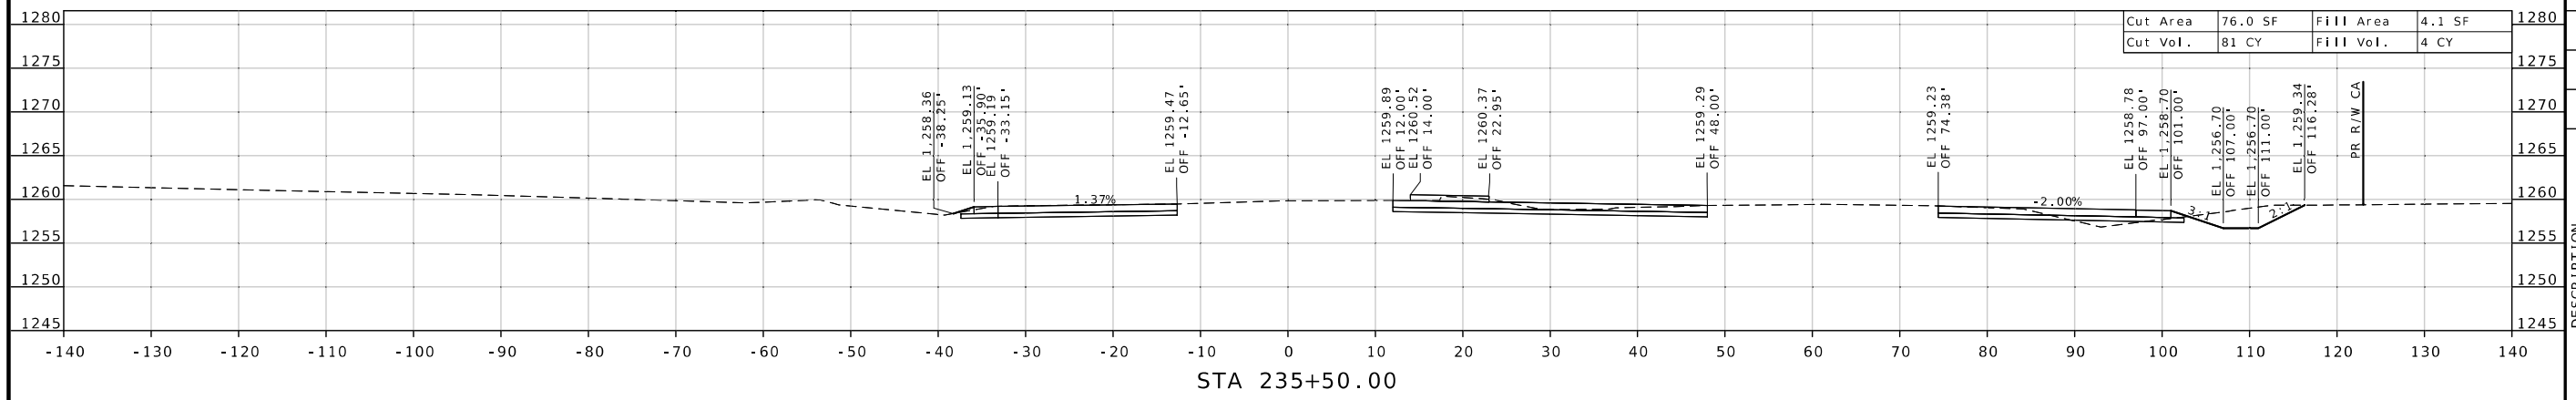

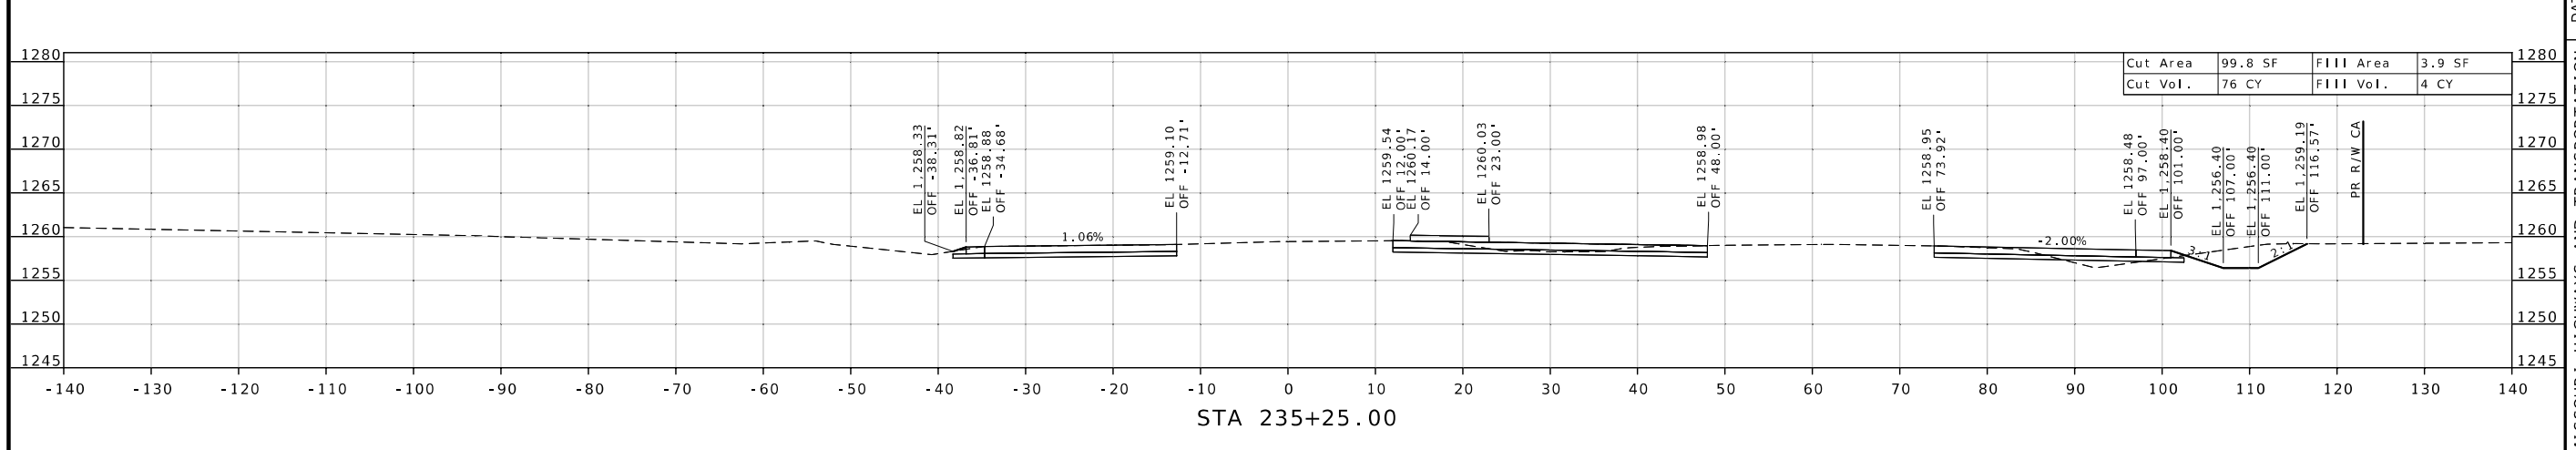

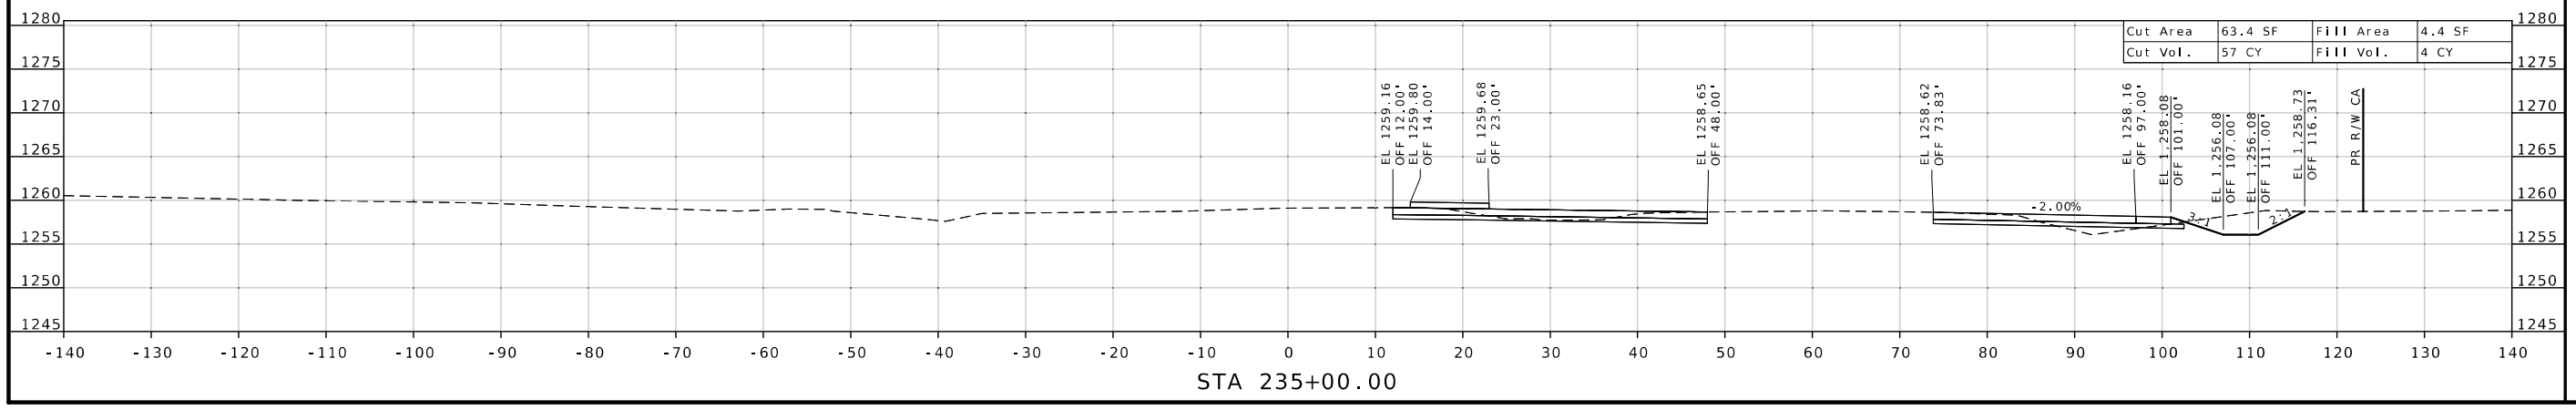

STATE OF MISSOURI
WARNER D. SHERMAN II
NUMBER PE-26645
PROFESSIONAL ENGINEER

Warner Sherman
07/23/2025 12:34:27 PM
WARNER D. SHERMAN I - CIVIL
MO-PE-26645

DATE PREPARED
7/22/2025

ROUTE	STATE
MM	MO
DISTRICT	SHEET NO.
SW	125

COUNTY
GREENE

JOB NO.
J8S0836D

CONTRACT ID.

PROJECT NO.

BRIDGE NO.

DESCRIPTION

DATE

MISSOURI HIGHWAYS AND TRANSPORTATION COMMISSION

105 WEST CAPITOL
JEFFERSON CITY, MO 65102
1-888-ASK-MODOT (1-888-275-6636)

CROSS SECTION SHEET
US 60
SHEET 125 OF 143

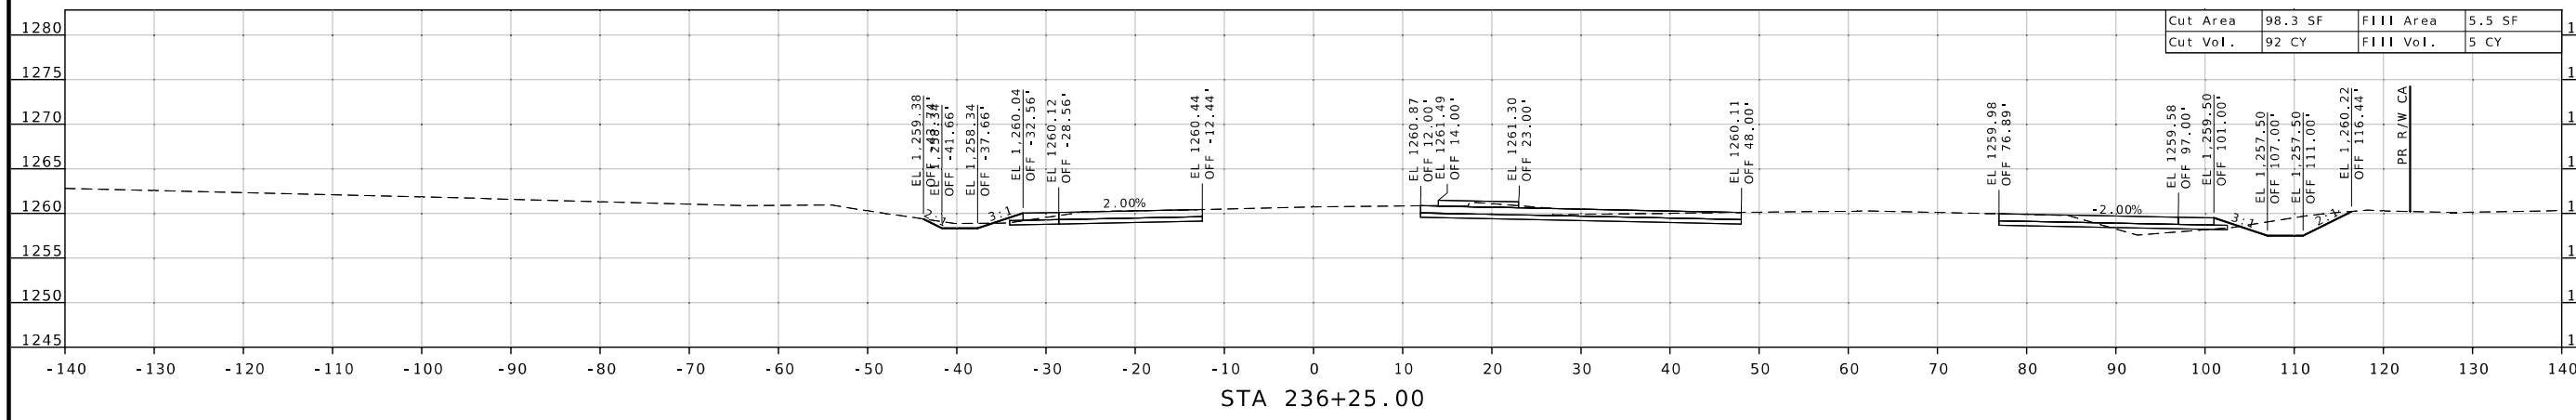

STA 236+25.00

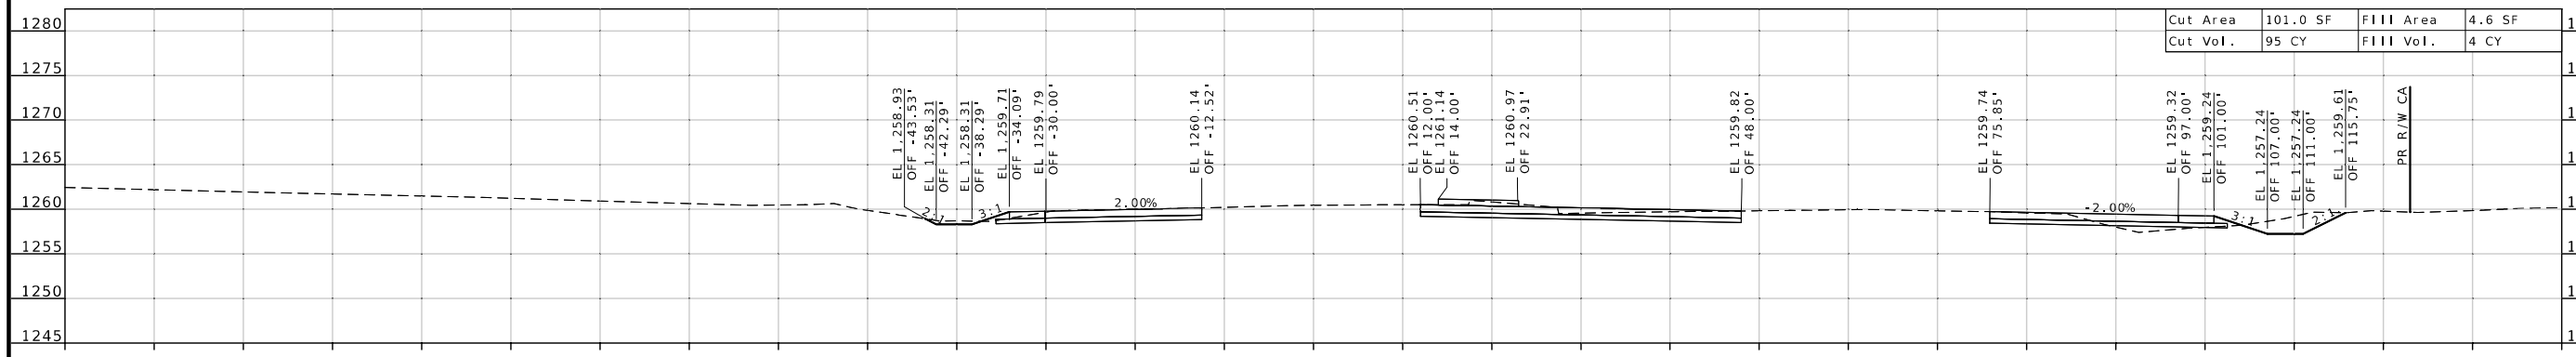

STA 236+00.00

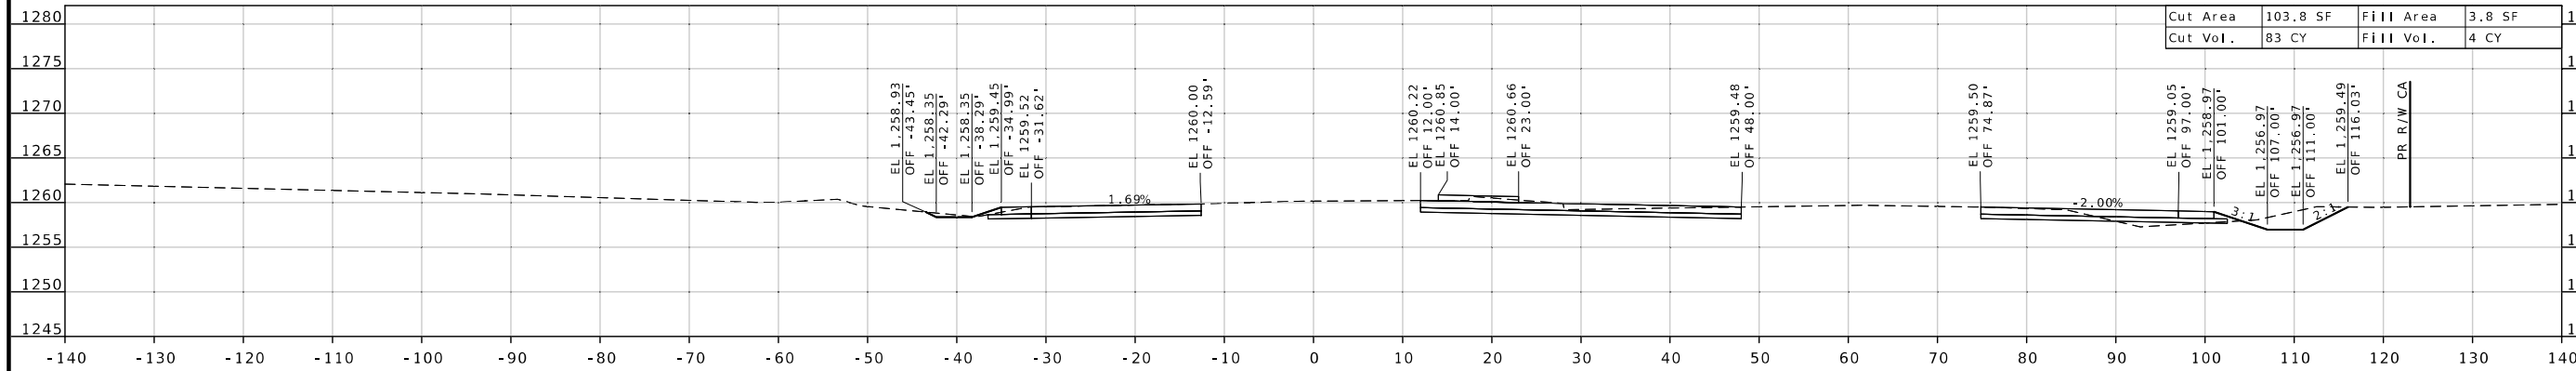

STA 235+75.00

WARNER D. SHERMAN II
NUMBER PE-26645
PROFESSIONAL ENGINEER
STATE OF MISSOURI
Warner Sherman
07/23/2025 12:34:47 PM
WARNER D. SHERMAN II - CIVIL
MO-PE-26645

DATE PREPARED
7/22/2025

ROUTE	STATE
MM	MO
DISTRICT	SHEET NO.
SW	126

COUNTY
GREENE

JOB NO.
J8S0836D

CONTRACT ID.

PROJECT NO.

BRIDGE NO.

DESCRIPTION

DATE

MISSOURI HIGHWAYS AND TRANSPORTATION COMMISSION
105 WEST CAPITOL
JEFFERSON CITY, MO 65102
1-888-ASK-MODOT (1-888-275-6636)

CROSS SECTION SHEET
US 60
SHEET 126 OF 143

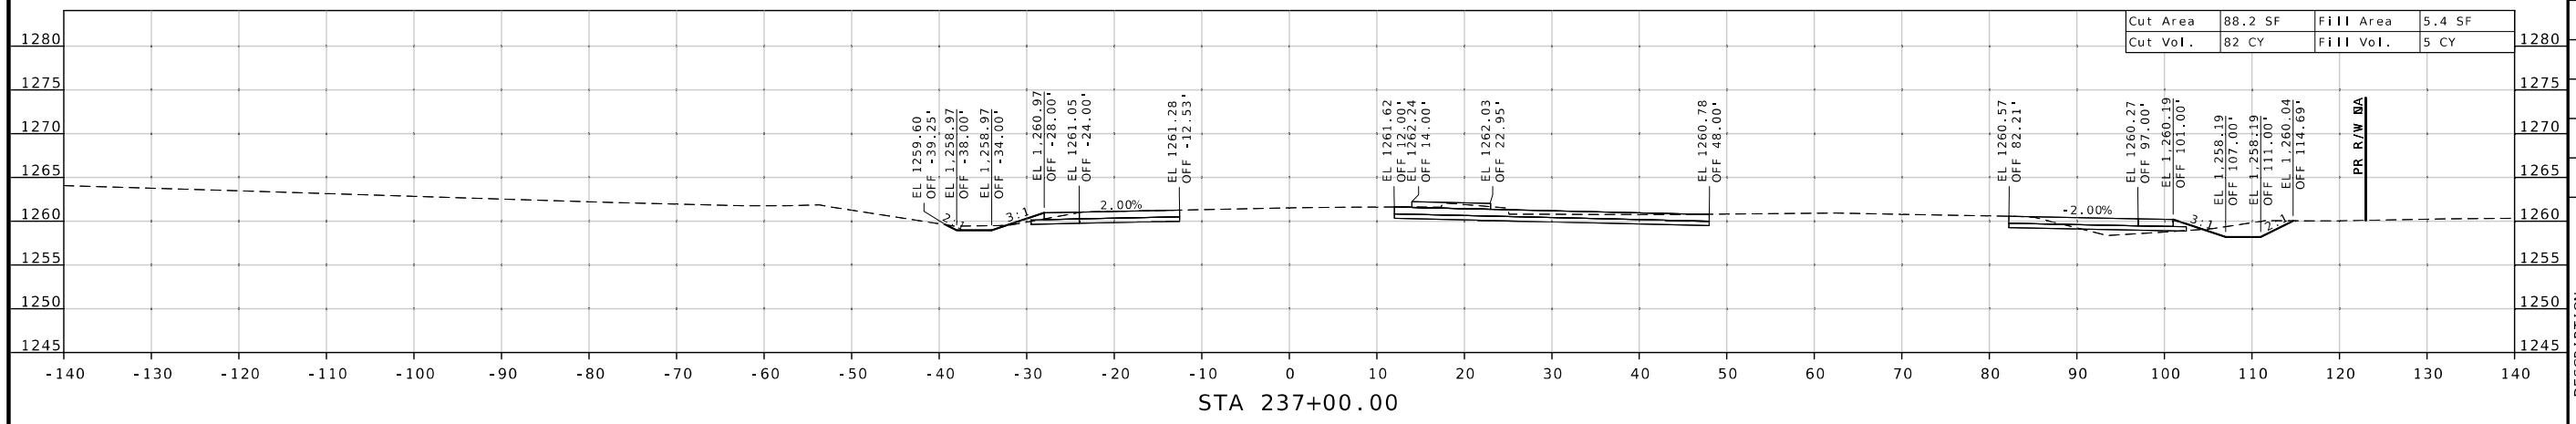

STA 237+00.00

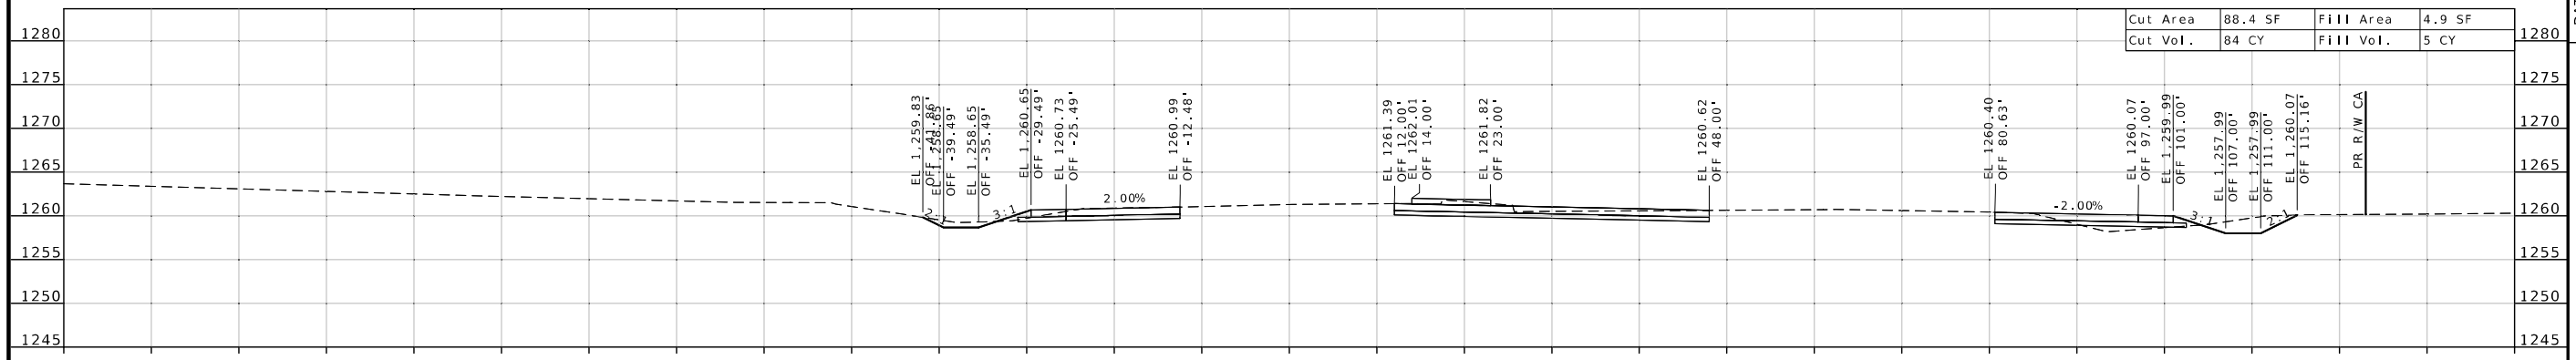

STA 236+75.00

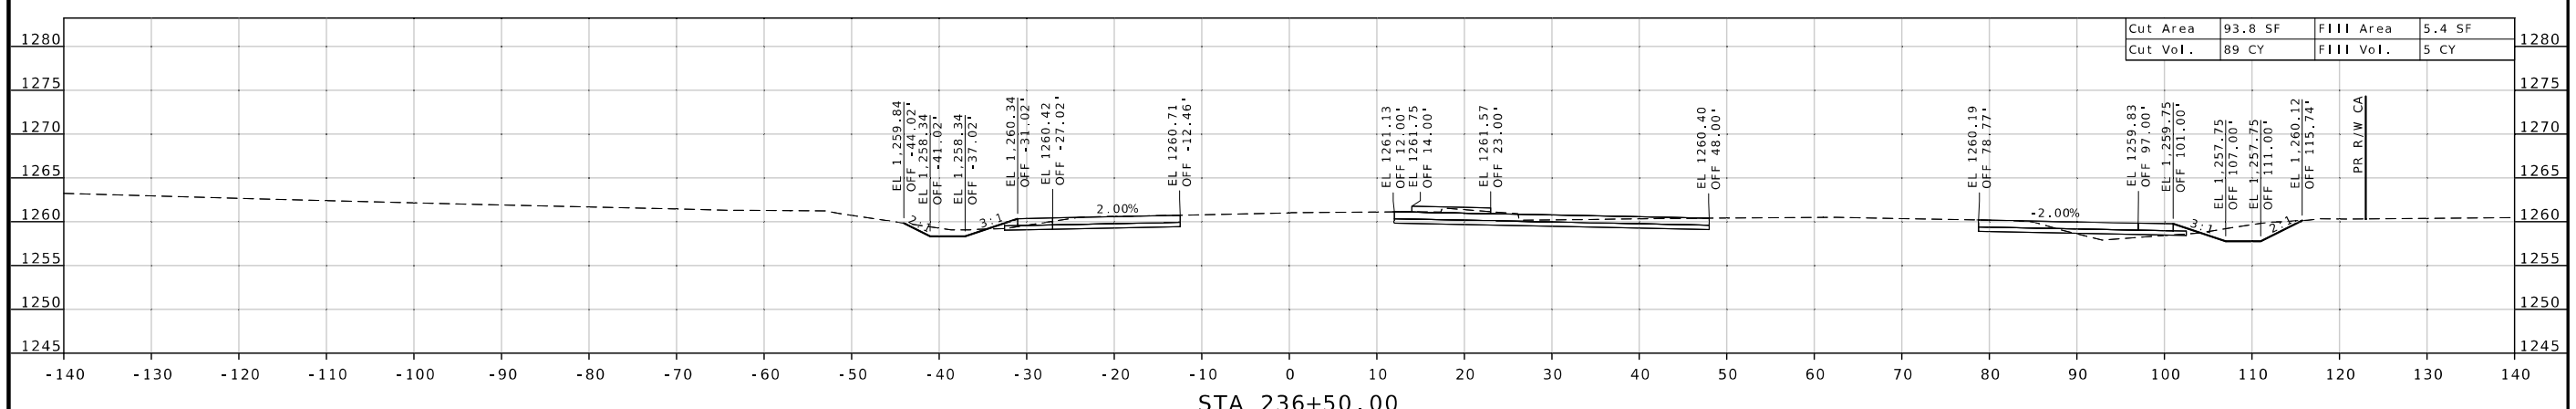

STA 236+50.00

WARNER D. SHERMAN II
NUMBER PE-26645
PROFESSIONAL ENGINEER
STATE OF MISSOURI
07/23/2025 12:35:08 PM
WARNER D. SHERMAN II - CIVIL
MO-PE-26645

DATE PREPARED
7/22/2025

ROUTE	STATE
MM	MO
DISTRICT	SHEET NO.
SW	127

COUNTY
GREENE

JOB NO.
J8S0836D

CONTRACT ID.

PROJECT NO.

BRIDGE NO.

DESCRIPTION	DATE

MISSOURI HIGHWAYS AND TRANSPORTATION COMMISSION
105 WEST CAPITOL
JEFFERSON CITY, MO 65102
1-888-ASK-MODOT (1-888-275-6636)

CROSS SECTION SHEET
US 60
SHEET 127 OF 143

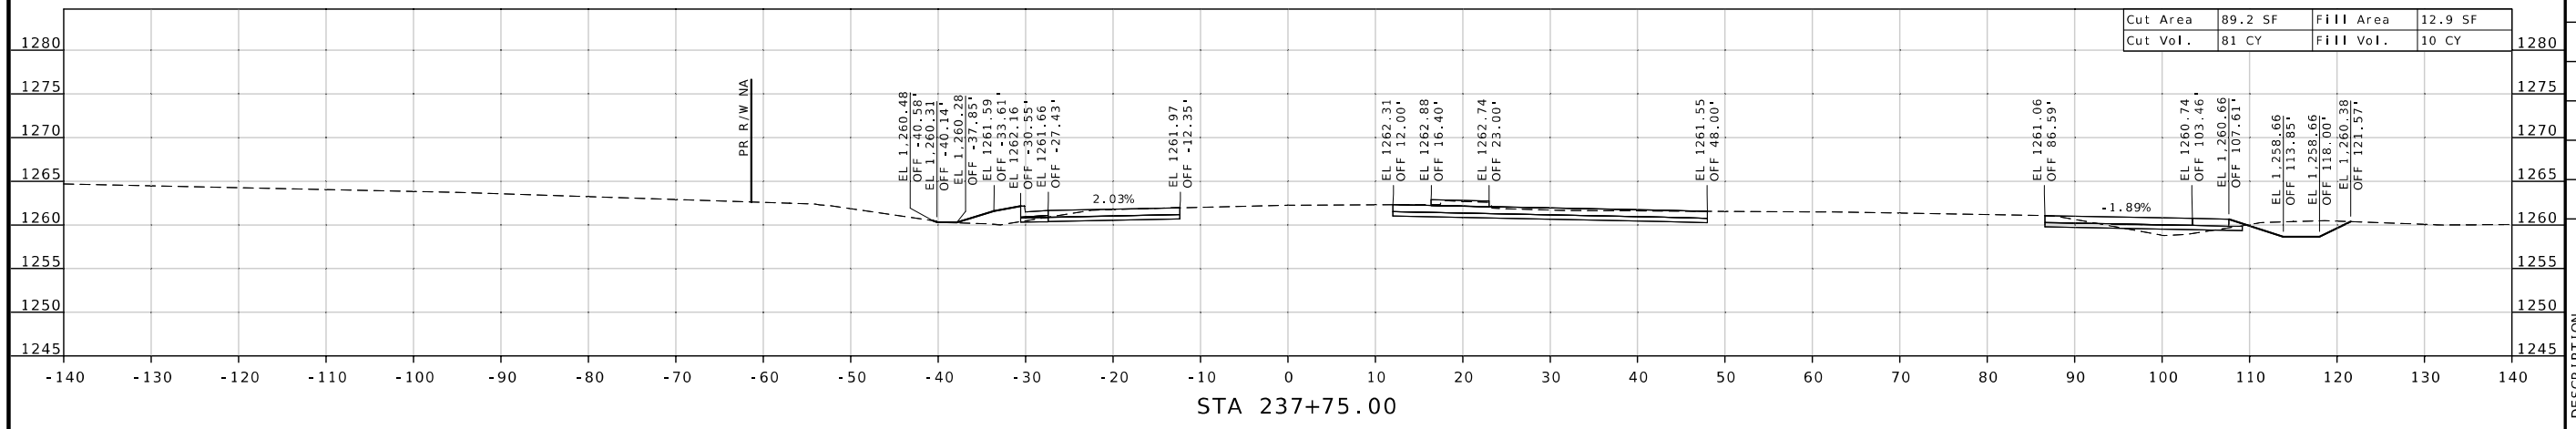

STA 237+75.00

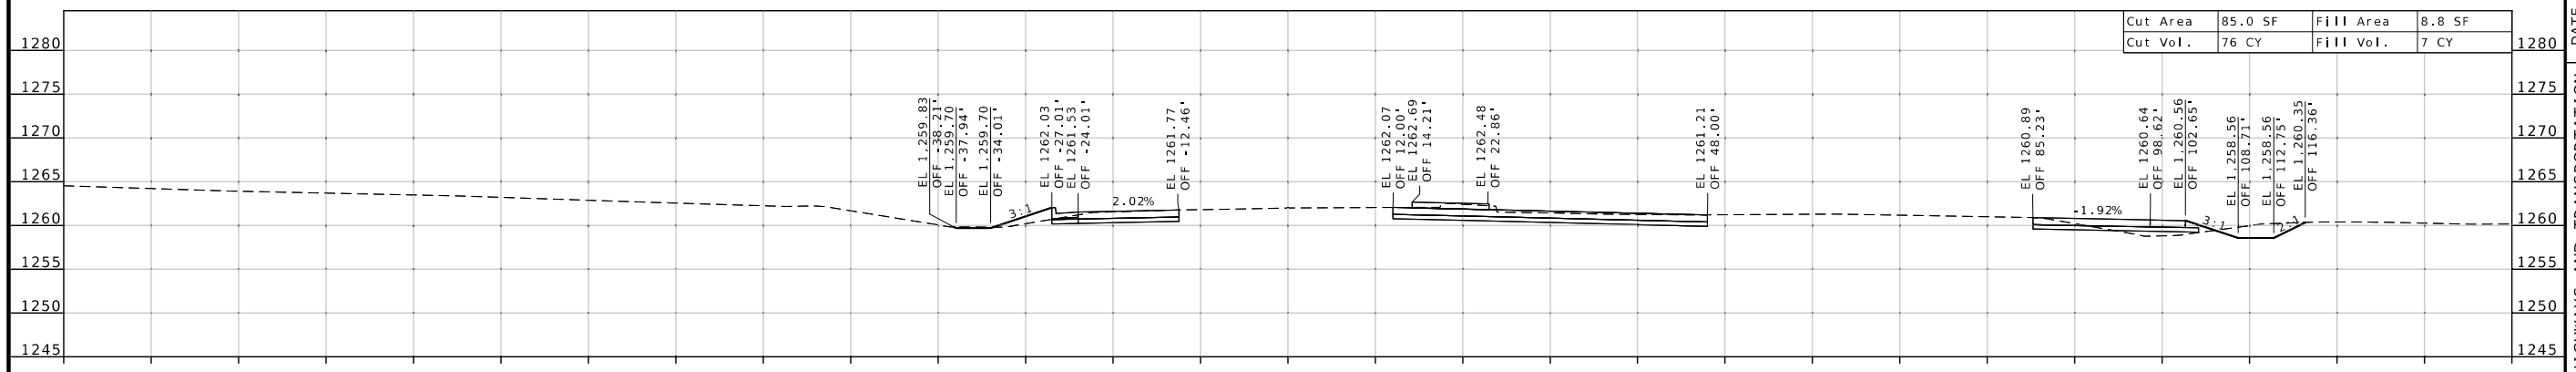

STA 237+50.00

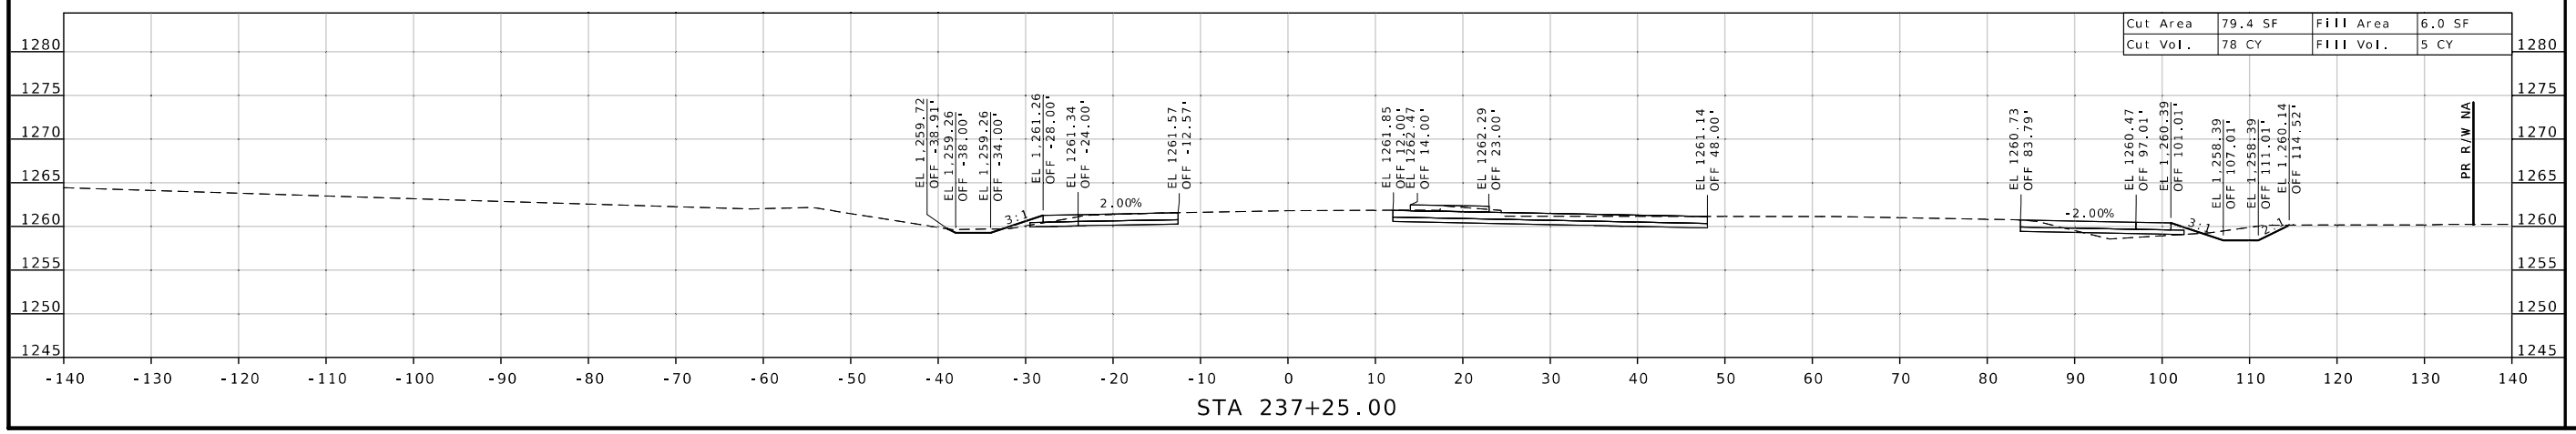

STA 237+25.00

STATE OF MISSOURI
WARNER D. SHERMAN II
NUMBER PE-26645
PROFESSIONAL ENGINEER

Warner Sherman
07/23/2025 12:35:20 PM
WARNER D. SHERMAN II - CIVIL
MO-PE-26645

DATE PREPARED
7/22/2025

ROUTE	STATE
MM	MO
DISTRICT	SHEET NO.
SW	128

COUNTY
GREENE

JOB NO.
J8S0836D

CONTRACT ID.

PROJECT NO.

BRIDGE NO.

DESCRIPTION	DATE

MISSOURI HIGHWAYS AND TRANSPORTATION COMMISSION

105 WEST CAPITOL
JEFFERSON CITY, MO 65102
1-888-ASK-MODOT (1-888-275-6636)

CROSS SECTION SHEET
US 60
SHEET 128 OF 143

CROSS SECTION SHEET
US 60
SHEET 129 OF 143

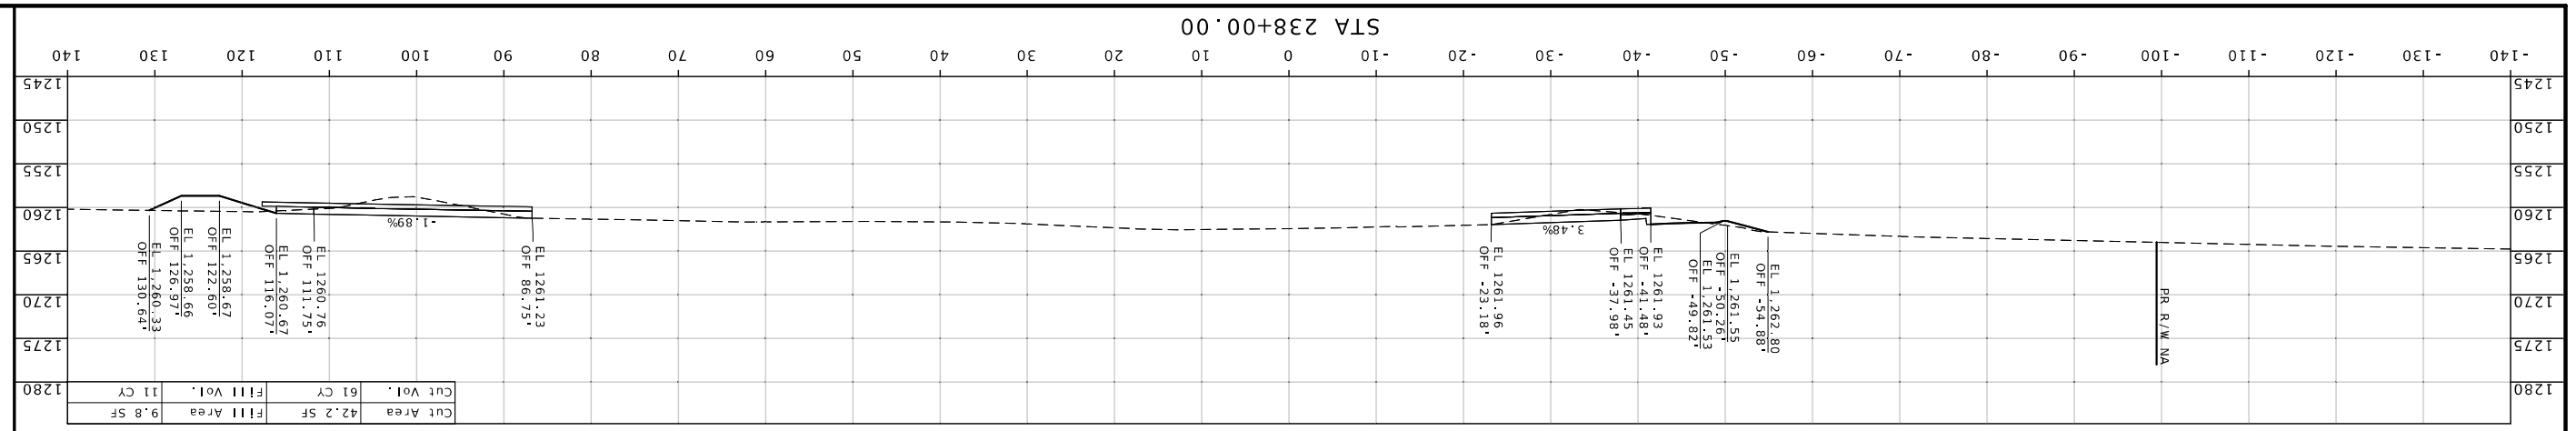

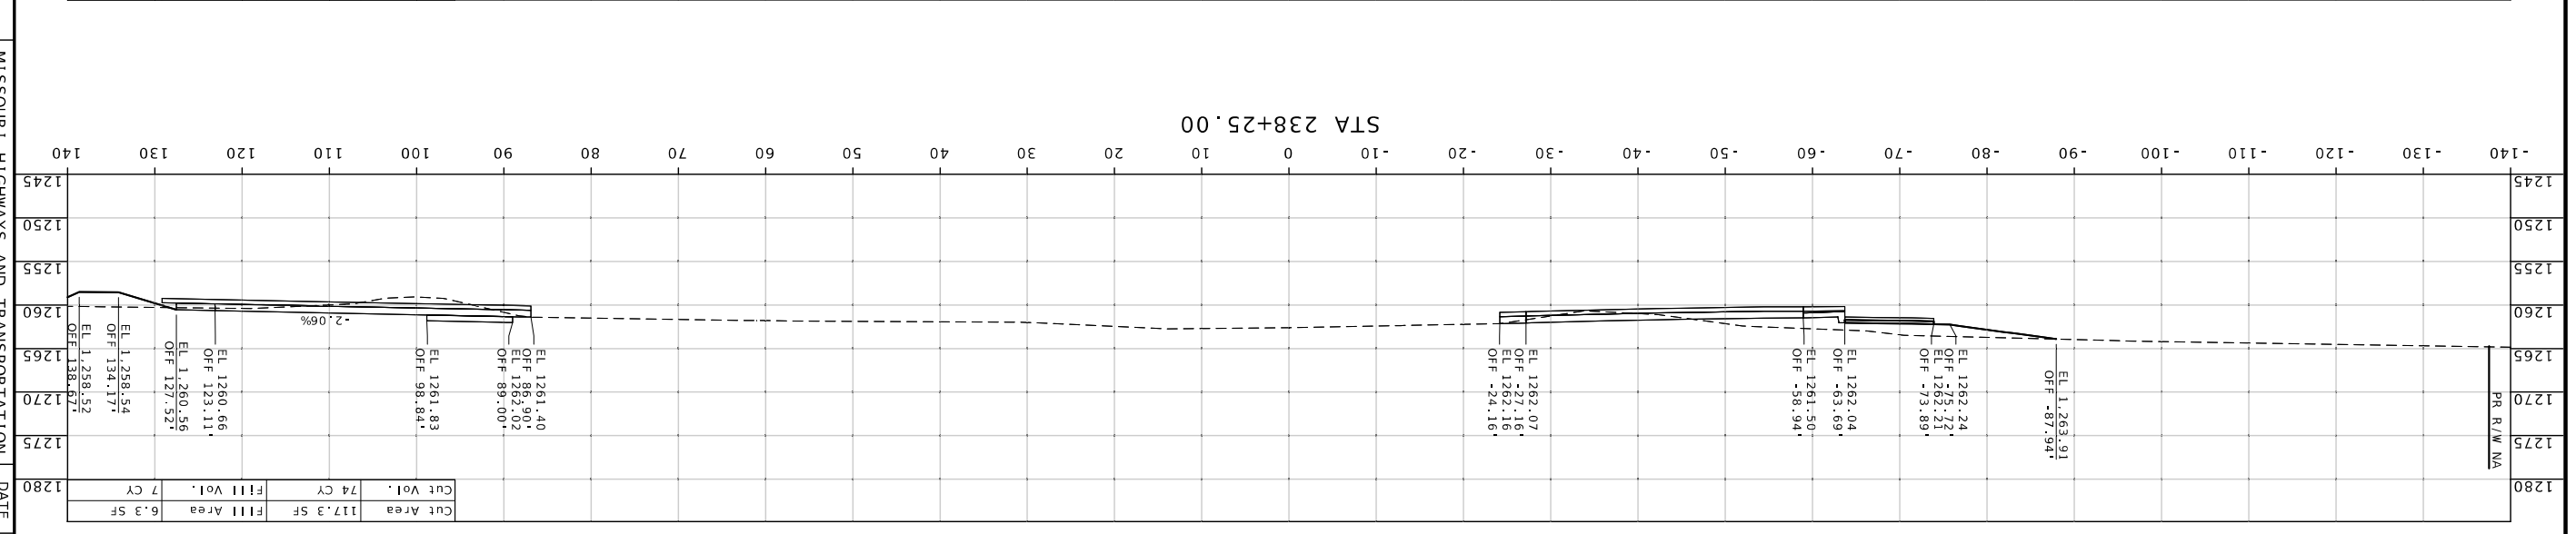

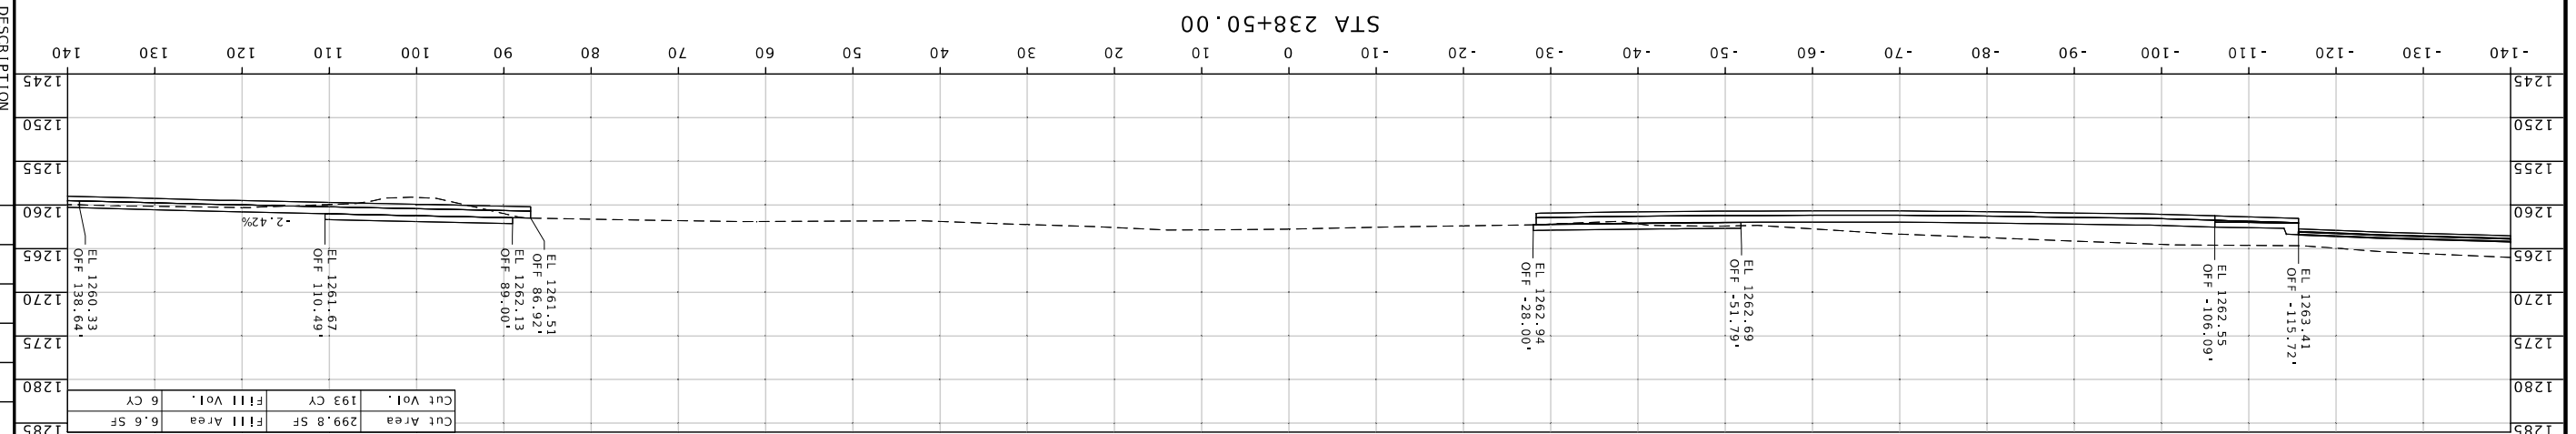

MISSOURI HIGHWAYS AND TRANSPORTATION COMMISSION

105 WEST CAPITOL
JEFFERSON CITY, MO 65102
1-888-ASK-MODOT (1-888-275-6636)

DESCRIPTION	DATE

BRIDGE NO.

PROJECT NO.

CONTRACT ID.
J8S0836D

JOB NO.
GREENE

COUNTY

DISTRICT	SHEET NO.
SW	129

ROUTE	STATE
MM	MO

7/22/2025
DATE PREPARED

WARNER D. SHERMAN II - CIVIL
MO-PE-2666S

Warner D. Sherman
07/23/2025 12:35:52 PM

STATE OF MISSOURI
WARNER D. SHERMAN II
NUMBER PE-2666S
PROFESSIONAL ENGINEER

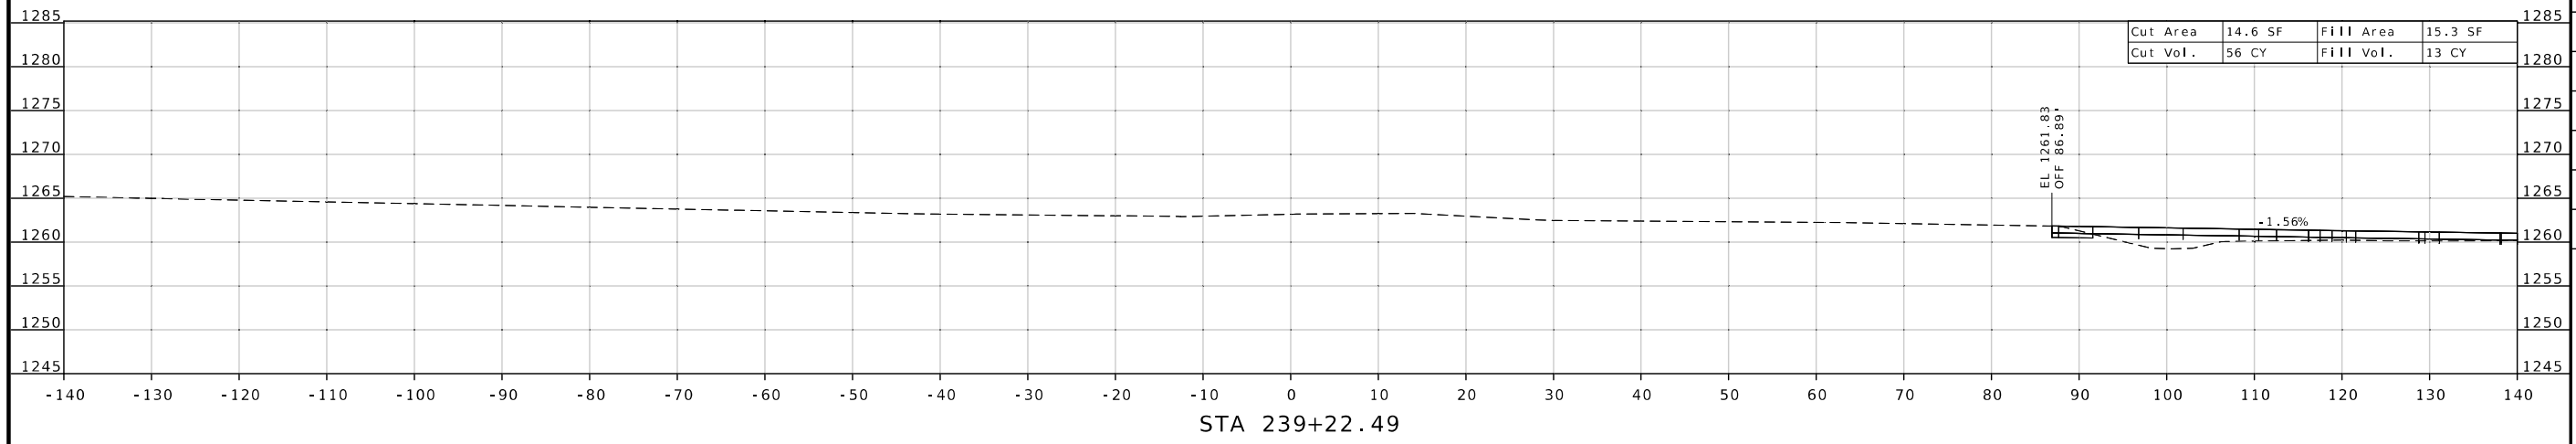

STA 239+22.49

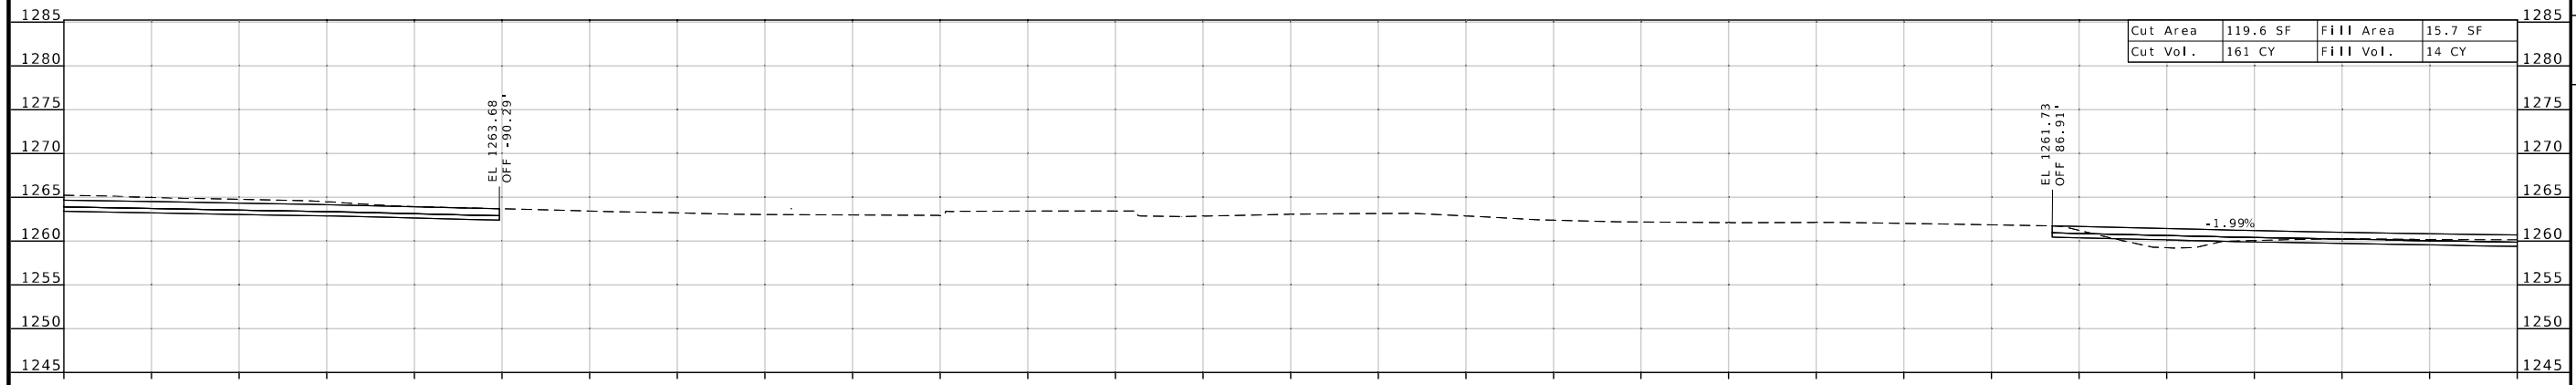

STA 239+00.00

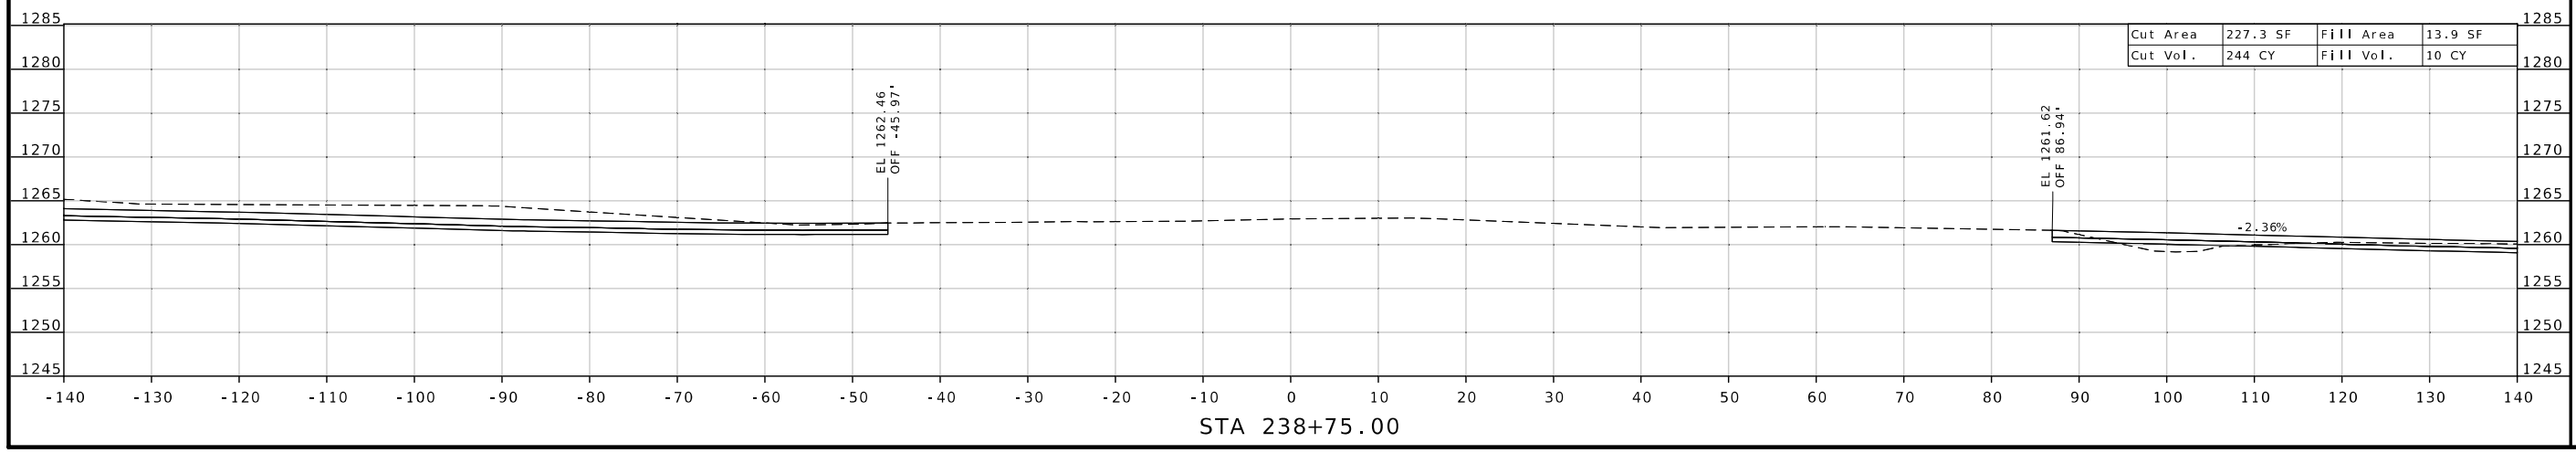

STA 238+75.00

STATE OF MISSOURI
WARNER D. SHERMAN II
NUMBER PE-26645
PROFESSIONAL ENGINEER

Warner Sherman
07/23/2025 12:36:13 PM
WARNER D. SHERMAN II - CIVIL
MO-PE-26645

DATE PREPARED
7/22/2025

ROUTE	STATE
MM	MO
DISTRICT	SHEET NO.
SW	130

COUNTY
GREENE

JOB NO.
J8S0836D

CONTRACT ID.

PROJECT NO.

BRIDGE NO.

DESCRIPTION	DATE

MISSOURI HIGHWAYS AND TRANSPORTATION COMMISSION

105 WEST CAPITOL
JEFFERSON CITY, MO 65102
1-888-ASK-MODOT (1-888-275-6636)

CROSS SECTION SHEET
US 60
SHEET 130 OF 143

CROSS SECTION SHEET
US 60
SHEET 131 OF 143

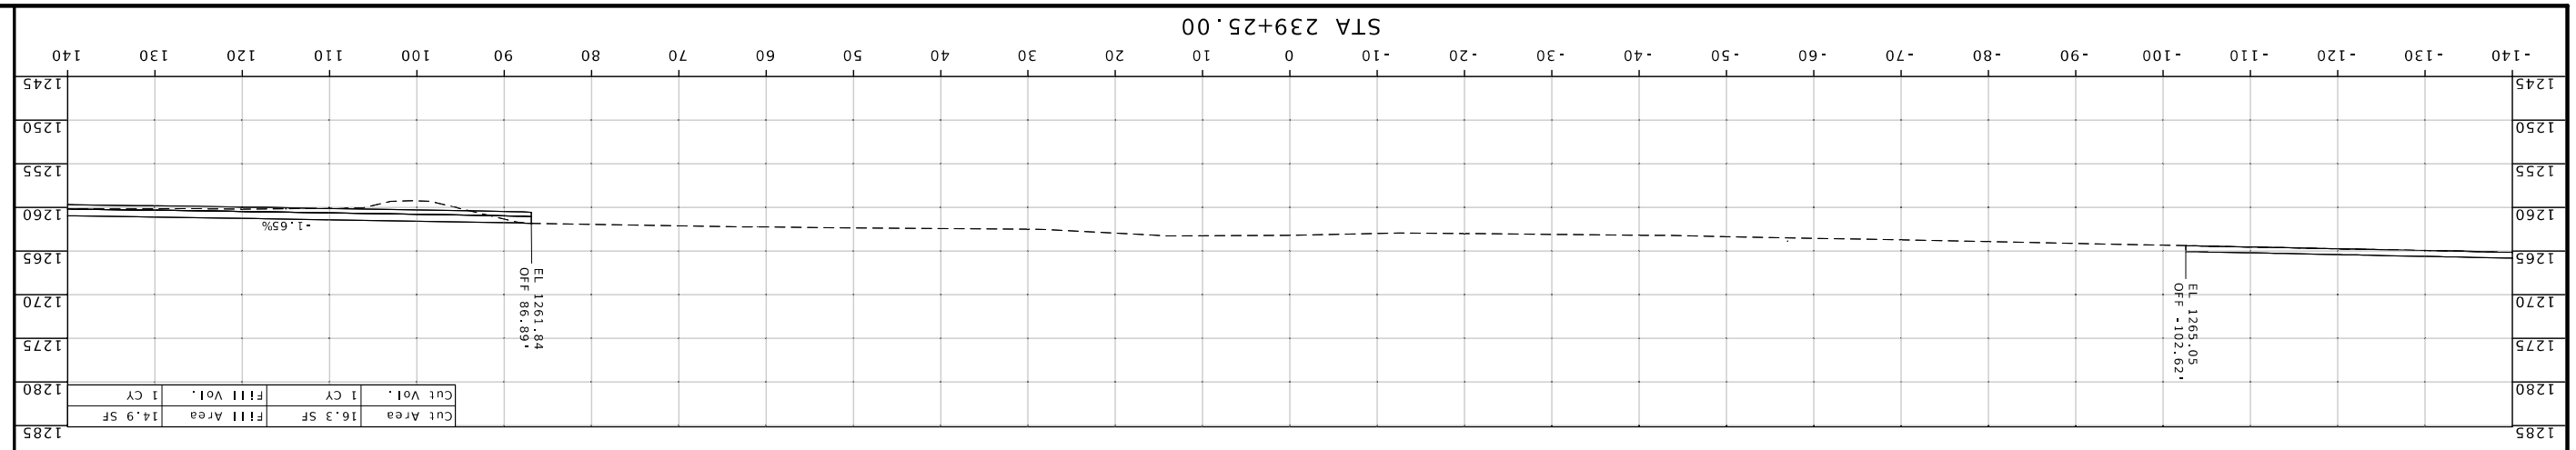

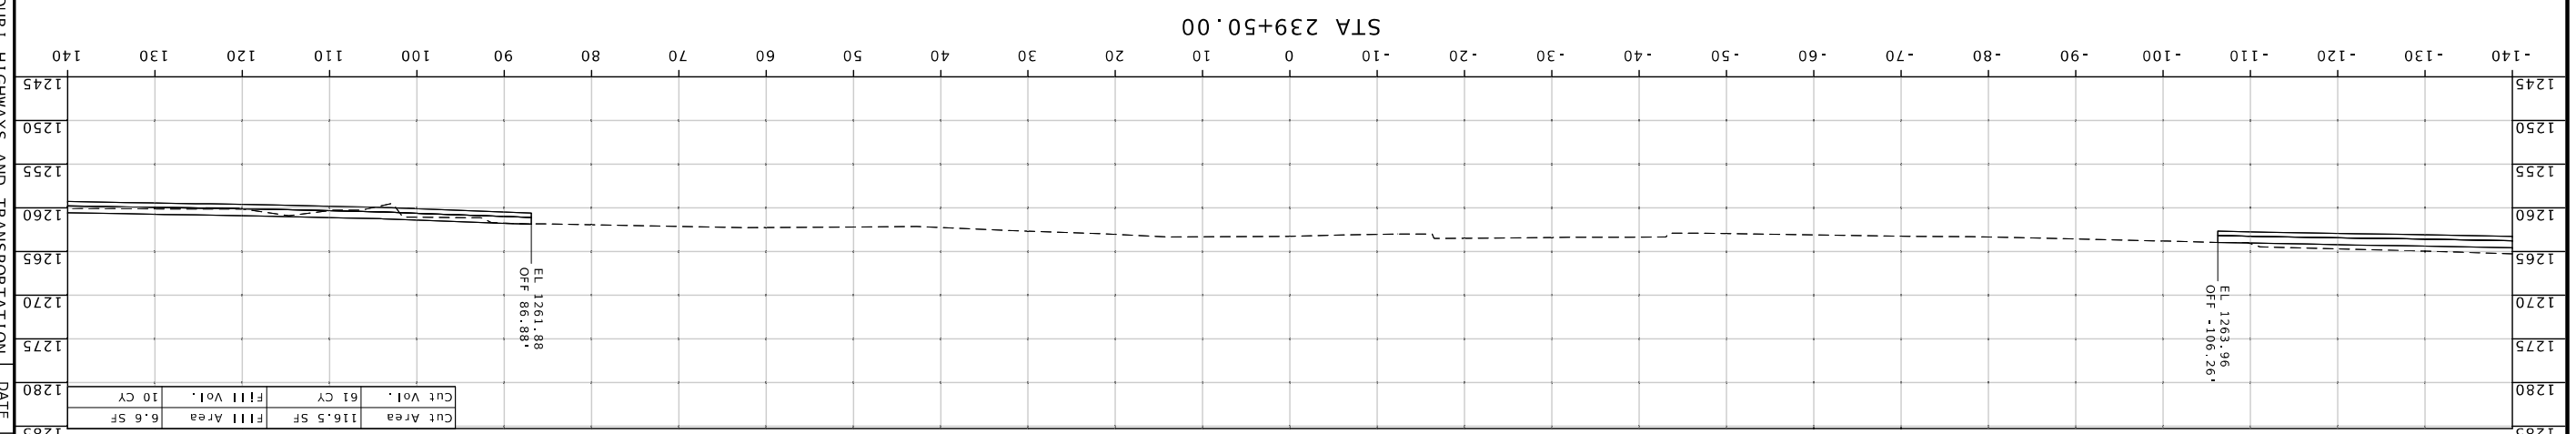

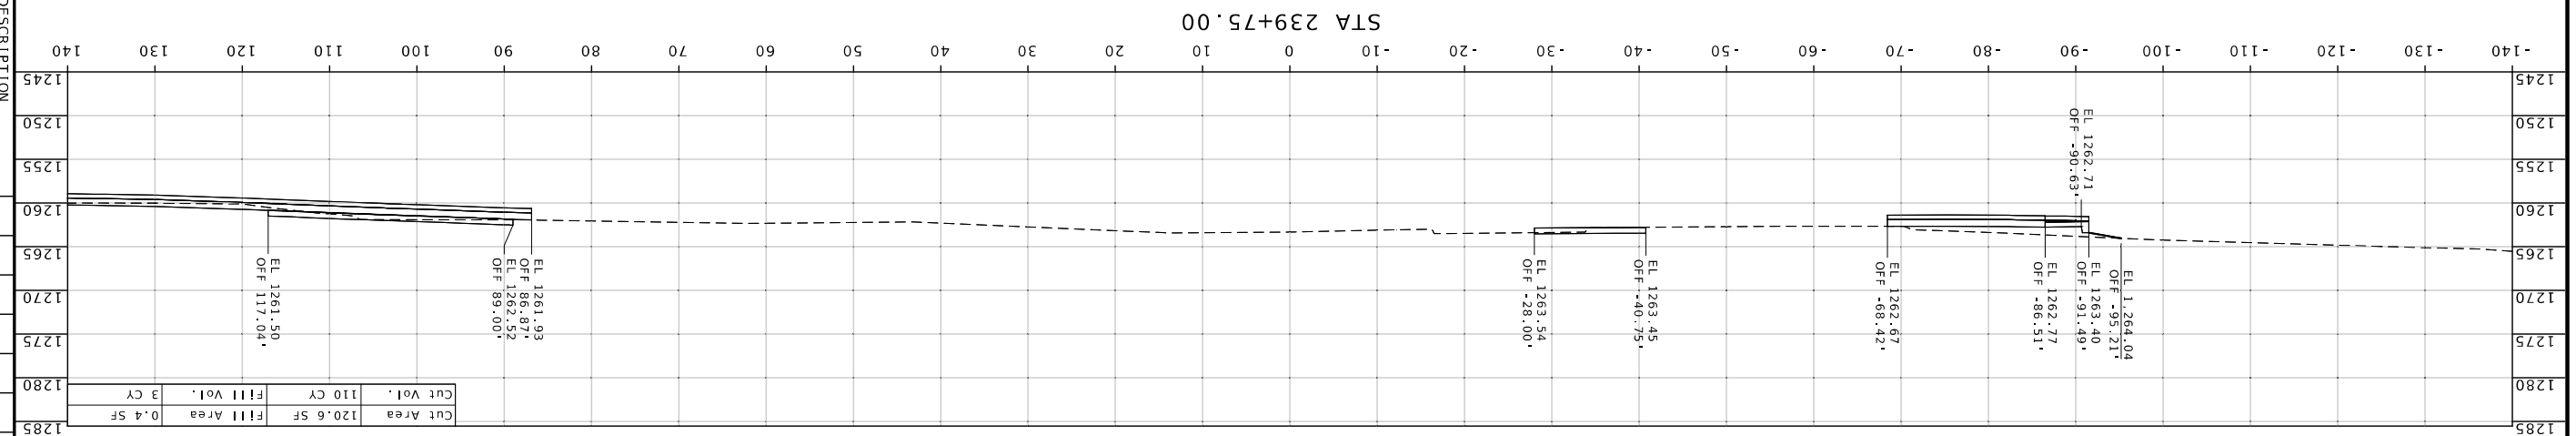

MISSOURI HIGHWAYS AND TRANSPORTATION COMMISSION

105 WEST CAPITOL
JEFFERSON CITY, MO 65102
1-888-ASK-MODOT (1-888-275-6636)

DESCRIPTION	DATE

BRIDGE NO.

PROJECT NO.

CONTRACT ID.

JOB NO.
J8S0836D

COUNTY
GREENE

DISTRICT	SHEET NO.
SW	131

ROUTE	STATE
MM	MO

7/22/2025
DATE PREPARED

WARNER D. SHERMAN II - CIVIL
NO.PE-2004S
WARNER D. SHERMAN II
NUMBER
PE-2004S
STATE OF MISSOURI
PROFESSIONAL ENGINEER
07/23/2025 12:36:45 PM

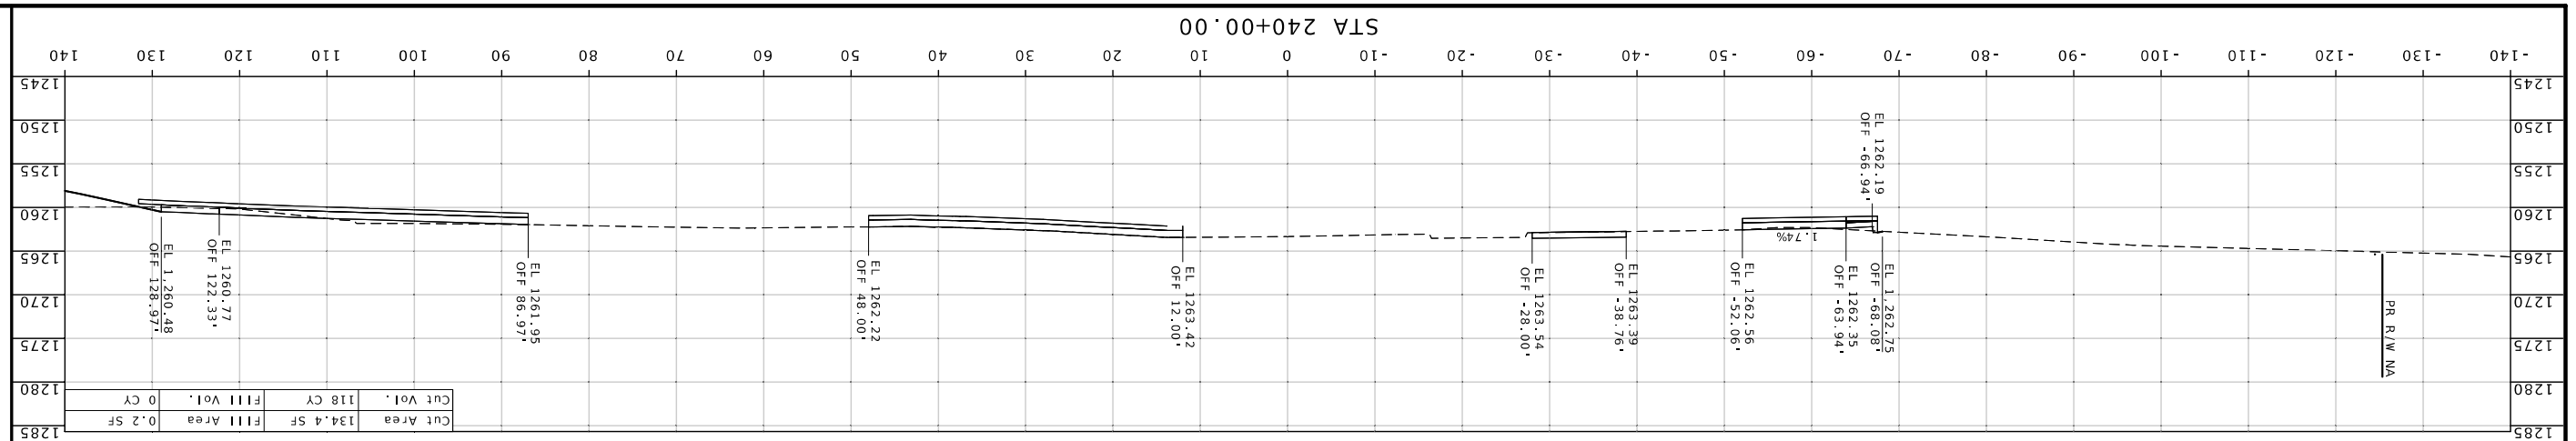

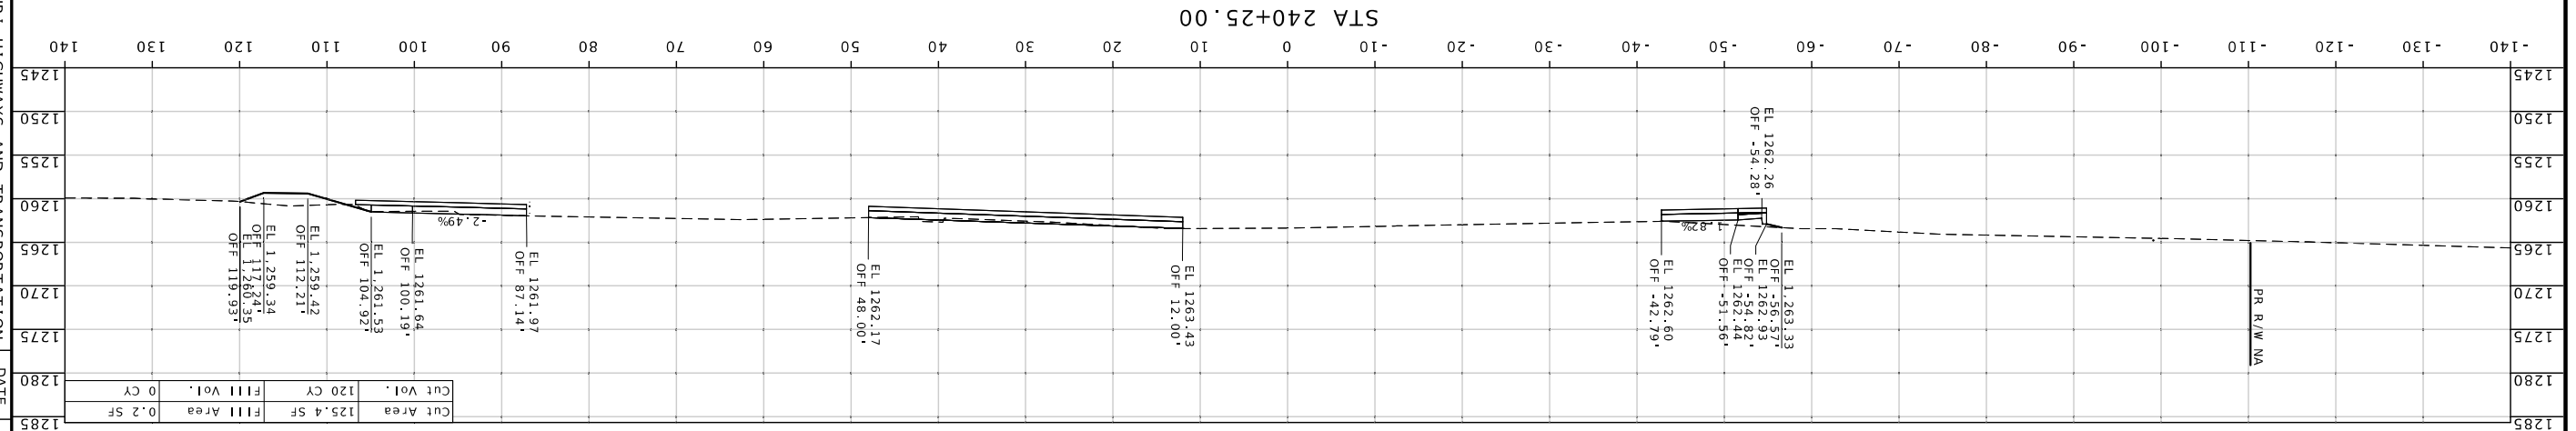

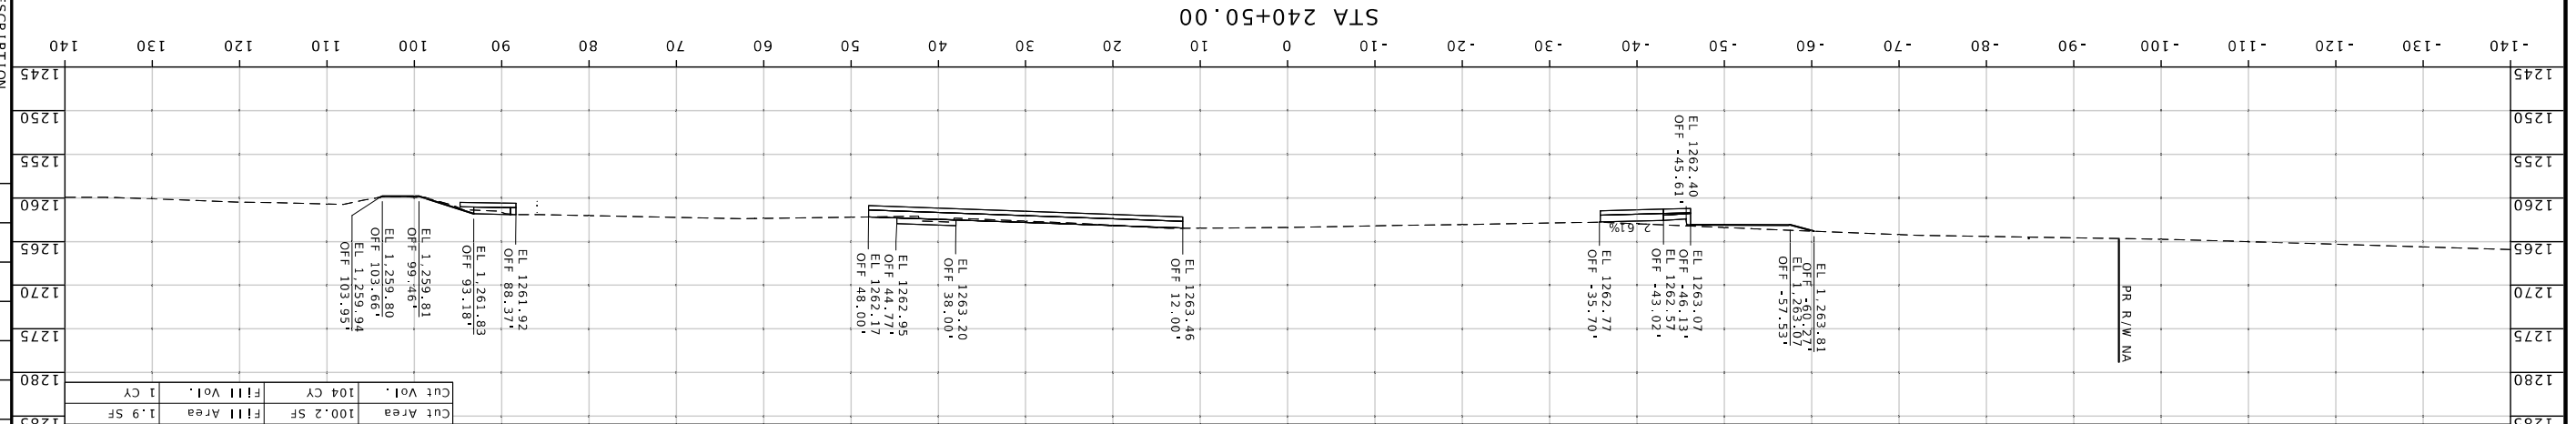

CROSS SECTION SHEET
US 60
SHEET 132 OF 143

MISSOURI HIGHWAYS AND TRANSPORTATION COMMISSION

105 WEST CAPITOL
JEFFERSON CITY, MO 65102
1-888-ASK-MODOT (1-888-275-6636)

DESCRIPTION	DATE

BRIDGE NO.

PROJECT NO.

CONTRACT ID.
J8S0836D

JOB NO.
GREENE

COUNTY

ROUTE	SHEET NO.
MM	132
MO	SW

STATE | DISTRICT

7/22/2025
DATE PREPARED

WARNER D. SHERMAN II - CIVIL
NO.PE-2004S

Digitally signed by WARNER D. SHERMAN II
07/22/2025 12:37:12 PM

STATE OF MISSOURI
WARNER D. SHERMAN II
NUMBER
PE-2004S
PROFESSIONAL ENGINEER

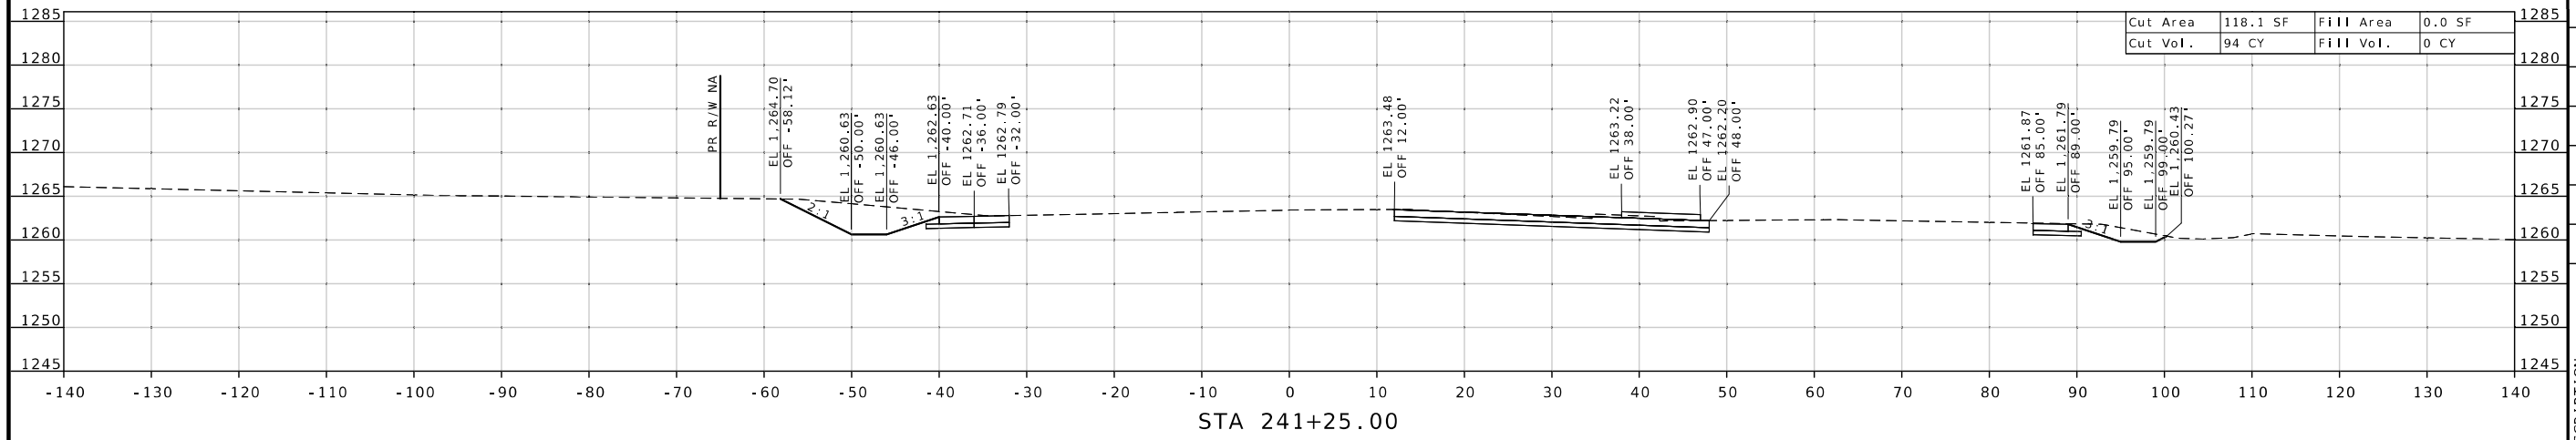

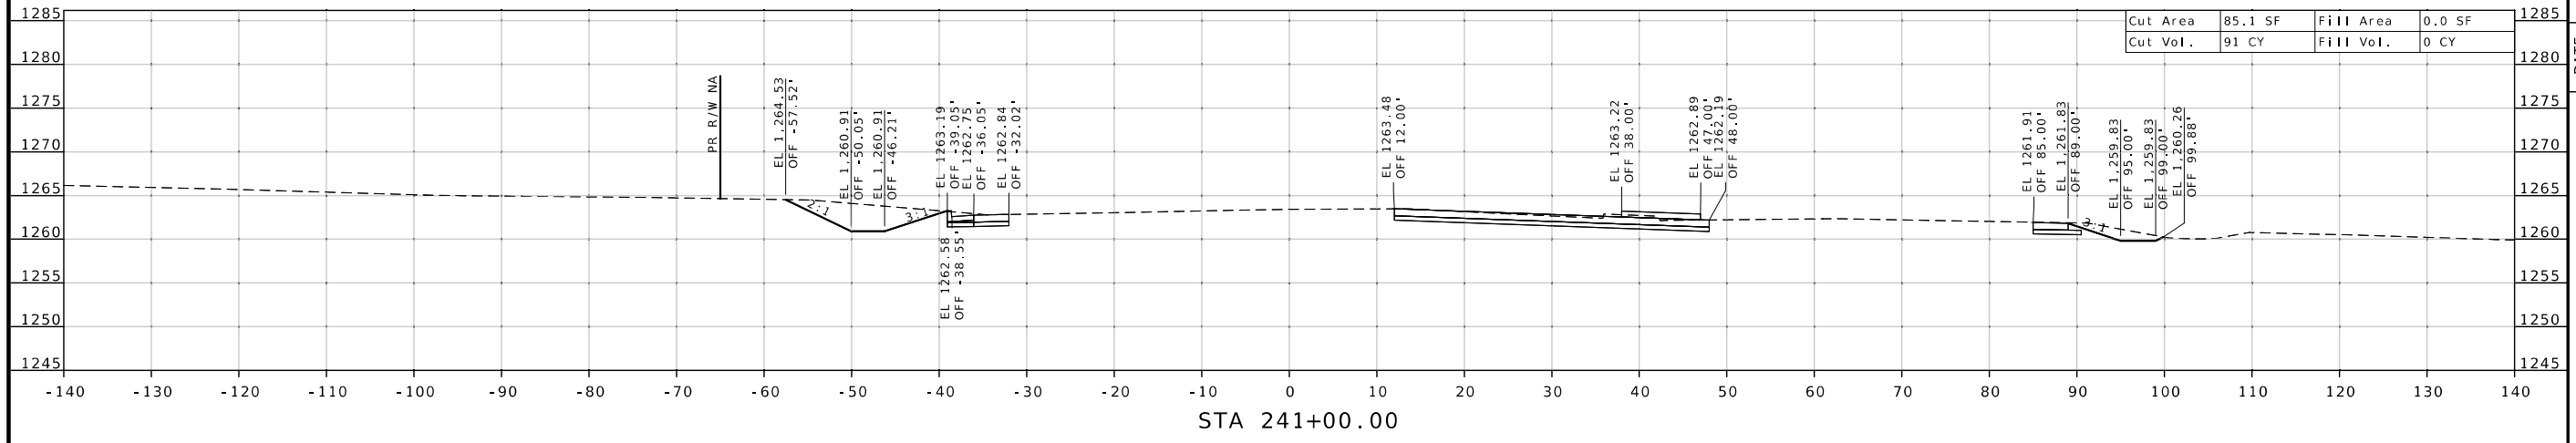

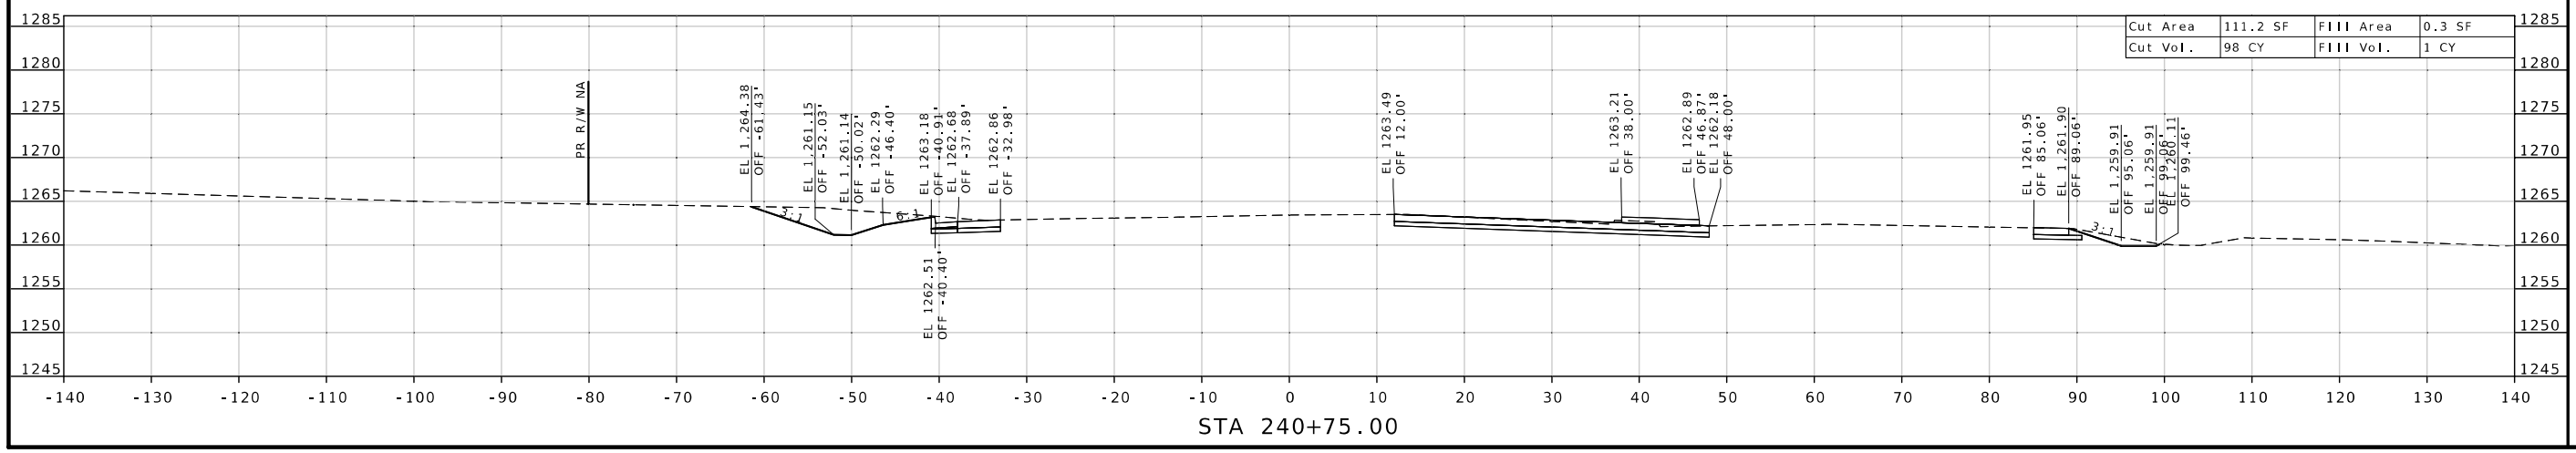

STATE OF MISSOURI
WARNER D. SHERMAN I
NUMBER PE-26645
PROFESSIONAL ENGINEER
Warner Sherman
07/23/2025 12:37:33 PM
WARNER D. SHERMAN I - CIVIL
MO-PE-26645

DATE PREPARED
7/22/2025

ROUTE	STATE
MM	MO
DISTRICT	SHEET NO.
SW	133

COUNTY
GREENE

JOB NO.
J8S0836D

CONTRACT ID.

PROJECT NO.

BRIDGE NO.

DESCRIPTION

DATE

MISSOURI HIGHWAYS AND TRANSPORTATION COMMISSION
105 WEST CAPITOL
JEFFERSON CITY, MO 65102
1-888-ASK-MODOT (1-888-275-6636)

CROSS SECTION SHEET
US 60
SHEET 133 OF 143

CROSS SECTION SHEET
US 60
SHEET 134 OF 143

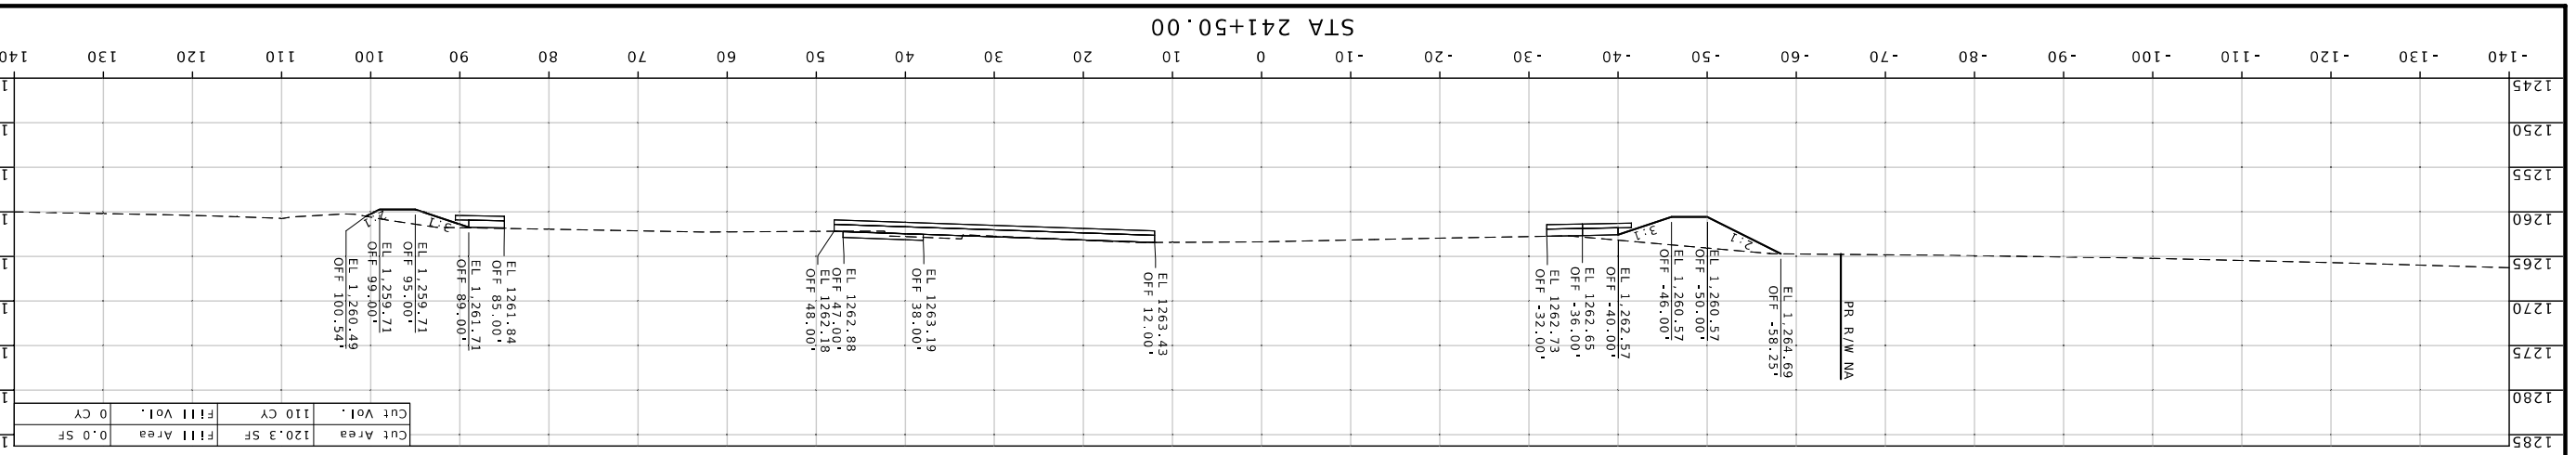

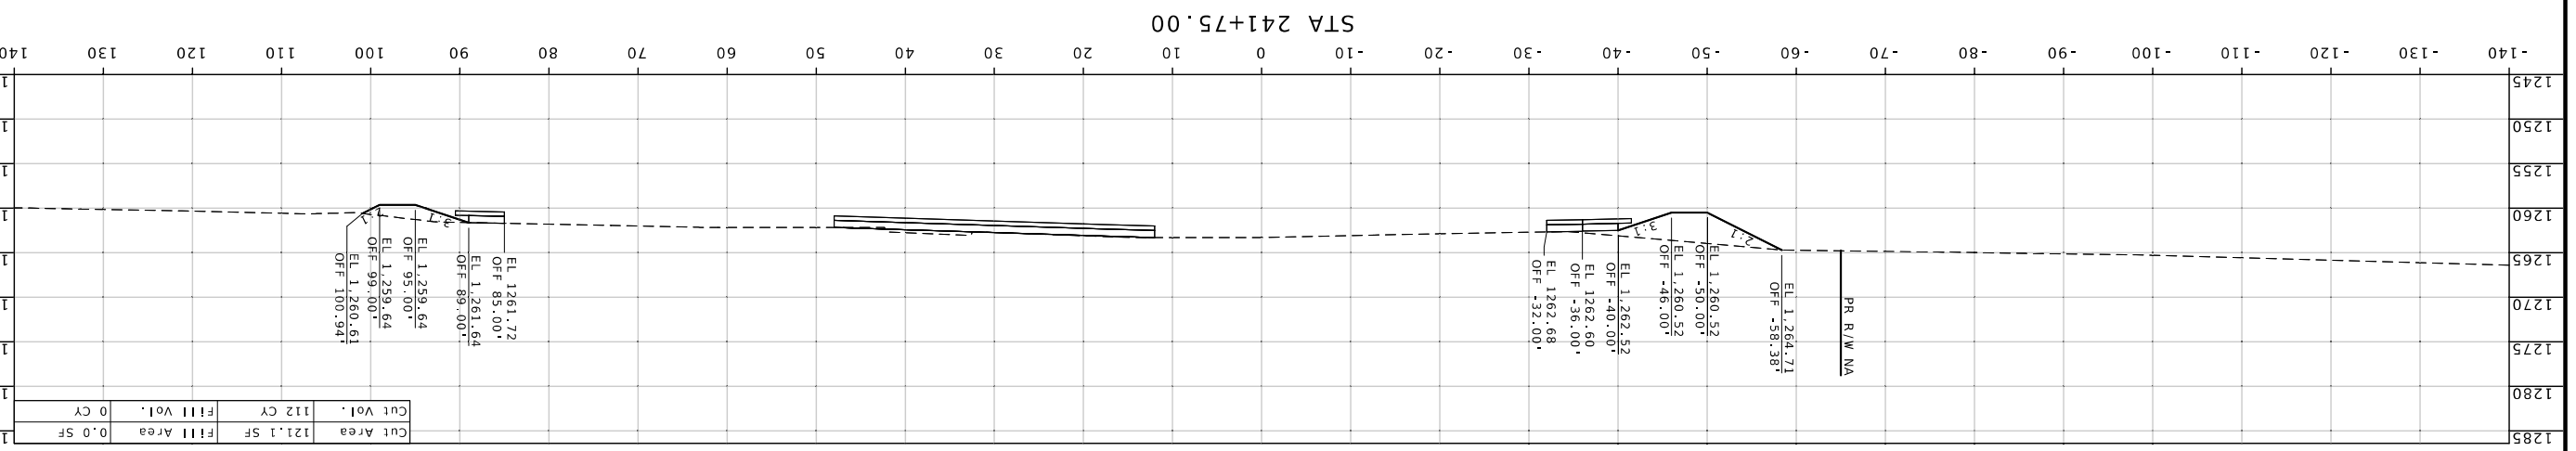

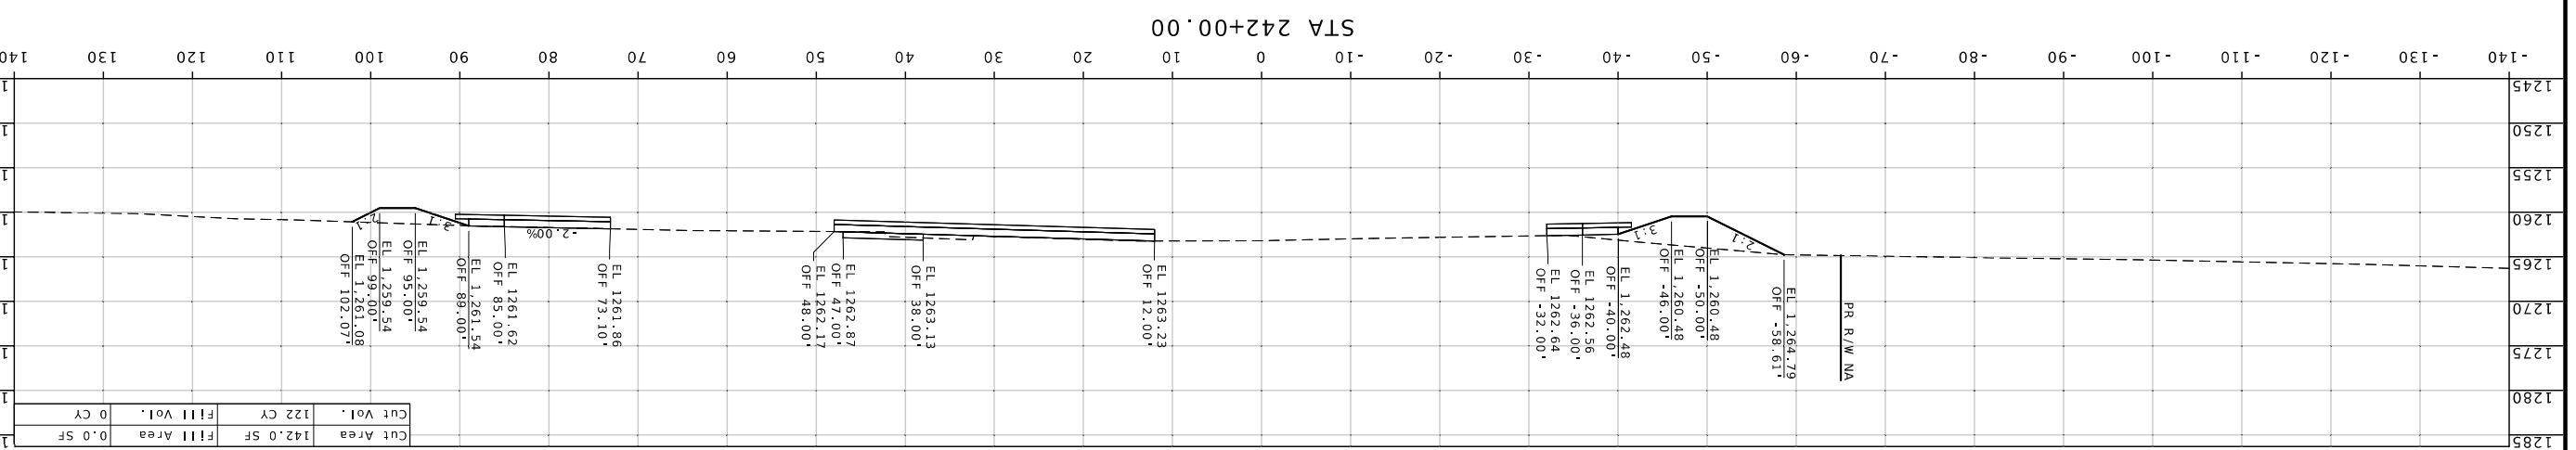

MISSOURI HIGHWAYS AND TRANSPORTATION COMMISSION

105 WEST CAPITOL
JEFFERSON CITY, MO 65102
1-888-ASK-MODOT (1-888-275-6636)

DESCRIPTION	DATE

BRIDGE NO.

PROJECT NO.

CONTRACT ID.
JBS0836D

JOB NO.

COUNTY
GREENE

DISTRICT	SHEET NO.
SW	134

ROUTE	STATE
MM	MO

DATE PREPARED
7/22/2025

WARNER D. SHERMAN II - CIVIL
NO.PE-2564S
07/22/2025 12:37:52 PM

STATE OF MISSOURI
WARNER D. SHERMAN II
NUMBER
PE-2564S
PROFESSIONAL ENGINEER

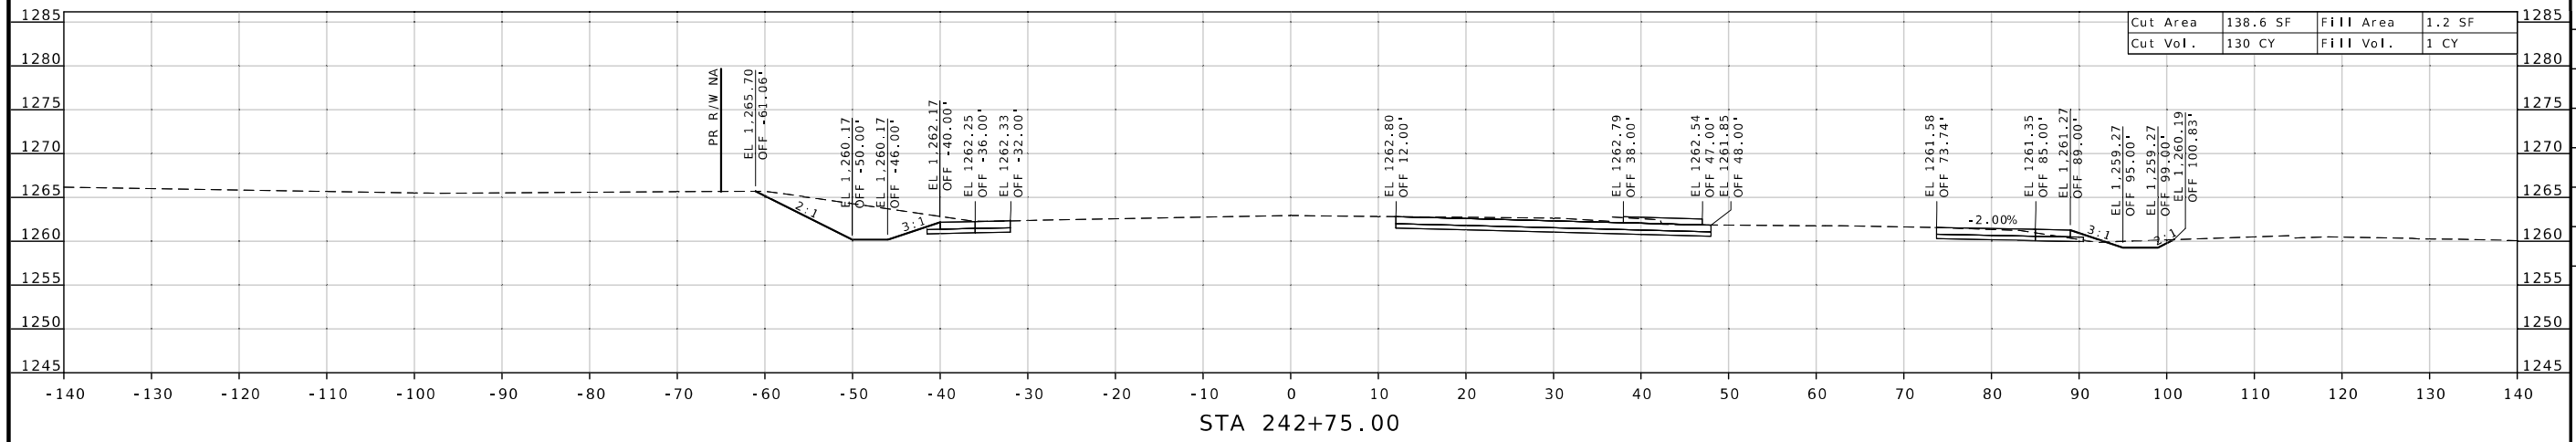

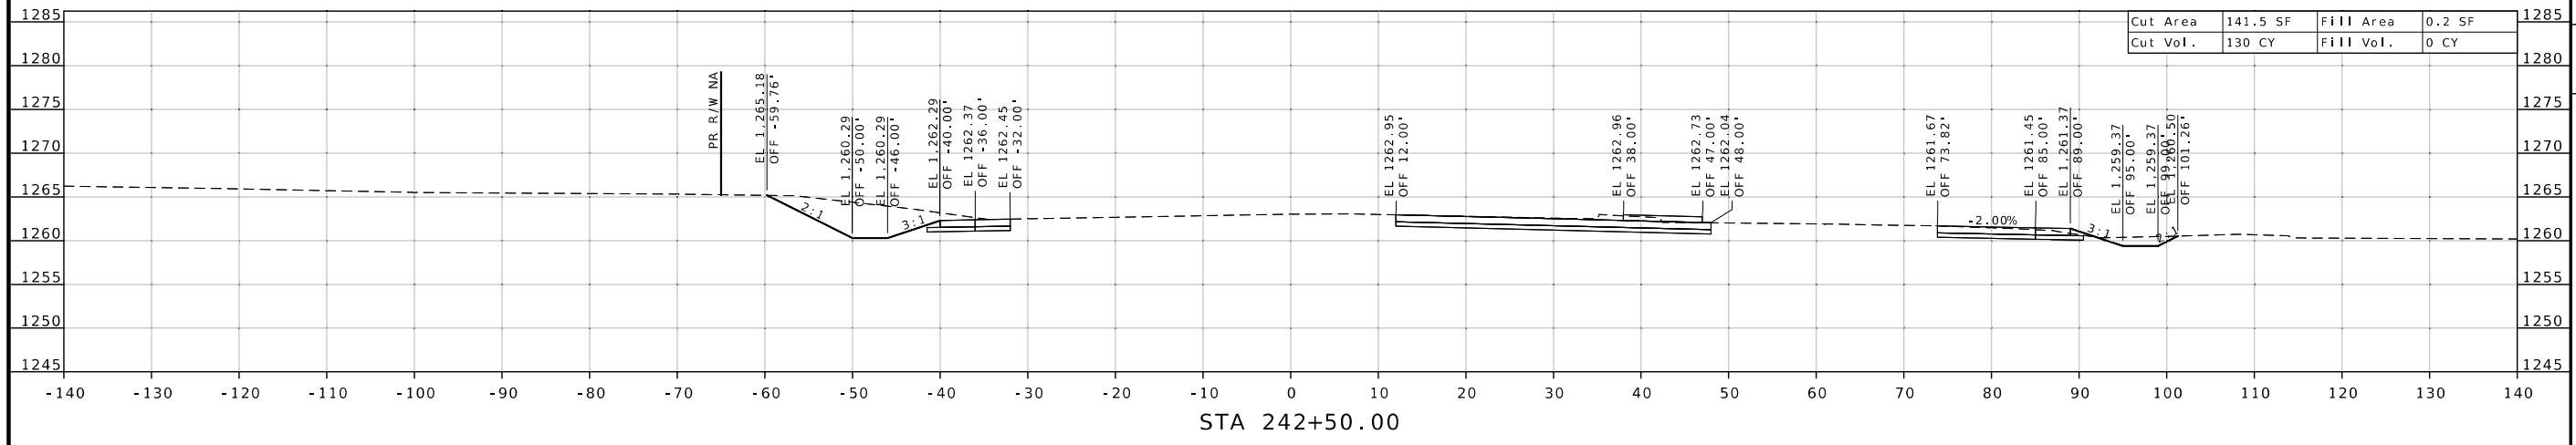

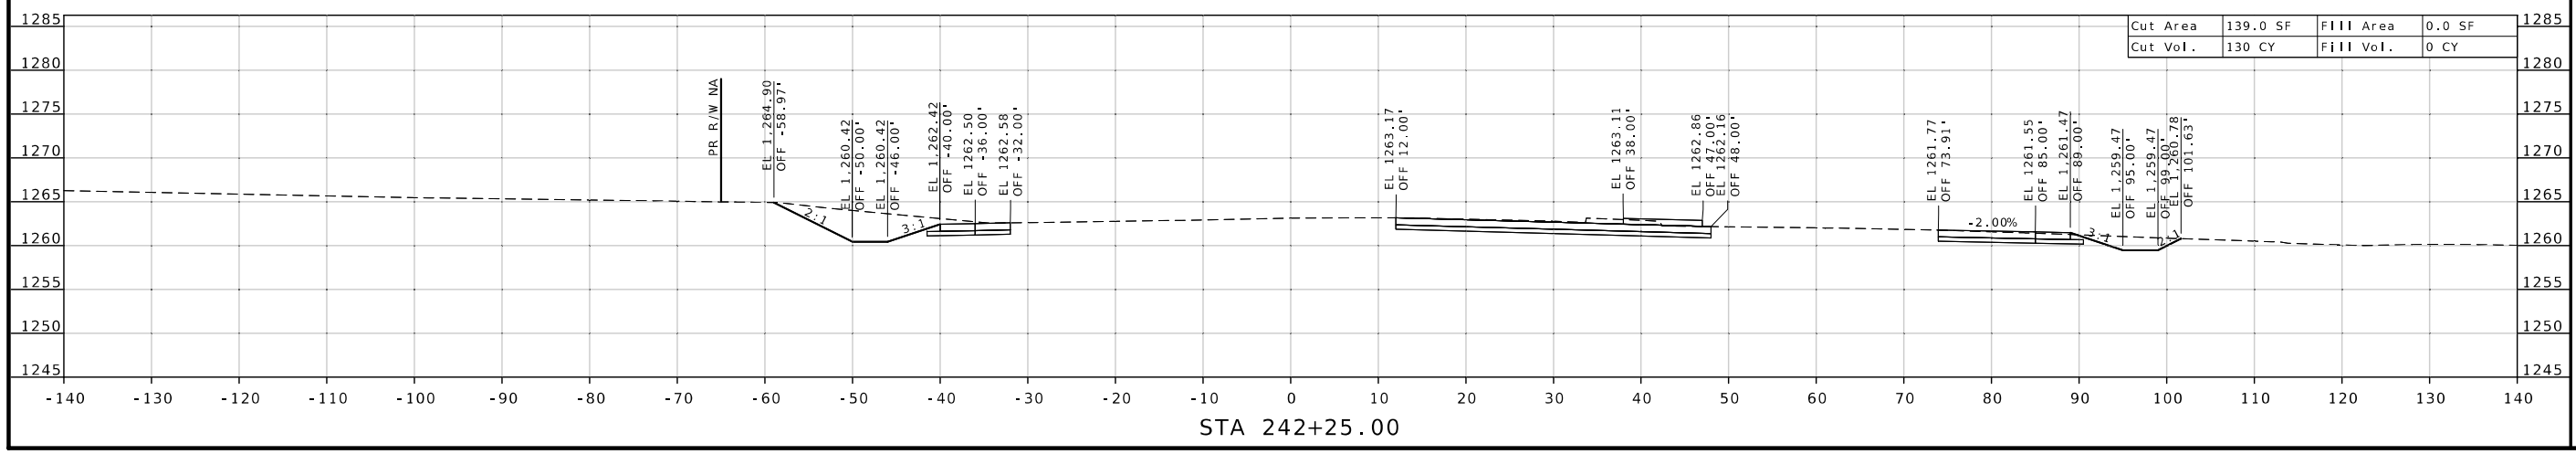

STATE OF MISSOURI
WARNER D. SHERMAN II
NUMBER PE-26645
PROFESSIONAL ENGINEER
Warner Sherman
07/23/2025 12:38:15 PM
WARNER D. SHERMAN II - CIVIL
MO-PE-26645

DATE PREPARED
7/22/2025

ROUTE	STATE
MM	MO
DISTRICT	SHEET NO.
SW	135

COUNTY
GREENE

JOB NO.
J8S0836D

CONTRACT ID.

PROJECT NO.

BRIDGE NO.

DESCRIPTION	DATE

MISSOURI HIGHWAYS AND TRANSPORTATION COMMISSION
105 WEST CAPITOL
JEFFERSON CITY, MO 65102
1-888-ASK-MODOT (1-888-275-6636)

CROSS SECTION SHEET
US 60
SHEET 135 OF 143

CROSS SECTION SHEET
US 60
SHEET 136 OF 143

STA 243+00.00

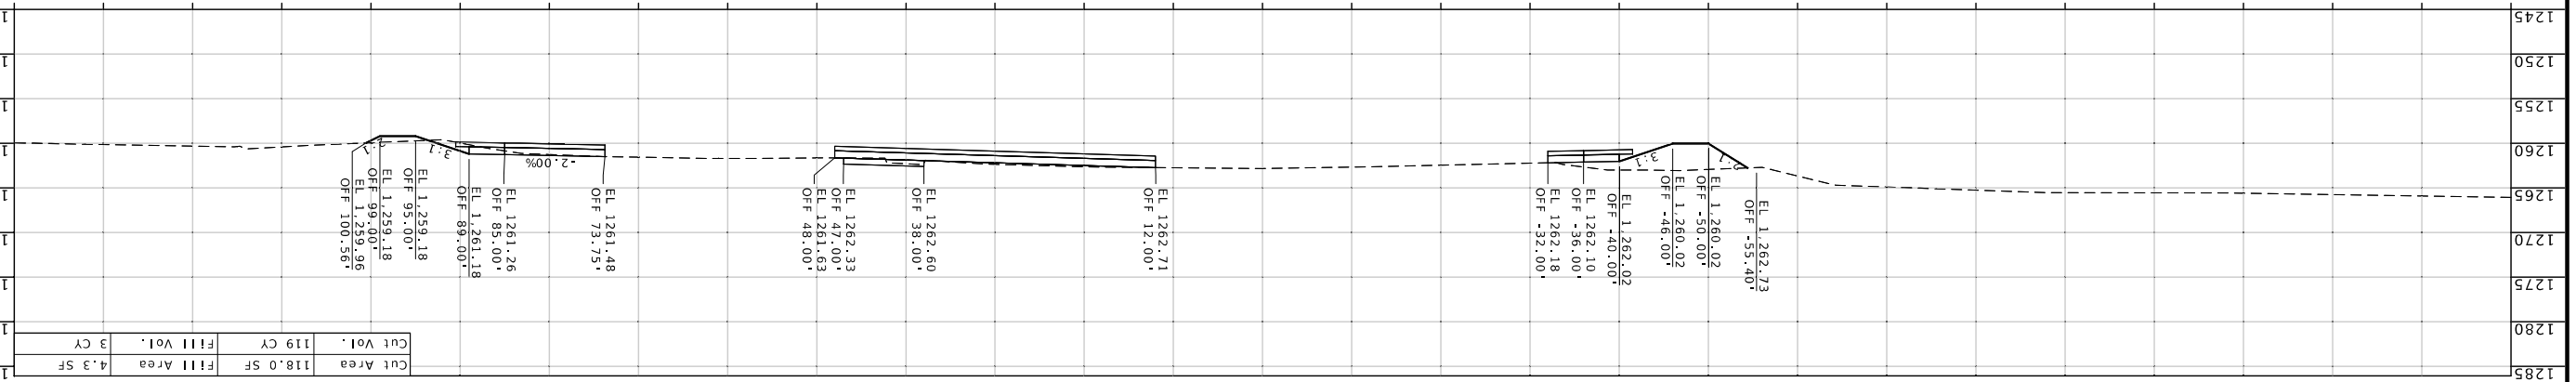

STA 243+25.00

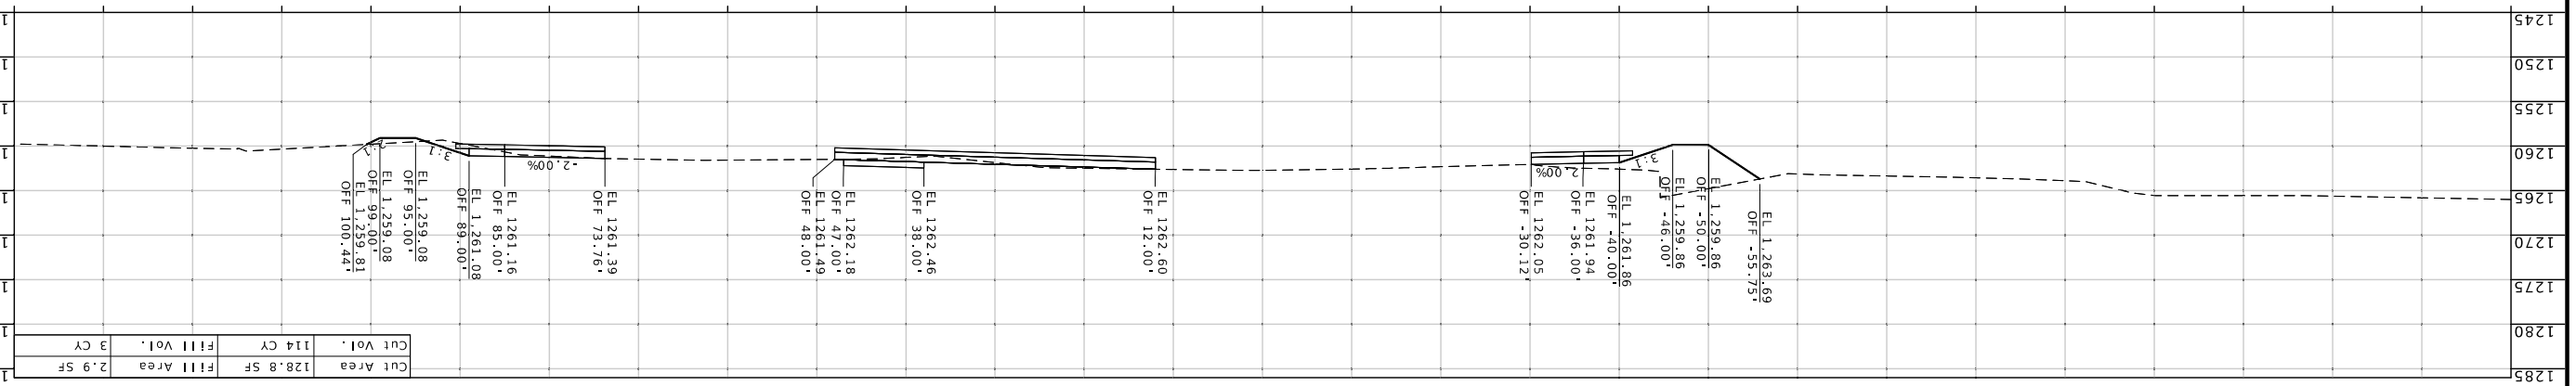

STA 243+50.00

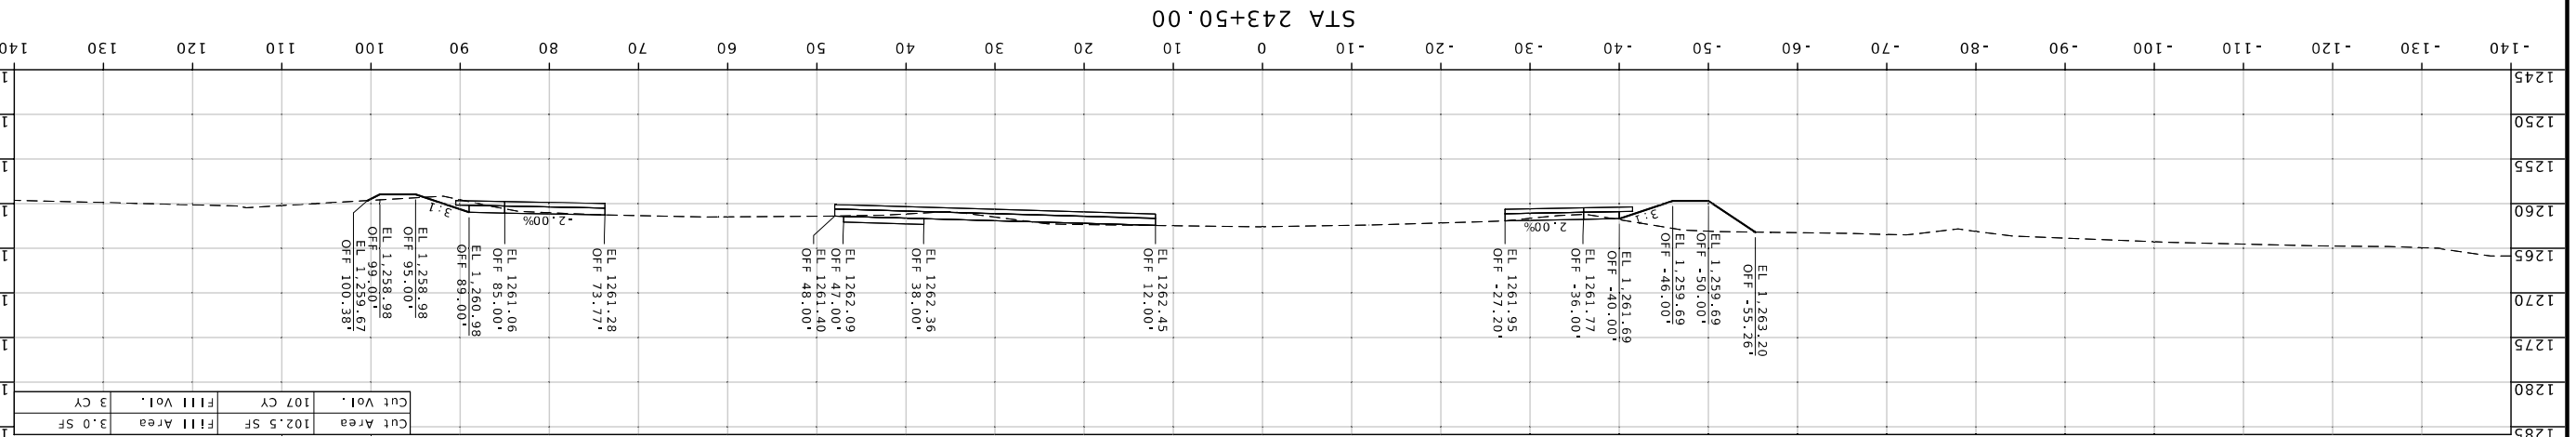

MISSOURI HIGHWAYS AND TRANSPORTATION COMMISSION
105 WEST CAPITOL
JEFFERSON CITY, MO 65102
1-888-ASK-MODOT (1-888-275-6636)

DESCRIPTION	DATE

BRIDGE NO.
PROJECT NO.
CONTRACT ID.
J8S0836D
JOB NO.
GREENE
COUNTY
SW 136
DISTRICT SHEET NO.
MM MO
ROUTE STATE
7/22/2025
DATE PREPARED

STATE OF MISSOURI
WARREN D. SHERMAN II
NUMBER PE-2664S
PROFESSIONAL ENGINEER

Warren D. Sherman
07/22/2025 12:38:39 PM
WARREN D. SHERMAN II - CIVIL
MO PE-2664S

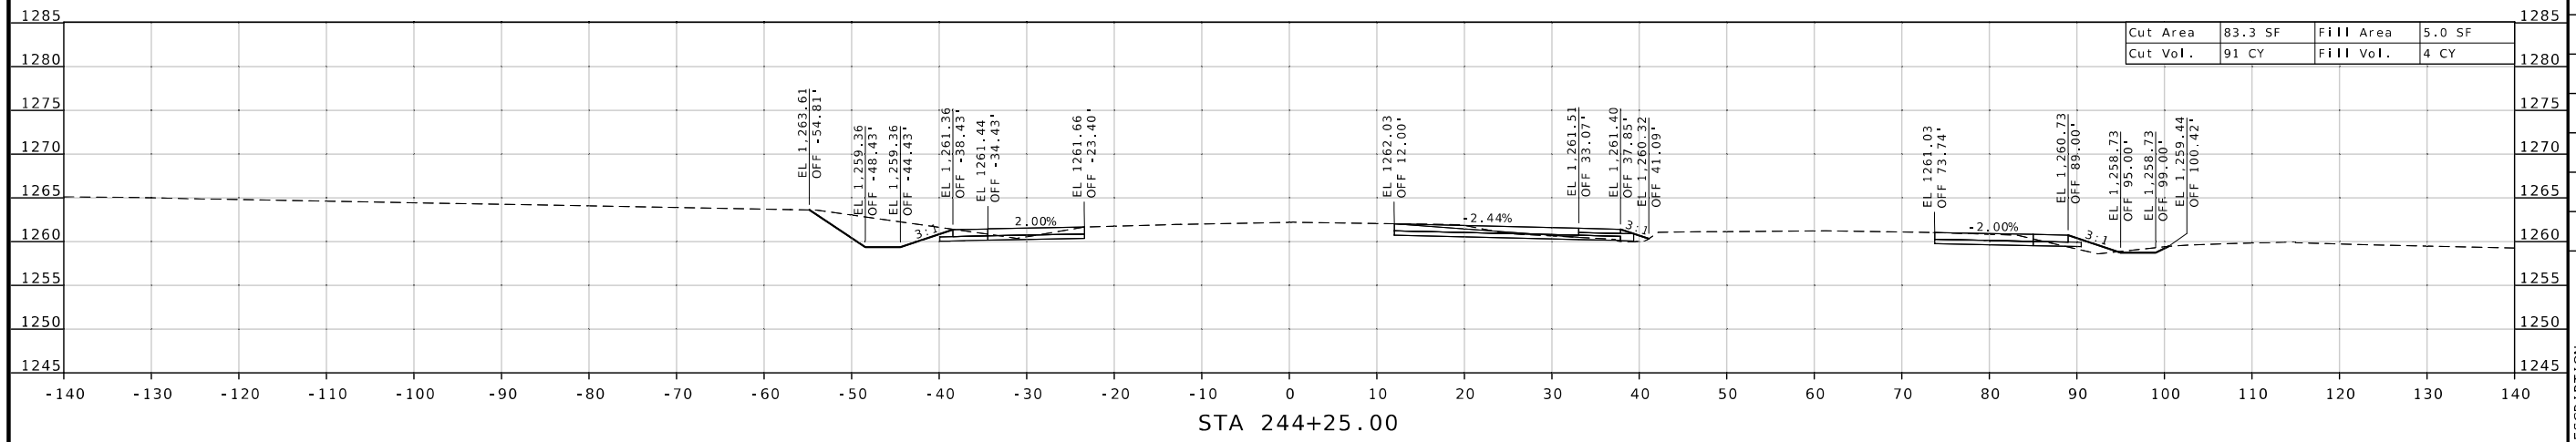

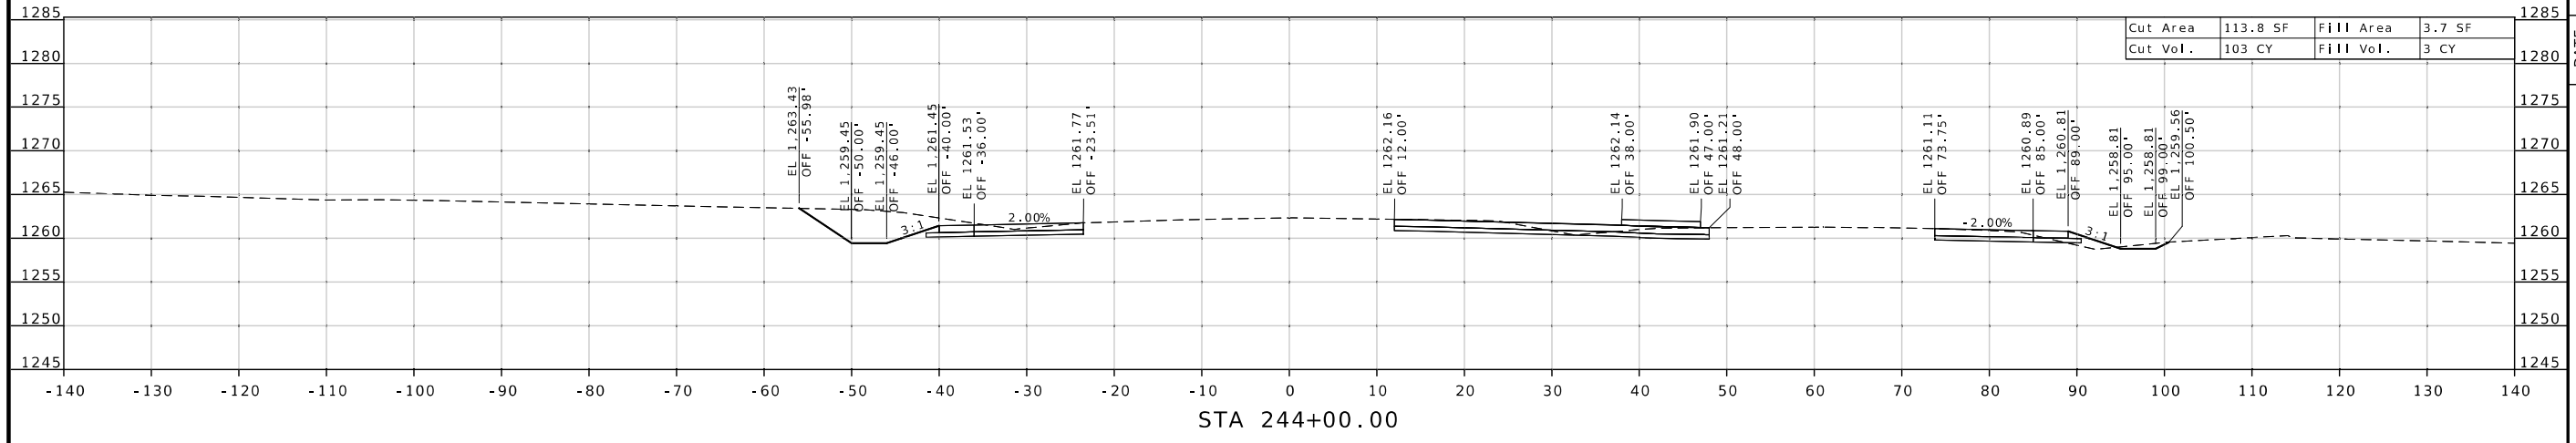

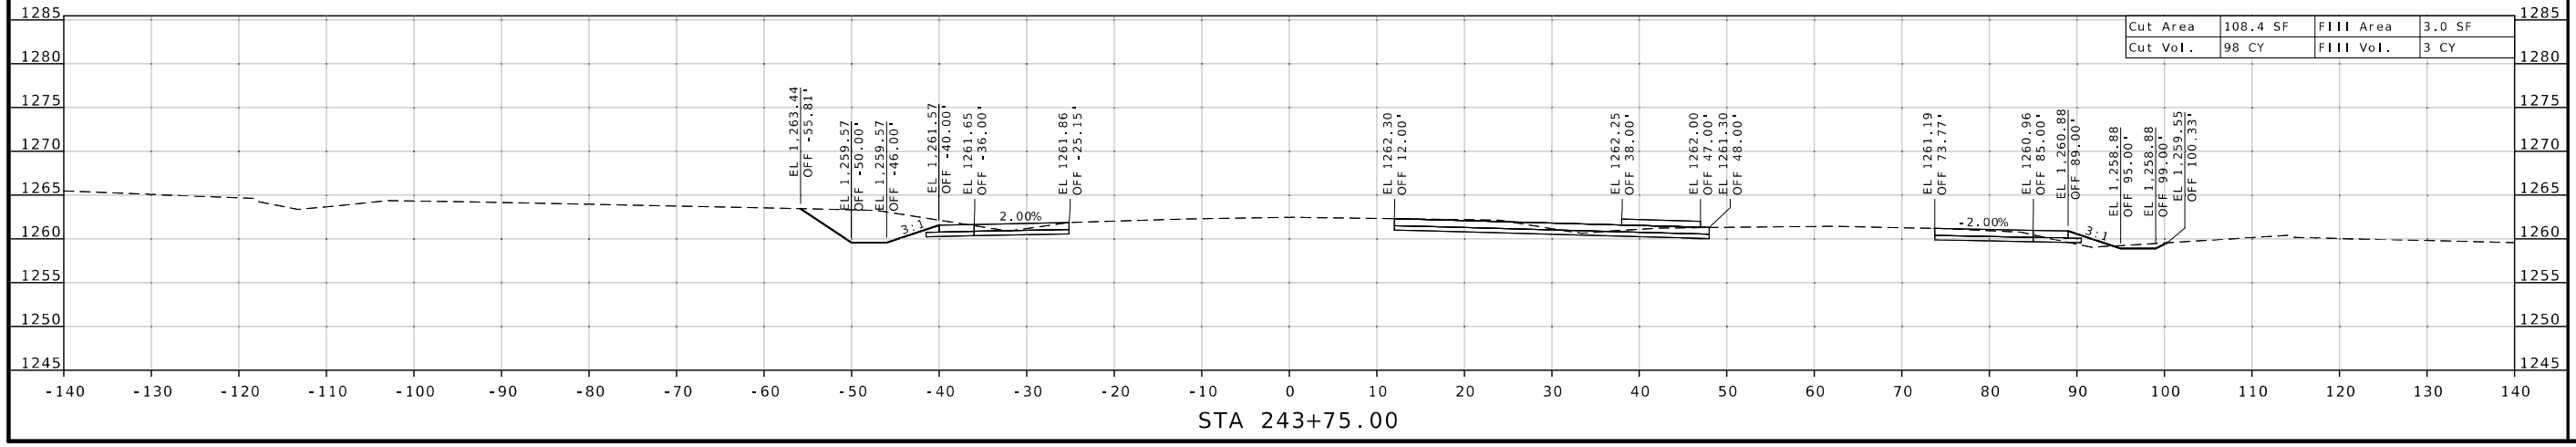

WARNER D. SHERMAN II
NUMBER PE-26645
STATE OF MISSOURI
PROFESSIONAL ENGINEER

Warner Sherman
07/23/2025 12:39:00 PM
WARNER D. SHERMAN I - CIVIL
MO-PE-26645

DATE PREPARED
7/22/2025

ROUTE	STATE
MM	MO
DISTRICT	SHEET NO.
SW	137

COUNTY
GREENE

JOB NO.
J8S0836D

CONTRACT ID.

PROJECT NO.

BRIDGE NO.

DESCRIPTION	DATE

MISSOURI HIGHWAYS AND TRANSPORTATION COMMISSION

105 WEST CAPITOL
JEFFERSON CITY, MO 65102
1-888-ASK-MODOT (1-888-275-6636)

CROSS SECTION SHEET
US 60
SHEET 137 OF 143

CROSS SECTION SHEET
US 60
SHEET 138 OF 143

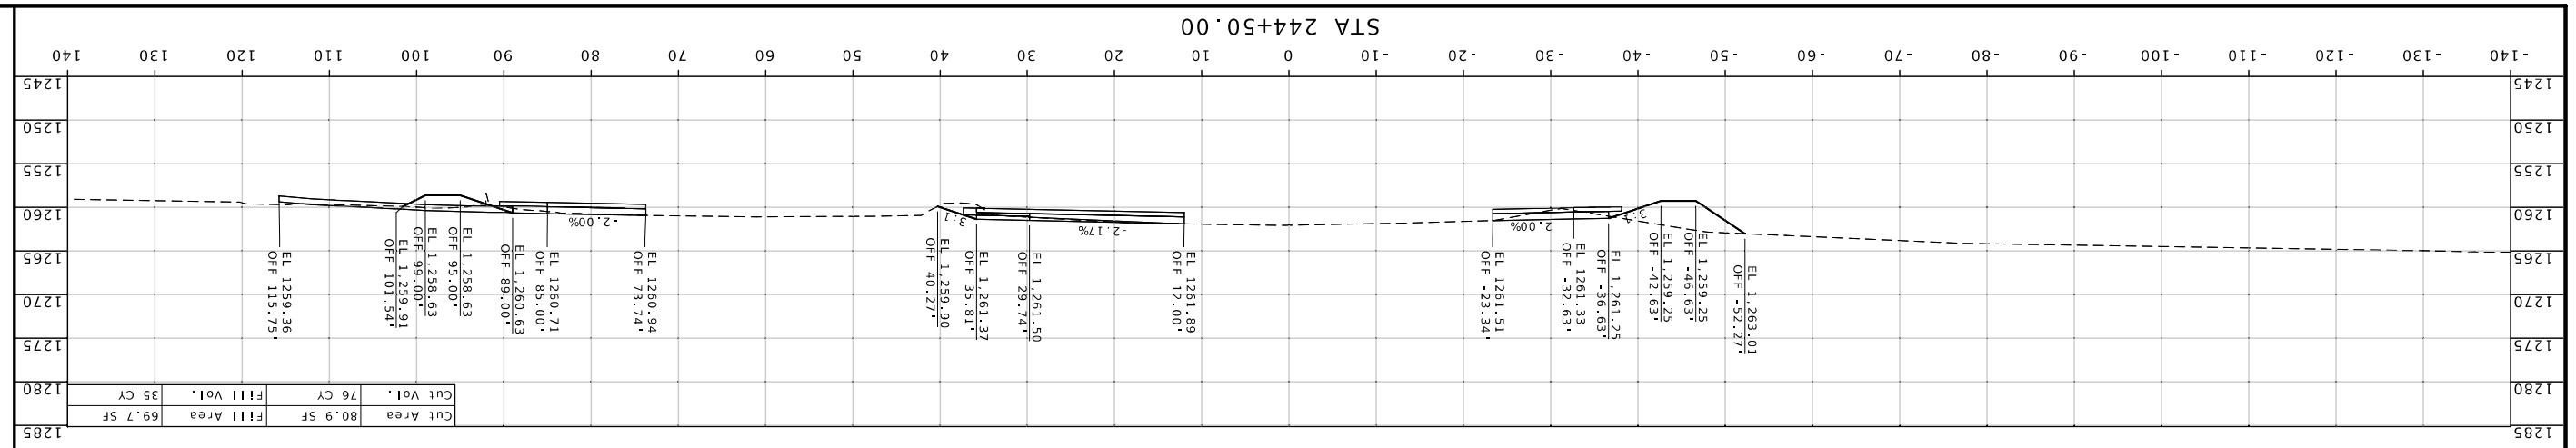

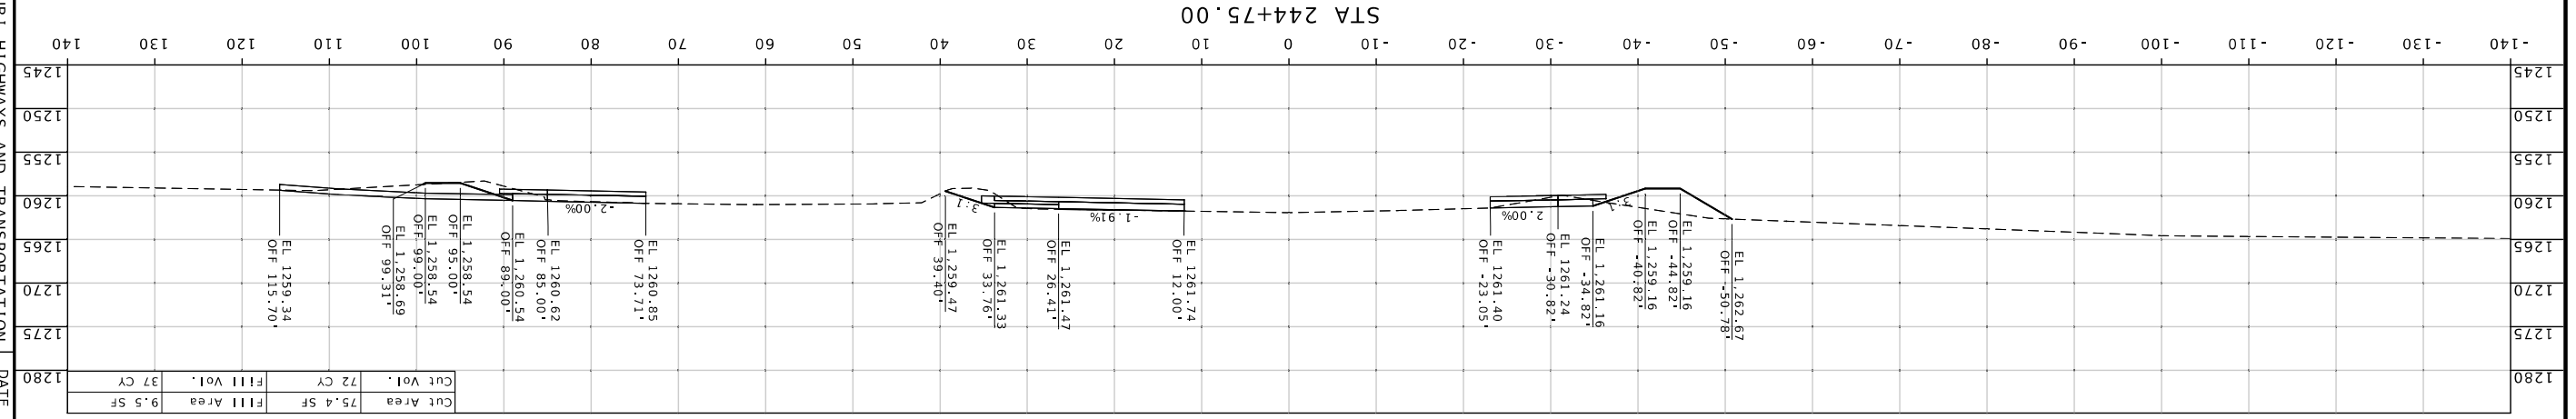

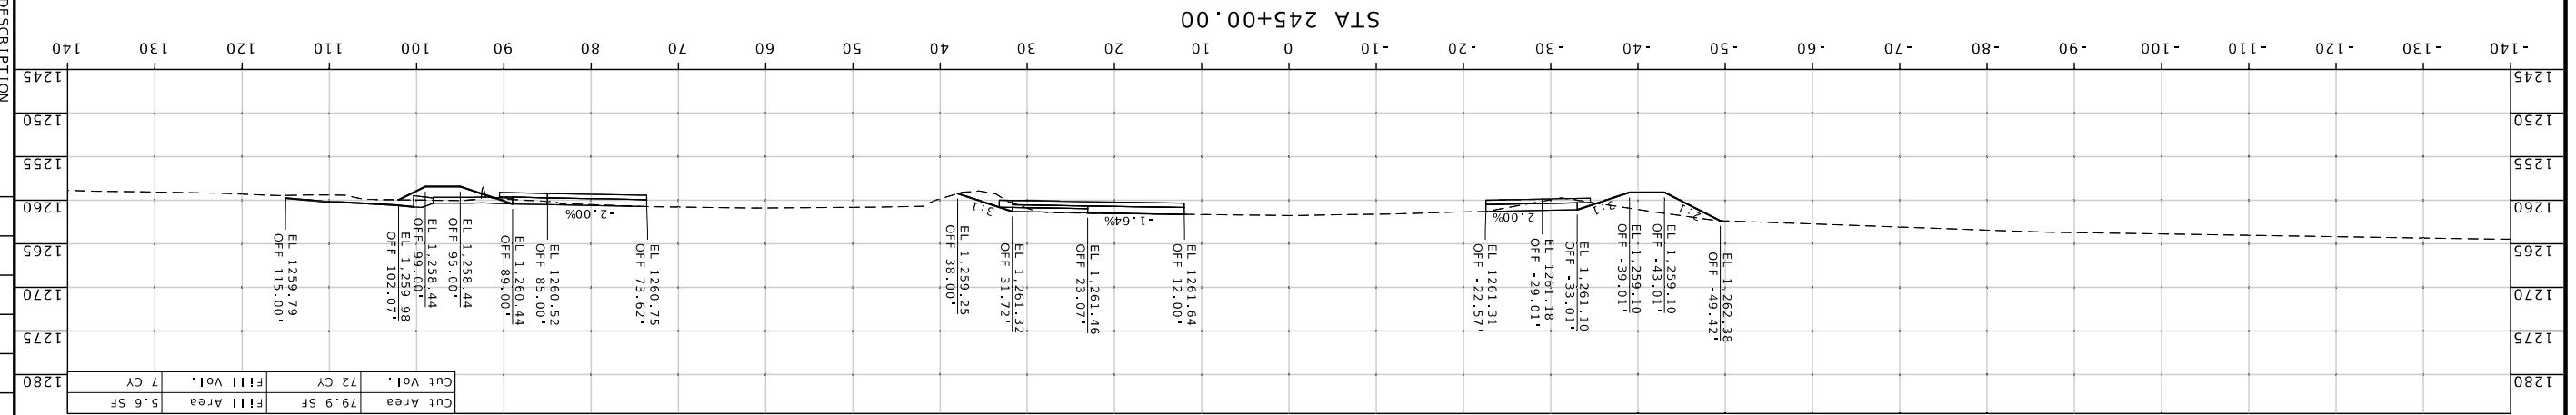

MISSOURI HIGHWAYS AND TRANSPORTATION COMMISSION

105 WEST CAPITOL
JEFFERSON CITY, MO 65102
1-888-ASK-MODOT (1-888-275-6636)

DESCRIPTION	DATE

BRIDGE NO.

PROJECT NO.

CONTRACT ID.
J8S0836D

JOB NO.
GREENE

COUNTY

ROUTE	SHEET NO.
MM	138
STATE	DISTRICT
MO	SW

DATE PREPARED
7/22/2025

WARNER D. SHERMAN II - CIVIL
NO. PE-2564S

STATE OF MISSOURI
WARNER D. SHERMAN II
NUMBER
PE-2564S
PROFESSIONAL ENGINEER

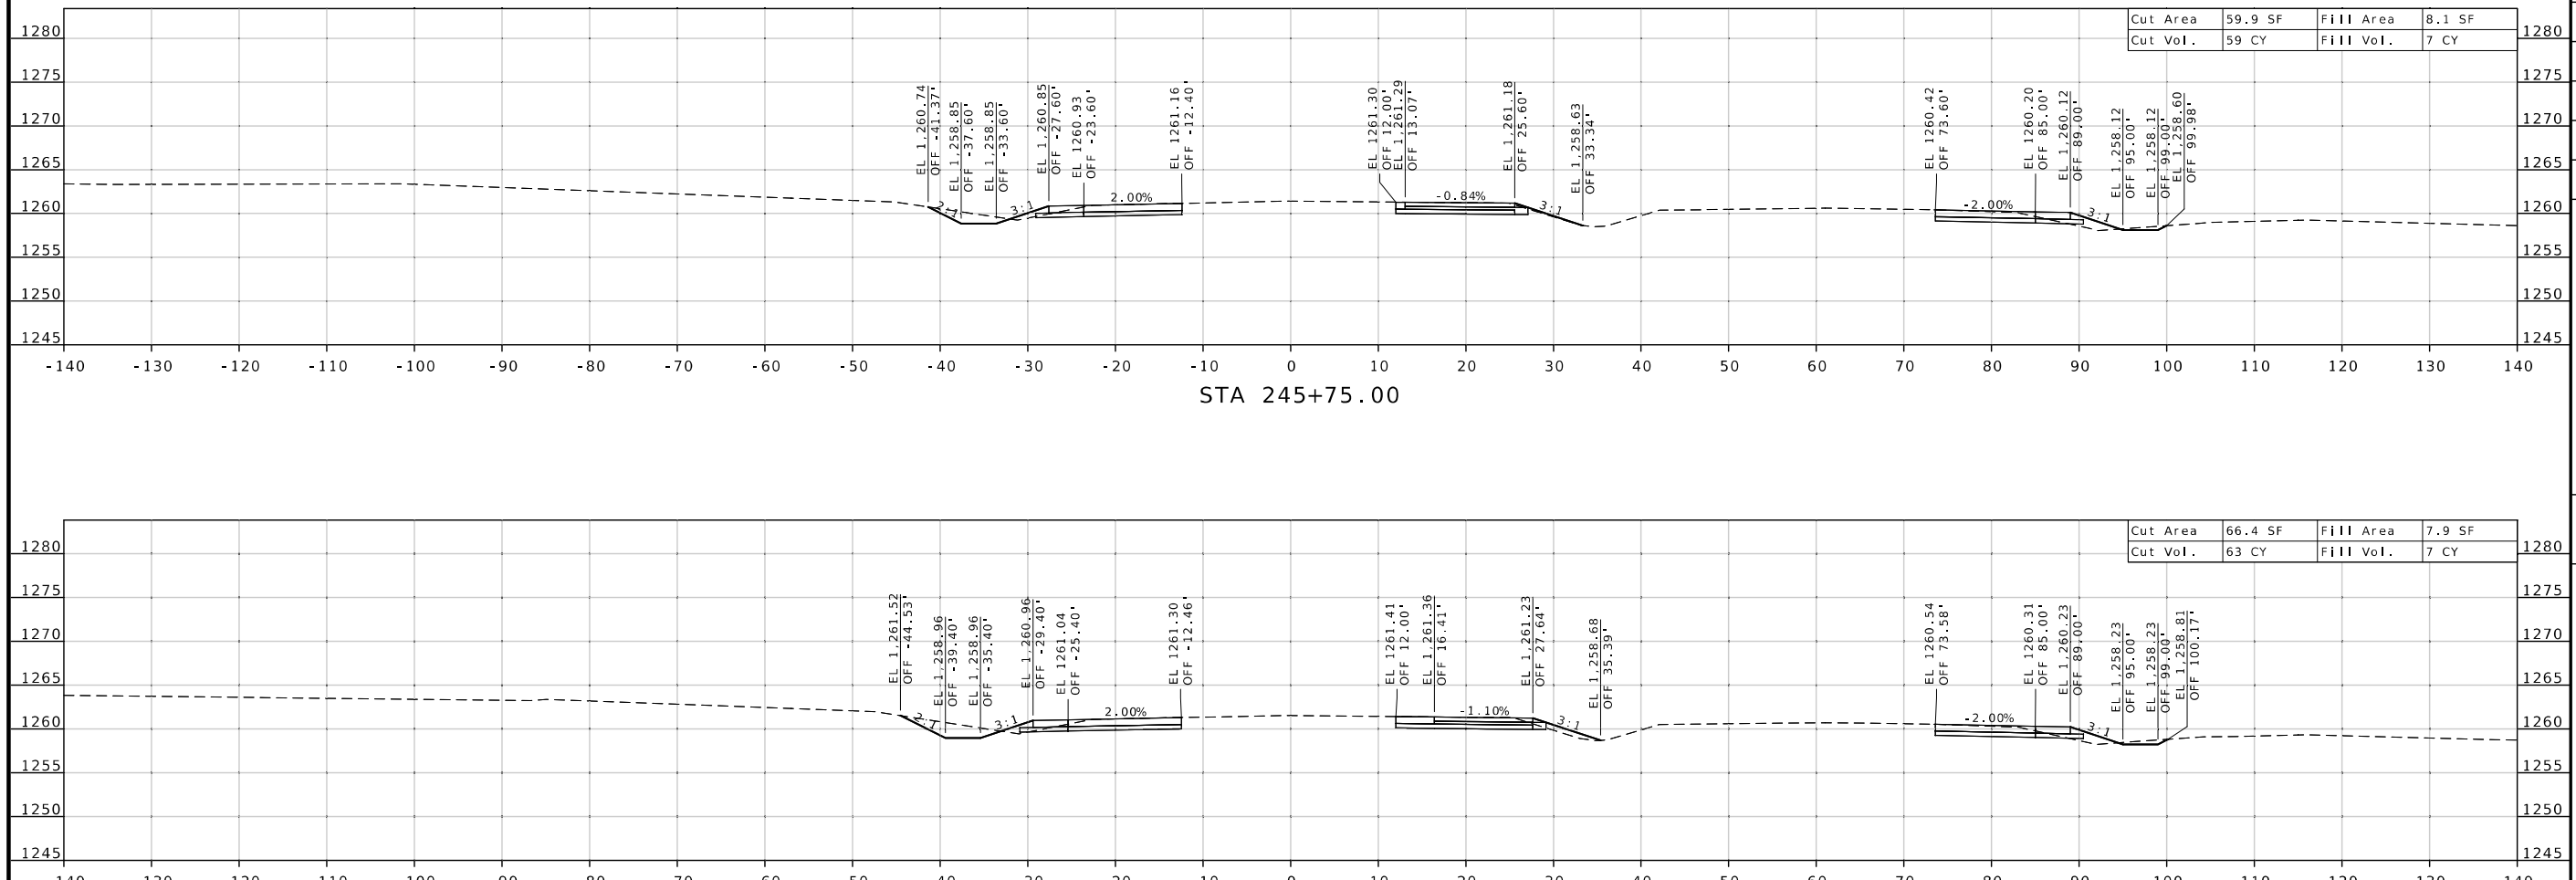

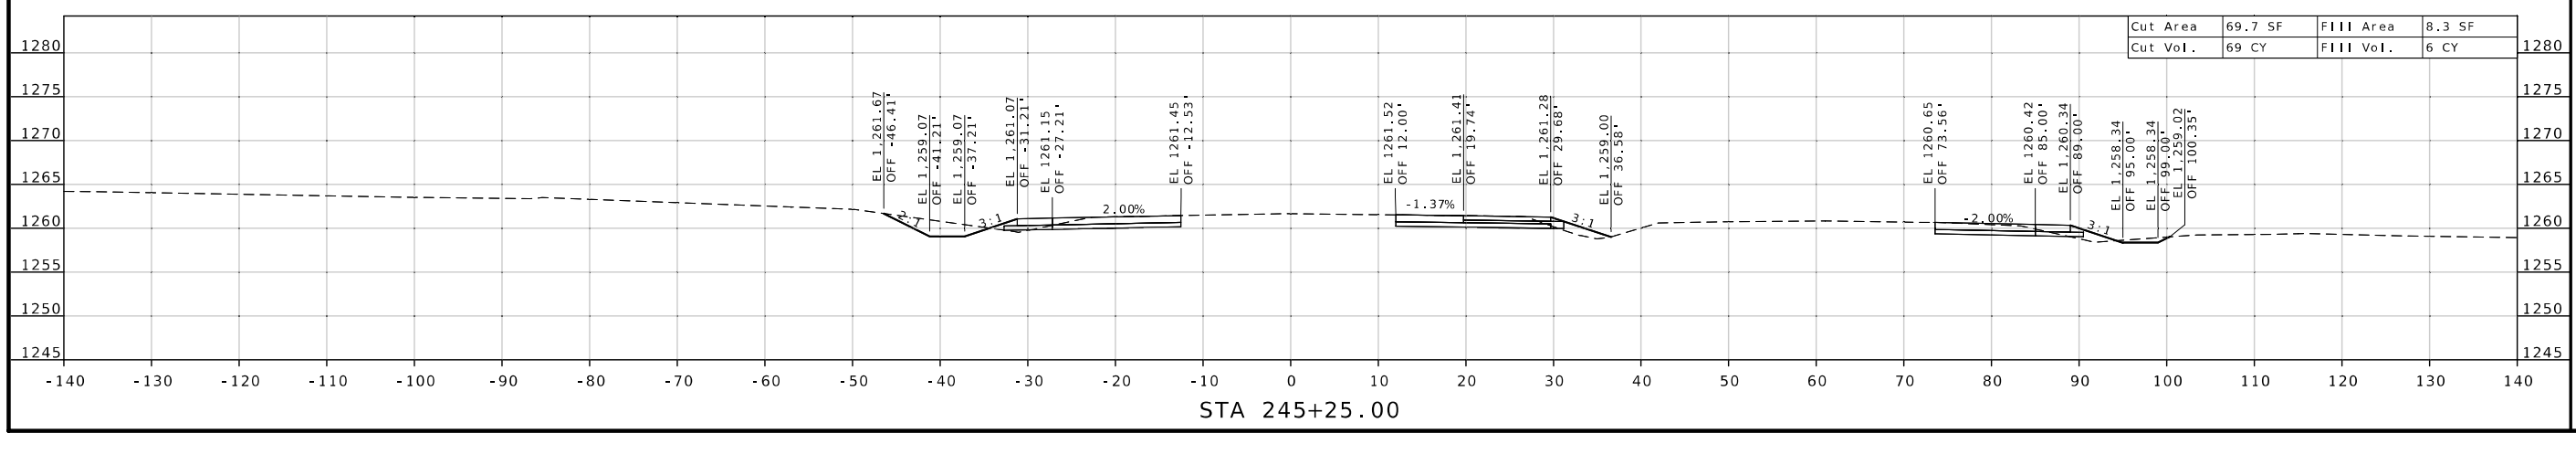

STATE OF MISSOURI
WARNER D. SHERMAN II
NUMBER PE-26645
PROFESSIONAL ENGINEER
Warner Sherman
07/23/2025 12:39:40 PM
WARNER D. SHERMAN II - CIVIL
MO-PE-26645

DATE PREPARED
7/22/2025

ROUTE	STATE
MM	MO
DISTRICT	SHEET NO.
SW	139

COUNTY
GREENE

JOB NO.
J8S0836D

CONTRACT ID.

PROJECT NO.

BRIDGE NO.

DESCRIPTION

DATE

MISSOURI HIGHWAYS AND TRANSPORTATION COMMISSION

105 WEST CAPITOL
JEFFERSON CITY, MO 65102
1-888-ASK-MODOT (1-888-275-6636)

CROSS SECTION SHEET
US 60
SHEET 139 OF 143

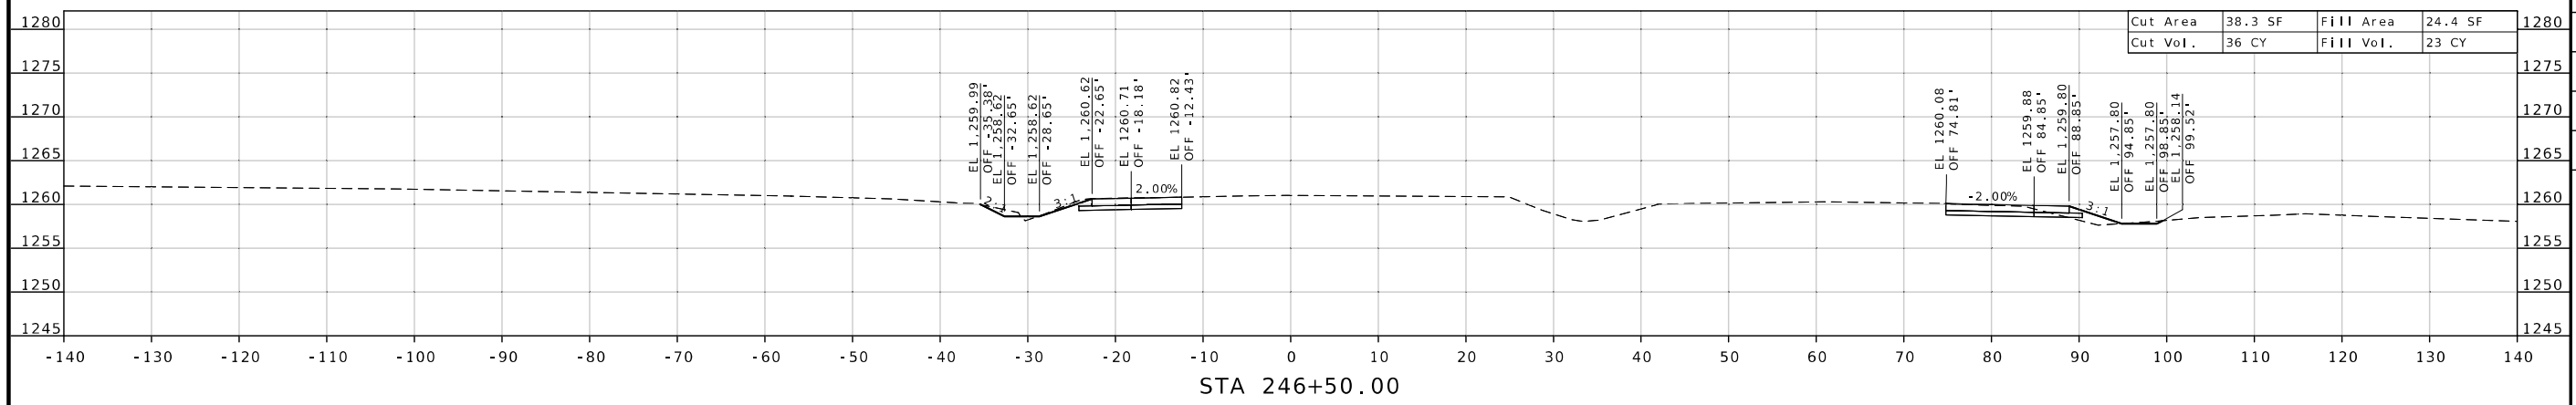

STA 246+50.00

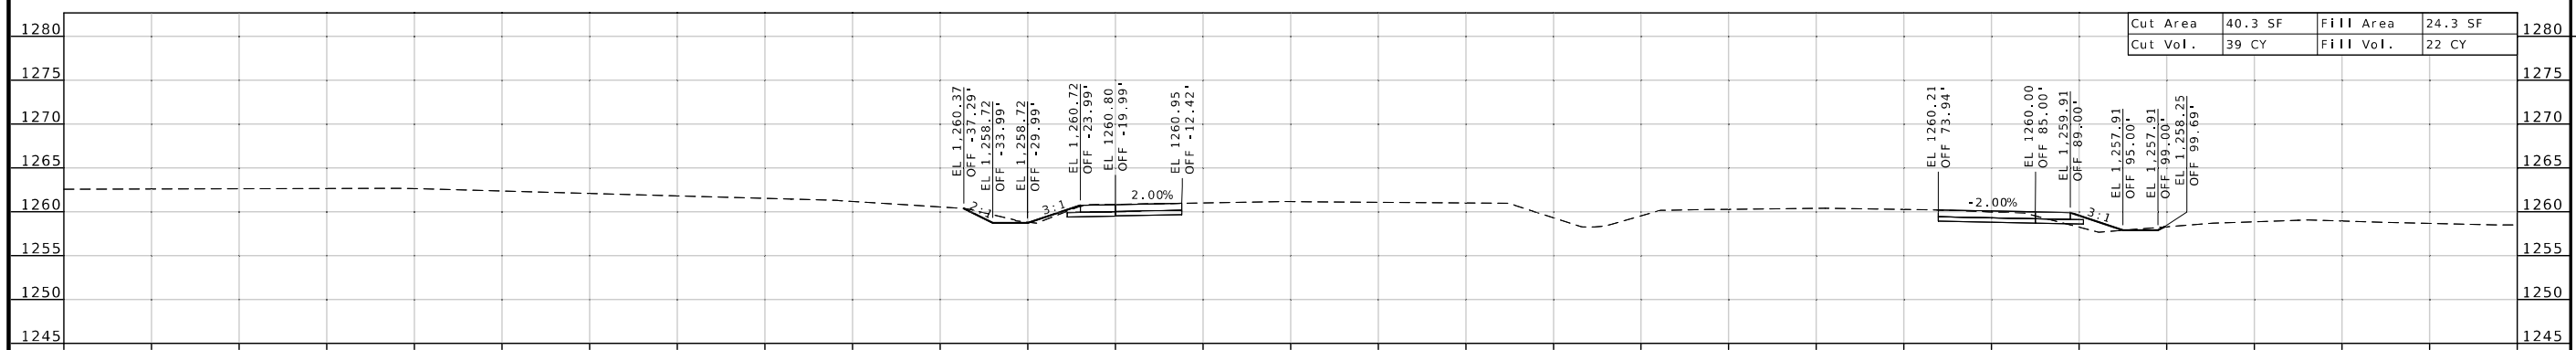

STA 246+25.00

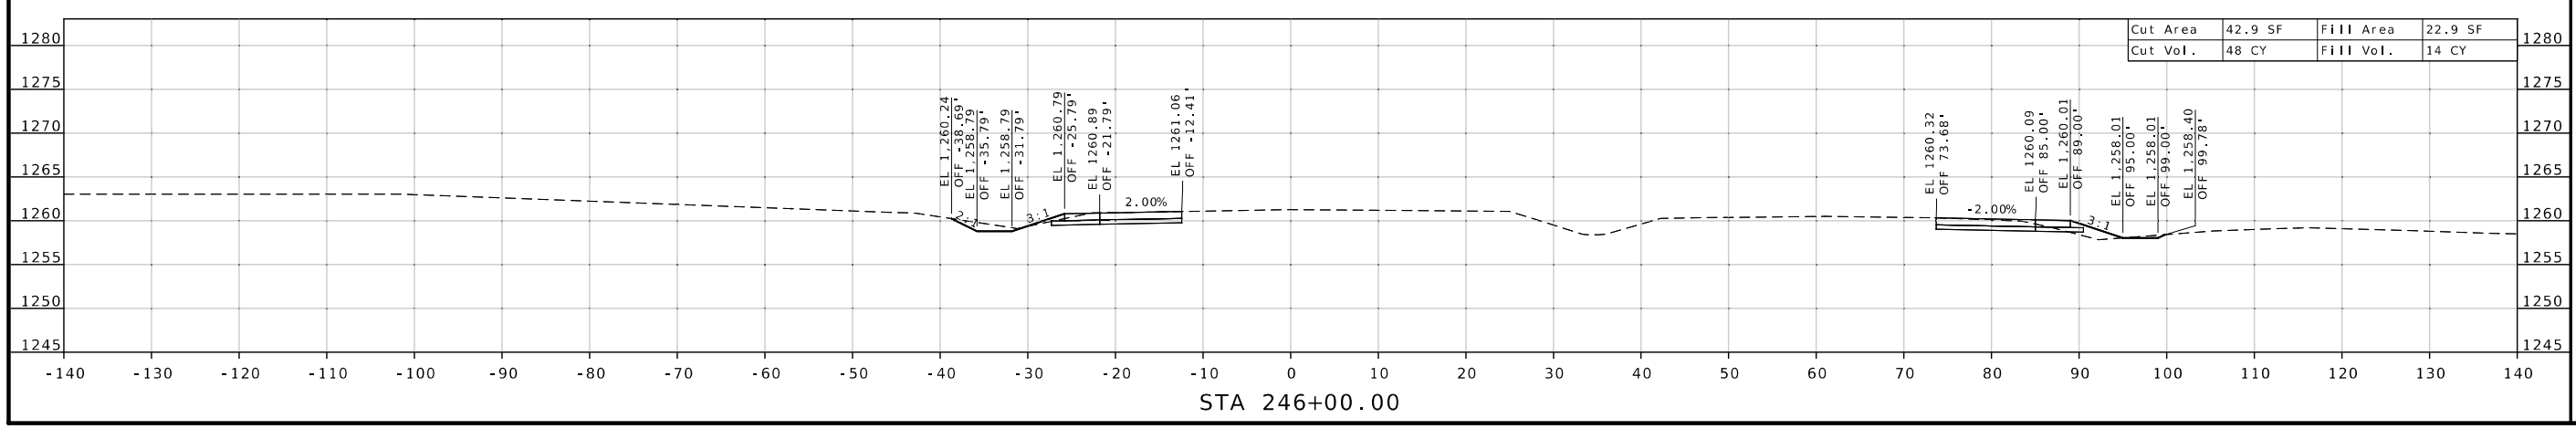

STA 246+00.00

STATE OF MISSOURI
WARNER D. SHERMAN II
NUMBER PE-26645
PROFESSIONAL ENGINEER

Warner Sherman
07/23/2025 12:40:02 PM
WARNER D. SHERMAN II - CIVIL
MO-PE-26645

DATE PREPARED
7/22/2025

ROUTE	STATE
MM	MO
DISTRICT	SHEET NO.
SW	140

COUNTY
GREENE

JOB NO.
J8S0836D

CONTRACT ID.

PROJECT NO.

BRIDGE NO.

DESCRIPTION	DATE

MISSOURI HIGHWAYS AND TRANSPORTATION COMMISSION

105 WEST CAPITOL
JEFFERSON CITY, MO 65102
1-888-ASK-MODOT (1-888-275-6636)

CROSS SECTION SHEET
US 60
SHEET 140 OF 143

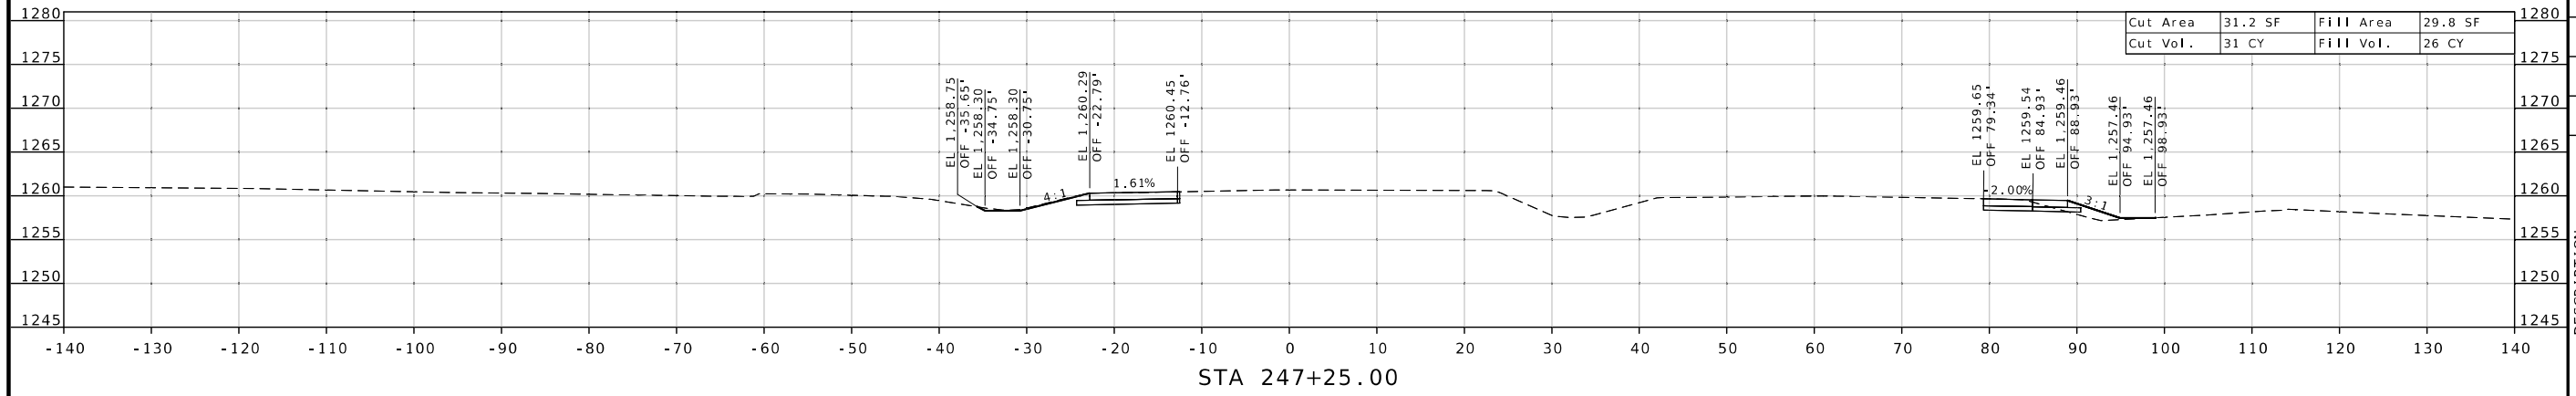

STA 247+25.00

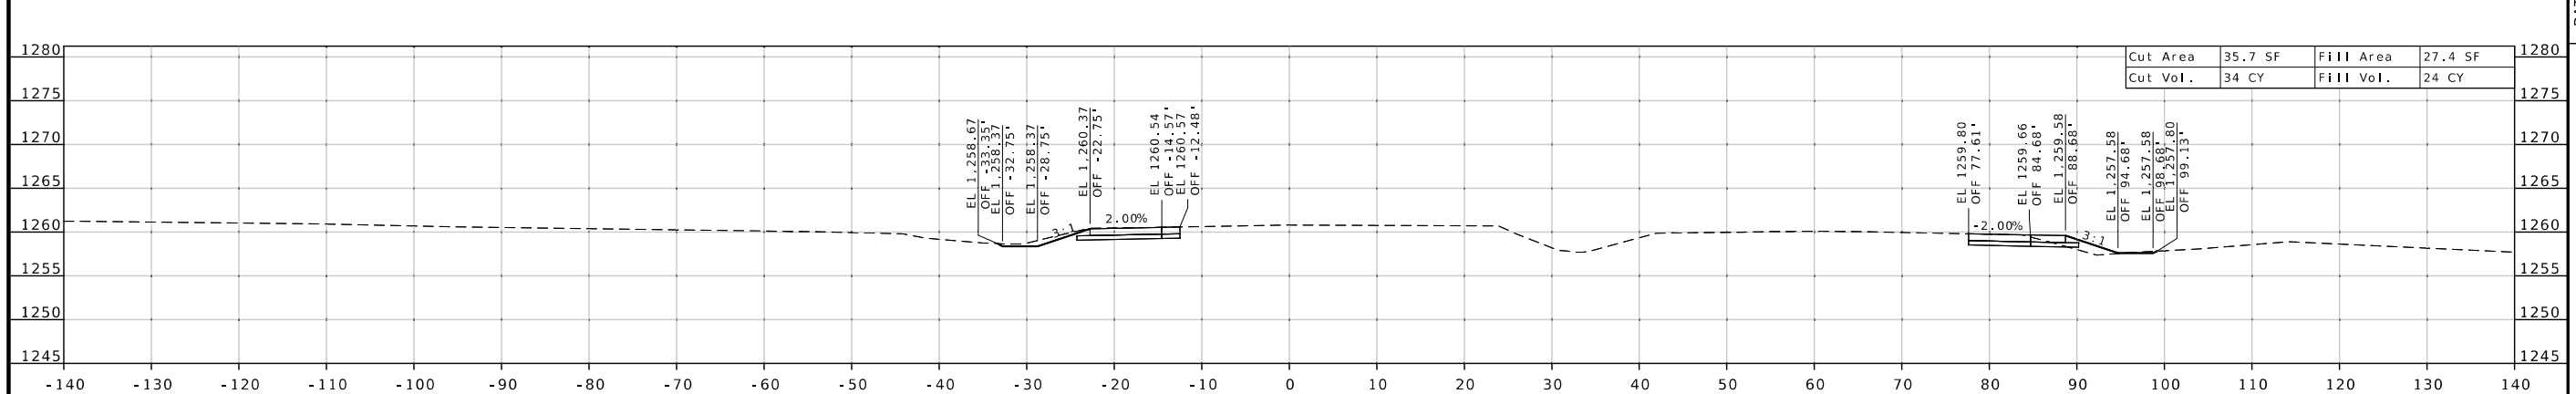

STA 246+75.00

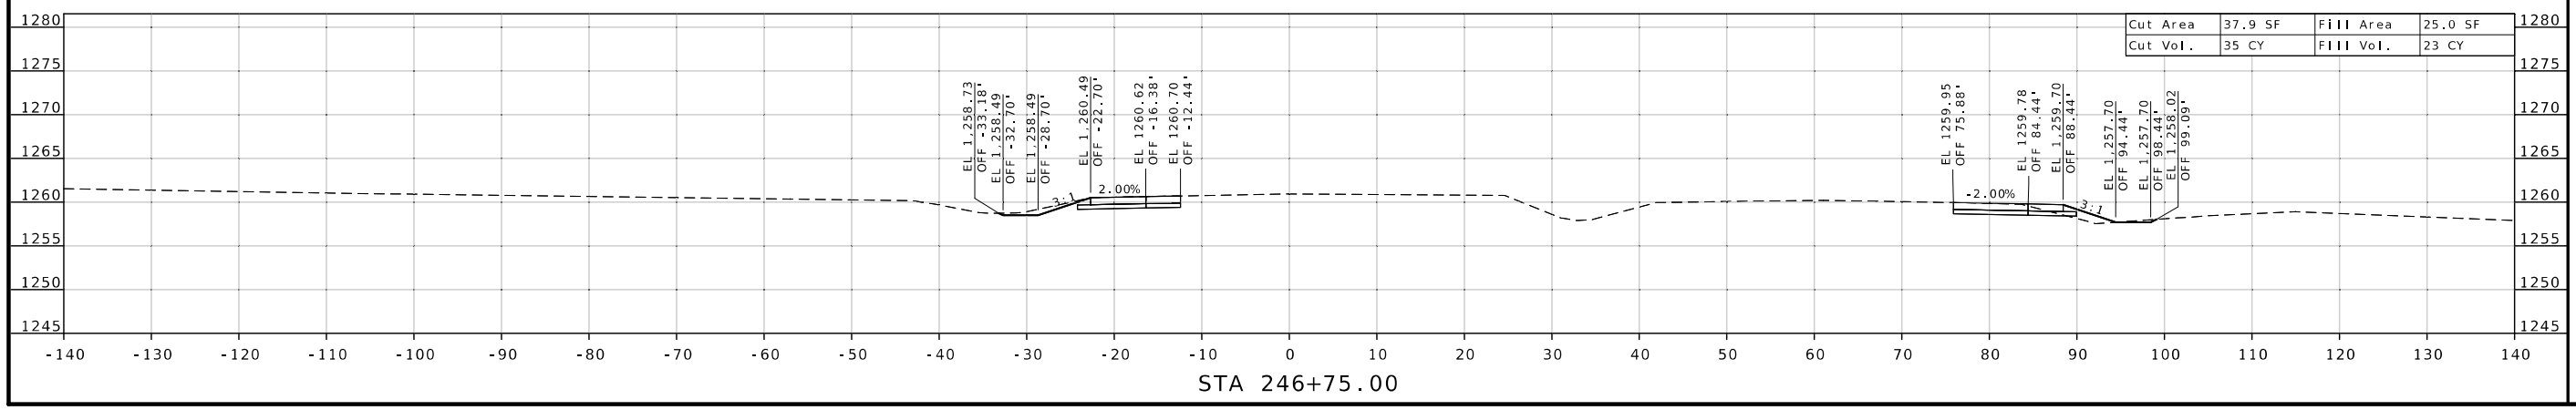

STA 246+50.00

STATE OF MISSOURI
WARNER D. SHERMAN II
NUMBER PE-26645
PROFESSIONAL ENGINEER

Warner Sherman
07/23/2025 12:40:23 PM
WARNER D. SHERMAN II - CIVIL
MO-PE-26645

DATE PREPARED
7/22/2025

ROUTE	STATE
MM	MO
DISTRICT	SHEET NO.
SW	141

COUNTY
GREENE

JOB NO.
J8S0836D

CONTRACT ID.

PROJECT NO.

BRIDGE NO.

DESCRIPTION

DATE

MISSOURI HIGHWAYS AND TRANSPORTATION COMMISSION

105 WEST CAPITOL
JEFFERSON CITY, MO 65102
1-888-ASK-MODOT (1-888-275-6636)

CROSS SECTION SHEET
US 60
SHEET 141 OF 143

CROSS SECTION SHEET
US 60
SHEET 142 OF 143

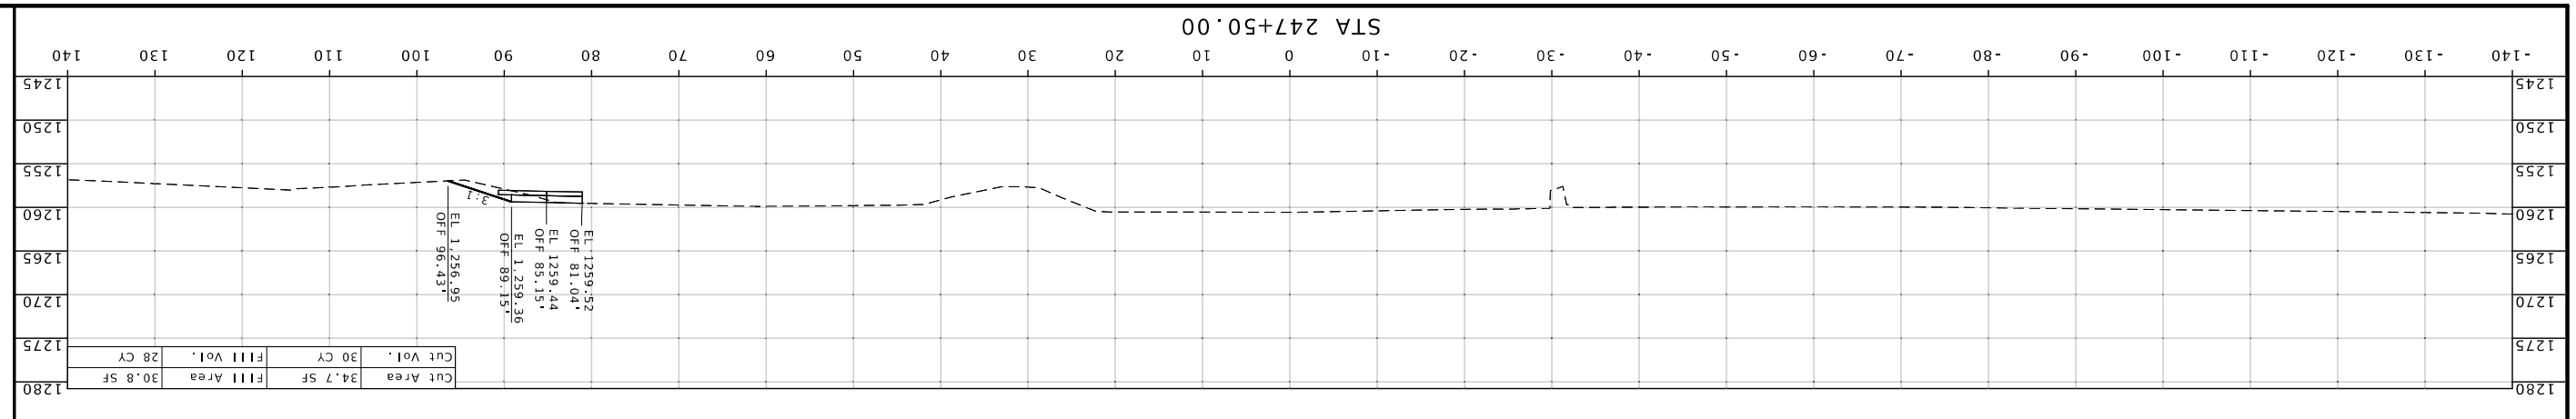

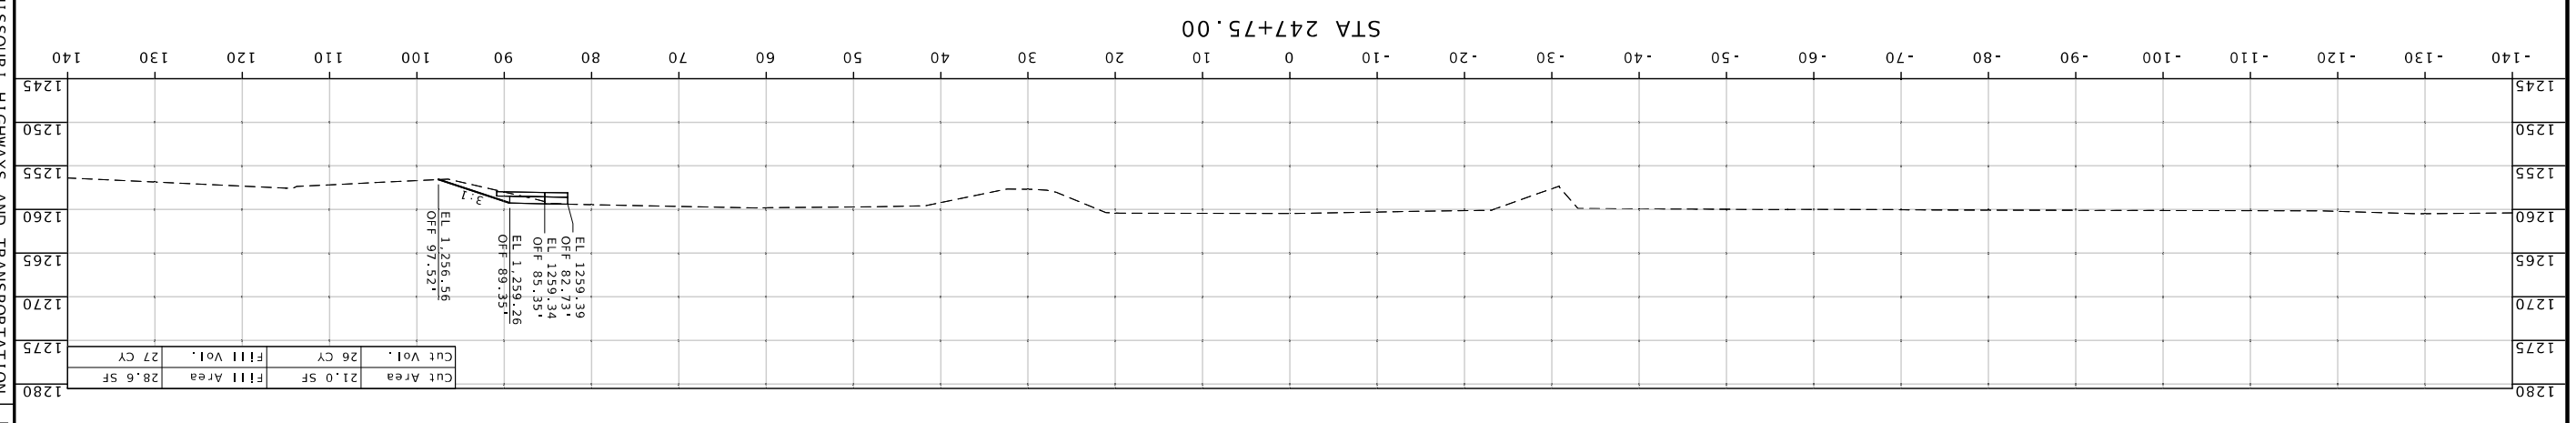

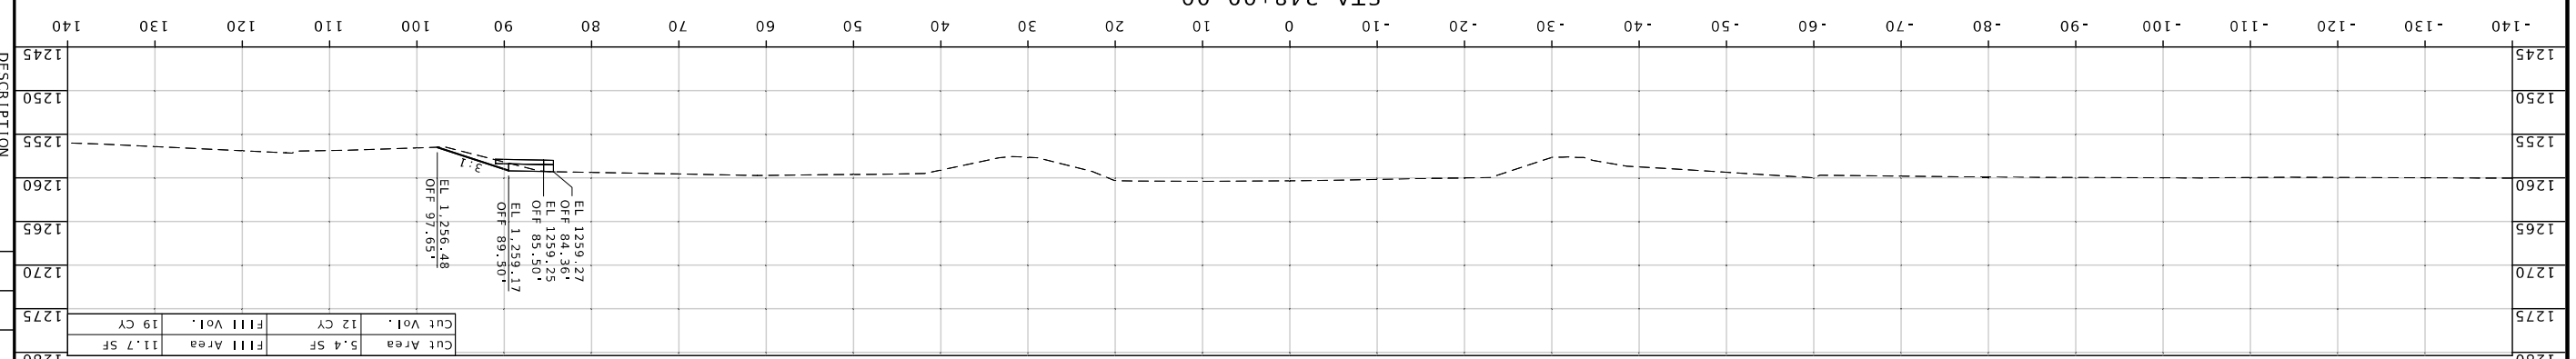

MISSOURI HIGHWAYS AND TRANSPORTATION COMMISSION

105 WEST CAPITOL
JEFFERSON CITY, MO 65102
1-888-ASK-MODOT (1-888-275-6636)

DATE	DESCRIPTION

BRIDGE NO.

PROJECT NO.

CONTRACT ID.
JI5S0836D

JOB NO.
GREENE

COUNTY

DISTRICT	SHEET NO.
SW	142

ROUTE	STATE
MM	MO

DATE PREPARED
7/22/2025

WARNER D. SHERMAN II - CIVIL
MO-PE-2664S

07/22/2025 12:40:45 PM

STATE OF MISSOURI
WARNER D. SHERMAN II
NUMBER PE-2664S
PROFESSIONAL ENGINEER

CROSS SECTION SHEET
US 60
SHEET 143 OF 143

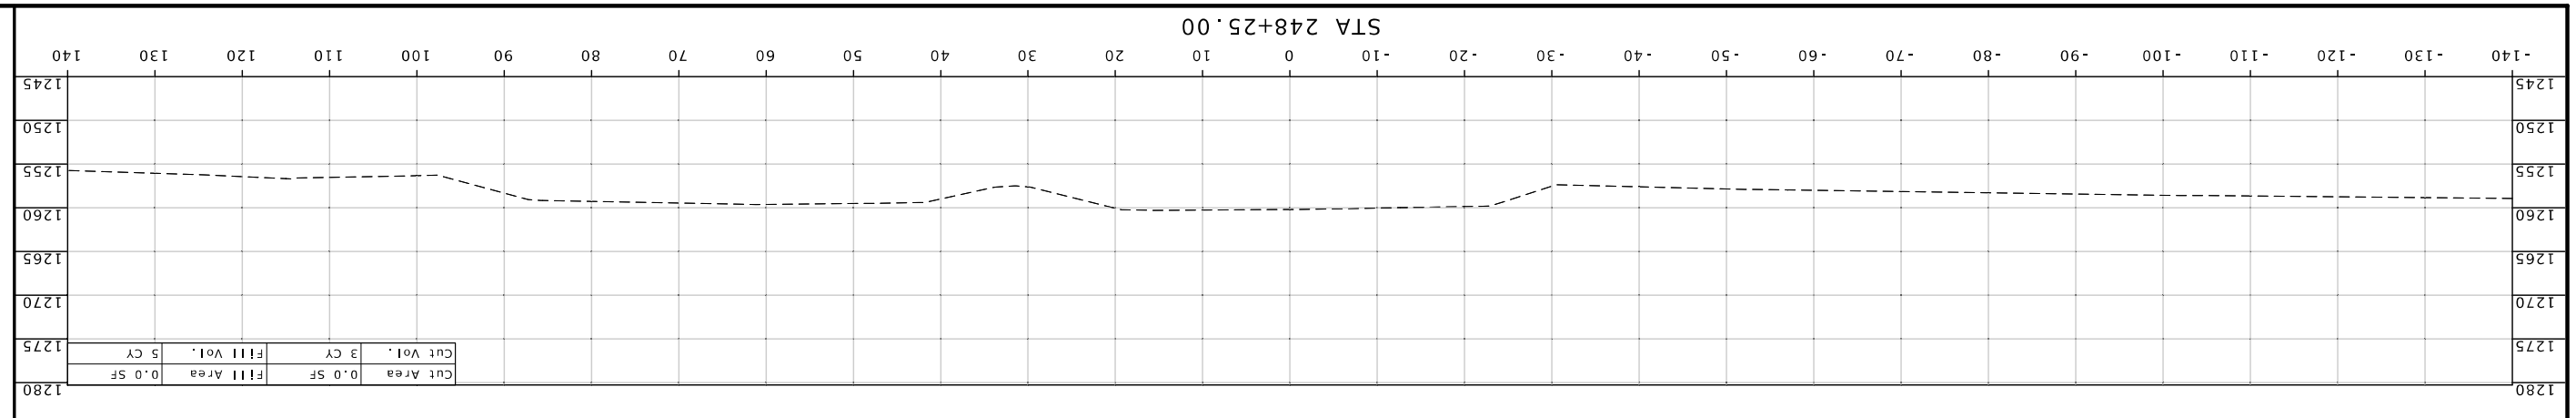

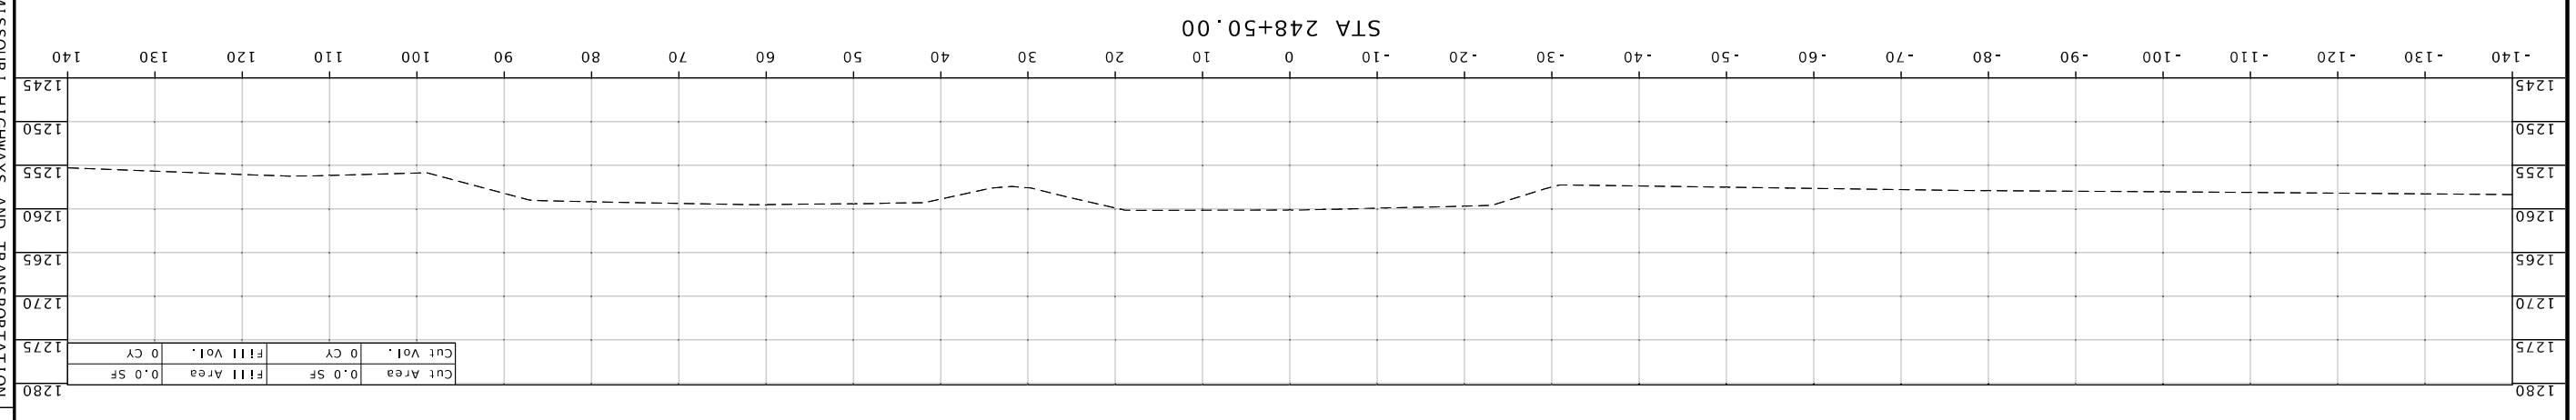

MISSOURI HIGHWAYS AND TRANSPORTATION COMMISSION
105 WEST CAPITOL
JEFFERSON CITY, MO 65102
1-888-ASK-MODOT (1-888-275-6636)

DATE	DESCRIPTION

BRIDGE NO.

PROJECT NO.

CONTRACT ID.

J8S0836D
JOB NO.

GREENE
COUNTY

DISTRICT	SHEET NO.
SW	143

ROUTE	STATE
MM	MO

7/22/2025
DATE PREPARED

MO PE-26645
WARNER D. SHERMAN II - CIVIL
07/22/2025 12:41:06 PM

STATE OF MISSOURI
WARNER D. SHERMAN II
NUMBER
PE-26645
PROFESSIONAL ENGINEER