
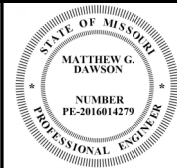
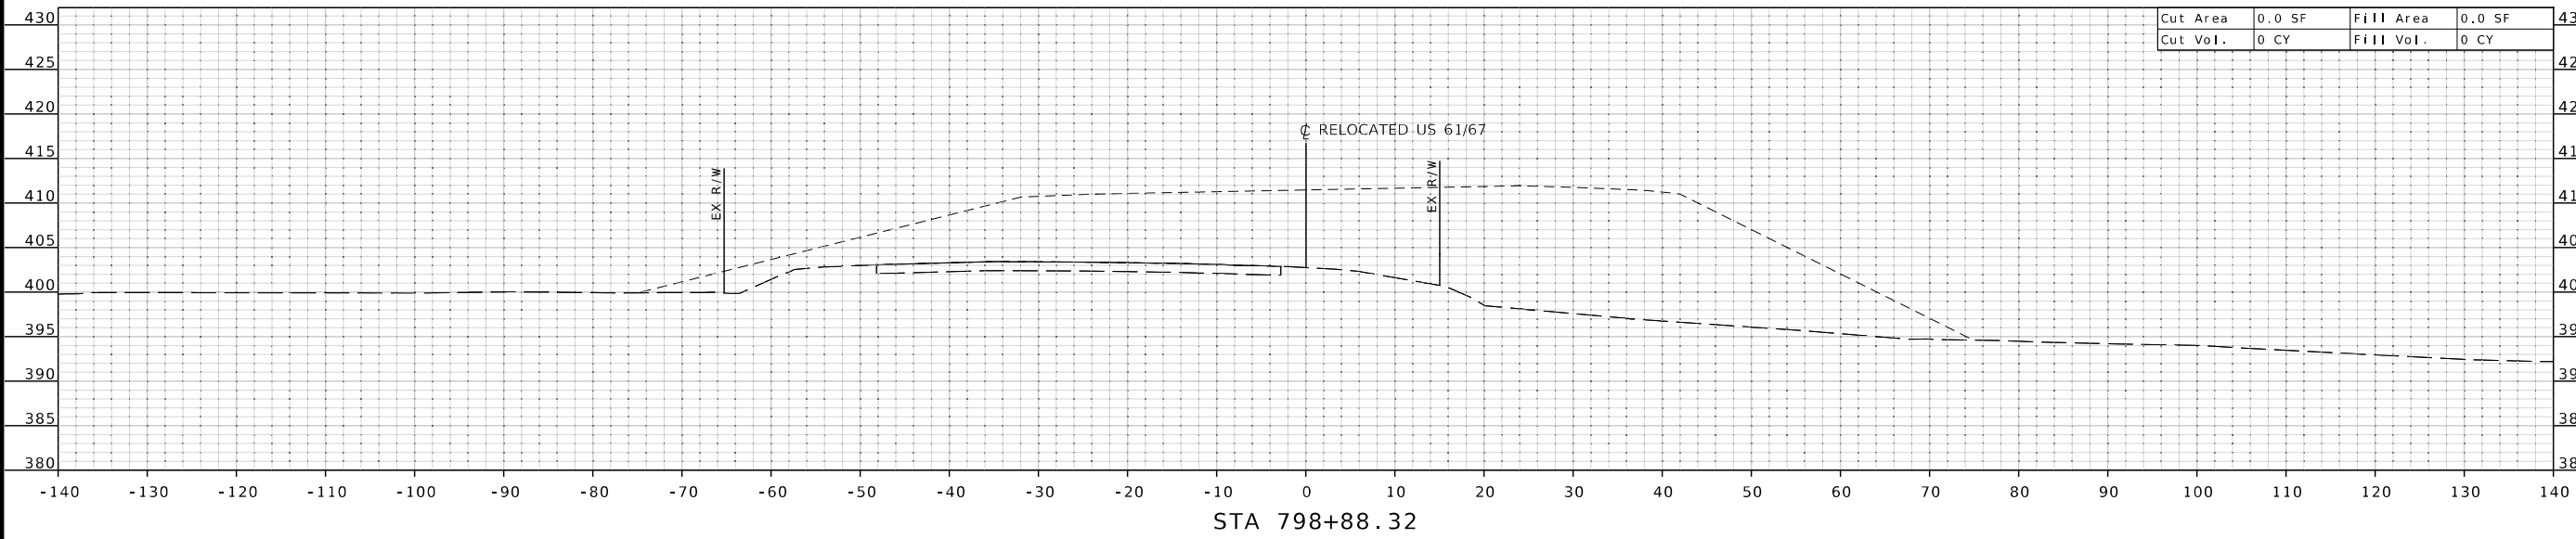


LAYOUT	CM & MC	01/2025
DRAWN	CM & MC	01/2025
REVIEWED	MCD	02/2025

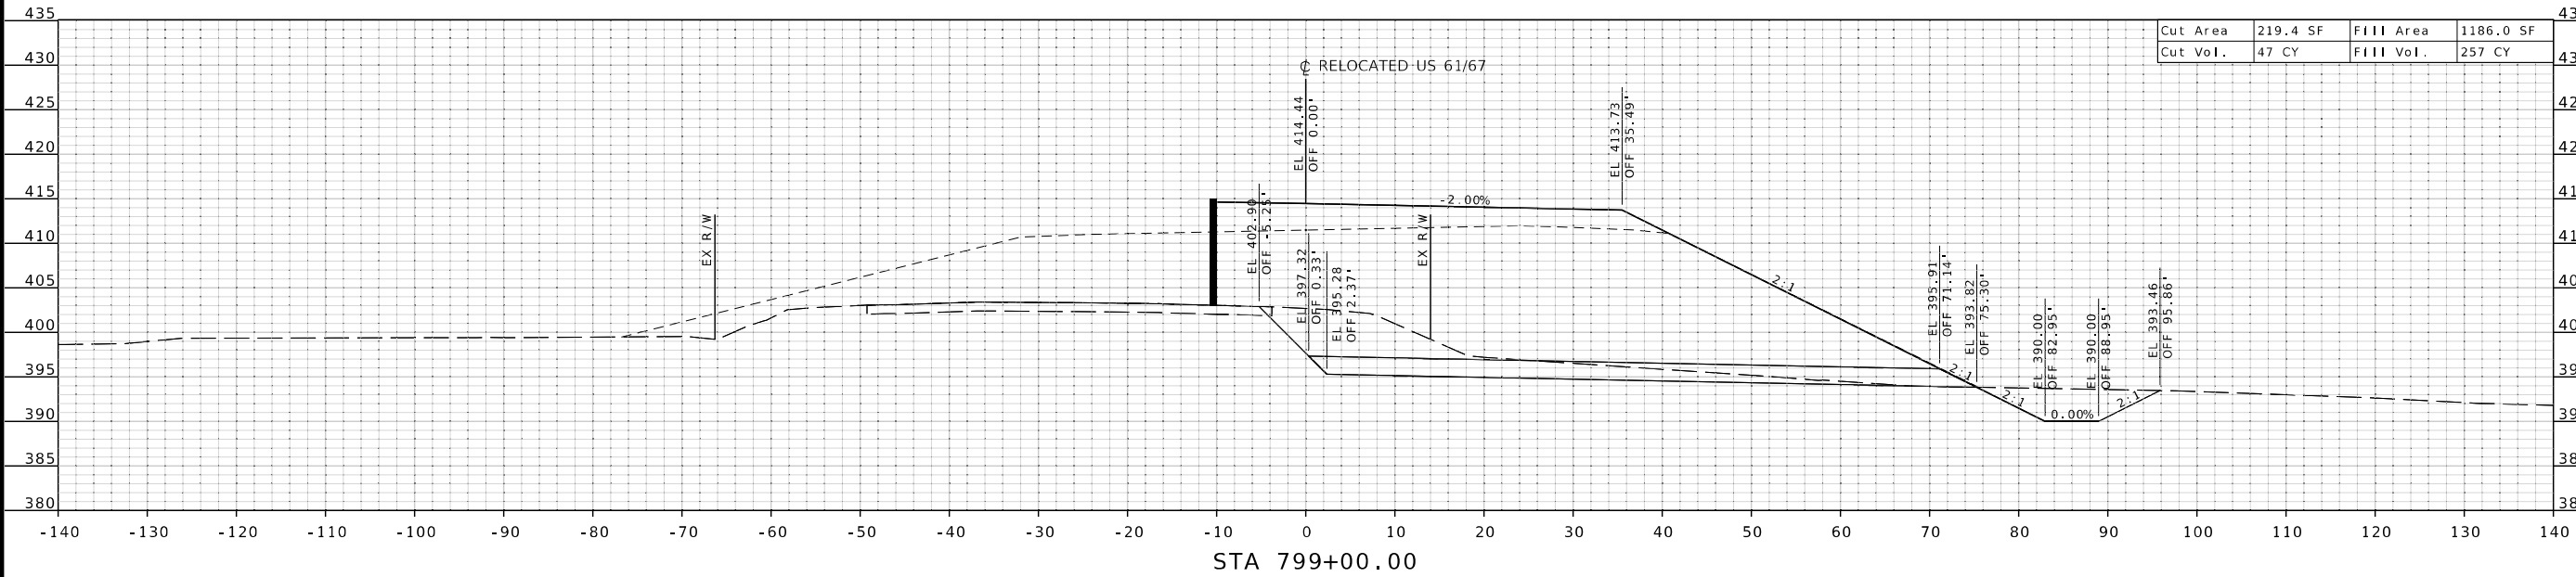

"THIS MEDIA SHOULD NOT BE CONSIDERED A CERTIFIED DOCUMENT."

DATE PREPARED
1/31/2025

ROUTE 61/67	STATE MO
DISTRICT SL	SHEET NO. 1

COUNTY
JEFFERSON
JOB NO.
J6S3289
CONTRACT ID.

PROJECT NO.

BRIDGE NO.
A8737

DESCRIPTION	DATE




MISSOURI HIGHWAYS AND TRANSPORTATION COMMISSION

105 WEST CAPITOL
JEFFERSON CITY, MO 65102
1-888-ASK-MODOT (1-888-275-6636)

© Copyright Hanson Professional Services Inc. 2025

Hanson Professional Services Inc.
600 Washington Avenue, Suite 950
St. Louis, Missouri 63101
Professional Engineer License 601632
www.hansoninc.com 314.770.0467

LAYOUT	CM & MC	01/2025
DRAWN	CM & MC	01/2025
REVIEWED	WGD	02/2025

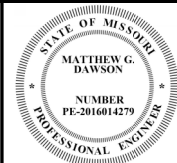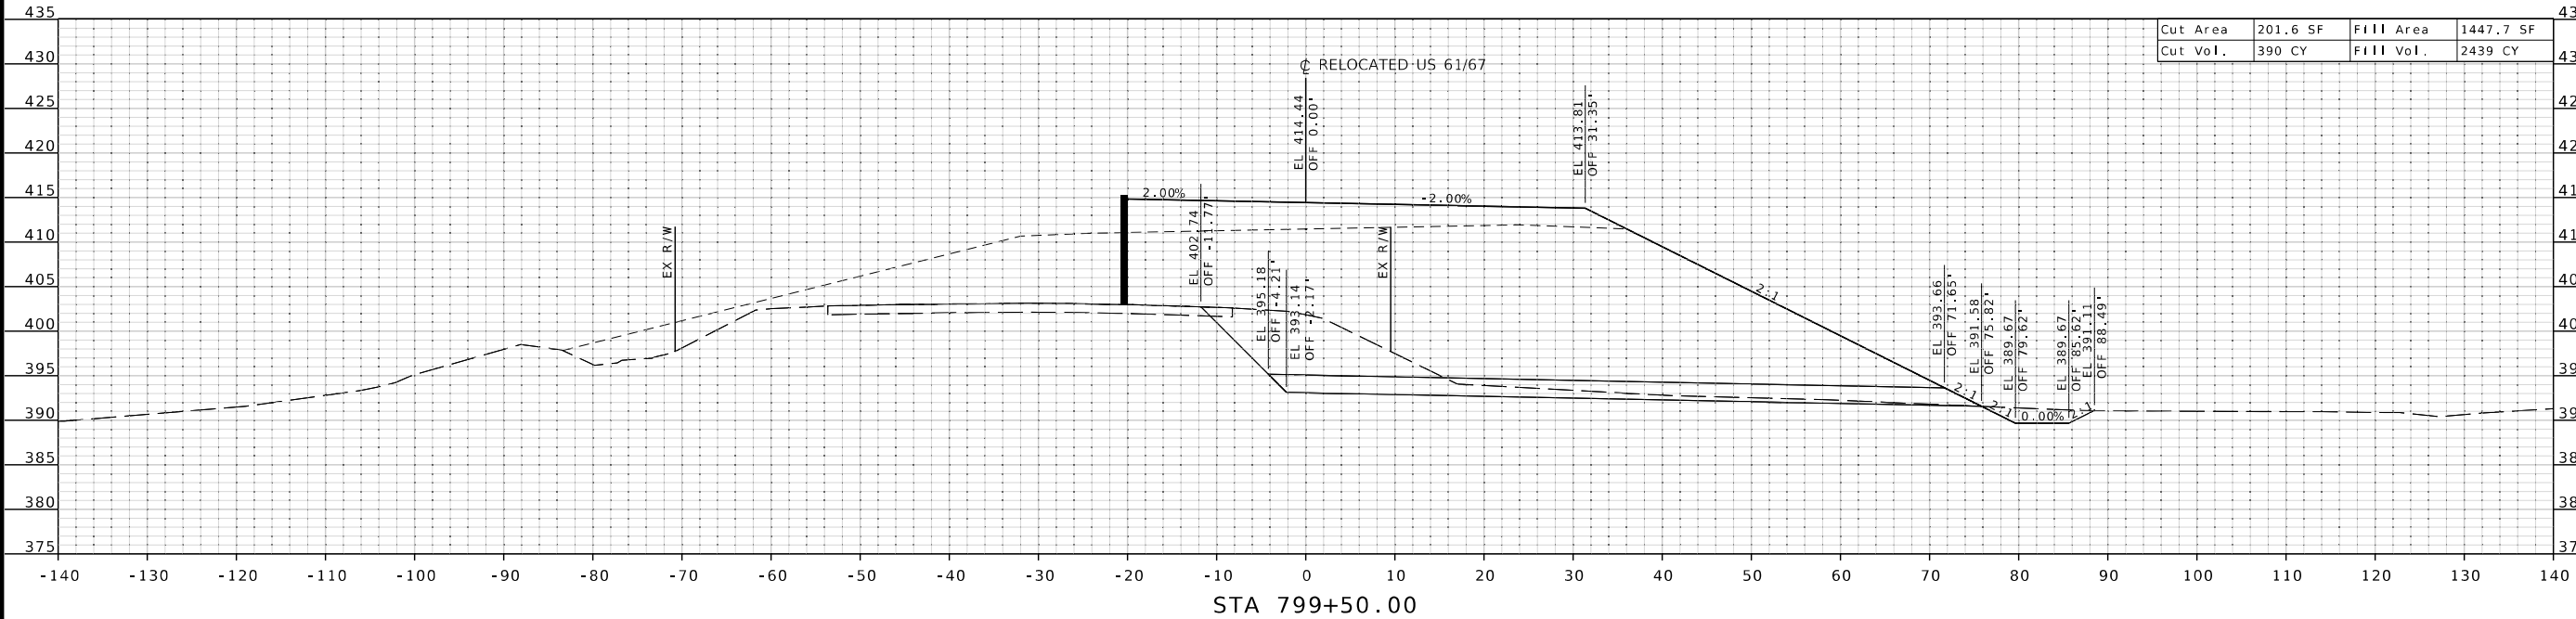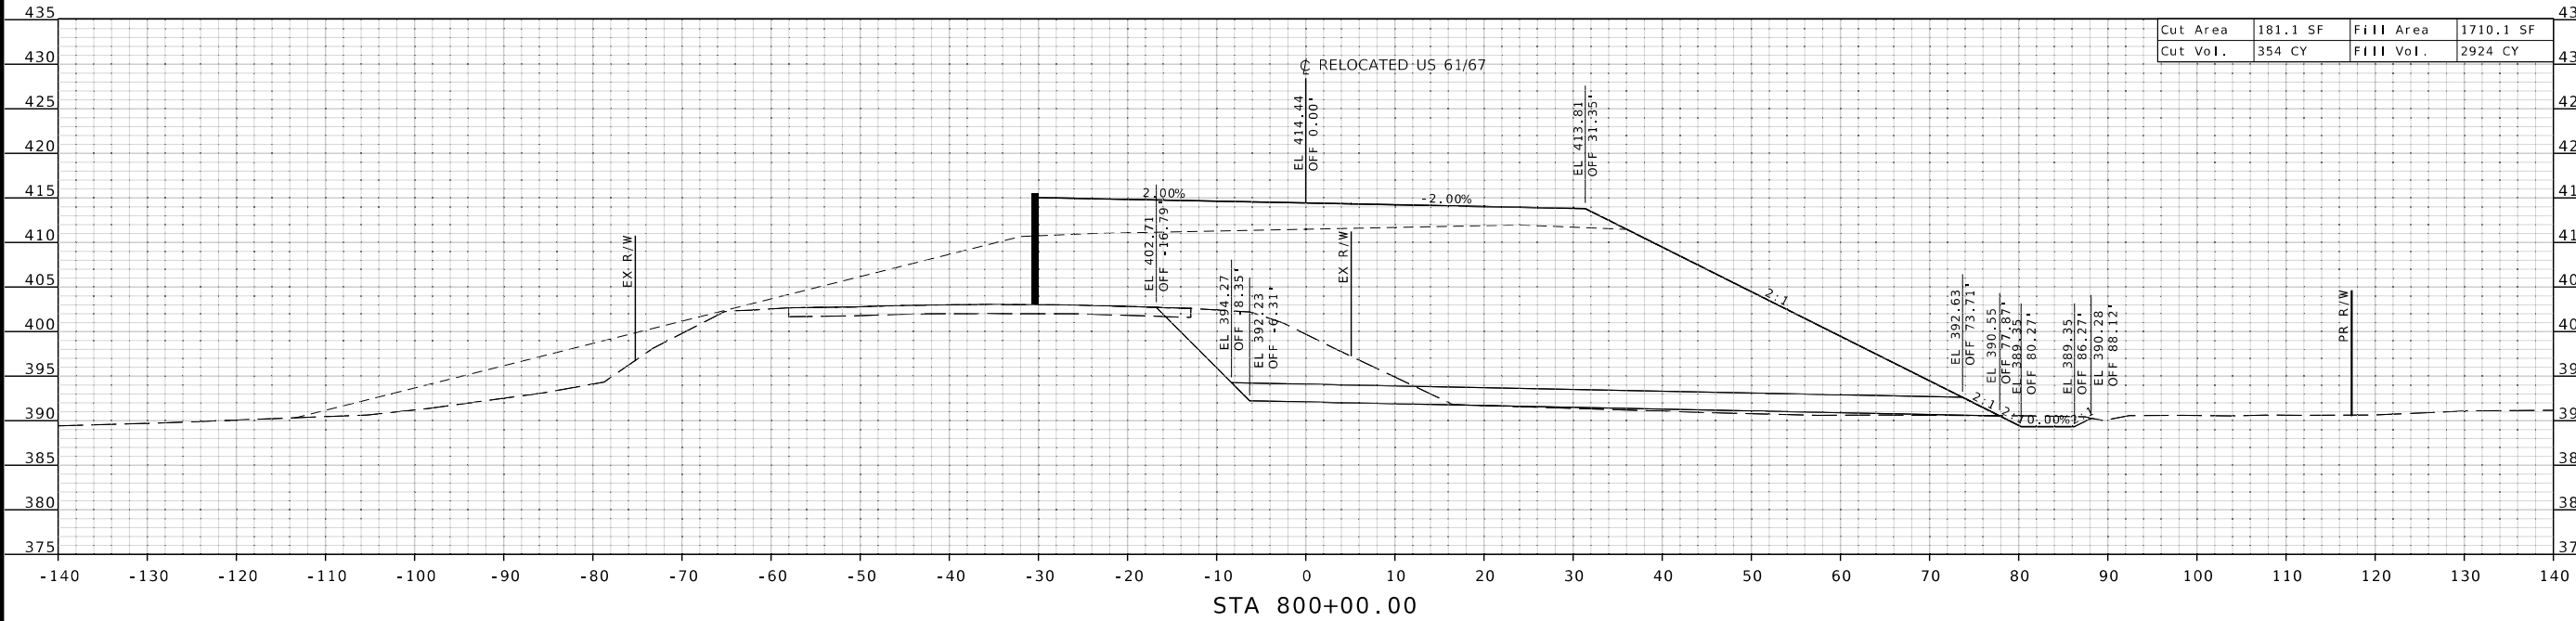

"THIS MEDIA SHOULD NOT BE CONSIDERED A CERTIFIED DOCUMENT."

DATE PREPARED
1/31/2025

ROUTE 61/67 STATE MO

DISTRICT SL SHEET NO. 2

COUNTY JEFFERSON

JOB NO. J6S3289

CONTRACT ID.

PROJECT NO.

BRIDGE NO. A8737

DESCRIPTION

DATE

MISSOURI HIGHWAYS AND TRANSPORTATION COMMISSION

105 WEST CAPITOL JEFFERSON CITY, MO 65102

1-888-ASK-MODOT (1-888-275-6636)


MoDOT

HANSON

Hanson Professional Services Inc.
600 Washington Avenue, Suite 950
St. Louis, Missouri 63102
Professional Engineer License 601632
www.hansoninc.com
314.770.0467

© Copyright Hanson Professional Services Inc. 2025

LAYOUT	CM & MC	01/2025
DRAWN	CM & MC	01/2025
REVIEWED	WGD	02/2025

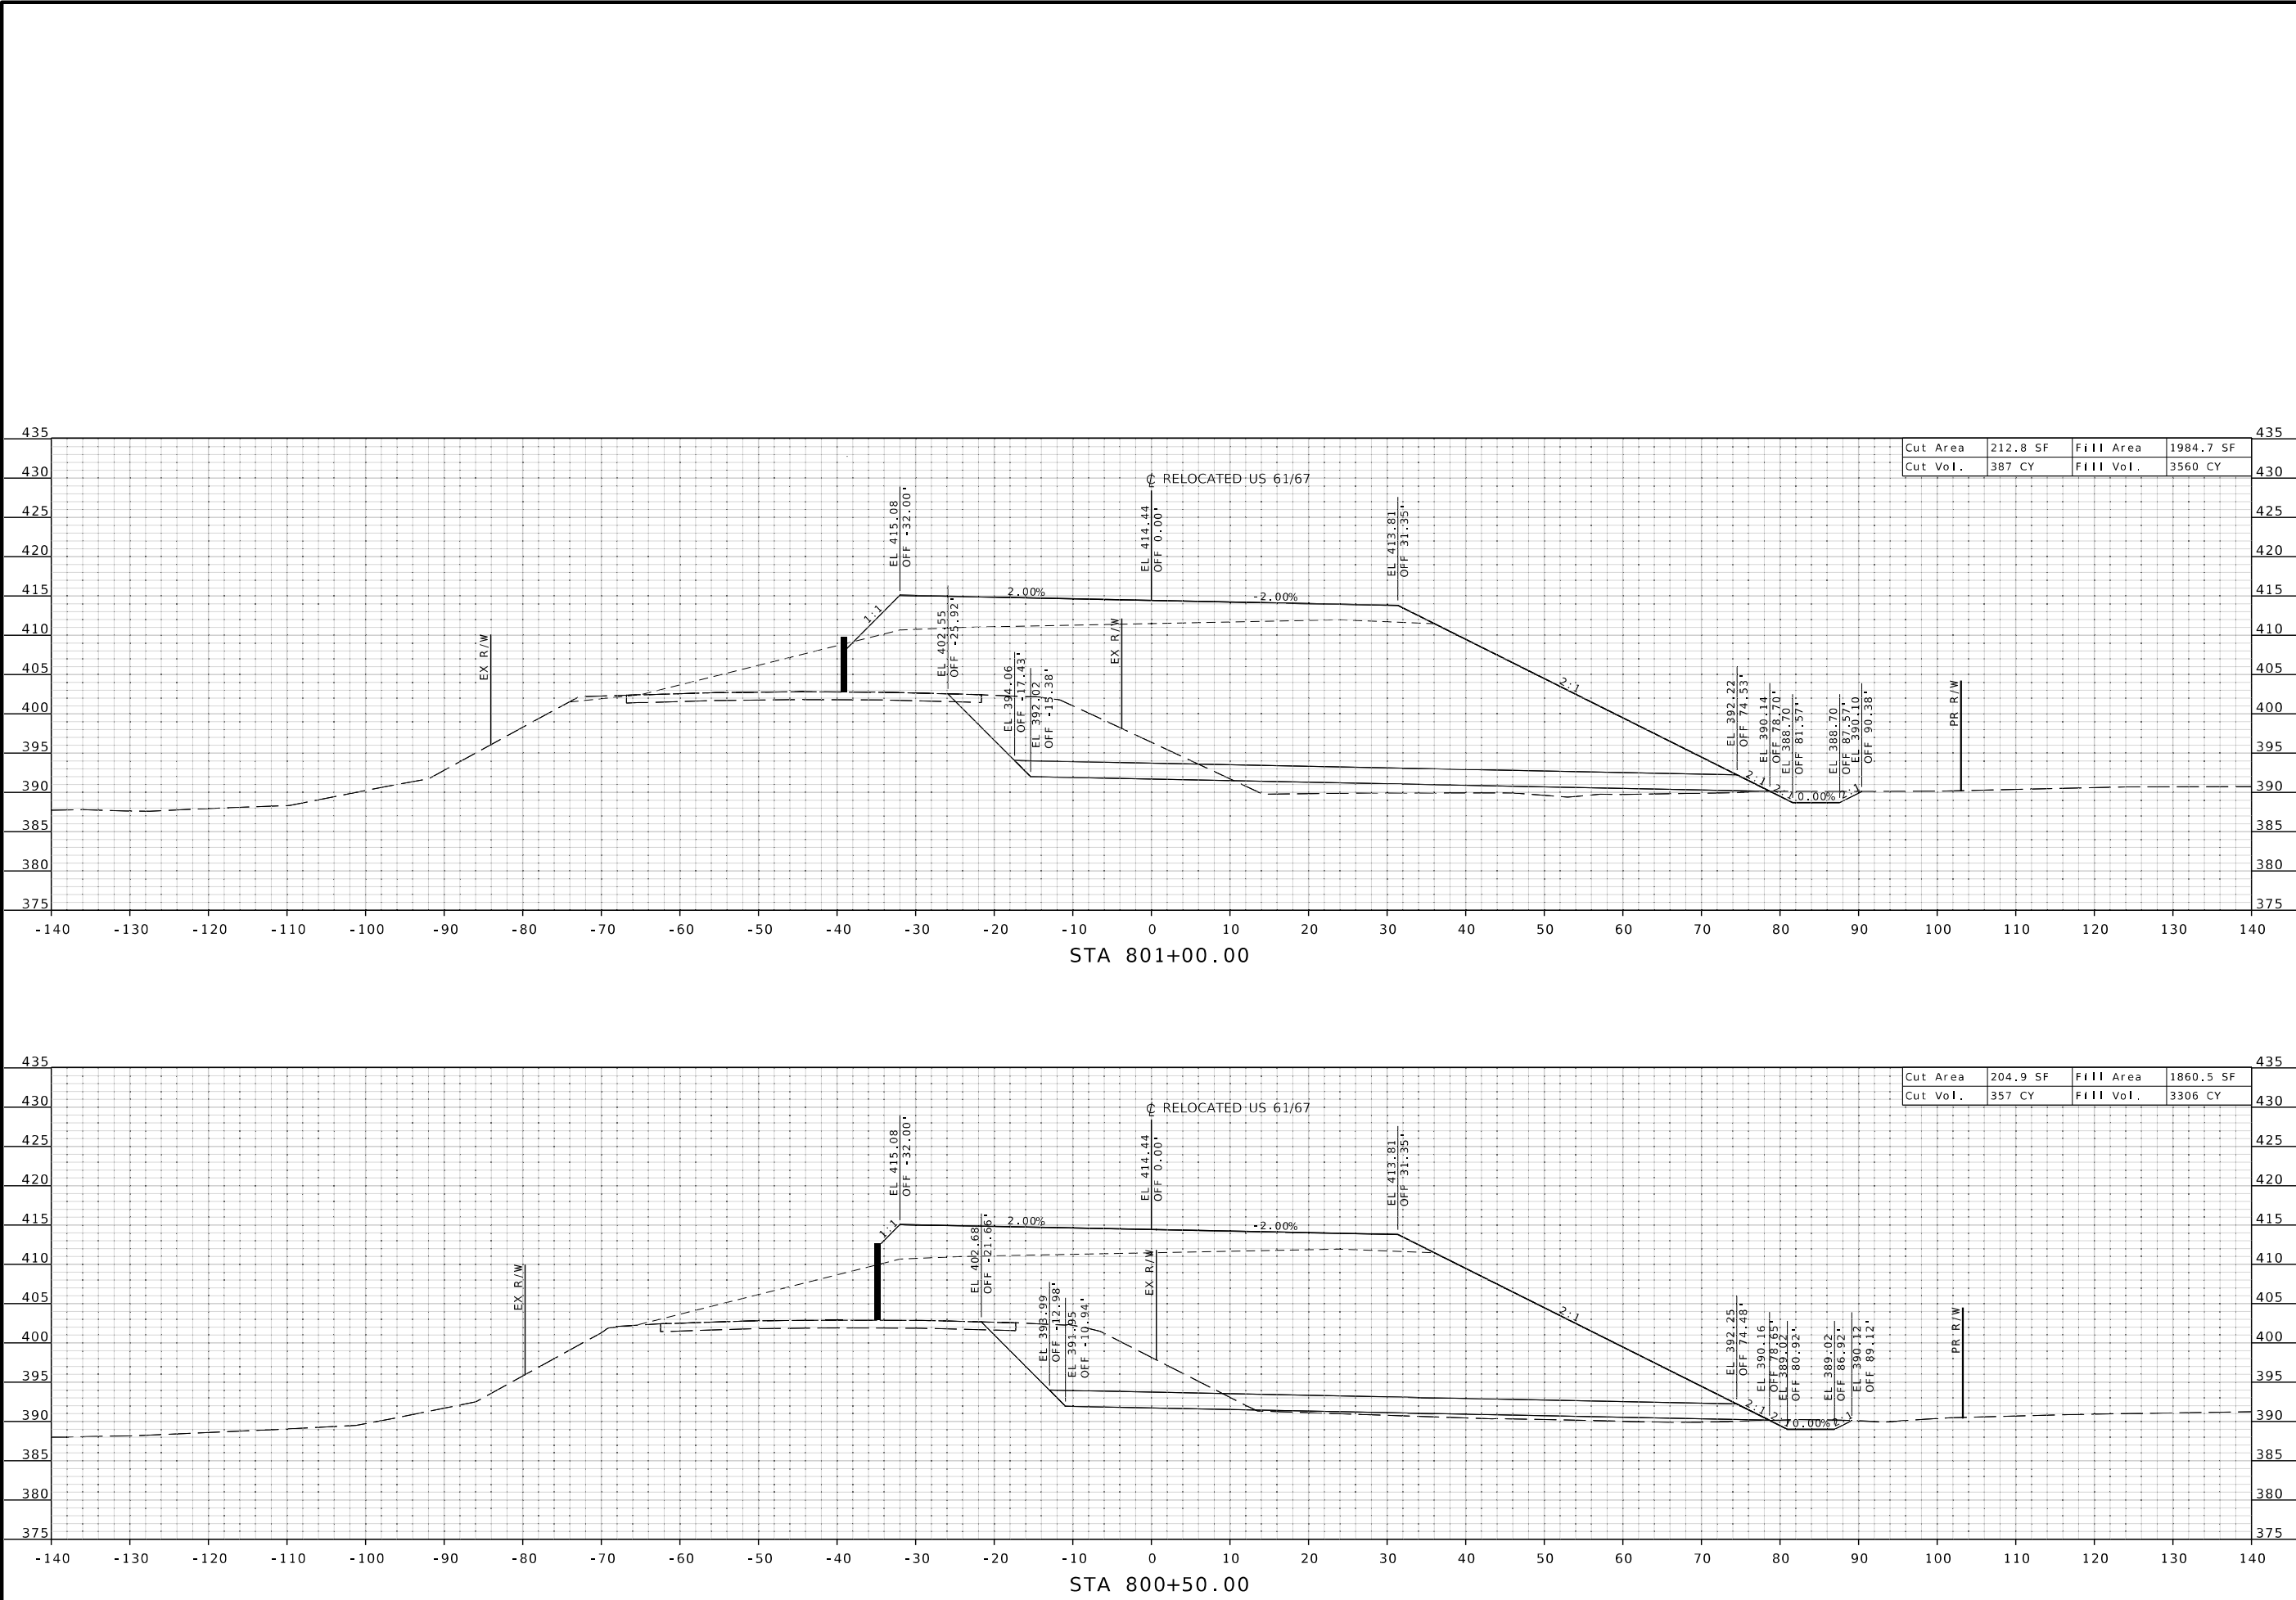

STATE OF MISSOURI

MATTHEW G. DAWSON

NUMBER
FE-2016014279

PROFESSIONAL ENGINEER

"THIS MEDIA SHOULD NOT BE CONSIDERED A CERTIFIED DOCUMENT."

DATE PREPARED
1/31/2025

ROUTE
61/67

DISTRICT
SL

STATE
MO

SHEET NO.
3

COUNTY
JEFFERSON

JOB NO.
J6S3289

CONTRACT ID.

PROJECT NO.

BRIDGE NO.
A8737

DATE

DESCRIPTION

MISSOURI HIGHWAYS AND TRANSPORTATION COMMISSION






105 WEST CAPITOL
JEFFERSON CITY, MO 65102
1-888-ASK-MODOT (1-888-275-6636)



HANSON
Hanson Professional Services Inc.
600 Washington Avenue, Suite 950
St. Louis, Missouri 63101
Professional Engineer 001032
www.hansoninc.com
314.770.0467

\$FILE\$ \$TIME\$ \$DATE\$

LAYOUT	CM & MC	01/2025
DRAWN	CM & MC	01/2025
REVIEWED	WGD	02/2025

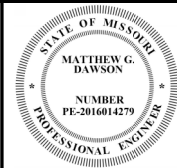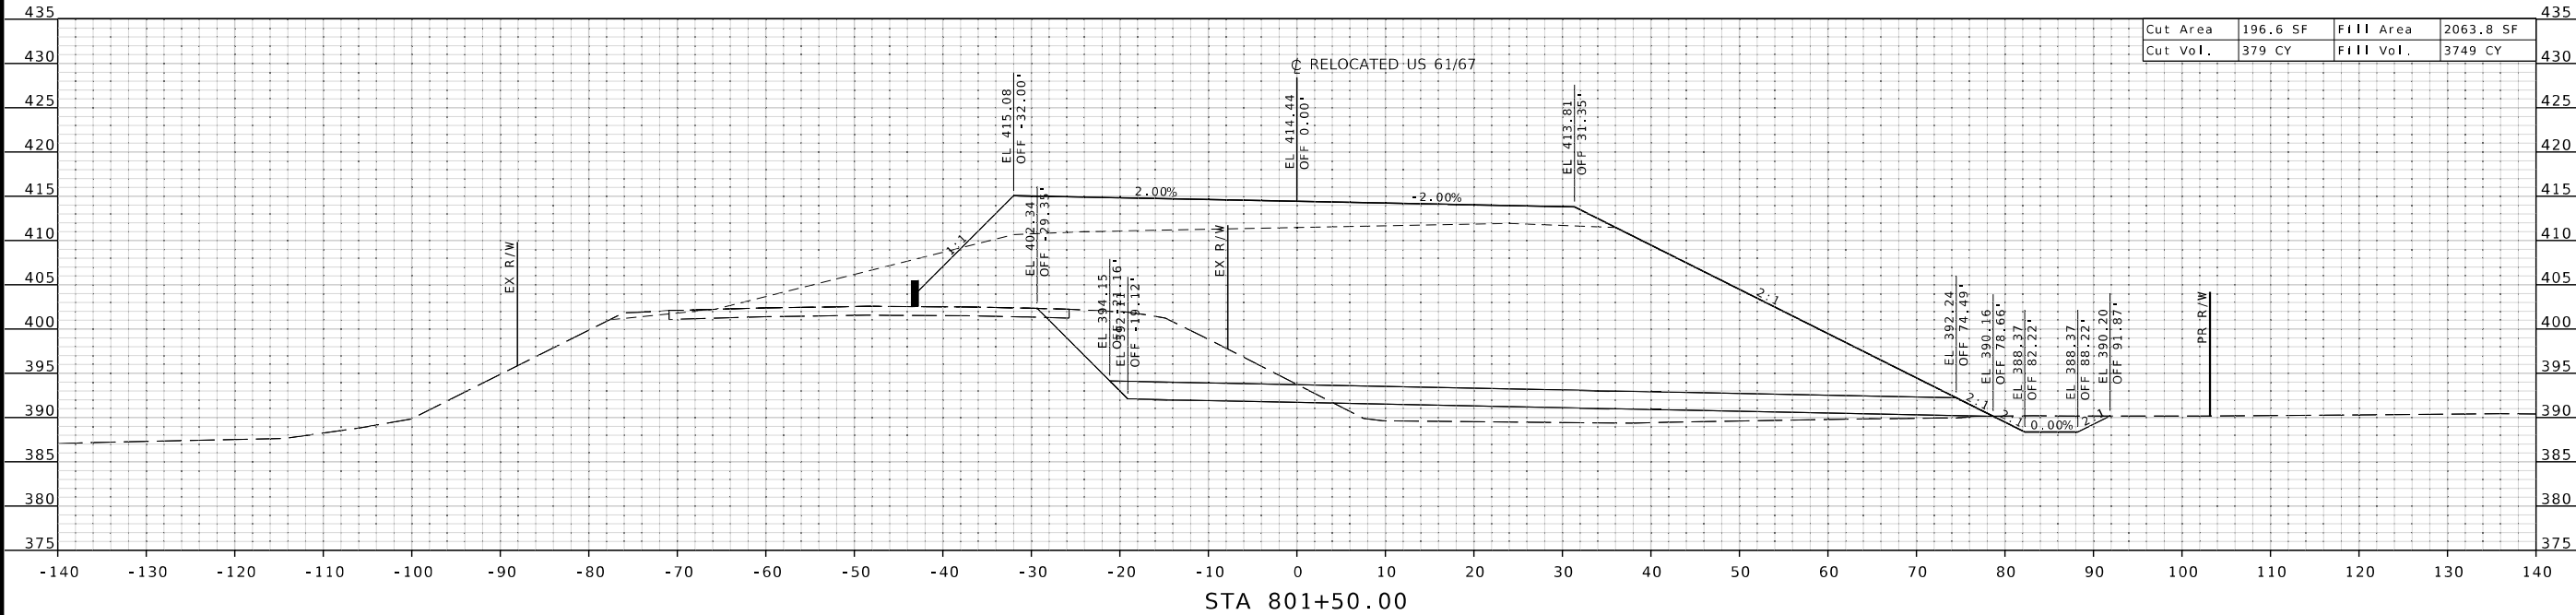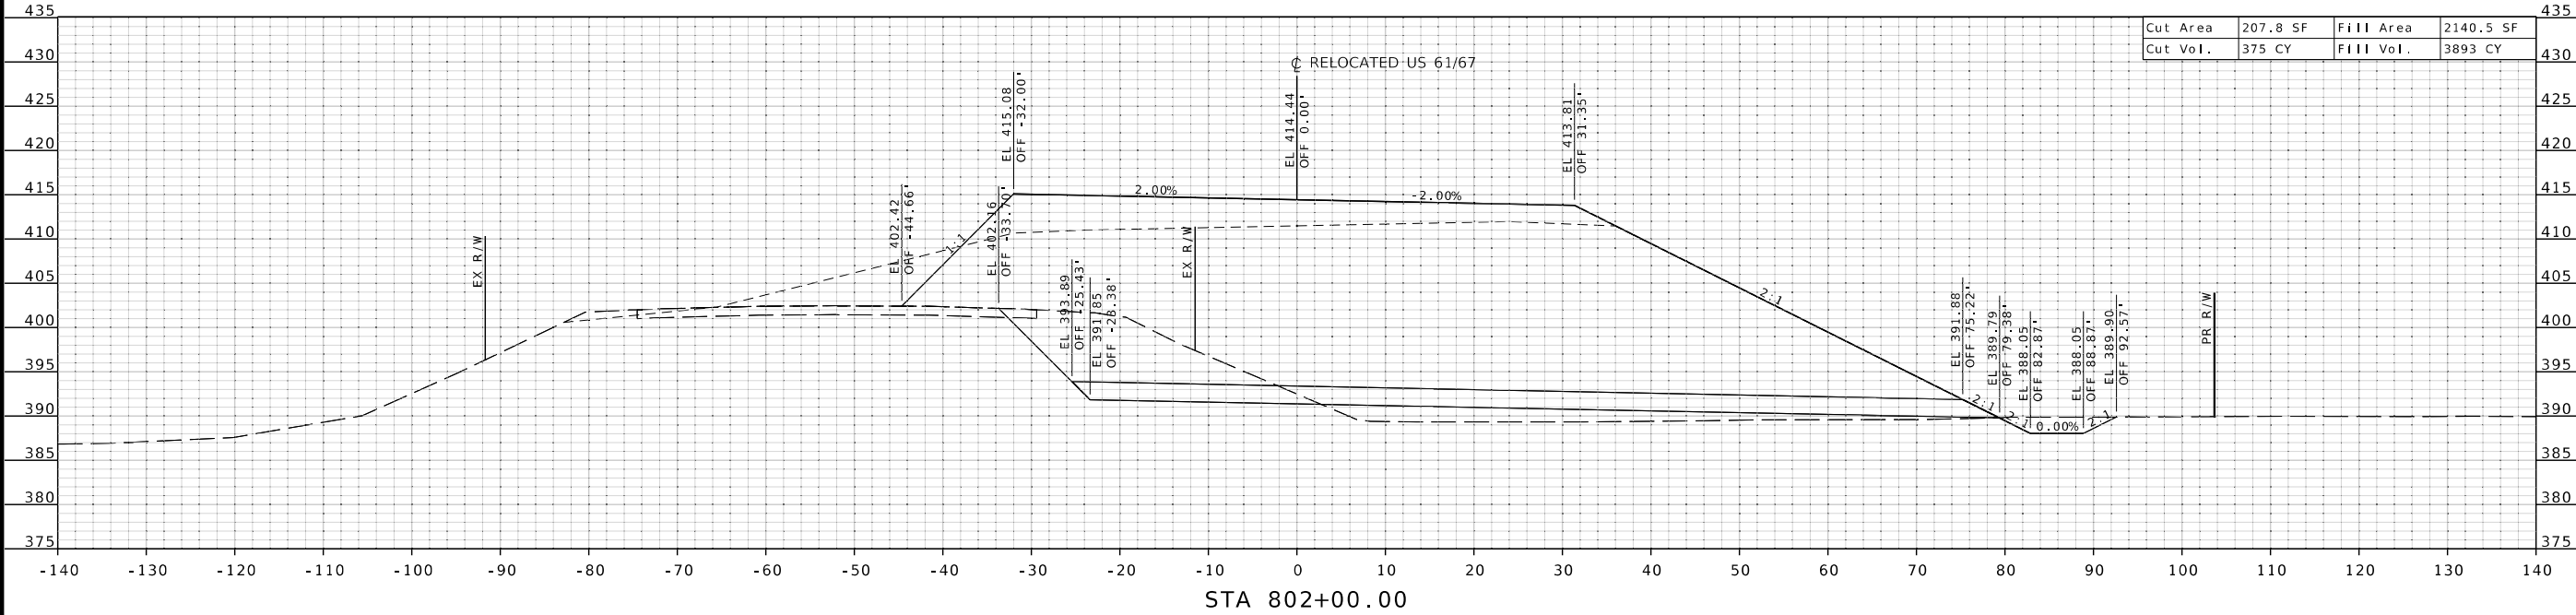

"THIS MEDIA SHOULD NOT BE CONSIDERED A CERTIFIED DOCUMENT."

DATE PREPARED
1/31/2025

ROUTE 61/67 STATE MO
DISTRICT SL SHEET NO. 4

COUNTY JEFFERSON

JOB NO. J6S3289

CONTRACT ID.

PROJECT NO.

BRIDGE NO. A8737

DESCRIPTION

DATE

MISSOURI HIGHWAYS AND TRANSPORTATION COMMISSION

105 WEST CAPITOL JEFFERSON CITY, MO 65102




1-888-ASK-MODOT (1-888-275-6636)

HANSON

Hanson Professional Services Inc.
600 Washington Avenue, Suite 950
St. Louis, Missouri 63101
Professional Engineer License 0601632
www.hansoninc.com 314.770.0467

© Copyright Hanson Professional Services Inc. 2025

LAYOUT	CM & MC	01/2025
DRAWN	CM & MC	01/2025
REVIEWED	MGD	02/2025

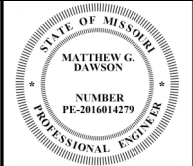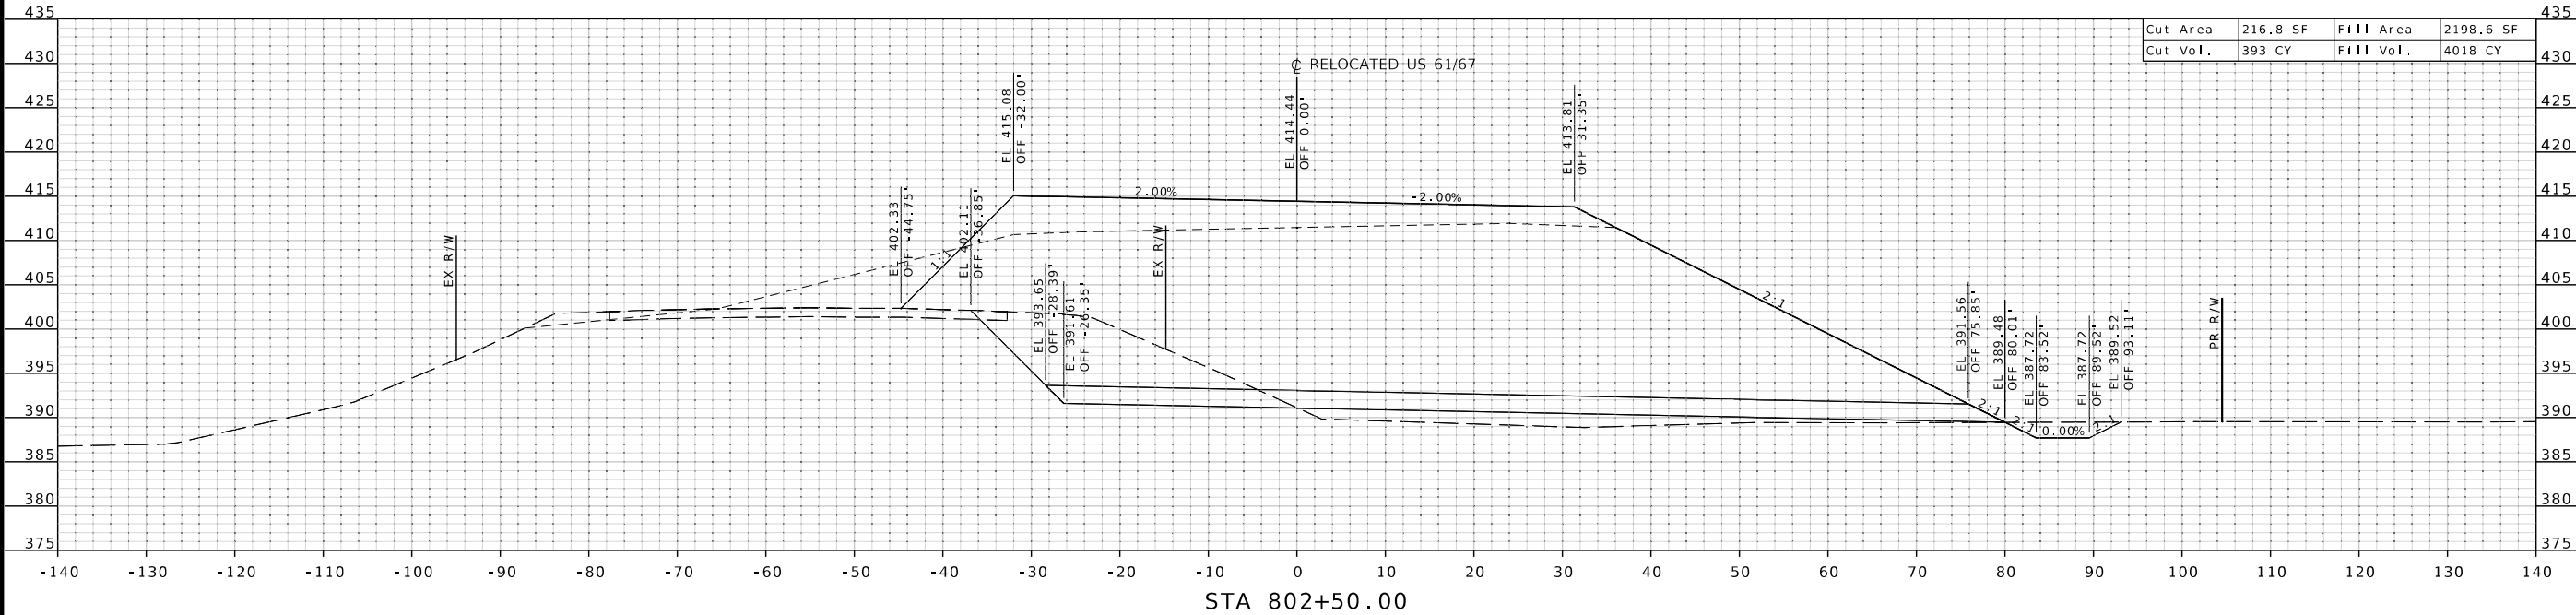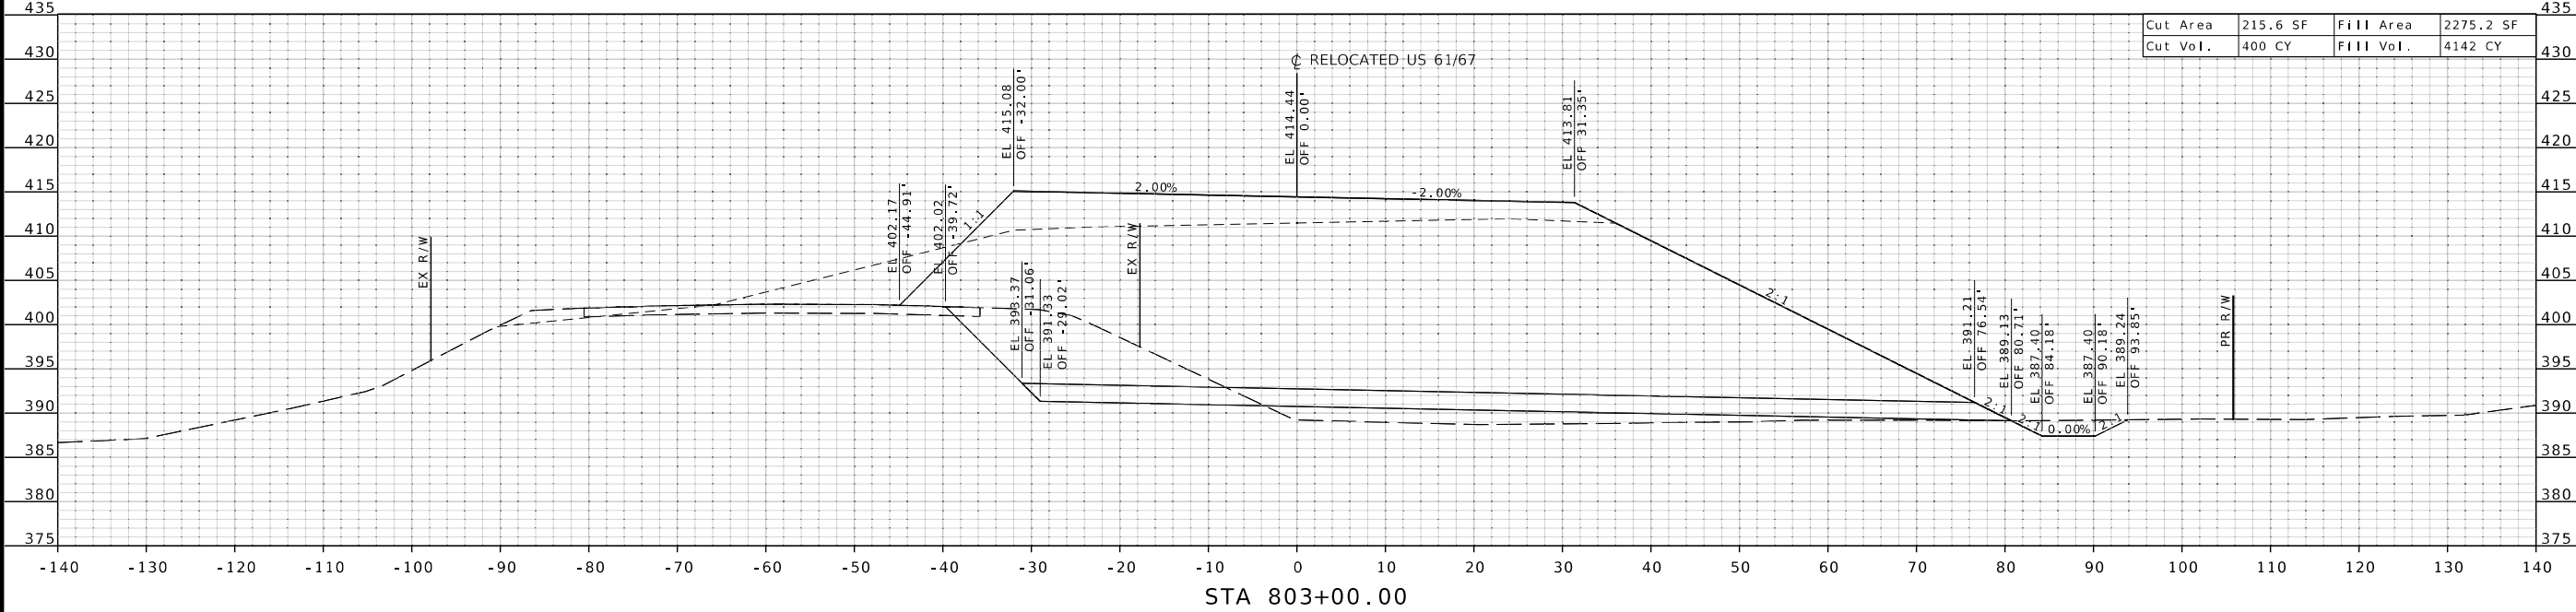

"THIS MEDIA SHOULD NOT BE CONSIDERED A CERTIFIED DOCUMENT."

DATE PREPARED
1/31/2025

ROUTE	STATE
61/67	MO
DISTRICT	SHEET NO.
SL	5

COUNTY
JEFFERSON

JOB NO.
J6S3289

CONTRACT ID.

PROJECT NO.

BRIDGE NO.
A8737

DATE	DESCRIPTION

MISSOURI HIGHWAYS AND TRANSPORTATION COMMISSION

105 WEST CAPITOL
JEFFERSON CITY, MO 65102
1-888-ASK-MODOT (1-888-275-6636)


HANSON

Hanson Professional Services Inc.
600 Washington Avenue, Suite 950
St. Louis, Missouri 63102
Professional Engineer License 601632
www.hansoninc.com
314.770.0467


© Copyright Hanson Professional Services Inc. 2025

\$FILE\$ \$TIME\$ \$DATE\$


LAYOUT	CM & MC	01/2025
DRAWN	CM & MC	01/2025
REVIEWED	WGD	02/2025

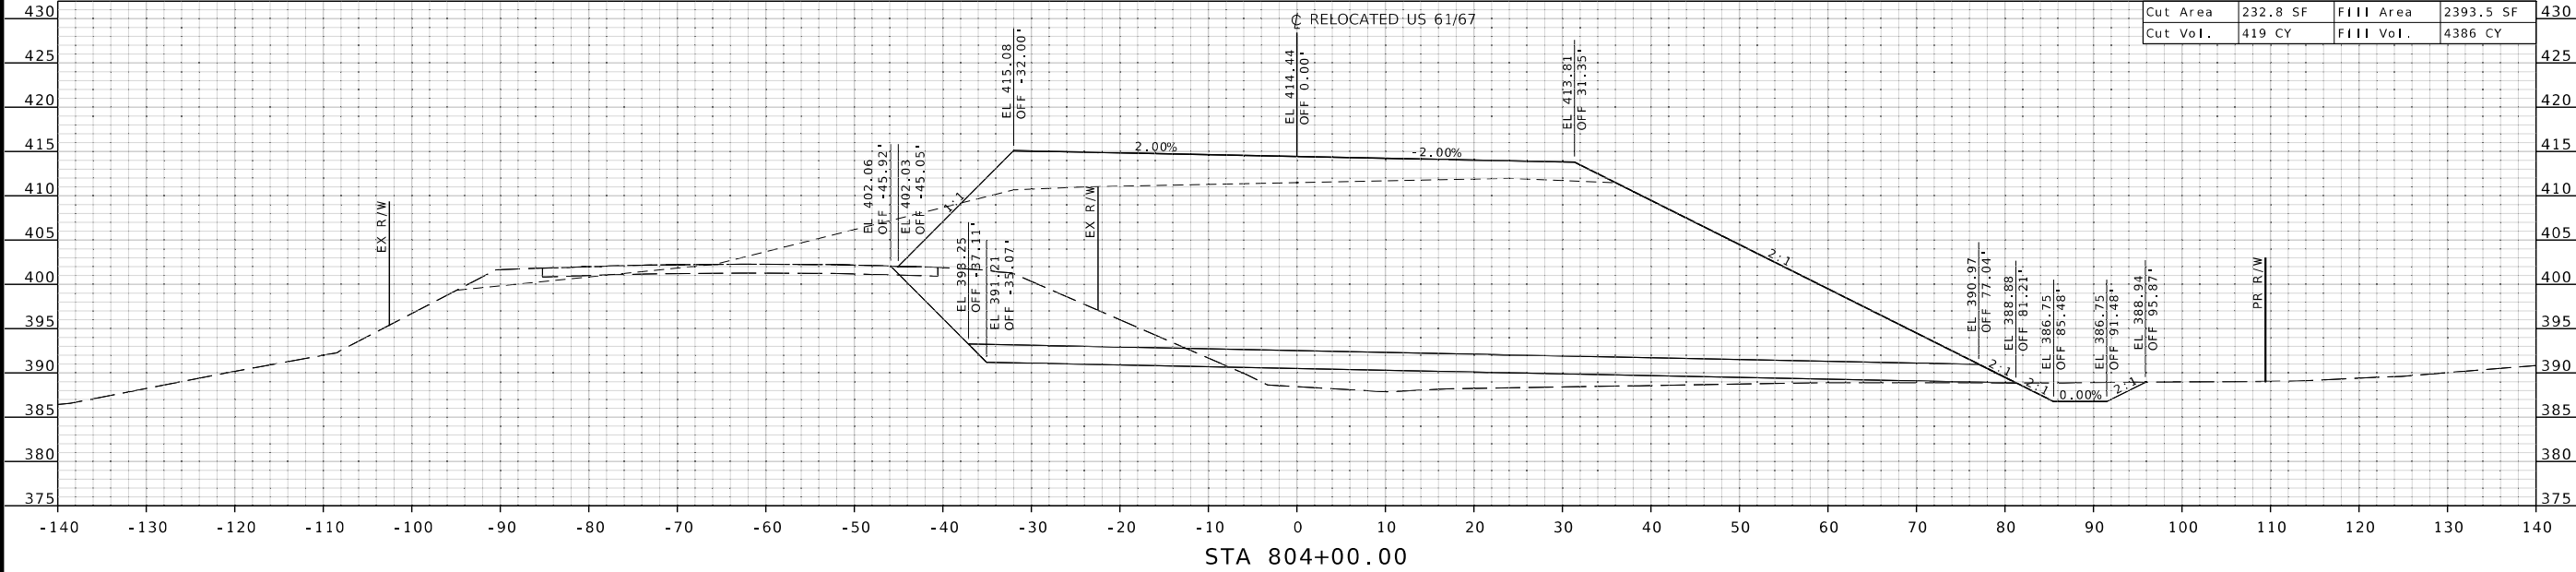

Cut Area	232.8 SF	Fill Area	2393.5 SF
Cut Vol.	419 CY	Fill Vol.	4386 CY

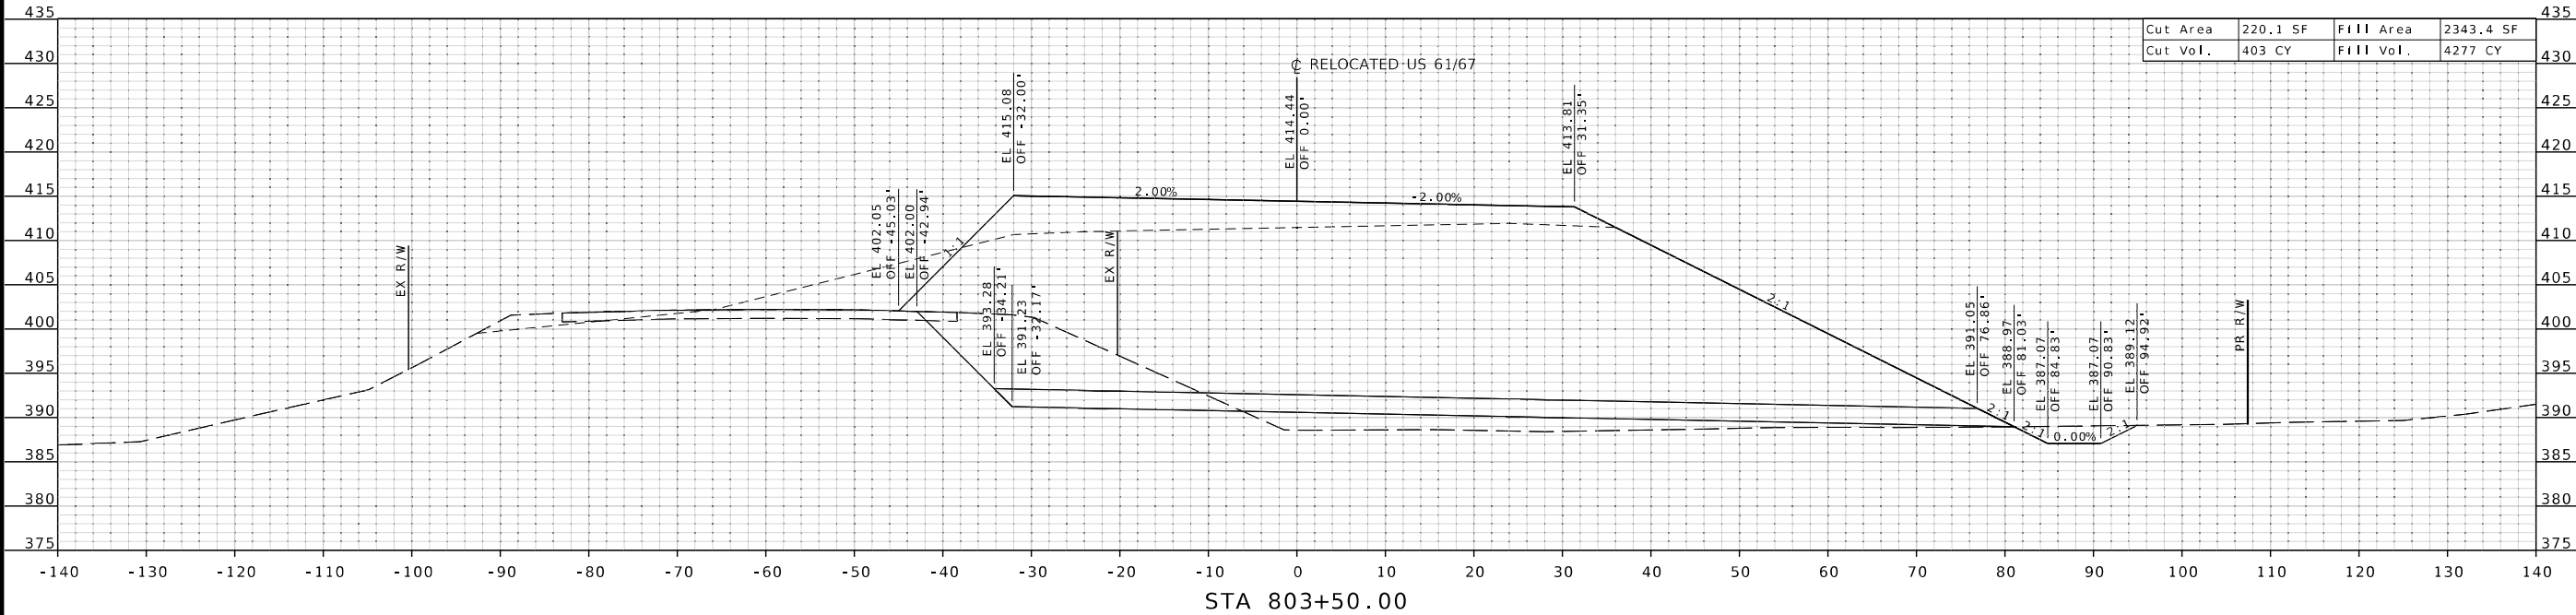

Cut Area	220.1 SF	Fill Area	2343.4 SF
Cut Vol.	403 CY	Fill Vol.	4277 CY

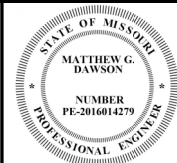

"THIS MEDIA SHOULD NOT BE CONSIDERED A CERTIFIED DOCUMENT."

DATE PREPARED

1/31/2025

ROUTE STATE

61/67 MO

DISTRICT SHEET NO.

SL 6

COUNTY

JEFFERSON

JOB NO.

J6S3289

CONTRACT ID.

PROJECT NO.




BRIDGE NO.

A8737

DATE	DESCRIPTION



LAYOUT	CM & MC	01/2025
DRAWN	CM & MC	01/2025
REVIEWED	WGD	02/2025

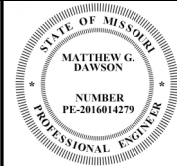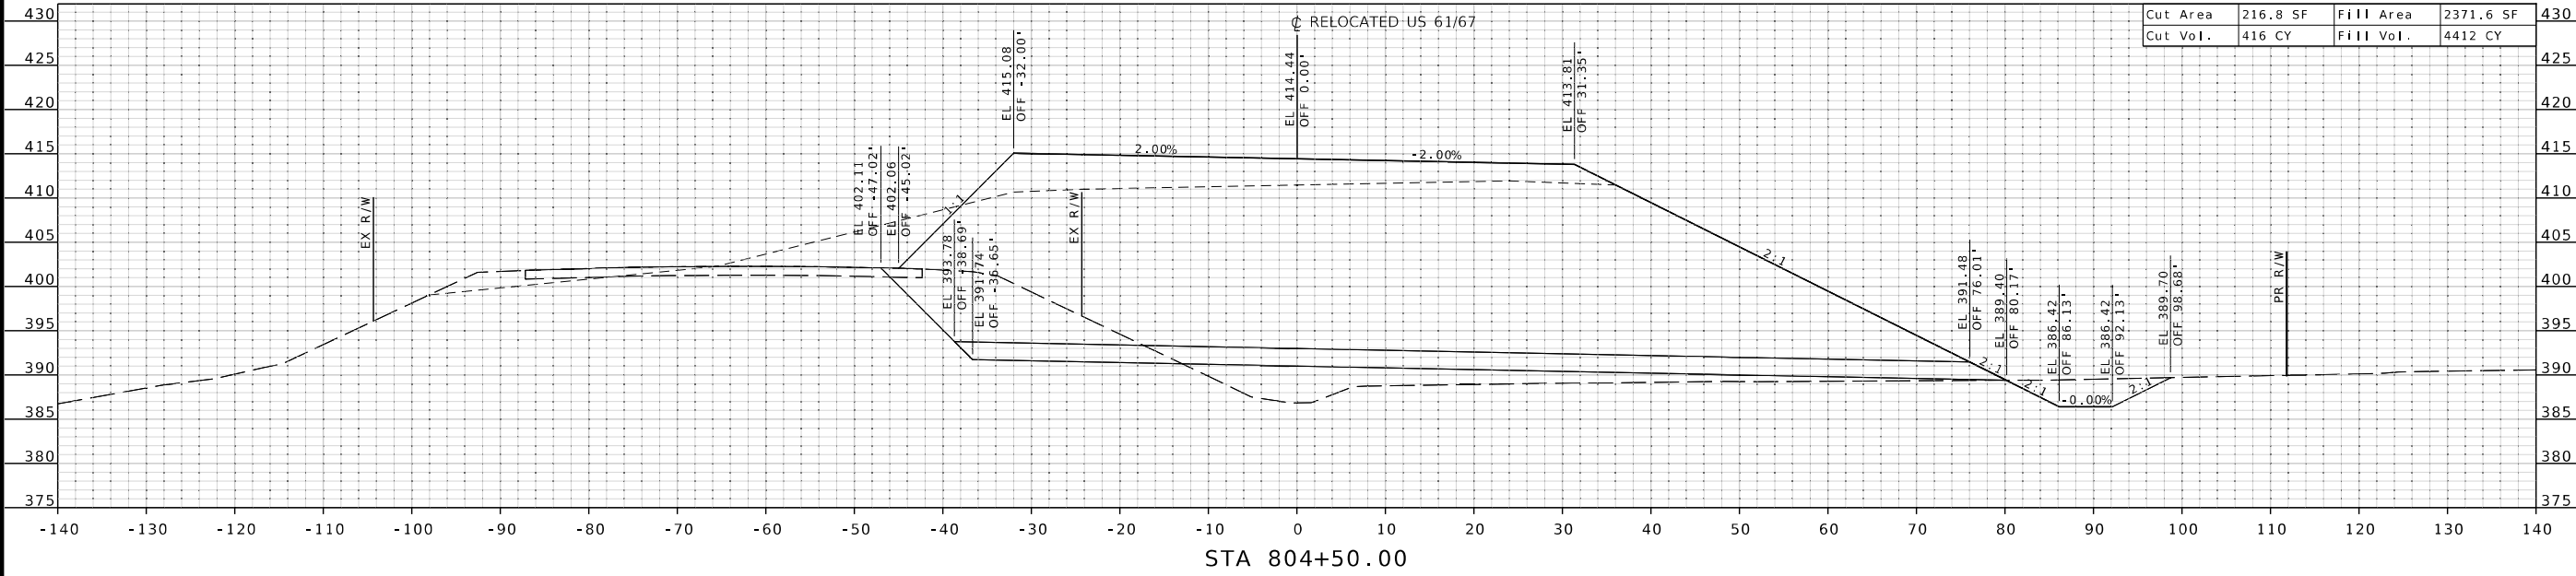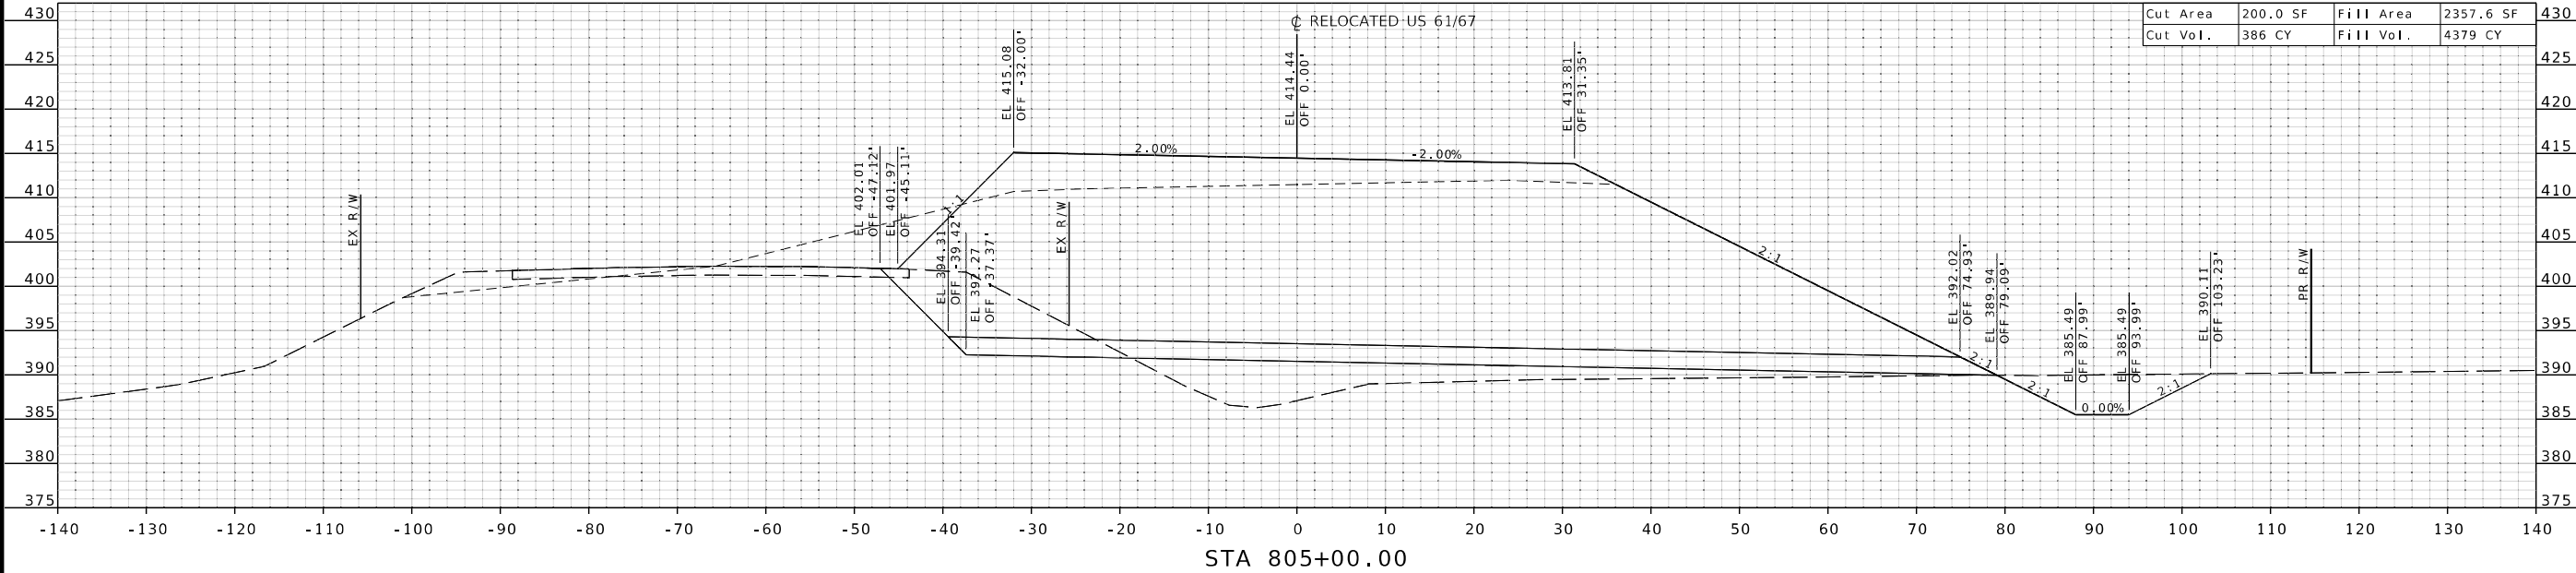

"THIS MEDIA SHOULD NOT BE CONSIDERED A CERTIFIED DOCUMENT."

DATE PREPARED
1/31/2025

ROUTE	STATE
61/67	MO
DISTRICT	SHEET NO.
SL	7

COUNTY
JEFFERSON
JOB NO.
J6S3289
CONTRACT ID.

PROJECT NO.

BRIDGE NO.
A8737

DATE	DESCRIPTION

MISSOURI HIGHWAYS AND TRANSPORTATION COMMISSION



105 WEST CAPITOL
JEFFERSON CITY, MO 65102
1-888-ASK-MODOT (1-888-275-6636)

HANSON

© Copyright Hanson Professional Services Inc. 2025


Hanson Professional Services Inc.
600 Washington Avenue, Suite 950
St. Louis, Missouri 63102
Professional Engineer License 0601632
www.hansoninc.com 314.770.0467

LAYOUT	CM & MC	01/2025
DRAWN	CM & MC	01/2025
REVIEWED	WGD	02/2025

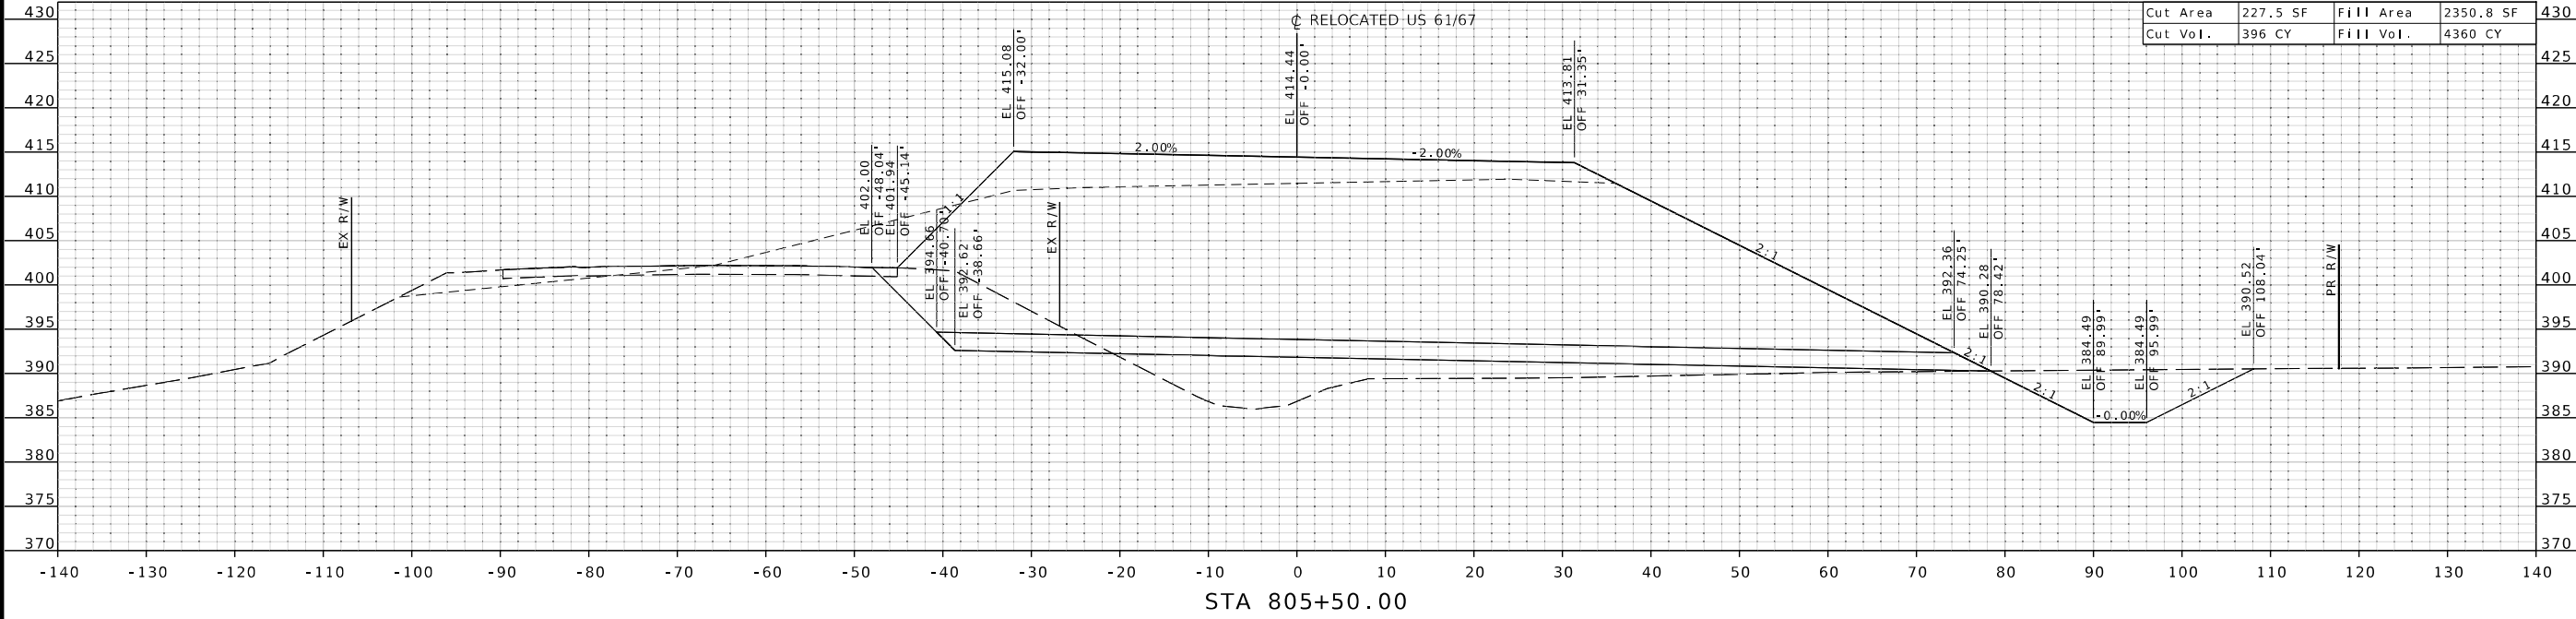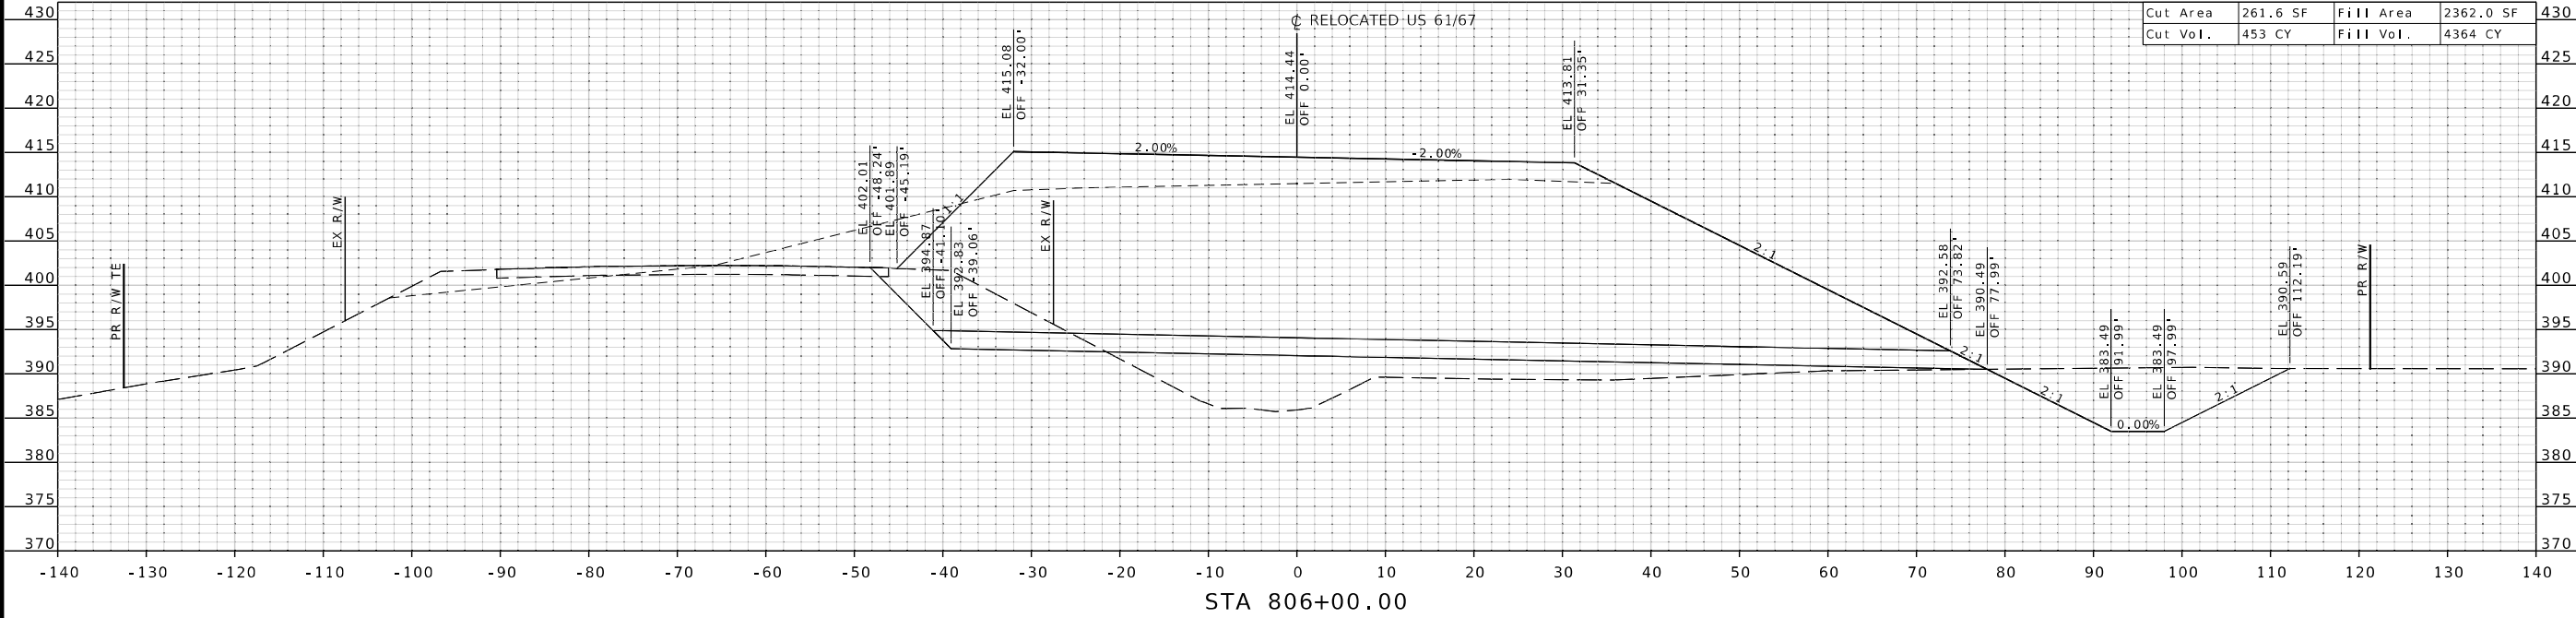

Cut Area	261.6 SF	Fill Area	2362.0 SF
Cut Vol.	453 CY	Fill Vol.	4364 CY

Cut Area	227.5 SF	Fill Area	2350.8 SF
Cut Vol.	396 CY	Fill Vol.	4360 CY

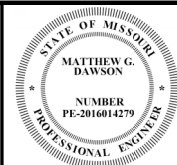

"THIS MEDIA SHOULD NOT BE CONSIDERED A CERTIFIED DOCUMENT."

DATE PREPARED
1/31/2025

ROUTE 61/67 STATE MO
DISTRICT SL SHEET NO. 8

COUNTY JEFFERSON

JOB NO. J6S3289
CONTRACT ID.

PROJECT NO.



BRIDGE NO. A8737

DATE	DESCRIPTION

MISSOURI HIGHWAYS AND TRANSPORTATION COMMISSION
105 WEST CAPITOL
JEFFERSON CITY, MO 65102
1-888-ASK-MODOT (1-888-275-6636)

HANSON
Hanson Professional Services Inc.
600 Washington Avenue, Suite 950
St. Louis, Missouri 63102
Professional Engineer License 601632
www.hansoninc.com 314.770.0467

LAYOUT	CM & MC	01/2025
DRAWN	CM & MC	01/2025
REVIEWED	WGD	02/2025

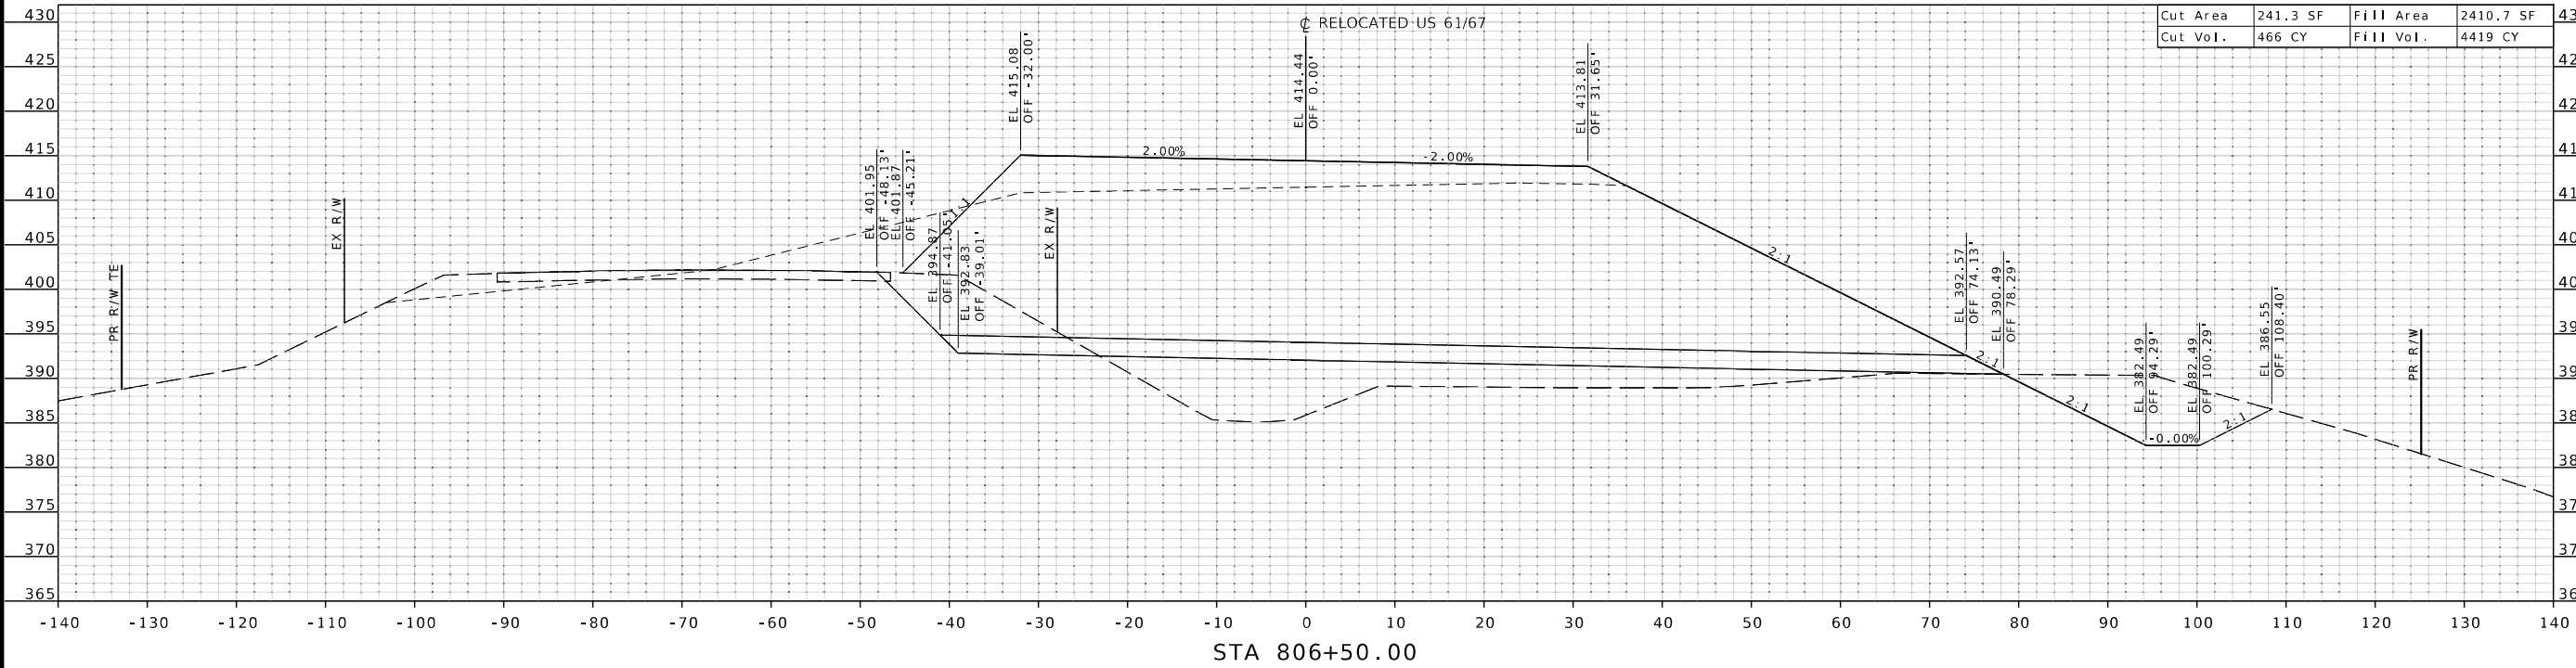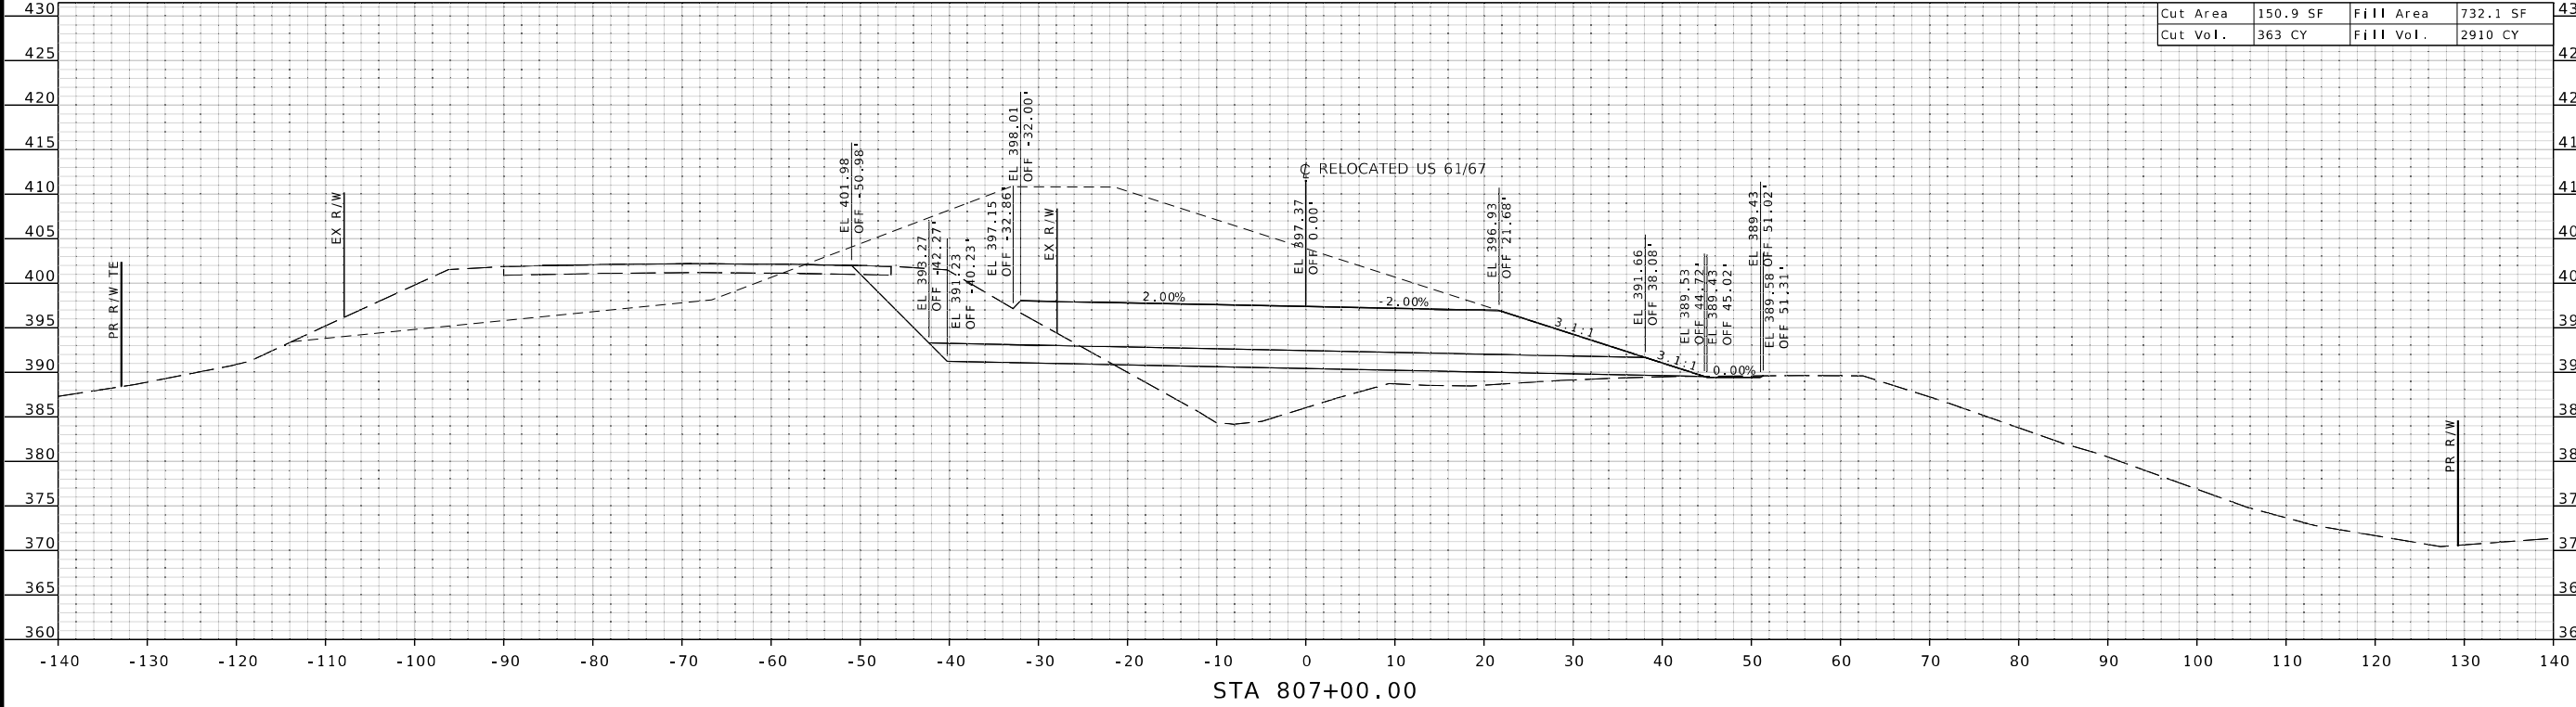

STATE OF MISSOURI

MATTHEW G. DAWSON

NUMBER
PE-2016014279

PROFESSIONAL ENGINEER

"THIS MEDIA SHOULD NOT BE CONSIDERED A CERTIFIED DOCUMENT."

DATE PREPARED
1/31/2025

ROUTE
61/67

DISTRICT
SL

STATE
MO

SHEET NO.
9

COUNTY
JEFFERSON

JOB NO.
J6S3289

CONTRACT ID.

PROJECT NO.

BRIDGE NO.
A8737

DATE

DESCRIPTION

MISSOURI HIGHWAYS AND TRANSPORTATION COMMISSION

105 WEST CAPITOL

JEFFERSON CITY, MO 65102

1-888-ASK-MODOT (1-888-275-6636)

HANSON

Hanson Professional Services Inc.

600 Washington Avenue, Suite 950

St. Louis, Missouri 63101

Professional Engineer 001032

www.hansoninc.com

314.770.0467


© Copyright Hanson Professional Services Inc. 2025

\$FILE\$


\$TIME\$

\$DATE\$

LAYOUT	CM & MC	01/2025
DRAWN	CM & MC	01/2025
REVIEWED	MCD	02/2025

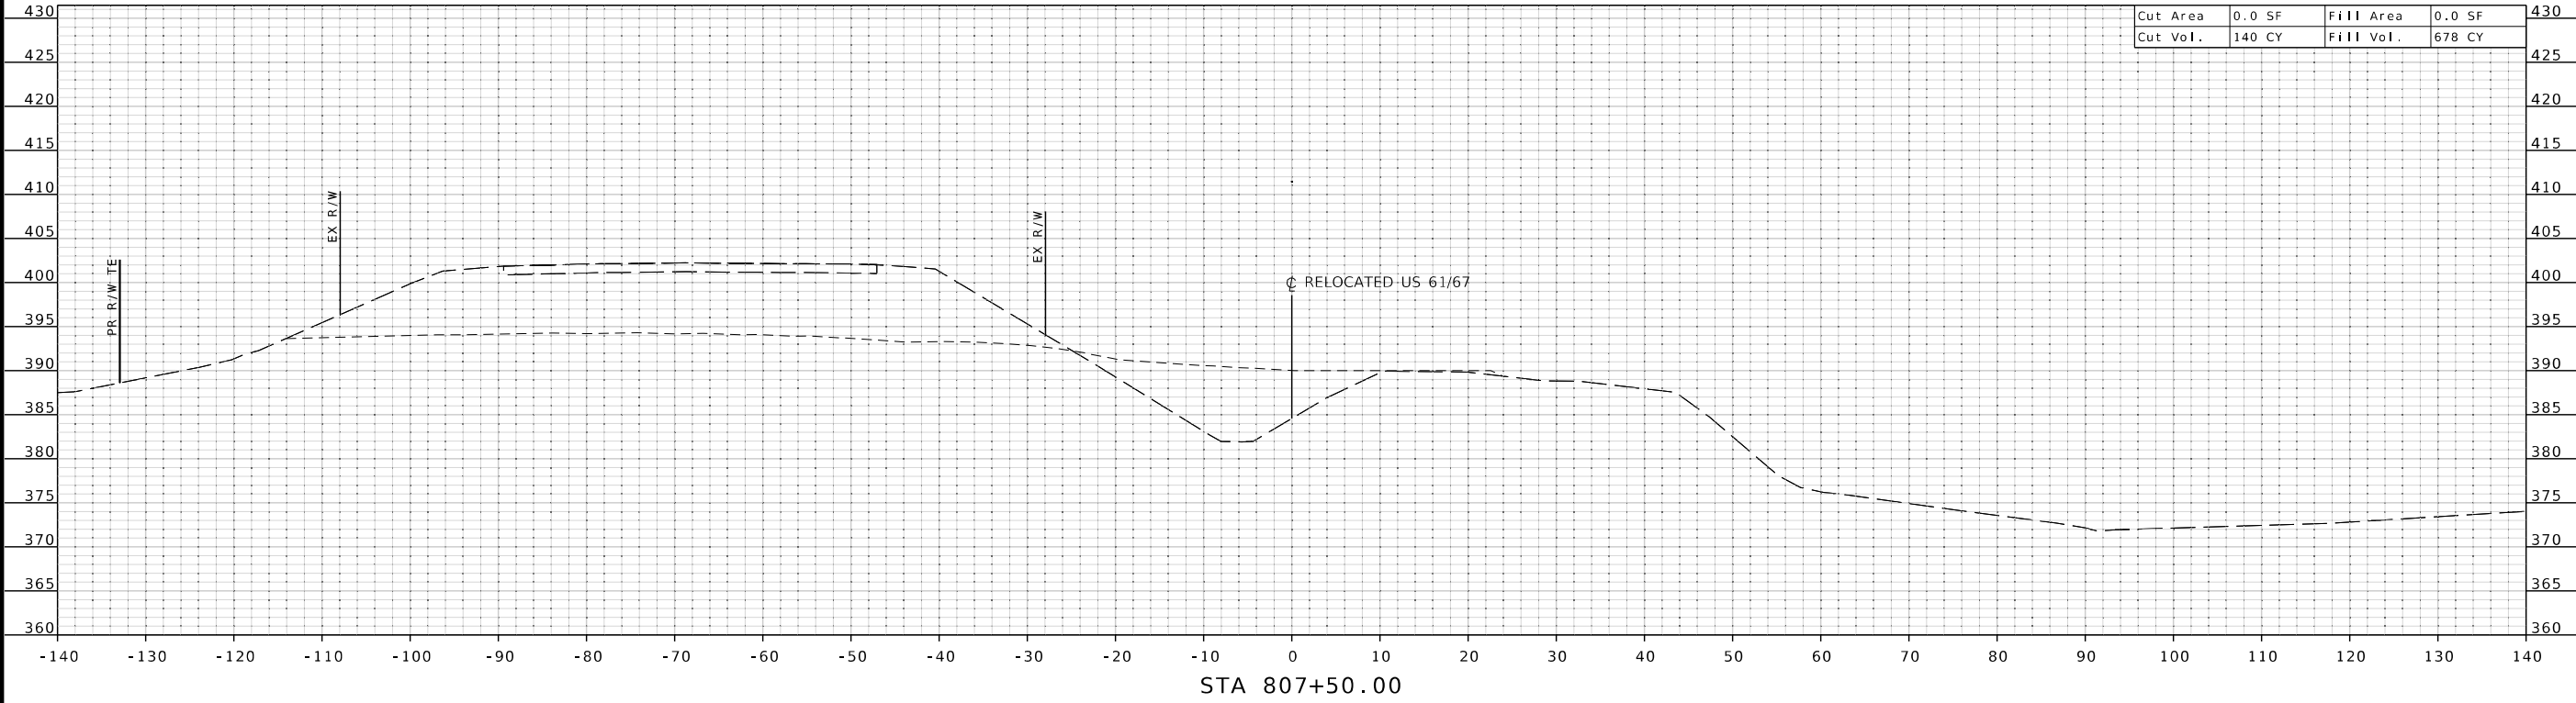

Cut Area	0.0 SF	Fill Area	0.0 SF
Cut Vol.	140 CY	Fill Vol.	678 CY

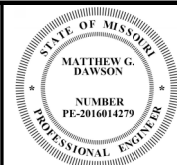

"THIS MEDIA SHOULD
NOT BE CONSIDERED
A CERTIFIED
DOCUMENT."

DATE PREPARED
1/31/2025

ROUTE 61/67	STATE MO
DISTRICT SL	SHEET NO. 10

COUNTY
JEFFERSON

JOB NO.
J6S3289

CONTRACT ID.

PROJECT NO.

BRIDGE NO.
A8737

DATE	DESCRIPTION

MISSOURI HIGHWAYS AND TRANSPORTATION
COMMISSION






105 WEST CAPITOL
JEFFERSON CITY, MO 65102
1-888-ASK-MODOT (1-888-273-6636)



© Copyright Hanson Professional Services Inc. 2025
HANSON
Hanson Professional Services Inc.
600 Washington Avenue, Suite 950
St. Louis, Missouri 63101
Professional Engineer License No. 0601632
www.hansoninc.com
314.770.0467

LAYOUT	CM & MC	01/2025
DRAWN	CM & MC	01/2025
REVIEWED	MCD	02/2025

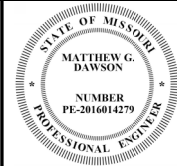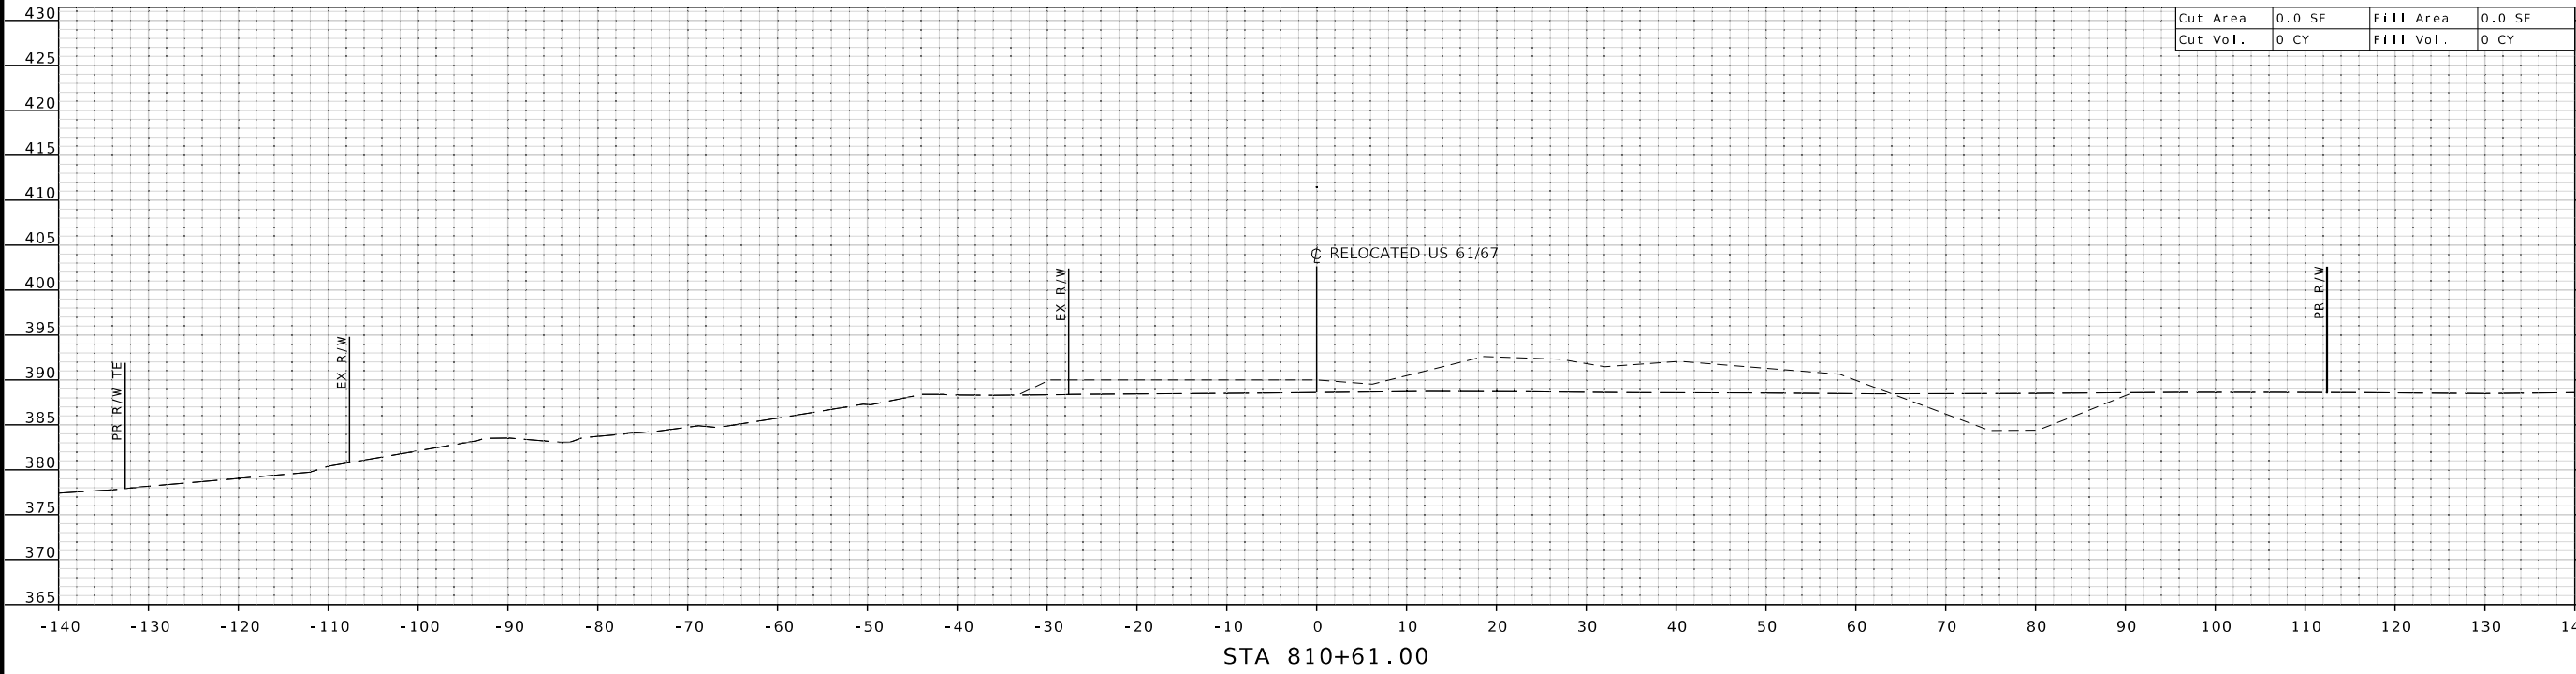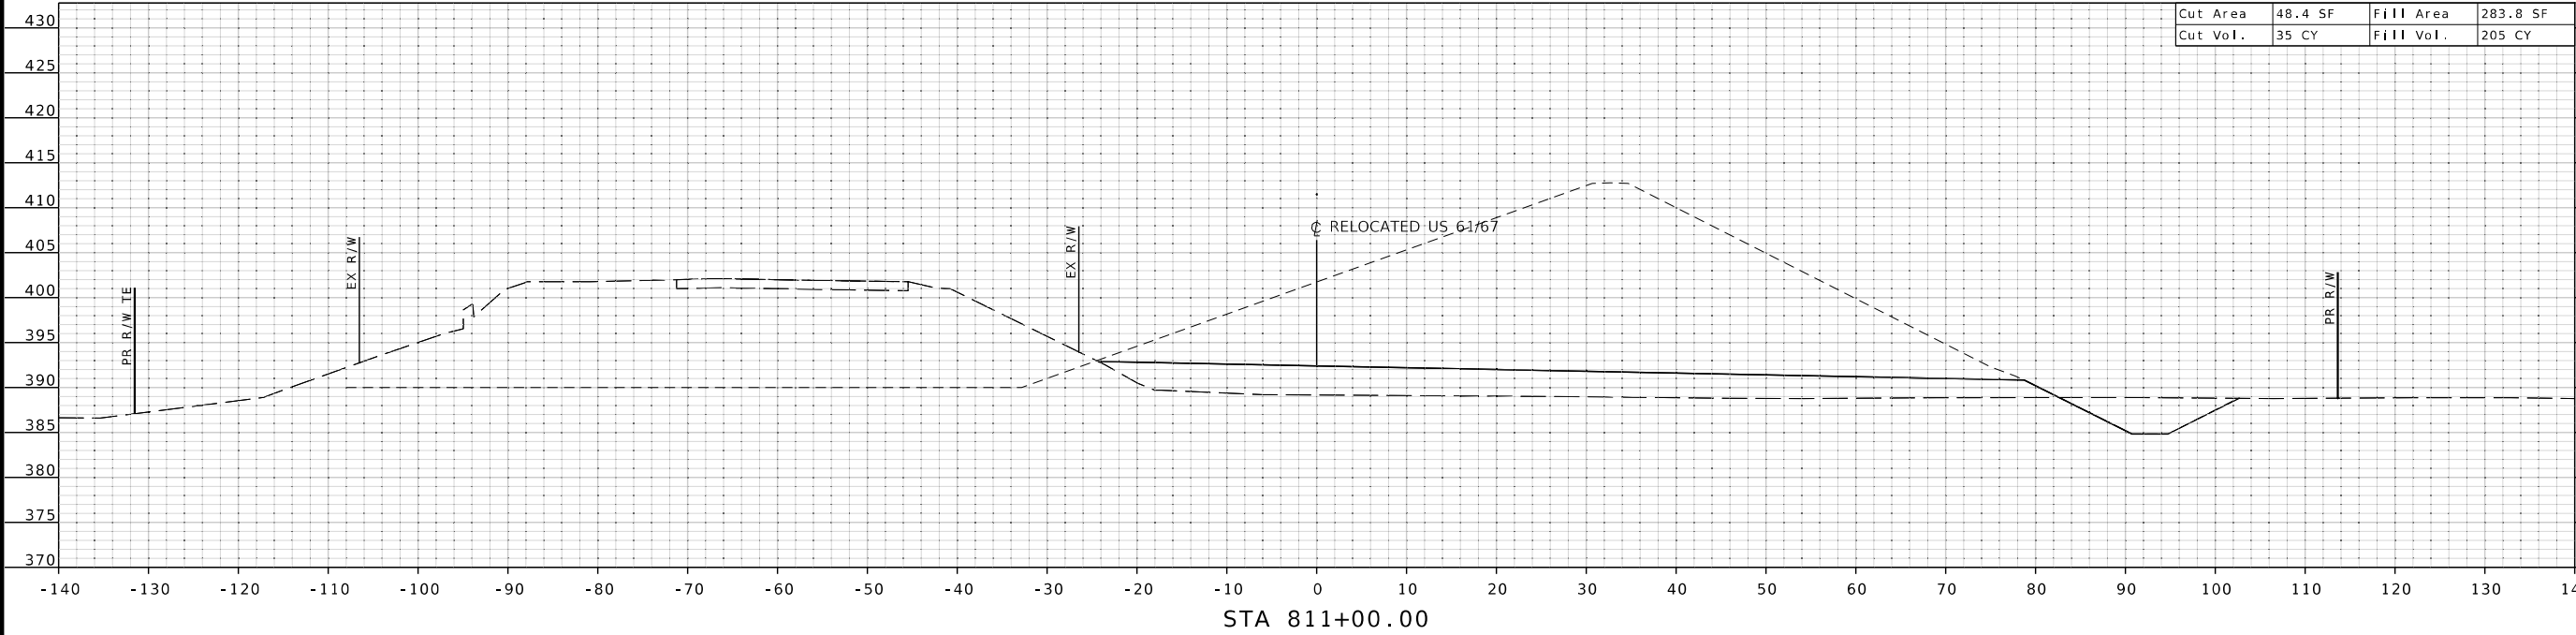

"THIS MEDIA SHOULD NOT BE CONSIDERED A CERTIFIED DOCUMENT."

DATE PREPARED

1/31/2025

ROUTE

61/67

STATE

MO

DISTRICT

SL

SHEET NO.

11

COUNTY

JEFFERSON

JOB NO.

J6S3289

CONTRACT ID.

PROJECT NO.

BRIDGE NO.

A8737

DESCRIPTION

DATE

DATE

LAYOUT	CM & MC	01/2025
DRAWN	CM & MC	01/2025
REVIEWED	WGD	02/2025

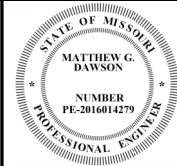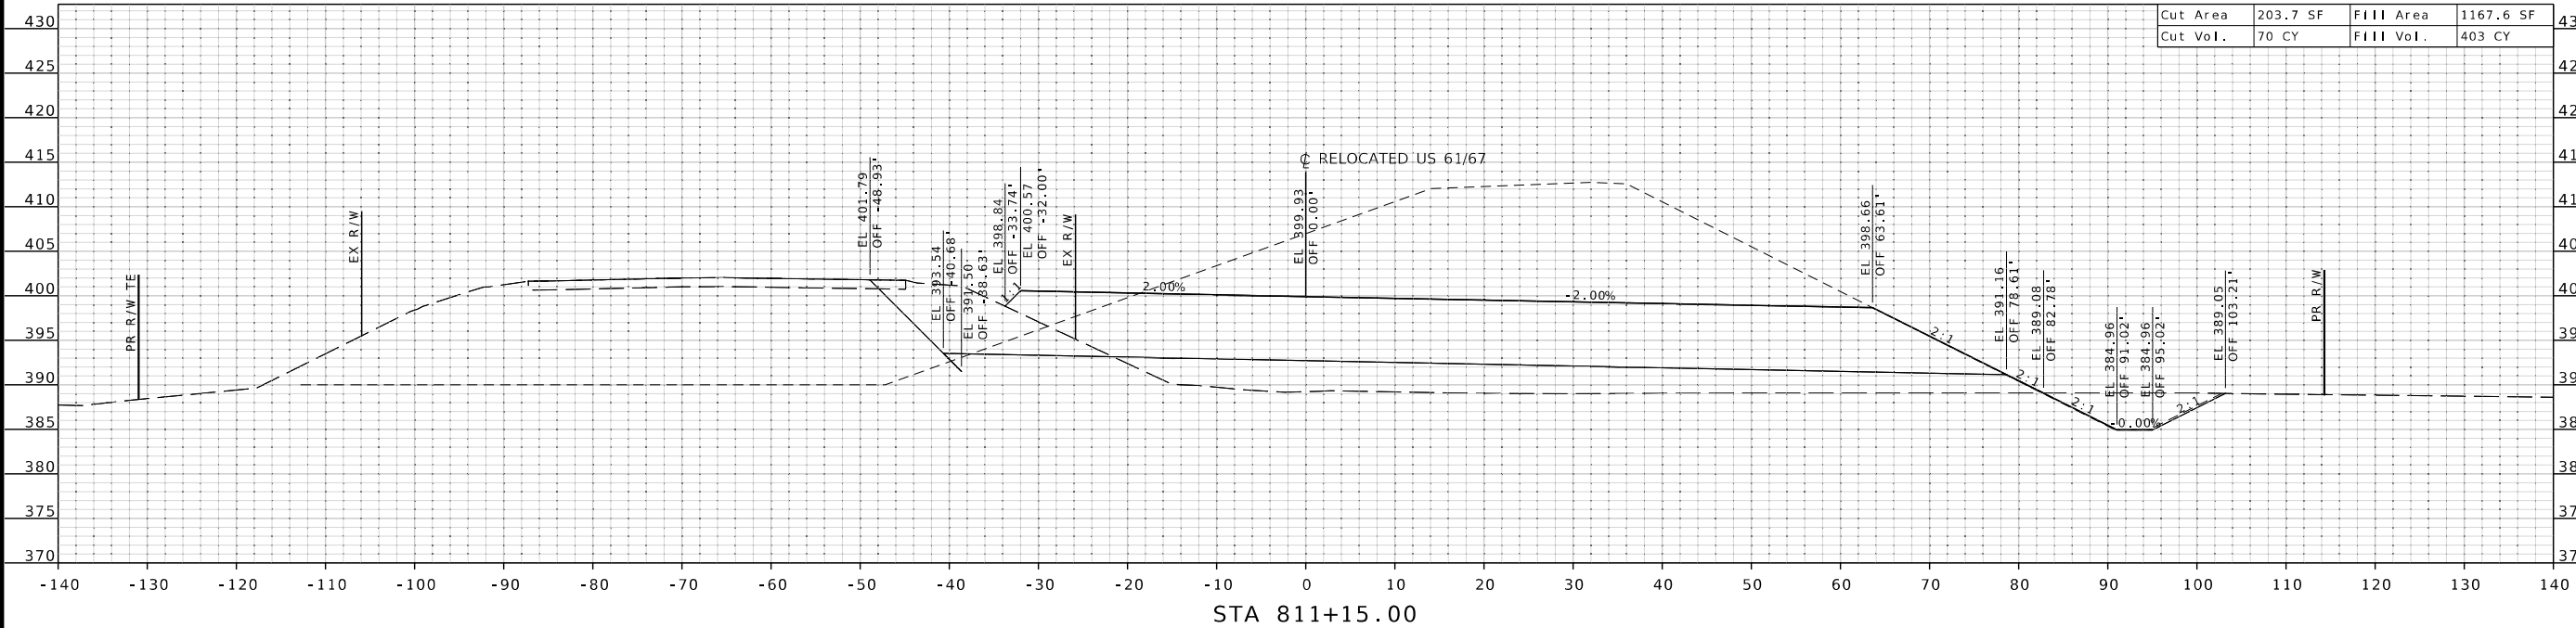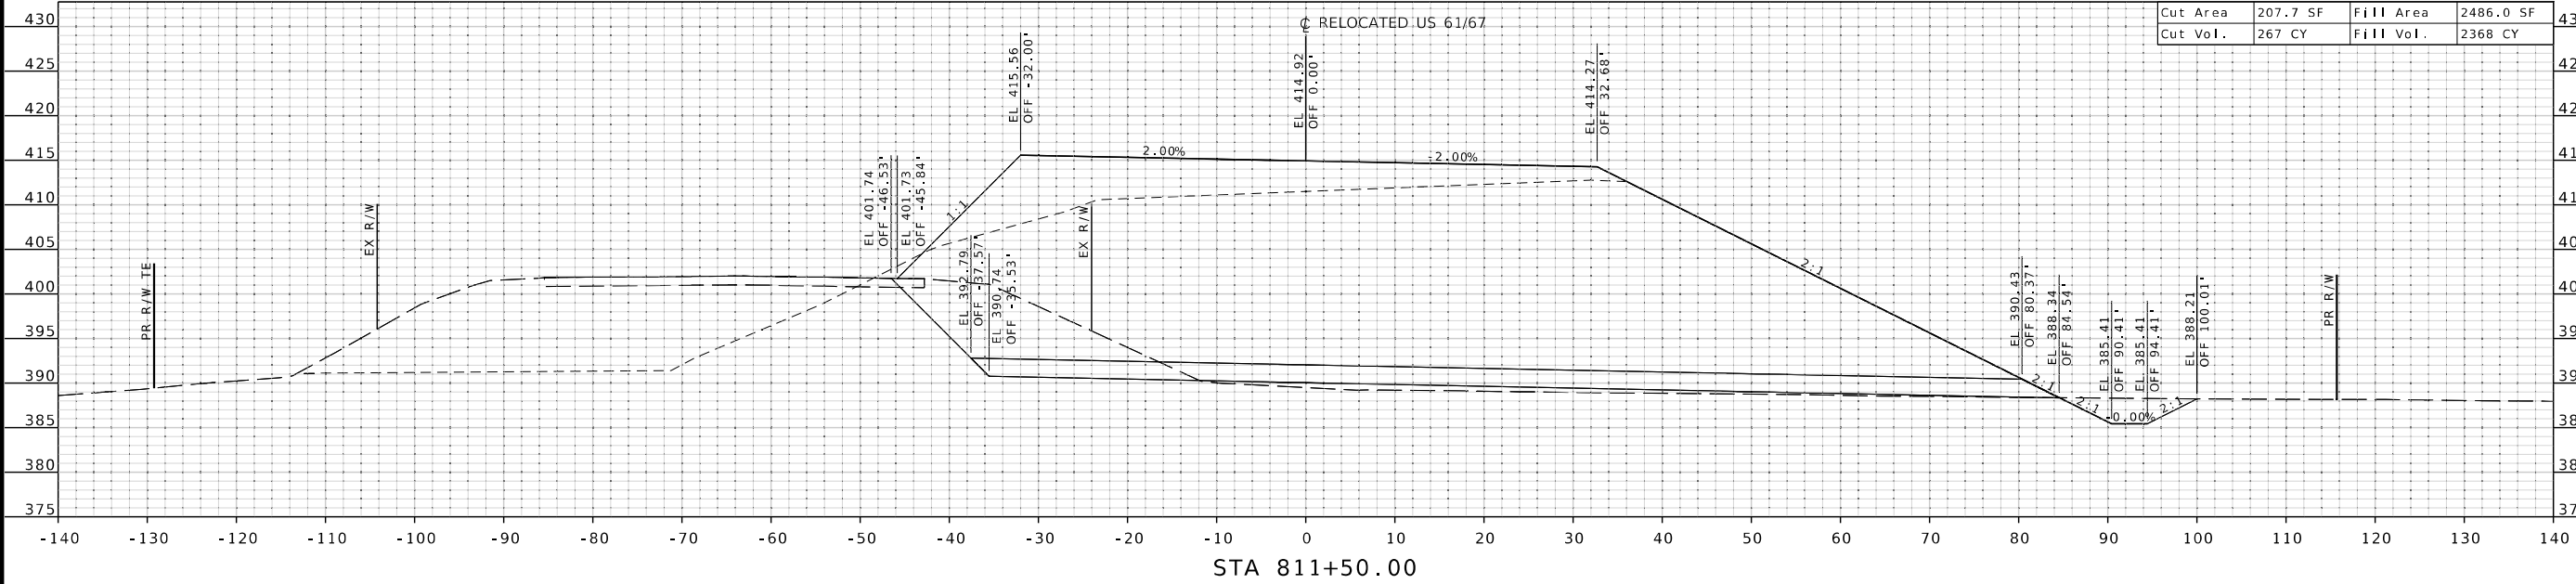

"THIS MEDIA SHOULD NOT BE CONSIDERED A CERTIFIED DOCUMENT."

DATE PREPARED
1/31/2025

ROUTE 61/67	STATE MO
DISTRICT SL	SHEET NO. 12

COUNTY
JEFFERSON

JOB NO.
J6S3289

CONTRACT ID.

PROJECT NO.

BRIDGE NO.
A8737



DATE	DESCRIPTION

MISSOURI HIGHWAYS AND TRANSPORTATION COMMISSION

105 WEST CAPITOL
JEFFERSON CITY, MO 65102
1-888-ASK-MODOT (1-888-275-6636)


HANSON
Hanson Professional Services Inc.
600 Washington Avenue, Suite 950
St. Louis, Missouri 63102
Professional Engineer License 061032
www.hansoninc.com
314.770.0467

LAYOUT	CM & MC	01/2025
DRAWN	CM & MC	01/2025
REVIEWED	MGD	02/2025

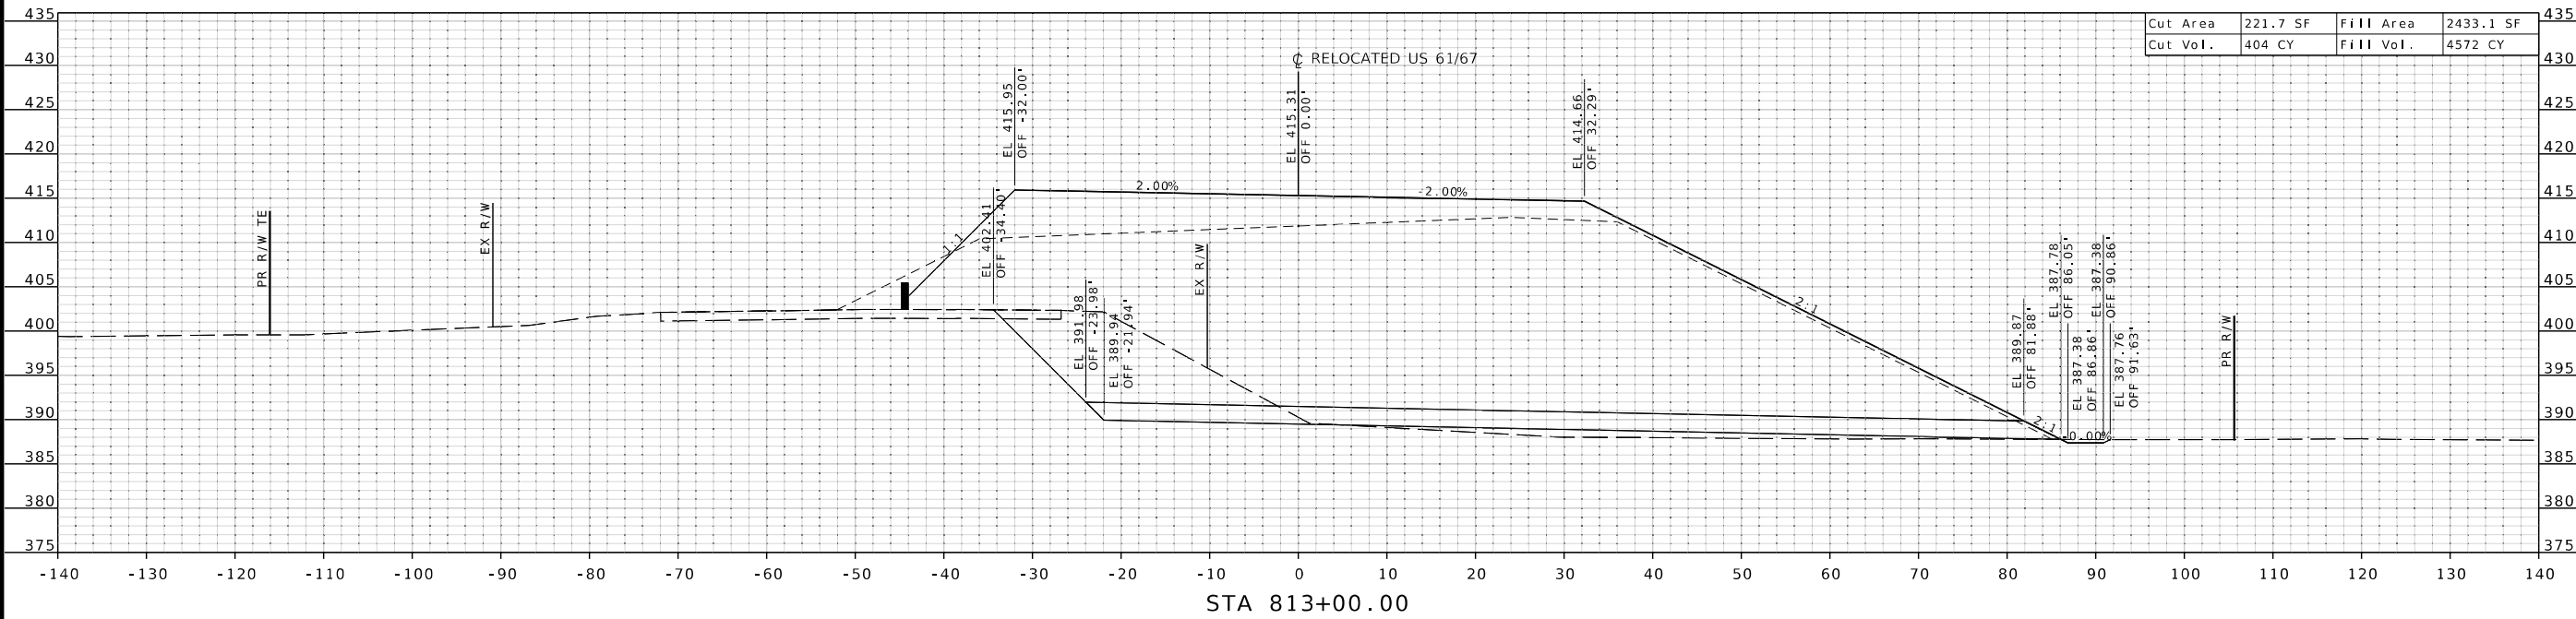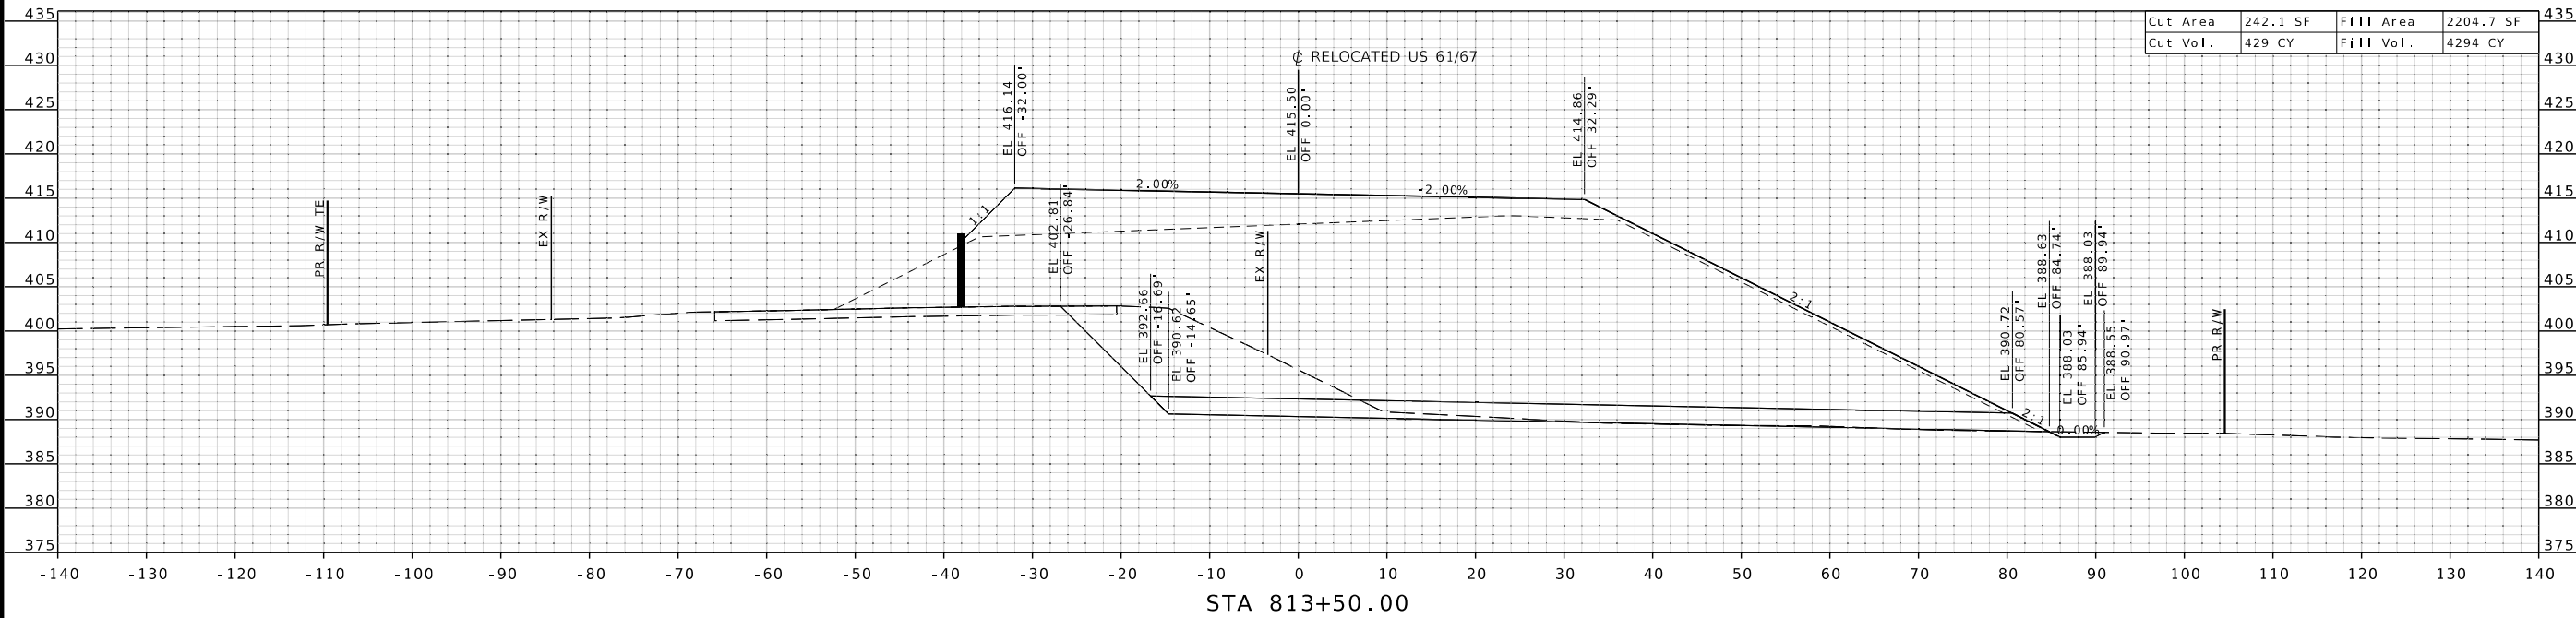

Cut Area	242.1 SF	Fill Area	2204.7 SF
Cut Vol.	429 CY	Fill Vol.	4294 CY

Cut Area	221.7 SF	Fill Area	2433.1 SF
Cut Vol.	404 CY	Fill Vol.	4572 CY

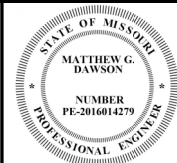

"THIS MEDIA SHOULD
NOT BE CONSIDERED
A CERTIFIED
DOCUMENT."

DATE PREPARED

1 / 31 / 2025

ROUTE	STATE
61/67	MO

DISTRICT	SHEET NO
SL	14

COUNTY
JEFFERSON

JOB NO.
J6S3289


CONTRACT ID.

PROJECT NO.

BRIDGE NO.
A8737

[illegible]




MISSOURI
DEPARTMENT OF TRANSPORTATION
COMMISSION

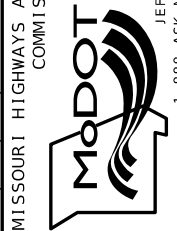

© Copyright Hanson Professional Services Inc. 2025

\$FILE\$	\$TIME\$	\$DATE\$
----------	----------	----------

LAYOUT	CM & MC	01/2025
DRAWN	CM & MC	01/2025
REVIEWED	WGD	02/2025

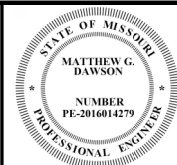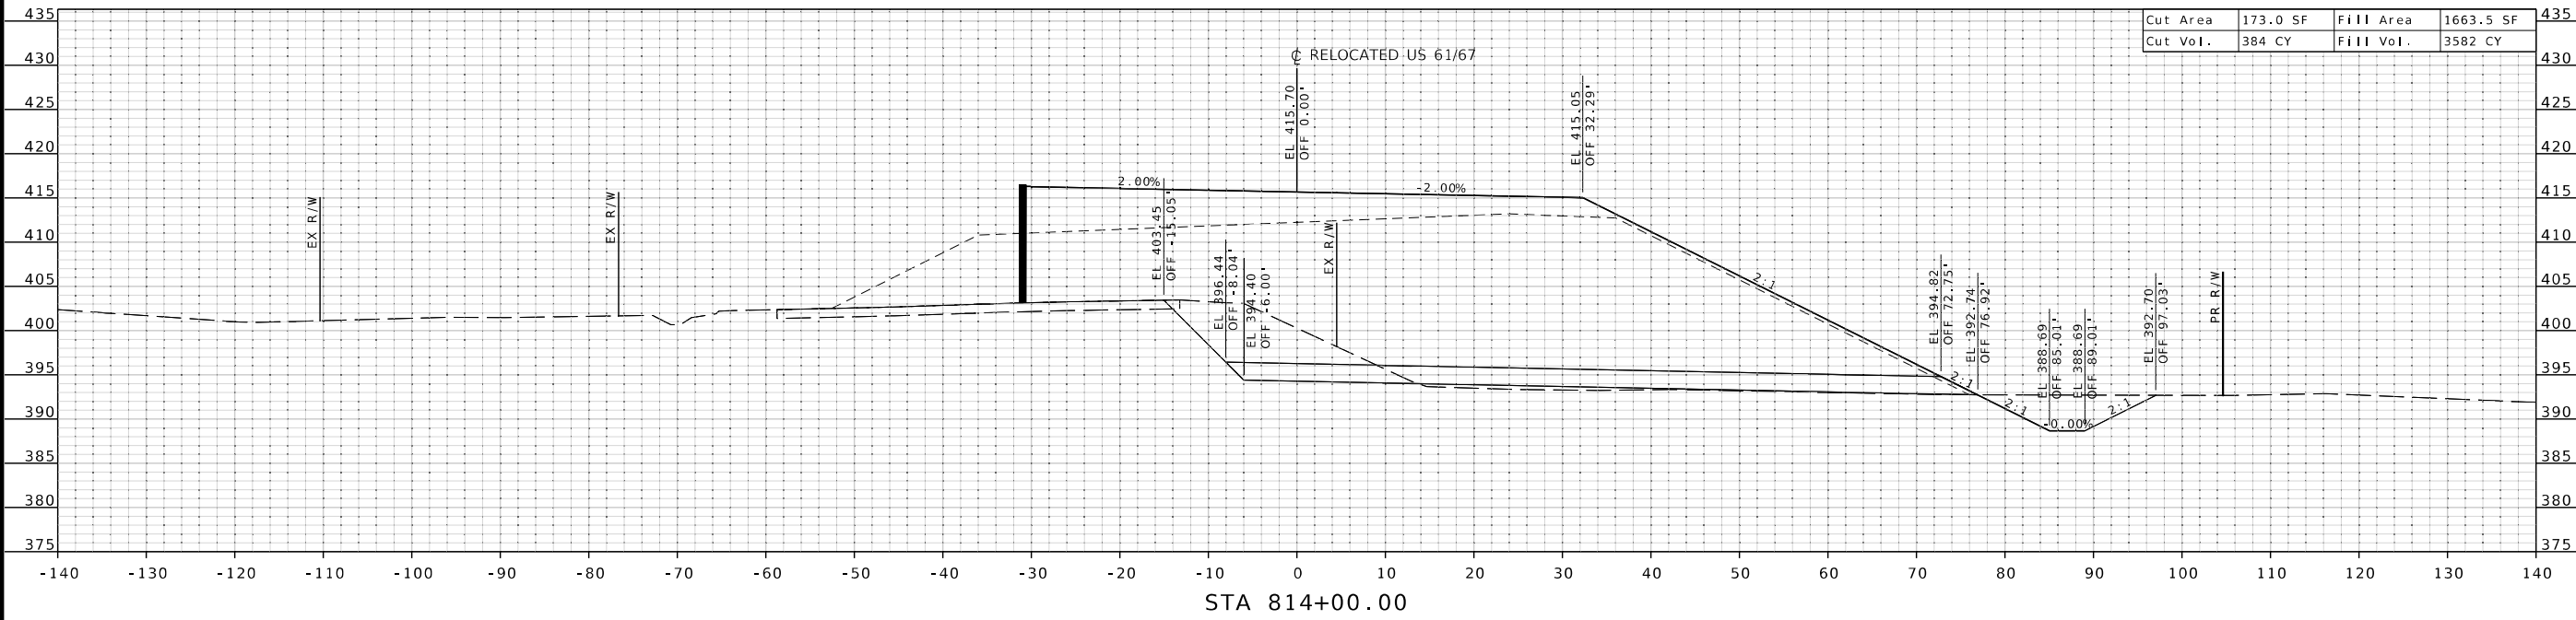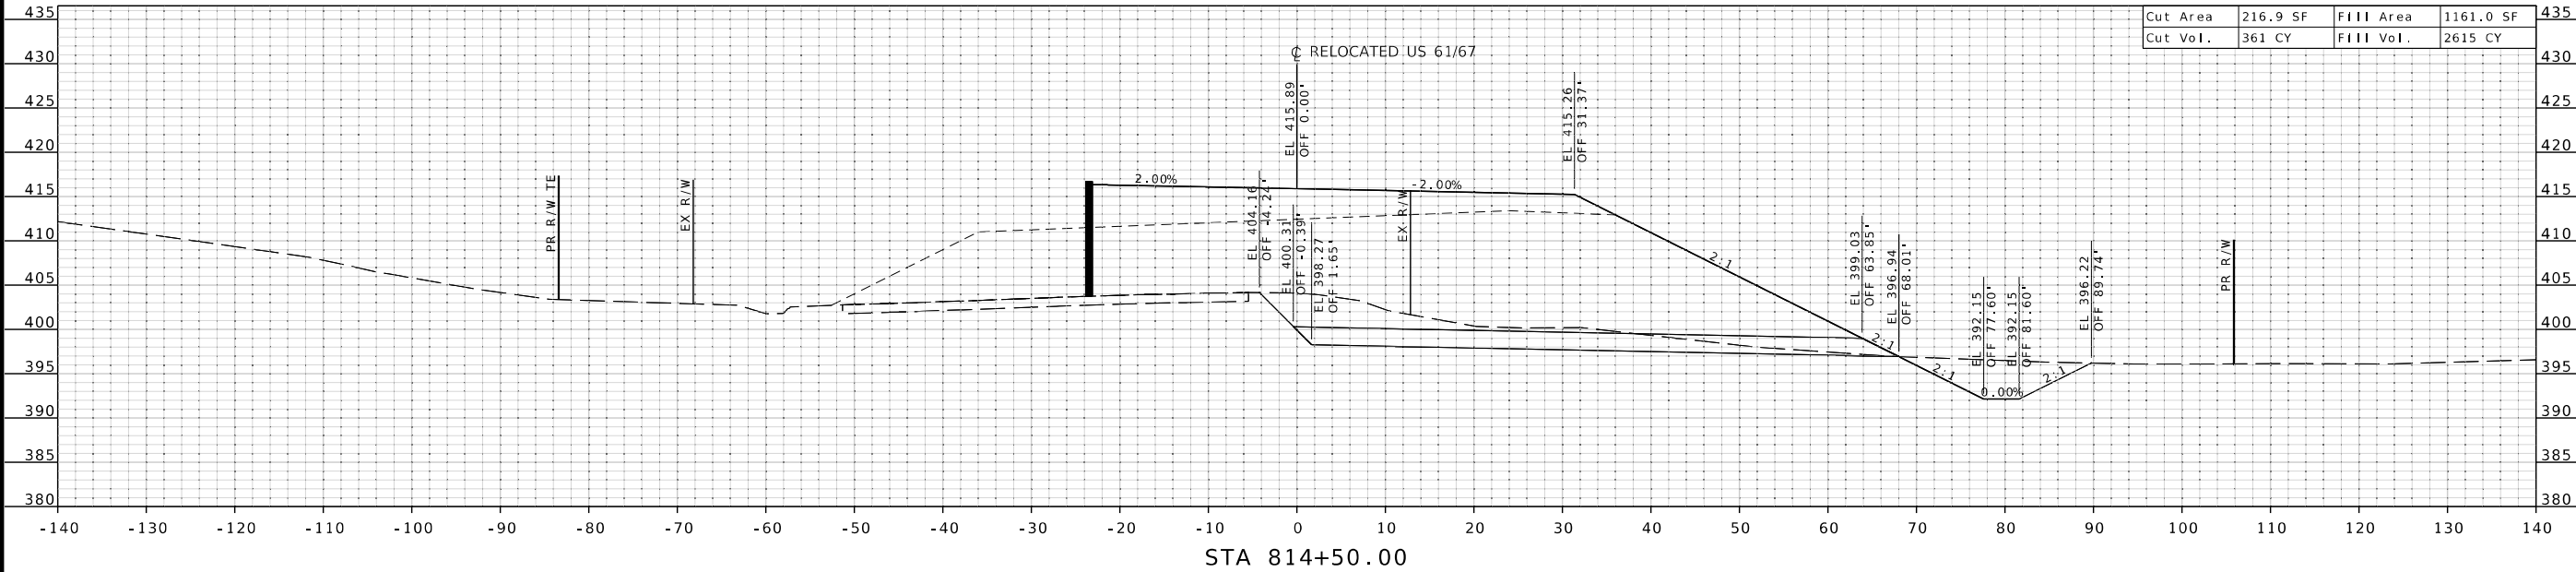

"THIS MEDIA SHOULD NOT BE CONSIDERED A CERTIFIED DOCUMENT."

DATE PREPARED
1/31/2025

ROUTE	STATE
61/67	MO
DISTRICT	SHEET NO.
SL	15

COUNTY
JEFFERSON

JOB NO.
J6S3289

CONTRACT ID.

PROJECT NO.

BRIDGE NO.
A8737

DATE	DESCRIPTION


MISSOURI HIGHWAYS AND TRANSPORTATION COMMISSION

105 WEST CAPITOL
JEFFERSON CITY, MO 65102
1-888-ASK-MODOT (1-888-275-6636)


HANSON

Hanson Professional Services Inc.
600 Washington Avenue, Suite 950
St. Louis, Missouri 63102
Professional Engineer License No. 061632
www.hansoninc.com 314.770.0467

LAYOUT	CM & MC	01/2025
DRAWN	CM & MC	01/2025
REVIEWED	MGD	02/2025

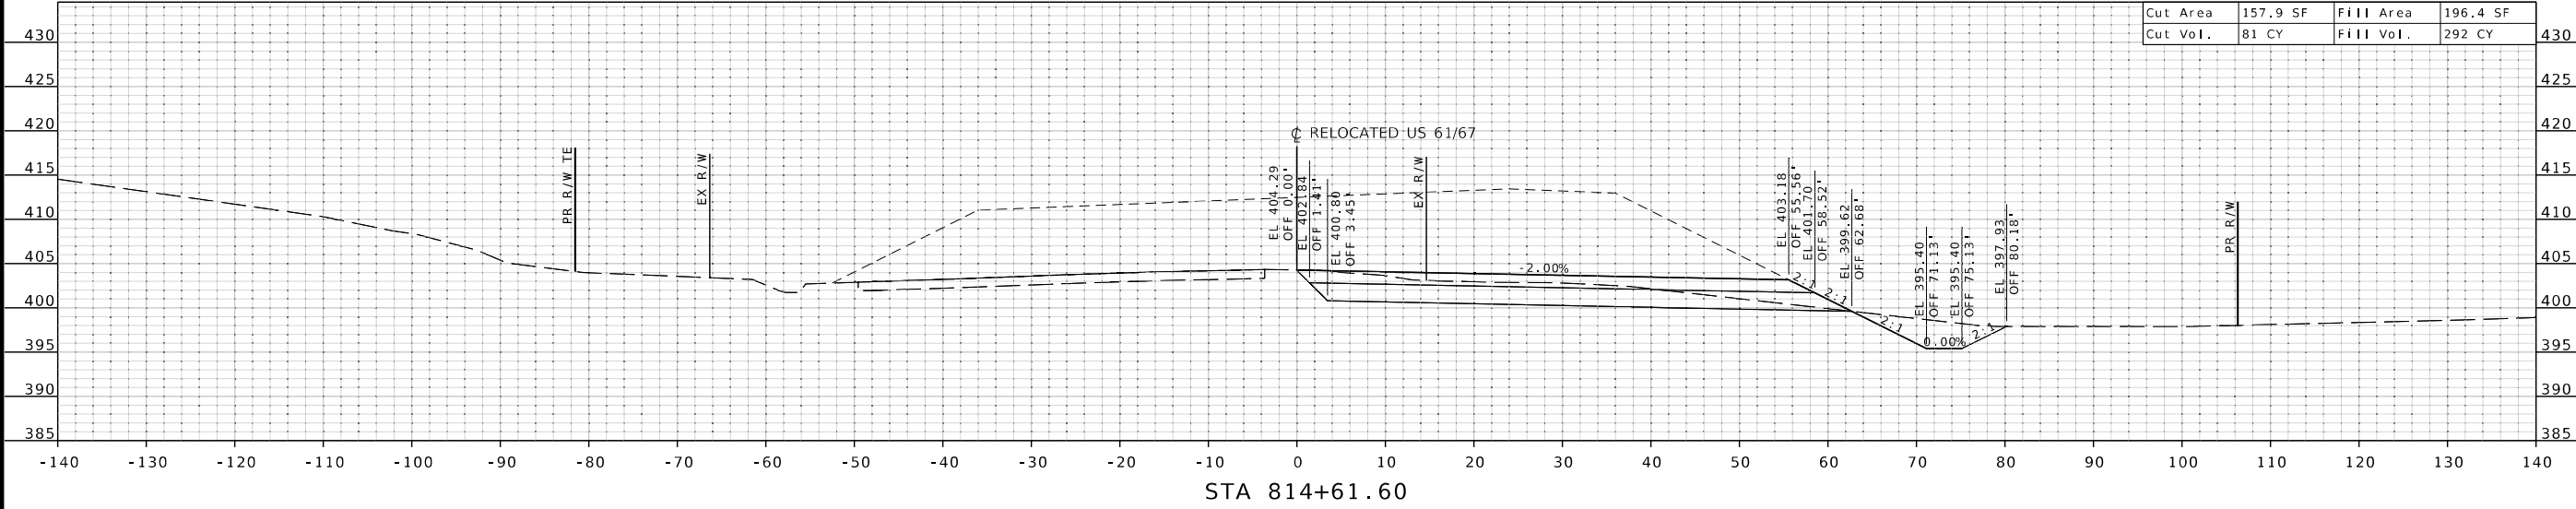

Cut Area	157.9 SF	Fill Area	196.4 SF
Cut Vol.	81 CY	Fill Vol.	292 CY

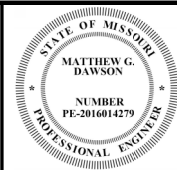

"THIS MEDIA SHOULD NOT BE CONSIDERED A CERTIFIED DOCUMENT."

DATE PREPARED
1/31/2025

ROUTE	STATE
61/67	MO
DISTRICT	SHEET NO.
SL	16

COUNTY
JEFFERSON

JOB NO.
J6S3289

CONTRACT ID.

PROJECT NO.

BRIDGE NO.
A8737

DATE	DESCRIPTION




MISSOURI HIGHWAYS AND TRANSPORTATION COMMISSION

105 WEST CAPITOL
JEFFERSON CITY, MO 65102
1-888-ASK-MODOT (1-888-273-6636)

© Copyright Hanson Professional Services Inc. 2025

Hanson Professional Services Inc.
600 Washington Avenue, Suite 950
St. Louis, Missouri 63102
Professional Engineer License #1632
www.hanson-inc.com 314.770.0467

LAYOUT	CM & MC	01/2025
DRAWN	CM & MC	01/2025
REVIEWED	WGD	02/2025

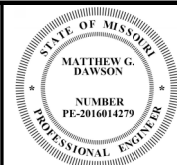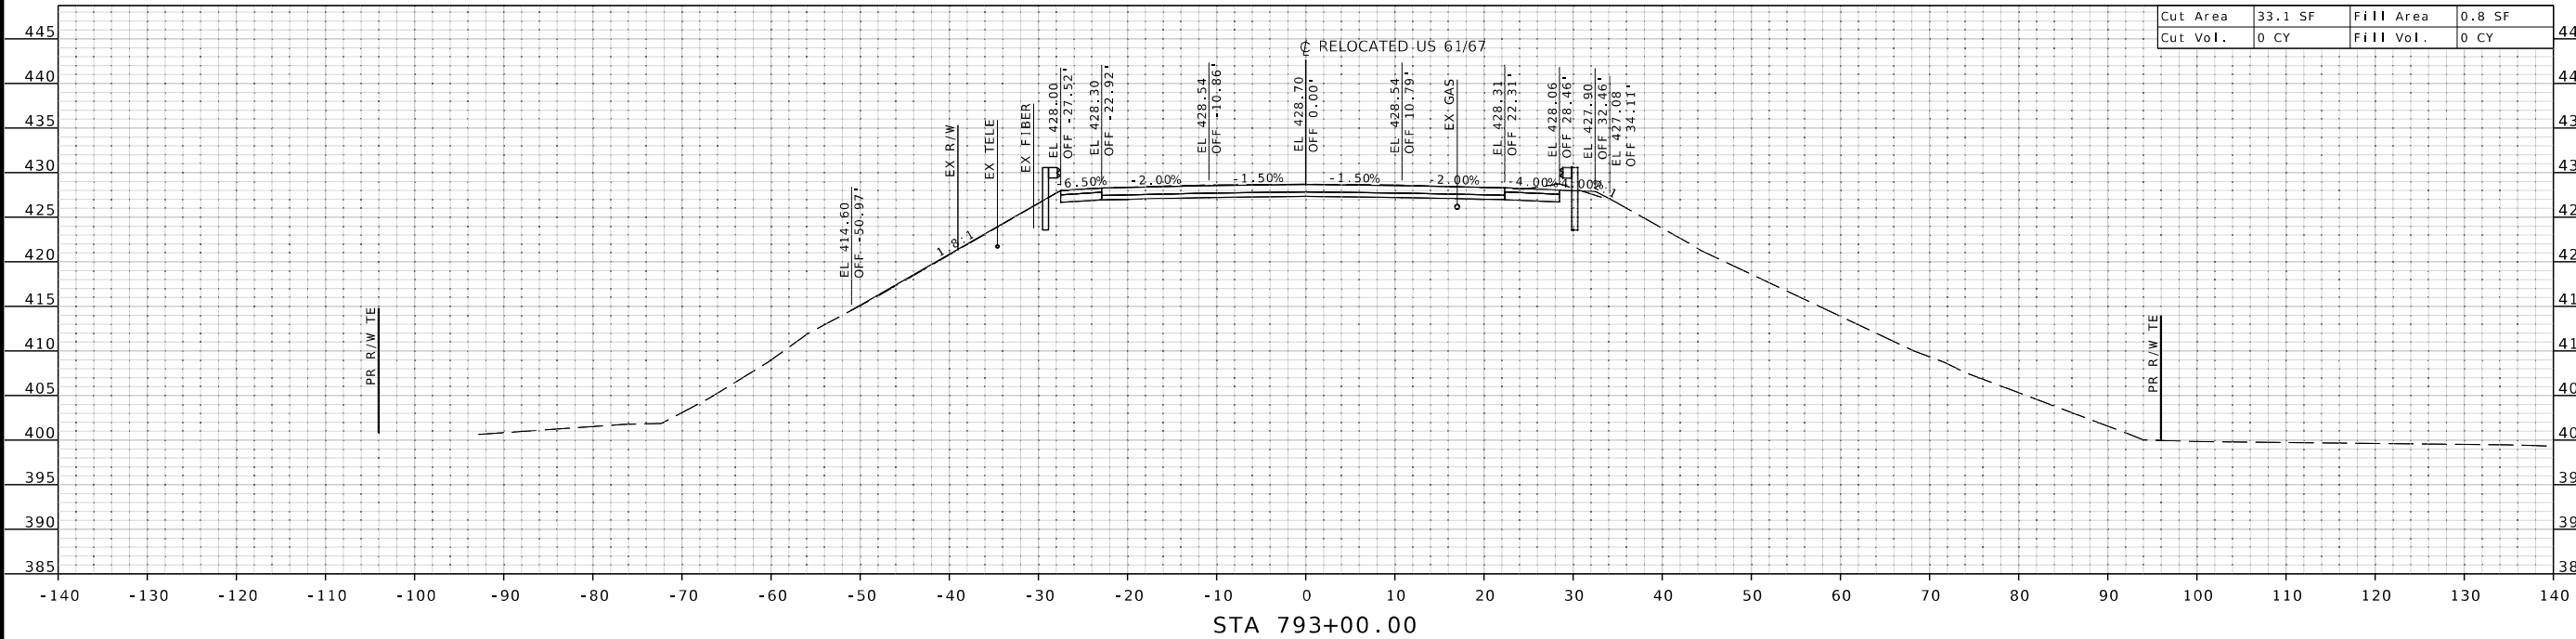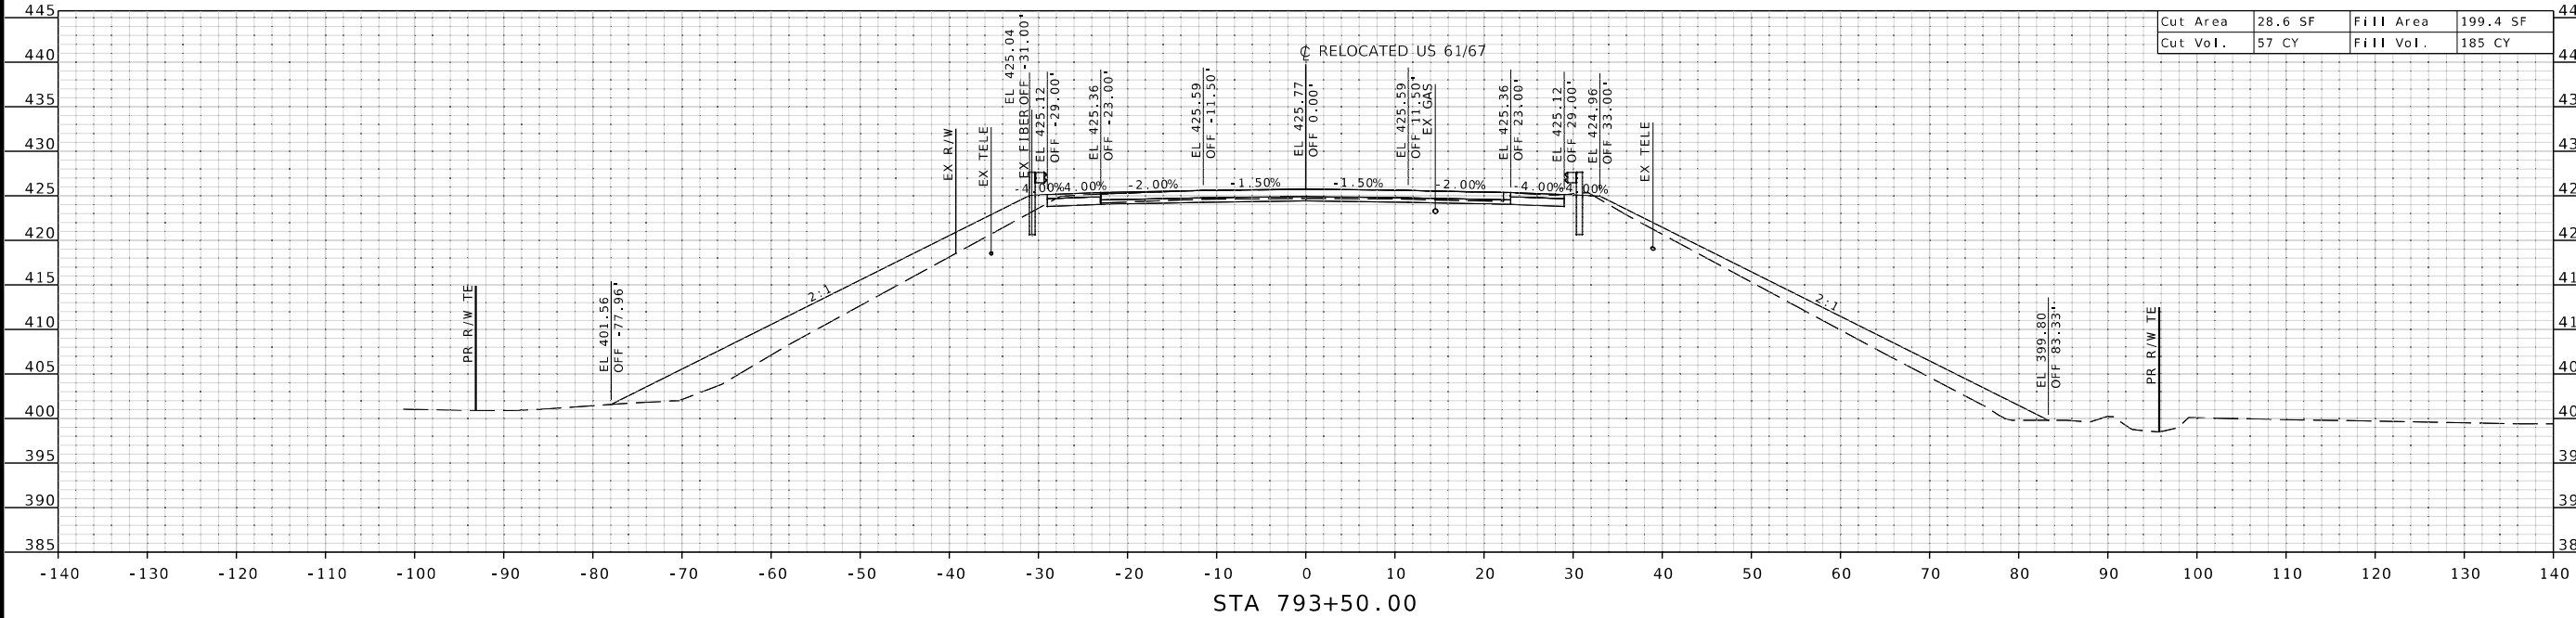

"THIS MEDIA SHOULD NOT BE CONSIDERED A CERTIFIED DOCUMENT."

DATE PREPARED

1/31/2025

ROUTE

61/67

STATE

MO

DISTRICT

SL

SHEET NO.

1

COUNTY

JEFFERSON

JOB NO.

J6S3289

CONTRACT ID.

PROJECT NO.

BRIDGE NO.

A8737

DESCRIPTION

DATE

DATE

LAYOUT	CM & MC	01/2025
DRAWN	CM & MC	01/2025
REVIEWED	WGD	02/2025

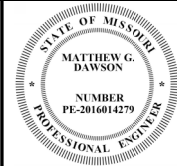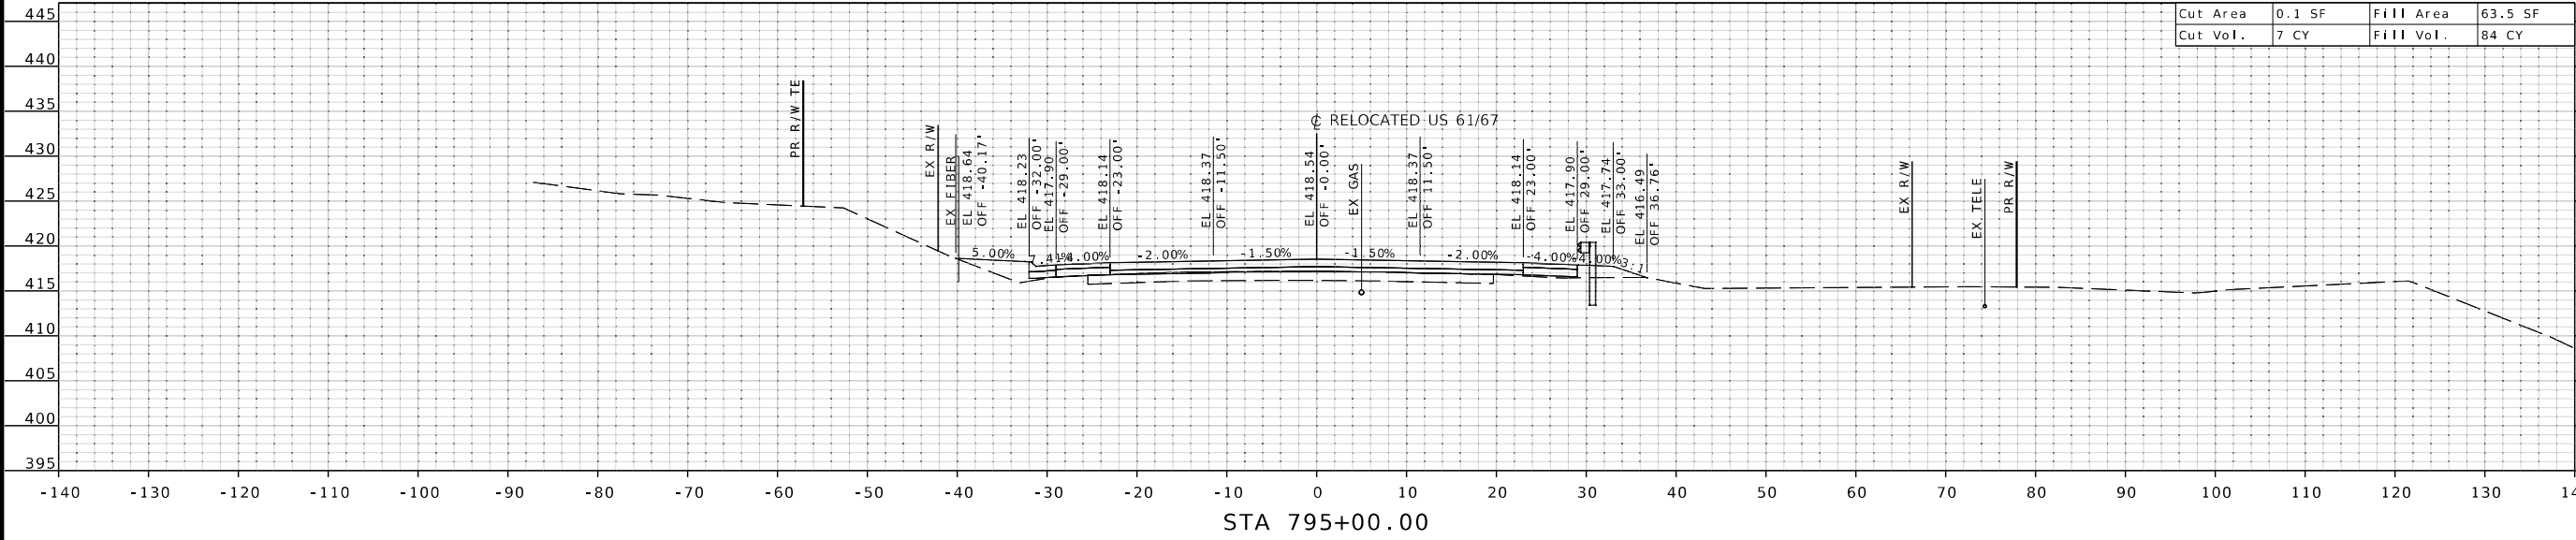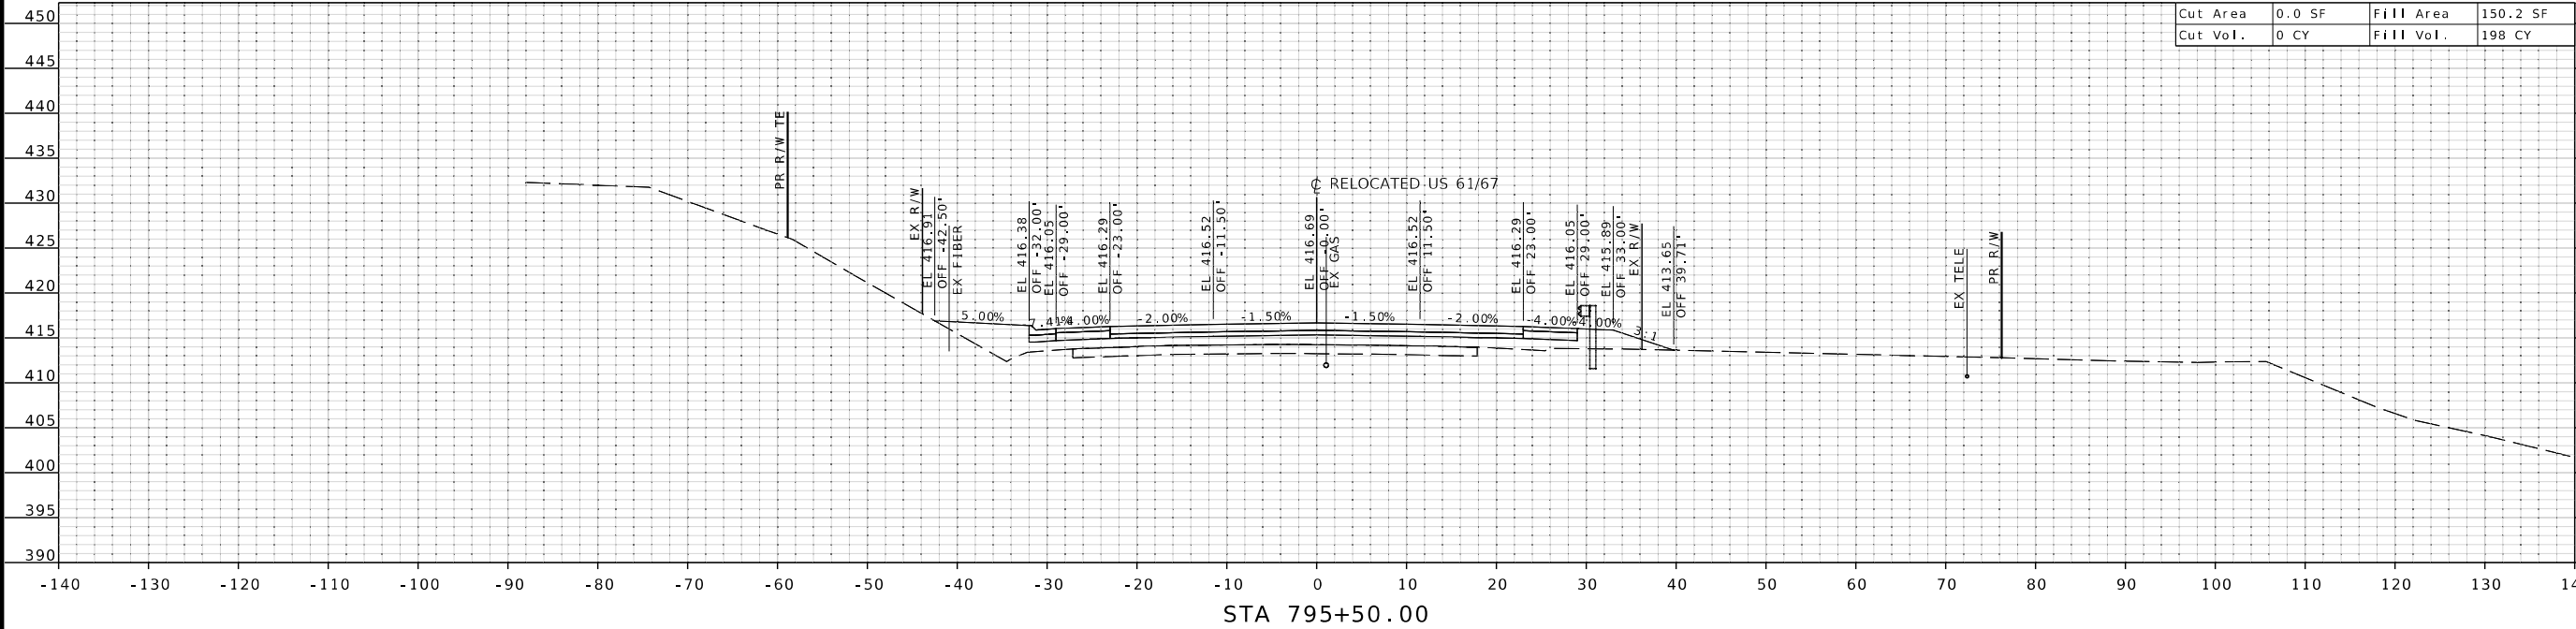

"THIS MEDIA SHOULD NOT BE CONSIDERED A CERTIFIED DOCUMENT."

DATE PREPARED
1/31/2025

ROUTE	STATE
61/67	MO
DISTRICT	SHEET NO.
SL	3


COUNTY
JEFFERSON
JOB NO.
J6S3289
CONTRACT ID.

PROJECT NO.

BRIDGE NO.
A8737

DESCRIPTION

DATE

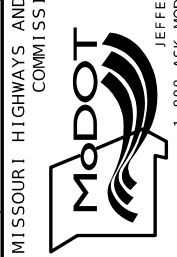


MISSOURI HIGHWAYS AND TRANSPORTATION COMMISSION


HANSON
Hanson Professional Services Inc.
600 Washington Avenue, Suite 950
St. Louis, Missouri 63102
Professional Engineer License 601632
www.hansoninc.com 314.770.0467

\$FILE\$ \$TIME\$ \$DATE\$


LAYOUT	CM & MC	01/2025
DRAWN	CM & MC	01/2025
REVIEWED	WGD	02/2025

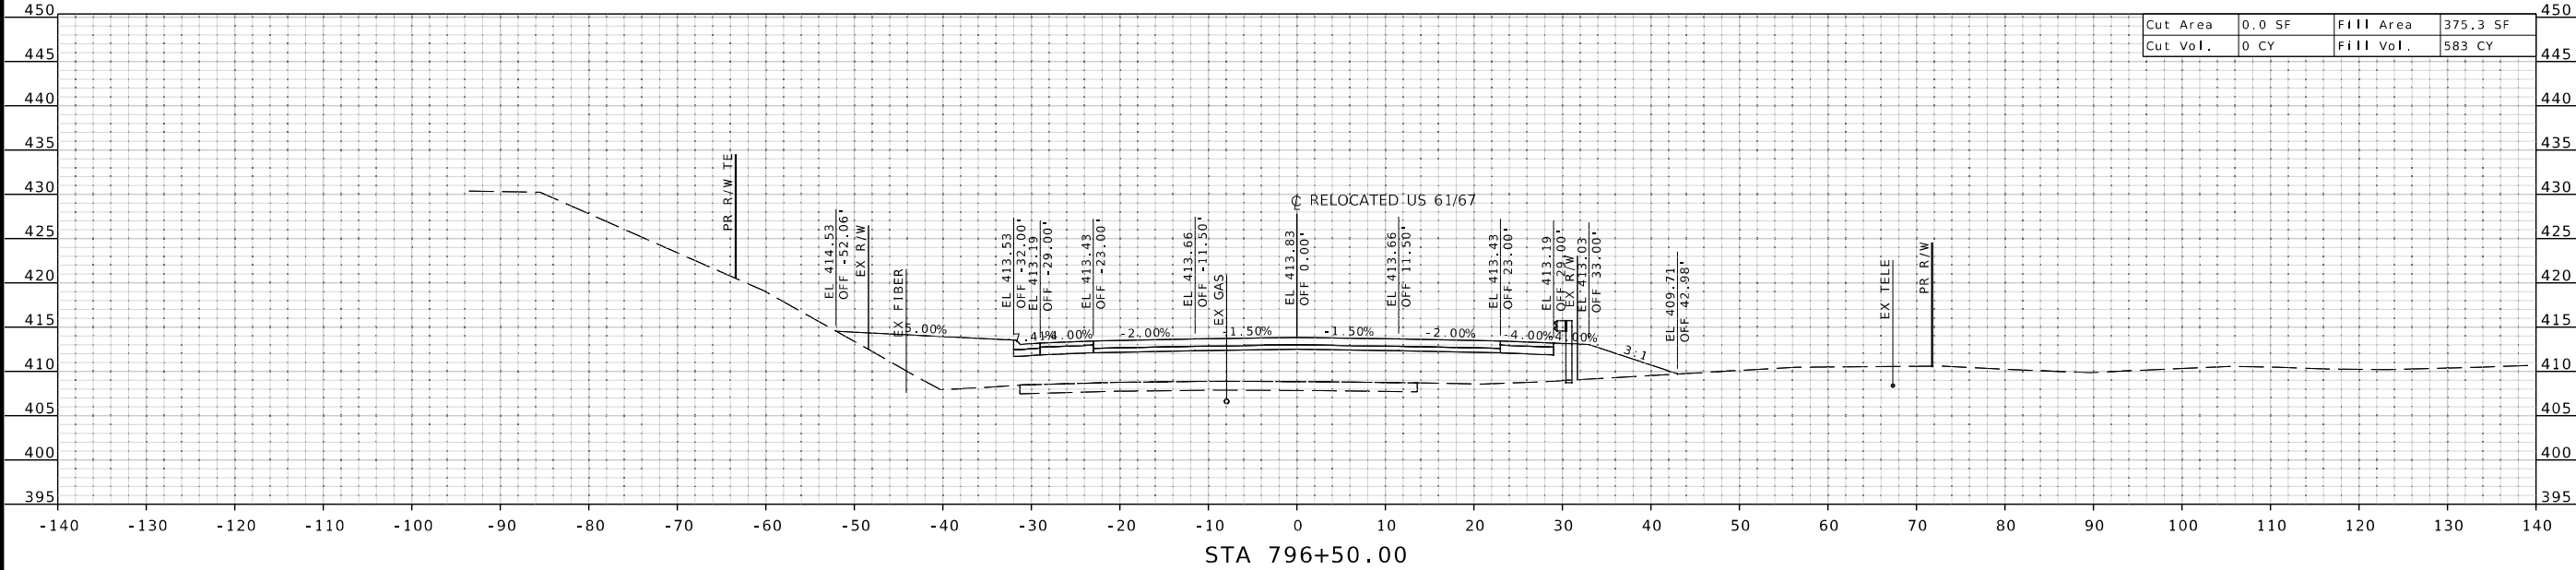

Cut Area	0.0 SF	Fill Area	375.3 SF
Cut Vol.	0 CY	Fill Vol.	583 CY

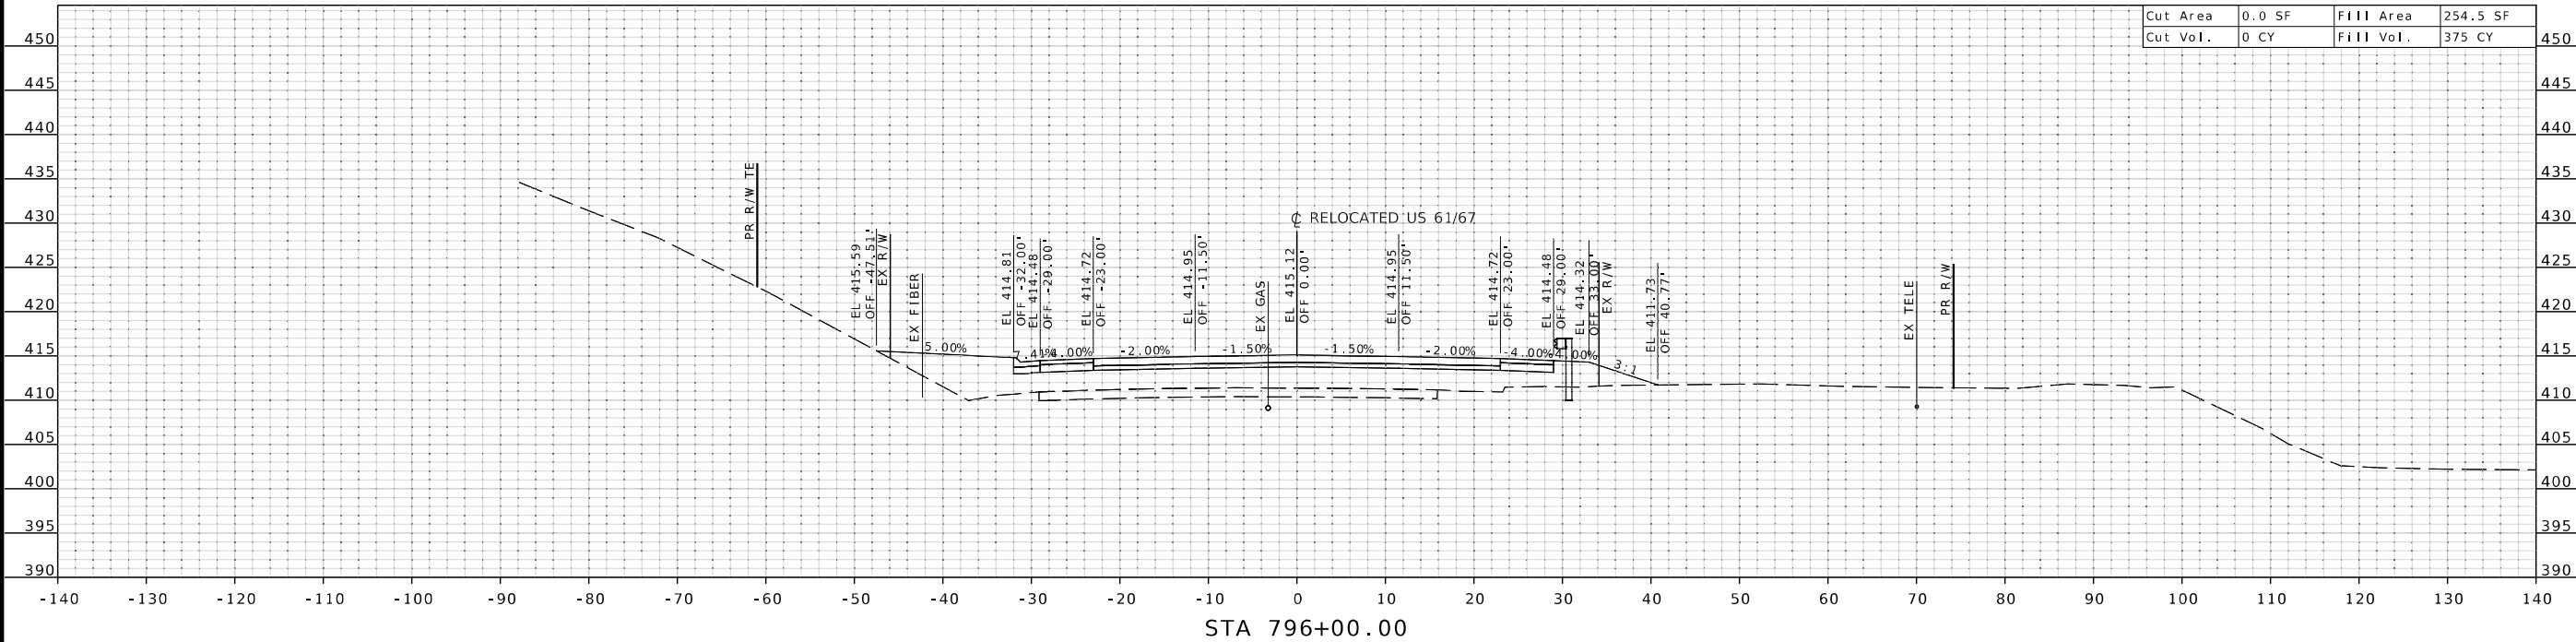

Cut Area	0.0 SF	Fill Area	254.5 SF
Cut Vol.	0 CY	Fill Vol.	375 CY

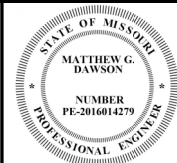

"THIS MEDIA SHOULD NOT BE CONSIDERED A CERTIFIED DOCUMENT."

DATE PREPARED

1/31/2025

ROUTE STATE

61/67 MO

DISTRICT SHEET NO.

SL 4

COUNTY

JEFFERSON

JOB NO.

J6S3289

CONTRACT ID.

PROJECT NO.

BRIDGE NO.

A8737

DESCRIPTION

DATE




MISSOURI HIGHWAYS AND TRANSPORTATION COMMISSION

105 WEST CAPITOL
JEFFERSON CITY, MO 65102
1-888-ASK-MODOT (1-888-275-6636)

HANSON

Hanson Professional Services Inc.
600 Washington Avenue, Suite 950
St. Louis, Missouri 63102
Professional Engineer 001032
www.hansoninc.com
314.770.0467

LAYOUT CM & MC 01/2025
DRAWN CM & MC 01/2025
REVIEWED MGD 02/2025

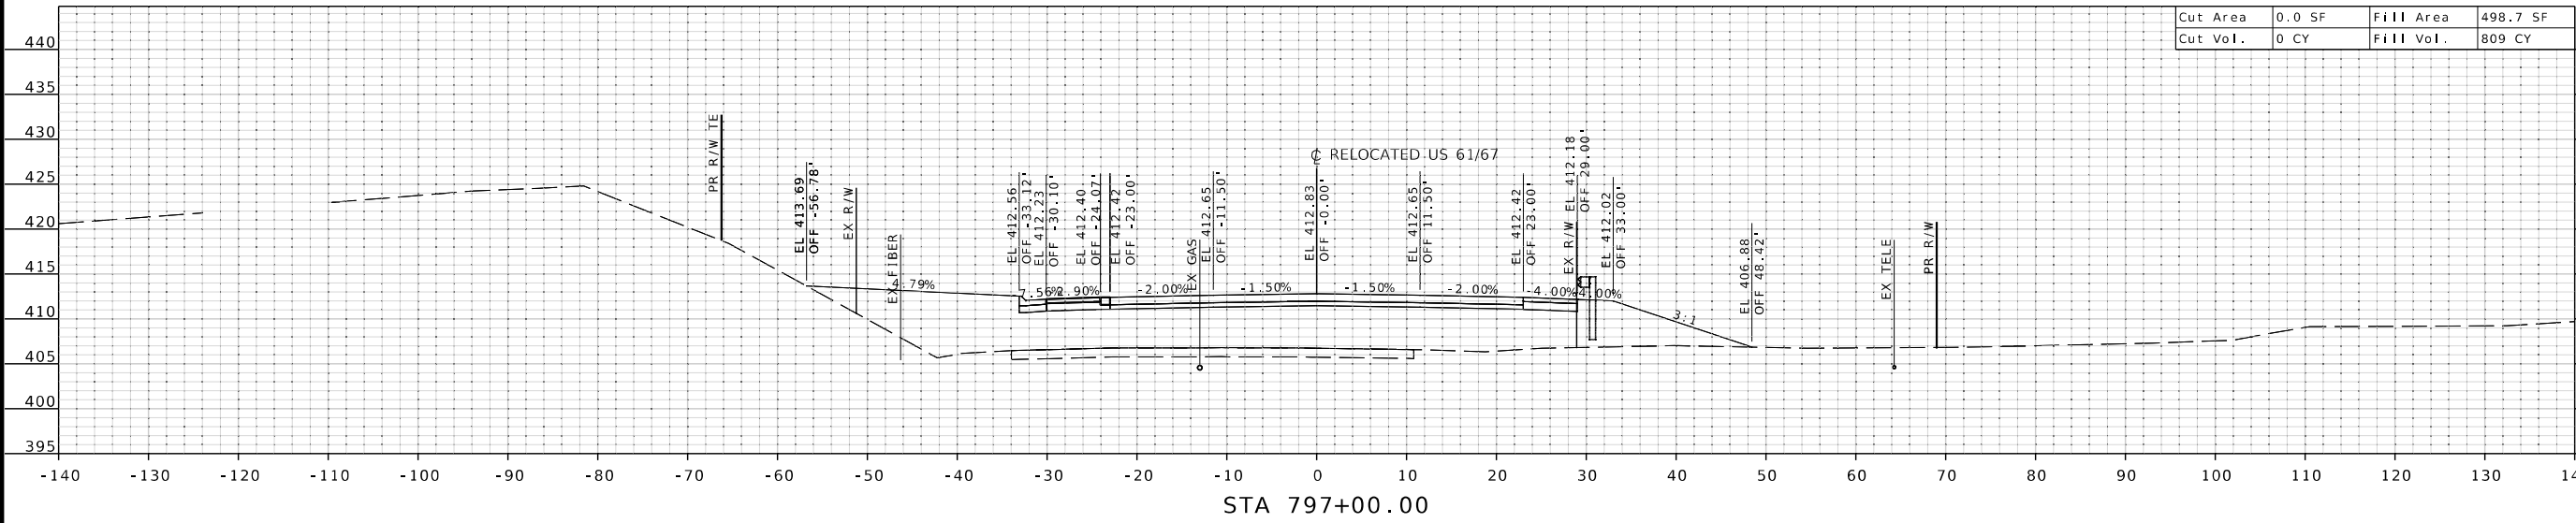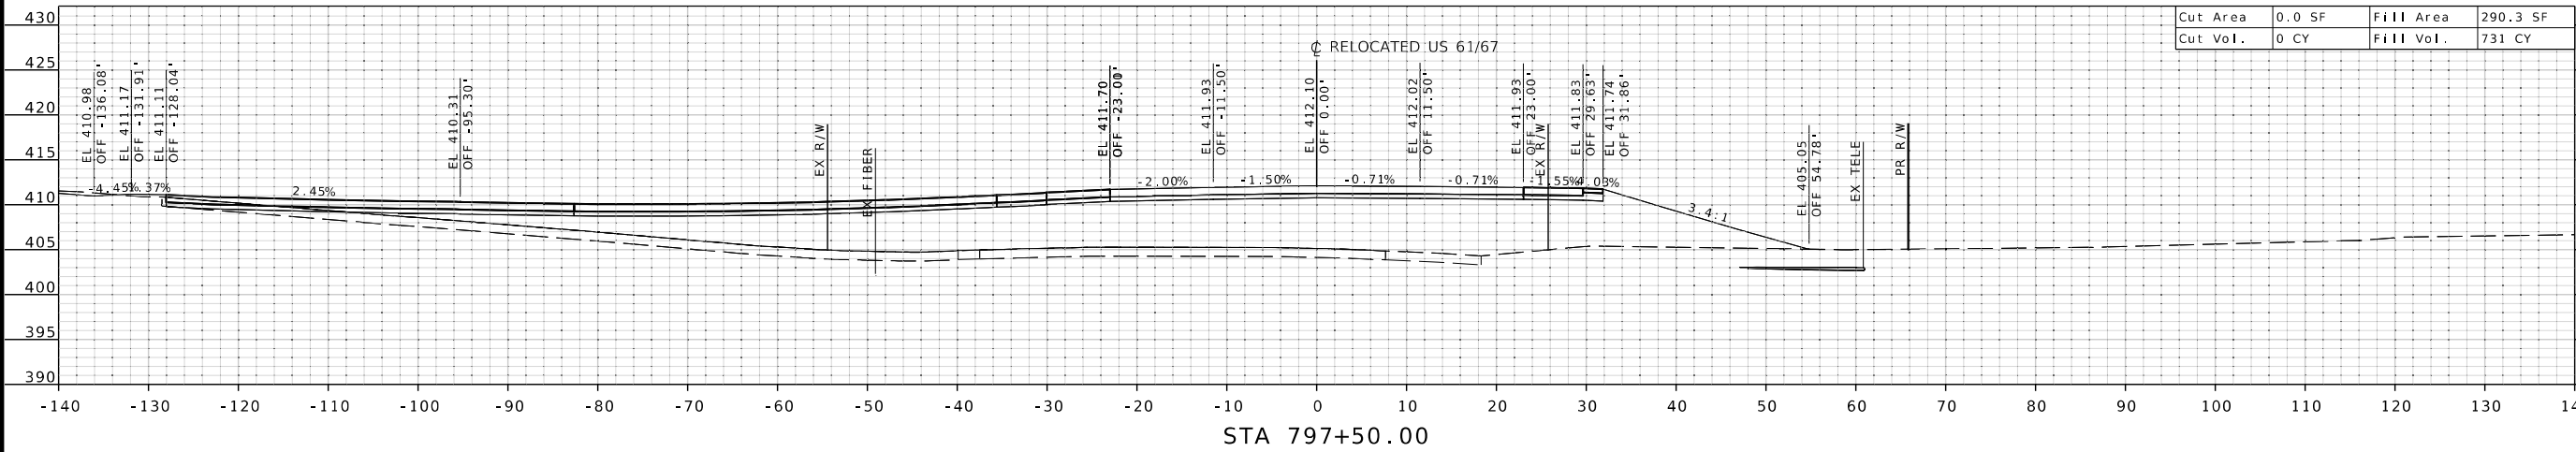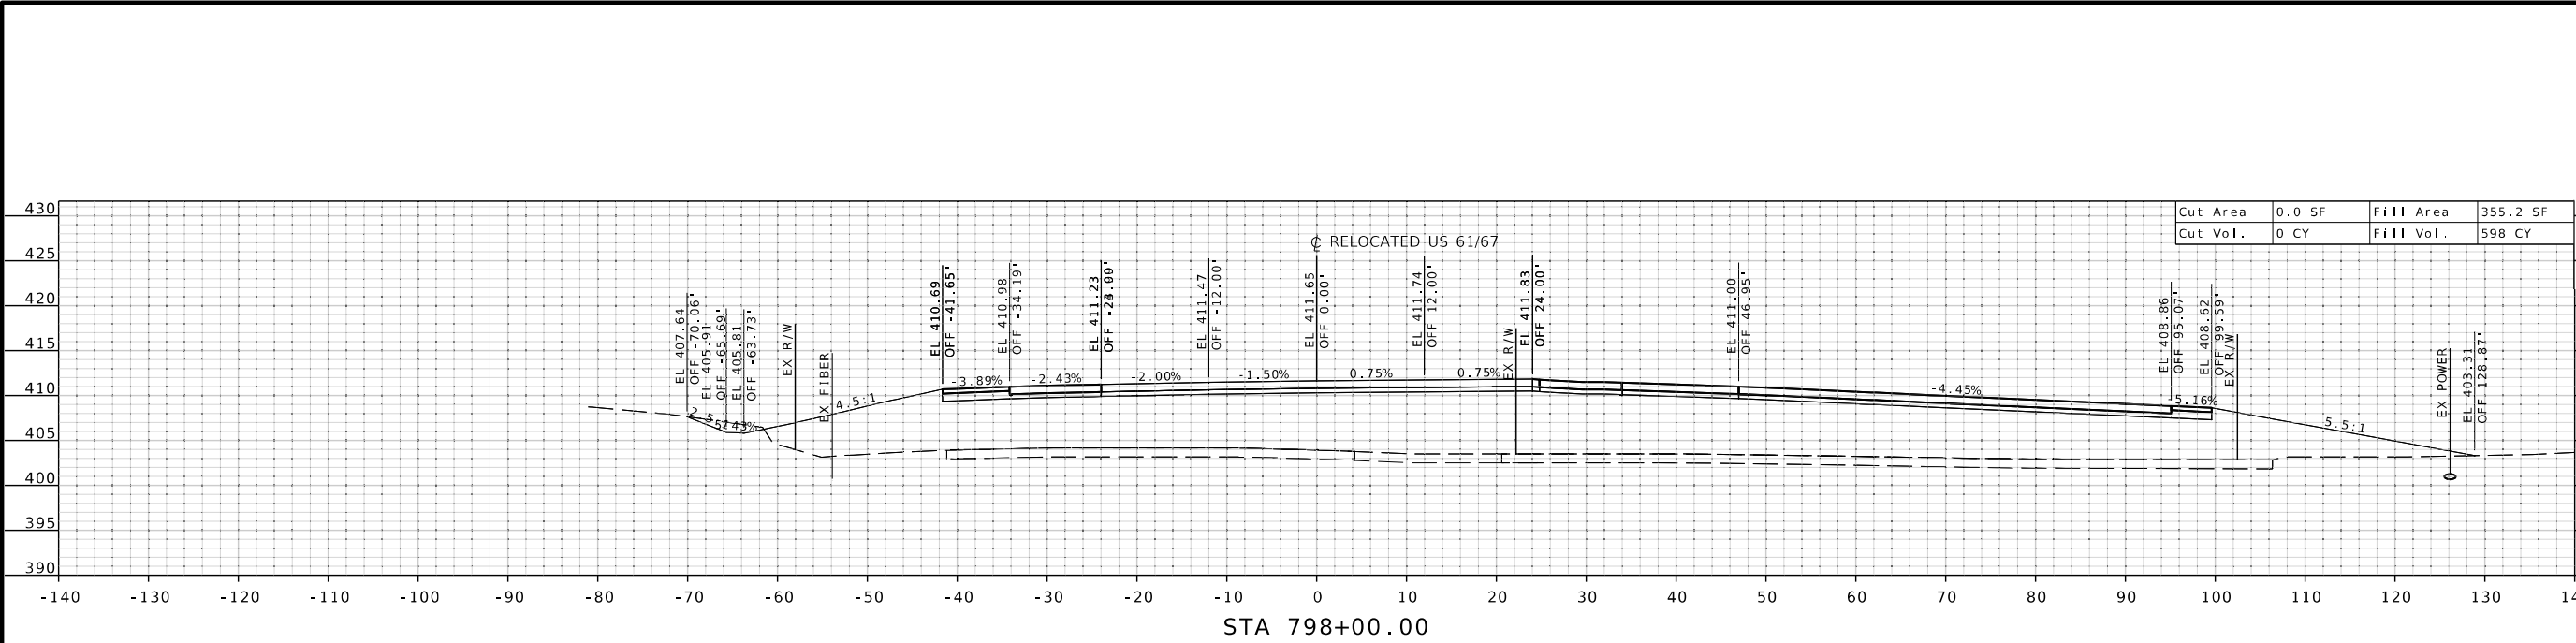

STATE OF MISSOURI
MATTHEW G. DAWSON
NUMBER
FE-2016014279
PROFESSIONAL ENGINEER

"THIS MEDIA SHOULD NOT BE CONSIDERED A CERTIFIED DOCUMENT."

DATE PREPARED
1/31/2025

ROUTE
61/67

STATE
MO

DISTRICT
SL

SHEET NO.
5

COUNTY
JEFFERSON

JOB NO.
J6S3289

CONTRACT ID.

PROJECT NO.

BRIDGE NO.
A8737

DESCRIPTION

DATE

MISSOURI HIGHWAYS AND TRANSPORTATION COMMISSION

105 WEST CAPITOL
JEFFERSON CITY, MO 65102
1-888-ASK-MODOT (1-888-275-6636)

MoDOT

HANSON

© Copyright Hanson Professional Services Inc. 2025

Hanson Professional Services Inc.
600 Washington Avenue, Suite 950
St. Louis, Missouri 63101
Professional Engineer 001032
www.hansoninc.com
314.770.0467

\$FILE\$ \$TIME\$ \$DATES\$



DATE PREPARED
1/31/2025

61/67 MO

SL	6
----	---



JEFFERSON

J6S3289

A8737

DATE	



© Copyright Hanson Professional Services Inc. 2025

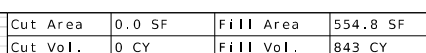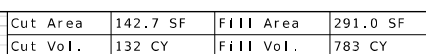

LAYOUT
DRAWN
REVIEWED


\$FILE\$	\$TIME\$	\$DATE\$
----------	----------	----------

LAYOUT	CM & MC	01/2025
DRAWN	CM & MC	01/2025
REVIEWED	MGD	02/2025

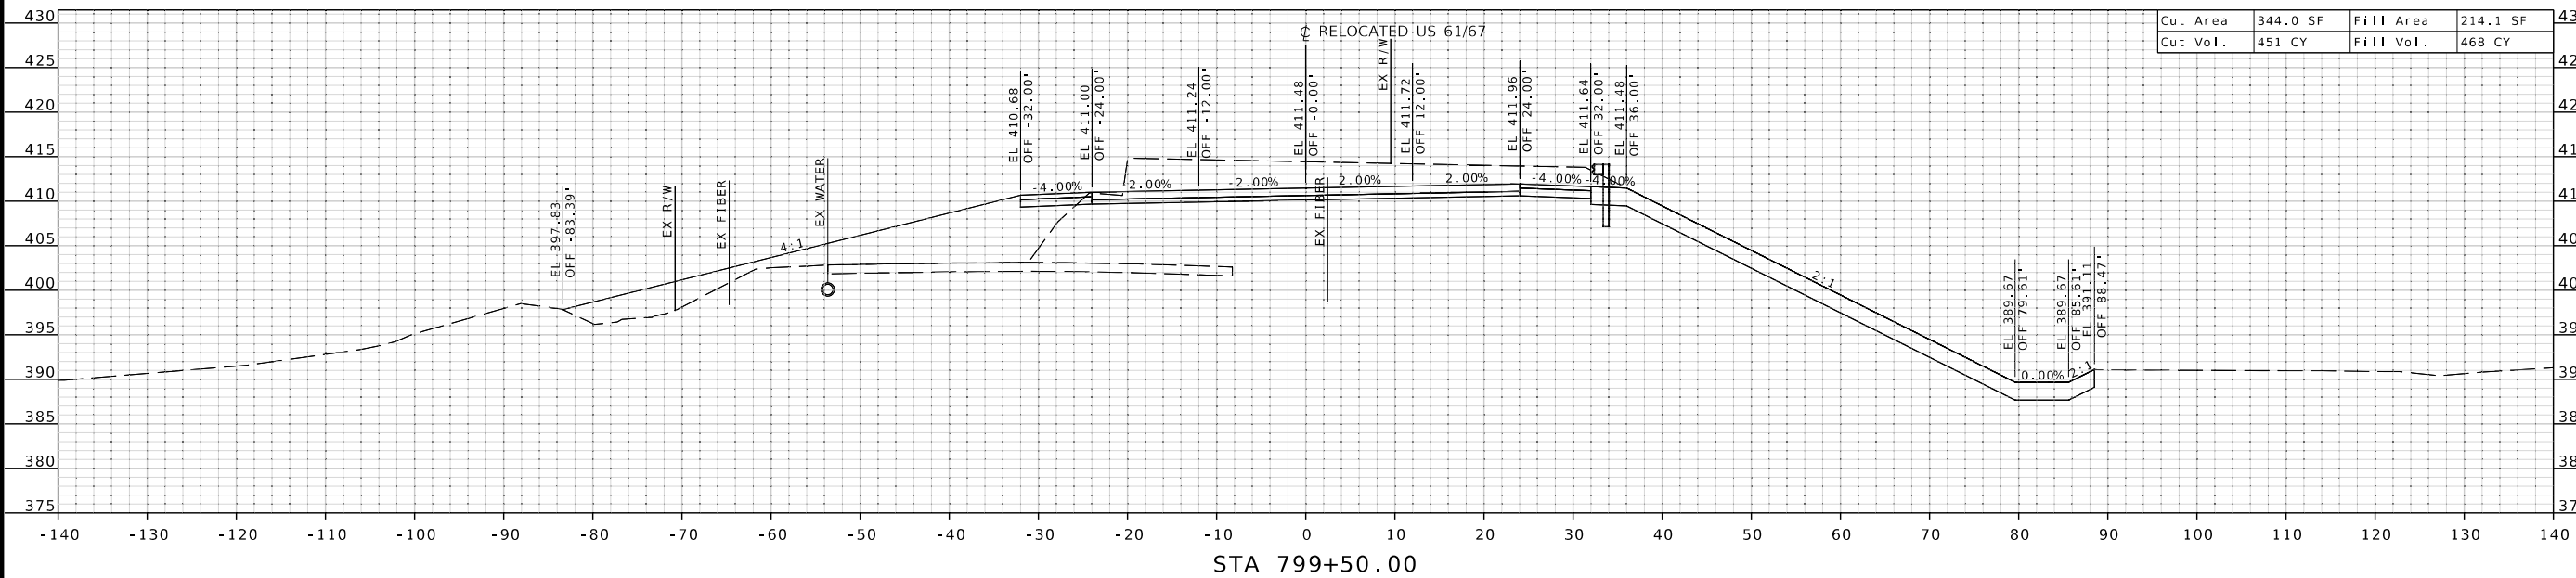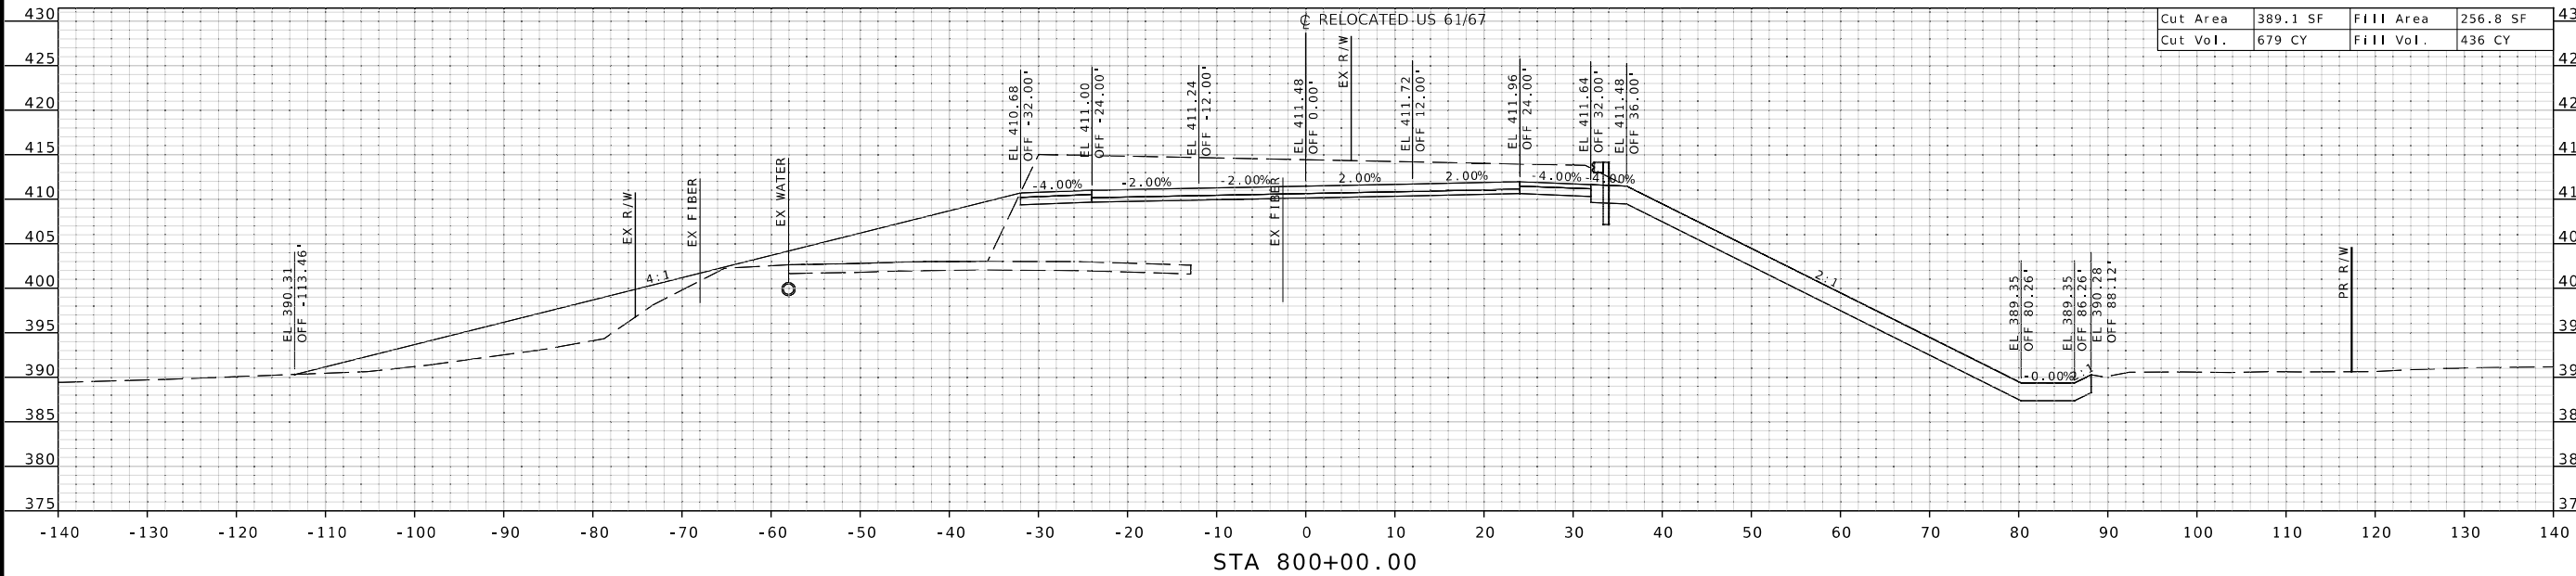

Cut Area	389.1 SF	Fill Area	256.8 SF
Cut Vol.	679 CY	Fill Vol.	436 CY

Cut Area	344.0 SF	Fill Area	214.1 SF
Cut Vol.	451 CY	Fill Vol.	468 CY

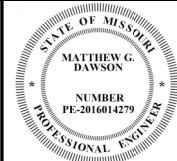

"THIS MEDIA SHOULD
NOT BE CONSIDERED
A CERTIFIED
DOCUMENT."

DATE PREPARED

ROUTE 61/67	STATE MO
DISTRICT SL	SHEET NO 7

COUNTY
JEFFERSON

JOB NO.
J6S3289

CONTRACT ID.

PROJECT NO.

BRIDGE NO.
A8737

[illegible]MISSOURI HIGHWAYS AND TRANSPORTATION
COMMISSION




© Copyright Hanson Professional Services Inc. 2025



Hanson Professional Services Inc.
600 Washington Avenue, Suite 950
St. Louis, Missouri 63101
Professional Engineer 001632
www.hanson-inc.com
314.770.0467

\$FILE\$	\$TIME\$	\$DATE\$
----------	----------	----------

LAYOUT	CM & MC	01/2025
DRAWN	CM & MC	01/2025
REVIEWED	WGD	02/2025

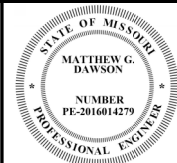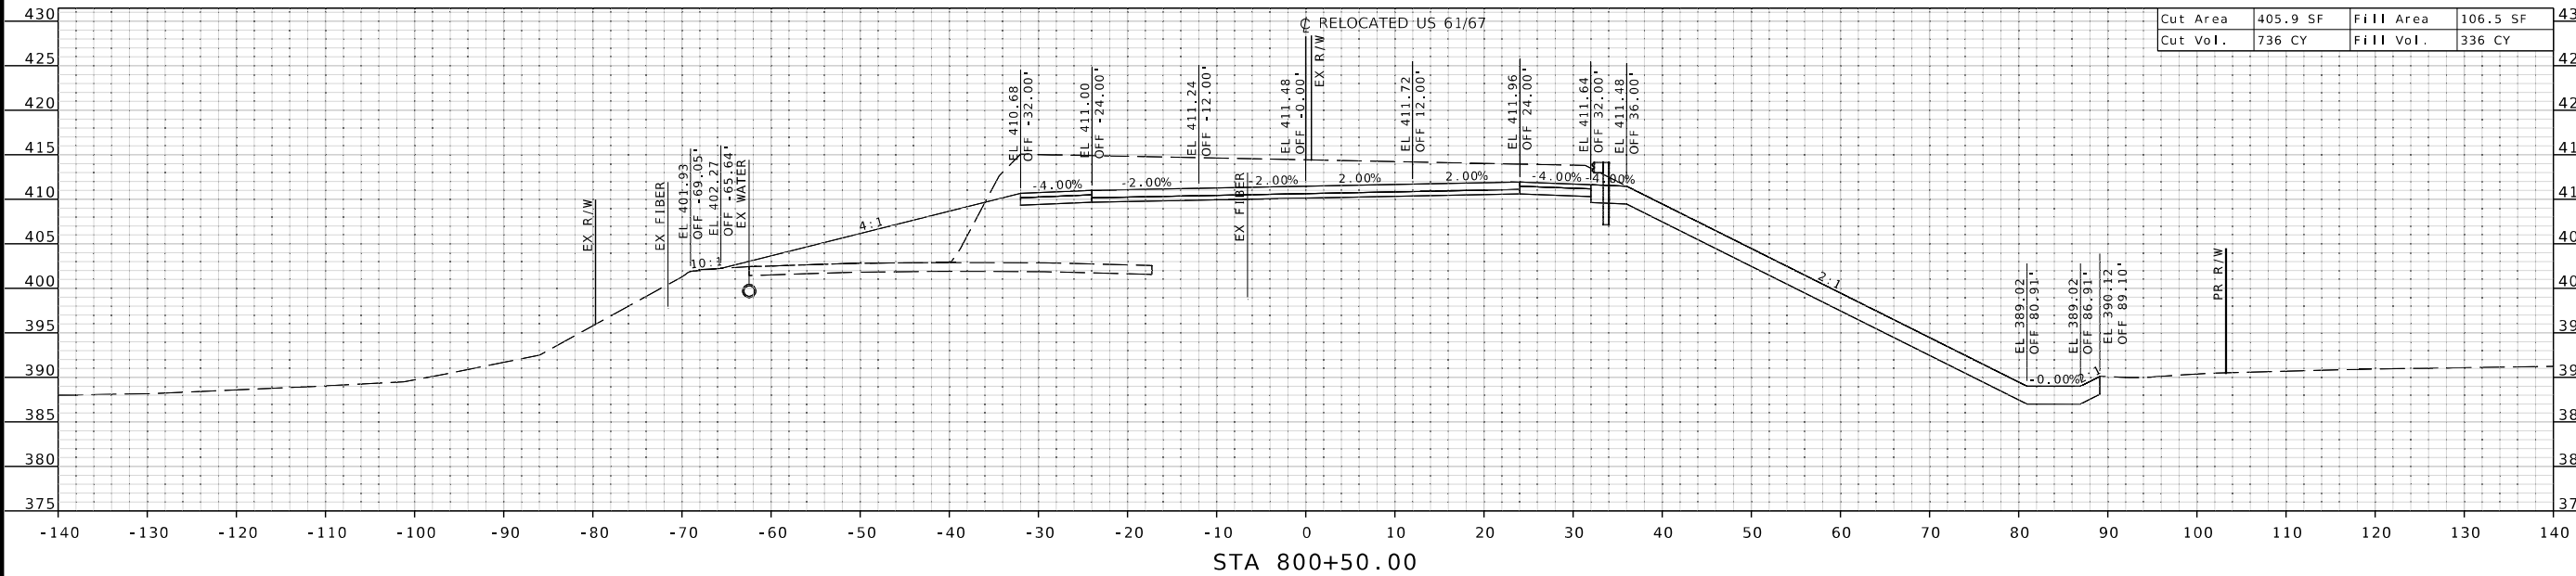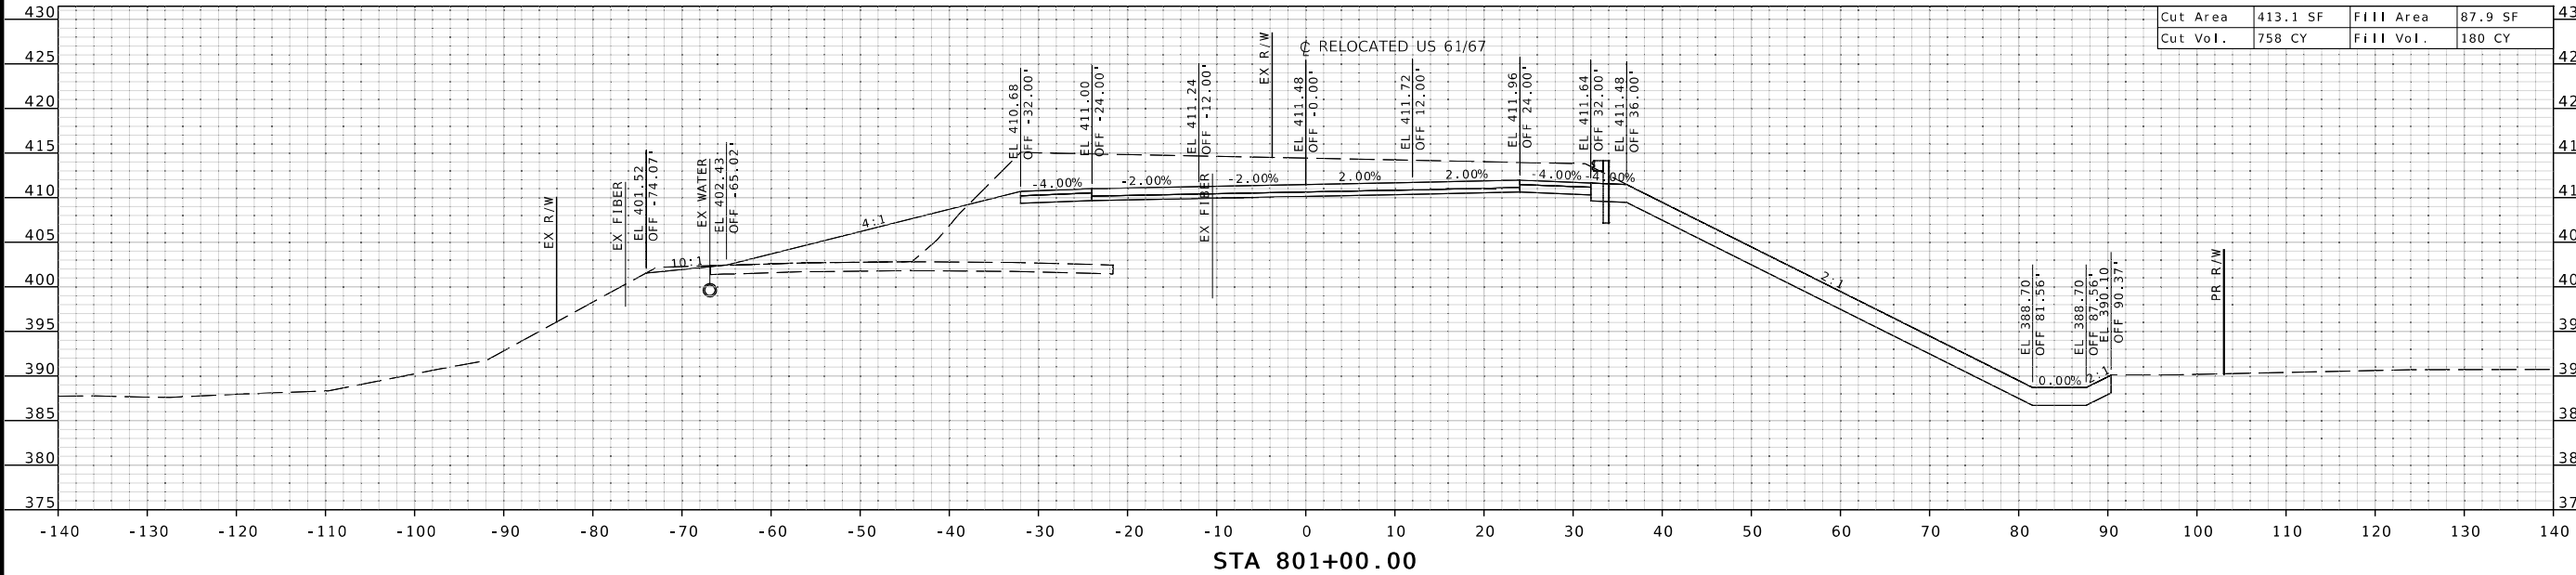

"THIS MEDIA SHOULD NOT BE CONSIDERED A CERTIFIED DOCUMENT."

DATE PREPARED
1/31/2025

ROUTE 61/67	STATE MO
DISTRICT SL	SHEET NO. 8

COUNTY
JEFFERSON

JOB NO.
J6S3289

CONTRACT ID.

PROJECT NO.

BRIDGE NO.
A8737




DATE	DESCRIPTION

MISSOURI HIGHWAYS AND TRANSPORTATION COMMISSION

105 WEST CAPITOL
JEFFERSON CITY, MO 65102
1-888-ASK-MODOT (1-888-275-6636)

HANSON
Hanson Professional Services Inc.
600 Washington Avenue, Suite 950
St. Louis, Missouri 63101
Professional Engineer License 001632
www.hansoninc.com
314.770.0467

LAYOUT	CM & MC	01/2025
DRAWN	CM & MC	01/2025
REVIEWED	WGD	02/2025

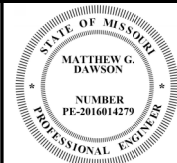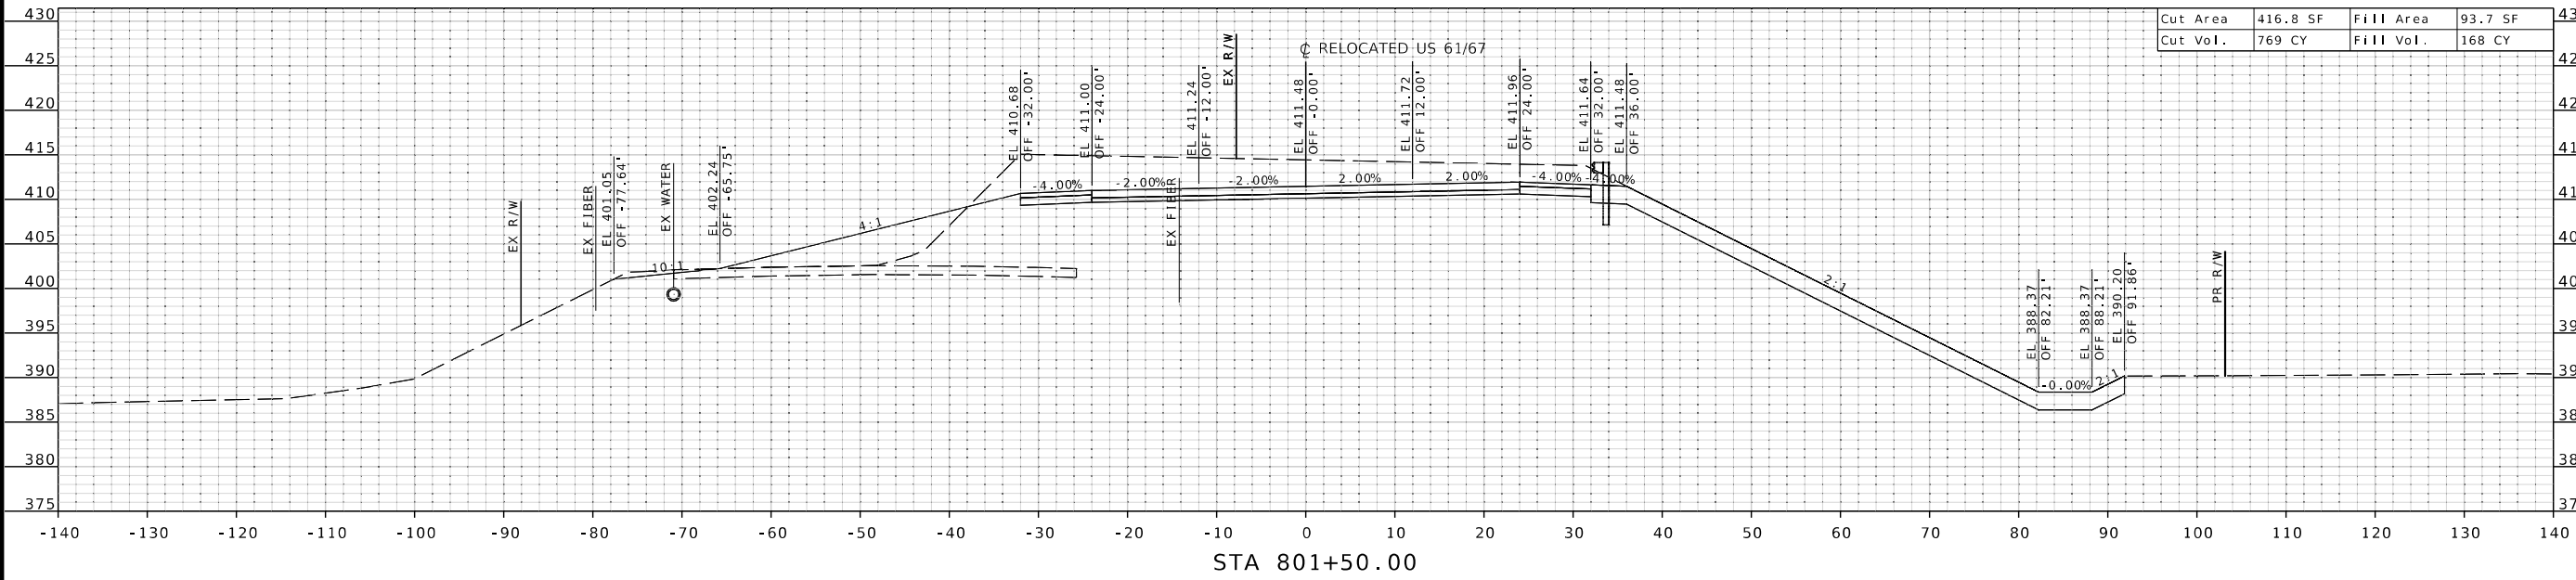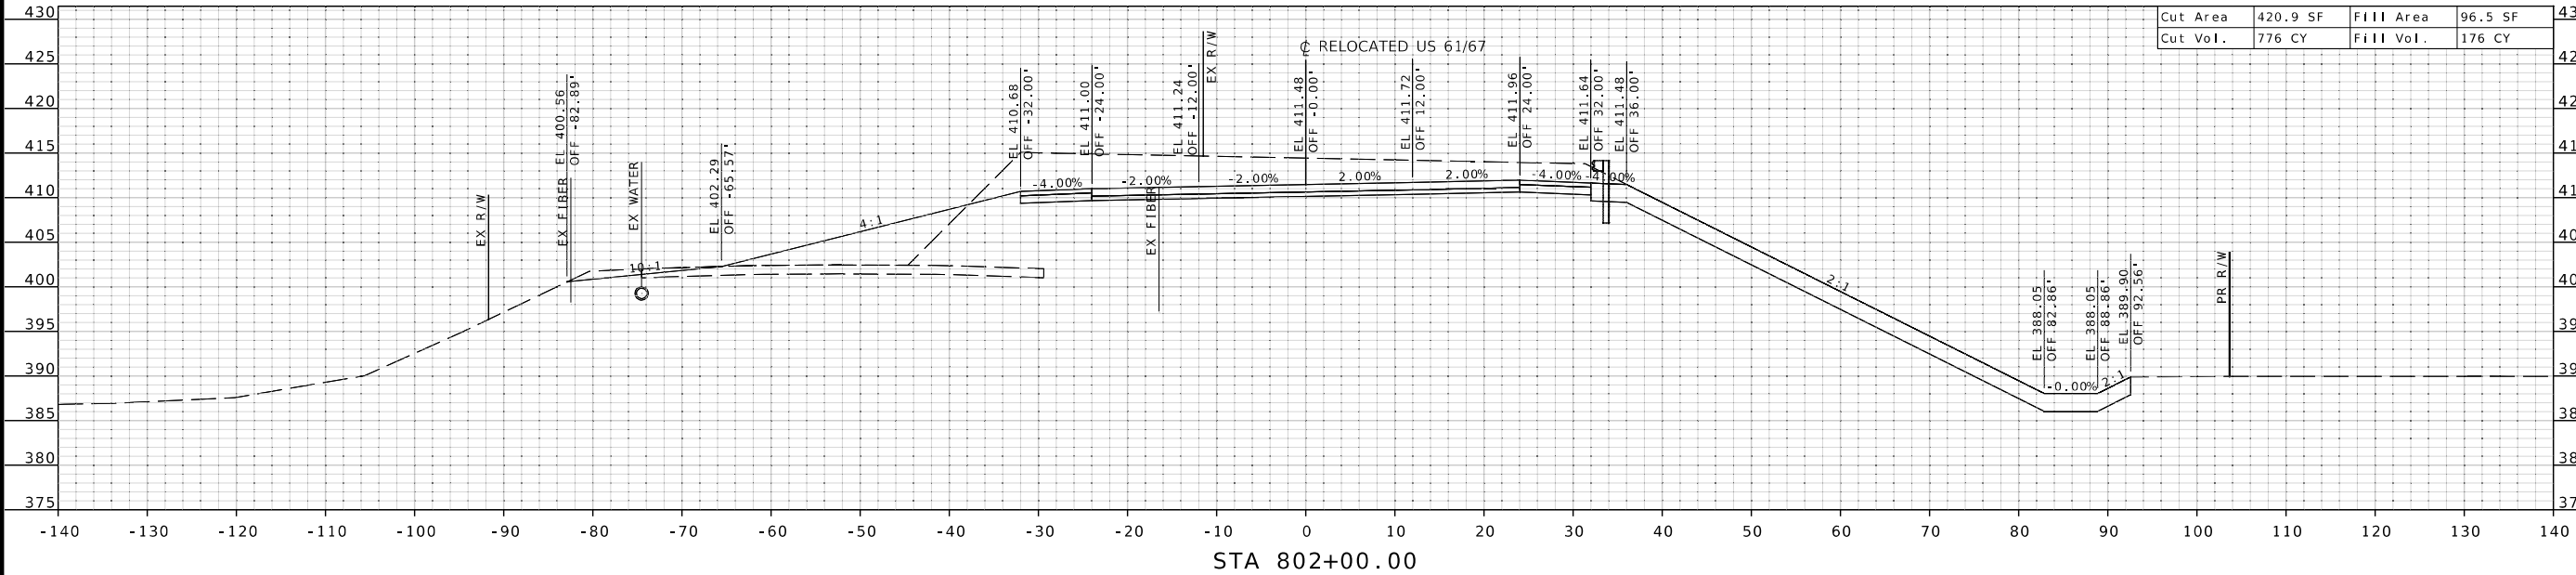

"THIS MEDIA SHOULD
NOT BE CONSIDERED
A CERTIFIED
DOCUMENT."

DATE PREPARED
1/31/2025

ROUTE 61/67	STATE MO
DISTRICT SL	SHEET NO. 9

COUNTY
JEFFERSON

JOB NO.
J6S3289

CONTRACT ID.

PROJECT NO.

BRIDGE NO.
A8737

DATE	DESCRIPTION

MISSOURI HIGHWAYS AND TRANSPORTATION
COMMISSION






105 WEST CAPITOL
JEFFERSON CITY, MO 65102
1-888-ASK-MODOT (1-888-275-6636)



\$FILE\$ \$TIME\$ \$DATE\$

LAYOUT	CM & MC	01/2025
DRAWN	CM & MC	01/2025
REVIEWED	WGD	02/2025

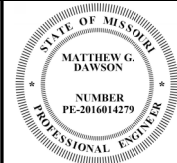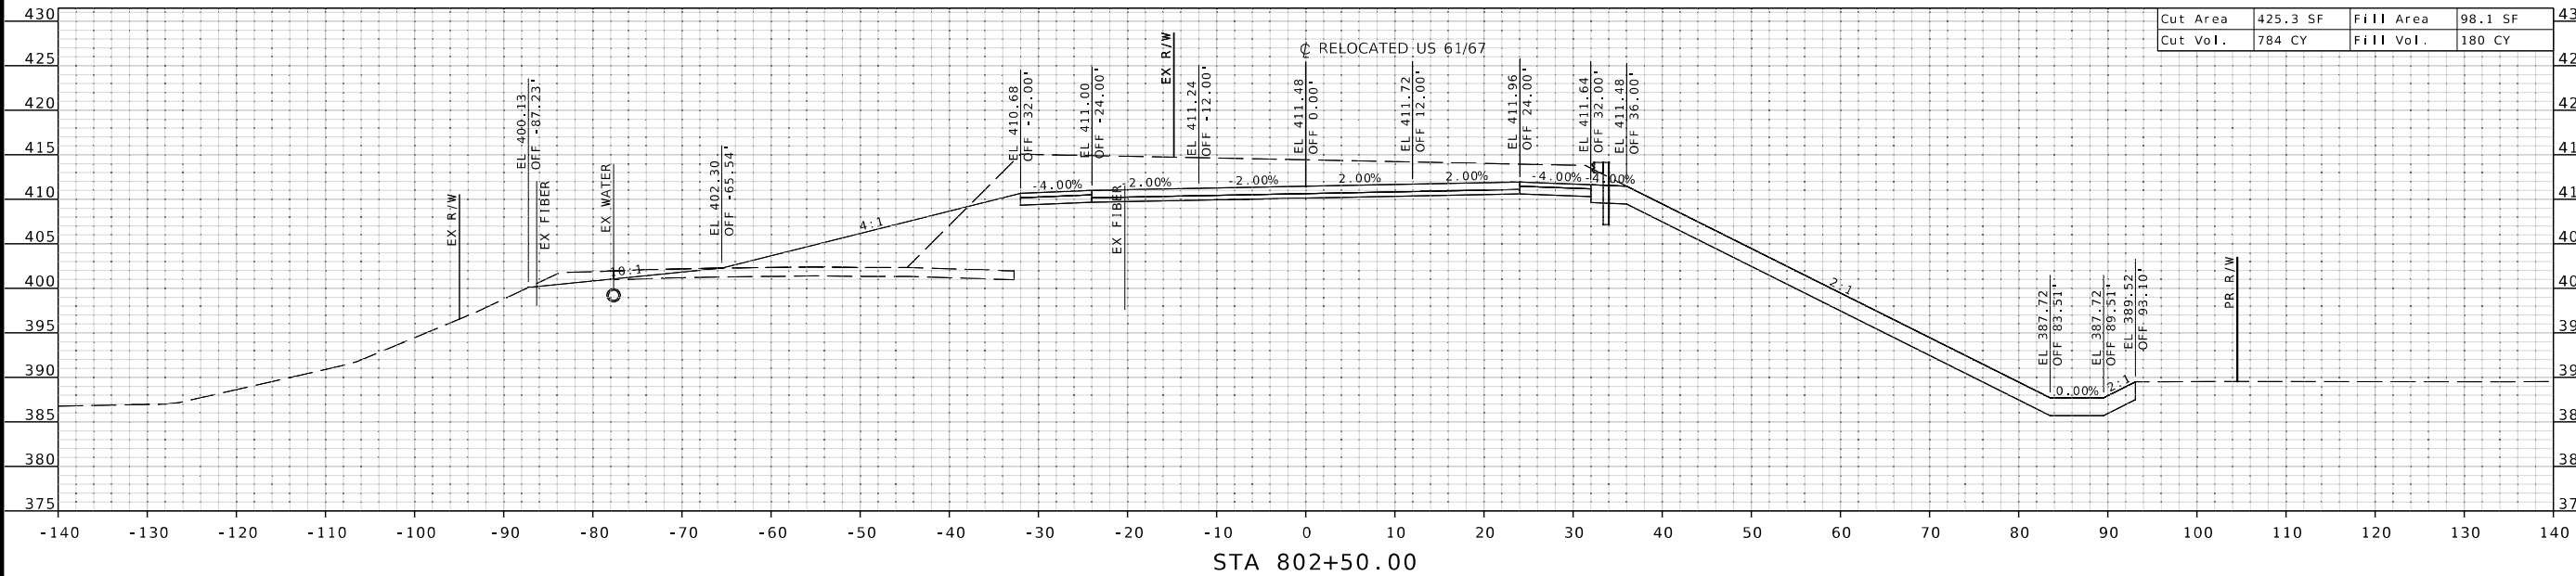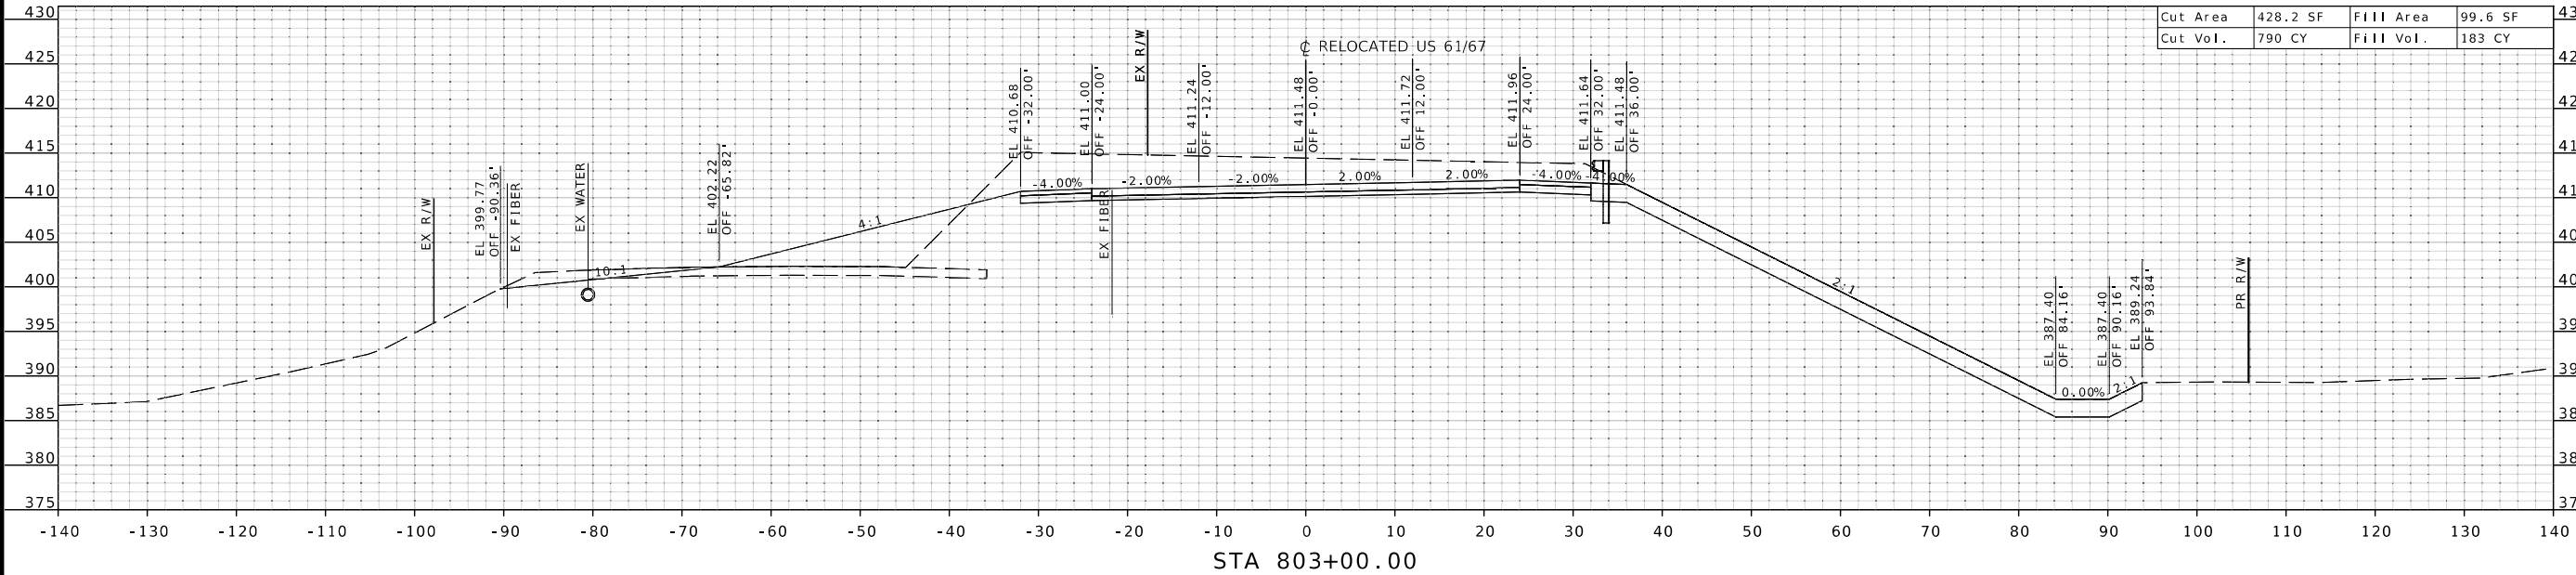

"THIS MEDIA SHOULD NOT BE CONSIDERED A CERTIFIED DOCUMENT."

DATE PREPARED
1/31/2025

ROUTE
61/67

DISTRICT
SL

STATE
MO

SHEET NO.
10

COUNTY
JEFFERSON

JOB NO.
J6S3289

CONTRACT ID.

PROJECT NO.

BRIDGE NO.
A8737



DATE	DESCRIPTION

MISSOURI HIGHWAYS AND TRANSPORTATION COMMISSION

105 WEST CAPITOL
JEFFERSON CITY, MO 65102
1-888-ASK-MODOT (1-888-275-6636)

HANSON
Hanson Professional Services Inc.
600 Washington Avenue, Suite 950
St. Louis, Missouri 63101
Professional Engineer License 001632
www.hansoninc.com
314.770.0467

LAYOUT	CM & MC	01/2025
DRAWN	CM & MC	01/2025
REVIEWED	WGD	02/2025

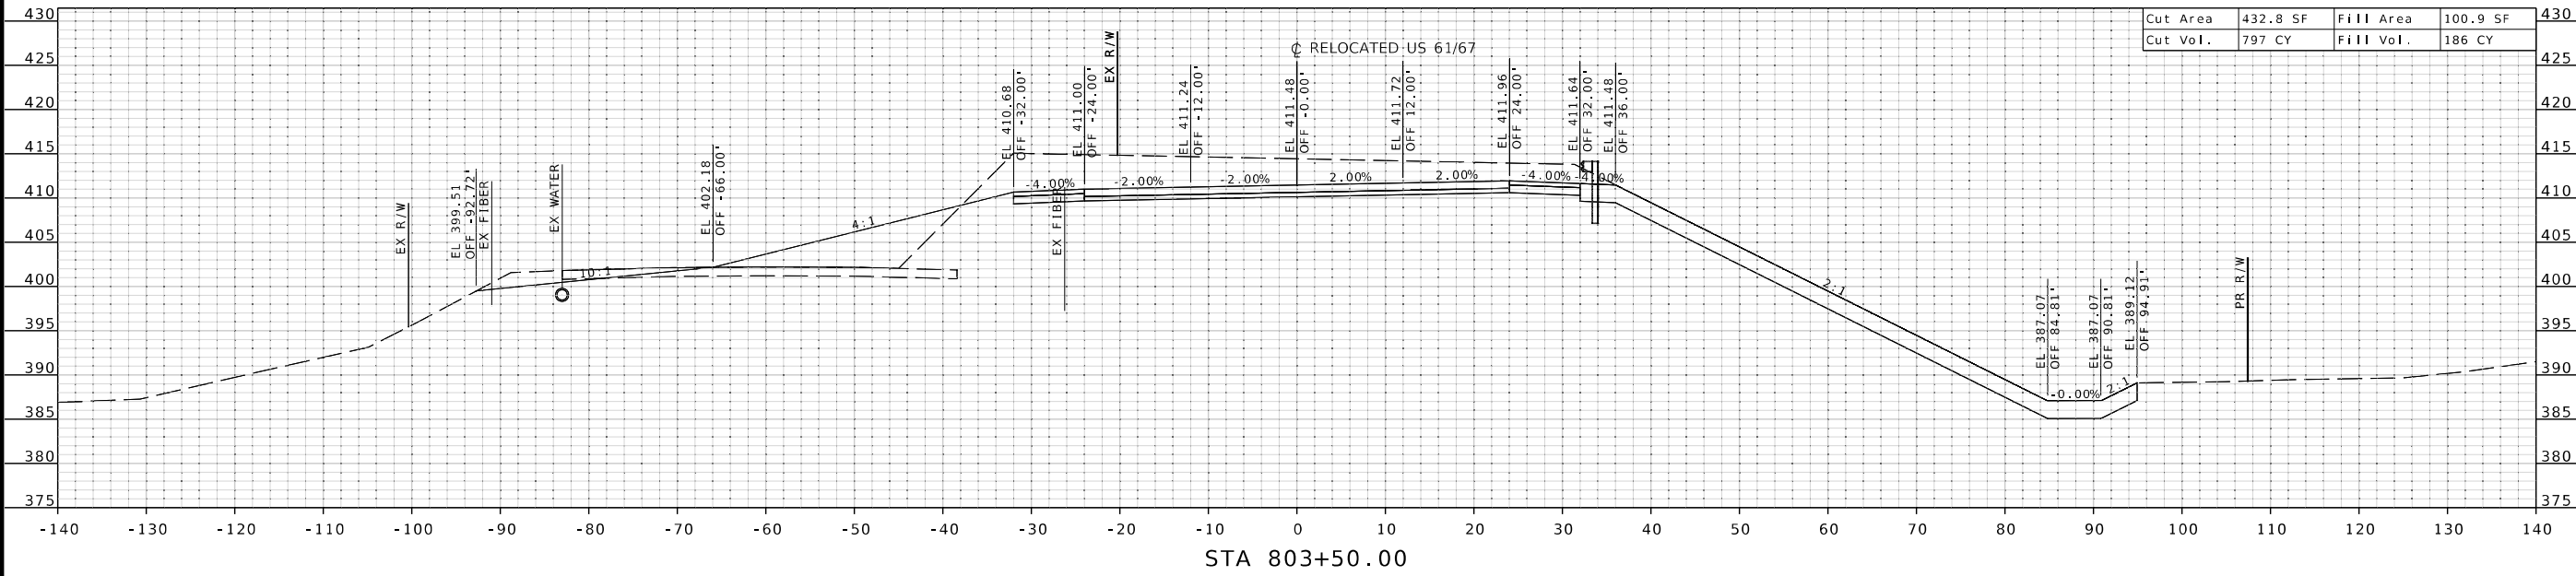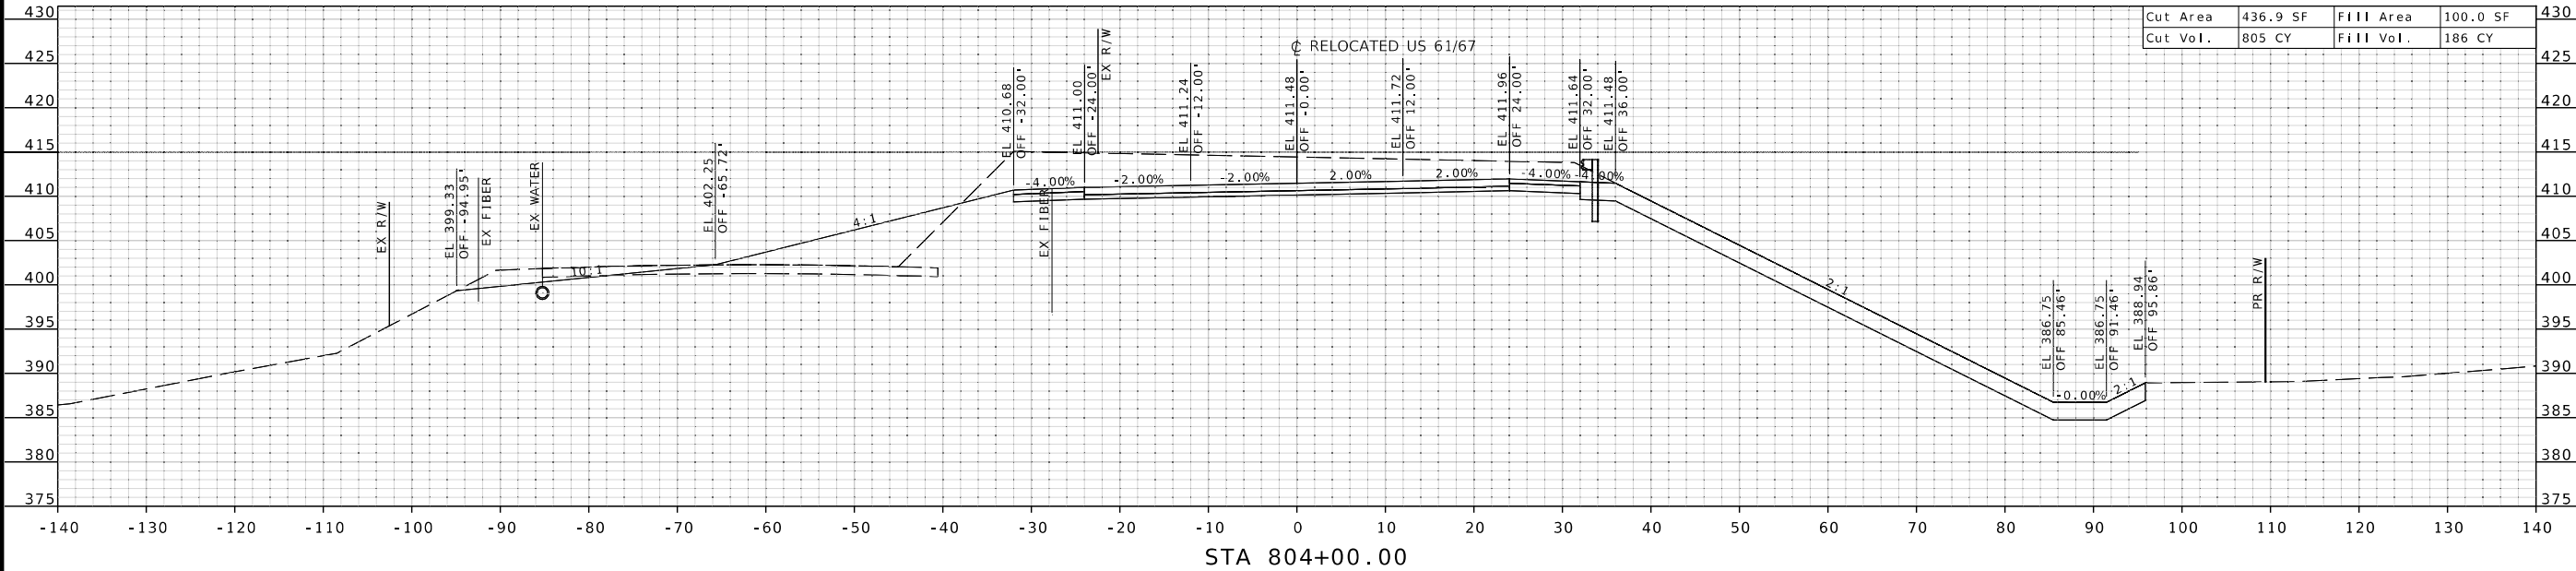

DATE	DESCRIPTION

MISSOURI HIGHWAYS AND TRANSPORTATION COMMISSION

105 WEST CAPITOL
JEFFERSON CITY, MO 65102
1-888-ASK-MODOT (1-888-275-6636)

© Copyright Hanson Professional Services Inc. 2025

Hanson Professional Services Inc.
600 Washington Avenue, Suite 950
St. Louis, Missouri 63102
Professional Engineer 001632
www.hansoninc.com
314.770.0467

STATE OF MISSOURI
MATTHEW G. DAWSON
NUMBER
PE-2016014279
PROFESSIONAL ENGINEER

"THIS MEDIA SHOULD NOT BE CONSIDERED A CERTIFIED DOCUMENT."

DATE PREPARED
1/31/2025

ROUTE 61/67	STATE MO
DISTRICT SL	SHEET NO. 11

COUNTY
JEFFERSON

JOB NO.
J6S3289




CONTRACT ID.

PROJECT NO.

BRIDGE NO.
A8737

Cut Area	436.9 SF	Fill Area	100.0 SF
Cut Vol.	805 CY	Fill Vol.	186 CY

LAYOUT	CM & MC	01/2025
DRAWN	CM & MC	01/2025
REVIEWED	WGD	02/2025

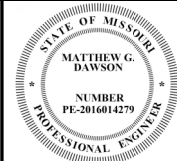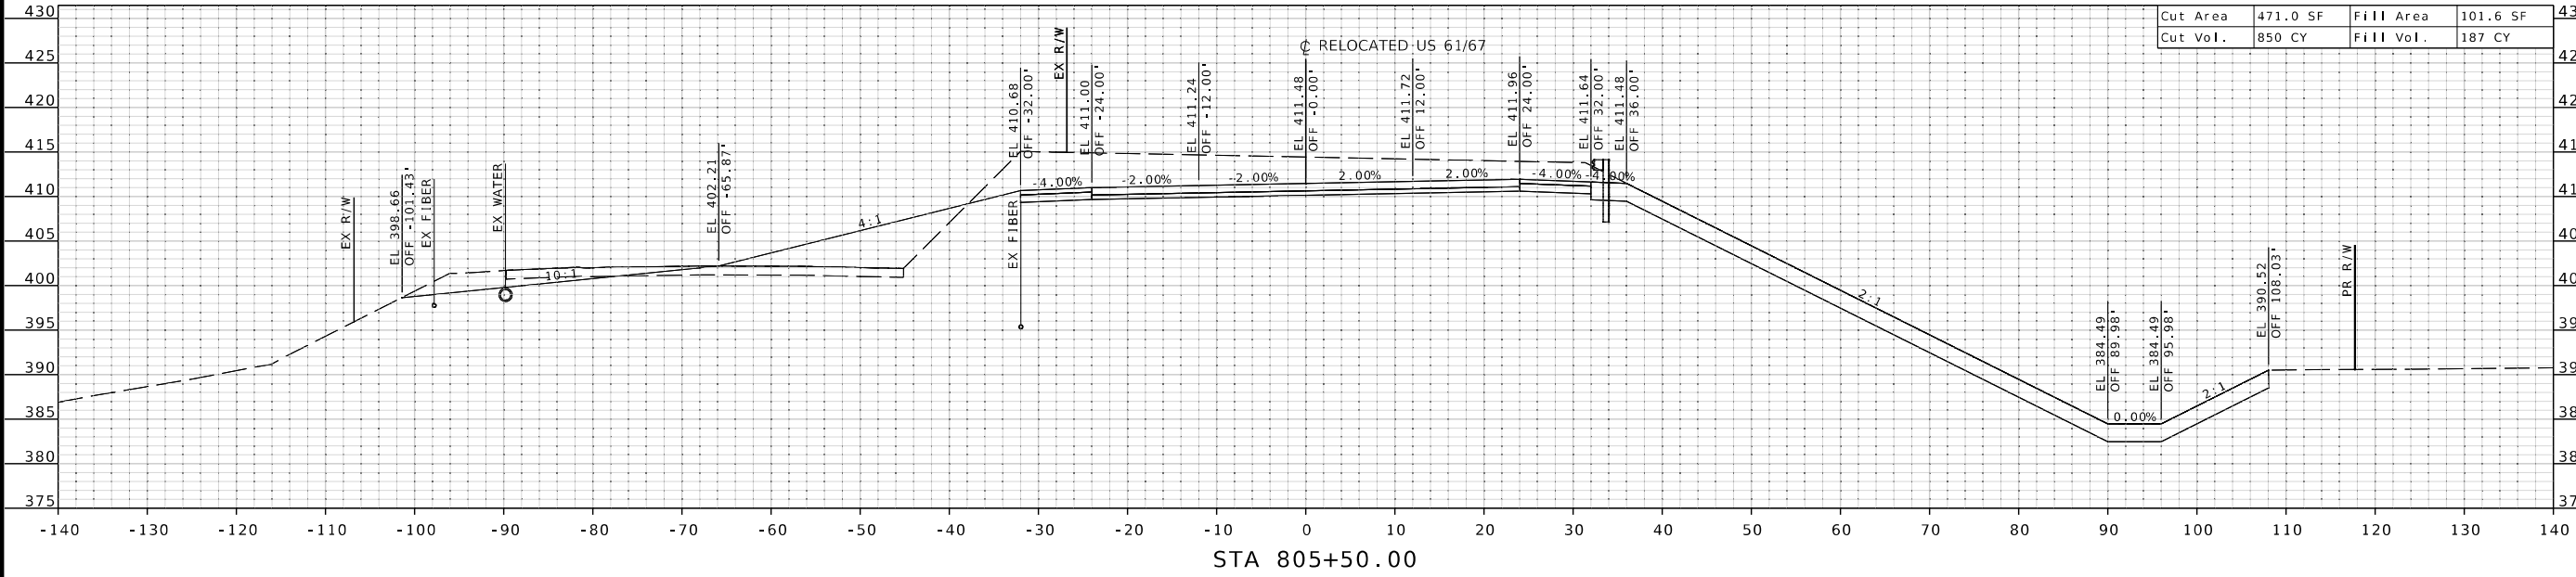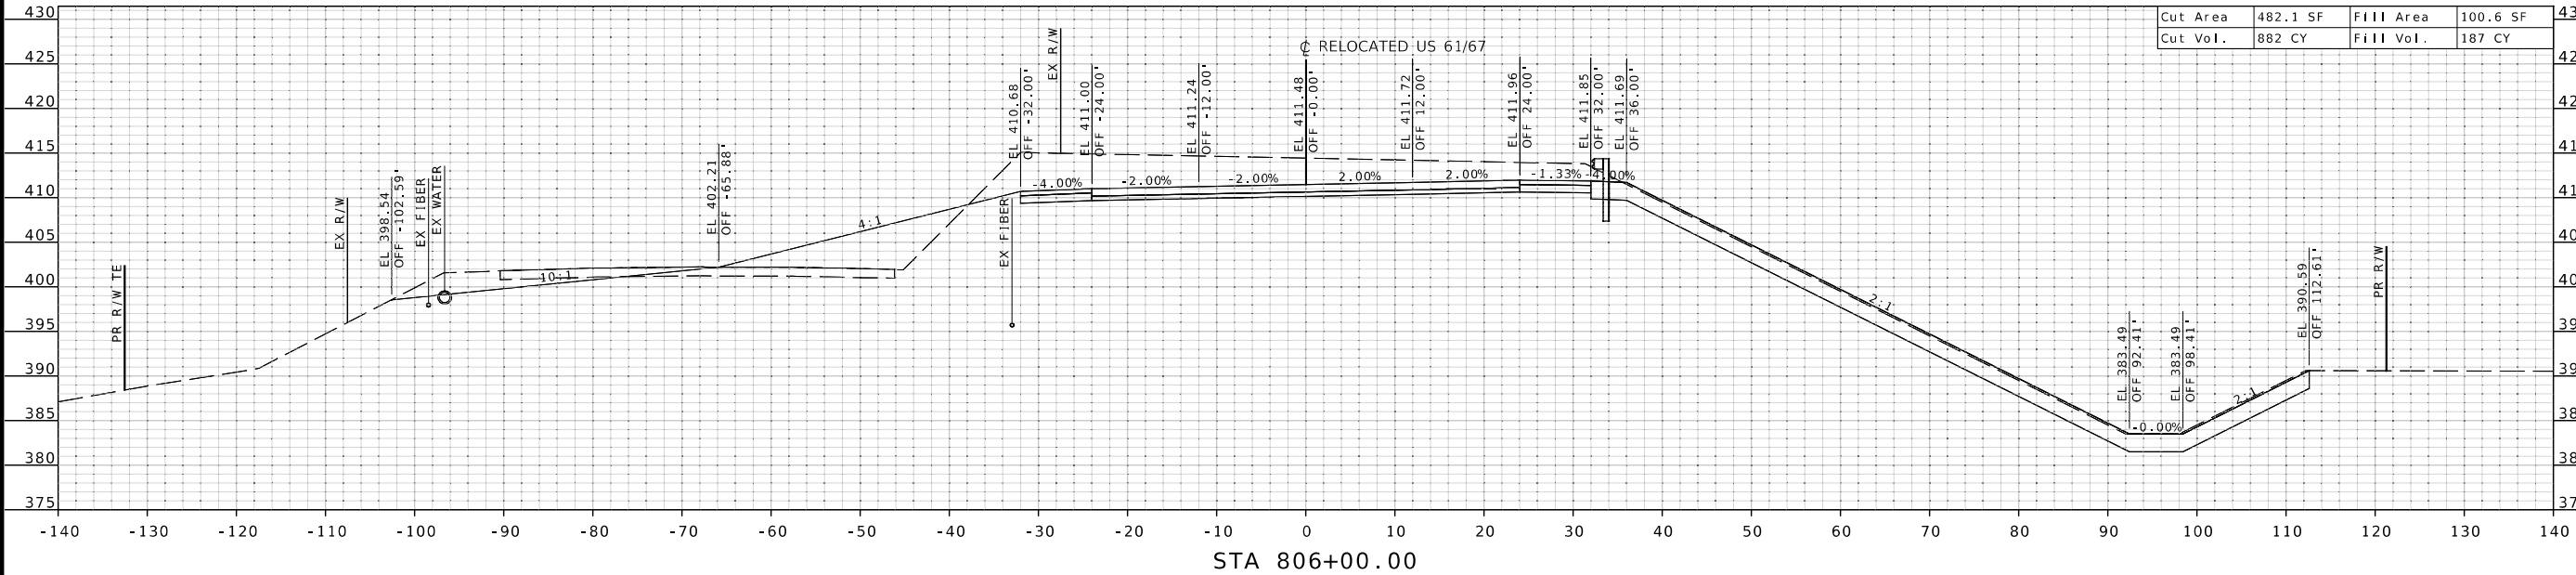

"THIS MEDIA SHOULD NOT BE CONSIDERED A CERTIFIED DOCUMENT."

DATE PREPARED
1/31/2025

ROUTE 61/67 STATE MO
DISTRICT SL SHEET NO. 13

COUNTY JEFFERSON

JOB NO. J6S3289
CONTRACT ID.

PROJECT NO.

BRIDGE NO. A8737



DATE	DESCRIPTION

MISSOURI HIGHWAYS AND TRANSPORTATION COMMISSION
105 WEST CAPITOL
JEFFERSON CITY, MO 65102
1-888-ASK-MODOT (1-888-273-6636)



HANSON
Hanson Professional Services Inc.
600 Washington Avenue, Suite 950
St. Louis, Missouri 63101
Professional Engineer License 001632
www.hansoninc.com 314.770.0467

\$FILE\$ \$TIME\$ \$DATE\$

LAYOUT	CM & MC	01/2025
DRAWN	CM & MC	01/2025
REVIEWED	MGD	02/2025

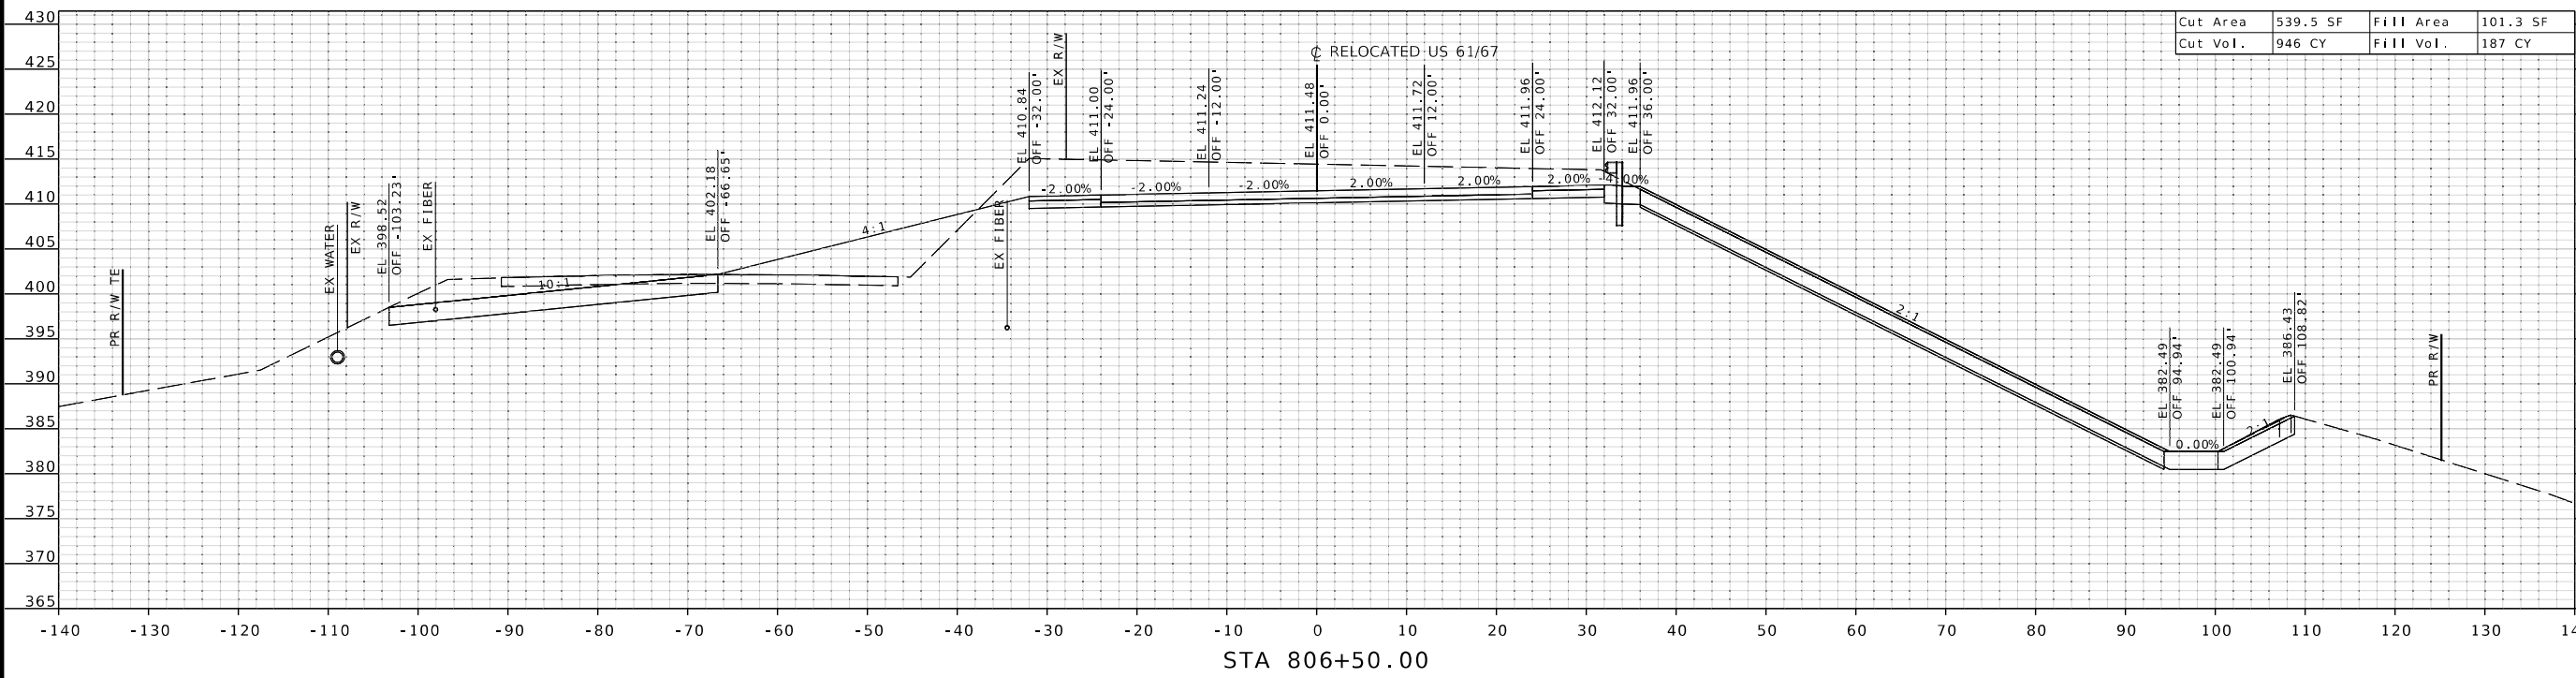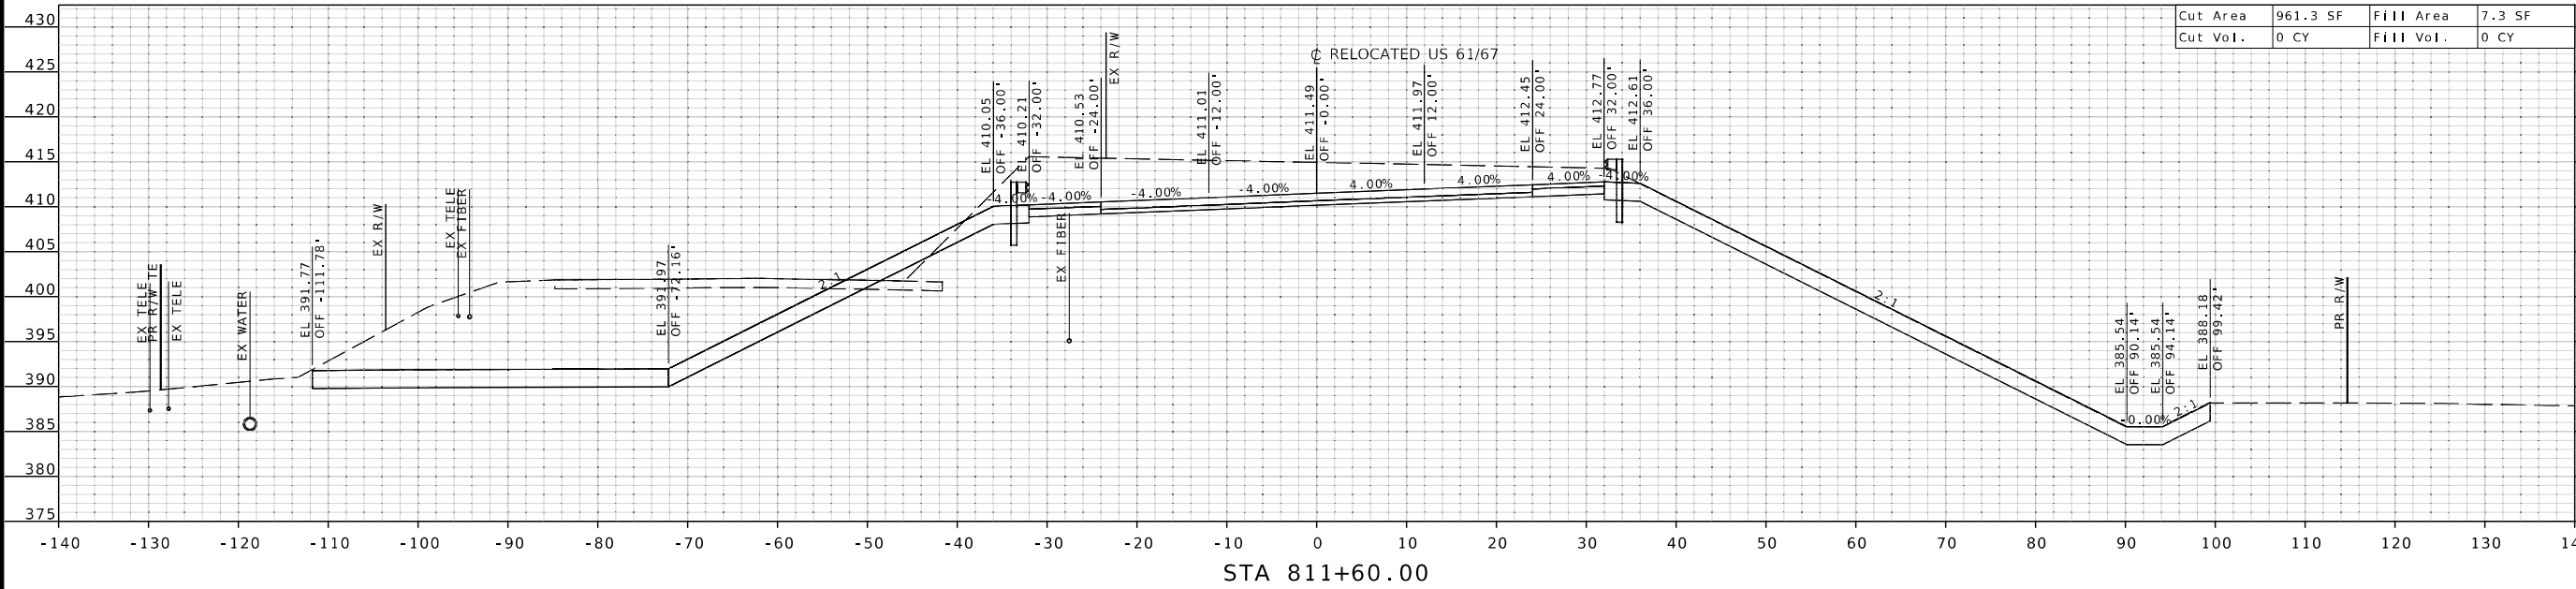
[illegible]

LAYOUT	CM & MC	01/2025
DRAWN	CM & MC	01/2025
REVIEWED	MGD	02/2025

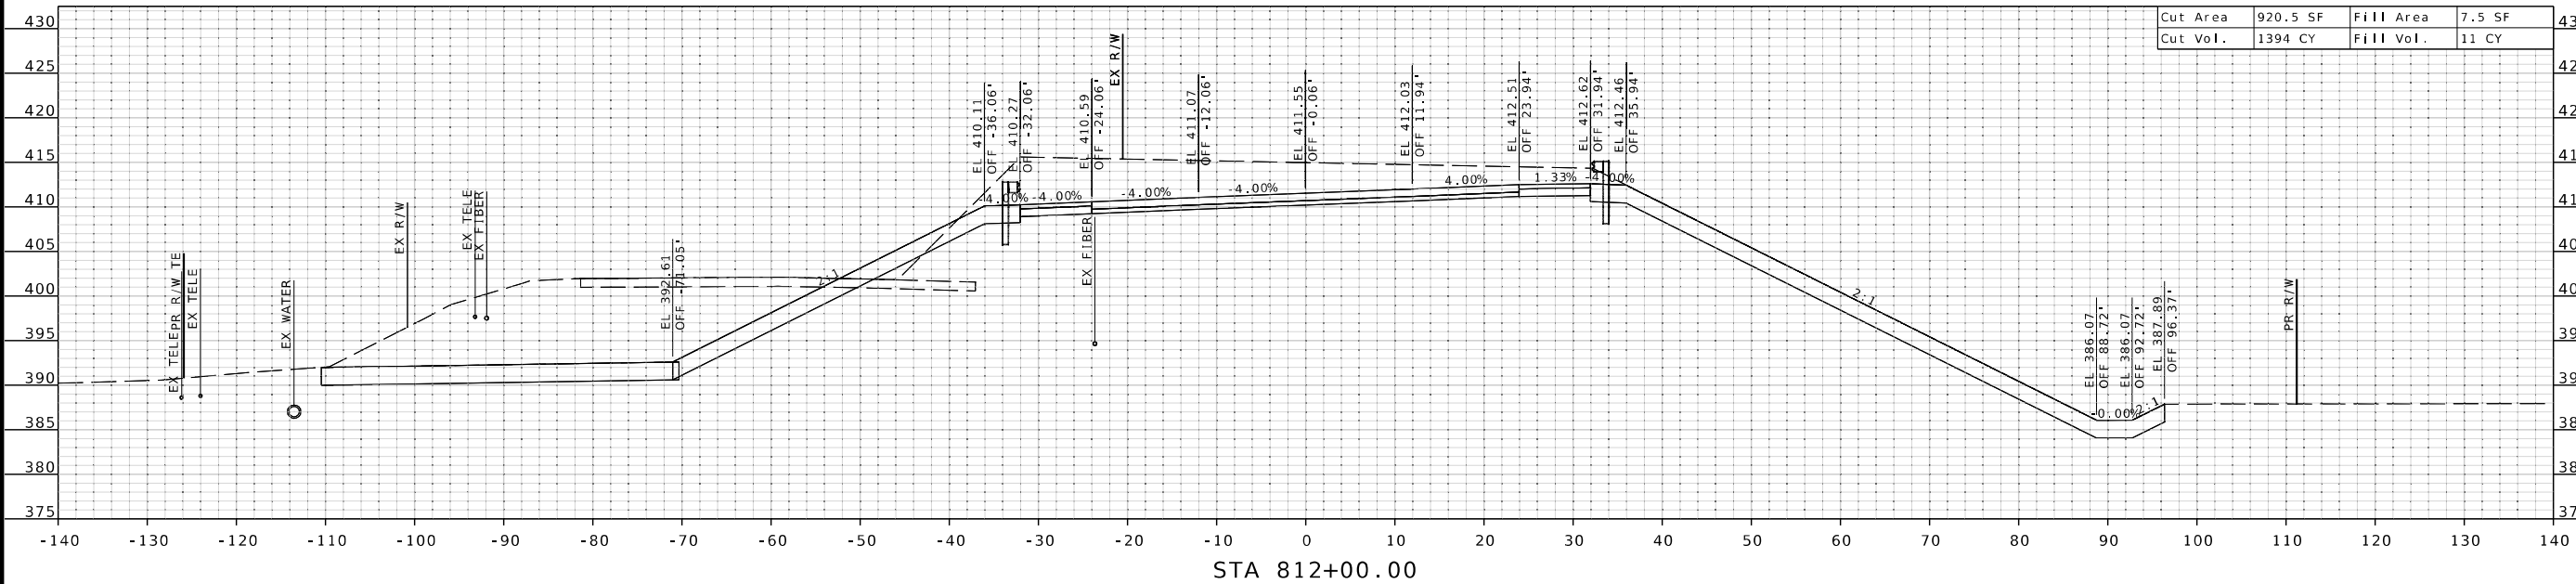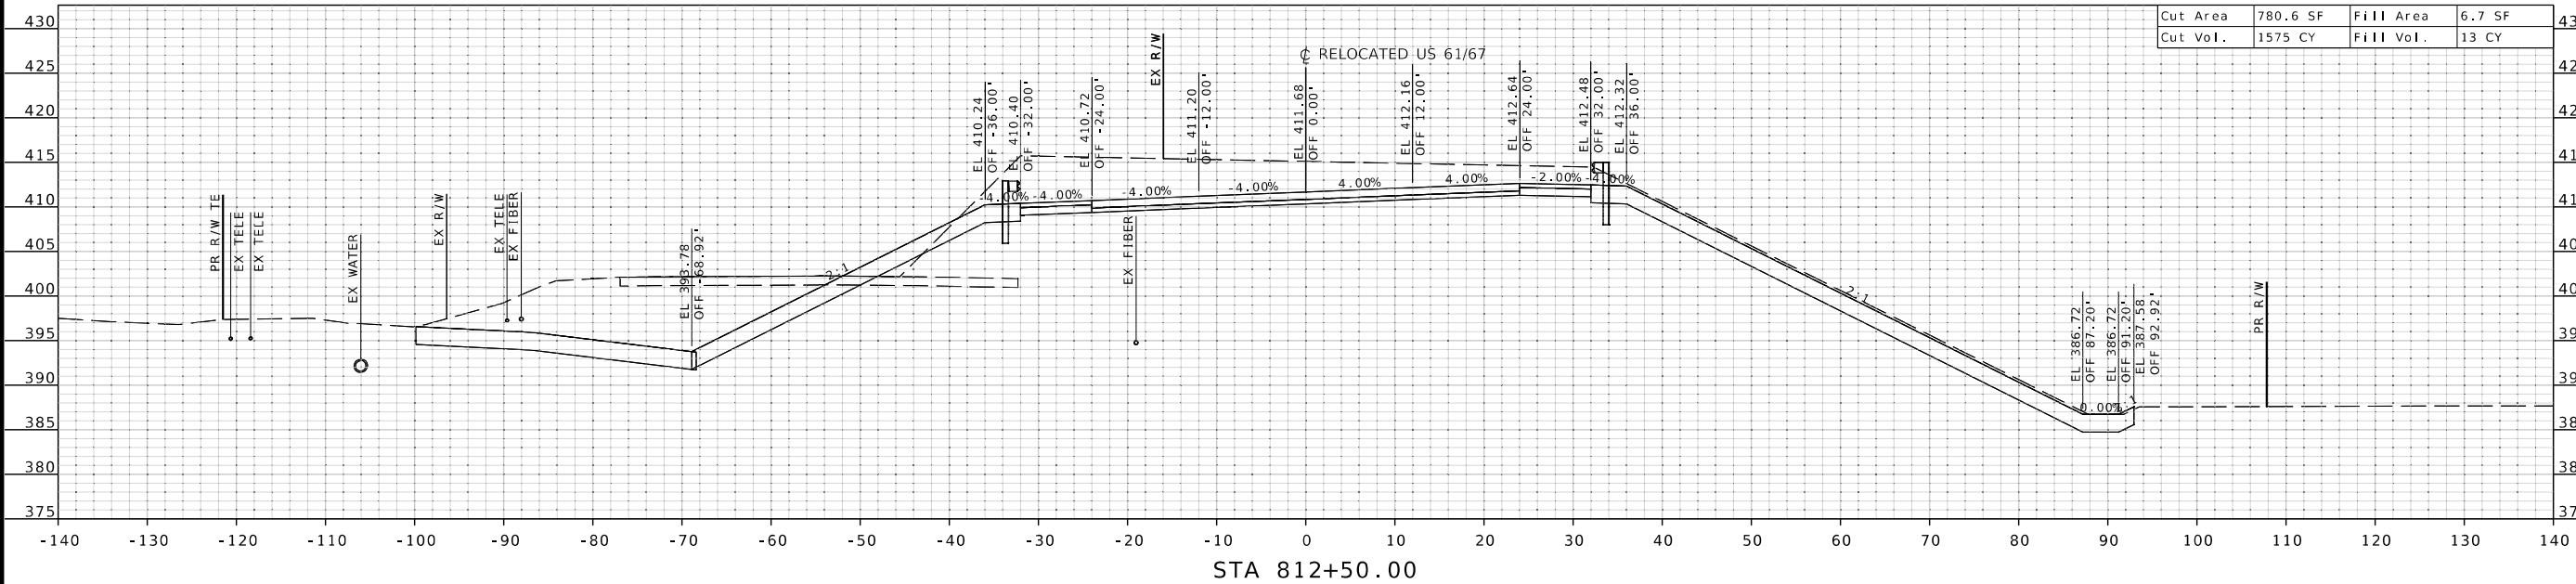

Cut Area	780.6 SF	Fill Area	6.7 SF
Cut Vol.	1575 CY	Fill Vol.	13 CY

Cut Area	920.5 SF	Fill Area	7.5 SF
Cut Vol.	1394 CY	Fill Vol.	11 CY

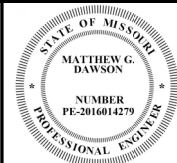

"THIS MEDIA SHOULD
NOT BE CONSIDERED
A CERTIFIED
DOCUMENT."

DATE PREPARED

ROUTE 61/67	STATE MO
DISTRICT SL	SHEET NO 15

COUNTY
JEFFERSON

JOB NO.
J6S3289

CONTRACT ID.

PROJECT NO.



BRIDGE NO.
A8737[illegible]

MISSOURI HIGHWAYS AND TRANSPORTATION
COMMISSION

105 WEST CAPITOL
JEFFERSON CITY, MO 65102

© Copyright Hanson Professional Services Inc. 2025

LAYOUT	CM & MC	01/2025
DRAWN	CM & MC	01/2025
REVIEWED	MGD	02/2025

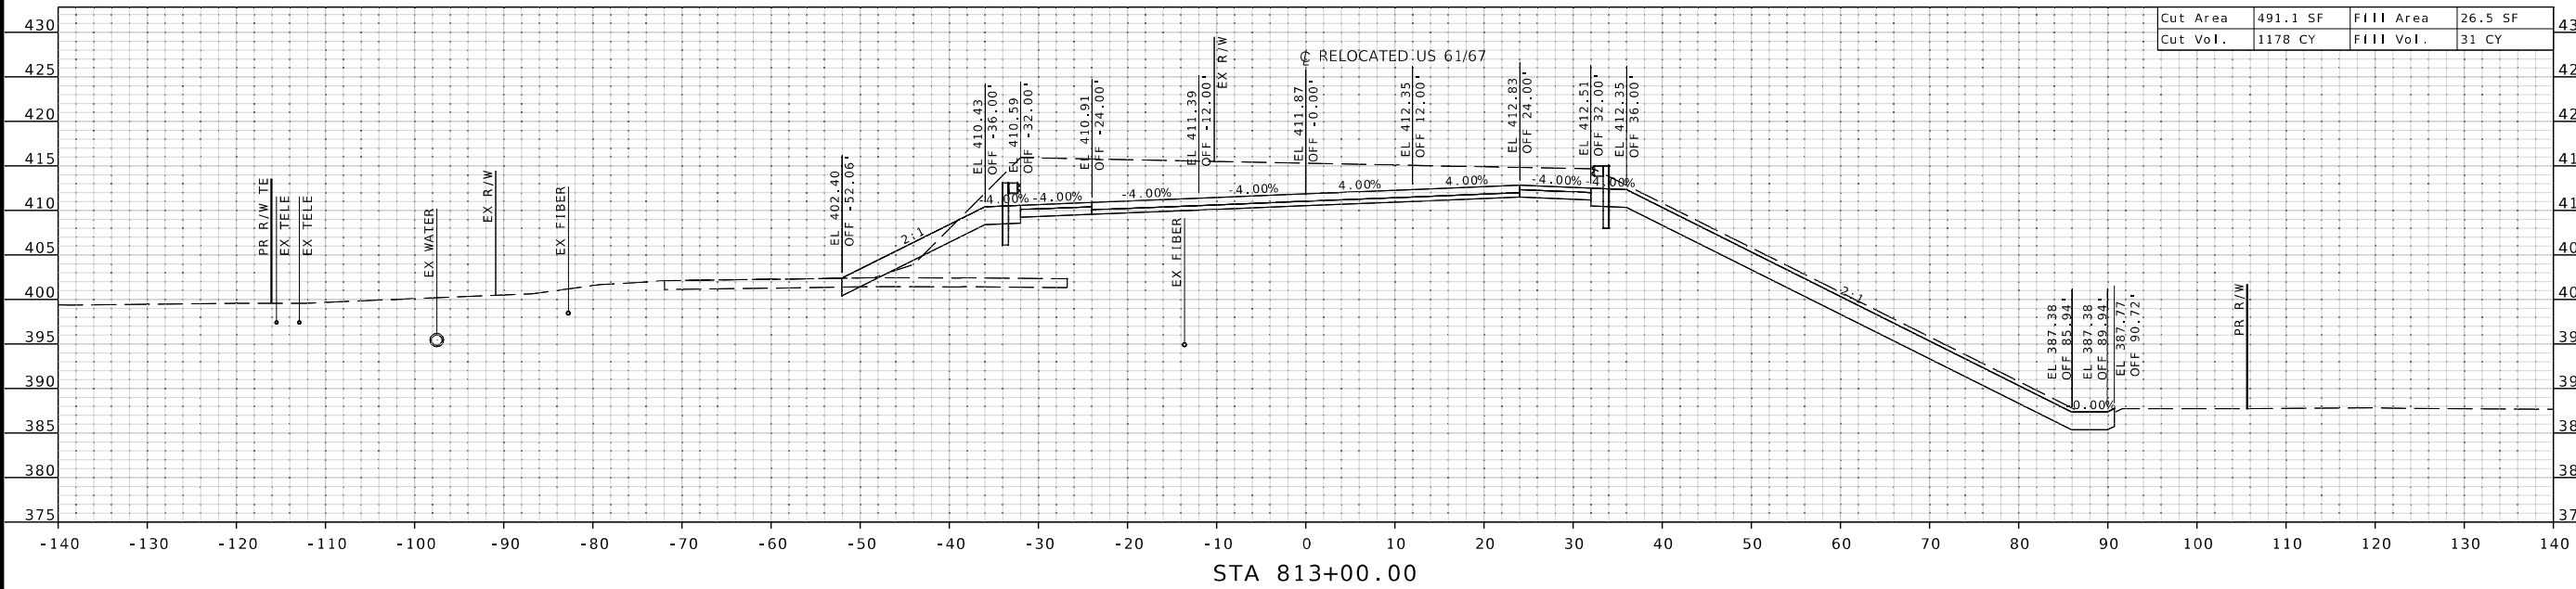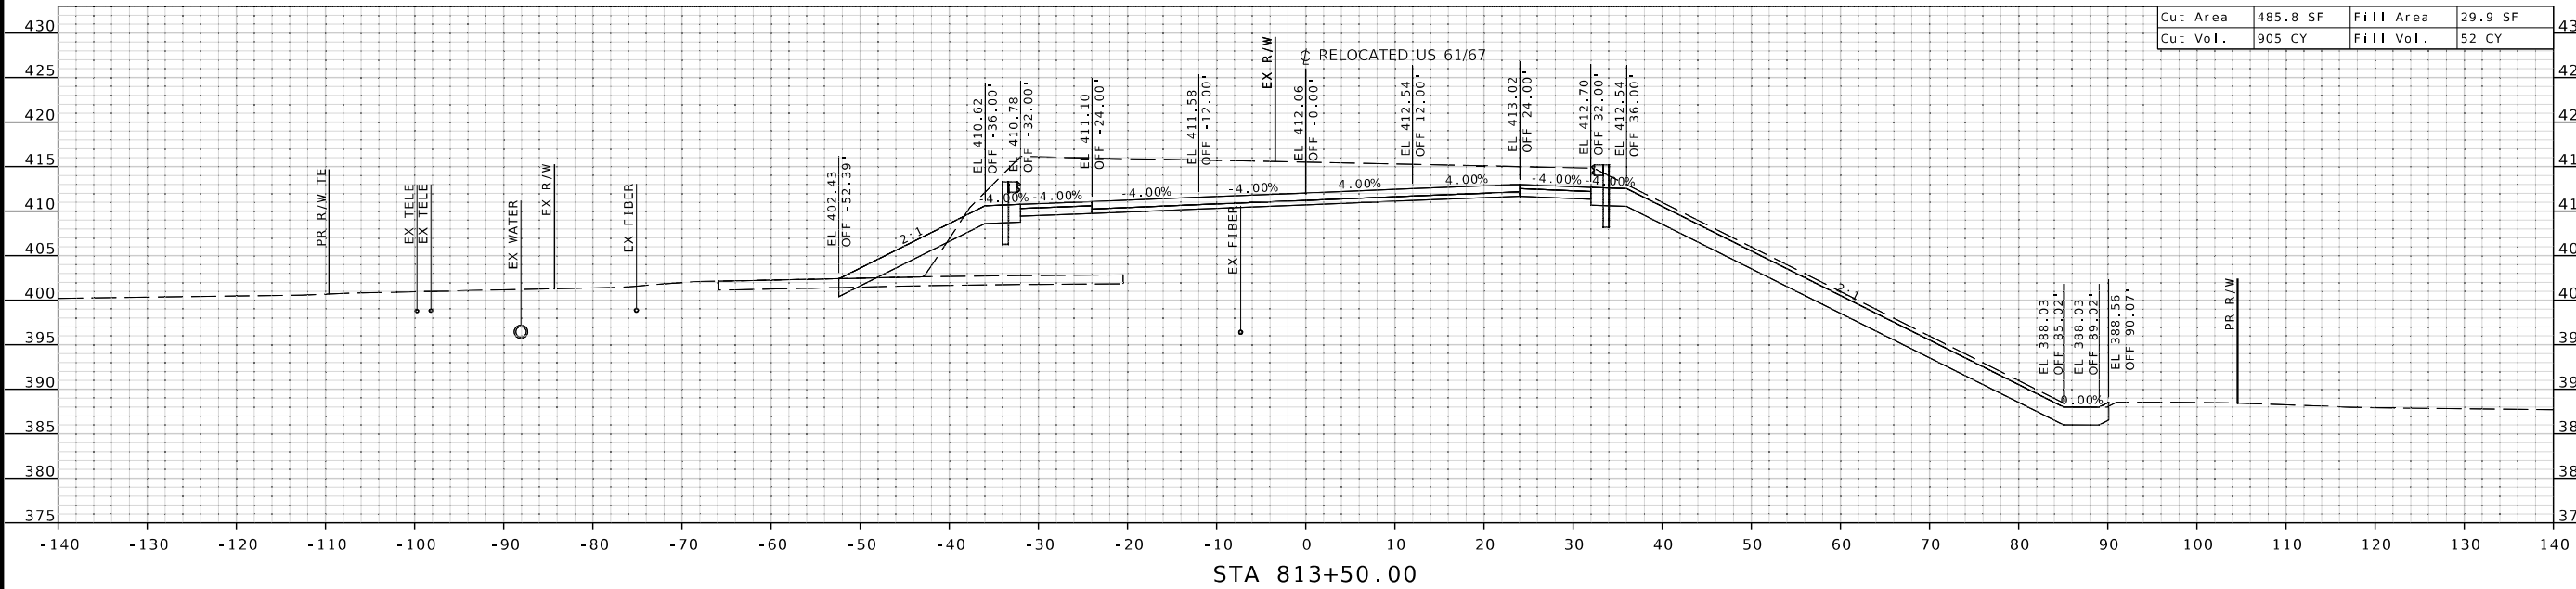

Cut Area	485.8 SF	Fill Area	29.9 SF
Cut Vol.	905 CY	Fill Vol.	52 CY

Cut Area	491.1 SF	Fill Area	26.5 SF
Cut Vol.	1178 CY	Fill Vol.	31 CY

STATE OF MISSOURI
MATTHEW G. DAWSON
NUMBER
PE-2016014279
PROFESSIONAL ENGINEER

"THIS MEDIA SHOULD
NOT BE CONSIDERED
A CERTIFIED
DOCUMENT."

DATE PREPARED
11/20/2007

ROUTE 61/67	STATE MO
DISTRICT SL	SHEET NO 16

COUNTY
JEFFERSON

JOB NO.
J6S3289

CONTRACT ID.

PROJECT NO.

BRIDGE NO.
A8737

[illegible]MISSOURI HIGHWAYS AND TRANSPORTATION
COMMISSION



© Copyright Hanson Professional Services Inc. 2025



Hanson Professional Services Inc.
600 Washington Avenue, Suite 950
St. Louis, Missouri 63101
Professional Engineer 001632
www.hanson-inc.com
314.770.0467

\$FILE\$	\$TIME\$	\$DATE\$
----------	----------	----------

LAYOUT	CM & MC	01/2025
DRAWN	CM & MC	01/2025
REVIEWED	WGD	02/2025

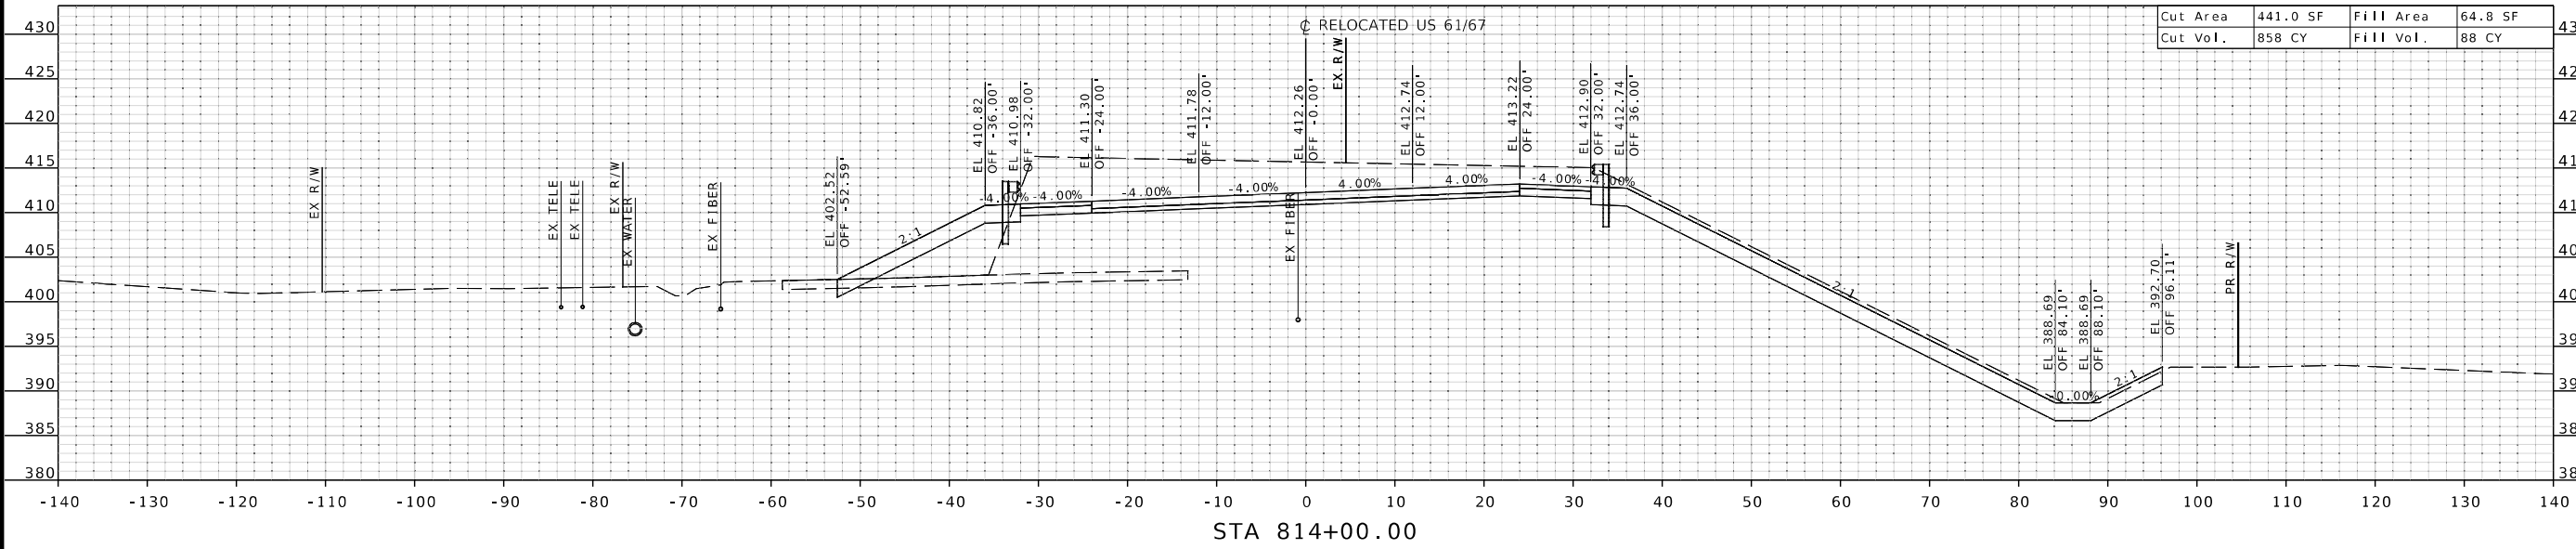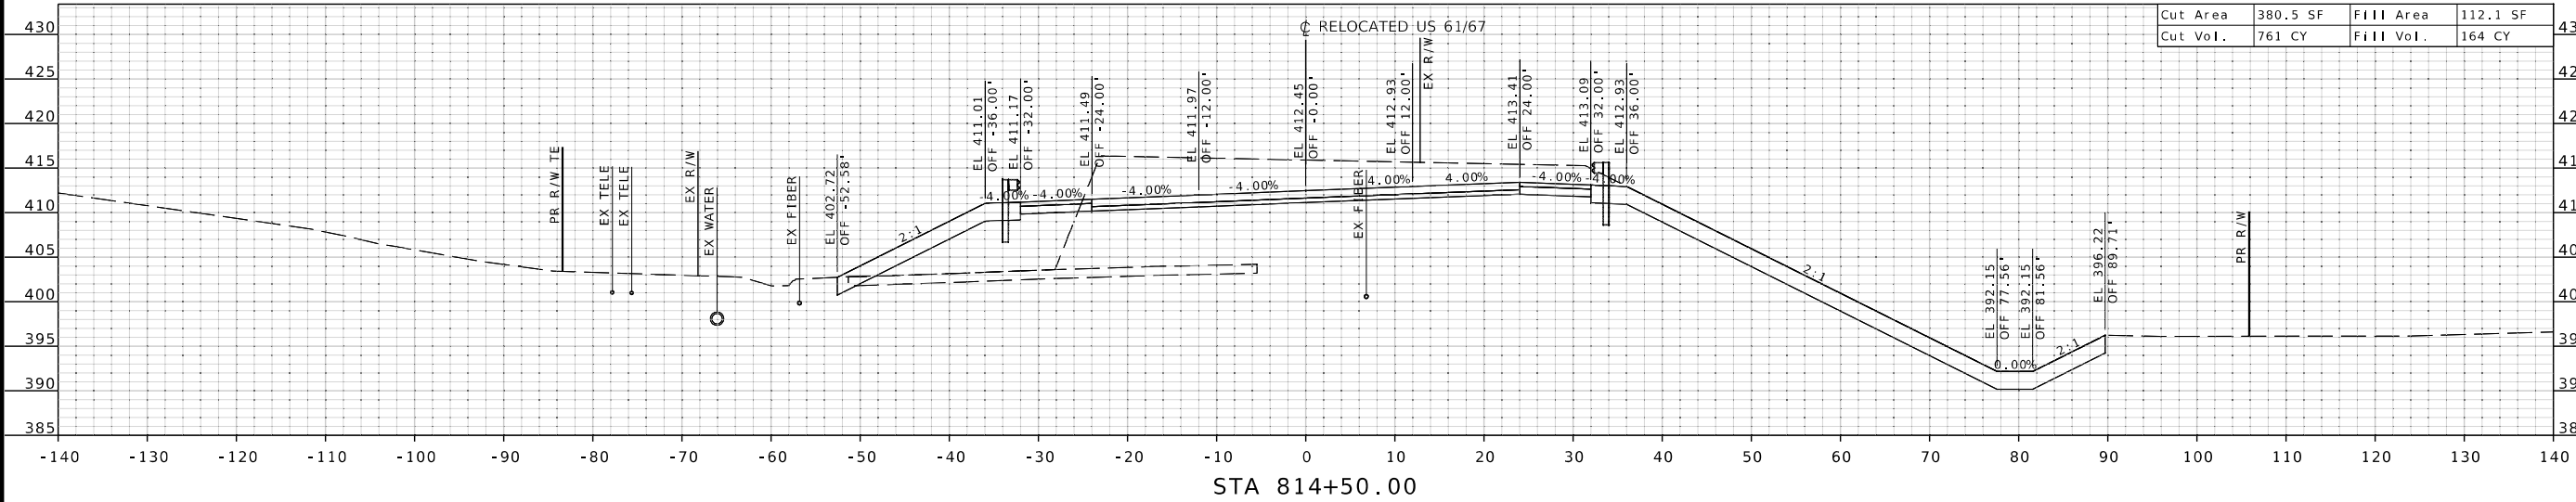

STATE OF MISSOURI

MATTHEW G. DAWSON

NUMBER
PE-2016014279

PROFESSIONAL ENGINEER

"THIS MEDIA SHOULD NOT BE CONSIDERED A CERTIFIED DOCUMENT."

DATE PREPARED
1/31/2025

ROUTE
61/67

DISTRICT
SL

STATE
MO

SHEET NO.
17

COUNTY
JEFFERSON

JOB NO.
J6S3289

CONTRACT ID.

PROJECT NO.

BRIDGE NO.
A8737

DESCRIPTION

DATE

MISSOURI HIGHWAYS AND TRANSPORTATION COMMISSION

105 WEST CAPITOL

JEFFERSON CITY, MO 65102

1-888-ASK-MODOT (1-888-275-6636)

HANSON

Hanson Professional Services Inc.

600 Washington Avenue, Suite 950

St. Louis, Missouri 63101

Professional Engineer 601632

www.hansoninc.com



314.770.0467

\$FILE\$

\$TIME\$

\$DATE\$

LAYOUT	CM & MC	01/2025
DRAWN	CM & MC	01/2025
REVIEWED	WGD	02/2025

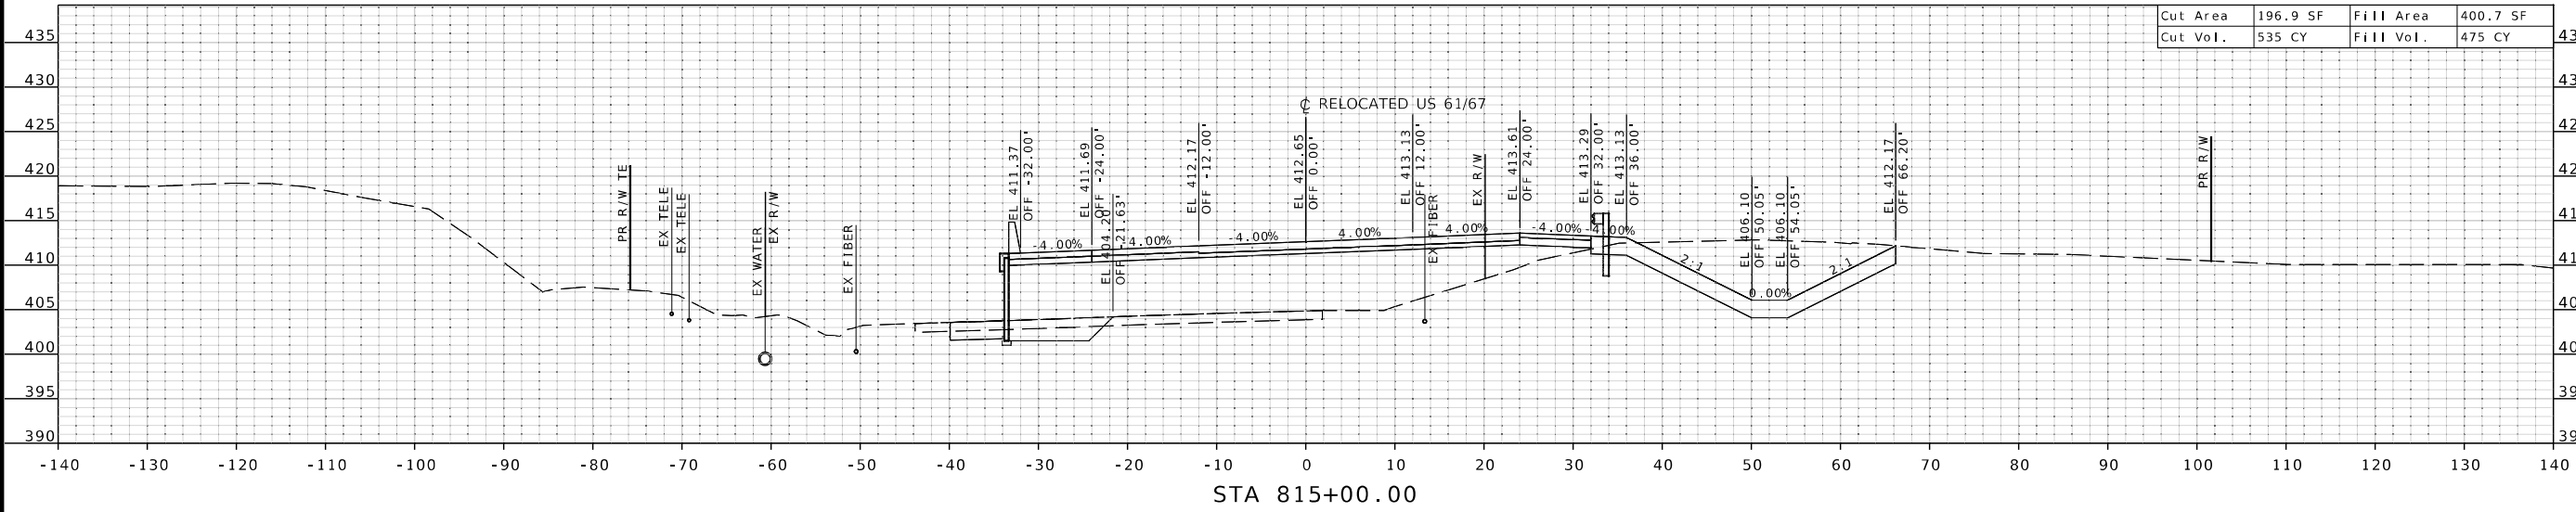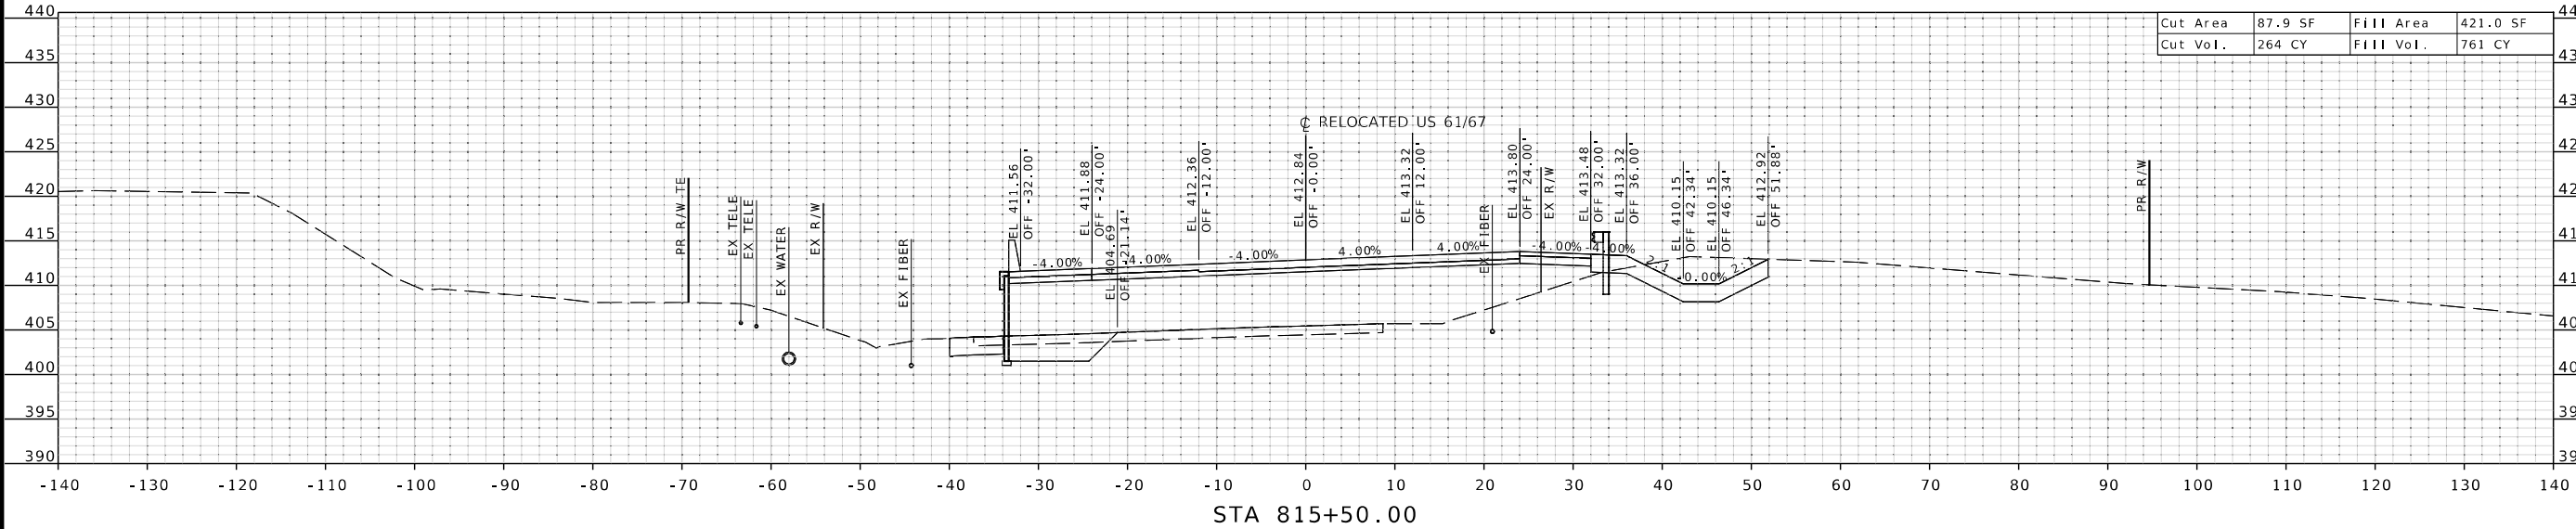

STATE OF MISSOURI
MATTHEW G. DAWSON
NUMBER
FE-2016014279
PROFESSIONAL ENGINEER

"THIS MEDIA SHOULD NOT BE CONSIDERED A CERTIFIED DOCUMENT."

DATE PREPARED
1/31/2025

ROUTE
61/67

DISTRICT
SL

COUNTY
JEFFERSON

JOB NO.
J6S3289

CONTRACT ID.

PROJECT NO.

BRIDGE NO.
A8737

DESCRIPTION

DATE

MISSOURI HIGHWAYS AND TRANSPORTATION COMMISSION




105 WEST CAPITOL
JEFFERSON CITY, MO 65102
1-888-ASK-MODOT (1-888-275-6636)




HANSON
Hanson Professional Services Inc.
600 Washington Avenue, Suite 950
St. Louis, Missouri 63101
Professional Engineer License 001032
www.hansoninc.com
314.770.0467

© Copyright Hanson Professional Services Inc. 2025


LAYOUT	CM & MC	01/2025
DRAWN	CM & MC	01/2025
REVIEWED	WGD	02/2025

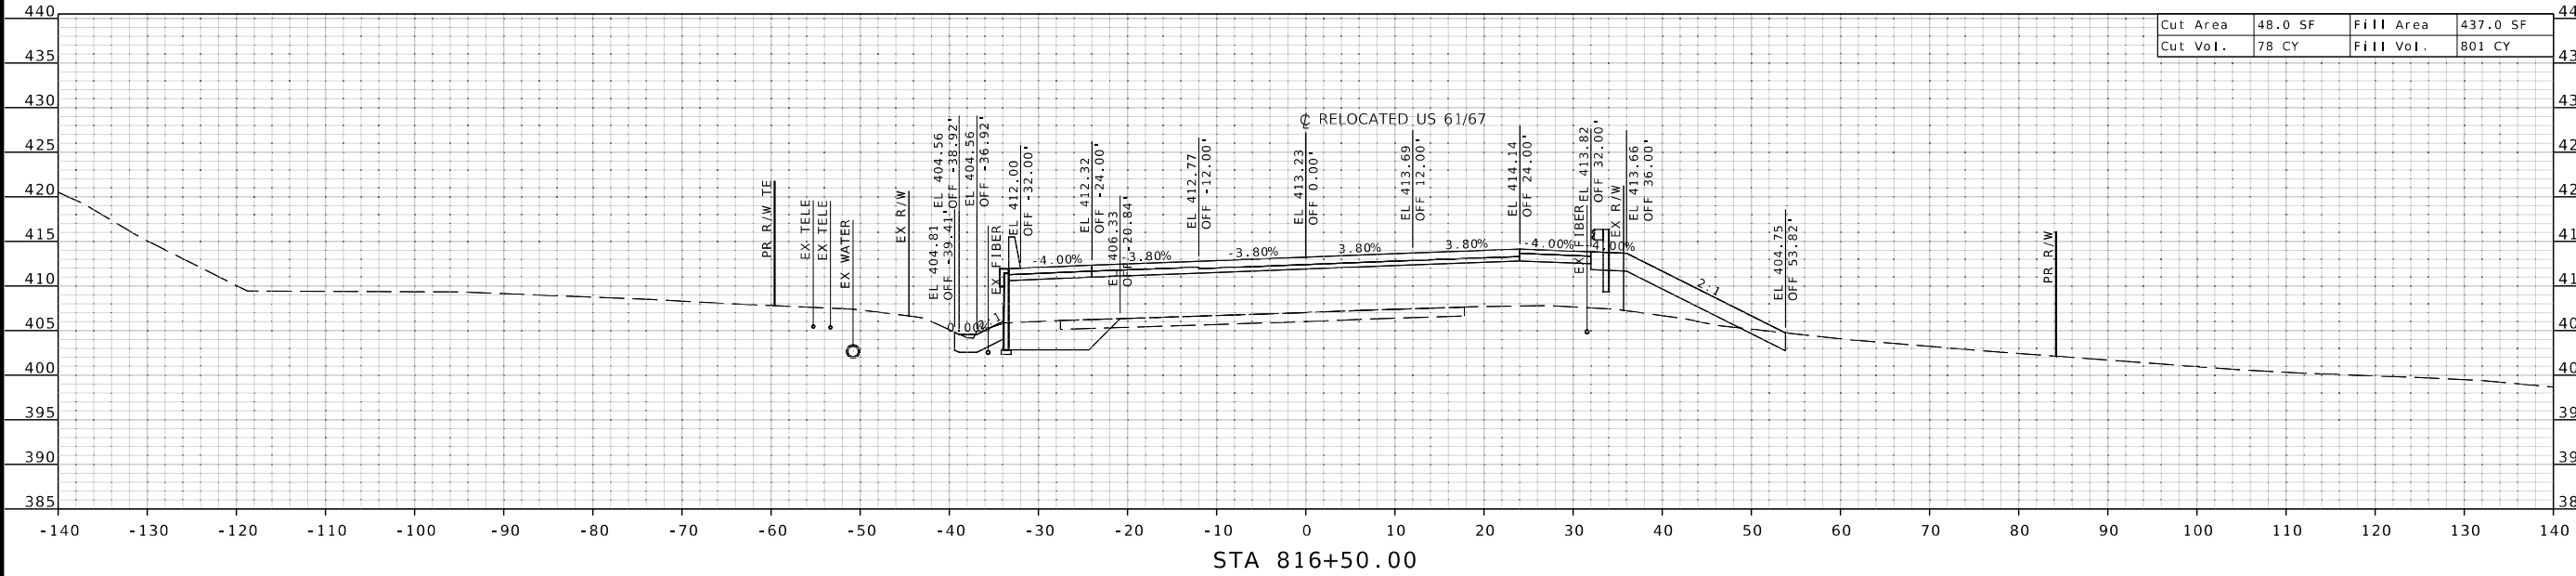

Cut Area	48.0 SF	Fill Area	437.0 SF
Cut Vol.	78 CY	Fill Vol.	801 CY

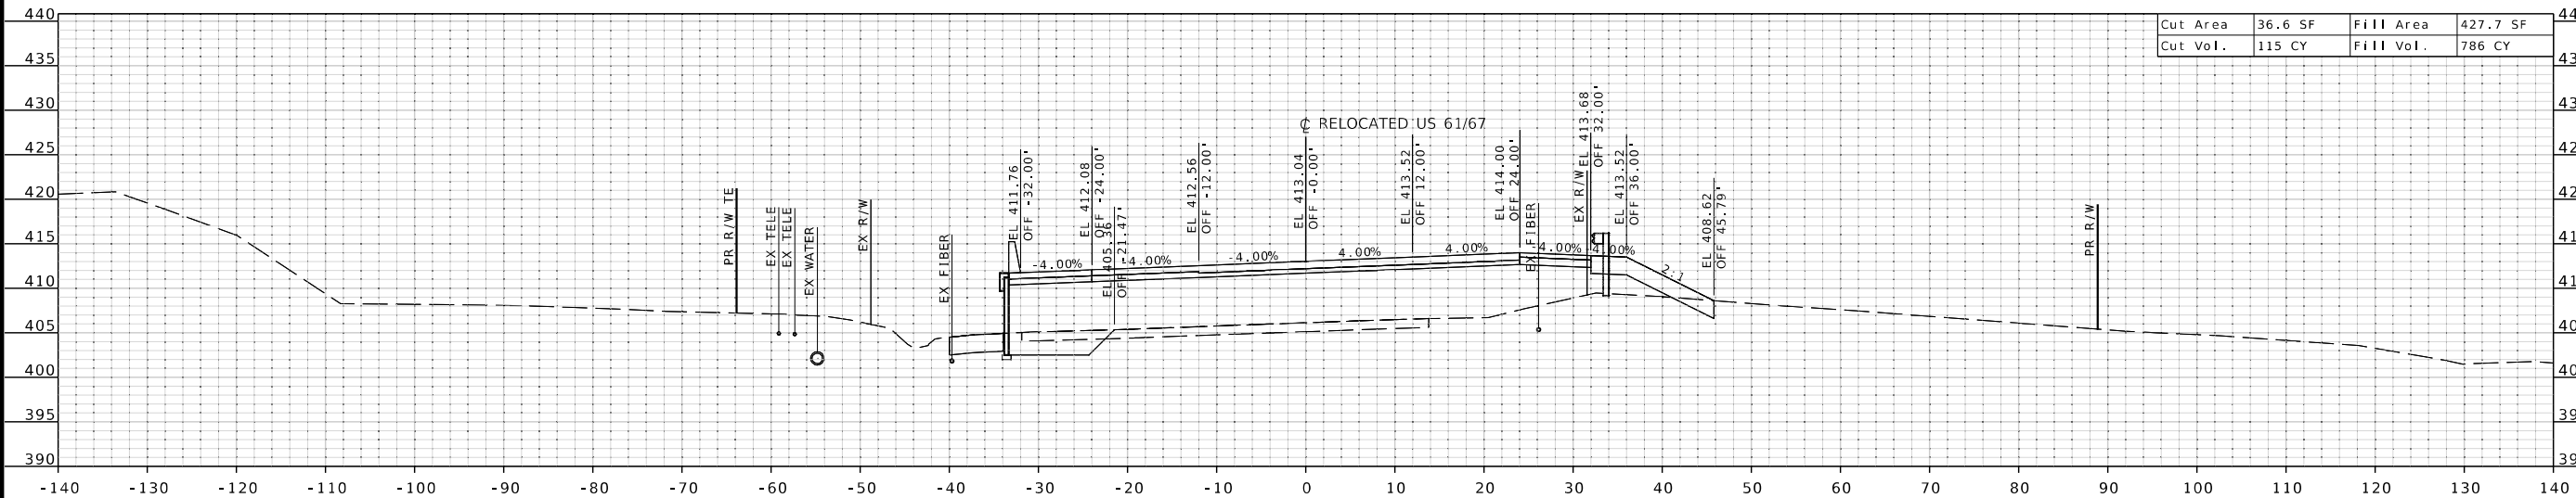

Cut Area	36.6 SF	Fill Area	427.7 SF
Cut Vol.	115 CY	Fill Vol.	786 CY

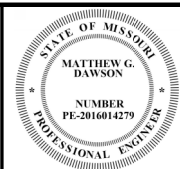

"THIS MEDIA SHOULD NOT BE CONSIDERED A CERTIFIED DOCUMENT."

DATE PREPARED
1/31/2025

ROUTE	STATE
61/67	MO
DISTRICT	SHEET NO.
SL	19

COUNTY
JEFFERSON
JOB NO.
J6S3289
CONTRACT ID.

PROJECT NO.

BRIDGE NO.
A8737

DESCRIPTION	DATE



MISSOURI HIGHWAYS AND TRANSPORTATION COMMISSION

105 WEST CAPITOL
JEFFERSON CITY, MO 65102
1-888-ASK-MODOT (1-888-275-6636)




© Copyright Hanson Professional Services Inc. 2025

Hanson Professional Services Inc.
600 Washington Avenue, Suite 950
St. Louis, Missouri 63102
Professional Engineer 001032
www.hansoninc.com 314.770.0467

LAYOUT	CM & MC	01/2025
DRAWN	CM & MC	01/2025
REVIEWED	MGD	02/2025

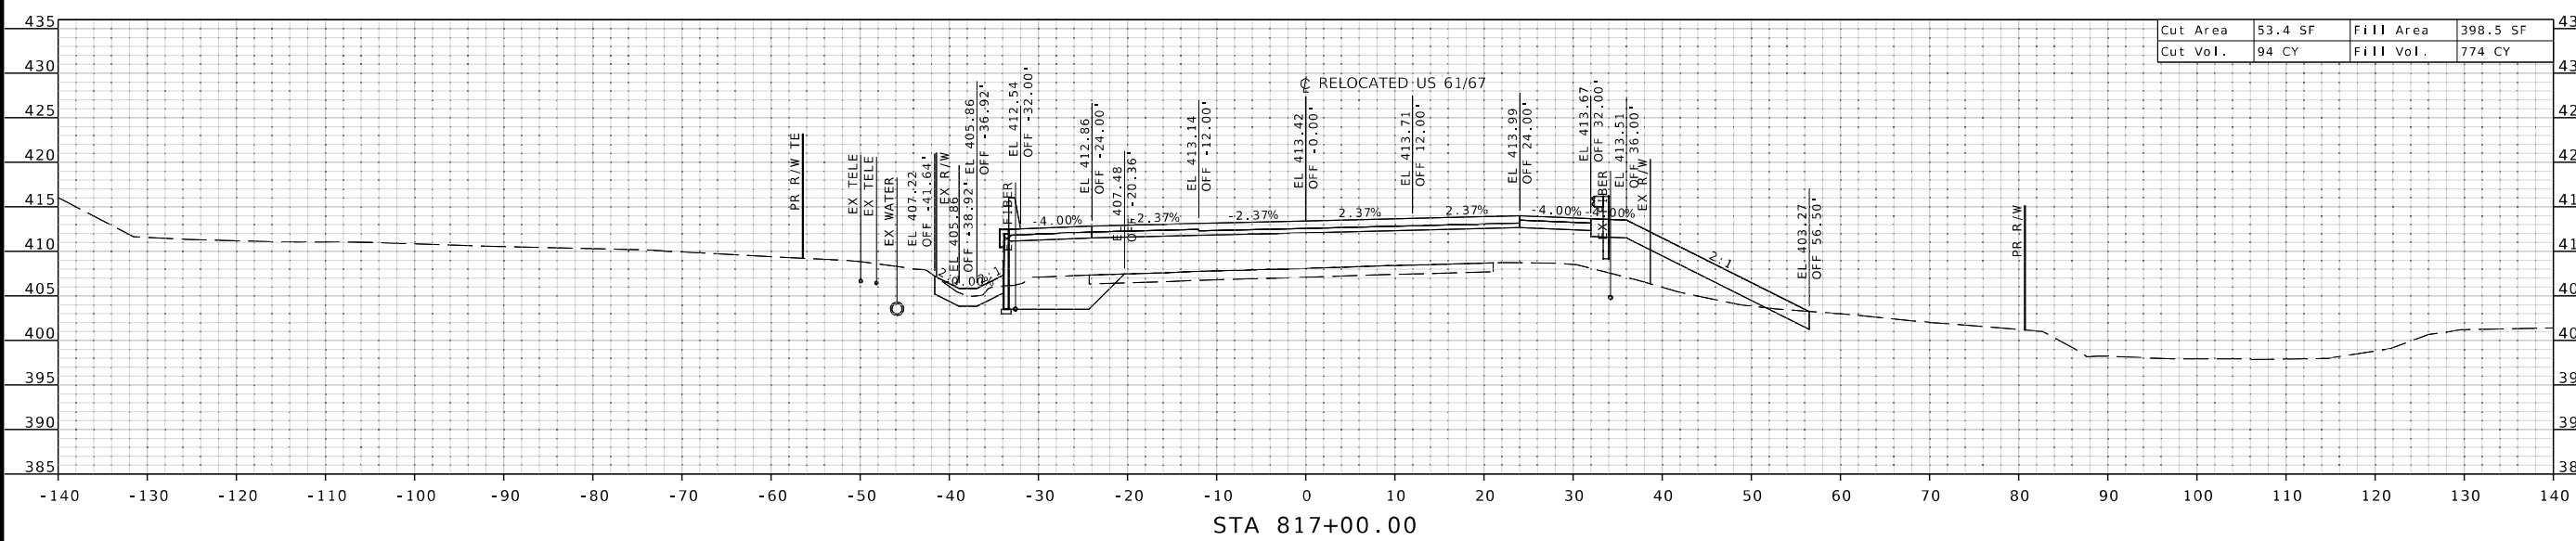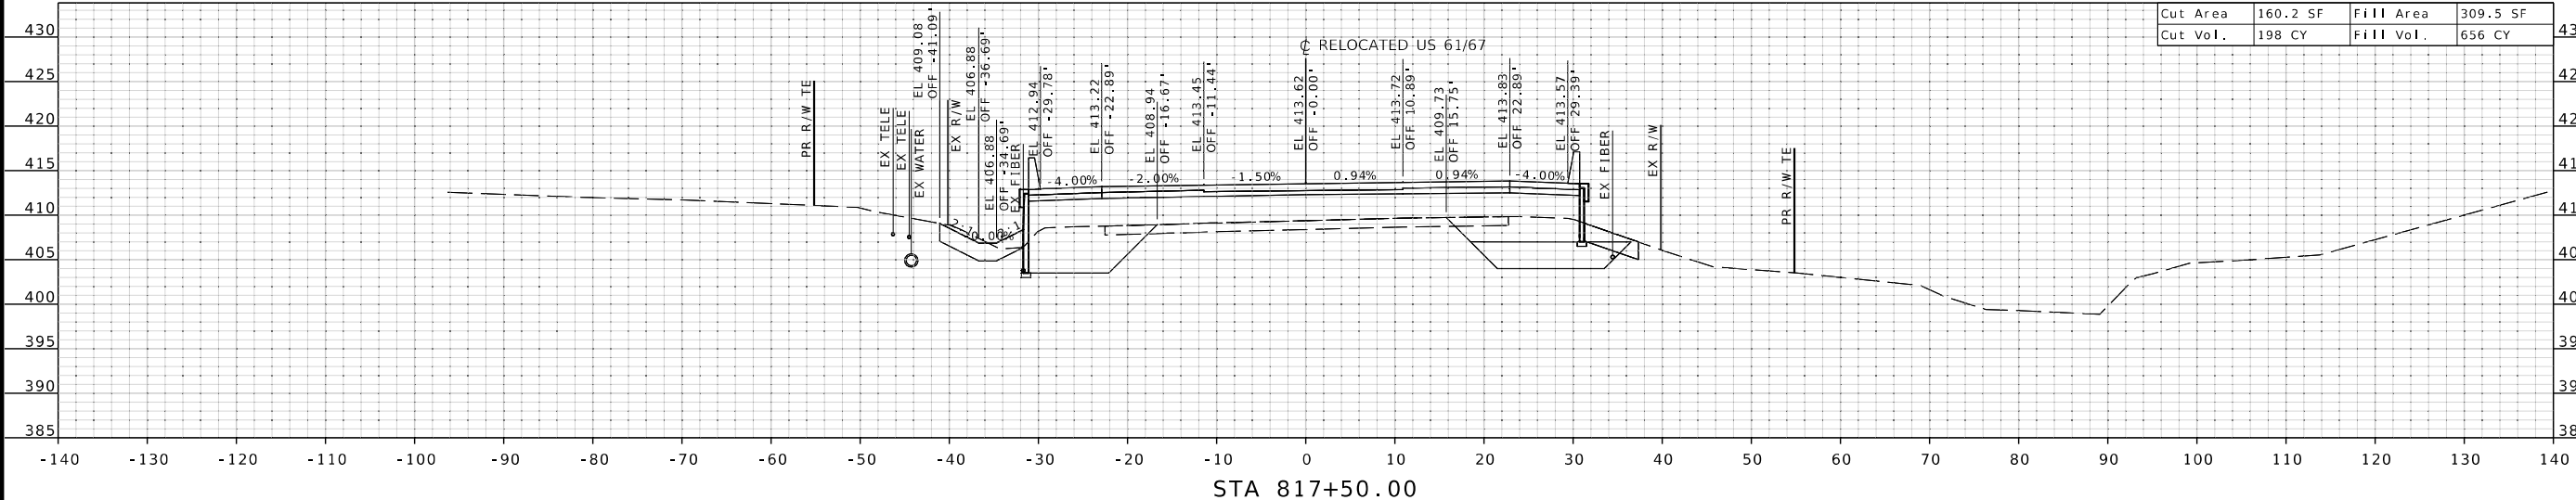[illegible]

LAYOUT	CM & MC	01/2025
DRAWN	CM & MC	01/2025
REVIEWED	MCD	02/2025

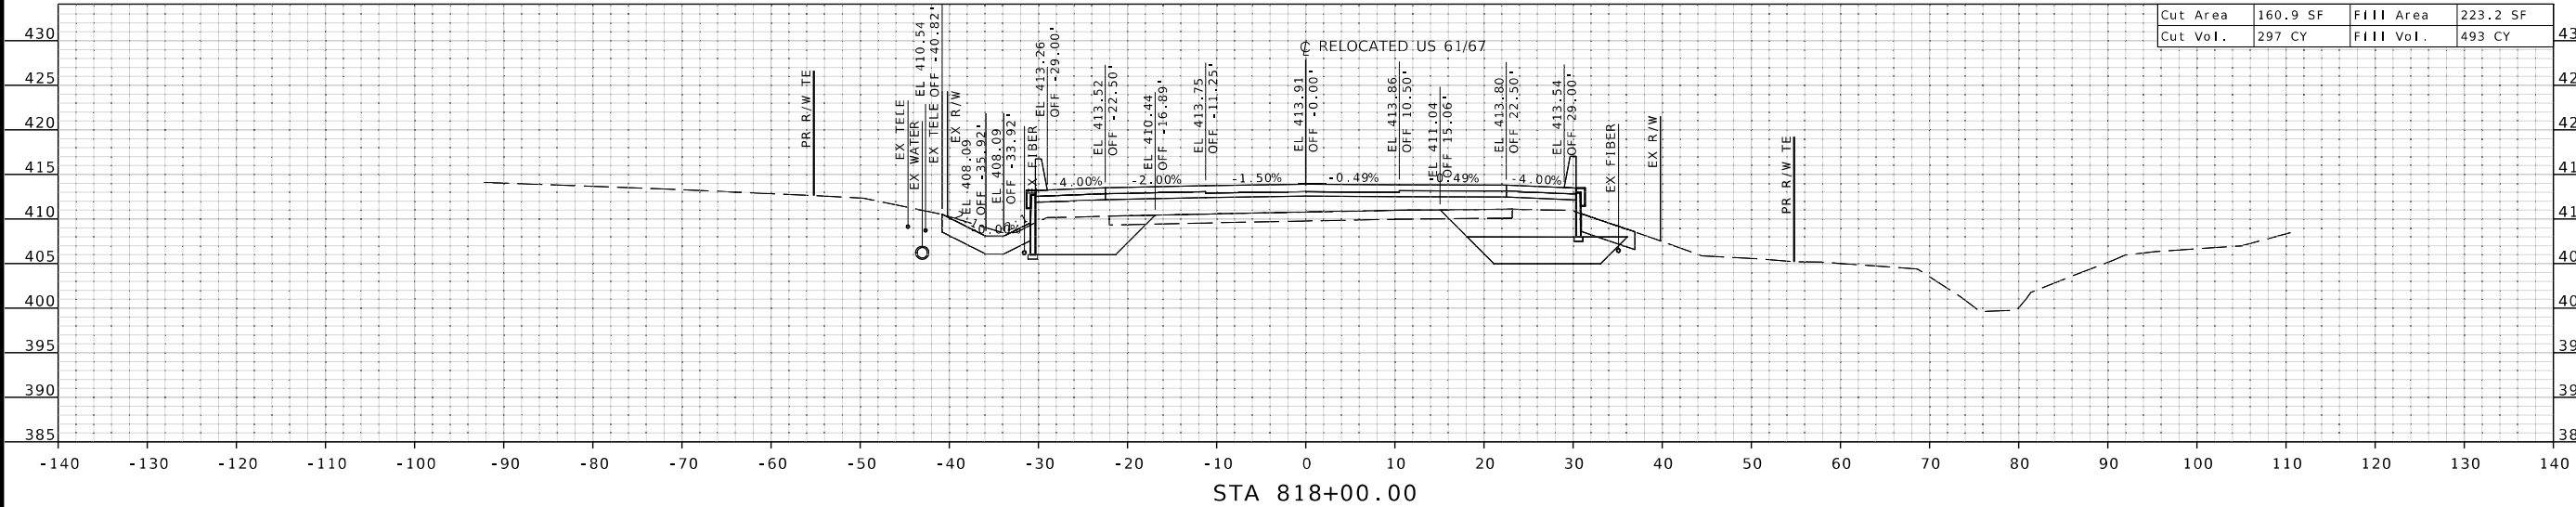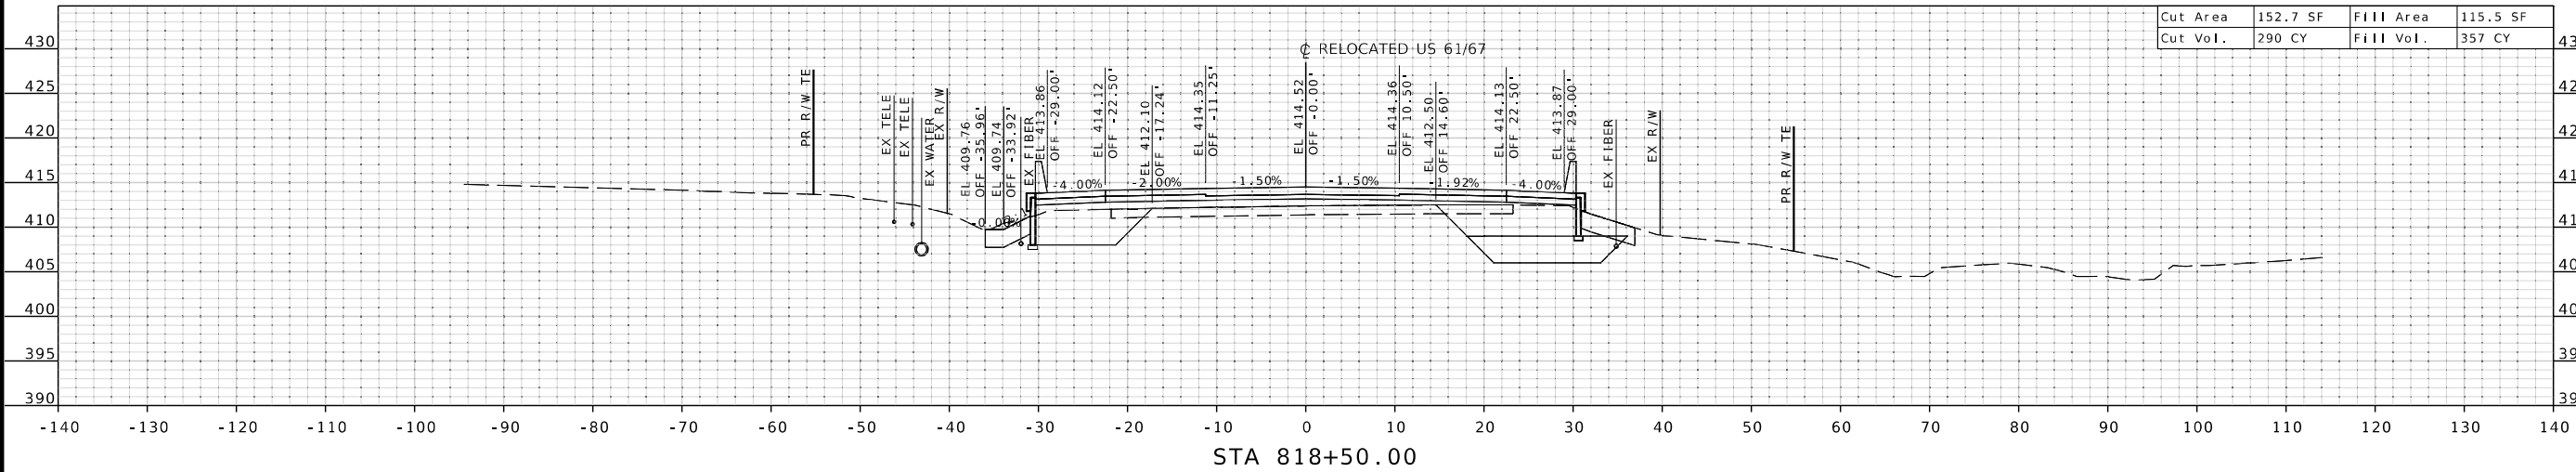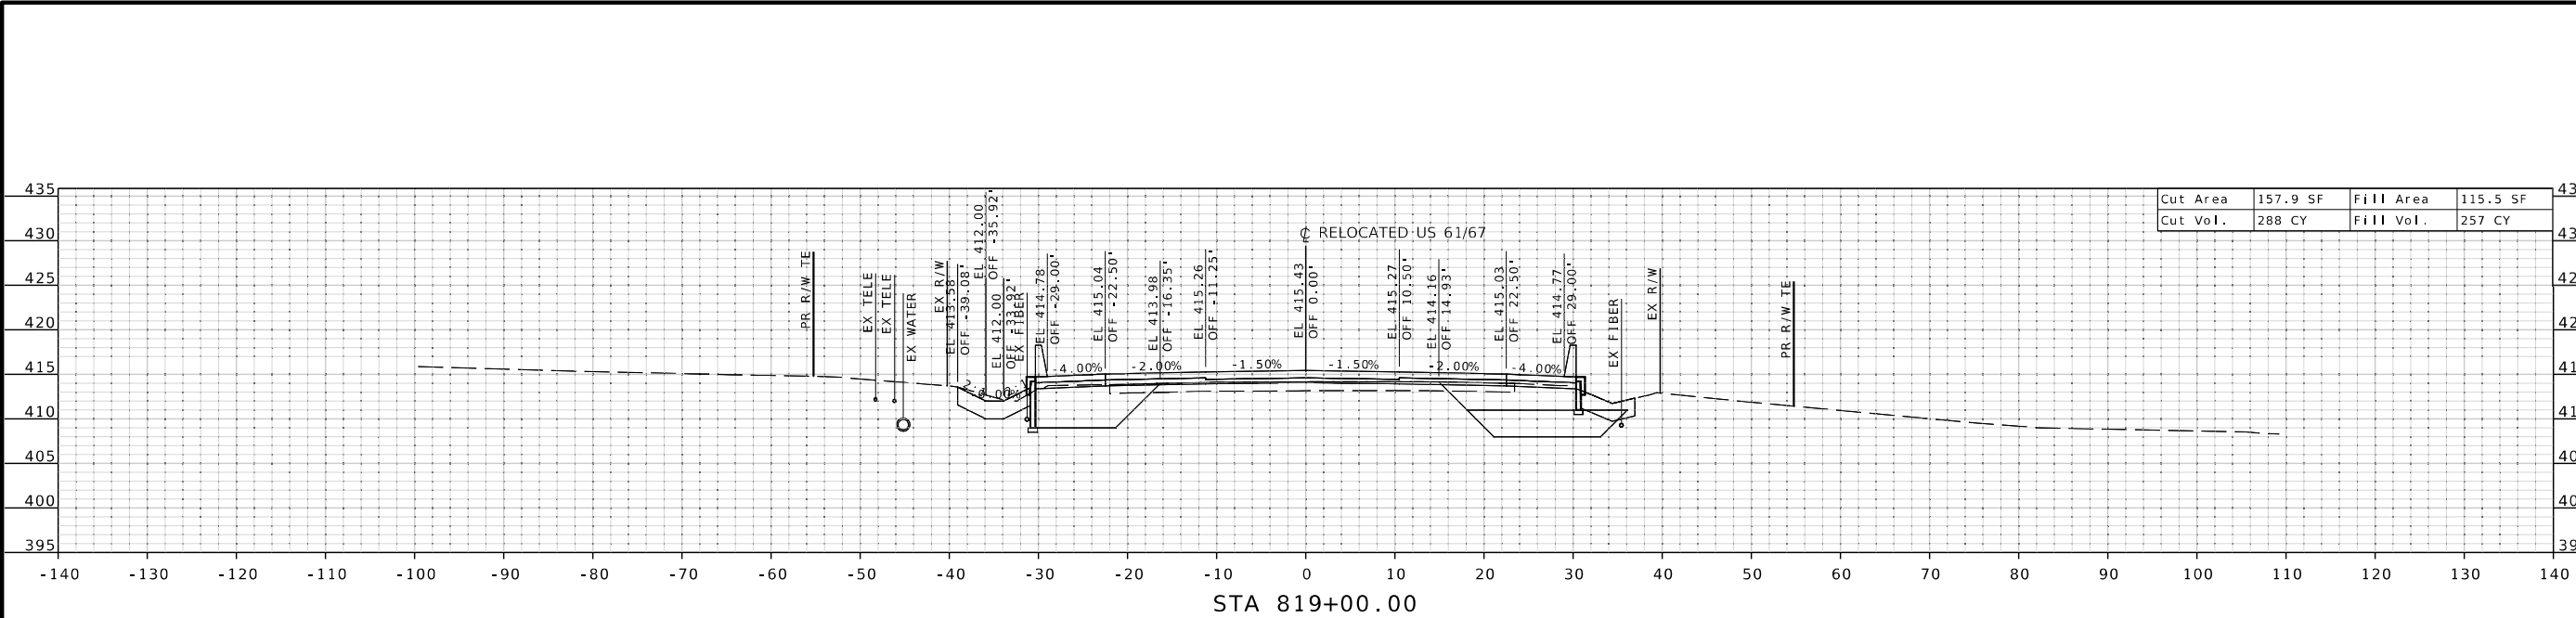

STATE OF MISSOURI

MATTHEW G. DAWSON

NUMBER
FE-2016014279

PROFESSIONAL ENGINEER

"THIS MEDIA SHOULD NOT BE CONSIDERED A CERTIFIED DOCUMENT."

DATE PREPARED
1/31/2025

ROUTE
61/67

DISTRICT
SL

COUNTY
JEFFERSON

STATE
MO

SHEET NO.
21

JOB NO.
J6S3289

CONTRACT ID.

PROJECT NO.

BRIDGE NO.
A8737

MISSOURI HIGHWAYS AND TRANSPORTATION COMMISSION

105 WEST CAPITOL
JEFFERSON CITY, MO 65102
1-888-ASK-MODOT (1-888-275-6636)

HANSON




Hanson Professional Services Inc.
600 Washington Avenue, Suite 950
St. Louis, Missouri 63101
Professional Engineer
www.hansoninc.com
314.770.0467

Copyright Hanson Professional Services Inc. 2025

MoDOT

\$FILE\$ \$TIME\$ \$DATE\$


LAYOUT	CM & MC	01/2025
DRAWN	CM & MC	01/2025
REVIEWED	MGD	02/2025

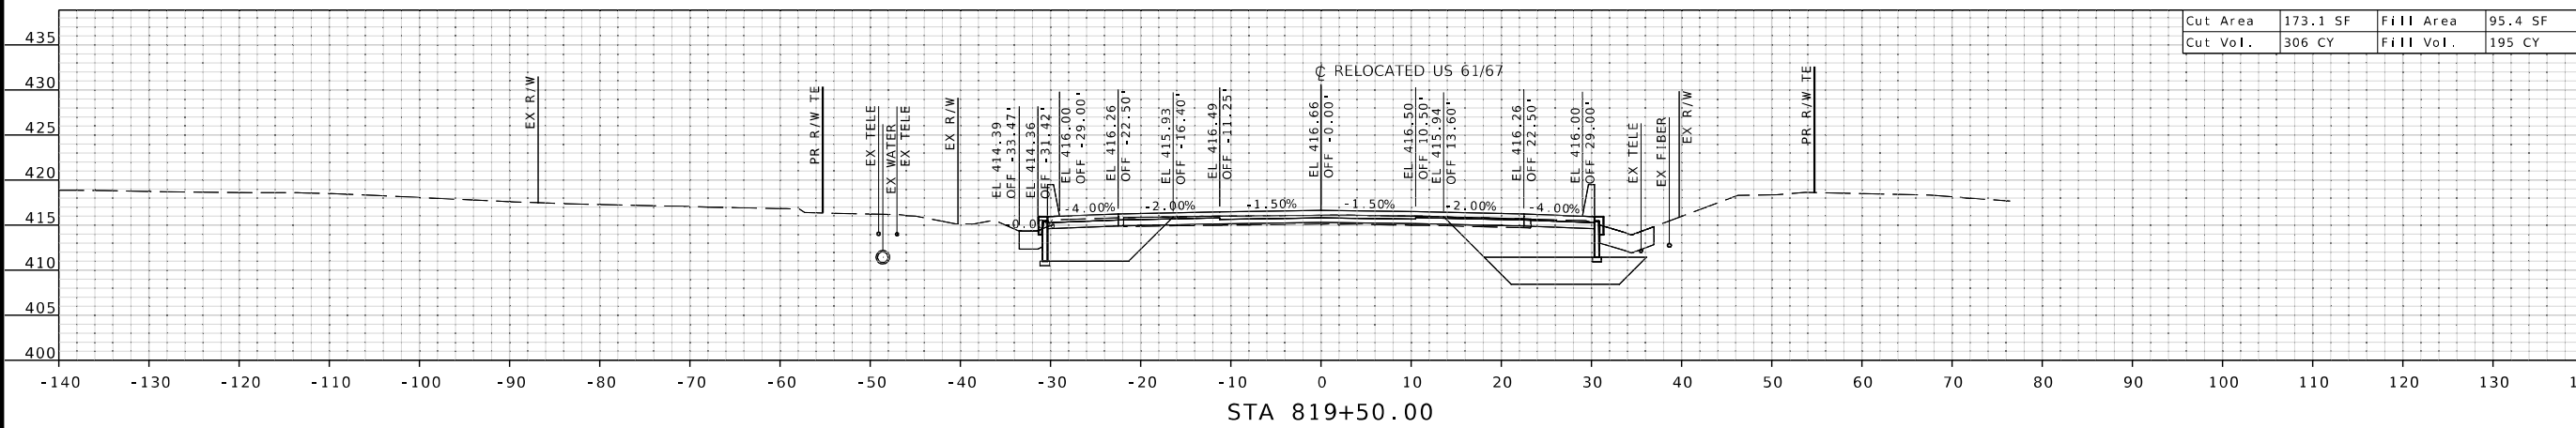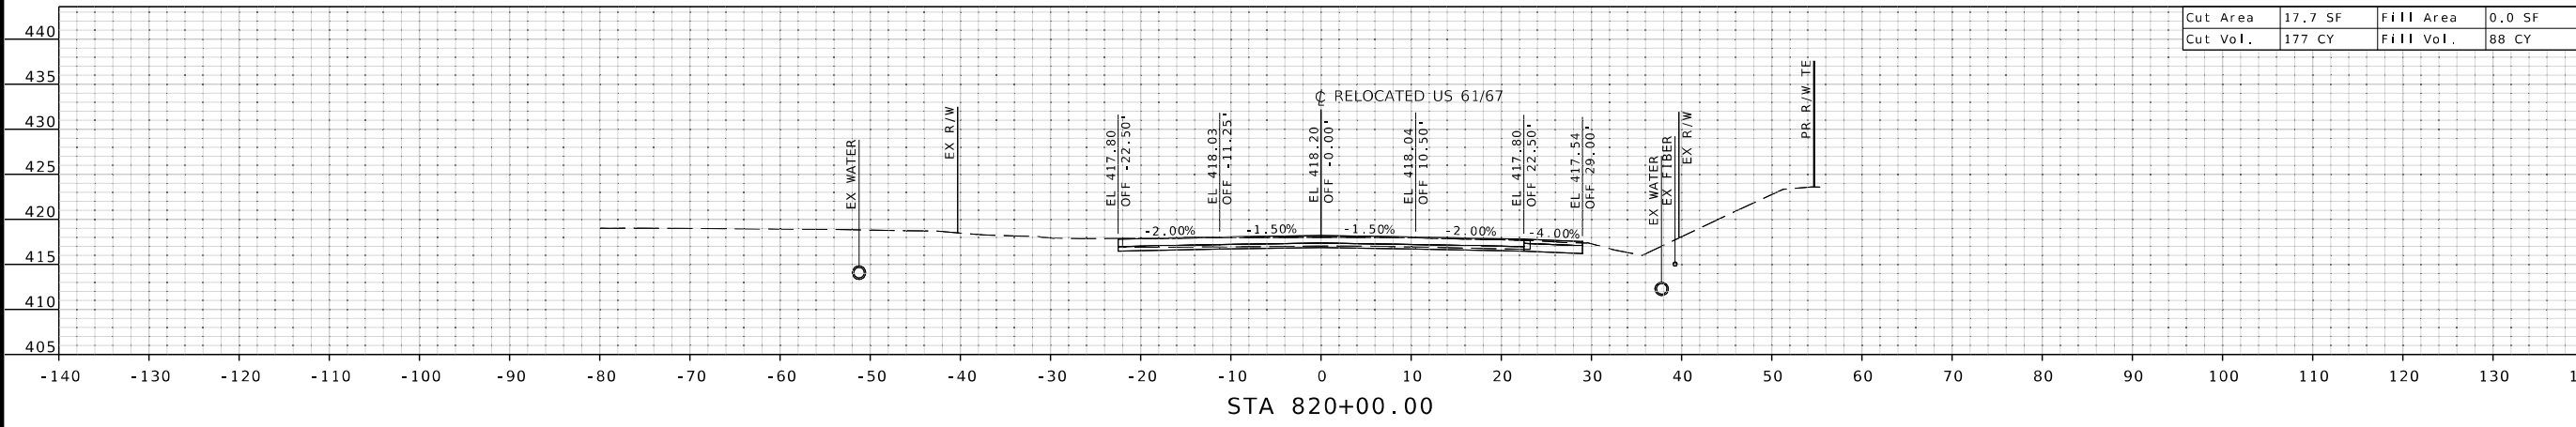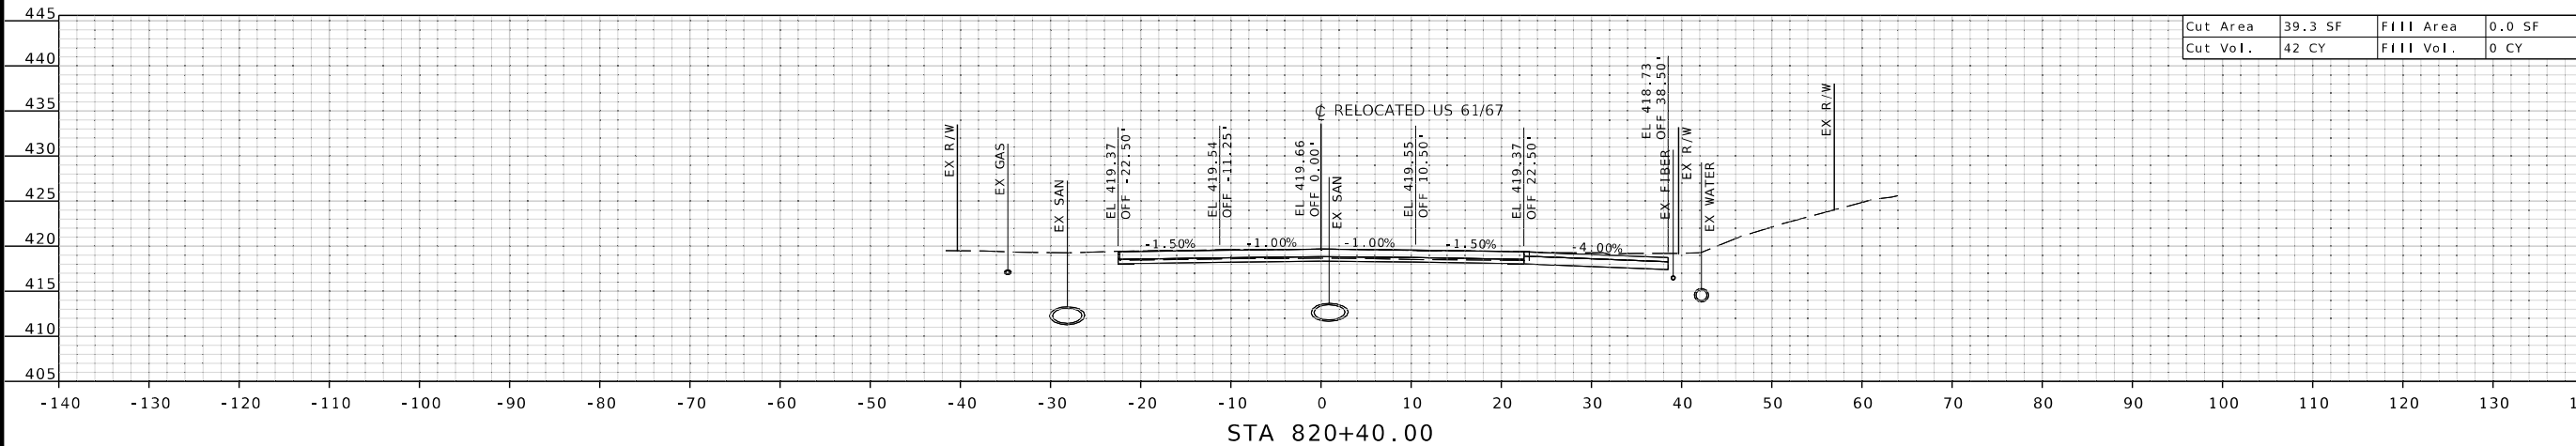

Cut Area	39.3 SF	Fill Area	0.0 SF
Cut Vol.	42 CY	Fill Vol.	0 CY

Cut Area	17.7 SF	Fill Area	0.0 SF
Cut Vol.	177 CY	Fill Vol.	88 CY

Cut Area	173.1 SF	Fill Area	95.4 SF
Cut Vol.	306 CY	Fill Vol.	195 CY

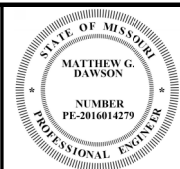

"THIS MEDIA SHOULD
NOT BE CONSIDERED
A CERTIFIED
DOCUMENT."

DATE PREPARED
1 / 31 / 2025

ROUTE 61/67	STATE MO
DISTRICT SL	SHEET NO. 22

COUNTY
JEFFERSON

J6S3289

PROJECT NO.

BRIDGE NO.
A8737

[illegible]


MISSOURI HIGHWAYS AND TRANSPORTATION
COMMISSION

105 WEST CAPITAL
JEFFERSON CITY, MO 65102
1-888-ASK-MODOT / 1-888-735-6626

© Copyright Hanson Professional Services Inc. 2025

HANSON

 Hanson Professional Services Inc.
 600 Washington Avenue, Suite 950
 St. Louis, Missouri 63101-6032
 Phone: 314.770.0467
www.hanson-inc.com
 314.770.0467

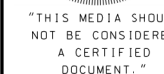

DATE PREPARED
1 / 31 / 2025

ROUTE	STATE
61/67	MO

DISTRICT	SHEET
SI	1

COUNTY
JEFFERSON

JOB NO.
1653289

8888288
CONTRACT ID.

PROJECT NO.



BRIDGE NO.
A8737[illegible]

MISSOURI HIGHWAYS AND TRANSPORTATION COMMISSION

MoDOT



105 WEST CAPITOL
JEFFERSON CITY, MO 65102

HANSON
Hanson Professional Services Inc.
100 Washington Avenue, Suite 950
St. Louis, Missouri 63101
Professional Engineer 001632
www.hanson-inc.com

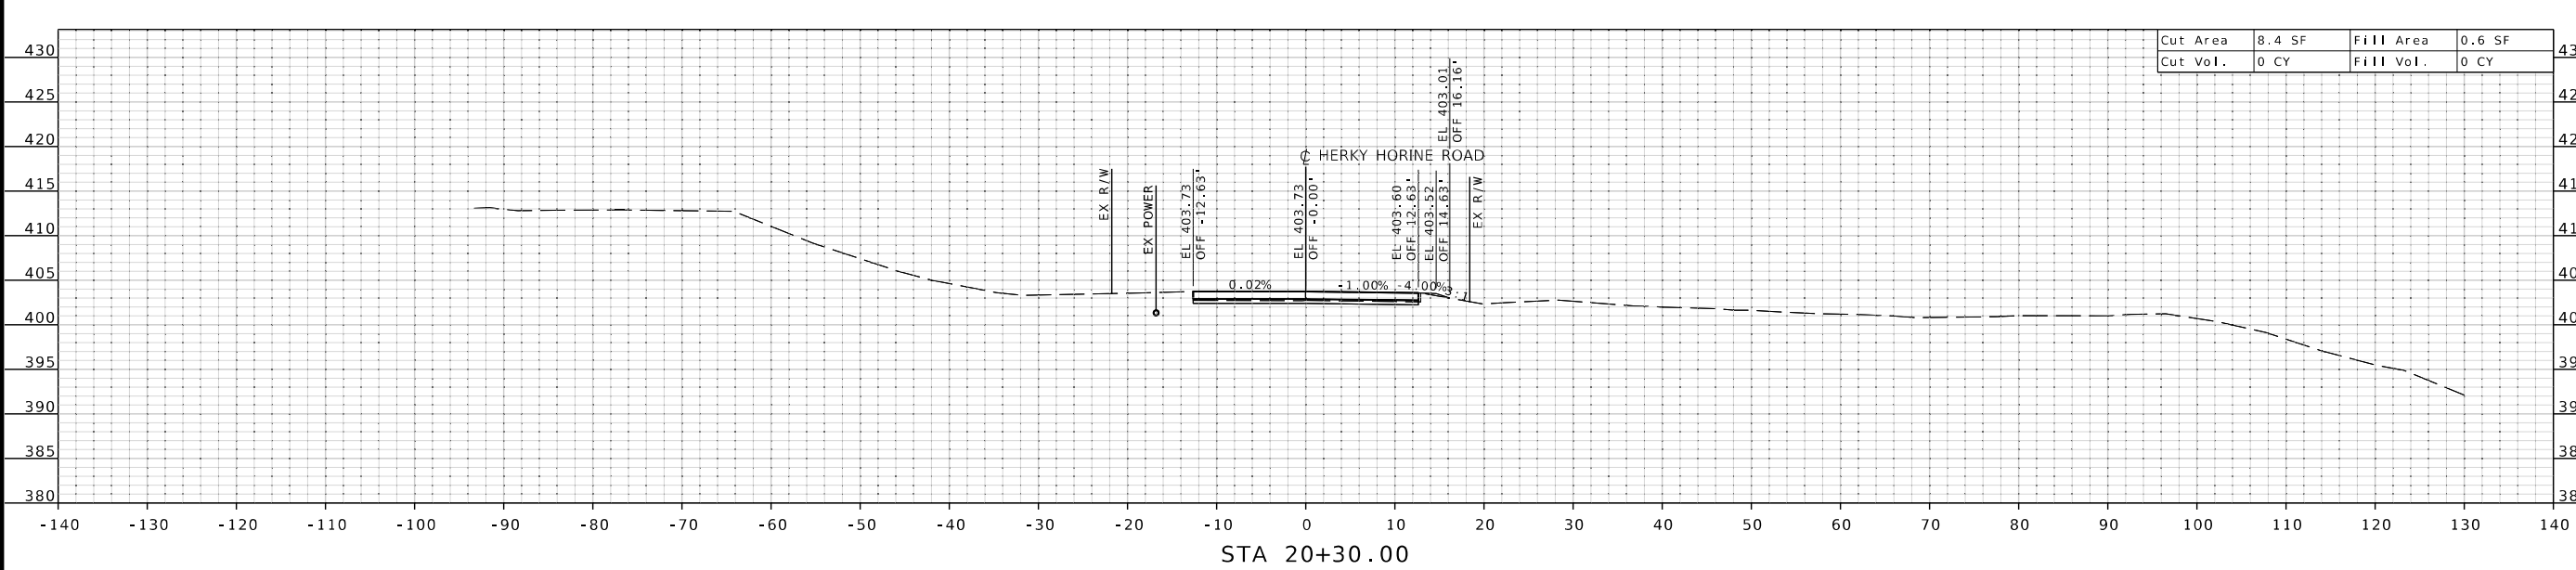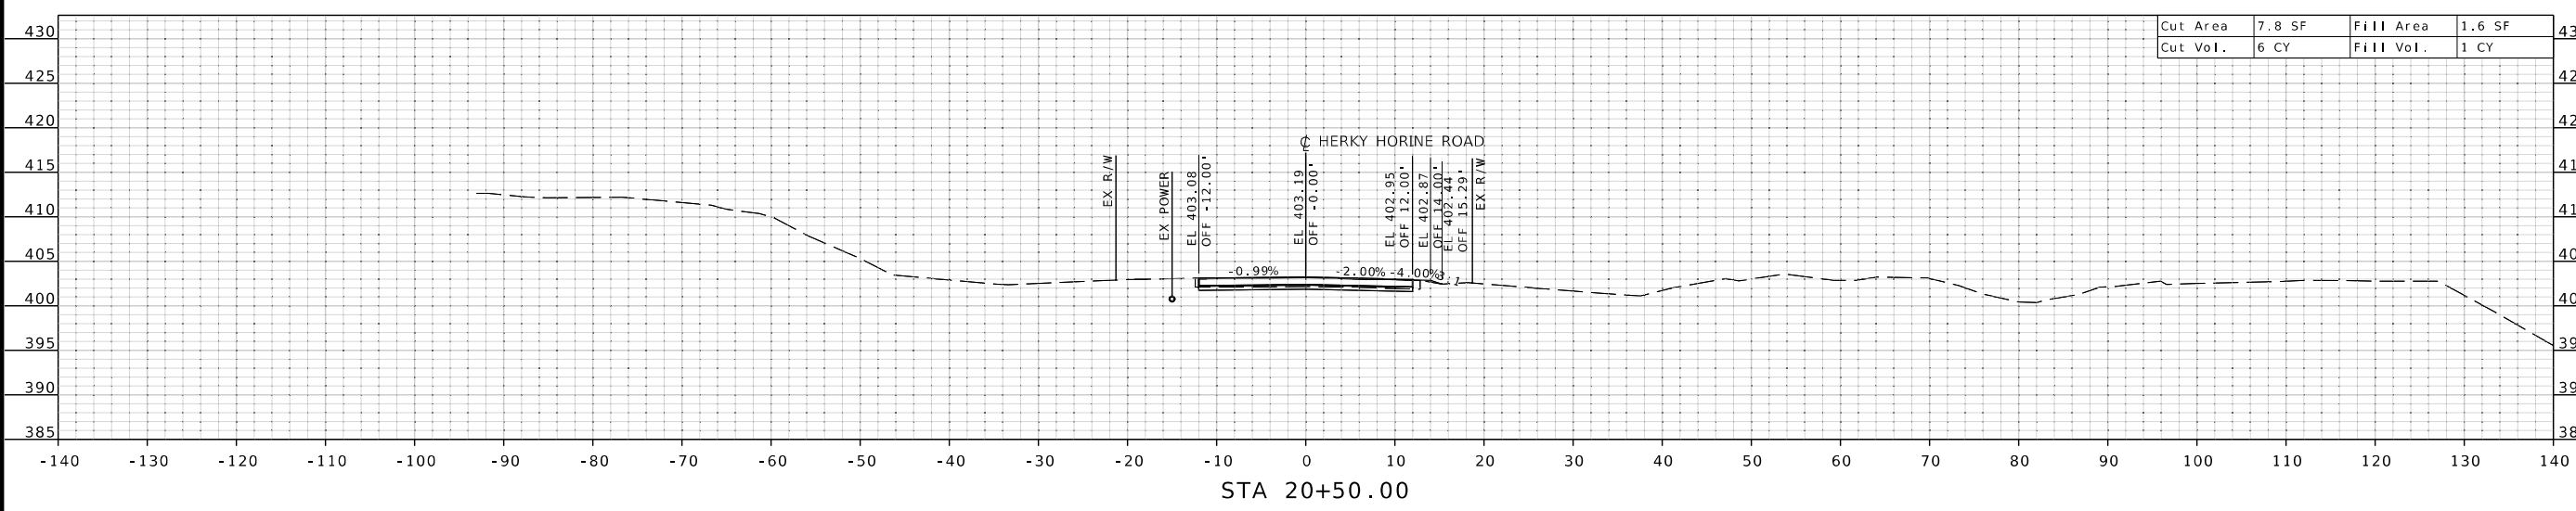

LAYOUT	CM & MC	01/2025
DRAWN	CM & MC	01/2025
REVIEWED	MGO	02/2025

LAYOUT	CM & MC	01/2025
DRAWN	CM & MC	01/2025
REVIEWED	WGD	02/2025

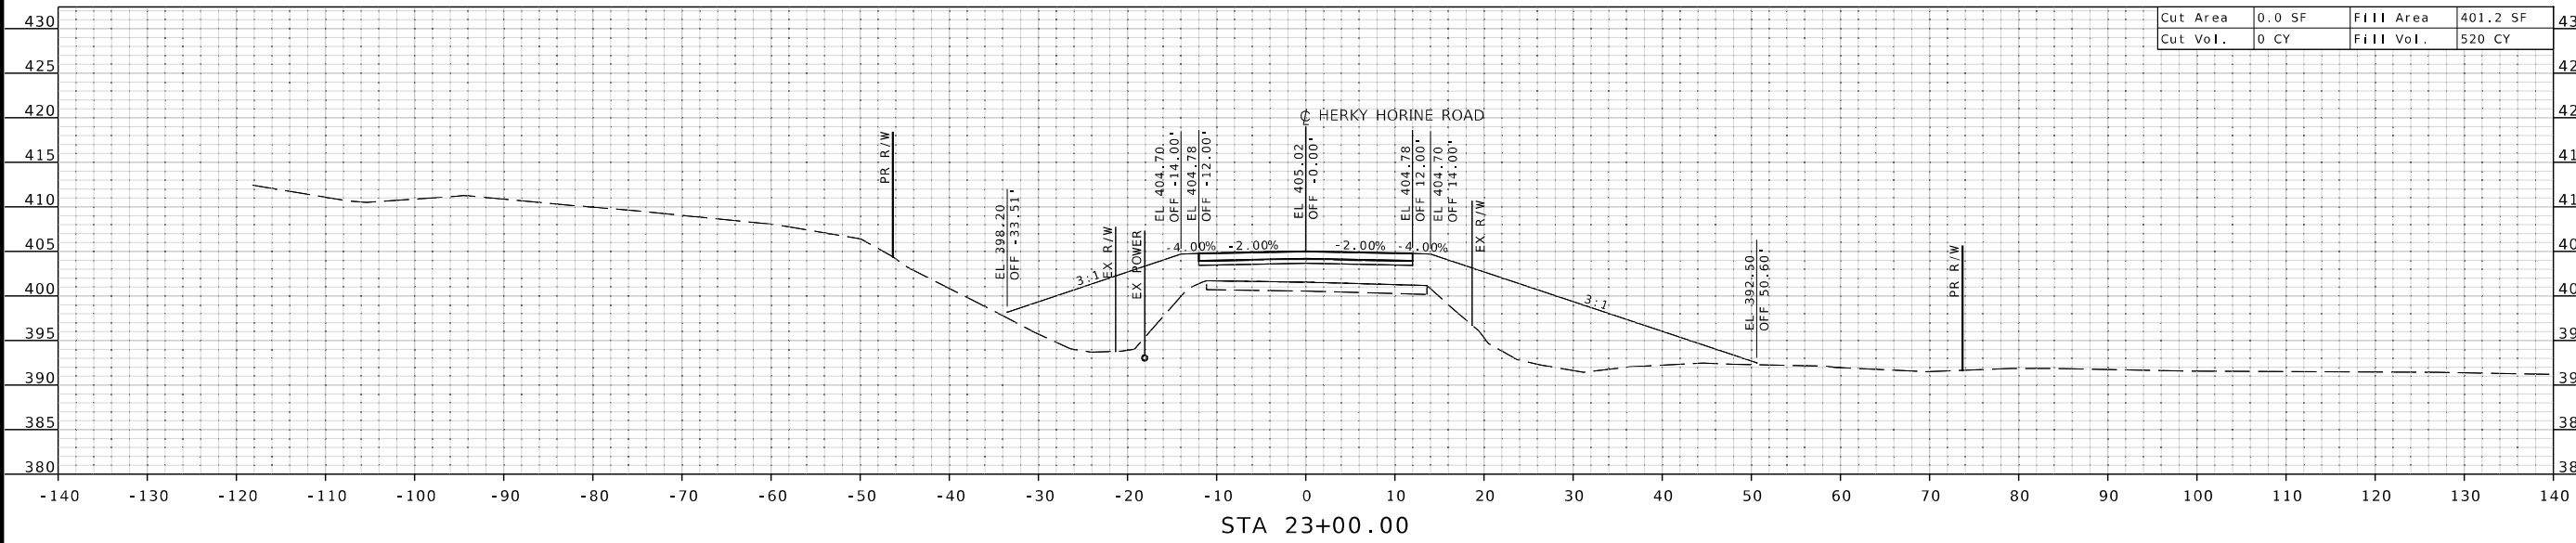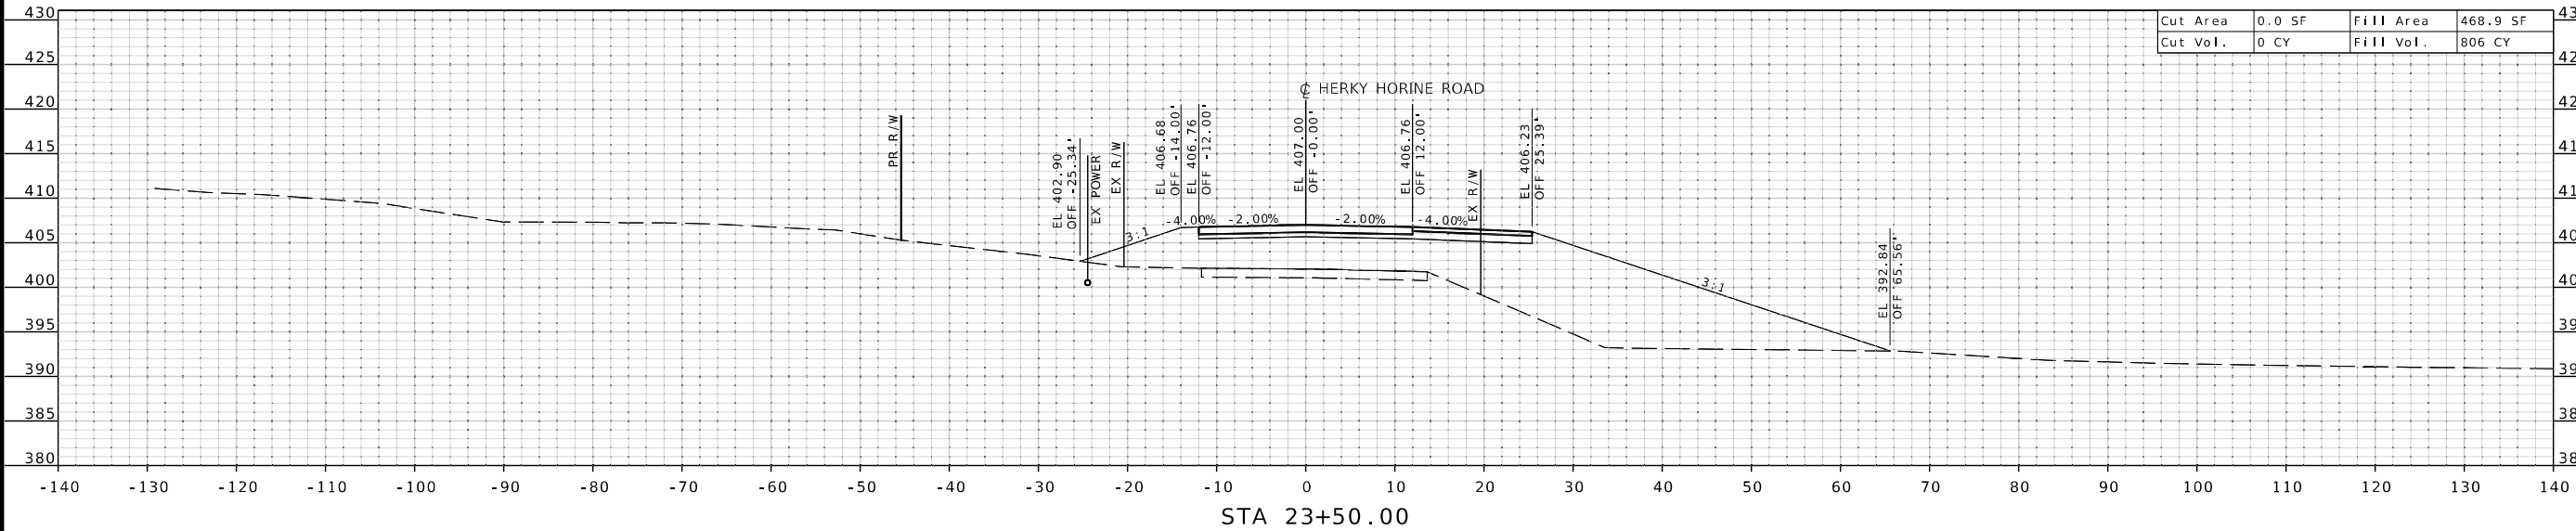

STATE OF MISSOURI

MATTHEW G. DAWSON

NUMBER
FE-2016014279

PROFESSIONAL ENGINEER

"THIS MEDIA SHOULD NOT BE CONSIDERED A CERTIFIED DOCUMENT."

DATE PREPARED
1/31/2025

ROUTE
61/67

DISTRICT
SL

COUNTY
JEFFERSON

STATE
MO

SHEET NO.
4

JOB NO.
J6S3289

CONTRACT ID.

PROJECT NO.

BRIDGE NO.
A8737

DESCRIPTION	DATE

MISSOURI HIGHWAYS AND TRANSPORTATION COMMISSION




105 WEST CAPITOL
JEFFERSON CITY, MO 65102
1-888-ASK-MODOT (1-888-275-6636)

© Copyright Hanson Professional Services Inc. 2025

Hanson Professional Services Inc.
600 Washington Avenue, Suite 950
St. Louis, Missouri 63101
Professional Engineer 001632
www.hansoninc.com
314.770.0467

\$FILE\$ \$TIME\$ \$DATE\$

LAYOUT	CM & MC	01/2025
DRAWN	CM & MC	01/2025
REVIEWED	WGD	02/2025

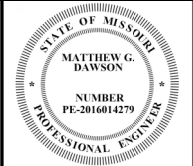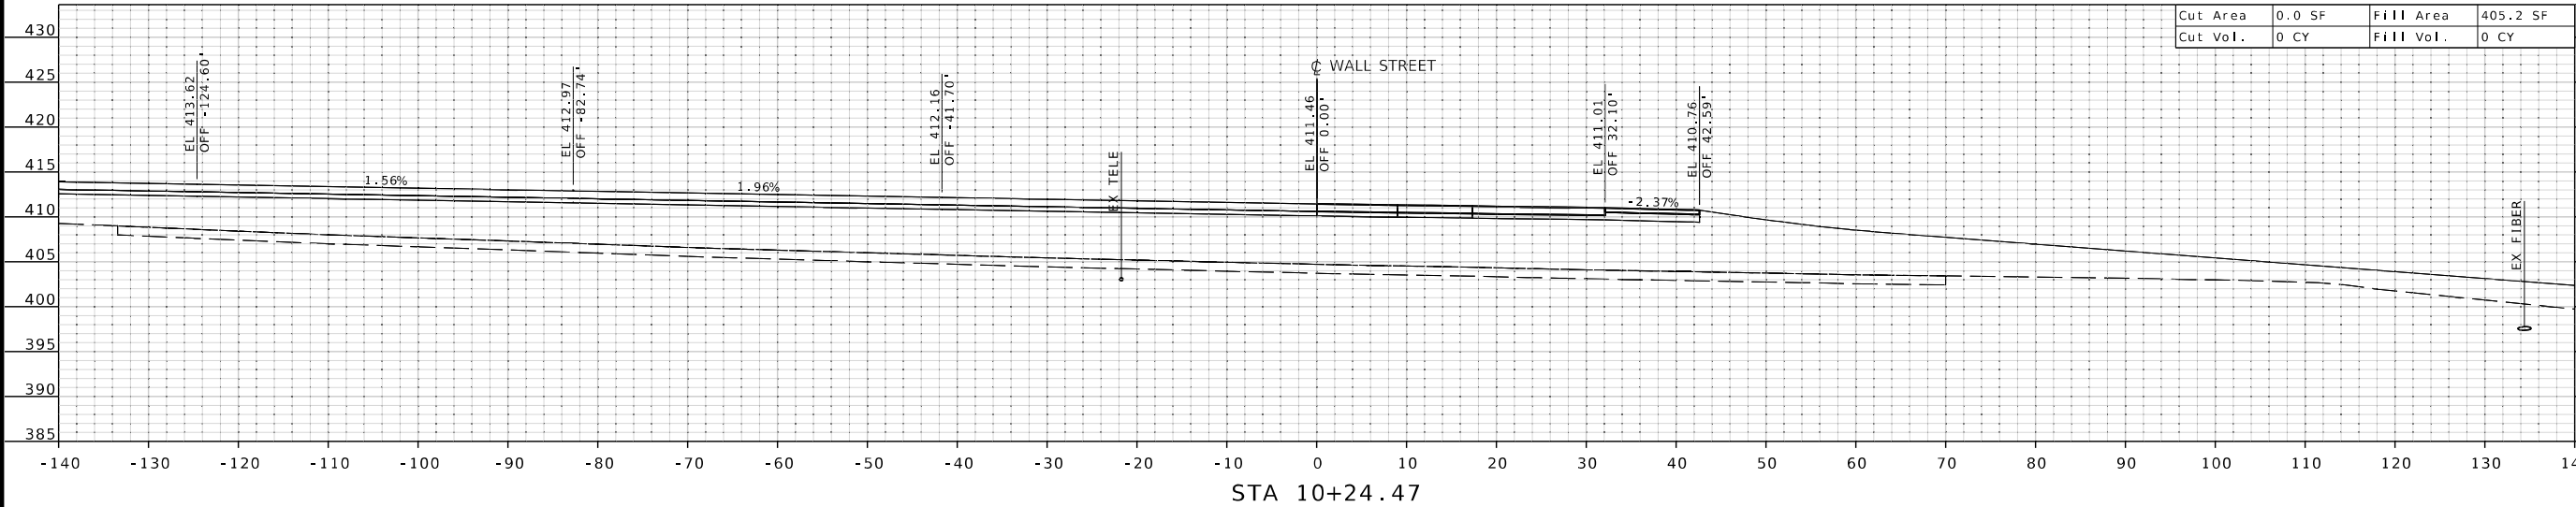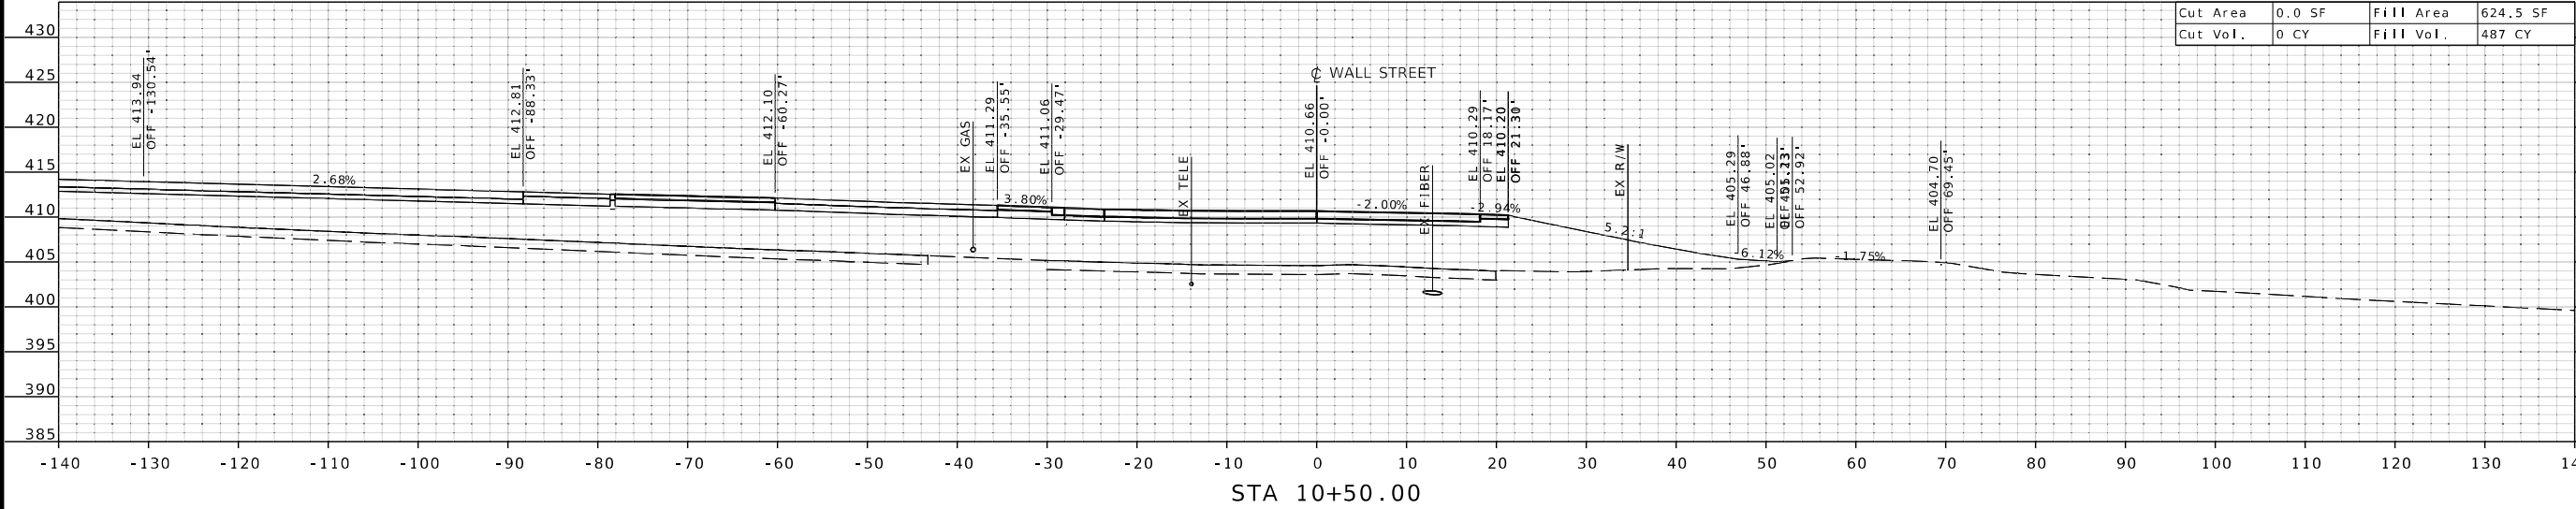

"THIS MEDIA SHOULD NOT BE CONSIDERED A CERTIFIED DOCUMENT."

DATE PREPARED
1/31/2025

ROUTE	STATE
61/67	MO
DISTRICT	SHEET NO.
SL	1

COUNTY
JEFFERSON

JOB NO.
J6S3289

CONTRACT ID.

PROJECT NO.

BRIDGE NO.
A8737

DESCRIPTION	DATE



MISSOURI HIGHWAYS AND TRANSPORTATION COMMISSION

105 WEST CAPITOL
JEFFERSON CITY, MO 65102
1-888-ASK-MODOT (1-888-275-6636)

© Copyright Hanson Professional Services Inc. 2025


Hanson Professional Services Inc.
600 Washington Avenue, Suite 950
St. Louis, Missouri 63101
Professional Engineer License 0601632
www.hanson-inc.com 314.770.0467

LAYOUT	CM & MC	01/2025
DRAWN	CM & MC	01/2025
REVIEWED	MGD	02/2025

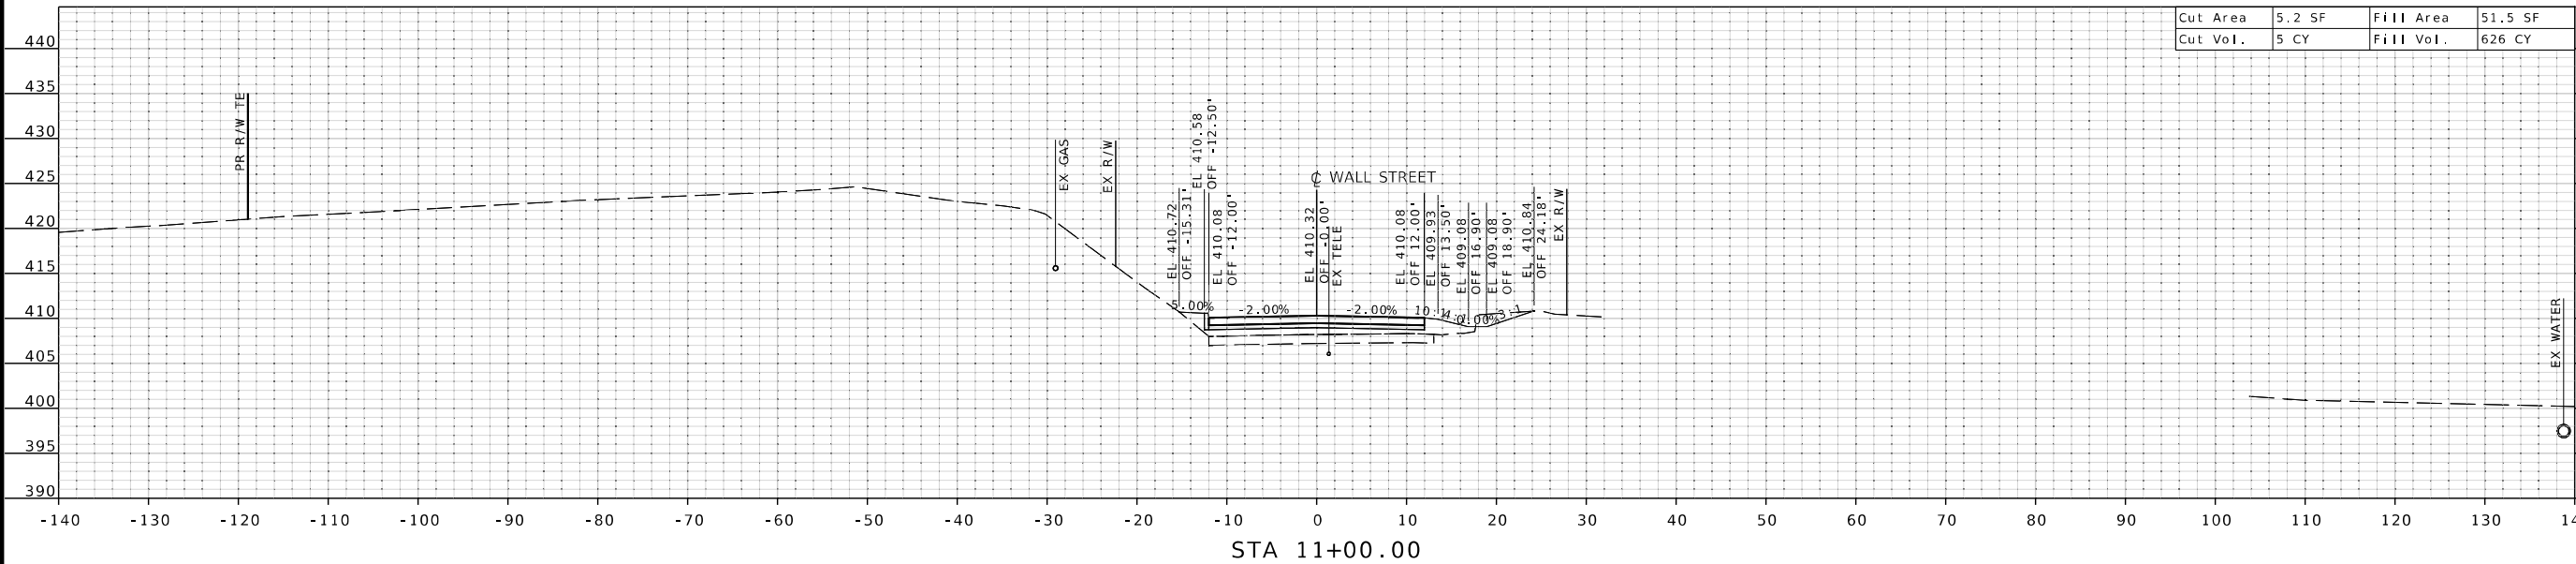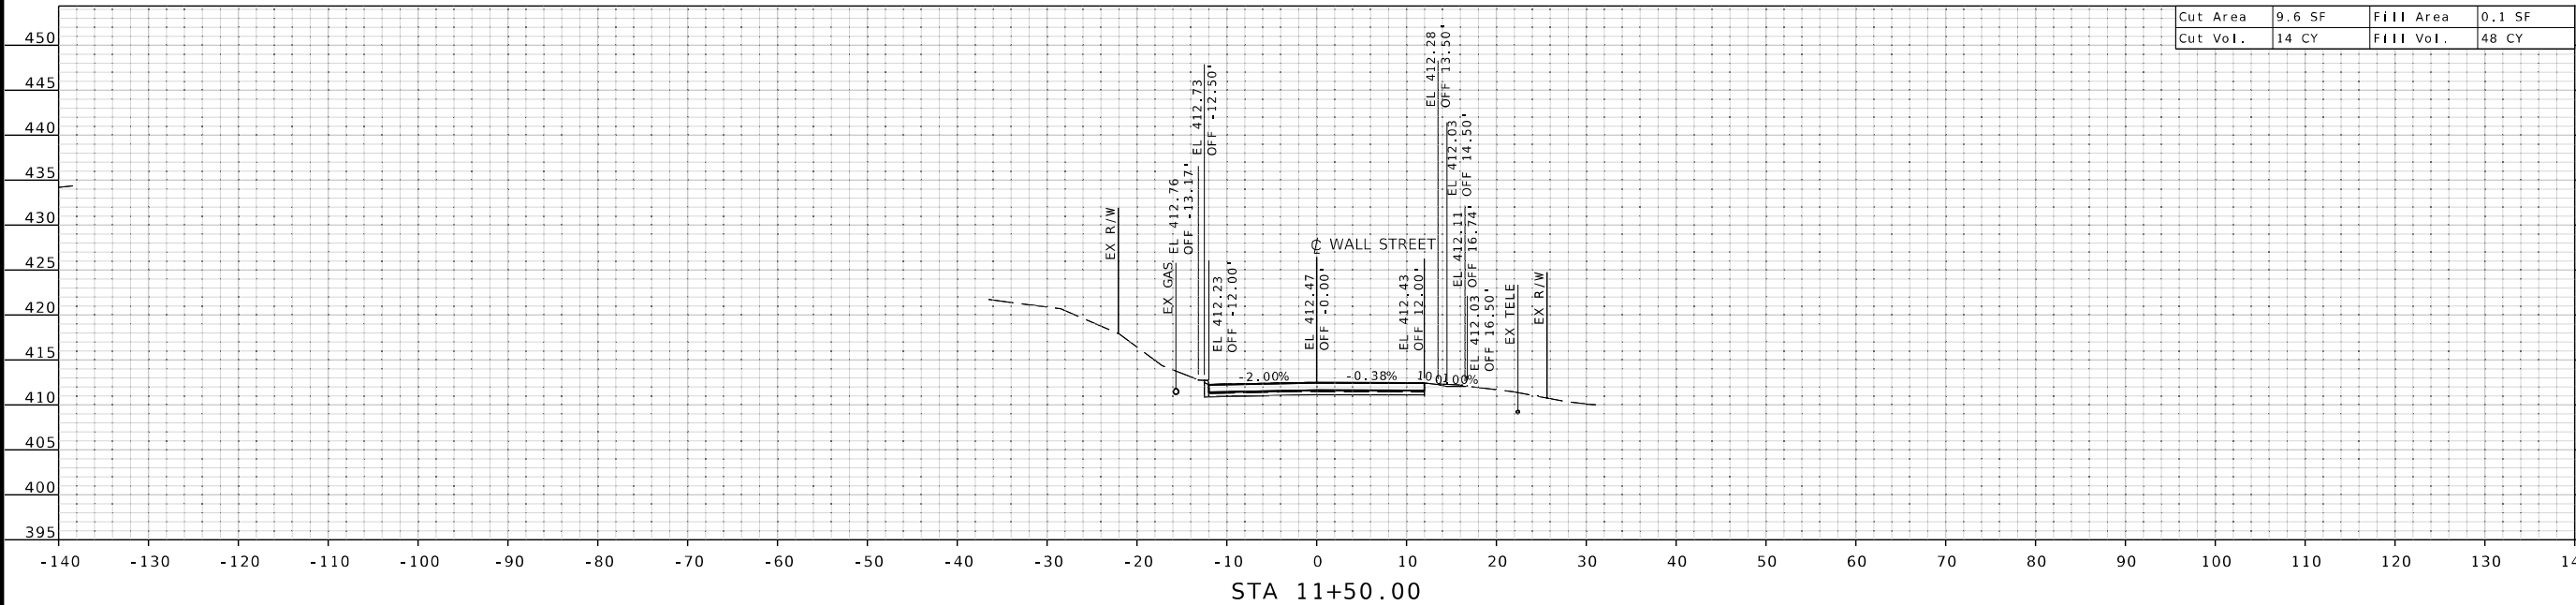

Cut Area	9.6 SF	Fill Area	0.1 SF
Cut Vol.	14 CY	Fill Vol.	48 CY

Cut Area	5.2 SF	Fill Area	51.5 SF
Cut Vol.	5 CY	Fill Vol.	626 CY

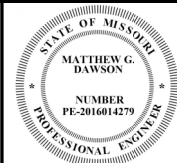

"THIS MEDIA SHOULD
NOT BE CONSIDERED
A CERTIFIED
DOCUMENT."

DATE PREPARED
11/20/2007

1 / 31 / 2025

ROUTE	STATE
CA 463	MD

61/67	MO
CLERK	CLERK

DISTRICT	SHEET NO
SI	3

3L	2
COUNTY	

JEFFERSON

GET PERSON
JOB NO.

J6S3289

999999999
CONTRACT ID.



PROJECT NO.


BRIDGE NO.
10555

A8737

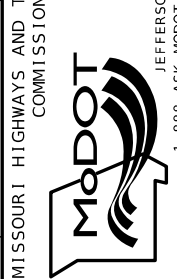[illegible]TRANSPORTATION
105 WEST CAPITOL
ON CITY, MO 65102
4-000-375-6553

 **HANSON**
Hanson Professional Services Inc.
100 Washington Avenue, Suite 950
St. Louis, Missouri 63101
Professional Engineer 001632
www.hanson-inc.com
314.770.0467

609 H a


1000


\$TIME\$	\$DATE\$
----------	----------

LAYOUT	CM & MC	01/2025
DRAWN	CM & MC	01/2025
REVIEWED	WGD	02/2025



STATE OF MISSOURI

MATTHEW G. DAWSON

NUMBER
PE-2016014279

PROFESSIONAL ENGINEER

"THIS MEDIA SHOULD NOT BE CONSIDERED A CERTIFIED DOCUMENT."

DATE PREPARED
1/31/2025

ROUTE
61/67

STATE
MO

DISTRICT
SL

SHEET NO.
1

COUNTY
JEFFERSON

JOB NO.
J6S3289

CONTRACT ID.

PROJECT NO.

BRIDGE NO.
A8737

DESCRIPTION

DATE

MISSOURI HIGHWAYS AND TRANSPORTATION COMMISSION

105 WEST CAPITOL

JEFFERSON CITY, MO 65102

1-888-ASK-MODOT (1-888-275-6636)

MoDOT

MISSOURI HIGHWAYS AND TRANSPORTATION COMMISSION

HANSON





Hanson Professional Services Inc.
600 Washington Avenue, Suite 950
St. Louis, Missouri 63101
Professional Engineer 001032
www.hansoninc.com
314.770.0467

\$FILE\$

\$TIME\$

\$DATE\$

LAYOUT	CM & MC	01/2025
DRAWN	CM & MC	01/2025
REVIEWED	MCD	02/2025

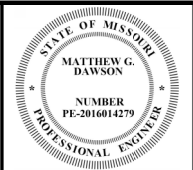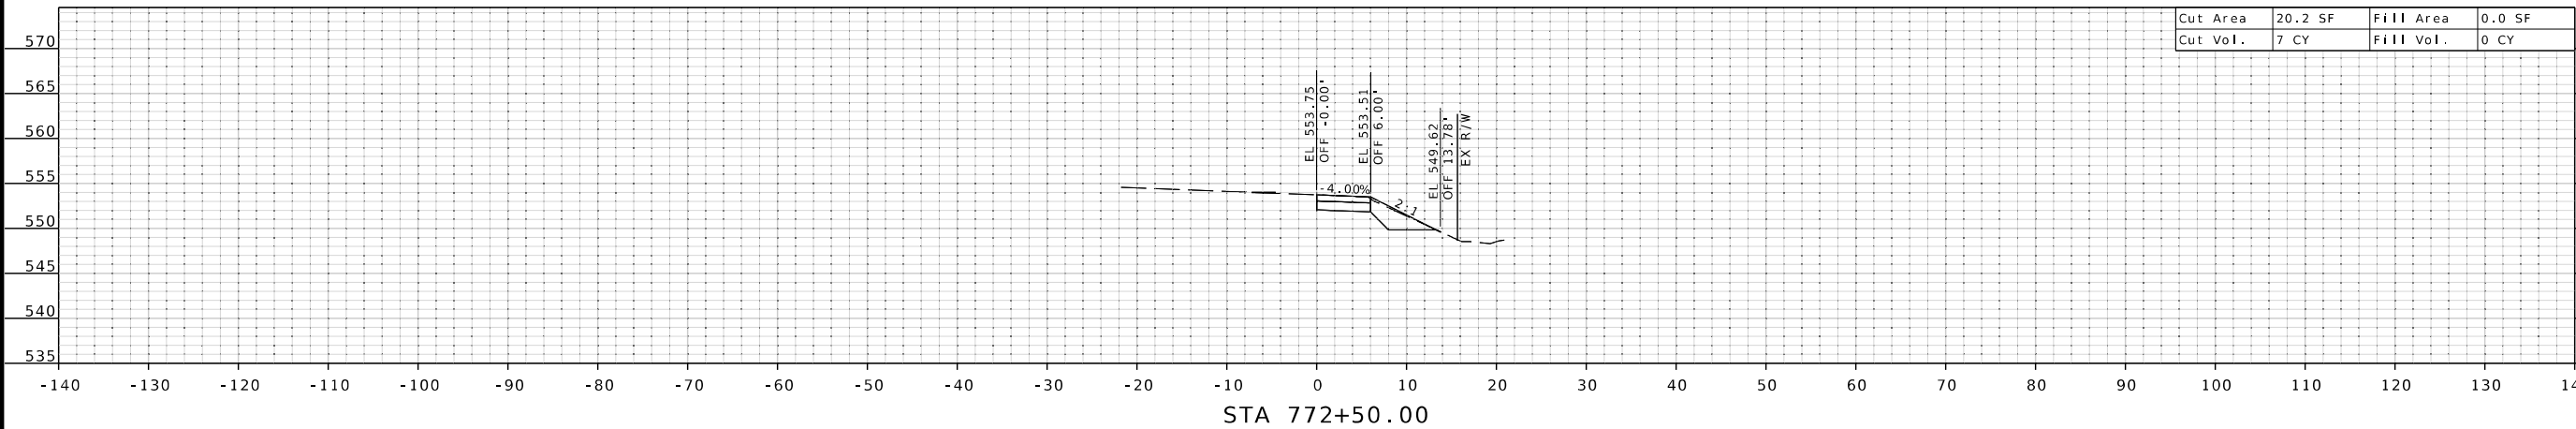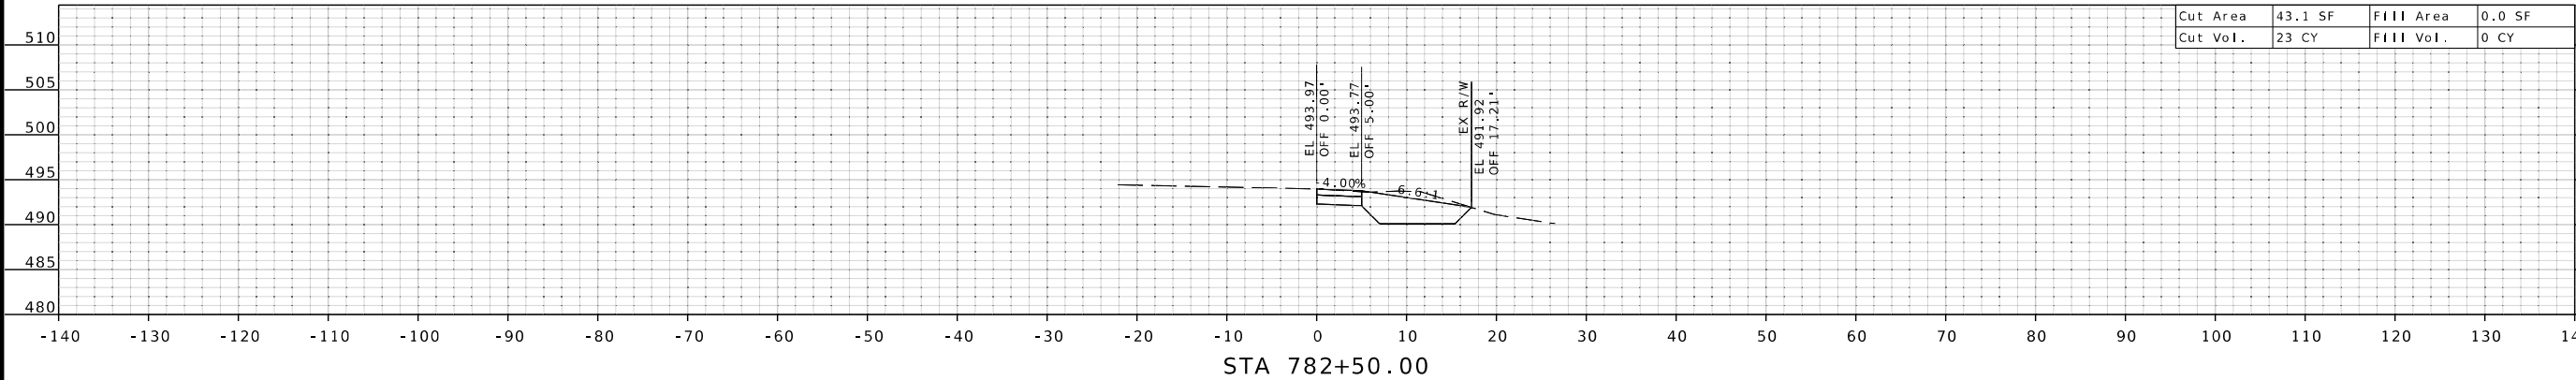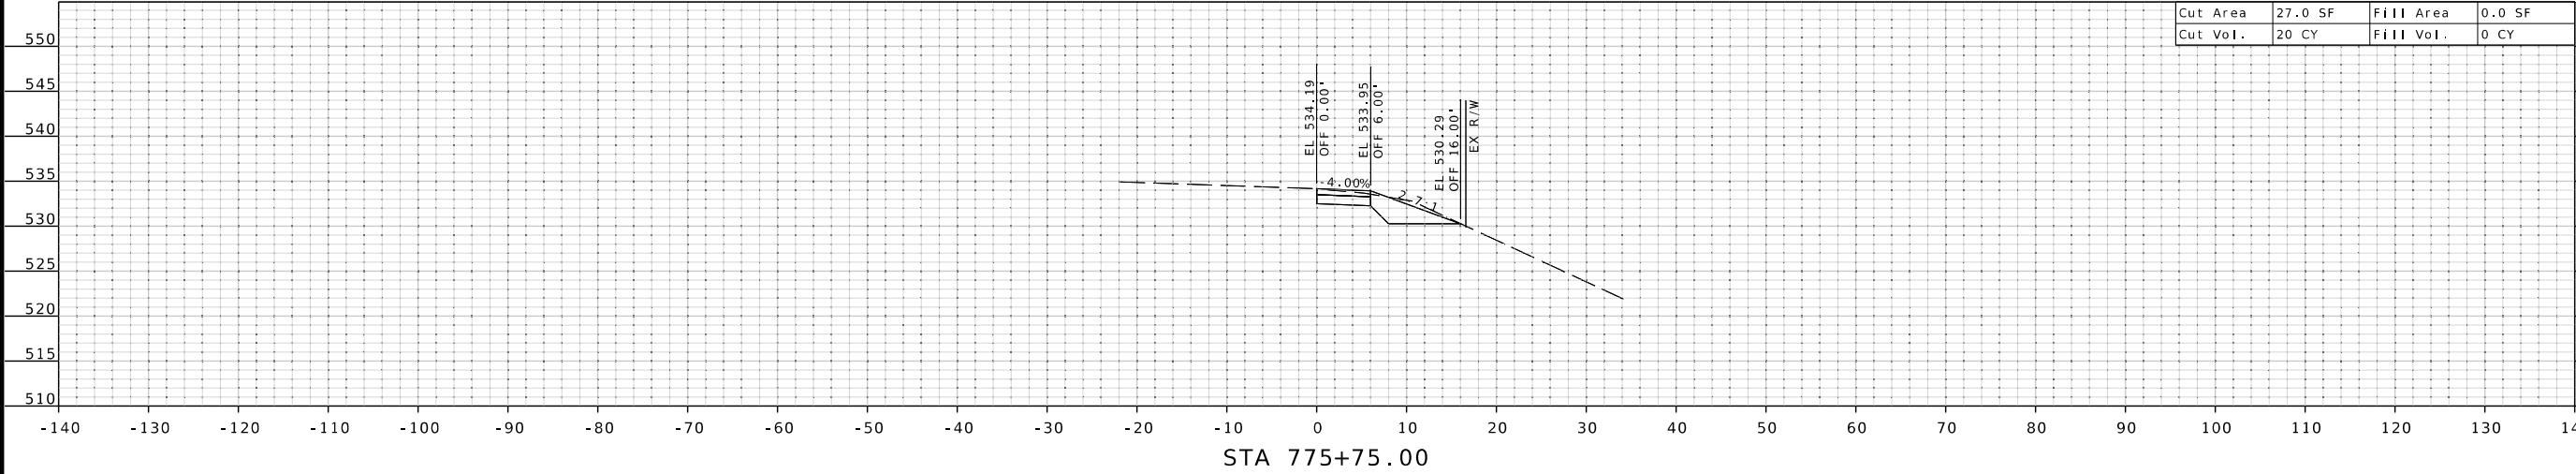

"THIS MEDIA SHOULD NOT BE CONSIDERED A CERTIFIED DOCUMENT."

DATE PREPARED
1/31/2025

ROUTE 61/67	STATE MO
DISTRICT SL	SHEET NO. 2

COUNTY
JEFFERSON

JOB NO.
J6S3289

CONTRACT ID.

PROJECT NO.

BRIDGE NO.
A8737

DESCRIPTION

DATE




MISSOURI HIGHWAYS AND TRANSPORTATION COMMISSION

105 WEST CAPITOL
JEFFERSON CITY, MO 65102
1-888-ASK-MODOT (1-888-275-6636)

© Copyright Hanson Professional Services Inc. 2025

HANSON
Hanson Professional Services Inc.
600 Washington Avenue, Suite 950
St. Louis, Missouri 63101
Professional Engineer License 601032
www.hansoninc.com
314.770.0467

LAYOUT	CM & MC	01/2025
DRAWN	CM & MC	01/2025
REVIEWED	WGD	02/2025

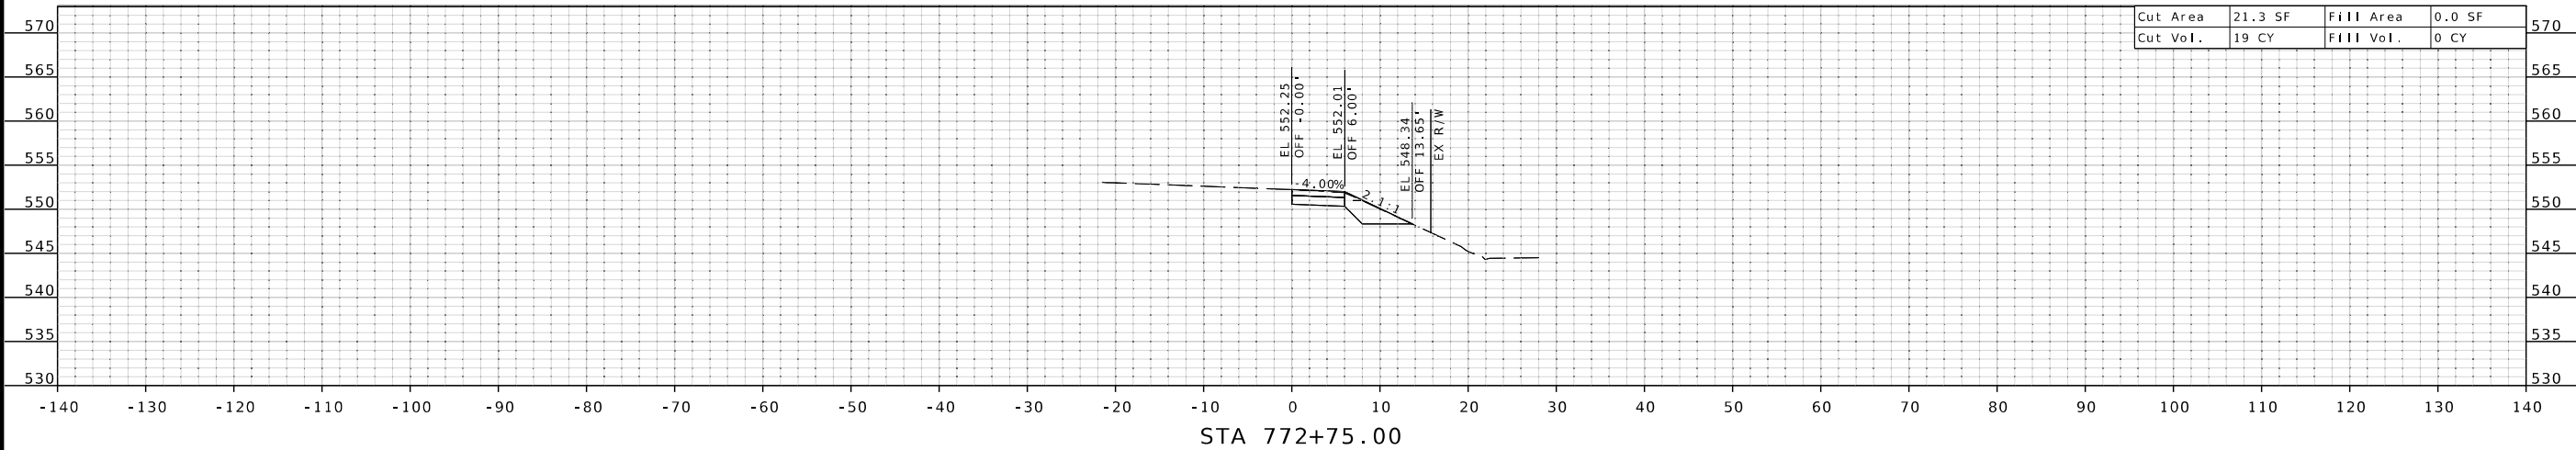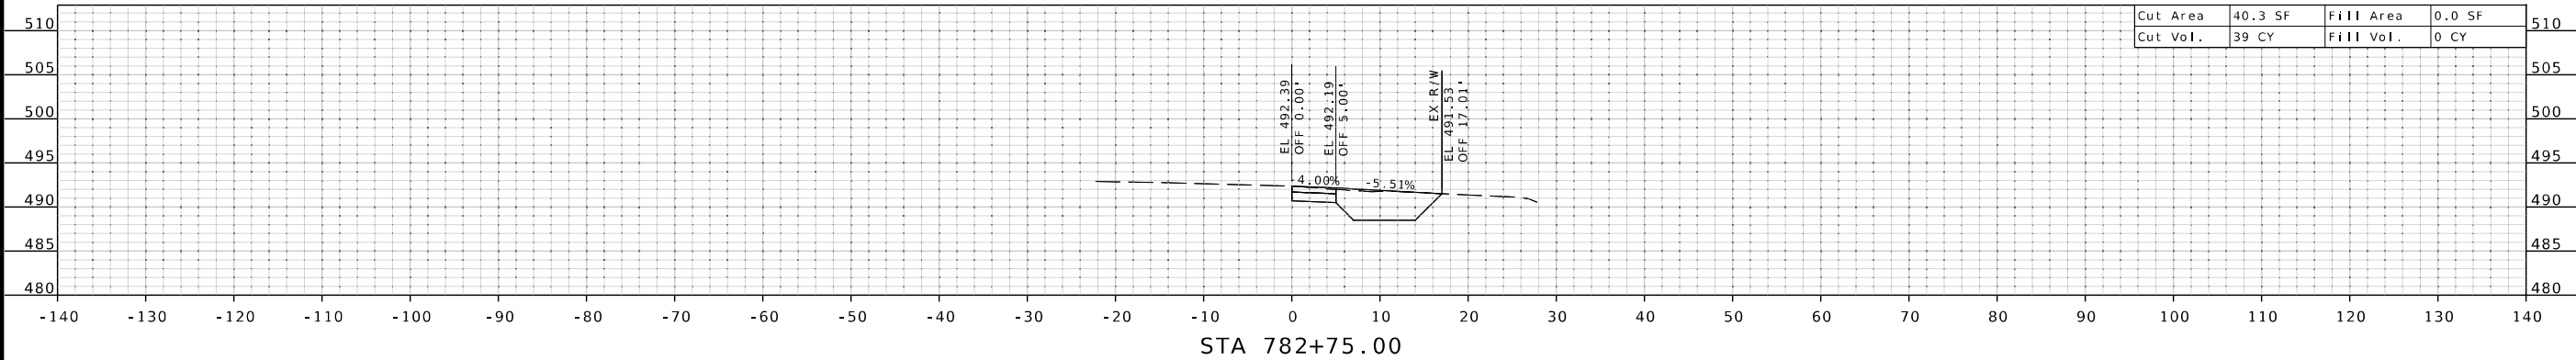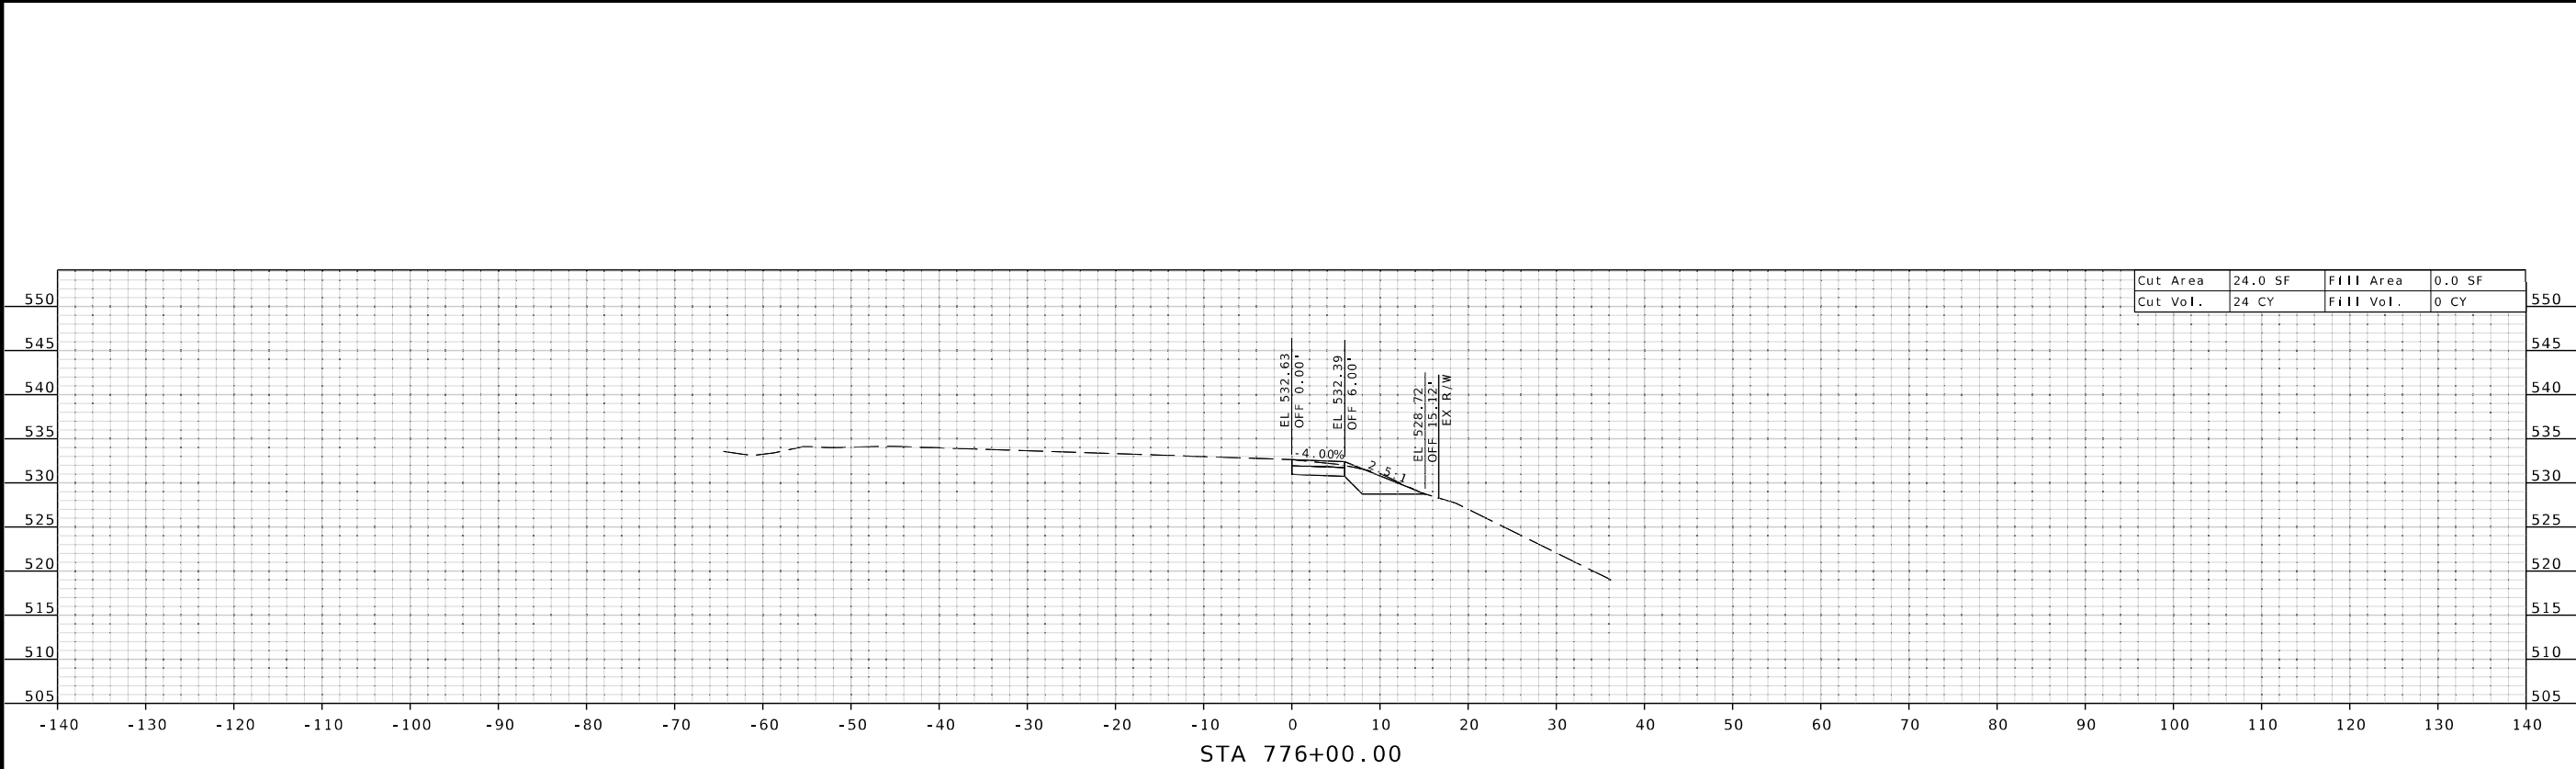

STATE OF MISSOURI

MATTHEW G. DAWSON

NUMBER
FE-2016014279

PROFESSIONAL ENGINEER

"THIS MEDIA SHOULD NOT BE CONSIDERED A CERTIFIED DOCUMENT."

DATE PREPARED
1/31/2025

ROUTE
61/67

DISTRICT
SL

STATE
MO

SHEET NO.
3

COUNTY
JEFFERSON

JOB NO.
J6S3289

CONTRACT ID.

PROJECT NO.

BRIDGE NO.
A8737

DESCRIPTION

DATE

MISSOURI HIGHWAYS AND TRANSPORTATION COMMISSION



105 WEST CAPITOL
JEFFERSON CITY, MO 65102
1-888-ASK-MODOT (1-888-275-6636)

© Copyright Hanson Professional Services Inc. 2025




Hanson Professional Services Inc.
600 Washington Avenue, Suite 950
St. Louis, Missouri 63101
Professional Engineer
www.hansoninc.com
314.770.0467

\$FILE\$


\$TIME\$

\$DATE\$


LAYOUT	CM & MC	01/2025
DRAWN	CM & MC	01/2025
REVIEWED	MCD	02/2025

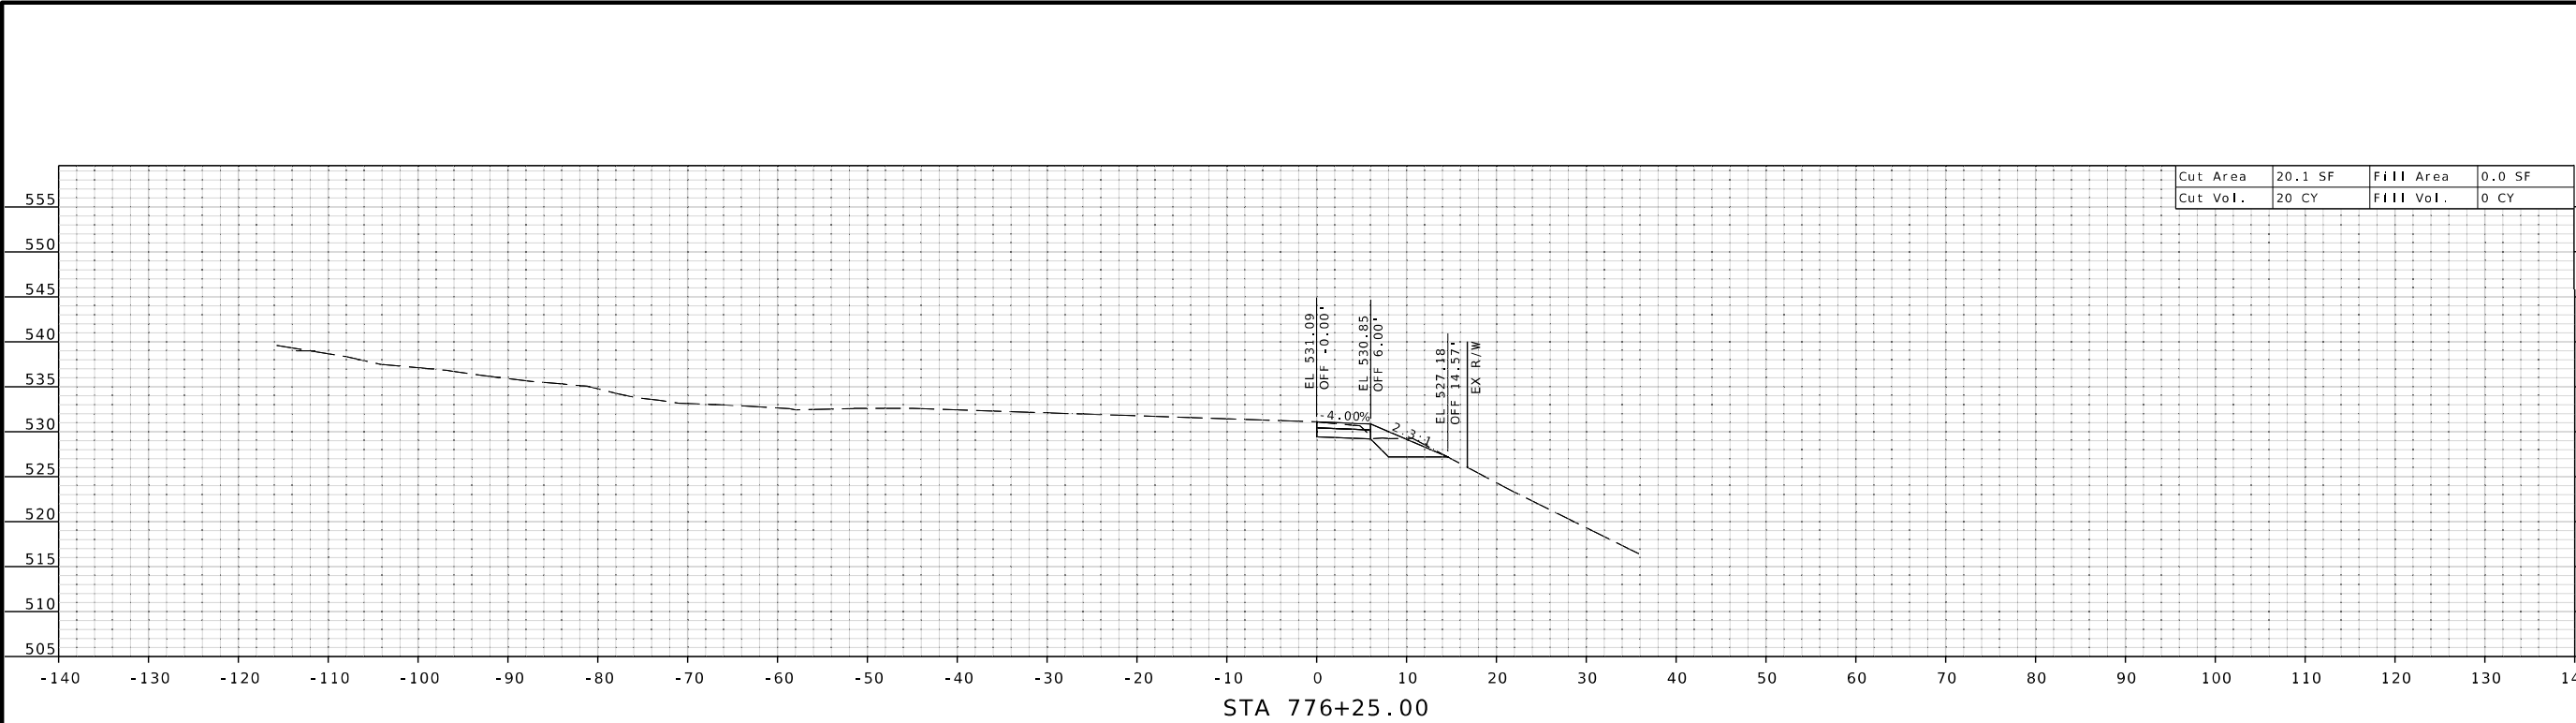


Cut Area	20.1 SF	Fill Area	0.0 SF
Cut Vol.	20 CY	Fill Vol.	0 CY

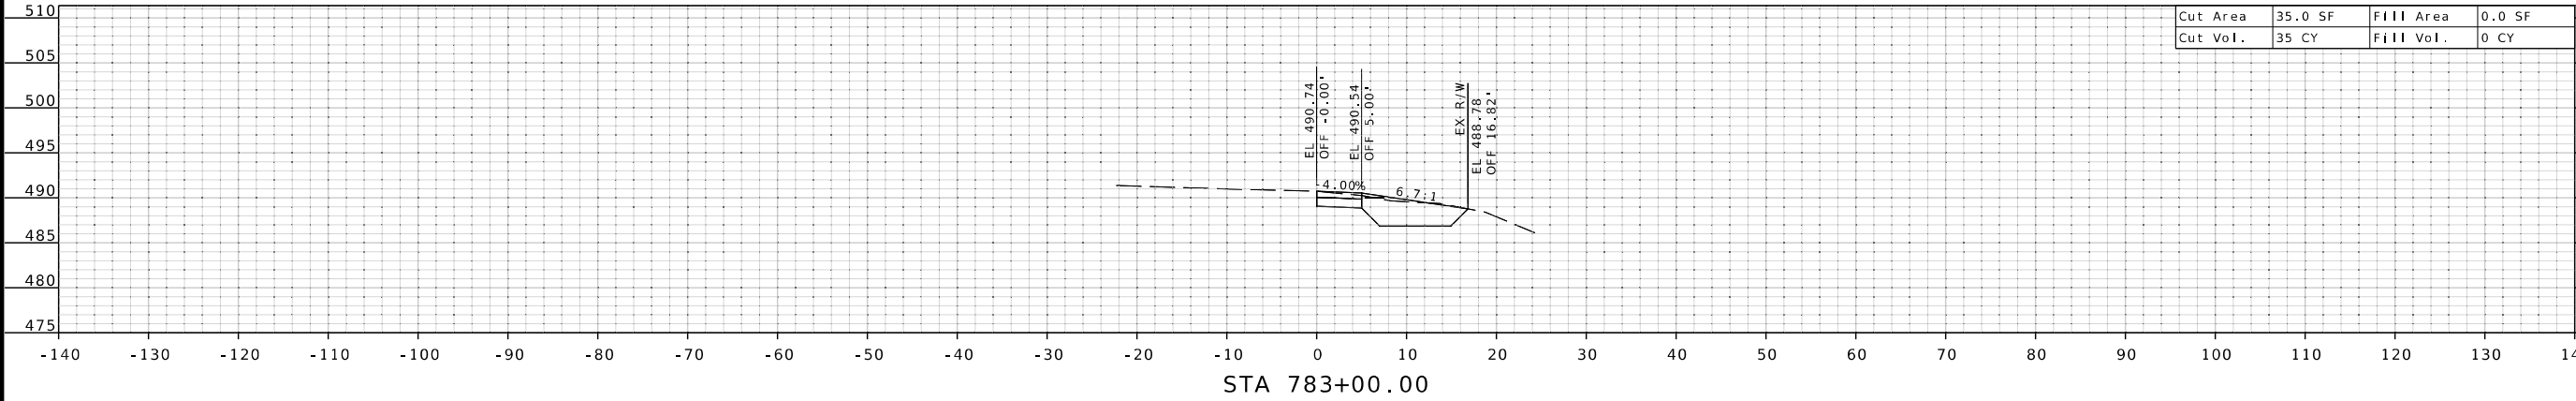

Cut Area	35.0 SF	Fill Area	0.0 SF
Cut Vol.	35 CY	Fill Vol.	0 CY

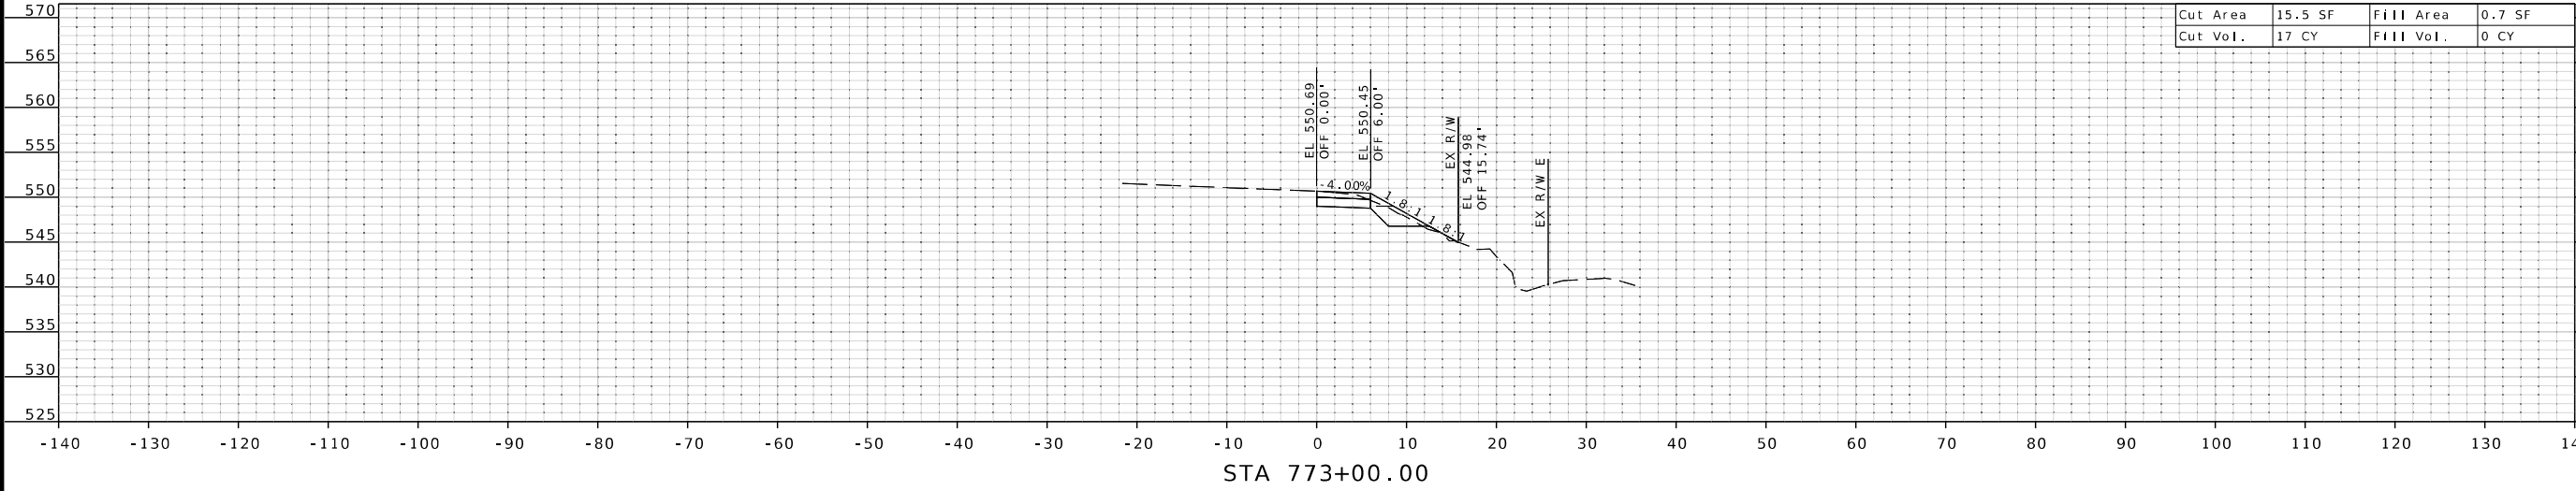

Cut Area	15.5 SF	Fill Area	0.7 SF
Cut Vol.	17 CY	Fill Vol.	0 CY

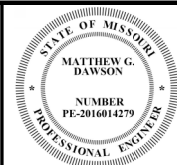

"THIS MEDIA SHOULD NOT BE CONSIDERED A CERTIFIED DOCUMENT."

DATE PREPARED
1/31/2025

ROUTE	STATE
61/67	MO
DISTRICT	SHEET NO.
SL	4

COUNTY
JEFFERSON

JOB NO.
J6S3289

CONTRACT ID.

PROJECT NO.

BRIDGE NO.
A8737

DATE	DESCRIPTION



MISSOURI HIGHWAYS AND TRANSPORTATION COMMISSION

105 WEST CAPITOL
JEFFERSON CITY, MO 65102
1-888-ASK-MODOT (1-888-275-6636)

© Copyright Hanson Professional Services Inc. 2025

Hanson Professional Services Inc.
600 Washington Avenue, Suite 950
St. Louis, Missouri 63102
Professional Engineer License 001032
www.hansoninc.com 314.770.0467

LAYOUT	CM & MC	01/2025
DRAWN	CM & MC	01/2025
REVIEWED	MCD	02/2025

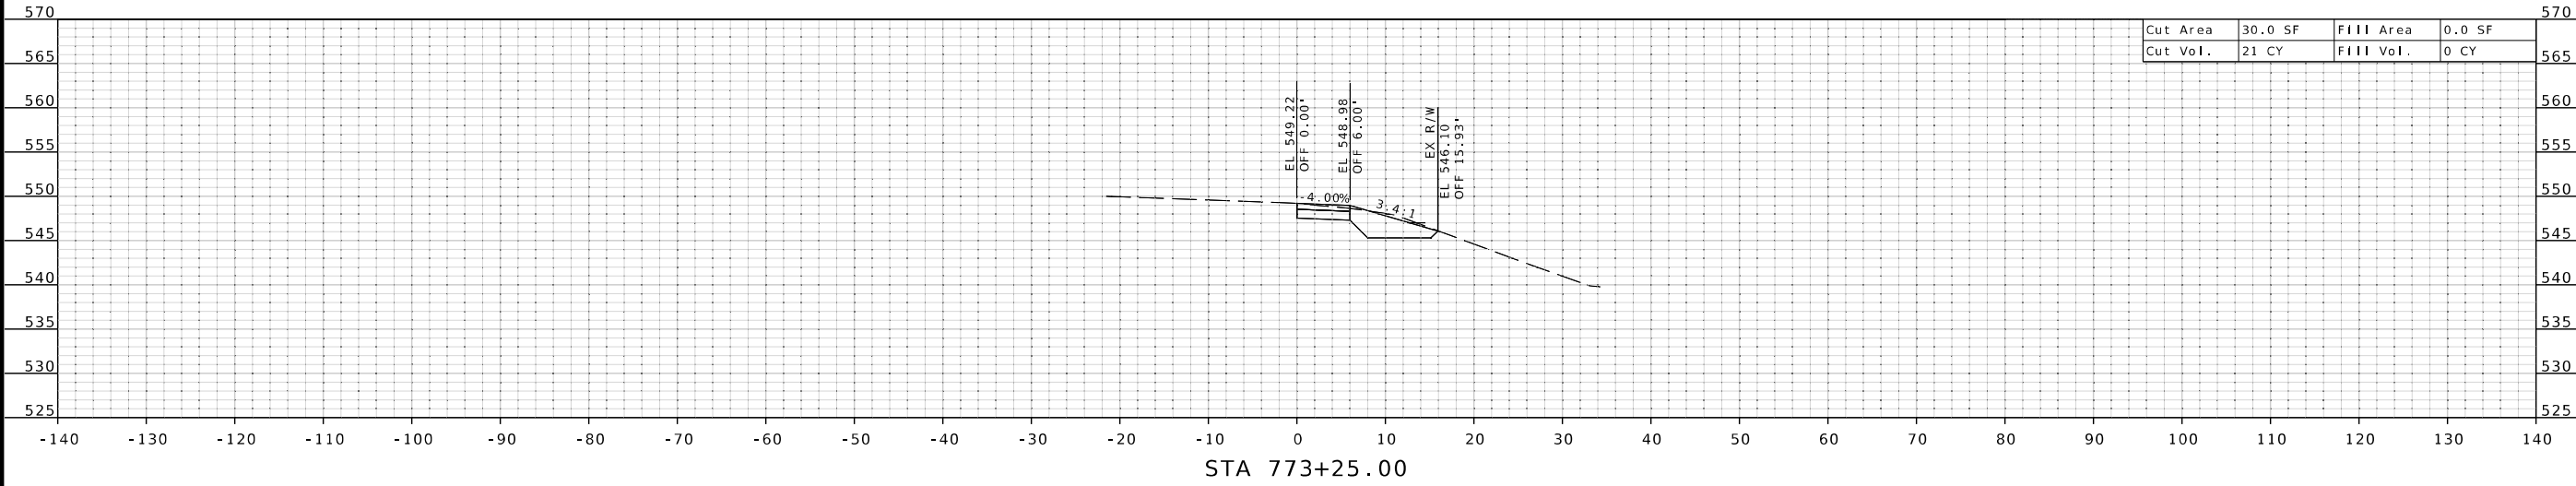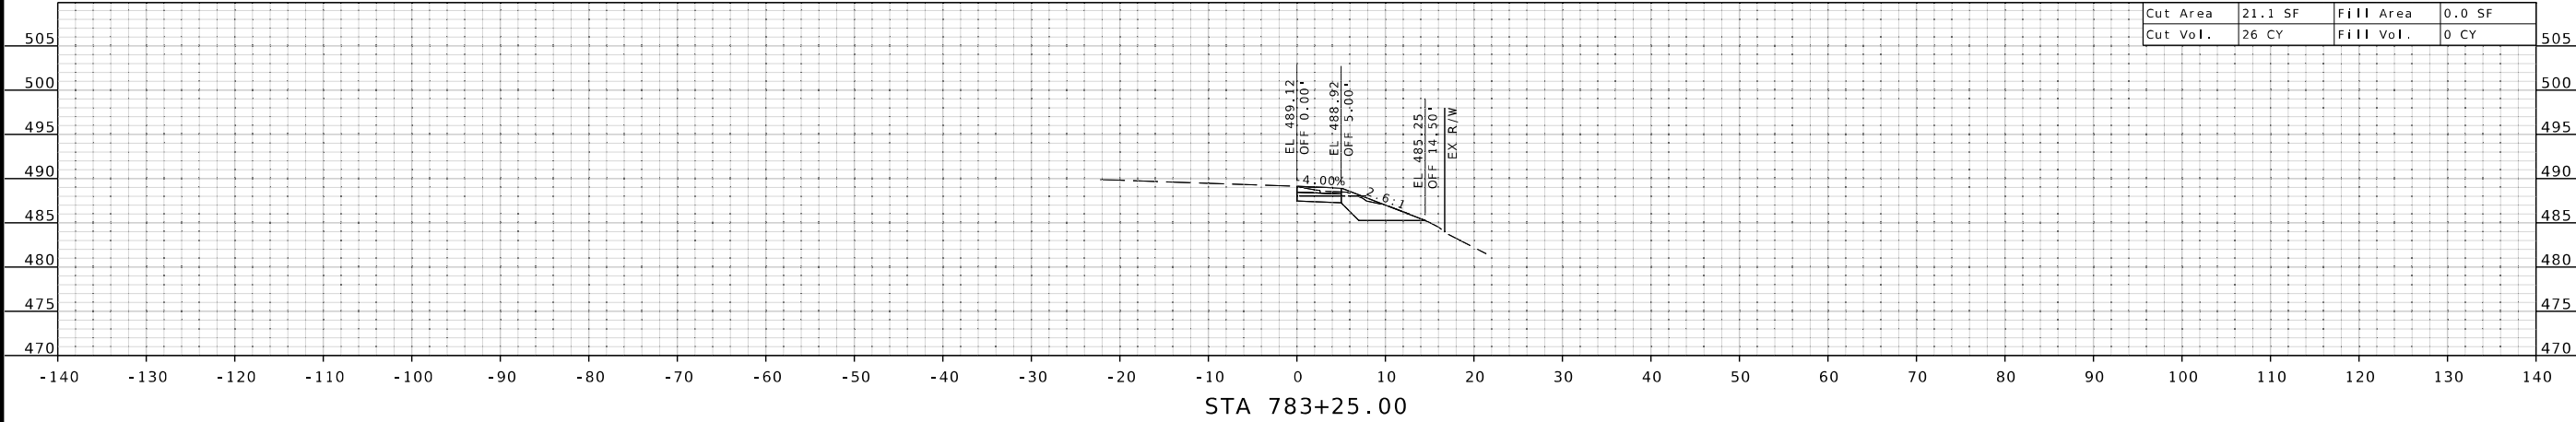

"THIS MEDIA SHOULD NOT BE CONSIDERED A CERTIFIED DOCUMENT."

DATE PREPARED
1/31/2025

ROUTE	STATE
61/67	MO
DISTRICT	SHEET NO.
SL	5

COUNTY
JEFFERSON
JOB NO.
J6S3289
CONTRACT ID.

PROJECT NO.

BRIDGE NO.
A8737

DESCRIPTION
DATE




MISSOURI HIGHWAYS AND TRANSPORTATION COMMISSION

105 WEST CAPITOL
JEFFERSON CITY, MO 65102
1-888-ASK-MODOT (1-888-275-6636)

© Copyright Hanson Professional Services Inc. 2025

Hanson Professional Services Inc.
600 Washington Avenue, Suite 950
St. Louis, Missouri 63102
Professional Engineer License 601032
www.hansoninc.com 314.770.0467

LAYOUT	CM & MC	01/2025
DRAWN	CM & MC	01/2025
REVIEWED	MGD	02/2025

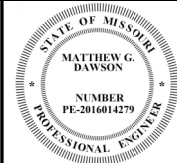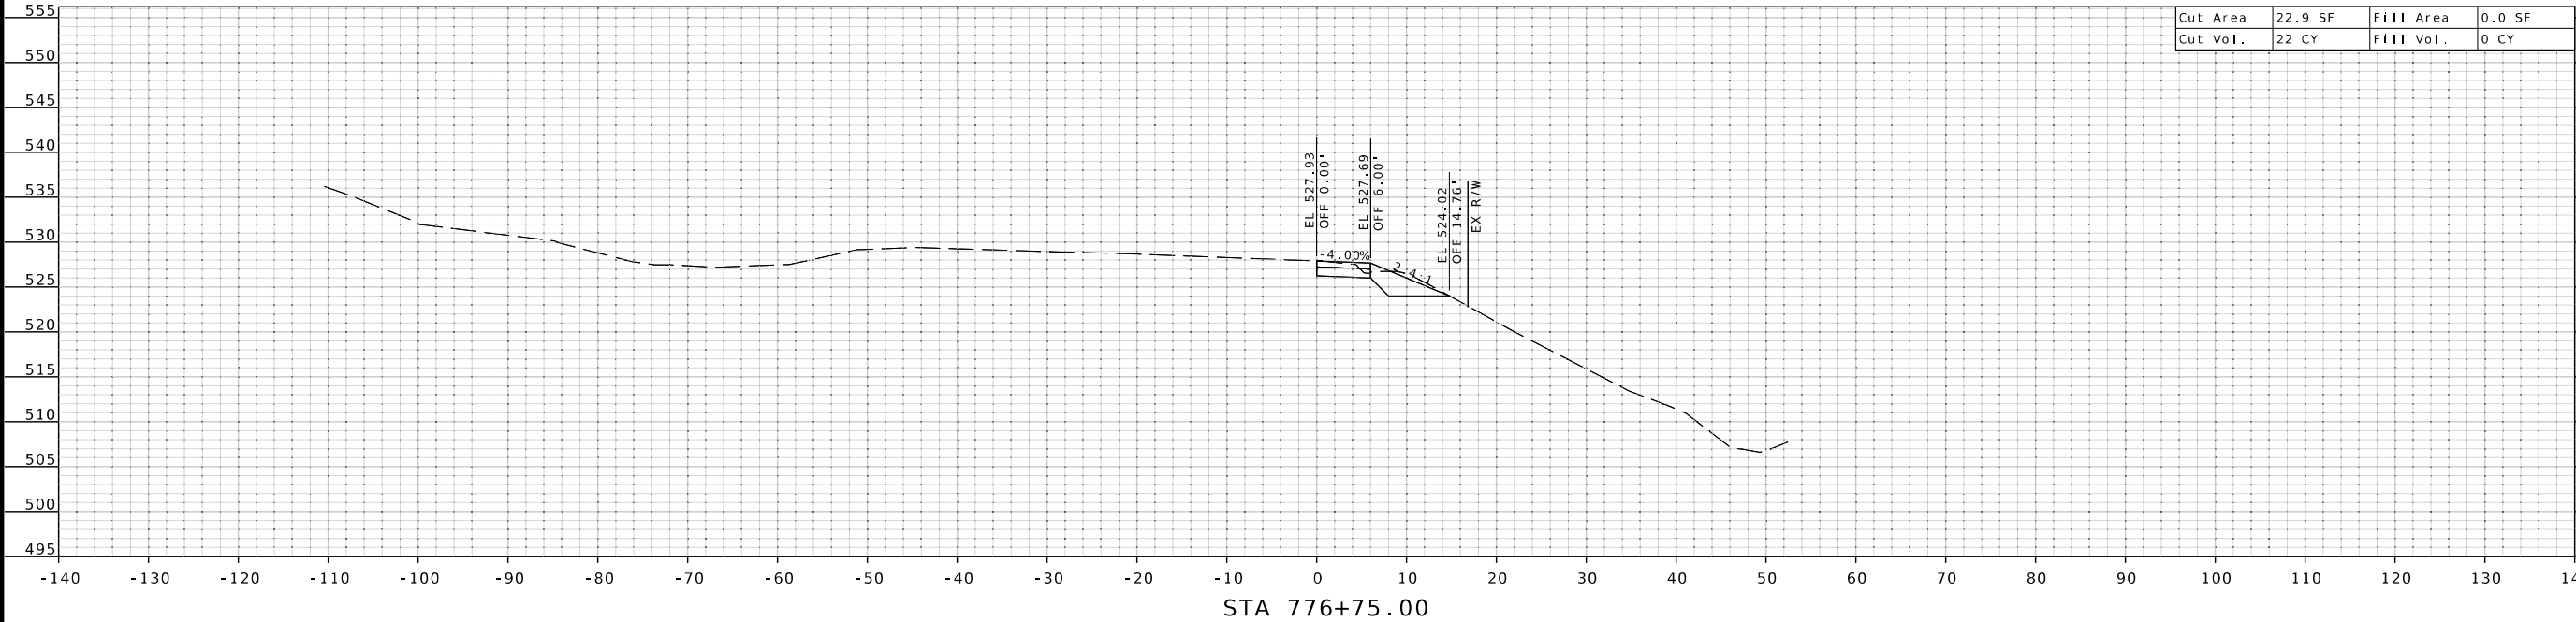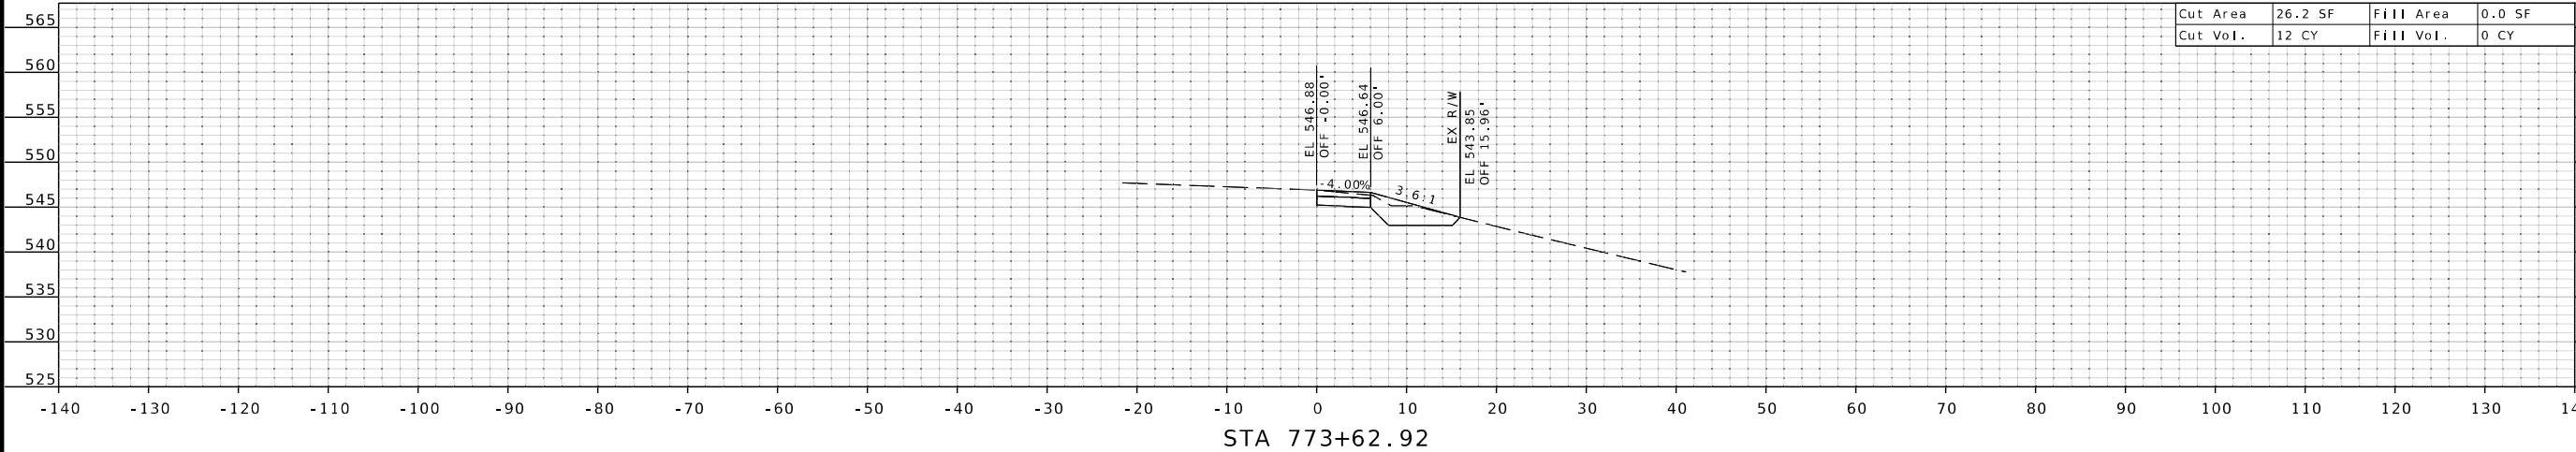

"THIS MEDIA SHOULD NOT BE CONSIDERED A CERTIFIED DOCUMENT."

DATE PREPARED
1/31/2025

ROUTE 61/67	STATE MO
DISTRICT SL	SHEET NO. 7

COUNTY
JEFFERSON

JOB NO.
J6S3289

CONTRACT ID.

PROJECT NO.

BRIDGE NO.
A8737

DESCRIPTION
DATE



MISSOURI HIGHWAYS AND TRANSPORTATION COMMISSION

105 WEST CAPITOL
JEFFERSON CITY, MO 65102
1-888-ASK-MODOT (1-888-275-6636)




© Copyright Hanson Professional Services Inc. 2025

Hanson Professional Services Inc.
600 Washington Avenue, Suite 950
St. Louis, Missouri 63101
Professional Engineering License No. 001632
www.hansoninc.com 314.770.0467

LAYOUT	CM & MC	01/2025
DRAWN	CM & MC	01/2025
REVIEWED	MGD	02/2025

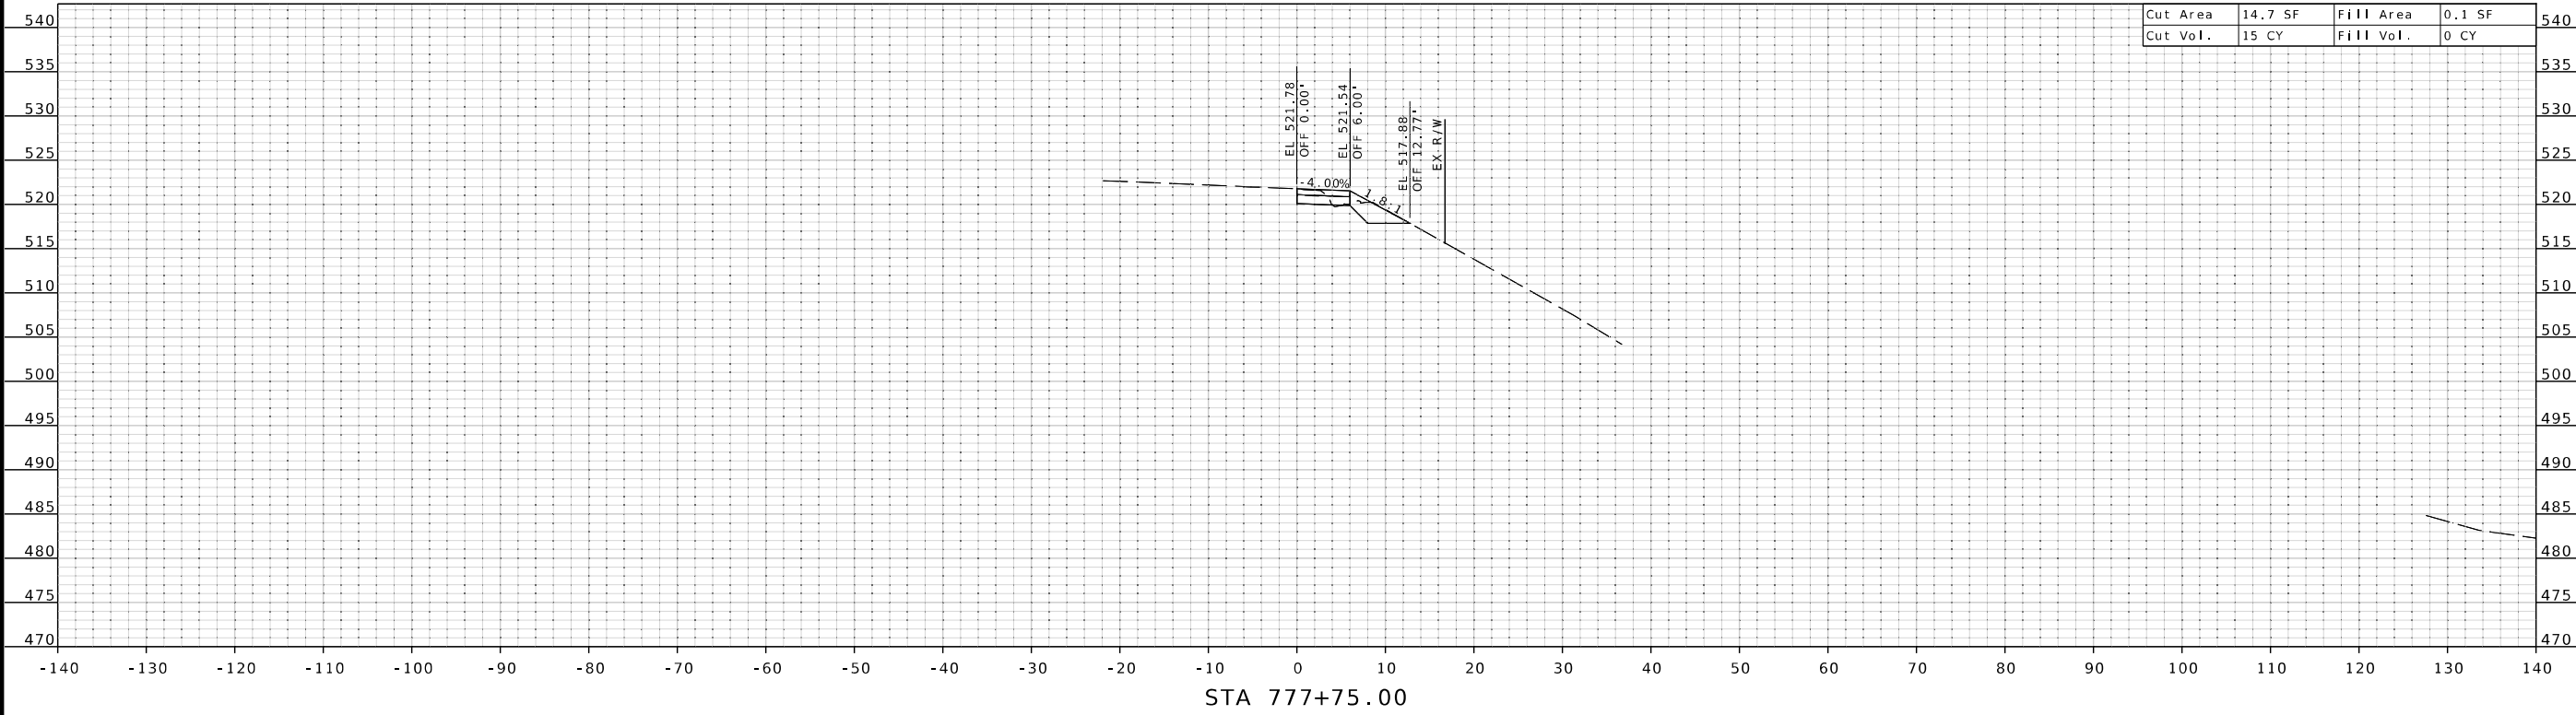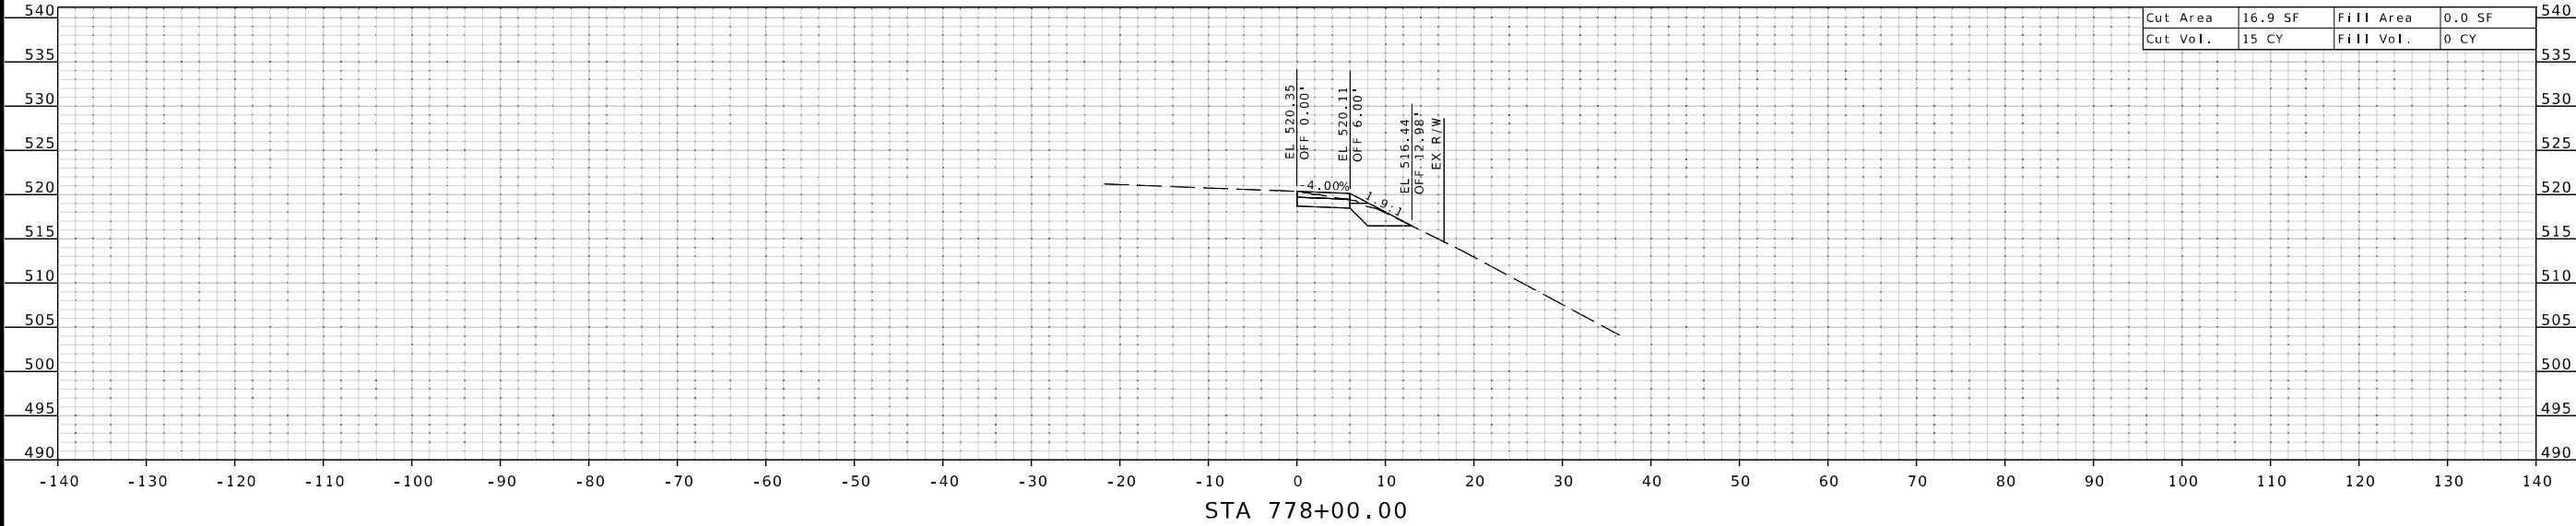[illegible]

LAYOUT	CM & MC	01/2025
DRAWN	CM & MC	01/2025
REVIEWED	MCD	02/2025

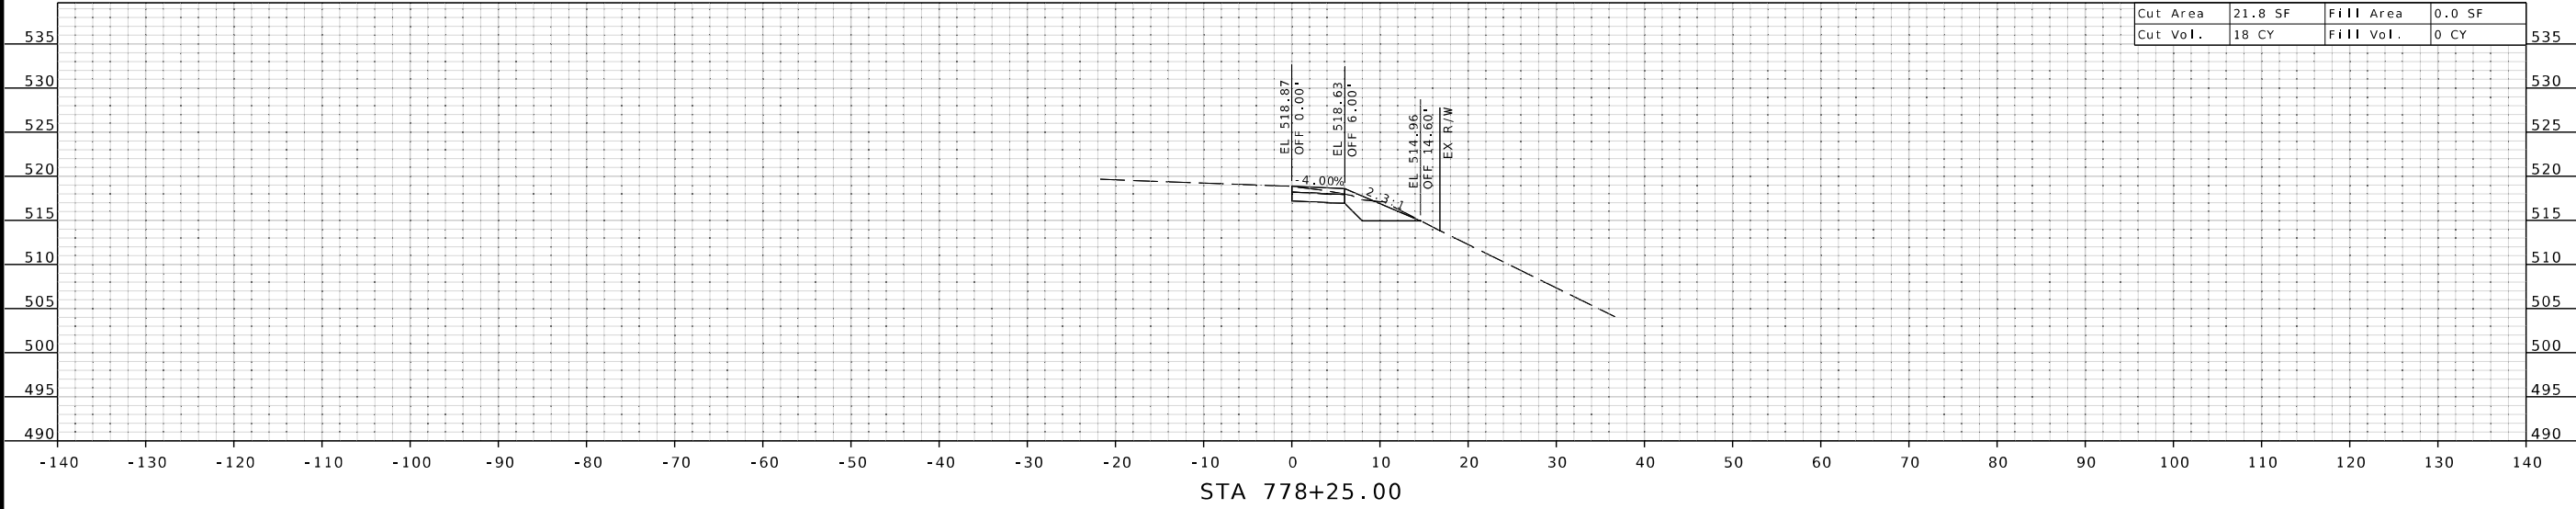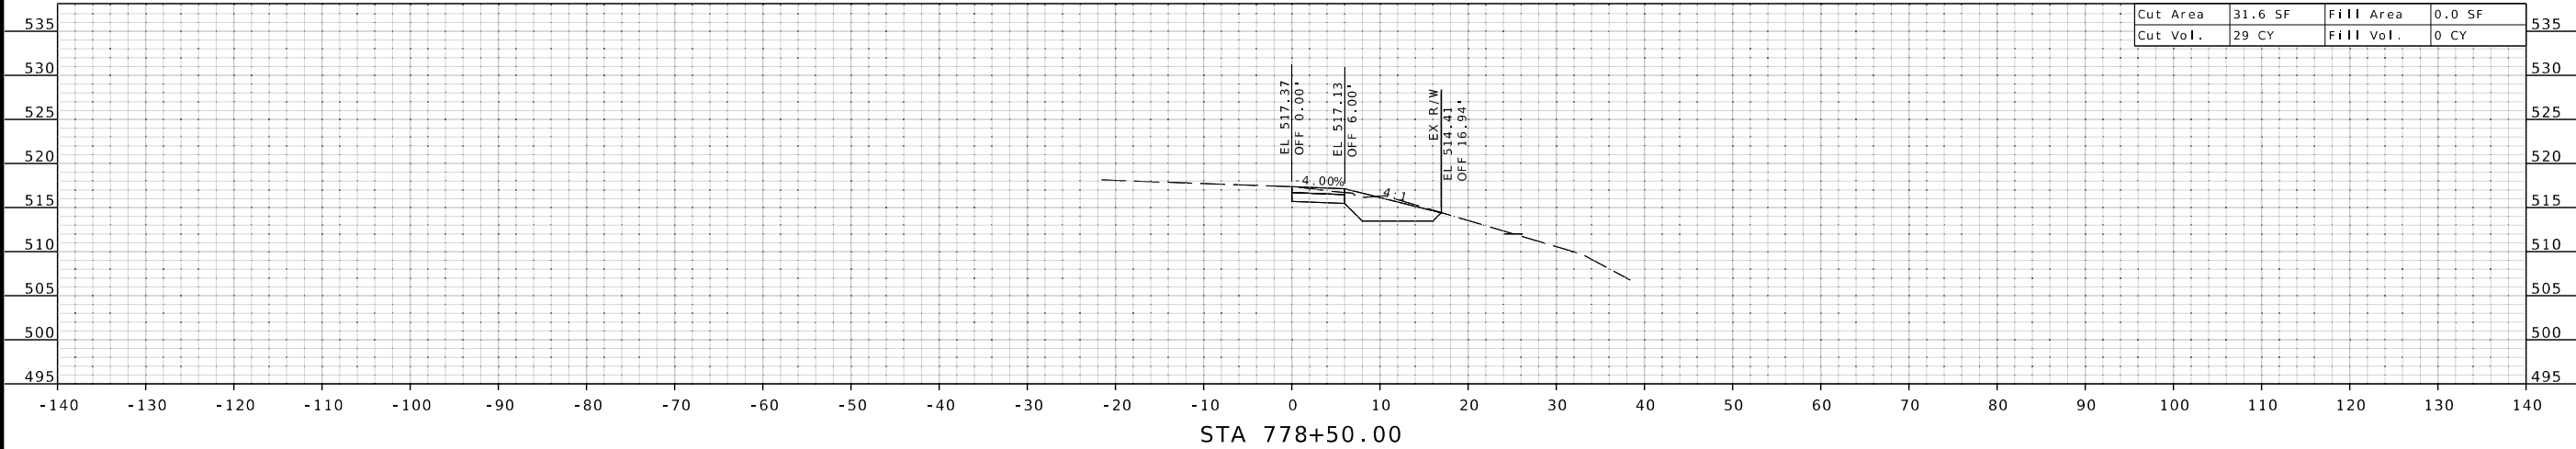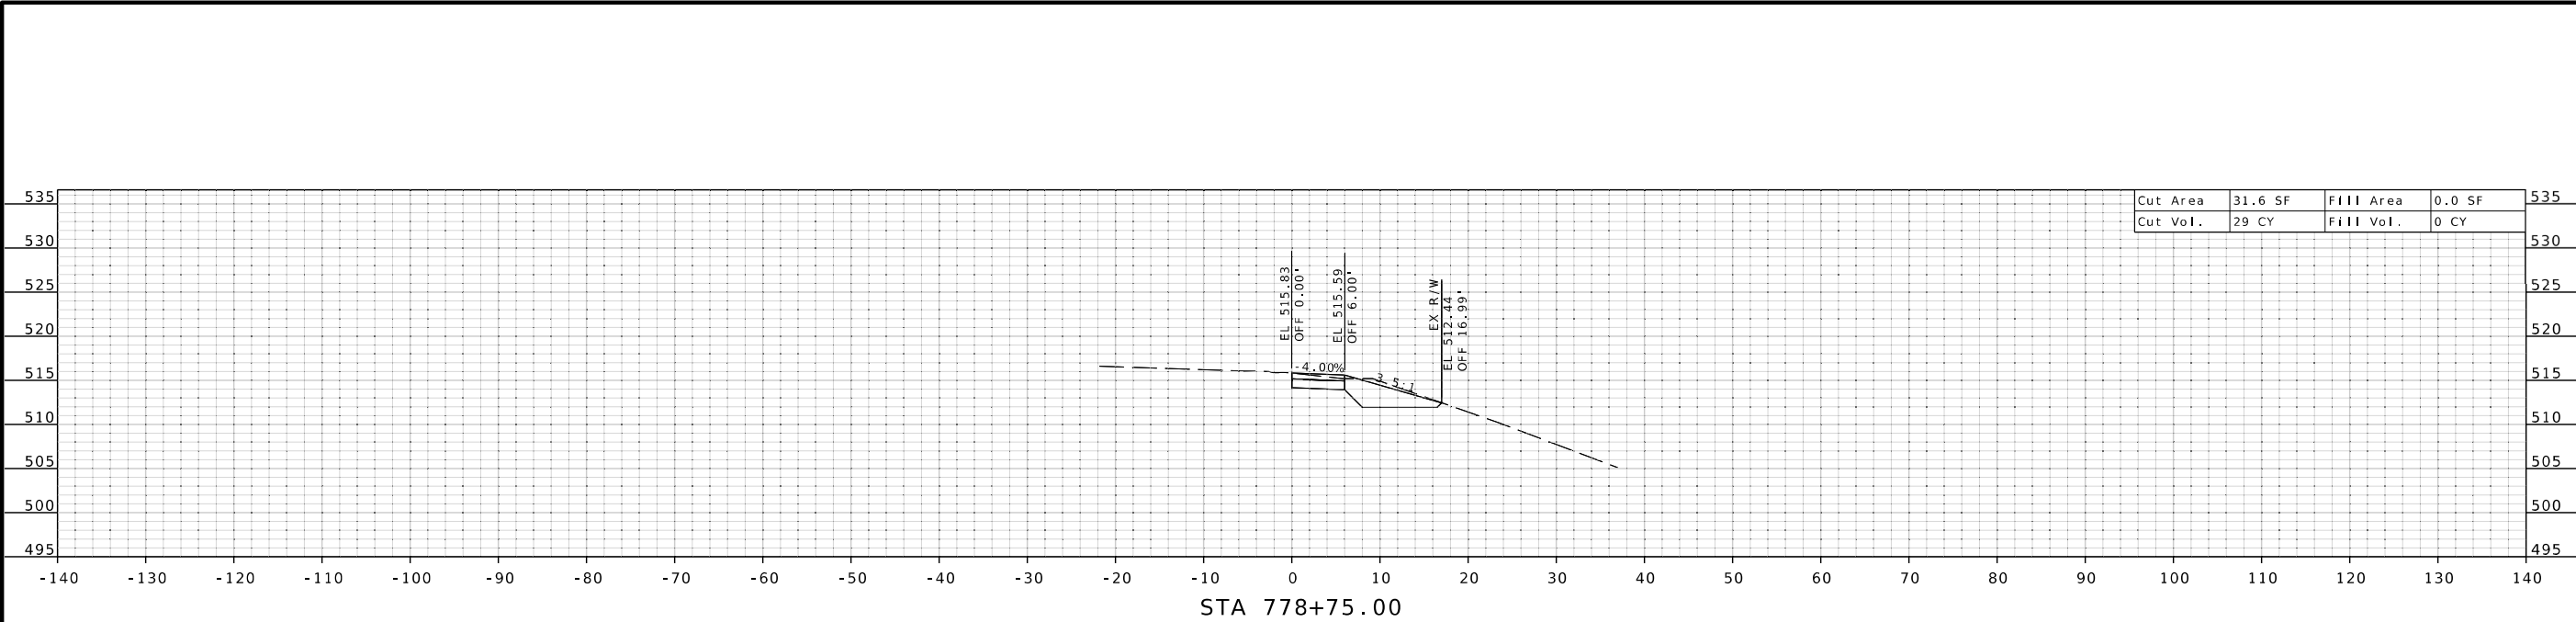

STATE OF MISSOURI

MATTHEW G. DAWSON

NUMBER
PE-2016014279

PROFESSIONAL ENGINEER

"THIS MEDIA SHOULD NOT BE CONSIDERED A CERTIFIED DOCUMENT."

DATE PREPARED
1/31/2025

ROUTE
61/67

DISTRICT
SL

STATE
MO

SHEET NO.
9

COUNTY
JEFFERSON

JOB NO.
J6S3289

CONTRACT ID.

PROJECT NO.

BRIDGE NO.
A8737

DESCRIPTION

DATE

MISSOURI HIGHWAYS AND TRANSPORTATION COMMISSION

105 WEST CAPITOL
JEFFERSON CITY, MO 65102
1-888-ASK-MODOT (1-888-273-6636)

MoDOT

© Copyright Hanson Professional Services Inc. 2025

HANSON


Hanson Professional Services Inc.
600 Washington Avenue, Suite 950
St. Louis, Missouri 63101
Professional Engineer 001032
www.hansoninc.com
314.770.0467

\$FILE\$


\$TIME\$

\$DATE\$

LAYOUT	CM & MC	01/2025
DRAWN	CM & MC	01/2025
REVIEWED	MCD	02/2025

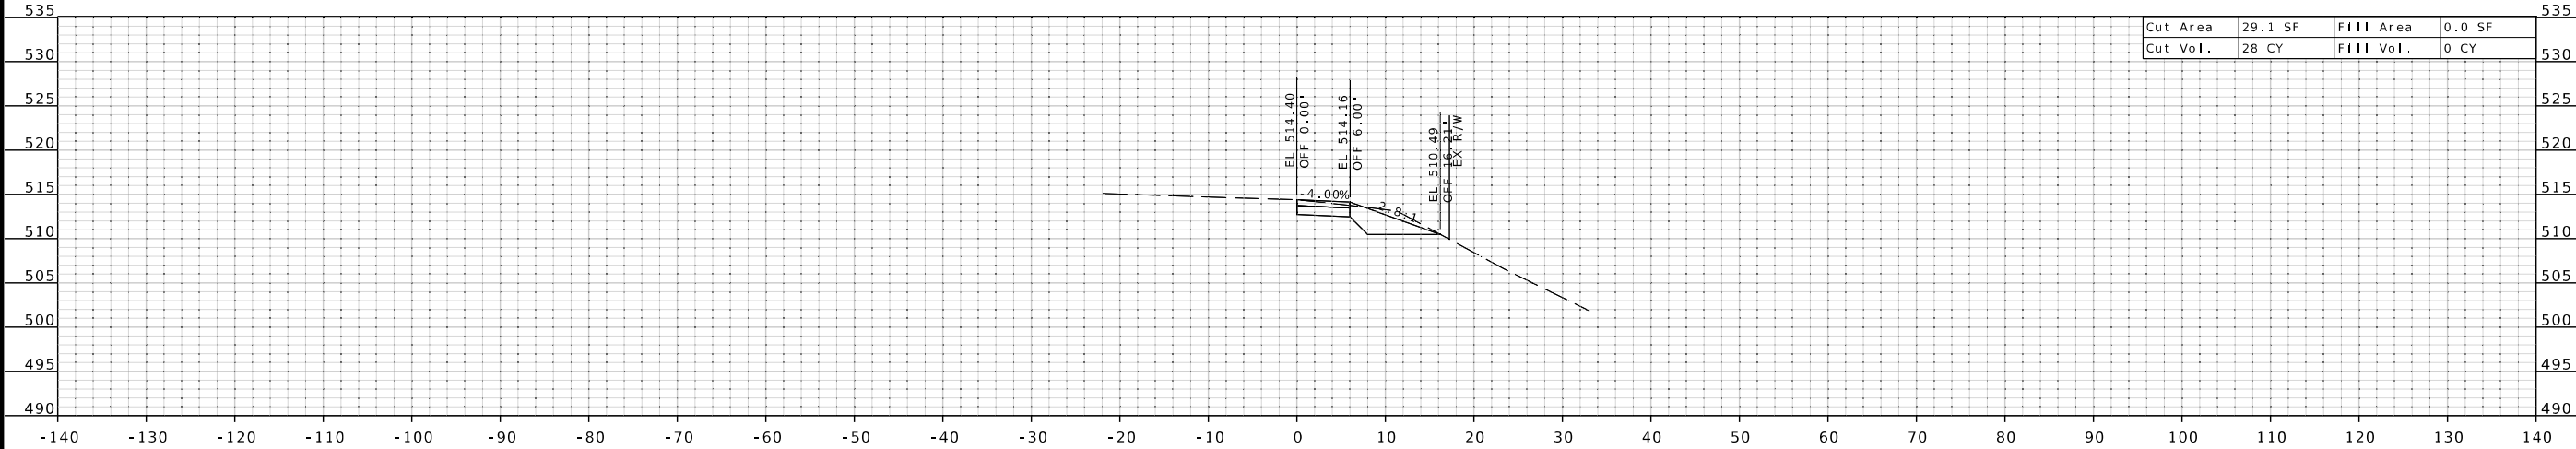

Cut Area	29.1 SF	Fill Area	0.0 SF
Cut Vol.	28 CY	Fill Vol.	0 CY

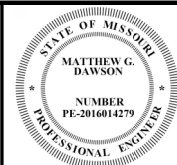

"THIS MEDIA SHOULD
NOT BE CONSIDERED
A CERTIFIED
DOCUMENT."

DATE PREPARED
1/31/2025

ROUTE STATE
61/67 MO

DISTRICT SHEET NO.
SL 10

COUNTY
JEFFERSON

JOB NO.
J6S3289

CONTRACT ID.

PROJECT NO.

BRIDGE NO.
A8737

DATE	DESCRIPTION



MISSOURI HIGHWAYS AND TRANSPORTATION
COMMISSION



© Copyright Hanson Professional Services Inc. 2025




LAYOUT	CM & MC	01/2025
DRAWN	CM & MC	01/2025
REVIEWED	MGD	02/2025

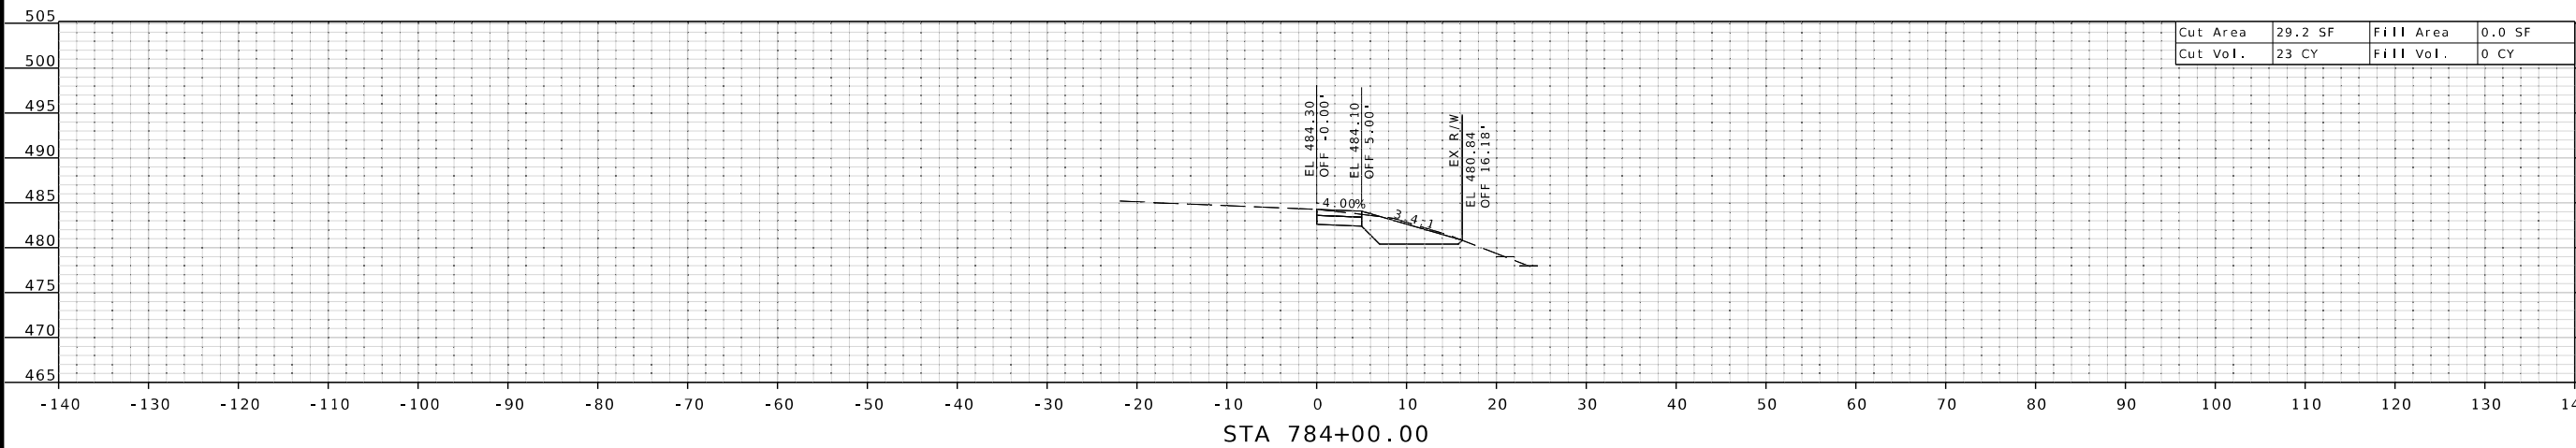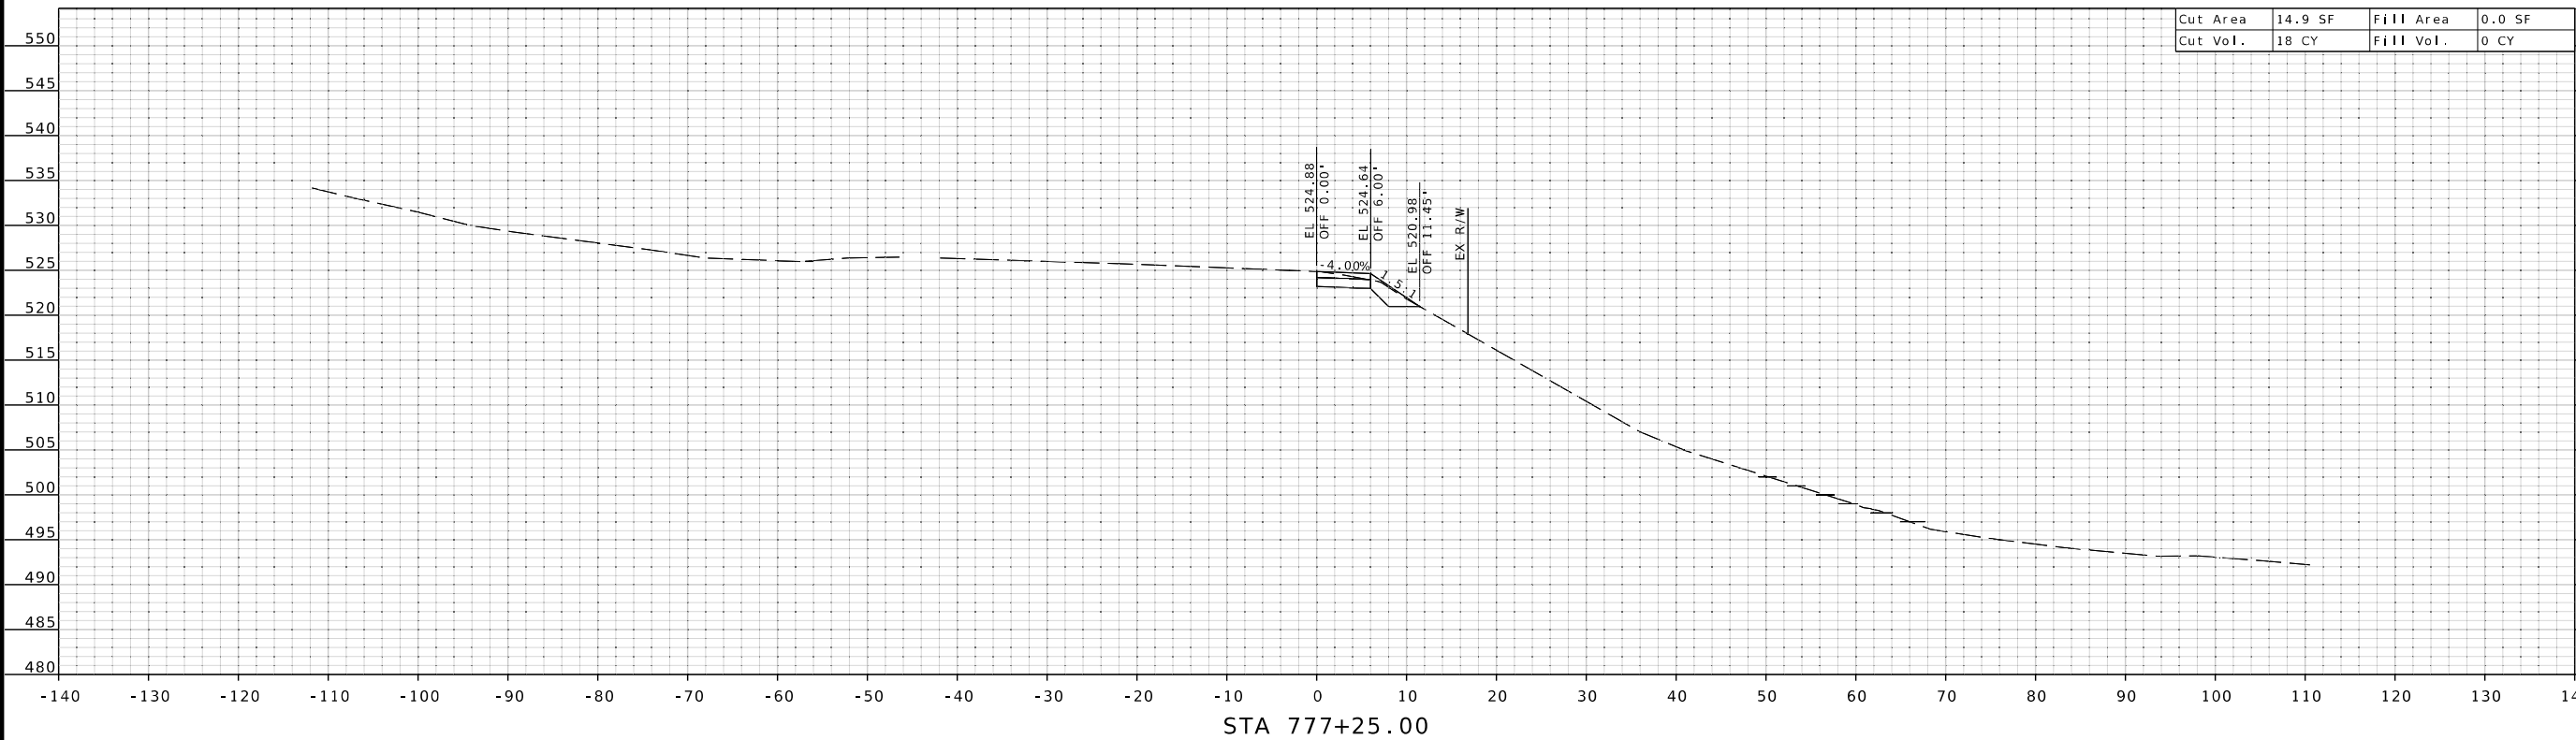

Cut Area	14.9 SF	Fill Area	0.0 SF
Cut Vol.	18 CY	Fill Vol.	0 CY

Cut Area	29.2 SF	Fill Area	0.0 SF
Cut Vol.	23 CY	Fill Vol.	0 CY

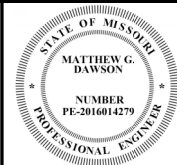

"THIS MEDIA SHOULD
NOT BE CONSIDERED
A CERTIFIED
DOCUMENT."

DATE PREPARED
11/20/2007

ROUTE 61/67	STATE MO
DISTRICT SL	SHEET NO 12

COUNTY
JEFFERSON

JOB NO.
J6S3289

CONTRACT ID.

PROJECT NO.

BRIDGE NO.
A8737




[illegible]

MISSOURI HIGHWAYS AND TRANSPORTATION
COMMISSION

105 WEST CAPITOL
JEFFERSON CITY, MO 65102

 **HANSON**
Hanson Professional Services Inc.
600 Washington Avenue, Suite 950
St. Louis, Missouri 63101
Professional Engineer 001632
www.hanson-inc.com
314.770.0467

LAYOUT	CM & MC	01/2025
DRAWN	CM & MC	01/2025
REVIEWED	WGD	02/2025

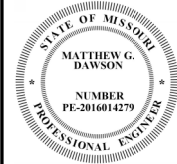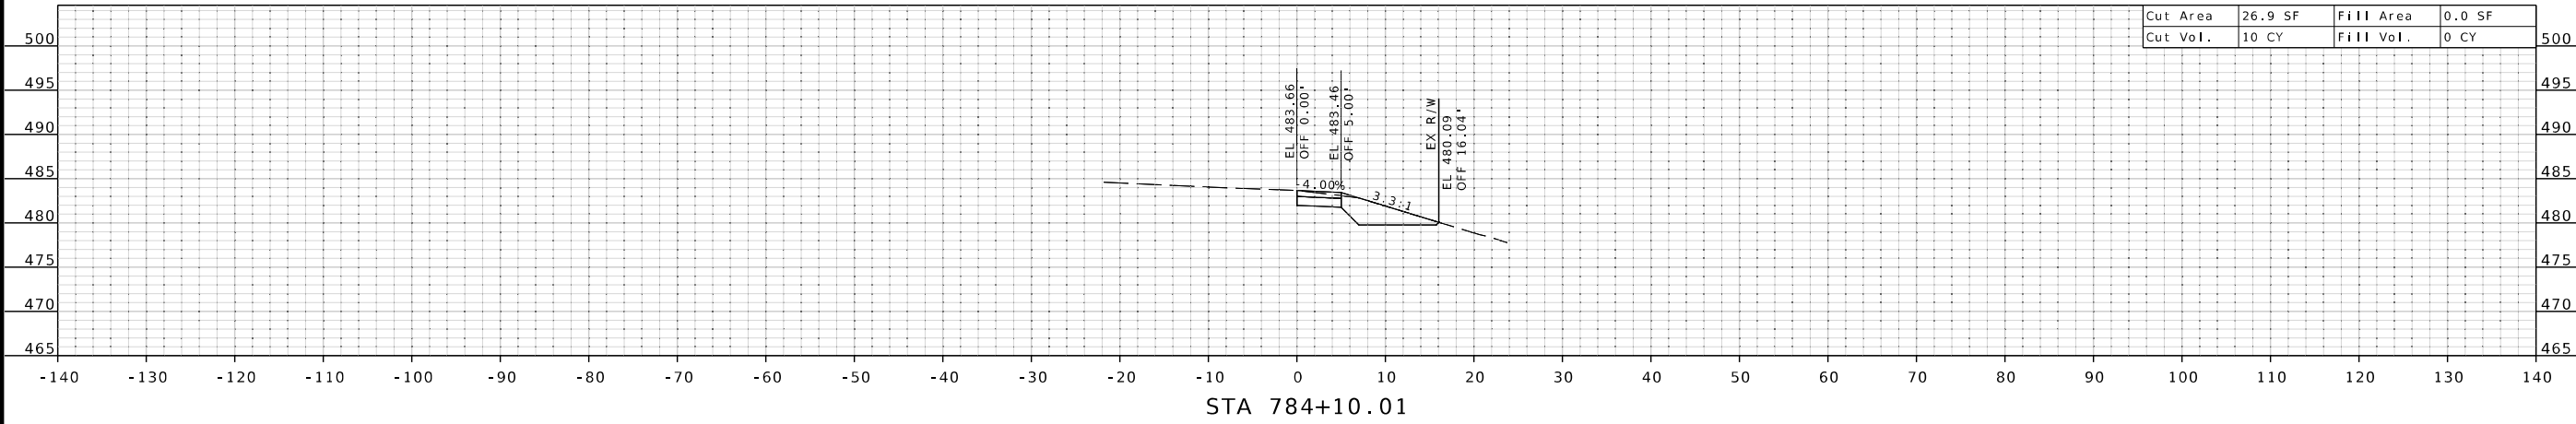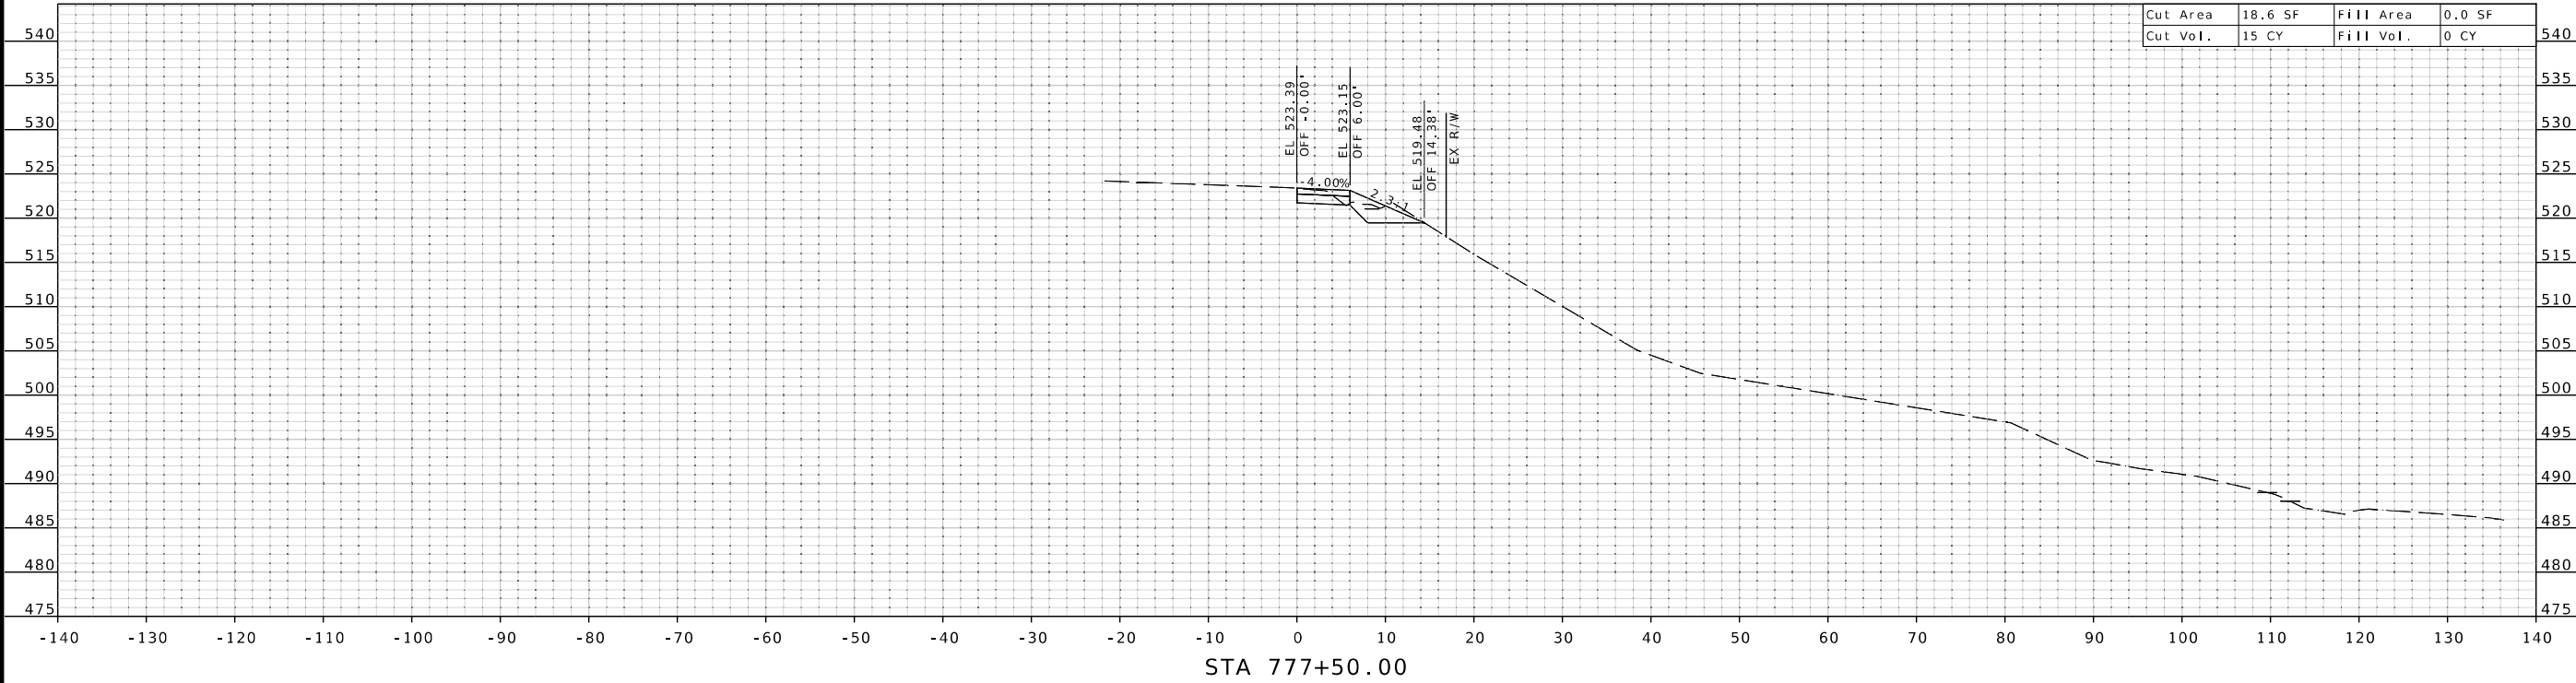

"THIS MEDIA SHOULD NOT BE CONSIDERED A CERTIFIED DOCUMENT."

DATE PREPARED

1/31/2025

ROUTE 61/67 STATE MO

DISTRICT SL SHEET NO. 13

COUNTY JEFFERSON

JOB NO. J6S3289

CONTRACT ID.

PROJECT NO.

BRIDGE NO. A8737


DESCRIPTION	DATE

MISSOURI HIGHWAYS AND TRANSPORTATION COMMISSION


105 WEST CAPITOL
JEFFERSON CITY, MO 65102
1-888-ASK-MODOT (1-888-275-6636)

© Copyright Hanson Professional Services Inc. 2025

Hanson Professional Services Inc.
600 Washington Avenue, Suite 950
St. Louis, Missouri 63101
Professional Engineering
www.hansoninc.com
314.770.0467

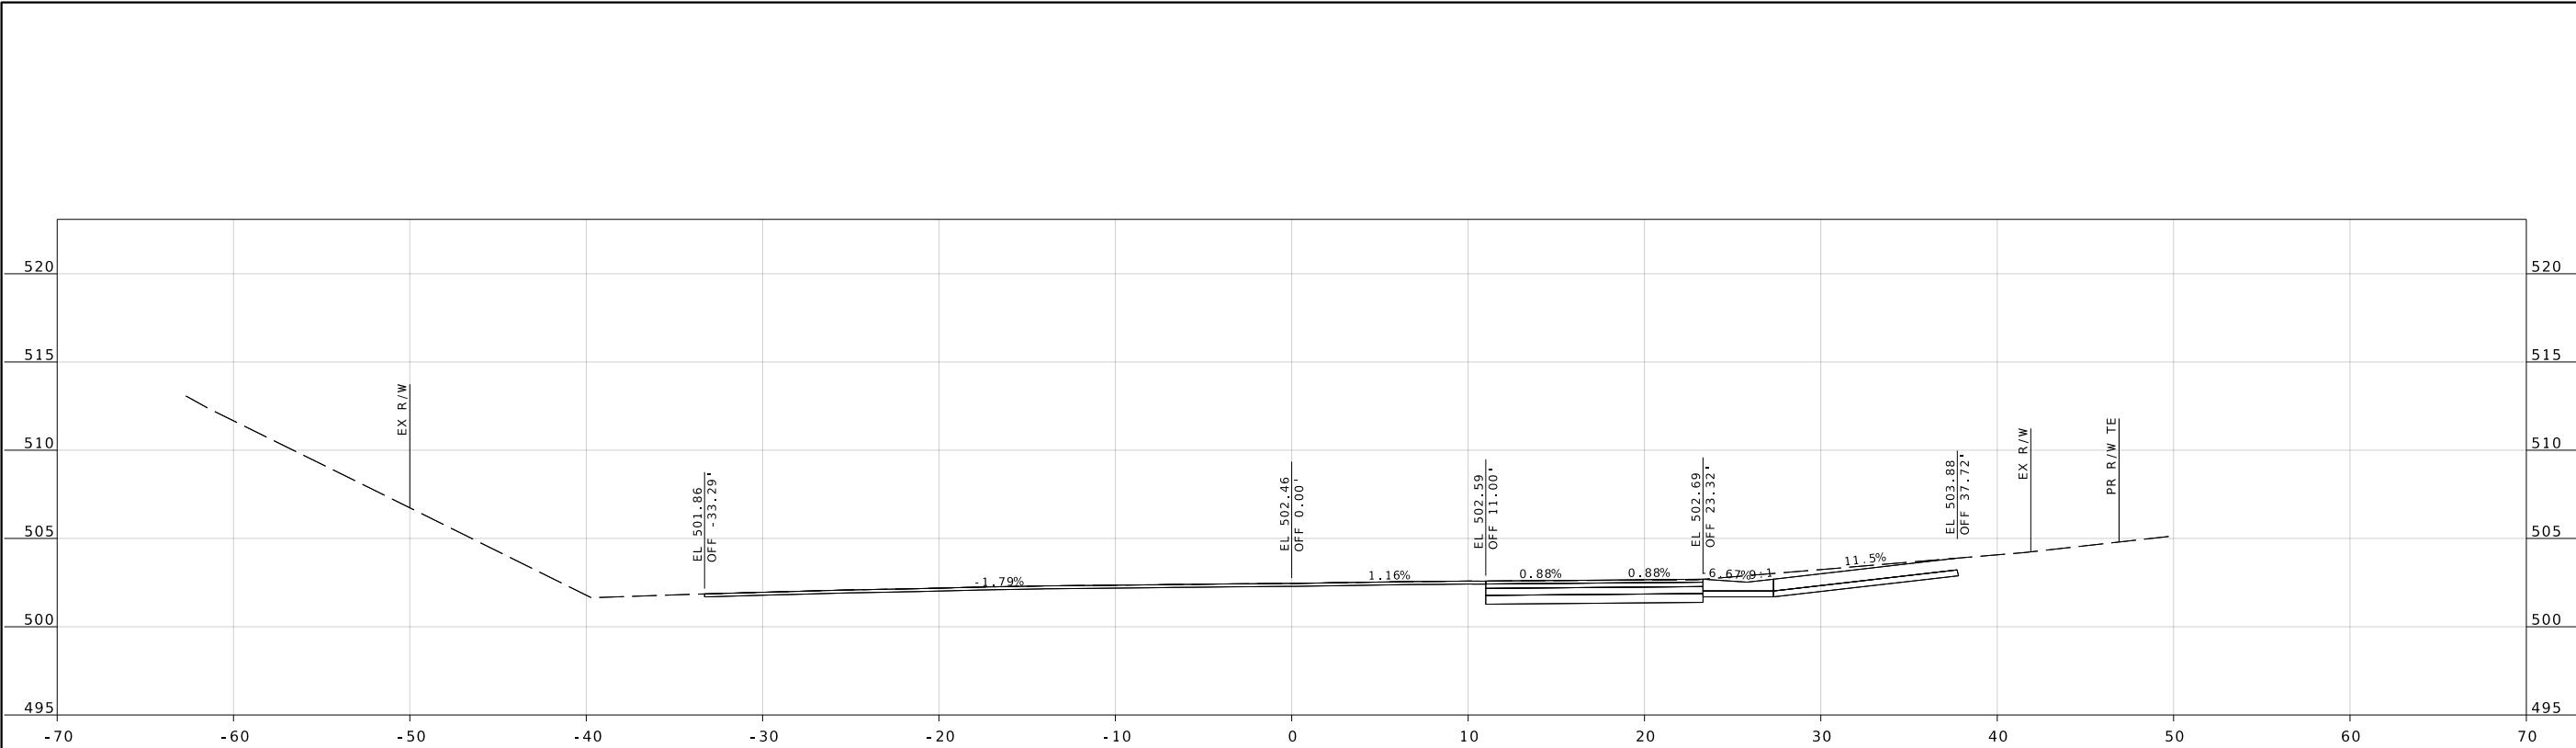


STA 940+90.86

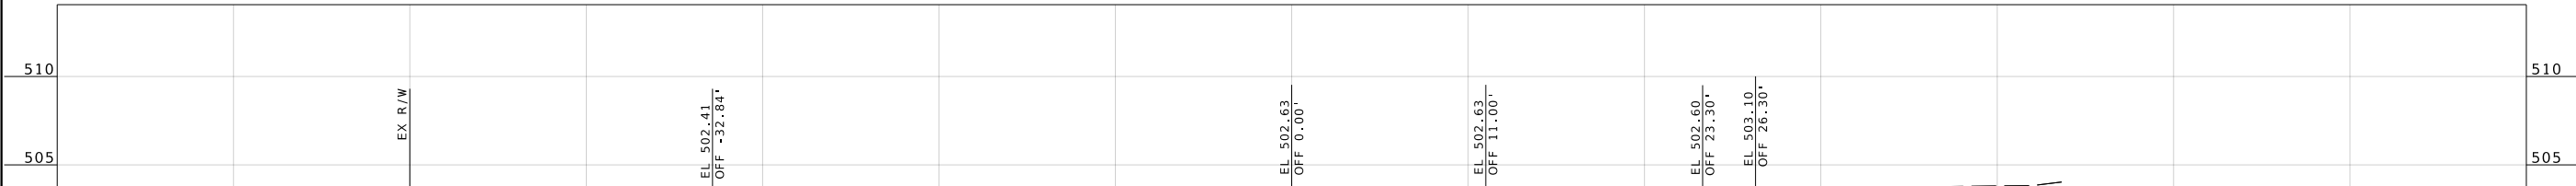

STA 940+00.00



STA 939+00.00

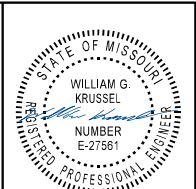

DATE PREPARED
4/9/2025

ROUTE 61/67
DISTRICT SL
COUNTY JEFFERSON
JOB NO. J6S3391
CONTRACT ID.





PROJECT NO.
BRIDGE NO.

DESCRIPTION

DATE	DESCRIPTION

MISSOURI HIGHWAYS AND TRANSPORTATION COMMISSION
MoDOT
105 WEST CAPITOL
JEFFERSON CITY, MO 65102
1-888-ASK-MODOT (1-888-275-6636)

211 N. BROADWAY,
SUITE 2800
ST. LOUIS, MO 63102
CERTIFICATE OF AUTHORITY
NO. 001444 ENGINEERING

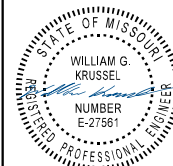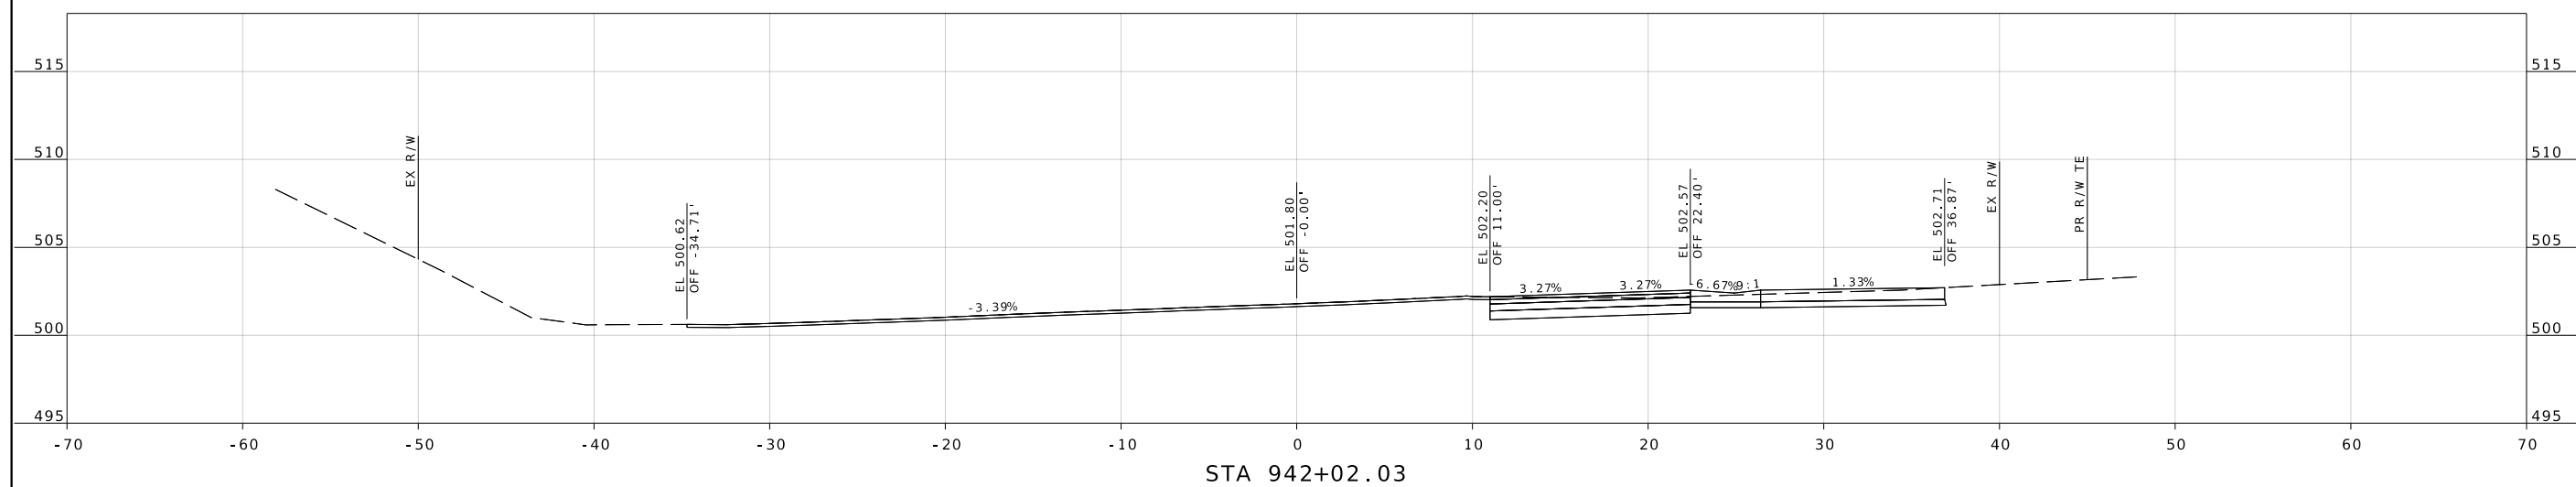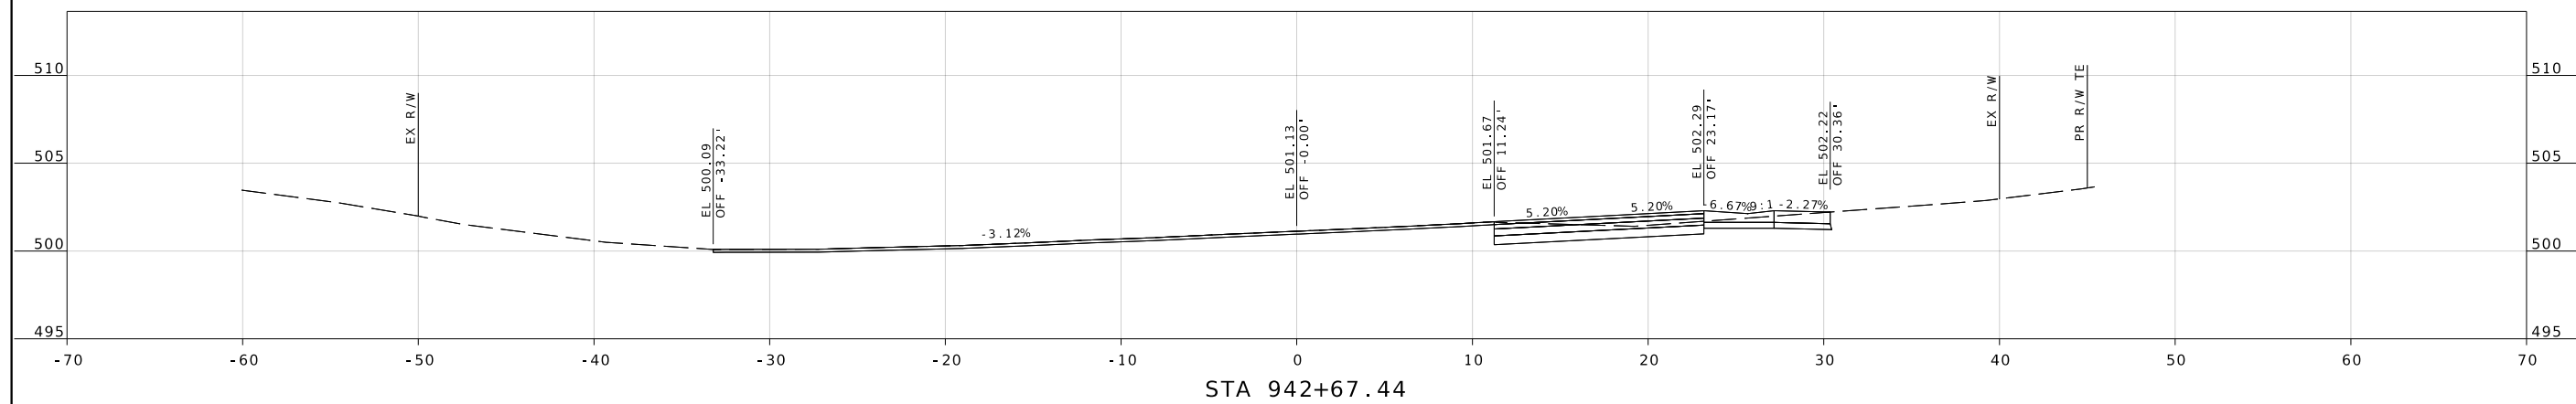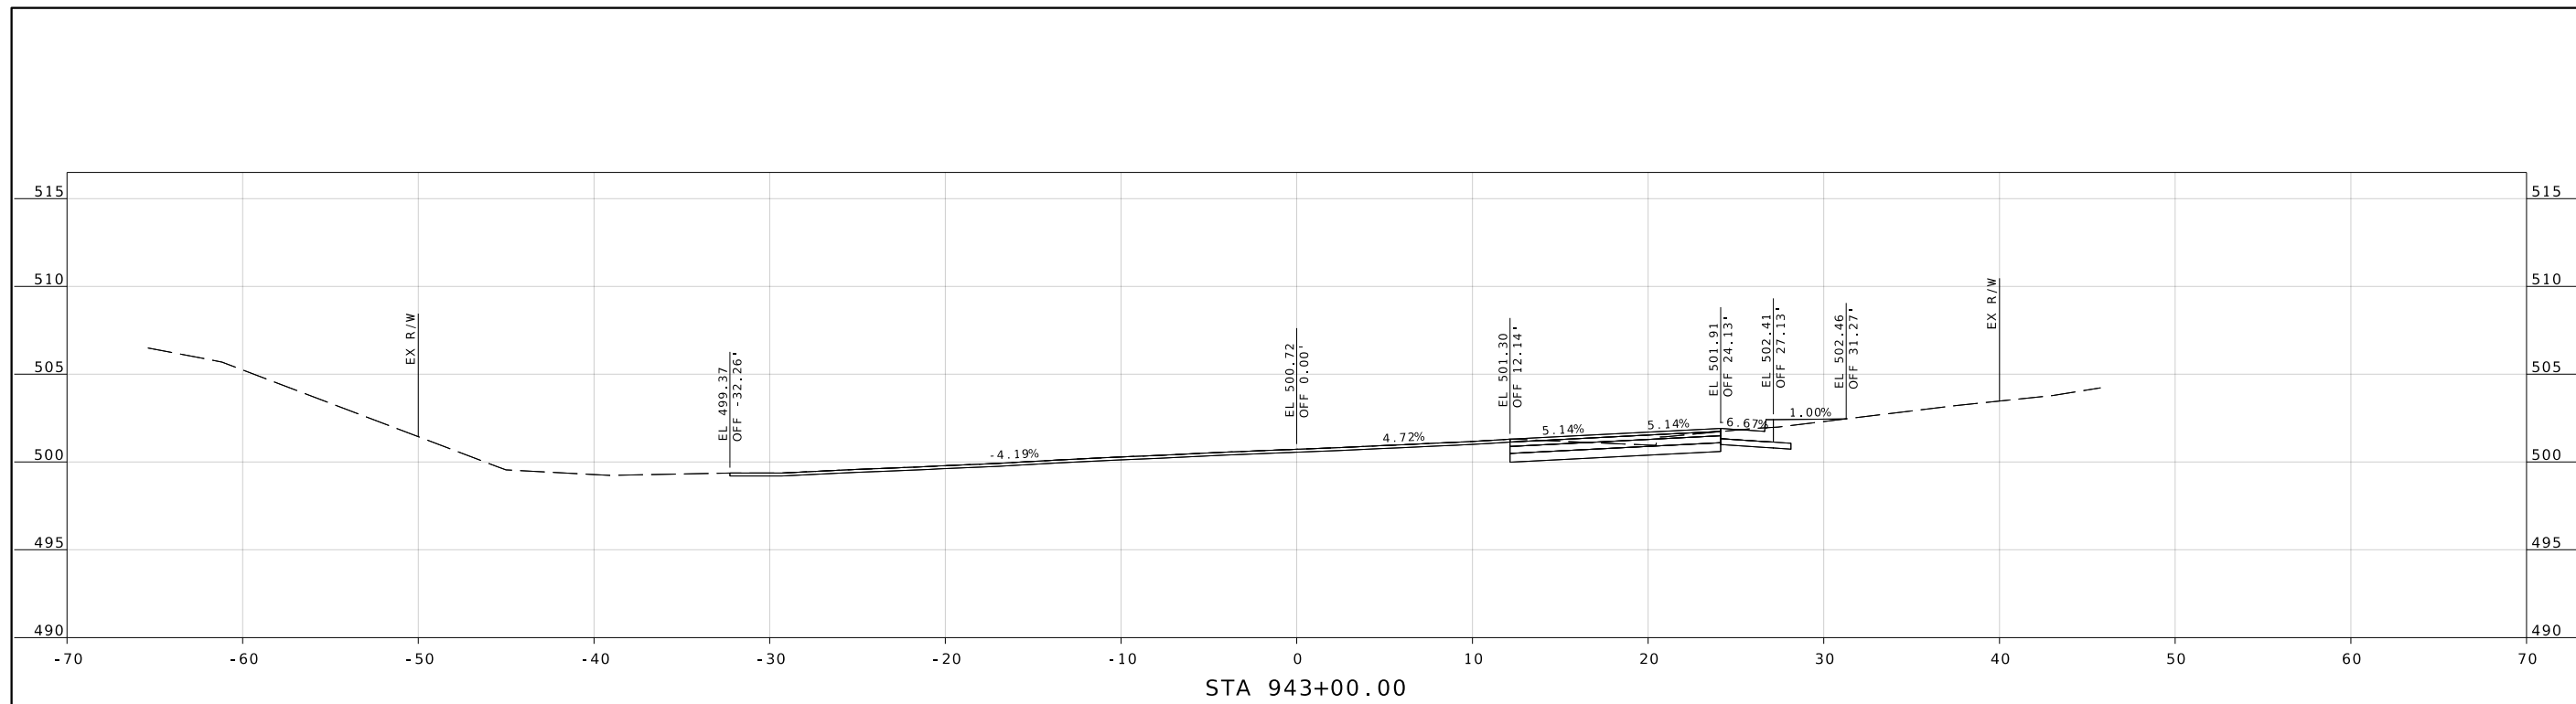

04/10/2025 8:34:35 AM
William G. Krussel
MO PE-27561

DATE PREPARED
4/9/2025

ROUTE	STATE
61/67	MO

DISTRICT	SHEET NO
SL	XS3

COUNTY
JEFFERSON

JOB NO.
J6S3391

CONTRACT ID.

PROJECT NO.

BRIDGE NO.

[illegible]


MISSOURI HIGHWAYS AND TRANSPORTATION COMMISSION




MoDOT

105 WEST CAPITAL
JEFFERSON CITY, MO 65102

WSP

211 N. BROADWAY,
SUITE 2800
ST. LOUIS, MO 63102
CERTIFICATE OF AUTHORITY

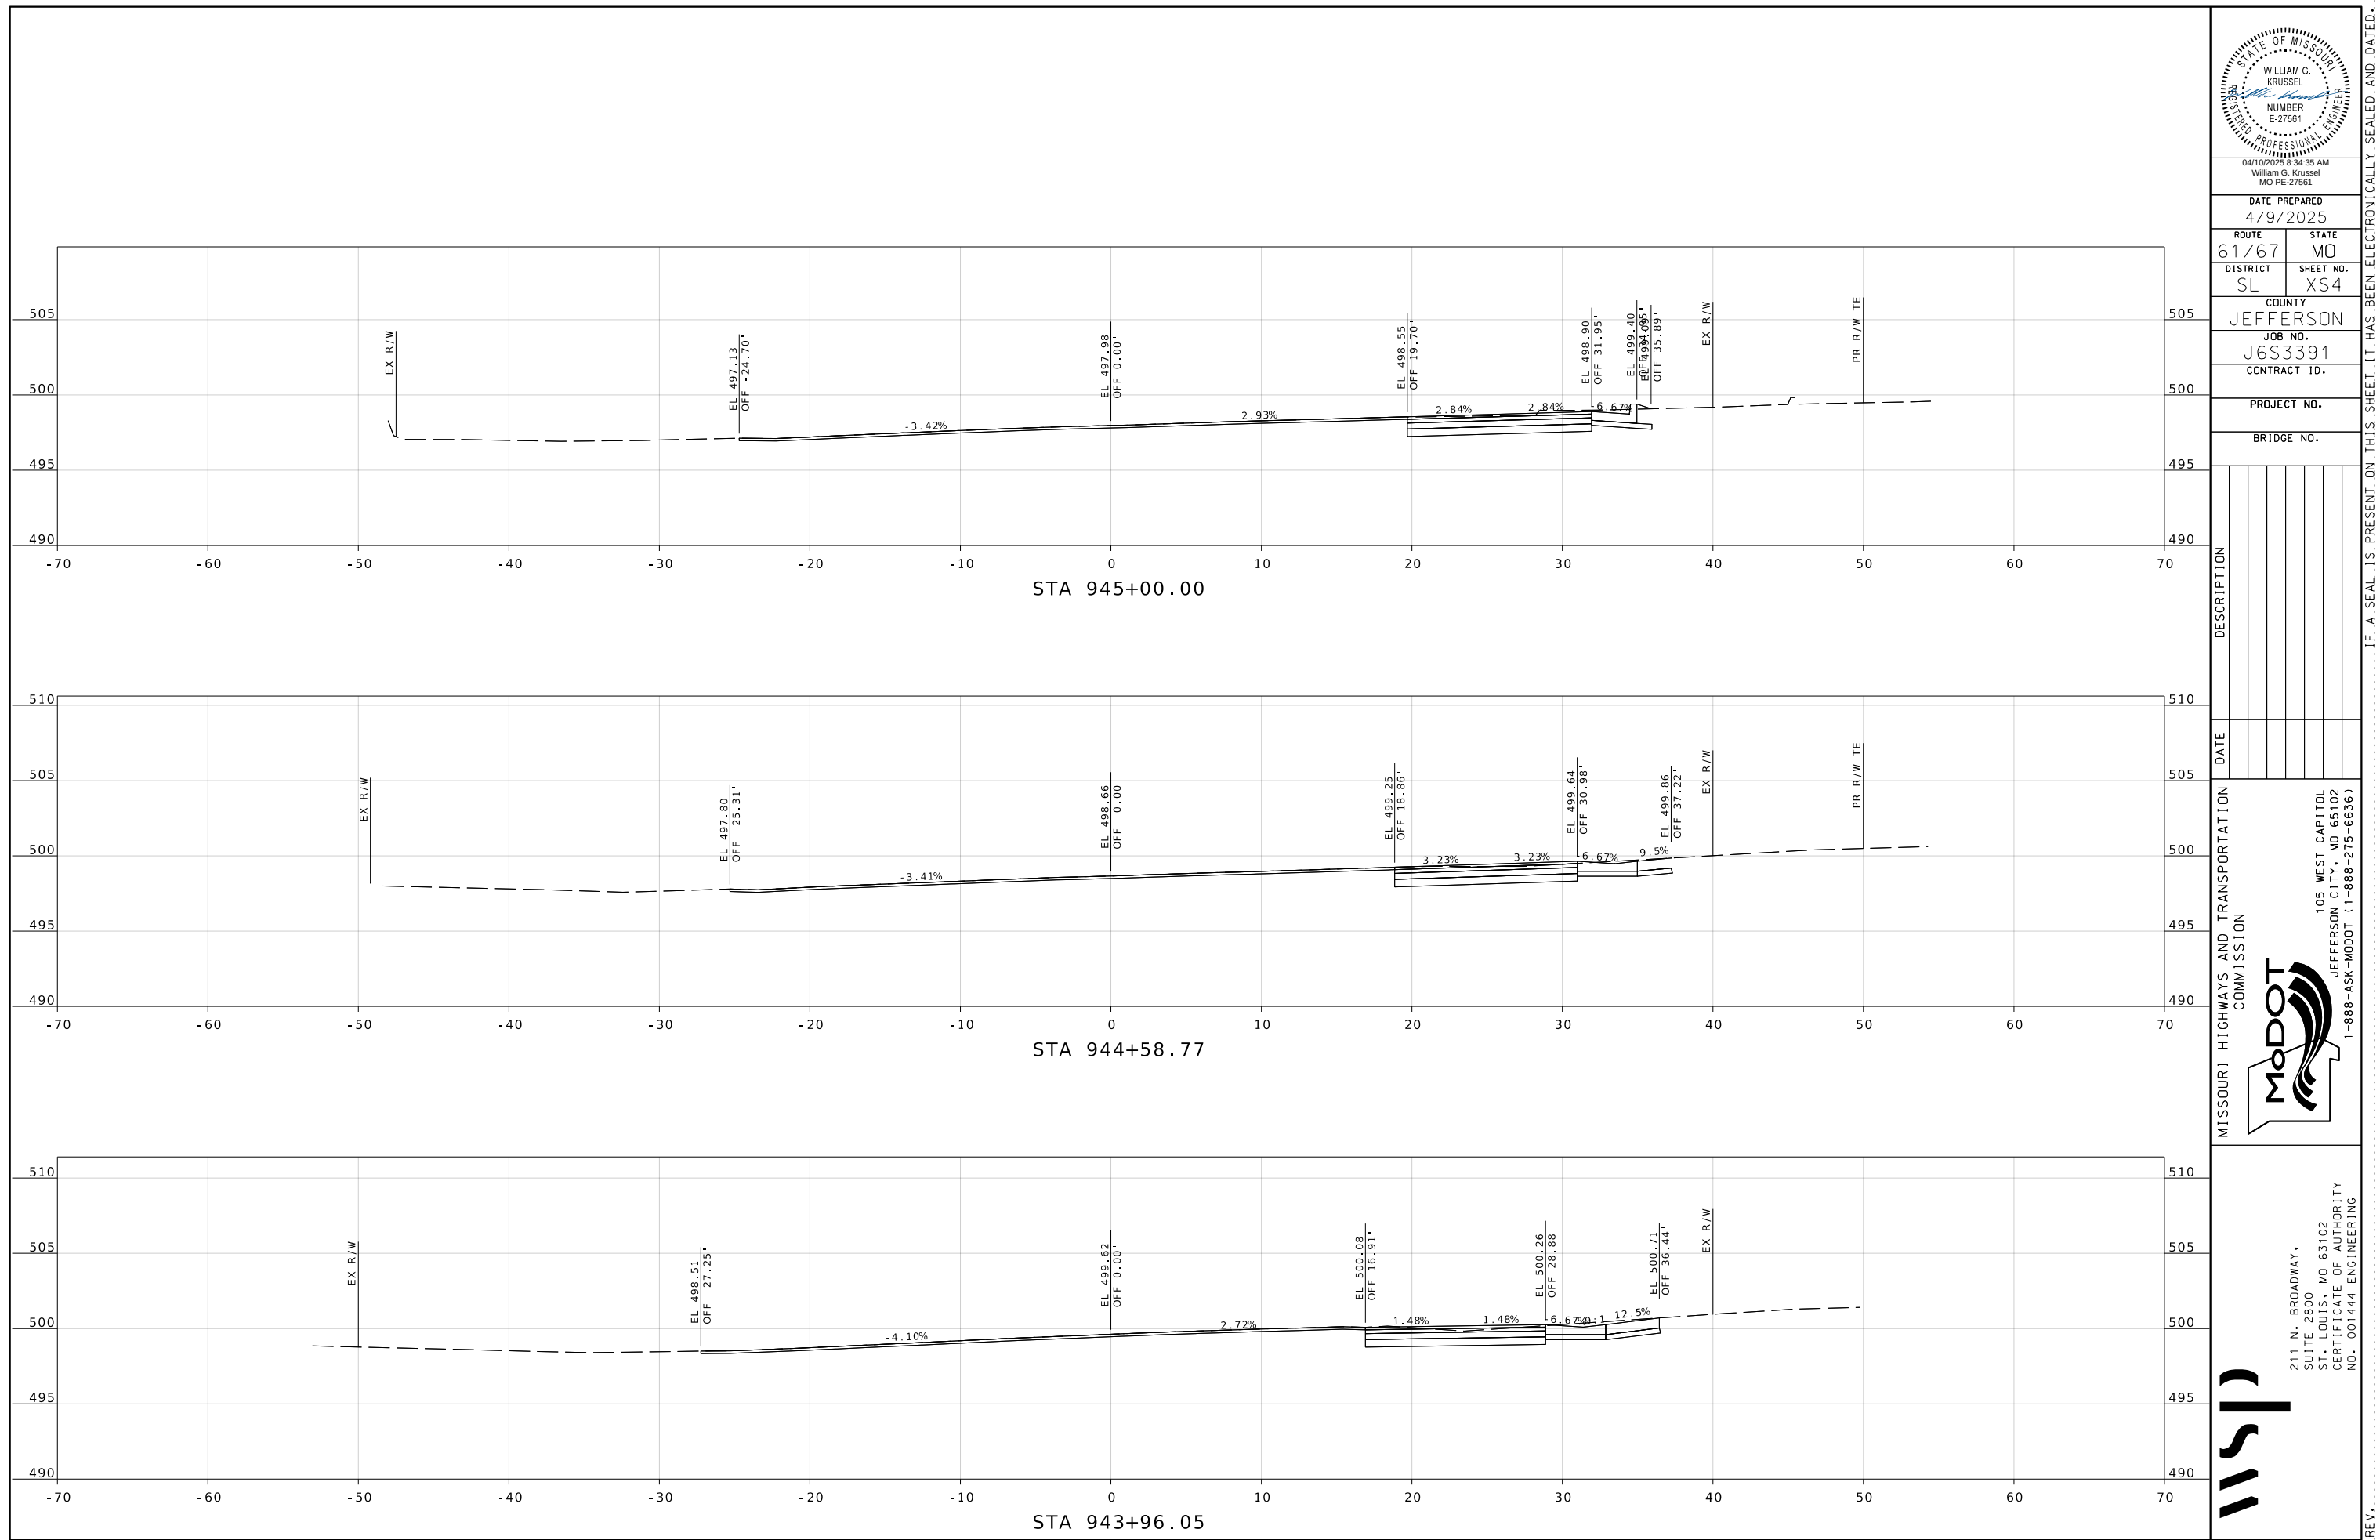

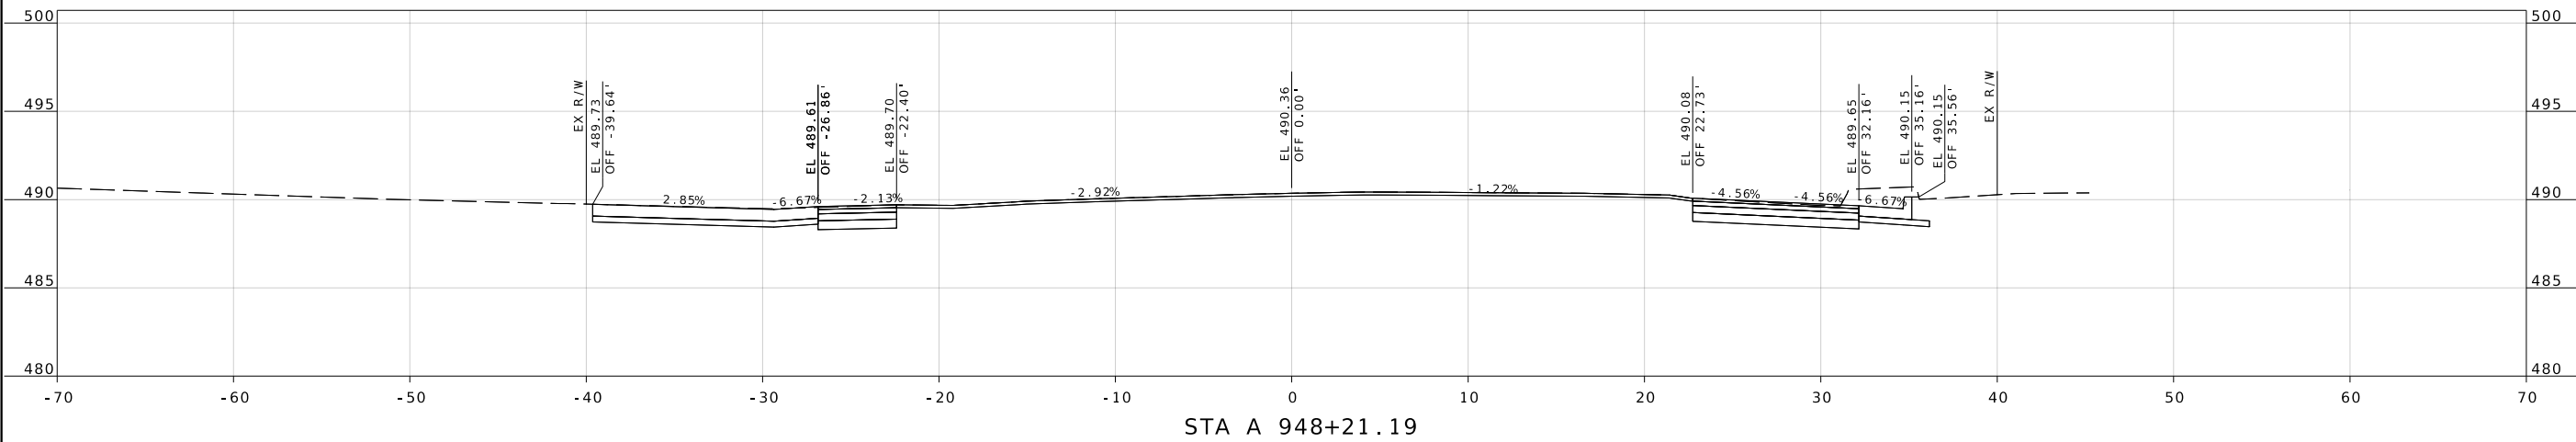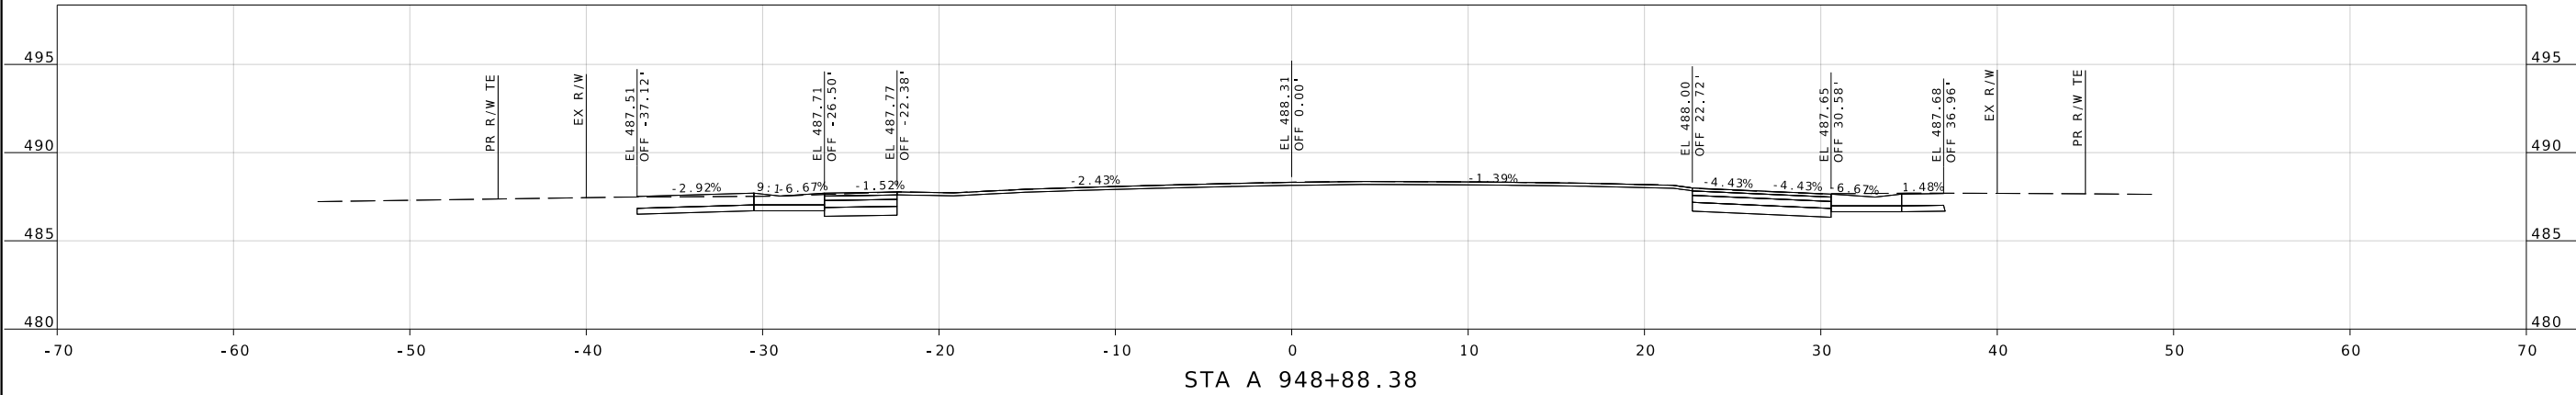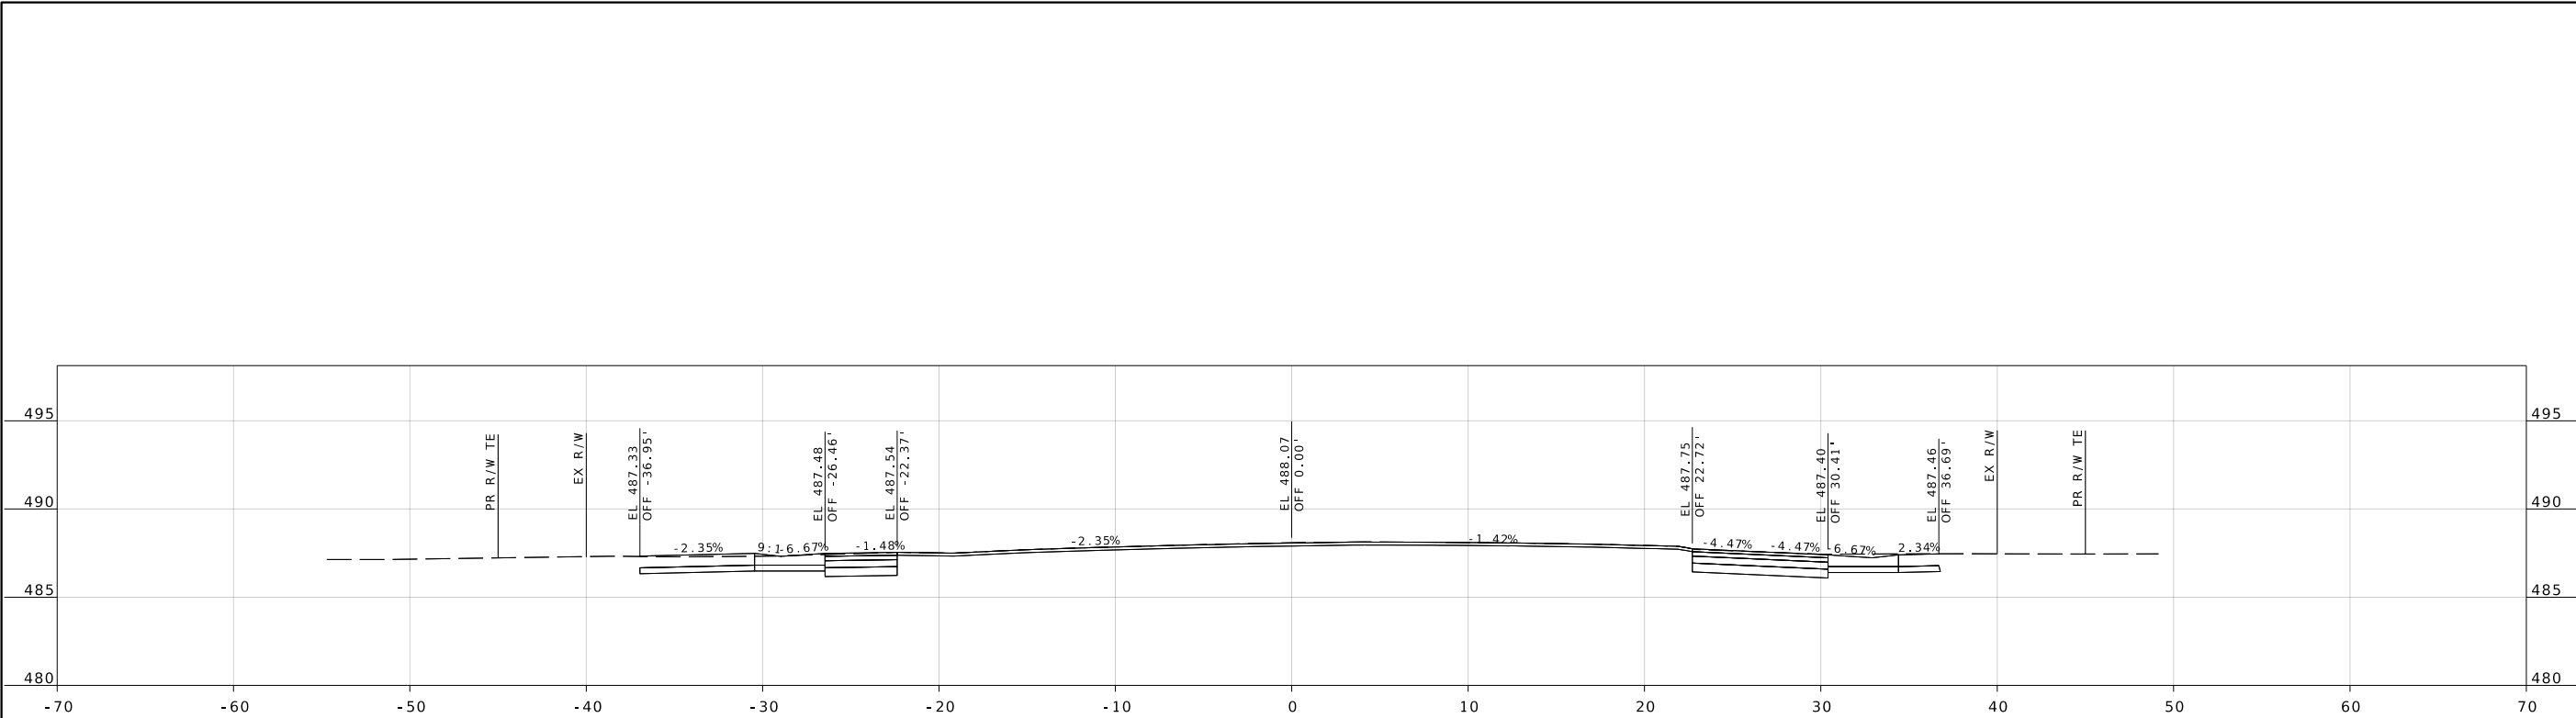

STATE OF MISSOURI

REGISTERED PROFESSIONAL ENGINEER

WILLIAM G. KRUSSEL

NUMBER E-27561

04/10/2025 8:34:36 AM

William G. Krussel

MO PE-27561

DATE PREPARED
4/9/2025

ROUTE
61/67

DISTRICT
SL

STATE
MO

SHEET NO.
XS6

COUNTY
JEFFERSON

JOB NO.
J6S3391

CONTRACT ID.

PROJECT NO.

BRIDGE NO.


DESCRIPTION

DATE

MISSOURI HIGHWAYS AND TRANSPORTATION COMMISSION





105 WEST CAPITOL
JEFFERSON CITY, MO 65102
1-888-ASK-MODOT (1-888-275-6636)

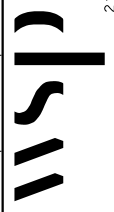

211 N. BROADWAY,
SUITE 2800
ST. LOUIS, MO 63102
CERTIFICATE OF AUTHORITY
NO. 001444 ENGINEERING

IF A SEAL IS PRESENT ON THIS SHEET, IT HAS BEEN ELECTRONICALLY SEALED AND DATED.

REV.

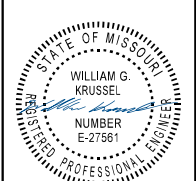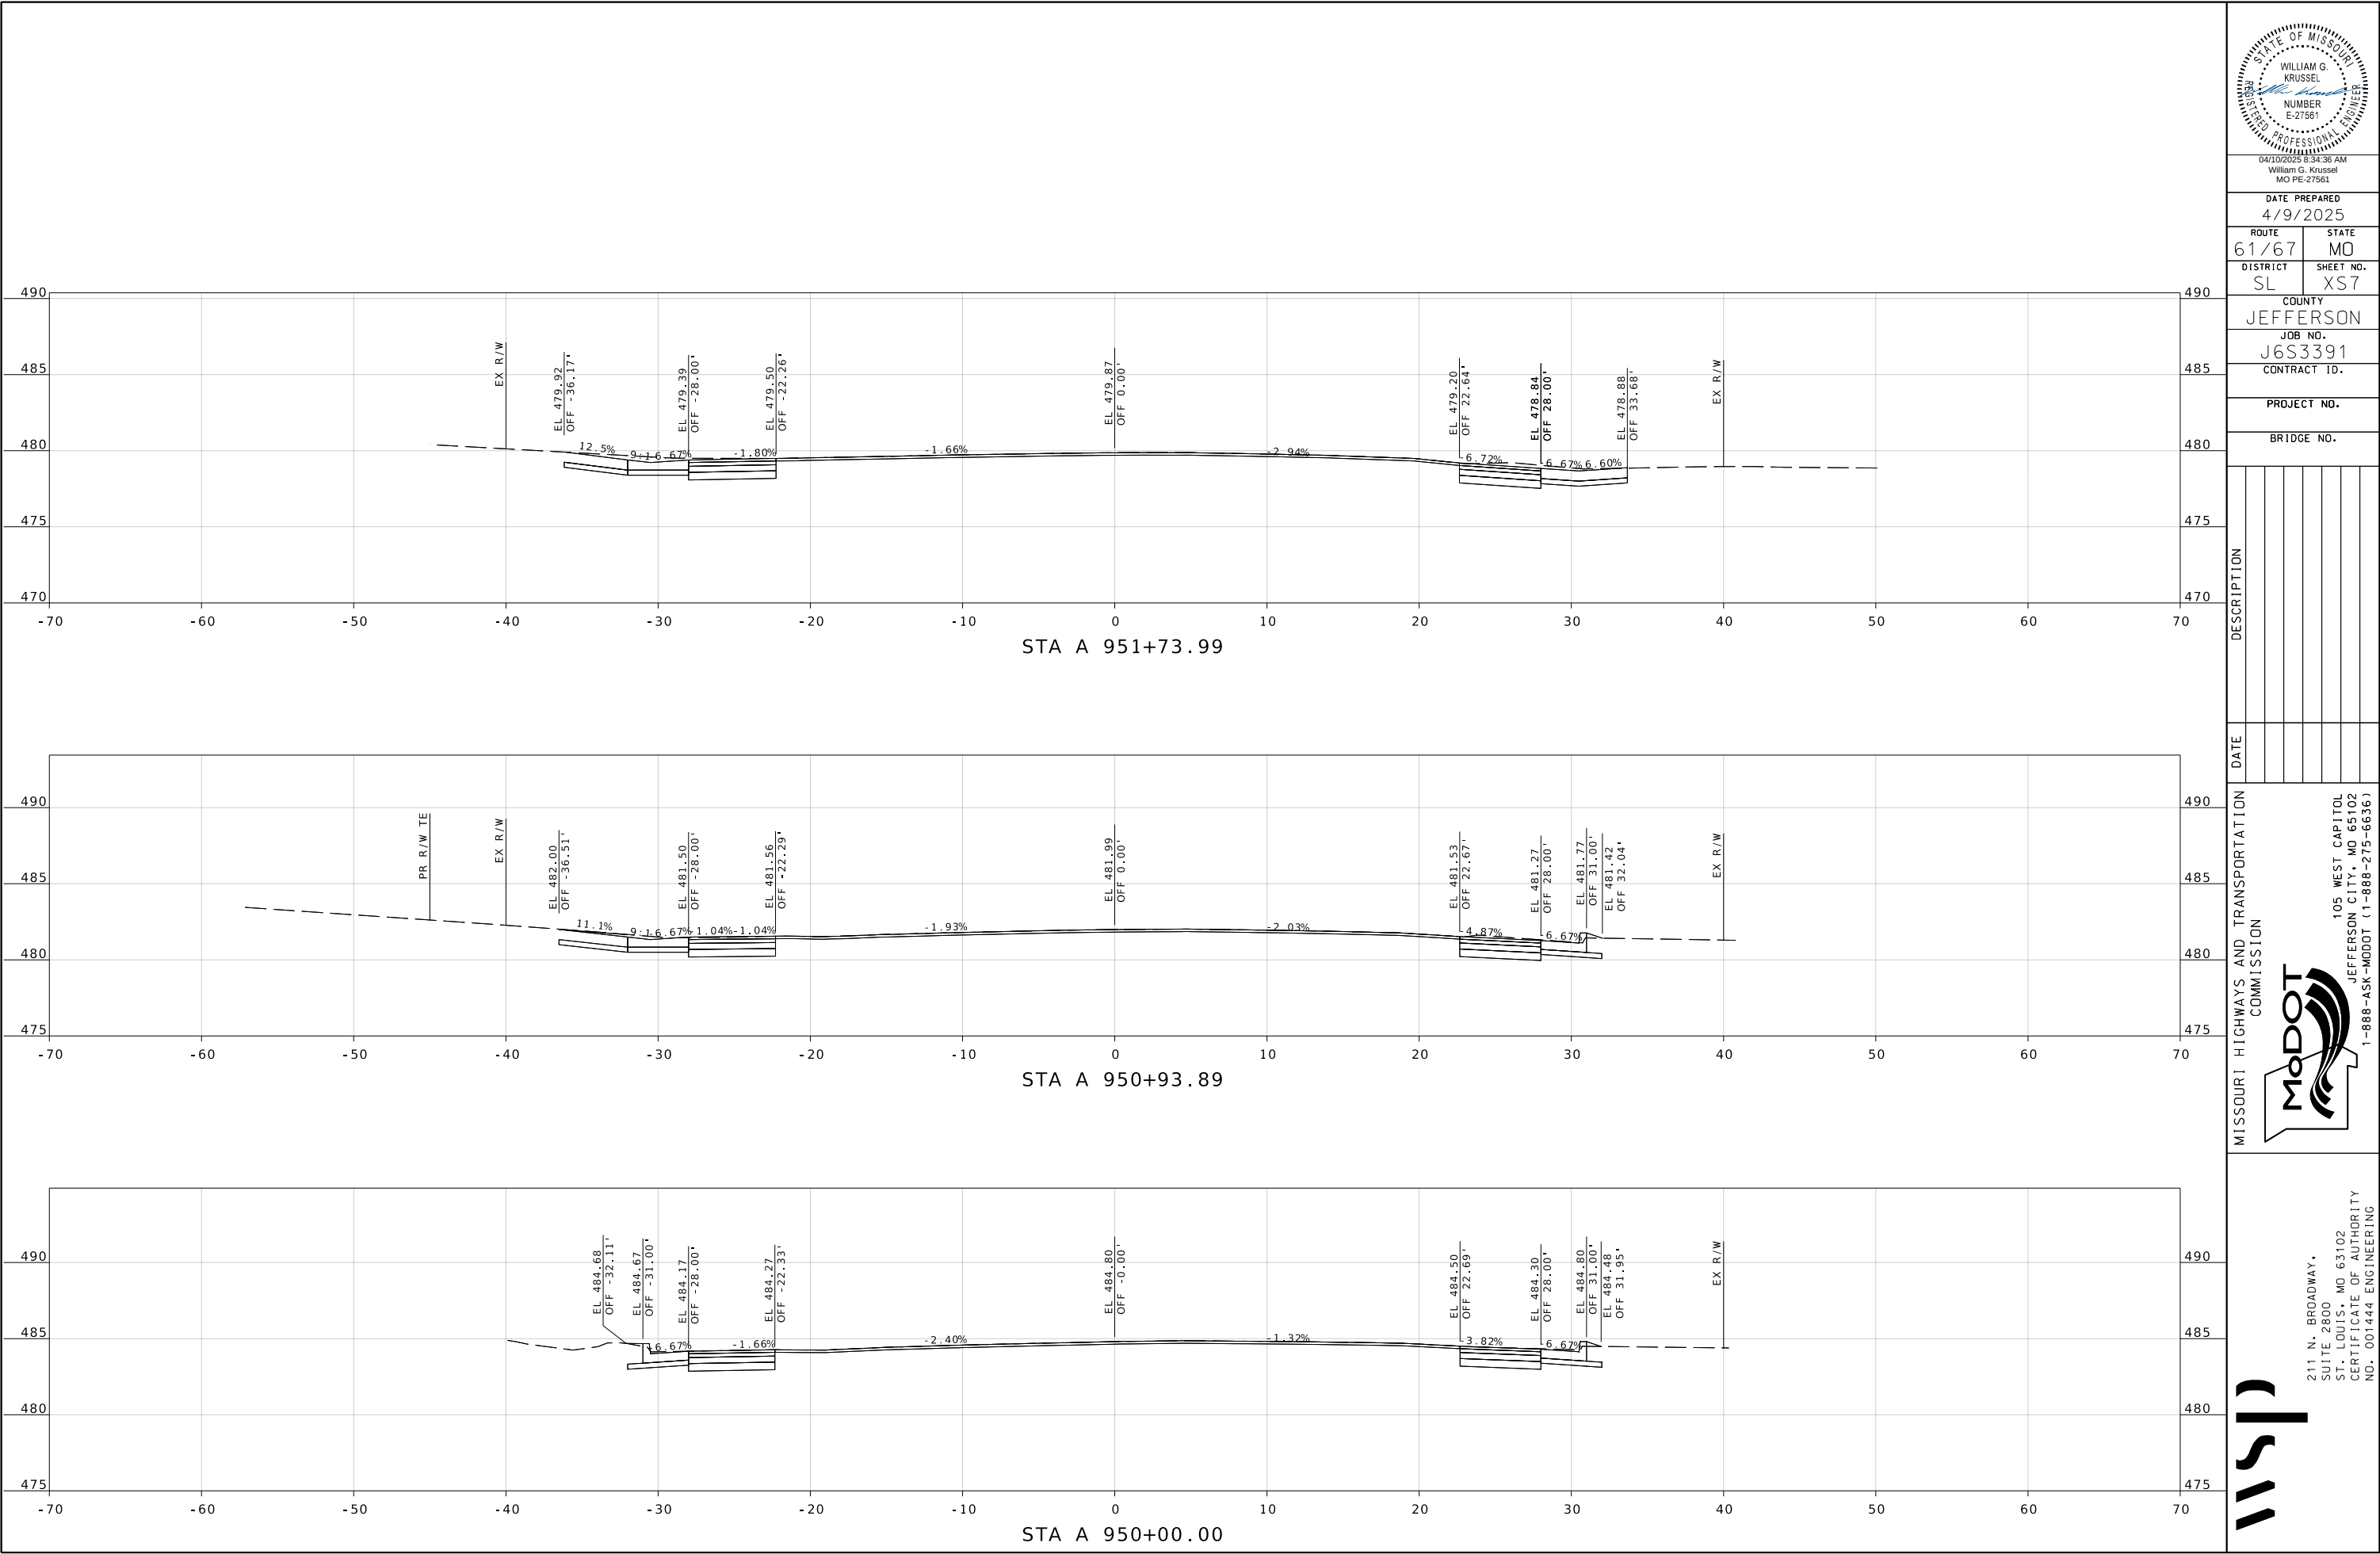

DATE PREPARED
4/9/2025

ROUTE 61/67
DISTRICT SL
STATE MO
SHEET NO. XS7
COUNTY JEFFERSON

JOB NO.
J6S3391
CONTRACT ID.



PROJECT NO.

BRIDGE NO.

DATE	DESCRIPTION

MISSOURI HIGHWAYS AND TRANSPORTATION COMMISSION
105 WEST CAPITOL
JEFFERSON CITY, MO 65102
1-888-ASK-MODOT (1-888-275-6636)

211 N. BROADWAY,
SUITE 2800
ST. LOUIS, MO 63102
CERTIFICATE OF AUTHORITY
NO. 001444 ENGINEERING

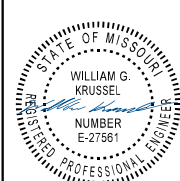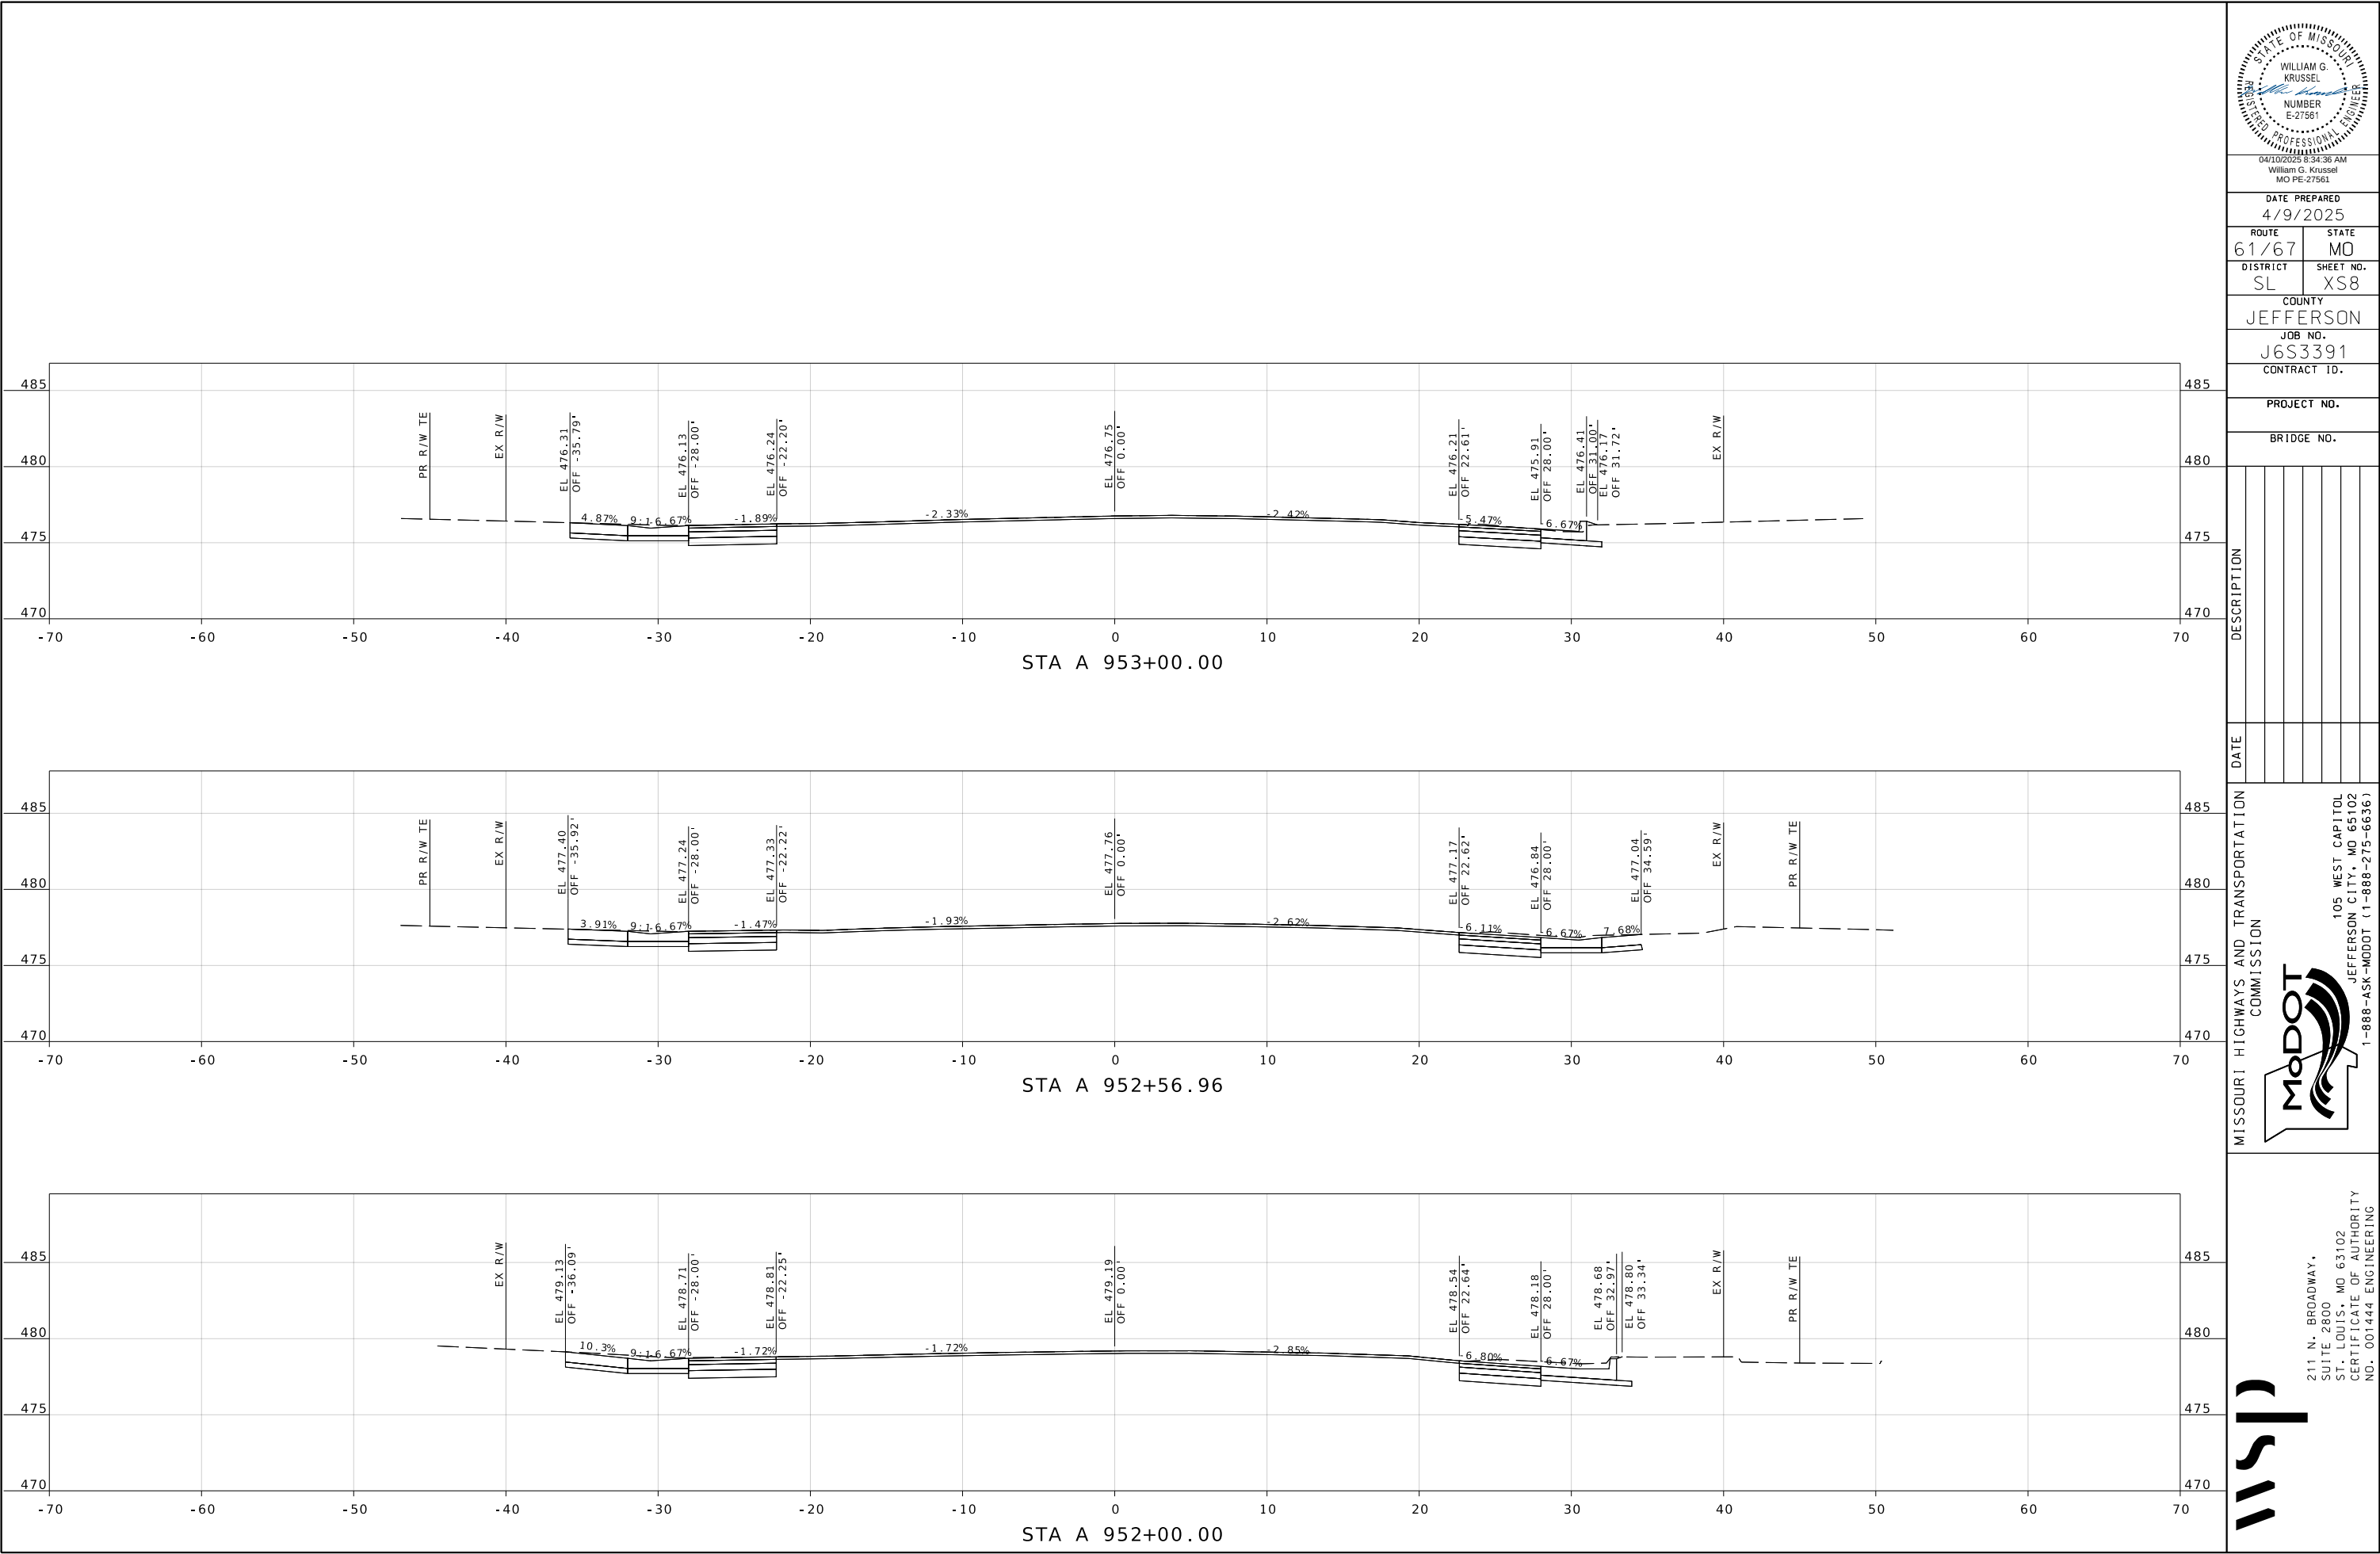

04/10/2025 8:34:36 AM
William G. Krussel
MO PE-27561

DATE PREPARED
4/9/2025

ROUTE 61/67	STATE MO
DISTRICT SL	SHEET NO. XS8

COUNTY
JEFFERSON

JOB NO.
J6S3391

CONTRACT ID.

PROJECT NO.

BRIDGE NO.


DESCRIPTION	DATE

MISSOURI HIGHWAYS AND TRANSPORTATION COMMISSION


105 WEST CAPITOL
JEFFERSON CITY, MO 65102
1-888-ASK-MODOT (1-888-275-6636)

211 N. BROADWAY,
SUITE 2800
ST. LOUIS, MO 63102
CERTIFICATE OF AUTHORITY
NO. 001444 ENGINEERING


IF A SEAL IS PRESENT ON THIS SHEET, IT HAS BEEN ELECTRONICALLY SEALED AND DATED.

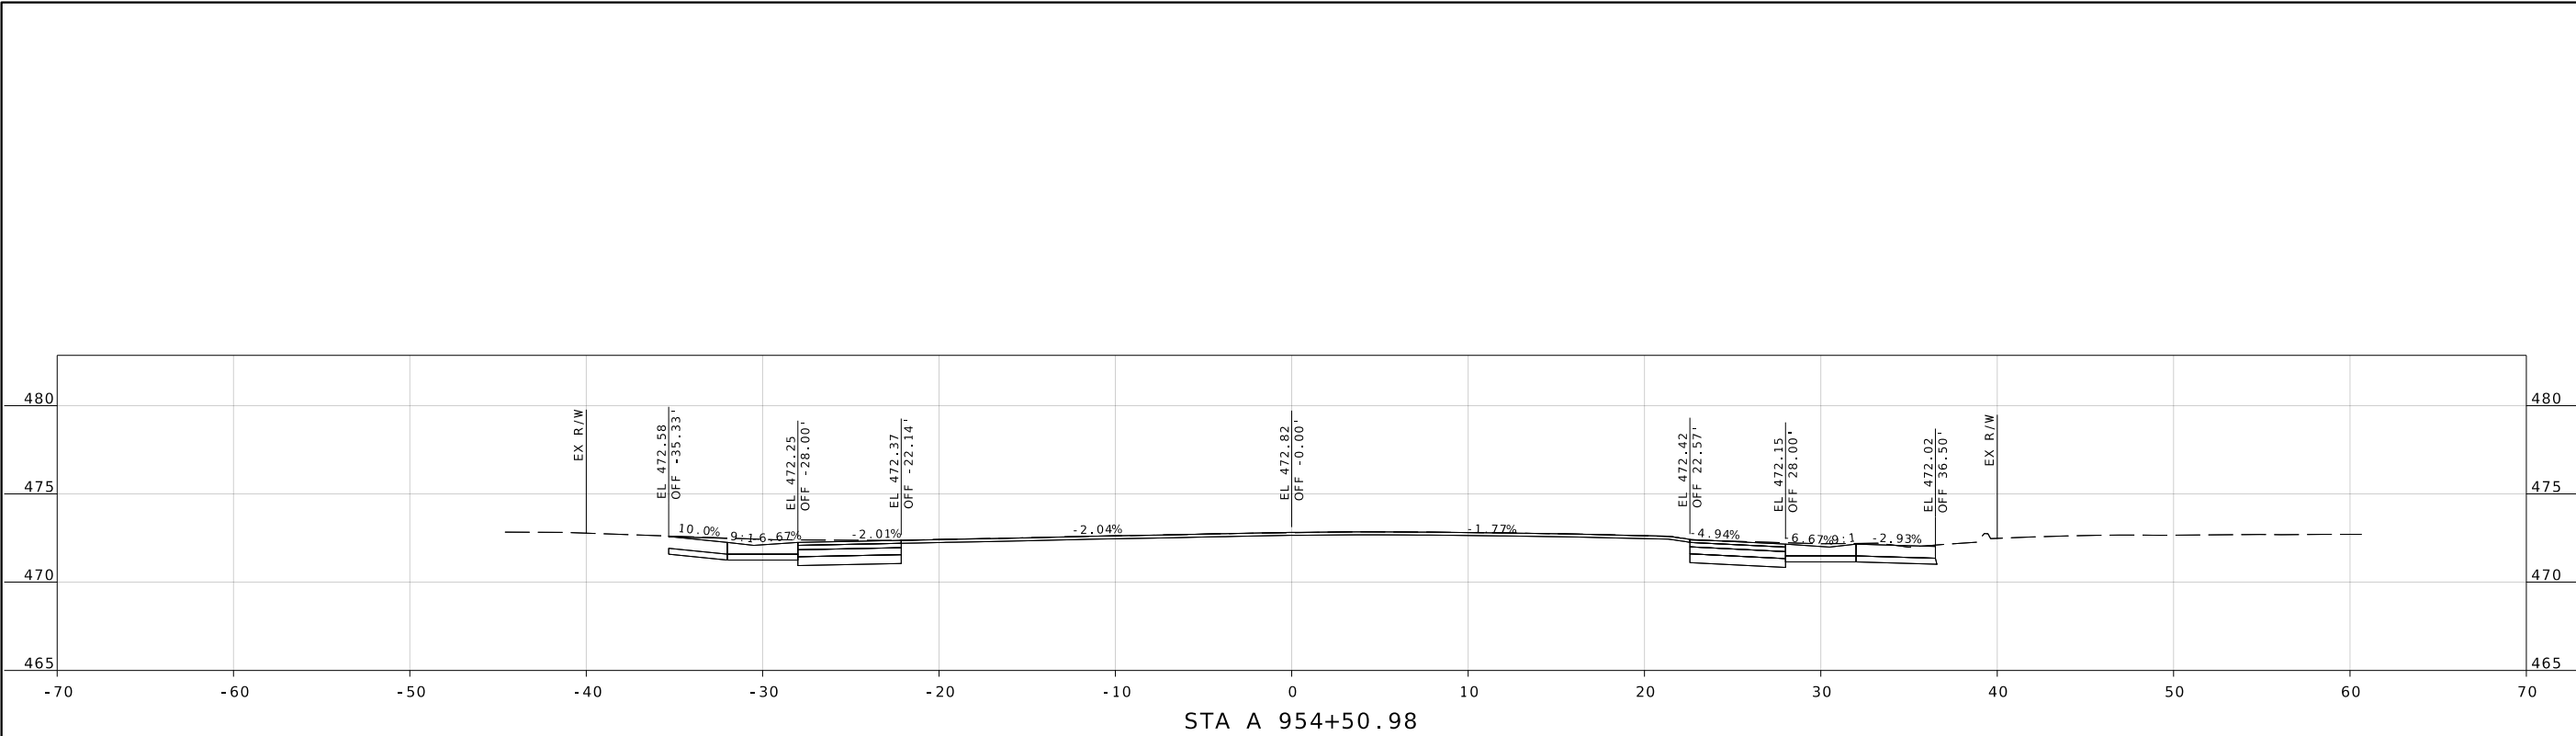

STA A 954+50.98

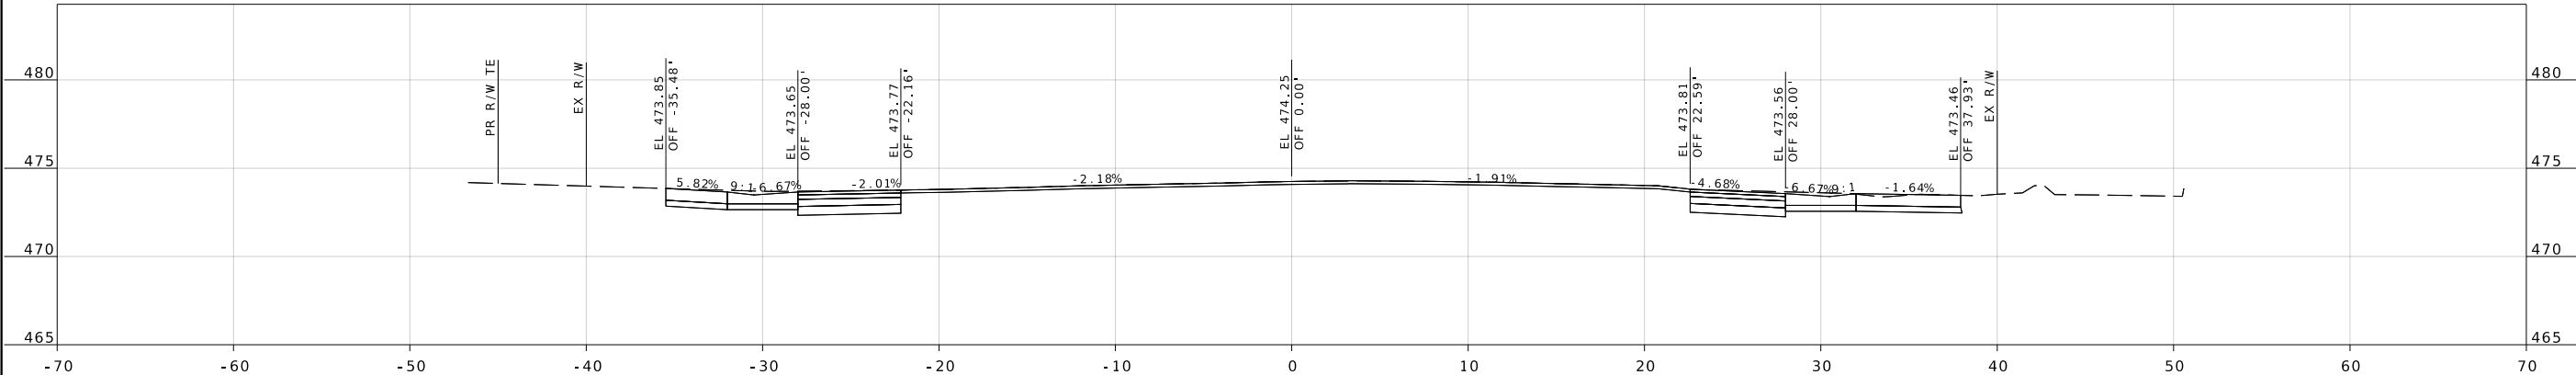

STA A 954+00.00

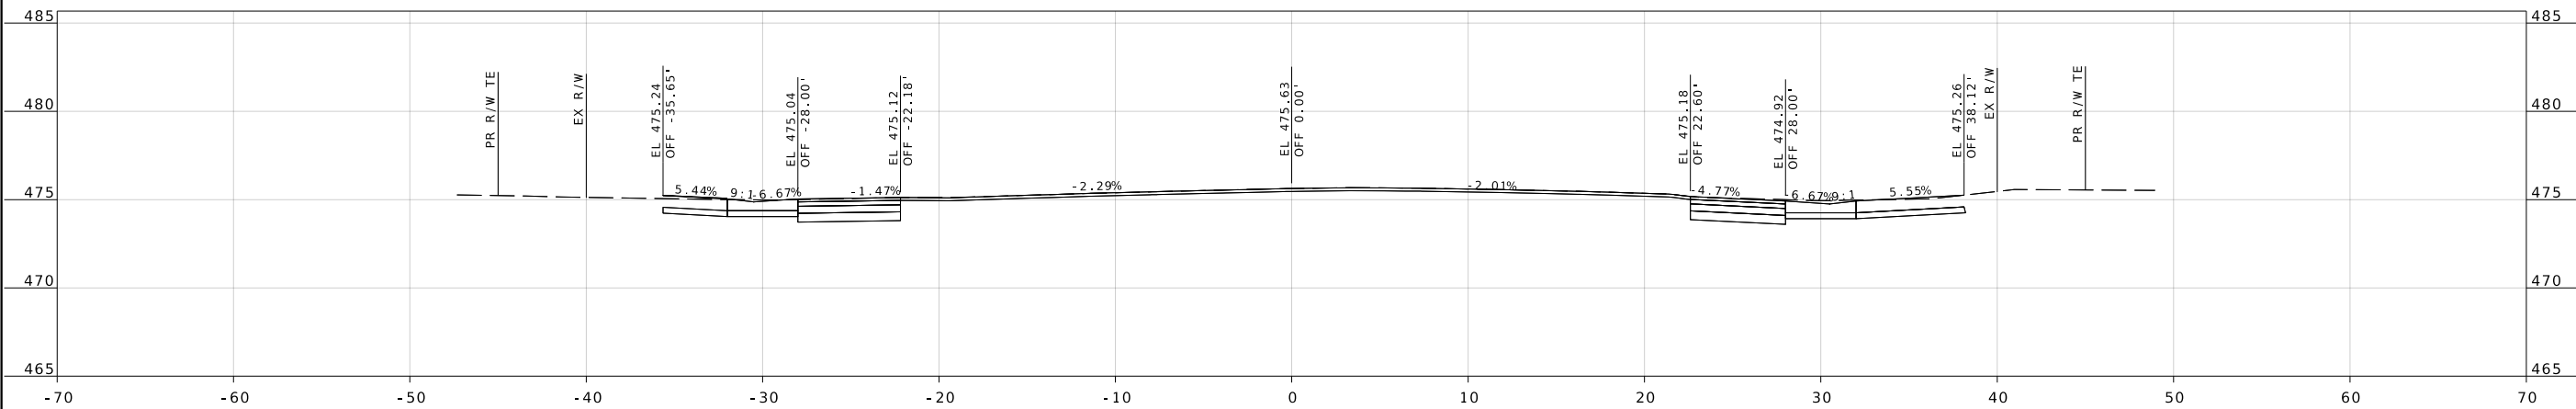

STA A 953+46.45

STATE OF MISSOURI

REGISTERED PROFESSIONAL ENGINEER

WILLIAM G. KRUSSEL

NUMBER E-27561

04/10/2025 8:34:36 AM

William G. Krussel

MO PE-27561

DATE PREPARED
4/9/2025

ROUTE
61/67

DISTRICT
SL

STATE
MO

SHEET NO.
XS9

COUNTY
JEFFERSON

JOB NO.
J6S3391

CONTRACT ID.

PROJECT NO.

BRIDGE NO.


DESCRIPTION

DATE

MISSOURI HIGHWAYS AND TRANSPORTATION COMMISSION





105 WEST CAPITOL
JEFFERSON CITY, MO 65102
1-888-ASK-MODOT (1-888-275-6636)

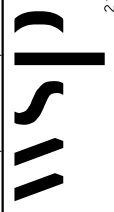

211 N. BROADWAY,
SUITE 2800
ST. LOUIS, MO 63102
CERTIFICATE OF AUTHORITY
NO. 001444 ENGINEERING

c:\bms\wsp-pb-us-pw-02\wsp_-_keith.kennon\d1041293\sheet_models_XS_J6S3391.dgn 7:31:21 AM 4/9/2025

IF A SEAL IS PRESENT ON THIS SHEET, IT HAS BEEN ELECTRONICALLY SEALED AND DATED.

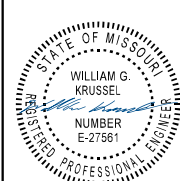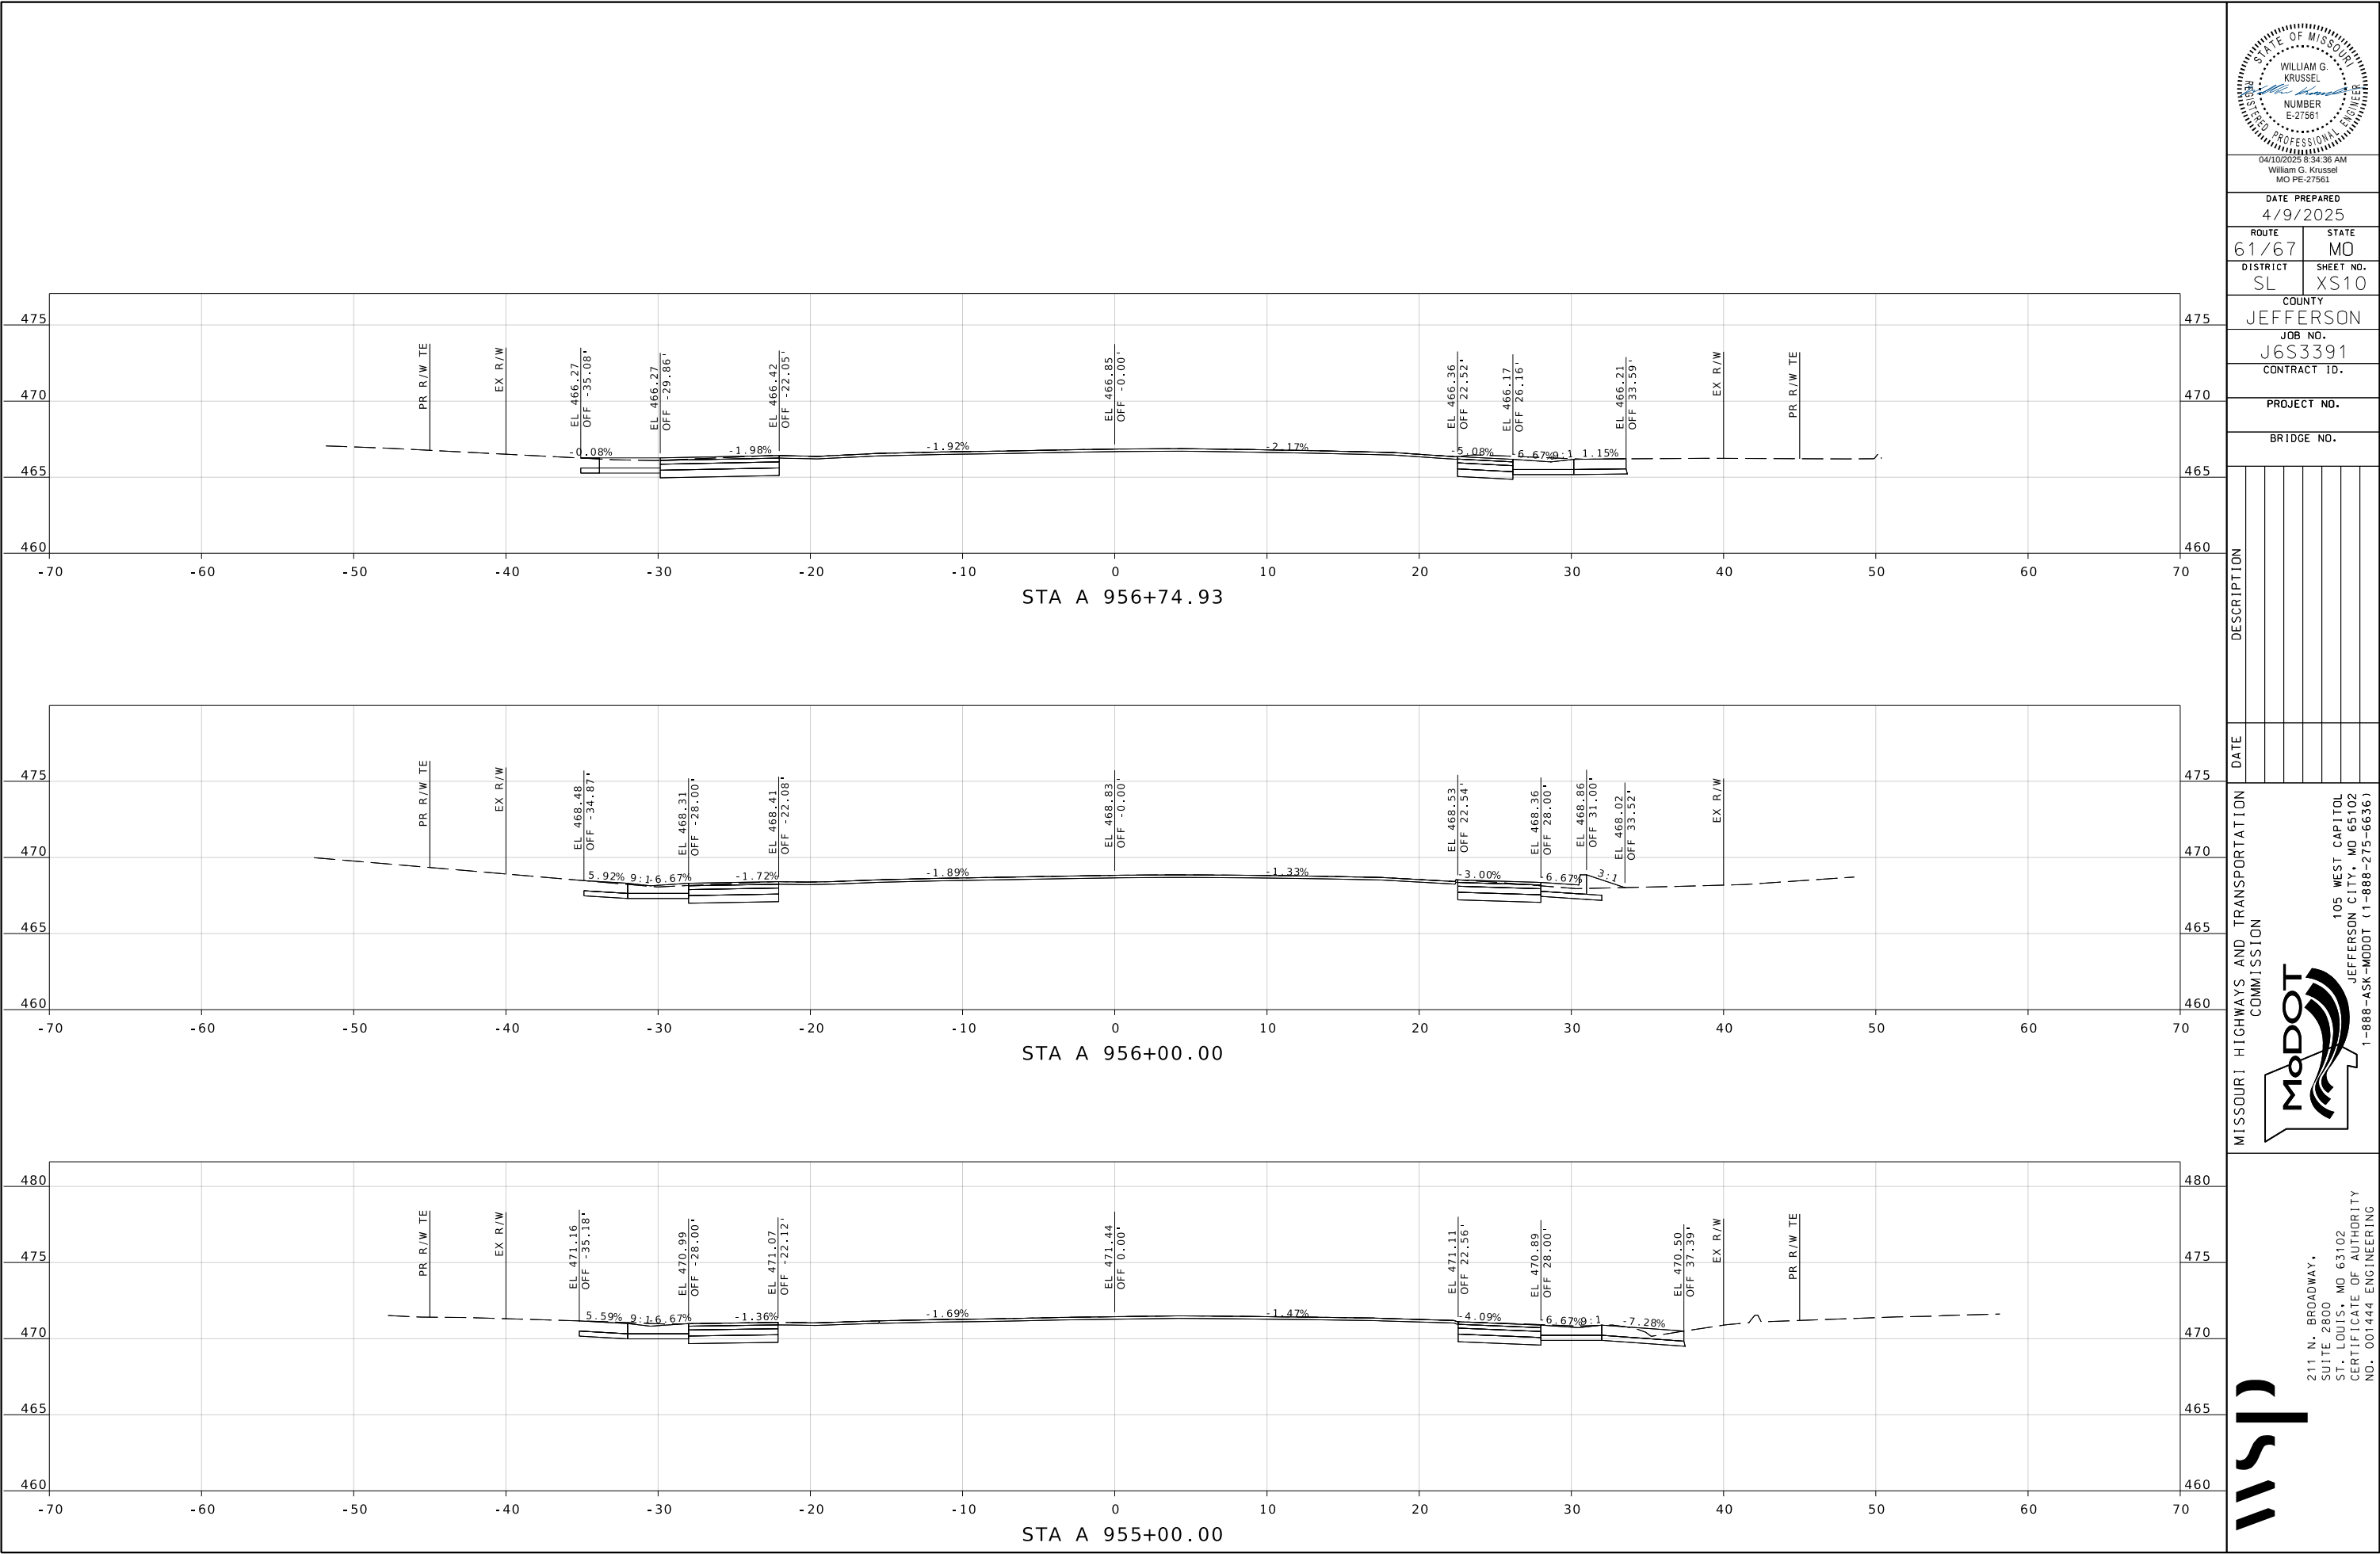

04/10/2025 8:34:36 AM
William G. Krussel
MO PE-27561

DATE PREPARED
4/9/2025

ROUTE 61/67	STATE MO
DISTRICT SL	SHEET NO. XS10

COUNTY
JEFFERSON

JOB NO.
J6S3391

CONTRACT ID.

PROJECT NO.

BRIDGE NO.


DATE	DESCRIPTION

MISSOURI HIGHWAYS AND TRANSPORTATION COMMISSION

105 WEST CAPITOL
JEFFERSON CITY, MO 65102
1-888-ASK-MODOT (1-888-275-6636)

211 N. BROADWAY,
SUITE 2800
ST. LOUIS, MO 63102
CERTIFICATE OF AUTHORITY
NO. 001444 ENGINEERING

IF A SEAL IS PRESENT ON THIS SHEET, IT HAS BEEN ELECTRONICALLY SEALED AND DATED.

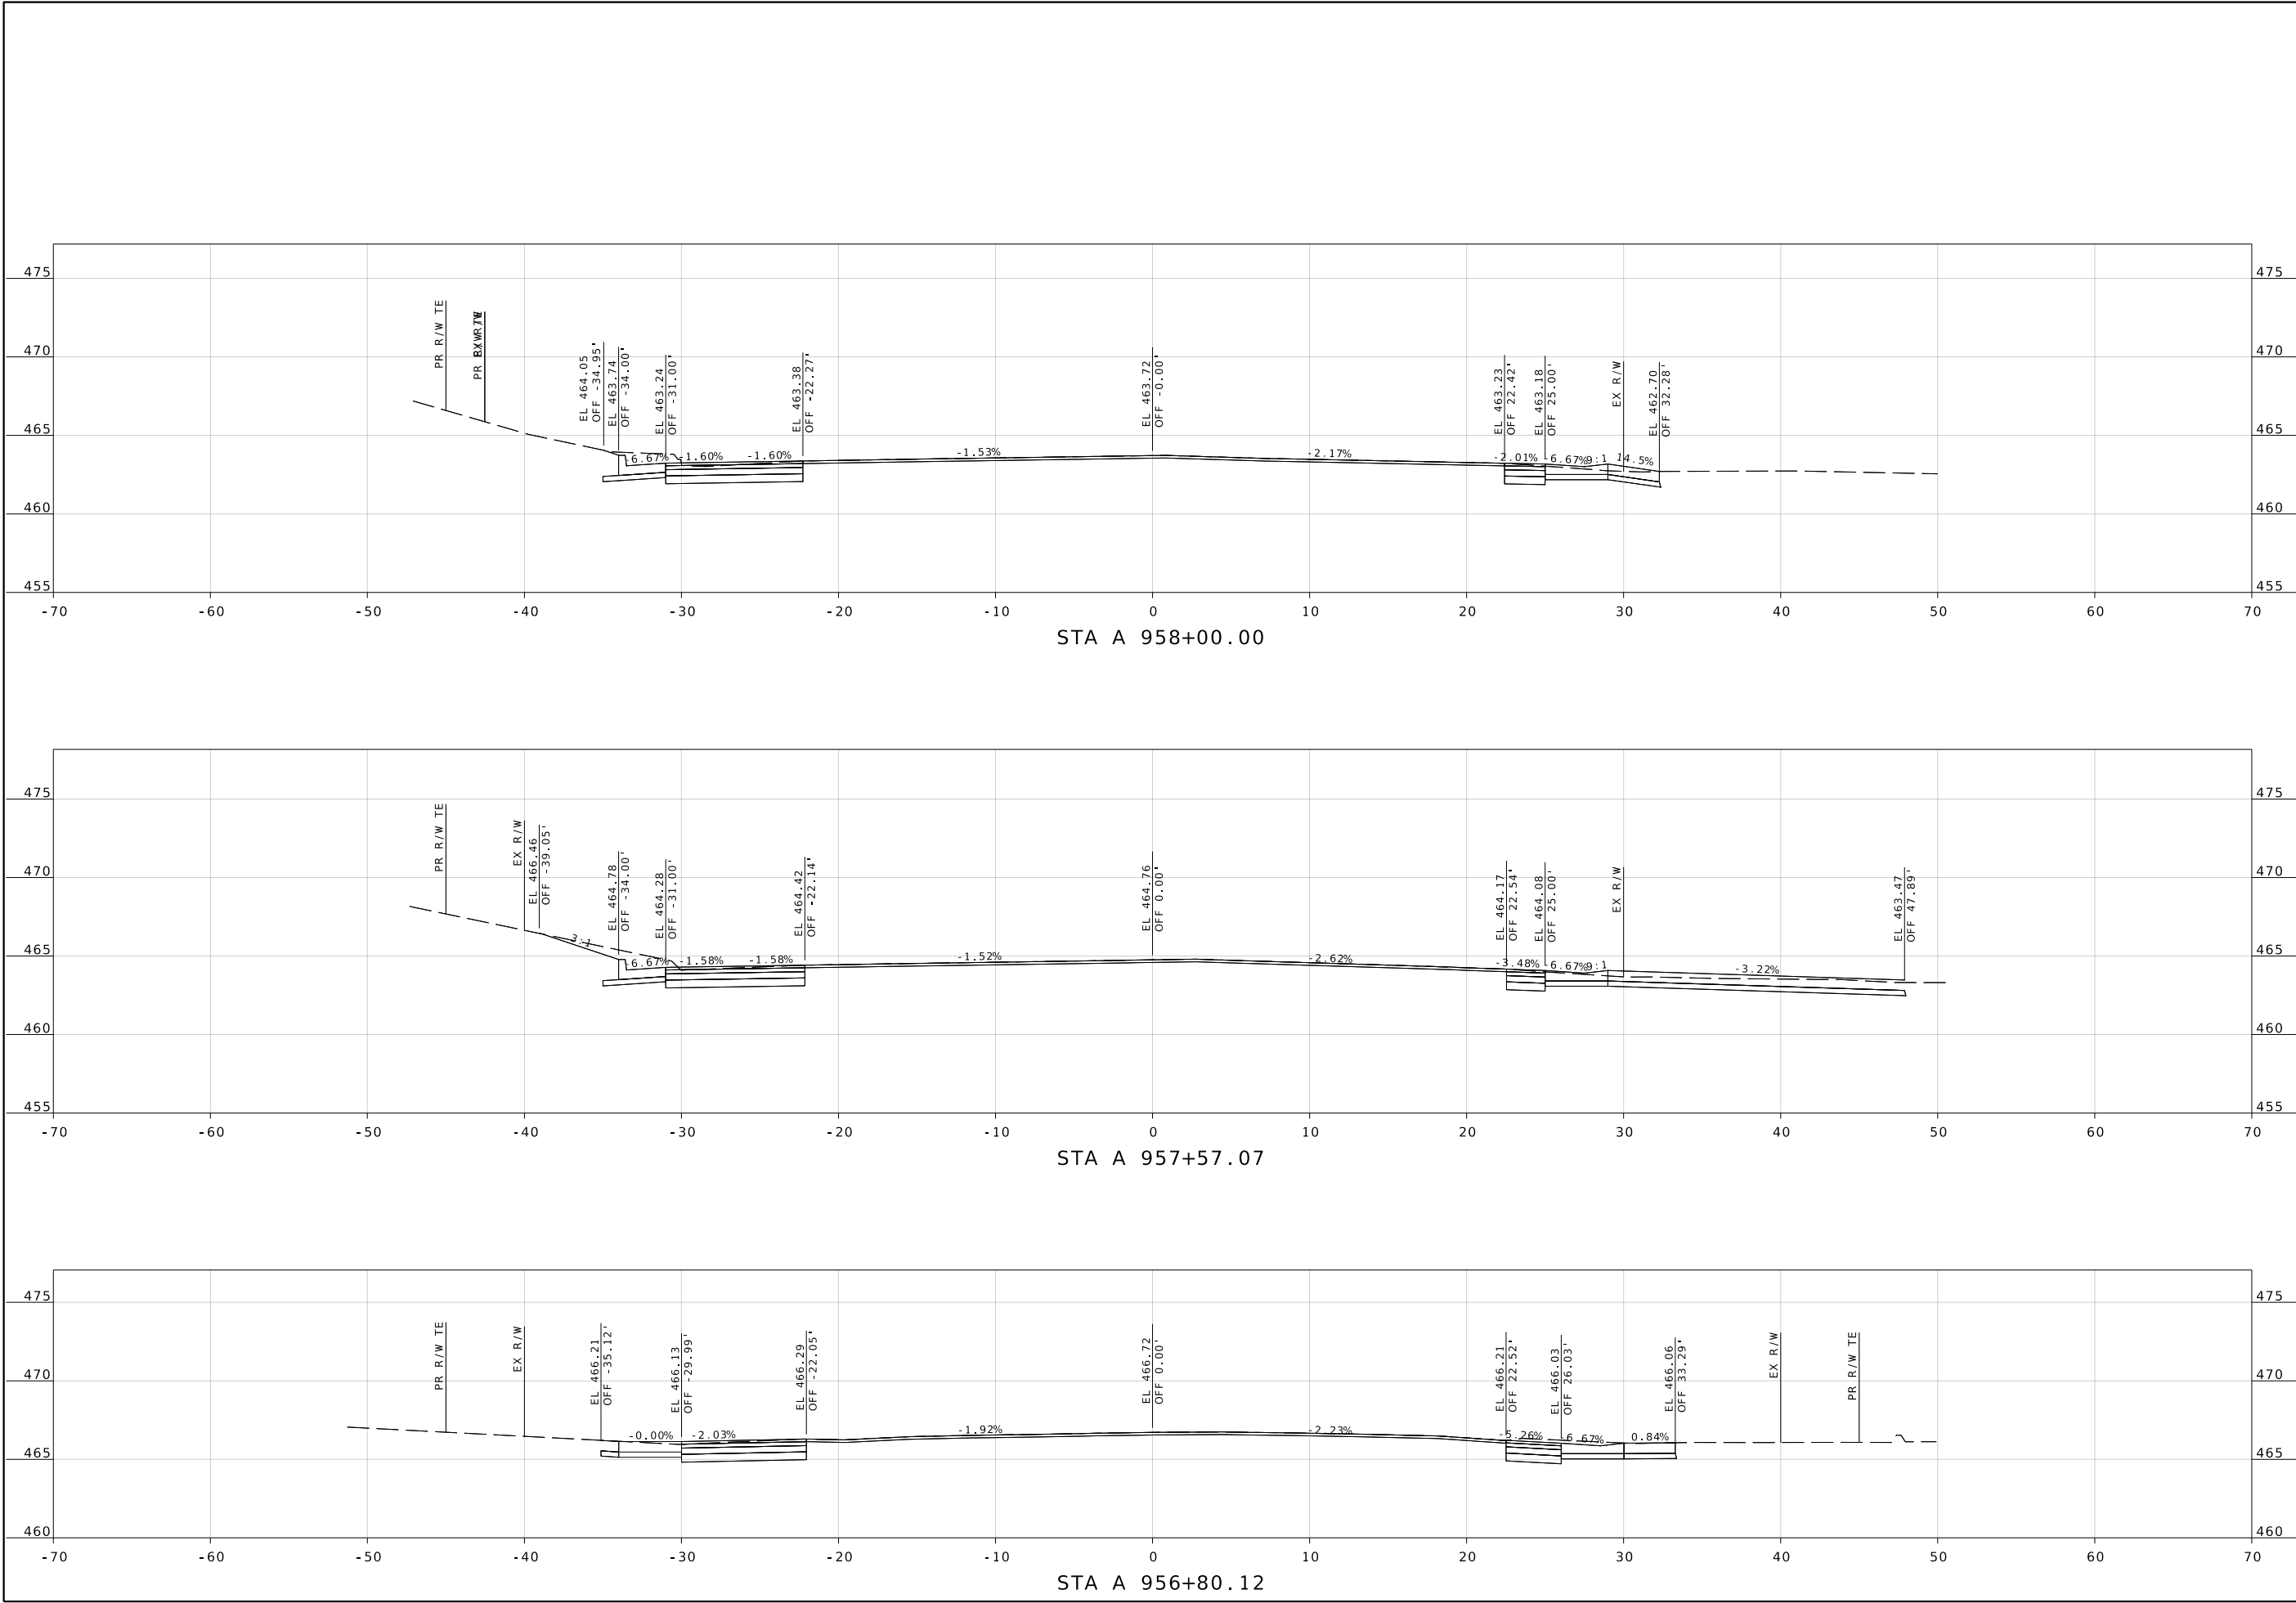

STATE OF MISSOURI

REGISTERED PROFESSIONAL ENGINEER

WILLIAM G. KRUSSEL

NUMBER E-27561

04/10/2025 8:34:37 AM

William G. Krussel

MO PE-27561

DATE PREPARED
4/9/2025

ROUTE
61/67

DISTRICT
SL

STATE
MO

SHEET NO.
XS11

COUNTY
JEFFERSON

JOB NO.
J6S3391

CONTRACT ID.

PROJECT NO.

BRIDGE NO.

DESCRIPTION

DATE

MISSOURI HIGHWAYS AND TRANSPORTATION COMMISSION




105 WEST CAPITOL
JEFFERSON CITY, MO 65102
1-888-ASK-MODOT (1-888-275-6636)



211 N. BROADWAY,
SUITE 2800
ST. LOUIS, MO 63102
CERTIFICATE OF AUTHORITY
NO. 001444 ENGINEERING

c:\bms\wsp-pb-us-pw-02\wsp_-_keith.kennon\d1041293\sheet_models_XS_J6S3391.dgn 7:31:27 AM 4/9/2025

IF A SEAL IS PRESENT ON THIS SHEET, IT HAS BEEN ELECTRONICALLY SEALED AND DATED.

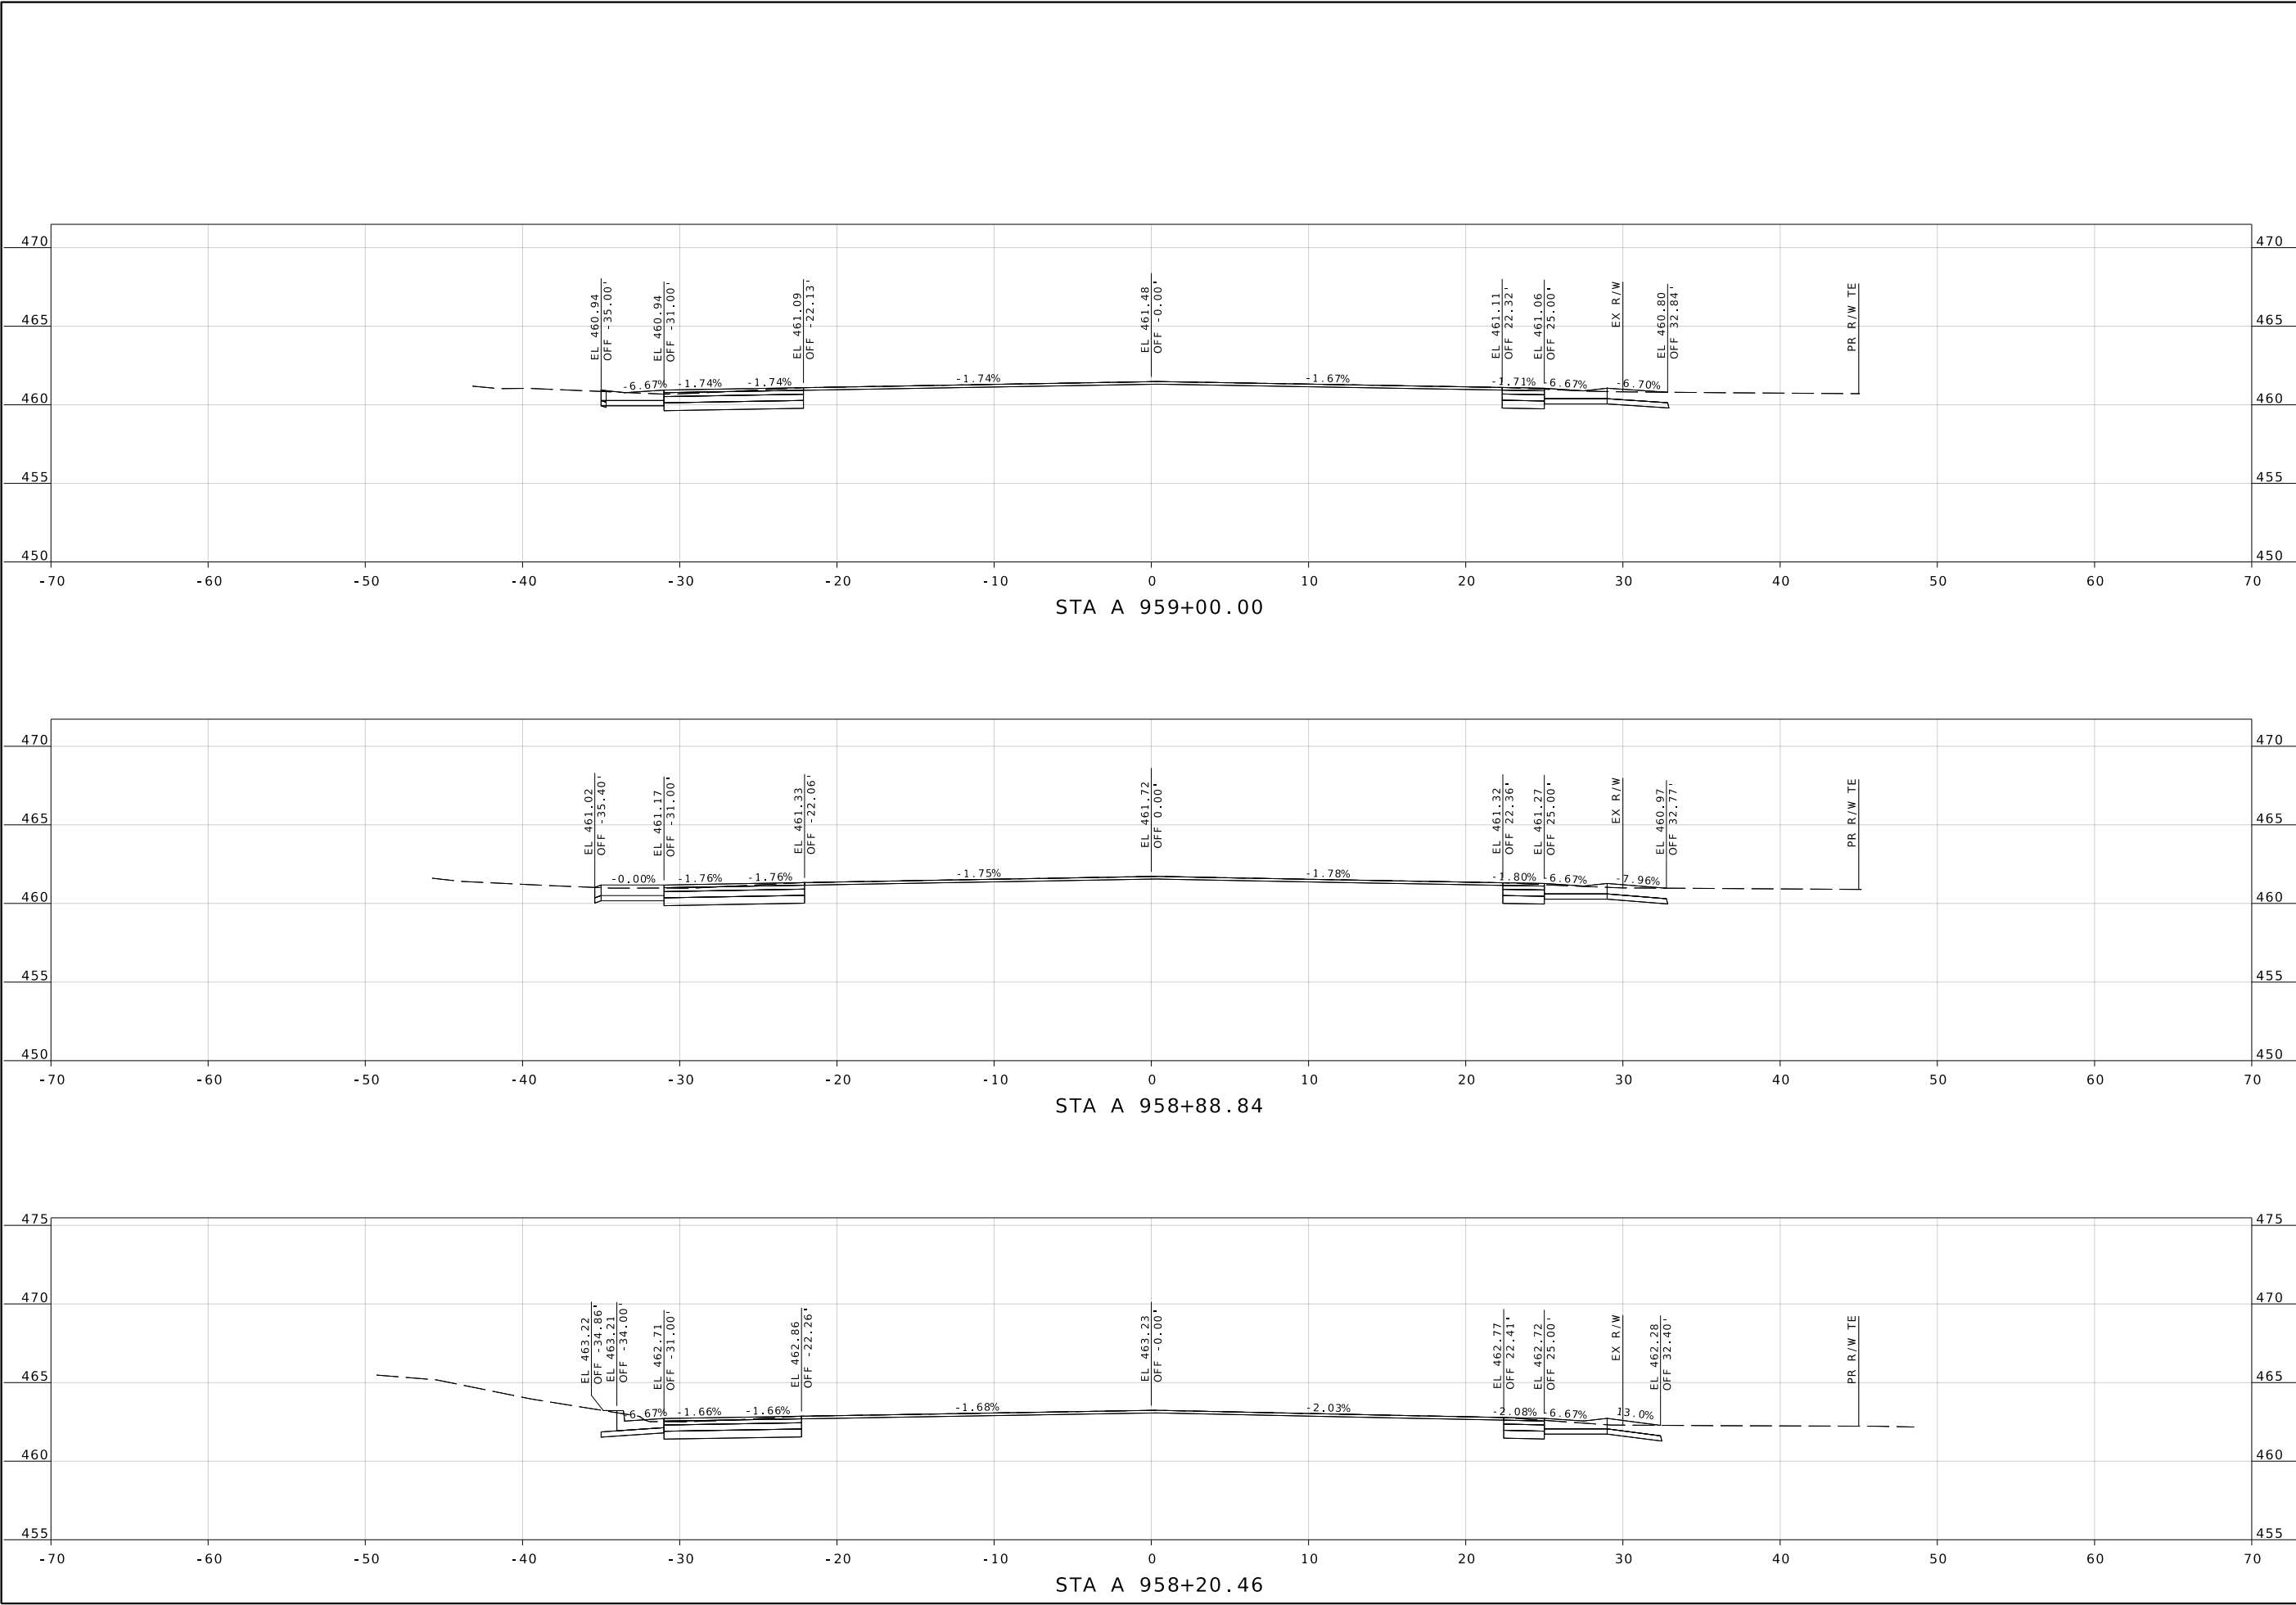

STATE OF MISSOURI

REGISTERED PROFESSIONAL ENGINEER

WILLIAM G. KRUSSEL

NUMBER E-27561

04/10/2025 8:34:37 AM

William G. Krussel

MO PE-27561

DATE PREPARED
4/9/2025

ROUTE
61/67

DISTRICT
SL

STATE
MO

SHEET NO.
XS12

COUNTY
JEFFERSON

JOB NO.
J6S3391

CONTRACT ID.

PROJECT NO.

BRIDGE NO.


DESCRIPTION

DATE

MISSOURI HIGHWAYS AND TRANSPORTATION COMMISSION



105 WEST CAPITOL
JEFFERSON CITY, MO 65102
1-888-ASK-MODOT (1-888-275-6636)

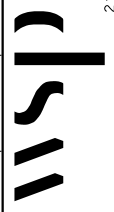


211 N. BROADWAY,
SUITE 2800
ST. LOUIS, MO 63102
CERTIFICATE OF AUTHORITY
NO. 001444 ENGINEERING

IF A SEAL IS PRESENT ON THIS SHEET, IT HAS BEEN ELECTRONICALLY SEALED AND DATED.

REV.

c:\bms\wsp-pb-us-pw-02\wsp_-_keith.kennon\d1041293\sheet_models_XS_J6S3391.dgn 7:31:30 AM 4/9/2025

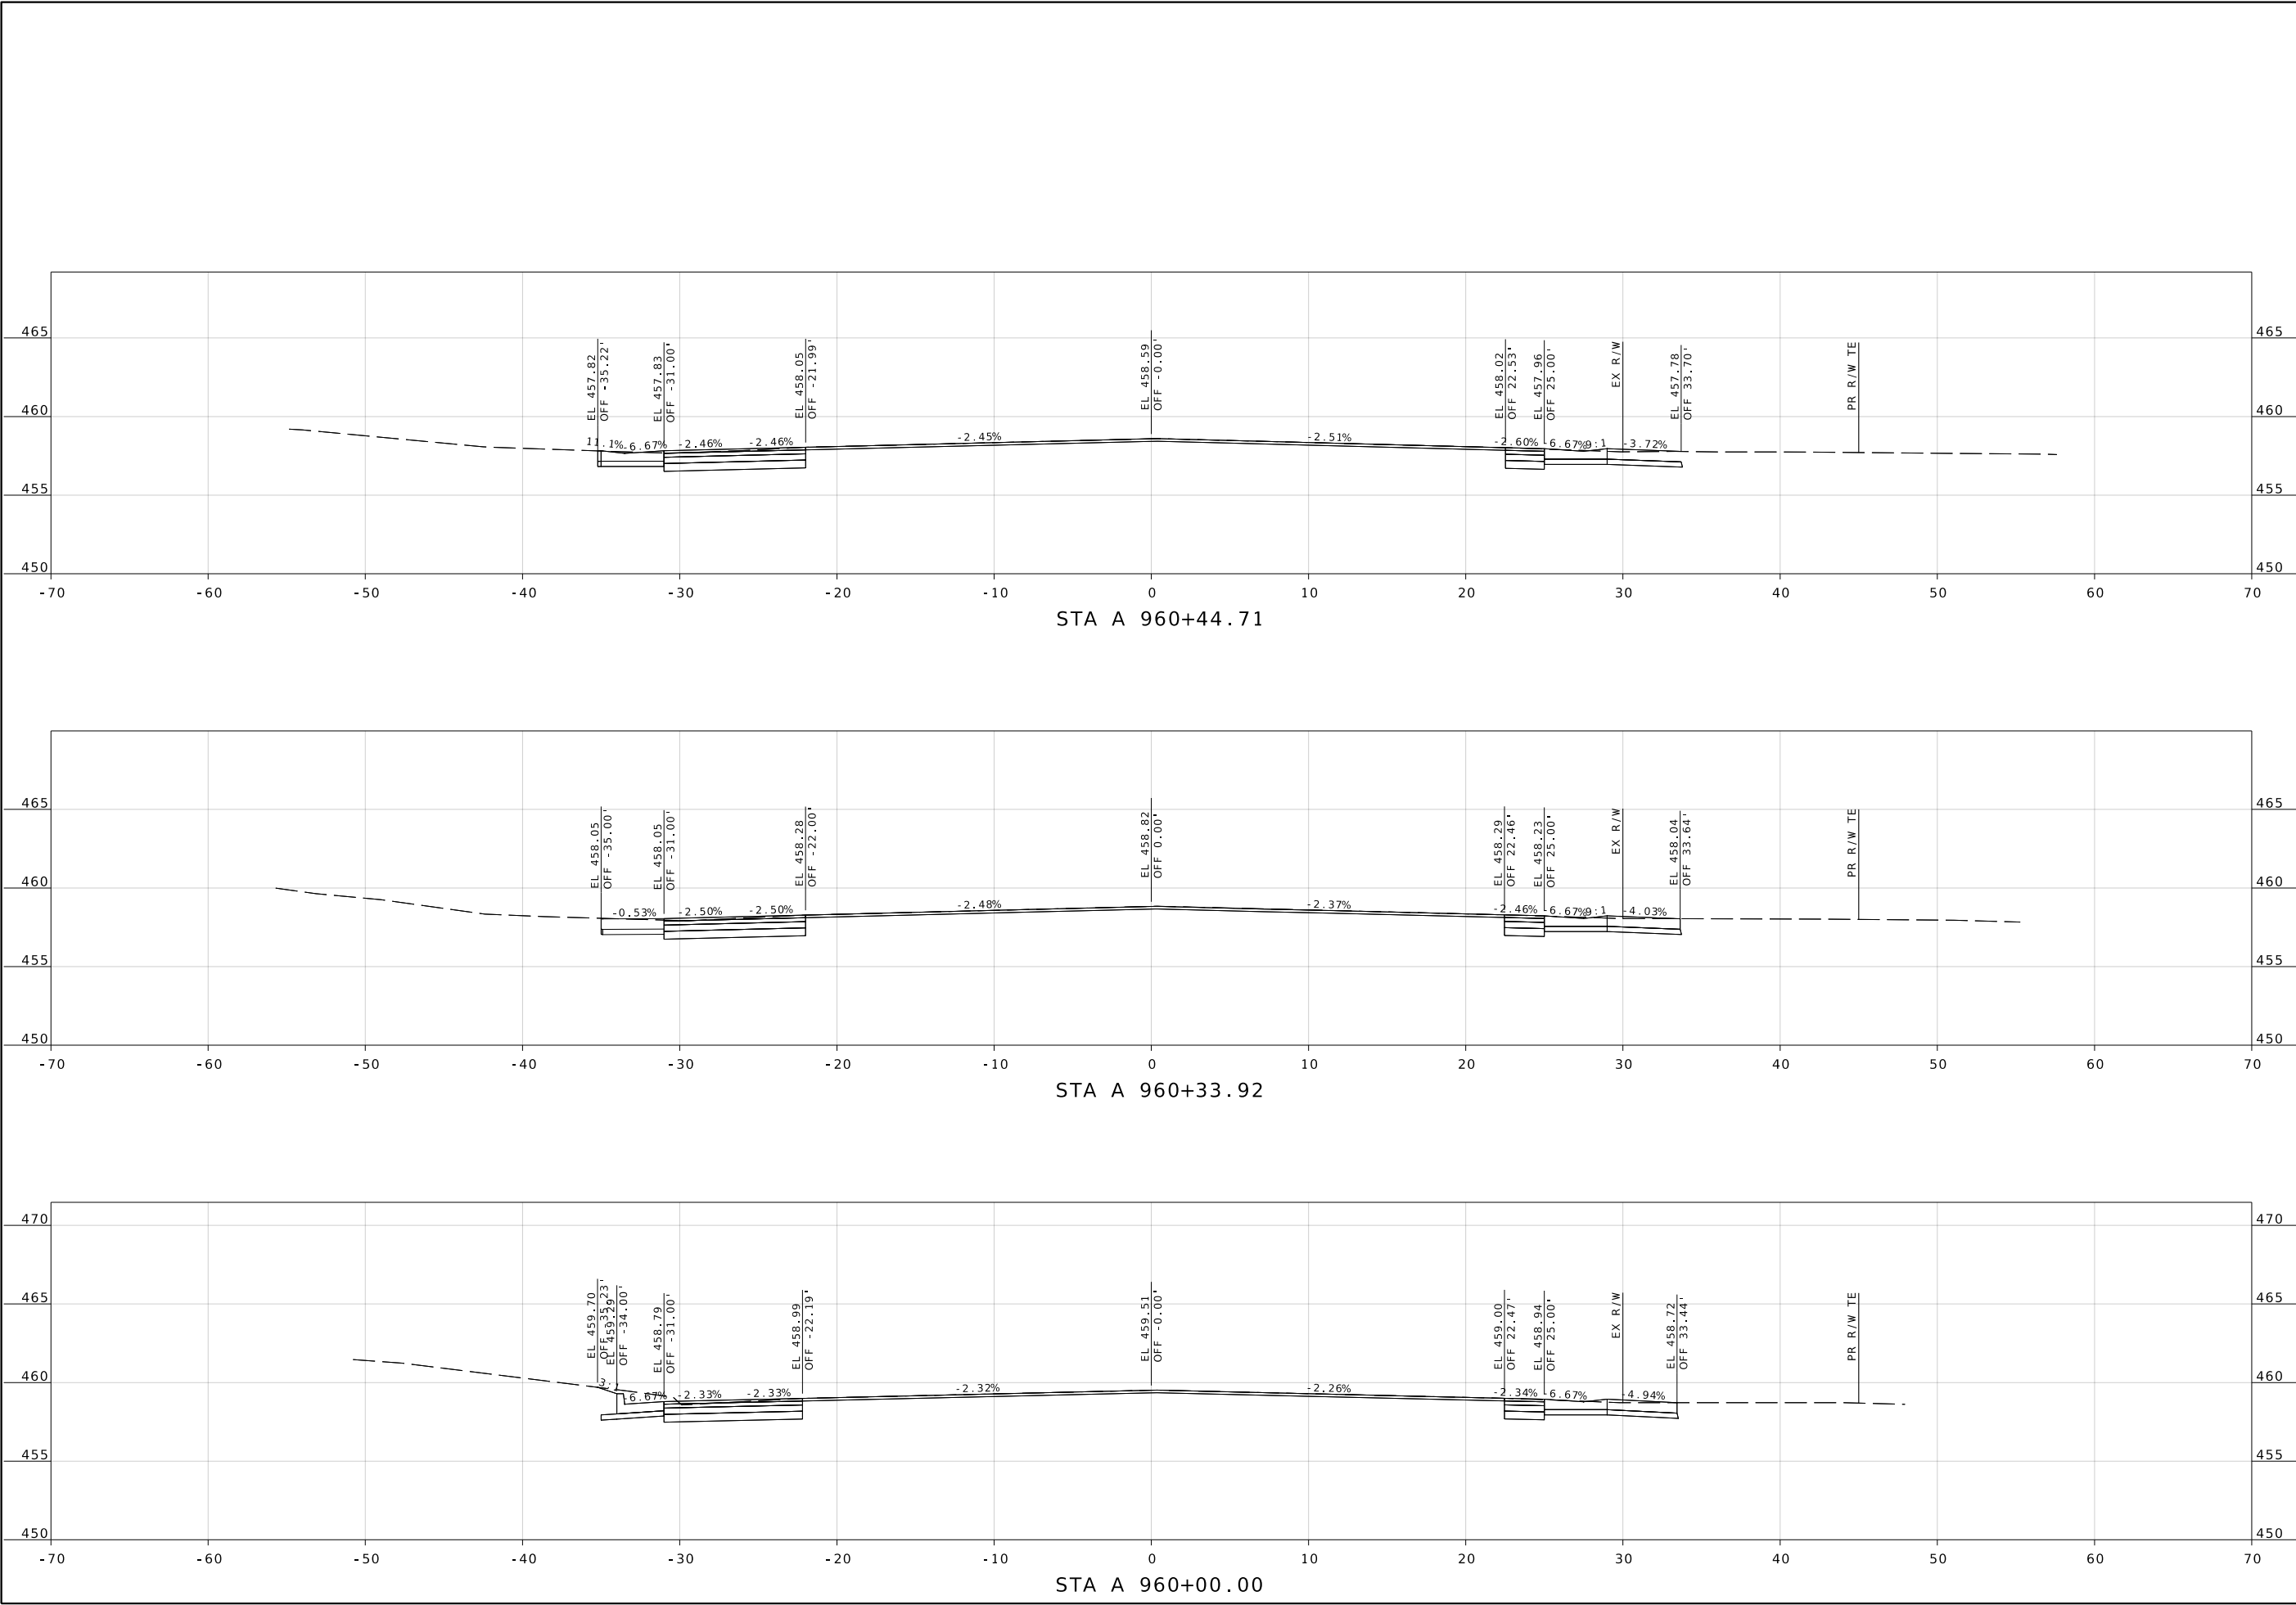

STATE OF MISSOURI

REGISTERED PROFESSIONAL ENGINEER

WILLIAM G. KRUSSEL

NUMBER E-27561

04/10/2025 8:34:37 AM

William G. Krussel

MO PE-27561

DATE PREPARED
4/9/2025

ROUTE
61/67

DISTRICT
SL

COUNTY
JEFFERSON

STATE
MO

SHEET NO.
XS13

JOB NO.
J6S3391

CONTRACT ID.

PROJECT NO.

BRIDGE NO.

DESCRIPTION

DATE




MISSOURI HIGHWAYS AND TRANSPORTATION COMMISSION

105 WEST CAPITOL
JEFFERSON CITY, MO 65102
1-888-ASK-MODOT (1-888-275-6636)

211 N. BROADWAY,
SUITE 2800
ST. LOUIS, MO 63102
CERTIFICATE OF AUTHORITY
NO. 001444 ENGINEERING

IF A SEAL IS PRESENT ON THIS SHEET, IT HAS BEEN ELECTRONICALLY SEALED AND DATED.

REV.

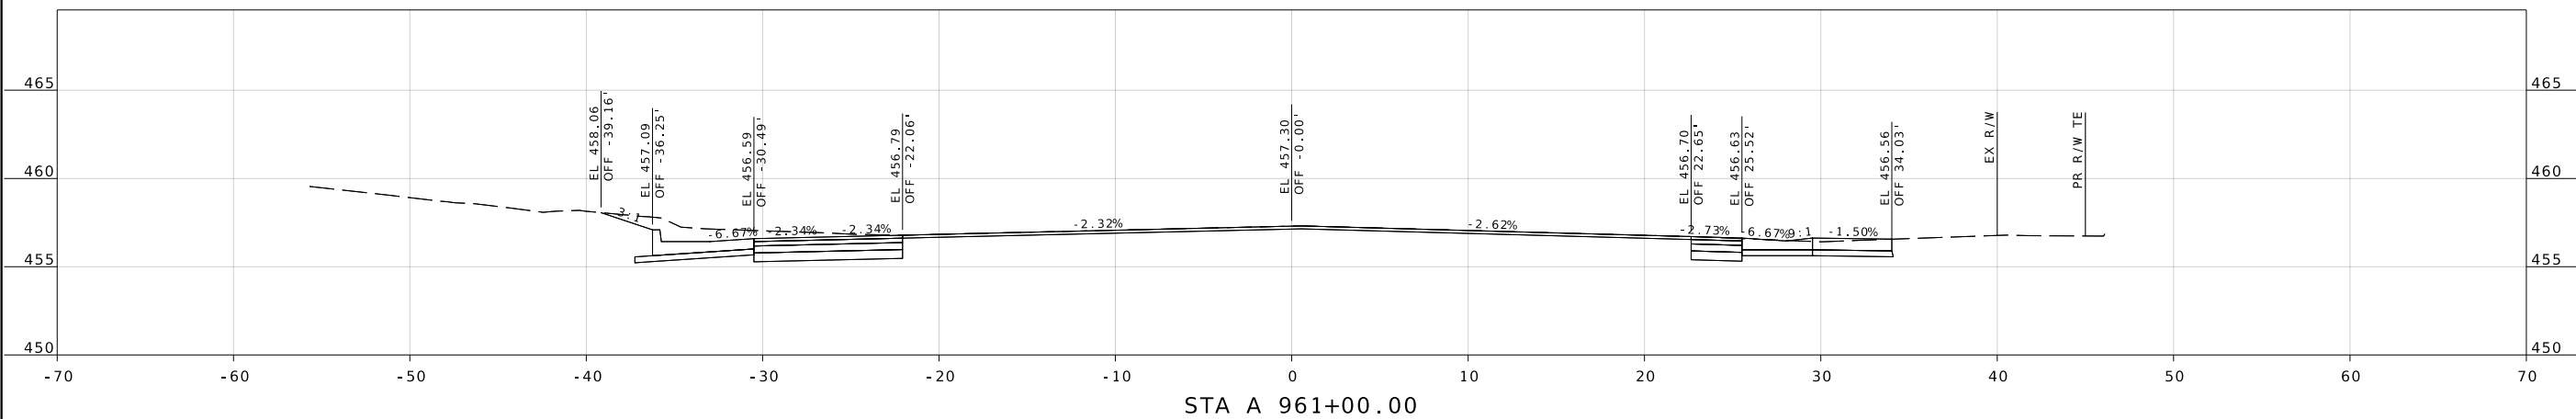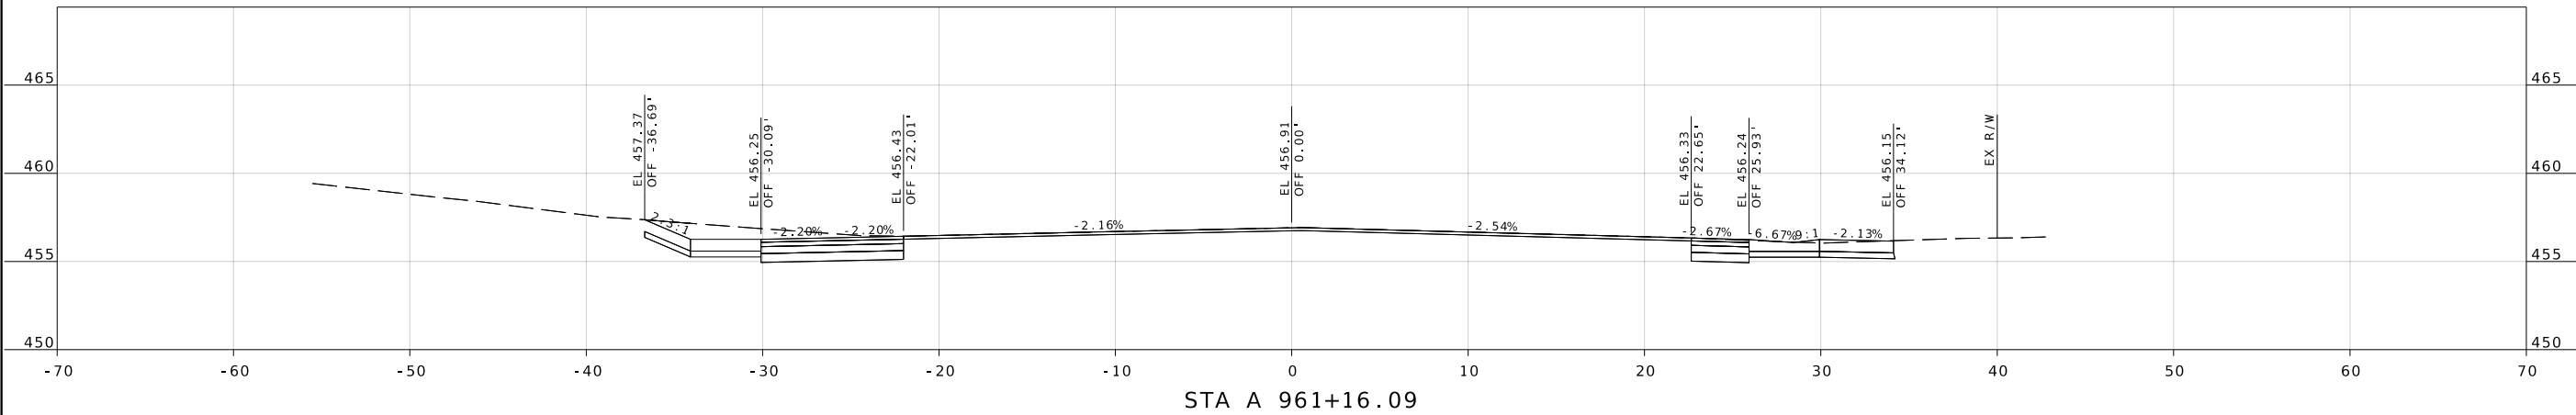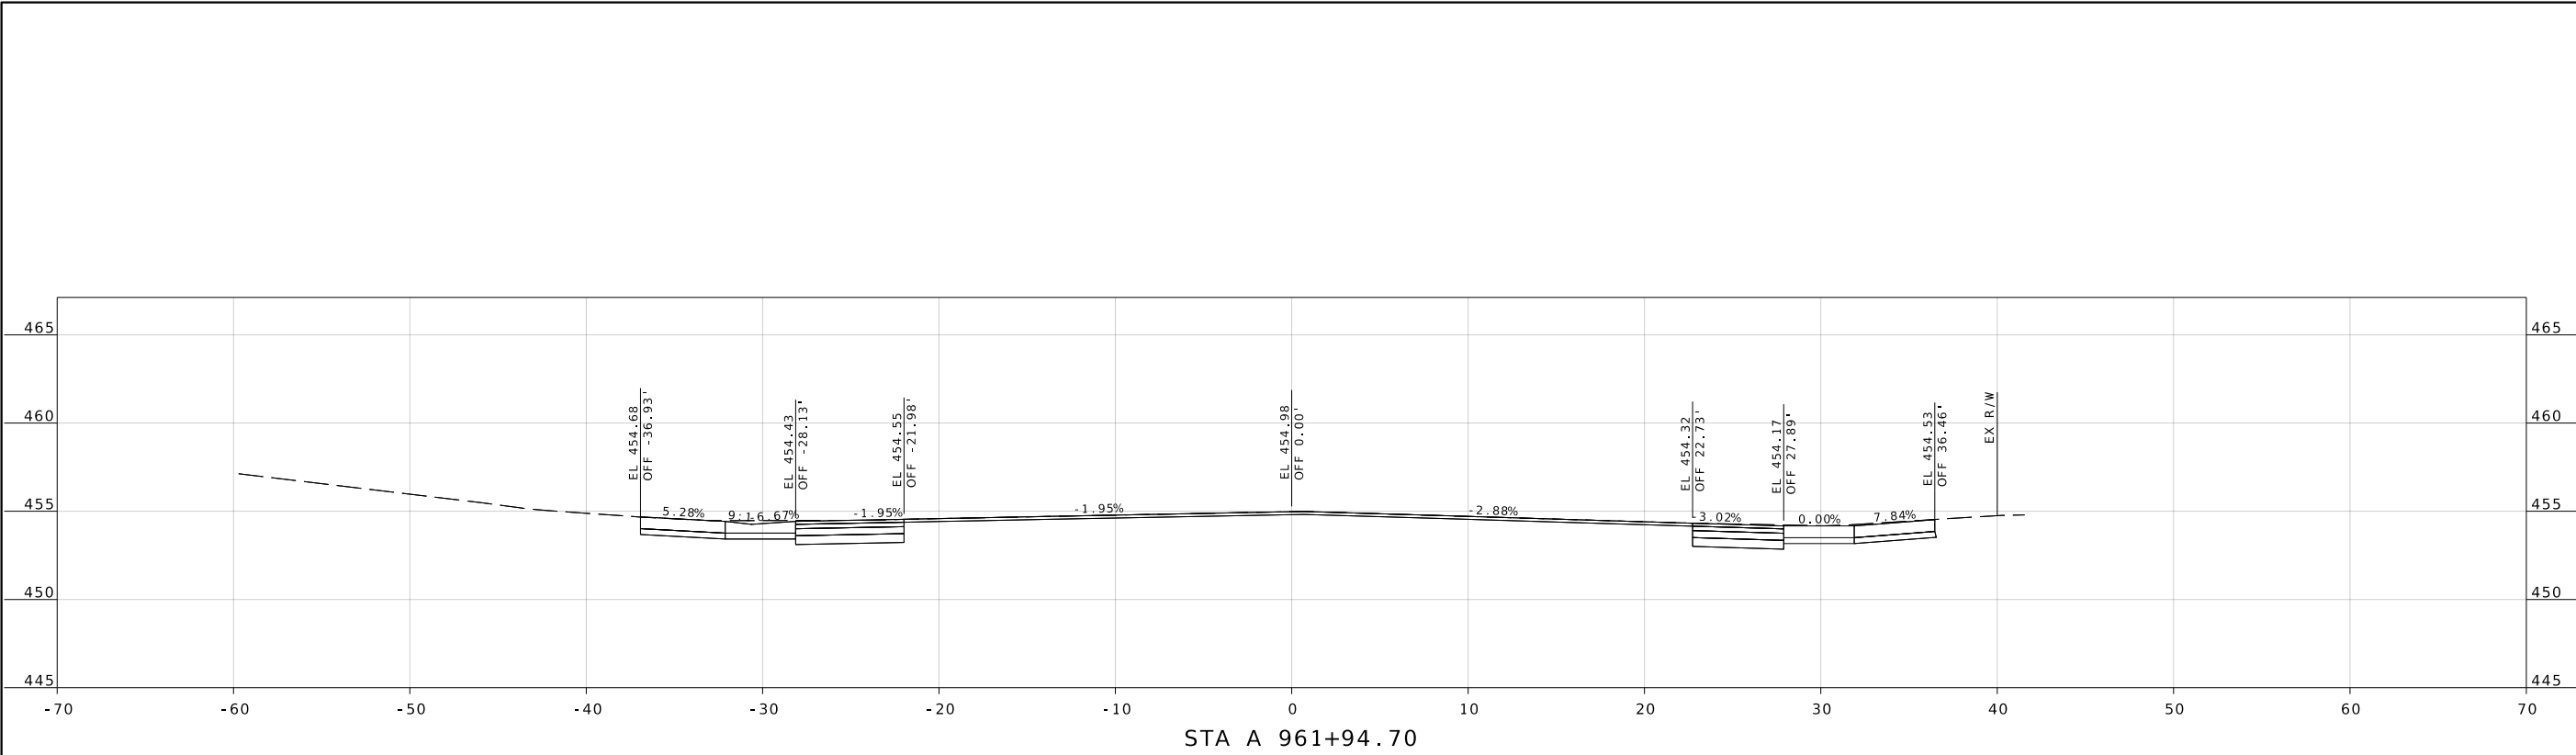

STATE OF MISSOURI

REGISTERED PROFESSIONAL ENGINEER

WILLIAM G. KRUSSEL

NUMBER E-27561

04/10/2025 8:34:37 AM

William G. Krussel

MO PE-27561

DATE PREPARED
4/9/2025

ROUTE
61/67

DISTRICT
SL

STATE
MO

SHEET NO.
XS14

COUNTY
JEFFERSON

JOB NO.
J6S3391

CONTRACT ID.

PROJECT NO.

BRIDGE NO.

DESCRIPTION




DATE

MISSOURI HIGHWAYS AND TRANSPORTATION COMMISSION

105 WEST CAPITOL
JEFFERSON CITY, MO 65102
1-888-ASK-MODOT (1-888-275-6636)

211 N. BROADWAY,
SUITE 2800
ST. LOUIS, MO 63102
CERTIFICATE OF AUTHORITY
NO. 001444 ENGINEERING

c:\bms\wsp-pb-us-pw-02\wsp_-_keith.kennon\d1041293\sheet_models_XS_J6S3391.dgn 7:31:35 AM 4/9/2025

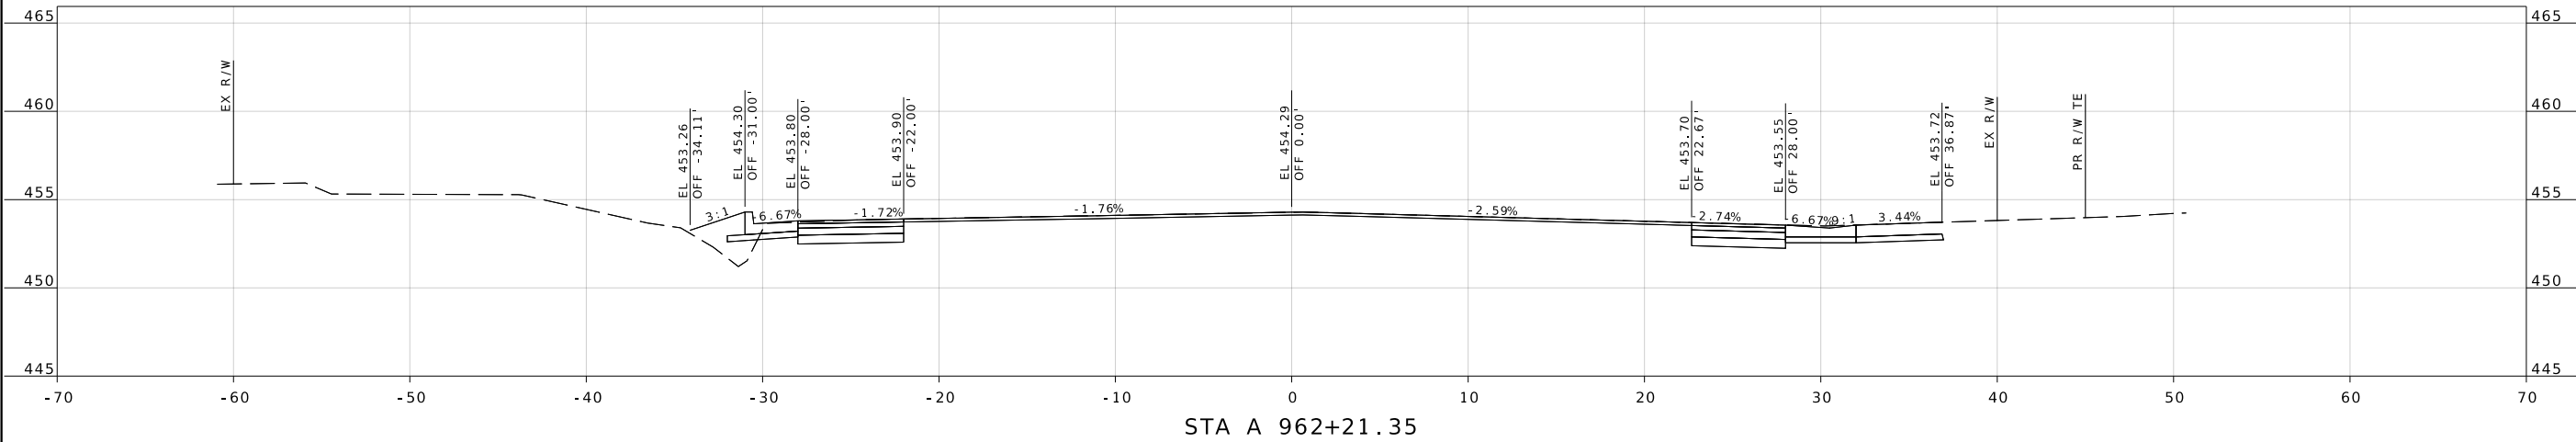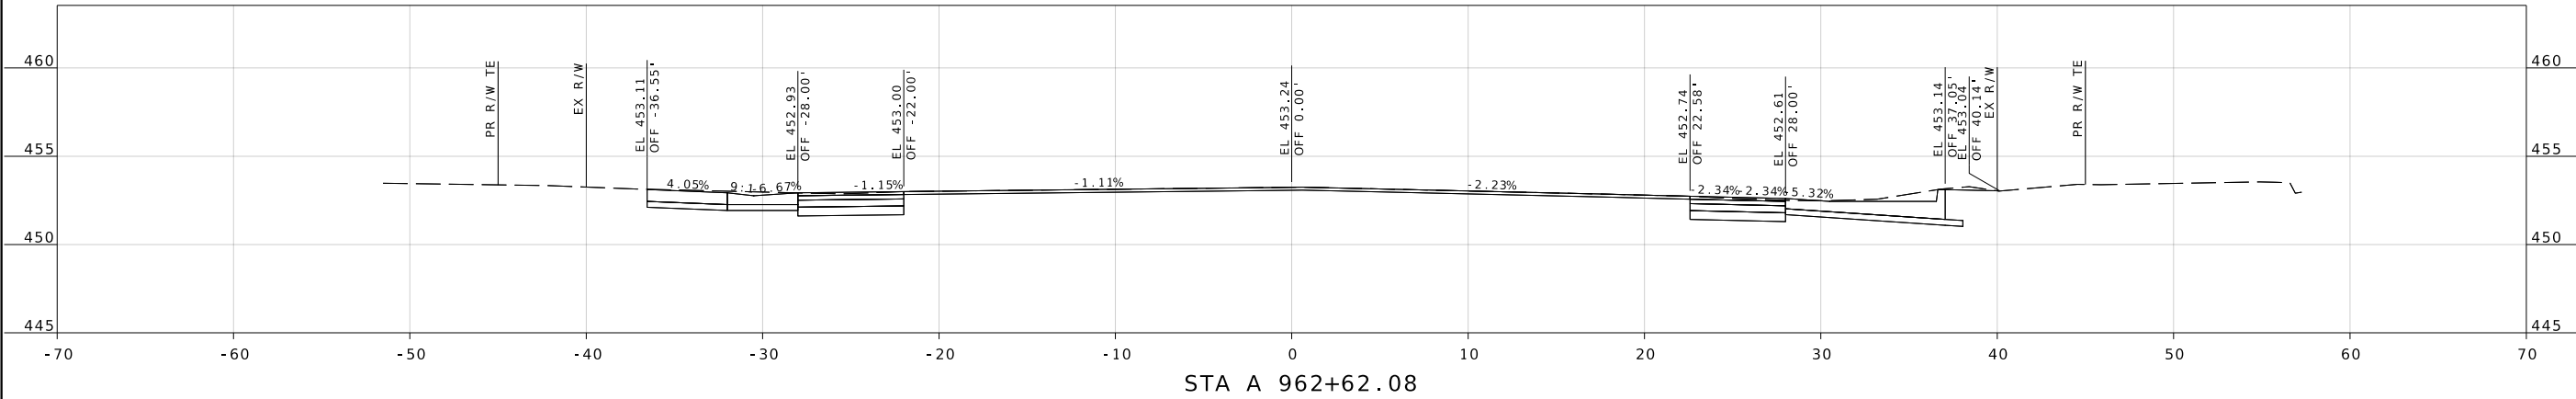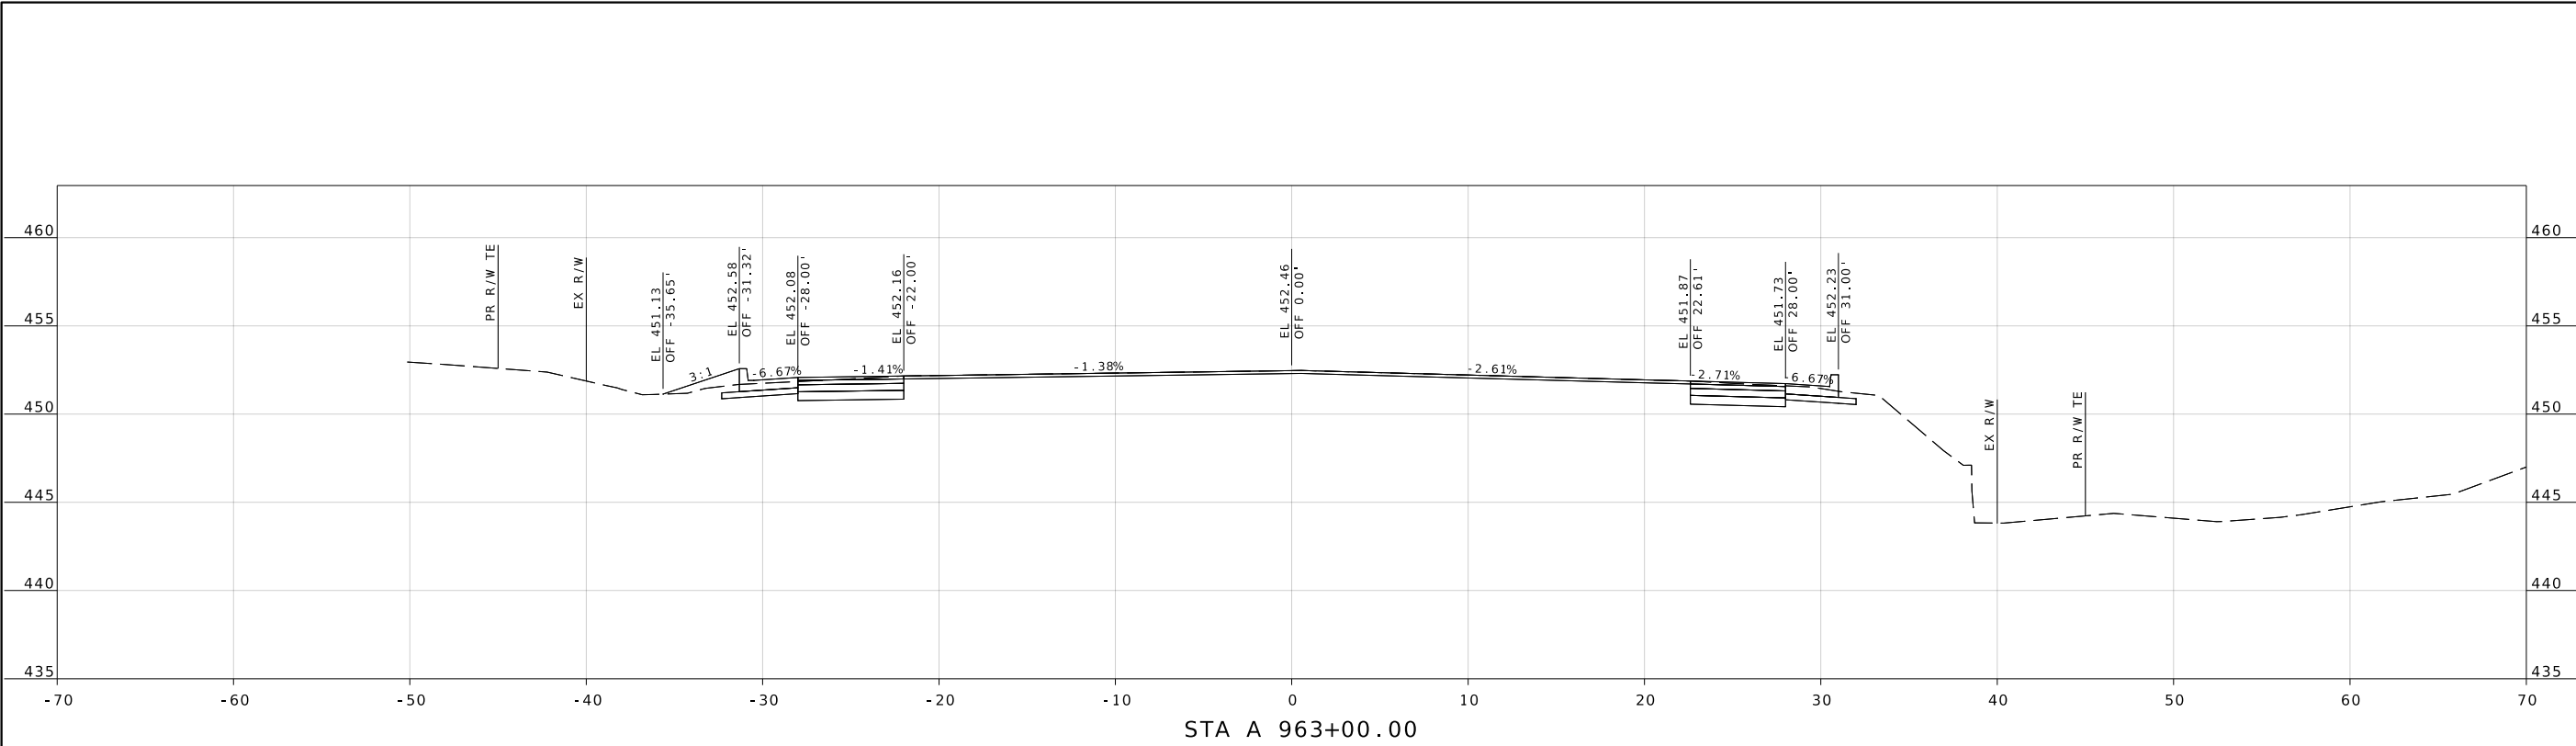

STATE OF MISSOURI

REGISTERED PROFESSIONAL ENGINEER

WILLIAM G. KRUSSEL

NUMBER E-27561

04/10/2025 8:34:37 AM

William G. Krussel

MO PE-27561

DATE PREPARED
4/9/2025

ROUTE 61/67
DISTRICT SL

STATE MO
SHEET NO. XS15

COUNTY JEFFERSON

JOB NO. J6S3391

CONTRACT ID.

PROJECT NO.

BRIDGE NO.


DESCRIPTION

DATE

MISSOURI HIGHWAYS AND TRANSPORTATION COMMISSION




105 WEST CAPITOL
JEFFERSON CITY, MO 65102
1-888-ASK-MODOT (1-888-275-6636)

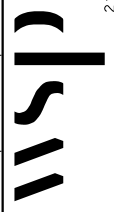


211 N. BROADWAY,
SUITE 2800
ST. LOUIS, MO 63102
CERTIFICATE OF AUTHORITY
NO. 001444 ENGINEERING


c:\bms\wsp-pb-us-pw-02\wsp_-_keith.kennon\d1041293\sheet_models_XS_J6S3391.dgn 7:31:38 AM 4/9/2025

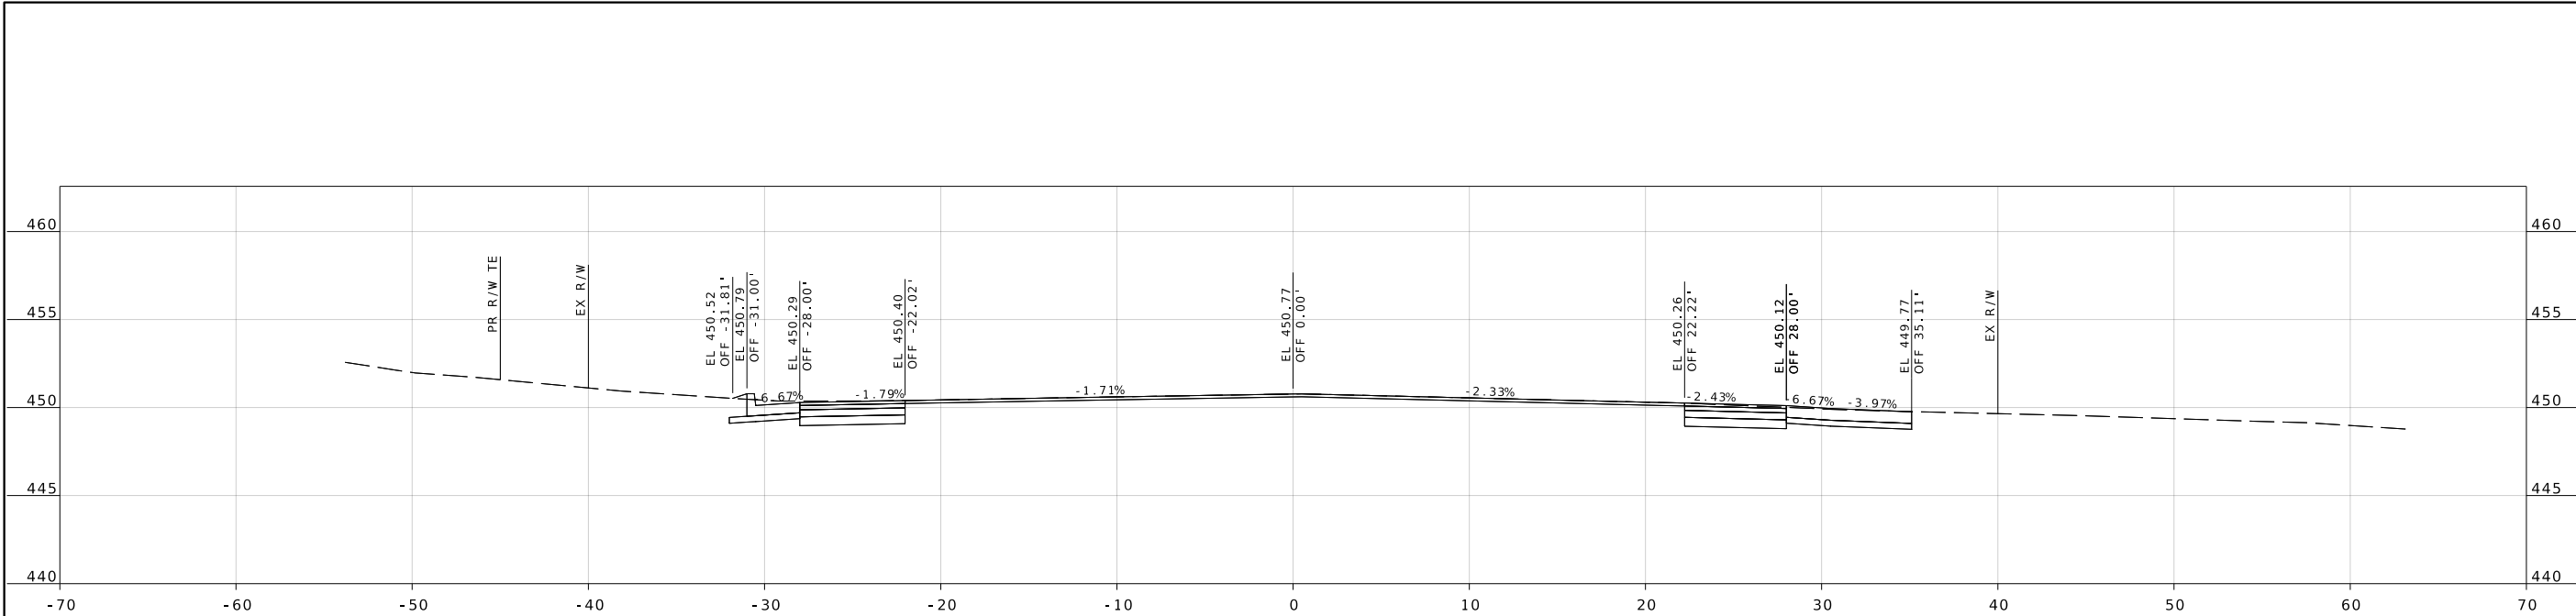

STA A 964+00.00

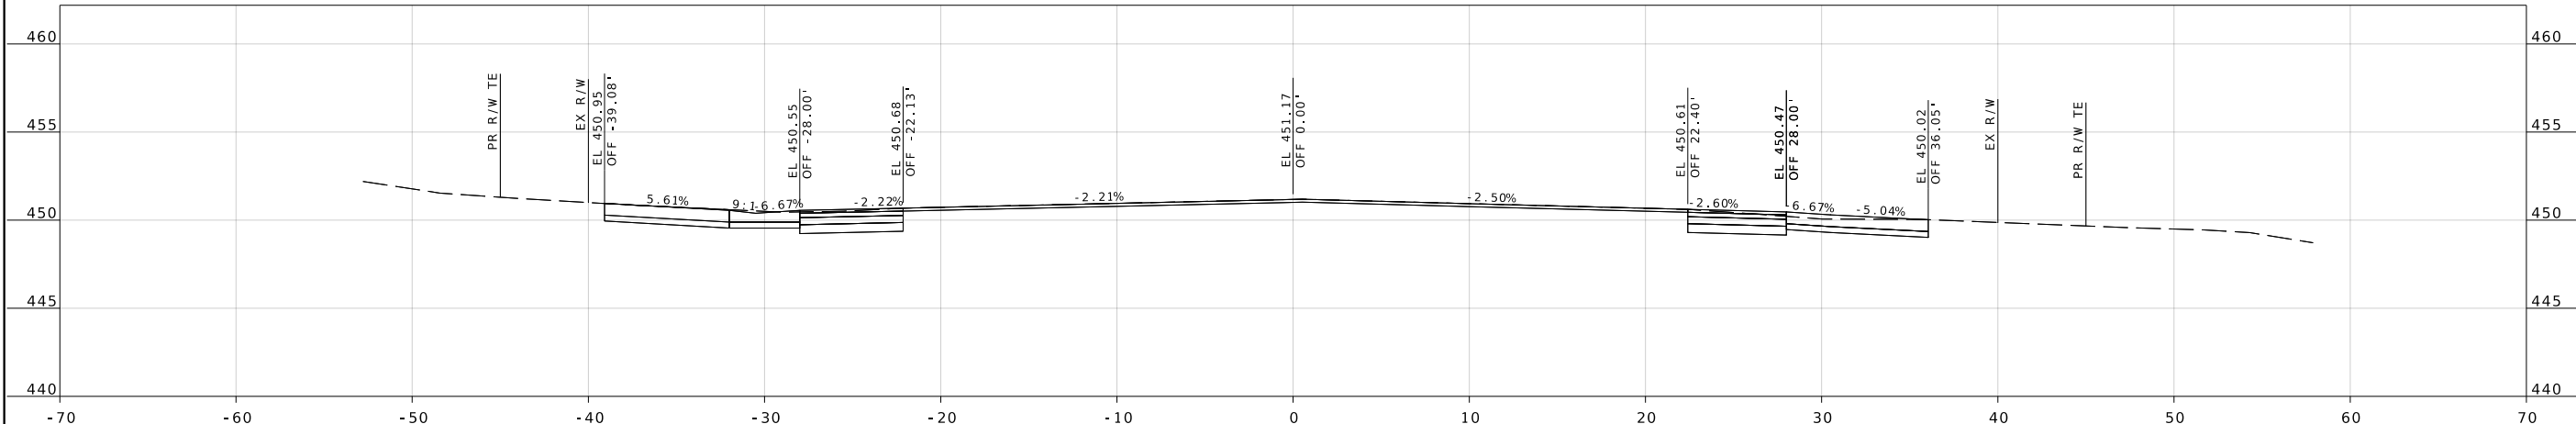

STA A 963+73.02

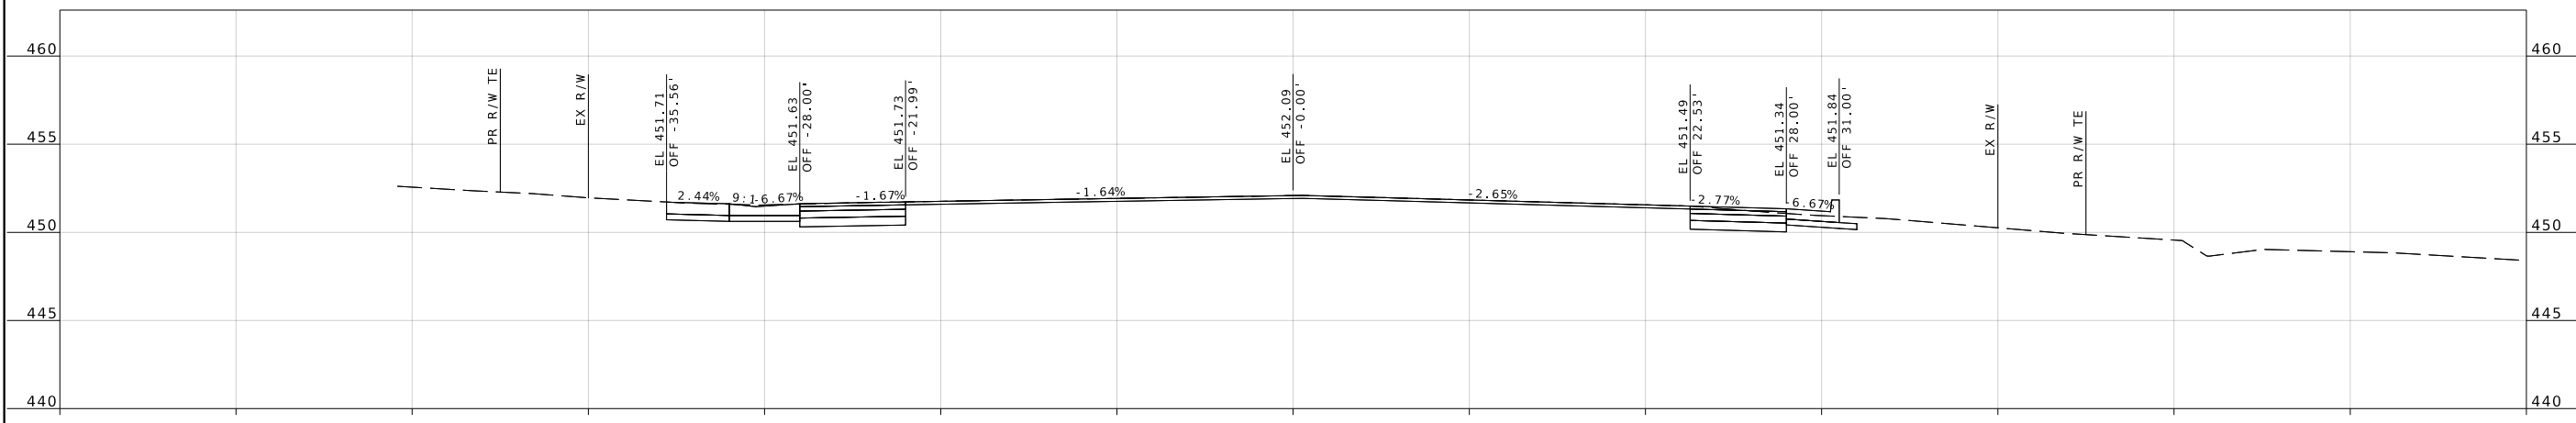

STA A 963+19.65

STATE OF MISSOURI

REGISTERED PROFESSIONAL ENGINEER

WILLIAM G. KRUSSEL

NUMBER E-27561

04/10/2025 8:34:38 AM

William G. Krussel

MO PE-27561

DATE PREPARED
4/9/2025

ROUTE
61/67

DISTRICT
SL

STATE
MO

SHEET NO.
XS16

COUNTY
JEFFERSON

JOB NO.
J6S3391

CONTRACT ID.


PROJECT NO.

BRIDGE NO.

MISSOURI HIGHWAYS AND TRANSPORTATION COMMISSION



105 WEST CAPITOL
JEFFERSON CITY, MO 65102
1-888-ASK-MODOT (1-888-275-6636)

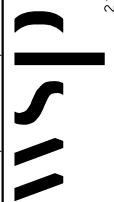





211 N. BROADWAY,
SUITE 2800
ST. LOUIS, MO 63102
CERTIFICATE OF AUTHORITY
NO. 001444 ENGINEERING

DATE	DESCRIPTION

IF A SEAL IS PRESENT ON THIS SHEET, IT HAS BEEN ELECTRONICALLY SEALED AND DATED.

REV.

c:\bms\wsp-pb-us-pw-02\wsp_-_keith.kennon\d1041293\sheet_models_XS_J6S3391.dgn 7:31:41 AM 4/9/2025

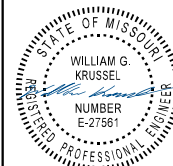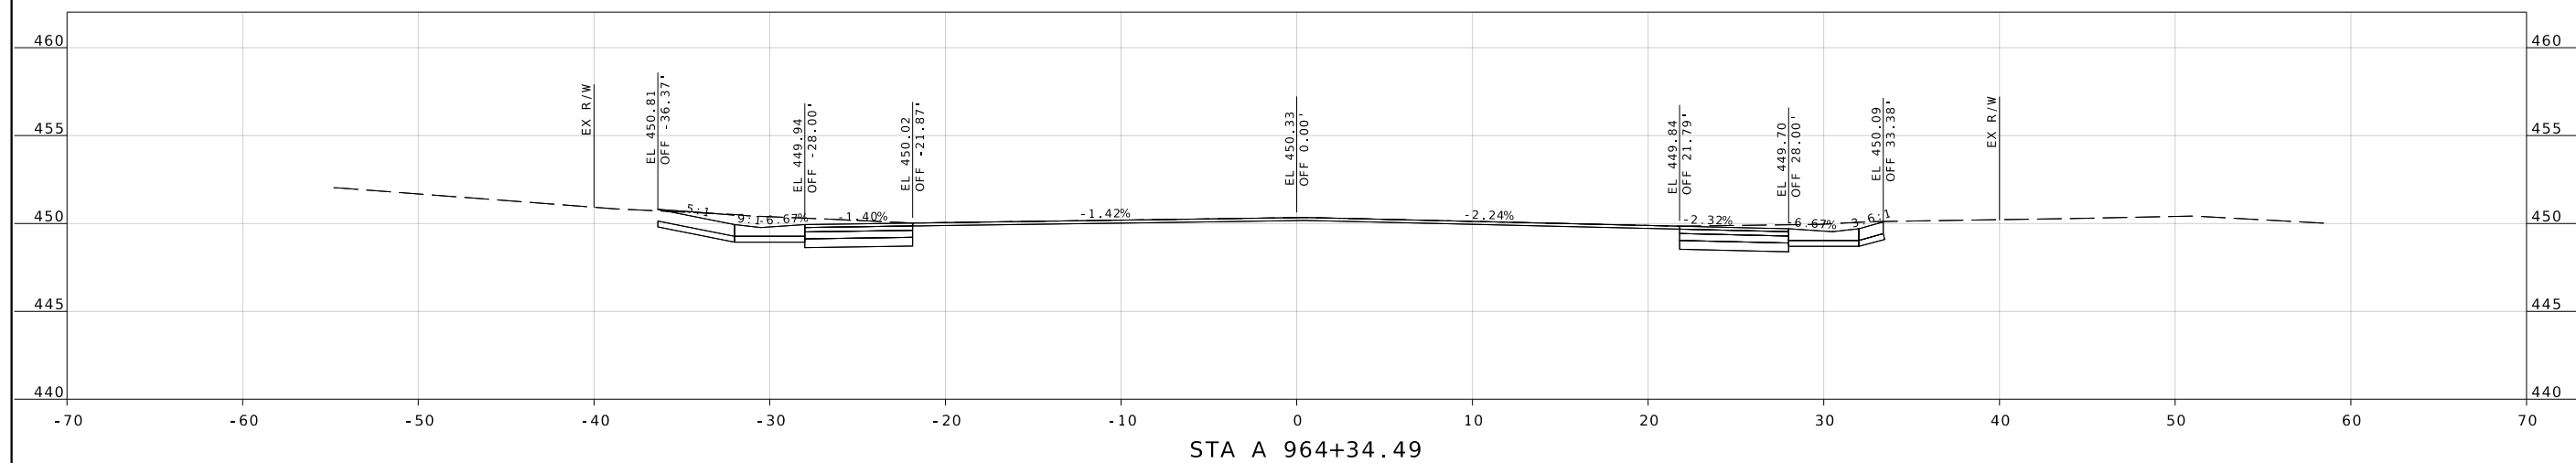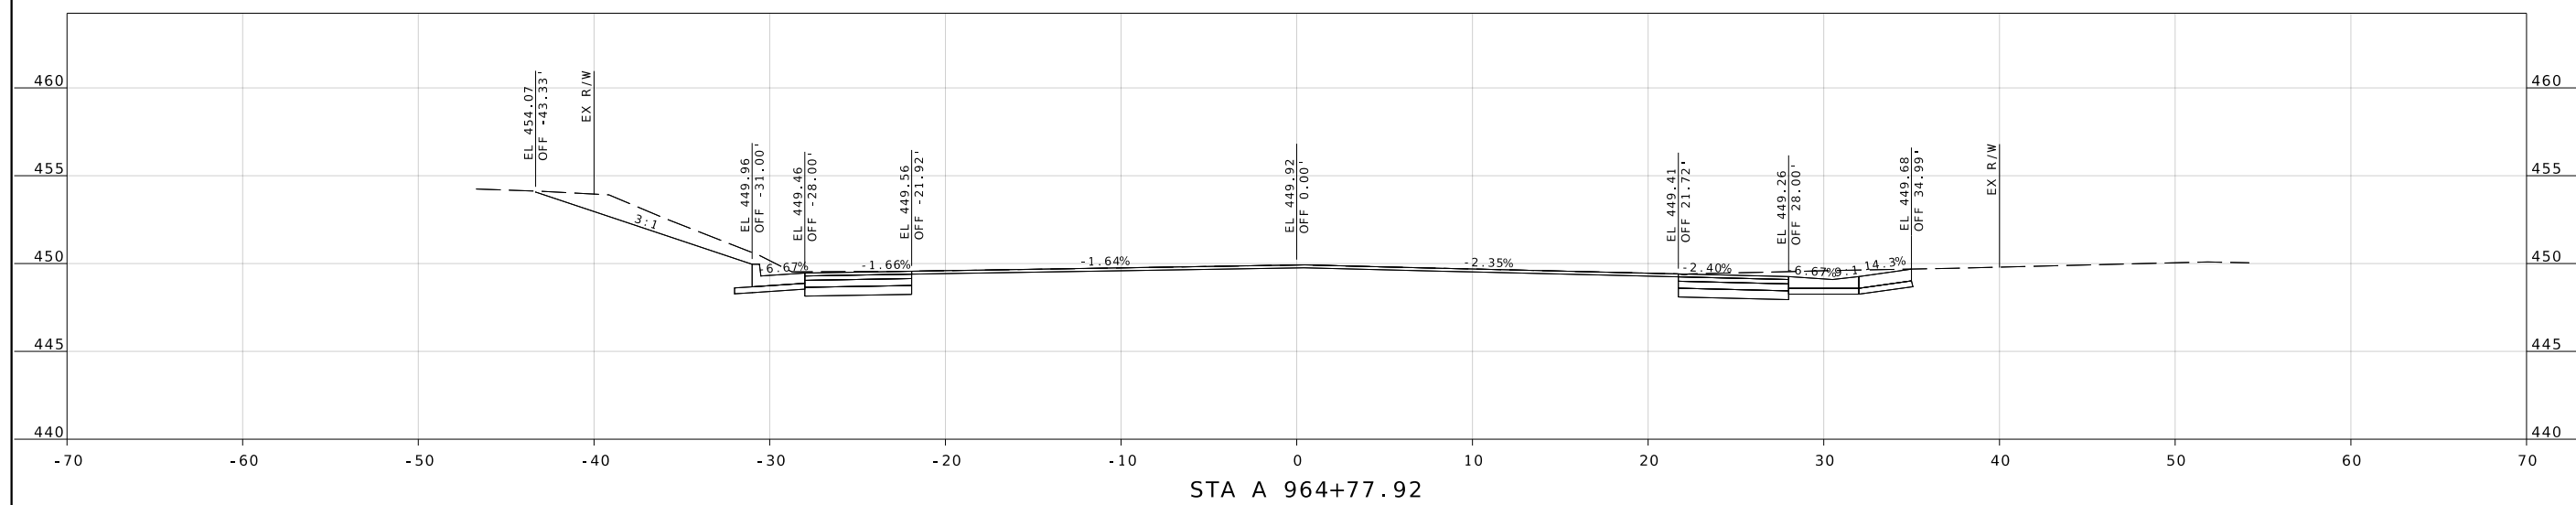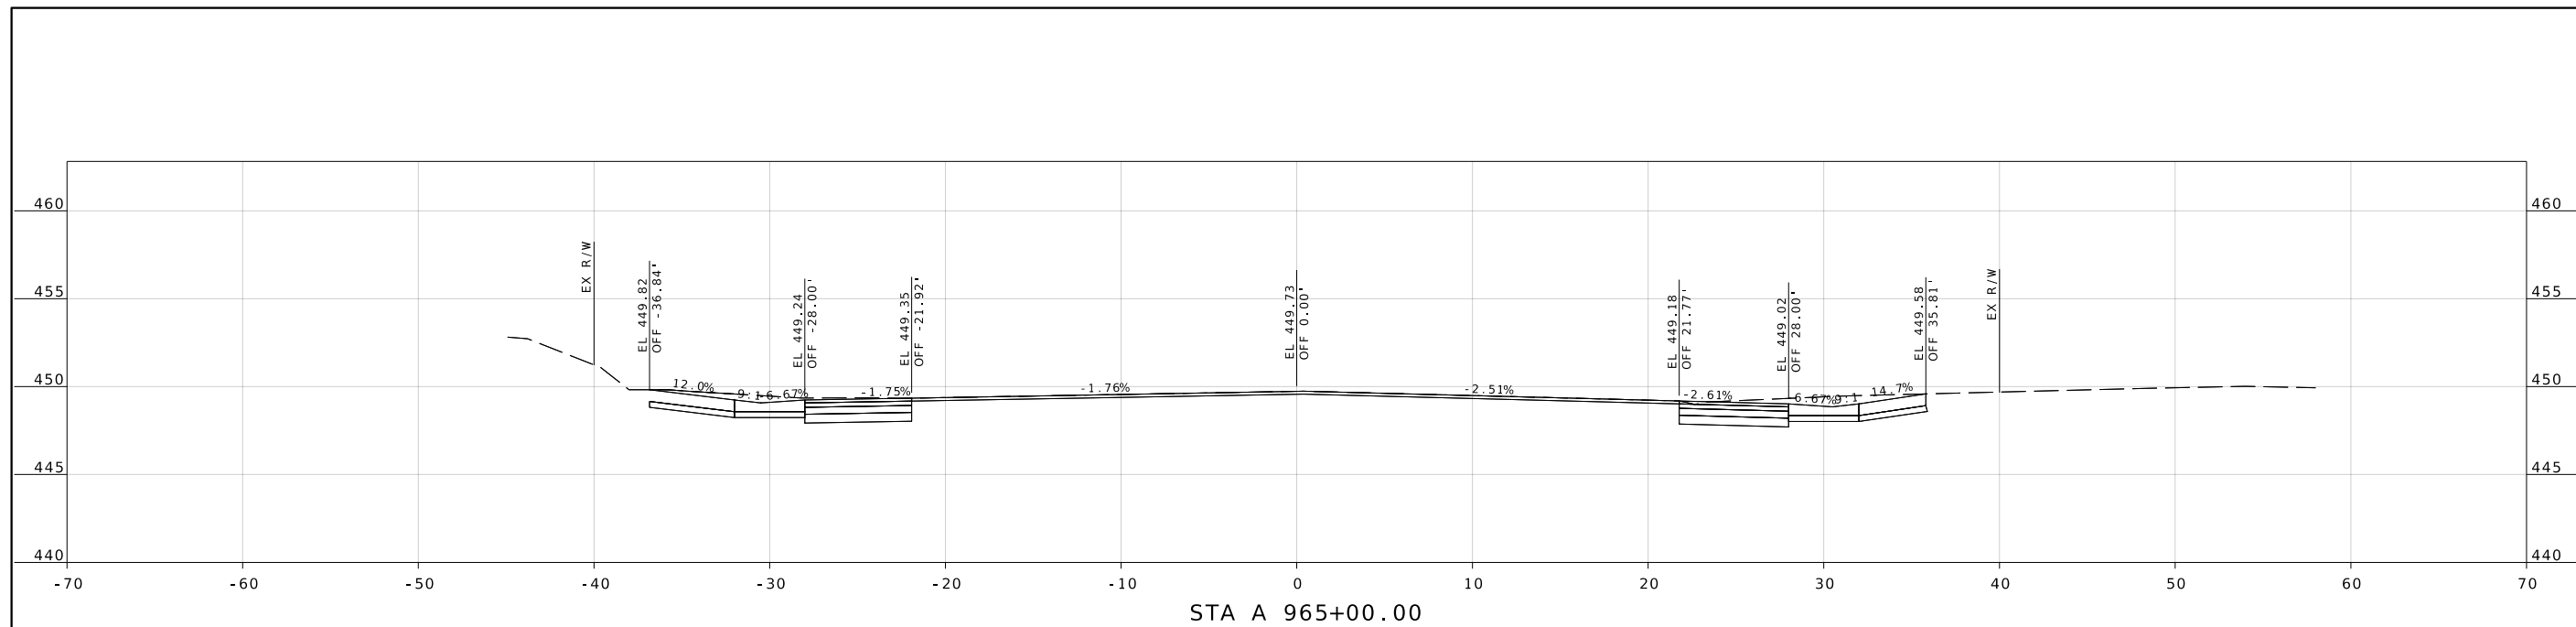

04/10/2025 8:34:38 AM
William G. Krussel
MO PE-27561

DATE PREPARED

4/9/2025	
ROUTE	STATE
61/67	MO

DISTRICT	SHEET NO
SL	XS17

COUNTY
JEFFERSON

JOB NO.
J6S3391

CONTRACT ID.

PROJECT NO.

[illegible]


**MISSOURI HIGHWAYS AND TRANSPORTATION
COMMISSION**

MoDOT


105 WEST CAPITOL
JEFFERSON CITY, MO 65102

WSP
211 N. BROADWAY,
SUITE 2800
ST. LOUIS, MO 63102
CERTIFICATE OF AUTHORITY


[illegible]

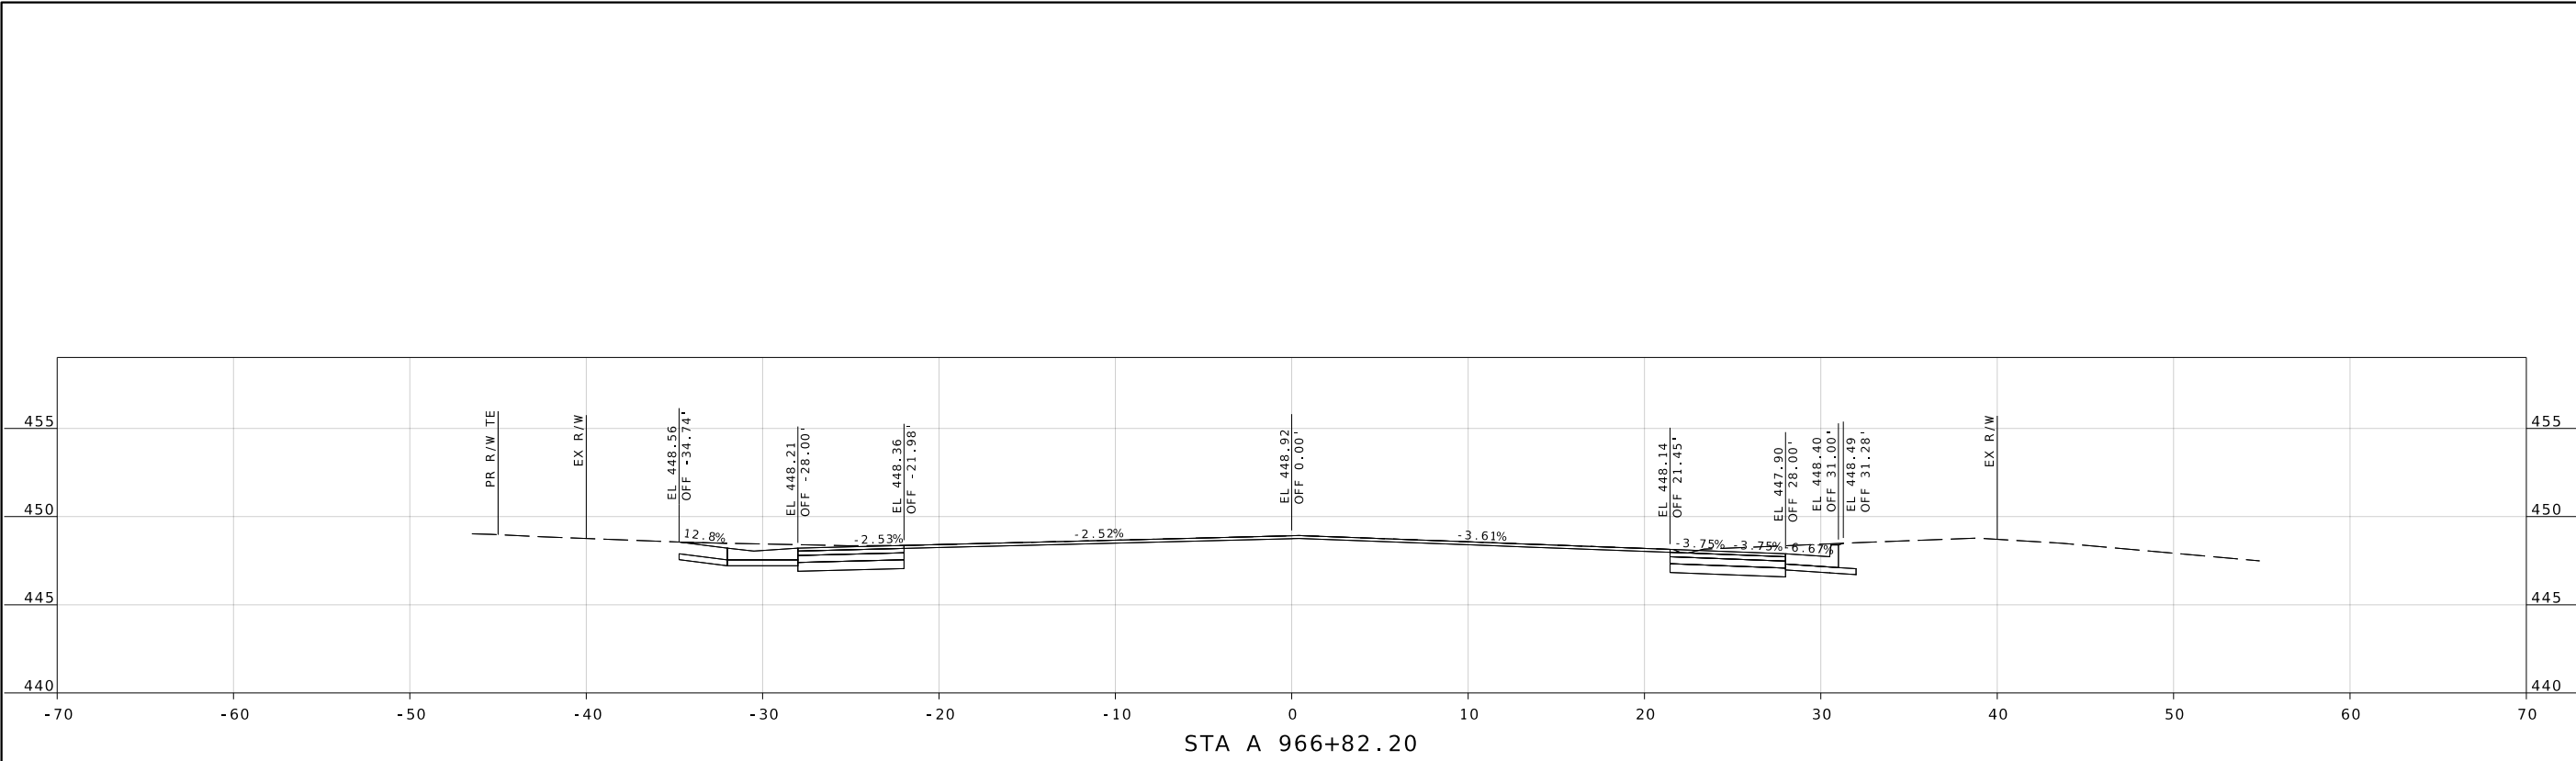

STA A 966+82.20

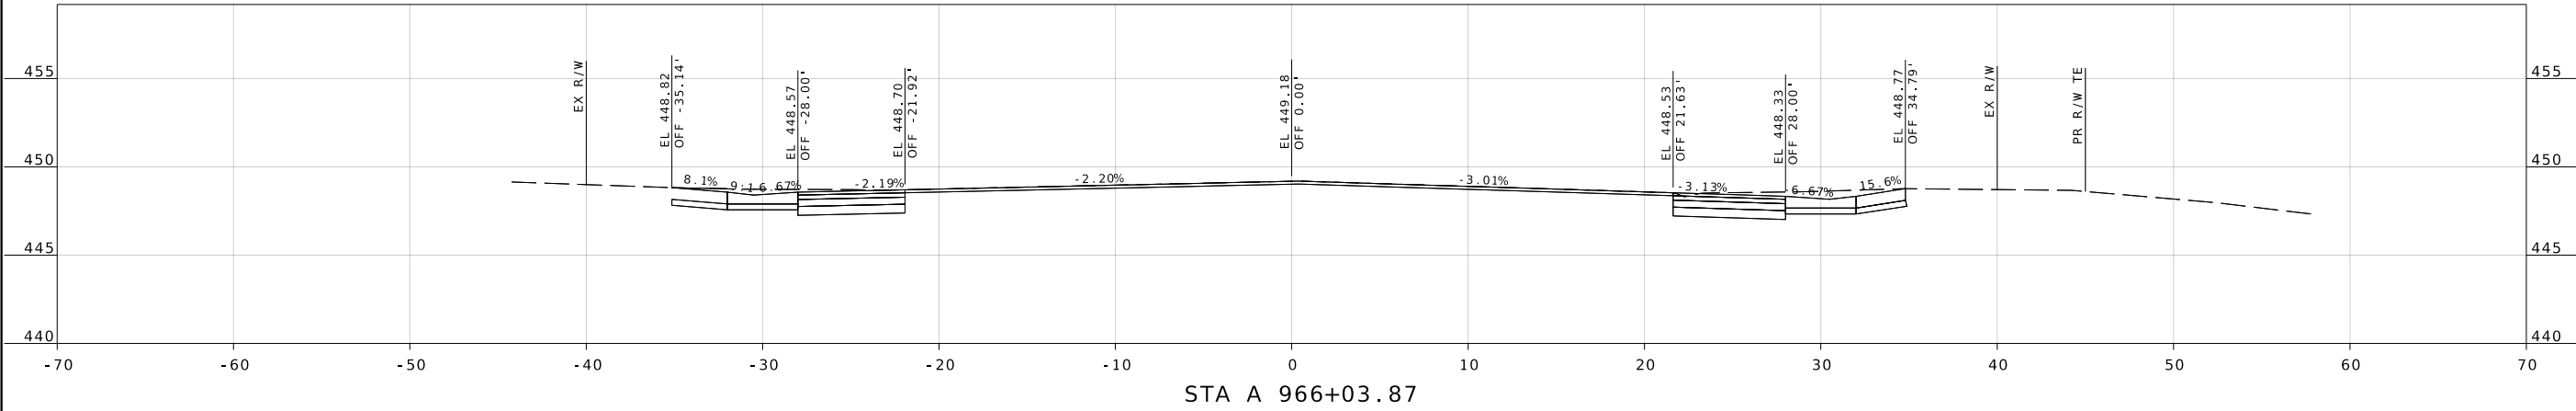

STA A 966+03.87

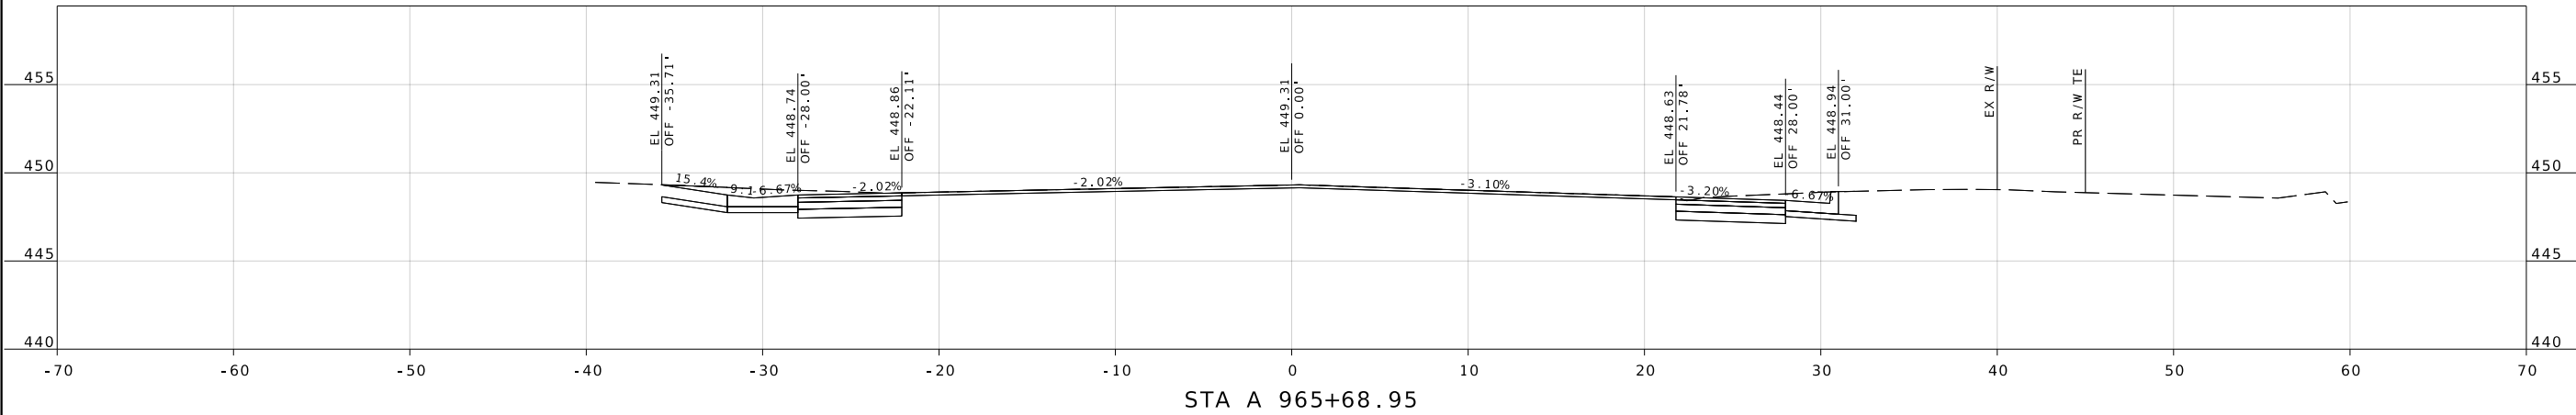

STA A 965+68.95

STATE OF MISSOURI

REGISTERED PROFESSIONAL ENGINEER

WILLIAM G. KRUSSEL

NUMBER E-27561

04/10/2025 8:34:38 AM

William G. Krussel

MO PE-27561

DATE PREPARED
4/9/2025

ROUTE
61/67

DISTRICT
SL

STATE
MO

SHEET NO.
XS18

COUNTY
JEFFERSON

JOB NO.
J6S3391

CONTRACT ID.

PROJECT NO.

BRIDGE NO.

DESCRIPTION

DATE

MISSOURI HIGHWAYS AND TRANSPORTATION COMMISSION



105 WEST CAPITOL
JEFFERSON CITY, MO 65102
1-888-ASK-MODOT (1-888-275-6636)





211 N. BROADWAY,
SUITE 2800
ST. LOUIS, MO 63102
CERTIFICATE OF AUTHORITY
NO. 001444 ENGINEERING

IF A SEAL IS PRESENT ON THIS SHEET, IT HAS BEEN ELECTRONICALLY SEALED AND DATED.

REV.

c:\bms\wsp\pb-us-pw-02\wsp_keith.kennon\d1041293\sheet_models_XS_J6S3391.dgn 7:31:47 AM 4/9/2025

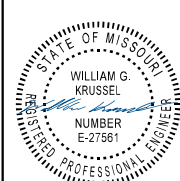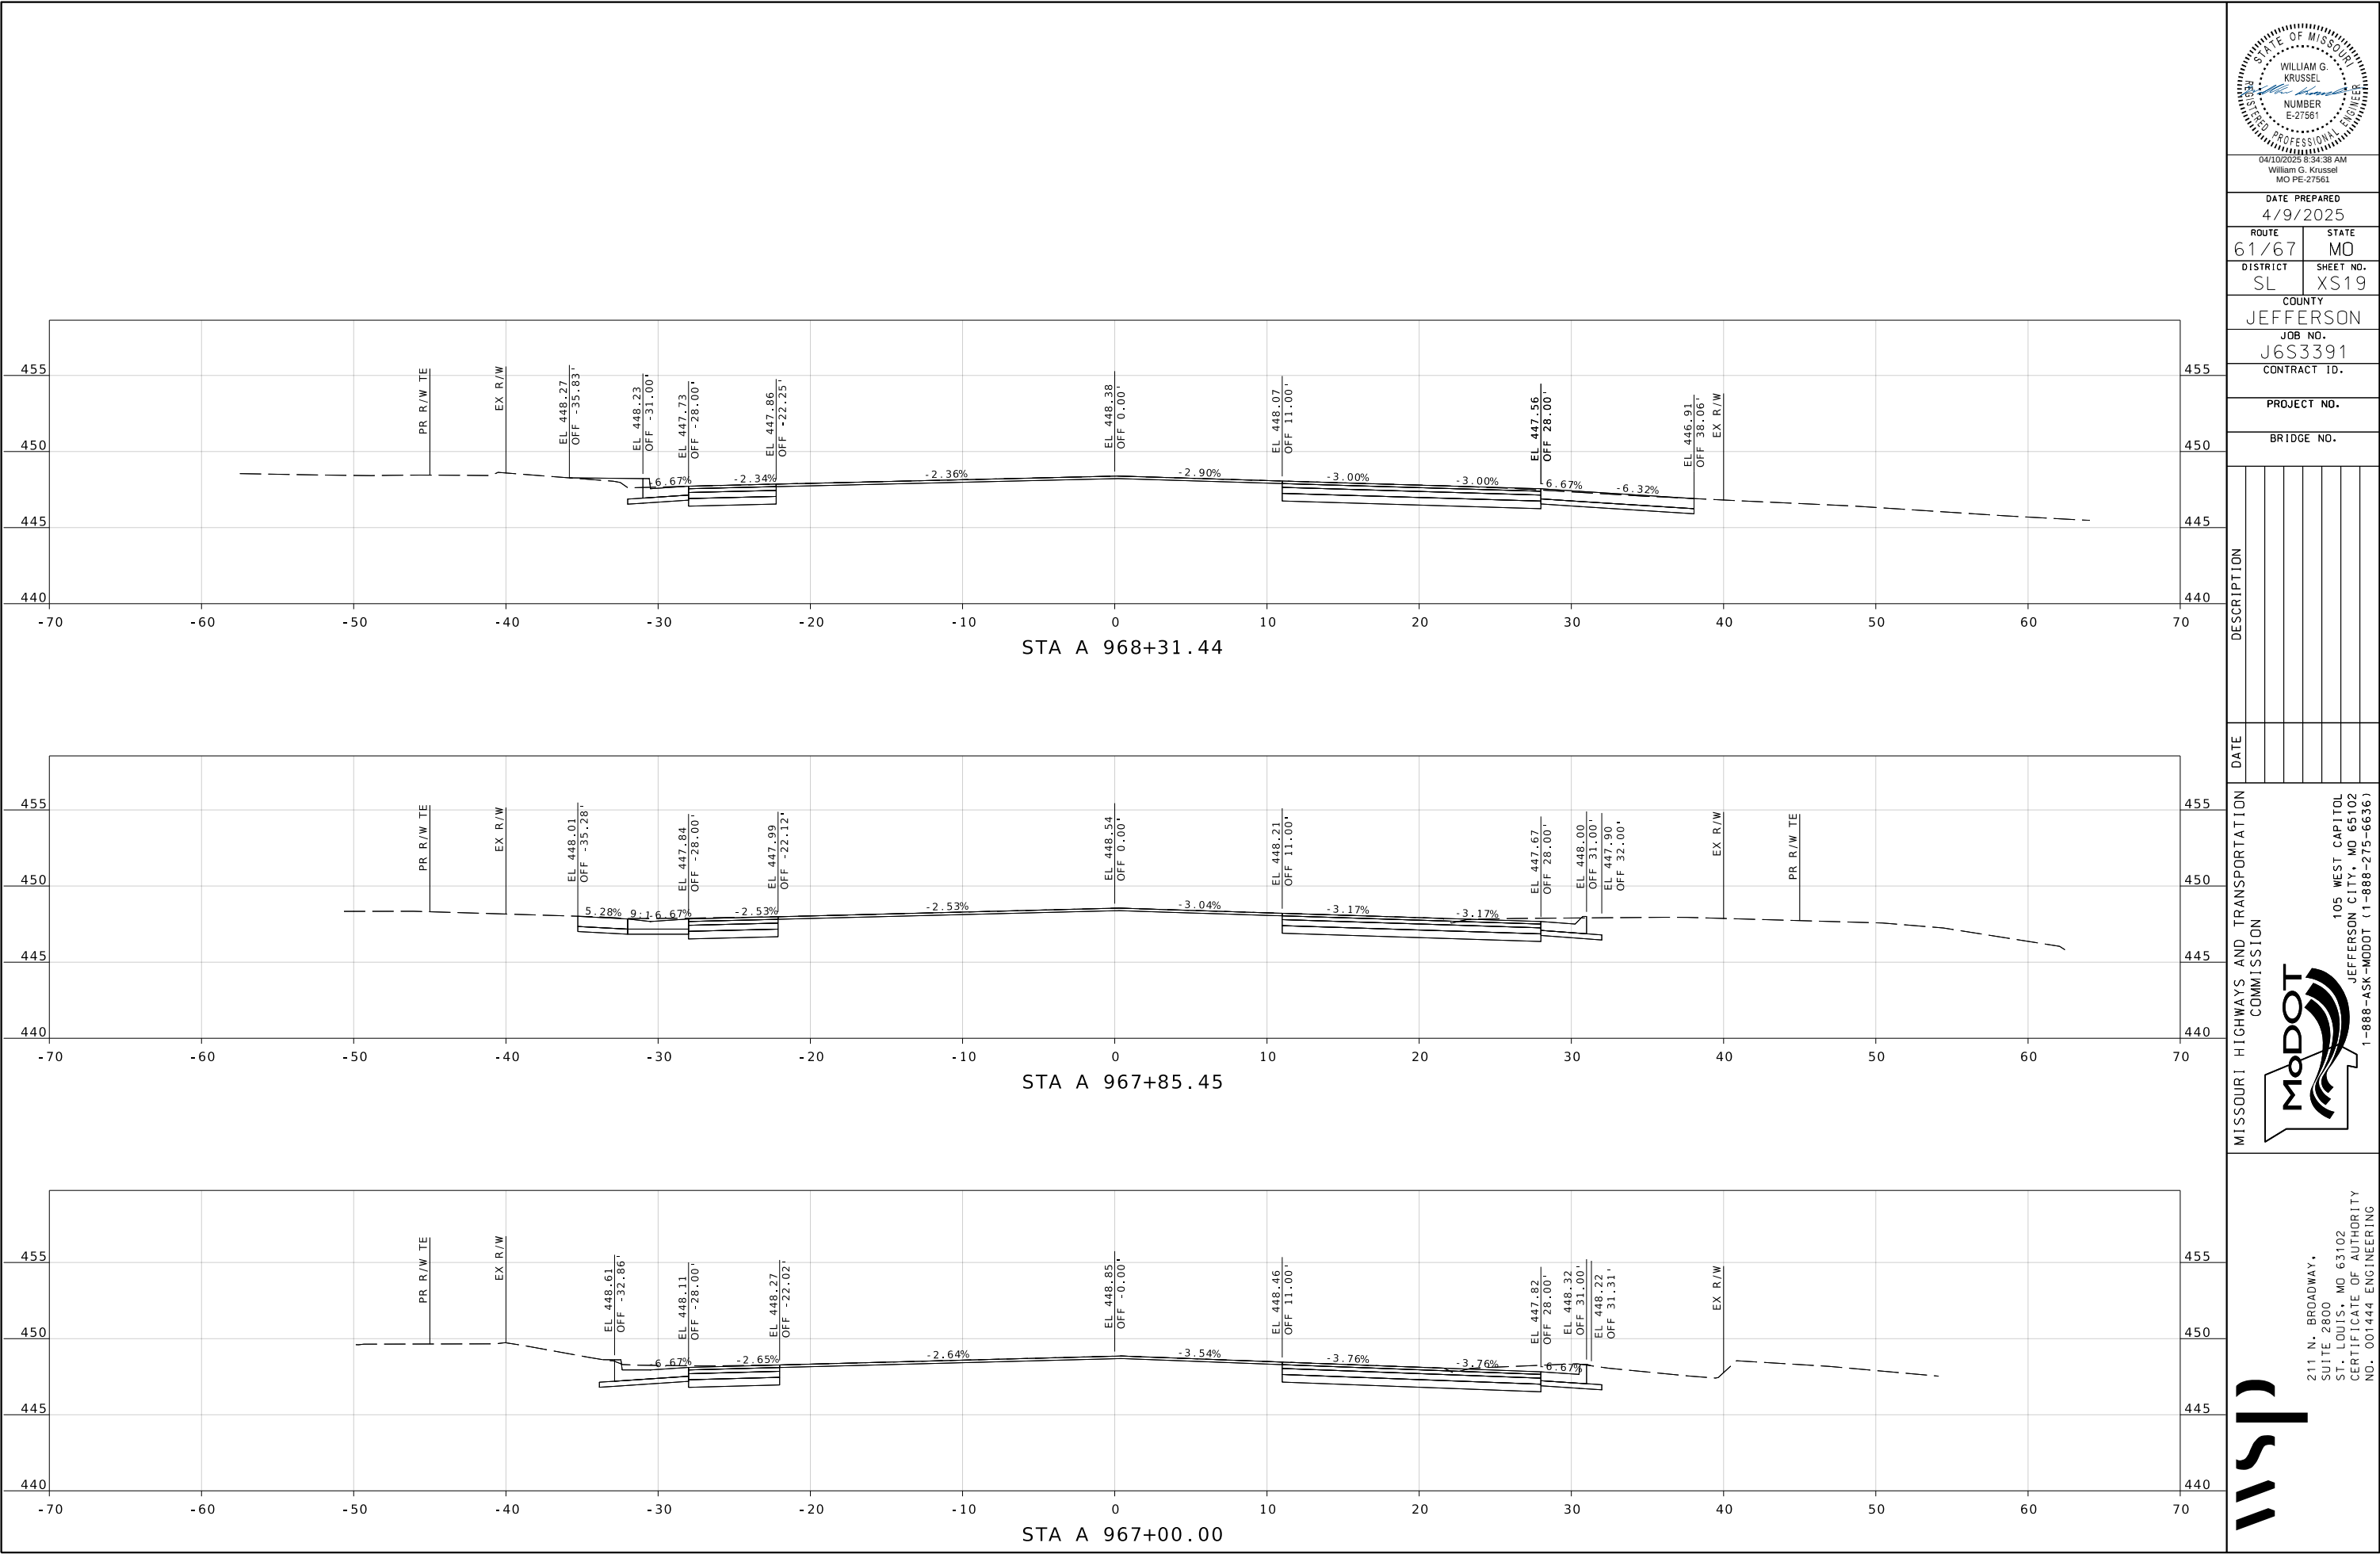

04/10/2025 8:34:38 AM
William G. Krussel
MO PE-27561

DATE PREPARED
4/9/2025

ROUTE 61/67 STATE MO

DISTRICT SL SHEET NO. XS19

COUNTY JEFFERSON

JOB NO. J6S3391

CONTRACT ID.

PROJECT NO.

BRIDGE NO.

DESCRIPTION


DATE

MISSOURI HIGHWAYS AND TRANSPORTATION COMMISSION


105 WEST CAPITOL
JEFFERSON CITY, MO 65102
1-888-ASK-MODOT (1-888-275-6636)

211 N. BROADWAY,
SUITE 2800
ST. LOUIS, MO 63102
CERTIFICATE OF AUTHORITY
NO. 001444 ENGINEERING


IF A SEAL IS PRESENT ON THIS SHEET, IT HAS BEEN ELECTRONICALLY SEALED AND DATED.

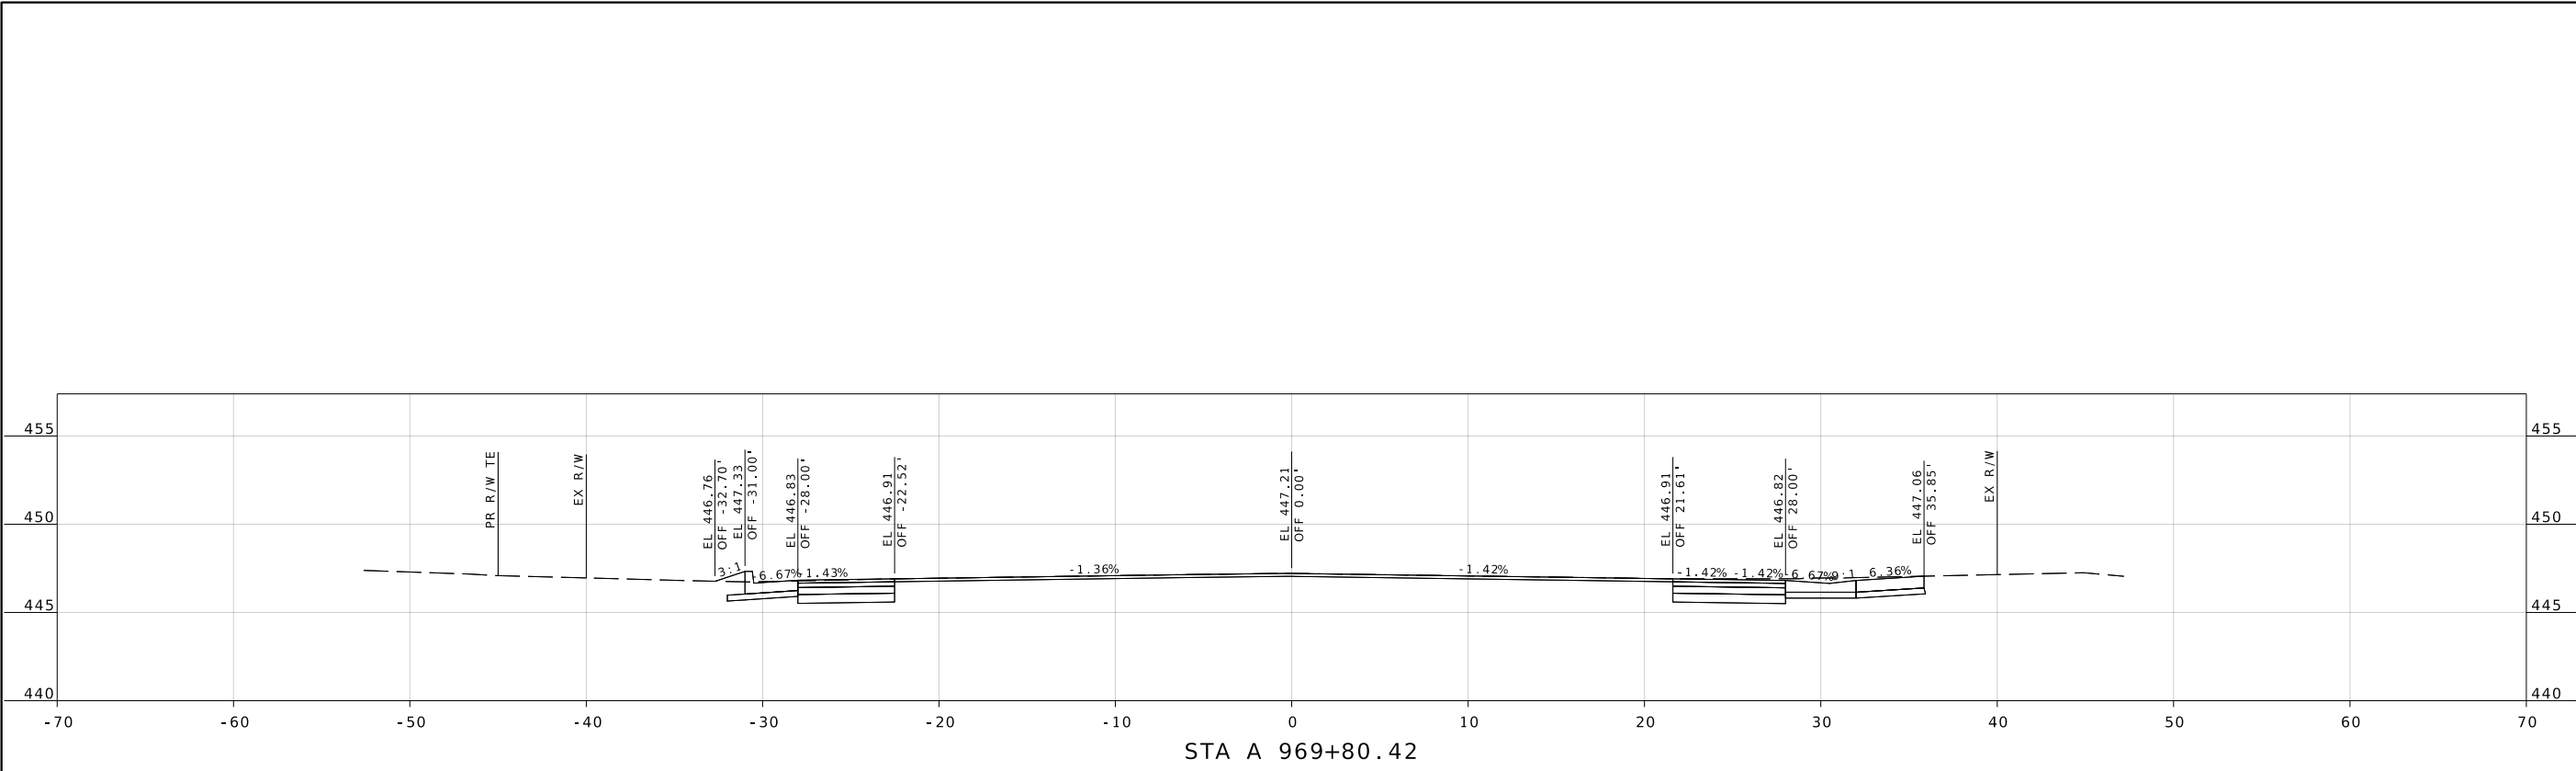

STA A 969+80.42

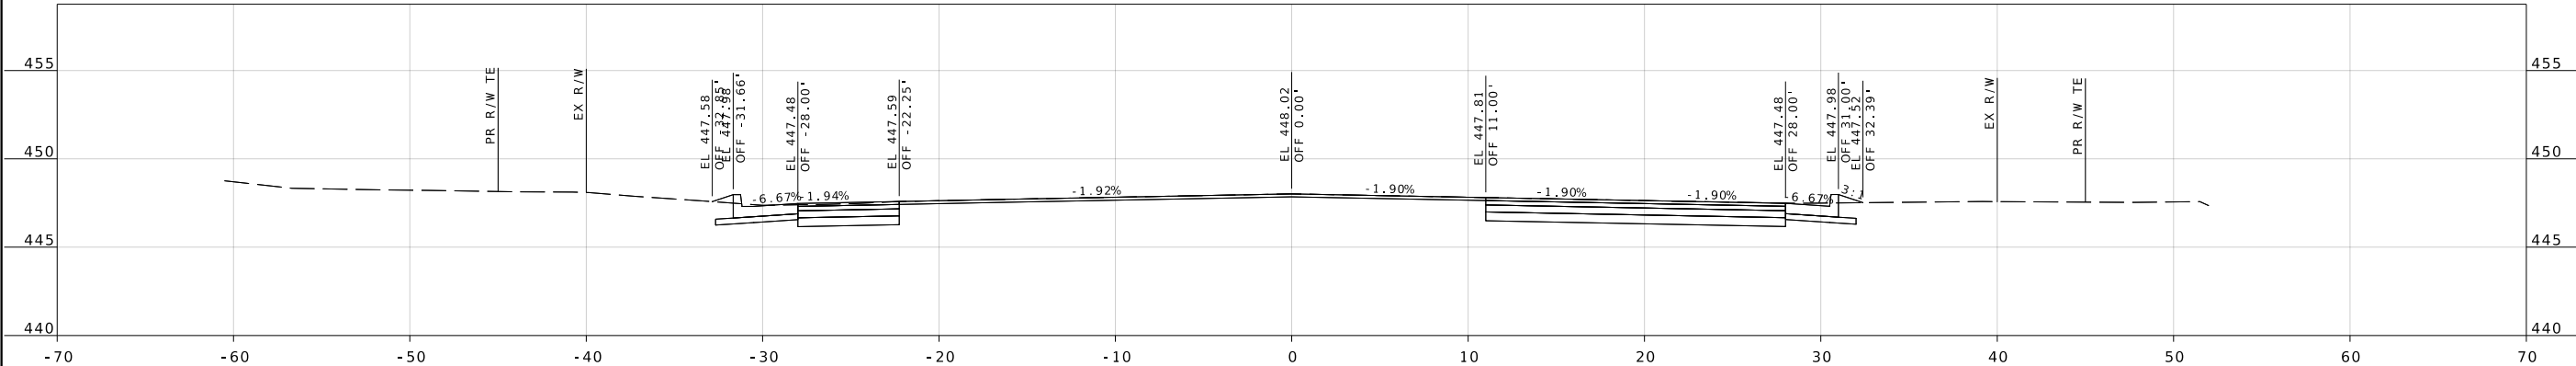

STA A 969+00.00

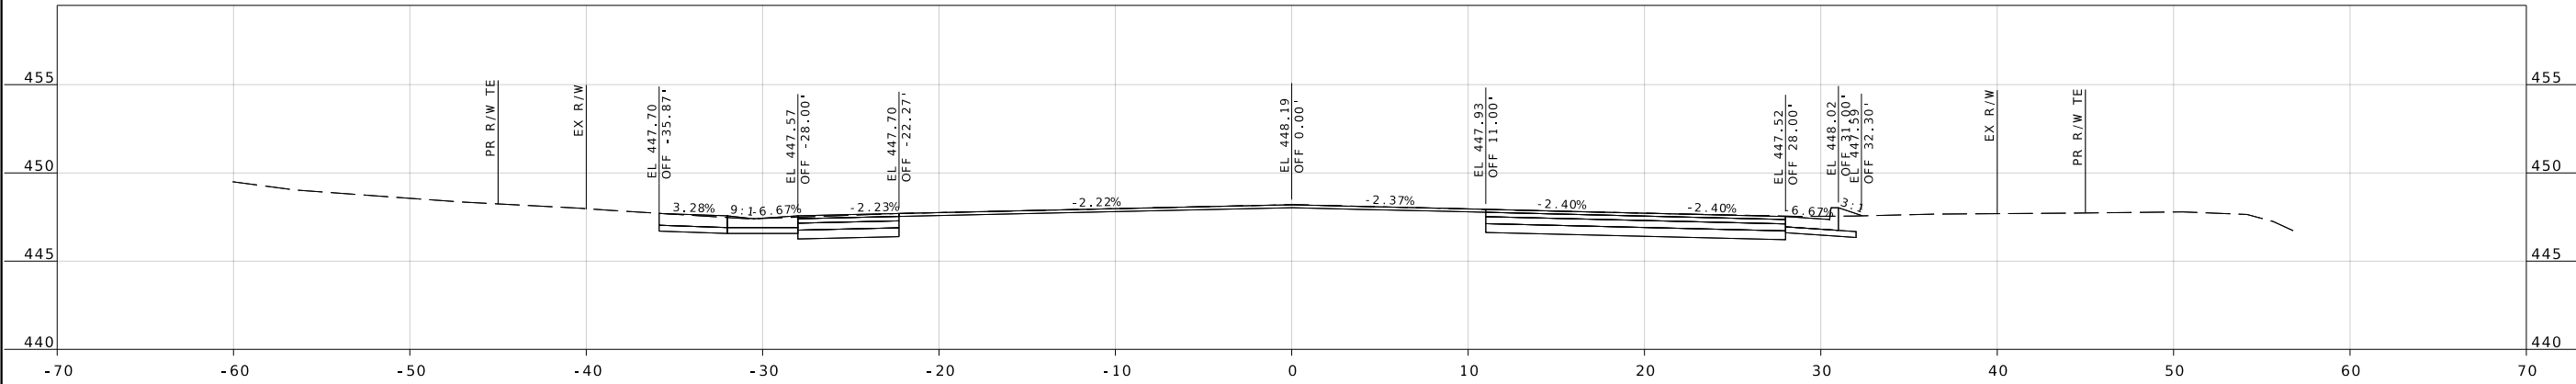

STA A 968+70.94

STATE OF MISSOURI

REGISTERED PROFESSIONAL ENGINEER

WILLIAM G. KRUSSEL

NUMBER E-27561

04/10/2025 8:34:38 AM

William G. Krussel

MO PE-27561

DATE PREPARED
4/9/2025

ROUTE
61/67

DISTRICT
SL

COUNTY
JEFFERSON

STATE
MO

SHEET NO.
XS20

JOB NO.
J6S3391

CONTRACT ID.

PROJECT NO.

BRIDGE NO.


DESCRIPTION

DATE

MISSOURI HIGHWAYS AND TRANSPORTATION COMMISSION



105 WEST CAPITOL
JEFFERSON CITY, MO 65102
1-888-ASK-MODOT (1-888-275-6636)

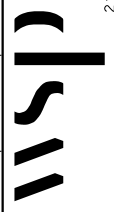


211 N. BROADWAY,
SUITE 2800
ST. LOUIS, MO 63102
CERTIFICATE OF AUTHORITY
NO. 001444 ENGINEERING

IF A SEAL IS PRESENT ON THIS SHEET, IT HAS BEEN ELECTRONICALLY SEALED AND DATED.

REV.

c:\bms\wsp-pb-us-pw-02\wsp_-_keith.kennon\d1041293\sheet_models_XS_J6S3391.dgn 7:31:54 AM 4/9/2025

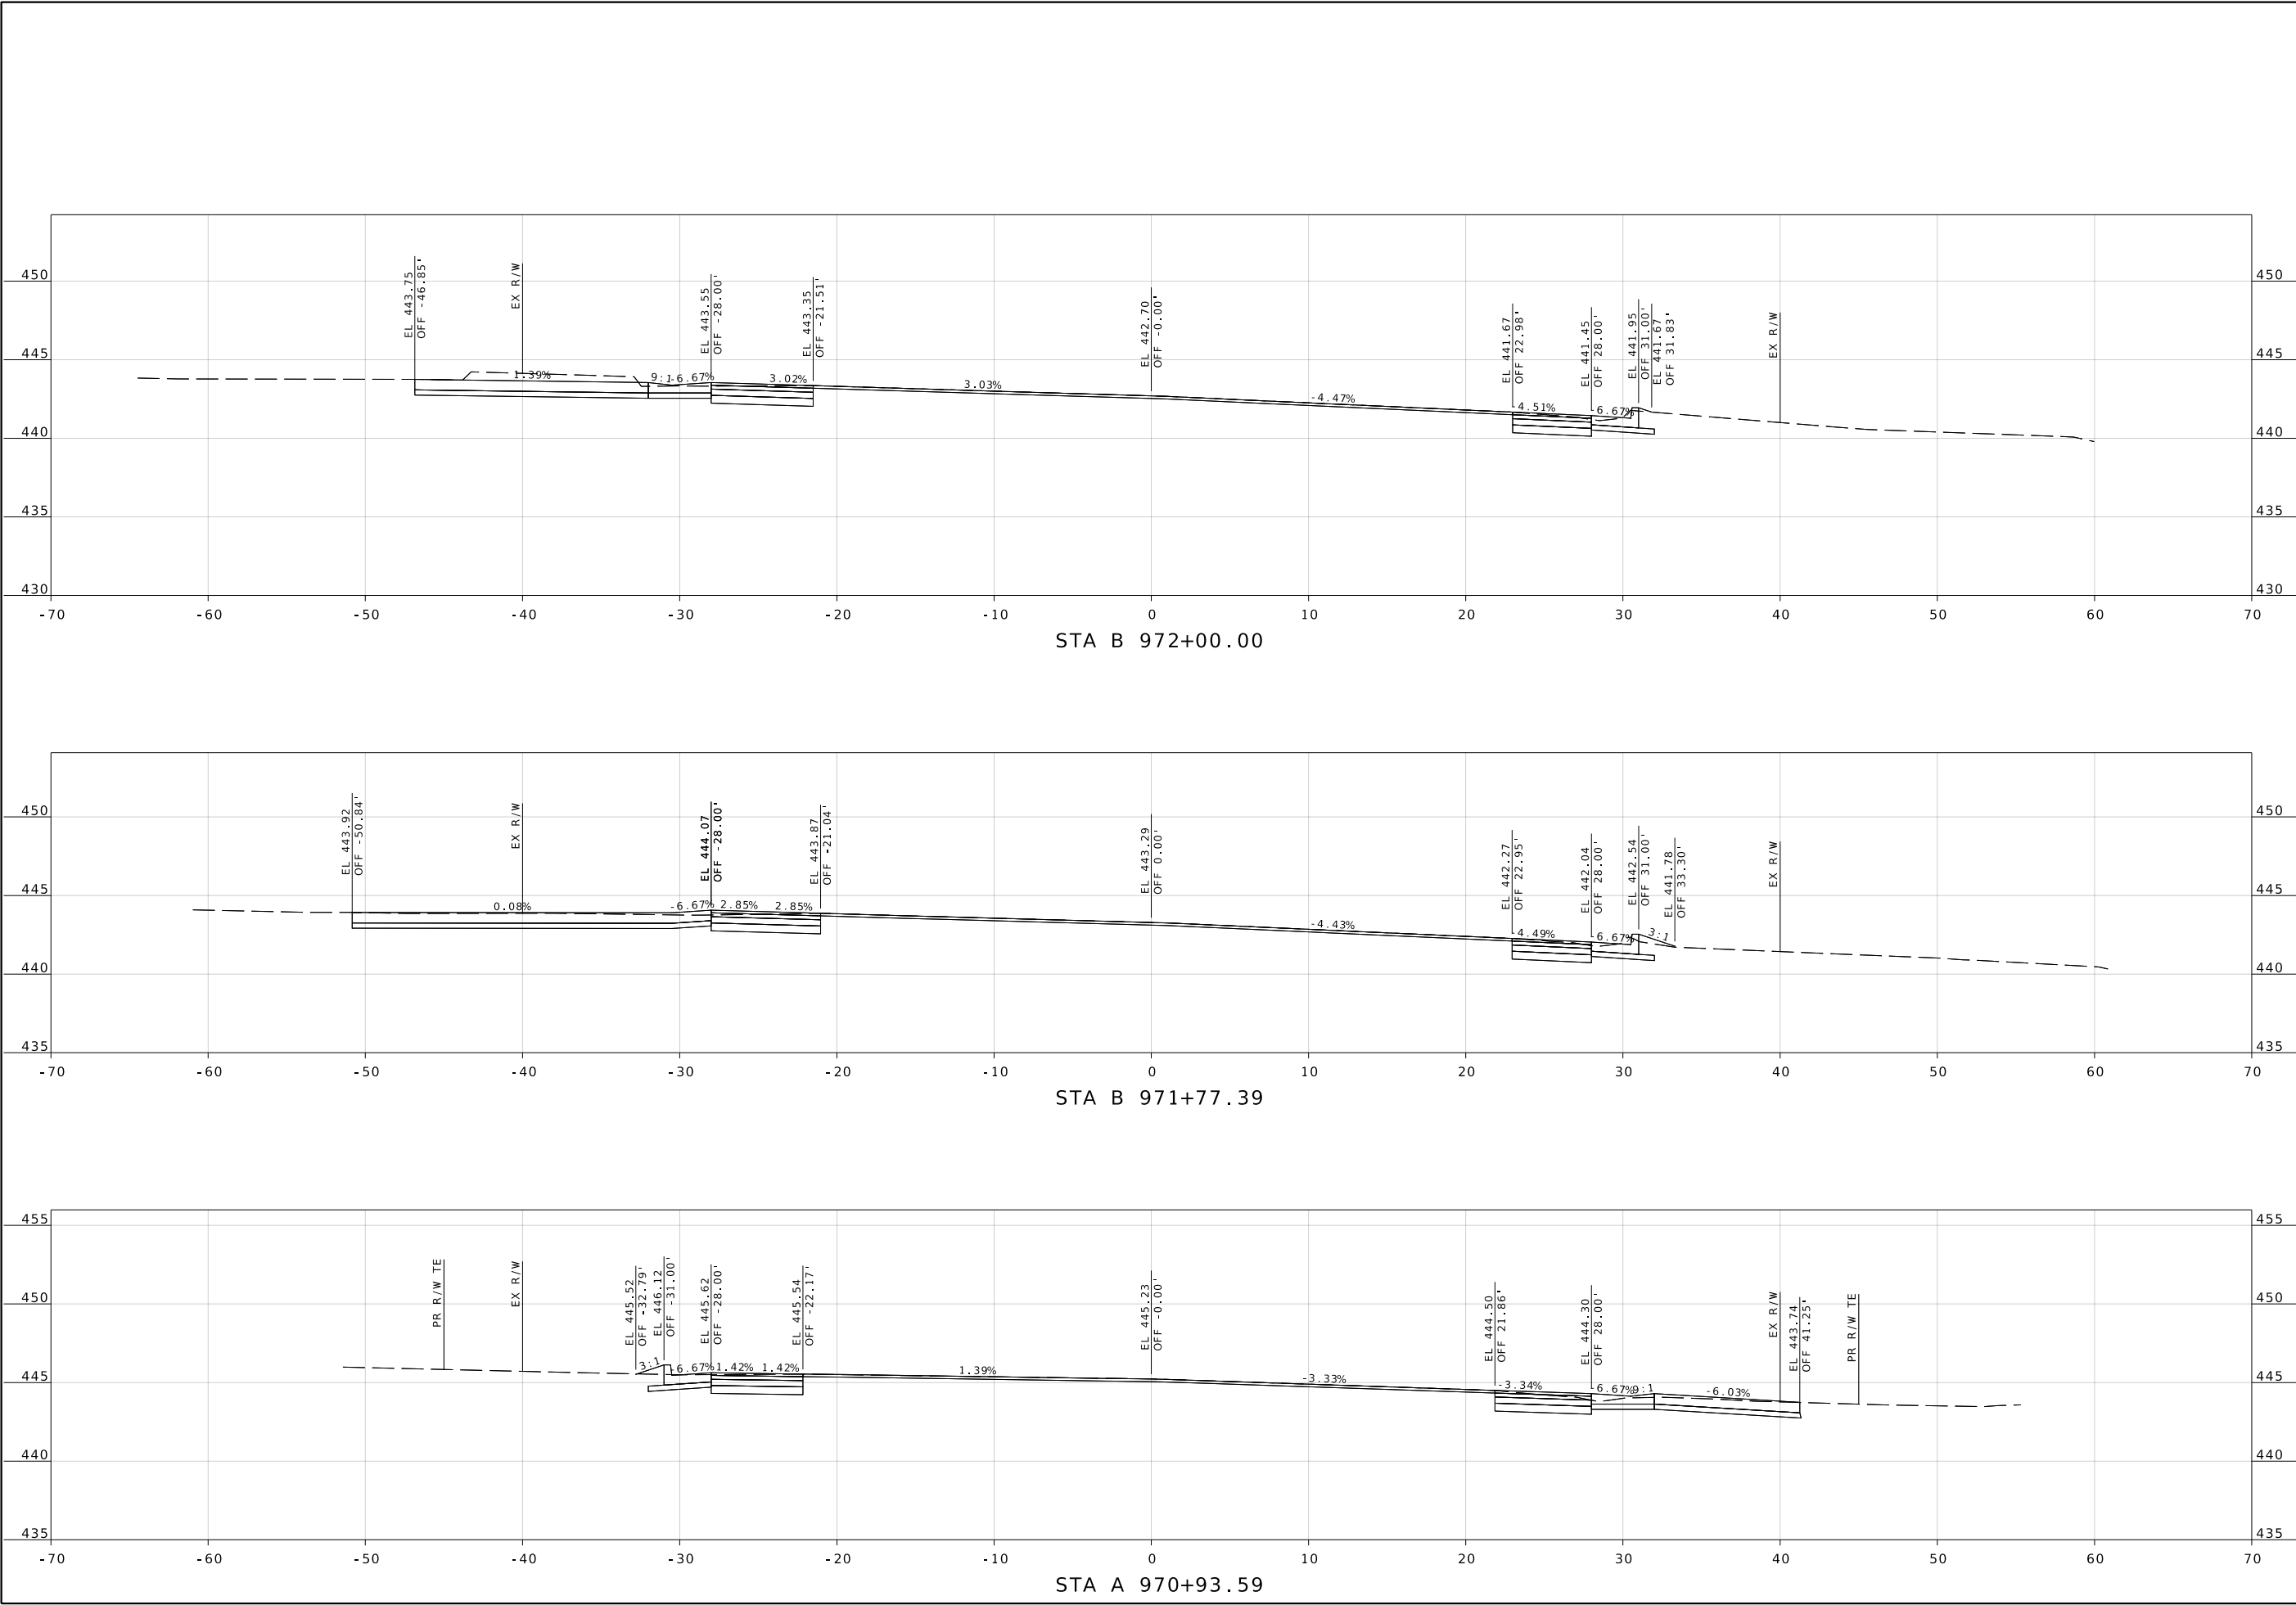

STATE OF MISSOURI

REGISTERED PROFESSIONAL ENGINEER

WILLIAM G. KRUSSEL

NUMBER E-27561

04/10/2025 8:34:38 AM

William G. Krussel

MO PE-27561

DATE PREPARED
4/9/2025

ROUTE
61/67

DISTRICT
SL

STATE
MO

SHEET NO.
XS21

COUNTY
JEFFERSON

JOB NO.
J6S3391

CONTRACT ID.

PROJECT NO.

BRIDGE NO.


DESCRIPTION

DATE

MISSOURI HIGHWAYS AND TRANSPORTATION COMMISSION



105 WEST CAPITOL
JEFFERSON CITY, MO 65102
1-888-ASK-MODOT (1-888-275-6636)



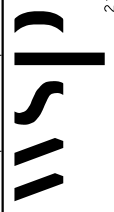


211 N. BROADWAY,
SUITE 2800
ST. LOUIS, MO 63102
CERTIFICATE OF AUTHORITY
NO. 001444 ENGINEERING

IF A SEAL IS PRESENT ON THIS SHEET, IT HAS BEEN ELECTRONICALLY SEALED AND DATED.

REV.

c:\bms\wsp-pb-us-pw-02\wsp_-_keith.kennon\d1041293\sheet_models_XS_J6S3391.dgn 7:31:56 AM 4/9/2025

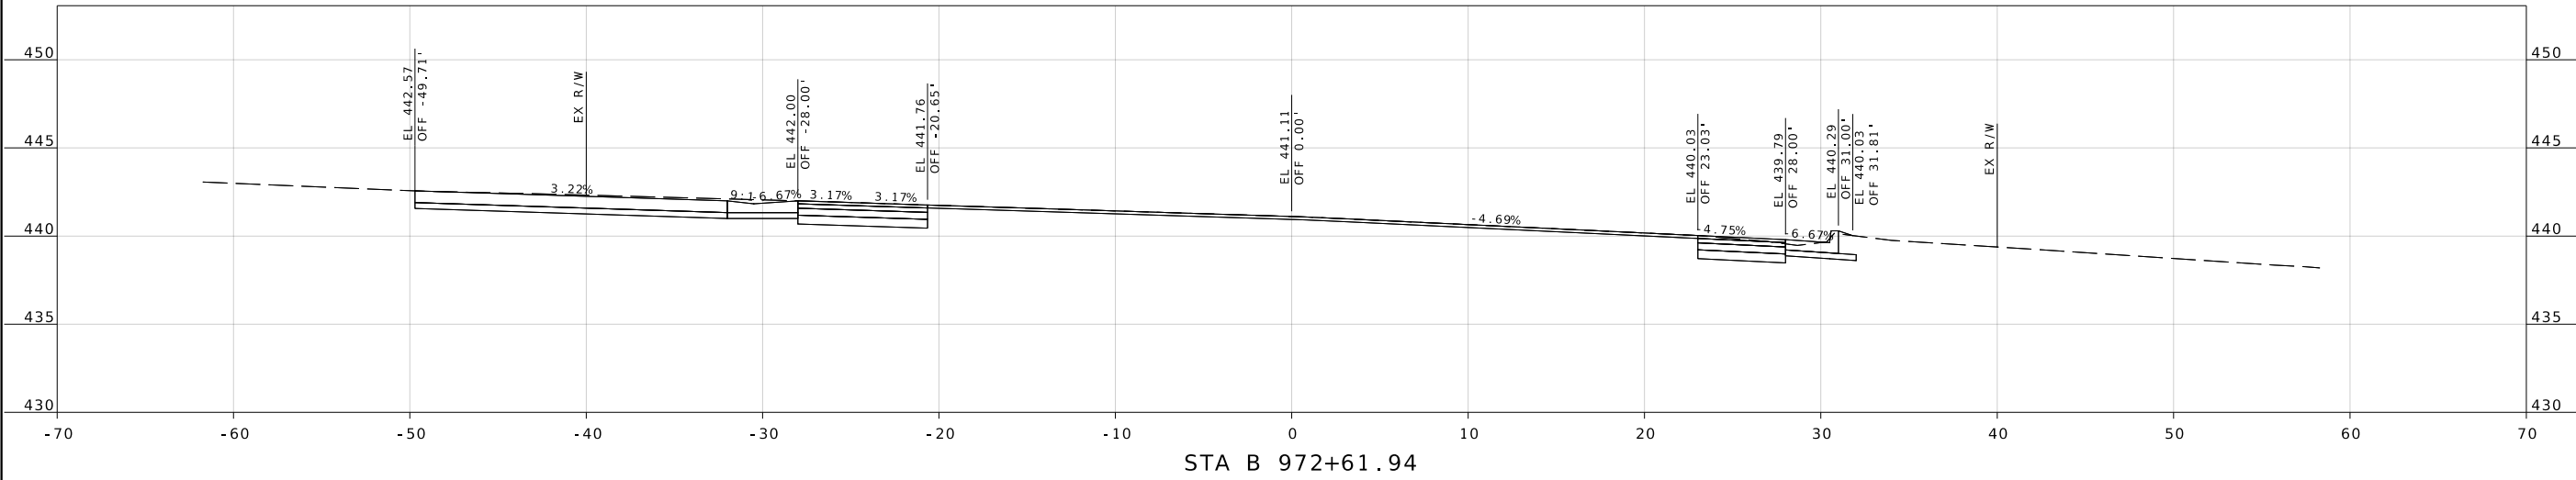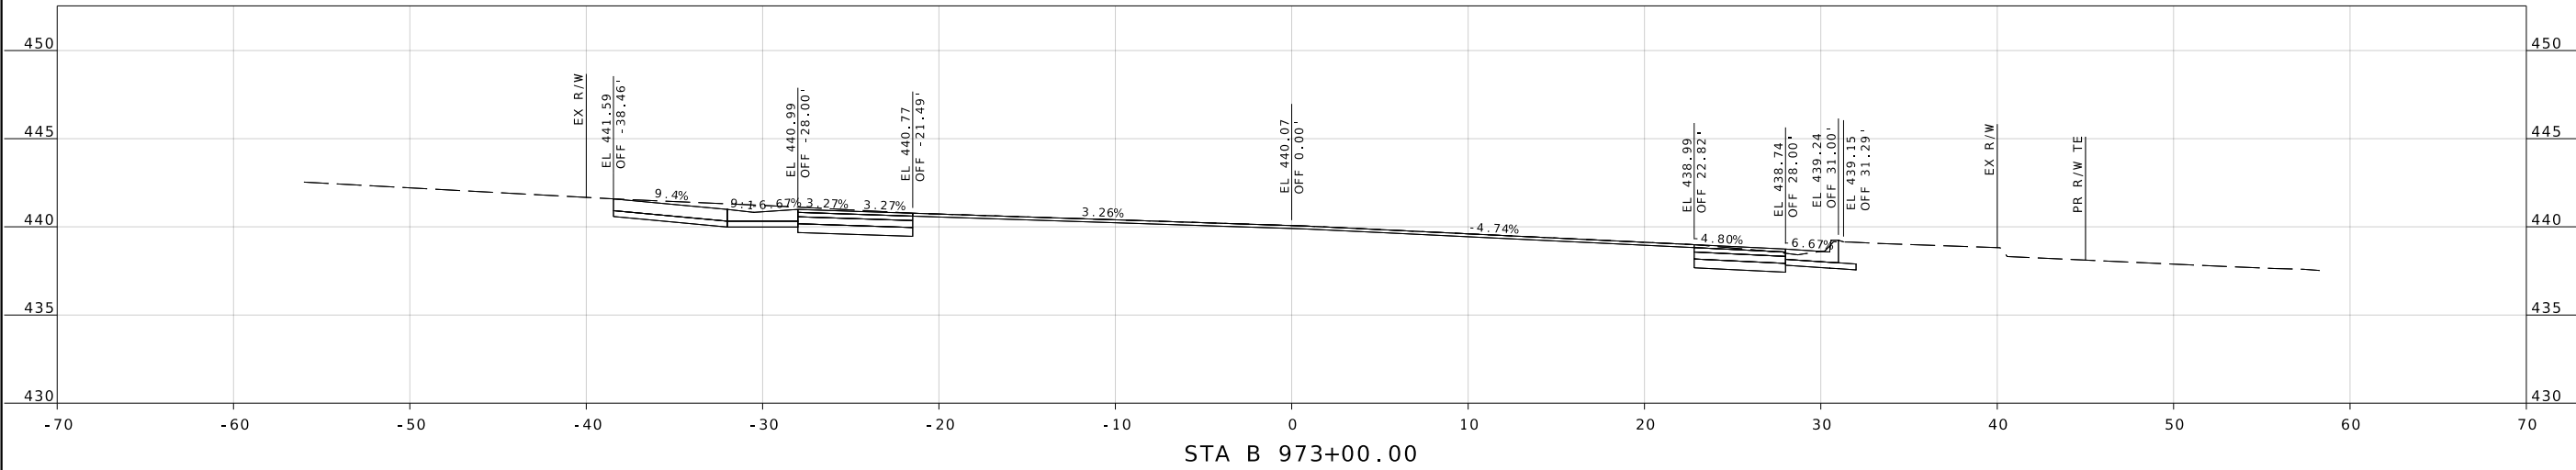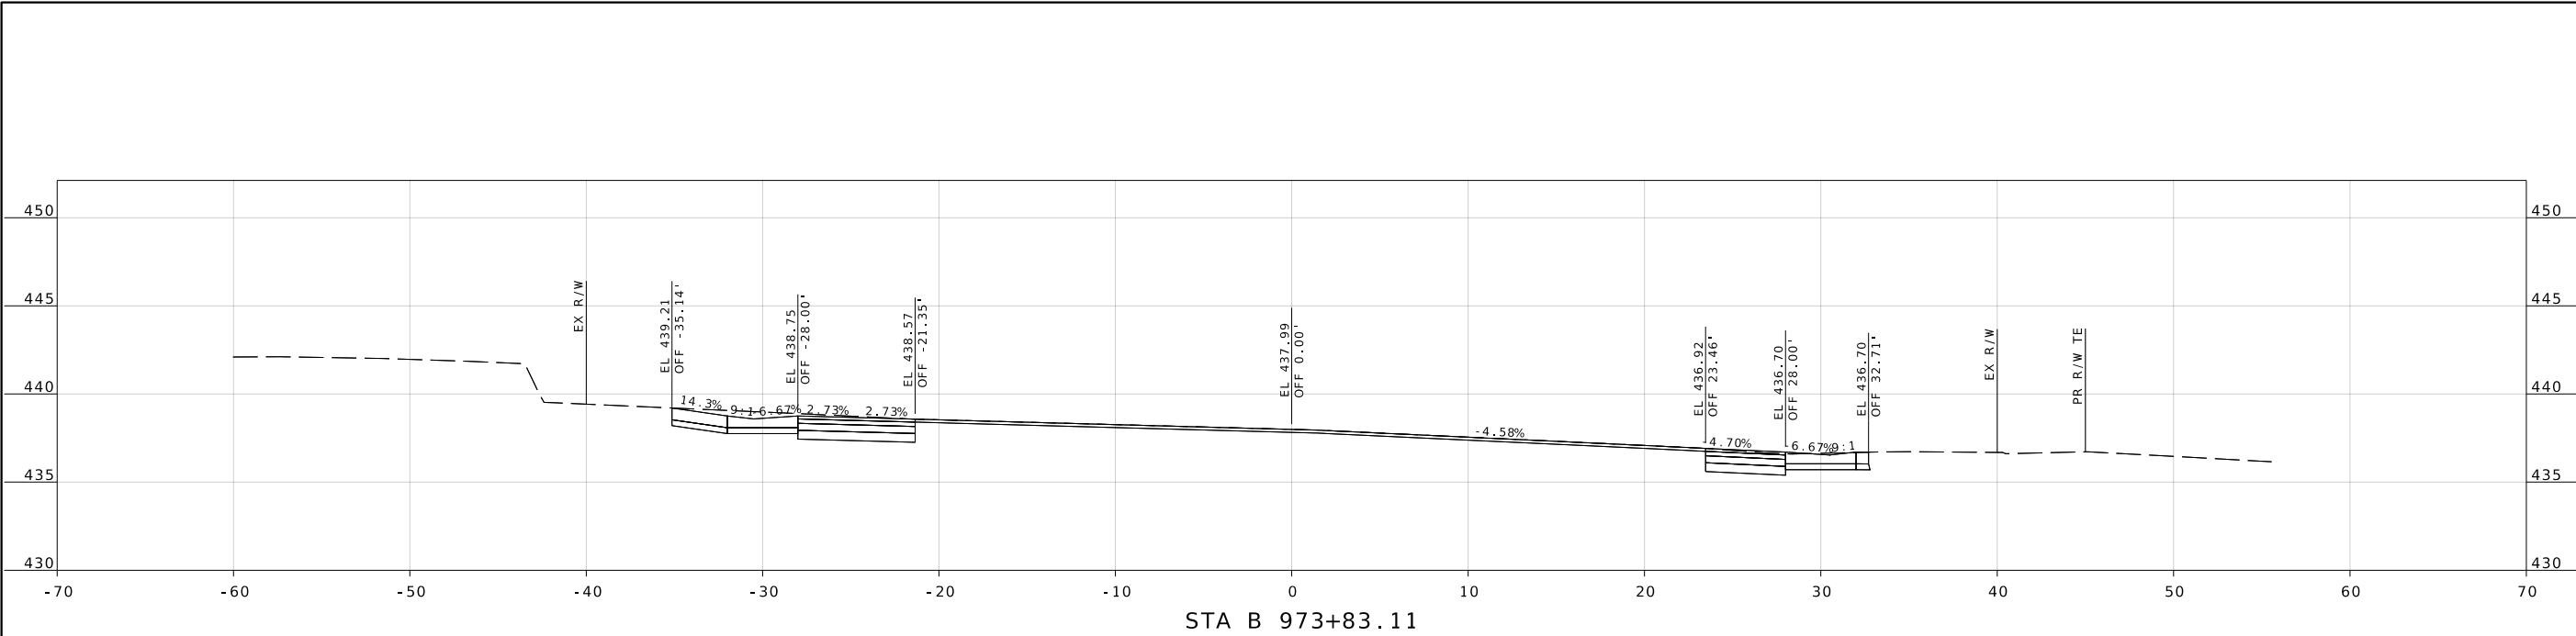

STATE OF MISSOURI

REGISTERED PROFESSIONAL ENGINEER

WILLIAM G. KRUSSEL

NUMBER E-27561

04/10/2025 8:34:39 AM
William G. Krussel
MO PE-27561

DATE PREPARED

4/9/2025

ROUTE

61/67

STATE

MO

DISTRICT

SL

SHEET NO.

XS22

COUNTY

JEFFERSON

JOB NO.

J6S3391

CONTRACT ID.

PROJECT NO.

BRIDGE NO.

DESCRIPTION

DATE

MISSOURI HIGHWAYS AND TRANSPORTATION COMMISSION

105 WEST CAPITOL

JEFFERSON CITY, MO 65102




1-888-ASK-MODOT (1-888-275-6636)

211 N. BROADWAY,
SUITE 2800
ST. LOUIS, MO 63102

CERTIFICATE OF AUTHORITY
NO. 001444 ENGINEERING

IF A SEAL IS PRESENT ON THIS SHEET, IT HAS BEEN ELECTRONICALLY SEALED AND DATED.

c:\bms\wsp-pb-us-pw-02\wsp_-_keith.kennon\d1041293\sheet_models_XS_J6S3391.dgn 7:31:59 AM 4/9/2025

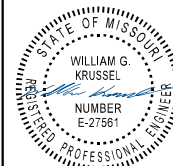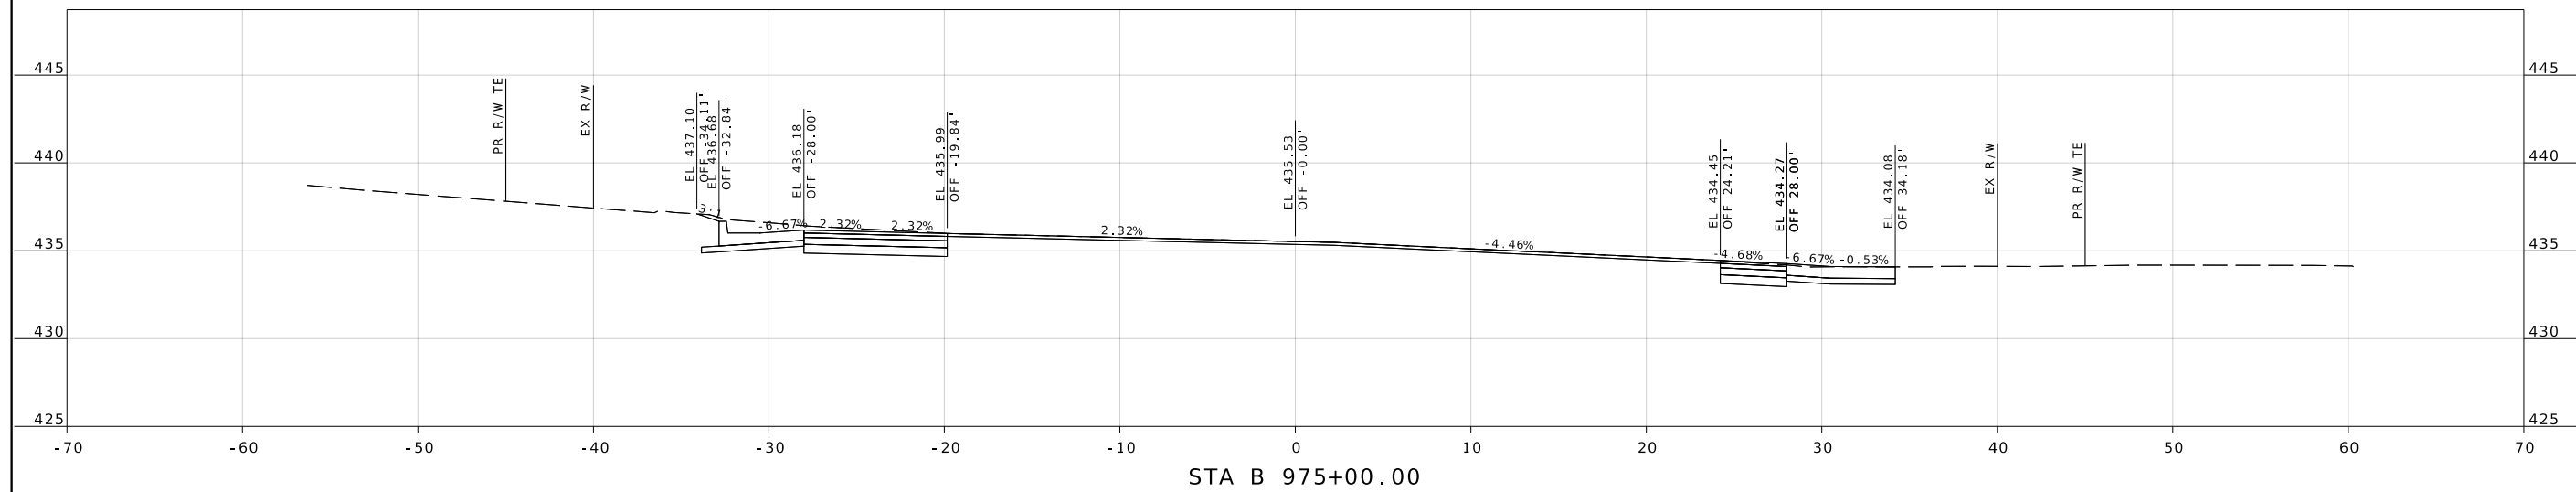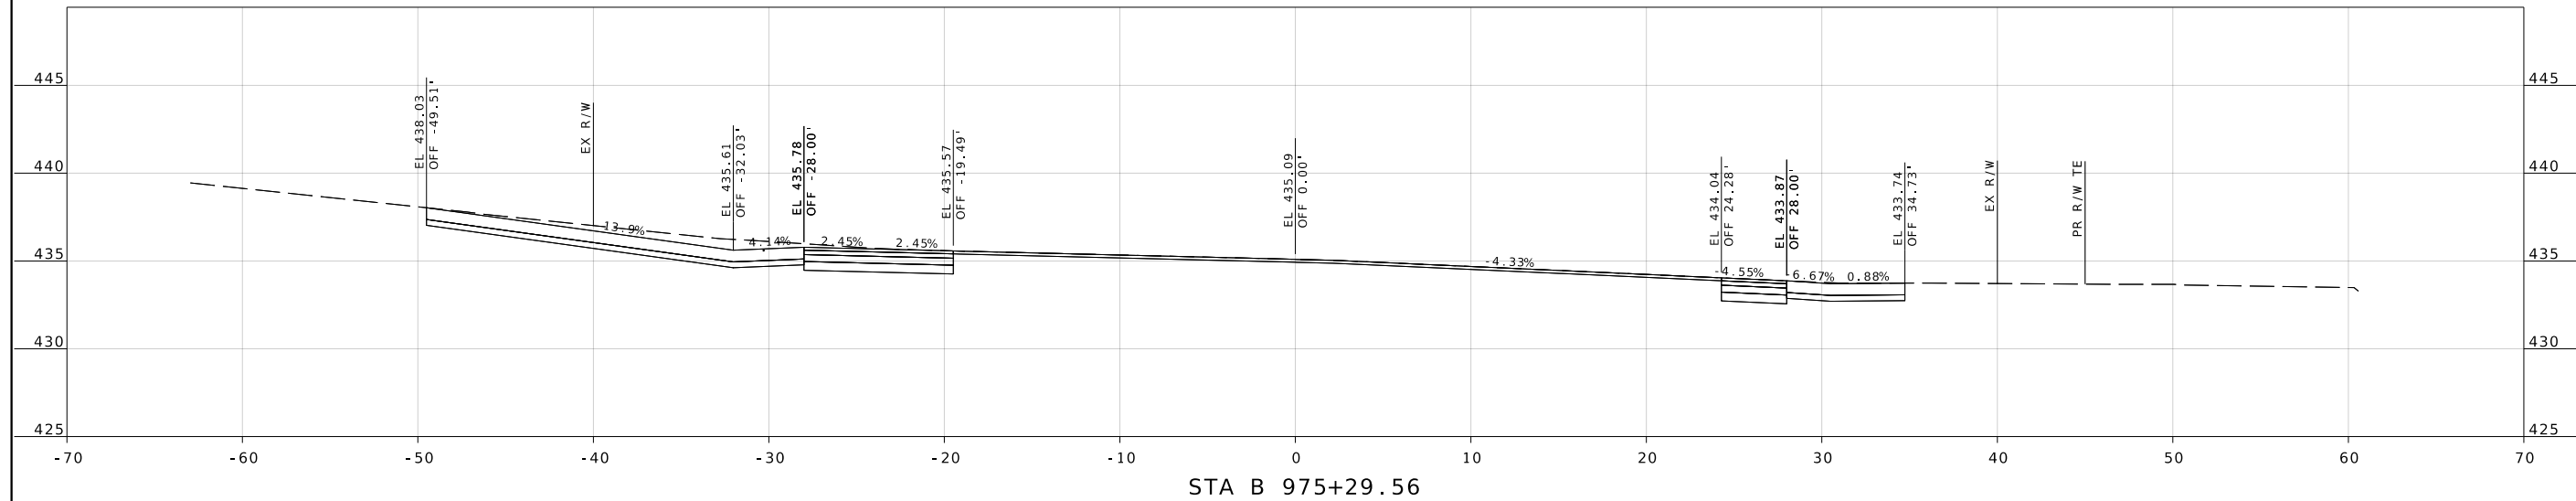

04/10/2025 8:34:39 AM
William G. Krussel
MO PE-27561

DATE PREPARED
4/9/2025

ROUTE	STATE
61/67	MO

DISTRICT SL	SHEET NO XS23
----------------	------------------

COUNTY
JEFFERSON

JOB NO.
J6S3391

CONTRACT ID.

PROJECT NO.


[illegible][illegible]

MISSOURI HIGHWAYS AND TRANSPORTATION COMMISSION

MoDOT

105 WEST CAPITOL
JEFFERSON CITY, MO 65102

WSP
211 N. BROADWAY,
SUITE 2800
ST. LOUIS, MO 63102
CERTIFICATE OF AUTHORITY

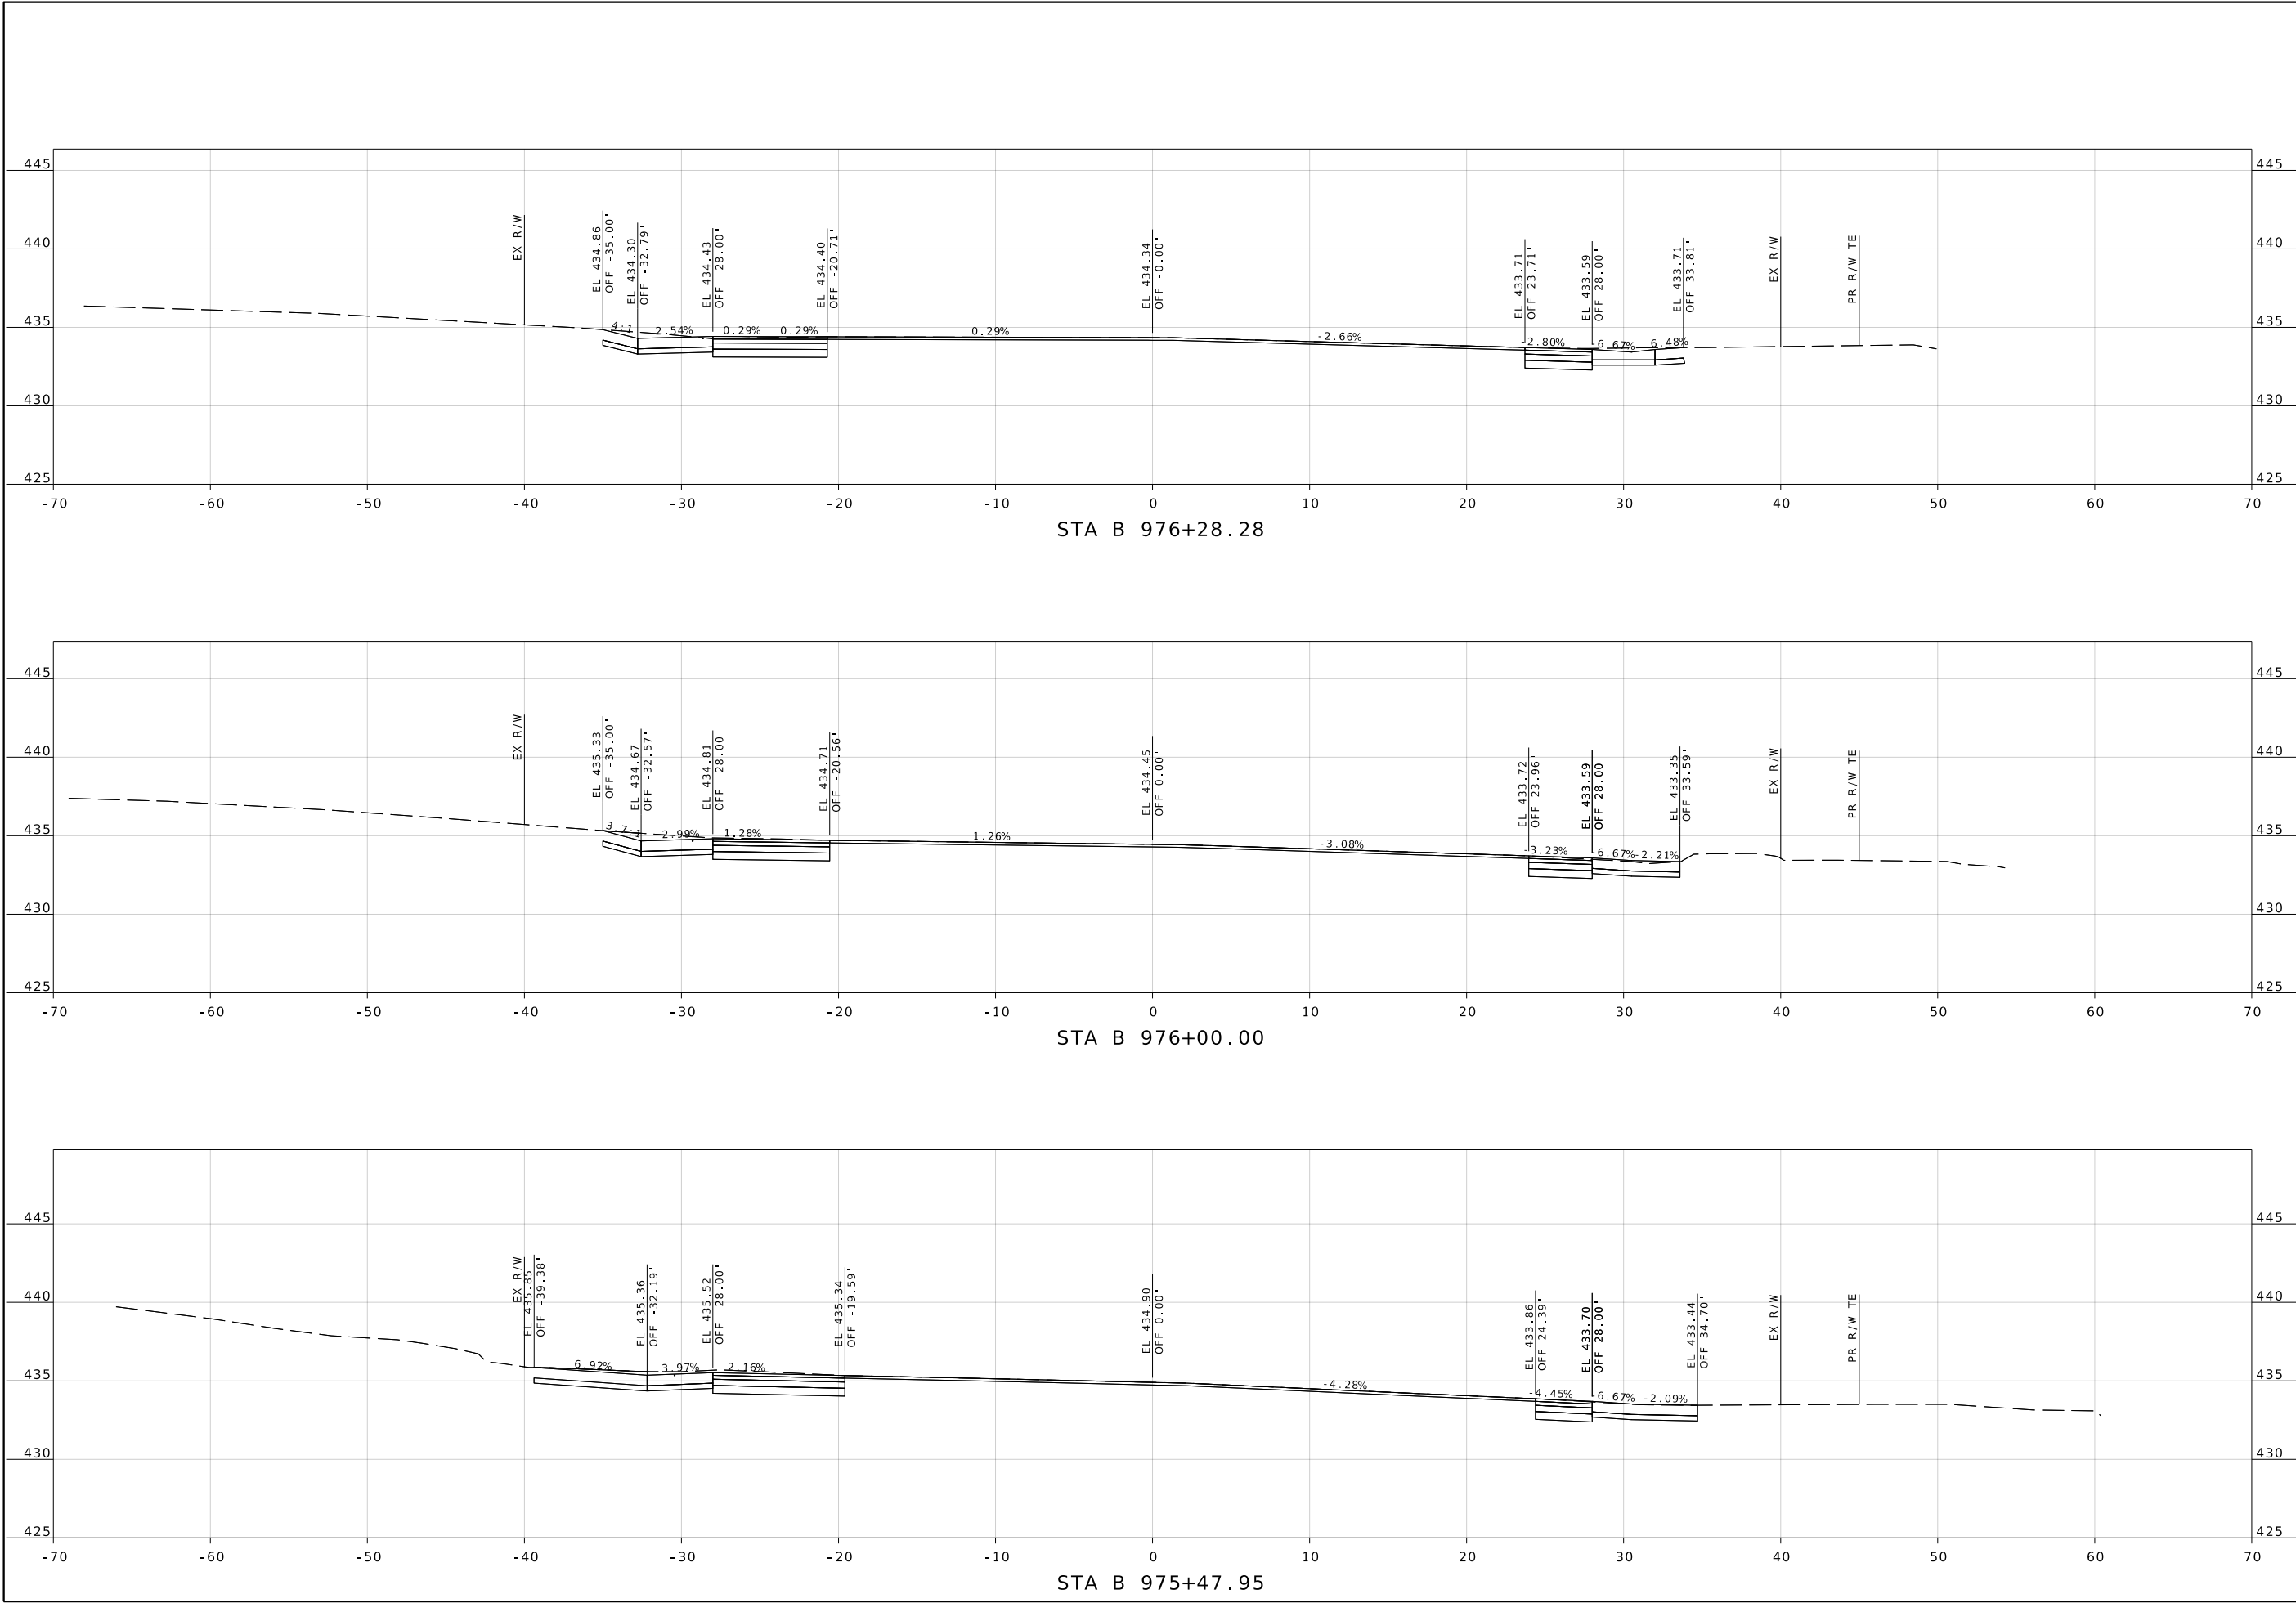

STATE OF MISSOURI

REGISTERED PROFESSIONAL ENGINEER

WILLIAM G. KRUSSEL

NUMBER E-27561

04/10/2025 8:34:39 AM
William G. Krussel
MO PE-27561

DATE PREPARED
4/9/2025

ROUTE
61/67

DISTRICT
SL

STATE
MO

SHEET NO.
XS24

COUNTY
JEFFERSON

JOB NO.
J6S3391

CONTRACT ID.

PROJECT NO.

BRIDGE NO.

DESCRIPTION

DATE

MISSOURI HIGHWAYS AND TRANSPORTATION COMMISSION


105 WEST CAPITOL
JEFFERSON CITY, MO 65102
1-888-ASK-MODOT (1-888-275-6636)


211 N. BROADWAY,
SUITE 2800
ST. LOUIS, MO 63102
CERTIFICATE OF AUTHORITY
NO. 001444 ENGINEERING

IF A SEAL IS PRESENT ON THIS SHEET, IT HAS BEEN ELECTRONICALLY SEALED AND DATED.

REV.

c:\bms\wsp-pb-us-pw-02\wsp_-_keith.kennon\d1041293\sheet_models_XS_J6S3391.dgn 7:32:04 AM 4/9/2025

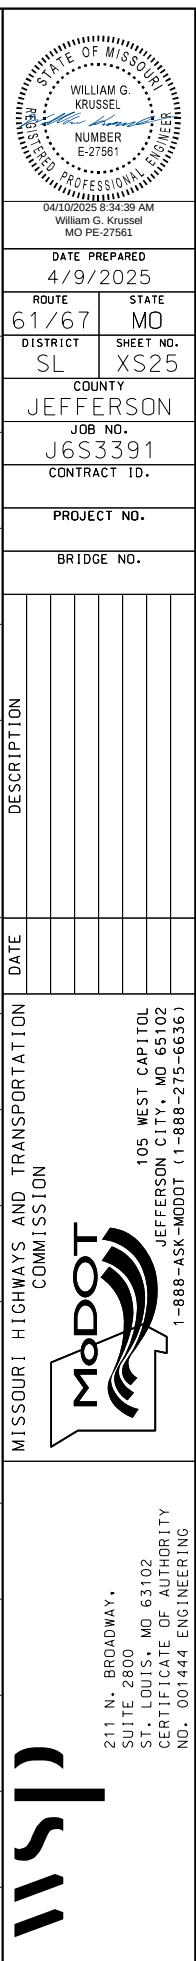

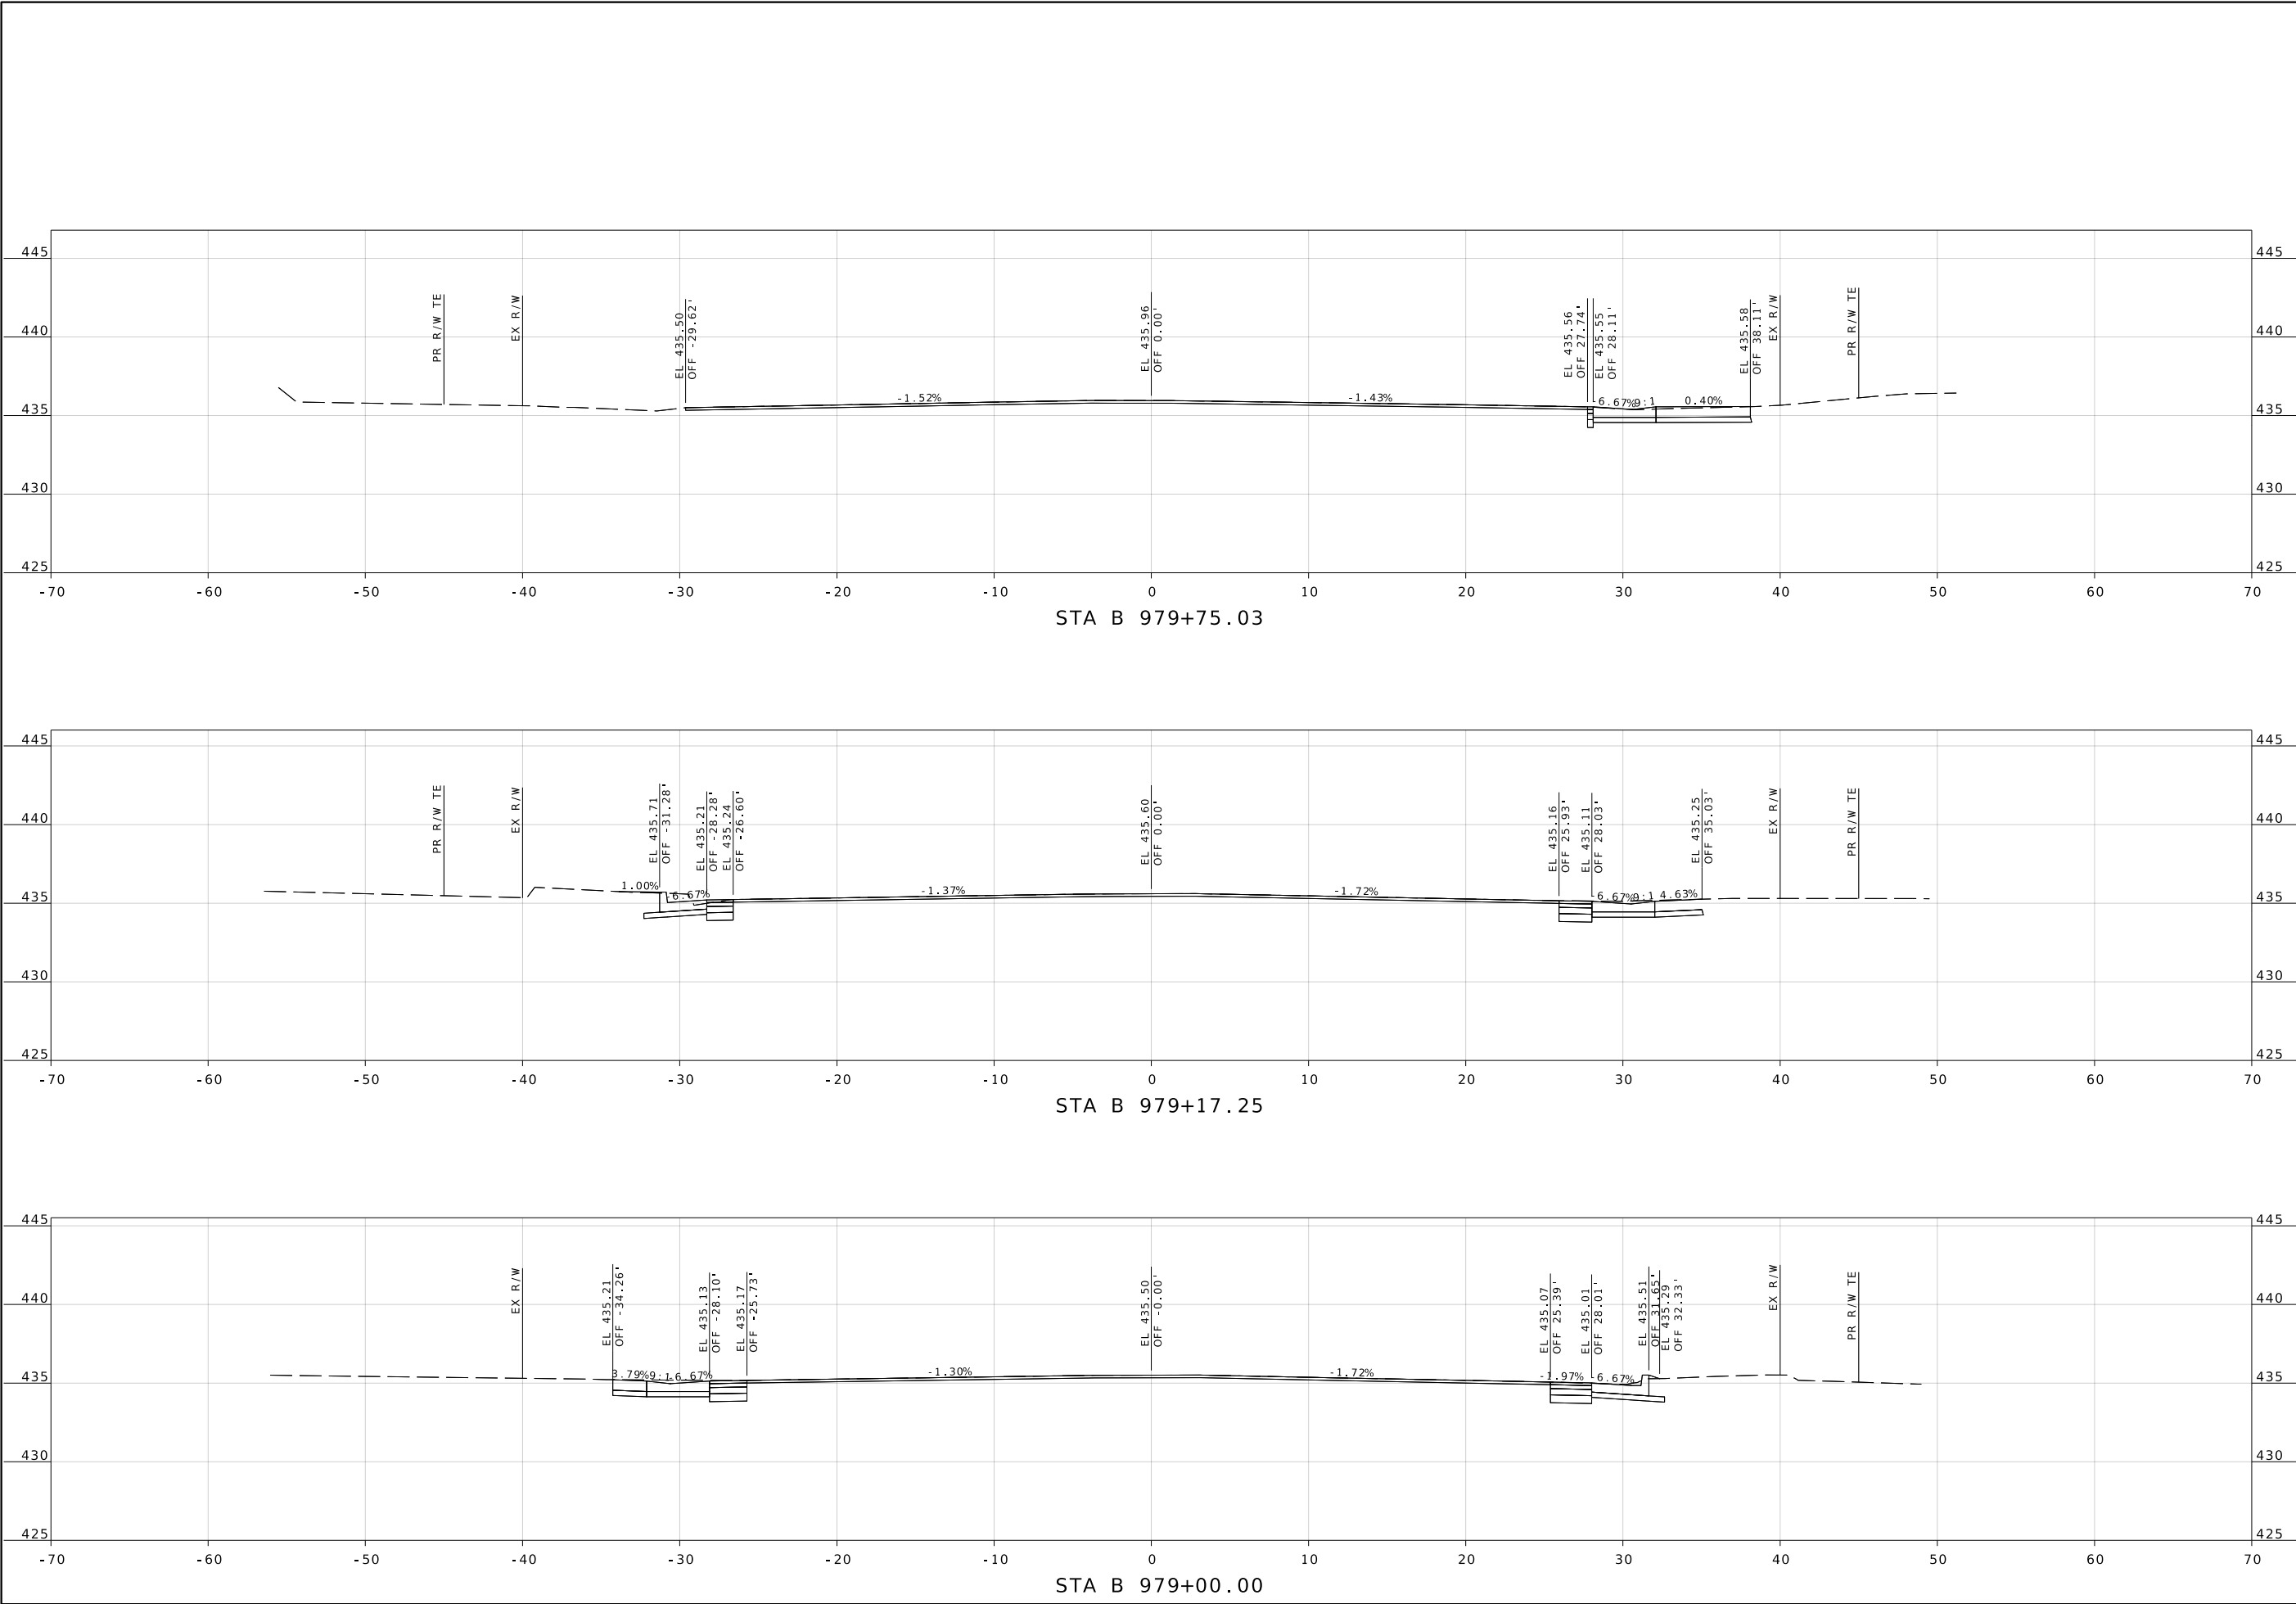

STATE OF MISSOURI

REGISTERED PROFESSIONAL ENGINEER

WILLIAM G. KRUSSEL

NUMBER E-27561

04/10/2025 8:34:40 AM

William G. Krussel

MO PE-27561

DATE PREPARED
4/9/2025

ROUTE
61/67

DISTRICT
SL

STATE
MO

SHEET NO.
XS27

COUNTY
JEFFERSON

JOB NO.
J6S3391

CONTRACT ID.

PROJECT NO.

BRIDGE NO.


DESCRIPTION

DATE

MISSOURI HIGHWAYS AND TRANSPORTATION COMMISSION



105 WEST CAPITOL
JEFFERSON CITY, MO 65102
1-888-ASK-MODOT (1-888-275-6636)


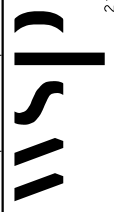


211 N. BROADWAY,
SUITE 2800
ST. LOUIS, MO 63102
CERTIFICATE OF AUTHORITY
NO. 001444 ENGINEERING

IF A SEAL IS PRESENT ON THIS SHEET, IT HAS BEEN ELECTRONICALLY SEALED AND DATED.

REV.

c:\bms\wsp-pb-us-pw-02\wsp_-_keith.kennon\d1041293\sheet_models_XS_J6S3391.dgn 7:32:13 AM 4/9/2025

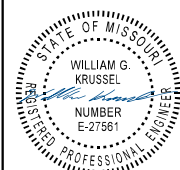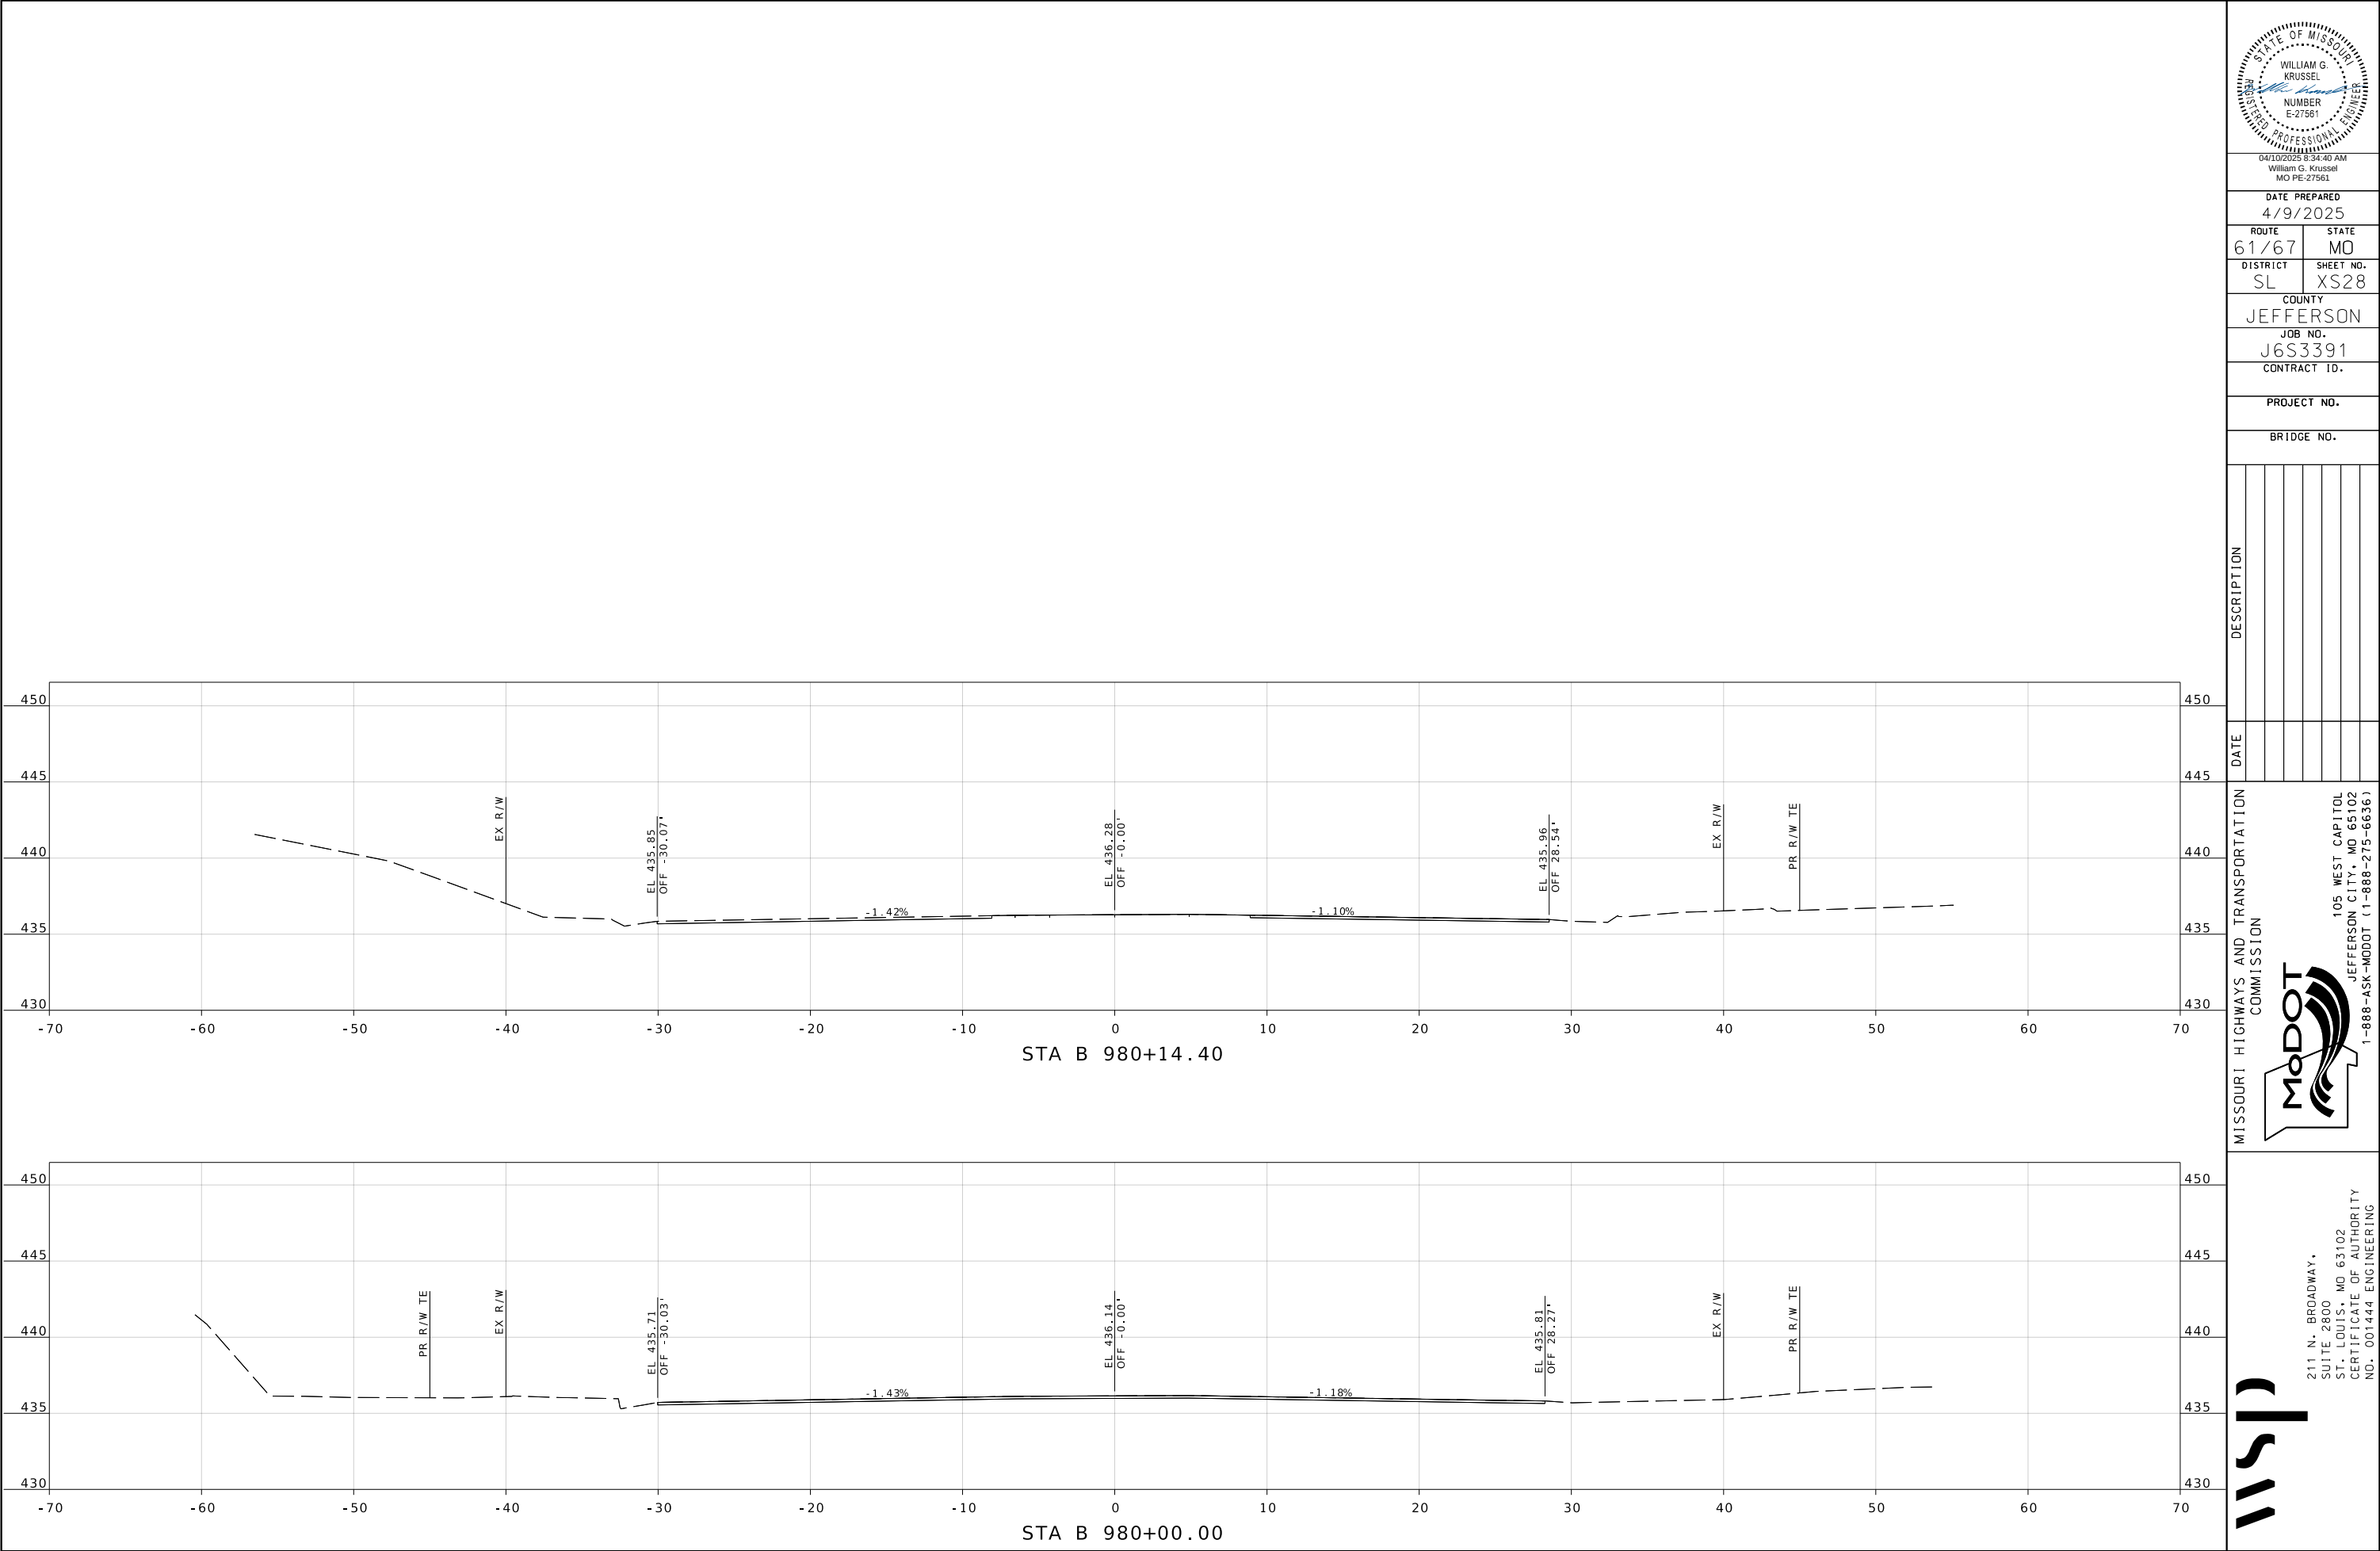

DATE PREPARED
4/9/2025

ROUTE
61/67

STATE
MO

DISTRICT
SL

SHEET NO.
XS28

COUNTY
JEFFERSON

JOB NO.
J6S3391

CONTRACT ID.

PROJECT NO.

BRIDGE NO.

DATE	DESCRIPTION

MISSOURI HIGHWAYS AND TRANSPORTATION COMMISSION



105 WEST CAPITOL
JEFFERSON CITY, MO 65102
1-888-ASK-MODOT (1-888-275-6636)



211 N. BROADWAY,
SUITE 2800
ST. LOUIS, MO 63102
CERTIFICATE OF AUTHORITY
NO. 001444 ENGINEERING

IF A SEAL IS PRESENT ON THIS SHEET, IT HAS BEEN ELECTRONICALLY SEALED AND DATED.