




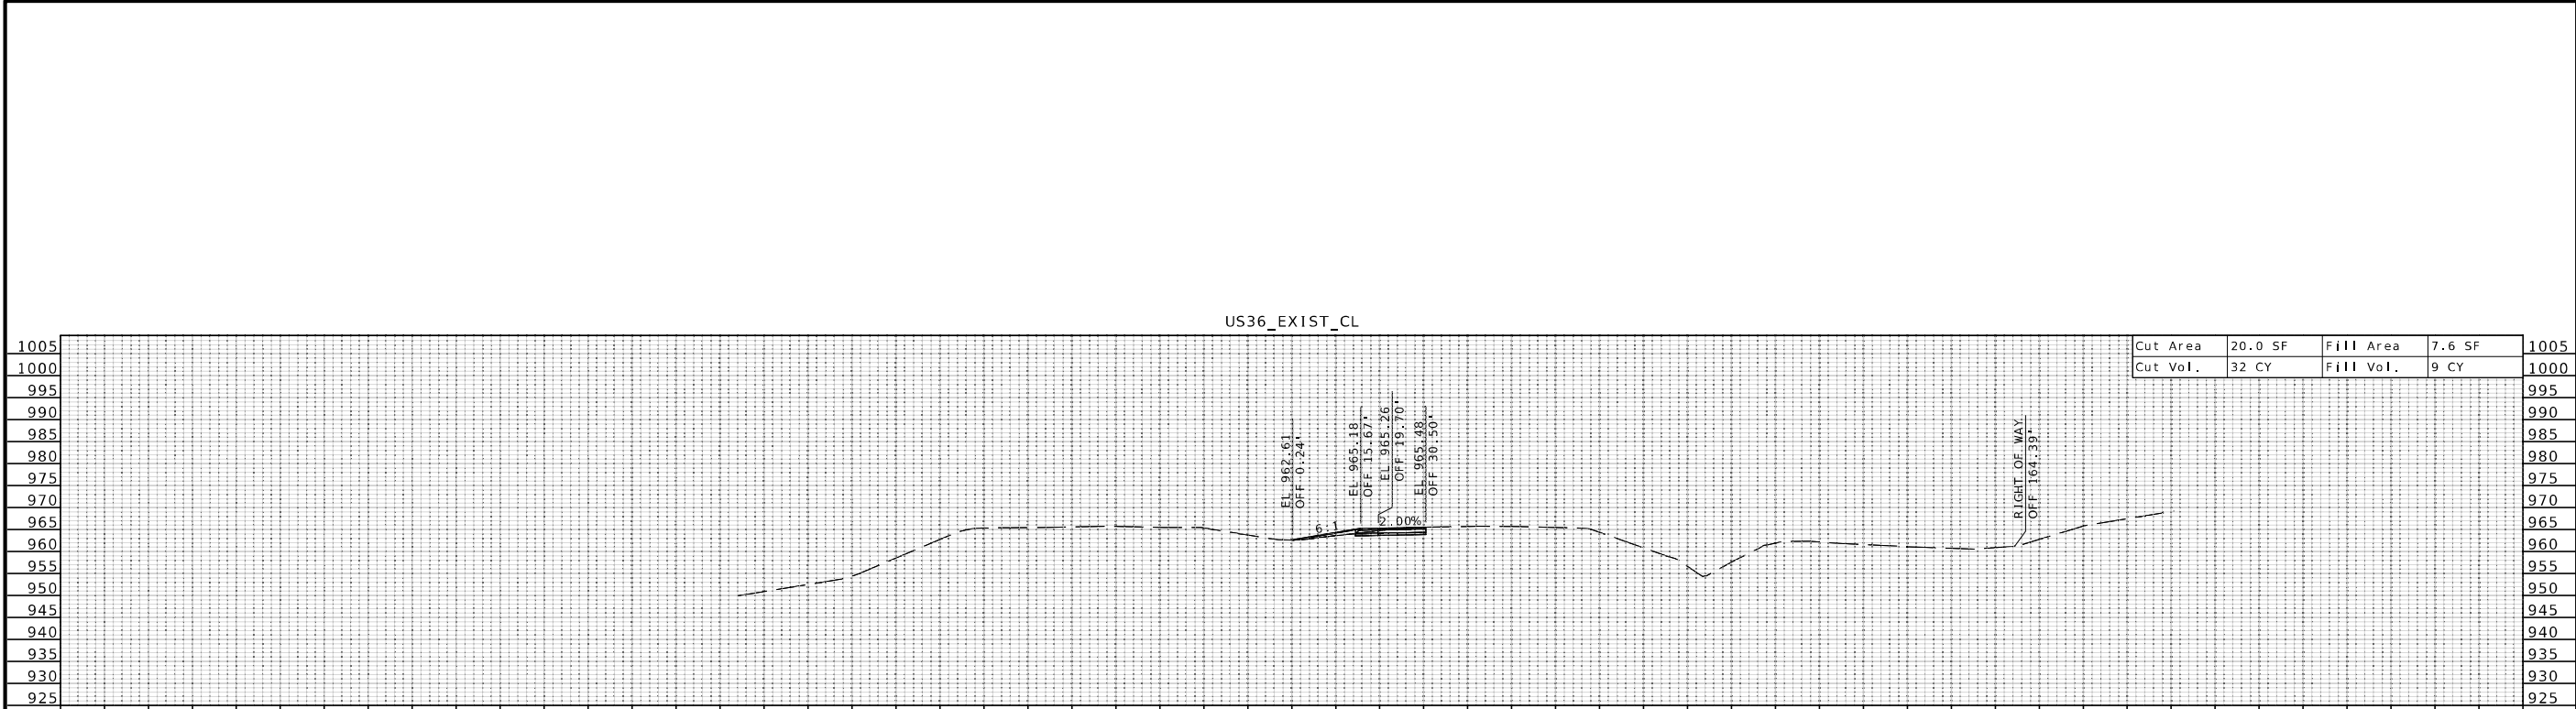

STA 1156+50.00

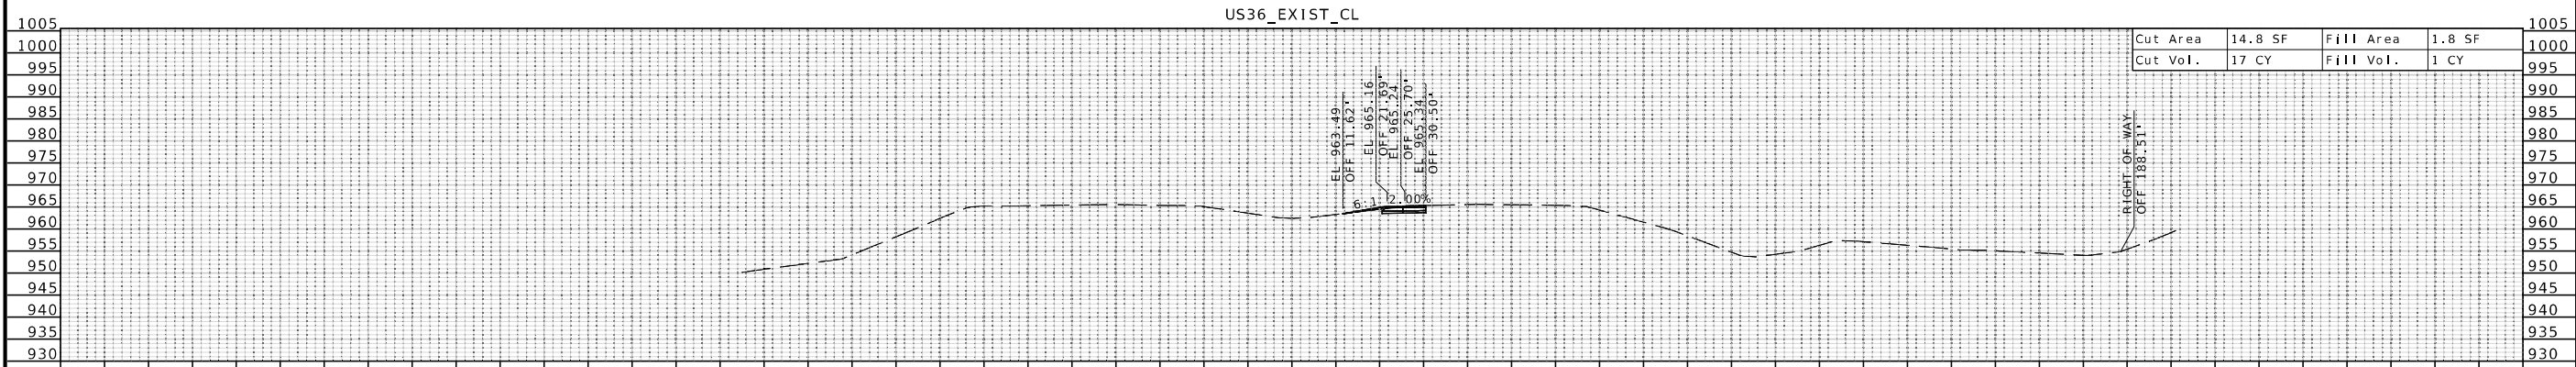

STA 1156+00.00

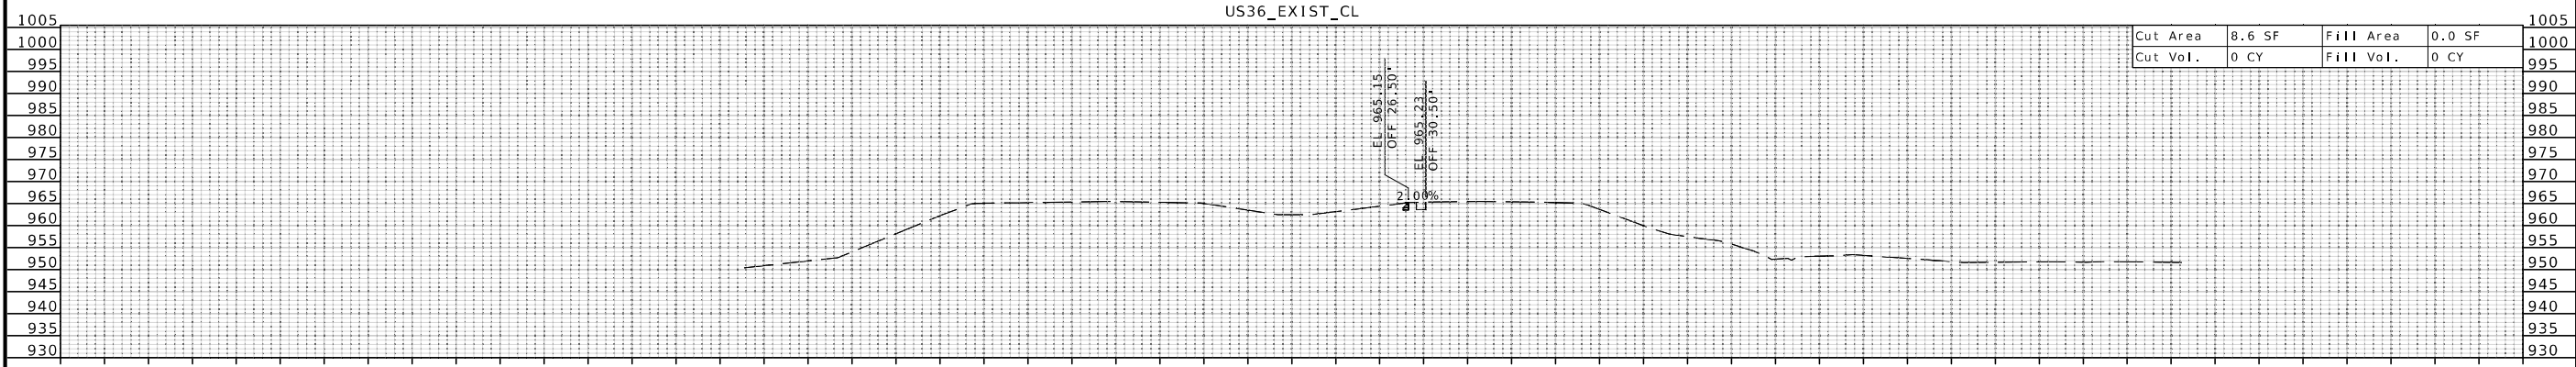

STA 1155+60.00



THIS SHEET HAS BEEN
SIGNED, SEALED AND DATED
ELECTRONICALLY.

DATE PREPARED
7/13/2025

ROUTE
US36

STATE
MO

DISTRICT
NW

SHEET NO.
1

COUNTY
DEKALB

JOB NO.
JNW0122

CONTRACT ID.

PROJECT NO.

BRIDGE NO.

DESCRIPTION

DATE








MISSOURI HIGHWAYS AND TRANSPORTATION COMMISSION

105 WEST CAPITAL
JEFFERSON CITY, MO 65102
1-888-ASK-MODOT (1-888-275-6636)

MoDOT

Bartlett & West

601 MONROE ST. SUITE 201 - JEFFERSON CITY, MO 65101
PHONE 872-634-3181
CERTIFICATE OF AUTHORITY NO. 000167 - ENGINEERING
WWW.BARTLETTWEST.COM

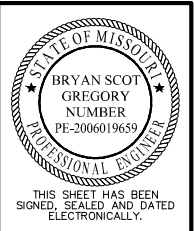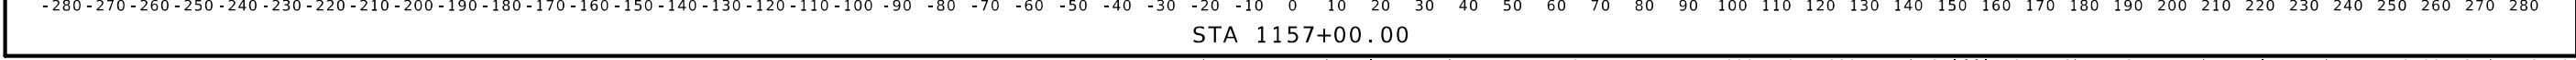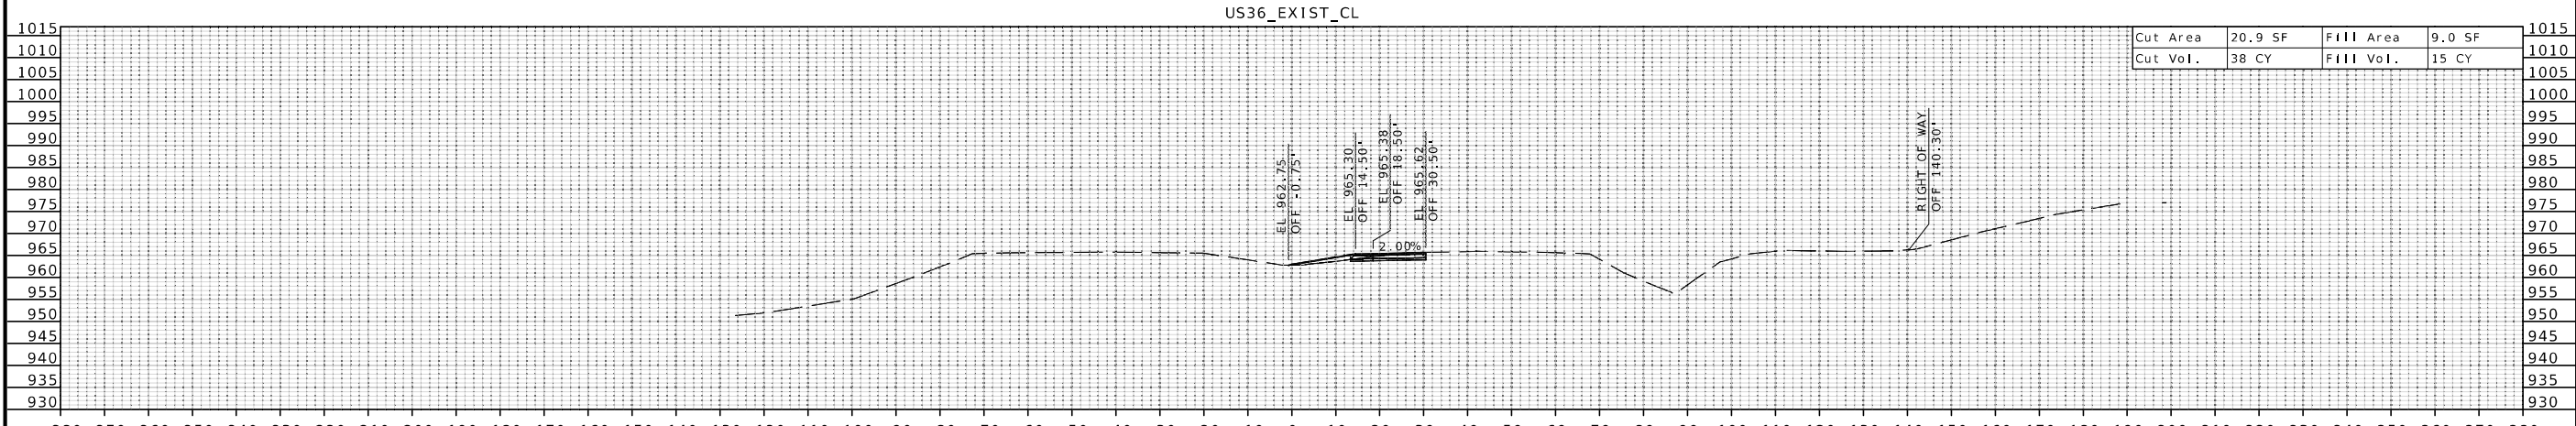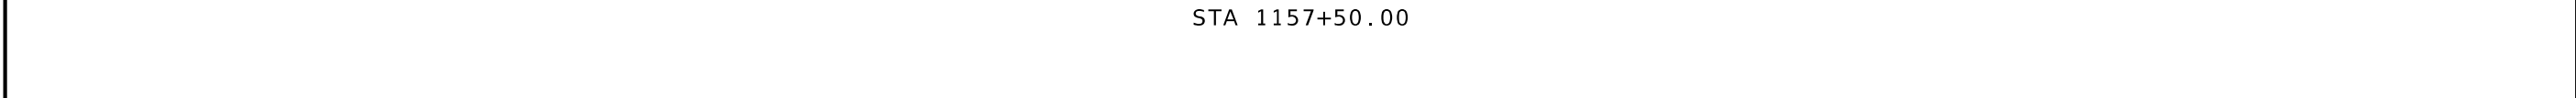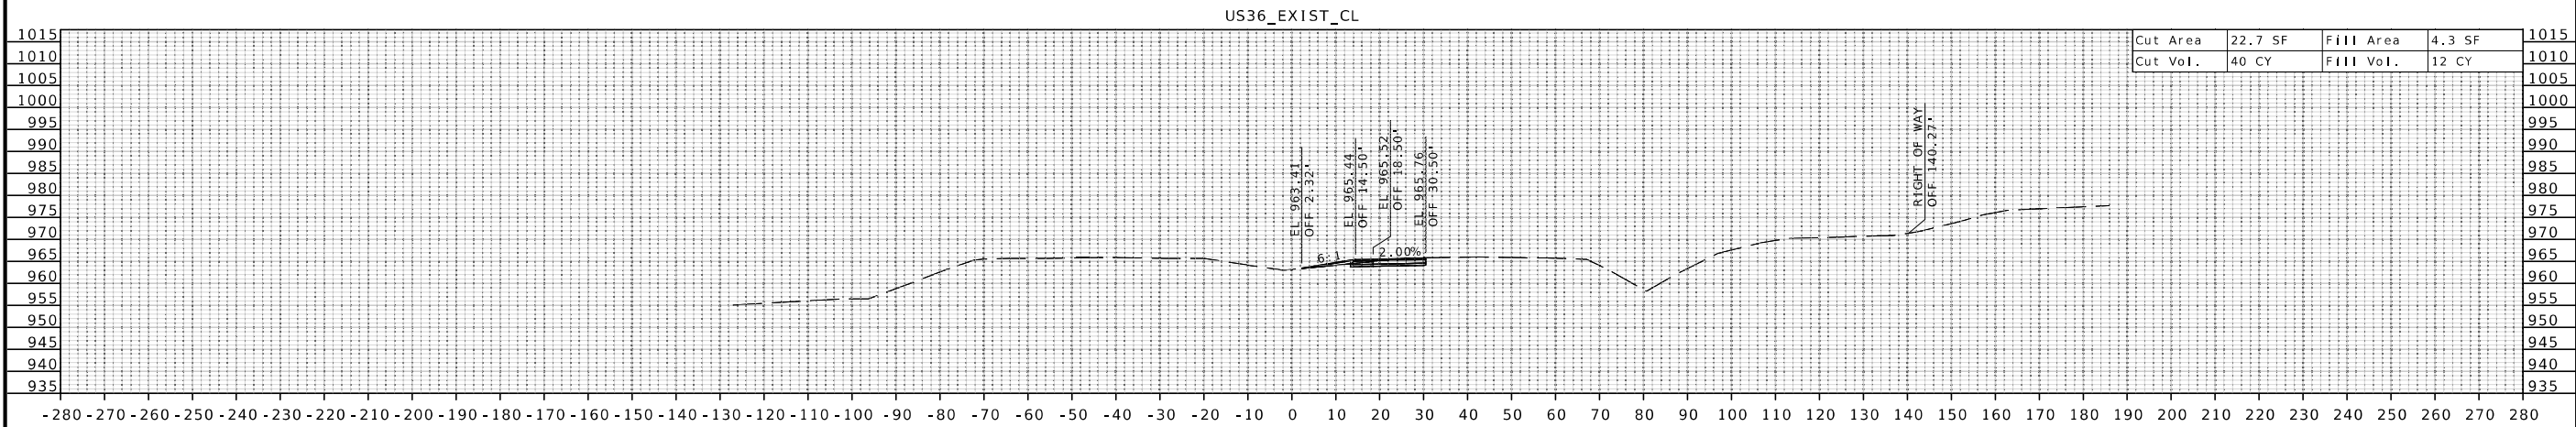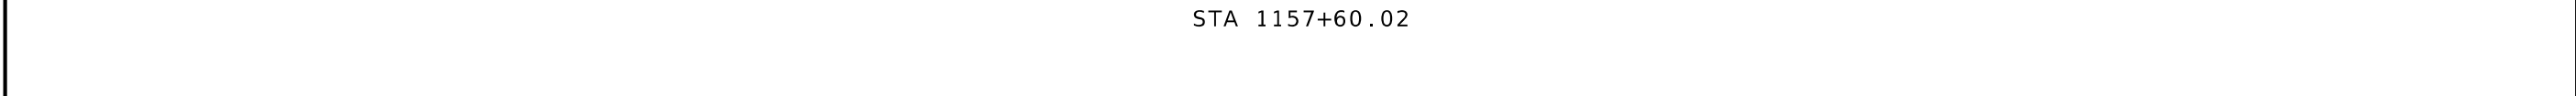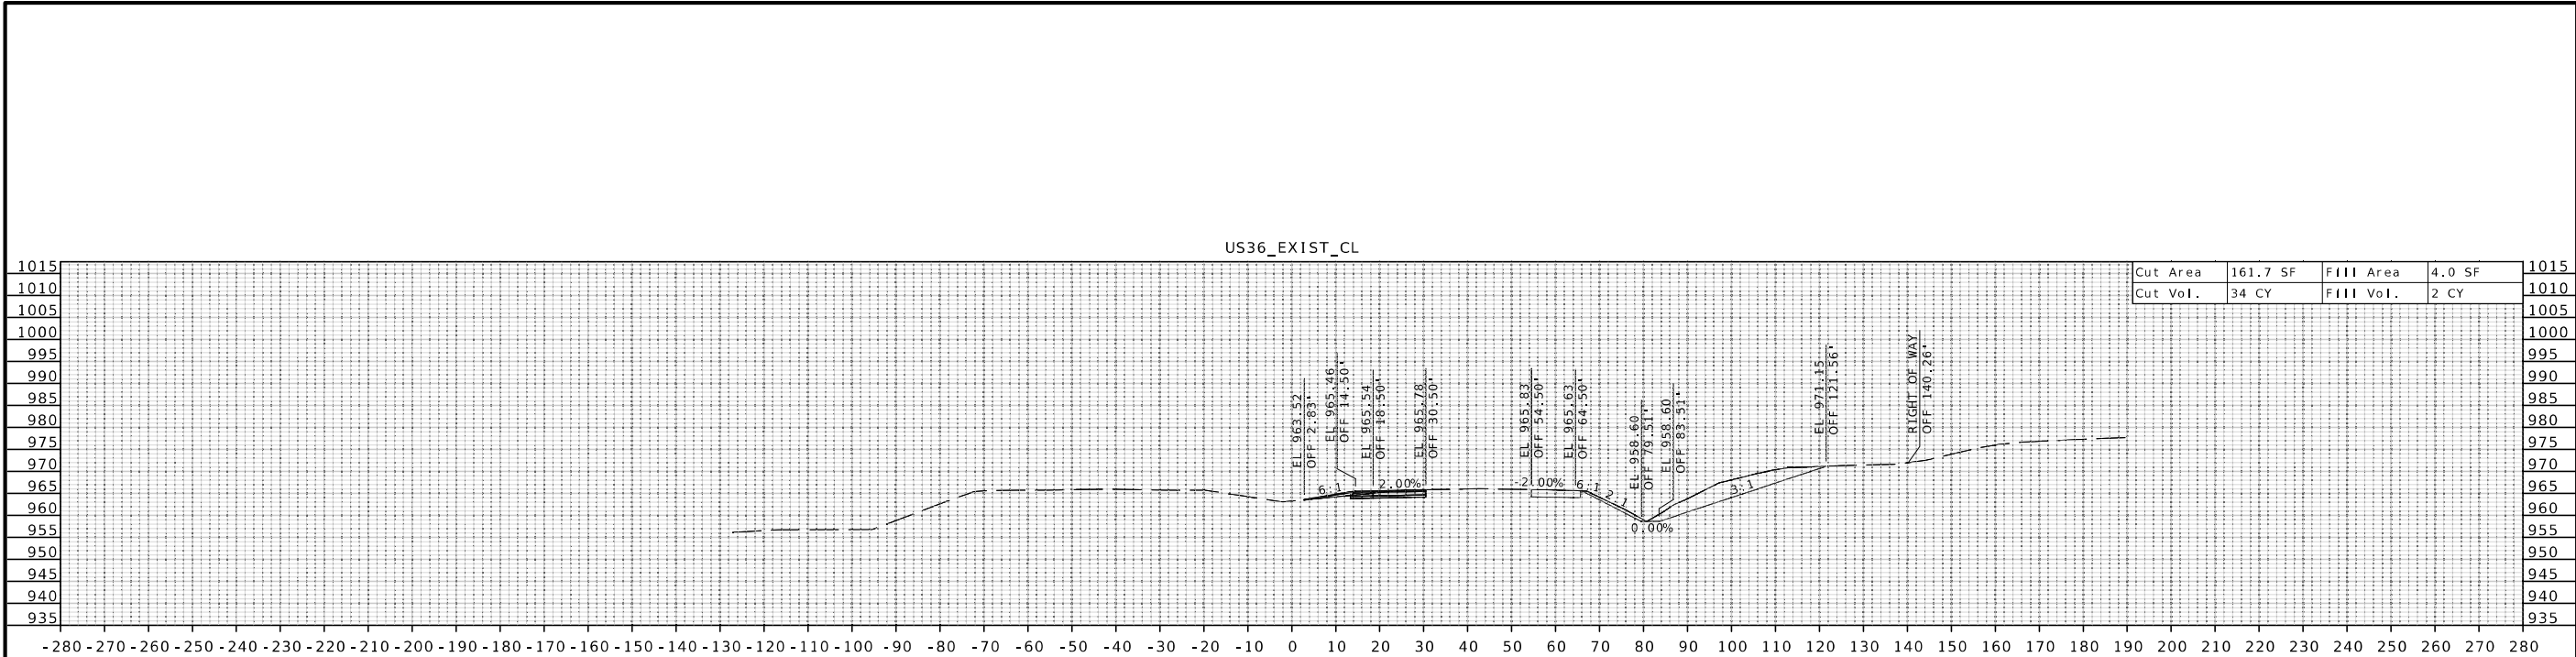

DATE PREPARED
7/13/2025

ROUTE STATE
US36 MO

DISTRICT COUNTY
NW DEKALB

JOB NO.
JNW0122

CONTRACT ID.

PROJECT NO.

BRIDGE NO.


DESCRIPTION	DATE

MISSOURI HIGHWAYS AND TRANSPORTATION COMMISSION

105 WEST CAPITAL
JEFFERSON CITY, MO 65102
1-888-ASK-MODOT (1-888-275-6636)

Bartlett & West

601 MONROE ST. SUITE 201 - JEFFERSON CITY, MO 65101
PHONE 872-634-3181
CERTIFICATE OF AUTHORITY NO. 000167 - ENGINEERING
WWW.BARTLETTWEST.COM

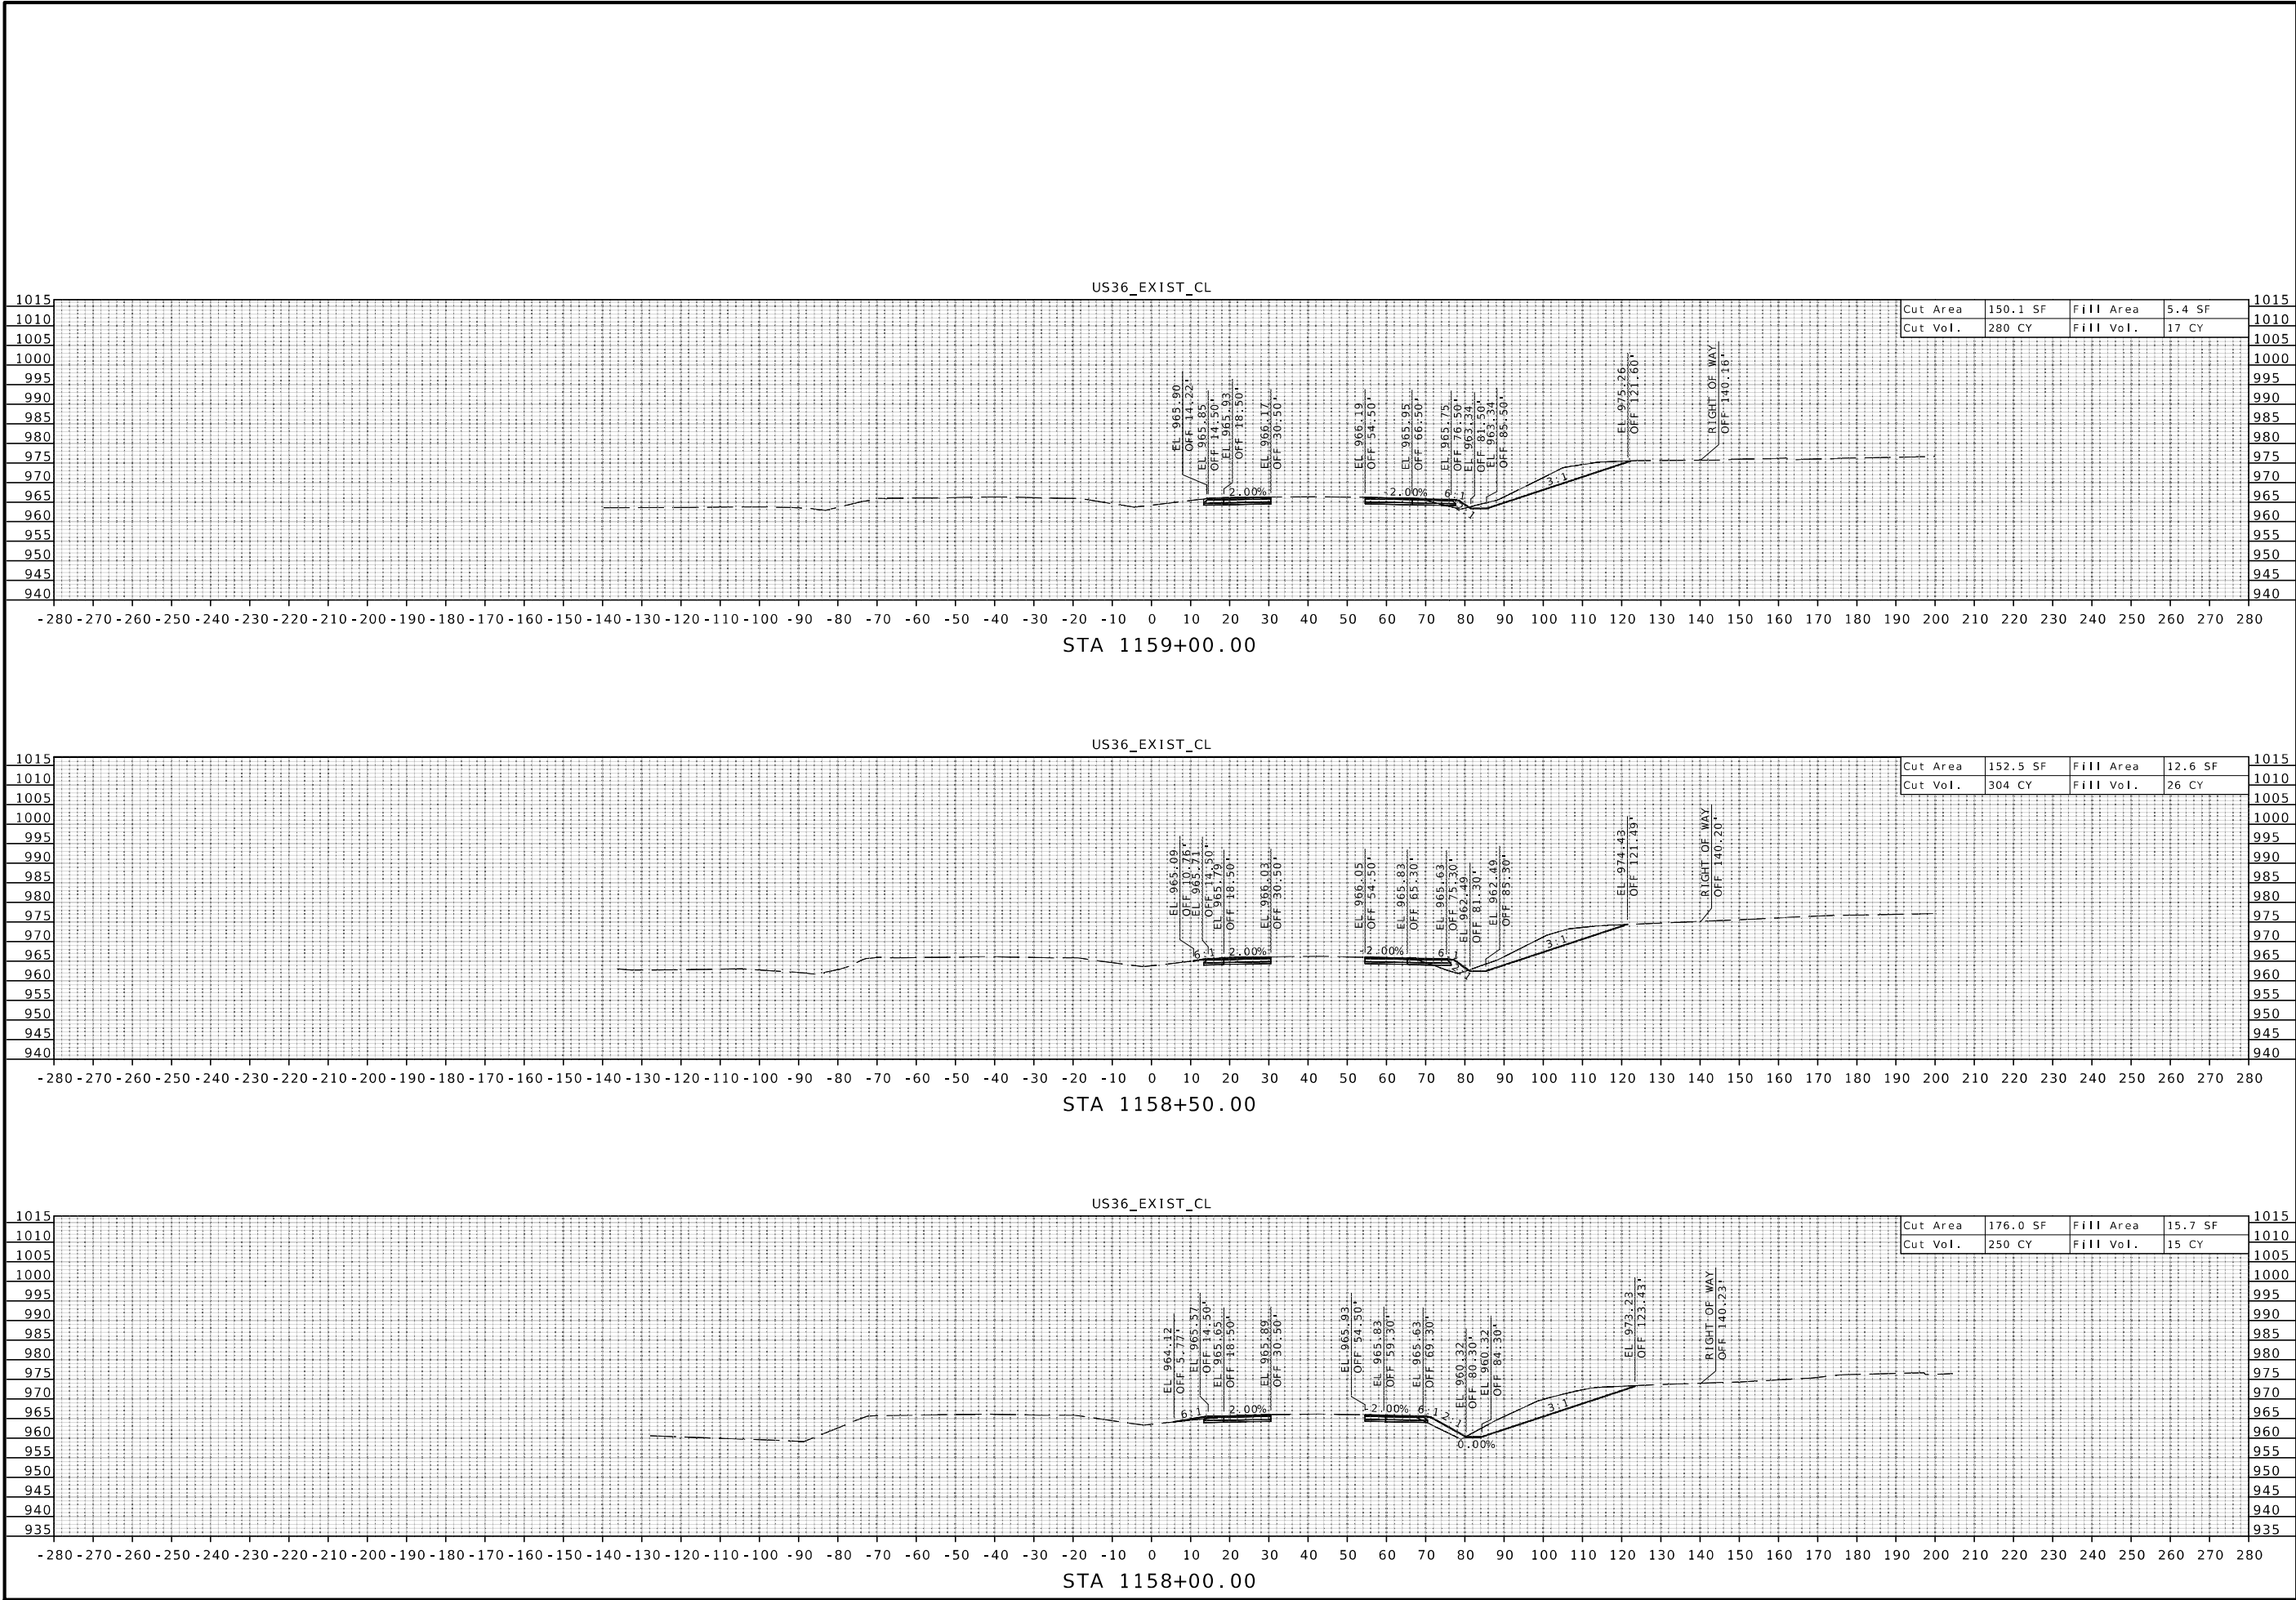

STATE OF MISSOURI

BRYAN SCOT GREGORY

NUMBER PE-2006019659

PROFESSIONAL ENGINEER

THIS SHEET HAS BEEN SIGNED, SEALED AND DATED ELECTRONICALLY.

DATE PREPARED

7/13/2025

ROUTE

US36

STATE

MO

DISTRICT

NW

SHEET NO.

3

COUNTY

DEKALB

JOB NO.

JNW0122

CONTRACT ID.

PROJECT NO.

BRIDGE NO.

DESCRIPTION

DATE

MISSOURI HIGHWAYS AND TRANSPORTATION COMMISSION

MoDOT


105 WEST CAPITAL
JEFFERSON CITY, MO 65102
1-888-ASK-MODOT (1-888-275-6636)

Bartlett & West

601 MONROE ST. SUITE 201 - JEFFERSON CITY, MO 65101
PHONE 872-634-3161
CERTIFICATE OF AUTHORITY NO. 000167 - ENGINEERING
WWW.BARTLETTWEST.COM

pw://bartwest-pw.bentley.com:bartwest-pw-04/Documents/17000/17345.032 - Bob Griffin Cost Share/OpenRoads Designer/data/JNW0122_XS.dgn 3:52:33 PM 7/13/2025

IF A SEAL IS PRESENT ON THIS SHEET IT HAS BEEN ELECTRONICALLY SEALED AND DATED.

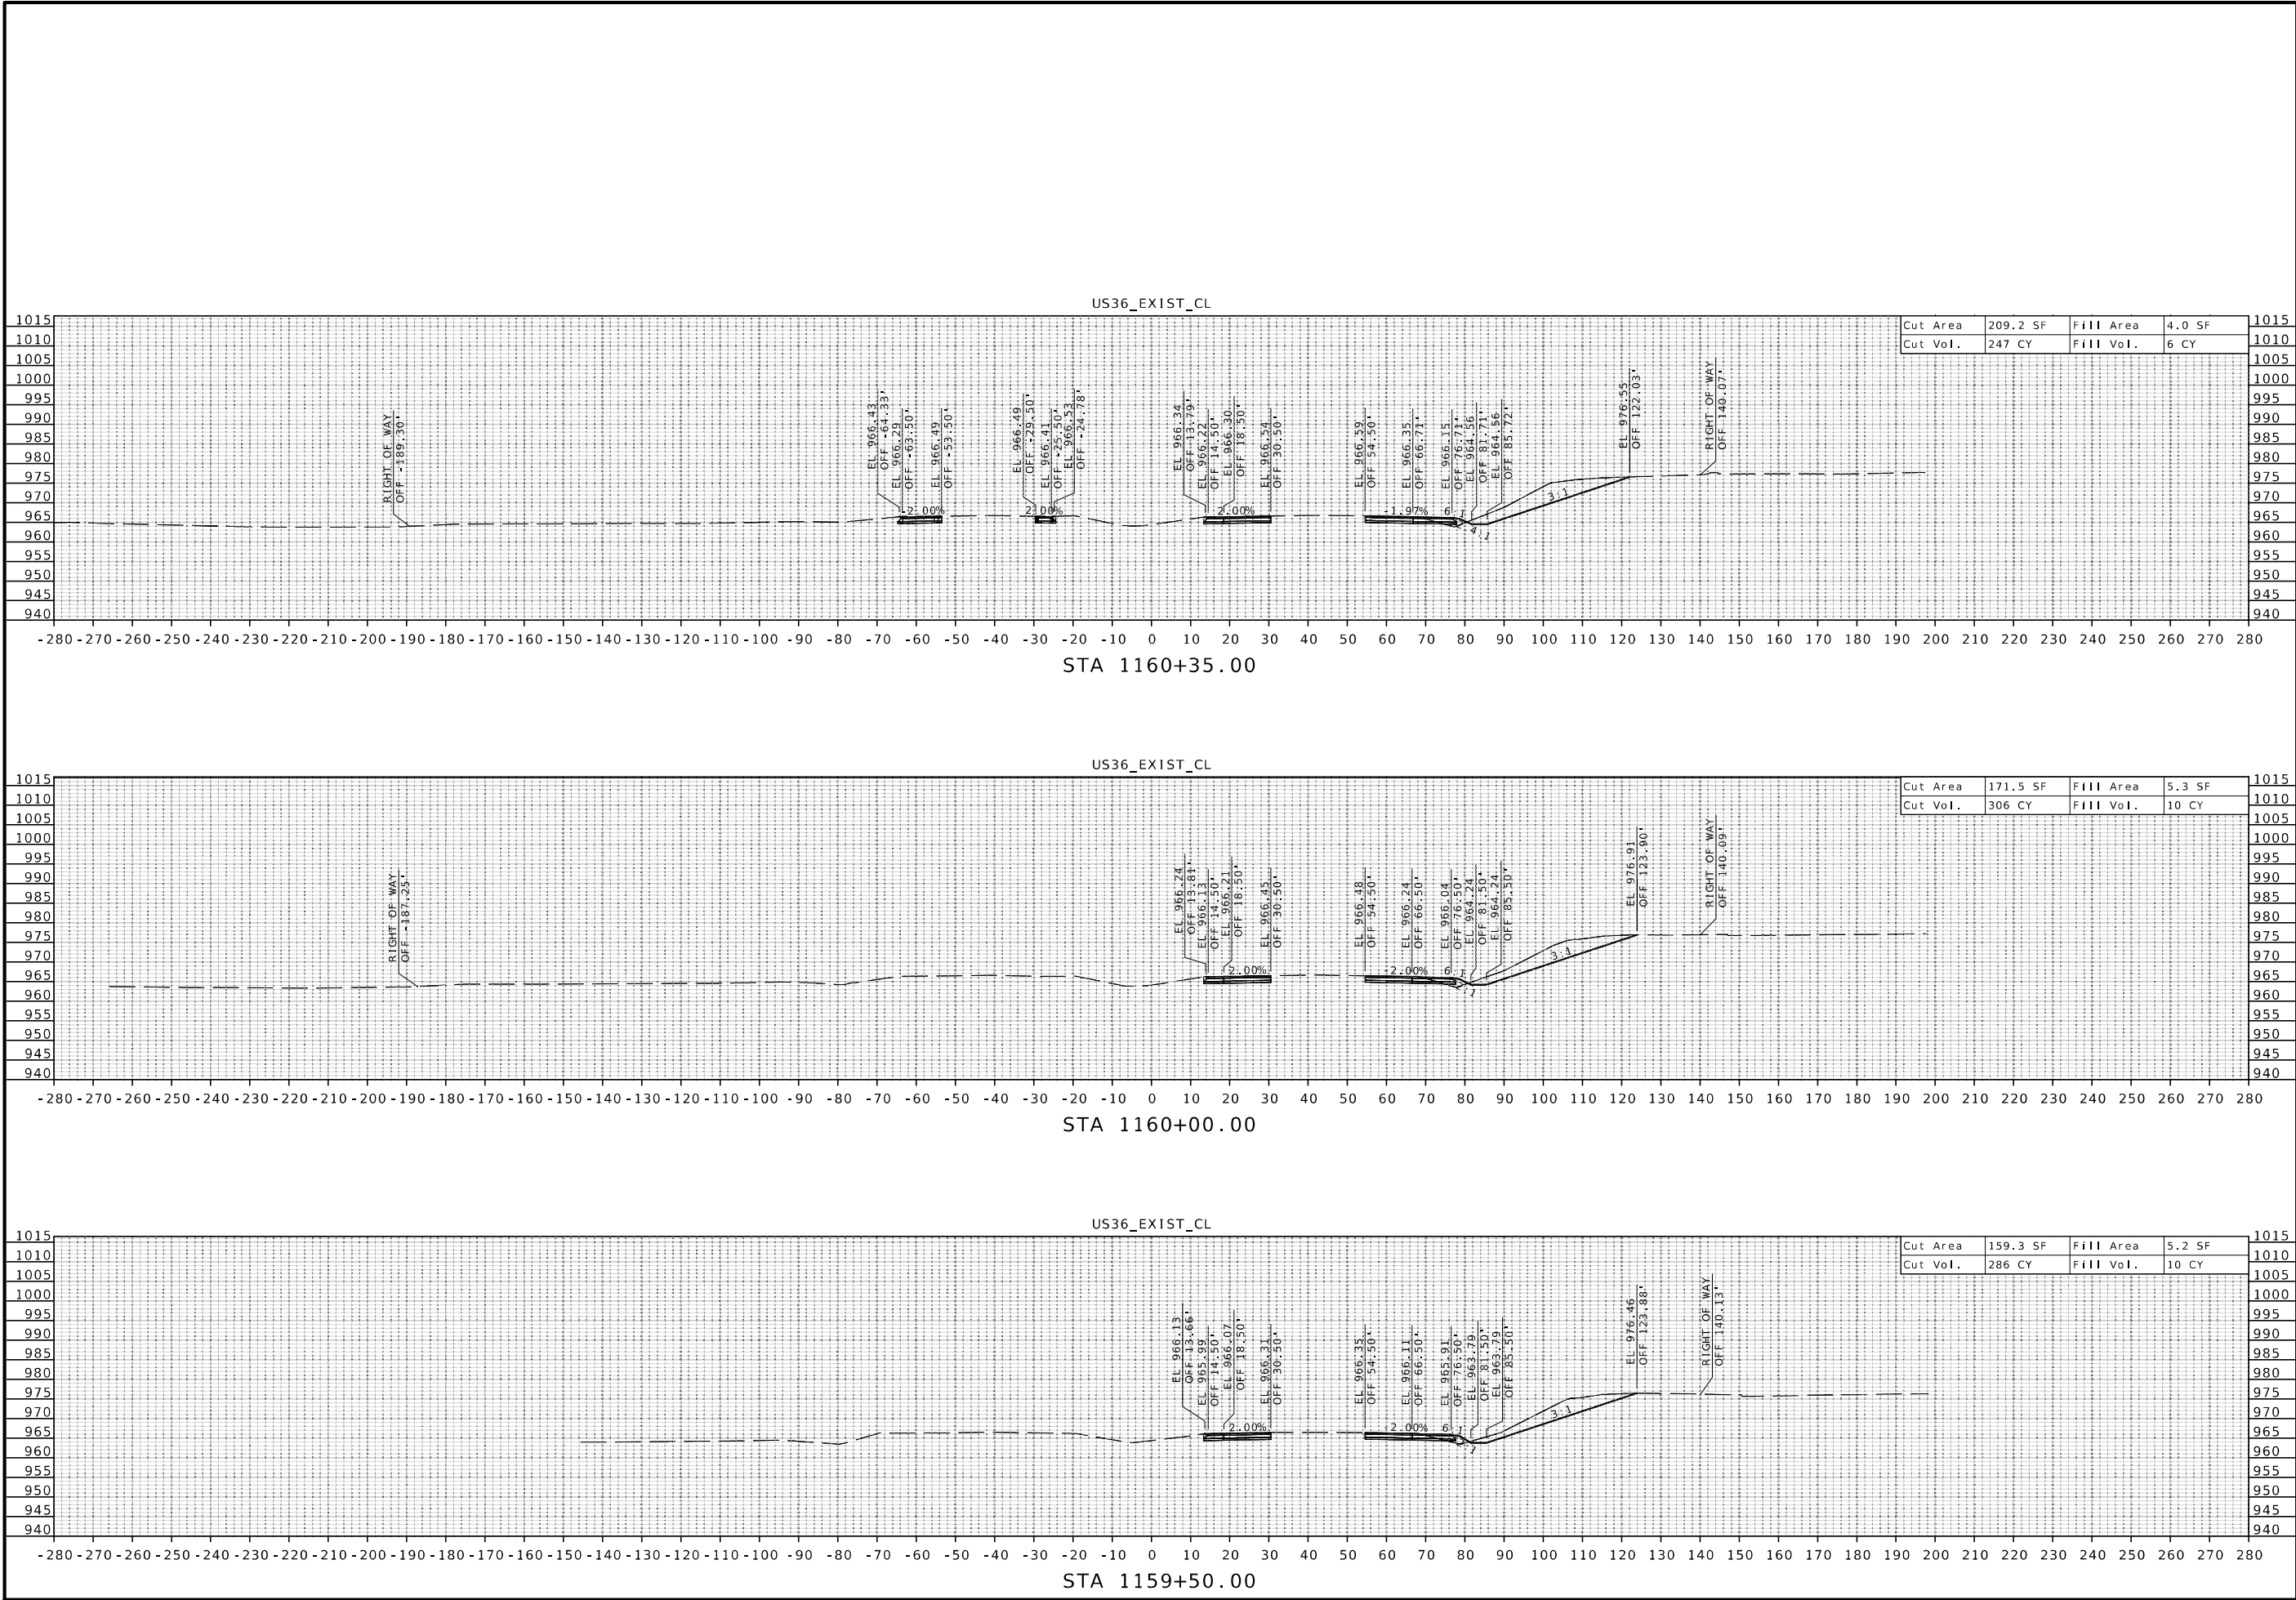

STATE OF MISSOURI

BRYAN SCOT GREGORY

NUMBER PE-2006019659

PROFESSIONAL ENGINEER

THIS SHEET HAS BEEN SIGNED, SEALED AND DATED ELECTRONICALLY.

DATE PREPARED

7/13/2025

ROUTE

US36

DISTRICT

NW

STATE

MO

SHEET NO.

4

COUNTY

DEKALB

JOB NO.

JNW0122

CONTRACT ID.

PROJECT NO.

BRIDGE NO.

DATE

DESCRIPTION

MISSOURI HIGHWAYS AND TRANSPORTATION COMMISSION


MoDOT

105 WEST CAPITAL JEFFERSON CITY, MO 65102 1-888-ASK-MODOT (1-888-275-6636)

Bartlett & West

601 MONROE ST. SUITE 201 - JEFFERSON CITY, MO 65101 PHONE 872-634-3181 CERTIFICATE OF AUTHORITY NO. 000167 - ENGINEERING WWW.BARTLETTWEST.COM

IF A SEAL IS PRESENT ON THIS SHEET IT HAS BEEN ELECTRONICALLY SEALED AND DATED.

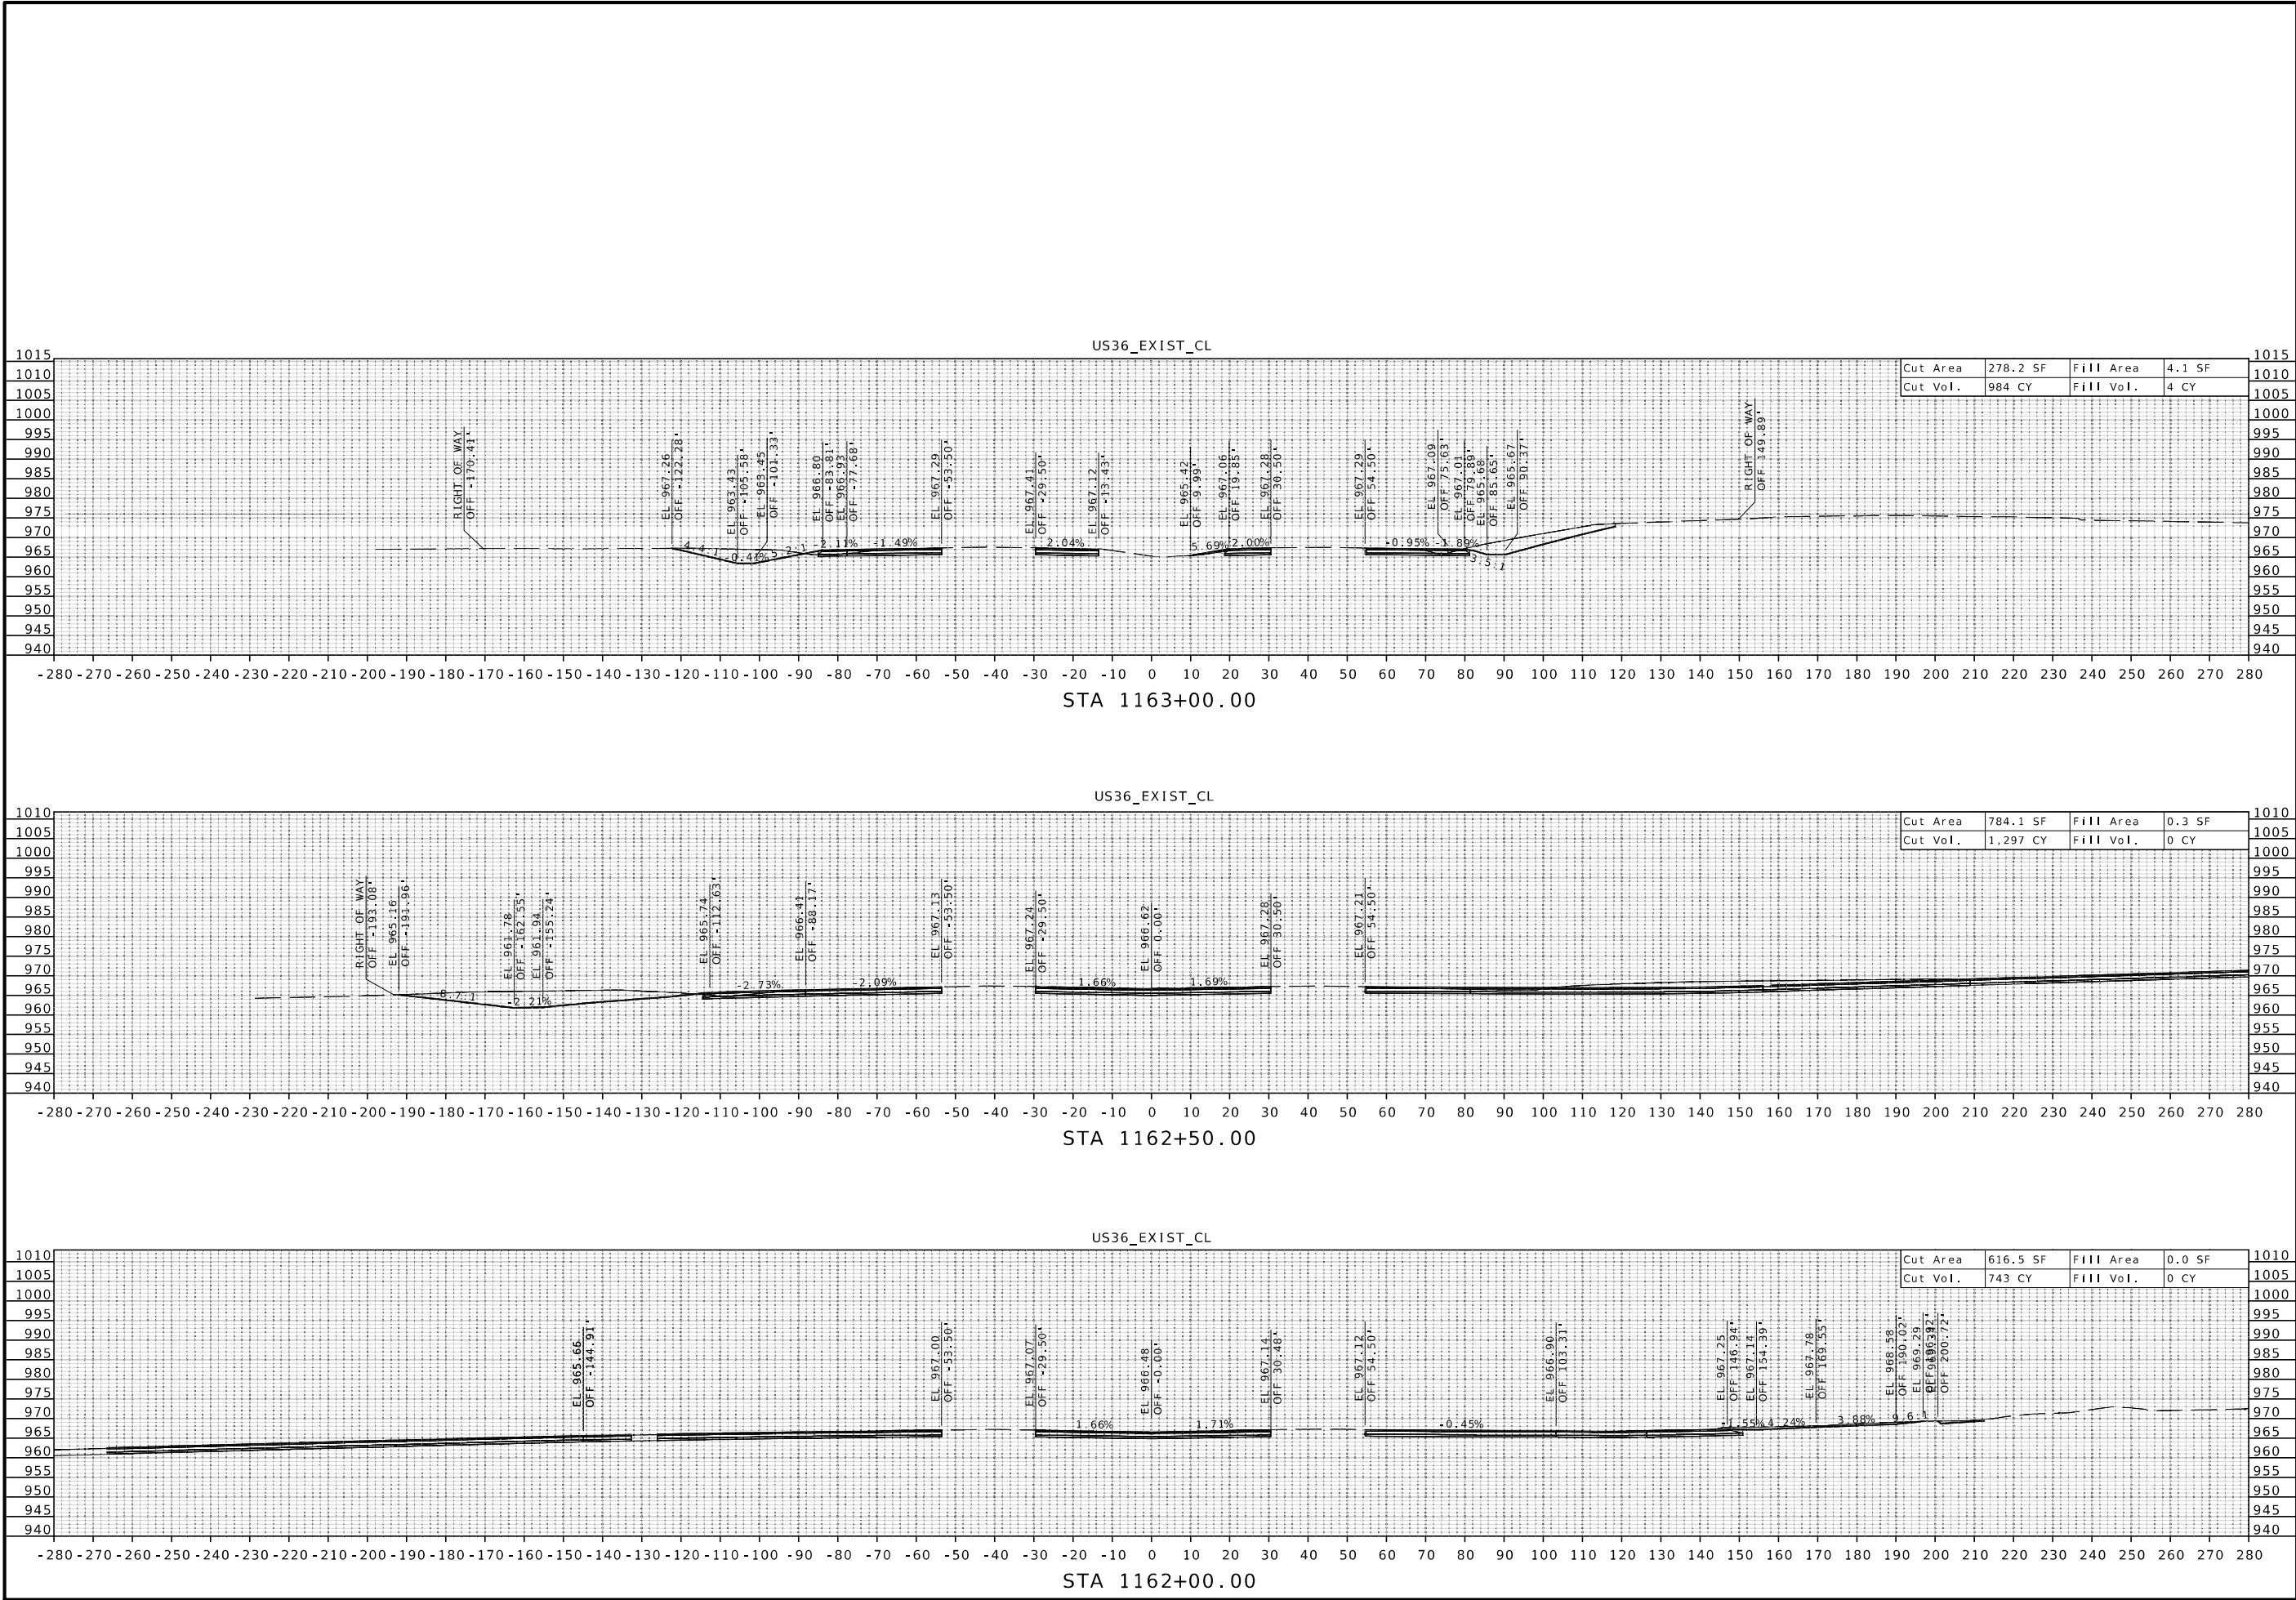

STATE OF MISSOURI

BRYAN SCOT GREGORY

NUMBER PE-2006019659

PROFESSIONAL ENGINEER

THIS SHEET HAS BEEN SIGNED, SEALED AND DATED ELECTRONICALLY.

DATE PREPARED

7/13/2025

ROUTE

US36

STATE

MO

DISTRICT

NW

SHEET NO.

6

COUNTY

DEKALB

JOB NO.

JNW0122

CONTRACT ID.

PROJECT NO.

BRIDGE NO.

DESCRIPTION

DATE

MISSOURI HIGHWAYS AND TRANSPORTATION COMMISSION

MoDOT


105 WEST CAPITOL
JEFFERSON CITY, MO 65102
1-888-ASK-MODOT (1-888-275-6636)

Bartlett & West

601 MONROE ST. SUITE 201 - JEFFERSON CITY, MO 65101
PHONE 572-634-3181
CERTIFICATE OF AUTHORITY NO. 000167 - ENGINEERING
WWW.BARTLETTWEST.COM

IF A SEAL IS PRESENT ON THIS SHEET IT HAS BEEN ELECTRONICALLY SEALED AND DATED.

pw://bartwest-pw.bentley.com:bartwest-pw-04/Documents/17000/17345.032 - Bob Griffin Cost Share/OpenRoads Designer/data/JNW0122_XS.dgn 3:52:41 PM 7/13/2025

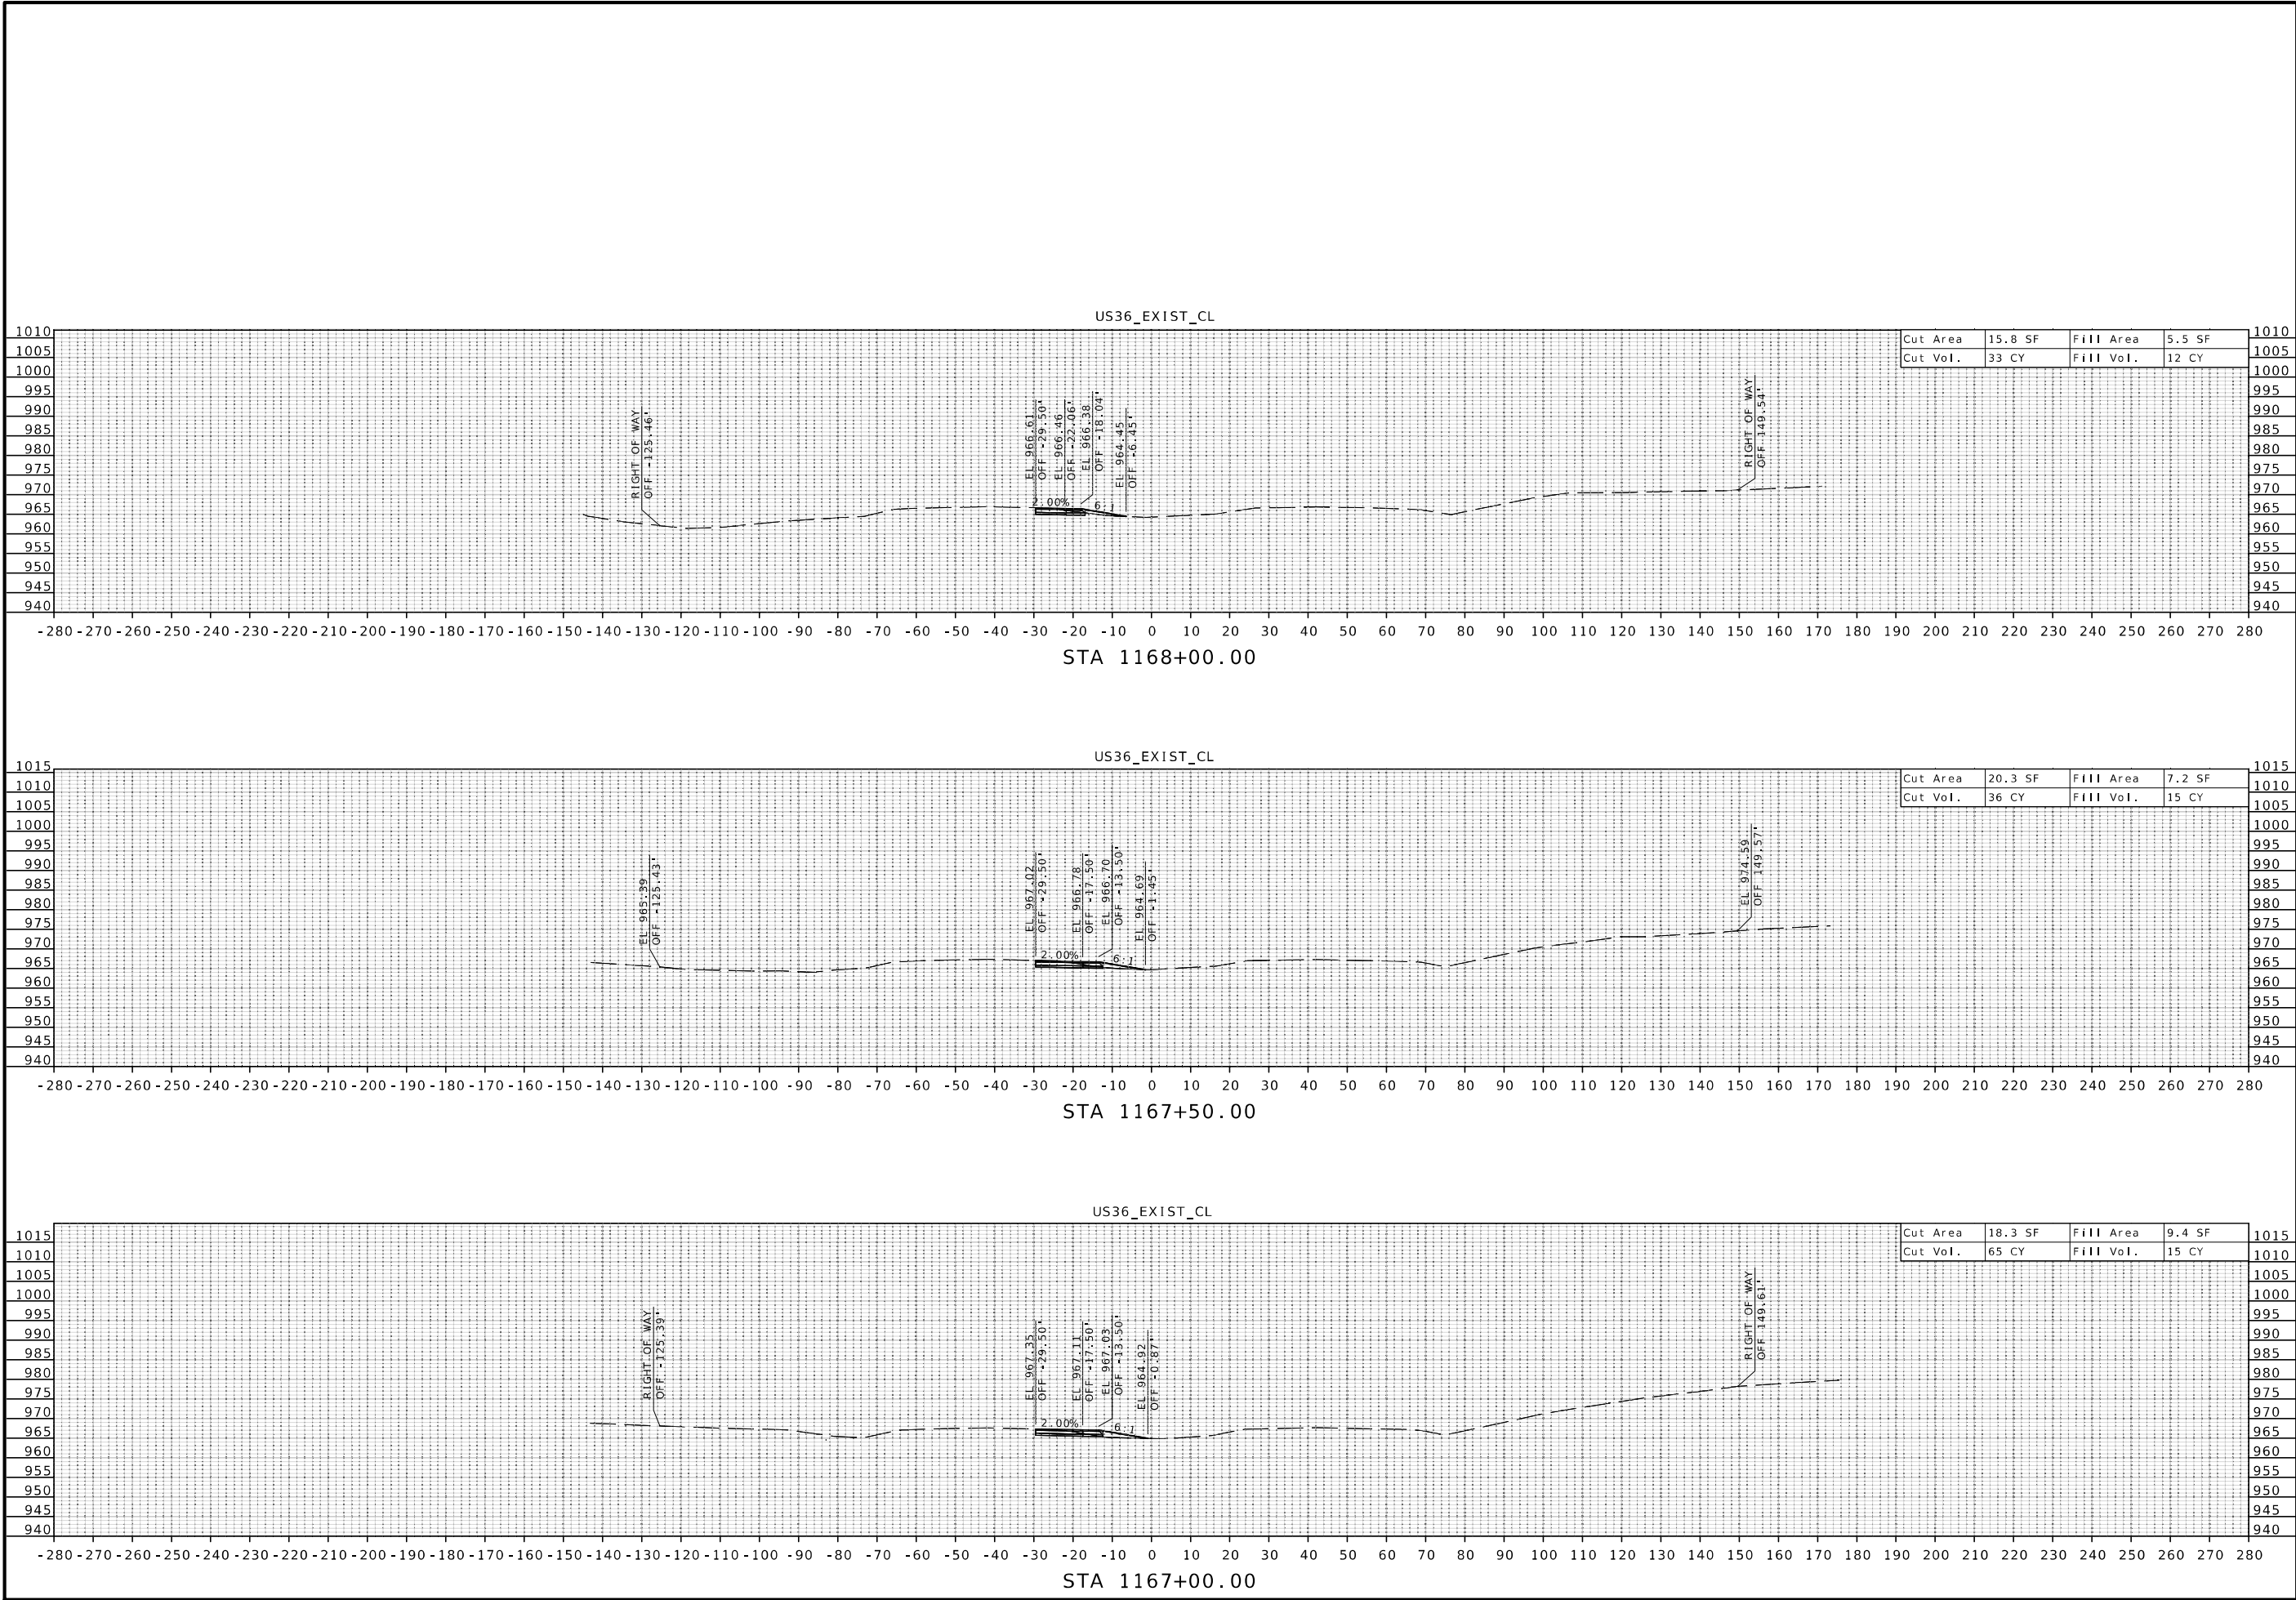

STATE OF MISSOURI

BRYAN SCOT GREGORY

NUMBER PE-2006019659

PROFESSIONAL ENGINEER

THIS SHEET HAS BEEN SIGNED, SEALED AND DATED ELECTRONICALLY.

DATE PREPARED

7/13/2025

ROUTE

US36

DISTRICT

NW

STATE

MO

SHEET NO.

10

COUNTY

DEKALB

JOB NO.

JNW0122

CONTRACT ID.

PROJECT NO.

BRIDGE NO.

DESCRIPTION

DATE

MISSOURI HIGHWAYS AND TRANSPORTATION COMMISSION

MoDOT


105 WEST CAPITAL JEFFERSON CITY, MO 65102 1-888-ASK-MODOT (1-888-275-6636)

Bartlett & West

601 MONROE ST. SUITE 201 - JEFFERSON CITY, MO 65101
PHONE 872-634-3181
CERTIFICATE OF AUTHORITY NO. 000167 - ENGINEERING
WWW.BARTLETTWEST.COM

pw://bartwest-pw.bentley.com:bartwest-pw-04/Documents/17000/17345.032 - Bob Griffin Cost Share/OpenRoads Designer/data/JNW0122_XS.dgn 3:52:51 PM 7/13/2025

IF A SEAL IS PRESENT ON THIS SHEET IT HAS BEEN ELECTRONICALLY SEALED AND DATED.

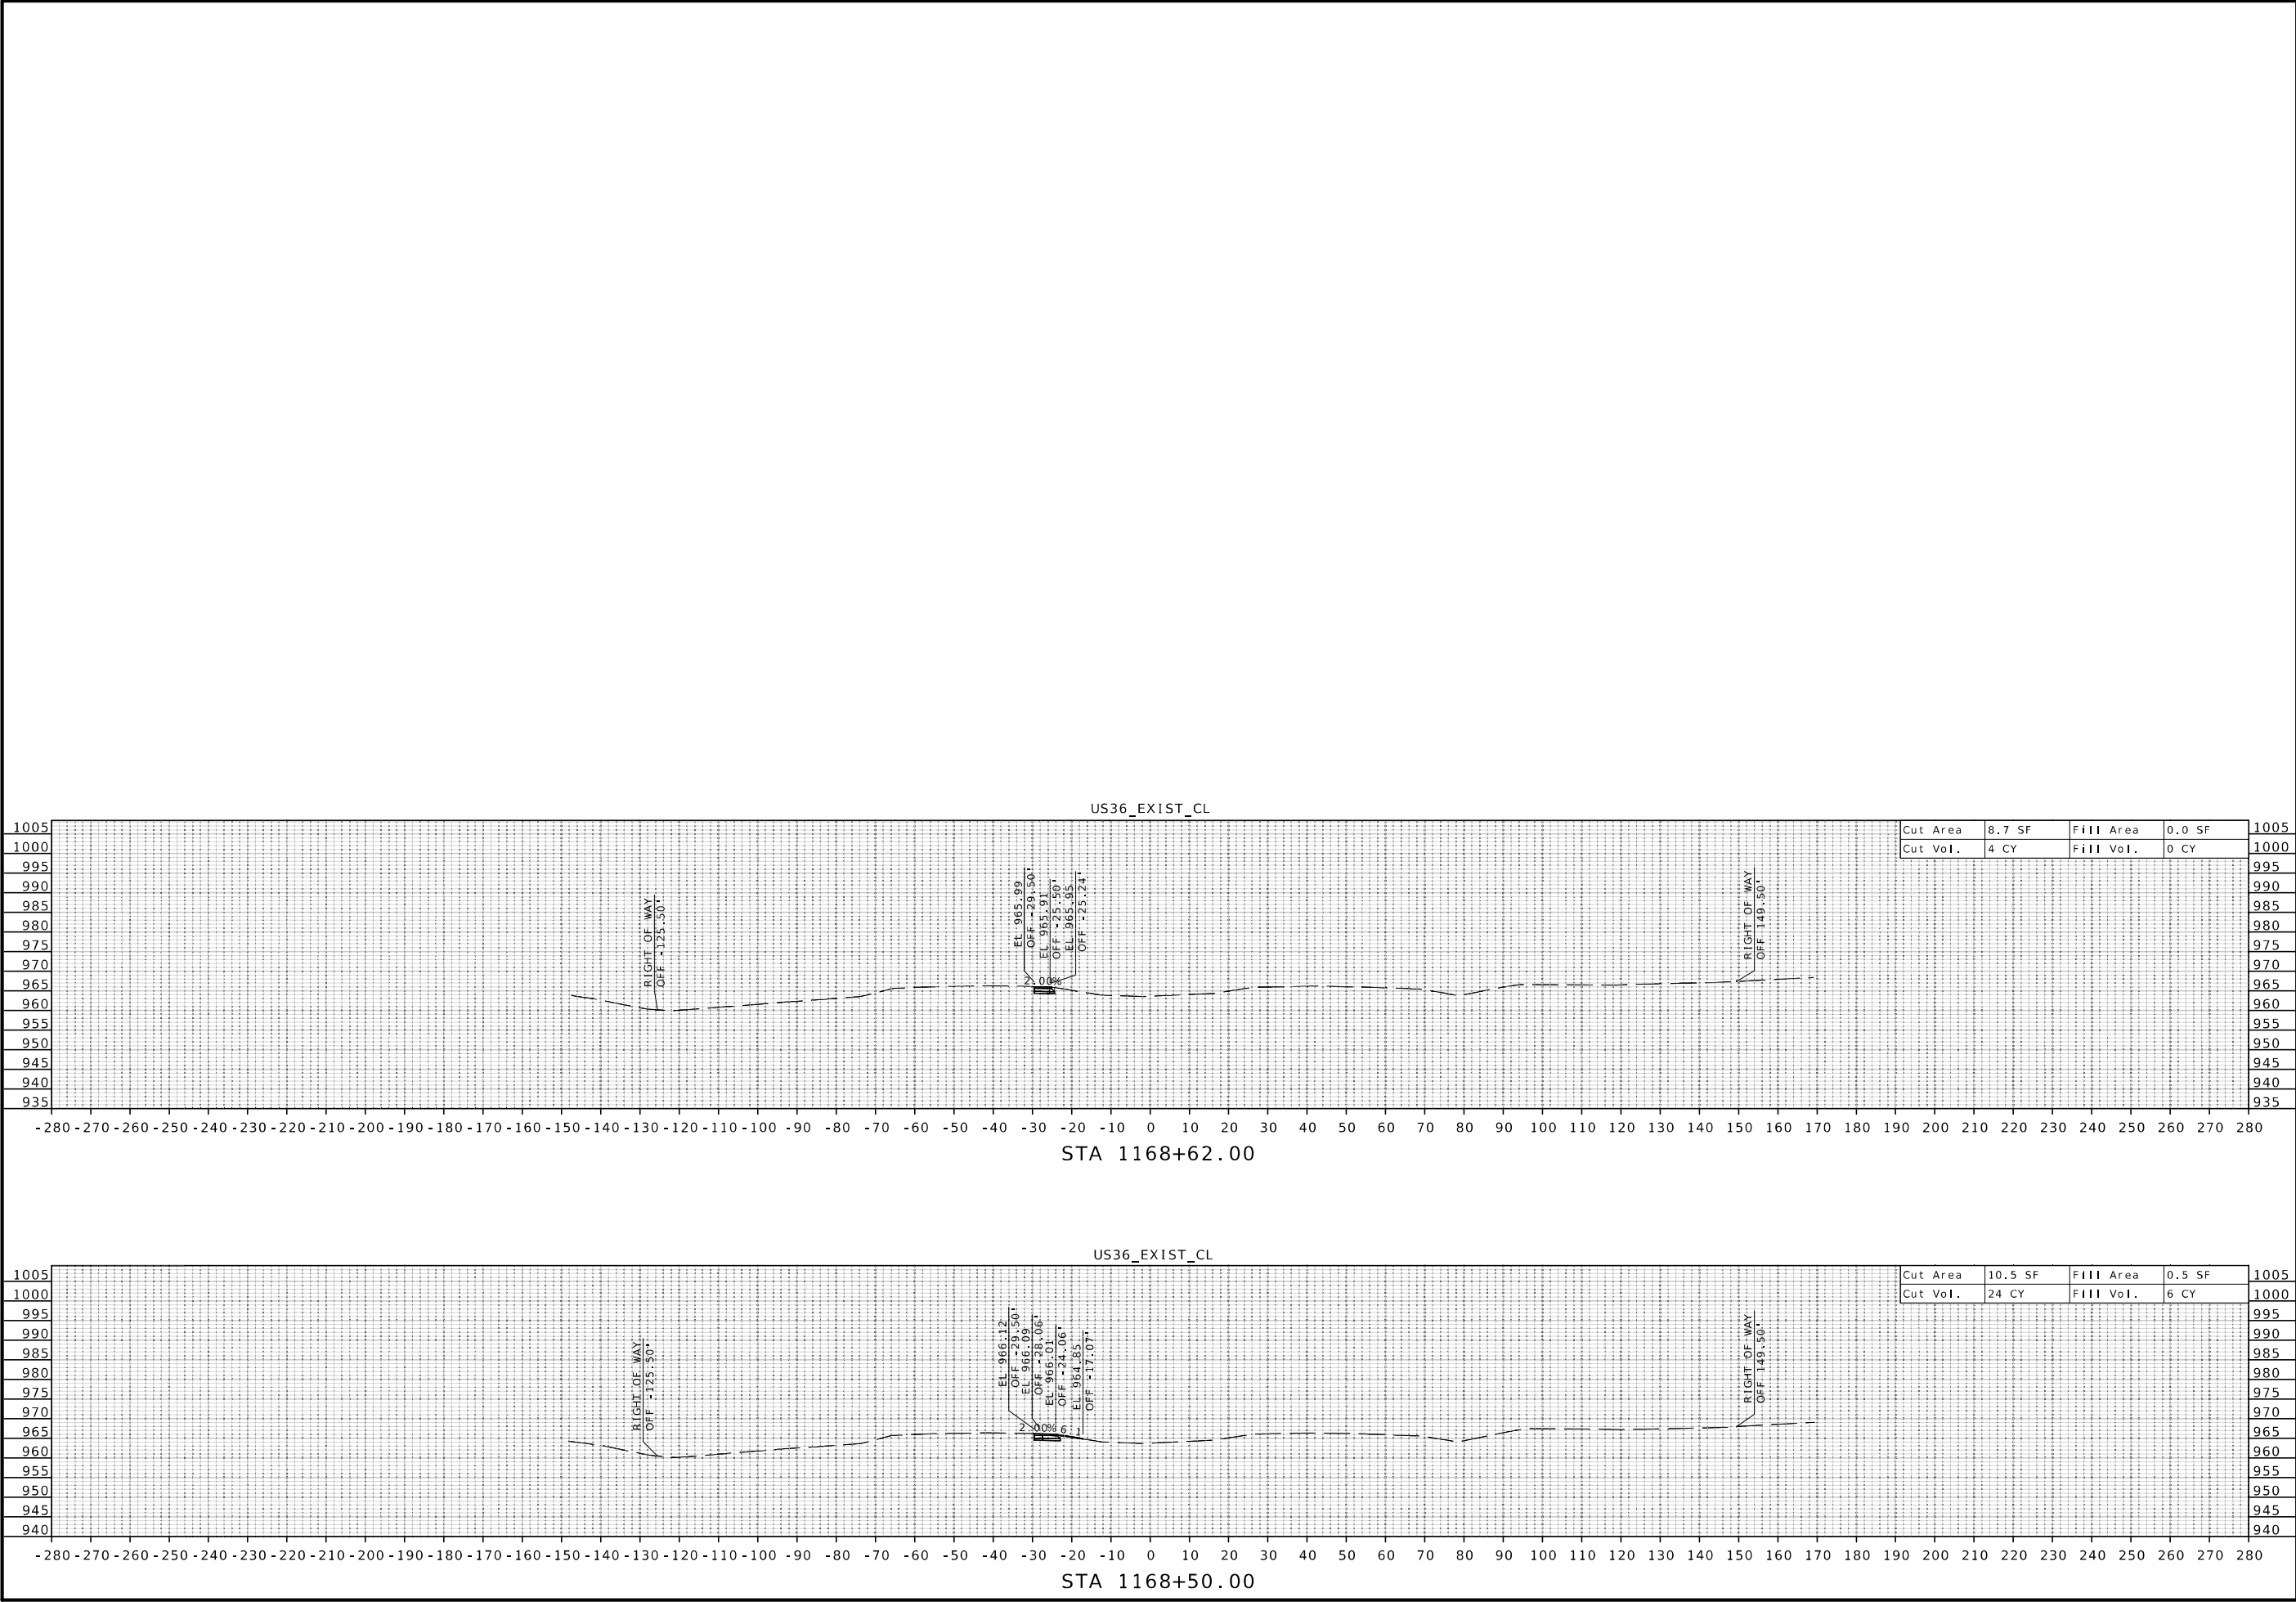

STATE OF MISSOURI

BRYAN SCOT

GREGORY

NUMBER

PL-2006019659

PROFESSIONAL ENGINEER

THIS SHEET HAS BEEN
SIGNED, SEALED AND DATED
ELECTRONICALLY.

DATE PREPARED

7/13/2025

ROUTE

US36

STATE

MO

DISTRICT

NW

SHEET NO.

11

COUNTY

DEKALB

JOB NO.

JNW0122

CONTRACT ID.

PROJECT NO.

BRIDGE NO.

DESCRIPTION

DATE

MISSOURI HIGHWAYS AND TRANSPORTATION
COMMISSION

MoDOT


105 WEST CAPITOL
JEFFERSON CITY, MO 65102
1-888-ASK-MODOT (1-888-275-6636)

Bartlett & West

601 MONROE ST. SUITE 201 - JEFFERSON CITY, MO 65101
PHONE 872-634-3181
CERTIFICATE OF AUTHORITY NO. 000167 - ENGINEERING
WWW.BARTLETTWEST.COM

IF A SEAL IS PRESENT ON THIS SHEET IT HAS BEEN ELECTRONICALLY SEALED AND DATED.

pw://bartwest-pw.bentley.com:bartwest-pw-04/Documents/17000/17345.032 - Bob Griffin Cost Share/OpenRoads Designer/data/JNW0122_XS.dgn 3:52:53 PM 7/13/2025

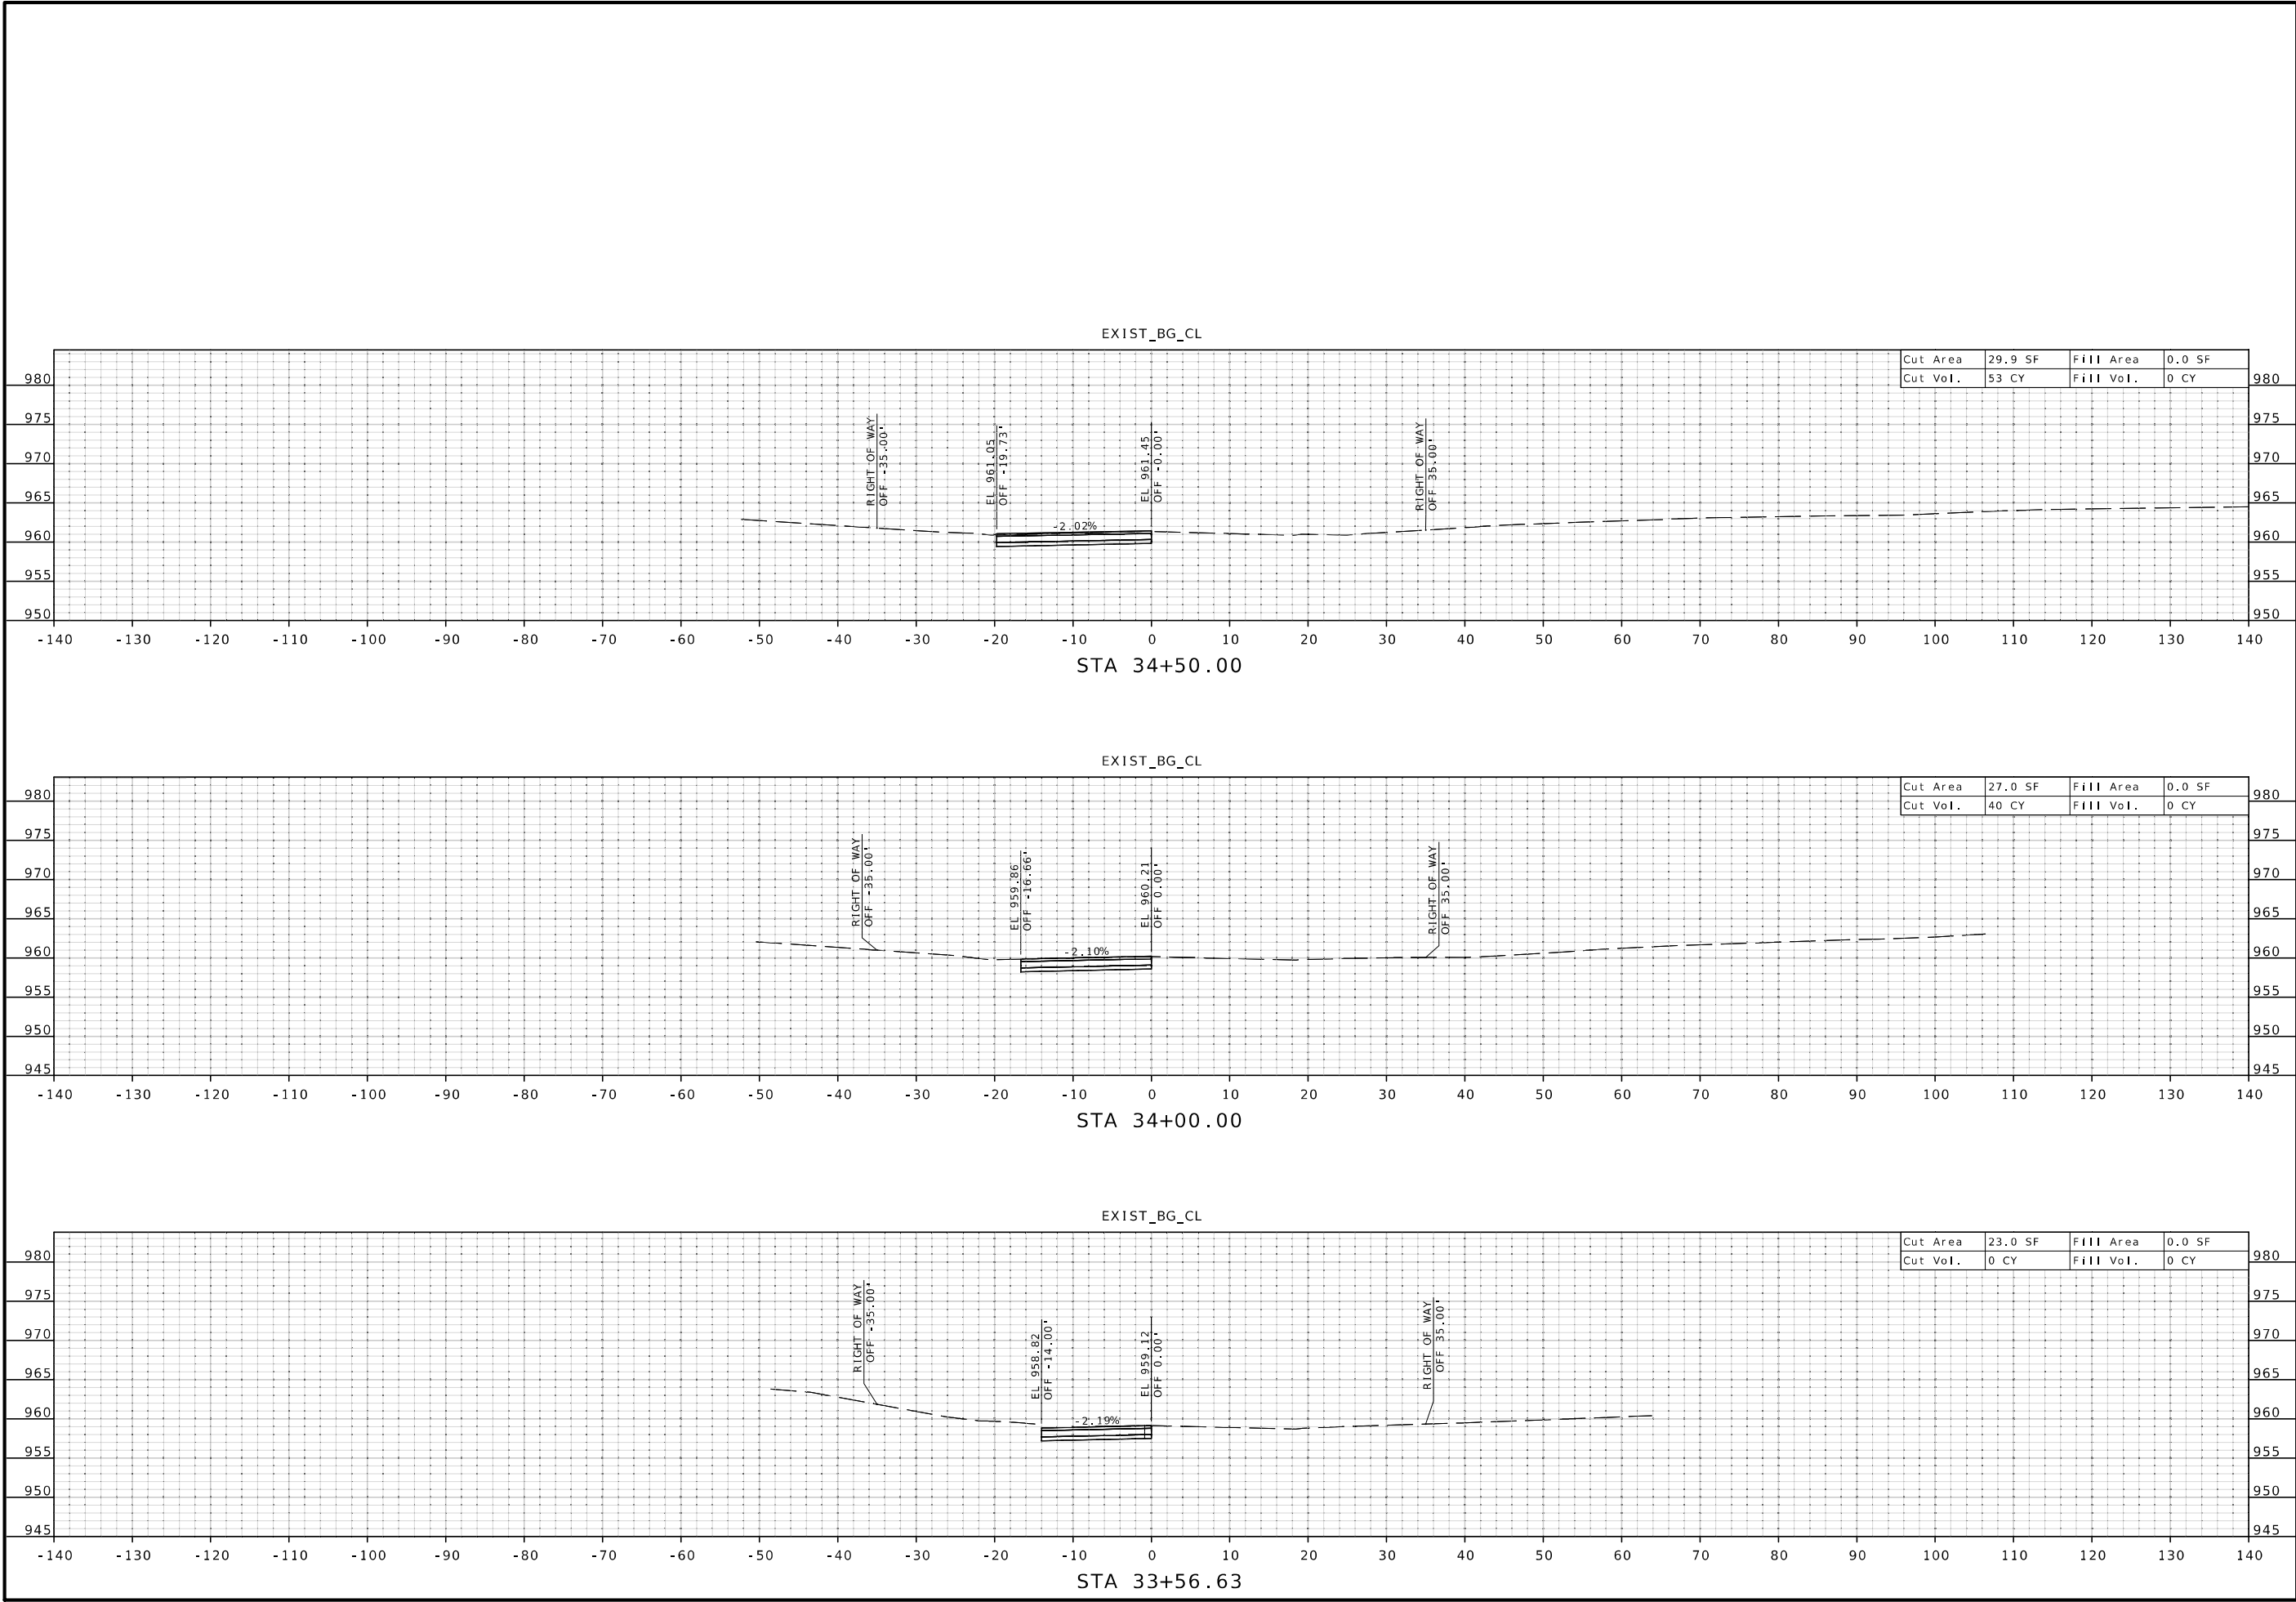

STATE OF MISSOURI

BRYAN SCOT GREGORY

NUMBER PE-2006019659

PROFESSIONAL ENGINEER

THIS SHEET HAS BEEN SIGNED, SEALED AND DATED ELECTRONICALLY.

DATE PREPARED

7/13/2025

ROUTE

US36

STATE

MO

DISTRICT

NW

SHEET NO.

12

COUNTY

DEKALB

JOB NO.

JNW0122

CONTRACT ID.

PROJECT NO.

BRIDGE NO.

DESCRIPTION

DATE

MISSOURI HIGHWAYS AND TRANSPORTATION COMMISSION

MoDOT


105 WEST CAPITAL
JEFFERSON CITY, MO 65102
1-888-ASK-MODOT (1-888-275-6636)

Bartlett & West

601 MONROE ST. SUITE 201 - JEFFERSON CITY, MO 65101
PHONE 872-634-3181
CERTIFICATE OF AUTHORITY NO. 000167 - ENGINEERING
WWW.BARTLETTWEST.COM

IF A SEAL IS PRESENT ON THIS SHEET IT HAS BEEN ELECTRONICALLY SEALED AND DATED.

pw://bartwest-pw.bentley.com:bartwest-pw-04/Documents/17000/17345.032 - Bob Griffin Cost Share/OpenRoads Designer/data/JNW0122_XS.dgn 3:52:56 PM 7/13/2025

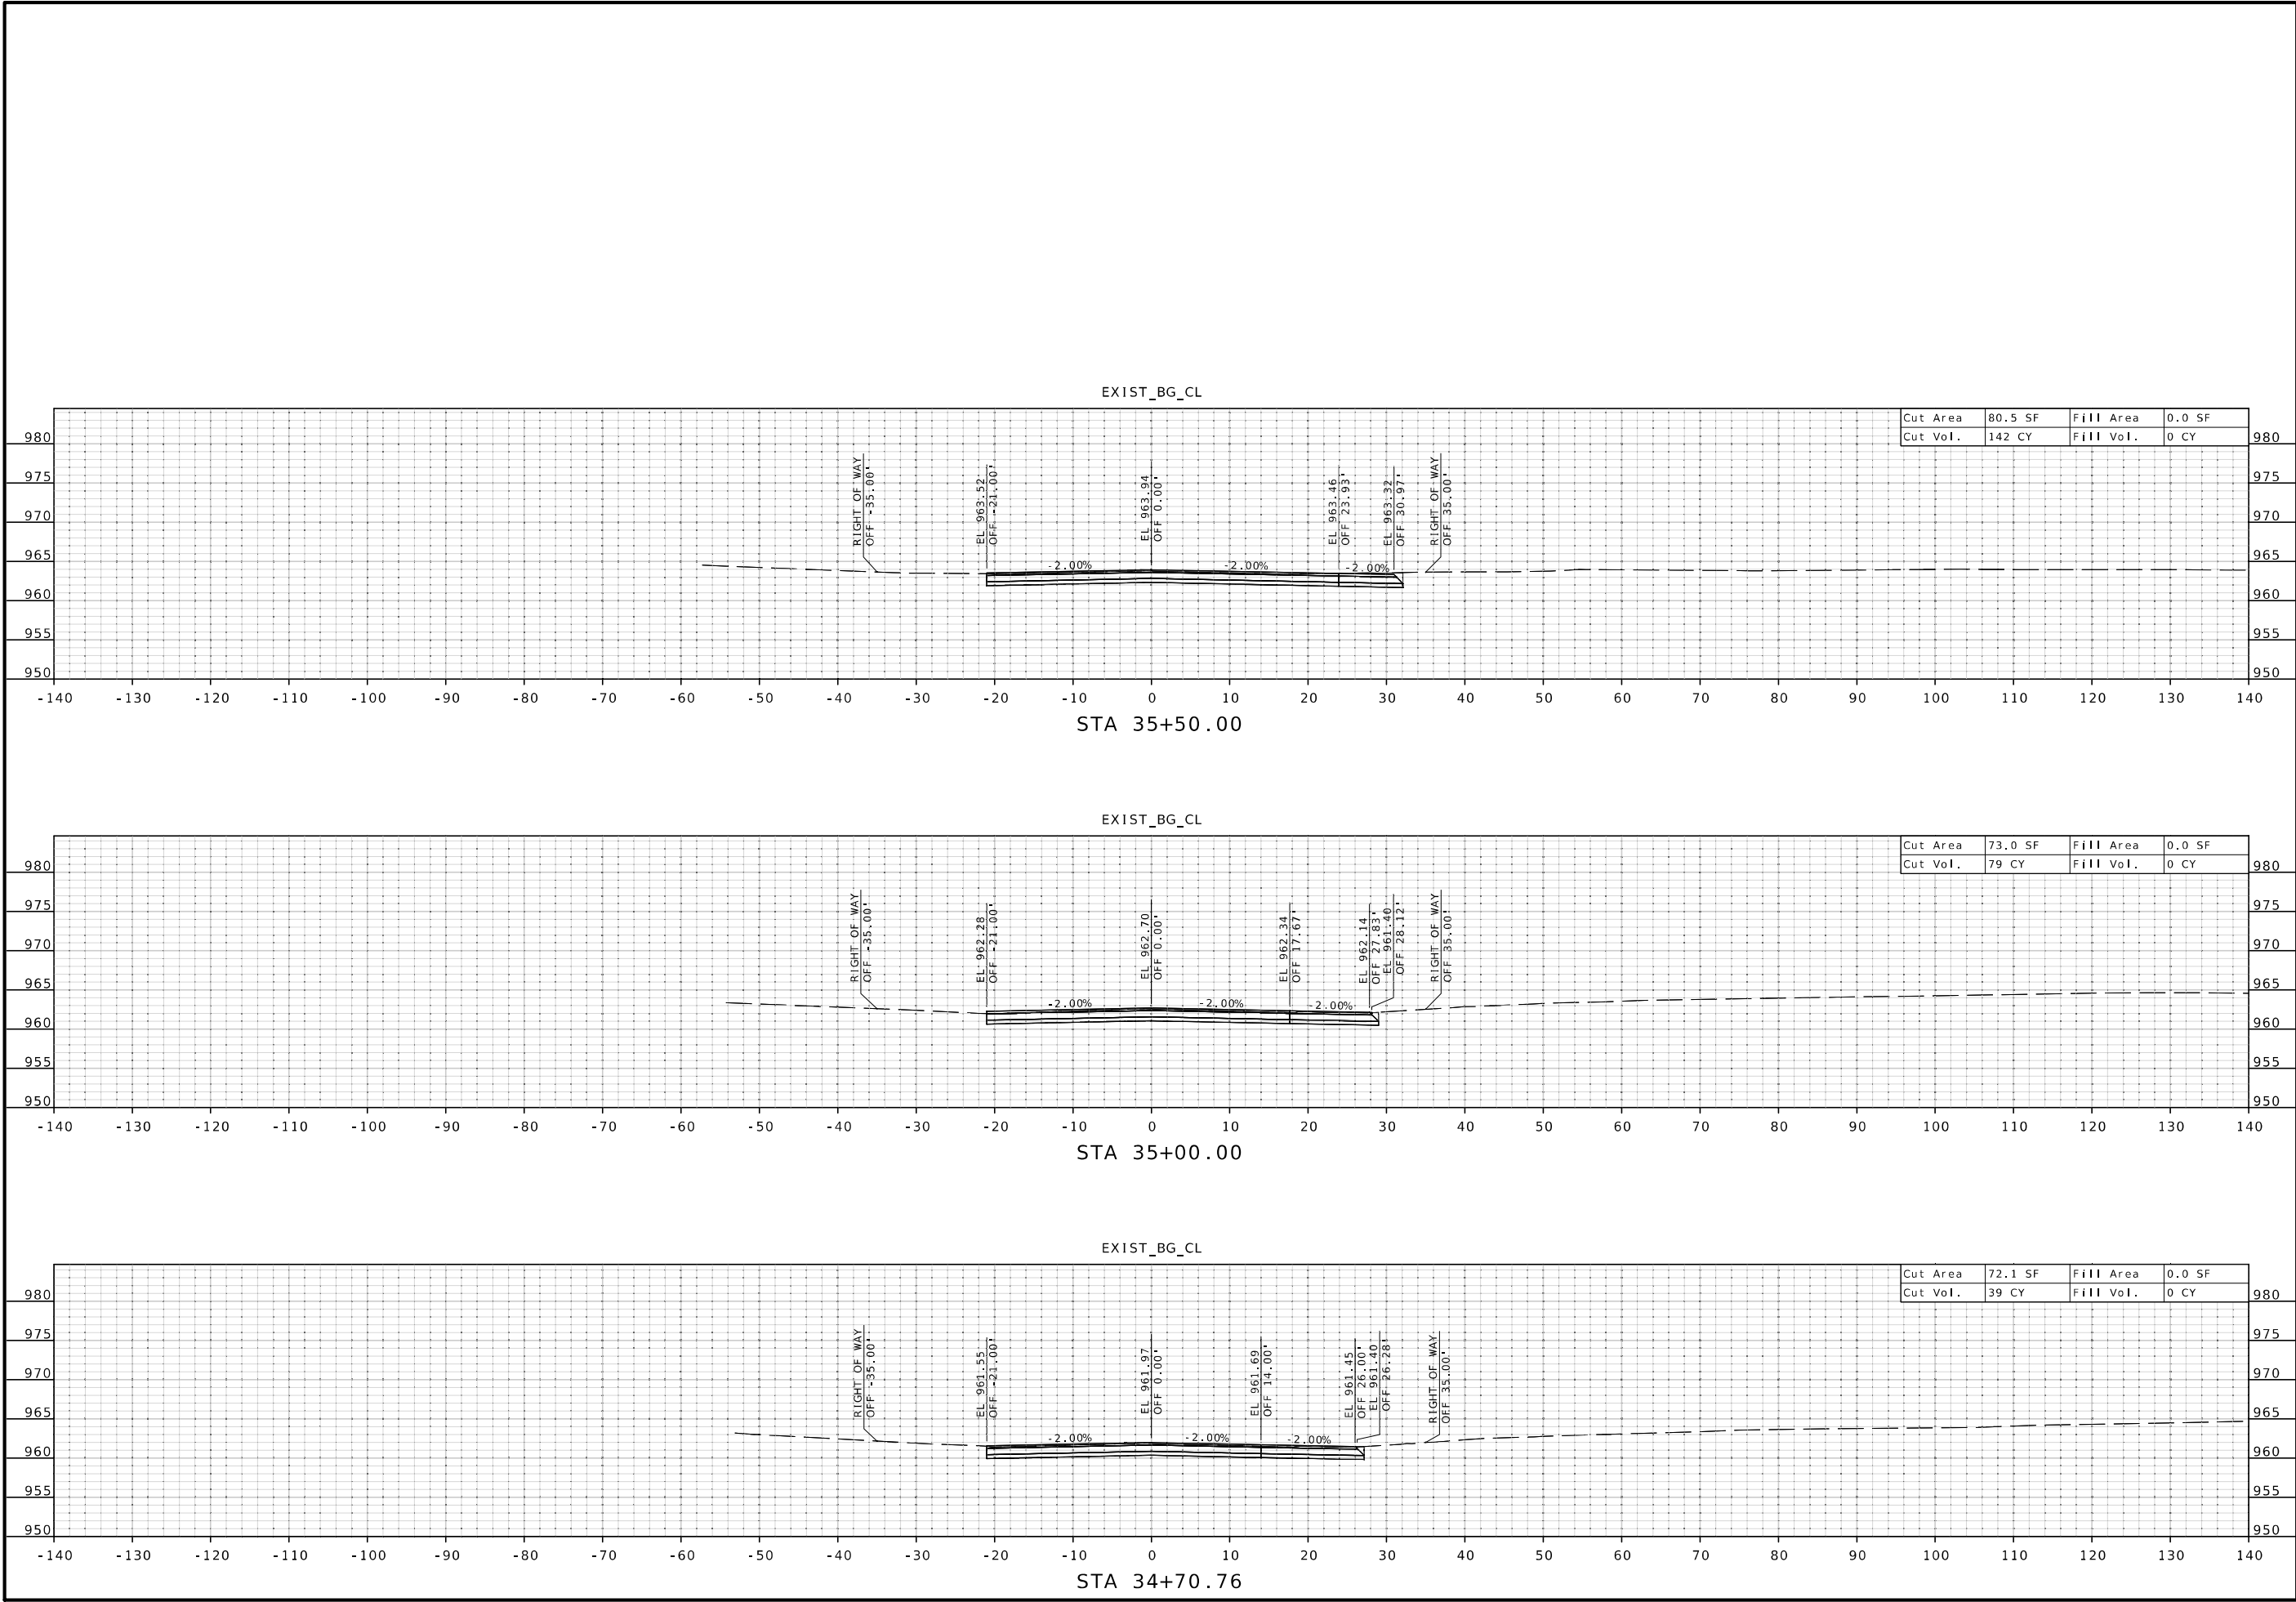

STATE OF MISSOURI

BRYAN SCOT GREGORY

NUMBER PE-2006019659

PROFESSIONAL ENGINEER

THIS SHEET HAS BEEN SIGNED, SEALED AND DATED ELECTRONICALLY.

DATE PREPARED

7/13/2025

ROUTE

US36

STATE

MO

DISTRICT

NW

SHEET NO.

13

COUNTY

DEKALB

JOB NO.

JNW0122

CONTRACT ID.

PROJECT NO.

BRIDGE NO.

DESCRIPTION

DATE

MISSOURI HIGHWAYS AND TRANSPORTATION COMMISSION

MoDOT


105 WEST CAPITOL
JEFFERSON CITY, MO 65102
1-888-ASK-MODOT (1-888-275-6636)

Bartlett & West

601 MONROE ST. SUITE 201 - JEFFERSON CITY, MO 65101
PHONE 572-634-3181
CERTIFICATE OF AUTHORITY NO. 000167 - ENGINEERING
WWW.BARTLETTWEST.COM

pw://bartwest-pw.bentley.com:bartwest-pw-04/Documents/17000/17345.032 - Bob Griffin Cost Share/OpenRoads Designer/data/JNW0122_XS.dgn 3:52:58 PM 7/13/2025

IF A SEAL IS PRESENT ON THIS SHEET IT HAS BEEN ELECTRONICALLY SEALED AND DATED.

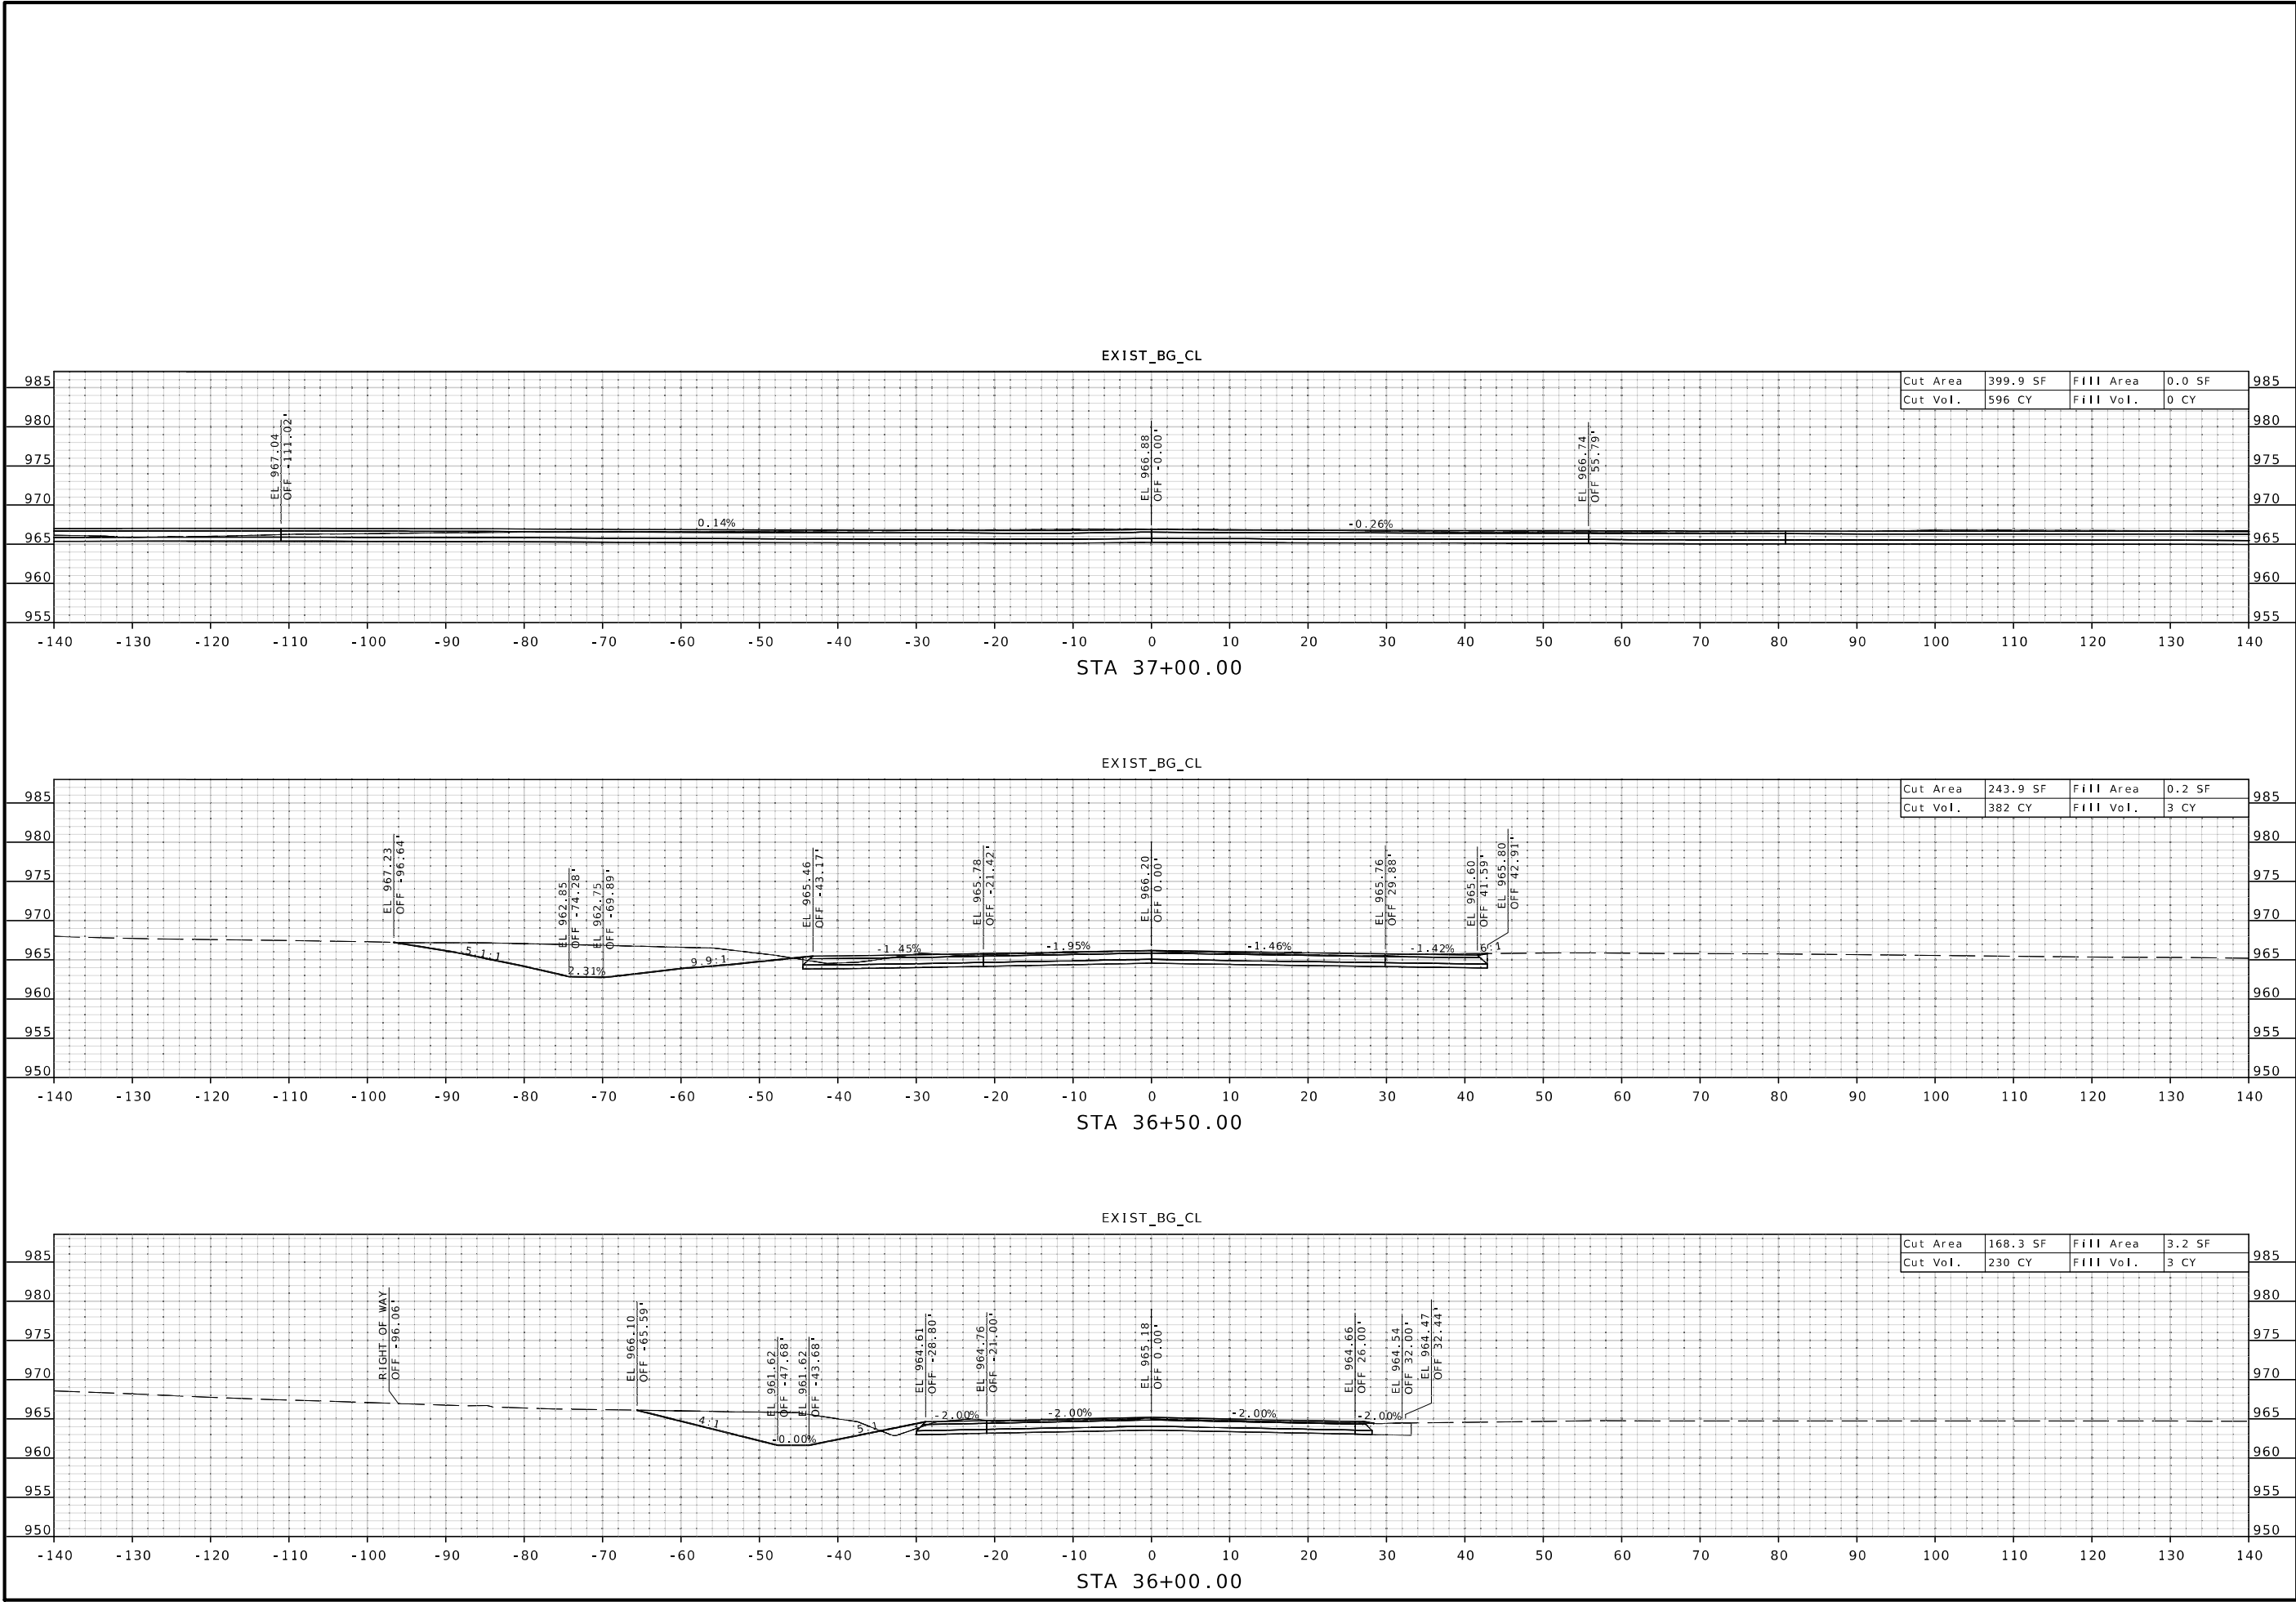

STATE OF MISSOURI

BRYAN SCOT GREGORY

NUMBER PE-2006019659

PROFESSIONAL ENGINEER

THIS SHEET HAS BEEN SIGNED, SEALED AND DATED ELECTRONICALLY.

DATE PREPARED

7/13/2025

ROUTE

US36

STATE

MO

DISTRICT

NW

SHEET NO.

14

COUNTY

DEKALB

JOB NO.

JNW0122

CONTRACT ID.

PROJECT NO.

BRIDGE NO.

DESCRIPTION

DATE

MISSOURI HIGHWAYS AND TRANSPORTATION COMMISSION

MoDOT

105 WEST CAPITOL

JEFFERSON CITY, MO 65102

1-888-ASK-MODOT (1-888-275-6636)

Bartlett & West

601 MONROE ST. SUITE 201 - JEFFERSON CITY, MO 65101


PHONE 872-634-3181

CERTIFICATE OF AUTHORITY NO. 000167 - ENGINEERING

WWW.BARTLETTWEST.COM

IF A SEAL IS PRESENT ON THIS SHEET IT HAS BEEN ELECTRONICALLY SEALED AND DATED.

pw://bartwest-pw.bentley.com:bartwest-pw-04/Documents/17000/17345.032 - Bob Griffin Cost Share/OpenRoads Designer/data/JNW0122_XS.dgn 3:53:00 PM 7/13/2025

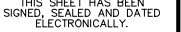

7/13/2025

STATE

MO

SHEET NO.

COUNTY

DEKALB

JOB NO.

JNW0122




CONTRACT ID.





PROJECT NO.

BRIDGE NO.

IM

601 MONROE ST. SUITE 201 - JEFFERSON CITY, MO 65101
PHONE 573-634-3181
CERTIFICATE OF AUTHORITY NO. 000167 - ENGINEERING
WWW.BARTLETTWEST.COM

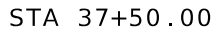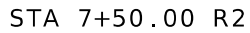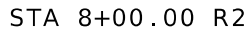

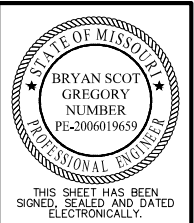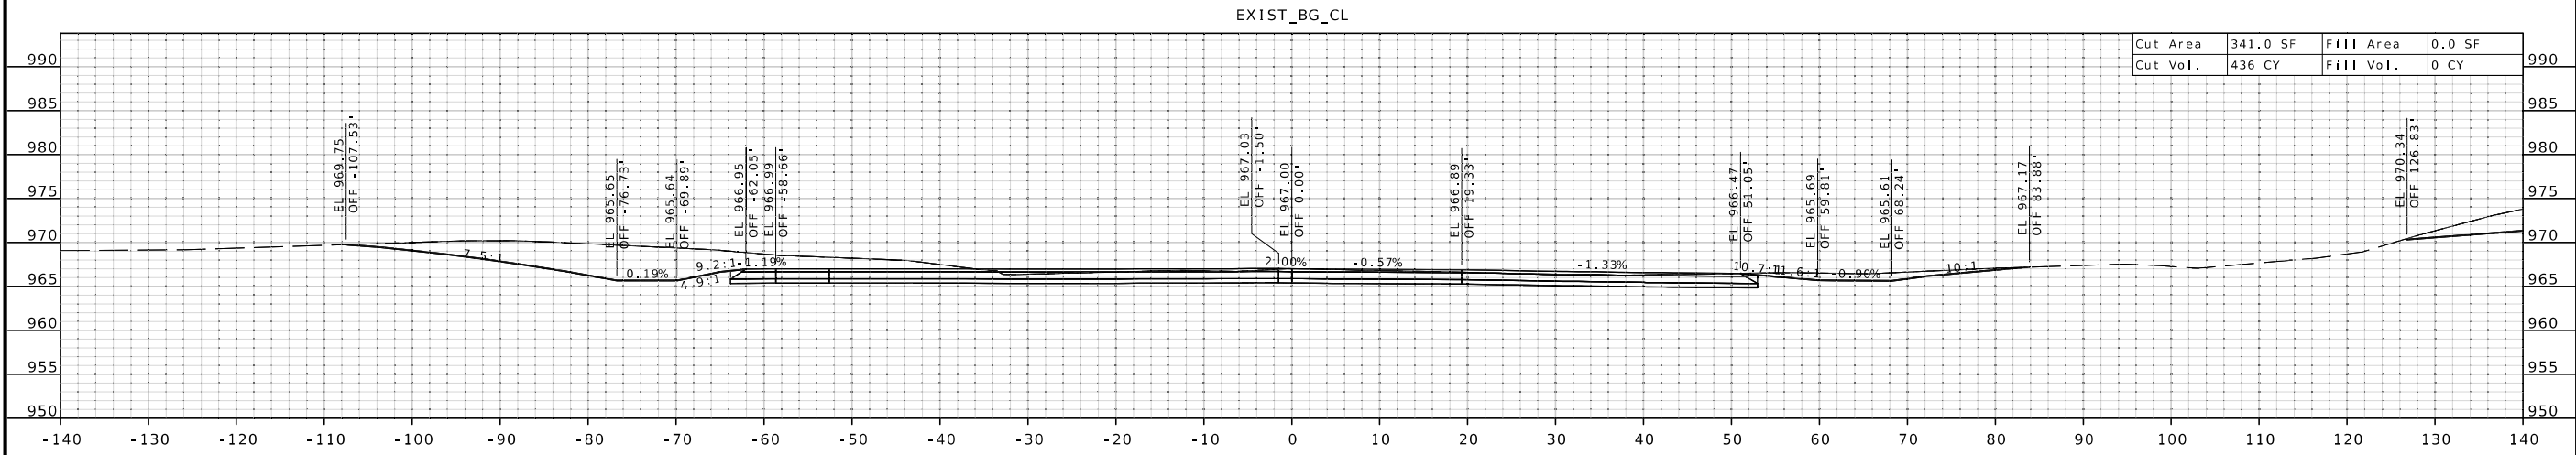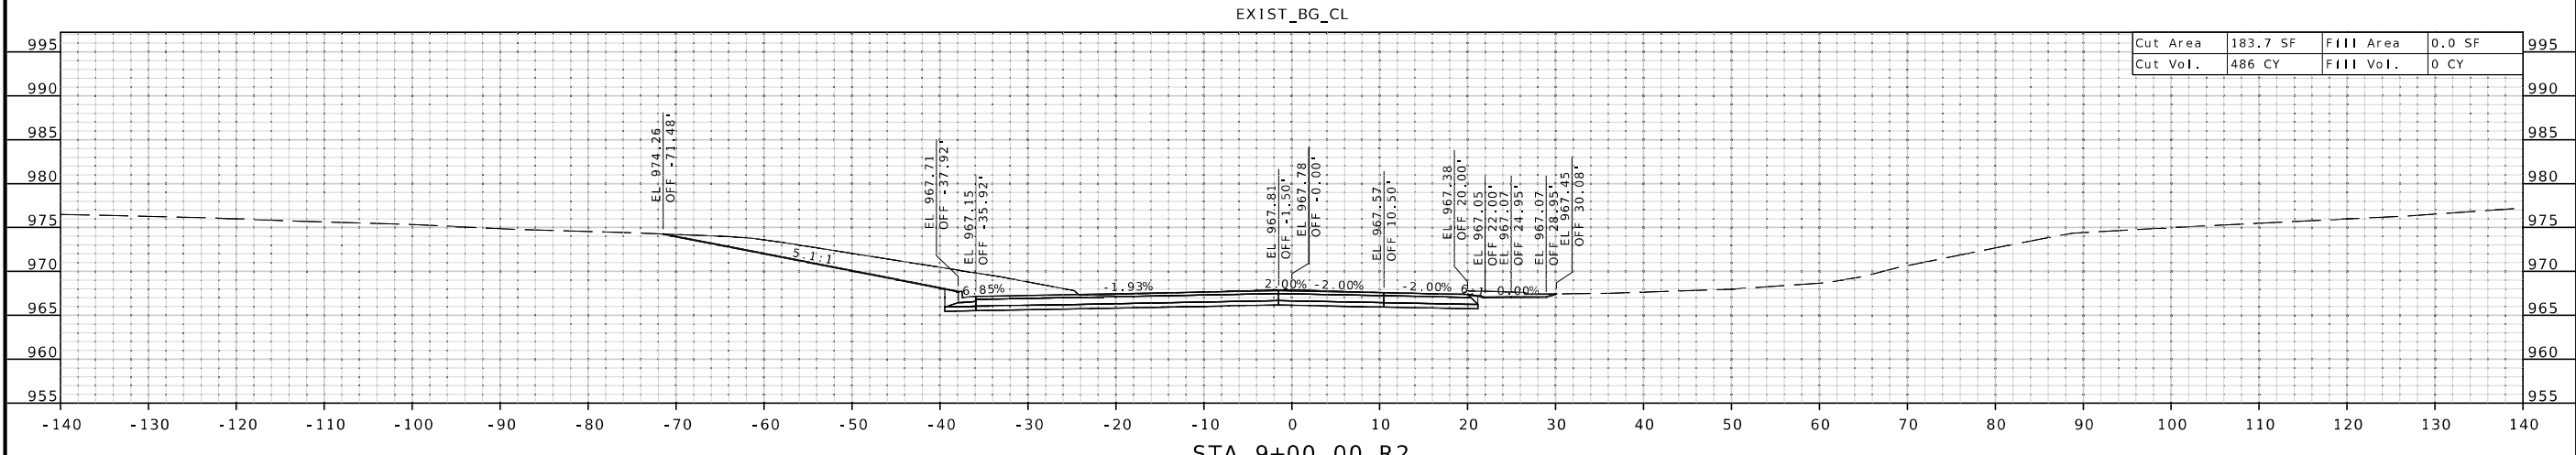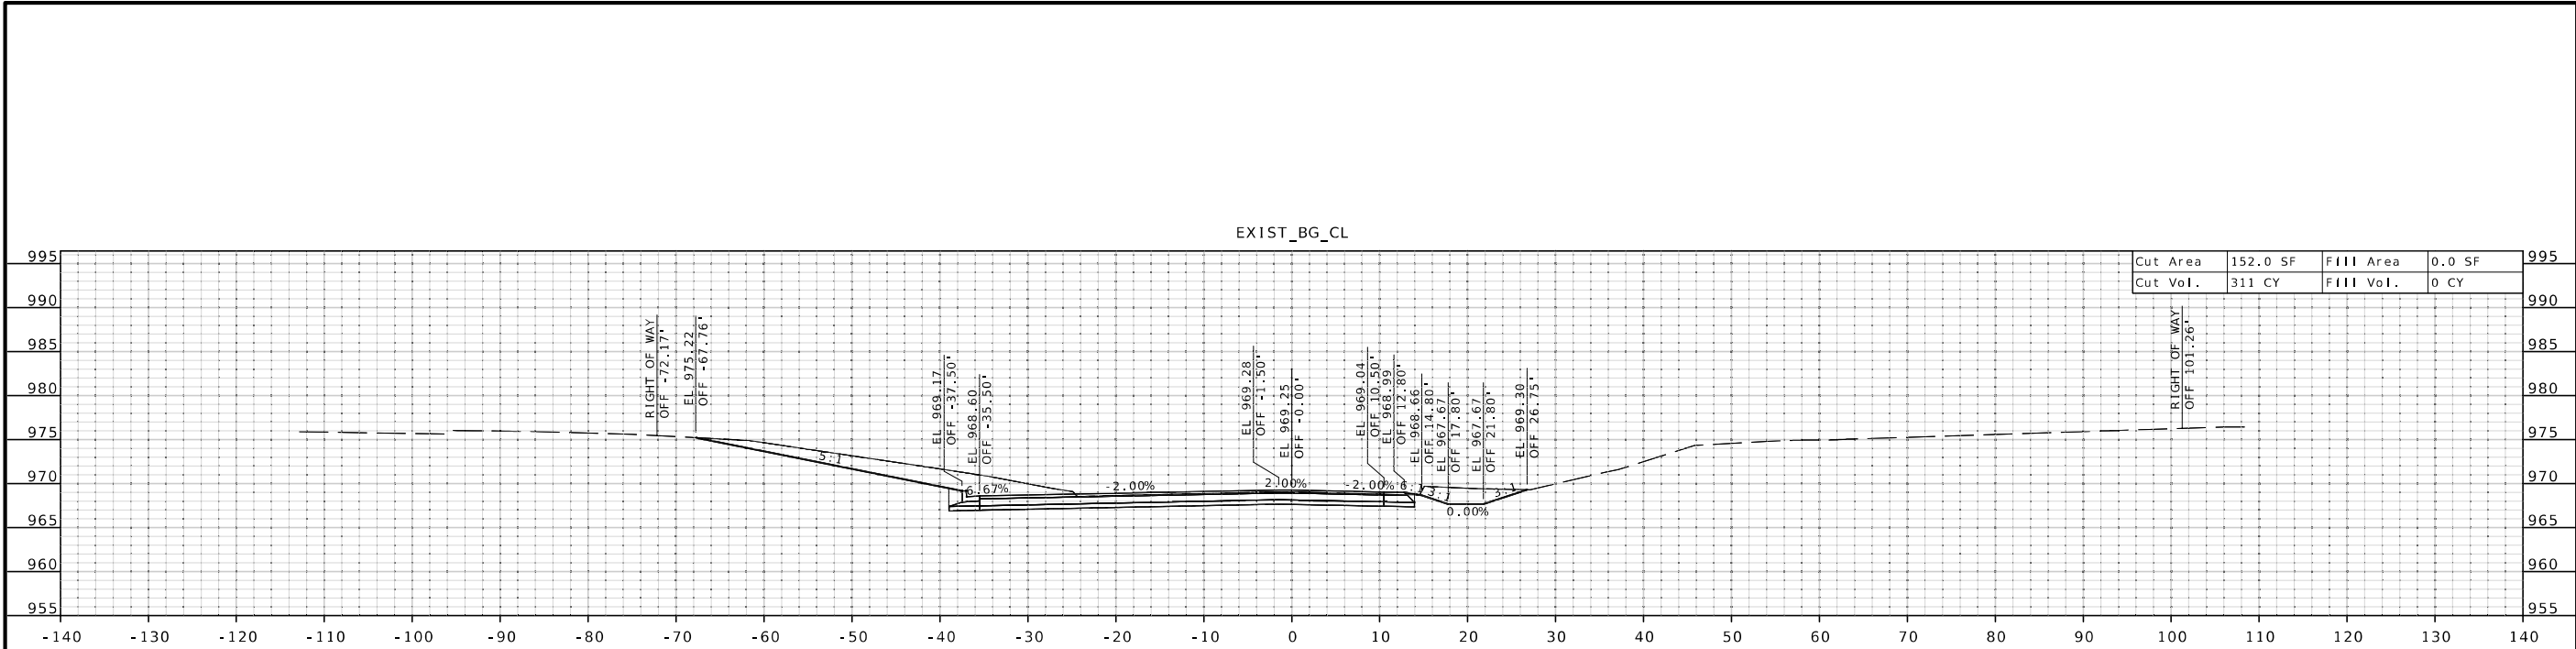

DATE PREPARED
7/13/2025

ROUTE STATE
US36 MO

DISTRICT SHEET NO.
NW 16

COUNTY
DEKALB

JOB NO.
JNW0122

CONTRACT ID.

PROJECT NO.

BRIDGE NO.

DATE	DESCRIPTION

MISSOURI HIGHWAYS AND TRANSPORTATION COMMISSION

MoDOT

105 WEST CAPITOL
JEFFERSON CITY, MO 65102
1-888-ASK-MODOT (1-888-275-6636)

Bartlett & West

601 MONROE ST. SUITE 201 - JEFFERSON CITY, MO 65101
PHONE 572-634-3181
CERTIFICATE OF AUTHORITY NO. 000167 - ENGINEERING
WWW.BARTLETTWEST.COM

