DISCLAIMER
THE PROFESSIONAL WHOSE SIGNATURE AND PERSONAL SEAL APPEAR HEREON ASSUMES RESPONSIBILITY ONLY FOR WHAT APPEARS ON THIS PAGE, AND DISCLAIMS (PURSUANT TO SECTION 327.411 RSMO) SPECIFICATION, ESTIMATES, REPORTS, OR OTHER DOCUMENTS OR INSTRUMENTS NOT SEALED BY THE UNDERSIGNED PROFESSIONAL RELATING TO OR INTENDED TO BE USED FOR ANY PART OR PARTS OF THE PROJECT TO WHICH THIS PAGE REFERS.

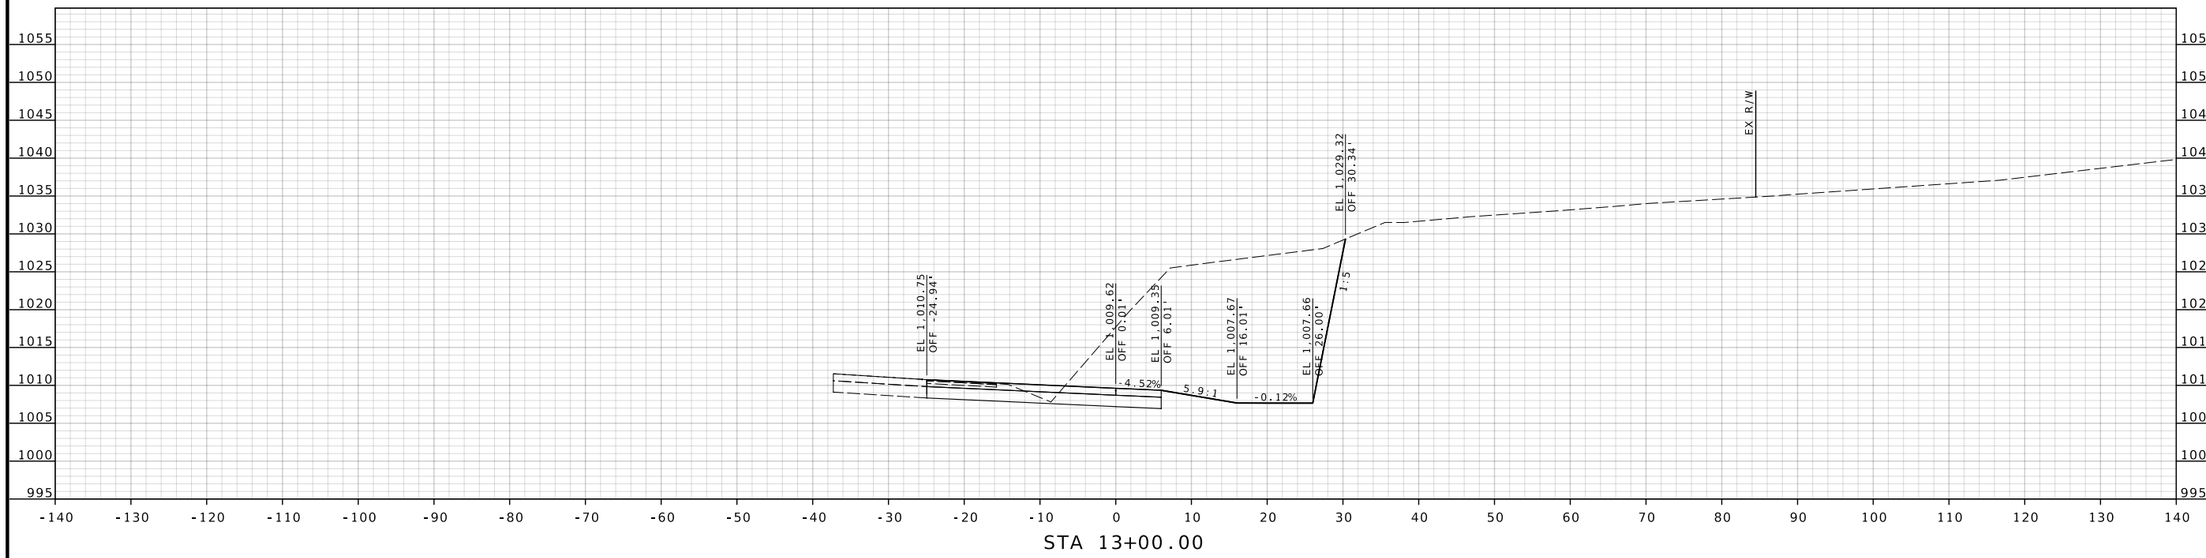

STA 13+00.00

NOTE: CUT AND FILL VOLUMES FOR THE OFF-RAMP ARE INCLUDED IN THE MAINLINE CROSS SECTIONS

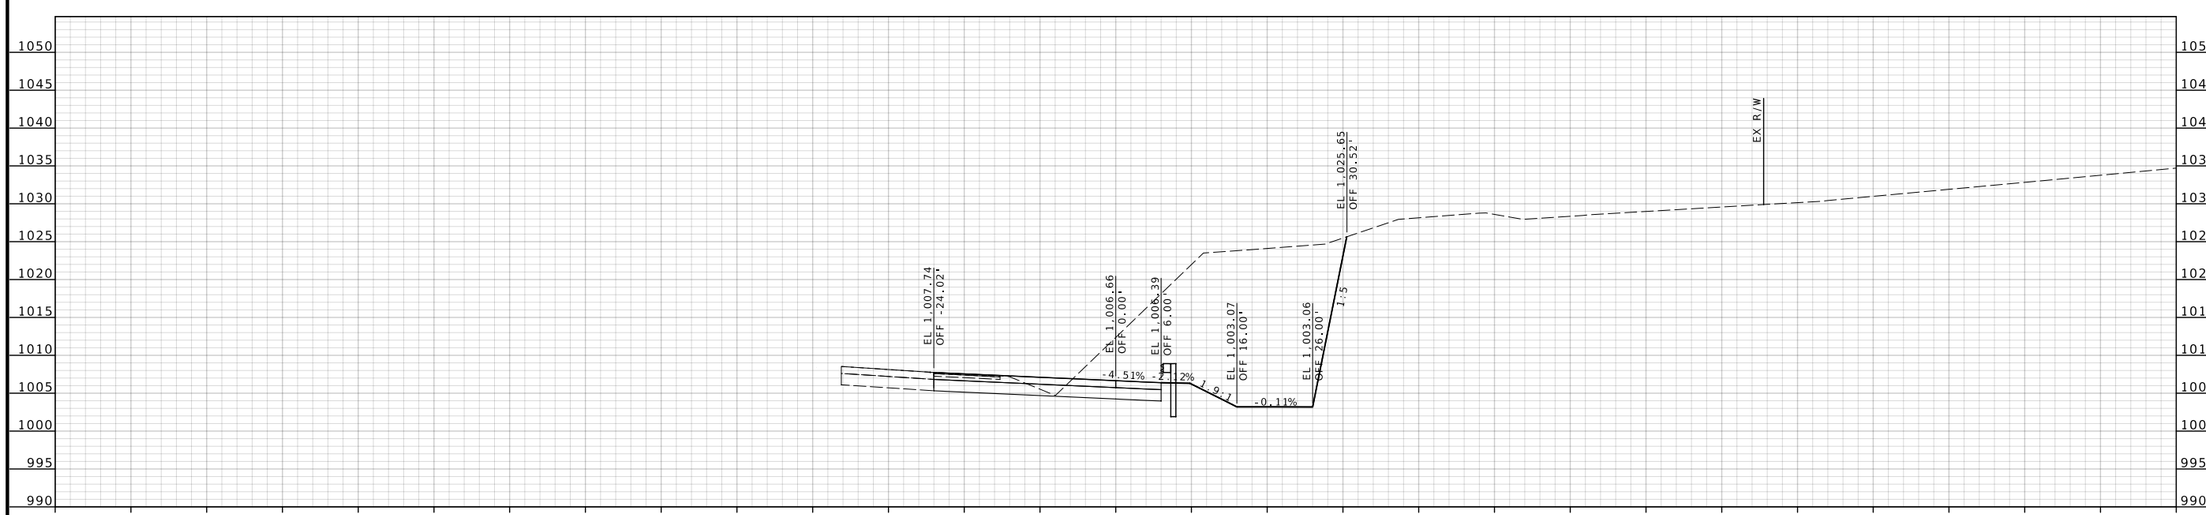

STA 12+50.00

I-44 EASTBOUND OFF-RAMP

CROSS SECTIONS

STATE OF MISSOURI
BRADLEY T. SPANBERGER
NUMBER PE-2020027014
PROFESSIONAL ENGINEER

08/11/2025 12:41:44 PM
Bradley T. Spanberger - Civil
MO PE-2020027014

DATE PREPARED	08/11/2025
ROUTE	I-44
STATE	MO
DISTRICT	CD
SHEET NO.	1
COUNTY	PULASKI
JOB NO.	JCD0111
CONTRACT ID.	.
	.
BRIDGE NO.	.

DESCRIPTION	DATE
.	.
.	.
.	.
.	.
.	.
.	.

MISSOURI HIGHWAYS AND TRANSPORTATION COMMISSION
105 WEST CAPITOL
JEFFERSON CITY, MO 65102
1-888-ASK-MODOT (1-888-275-6636)

©Copyright CMT, Inc.
CRAWFORD, MURPHY & TILLY, INC.
16701 WEST ELFINDALE STREET
SPRINGFIELD, MO 65814 (417) 869-6009
ENGINEERING CORPORATION - 000631

©Copyright CMT, Inc.

CMT PROJECT NO.
24006489-00

DISCLAIMER
THE PROFESSIONAL WHOSE SIGNATURE AND PERSONAL SEAL APPEAR HEREON ASSUMES RESPONSIBILITY ONLY FOR WHAT APPEARS ON THIS PAGE, AND DISCLAIMS (PURSUANT TO SECTION 327.411 RSMO) SPECIFICATION, ESTIMATES, REPORTS, OR OTHER DOCUMENTS OR INSTRUMENTS NOT SEALED BY THE UNDERSIGNED PROFESSIONAL RELATING TO OR INTENDED TO BE USED FOR ANY PART OR PARTS OF THE PROJECT TO WHICH THIS PAGE REFERS.

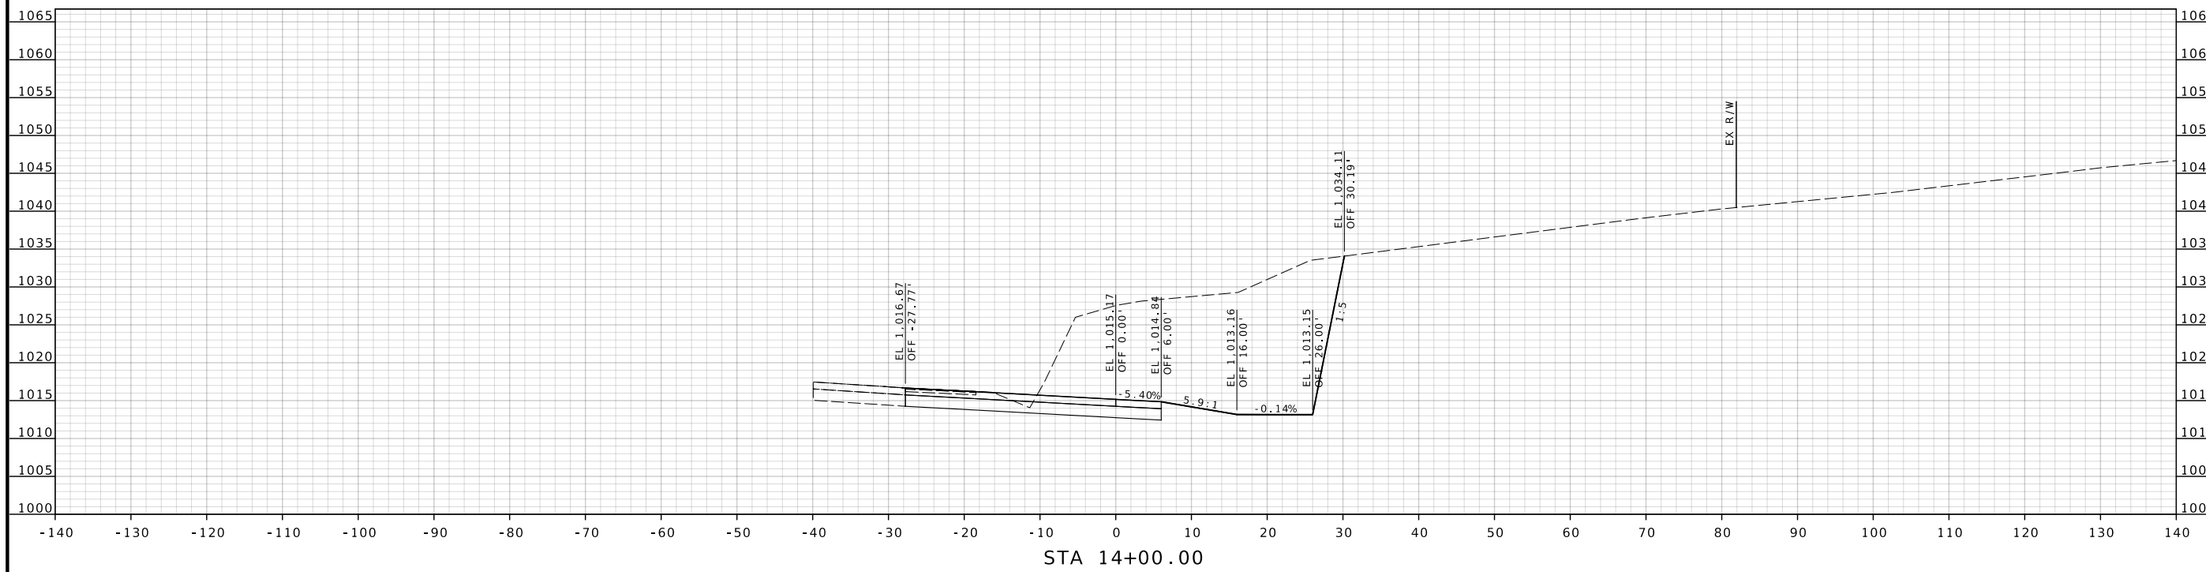

STA 14+00.00

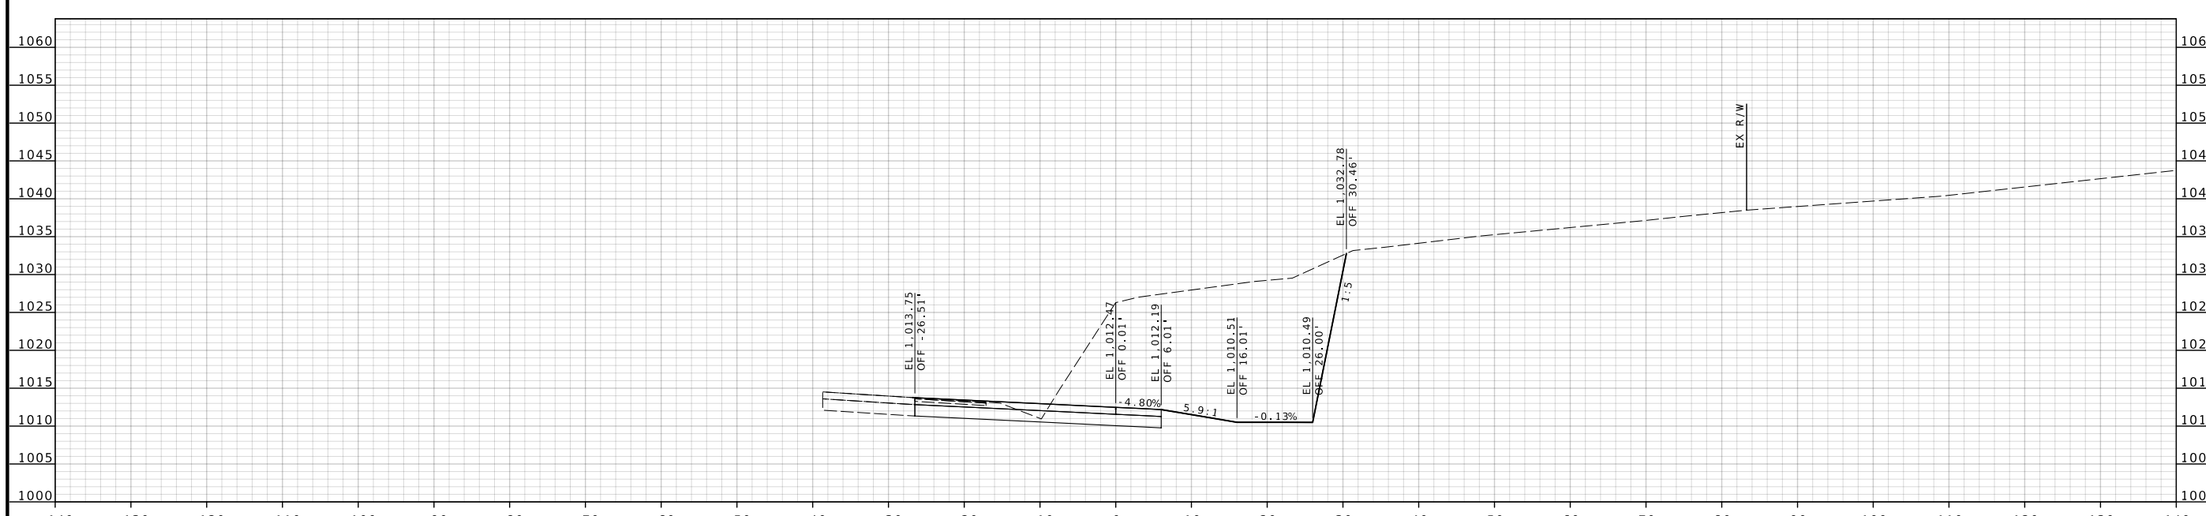

STA 13+50.00

I-44 EASTBOUND OFF-RAMP

CROSS SECTIONS

STATE OF MISSOURI
BRADLEY T. SPANBERGER
NUMBER PE-2020027014
PROFESSIONAL ENGINEER

08/11/2025 12:41:44 PM
Bradley T. Spanberger - Civil
MO PE-2020027014

DATE PREPARED	
08/11/2025	
ROUTE	STATE
I-44	MO
DISTRICT	SHEET NO.
CD	2
COUNTY	
PULASKI	
JOB NO.	
JCD0111	
CONTRACT ID.	
.	
.	
BRIDGE NO.	
.	

DESCRIPTION	DATE
.	.
.	.
.	.
.	.
.	.
.	.

MISSOURI HIGHWAYS AND TRANSPORTATION COMMISSION
105 WEST CAPITOL
JEFFERSON CITY, MO 65102
1-888-ASK-MODOT (1-888-275-6636)

CMT
© Copyright CMT, Inc.
CRAWFORD, MURPHY & TILLY, INC.
16701 WEST ELFINDALE STREET
SPRINGFIELD, MO 65807 (417) 869-6009
ENGINEERING CORPORATION - 000631

© Copyright CMT, Inc.

CMT PROJECT NO.
24006489-00

DISCLAIMER
THE PROFESSIONAL WHOSE SIGNATURE AND PERSONAL SEAL APPEAR HEREON ASSUMES RESPONSIBILITY ONLY FOR WHAT APPEARS ON THIS PAGE, AND DISCLAIMS (PURSUANT TO SECTION 327.411 RSMO) SPECIFICATION, ESTIMATES, REPORTS, OR OTHER DOCUMENTS OR INSTRUMENTS NOT SEALED BY THE UNDERSIGNED PROFESSIONAL RELATING TO OR INTENDED TO BE USED FOR ANY PART OR PARTS OF THE PROJECT TO WHICH THIS PAGE REFERS.

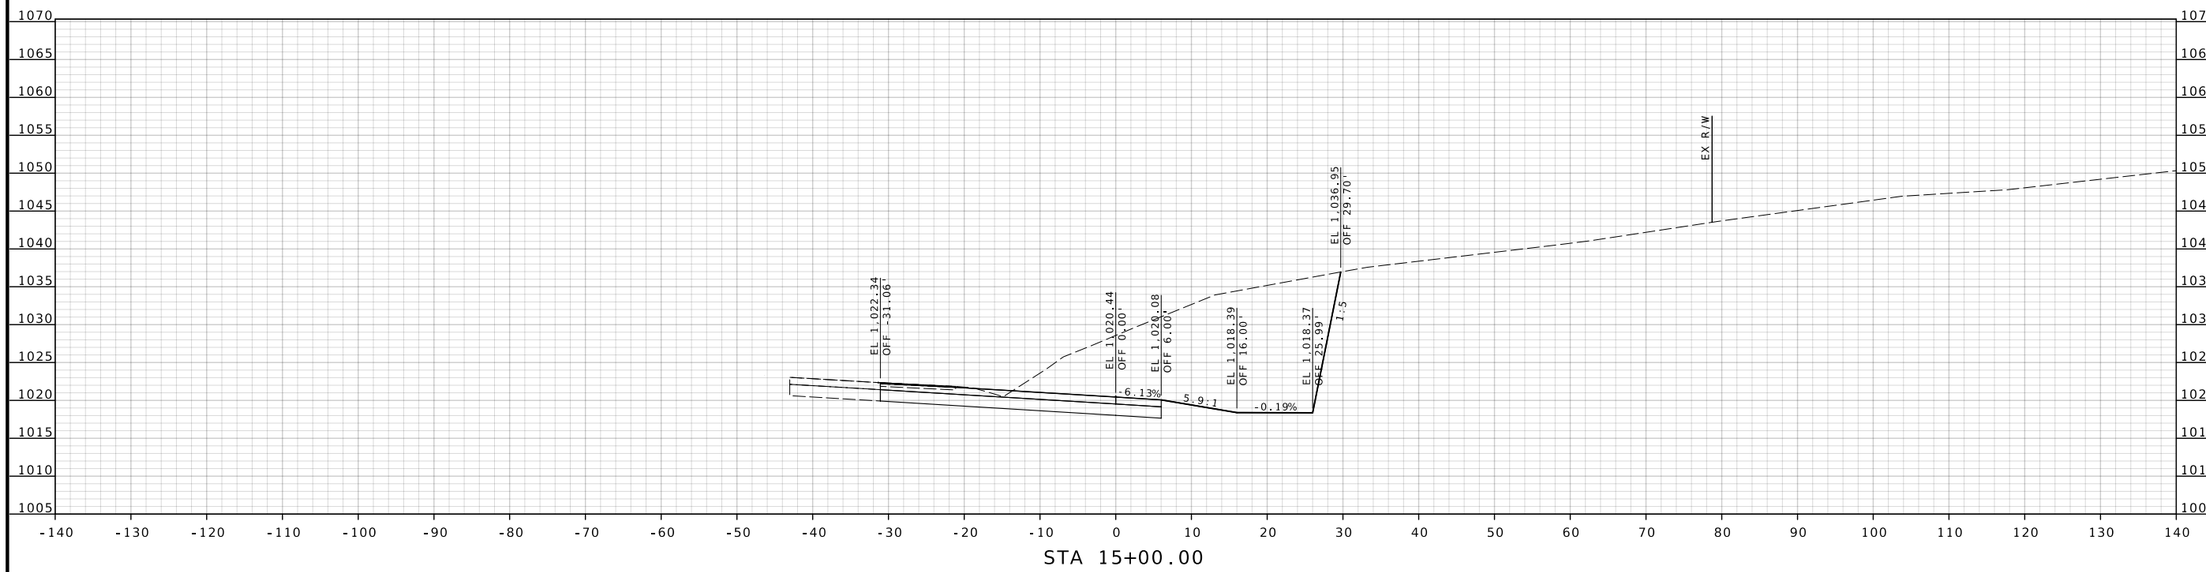

STA 15+00.00

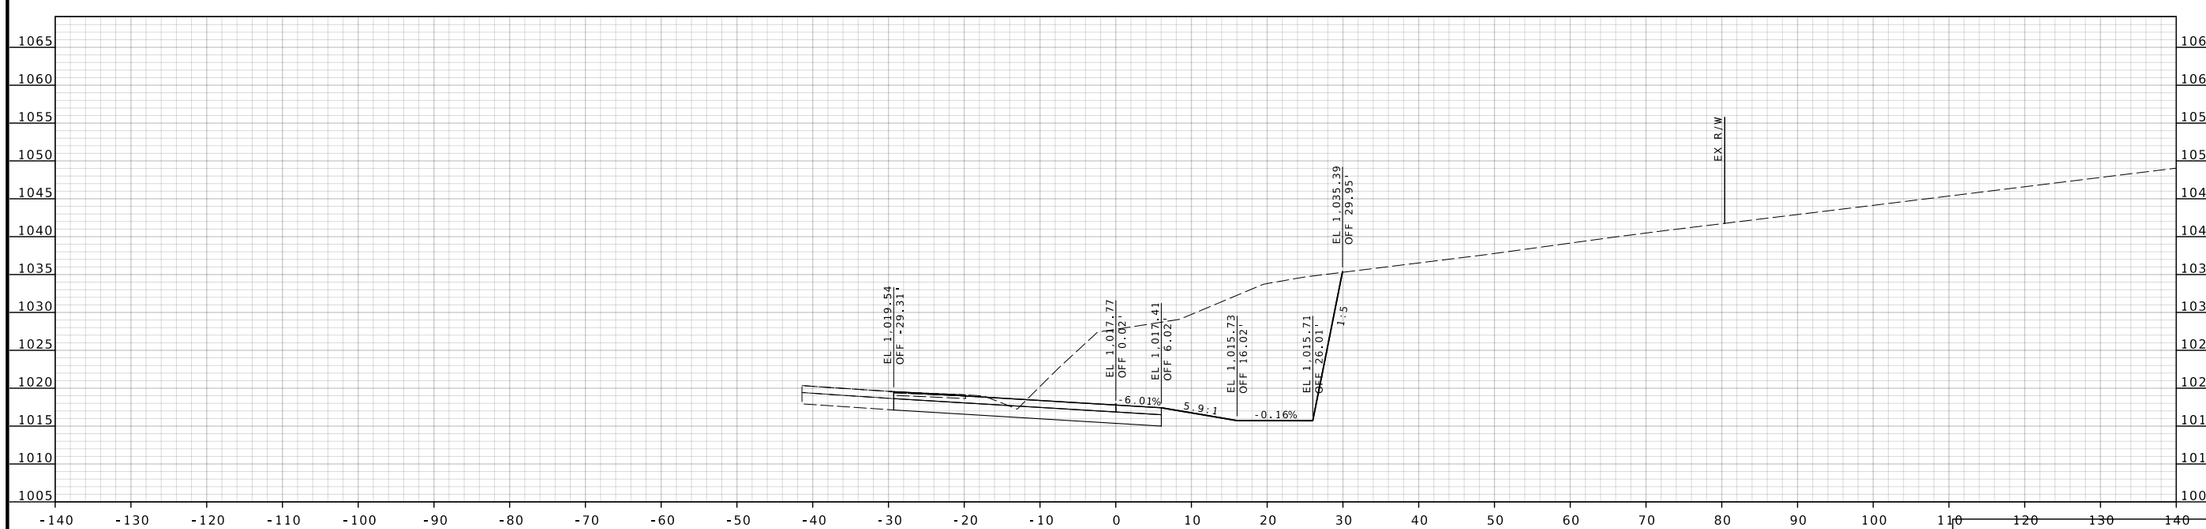

STA 14+50.00

I-44 EASTBOUND OFF-RAMP

CROSS SECTIONS

STATE OF MISSOURI
BRADLEY T. SPANBERGER
NUMBER PE-2020027014
PROFESSIONAL ENGINEER

08/11/2025 12:41:45 PM
Bradley T. Spanberger - Civil
MO PE-2020027014

DATE PREPARED	08/11/2025
ROUTE	I-44
STATE	MO
DISTRICT	CD
SHEET NO.	3
COUNTY	PULASKI
JOB NO.	JCD0111
CONTRACT ID.	.
BRIDGE NO.	.

DESCRIPTION	DATE
.	.
.	.
.	.
.	.
.	.
.	.

MISSOURI HIGHWAYS AND TRANSPORTATION COMMISSION
105 WEST CAPITOL
JEFFERSON CITY, MO 65102
1-888-ASK-MODOT (1-888-275-6636)

CMT
© Copyright CMT, Inc.
CRAWFORD, MURPHY & TILLY, INC.
1631 WEST ELFINDALE STREET
SPRINGFIELD, MO 65807 (417) 869-6009
ENGINEERING CORPORATION - 000631

© Copyright CMT, Inc.

CMT PROJECT NO.
24006489-00

DISCLAIMER
THE PROFESSIONAL WHOSE SIGNATURE AND PERSONAL SEAL APPEAR HEREON ASSUMES RESPONSIBILITY ONLY FOR WHAT APPEARS ON THIS PAGE, AND DISCLAIMS (PURSUANT TO SECTION 327.411 RSMO) SPECIFICATION, ESTIMATES, REPORTS, OR OTHER DOCUMENTS OR INSTRUMENTS NOT SEALED BY THE UNDERSIGNED PROFESSIONAL RELATING TO OR INTENDED TO BE USED FOR ANY PART OR PARTS OF THE PROJECT TO WHICH THIS PAGE REFERS.

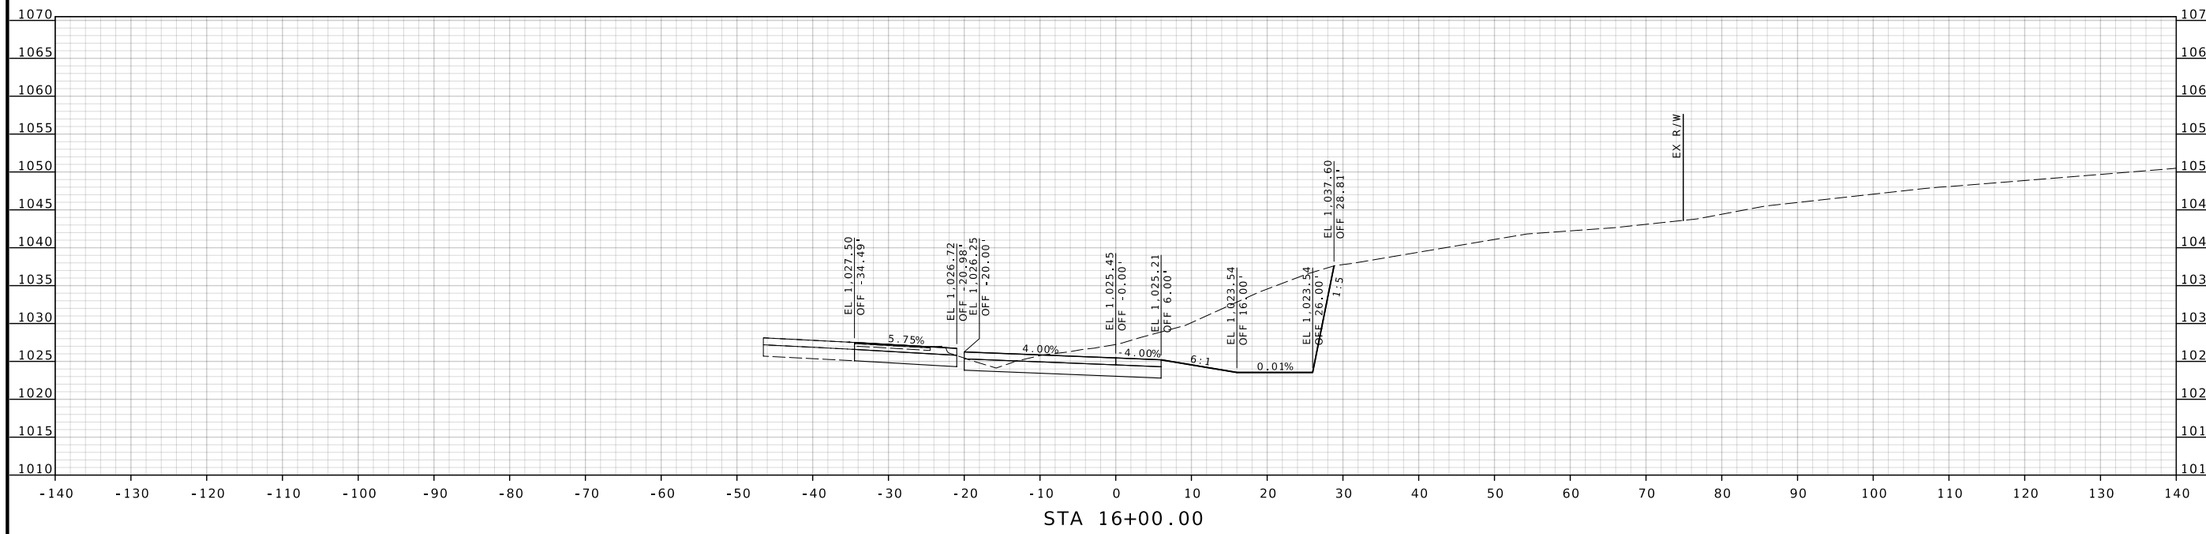

STA 16+00.00

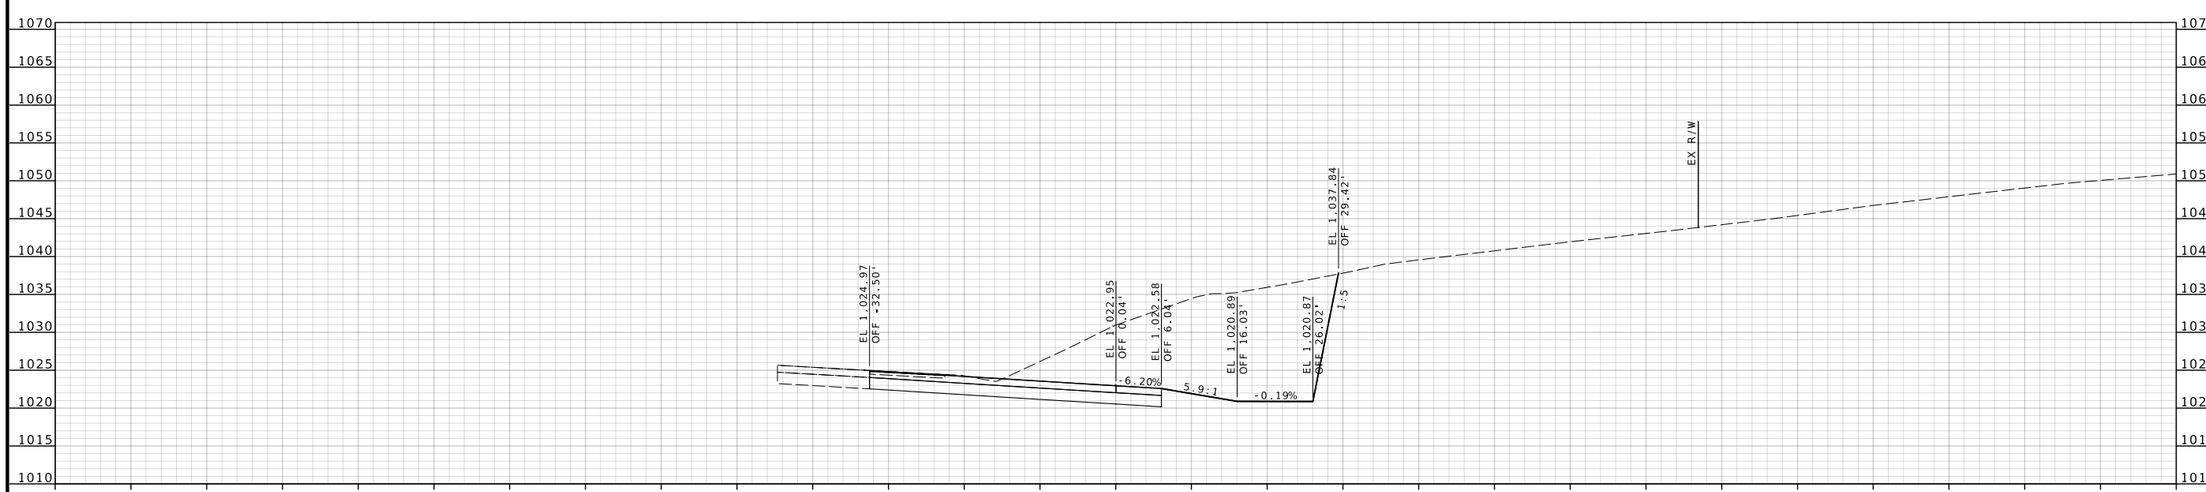

STA 15+50.00

I-44 EASTBOUND OFF-RAMP

CROSS SECTIONS

STATE OF MISSOURI
BRADLEY T. SPANBERGER
NUMBER PE-2020027014
PROFESSIONAL ENGINEER

08/11/2025 12:41:45 PM
Bradley T. Spanberger - Civil
MO PE-2020027014

DATE PREPARED	08/11/2025
ROUTE	I-44
STATE	MO
DISTRICT	CD
SHEET NO.	4
COUNTY	PULASKI
JOB NO.	JCD0111
CONTRACT ID.	.
	.
BRIDGE NO.	.

DESCRIPTION	DATE
.	.
.	.
.	.
.	.
.	.
.	.

MISSOURI HIGHWAYS AND TRANSPORTATION COMMISSION
105 WEST CAPITOL
JEFFERSON CITY, MO 65102
1-888-ASK-MODOT (1-888-275-6636)

CMT
© Copyright CMT, Inc.
CRAWFORD, MURPHY & TILLY, INC.
16701 WEST ELFINDALE STREET
SPRINGFIELD, MO 65814 (417) 869-6009
ENGINEERING CORPORATION - 000631

© Copyright CMT, Inc.

CMT PROJECT NO.
24006489-00

DISCLAIMER
THE PROFESSIONAL WHOSE SIGNATURE AND PERSONAL SEAL APPEAR HEREON ASSUMES RESPONSIBILITY ONLY FOR WHAT APPEARS ON THIS PAGE, AND DISCLAIMS (PURSUANT TO SECTION 327.411 RSMO) SPECIFICATION, ESTIMATES, REPORTS, OR OTHER DOCUMENTS OR INSTRUMENTS NOT SEALED BY THE UNDERSIGNED PROFESSIONAL RELATING TO OR INTENDED TO BE USED FOR ANY PART OR PARTS OF THE PROJECT TO WHICH THIS PAGE REFERS.

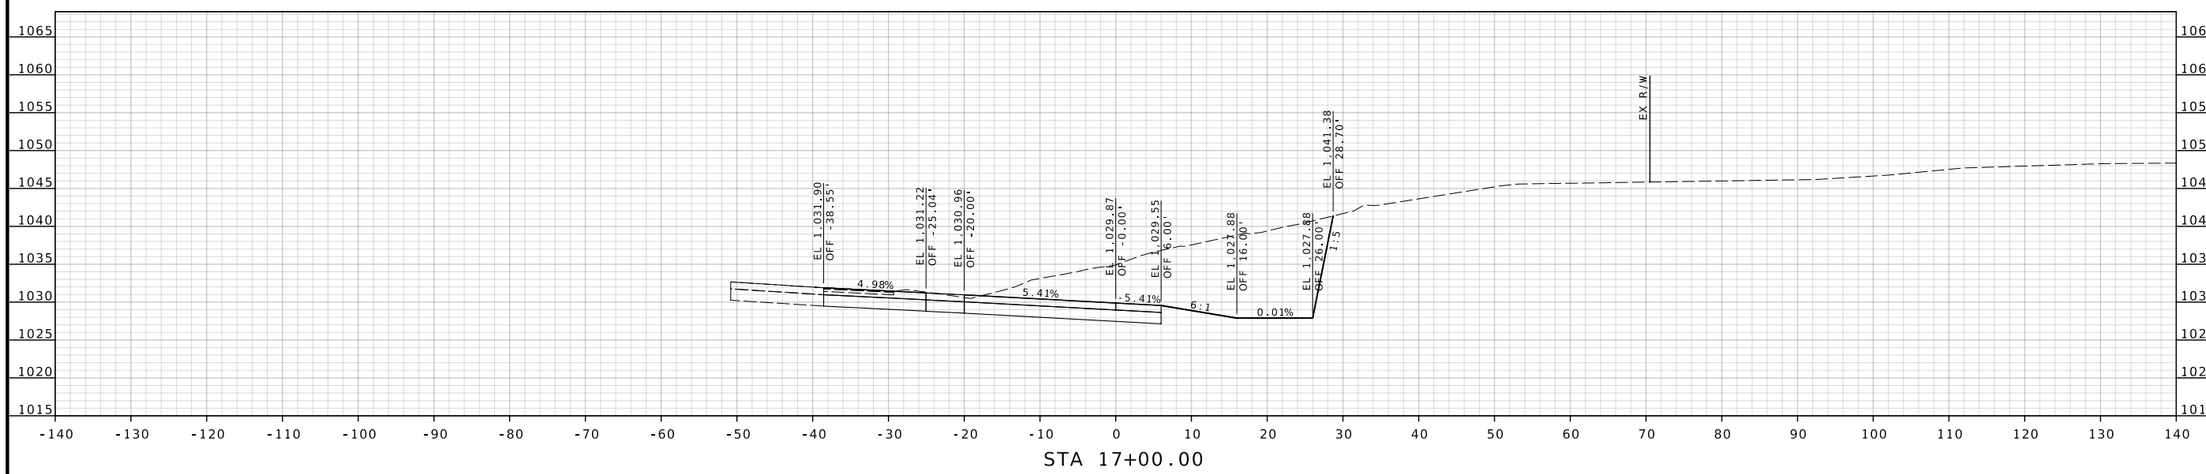

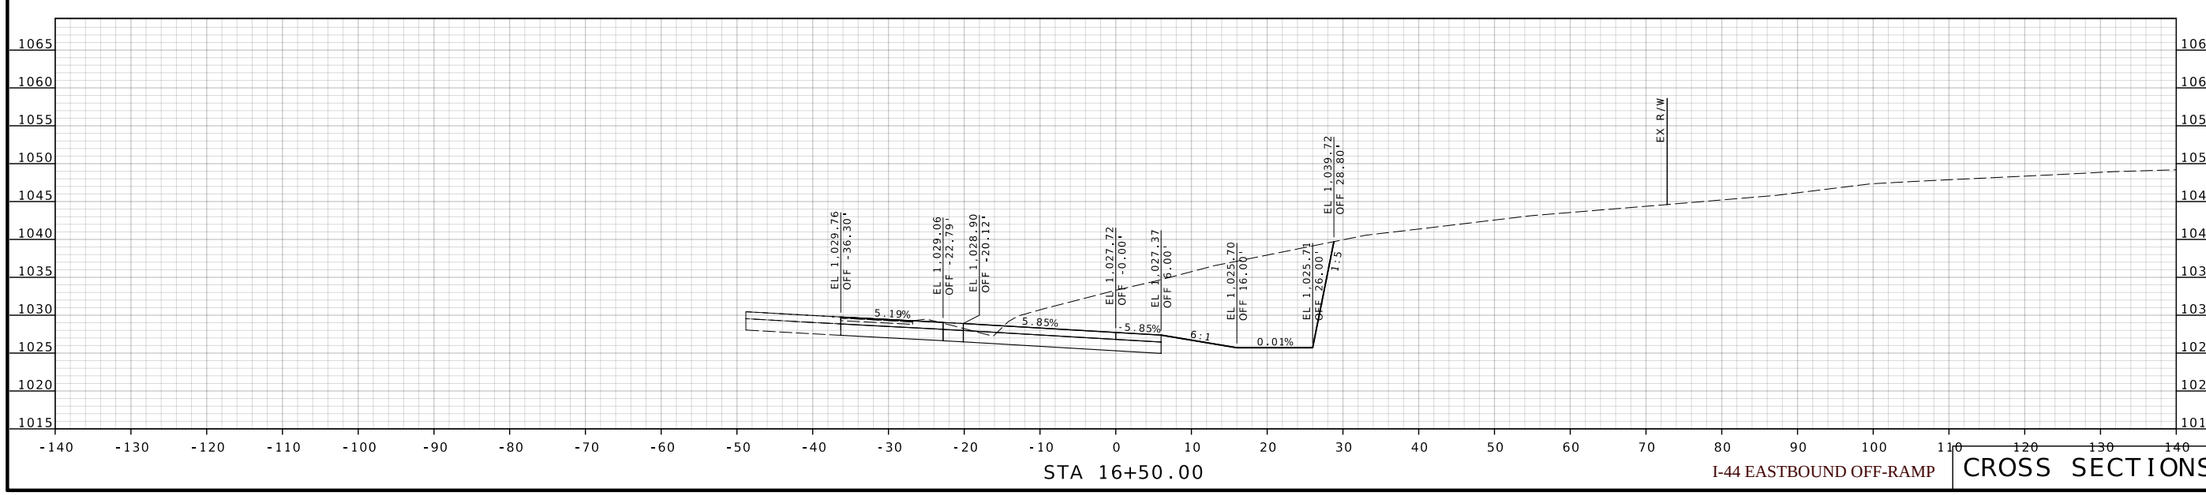

I-44 EASTBOUND OFF-RAMP

CROSS SECTIONS

STATE OF MISSOURI
BRADLEY T. SPANBERGER
NUMBER PE-2020027014
PROFESSIONAL ENGINEER

08/11/2025 12:41:45 PM
Bradley T. Spanberger - Civil
MO PE-2020027014

DATE PREPARED
08/11/2025

ROUTE	STATE
I-44	MO
DISTRICT	SHEET NO.
CD	5

COUNTY
PULASKI

JOB NO.
JCD0111

CONTRACT ID.
.

.

BRIDGE NO.
.

DATE	DESCRIPTION
.	.
.	.
.	.
.	.
.	.
.	.

MISSOURI HIGHWAYS AND TRANSPORTATION COMMISSION
105 WEST CAPITOL
JEFFERSON CITY, MO 65102
1-888-ASK-MODOT (1-888-275-6636)

CMT
© Copyright CMT, Inc.
CRAWFORD, MURPHY & TILLY, INC.
1637 WEST ELFINDALE STREET
SPRINGFIELD, MO 65807 (417) 869-6009
ENGINEERING CORPORATION - 000631

© Copyright CMT, Inc.

CMT PROJECT NO.
24006489-00

DISCLAIMER
THE PROFESSIONAL WHOSE SIGNATURE AND PERSONAL SEAL APPEAR HEREON ASSUMES RESPONSIBILITY ONLY FOR WHAT APPEARS ON THIS PAGE, AND DISCLAIMS (PURSUANT TO SECTION 327.411 RSMO) SPECIFICATION, ESTIMATES, REPORTS, OR OTHER DOCUMENTS OR INSTRUMENTS NOT SEALED BY THE UNDERSIGNED PROFESSIONAL RELATING TO OR INTENDED TO BE USED FOR ANY PART OR PARTS OF THE PROJECT TO WHICH THIS PAGE REFERS.

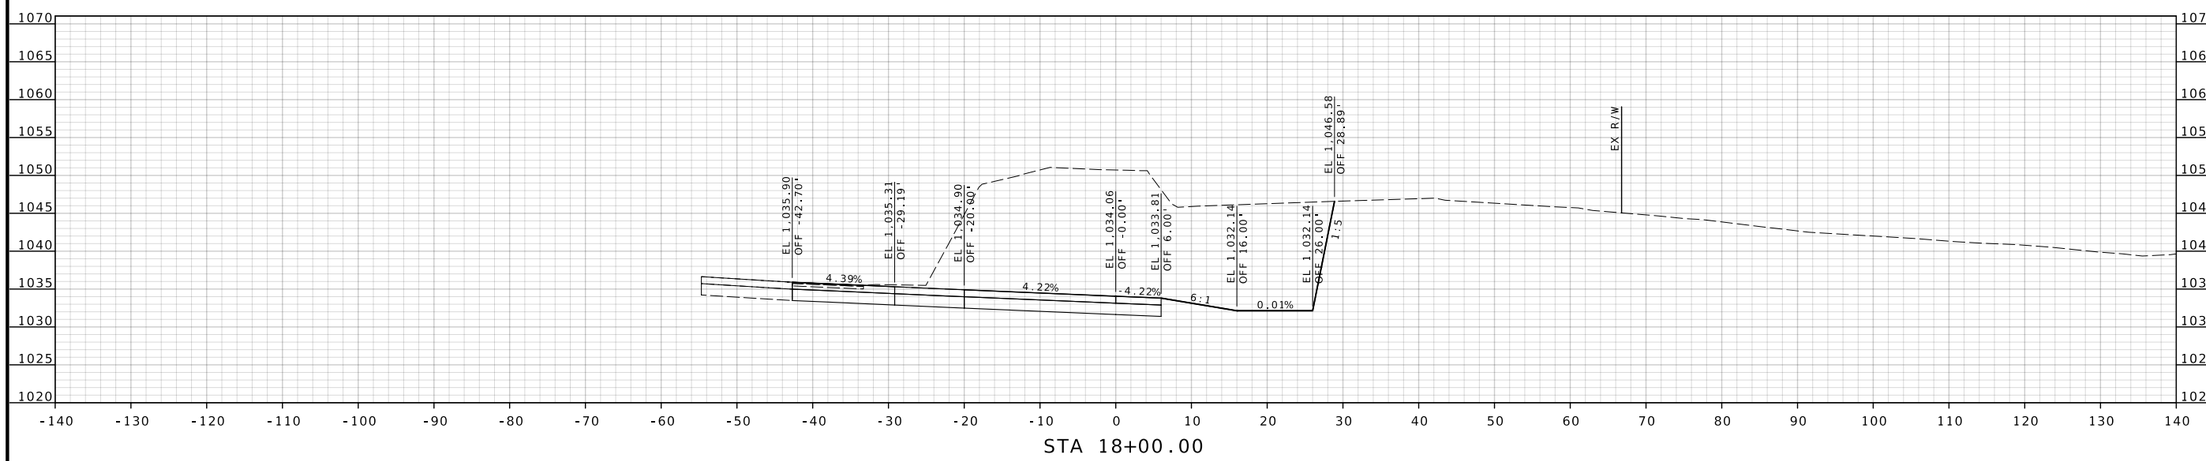

STA 18+00.00

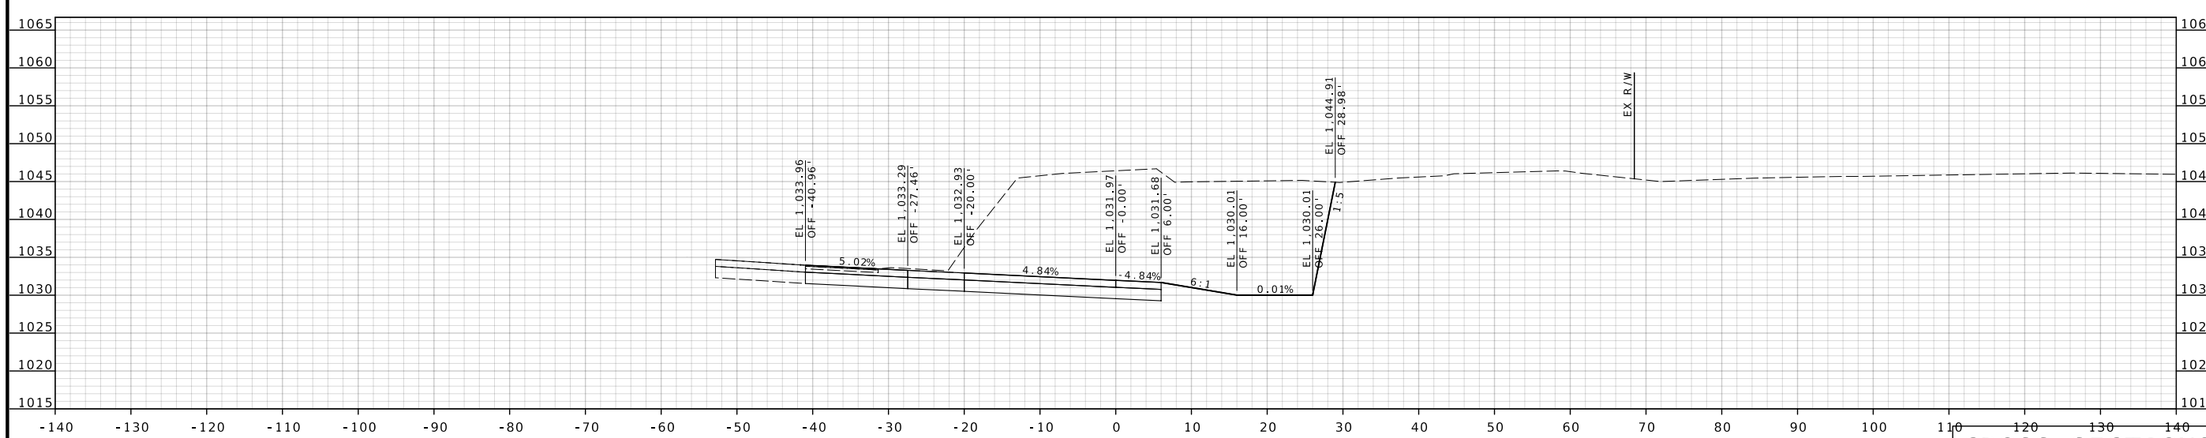

STA 17+50.00

I-44 EASTBOUND OFF-RAMP

CROSS SECTIONS

STATE OF MISSOURI
BRADLEY T. SPANBERGER
NUMBER PE-2020027014
PROFESSIONAL ENGINEER

08/11/2025 12:41:45 PM
Bradley T. Spanberger - Civil
MO PE-2020027014

DATE PREPARED
08/11/2025

ROUTE	STATE
I-44	MO
DISTRICT	SHEET NO.
CD	6

COUNTY
PULASKI

JOB NO.
JCD0111

CONTRACT ID.
.

.

BRIDGE NO.
.

DESCRIPTION	DATE
.	.
.	.
.	.
.	.
.	.
.	.

MISSOURI HIGHWAYS AND TRANSPORTATION COMMISSION
105 WEST CAPITOL
JEFFERSON CITY, MO 65102
1-888-ASK-MODOT (1-888-275-6636)

CMT
©Copyright CMT, Inc.
CRAWFORD, MURPHY & TILLY, INC.
1631 WEST ELFINDALE STREET
SPRINGFIELD, MO 65807 (417) 869-6009
ENGINEERING CORPORATION - 000631

©Copyright CMT, Inc.

CMT PROJECT NO.
24006489-00

DISCLAIMER
THE PROFESSIONAL WHOSE SIGNATURE AND PERSONAL SEAL APPEAR HEREON ASSUMES RESPONSIBILITY ONLY FOR WHAT APPEARS ON THIS PAGE, AND DISCLAIMS (PURSUANT TO SECTION 327.411 RSMO) SPECIFICATION, ESTIMATES, REPORTS, OR OTHER DOCUMENTS OR INSTRUMENTS NOT SEALED BY THE UNDERSIGNED PROFESSIONAL RELATING TO OR INTENDED TO BE USED FOR ANY PART OR PARTS OF THE PROJECT TO WHICH THIS PAGE REFERS.

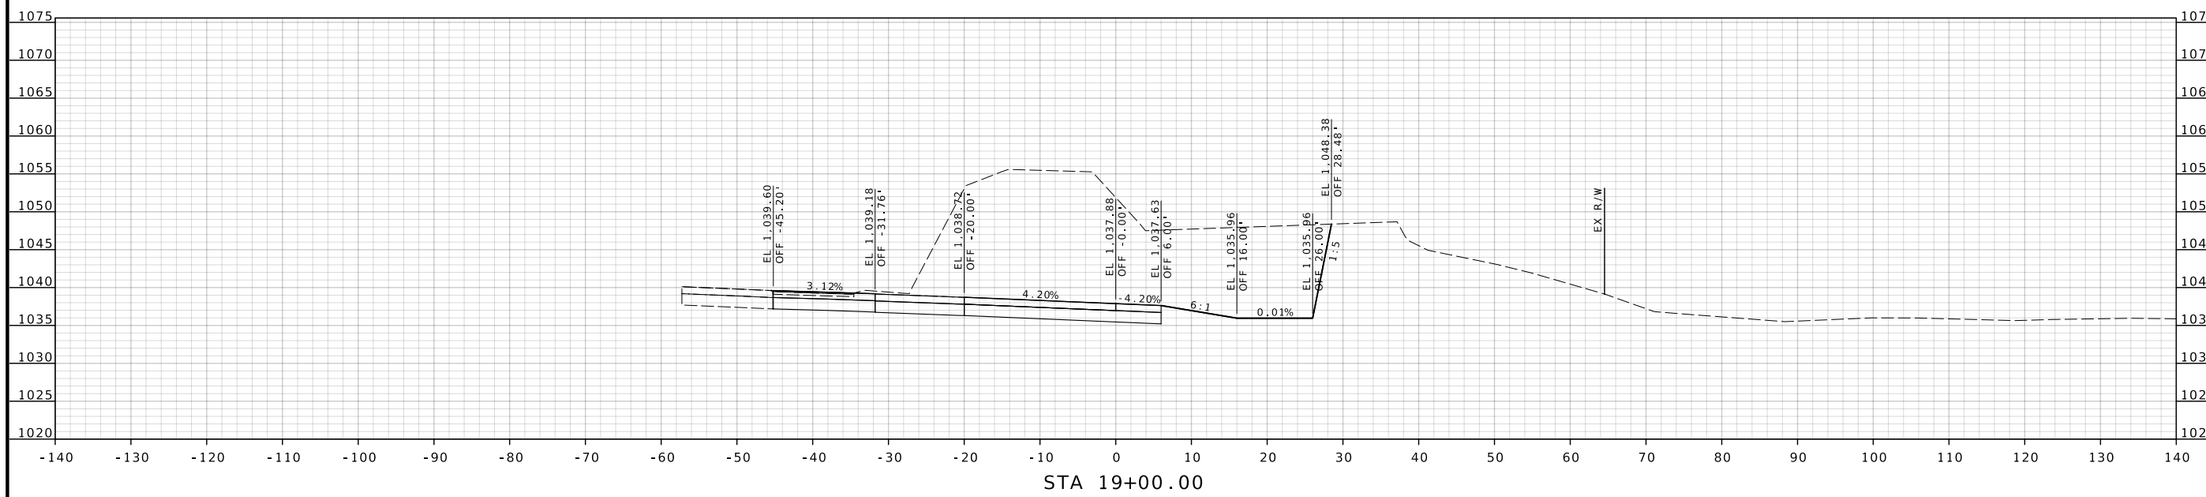

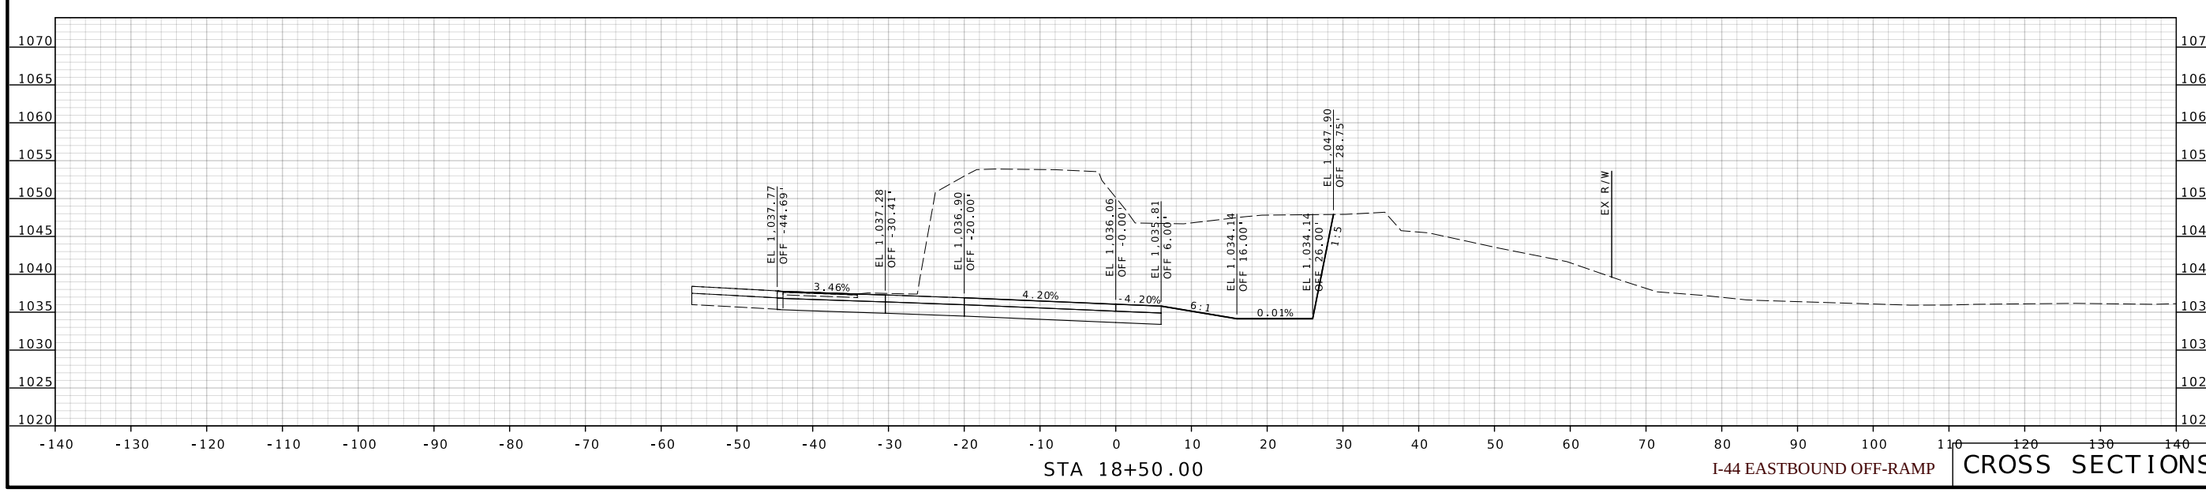

I-44 EASTBOUND OFF-RAMP

CROSS SECTIONS

STATE OF MISSOURI
BRADLEY T. SPANBERGER
NUMBER PE-2020027014
PROFESSIONAL ENGINEER

08/11/2025 12:41:45 PM
Bradley T. Spanberger - Civil
MO PE-2020027014

DATE PREPARED	08/11/2025
ROUTE	I-44
STATE	MO
DISTRICT	CD
SHEET NO.	7
COUNTY	PULASKI
JOB NO.	JCD0111
CONTRACT ID.	.
	.
BRIDGE NO.	.

DATE	DESCRIPTION
.	.
.	.
.	.
.	.
.	.
.	.

MISSOURI HIGHWAYS AND TRANSPORTATION COMMISSION
105 WEST CAPITOL
JEFFERSON CITY, MO 65102
1-888-ASK-MODOT (1-888-275-6636)

CMT
© Copyright CMT, Inc.
CRAWFORD, MURPHY & TILLY, INC.
16701 WEST ELFINDALE STREET
SPRINGFIELD, MO 65807 (417) 869-6009
ENGINEERING CORPORATION - 000631

© Copyright CMT, Inc.

CMT PROJECT NO.
24006489-00

DISCLAIMER
THE PROFESSIONAL WHOSE SIGNATURE AND PERSONAL SEAL APPEAR HEREON ASSUMES RESPONSIBILITY ONLY FOR WHAT APPEARS ON THIS PAGE, AND DISCLAIMS (PURSUANT TO SECTION 327.411 RSMO) SPECIFICATION, ESTIMATES, REPORTS, OR OTHER DOCUMENTS OR INSTRUMENTS NOT SEALED BY THE UNDERSIGNED PROFESSIONAL RELATING TO OR INTENDED TO BE USED FOR ANY PART OR PARTS OF THE PROJECT TO WHICH THIS PAGE REFERS.

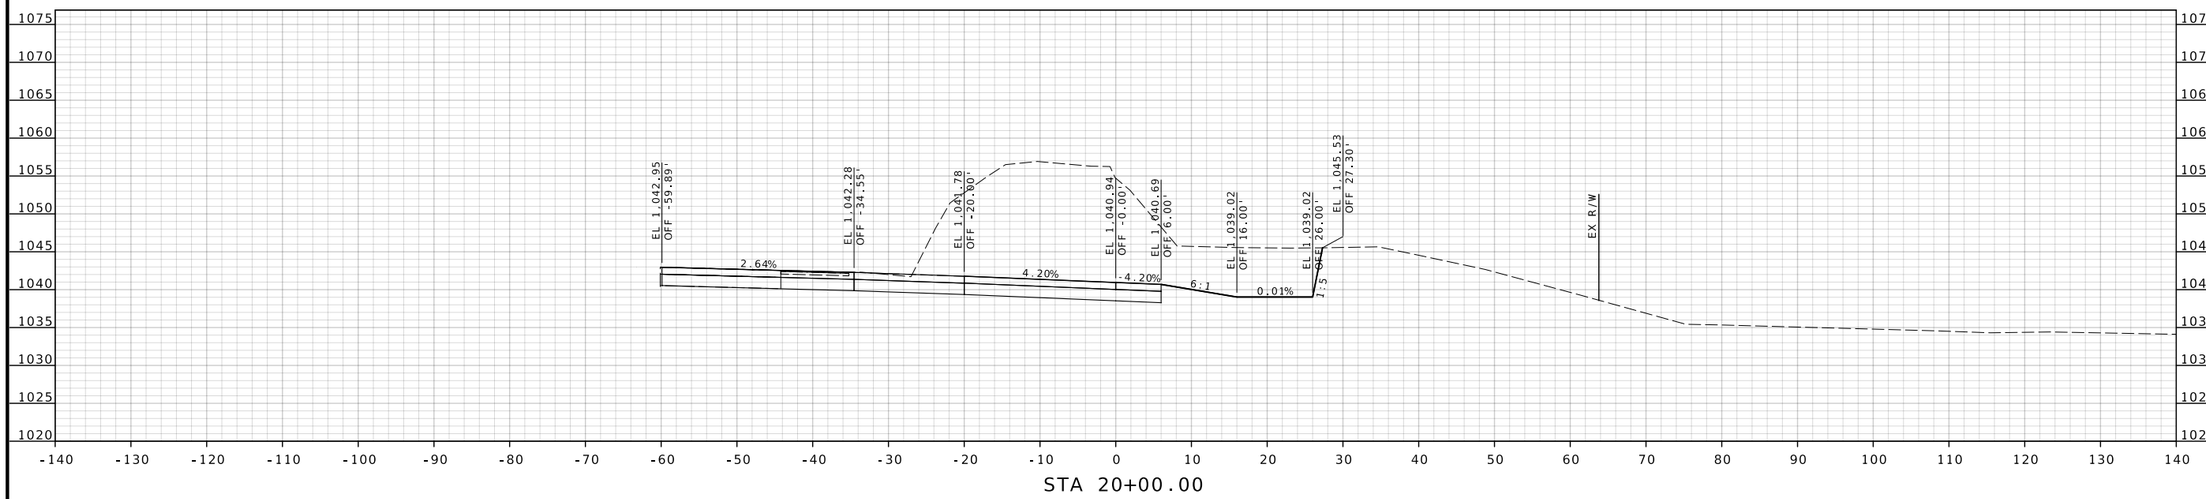

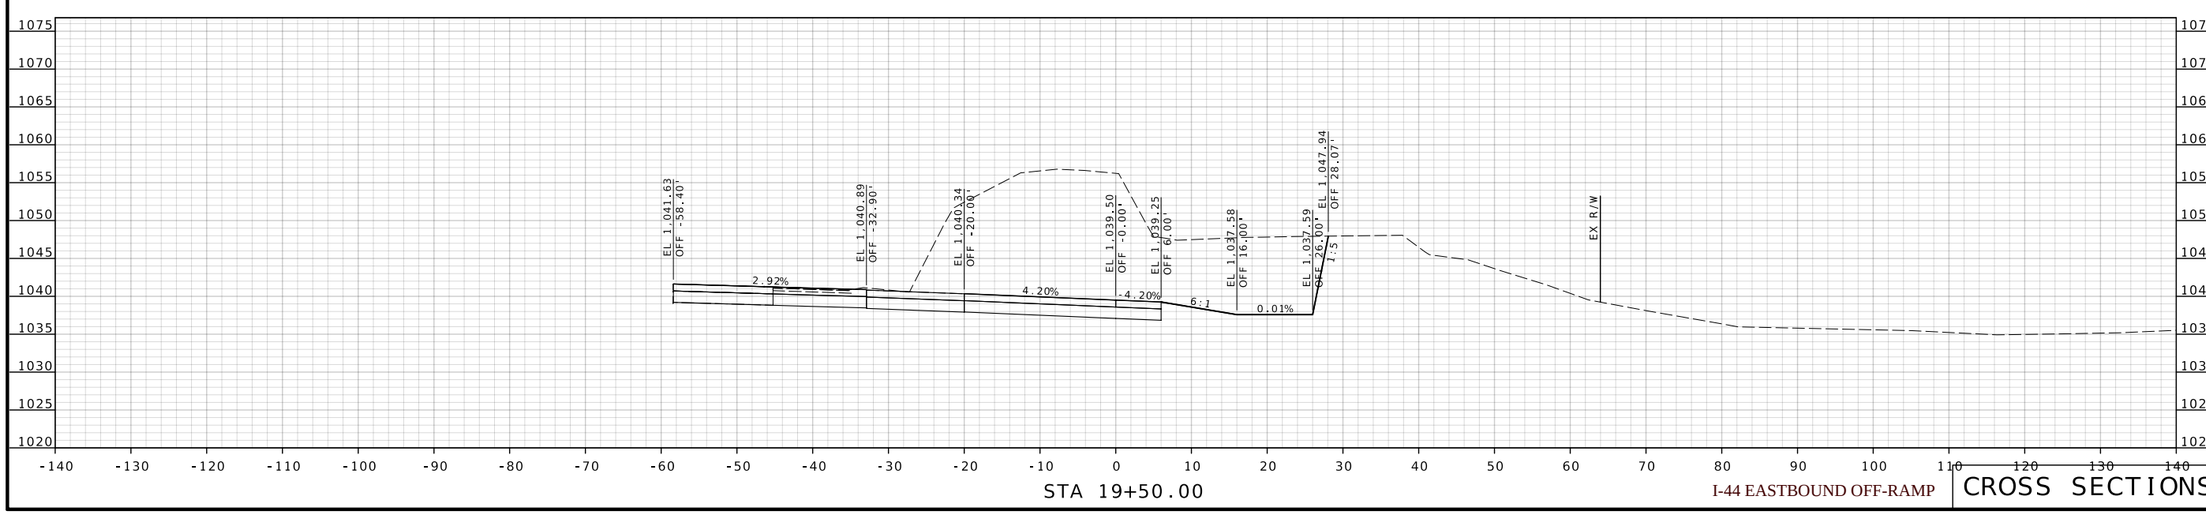

I-44 EASTBOUND OFF-RAMP

CROSS SECTIONS

STATE OF MISSOURI
BRADLEY T. SPANBERGER
NUMBER PE-2020027014
PROFESSIONAL ENGINEER

08/11/2025 12:41:45 PM
Bradley T. Spanberger - Civil
MO PE-2020027014

DATE PREPARED	08/11/2025
ROUTE	I-44
STATE	MO
DISTRICT	CD
SHEET NO.	8
COUNTY	PULASKI
JOB NO.	JCD0111
CONTRACT ID.	.
	.
BRIDGE NO.	.

DATE	DESCRIPTION
.	.
.	.
.	.
.	.
.	.
.	.

MISSOURI HIGHWAYS AND TRANSPORTATION COMMISSION
105 WEST CAPITOL
JEFFERSON CITY, MO 65102
1-888-ASK-MODOT (1-888-275-6636)

CMT
©Copyright CMT, Inc.
CRAWFORD, MURPHY & TILLY, INC.
1631 WEST ELFINDALE STREET
SPRINGFIELD, MO 65807 (417) 869-6009
ENGINEERING CORPORATION - 000631

©Copyright CMT, Inc.

CMT PROJECT NO.
24006489-00

DISCLAIMER
THE PROFESSIONAL WHOSE SIGNATURE AND PERSONAL SEAL APPEAR HEREON ASSUMES RESPONSIBILITY ONLY FOR WHAT APPEARS ON THIS PAGE, AND DISCLAIMS (PURSUANT TO SECTION 327.411 RSMO) SPECIFICATION, ESTIMATES, REPORTS, OR OTHER DOCUMENTS OR INSTRUMENTS NOT SEALED BY THE UNDERSIGNED PROFESSIONAL RELATING TO OR INTENDED TO BE USED FOR ANY PART OR PARTS OF THE PROJECT TO WHICH THIS PAGE REFERS.

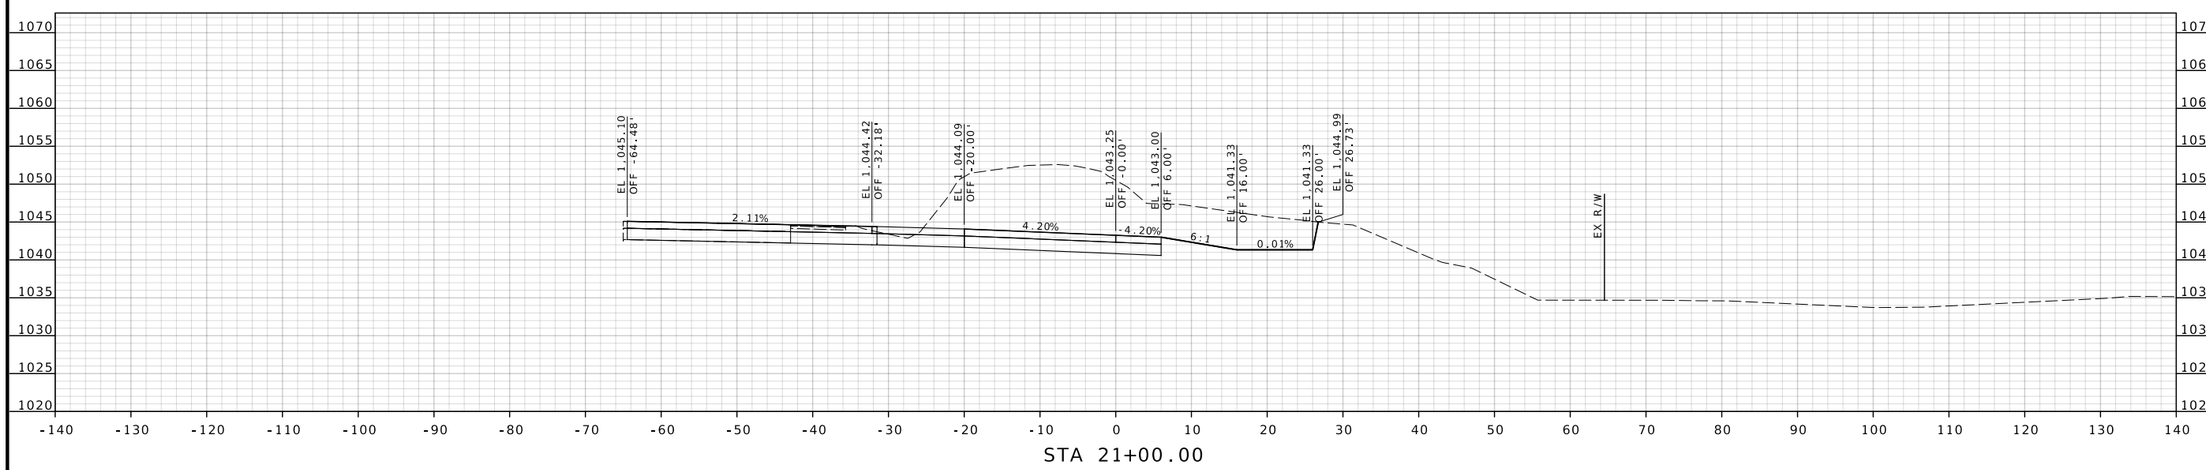

STA 21+00.00

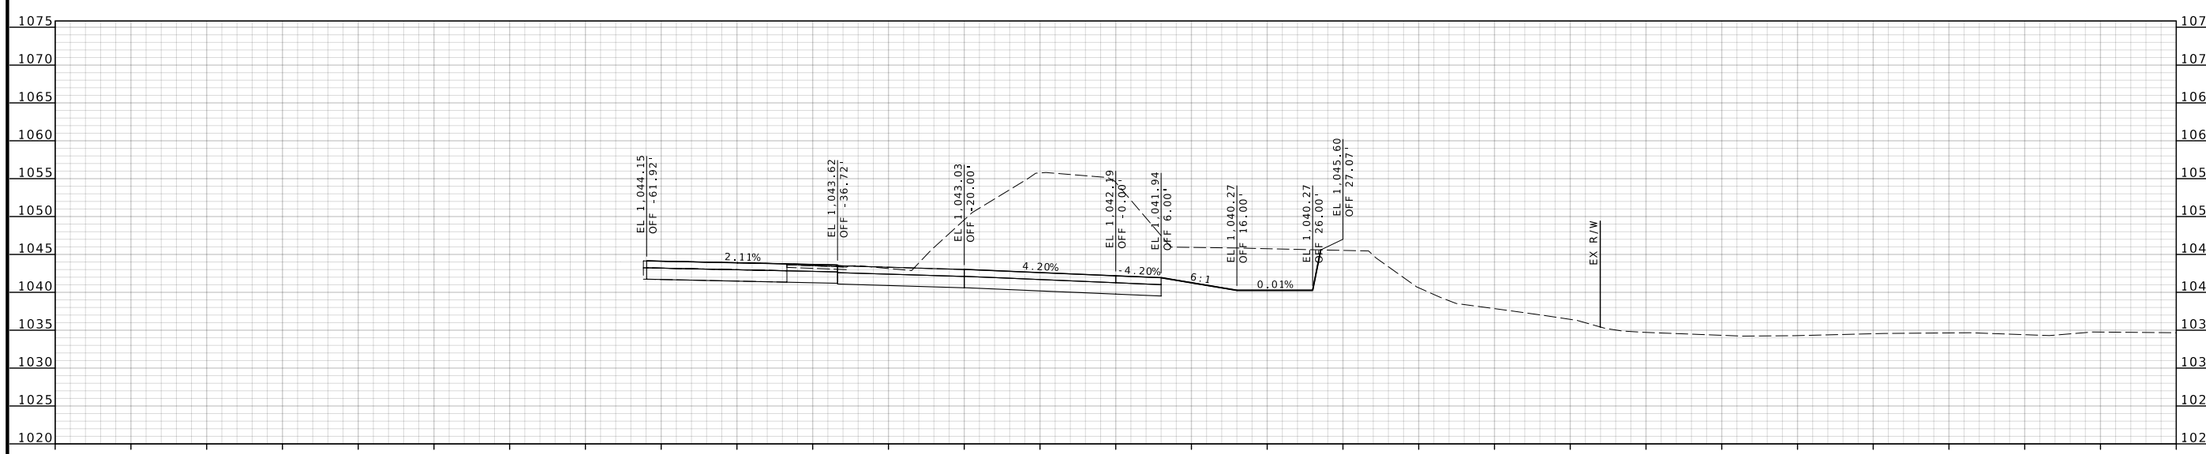

STA 20+50.00

I-44 EASTBOUND OFF-RAMP

CROSS SECTIONS

STATE OF MISSOURI
BRADLEY T. SPANBERGER
NUMBER PE-2020027014
PROFESSIONAL ENGINEER

08/11/2025 12:41:45 PM
Bradley T. Spanberger - Civil
MO PE-2020027014

DATE PREPARED	08/11/2025
ROUTE	I-44
STATE	MO
DISTRICT	CD
SHEET NO.	9
COUNTY	PULASKI
JOB NO.	JCD0111
CONTRACT ID.	.
.	
BRIDGE NO.	.

DATE	DESCRIPTION
.	.
.	.
.	.
.	.
.	.
.	.

MISSOURI HIGHWAYS AND TRANSPORTATION COMMISSION
105 WEST CAPITOL
JEFFERSON CITY, MO 65102
1-888-ASK-MODOT (1-888-275-6636)

CMT
©Copyright CMT, Inc.
CRAWFORD, MURPHY & TILLY, INC.
1631 WEST ELFINDALE STREET
SPRINGFIELD, MO 65807 (417) 869-6009
ENGINEERING CORPORATION - 000631

©Copyright CMT, Inc.

CMT PROJECT NO.
24006489-00

DISCLAIMER
THE PROFESSIONAL WHOSE SIGNATURE AND PERSONAL SEAL APPEAR HEREON ASSUMES RESPONSIBILITY ONLY FOR WHAT APPEARS ON THIS PAGE, AND DISCLAIMS (PURSUANT TO SECTION 327.411 RSMO) SPECIFICATION, ESTIMATES, REPORTS, OR OTHER DOCUMENTS OR INSTRUMENTS NOT SEALED BY THE UNDERSIGNED PROFESSIONAL RELATING TO OR INTENDED TO BE USED FOR ANY PART OR PARTS OF THE PROJECT TO WHICH THIS PAGE REFERS.

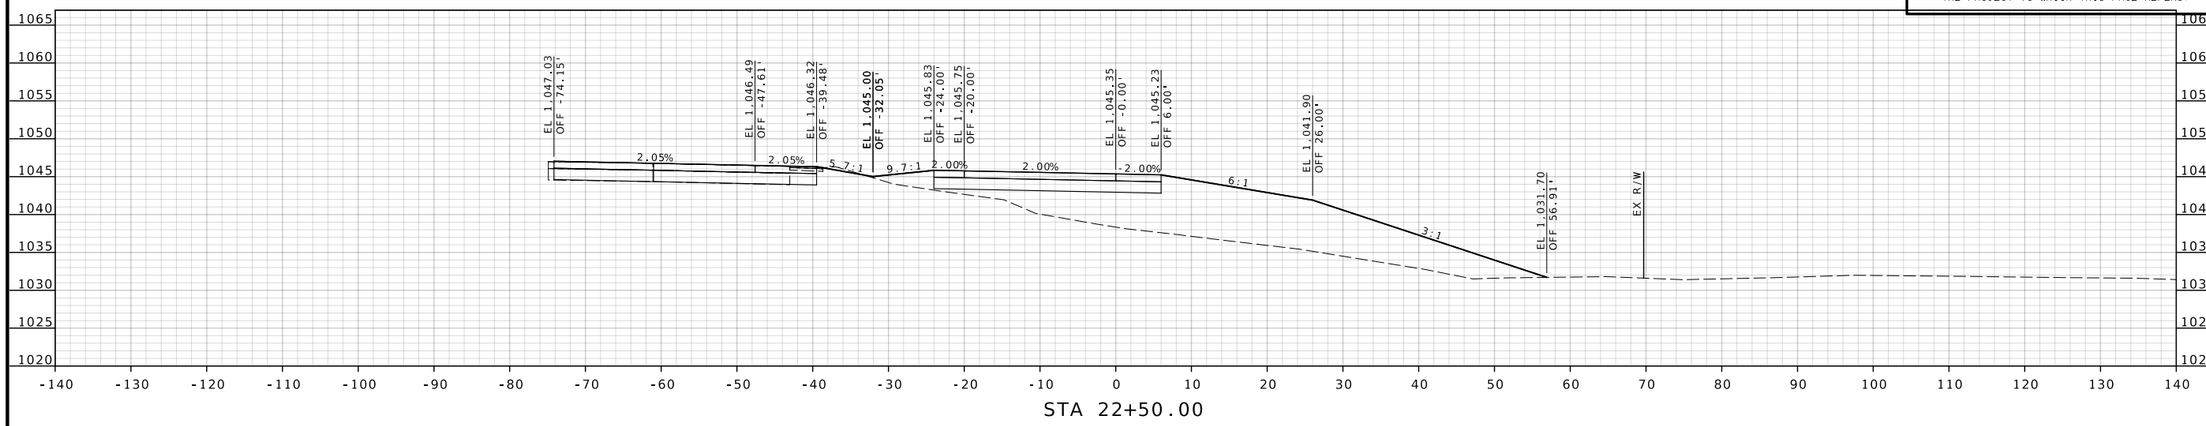

STA 22+50.00

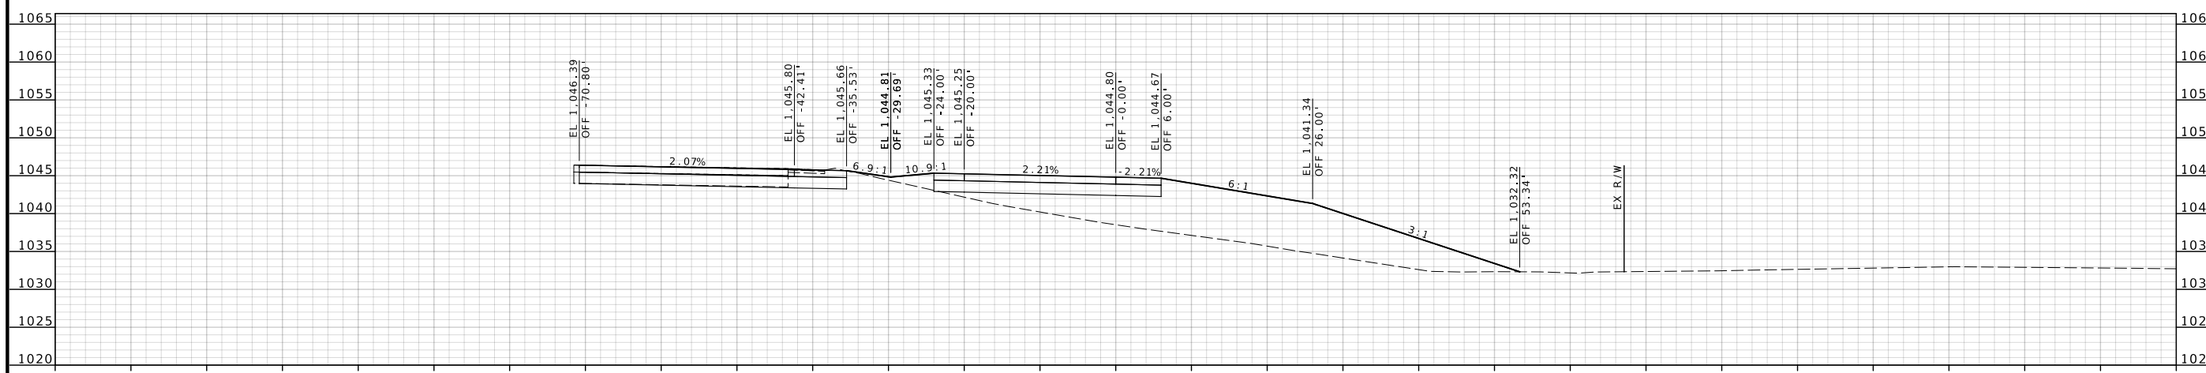

STA 22+00.00

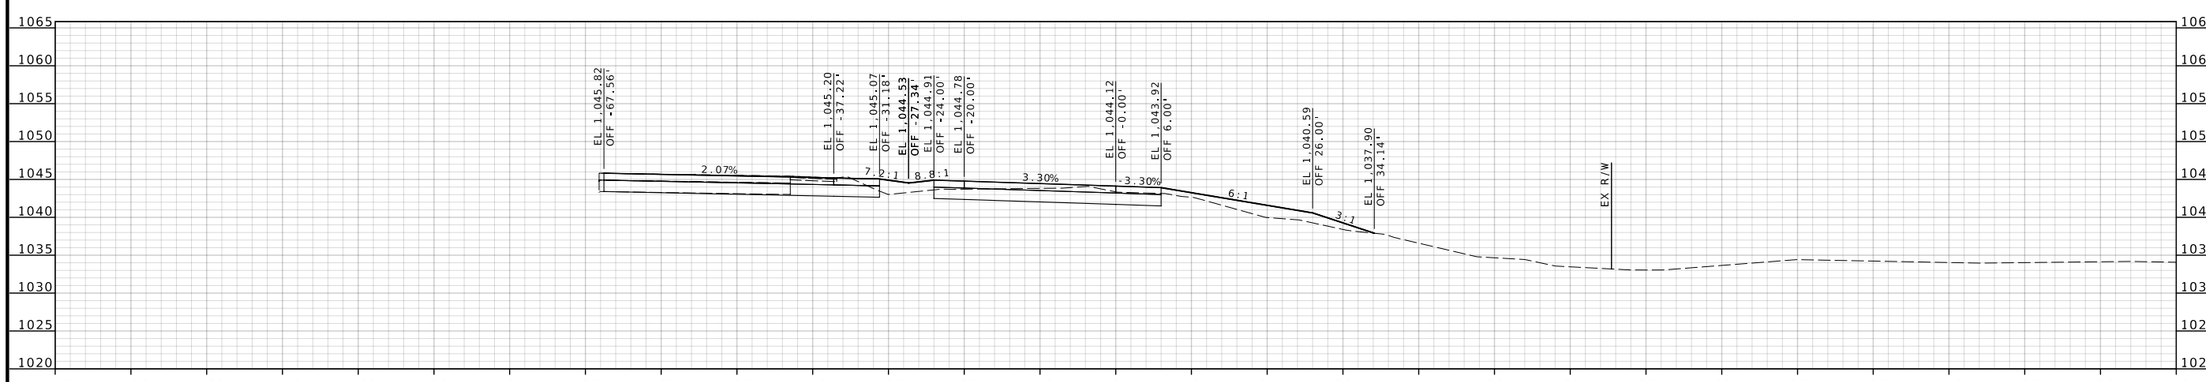

STA 21+50.00

I-44 EASTBOUND OFF-RAMP

CROSS SECTIONS

STATE OF MISSOURI
BRADLEY T. SPANBERGER
NUMBER PE-2020027014
PROFESSIONAL ENGINEER

08/11/2025 12:41:45 PM
Bradley T. Spanberger - Civil
MO PE-2020027014

DATE PREPARED	
08/11/2025	
ROUTE	STATE
I-44	MO
DISTRICT	SHEET NO.
CD	10
COUNTY	
PULASKI	
JOB NO.	
JCD0111	
CONTRACT ID.	
.	
.	
BRIDGE NO.	
.	

DATE	DESCRIPTION
.	.
.	.
.	.
.	.
.	.
.	.

MISSOURI HIGHWAYS AND TRANSPORTATION COMMISSION
105 WEST CAPITOL
JEFFERSON CITY, MO 65102
1-888-ASK-MODOT (1-888-275-6636)

CMT
© Copyright CMT, Inc.
CRAWFORD, MURPHY & TILLY, INC.
1627 WEST ELFINDALE STREET
SPRINGFIELD, MO 65807 (417) 869-6009
ENGINEERING CORPORATION - 000631

© Copyright CMT, Inc.

CMT PROJECT NO.
24006489-00

DISCLAIMER
THE PROFESSIONAL WHOSE SIGNATURE AND PERSONAL SEAL APPEAR HEREON ASSUMES RESPONSIBILITY ONLY FOR WHAT APPEARS ON THIS PAGE, AND DISCLAIMS (PURSUANT TO SECTION 327.411 RSMO) SPECIFICATION, ESTIMATES, REPORTS, OR OTHER DOCUMENTS OR INSTRUMENTS NOT SEALED BY THE UNDERSIGNED PROFESSIONAL RELATING TO OR INTENDED TO BE USED FOR ANY PART OR PARTS OF THE PROJECT TO WHICH THIS PAGE REFERS.

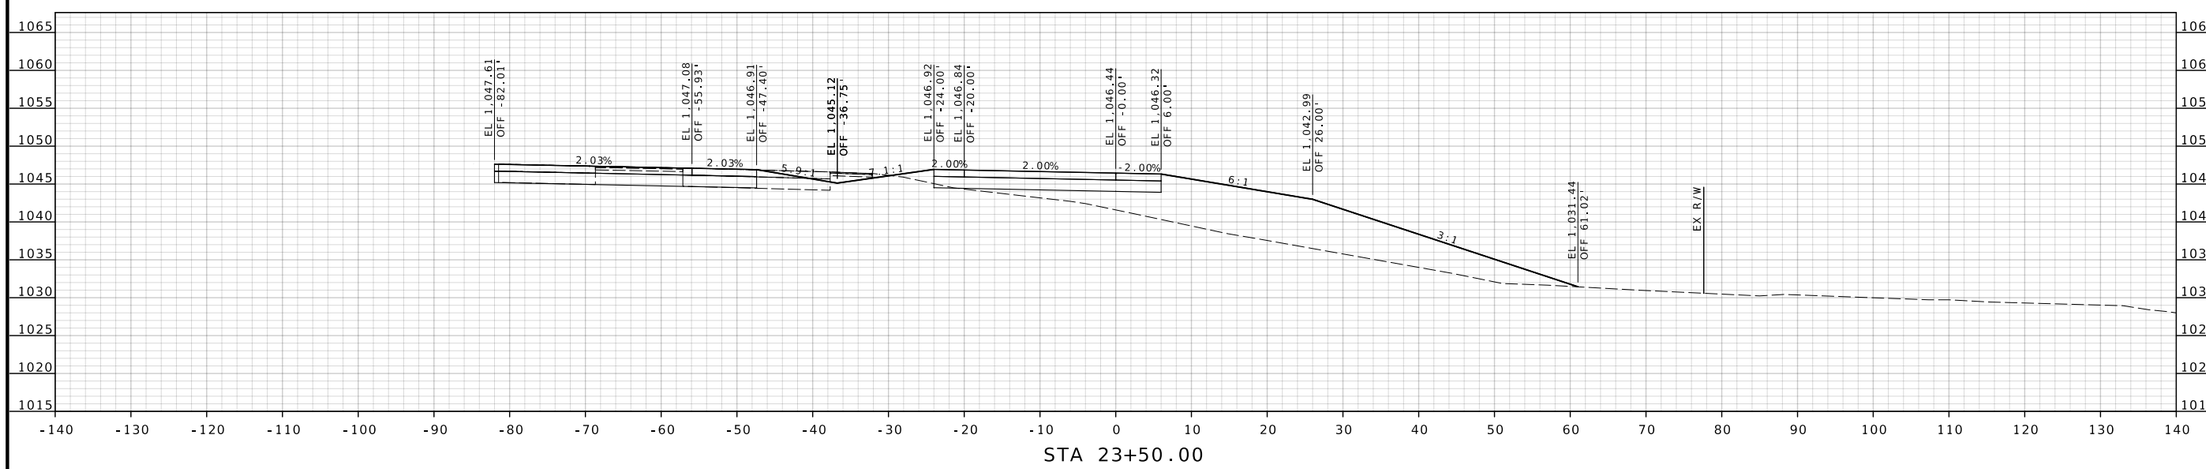

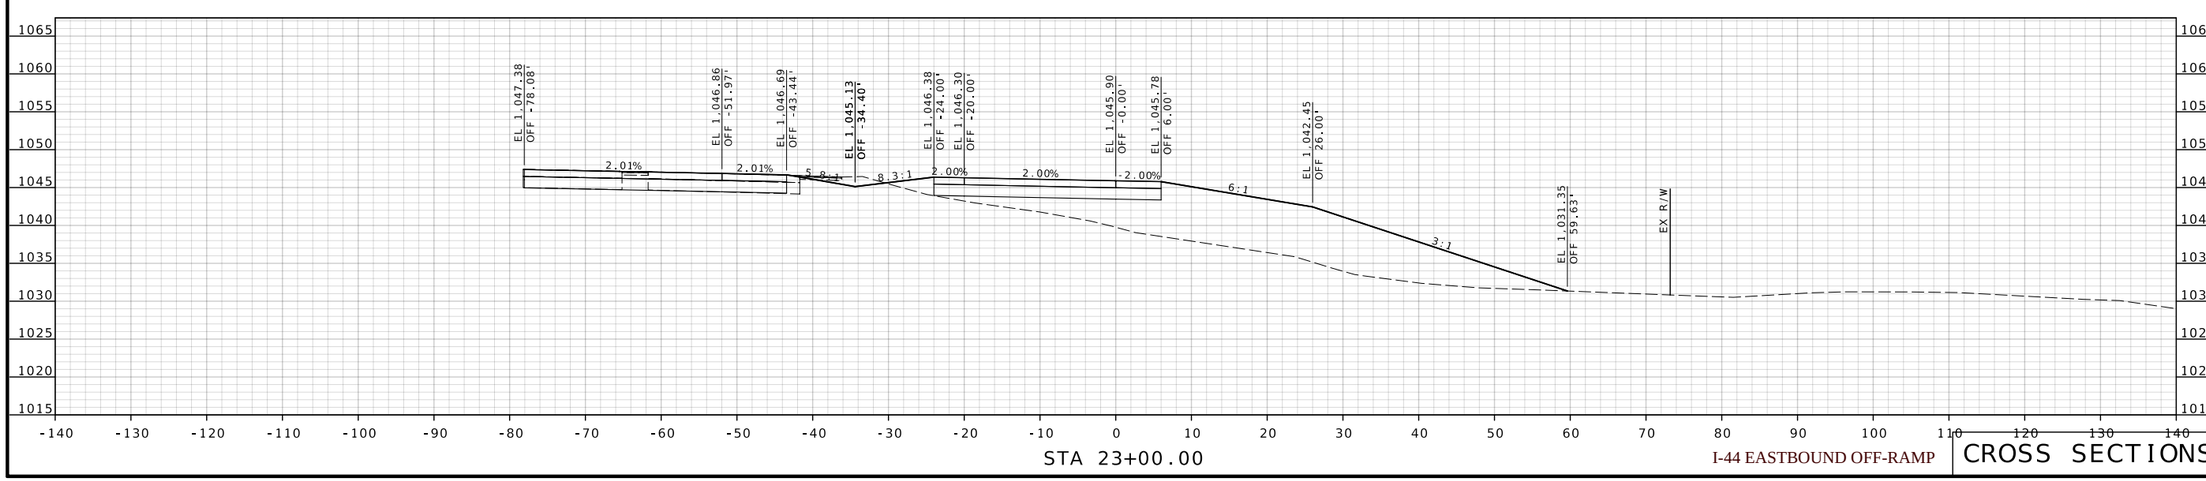

I-44 EASTBOUND OFF-RAMP

CROSS SECTIONS

STATE OF MISSOURI
BRADLEY T. SPANBERGER
NUMBER PE-2020027014
PROFESSIONAL ENGINEER

08/11/2025 12:41:45 PM
Bradley T. Spanberger - Civil
MO PE-2020027014

DATE PREPARED	
08/11/2025	
ROUTE	STATE
I-44	MO
DISTRICT	SHEET NO.
CD	11
COUNTY	
PULASKI	
JOB NO.	
JCD0111	
CONTRACT ID.	
.	
.	
BRIDGE NO.	
.	

DESCRIPTION	DATE
.	.
.	.
.	.
.	.
.	.
.	.

MISSOURI HIGHWAYS AND TRANSPORTATION COMMISSION
105 WEST CAPITOL
JEFFERSON CITY, MO 65102
1-888-ASK-MODOT (1-888-275-6636)

CMT
© Copyright CMT, Inc.
CRAWFORD, MURPHY & TILLY, INC.
16701 WEST ELFINDALE STREET
SPRINGFIELD, MO 65814 (417) 869-6009
ENGINEERING CORPORATION - 000631

© Copyright CMT, Inc.

CMT PROJECT NO.
24006489-00

DISCLAIMER
THE PROFESSIONAL WHOSE SIGNATURE AND PERSONAL SEAL APPEAR HEREON ASSUMES RESPONSIBILITY ONLY FOR WHAT APPEARS ON THIS PAGE, AND DISCLAIMS (PURSUANT TO SECTION 327.411 RSMO) SPECIFICATION, ESTIMATES, REPORTS, OR OTHER DOCUMENTS OR INSTRUMENTS NOT SEALED BY THE UNDERSIGNED PROFESSIONAL RELATING TO OR INTENDED TO BE USED FOR ANY PART OR PARTS OF THE PROJECT TO WHICH THIS PAGE REFERS.

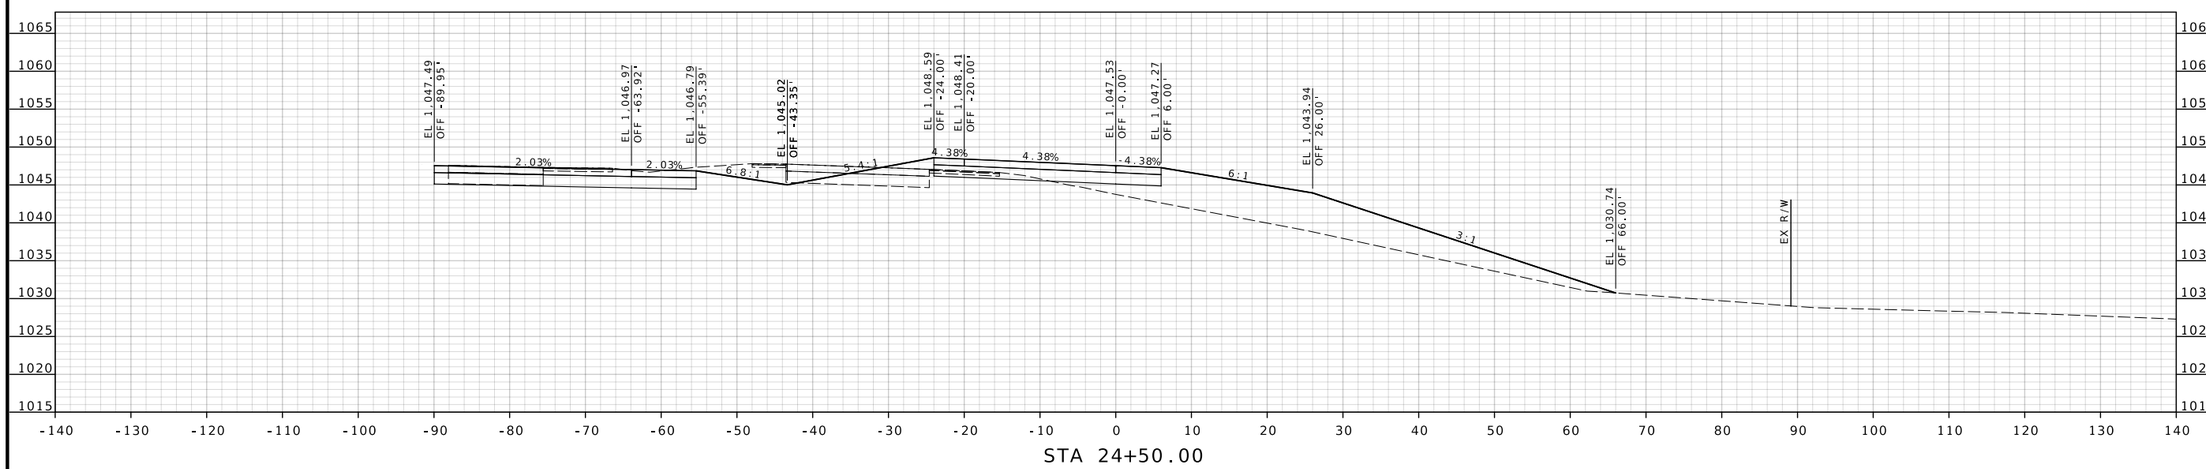

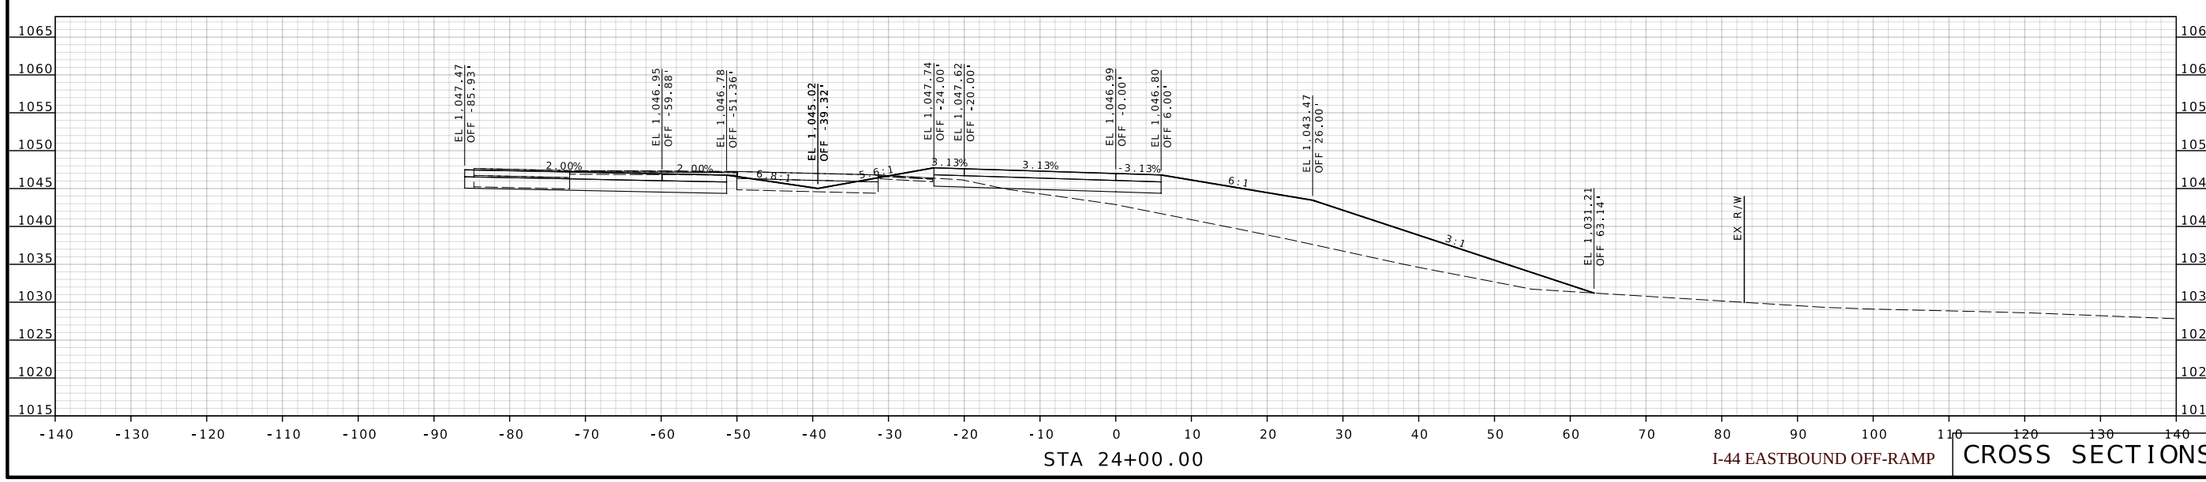

I-44 EASTBOUND OFF-RAMP

CROSS SECTIONS

STATE OF MISSOURI
BRADLEY T. SPANBERGER
NUMBER PE-2020027014
PROFESSIONAL ENGINEER

08/11/2025 12:41:45 PM
Bradley T. Spanberger - Civil
MO PE-2020027014

DATE PREPARED	
08/11/2025	
ROUTE	STATE
I-44	MO
DISTRICT	SHEET NO.
CD	12
COUNTY	
PULASKI	
JOB NO.	
JCD0111	
CONTRACT ID.	
.	
.	
BRIDGE NO.	
.	

DATE	DESCRIPTION
.	.
.	.
.	.
.	.
.	.
.	.

MISSOURI HIGHWAYS AND TRANSPORTATION COMMISSION
105 WEST CAPITOL
JEFFERSON CITY, MO 65102
1-888-ASK-MODOT (1-888-275-6636)

CMT
© Copyright CMT, Inc.
CRAWFORD, MURPHY & TILLY, INC.
1631 WEST ELFINDALE STREET
SPRINGFIELD, MISSOURI 65807 (417) 869-6009
ENGINEERING CORPORATION - 000631

©Copyright CMT, Inc.

CMT PROJECT NO.
24006489-00

DISCLAIMER
THE PROFESSIONAL WHOSE SIGNATURE AND PERSONAL SEAL APPEAR HEREON ASSUMES RESPONSIBILITY ONLY FOR WHAT APPEARS ON THIS PAGE, AND DISCLAIMS (PURSUANT TO SECTION 327.411 RSMO) SPECIFICATION, ESTIMATES, REPORTS, OR OTHER DOCUMENTS OR INSTRUMENTS NOT SEALED BY THE UNDERSIGNED PROFESSIONAL RELATING TO OR INTENDED TO BE USED FOR ANY PART OR PARTS OF THE PROJECT TO WHICH THIS PAGE REFERS.

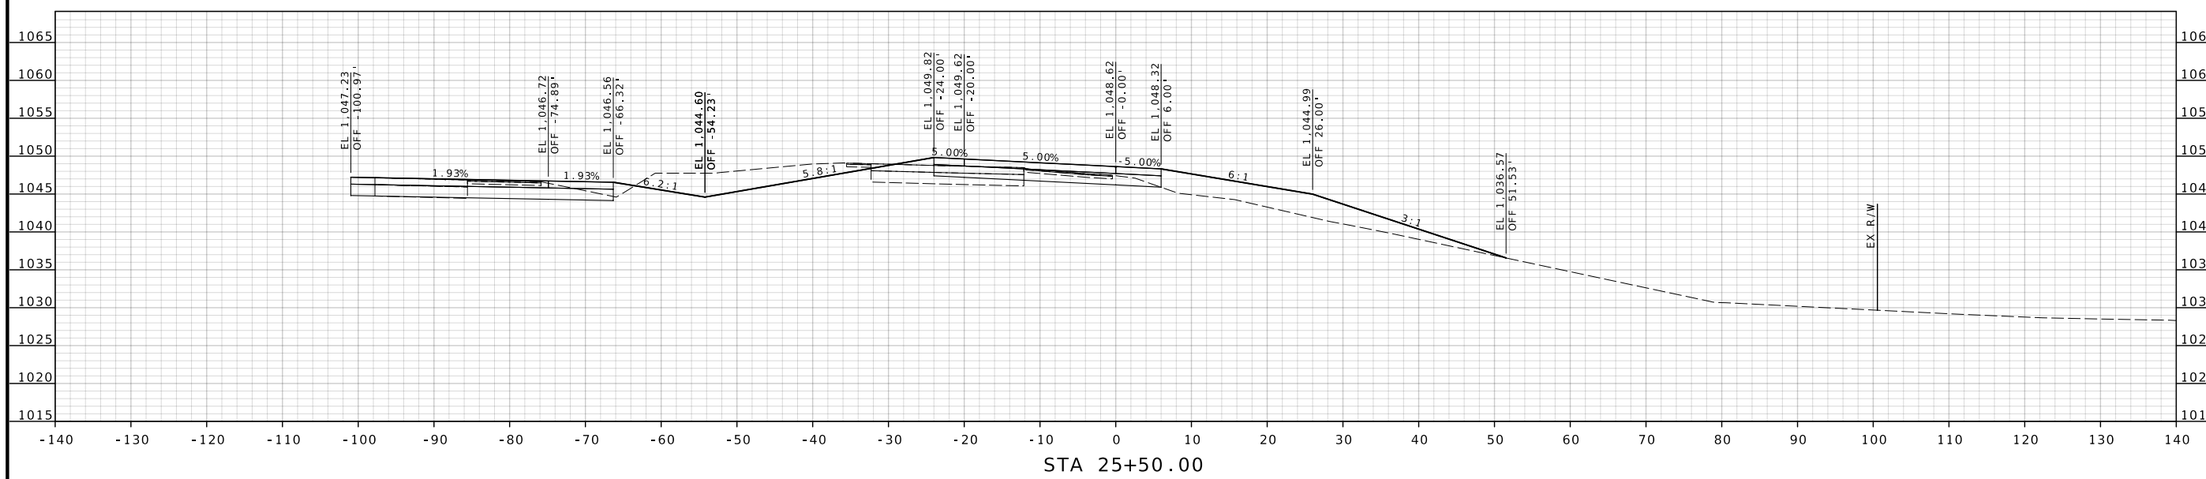

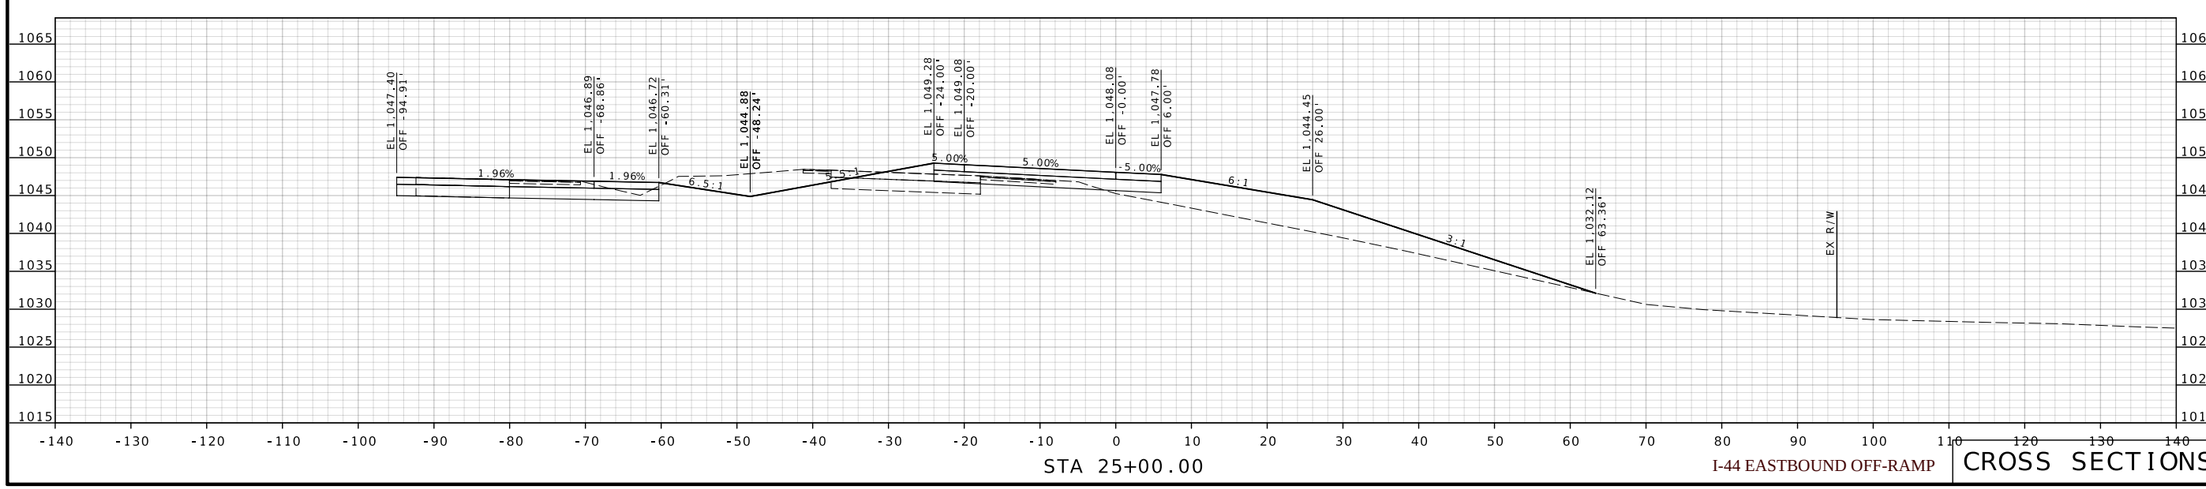

I-44 EASTBOUND OFF-RAMP

CROSS SECTIONS

STATE OF MISSOURI
BRADLEY T. SPANBERGER
NUMBER PE-2020027014
PROFESSIONAL ENGINEER

08/11/2025 12:41:45 PM
Bradley T. Spanberger - Civil
MO PE-2020027014

DATE PREPARED	
08/11/2025	
ROUTE	STATE
I-44	MO
DISTRICT	SHEET NO.
CD	13
COUNTY	
PULASKI	
JOB NO.	
JCD0111	
CONTRACT ID.	
.	
.	
BRIDGE NO.	
.	

DESCRIPTION	DATE
.	.
.	.
.	.
.	.
.	.
.	.

MISSOURI HIGHWAYS AND TRANSPORTATION COMMISSION
105 WEST CAPITOL
JEFFERSON CITY, MO 65102
1-888-ASK-MODOT (1-888-275-6636)

CMT
© Copyright CMT, Inc.
CRAWFORD, MURPHY & TILLY, INC.
16701 WEST ELFINDALE STREET
SPRINGFIELD, MO 65807 (417) 869-6009
ENGINEERING CORPORATION - 000631

© Copyright CMT, Inc.

CMT PROJECT NO.
24006489-00

DISCLAIMER
THE PROFESSIONAL WHOSE SIGNATURE AND PERSONAL SEAL APPEAR HEREON ASSUMES RESPONSIBILITY ONLY FOR WHAT APPEARS ON THIS PAGE, AND DISCLAIMS (PURSUANT TO SECTION 327.411 RSMO) SPECIFICATION, ESTIMATES, REPORTS, OR OTHER DOCUMENTS OR INSTRUMENTS NOT SEALED BY THE UNDERSIGNED PROFESSIONAL RELATING TO OR INTENDED TO BE USED FOR ANY PART OR PARTS OF THE PROJECT TO WHICH THIS PAGE REFERS.

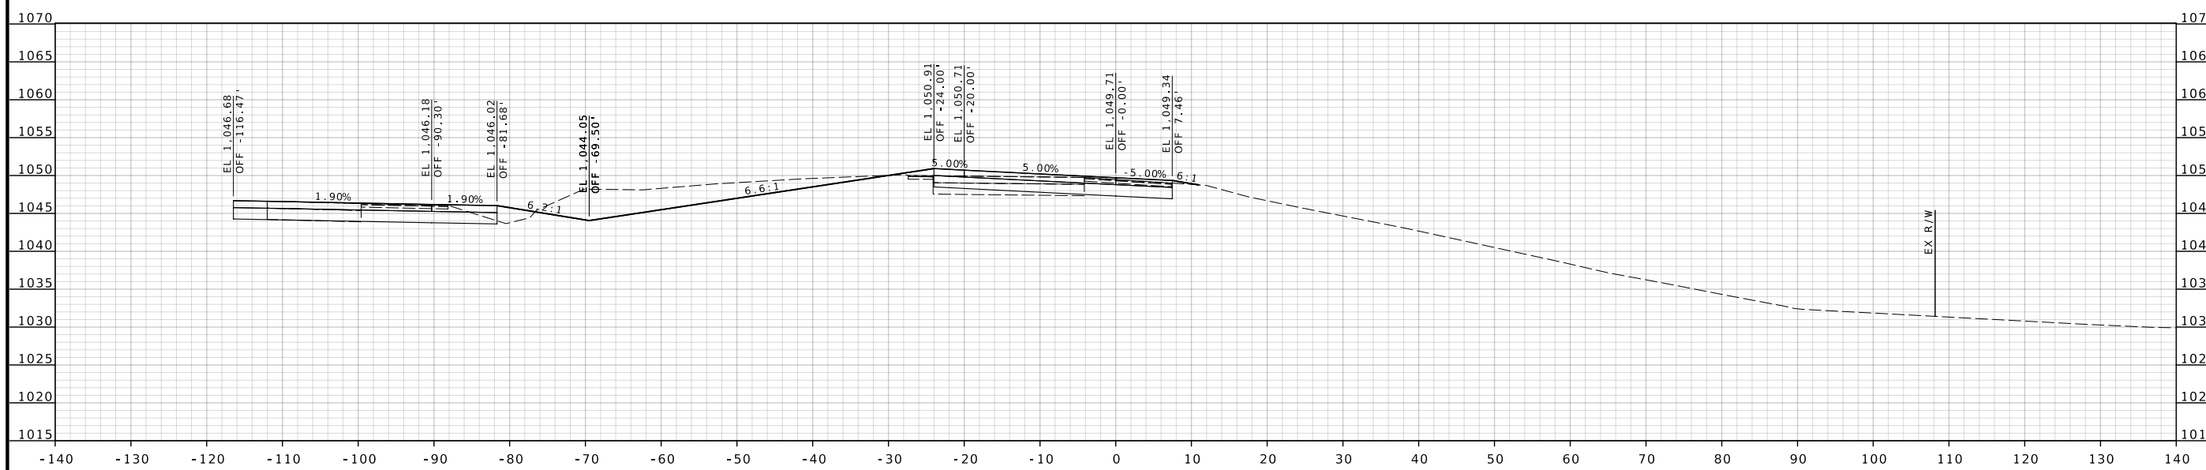

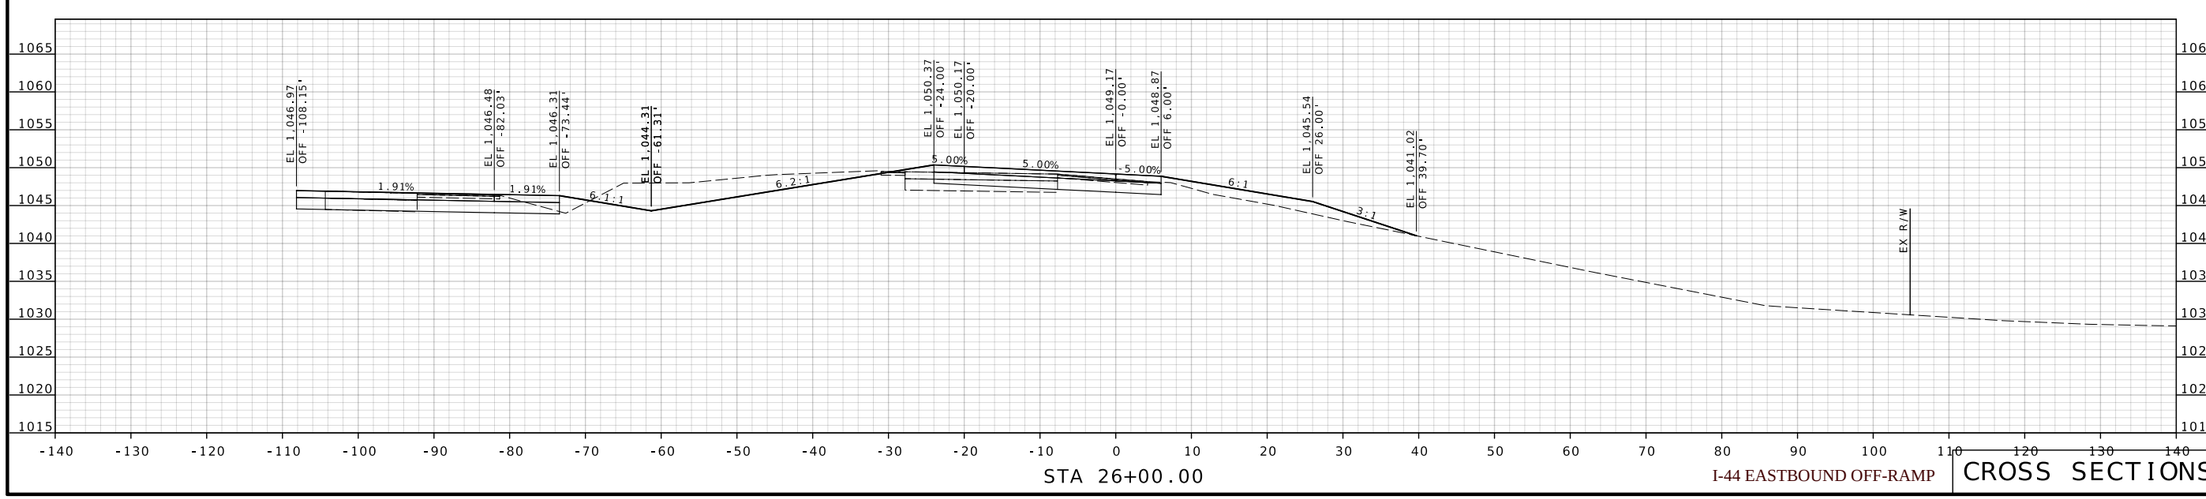

I-44 EASTBOUND OFF-RAMP

CROSS SECTIONS

STATE OF MISSOURI
BRADLEY T. SPANBERGER
NUMBER PE-2020027014
PROFESSIONAL ENGINEER

08/11/2025 12:41:45 PM
Bradley T. Spanberger - Civil
MO PE-2020027014

DATE PREPARED	08/11/2025
ROUTE	I-44
STATE	MO
DISTRICT	CD
SHEET NO.	14
COUNTY	PULASKI
JOB NO.	JCD0111
CONTRACT ID.	.
.	
BRIDGE NO.	.

DESCRIPTION	DATE
.	.
.	.
.	.
.	.
.	.
.	.

MISSOURI HIGHWAYS AND TRANSPORTATION COMMISSION
105 WEST CAPITOL
JEFFERSON CITY, MO 65102
1-888-ASK-MODOT (1-888-275-6636)

CMT
©Copyright CMT, Inc.
CRAWFORD, MURPHY & TILLY, INC.
16701 WEST ELFINDALE STREET
SPRINGFIELD, MO 65807 (417) 869-6009
ENGINEERING CORPORATION - 000631

©Copyright CMT, Inc.

CMT PROJECT NO.
24006489-00

DISCLAIMER
THE PROFESSIONAL WHOSE SIGNATURE AND PERSONAL SEAL APPEAR HEREON ASSUMES RESPONSIBILITY ONLY FOR WHAT APPEARS ON THIS PAGE. AND DISCLAIMS (PURSUANT TO SECTION 327.411 RSMO) SPECIFICATION, ESTIMATES, REPORTS, OR OTHER DOCUMENTS OR INSTRUMENTS NOT SEALED BY THE UNDERSIGNED PROFESSIONAL RELATING TO OR INTENDED TO BE USED FOR ANY PART OR PARTS OF THE PROJECT TO WHICH THIS PAGE REFERS.

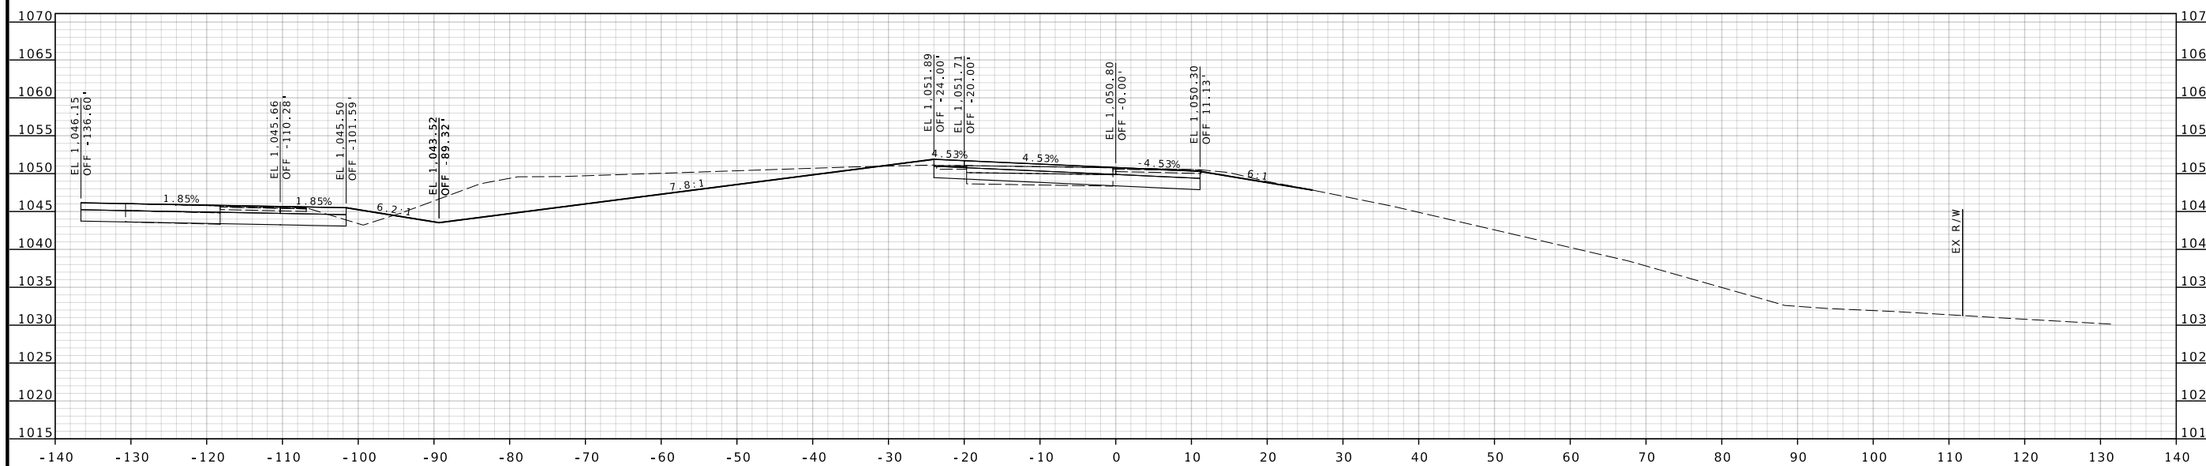

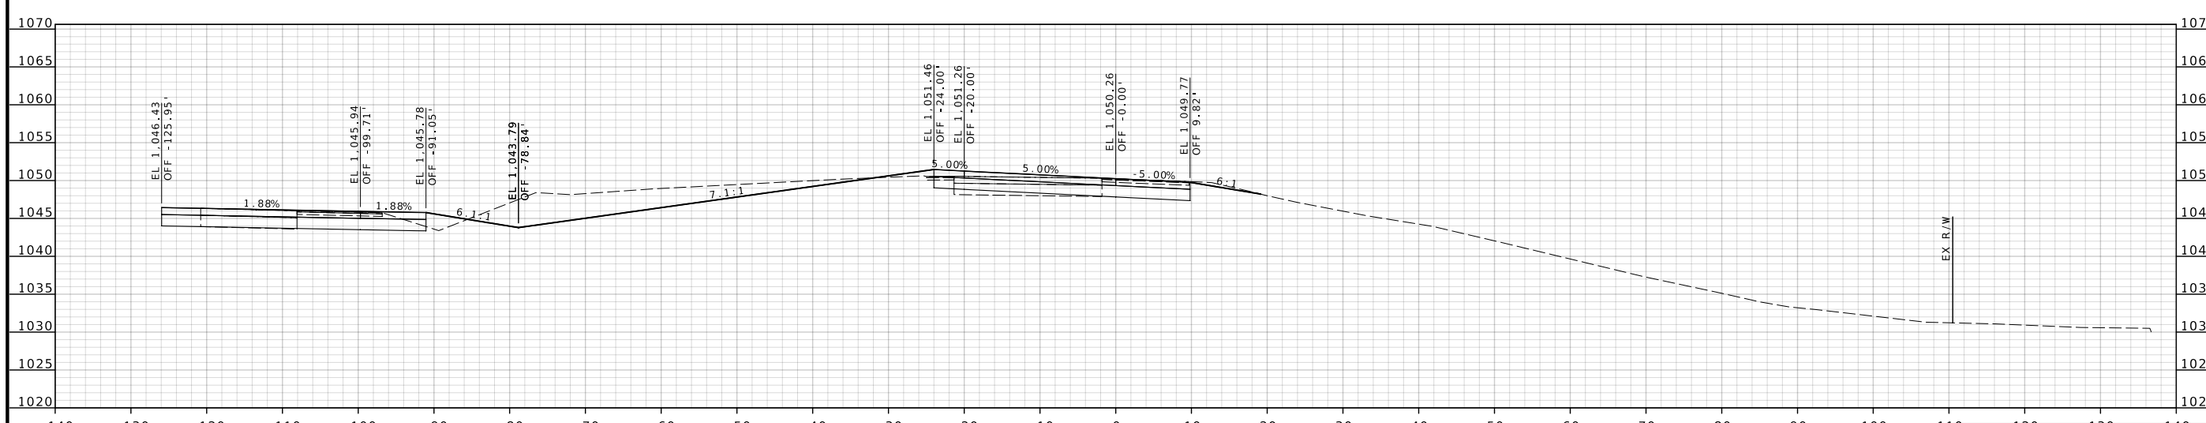

I-44 EASTBOUND OFF-RAMP

CROSS SECTIONS

STATE OF MISSOURI
BRADLEY T. SPANBERGER
NUMBER PE-2020027014
PROFESSIONAL ENGINEER

08/11/2025 12:41:45 PM
Bradley T. Spanberger - Civil
MO PE-2020027014

DATE PREPARED	08/11/2025
ROUTE	I-44
STATE	MO
DISTRICT	CD
SHEET NO.	15
COUNTY	PULASKI
JOB NO.	JCD0111
CONTRACT ID.	.
	.
BRIDGE NO.	.

DESCRIPTION	DATE
.	.
.	.
.	.
.	.
.	.
.	.

MISSOURI HIGHWAYS AND TRANSPORTATION COMMISSION
105 WEST CAPITOL
JEFFERSON CITY, MO 65102
1-888-ASK-MODOT (1-888-275-6636)

CMT
©Copyright CMT, Inc.
CRAWFORD, MURPHY & TILLY, INC.
16701 WEST ELFINDALE STREET
SPRINGFIELD, MO 65807 (417) 869-6009
ENGINEERING CORPORATION - 000631

©Copyright CMT, Inc.

CMT PROJECT NO.
24006489-00

DISCLAIMER
THE PROFESSIONAL WHOSE SIGNATURE AND PERSONAL SEAL APPEAR HEREON ASSUMES RESPONSIBILITY ONLY FOR WHAT APPEARS ON THIS PAGE, AND DISCLAIMS (PURSUANT TO SECTION 327.411 RSMO) SPECIFICATION, ESTIMATES, REPORTS, OR OTHER DOCUMENTS OR INSTRUMENTS NOT SEALED BY THE UNDERSIGNED PROFESSIONAL RELATING TO OR INTENDED TO BE USED FOR ANY PART OR PARTS OF THE PROJECT TO WHICH THIS PAGE REFERS.

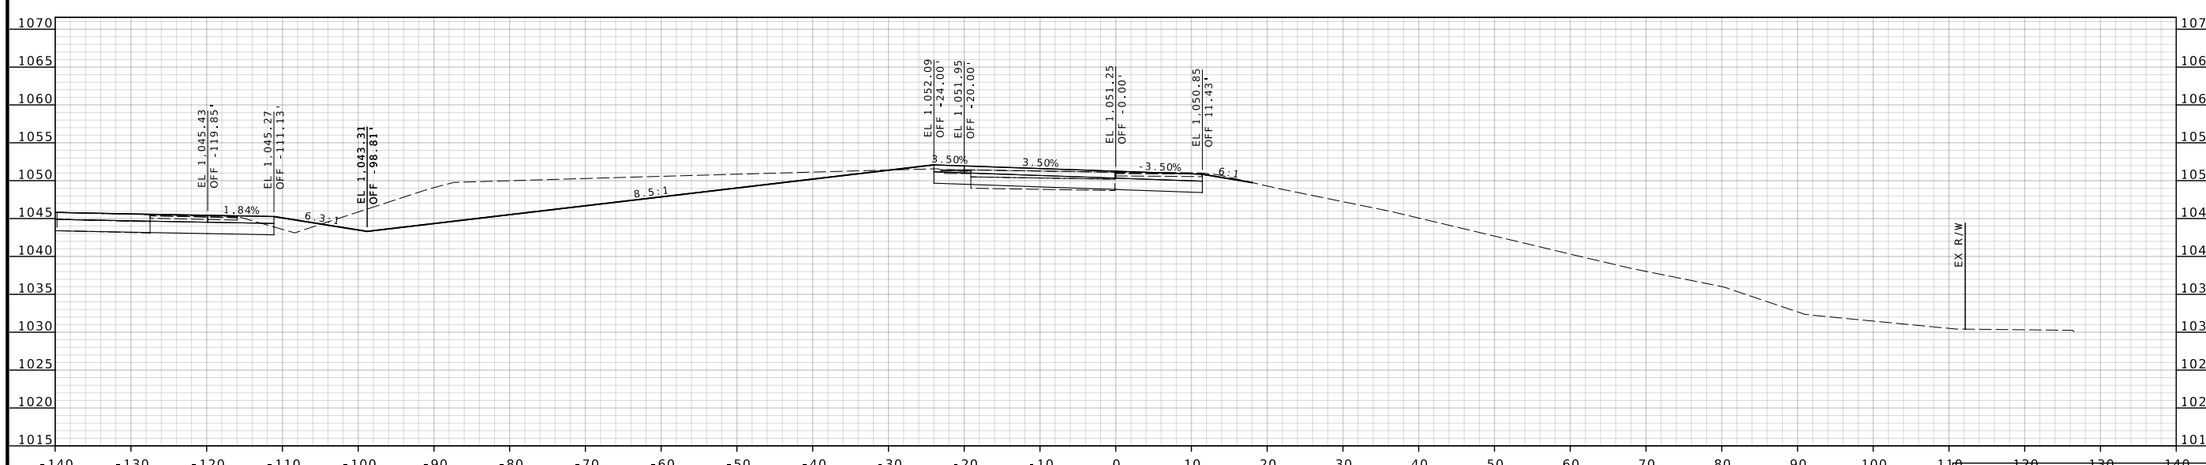

STA 27+91.05

I-44 EASTBOUND OFF-RAMP

CROSS SECTIONS

STATE OF MISSOURI
BRADLEY T. SPANBERGER
NUMBER PE-2020027014
PROFESSIONAL ENGINEER

08/11/2025 12:41:45 PM
Bradley T. Spanberger - Civil
MO PE-2020027014

DATE PREPARED
08/11/2025

ROUTE	STATE
I-44	MO
DISTRICT	SHEET NO.
CD	16

COUNTY
PULASKI

JOB NO.
JCD0111

CONTRACT ID.
.

.

BRIDGE NO.
.

DESCRIPTION	DATE
.	.
.	.
.	.
.	.
.	.
.	.

MISSOURI HIGHWAYS AND TRANSPORTATION COMMISSION
105 WEST CAPITOL
JEFFERSON CITY, MO 65102
1-888-ASK-MODOT (1-888-275-6636)

CMT
©Copyright CMT, Inc.
CRAWFORD, MURPHY & TILLY, INC.
16701 WEST ELFINDALE STREET
SPRINGFIELD, MO 65807 (417) 869-6009
ENGINEERING CORPORATION - 000631

©Copyright CMT, Inc.

CMT PROJECT NO.
24006489-00

DISCLAIMER
THE PROFESSIONAL WHOSE SIGNATURE AND PERSONAL SEAL APPEAR HEREON ASSUMES RESPONSIBILITY ONLY FOR WHAT APPEARS ON THIS PAGE, AND DISCLAIMS (PURSUANT TO SECTION 327.411 RSMO) SPECIFICATION, ESTIMATES, REPORTS, OR OTHER DOCUMENTS OR INSTRUMENTS NOT SEALED BY THE UNDERSIGNED PROFESSIONAL RELATING TO OR INTENDED TO BE USED FOR ANY PART OR PARTS OF THE PROJECT TO WHICH THIS PAGE REFERS.

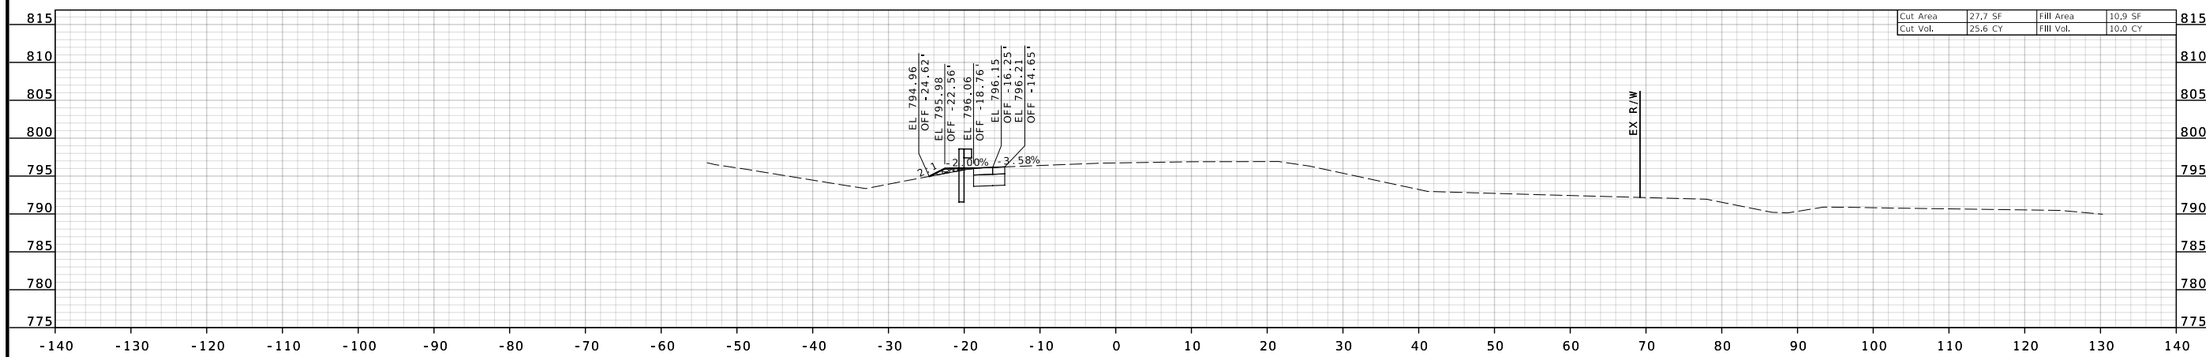

STA 798+50.00

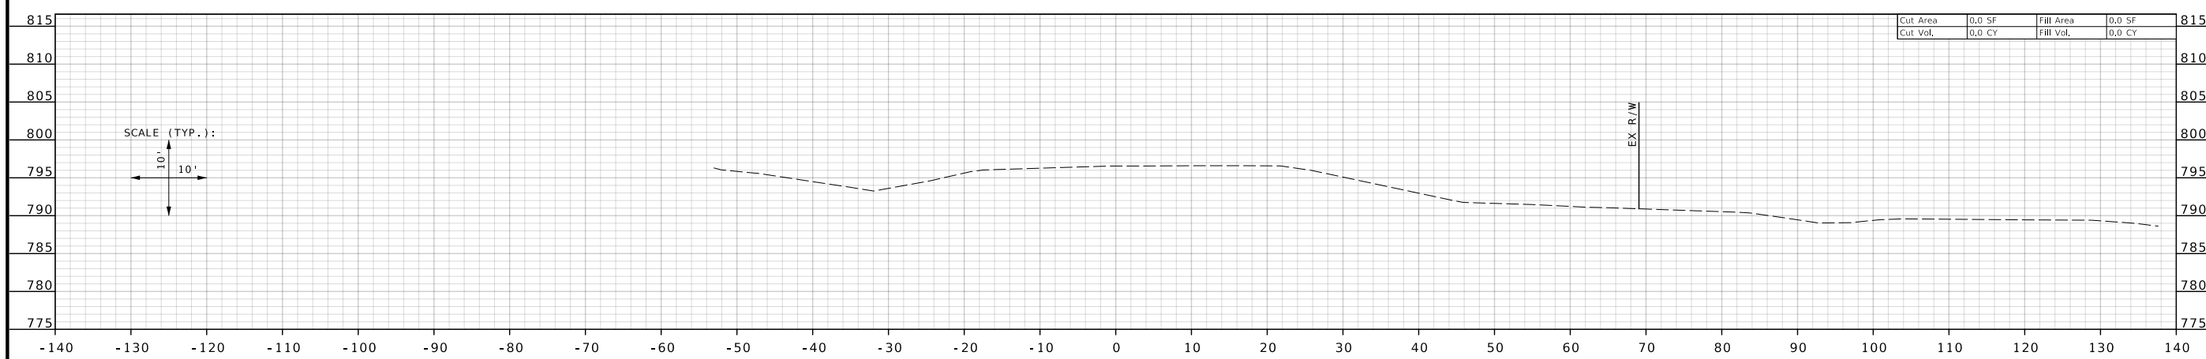

STA 798+00.00

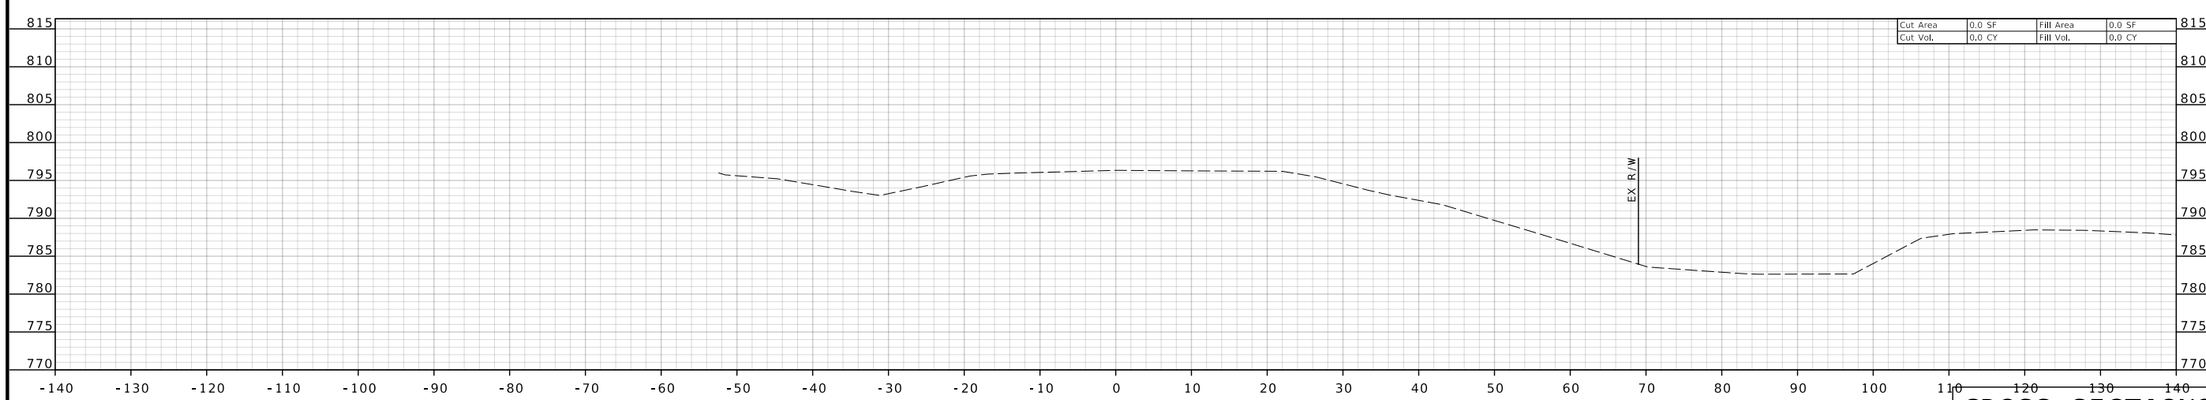

STA 797+50.00

I-44 EASTBOUND (MAINLINE)

CROSS SECTIONS

STATE OF MISSOURI
BRADLEY T. SPANBERGER
NUMBER PE-2020027014
PROFESSIONAL ENGINEER

08/11/2025 12:41:46 PM
Bradley T. Spanberger - Civil
MO PE-2020027014

DATE PREPARED	
08/11/2025	
ROUTE: I-44	STATE: MO
DISTRICT: CD	SHEET NO.: 17
COUNTY: PULASKI	
JOB NO.: JCD0111	
CONTRACT ID.: .	
.	
BRIDGE NO.: .	

DESCRIPTION	DATE
.	.
.	.
.	.
.	.
.	.
.	.

MISSOURI HIGHWAYS AND TRANSPORTATION COMMISSION
105 WEST CAPITOL
JEFFERSON CITY, MO 65102
1-888-ASK-MODOT (1-888-275-6636)

CMT
©Copyright CMT, Inc.
CRAWFORD, MURPHY & TILLY, INC.
16701 WEST ELFINDALE STREET
SPRINGFIELD, MO 65814-1177 869-6009
ENGINEERING CORPORATION - 000631

©Copyright CMT, Inc.

CMT PROJECT NO.
24006489-00

DISCLAIMER
THE PROFESSIONAL WHOSE SIGNATURE AND PERSONAL SEAL APPEAR HEREON ASSUMES RESPONSIBILITY ONLY FOR WHAT APPEARS ON THIS PAGE, AND DISCLAIMS (PURSUANT TO SECTION 327.411 RSMO) SPECIFICATION, ESTIMATES, REPORTS, OR OTHER DOCUMENTS OR INSTRUMENTS NOT SEALED BY THE UNDERSIGNED PROFESSIONAL RELATING TO OR INTENDED TO BE USED FOR ANY PART OR PARTS OF THE PROJECT TO WHICH THIS PAGE REFERS.

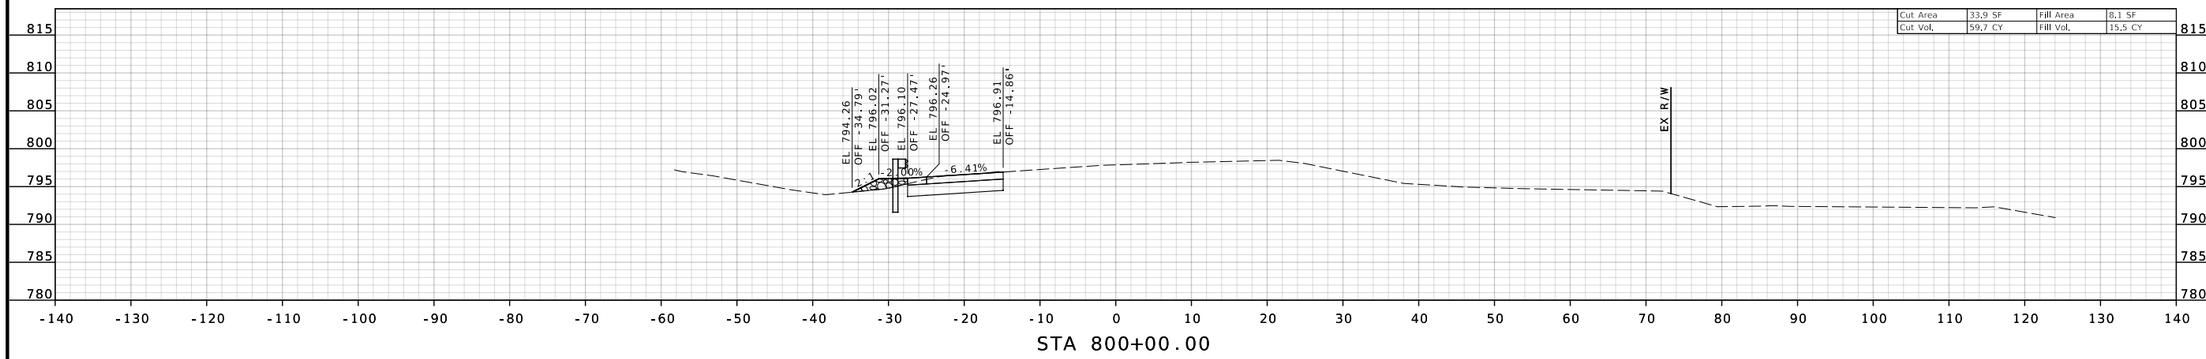

STA 800+00.00

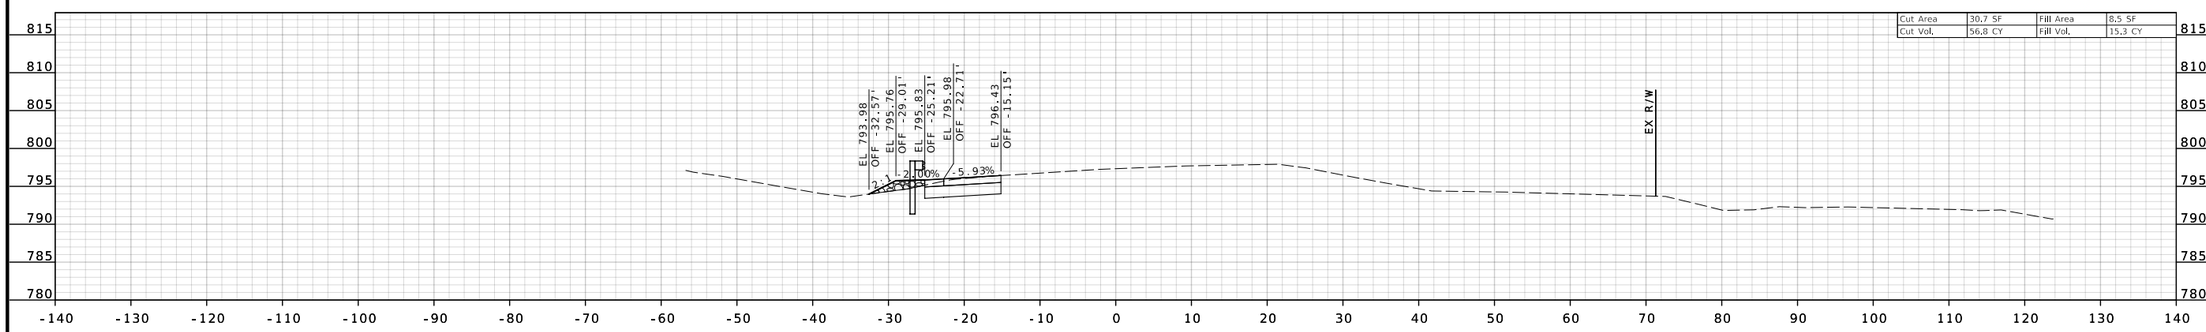

STA 799+50.00

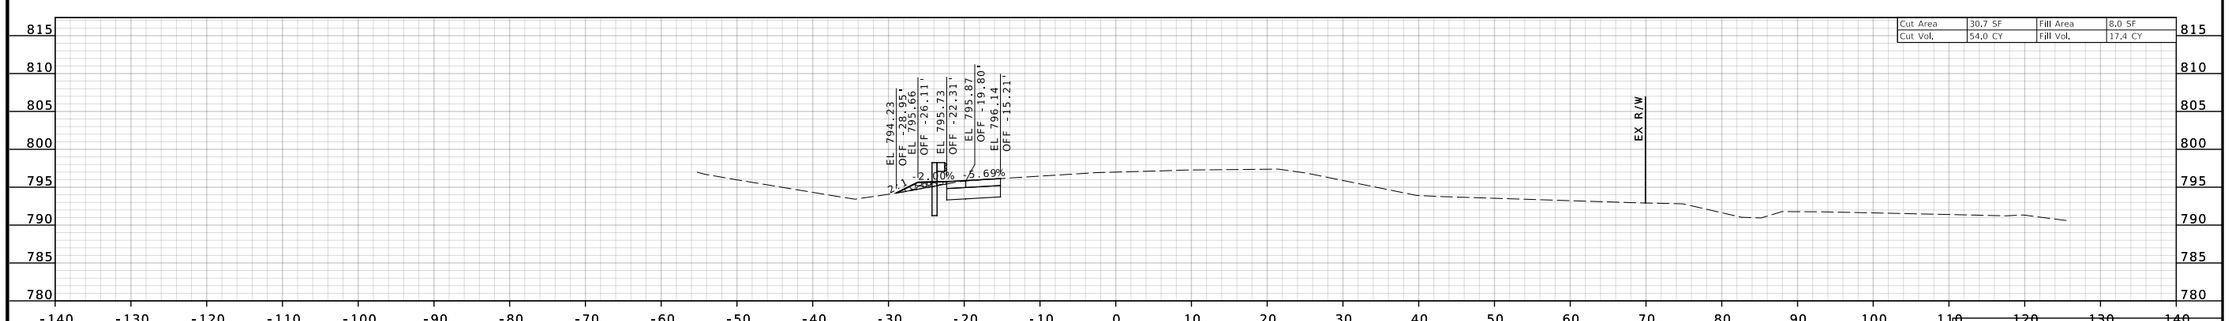

STA 799+00.00

I-44 EASTBOUND (MAINLINE)

CROSS SECTIONS

STATE OF MISSOURI
BRADLEY T. SPANBERGER
NUMBER PE-2020027014
PROFESSIONAL ENGINEER

08/11/2025 12:41:46 PM
Bradley T. Spanberger - Civil
MO PE-2020027014

DATE PREPARED
08/11/2025

ROUTE	STATE
I-44	MO
DISTRICT	SHEET NO.
CD	18

COUNTY
PULASKI

JOB NO.
JCD0111

CONTRACT ID.
.

.

BRIDGE NO.
.

DESCRIPTION	DATE
.	.
.	.
.	.
.	.
.	.
.	.

MISSOURI HIGHWAYS AND TRANSPORTATION COMMISSION
105 WEST CAPITOL
JEFFERSON CITY, MO 65102
1-888-ASK-MODOT (1-888-275-6636)

CMT
© Copyright CMT, Inc.
CRAWFORD, MURPHY & TILLY, INC.
1631 WEST ELFINDALE STREET
SPRINGFIELD, MISSOURI 65807 (417) 869-6009
ENGINEERING CORPORATION - 000631

©Copyright CMT, Inc.

CMT PROJECT NO.
24006489-00

DISCLAIMER
THE PROFESSIONAL WHOSE SIGNATURE AND PERSONAL SEAL APPEAR HEREON ASSUMES RESPONSIBILITY ONLY FOR WHAT APPEARS ON THIS PAGE, AND DISCLAIMS (PURSUANT TO SECTION 327.411 RSMO) SPECIFICATION, ESTIMATES, REPORTS, OR OTHER DOCUMENTS OR INSTRUMENTS NOT SEALED BY THE UNDERSIGNED PROFESSIONAL RELATING TO OR INTENDED TO BE USED FOR ANY PART OR PARTS OF THE PROJECT TO WHICH THIS PAGE REFERS.

STATE OF MISSOURI
BRADLEY T. SPANBERGER
NUMBER PE-2020027014
PROFESSIONAL ENGINEER

08/11/2025 12:41:46 PM
Bradley T. Spanberger - Civil
MO PE-2020027014

DATE PREPARED
08/11/2025

ROUTE	STATE
I-44	MO
DISTRICT	SHEET NO.
CD	19

COUNTY
PULASKI

JOB NO.
JCD0111

CONTRACT ID.
.

.

BRIDGE NO.
.

DESCRIPTION	DATE
.	.
.	.
.	.
.	.
.	.
.	.

MISSOURI HIGHWAYS AND TRANSPORTATION COMMISSION
105 WEST CAPITOL
JEFFERSON CITY, MO 65102
1-888-ASK-MODOT (1-888-275-6636)

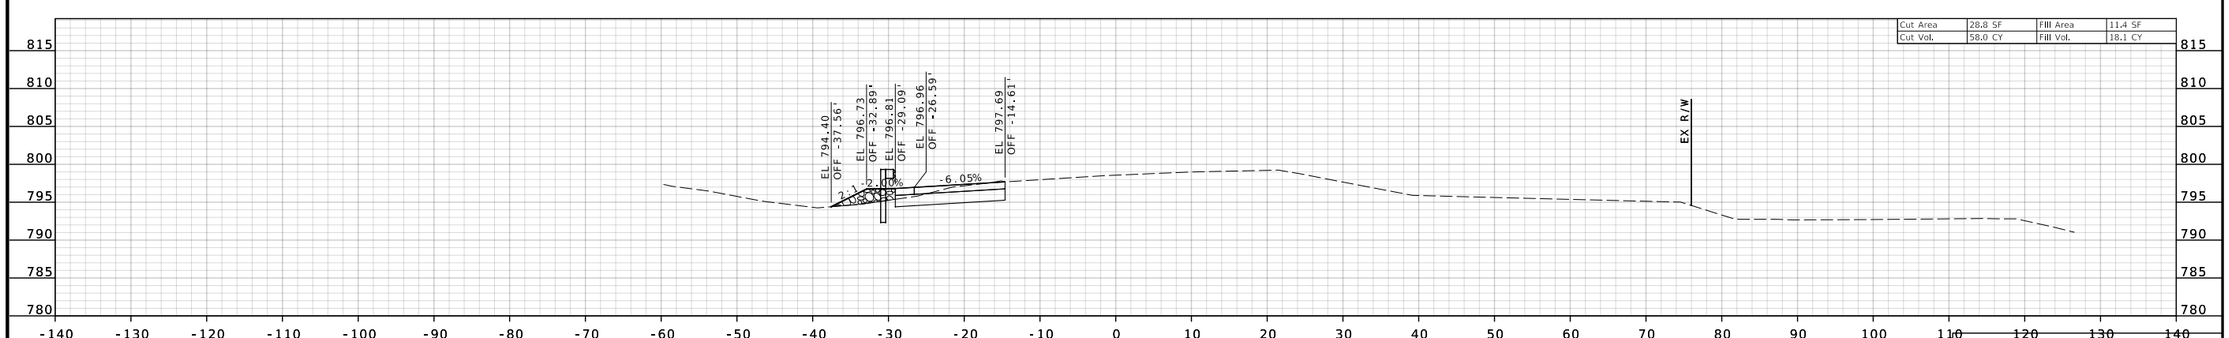

STA 800+50.00

I-44 EASTBOUND (MAINLINE)

CROSS SECTIONS

CMT
© Copyright CMT, Inc.
CRAWFORD, MURPHY & TILLY, INC.
3621 WEST ELFINDALE STREET
SPRINGFIELD, MO 65807 (417) 869-6009
ENGINEERING CORPORATION - 000631

©Copyright CMT, Inc.

CMT PROJECT NO.
24006489-00

DISCLAIMER
THE PROFESSIONAL WHOSE SIGNATURE AND PERSONAL SEAL APPEAR HEREON ASSUMES RESPONSIBILITY ONLY FOR WHAT APPEARS ON THIS PAGE, AND DISCLAIMS (PURSUANT TO SECTION 327.411 RSMO) SPECIFICATION, ESTIMATES, REPORTS, OR OTHER DOCUMENTS OR INSTRUMENTS NOT SEALED BY THE UNDERSIGNED PROFESSIONAL RELATING TO OR INTENDED TO BE USED FOR ANY PART OR PARTS OF THE PROJECT TO WHICH THIS PAGE REFERS.

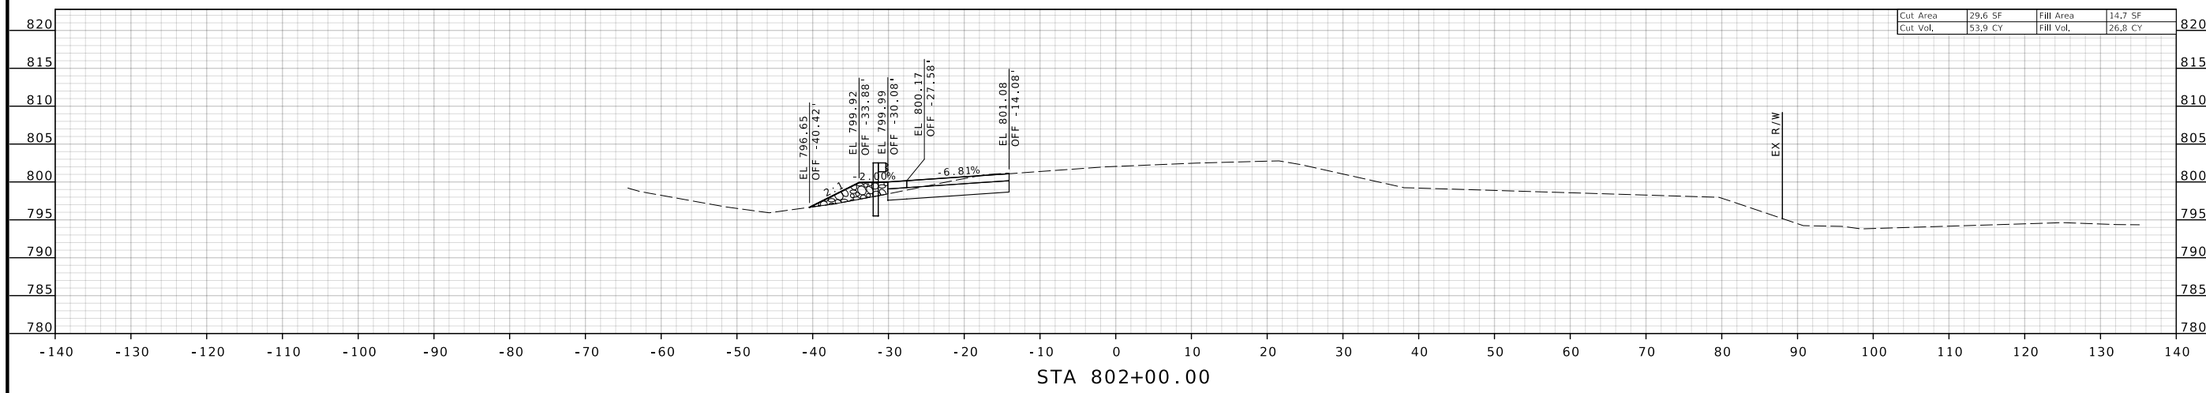

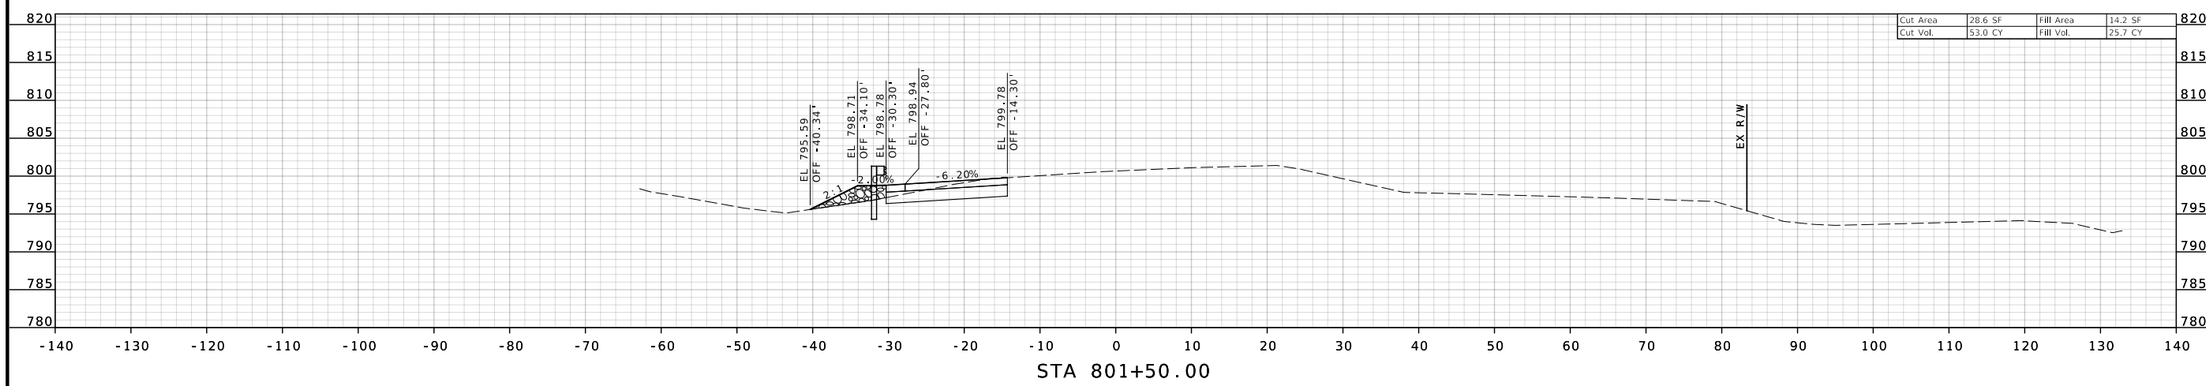

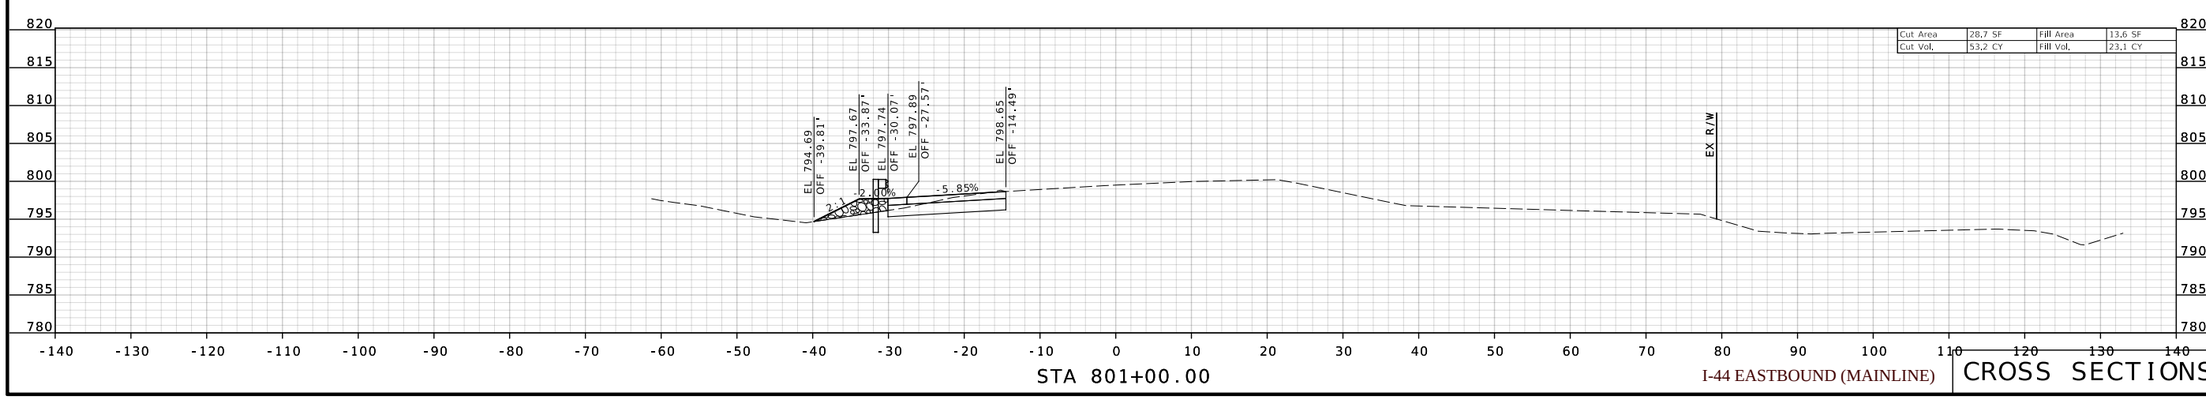

I-44 EASTBOUND (MAINLINE)

CROSS SECTIONS

STATE OF MISSOURI
BRADLEY T. SPANBERGER
NUMBER PE-2020027014
PROFESSIONAL ENGINEER

08/11/2025 12:41:46 PM
Bradley T. Spanberger - Civil
MO PE-2020027014

DATE PREPARED
08/11/2025

ROUTE	STATE
I-44	MO
DISTRICT	SHEET NO.
CD	20

COUNTY
PULASKI

JOB NO.
JCD0111

CONTRACT ID.
.

.

BRIDGE NO.
.

DESCRIPTION	DATE
.	.
.	.
.	.
.	.
.	.
.	.

MISSOURI HIGHWAYS AND TRANSPORTATION COMMISSION
105 WEST CAPITOL
JEFFERSON CITY, MO 65102
1-888-ASK-MODOT (1-888-275-6636)

CMT
© Copyright CMT, Inc.
CRAWFORD, MURPHY & TILLY, INC.
1631 WEST ELFINDALE STREET
SPRINGFIELD, MISSOURI 65807 (417) 869-6009
ENGINEERING CORPORATION - 000631

©Copyright CMT, Inc.

CMT PROJECT NO.
24006489-00

DISCLAIMER
THE PROFESSIONAL WHOSE SIGNATURE AND PERSONAL SEAL APPEAR HEREON ASSUMES RESPONSIBILITY ONLY FOR WHAT APPEARS ON THIS PAGE, AND DISCLAIMS (PURSUANT TO SECTION 327.411 RSMO) SPECIFICATION, ESTIMATES, REPORTS, OR OTHER DOCUMENTS OR INSTRUMENTS NOT SEALED BY THE UNDERSIGNED PROFESSIONAL RELATING TO OR INTENDED TO BE USED FOR ANY PART OR PARTS OF THE PROJECT TO WHICH THIS PAGE REFERS.

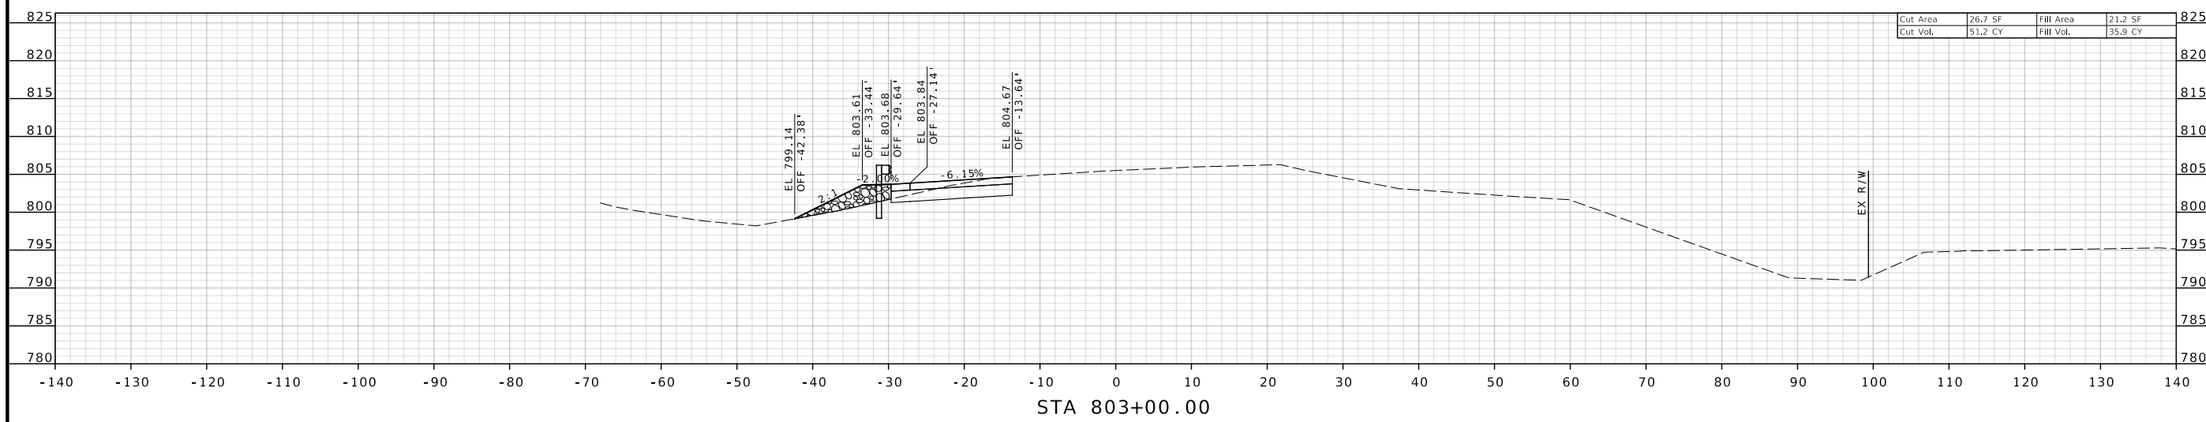

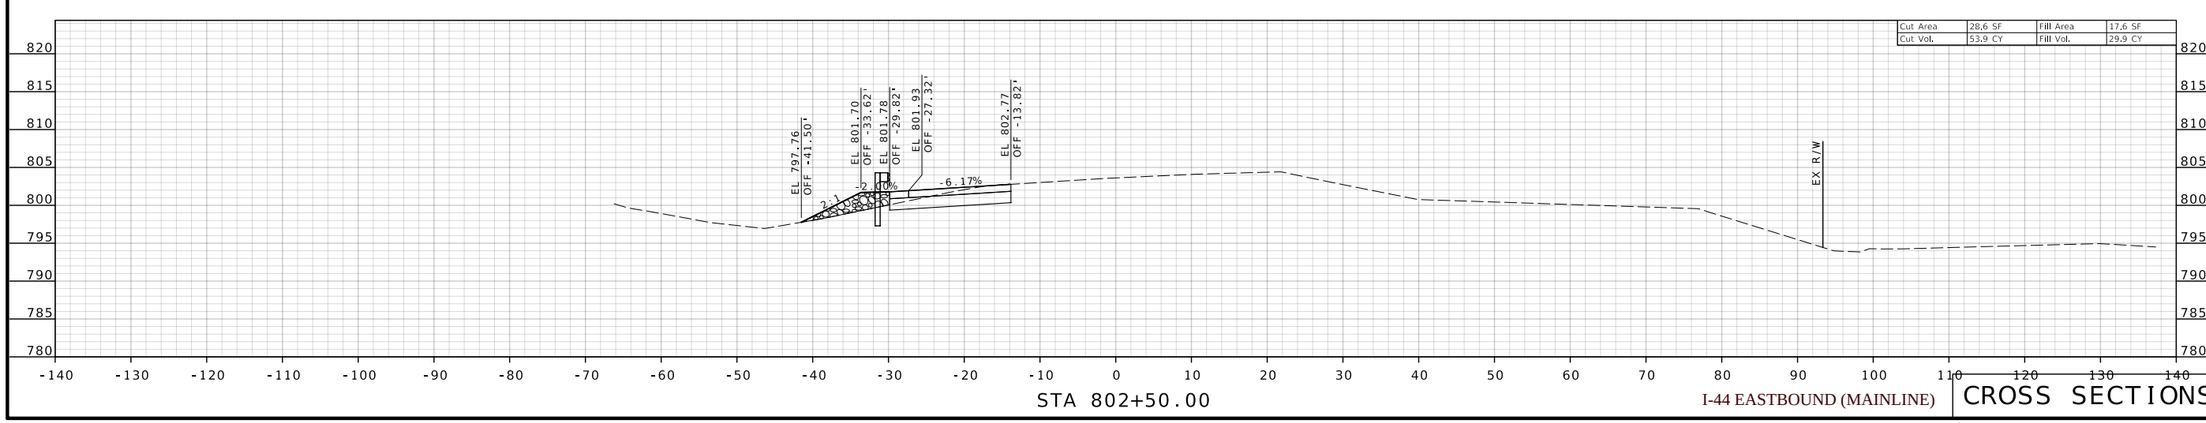

I-44 EASTBOUND (MAINLINE)

CROSS SECTIONS

STATE OF MISSOURI
BRADLEY T. SPANBERGER
NUMBER PE-2020027014
PROFESSIONAL ENGINEER

08/11/2025 12:41:46 PM
Bradley T. Spanberger - Civil
MO PE-2020027014

DATE PREPARED
08/11/2025

ROUTE	STATE
I-44	MO
DISTRICT	SHEET NO.
CD	21

COUNTY
PULASKI

JOB NO.
JCD0111

CONTRACT ID.
.

.

BRIDGE NO.
.

DATE	DESCRIPTION
.	.
.	.
.	.
.	.
.	.
.	.

MISSOURI HIGHWAYS AND TRANSPORTATION COMMISSION
105 WEST CAPITOL
JEFFERSON CITY, MO 65102
1-888-ASK-MODOT (1-888-275-6636)

CMT
CRAWFORD, MURPHY & TILLY, INC.
1527 WEST ELFINDALE STREET
SPRINGFIELD, MISSOURI 65807 (417) 869-6009
ENGINEERING CORPORATION - 000631

© Copyright CMT, Inc.

CMT PROJECT NO.
24006489-00

DISCLAIMER
THE PROFESSIONAL WHOSE SIGNATURE AND PERSONAL SEAL APPEAR HEREON ASSUMES RESPONSIBILITY ONLY FOR WHAT APPEARS ON THIS PAGE, AND DISCLAIMS (PURSUANT TO SECTION 327.411 RSMO) SPECIFICATION, ESTIMATES, REPORTS, OR OTHER DOCUMENTS OR INSTRUMENTS NOT SEALED BY THE UNDERSIGNED PROFESSIONAL RELATING TO OR INTENDED TO BE USED FOR ANY PART OR PARTS OF THE PROJECT TO WHICH THIS PAGE REFERS.

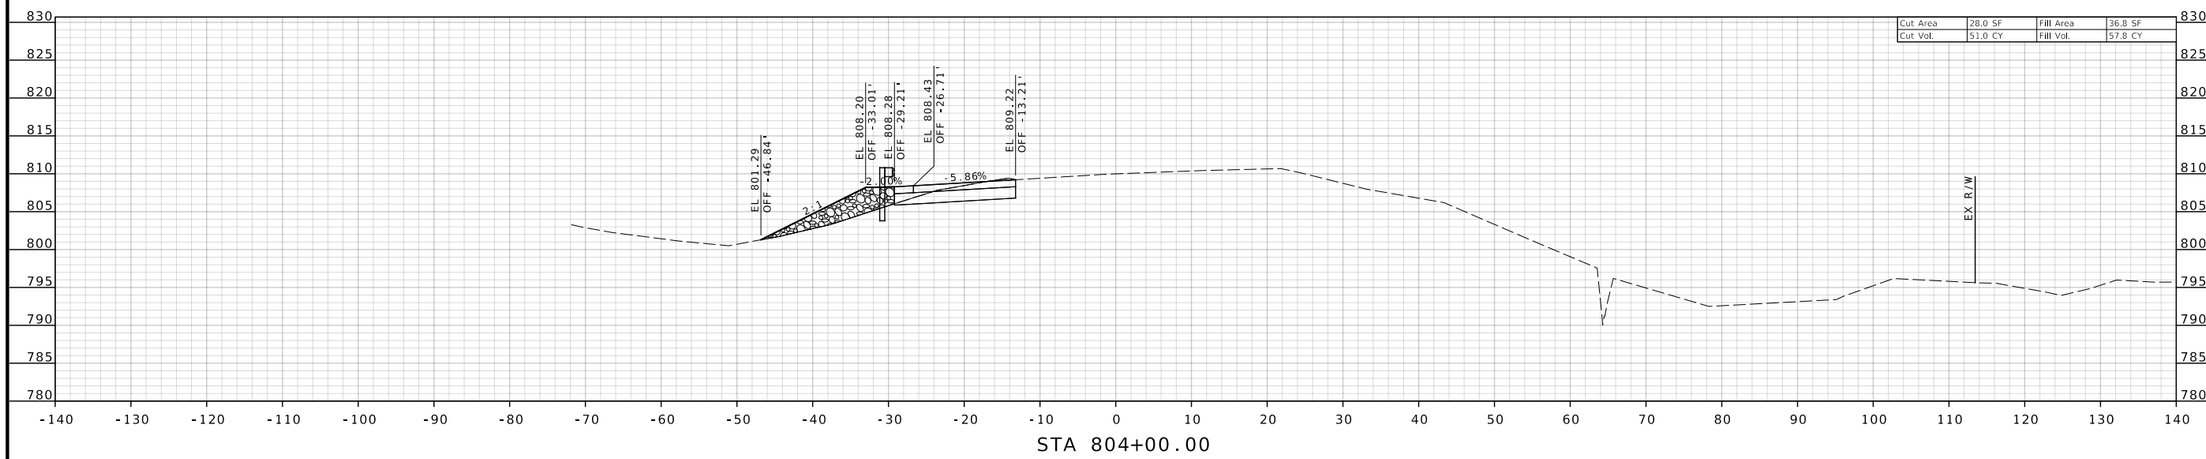

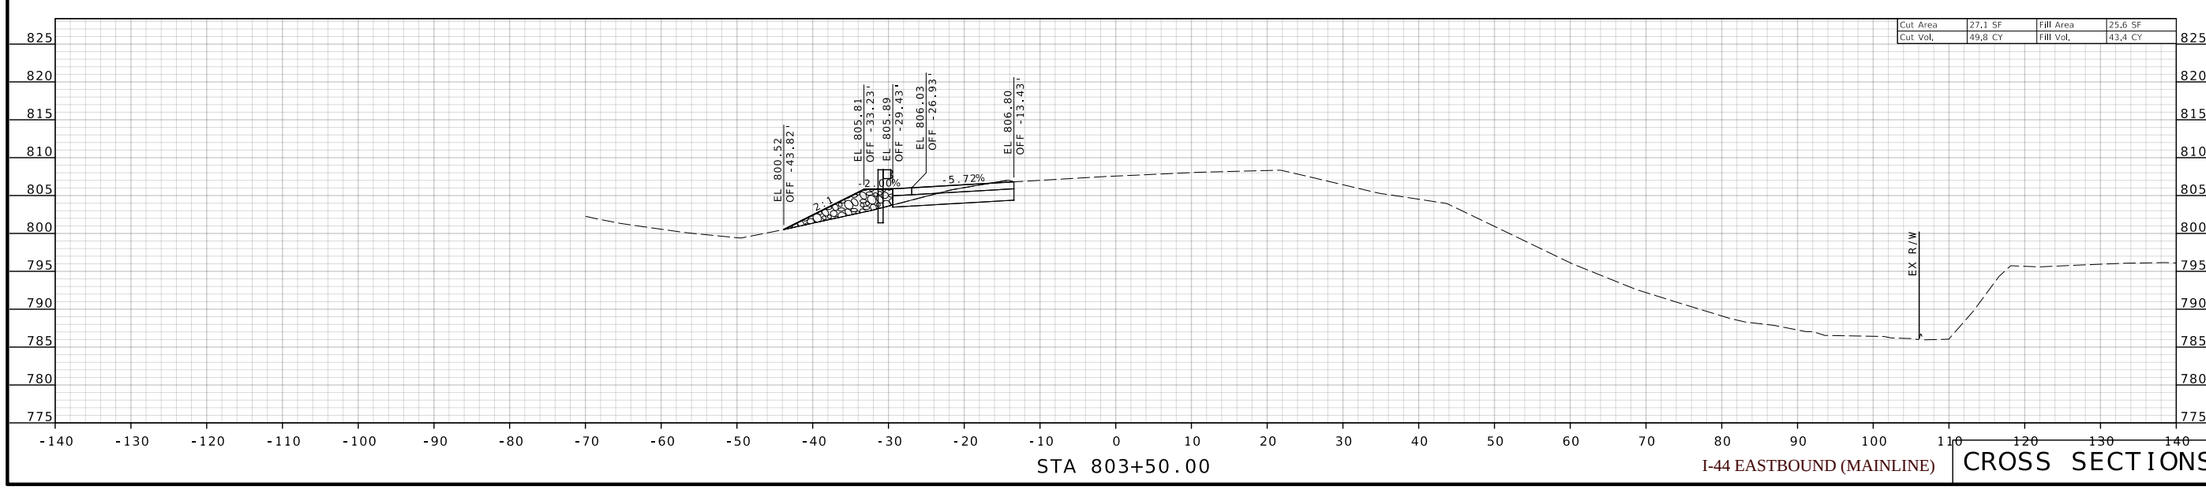

I-44 EASTBOUND (MAINLINE)

CROSS SECTIONS

STATE OF MISSOURI
BRADLEY T. SPANBERGER
NUMBER PE-2020027014
PROFESSIONAL ENGINEER

08/11/2025 12:41:46 PM
Bradley T. Spanberger - Civil
MO PE-2020027014

DATE PREPARED	08/11/2025
ROUTE	I-44
STATE	MO
DISTRICT	CD
SHEET NO.	22
COUNTY	PULASKI
JOB NO.	JCD0111
CONTRACT ID.	.
.	
BRIDGE NO.	.

DATE	DESCRIPTION
.	.
.	.
.	.
.	.
.	.
.	.

MISSOURI HIGHWAYS AND TRANSPORTATION COMMISSION
105 WEST CAPITOL
JEFFERSON CITY, MO 65102
1-888-ASK-MODOT (1-888-275-6636)

CMT
© Copyright CMT, Inc.
CRAWFORD, MURPHY & TILLY, INC.
16701 WEST ELFINDALE STREET
SPRINGFIELD, MO 65814-1177 869-6009
ENGINEERING CORPORATION - 000631

© Copyright CMT, Inc.

CMT PROJECT NO.
24006489-00

DISCLAIMER
THE PROFESSIONAL WHOSE SIGNATURE AND PERSONAL SEAL APPEAR HEREON ASSUMES RESPONSIBILITY ONLY FOR WHAT APPEARS ON THIS PAGE, AND DISCLAIMS (PURSUANT TO SECTION 327.411 RSMO) SPECIFICATION, ESTIMATES, REPORTS, OR OTHER DOCUMENTS OR INSTRUMENTS NOT SEALED BY THE UNDERSIGNED PROFESSIONAL RELATING TO OR INTENDED TO BE USED FOR ANY PART OR PARTS OF THE PROJECT TO WHICH THIS PAGE REFERS.

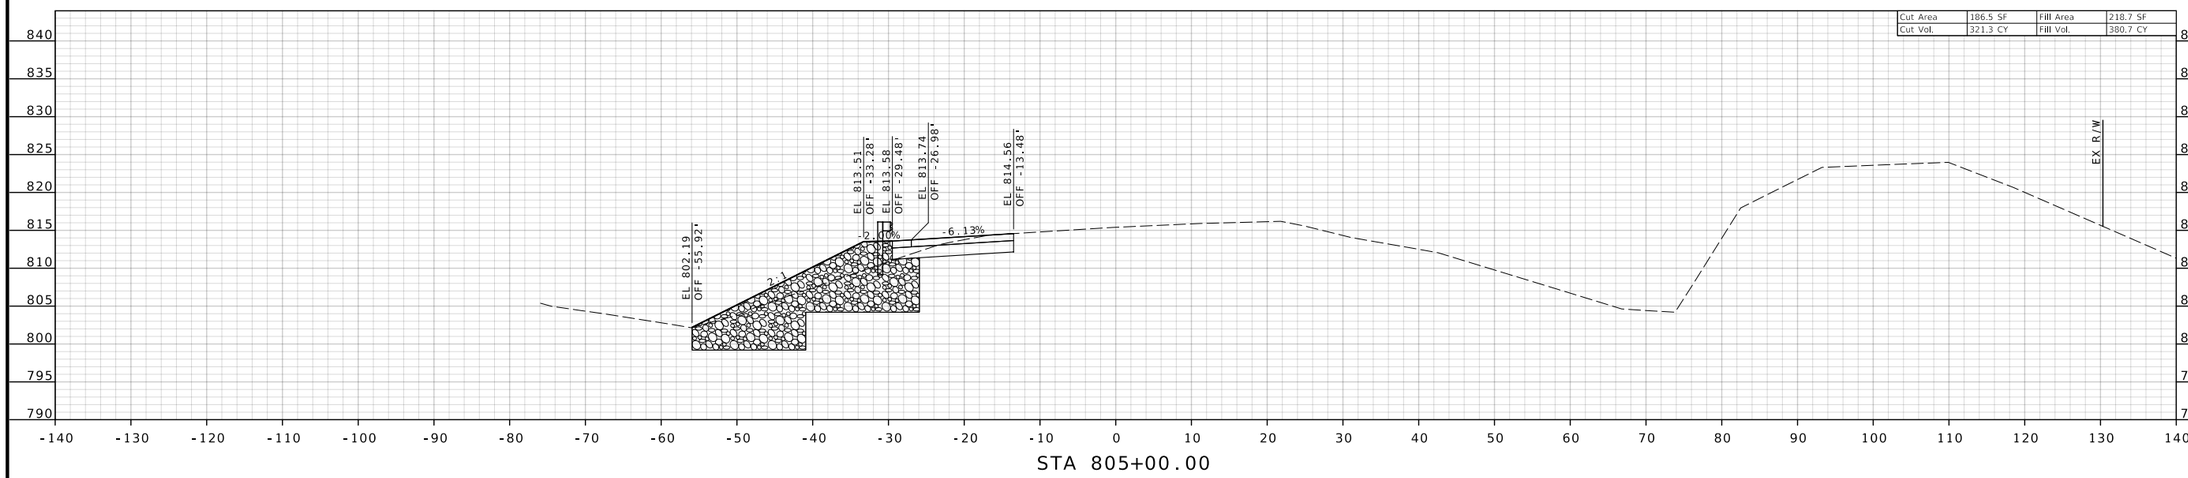

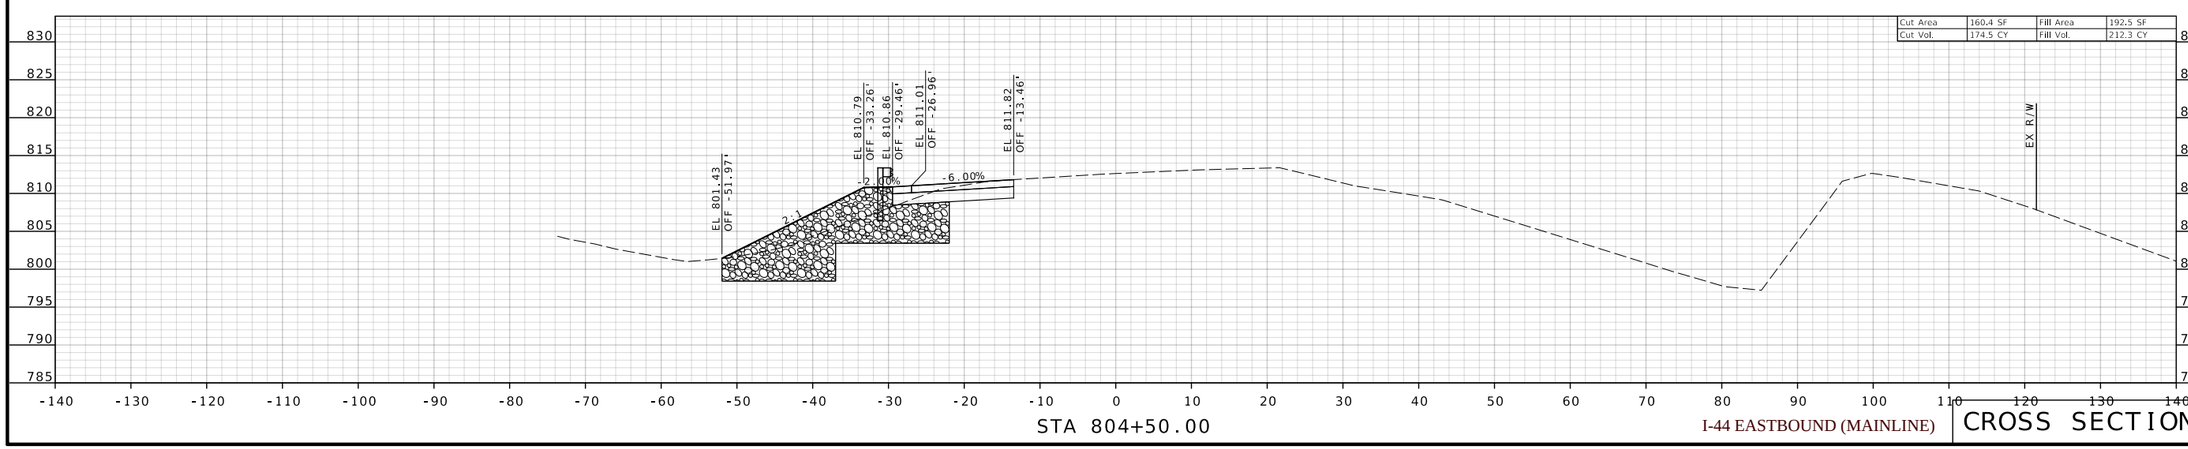

I-44 EASTBOUND (MAINLINE)

CROSS SECTIONS

STATE OF MISSOURI
BRADLEY T. SPANBERGER
NUMBER PE-2020027014
PROFESSIONAL ENGINEER

08/11/2025 12:41:46 PM
Bradley T. Spanberger - Civil
MO PE-2020027014

DATE PREPARED	08/11/2025
ROUTE	I-44
STATE	MO
DISTRICT	CD
SHEET NO.	23
COUNTY	PULASKI
JOB NO.	JCD0111
CONTRACT ID.	.
.	
BRIDGE NO.	.

DATE	DESCRIPTION
.	.

MISSOURI HIGHWAYS AND TRANSPORTATION COMMISSION
105 WEST CAPITOL
JEFFERSON CITY, MO 65102
1-888-ASK-MODOT (1-888-275-6636)

CMT
© Copyright CMT, Inc.
CRAWFORD, MURPHY & TILLY, INC.
1631 WEST ELFINDALE STREET
SPRINGFIELD, MISSOURI 65807 (417) 869-6009
ENGINEERING CORPORATION - 000631

©Copyright CMT, Inc.

CMT PROJECT NO.
24006489-00

DISCLAIMER
THE PROFESSIONAL WHOSE SIGNATURE AND PERSONAL SEAL APPEAR HEREON ASSUMES RESPONSIBILITY ONLY FOR WHAT APPEARS ON THIS PAGE, AND DISCLAIMS (PURSUANT TO SECTION 327.411 RSMO) SPECIFICATION, ESTIMATES, REPORTS, OR OTHER DOCUMENTS OR INSTRUMENTS NOT SEALED BY THE UNDERSIGNED PROFESSIONAL RELATING TO OR INTENDED TO BE USED FOR ANY PART OR PARTS OF THE PROJECT TO WHICH THIS PAGE REFERS.

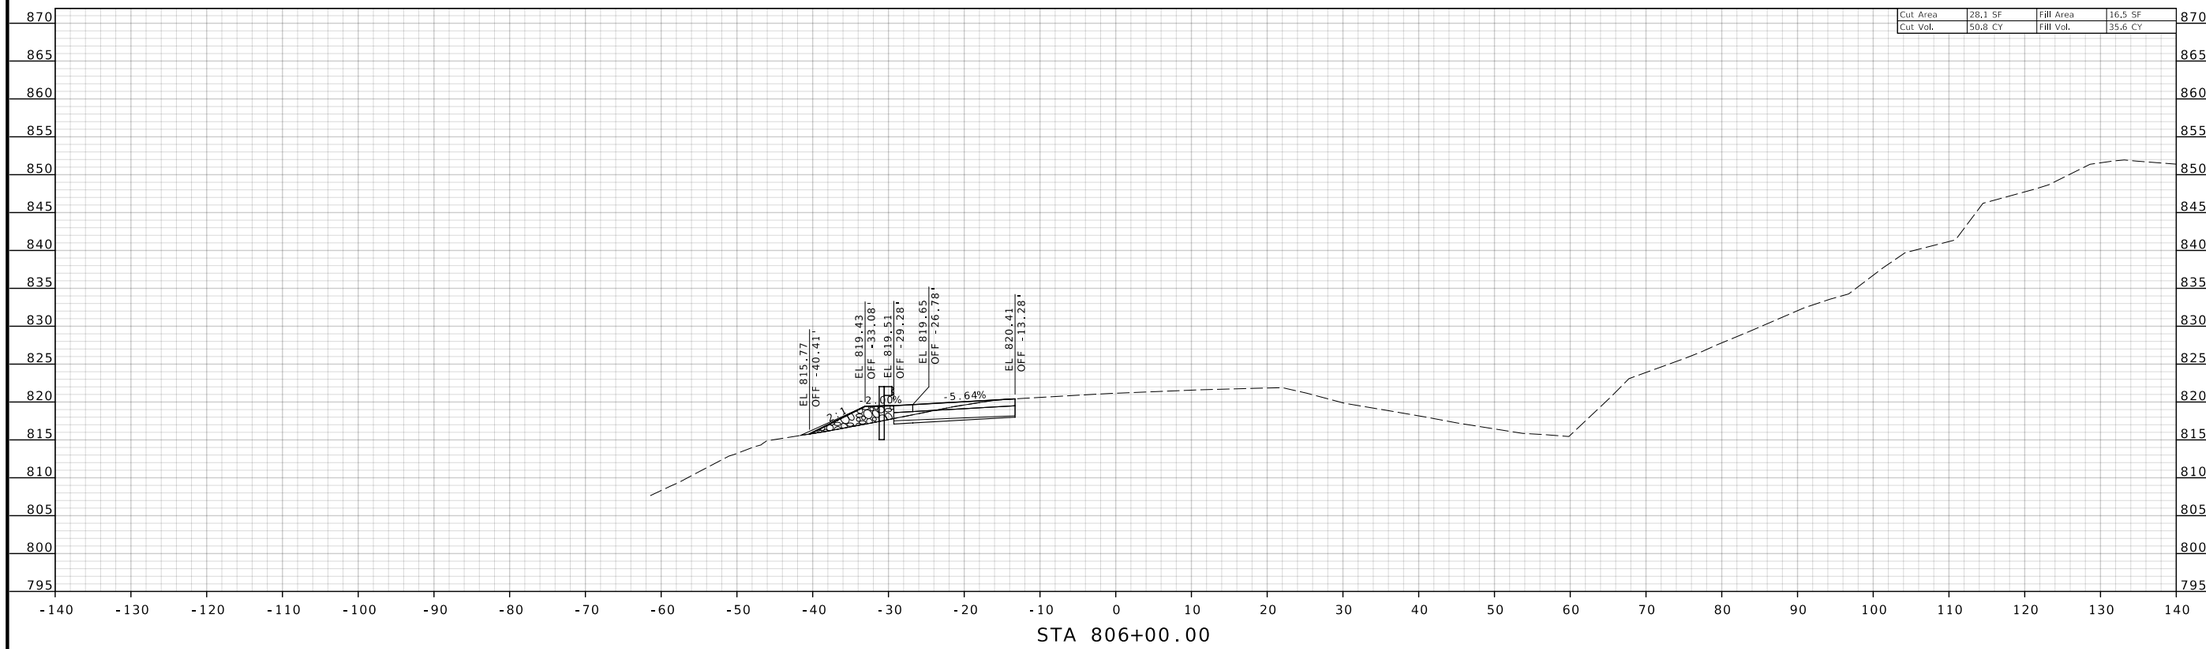

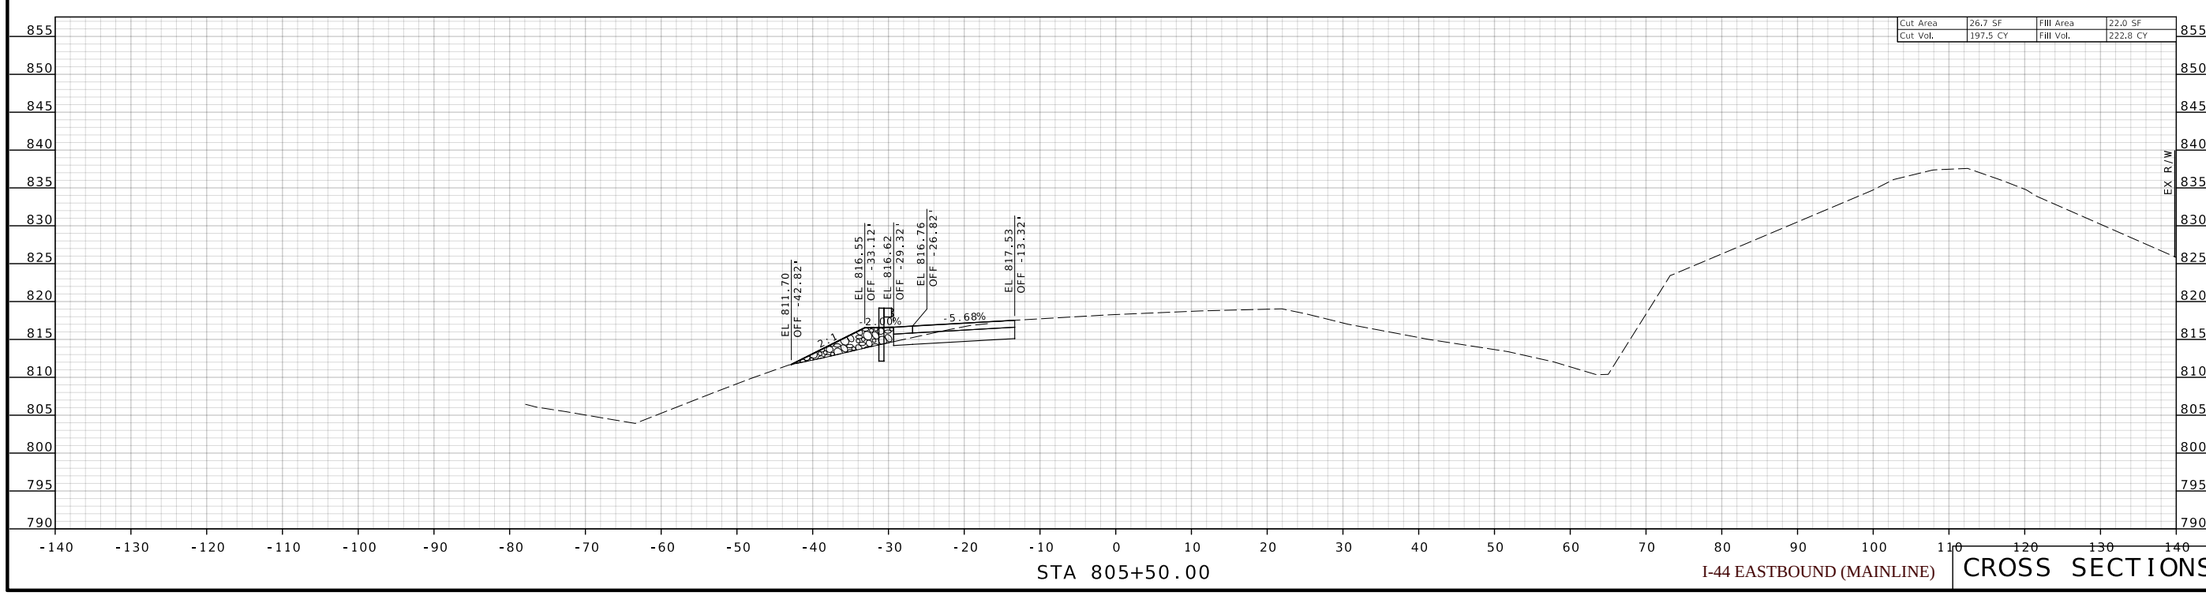

I-44 EASTBOUND (MAINLINE)

CROSS SECTIONS

STATE OF MISSOURI
BRADLEY T. SPANBERGER
NUMBER PE-2020027014
PROFESSIONAL ENGINEER

08/11/2025 12:41:46 PM
Bradley T. Spanberger - Civil
MO PE-2020027014

DATE PREPARED
08/11/2025

ROUTE	STATE
I-44	MO
DISTRICT	SHEET NO.
CD	24

COUNTY
PULASKI

JOB NO.
JCD0111

CONTRACT ID.
.

.

BRIDGE NO.
.

DESCRIPTION	DATE
.	.
.	.
.	.
.	.
.	.
.	.

MISSOURI HIGHWAYS AND TRANSPORTATION COMMISSION
105 WEST CAPITOL
JEFFERSON CITY, MO 65102
1-888-ASK-MODOT (1-888-275-6636)

CMT
©Copyright CMT, Inc.
CRAWFORD, MURPHY & TILLY, INC.
1631 WEST ELFINDALE STREET
SPRINGFIELD, MO 65807 (417) 869-6009
ENGINEERING CORPORATION - 000631

©Copyright CMT, Inc.

CMT PROJECT NO.
24006489-00

DISCLAIMER
THE PROFESSIONAL WHOSE SIGNATURE AND PERSONAL SEAL APPEAR HEREON ASSUMES RESPONSIBILITY ONLY FOR WHAT APPEARS ON THIS PAGE, AND DISCLAIMS (PURSUANT TO SECTION 327.411 RSMO) SPECIFICATION, ESTIMATES, REPORTS, OR OTHER DOCUMENTS OR INSTRUMENTS NOT SEALED BY THE UNDERSIGNED PROFESSIONAL RELATING TO OR INTENDED TO BE USED FOR ANY PART OR PARTS OF THE PROJECT TO WHICH THIS PAGE REFERS.

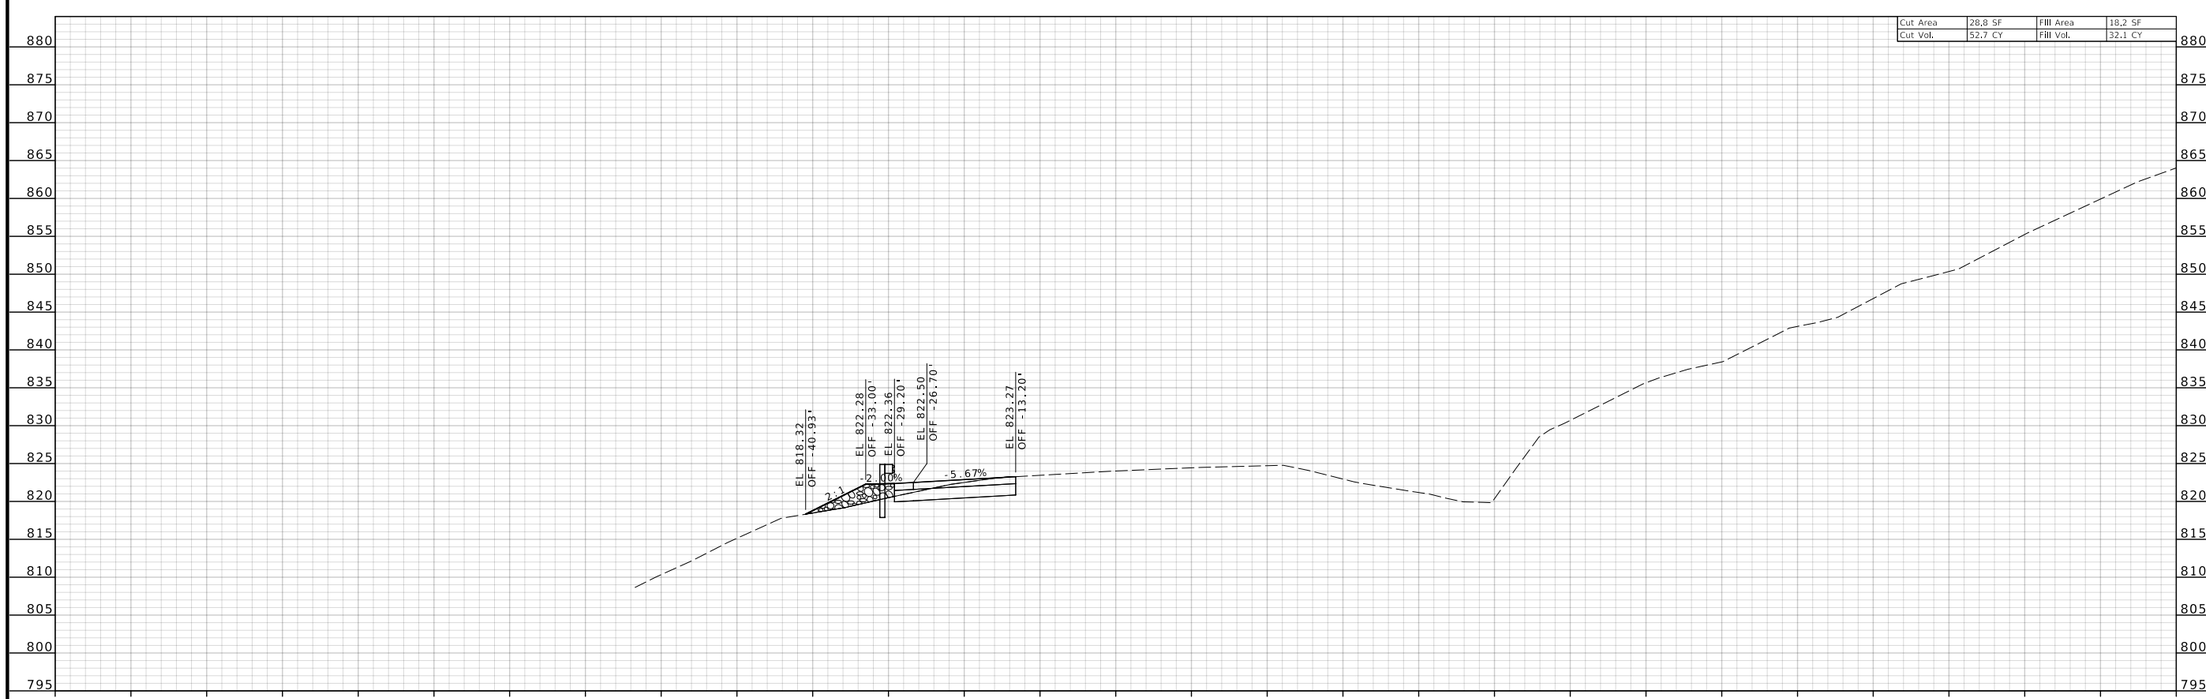

STA 806+50.00

I-44 EASTBOUND (MAINLINE)

CROSS SECTIONS

STATE OF MISSOURI
BRADLEY T. SPANBERGER
NUMBER PE-2020027014
PROFESSIONAL ENGINEER

08/11/2025 12:41:46 PM
Bradley T. Spanberger - Civil
MO PE-2020027014

DATE PREPARED	
08/11/2025	
ROUTE	STATE
I-44	MO
DISTRICT	SHEET NO.
CD	25
COUNTY	
PULASKI	
JOB NO.	
JCD0111	
CONTRACT ID.	
.	
.	
BRIDGE NO.	
.	

DESCRIPTION	DATE
.	.
.	.
.	.
.	.
.	.
.	.

MISSOURI HIGHWAYS AND TRANSPORTATION COMMISSION
105 WEST CAPITOL
JEFFERSON CITY, MO 65102
1-888-ASK-MODOT (1-888-275-6636)

CMT
© Copyright CMT, Inc.
CRAWFORD, MURPHY & TILLY, INC.
1631 WEST ELFINDALE STREET
SPRINGFIELD, MO 65807 (417) 869-6009
ENGINEERING CORPORATION - 000631

© Copyright CMT, Inc.

CMT PROJECT NO.
24006489-00

DISCLAIMER
THE PROFESSIONAL WHOSE SIGNATURE AND PERSONAL SEAL APPEAR HEREON ASSUMES RESPONSIBILITY ONLY FOR WHAT APPEARS ON THIS PAGE, AND DISCLAIMS (PURSUANT TO SECTION 327.411 RSMO) SPECIFICATION, ESTIMATES, REPORTS, OR OTHER DOCUMENTS OR INSTRUMENTS NOT SEALED BY THE UNDERSIGNED PROFESSIONAL RELATING TO OR INTENDED TO BE USED FOR ANY PART OR PARTS OF THE PROJECT TO WHICH THIS PAGE REFERS.

Cut Area	26.5 SF	Fill Area	17.6 SF
Cut Vol.	51.2 CY	Fill Vol.	33.1 CY

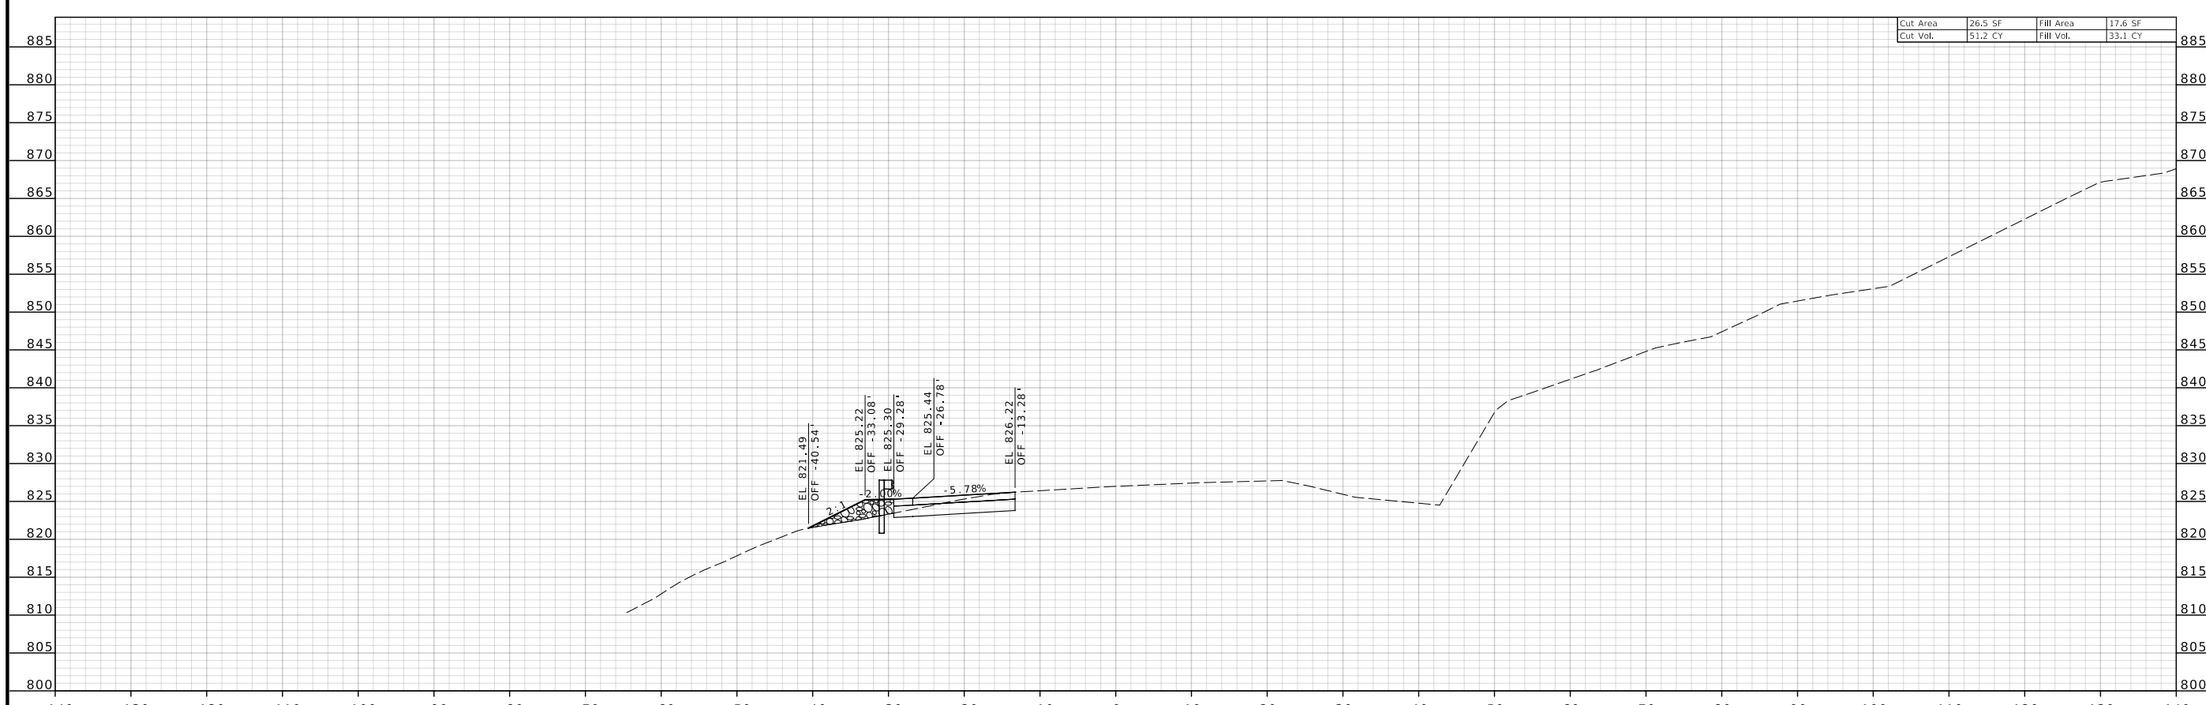

STA 807+00.00

I-44 EASTBOUND (MAINLINE)

CROSS SECTIONS

STATE OF MISSOURI
BRADLEY T. SPANBERGER
NUMBER PE-2020027014
PROFESSIONAL ENGINEER

08/11/2025 12:41:46 PM
Bradley T. Spanberger - Civil
MO PE-2020027014

DATE PREPARED
08/11/2025

ROUTE	STATE
I-44	MO
DISTRICT	SHEET NO.
CD	26

COUNTY
PULASKI

JOB NO.
JCD0111

CONTRACT ID.
.

.

BRIDGE NO.
.

DESCRIPTION	DATE
.	.
.	.
.	.
.	.
.	.
.	.

MISSOURI HIGHWAYS AND TRANSPORTATION COMMISSION
105 WEST CAPITOL
JEFFERSON CITY, MO 65102
1-888-ASK-MODOT (1-888-275-6636)

CMT
© Copyright CMT, Inc.
CRAWFORD, MURPHY & TILLY, INC.
16701 WEST ELFINDALE STREET
SPRINGFIELD, MO 65814 (417) 869-6009
ENGINEERING CORPORATION - 000631

©Copyright CMT, Inc.

CMT PROJECT NO.
24006489-00

DISCLAIMER
THE PROFESSIONAL WHOSE SIGNATURE AND PERSONAL SEAL APPEAR HEREON ASSUMES RESPONSIBILITY ONLY FOR WHAT APPEARS ON THIS PAGE, AND DISCLAIMS (PURSUANT TO SECTION 327.411 RSMO) SPECIFICATION, ESTIMATES, REPORTS, OR OTHER DOCUMENTS OR INSTRUMENTS NOT SEALED BY THE UNDERSIGNED PROFESSIONAL RELATING TO OR INTENDED TO BE USED FOR ANY PART OR PARTS OF THE PROJECT TO WHICH THIS PAGE REFERS.

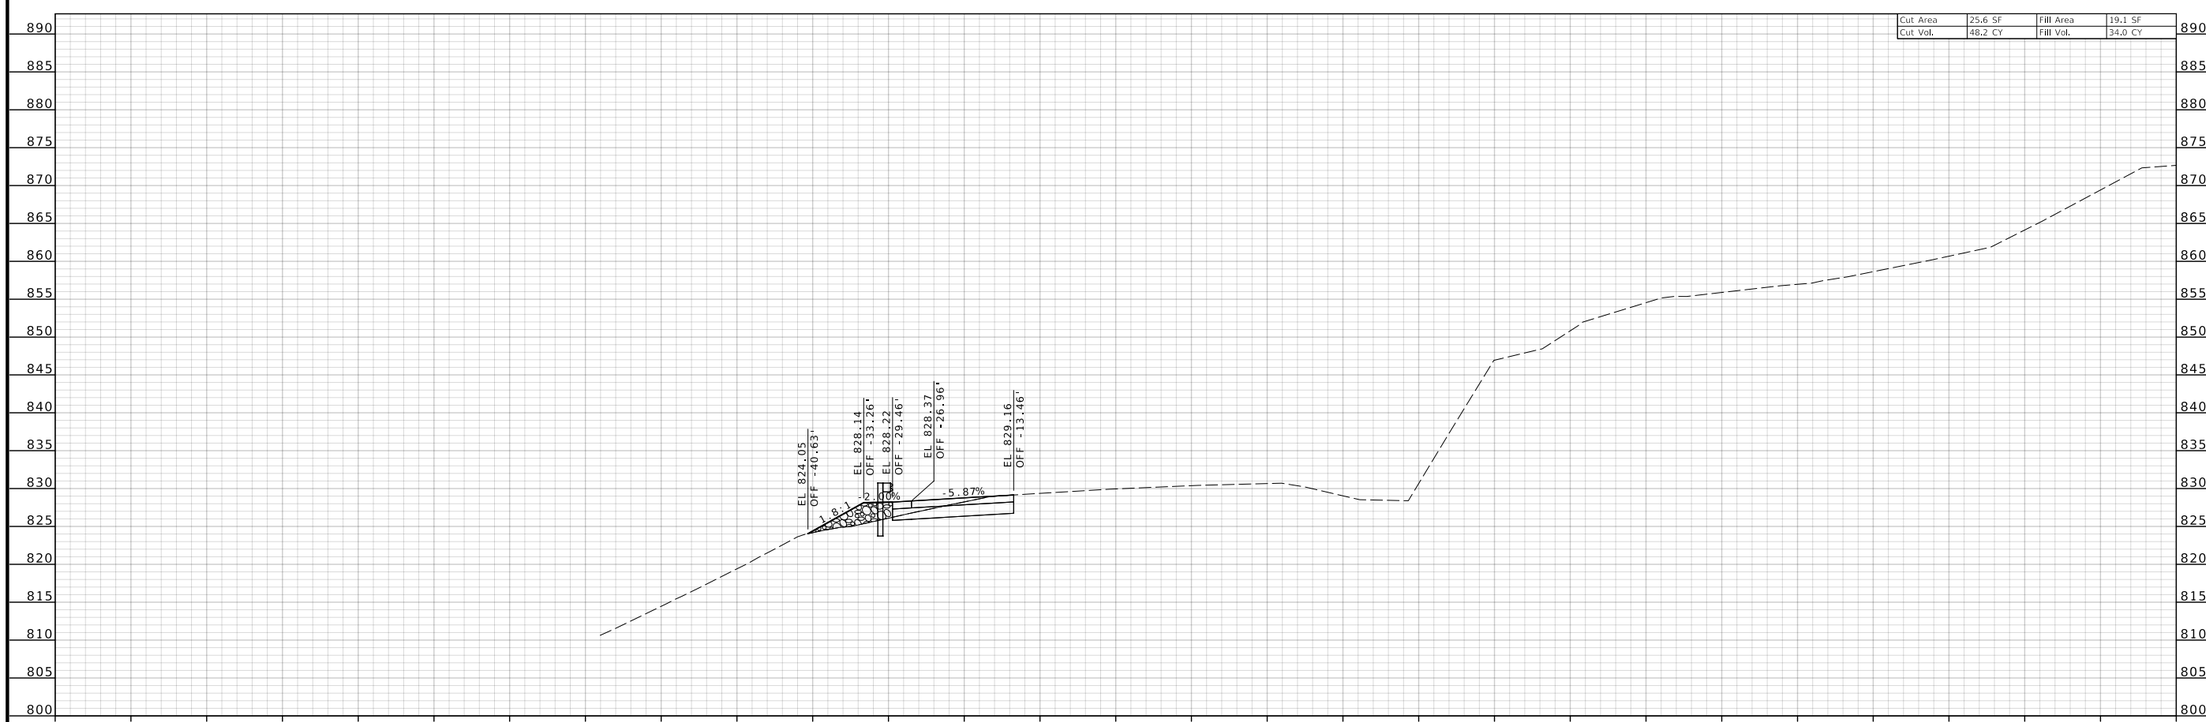

STA 807+50.00

I-44 EASTBOUND (MAINLINE)

CROSS SECTIONS

STATE OF MISSOURI
BRADLEY T. SPANBERGER
NUMBER PE-2020027014
PROFESSIONAL ENGINEER

08/11/2025 12:41:46 PM
Bradley T. Spanberger - Civil
MO PE-2020027014

DATE PREPARED
08/11/2025

ROUTE	STATE
I-44	MO
DISTRICT	SHEET NO.
CD	27

COUNTY
PULASKI

JOB NO.
JCD0111

CONTRACT ID.
.

.

BRIDGE NO.
.

DATE	DESCRIPTION
.	.
.	.
.	.
.	.
.	.
.	.

MISSOURI HIGHWAYS AND TRANSPORTATION COMMISSION
105 WEST CAPITOL
JEFFERSON CITY, MO 65102
1-888-ASK-MODOT (1-888-275-6636)

CMT
© Copyright CMT, Inc.
CRAWFORD, MURPHY & TILLY, INC.
16701 WEST ELFINDALE STREET
SPRINGFIELD, MO 65814-1177 869-6009
ENGINEERING CORPORATION - 000631

© Copyright CMT, Inc.

CMT PROJECT NO.
24006489-00

DISCLAIMER
THE PROFESSIONAL WHOSE SIGNATURE AND PERSONAL SEAL APPEAR HEREON ASSUMES RESPONSIBILITY ONLY FOR WHAT APPEARS ON THIS PAGE, AND DISCLAIMS (PURSUANT TO SECTION 327.411 RSMO) SPECIFICATION, ESTIMATES, REPORTS, OR OTHER DOCUMENTS OR INSTRUMENTS NOT SEALED BY THE UNDERSIGNED PROFESSIONAL RELATING TO OR INTENDED TO BE USED FOR ANY PART OR PARTS OF THE PROJECT TO WHICH THIS PAGE REFERS.

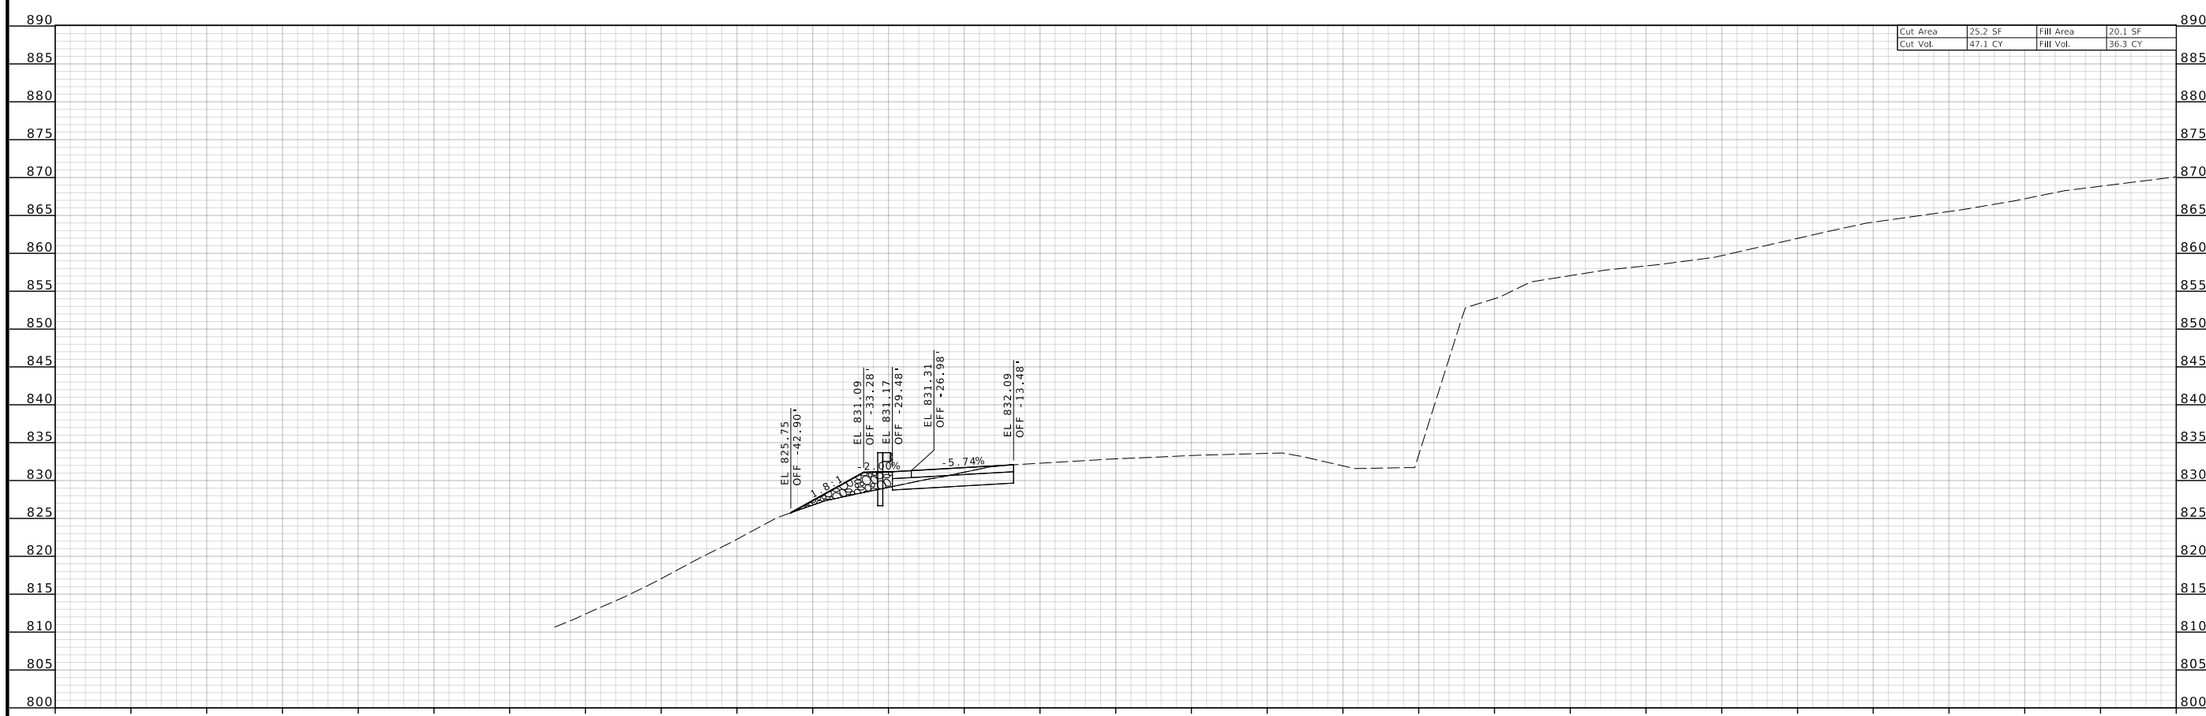

Cut Area	25.2 SF	Fill Area	20.1 SF
Cut Vol.	47.1 CY	Fill Vol.	36.3 CY

STA 808+00.00

I-44 EASTBOUND (MAINLINE)

CROSS SECTIONS

STATE OF MISSOURI
BRADLEY T. SPANBERGER
NUMBER PE-2020027014
PROFESSIONAL ENGINEER

08/11/2025 12:41:46 PM
Bradley T. Spanberger - Civil
MO PE-2020027014

DATE PREPARED
08/11/2025

ROUTE	STATE
I-44	MO
DISTRICT	SHEET NO.
CD	28

COUNTY
PULASKI

JOB NO.
JCD0111

CONTRACT ID.
.

.

BRIDGE NO.
.

DATE	DESCRIPTION
.	.
.	.
.	.
.	.
.	.
.	.

MISSOURI HIGHWAYS AND TRANSPORTATION COMMISSION
105 WEST CAPITOL
JEFFERSON CITY, MO 65102
1-888-ASK-MODOT (1-888-275-6636)

CMT
© Copyright CMT, Inc.
CRAWFORD, MURPHY & TILLY, INC.
16701 WEST ELFINDALE STREET
SPRINGFIELD, MO 65807 (417) 869-6009
ENGINEERING CORPORATION - 000631

©Copyright CMT, Inc.

CMT PROJECT NO.
24006489-00

DISCLAIMER
THE PROFESSIONAL WHOSE SIGNATURE AND PERSONAL SEAL APPEAR HEREON ASSUMES RESPONSIBILITY ONLY FOR WHAT APPEARS ON THIS PAGE, AND DISCLAIMS (PURSUANT TO SECTION 327.411 RSMO) SPECIFICATION, ESTIMATES, REPORTS, OR OTHER DOCUMENTS OR INSTRUMENTS NOT SEALED BY THE UNDERSIGNED PROFESSIONAL RELATING TO OR INTENDED TO BE USED FOR ANY PART OR PARTS OF THE PROJECT TO WHICH THIS PAGE REFERS.

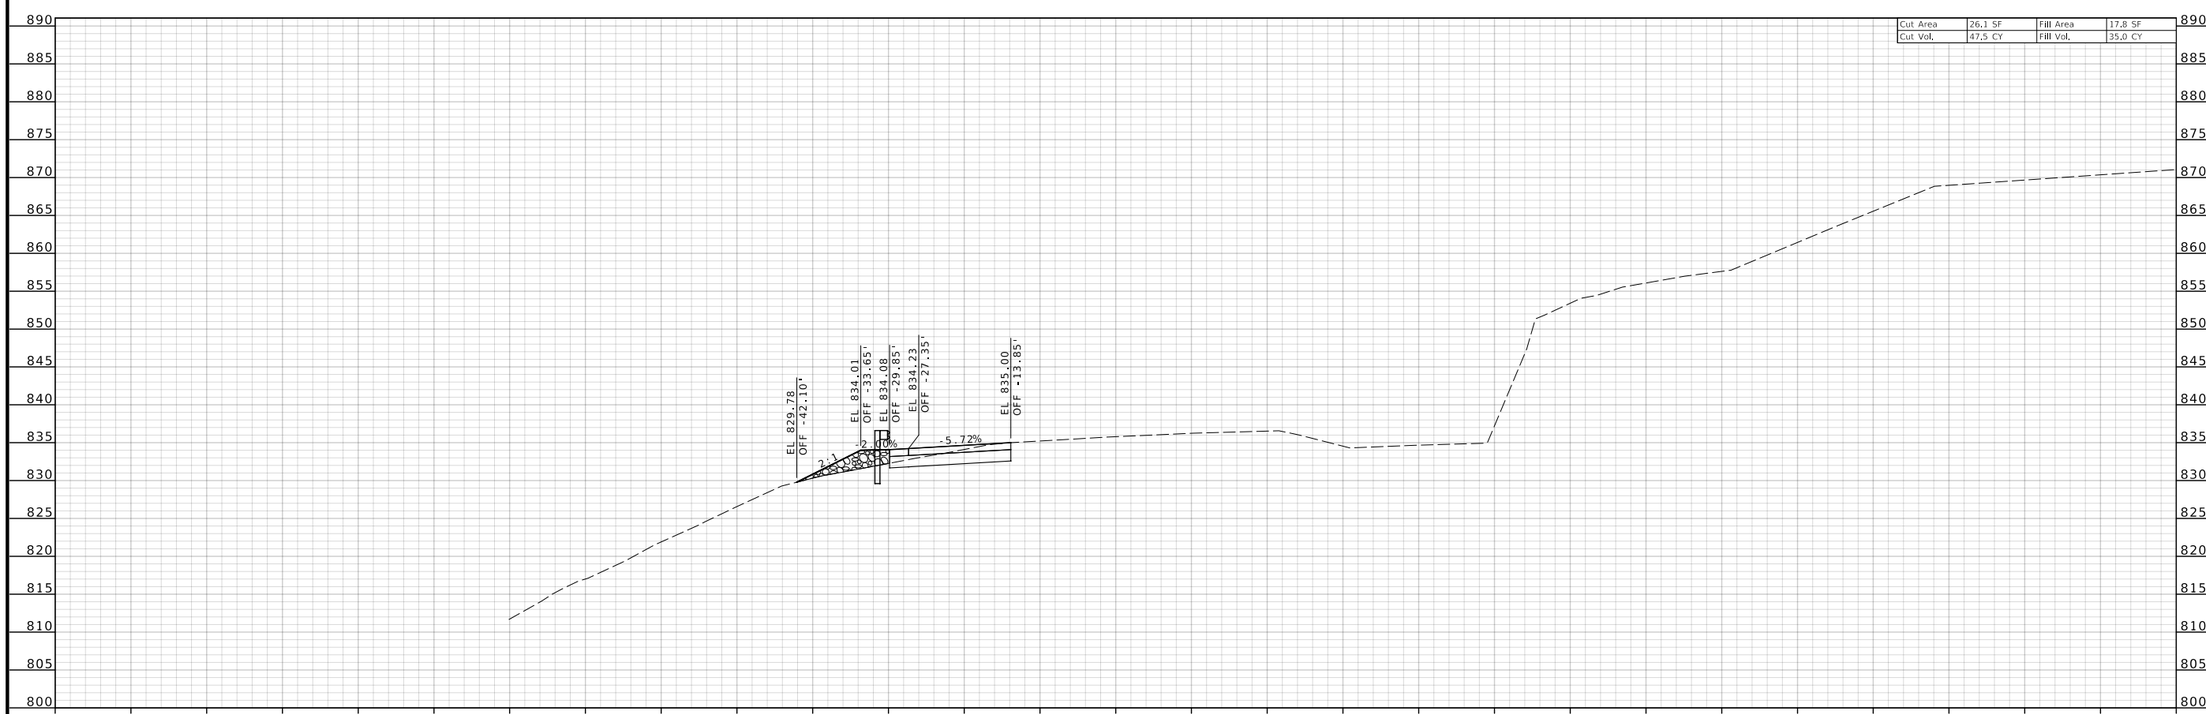

STA 808+50.00

I-44 EASTBOUND (MAINLINE)

CROSS SECTIONS

STATE OF MISSOURI
BRADLEY T. SPANBERGER
NUMBER PE-2020027014
PROFESSIONAL ENGINEER

08/11/2025 12:41:46 PM
Bradley T. Spanberger - Civil
MO PE-2020027014

DATE PREPARED
08/11/2025

ROUTE	STATE
I-44	MO
DISTRICT	SHEET NO.
CD	29

COUNTY
PULASKI

JOB NO.
JCD0111

CONTRACT ID.
.

.

BRIDGE NO.
.

DATE	DESCRIPTION
.	.
.	.
.	.
.	.
.	.
.	.

MISSOURI HIGHWAYS AND TRANSPORTATION COMMISSION
105 WEST CAPITOL
JEFFERSON CITY, MO 65102
1-888-ASK-MODOT (1-888-275-6636)

CMT
© Copyright CMT, Inc.
CRAWFORD, MURPHY & TILLY, INC.
1635 WEST ELFINDALE STREET
SPRINGFIELD, MO 65807 (417) 869-6009
ENGINEERING CORPORATION - 000631

© Copyright CMT, Inc.

CMT PROJECT NO.
24006489-00

DISCLAIMER
THE PROFESSIONAL WHOSE SIGNATURE AND PERSONAL SEAL APPEAR HEREON ASSUMES RESPONSIBILITY ONLY FOR WHAT APPEARS ON THIS PAGE, AND DISCLAIMS (PURSUANT TO SECTION 327.411 RSMO) SPECIFICATION, ESTIMATES, REPORTS, OR OTHER DOCUMENTS OR INSTRUMENTS NOT SEALED BY THE UNDERSIGNED PROFESSIONAL RELATING TO OR INTENDED TO BE USED FOR ANY PART OR PARTS OF THE PROJECT TO WHICH THIS PAGE REFERS.

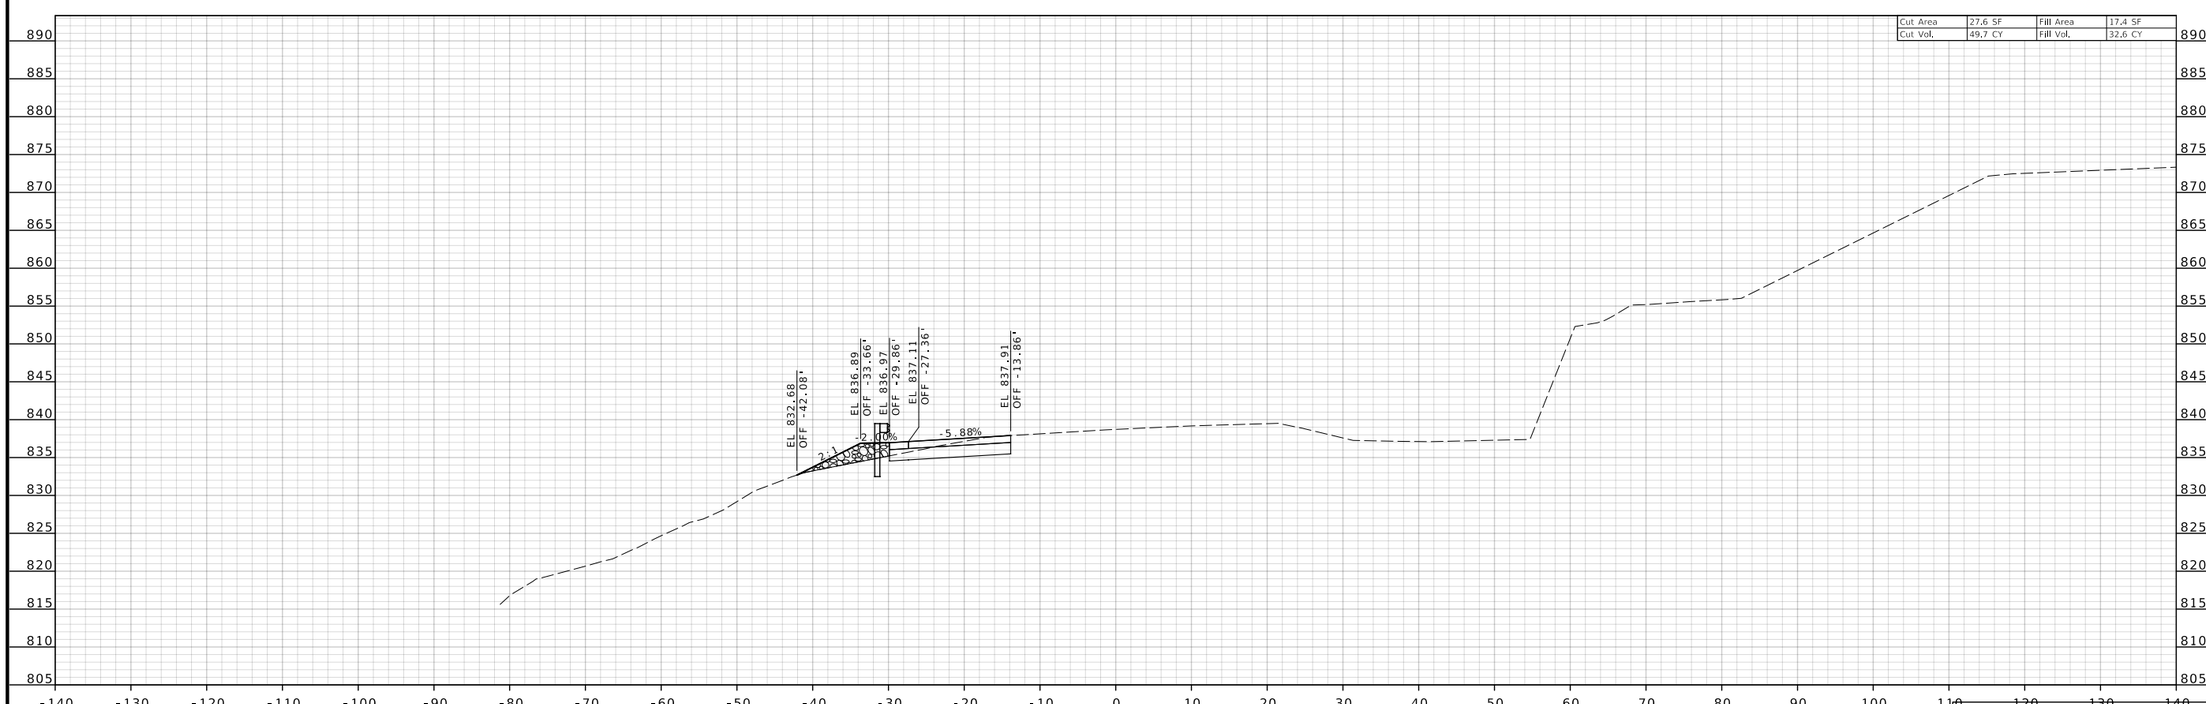

CROSS SECTIONS

STATE OF MISSOURI
BRADLEY T. SPANBERGER
NUMBER PE-2020027014
PROFESSIONAL ENGINEER

08/11/2025 12:41:46 PM
Bradley T. Spanberger - Civil
MO PE-2020027014

DATE PREPARED
08/11/2025

ROUTE	STATE
I-44	MO
DISTRICT	SHEET NO.
CD	30

COUNTY
PULASKI

JOB NO.
JCD0111

CONTRACT ID.
.

.

BRIDGE NO.
.

DESCRIPTION	DATE
.	.
.	.
.	.
.	.
.	.
.	.

MISSOURI HIGHWAYS AND TRANSPORTATION COMMISSION
105 WEST CAPITOL
JEFFERSON CITY, MO 65102
1-888-ASK-MODOT (1-888-275-6636)

CMT
© Copyright CMT, Inc.
CRAWFORD, MURPHY & TILLY, INC.
16701 WEST ELFINDALE STREET
SPRINGFIELD, MO 65814-1477 869-6009
ENGINEERING CORPORATION - 000631

© Copyright CMT, Inc.

CMT PROJECT NO.
24006489-00

DISCLAIMER
THE PROFESSIONAL WHOSE SIGNATURE AND PERSONAL SEAL APPEAR HEREON ASSUMES RESPONSIBILITY ONLY FOR WHAT APPEARS ON THIS PAGE, AND DISCLAIMS (PURSUANT TO SECTION 327.411 RSMO) SPECIFICATION, ESTIMATES, REPORTS, OR OTHER DOCUMENTS OR INSTRUMENTS NOT SEALED BY THE UNDERSIGNED PROFESSIONAL RELATING TO OR INTENDED TO BE USED FOR ANY PART OR PARTS OF THE PROJECT TO WHICH THIS PAGE REFERS.

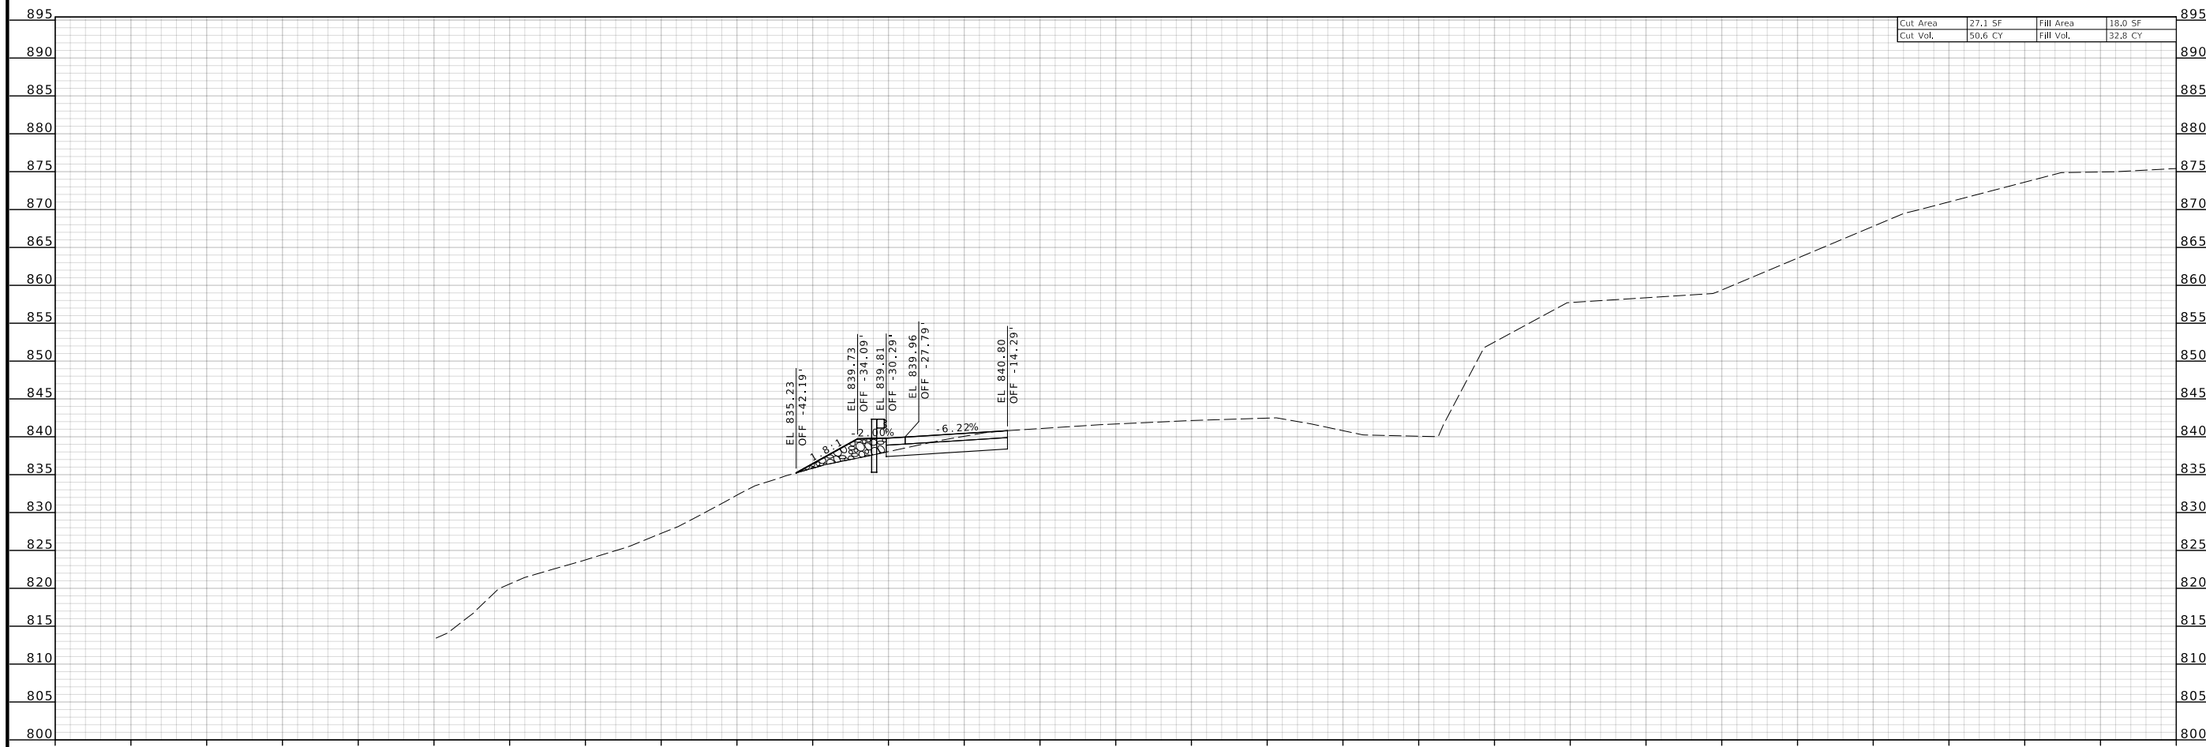

I-44 EASTBOUND (MAINLINE)

CROSS SECTIONS

STATE OF MISSOURI
BRADLEY T. SPANBERGER
NUMBER PE-2020027014
PROFESSIONAL ENGINEER

08/11/2025 12:41:47 PM
Bradley T. Spanberger - Civil
MO PE-2020027014

DATE PREPARED	
08/11/2025	
ROUTE: I-44	STATE: MO
DISTRICT: CD	SHEET NO.: 31
COUNTY: PULASKI	
JOB NO.: JCD0111	
CONTRACT ID.: .	
.	
BRIDGE NO.: .	

DATE	DESCRIPTION
.	.
.	.
.	.
.	.
.	.
.	.

MISSOURI HIGHWAYS AND TRANSPORTATION COMMISSION
105 WEST CAPITOL
JEFFERSON CITY, MO 65102
1-888-ASK-MODOT (1-888-275-6636)

CMT
© Copyright CMT, Inc.
CRAWFORD, MURPHY & TILLY, INC.
1631 WEST ELINDALE STREET
SPRINGFIELD, MO 65807 (417) 869-6009
ENGINEERING CORPORATION - 000631

©Copyright CMT, Inc.

CMT PROJECT NO.
24006489-00

DISCLAIMER
THE PROFESSIONAL WHOSE SIGNATURE AND PERSONAL SEAL APPEAR HEREON ASSUMES RESPONSIBILITY ONLY FOR WHAT APPEARS ON THIS PAGE, AND DISCLAIMS (PURSUANT TO SECTION 327.411 RSMO) SPECIFICATION, ESTIMATES, REPORTS, OR OTHER DOCUMENTS OR INSTRUMENTS NOT SEALED BY THE UNDERSIGNED PROFESSIONAL RELATING TO OR INTENDED TO BE USED FOR ANY PART OR PARTS OF THE PROJECT TO WHICH THIS PAGE REFERS.

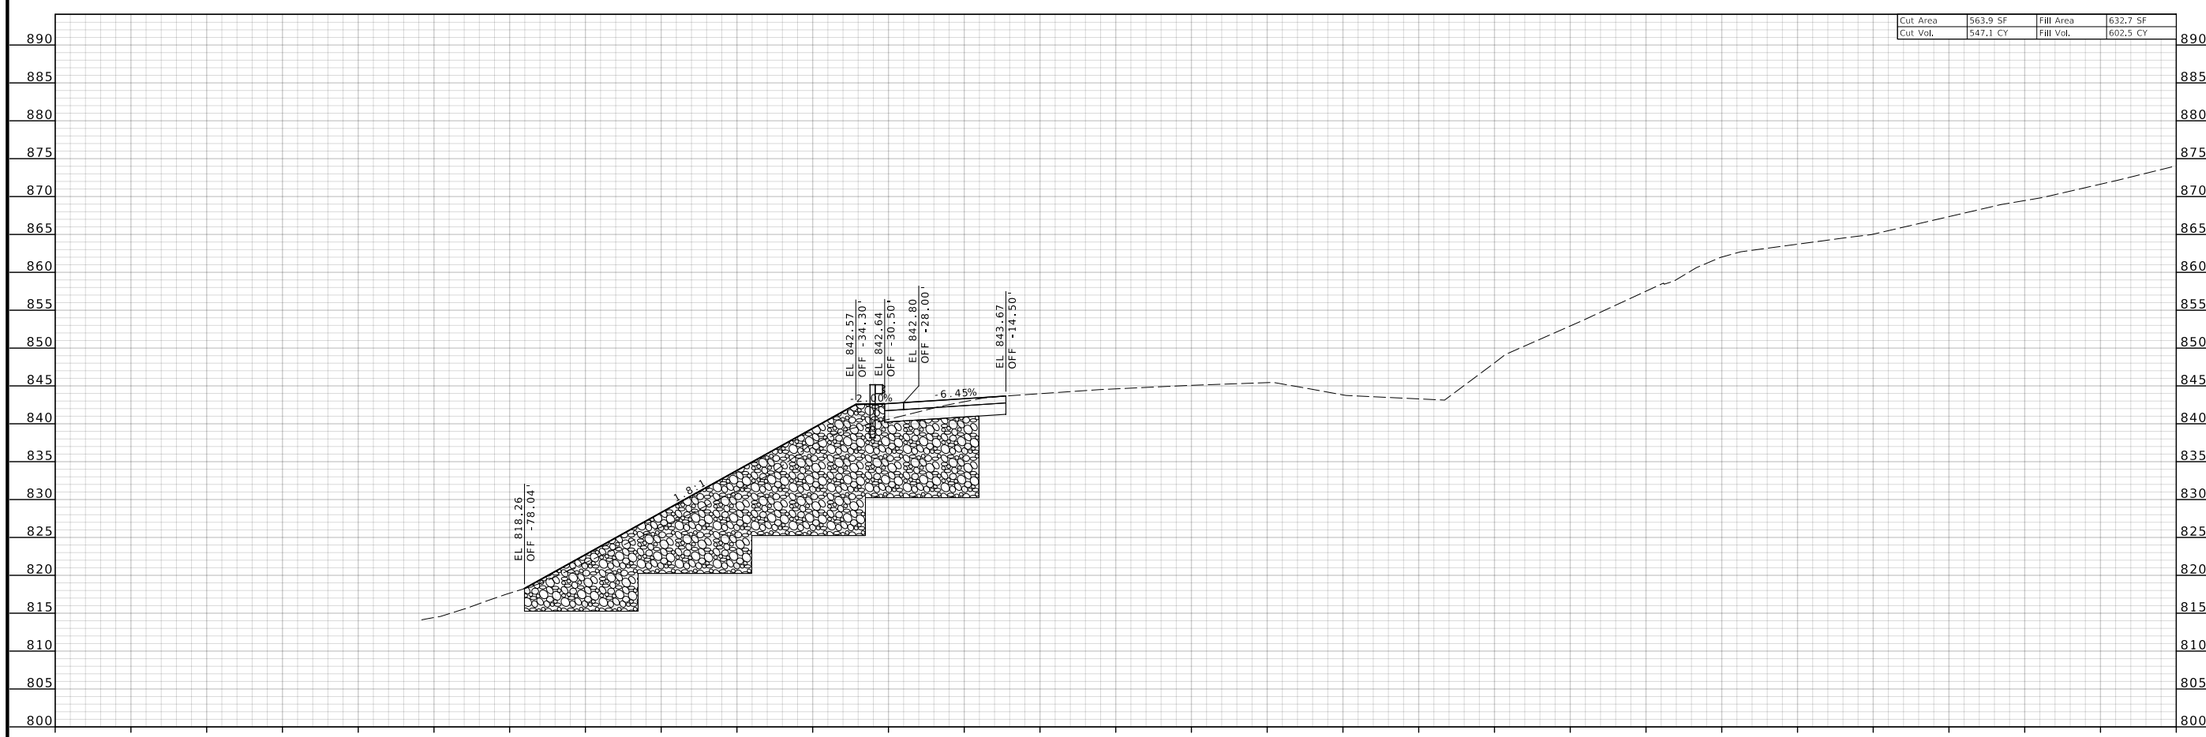

Cut Area	563.9 SF	Fill Area	632.7 SF
Cut Vol.	547.1 CY	Fill Vol.	602.5 CY

I-44 EASTBOUND (MAINLINE)

CROSS SECTIONS

STATE OF MISSOURI
BRADLEY T. SPANBERGER
NUMBER PE-2020027014
PROFESSIONAL ENGINEER

08/11/2025 12:41:47 PM
Bradley T. Spanberger - Civil
MO PE-2020027014

DATE PREPARED
08/11/2025

ROUTE	STATE
I-44	MO
DISTRICT	SHEET NO.
CD	32

COUNTY
PULASKI

JOB NO.
JCD0111

CONTRACT ID.
.

.

BRIDGE NO.
.

DESCRIPTION	DATE
.	.
.	.
.	.
.	.
.	.
.	.

MISSOURI HIGHWAYS AND TRANSPORTATION COMMISSION
105 WEST CAPITOL
JEFFERSON CITY, MO 65102
1-888-ASK-MODOT (1-888-275-6636)

CMT
©Copyright CMT, Inc.
CRAWFORD, MURPHY & TILLY, INC.
16701 WEST ELFINDALE STREET
SPRINGFIELD, MO 65807 (417) 869-6009
ENGINEERING CORPORATION - 000631

©Copyright CMT, Inc.

CMT PROJECT NO.
24006489-00

DISCLAIMER
THE PROFESSIONAL WHOSE SIGNATURE AND PERSONAL SEAL APPEAR HEREON ASSUMES RESPONSIBILITY ONLY FOR WHAT APPEARS ON THIS PAGE, AND DISCLAIMS (PURSUANT TO SECTION 327.411 RSMO) SPECIFICATION, ESTIMATES, REPORTS, OR OTHER DOCUMENTS OR INSTRUMENTS NOT SEALED BY THE UNDERSIGNED PROFESSIONAL RELATING TO OR INTENDED TO BE USED FOR ANY PART OR PARTS OF THE PROJECT TO WHICH THIS PAGE REFERS.

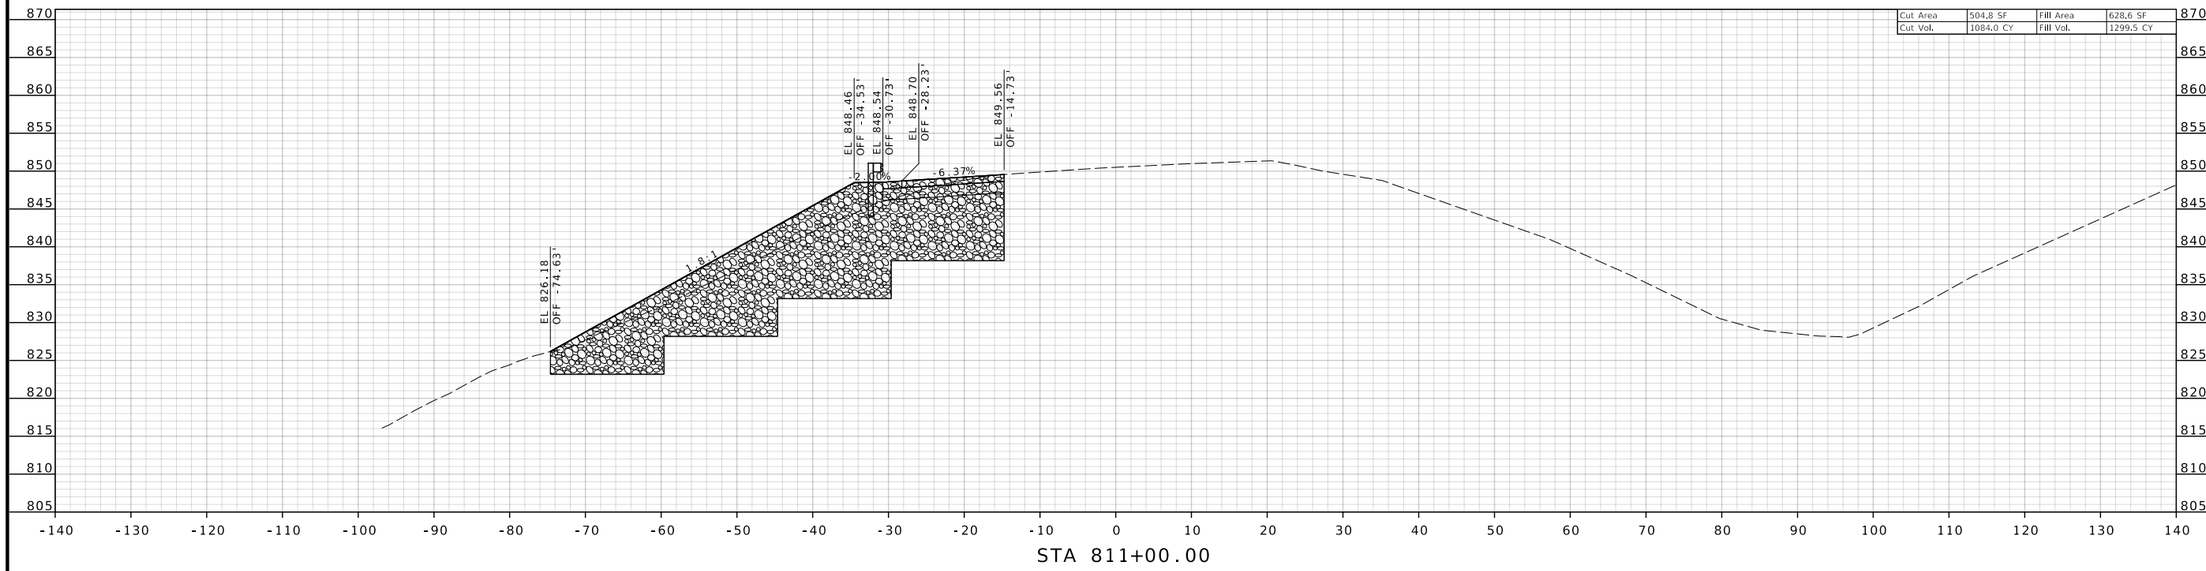

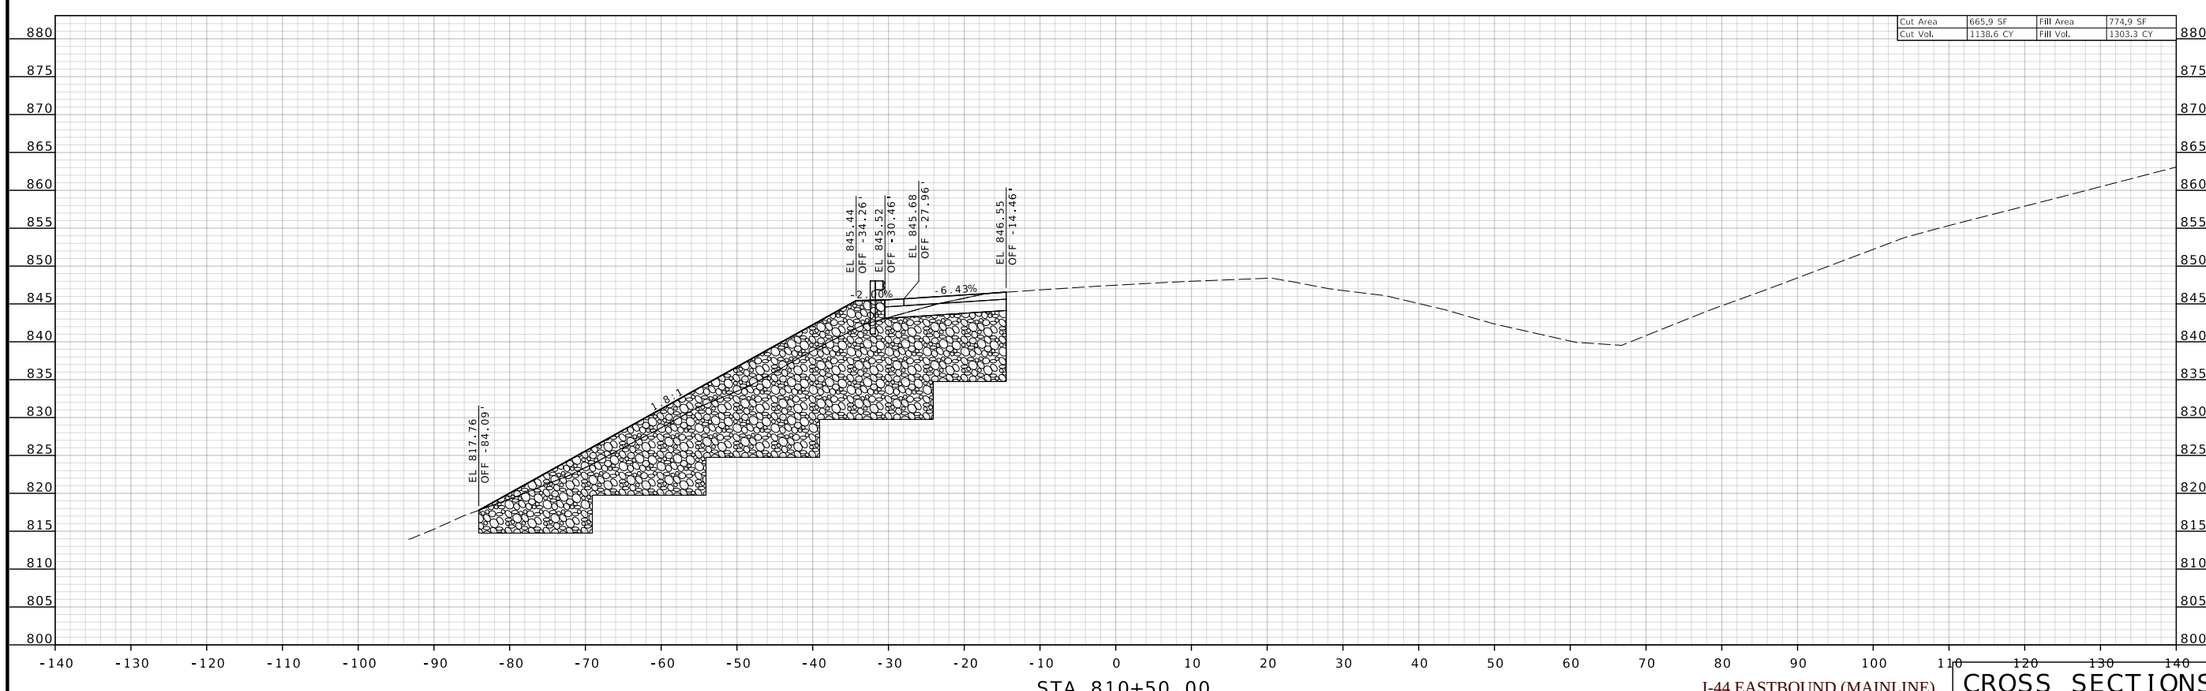

I-44 EASTBOUND (MAINLINE)

CROSS SECTIONS

STATE OF MISSOURI
BRADLEY T. SPANBERGER
NUMBER PE-2020027014
PROFESSIONAL ENGINEER

08/11/2025 12:41:47 PM
Bradley T. Spanberger - Civil
MO PE-2020027014

DATE PREPARED	08/11/2025
ROUTE	I-44
STATE	MO
DISTRICT	CD
SHEET NO.	33
COUNTY	PULASKI
JOB NO.	JCD0111
CONTRACT ID.	.
BRIDGE NO.	.

DESCRIPTION	DATE
.	.
.	.
.	.
.	.
.	.
.	.

MISSOURI HIGHWAYS AND TRANSPORTATION COMMISSION
105 WEST CAPITOL
JEFFERSON CITY, MO 65102
1-888-ASK-MODOT (1-888-275-6636)

CMT
© Copyright CMT, Inc.
CRAWFORD, MURPHY & TILLY, INC.
16701 WEST ELFINDALE STREET
SPRINGFIELD, MO 65814 (417) 869-6009
ENGINEERING CORPORATION - 000631

© Copyright CMT, Inc.

CMT PROJECT NO.
24006489-00

DISCLAIMER
THE PROFESSIONAL WHOSE SIGNATURE AND PERSONAL SEAL APPEAR HEREON ASSUMES RESPONSIBILITY ONLY FOR WHAT APPEARS ON THIS PAGE, AND DISCLAIMS (PURSUANT TO SECTION 327.411 RSMO) SPECIFICATION, ESTIMATES, REPORTS, OR OTHER DOCUMENTS OR INSTRUMENTS NOT SEALED BY THE UNDERSIGNED PROFESSIONAL RELATING TO OR INTENDED TO BE USED FOR ANY PART OR PARTS OF THE PROJECT TO WHICH THIS PAGE REFERS.

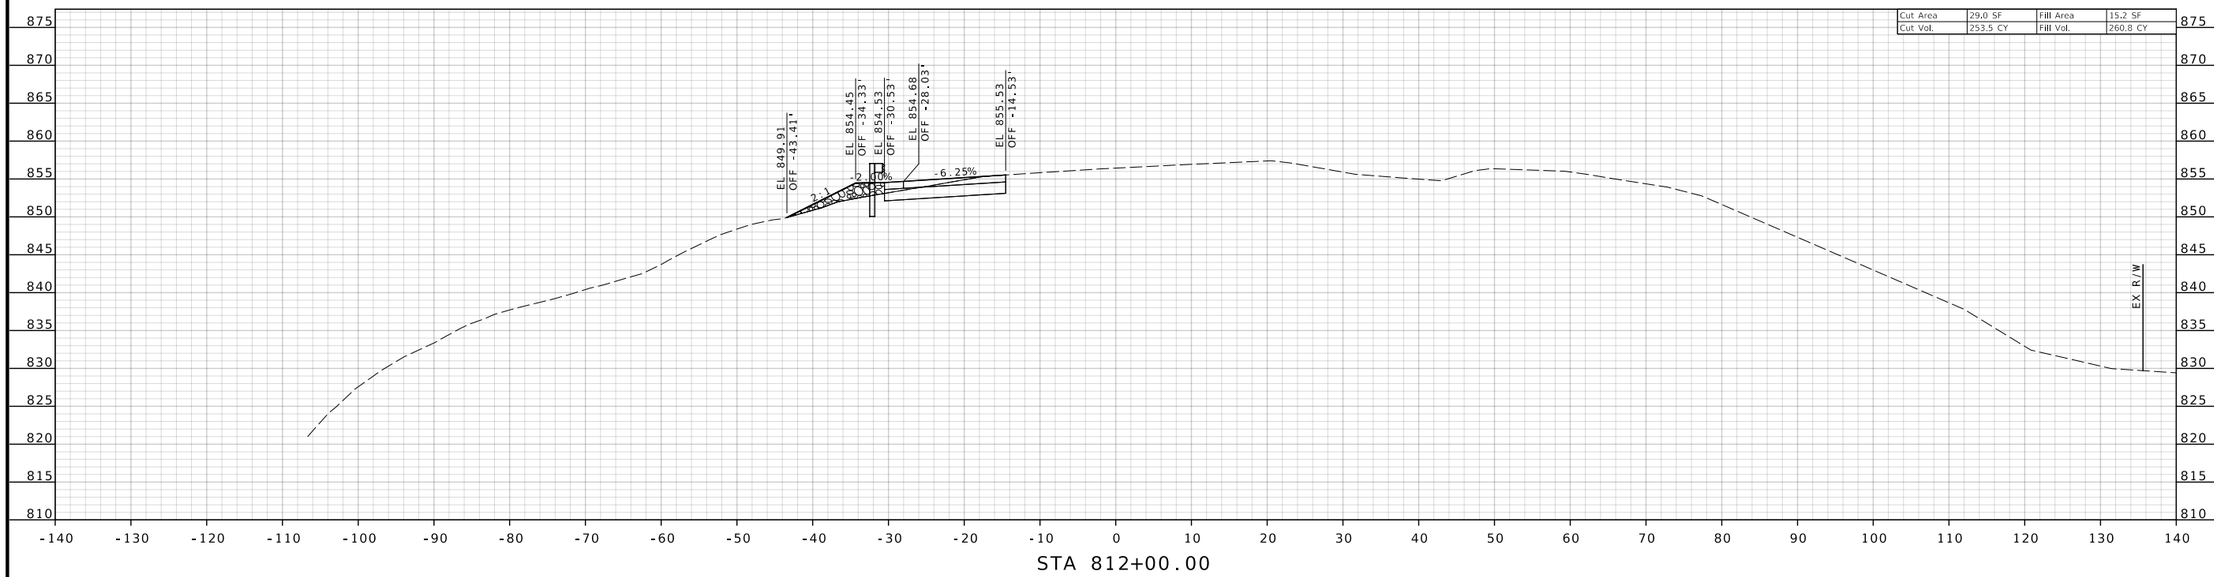

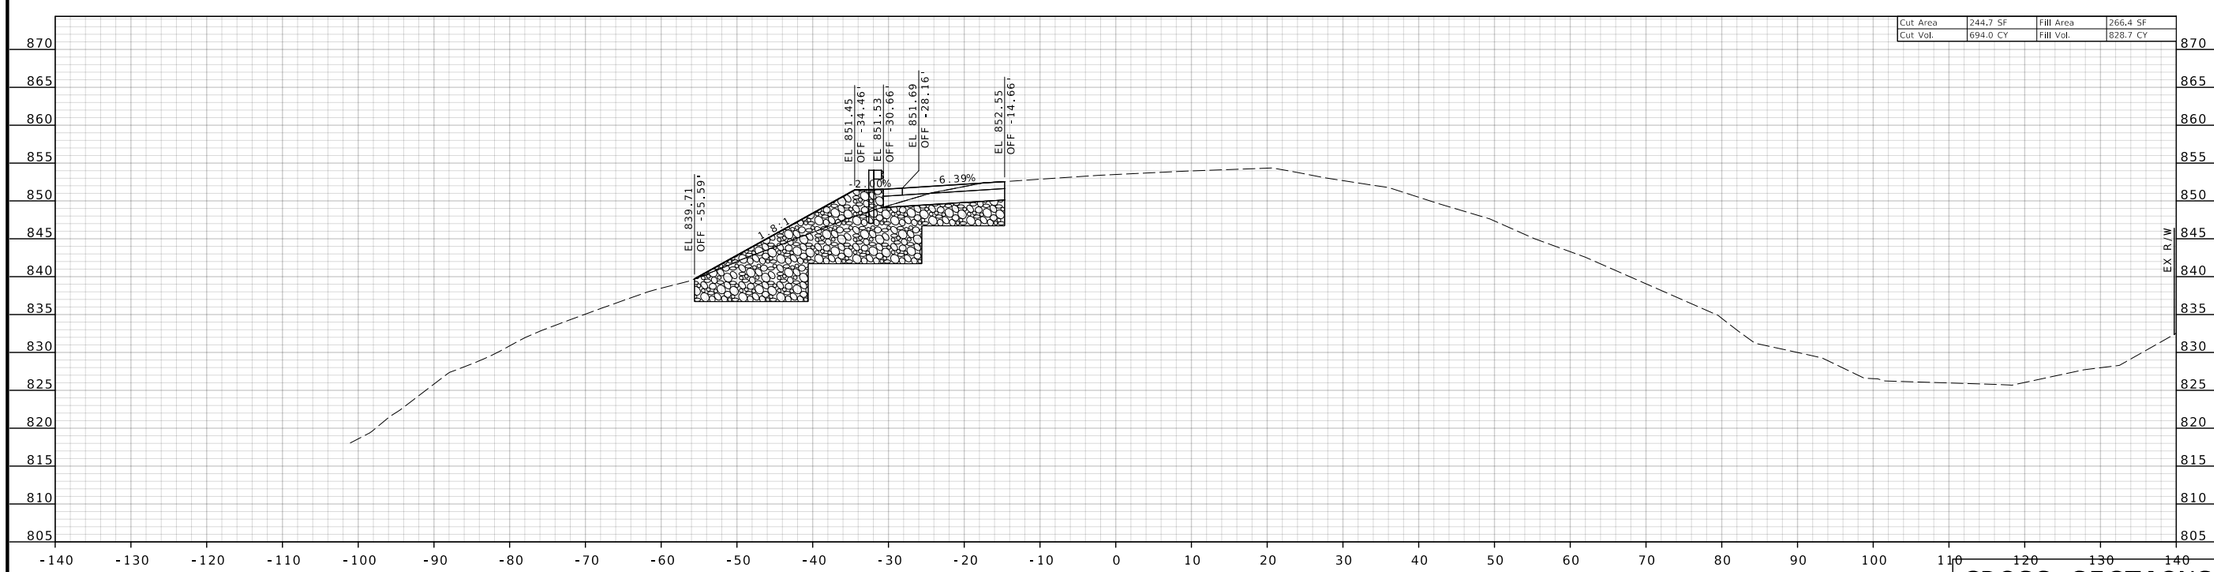

I-44 EASTBOUND (MAINLINE)

CROSS SECTIONS

STATE OF MISSOURI
BRADLEY T. SPANBERGER
NUMBER PE-2020027014
PROFESSIONAL ENGINEER

08/11/2025 12:41:47 PM
Bradley T. Spanberger - Civil
MO PE-2020027014

DATE PREPARED
08/11/2025

ROUTE	STATE
I-44	MO
DISTRICT	SHEET NO.
CD	34

COUNTY
PULASKI

JOB NO.
JCD0111

CONTRACT ID.
.

.

BRIDGE NO.
.

DESCRIPTION	DATE
.	.
.	.
.	.
.	.
.	.
.	.

MISSOURI HIGHWAYS AND TRANSPORTATION COMMISSION
105 WEST CAPITOL
JEFFERSON CITY, MO 65102
1-888-ASK-MODOT (1-888-275-6636)

CMT
©Copyright CMT, Inc.
CRAWFORD, MURPHY & TILLY, INC.
1631 WEST ELFINDALE STREET
SPRINGFIELD, MO 65807 (417) 869-6009
ENGINEERING CORPORATION - 000631

©Copyright CMT, Inc.

CMT PROJECT NO.
24006489-00

DISCLAIMER
THE PROFESSIONAL WHOSE SIGNATURE AND PERSONAL SEAL APPEAR HEREON ASSUMES RESPONSIBILITY ONLY FOR WHAT APPEARS ON THIS PAGE, AND DISCLAIMS (PURSUANT TO SECTION 327.411 RSMO) SPECIFICATION, ESTIMATES, REPORTS, OR OTHER DOCUMENTS OR INSTRUMENTS NOT SEALED BY THE UNDERSIGNED PROFESSIONAL RELATING TO OR INTENDED TO BE USED FOR ANY PART OR PARTS OF THE PROJECT TO WHICH THIS PAGE REFERS.

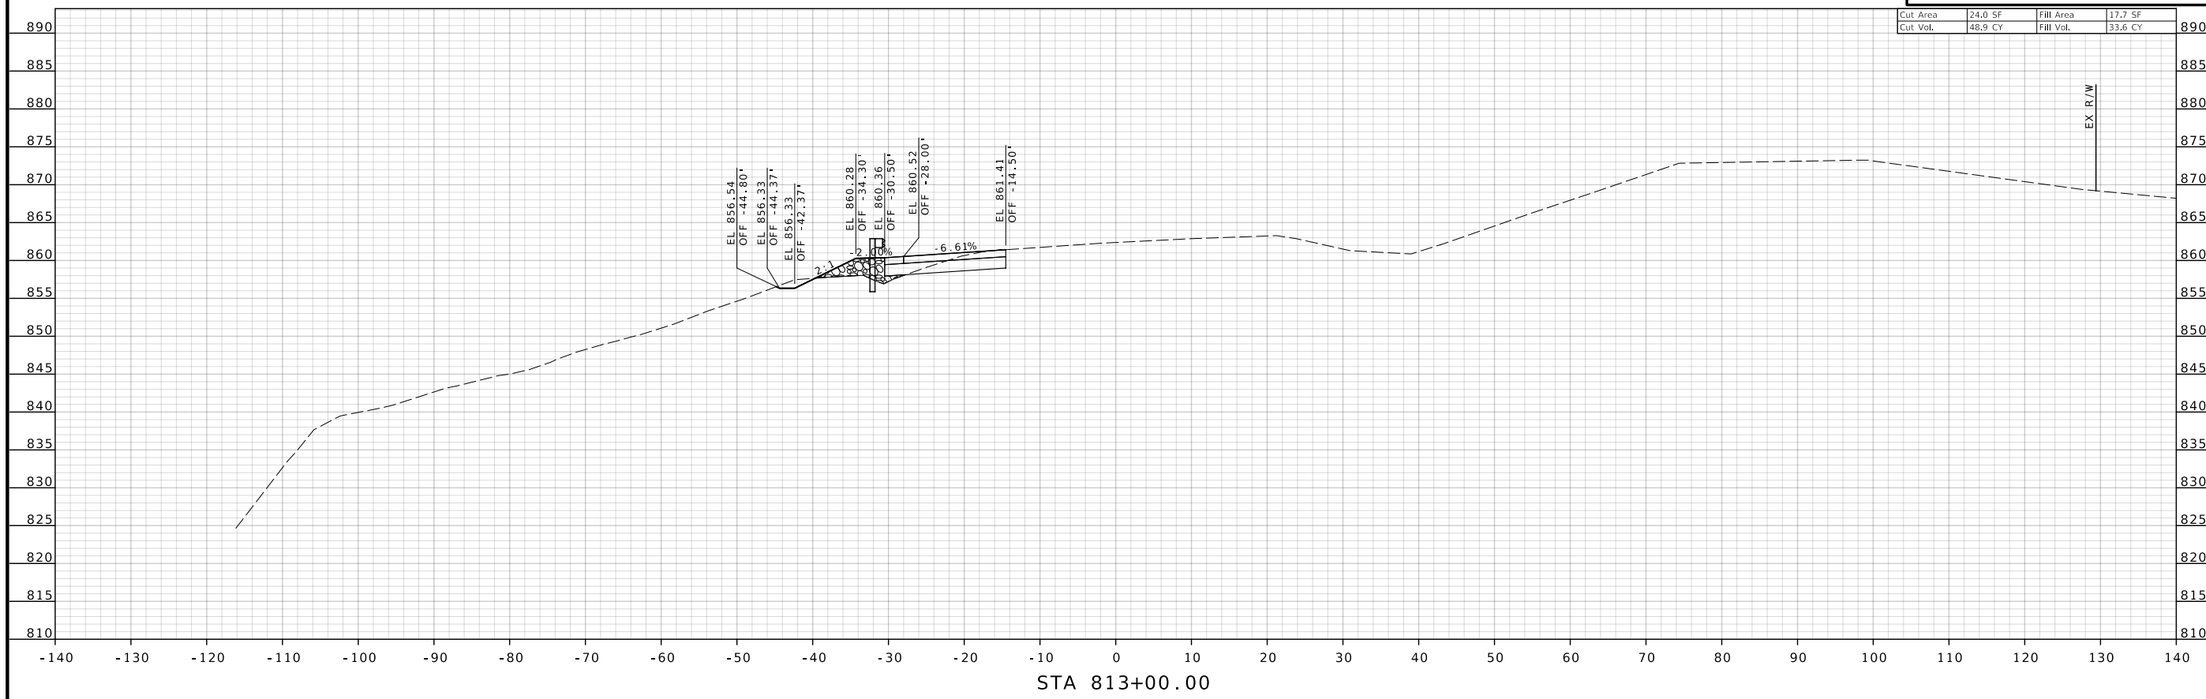

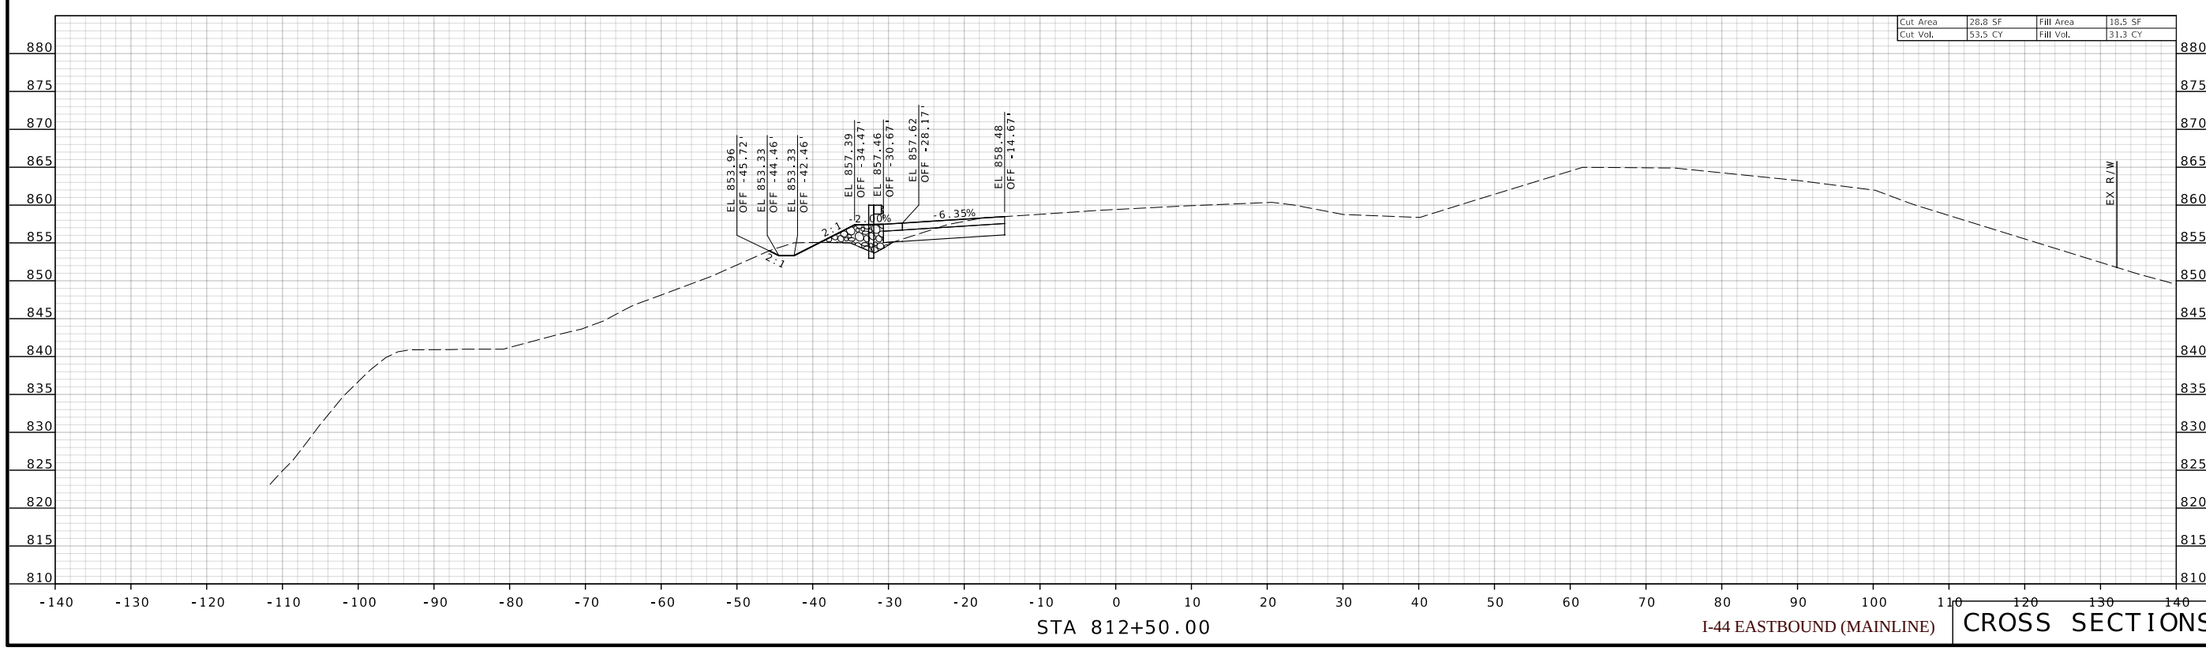

I-44 EASTBOUND (MAINLINE)

CROSS SECTIONS

STATE OF MISSOURI
BRADLEY T. SPANBERGER
NUMBER PE-2020027014
PROFESSIONAL ENGINEER

08/11/2025 12:41:47 PM
Bradley T. Spanberger - Civil
MO PE-2020027014

DATE PREPARED	
08/11/2025	
ROUTE	STATE
I-44	MO
DISTRICT	SHEET NO.
CD	35
COUNTY	
PULASKI	
JOB NO.	
JCD0111	
CONTRACT ID.	
.	
.	
BRIDGE NO.	
.	

DESCRIPTION	DATE
.	.
.	.
.	.
.	.
.	.
.	.

MISSOURI HIGHWAYS AND TRANSPORTATION COMMISSION
105 WEST CAPITOL
JEFFERSON CITY, MO 65102
1-888-ASK-MODOT (1-888-275-6636)

CMT
© Copyright CMT, Inc.
CRAWFORD, MURPHY & TILLY, INC.
1631 WEST ELFINDALE STREET
SPRINGFIELD, MISSOURI 65807 (417) 869-6009
ENGINEERING CORPORATION - 000631

©Copyright CMT, Inc.

CMT PROJECT NO.
24006489-00

DISCLAIMER
THE PROFESSIONAL WHOSE SIGNATURE AND PERSONAL SEAL APPEAR HEREON ASSUMES RESPONSIBILITY ONLY FOR WHAT APPEARS ON THIS PAGE, AND DISCLAIMS (PURSUANT TO SECTION 327.411 RSMO) SPECIFICATION, ESTIMATES, REPORTS, OR OTHER DOCUMENTS OR INSTRUMENTS NOT SEALED BY THE UNDERSIGNED PROFESSIONAL RELATING TO OR INTENDED TO BE USED FOR ANY PART OR PARTS OF THE PROJECT TO WHICH THIS PAGE REFERS.

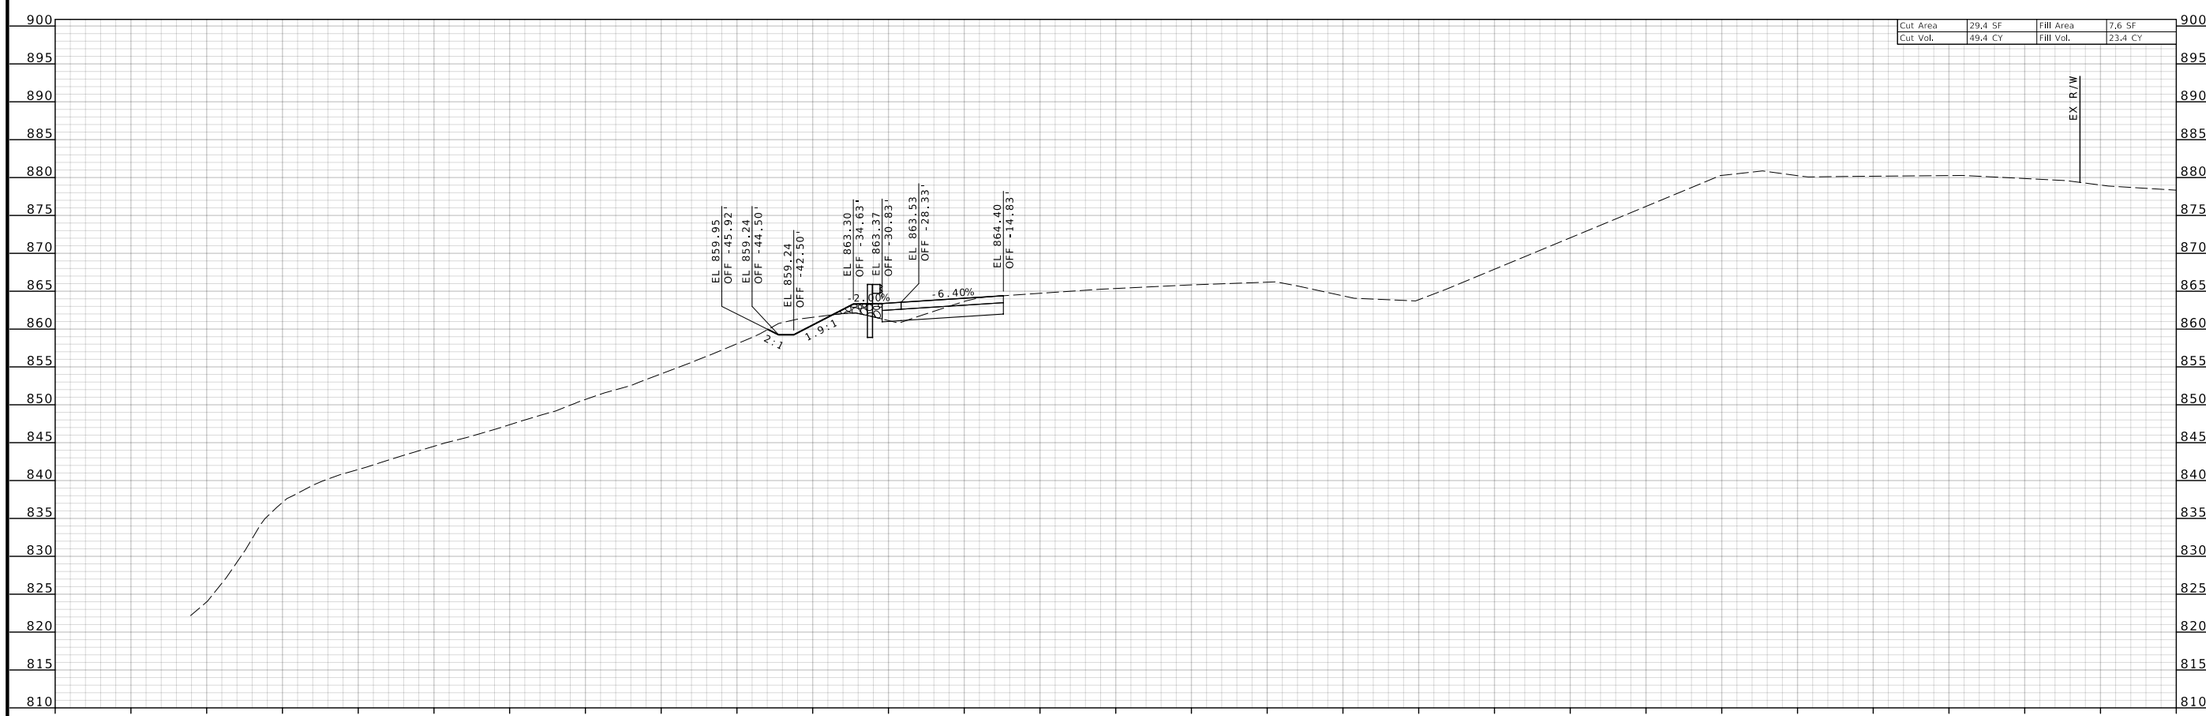

Cut Area	29.4 SF	Fill Area	7.6 SF
Cut Vol.	49.4 CY	Fill Vol.	23.4 CY

STA 813+50.00

I-44 EASTBOUND (MAINLINE)

CROSS SECTIONS

STATE OF MISSOURI
BRADLEY T. SPANBERGER
NUMBER PE-2020027014
PROFESSIONAL ENGINEER

08/11/2025 12:41:47 PM
Bradley T. Spanberger - Civil
MO PE-2020027014

DATE PREPARED
08/11/2025

ROUTE	STATE
I-44	MO
DISTRICT	SHEET NO.
CD	36

COUNTY
PULASKI

JOB NO.
JCD0111

CONTRACT ID.
.

.

BRIDGE NO.
.

DATE	DESCRIPTION
.	.
.	.
.	.
.	.
.	.
.	.

MISSOURI HIGHWAYS AND TRANSPORTATION COMMISSION

105 WEST CAPITOL
JEFFERSON CITY, MO 65102
1-888-ASK-MODOT (1-888-275-6636)

CMT
© Copyright CMT, Inc.
CRAWFORD, MURPHY & TILLY, INC.
1635 WEST ELFINDALE STREET
SPRINGFIELD, MO 65807 (417) 869-6009
ENGINEERING CORPORATION - 000631

©Copyright CMT, Inc.

CMT PROJECT NO.
24006489-00

DISCLAIMER
THE PROFESSIONAL WHOSE SIGNATURE AND PERSONAL SEAL APPEAR HEREON ASSUMES RESPONSIBILITY ONLY FOR WHAT APPEARS ON THIS PAGE, AND DISCLAIMS (PURSUANT TO SECTION 327.411 RSMO) SPECIFICATION, ESTIMATES, REPORTS, OR OTHER DOCUMENTS OR INSTRUMENTS NOT SEALED BY THE UNDERSIGNED PROFESSIONAL RELATING TO OR INTENDED TO BE USED FOR ANY PART OR PARTS OF THE PROJECT TO WHICH THIS PAGE REFERS.

Cut Area	36.1 SF	Fill Area	8.2 SF
Cut Vol.	60.6 CY	Fill Vol.	14.6 CY

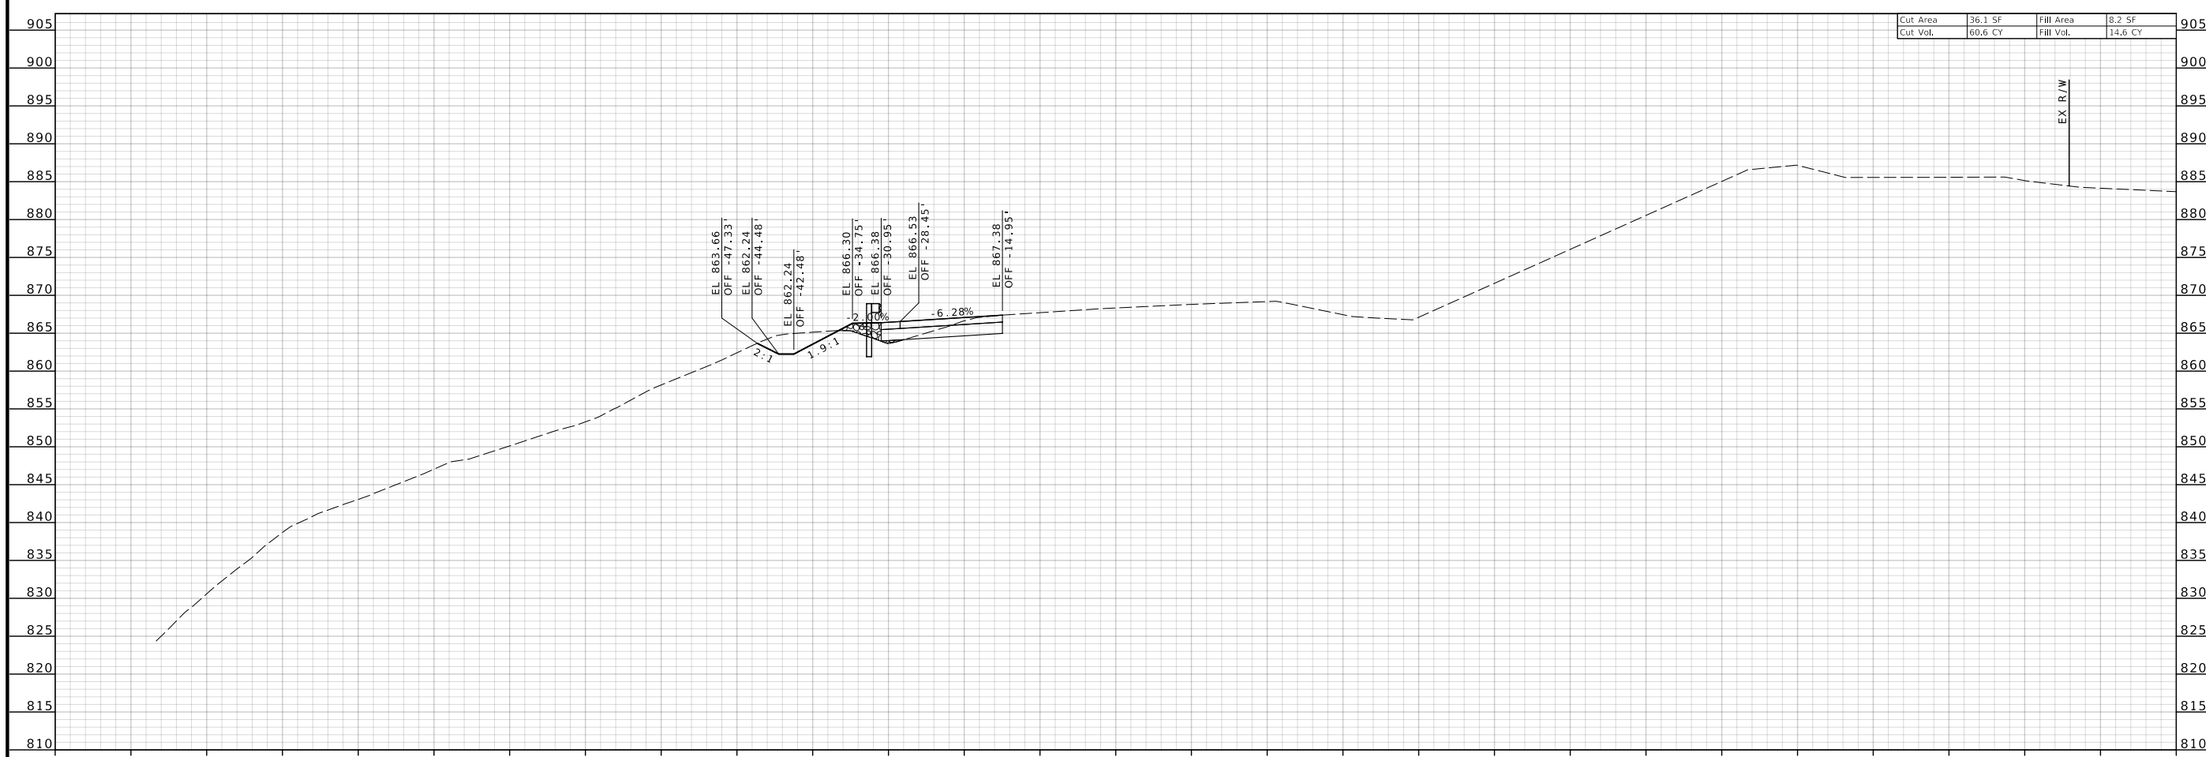

STA 814+00.00

I-44 EASTBOUND (MAINLINE)

CROSS SECTIONS

STATE OF MISSOURI
BRADLEY T. SPANBERGER
NUMBER PE-2020027014
PROFESSIONAL ENGINEER

08/11/2025 12:41:47 PM
Bradley T. Spanberger - Civil
MO PE-2020027014

DATE PREPARED
08/11/2025

ROUTE	STATE
I-44	MO
DISTRICT	SHEET NO.
CD	37

COUNTY
PULASKI

JOB NO.
JCD0111

CONTRACT ID.
.

.

BRIDGE NO.
.

DATE	DESCRIPTION
.	.
.	.
.	.
.	.
.	.
.	.

MISSOURI HIGHWAYS AND TRANSPORTATION COMMISSION
105 WEST CAPITOL
JEFFERSON CITY, MO 65102
1-888-ASK-MODOT (1-888-275-6636)

CMT
© Copyright CMT, Inc.
CRAWFORD, MURPHY & TILLY, INC.
16731 WEST SELINDALE STREET
SPRINGFIELD, MO 65807 (417) 869-6009
ENGINEERING CORPORATION - 000631

©Copyright CMT, Inc.

CMT PROJECT NO.
24006489-00

DISCLAIMER
THE PROFESSIONAL WHOSE SIGNATURE AND PERSONAL SEAL APPEAR HEREON ASSUMES RESPONSIBILITY ONLY FOR WHAT APPEARS ON THIS PAGE, AND DISCLAIMS (PURSUANT TO SECTION 327.411 RSMO) SPECIFICATION, ESTIMATES, REPORTS, OR OTHER DOCUMENTS OR INSTRUMENTS NOT SEALED BY THE UNDERSIGNED PROFESSIONAL RELATING TO OR INTENDED TO BE USED FOR ANY PART OR PARTS OF THE PROJECT TO WHICH THIS PAGE REFERS.

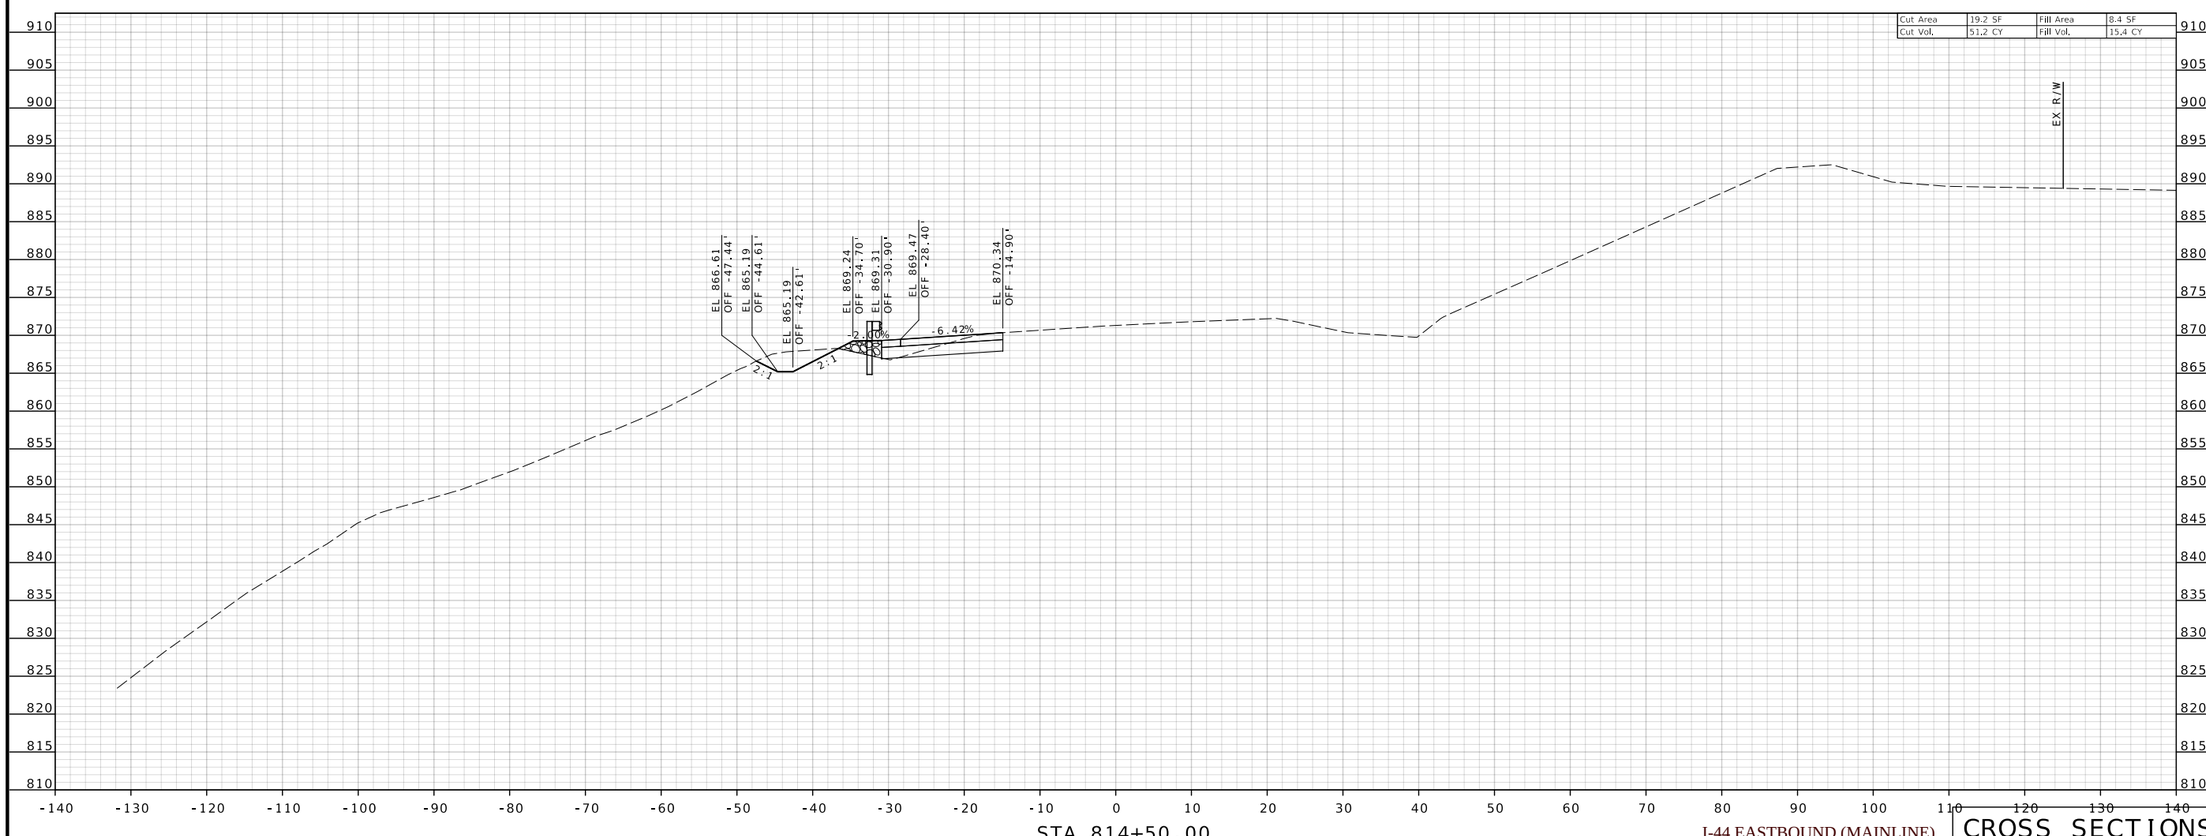

STA 814+50.00

I-44 EASTBOUND (MAINLINE)

CROSS SECTIONS

STATE OF MISSOURI
BRADLEY T. SPANBERGER
NUMBER PE-2020027014
PROFESSIONAL ENGINEER

08/11/2025 12:41:47 PM
Bradley T. Spanberger - Civil
MO PE-2020027014

DATE PREPARED
08/11/2025

ROUTE	STATE
I-44	MO
DISTRICT	SHEET NO.
CD	38

COUNTY
PULASKI

JOB NO.
JCD0111

CONTRACT ID.
.

.

BRIDGE NO.
.

DESCRIPTION	DATE
.	.
.	.
.	.
.	.
.	.
.	.

MISSOURI HIGHWAYS AND TRANSPORTATION COMMISSION
105 WEST CAPITOL
JEFFERSON CITY, MO 65102
1-888-ASK-MODOT (1-888-275-6636)

CMT
© Copyright CMT, Inc.
CRAWFORD, MURPHY & TILLY, INC.
1631 WEST ELFINDALE STREET
SPRINGFIELD, MO 65807 (417) 869-6009
ENGINEERING CORPORATION - 000631

©Copyright CMT, Inc.

CMT PROJECT NO.
24006489-00

DISCLAIMER
THE PROFESSIONAL WHOSE SIGNATURE AND PERSONAL SEAL APPEAR HEREON ASSUMES RESPONSIBILITY ONLY FOR WHAT APPEARS ON THIS PAGE, AND DISCLAIMS (PURSUANT TO SECTION 327.411 RSMO) SPECIFICATION, ESTIMATES, REPORTS, OR OTHER DOCUMENTS OR INSTRUMENTS NOT SEALED BY THE UNDERSIGNED PROFESSIONAL RELATING TO OR INTENDED TO BE USED FOR ANY PART OR PARTS OF THE PROJECT TO WHICH THIS PAGE REFERS.

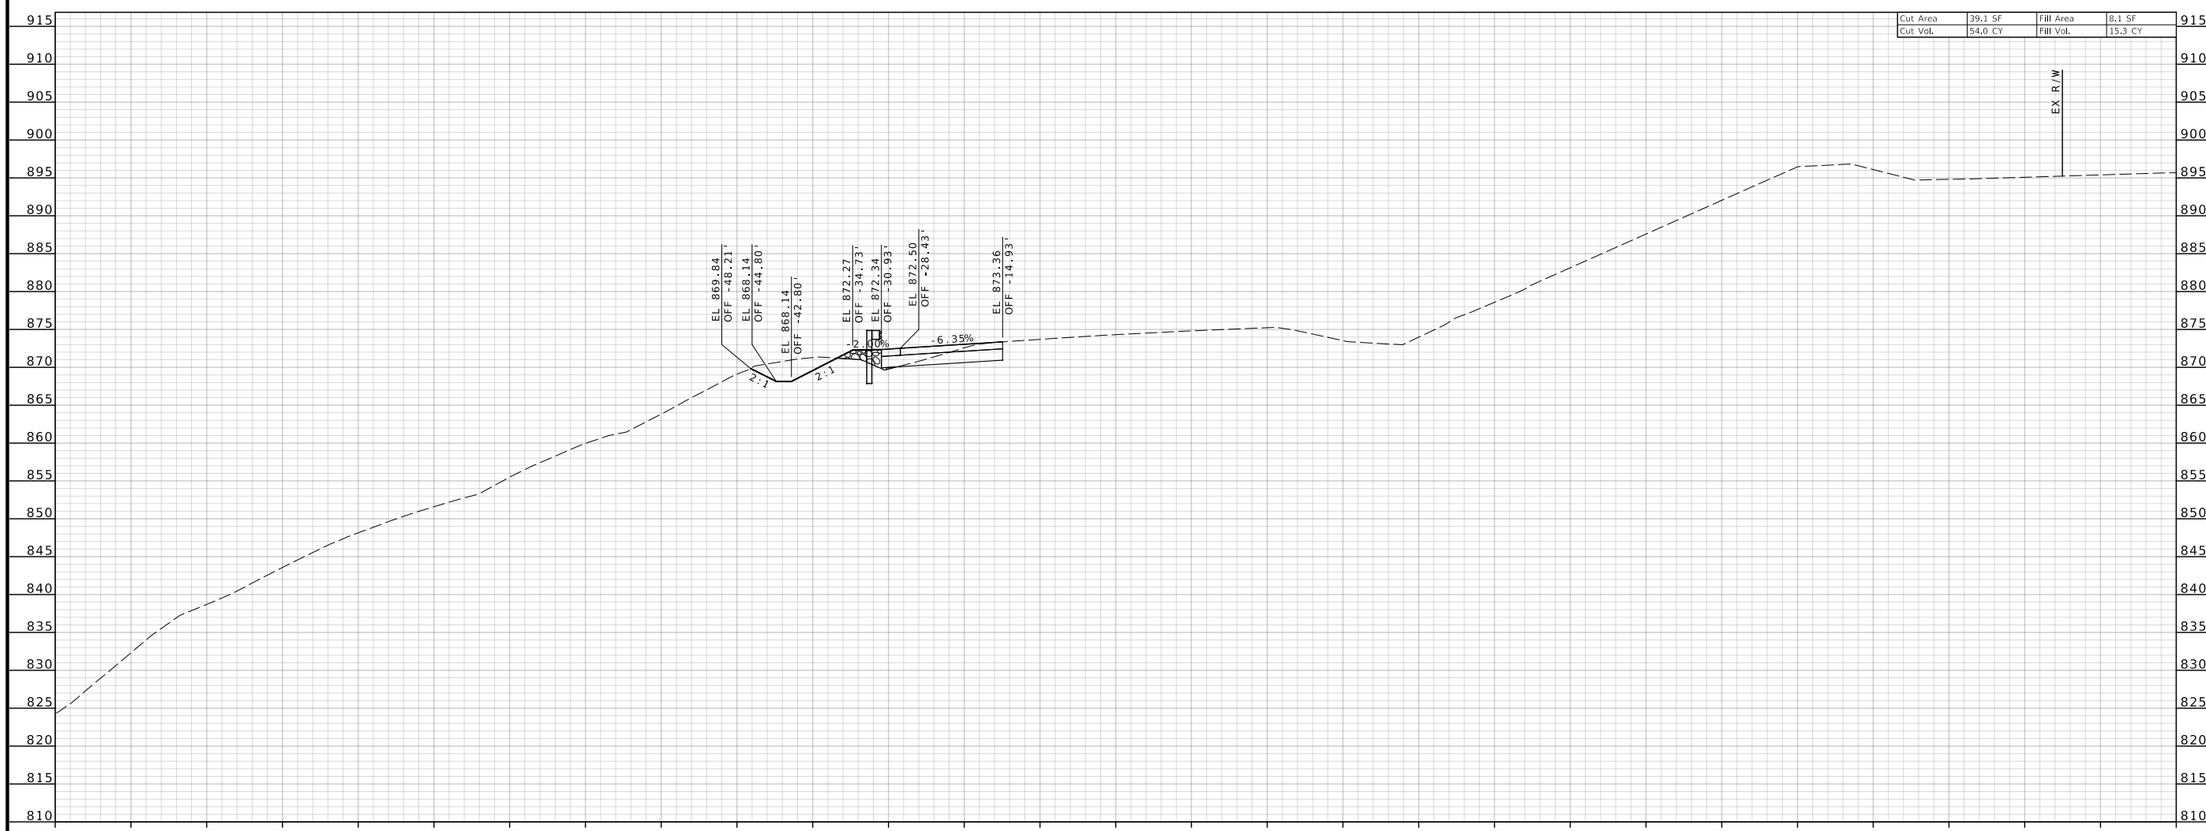

Cut Area	39.1 SF	Fill Area	8.1 SF
Cut Vol.	54.0 CY	Fill Vol.	15.3 CY

STA 815+00.00

I-44 EASTBOUND (MAINLINE)

CROSS SECTIONS

STATE OF MISSOURI
BRADLEY T. SPANBERGER
NUMBER PE-2020027014
PROFESSIONAL ENGINEER

08/11/2025 12:41:47 PM
Bradley T. Spanberger - Civil
MO PE-2020027014

DATE PREPARED
08/11/2025

ROUTE	STATE
I-44	MO
DISTRICT	SHEET NO.
CD	39

COUNTY
PULASKI

JOB NO.
JCD0111

CONTRACT ID.
.

.

BRIDGE NO.
.

DESCRIPTION	DATE
.	.
.	.
.	.
.	.
.	.
.	.

MISSOURI HIGHWAYS AND TRANSPORTATION COMMISSION
105 WEST CAPITOL
JEFFERSON CITY, MO 65102
1-888-ASK-MODOT (1-888-275-6636)

CMT
CRAWFORD, MURPHY & TILLY, INC.
1631 WEST ELINDALE STREET
SPRINGFIELD, MO 65807 (417) 869-6009
ENGINEERING CORPORATION - 000631

©Copyright CMT, Inc.

CMT PROJECT NO.
24006489-00

DISCLAIMER
THE PROFESSIONAL WHOSE SIGNATURE AND PERSONAL SEAL APPEAR HEREON ASSUMES RESPONSIBILITY ONLY FOR WHAT APPEARS ON THIS PAGE, AND DISCLAIMS (PURSUANT TO SECTION 327.411 RSMO) SPECIFICATION, ESTIMATES, REPORTS, OR OTHER DOCUMENTS OR INSTRUMENTS NOT SEALED BY THE UNDERSIGNED PROFESSIONAL RELATING TO OR INTENDED TO BE USED FOR ANY PART OR PARTS OF THE PROJECT TO WHICH THIS PAGE REFERS.

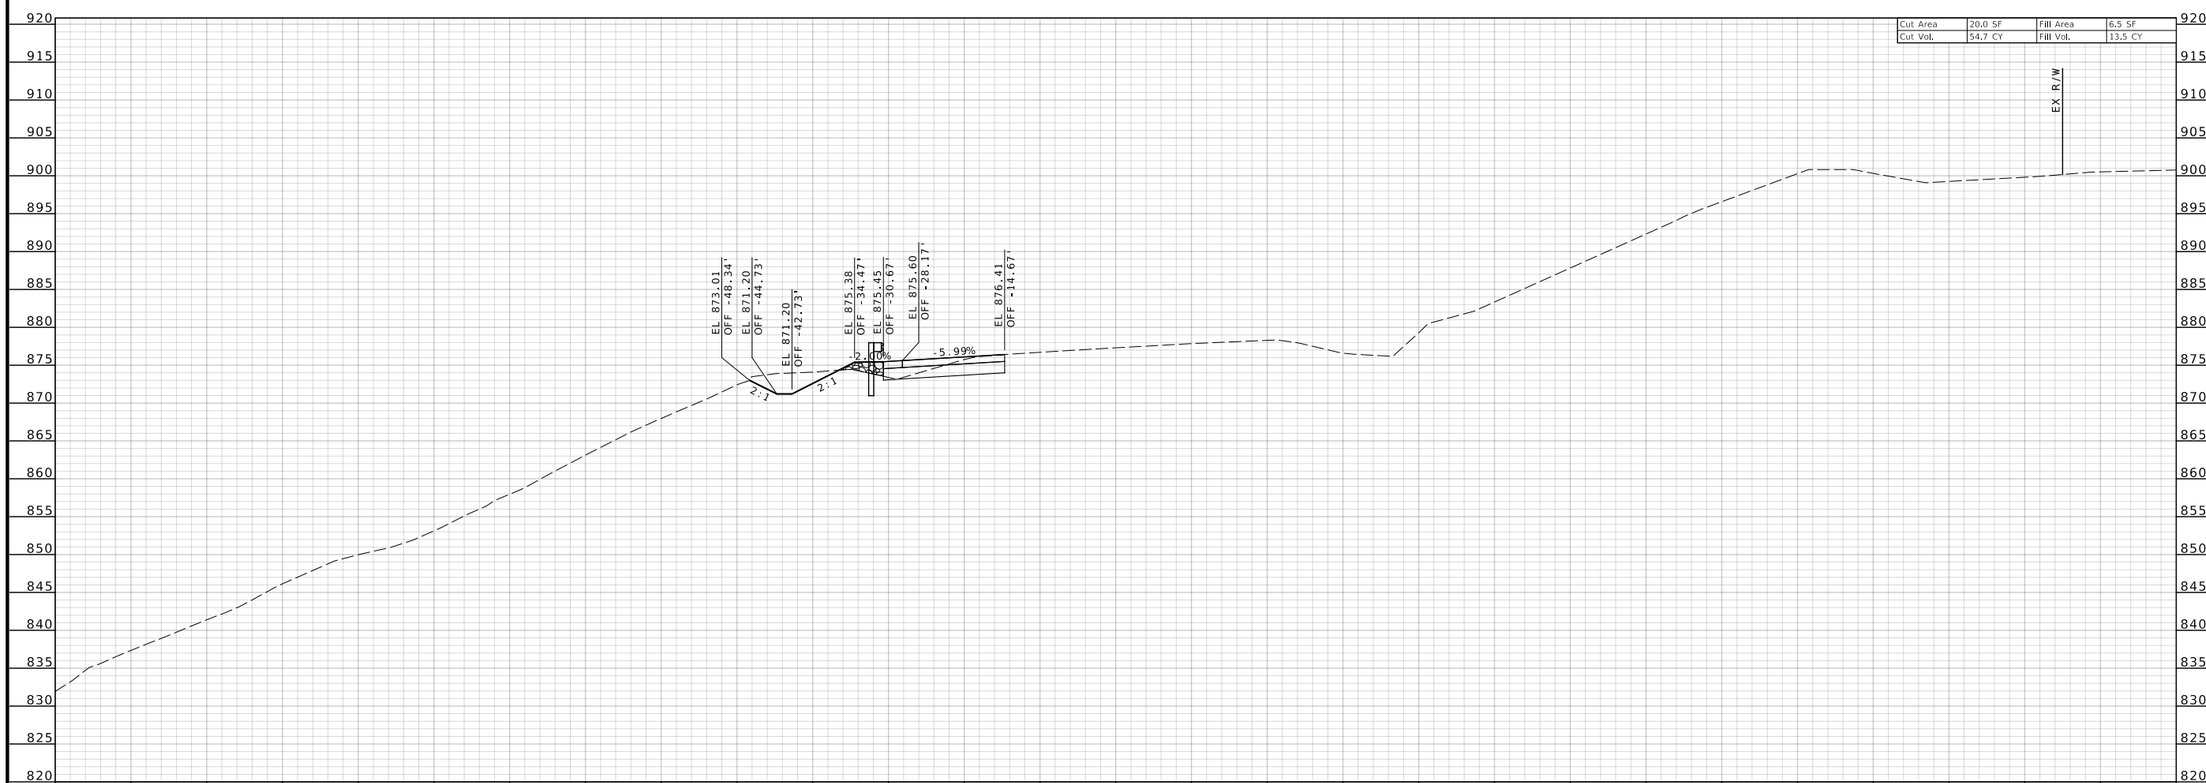

STA 815+50.00

I-44 EASTBOUND (MAINLINE)

CROSS SECTIONS

STATE OF MISSOURI
BRADLEY T. SPANBERGER
NUMBER PE-2020027014
PROFESSIONAL ENGINEER

08/11/2025 12:41:47 PM
Bradley T. Spanberger - Civil
MO PE-2020027014

DATE PREPARED
08/11/2025

ROUTE	STATE
I-44	MO
DISTRICT	SHEET NO.
CD	40

COUNTY
PULASKI

JOB NO.
JCD0111

CONTRACT ID.
.

.

BRIDGE NO.
.

DESCRIPTION	DATE
.	.
.	.
.	.
.	.
.	.
.	.

MISSOURI HIGHWAYS AND TRANSPORTATION COMMISSION
105 WEST CAPITOL
JEFFERSON CITY, MO 65102
1-888-ASK-MODOT (1-888-275-6636)

CMT
©Copyright CMT, Inc.
CRAWFORD, MURPHY & TILLY, INC.
1631 WEST ELFINDALE STREET
SPRINGFIELD, MO 65807 (417) 869-6009
ENGINEERING CORPORATION - 000631

©Copyright CMT, Inc.

CMT PROJECT NO.
24006489-00

DISCLAIMER
THE PROFESSIONAL WHOSE SIGNATURE AND PERSONAL SEAL APPEAR HEREON ASSUMES RESPONSIBILITY ONLY FOR WHAT APPEARS ON THIS PAGE, AND DISCLAIMS (PURSUANT TO SECTION 327.411 RSMO) SPECIFICATION, ESTIMATES, REPORTS, OR OTHER DOCUMENTS OR INSTRUMENTS NOT SEALED BY THE UNDERSIGNED PROFESSIONAL RELATING TO OR INTENDED TO BE USED FOR ANY PART OR PARTS OF THE PROJECT TO WHICH THIS PAGE REFERS.

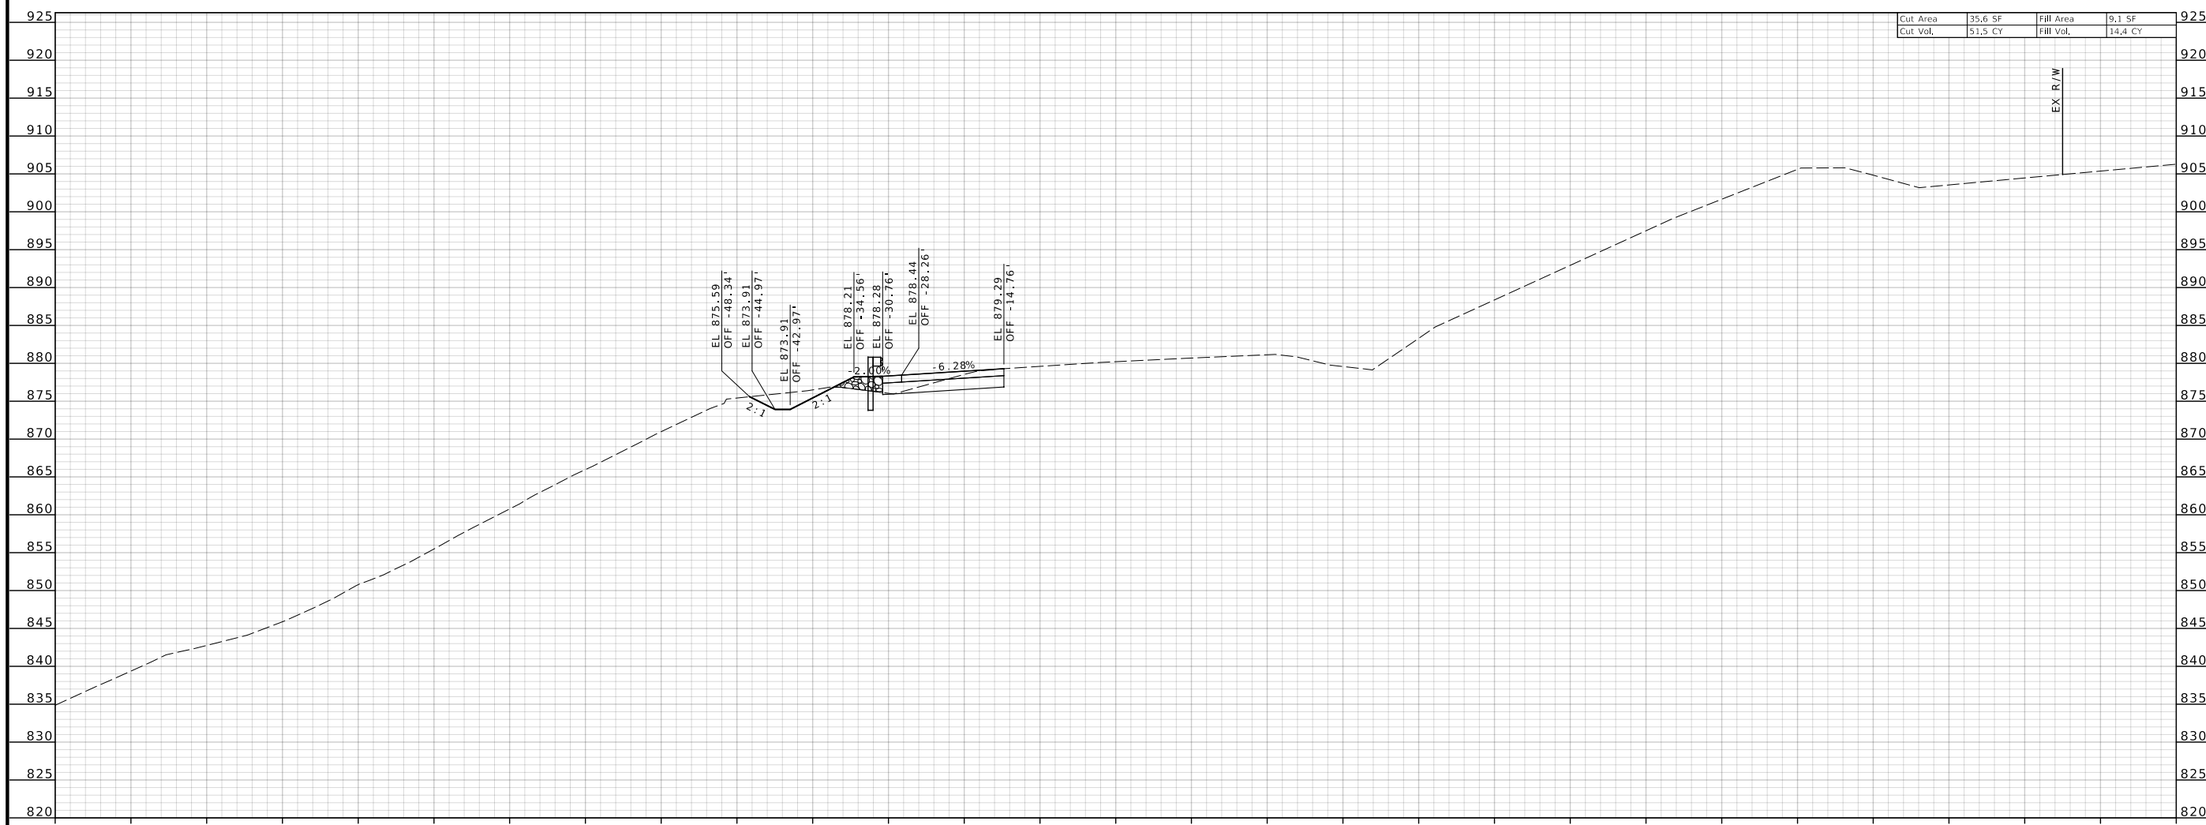

STA 816+00.00

I-44 EASTBOUND (MAINLINE)

CROSS SECTIONS

STATE OF MISSOURI
BRADLEY T. SPANBERGER
NUMBER PE-2020027014
PROFESSIONAL ENGINEER

08/11/2025 12:41:47 PM
Bradley T. Spanberger - Civil
MO PE-2020027014

DATE PREPARED
08/11/2025

ROUTE	STATE
I-44	MO
DISTRICT	SHEET NO.
CD	41

COUNTY
PULASKI

JOB NO.
JCD0111

CONTRACT ID.
.

.

BRIDGE NO.
.

DESCRIPTION	DATE
.	.
.	.
.	.
.	.
.	.
.	.

MISSOURI HIGHWAYS AND TRANSPORTATION COMMISSION
105 WEST CAPITOL
JEFFERSON CITY, MO 65102
1-888-ASK-MODOT (1-888-275-6636)

CMT
© Copyright CMT, Inc.
CRAWFORD, MURPHY & TILLY, INC.
1831 WEST ELFINDALE STREET
SPRINGFIELD, MO 65807 (417) 869-6009
ENGINEERING CORPORATION - 000631

©Copyright CMT, Inc.

CMT PROJECT NO.
24006489-00

DISCLAIMER
THE PROFESSIONAL WHOSE SIGNATURE AND PERSONAL SEAL APPEAR HEREON ASSUMES RESPONSIBILITY ONLY FOR WHAT APPEARS ON THIS PAGE, AND DISCLAIMS (PURSUANT TO SECTION 327.411 RSMO) SPECIFICATION, ESTIMATES, REPORTS, OR OTHER DOCUMENTS OR INSTRUMENTS NOT SEALED BY THE UNDERSIGNED PROFESSIONAL RELATING TO OR INTENDED TO BE USED FOR ANY PART OR PARTS OF THE PROJECT TO WHICH THIS PAGE REFERS.

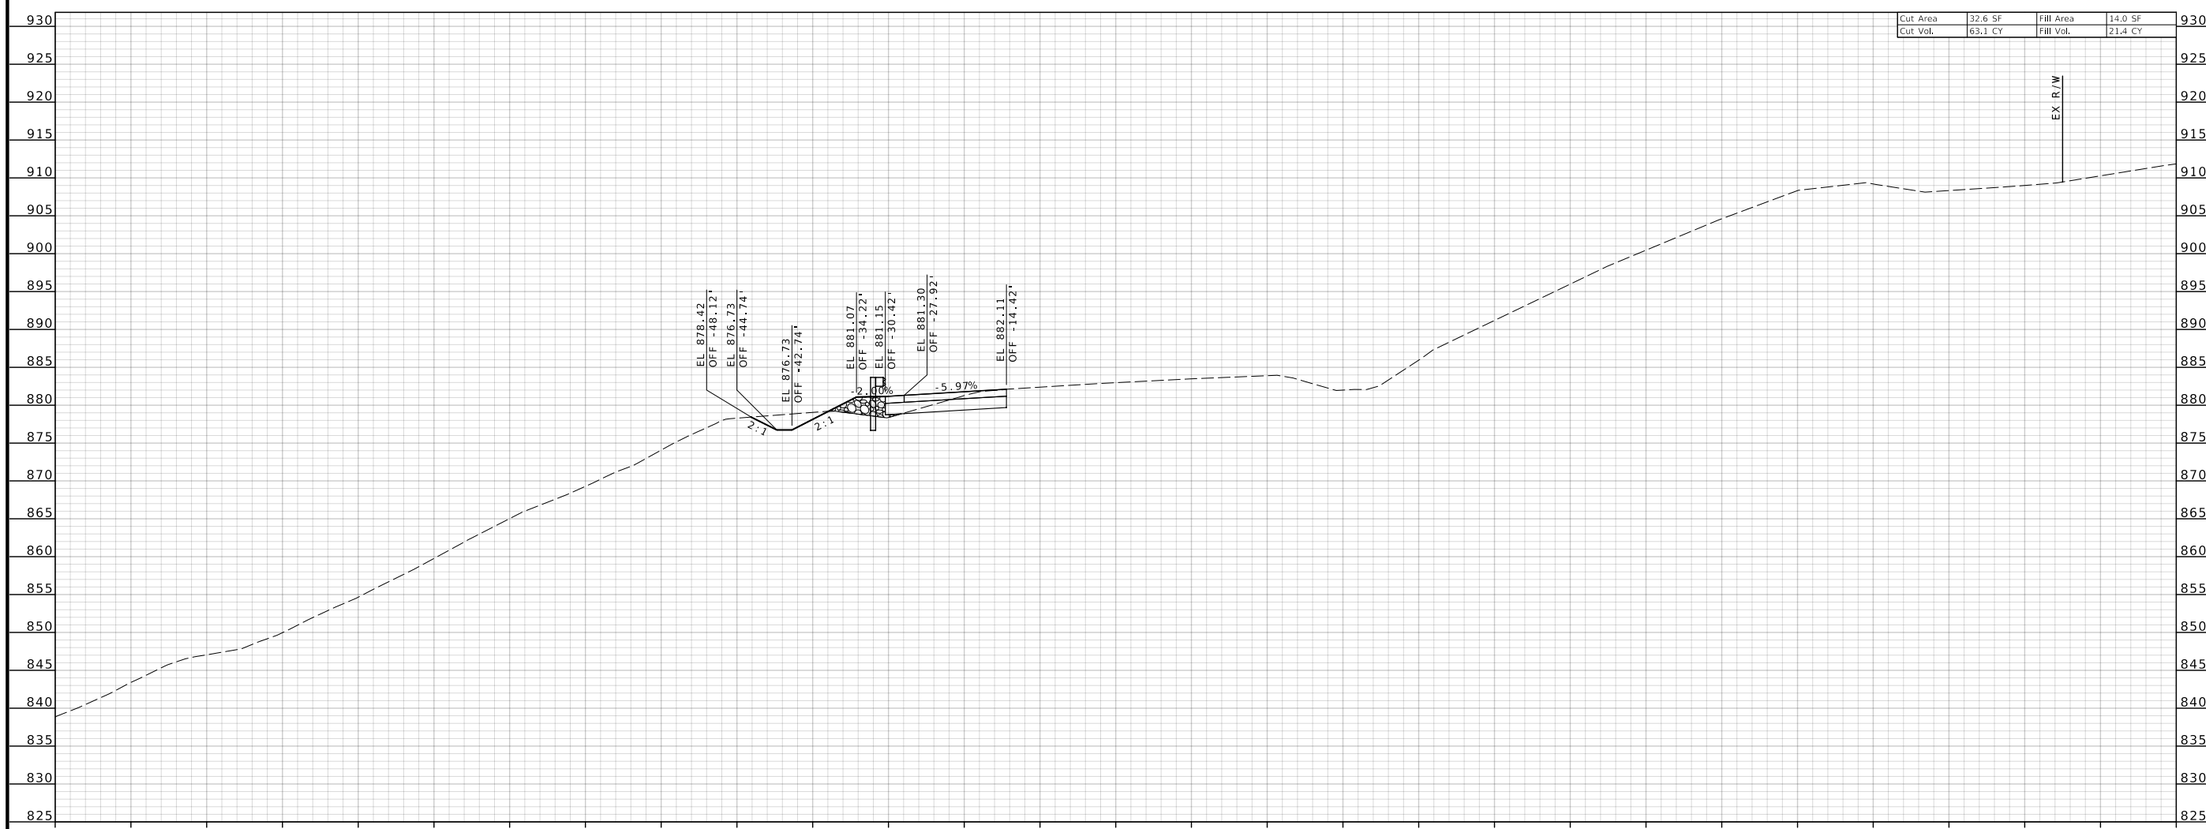

STA 816+50.00

I-44 EASTBOUND (MAINLINE)

CROSS SECTIONS

STATE OF MISSOURI
BRADLEY T. SPANBERGER
NUMBER PE-2020027014
PROFESSIONAL ENGINEER

08/11/2025 12:41:47 PM
Bradley T. Spanberger - Civil
MO PE-2020027014

DATE PREPARED
08/11/2025

ROUTE	STATE
I-44	MO
DISTRICT	SHEET NO.
CD	42

COUNTY
PULASKI

JOB NO.
JCD0111

CONTRACT ID.
.

.

BRIDGE NO.
.

DESCRIPTION	DATE
.	.
.	.
.	.
.	.
.	.
.	.

MISSOURI HIGHWAYS AND TRANSPORTATION COMMISSION
105 WEST CAPITOL
JEFFERSON CITY, MO 65102
1-888-ASK-MODOT (1-888-275-6636)

CMT
© Copyright CMT, Inc.
CRAWFORD, MURPHY & TILLY, INC.
1631 WEST ELFINDALE STREET
SPRINGFIELD, MO 65807 (417) 869-6009
ENGINEERING CORPORATION - 000631

©Copyright CMT, Inc.

CMT PROJECT NO.
24006489-00

DISCLAIMER
THE PROFESSIONAL WHOSE SIGNATURE AND PERSONAL SEAL APPEAR HEREON ASSUMES RESPONSIBILITY ONLY FOR WHAT APPEARS ON THIS PAGE, AND DISCLAIMS (PURSUANT TO SECTION 327.411 RSMO) SPECIFICATION, ESTIMATES, REPORTS, OR OTHER DOCUMENTS OR INSTRUMENTS NOT SEALED BY THE UNDERSIGNED PROFESSIONAL RELATING TO OR INTENDED TO BE USED FOR ANY PART OR PARTS OF THE PROJECT TO WHICH THIS PAGE REFERS.

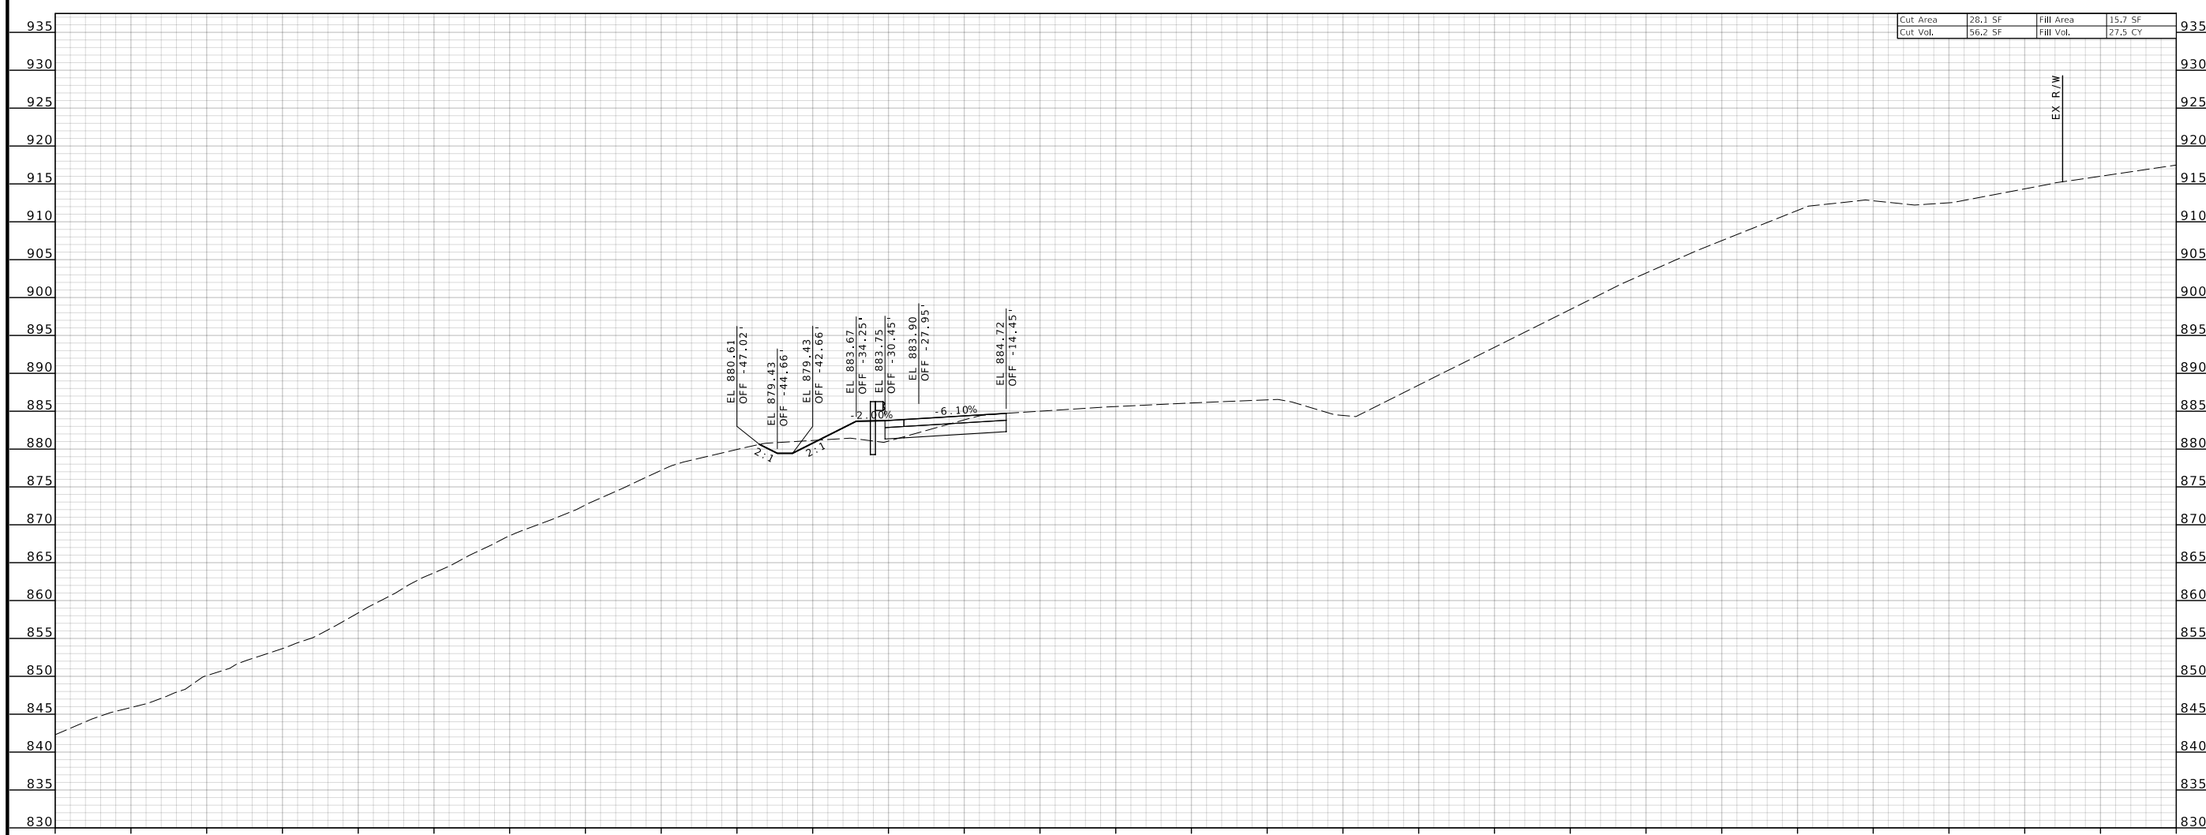

STA 817+00.00

I-44 EASTBOUND (MAINLINE)

CROSS SECTIONS

STATE OF MISSOURI
BRADLEY T. SPANBERGER
NUMBER PE-2020027014
PROFESSIONAL ENGINEER

08/11/2025 12:41:47 PM
Bradley T. Spanberger - Civil
MO PE-2020027014

DATE PREPARED
08/11/2025

ROUTE	STATE
I-44	MO
DISTRICT	SHEET NO.
CD	43

COUNTY
PULASKI

JOB NO.
JCD0111

CONTRACT ID.
.

.

BRIDGE NO.
.

DESCRIPTION	DATE
.	.
.	.
.	.
.	.
.	.
.	.

MISSOURI HIGHWAYS AND TRANSPORTATION COMMISSION
105 WEST CAPITOL
JEFFERSON CITY, MO 65102
1-888-ASK-MODOT (1-888-275-6636)

CMT
©Copyright CMT, Inc.
CRAWFORD, MURPHY & TILLY, INC.
1831 WEST ELFINDALE STREET
SPRINGFIELD, MO 65807 (417) 869-6009
ENGINEERING CORPORATION - 000631

©Copyright CMT, Inc.

CMT PROJECT NO.
24006489-00

DISCLAIMER
THE PROFESSIONAL WHOSE SIGNATURE AND PERSONAL SEAL APPEAR HEREON ASSUMES RESPONSIBILITY ONLY FOR WHAT APPEARS ON THIS PAGE, AND DISCLAIMS (PURSUANT TO SECTION 327.411 RSMO) SPECIFICATION, ESTIMATES, REPORTS, OR OTHER DOCUMENTS OR INSTRUMENTS NOT SEALED BY THE UNDERSIGNED PROFESSIONAL RELATING TO OR INTENDED TO BE USED FOR ANY PART OR PARTS OF THE PROJECT TO WHICH THIS PAGE REFERS.

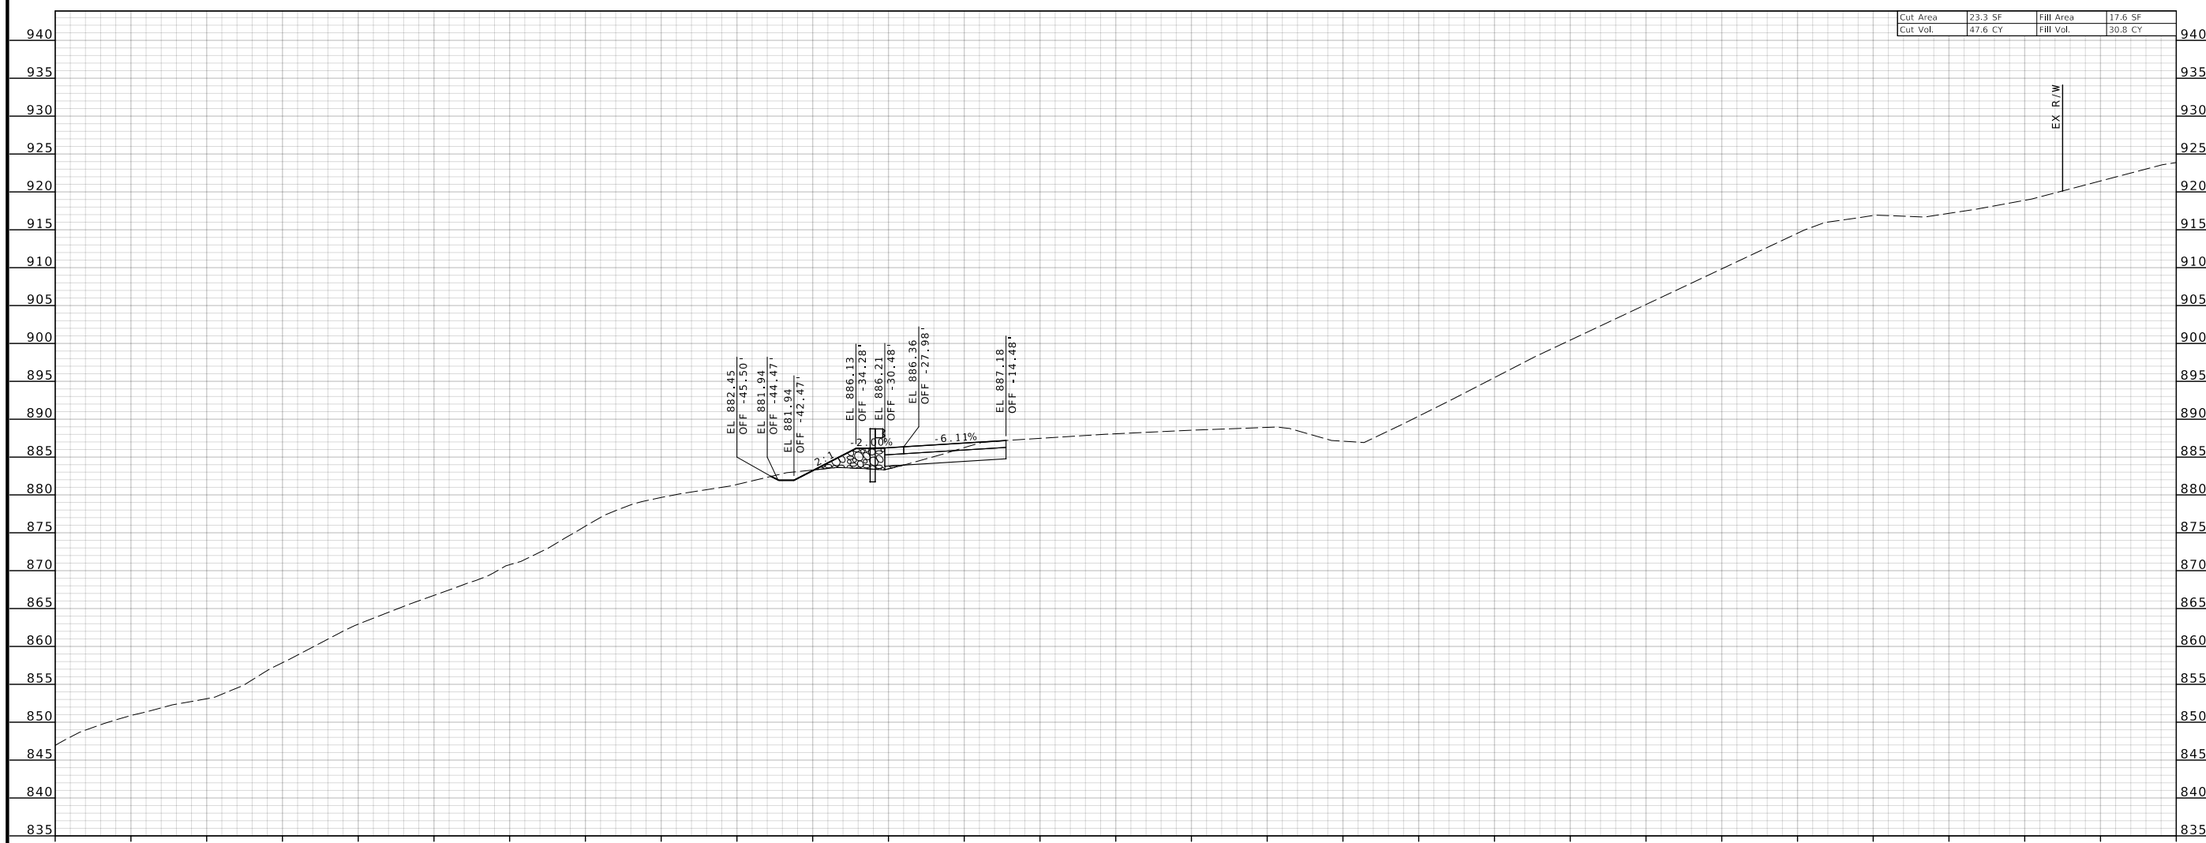

STA 817+50.00

I-44 EASTBOUND (MAINLINE)

CROSS SECTIONS

STATE OF MISSOURI
BRADLEY T. SPANBERGER
NUMBER PE-2020027014
PROFESSIONAL ENGINEER

08/11/2025 12:41:48 PM
Bradley T. Spanberger - Civil
MO PE-2020027014

DATE PREPARED
08/11/2025

ROUTE	STATE
I-44	MO
DISTRICT	SHEET NO.
CD	44

COUNTY
PULASKI

JOB NO.
JCD0111

CONTRACT ID.
.

.

BRIDGE NO.
.

DESCRIPTION	DATE
.	.
.	.
.	.
.	.
.	.
.	.

MISSOURI HIGHWAYS AND TRANSPORTATION COMMISSION
105 WEST CAPITOL
JEFFERSON CITY, MO 65102
1-888-ASK-MODOT (1-888-275-6636)

CMT
©Copyright CMT, Inc.
CRAWFORD, MURPHY & TILLY, INC.
1631 WEST ELINDALE STREET
SPRINGFIELD, MO 65807 (417) 869-6009
ENGINEERING CORPORATION - 000631

©Copyright CMT, Inc.

CMT PROJECT NO.
24006489-00

DISCLAIMER
THE PROFESSIONAL WHOSE SIGNATURE AND PERSONAL SEAL APPEAR HEREON ASSUMES RESPONSIBILITY ONLY FOR WHAT APPEARS ON THIS PAGE, AND DISCLAIMS (PURSUANT TO SECTION 327.411 RSMO) SPECIFICATION, ESTIMATES, REPORTS, OR OTHER DOCUMENTS OR INSTRUMENTS NOT SEALED BY THE UNDERSIGNED PROFESSIONAL RELATING TO OR INTENDED TO BE USED FOR ANY PART OR PARTS OF THE PROJECT TO WHICH THIS PAGE REFERS.

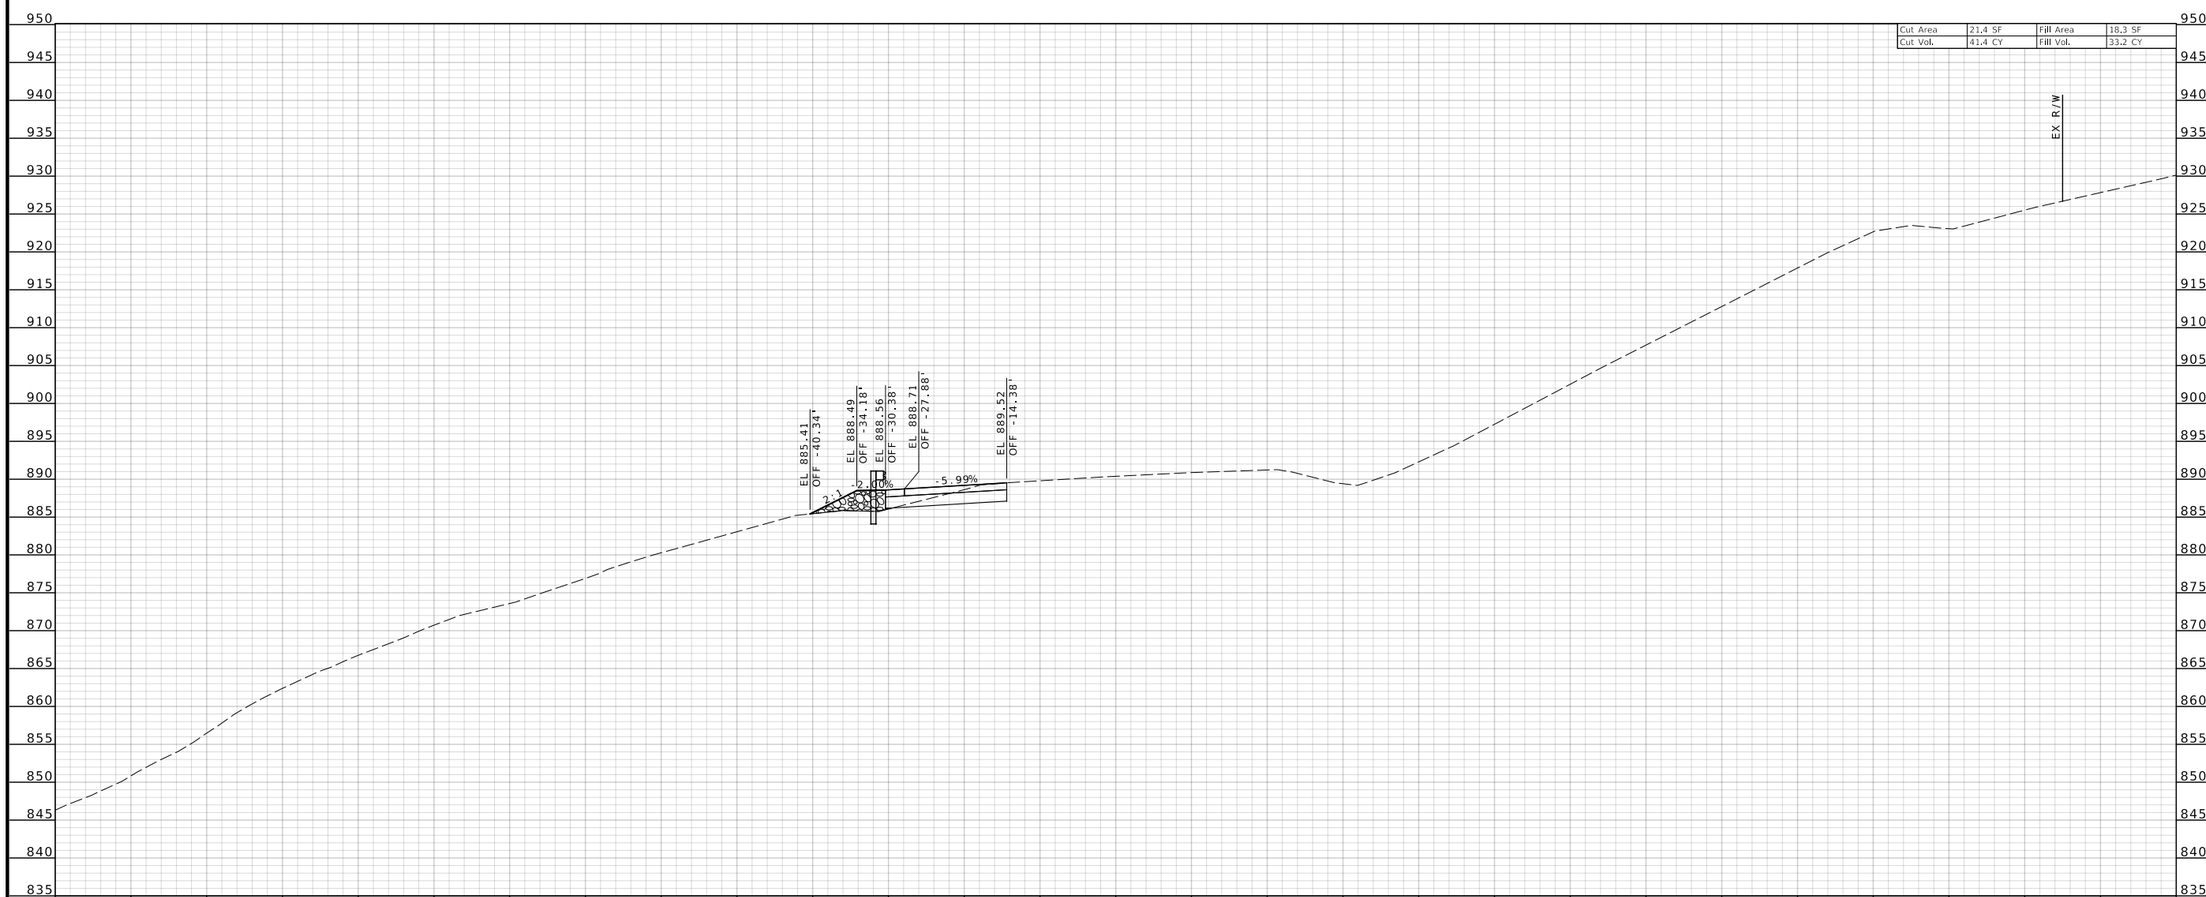

STA 818+00.00

I-44 EASTBOUND (MAINLINE)

CROSS SECTIONS

STATE OF MISSOURI
BRADLEY T. SPANBERGER
NUMBER PE-2020027014
PROFESSIONAL ENGINEER

08/11/2025 12:41:48 PM
Bradley T. Spanberger - Civil
MO PE-2020027014

DATE PREPARED	
08/11/2025	
ROUTE: I-44	STATE: MO
DISTRICT: CD	SHEET NO.: 45
COUNTY: PULASKI	
JOB NO.: JCD0111	
CONTRACT ID.: .	
.	
BRIDGE NO.: .	

DESCRIPTION	DATE
.	.
.	.
.	.
.	.
.	.
.	.

MISSOURI HIGHWAYS AND TRANSPORTATION COMMISSION
105 WEST CAPITOL
JEFFERSON CITY, MO 65102
1-888-ASK-MODOT (1-888-275-6636)

CMT
© Copyright CMT, Inc.
CRAWFORD, MURPHY & TILLY, INC.
1631 WEST ELFINDALE STREET
SPRINGFIELD, MO 65807 (417) 869-6009
ENGINEERING CORPORATION - 000631

©Copyright CMT, Inc.

CMT PROJECT NO.
24006489-00

DISCLAIMER
THE PROFESSIONAL WHOSE SIGNATURE AND PERSONAL SEAL APPEAR HEREON ASSUMES RESPONSIBILITY ONLY FOR WHAT APPEARS ON THIS PAGE, AND DISCLAIMS (PURSUANT TO SECTION 327.411 RSMO) SPECIFICATION, ESTIMATES, REPORTS, OR OTHER DOCUMENTS OR INSTRUMENTS NOT SEALED BY THE UNDERSIGNED PROFESSIONAL RELATING TO OR INTENDED TO BE USED FOR ANY PART OR PARTS OF THE PROJECT TO WHICH THIS PAGE REFERS.

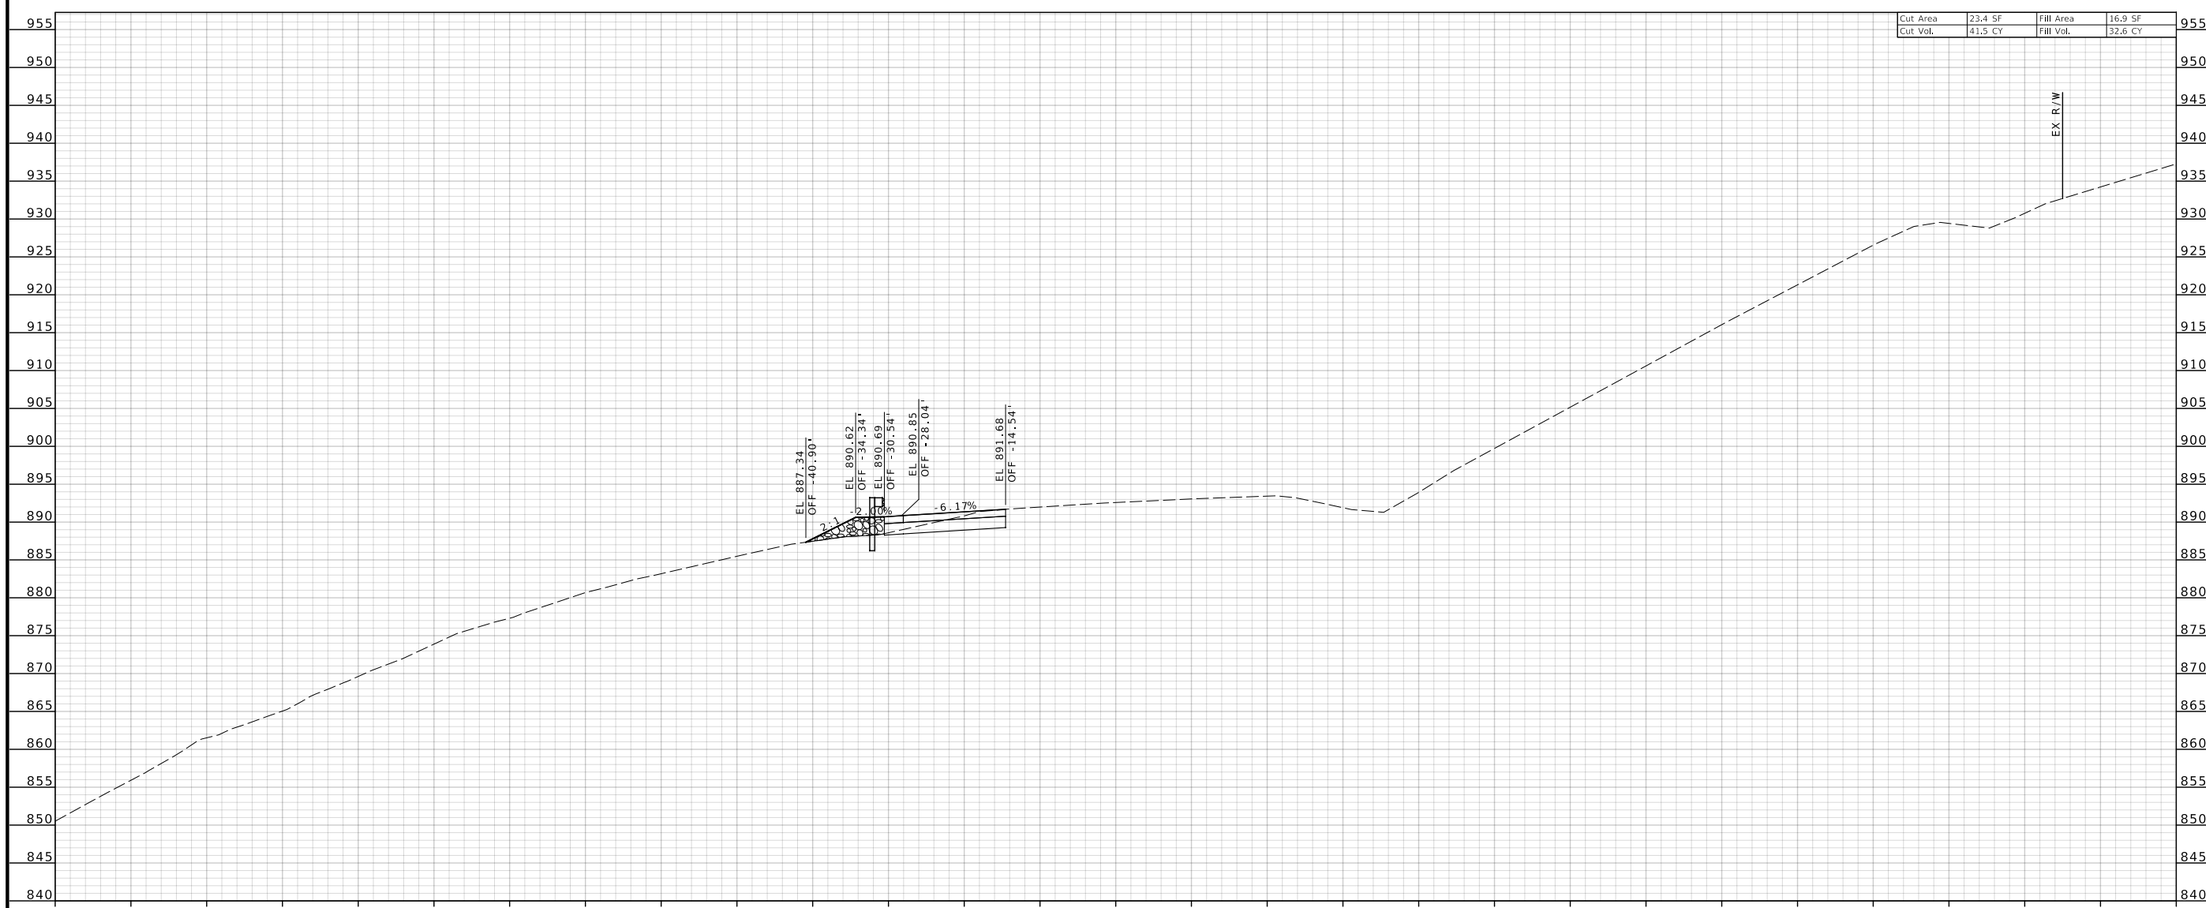

STA 818+50.00

I-44 EASTBOUND (MAINLINE)

CROSS SECTIONS

STATE OF MISSOURI
BRADLEY T. SPANBERGER
NUMBER PE-2020027014
PROFESSIONAL ENGINEER

08/11/2025 12:41:48 PM
Bradley T. Spanberger - Civil
MO PE-2020027014

DATE PREPARED
08/11/2025

ROUTE	STATE
I-44	MO
DISTRICT	SHEET NO.
CD	46

COUNTY
PULASKI

JOB NO.
JCD0111

CONTRACT ID.
.

.

BRIDGE NO.
.

DESCRIPTION	DATE
.	.
.	.
.	.
.	.
.	.
.	.

MISSOURI HIGHWAYS AND TRANSPORTATION COMMISSION
105 WEST CAPITOL
JEFFERSON CITY, MO 65102
1-888-ASK-MODOT (1-888-275-6636)

CMT
© Copyright CMT, Inc.
CRAWFORD, MURPHY & TILLY, INC.
1631 WEST ELFINDALE STREET
SPRINGFIELD, MO 65807 (417) 869-6009
ENGINEERING CORPORATION - 000631

©Copyright CMT, Inc.

CMT PROJECT NO.
24006489-00

DISCLAIMER
THE PROFESSIONAL WHOSE SIGNATURE AND PERSONAL SEAL APPEAR HEREON ASSUMES RESPONSIBILITY ONLY FOR WHAT APPEARS ON THIS PAGE, AND DISCLAIMS (PURSUANT TO SECTION 327.411 RSMO) SPECIFICATION, ESTIMATES, REPORTS, OR OTHER DOCUMENTS OR INSTRUMENTS NOT SEALED BY THE UNDERSIGNED PROFESSIONAL RELATING TO OR INTENDED TO BE USED FOR ANY PART OR PARTS OF THE PROJECT TO WHICH THIS PAGE REFERS.

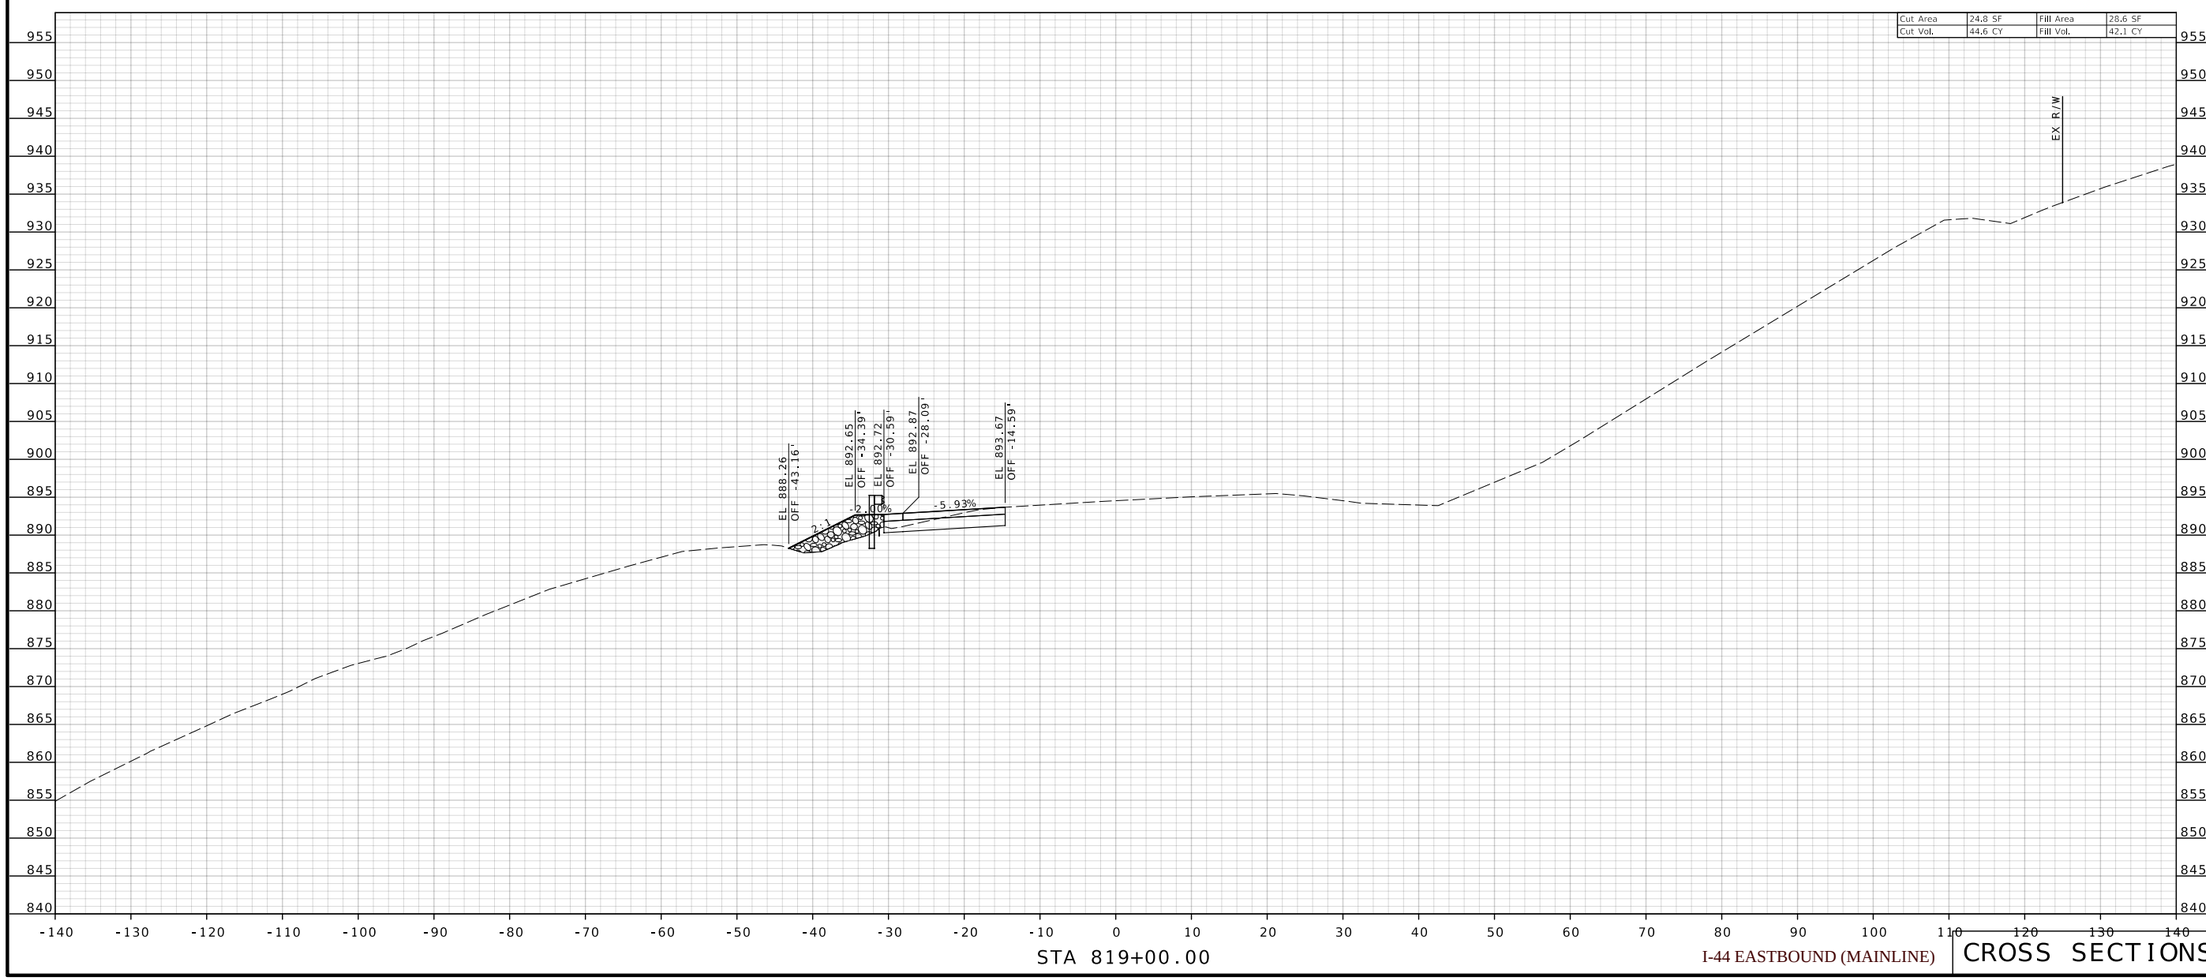

CROSS SECTIONS

STATE OF MISSOURI
BRADLEY T. SPANBERGER
NUMBER PE-2020027014
PROFESSIONAL ENGINEER

08/11/2025 12:41:48 PM
Bradley T. Spanberger - Civil
MO PE-2020027014

DATE PREPARED	
08/11/2025	
ROUTE: I-44	STATE: MO
DISTRICT: CD	SHEET NO.: 47
COUNTY: PULASKI	
JOB NO.: JCD0111	
CONTRACT ID.: .	
.	
BRIDGE NO.: .	

DESCRIPTION	DATE
.	.
.	.
.	.
.	.
.	.
.	.

MISSOURI HIGHWAYS AND TRANSPORTATION COMMISSION
105 WEST CAPITOL
JEFFERSON CITY, MO 65102
1-888-ASK-MODOT (1-888-275-6636)

CMT
©Copyright CMT, Inc.
CRAWFORD, MURPHY & TILLY, INC.
1631 WEST ELFINDALE STREET
SPRINGFIELD, MO 65807 (417) 869-6009
ENGINEERING CORPORATION - 000631

©Copyright CMT, Inc.

CMT PROJECT NO.
24006489-00

DISCLAIMER
THE PROFESSIONAL WHOSE SIGNATURE AND PERSONAL SEAL APPEAR HEREON ASSUMES RESPONSIBILITY ONLY FOR WHAT APPEARS ON THIS PAGE, AND DISCLAIMS (PURSUANT TO SECTION 327.411 RSMO) SPECIFICATION, ESTIMATES, REPORTS, OR OTHER DOCUMENTS OR INSTRUMENTS NOT SEALED BY THE UNDERSIGNED PROFESSIONAL RELATING TO OR INTENDED TO BE USED FOR ANY PART OR PARTS OF THE PROJECT TO WHICH THIS PAGE REFERS.

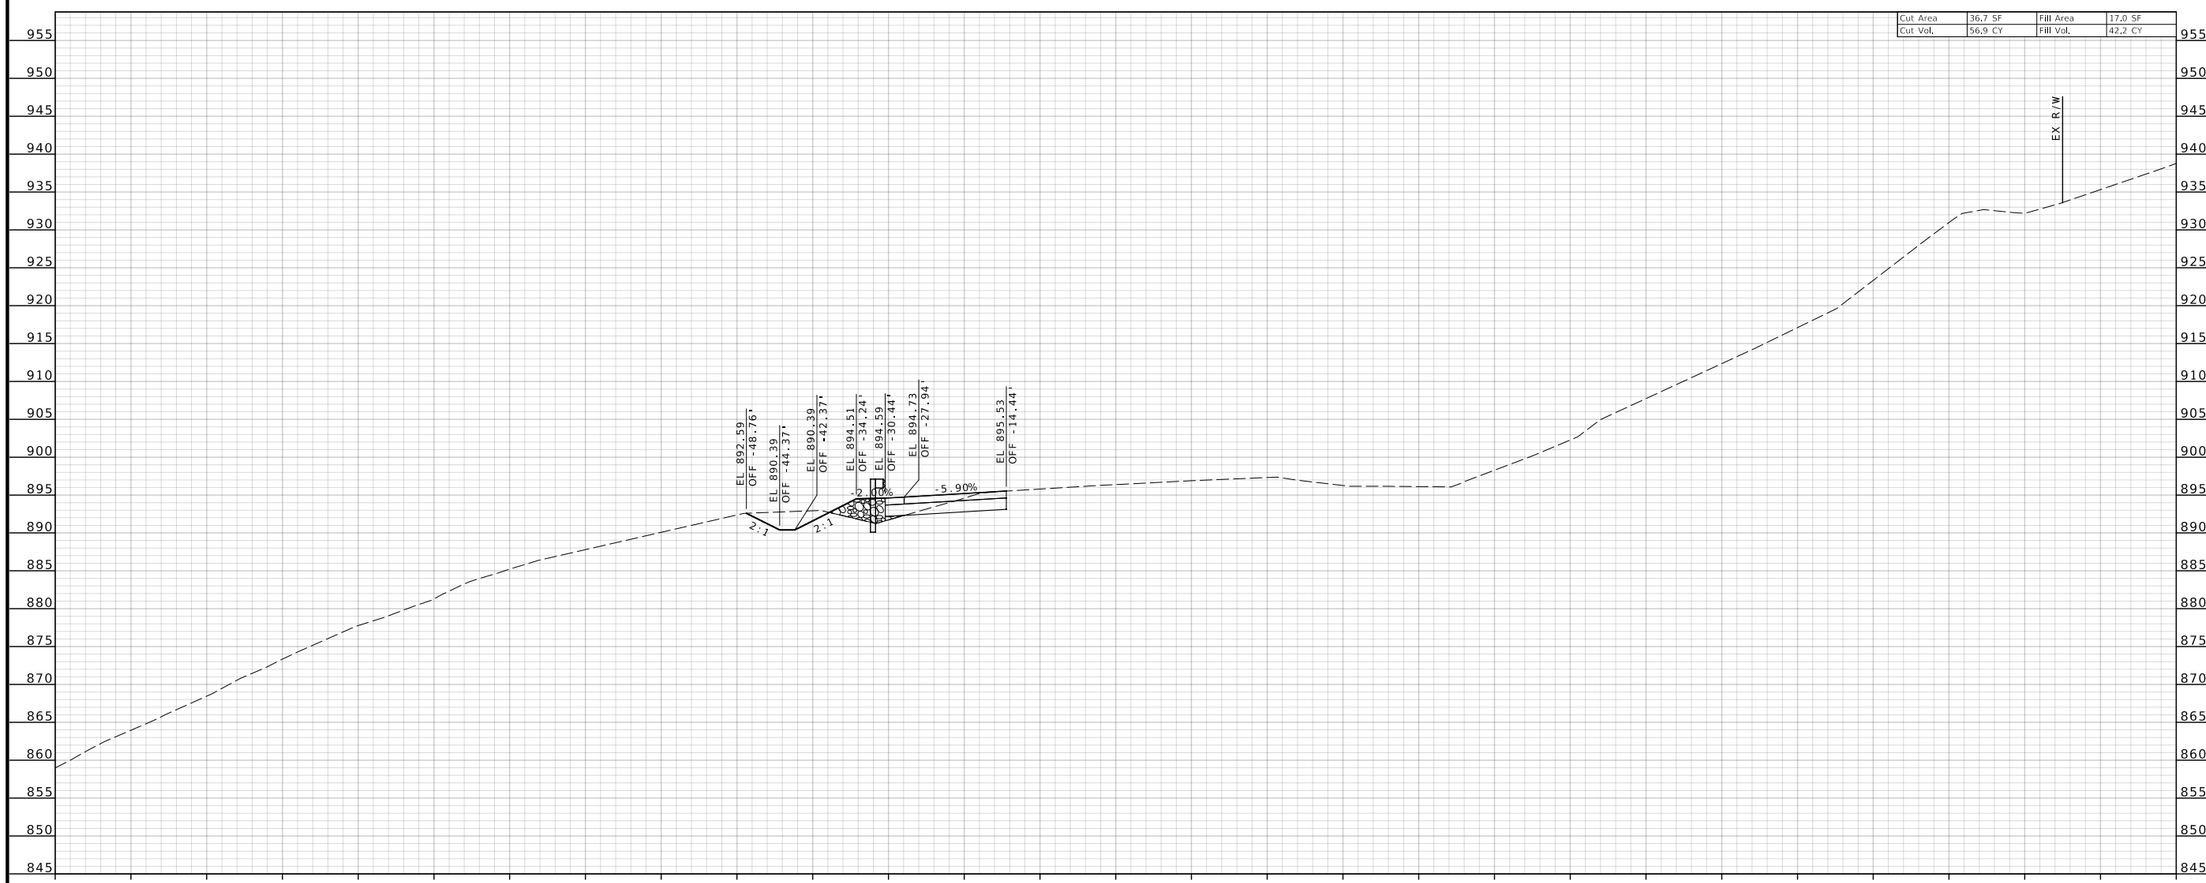

STA 819+50.00

I-44 EASTBOUND (MAINLINE)

CROSS SECTIONS

STATE OF MISSOURI
BRADLEY T. SPANBERGER
NUMBER PE-2020027014
PROFESSIONAL ENGINEER

08/11/2025 12:41:48 PM
Bradley T. Spanberger - Civil
MO PE-2020027014

DATE PREPARED
08/11/2025

ROUTE	STATE
I-44	MO
DISTRICT	SHEET NO.
CD	48

COUNTY
PULASKI

JOB NO.
JCD0111

CONTRACT ID.
.

.

BRIDGE NO.
.

DESCRIPTION	DATE
.	.
.	.
.	.
.	.
.	.
.	.

MISSOURI HIGHWAYS AND TRANSPORTATION COMMISSION
105 WEST CAPITOL
JEFFERSON CITY, MO 65102
1-888-ASK-MODOT (1-888-275-6636)

CMT
© Copyright CMT, Inc.
CRAWFORD, MURPHY & TILLY, INC.
1631 WEST ELFINDALE STREET
SPRINGFIELD, MO 65807 (417) 869-6009
ENGINEERING CORPORATION - 000631

©Copyright CMT, Inc.

CMT PROJECT NO.
24006489-00

DISCLAIMER
THE PROFESSIONAL WHOSE SIGNATURE AND PERSONAL SEAL APPEAR HEREON ASSUMES RESPONSIBILITY ONLY FOR WHAT APPEARS ON THIS PAGE, AND DISCLAIMS (PURSUANT TO SECTION 327.411 RSMO) SPECIFICATION, ESTIMATES, REPORTS, OR OTHER DOCUMENTS OR INSTRUMENTS NOT SEALED BY THE UNDERSIGNED PROFESSIONAL RELATING TO OR INTENDED TO BE USED FOR ANY PART OR PARTS OF THE PROJECT TO WHICH THIS PAGE REFERS.

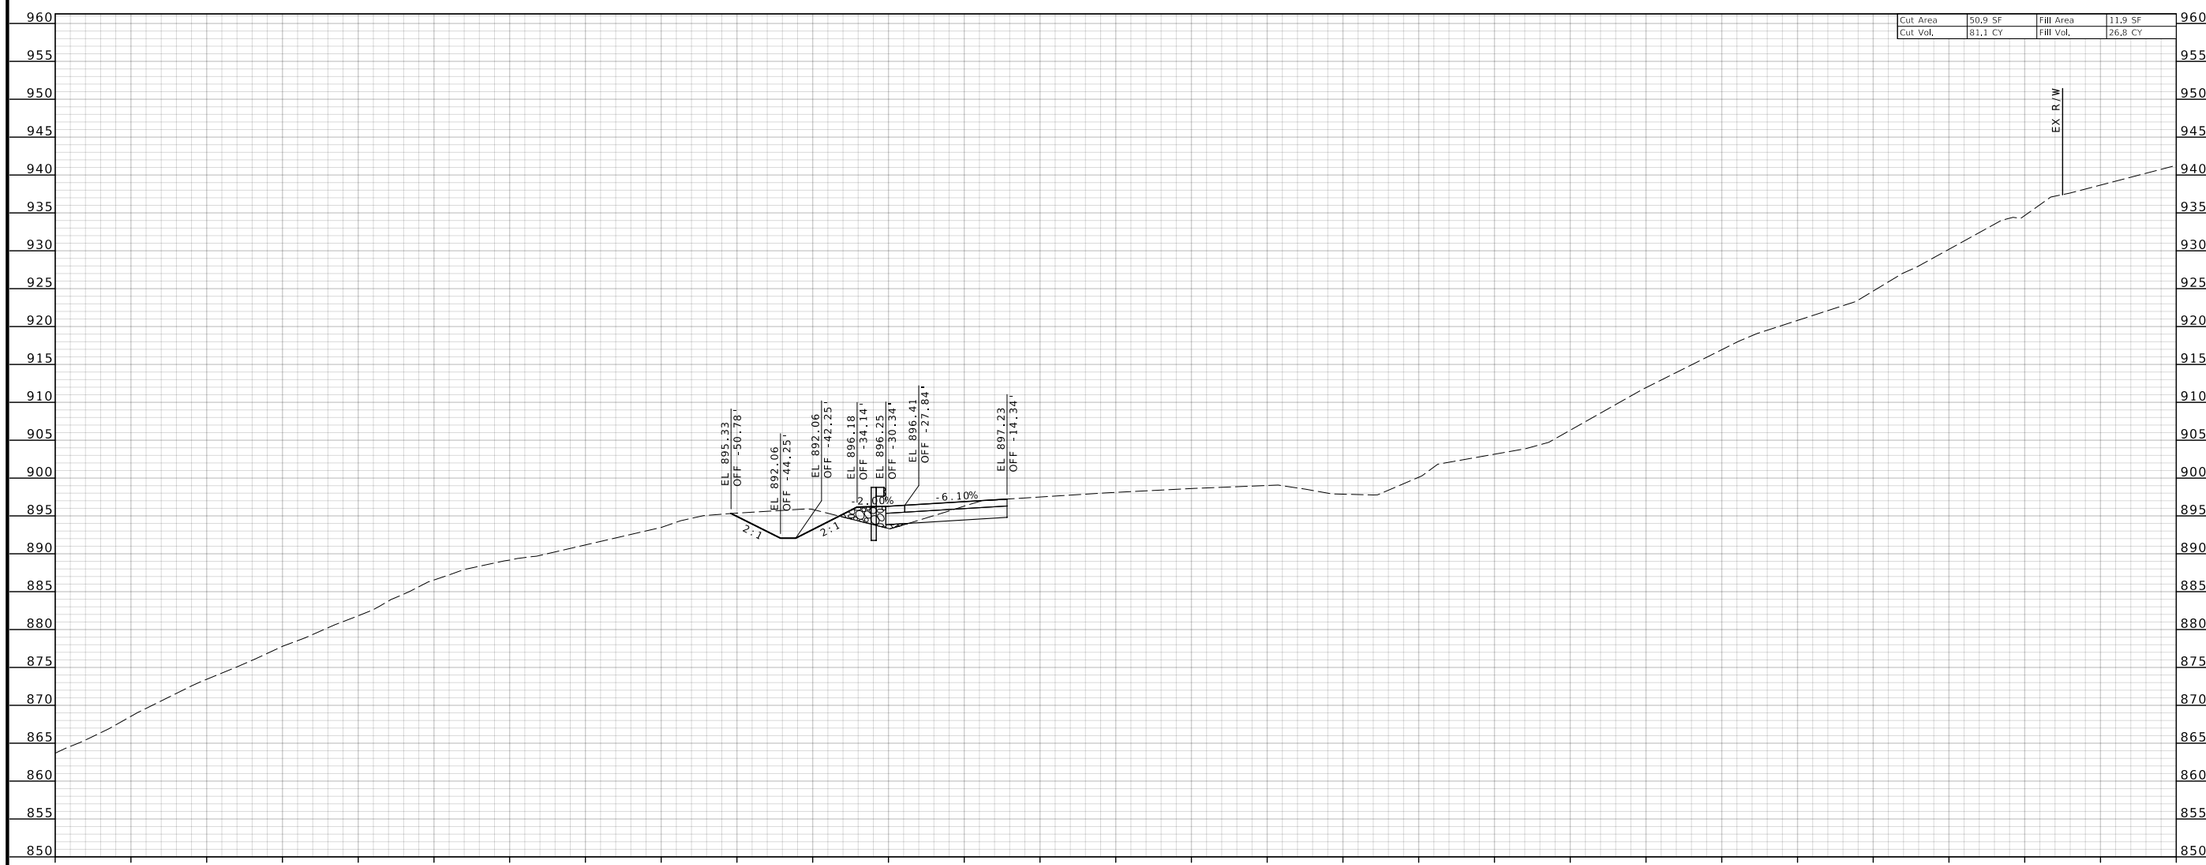

STA 820+00.00

I-44 EASTBOUND (MAINLINE)

CROSS SECTIONS

STATE OF MISSOURI
BRADLEY T. SPANBERGER
NUMBER PE-2020027014
PROFESSIONAL ENGINEER

08/11/2025 12:41:48 PM
Bradley T. Spanberger - Civil
MO PE-2020027014

DATE PREPARED
08/11/2025

ROUTE	STATE
I-44	MO
DISTRICT	SHEET NO.
CD	49

COUNTY
PULASKI

JOB NO.
JCD0111

CONTRACT ID.
.

.

BRIDGE NO.
.

DESCRIPTION	DATE
.	.
.	.
.	.
.	.
.	.
.	.

MISSOURI HIGHWAYS AND TRANSPORTATION COMMISSION
105 WEST CAPITOL
JEFFERSON CITY, MO 65102
1-888-ASK-MODOT (1-888-275-6636)

CMT
© Copyright CMT, Inc.
CRAWFORD, MURPHY & TILLY, INC.
1631 WEST ELINDALE STREET
SPRINGFIELD, MO 65807 (417) 869-6009
ENGINEERING CORPORATION - 000631

©Copyright CMT, Inc.

CMT PROJECT NO.
24006489-00

DISCLAIMER
THE PROFESSIONAL WHOSE SIGNATURE AND PERSONAL SEAL APPEAR HEREON ASSUMES RESPONSIBILITY ONLY FOR WHAT APPEARS ON THIS PAGE, AND DISCLAIMS (PURSUANT TO SECTION 327.411 RSMO) SPECIFICATION, ESTIMATES, REPORTS, OR OTHER DOCUMENTS OR INSTRUMENTS NOT SEALED BY THE UNDERSIGNED PROFESSIONAL RELATING TO OR INTENDED TO BE USED FOR ANY PART OR PARTS OF THE PROJECT TO WHICH THIS PAGE REFERS.

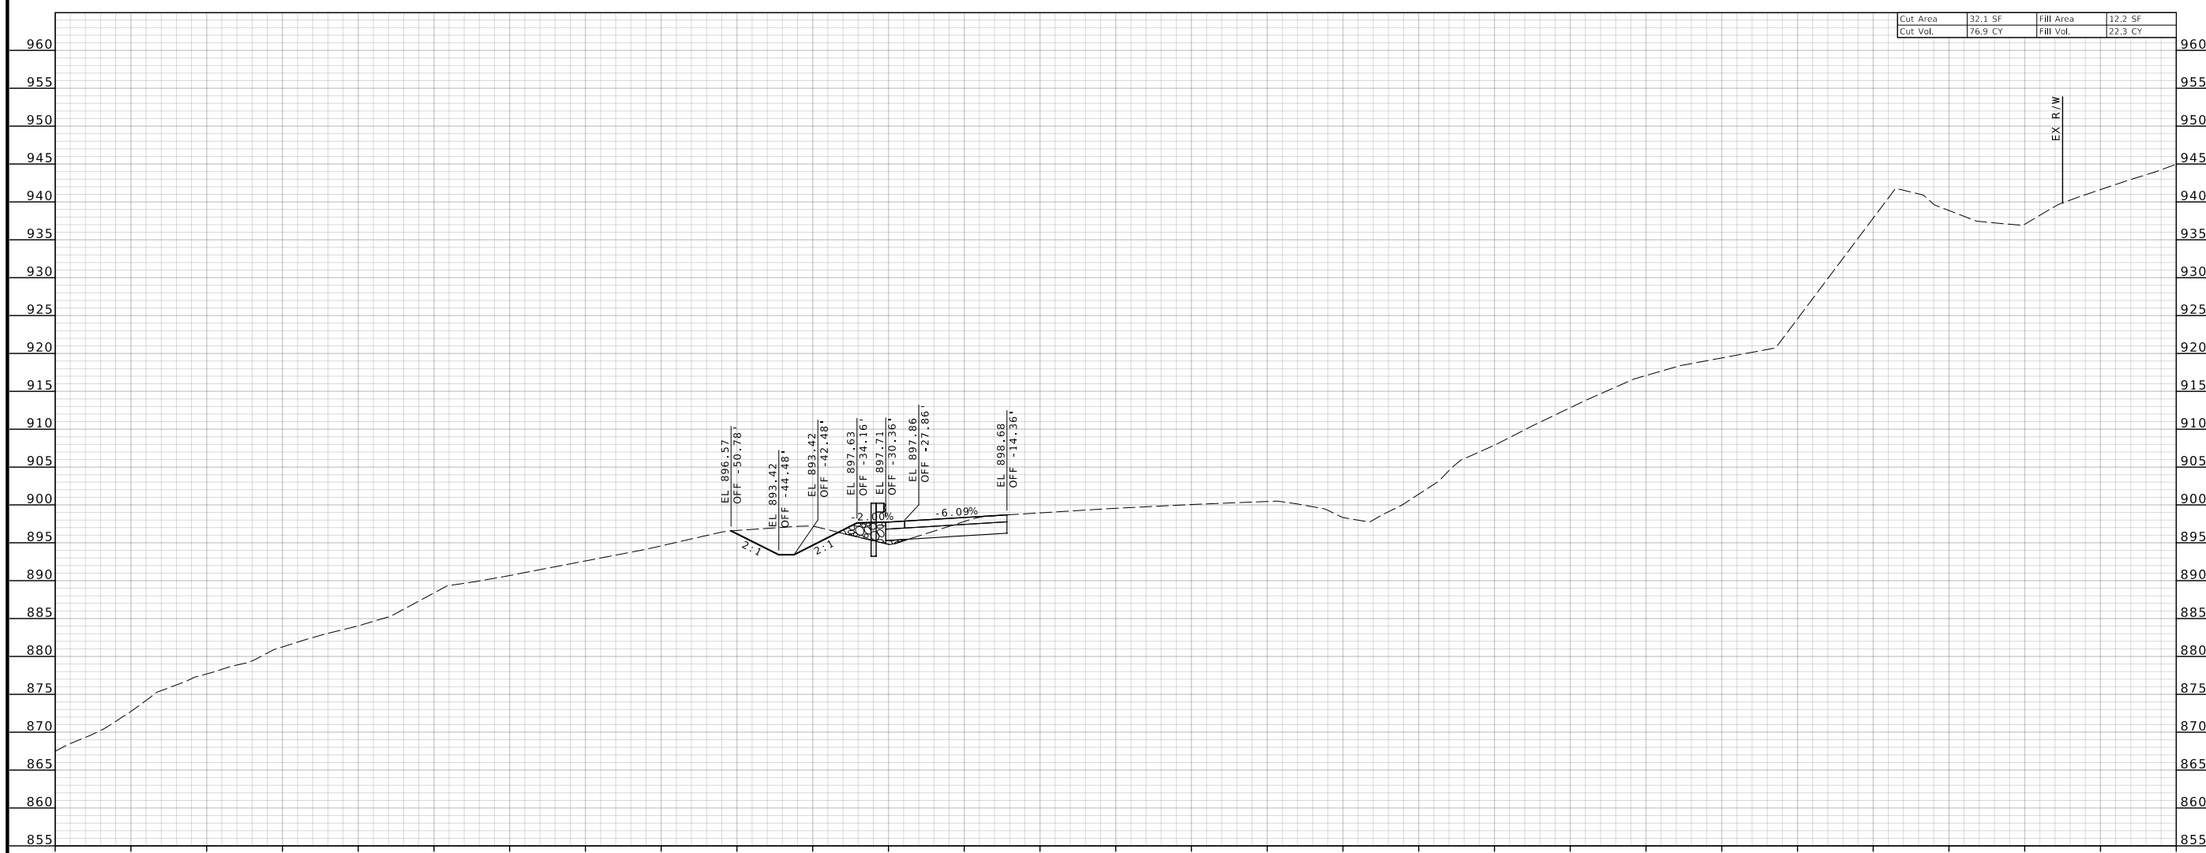

STA 820+50.00

I-44 EASTBOUND (MAINLINE)

CROSS SECTIONS

STATE OF MISSOURI
BRADLEY T. SPANBERGER
NUMBER PE-2020027014
PROFESSIONAL ENGINEER

08/11/2025 12:41:48 PM
Bradley T. Spanberger - Civil
MO PE-2020027014

DATE PREPARED
08/11/2025

ROUTE	STATE
I-44	MO
DISTRICT	SHEET NO.
CD	50

COUNTY
PULASKI

JOB NO.
JCD0111

CONTRACT ID.
.

.

BRIDGE NO.
.

DESCRIPTION	DATE
.	.
.	.
.	.
.	.
.	.
.	.

MISSOURI HIGHWAYS AND TRANSPORTATION COMMISSION
105 WEST CAPITOL
JEFFERSON CITY, MO 65102
1-888-ASK-MODOT (1-888-275-6636)

CMT
© Copyright CMT, Inc.
CRAWFORD, MURPHY & TILLY, INC.
1831 WEST ELINDALE STREET
SPRINGFIELD, MO 65807 (417) 869-6009
ENGINEERING CORPORATION - 000631

©Copyright CMT, Inc.

CMT PROJECT NO.
24006489-00

DISCLAIMER
THE PROFESSIONAL WHOSE SIGNATURE AND PERSONAL SEAL APPEAR HEREON ASSUMES RESPONSIBILITY ONLY FOR WHAT APPEARS ON THIS PAGE, AND DISCLAIMS (PURSUANT TO SECTION 327.411 RSMO) SPECIFICATION, ESTIMATES, REPORTS, OR OTHER DOCUMENTS OR INSTRUMENTS NOT SEALED BY THE UNDERSIGNED PROFESSIONAL RELATING TO OR INTENDED TO BE USED FOR ANY PART OR PARTS OF THE PROJECT TO WHICH THIS PAGE REFERS.

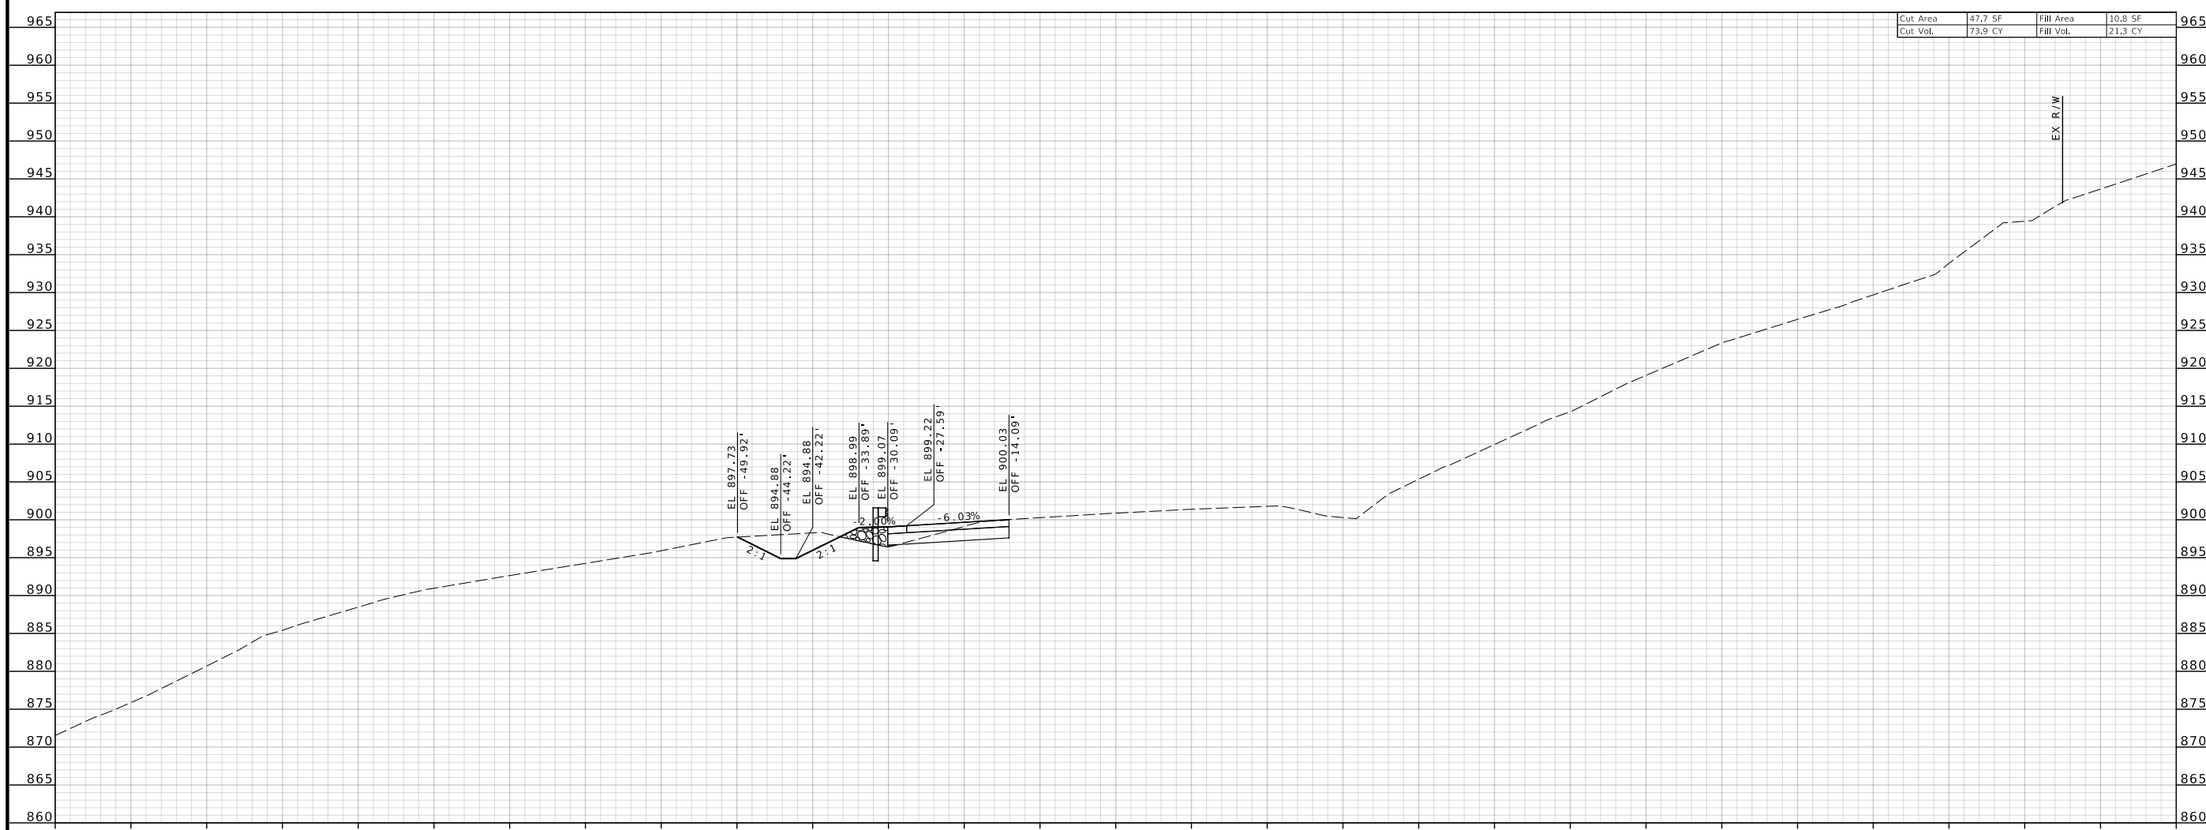

I-44 EASTBOUND (MAINLINE)

CROSS SECTIONS

STATE OF MISSOURI
BRADLEY T. SPANBERGER
NUMBER PE-2020027014
PROFESSIONAL ENGINEER

08/11/2025 12:41:48 PM
Bradley T. Spanberger - Civil
MO PE-2020027014

DATE PREPARED
08/11/2025

ROUTE	STATE
I-44	MO
DISTRICT	SHEET NO.
CD	51

COUNTY
PULASKI

JOB NO.
JCD0111

CONTRACT ID.
.

.

BRIDGE NO.
.

DESCRIPTION	DATE
.	.
.	.
.	.
.	.
.	.
.	.

MISSOURI HIGHWAYS AND TRANSPORTATION COMMISSION
105 WEST CAPITOL
JEFFERSON CITY, MO 65102
1-888-ASK-MODOT (1-888-275-6636)

CMT
©Copyright CMT, Inc.
CRAWFORD, MURPHY & TILLY, INC.
1631 WEST ELFINDALE STREET
SPRINGFIELD, MO 65807 (417) 869-6009
ENGINEERING CORPORATION - 000631

©Copyright CMT, Inc.

CMT PROJECT NO.
24006489-00

DISCLAIMER
THE PROFESSIONAL WHOSE SIGNATURE AND PERSONAL SEAL APPEAR HEREON ASSUMES RESPONSIBILITY ONLY FOR WHAT APPEARS ON THIS PAGE, AND DISCLAIMS (PURSUANT TO SECTION 327.411 RSMO) SPECIFICATION, ESTIMATES, REPORTS, OR OTHER DOCUMENTS OR INSTRUMENTS NOT SEALED BY THE UNDERSIGNED PROFESSIONAL RELATING TO OR INTENDED TO BE USED FOR ANY PART OR PARTS OF THE PROJECT TO WHICH THIS PAGE REFERS.

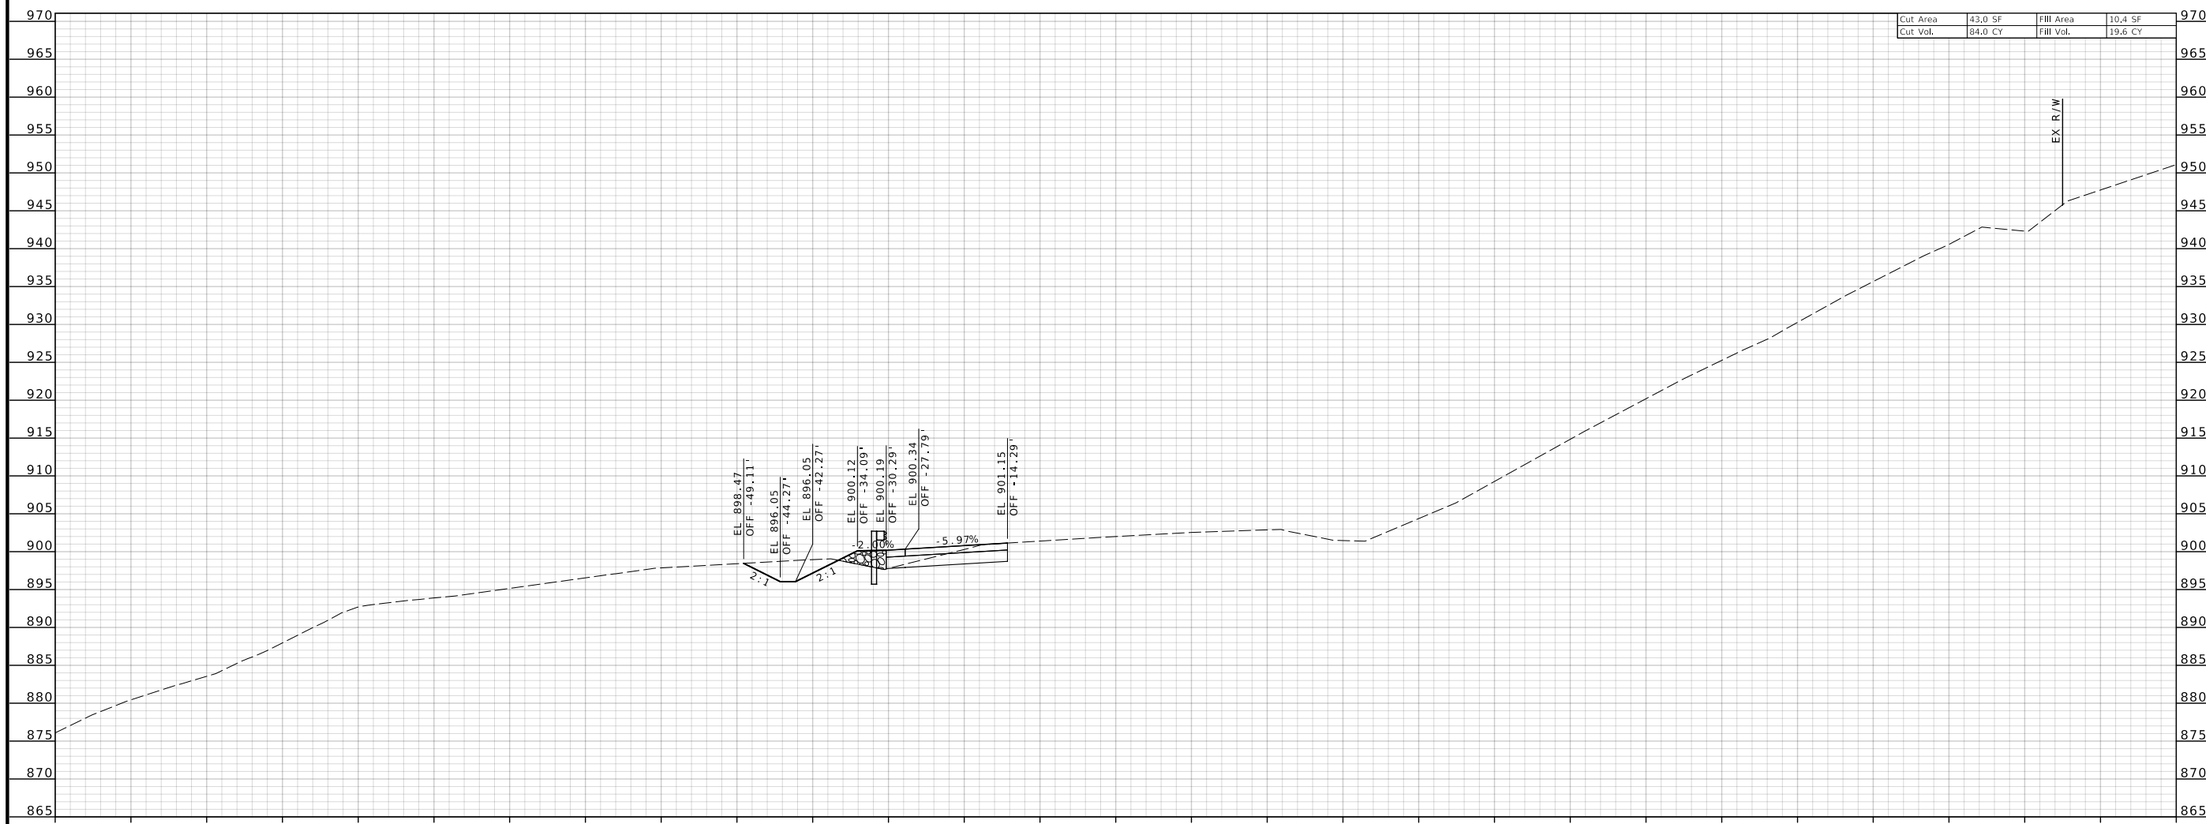

STA 821+50.00

I-44 EASTBOUND (MAINLINE)

CROSS SECTIONS

STATE OF MISSOURI
BRADLEY T. SPANBERGER
NUMBER PE-2020027014
PROFESSIONAL ENGINEER

08/11/2025 12:41:48 PM
Bradley T. Spanberger - Civil
MO PE-2020027014

DATE PREPARED	
08/11/2025	
ROUTE	STATE
I-44	MO
DISTRICT	SHEET NO.
CD	52
COUNTY	
PULASKI	
JOB NO.	
JCD0111	
CONTRACT ID.	
.	
.	
BRIDGE NO.	
.	

DESCRIPTION	DATE
.	.
.	.
.	.
.	.
.	.
.	.

MISSOURI HIGHWAYS AND TRANSPORTATION COMMISSION
105 WEST CAPITOL
JEFFERSON CITY, MO 65102
1-888-ASK-MODOT (1-888-275-6636)

CMT
© Copyright CMT, Inc.
CRAWFORD, MURPHY & TILLY, INC.
1635 WEST ELFINDALE STREET
SPRINGFIELD, MO 65807 (417) 869-6009
ENGINEERING CORPORATION - 000631

© Copyright CMT, Inc.

CMT PROJECT NO.
24006489-00

DISCLAIMER
THE PROFESSIONAL WHOSE SIGNATURE AND PERSONAL SEAL APPEAR HEREON ASSUMES RESPONSIBILITY ONLY FOR WHAT APPEARS ON THIS PAGE, AND DISCLAIMS (PURSUANT TO SECTION 327.411 RSMO) SPECIFICATION, ESTIMATES, REPORTS, OR OTHER DOCUMENTS OR INSTRUMENTS NOT SEALED BY THE UNDERSIGNED PROFESSIONAL RELATING TO OR INTENDED TO BE USED FOR ANY PART OR PARTS OF THE PROJECT TO WHICH THIS PAGE REFERS.

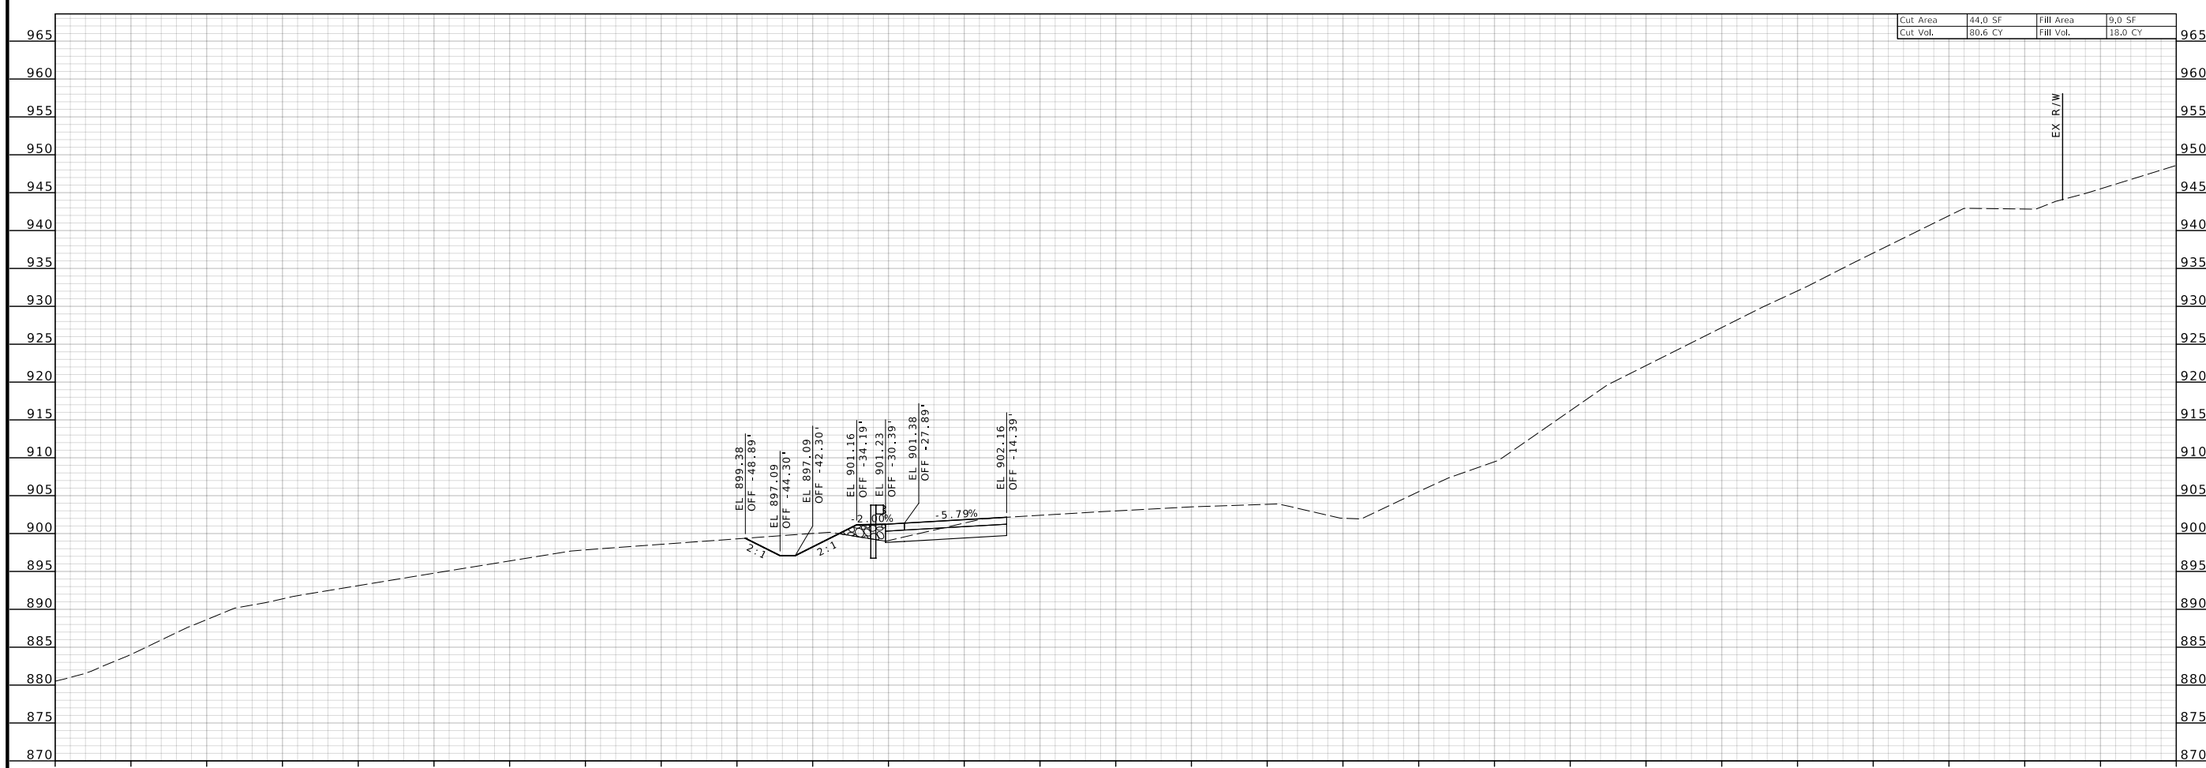

STA 822+00.00

I-44 EASTBOUND (MAINLINE)

CROSS SECTIONS

STATE OF MISSOURI
BRADLEY T. SPANBERGER
NUMBER PE-2020027014
PROFESSIONAL ENGINEER

08/11/2025 12:41:48 PM
Bradley T. Spanberger - Civil
MO PE-2020027014

DATE PREPARED	08/11/2025
ROUTE	I-44
STATE	MO
DISTRICT	CD
SHEET NO.	53
COUNTY	PULASKI
JOB NO.	JCD0111
CONTRACT ID.	.
.	
BRIDGE NO.	.

DATE	DESCRIPTION
.	.
.	.
.	.
.	.
.	.
.	.

MISSOURI HIGHWAYS AND TRANSPORTATION COMMISSION
105 WEST CAPITOL
JEFFERSON CITY, MO 65102
1-888-ASK-MODOT (1-888-275-6636)

CMT
© Copyright CMT, Inc.
CRAWFORD, MURPHY & TILLY, INC.
1631 WEST ELFINDALE STREET
SPRINGFIELD, MO 65807 (417) 869-6009
ENGINEERING CORPORATION - 000631

©Copyright CMT, Inc.

CMT PROJECT NO.
24006489-00

DISCLAIMER
THE PROFESSIONAL WHOSE SIGNATURE AND PERSONAL SEAL APPEAR HEREON ASSUMES RESPONSIBILITY ONLY FOR WHAT APPEARS ON THIS PAGE, AND DISCLAIMS (PURSUANT TO SECTION 327.411 RSMO) SPECIFICATION, ESTIMATES, REPORTS, OR OTHER DOCUMENTS OR INSTRUMENTS NOT SEALED BY THE UNDERSIGNED PROFESSIONAL RELATING TO OR INTENDED TO BE USED FOR ANY PART OR PARTS OF THE PROJECT TO WHICH THIS PAGE REFERS.

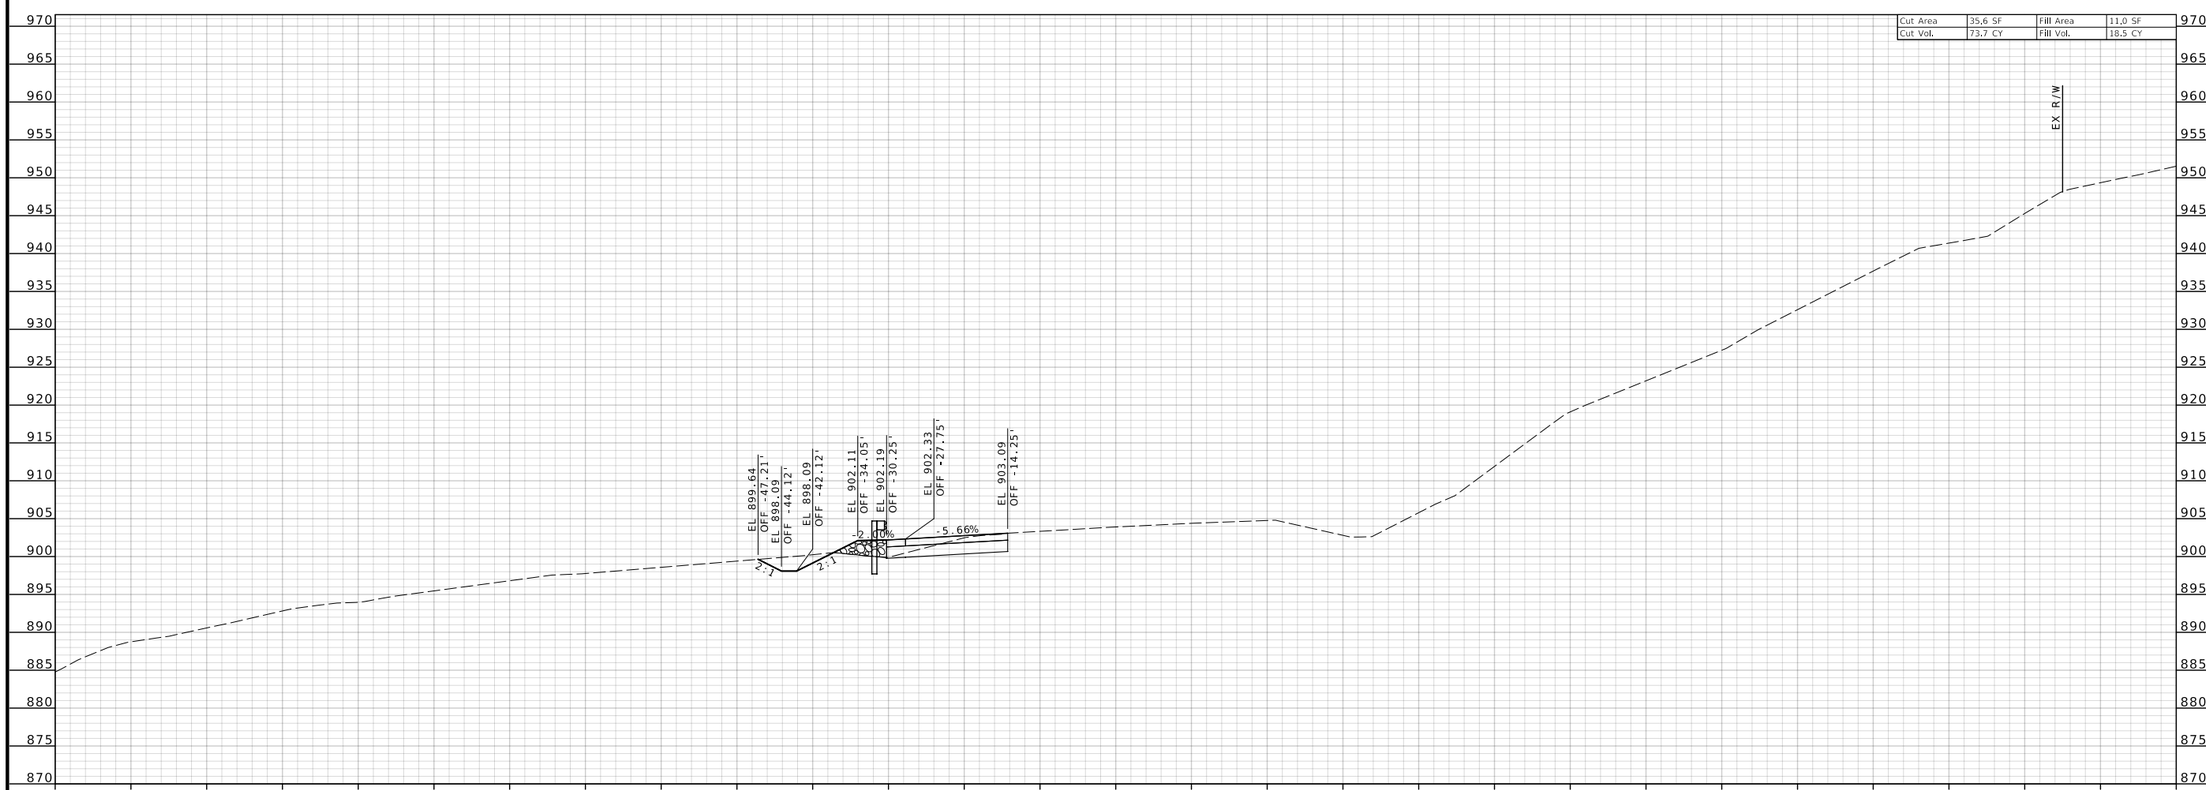

Cut Area	35.6 SF	Fill Area	11.0 SF
Cut Vol.	73.7 CY	Fill Vol.	18.5 CY

STA 822+50.00

I-44 EASTBOUND (MAINLINE)

CROSS SECTIONS

STATE OF MISSOURI
BRADLEY T. SPANBERGER
NUMBER PE-2020027014
PROFESSIONAL ENGINEER

08/11/2025 12:41:48 PM
Bradley T. Spanberger - Civil
MO PE-2020027014

DATE PREPARED
08/11/2025

ROUTE	STATE
I-44	MO
DISTRICT	SHEET NO.
CD	54

COUNTY
PULASKI

JOB NO.
JCD0111

CONTRACT ID.
.

.

BRIDGE NO.
.

DESCRIPTION	DATE
.	.
.	.
.	.
.	.
.	.
.	.

MISSOURI HIGHWAYS AND TRANSPORTATION COMMISSION
105 WEST CAPITOL
JEFFERSON CITY, MO 65102
1-888-ASK-MODOT (1-888-275-6636)

CMT
© Copyright CMT, Inc.
CRAWFORD, MURPHY & TILLY, INC.
1635 WEST ELFINDALE STREET
SPRINGFIELD, MO 65807 (417) 869-6009
ENGINEERING CORPORATION - 000631

© Copyright CMT, Inc.

CMT PROJECT NO.
24006489-00

DISCLAIMER
THE PROFESSIONAL WHOSE SIGNATURE AND PERSONAL SEAL APPEAR HEREON ASSUMES RESPONSIBILITY ONLY FOR WHAT APPEARS ON THIS PAGE, AND DISCLAIMS (PURSUANT TO SECTION 327.411 RSMO) SPECIFICATION, ESTIMATES, REPORTS, OR OTHER DOCUMENTS OR INSTRUMENTS NOT SEALED BY THE UNDERSIGNED PROFESSIONAL RELATING TO OR INTENDED TO BE USED FOR ANY PART OR PARTS OF THE PROJECT TO WHICH THIS PAGE REFERS.

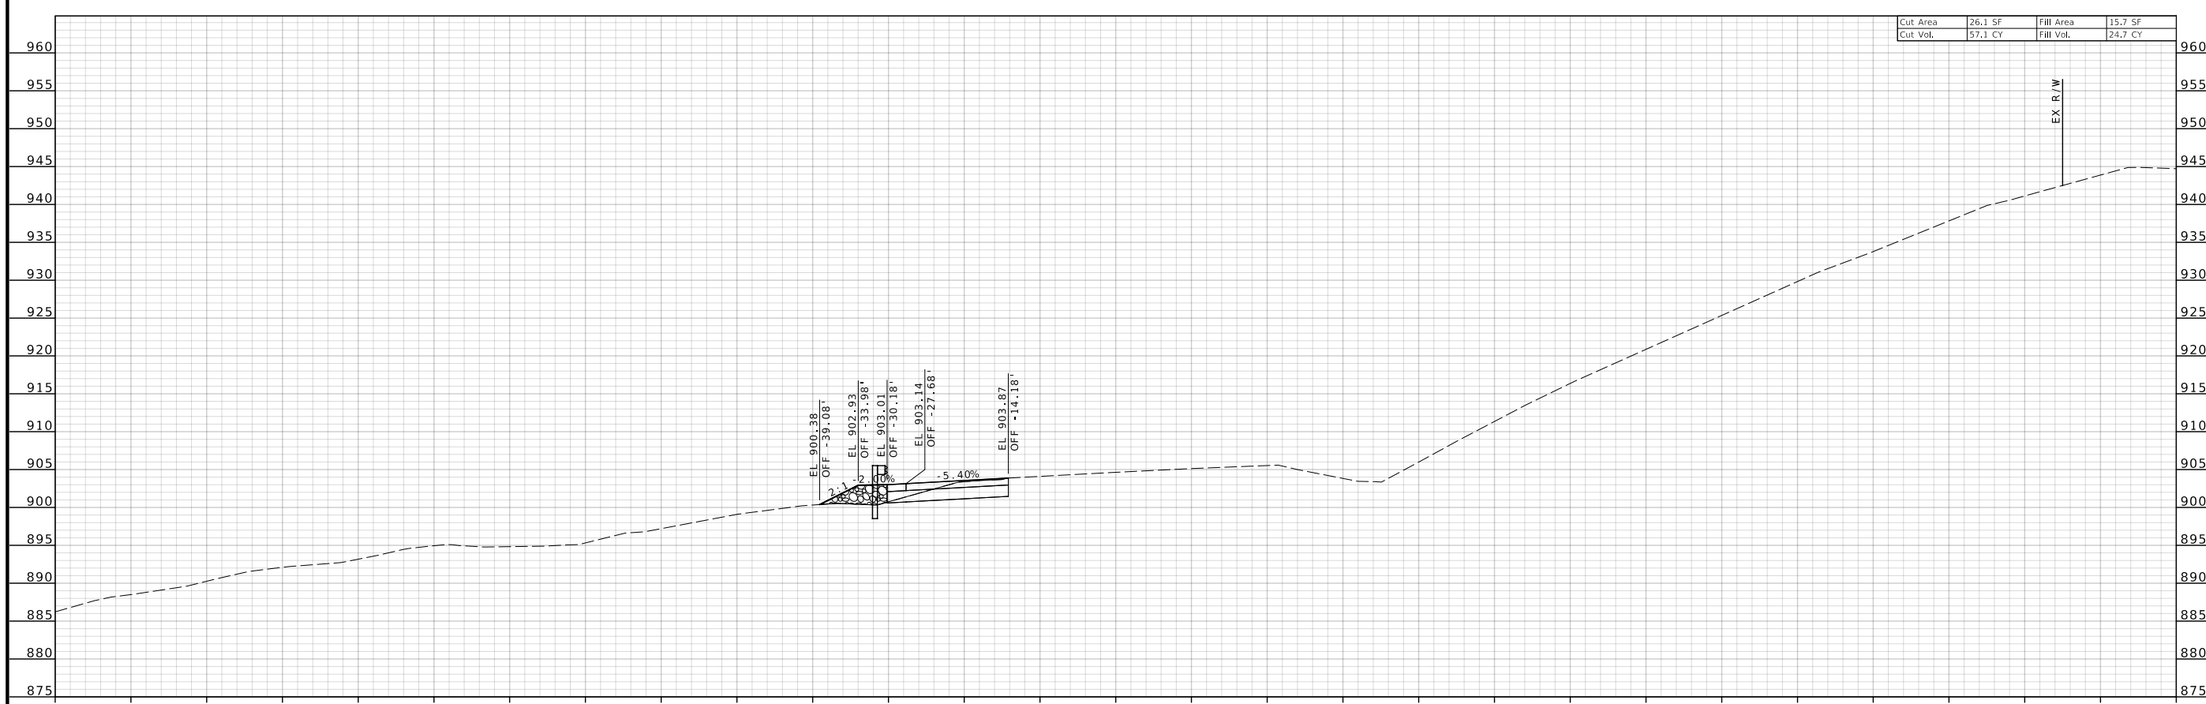

STA 823+00.00

I-44 EASTBOUND (MAINLINE)

CROSS SECTIONS

STATE OF MISSOURI
BRADLEY T. SPANBERGER
NUMBER PE-2020027014
PROFESSIONAL ENGINEER

08/11/2025 12:41:48 PM
Bradley T. Spanberger - Civil
MO PE-2020027014

DATE PREPARED
08/11/2025

ROUTE	STATE
I-44	MO
DISTRICT	SHEET NO.
CD	55

COUNTY
PULASKI

JOB NO.
JCD0111

CONTRACT ID.
.

.

BRIDGE NO.
.

DATE	DESCRIPTION
.	.
.	.
.	.
.	.
.	.
.	.

MISSOURI HIGHWAYS AND TRANSPORTATION COMMISSION
105 WEST CAPITOL
JEFFERSON CITY, MO 65102
1-888-ASK-MODOT (1-888-275-6636)

CMT
© Copyright CMT, Inc.
CRAWFORD, MURPHY & TILLY, INC.
16701 WEST ELFINDALE STREET
SPRINGFIELD, MO 65814 (417) 869-6009
ENGINEERING CORPORATION - 000631

© Copyright CMT, Inc.

CMT PROJECT NO.
24006489-00

DISCLAIMER
THE PROFESSIONAL WHOSE SIGNATURE AND PERSONAL SEAL APPEAR HEREON ASSUMES RESPONSIBILITY ONLY FOR WHAT APPEARS ON THIS PAGE, AND DISCLAIMS (PURSUANT TO SECTION 327.411 RSMO) SPECIFICATION, ESTIMATES, REPORTS, OR OTHER DOCUMENTS OR INSTRUMENTS NOT SEALED BY THE UNDERSIGNED PROFESSIONAL RELATING TO OR INTENDED TO BE USED FOR ANY PART OR PARTS OF THE PROJECT TO WHICH THIS PAGE REFERS.

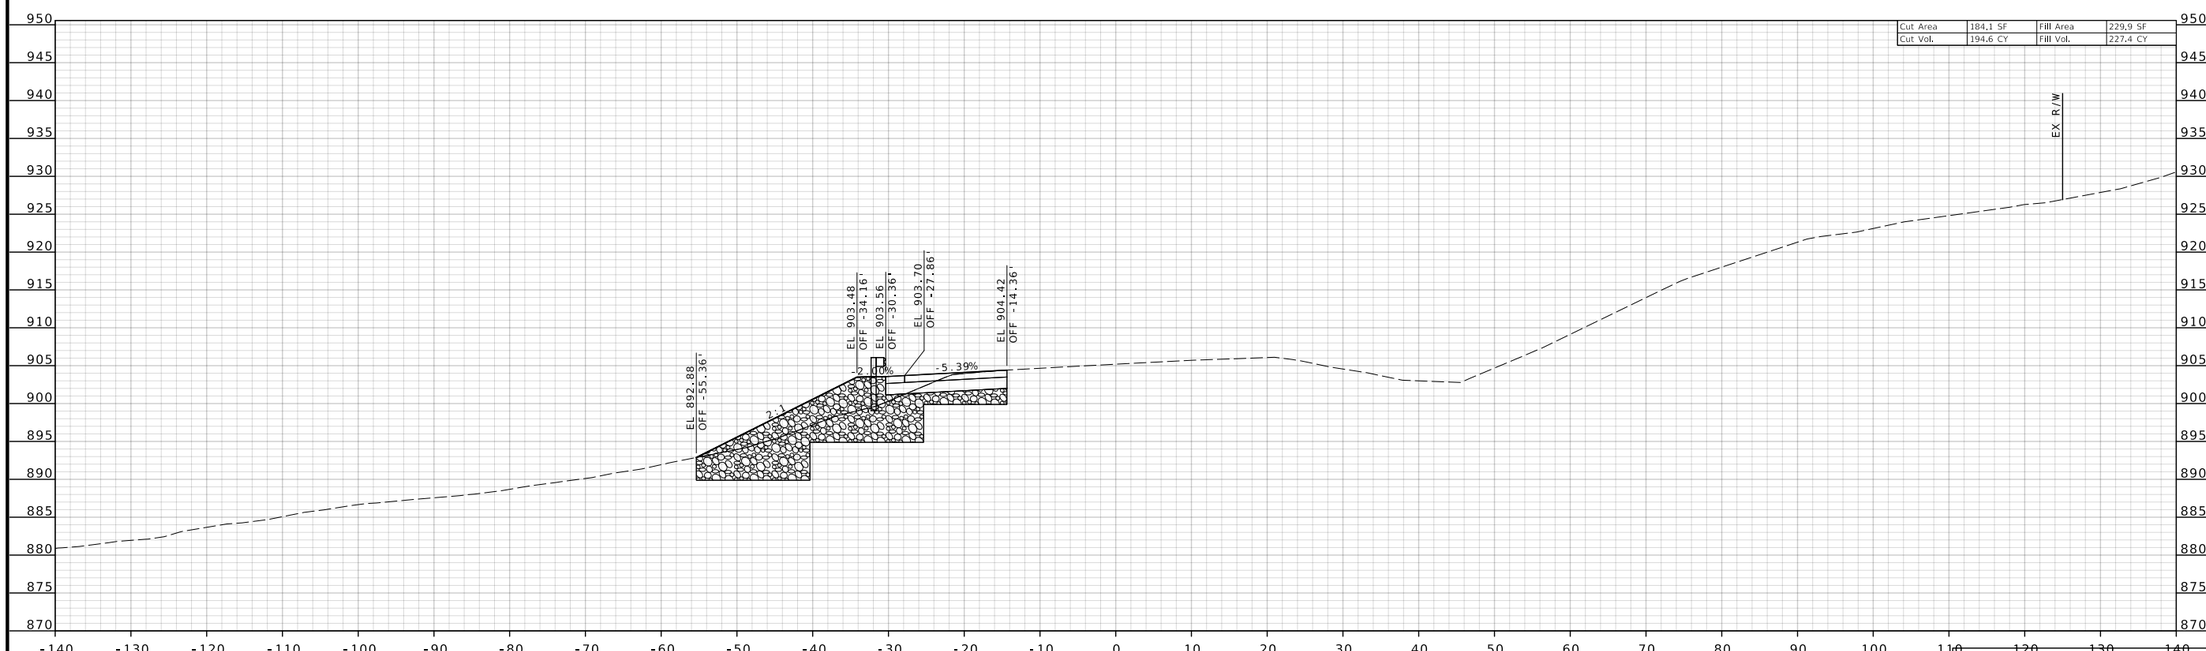

STA 823+50.00

I-44 EASTBOUND (MAINLINE)

CROSS SECTIONS

STATE OF MISSOURI
BRADLEY T. SPANBERGER
NUMBER PE-2020027014
PROFESSIONAL ENGINEER

08/11/2025 12:41:49 PM
Bradley T. Spanberger - Civil
MO PE-2020027014

DATE PREPARED
08/11/2025

ROUTE	STATE
I-44	MO
DISTRICT	SHEET NO.
CD	56

COUNTY
PULASKI

JOB NO.
JCD0111

CONTRACT ID.
.

.

BRIDGE NO.
.

DESCRIPTION	DATE
.	.
.	.
.	.
.	.
.	.
.	.

MISSOURI HIGHWAYS AND TRANSPORTATION COMMISSION
105 WEST CAPITOL
JEFFERSON CITY, MO 65102
1-888-ASK-MODOT (1-888-275-6636)

CMT
© Copyright CMT, Inc.
CRAWFORD, MURPHY & TILLY, INC.
1635 WEST ELFINDALE STREET
SPRINGFIELD, MO 65807 (417) 869-6009
ENGINEERING CORPORATION - 000631

© Copyright CMT, Inc.

CMT PROJECT NO.
24006489-00

DISCLAIMER
THE PROFESSIONAL WHOSE SIGNATURE AND PERSONAL SEAL APPEAR HEREON ASSUMES RESPONSIBILITY ONLY FOR WHAT APPEARS ON THIS PAGE, AND DISCLAIMS (PURSUANT TO SECTION 327.411 RSMO) SPECIFICATION, ESTIMATES, REPORTS, OR OTHER DOCUMENTS OR INSTRUMENTS NOT SEALED BY THE UNDERSIGNED PROFESSIONAL RELATING TO OR INTENDED TO BE USED FOR ANY PART OR PARTS OF THE PROJECT TO WHICH THIS PAGE REFERS.

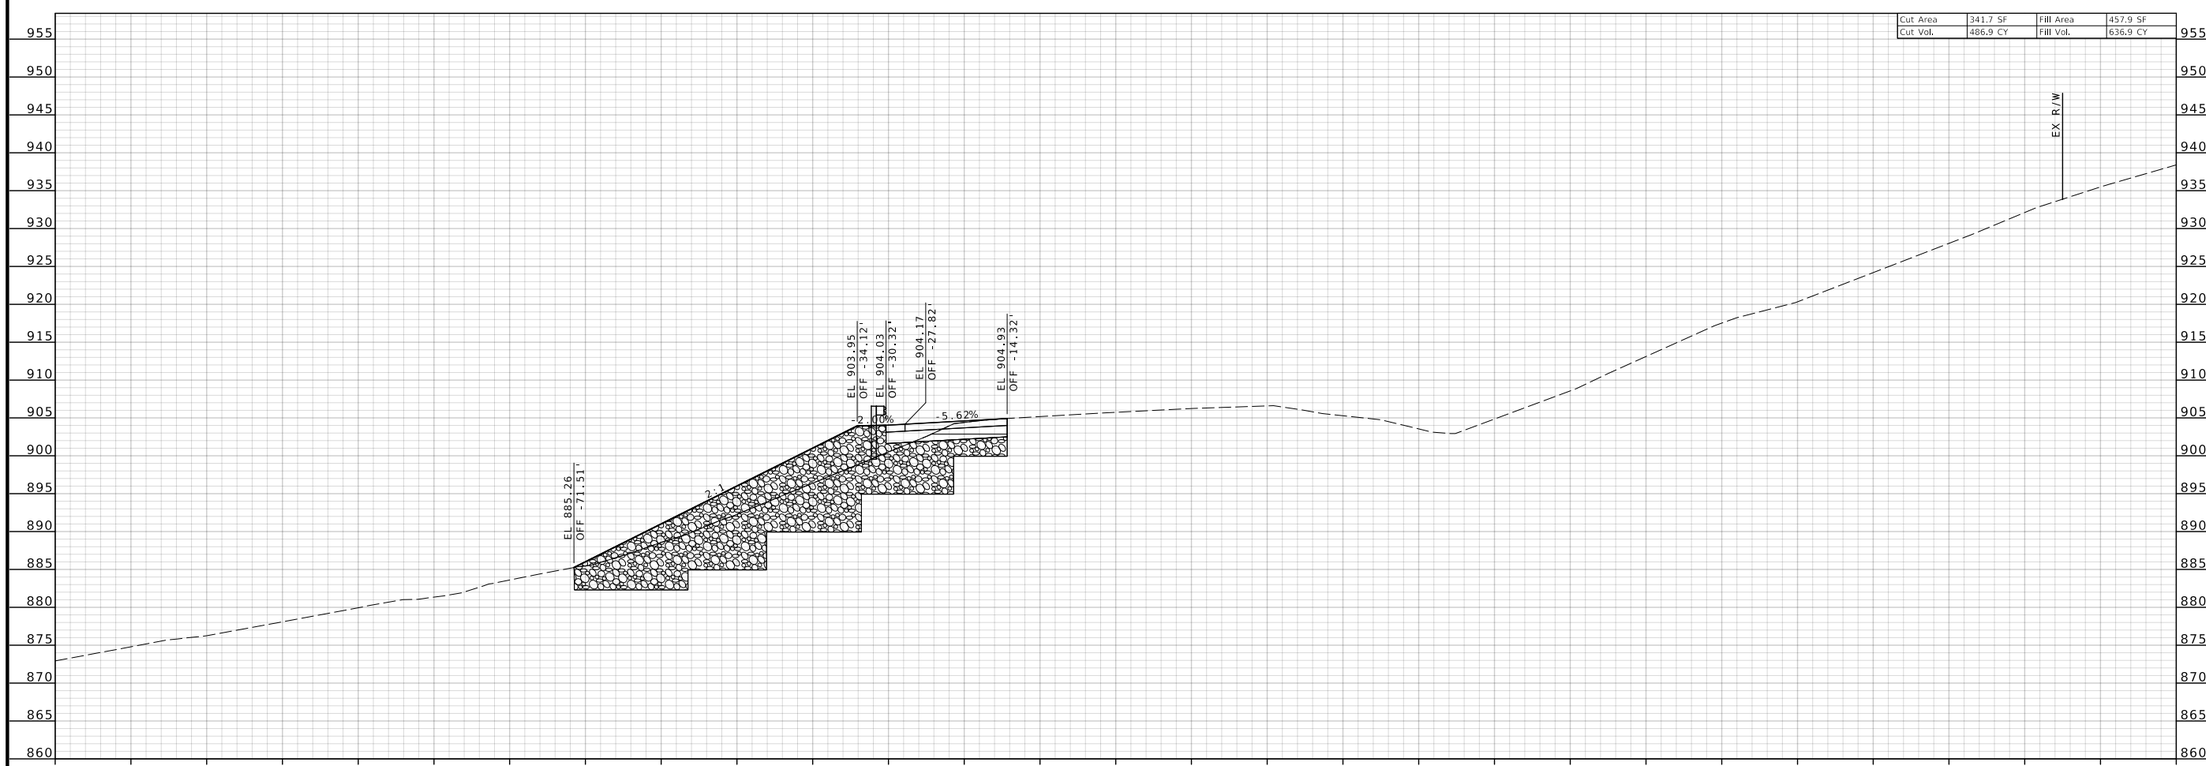

STA 824+00.00

I-44 EASTBOUND (MAINLINE)

CROSS SECTIONS

STATE OF MISSOURI
BRADLEY T. SPANBERGER
NUMBER PE-2020027014
PROFESSIONAL ENGINEER

08/11/2025 12:41:49 PM
Bradley T. Spanberger - Civil
MO PE-2020027014

DATE PREPARED	
08/11/2025	
ROUTE: I-44	STATE: MO
DISTRICT: CD	SHEET NO.: 57
COUNTY: PULASKI	
JOB NO.: JCD0111	
CONTRACT ID.: .	
.	
BRIDGE NO.: .	

DESCRIPTION	DATE
.	.
.	.
.	.
.	.
.	.
.	.

MISSOURI HIGHWAYS AND TRANSPORTATION COMMISSION
105 WEST CAPITOL
JEFFERSON CITY, MO 65102
1-888-ASK-MODOT (1-888-275-6636)

CMT
© Copyright CMT, Inc.
CRAWFORD, MURPHY & TILLY, INC.
1631 WEST ELINDALE STREET
SPRINGFIELD, MO 65807 (417) 869-6009
ENGINEERING CORPORATION - 000631

©Copyright CMT, Inc.

CMT PROJECT NO.
24006489-00

DISCLAIMER
THE PROFESSIONAL WHOSE SIGNATURE AND PERSONAL SEAL APPEAR HEREON ASSUMES RESPONSIBILITY ONLY FOR WHAT APPEARS ON THIS PAGE, AND DISCLAIMS (PURSUANT TO SECTION 327.411 RSMO) SPECIFICATION, ESTIMATES, REPORTS, OR OTHER DOCUMENTS OR INSTRUMENTS NOT SEALED BY THE UNDERSIGNED PROFESSIONAL RELATING TO OR INTENDED TO BE USED FOR ANY PART OR PARTS OF THE PROJECT TO WHICH THIS PAGE REFERS.

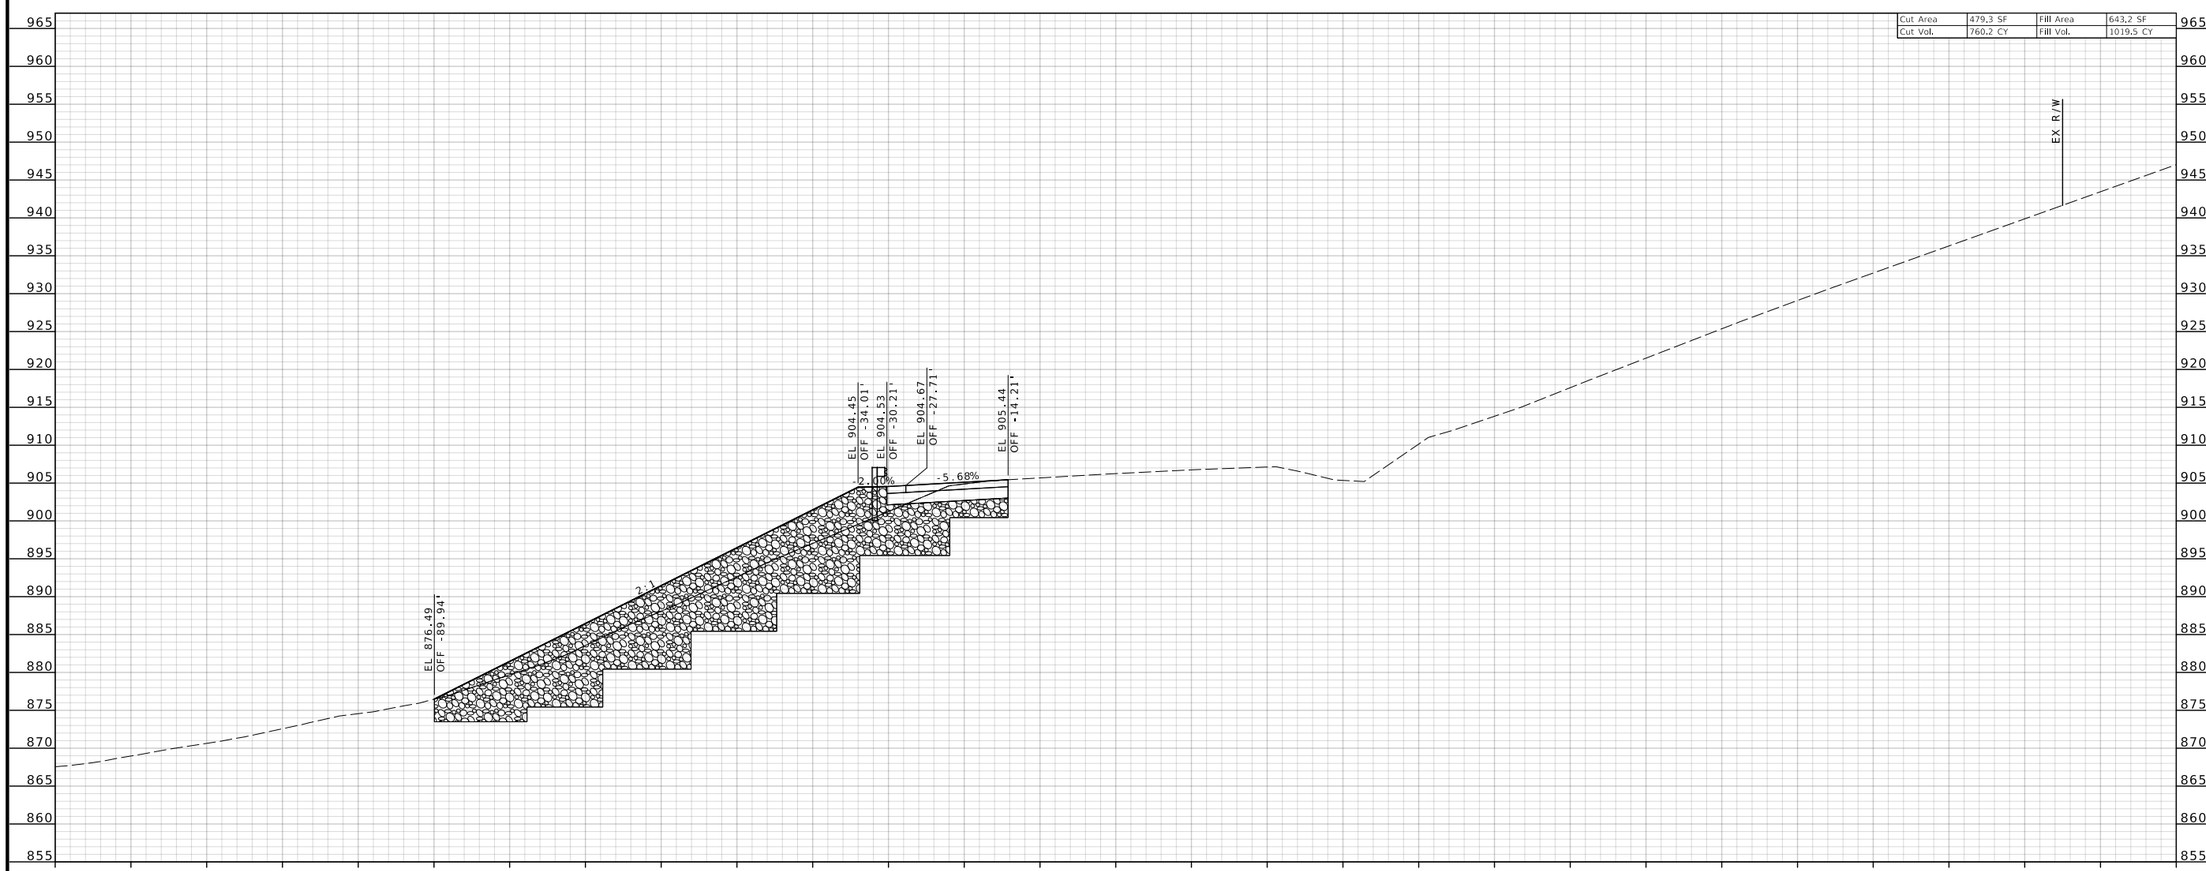

STA 824+50.00

I-44 EASTBOUND (MAINLINE)

CROSS SECTIONS

STATE OF MISSOURI
BRADLEY T. SPANBERGER
NUMBER PE-2020027014
PROFESSIONAL ENGINEER

08/11/2025 12:41:49 PM
Bradley T. Spanberger - Civil
MO PE-2020027014

DATE PREPARED
08/11/2025

ROUTE	STATE
I-44	MO
DISTRICT	SHEET NO.
CD	58

COUNTY
PULASKI

JOB NO.
JCD0111

CONTRACT ID.
.

.

BRIDGE NO.
.

DESCRIPTION	DATE
.	.
.	.
.	.
.	.
.	.
.	.

MISSOURI HIGHWAYS AND TRANSPORTATION COMMISSION
105 WEST CAPITOL
JEFFERSON CITY, MO 65102
1-888-ASK-MODOT (1-888-275-6636)

CMT
©Copyright CMT, Inc.
CRAWFORD, MURPHY & TILLY, INC.
16701 WEST 119TH STREET
SUITE 100
OLATHE, KS 66061 (913) 829-6000
ENGINEERING CORPORATION - 000631

©Copyright CMT, Inc.

CMT PROJECT NO.
24006489-00

DISCLAIMER
THE PROFESSIONAL WHOSE SIGNATURE AND PERSONAL SEAL APPEAR HEREON ASSUMES RESPONSIBILITY ONLY FOR WHAT APPEARS ON THIS PAGE, AND DISCLAIMS (PURSUANT TO SECTION 327.411 RSMO) SPECIFICATION, ESTIMATES, REPORTS, OR OTHER DOCUMENTS OR INSTRUMENTS NOT SEALED BY THE UNDERSIGNED PROFESSIONAL RELATING TO OR INTENDED TO BE USED FOR ANY PART OR PARTS OF THE PROJECT TO WHICH THIS PAGE REFERS.

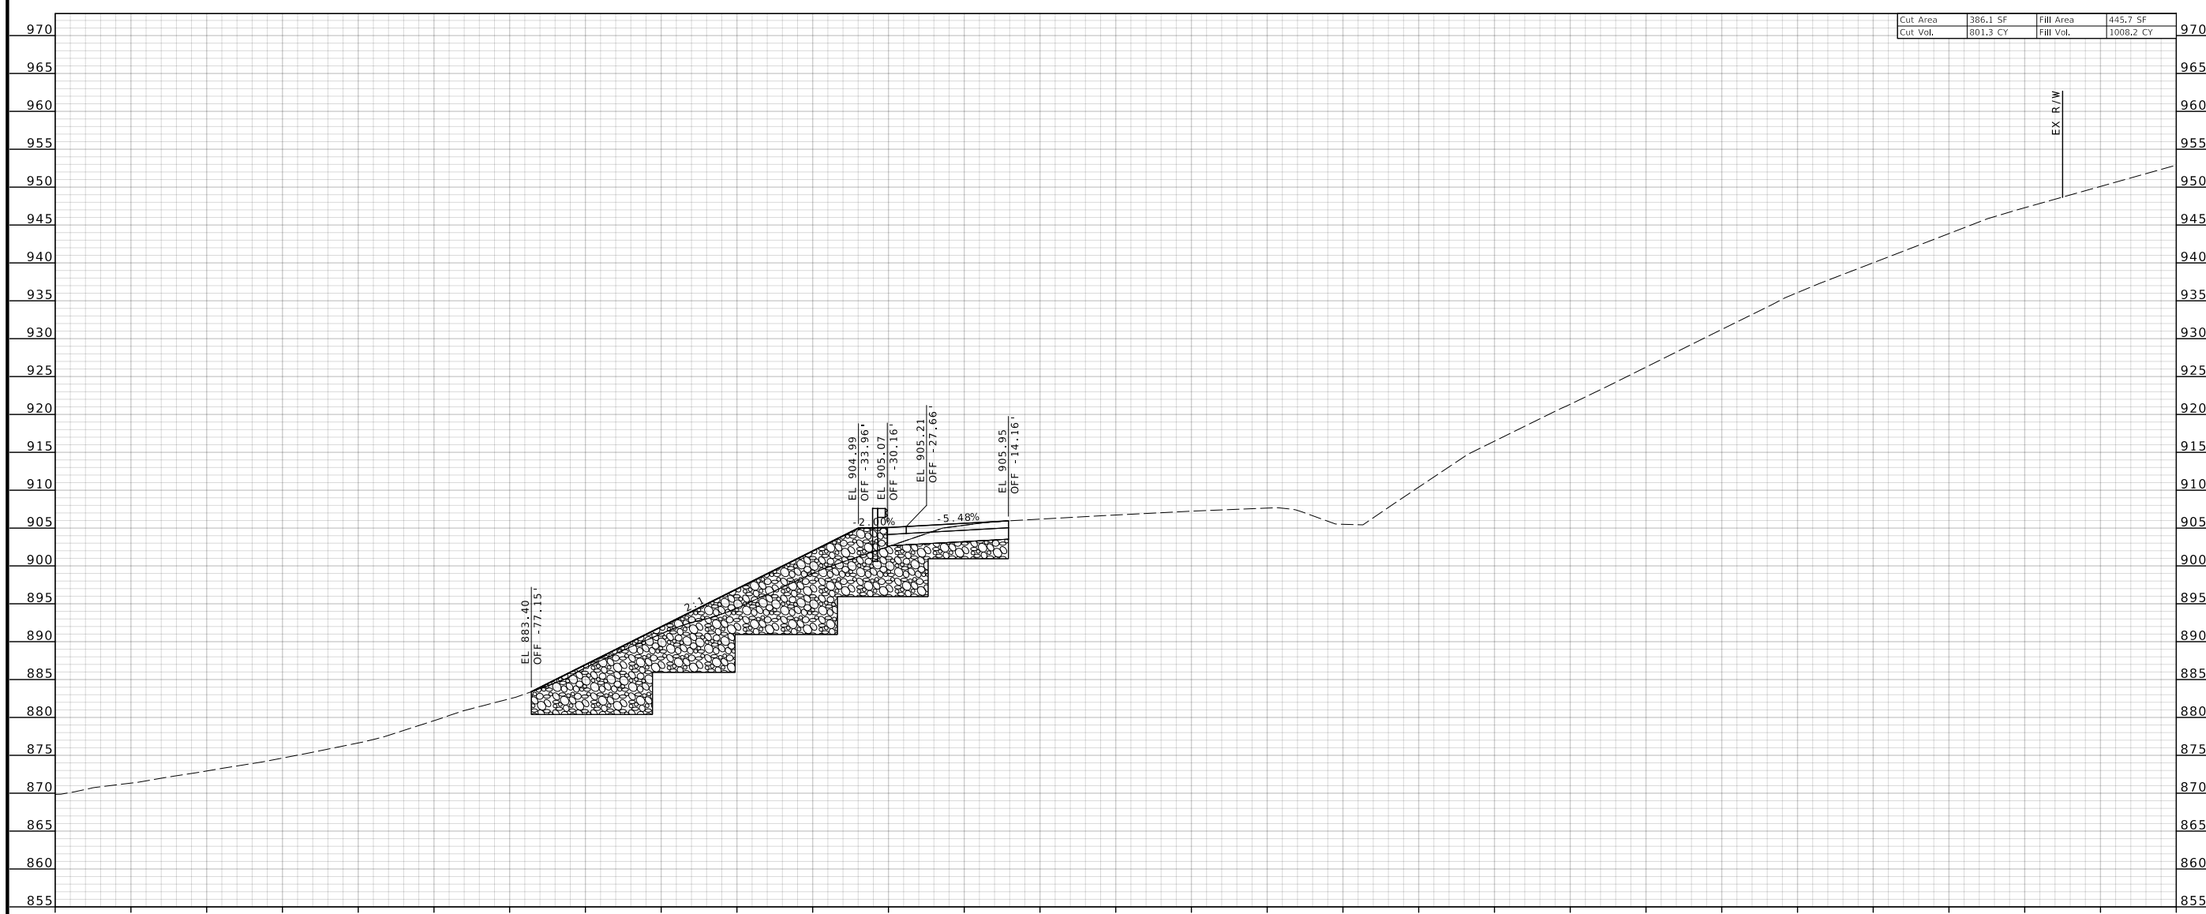

STA 825+00.00

I-44 EASTBOUND (MAINLINE)

CROSS SECTIONS

STATE OF MISSOURI
BRADLEY T. SPANBERGER
NUMBER PE-2020027014
PROFESSIONAL ENGINEER

08/11/2025 12:41:49 PM
Bradley T. Spanberger - Civil
MO PE-2020027014

DATE PREPARED
08/11/2025

ROUTE	STATE
I-44	MO
DISTRICT	SHEET NO.
CD	59

COUNTY
PULASKI

JOB NO.
JCD0111

CONTRACT ID.
.

.

BRIDGE NO.
.

DESCRIPTION	DATE
.	.
.	.
.	.
.	.
.	.
.	.

MISSOURI HIGHWAYS AND TRANSPORTATION COMMISSION
105 WEST CAPITOL
JEFFERSON CITY, MO 65102
1-888-ASK-MODOT (1-888-275-6636)

CMT
©Copyright CMT, Inc.
CRAWFORD, MURPHY & TILLY, INC.
1631 WEST ELFINDALE STREET
SPRINGFIELD, MO 65807 (417) 869-6009
ENGINEERING CORPORATION - 000631

©Copyright CMT, Inc.

CMT PROJECT NO.
24006489-00

DISCLAIMER
THE PROFESSIONAL WHOSE SIGNATURE AND PERSONAL SEAL APPEAR HEREON ASSUMES RESPONSIBILITY ONLY FOR WHAT APPEARS ON THIS PAGE, AND DISCLAIMS (PURSUANT TO SECTION 327.411 RSMO) SPECIFICATION, ESTIMATES, REPORTS, OR OTHER DOCUMENTS OR INSTRUMENTS NOT SEALED BY THE UNDERSIGNED PROFESSIONAL RELATING TO OR INTENDED TO BE USED FOR ANY PART OR PARTS OF THE PROJECT TO WHICH THIS PAGE REFERS.

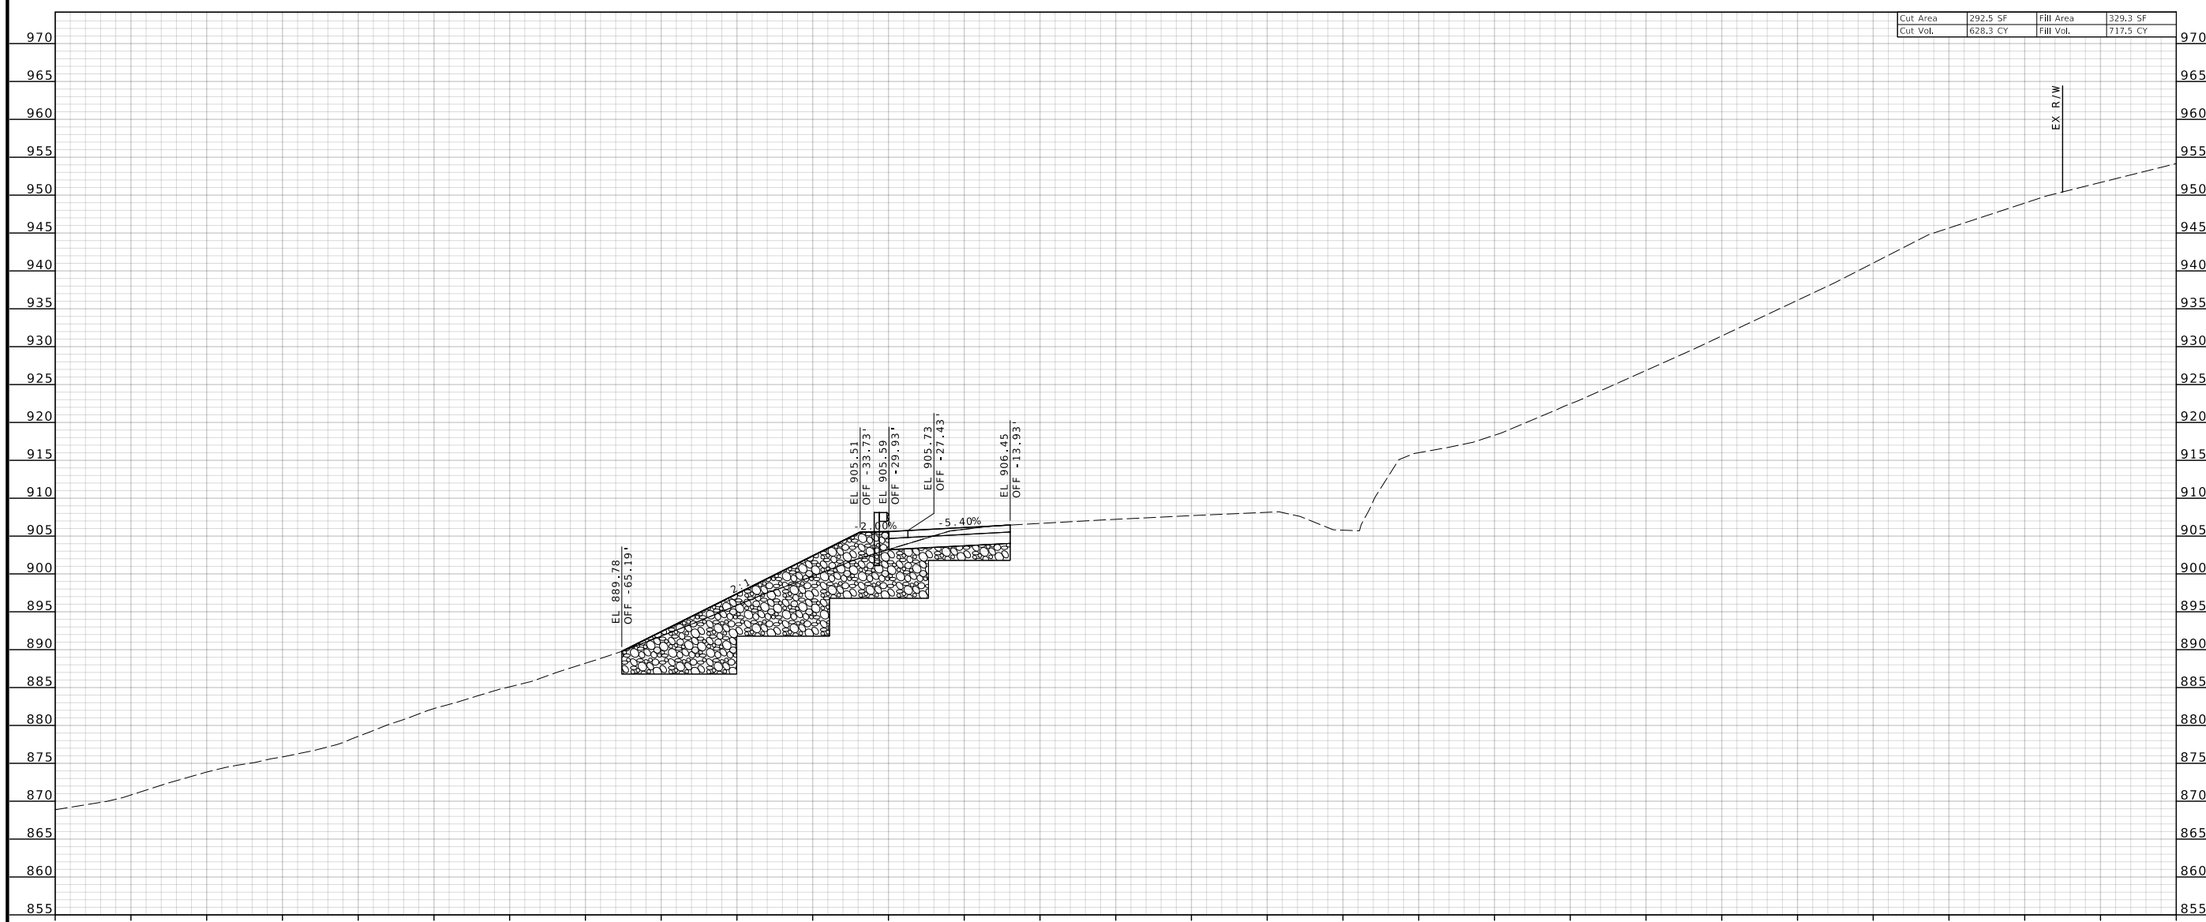

STA 825+50.00

I-44 EASTBOUND (MAINLINE)

CROSS SECTIONS

STATE OF MISSOURI
BRADLEY T. SPANBERGER
NUMBER PE-2020027014
PROFESSIONAL ENGINEER

08/11/2025 12:41:49 PM
Bradley T. Spanberger - Civil
MO PE-2020027014

DATE PREPARED
08/11/2025

ROUTE	STATE
I-44	MO
DISTRICT	SHEET NO.
CD	60

COUNTY
PULASKI

JOB NO.
JCD0111

CONTRACT ID.
.

.

BRIDGE NO.
.

DESCRIPTION	DATE
.	.
.	.
.	.
.	.
.	.
.	.

MISSOURI HIGHWAYS AND TRANSPORTATION COMMISSION
105 WEST CAPITOL
JEFFERSON CITY, MO 65102
1-888-ASK-MODOT (1-888-275-6636)

CMT
©Copyright CMT, Inc.
CRAWFORD, MURPHY & TILLY, INC.
1631 WEST ELFINDALE STREET
SPRINGFIELD, MO 65807 (417) 869-6009
ENGINEERING CORPORATION - 000631

©Copyright CMT, Inc.

CMT PROJECT NO.
24006489-00

DISCLAIMER
THE PROFESSIONAL WHOSE SIGNATURE AND PERSONAL SEAL APPEAR HEREON ASSUMES RESPONSIBILITY ONLY FOR WHAT APPEARS ON THIS PAGE, AND DISCLAIMS (PURSUANT TO SECTION 327.411 RSMO) SPECIFICATION, ESTIMATES, REPORTS, OR OTHER DOCUMENTS OR INSTRUMENTS NOT SEALED BY THE UNDERSIGNED PROFESSIONAL RELATING TO OR INTENDED TO BE USED FOR ANY PART OR PARTS OF THE PROJECT TO WHICH THIS PAGE REFERS.

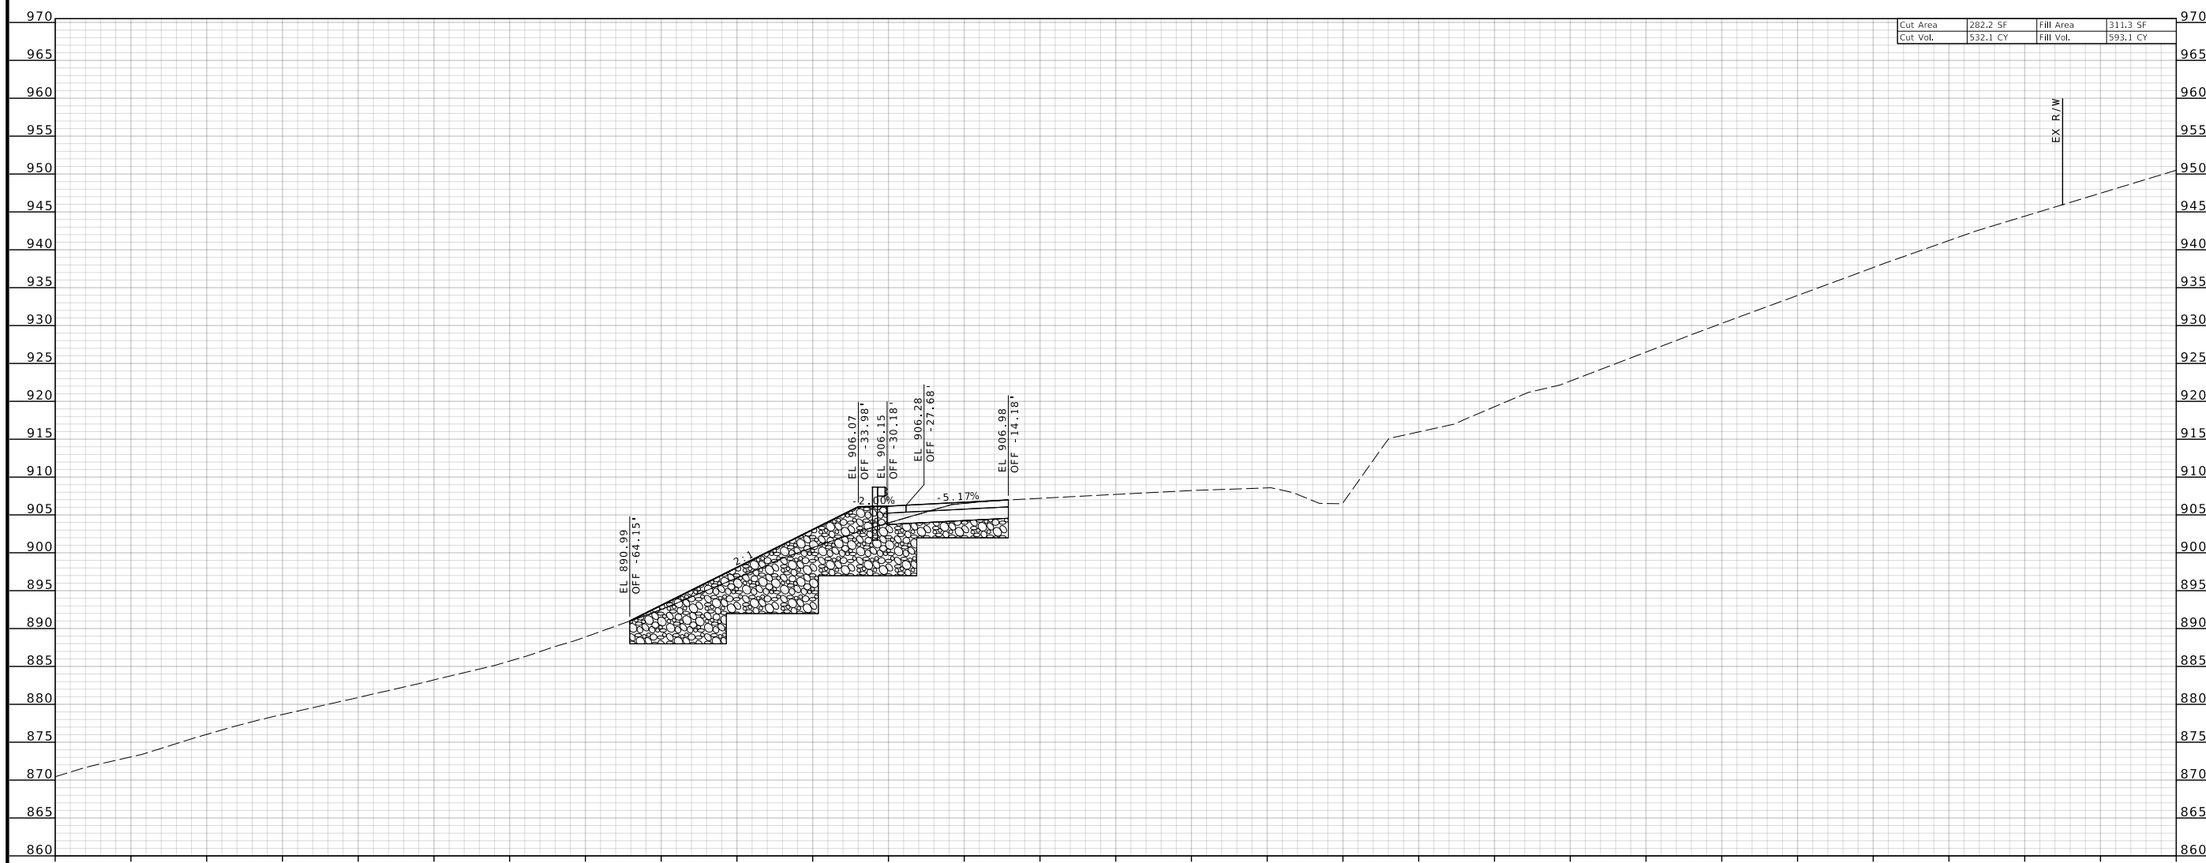

STA 826+00.00

I-44 EASTBOUND (MAINLINE)

CROSS SECTIONS

STATE OF MISSOURI
BRADLEY T. SPANBERGER
NUMBER PE-2020027014
PROFESSIONAL ENGINEER

08/11/2025 12:41:49 PM
Bradley T. Spanberger - Civil
MO PE-2020027014

DATE PREPARED
08/11/2025

ROUTE	STATE
I-44	MO
DISTRICT	SHEET NO.
CD	61

COUNTY
PULASKI

JOB NO.
JCD0111

CONTRACT ID.
.

.

BRIDGE NO.
.

DESCRIPTION	DATE
.	.
.	.
.	.
.	.
.	.
.	.

MISSOURI HIGHWAYS AND TRANSPORTATION COMMISSION
105 WEST CAPITOL
JEFFERSON CITY, MO 65102
1-888-ASK-MODOT (1-888-275-6636)

CMT
©Copyright CMT, Inc.
CRAWFORD, MURPHY & TILLY, INC.
1631 WEST ELFINDALE STREET
SPRINGFIELD, MO 65807 (417) 869-6009
ENGINEERING CORPORATION - 000631

©Copyright CMT, Inc.

CMT PROJECT NO.
24006489-00

DISCLAIMER
THE PROFESSIONAL WHOSE SIGNATURE AND PERSONAL SEAL APPEAR HEREON ASSUMES RESPONSIBILITY ONLY FOR WHAT APPEARS ON THIS PAGE, AND DISCLAIMS (PURSUANT TO SECTION 327.411 RSMO) SPECIFICATION, ESTIMATES, REPORTS, OR OTHER DOCUMENTS OR INSTRUMENTS NOT SEALED BY THE UNDERSIGNED PROFESSIONAL RELATING TO OR INTENDED TO BE USED FOR ANY PART OR PARTS OF THE PROJECT TO WHICH THIS PAGE REFERS.

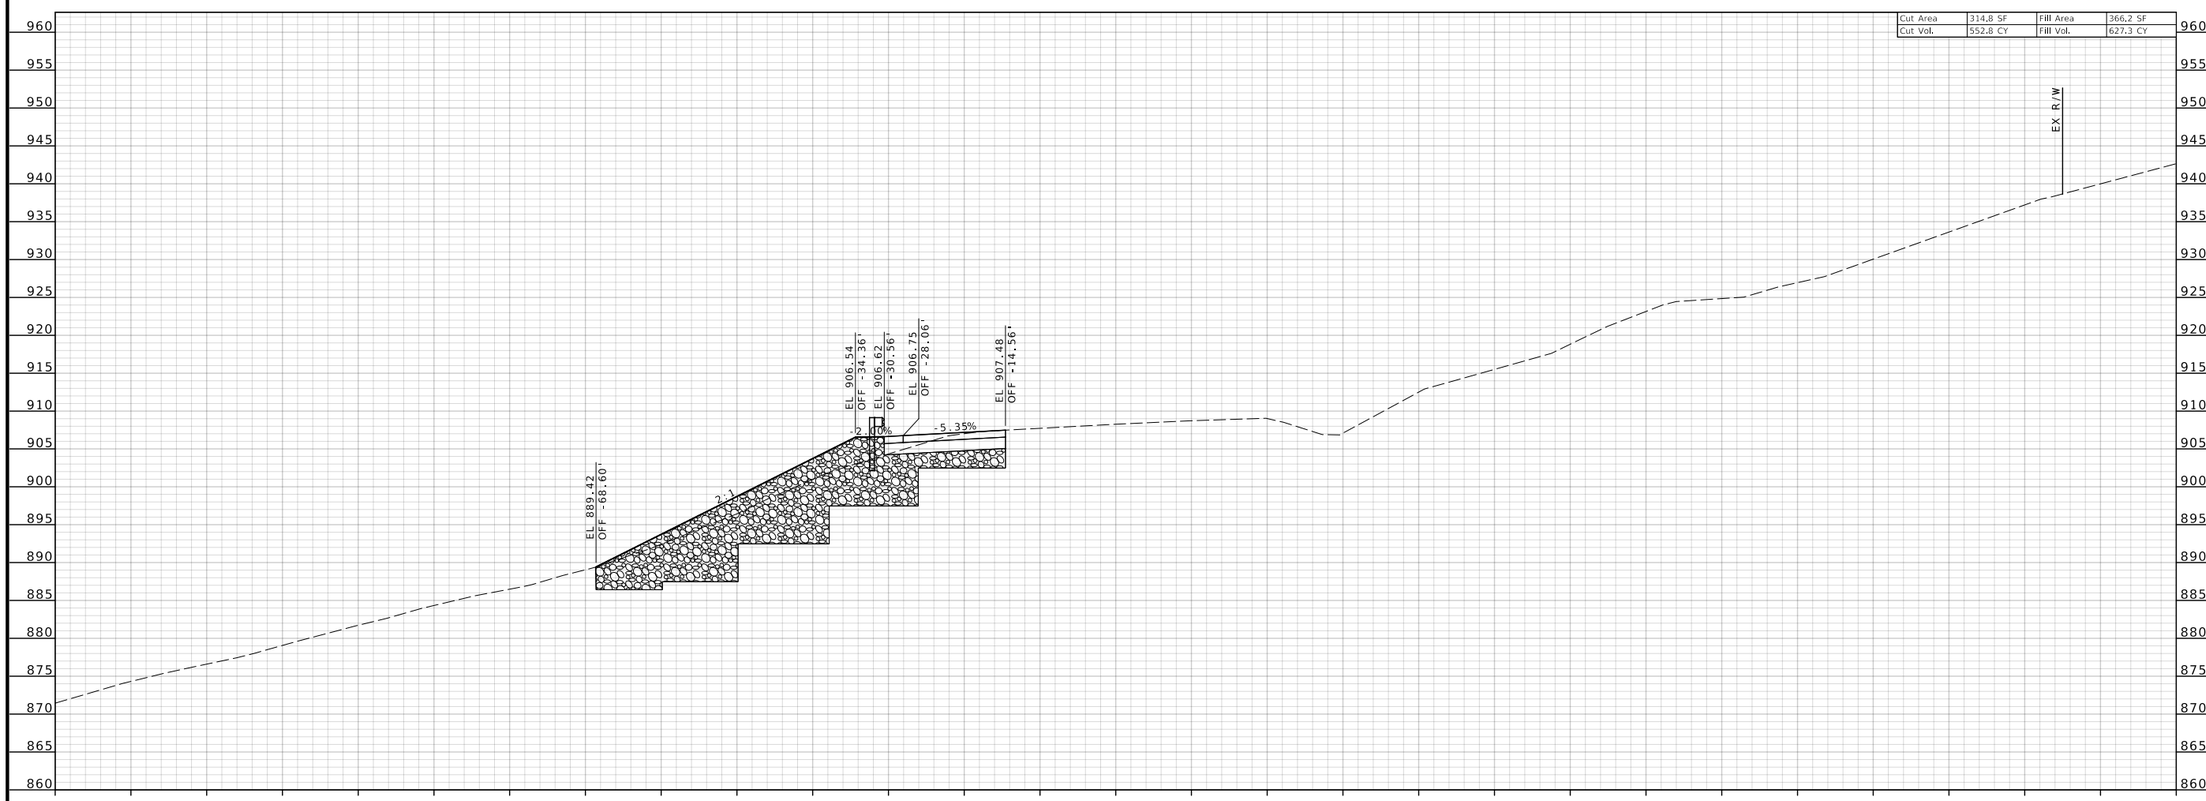

Cut Area	314.8 SF	Fill Area	366.2 SF
Cut Vol.	552.8 CY	Fill Vol.	627.3 CY

STA 826+50.00

I-44 EASTBOUND (MAINLINE)

CROSS SECTIONS

STATE OF MISSOURI
BRADLEY T. SPANBERGER
NUMBER PE-2020027014
PROFESSIONAL ENGINEER

08/11/2025 12:41:49 PM
Bradley T. Spanberger - Civil
MO PE-2020027014

DATE PREPARED
08/11/2025

ROUTE	STATE
I-44	MO
DISTRICT	SHEET NO.
CD	62

COUNTY
PULASKI

JOB NO.
JCD0111

CONTRACT ID.
.

.

BRIDGE NO.
.

DESCRIPTION	DATE
.	.
.	.
.	.
.	.
.	.
.	.

MISSOURI HIGHWAYS AND TRANSPORTATION COMMISSION
105 WEST CAPITOL
JEFFERSON CITY, MO 65102
1-888-ASK-MODOT (1-888-275-6636)

CMT
© Copyright CMT, Inc.
CRAWFORD, MURPHY & TILLY, INC.
1631 WEST ELFINDALE STREET
SPRINGFIELD, MO 65807 (417) 869-6009
ENGINEERING CORPORATION - 000631

© Copyright CMT, Inc.

CMT PROJECT NO.
24006489-00

DISCLAIMER
THE PROFESSIONAL WHOSE SIGNATURE AND PERSONAL SEAL APPEAR HEREON ASSUMES RESPONSIBILITY ONLY FOR WHAT APPEARS ON THIS PAGE, AND DISCLAIMS (PURSUANT TO SECTION 327.411 RSMO) SPECIFICATION, ESTIMATES, REPORTS, OR OTHER DOCUMENTS OR INSTRUMENTS NOT SEALED BY THE UNDERSIGNED PROFESSIONAL RELATING TO OR INTENDED TO BE USED FOR ANY PART OR PARTS OF THE PROJECT TO WHICH THIS PAGE REFERS.

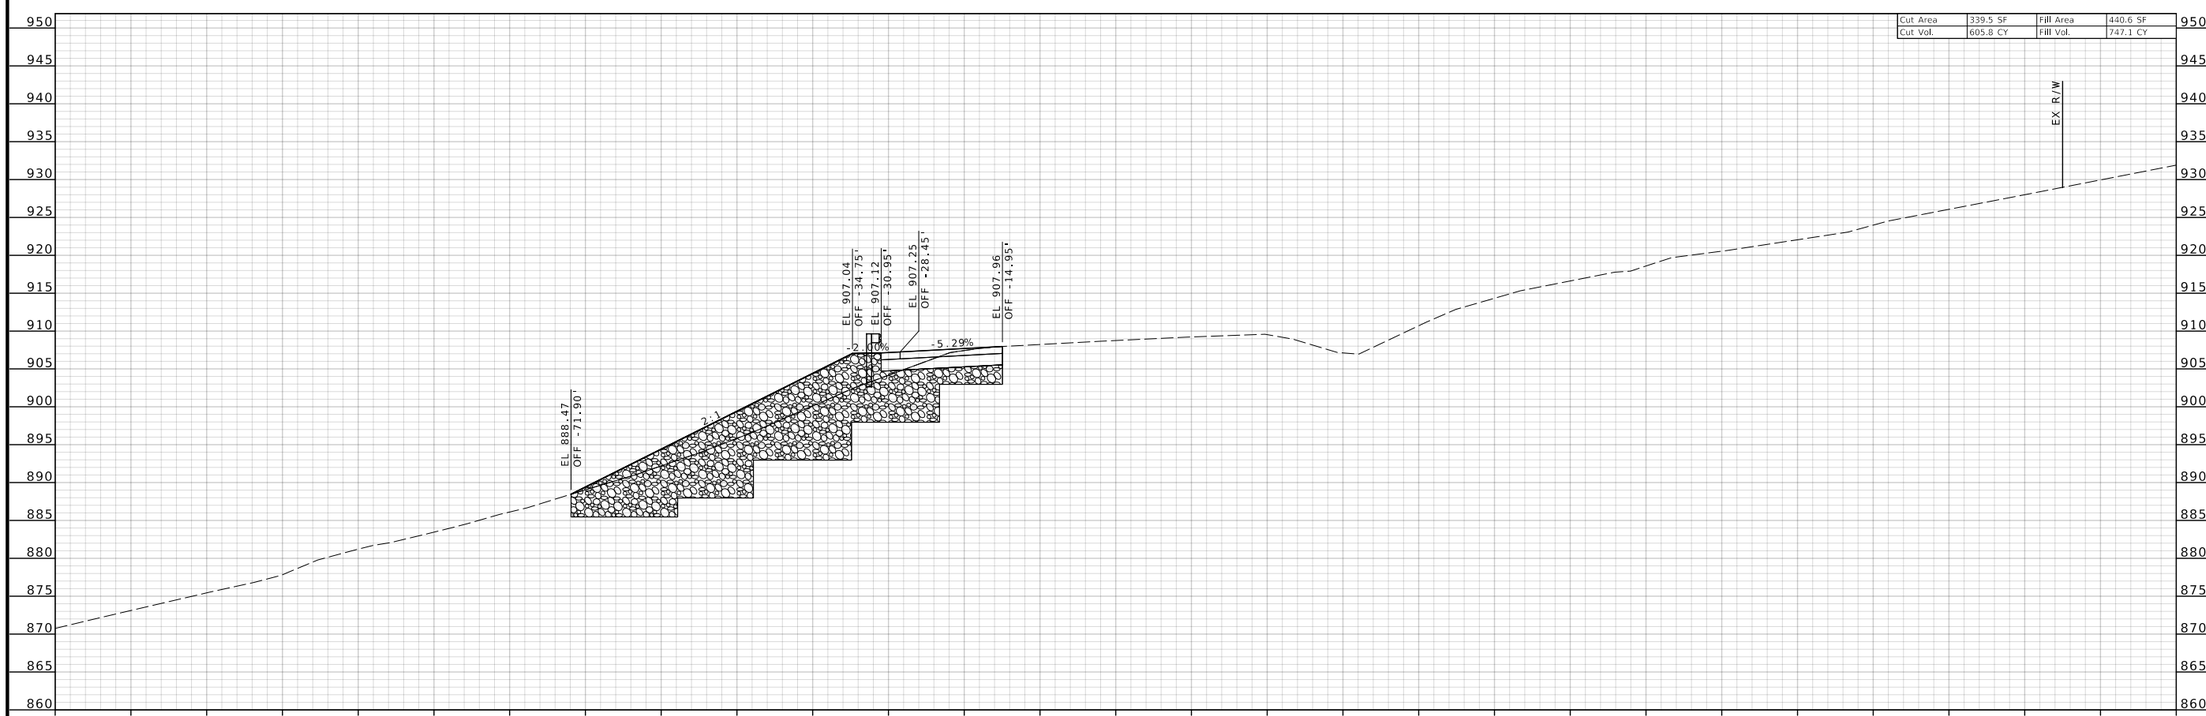

STA 827+00.00

I-44 EASTBOUND (MAINLINE)

CROSS SECTIONS

STATE OF MISSOURI
BRADLEY T. SPANBERGER
NUMBER PE-2020027014
PROFESSIONAL ENGINEER

08/11/2025 12:41:49 PM
Bradley T. Spanberger - Civil
MO PE-2020027014

DATE PREPARED
08/11/2025

ROUTE	STATE
I-44	MO
DISTRICT	SHEET NO.
CD	63

COUNTY
PULASKI

JOB NO.
JCD0111

CONTRACT ID.
.

.

BRIDGE NO.
.

DATE	DESCRIPTION
.	.
.	.
.	.
.	.
.	.
.	.

MISSOURI HIGHWAYS AND TRANSPORTATION COMMISSION

105 WEST CAPITOL
JEFFERSON CITY, MO 65102
1-888-ASK-MODOT (1-888-275-6636)

CMT
© Copyright CMT, Inc.
CRAWFORD, MURPHY & TILLY, INC.
16701 WEST ELFINDALE STREET
SPRINGFIELD, MO 65807 (417) 869-6009
ENGINEERING CORPORATION - 000631

© Copyright CMT, Inc.

CMT PROJECT NO.
24006489-00

DISCLAIMER
THE PROFESSIONAL WHOSE SIGNATURE AND PERSONAL SEAL APPEAR HEREON ASSUMES RESPONSIBILITY ONLY FOR WHAT APPEARS ON THIS PAGE, AND DISCLAIMS (PURSUANT TO SECTION 327.411 RSMO) SPECIFICATION, ESTIMATES, REPORTS, OR OTHER DOCUMENTS OR INSTRUMENTS NOT SEALED BY THE UNDERSIGNED PROFESSIONAL RELATING TO OR INTENDED TO BE USED FOR ANY PART OR PARTS OF THE PROJECT TO WHICH THIS PAGE REFERS.

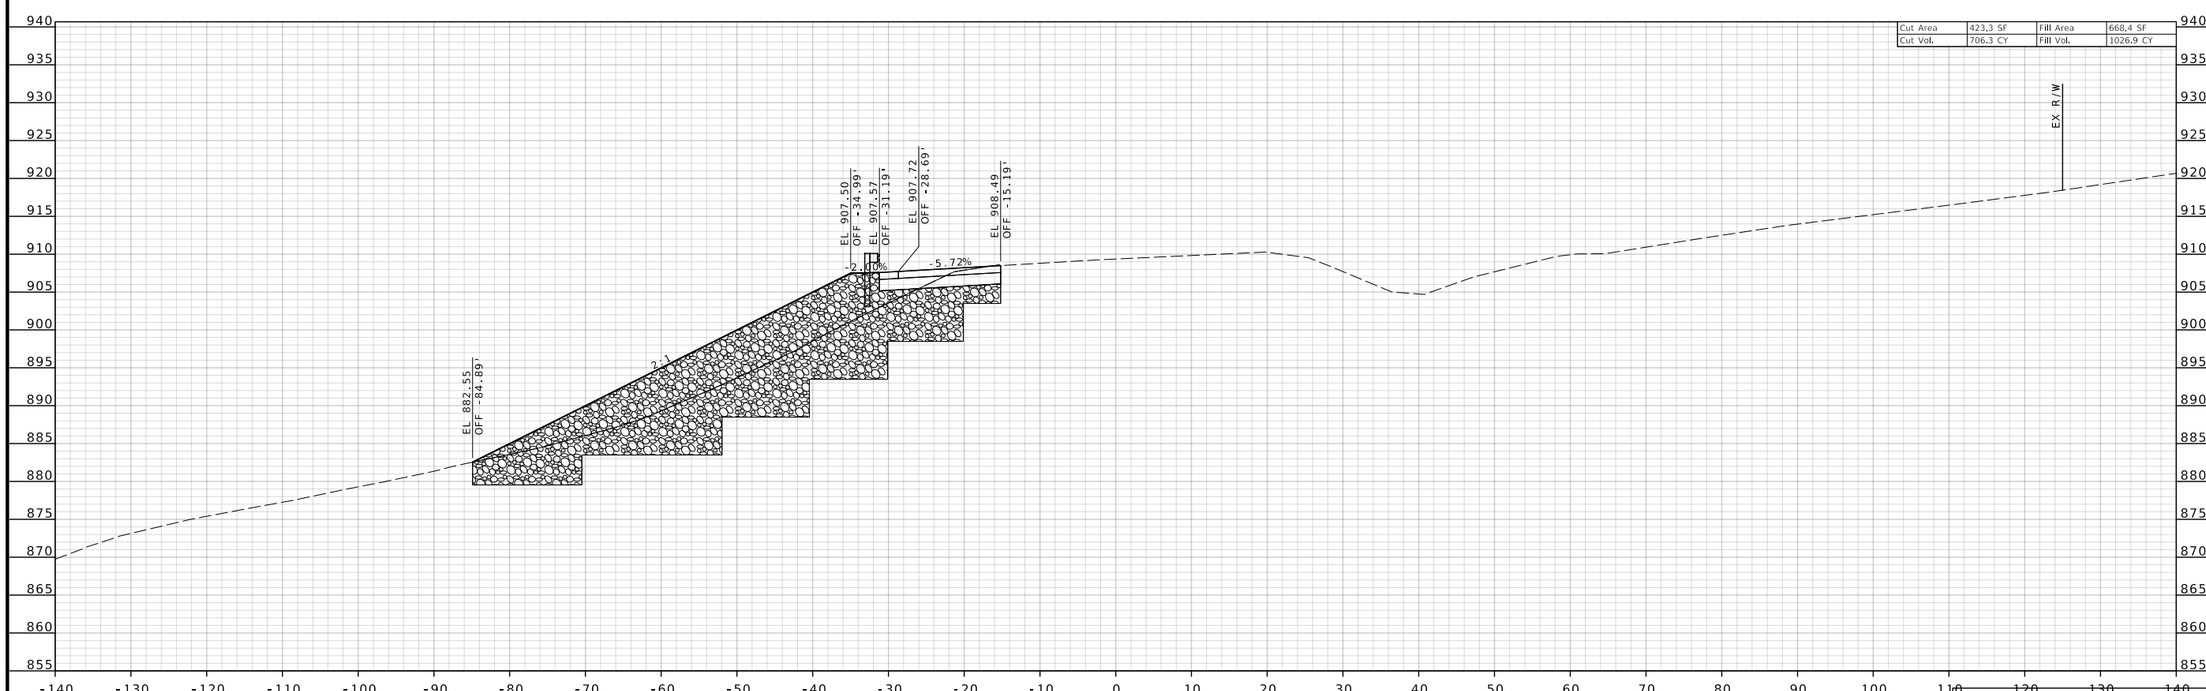

STA 827+50.00

I-44 EASTBOUND (MAINLINE)

CROSS SECTIONS

STATE OF MISSOURI
BRADLEY T. SPANBERGER
NUMBER PE-2020027014
PROFESSIONAL ENGINEER

08/11/2025 12:41:49 PM
Bradley T. Spanberger - Civil
MO PE-2020027014

DATE PREPARED
08/11/2025

ROUTE	STATE
I-44	MO
DISTRICT	SHEET NO.
CD	64

COUNTY
PULASKI

JOB NO.
JCD0111

CONTRACT ID.
.

.

BRIDGE NO.
.

DESCRIPTION	DATE
.	.
.	.
.	.
.	.
.	.
.	.

MISSOURI HIGHWAYS AND TRANSPORTATION COMMISSION

105 WEST CAPITOL
JEFFERSON CITY, MO 65102
1-888-ASK-MODOT (1-888-275-6636)

CMT
© Copyright CMT, Inc.
CRAWFORD, MURPHY & TILLY, INC.
16701 WEST ELFINDALE STREET
SPRINGFIELD, MO 65814 (417) 869-6009
ENGINEERING CORPORATION - 000631

© Copyright CMT, Inc.

CMT PROJECT NO.
24006489-00

DISCLAIMER
THE PROFESSIONAL WHOSE SIGNATURE AND PERSONAL SEAL APPEAR HEREON ASSUMES RESPONSIBILITY ONLY FOR WHAT APPEARS ON THIS PAGE, AND DISCLAIMS (PURSUANT TO SECTION 327.411 RSMO) SPECIFICATION, ESTIMATES, REPORTS, OR OTHER DOCUMENTS OR INSTRUMENTS NOT SEALED BY THE UNDERSIGNED PROFESSIONAL RELATING TO OR INTENDED TO BE USED FOR ANY PART OR PARTS OF THE PROJECT TO WHICH THIS PAGE REFERS.

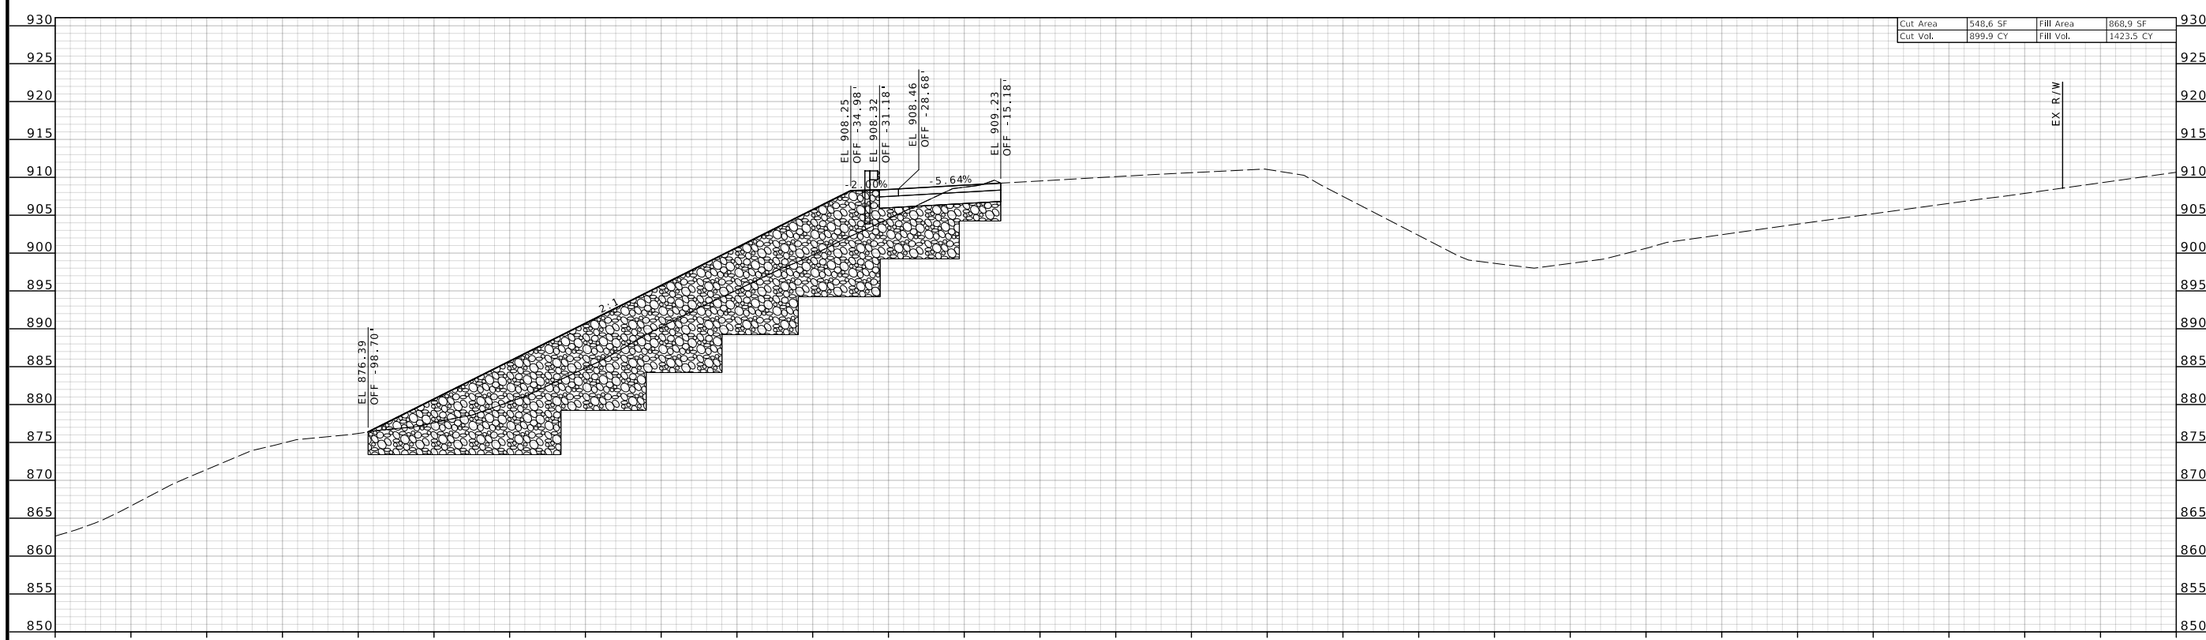

STA 828+00.00

I-44 EASTBOUND (MAINLINE)

CROSS SECTIONS

STATE OF MISSOURI
BRADLEY T. SPANBERGER
NUMBER PE-2020027014
PROFESSIONAL ENGINEER

08/11/2025 12:41:49 PM
Bradley T. Spanberger - Civil
MO PE-2020027014

DATE PREPARED
08/11/2025

ROUTE	STATE
I-44	MO
DISTRICT	SHEET NO.
CD	65

COUNTY
PULASKI

JOB NO.
JCD0111

CONTRACT ID.
.

.

BRIDGE NO.
.

DESCRIPTION	DATE
.	.
.	.
.	.
.	.
.	.
.	.

MISSOURI HIGHWAYS AND TRANSPORTATION COMMISSION
105 WEST CAPITOL
JEFFERSON CITY, MO 65102
1-888-ASK-MODOT (1-888-275-6636)

CMT
©Copyright CMT, Inc.
CRAWFORD, MURPHY & TILLY, INC.
1635 WEST ELFINDALE STREET
SPRINGFIELD, MO 65807 (417) 869-6009
ENGINEERING CORPORATION - 000631

©Copyright CMT, Inc.

CMT PROJECT NO.
24006489-00

DISCLAIMER
THE PROFESSIONAL WHOSE SIGNATURE AND PERSONAL SEAL APPEAR HEREON ASSUMES RESPONSIBILITY ONLY FOR WHAT APPEARS ON THIS PAGE, AND DISCLAIMS (PURSUANT TO SECTION 327.411 RSMO) SPECIFICATION, ESTIMATES, REPORTS, OR OTHER DOCUMENTS OR INSTRUMENTS NOT SEALED BY THE UNDERSIGNED PROFESSIONAL RELATING TO OR INTENDED TO BE USED FOR ANY PART OR PARTS OF THE PROJECT TO WHICH THIS PAGE REFERS.

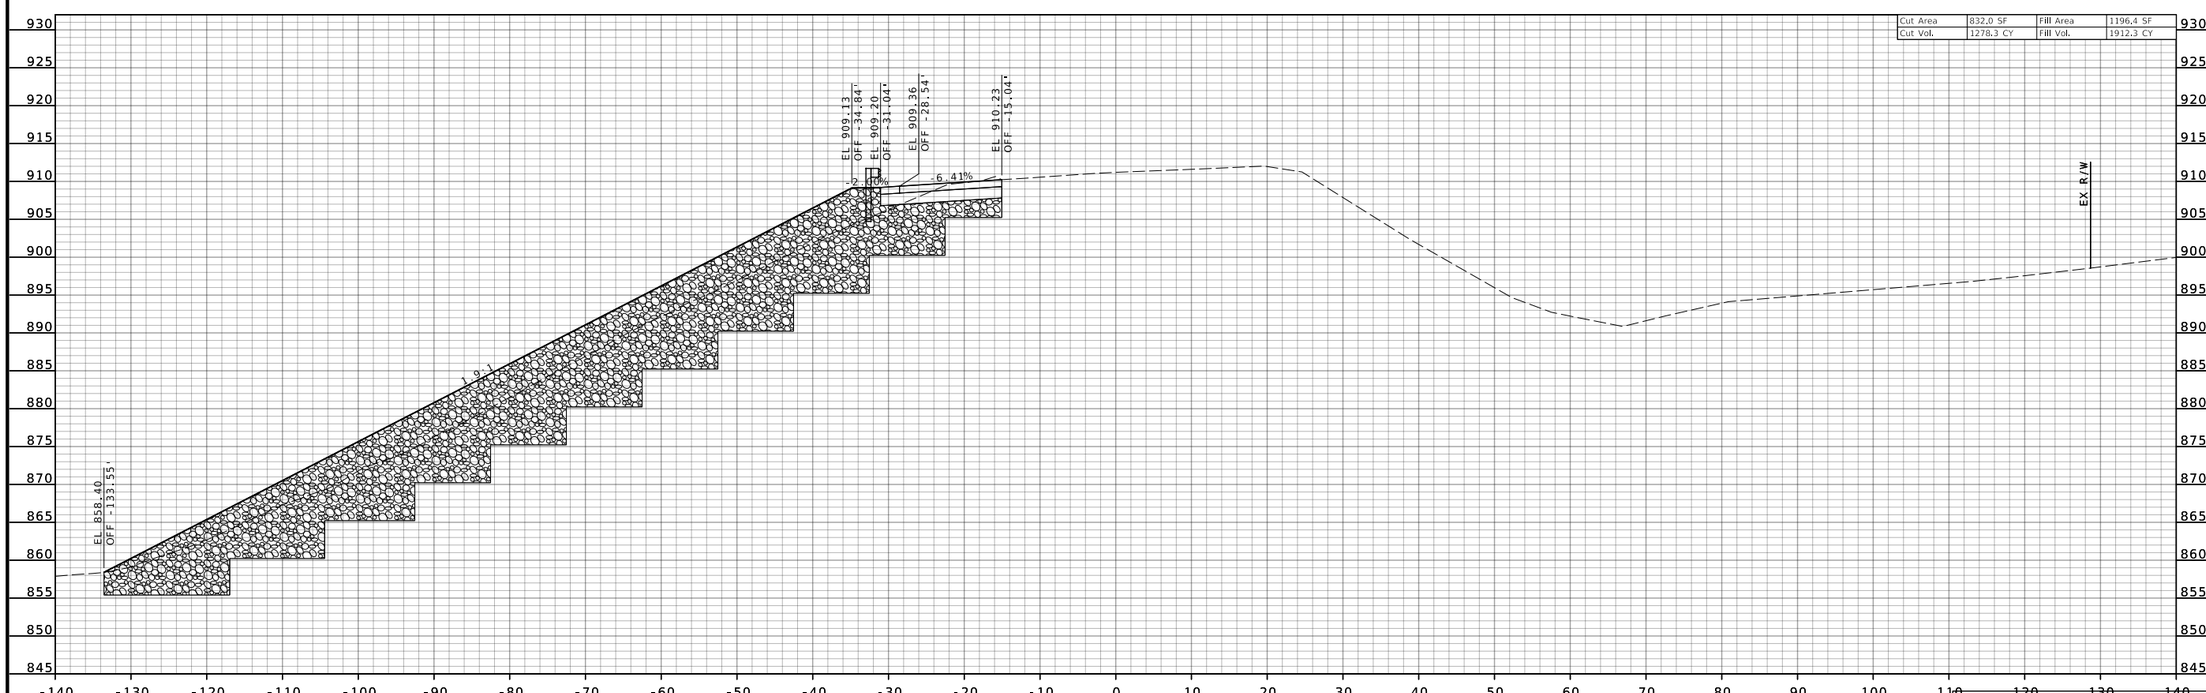

STA 828+50.00

I-44 EASTBOUND (MAINLINE)

CROSS SECTIONS

STATE OF MISSOURI
BRADLEY T. SPANBERGER
NUMBER PE-2020027014
PROFESSIONAL ENGINEER

08/11/2025 12:41:49 PM
Bradley T. Spanberger - Civil
MO PE-2020027014

DATE PREPARED
08/11/2025

ROUTE	STATE
I-44	MO
DISTRICT	SHEET NO.
CD	66

COUNTY
PULASKI

JOB NO.
JCD0111

CONTRACT ID.
.

.

BRIDGE NO.
.

DESCRIPTION	DATE
.	.
.	.
.	.
.	.
.	.
.	.

MISSOURI HIGHWAYS AND TRANSPORTATION COMMISSION
105 WEST CAPITOL
JEFFERSON CITY, MO 65102
1-888-ASK-MODOT (1-888-275-6636)

CMT
© Copyright CMT, Inc.
CRAWFORD, MURPHY & TILLY, INC.
16701 WEST ELFINDALE STREET
SPRINGFIELD, MO 65814 (417) 869-6009
ENGINEERING CORPORATION - 000631

© Copyright CMT, Inc.

CMT PROJECT NO.
24006489-00

DISCLAIMER
THE PROFESSIONAL WHOSE SIGNATURE AND PERSONAL SEAL APPEAR HEREON ASSUMES RESPONSIBILITY ONLY FOR WHAT APPEARS ON THIS PAGE, AND DISCLAIMS (PURSUANT TO SECTION 327.411 RSMO) SPECIFICATION, ESTIMATES, REPORTS, OR OTHER DOCUMENTS OR INSTRUMENTS NOT SEALED BY THE UNDERSIGNED PROFESSIONAL RELATING TO OR INTENDED TO BE USED FOR ANY PART OR PARTS OF THE PROJECT TO WHICH THIS PAGE REFERS.

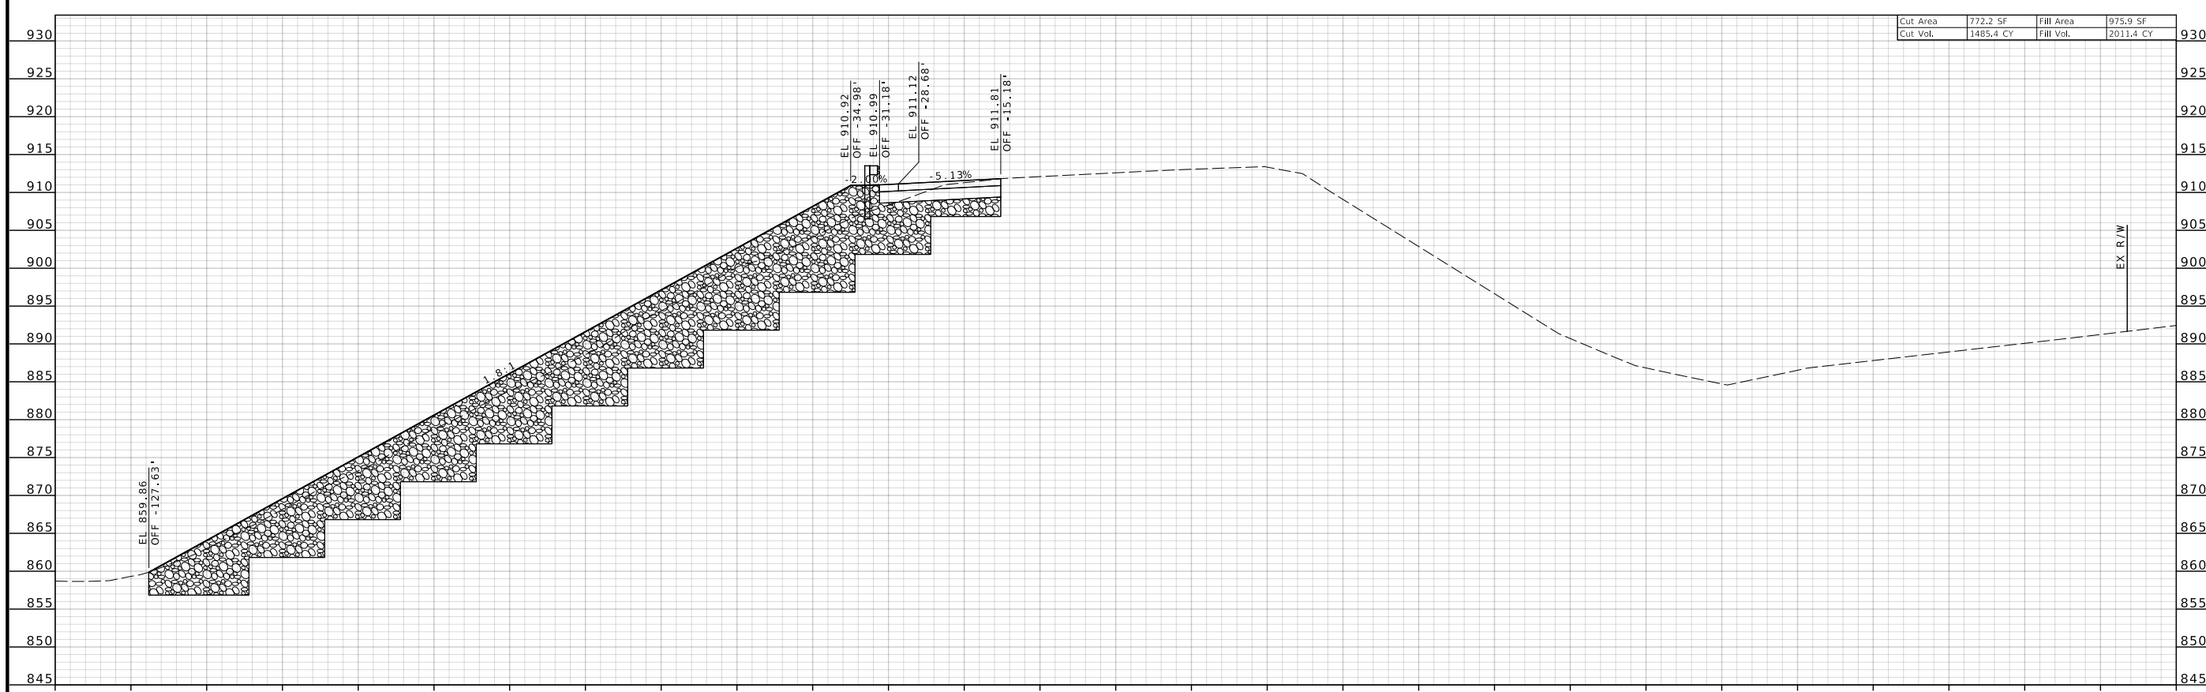

STA 829+00.00

I-44 EASTBOUND (MAINLINE)

CROSS SECTIONS

STATE OF MISSOURI
BRADLEY T. SPANBERGER
NUMBER PE-2020027014
PROFESSIONAL ENGINEER

08/11/2025 12:41:49 PM
Bradley T. Spanberger - Civil
MO PE-2020027014

DATE PREPARED	
08/11/2025	
ROUTE: I-44	STATE: MO
DISTRICT: CD	SHEET NO.: 67
COUNTY: PULASKI	
JOB NO.: JCD0111	
CONTRACT ID.: .	
.	
BRIDGE NO.: .	

DATE	DESCRIPTION
.	.
.	.
.	.
.	.
.	.
.	.

MISSOURI HIGHWAYS AND TRANSPORTATION COMMISSION
105 WEST CAPITOL
JEFFERSON CITY, MO 65102
1-888-ASK-MODOT (1-888-275-6636)

CMT
© Copyright CMT, Inc.
CRAWFORD, MURPHY & TILLY, INC.
16701 WEST ELFINDALE STREET
SPRINGFIELD, MO 65814 (417) 869-6009
ENGINEERING CORPORATION - 000631

©Copyright CMT, Inc.

CMT PROJECT NO.
24006489-00

DISCLAIMER
THE PROFESSIONAL WHOSE SIGNATURE AND PERSONAL SEAL APPEAR HEREON ASSUMES RESPONSIBILITY ONLY FOR WHAT APPEARS ON THIS PAGE, AND DISCLAIMS (PURSUANT TO SECTION 327.411 RSMO) SPECIFICATION, ESTIMATES, REPORTS, OR OTHER DOCUMENTS OR INSTRUMENTS NOT SEALED BY THE UNDERSIGNED PROFESSIONAL RELATING TO OR INTENDED TO BE USED FOR ANY PART OR PARTS OF THE PROJECT TO WHICH THIS PAGE REFERS.

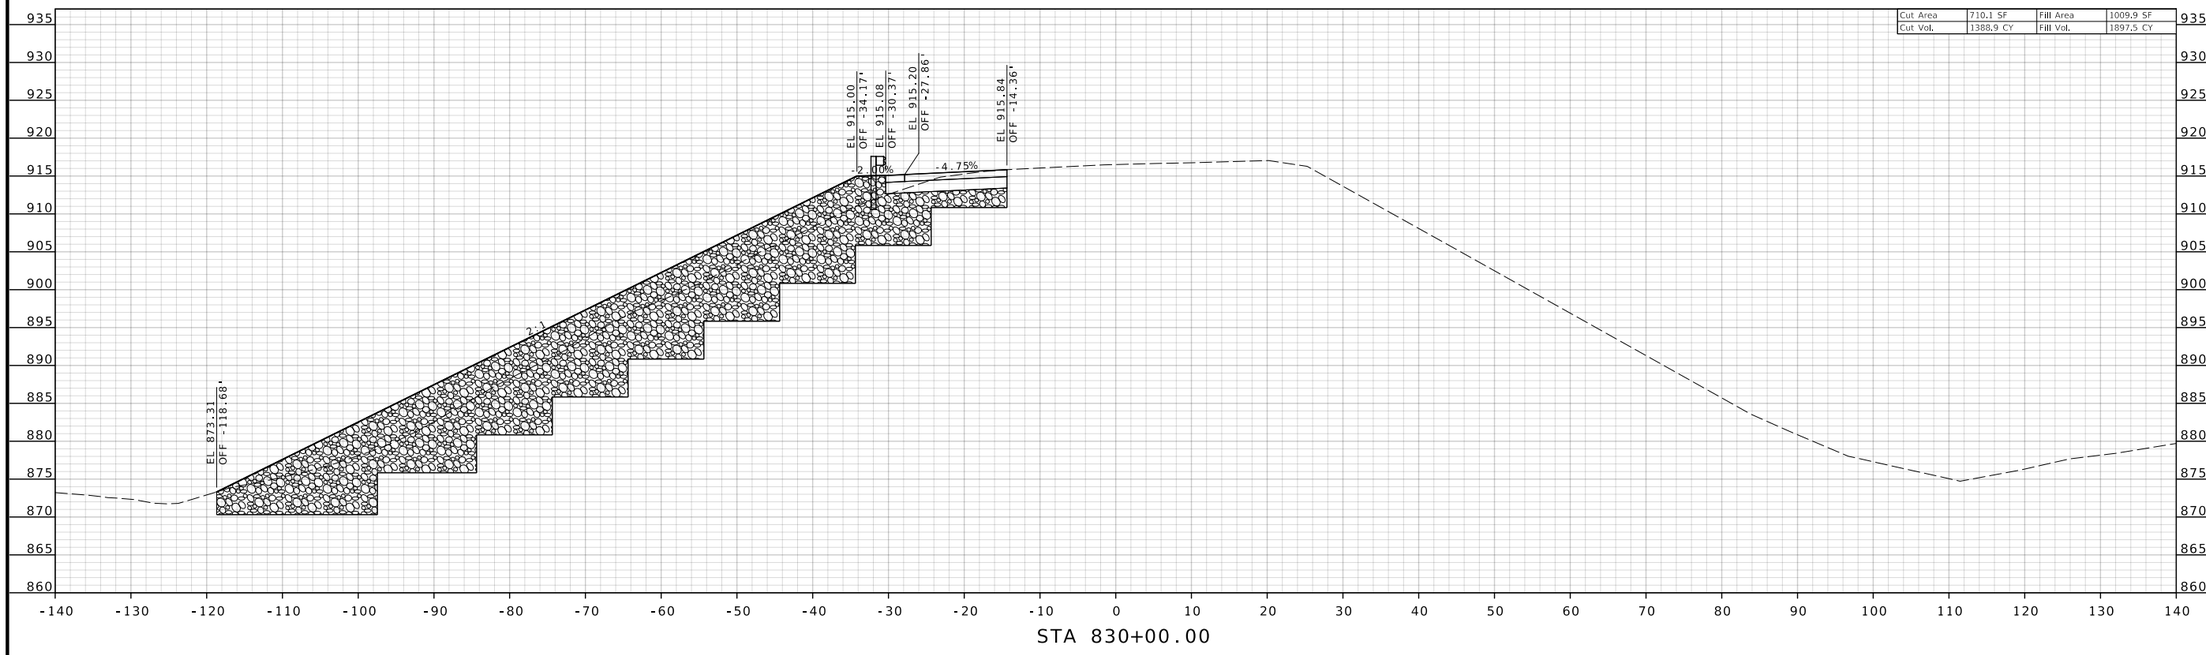

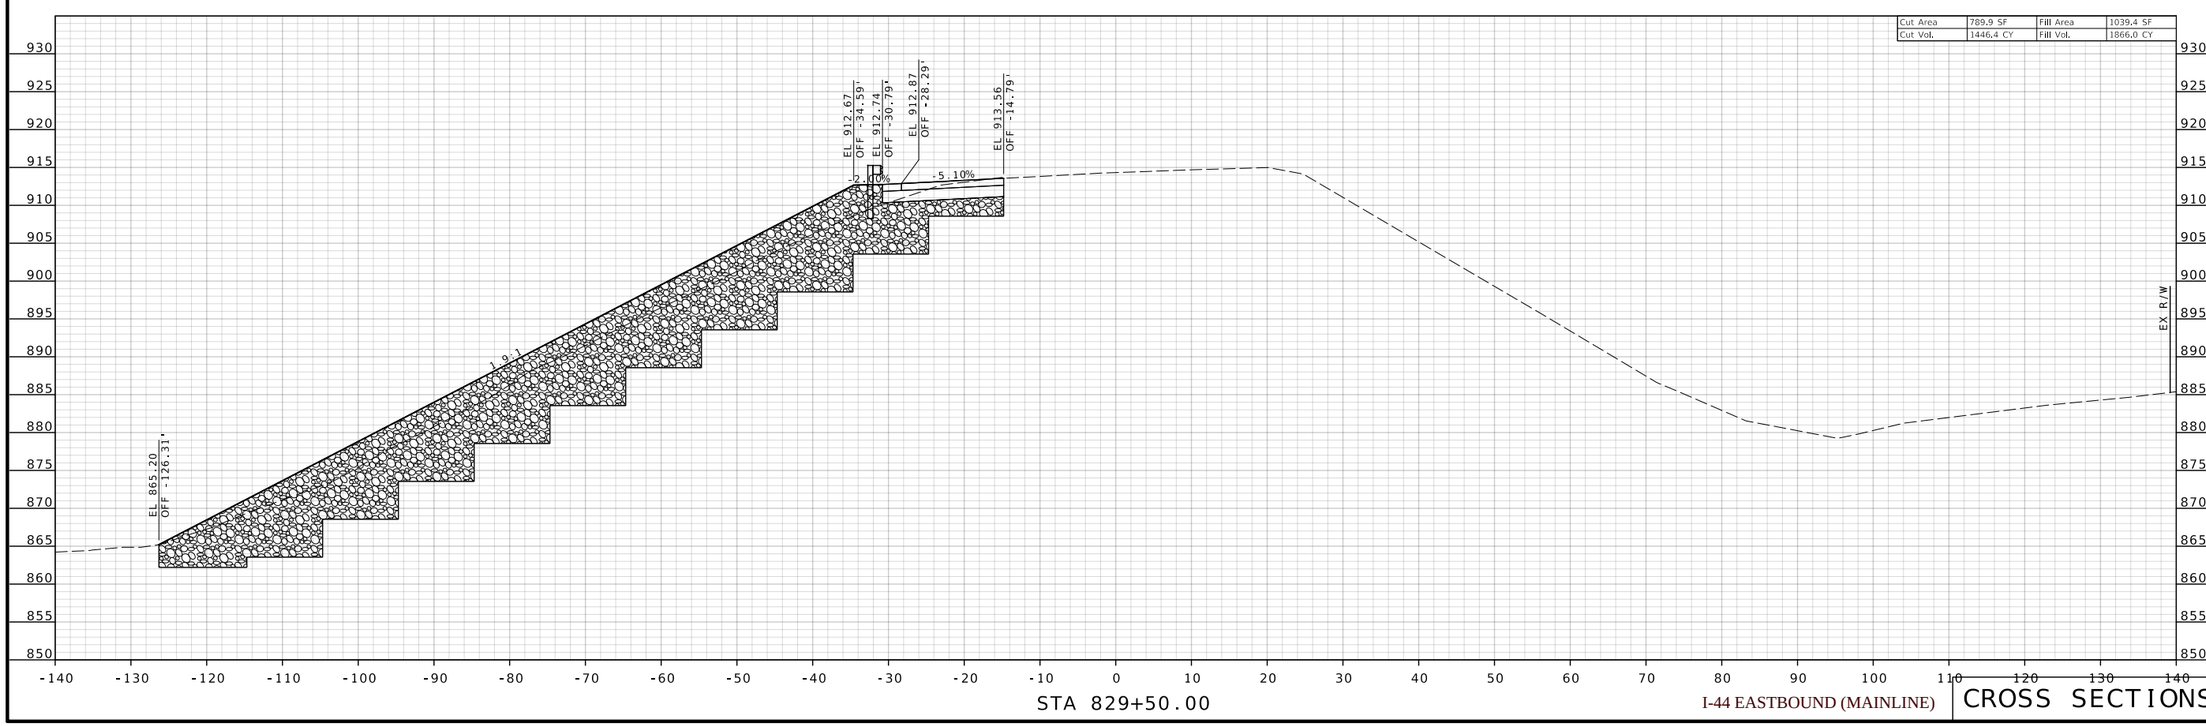

I-44 EASTBOUND (MAINLINE)

CROSS SECTIONS

STATE OF MISSOURI
BRADLEY T. SPANBERGER
NUMBER PE-2020027014
PROFESSIONAL ENGINEER

08/11/2025 12:41:50 PM
Bradley T. Spanberger - Civil
MO PE-2020027014

DATE PREPARED
08/11/2025

ROUTE	STATE
I-44	MO
DISTRICT	SHEET NO.
CD	68

COUNTY
PULASKI

JOB NO.
JCD0111

CONTRACT ID.
.

.

BRIDGE NO.
.

DESCRIPTION	DATE
.	.
.	.
.	.
.	.
.	.
.	.

MISSOURI HIGHWAYS AND TRANSPORTATION COMMISSION
105 WEST CAPITOL
JEFFERSON CITY, MO 65102
1-888-ASK-MODOT (1-888-275-6636)

CMT
© Copyright CMT, Inc.
CRAWFORD, MURPHY & TILLY, INC.
16701 WEST ELFINDALE STREET
SPRINGFIELD, MISSOURI 65877 869-6009
ENGINEERING CORPORATION - 000631

©Copyright CMT, Inc.

CMT PROJECT NO.
24006489-00

DISCLAIMER
THE PROFESSIONAL WHOSE SIGNATURE AND PERSONAL SEAL APPEAR HEREON ASSUMES RESPONSIBILITY ONLY FOR WHAT APPEARS ON THIS PAGE, AND DISCLAIMS (PURSUANT TO SECTION 327.411 RSMO) SPECIFICATION, ESTIMATES, REPORTS, OR OTHER DOCUMENTS OR INSTRUMENTS NOT SEALED BY THE UNDERSIGNED PROFESSIONAL RELATING TO OR INTENDED TO BE USED FOR ANY PART OR PARTS OF THE PROJECT TO WHICH THIS PAGE REFERS.

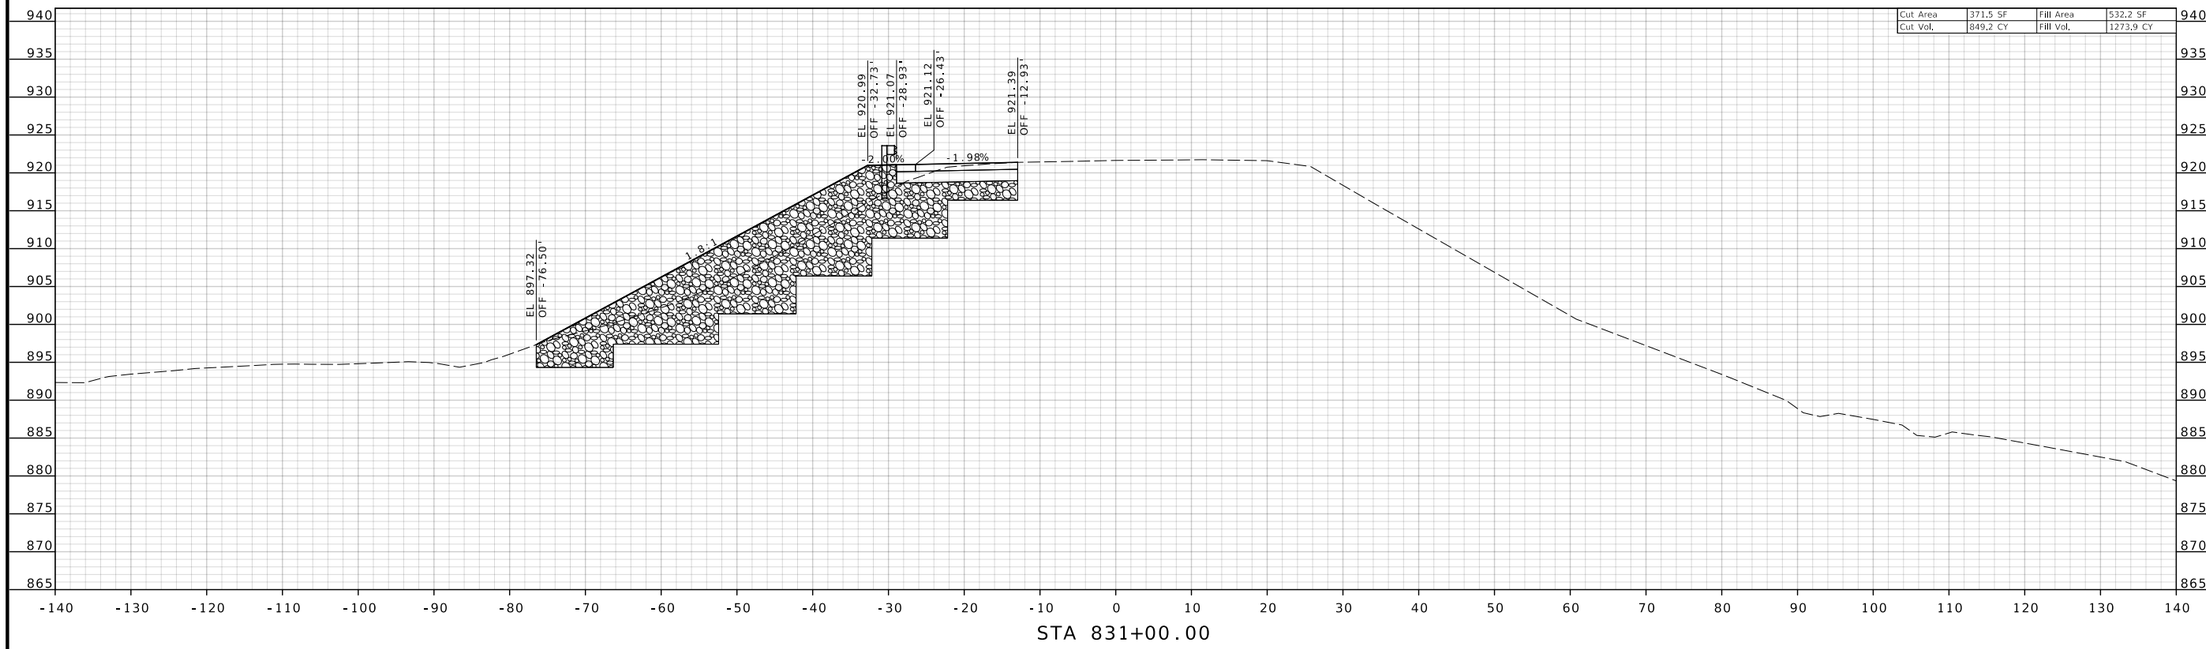

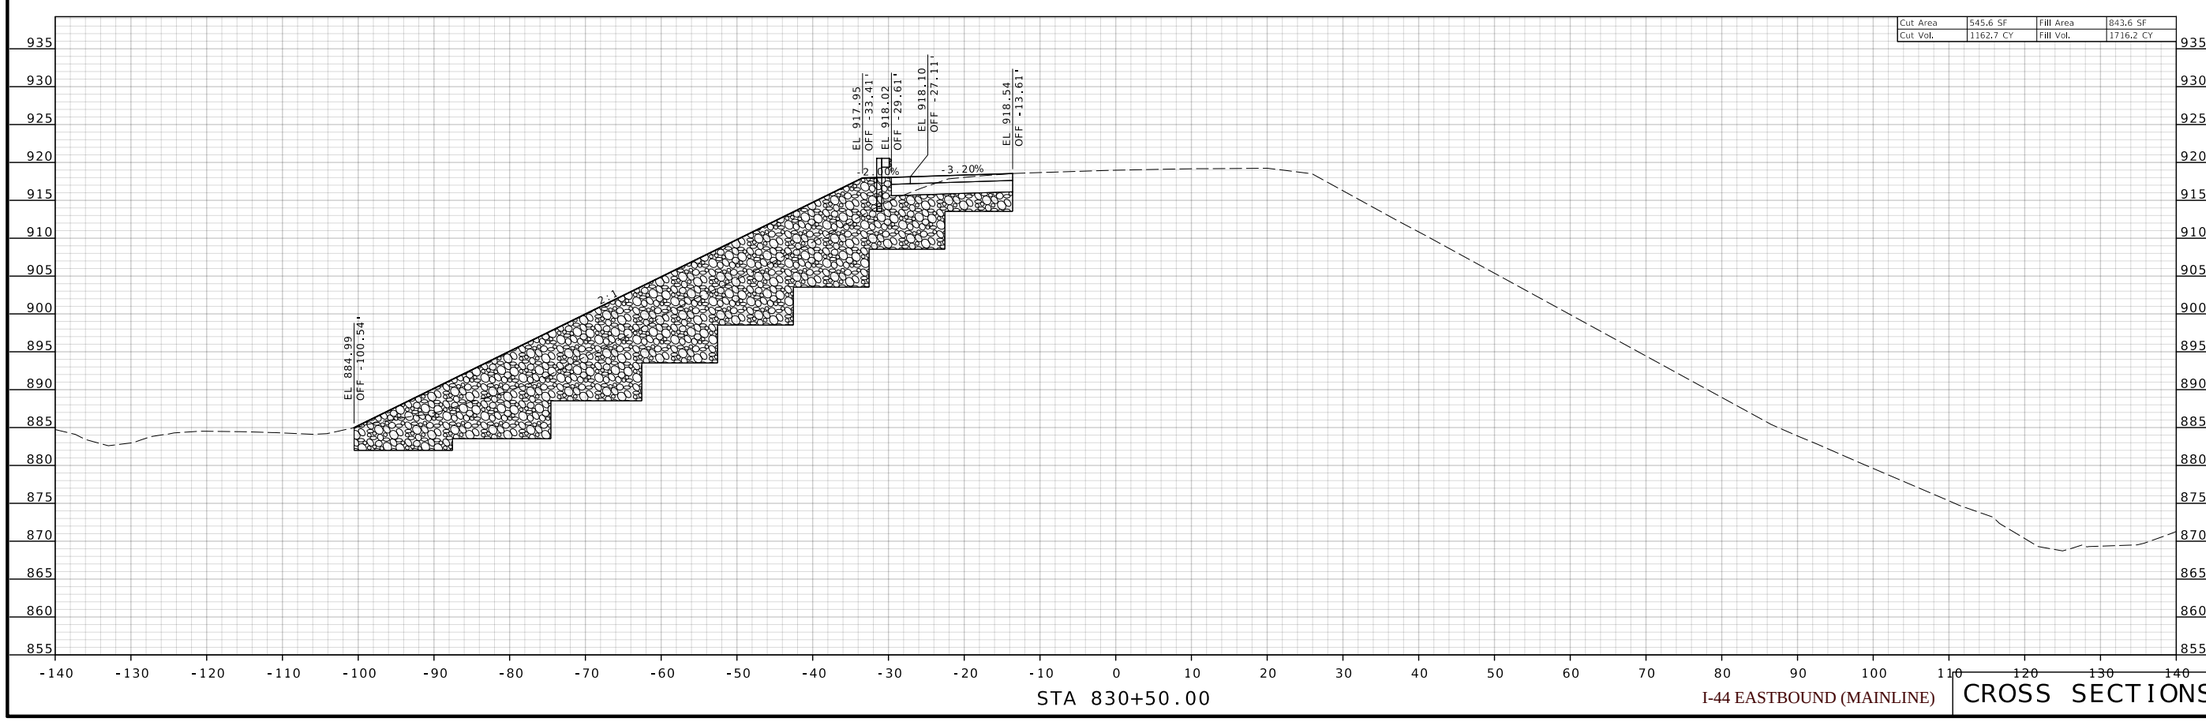

I-44 EASTBOUND (MAINLINE)

CROSS SECTIONS

STATE OF MISSOURI
BRADLEY T. SPANBERGER
NUMBER PE-2020027014
PROFESSIONAL ENGINEER

08/11/2025 12:41:50 PM
Bradley T. Spanberger - Civil
MO PE-2020027014

DATE PREPARED
08/11/2025

ROUTE	STATE
I-44	MO
DISTRICT	SHEET NO.
CD	69

COUNTY
PULASKI

JOB NO.
JCD0111

CONTRACT ID.
.

.

BRIDGE NO.
.

DESCRIPTION	DATE
.	.
.	.
.	.
.	.
.	.
.	.

MISSOURI HIGHWAYS AND TRANSPORTATION COMMISSION
105 WEST CAPITOL
JEFFERSON CITY, MO 65102
1-888-ASK-MODOT (1-888-275-6636)

CMT
© Copyright CMT, Inc.
CRAWFORD, MURPHY & TILLY, INC.
16131 WEST ELFINDALE STREET
SPRINGFIELD, MISSOURI 65807 (417) 869-6009
ENGINEERING CORPORATION - 000631

©Copyright CMT, Inc.

CMT PROJECT NO.
24006489-00

DISCLAIMER
THE PROFESSIONAL WHOSE SIGNATURE AND PERSONAL SEAL APPEAR HEREON ASSUMES RESPONSIBILITY ONLY FOR WHAT APPEARS ON THIS PAGE, AND DISCLAIMS (PURSUANT TO SECTION 327.411 RSMO) SPECIFICATION, ESTIMATES, REPORTS, OR OTHER DOCUMENTS OR INSTRUMENTS NOT SEALED BY THE UNDERSIGNED PROFESSIONAL RELATING TO OR INTENDED TO BE USED FOR ANY PART OR PARTS OF THE PROJECT TO WHICH THIS PAGE REFERS.

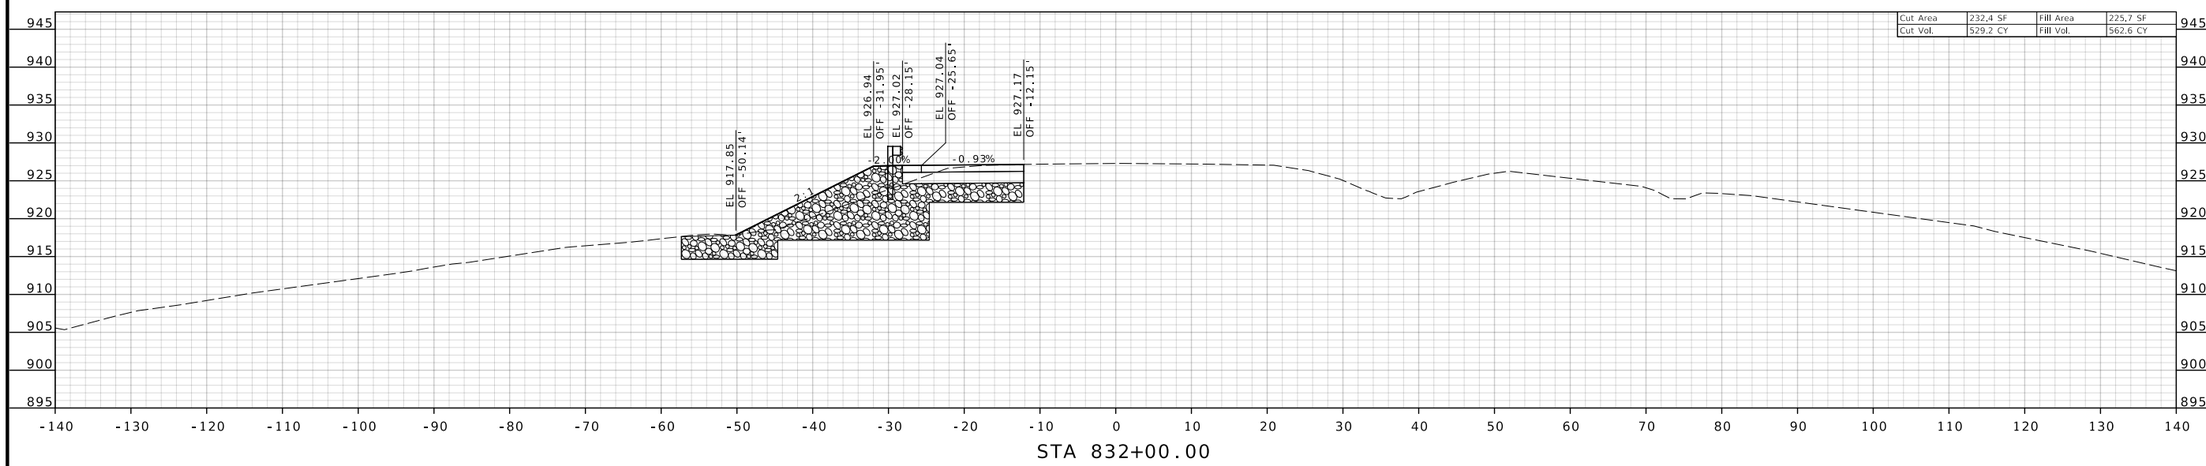

STA 832+00.00

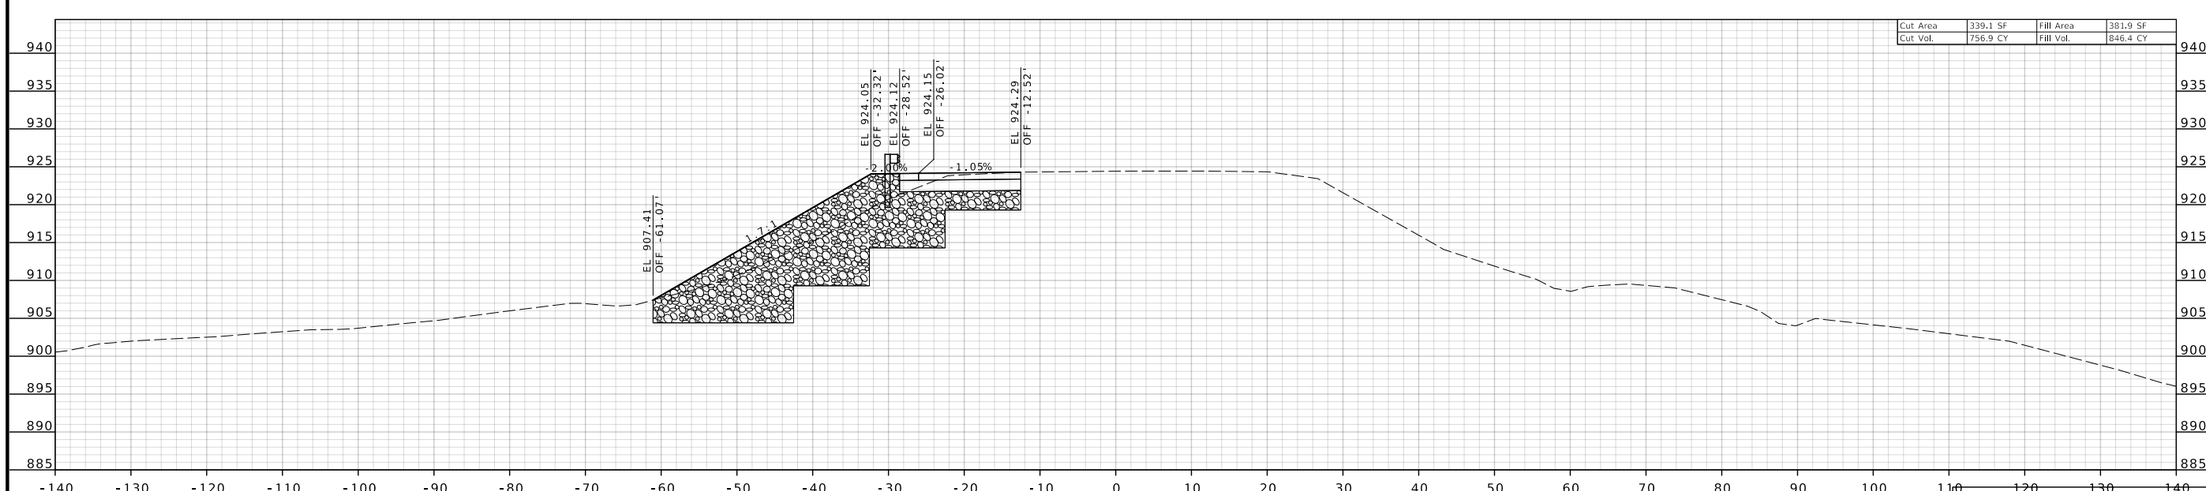

STA 831+50.00

I-44 EASTBOUND (MAINLINE)

CROSS SECTIONS

STATE OF MISSOURI
BRADLEY T. SPANBERGER
NUMBER PE-2020027014
PROFESSIONAL ENGINEER

08/11/2025 12:41:50 PM
Bradley T. Spanberger - Civil
MO PE-2020027014

DATE PREPARED	08/11/2025
ROUTE	I-44
STATE	MO
DISTRICT	CD
SHEET NO.	70
COUNTY	PULASKI
JOB NO.	JCD0111
CONTRACT ID.	.
	.
BRIDGE NO.	.

DESCRIPTION	DATE
.	.
.	.
.	.
.	.
.	.
.	.

MISSOURI HIGHWAYS AND TRANSPORTATION COMMISSION
105 WEST CAPITOL
JEFFERSON CITY, MO 65102
1-888-ASK-MODOT (1-888-275-6636)

CMT
©Copyright CMT, Inc.
CRAWFORD, MURPHY & TILLY, INC.
16701 WEST ELFINDALE STREET
SPRINGFIELD, MO 65807 (417) 869-6009
ENGINEERING CORPORATION - 000631

©Copyright CMT, Inc.

CMT PROJECT NO.
24006489-00

DISCLAIMER
THE PROFESSIONAL WHOSE SIGNATURE AND PERSONAL SEAL APPEAR HEREON ASSUMES RESPONSIBILITY ONLY FOR WHAT APPEARS ON THIS PAGE, AND DISCLAIMS (PURSUANT TO SECTION 327.411 RSMO) SPECIFICATION, ESTIMATES, REPORTS, OR OTHER DOCUMENTS OR INSTRUMENTS NOT SEALED BY THE UNDERSIGNED PROFESSIONAL RELATING TO OR INTENDED TO BE USED FOR ANY PART OR PARTS OF THE PROJECT TO WHICH THIS PAGE REFERS.

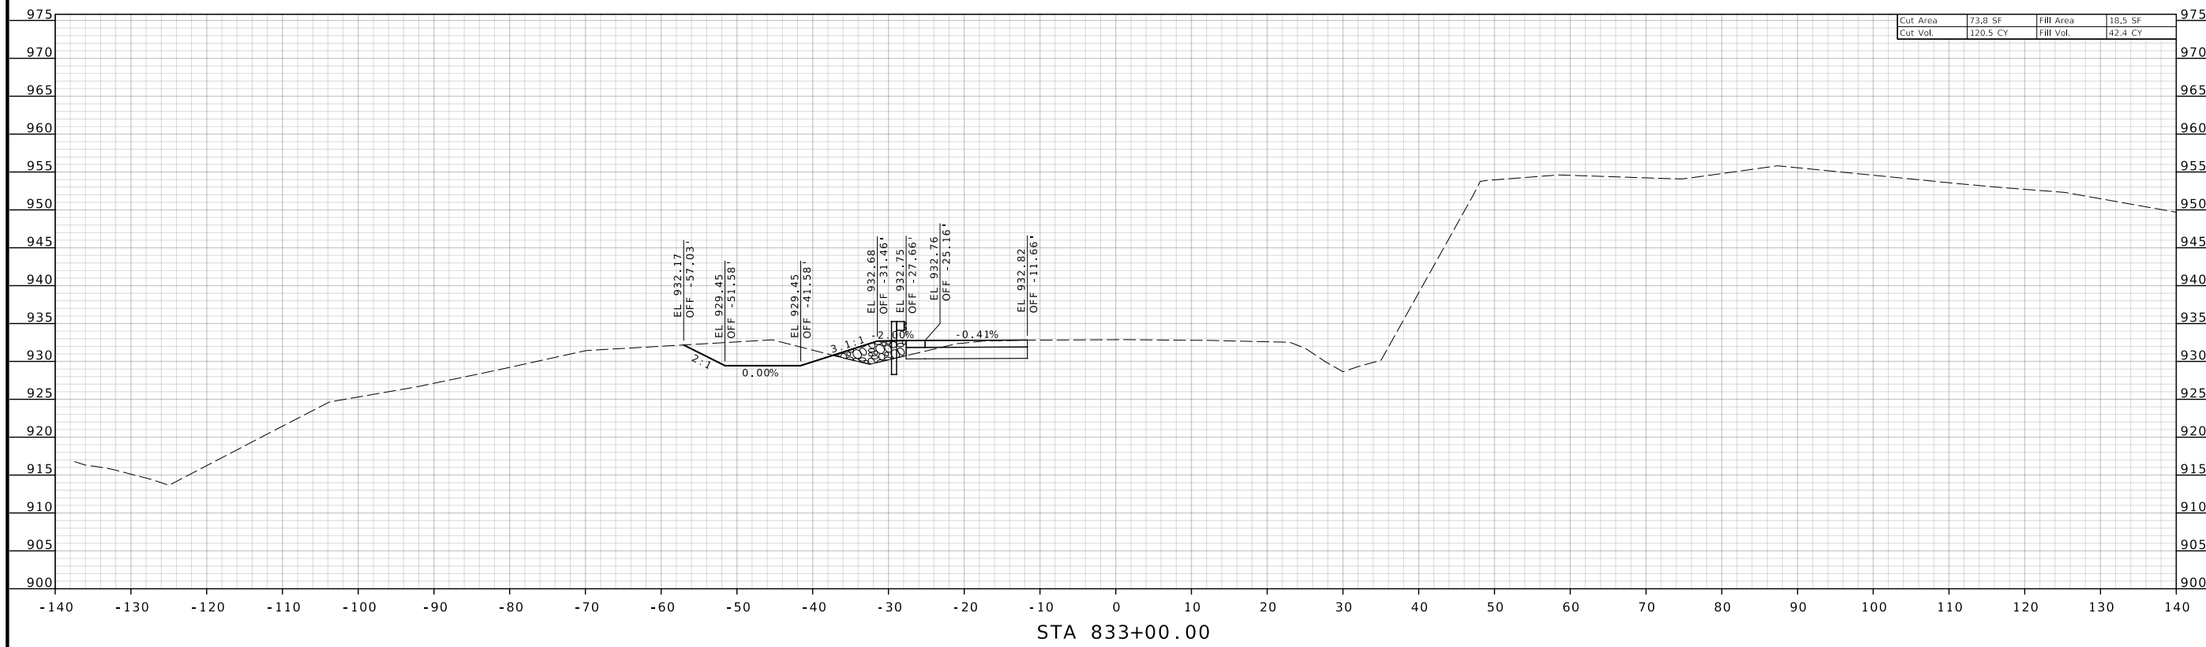

Cut Area	73.8 SF	Fill Area	18.5 SF
Cut Vol.	120.5 CY	Fill Vol.	42.4 CY

STA 833+00.00

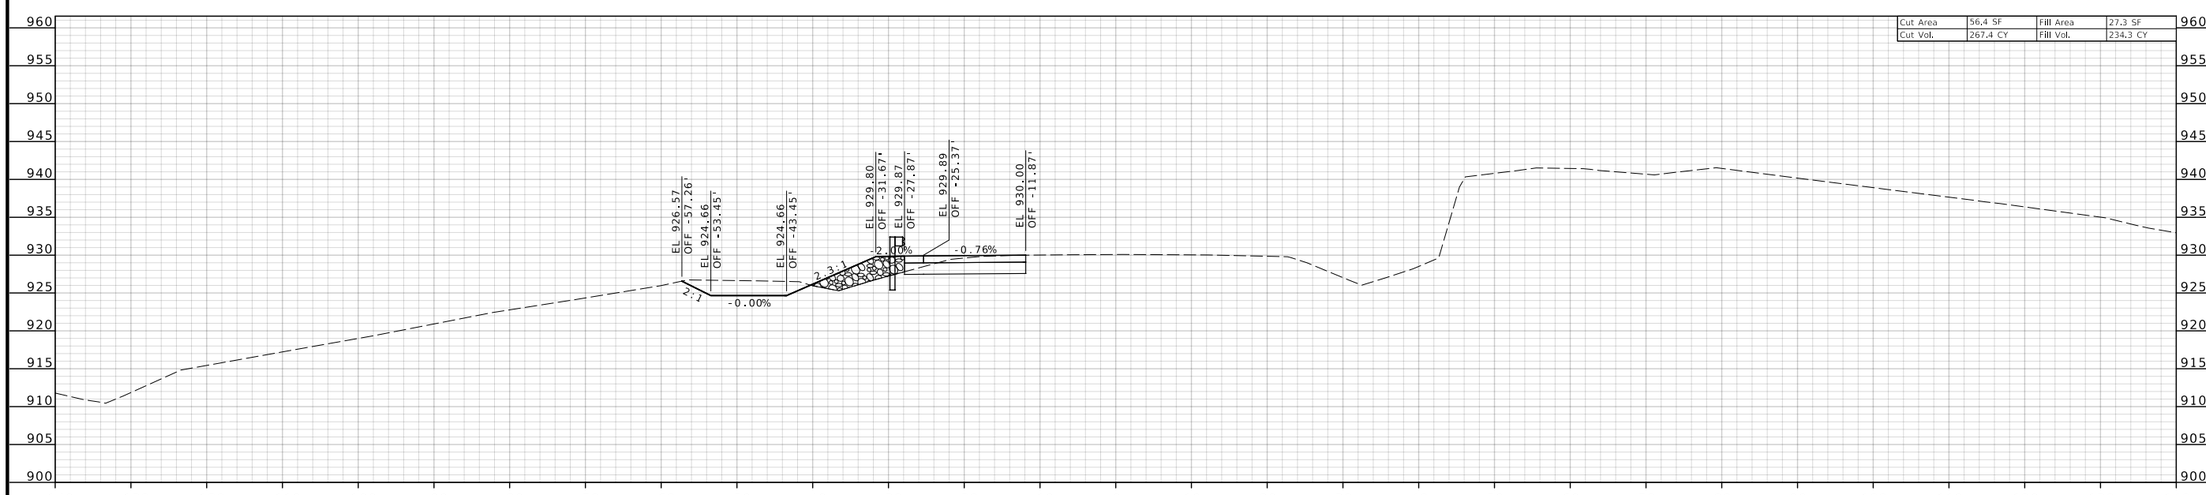

Cut Area	56.4 SF	Fill Area	27.3 SF
Cut Vol.	267.4 CY	Fill Vol.	234.3 CY

STA 832+50.00

I-44 EASTBOUND (MAINLINE)

CROSS SECTIONS

STATE OF MISSOURI
BRADLEY T. SPANBERGER
NUMBER PE-2020027014
PROFESSIONAL ENGINEER

08/11/2025 12:41:50 PM
Bradley T. Spanberger - Civil
MO PE-2020027014

DATE PREPARED
08/11/2025

ROUTE	STATE
I-44	MO
DISTRICT	SHEET NO.
CD	71

COUNTY
PULASKI

JOB NO.
JCD0111

CONTRACT ID.
.

.

BRIDGE NO.
.

DESCRIPTION	DATE
R002 - CHANGE ORDER 1	11/21/24
.	.
.	.
.	.
.	.
.	.

MISSOURI HIGHWAYS AND TRANSPORTATION COMMISSION
105 WEST CAPITOL
JEFFERSON CITY, MO 65102
1-888-ASK-MODOT (1-888-275-6636)

CMT
© Copyright CMT, Inc.
CRAWFORD, MURPHY & TILLY, INC.
1631 WEST ELFINDALE STREET
SPRINGFIELD, MO 65807 (417) 869-6009
ENGINEERING CORPORATION - 000631

©Copyright CMT, Inc.

CMT PROJECT NO.
24006489-00

DISCLAIMER
THE PROFESSIONAL WHOSE SIGNATURE AND PERSONAL SEAL APPEAR HEREON ASSUMES RESPONSIBILITY ONLY FOR WHAT APPEARS ON THIS PAGE, AND DISCLAIMS (PURSUANT TO SECTION 327.411 RSMO) SPECIFICATION, ESTIMATES, REPORTS, OR OTHER DOCUMENTS OR INSTRUMENTS NOT SEALED BY THE UNDERSIGNED PROFESSIONAL RELATING TO OR INTENDED TO BE USED FOR ANY PART OR PARTS OF THE PROJECT TO WHICH THIS PAGE REFERS.

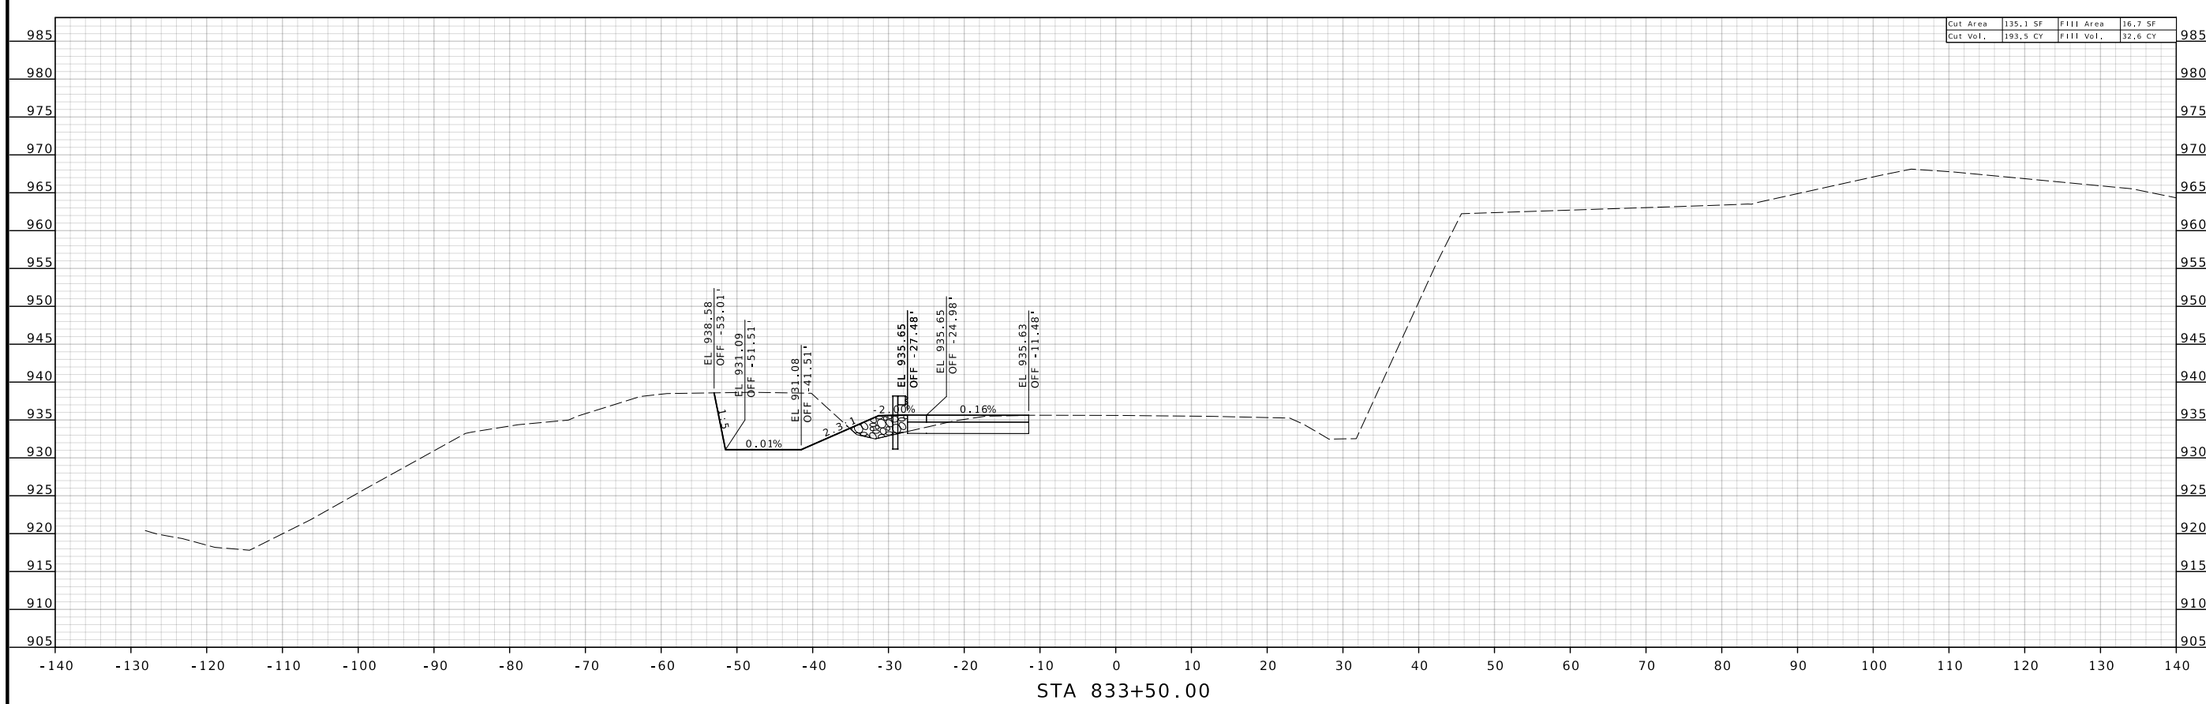

STA 833+50.00

I-44 EASTBOUND (MAINLINE)

CROSS SECTIONS

STATE OF MISSOURI
BRADLEY T. SPANBERGER
NUMBER PE-2020027014
PROFESSIONAL ENGINEER

08/11/2025 12:41:50 PM
Bradley T. Spanberger - Civil
MO PE-2020027014

DATE PREPARED
08/11/2025

ROUTE	STATE
I-44	MO
DISTRICT	SHEET NO.
CD	72

COUNTY
PULASKI

JOB NO.
JCD0111

CONTRACT ID.
.

.

BRIDGE NO.
.

DATE	DESCRIPTION
11/21/24	R002 - CHANGE ORDER 1
.	.
.	.
.	.
.	.
.	.

MISSOURI HIGHWAYS AND TRANSPORTATION COMMISSION
105 WEST CAPITOL
JEFFERSON CITY, MO 65102
1-888-ASK-MODOT (1-888-275-6636)

CMT
© Copyright CMT, Inc.
CRAWFORD, MURPHY & TILLY, INC.
16701 WEST ELFINDALE STREET
SPRINGFIELD, MO 65807 (417) 869-6009
ENGINEERING CORPORATION - 000631

© Copyright CMT, Inc.

CMT PROJECT NO.
24006489-00

DISCLAIMER
THE PROFESSIONAL WHOSE SIGNATURE AND PERSONAL SEAL APPEAR HEREON ASSUMES RESPONSIBILITY ONLY FOR WHAT APPEARS ON THIS PAGE, AND DISCLAIMS (PURSUANT TO SECTION 327.411 RSMO) SPECIFICATION, ESTIMATES, REPORTS, OR OTHER DOCUMENTS OR INSTRUMENTS NOT SEALED BY THE UNDERSIGNED PROFESSIONAL RELATING TO OR INTENDED TO BE USED FOR ANY PART OR PARTS OF THE PROJECT TO WHICH THIS PAGE REFERS.

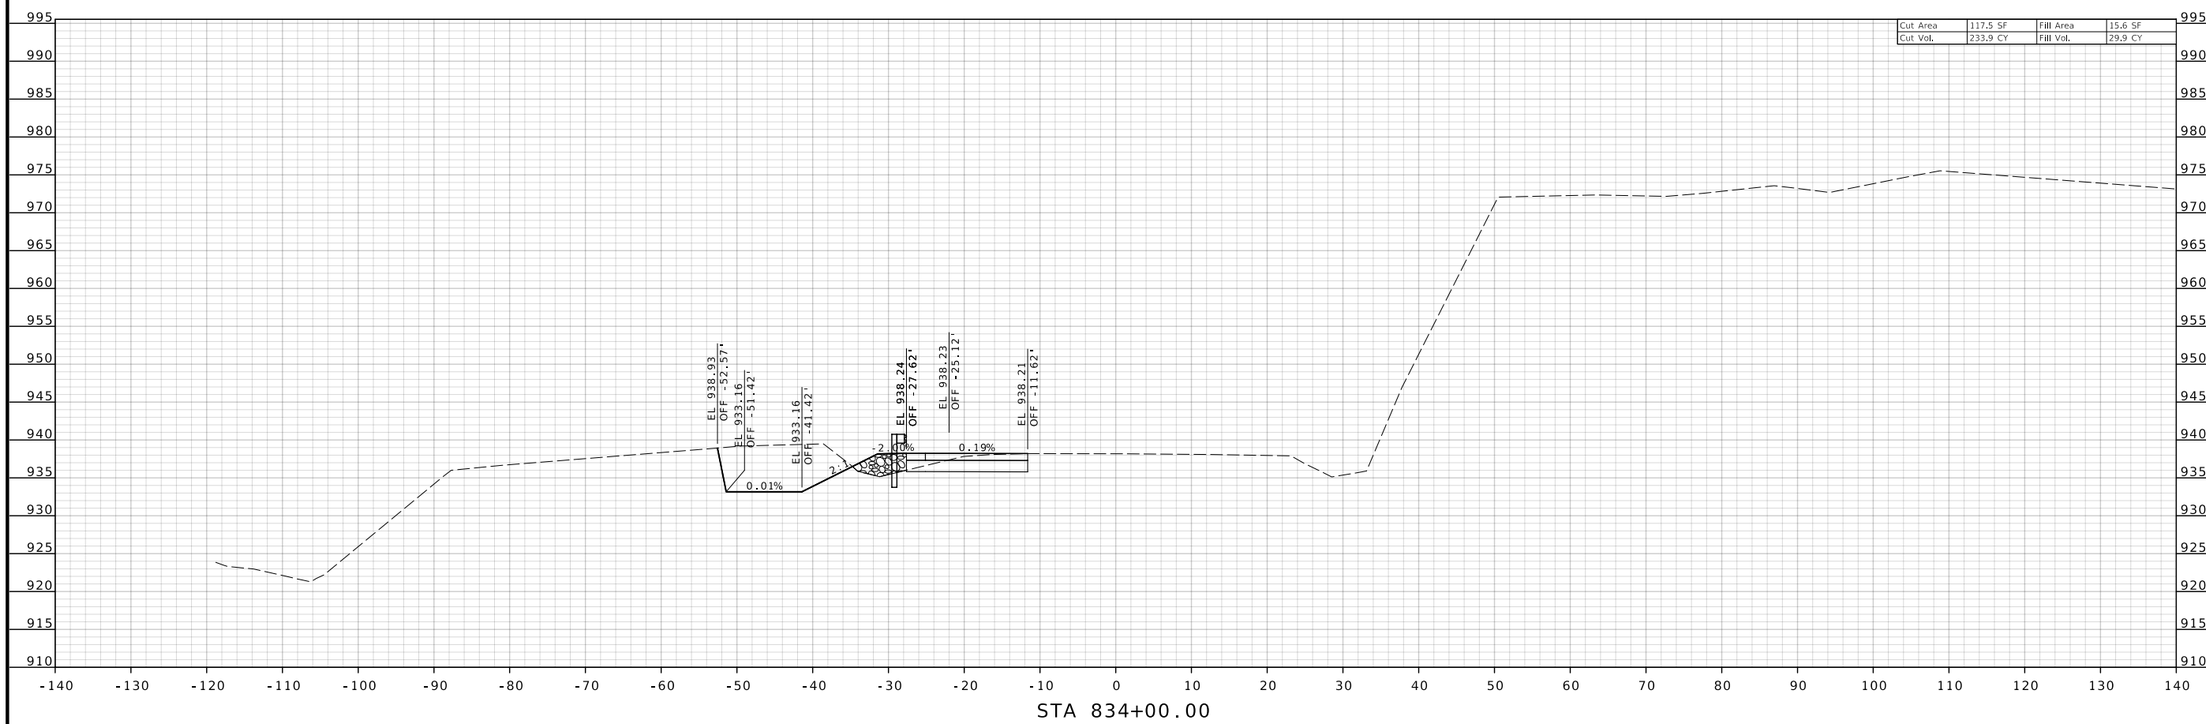

Cut Area	117.5 SF	Fill Area	15.6 SF
Cut Vol.	233.9 CY	Fill Vol.	29.9 CY

I-44 EASTBOUND (MAINLINE)

CROSS SECTIONS

STATE OF MISSOURI
BRADLEY T. SPANBERGER
NUMBER PE-2020027014
PROFESSIONAL ENGINEER

08/11/2025 12:41:50 PM
Bradley T. Spanberger - Civil
MO PE-2020027014

DATE PREPARED
08/11/2025

ROUTE	STATE
I-44	MO
DISTRICT	SHEET NO.
CD	73

COUNTY
PULASKI

JOB NO.
JCD0111

CONTRACT ID.
.

.

BRIDGE NO.
.

DATE	DESCRIPTION
11/21/24	R002 - CHANGE ORDER 1
.	.
.	.
.	.
.	.
.	.

MISSOURI HIGHWAYS AND TRANSPORTATION COMMISSION
105 WEST CAPITOL
JEFFERSON CITY, MO 65102
1-888-ASK-MODOT (1-888-275-6636)

CMT
© Copyright CMT, Inc.
CRAWFORD, MURPHY & TILLY, INC.
5200 WEST ELFINDALE STREET
SPRINGFIELD, MISSOURI 417) 869-6009
ENGINEERING CORPORATION - 000631

© Copyright CMT, Inc.

CMT PROJECT NO.
24006489-00

DISCLAIMER
THE PROFESSIONAL WHOSE SIGNATURE AND PERSONAL SEAL APPEAR HEREON ASSUMES RESPONSIBILITY ONLY FOR WHAT APPEARS ON THIS PAGE, AND DISCLAIMS (PURSUANT TO SECTION 327.411 RSMO) SPECIFICATION, ESTIMATES, REPORTS, OR OTHER DOCUMENTS OR INSTRUMENTS NOT SEALED BY THE UNDERSIGNED PROFESSIONAL RELATING TO OR INTENDED TO BE USED FOR ANY PART OR PARTS OF THE PROJECT TO WHICH THIS PAGE REFERS.

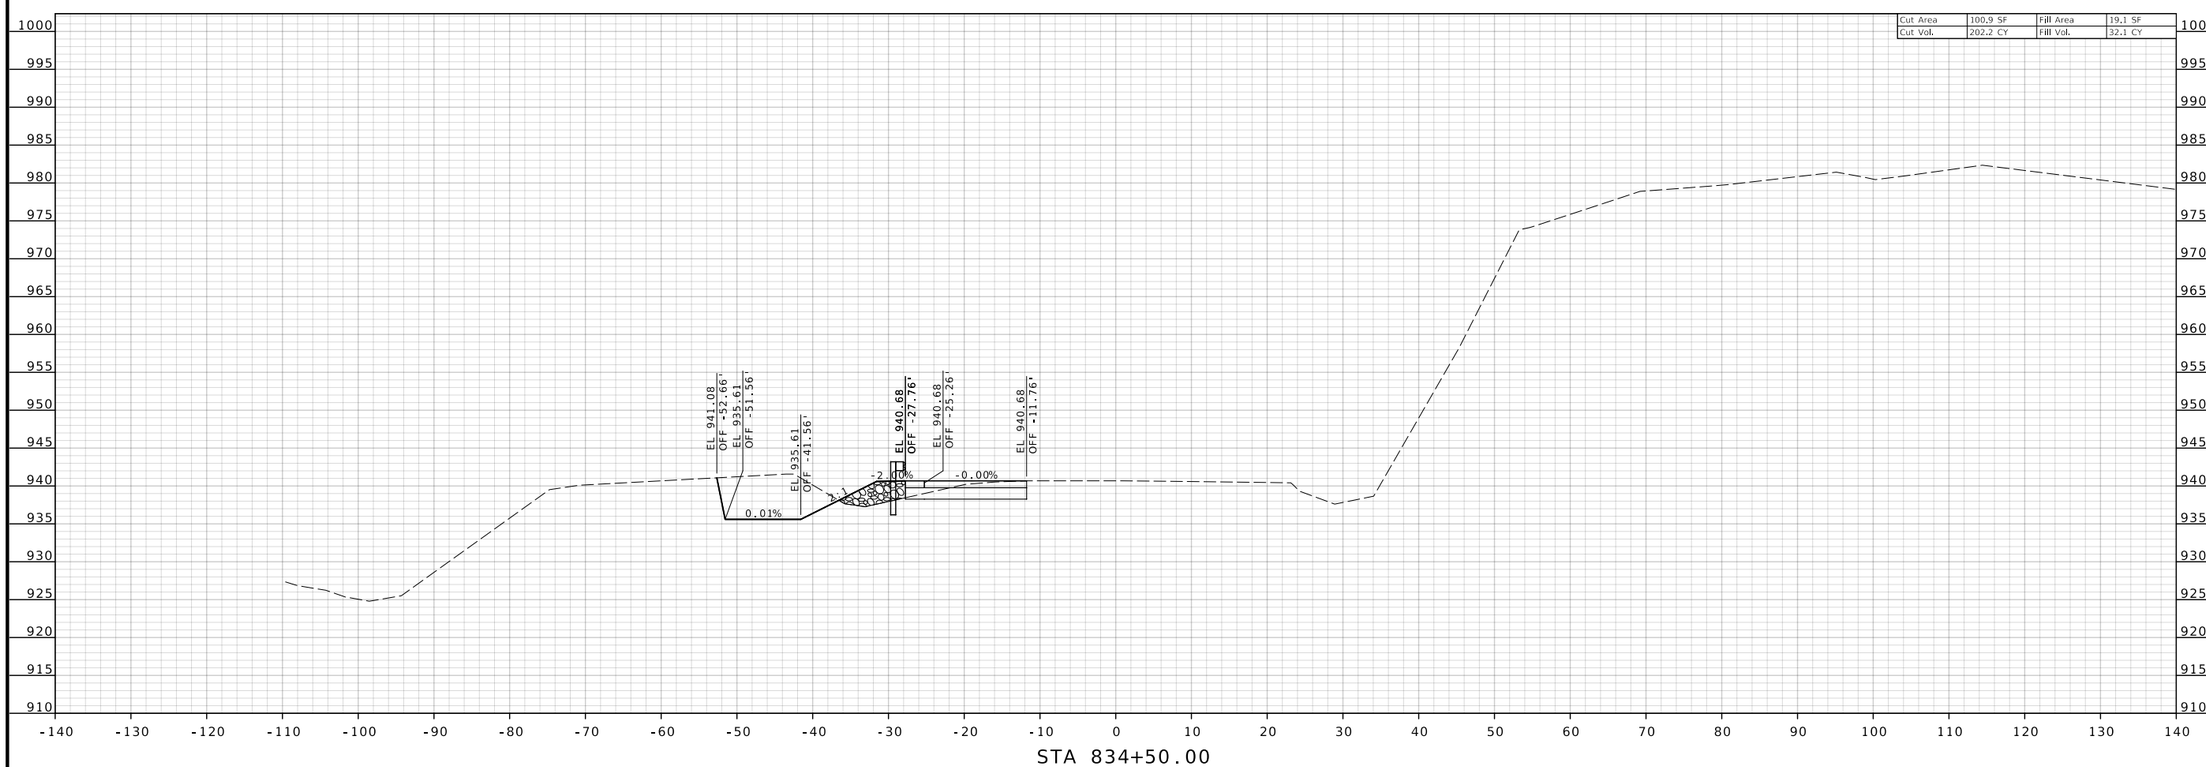

I-44 EASTBOUND (MAINLINE)

CROSS SECTIONS

STATE OF MISSOURI
BRADLEY T. SPANBERGER
NUMBER PE-2020027014
PROFESSIONAL ENGINEER

08/11/2025 12:41:50 PM
Bradley T. Spanberger - Civil
MO PE-2020027014

DATE PREPARED
08/11/2025

ROUTE	STATE
I-44	MO
DISTRICT	SHEET NO.
CD	74

COUNTY
PULASKI

JOB NO.
JCD0111

CONTRACT ID.
.

.

BRIDGE NO.
.

DATE	DESCRIPTION
11/21/24	R002 - CHANGE ORDER 1
.	.
.	.
.	.
.	.
.	.

MISSOURI HIGHWAYS AND TRANSPORTATION COMMISSION
105 WEST CAPITOL
JEFFERSON CITY, MO 65102
1-888-ASK-MODOT (1-888-275-6636)

CMT
© Copyright CMT, Inc.
CRAWFORD, MURPHY & TILLY, INC.
5221 WEST ELFINDALE STREET
SPRINGFIELD, MISSOURI 65707 869-6009
ENGINEERING CORPORATION - 000631

© Copyright CMT, Inc.

CMT PROJECT NO.
24006489-00

DISCLAIMER
THE PROFESSIONAL WHOSE SIGNATURE AND PERSONAL SEAL APPEAR HEREON ASSUMES RESPONSIBILITY ONLY FOR WHAT APPEARS ON THIS PAGE, AND DISCLAIMS (PURSUANT TO SECTION 327.411 RSMO) SPECIFICATION, ESTIMATES, REPORTS, OR OTHER DOCUMENTS OR INSTRUMENTS NOT SEALED BY THE UNDERSIGNED PROFESSIONAL RELATING TO OR INTENDED TO BE USED FOR ANY PART OR PARTS OF THE PROJECT TO WHICH THIS PAGE REFERS.

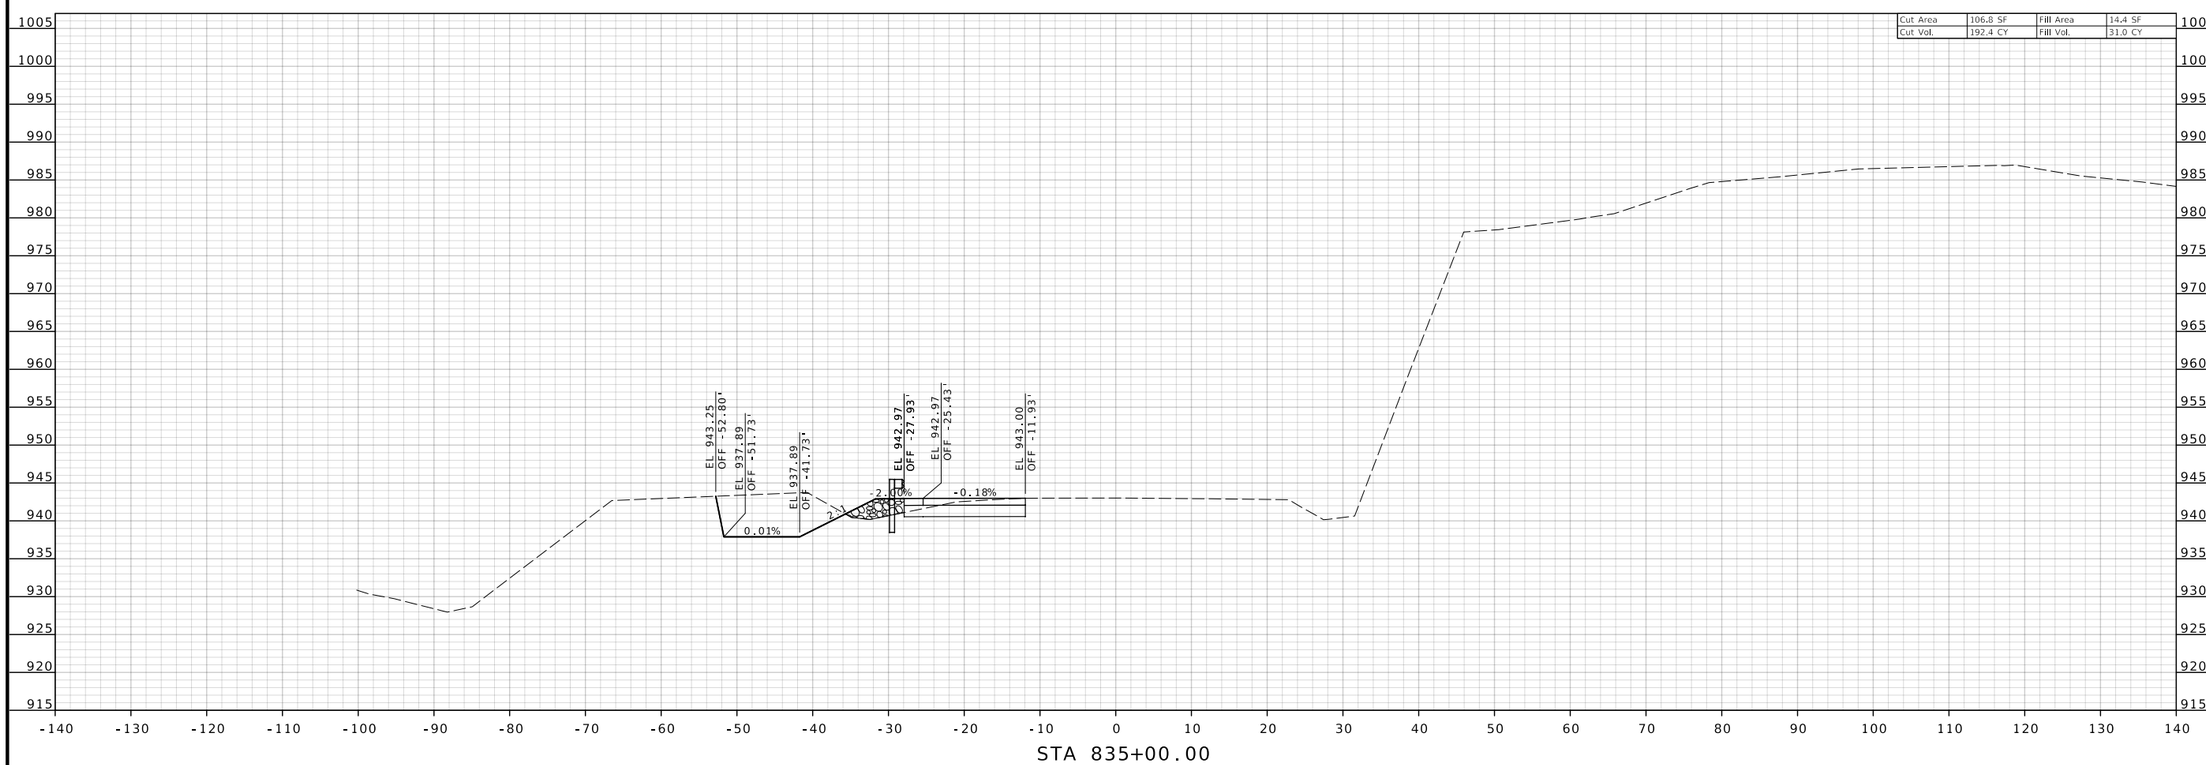

I-44 EASTBOUND (MAINLINE)

CROSS SECTIONS

STATE OF MISSOURI
BRADLEY T. SPANBERGER
NUMBER PE-2020027014
PROFESSIONAL ENGINEER

08/11/2025 12:41:50 PM
Bradley T. Spanberger - Civil
MO PE-2020027014

DATE PREPARED
08/11/2025

ROUTE	STATE
I-44	MO
DISTRICT	SHEET NO.
CD	75

COUNTY
PULASKI

JOB NO.
JCD0111

CONTRACT ID.
.

.

BRIDGE NO.
.

DATE	DESCRIPTION
11/21/24	R002 - CHANGE ORDER 1
.	.
.	.
.	.
.	.
.	.

MISSOURI HIGHWAYS AND TRANSPORTATION COMMISSION
105 WEST CAPITOL
JEFFERSON CITY, MO 65102
1-888-ASK-MODOT (1-888-275-6636)

CMT
© Copyright CMT, Inc.
CRAWFORD, MURPHY & TILLY, INC.
5221 WEST ELFINDALE STREET
SPRINGFIELD, MO 65707 (417) 869-6009
ENGINEERING CORPORATION - 000631

© Copyright CMT, Inc.

CMT PROJECT NO.
24006489-00

DISCLAIMER
THE PROFESSIONAL WHOSE SIGNATURE AND PERSONAL SEAL APPEAR HEREON ASSUMES RESPONSIBILITY ONLY FOR WHAT APPEARS ON THIS PAGE, AND DISCLAIMS (PURSUANT TO SECTION 327.411 RSMO) SPECIFICATION, ESTIMATES, REPORTS, OR OTHER DOCUMENTS OR INSTRUMENTS NOT SEALED BY THE UNDERSIGNED PROFESSIONAL RELATING TO OR INTENDED TO BE USED FOR ANY PART OR PARTS OF THE PROJECT TO WHICH THIS PAGE REFERS.

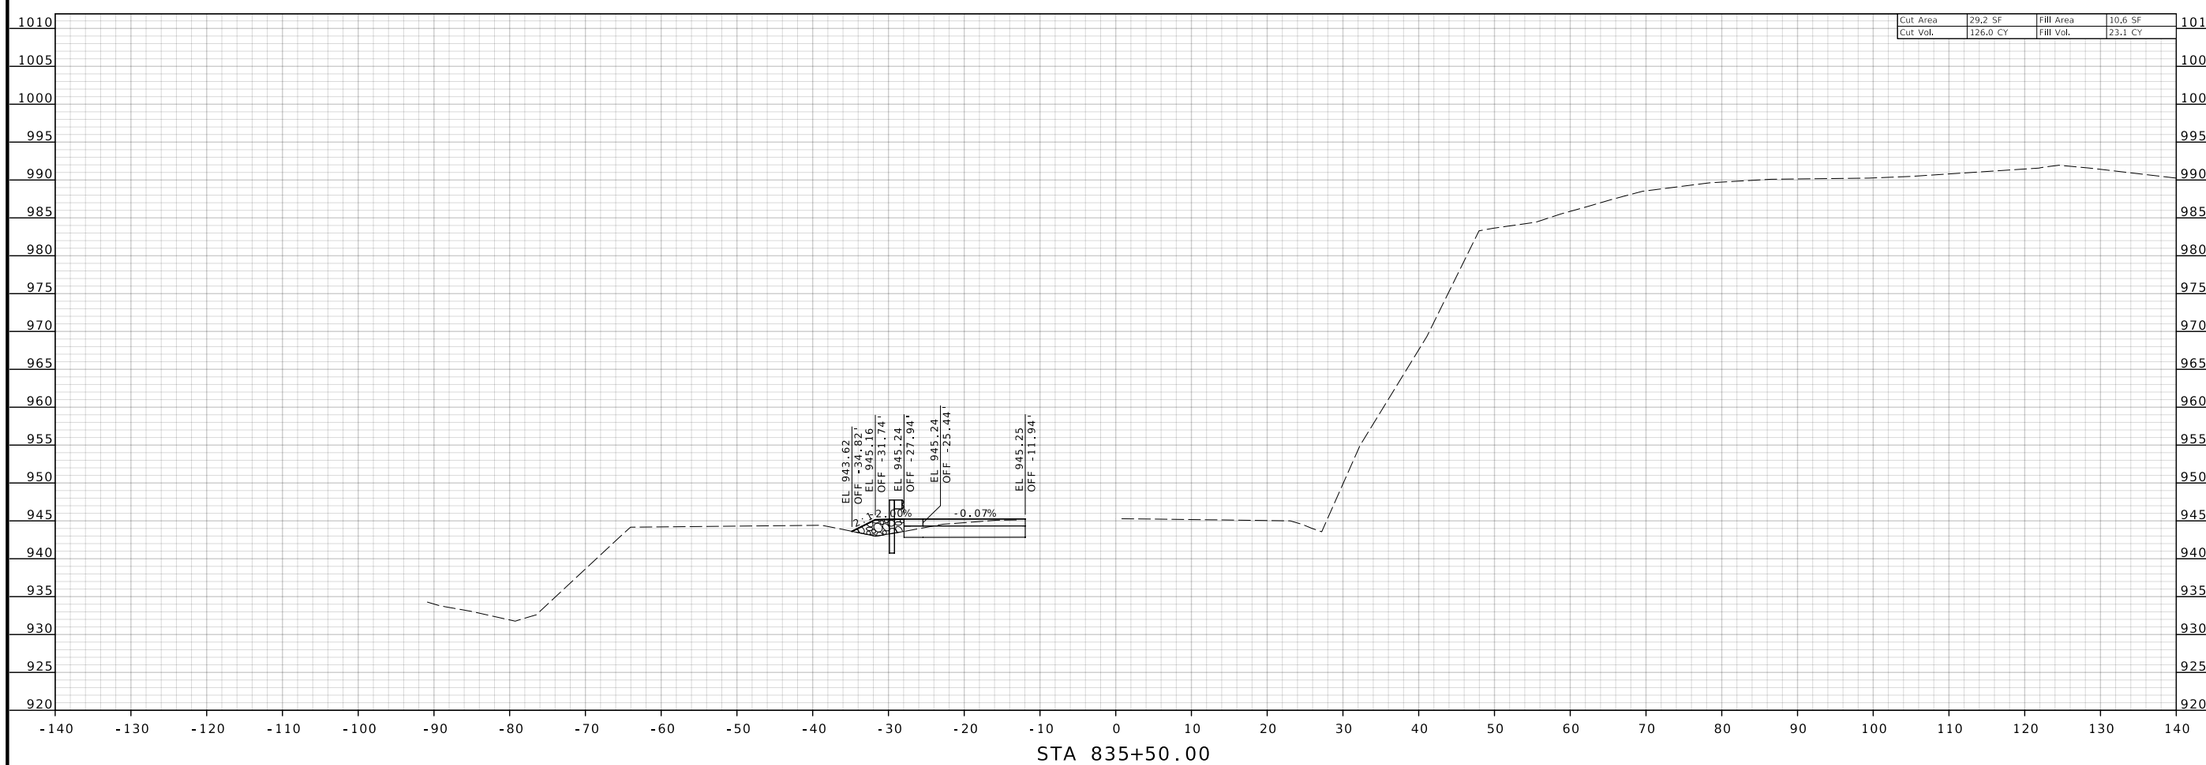

I-44 EASTBOUND (MAINLINE)

CROSS SECTIONS

STATE OF MISSOURI
BRADLEY T. SPANBERGER
NUMBER PE-2020027014
PROFESSIONAL ENGINEER

08/11/2025 12:41:50 PM
Bradley T. Spanberger - Civil
MO PE-2020027014

DATE PREPARED
08/11/2025

ROUTE	STATE
I-44	MO
DISTRICT	SHEET NO.
CD	76

COUNTY
PULASKI

JOB NO.
JCD0111

CONTRACT ID.
.

.

BRIDGE NO.
.

DATE	DESCRIPTION
11/21/24	R002 - CHANGE ORDER 1
.	.
.	.
.	.
.	.
.	.

MISSOURI HIGHWAYS AND TRANSPORTATION COMMISSION
105 WEST CAPITOL
JEFFERSON CITY, MO 65102
1-888-ASK-MODOT (1-888-275-6636)

CMT
© Copyright CMT, Inc.
CRAWFORD, MURPHY & TILLY, INC.
12444 WEST ELFINDALE STREET
ELDORADO SPRINGS, MO 64744 (417) 869-6009
ENGINEERING CORPORATION - 000631

© Copyright CMT, Inc.

CMT PROJECT NO.
24006489-00

DISCLAIMER
THE PROFESSIONAL WHOSE SIGNATURE AND PERSONAL SEAL APPEAR HEREON ASSUMES RESPONSIBILITY ONLY FOR WHAT APPEARS ON THIS PAGE, AND DISCLAIMS (PURSUANT TO SECTION 327.411 RSMO) SPECIFICATION, ESTIMATES, REPORTS, OR OTHER DOCUMENTS OR INSTRUMENTS NOT SEALED BY THE UNDERSIGNED PROFESSIONAL RELATING TO OR INTENDED TO BE USED FOR ANY PART OR PARTS OF THE PROJECT TO WHICH THIS PAGE REFERS.

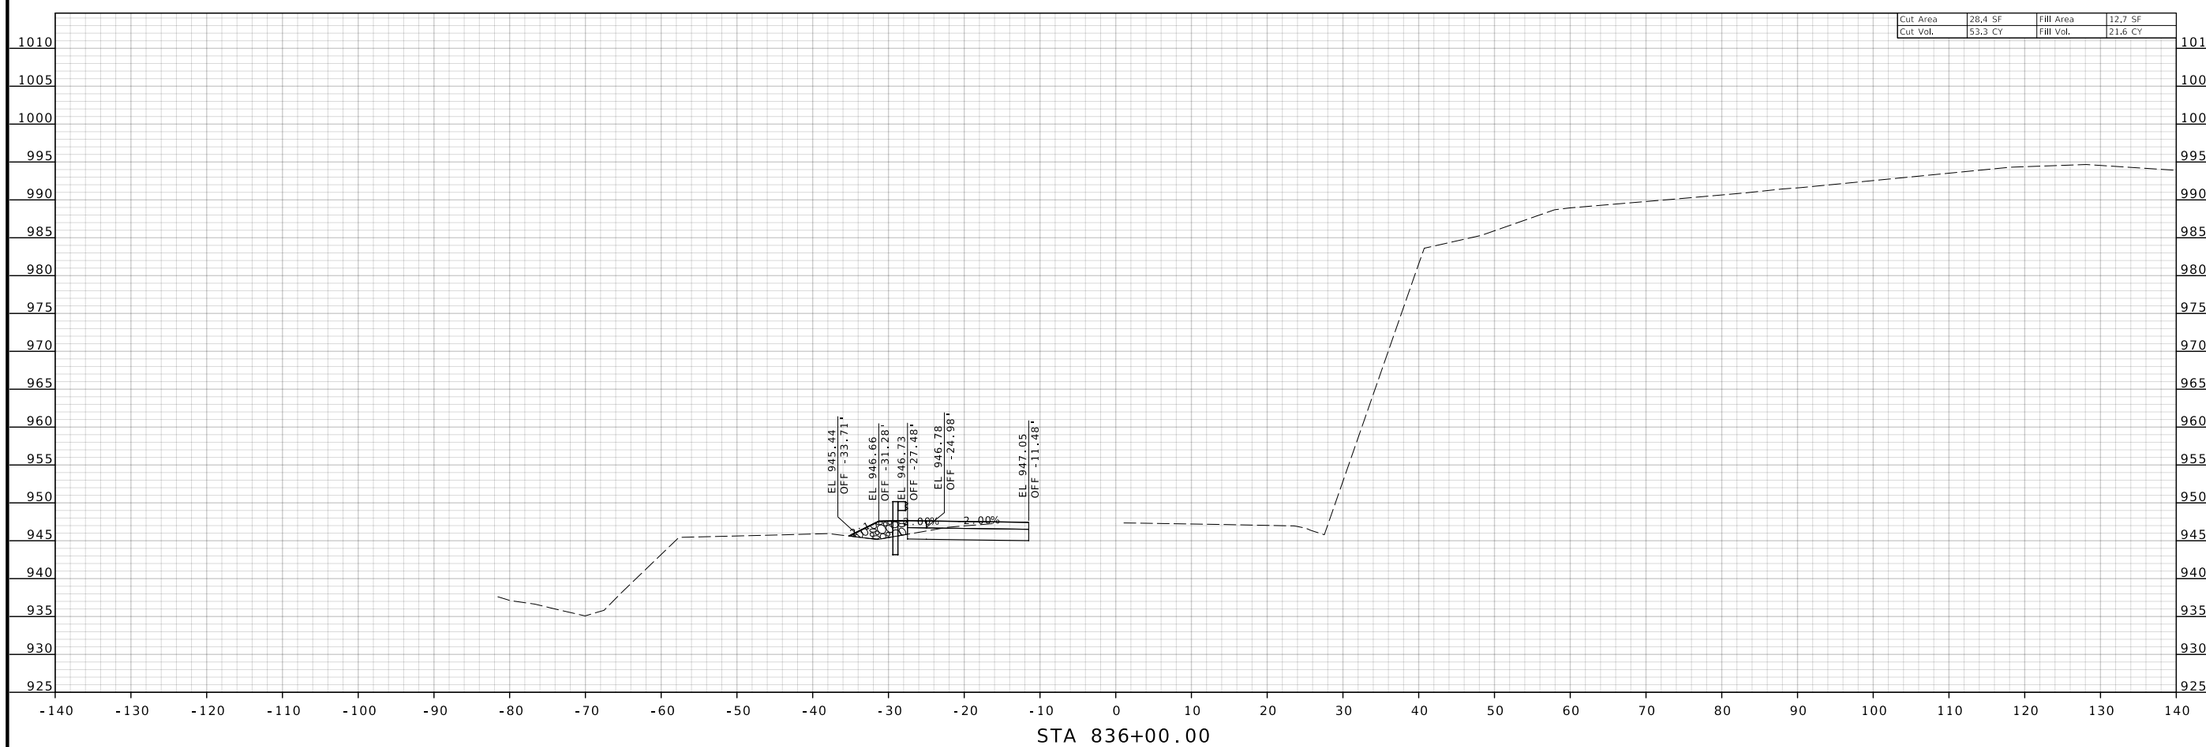

I-44 EASTBOUND (MAINLINE)

CROSS SECTIONS

STATE OF MISSOURI
BRADLEY T. SPANBERGER
NUMBER PE-2020027014
PROFESSIONAL ENGINEER

08/11/2025 12:41:50 PM
Bradley T. Spanberger - Civil
MO PE-2020027014

DATE PREPARED
08/11/2025

ROUTE	STATE
I-44	MO
DISTRICT	SHEET NO.
CD	77

COUNTY
PULASKI

JOB NO.
JCD0111

CONTRACT ID.
.

.

BRIDGE NO.
.

DATE	DESCRIPTION
11/21/24	R002 - CHANGE ORDER 1
.	.
.	.
.	.
.	.
.	.

MISSOURI HIGHWAYS AND TRANSPORTATION COMMISSION
105 WEST CAPITOL
JEFFERSON CITY, MO 65102
1-888-ASK-MODOT (1-888-275-6636)

CMT
© Copyright CMT, Inc.
CRAWFORD, MURPHY & TILLY, INC.
5200 WEST ELFINDALE STREET
SPRINGFIELD, MO 65807 (417) 869-6009
ENGINEERING CORPORATION - 000631

© Copyright CMT, Inc.

CMT PROJECT NO.
24006489-00

DISCLAIMER
THE PROFESSIONAL WHOSE SIGNATURE AND PERSONAL SEAL APPEAR HEREON ASSUMES RESPONSIBILITY ONLY FOR WHAT APPEARS ON THIS PAGE, AND DISCLAIMS (PURSUANT TO SECTION 327.411 RSMO) SPECIFICATION, ESTIMATES, REPORTS, OR OTHER DOCUMENTS OR INSTRUMENTS NOT SEALED BY THE UNDERSIGNED PROFESSIONAL RELATING TO OR INTENDED TO BE USED FOR ANY PART OR PARTS OF THE PROJECT TO WHICH THIS PAGE REFERS.

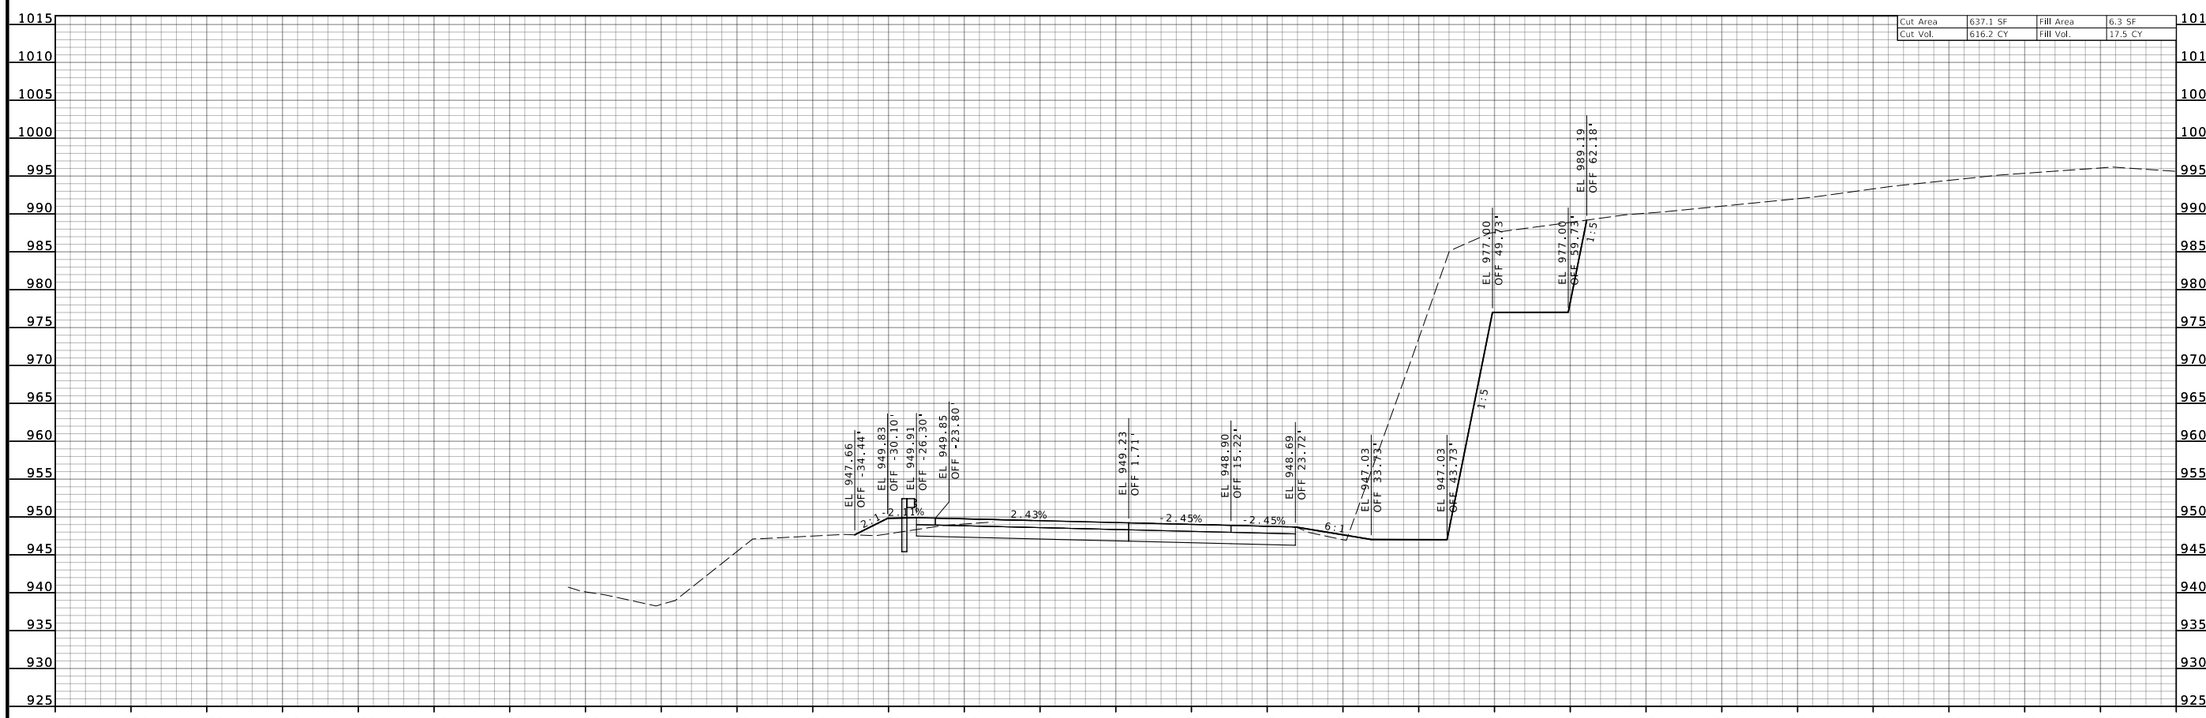

STA 836+50.00

I-44 EASTBOUND (MAINLINE)

CROSS SECTIONS

STATE OF MISSOURI
BRADLEY T. SPANBERGER
NUMBER PE-2020027014
PROFESSIONAL ENGINEER

08/11/2025 12:41:50 PM
Bradley T. Spanberger - Civil
MO PE-2020027014

DATE PREPARED
08/11/2025

ROUTE	STATE
I-44	MO
DISTRICT	SHEET NO.
CD	78

COUNTY
PULASKI

JOB NO.
JCD0111

CONTRACT ID.
.

.

BRIDGE NO.
.

DATE	DESCRIPTION
11/21/24	R002 - CHANGE ORDER 1
.	.
.	.
.	.
.	.
.	.

MISSOURI HIGHWAYS AND TRANSPORTATION COMMISSION
105 WEST CAPITOL
JEFFERSON CITY, MO 65102
1-888-ASK-MODOT (1-888-275-6636)

CMT
©Copyright CMT, Inc.
CRAWFORD, MURPHY & TILLY, INC.
16701 WEST ELFINDALE STREET
SPRINGFIELD, MO 65807 (417) 869-6009
ENGINEERING CORPORATION - 000631

©Copyright CMT, Inc.

CMT PROJECT NO.
24006489-00

DISCLAIMER
THE PROFESSIONAL WHOSE SIGNATURE AND PERSONAL SEAL APPEAR HEREON ASSUMES RESPONSIBILITY ONLY FOR WHAT APPEARS ON THIS PAGE, AND DISCLAIMS (PURSUANT TO SECTION 327.411 RSMO) SPECIFICATION, ESTIMATES, REPORTS, OR OTHER DOCUMENTS OR INSTRUMENTS NOT SEALED BY THE UNDERSIGNED PROFESSIONAL RELATING TO OR INTENDED TO BE USED FOR ANY PART OR PARTS OF THE PROJECT TO WHICH THIS PAGE REFERS.

STATE OF MISSOURI
BRADLEY T. SPANBERGER
NUMBER PE-2020027014
PROFESSIONAL ENGINEER

08/11/2025 12:41:50 PM
Bradley T. Spanberger - Civil
MO PE-2020027014

DATE PREPARED
08/11/2025

ROUTE	STATE
I-44	MO
DISTRICT	SHEET NO.
CD	79

COUNTY
PULASKI

JOB NO.
JCD0111

CONTRACT ID.
.

.

BRIDGE NO.
.

DESCRIPTION	DATE
.	.
.	.
.	.
.	.
.	.
.	.

Cut Area	516.7 SF	Fill Area	5.6 SF
Cut Vol.	1068.3 CY	Fill Vol.	11.0 CY

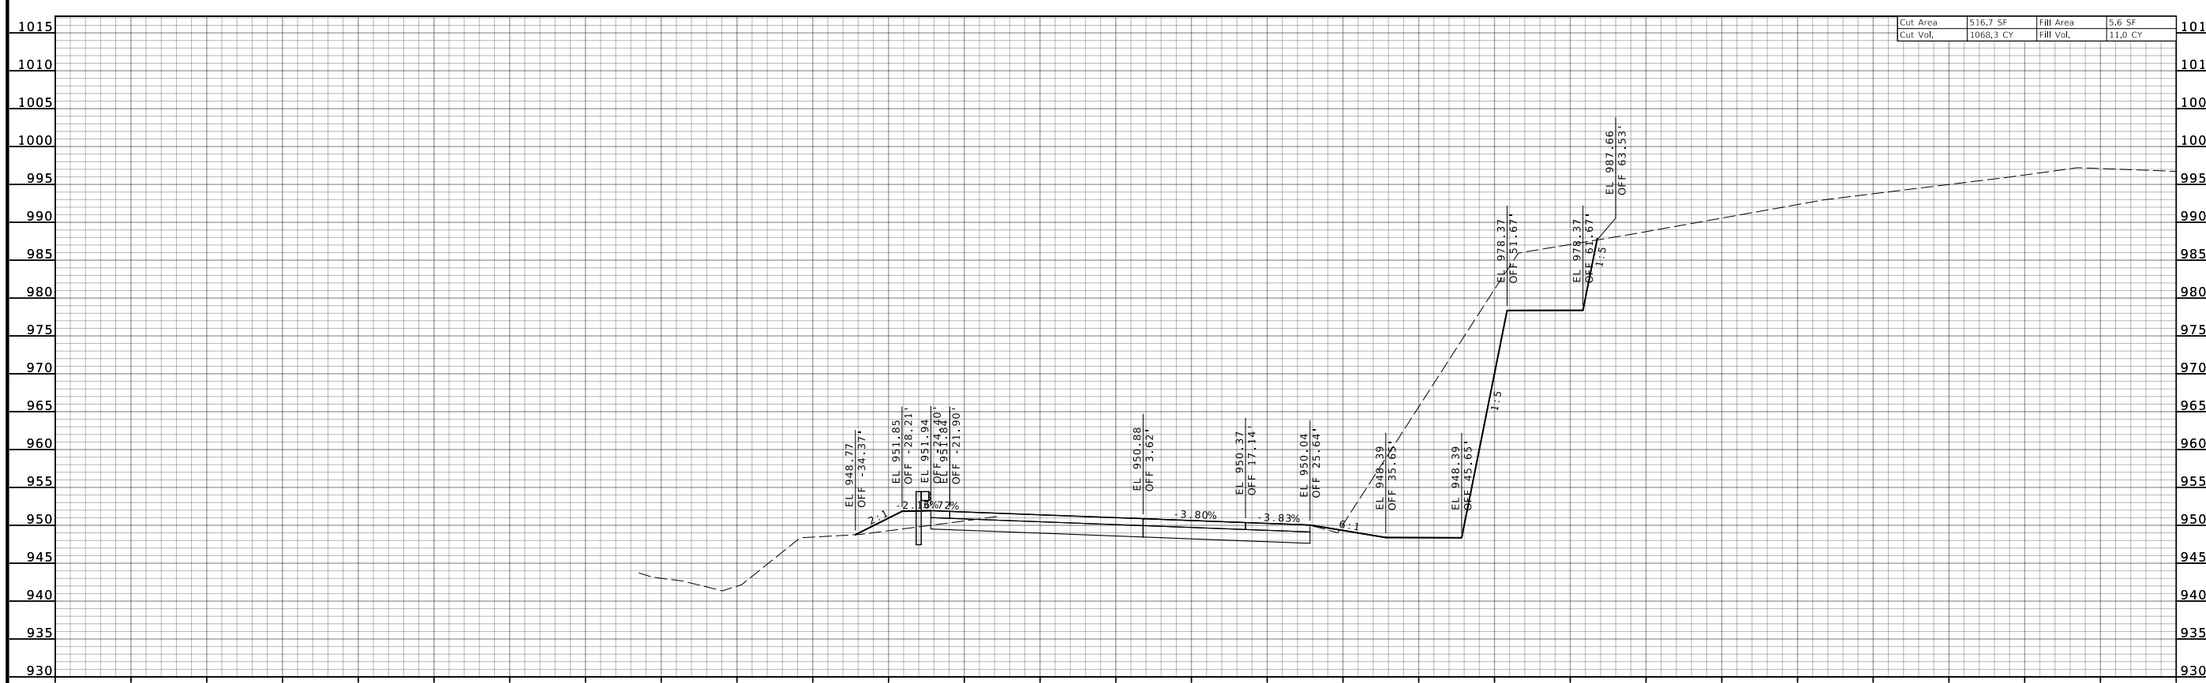

STA 837+00.00

I-44 EASTBOUND (MAINLINE)

CROSS SECTIONS

MISSOURI HIGHWAYS AND TRANSPORTATION COMMISSION
105 WEST CAPITOL
JEFFERSON CITY, MO 65102
1-888-ASK-MODOT (1-888-275-6636)

CMT
© Copyright CMT, Inc.
CRAWFORD, MURPHY & TILLY, INC.
1631 WEST ELFINDALE STREET
SPRINGFIELD, MISSOURI 65807 (417) 869-6009
ENGINEERING CORPORATION - 000631

© Copyright CMT, Inc.

CMT PROJECT NO.
24006489-00

DISCLAIMER
THE PROFESSIONAL WHOSE SIGNATURE AND PERSONAL SEAL APPEAR HEREON ASSUMES RESPONSIBILITY ONLY FOR WHAT APPEARS ON THIS PAGE, AND DISCLAIMS (PURSUANT TO SECTION 327.411 RSMO) SPECIFICATION, ESTIMATES, REPORTS, OR OTHER DOCUMENTS OR INSTRUMENTS NOT SEALED BY THE UNDERSIGNED PROFESSIONAL RELATING TO OR INTENDED TO BE USED FOR ANY PART OR PARTS OF THE PROJECT TO WHICH THIS PAGE REFERS.

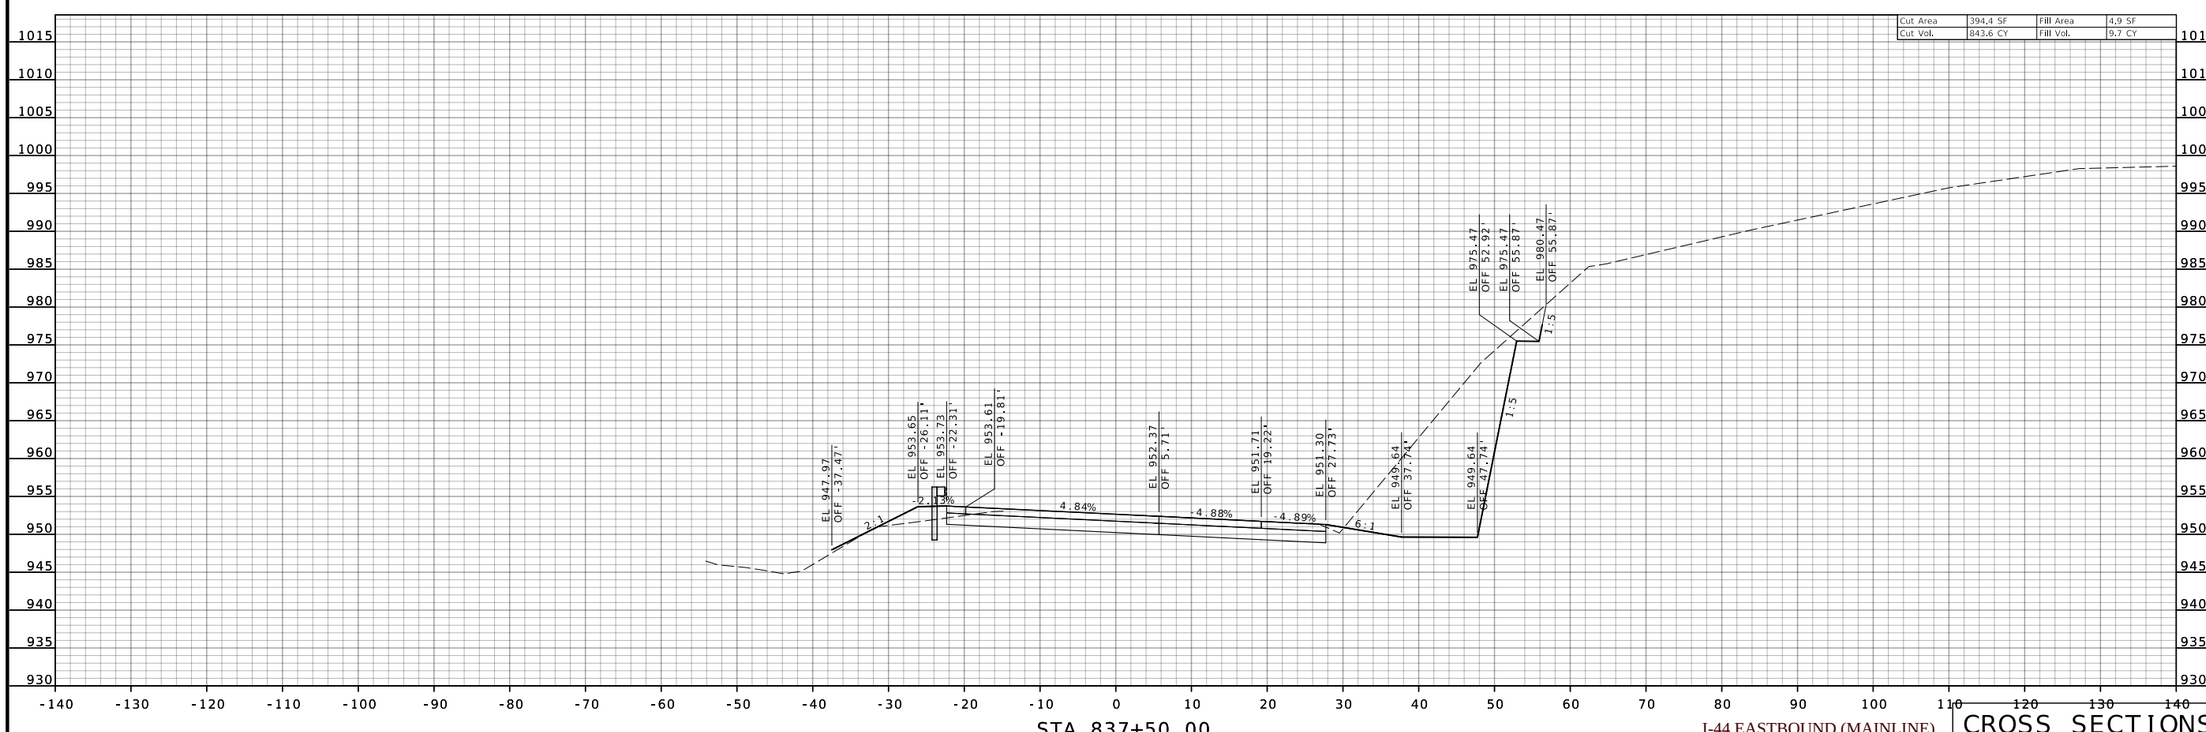

STA 837+50.00

I-44 EASTBOUND (MAINLINE)

CROSS SECTIONS

STATE OF MISSOURI
BRADLEY T. SPANBERGER
NUMBER PE-2020027014
PROFESSIONAL ENGINEER

08/11/2025 12:41:50 PM
Bradley T. Spanberger - Civil
MO PE-2020027014

DATE PREPARED
08/11/2025

ROUTE	STATE
I-44	MO
DISTRICT	SHEET NO.
CD	80

COUNTY
PULASKI

JOB NO.
JCD0111

CONTRACT ID.
.

.

BRIDGE NO.
.

DESCRIPTION	DATE
.	.
.	.
.	.
.	.
.	.
.	.

MISSOURI HIGHWAYS AND TRANSPORTATION COMMISSION
105 WEST CAPITOL
JEFFERSON CITY, MO 65102
1-888-ASK-MODOT (1-888-275-6636)

CMT
© Copyright CMT, Inc.
CRAWFORD, MURPHY & TILLY, INC.
16701 WEST ELFINDALE STREET
SPRINGFIELD, MO 65814 (417) 869-6009
ENGINEERING CORPORATION - 000631

© Copyright CMT, Inc.

CMT PROJECT NO.
24006489-00

DISCLAIMER
THE PROFESSIONAL WHOSE SIGNATURE AND PERSONAL SEAL APPEAR HEREON ASSUMES RESPONSIBILITY ONLY FOR WHAT APPEARS ON THIS PAGE, AND DISCLAIMS (PURSUANT TO SECTION 327.411 RSMO) SPECIFICATION, ESTIMATES, REPORTS, OR OTHER DOCUMENTS OR INSTRUMENTS NOT SEALED BY THE UNDERSIGNED PROFESSIONAL RELATING TO OR INTENDED TO BE USED FOR ANY PART OR PARTS OF THE PROJECT TO WHICH THIS PAGE REFERS.

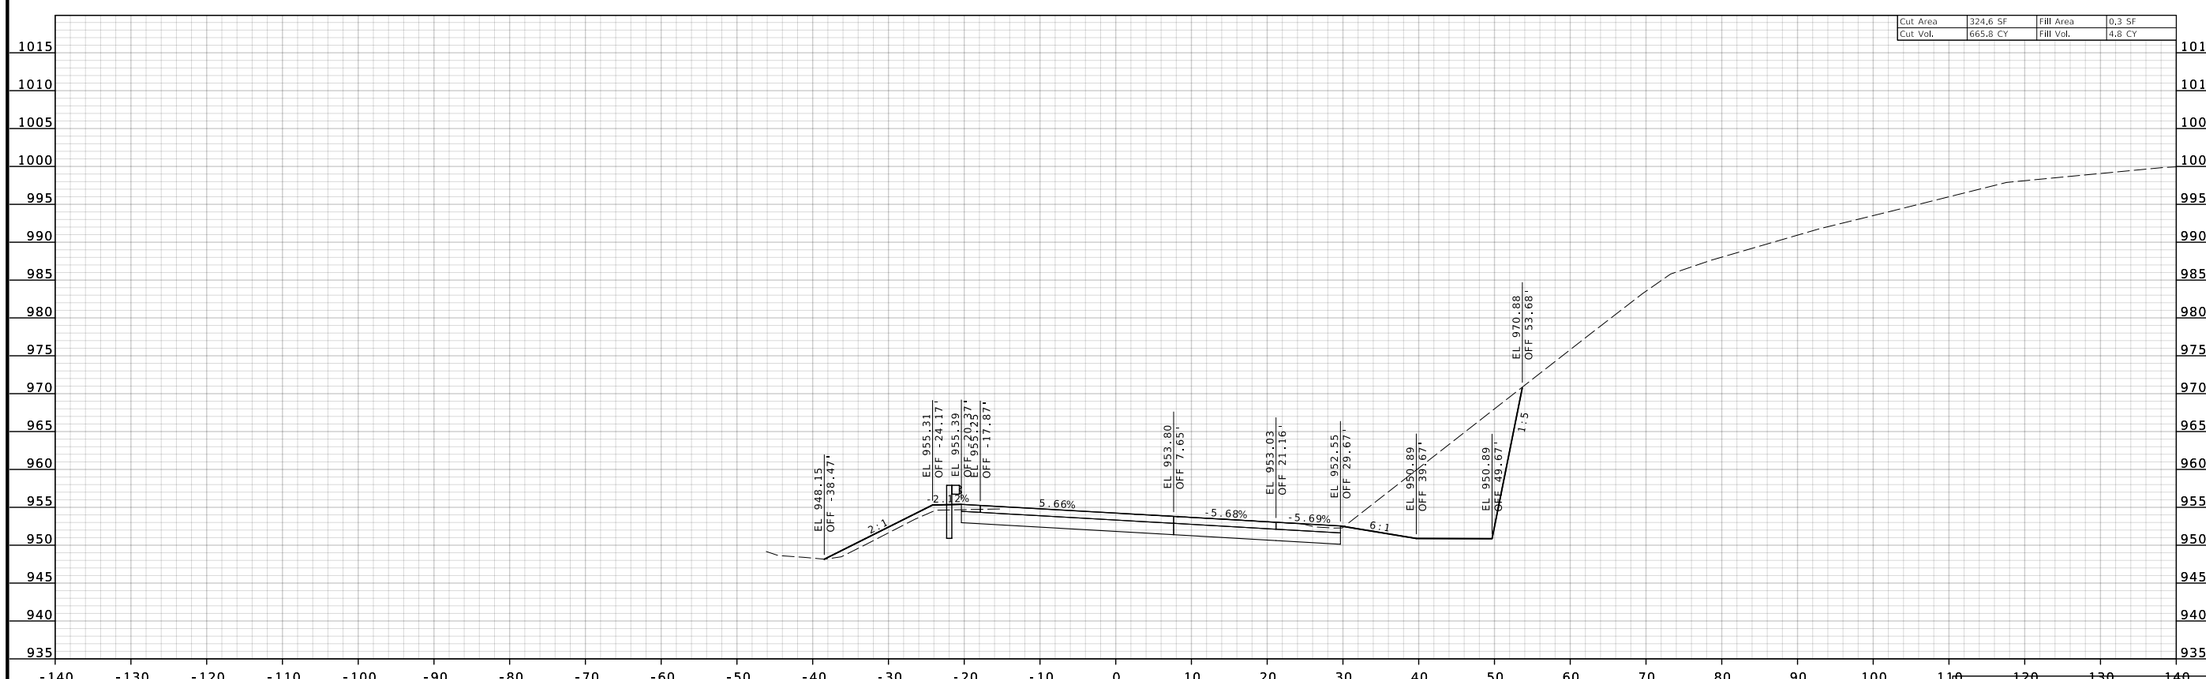

STA 838+00.00

I-44 EASTBOUND (MAINLINE)

CROSS SECTIONS

STATE OF MISSOURI
BRADLEY T. SPANBERGER
NUMBER PE-2020027014
PROFESSIONAL ENGINEER

08/11/2025 12:41:51 PM
Bradley T. Spanberger - Civil
MO PE-2020027014

DATE PREPARED
08/11/2025

ROUTE	STATE
I-44	MO
DISTRICT	SHEET NO.
CD	81

COUNTY
PULASKI

JOB NO.
JCD0111

CONTRACT ID.
.

.

BRIDGE NO.
.

DESCRIPTION	DATE
.	.
.	.
.	.
.	.
.	.
.	.

MISSOURI HIGHWAYS AND TRANSPORTATION COMMISSION
105 WEST CAPITOL
JEFFERSON CITY, MO 65102
1-888-ASK-MODOT (1-888-275-6636)

CMT
© Copyright CMT, Inc.
CRAWFORD, MURPHY & TILLY, INC.
16701 WEST ELFINDALE STREET
SPRINGFIELD, MO 65814 (417) 869-6009
ENGINEERING CORPORATION - 000631

© Copyright CMT, Inc.

CMT PROJECT NO.
24006489-00

DISCLAIMER
THE PROFESSIONAL WHOSE SIGNATURE AND PERSONAL SEAL APPEAR HEREON ASSUMES RESPONSIBILITY ONLY FOR WHAT APPEARS ON THIS PAGE, AND DISCLAIMS (PURSUANT TO SECTION 327.411 RSMO) SPECIFICATION, ESTIMATES, REPORTS, OR OTHER DOCUMENTS OR INSTRUMENTS NOT SEALED BY THE UNDERSIGNED PROFESSIONAL RELATING TO OR INTENDED TO BE USED FOR ANY PART OR PARTS OF THE PROJECT TO WHICH THIS PAGE REFERS.

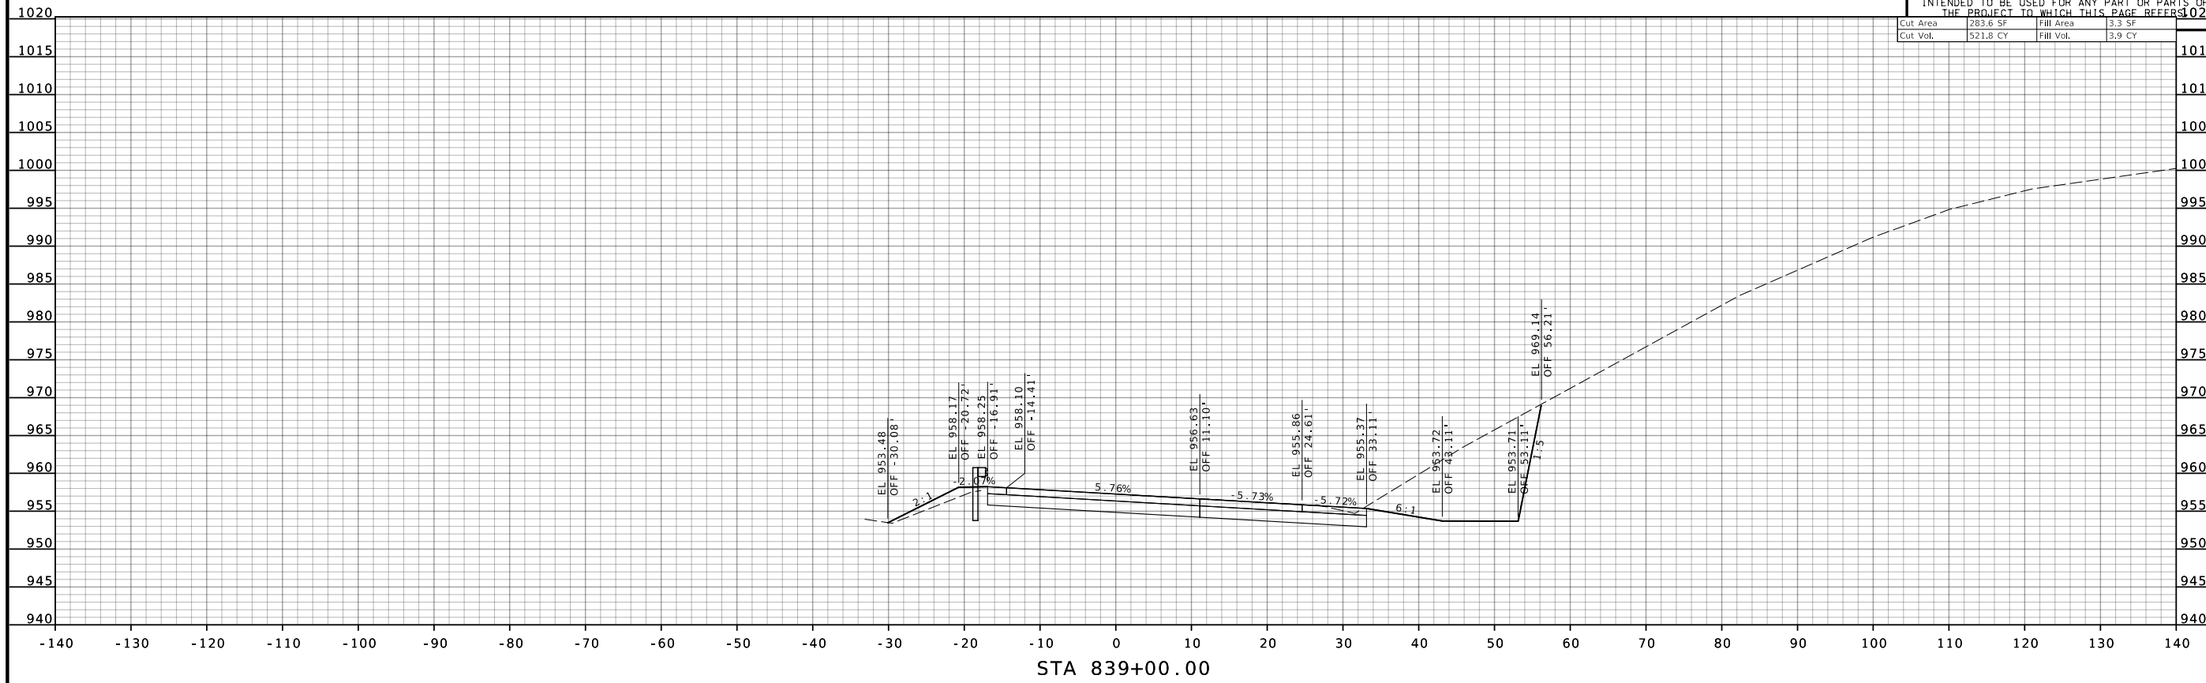

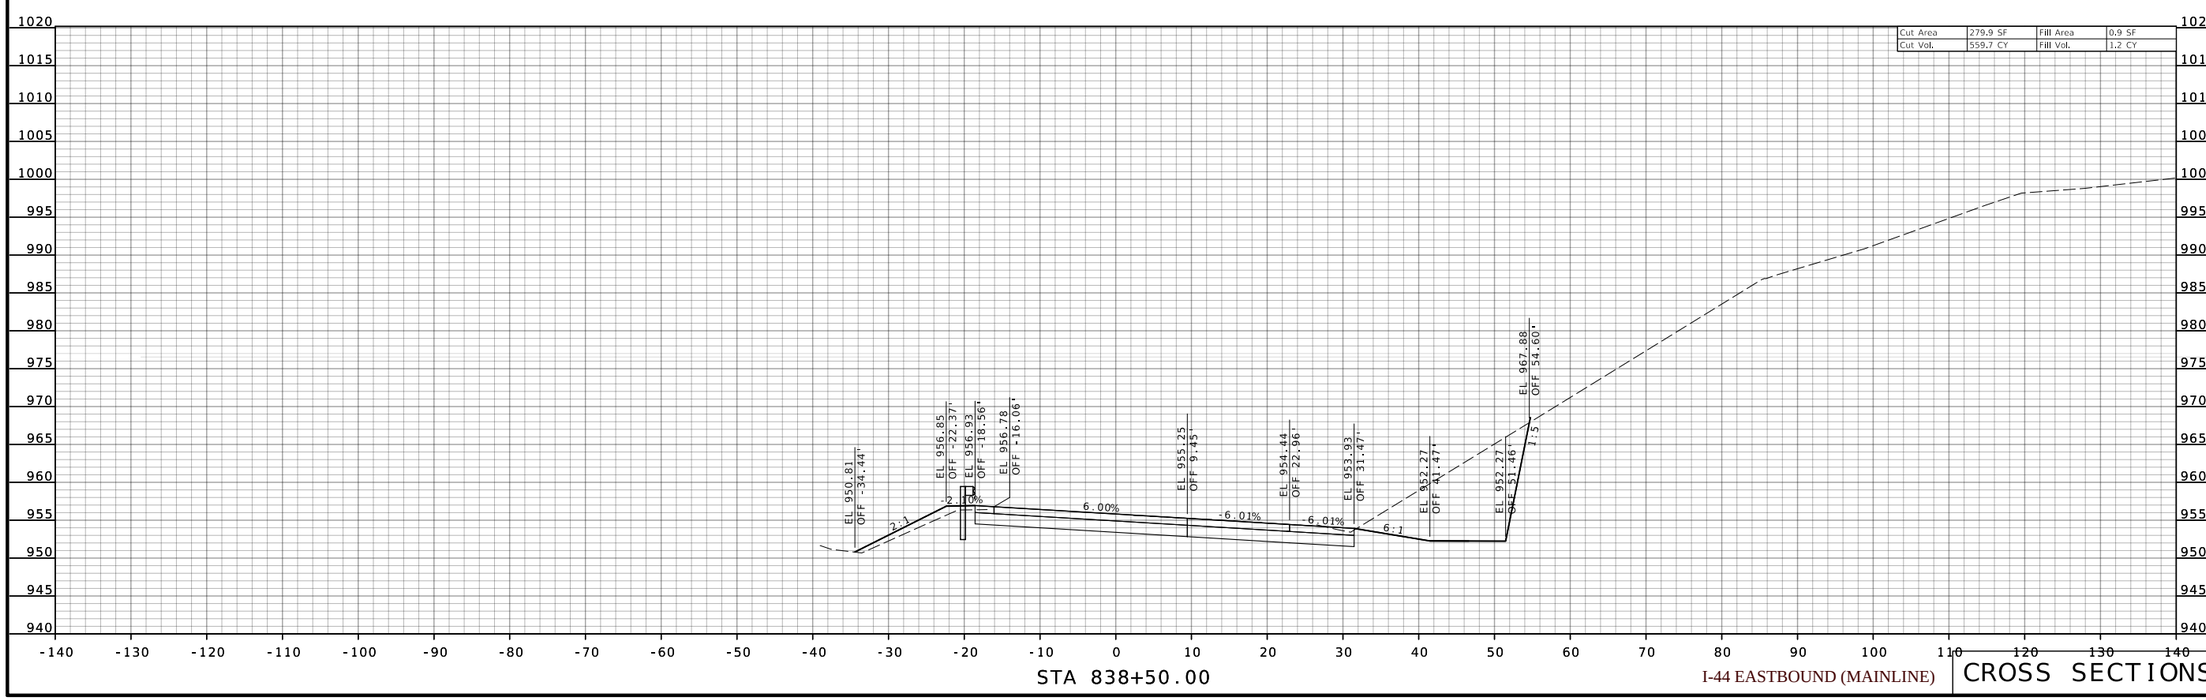

I-44 EASTBOUND (MAINLINE)

CROSS SECTIONS

STATE OF MISSOURI
BRADLEY T. SPANBERGER
NUMBER PE-2020027014
PROFESSIONAL ENGINEER

08/11/2025 12:41:51 PM
Bradley T. Spanberger - Civil
MO PE-2020027014

DATE PREPARED
08/11/2025

ROUTE	STATE
I-44	MO
DISTRICT	SHEET NO.
CD	82

COUNTY
PULASKI

JOB NO.
JCD0111

CONTRACT ID.
.

.

BRIDGE NO.
.

DESCRIPTION	DATE
.	.
.	.
.	.
.	.
.	.
.	.

MISSOURI HIGHWAYS AND TRANSPORTATION COMMISSION
105 WEST CAPITOL
JEFFERSON CITY, MO 65102
1-888-ASK-MODOT (1-888-275-6636)

CMT
© Copyright CMT, Inc.
CRAWFORD, MURPHY & TILLY, INC.
16701 WEST ELFINDALE STREET
SPRINGFIELD, MO 65807 (417) 869-6009
ENGINEERING CORPORATION - 000631

© Copyright CMT, Inc.

CMT PROJECT NO.
24006489-00

DISCLAIMER
THE PROFESSIONAL WHOSE SIGNATURE AND PERSONAL SEAL APPEAR HEREON ASSUMES RESPONSIBILITY ONLY FOR WHAT APPEARS ON THIS PAGE, AND DISCLAIMS (PURSUANT TO SECTION 327.411 RSMO) SPECIFICATION, ESTIMATES, REPORTS, OR OTHER DOCUMENTS OR INSTRUMENTS NOT SEALED BY THE UNDERSIGNED PROFESSIONAL RELATING TO OR INTENDED TO BE USED FOR ANY PART OR PARTS OF THE PROJECT TO WHICH THIS PAGE REFERS.

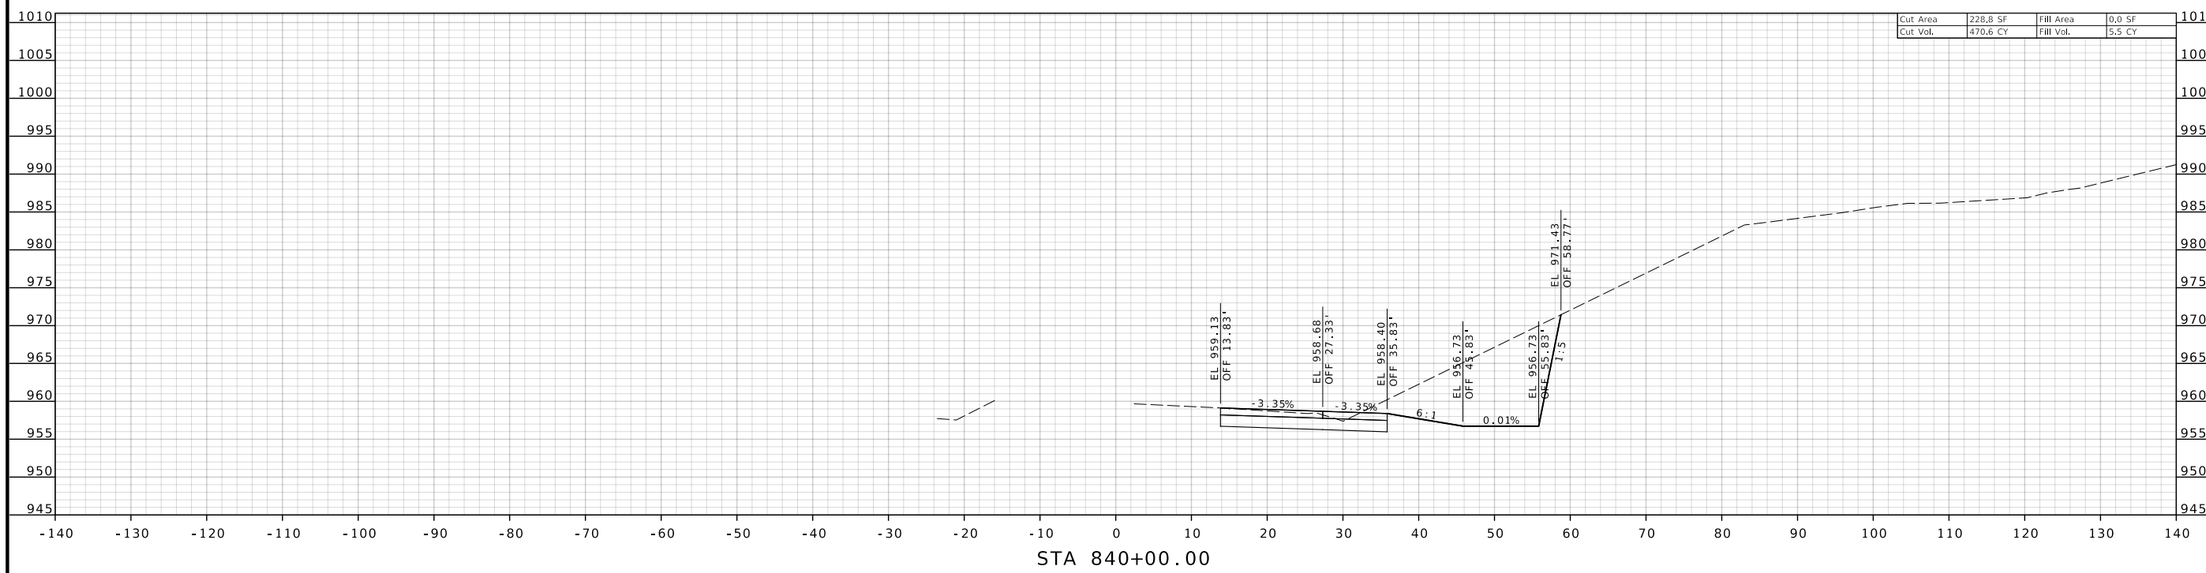

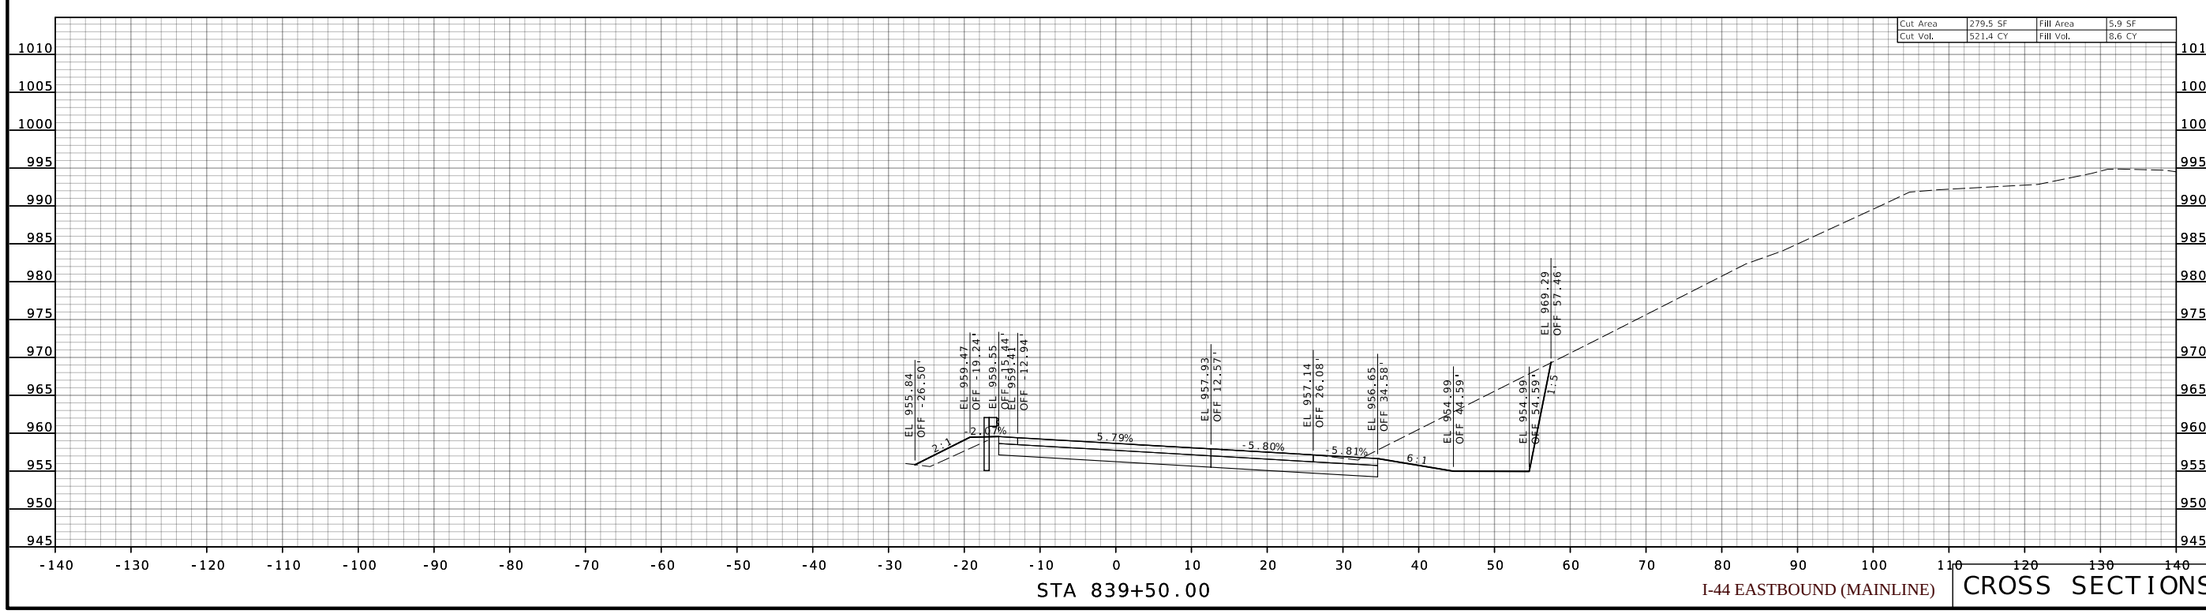

I-44 EASTBOUND (MAINLINE)

CROSS SECTIONS

STATE OF MISSOURI
BRADLEY T. SPANBERGER
NUMBER PE-2020027014
PROFESSIONAL ENGINEER

08/11/2025 12:41:51 PM
Bradley T. Spanberger - Civil
MO PE-2020027014

DATE PREPARED
08/11/2025

ROUTE	STATE
I-44	MO
DISTRICT	SHEET NO.
CD	83

COUNTY
PULASKI

JOB NO.
JCD0111

CONTRACT ID.
.

.

BRIDGE NO.
.

DESCRIPTION	DATE
.	.
.	.
.	.
.	.
.	.
.	.

MISSOURI HIGHWAYS AND TRANSPORTATION COMMISSION
105 WEST CAPITOL
JEFFERSON CITY, MO 65102
1-888-ASK-MODOT (1-888-275-6636)

CMT
©Copyright CMT, Inc.
CRAWFORD, MURPHY & TILLY, INC.
16701 WEST ELFINDALE STREET
SPRINGFIELD, MO 65807 (417) 869-6009
ENGINEERING CORPORATION - 000631

©Copyright CMT, Inc.

CMT PROJECT NO.
24006489-00

DISCLAIMER
THE PROFESSIONAL WHOSE SIGNATURE AND PERSONAL SEAL APPEAR HEREON ASSUMES RESPONSIBILITY ONLY FOR WHAT APPEARS ON THIS PAGE, AND DISCLAIMS (PURSUANT TO SECTION 327.411 RSMO) SPECIFICATION, ESTIMATES, REPORTS, OR OTHER DOCUMENTS OR INSTRUMENTS NOT SEALED BY THE UNDERSIGNED PROFESSIONAL RELATING TO OR INTENDED TO BE USED FOR ANY PART OR PARTS OF THE PROJECT TO WHICH THIS PAGE REFERS.

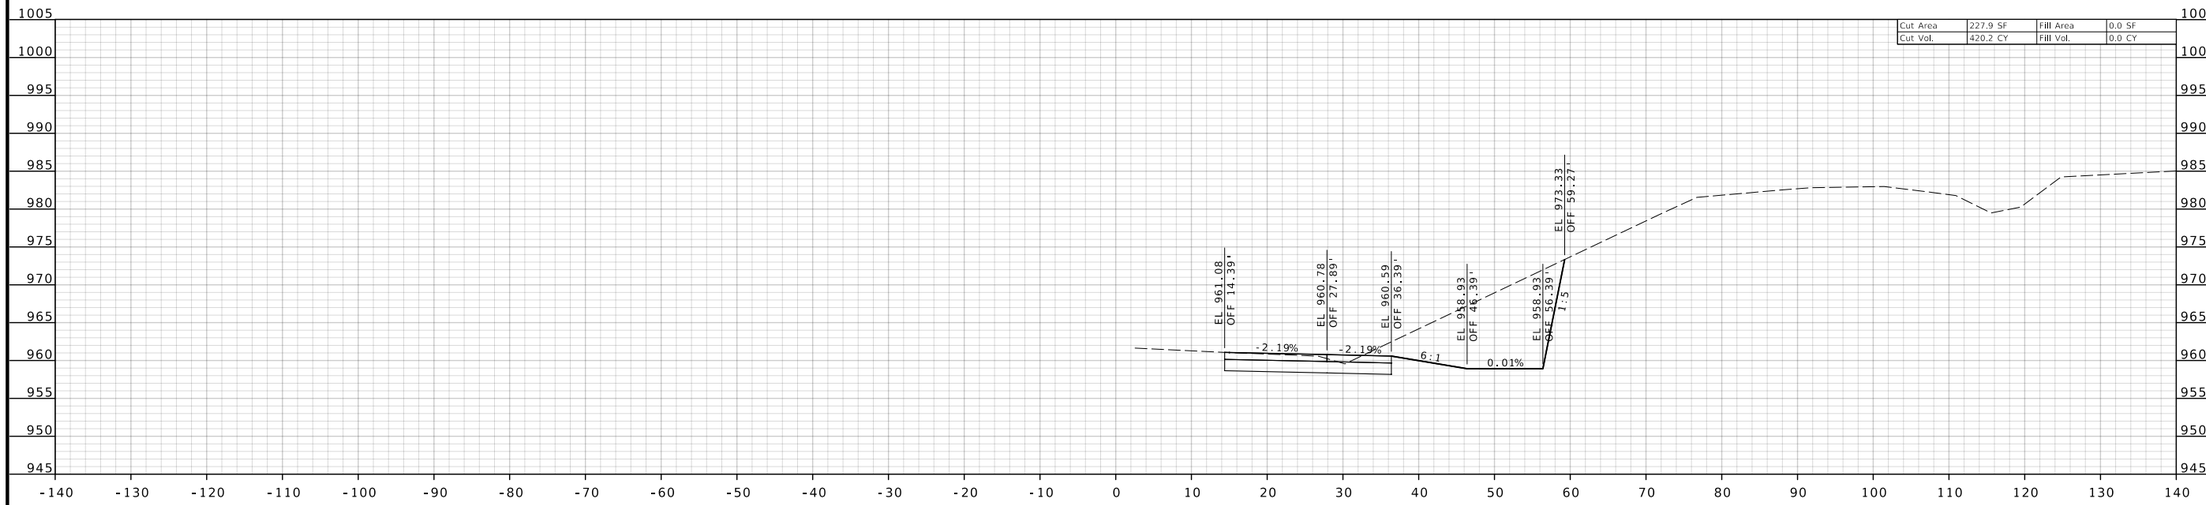

STA 841+00.00

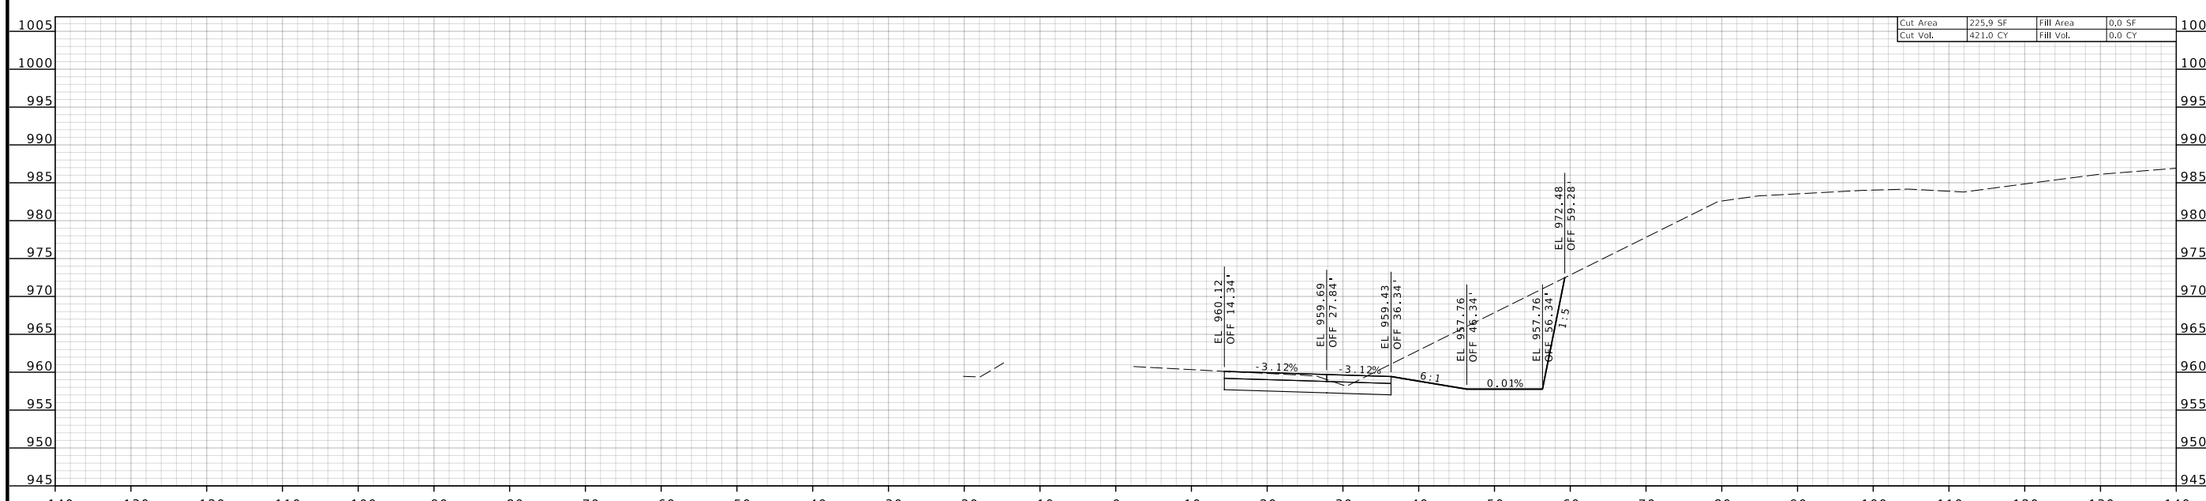

STA 840+50.00

I-44 EASTBOUND (MAINLINE)

CROSS SECTIONS

STATE OF MISSOURI
BRADLEY T. SPANBERGER
NUMBER PE-2020027014
PROFESSIONAL ENGINEER

08/11/2025 12:41:51 PM
Bradley T. Spanberger - Civil
MO PE-2020027014

DATE PREPARED
08/11/2025

ROUTE	STATE
I-44	MO
DISTRICT	SHEET NO.
CD	84

COUNTY
PULASKI

JOB NO.
JCD0111

CONTRACT ID.
.

.

BRIDGE NO.
.

DESCRIPTION	DATE
.	.
.	.
.	.
.	.
.	.
.	.

MISSOURI HIGHWAYS AND TRANSPORTATION COMMISSION
105 WEST CAPITOL
JEFFERSON CITY, MO 65102
1-888-ASK-MODOT (1-888-275-6636)

© Copyright CMT, Inc.
CMT
CRAWFORD, MURPHY & TILLY, INC.
16731 WEST ELFINDALE STREET
SPRINGFIELD, MISSOURI 65807 (417) 869-6009
ENGINEERING CORPORATION - 000631

©Copyright CMT, Inc.

CMT PROJECT NO.
24006489-00

DISCLAIMER
THE PROFESSIONAL WHOSE SIGNATURE AND PERSONAL SEAL APPEAR HEREON ASSUMES RESPONSIBILITY ONLY FOR WHAT APPEARS ON THIS PAGE, AND DISCLAIMS (PURSUANT TO SECTION 327.411 RSMO) SPECIFICATION, ESTIMATES, REPORTS, OR OTHER DOCUMENTS OR INSTRUMENTS NOT SEALED BY THE UNDERSIGNED PROFESSIONAL RELATING TO OR INTENDED TO BE USED FOR ANY PART OR PARTS OF THE PROJECT TO WHICH THIS PAGE REFERS.

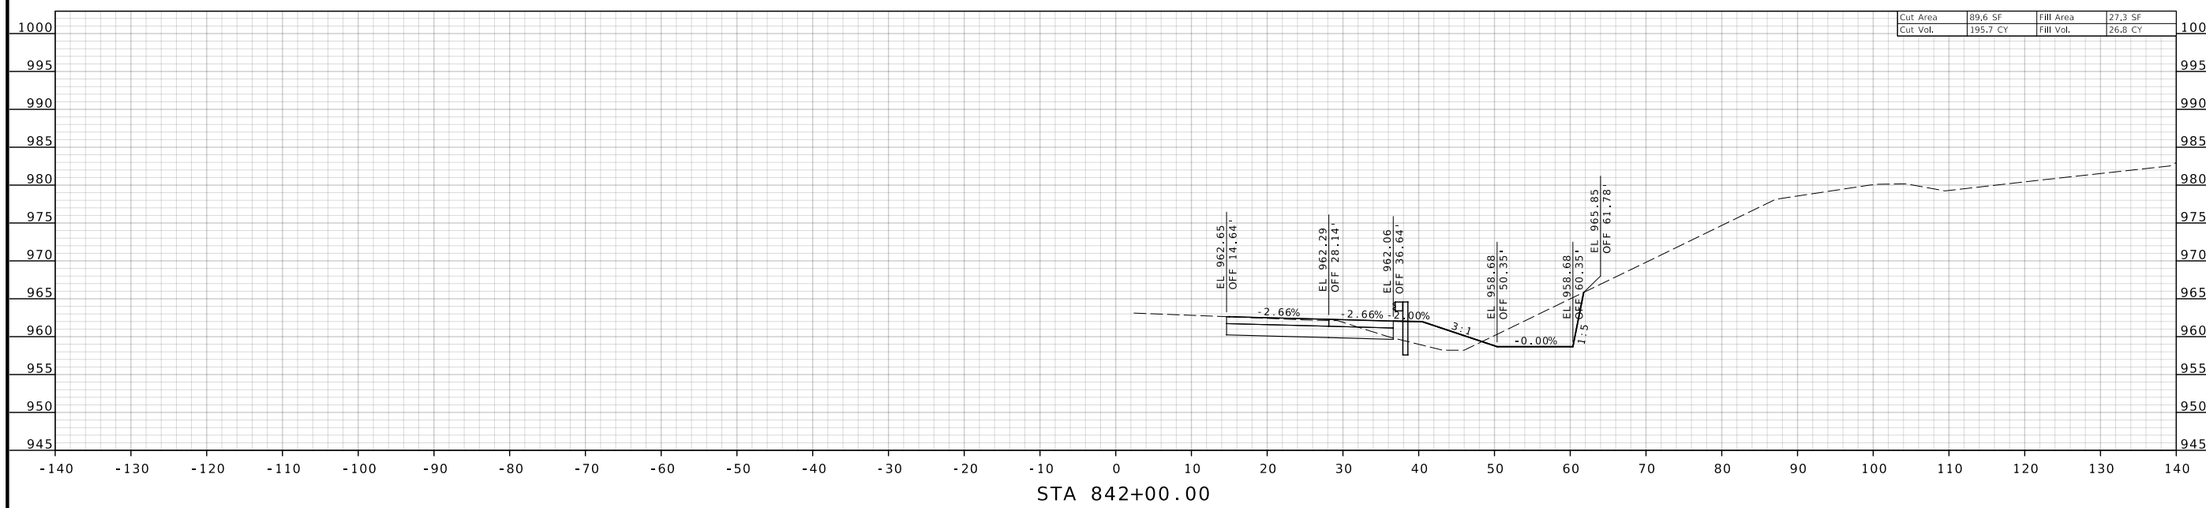

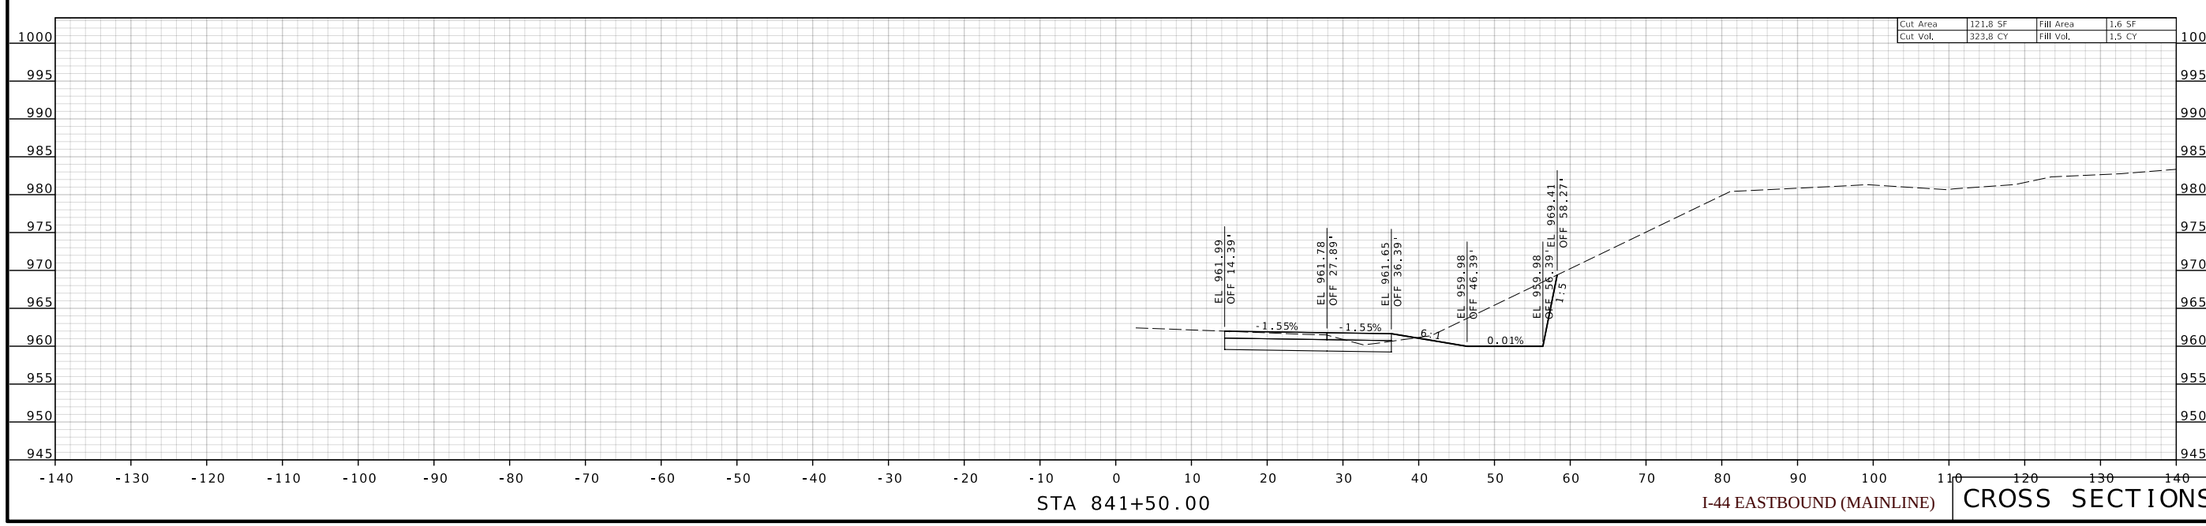

I-44 EASTBOUND (MAINLINE)

CROSS SECTIONS

STATE OF MISSOURI
BRADLEY T. SPANBERGER
NUMBER PE-2020027014
PROFESSIONAL ENGINEER

08/11/2025 12:41:51 PM
Bradley T. Spanberger - Civil
MO PE-2020027014

DATE PREPARED
08/11/2025

ROUTE	STATE
I-44	MO
DISTRICT	SHEET NO.
CD	85

COUNTY
PULASKI

JOB NO.
JCD0111

CONTRACT ID.
.

.

BRIDGE NO.
.

DESCRIPTION	DATE
.	.
.	.
.	.
.	.
.	.
.	.

MISSOURI HIGHWAYS AND TRANSPORTATION COMMISSION
105 WEST CAPITOL
JEFFERSON CITY, MO 65102
1-888-ASK-MODOT (1-888-275-6636)

CMT
CRAWFORD, MURPHY & TILLY, INC.
5675 WEST ELFINDALE STREET
SPRINGFIELD, MO 65807 (417) 869-6009
ENGINEERING CORPORATION - 000631

© Copyright CMT, Inc.

CMT PROJECT NO.
24006489-00

DISCLAIMER
THE PROFESSIONAL WHOSE SIGNATURE AND PERSONAL SEAL APPEAR HEREON ASSUMES RESPONSIBILITY ONLY FOR WHAT APPEARS ON THIS PAGE, AND DISCLAIMS (PURSUANT TO SECTION 327.411 RSMO) SPECIFICATION, ESTIMATES, REPORTS, OR OTHER DOCUMENTS OR INSTRUMENTS NOT SEALED BY THE UNDERSIGNED PROFESSIONAL RELATING TO OR INTENDED TO BE USED FOR ANY PART OR PARTS OF THE PROJECT TO WHICH THIS PAGE REFERS.

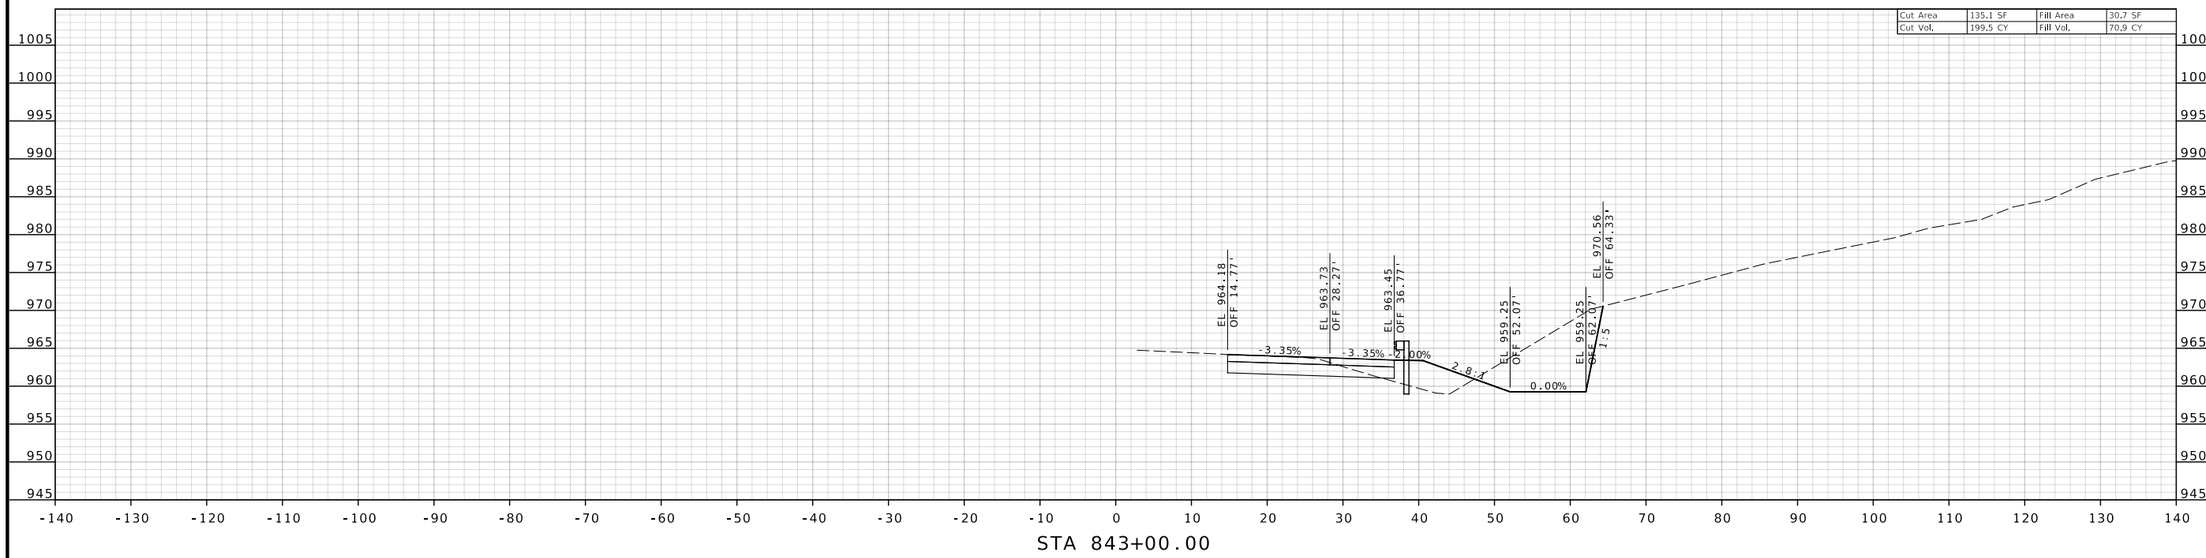

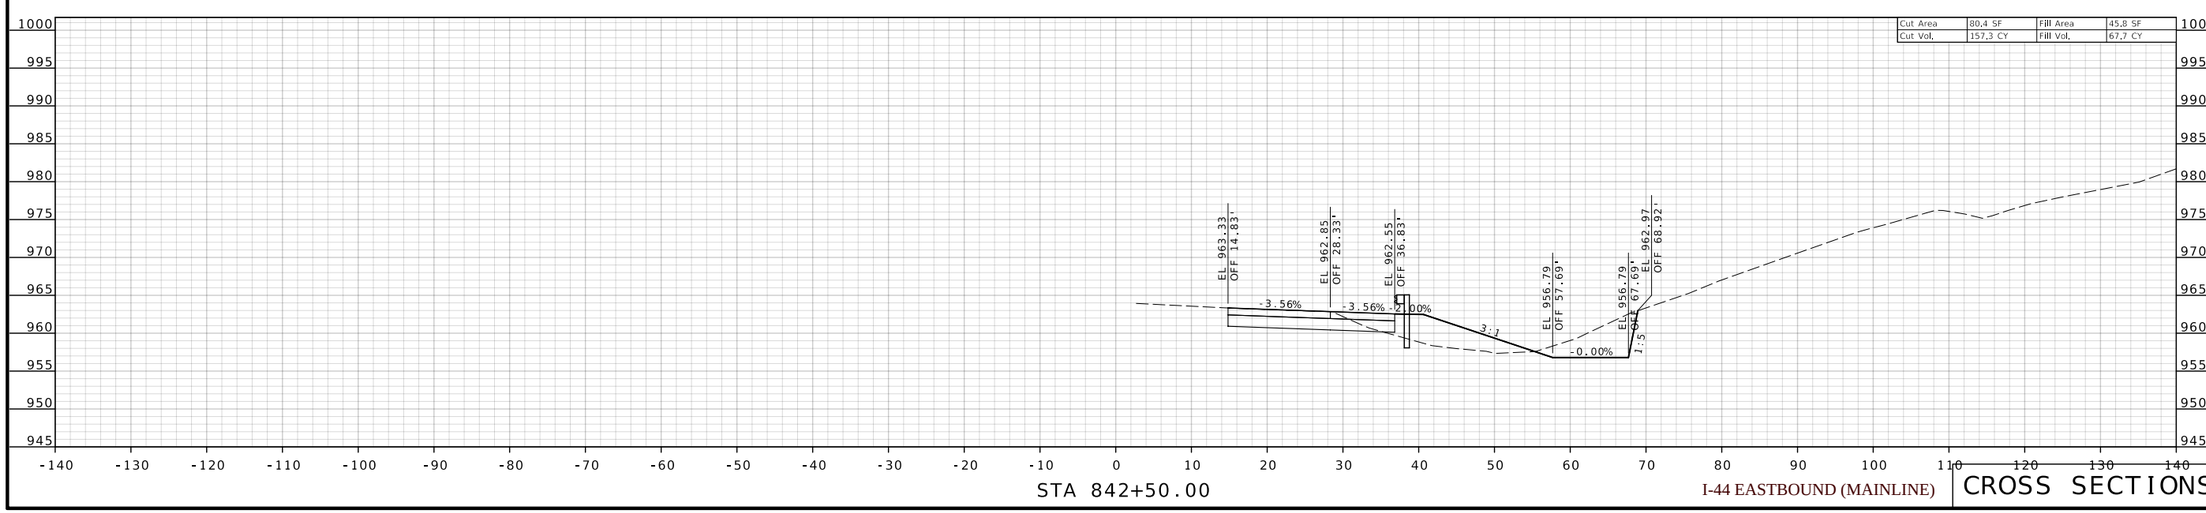

I-44 EASTBOUND (MAINLINE)

CROSS SECTIONS

STATE OF MISSOURI
BRADLEY T. SPANBERGER
NUMBER PE-2020027014
PROFESSIONAL ENGINEER

08/11/2025 12:41:51 PM
Bradley T. Spanberger - Civil
MO PE-2020027014

DATE PREPARED
08/11/2025

ROUTE	STATE
I-44	MO
DISTRICT	SHEET NO.
CD	86

COUNTY
PULASKI

JOB NO.
JCD0111

CONTRACT ID.
.

.

BRIDGE NO.
.

DATE	DESCRIPTION
.	.
.	.
.	.
.	.
.	.
.	.

MISSOURI HIGHWAYS AND TRANSPORTATION COMMISSION
105 WEST CAPITOL
JEFFERSON CITY, MO 65102
1-888-ASK-MODOT (1-888-275-6636)

CMT
© Copyright CMT, Inc.
CRAWFORD, MURPHY & TILLY, INC.
1531 WEST ELFINDALE STREET
SPRINGFIELD, MISSOURI 65807 (417) 869-6009
ENGINEERING CORPORATION - 000631

©Copyright CMT, Inc.

CMT PROJECT NO.
24006489-00

DISCLAIMER
THE PROFESSIONAL WHOSE SIGNATURE AND PERSONAL SEAL APPEAR HEREON ASSUMES RESPONSIBILITY ONLY FOR WHAT APPEARS ON THIS PAGE, AND DISCLAIMS (PURSUANT TO SECTION 327.411 RSMO) SPECIFICATION, ESTIMATES, REPORTS, OR OTHER DOCUMENTS OR INSTRUMENTS NOT SEALED BY THE UNDERSIGNED PROFESSIONAL RELATING TO OR INTENDED TO BE USED FOR ANY PART OR PARTS OF THE PROJECT TO WHICH THIS PAGE REFERS.

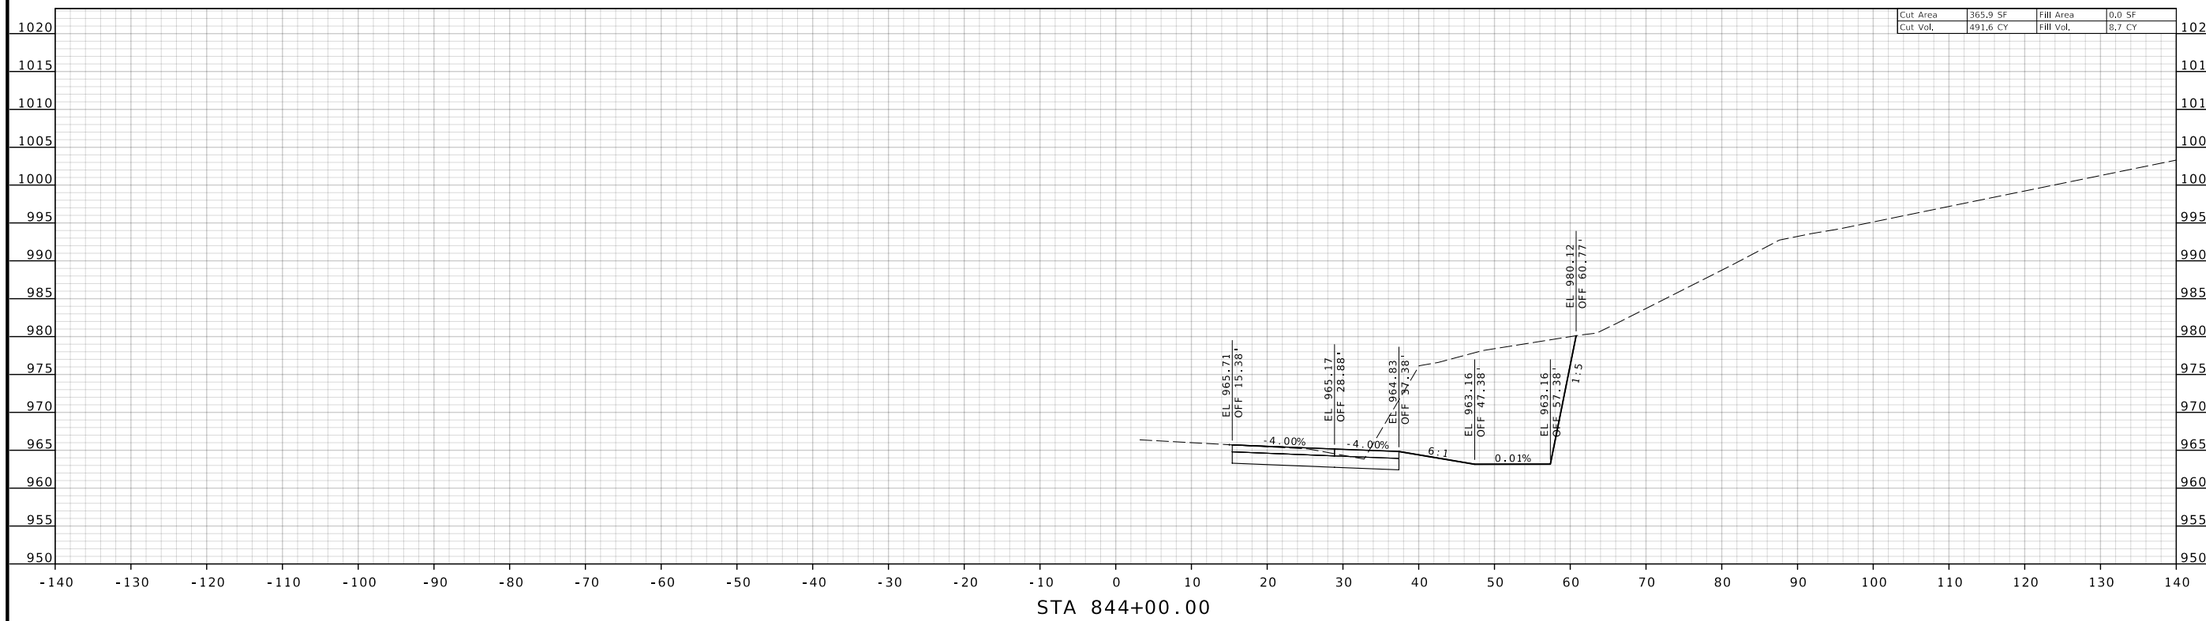

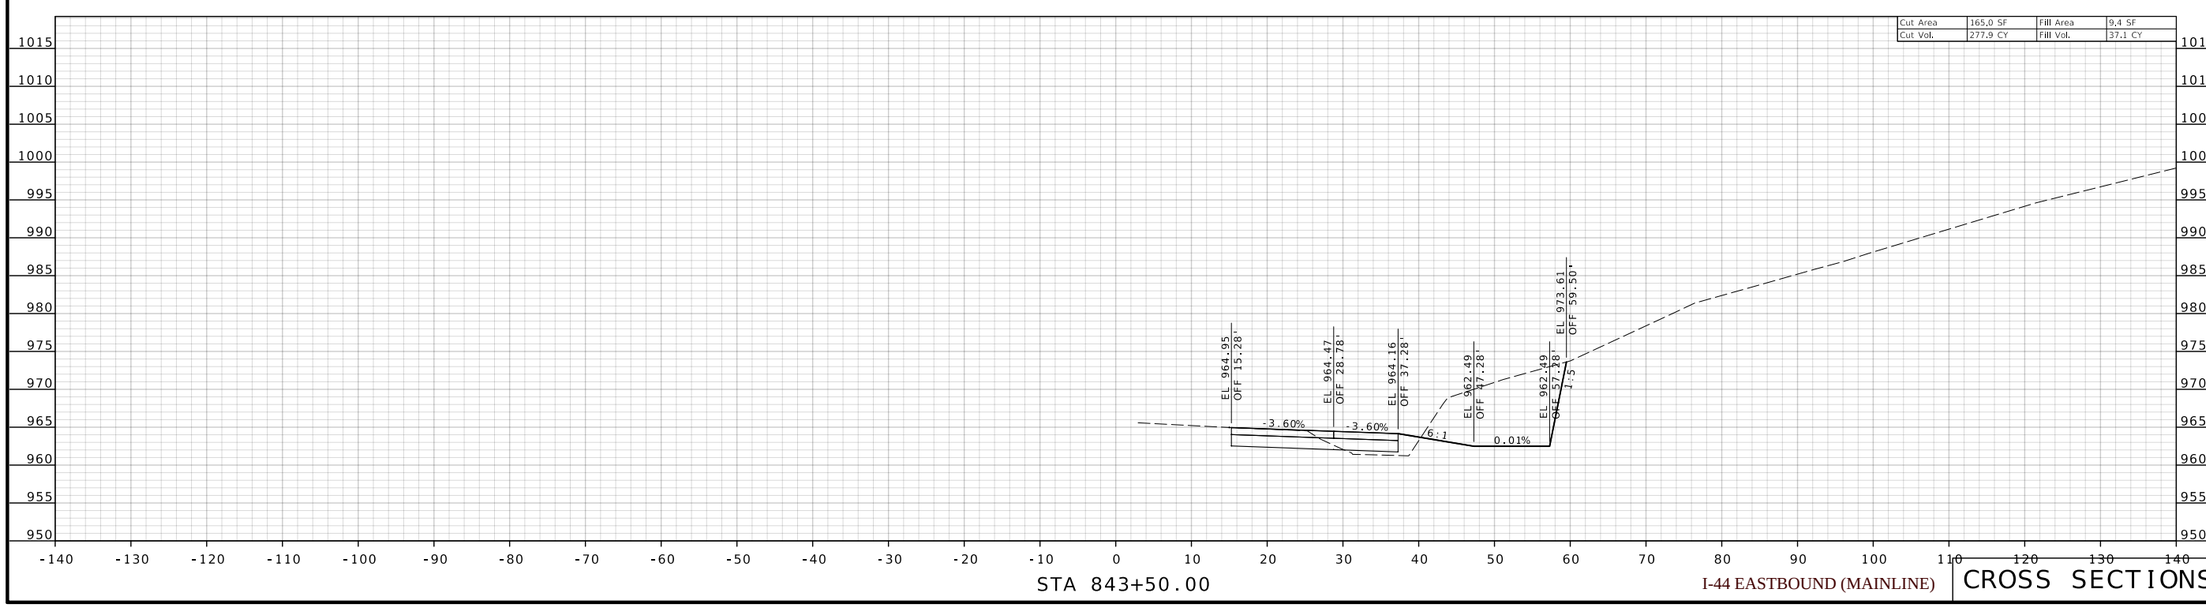

I-44 EASTBOUND (MAINLINE)

CROSS SECTIONS

STATE OF MISSOURI
BRADLEY T. SPANBERGER
NUMBER PE-2020027014
PROFESSIONAL ENGINEER

08/11/2025 12:41:51 PM
Bradley T. Spanberger - Civil
MO PE-2020027014

DATE PREPARED
08/11/2025

ROUTE	STATE
I-44	MO
DISTRICT	SHEET NO.
CD	87

COUNTY
PULASKI

JOB NO.
JCD0111

CONTRACT ID.
.

.

BRIDGE NO.
.

DESCRIPTION	DATE
.	.
.	.
.	.
.	.
.	.
.	.

MISSOURI HIGHWAYS AND TRANSPORTATION COMMISSION
105 WEST CAPITOL
JEFFERSON CITY, MO 65102
1-888-ASK-MODOT (1-888-275-6636)

©Copyright CMT, Inc.
CRAWFORD, MURPHY & TILLY, INC.
16701 WEST ELFINDALE STREET
SPRINGFIELD, MO 65807 (417) 869-6009
ENGINEERING CORPORATION - 000631

©Copyright CMT, Inc.

CMT PROJECT NO.
24006489-00

DISCLAIMER
THE PROFESSIONAL WHOSE SIGNATURE AND PERSONAL SEAL APPEAR HEREON ASSUMES RESPONSIBILITY ONLY FOR WHAT APPEARS ON THIS PAGE, AND DISCLAIMS (PURSUANT TO SECTION 327.411 RSMO) SPECIFICATION, ESTIMATES, REPORTS, OR OTHER DOCUMENTS OR INSTRUMENTS NOT SEALED BY THE UNDERSIGNED PROFESSIONAL RELATING TO OR

Cut Area	465.4 SF	Fill Area	0.0 SF
Cut Vol.	830.5 CY	Fill Vol.	0.0 CY

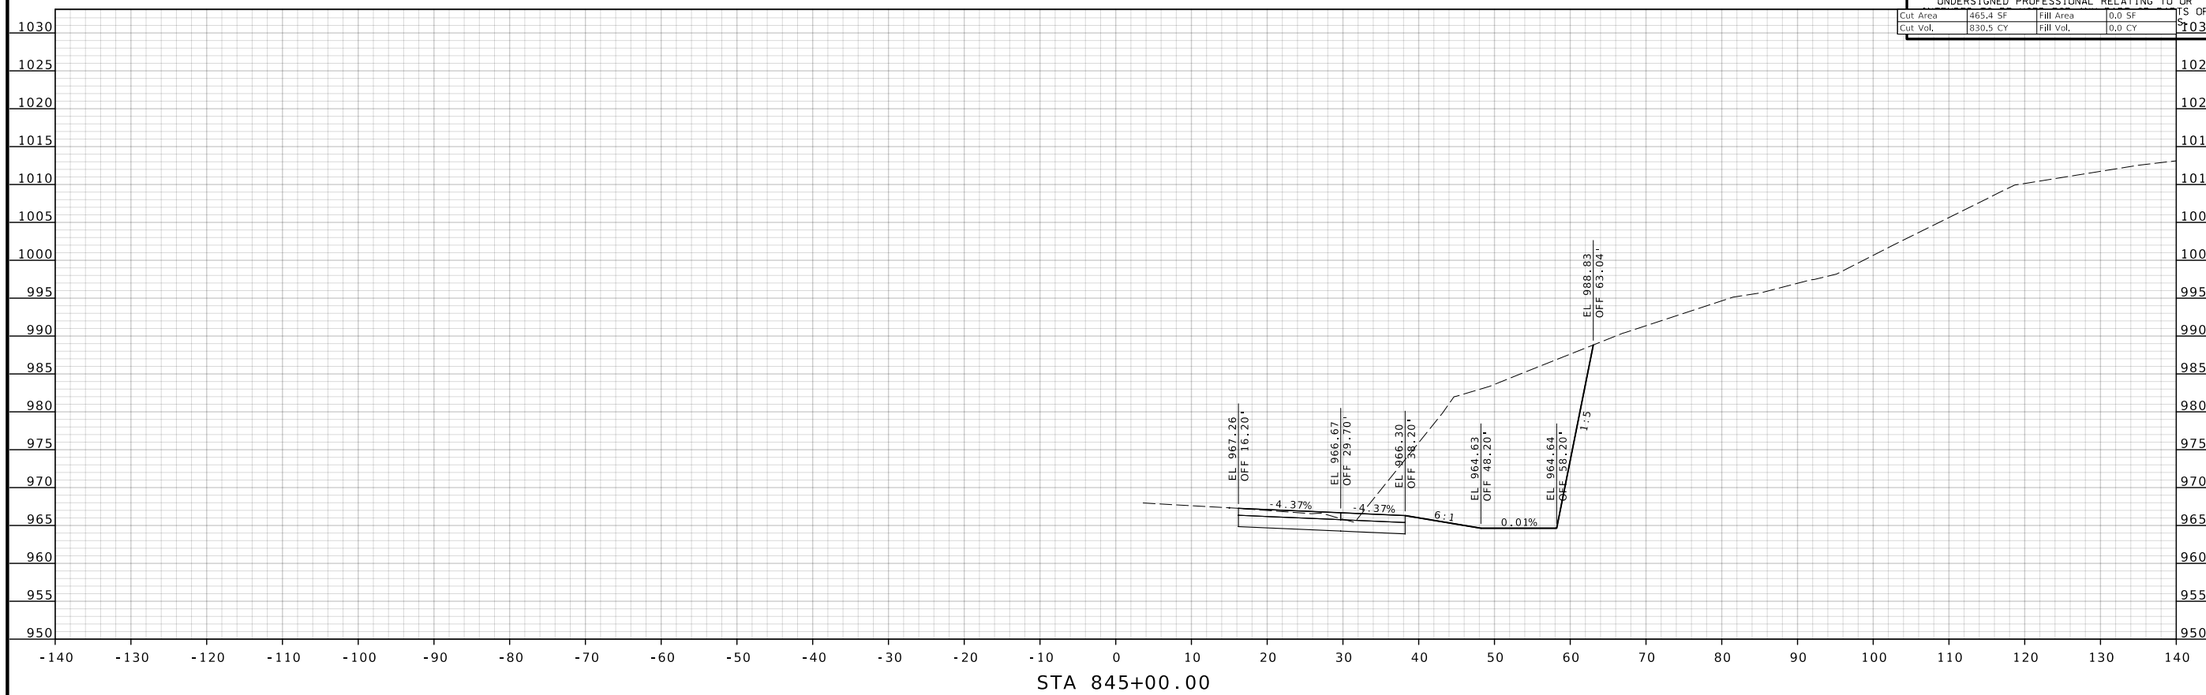

Cut Area	431.6 SF	Fill Area	0.0 SF
Cut Vol.	738.4 CY	Fill Vol.	0.0 CY

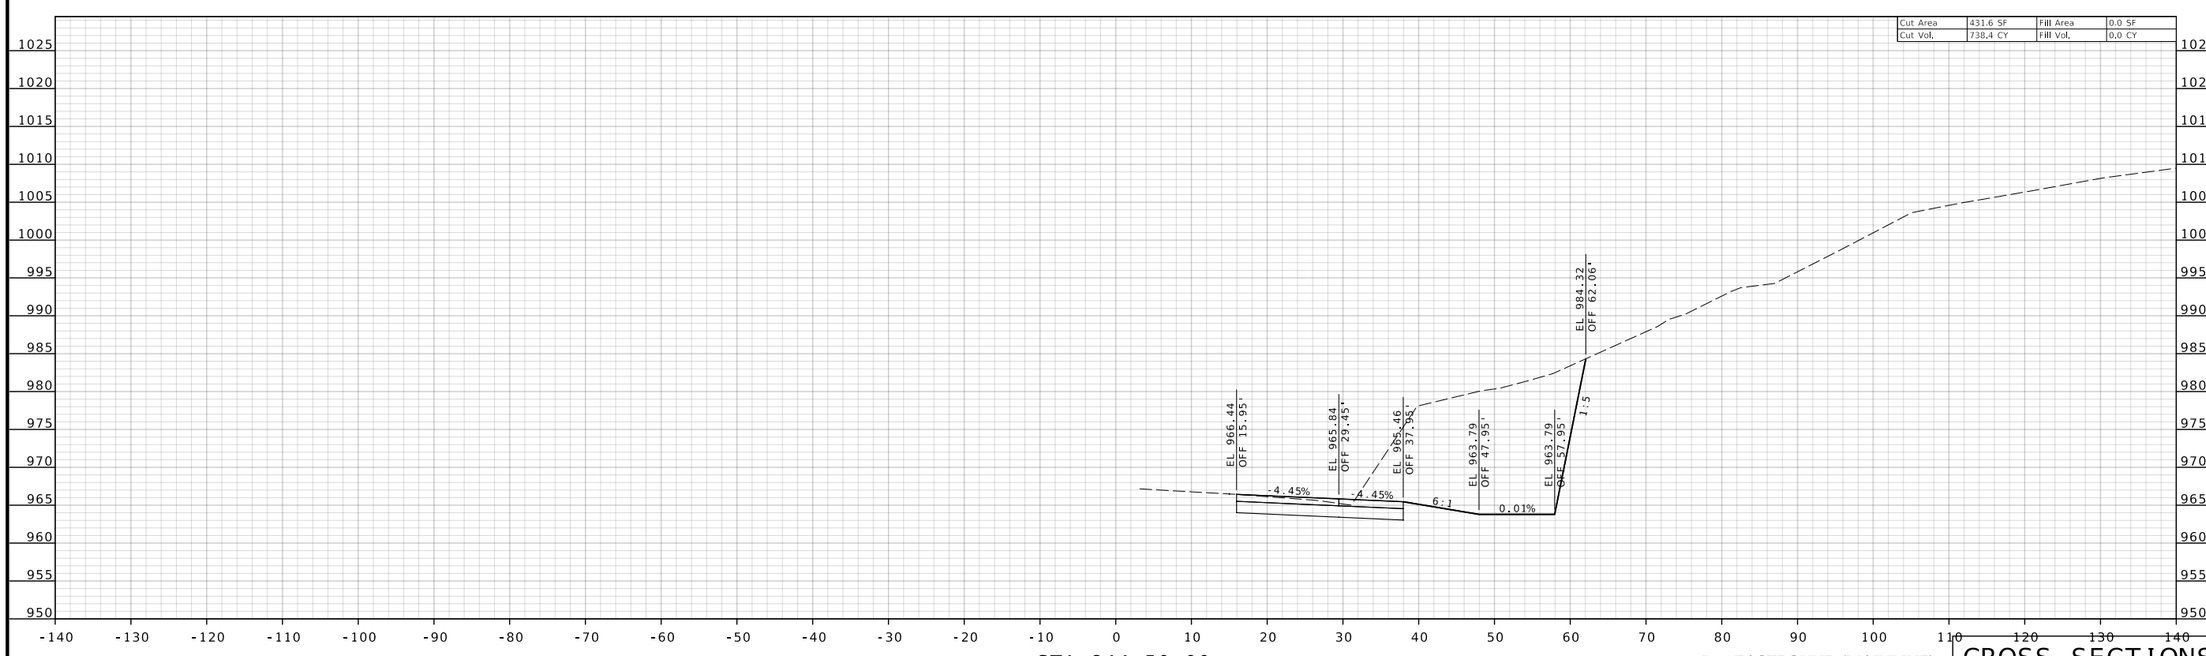

I-44 EASTBOUND (MAINLINE)

CROSS SECTIONS

STATE OF MISSOURI
BRADLEY T. SPANBERGER
NUMBER PE-2020027014
PROFESSIONAL ENGINEER

08/11/2025 12:41:51 PM
Bradley T. Spanberger - Civil
MO PE-2020027014

DATE PREPARED
08/11/2025

ROUTE	STATE
I-44	MO
DISTRICT	SHEET NO.
CD	88

COUNTY
PULASKI

JOB NO.
JCD0111

CONTRACT ID.
.

.

BRIDGE NO.
.

DESCRIPTION	DATE
.	.
.	.
.	.
.	.
.	.
.	.

MISSOURI HIGHWAYS AND TRANSPORTATION COMMISSION

105 WEST CAPITOL
JEFFERSON CITY, MO 65102
1-888-ASK-MODOT (1-888-275-6636)

CMT
©Copyright CMT, Inc.
CRAWFORD, MURPHY & TILLY, INC.
1631 WEST ELFINDALE STREET
SPRINGFIELD, MO 65807 (417) 869-6009
ENGINEERING CORPORATION - 000631

©Copyright CMT, Inc.

CMT PROJECT NO.
24006489-00

DISCLAIMER
THE PROFESSIONAL WHOSE SIGNATURE AND PERSONAL SEAL APPEAR HEREON ASSUMES RESPONSIBILITY ONLY FOR WHAT APPEARS ON THIS PAGE, AND DISCLAIMS (PURSUANT TO SECTION 327.411 RSMO) SPECIFICATION, ESTIMATES, REPORTS, OR OTHER DOCUMENTS OR INSTRUMENTS NOT SEALED BY THE UNDERSIGNED PROFESSIONAL RELATING TO OR INTENDED TO BE USED FOR ANY PART OR PARTS OF THE PROJECT TO WHICH THIS PAGE REFERS.

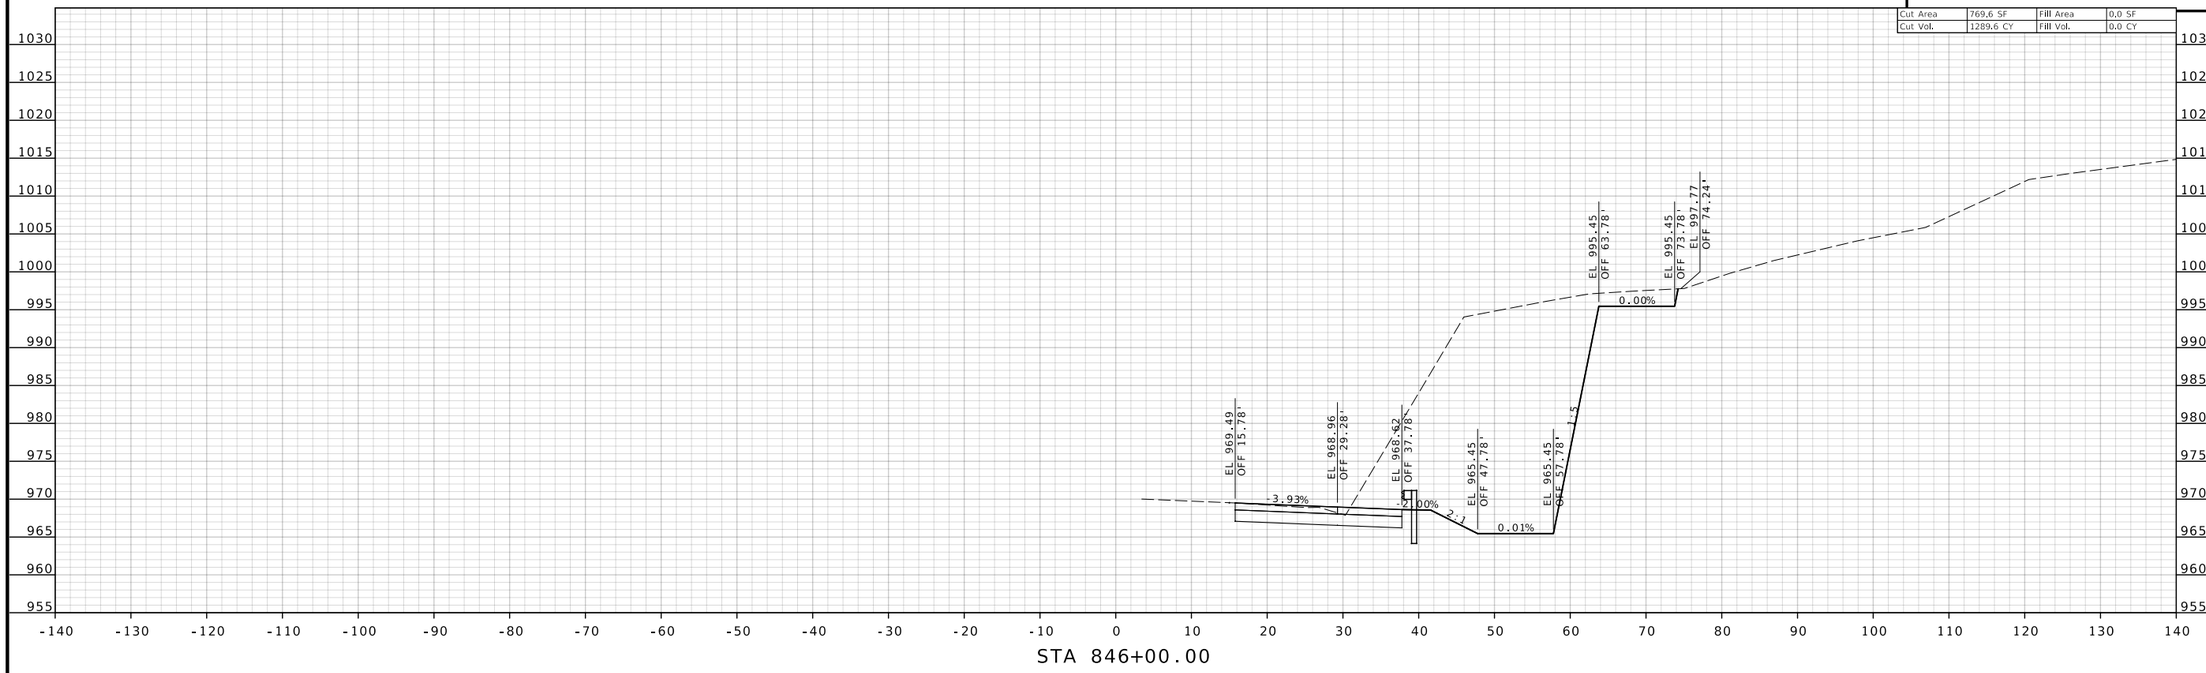

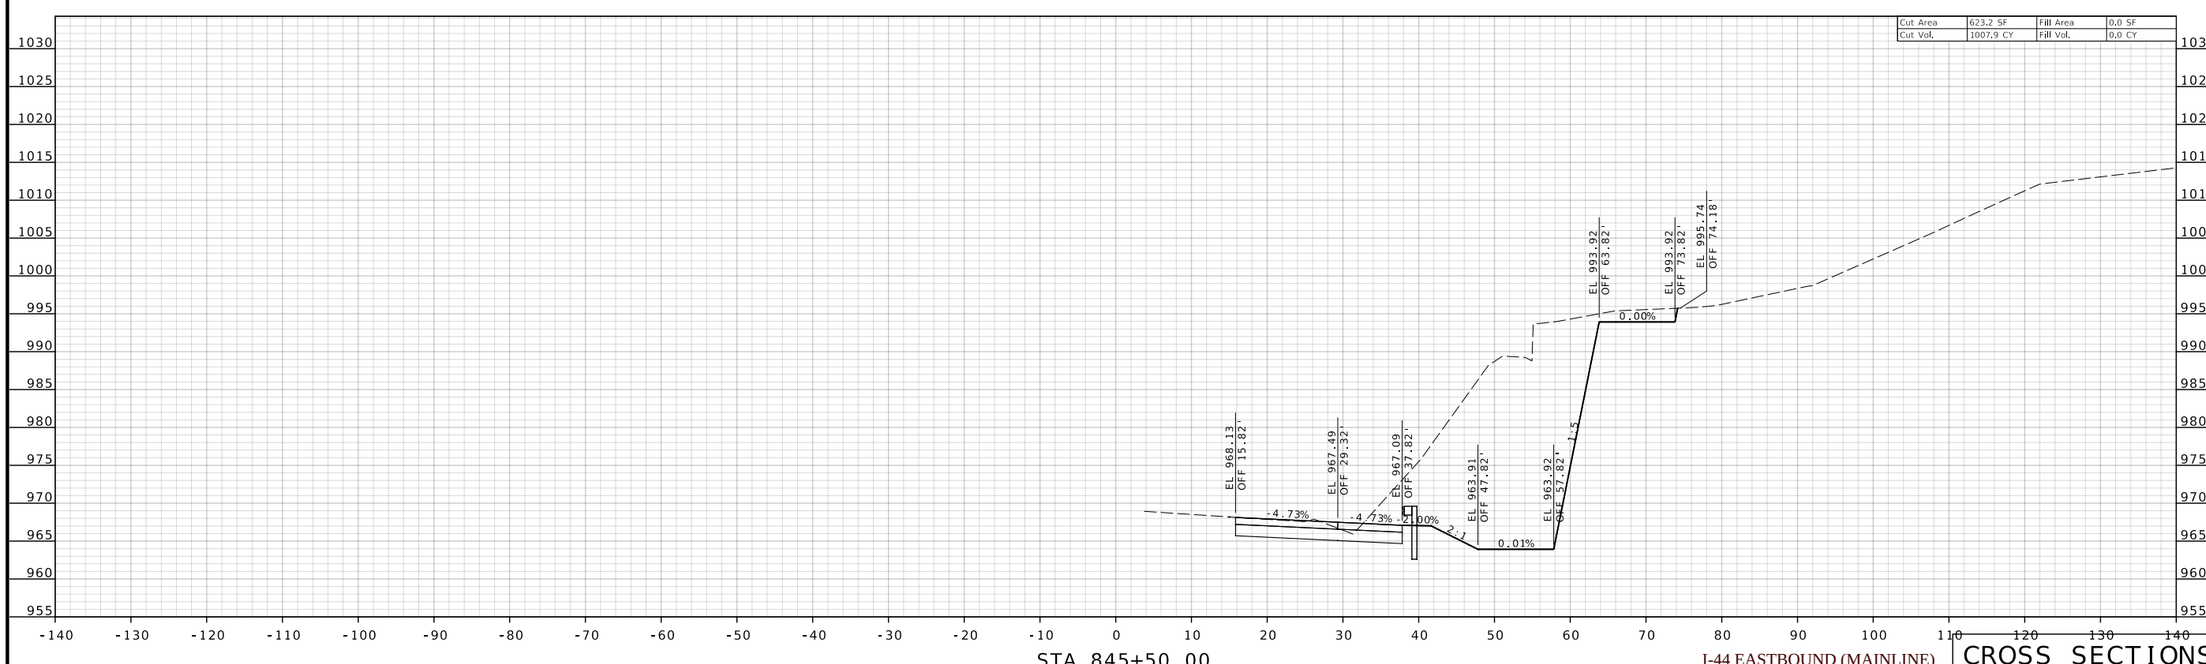

I-44 EASTBOUND (MAINLINE)

CROSS SECTIONS

STATE OF MISSOURI
BRADLEY T. SPANBERGER
NUMBER PE-2020027014
PROFESSIONAL ENGINEER

08/11/2025 12:41:51 PM
Bradley T. Spanberger - Civil
MO PE-2020027014

DATE PREPARED
08/11/2025

ROUTE	STATE
I-44	MO
DISTRICT	SHEET NO.
CD	89

COUNTY
PULASKI

JOB NO.
JCD0111

CONTRACT ID.
.

.

BRIDGE NO.
.

DESCRIPTION	DATE
.	.
.	.
.	.
.	.
.	.
.	.

MISSOURI HIGHWAYS AND TRANSPORTATION COMMISSION
105 WEST CAPITOL
JEFFERSON CITY, MO 65102
1-888-ASK-MODOT (1-888-275-6636)

CMT
©Copyright CMT, Inc.
CRAWFORD, MURPHY & TILLY, INC.
16701 WEST ELFINDALE STREET
SPRINGFIELD, MO 65807 (417) 869-6009
ENGINEERING CORPORATION - 000631

©Copyright CMT, Inc.

CMT PROJECT NO.
24006489-00

DISCLAIMER
THE PROFESSIONAL WHOSE SIGNATURE AND PERSONAL SEAL APPEAR HEREON ASSUMES RESPONSIBILITY ONLY FOR WHAT APPEARS ON THIS PAGE, AND DISCLAIMS (PURSUANT TO SECTION 327.411 RSMO) SPECIFICATION, ESTIMATES, REPORTS, OR OTHER DOCUMENTS OR INSTRUMENTS NOT SEALED BY THE UNDERSIGNED PROFESSIONAL RELATING TO OR INTENDED TO BE USED FOR ANY PART OR PARTS OF THE PROJECT TO WHICH THIS PAGE REFERS.

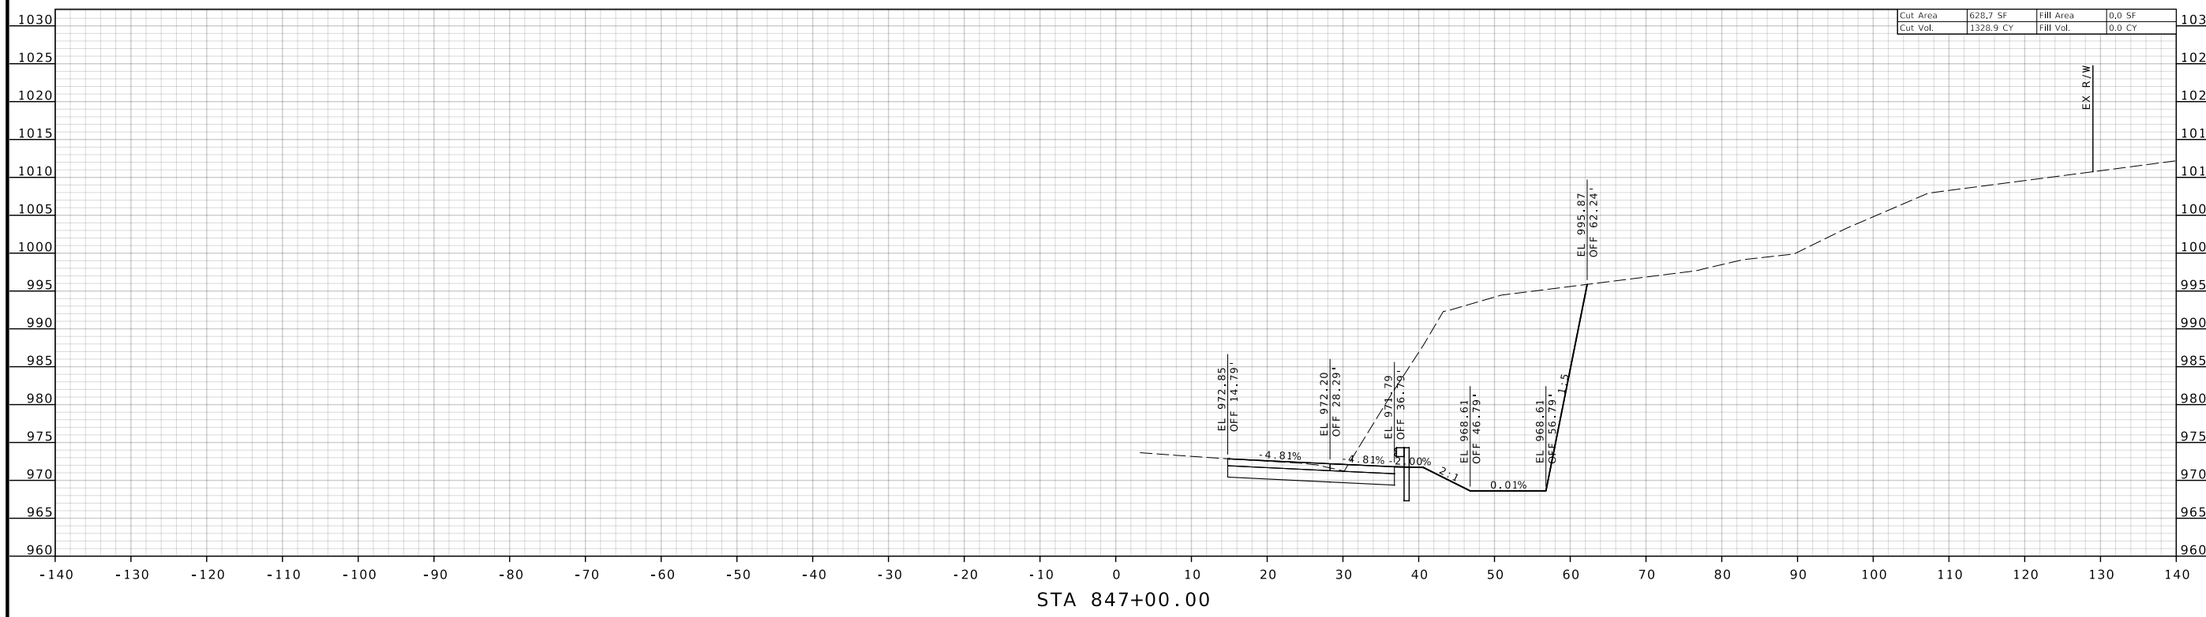

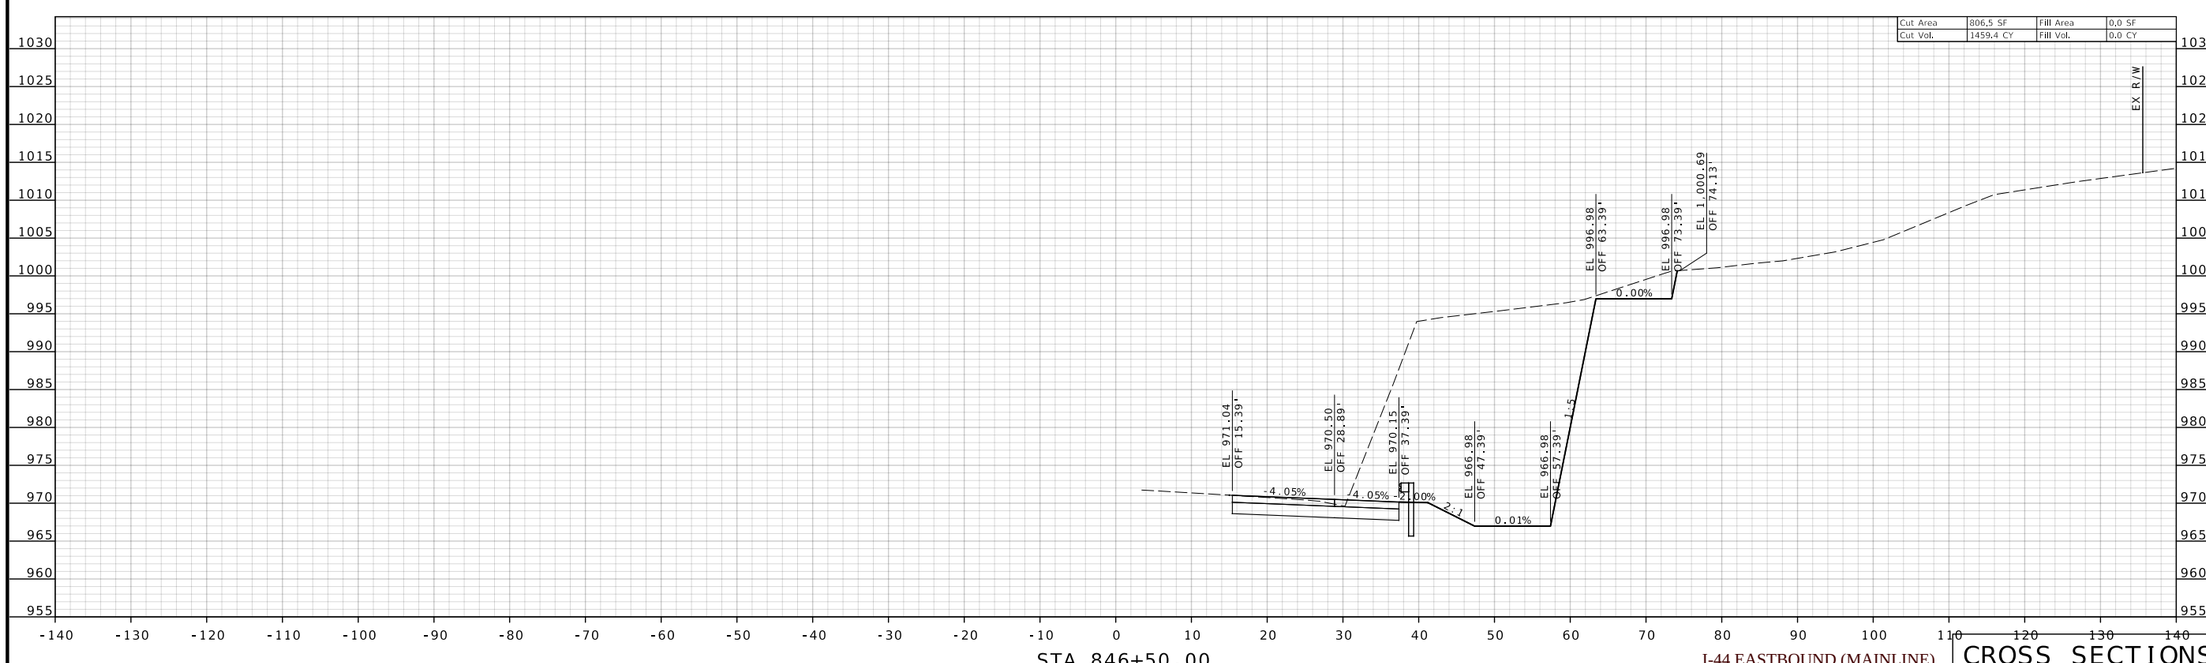

I-44 EASTBOUND (MAINLINE)

CROSS SECTIONS

STATE OF MISSOURI
BRADLEY T. SPANBERGER
NUMBER PE-2020027014
PROFESSIONAL ENGINEER

08/11/2025 12:41:51 PM
Bradley T. Spanberger - Civil
MO PE-2020027014

DATE PREPARED	
08/11/2025	
ROUTE: I-44	STATE: MO
DISTRICT: CD	SHEET NO.: 90
COUNTY: PULASKI	
JOB NO.: JCD0111	
CONTRACT ID.: .	
.	
BRIDGE NO.: .	

DESCRIPTION	DATE
.	.
.	.
.	.
.	.
.	.
.	.

MISSOURI HIGHWAYS AND TRANSPORTATION COMMISSION
105 WEST CAPITOL
JEFFERSON CITY, MO 65102
1-888-ASK-MODOT (1-888-275-6636)

CMT
©Copyright CMT, Inc.
CRAWFORD, MURPHY & TILLY, INC.
16701 WEST ELFINDALE STREET
SPRINGFIELD, MO 65807 (417) 869-6009
ENGINEERING CORPORATION - 000631

©Copyright CMT, Inc.

CMT PROJECT NO.
24006489-00

DISCLAIMER
THE PROFESSIONAL WHOSE SIGNATURE AND PERSONAL SEAL APPEAR HEREON ASSUMES RESPONSIBILITY ONLY FOR WHAT APPEARS ON THIS PAGE, AND DISCLAIMS (PURSUANT TO SECTION 327.411 RSMO) SPECIFICATION, ESTIMATES, REPORTS, OR OTHER DOCUMENTS OR INSTRUMENTS NOT SEALED BY THE UNDERSIGNED PROFESSIONAL RELATING TO OR INTENDED TO BE USED FOR ANY PART OR PARTS OF THE PROJECT TO WHICH THIS PAGE REFERS.

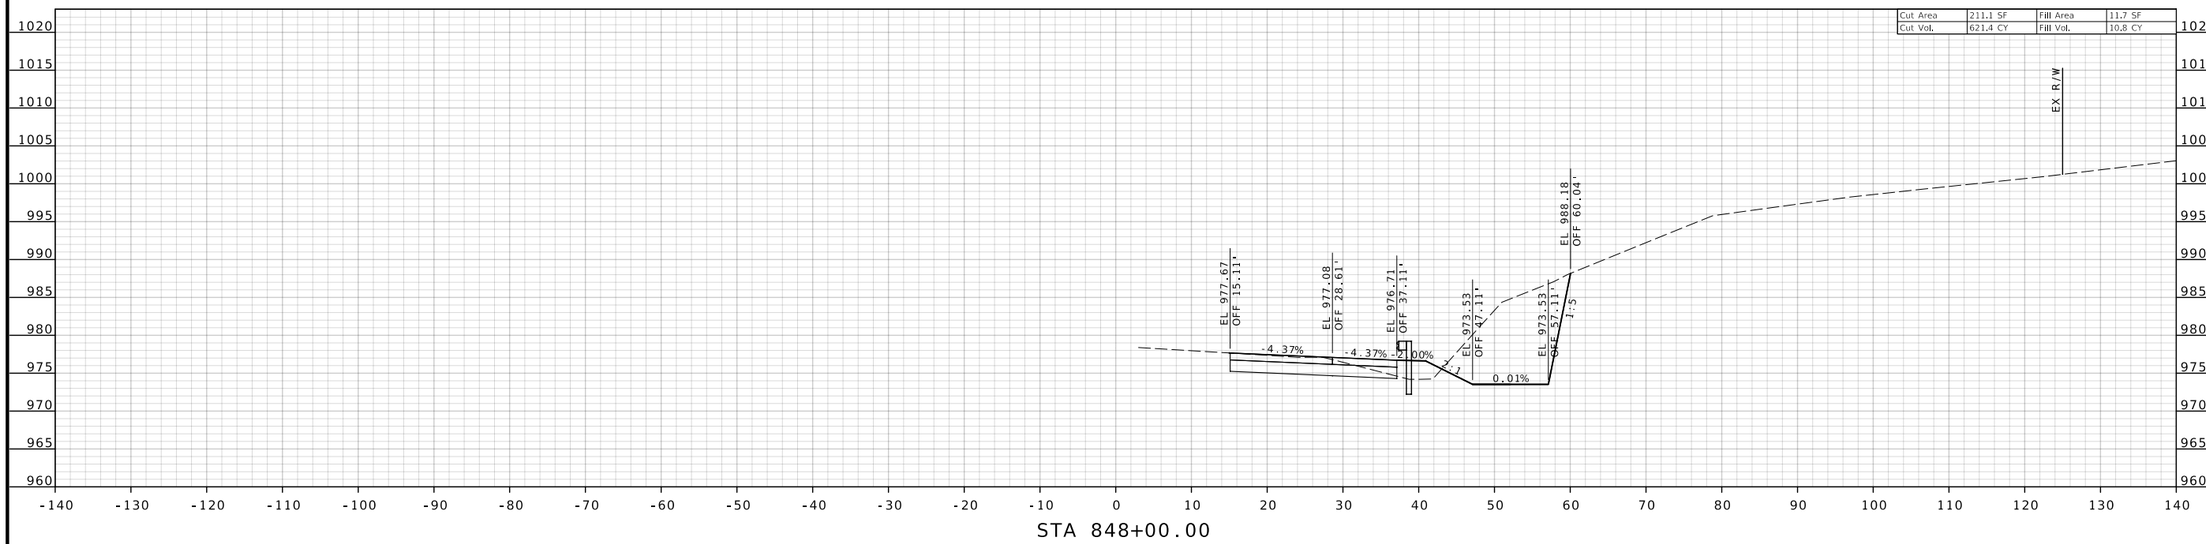

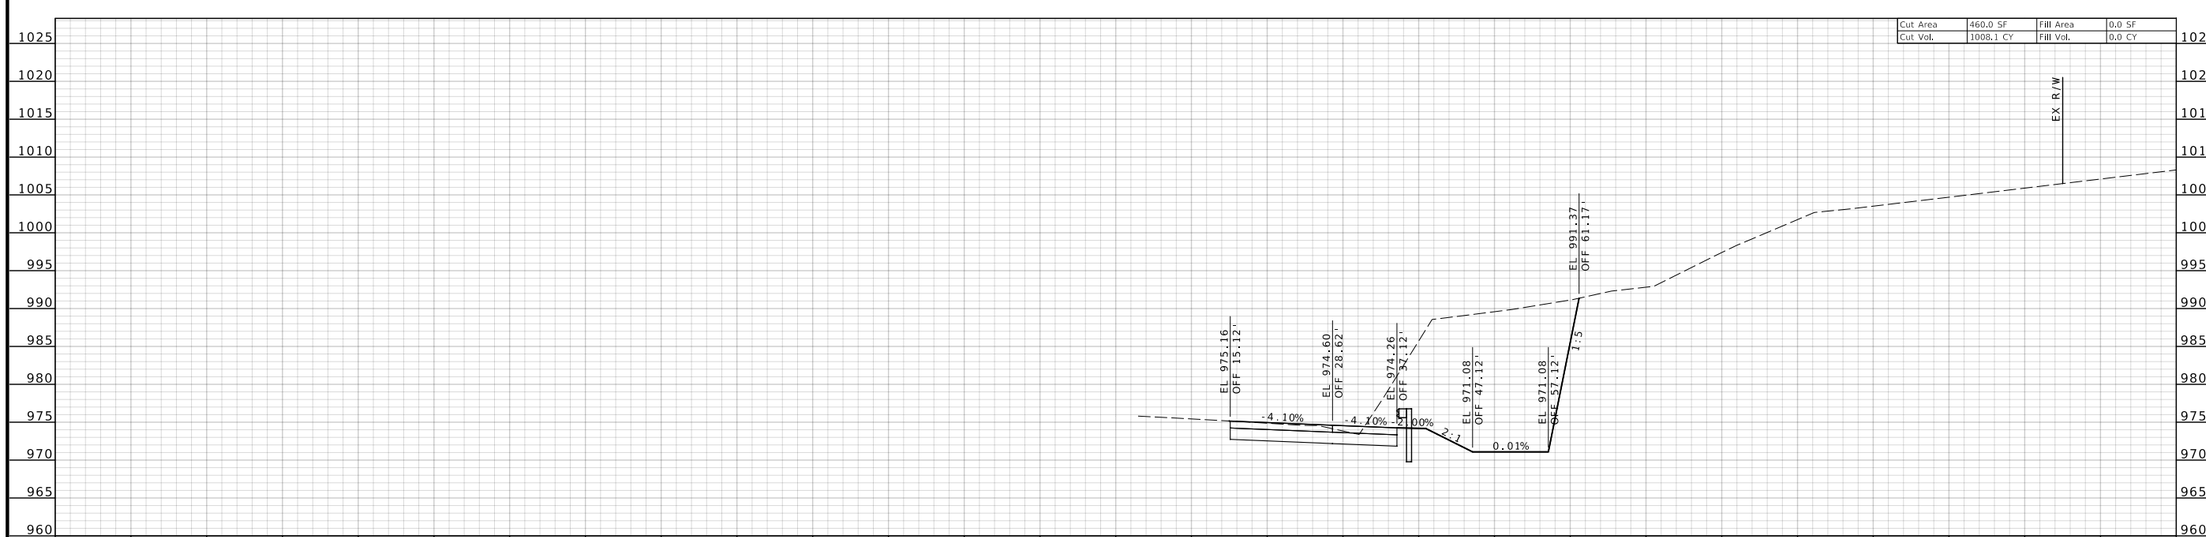

I-44 EASTBOUND (MAINLINE)

CROSS SECTIONS

STATE OF MISSOURI
BRADLEY T. SPANBERGER
NUMBER PE-2020027014
PROFESSIONAL ENGINEER

08/11/2025 12:41:51 PM
Bradley T. Spanberger - Civil
MO PE-2020027014

DATE PREPARED
08/11/2025

ROUTE	STATE
I-44	MO
DISTRICT	SHEET NO.
CD	91

COUNTY
PULASKI

JOB NO.
JCD0111

CONTRACT ID.
.

.

BRIDGE NO.
.

DESCRIPTION	DATE
.	.
.	.
.	.
.	.
.	.
.	.

MISSOURI HIGHWAYS AND TRANSPORTATION COMMISSION
105 WEST CAPITOL
JEFFERSON CITY, MO 65102
1-888-ASK-MODOT (1-888-275-6636)

CMT
©Copyright CMT, Inc.
CRAWFORD, MURPHY & TILLY, INC.
16431 WEST ELFINDALE STREET
SPRINGFIELD, MISSOURI 65807 (417) 869-6009
ENGINEERING CORPORATION - 000631

©Copyright CMT, Inc.

CMT PROJECT NO.
24006489-00

DISCLAIMER
THE PROFESSIONAL WHOSE SIGNATURE AND PERSONAL SEAL APPEAR HEREON ASSUMES RESPONSIBILITY ONLY FOR WHAT APPEARS ON THIS PAGE, AND DISCLAIMS (PURSUANT TO SECTION 327.411 RSMO) SPECIFICATION, ESTIMATES, REPORTS, OR OTHER DOCUMENTS OR INSTRUMENTS NOT SEALED BY THE UNDERSIGNED PROFESSIONAL RELATING TO OR INTENDED TO BE USED FOR ANY PART OR PARTS OF THE PROJECT TO WHICH THIS PAGE REFERS.

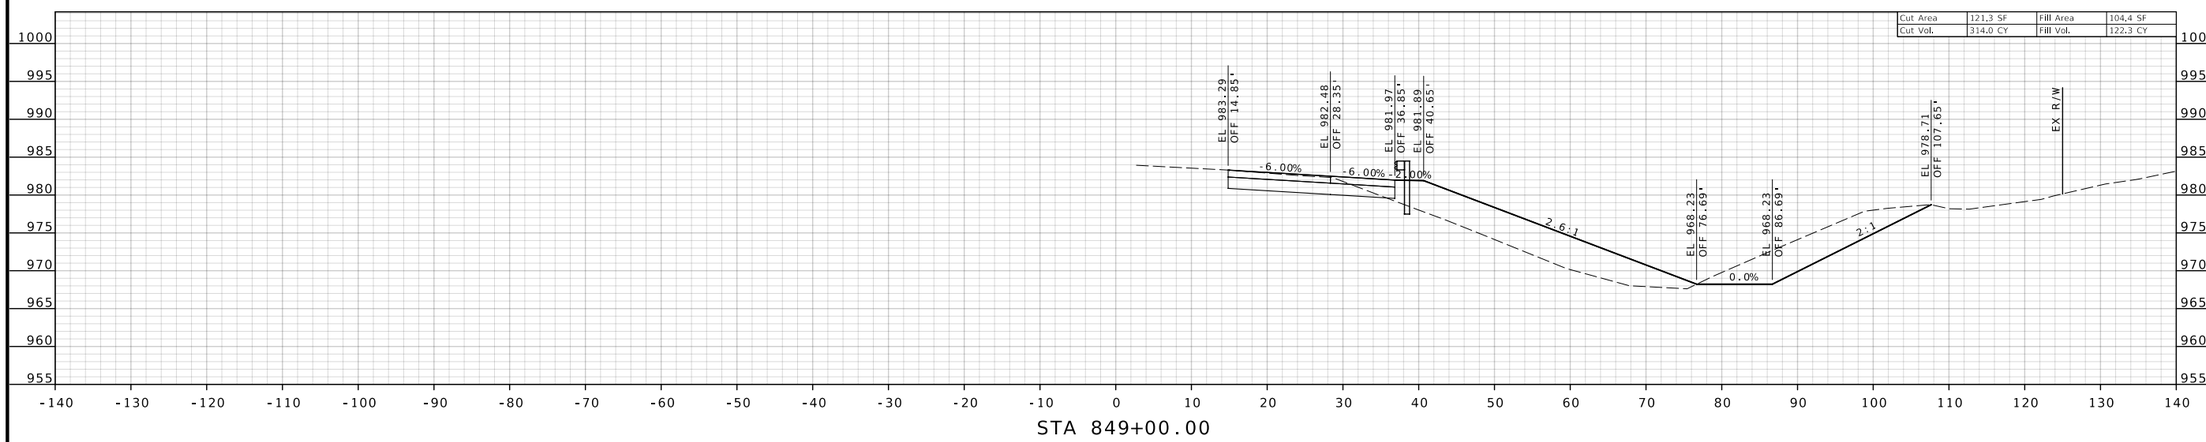

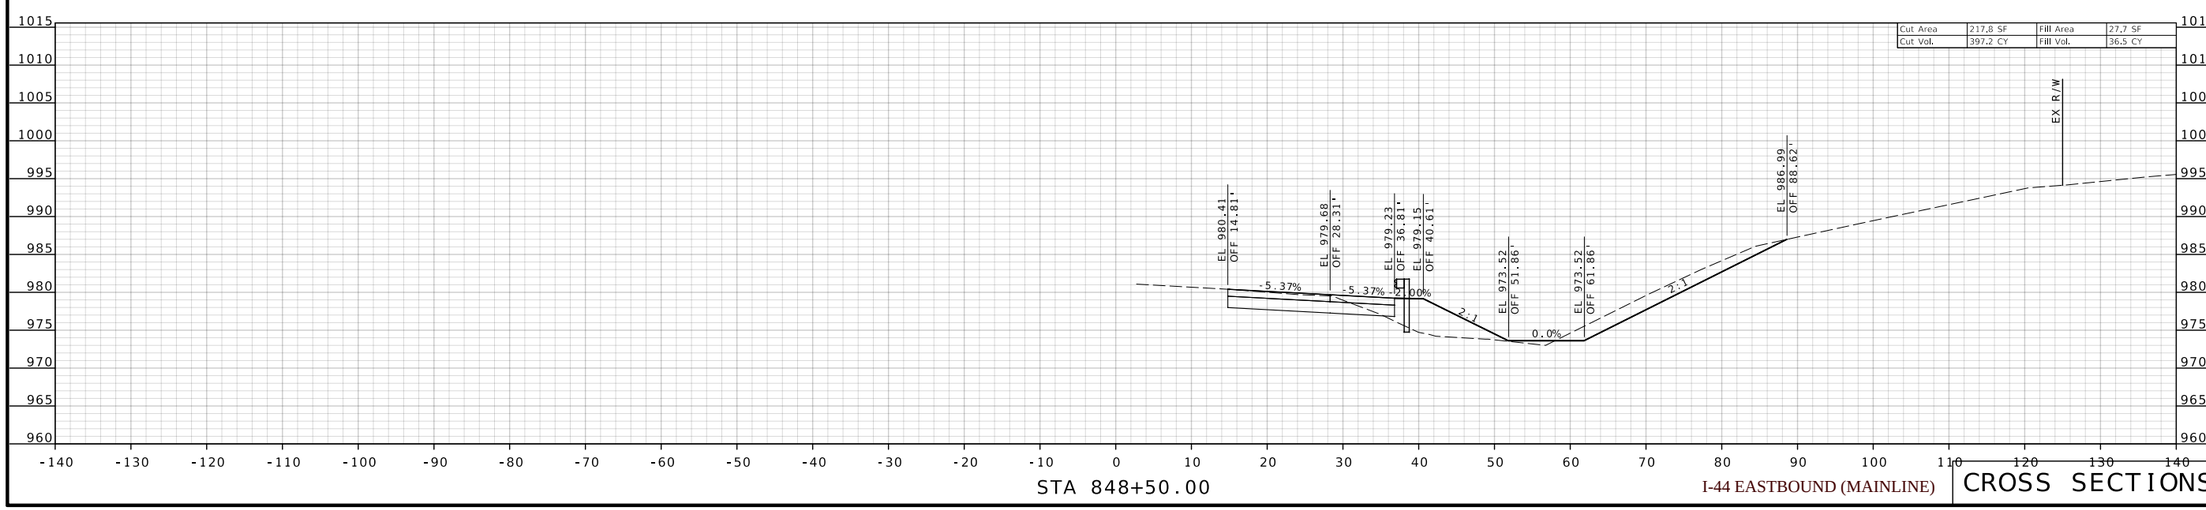

I-44 EASTBOUND (MAINLINE)

CROSS SECTIONS

STATE OF MISSOURI
BRADLEY T. SPANBERGER
NUMBER PE-2020027014
PROFESSIONAL ENGINEER

08/11/2025 12:41:51 PM
Bradley T. Spanberger - Civil
MO PE-2020027014

DATE PREPARED	
08/11/2025	
ROUTE	STATE
I-44	MO
DISTRICT	SHEET NO.
CD	92
COUNTY	
PULASKI	
JOB NO.	
JCD0111	
CONTRACT ID.	
.	
.	
BRIDGE NO.	
.	

DESCRIPTION	DATE
.	.
.	.
.	.
.	.
.	.
.	.

MISSOURI HIGHWAYS AND TRANSPORTATION COMMISSION
105 WEST CAPITOL
JEFFERSON CITY, MO 65102
1-888-ASK-MODOT (1-888-275-6636)

CMT
© Copyright CMT, Inc.
CRAWFORD, MURPHY & TILLY, INC.
16341 WEST ELFINDALE STREET
SPRINGFIELD, MISSOURI 65677 869-6009
ENGINEERING CORPORATION - 000631

© Copyright CMT, Inc.

CMT PROJECT NO.
24006489-00

DISCLAIMER
THE PROFESSIONAL WHOSE SIGNATURE AND PERSONAL SEAL APPEAR HEREON ASSUMES RESPONSIBILITY ONLY FOR WHAT APPEARS ON THIS PAGE, AND DISCLAIMS (PURSUANT TO SECTION 327.411 RSMO) SPECIFICATION, ESTIMATES, REPORTS, OR OTHER DOCUMENTS OR INSTRUMENTS NOT SEALED BY THE UNDERSIGNED PROFESSIONAL RELATING TO OR INTENDED TO BE USED FOR ANY PART OR PARTS OF THE PROJECT TO WHICH THIS PAGE REFERS.

STATE OF MISSOURI
BRADLEY T. SPANBERGER
NUMBER PE-2020027014
PROFESSIONAL ENGINEER

08/11/2025 12:41:52 PM
Bradley T. Spanberger - Civil
MO PE-2020027014

DATE PREPARED
08/11/2025

ROUTE	STATE
I-44	MO
DISTRICT	SHEET NO.
CD	93

COUNTY
PULASKI

JOB NO.
JCD0111

CONTRACT ID.
.

.

BRIDGE NO.
.

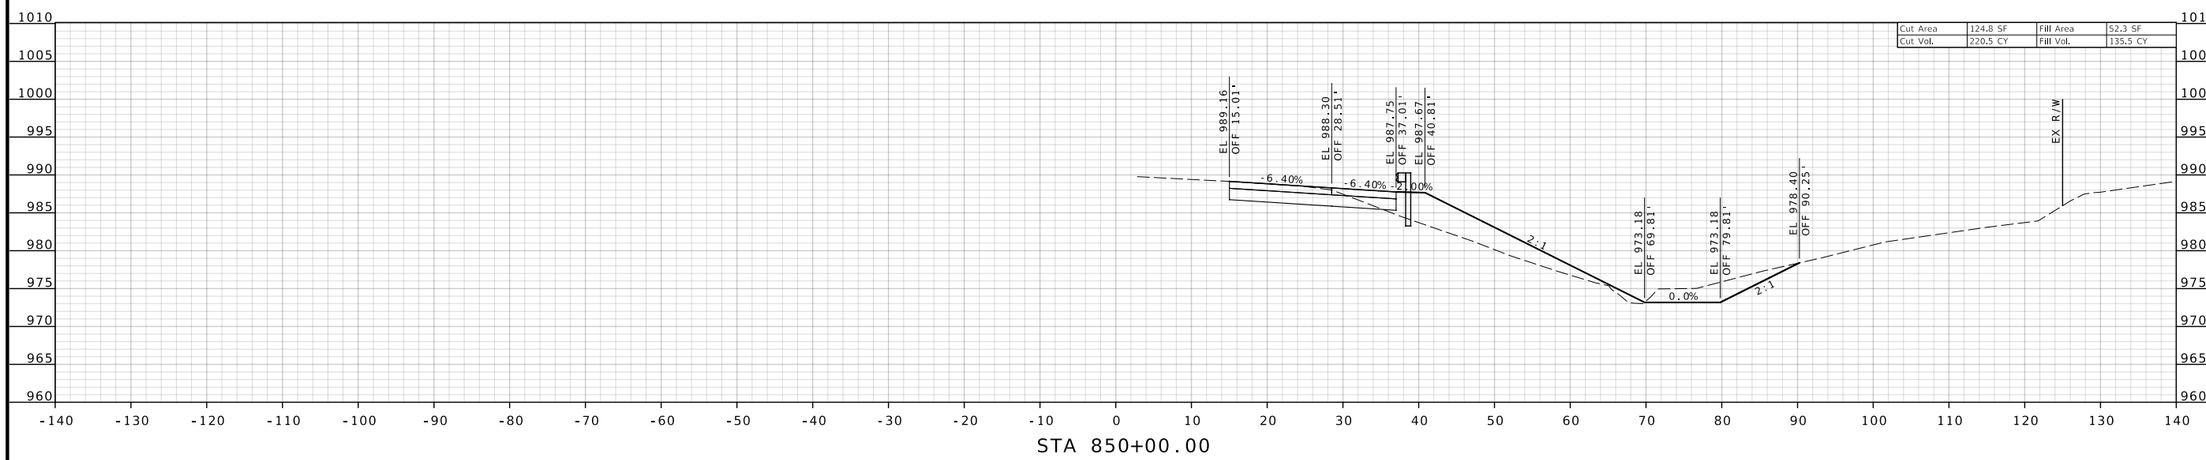

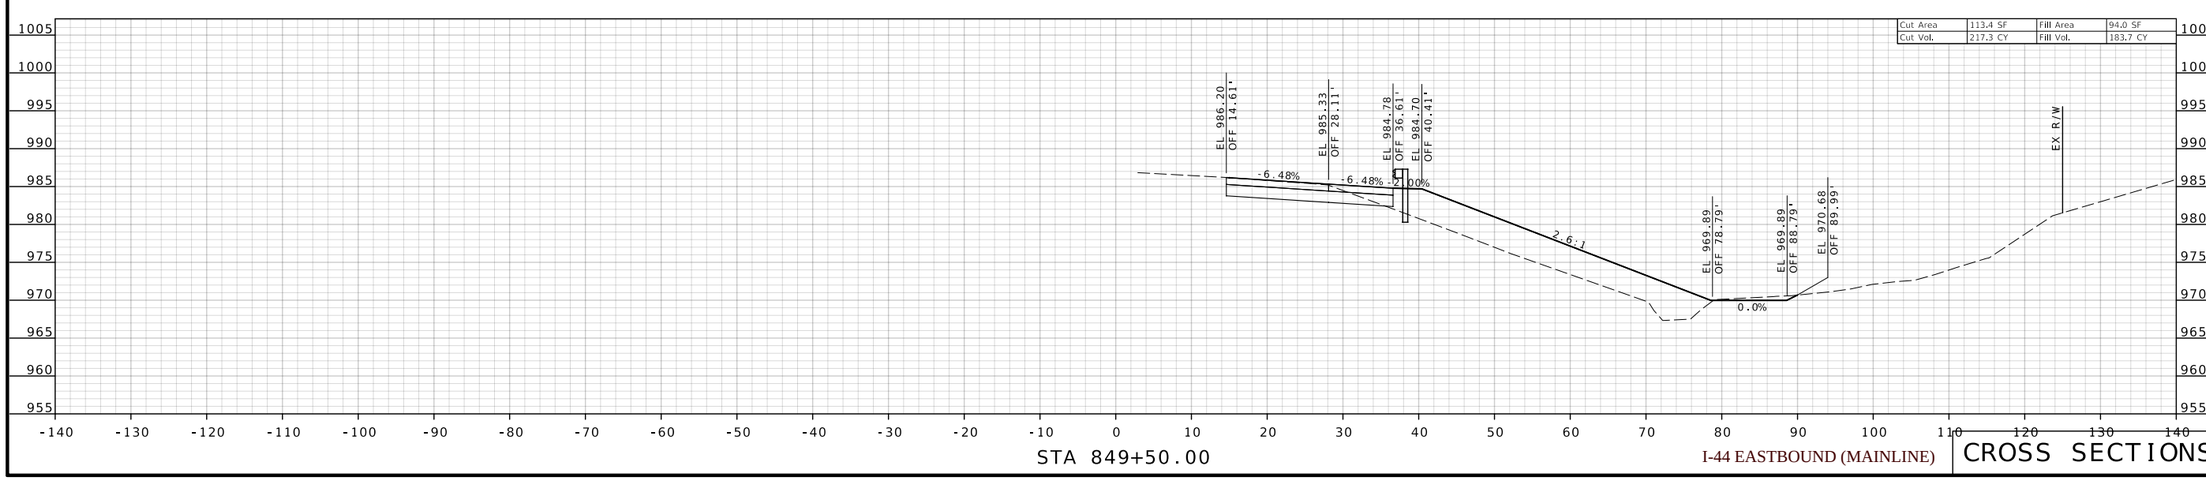

I-44 EASTBOUND (MAINLINE)

CROSS SECTIONS

DATE	DESCRIPTION
.	.
.	.
.	.
.	.
.	.
.	.

MISSOURI HIGHWAYS AND TRANSPORTATION COMMISSION
105 WEST CAPITOL
JEFFERSON CITY, MO 65102
1-888-ASK-MODOT (1-888-275-6636)

CMT
© Copyright CMT, Inc.
CRAWFORD, MURPHY & TILLY, INC.
1631 WEST ELFINDALE STREET
SPRINGFIELD, MO 65807 (417) 869-6009
ENGINEERING CORPORATION - 000631

©Copyright CMT, Inc.

CMT PROJECT NO.
24006489-00

DISCLAIMER
THE PROFESSIONAL WHOSE SIGNATURE AND PERSONAL SEAL APPEAR HEREON ASSUMES RESPONSIBILITY ONLY FOR WHAT APPEARS ON THIS PAGE, AND DISCLAIMS (PURSUANT TO SECTION 327.411 RSMO) SPECIFICATION, ESTIMATES, REPORTS, OR OTHER DOCUMENTS OR INSTRUMENTS NOT SEALED BY THE UNDERSIGNED PROFESSIONAL RELATING TO OR INTENDED TO BE USED FOR ANY PART OR PARTS OF THE PROJECT TO WHICH THIS PAGE REFERS.

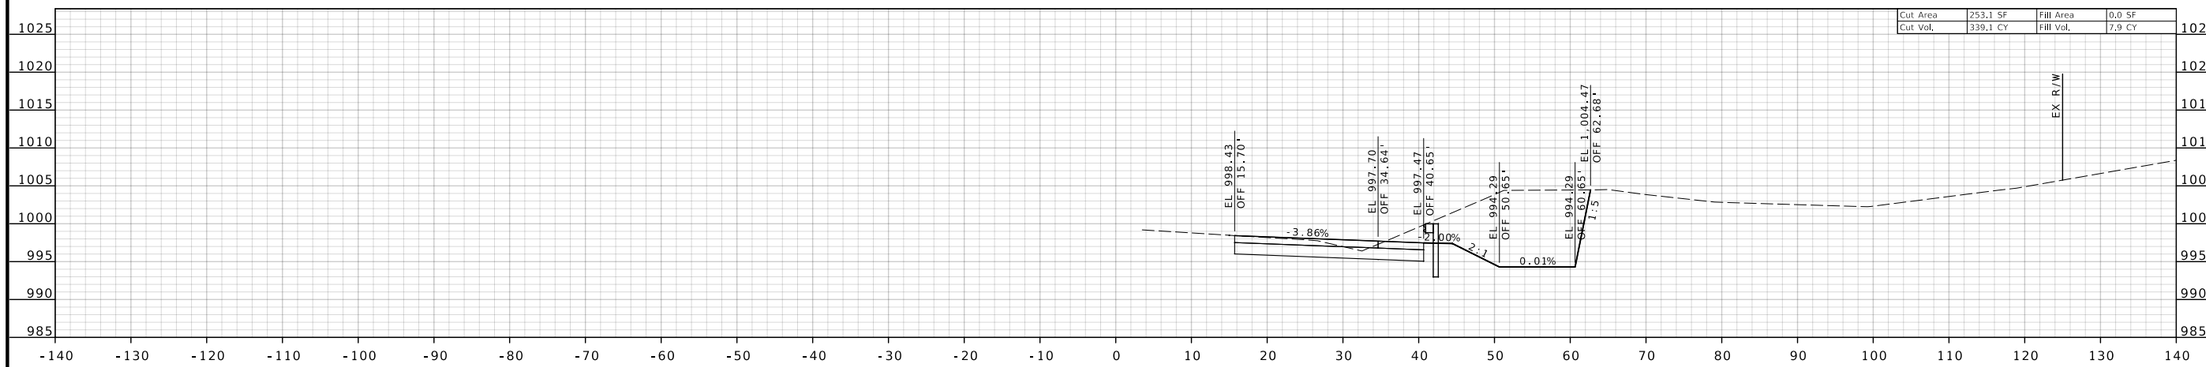

STA 851+50.00

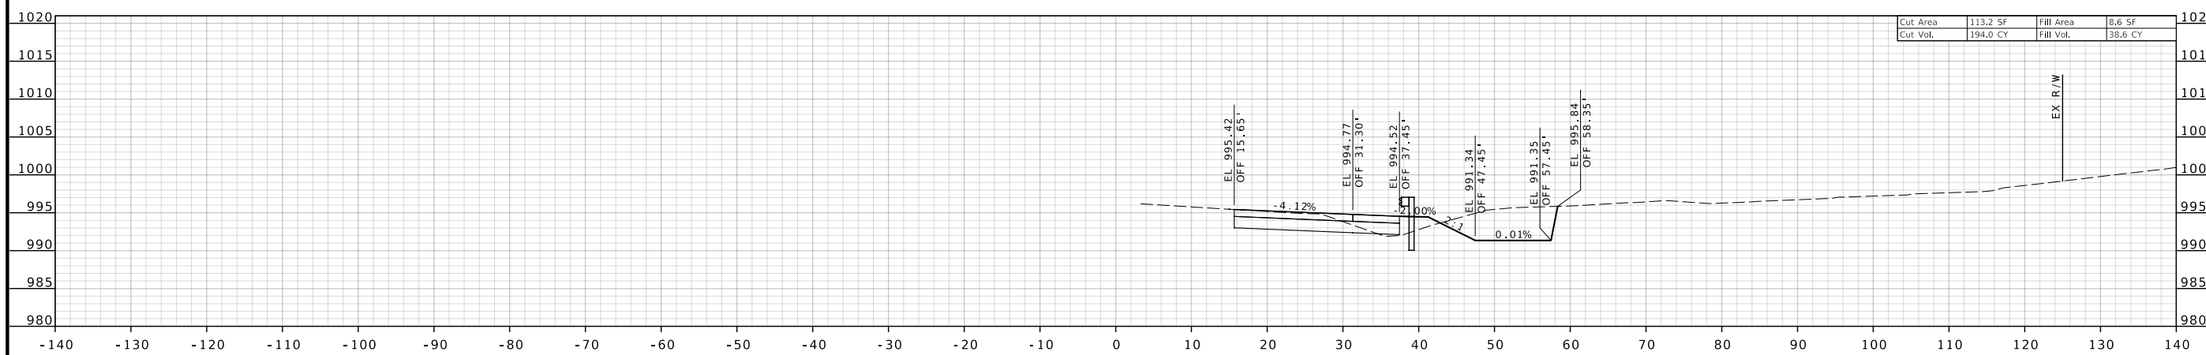

STA 851+00.00

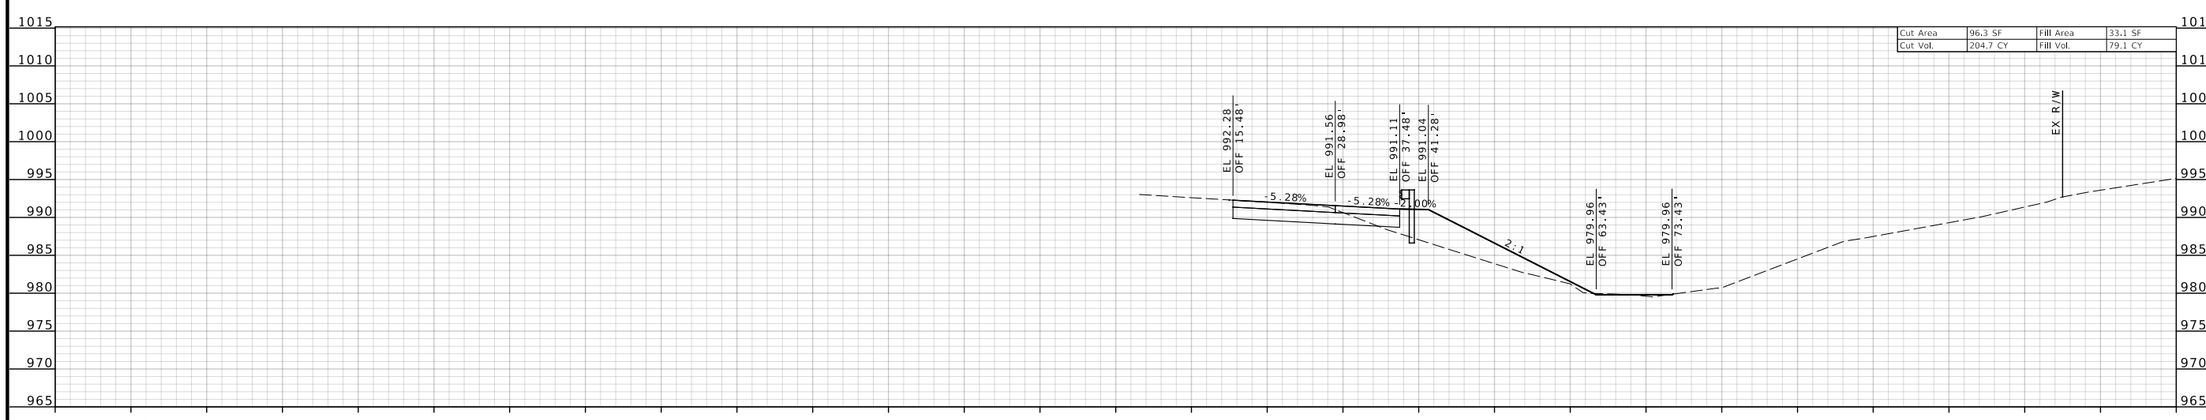

STA 850+50.00

I-44 EASTBOUND (MAINLINE)

CROSS SECTIONS

STATE OF MISSOURI
BRADLEY T. SPANBERGER
NUMBER PE-2020027014
PROFESSIONAL ENGINEER

08/11/2025 12:41:52 PM
Bradley T. Spanberger - Civil
MO PE-2020027014

DATE PREPARED
08/11/2025

ROUTE	STATE
I-44	MO
DISTRICT	SHEET NO.
CD	94

COUNTY
PULASKI

JOB NO.
JCD0111

CONTRACT ID.
.

.

BRIDGE NO.
.

DATE	DESCRIPTION
.	.
.	.
.	.
.	.
.	.
.	.

MISSOURI HIGHWAYS AND TRANSPORTATION COMMISSION
105 WEST CAPITOL
JEFFERSON CITY, MO 65102
1-888-ASK-MODOT (1-888-275-6636)

CMT
© Copyright CMT, Inc.
CRAWFORD, MURPHY & TILLY, INC.
5675 WEST ELFINDALE STREET
SPRINGFIELD, MO 65807 (417) 869-6009
ENGINEERING CORPORATION - 000631

©Copyright CMT, Inc.

CMT PROJECT NO.
24006489-00

DISCLAIMER
THE PROFESSIONAL WHOSE SIGNATURE AND PERSONAL SEAL APPEAR HEREON ASSUMES RESPONSIBILITY ONLY FOR WHAT APPEARS ON THIS PAGE, AND DISCLAIMS (PURSUANT TO SECTION 327.411 RSMO) SPECIFICATION, ESTIMATES, REPORTS, OR OTHER DOCUMENTS OR INSTRUMENTS NOT SEALED BY THE UNDERSIGNED PROFESSIONAL RELATING TO OR INTENDED TO BE USED FOR ANY PART OR PARTS OF THE PROJECT TO WHICH THIS PAGE REFERS.

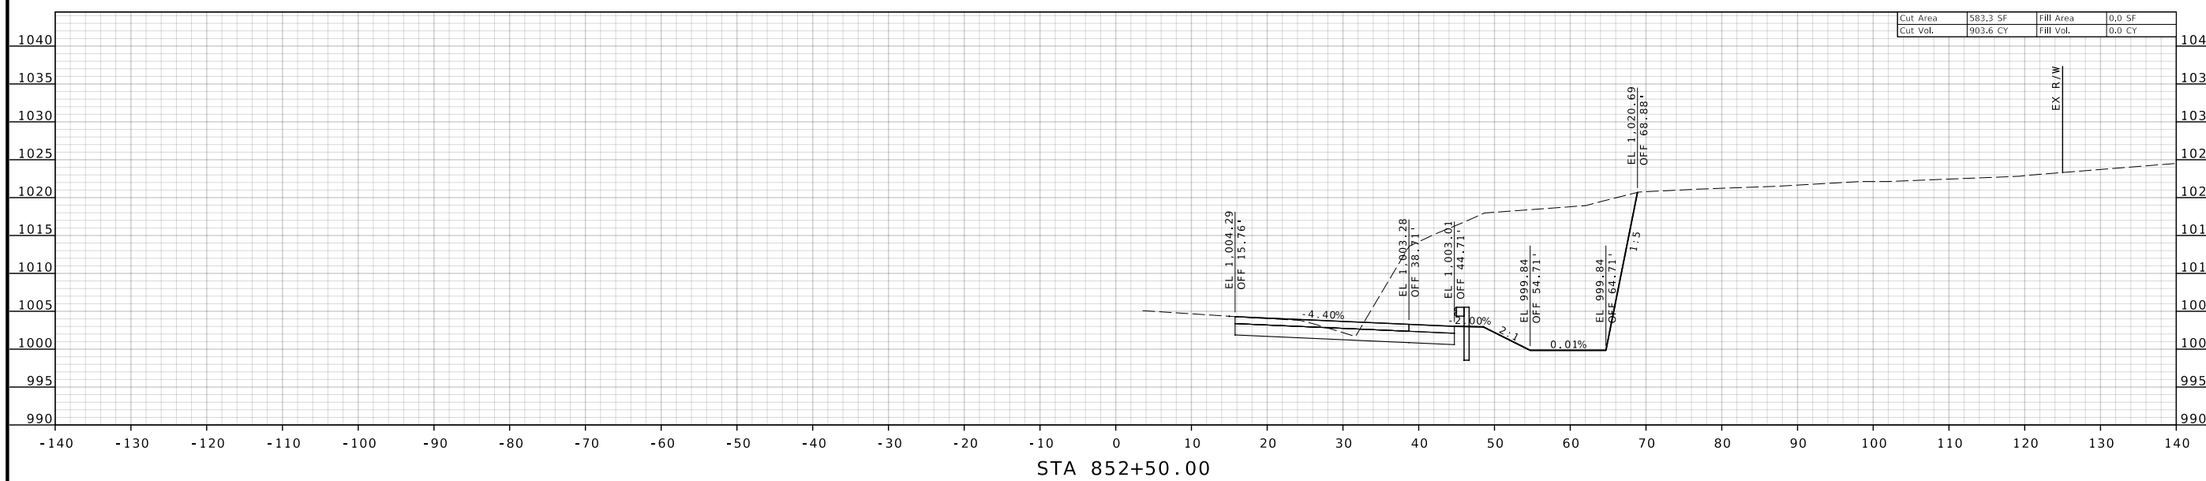

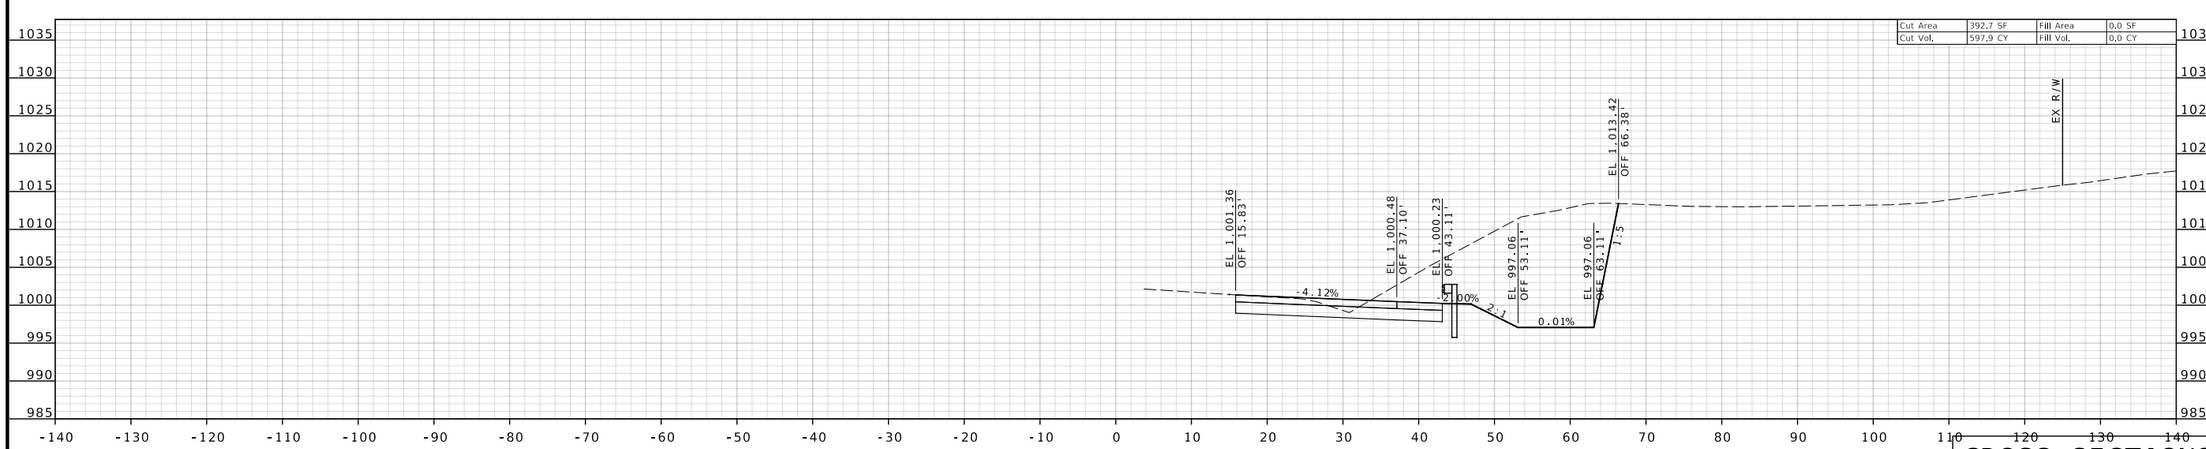

I-44 EASTBOUND (MAINLINE)

CROSS SECTIONS

STATE OF MISSOURI
BRADLEY T. SPANBERGER
NUMBER PE-2020027014
PROFESSIONAL ENGINEER

08/11/2025 12:41:52 PM
Bradley T. Spanberger - Civil
MO PE-2020027014

DATE PREPARED
08/11/2025

ROUTE	STATE
I-44	MO
DISTRICT	SHEET NO.
CD	95

COUNTY
PULASKI

JOB NO.
JCD0111

CONTRACT ID.
.

.

BRIDGE NO.
.

DATE	DESCRIPTION
.	.
.	.
.	.
.	.
.	.
.	.

MISSOURI HIGHWAYS AND TRANSPORTATION COMMISSION
105 WEST CAPITOL
JEFFERSON CITY, MO 65102
1-888-ASK-MODOT (1-888-275-6636)

CMT
©Copyright CMT, Inc.
CRAWFORD, MURPHY & TILLY, INC.
1631 WEST ELFINDALE STREET
SPRINGFIELD, MO 65807 (417) 869-6009
ENGINEERING CORPORATION - 000631

©Copyright CMT, Inc.

CMT PROJECT NO.
24006489-00

DISCLAIMER
THE PROFESSIONAL WHOSE SIGNATURE AND PERSONAL SEAL APPEAR HEREON ASSUMES RESPONSIBILITY ONLY FOR WHAT APPEARS ON THIS PAGE, AND DISCLAIMS (PURSUANT TO SECTION 327.411 RSMO) SPECIFICATION, ESTIMATES, REPORTS, OR OTHER DOCUMENTS OR INSTRUMENTS NOT SEALED BY THE UNDERSIGNED PROFESSIONAL RELATING TO OR INTENDED TO BE USED FOR ANY PART OR PARTS OF THE PROJECT TO WHICH THIS PAGE REFERS.

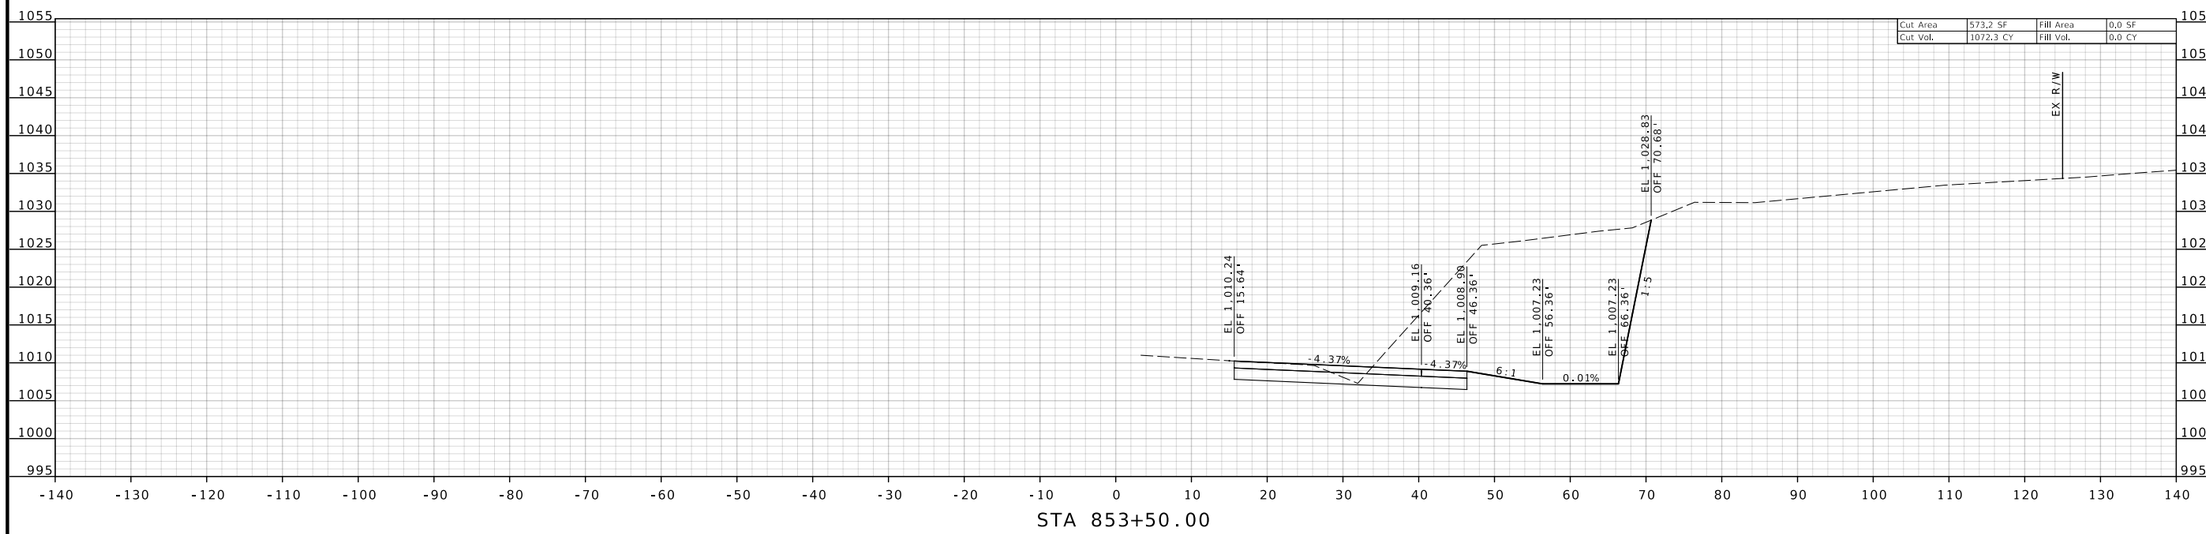

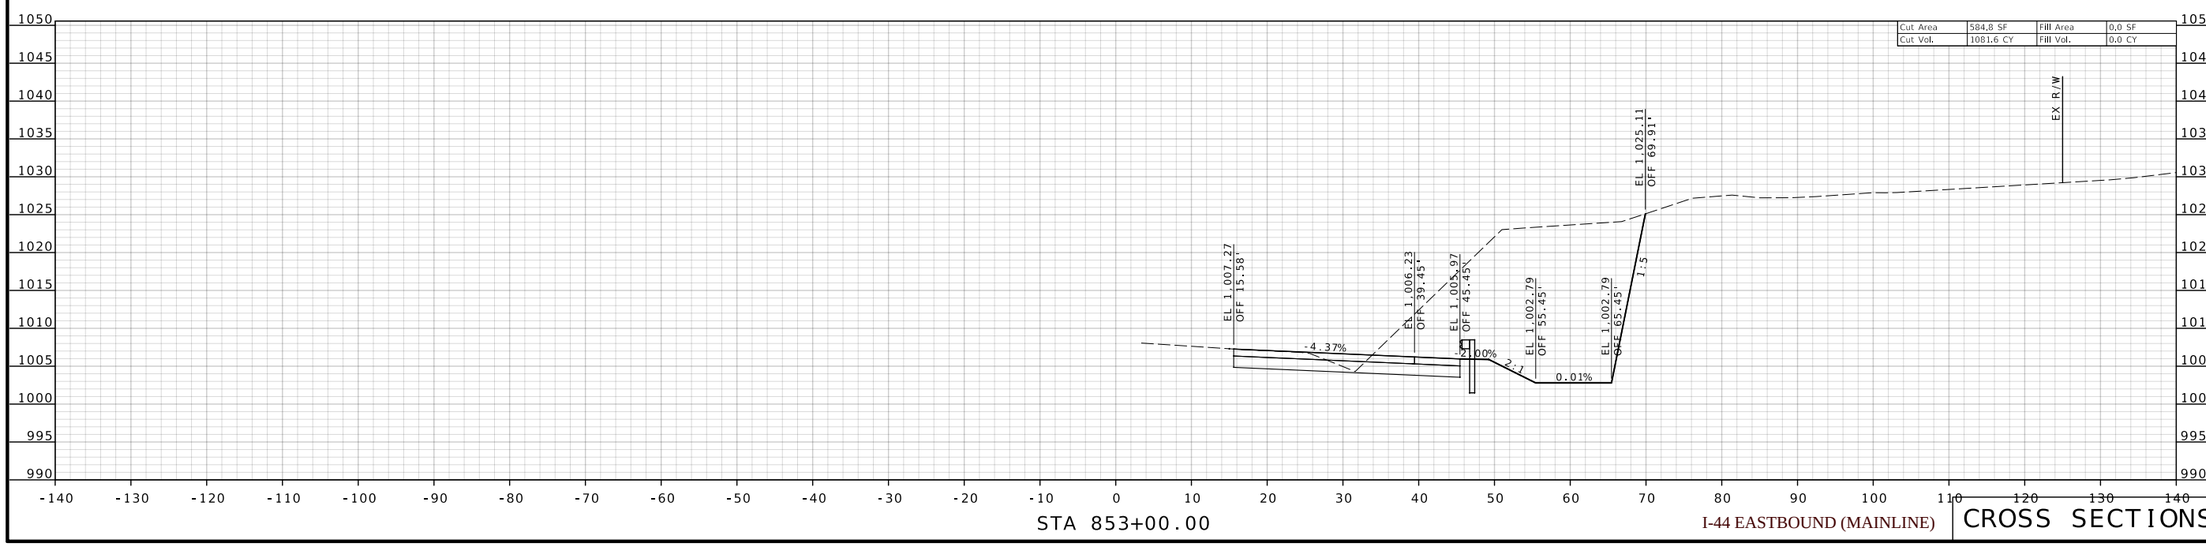

I-44 EASTBOUND (MAINLINE)

CROSS SECTIONS

STATE OF MISSOURI
BRADLEY T. SPANBERGER
NUMBER PE-2020027014
PROFESSIONAL ENGINEER

08/11/2025 12:41:52 PM
Bradley T. Spanberger - Civil
MO PE-2020027014

DATE PREPARED
08/11/2025

ROUTE	STATE
I-44	MO
DISTRICT	SHEET NO.
CD	96

COUNTY
PULASKI

JOB NO.
JCD0111

CONTRACT ID.
.

.

BRIDGE NO.
.

DATE	DESCRIPTION
.	.
.	.
.	.
.	.
.	.
.	.

MISSOURI HIGHWAYS AND TRANSPORTATION COMMISSION
105 WEST CAPITOL
JEFFERSON CITY, MO 65102
1-888-ASK-MODOT (1-888-275-6636)

CMT
©Copyright CMT, Inc.
CRAWFORD, MURPHY & TILLY, INC.
1631 WEST ELFINDALE STREET
SPRINGFIELD, MO 65807 (417) 869-6009
ENGINEERING CORPORATION - 000631

©Copyright CMT, Inc.

CMT PROJECT NO.
24006489-00

DISCLAIMER
THE PROFESSIONAL WHOSE SIGNATURE AND PERSONAL SEAL APPEAR HEREON ASSUMES RESPONSIBILITY ONLY FOR WHAT APPEARS ON THIS PAGE, AND DISCLAIMS (PURSUANT TO SECTION 327.411 RSMO) SPECIFICATION, ESTIMATES, REPORTS, OR OTHER DOCUMENTS OR INSTRUMENTS NOT SEALED BY THE UNDERSIGNED PROFESSIONAL RELATING TO OR INTENDED TO BE USED FOR ANY PART OR PARTS OF THE PROJECT TO WHICH THIS PAGE REFERS.

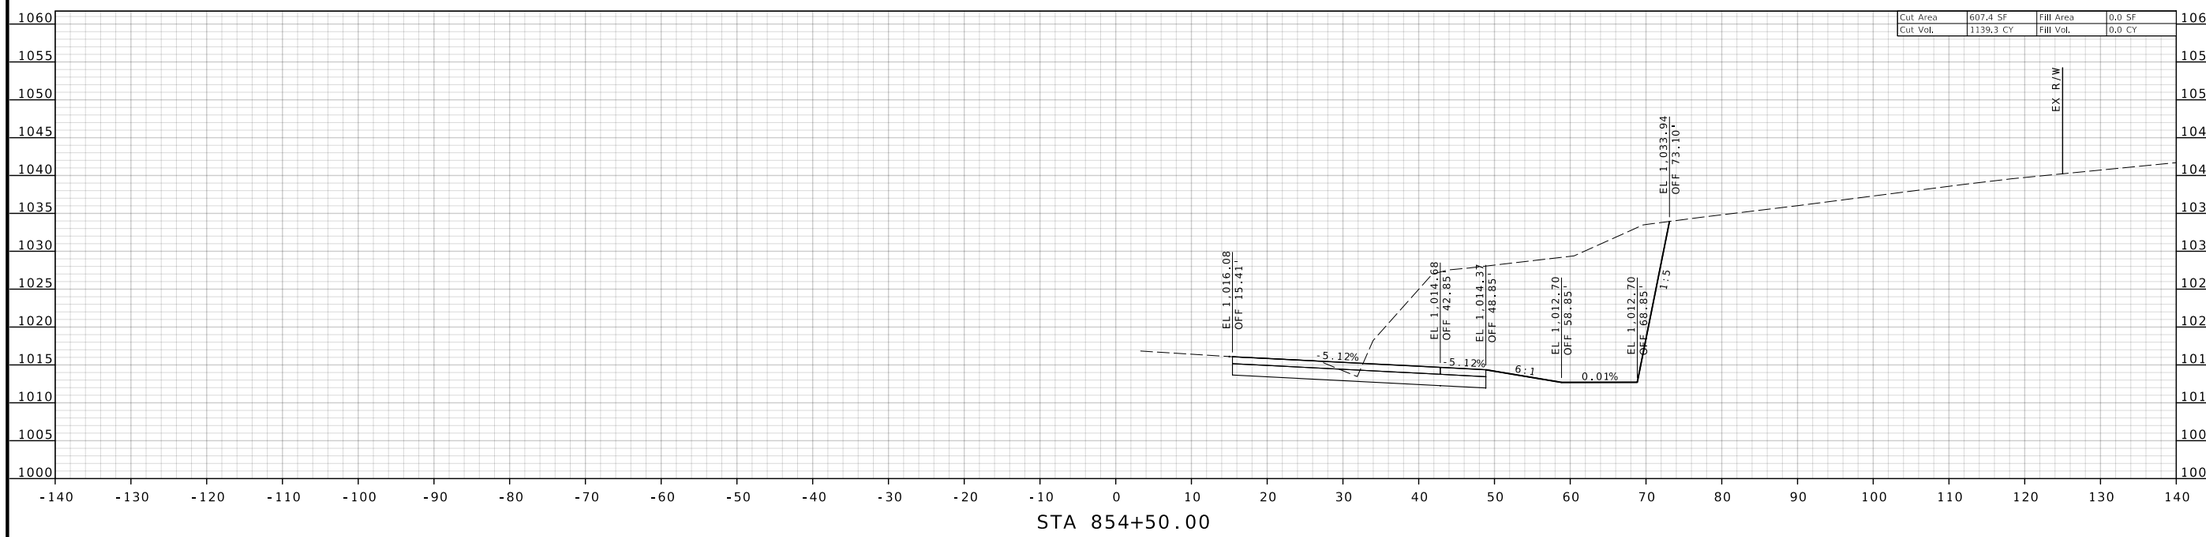

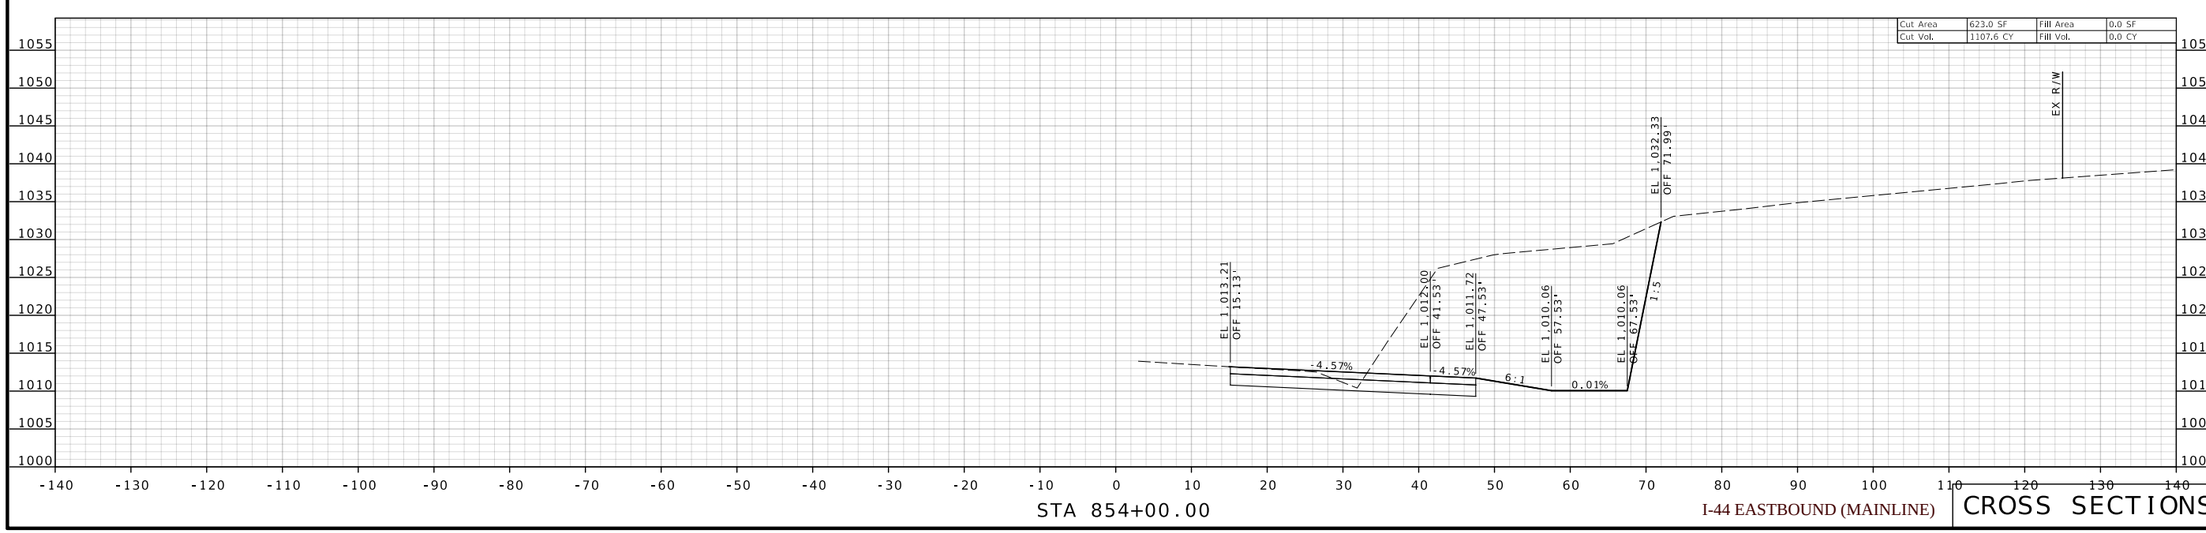

I-44 EASTBOUND (MAINLINE)

CROSS SECTIONS

STATE OF MISSOURI
BRADLEY T. SPANBERGER
NUMBER PE-2020027014
PROFESSIONAL ENGINEER

08/11/2025 12:41:52 PM
Bradley T. Spanberger - Civil
MO PE-2020027014

DATE PREPARED
08/11/2025

ROUTE	STATE
I-44	MO
DISTRICT	SHEET NO.
CD	97

COUNTY
PULASKI

JOB NO.
JCD0111

CONTRACT ID.
.

BRIDGE NO.
.

DESCRIPTION	DATE
.	.
.	.
.	.
.	.
.	.
.	.

MISSOURI HIGHWAYS AND TRANSPORTATION COMMISSION
105 WEST CAPITOL
JEFFERSON CITY, MO 65102
1-888-ASK-MODOT (1-888-275-6636)

CMT
©Copyright CMT, Inc.
CRAWFORD, MURPHY & TILLY, INC.
1631 WEST ELFINDALE STREET
SPRINGFIELD, MO 65807 (417) 869-6009
ENGINEERING CORPORATION - 000631

©Copyright CMT, Inc.

CMT PROJECT NO.
24006489-00

DISCLAIMER
THE PROFESSIONAL WHOSE SIGNATURE AND PERSONAL SEAL APPEAR HEREON ASSUMES RESPONSIBILITY ONLY FOR WHAT APPEARS ON THIS PAGE, AND DISCLAIMS (PURSUANT TO SECTION 327.411 RSMO) SPECIFICATION, ESTIMATES, REPORTS, OR OTHER DOCUMENTS OR INSTRUMENTS NOT SEALED BY THE UNDERSIGNED PROFESSIONAL RELATING TO OR INTENDED TO BE USED FOR ANY PART OR PARTS OF THE PROJECT TO WHICH THIS PAGE REFERS.

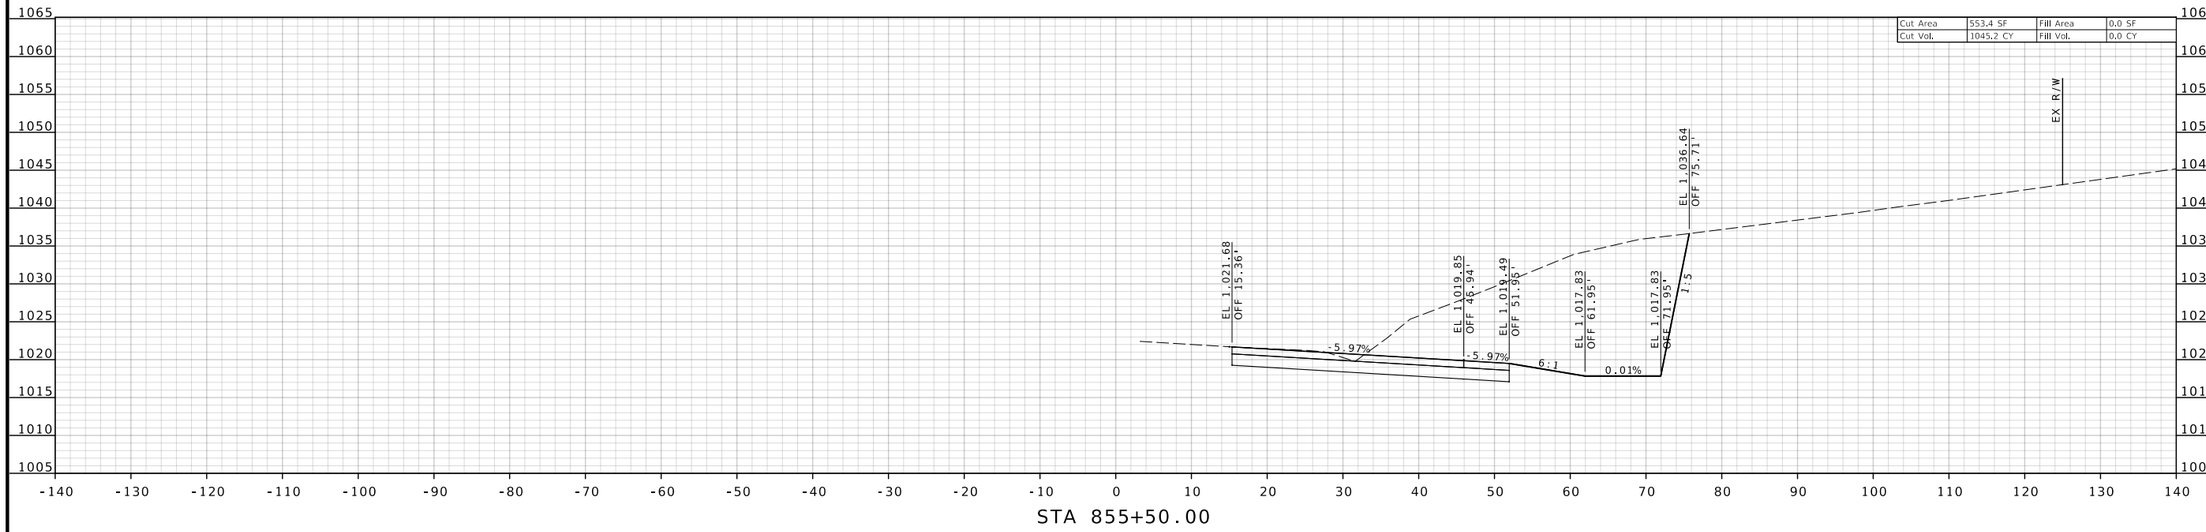

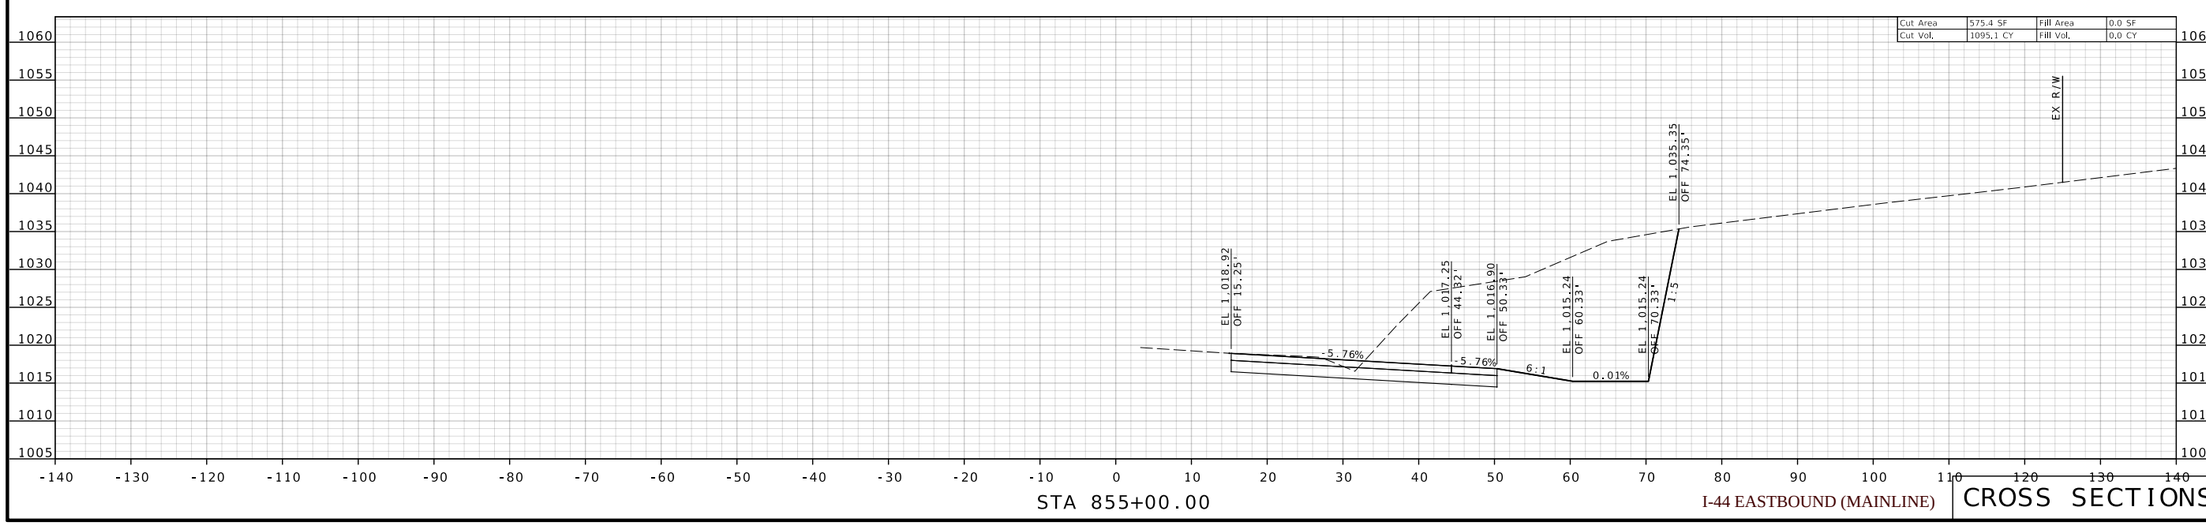

I-44 EASTBOUND (MAINLINE)

CROSS SECTIONS

STATE OF MISSOURI
BRADLEY T. SPANBERGER
NUMBER PE-2020027014
PROFESSIONAL ENGINEER

08/11/2025 12:41:52 PM
Bradley T. Spanberger - Civil
MO PE-2020027014

DATE PREPARED
08/11/2025

ROUTE	STATE
I-44	MO
DISTRICT	SHEET NO.
CD	98

COUNTY
PULASKI

JOB NO.
JCD0111

CONTRACT ID.
.

.

BRIDGE NO.
.

DATE	DESCRIPTION
.	.
.	.
.	.
.	.
.	.
.	.

MISSOURI HIGHWAYS AND TRANSPORTATION COMMISSION
105 WEST CAPITOL
JEFFERSON CITY, MO 65102
1-888-ASK-MODOT (1-888-275-6636)

© Copyright CMT, Inc.
CRAWFORD, MURPHY & TILLY, INC.
16701 WEST ELFINDALE STREET
SPRINGFIELD, MO 65807 (417) 869-6009
ENGINEERING CORPORATION - 000631

© Copyright CMT, Inc.

CMT PROJECT NO.
24006489-00

DISCLAIMER
THE PROFESSIONAL WHOSE SIGNATURE AND PERSONAL SEAL APPEAR HEREON ASSUMES RESPONSIBILITY ONLY FOR WHAT APPEARS ON THIS PAGE, AND DISCLAIMS (PURSUANT TO SECTION 327.411 RSMO) SPECIFICATION, ESTIMATES, REPORTS, OR OTHER DOCUMENTS OR INSTRUMENTS NOT SEALED BY THE UNDERSIGNED PROFESSIONAL RELATING TO OR INTENDED TO BE USED FOR ANY PART OR PARTS OF THE PROJECT TO WHICH THIS PAGE REFERS.

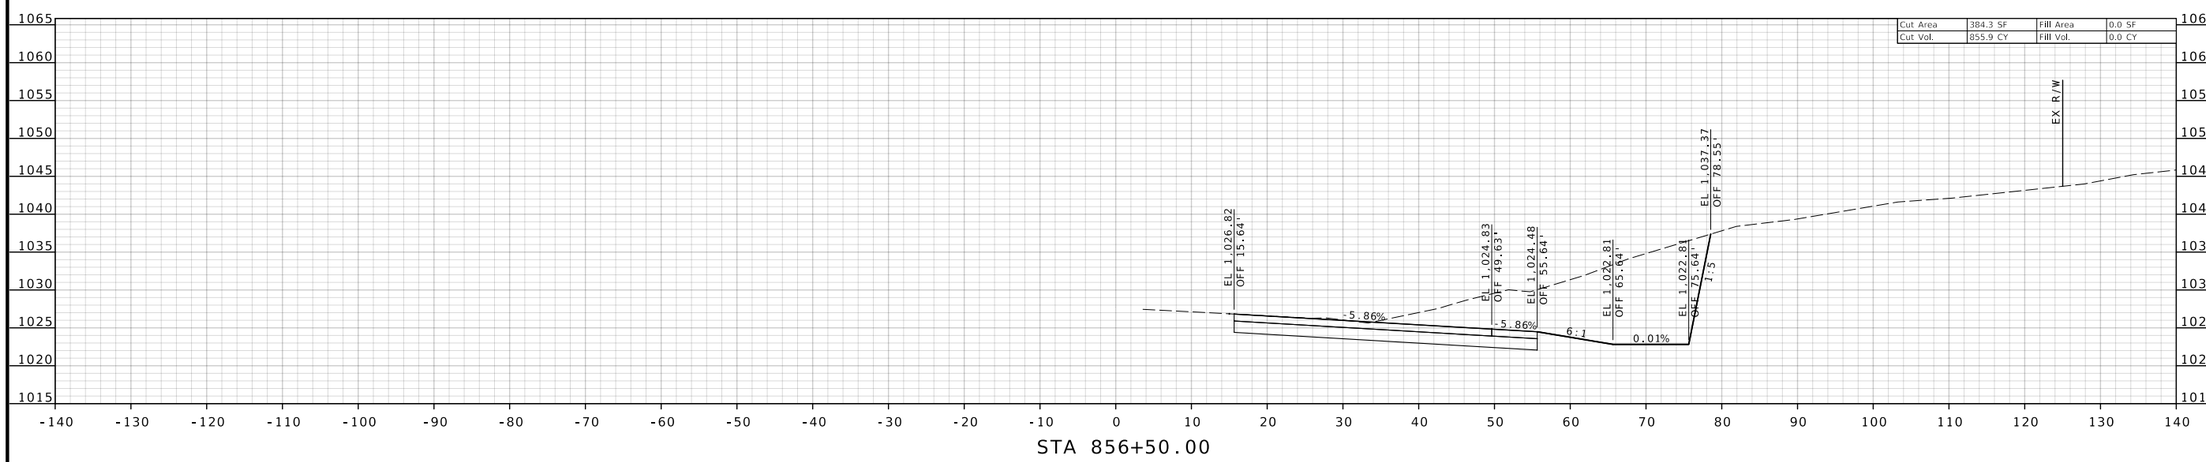

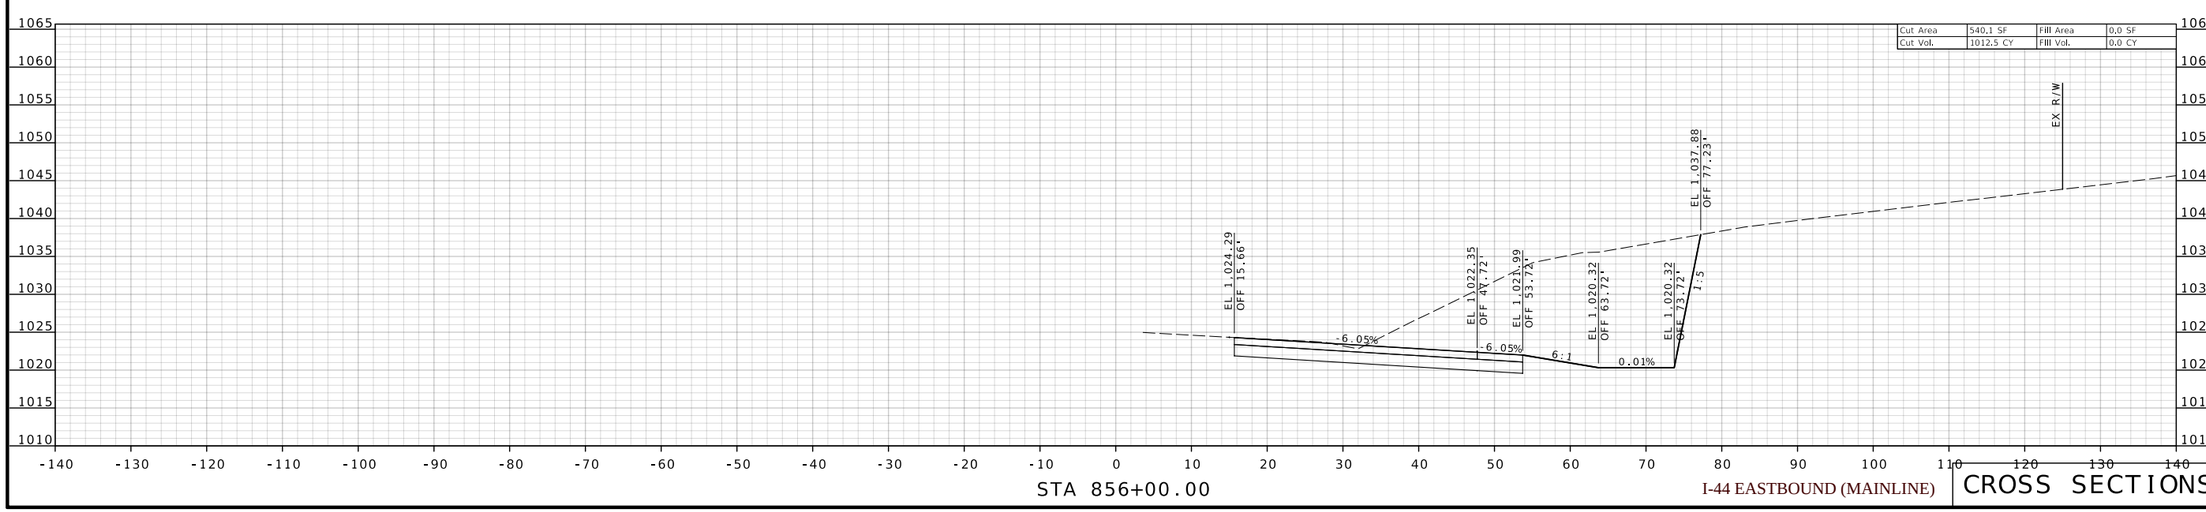

I-44 EASTBOUND (MAINLINE)

CROSS SECTIONS

STATE OF MISSOURI
BRADLEY T. SPANBERGER
NUMBER PE-2020027014
PROFESSIONAL ENGINEER

08/11/2025 12:41:52 PM
Bradley T. Spanberger - Civil
MO PE-2020027014

DATE PREPARED	08/11/2025
ROUTE	I-44
STATE	MO
DISTRICT	CD
SHEET NO.	99
COUNTY	PULASKI
JOB NO.	JCD0111
CONTRACT ID.	.
.	
BRIDGE NO.	.

DATE	DESCRIPTION
.	.
.	.
.	.
.	.
.	.
.	.

MISSOURI HIGHWAYS AND TRANSPORTATION COMMISSION
105 WEST CAPITOL
JEFFERSON CITY, MO 65102
1-888-ASK-MODOT (1-888-275-6636)

CMT
©Copyright CMT, Inc.
CRAWFORD, MURPHY & TILLY, INC.
1631 WEST ELFINDALE STREET
SPRINGFIELD, MO 65807 (417) 869-6009
ENGINEERING CORPORATION - 000631

©Copyright CMT, Inc.

CMT PROJECT NO.
24006489-00

DISCLAIMER
THE PROFESSIONAL WHOSE SIGNATURE AND PERSONAL SEAL APPEAR HEREON ASSUMES RESPONSIBILITY ONLY FOR WHAT APPEARS ON THIS PAGE, AND DISCLAIMS (PURSUANT TO SECTION 327.411 RSMO) SPECIFICATION, ESTIMATES, REPORTS, OR OTHER DOCUMENTS OR INSTRUMENTS NOT SEALED BY THE UNDERSIGNED PROFESSIONAL RELATING TO OR INTENDED TO BE USED FOR ANY PART OR PARTS OF THE PROJECT TO WHICH THIS PAGE REFERS.

STATE OF MISSOURI
BRADLEY T. SPANBERGER
NUMBER PE-2020027014
PROFESSIONAL ENGINEER

08/11/2025 12:41:52 PM
Bradley T. Spanberger - Civil
MO PE-2020027014

DATE PREPARED
08/11/2025

ROUTE	STATE
I-44	MO
DISTRICT	SHEET NO.
CD	100

COUNTY
PULASKI

JOB NO.
JCD0111

CONTRACT ID.
.

.

BRIDGE NO.
.

DATE	DESCRIPTION
.	.
.	.
.	.
.	.
.	.
.	.

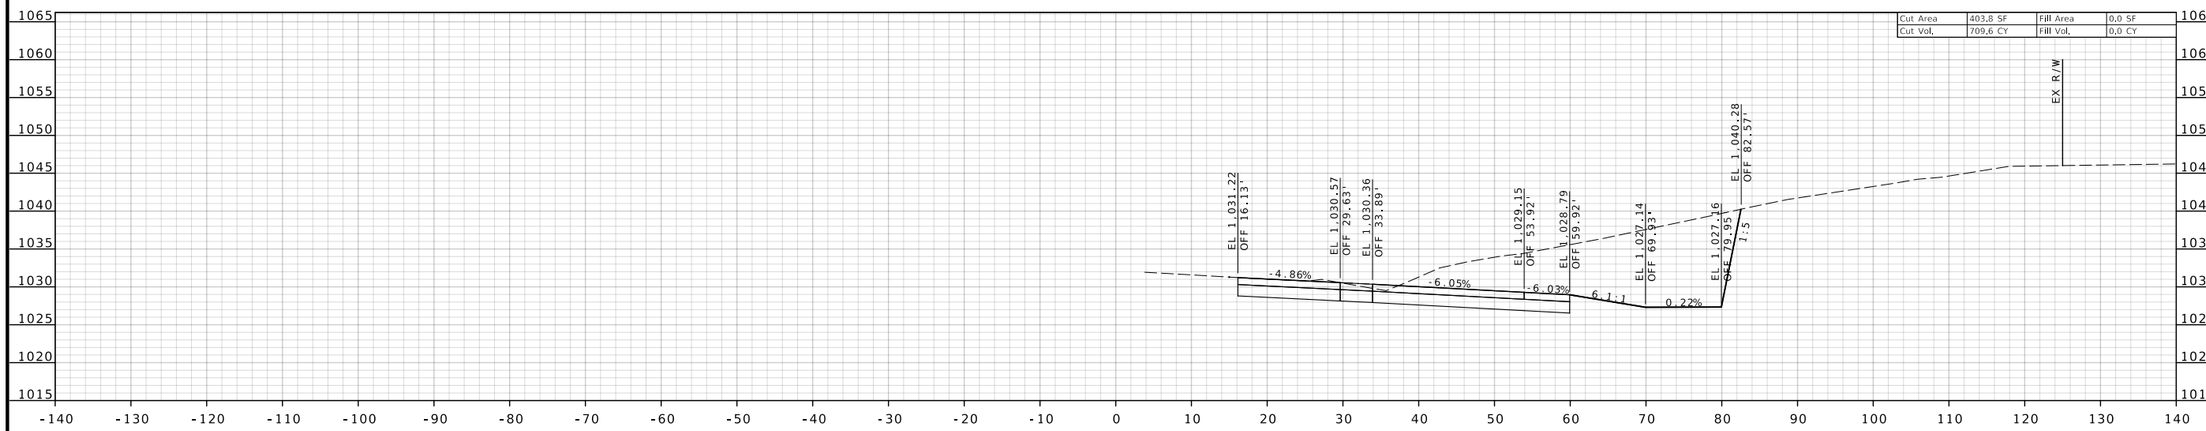

STA 857+50.00

STA 857+00.00

I-44 EASTBOUND (MAINLINE)

CROSS SECTIONS

MISSOURI HIGHWAYS AND TRANSPORTATION COMMISSION
105 WEST CAPITOL
JEFFERSON CITY, MO 65102
1-888-ASK-MODOT (1-888-275-6636)

CMT
© Copyright CMT, Inc.
CRAWFORD, MURPHY & TILLY, INC.
1631 WEST ELFINDALE STREET
SPRINGFIELD, MO 65807 (417) 869-6009
ENGINEERING CORPORATION - 000631

© Copyright CMT, Inc.

CMT PROJECT NO.
24006489-00

DISCLAIMER
THE PROFESSIONAL WHOSE SIGNATURE AND PERSONAL SEAL APPEAR HEREON ASSUMES RESPONSIBILITY ONLY FOR WHAT APPEARS ON THIS PAGE, AND DISCLAIMS (PURSUANT TO SECTION 327.411 RSMO) SPECIFICATION, ESTIMATES, REPORTS, OR OTHER DOCUMENTS OR INSTRUMENTS NOT SEALED BY THE UNDERSIGNED PROFESSIONAL RELATING TO OR INTENDED TO BE USED FOR ANY PART OR PARTS OF THE PROJECT TO WHICH THIS PAGE REFERS.

STATE OF MISSOURI
BRADLEY T. SPANBERGER
NUMBER PE-2020027014
PROFESSIONAL ENGINEER

08/11/2025 12:41:52 PM
Bradley T. Spanberger - Civil
MO PE-2020027014

DATE PREPARED
08/11/2025

ROUTE	STATE
I-44	MO
DISTRICT	SHEET NO.
CD	101

COUNTY
PULASKI

JOB NO.
JCD0111

CONTRACT ID.
.

.

BRIDGE NO.
.

DATE	DESCRIPTION
.	.
.	.
.	.
.	.
.	.
.	.

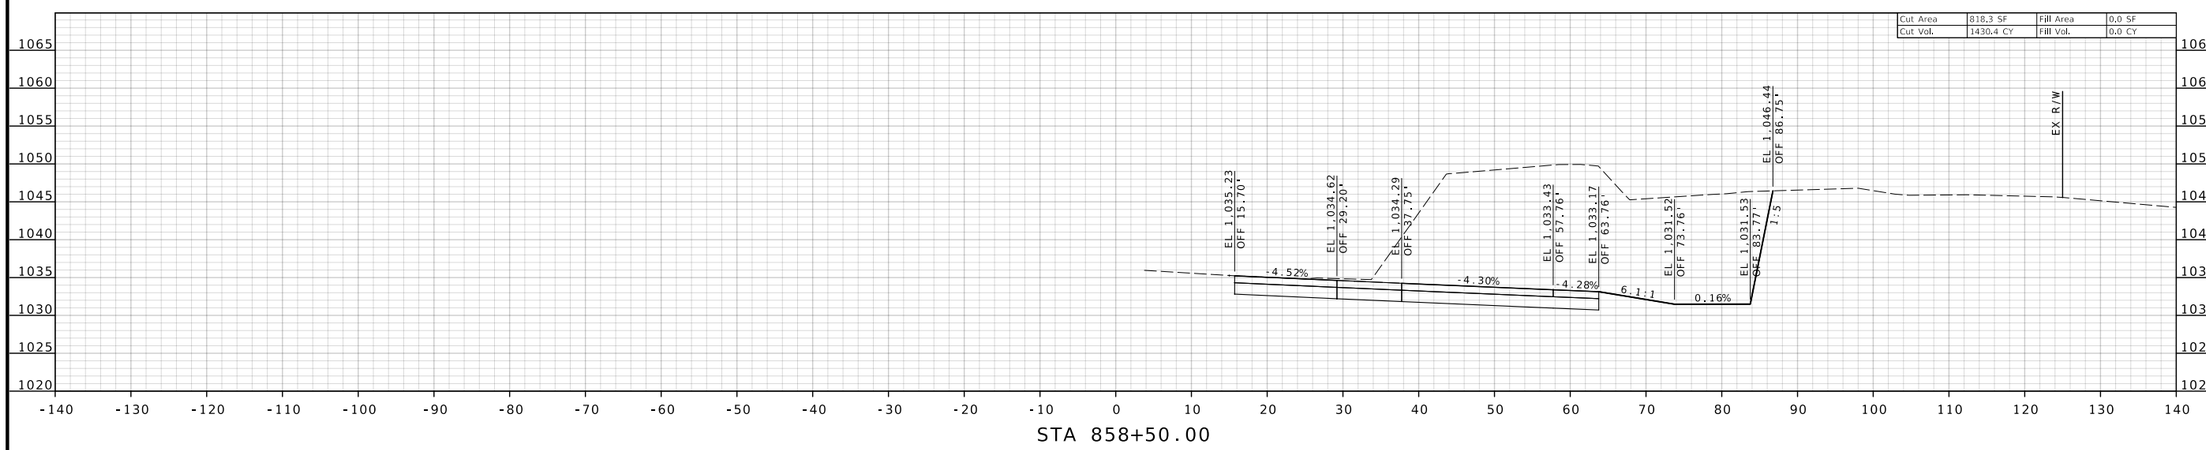

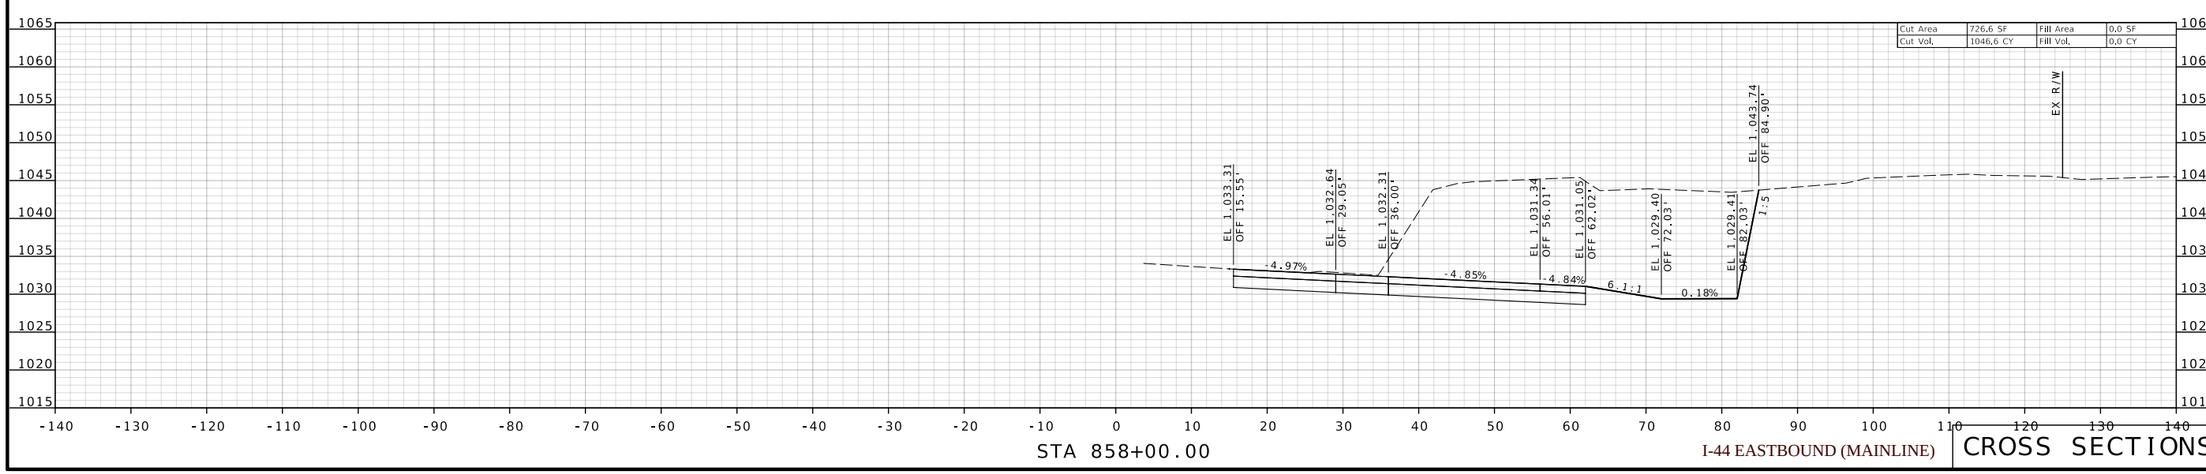

I-44 EASTBOUND (MAINLINE)

CROSS SECTIONS

MISSOURI HIGHWAYS AND TRANSPORTATION COMMISSION
105 WEST CAPITOL
JEFFERSON CITY, MO 65102
1-888-ASK-MODOT (1-888-275-6636)

CMT
© Copyright CMT, Inc.
CRAWFORD, MURPHY & TILLY, INC.
1657 WEST ELFINDALE STREET
SPRINGFIELD, MISSOURI 417 869-6009
ENGINEERING CORPORATION - 000631

© Copyright CMT, Inc.

CMT PROJECT NO.
24006489-00

DISCLAIMER
THE PROFESSIONAL WHOSE SIGNATURE AND PERSONAL SEAL APPEAR HEREON ASSUMES RESPONSIBILITY ONLY FOR WHAT APPEARS ON THIS PAGE, AND DISCLAIMS (PURSUANT TO SECTION 327.411 RSMO) SPECIFICATION, ESTIMATES, REPORTS, OR OTHER DOCUMENTS OR INSTRUMENTS NOT SEALED BY THE UNDERSIGNED PROFESSIONAL RELATING TO OR INTENDED TO BE USED FOR ANY PART OR PARTS OF THE PROJECT TO WHICH THIS PAGE REFERS.

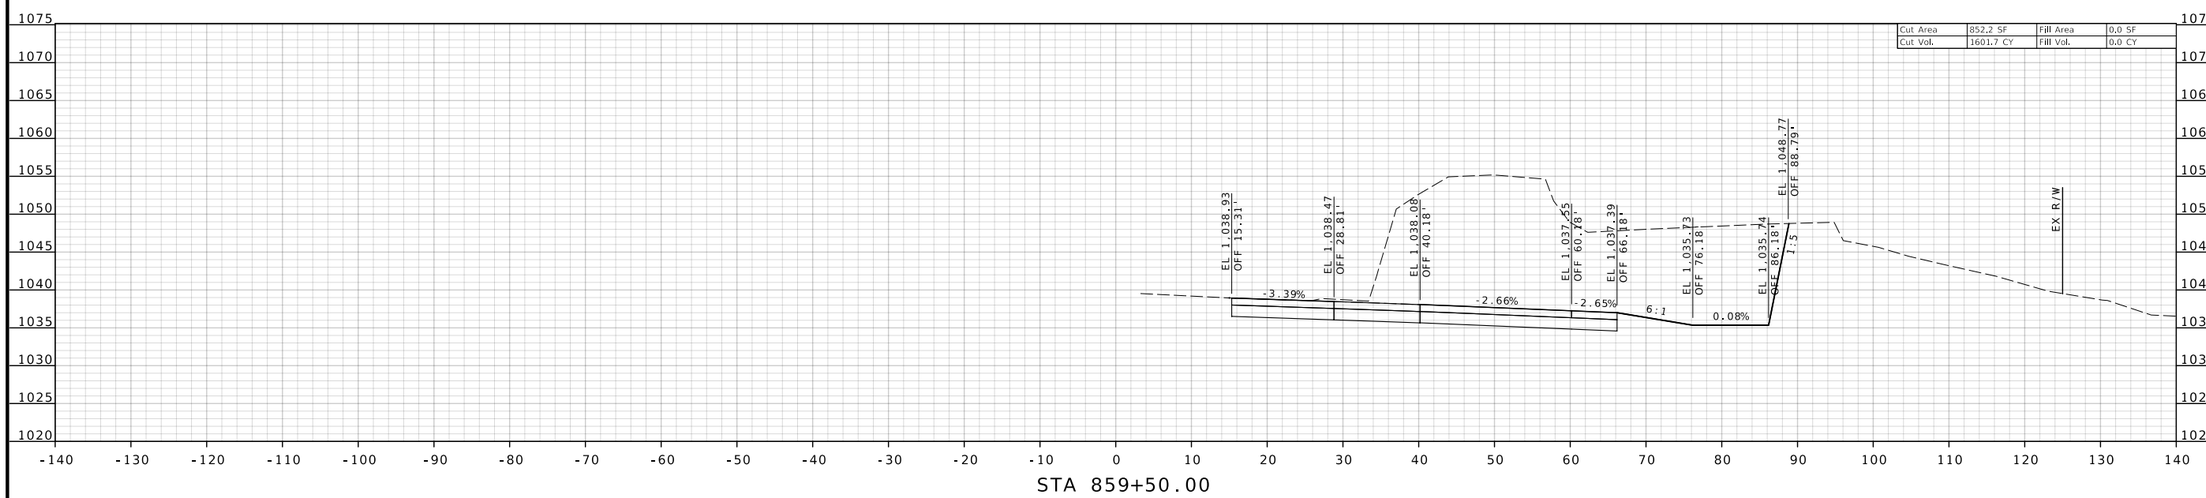

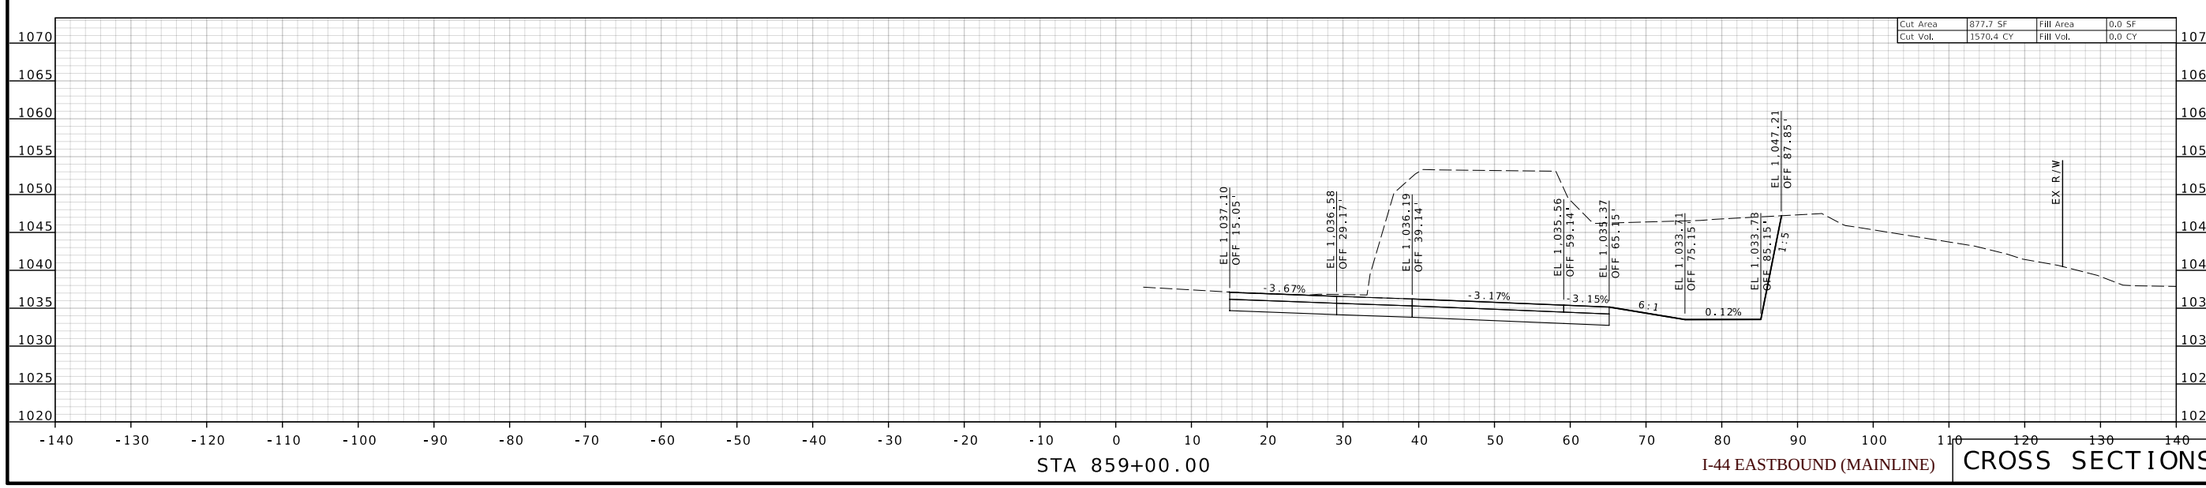

I-44 EASTBOUND (MAINLINE)

CROSS SECTIONS

STATE OF MISSOURI
BRADLEY T. SPANBERGER
NUMBER PE-2020027014
PROFESSIONAL ENGINEER

08/11/2025 12:41:52 PM
Bradley T. Spanberger - Civil
MO PE-2020027014

DATE PREPARED	
08/11/2025	
ROUTE: I-44	STATE: MO
DISTRICT: CD	SHEET NO.: 102
COUNTY: PULASKI	
JOB NO.: JCD0111	
CONTRACT ID.: .	
.	
BRIDGE NO.: .	

DATE	DESCRIPTION
.	.
.	.
.	.
.	.
.	.
.	.

MISSOURI HIGHWAYS AND TRANSPORTATION COMMISSION
105 WEST CAPITOL
JEFFERSON CITY, MO 65102
1-888-ASK-MODOT (1-888-275-6636)

© Copyright CMT, Inc.
CRAWFORD, MURPHY & TILLY, INC.
16701 WEST ELFINDALE STREET
SPRINGFIELD, MO 65814 (417) 869-6009
ENGINEERING CORPORATION - 000631
© Copyright CMT, Inc.

CMT PROJECT NO.
24006489-00

DISCLAIMER
THE PROFESSIONAL WHOSE SIGNATURE AND PERSONAL SEAL APPEAR HEREON ASSUMES RESPONSIBILITY ONLY FOR WHAT APPEARS ON THIS PAGE, AND DISCLAIMS (PURSUANT TO SECTION 327.411 RSMO) SPECIFICATION, ESTIMATES, REPORTS, OR OTHER DOCUMENTS OR INSTRUMENTS NOT SEALED BY THE UNDERSIGNED PROFESSIONAL RELATING TO OR INTENDED TO BE USED FOR ANY PART OR PARTS OF THE PROJECT TO WHICH THIS PAGE REFERS.

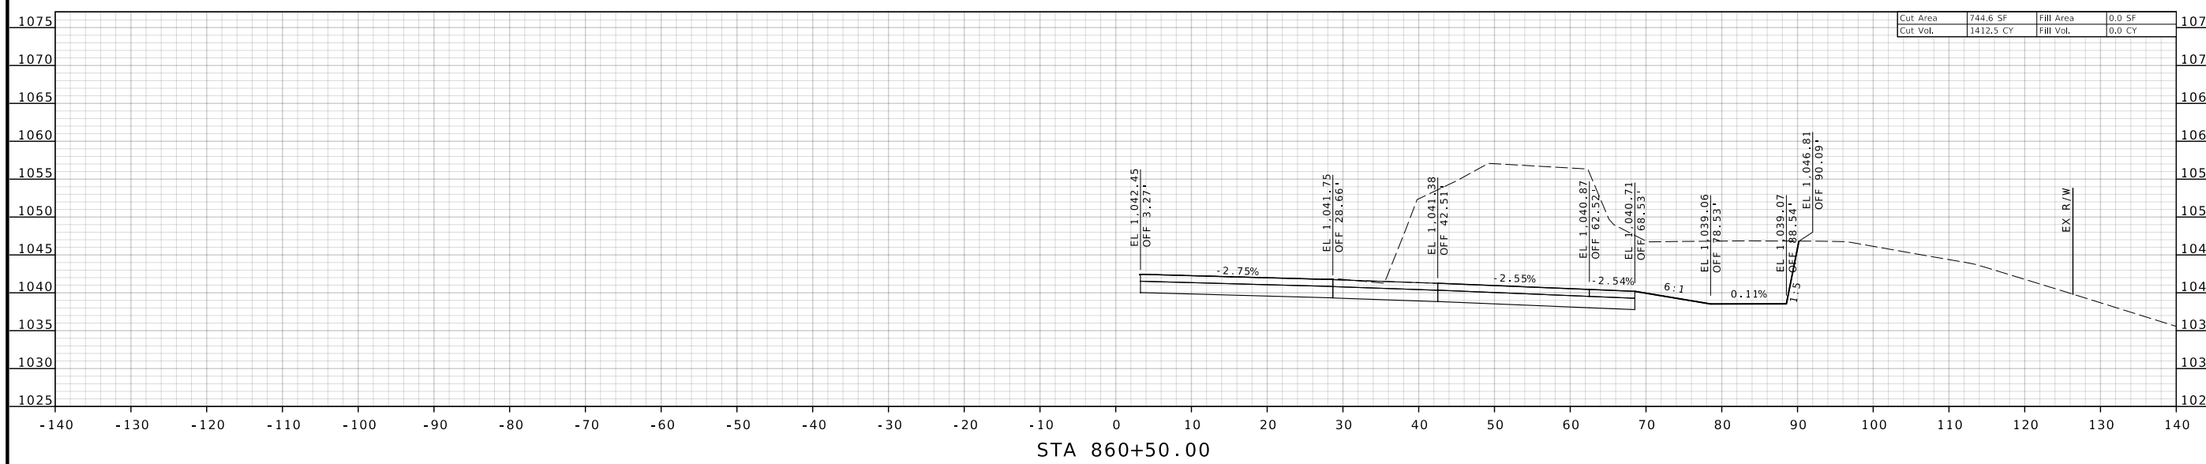

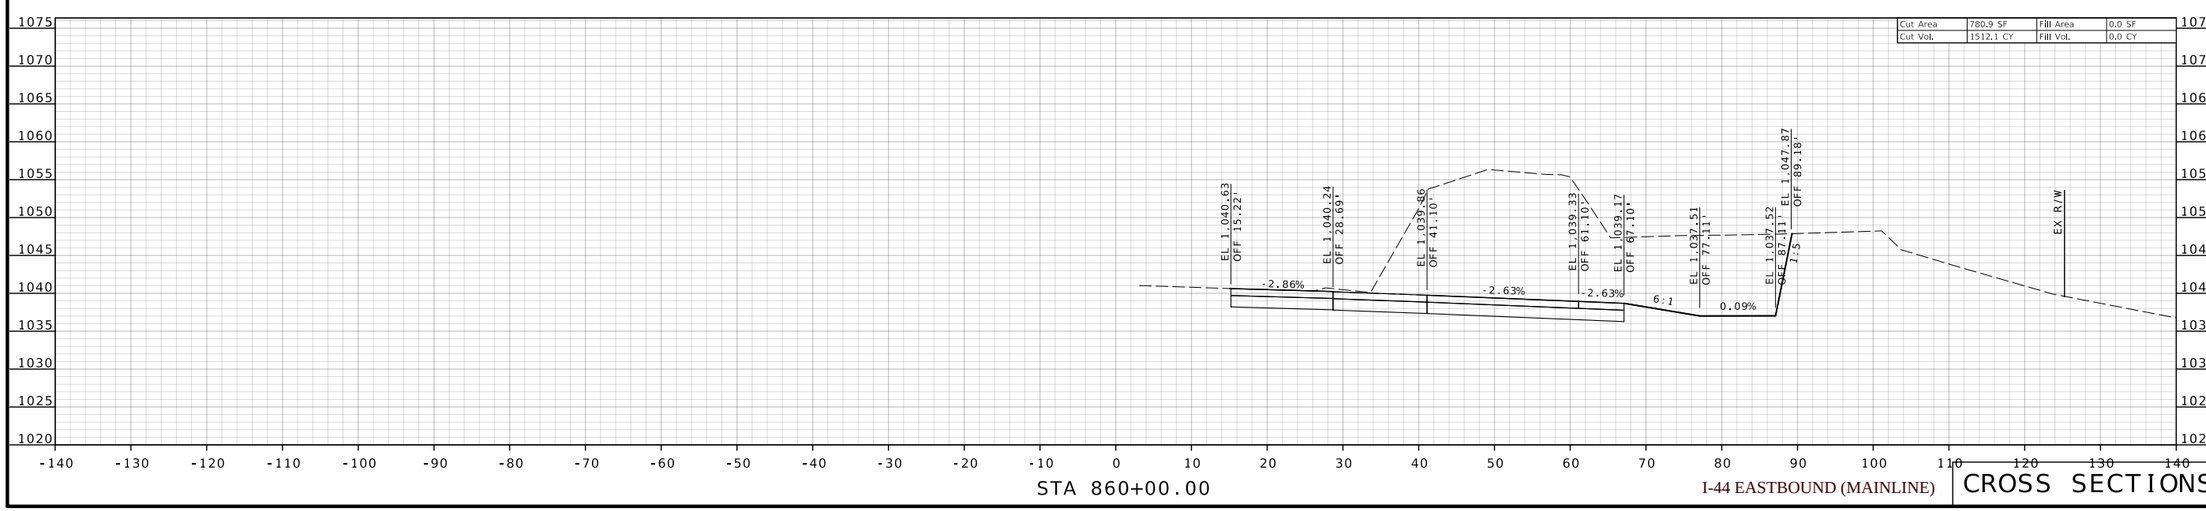

I-44 EASTBOUND (MAINLINE)

CROSS SECTIONS

STATE OF MISSOURI
BRADLEY T. SPANBERGER
NUMBER PE-2020027014
PROFESSIONAL ENGINEER

08/11/2025 12:41:52 PM
Bradley T. Spanberger - Civil
MO PE-2020027014

DATE PREPARED	08/11/2025
ROUTE	I-44
STATE	MO
DISTRICT	CD
SHEET NO.	103
COUNTY	PULASKI
JOB NO.	JCD0111
CONTRACT ID.	.
.	
BRIDGE NO.	.

DESCRIPTION	DATE
.	.
.	.
.	.
.	.
.	.
.	.

MISSOURI HIGHWAYS AND TRANSPORTATION COMMISSION
105 WEST CAPITOL
JEFFERSON CITY, MO 65102
1-888-ASK-MODOT (1-888-275-6636)

© Copyright CMT, Inc.
CRAWFORD, MURPHY & TILLY, INC.
5675 WEST ELFINDALE STREET
SPRINGFIELD, MO 65807 (417) 869-6009
ENGINEERING CORPORATION - 000631
© Copyright CMT, Inc.

CMT PROJECT NO.
24006489-00

DISCLAIMER
THE PROFESSIONAL WHOSE SIGNATURE AND PERSONAL SEAL APPEAR HEREON ASSUMES RESPONSIBILITY ONLY FOR WHAT APPEARS ON THIS PAGE, AND DISCLAIMS (PURSUANT TO SECTION 327.411 RSMO) SPECIFICATION, ESTIMATES, REPORTS, OR OTHER DOCUMENTS OR INSTRUMENTS NOT SEALED BY THE UNDERSIGNED PROFESSIONAL RELATING TO OR INTENDED TO BE USED FOR ANY PART OR PARTS OF THE PROJECT TO WHICH THIS PAGE REFERS.

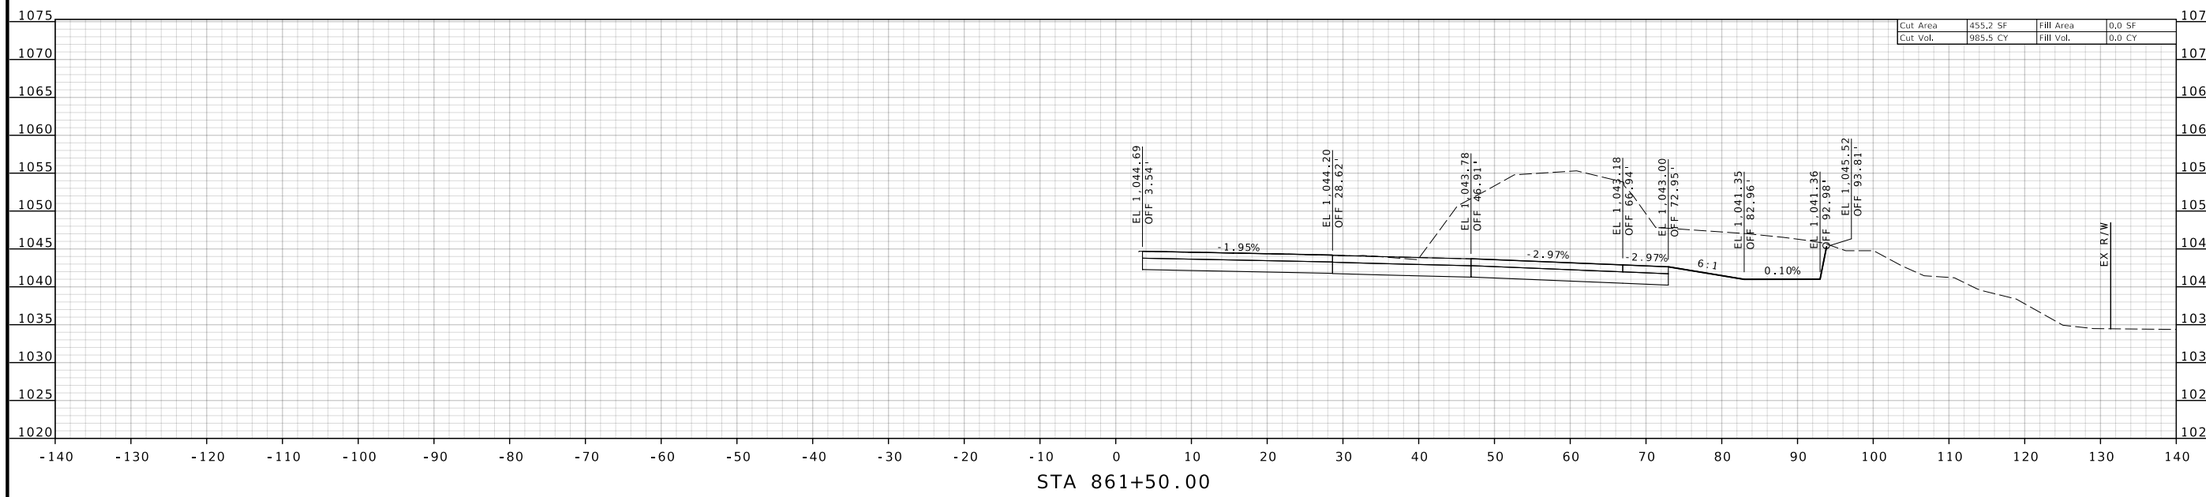

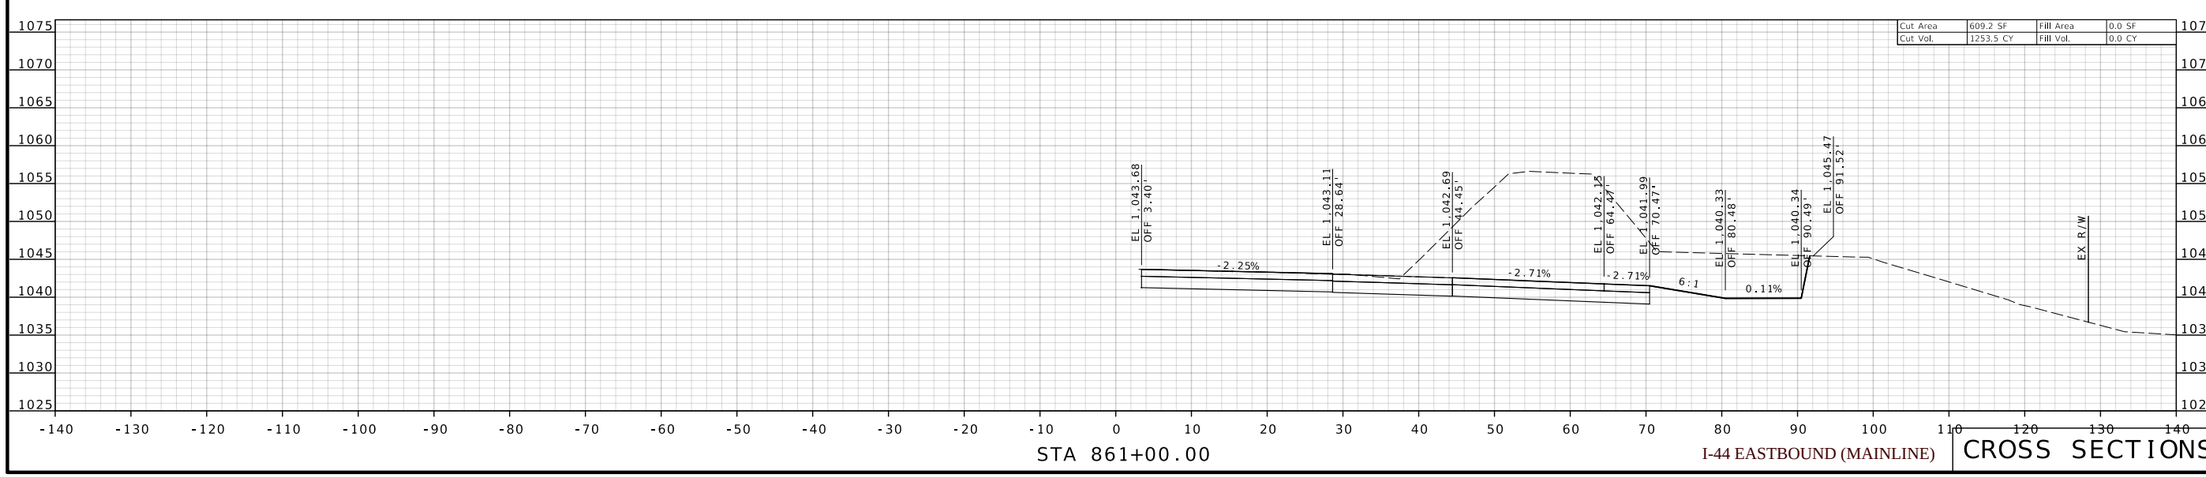

I-44 EASTBOUND (MAINLINE)

CROSS SECTIONS

STATE OF MISSOURI
BRADLEY T. SPANBERGER
NUMBER PE-2020027014
PROFESSIONAL ENGINEER

08/11/2025 12:41:52 PM
Bradley T. Spanberger - Civil
MO PE-2020027014

DATE PREPARED	
08/11/2025	
ROUTE	STATE
I-44	MO
DISTRICT	SHEET NO.
CD	104
COUNTY	
PULASKI	
JOB NO.	
JCD0111	
CONTRACT ID.	
.	
.	
BRIDGE NO.	
.	

DATE	DESCRIPTION
.	.
.	.
.	.
.	.
.	.
.	.

MISSOURI HIGHWAYS AND TRANSPORTATION COMMISSION
105 WEST CAPITOL
JEFFERSON CITY, MO 65102
1-888-ASK-MODOT (1-888-275-6636)

CMT
© Copyright CMT, Inc.
CRAWFORD, MURPHY & TILLY, INC.
16701 WEST ELFINDALE STREET
SPRINGFIELD, MO 65807 (417) 869-6009
ENGINEERING CORPORATION - 000631

© Copyright CMT, Inc.

CMT PROJECT NO.
24006489-00

DISCLAIMER
THE PROFESSIONAL WHOSE SIGNATURE AND PERSONAL SEAL APPEAR HEREON ASSUMES RESPONSIBILITY ONLY FOR WHAT APPEARS ON THIS PAGE, AND DISCLAIMS (PURSUANT TO SECTION 327.411 RSMO) SPECIFICATION, ESTIMATES, REPORTS, OR OTHER DOCUMENTS OR INSTRUMENTS NOT SEALED BY THE UNDERSIGNED PROFESSIONAL RELATING TO OR INTENDED TO BE USED FOR ANY PART OR PARTS OF THE PROJECT TO WHICH THIS PAGE REFERS.

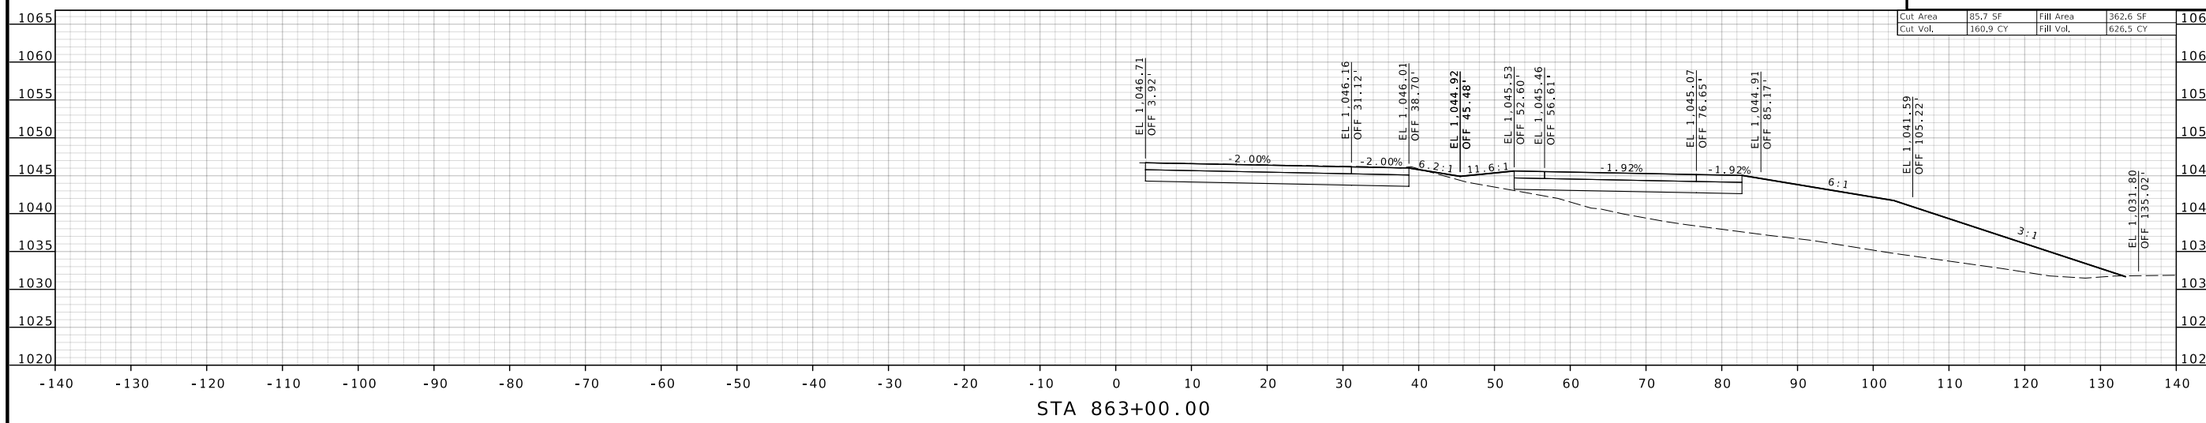

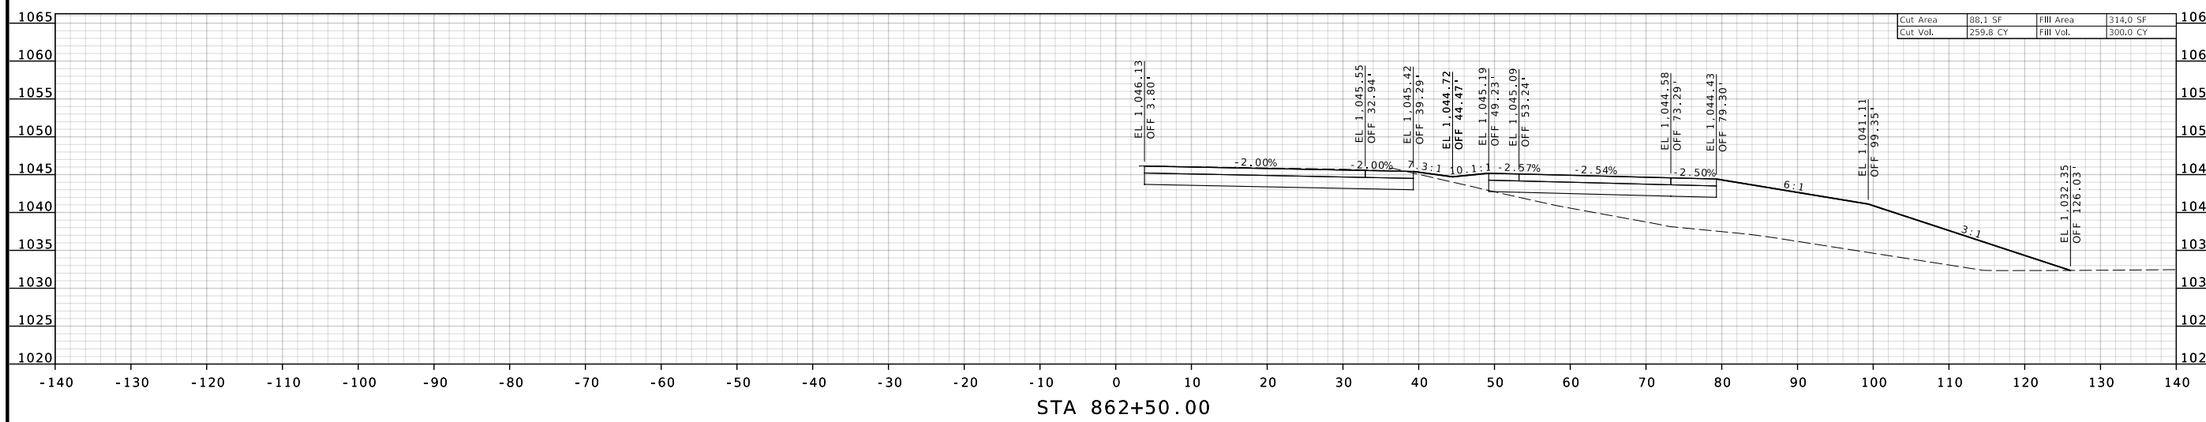

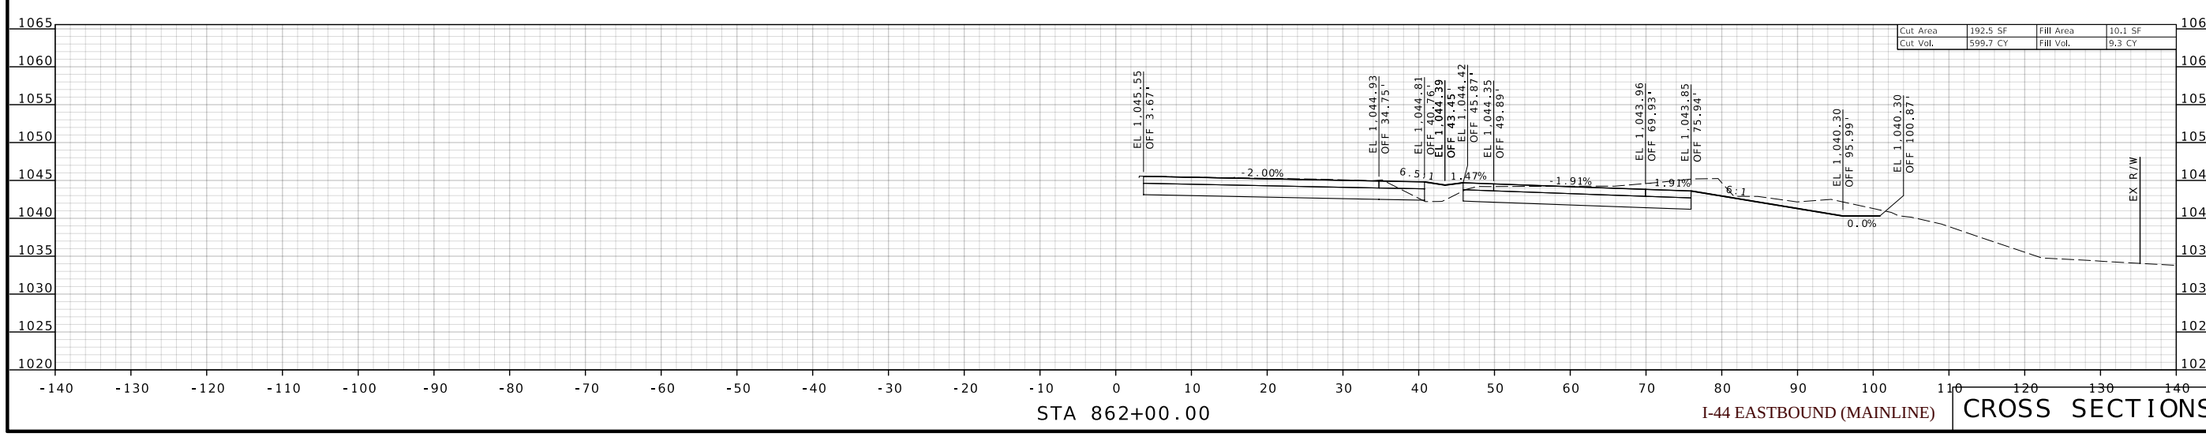

I-44 EASTBOUND (MAINLINE)

CROSS SECTIONS

STATE OF MISSOURI
BRADLEY T. SPANBERGER
NUMBER PE-2020027014
PROFESSIONAL ENGINEER

08/11/2025 12:41:52 PM
Bradley T. Spanberger - Civil
MO PE-2020027014

DATE PREPARED
08/11/2025

ROUTE	STATE
I-44	MO
DISTRICT	SHEET NO.
CD	105

COUNTY
PULASKI

JOB NO.
JCD0111

CONTRACT ID.
.

.

BRIDGE NO.
.

DATE	DESCRIPTION
.	.
.	.
.	.
.	.
.	.
.	.

MISSOURI HIGHWAYS AND TRANSPORTATION COMMISSION
105 WEST CAPITOL
JEFFERSON CITY, MO 65102
1-888-ASK-MODOT (1-888-275-6636)

CMT
© Copyright CMT, Inc.
CRAWFORD, MURPHY & TILLY, INC.
16701 WEST ELFINDALE STREET
SPRINGFIELD, MO 65807 (417) 869-6009
ENGINEERING CORPORATION - 000631

© Copyright CMT, Inc.

CMT PROJECT NO.
24006489-00

DISCLAIMER
THE PROFESSIONAL WHOSE SIGNATURE AND PERSONAL SEAL APPEAR HEREON ASSUMES RESPONSIBILITY ONLY FOR WHAT APPEARS ON THIS PAGE, AND DISCLAIMS (PURSUANT TO SECTION 327.411 RSMO) SPECIFICATION, ESTIMATES, REPORTS, OR OTHER DOCUMENTS OR INSTRUMENTS NOT SEALED BY THE UNDERSIGNED PROFESSIONAL RELATING TO OR [illegible] ASPECTS OF THE PROJECT.

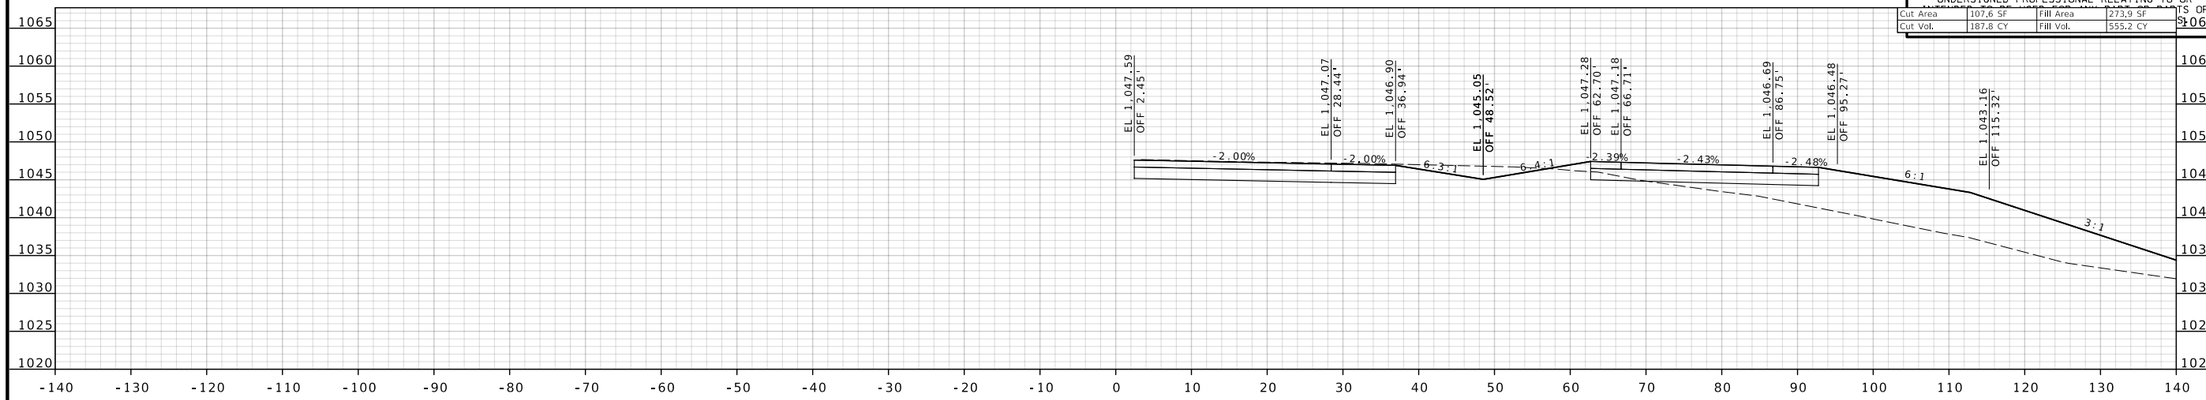

Cut Area	107.6 SF	Fill Area	273.9 SF
Cut Vol.	187.8 CY	Fill Vol.	555.2 CY

STA 864+50.00

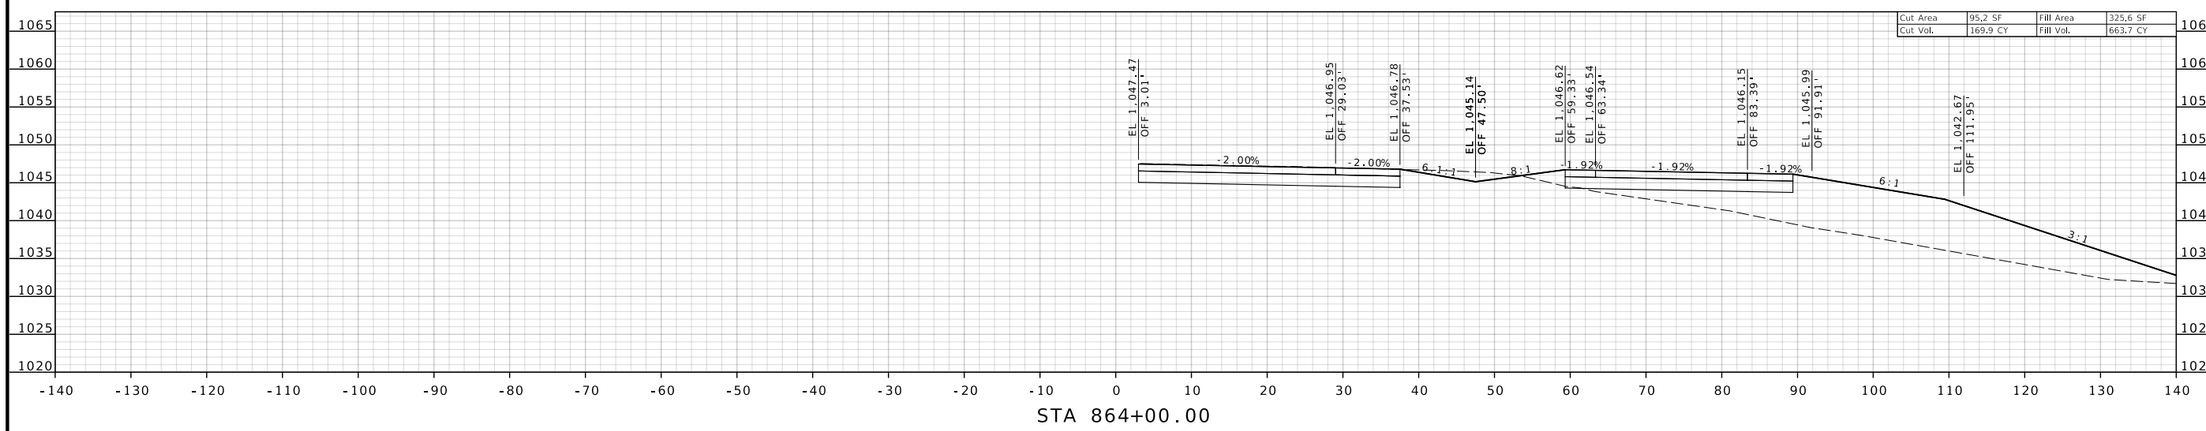

Cut Area	95.2 SF	Fill Area	325.6 SF
Cut Vol.	169.9 CY	Fill Vol.	663.7 CY

STA 864+00.00

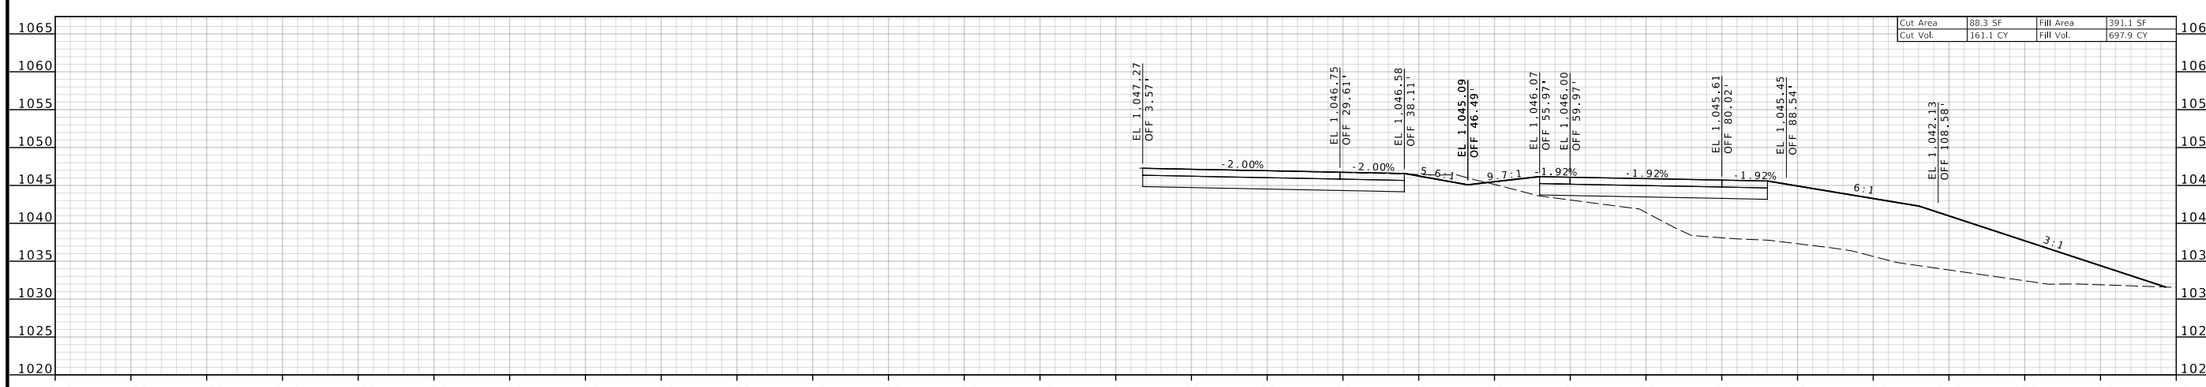

Cut Area	88.3 SF	Fill Area	391.1 SF
Cut Vol.	161.1 CY	Fill Vol.	697.9 CY

STA 863+50.00

I-44 EASTBOUND (MAINLINE)

CROSS SECTIONS

STATE OF MISSOURI
BRADLEY T. SPANBERGER
NUMBER PE-2020027014
PROFESSIONAL ENGINEER

08/11/2025 12:41:52 PM
Bradley T. Spanberger - Civil
MO PE-2020027014

DATE PREPARED
08/11/2025

ROUTE	STATE
I-44	MO
DISTRICT	SHEET NO.
CD	106

COUNTY
PULASKI

JOB NO.
JCD0111

CONTRACT ID.
.

.

BRIDGE NO.
.

DATE	DESCRIPTION
.	.
.	.
.	.
.	.
.	.
.	.

MISSOURI HIGHWAYS AND TRANSPORTATION COMMISSION
105 WEST CAPITOL
JEFFERSON CITY, MO 65102
1-888-ASK-MODOT (1-888-275-6636)

CMT
© Copyright CMT, Inc.
CRAWFORD, MURPHY & TILLY, INC.
1631 WEST ELFINDALE STREET
SPRINGFIELD, MO 65807 (417) 869-6009
ENGINEERING CORPORATION - 000631

©Copyright CMT, Inc.

CMT PROJECT NO.
24006489-00

DISCLAIMER
THE PROFESSIONAL WHOSE SIGNATURE AND PERSONAL SEAL APPEAR HEREON ASSUMES RESPONSIBILITY ONLY FOR WHAT APPEARS ON THIS PAGE, AND DISCLAIMS (PURSUANT TO SECTION 327.411 RSMO) SPECIFICATION, ESTIMATES, REPORTS, OR OTHER DOCUMENTS OR INSTRUMENTS NOT SEALED BY THE UNDERSIGNED PROFESSIONAL RELATING TO OR INTENDED TO BE USED FOR ANY PART OR PARTS OF THE PROJECT TO WHICH THIS PAGE REFERS.

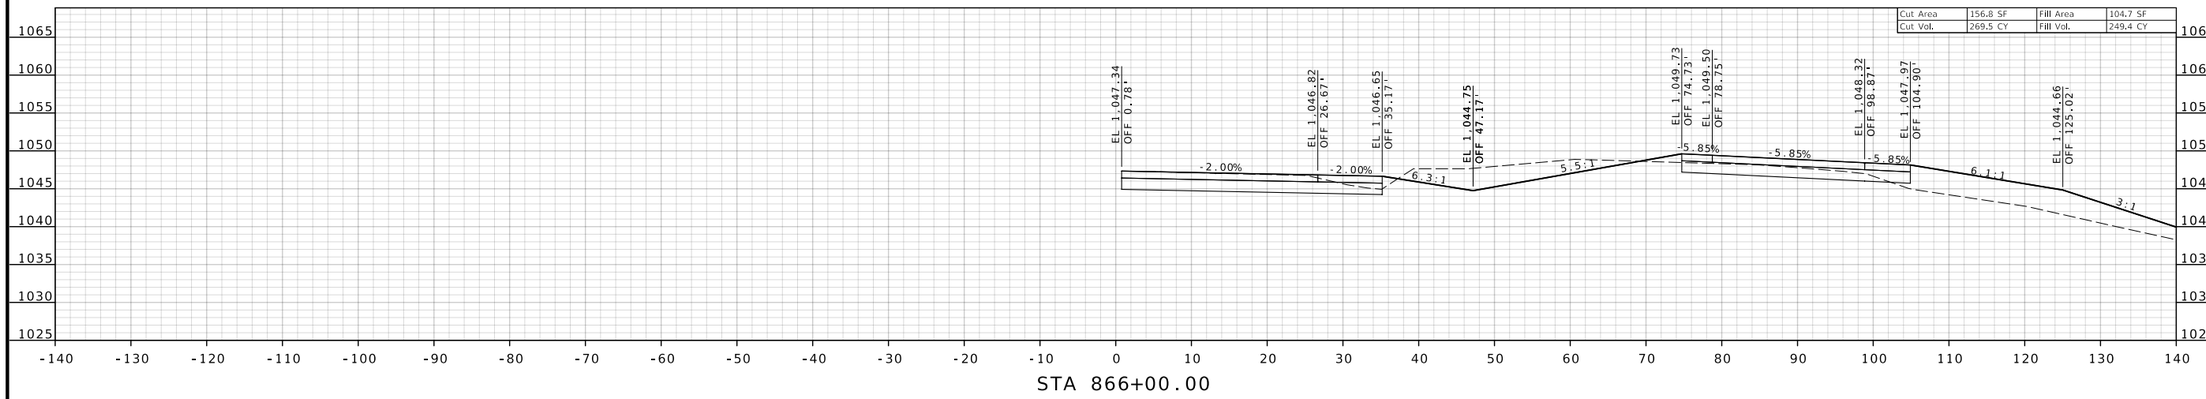

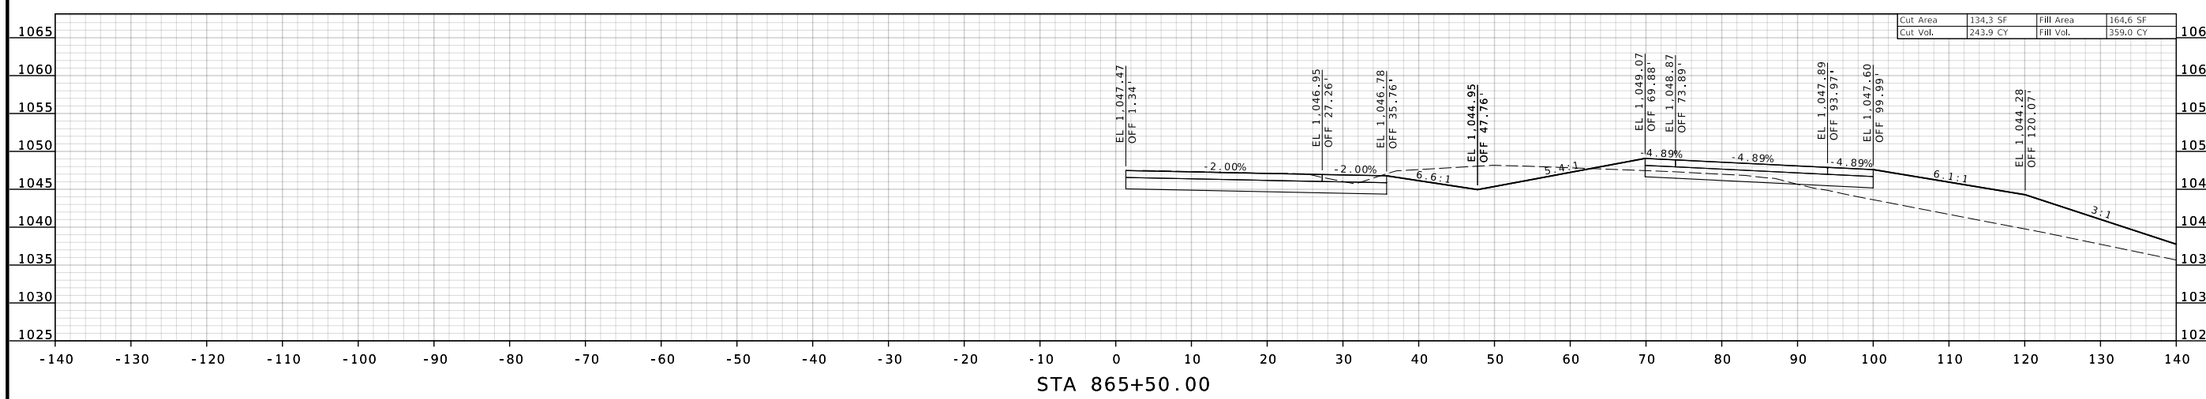

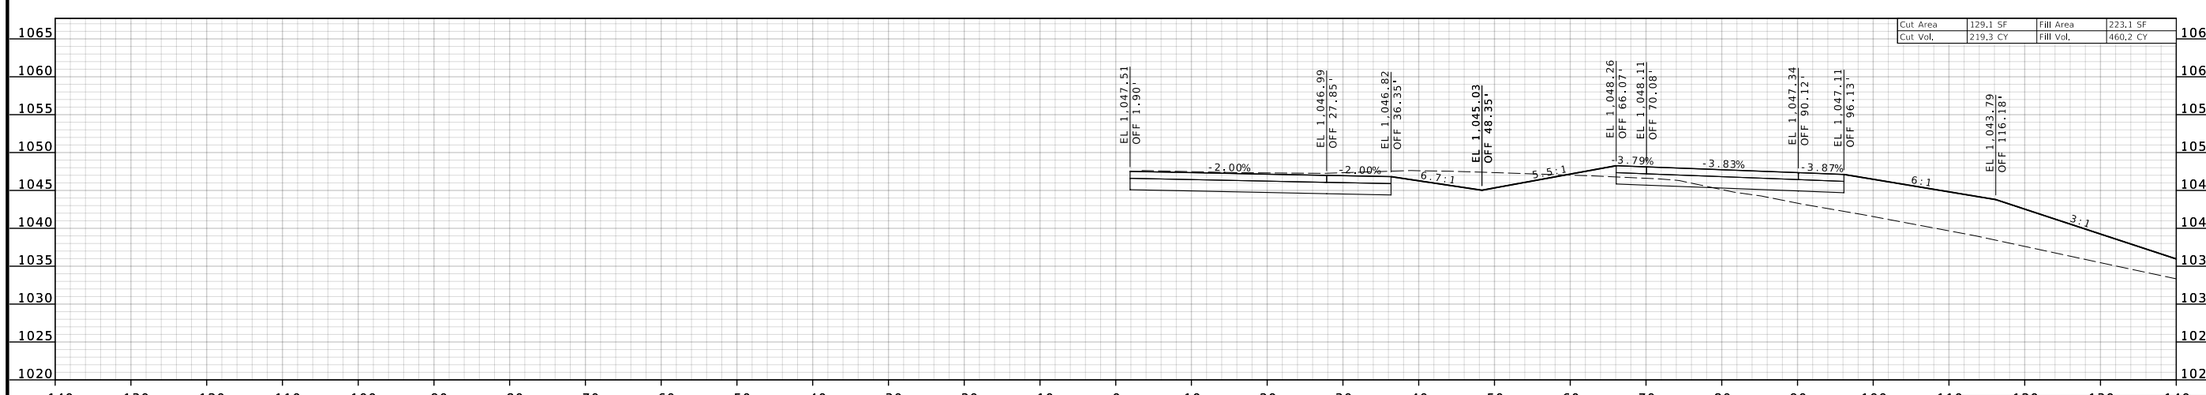

I-44 EASTBOUND (MAINLINE)

CROSS SECTIONS

STATE OF MISSOURI
BRADLEY T. SPANBERGER
NUMBER PE-2020027014
PROFESSIONAL ENGINEER

08/11/2025 12:41:53 PM
Bradley T. Spanberger - Civil
MO PE-2020027014

DATE PREPARED	08/11/2025
ROUTE	I-44
STATE	MO
DISTRICT	CD
SHEET NO.	107
COUNTY	PULASKI
JOB NO.	JCD0111
CONTRACT ID.	.
	.
BRIDGE NO.	.

DATE	DESCRIPTION
.	.
.	.
.	.
.	.
.	.
.	.

MISSOURI HIGHWAYS AND TRANSPORTATION COMMISSION
105 WEST CAPITOL
JEFFERSON CITY, MO 65102
1-888-ASK-MODOT (1-888-275-6636)

© Copyright CMT, Inc.
CRAWFORD, MURPHY & TILLY, INC.
12140 WEST ELFINDALE STREET
SPRINGFIELD, MO 65807 (417) 869-6009
ENGINEERING CORPORATION - 000631
© Copyright CMT, Inc.

CMT PROJECT NO.
24006489-00

DISCLAIMER
THE PROFESSIONAL WHOSE SIGNATURE AND PERSONAL SEAL APPEAR HEREON ASSUMES RESPONSIBILITY ONLY FOR WHAT APPEARS ON THIS PAGE, AND DISCLAIMS (PURSUANT TO SECTION 327.411 RSMO) SPECIFICATION, ESTIMATES, REPORTS, OR OTHER DOCUMENTS OR INSTRUMENTS NOT SEALED BY THE UNDERSIGNED PROFESSIONAL RELATING TO OR INTENDED TO BE USED FOR ANY PART OR PARTS OF THE PROJECT TO WHICH THIS PAGE REFERS.

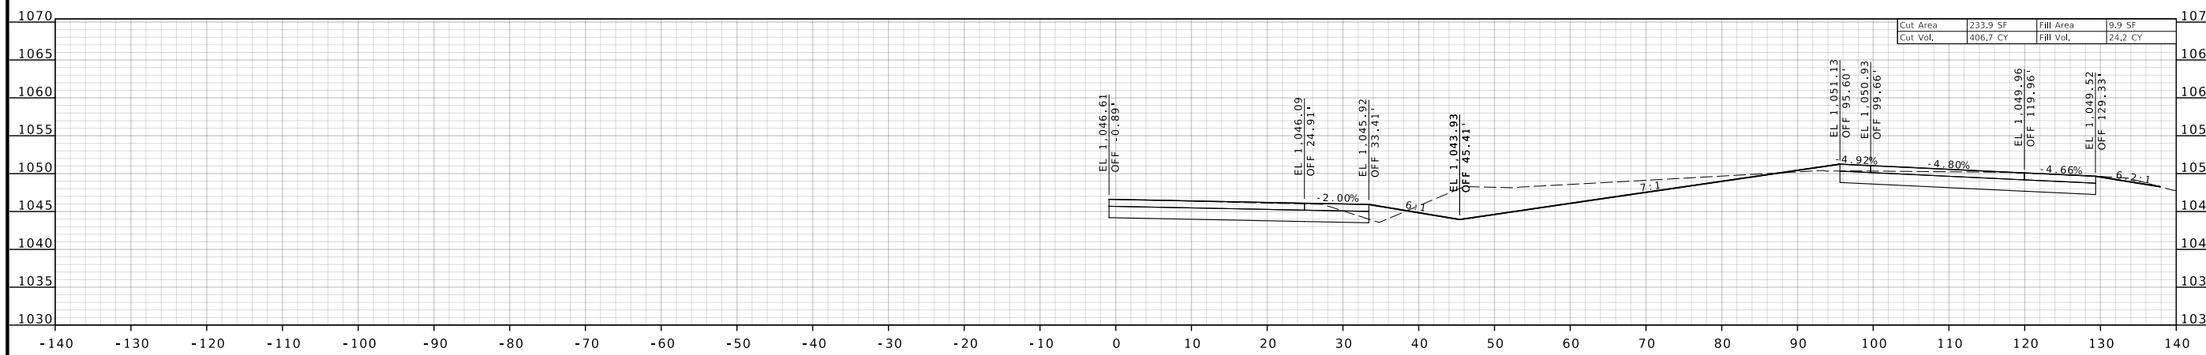

STA 867+50.00

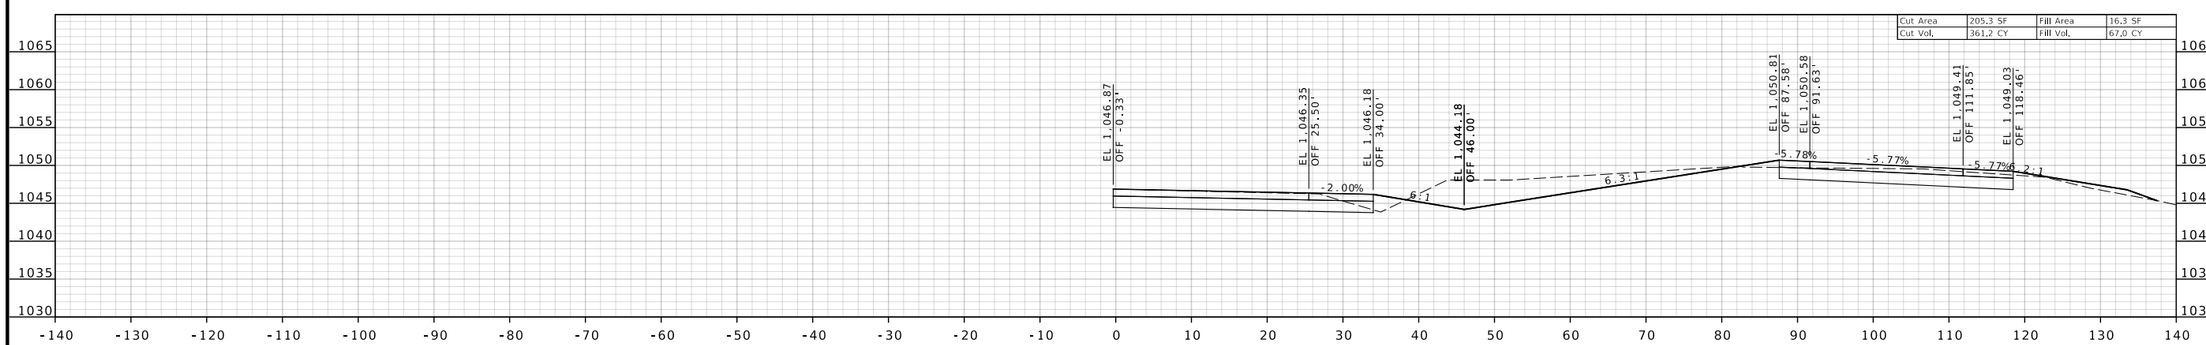

STA 867+00.00

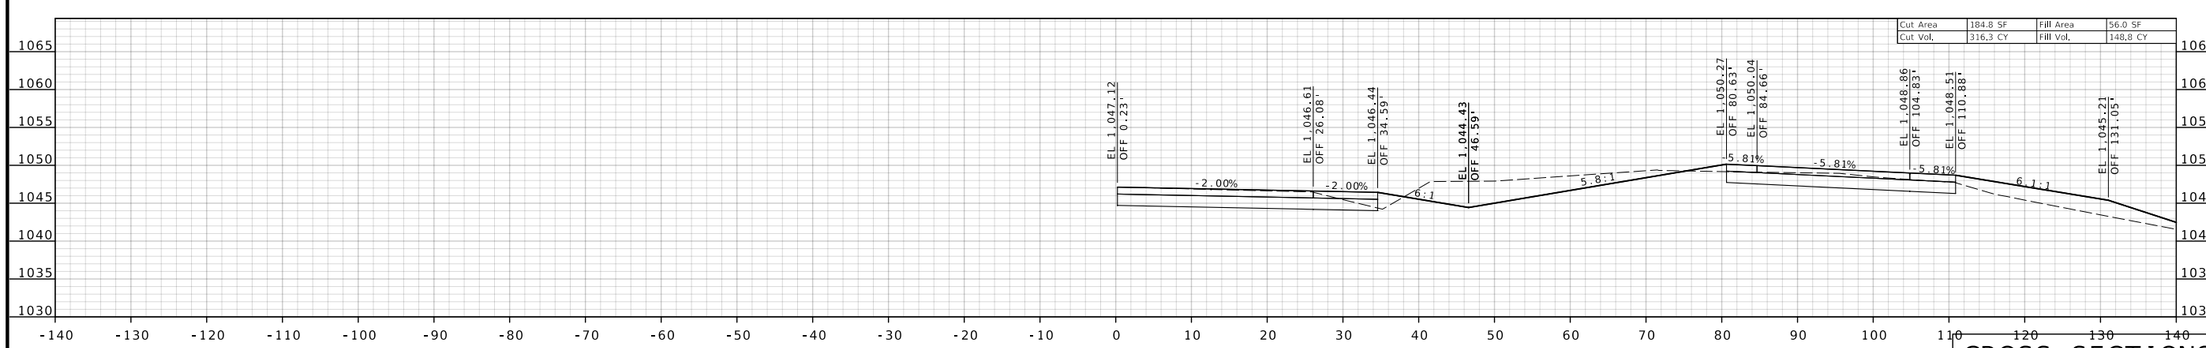

STA 866+50.00

I-44 EASTBOUND (MAINLINE)

CROSS SECTIONS

STATE OF MISSOURI
BRADLEY T. SPANBERGER
NUMBER PE-2020027014
PROFESSIONAL ENGINEER

08/11/2025 12:41:53 PM
Bradley T. Spanberger - Civil
MO PE-2020027014

DATE PREPARED
08/11/2025

ROUTE	STATE
I-44	MO
DISTRICT	SHEET NO.
CD	108

COUNTY
PULASKI

JOB NO.
JCD0111

CONTRACT ID.
.

.

BRIDGE NO.
.

DESCRIPTION	DATE
.	.
.	.
.	.
.	.
.	.
.	.

MISSOURI HIGHWAYS AND TRANSPORTATION COMMISSION

105 WEST CAPITOL
JEFFERSON CITY, MO 65102
1-888-ASK-MODOT (1-888-275-6636)

CMT
© Copyright CMT, Inc.
CRAWFORD, MURPHY & TILLY, INC.
1631 WEST ELINDALE STREET
SPRINGFIELD, MISSOURI (417) 869-6009
ENGINEERING CORPORATION - 000631

©Copyright CMT, Inc.

CMT PROJECT NO.
24006489-00

DISCLAIMER
THE PROFESSIONAL WHOSE SIGNATURE AND PERSONAL SEAL APPEAR HEREON ASSUMES RESPONSIBILITY ONLY FOR WHAT APPEARS ON THIS PAGE, AND DISCLAIMS (PURSUANT TO SECTION 327.411 RSMO) SPECIFICATION, ESTIMATES, REPORTS, OR OTHER DOCUMENTS OR INSTRUMENTS NOT SEALED BY THE UNDERSIGNED PROFESSIONAL RELATING TO OR INTENDED TO BE USED FOR ANY PART OR PARTS OF THE PROJECT TO WHICH THIS PAGE REFERS.

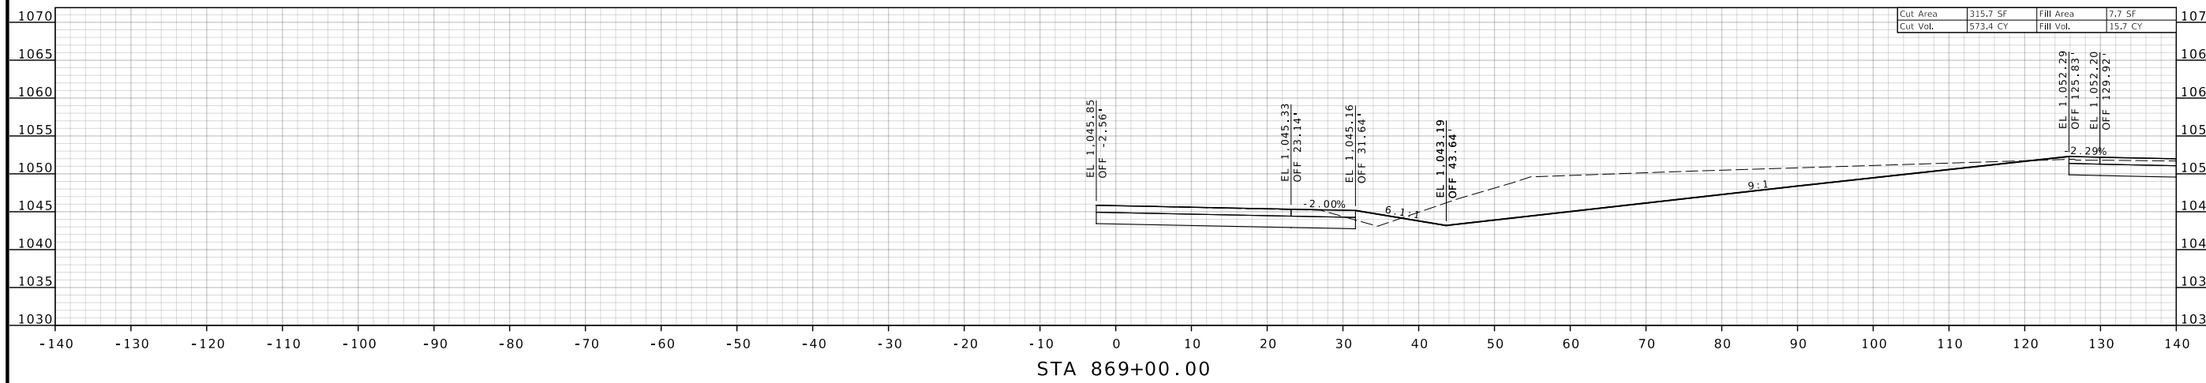

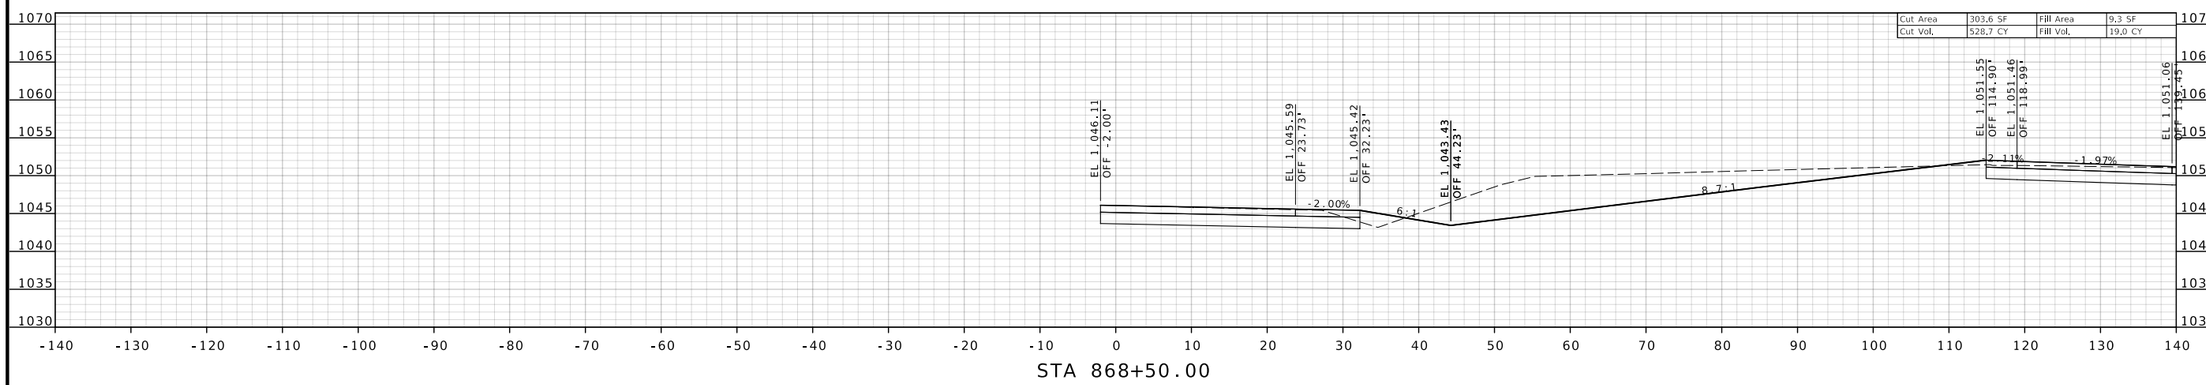

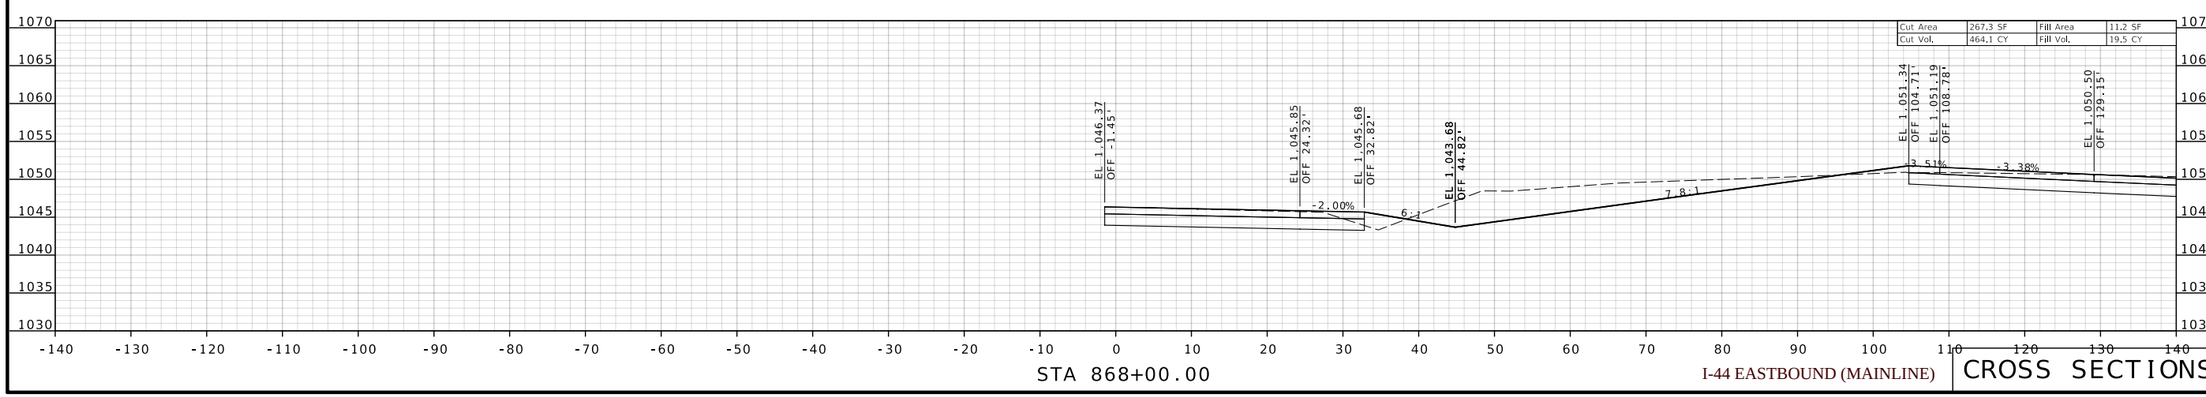

I-44 EASTBOUND (MAINLINE)

CROSS SECTIONS

STATE OF MISSOURI
BRADLEY T. SPANBERGER
NUMBER PE-2020027014
PROFESSIONAL ENGINEER

08/11/2025 12:41:53 PM
Bradley T. Spanberger - Civil
MO PE-2020027014

DATE PREPARED
08/11/2025

ROUTE	STATE
I-44	MO
DISTRICT	SHEET NO.
CD	109

COUNTY
PULASKI

JOB NO.
JCD0111

CONTRACT ID.
.

.

BRIDGE NO.
.

DESCRIPTION	DATE
.	.
.	.
.	.
.	.
.	.
.	.

MISSOURI HIGHWAYS AND TRANSPORTATION COMMISSION
105 WEST CAPITOL
JEFFERSON CITY, MO 65102
1-888-ASK-MODOT (1-888-275-6636)

CMT
©Copyright CMT, Inc.
CRAWFORD, MURPHY & TILLY, INC.
1631 WEST ELFINDALE STREET
SPRINGFIELD, MO 65807 (417) 869-6009
ENGINEERING CORPORATION - 000631

©Copyright CMT, Inc.

CMT PROJECT NO.
24006489-00

DISCLAIMER
THE PROFESSIONAL WHOSE SIGNATURE AND PERSONAL SEAL APPEAR HEREON ASSUMES RESPONSIBILITY ONLY FOR WHAT APPEARS ON THIS PAGE, AND DISCLAIMS (PURSUANT TO SECTION 327.411 RSMO) SPECIFICATION, ESTIMATES, REPORTS, OR OTHER DOCUMENTS OR INSTRUMENTS NOT SEALED BY THE UNDERSIGNED PROFESSIONAL RELATING TO OR INTENDED TO BE USED FOR ANY PART OR PARTS OF THE PROJECT TO WHICH THIS PAGE REFERS.

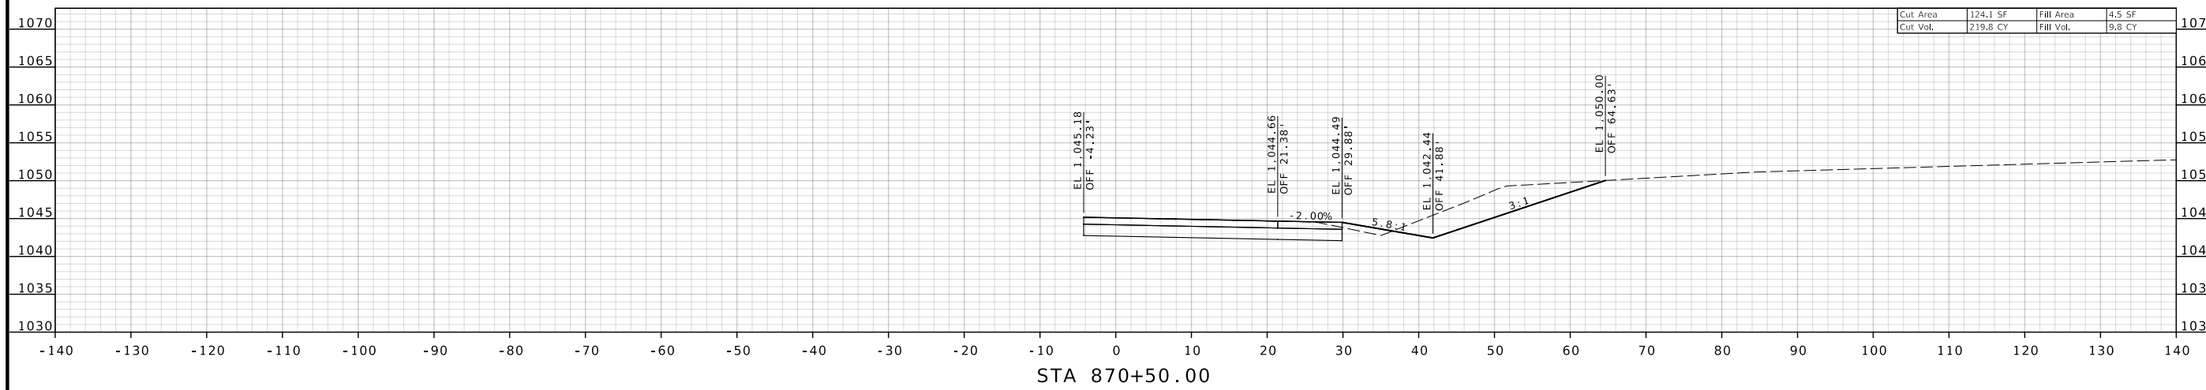

STA 870+50.00

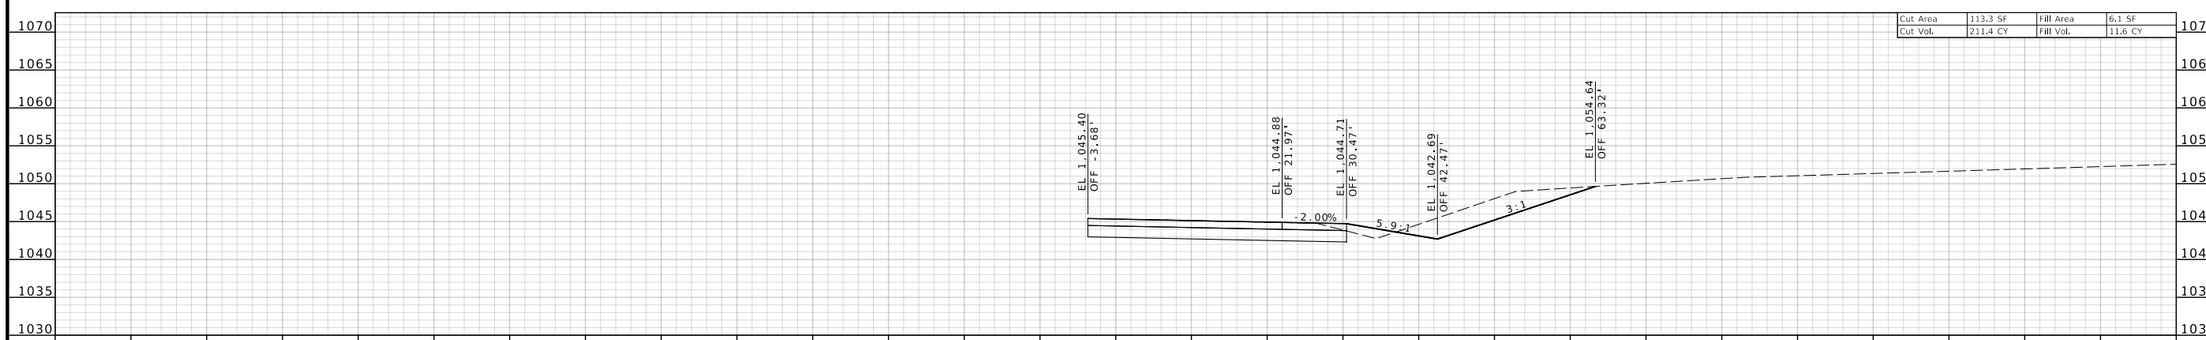

STA 870+00.00

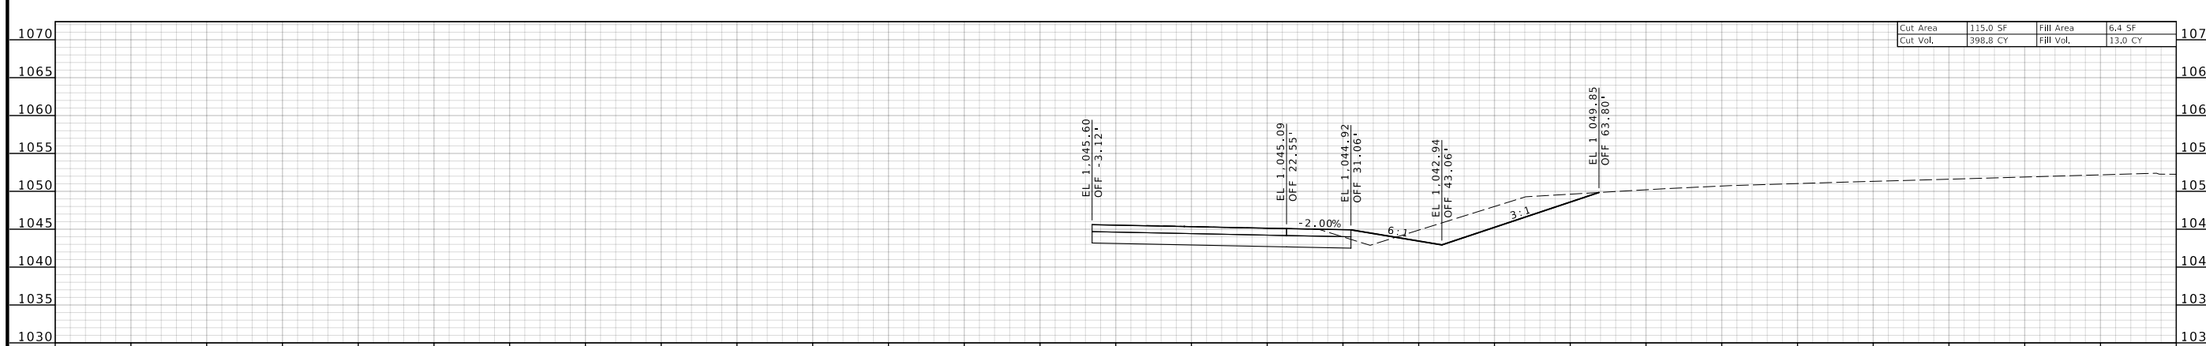

STA 869+50.00

I-44 EASTBOUND (MAINLINE)

CROSS SECTIONS

STATE OF MISSOURI
BRADLEY T. SPANBERGER
NUMBER PE-2020027014
PROFESSIONAL ENGINEER

08/11/2025 12:41:53 PM
Bradley T. Spanberger - Civil
MO PE-2020027014

DATE PREPARED
08/11/2025

ROUTE	STATE
I-44	MO
DISTRICT	SHEET NO.
CD	110

COUNTY
PULASKI

JOB NO.
JCD0111

CONTRACT ID.
.

.

BRIDGE NO.
.

DESCRIPTION	DATE
.	.
.	.
.	.
.	.
.	.
.	.

MISSOURI HIGHWAYS AND TRANSPORTATION COMMISSION
105 WEST CAPITOL
JEFFERSON CITY, MO 65102
1-888-ASK-MODOT (1-888-275-6636)

CMT
©Copyright CMT, Inc.
CRAWFORD, MURPHY & TILLY, INC.
1631 WEST ELFINDALE STREET
SPRINGFIELD, MO 65807 (417) 869-6009
ENGINEERING CORPORATION - 000631

©Copyright CMT, Inc.

CMT PROJECT NO.
24006489-00

DISCLAIMER
THE PROFESSIONAL WHOSE SIGNATURE AND PERSONAL SEAL APPEAR HEREON ASSUMES RESPONSIBILITY ONLY FOR WHAT APPEARS ON THIS PAGE, AND DISCLAIMS (PURSUANT TO SECTION 327.411 RSMO) SPECIFICATION, ESTIMATES, REPORTS, OR OTHER DOCUMENTS OR INSTRUMENTS NOT SEALED BY THE UNDERSIGNED PROFESSIONAL RELATING TO OR INTENDED TO BE USED FOR ANY PART OR PARTS OF THE PROJECT TO WHICH THIS PAGE REFERS.

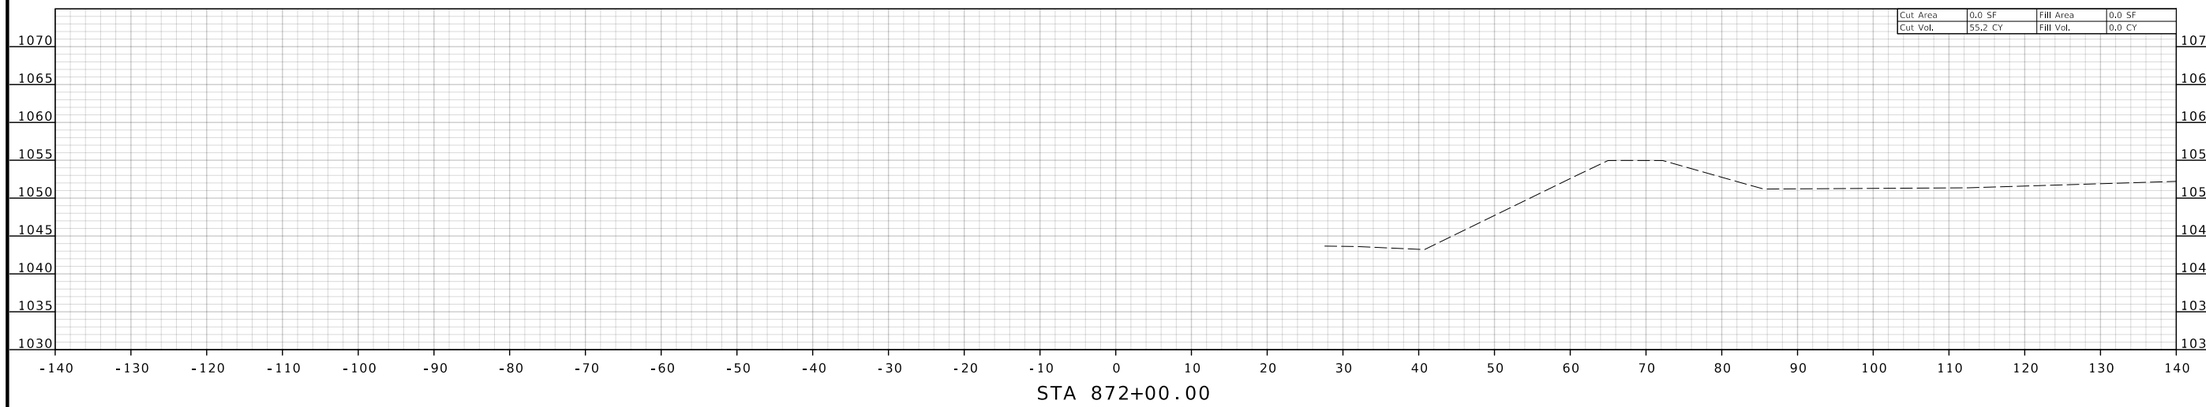

STA 872+00.00

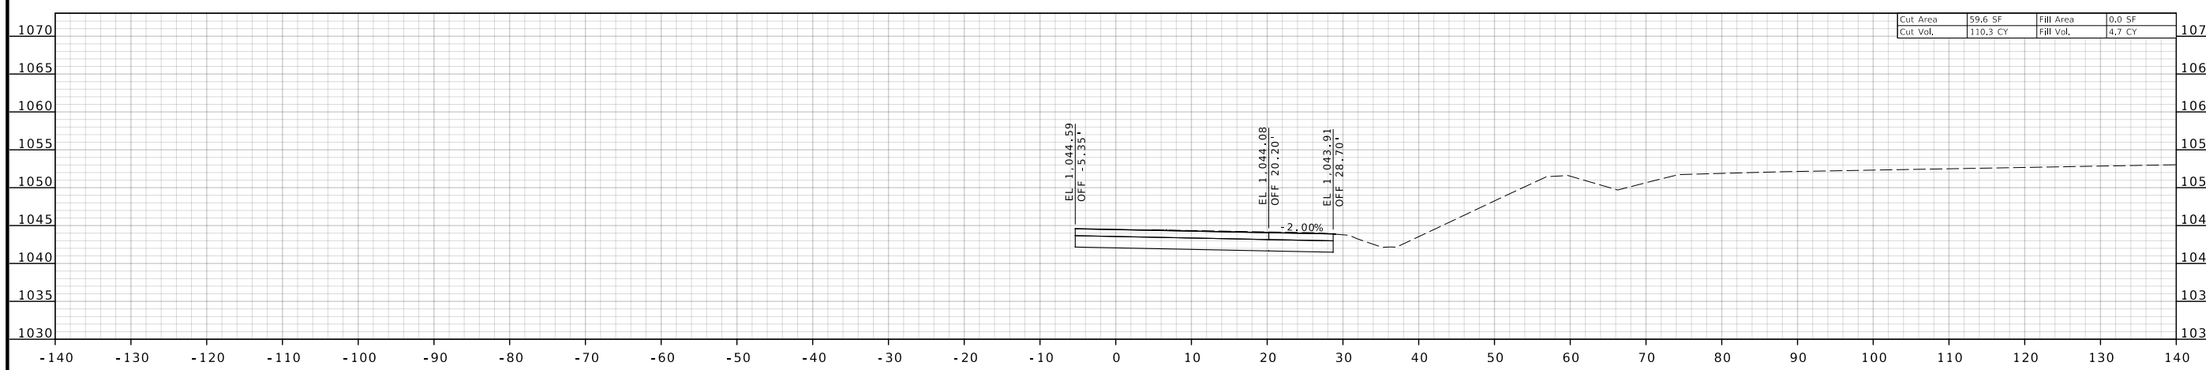

STA 871+50.00

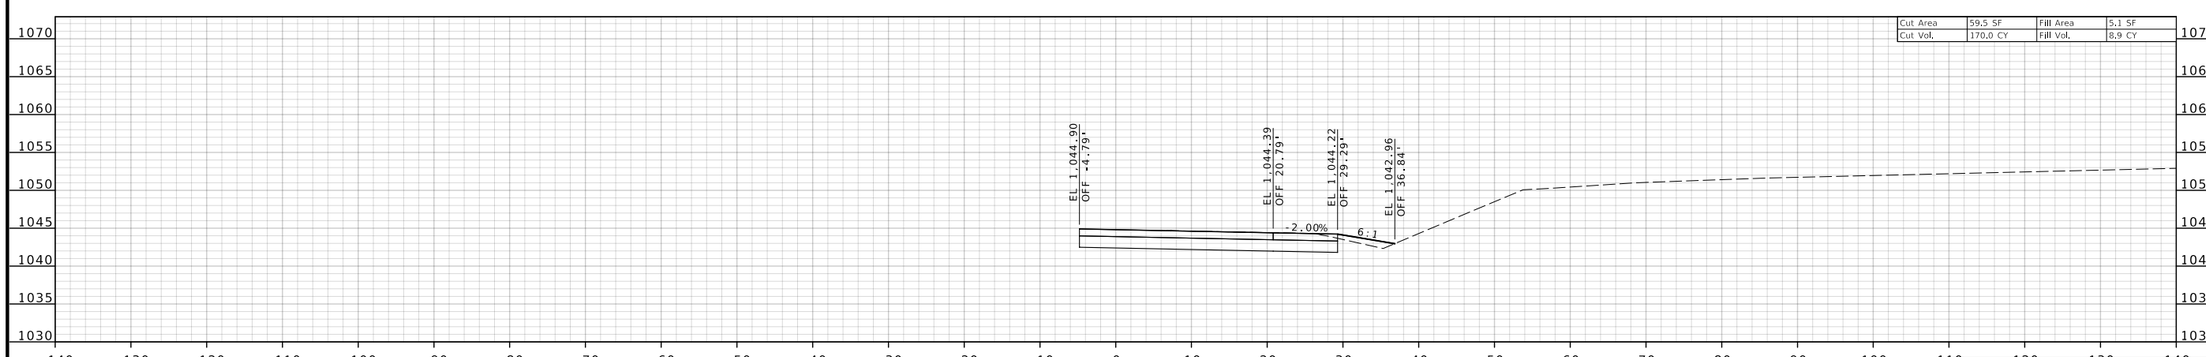

STA 871+00.00

I-44 EASTBOUND (MAINLINE)

CROSS SECTIONS

STATE OF MISSOURI
BRADLEY T. SPANBERGER
NUMBER PE-2020027014
PROFESSIONAL ENGINEER

08/11/2025 12:41:53 PM
Bradley T. Spanberger - Civil
MO PE-2020027014

DATE PREPARED	
08/11/2025	
ROUTE	STATE
I-44	MO
DISTRICT	SHEET NO.
CD	111
COUNTY	
PULASKI	
JOB NO.	
JCD0111	
CONTRACT ID.	
.	
.	
BRIDGE NO.	
.	

DESCRIPTION	DATE
.	.
.	.
.	.
.	.
.	.
.	.

MISSOURI HIGHWAYS AND TRANSPORTATION COMMISSION
105 WEST CAPITOL
JEFFERSON CITY, MO 65102
1-888-ASK-MODOT (1-888-275-6636)

CMT
©Copyright CMT, Inc.
CRAWFORD, MURPHY & TILLY, INC.
1831 WEST ELINDALE STREET
SPRINGFIELD, MO 65807 (417) 869-6009
ENGINEERING CORPORATION - 000631

©Copyright CMT, Inc.

CMT PROJECT NO.
24006489-00

DISCLAIMER
THE PROFESSIONAL WHOSE SIGNATURE AND PERSONAL SEAL APPEAR HEREON ASSUMES RESPONSIBILITY ONLY FOR WHAT APPEARS ON THIS PAGE, AND DISCLAIMS (PURSUANT TO SECTION 327.411 RSMO) SPECIFICATION, ESTIMATES, REPORTS, OR OTHER DOCUMENTS OR INSTRUMENTS NOT SEALED BY THE UNDERSIGNED PROFESSIONAL RELATING TO OR INTENDED TO BE USED FOR ANY PART OR PARTS OF THE PROJECT TO WHICH THIS PAGE REFERS.

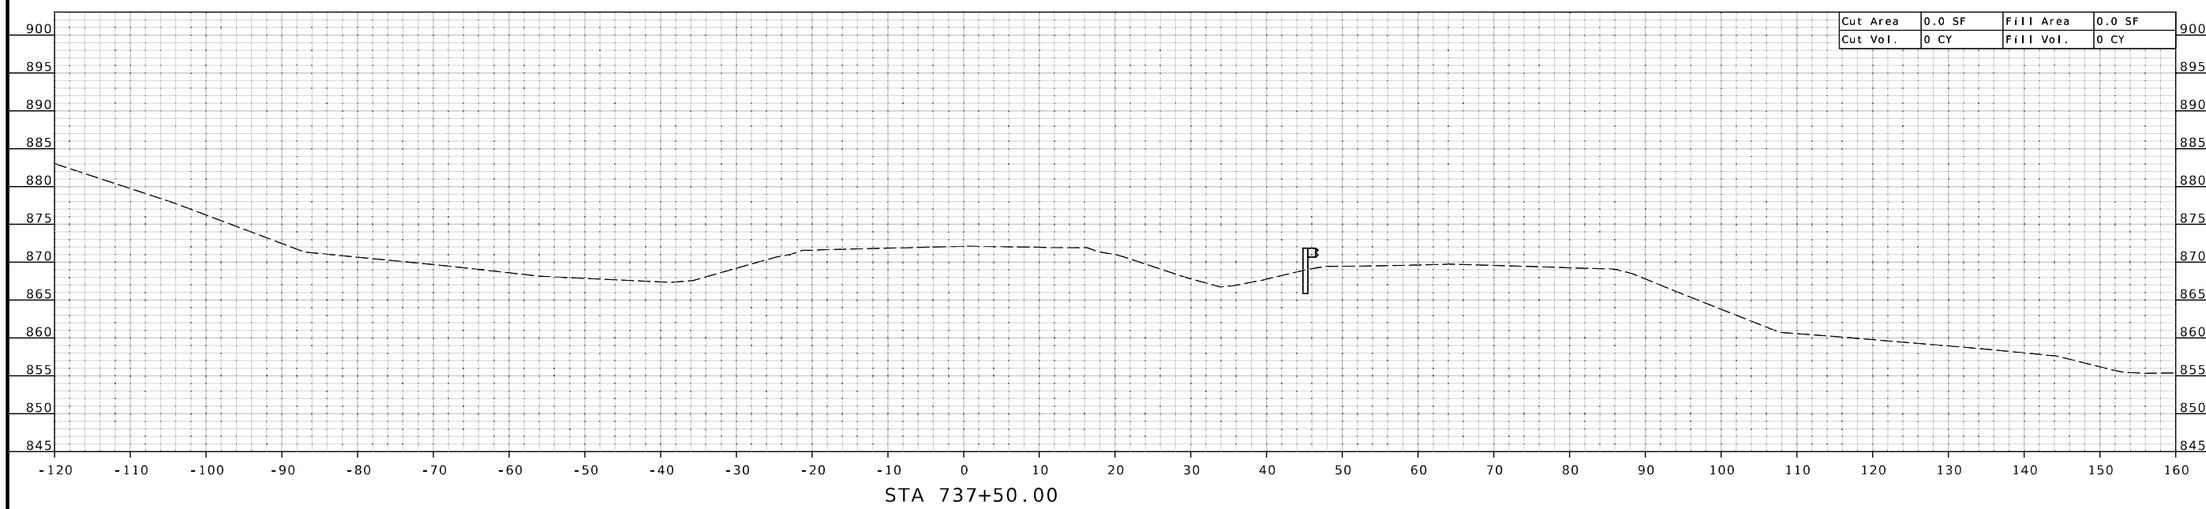

STA 737+50.00

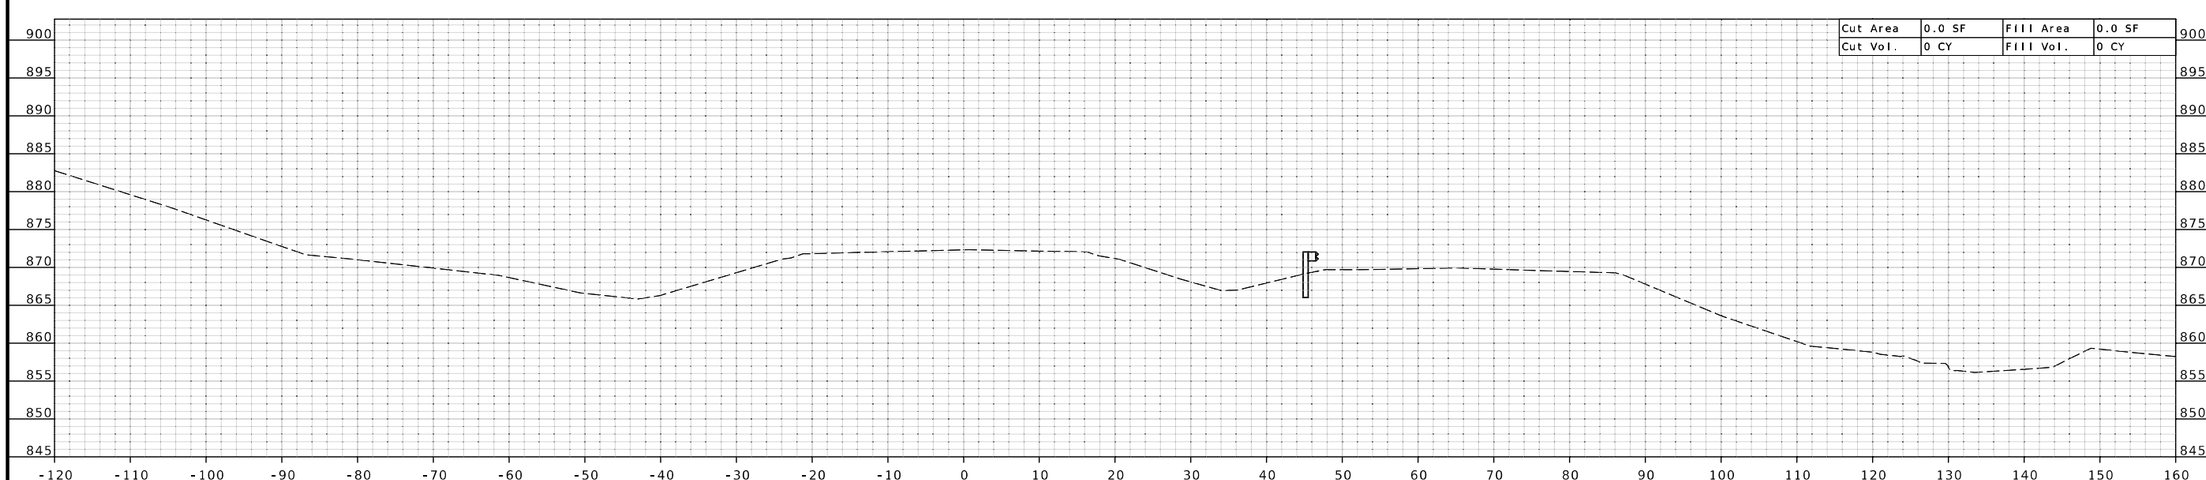

STA 737+00.00

CROSS SECTIONS

STATE OF MISSOURI
BRADLEY T. SPANBERGER
NUMBER PE-2020027014
PROFESSIONAL ENGINEER

08/11/2025 1:02:05 PM
Bradley T. Spanberger - Civil
MO PE-2020027014

DATE PREPARED
08/11/2025

ROUTE	STATE
I-44	MO
DISTRICT	SHEET NO.
CD	1

COUNTY
PULASKI

JOB NO.
JCD0111B

CONTRACT ID.
.

.

BRIDGE NO.
.

DESCRIPTION	DATE
.	.
.	.
.	.
.	.
.	.
.	.

MISSOURI HIGHWAYS AND TRANSPORTATION COMMISSION
105 WEST CAPITOL
JEFFERSON CITY, MO 65102
1-888-ASK-MODOT (1-888-275-6636)

CMT
©Copyright CMT, Inc.
CRAWFORD, MURPHY & TILLY, INC.
1631 WEST ELFINDALE STREET
SPRINGFIELD, MO 65807 (417) 869-6009
ENGINEERING CORPORATION - 000631

©Copyright CMT, Inc.

CMT PROJECT NO.
24006489-00

DISCLAIMER
THE PROFESSIONAL WHOSE SIGNATURE AND PERSONAL SEAL APPEAR HEREON ASSUMES RESPONSIBILITY ONLY FOR WHAT APPEARS ON THIS PAGE, AND DISCLAIMS (PURSUANT TO SECTION 327.411 RSMO) SPECIFICATION, ESTIMATES, REPORTS, OR OTHER DOCUMENTS OR INSTRUMENTS NOT SEALED BY THE UNDERSIGNED PROFESSIONAL RELATING TO OR INTENDED TO BE USED FOR ANY PART OR PARTS OF THE PROJECT TO WHICH THIS PAGE REFERS.

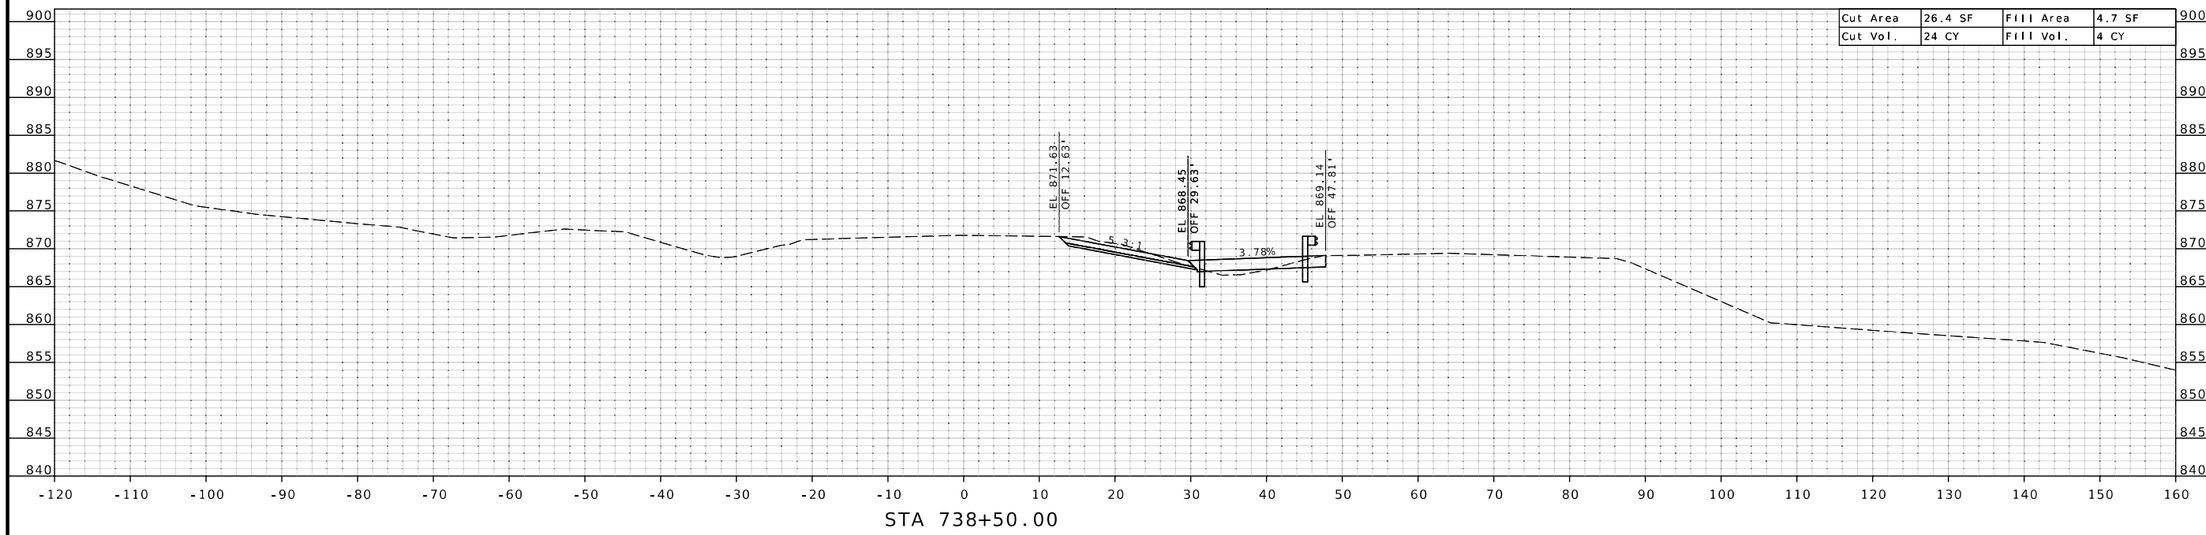

STA 738+50.00

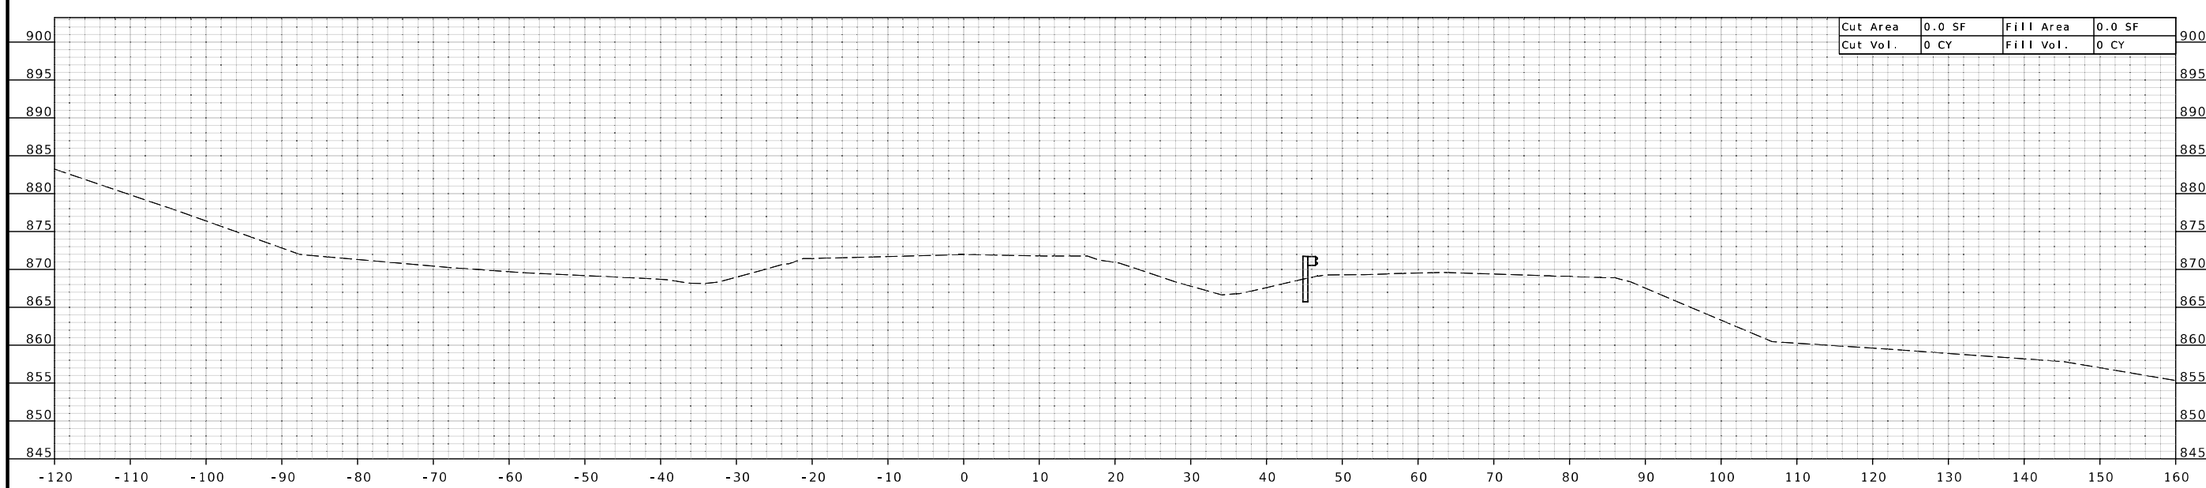

STA 738+00.00

CROSS SECTIONS

STATE OF MISSOURI
BRADLEY T. SPANBERGER
NUMBER PE-2020027014
PROFESSIONAL ENGINEER

08/11/2025 1:02:05 PM
Bradley T. Spanberger - Civil
MO PE-2020027014

DATE PREPARED	
08/11/2025	
ROUTE	STATE
I-44	MO
DISTRICT	SHEET NO.
CD	2
COUNTY	
PULASKI	
JOB NO.	
JCD0111B	
CONTRACT ID.	
.	
.	
BRIDGE NO.	
.	

DESCRIPTION	DATE
.	.
.	.
.	.
.	.
.	.
.	.

MISSOURI HIGHWAYS AND TRANSPORTATION COMMISSION
105 WEST CAPITOL
JEFFERSON CITY, MO 65102
1-888-ASK-MODOT (1-888-275-6636)

CMT
©Copyright CMT, Inc.
CRAWFORD, MURPHY & TILLY, INC.
1631 WEST ELFINDALE STREET
SPRINGFIELD, MO 65807 (417) 869-6009
ENGINEERING CORPORATION - 000631

©Copyright CMT, Inc.

CMT PROJECT NO.
24006489-00

DISCLAIMER
THE PROFESSIONAL WHOSE SIGNATURE AND PERSONAL SEAL APPEAR HEREON ASSUMES RESPONSIBILITY ONLY FOR WHAT APPEARS ON THIS PAGE. AND DISCLAIMS (PURSUANT TO SECTION 327.411 RSMO) SPECIFICATION, ESTIMATES, REPORTS, OR OTHER DOCUMENTS OR INSTRUMENTS NOT SEALED BY THE UNDERSIGNED PROFESSIONAL RELATING TO OR INTENDED TO BE USED FOR ANY PART OR PARTS OF THE PROJECT TO WHICH THIS PAGE REFERS.

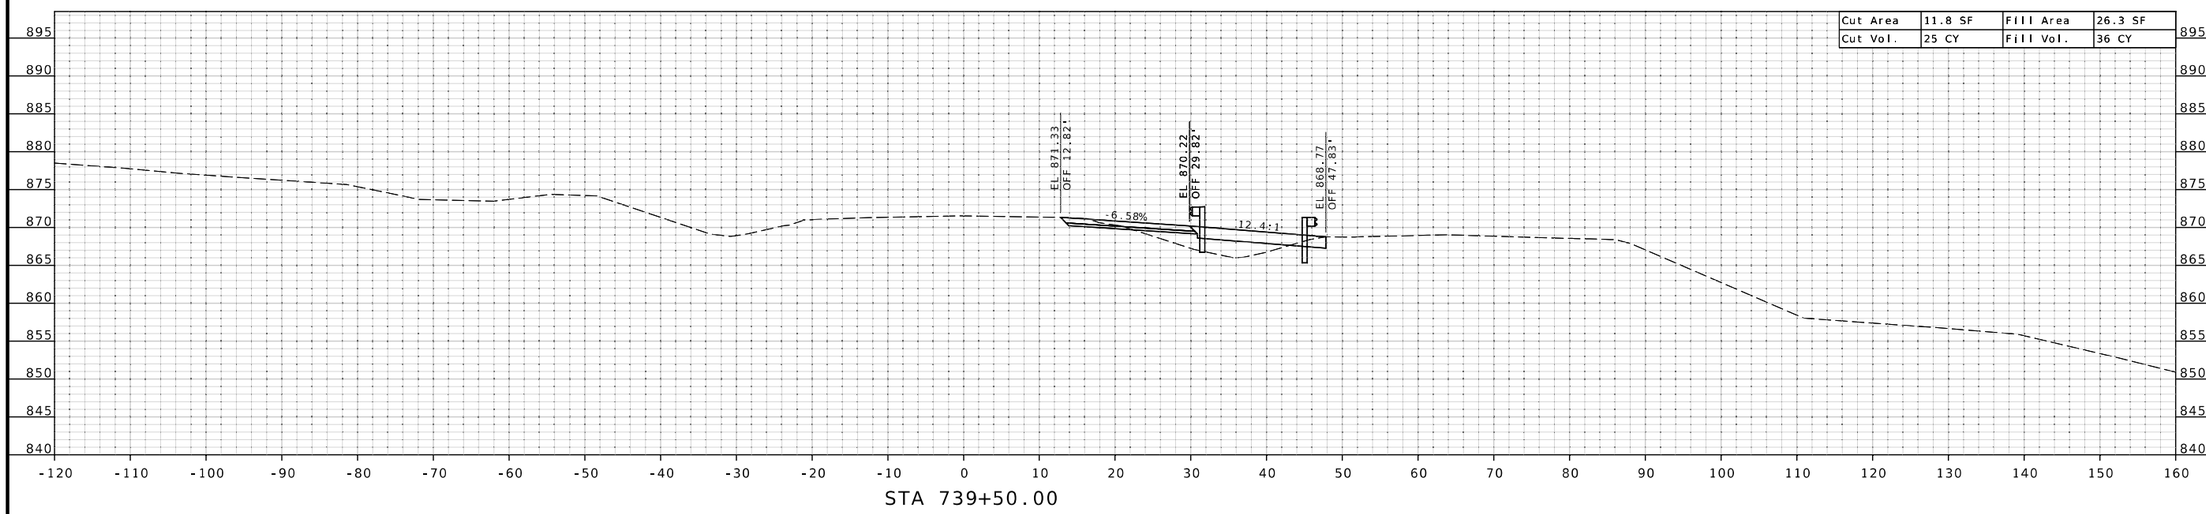

STA 739+50.00

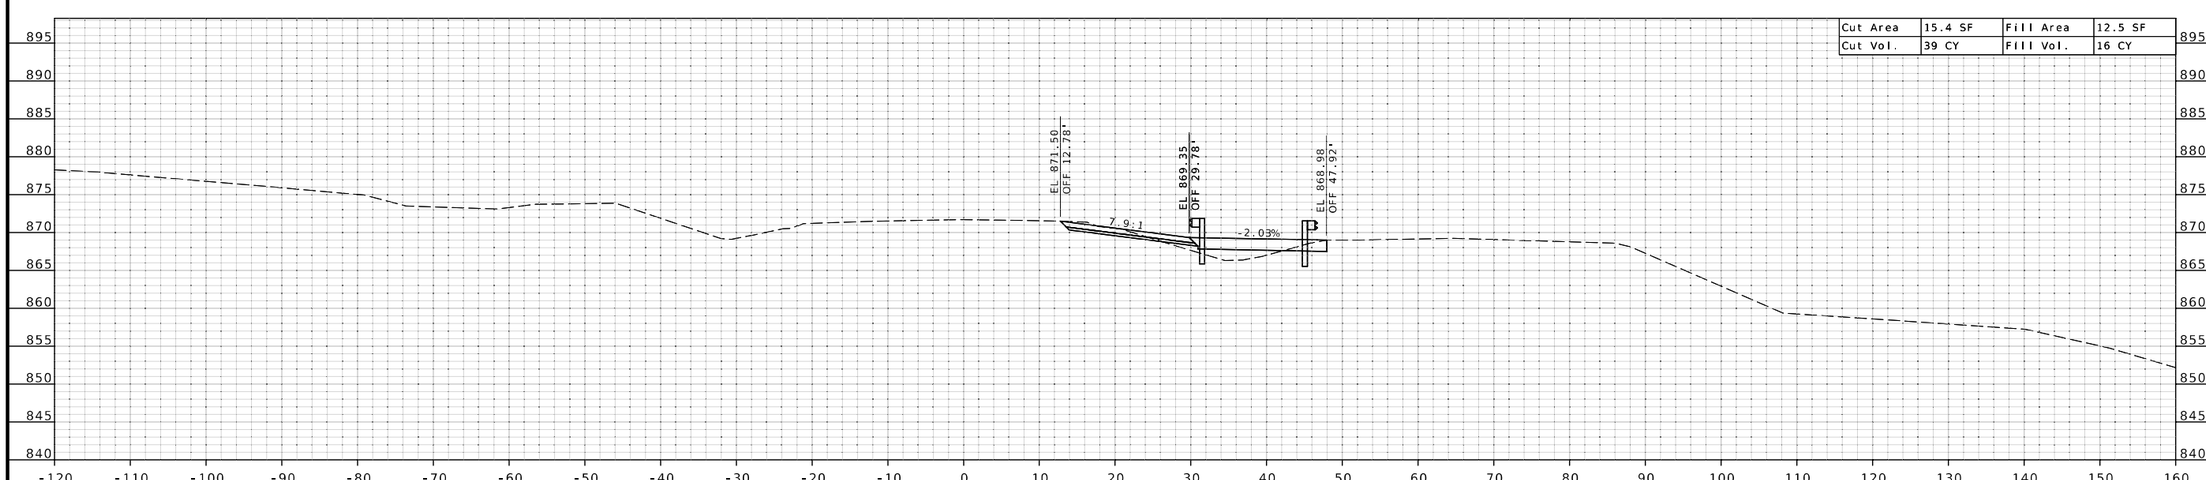

STA 739+00.00

CROSS SECTIONS

STATE OF MISSOURI
BRADLEY T. SPANBERGER
NUMBER PE-2020027014
PROFESSIONAL ENGINEER

08/11/2025 1:02:05 PM
Bradley T. Spanberger - Civil
MO PE-2020027014

DATE PREPARED	08/11/2025
ROUTE	I-44
STATE	MO
DISTRICT	CD
SHEET NO.	3
COUNTY	PULASKI
JOB NO.	JCD0111B
CONTRACT ID.	.
BRIDGE NO.	.

DESCRIPTION	DATE
.	.
.	.
.	.
.	.
.	.
.	.

MISSOURI HIGHWAYS AND TRANSPORTATION COMMISSION
105 WEST CAPITOL
JEFFERSON CITY, MO 65102
1-888-ASK-MODOT (1-888-275-6636)

CMT
© Copyright CMT, Inc.
CRAWFORD, MURPHY & TILLY, INC.
1631 WEST ELFINDALE STREET
SPRINGFIELD, MO 65807 (417) 869-6009
ENGINEERING CORPORATION - 000631

©Copyright CMT, Inc.

CMT PROJECT NO.
24006489-00

DISCLAIMER
THE PROFESSIONAL WHOSE SIGNATURE AND PERSONAL SEAL APPEAR HEREON ASSUMES RESPONSIBILITY ONLY FOR WHAT APPEARS ON THIS PAGE. AND DISCLAIMS (PURSUANT TO SECTION 327.411 RSMO) SPECIFICATION, ESTIMATES, REPORTS, OR OTHER DOCUMENTS OR INSTRUMENTS NOT SEALED BY THE UNDERSIGNED PROFESSIONAL RELATING TO OR INTENDED TO BE USED FOR ANY PART OR PARTS OF THE PROJECT TO WHICH THIS PAGE REFERS.

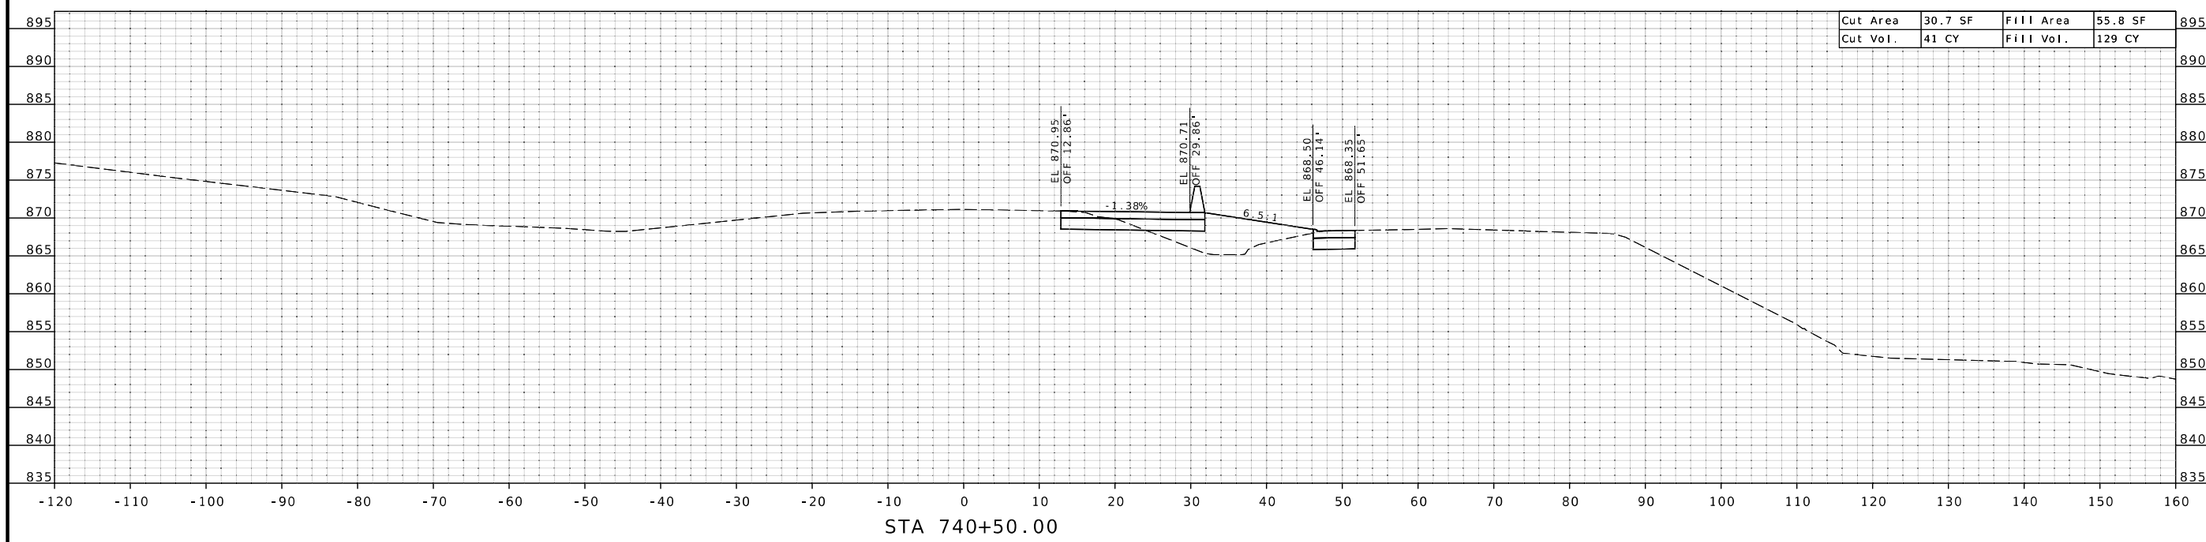

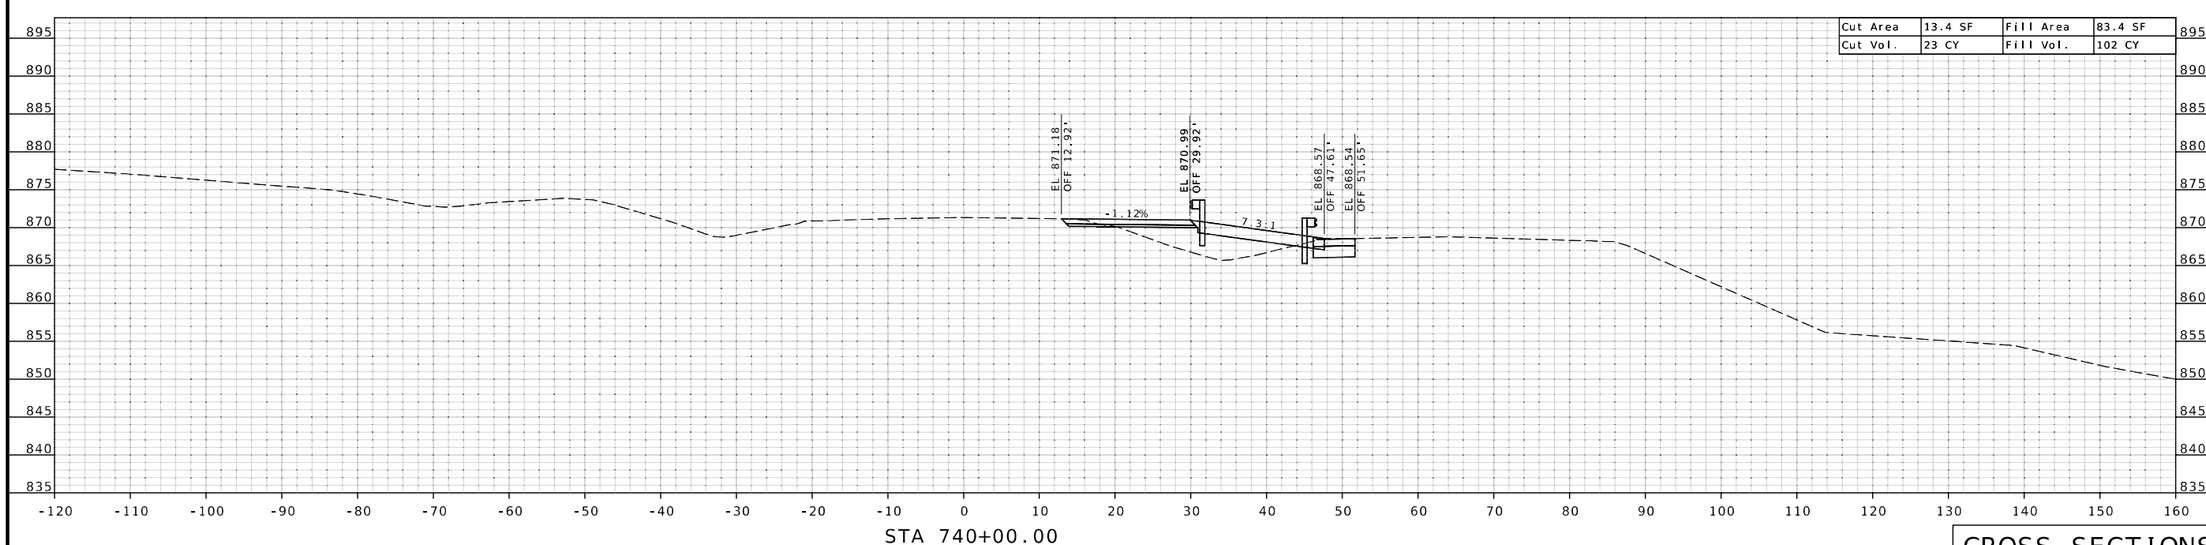

CROSS SECTIONS

STATE OF MISSOURI
BRADLEY T. SPANBERGER
NUMBER PE-2020027014
PROFESSIONAL ENGINEER

08/11/2025 1:02:05 PM
Bradley T. Spanberger - Civil
MO PE-2020027014

DATE PREPARED
08/11/2025

ROUTE	STATE
I-44	MO
DISTRICT	SHEET NO.
CD	4

COUNTY
PULASKI

JOB NO.
JCD0111B

CONTRACT ID.
.

.

BRIDGE NO.
.

DESCRIPTION	DATE
.	.
.	.
.	.
.	.
.	.
.	.

MISSOURI HIGHWAYS AND TRANSPORTATION COMMISSION
105 WEST CAPITOL
JEFFERSON CITY, MO 65102
1-888-ASK-MODOT (1-888-275-6636)

CMT
©Copyright CMT, Inc.
CRAWFORD, MURPHY & TILLY, INC.
1631 WEST ELFINDALE STREET
SPRINGFIELD, MO 65807 (417) 869-6009
ENGINEERING CORPORATION - 000631

©Copyright CMT, Inc.

CMT PROJECT NO.
24006489-00

DISCLAIMER
THE PROFESSIONAL WHOSE SIGNATURE AND PERSONAL SEAL APPEAR HEREON ASSUMES RESPONSIBILITY ONLY FOR WHAT APPEARS ON THIS PAGE, AND DISCLAIMS (PURSUANT TO SECTION 327.411 RSMO) SPECIFICATION, ESTIMATES, REPORTS, OR OTHER DOCUMENTS OR INSTRUMENTS NOT SEALED BY THE UNDERSIGNED PROFESSIONAL RELATING TO OR INTENDED TO BE USED FOR ANY PART OR PARTS OF THE PROJECT TO WHICH THIS PAGE REFERS.

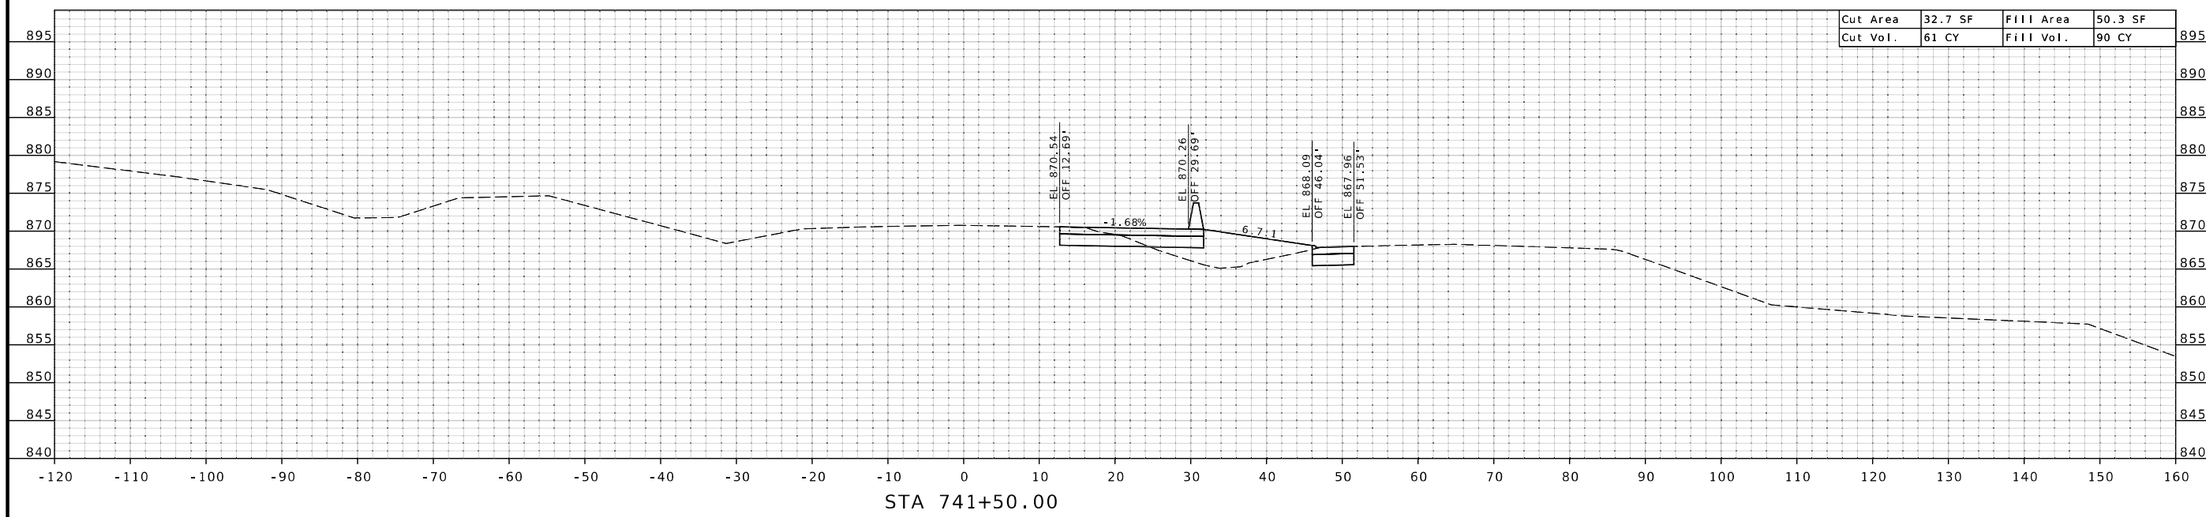

STA 741+50.00

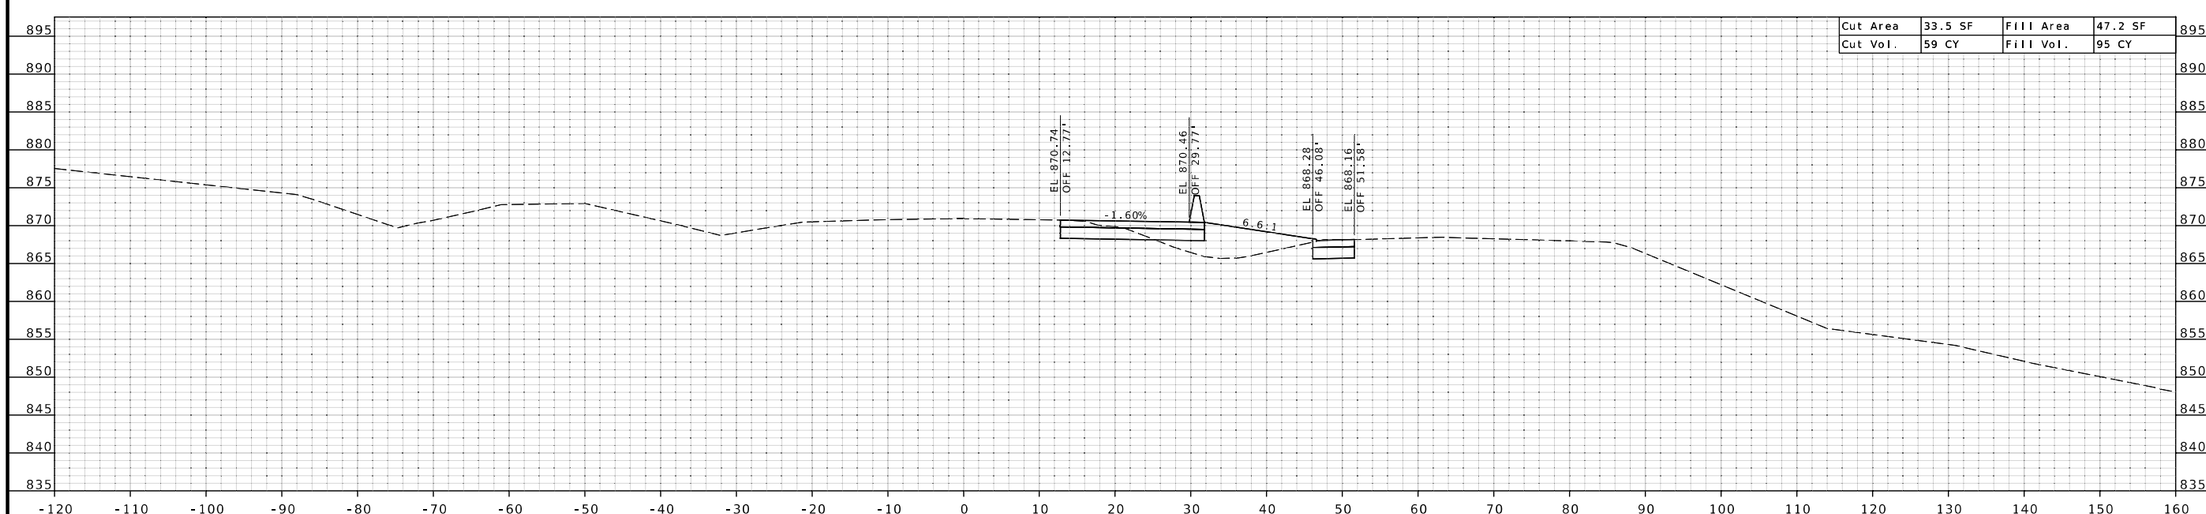

STA 741+00.00

CROSS SECTIONS

STATE OF MISSOURI
BRADLEY T. SPANBERGER
NUMBER PE-2020027014
PROFESSIONAL ENGINEER

08/11/2025 1:02:06 PM
Bradley T. Spanberger - Civil
MO PE-2020027014

DATE PREPARED	
08/11/2025	
ROUTE	STATE
I-44	MO
DISTRICT	SHEET NO.
CD	5
COUNTY	
PULASKI	
JOB NO.	
JCD0111B	
CONTRACT ID.	
.	
BRIDGE NO.	
.	

DESCRIPTION	DATE
.	.
.	.
.	.
.	.
.	.
.	.

MISSOURI HIGHWAYS AND TRANSPORTATION COMMISSION
105 WEST CAPITOL
JEFFERSON CITY, MO 65102
1-888-ASK-MODOT (1-888-275-6636)

CMT
© Copyright CMT, Inc.
CRAWFORD, MURPHY & TILLY, INC.
1631 WEST ELFINDALE STREET
SPRINGFIELD, MO 65807 (417) 869-6009
ENGINEERING CORPORATION - 000631

© Copyright CMT, Inc.

CMT PROJECT NO.
24006489-00

DISCLAIMER
THE PROFESSIONAL WHOSE SIGNATURE AND PERSONAL SEAL APPEAR HEREON ASSUMES RESPONSIBILITY ONLY FOR WHAT APPEARS ON THIS PAGE. AND DISCLAIMS (PURSUANT TO SECTION 327.411 RSMO) SPECIFICATION, ESTIMATES, REPORTS, OR OTHER DOCUMENTS OR INSTRUMENTS NOT SEALED BY THE UNDERSIGNED PROFESSIONAL RELATING TO OR INTENDED TO BE USED FOR ANY PART OR PARTS OF THE PROJECT TO WHICH THIS PAGE REFERS.

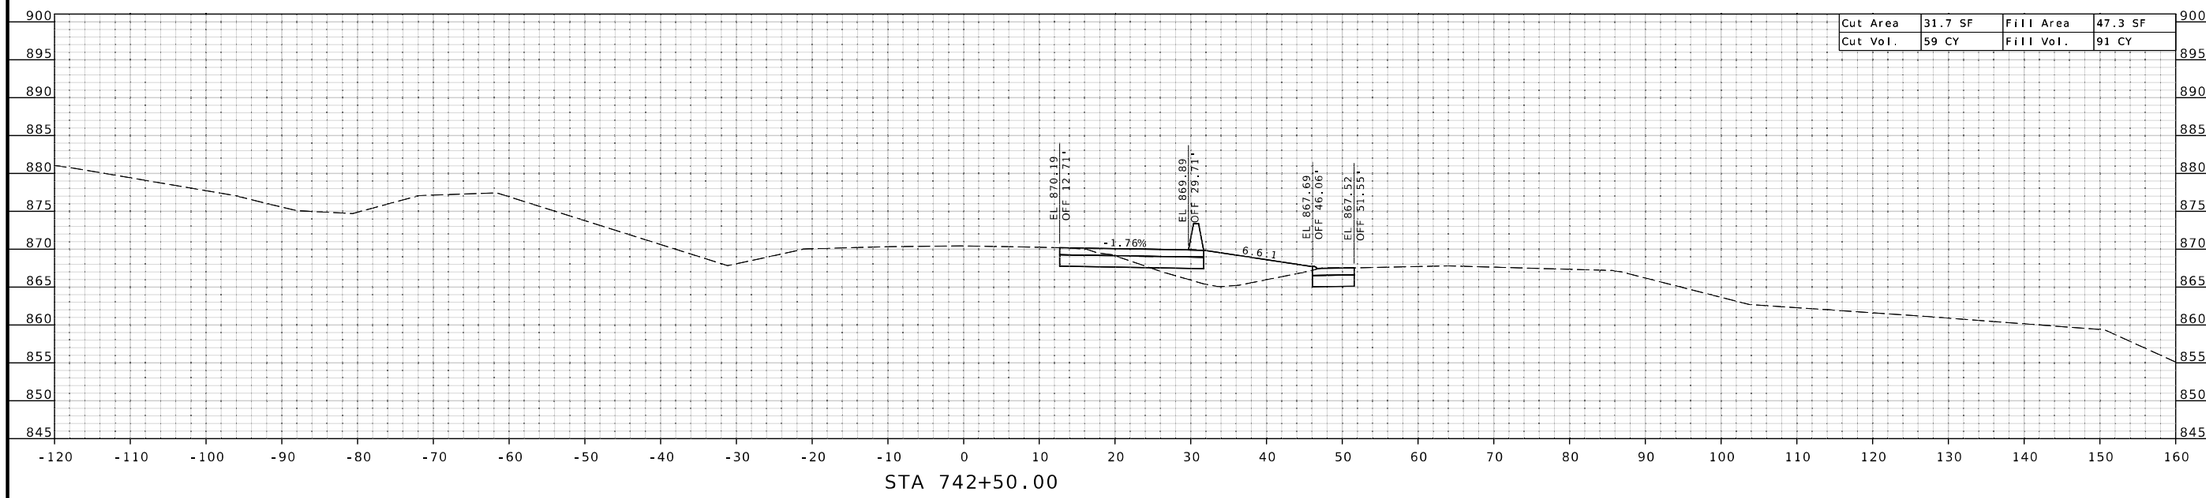

Cut Area	31.7 SF	Fill Area	47.3 SF
Cut Vol.	59 CY	Fill Vol.	91 CY

STA 742+50.00

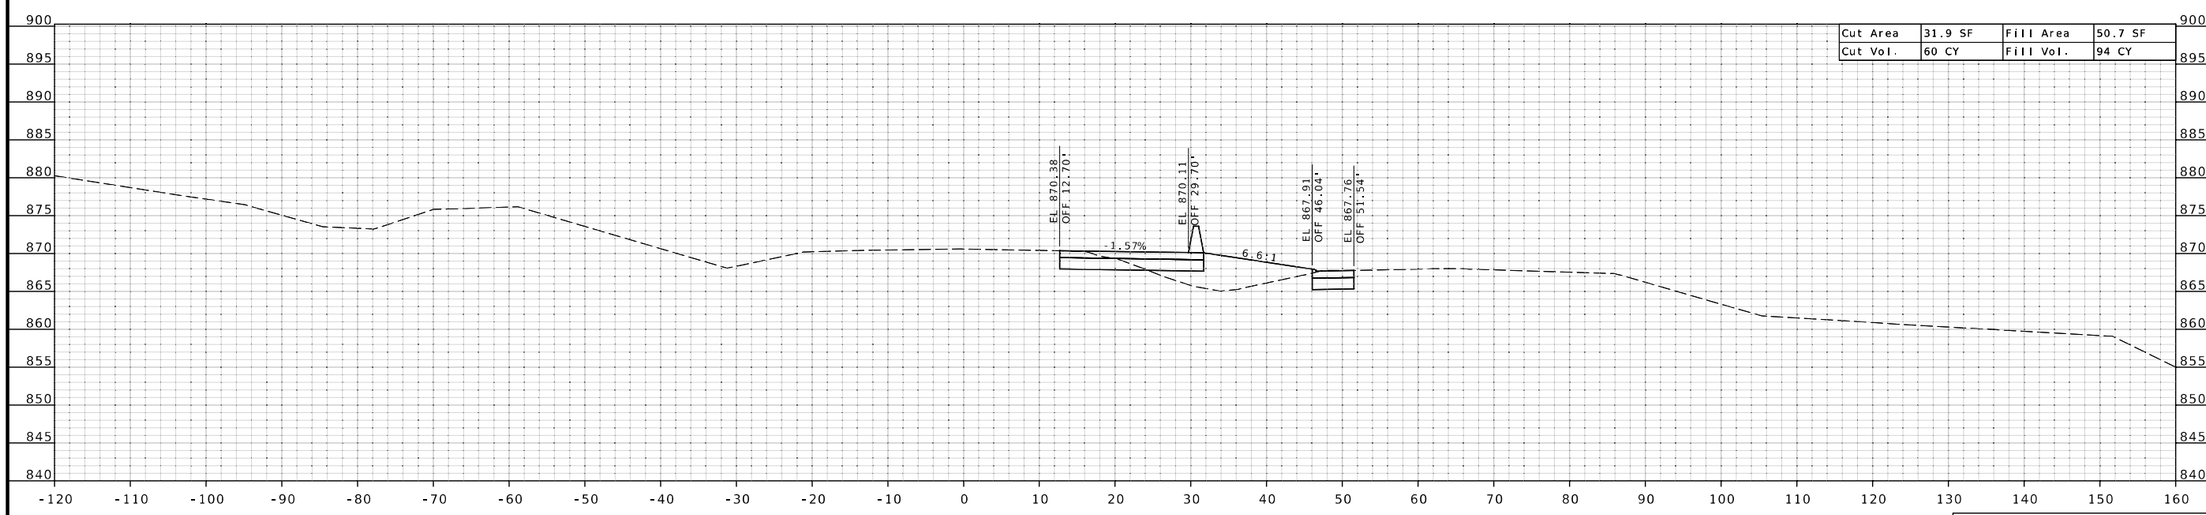

Cut Area	31.9 SF	Fill Area	50.7 SF
Cut Vol.	60 CY	Fill Vol.	94 CY

STA 742+00.00

CROSS SECTIONS

STATE OF MISSOURI
BRADLEY T. SPANBERGER
NUMBER PE-2020027014
PROFESSIONAL ENGINEER

08/11/2025 1:02:06 PM
Bradley T. Spanberger - Civil
MO PE-2020027014

DATE PREPARED
08/11/2025

ROUTE	STATE
I-44	MO
DISTRICT	SHEET NO.
CD	6

COUNTY
PULASKI

JOB NO.
JCD0111B

CONTRACT ID.
.

.

BRIDGE NO.
.

DESCRIPTION	DATE
.	.
.	.
.	.
.	.
.	.
.	.

MISSOURI HIGHWAYS AND TRANSPORTATION COMMISSION
105 WEST CAPITOL
JEFFERSON CITY, MO 65102
1-888-ASK-MODOT (1-888-275-6636)

CMT
© Copyright CMT, Inc.
CRAWFORD, MURPHY & TILLY, INC.
1831 WEST ELFINDALE STREET
SPRINGFIELD, MO 65807 (417) 869-6009
ENGINEERING CORPORATION - 000631

©Copyright CMT, Inc.

CMT PROJECT NO.
24006489-00

DISCLAIMER
THE PROFESSIONAL WHOSE SIGNATURE AND PERSONAL SEAL APPEAR HEREON ASSUMES RESPONSIBILITY ONLY FOR WHAT APPEARS ON THIS PAGE, AND DISCLAIMS (PURSUANT TO SECTION 327.411 RSMO) SPECIFICATION, ESTIMATES, REPORTS, OR OTHER DOCUMENTS OR INSTRUMENTS NOT SEALED BY THE UNDERSIGNED PROFESSIONAL RELATING TO OR INTENDED TO BE USED FOR ANY PART OR PARTS OF THE PROJECT TO WHICH THIS PAGE REFERS.

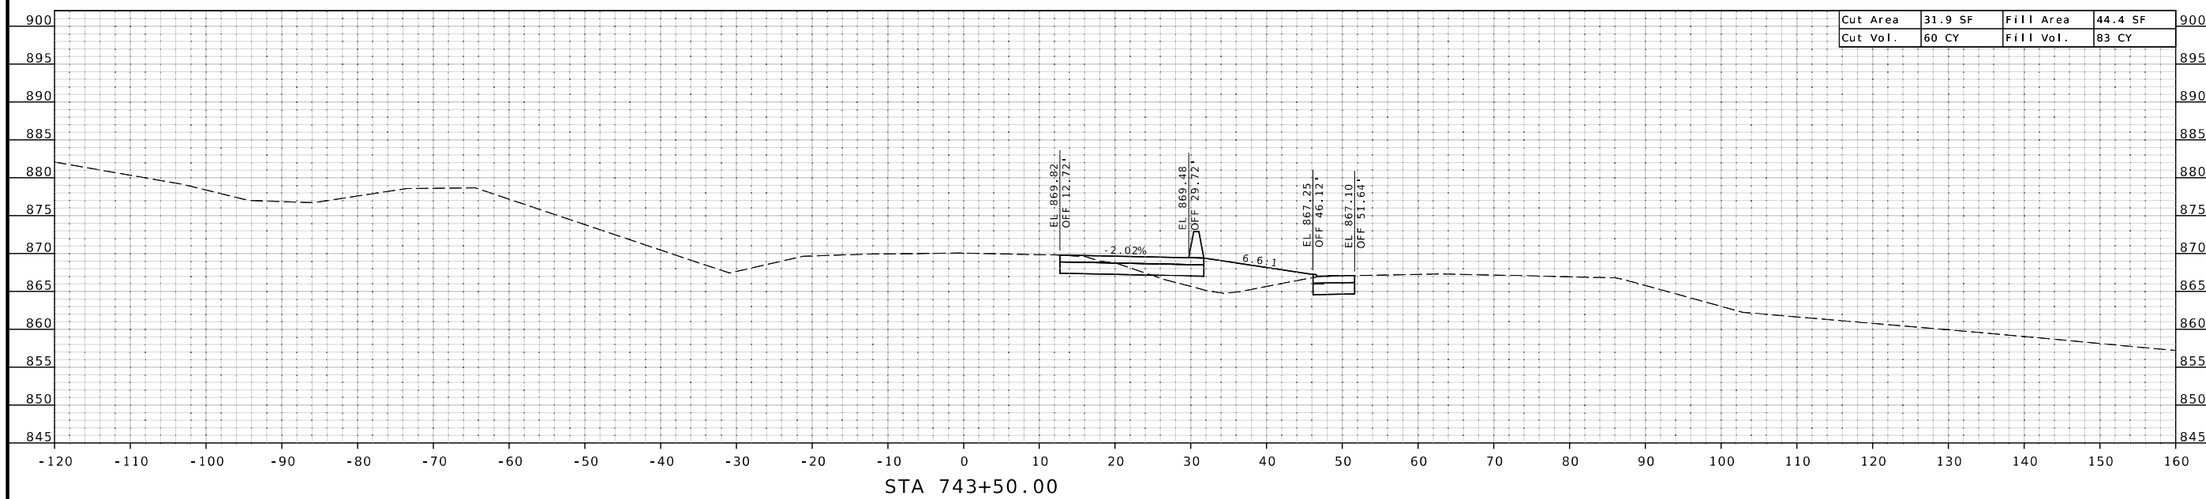

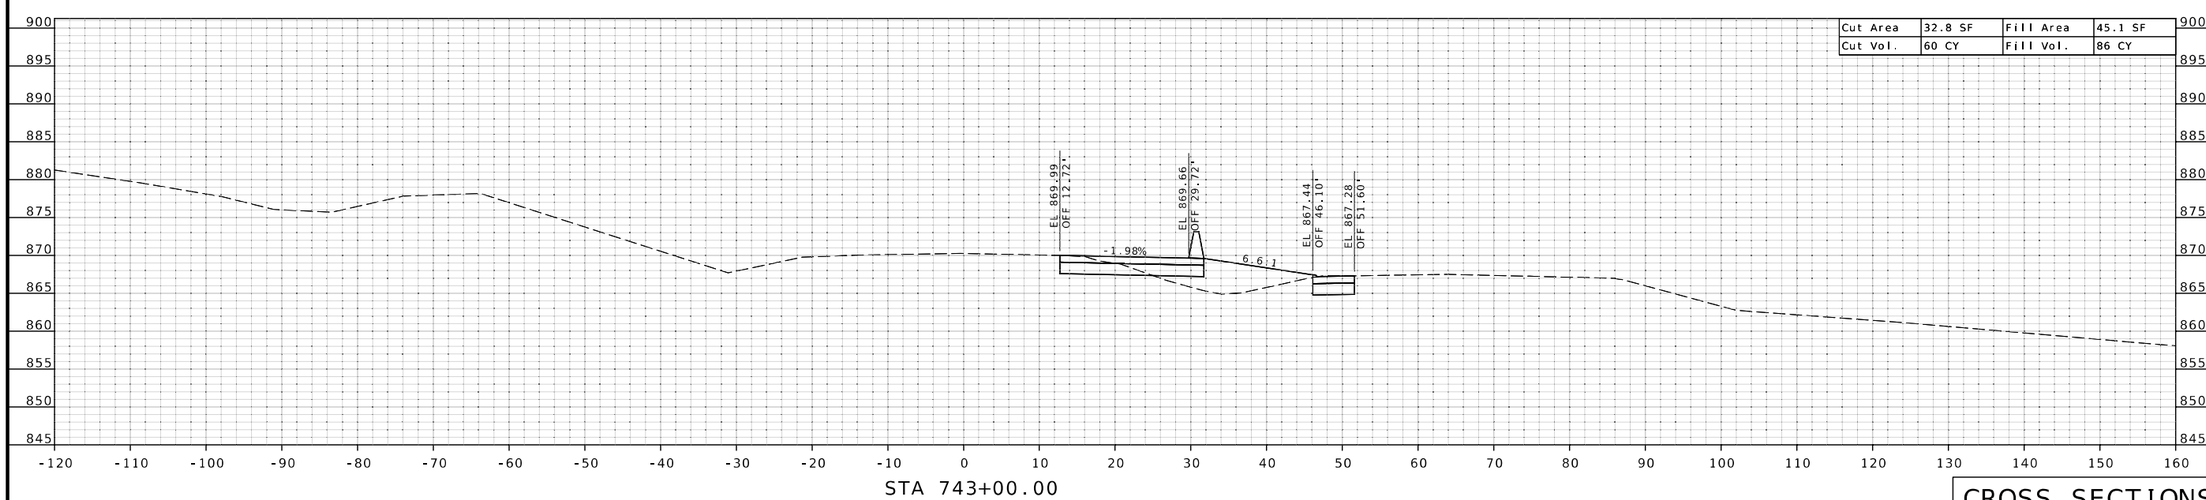

CROSS SECTIONS

STATE OF MISSOURI
BRADLEY T. SPANBERGER
NUMBER PE-2020027014
PROFESSIONAL ENGINEER

08/11/2025 1:02:06 PM
Bradley T. Spanberger - Civil
MO PE-2020027014

DATE PREPARED	
08/11/2025	
ROUTE	STATE
I-44	MO
DISTRICT	SHEET NO.
CD	7
COUNTY	
PULASKI	
JOB NO.	
JCD0111B	
CONTRACT ID.	
.	
.	
BRIDGE NO.	
.	

DESCRIPTION	DATE
.	.
.	.
.	.
.	.
.	.
.	.

MISSOURI HIGHWAYS AND TRANSPORTATION COMMISSION
105 WEST CAPITOL
JEFFERSON CITY, MO 65102
1-888-ASK-MODOT (1-888-275-6636)

CMT
© Copyright CMT, Inc.
CRAWFORD, MURPHY & TILLY, INC.
1634 WEST ELFINDALE STREET
SPRINGFIELD, MISSOURI 417 869-6009
ENGINEERING CORPORATION - 000631

© Copyright CMT, Inc.

CMT PROJECT NO.
24006489-00

DISCLAIMER
THE PROFESSIONAL WHOSE SIGNATURE AND PERSONAL SEAL APPEAR HEREON ASSUMES RESPONSIBILITY ONLY FOR WHAT APPEARS ON THIS PAGE, AND DISCLAIMS (PURSUANT TO SECTION 327.411 RSMO) SPECIFICATION, ESTIMATES, REPORTS, OR OTHER DOCUMENTS OR INSTRUMENTS NOT SEALED BY THE UNDERSIGNED PROFESSIONAL RELATING TO OR INTENDED TO BE USED FOR ANY PART OR PARTS OF THE PROJECT TO WHICH THIS PAGE REFERS.

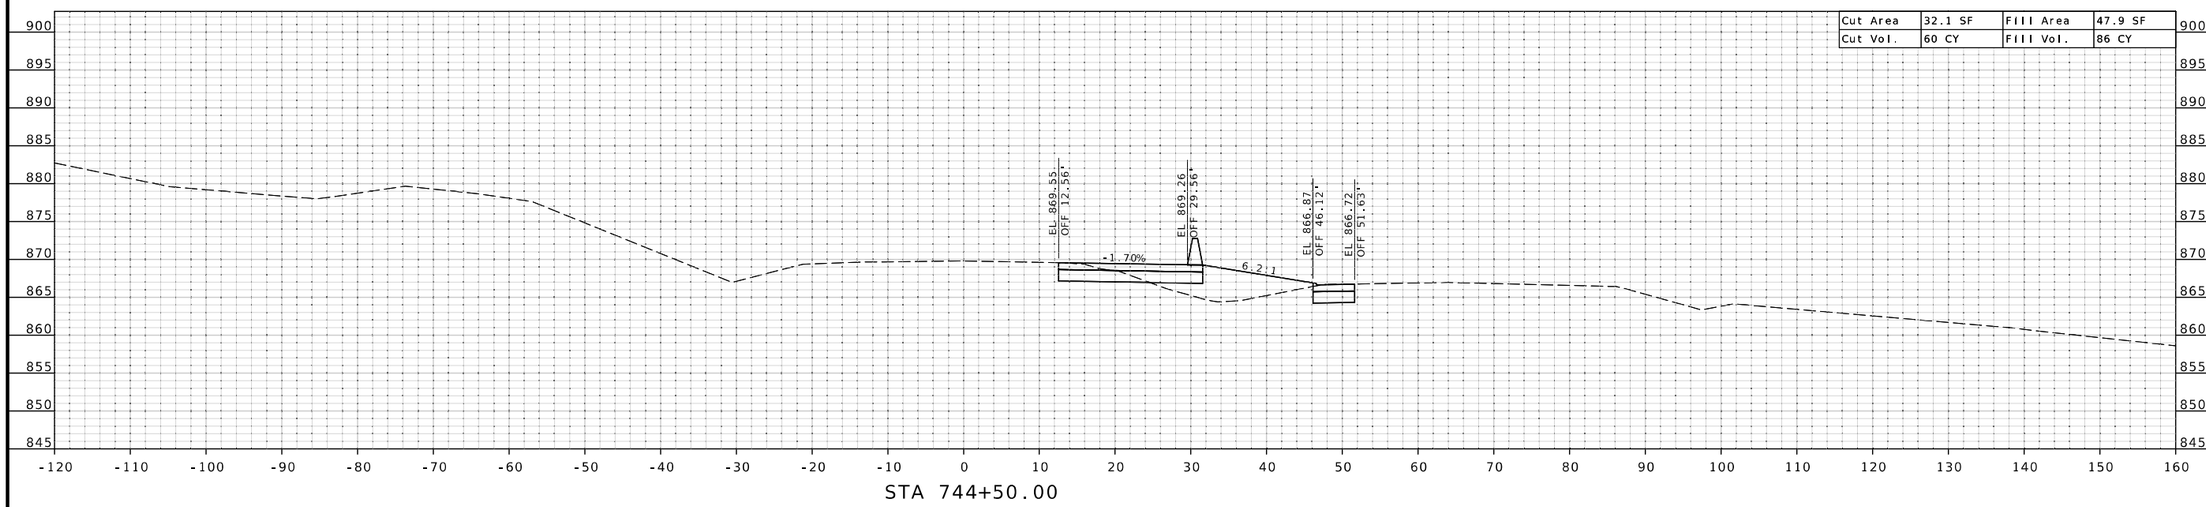

Cut Area	32.1 SF	Fill Area	47.9 SF
Cut Vol.	60 CY	Fill Vol.	86 CY

STA 744+50.00

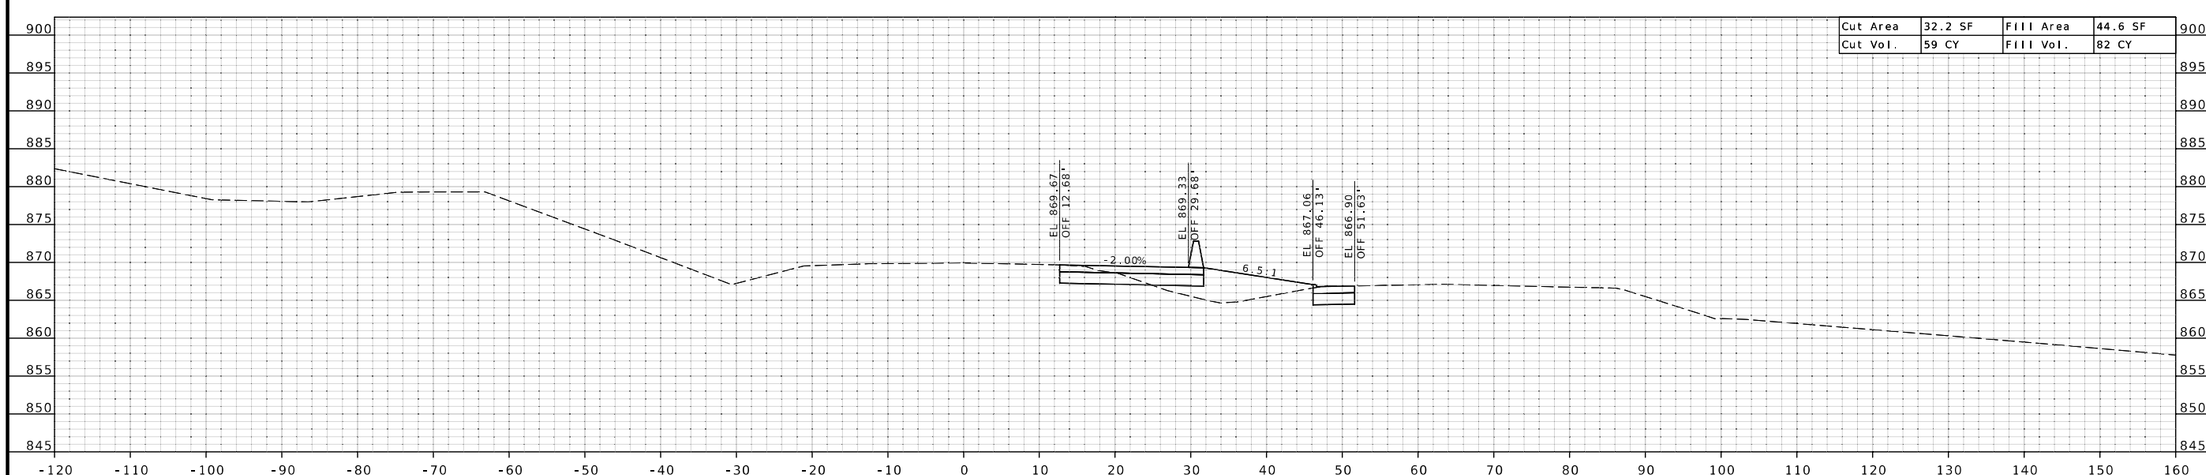

Cut Area	32.2 SF	Fill Area	44.6 SF
Cut Vol.	59 CY	Fill Vol.	82 CY

STA 744+00.00

CROSS SECTIONS

STATE OF MISSOURI
BRADLEY T. SPANBERGER
NUMBER PE-2020027014
PROFESSIONAL ENGINEER

08/11/2025 1:02:06 PM
Bradley T. Spanberger - Civil
MO PE-2020027014

DATE PREPARED
08/11/2025

ROUTE	STATE
I-44	MO
DISTRICT	SHEET NO.
CD	8

COUNTY
PULASKI

JOB NO.
JCD0111B

CONTRACT ID.
.

.

BRIDGE NO.
.

DESCRIPTION	DATE
.	.
.	.
.	.
.	.
.	.
.	.

MISSOURI HIGHWAYS AND TRANSPORTATION COMMISSION
105 WEST CAPITOL
JEFFERSON CITY, MO 65102
1-888-ASK-MODOT (1-888-275-6636)

CMT
©Copyright CMT, Inc.
CRAWFORD, MURPHY & TILLY, INC.
1631 WEST ELFINDALE STREET
SPRINGFIELD, MO 65807 (417) 869-6009
ENGINEERING CORPORATION - 000631

©Copyright CMT, Inc.

CMT PROJECT NO.
24006489-00

DISCLAIMER
THE PROFESSIONAL WHOSE SIGNATURE AND PERSONAL SEAL APPEAR HEREON ASSUMES RESPONSIBILITY ONLY FOR WHAT APPEARS ON THIS PAGE, AND DISCLAIMS (PURSUANT TO SECTION 327.411 RSMO) SPECIFICATION, ESTIMATES, REPORTS, OR OTHER DOCUMENTS OR INSTRUMENTS NOT SEALED BY THE UNDERSIGNED PROFESSIONAL RELATING TO OR INTENDED TO BE USED FOR ANY PART OR PARTS OF THE PROJECT TO WHICH THIS PAGE REFERS.

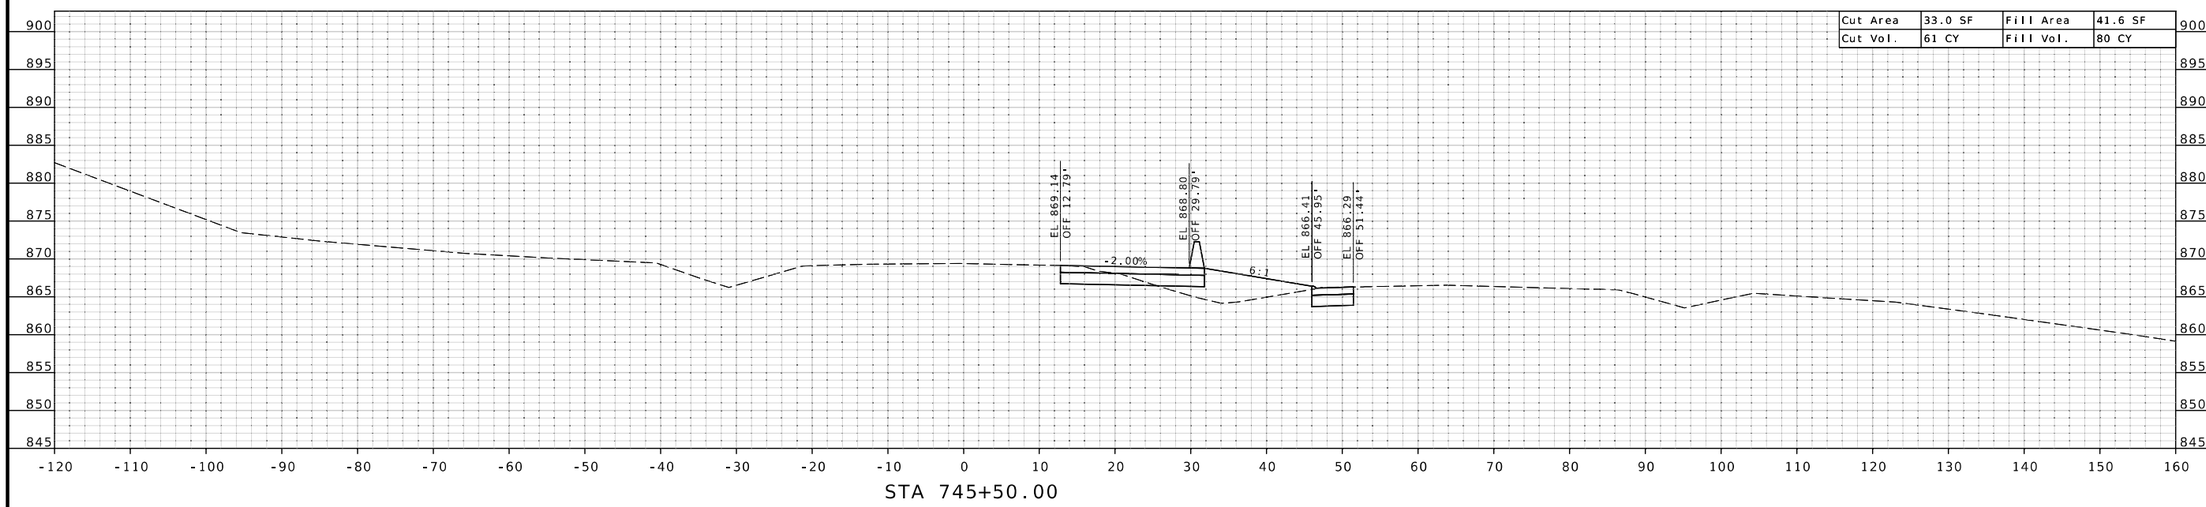

STA 745+50.00

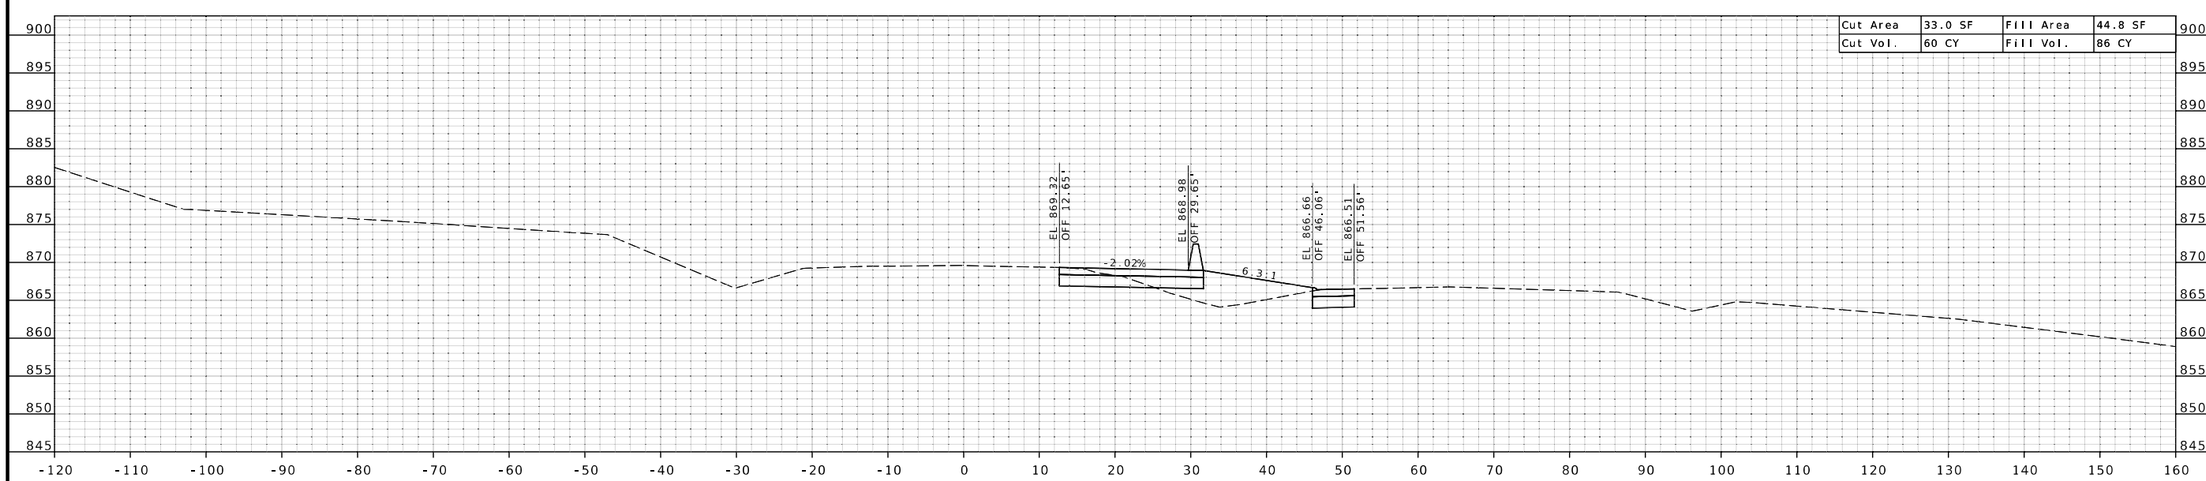

STA 745+00.00

CROSS SECTIONS

STATE OF MISSOURI
BRADLEY T. SPANBERGER
NUMBER PE-2020027014
PROFESSIONAL ENGINEER

08/11/2025 1:02:06 PM
Bradley T. Spanberger - Civil
MO PE-2020027014

DATE PREPARED	
08/11/2025	
ROUTE	STATE
I-44	MO
DISTRICT	SHEET NO.
CD	9
COUNTY	
PULASKI	
JOB NO.	
JCD0111B	
CONTRACT ID.	
.	
.	
BRIDGE NO.	
.	

DESCRIPTION	DATE
.	.
.	.
.	.
.	.
.	.
.	.

MISSOURI HIGHWAYS AND TRANSPORTATION COMMISSION
105 WEST CAPITOL
JEFFERSON CITY, MO 65102
1-888-ASK-MODOT (1-888-275-6636)

CMT
©Copyright CMT, Inc.
CRAWFORD, MURPHY & TILLY, INC.
1631 WEST ELFINDALE STREET
SPRINGFIELD, MO 65807 (417) 869-6009
ENGINEERING CORPORATION - 000631

©Copyright CMT, Inc.

CMT PROJECT NO.
24006489-00

DISCLAIMER
THE PROFESSIONAL WHOSE SIGNATURE AND PERSONAL SEAL APPEAR HEREON ASSUMES RESPONSIBILITY ONLY FOR WHAT APPEARS ON THIS PAGE. AND DISCLAIMS (PURSUANT TO SECTION 327.411 RSMO) SPECIFICATION, ESTIMATES, REPORTS, OR OTHER DOCUMENTS OR INSTRUMENTS NOT SEALED BY THE UNDERSIGNED PROFESSIONAL RELATING TO OR INTENDED TO BE USED FOR ANY PART OR PARTS OF THE PROJECT TO WHICH THIS PAGE REFERS.

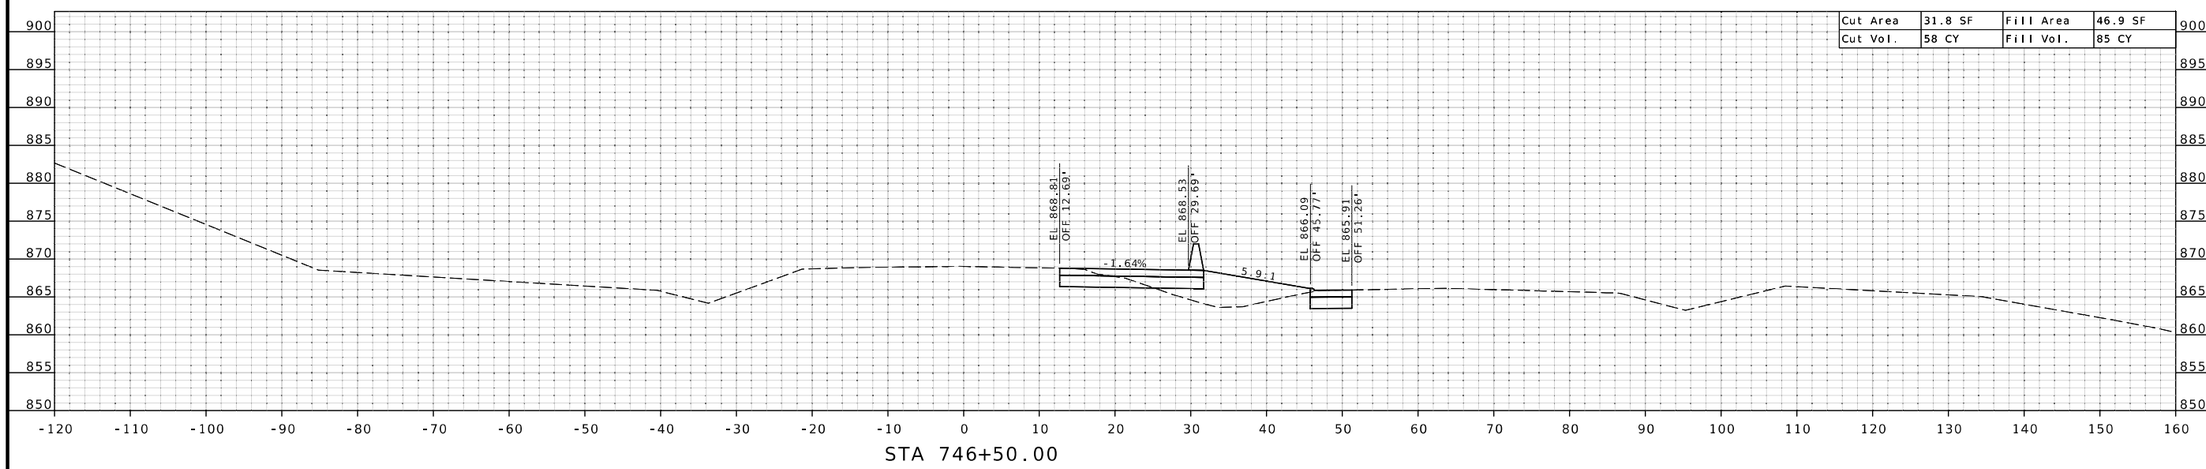

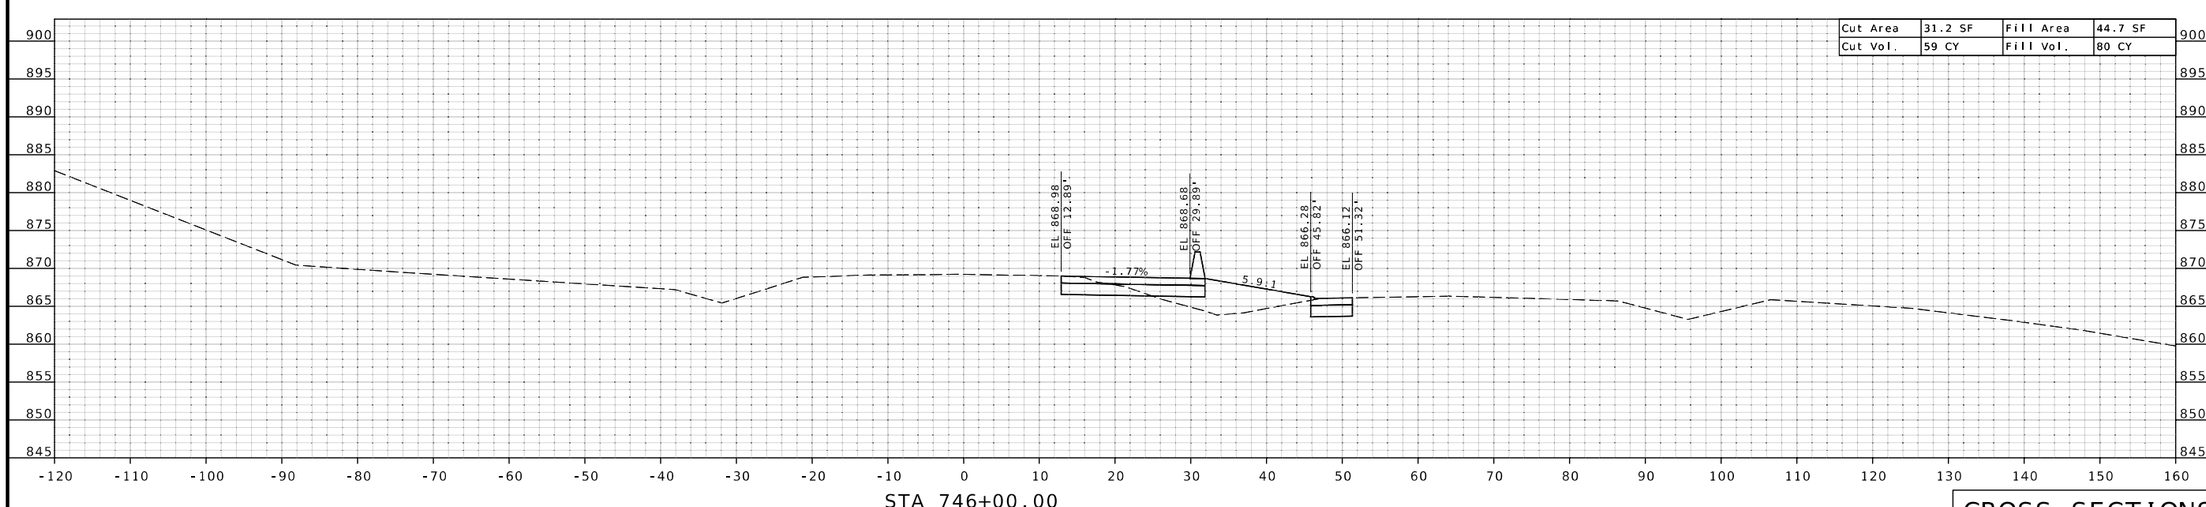

CROSS SECTIONS

STATE OF MISSOURI
BRADLEY T. SPANBERGER
NUMBER PE-2020027014
PROFESSIONAL ENGINEER

08/11/2025 1:02:06 PM
Bradley T. Spanberger - Civil
MO PE-2020027014

DATE PREPARED
08/11/2025

ROUTE	STATE
I-44	MO
DISTRICT	SHEET NO.
CD	10

COUNTY
PULASKI

JOB NO.
JCD0111B

CONTRACT ID.
.

.

BRIDGE NO.
.

DESCRIPTION	DATE
.	.
.	.
.	.
.	.
.	.
.	.

MISSOURI HIGHWAYS AND TRANSPORTATION COMMISSION
105 WEST CAPITOL
JEFFERSON CITY, MO 65102
1-888-ASK-MODOT (1-888-275-6636)

CMT
© Copyright CMT, Inc.
CRAWFORD, MURPHY & TILLY, INC.
1657 WEST ELFINDALE STREET
SPRINGFIELD, MISSOURI 417 869-6009
ENGINEERING CORPORATION - 000631

© Copyright CMT, Inc.

CMT PROJECT NO.
24006489-00

DISCLAIMER
THE PROFESSIONAL WHOSE SIGNATURE AND PERSONAL SEAL APPEAR HEREON ASSUMES RESPONSIBILITY ONLY FOR WHAT APPEARS ON THIS PAGE, AND DISCLAIMS (PURSUANT TO SECTION 327.411 RSMO) SPECIFICATION, ESTIMATES, REPORTS, OR OTHER DOCUMENTS OR INSTRUMENTS NOT SEALED BY THE UNDERSIGNED PROFESSIONAL RELATING TO OR INTENDED TO BE USED FOR ANY PART OR PARTS OF THE PROJECT TO WHICH THIS PAGE REFERS.

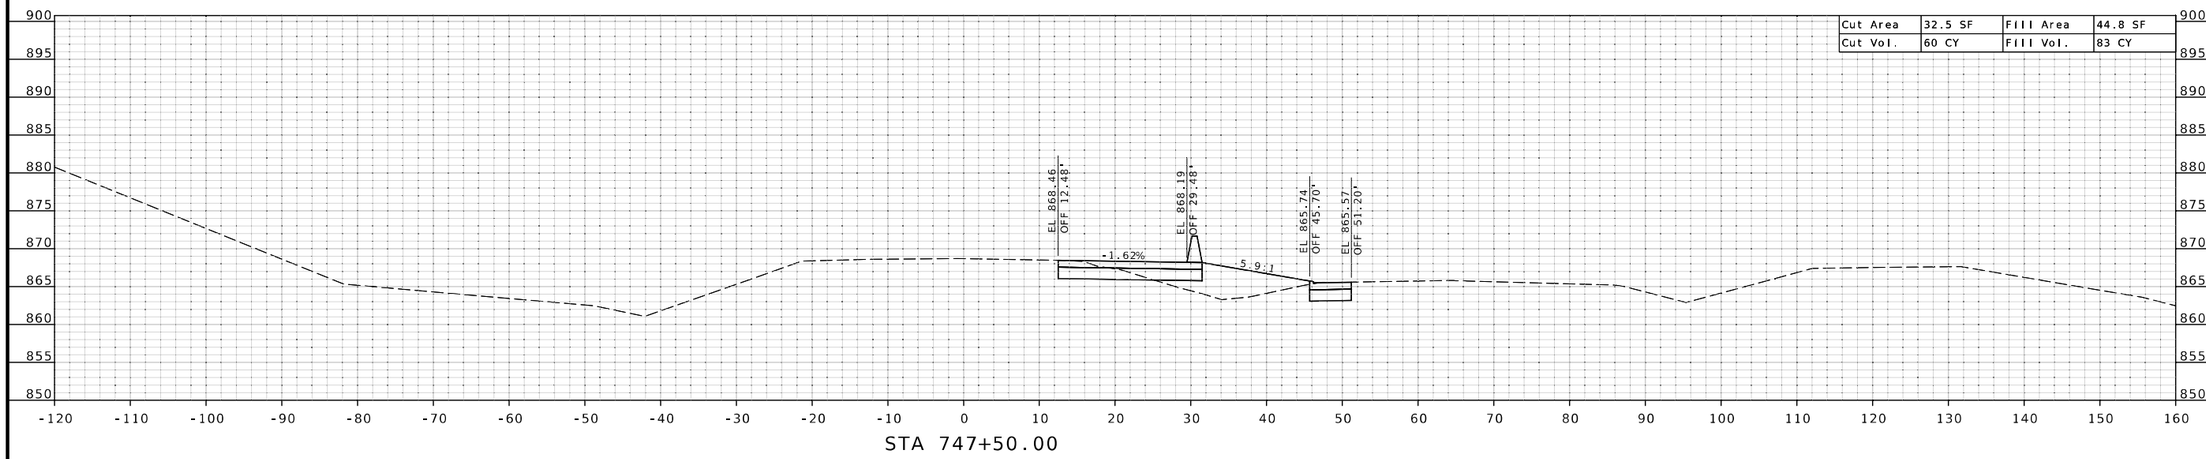

STA 747+50.00

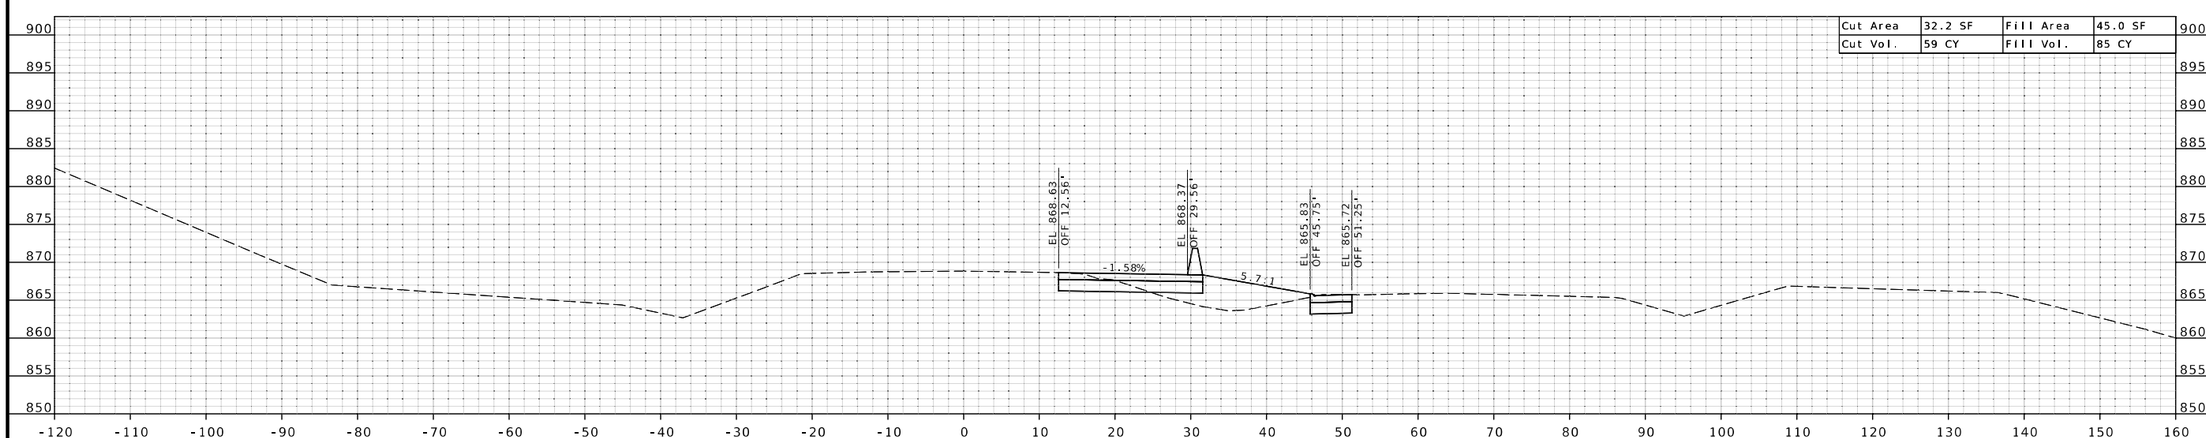

STA 747+00.00

CROSS SECTIONS

STATE OF MISSOURI
BRADLEY T. SPANBERGER
NUMBER PE-2020027014
PROFESSIONAL ENGINEER

08/11/2025 1:02:06 PM
Bradley T. Spanberger - Civil
MO PE-2020027014

DATE PREPARED	
08/11/2025	
ROUTE	STATE
I-44	MO
DISTRICT	SHEET NO.
CD	11

COUNTY
PULASKI

JOB NO.
JCD0111B

CONTRACT ID.
.

.

BRIDGE NO.
.

DATE	DESCRIPTION
.	.
.	.
.	.
.	.
.	.
.	.

MISSOURI HIGHWAYS AND TRANSPORTATION COMMISSION
105 WEST CAPITOL
JEFFERSON CITY, MO 65102
1-888-ASK-MODOT (1-888-275-6636)

CMT
© Copyright CMT, Inc.
CRAWFORD, MURPHY & TILLY, INC.
1631 WEST ELFINDALE STREET
SPRINGFIELD, MO 65807 (417) 869-6009
ENGINEERING CORPORATION - 000631

©Copyright CMT, Inc.

CMT PROJECT NO.
24006489-00

DISCLAIMER
THE PROFESSIONAL WHOSE SIGNATURE AND PERSONAL SEAL APPEAR HEREON ASSUMES RESPONSIBILITY ONLY FOR WHAT APPEARS ON THIS PAGE, AND DISCLAIMS (PURSUANT TO SECTION 327.411 RSMO) SPECIFICATION, ESTIMATES, REPORTS, OR OTHER DOCUMENTS OR INSTRUMENTS NOT SEALED BY THE UNDERSIGNED PROFESSIONAL RELATING TO OR INTENDED TO BE USED FOR ANY PART OR PARTS OF THE PROJECT TO WHICH THIS PAGE REFERS.

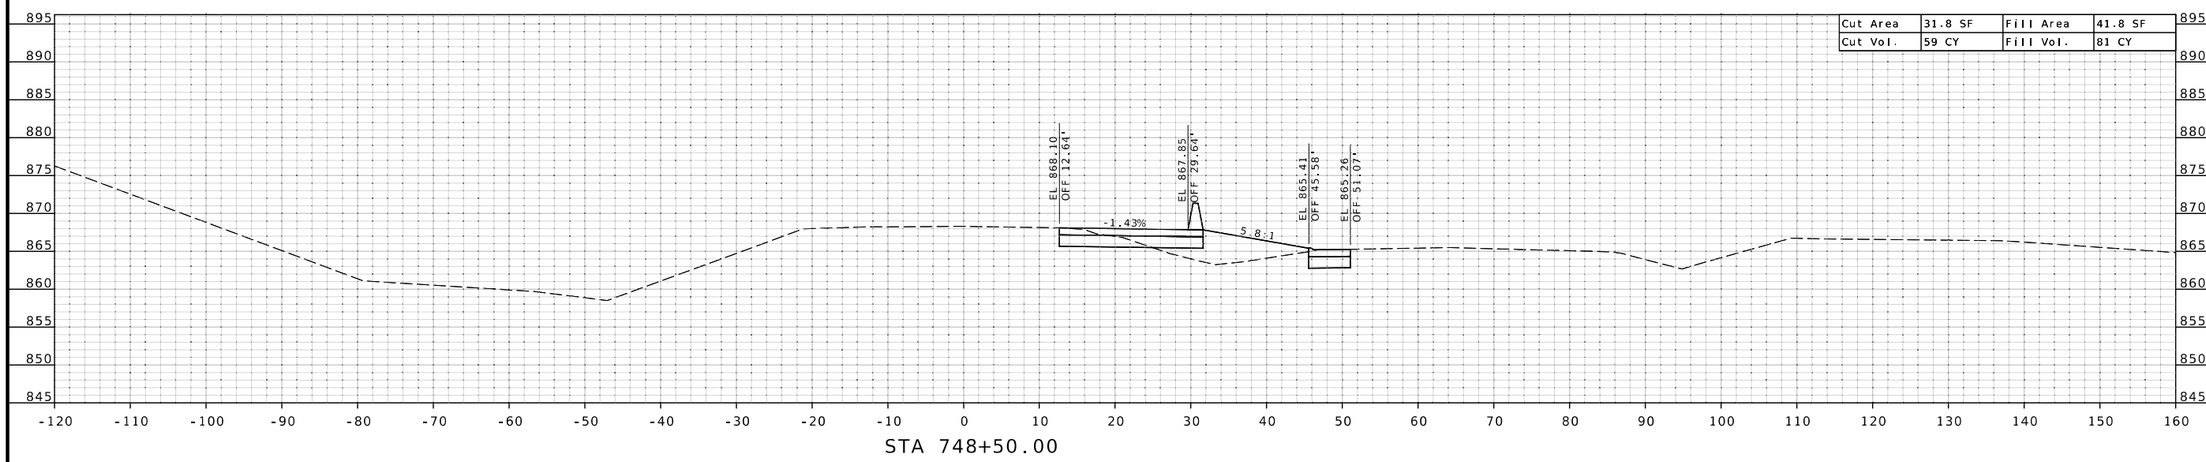

STA 748+50.00

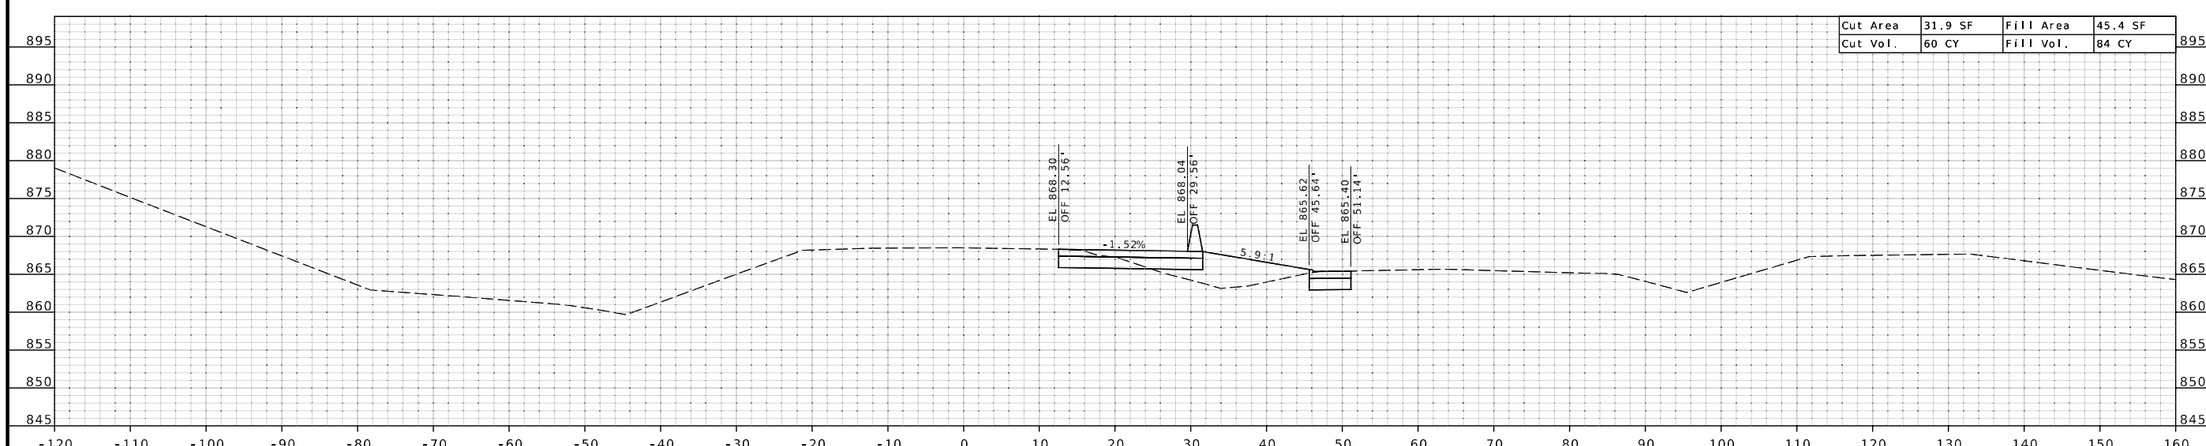

STA 748+00.00

CROSS SECTIONS

STATE OF MISSOURI
BRADLEY T. SPANBERGER
NUMBER PE-2020027014
PROFESSIONAL ENGINEER

08/11/2025 1:02:06 PM
Bradley T. Spanberger - Civil
MO PE-2020027014

DATE PREPARED	
08/11/2025	
ROUTE	STATE
I-44	MO
DISTRICT	SHEET NO.
CD	12
COUNTY	
PULASKI	
JOB NO.	
JCD0111B	
CONTRACT ID.	
.	
.	
BRIDGE NO.	
.	

DESCRIPTION	DATE
.	.
.	.
.	.
.	.
.	.
.	.

MISSOURI HIGHWAYS AND TRANSPORTATION COMMISSION
105 WEST CAPITOL
JEFFERSON CITY, MO 65102
1-888-ASK-MODOT (1-888-275-6636)

CMT
©Copyright CMT, Inc.
CRAWFORD, MURPHY & TILLY, INC.
1631 WEST ELFINDALE STREET
SPRINGFIELD, MO 65807 (417) 869-6009
ENGINEERING CORPORATION - 000631

©Copyright CMT, Inc.

CMT PROJECT NO.
24006489-00

DISCLAIMER
THE PROFESSIONAL WHOSE SIGNATURE AND PERSONAL SEAL APPEAR HEREON ASSUMES RESPONSIBILITY ONLY FOR WHAT APPEARS ON THIS PAGE. AND DISCLAIMS (PURSUANT TO SECTION 327.411 RSMO) SPECIFICATION, ESTIMATES, REPORTS, OR OTHER DOCUMENTS OR INSTRUMENTS NOT SEALED BY THE UNDERSIGNED PROFESSIONAL RELATING TO OR INTENDED TO BE USED FOR ANY PART OR PARTS OF THE PROJECT TO WHICH THIS PAGE REFERS.

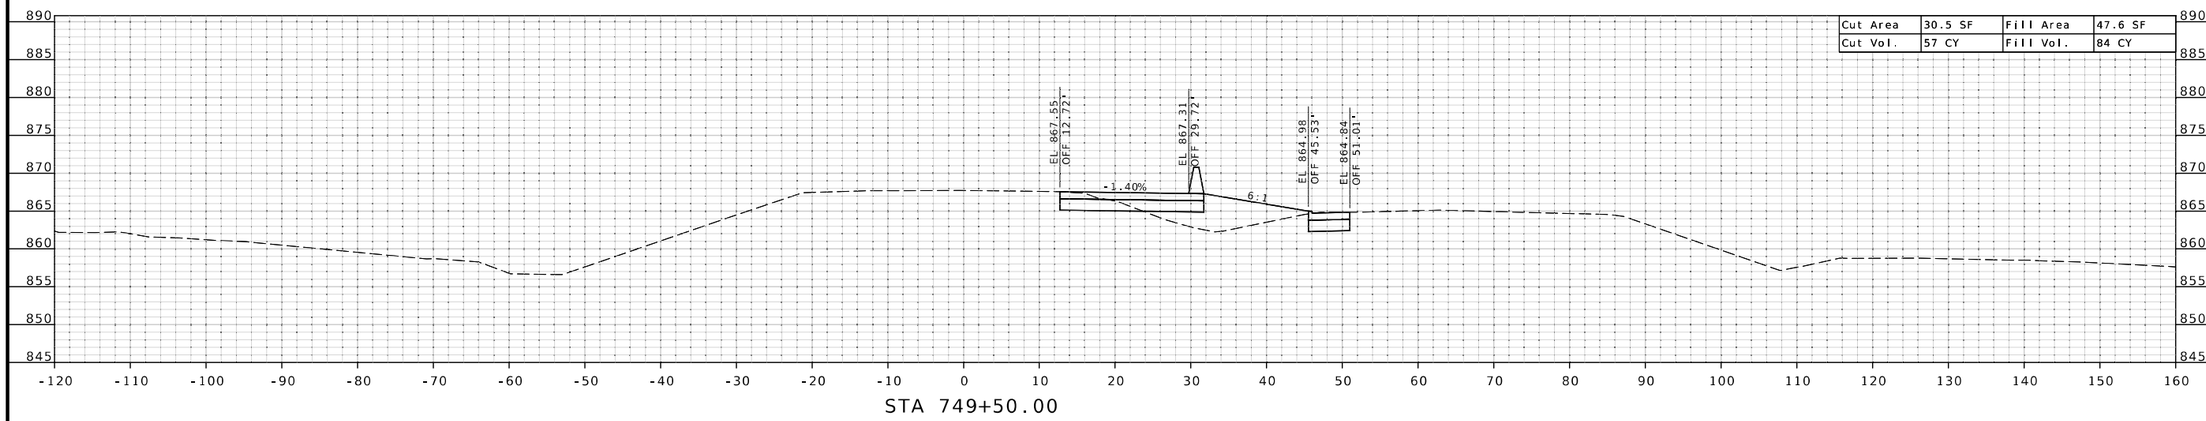

STA 749+50.00

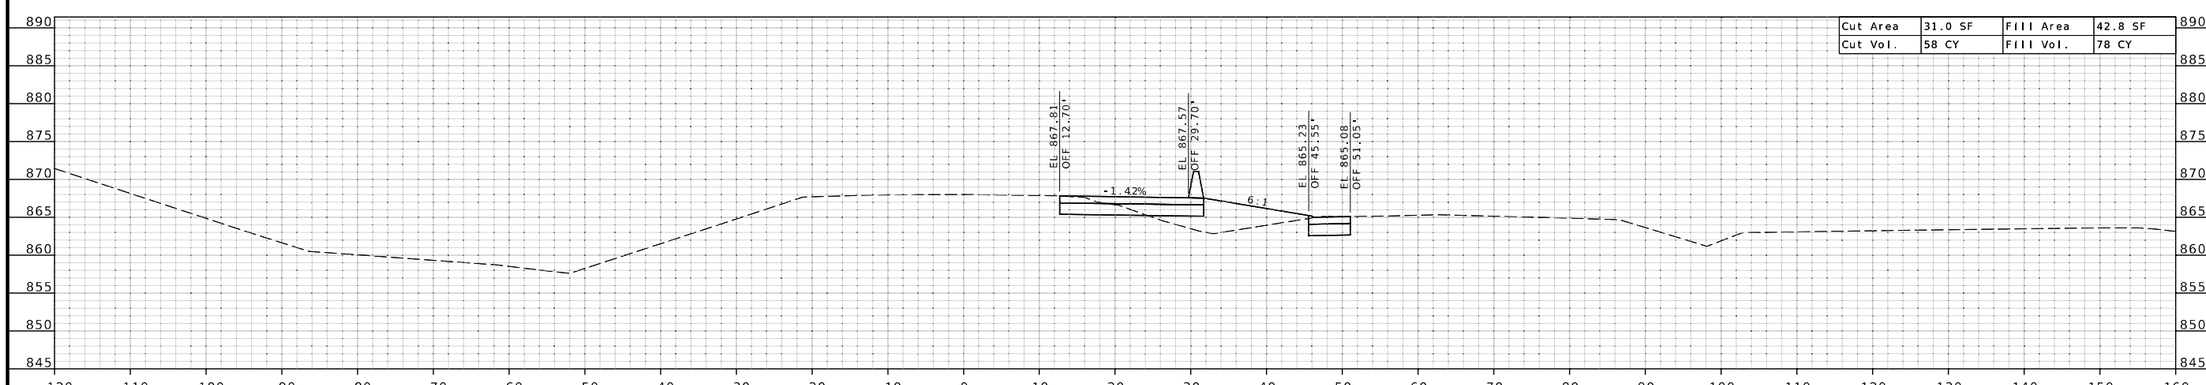

STA 749+00.00

CROSS SECTIONS

STATE OF MISSOURI
BRADLEY T. SPANBERGER
NUMBER PE-2020027014
PROFESSIONAL ENGINEER

08/11/2025 1:02:06 PM
Bradley T. Spanberger - Civil
MO PE-2020027014

DATE PREPARED	
08/11/2025	
ROUTE	STATE
I-44	MO
DISTRICT	SHEET NO.
CD	13
COUNTY	
PULASKI	
JOB NO.	
JCD0111B	
CONTRACT ID.	
.	
.	
BRIDGE NO.	
.	

DESCRIPTION	DATE
.	.
.	.
.	.
.	.
.	.
.	.

MISSOURI HIGHWAYS AND TRANSPORTATION COMMISSION
105 WEST CAPITOL
JEFFERSON CITY, MO 65102
1-888-ASK-MODOT (1-888-275-6636)

CMT
©Copyright CMT, Inc.
CRAWFORD, MURPHY & TILLY, INC.
1631 WEST ELFINDALE STREET
SPRINGFIELD, MO 65807 (417) 869-6009
ENGINEERING CORPORATION - 000631

©Copyright CMT, Inc.

CMT PROJECT NO.
24006489-00

DISCLAIMER
THE PROFESSIONAL WHOSE SIGNATURE AND PERSONAL SEAL APPEAR HEREON ASSUMES RESPONSIBILITY ONLY FOR WHAT APPEARS ON THIS PAGE. AND DISCLAIMS (PURSUANT TO SECTION 327.411 RSMO) SPECIFICATION, ESTIMATES, REPORTS, OR OTHER DOCUMENTS OR INSTRUMENTS NOT SEALED BY THE UNDERSIGNED PROFESSIONAL RELATING TO OR INTENDED TO BE USED FOR ANY PART OR PARTS OF THE PROJECT TO WHICH THIS PAGE REFERS.

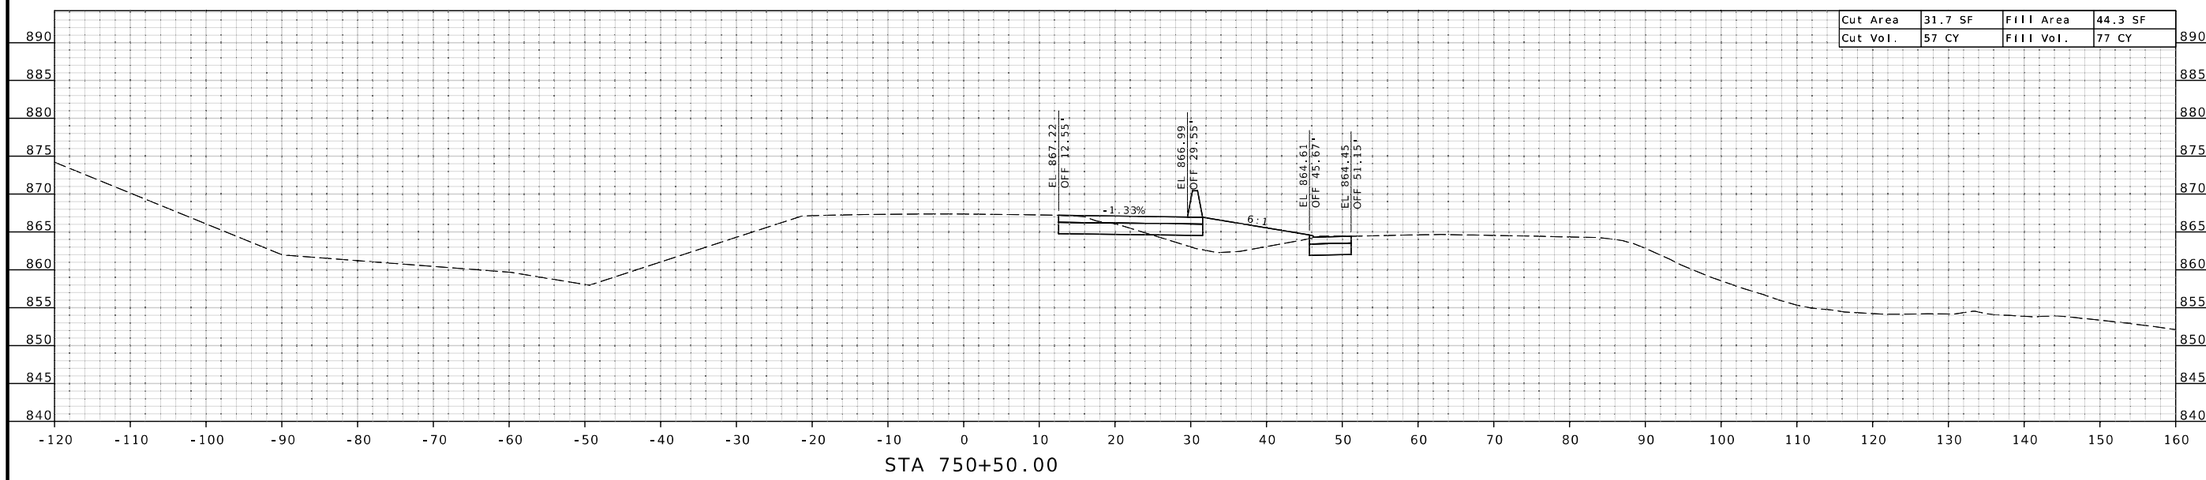

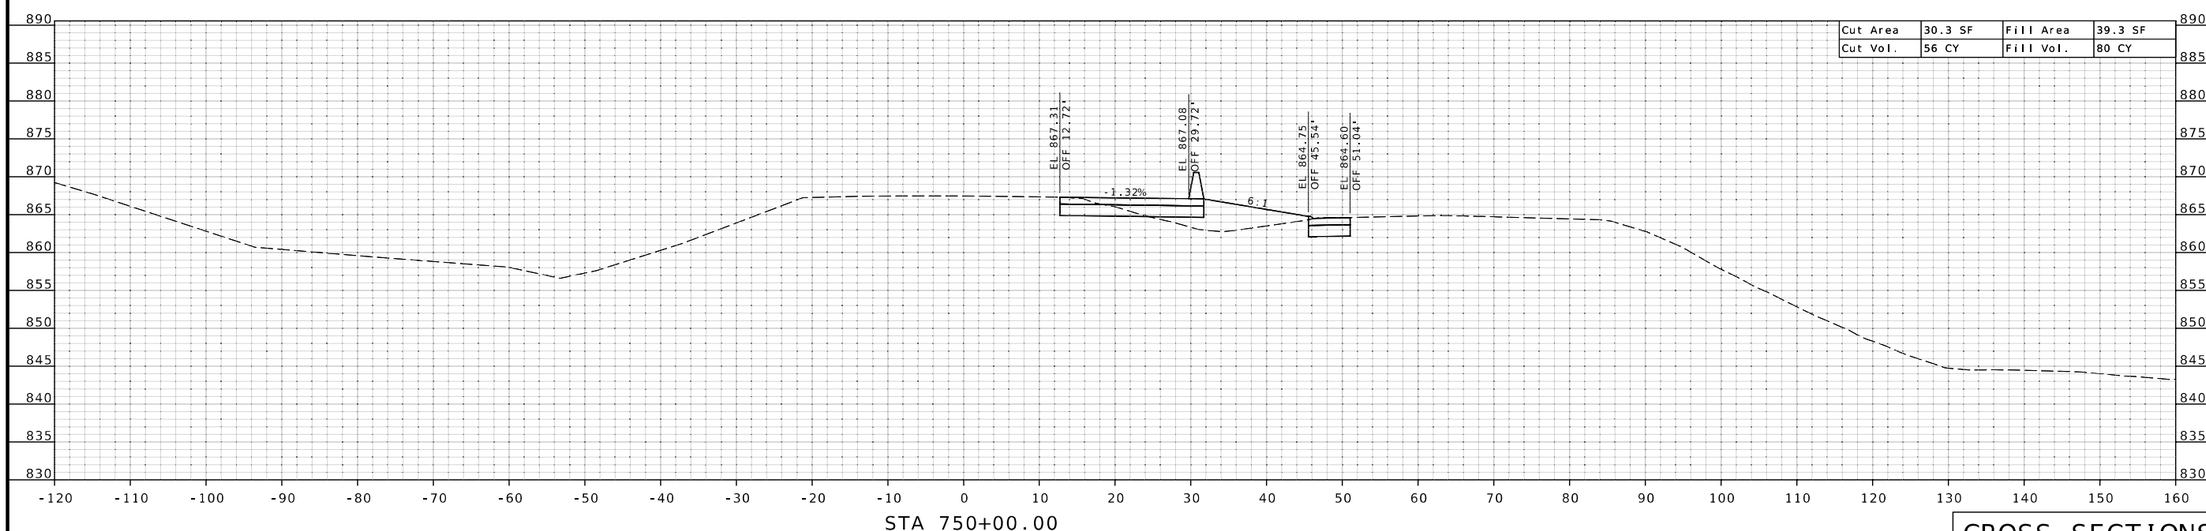

CROSS SECTIONS

STATE OF MISSOURI
BRADLEY T. SPANBERGER
NUMBER PE-2020027014
PROFESSIONAL ENGINEER

08/11/2025 1:02:06 PM
Bradley T. Spanberger - Civil
MO PE-2020027014

DATE PREPARED
08/11/2025

ROUTE	STATE
I-44	MO
DISTRICT	SHEET NO.
CD	14

COUNTY
PULASKI

JOB NO.
JCD0111B

CONTRACT ID.
.

.

BRIDGE NO.
.

DESCRIPTION	DATE
.	.
.	.
.	.
.	.
.	.
.	.

MISSOURI HIGHWAYS AND TRANSPORTATION COMMISSION
105 WEST CAPITOL
JEFFERSON CITY, MO 65102
1-888-ASK-MODOT (1-888-275-6636)

CMT
©Copyright CMT, Inc.
CRAWFORD, MURPHY & TILLY, INC.
16431 WEST ELFINDALE STREET
SPRINGFIELD, MO 65807 (417) 869-6009
ENGINEERING CORPORATION - 000631

©Copyright CMT, Inc.

CMT PROJECT NO.
24006489-00

DISCLAIMER
THE PROFESSIONAL WHOSE SIGNATURE AND PERSONAL SEAL APPEAR HEREON ASSUMES RESPONSIBILITY ONLY FOR WHAT APPEARS ON THIS PAGE. AND DISCLAIMS (PURSUANT TO SECTION 327.411 RSMO) SPECIFICATION, ESTIMATES, REPORTS, OR OTHER DOCUMENTS OR INSTRUMENTS NOT SEALED BY THE UNDERSIGNED PROFESSIONAL RELATING TO OR INTENDED TO BE USED FOR ANY PART OR PARTS OF THE PROJECT TO WHICH THIS PAGE REFERS.

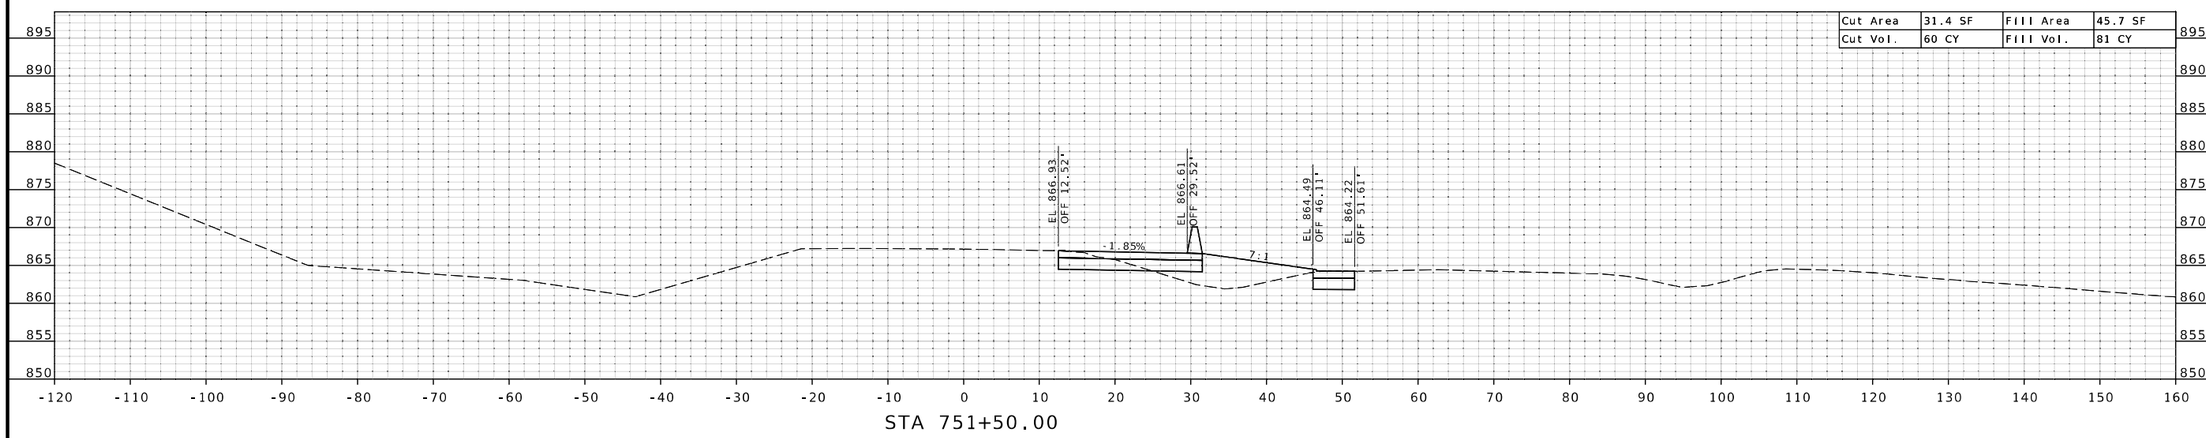

STA 751+50.00

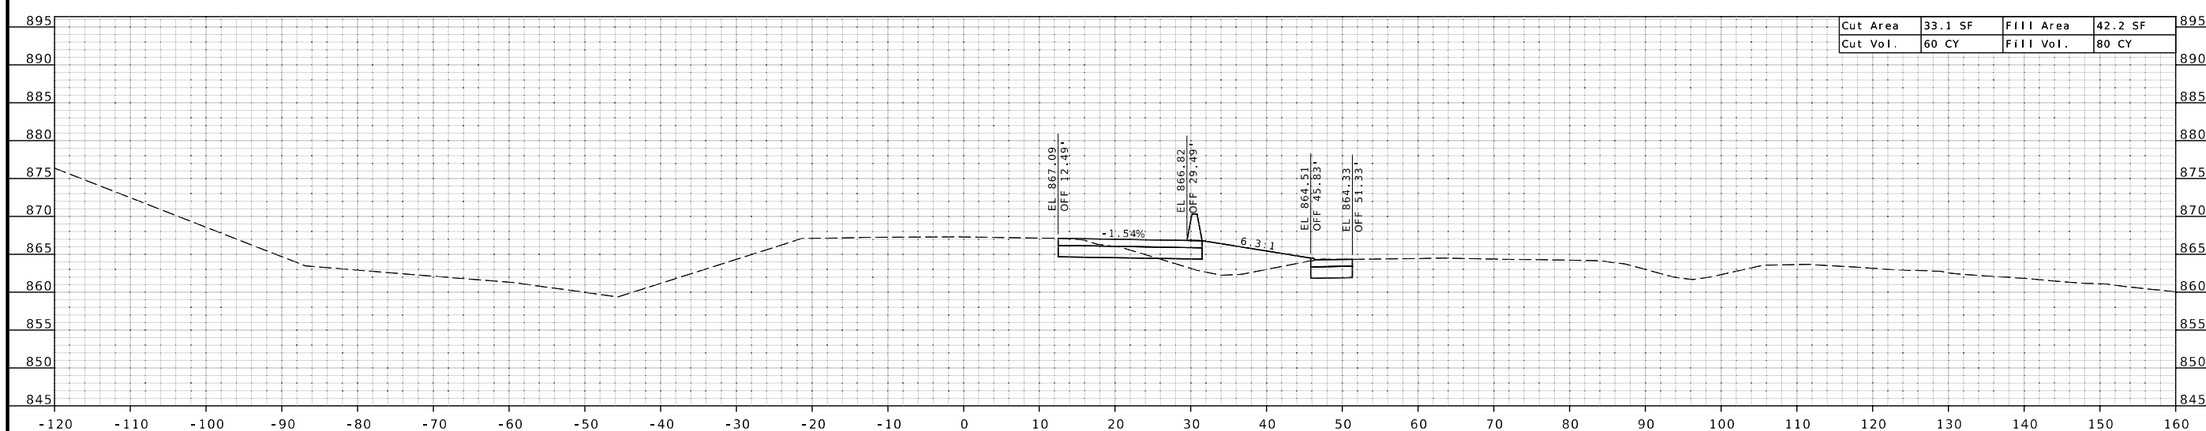

STA 751+00.00

CROSS SECTIONS

STATE OF MISSOURI
BRADLEY T. SPANBERGER
NUMBER PE-2020027014
PROFESSIONAL ENGINEER

08/11/2025 1:02:06 PM
Bradley T. Spanberger - Civil
MO PE-2020027014

DATE PREPARED	
08/11/2025	
ROUTE	STATE
I-44	MO
DISTRICT	SHEET NO.
CD	15
COUNTY	
PULASKI	
JOB NO.	
JCD0111B	
CONTRACT ID.	
.	
.	
BRIDGE NO.	
.	

DESCRIPTION	DATE
.	.
.	.
.	.
.	.
.	.
.	.

MISSOURI HIGHWAYS AND TRANSPORTATION COMMISSION
105 WEST CAPITOL
JEFFERSON CITY, MO 65102
1-888-ASK-MODOT (1-888-275-6636)

CMT
©Copyright CMT, Inc.
CRAWFORD, MURPHY & TILLY, INC.
1631 WEST ELFINDALE STREET
SPRINGFIELD, MO 65807 (417) 869-6009
ENGINEERING CORPORATION - 000631

©Copyright CMT, Inc.

CMT PROJECT NO.
24006489-00

DISCLAIMER
THE PROFESSIONAL WHOSE SIGNATURE AND PERSONAL SEAL APPEAR HEREON ASSUMES RESPONSIBILITY ONLY FOR WHAT APPEARS ON THIS PAGE. AND DISCLAIMS (PURSUANT TO SECTION 327.411 RSMO) SPECIFICATION, ESTIMATES, REPORTS, OR OTHER DOCUMENTS OR INSTRUMENTS NOT SEALED BY THE UNDERSIGNED PROFESSIONAL RELATING TO OR INTENDED TO BE USED FOR ANY PART OR PARTS OF THE PROJECT TO WHICH THIS PAGE REFERS.

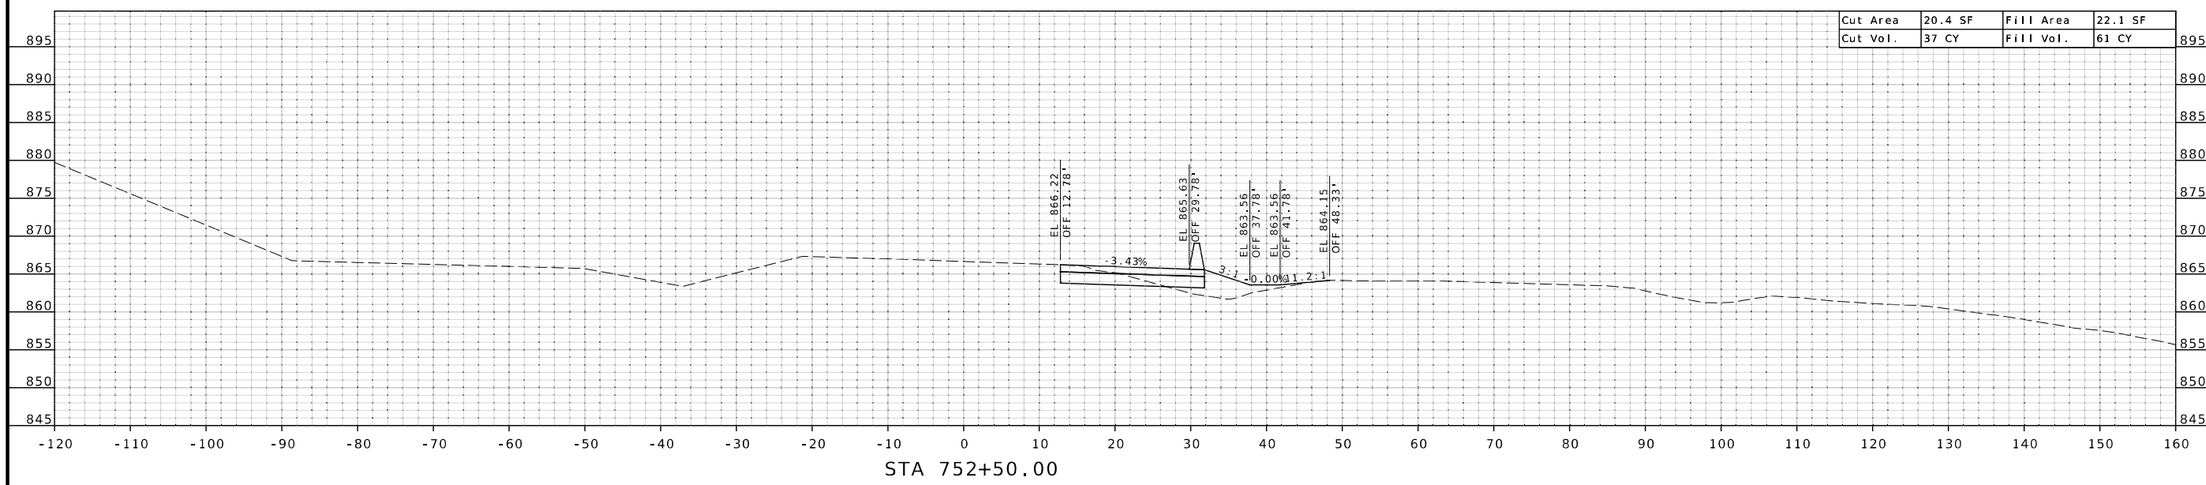

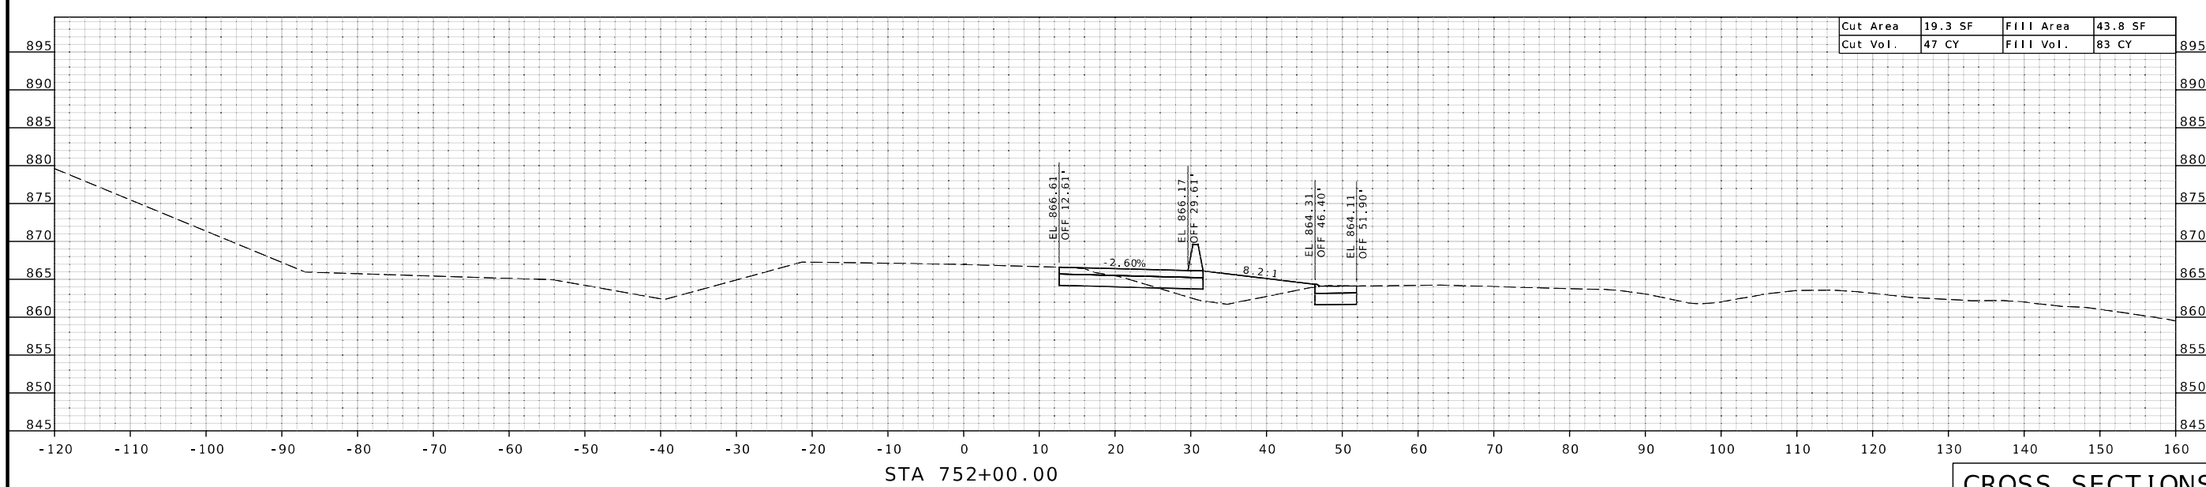

CROSS SECTIONS

STATE OF MISSOURI
BRADLEY T. SPANBERGER
NUMBER PE-2020027014
PROFESSIONAL ENGINEER

08/11/2025 1:02:06 PM
Bradley T. Spanberger - Civil
MO PE-2020027014

DATE PREPARED
08/11/2025

ROUTE	STATE
I-44	MO
DISTRICT	SHEET NO.
CD	16

COUNTY
PULASKI

JOB NO.
JCD0111B

CONTRACT ID.
.

.

BRIDGE NO.
.

DATE	DESCRIPTION
.	.
.	.
.	.
.	.
.	.
.	.

MISSOURI HIGHWAYS AND TRANSPORTATION COMMISSION
105 WEST CAPITOL
JEFFERSON CITY, MO 65102
1-888-ASK-MODOT (1-888-275-6636)

CMT
©Copyright CMT, Inc.
CRAWFORD, MURPHY & TILLY, INC.
1631 WEST ELFINDALE STREET
SPRINGFIELD, MO 65807 (417) 869-6009
ENGINEERING CORPORATION - 000631

©Copyright CMT, Inc.

CMT PROJECT NO.
24006489-00

DISCLAIMER
THE PROFESSIONAL WHOSE SIGNATURE AND PERSONAL SEAL APPEAR HEREON ASSUMES RESPONSIBILITY ONLY FOR WHAT APPEARS ON THIS PAGE. AND DISCLAIMS (PURSUANT TO SECTION 327.411 RSMO) SPECIFICATION, ESTIMATES, REPORTS, OR OTHER DOCUMENTS OR INSTRUMENTS NOT SEALED BY THE UNDERSIGNED PROFESSIONAL RELATING TO OR INTENDED TO BE USED FOR ANY PART OR PARTS OF THE PROJECT TO WHICH THIS PAGE REFERS.

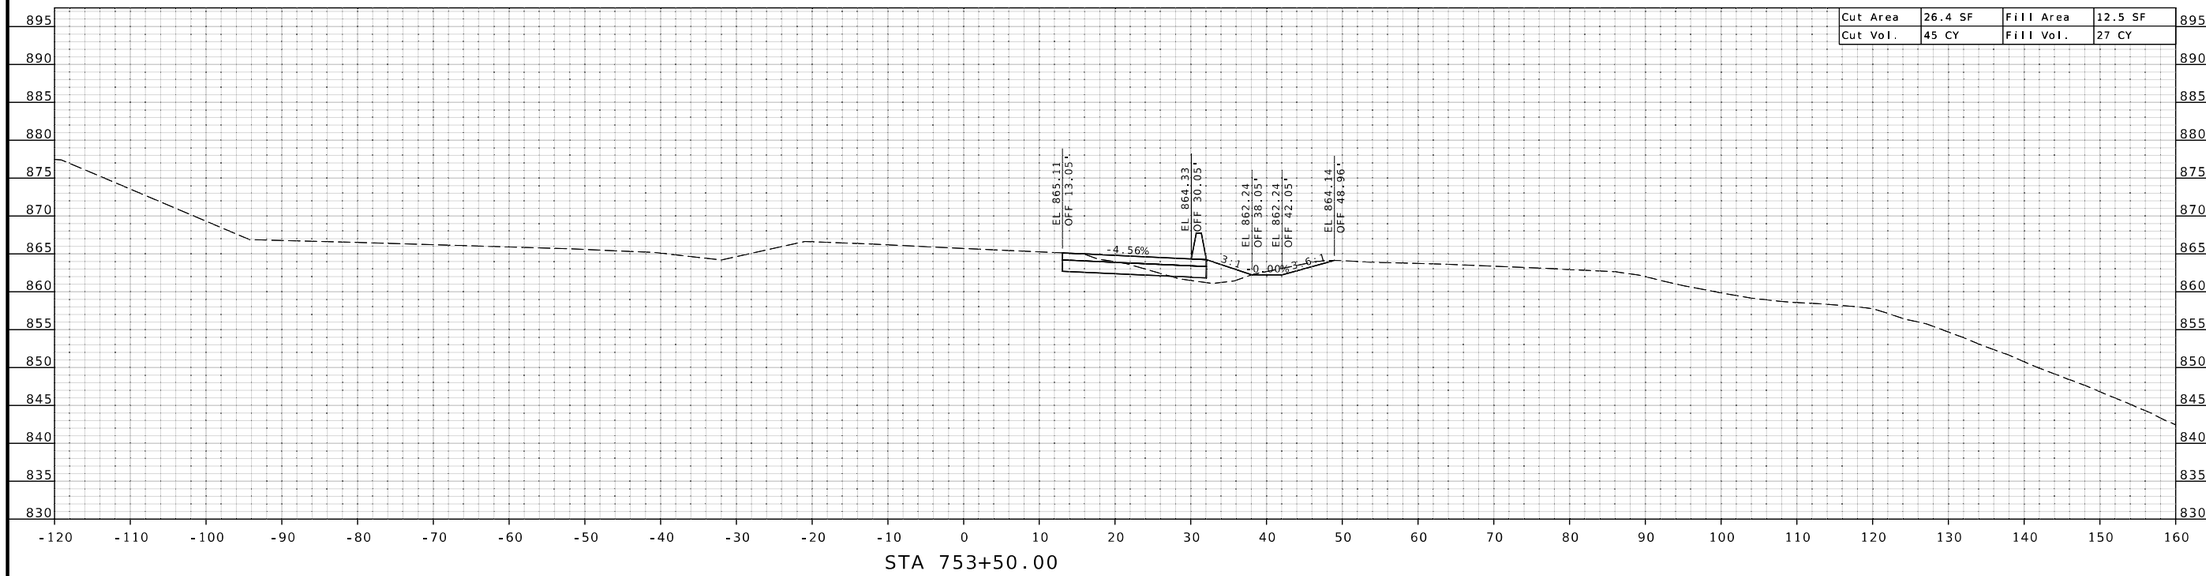

STA 753+50.00

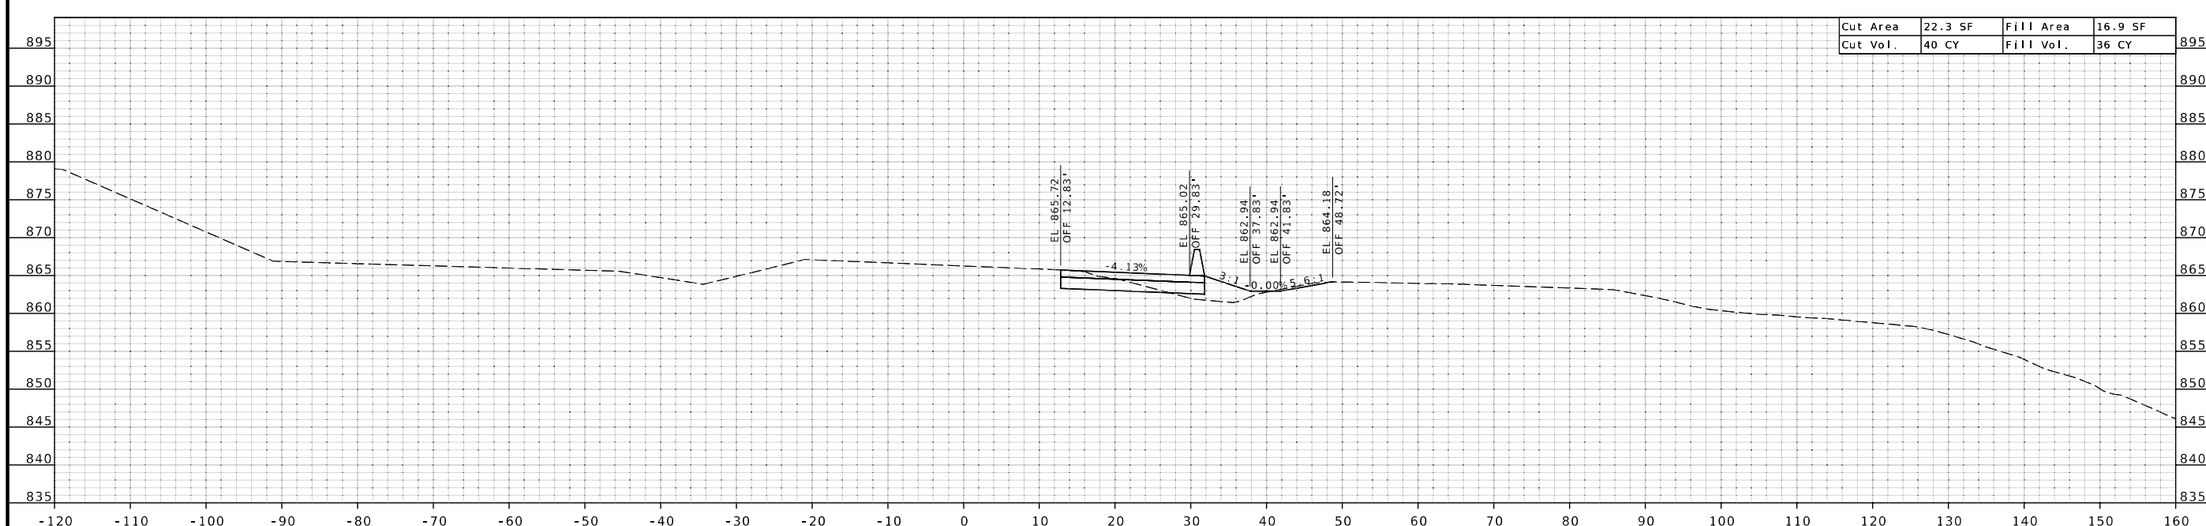

STA 753+00.00

CROSS SECTIONS

STATE OF MISSOURI
BRADLEY T. SPANBERGER
NUMBER PE-2020027014
PROFESSIONAL ENGINEER

08/11/2025 1:02:07 PM
Bradley T. Spanberger - Civil
MO PE-2020027014

DATE PREPARED
08/11/2025

ROUTE	STATE
I-44	MO
DISTRICT	SHEET NO.
CD	17

COUNTY
PULASKI

JOB NO.
JCD0111B

CONTRACT ID.
.

.

BRIDGE NO.
.

DESCRIPTION	DATE
.	.
.	.
.	.
.	.
.	.
.	.

MISSOURI HIGHWAYS AND TRANSPORTATION COMMISSION
105 WEST CAPITOL
JEFFERSON CITY, MO 65102
1-888-ASK-MODOT (1-888-275-6636)

CMT
© Copyright CMT, Inc.
CRAWFORD, MURPHY & TILLY, INC.
1631 WEST ELFINDALE STREET
SPRINGFIELD, MO 65807 (417) 869-6009
ENGINEERING CORPORATION - 000631

© Copyright CMT, Inc.

CMT PROJECT NO.
24006489-00

DISCLAIMER
THE PROFESSIONAL WHOSE SIGNATURE AND PERSONAL SEAL APPEAR HEREON ASSUMES RESPONSIBILITY ONLY FOR WHAT APPEARS ON THIS PAGE, AND DISCLAIMS (PURSUANT TO SECTION 327.411 RSMO) SPECIFICATION, ESTIMATES, REPORTS, OR OTHER DOCUMENTS OR INSTRUMENTS NOT SEALED BY THE UNDERSIGNED PROFESSIONAL RELATING TO OR INTENDED TO BE USED FOR ANY PART OR PARTS OF THE PROJECT TO WHICH THIS PAGE REFERS.

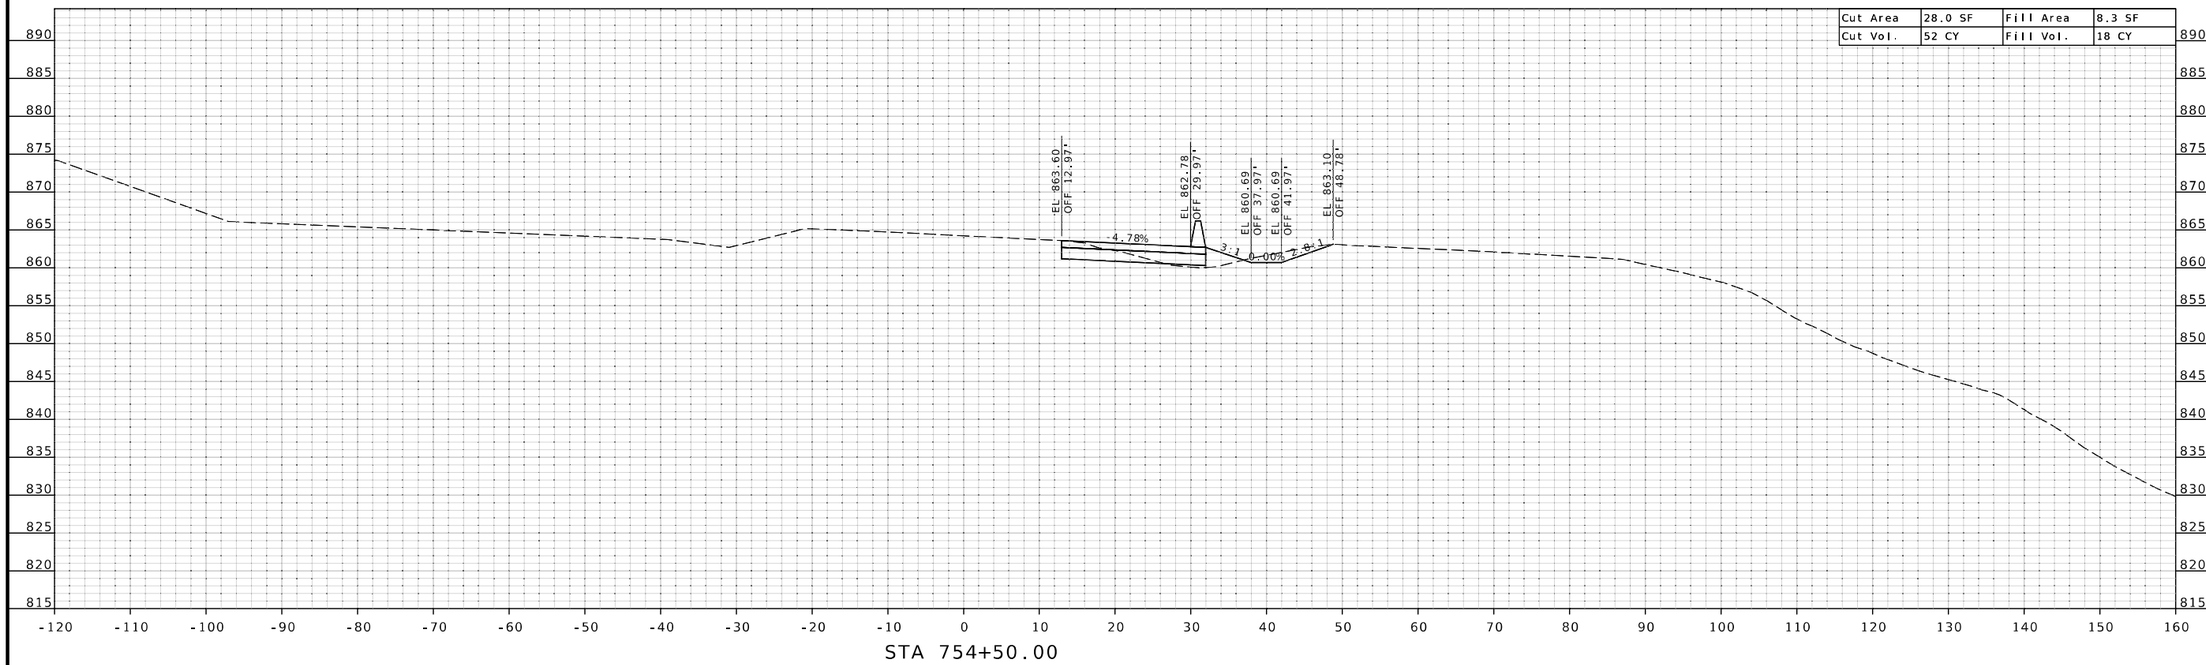

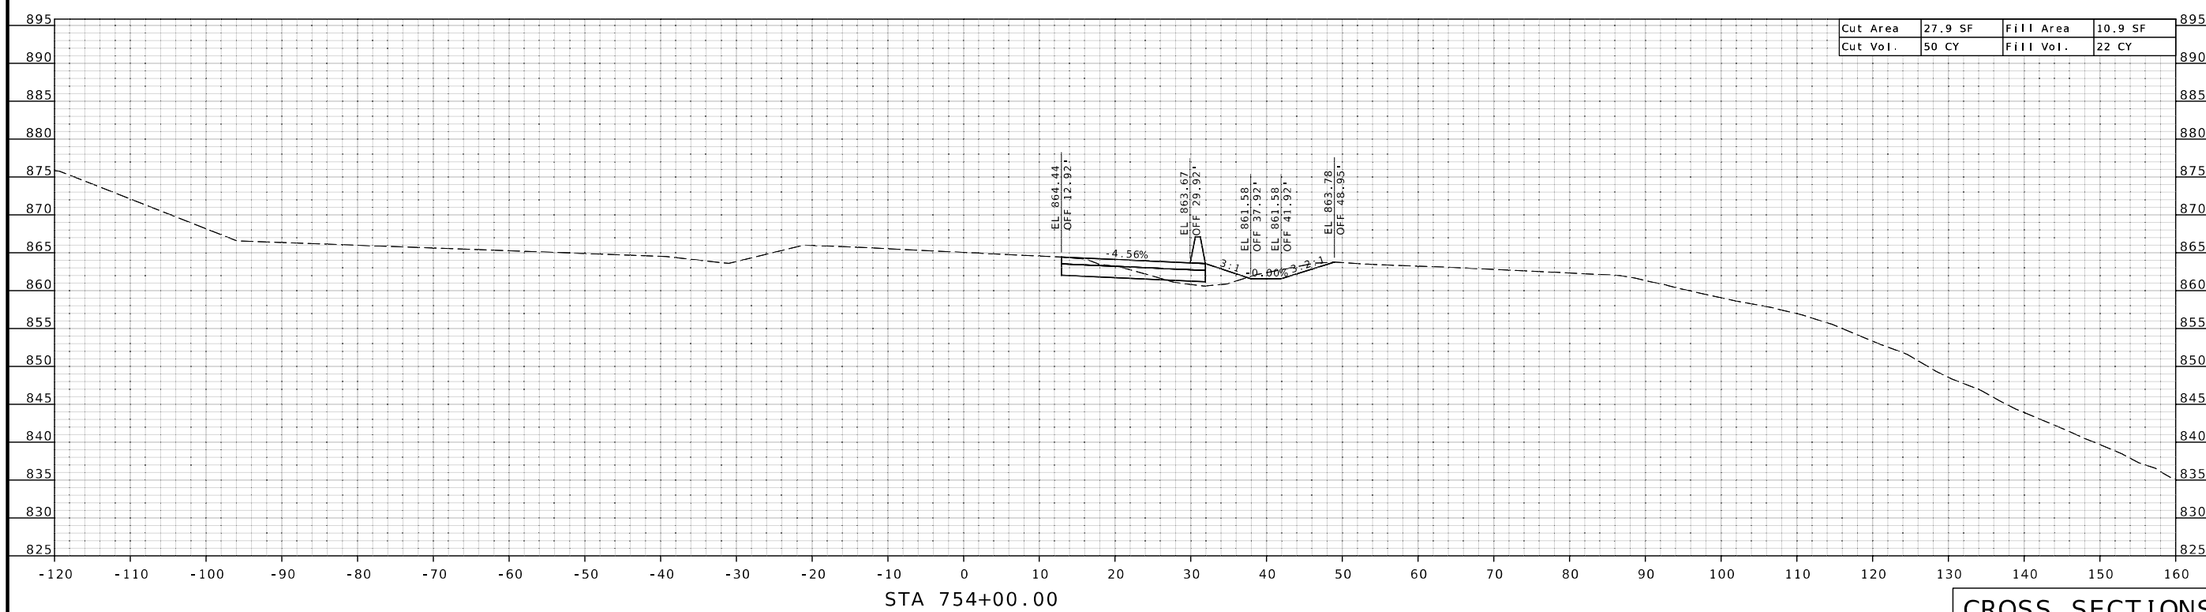

CROSS SECTIONS

STATE OF MISSOURI
BRADLEY T. SPANBERGER
NUMBER PE-2020027014
PROFESSIONAL ENGINEER

08/11/2025 1:02:07 PM
Bradley T. Spanberger - Civil
MO PE-2020027014

DATE PREPARED	08/11/2025
ROUTE	I-44
STATE	MO
DISTRICT	CD
SHEET NO.	18
COUNTY	PULASKI
JOB NO.	JCD0111B
CONTRACT ID.	.
BRIDGE NO.	.

DATE	DESCRIPTION
.	.
.	.
.	.
.	.
.	.
.	.

MISSOURI HIGHWAYS AND TRANSPORTATION COMMISSION
105 WEST CAPITOL
JEFFERSON CITY, MO 65102
1-888-ASK-MODOT (1-888-275-6636)

CMT
CRAWFORD, MURPHY & TILLY, INC.
1831 WEST ELFINDALE STREET
SPRINGFIELD, MO 65807 (417) 869-6009
ENGINEERING CORPORATION - 000631

©Copyright CMT, Inc.

CMT PROJECT NO.
24006489-00

DISCLAIMER
THE PROFESSIONAL WHOSE SIGNATURE AND PERSONAL SEAL APPEAR HEREON ASSUMES RESPONSIBILITY ONLY FOR WHAT APPEARS ON THIS PAGE, AND DISCLAIMS (PURSUANT TO SECTION 327.411 RSMO) SPECIFICATION, ESTIMATES, REPORTS, OR OTHER DOCUMENTS OR INSTRUMENTS NOT SEALED BY THE UNDERSIGNED PROFESSIONAL RELATING TO OR INTENDED TO BE USED FOR ANY PART OR PARTS OF THE PROJECT TO WHICH THIS PAGE REFERS.

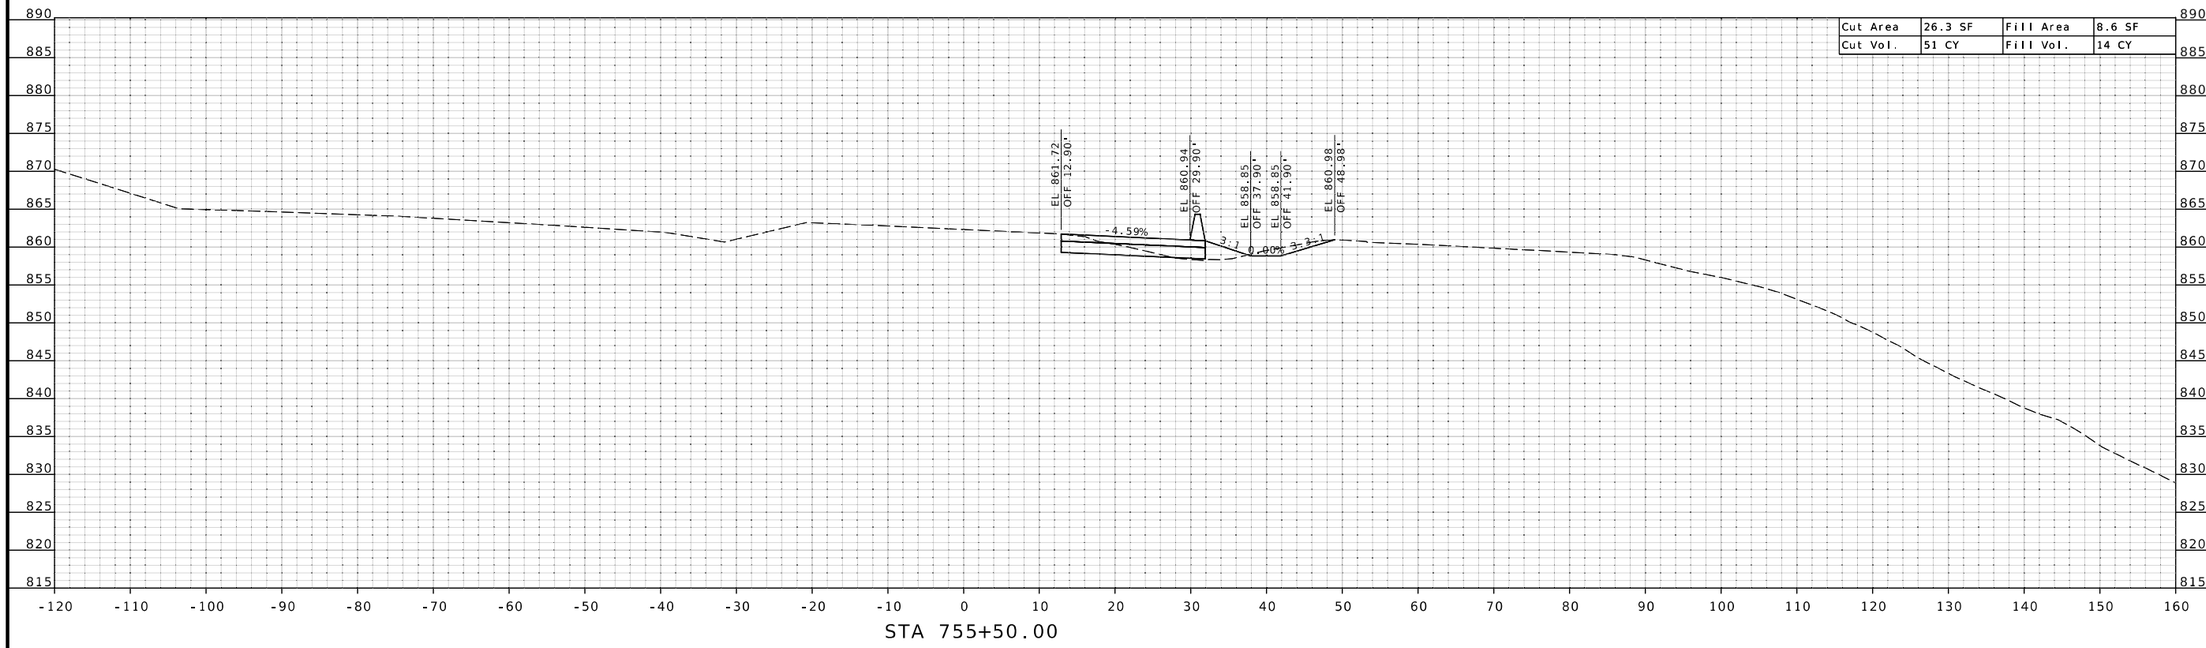

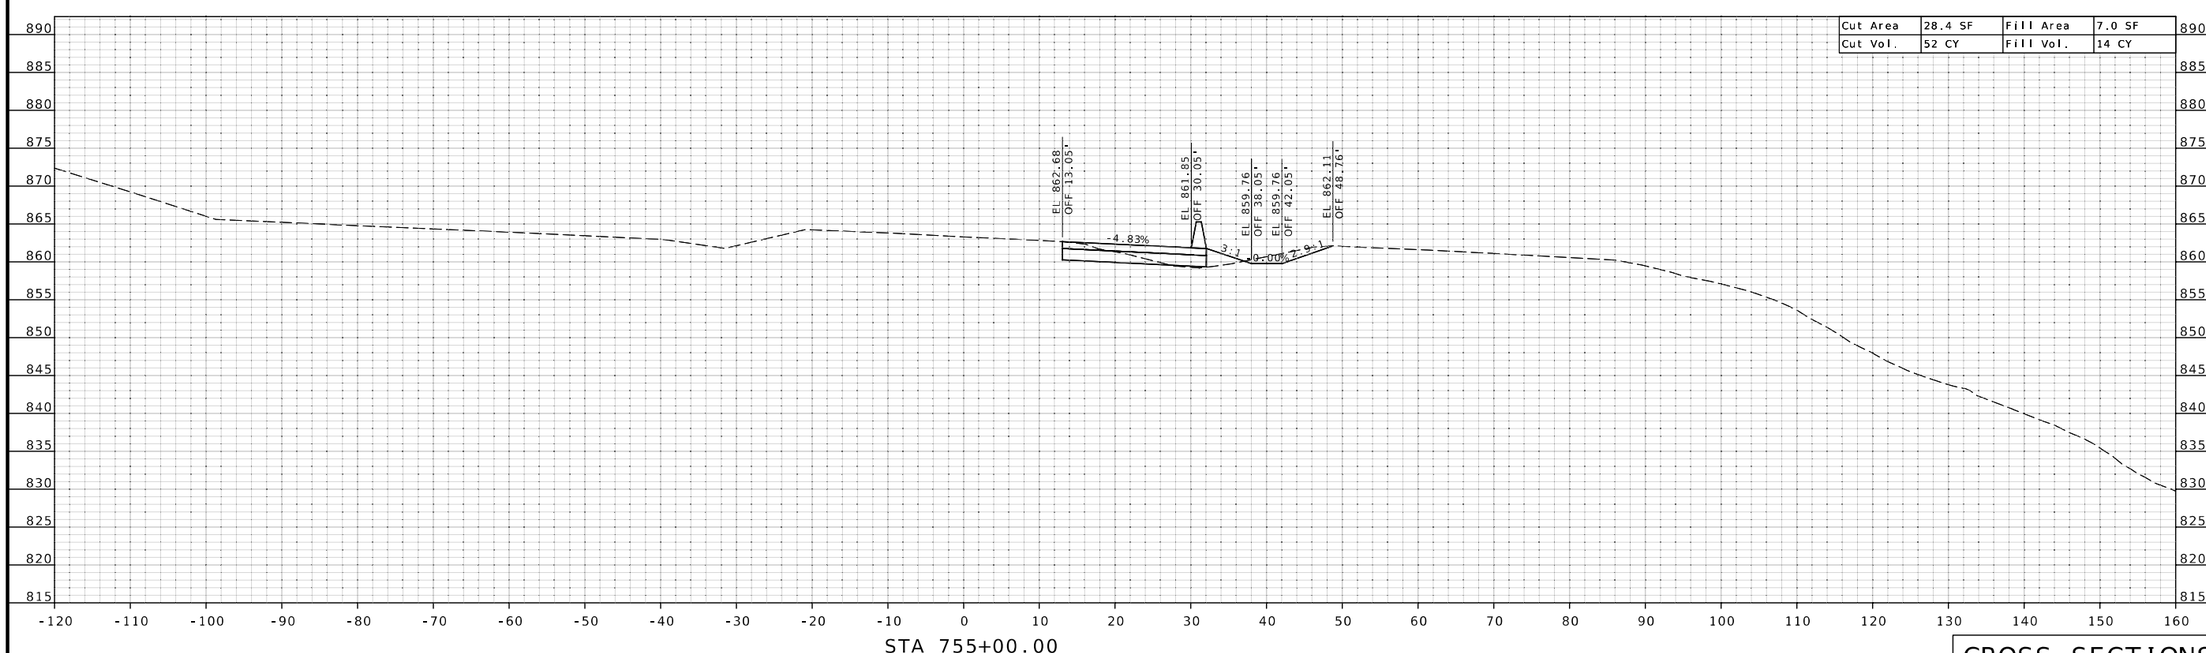

CROSS SECTIONS

STATE OF MISSOURI
BRADLEY T. SPANBERGER
NUMBER PE-2020027014
PROFESSIONAL ENGINEER

08/11/2025 1:02:07 PM
Bradley T. Spanberger - Civil
MO PE-2020027014

DATE PREPARED	08/11/2025
ROUTE	I-44
STATE	MO
DISTRICT	CD
SHEET NO.	19
COUNTY	PULASKI
JOB NO.	JCD0111B
CONTRACT ID.	.
BRIDGE NO.	.

DESCRIPTION	DATE
.	.
.	.
.	.
.	.
.	.
.	.

MISSOURI HIGHWAYS AND TRANSPORTATION COMMISSION
105 WEST CAPITOL
JEFFERSON CITY, MO 65102
1-888-ASK-MODOT (1-888-275-6636)

CMT
©Copyright CMT, Inc.
CRAWFORD, MURPHY & TILLY, INC.
1631 WEST ELFINDALE STREET
SPRINGFIELD, MO 65807 (417) 869-6009
ENGINEERING CORPORATION - 000631

©Copyright CMT, Inc.

CMT PROJECT NO.
24006489-00

DISCLAIMER
THE PROFESSIONAL WHOSE SIGNATURE AND PERSONAL SEAL APPEAR HEREON ASSUMES RESPONSIBILITY ONLY FOR WHAT APPEARS ON THIS PAGE, AND DISCLAIMS (PURSUANT TO SECTION 327.411 RSMO) SPECIFICATION, ESTIMATES, REPORTS, OR OTHER DOCUMENTS OR INSTRUMENTS NOT SEALED BY THE UNDERSIGNED PROFESSIONAL RELATING TO OR INTENDED TO BE USED FOR ANY PART OR PARTS OF THE PROJECT TO WHICH THIS PAGE REFERS.

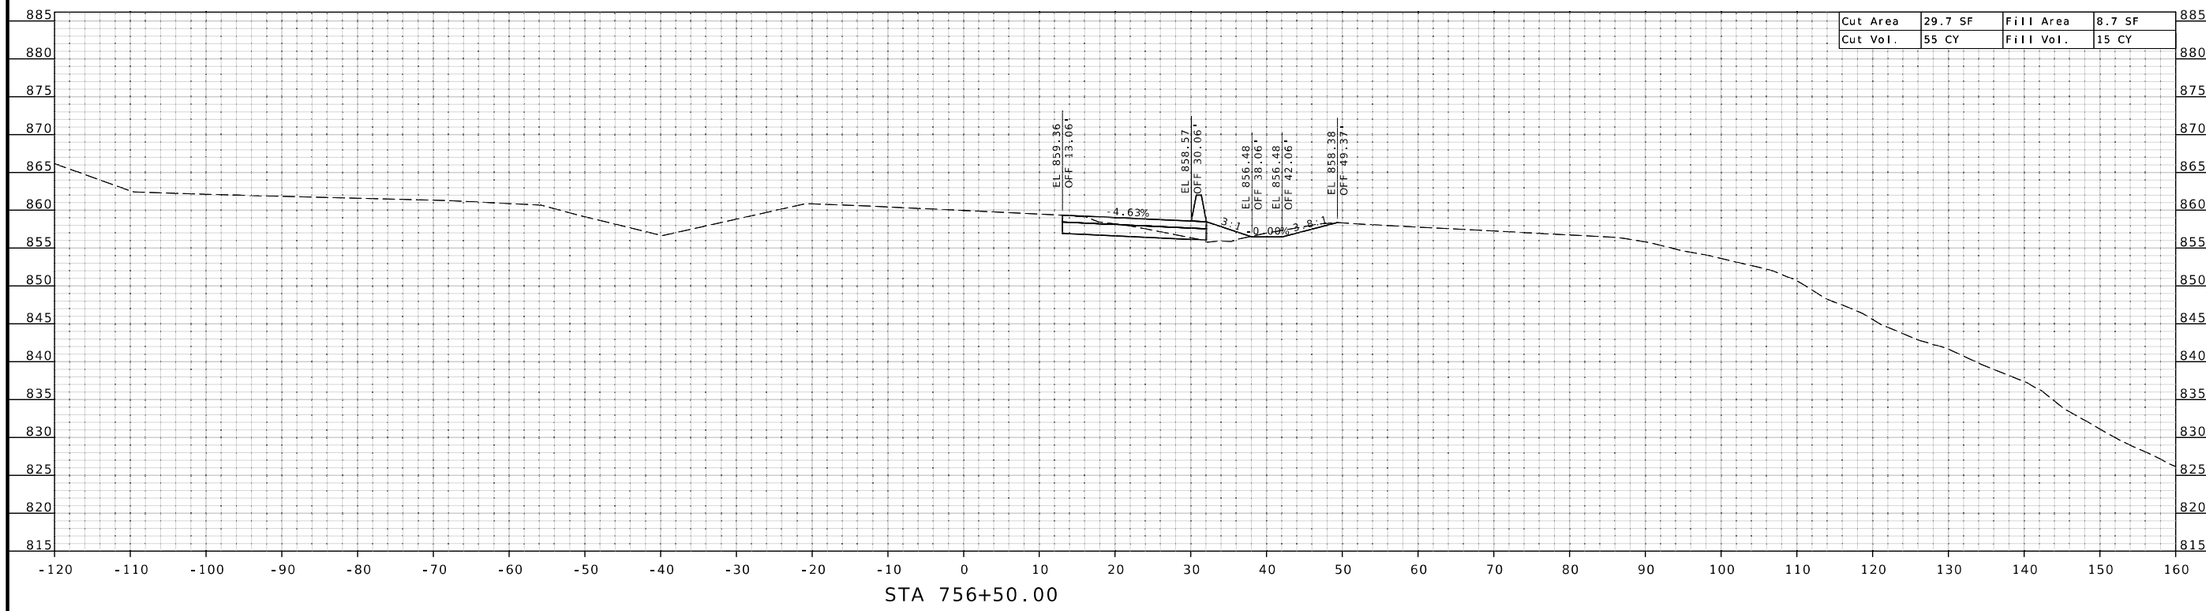

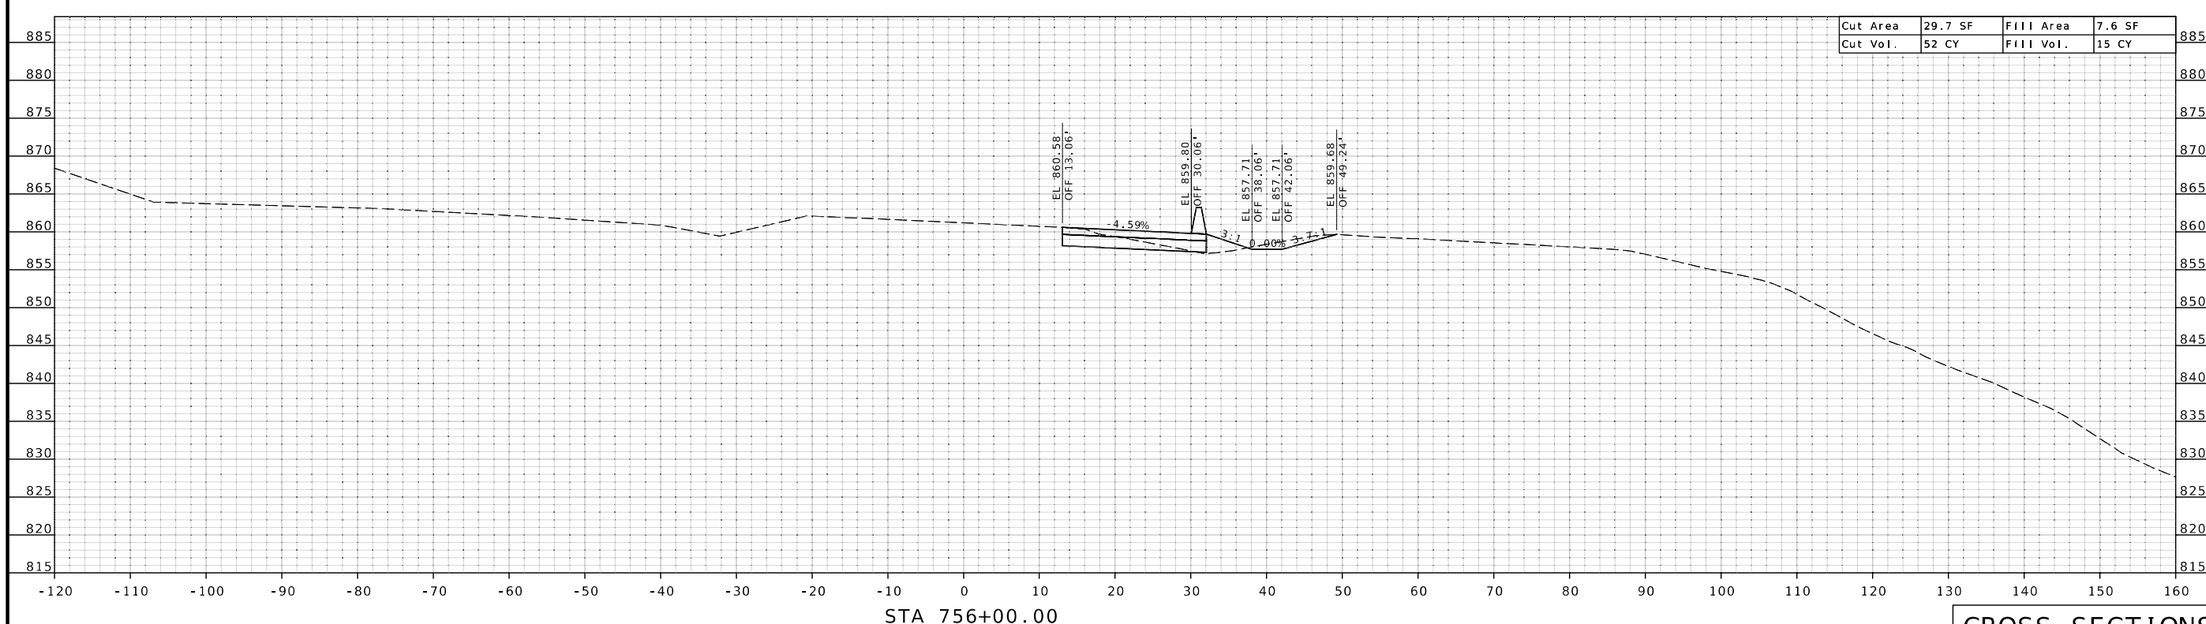

CROSS SECTIONS

STATE OF MISSOURI
BRADLEY T. SPANBERGER
NUMBER PE-2020027014
PROFESSIONAL ENGINEER

08/11/2025 1:02:07 PM
Bradley T. Spanberger - Civil
MO PE-2020027014

DATE PREPARED
08/11/2025

ROUTE	STATE
I-44	MO
DISTRICT	SHEET NO.
CD	20

COUNTY
PULASKI

JOB NO.
JCD0111B

CONTRACT ID.
.

.

BRIDGE NO.
.

DATE	DESCRIPTION
.	.
.	.
.	.
.	.
.	.
.	.

MISSOURI HIGHWAYS AND TRANSPORTATION COMMISSION
105 WEST CAPITOL
JEFFERSON CITY, MO 65102
1-888-ASK-MODOT (1-888-275-6636)

CMT
©Copyright CMT, Inc.
CRAWFORD, MURPHY & TILLY, INC.
1631 WEST ELFINDALE STREET
SPRINGFIELD, MO 65807 (417) 869-6009
ENGINEERING CORPORATION - 000631

©Copyright CMT, Inc.

CMT PROJECT NO.
24006489-00

DISCLAIMER
THE PROFESSIONAL WHOSE SIGNATURE AND PERSONAL SEAL APPEAR HEREON ASSUMES RESPONSIBILITY ONLY FOR WHAT APPEARS ON THIS PAGE, AND DISCLAIMS (PURSUANT TO SECTION 327.411 RSMO) SPECIFICATION, ESTIMATES, REPORTS, OR OTHER DOCUMENTS OR INSTRUMENTS NOT SEALED BY THE UNDERSIGNED PROFESSIONAL RELATING TO OR INTENDED TO BE USED FOR ANY PART OR PARTS OF THE PROJECT TO WHICH THIS PAGE REFERS.

STATE OF MISSOURI
BRADLEY T. SPANBERGER
NUMBER PE-2020027014
PROFESSIONAL ENGINEER

08/11/2025 1:02:07 PM
Bradley T. Spanberger - Civil
MO PE-2020027014

DATE PREPARED
08/11/2025

ROUTE	STATE
I-44	MO
DISTRICT	SHEET NO.
CD	21

COUNTY
PULASKI

JOB NO.
JCD0111B

CONTRACT ID.
.

.

BRIDGE NO.
.

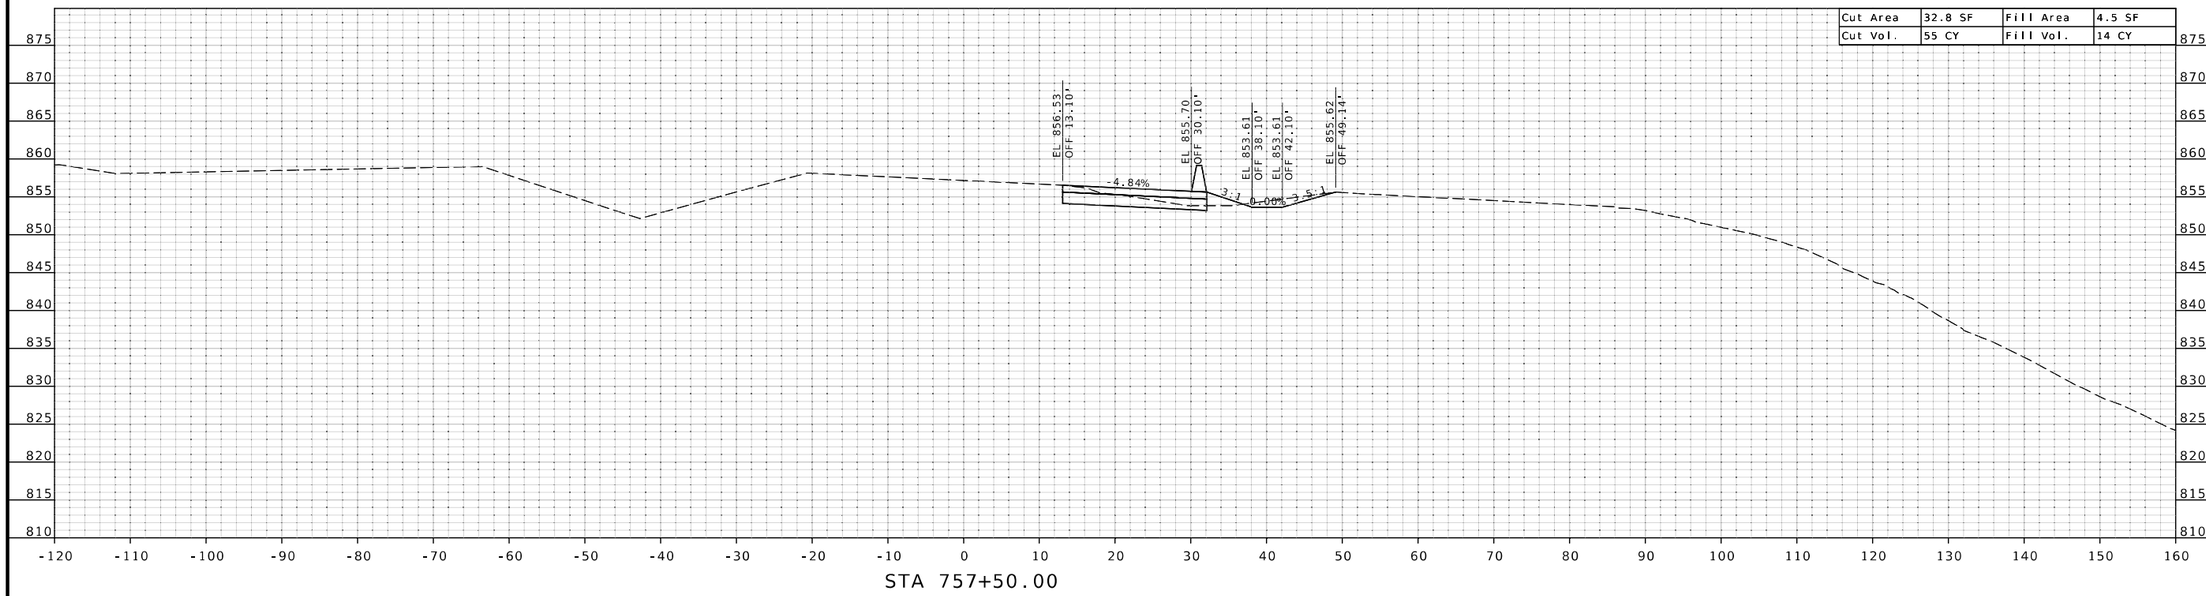

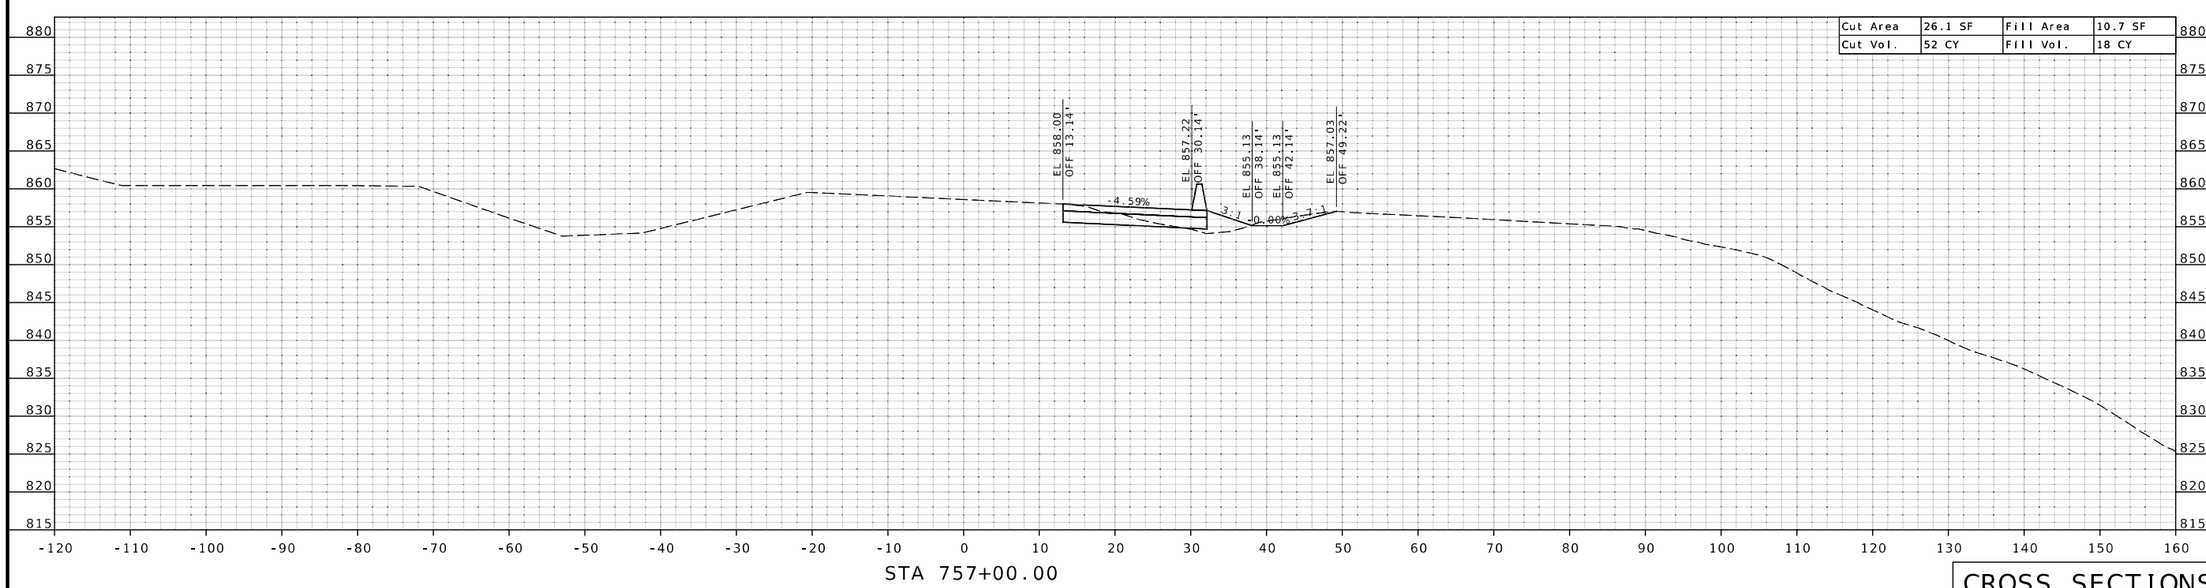

CROSS SECTIONS

DESCRIPTION	DATE
.	.
.	.
.	.
.	.
.	.
.	.

MISSOURI HIGHWAYS AND TRANSPORTATION COMMISSION
105 WEST CAPITOL
JEFFERSON CITY, MO 65102
1-888-ASK-MODOT (1-888-275-6636)

CMT
© Copyright CMT, Inc.
CRAWFORD, MURPHY & TILLY, INC.
1631 WEST ELFINDALE STREET
SPRINGFIELD, MO 65807 (417) 869-6009
ENGINEERING CORPORATION - 000631

© Copyright CMT, Inc.

CMT PROJECT NO.
24006489-00

DISCLAIMER
THE PROFESSIONAL WHOSE SIGNATURE AND PERSONAL SEAL APPEAR HEREON ASSUMES RESPONSIBILITY ONLY FOR WHAT APPEARS ON THIS PAGE. AND DISCLAIMS (PURSUANT TO SECTION 327.411 RSMO) SPECIFICATION, ESTIMATES, REPORTS, OR OTHER DOCUMENTS OR INSTRUMENTS NOT SEALED BY THE UNDERSIGNED PROFESSIONAL RELATING TO OR INTENDED TO BE USED FOR ANY PART OR PARTS OF THE PROJECT TO WHICH THIS PAGE REFERS.

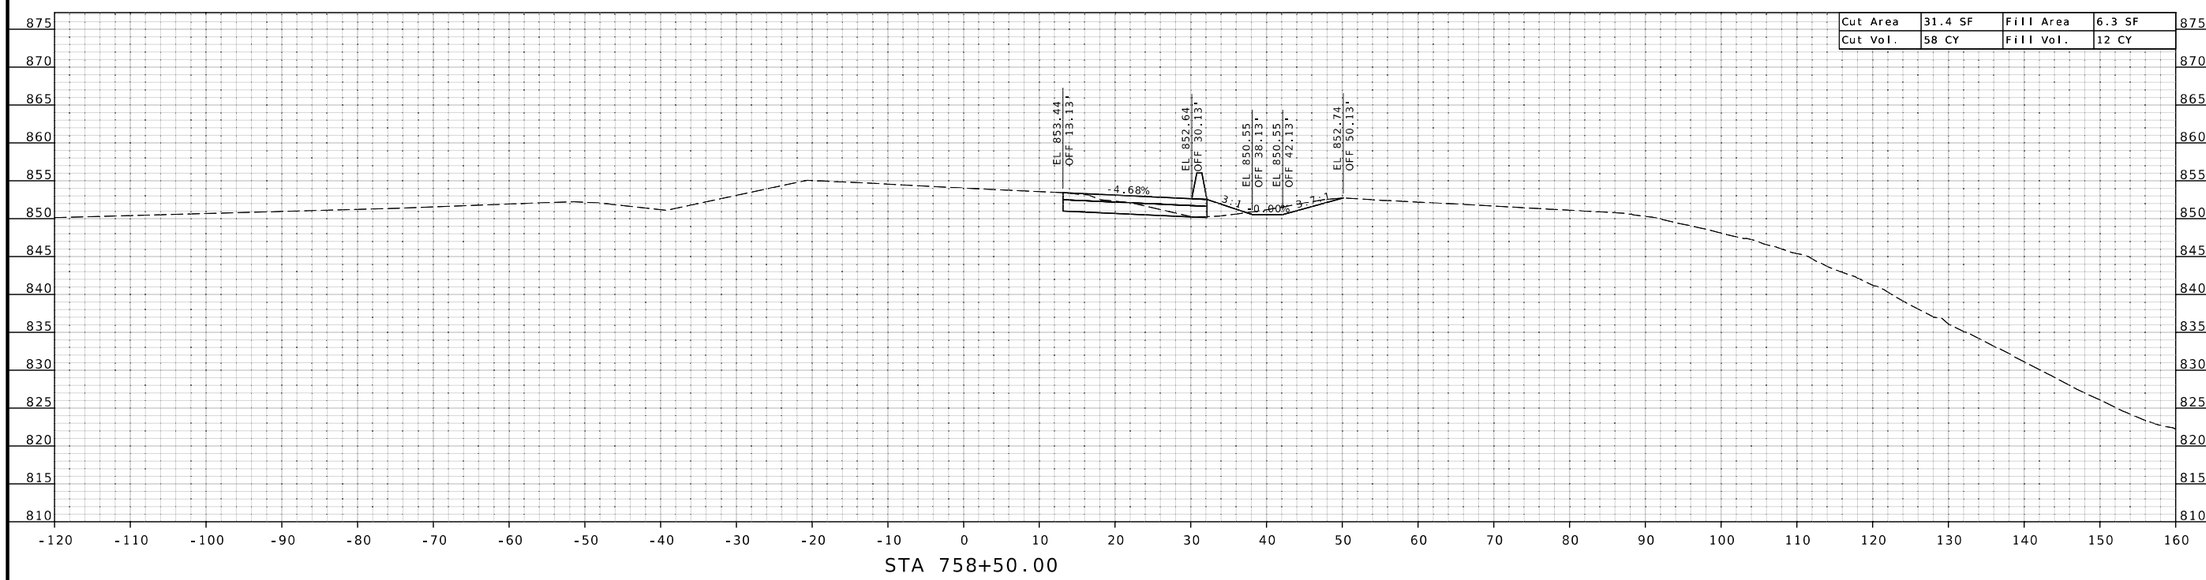

STA 758+50.00

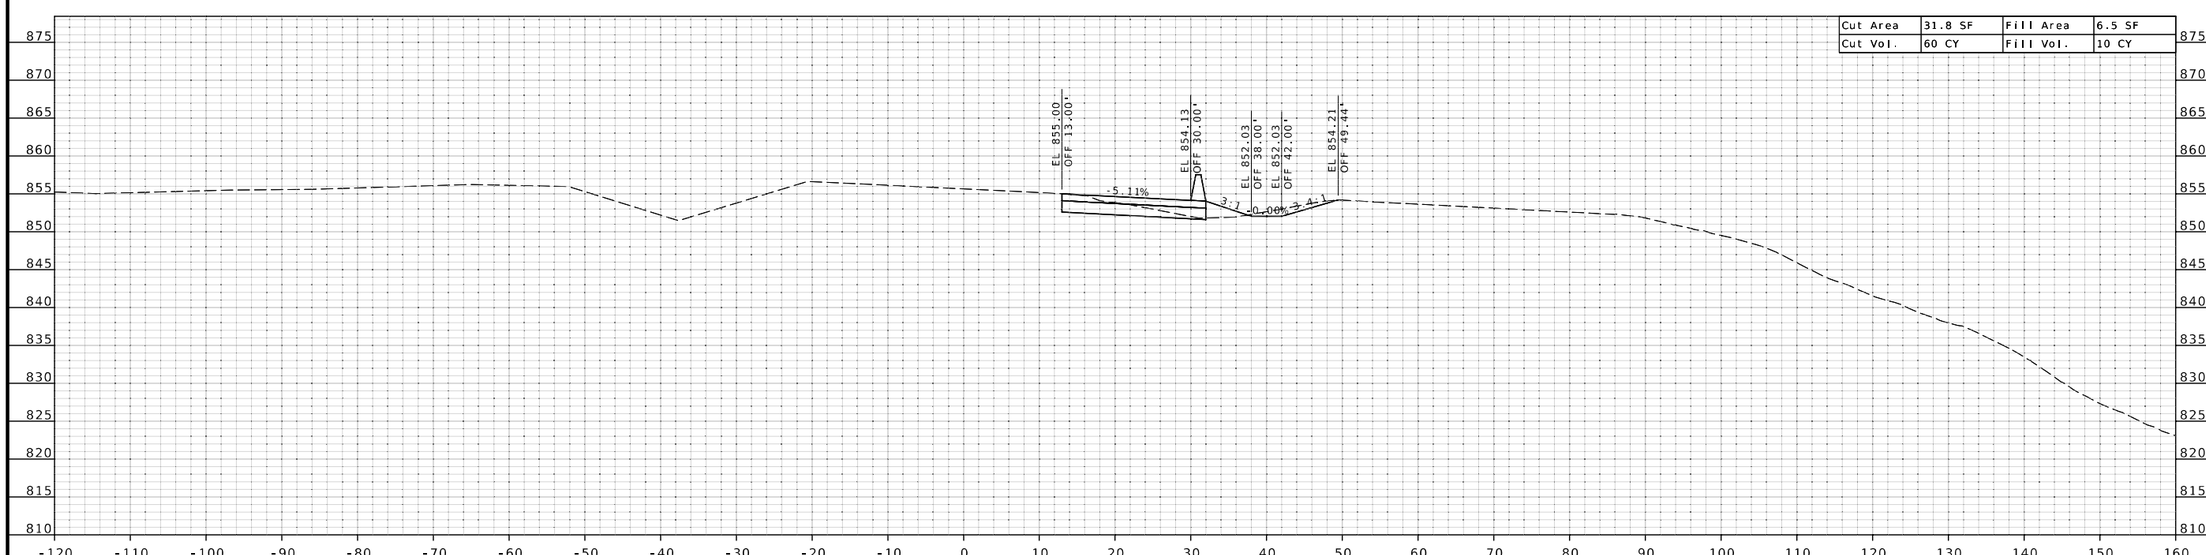

STA 758+00.00

CROSS SECTIONS

STATE OF MISSOURI
BRADLEY T. SPANBERGER
NUMBER PE-2020027014
PROFESSIONAL ENGINEER

08/11/2025 1:02:07 PM
Bradley T. Spanberger - Civil
MO PE-2020027014

DATE PREPARED
08/11/2025

ROUTE	STATE
I-44	MO
DISTRICT	SHEET NO.
CD	22

COUNTY
PULASKI

JOB NO.
JCD0111B

CONTRACT ID.
.

.

BRIDGE NO.
.

DATE	DESCRIPTION
.	.
.	.
.	.
.	.
.	.
.	.

MISSOURI HIGHWAYS AND TRANSPORTATION COMMISSION
105 WEST CAPITOL
JEFFERSON CITY, MO 65102
1-888-ASK-MODOT (1-888-275-6636)

CMT
©Copyright CMT, Inc.
CRAWFORD, MURPHY & TILLY, INC.
1631 WEST ELFINDALE STREET
SPRINGFIELD, MISSOURI 65807 (417) 869-6009
ENGINEERING CORPORATION - 000631

©Copyright CMT, Inc.

CMT PROJECT NO.
24006489-00

DISCLAIMER
THE PROFESSIONAL WHOSE SIGNATURE AND PERSONAL SEAL APPEAR HEREON ASSUMES RESPONSIBILITY ONLY FOR WHAT APPEARS ON THIS PAGE. AND DISCLAIMS (PURSUANT TO SECTION 327.411 RSMO) SPECIFICATION, ESTIMATES, REPORTS, OR OTHER DOCUMENTS OR INSTRUMENTS NOT SEALED BY THE UNDERSIGNED PROFESSIONAL RELATING TO OR INTENDED TO BE USED FOR ANY PART OR PARTS OF THE PROJECT TO WHICH THIS PAGE REFERS.

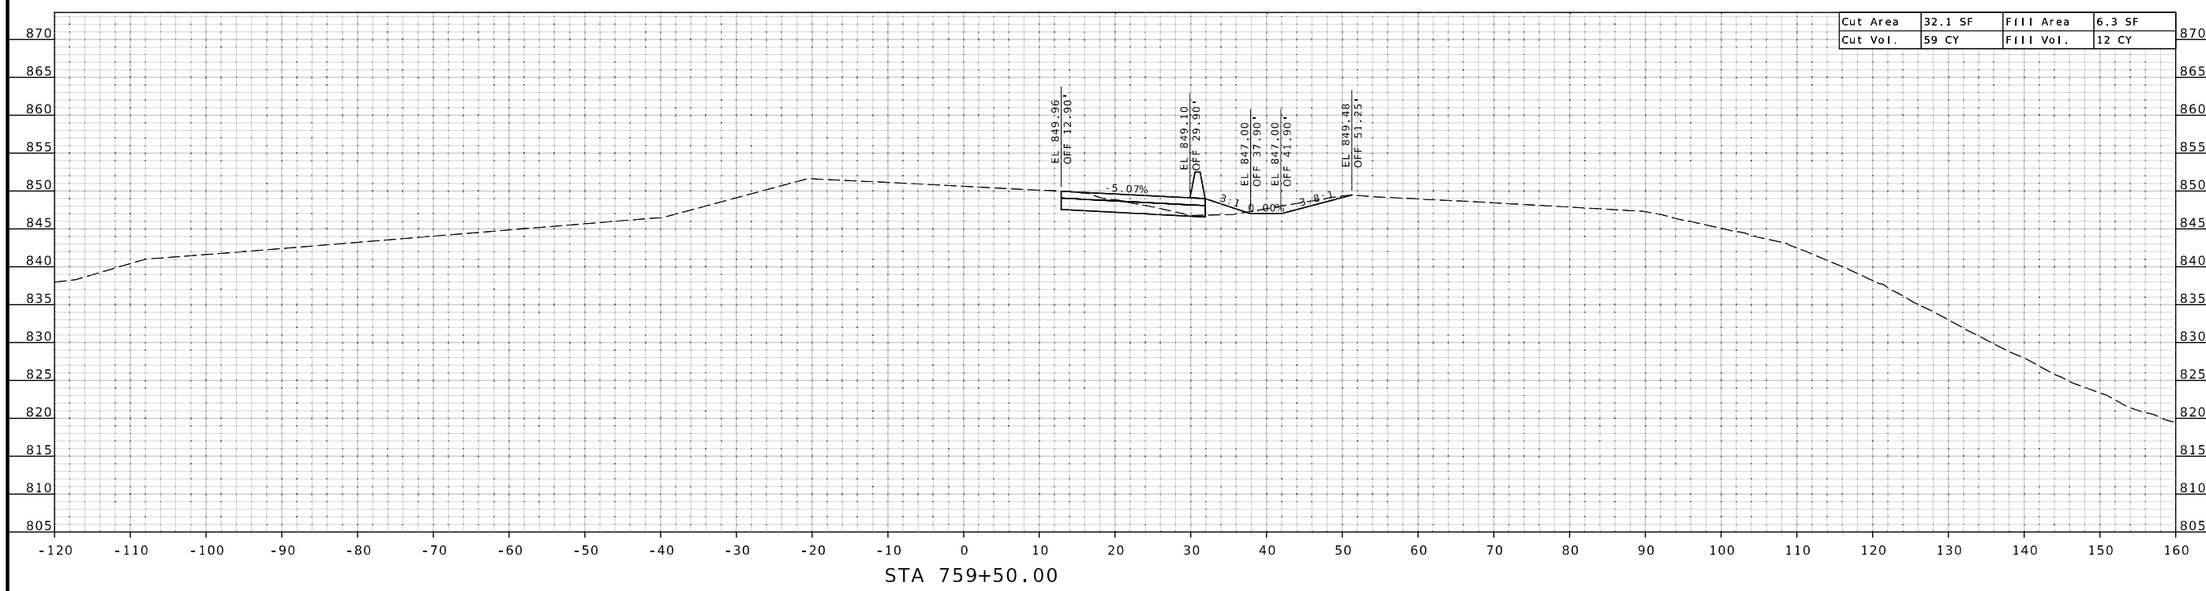

Cut Area	32.1 SF	Fill Area	6.3 SF
Cut Vol.	59 CY	Fill Vol.	12 CY

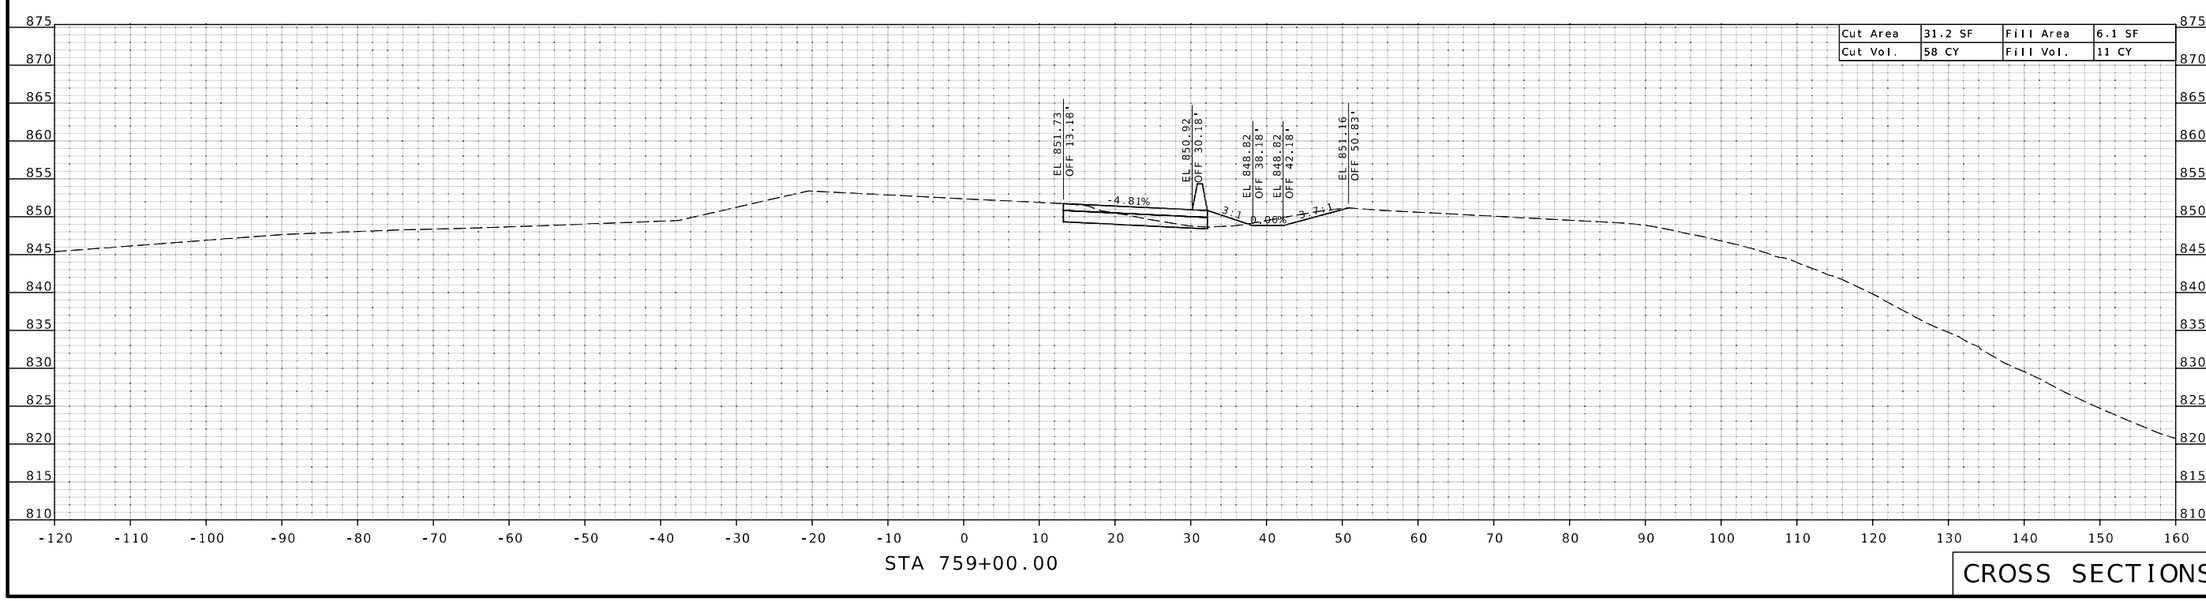

Cut Area	31.2 SF	Fill Area	6.1 SF
Cut Vol.	58 CY	Fill Vol.	11 CY

CROSS SECTIONS

STATE OF MISSOURI
BRADLEY T. SPANBERGER
NUMBER PE-2020027014
PROFESSIONAL ENGINEER

08/11/2025 1:02:07 PM
Bradley T. Spanberger - Civil
MO PE-2020027014

DATE PREPARED
08/11/2025

ROUTE	STATE
I-44	MO
DISTRICT	SHEET NO.
CD	23

COUNTY
PULASKI

JOB NO.
JCD0111B

CONTRACT ID.
.

.

BRIDGE NO.
.

DESCRIPTION	DATE
.	.
.	.
.	.
.	.
.	.
.	.

MISSOURI HIGHWAYS AND TRANSPORTATION COMMISSION
105 WEST CAPITOL
JEFFERSON CITY, MO 65102
1-888-ASK-MODOT (1-888-275-6636)

CMT
© Copyright CMT, Inc.
CRAWFORD, MURPHY & TILLY, INC.
1631 WEST ELFINDALE STREET
SPRINGFIELD, MO 65807 (417) 869-6009
ENGINEERING CORPORATION - 000631

©Copyright CMT, Inc.

CMT PROJECT NO.
24006489-00

DISCLAIMER
THE PROFESSIONAL WHOSE SIGNATURE AND PERSONAL SEAL APPEAR HEREON ASSUMES RESPONSIBILITY ONLY FOR WHAT APPEARS ON THIS PAGE, AND DISCLAIMS (PURSUANT TO SECTION 327.411 RSMO) SPECIFICATION, ESTIMATES, REPORTS, OR OTHER DOCUMENTS OR INSTRUMENTS NOT SEALED BY THE UNDERSIGNED PROFESSIONAL RELATING TO OR INTENDED TO BE USED FOR ANY PART OR PARTS OF THE PROJECT TO WHICH THIS PAGE REFERS.

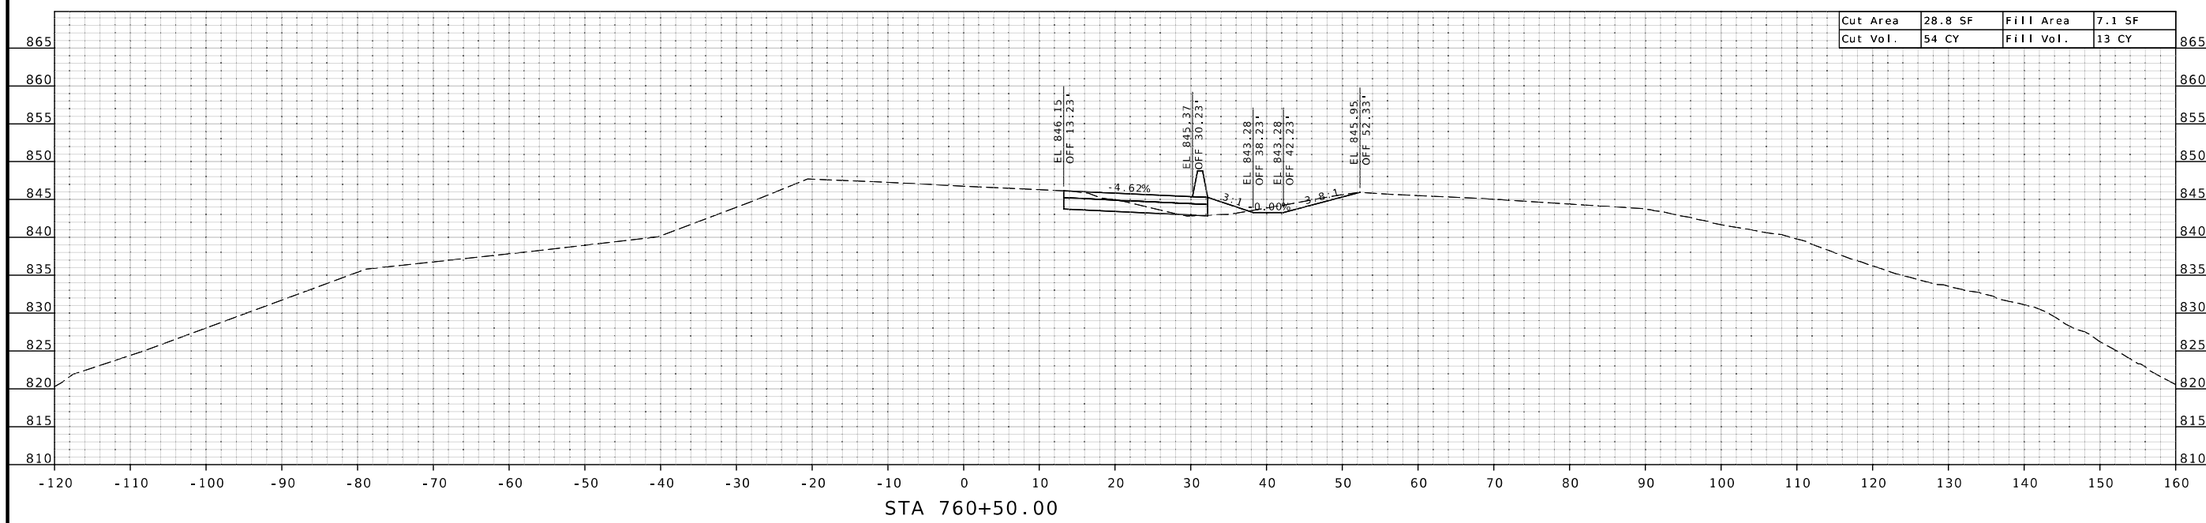

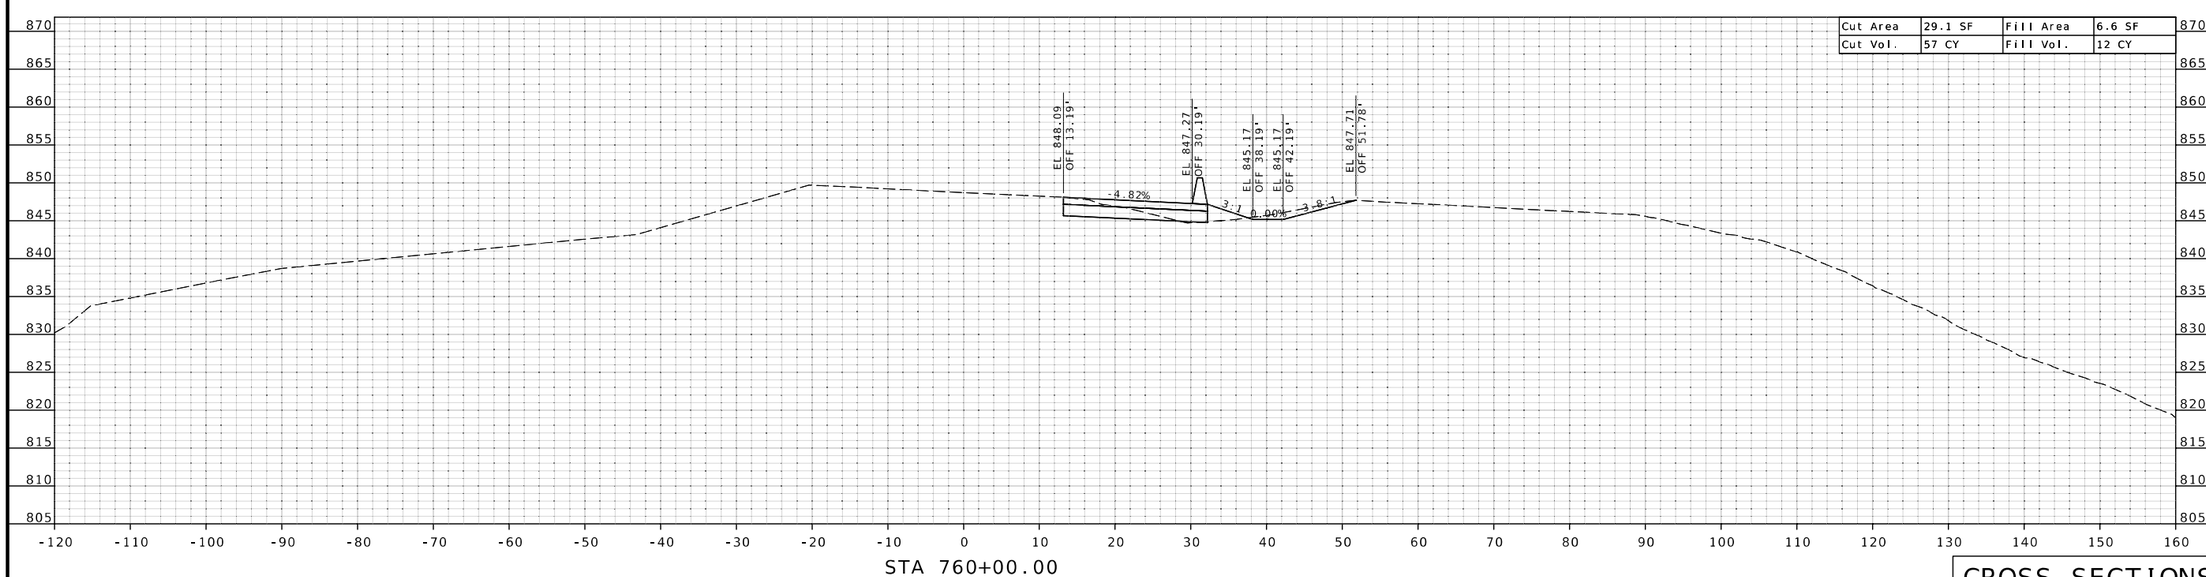

CROSS SECTIONS

STATE OF MISSOURI
BRADLEY T. SPANBERGER
NUMBER PE-2020027014
PROFESSIONAL ENGINEER

08/11/2025 1:02:07 PM
Bradley T. Spanberger - Civil
MO PE-2020027014

DATE PREPARED	08/11/2025
ROUTE	I-44
STATE	MO
DISTRICT	CD
SHEET NO.	24
COUNTY	PULASKI
JOB NO.	JCD0111B
CONTRACT ID.	.
BRIDGE NO.	.

DESCRIPTION	DATE
.	.
.	.
.	.
.	.
.	.
.	.

MISSOURI HIGHWAYS AND TRANSPORTATION COMMISSION
105 WEST CAPITOL
JEFFERSON CITY, MO 65102
1-888-ASK-MODOT (1-888-275-6636)

CMT
© Copyright CMT, Inc.
CRAWFORD, MURPHY & TILLY, INC.
1657 WEST ELFINDALE STREET
SPRINGFIELD, MISSOURI 65807 (417) 869-6009
ENGINEERING CORPORATION - 000631

©Copyright CMT, Inc.

CMT PROJECT NO.
24006489-00

DISCLAIMER
THE PROFESSIONAL WHOSE SIGNATURE AND PERSONAL SEAL APPEAR HEREON ASSUMES RESPONSIBILITY ONLY FOR WHAT APPEARS ON THIS PAGE, AND DISCLAIMS (PURSUANT TO SECTION 327.411 RSMO) SPECIFICATION, ESTIMATES, REPORTS, OR OTHER DOCUMENTS OR INSTRUMENTS NOT SEALED BY THE UNDERSIGNED PROFESSIONAL RELATING TO OR INTENDED TO BE USED FOR ANY PART OR PARTS OF THE PROJECT TO WHICH THIS PAGE REFERS.

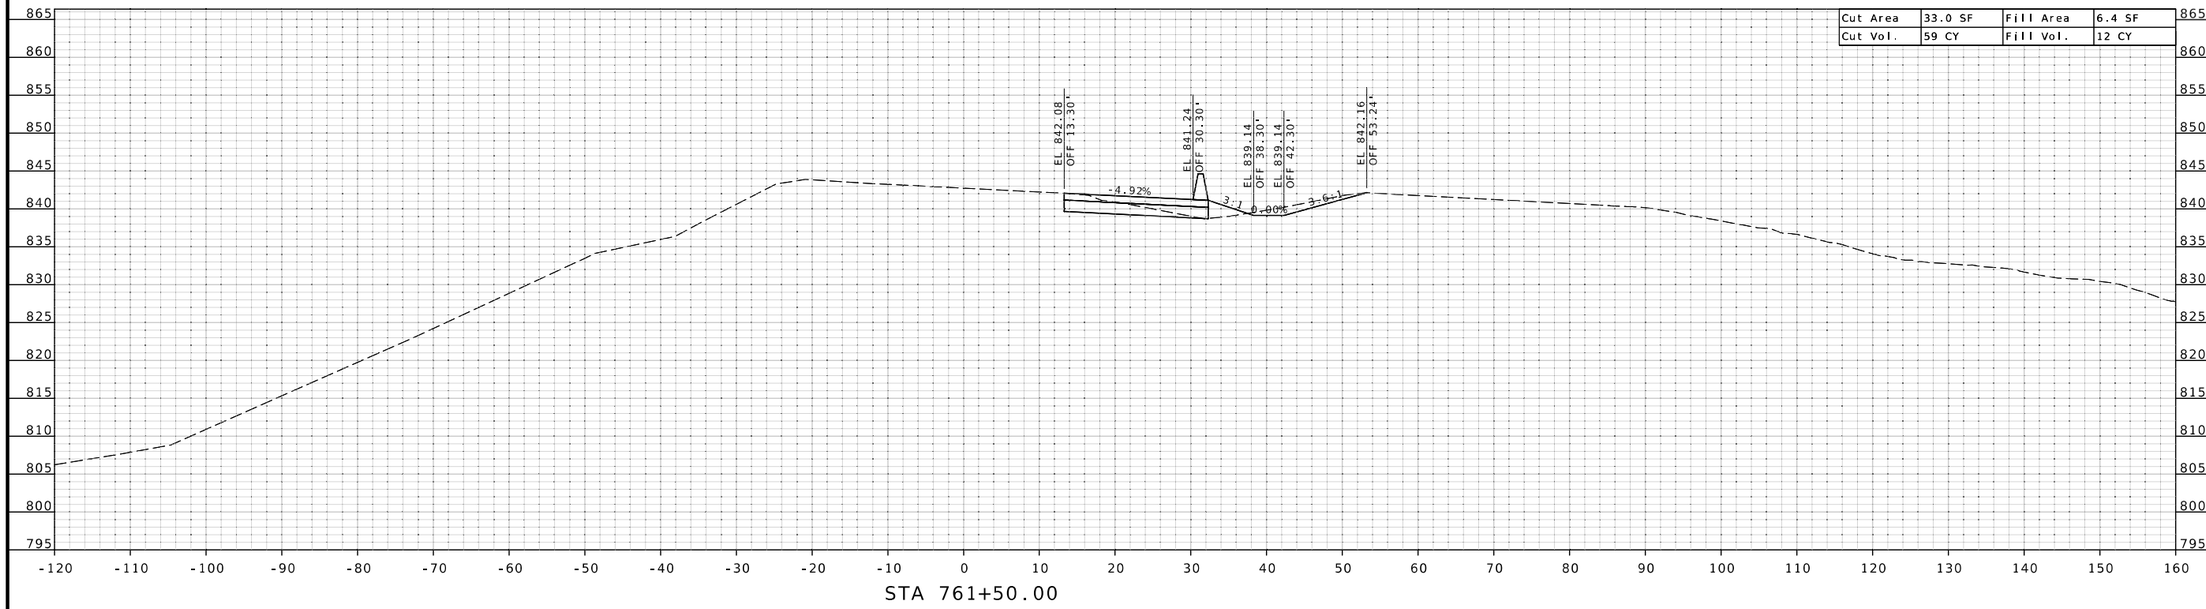

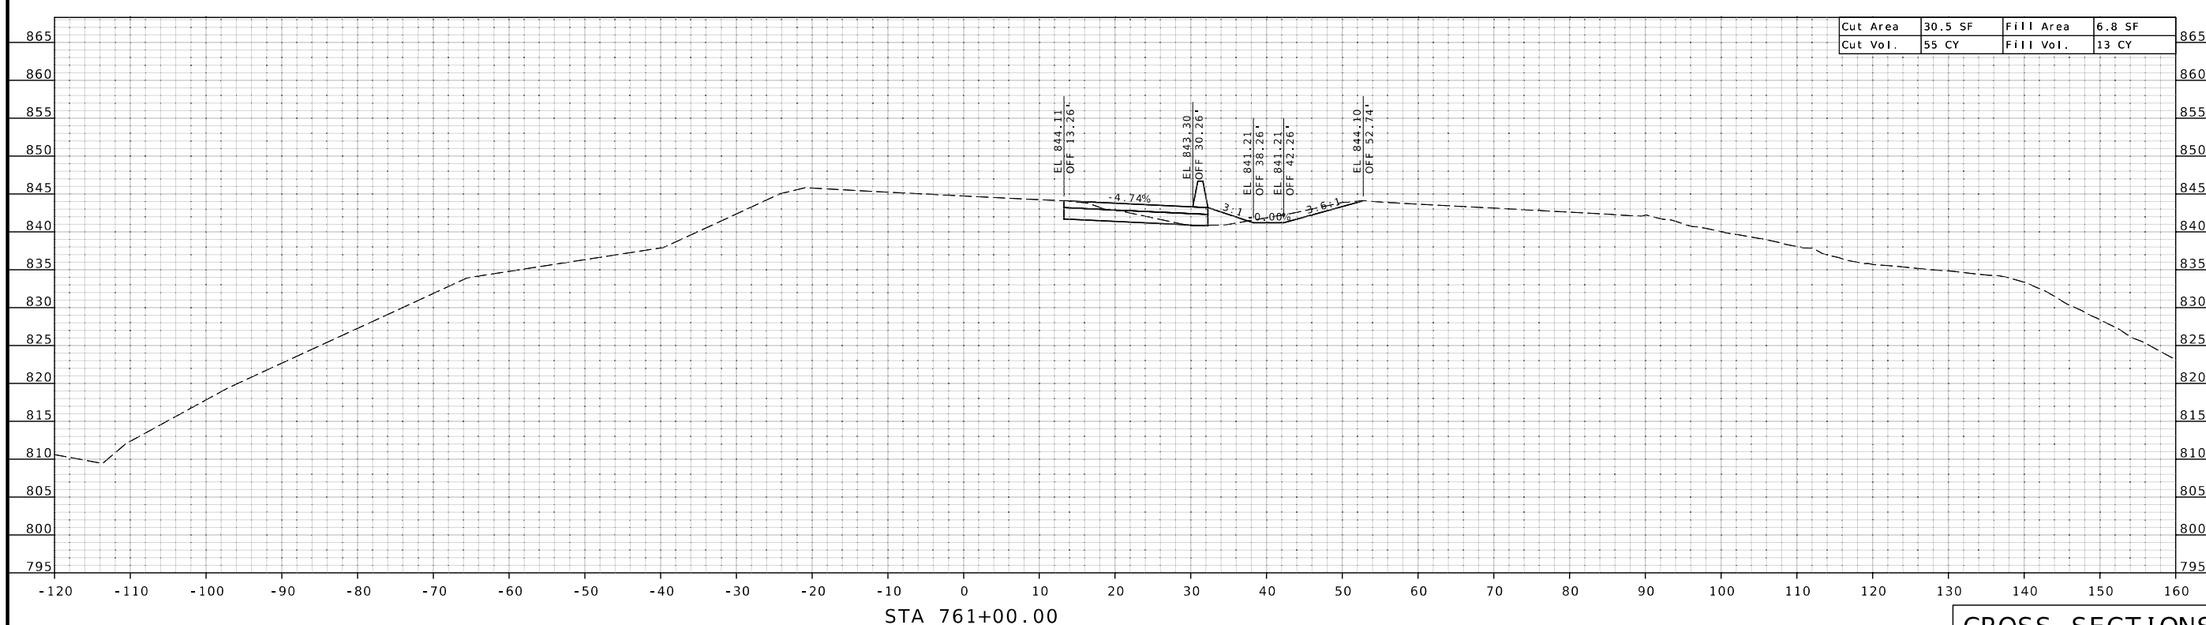

CROSS SECTIONS

STATE OF MISSOURI
BRADLEY T. SPANBERGER
NUMBER PE-2020027014
PROFESSIONAL ENGINEER

08/11/2025 1:02:07 PM
Bradley T. Spanberger - Civil
MO PE-2020027014

DATE PREPARED
08/11/2025

ROUTE	STATE
I-44	MO
DISTRICT	SHEET NO.
CD	25

COUNTY
PULASKI

JOB NO.
JCD0111B

CONTRACT ID.
.

.

BRIDGE NO.
.

DATE	DESCRIPTION
.	.
.	.
.	.
.	.
.	.
.	.

MISSOURI HIGHWAYS AND TRANSPORTATION COMMISSION
105 WEST CAPITOL
JEFFERSON CITY, MO 65102
1-888-ASK-MODOT (1-888-275-6636)

CMT
©Copyright CMT, Inc.
CRAWFORD, MURPHY & TILLY, INC.
1631 WEST ELFINDALE STREET
SPRINGFIELD, MO 65807 (417) 869-6009
ENGINEERING CORPORATION - 000631

©Copyright CMT, Inc.

CMT PROJECT NO.
24006489-00

DISCLAIMER
THE PROFESSIONAL WHOSE SIGNATURE AND PERSONAL SEAL APPEAR HEREON ASSUMES RESPONSIBILITY ONLY FOR WHAT APPEARS ON THIS PAGE, AND DISCLAIMS (PURSUANT TO SECTION 327.411 RSMO) SPECIFICATION, ESTIMATES, REPORTS, OR OTHER DOCUMENTS OR INSTRUMENTS NOT SEALED BY THE UNDERSIGNED PROFESSIONAL RELATING TO OR INTENDED TO BE USED FOR ANY PART OR PARTS OF THE PROJECT TO WHICH THIS PAGE REFERS.

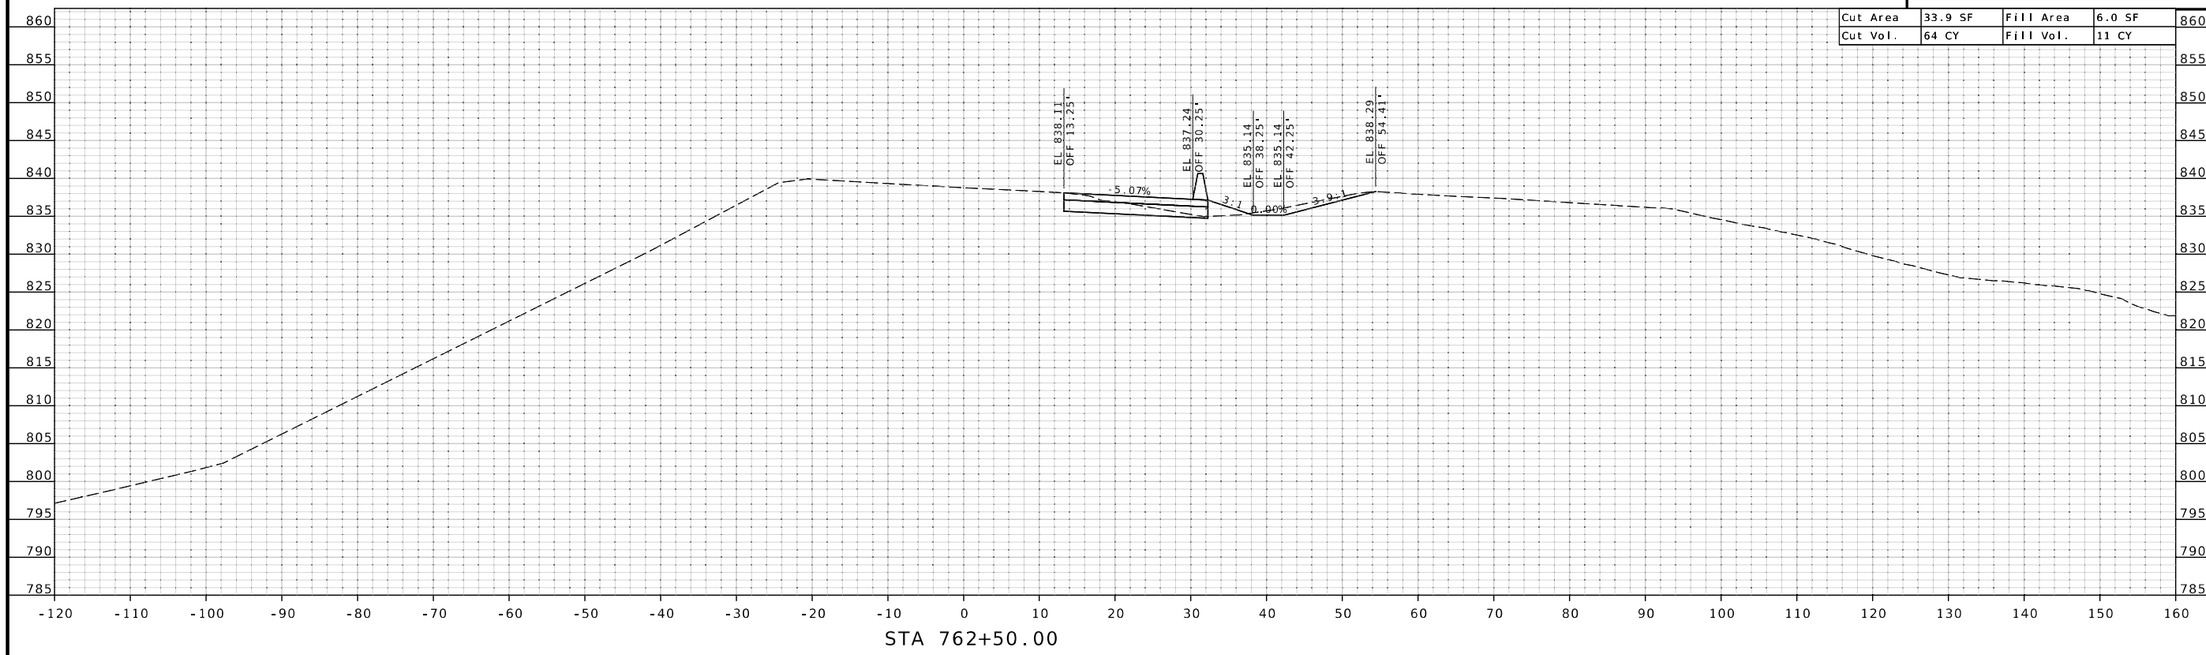

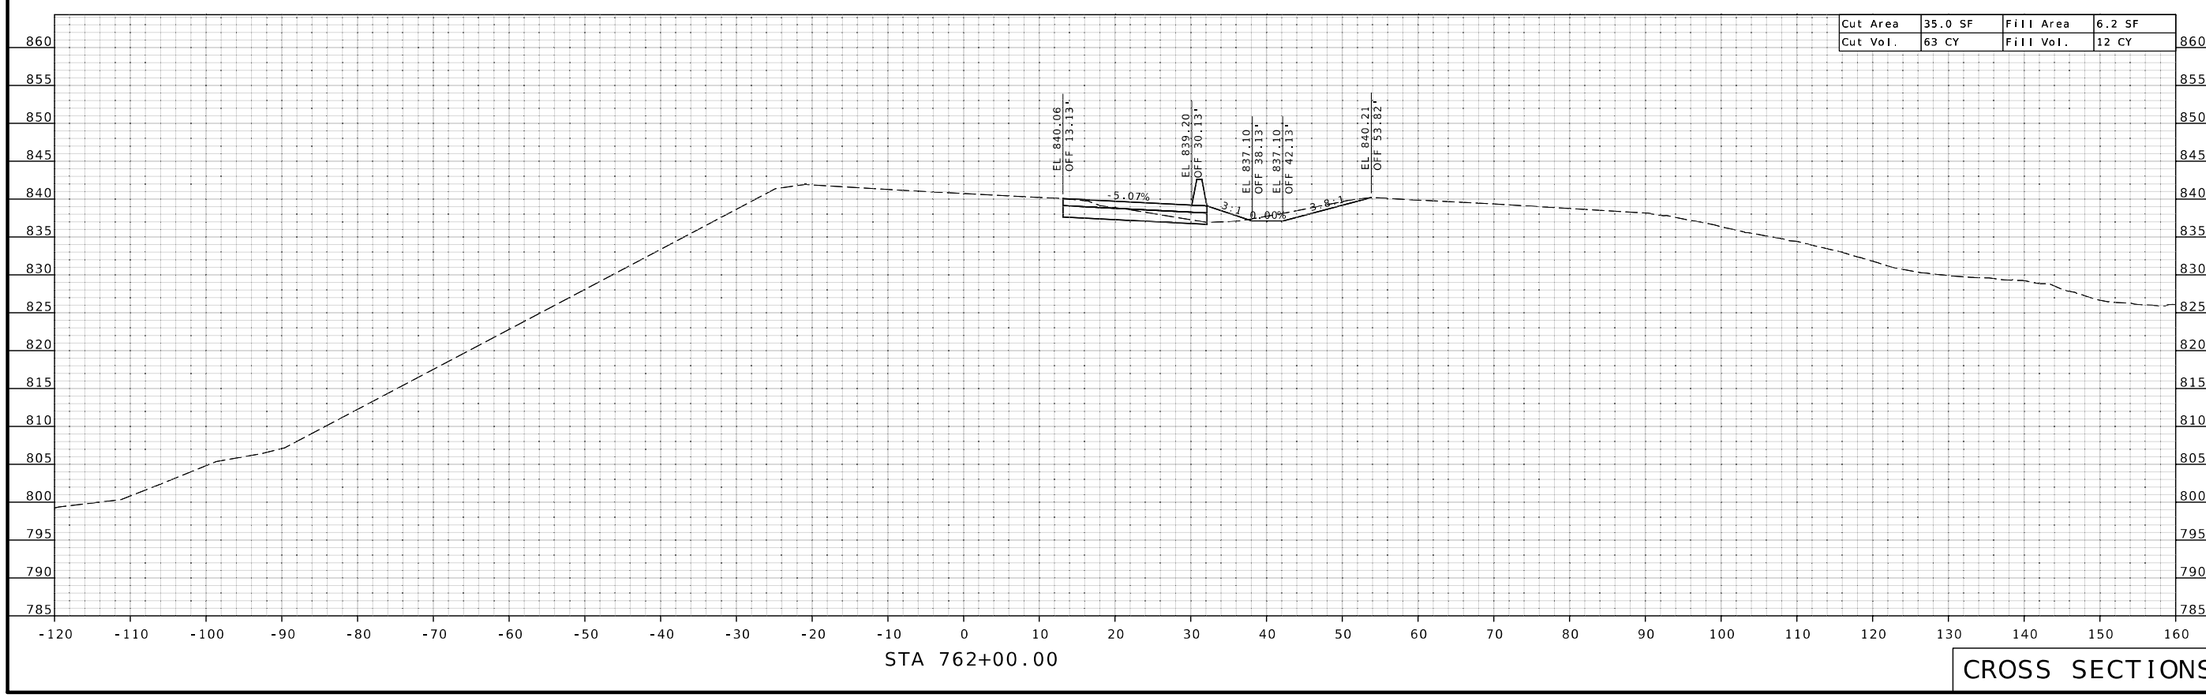

CROSS SECTIONS

STATE OF MISSOURI
BRADLEY T. SPANBERGER
NUMBER PE-2020027014
PROFESSIONAL ENGINEER

08/11/2025 1:02:07 PM
Bradley T. Spanberger - Civil
MO PE-2020027014

DATE PREPARED
08/11/2025

ROUTE	STATE
I-44	MO
DISTRICT	SHEET NO.
CD	26

COUNTY
PULASKI

JOB NO.
JCD0111B

CONTRACT ID.
.

.

BRIDGE NO.
.

DESCRIPTION	DATE
.	.
.	.
.	.
.	.
.	.
.	.

MISSOURI HIGHWAYS AND TRANSPORTATION COMMISSION
105 WEST CAPITOL
JEFFERSON CITY, MO 65102
1-888-ASK-MODOT (1-888-275-6636)

CMT
© Copyright CMT, Inc.
CRAWFORD, MURPHY & TILLY, INC.
1631 WEST ELFINDALE STREET
SPRINGFIELD, MO 65807 (417) 869-6009
ENGINEERING CORPORATION - 000631

© Copyright CMT, Inc.

CMT PROJECT NO.
24006489-00

DISCLAIMER
THE PROFESSIONAL WHOSE SIGNATURE AND PERSONAL SEAL APPEAR HEREON ASSUMES RESPONSIBILITY ONLY FOR WHAT APPEARS ON THIS PAGE, AND DISCLAIMS (PURSUANT TO SECTION 327.411 RSMO) SPECIFICATION, ESTIMATES, REPORTS, OR OTHER DOCUMENTS OR INSTRUMENTS NOT SEALED BY THE UNDERSIGNED PROFESSIONAL RELATING TO OR INTENDED TO BE USED FOR ANY PART OR PARTS OF THE PROJECT TO WHICH THIS PAGE REFERS.

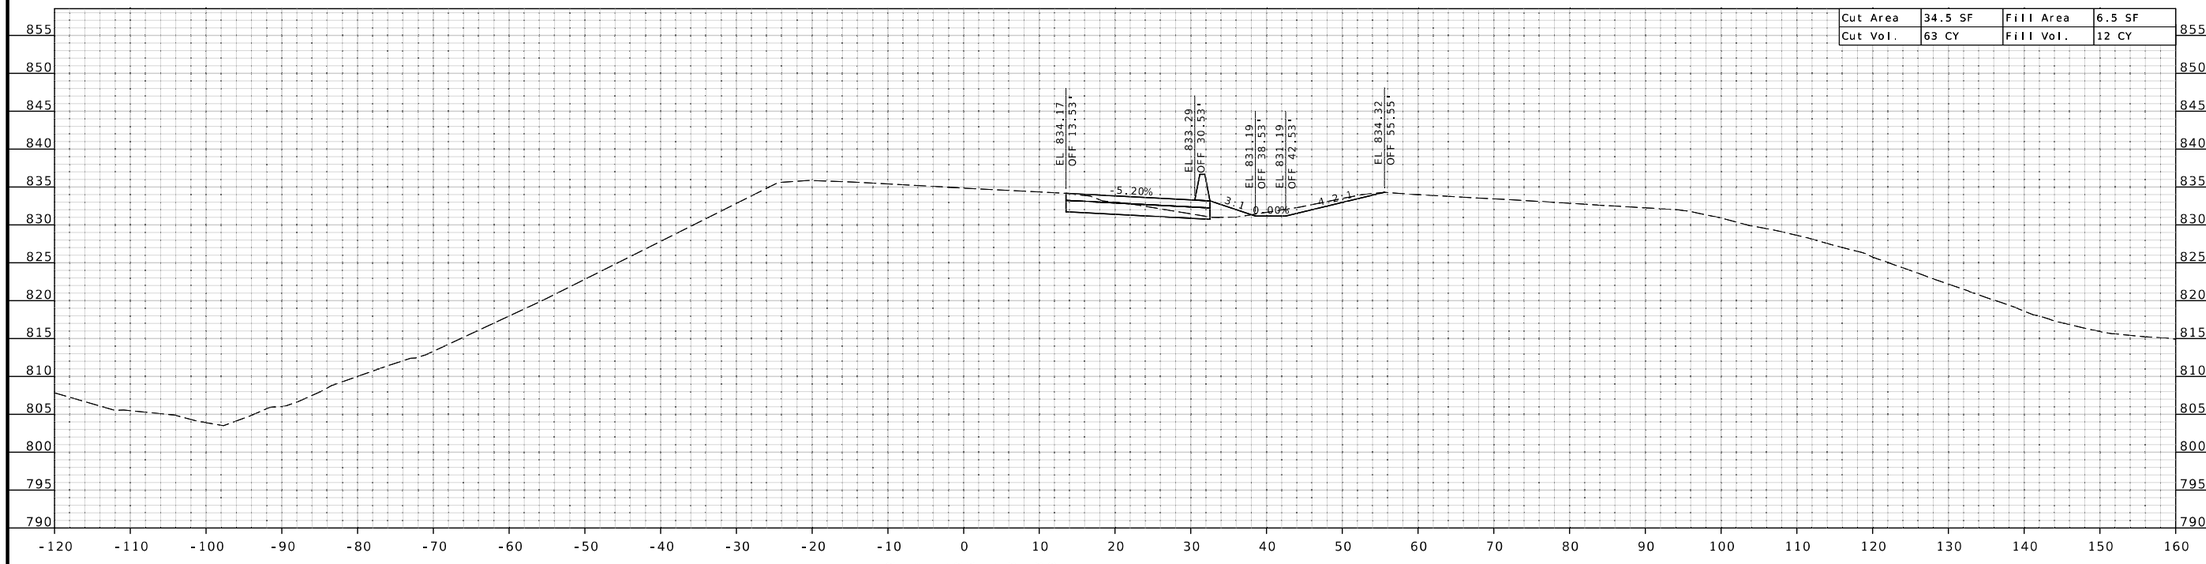

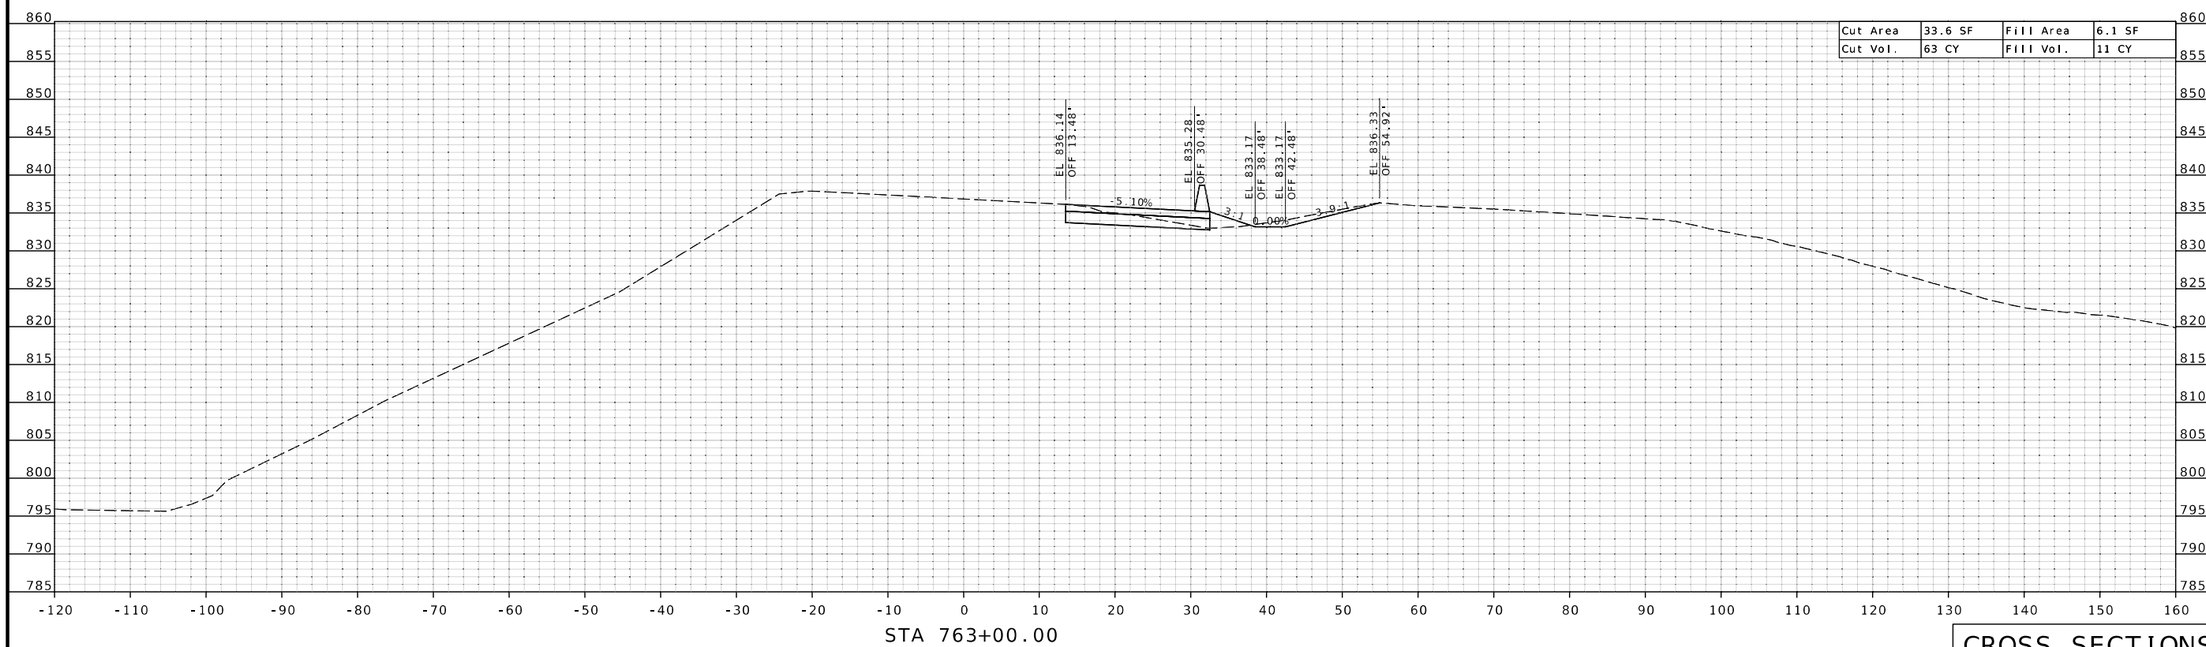

CROSS SECTIONS

STATE OF MISSOURI
BRADLEY T. SPANBERGER
NUMBER PE-2020027014
PROFESSIONAL ENGINEER

08/11/2025 1:02:07 PM
Bradley T. Spanberger - Civil
MO PE-2020027014

DATE PREPARED
08/11/2025

ROUTE	STATE
I-44	MO
DISTRICT	SHEET NO.
CD	27

COUNTY
PULASKI

JOB NO.
JCD0111B

CONTRACT ID.
.

.

BRIDGE NO.
.

DATE	DESCRIPTION
.	.
.	.
.	.
.	.
.	.
.	.

MISSOURI HIGHWAYS AND TRANSPORTATION COMMISSION
105 WEST CAPITOL
JEFFERSON CITY, MO 65102
1-888-ASK-MODOT (1-888-275-6636)

CMT
CRAWFORD, MURPHY & TILLY, INC.
1631 WEST ELFINDALE STREET
SPRINGFIELD, MO 65807 (417) 869-6009
ENGINEERING CORPORATION - 000631

©Copyright CMT, Inc.

CMT PROJECT NO.
24006489-00

DISCLAIMER
THE PROFESSIONAL WHOSE SIGNATURE AND PERSONAL SEAL APPEAR HEREON ASSUMES RESPONSIBILITY ONLY FOR WHAT APPEARS ON THIS PAGE, AND DISCLAIMS (PURSUANT TO SECTION 327.411 RSMO) SPECIFICATION, ESTIMATES, REPORTS, OR OTHER DOCUMENTS OR INSTRUMENTS NOT SEALED BY THE UNDERSIGNED PROFESSIONAL RELATING TO OR INTENDED TO BE USED FOR ANY PART OR PARTS OF THE PROJECT TO WHICH THIS PAGE REFERS.

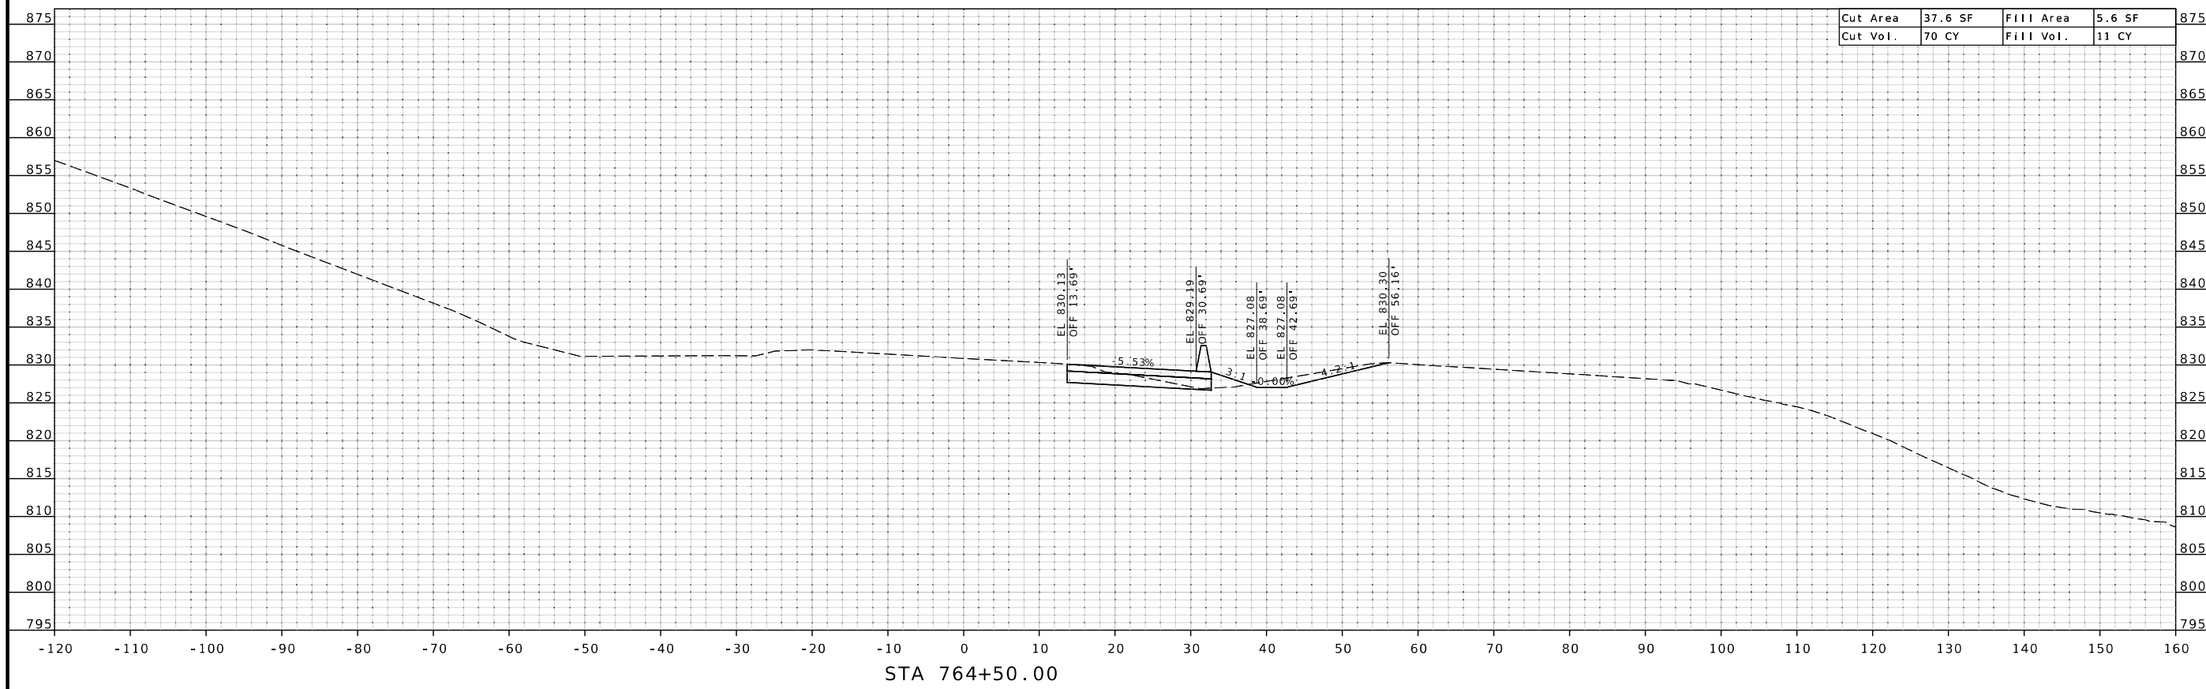

Cut Area	37.6 SF	Fill Area	5.6 SF
Cut Vol.	70 CY	Fill Vol.	11 CY

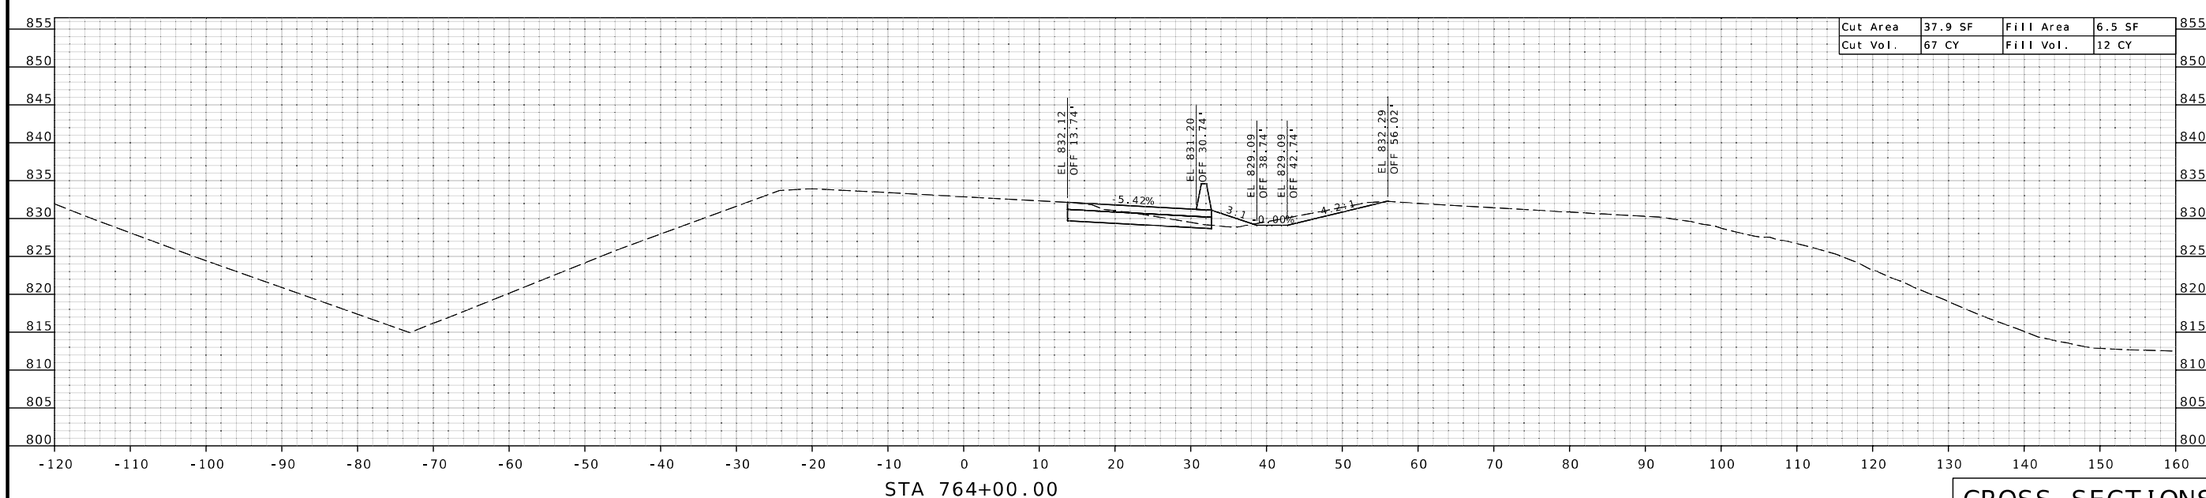

Cut Area	37.9 SF	Fill Area	6.5 SF
Cut Vol.	67 CY	Fill Vol.	12 CY

CROSS SECTIONS

STATE OF MISSOURI
BRADLEY T. SPANBERGER
NUMBER PE-2020027014
PROFESSIONAL ENGINEER

08/11/2025 1:02:07 PM
Bradley T. Spanberger - Civil
MO PE-2020027014

DATE PREPARED
08/11/2025

ROUTE	STATE
I-44	MO
DISTRICT	SHEET NO.
CD	28

COUNTY
PULASKI

JOB NO.
JCD0111B

CONTRACT ID.
.

.

BRIDGE NO.
.

DESCRIPTION	DATE
.	.
.	.
.	.
.	.
.	.
.	.

MISSOURI HIGHWAYS AND TRANSPORTATION COMMISSION
105 WEST CAPITOL
JEFFERSON CITY, MO 65102
1-888-ASK-MODOT (1-888-275-6636)

CMT
© Copyright CMT, Inc.
CRAWFORD, MURPHY & TILLY, INC.
1631 WEST ELFINDALE STREET
SPRINGFIELD, MO 65807 (417) 869-6009
ENGINEERING CORPORATION - 000631

©Copyright CMT, Inc.

CMT PROJECT NO.
24006489-00

DISCLAIMER
THE PROFESSIONAL WHOSE SIGNATURE AND PERSONAL SEAL APPEAR HEREON ASSUMES RESPONSIBILITY ONLY FOR WHAT APPEARS ON THIS PAGE. AND DISCLAIMS (PURSUANT TO SECTION 327.411 RSMO) SPECIFICATION, ESTIMATES, REPORTS, OR OTHER DOCUMENTS OR INSTRUMENTS NOT SEALED BY THE UNDERSIGNED PROFESSIONAL RELATING TO OR INTENDED TO BE USED FOR ANY PART OR PARTS OF THE PROJECT TO WHICH THIS PAGE REFERS.

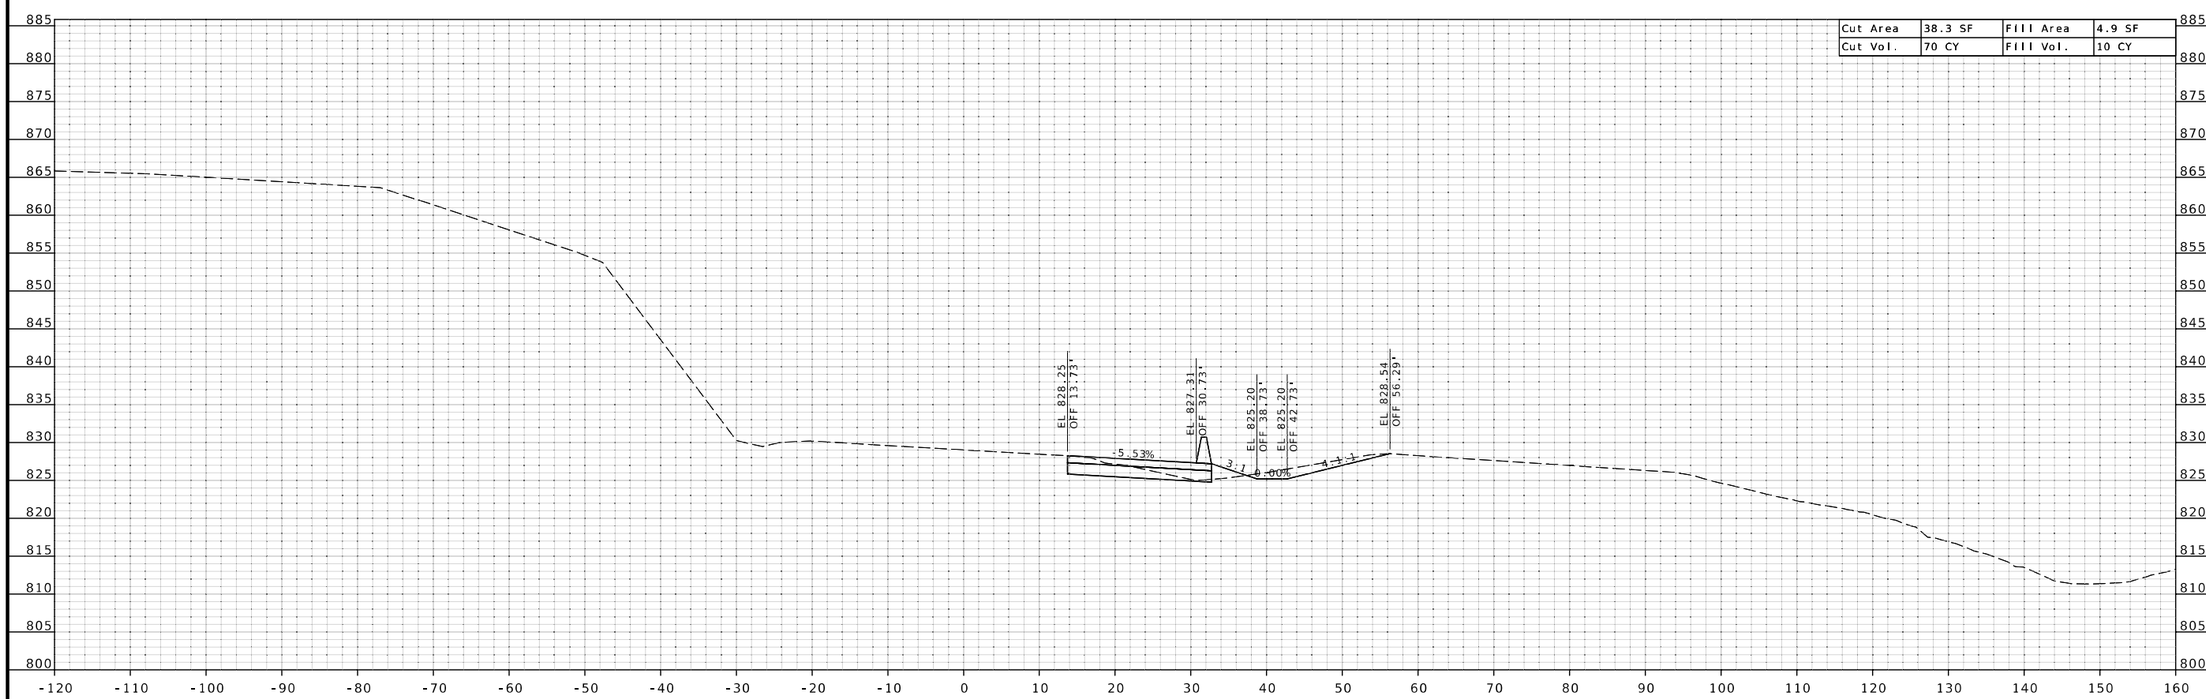

Cut Area	38.3 SF	Fill Area	4.9 SF
Cut Vol.	70 CY	Fill Vol.	10 CY

CROSS SECTIONS

STATE OF MISSOURI
BRADLEY T. SPANBERGER
NUMBER PE-2020027014
PROFESSIONAL ENGINEER

08/11/2025 1:02:08 PM
Bradley T. Spanberger - Civil
MO PE-2020027014

DATE PREPARED
08/11/2025

ROUTE	STATE
I-44	MO
DISTRICT	SHEET NO.
CD	29

COUNTY
PULASKI

JOB NO.
JCD0111B

CONTRACT ID.
.

.

BRIDGE NO.
.

DATE	DESCRIPTION
.	.
.	.
.	.
.	.
.	.
.	.

MISSOURI HIGHWAYS AND TRANSPORTATION COMMISSION
105 WEST CAPITOL
JEFFERSON CITY, MO 65102
1-888-ASK-MODOT (1-888-275-6636)

CMT
© Copyright CMT, Inc.
CRAWFORD, MURPHY & TILLY, INC.
1631 WEST ELFINDALE STREET
SPRINGFIELD, MO 65807 (417) 869-6009
ENGINEERING CORPORATION - 000631

© Copyright CMT, Inc.

CMT PROJECT NO.
24006489-00

DISCLAIMER
THE PROFESSIONAL WHOSE SIGNATURE AND PERSONAL SEAL APPEAR HEREON ASSUMES RESPONSIBILITY ONLY FOR WHAT APPEARS ON THIS PAGE. AND DISCLAIMS (PURSUANT TO SECTION 327.411 RSMO) SPECIFICATION, ESTIMATES, REPORTS, OR OTHER DOCUMENTS OR INSTRUMENTS NOT SEALED BY THE UNDERSIGNED PROFESSIONAL RELATING TO OR INTENDED TO BE USED FOR ANY PART OR PARTS OF THE PROJECT TO WHICH THIS PAGE REFERS.

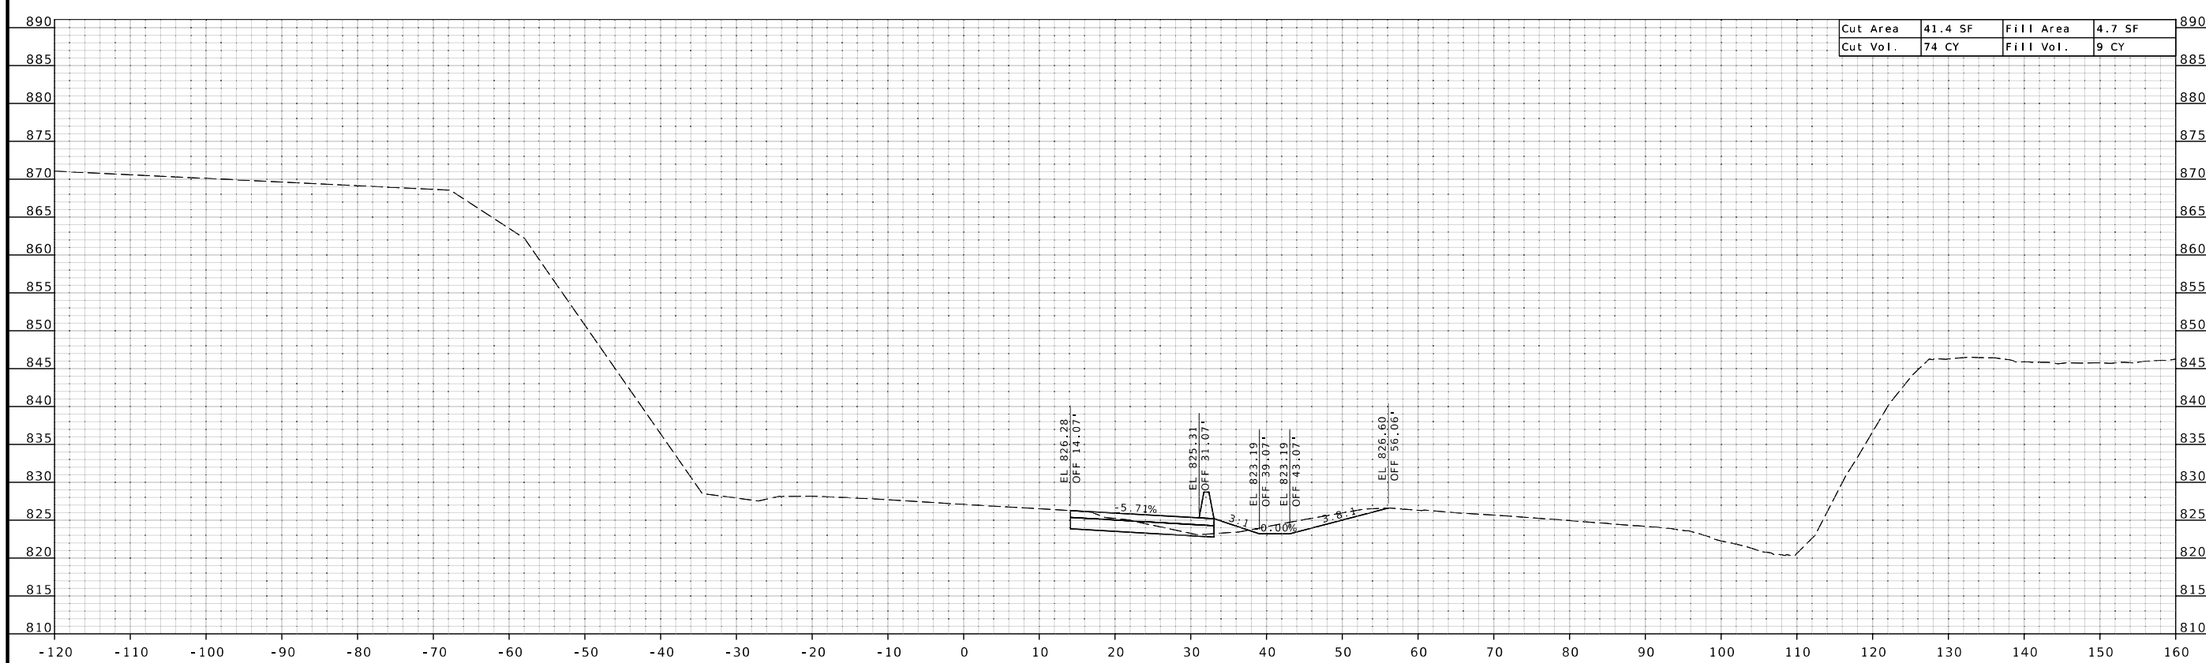

STA 765+50.00

CROSS SECTIONS

STATE OF MISSOURI
BRADLEY T. SPANBERGER
NUMBER PE-2020027014
PROFESSIONAL ENGINEER

08/11/2025 1:02:08 PM
Bradley T. Spanberger - Civil
MO PE-2020027014

DATE PREPARED
08/11/2025

ROUTE	STATE
I-44	MO
DISTRICT	SHEET NO.
CD	30

COUNTY
PULASKI

JOB NO.
JCD0111B

CONTRACT ID.
.

.

BRIDGE NO.
.

DATE	DESCRIPTION
.	.
.	.
.	.
.	.
.	.
.	.

MISSOURI HIGHWAYS AND TRANSPORTATION COMMISSION
105 WEST CAPITOL
JEFFERSON CITY, MO 65102
1-888-ASK-MODOT (1-888-275-6636)

CMT
© Copyright CMT, Inc.
CRAWFORD, MURPHY & TILLY, INC.
1631 WEST ELFINDALE STREET
SPRINGFIELD, MO 65807 (417) 869-6009
ENGINEERING CORPORATION - 000631

© Copyright CMT, Inc.

CMT PROJECT NO.
24006489-00

DISCLAIMER
THE PROFESSIONAL WHOSE SIGNATURE AND PERSONAL SEAL APPEAR HEREON ASSUMES RESPONSIBILITY ONLY FOR WHAT APPEARS ON THIS PAGE, AND DISCLAIMS (PURSUANT TO SECTION 327.411 RSMO) SPECIFICATION, ESTIMATES, REPORTS, OR OTHER DOCUMENTS OR INSTRUMENTS NOT SEALED BY THE UNDERSIGNED PROFESSIONAL RELATING TO OR INTENDED TO BE USED FOR ANY PART OR PARTS OF THE PROJECT TO WHICH THIS PAGE REFERS.

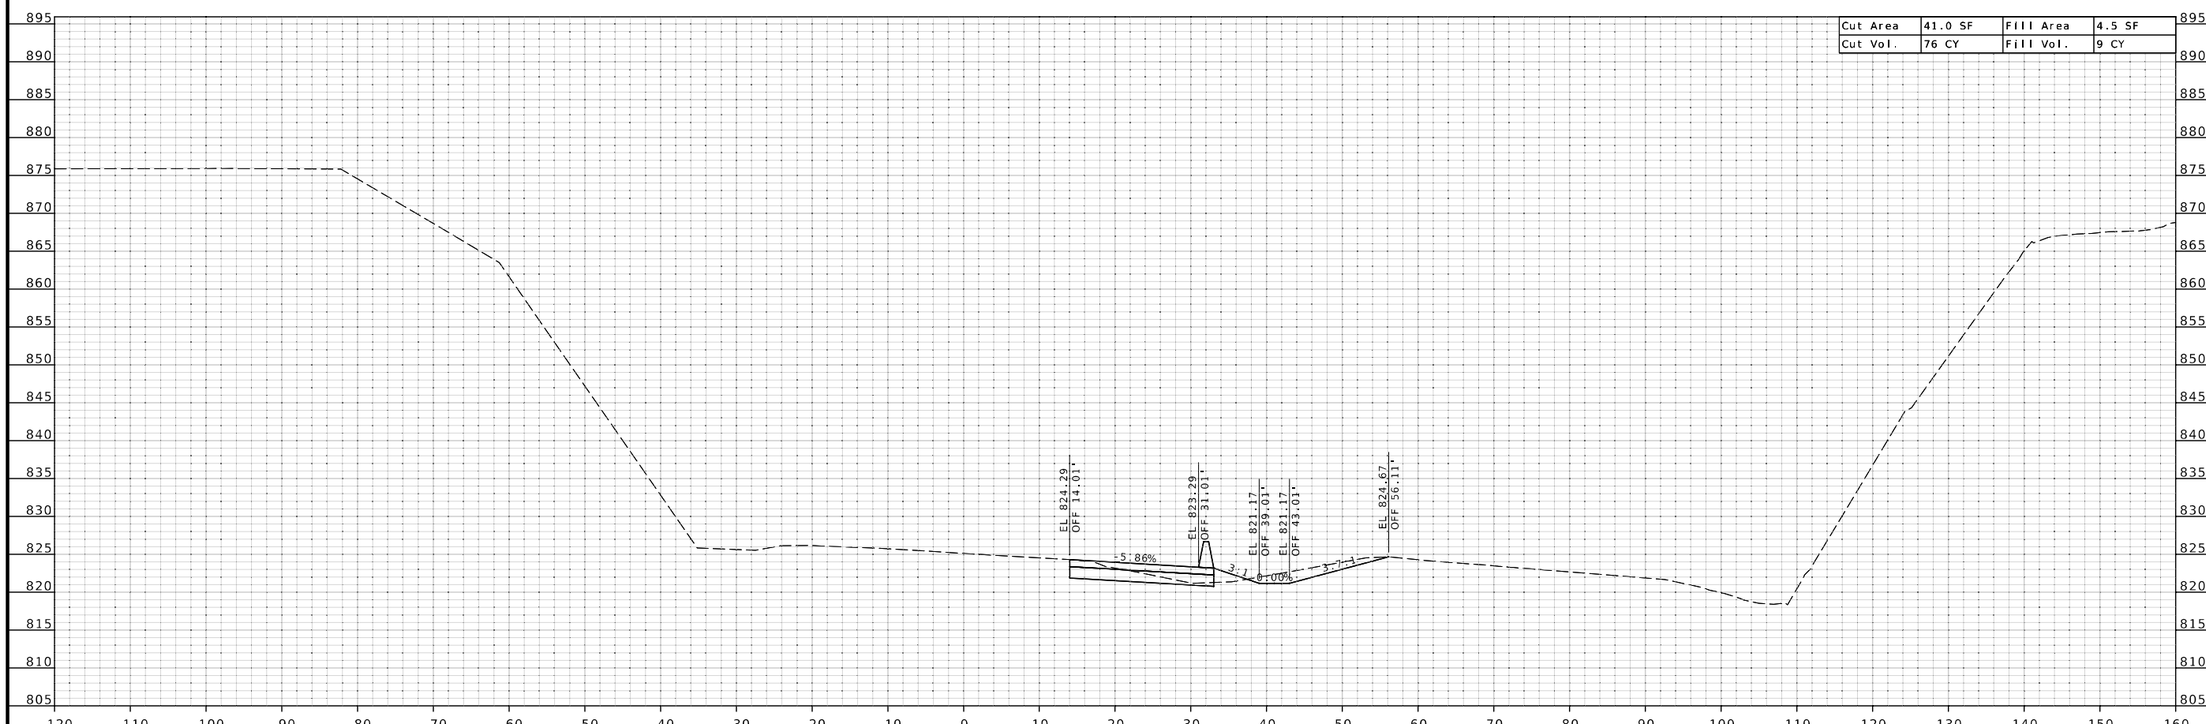

Cut Area	41.0 SF	Fill Area	4.5 SF
Cut Vol.	76 CY	Fill Vol.	9 CY

STA 766+00.00

CROSS SECTIONS

STATE OF MISSOURI
BRADLEY T. SPANBERGER
NUMBER PE-2020027014
PROFESSIONAL ENGINEER

08/11/2025 1:02:08 PM
Bradley T. Spanberger - Civil
MO PE-2020027014

DATE PREPARED
08/11/2025

ROUTE	STATE
I-44	MO
DISTRICT	SHEET NO.
CD	31

COUNTY
PULASKI

JOB NO.
JCD0111B

CONTRACT ID.
.

.

BRIDGE NO.
.

DATE	DESCRIPTION
.	.
.	.
.	.
.	.
.	.
.	.

MISSOURI HIGHWAYS AND TRANSPORTATION COMMISSION
105 WEST CAPITOL
JEFFERSON CITY, MO 65102
1-888-ASK-MODOT (1-888-275-6636)

CMT
© Copyright CMT, Inc.
CRAWFORD, MURPHY & TILLY, INC.
1631 WEST ELFINDALE STREET
SPRINGFIELD, MO 65807 (417) 869-6009
ENGINEERING CORPORATION - 000631

©Copyright CMT, Inc.

CMT PROJECT NO.
24006489-00

DISCLAIMER
THE PROFESSIONAL WHOSE SIGNATURE AND PERSONAL SEAL APPEAR HEREON ASSUMES RESPONSIBILITY ONLY FOR WHAT APPEARS ON THIS PAGE, AND DISCLAIMS (PURSUANT TO SECTION 327.411 RSMO) SPECIFICATION, ESTIMATES, REPORTS, OR OTHER DOCUMENTS OR INSTRUMENTS NOT SEALED BY THE UNDERSIGNED PROFESSIONAL RELATING TO OR INTENDED TO BE USED FOR ANY PART OR PARTS OF THE PROJECT TO WHICH THIS PAGE REFERS.

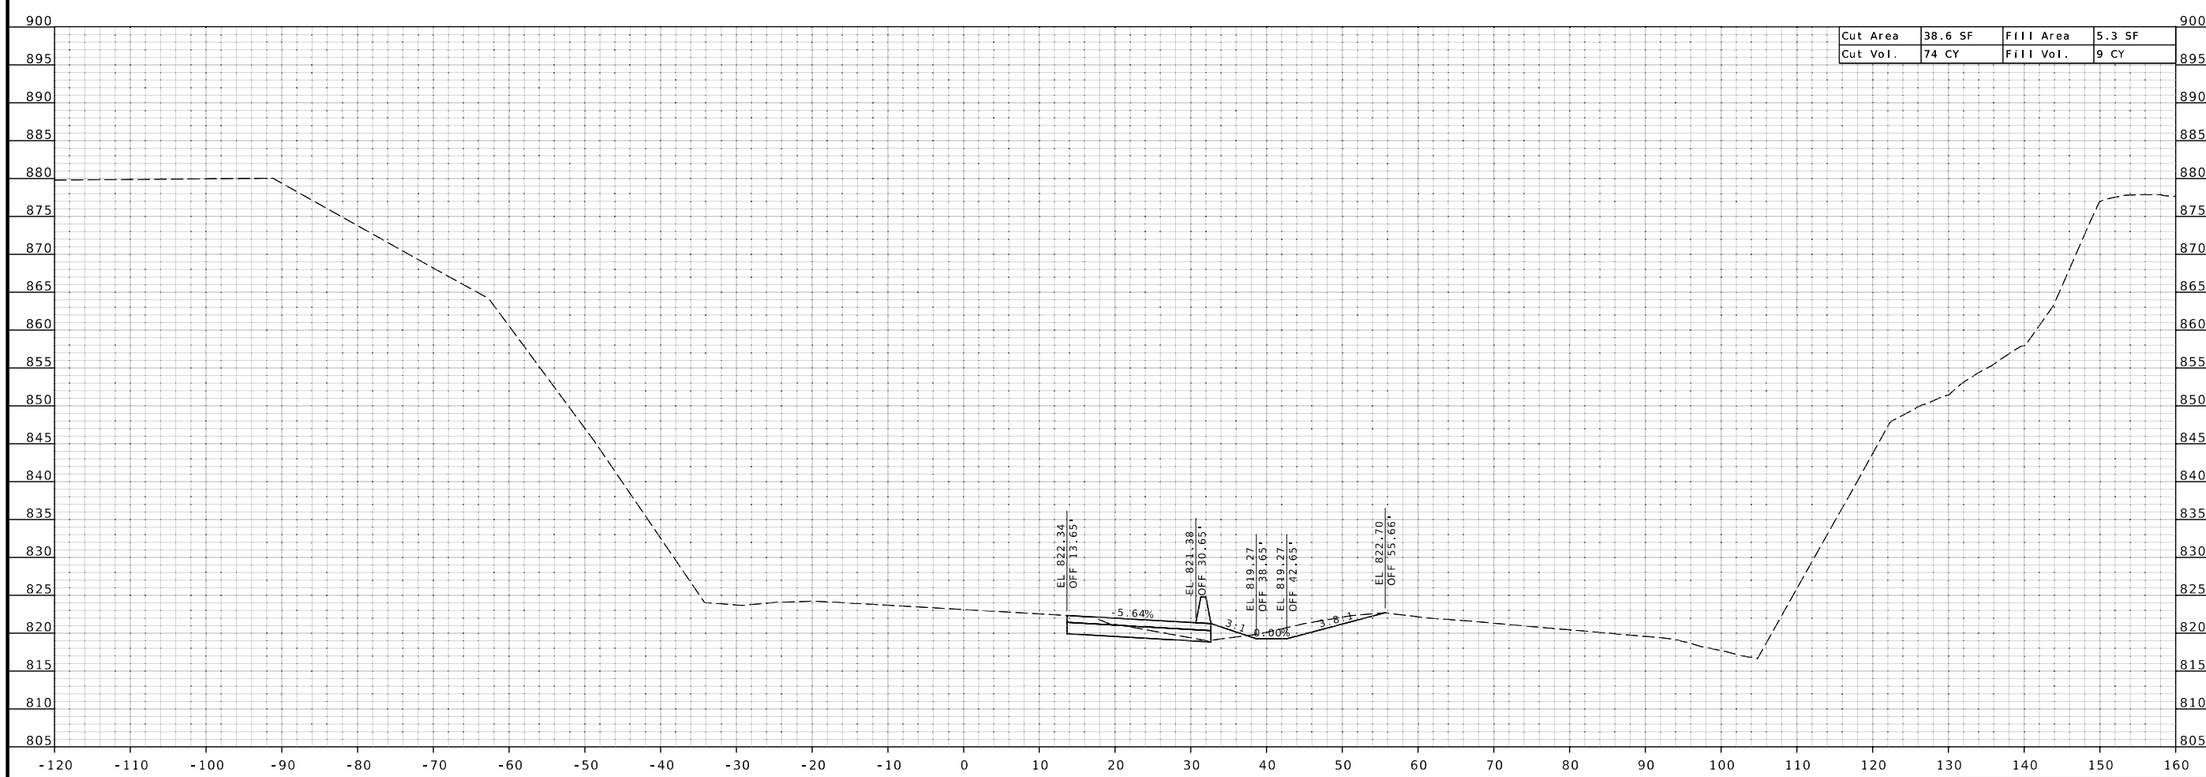

Cut Area	38.6 SF	Fill Area	5.3 SF
Cut Vol.	74 CY	Fill Vol.	9 CY

CROSS SECTIONS

STATE OF MISSOURI
BRADLEY T. SPANBERGER
NUMBER PE-2020027014
PROFESSIONAL ENGINEER

08/11/2025 1:02:08 PM
Bradley T. Spanberger - Civil
MO PE-2020027014

DATE PREPARED
08/11/2025

ROUTE	STATE
I-44	MO
DISTRICT	SHEET NO.
CD	32

COUNTY
PULASKI

JOB NO.
JCD0111B

CONTRACT ID.
.

.

BRIDGE NO.
.

DESCRIPTION	DATE
.	.
.	.
.	.
.	.
.	.
.	.

MISSOURI HIGHWAYS AND TRANSPORTATION COMMISSION
105 WEST CAPITOL
JEFFERSON CITY, MO 65102
1-888-ASK-MODOT (1-888-275-6636)

© Copyright CMT, Inc.
CMT
CRAWFORD, MURPHY & TILLY, INC.
1631 WEST ELFINDALE STREET
SPRINGFIELD, MO 65807 (417) 869-6009
ENGINEERING CORPORATION - 000631

©Copyright CMT, Inc.

CMT PROJECT NO.
24006489-00

DISCLAIMER
THE PROFESSIONAL WHOSE SIGNATURE AND PERSONAL SEAL APPEAR HEREON ASSUMES RESPONSIBILITY ONLY FOR WHAT APPEARS ON THIS PAGE. AND DISCLAIMS (PURSUANT TO SECTION 327.411 RSMO) SPECIFICATION, ESTIMATES, REPORTS, OR OTHER DOCUMENTS OR INSTRUMENTS NOT SEALED BY THE UNDERSIGNED PROFESSIONAL RELATING TO OR INTENDED TO BE USED FOR ANY PART OR PARTS OF THE PROJECT TO WHICH THIS PAGE REFERS.

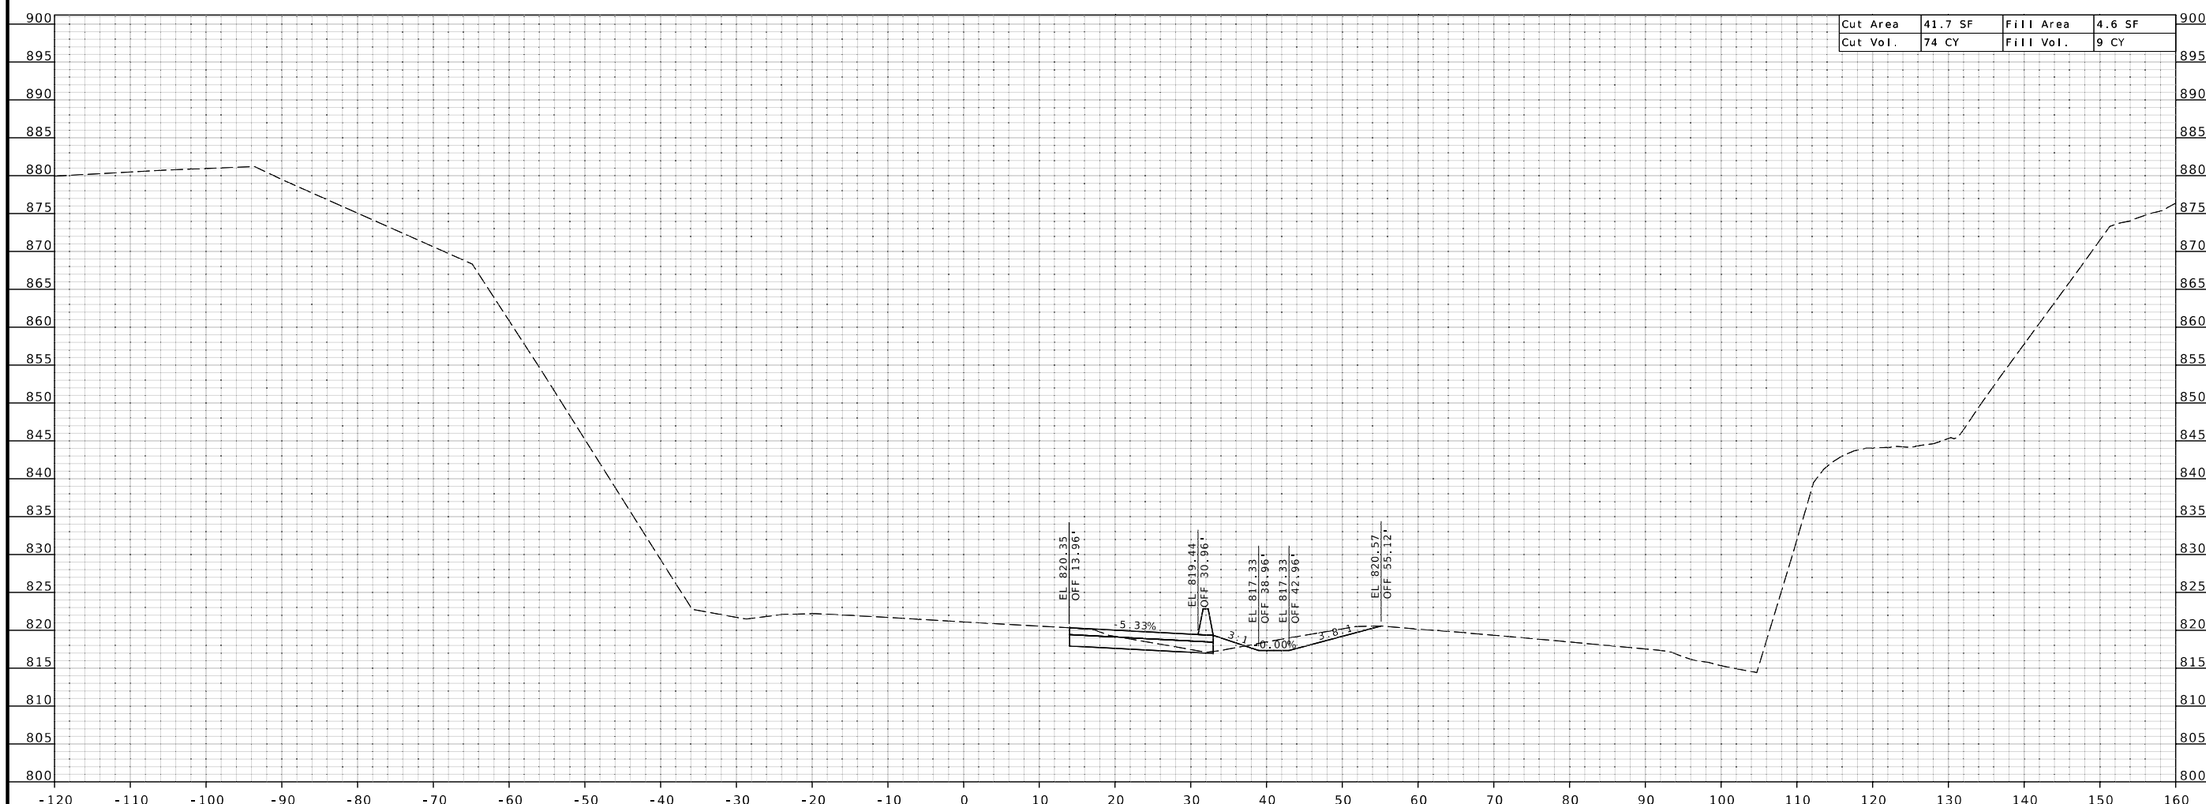

Cut Area	41.7 SF	Fill Area	4.6 SF
Cut Vol.	74 CY	Fill Vol.	9 CY

CROSS SECTIONS

STATE OF MISSOURI
BRADLEY T. SPANBERGER
NUMBER PE-2020027014
PROFESSIONAL ENGINEER

08/11/2025 1:02:08 PM
Bradley T. Spanberger - Civil
MO PE-2020027014

DATE PREPARED
08/11/2025

ROUTE	STATE
I-44	MO
DISTRICT	SHEET NO.
CD	33

COUNTY
PULASKI

JOB NO.
JCD0111B

CONTRACT ID.
.

.

BRIDGE NO.
.

DESCRIPTION	DATE
.	.
.	.
.	.
.	.
.	.
.	.

MISSOURI HIGHWAYS AND TRANSPORTATION COMMISSION
105 WEST CAPITOL
JEFFERSON CITY, MO 65102
1-888-ASK-MODOT (1-888-275-6636)

CMT
© Copyright CMT, Inc.
CRAWFORD, MURPHY & TILLY, INC.
1631 WEST ELFINDALE STREET
SPRINGFIELD, MO 65807 (417) 869-6009
ENGINEERING CORPORATION - 000631

©Copyright CMT, Inc.

CMT PROJECT NO.
24006489-00

DISCLAIMER
THE PROFESSIONAL WHOSE SIGNATURE AND PERSONAL SEAL APPEAR HEREON ASSUMES RESPONSIBILITY ONLY FOR WHAT APPEARS ON THIS PAGE, AND DISCLAIMS (PURSUANT TO SECTION 327.411 RSMO) SPECIFICATION, ESTIMATES, REPORTS, OR OTHER DOCUMENTS OR INSTRUMENTS NOT SEALED BY THE UNDERSIGNED PROFESSIONAL RELATING TO OR INTENDED TO BE USED FOR ANY PART OR PARTS OF THE PROJECT TO WHICH THIS PAGE REFERS.

Cut Area	41.6 SF	Fill Area	4.5 SF
Cut Vol.	77 CY	Fill Vol.	8 CY

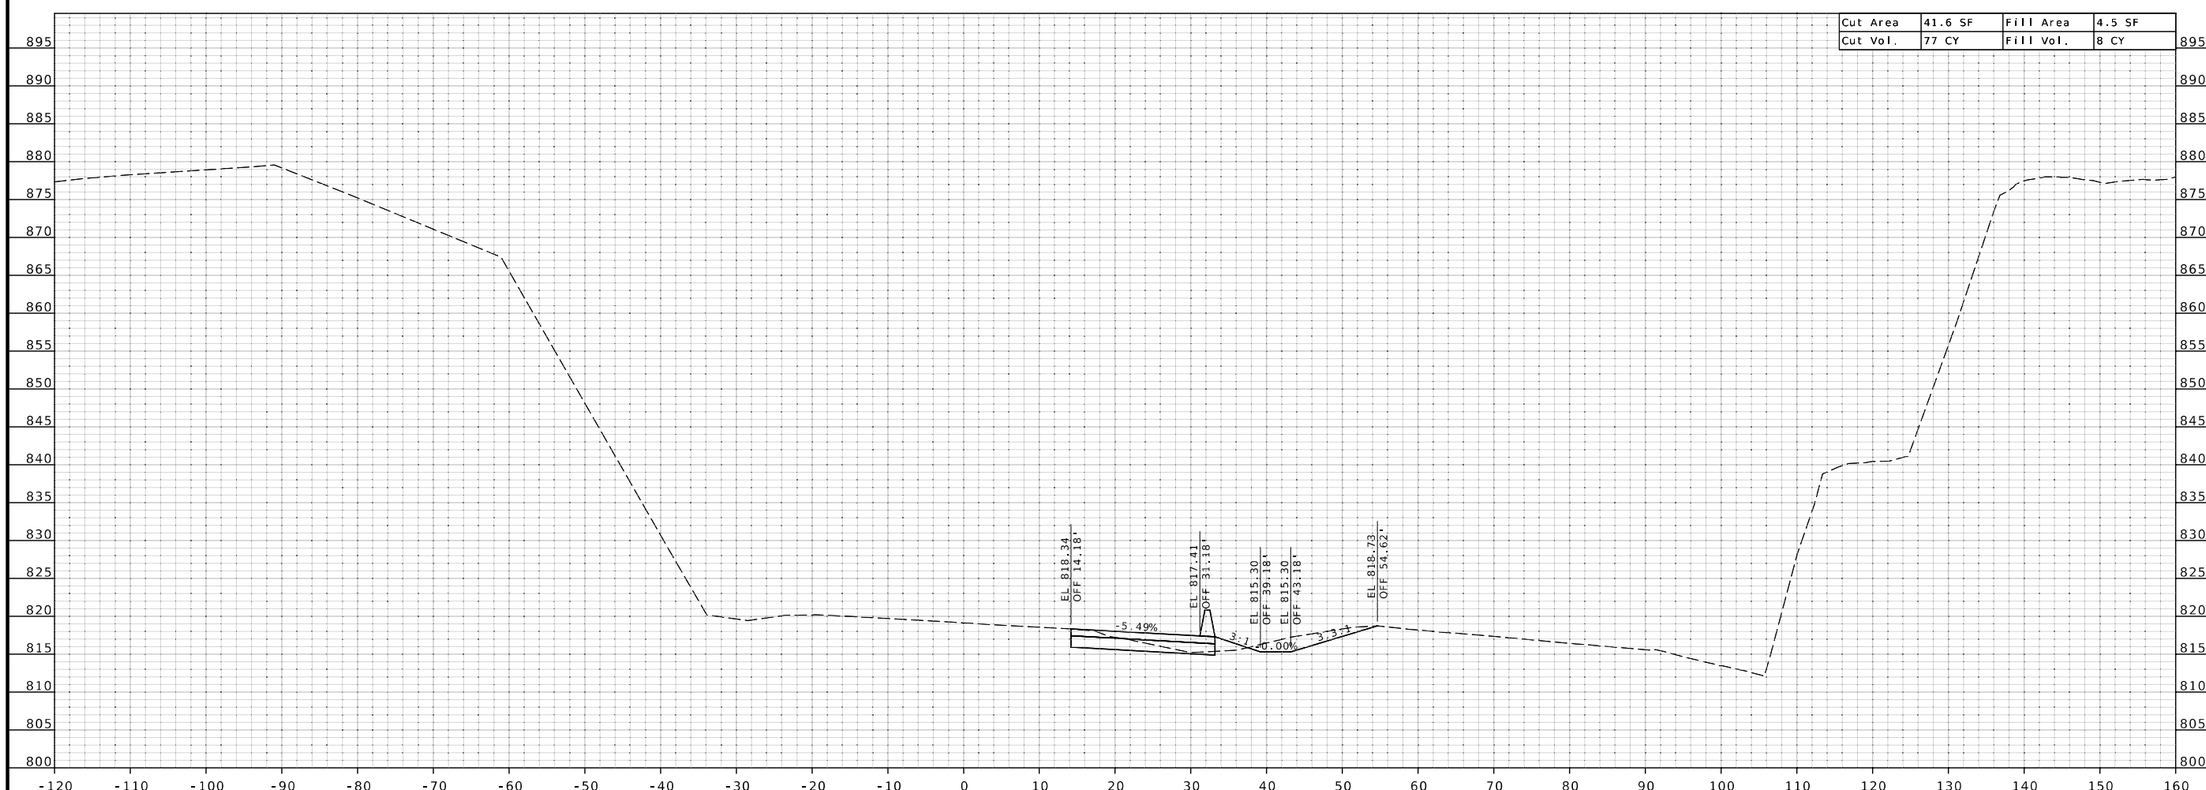

CROSS SECTIONS

STATE OF MISSOURI
BRADLEY T. SPANBERGER
NUMBER PE-2020027014
PROFESSIONAL ENGINEER

08/11/2025 1:02:08 PM
Bradley T. Spanberger - Civil
MO PE-2020027014

DATE PREPARED
08/11/2025

ROUTE	STATE
I-44	MO
DISTRICT	SHEET NO.
CD	34

COUNTY
PULASKI

JOB NO.
JCD0111B

CONTRACT ID.
.

.

BRIDGE NO.
.

DESCRIPTION	DATE
.	.
.	.
.	.
.	.
.	.
.	.

MISSOURI HIGHWAYS AND TRANSPORTATION COMMISSION
105 WEST CAPITOL
JEFFERSON CITY, MO 65102
1-888-ASK-MODOT (1-888-275-6636)

CMT
© Copyright CMT, Inc.
CRAWFORD, MURPHY & TILLY, INC.
16431 WEST ELFINDALE STREET
SPRINGFIELD, MO 65814 (417) 869-6009
ENGINEERING CORPORATION - 000631

©Copyright CMT, Inc.

CMT PROJECT NO.
24006489-00

DISCLAIMER
THE PROFESSIONAL WHOSE SIGNATURE AND PERSONAL SEAL APPEAR HEREON ASSUMES RESPONSIBILITY ONLY FOR WHAT APPEARS ON THIS PAGE. AND DISCLAIMS (PURSUANT TO SECTION 327.411 RSMO) SPECIFICATION, ESTIMATES, REPORTS, OR OTHER DOCUMENTS OR INSTRUMENTS NOT SEALED BY THE UNDERSIGNED PROFESSIONAL RELATING TO OR INTENDED TO BE USED FOR ANY PART OR PARTS OF THE PROJECT TO WHICH THIS PAGE REFERS.

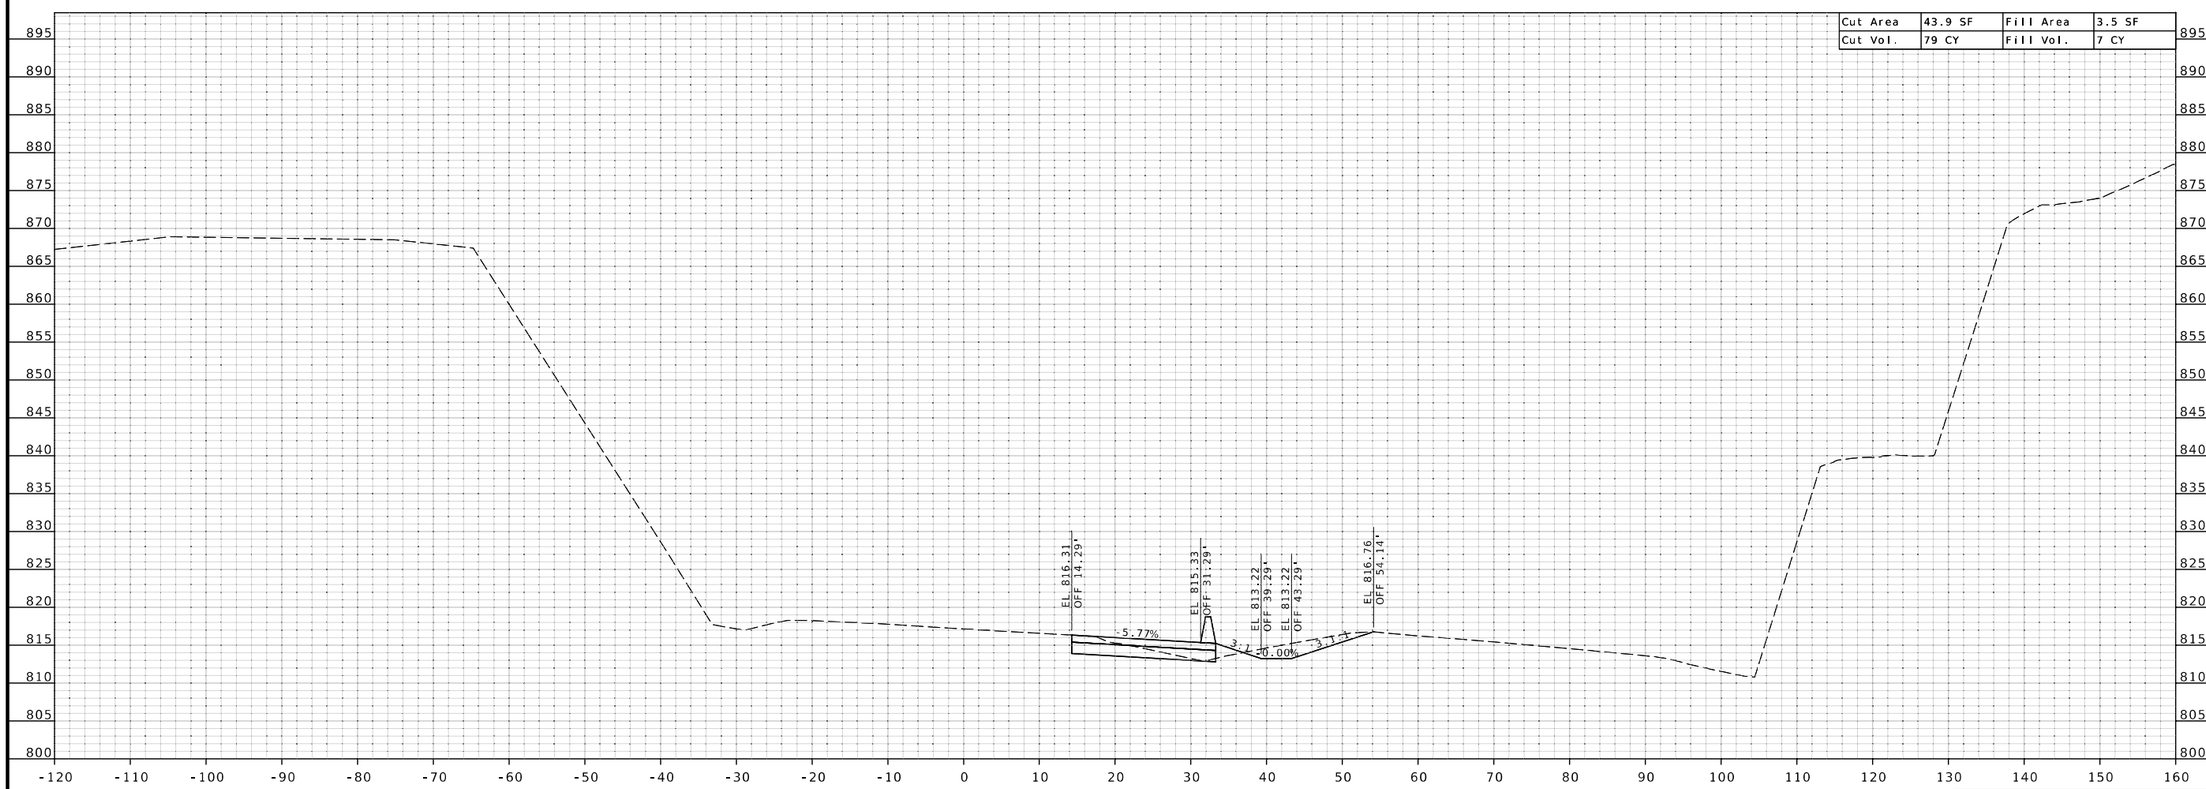

Cut Area	43.9 SF	Fill Area	3.5 SF
Cut Vol.	79 CY	Fill Vol.	7 CY

CROSS SECTIONS

STATE OF MISSOURI
BRADLEY T. SPANBERGER
NUMBER PE-2020027014
PROFESSIONAL ENGINEER

08/11/2025 1:02:08 PM
Bradley T. Spanberger - Civil
MO PE-2020027014

DATE PREPARED
08/11/2025

ROUTE	STATE
I-44	MO
DISTRICT	SHEET NO.
CD	35

COUNTY
PULASKI

JOB NO.
JCD0111B

CONTRACT ID.
.

.

BRIDGE NO.
.

DESCRIPTION	DATE
.	.
.	.
.	.
.	.
.	.
.	.

MISSOURI HIGHWAYS AND TRANSPORTATION COMMISSION
105 WEST CAPITOL
JEFFERSON CITY, MO 65102
1-888-ASK-MODOT (1-888-275-6636)

© Copyright CMT, Inc.
CRAWFORD, MURPHY & TILLY, INC.
1631 WEST ELFINDALE STREET
SPRINGFIELD, MO 65807 (417) 869-6009
ENGINEERING CORPORATION - 000631

©Copyright CMT, Inc.

CMT PROJECT NO.
24006489-00

DISCLAIMER
THE PROFESSIONAL WHOSE SIGNATURE AND PERSONAL SEAL APPEAR HEREON ASSUMES RESPONSIBILITY ONLY FOR WHAT APPEARS ON THIS PAGE, AND DISCLAIMS (PURSUANT TO SECTION 327.411 RSMO) SPECIFICATION, ESTIMATES, REPORTS, OR OTHER DOCUMENTS OR INSTRUMENTS NOT SEALED BY THE UNDERSIGNED PROFESSIONAL RELATING TO OR INTENDED TO BE USED FOR ANY PART OR PARTS OF THE PROJECT TO WHICH THIS PAGE REFERS.

Cut Area	47.3 SF	Fill Area	3.3 SF
Cut Vol.	84 CY	Fill Vol.	6 CY

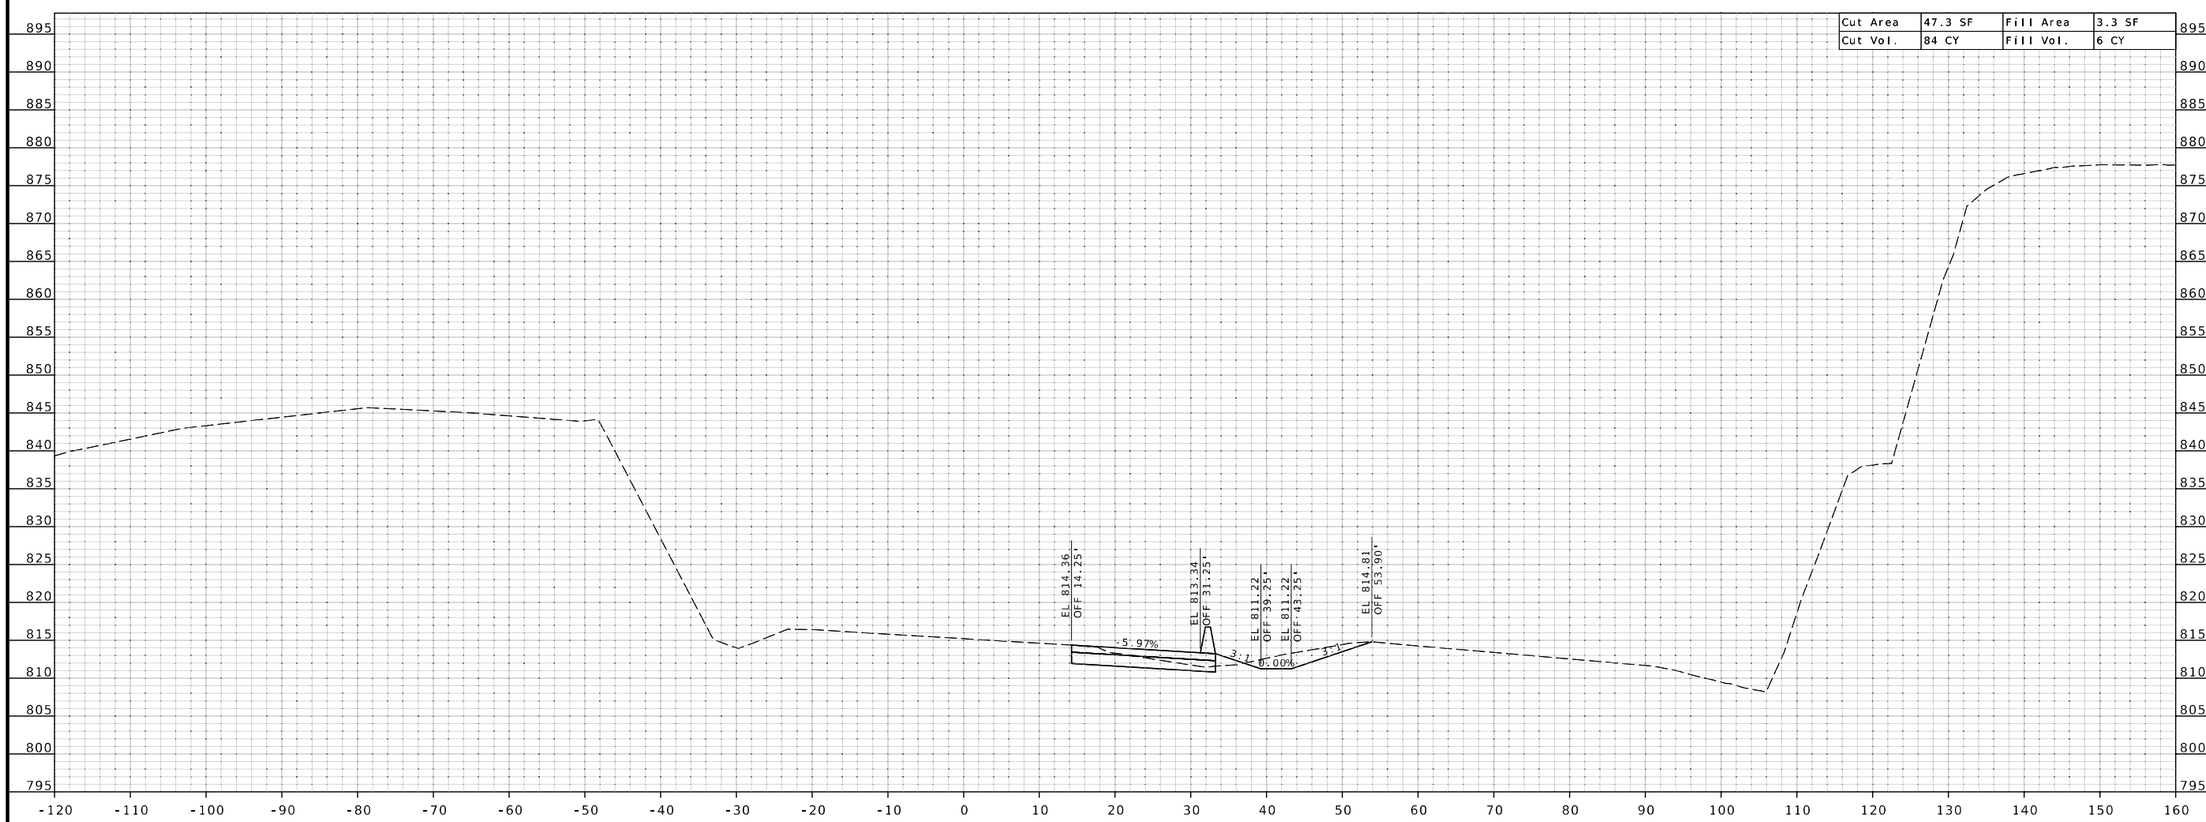

STA 768+50.00

CROSS SECTIONS

STATE OF MISSOURI
BRADLEY T. SPANBERGER
NUMBER PE-2020027014
PROFESSIONAL ENGINEER

08/11/2025 1:02:08 PM
Bradley T. Spanberger - Civil
MO PE-2020027014

DATE PREPARED
08/11/2025

ROUTE	STATE
I-44	MO
DISTRICT	SHEET NO.
CD	36

COUNTY
PULASKI

JOB NO.
JCD0111B

CONTRACT ID.
.

.

BRIDGE NO.
.

DESCRIPTION	DATE
.	.
.	.
.	.
.	.
.	.
.	.

MISSOURI HIGHWAYS AND TRANSPORTATION COMMISSION

105 WEST CAPITOL
JEFFERSON CITY, MO 65102
1-888-ASK-MODOT (1-888-275-6636)

CMT
© Copyright CMT, Inc.
CRAWFORD, MURPHY & TILLY, INC.
1631 WEST ELFINDALE STREET
SPRINGFIELD, MO 65807 (417) 869-6009
ENGINEERING CORPORATION - 000631

©Copyright CMT, Inc.

CMT PROJECT NO.
24006489-00

DISCLAIMER
THE PROFESSIONAL WHOSE SIGNATURE AND PERSONAL SEAL APPEAR HEREON ASSUMES RESPONSIBILITY ONLY FOR WHAT APPEARS ON THIS PAGE. AND DISCLAIMS (PURSUANT TO SECTION 327.411 RSMO) SPECIFICATION, ESTIMATES, REPORTS, OR OTHER DOCUMENTS OR INSTRUMENTS NOT SEALED BY THE UNDERSIGNED PROFESSIONAL RELATING TO OR INTENDED TO BE USED FOR ANY PART OR PARTS OF THE PROJECT TO WHICH THIS PAGE REFERS.

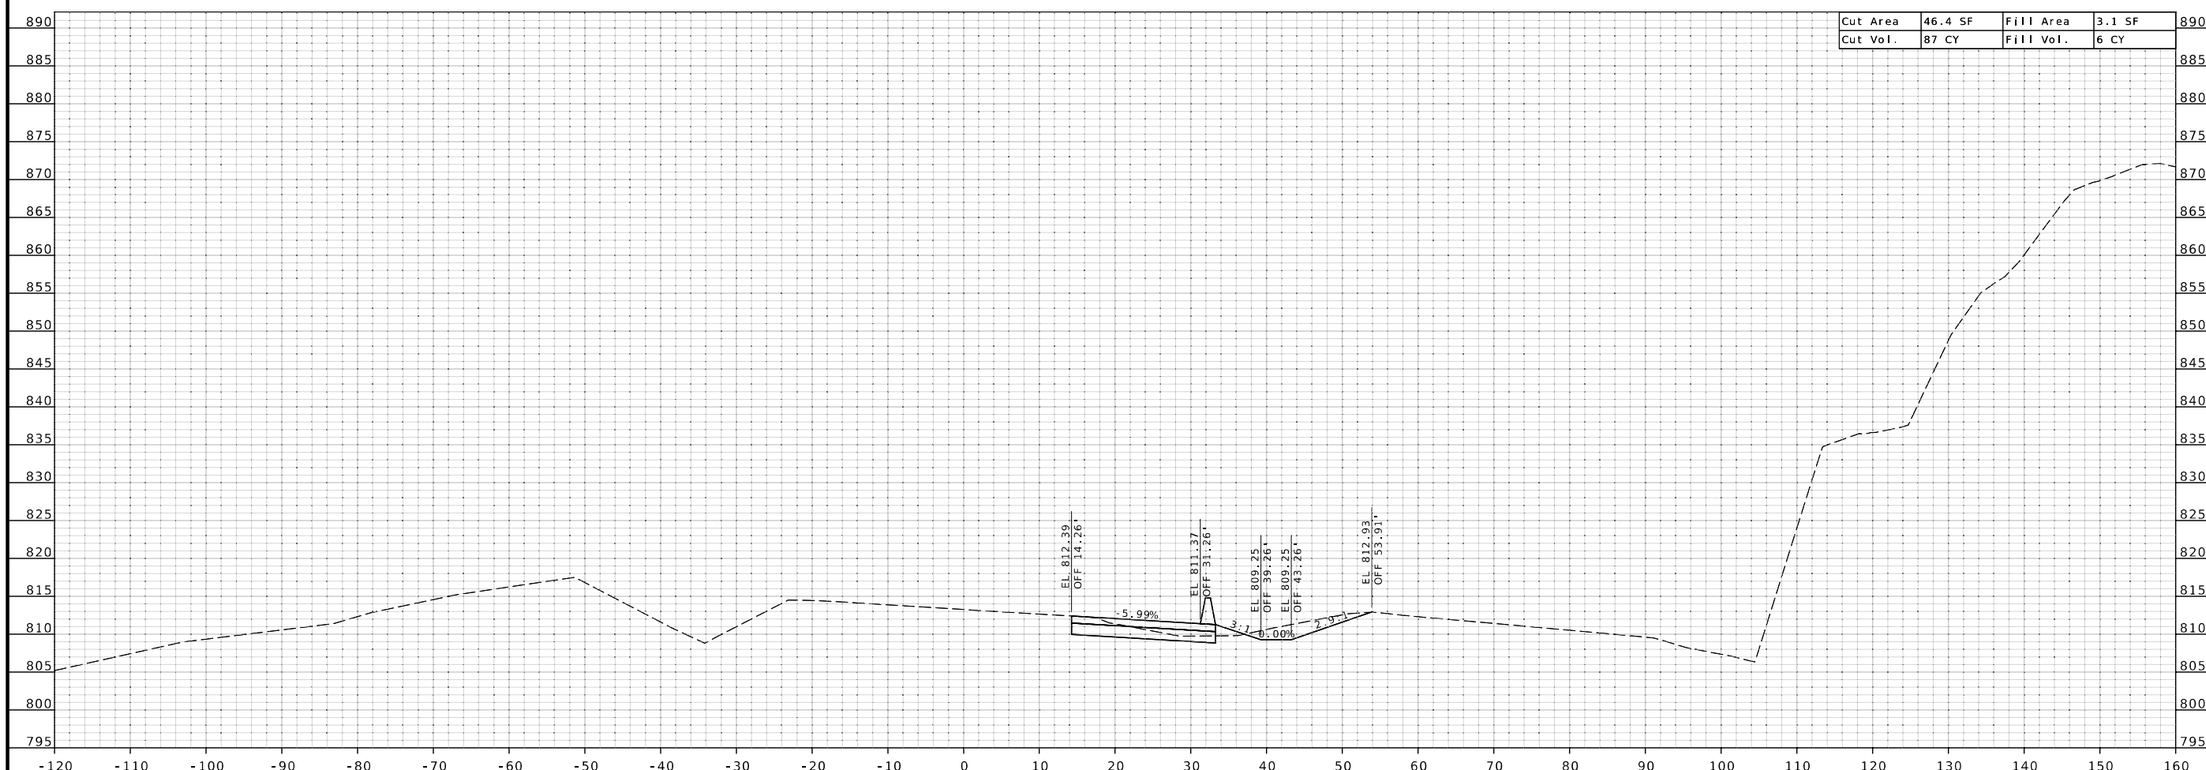

Cut Area	46.4 SF	Fill Area	3.1 SF
Cut Vol.	87 CY	Fill Vol.	6 CY

CROSS SECTIONS

STATE OF MISSOURI
BRADLEY T. SPANBERGER
NUMBER PE-2020027014
PROFESSIONAL ENGINEER

08/11/2025 1:02:08 PM
Bradley T. Spanberger - Civil
MO PE-2020027014

DATE PREPARED
08/11/2025

ROUTE	STATE
I-44	MO
DISTRICT	SHEET NO.
CD	37

COUNTY
PULASKI

JOB NO.
JCD0111B

CONTRACT ID.
.

.

BRIDGE NO.
.

DATE	DESCRIPTION
.	.
.	.
.	.
.	.
.	.
.	.

MISSOURI HIGHWAYS AND TRANSPORTATION COMMISSION
105 WEST CAPITOL
JEFFERSON CITY, MO 65102
1-888-ASK-MODOT (1-888-275-6636)

© Copyright CMT, Inc.
CRAWFORD, MURPHY & TILLY, INC.
1631 WEST ELFINDALE STREET
SPRINGFIELD, MO 65807 (417) 869-6009
ENGINEERING CORPORATION - 000631

©Copyright CMT, Inc.

CMT PROJECT NO.
24006489-00

DISCLAIMER
THE PROFESSIONAL WHOSE SIGNATURE AND PERSONAL SEAL APPEAR HEREON ASSUMES RESPONSIBILITY ONLY FOR WHAT APPEARS ON THIS PAGE, AND DISCLAIMS (PURSUANT TO SECTION 327.411 RSMO) SPECIFICATION, ESTIMATES, REPORTS, OR OTHER DOCUMENTS OR INSTRUMENTS NOT SEALED BY THE UNDERSIGNED PROFESSIONAL RELATING TO OR INTENDED TO BE USED FOR ANY PART OR PARTS OF THE PROJECT TO WHICH THIS PAGE REFERS.

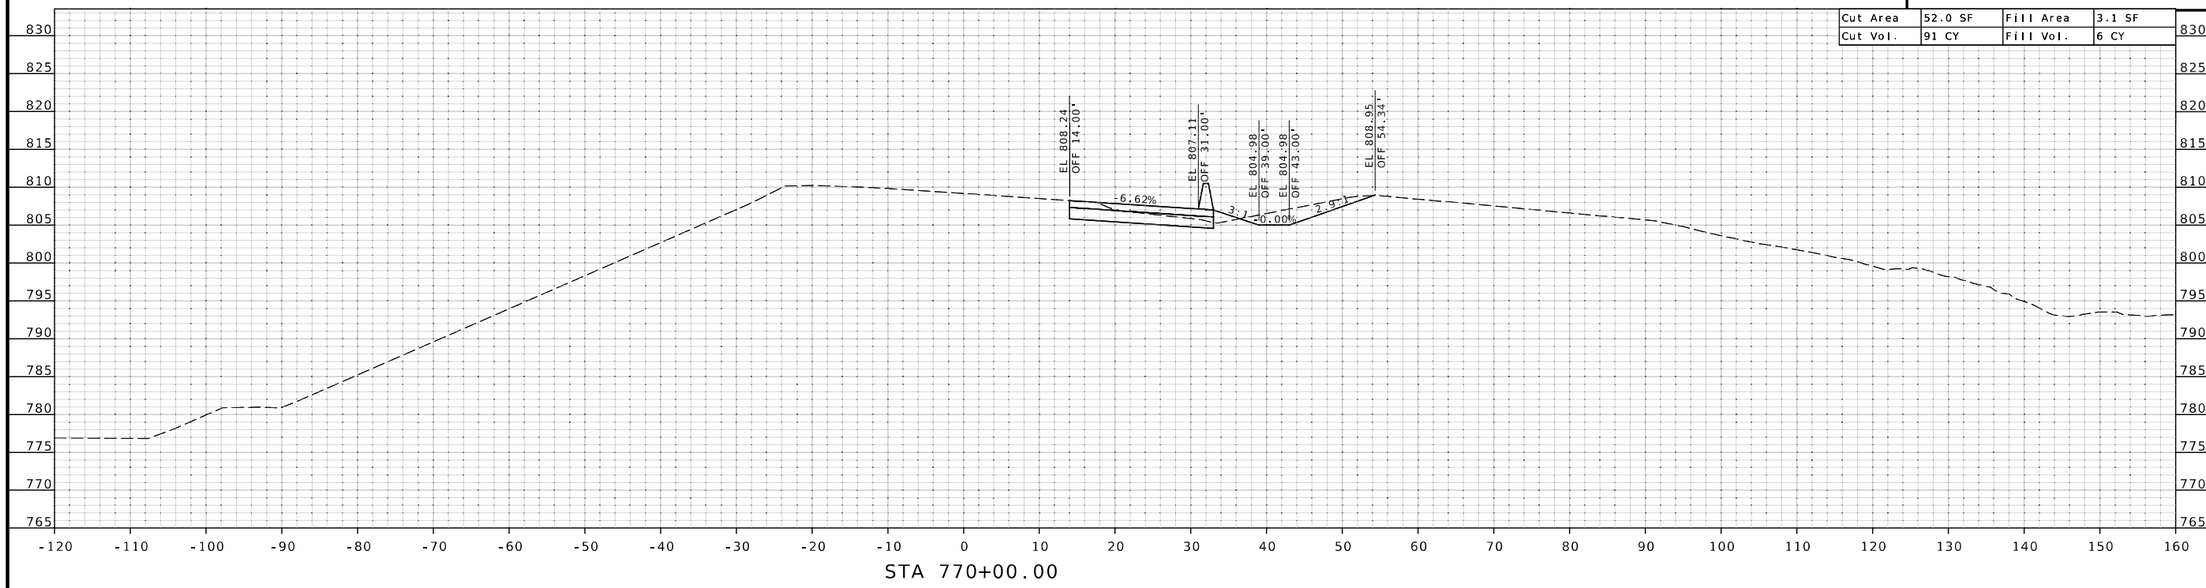

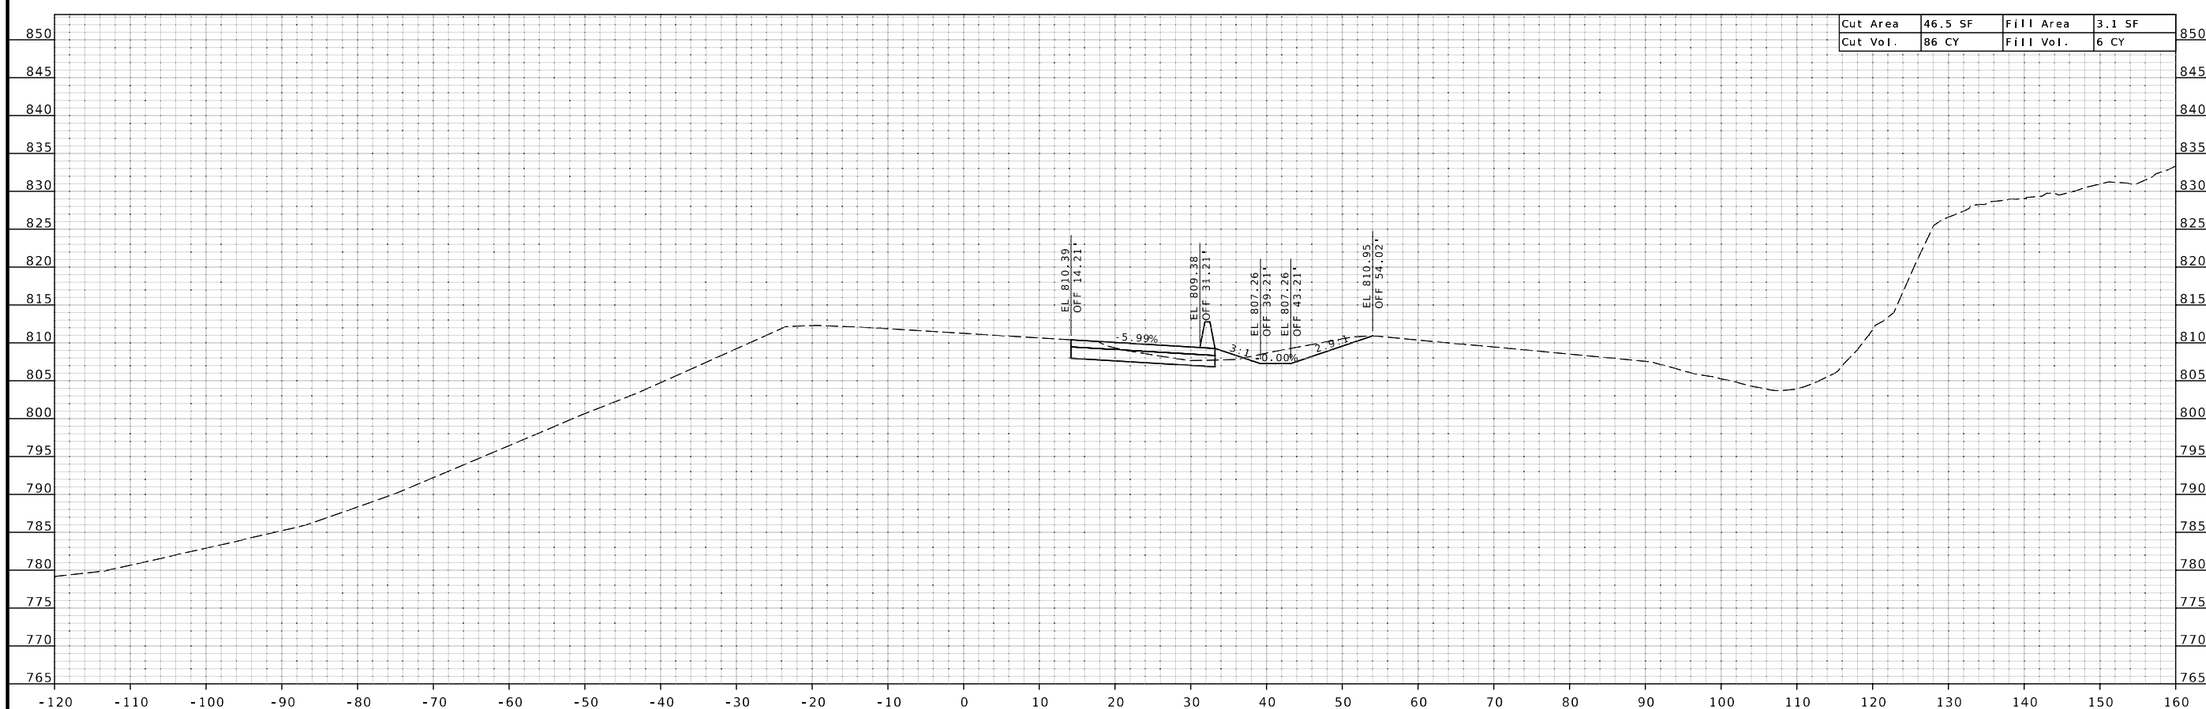

CROSS SECTIONS

STATE OF MISSOURI
BRADLEY T. SPANBERGER
NUMBER PE-2020027014
PROFESSIONAL ENGINEER

08/11/2025 1:02:08 PM
Bradley T. Spanberger - Civil
MO PE-2020027014

DATE PREPARED
08/11/2025

ROUTE	STATE
I-44	MO
DISTRICT	SHEET NO.
CD	38

COUNTY
PULASKI

JOB NO.
JCD0111B

CONTRACT ID.
.

.

BRIDGE NO.
.

DESCRIPTION	DATE
.	.
.	.
.	.
.	.
.	.
.	.

MISSOURI HIGHWAYS AND TRANSPORTATION COMMISSION

105 WEST CAPITOL
JEFFERSON CITY, MO 65102
1-888-ASK-MODOT (1-888-275-6636)

CMT
©Copyright CMT, Inc.
CRAWFORD, MURPHY & TILLY, INC.
1631 WEST ELFINDALE STREET
SPRINGFIELD, MO 65807 (417) 869-6009
ENGINEERING CORPORATION - 000631

©Copyright CMT, Inc.

CMT PROJECT NO.
24006489-00

DISCLAIMER
THE PROFESSIONAL WHOSE SIGNATURE AND PERSONAL SEAL APPEAR HEREON ASSUMES RESPONSIBILITY ONLY FOR WHAT APPEARS ON THIS PAGE. AND DISCLAIMS (PURSUANT TO SECTION 327.411 RSMO) SPECIFICATION, ESTIMATES, REPORTS, OR OTHER DOCUMENTS OR INSTRUMENTS NOT SEALED BY THE UNDERSIGNED PROFESSIONAL RELATING TO OR INTENDED TO BE USED FOR ANY PART OR PARTS OF THE PROJECT TO WHICH THIS PAGE REFERS.

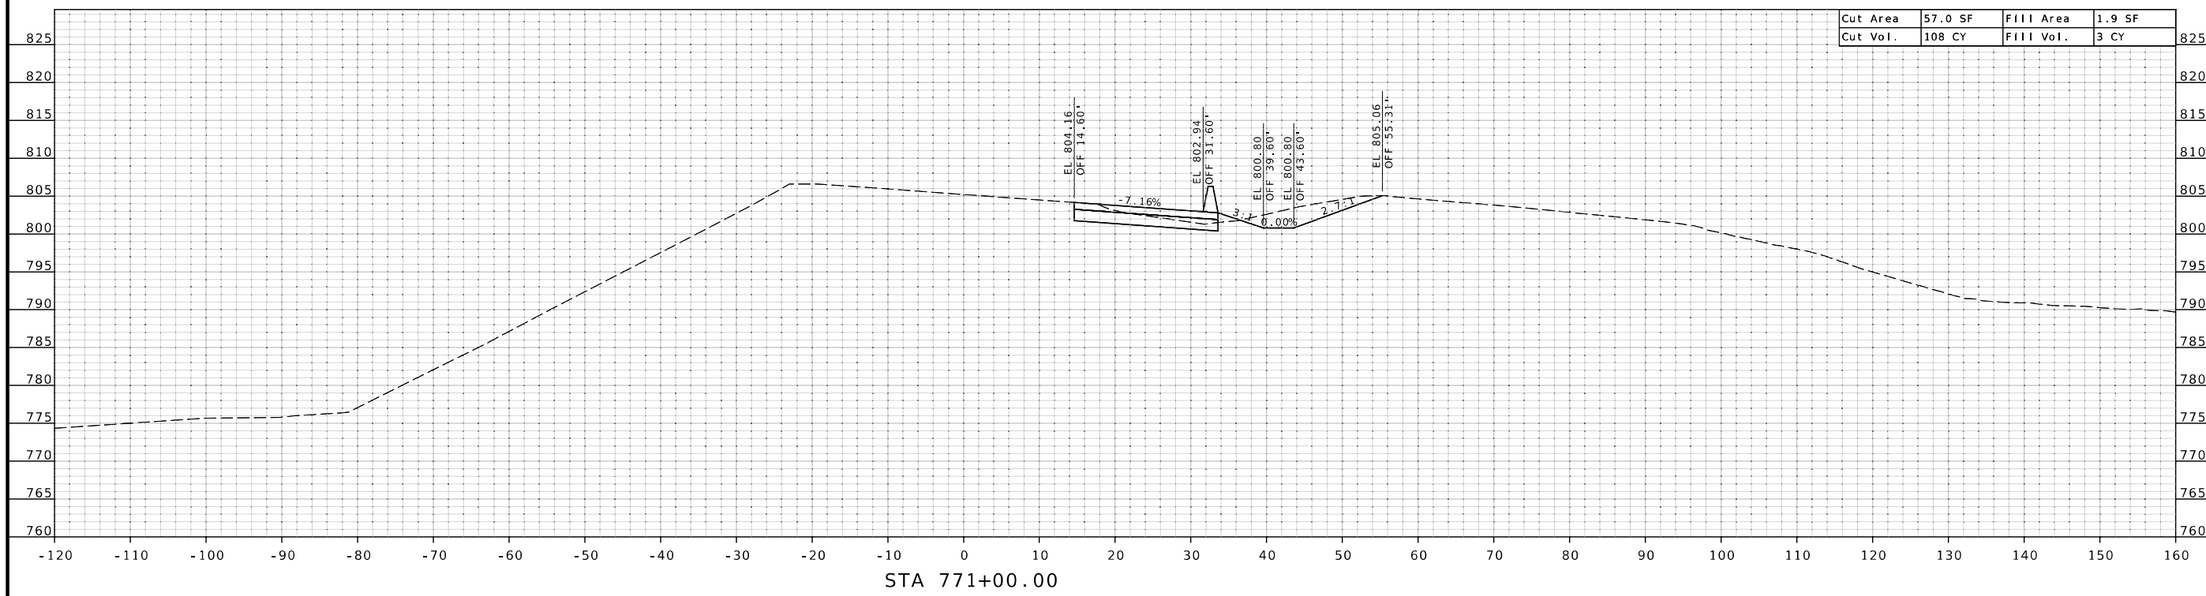

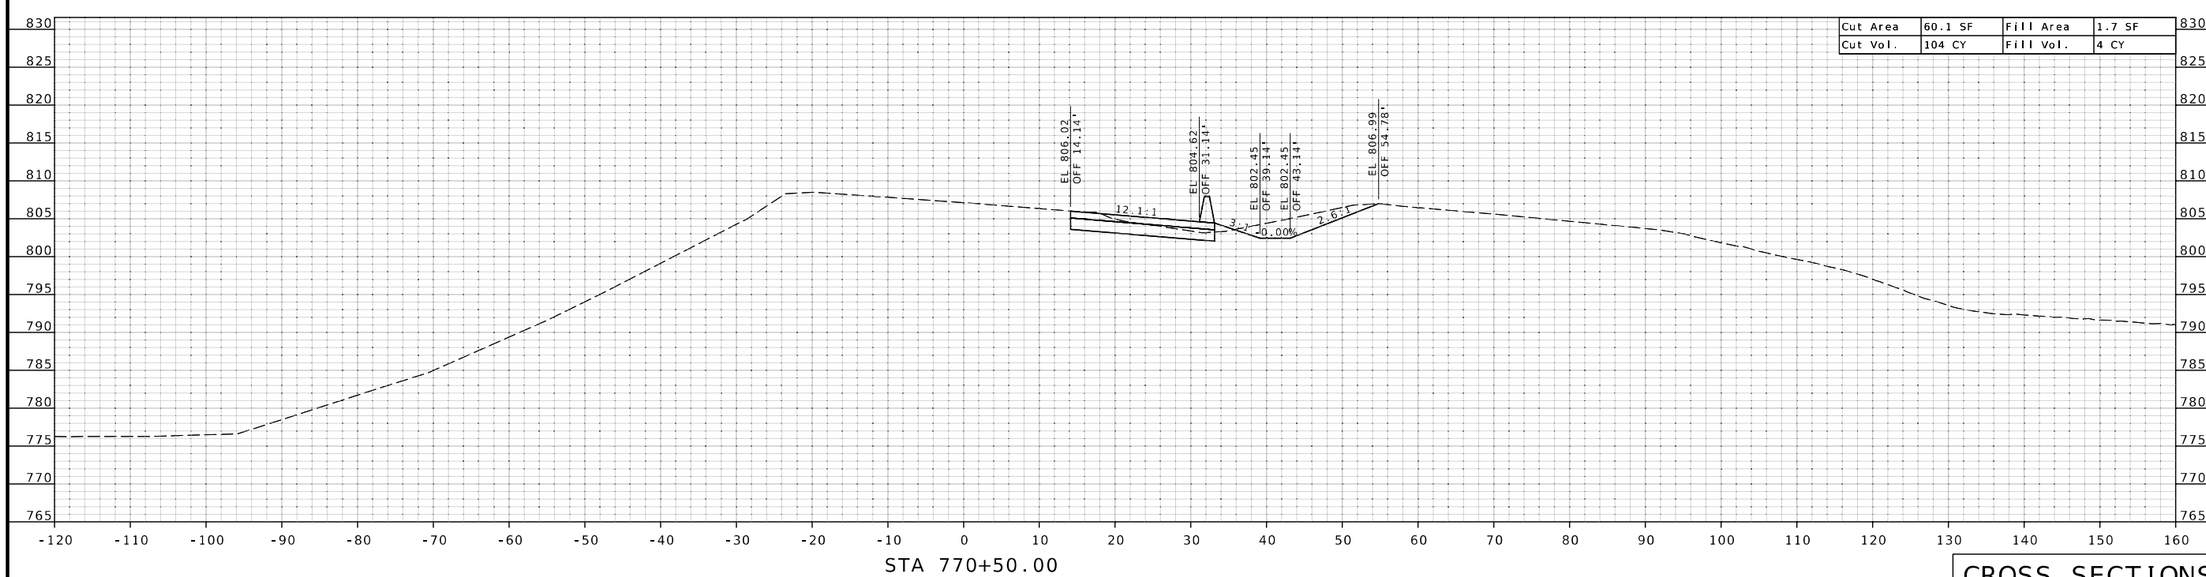

CROSS SECTIONS

STATE OF MISSOURI
BRADLEY T. SPANBERGER
NUMBER PE-2020027014
PROFESSIONAL ENGINEER

08/11/2025 1:02:08 PM
Bradley T. Spanberger - Civil
MO PE-2020027014

DATE PREPARED
08/11/2025

ROUTE	STATE
I-44	MO
DISTRICT	SHEET NO.
CD	39

COUNTY
PULASKI

JOB NO.
JCD0111B

CONTRACT ID.
.

.

BRIDGE NO.
.

DESCRIPTION	DATE
.	.
.	.
.	.
.	.
.	.
.	.

MISSOURI HIGHWAYS AND TRANSPORTATION COMMISSION
105 WEST CAPITOL
JEFFERSON CITY, MO 65102
1-888-ASK-MODOT (1-888-275-6636)

CMT
© Copyright CMT, Inc.
CRAWFORD, MURPHY & TILLY, INC.
1657 WEST ELFINDALE STREET
SPRINGFIELD, MISSOURI 65807 (417) 869-6009
ENGINEERING CORPORATION - 000631

© Copyright CMT, Inc.

CMT PROJECT NO.
24006489-00

DISCLAIMER
THE PROFESSIONAL WHOSE SIGNATURE AND PERSONAL SEAL APPEAR HEREON ASSUMES RESPONSIBILITY ONLY FOR WHAT APPEARS ON THIS PAGE, AND DISCLAIMS (PURSUANT TO SECTION 327.411 RSMO) SPECIFICATION, ESTIMATES, REPORTS, OR OTHER DOCUMENTS OR INSTRUMENTS NOT SEALED BY THE UNDERSIGNED PROFESSIONAL RELATING TO OR INTENDED TO BE USED FOR ANY PART OR PARTS OF THE PROJECT TO WHICH THIS PAGE REFERS.

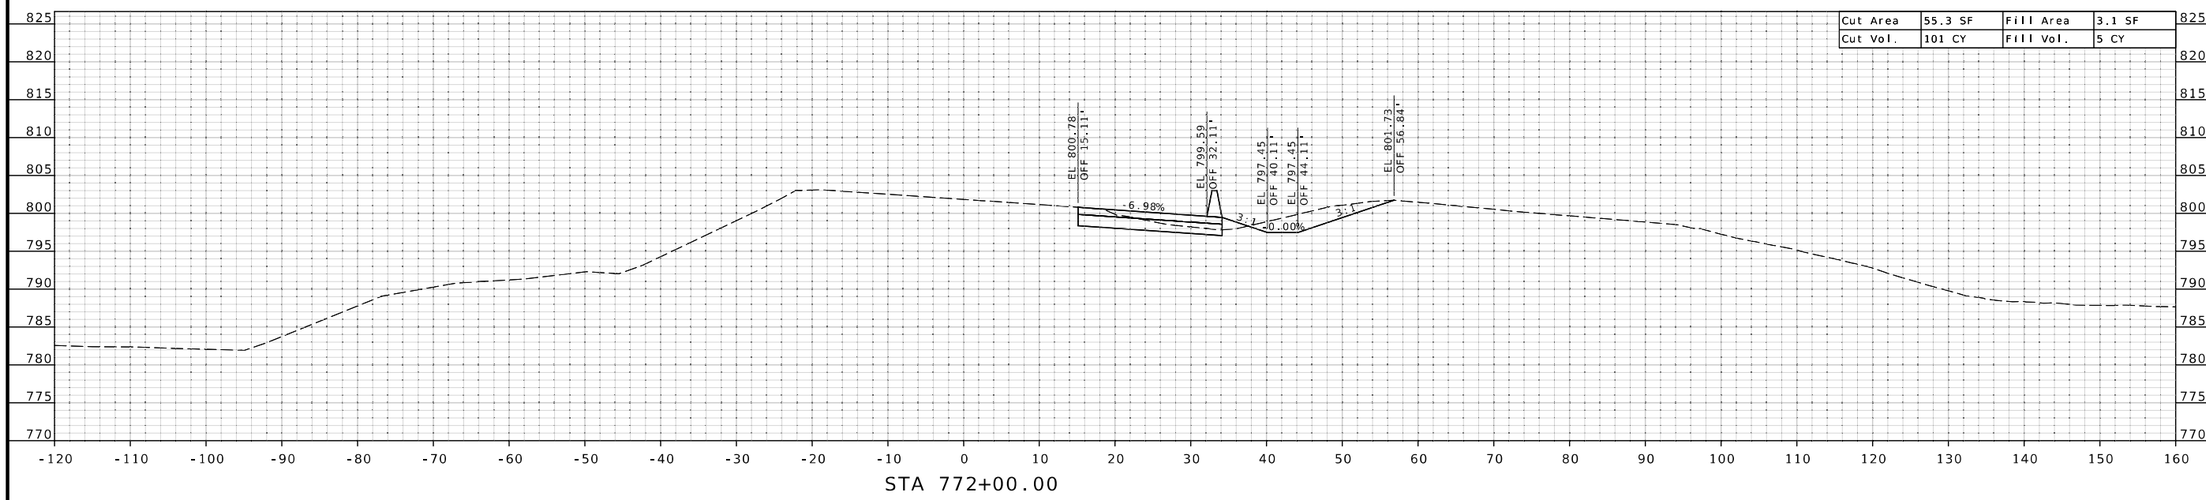

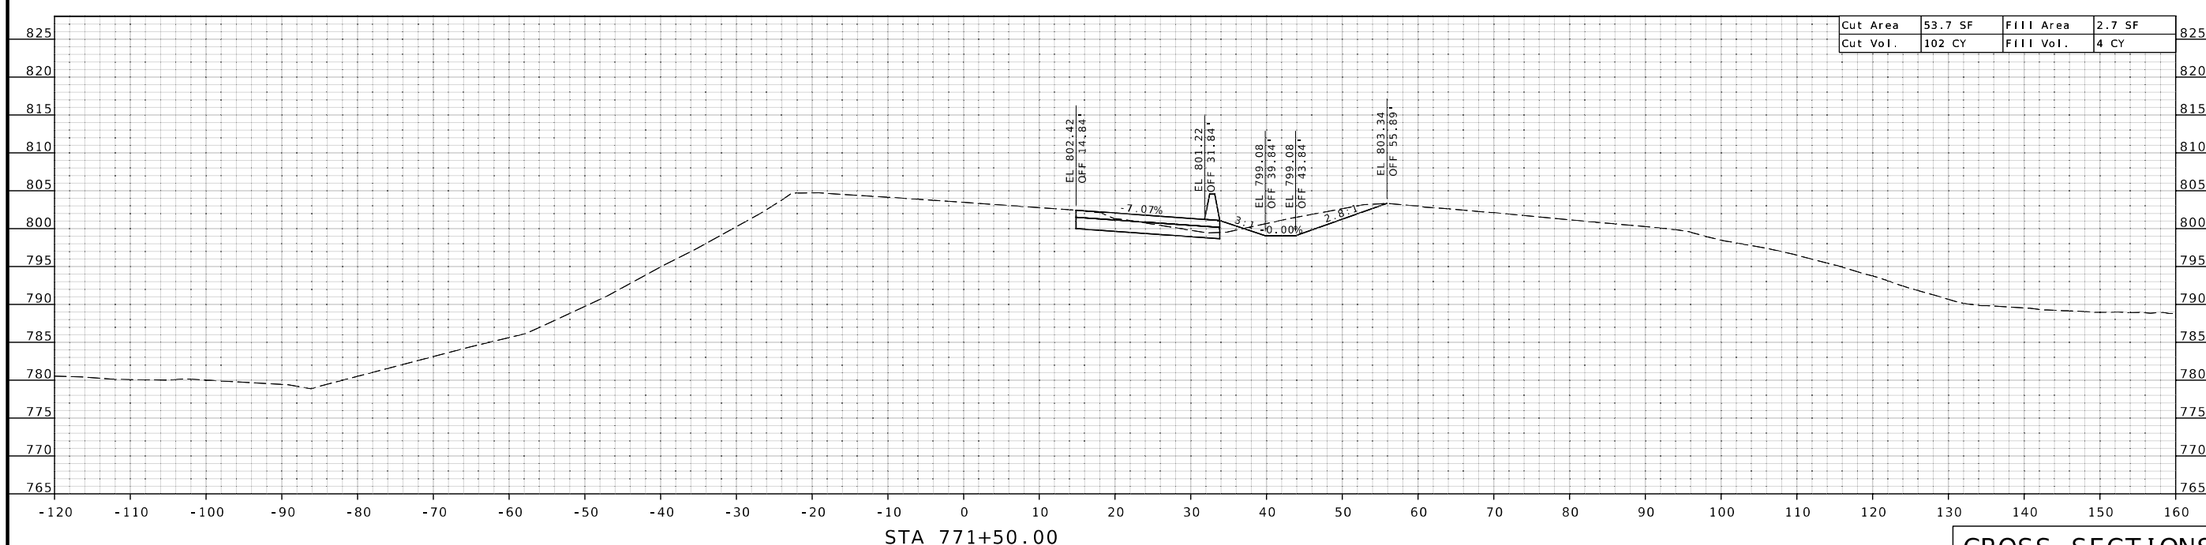

CROSS SECTIONS

STATE OF MISSOURI
BRADLEY T. SPANBERGER
NUMBER PE-2020027014
PROFESSIONAL ENGINEER

08/11/2025 1:02:08 PM
Bradley T. Spanberger - Civil
MO PE-2020027014

DATE PREPARED	
08/11/2025	
ROUTE	STATE
I-44	MO
DISTRICT	SHEET NO.
CD	40
COUNTY	
PULASKI	
JOB NO.	
JCD0111B	
CONTRACT ID.	
.	
BRIDGE NO.	
.	

DESCRIPTION	DATE
.	.
.	.
.	.
.	.
.	.
.	.

MISSOURI HIGHWAYS AND TRANSPORTATION COMMISSION
105 WEST CAPITOL
JEFFERSON CITY, MO 65102
1-888-ASK-MODOT (1-888-275-6636)

CMT
©Copyright CMT, Inc.
CRAWFORD, MURPHY & TILLY, INC.
1631 WEST ELFINDALE STREET
SPRINGFIELD, MO 65807 (417) 869-6009
ENGINEERING CORPORATION - 000631

©Copyright CMT, Inc.

CMT PROJECT NO.
24006489-00

DISCLAIMER
THE PROFESSIONAL WHOSE SIGNATURE AND PERSONAL SEAL APPEAR HEREON ASSUMES RESPONSIBILITY ONLY FOR WHAT APPEARS ON THIS PAGE, AND DISCLAIMS (PURSUANT TO SECTION 327.411 RSMO) SPECIFICATION, ESTIMATES, REPORTS, OR OTHER DOCUMENTS OR INSTRUMENTS NOT SEALED BY THE UNDERSIGNED PROFESSIONAL RELATING TO OR INTENDED TO BE USED FOR ANY PART OR PARTS OF THE PROJECT TO WHICH THIS PAGE REFERS.

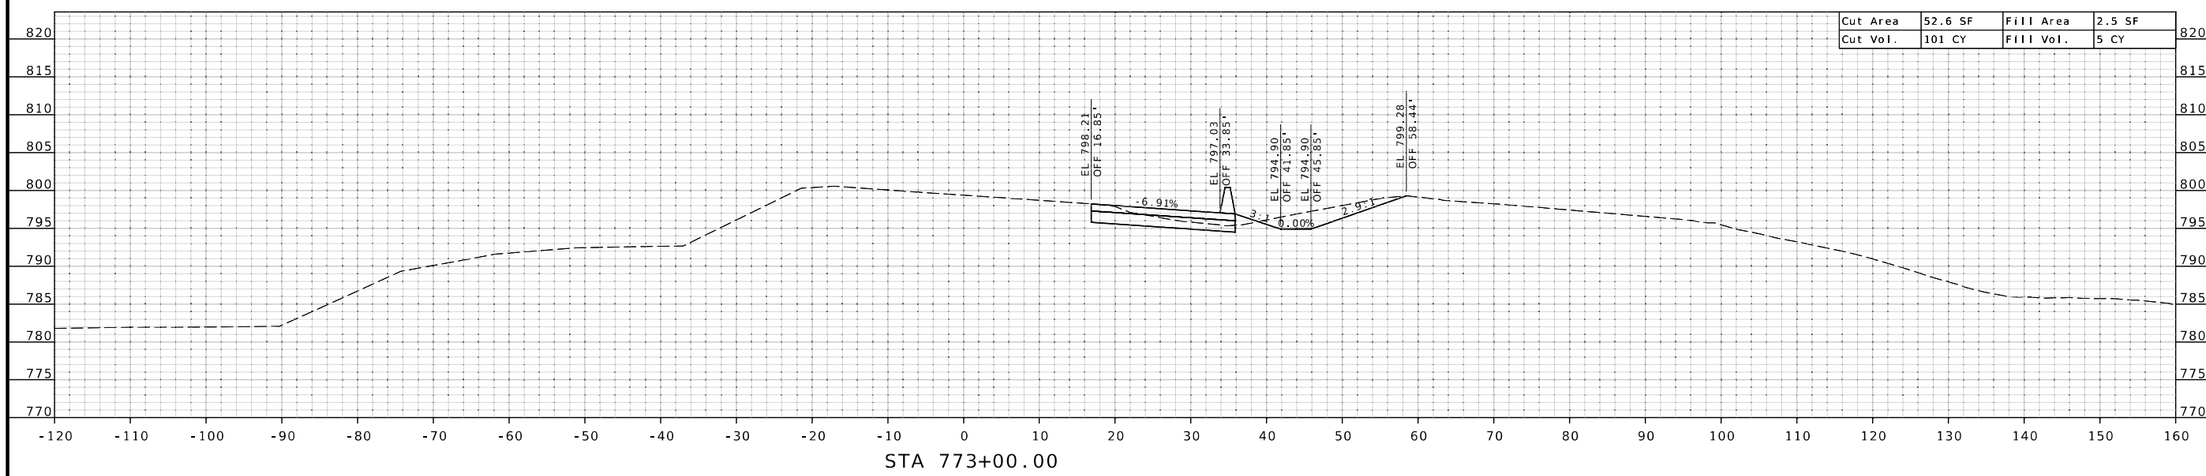

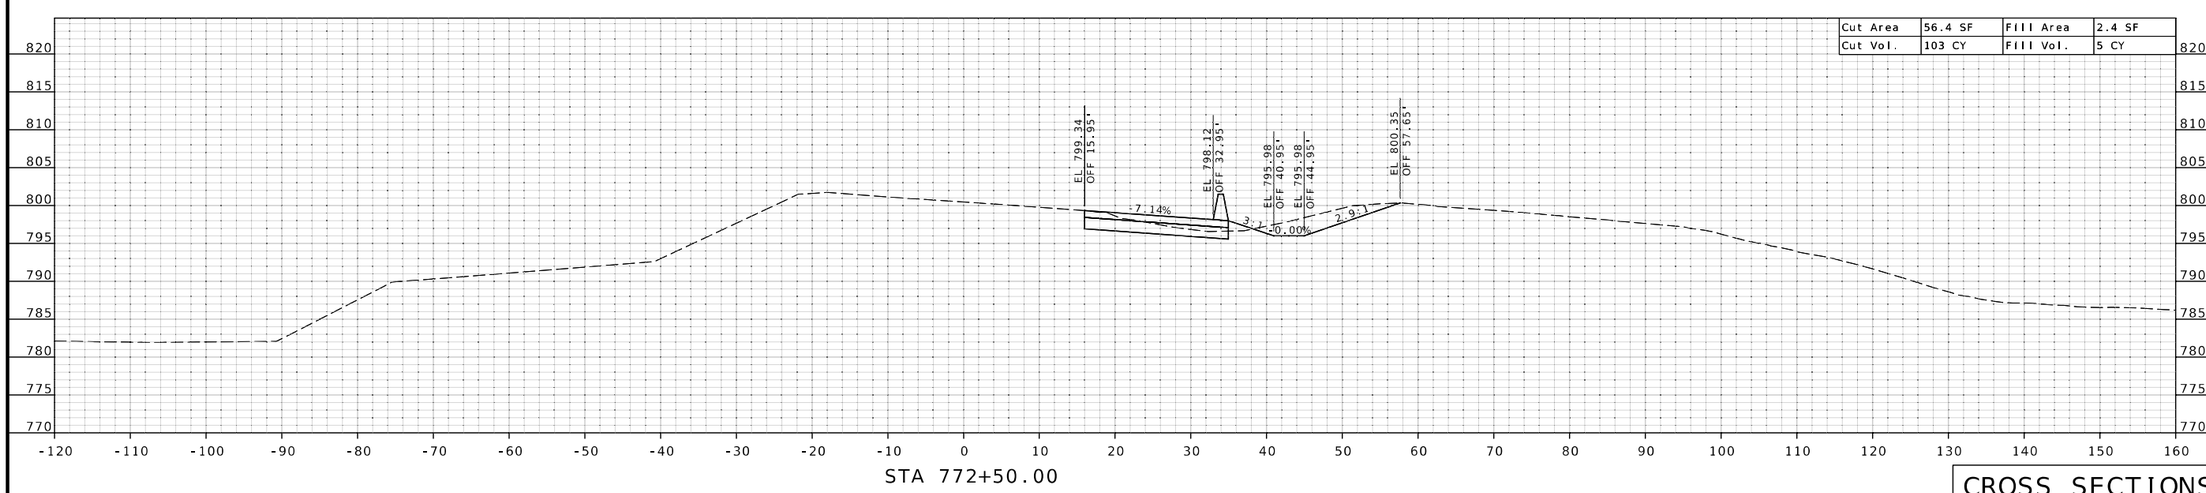

CROSS SECTIONS

STATE OF MISSOURI
BRADLEY T. SPANBERGER
NUMBER PE-2020027014
PROFESSIONAL ENGINEER

08/11/2025 1:02:09 PM
Bradley T. Spanberger - Civil
MO PE-2020027014

DATE PREPARED	
08/11/2025	
ROUTE	STATE
I-44	MO
DISTRICT	SHEET NO.
CD	41
COUNTY	
PULASKI	
JOB NO.	
JCD0111B	
CONTRACT ID.	
.	
.	
BRIDGE NO.	
.	

DESCRIPTION	DATE
.	.
.	.
.	.
.	.
.	.
.	.

MISSOURI HIGHWAYS AND TRANSPORTATION COMMISSION
105 WEST CAPITOL
JEFFERSON CITY, MO 65102
1-888-ASK-MODOT (1-888-275-6636)

CMT
© Copyright CMT, Inc.
CRAWFORD, MURPHY & TILLY, INC.
1631 WEST ELFINDALE STREET
SPRINGFIELD, MO 65807 (417) 869-6009
ENGINEERING CORPORATION - 000631

©Copyright CMT, Inc.

CMT PROJECT NO.
24006489-00

DISCLAIMER
THE PROFESSIONAL WHOSE SIGNATURE AND PERSONAL SEAL APPEAR HEREON ASSUMES RESPONSIBILITY ONLY FOR WHAT APPEARS ON THIS PAGE, AND DISCLAIMS (PURSUANT TO SECTION 327.411 RSMO) SPECIFICATION, ESTIMATES, REPORTS, OR OTHER DOCUMENTS OR INSTRUMENTS NOT SEALED BY THE UNDERSIGNED PROFESSIONAL RELATING TO OR INTENDED TO BE USED FOR ANY PART OR PARTS OF THE PROJECT TO WHICH THIS PAGE REFERS.

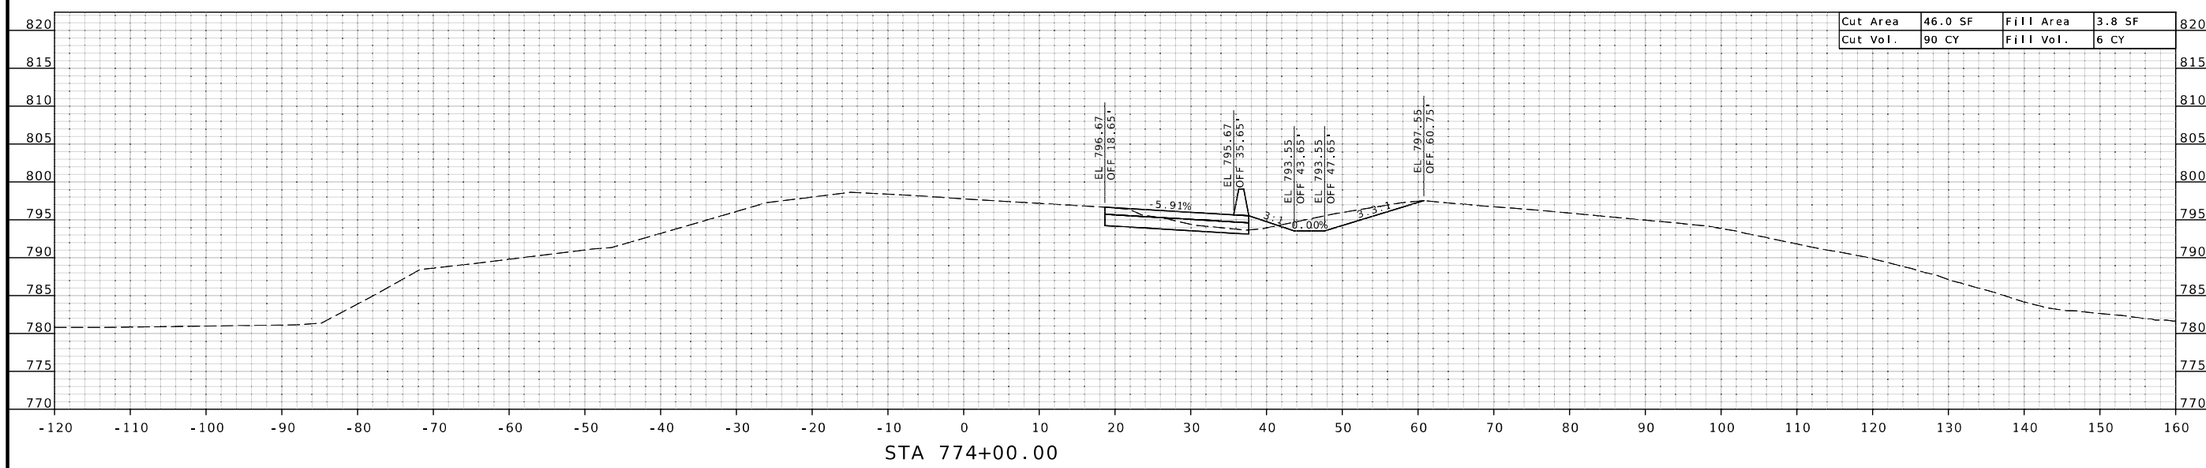

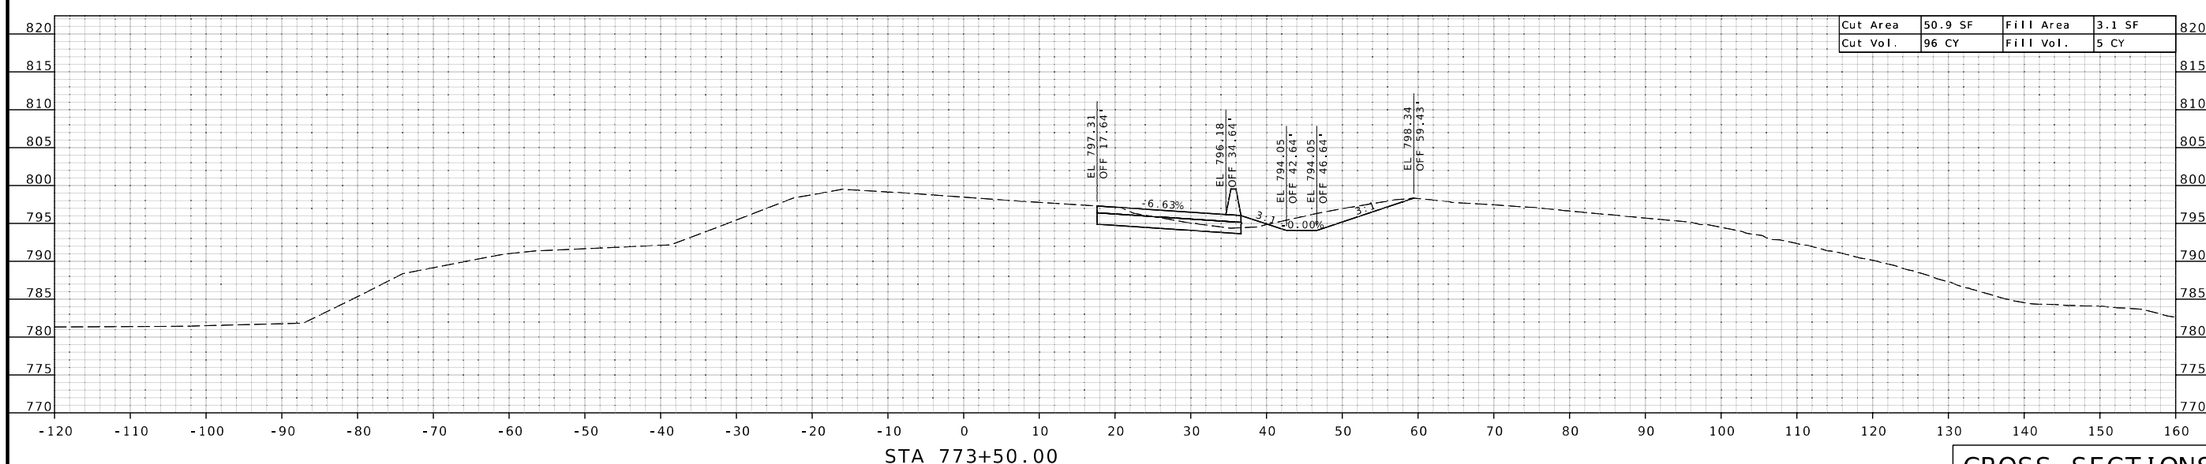

CROSS SECTIONS

STATE OF MISSOURI
BRADLEY T. SPANBERGER
NUMBER PE-2020027014
PROFESSIONAL ENGINEER

08/11/2025 1:02:09 PM
Bradley T. Spanberger - Civil
MO PE-2020027014

DATE PREPARED
08/11/2025

ROUTE	STATE
I-44	MO
DISTRICT	SHEET NO.
CD	42

COUNTY
PULASKI

JOB NO.
JCD0111B

CONTRACT ID.
.

.

BRIDGE NO.
.

DATE	DESCRIPTION
.	.
.	.
.	.
.	.
.	.
.	.

MISSOURI HIGHWAYS AND TRANSPORTATION COMMISSION
105 WEST CAPITOL
JEFFERSON CITY, MO 65102
1-888-ASK-MODOT (1-888-275-6636)

CMT
©Copyright CMT, Inc.
CRAWFORD, MURPHY & TILLY, INC.
1631 WEST ELFINDALE STREET
SPRINGFIELD, MO 65807 (417) 869-6009
ENGINEERING CORPORATION - 000631

©Copyright CMT, Inc.

CMT PROJECT NO.
24006489-00

DISCLAIMER
THE PROFESSIONAL WHOSE SIGNATURE AND PERSONAL SEAL APPEAR HEREON ASSUMES RESPONSIBILITY ONLY FOR WHAT APPEARS ON THIS PAGE, AND DISCLAIMS (PURSUANT TO SECTION 327.411 RSMO) SPECIFICATION, ESTIMATES, REPORTS, OR OTHER DOCUMENTS OR INSTRUMENTS NOT SEALED BY THE UNDERSIGNED PROFESSIONAL RELATING TO OR INTENDED TO BE USED FOR ANY PART OR PARTS OF THE PROJECT TO WHICH THIS PAGE REFERS.

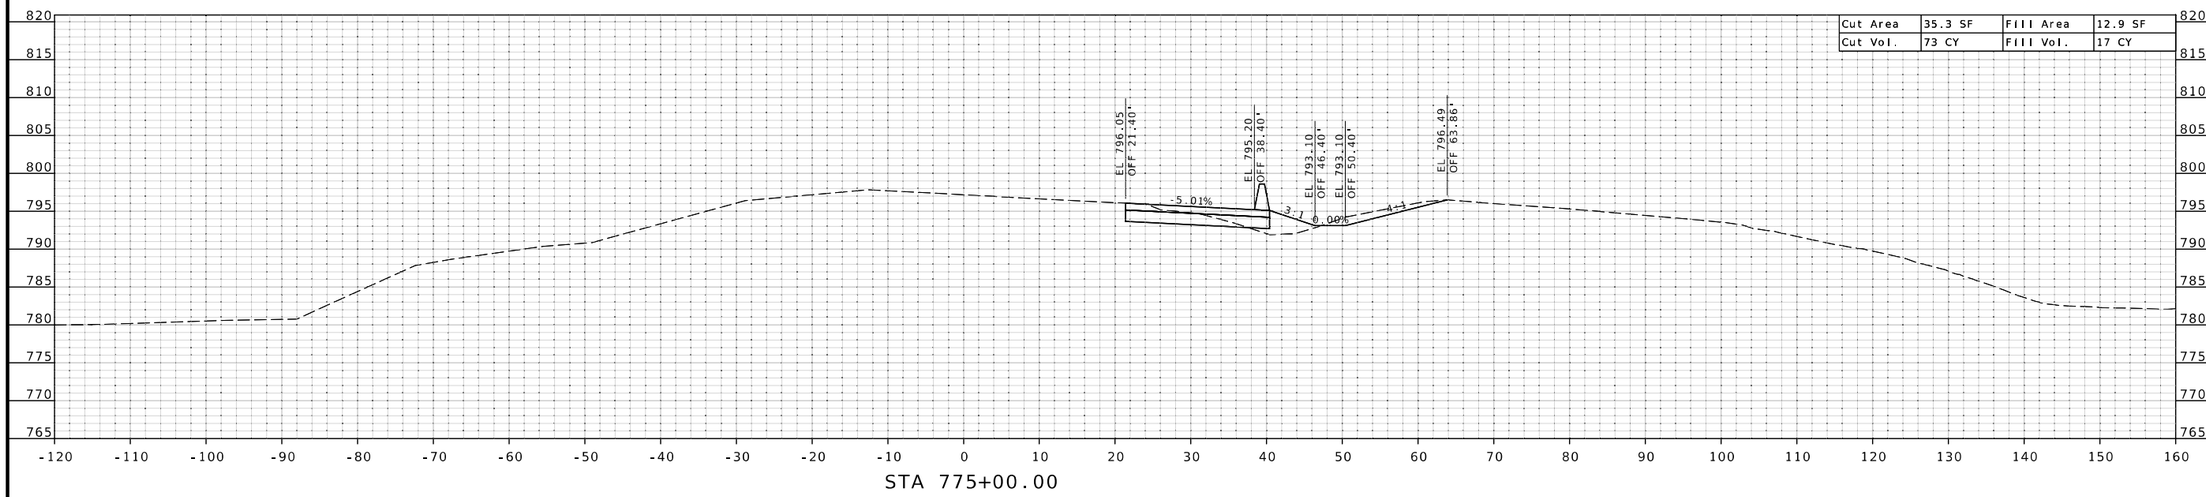

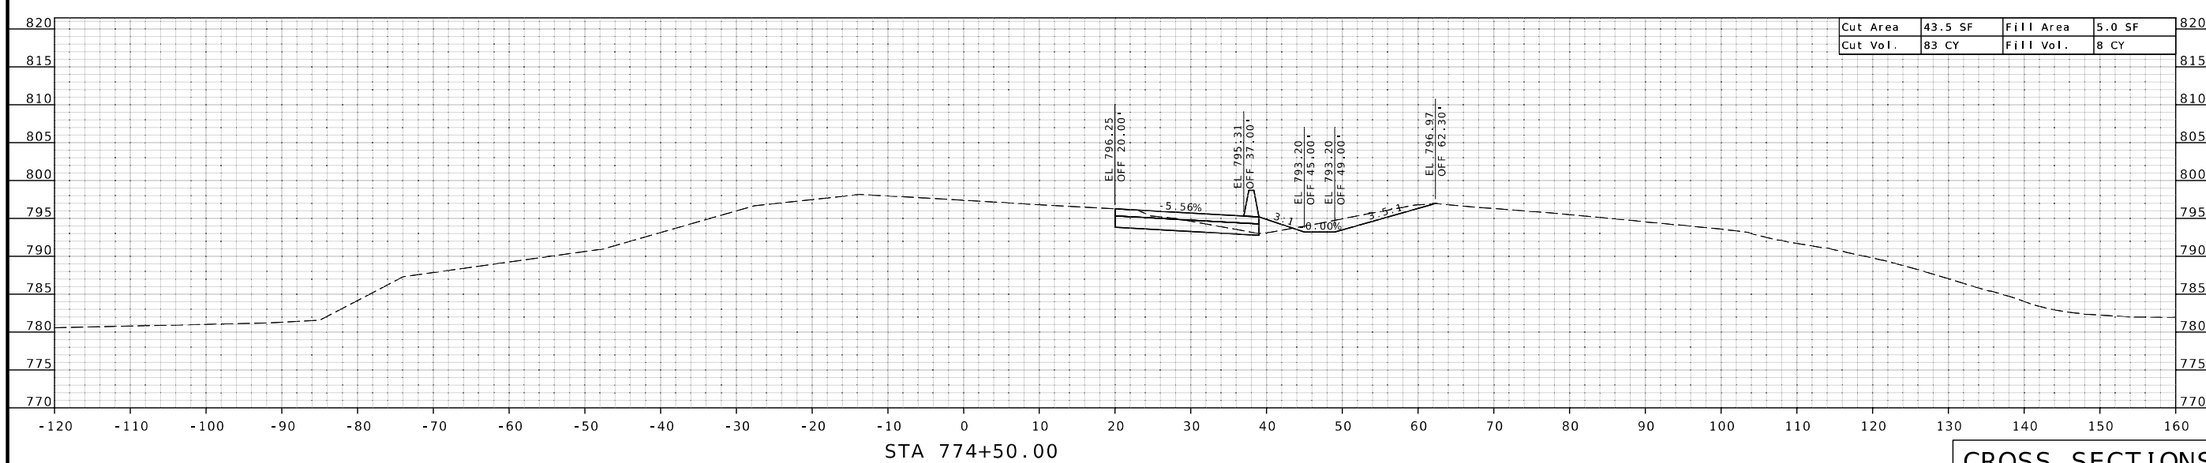

CROSS SECTIONS

STATE OF MISSOURI
BRADLEY T. SPANBERGER
NUMBER PE-2020027014
PROFESSIONAL ENGINEER

08/11/2025 1:02:09 PM
Bradley T. Spanberger - Civil
MO PE-2020027014

DATE PREPARED	
08/11/2025	
ROUTE	STATE
I-44	MO
DISTRICT	SHEET NO.
CD	43
COUNTY	
PULASKI	
JOB NO.	
JCD0111B	
CONTRACT ID.	
.	
.	
BRIDGE NO.	
.	

DESCRIPTION	DATE
.	.
.	.
.	.
.	.
.	.
.	.

MISSOURI HIGHWAYS AND TRANSPORTATION COMMISSION
105 WEST CAPITOL
JEFFERSON CITY, MO 65102
1-888-ASK-MODOT (1-888-275-6636)

CMT
© Copyright CMT, Inc.
CRAWFORD, MURPHY & TILLY, INC.
1657 WEST ELFINDALE STREET
SPRINGFIELD, MO 65807 (417) 869-6009
ENGINEERING CORPORATION - 000631

© Copyright CMT, Inc.

CMT PROJECT NO.
24006489-00

DISCLAIMER
THE PROFESSIONAL WHOSE SIGNATURE AND PERSONAL SEAL APPEAR HEREON ASSUMES RESPONSIBILITY ONLY FOR WHAT APPEARS ON THIS PAGE, AND DISCLAIMS (PURSUANT TO SECTION 327.411 RSMO) SPECIFICATION, ESTIMATES, REPORTS, OR OTHER DOCUMENTS OR INSTRUMENTS NOT SEALED BY THE UNDERSIGNED PROFESSIONAL RELATING TO OR INTENDED TO BE USED FOR ANY PART OR PARTS OF THE PROJECT TO WHICH THIS PAGE REFERS.

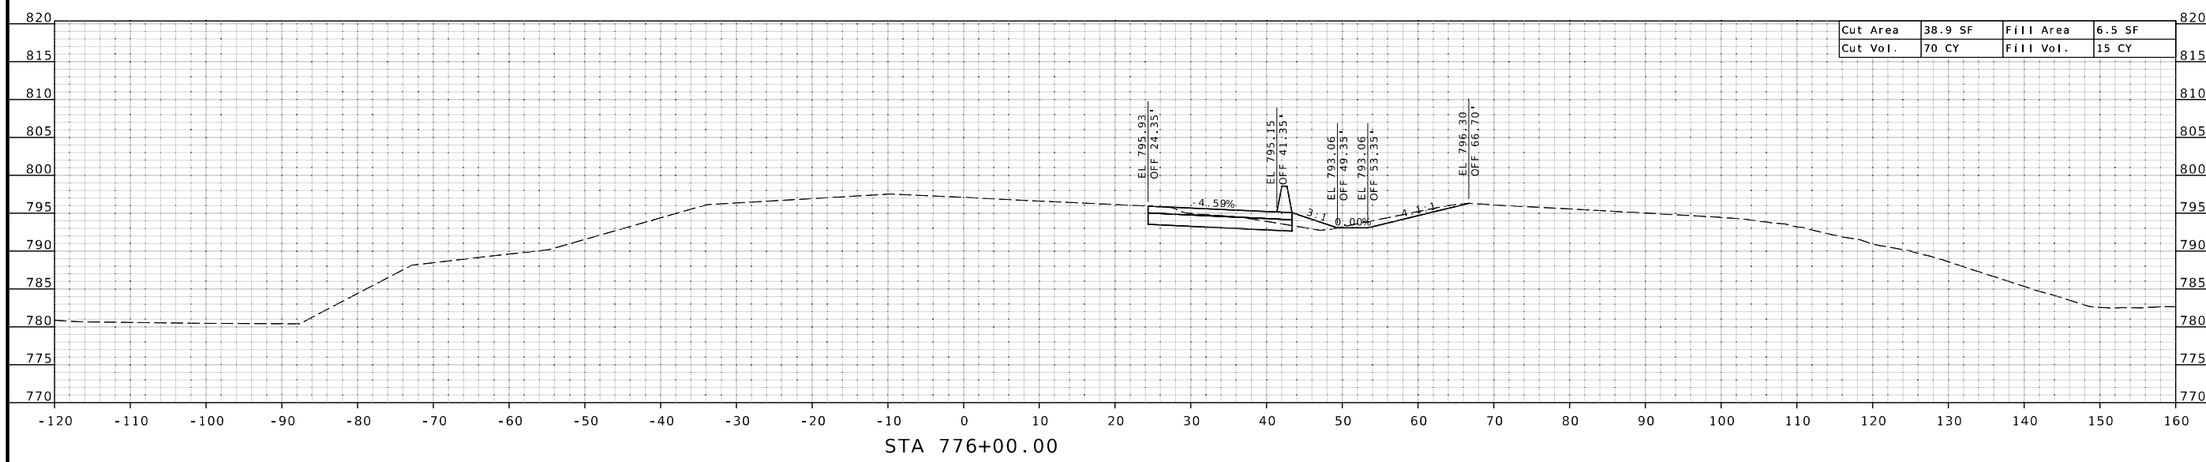

STA 776+00.00

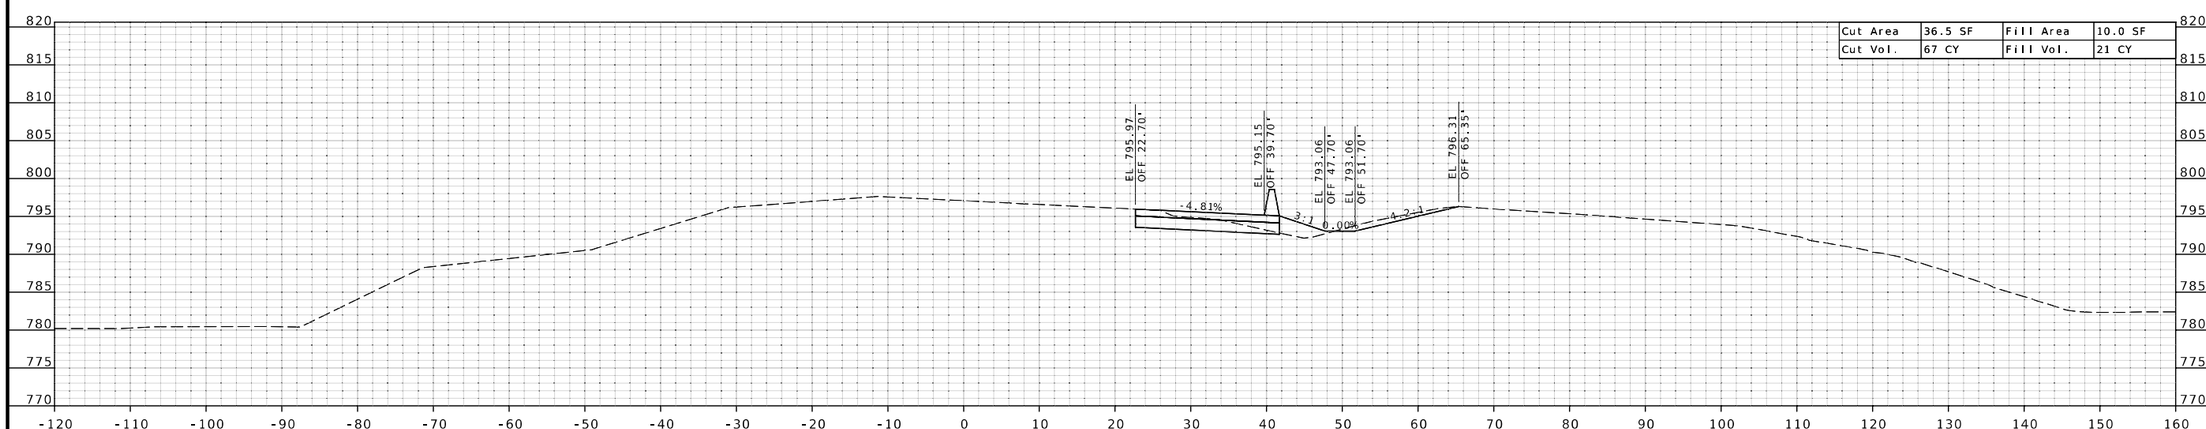

STA 775+50.00

CROSS SECTIONS

STATE OF MISSOURI
BRADLEY T. SPANBERGER
NUMBER PE-2020027014
PROFESSIONAL ENGINEER

08/11/2025 1:02:09 PM
Bradley T. Spanberger - Civil
MO PE-2020027014

DATE PREPARED	
08/11/2025	
ROUTE	STATE
I-44	MO
DISTRICT	SHEET NO.
CD	44
COUNTY	
PULASKI	
JOB NO.	
JCD0111B	
CONTRACT ID.	
.	
.	
BRIDGE NO.	
.	

DESCRIPTION	DATE
.	.
.	.
.	.
.	.
.	.
.	.

MISSOURI HIGHWAYS AND TRANSPORTATION COMMISSION
105 WEST CAPITOL
JEFFERSON CITY, MO 65102
1-888-ASK-MODOT (1-888-275-6636)

CMT
© Copyright CMT, Inc.
CRAWFORD, MURPHY & TILLY, INC.
1631 WEST ELFINDALE STREET
SPRINGFIELD, MO 65807 (417) 869-6009
ENGINEERING CORPORATION - 000631

©Copyright CMT, Inc.

CMT PROJECT NO.
24006489-00

DISCLAIMER
THE PROFESSIONAL WHOSE SIGNATURE AND PERSONAL SEAL APPEAR HEREON ASSUMES RESPONSIBILITY ONLY FOR WHAT APPEARS ON THIS PAGE, AND DISCLAIMS (PURSUANT TO SECTION 327.411 RSMO) SPECIFICATION, ESTIMATES, REPORTS, OR OTHER DOCUMENTS OR INSTRUMENTS NOT SEALED BY THE UNDERSIGNED PROFESSIONAL RELATING TO OR INTENDED TO BE USED FOR ANY PART OR PARTS OF THE PROJECT TO WHICH THIS PAGE REFERS.

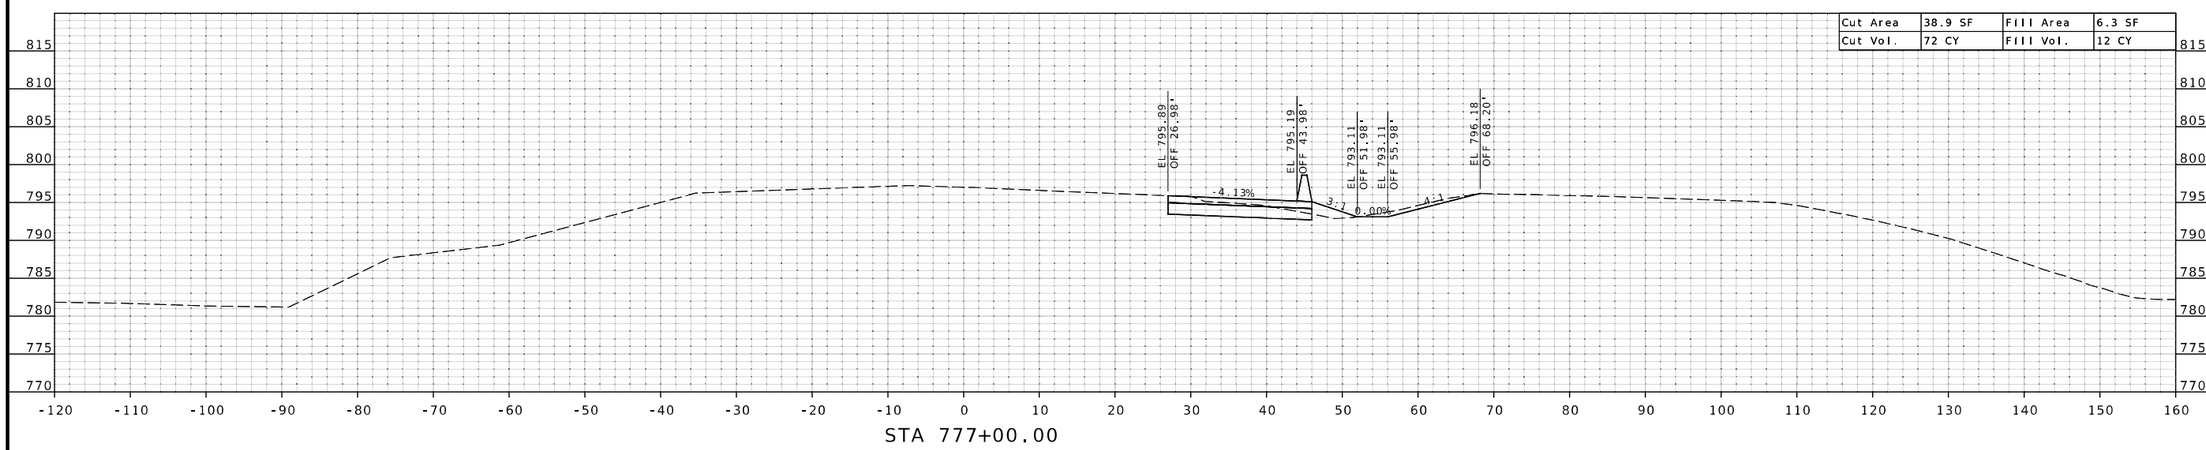

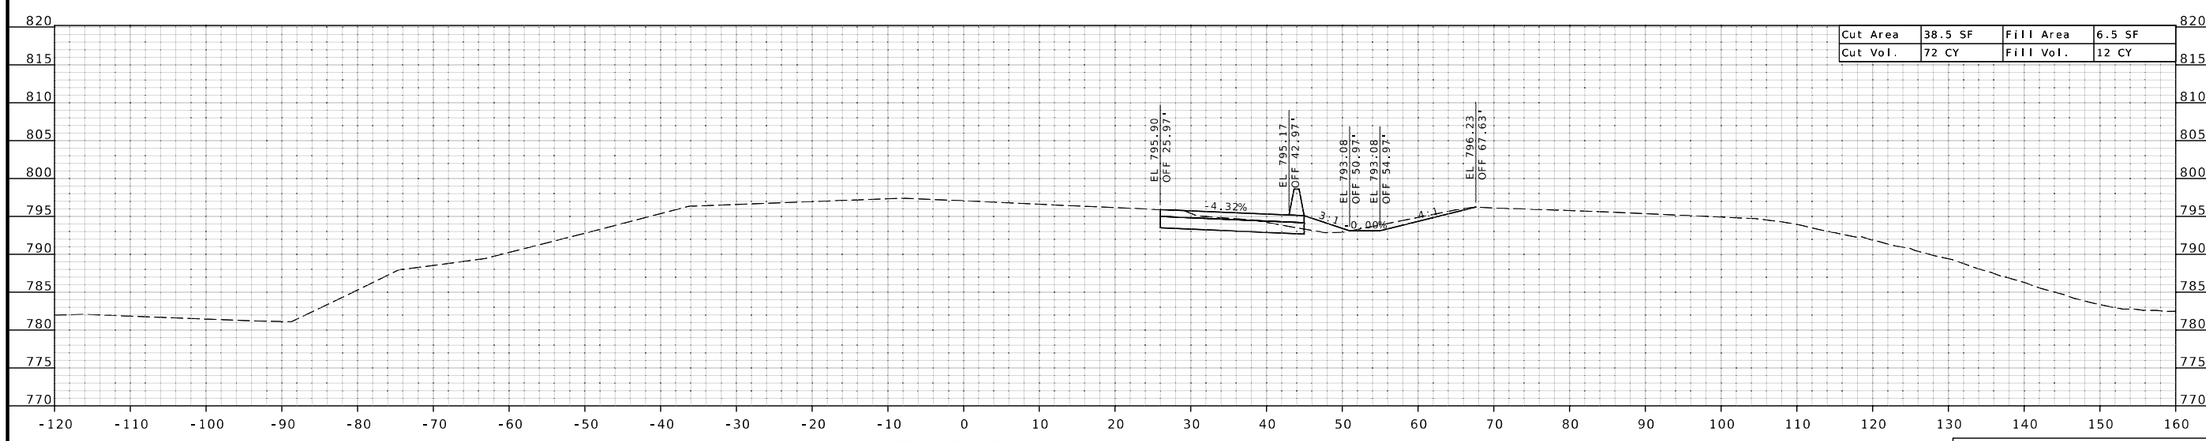

CROSS SECTIONS

STATE OF MISSOURI
BRADLEY T. SPANBERGER
NUMBER PE-2020027014
PROFESSIONAL ENGINEER

08/11/2025 1:02:09 PM
Bradley T. Spanberger - Civil
MO PE-2020027014

DATE PREPARED	
08/11/2025	
ROUTE	STATE
I-44	MO
DISTRICT	SHEET NO.
CD	45
COUNTY	
PULASKI	
JOB NO.	
JCD0111B	
CONTRACT ID.	
.	
.	
BRIDGE NO.	
.	

DESCRIPTION	DATE
.	.
.	.
.	.
.	.
.	.
.	.

MISSOURI HIGHWAYS AND TRANSPORTATION COMMISSION
105 WEST CAPITOL
JEFFERSON CITY, MO 65102
1-888-ASK-MODOT (1-888-275-6636)

CMT
© Copyright CMT, Inc.
CRAWFORD, MURPHY & TILLY, INC.
1631 WEST ELFINDALE STREET
SPRINGFIELD, MO 65807 (417) 869-6009
ENGINEERING CORPORATION - 000631

©Copyright CMT, Inc.

CMT PROJECT NO.
24006489-00

DISCLAIMER
THE PROFESSIONAL WHOSE SIGNATURE AND PERSONAL SEAL APPEAR HEREON ASSUMES RESPONSIBILITY ONLY FOR WHAT APPEARS ON THIS PAGE, AND DISCLAIMS (PURSUANT TO SECTION 327.411 RSMO) SPECIFICATION, ESTIMATES, REPORTS, OR OTHER DOCUMENTS OR INSTRUMENTS NOT SEALED BY THE UNDERSIGNED PROFESSIONAL RELATING TO OR INTENDED TO BE USED FOR ANY PART OR PARTS OF THE PROJECT TO WHICH THIS PAGE REFERS.

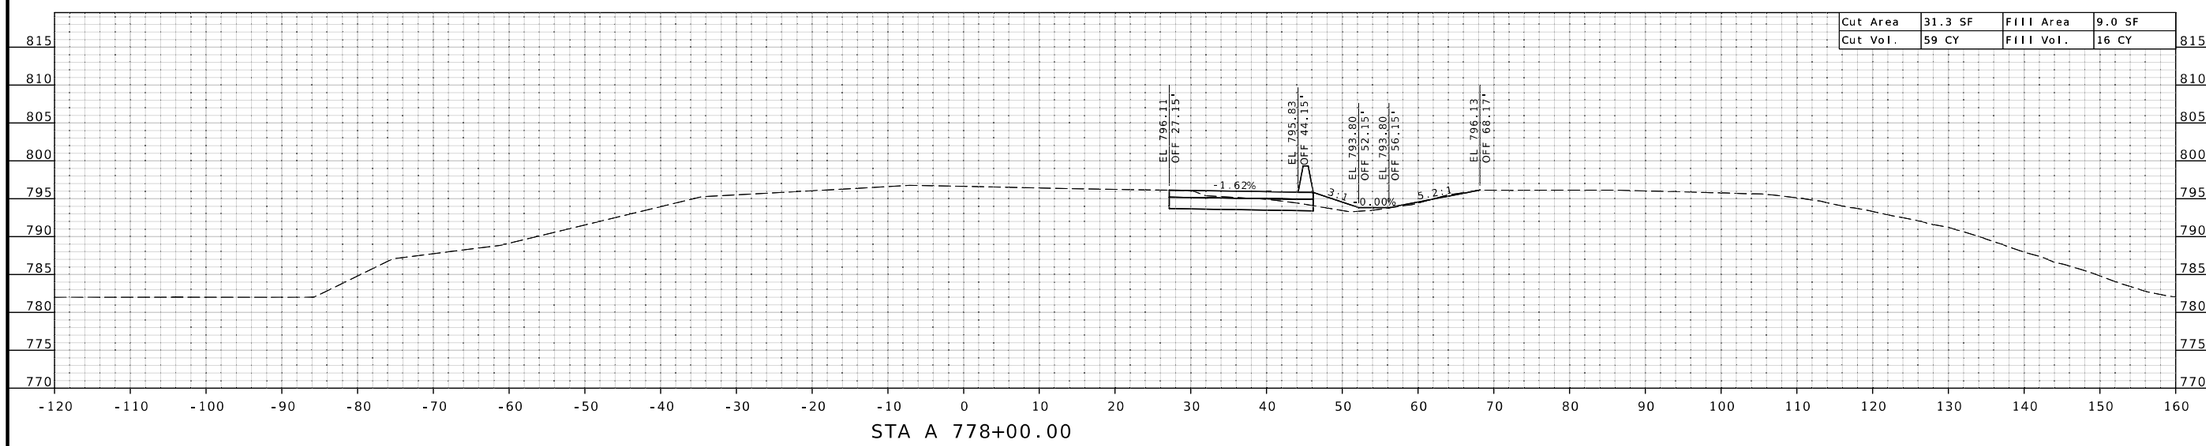

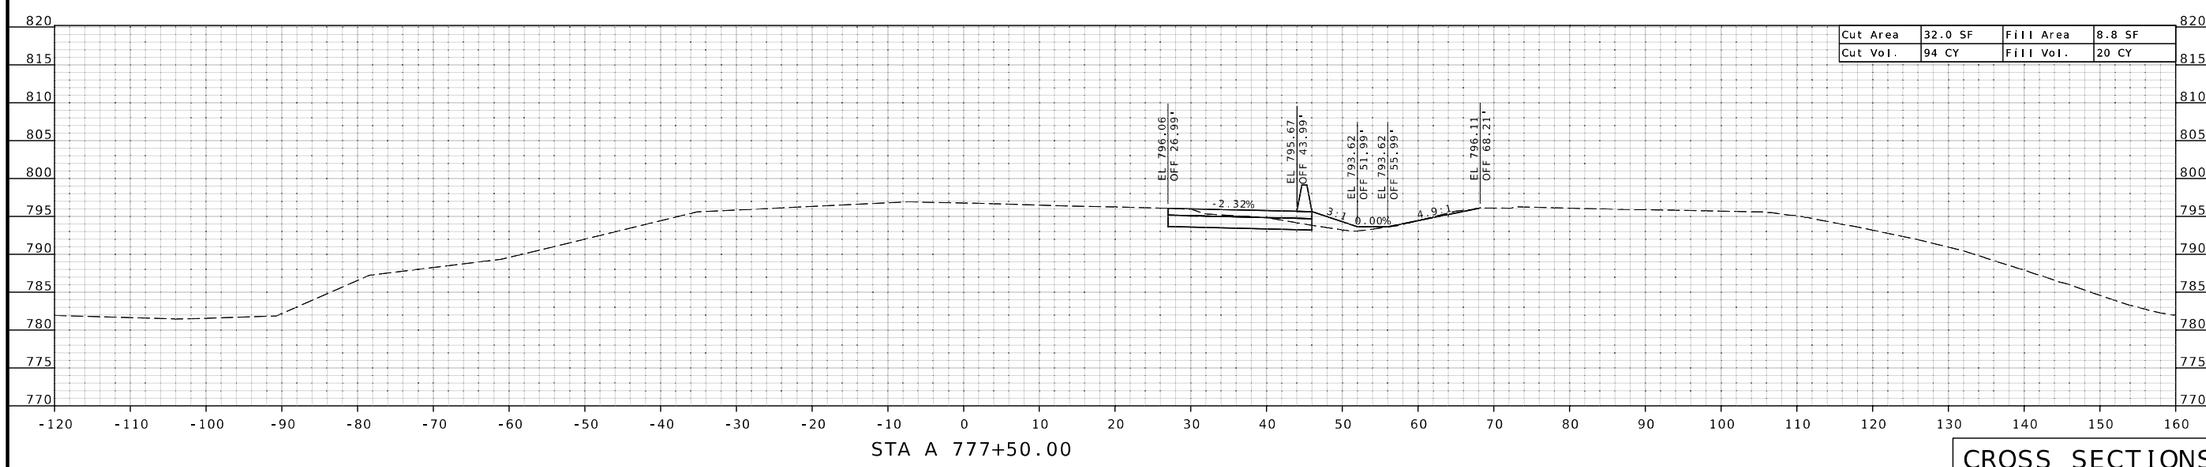

CROSS SECTIONS

STATE OF MISSOURI
BRADLEY T. SPANBERGER
NUMBER PE-2020027014
PROFESSIONAL ENGINEER

08/11/2025 1:02:09 PM
Bradley T. Spanberger - Civil
MO PE-2020027014

DATE PREPARED	
08/11/2025	
ROUTE	STATE
I-44	MO
DISTRICT	SHEET NO.
CD	46
COUNTY	
PULASKI	
JOB NO.	
JCD0111B	
CONTRACT ID.	
.	
.	
BRIDGE NO.	
.	

DESCRIPTION	DATE
.	.
.	.
.	.
.	.
.	.
.	.

MISSOURI HIGHWAYS AND TRANSPORTATION COMMISSION
105 WEST CAPITOL
JEFFERSON CITY, MO 65102
1-888-ASK-MODOT (1-888-275-6636)

CMT
© Copyright CMT, Inc.
CRAWFORD, MURPHY & TILLY, INC.
1631 WEST ELFINDALE STREET
SPRINGFIELD, MO 65807 (417) 869-6009
ENGINEERING CORPORATION - 000631

©Copyright CMT, Inc.

CMT PROJECT NO.
24006489-00

DISCLAIMER
THE PROFESSIONAL WHOSE SIGNATURE AND PERSONAL SEAL APPEAR HEREON ASSUMES RESPONSIBILITY ONLY FOR WHAT APPEARS ON THIS PAGE. AND DISCLAIMS (PURSUANT TO SECTION 327.411 RSMO) SPECIFICATION, ESTIMATES, REPORTS, OR OTHER DOCUMENTS OR INSTRUMENTS NOT SEALED BY THE UNDERSIGNED PROFESSIONAL RELATING TO OR INTENDED TO BE USED FOR ANY PART OR PARTS OF THE PROJECT TO WHICH THIS PAGE REFERS.

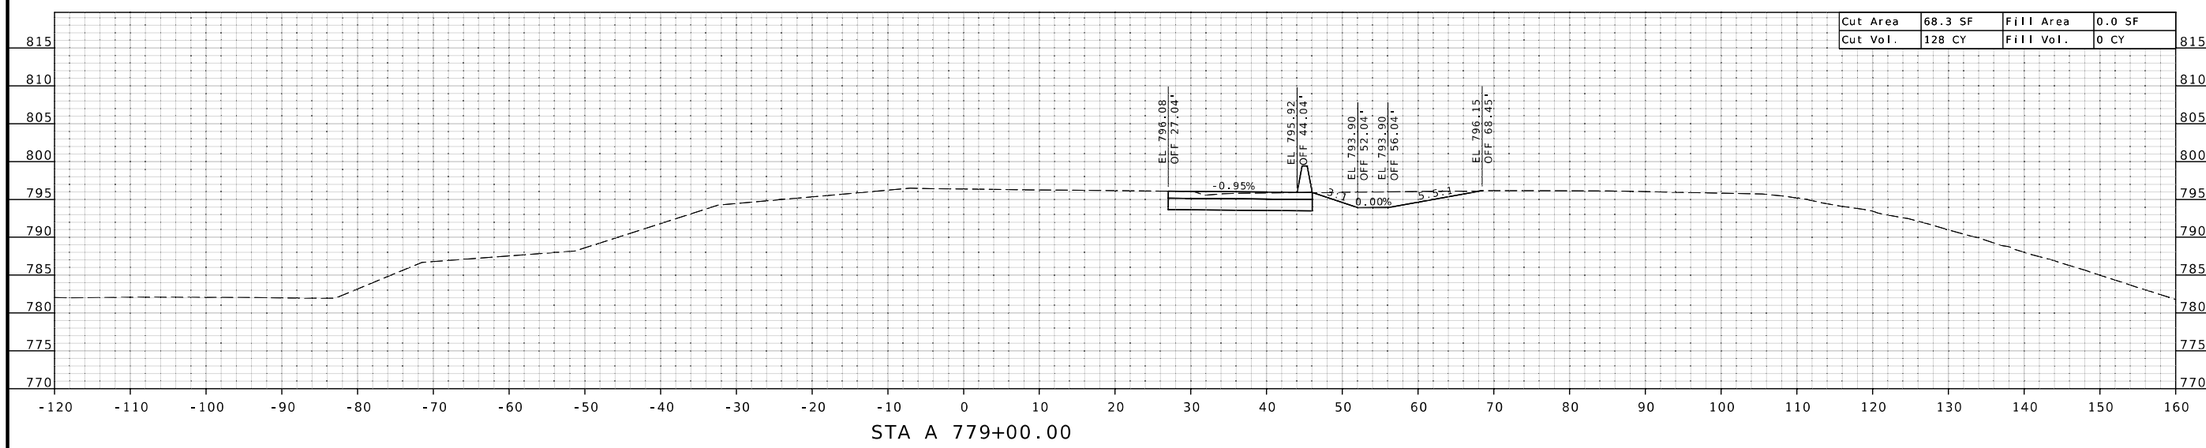

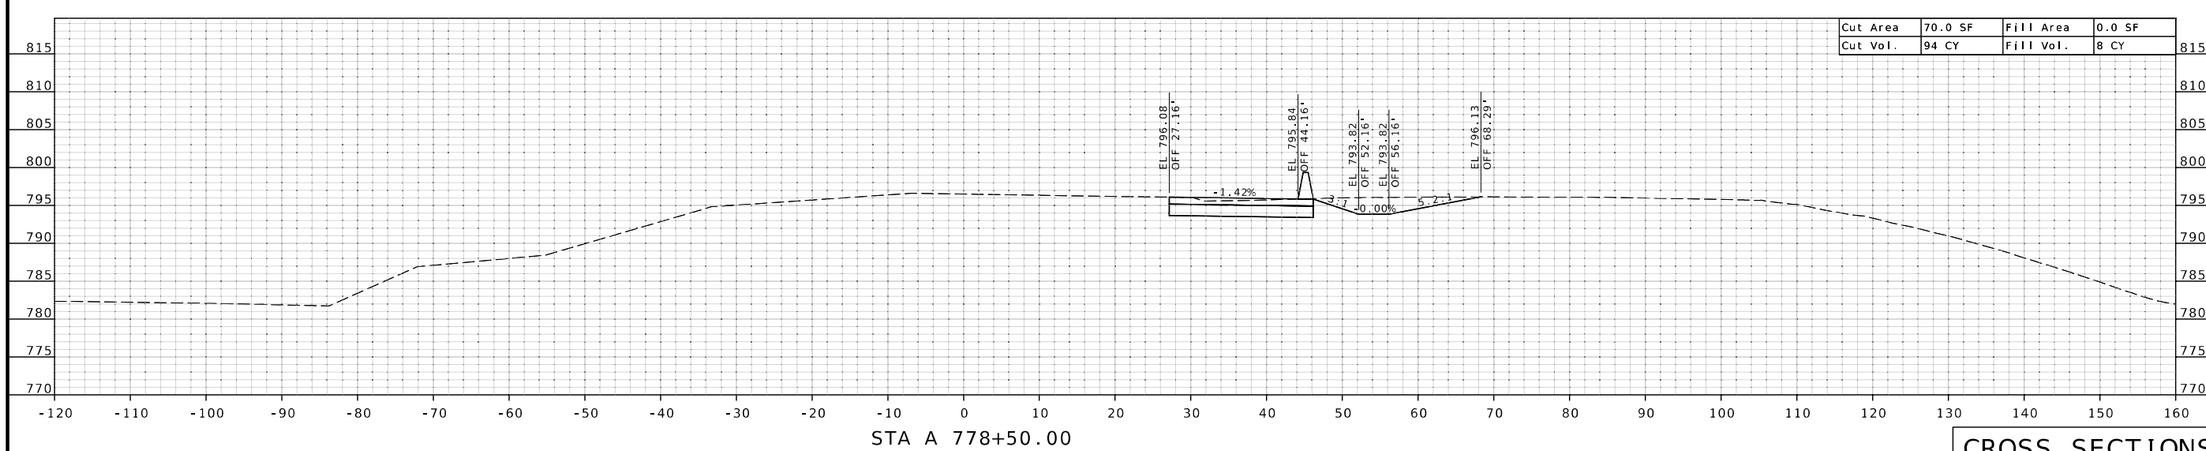

CROSS SECTIONS

STATE OF MISSOURI
BRADLEY T. SPANBERGER
NUMBER PE-2020027014
PROFESSIONAL ENGINEER

08/11/2025 1:02:09 PM
Bradley T. Spanberger - Civil
MO PE-2020027014

DATE PREPARED	
08/11/2025	
ROUTE	STATE
I-44	MO
DISTRICT	SHEET NO.
CD	47
COUNTY	
PULASKI	
JOB NO.	
JCD0111B	
CONTRACT ID.	
.	
.	
BRIDGE NO.	
.	

DESCRIPTION	DATE
.	.
.	.
.	.
.	.
.	.
.	.

MISSOURI HIGHWAYS AND TRANSPORTATION COMMISSION
105 WEST CAPITOL
JEFFERSON CITY, MO 65102
1-888-ASK-MODOT (1-888-275-6636)

CMT
CRAWFORD, MURPHY & TILLY, INC.
12737 WEST ELFINDALE STREET
SPRINGFIELD, MO 65807 (417) 869-6009
ENGINEERING CORPORATION - 000631

© Copyright CMT, Inc.

CMT PROJECT NO.
24006489-00

DISCLAIMER
THE PROFESSIONAL WHOSE SIGNATURE AND PERSONAL SEAL APPEAR HEREON ASSUMES RESPONSIBILITY ONLY FOR WHAT APPEARS ON THIS PAGE. AND DISCLAIMS (PURSUANT TO SECTION 327.411 RSMO) SPECIFICATION, ESTIMATES, REPORTS, OR OTHER DOCUMENTS OR INSTRUMENTS NOT SEALED BY THE UNDERSIGNED PROFESSIONAL RELATING TO OR INTENDED TO BE USED FOR ANY PART OR PARTS OF THE PROJECT TO WHICH THIS PAGE REFERS.

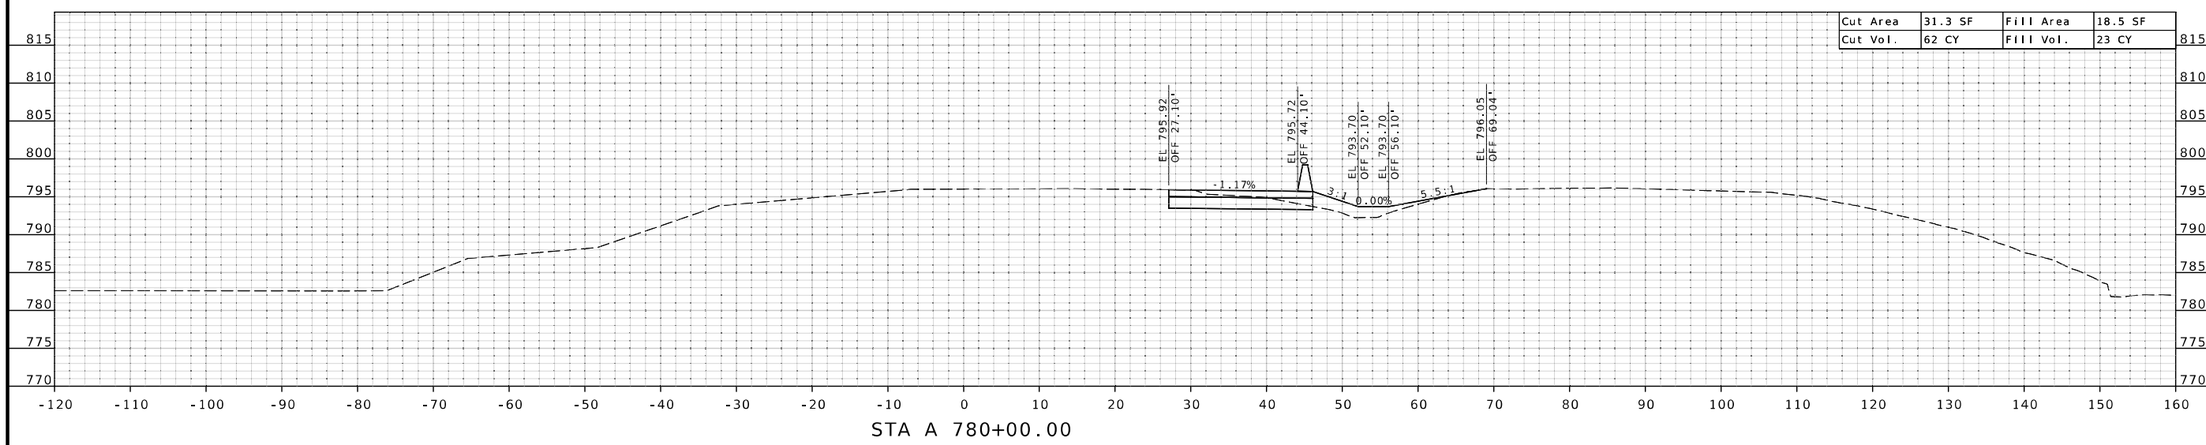

STA A 780+00.00

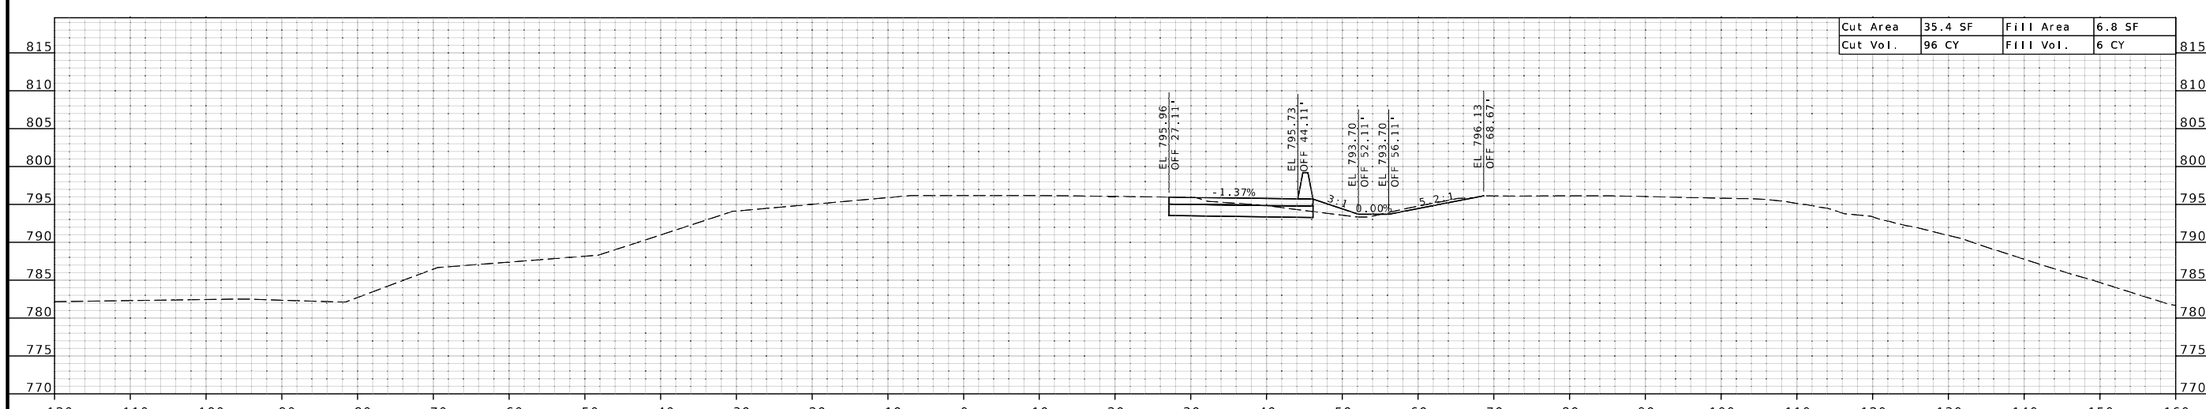

STA A 779+50.00

CROSS SECTIONS

STATE OF MISSOURI
BRADLEY T. SPANBERGER
NUMBER PE-2020027014
PROFESSIONAL ENGINEER

08/11/2025 1:02:09 PM
Bradley T. Spanberger - Civil
MO PE-2020027014

DATE PREPARED	
08/11/2025	
ROUTE	STATE
I-44	MO
DISTRICT	SHEET NO.
CD	48
COUNTY	
PULASKI	
JOB NO.	
JCD0111B	
CONTRACT ID.	
.	
.	
BRIDGE NO.	
.	

DESCRIPTION	DATE
.	.
.	.
.	.
.	.
.	.
.	.

MISSOURI HIGHWAYS AND TRANSPORTATION COMMISSION
105 WEST CAPITOL
JEFFERSON CITY, MO 65102
1-888-ASK-MODOT (1-888-275-6636)

CMT
© Copyright CMT, Inc.
CRAWFORD, MURPHY & TILLY, INC.
1631 WEST ELFINDALE STREET
SPRINGFIELD, MO 65807 (417) 869-6009
ENGINEERING CORPORATION - 000631

© Copyright CMT, Inc.

CMT PROJECT NO.
24006489-00

DISCLAIMER
THE PROFESSIONAL WHOSE SIGNATURE AND PERSONAL SEAL APPEAR HEREON ASSUMES RESPONSIBILITY ONLY FOR WHAT APPEARS ON THIS PAGE, AND DISCLAIMS (PURSUANT TO SECTION 327.411 RSMO) SPECIFICATION, ESTIMATES, REPORTS, OR OTHER DOCUMENTS OR INSTRUMENTS NOT SEALED BY THE UNDERSIGNED PROFESSIONAL RELATING TO OR INTENDED TO BE USED FOR ANY PART OR PARTS OF THE PROJECT TO WHICH THIS PAGE REFERS.

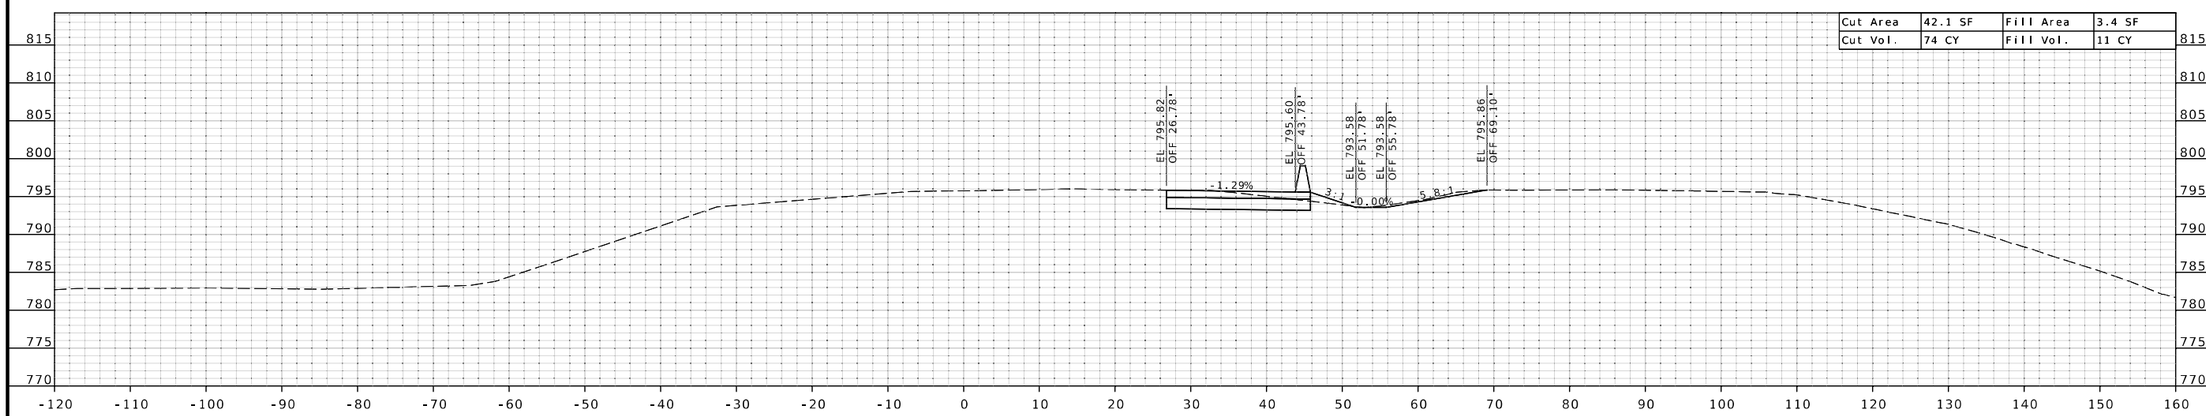

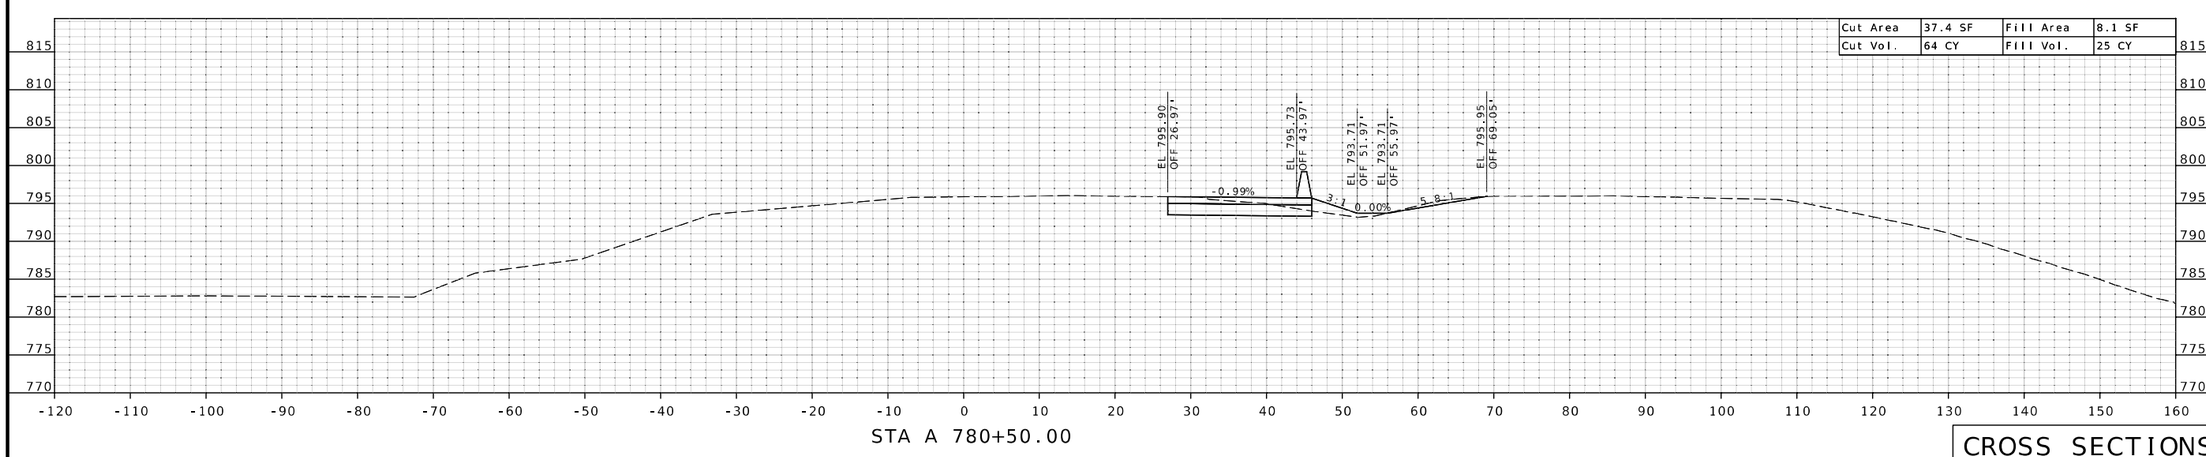

CROSS SECTIONS

STATE OF MISSOURI
BRADLEY T. SPANBERGER
NUMBER PE-2020027014
PROFESSIONAL ENGINEER

08/11/2025 1:02:09 PM
Bradley T. Spanberger - Civil
MO PE-2020027014

DATE PREPARED	
08/11/2025	
ROUTE	STATE
I-44	MO
DISTRICT	SHEET NO.
CD	49
COUNTY	
PULASKI	
JOB NO.	
JCD0111B	
CONTRACT ID.	
.	
.	
BRIDGE NO.	
.	

DESCRIPTION	DATE
.	.
.	.
.	.
.	.
.	.
.	.

MISSOURI HIGHWAYS AND TRANSPORTATION COMMISSION
105 WEST CAPITOL
JEFFERSON CITY, MO 65102
1-888-ASK-MODOT (1-888-275-6636)

CMT
©Copyright CMT, Inc.
CRAWFORD, MURPHY & TILLY, INC.
1631 WEST ELFINDALE STREET
SPRINGFIELD, MISSOURI 65807 (417) 869-6009
ENGINEERING CORPORATION - 000631

©Copyright CMT, Inc.

CMT PROJECT NO.
24006489-00

DISCLAIMER
THE PROFESSIONAL WHOSE SIGNATURE AND PERSONAL SEAL APPEAR HEREON ASSUMES RESPONSIBILITY ONLY FOR WHAT APPEARS ON THIS PAGE, AND DISCLAIMS (PURSUANT TO SECTION 327.411 RSMO) SPECIFICATION, ESTIMATES, REPORTS, OR OTHER DOCUMENTS OR INSTRUMENTS NOT SEALED BY THE UNDERSIGNED PROFESSIONAL RELATING TO OR INTENDED TO BE USED FOR ANY PART OR PARTS OF THE PROJECT TO WHICH THIS PAGE REFERS.

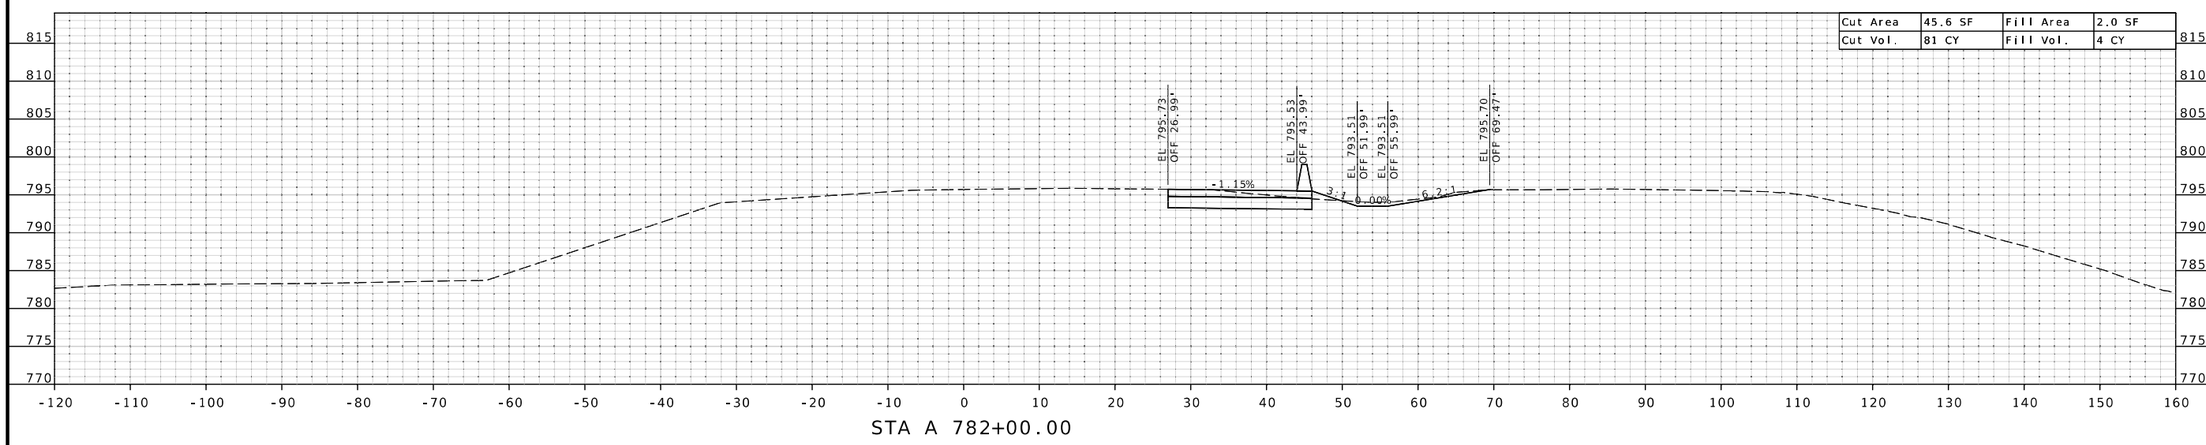

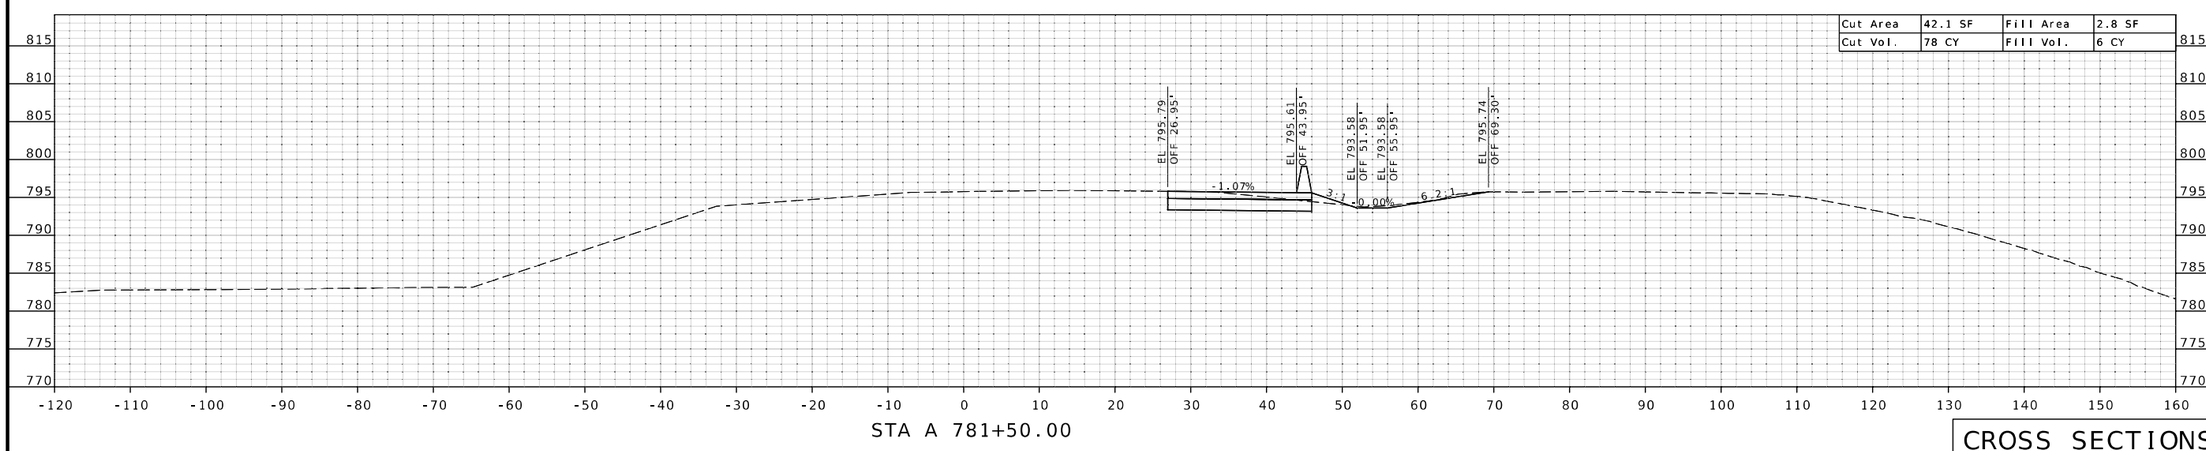

CROSS SECTIONS

STATE OF MISSOURI
BRADLEY T. SPANBERGER
NUMBER PE-2020027014
PROFESSIONAL ENGINEER

08/11/2025 1:02:09 PM
Bradley T. Spanberger - Civil
MO PE-2020027014

DATE PREPARED
08/11/2025

ROUTE	STATE
I-44	MO
DISTRICT	SHEET NO.
CD	50

COUNTY
PULASKI

JOB NO.
JCD0111B

CONTRACT ID.
.

.

BRIDGE NO.
.

DATE	DESCRIPTION
.	.
.	.
.	.
.	.
.	.
.	.

MISSOURI HIGHWAYS AND TRANSPORTATION COMMISSION
105 WEST CAPITOL
JEFFERSON CITY, MO 65102
1-888-ASK-MODOT (1-888-275-6636)

CMT
©Copyright CMT, Inc.
CRAWFORD, MURPHY & TILLY, INC.
1631 WEST ELFINDALE STREET
SPRINGFIELD, MO 65807 (417) 869-6009
ENGINEERING CORPORATION - 000631

©Copyright CMT, Inc.

CMT PROJECT NO.
24006489-00

DISCLAIMER
THE PROFESSIONAL WHOSE SIGNATURE AND PERSONAL SEAL APPEAR HEREON ASSUMES RESPONSIBILITY ONLY FOR WHAT APPEARS ON THIS PAGE, AND DISCLAIMS (PURSUANT TO SECTION 327.411 RSMO) SPECIFICATION, ESTIMATES, REPORTS, OR OTHER DOCUMENTS OR INSTRUMENTS NOT SEALED BY THE UNDERSIGNED PROFESSIONAL RELATING TO OR INTENDED TO BE USED FOR ANY PART OR PARTS OF THE PROJECT TO WHICH THIS PAGE REFERS.

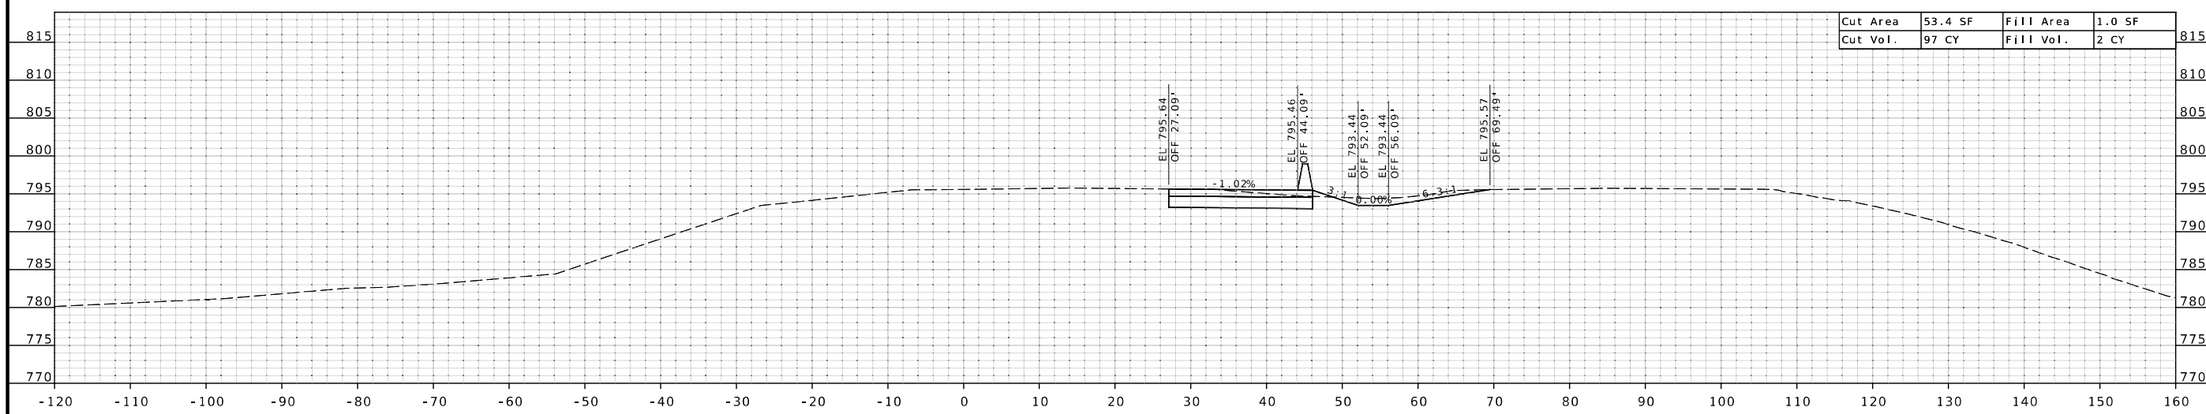

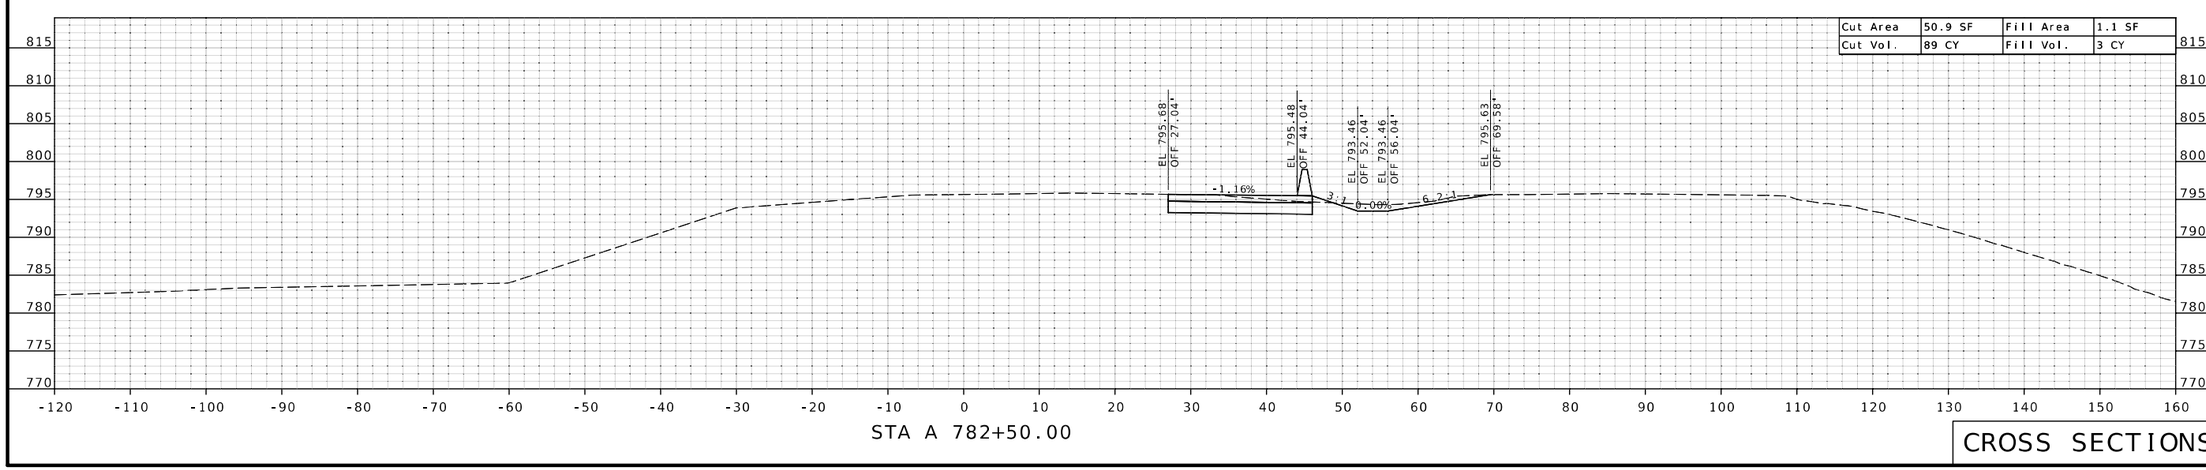

CROSS SECTIONS

STATE OF MISSOURI
BRADLEY T. SPANBERGER
NUMBER PE-2020027014
PROFESSIONAL ENGINEER

08/11/2025 1:02:09 PM
Bradley T. Spanberger - Civil
MO PE-2020027014

DATE PREPARED	
08/11/2025	
ROUTE	STATE
I-44	MO
DISTRICT	SHEET NO.
CD	51
COUNTY	
PULASKI	
JOB NO.	
JCD0111B	
CONTRACT ID.	
.	
.	
BRIDGE NO.	
.	

DESCRIPTION	DATE
.	.
.	.
.	.
.	.
.	.
.	.

MISSOURI HIGHWAYS AND TRANSPORTATION COMMISSION
105 WEST CAPITOL
JEFFERSON CITY, MO 65102
1-888-ASK-MODOT (1-888-275-6636)

CMT
©Copyright CMT, Inc.
CRAWFORD, MURPHY & TILLY, INC.
1631 WEST ELFINDALE STREET
SPRINGFIELD, MO 65807 (417) 869-6009
ENGINEERING CORPORATION - 000631

©Copyright CMT, Inc.

CMT PROJECT NO.
24006489-00

DISCLAIMER
THE PROFESSIONAL WHOSE SIGNATURE AND PERSONAL SEAL APPEAR HEREON ASSUMES RESPONSIBILITY ONLY FOR WHAT APPEARS ON THIS PAGE, AND DISCLAIMS (PURSUANT TO SECTION 327.411 RSMO) SPECIFICATION, ESTIMATES, REPORTS, OR OTHER DOCUMENTS OR INSTRUMENTS NOT SEALED BY THE UNDERSIGNED PROFESSIONAL RELATING TO OR INTENDED TO BE USED FOR ANY PART OR PARTS OF THE PROJECT TO WHICH THIS PAGE REFERS.

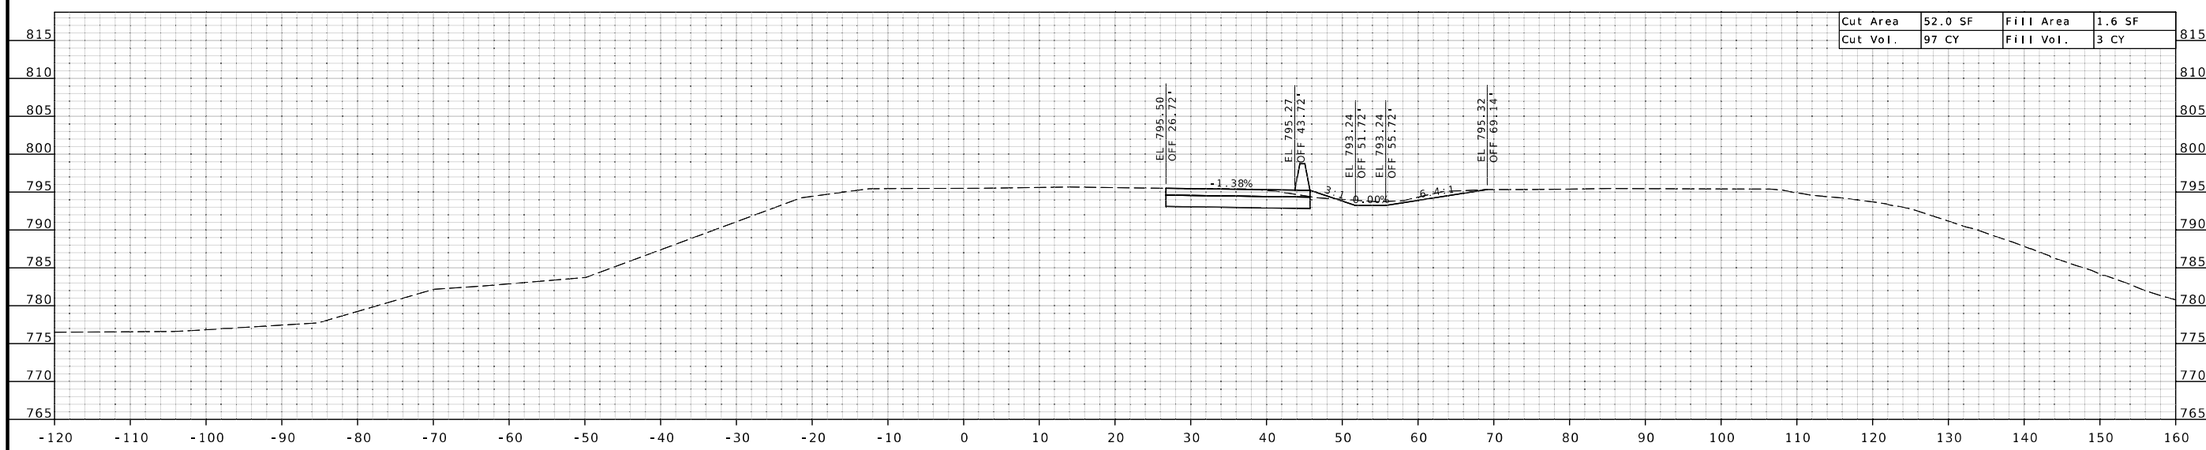

STA A 784+00.00

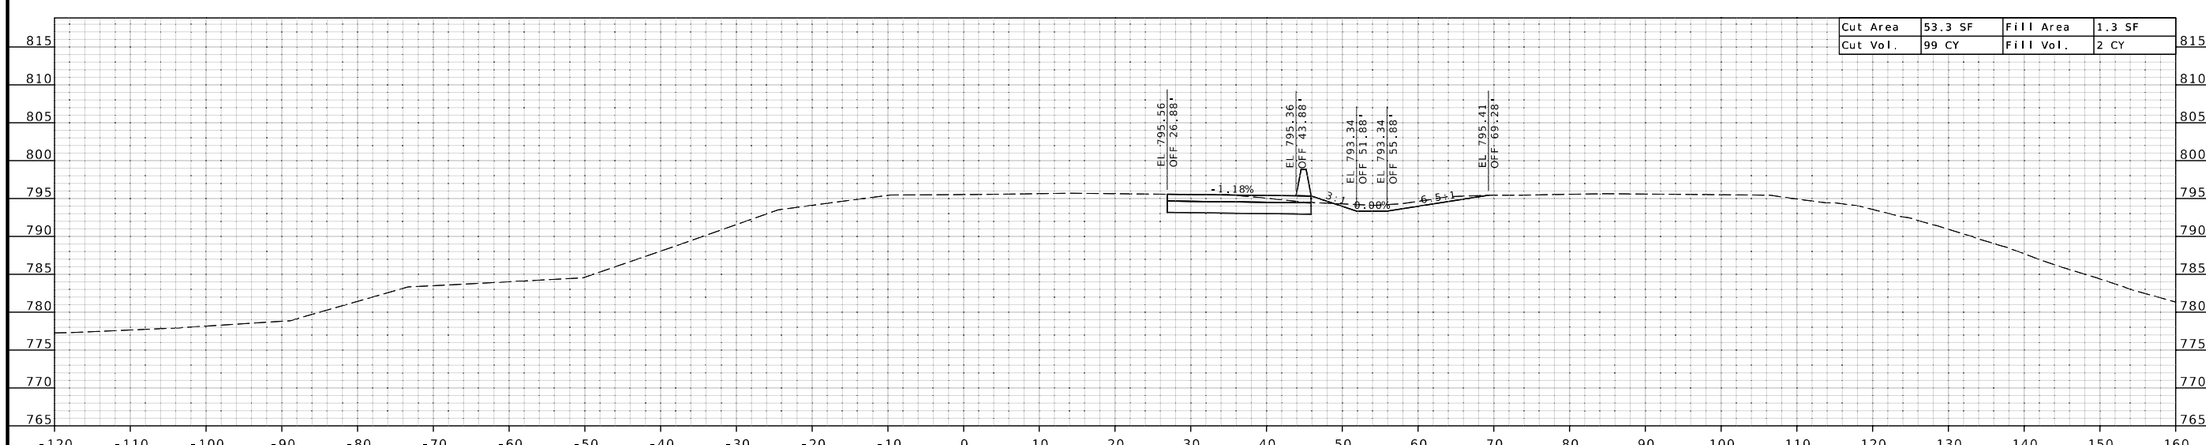

STA A 783+50.00

CROSS SECTIONS

STATE OF MISSOURI
BRADLEY T. SPANBERGER
NUMBER PE-2020027014
PROFESSIONAL ENGINEER

08/11/2025 1:02:09 PM
Bradley T. Spanberger - Civil
MO PE-2020027014

DATE PREPARED	08/11/2025
ROUTE	I-44
STATE	MO
DISTRICT	CD
SHEET NO.	52
COUNTY	PULASKI
JOB NO.	JCD0111B
CONTRACT ID.	.
	.
BRIDGE NO.	.

DESCRIPTION	DATE
.	.
.	.
.	.
.	.
.	.
.	.

MISSOURI HIGHWAYS AND TRANSPORTATION COMMISSION
105 WEST CAPITOL
JEFFERSON CITY, MO 65102
1-888-ASK-MODOT (1-888-275-6636)

CMT
©Copyright CMT, Inc.
CRAWFORD, MURPHY & TILLY, INC.
1520 WEST ELFINDALE STREET
SPRINGFIELD, MO 65807 (417) 869-6009
ENGINEERING CORPORATION - 000631

©Copyright CMT, Inc.

CMT PROJECT NO.
24006489-00

DISCLAIMER
THE PROFESSIONAL WHOSE SIGNATURE AND PERSONAL SEAL APPEAR HEREON ASSUMES RESPONSIBILITY ONLY FOR WHAT APPEARS ON THIS PAGE, AND DISCLAIMS (PURSUANT TO SECTION 327.411 RSMO) SPECIFICATION, ESTIMATES, REPORTS, OR OTHER DOCUMENTS OR INSTRUMENTS NOT SEALED BY THE UNDERSIGNED PROFESSIONAL RELATING TO OR INTENDED TO BE USED FOR ANY PART OR PARTS OF THE PROJECT TO WHICH THIS PAGE REFERS.

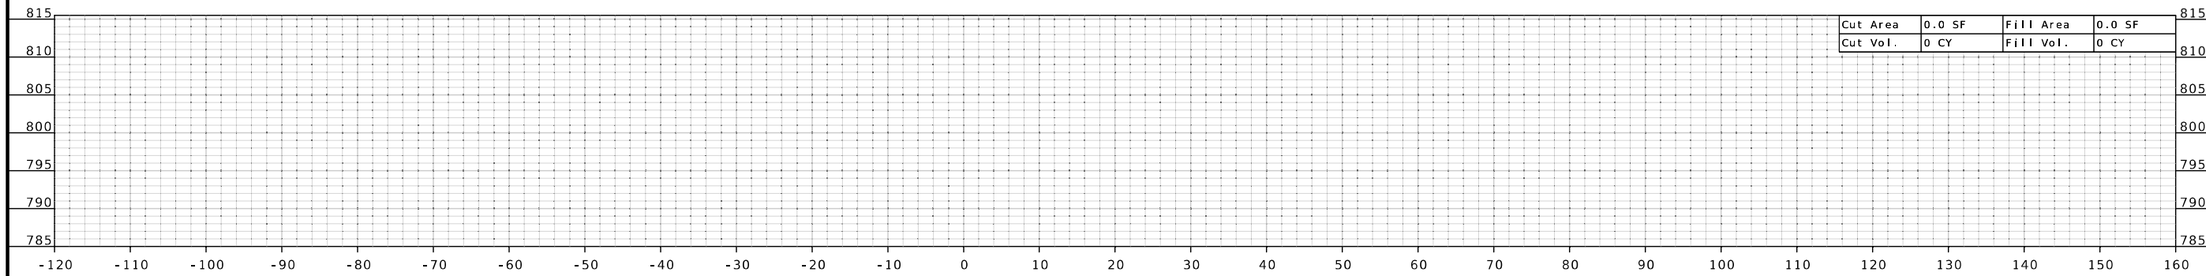

STA A 785+50.00

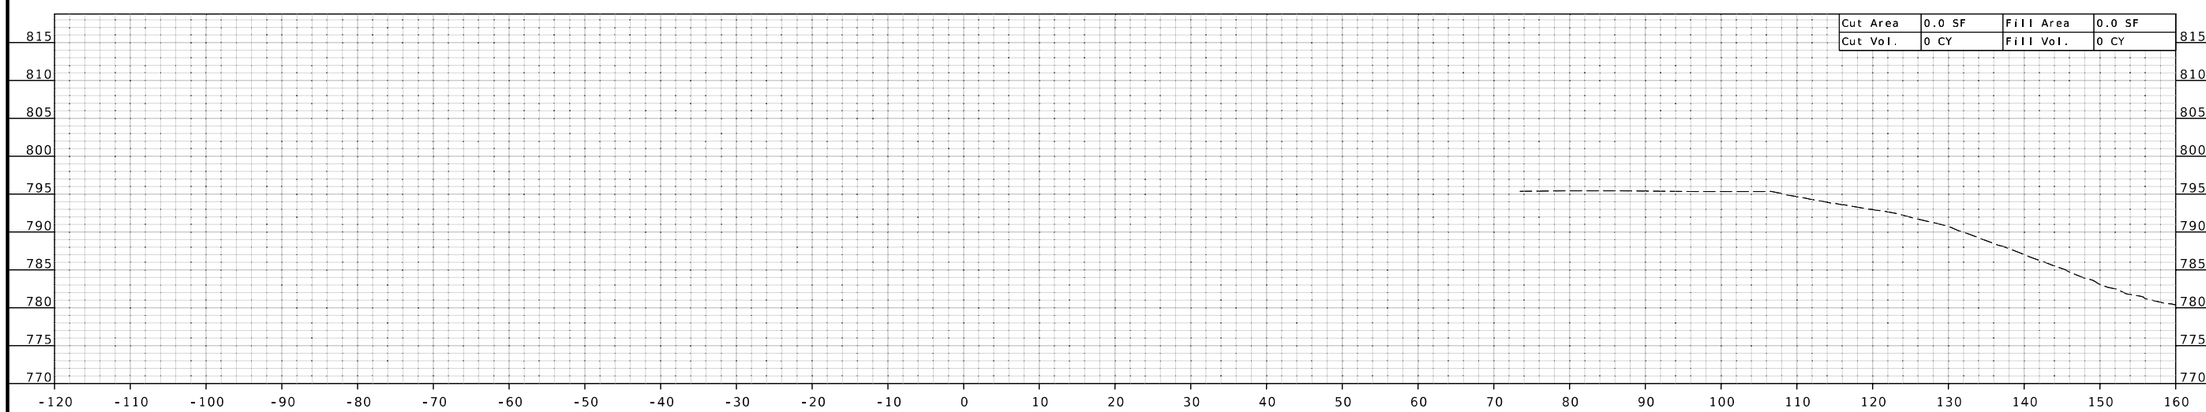

STA A 785+00.00

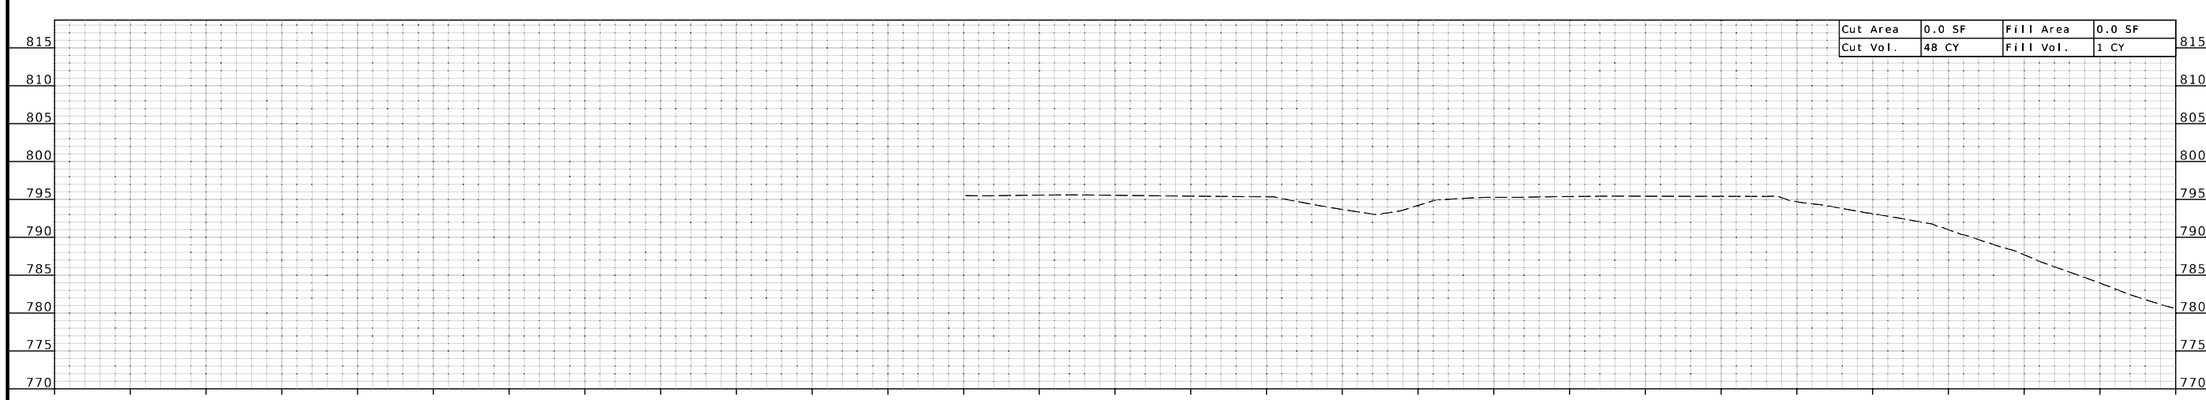

STA A 784+50.00

CROSS SECTIONS

STATE OF MISSOURI
BRADLEY T. SPANBERGER
NUMBER PE-2020027014
PROFESSIONAL ENGINEER

08/11/2025 1:02:10 PM
Bradley T. Spanberger - Civil
MO PE-2020027014

DATE PREPARED	08/11/2025
ROUTE	I-44
STATE	MO
DISTRICT	CD
SHEET NO.	53
COUNTY	PULASKI
JOB NO.	JCD0111B
CONTRACT ID.	.
BRIDGE NO.	.

DESCRIPTION	DATE
.	.
.	.
.	.
.	.
.	.
.	.

MISSOURI HIGHWAYS AND TRANSPORTATION COMMISSION
105 WEST CAPITOL
JEFFERSON CITY, MO 65102
1-888-ASK-MODOT (1-888-275-6636)

CMT
©Copyright CMT, Inc.
CRAWFORD, MURPHY & TILLY, INC.
1631 WEST ELFINDALE STREET
SPRINGFIELD, MO 65807 (417) 869-6009
ENGINEERING CORPORATION - 000631

©Copyright CMT, Inc.

CMT PROJECT NO.
24006489-00

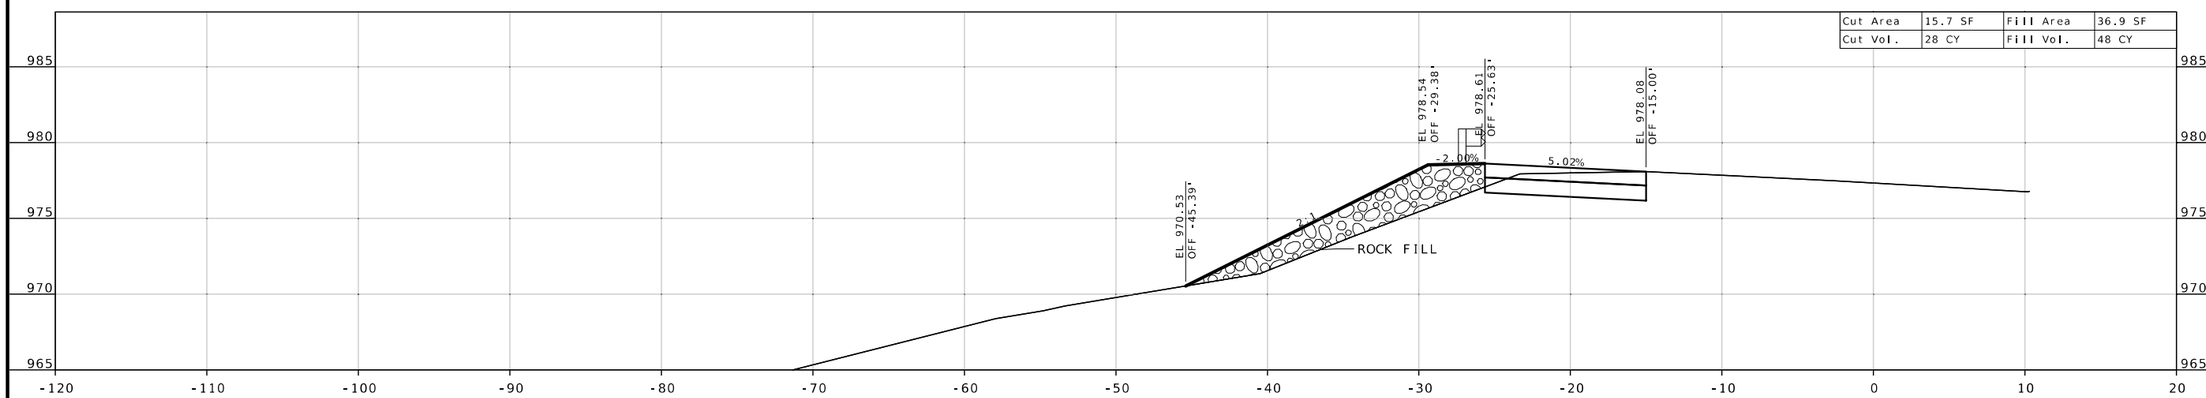

Cut Area	15.7 SF	Fill Area	36.9 SF
Cut Vol.	28 CY	Fill Vol.	48 CY

STA 846+50.00

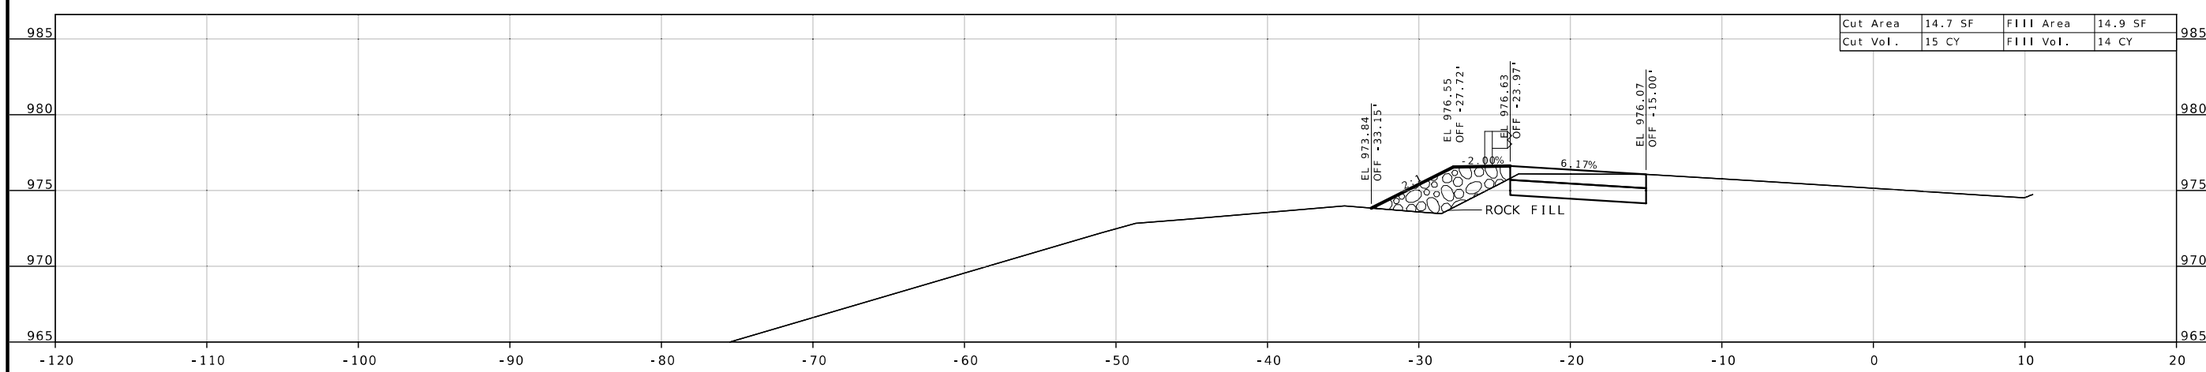

Cut Area	14.7 SF	Fill Area	14.9 SF
Cut Vol.	15 CY	Fill Vol.	14 CY

STA 846+00.00

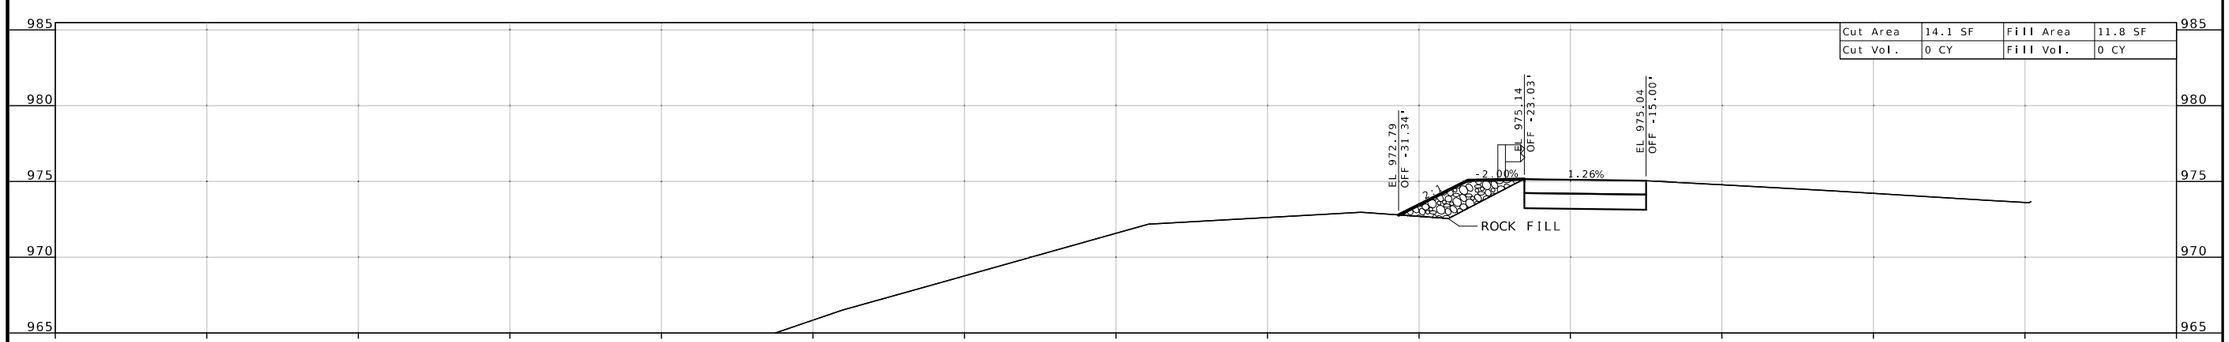

Cut Area	14.1 SF	Fill Area	11.8 SF
Cut Vol.	0 CY	Fill Vol.	0 CY

STA 845+72.00

STATE OF MISSOURI
JAMES V. BEATTIE
NUMBER
PE-2018021150
PROFESSIONAL ENGINEER

THIS SHEET HAS BEEN SIGNED, SEALED AND DATED ELECTRONICALLY.

DATE PREPARED
8/14/2024

ROUTE	STATE
I-44	MO
DISTRICT	SHEET NO.
CD	1

COUNTY
PULASKI

JOB NO.
JCD0112

CONTRACT ID.

PROJECT NO.

BRIDGE NO.

DESCRIPTION	DATE

MISSOURI HIGHWAYS AND TRANSPORTATION COMMISSION

105 WEST CAPITOL
JEFFERSON CITY, MO 65102
1-888-ASK-MODOT (1-888-275-6636)

CROSS SECTIONS
SHEET 1 OF 17

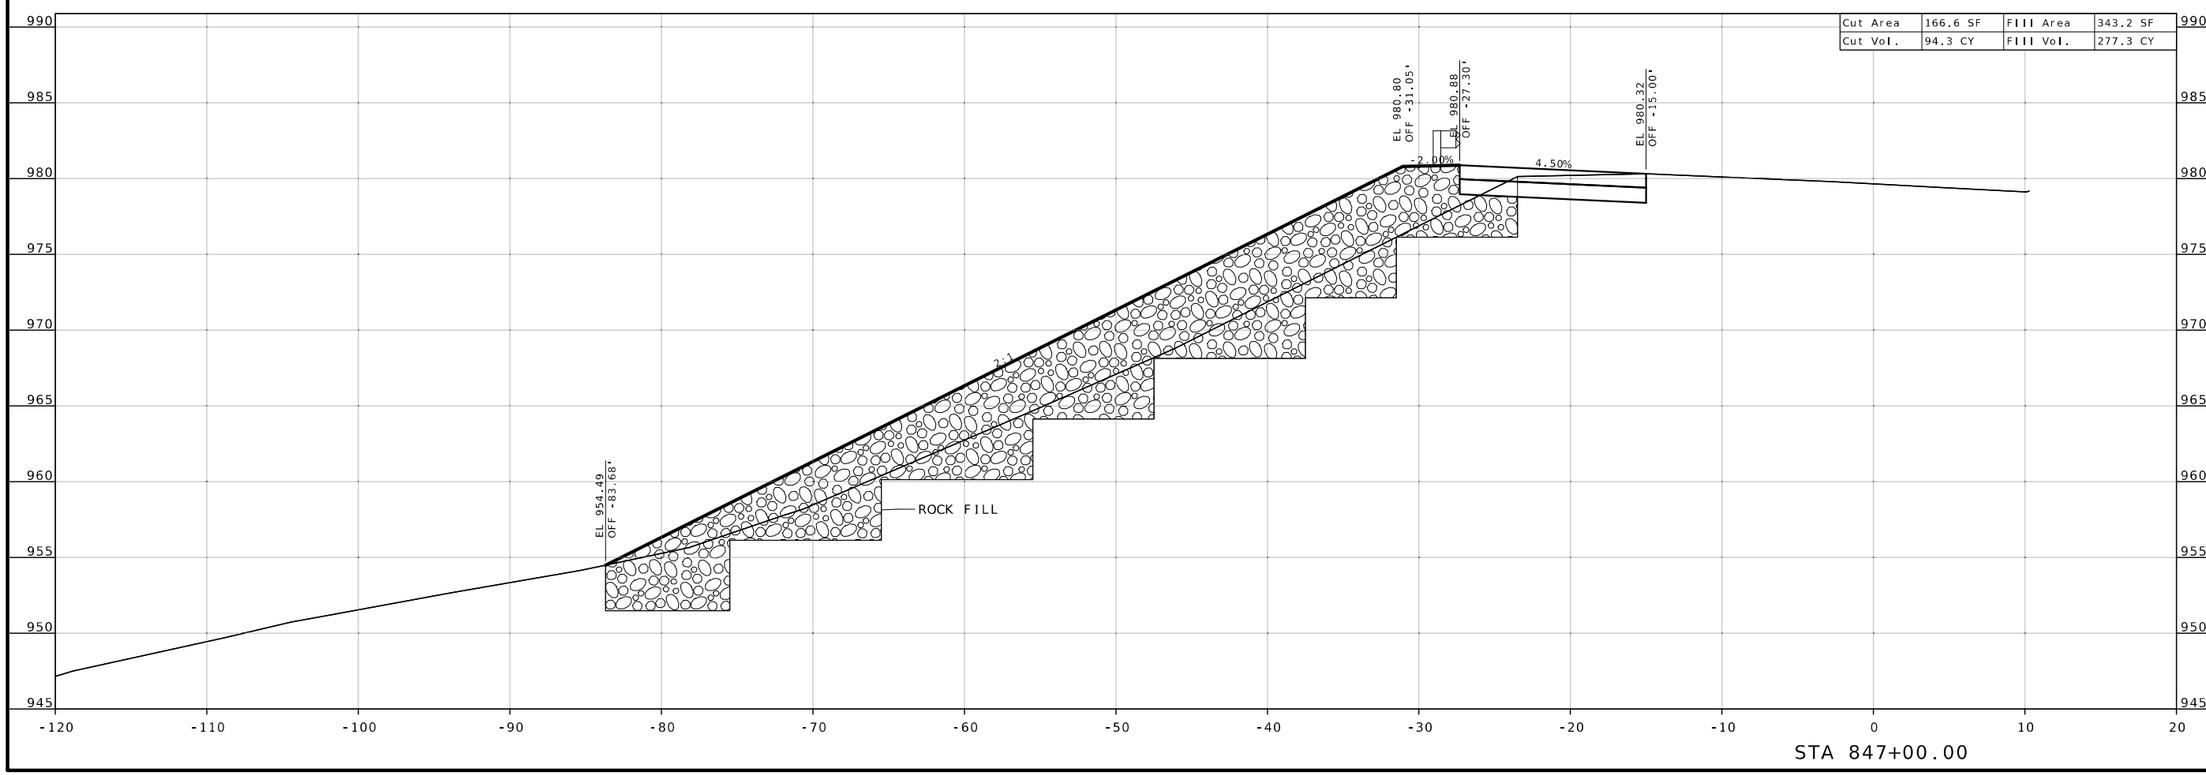

STATE OF MISSOURI
JAMES V. BEATTIE
NUMBER
PE-2018021150
PROFESSIONAL ENGINEER

THIS SHEET HAS BEEN SIGNED, SEALED AND DATED ELECTRONICALLY.

DATE PREPARED	8/14/2024
ROUTE	I-44
STATE	MO
DISTRICT	CD
SHEET NO.	2
COUNTY	PULASKI
JOB NO.	JCD0112
CONTRACT ID.	
PROJECT NO.	
BRIDGE NO.	

DATE	DESCRIPTION

MISSOURI HIGHWAYS AND TRANSPORTATION COMMISSION

105 WEST CAPITOL
JEFFERSON CITY, MO 65102
1-888-ASK-MODOT (1-888-275-6636)

CROSS SECTIONS
SHEET 2 OF 17

Cut Area	239.0 SF	Fill Area	601.3 SF
Cut Vol.	114.1 CY	Fill Vol.	613.1 CY

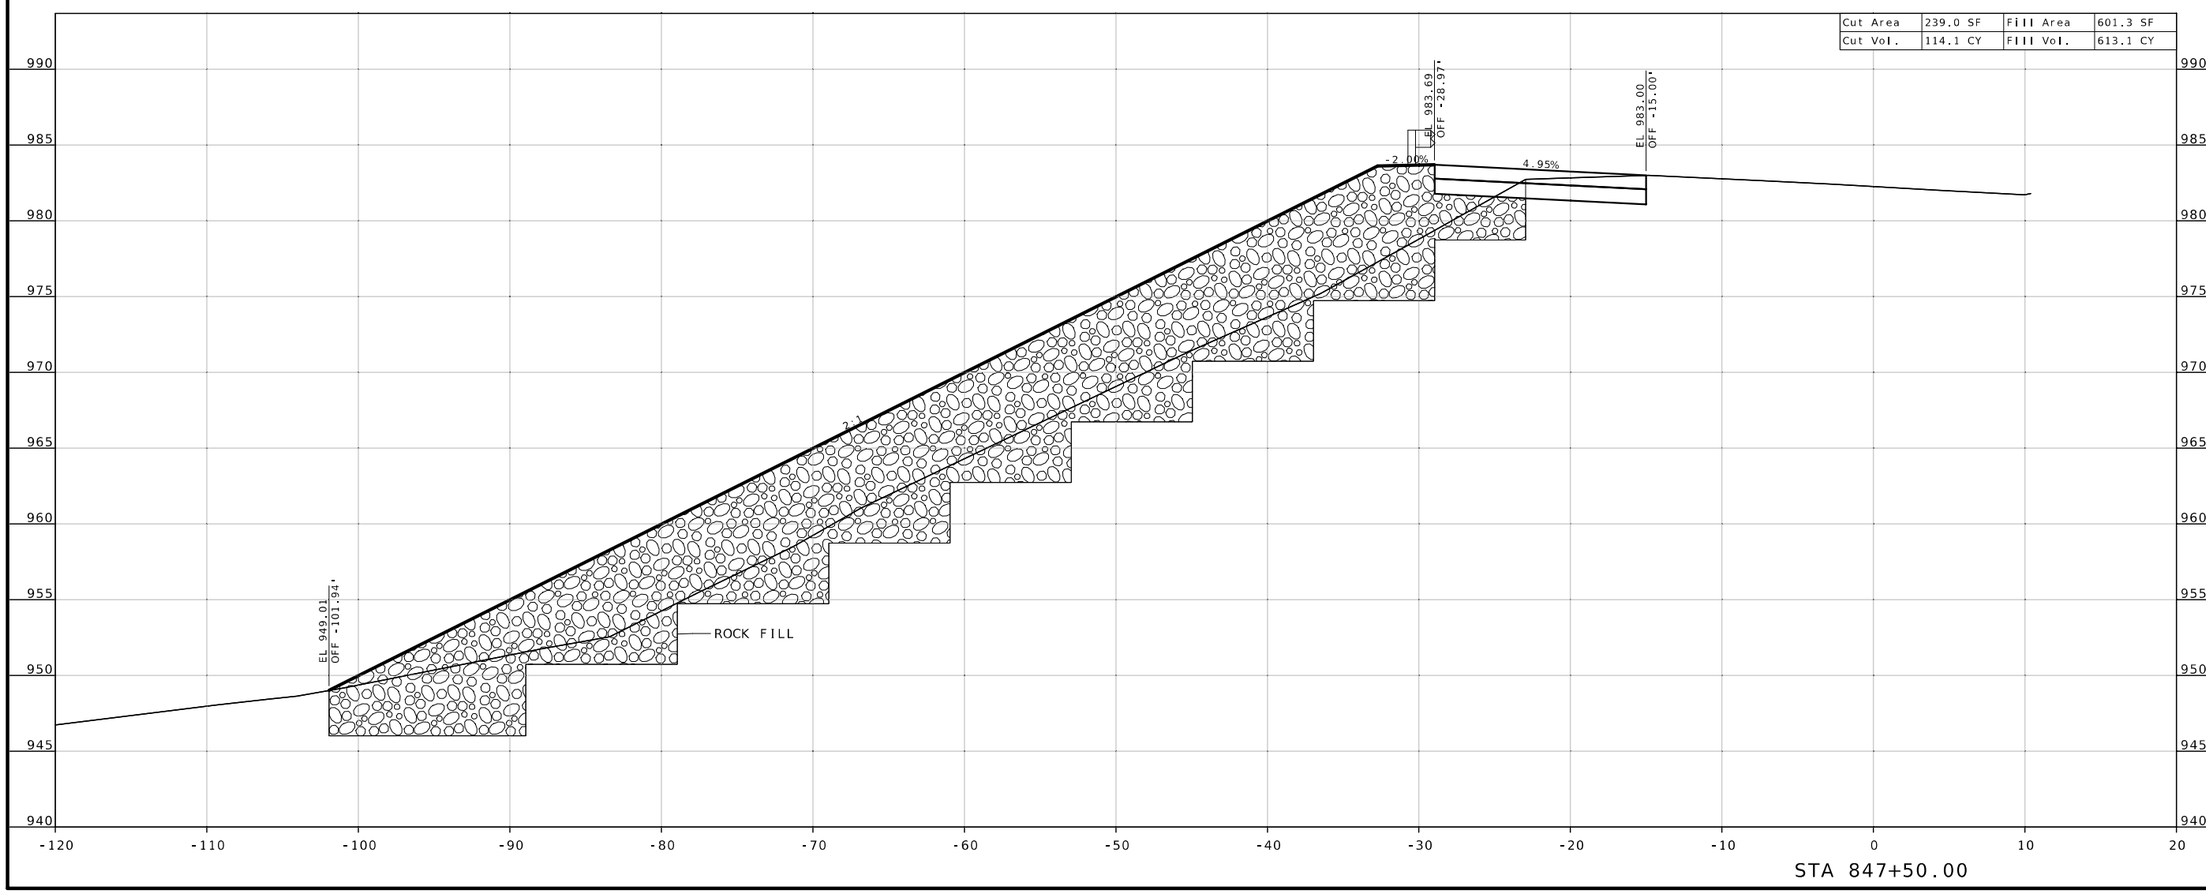

STATE OF MISSOURI
JAMES V. BEATTIE
NUMBER
PE-2018021150
PROFESSIONAL ENGINEER

THIS SHEET HAS BEEN SIGNED, SEALED AND DATED ELECTRONICALLY.

DATE PREPARED
8/14/2024

ROUTE	STATE
I-44	MO
DISTRICT	SHEET NO.
CD	3

COUNTY
PULASKI

JOB NO.
JCD0112

CONTRACT ID.

PROJECT NO.

BRIDGE NO.

DESCRIPTION	DATE

MISSOURI HIGHWAYS AND TRANSPORTATION COMMISSION

105 WEST CAPITOL
JEFFERSON CITY, MO 65102
1-888-ASK-MODOT (1-888-275-6636)

CROSS SECTIONS
SHEET 3 OF 17

Cut Area	289.5 SF	Fill Area	748.5 SF
Cut Vol.	109.8 CY	Fill Vol.	870.3 CY

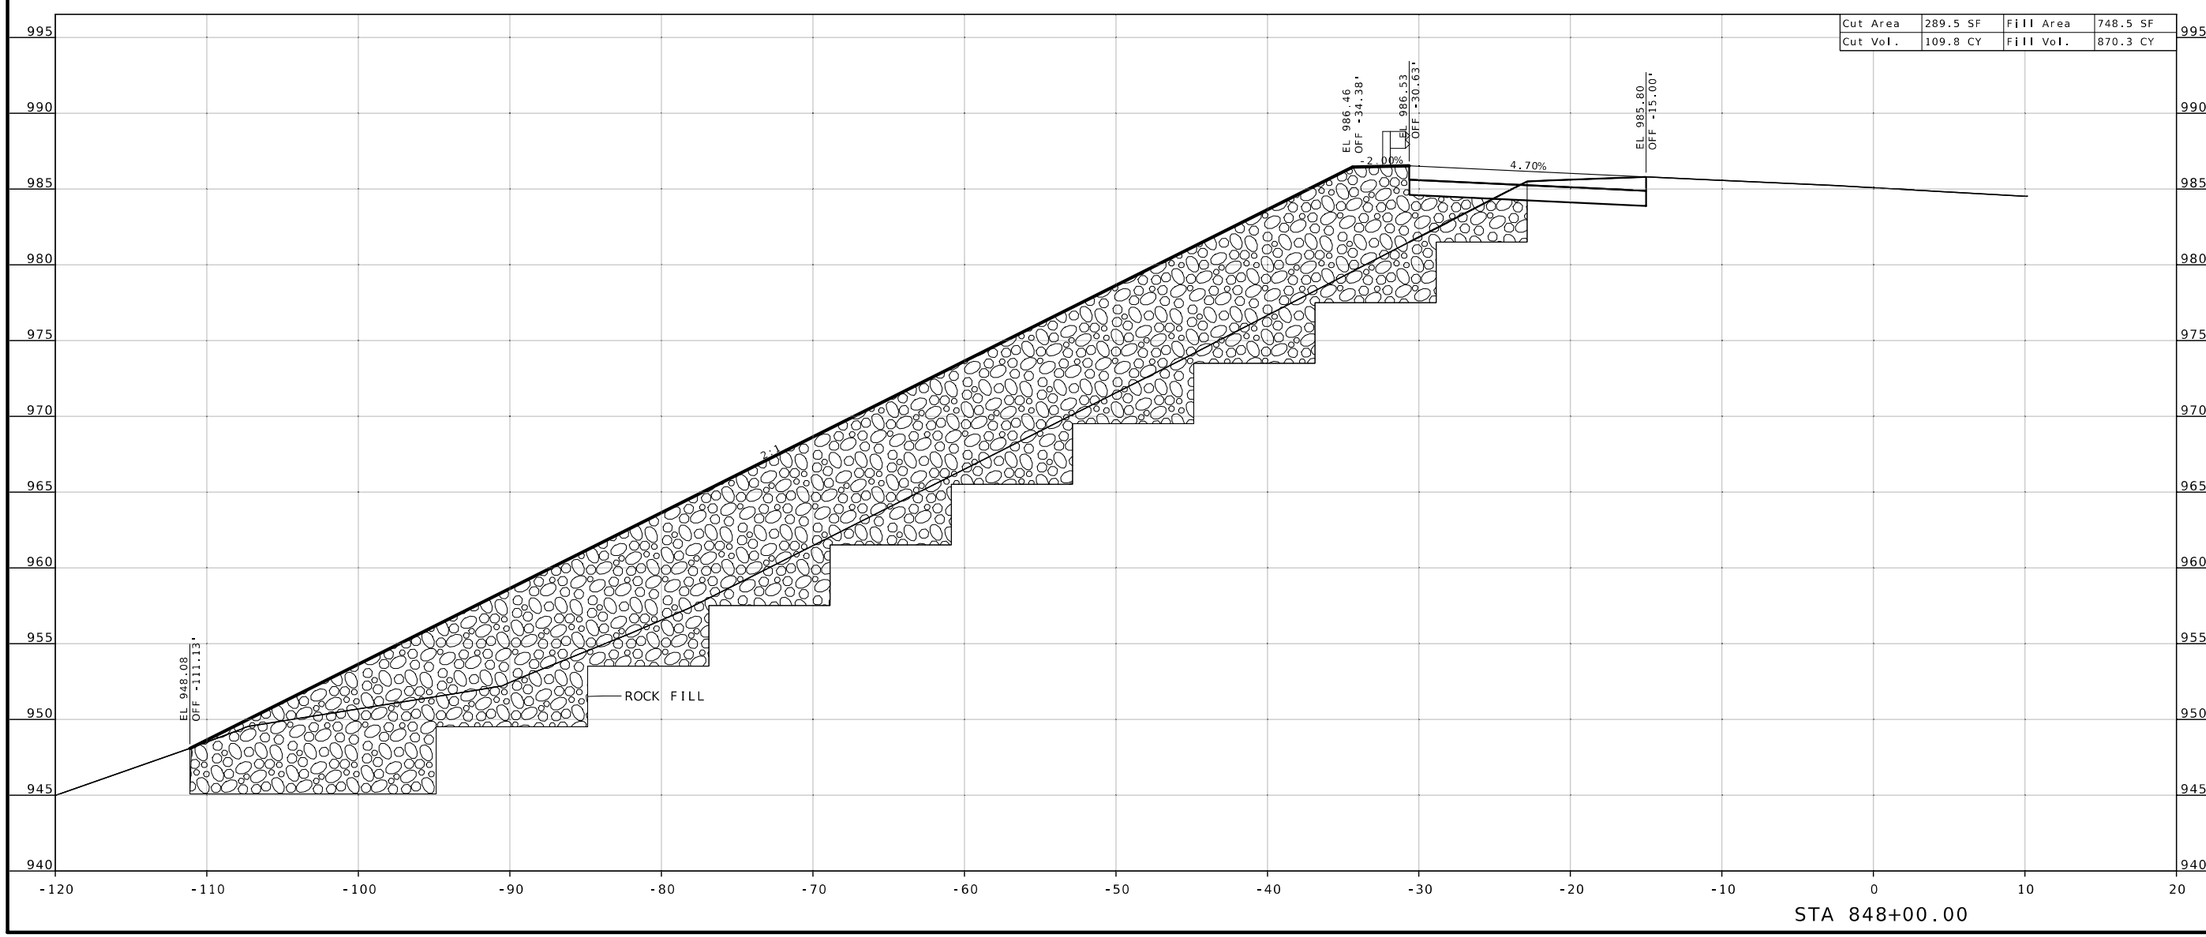

STATE OF MISSOURI
JAMES V. BEATTIE
NUMBER
PE-2018021150
PROFESSIONAL ENGINEER

THIS SHEET HAS BEEN SIGNED, SEALED AND DATED ELECTRONICALLY.

DATE PREPARED
8/14/2024

ROUTE	STATE
I-44	MO
DISTRICT	SHEET NO.
CD	4

COUNTY
PULASKI

JOB NO.
JCD0112

CONTRACT ID.

PROJECT NO.

BRIDGE NO.

DATE	DESCRIPTION

MISSOURI HIGHWAYS AND TRANSPORTATION COMMISSION

105 WEST CAPITOL
JEFFERSON CITY, MO 65102
1-888-ASK-MODOT (1-888-275-6636)

CROSS SECTIONS
SHEET 4 OF 17

Cut Area	224.9 SF	Fill Area	611.7 SF
Cut Vol.	44.3 CY	Fill Vol.	827.4 CY

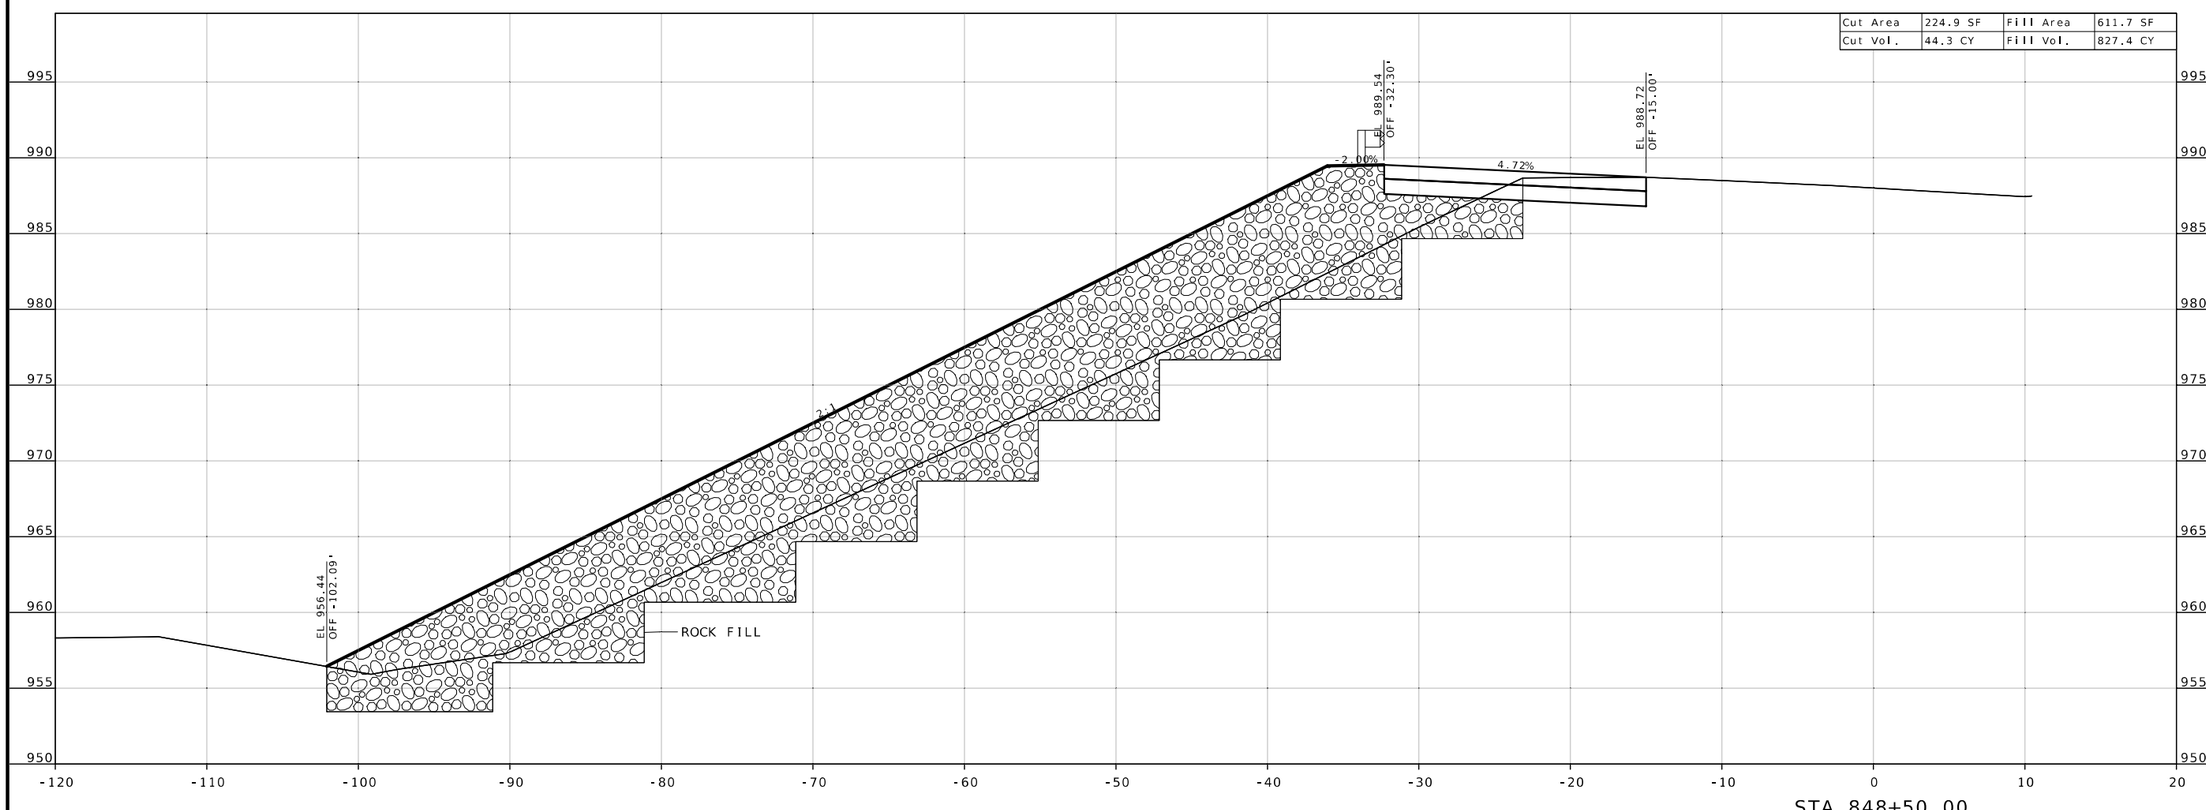

STATE OF MISSOURI
JAMES V. BEATTIE
NUMBER
PE-2018021150
PROFESSIONAL ENGINEER

THIS SHEET HAS BEEN SIGNED, SEALED AND DATED ELECTRONICALLY.

DATE PREPARED
8/14/2024

ROUTE	STATE
I-44	MO
DISTRICT	SHEET NO.
CD	5

COUNTY
PULASKI

JOB NO.
JCD0112

CONTRACT ID.

PROJECT NO.

BRIDGE NO.

DATE	DESCRIPTION

MISSOURI HIGHWAYS AND TRANSPORTATION COMMISSION

105 WEST CAPITOL
JEFFERSON CITY, MO 65102
1-888-ASK-MODOT (1-888-275-6636)

CROSS SECTIONS
SHEET 5 OF 17

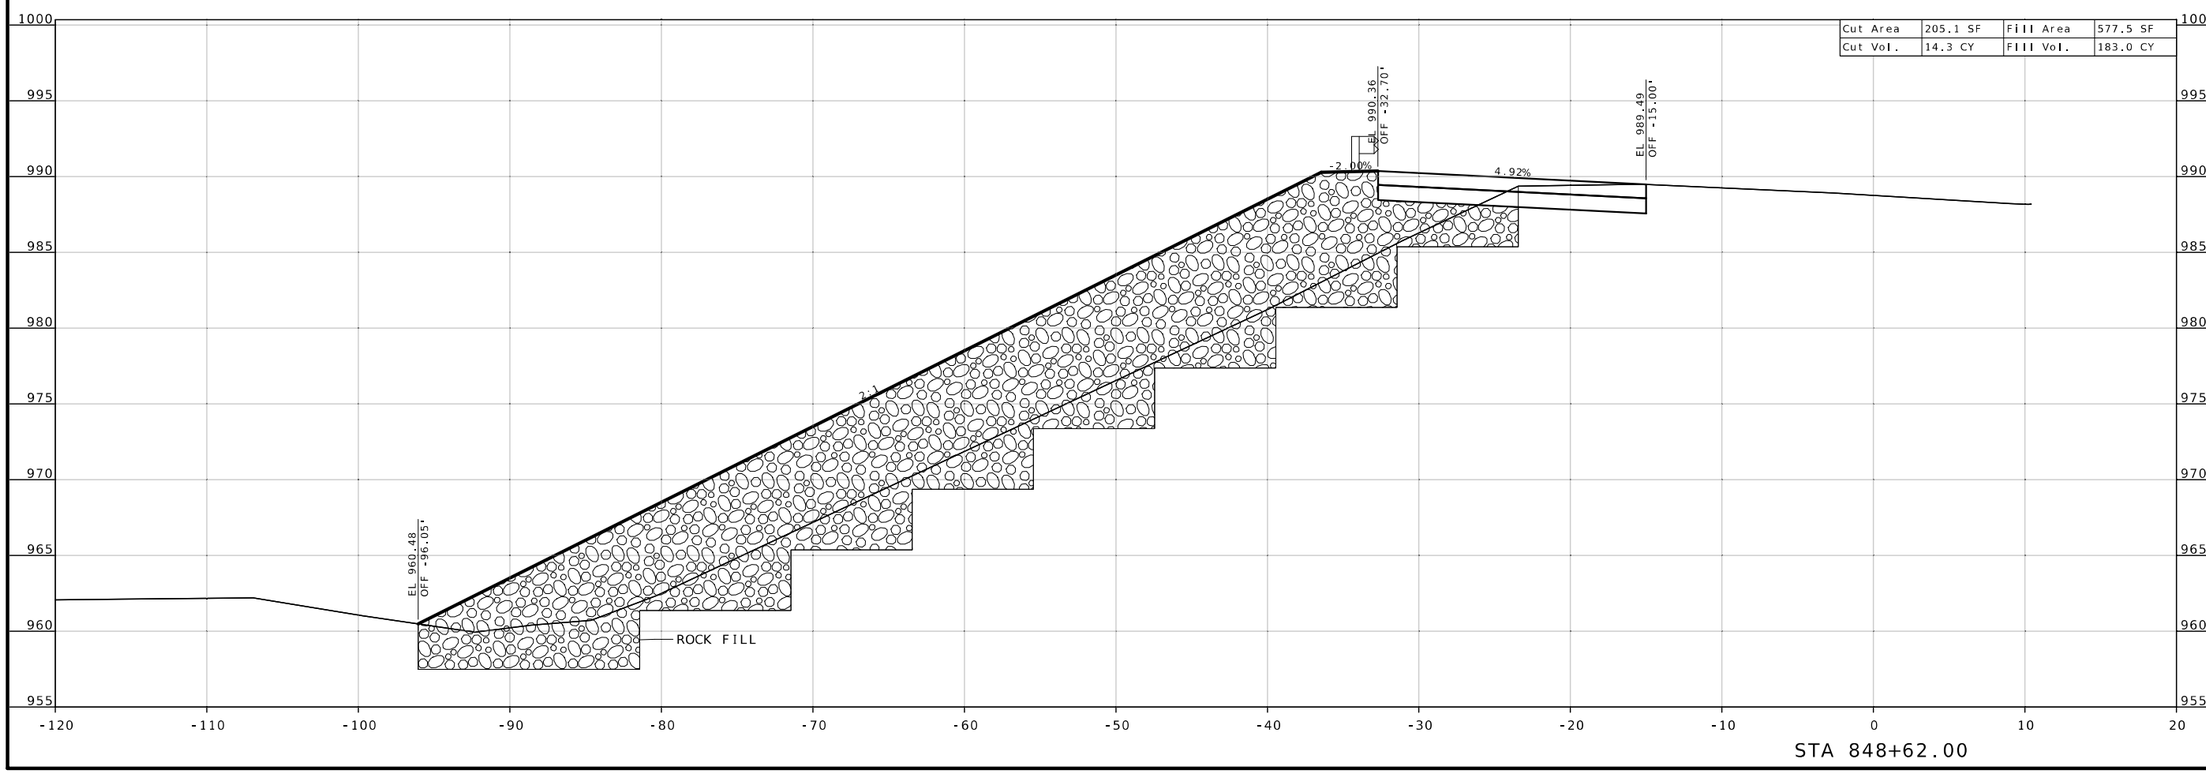

Cut Area	205.1 SF	Fill Area	577.5 SF
Cut Vol.	14.3 CY	Fill Vol.	183.0 CY

STATE OF MISSOURI
JAMES V. BEATTIE
NUMBER
PE-2018021150
PROFESSIONAL ENGINEER

THIS SHEET HAS BEEN SIGNED, SEALED AND DATED ELECTRONICALLY.

DATE PREPARED
8/14/2024

ROUTE	STATE
I-44	MO
DISTRICT	SHEET NO.
CD	6

COUNTY
PULASKI

JOB NO.
JCD0112

CONTRACT ID.

PROJECT NO.

BRIDGE NO.

DATE	DESCRIPTION

MISSOURI HIGHWAYS AND TRANSPORTATION COMMISSION

105 WEST CAPITOL
JEFFERSON CITY, MO 65102
1-888-ASK-MODOT (1-888-275-6636)

CROSS SECTIONS
SHEET 6 OF 17

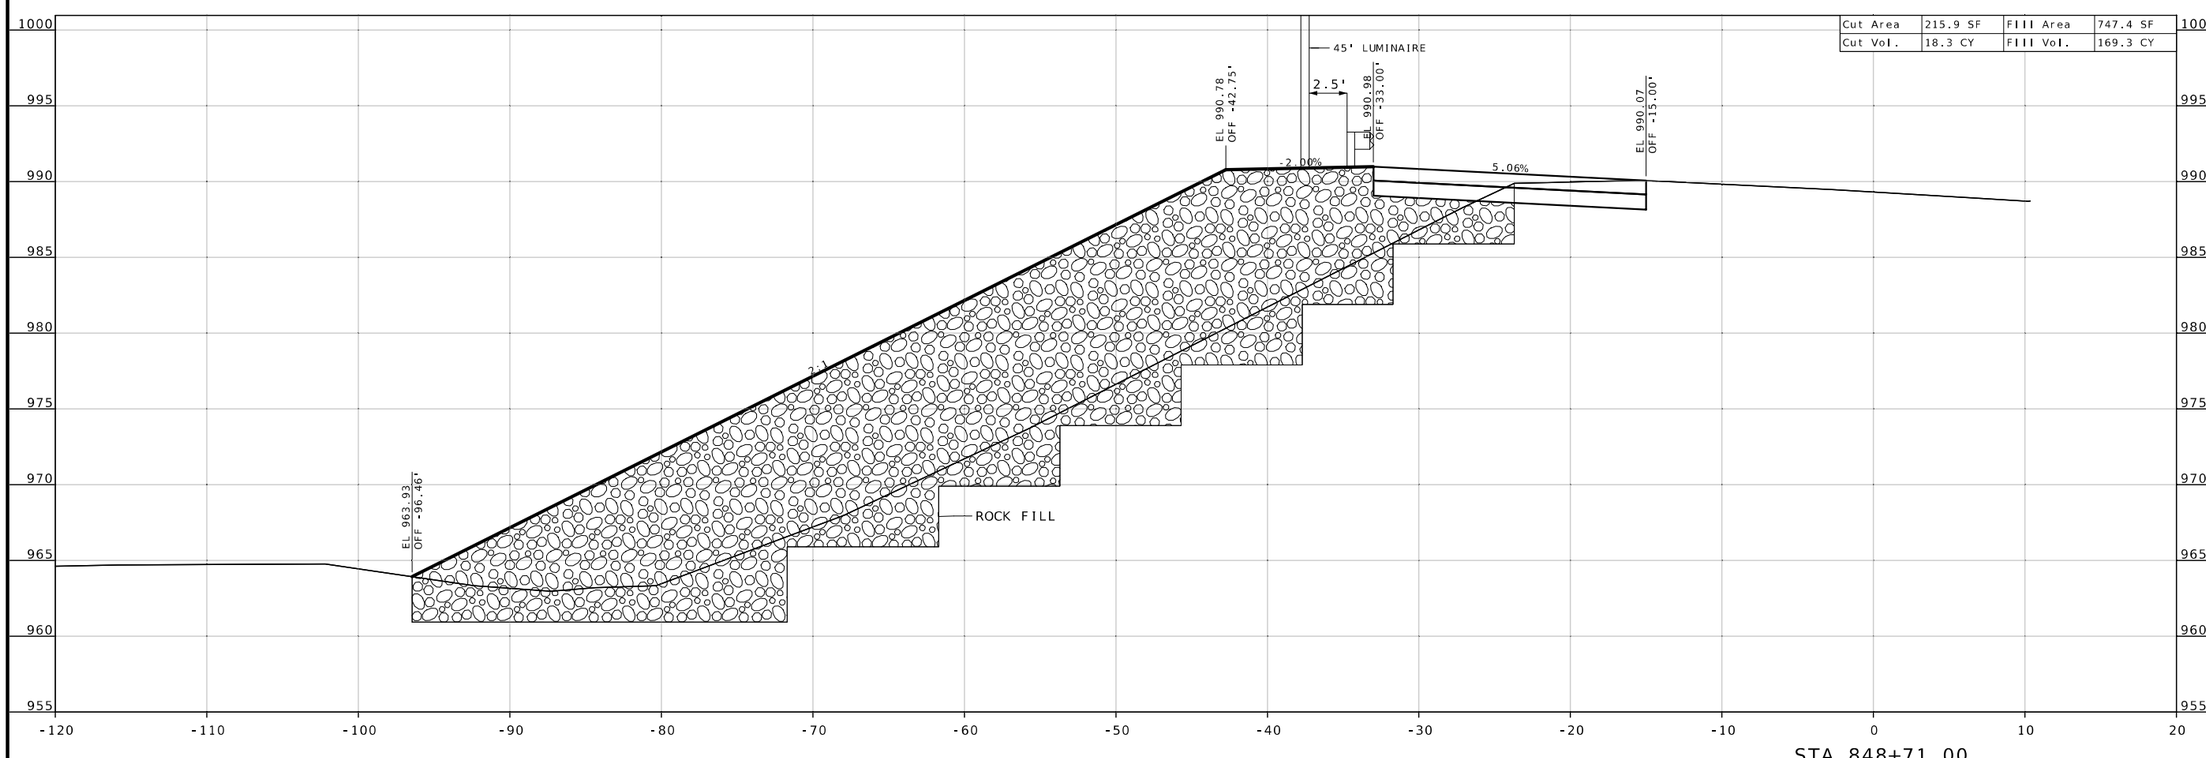

Cut Area	215.9 SF	Fill Area	747.4 SF
Cut Vol.	18.3 CY	Fill Vol.	169.3 CY

STATE OF MISSOURI
JAMES V. BEATTIE
NUMBER
PE-2018021150
PROFESSIONAL ENGINEER

THIS SHEET HAS BEEN SIGNED, SEALED AND DATED ELECTRONICALLY.

DATE PREPARED
8/15/2024

ROUTE	STATE
I-44	MO
DISTRICT	SHEET NO.
CD	7

COUNTY
PULASKI

JOB NO.
JCD0112

CONTRACT ID.

PROJECT NO.

BRIDGE NO.

DATE	DESCRIPTION

MISSOURI HIGHWAYS AND TRANSPORTATION COMMISSION

105 WEST CAPITOL
JEFFERSON CITY, MO 65102
1-888-ASK-MODOT (1-888-275-6636)

CROSS SECTIONS
SHEET 7 OF 17

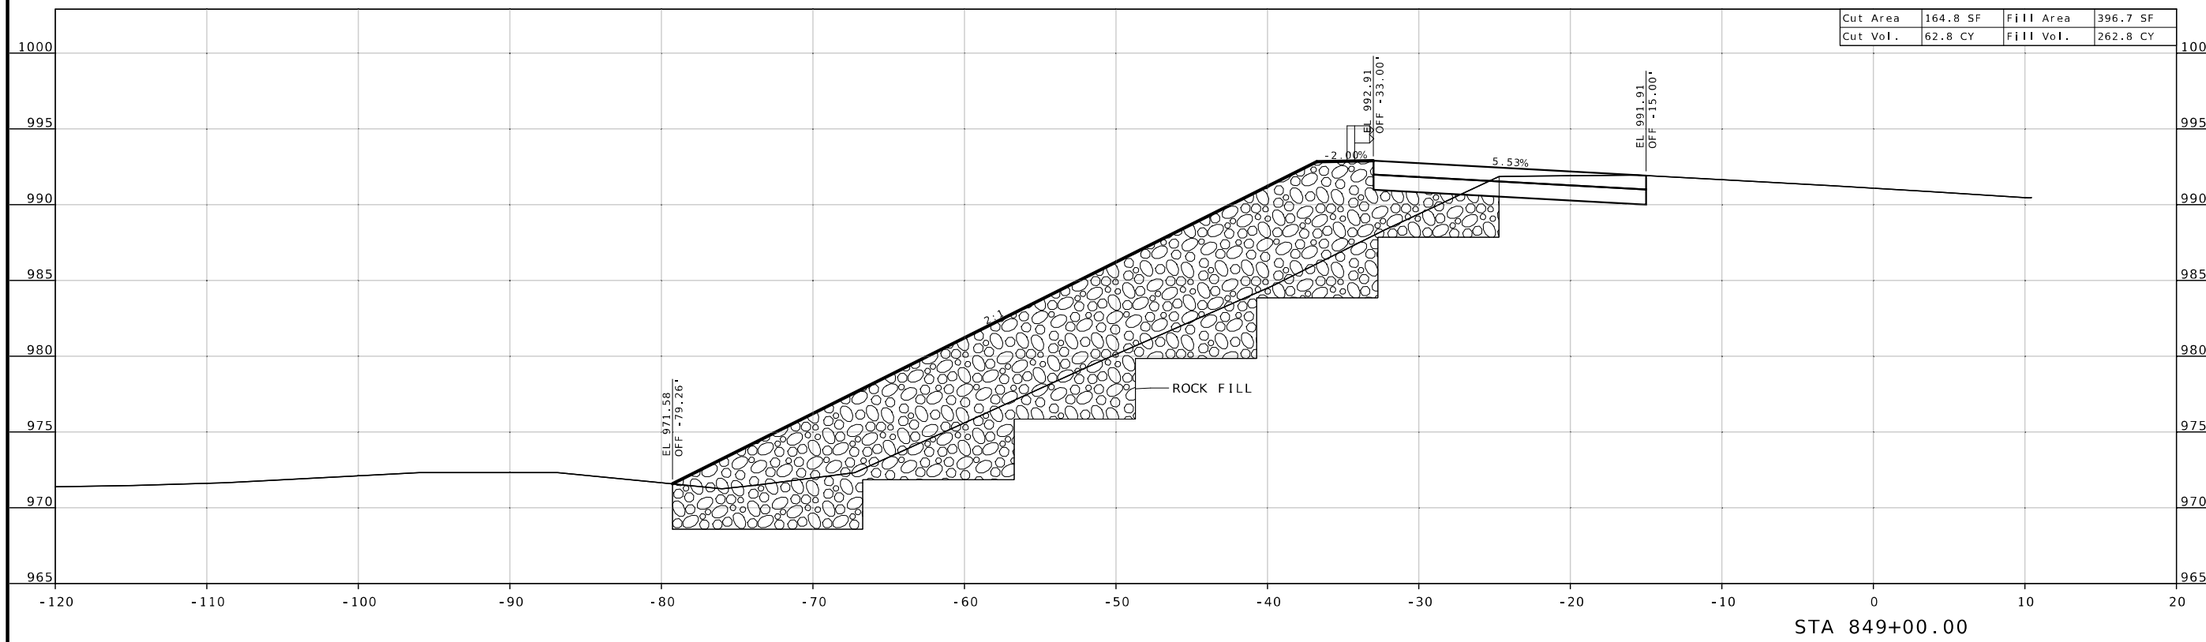

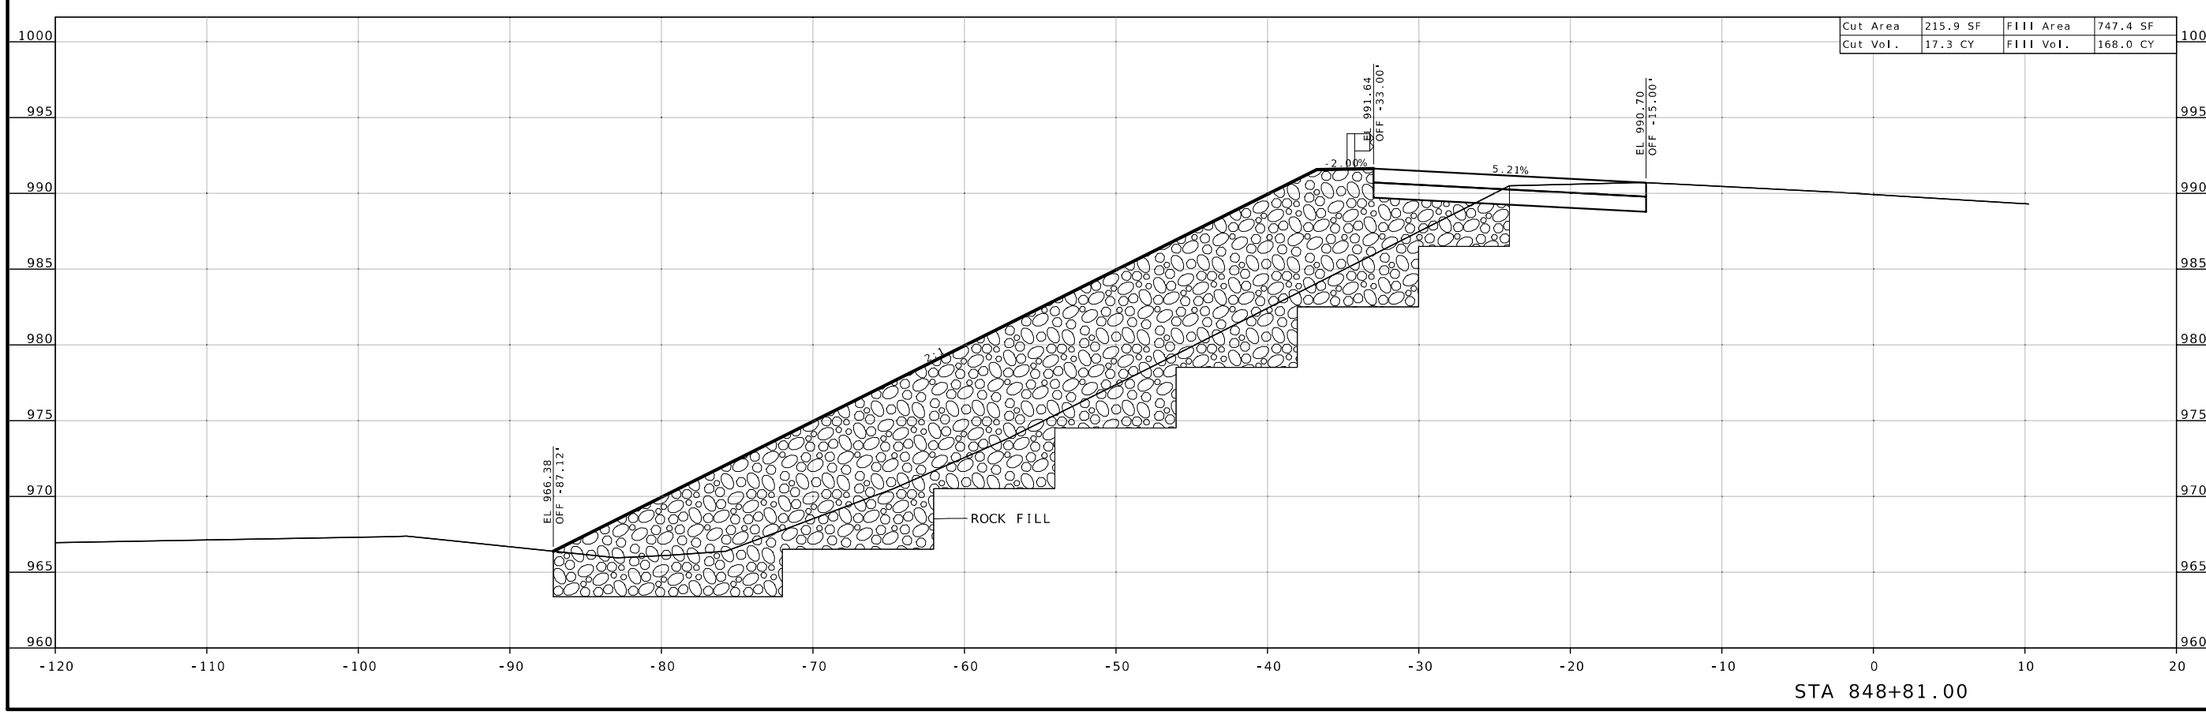

STATE OF MISSOURI
JAMES V. BEATTIE
NUMBER PE-2018021150
PROFESSIONAL ENGINEER

THIS SHEET HAS BEEN SIGNED, SEALED AND DATED ELECTRONICALLY.

DATE PREPARED	8/14/2024
ROUTE	I-44
STATE	MO
DISTRICT	CD
SHEET NO.	8
COUNTY	PULASKI
JOB NO.	JCD0112
CONTRACT ID.	
PROJECT NO.	
BRIDGE NO.	

DESCRIPTION	DATE

MISSOURI HIGHWAYS AND TRANSPORTATION COMMISSION

105 WEST CAPITOL
JEFFERSON CITY, MO 65102
1-888-ASK-MODOT (1-888-275-6636)

CROSS SECTIONS
SHEET 8 OF 17

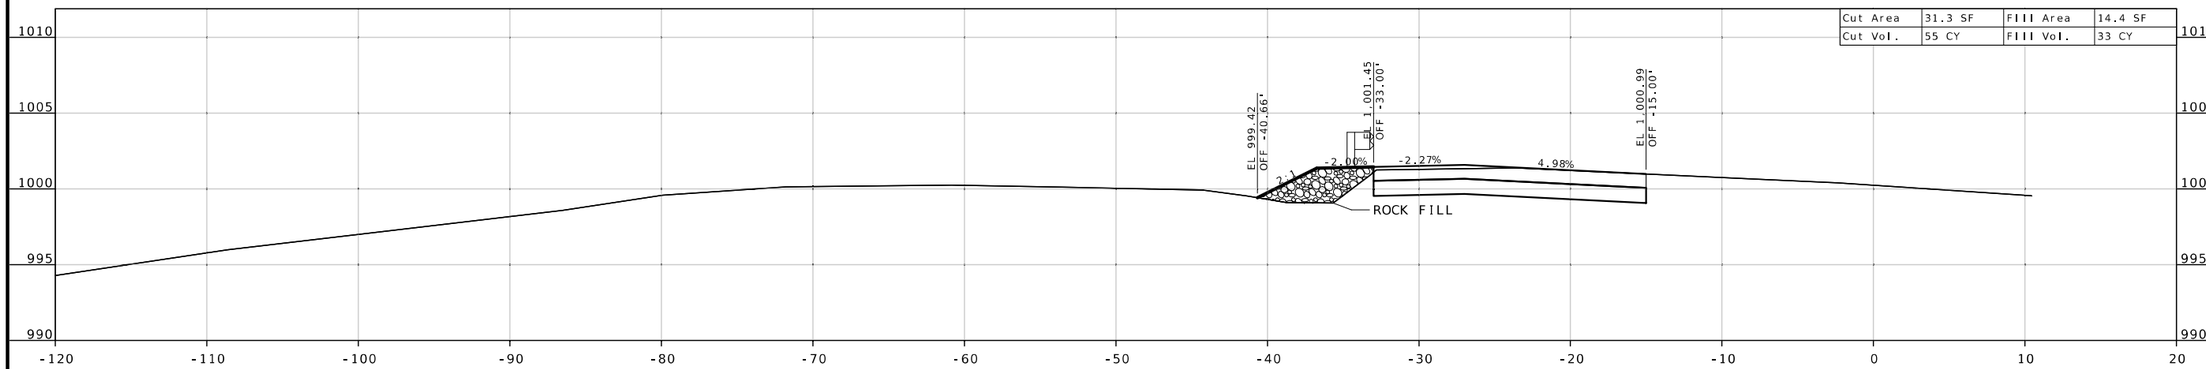

STA 850+50.00

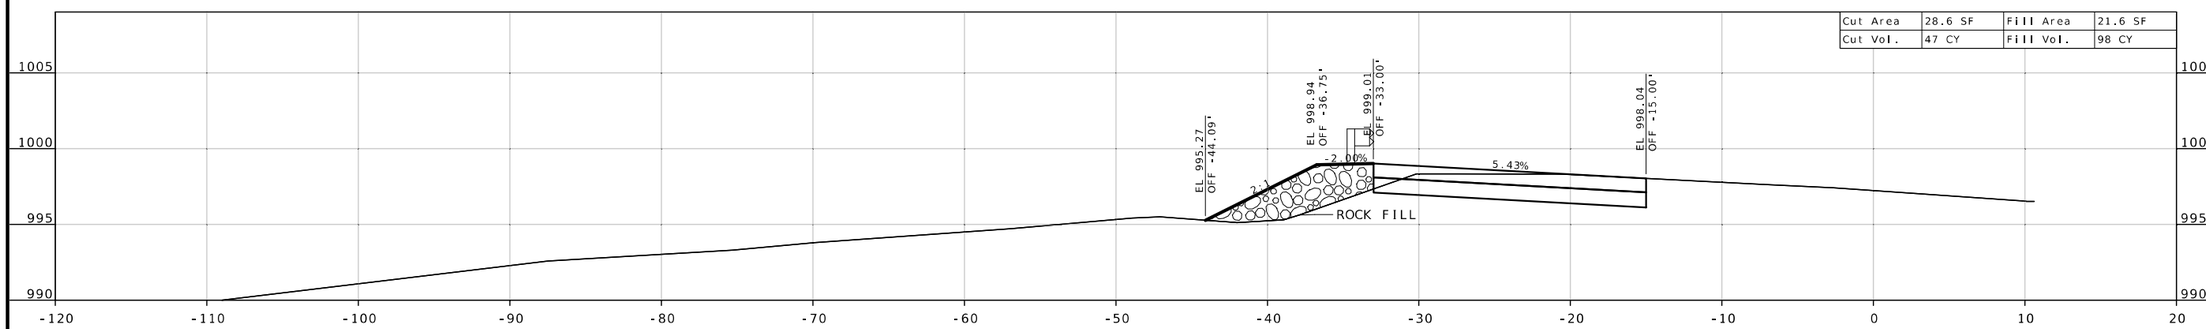

STA 850+00.00

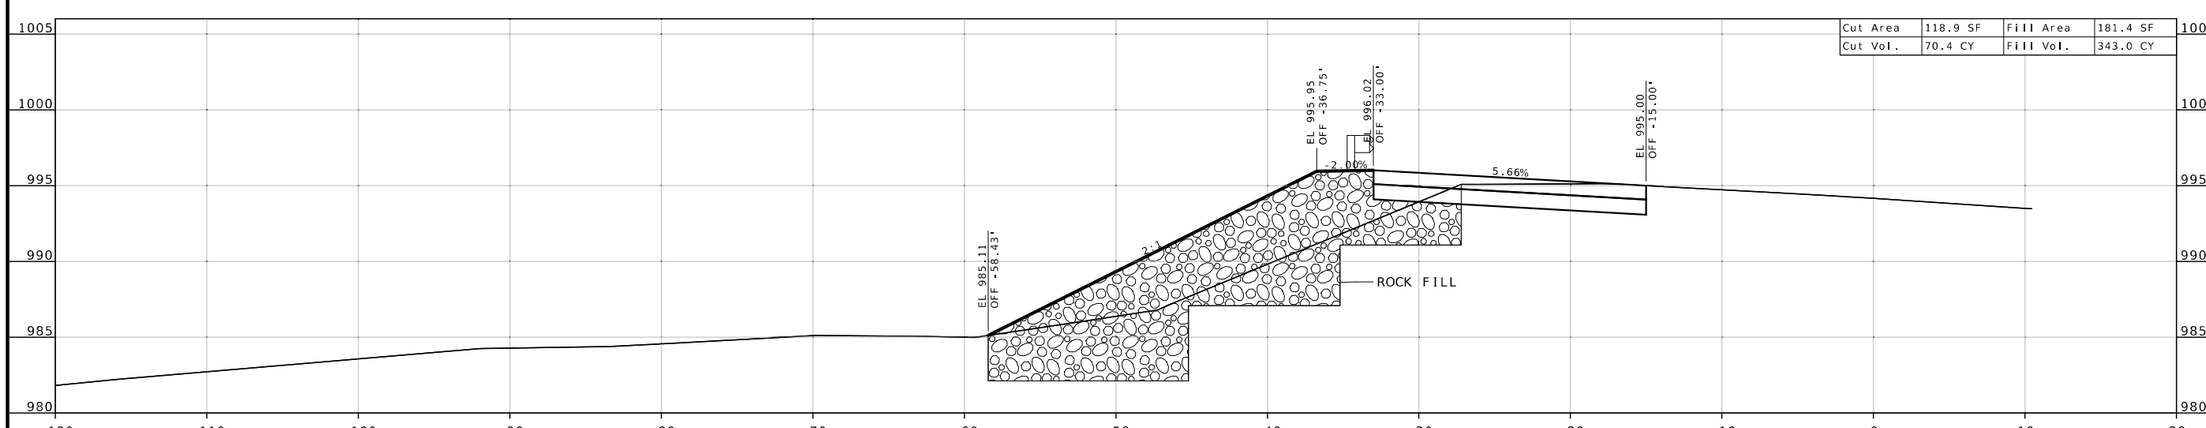

STA 849+50.00

STATE OF MISSOURI
JAMES V. BEATTIE
NUMBER
PE-2018021150
PROFESSIONAL ENGINEER

THIS SHEET HAS BEEN SIGNED, SEALED AND DATED ELECTRONICALLY.

DATE PREPARED
8/14/2024

ROUTE	STATE
I-44	MO
DISTRICT	SHEET NO.
CD	9

COUNTY
PULASKI

JOB NO.
JCD0112

CONTRACT ID.

PROJECT NO.

BRIDGE NO.

DESCRIPTION	DATE

MISSOURI HIGHWAYS AND TRANSPORTATION COMMISSION

105 WEST CAPITOL
JEFFERSON CITY, MO 65102
1-888-ASK-MODOT (1-888-275-6636)

MoDOT

CROSS SECTIONS
SHEET 9 OF 17

Cut Area	31.2 SF	Fill Area	13.7 SF
Cut Vol.	23 CY	Fill Vol.	10 CY

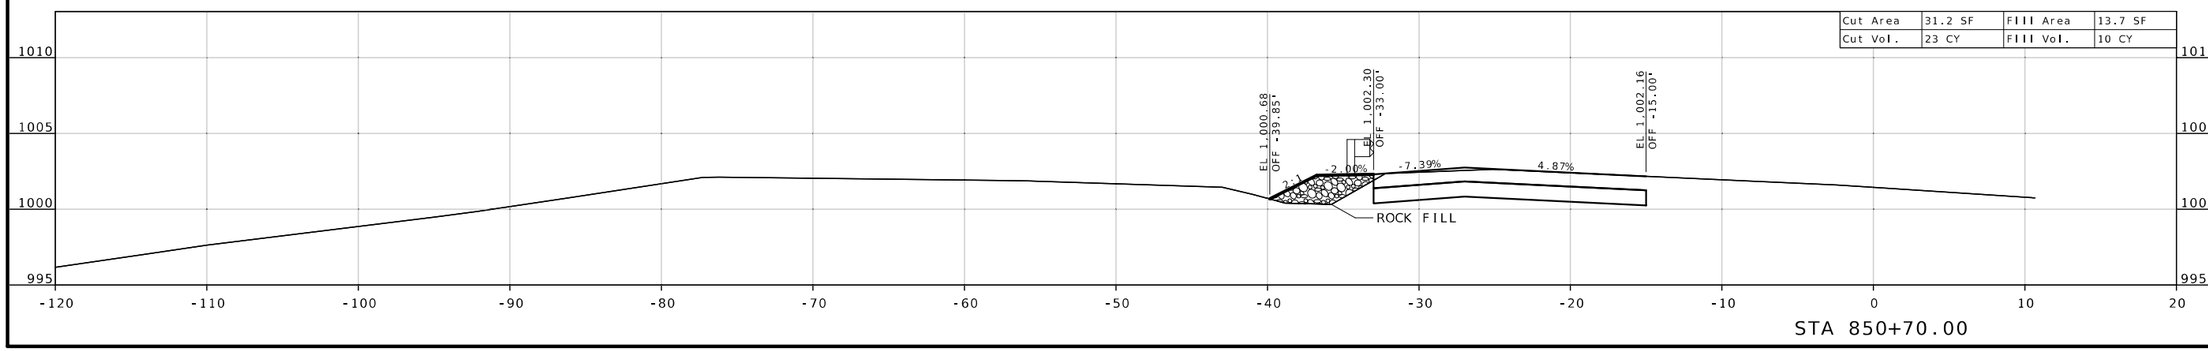

STA 850+70.00

STATE OF MISSOURI
JAMES V. BEATTIE
NUMBER
PE-2018021150
PROFESSIONAL ENGINEER

THIS SHEET HAS BEEN SIGNED, SEALED AND DATED ELECTRONICALLY.

DATE PREPARED
8/14/2024

ROUTE	STATE
I-44	MO
DISTRICT	SHEET NO.
CD	10

COUNTY
PULASKI

JOB NO.
JCD0112

CONTRACT ID.

PROJECT NO.

BRIDGE NO.

DESCRIPTION	DATE

MISSOURI HIGHWAYS AND TRANSPORTATION COMMISSION

105 WEST CAPITOL
JEFFERSON CITY, MO 65102
1-888-ASK-MODOT (1-888-275-6636)

CROSS SECTIONS
SHEET 10 OF 17

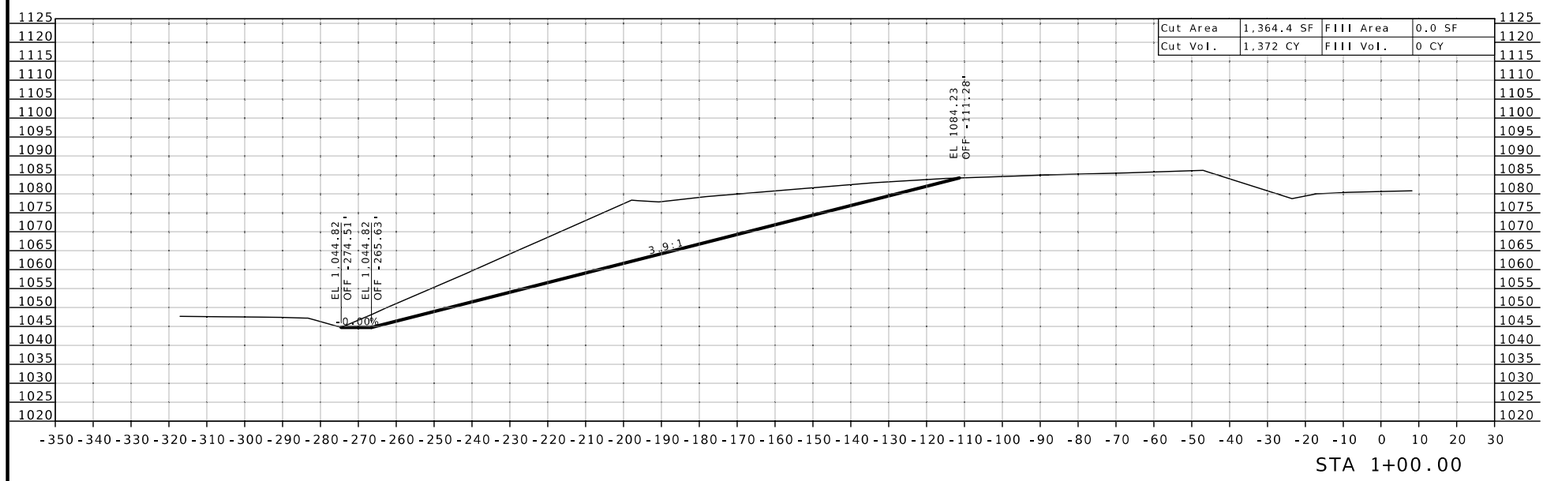

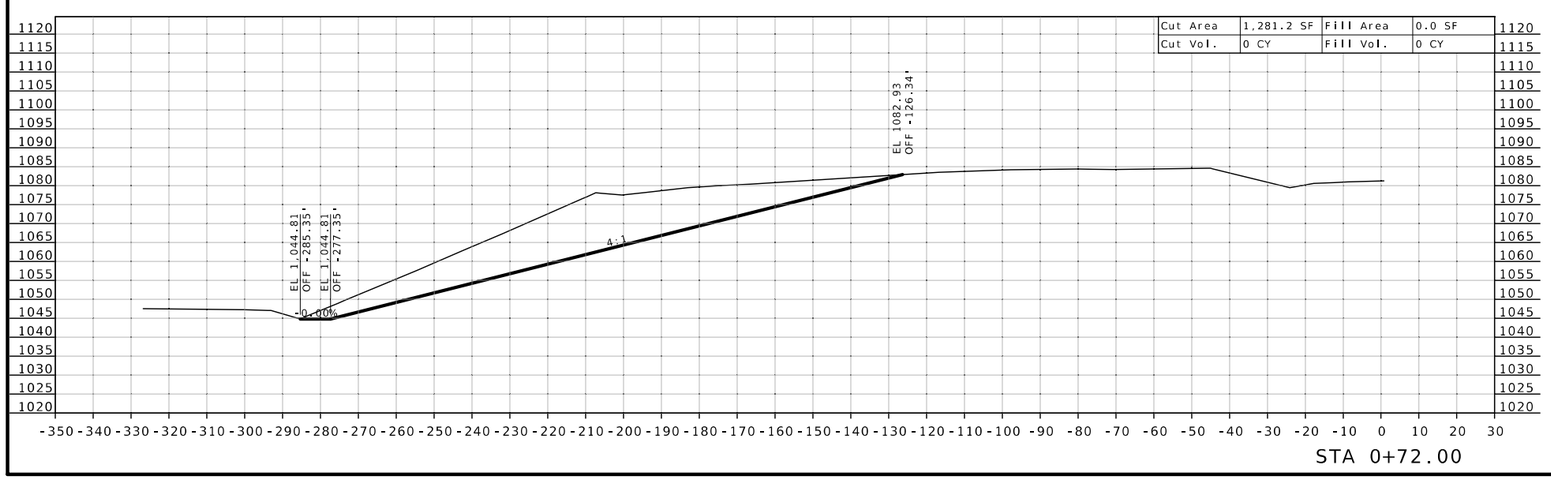

STATE OF MISSOURI
JAMES V. BEATTIE
NUMBER PE-2018021150
PROFESSIONAL ENGINEER

THIS SHEET HAS BEEN SIGNED, SEALED AND DATED ELECTRONICALLY.

DATE PREPARED	
8/14/2024	
ROUTE	STATE
I-44	MO
DISTRICT	SHEET NO.
CD	11
COUNTY	
PULASKI	
JOB NO.	
JCD0112	
CONTRACT ID.	
PROJECT NO.	
BRIDGE NO.	

DESCRIPTION	DATE

MISSOURI HIGHWAYS AND TRANSPORTATION COMMISSION

105 WEST CAPITOL
JEFFERSON CITY, MO 65102
1-888-ASK-MODOT (1-888-275-6636)

CROSS SECTION SHEET
11 OF 17

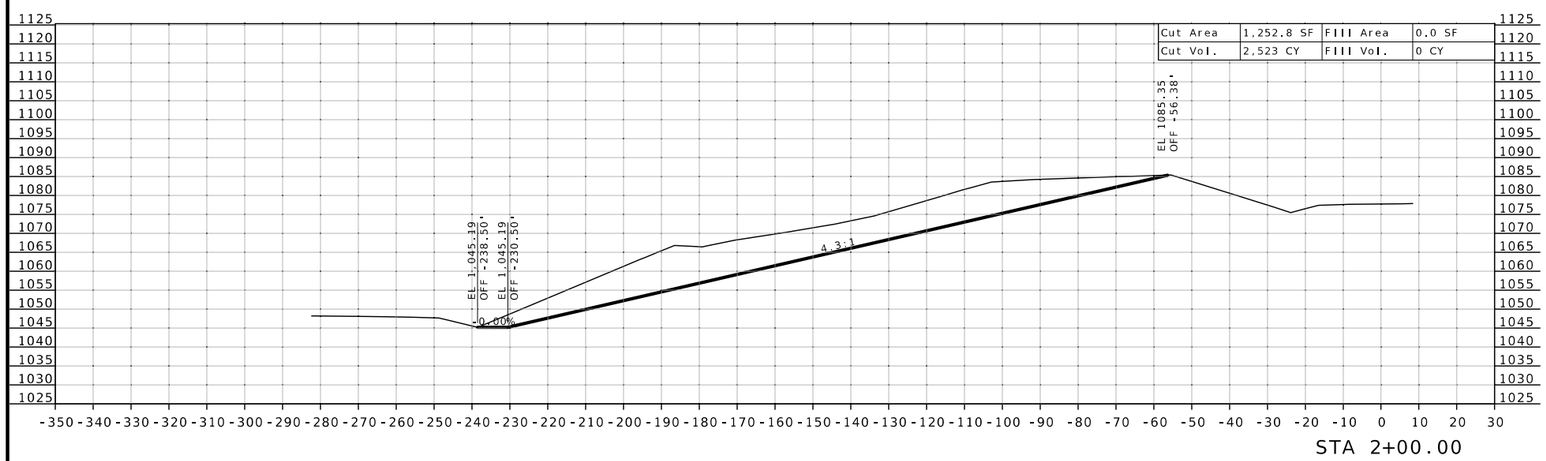

STA 2+00.00

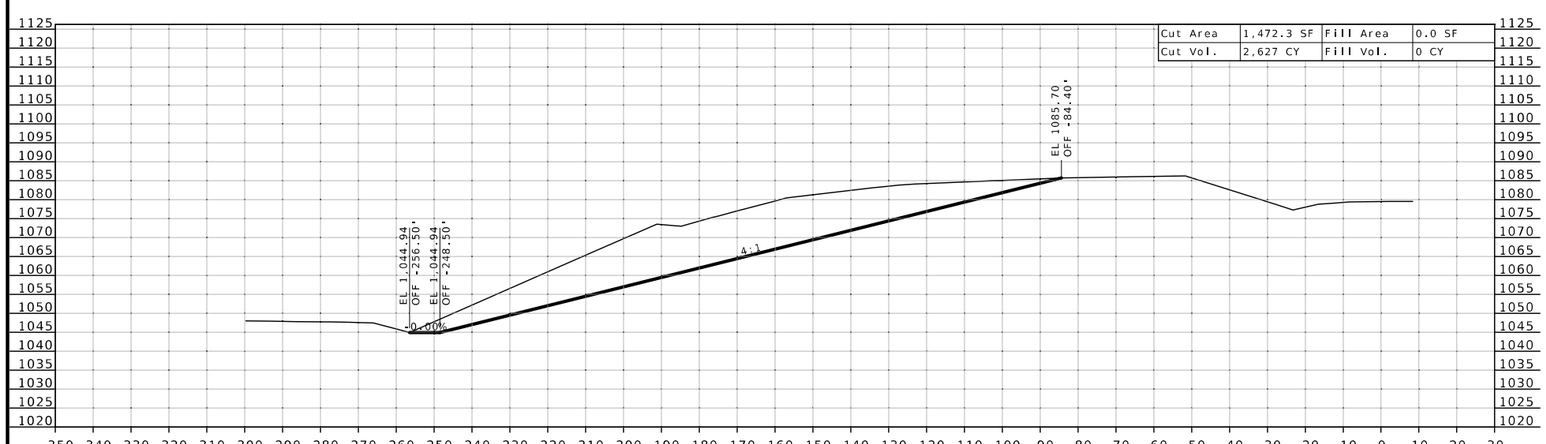

STA 1+50.00

STATE OF MISSOURI
JAMES V. BEATTIE
NUMBER PE-2018021150
PROFESSIONAL ENGINEER

THIS SHEET HAS BEEN SIGNED, SEALED AND DATED ELECTRONICALLY.

DATE PREPARED	8/14/2024
ROUTE	I-44
STATE	MO
DISTRICT	CD
SHEET NO.	12
COUNTY	PULASKI
JOB NO.	JCD0112
CONTRACT ID.	
PROJECT NO.	
BRIDGE NO.	

DATE	DESCRIPTION

MISSOURI HIGHWAYS AND TRANSPORTATION COMMISSION

105 WEST CAPITOL
JEFFERSON CITY, MO 65102
1-888-ASK-MODOT (1-888-275-6636)

CROSS SECTION SHEET
12 OF 17

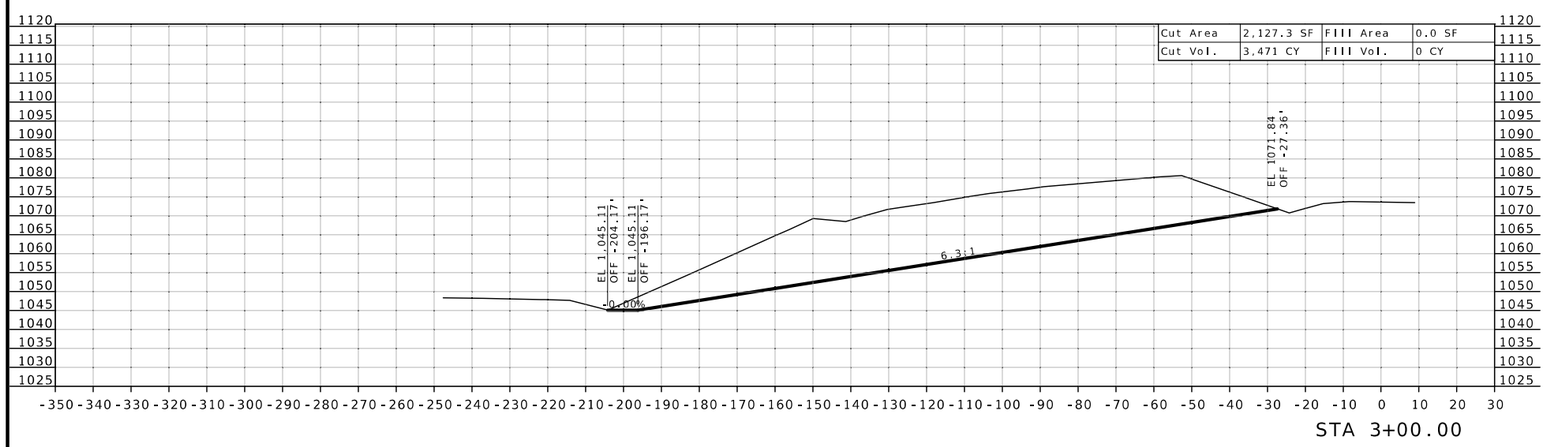

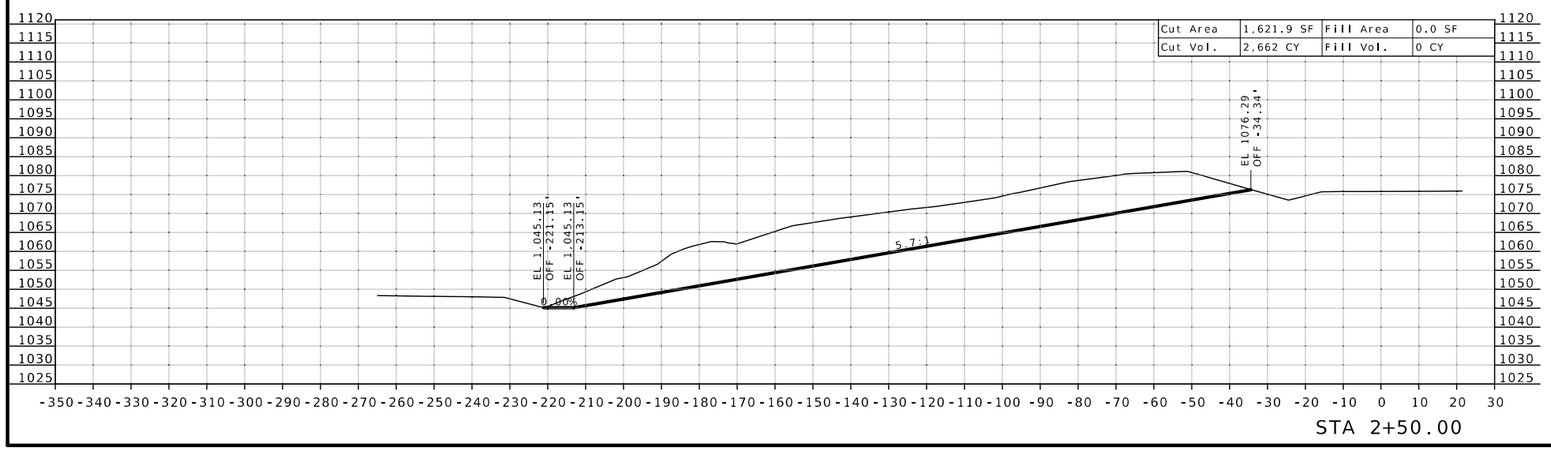

STATE OF MISSOURI
JAMES V. BEATTIE
NUMBER PE-2018021150
PROFESSIONAL ENGINEER

THIS SHEET HAS BEEN SIGNED, SEALED AND DATED ELECTRONICALLY.

DATE PREPARED
8/14/2024

ROUTE	STATE
I-44	MO
DISTRICT	SHEET NO.
CD	13

COUNTY
PULASKI

JOB NO.
JCD0112

CONTRACT ID.

PROJECT NO.

BRIDGE NO.

DATE	DESCRIPTION

MISSOURI HIGHWAYS AND TRANSPORTATION COMMISSION

105 WEST CAPITOL
JEFFERSON CITY, MO 65102
1-888-ASK-MODOT (1-888-275-6636)

CROSS SECTION SHEET
13 OF 17

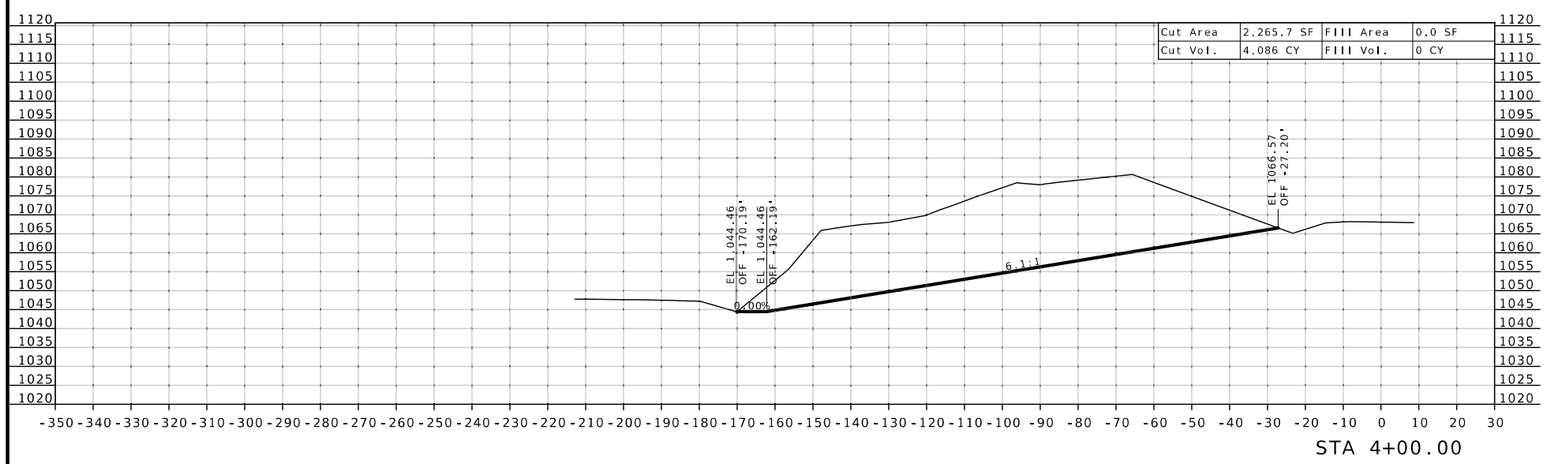

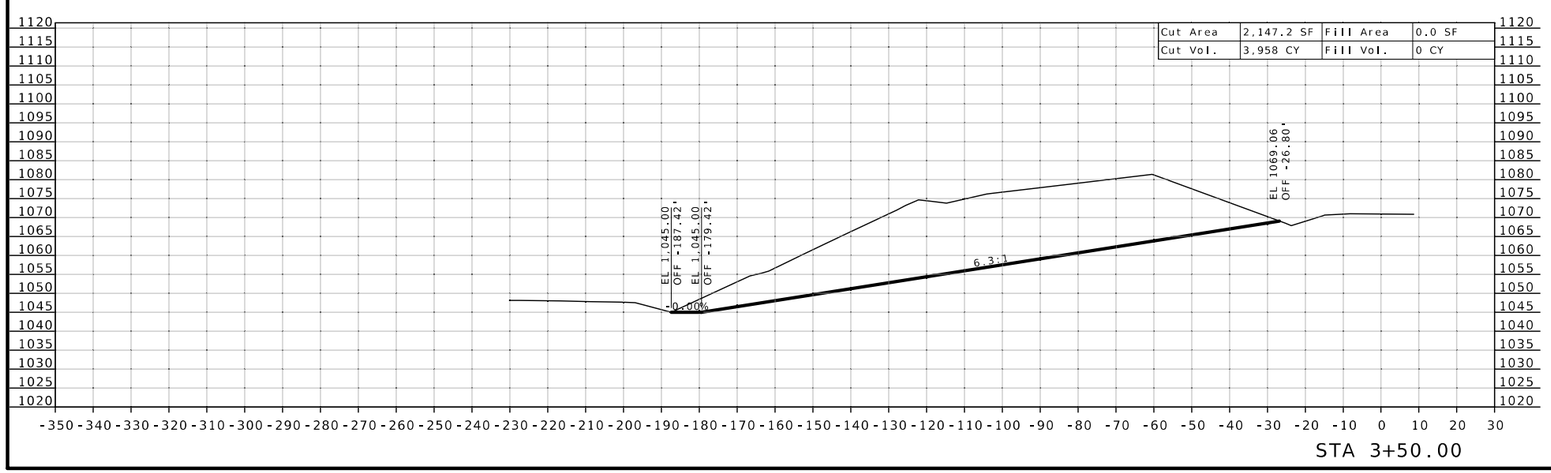

STATE OF MISSOURI
JAMES V. BEATTIE
NUMBER PE-2018021150
PROFESSIONAL ENGINEER

THIS SHEET HAS BEEN SIGNED, SEALED AND DATED ELECTRONICALLY.

DATE PREPARED
8/14/2024

ROUTE	STATE
I-44	MO
DISTRICT	SHEET NO.
CD	14

COUNTY
PULASKI

JOB NO.
JCD0112

CONTRACT ID.

PROJECT NO.

BRIDGE NO.

DATE	DESCRIPTION

MISSOURI HIGHWAYS AND TRANSPORTATION COMMISSION

105 WEST CAPITOL
JEFFERSON CITY, MO 65102
1-888-ASK-MODOT (1-888-275-6636)

CROSS SECTION SHEET
14 OF 17

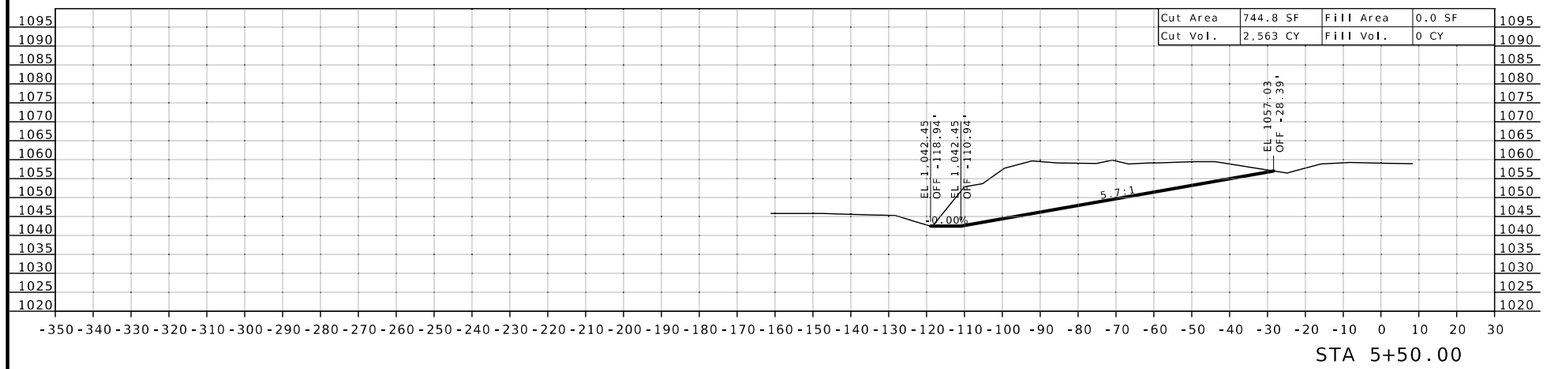

STA 5+50.00

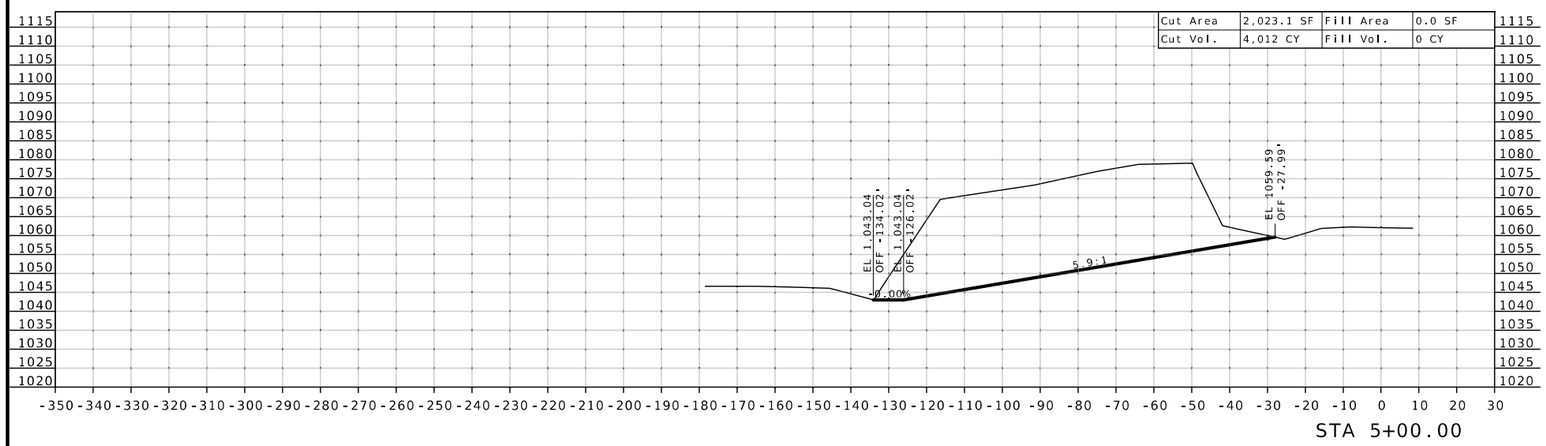

STA 5+00.00

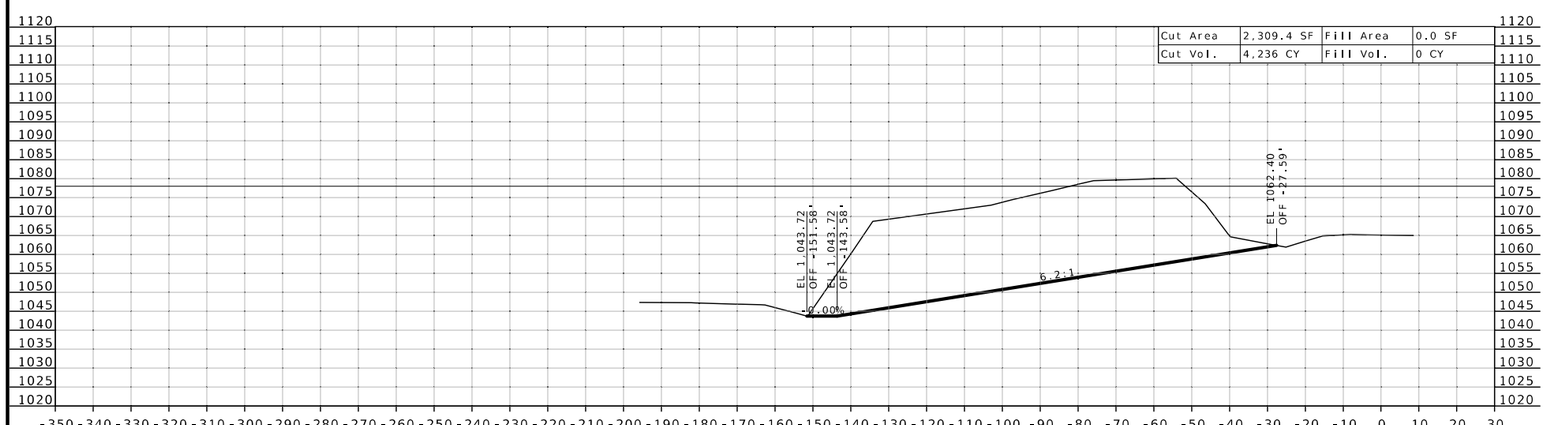

STA 4+50.00

STATE OF MISSOURI
JAMES V. BEATTIE
NUMBER
PE-2018021150
PROFESSIONAL ENGINEER

THIS SHEET HAS BEEN SIGNED, SEALED AND DATED ELECTRONICALLY.

DATE PREPARED
8/14/2024

ROUTE	STATE
I-44	MO
DISTRICT	SHEET NO.
CD	15

COUNTY
PULASKI

JOB NO.
JCD0112

CONTRACT ID.

PROJECT NO.

BRIDGE NO.

DESCRIPTION	DATE

MISSOURI HIGHWAYS AND TRANSPORTATION COMMISSION

105 WEST CAPITOL
JEFFERSON CITY, MO 65102
1-888-ASK-MODOT (1-888-275-6636)

CROSS SECTION SHEET
15 OF 17

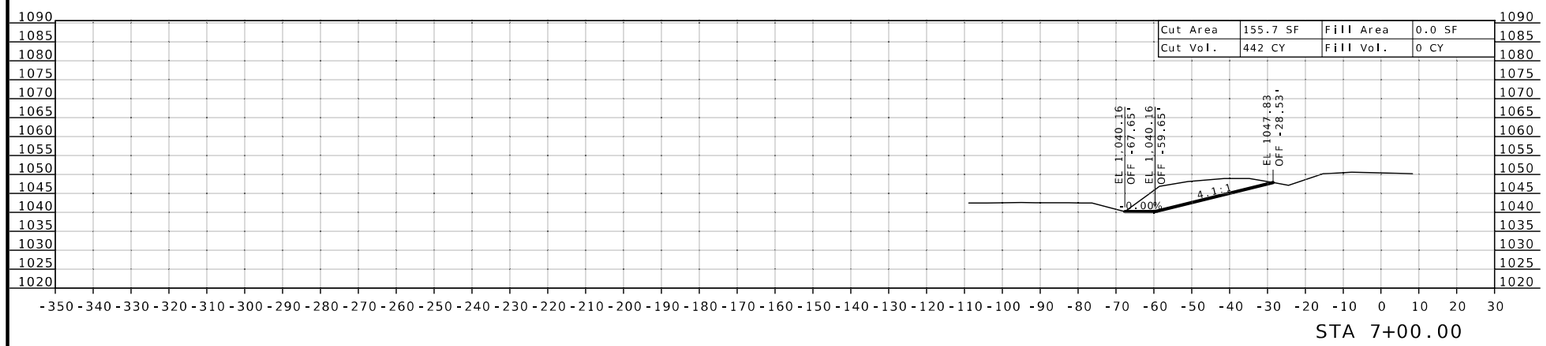

STA 7+00.00

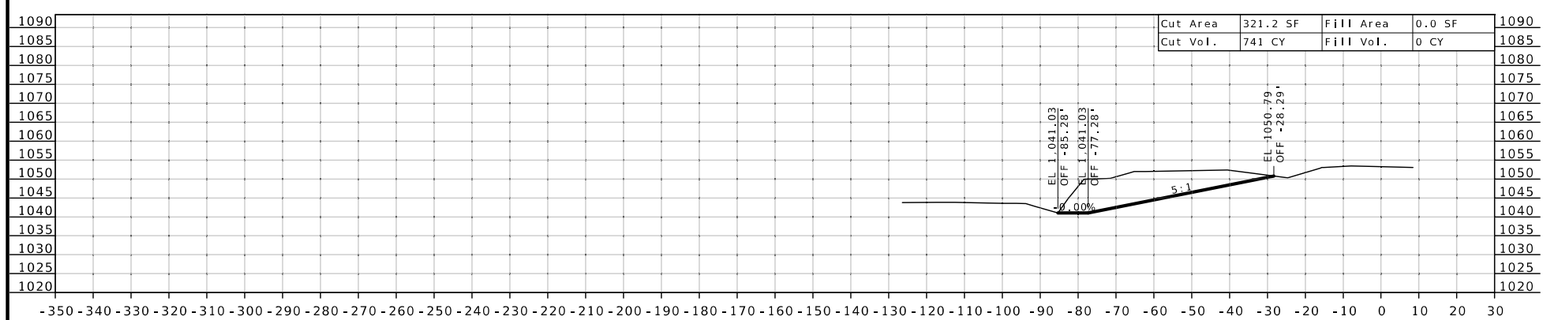

STA 6+50.00

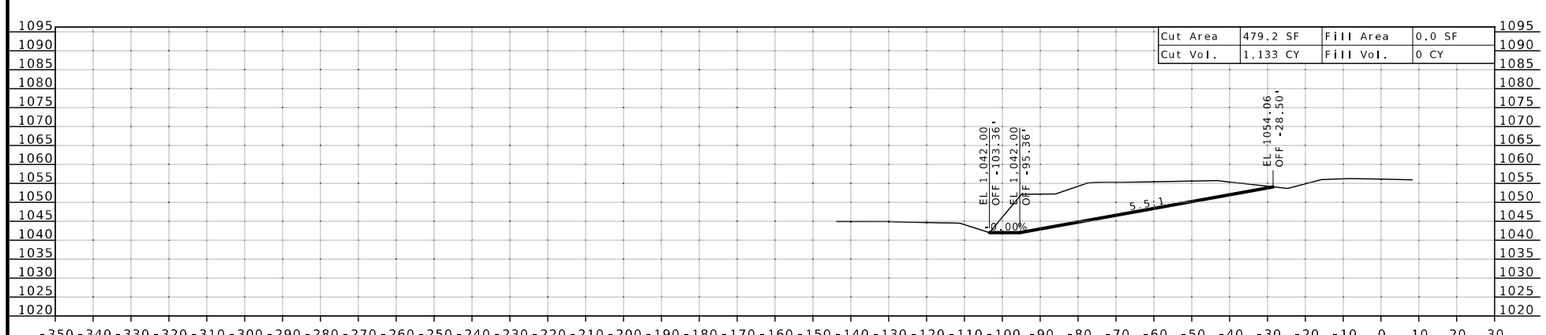

STA 6+00.00

STATE OF MISSOURI
JAMES V. BEATTIE
NUMBER PE-2018021150
PROFESSIONAL ENGINEER

THIS SHEET HAS BEEN SIGNED, SEALED AND DATED ELECTRONICALLY.

DATE PREPARED	8/14/2024
ROUTE	I-44
STATE	MO
DISTRICT	CD
SHEET NO.	16
COUNTY	PULASKI
JOB NO.	JCD0112
CONTRACT ID.	
PROJECT NO.	
BRIDGE NO.	

DATE	DESCRIPTION

MISSOURI HIGHWAYS AND TRANSPORTATION COMMISSION

105 WEST CAPITOL
JEFFERSON CITY, MO 65102
1-888-ASK-MODOT (1-888-275-6636)

CROSS SECTION SHEET
16 OF 17

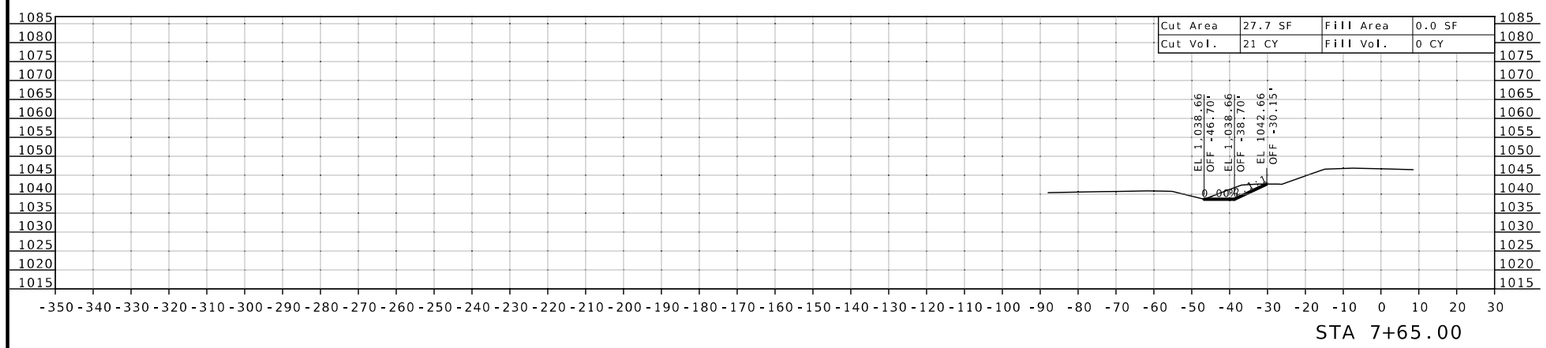

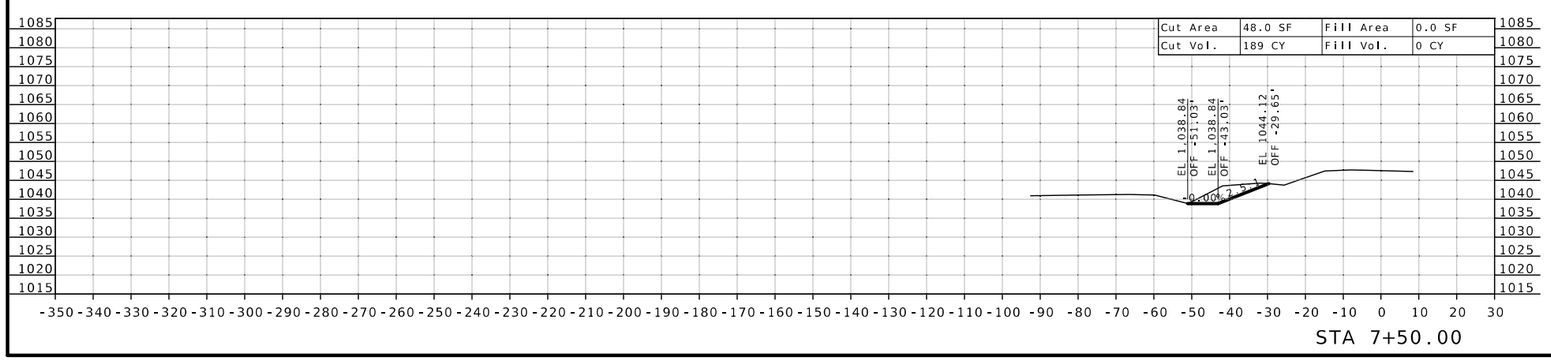

STATE OF MISSOURI
JAMES V. BEATTIE
NUMBER PE-2018021150
PROFESSIONAL ENGINEER

THIS SHEET HAS BEEN SIGNED, SEALED AND DATED ELECTRONICALLY.

DATE PREPARED
8/14/2024

ROUTE	STATE
I-44	MO
DISTRICT	SHEET NO.
CD	17

COUNTY
PULASKI

JOB NO.
JCD0112

CONTRACT ID.

PROJECT NO.

BRIDGE NO.

DATE	DESCRIPTION

MISSOURI HIGHWAYS AND TRANSPORTATION COMMISSION

105 WEST CAPITOL
JEFFERSON CITY, MO 65102
1-888-ASK-MODOT (1-888-275-6636)

CROSS SECTION SHEET
17 OF 17