
DISCLAMIER
THE PROFESSIONAL WHOSE SIGNATURE AND PERSONAL SEAL APPEAR HEREON ASSUMES RESPONSIBILITY ONLY FOR WHAT APPEARS ON THIS PAGE, AND DISCLAIMS (PURSUANT TO SECTION 327.411 RSMO) SPECIFICATION, ESTIMATES, REPORTS, OR OTHER DOCUMENTS OR INSTRUMENTS NOT SEALED BY THE UNDERSIGNED PROFESSIONAL RELATING TO OR INTENDED TO BE USED FOR ANY PART OR PARTS OF THE PROJECT TO WHICH THIS PAGE REFERS.

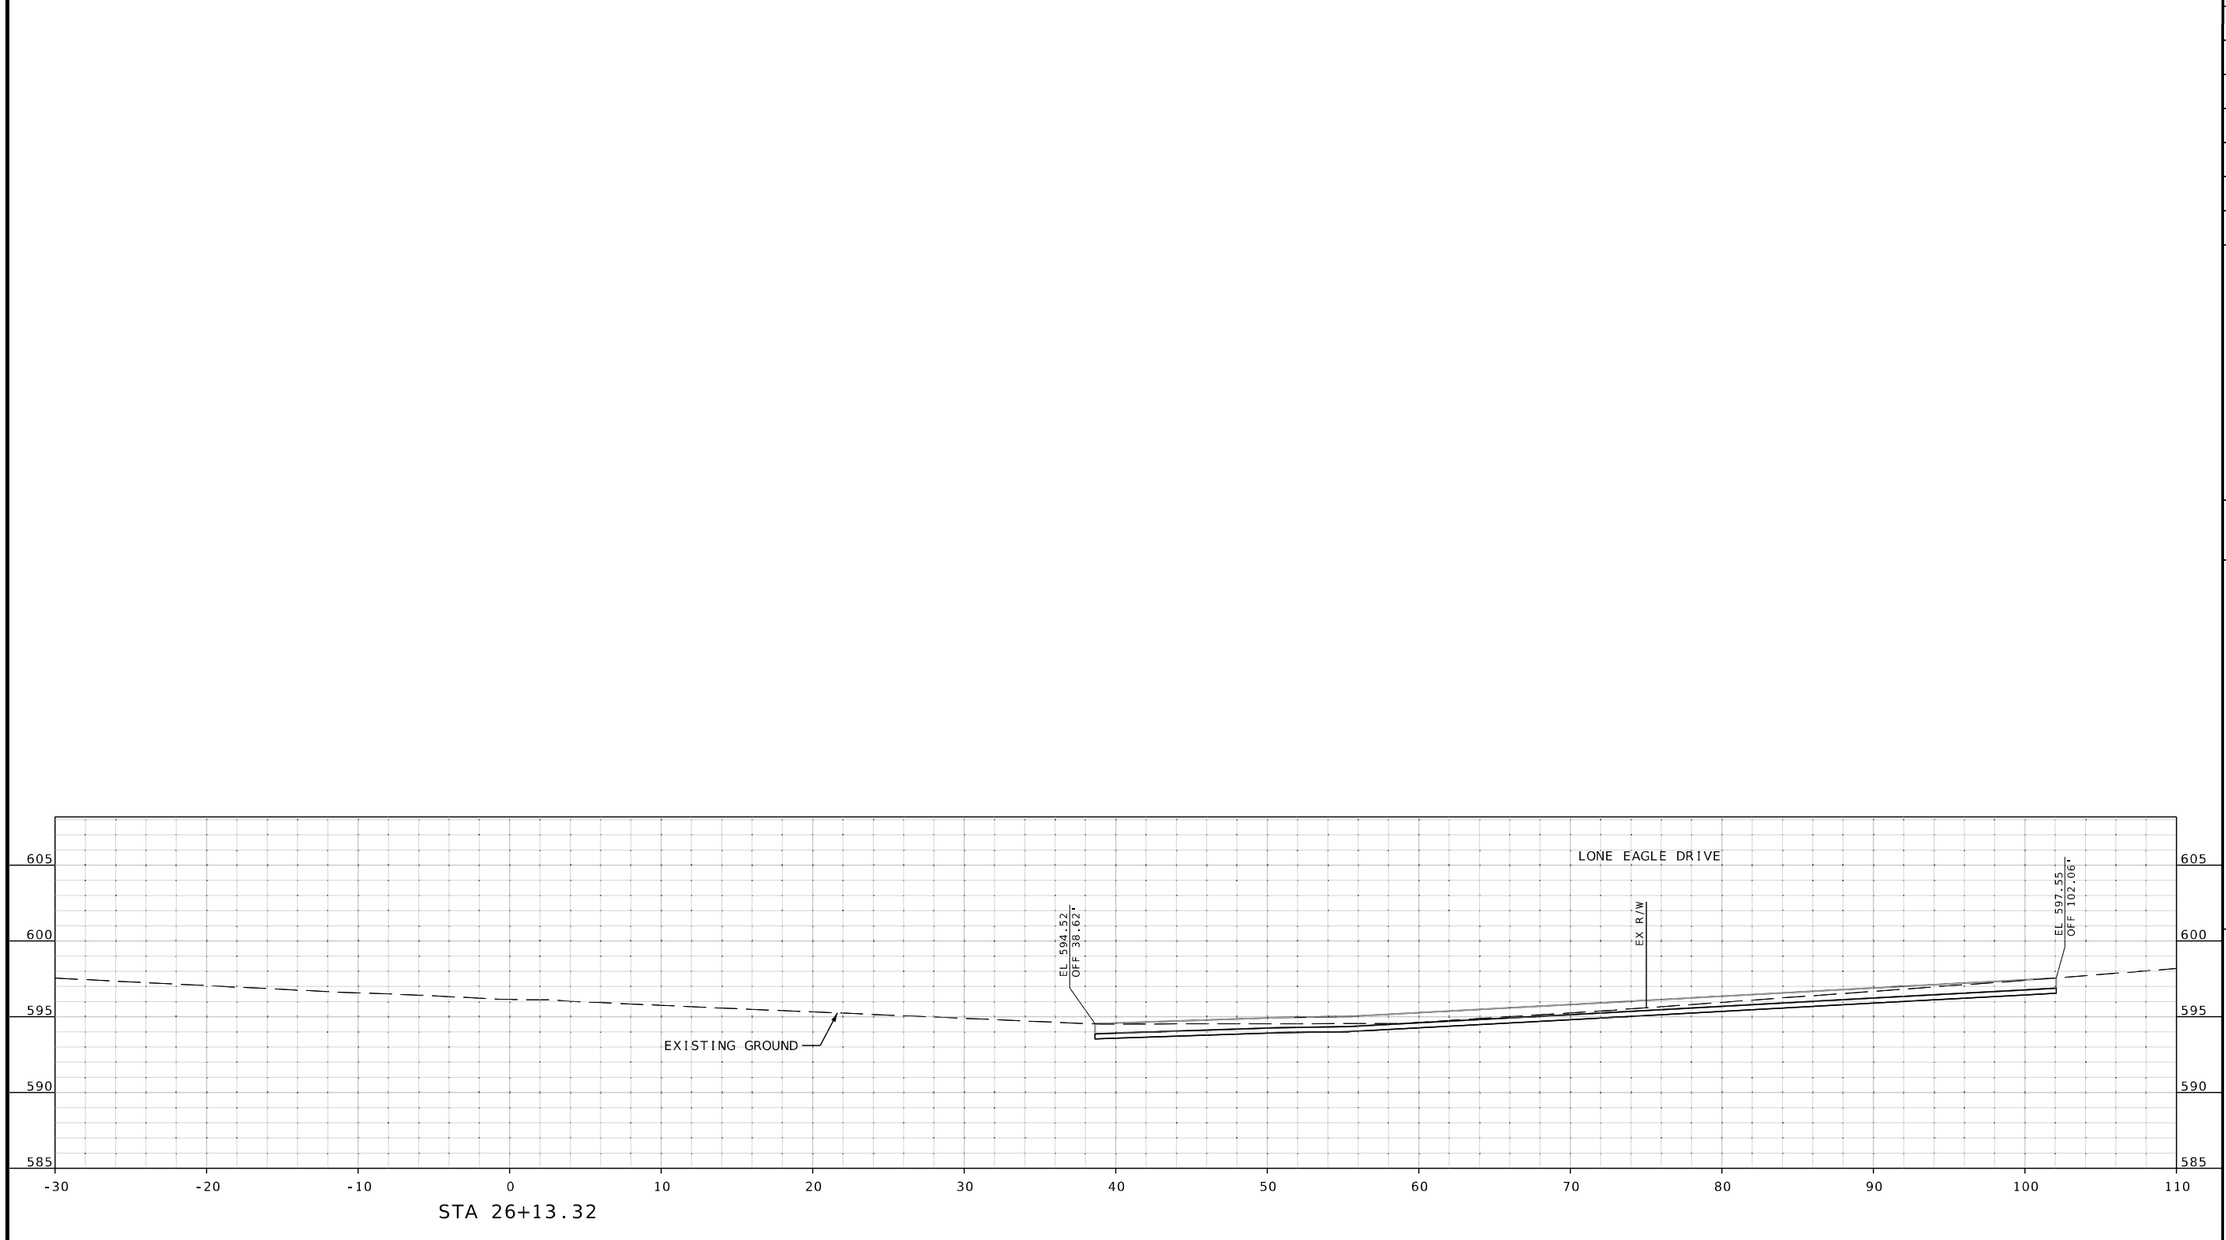

STA 26+13.32

CROSS SECTION
SHEETS
SHEET 1 OF 106

STATE OF MISSOURI
RILEY J. HOFFMAN
PE-2022042958
PROFESSIONAL ENGINEER

08/10/2025 7:51:55 PM
Riley J. Hoffman
MO PE-2022042958

DATE PREPARED
8/10/2025

ROUTE	STATE
67	MO
DISTRICT	SHEET NO.
SL	1

COUNTY
ST. LOUIS

JOB NO.
J6S3557

CONTRACT ID.
.

PROJECT NO.
.

BRIDGE NO.
.


DESCRIPTION	DATE
.	.
.	.
.	.
.	.
.	.
.	.
.	.
.	.

IF A SEAL IS PRESENT ON THIS SHEET IT HAS BEEN ELECTRONICALLY SEALED AND DATED.


MISSOURI HIGHWAYS AND TRANSPORTATION COMMISSION
105 WEST CAPITOL
JEFFERSON CITY, MO 65102
1-888-ASK-MODOT (1-888-275-6636)

HR GREEN, INC.
520 MARYVILLE CENTRE DRIVE,
SUITE 100
ST. LOUIS, MISSOURI 63141
PHONE: (636) 519.0990
CORPORATE LICENSE #2002006608


HRGreen

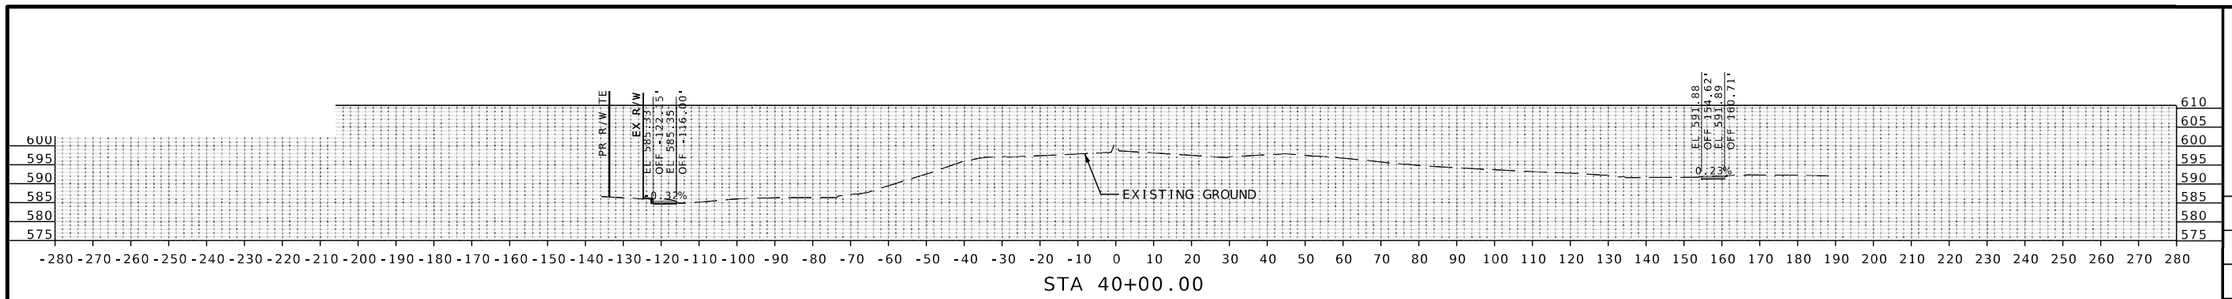


STA 40+00.00

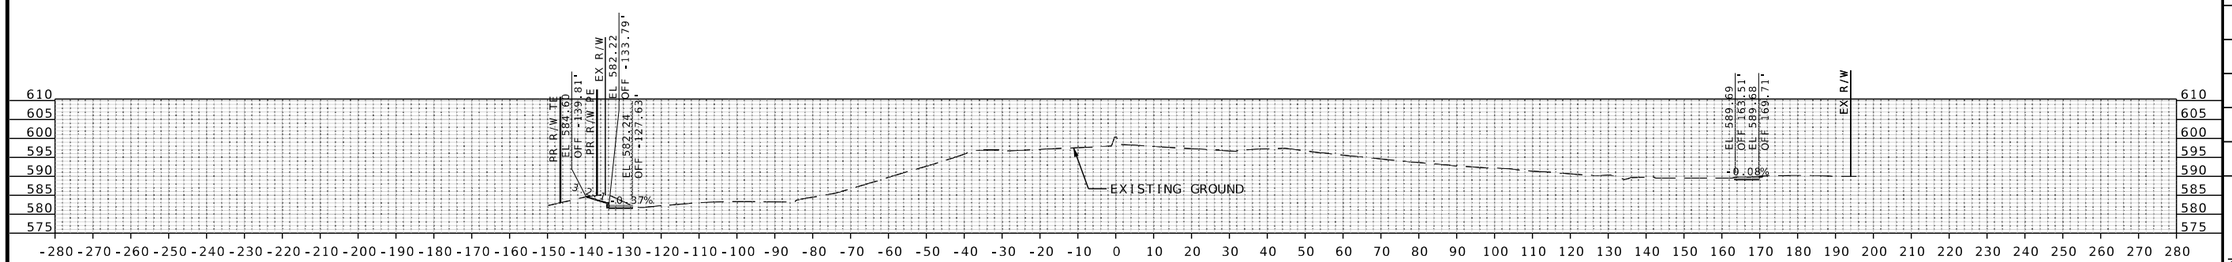


STA 39+50.00

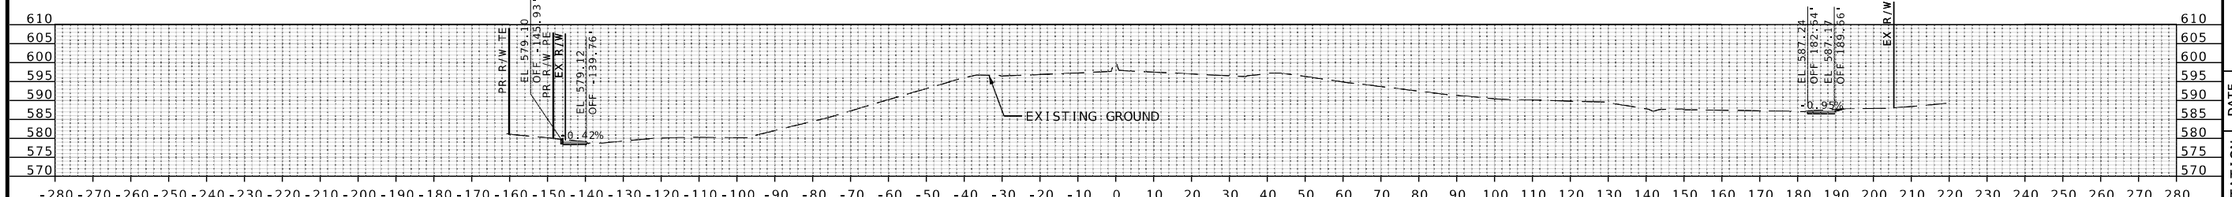

STA 39+00.00

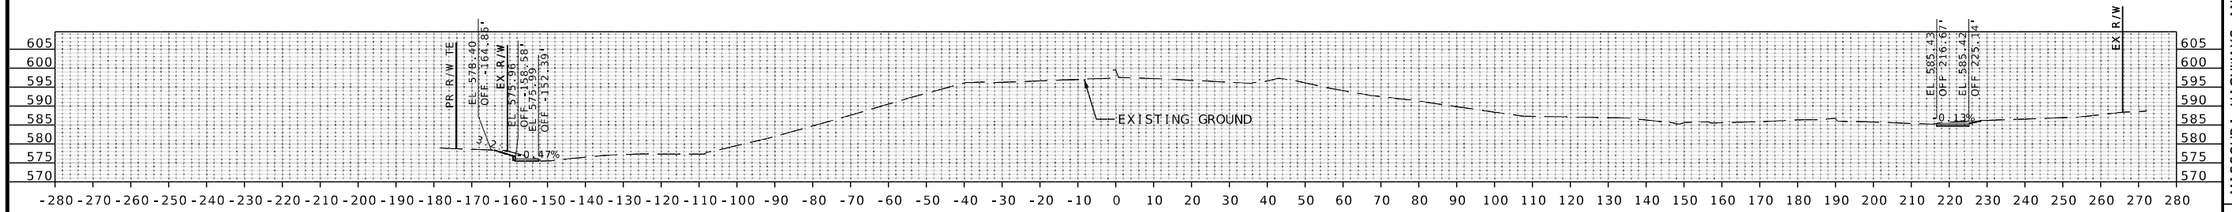

STA 38+50.00

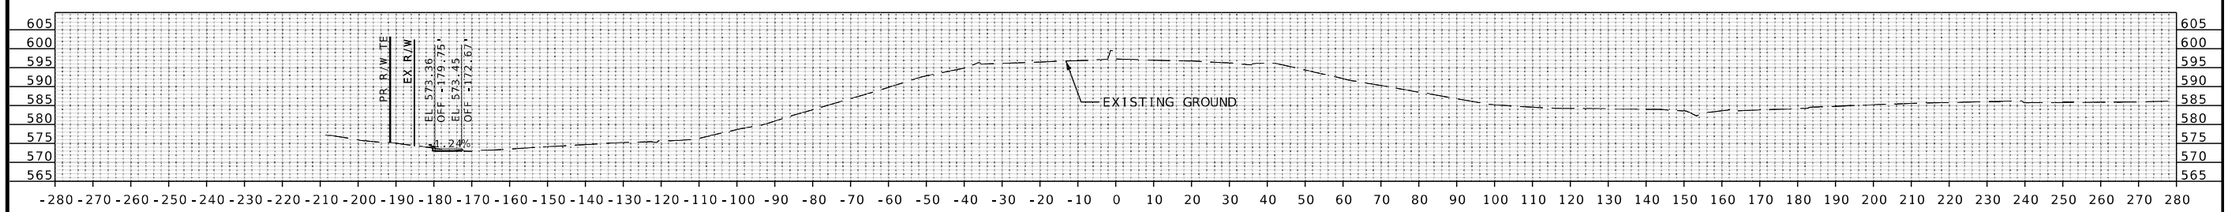

STA 38+00.00

CROSS SECTION
SHEETS
SHEET 2 OF 106

STATE OF MISSOURI
RILEY J. HOFFMAN
PE-2022042958
PROFESSIONAL ENGINEER

08/10/2025 7:51:54 PM
Riley J. Hoffman
MO PE-2022042958

DATE PREPARED
8/10/2025

ROUTE	STATE
67	MO
DISTRICT	SHEET NO.
SL	2

COUNTY
ST. LOUIS

JOB NO.
J6S3557

CONTRACT ID.
.

PROJECT NO.
.

BRIDGE NO.
.

DESCRIPTION	DATE
.	.
.	.
.	.
.	.
.	.
.	.
.	.
.	.

IF A SEAL IS PRESENT ON THIS SHEET IT HAS BEEN ELECTRONICALLY SEALED AND DATED.

MISSOURI HIGHWAYS AND TRANSPORTATION COMMISSION


105 WEST CAPITOL
JEFFERSON CITY, MO 65102
1-888-ASK-MODOT (1-888-275-6636)

HR GREEN, INC.
520 MARYVILLE CENTRE DRIVE,
SUITE 100
ST. LOUIS, MISSOURI 63141
PHONE: (636) 519.0990
CORPORATE LICENSE #2002006608


HRGreen

\\hrgreen.com\hrg\Data\2021\211826.03\CAD\Roadway\Plan_Sheets\282_XS_02OF106_J6S3557_I20.dgn 1:57:50 PM 8/10/2025


DISCLAMIER
THE PROFESSIONAL WHOSE SIGNATURE AND PERSONAL SEAL APPEAR HEREON ASSUMES RESPONSIBILITY ONLY FOR WHAT APPEARS ON THIS PAGE, AND DISCLAIMS (PURSUANT TO SECTION 327.411 RSMO) SPECIFICATION, ESTIMATES, REPORTS, OR OTHER DOCUMENTS OR INSTRUMENTS NOT SEALED BY THE UNDERSIGNED PROFESSIONAL RELATING TO OR INTENDED TO BE USED FOR ANY PART OR PARTS OF THE PROJECT TO WHICH THIS PAGE REFERS.

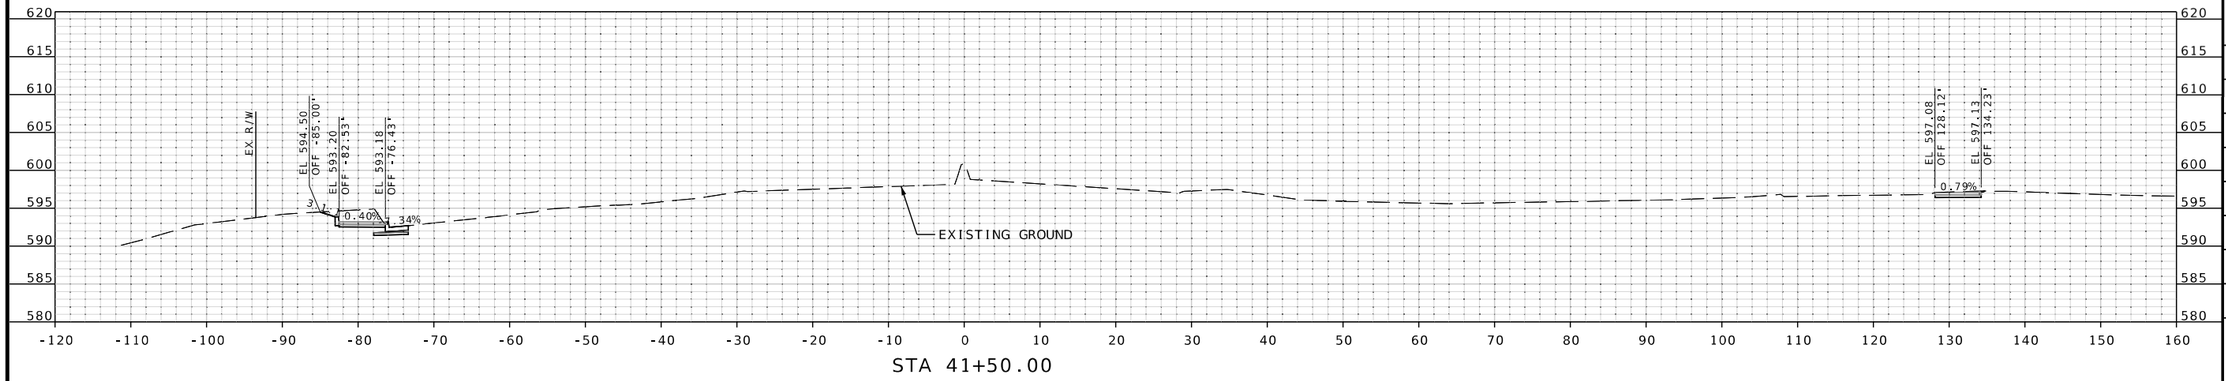

STA 41+50.00

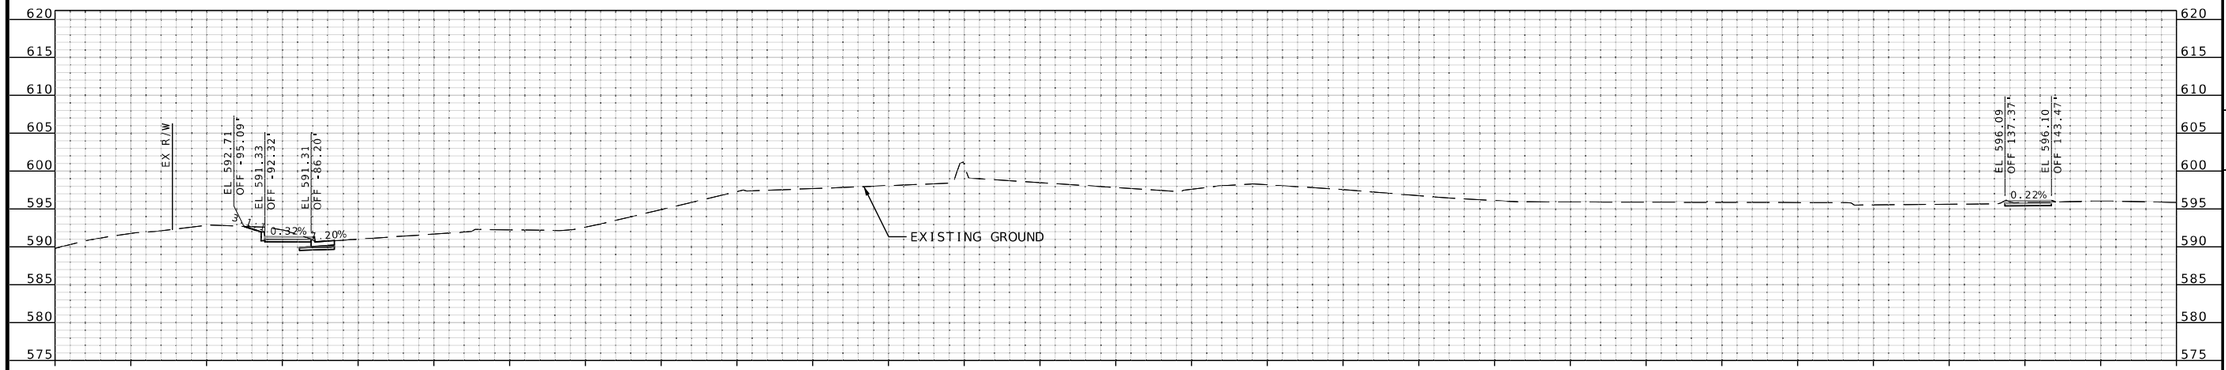

STA 41+00.00

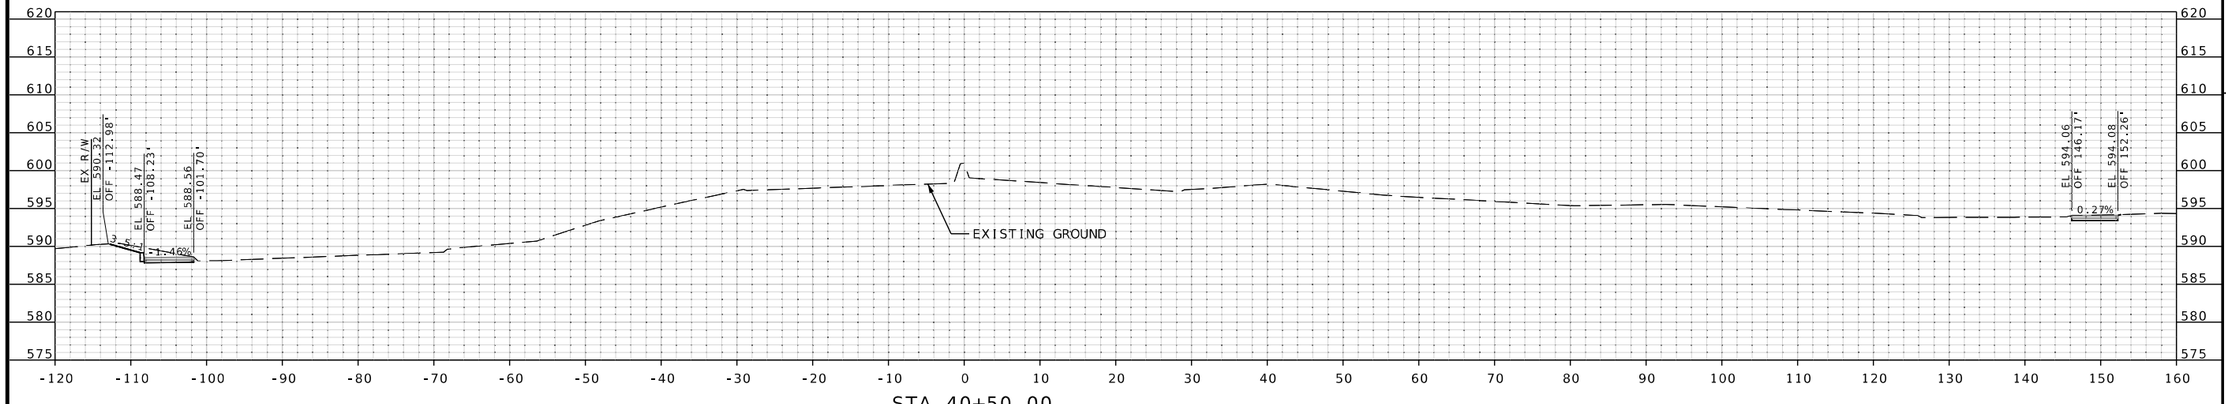

STA 40+50.00

CROSS SECTION
SHEETS
SHEET 3 OF 106

STATE OF MISSOURI
RILEY J. HOFFMAN
PE-2022042958
PROFESSIONAL ENGINEER

08/10/2025 7:52:03 PM
Riley J. Hoffman
MO PE-2022042958

DATE PREPARED	
8/10/2025	
ROUTE	STATE
67	MO
DISTRICT	SHEET NO.
SL	3
COUNTY	
ST. LOUIS	
JOB NO.	
J6S3557	
CONTRACT ID.	
.	
PROJECT NO.	
.	
BRIDGE NO.	
.	

DESCRIPTION	DATE
.	.
.	.
.	.
.	.
.	.
.	.
.	.
.	.

IF A SEAL IS PRESENT ON THIS SHEET IT HAS BEEN ELECTRONICALLY SEALED AND DATED.


MISSOURI HIGHWAYS AND TRANSPORTATION COMMISSION

105 WEST CAPITOL
JEFFERSON CITY, MO 65102
1-888-ASK-MODOT (1-888-275-6636)


HR GREEN, INC.
520 MARYVILLE CENTRE DRIVE,
SUITE 100
ST. LOUIS, MISSOURI 63141
PHONE: (636) 519.0990
CORPORATE LICENSE #2002006608

HRGreen


DISCLAMIER
THE PROFESSIONAL WHOSE SIGNATURE AND PERSONAL SEAL APPEAR HEREON ASSUMES RESPONSIBILITY ONLY FOR WHAT APPEARS ON THIS PAGE, AND DISCLAIMS (PURSUANT TO SECTION 327.411 RSMO) SPECIFICATION, ESTIMATES, REPORTS, OR OTHER DOCUMENTS OR INSTRUMENTS NOT SEALED BY THE UNDERSIGNED PROFESSIONAL RELATING TO OR INTENDED TO BE USED FOR ANY PART OR PARTS OF THE PROJECT TO WHICH THIS PAGE REFERS.

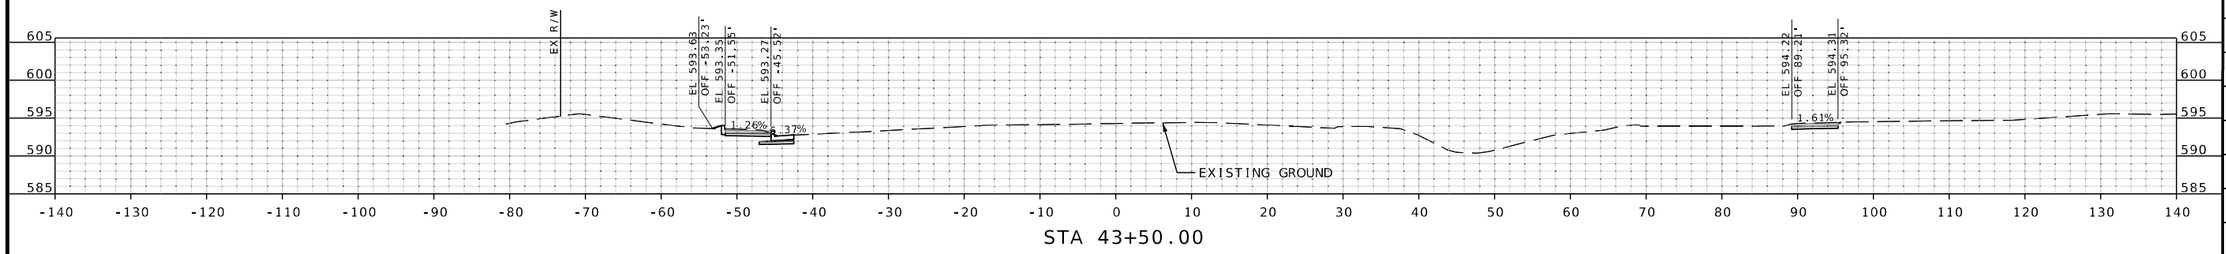


STA 43+50.00

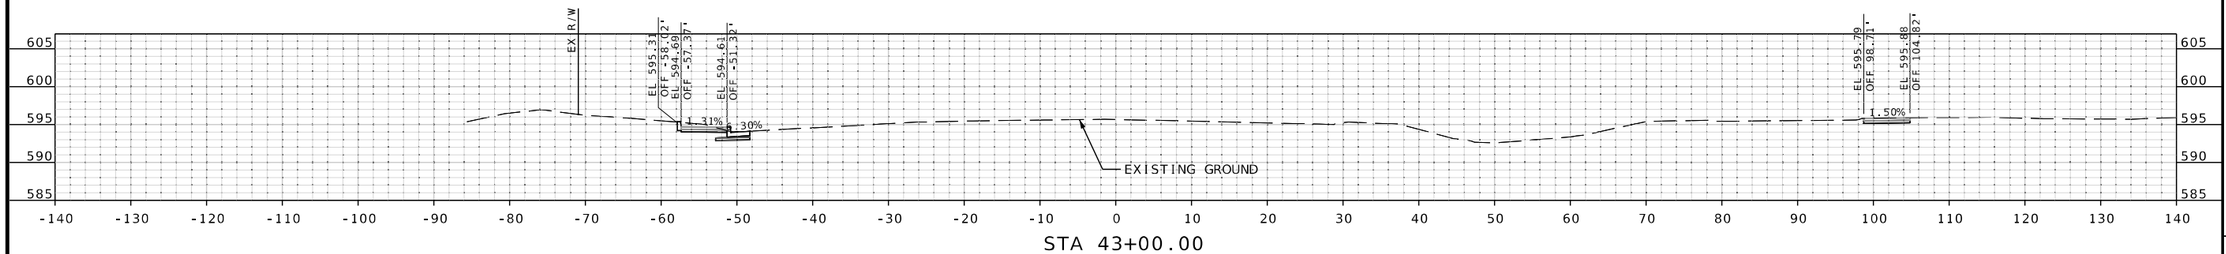

STA 43+00.00

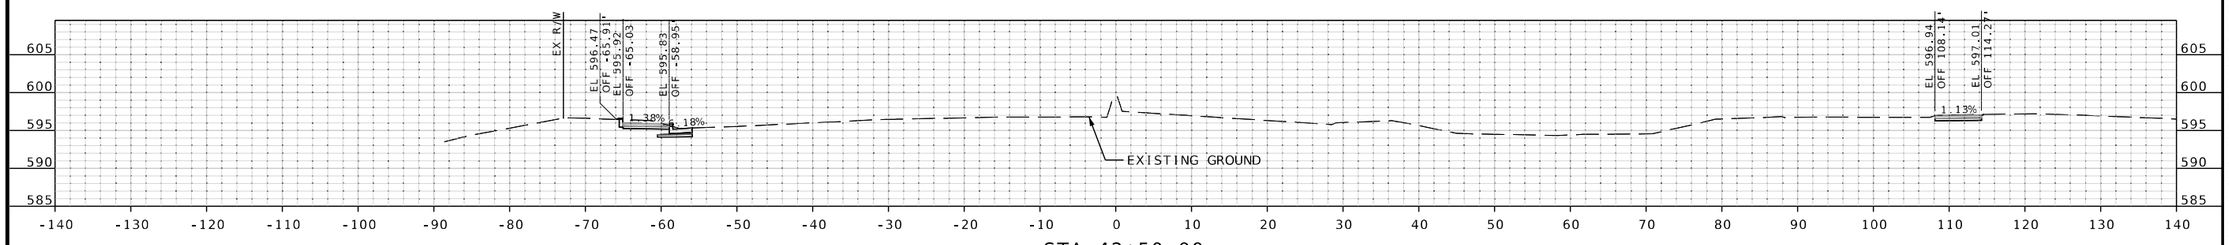

STA 42+50.00

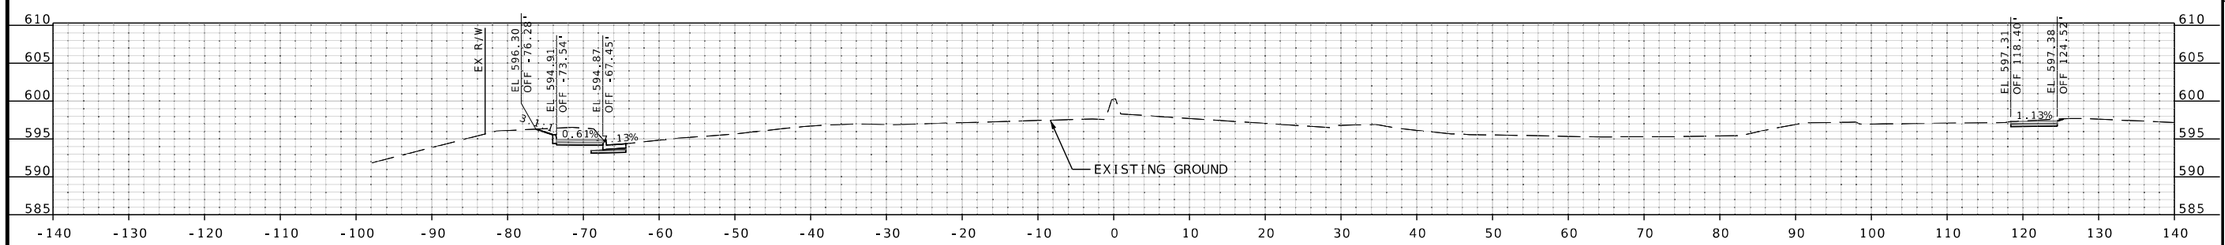

STA 42+00.00

CROSS SECTION
SHEETS
SHEET 4 OF 106

STATE OF MISSOURI
RILEY J. HOFFMAN
PE-2022042958
PROFESSIONAL ENGINEER

08/10/2025 7:51:58 PM
Riley J. Hoffman
MO PE-2022042958

DATE PREPARED
8/10/2025

ROUTE	STATE
67	MO
DISTRICT	SHEET NO.
SL	4

COUNTY
ST. LOUIS

JOB NO.
J6S3557

CONTRACT ID.
.

PROJECT NO.
.

BRIDGE NO.
.

DESCRIPTION	DATE
.	.
.	.
.	.
.	.
.	.
.	.
.	.
.	.

IF A SEAL IS PRESENT ON THIS SHEET IT HAS BEEN ELECTRONICALLY SEALED AND DATED.


MISSOURI HIGHWAYS AND TRANSPORTATION COMMISSION


105 WEST CAPITOL
JEFFERSON CITY, MO 65102
1-888-ASK-MODOT (1-888-275-6636)


HR GREEN, INC.
520 MARYVILLE CENTRE DRIVE,
SUITE 100
ST. LOUIS, MISSOURI 63141
PHONE: (636) 519.0990
CORPORATE LICENSE #2002006608


HRGreen

DISCLAMIER
THE PROFESSIONAL WHOSE SIGNATURE AND PERSONAL SEAL APPEAR HEREON ASSUMES RESPONSIBILITY ONLY FOR WHAT APPEARS ON THIS PAGE, AND DISCLAIMS (PURSUANT TO SECTION 327.411 RSMO) SPECIFICATION, ESTIMATES, REPORTS, OR OTHER DOCUMENTS OR INSTRUMENTS NOT SEALED BY THE UNDERSIGNED PROFESSIONAL RELATING TO OR INTENDED TO BE USED FOR ANY PART OR PARTS OF THE PROJECT TO WHICH THIS PAGE REFERS.

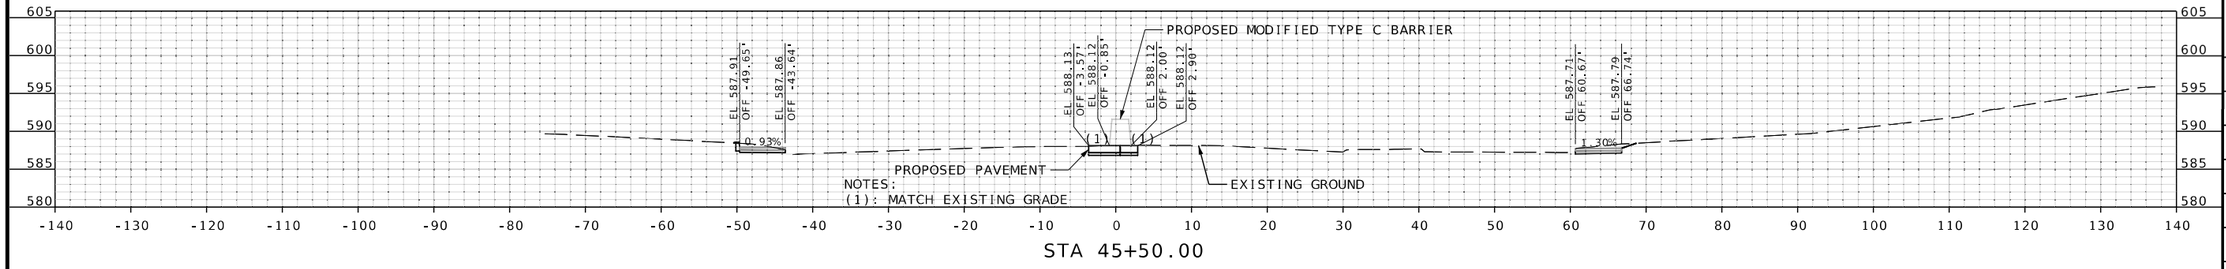

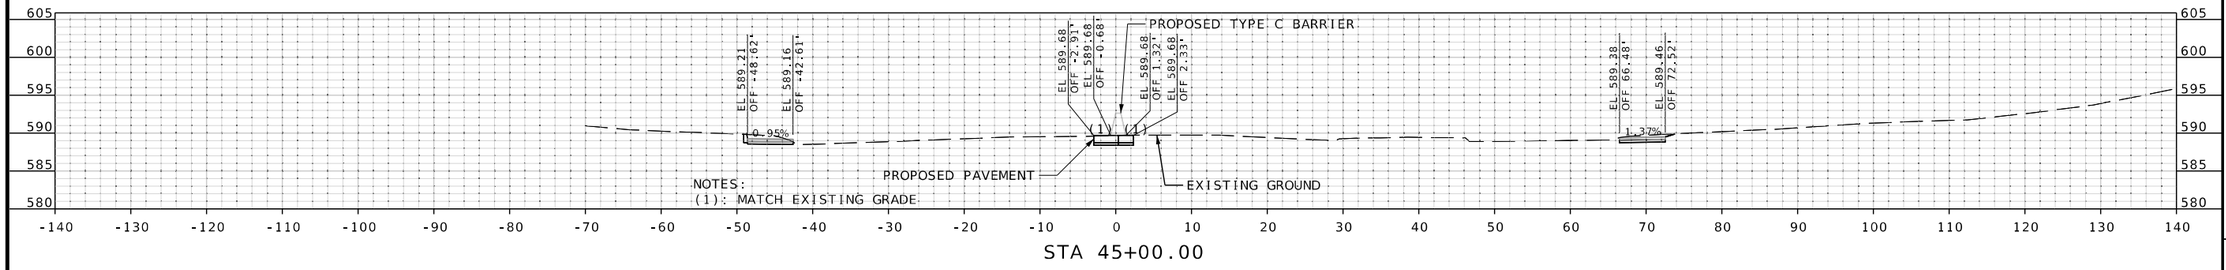

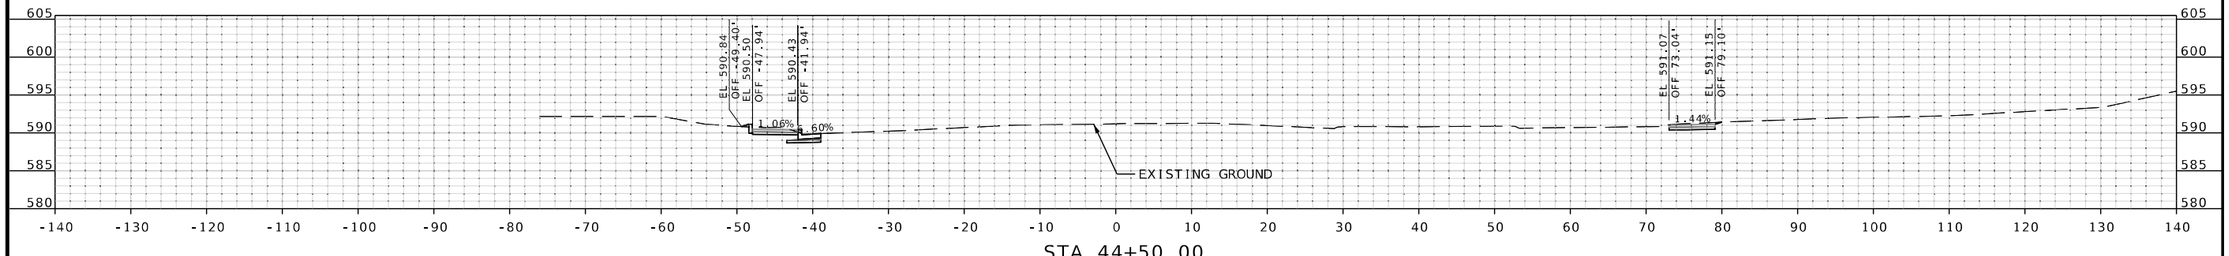

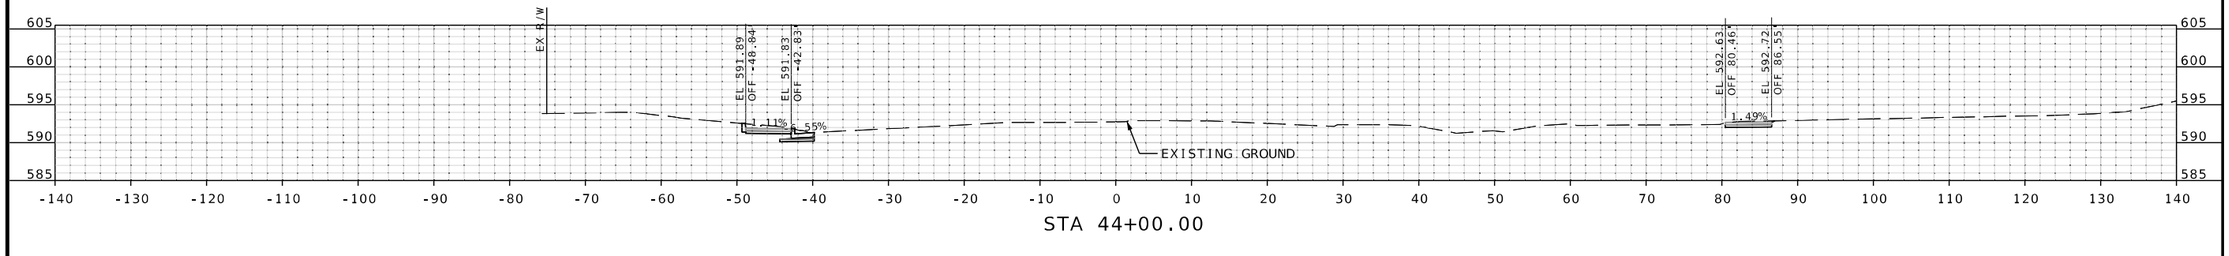

CROSS SECTION
SHEETS
SHEET 5 OF 106

STATE OF MISSOURI
RILEY J. HOFFMAN
PE-2022042958
PROFESSIONAL ENGINEER

08/10/2025 7:51:54 PM
Riley J. Hoffman
MO PE-2022042958

DATE PREPARED
8/10/2025

ROUTE	STATE
67	MO
DISTRICT	SHEET NO.
SL	5

COUNTY
ST. LOUIS

JOB NO.
J6S3557

CONTRACT ID.
.

PROJECT NO.
.

BRIDGE NO.
.

DESCRIPTION	DATE
.	.
.	.
.	.
.	.
.	.
.	.
.	.
.	.


IF A SEAL IS PRESENT ON THIS SHEET IT HAS BEEN ELECTRONICALLY SEALED AND DATED.

MISSOURI HIGHWAYS AND TRANSPORTATION COMMISSION
105 WEST CAPITOL
JEFFERSON CITY, MO 65102
1-888-ASK-MODOT (1-888-275-6636)


HR GREEN, INC.
520 MARYVILLE CENTRE DRIVE,
SUITE 100
ST. LOUIS, MISSOURI 63141
PHONE: (636) 519.0990
CORPORATE LICENSE #2002006608

HRGreen


DISCLAMIER
THE PROFESSIONAL WHOSE SIGNATURE AND PERSONAL SEAL APPEAR HEREON ASSUMES RESPONSIBILITY ONLY FOR WHAT APPEARS ON THIS PAGE, AND DISCLAIMS (PURSUANT TO SECTION 327.411 RSMO) SPECIFICATION, ESTIMATES, REPORTS, OR OTHER DOCUMENTS OR INSTRUMENTS NOT SEALED BY THE UNDERSIGNED PROFESSIONAL RELATING TO OR INTENDED TO BE USED FOR ANY PART OR PARTS OF THE PROJECT TO WHICH THIS PAGE REFERS.

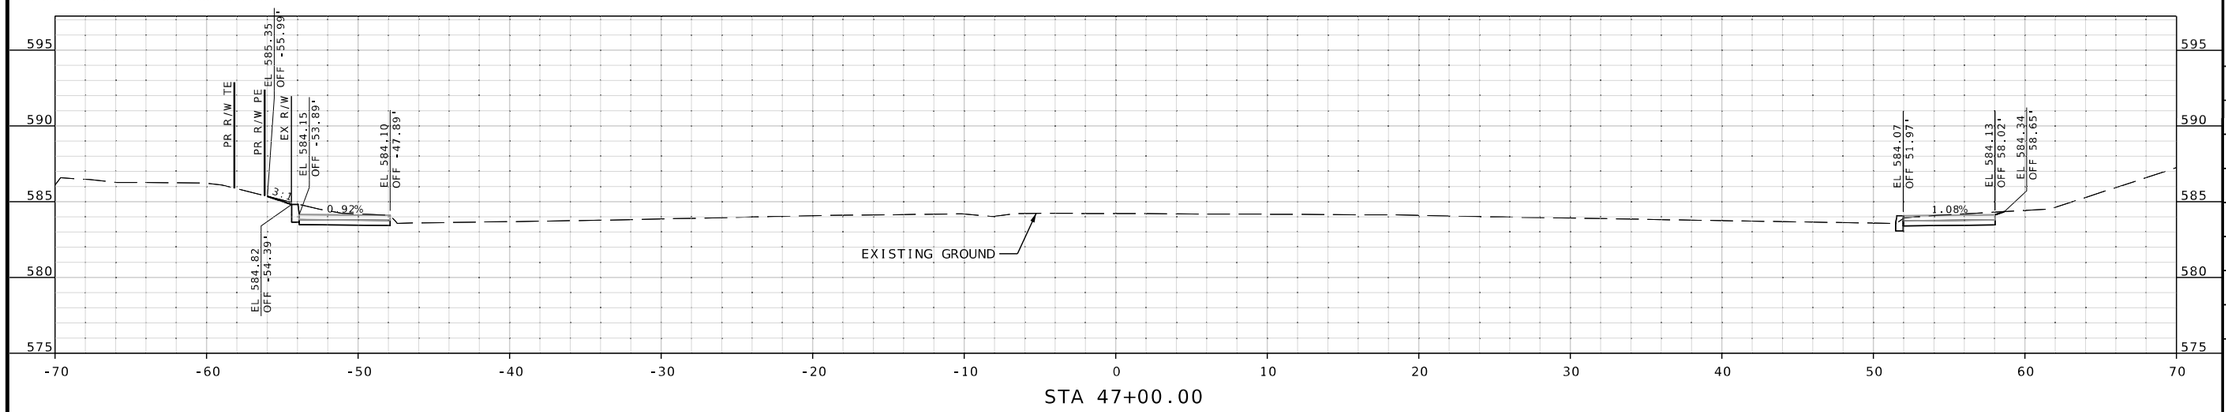

STA 47+00.00

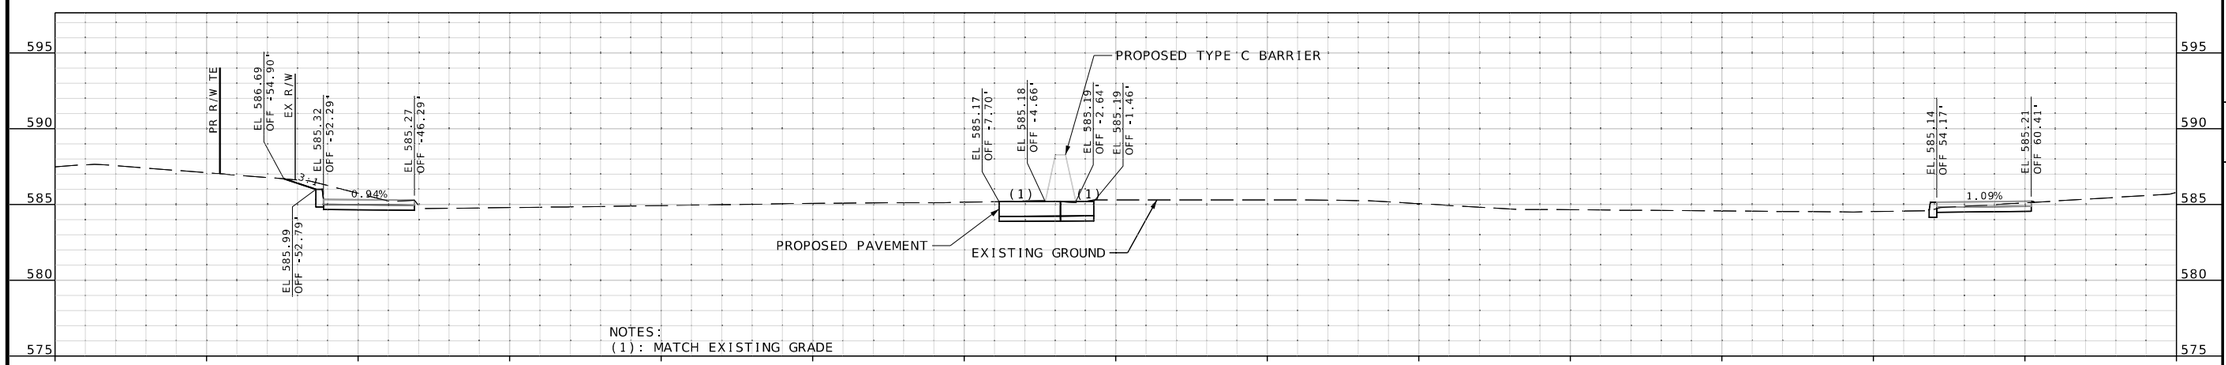

STA 46+50.00

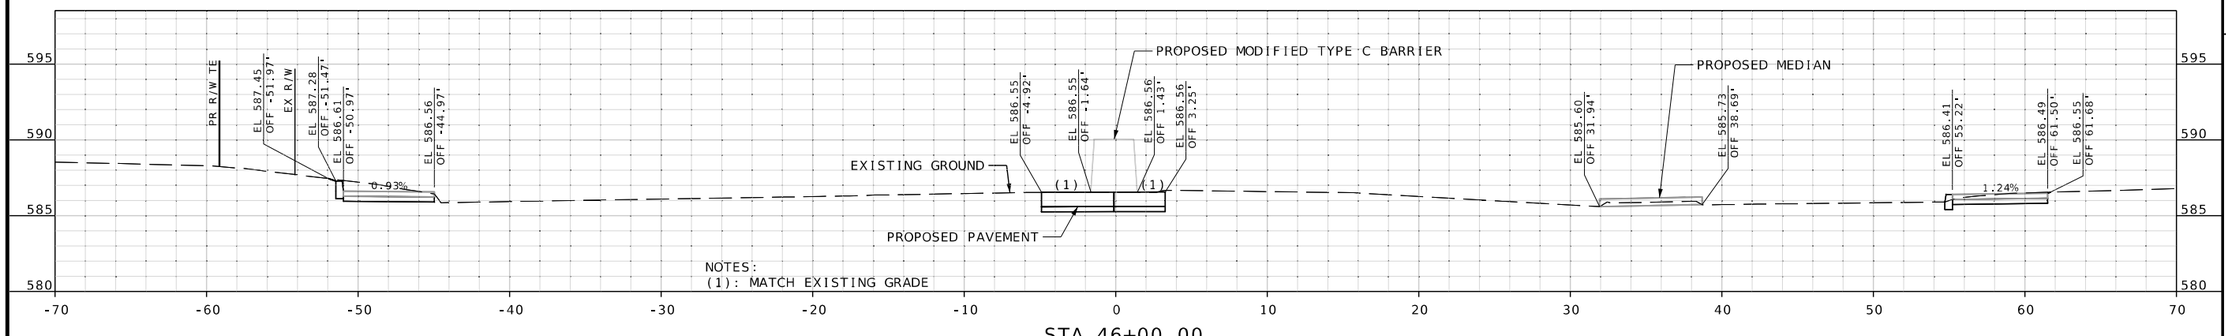

STA 46+00.00

CROSS SECTION
SHEETS
SHEET 6 OF 106

STATE OF MISSOURI
RILEY J. HOFFMAN
PE-2022042958
PROFESSIONAL ENGINEER

08/10/2025 7:52:06 PM
Riley J. Hoffman
MO PE-2022042958

DATE PREPARED	
8/10/2025	
ROUTE	STATE
67	MO
DISTRICT	SHEET NO.
SL	6
COUNTY	
ST. LOUIS	
JOB NO.	
J6S3557	
CONTRACT ID.	
.	
PROJECT NO.	
.	
BRIDGE NO.	
.	

DESCRIPTION	DATE
.	.
.	.
.	.
.	.
.	.
.	.
.	.

IF A SEAL IS PRESENT ON THIS SHEET IT HAS BEEN ELECTRONICALLY SEALED AND DATED.


MISSOURI HIGHWAYS AND TRANSPORTATION COMMISSION
105 WEST CAPITOL
JEFFERSON CITY, MO 65102
1-888-ASK-MODOT (1-888-275-6636)

HR GREEN, INC.
520 MARYVILLE CENTRE DRIVE,
SUITE 100
ST. LOUIS, MISSOURI 63141
PHONE: (636) 519.0990
CORPORATE LICENSE #2002006608


HRGreen

\\hrgreen.com\hrg\Data\2021\211826.03\CAD\Roadway\Plan_Sheets\286-331_XS_06-51OF106_J6S3557_I5.dgn 1:59:59 PM 8/10/2025

DISCLAMIER
THE PROFESSIONAL WHOSE SIGNATURE AND PERSONAL SEAL APPEAR HEREON ASSUMES RESPONSIBILITY ONLY FOR WHAT APPEARS ON THIS PAGE, AND DISCLAIMS (PURSUANT TO SECTION 327.411 RSMO) SPECIFICATION, ESTIMATES, REPORTS, OR OTHER DOCUMENTS OR INSTRUMENTS NOT SEALED BY THE UNDERSIGNED PROFESSIONAL RELATING TO OR INTENDED TO BE USED FOR ANY PART OR PARTS OF THE PROJECT TO WHICH THIS PAGE REFERS.

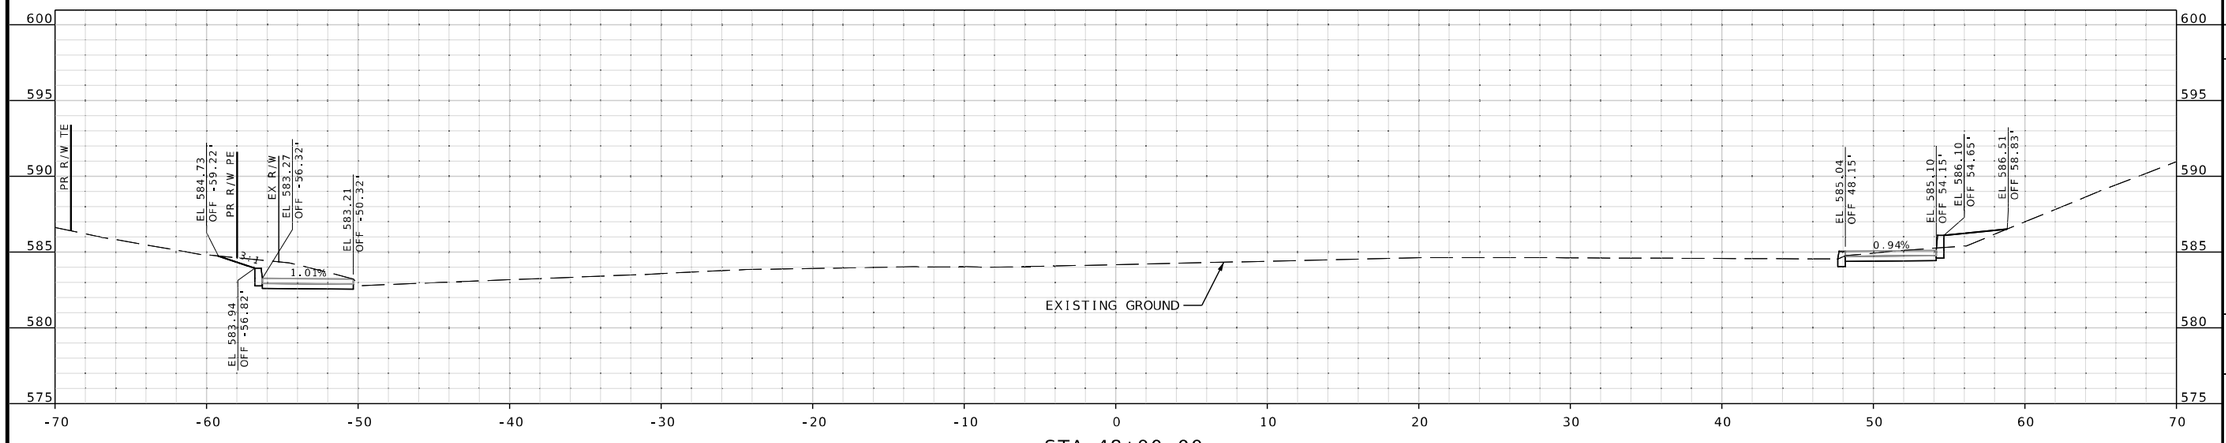

STA 48+00.00

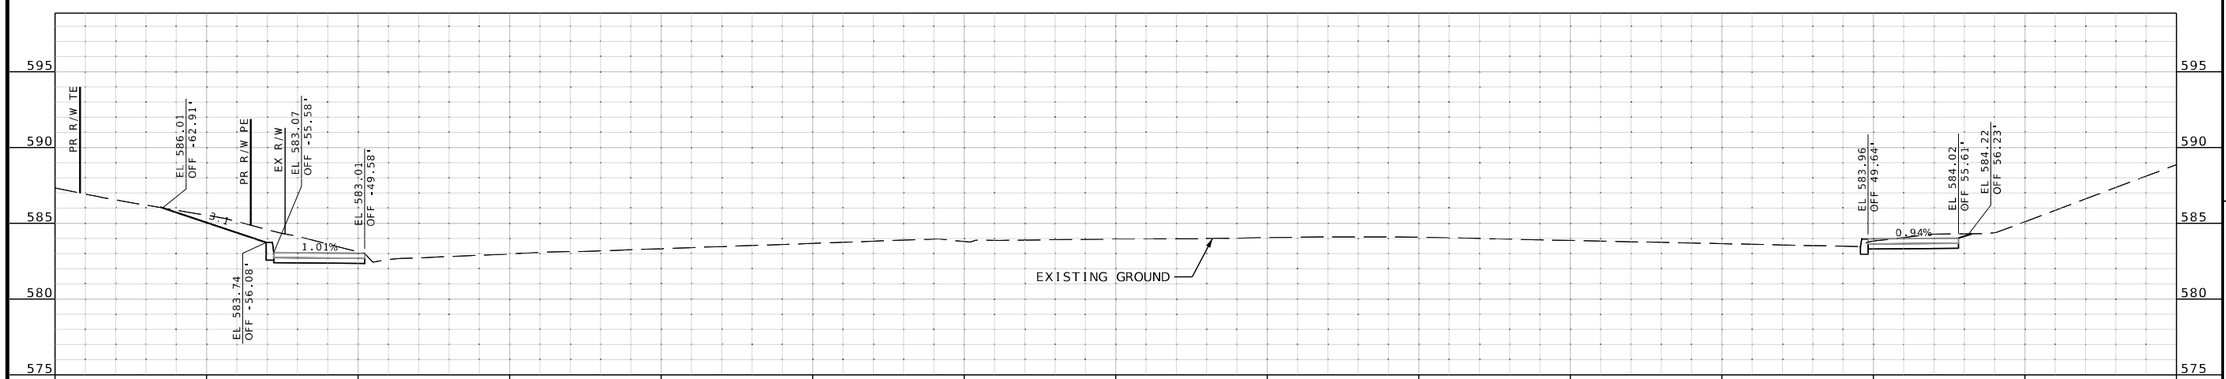

STA 47+50.00

CROSS SECTION
SHEETS
SHEET 7 OF 106

STATE OF MISSOURI
RILEY J. HOFFMAN
PE-2022042958
PROFESSIONAL ENGINEER

08/10/2025 7:51:56 PM
Riley J. Hoffman
MO PE-2022042958

DATE PREPARED
8/10/2025

ROUTE	STATE
67	MO
DISTRICT	SHEET NO.
SL	7

COUNTY
ST. LOUIS

JOB NO.
J6S3557

CONTRACT ID.
.

PROJECT NO.
.

BRIDGE NO.
.

DESCRIPTION	DATE
.	.
.	.
.	.
.	.
.	.
.	.
.	.
.	.

IF A SEAL IS PRESENT ON THIS SHEET IT HAS BEEN ELECTRONICALLY SEALED AND DATED.

MISSOURI HIGHWAYS AND TRANSPORTATION COMMISSION


105 WEST CAPITOL
JEFFERSON CITY, MO 65102
1-888-ASK-MODOT (1-888-275-6636)


HR GREEN, INC.
520 MARYVILLE CENTRE DRIVE.
SUITE 100
ST. LOUIS, MISSOURI 63141
PHONE: (636) 519.0990
CORPORATE LICENSE #2002006608

HRGreen

\\hrgreen.com\hrg\Data\2021\211826.03\CAD\Roadway\Plan_Sheets\286-331_XS_06-51OF106_J6S3557_I5.dgn 2:00:00 PM 8/10/2025

DISCLAMIER
THE PROFESSIONAL WHOSE SIGNATURE AND PERSONAL SEAL APPEAR HEREON ASSUMES RESPONSIBILITY ONLY FOR WHAT APPEARS ON THIS PAGE, AND DISCLAIMS (PURSUANT TO SECTION 327.411 RSMO) SPECIFICATION, ESTIMATES, REPORTS, OR OTHER DOCUMENTS OR INSTRUMENTS NOT SEALED BY THE UNDERSIGNED PROFESSIONAL RELATING TO OR INTENDED TO BE USED FOR ANY PART OR PARTS OF THE PROJECT TO WHICH THIS PAGE REFERS.

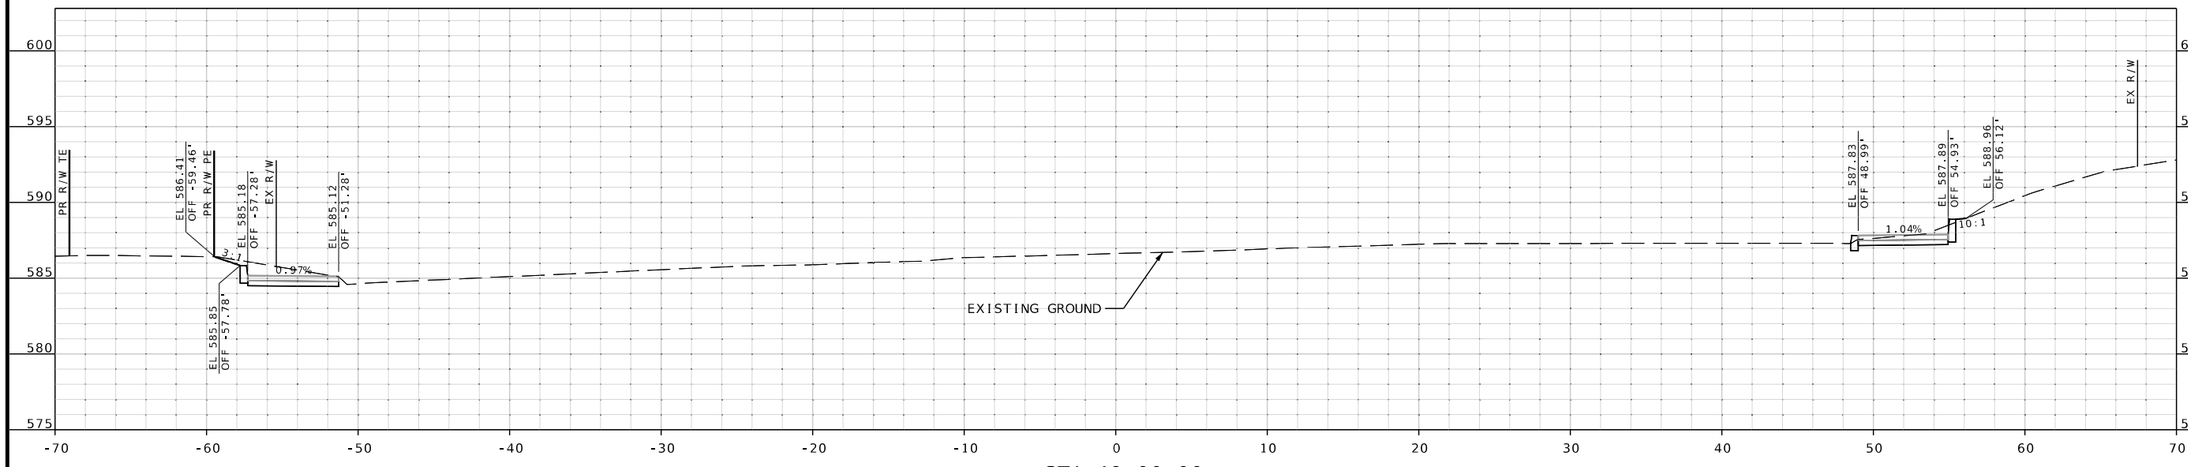

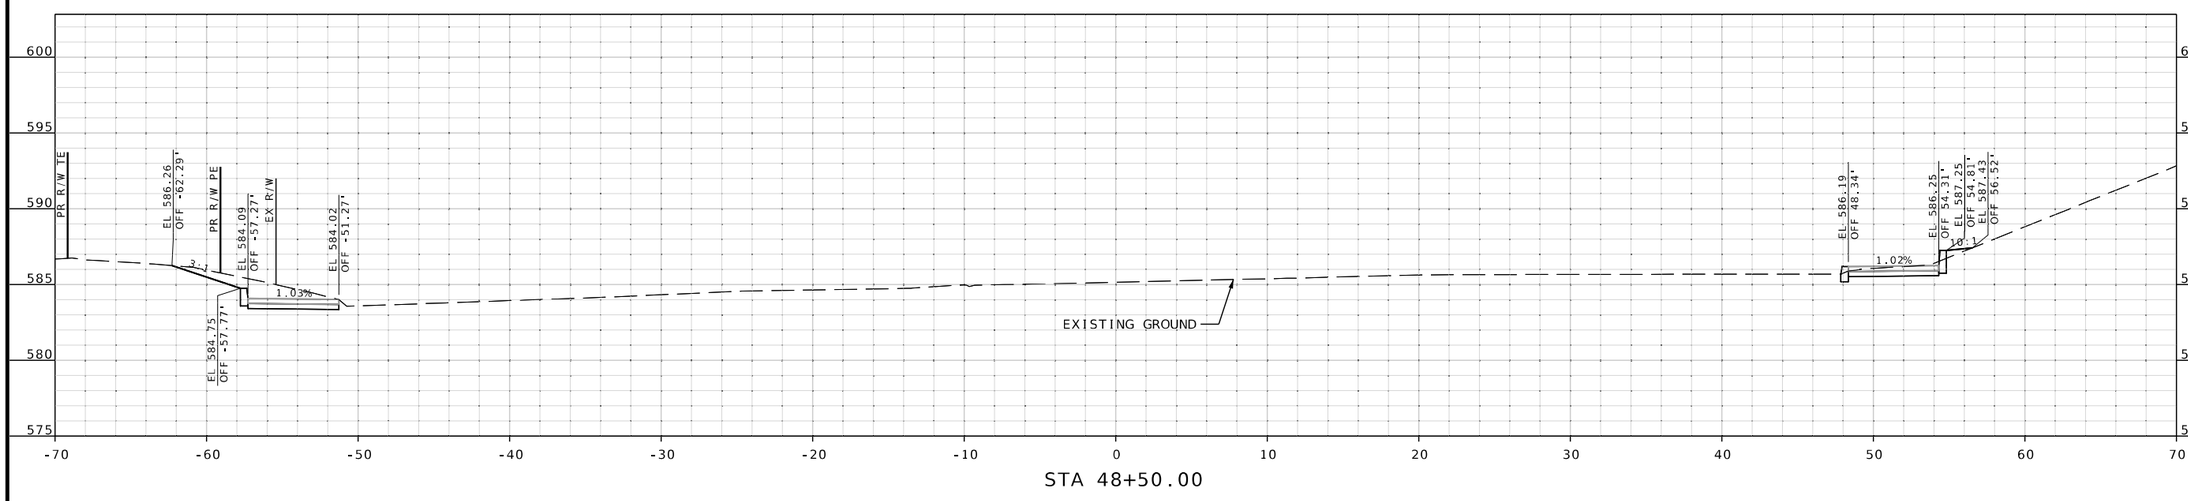

CROSS SECTION
SHEETS
SHEET 8 OF 106

RILEY J. HOFFMAN
PE-2022042958
STATE OF MISSOURI
PROFESSIONAL ENGINEER

08/10/2025 7:51:56 PM
Riley J. Hoffman
MO PE-2022042958

DATE PREPARED
8/10/2025

ROUTE	STATE
67	MO
DISTRICT	SHEET NO.
SL	8

COUNTY
ST. LOUIS

JOB NO.
J6S3557

CONTRACT ID.
.

PROJECT NO.
.

BRIDGE NO.
.

DESCRIPTION	DATE
.	.
.	.
.	.
.	.
.	.
.	.
.	.
.	.

IF A SEAL IS PRESENT ON THIS SHEET IT HAS BEEN ELECTRONICALLY SEALED AND DATED.

MISSOURI HIGHWAYS AND TRANSPORTATION COMMISSION


105 WEST CAPITOL
JEFFERSON CITY, MO 65102
1-888-ASK-MODOT (1-888-275-6636)

HR GREEN, INC.
520 MARYVILLE CENTRE DRIVE,
SUITE 100
ST. LOUIS, MISSOURI 63141
PHONE: (636) 519.0990
CORPORATE LICENSE #2002006608


HRGreen

\\hrgreen.com\hrg\Data\2021\211826.03\CAD\Roadway\Plan_Sheets\286-331_XS_06-51OF106_J6S3557_I5.dgn 2:00:01 PM 8/10/2025


DISCLAMIER
THE PROFESSIONAL WHOSE SIGNATURE AND PERSONAL SEAL APPEAR HEREON ASSUMES RESPONSIBILITY ONLY FOR WHAT APPEARS ON THIS PAGE, AND DISCLAIMS (PURSUANT TO SECTION 327.411 RSMO) SPECIFICATION, ESTIMATES, REPORTS, OR OTHER DOCUMENTS OR INSTRUMENTS NOT SEALED BY THE UNDERSIGNED PROFESSIONAL RELATING TO OR INTENDED TO BE USED FOR ANY PART OR PARTS OF THE PROJECT TO WHICH THIS PAGE REFERS.

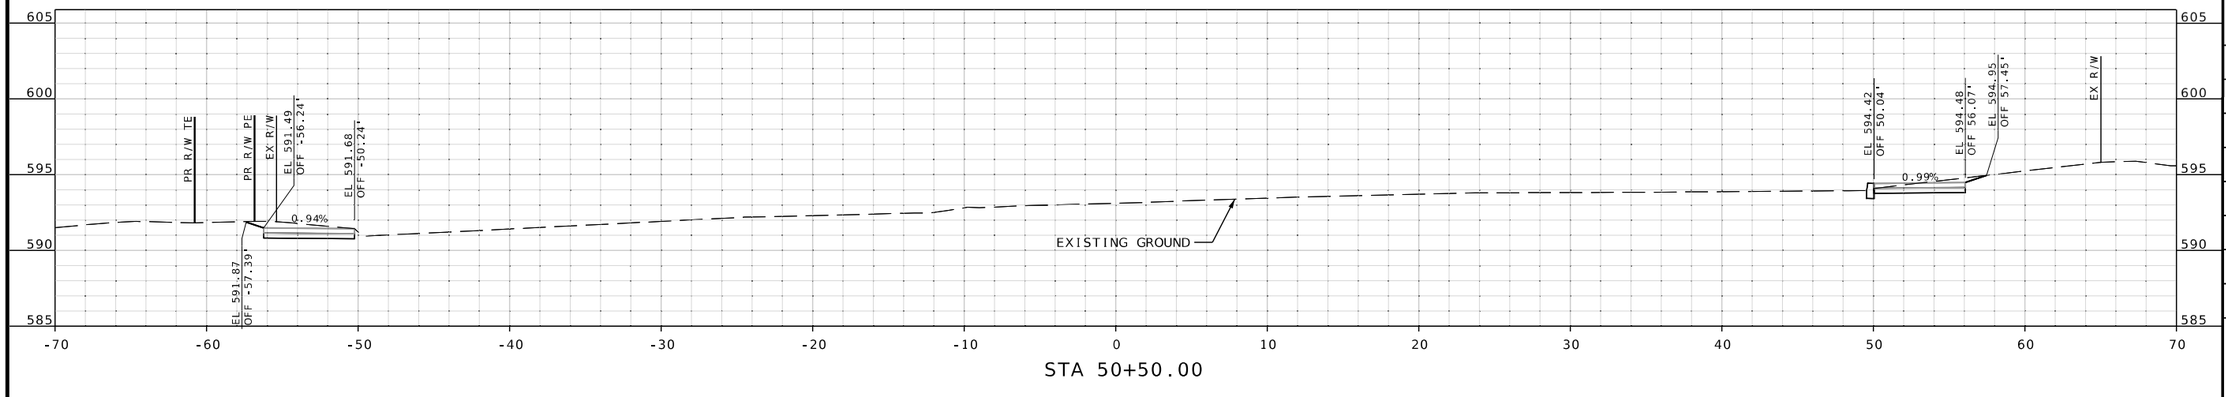

STA 50+50.00

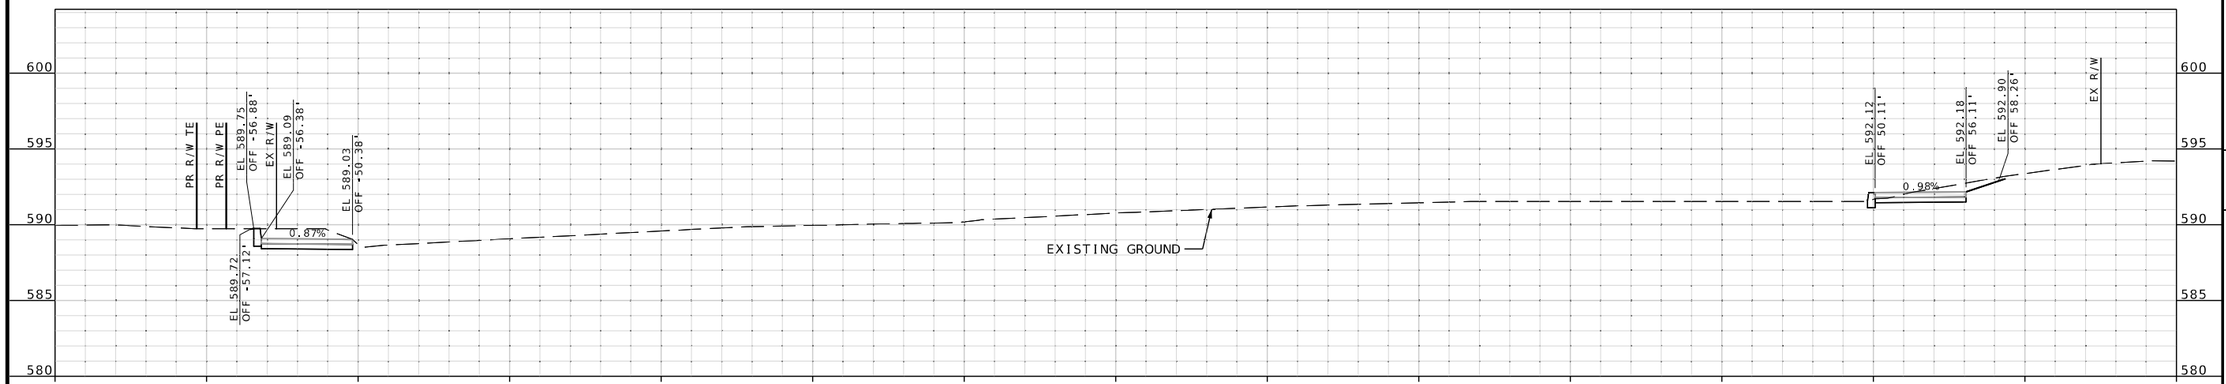

STA 50+00.00

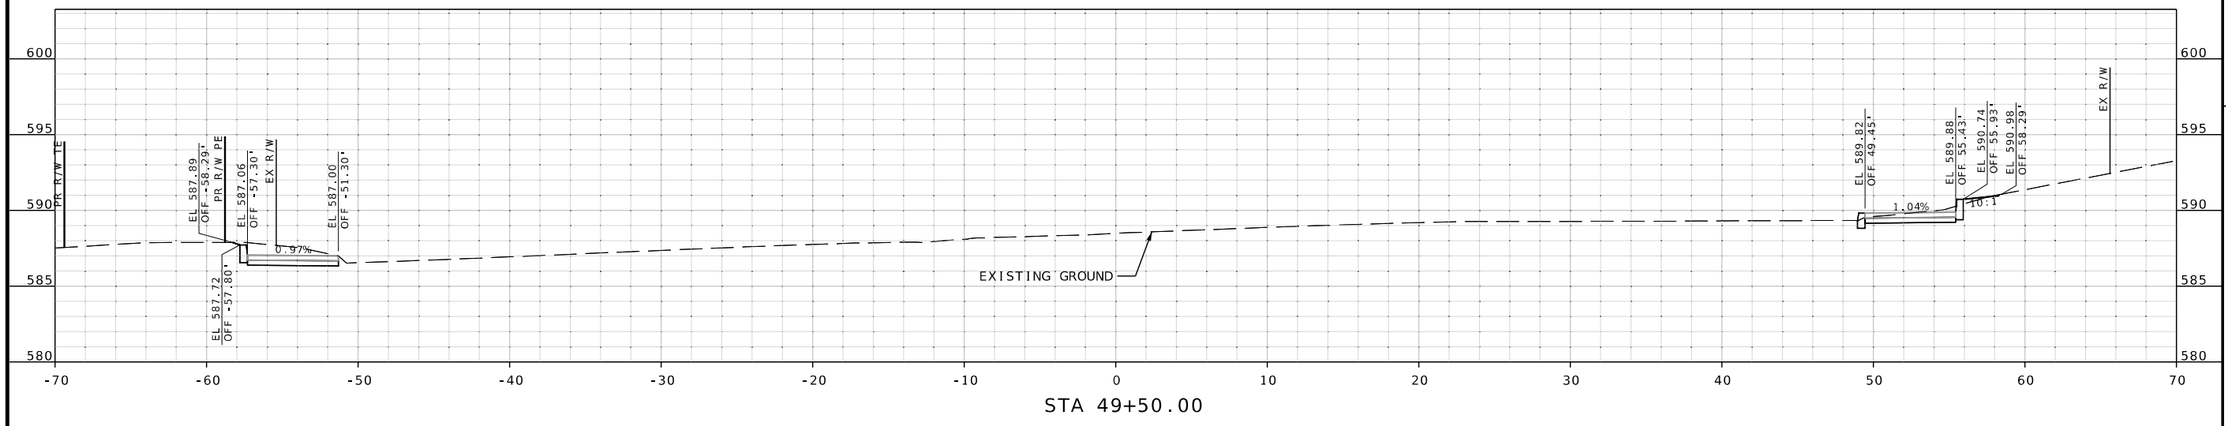

STA 49+50.00

CROSS SECTION
SHEETS
SHEET 9 OF 106

STATE OF MISSOURI
RILEY J. HOFFMAN
PE-2022042958
PROFESSIONAL ENGINEER

08/10/2025 7:51:58 PM
Riley J. Hoffman
MO PE-2022042958

DATE PREPARED
8/10/2025

ROUTE	STATE
67	MO
DISTRICT	SHEET NO.
SL	9

COUNTY
ST. LOUIS

JOB NO.
J6S3557

CONTRACT ID.
.

PROJECT NO.
.

BRIDGE NO.
.

DATE	DESCRIPTION
.	.
.	.
.	.
.	.
.	.
.	.
.	.
.	.

IF A SEAL IS PRESENT ON THIS SHEET IT HAS BEEN ELECTRONICALLY SEALED AND DATED.


MISSOURI HIGHWAYS AND TRANSPORTATION COMMISSION

105 WEST CAPITOL
JEFFERSON CITY, MO 65102
1-888-ASK-MODOT (1-888-275-6636)


HR GREEN, INC.
520 MARYVILLE CENTRE DRIVE,
SUITE 100
ST. LOUIS, MISSOURI 63141
PHONE: (636) 519.0990
CORPORATE LICENSE #2002006608

HRGreen


DISCLAMIER
THE PROFESSIONAL WHOSE SIGNATURE AND PERSONAL SEAL APPEAR HEREON ASSUMES RESPONSIBILITY ONLY FOR WHAT APPEARS ON THIS PAGE, AND DISCLAIMS (PURSUANT TO SECTION 327.411 RSMO) SPECIFICATION, ESTIMATES, REPORTS, OR OTHER DOCUMENTS OR INSTRUMENTS NOT SEALED BY THE UNDERSIGNED PROFESSIONAL RELATING TO OR INTENDED TO BE USED FOR ANY PART OR PARTS OF THE PROJECT TO WHICH THIS PAGE REFERS.

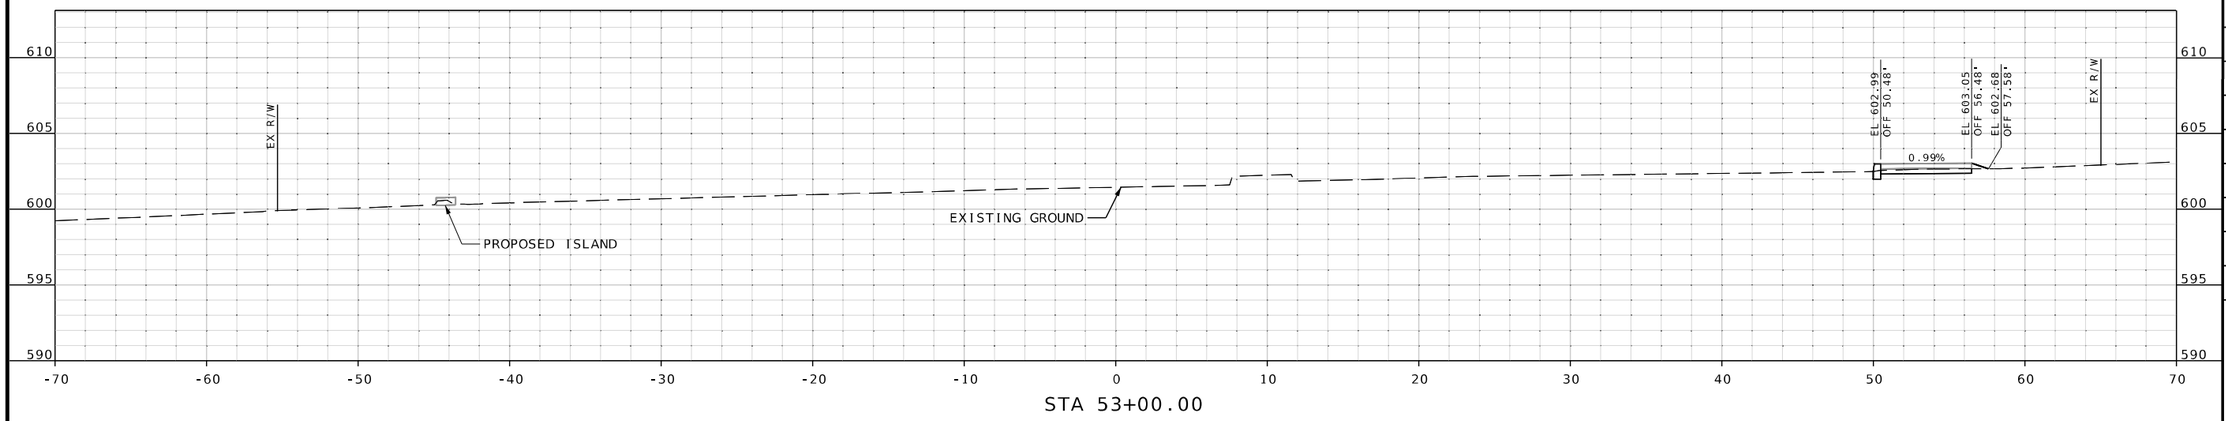

STA 53+00.00

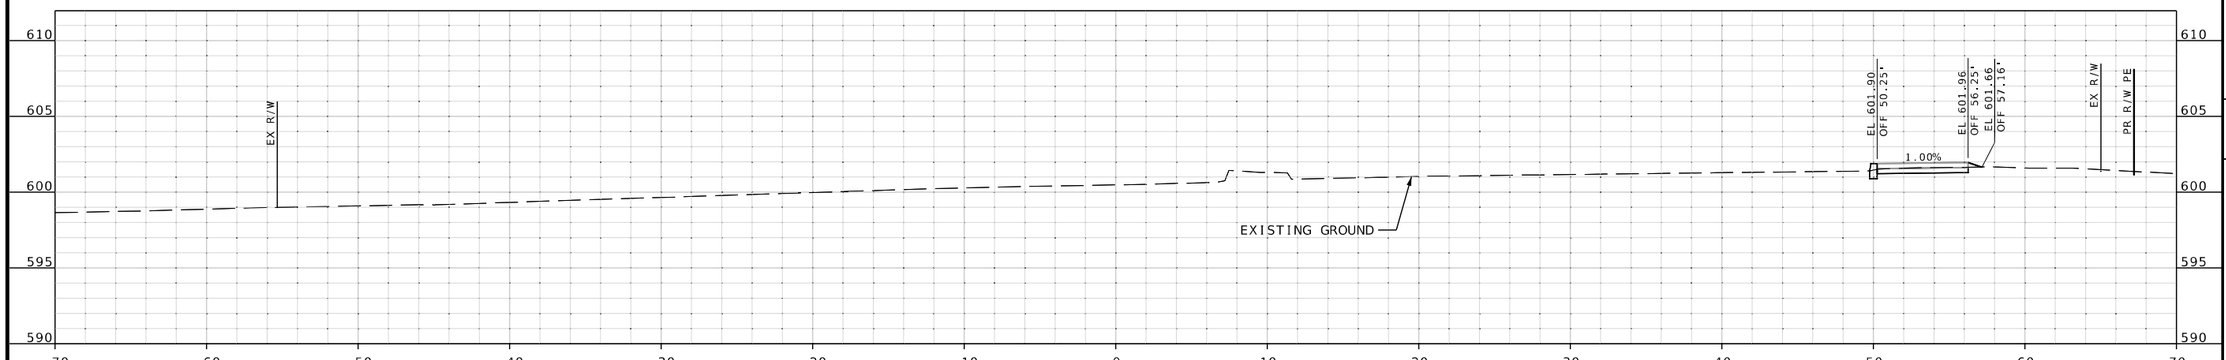

STA 52+50.00

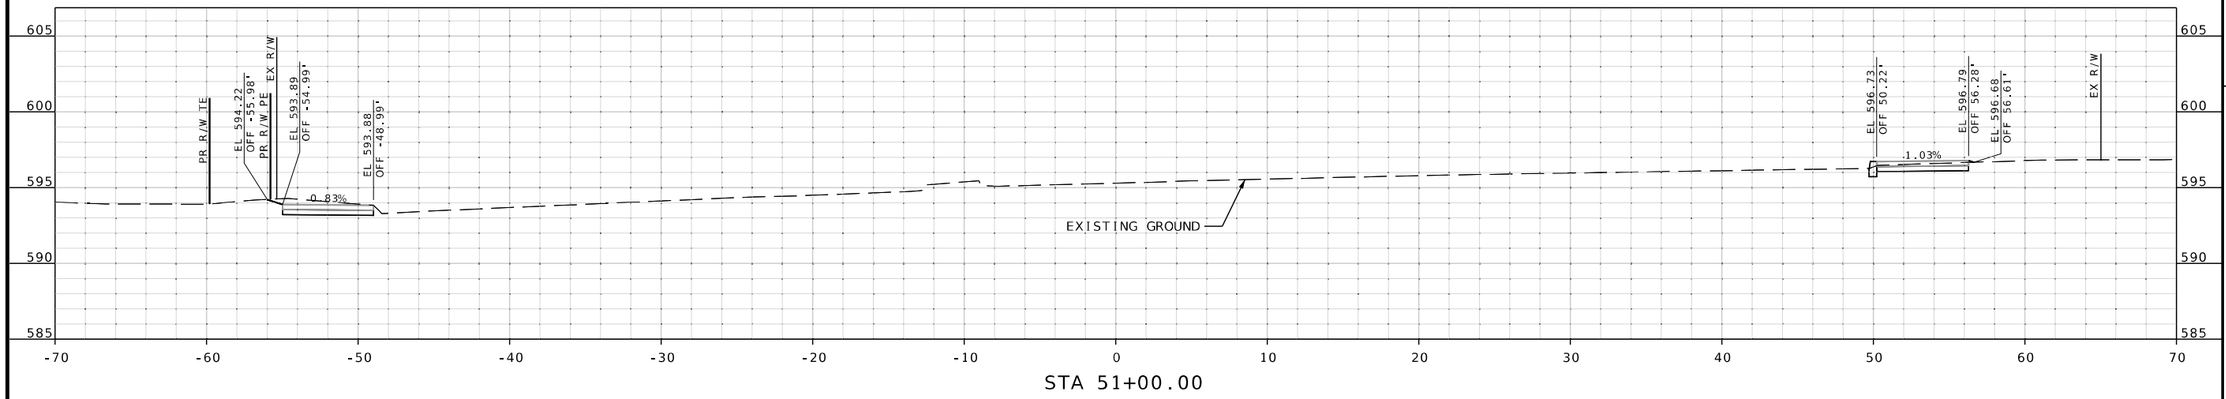

STA 51+00.00

CROSS SECTION
SHEETS
SHEET 10 OF 106

STATE OF MISSOURI
RILEY J. HOFFMAN
PE-2022042958
PROFESSIONAL ENGINEER

08/10/2025 7:52:02 PM
Riley J. Hoffman
MO PE-2022042958

DATE PREPARED
8/10/2025

ROUTE	STATE
67	MO
DISTRICT	SHEET NO.
SL	10

COUNTY
ST. LOUIS

JOB NO.
J6S3557

CONTRACT ID.
.

PROJECT NO.
.

BRIDGE NO.
.

DESCRIPTION	DATE
.	.
.	.
.	.
.	.
.	.
.	.
.	.
.	.

IF A SEAL IS PRESENT ON THIS SHEET IT HAS BEEN ELECTRONICALLY SEALED AND DATED.


MISSOURI HIGHWAYS AND TRANSPORTATION COMMISSION

105 WEST CAPITOL
JEFFERSON CITY, MO 65102
1-888-ASK-MODOT (1-888-275-6636)


HR GREEN, INC.
520 MARYVILLE CENTRE DRIVE,
SUITE 100
ST. LOUIS, MISSOURI 63141
PHONE: (636) 519.0990
CORPORATE LICENSE #2002006608

HRGreen

DISCLAMIER
THE PROFESSIONAL WHOSE SIGNATURE AND PERSONAL SEAL APPEAR HEREON ASSUMES RESPONSIBILITY ONLY FOR WHAT APPEARS ON THIS PAGE, AND DISCLAIMS (PURSUANT TO SECTION 327.411 RSMO) SPECIFICATION, ESTIMATES, REPORTS, OR OTHER DOCUMENTS OR INSTRUMENTS NOT SEALED BY THE UNDERSIGNED PROFESSIONAL RELATING TO OR INTENDED TO BE USED FOR ANY PART OR PARTS OF THE PROJECT TO WHICH THIS PAGE REFERS.

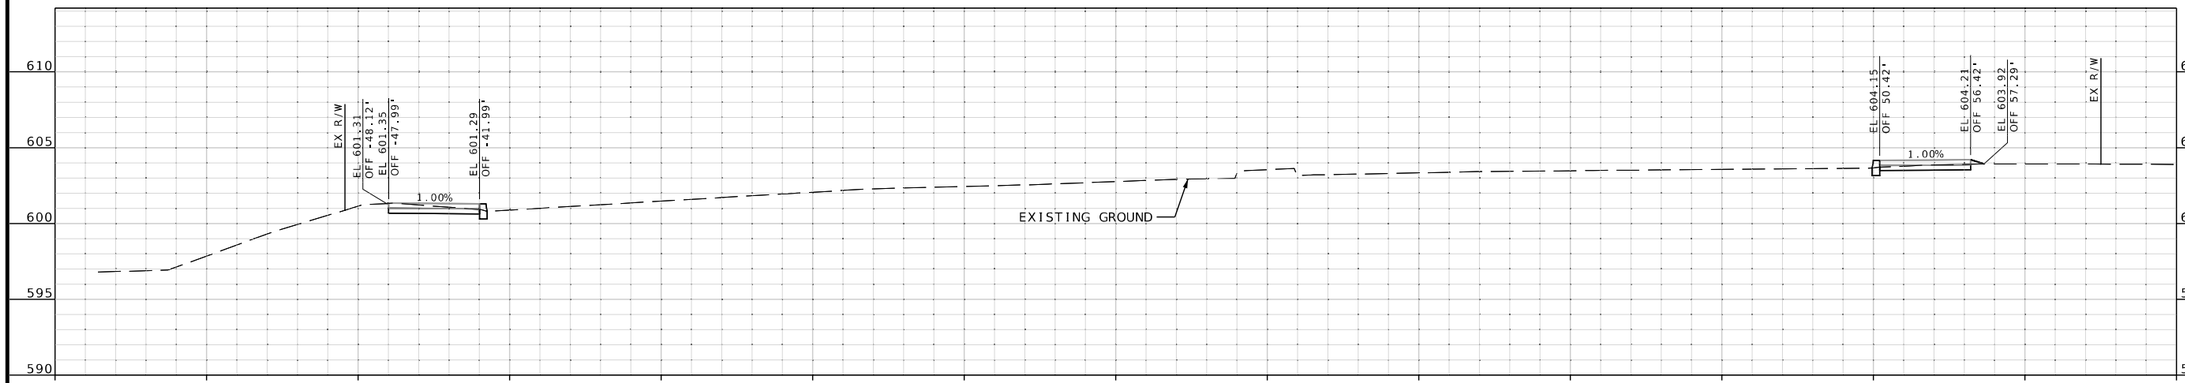

STA 54+00.00

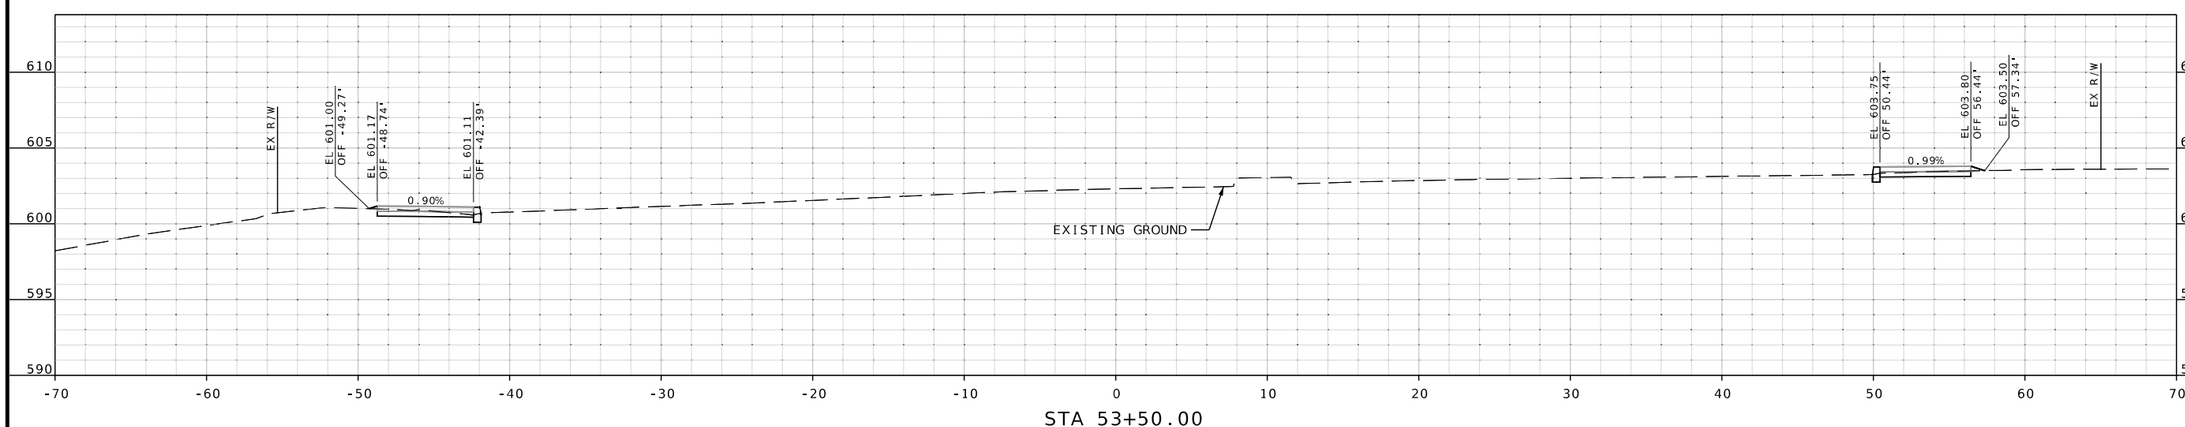

STA 53+50.00

CROSS SECTION
SHEETS
SHEET 11 OF 106

STATE OF MISSOURI
RILEY J. HOFFMAN
PE-2022042958
PROFESSIONAL ENGINEER

08/10/2025 7:52:03 PM
Riley J. Hoffman
MO PE-2022042958

DATE PREPARED
8/10/2025

ROUTE	STATE
67	MO
DISTRICT	SHEET NO.
SL	11

COUNTY
ST. LOUIS

JOB NO.
J6S3557

CONTRACT ID.
.

PROJECT NO.
.

BRIDGE NO.
.

DESCRIPTION	DATE
.	.
.	.
.	.
.	.
.	.
.	.
.	.
.	.


IF A SEAL IS PRESENT ON THIS SHEET IT HAS BEEN ELECTRONICALLY SEALED AND DATED.

MISSOURI HIGHWAYS AND TRANSPORTATION COMMISSION
105 WEST CAPITOL
JEFFERSON CITY, MO 65102
1-888-ASK-MODOT (1-888-275-6636)


HR GREEN, INC.
520 MARYVILLE CENTRE DRIVE,
SUITE 100
ST. LOUIS, MISSOURI 63141
PHONE: (636) 519.0990
CORPORATE LICENSE #2002006608

HRGreen

DISCLAMIER
THE PROFESSIONAL WHOSE SIGNATURE AND PERSONAL SEAL APPEAR HEREON ASSUMES RESPONSIBILITY ONLY FOR WHAT APPEARS ON THIS PAGE, AND DISCLAIMS (PURSUANT TO SECTION 327.411 RSMO) SPECIFICATION, ESTIMATES, REPORTS, OR OTHER DOCUMENTS OR INSTRUMENTS NOT SEALED BY THE UNDERSIGNED PROFESSIONAL RELATING TO OR INTENDED TO BE USED FOR ANY PART OR PARTS OF THE PROJECT TO WHICH THIS PAGE REFERS.

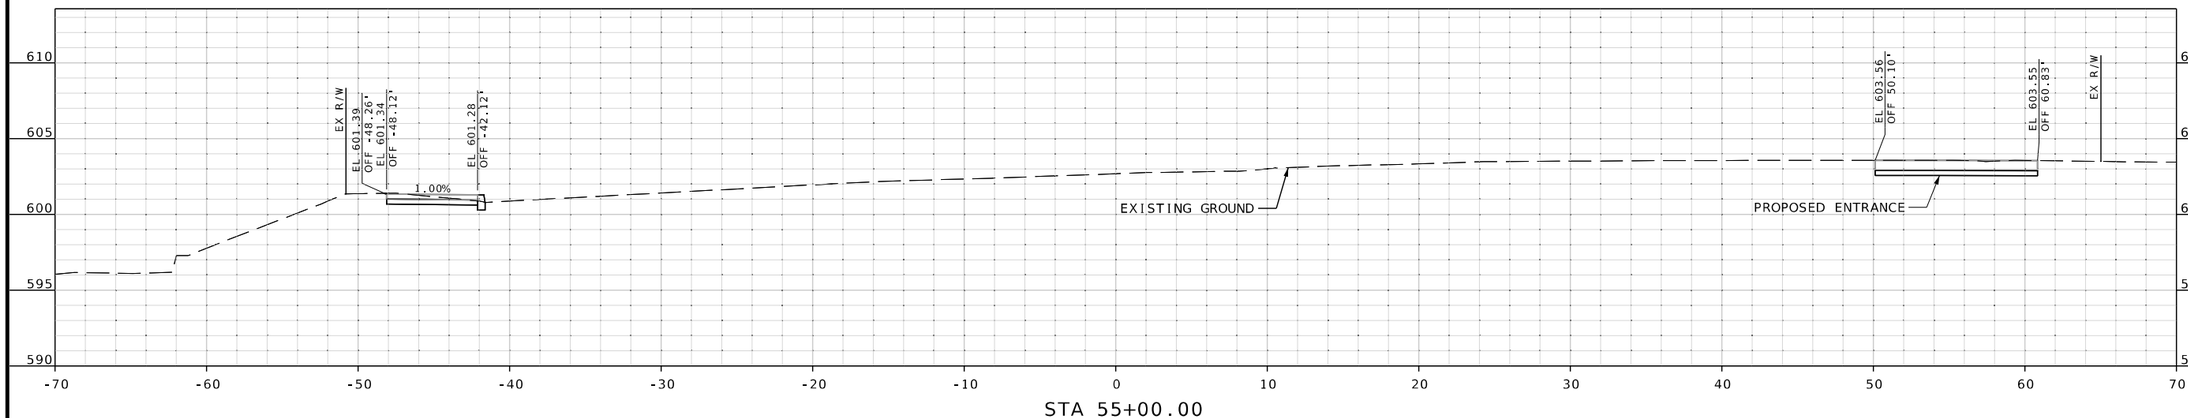

STA 55+00.00

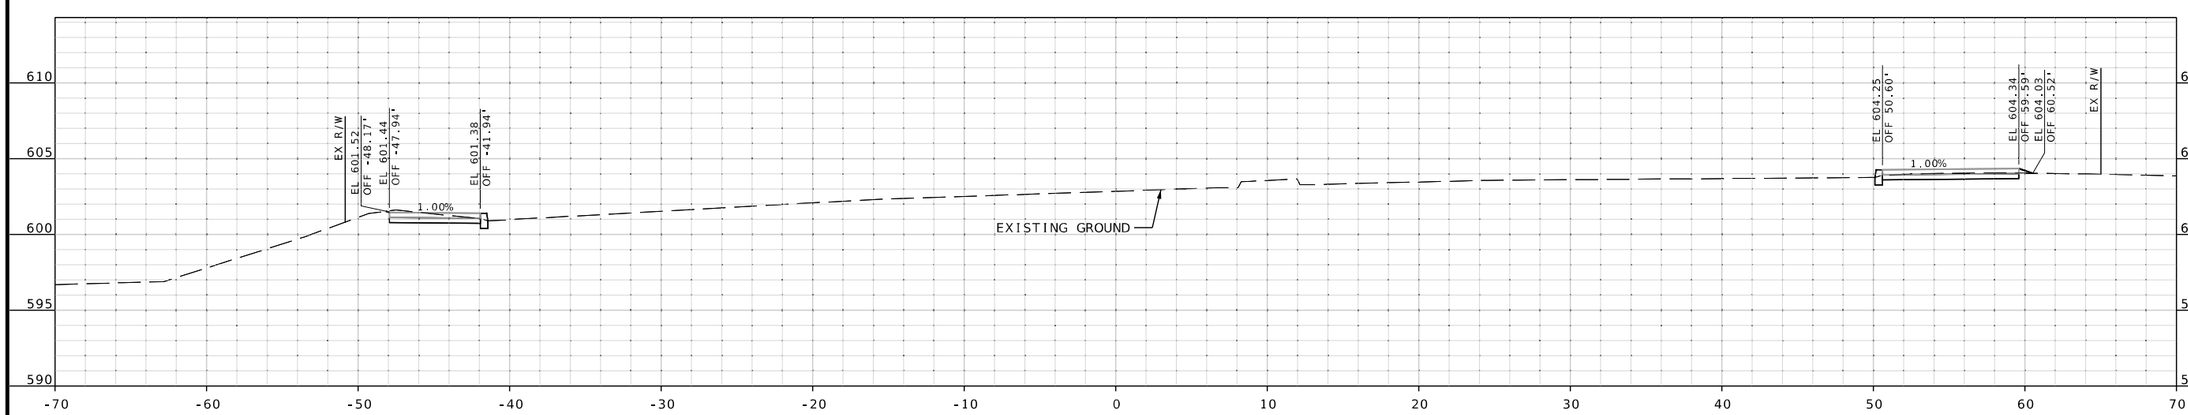

STA 54+50.00

CROSS SECTION
SHEETS
SHEET 12 OF 106

STATE OF MISSOURI
RILEY J. HOFFMAN
PE-2022042958
PROFESSIONAL ENGINEER

08/10/2025 7:52:05 PM
Riley J. Hoffman
MO PE-2022042958

DATE PREPARED
8/10/2025

ROUTE	STATE
67	MO
DISTRICT	SHEET NO.
SL	12

COUNTY
ST. LOUIS

JOB NO.
J6S3557

CONTRACT ID.
.

PROJECT NO.
.

BRIDGE NO.
.

DESCRIPTION	DATE
.	.
.	.
.	.
.	.
.	.
.	.
.	.
.	.


IF A SEAL IS PRESENT ON THIS SHEET IT HAS BEEN ELECTRONICALLY SEALED AND DATED.

MISSOURI HIGHWAYS AND TRANSPORTATION COMMISSION
105 WEST CAPITOL
JEFFERSON CITY, MO 65102
1-888-ASK-MODOT (1-888-275-6636)


HR GREEN, INC.
520 MARYVILLE CENTRE DRIVE,
SUITE 100
ST. LOUIS, MISSOURI 63141
PHONE: (636) 519.0990
CORPORATE LICENSE #2002006608

HRGreen

DISCLAMIER
THE PROFESSIONAL WHOSE SIGNATURE AND PERSONAL SEAL APPEAR HEREON ASSUMES RESPONSIBILITY ONLY FOR WHAT APPEARS ON THIS PAGE, AND DISCLAIMS (PURSUANT TO SECTION 327.411 RSMO) SPECIFICATION, ESTIMATES, REPORTS, OR OTHER DOCUMENTS OR INSTRUMENTS NOT SEALED BY THE UNDERSIGNED PROFESSIONAL RELATING TO OR INTENDED TO BE USED FOR ANY PART OR PARTS OF THE PROJECT TO WHICH THIS PAGE REFERS.

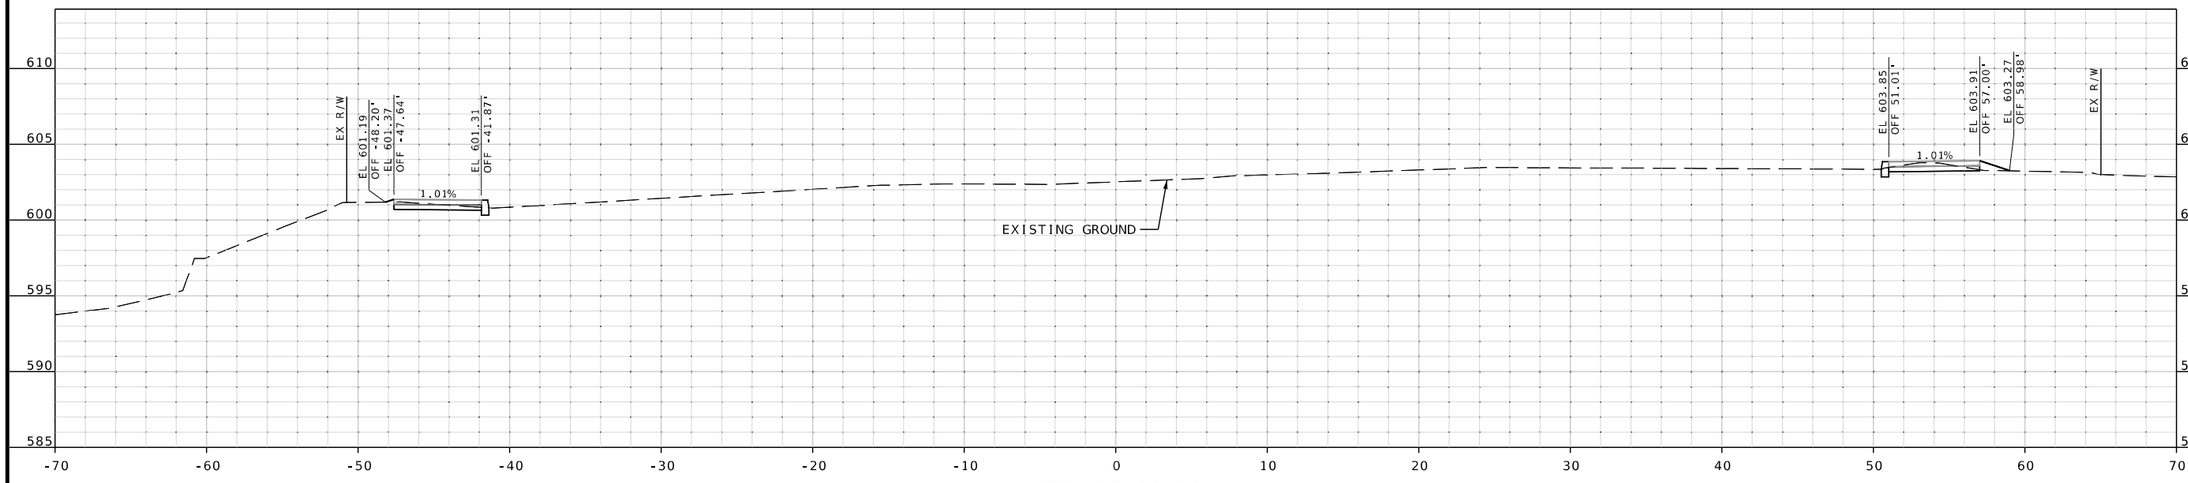

STA 55+50.00

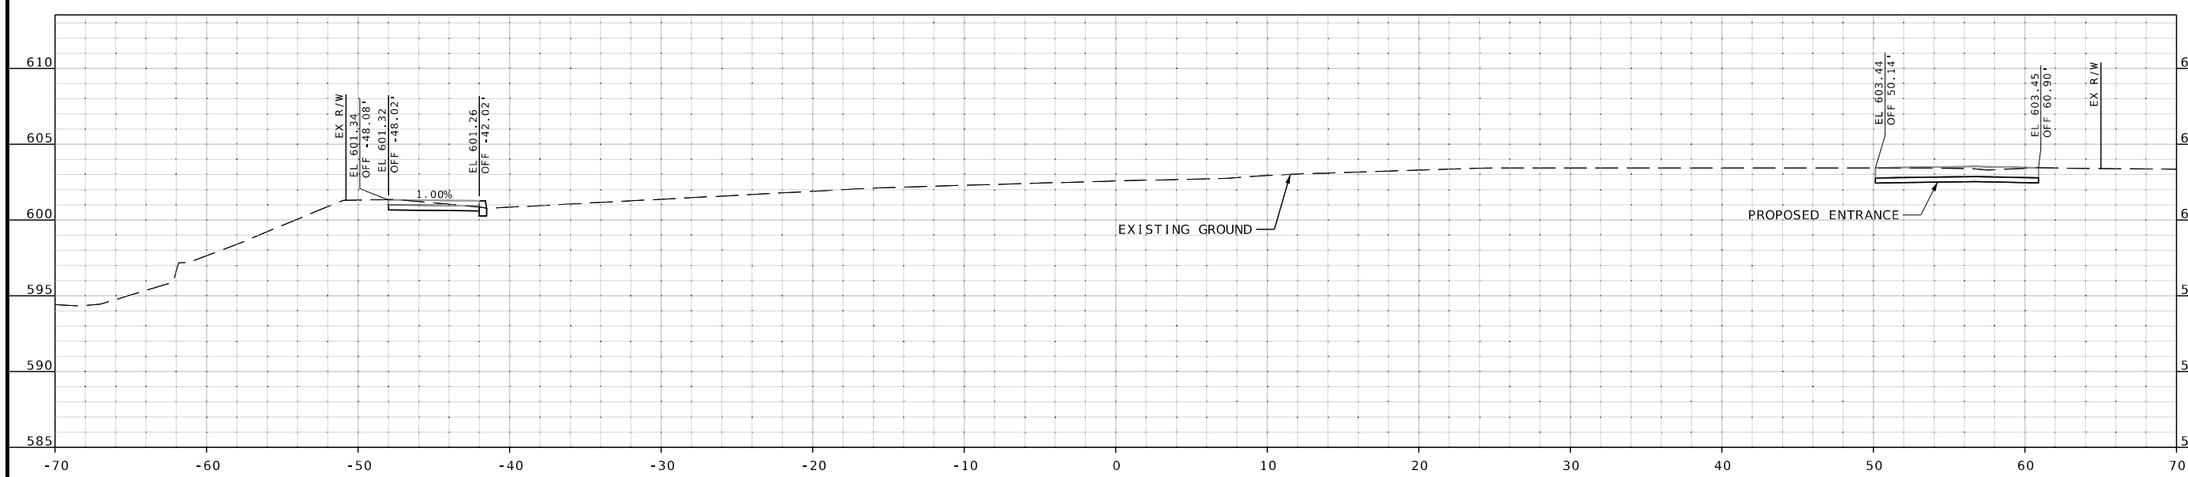

STA 55+10.37

CROSS SECTION
SHEETS
SHEET 13 OF 106

RILEY J. HOFFMAN
PE-2022042958
STATE OF MISSOURI
PROFESSIONAL ENGINEER

08/10/2025 7:51:57 PM
Riley J. Hoffman
MO PE-2022042958

DATE PREPARED
8/10/2025

ROUTE	STATE
67	MO
DISTRICT	SHEET NO.
SL	13

COUNTY
ST. LOUIS

JOB NO.
J6S3557

CONTRACT ID.
.

PROJECT NO.
.

BRIDGE NO.
.

DATE	DESCRIPTION
.	.
.	.
.	.
.	.
.	.
.	.
.	.
.	.


IF A SEAL IS PRESENT ON THIS SHEET IT HAS BEEN ELECTRONICALLY SEALED AND DATED.

MISSOURI HIGHWAYS AND TRANSPORTATION COMMISSION
105 WEST CAPITOL
JEFFERSON CITY, MO 65102
1-888-ASK-MODOT (1-888-275-6636)

HR GREEN, INC.
520 MARYVILLE CENTRE DRIVE.
SUITE 100
ST. LOUIS, MISSOURI 63141
PHONE: (636) 519.0990
CORPORATE LICENSE #2002006608

HRGreen

DISCLAMIER
THE PROFESSIONAL WHOSE SIGNATURE AND PERSONAL SEAL APPEAR HEREON ASSUMES RESPONSIBILITY ONLY FOR WHAT APPEARS ON THIS PAGE, AND DISCLAIMS (PURSUANT TO SECTION 327.411 RSMO) SPECIFICATION, ESTIMATES, REPORTS, OR OTHER DOCUMENTS OR INSTRUMENTS NOT SEALED BY THE UNDERSIGNED PROFESSIONAL RELATING TO OR INTENDED TO BE USED FOR ANY PART OR PARTS OF THE PROJECT TO WHICH THIS PAGE REFERS.

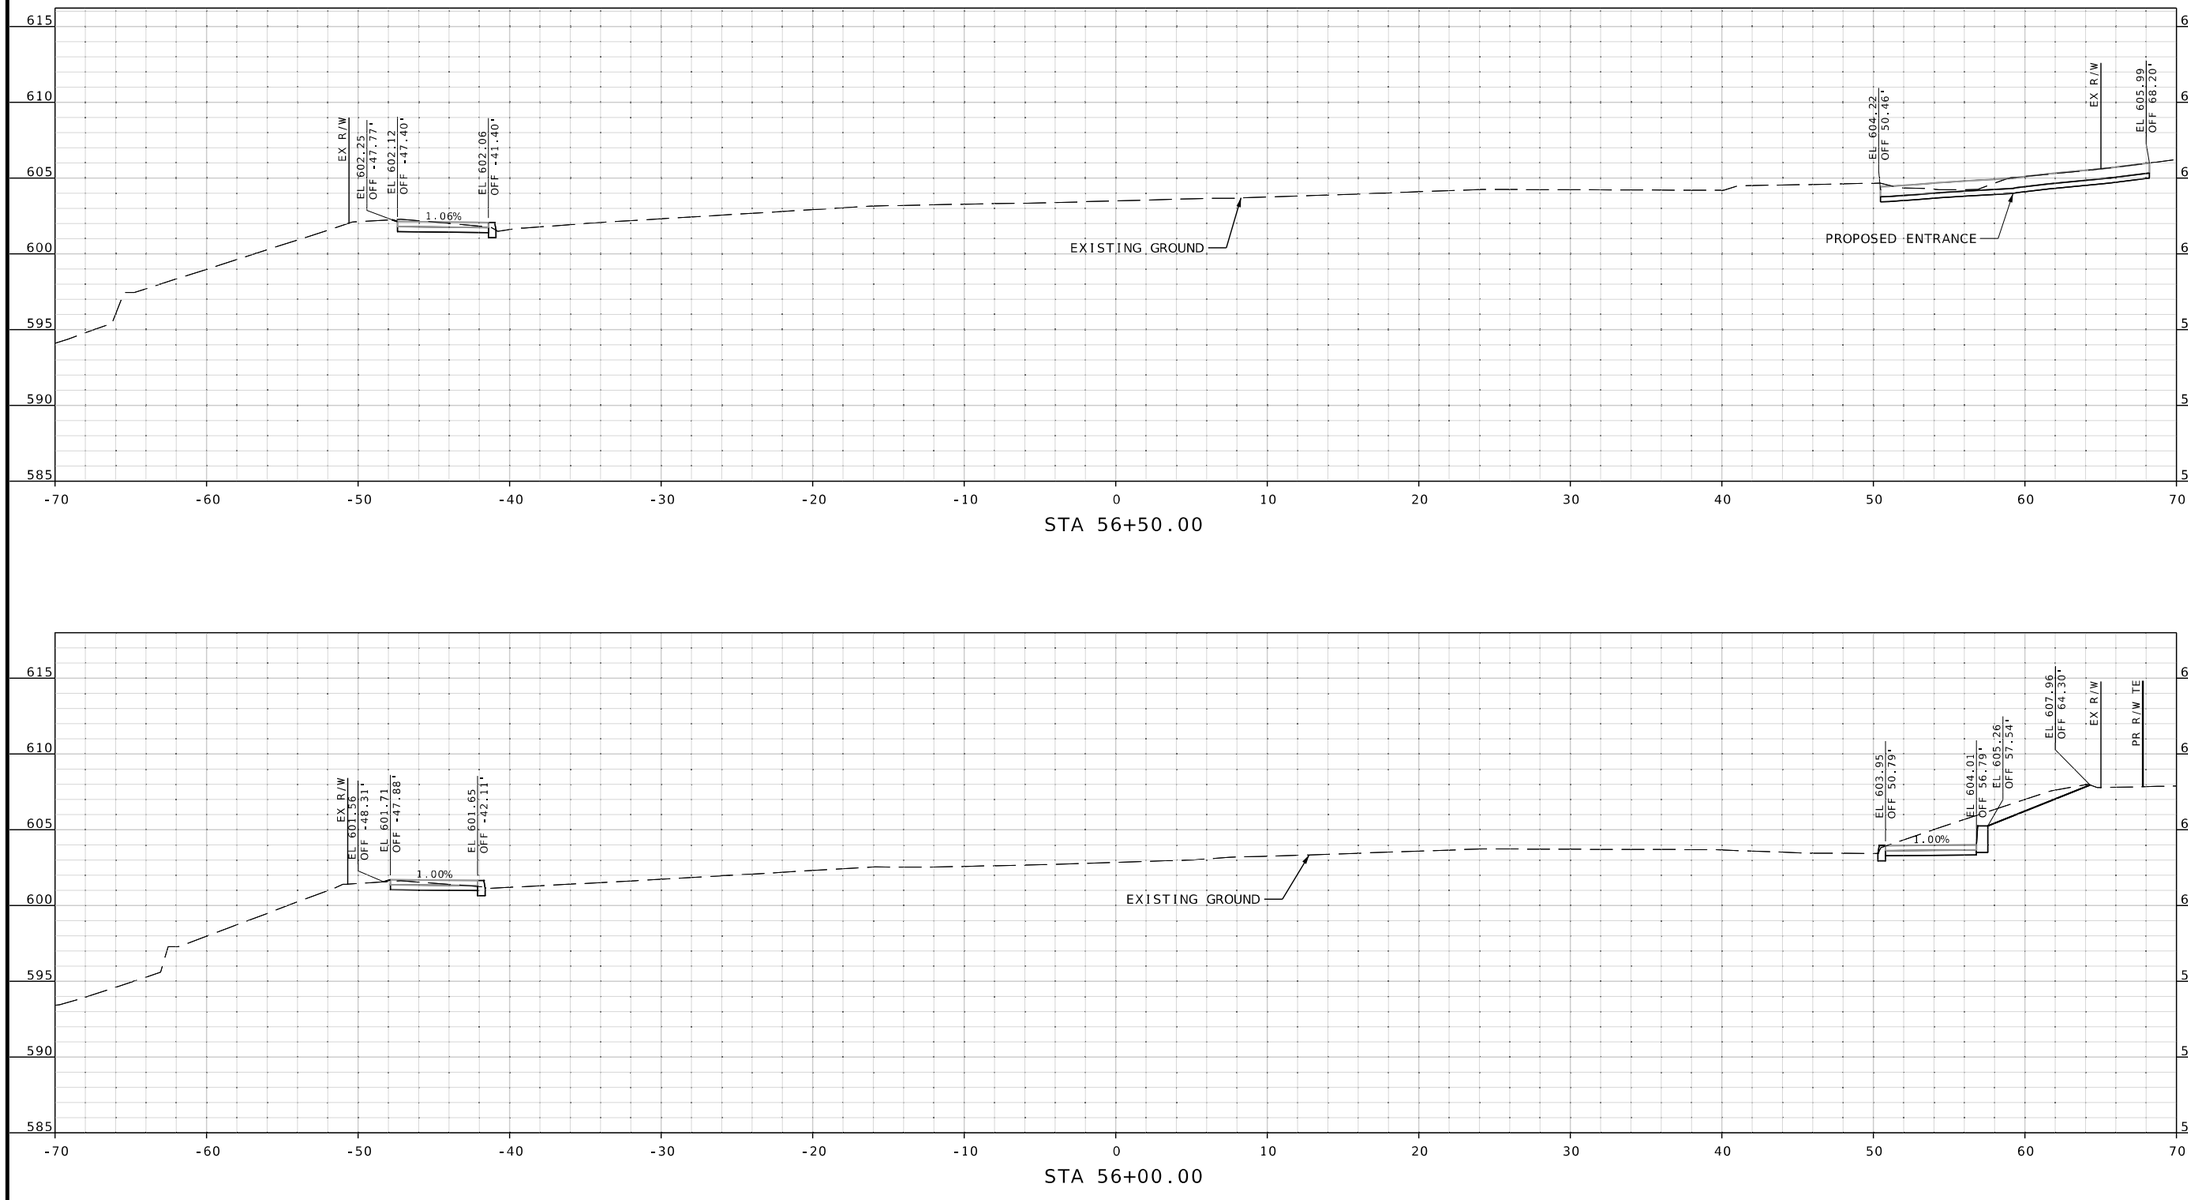

CROSS SECTION
SHEETS
SHEET 14 OF 106

IF A SEAL IS PRESENT ON THIS SHEET IT HAS BEEN ELECTRONICALLY SEALED AND DATED.

STATE OF MISSOURI
RILEY J. HOFFMAN
PE-2022042958
PROFESSIONAL ENGINEER

08/10/2025 7:51:53 PM
Riley J. Hoffman
MO PE-2022042958

DATE PREPARED
8/10/2025

ROUTE	STATE
67	MO
DISTRICT	SHEET NO.
SL	14

COUNTY
ST. LOUIS

JOB NO.
J6S3557

CONTRACT ID.
.

PROJECT NO.
.


BRIDGE NO.
.


DESCRIPTION	DATE
.	.
.	.
.	.
.	.
.	.
.	.
.	.
.	.

MISSOURI HIGHWAYS AND TRANSPORTATION COMMISSION
105 WEST CAPITOL
JEFFERSON CITY, MO 65102
1-888-ASK-MODOT (1-888-275-6636)

HR GREEN, INC.
520 MARYVILLE CENTRE DRIVE,
SUITE 100
ST. LOUIS, MISSOURI 63141
PHONE: (636) 519.0990
CORPORATE LICENSE #2002006608

DISCLAMIER
THE PROFESSIONAL WHOSE SIGNATURE AND PERSONAL SEAL APPEAR HEREON ASSUMES RESPONSIBILITY ONLY FOR WHAT APPEARS ON THIS PAGE, AND DISCLAIMS (PURSUANT TO SECTION 327.411 RSMO) SPECIFICATION, ESTIMATES, REPORTS, OR OTHER DOCUMENTS OR INSTRUMENTS NOT SEALED BY THE UNDERSIGNED PROFESSIONAL RELATING TO OR INTENDED TO BE USED FOR ANY PART OR PARTS OF THE PROJECT TO WHICH THIS PAGE REFERS.

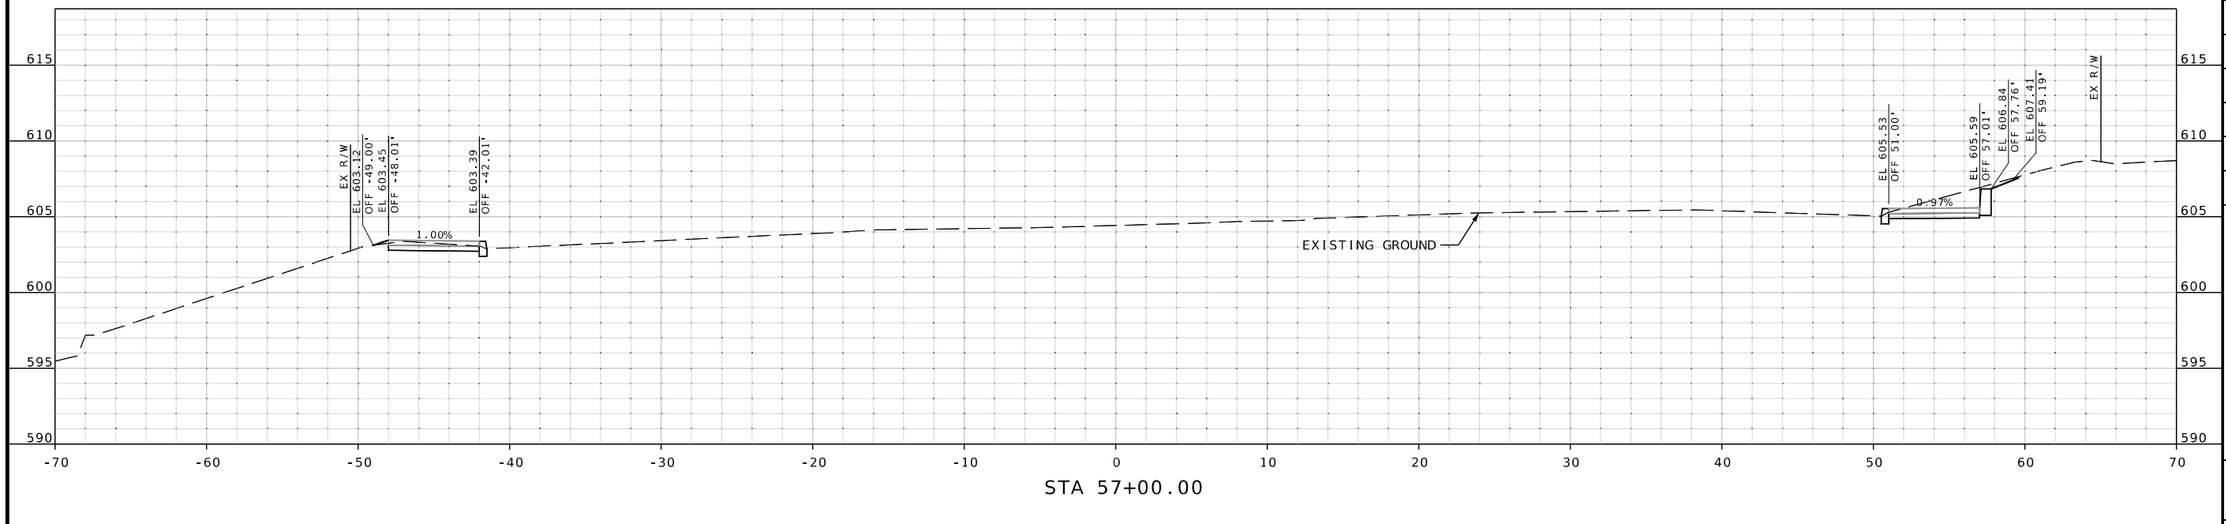

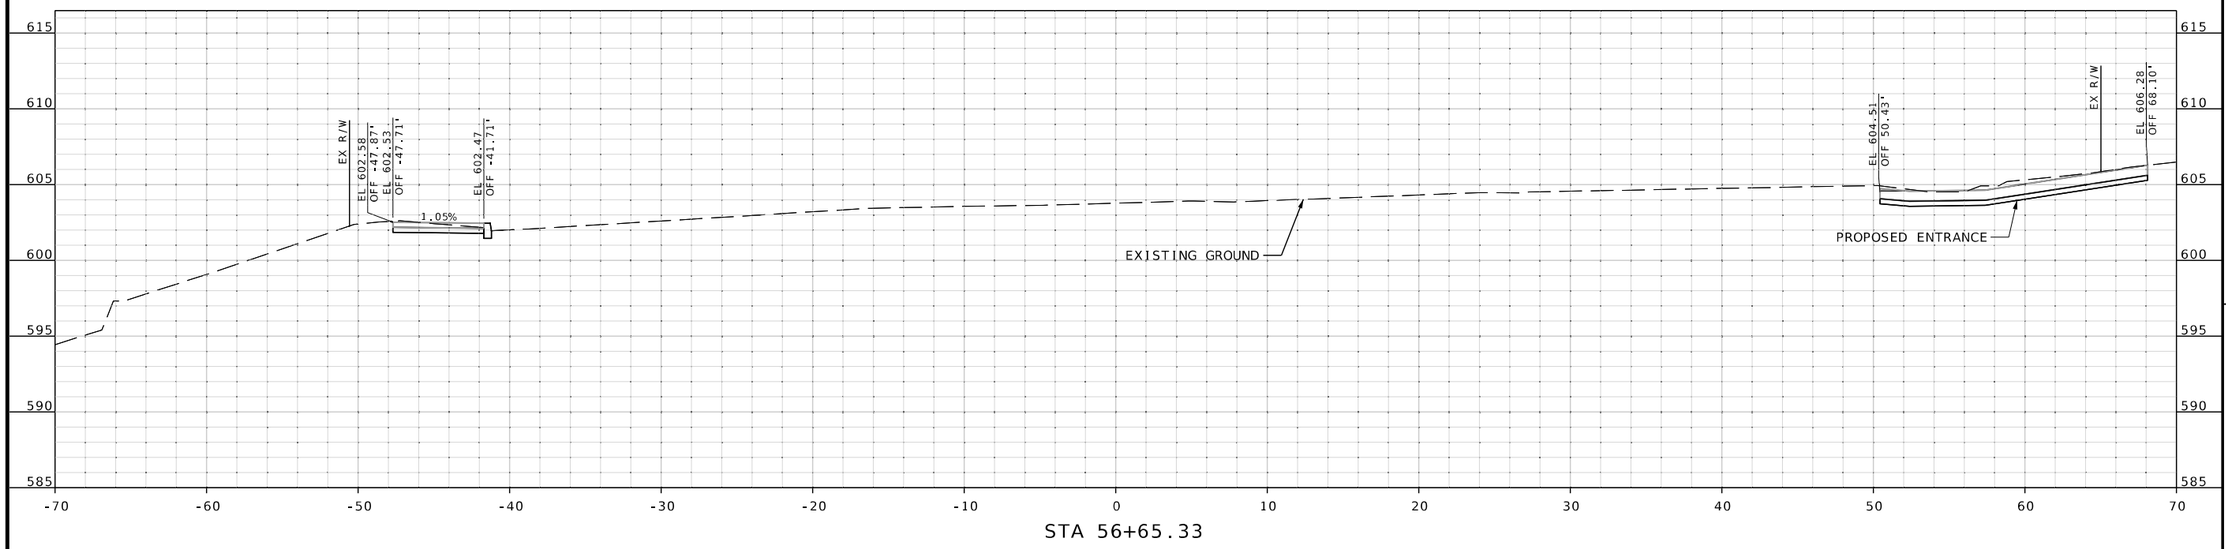

CROSS SECTION
SHEETS
SHEET 15 OF 106

STATE OF MISSOURI
RILEY J. HOFFMAN
PE-2022042958
PROFESSIONAL ENGINEER

08/10/2025 7:51:59 PM
Riley J. Hoffman
MO PE-2022042958

DATE PREPARED
8/10/2025

ROUTE	STATE
67	MO
DISTRICT	SHEET NO.
SL	15

COUNTY
ST. LOUIS

JOB NO.
J6S3557

CONTRACT ID.
.

PROJECT NO.
.

BRIDGE NO.
.

DESCRIPTION	DATE
.	.
.	.
.	.
.	.
.	.
.	.
.	.
.	.

IF A SEAL IS PRESENT ON THIS SHEET IT HAS BEEN ELECTRONICALLY SEALED AND DATED.


MISSOURI HIGHWAYS AND TRANSPORTATION COMMISSION
105 WEST CAPITOL
JEFFERSON CITY, MO 65102
1-888-ASK-MODOT (1-888-275-6636)

HR GREEN, INC.
520 MARYVILLE CENTRE DRIVE,
SUITE 100
ST. LOUIS, MISSOURI 63141
PHONE: (636) 519.0990
CORPORATE LICENSE #2002006608


HRGreen

\\hrgreen.com\hrg\Data\2021\211826.03\CAD\Roadway\Plan_Sheets\286-331_XS_06-51OF106_J6S3557_I5.dgn 2:00:20 PM 8/10/2025


DISCLAMIER
THE PROFESSIONAL WHOSE SIGNATURE AND PERSONAL SEAL APPEAR HEREON ASSUMES RESPONSIBILITY ONLY FOR WHAT APPEARS ON THIS PAGE, AND DISCLAIMS (PURSUANT TO SECTION 327.411 RSMO) SPECIFICATION, ESTIMATES, REPORTS, OR OTHER DOCUMENTS OR INSTRUMENTS NOT SEALED BY THE UNDERSIGNED PROFESSIONAL RELATING TO OR INTENDED TO BE USED FOR ANY PART OR PARTS OF THE PROJECT TO WHICH THIS PAGE REFERS.

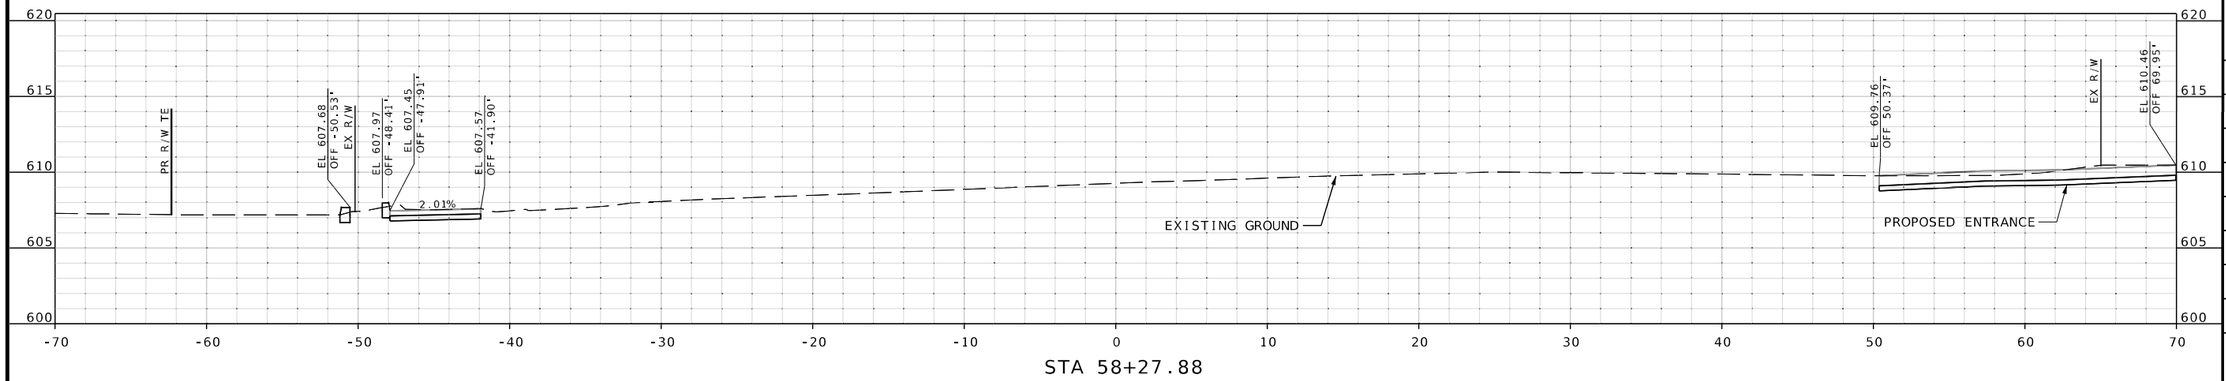

STA 58+27.88

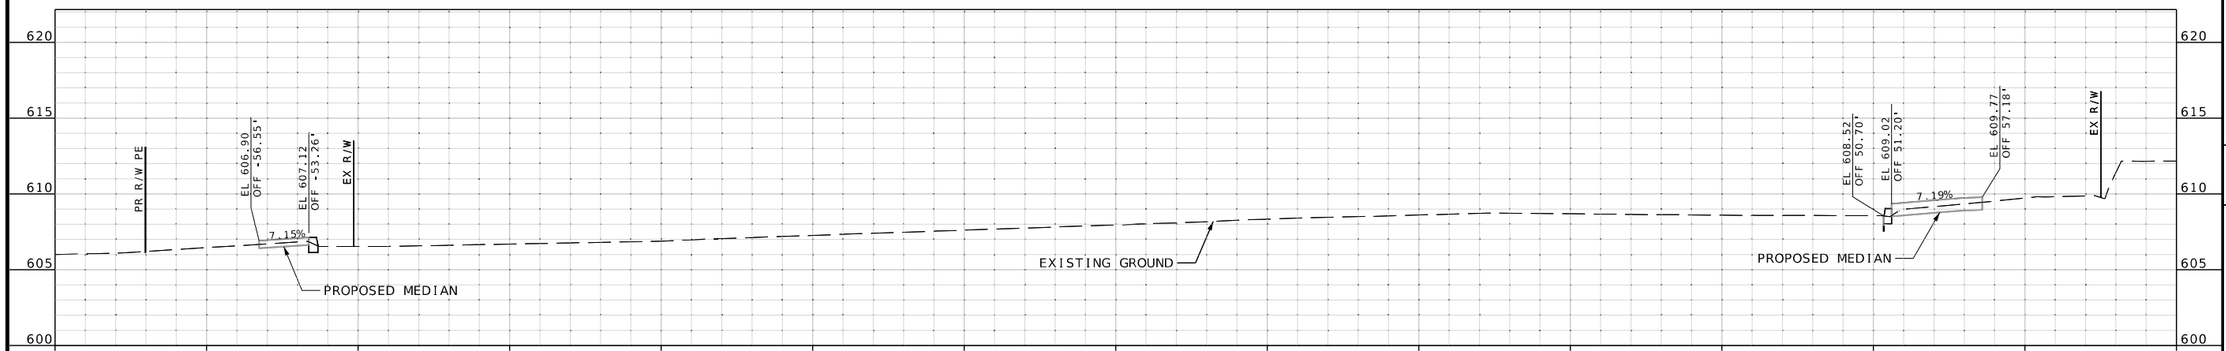

STA 58+00.00

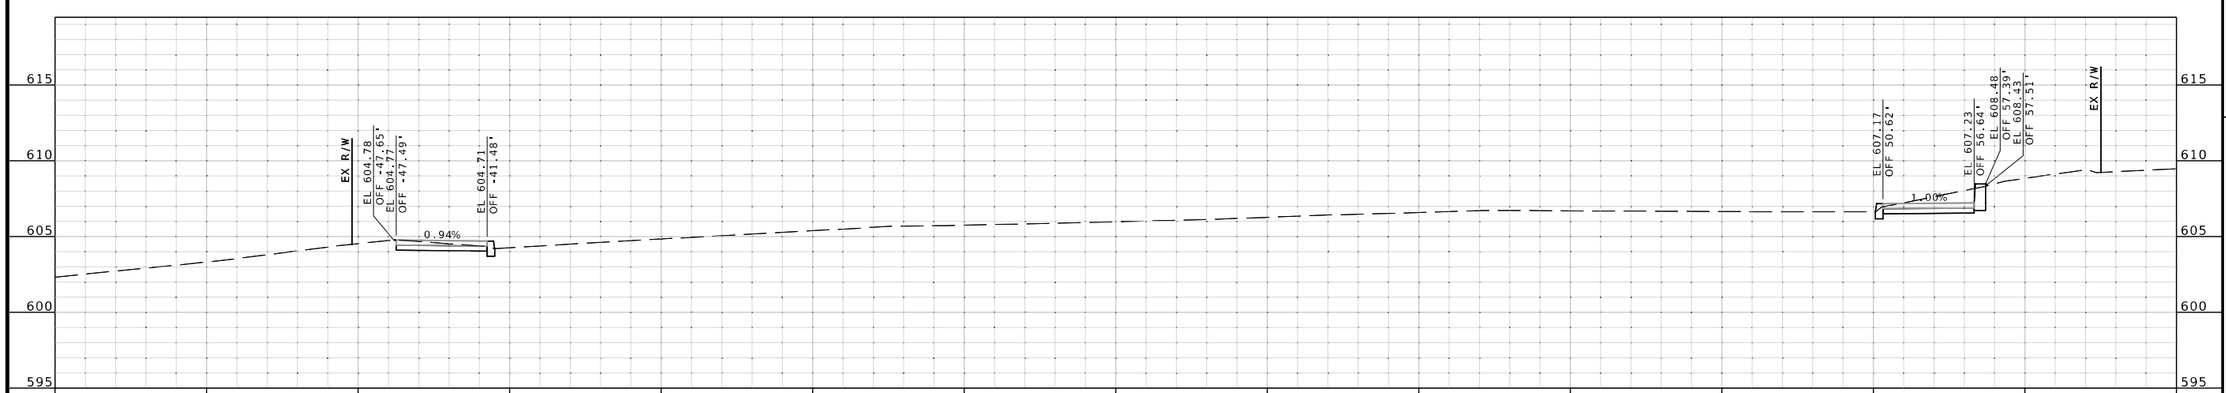

STA 57+50.00

CROSS SECTION
SHEETS
SHEET 16 OF 106

STATE OF MISSOURI
RILEY J. HOFFMAN
PE-2022042958
PROFESSIONAL ENGINEER
09/29/2025 2:45:00 PM
Riley J. Hoffman
MO PE-2022042958

DATE PREPARED	9/29/2025
ROUTE	67
STATE	MO
DISTRICT	SL
SHEET NO.	16
COUNTY	ST. LOUIS
JOB NO.	J6S3557
CONTRACT ID.	.
PROJECT NO.	.
BRIDGE NO.	.


DATE	DESCRIPTION
.	.

IF A SEAL IS PRESENT ON THIS SHEET IT HAS BEEN ELECTRONICALLY SEALED AND DATED.


MISSOURI HIGHWAYS AND TRANSPORTATION COMMISSION
105 WEST CAPITOL
JEFFERSON CITY, MO 65102
1-888-ASK-MODOT (1-888-275-6636)

HR GREEN, INC.
520 MARYVILLE CENTRE DRIVE,
SUITE 100
ST. LOUIS, MISSOURI 63141
PHONE: (636) 519.0990
CORPORATE LICENSE #2002006608


DISCLAMIER
THE PROFESSIONAL WHOSE SIGNATURE AND PERSONAL SEAL APPEAR HEREON ASSUMES RESPONSIBILITY ONLY FOR WHAT APPEARS ON THIS PAGE, AND DISCLAIMS (PURSUANT TO SECTION 327.411 RSMO) SPECIFICATION, ESTIMATES, REPORTS, OR OTHER DOCUMENTS OR INSTRUMENTS NOT SEALED BY THE UNDERSIGNED PROFESSIONAL RELATING TO OR INTENDED TO BE USED FOR ANY PART OR PARTS OF THE PROJECT TO WHICH THIS PAGE REFERS.

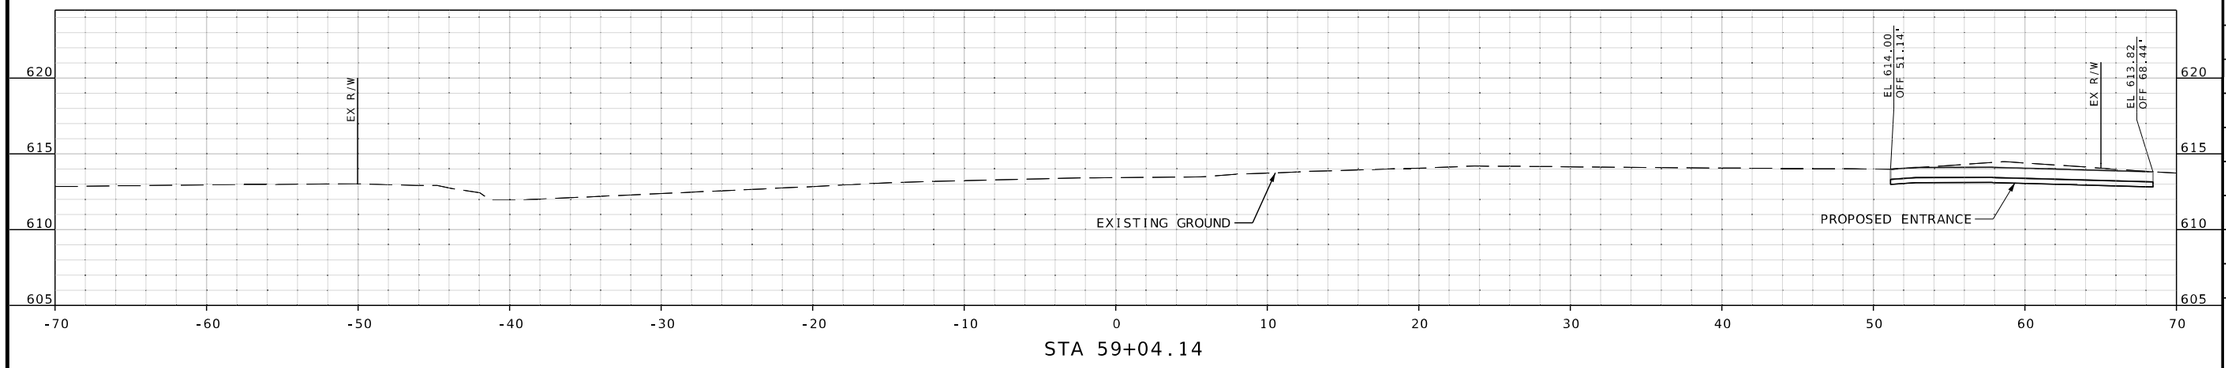

STA 59+04.14

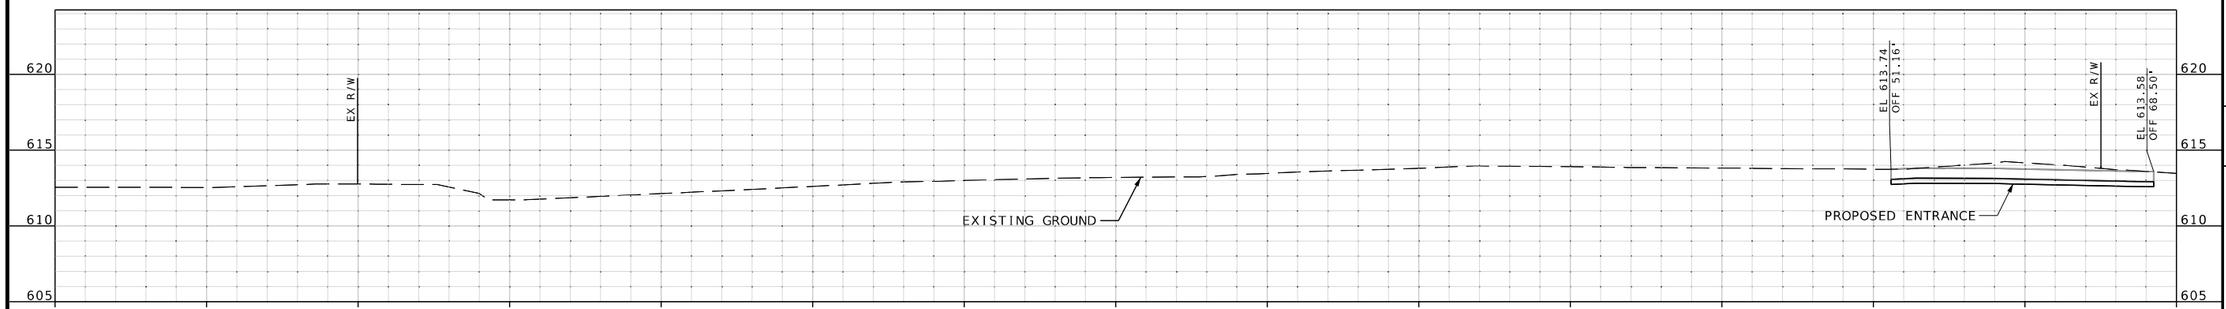

STA 59+00.00

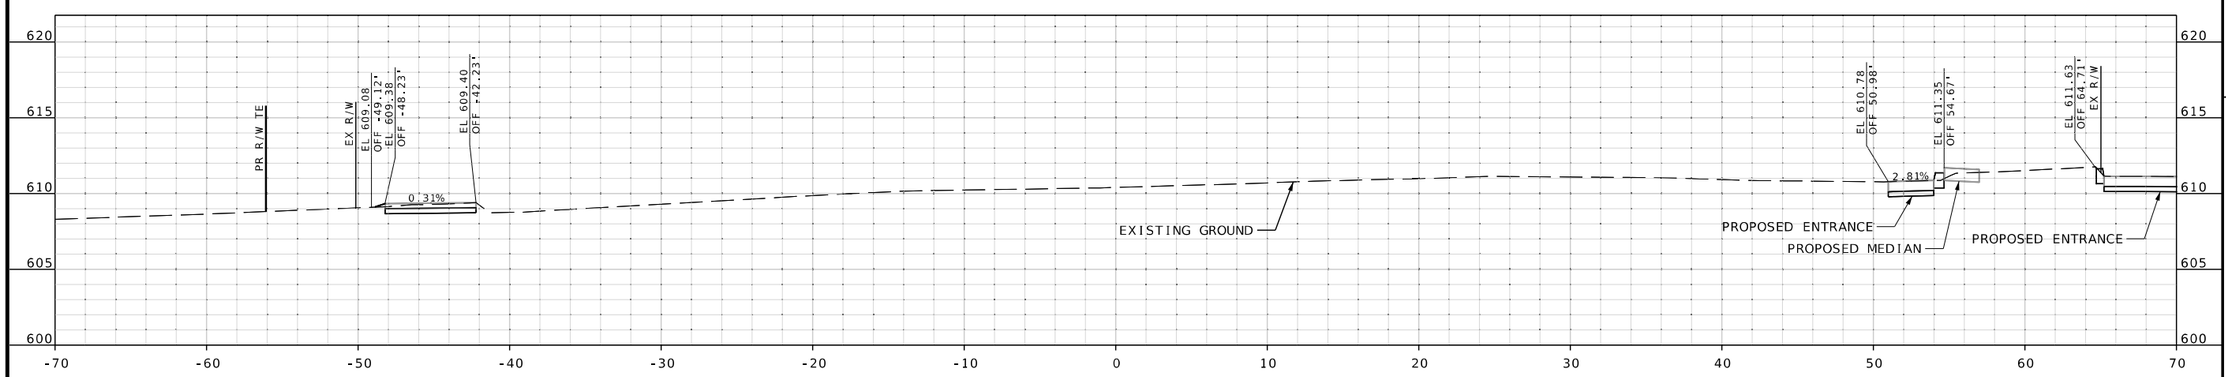

STA 58+50.00

CROSS SECTION
SHEETS
SHEET 17 OF 106

RILEY J. HOFFMAN
PE-2022042958
STATE OF MISSOURI
PROFESSIONAL ENGINEER

08/10/2025 7:52:00 PM
Riley J. Hoffman
MO PE-2022042958

DATE PREPARED
8/10/2025

ROUTE	STATE
67	MO
DISTRICT	SHEET NO.
SL	17

COUNTY
ST. LOUIS

JOB NO.
J6S3557

CONTRACT ID.
.

PROJECT NO.
.

BRIDGE NO.
.

DESCRIPTION	DATE
.	.
.	.
.	.
.	.
.	.
.	.
.	.
.	.

IF A SEAL IS PRESENT ON THIS SHEET IT HAS BEEN ELECTRONICALLY SEALED AND DATED.


MISSOURI HIGHWAYS AND TRANSPORTATION COMMISSION


105 WEST CAPITOL
JEFFERSON CITY, MO 65102
1-888-ASK-MODOT (1-888-275-6636)


HR GREEN, INC.
520 MARYVILLE CENTRE DRIVE.
SUITE 100
ST. LOUIS, MISSOURI 63141
PHONE: (636) 519.0990
CORPORATE LICENSE #2002006608

HRGreen

DISCLAMIER
THE PROFESSIONAL WHOSE SIGNATURE AND PERSONAL SEAL APPEAR HEREON ASSUMES RESPONSIBILITY ONLY FOR WHAT APPEARS ON THIS PAGE, AND DISCLAIMS (PURSUANT TO SECTION 327.411 RSMO) SPECIFICATION, ESTIMATES, REPORTS, OR OTHER DOCUMENTS OR INSTRUMENTS NOT SEALED BY THE UNDERSIGNED PROFESSIONAL RELATING TO OR INTENDED TO BE USED FOR ANY PART OR PARTS OF THE PROJECT TO WHICH THIS PAGE REFERS.

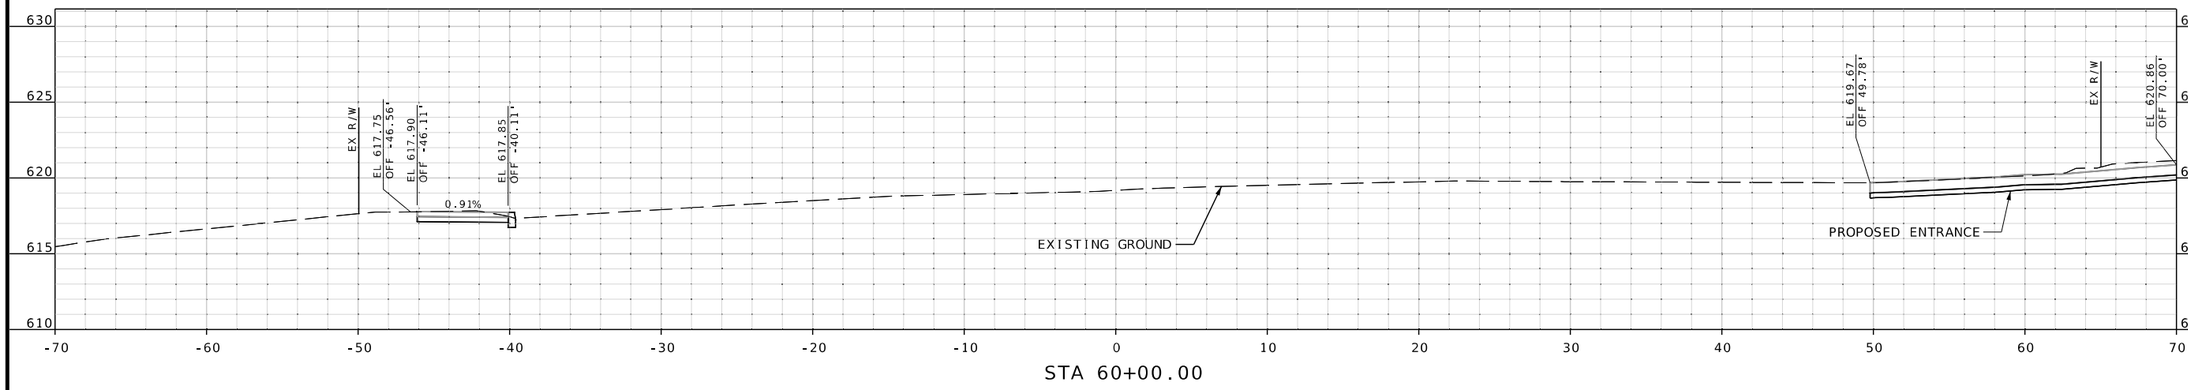

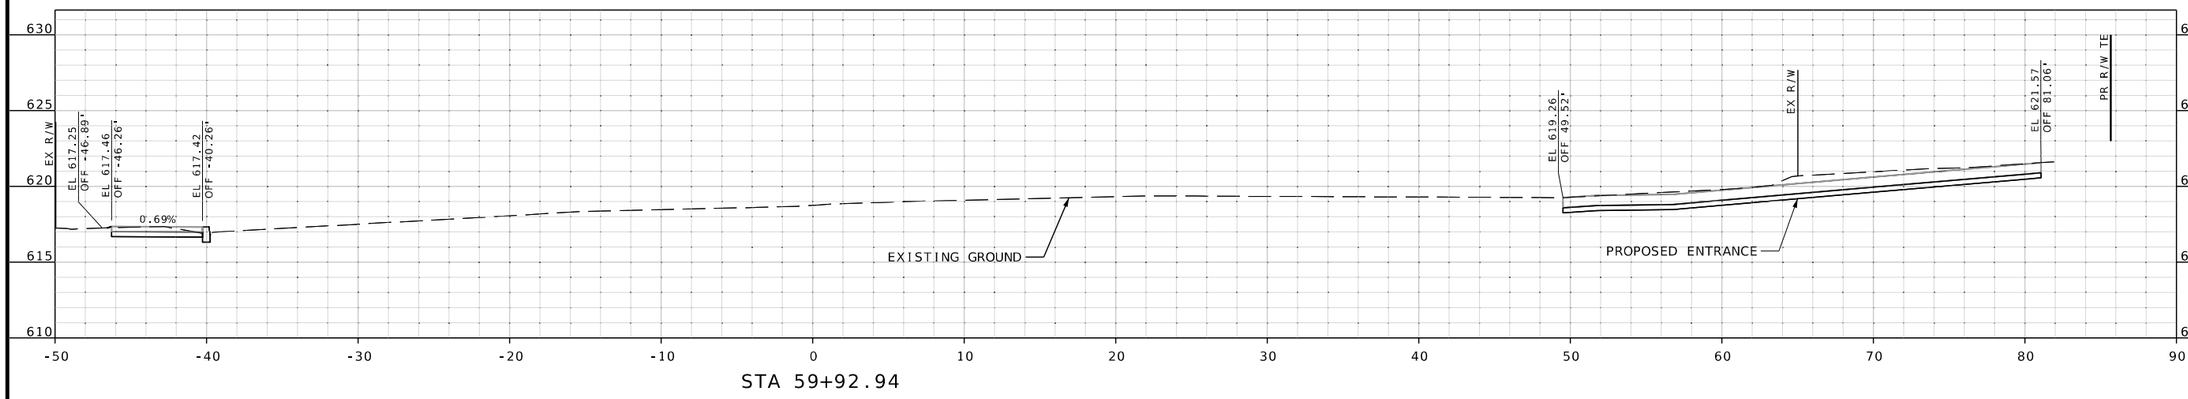

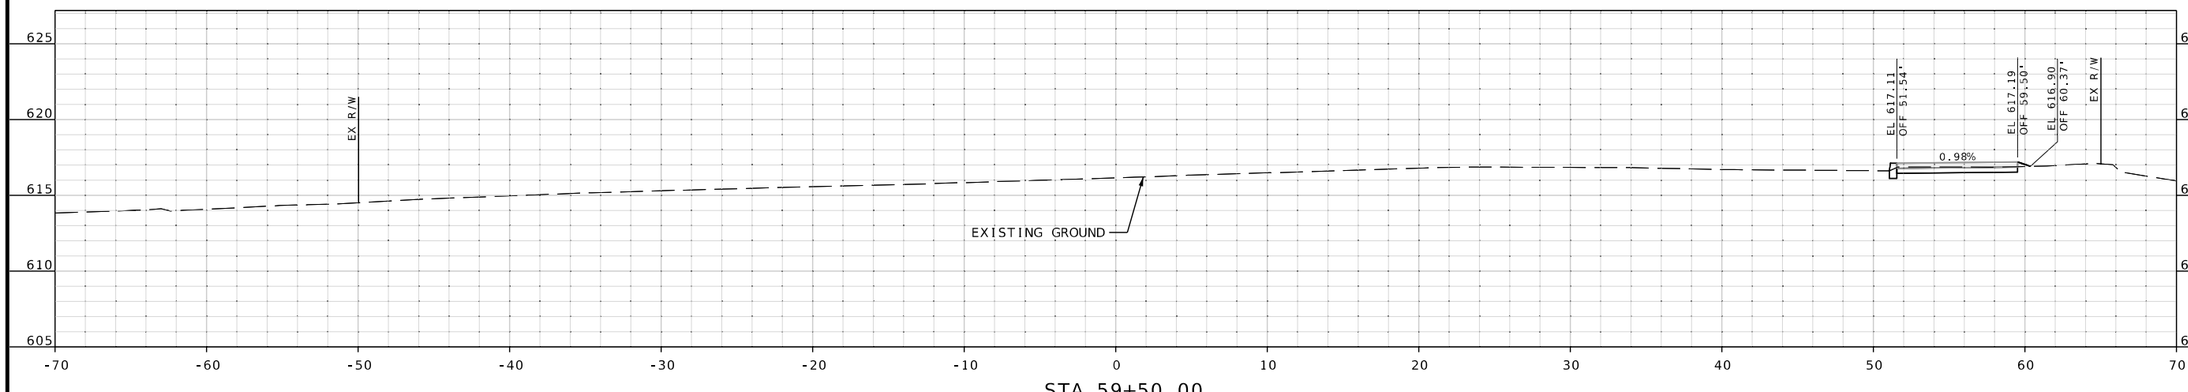

CROSS SECTION
SHEETS
SHEET 18 OF 106

RILEY J. HOFFMAN
PE-2022042958
STATE OF MISSOURI
PROFESSIONAL ENGINEER

08/10/2025 7:52:01 PM
Riley J. Hoffman
MO PE-2022042958

DATE PREPARED	
8/10/2025	
ROUTE	STATE
67	MO
DISTRICT	SHEET NO.
SL	18

COUNTY: ST. LOUIS
JOB NO.: J6S3557
CONTRACT ID.: .
PROJECT NO.: .
BRIDGE NO.: .

DESCRIPTION	DATE
.	.
.	.
.	.
.	.
.	.
.	.
.	.
.	.

IF A SEAL IS PRESENT ON THIS SHEET IT HAS BEEN ELECTRONICALLY SEALED AND DATED.


MISSOURI HIGHWAYS AND TRANSPORTATION COMMISSION
105 WEST CAPITOL
JEFFERSON CITY, MO 65102
1-888-ASK-MODOT (1-888-275-6636)

HR GREEN, INC.
520 MARYVILLE CENTRE DRIVE,
SUITE 100
ST. LOUIS, MISSOURI 63141
PHONE: (636) 519.0990
CORPORATE LICENSE #2002006608


HRGreen

\\hrgreen.com\hrg\Data\2021\211826.03\CAD\Roadway\Plan_Sheets\286-331_XS_06-51OF106_J6S3557_I5.dgn 2:00:38 PM 8/10/2025

DISCLAMIER
THE PROFESSIONAL WHOSE SIGNATURE AND PERSONAL SEAL APPEAR HEREON ASSUMES RESPONSIBILITY ONLY FOR WHAT APPEARS ON THIS PAGE, AND DISCLAIMS (PURSUANT TO SECTION 327.411 RSMO) SPECIFICATION, ESTIMATES, REPORTS, OR OTHER DOCUMENTS OR INSTRUMENTS NOT SEALED BY THE UNDERSIGNED PROFESSIONAL RELATING TO OR INTENDED TO BE USED FOR ANY PART OR PARTS OF THE PROJECT TO WHICH THIS PAGE REFERS.

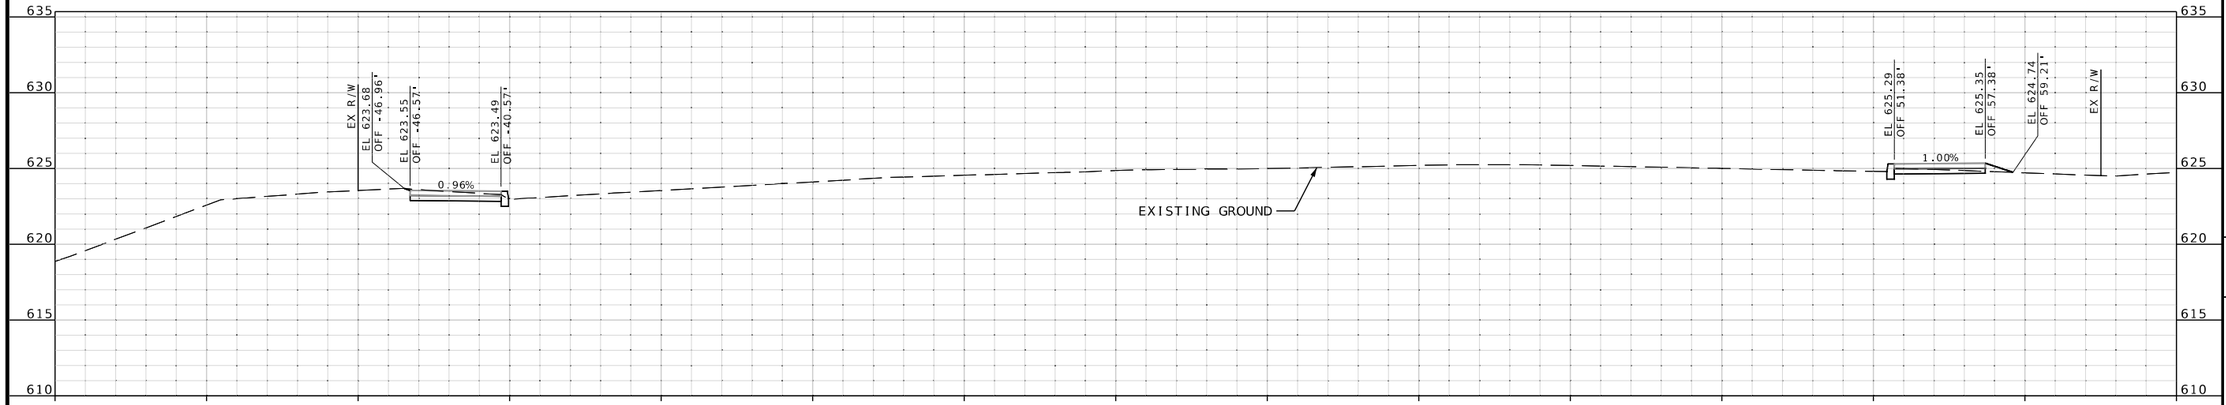

STA 61+00.00

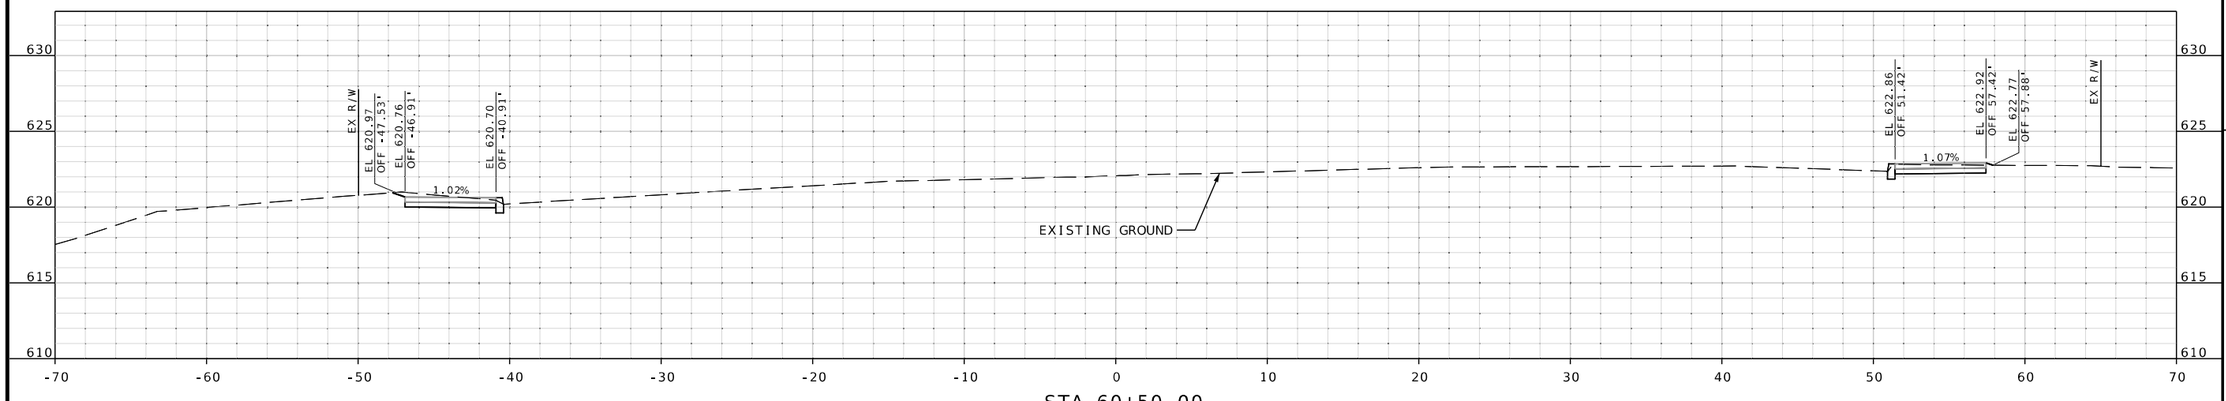

STA 60+50.00

CROSS SECTION
SHEETS
SHEET 19 OF 106

STATE OF MISSOURI
RILEY J. HOFFMAN
PE-2022042958
PROFESSIONAL ENGINEER

08/10/2025 7:52:10 PM
Riley J. Hoffman
MO PE-2022042958

DATE PREPARED
8/10/2025

ROUTE	STATE
67	MO
DISTRICT	SHEET NO.
SL	19

COUNTY
ST. LOUIS

JOB NO.
J6S3557

CONTRACT ID.
.

PROJECT NO.
.

BRIDGE NO.
.

DESCRIPTION	DATE
.	.
.	.
.	.
.	.
.	.
.	.
.	.
.	.


IF A SEAL IS PRESENT ON THIS SHEET IT HAS BEEN ELECTRONICALLY SEALED AND DATED.


MISSOURI HIGHWAYS AND TRANSPORTATION COMMISSION
105 WEST CAPITOL
JEFFERSON CITY, MO 65102
1-888-ASK-MODOT (1-888-275-6636)

HR GREEN, INC.
520 MARYVILLE CENTRE DRIVE,
SUITE 100
ST. LOUIS, MISSOURI 63141
PHONE: (636) 519.0990
CORPORATE LICENSE #2002006608

HRGreen

DISCLAMIER
THE PROFESSIONAL WHOSE SIGNATURE AND PERSONAL SEAL APPEAR HEREON ASSUMES RESPONSIBILITY ONLY FOR WHAT APPEARS ON THIS PAGE, AND DISCLAIMS (PURSUANT TO SECTION 327.411 RSMO) SPECIFICATION, ESTIMATES, REPORTS, OR OTHER DOCUMENTS OR INSTRUMENTS NOT SEALED BY THE UNDERSIGNED PROFESSIONAL RELATING TO OR INTENDED TO BE USED FOR ANY PART OR PARTS OF THE PROJECT TO WHICH THIS PAGE REFERS.

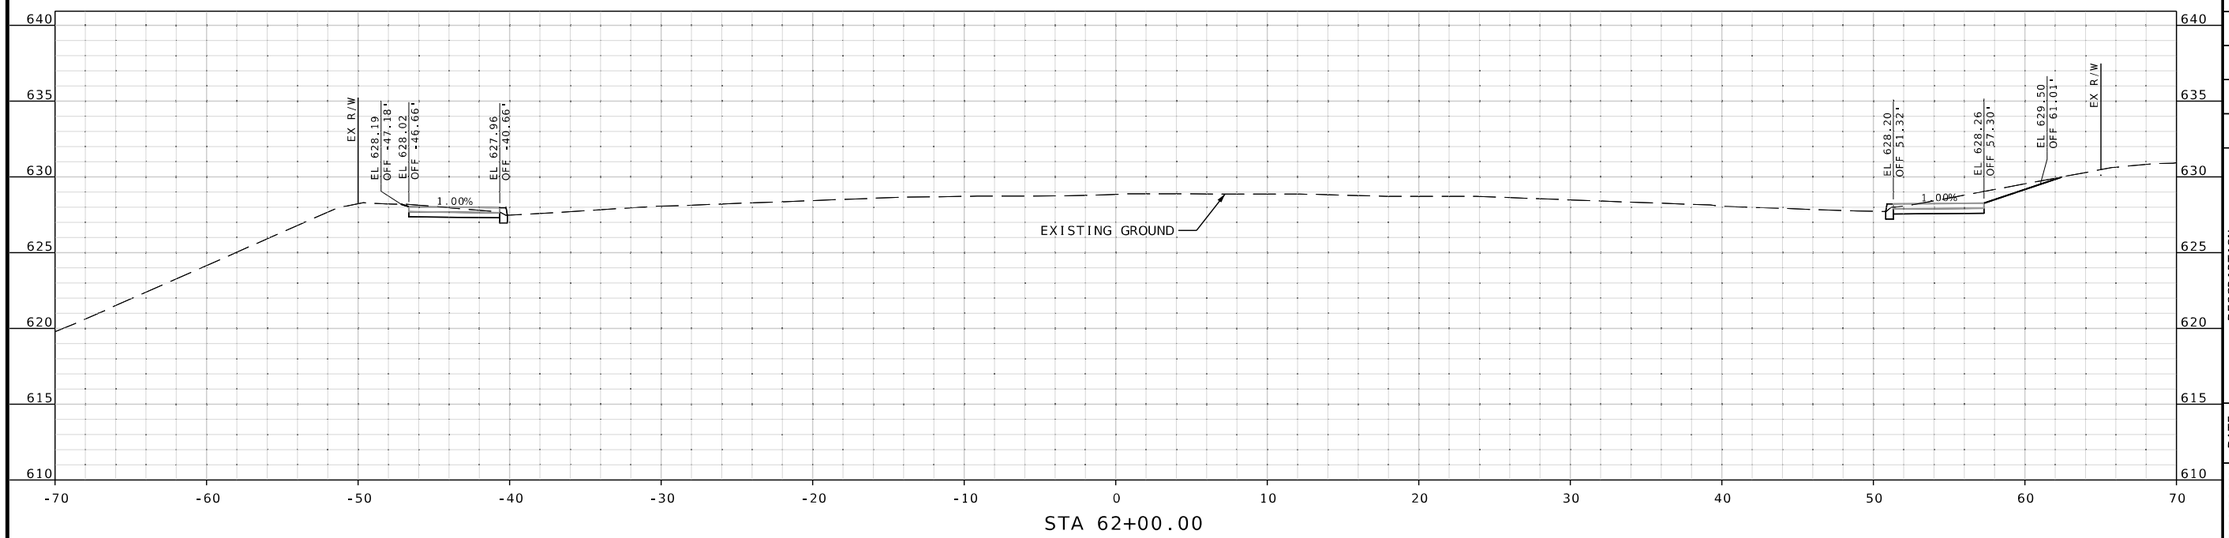

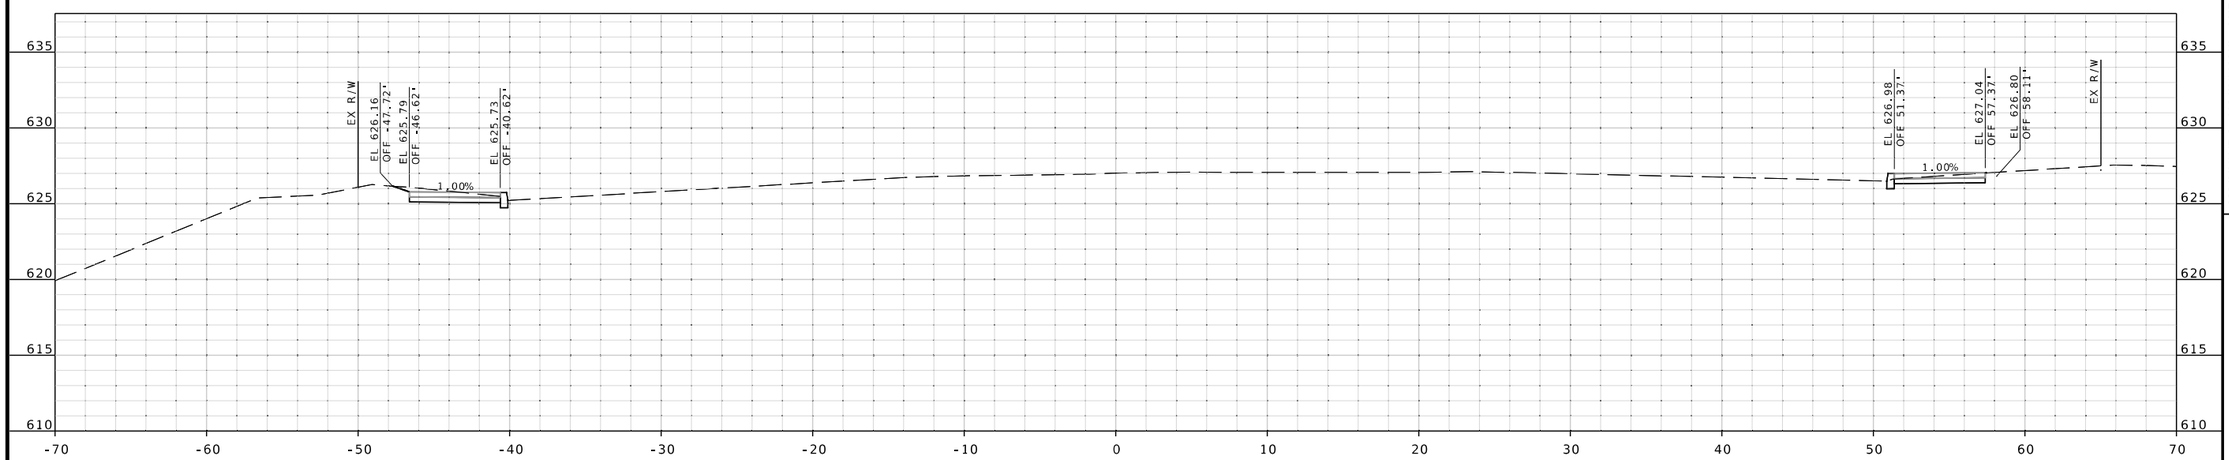

CROSS SECTION
SHEETS
SHEET 20 OF 106

STATE OF MISSOURI
RILEY J. HOFFMAN
PE-2022042958
PROFESSIONAL ENGINEER

08/10/2025 7:52:07 PM
Riley J. Hoffman
MO PE-2022042958

DATE PREPARED
8/10/2025

ROUTE	STATE
67	MO
DISTRICT	SHEET NO.
SL	20

COUNTY
ST. LOUIS

JOB NO.
J6S3557

CONTRACT ID.
.

PROJECT NO.
.

BRIDGE NO.
.

DESCRIPTION	DATE
.	.
.	.
.	.
.	.
.	.
.	.
.	.
.	.

IF A SEAL IS PRESENT ON THIS SHEET IT HAS BEEN ELECTRONICALLY SEALED AND DATED.


MISSOURI HIGHWAYS AND TRANSPORTATION COMMISSION

105 WEST CAPITOL
JEFFERSON CITY, MO 65102
1-888-ASK-MODOT (1-888-275-6636)

HR GREEN, INC.
520 MARYVILLE CENTRE DRIVE.
SUITE 100
ST. LOUIS, MISSOURI 63141
PHONE: (636) 519.0990
CORPORATE LICENSE #2002006608

HRGreen

DISCLAMIER
THE PROFESSIONAL WHOSE SIGNATURE AND PERSONAL SEAL APPEAR HEREON ASSUMES RESPONSIBILITY ONLY FOR WHAT APPEARS ON THIS PAGE, AND DISCLAIMS (PURSUANT TO SECTION 327.411 RSMO) SPECIFICATION, ESTIMATES, REPORTS, OR OTHER DOCUMENTS OR INSTRUMENTS NOT SEALED BY THE UNDERSIGNED PROFESSIONAL RELATING TO OR INTENDED TO BE USED FOR ANY PART OR PARTS OF THE PROJECT TO WHICH THIS PAGE REFERS.

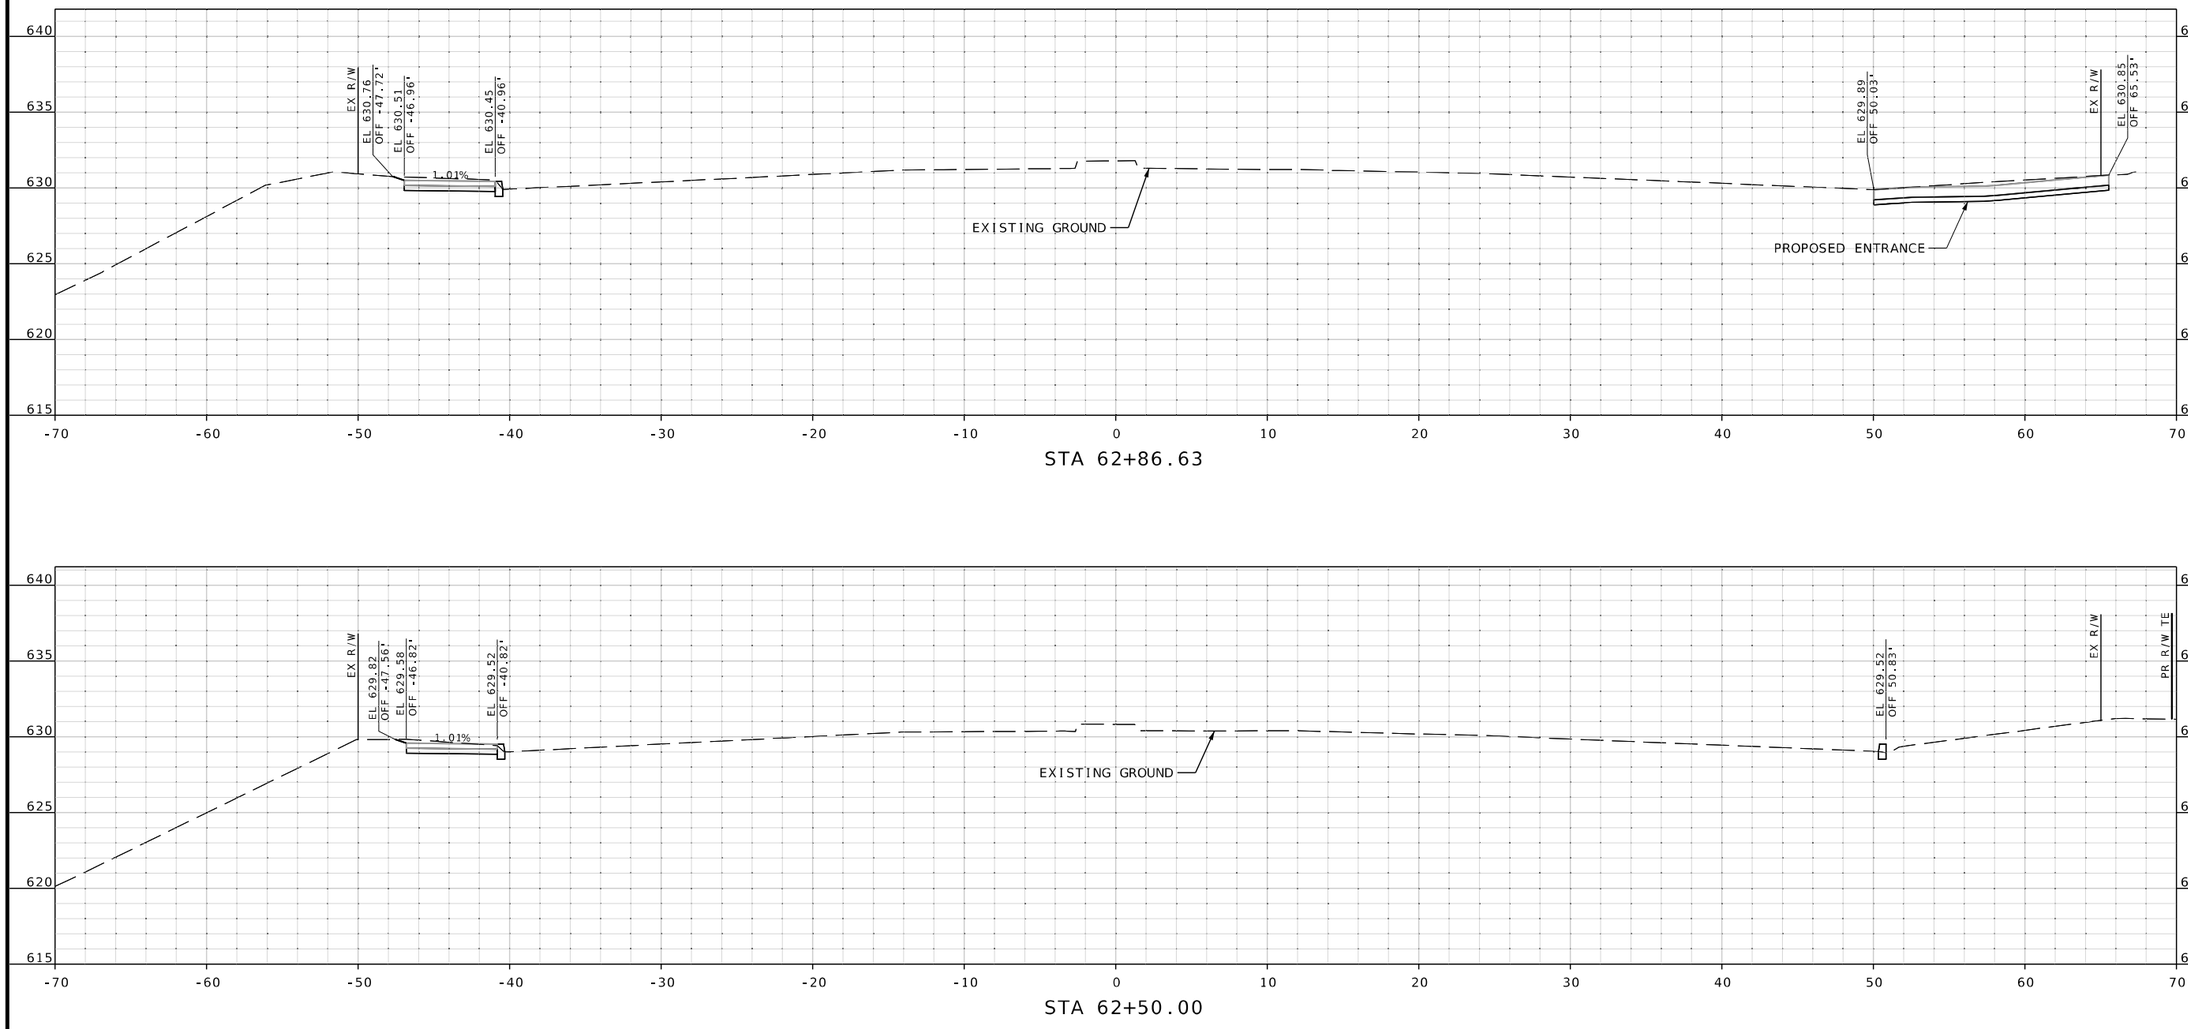

STA 62+86.63

STA 62+50.00

CROSS SECTION
SHEETS
SHEET 21 OF 106

STATE OF MISSOURI
PROFESSIONAL ENGINEER
RILEY J. HOFFMAN
PE-2022042958

08/10/2025 7:52:09 PM
Riley J. Hoffman
MO PE-2022042958

DATE PREPARED
8/10/2025

ROUTE	STATE
67	MO
DISTRICT	SHEET NO.
SL	21

COUNTY
ST. LOUIS

JOB NO.
J6S3557

CONTRACT ID.
.

PROJECT NO.
.

BRIDGE NO.
.

DESCRIPTION	DATE
.	.
.	.
.	.
.	.
.	.
.	.
.	.
.	.


IF A SEAL IS PRESENT ON THIS SHEET IT HAS BEEN ELECTRONICALLY SEALED AND DATED.

MISSOURI HIGHWAYS AND TRANSPORTATION COMMISSION
105 WEST CAPITOL
JEFFERSON CITY, MO 65102
1-888-ASK-MODOT (1-888-275-6636)


HR GREEN, INC.
520 MARYVILLE CENTRE DRIVE,
SUITE 100
ST. LOUIS, MISSOURI 63141
PHONE: (636) 519.0990
CORPORATE LICENSE #2002006608

HRGreen


DISCLAMIER
THE PROFESSIONAL WHOSE SIGNATURE AND PERSONAL SEAL APPEAR HEREON ASSUMES RESPONSIBILITY ONLY FOR WHAT APPEARS ON THIS PAGE, AND DISCLAIMS (PURSUANT TO SECTION 327.411 RSMO) SPECIFICATION, ESTIMATES, REPORTS, OR OTHER DOCUMENTS OR INSTRUMENTS NOT SEALED BY THE UNDERSIGNED PROFESSIONAL RELATING TO OR INTENDED TO BE USED FOR ANY PART OR PARTS OF THE PROJECT TO WHICH THIS PAGE REFERS.

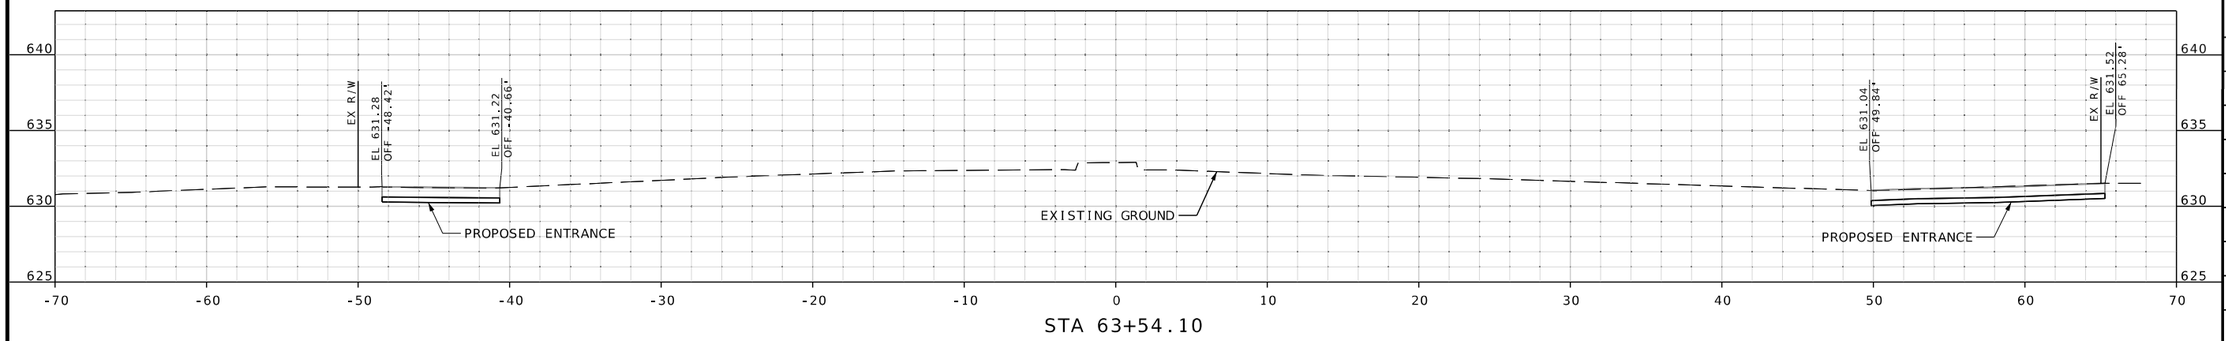

STA 63+54.10

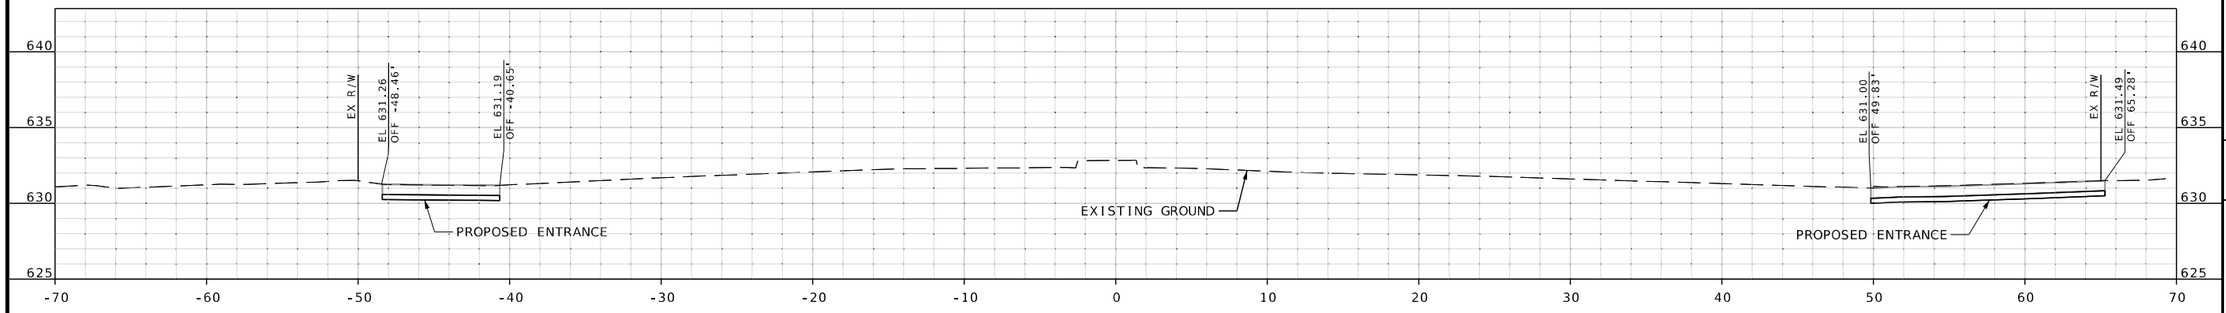

STA 63+50.00

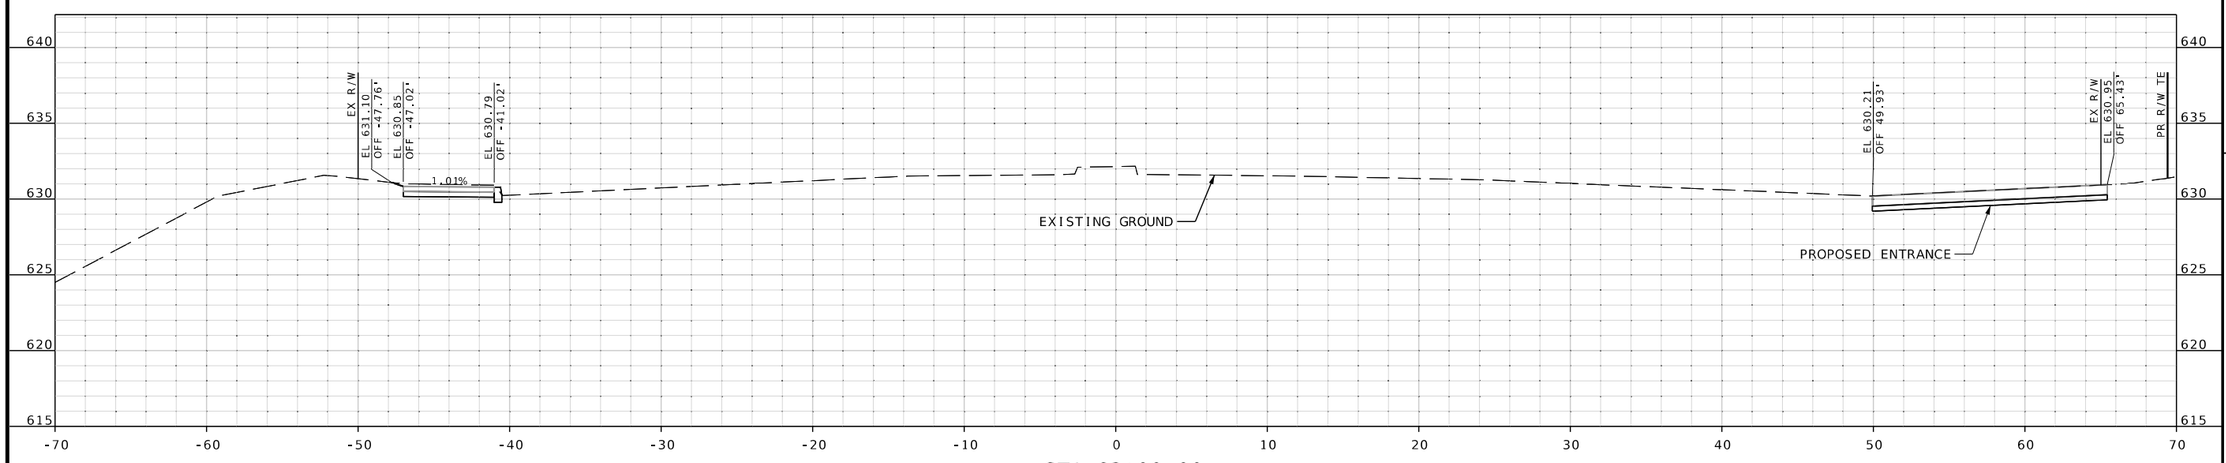

STA 63+00.00

CROSS SECTION
SHEETS
SHEET 22 OF 106

STATE OF MISSOURI
RILEY J. HOFFMAN
PE-2022042958
PROFESSIONAL ENGINEER

08/10/2025 7:52:12 PM
Riley J. Hoffman
MO PE-2022042958

DATE PREPARED	
8/10/2025	
ROUTE	STATE
67	MO
DISTRICT	SHEET NO.
SL	22

COUNTY: ST. LOUIS
JOB NO.: J6S3557
CONTRACT ID.:
PROJECT NO.:
BRIDGE NO.:

DESCRIPTION	DATE


IF A SEAL IS PRESENT ON THIS SHEET IT HAS BEEN ELECTRONICALLY SEALED AND DATED.

MISSOURI HIGHWAYS AND TRANSPORTATION COMMISSION
105 WEST CAPITOL
JEFFERSON CITY, MO 65102
1-888-ASK-MODOT (1-888-275-6636)


HR GREEN, INC.
520 MARYVILLE CENTRE DRIVE.
SUITE 100
ST. LOUIS, MISSOURI 63141
PHONE: (636) 519.0990
CORPORATE LICENSE #2002006608

HRGreen


DISCLAMIER
THE PROFESSIONAL WHOSE SIGNATURE AND PERSONAL SEAL APPEAR HEREON ASSUMES RESPONSIBILITY ONLY FOR WHAT APPEARS ON THIS PAGE, AND DISCLAIMS (PURSUANT TO SECTION 327.411 RSMO) SPECIFICATION, ESTIMATES, REPORTS, OR OTHER DOCUMENTS OR INSTRUMENTS NOT SEALED BY THE UNDERSIGNED PROFESSIONAL RELATING TO OR INTENDED TO BE USED FOR ANY PART OR PARTS OF THE PROJECT TO WHICH THIS PAGE REFERS.

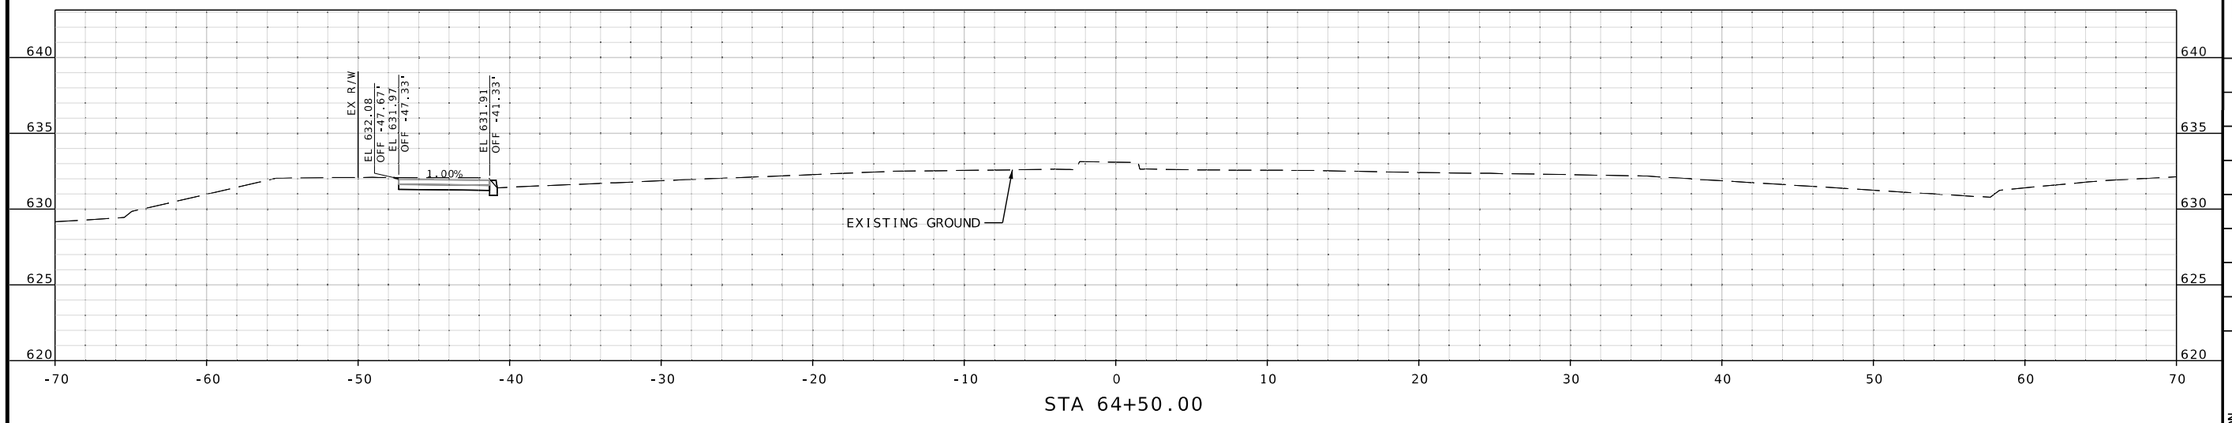

STA 64+50.00

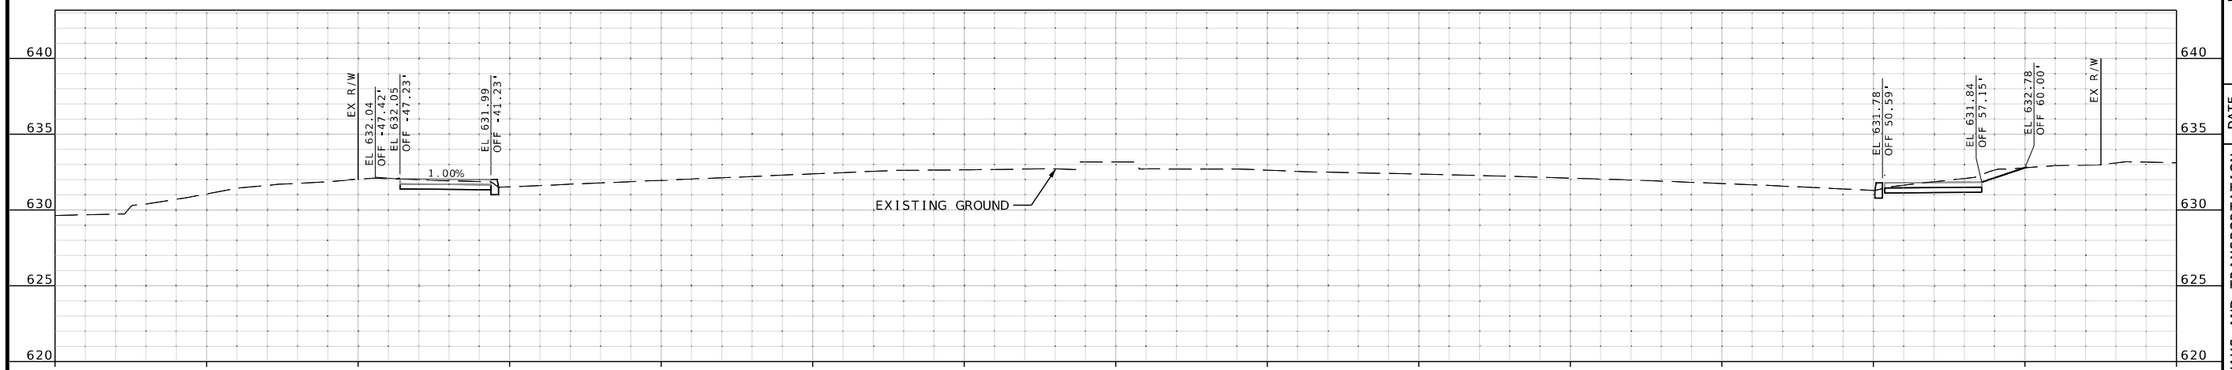

STA 64+00.00

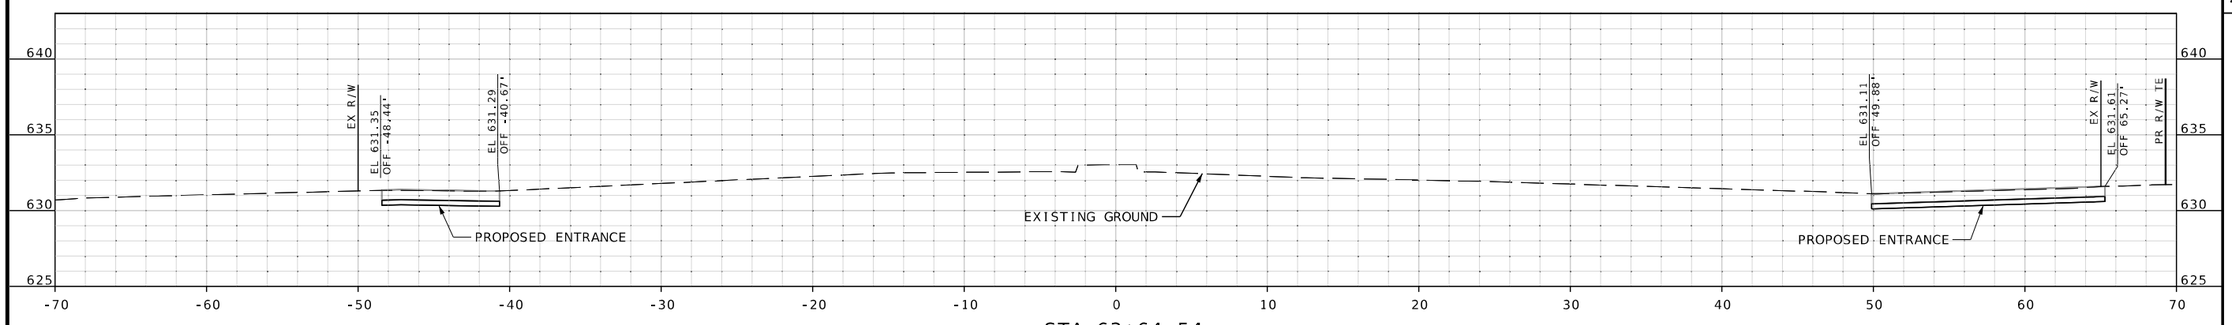

STA 63+64.54

CROSS SECTION SHEETS
SHEET 23 OF 106

STATE OF MISSOURI
RILEY J. HOFFMAN
PE-2022042958
PROFESSIONAL ENGINEER

08/10/2025 7:52:08 PM
Riley J. Hoffman
MO PE-2022042958

DATE PREPARED
8/10/2025

ROUTE	STATE
67	MO
DISTRICT	SHEET NO.
SL	23

COUNTY
ST. LOUIS

JOB NO.
J6S3557

CONTRACT ID.
.

PROJECT NO.
.

BRIDGE NO.
.

DESCRIPTION	DATE
.	.
.	.
.	.
.	.
.	.
.	.
.	.
.	.

IF A SEAL IS PRESENT ON THIS SHEET IT HAS BEEN ELECTRONICALLY SEALED AND DATED.

MISSOURI HIGHWAYS AND TRANSPORTATION COMMISSION


105 WEST CAPITOL
JEFFERSON CITY, MO 65102
1-888-ASK-MODOT (1-888-275-6636)

MoDOT


HR GREEN, INC.
520 MARYVILLE CENTRE DRIVE,
SUITE 100
ST. LOUIS, MISSOURI 63141
PHONE: (636) 519.0990
CORPORATE LICENSE #2002006608

HRGreen


DISCLAMIER
THE PROFESSIONAL WHOSE SIGNATURE AND PERSONAL SEAL APPEAR HEREON ASSUMES RESPONSIBILITY ONLY FOR WHAT APPEARS ON THIS PAGE, AND DISCLAIMS (PURSUANT TO SECTION 327.411 RSMO) SPECIFICATION, ESTIMATES, REPORTS, OR OTHER DOCUMENTS OR INSTRUMENTS NOT SEALED BY THE UNDERSIGNED PROFESSIONAL RELATING TO OR INTENDED TO BE USED FOR ANY PART OR PARTS OF THE PROJECT TO WHICH THIS PAGE REFERS.

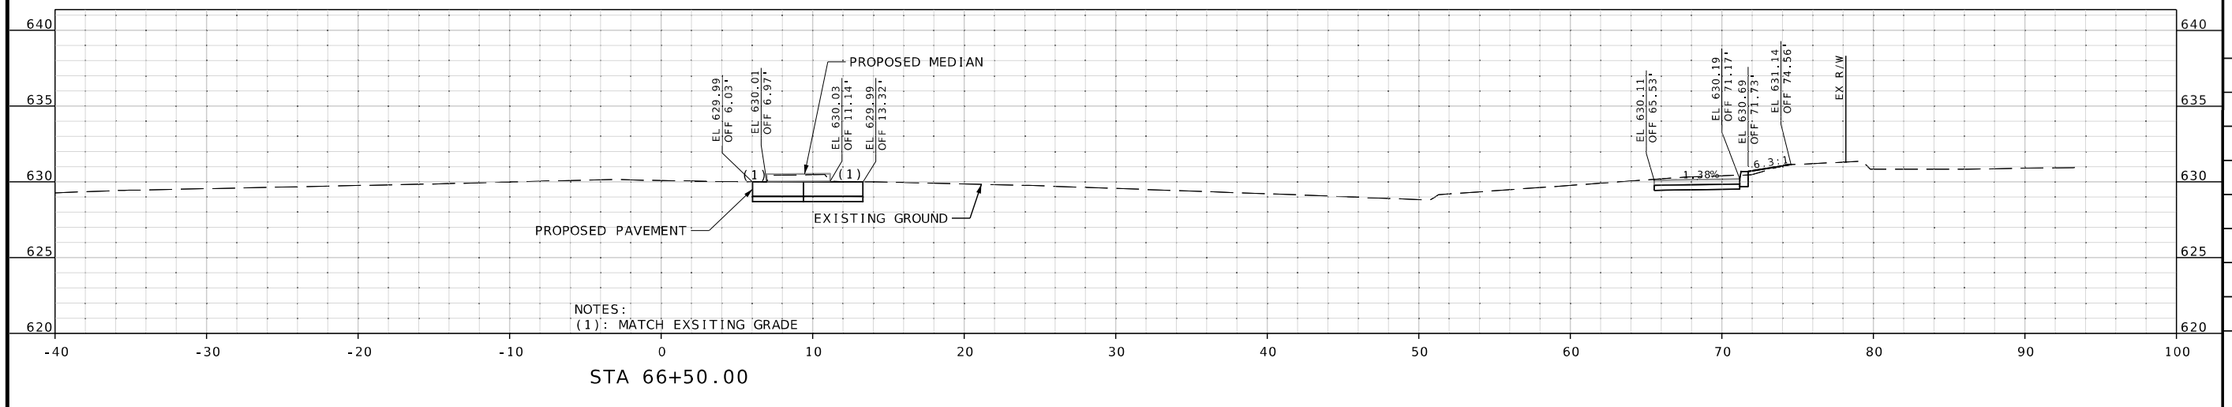

STA 66+50.00

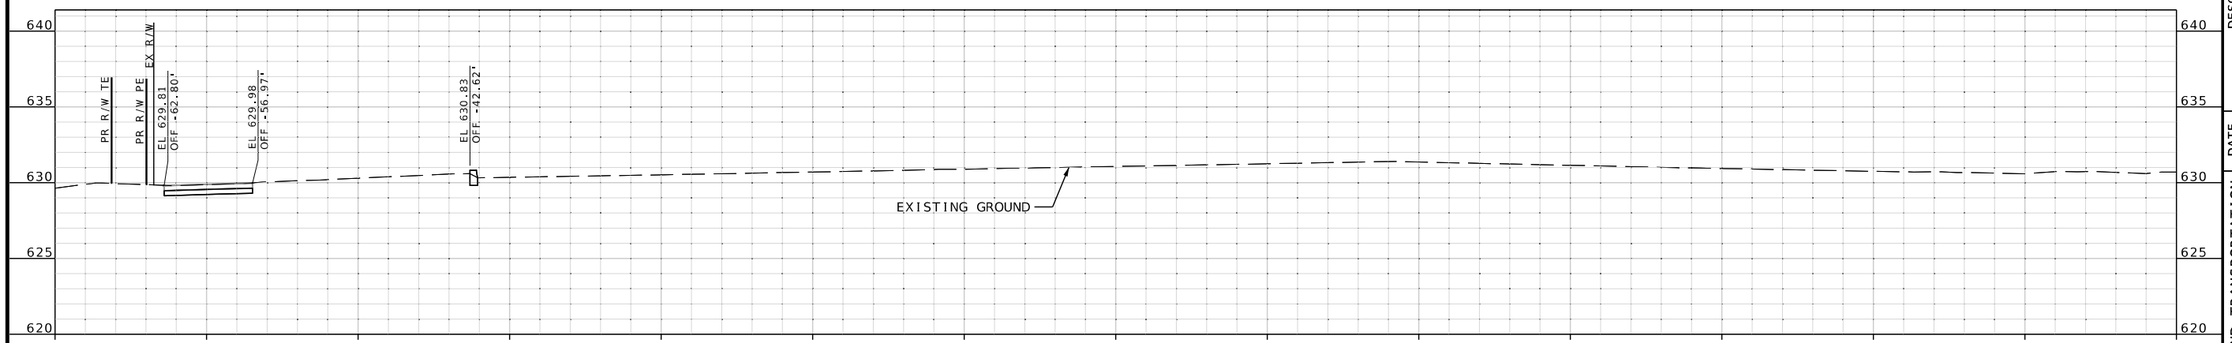

STA 65+50.00

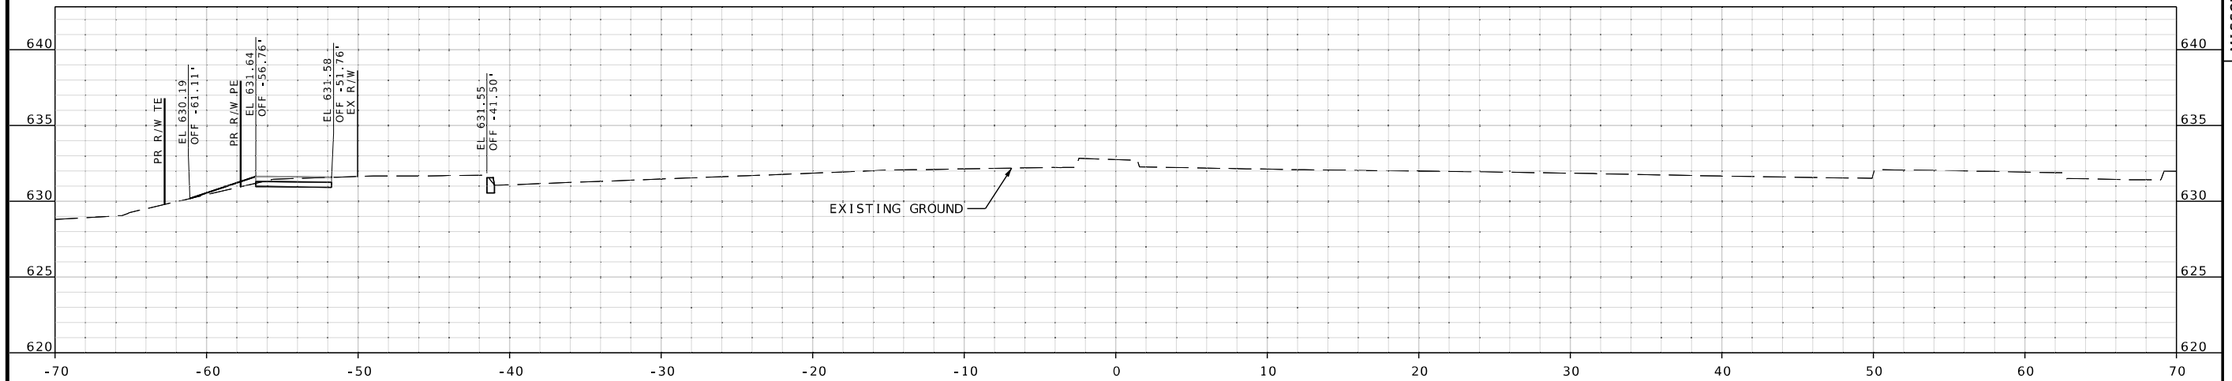

STA 65+00.00

CROSS SECTION SHEETS
SHEET 24 OF 106

RILEY J. HOFFMAN
PE-2022042958
STATE OF MISSOURI
PROFESSIONAL ENGINEER

08/10/2025 7:52:04 PM
Riley J. Hoffman
MO PE-2022042958

DATE PREPARED
8/10/2025

ROUTE	STATE
67	MO
DISTRICT	SHEET NO.
SL	24

COUNTY
ST. LOUIS

JOB NO.
J6S3557

CONTRACT ID.
.

PROJECT NO.
.

BRIDGE NO.
.

DESCRIPTION	DATE
.	.
.	.
.	.
.	.
.	.
.	.
.	.
.	.


IF A SEAL IS PRESENT ON THIS SHEET IT HAS BEEN ELECTRONICALLY SEALED AND DATED.

MISSOURI HIGHWAYS AND TRANSPORTATION COMMISSION
105 WEST CAPITOL
JEFFERSON CITY, MO 65102
1-888-ASK-MODOT (1-888-275-6636)


HR GREEN, INC.
520 MARYVILLE CENTRE DRIVE,
SUITE 100
ST. LOUIS, MISSOURI 63141
PHONE: (636) 519.0990
CORPORATE LICENSE #2002006608

HRGreen


DISCLAMIER
THE PROFESSIONAL WHOSE SIGNATURE AND PERSONAL SEAL APPEAR HEREON ASSUMES RESPONSIBILITY ONLY FOR WHAT APPEARS ON THIS PAGE, AND DISCLAIMS (PURSUANT TO SECTION 327.411 RSMO) SPECIFICATION, ESTIMATES, REPORTS, OR OTHER DOCUMENTS OR INSTRUMENTS NOT SEALED BY THE UNDERSIGNED PROFESSIONAL RELATING TO OR INTENDED TO BE USED FOR ANY PART OR PARTS OF THE PROJECT TO WHICH THIS PAGE REFERS.

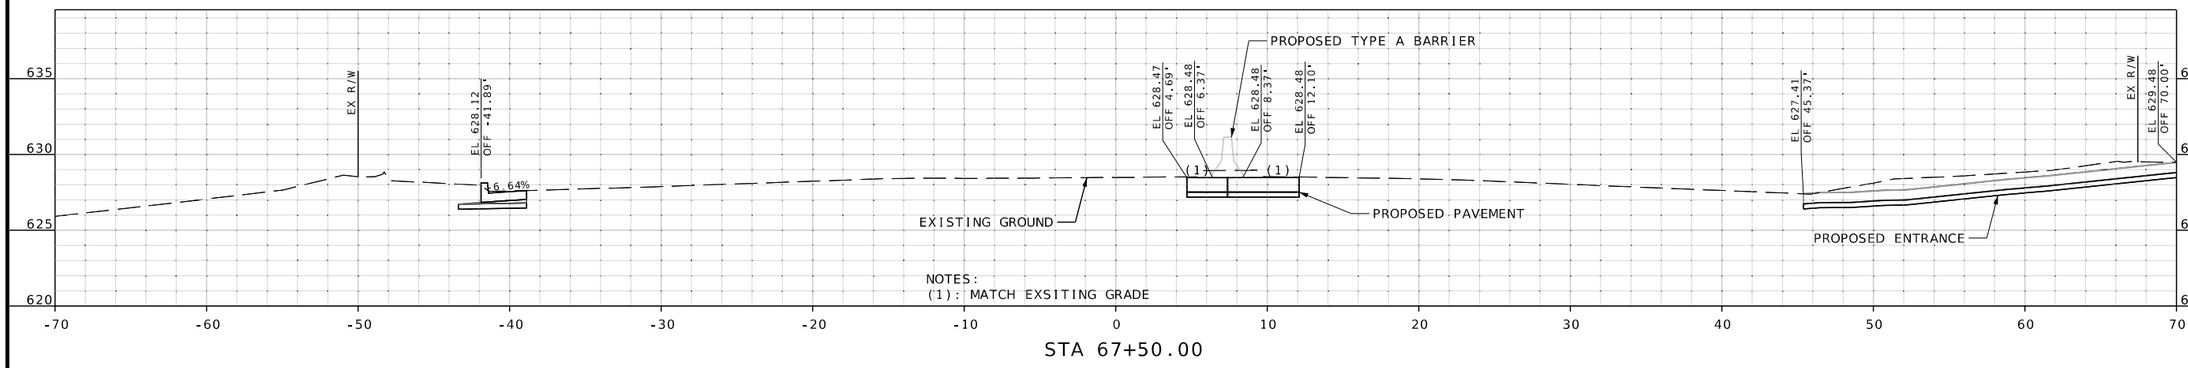

STA 67+50.00

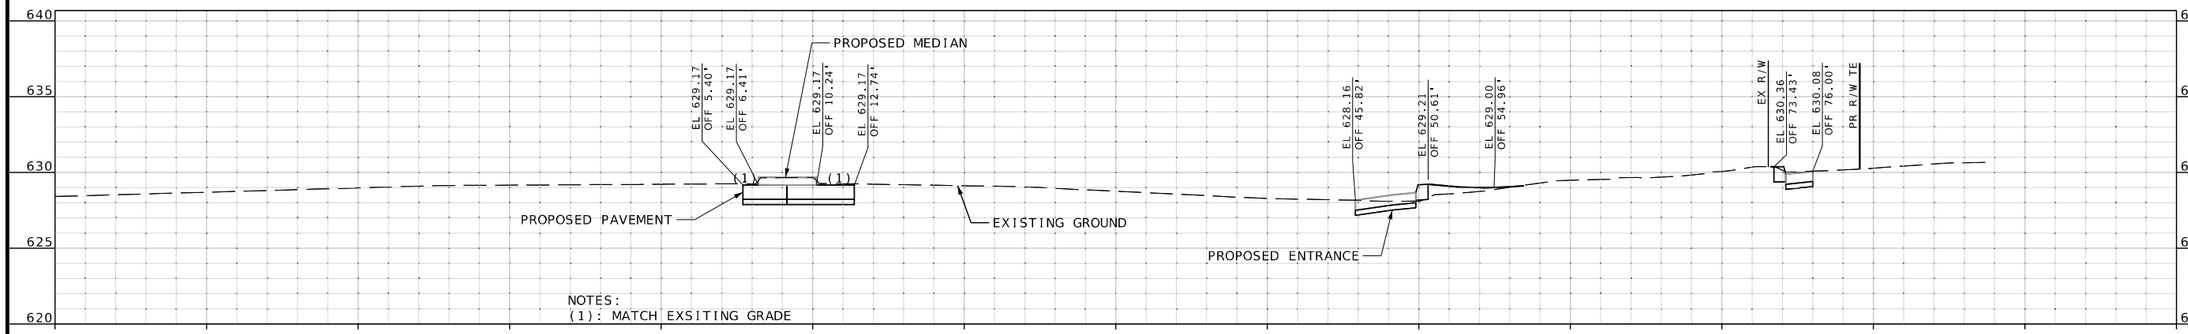

STA 67+00.00

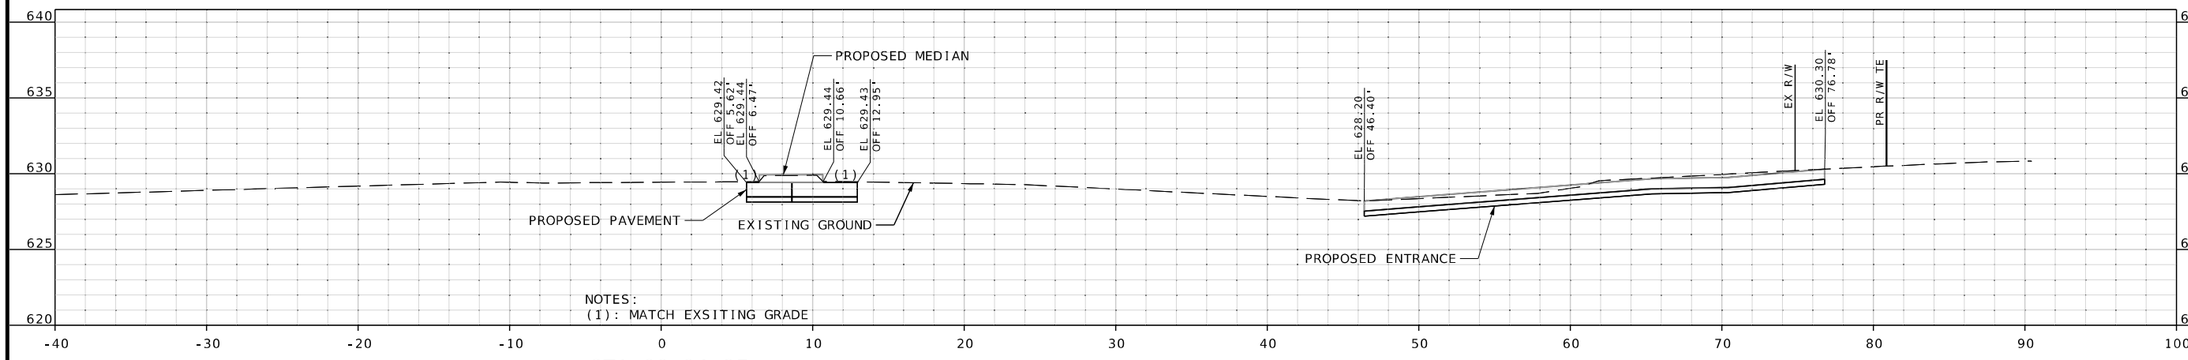

STA 66+84.37

CROSS SECTION
SHEETS
SHEET 25 OF 106

STATE OF MISSOURI
RILEY J. HOFFMAN
PE-2022042958
PROFESSIONAL ENGINEER

08/10/2025 7:52:07 PM
Riley J. Hoffman
MO PE-2022042958

DATE PREPARED
8/10/2025

ROUTE	STATE
67	MO
DISTRICT	SHEET NO.
SL	25

COUNTY
ST. LOUIS

JOB NO.
J6S3557

CONTRACT ID.
.

PROJECT NO.
.

BRIDGE NO.
.

DATE	DESCRIPTION
.	.
.	.
.	.
.	.
.	.
.	.
.	.


IF A SEAL IS PRESENT ON THIS SHEET IT HAS BEEN ELECTRONICALLY SEALED AND DATED.

MISSOURI HIGHWAYS AND TRANSPORTATION COMMISSION
105 WEST CAPITOL
JEFFERSON CITY, MO 65102
1-888-ASK-MODOT (1-888-275-6636)


HR GREEN, INC.
520 MARYVILLE CENTRE DRIVE,
SUITE 100
ST. LOUIS, MISSOURI 63141
PHONE: (636) 519.0990
CORPORATE LICENSE #2002006608

HRGreen


DISCLAMIER
THE PROFESSIONAL WHOSE SIGNATURE AND PERSONAL SEAL APPEAR HEREON ASSUMES RESPONSIBILITY ONLY FOR WHAT APPEARS ON THIS PAGE, AND DISCLAIMS (PURSUANT TO SECTION 327.411 RSMO) SPECIFICATION, ESTIMATES, REPORTS, OR OTHER DOCUMENTS OR INSTRUMENTS NOT SEALED BY THE UNDERSIGNED PROFESSIONAL RELATING TO OR INTENDED TO BE USED FOR ANY PART OR PARTS OF THE PROJECT TO WHICH THIS PAGE REFERS.

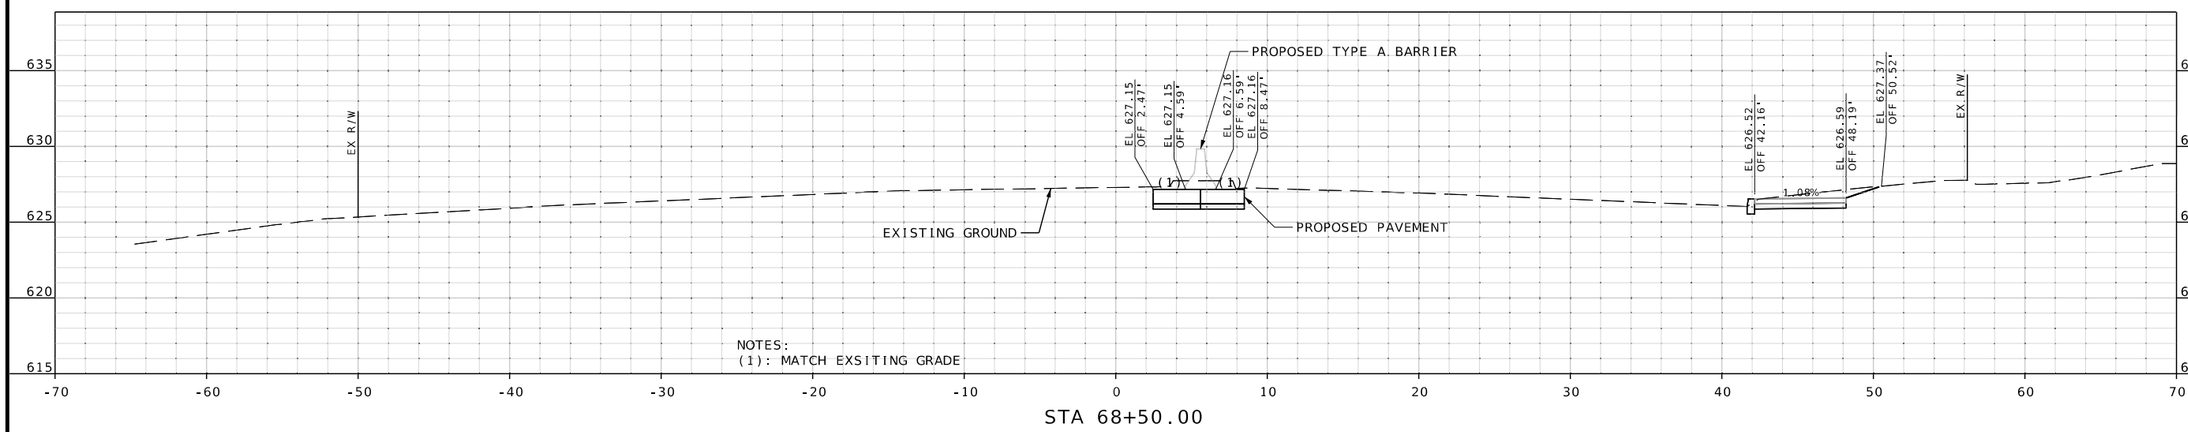

STA 68+50.00

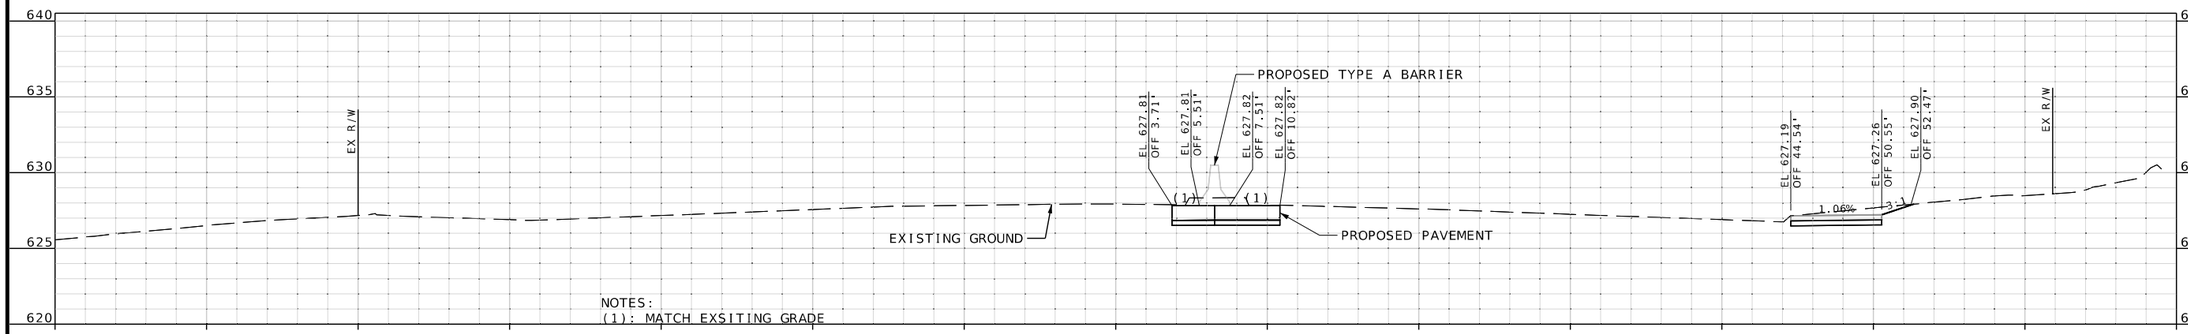

STA 68+00.00

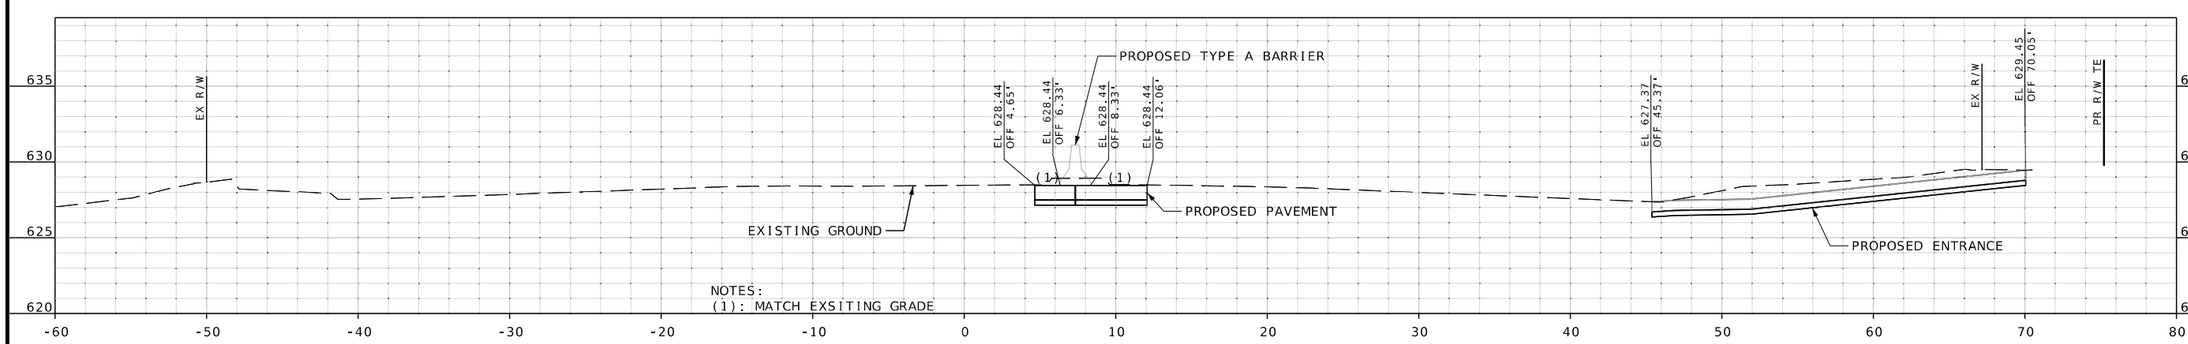

STA 67+52.47

CROSS SECTION
SHEETS
SHEET 26 OF 106

STATE OF MISSOURI
RILEY J. HOFFMAN
PE-2022042958
PROFESSIONAL ENGINEER

08/10/2025 7:52:10 PM
Riley J. Hoffman
MO PE-2022042958

DATE PREPARED	
8/10/2025	
ROUTE	STATE
67	MO
DISTRICT	SHEET NO.
SL	26
COUNTY	
ST. LOUIS	
JOB NO.	
J6S3557	
CONTRACT ID.	
.	
PROJECT NO.	
.	
BRIDGE NO.	
.	

IF A SEAL IS PRESENT ON THIS SHEET IT HAS BEEN ELECTRONICALLY SEALED AND DATED.

DATE	DESCRIPTION
.	.
.	.
.	.
.	.
.	.
.	.
.	.
.	.


MISSOURI HIGHWAYS AND TRANSPORTATION COMMISSION
105 WEST CAPITOL
JEFFERSON CITY, MO 65102
1-888-ASK-MODOT (1-888-275-6636)

HR GREEN, INC.
520 MARYVILLE CENTRE DRIVE.
SUITE 100
ST. LOUIS, MISSOURI 63141
PHONE: (636) 519.0990
CORPORATE LICENSE #2002006608


HRGreen

\\hrgreen.com\hrg\Data\2021\211826.03\CAD\Roadway\Plan_Sheets\286-331_XS_06-51OF106_J6S3557_I5.dgn 2:00:58 PM 8/10/2025


DISCLAMIER
THE PROFESSIONAL WHOSE SIGNATURE AND PERSONAL SEAL APPEAR HEREON ASSUMES RESPONSIBILITY ONLY FOR WHAT APPEARS ON THIS PAGE, AND DISCLAIMS (PURSUANT TO SECTION 327.411 RSMO) SPECIFICATION, ESTIMATES, REPORTS, OR OTHER DOCUMENTS OR INSTRUMENTS NOT SEALED BY THE UNDERSIGNED PROFESSIONAL RELATING TO OR INTENDED TO BE USED FOR ANY PART OR PARTS OF THE PROJECT TO WHICH THIS PAGE REFERS.

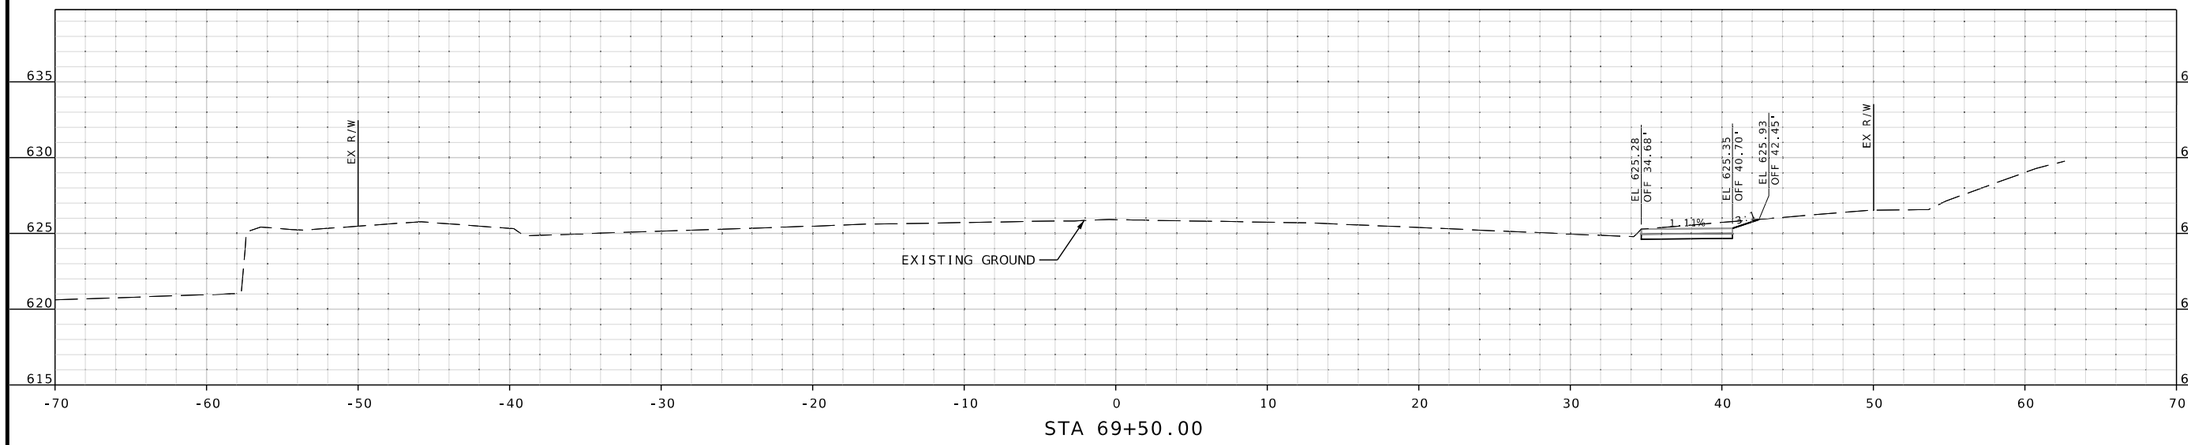

STA 69+50.00

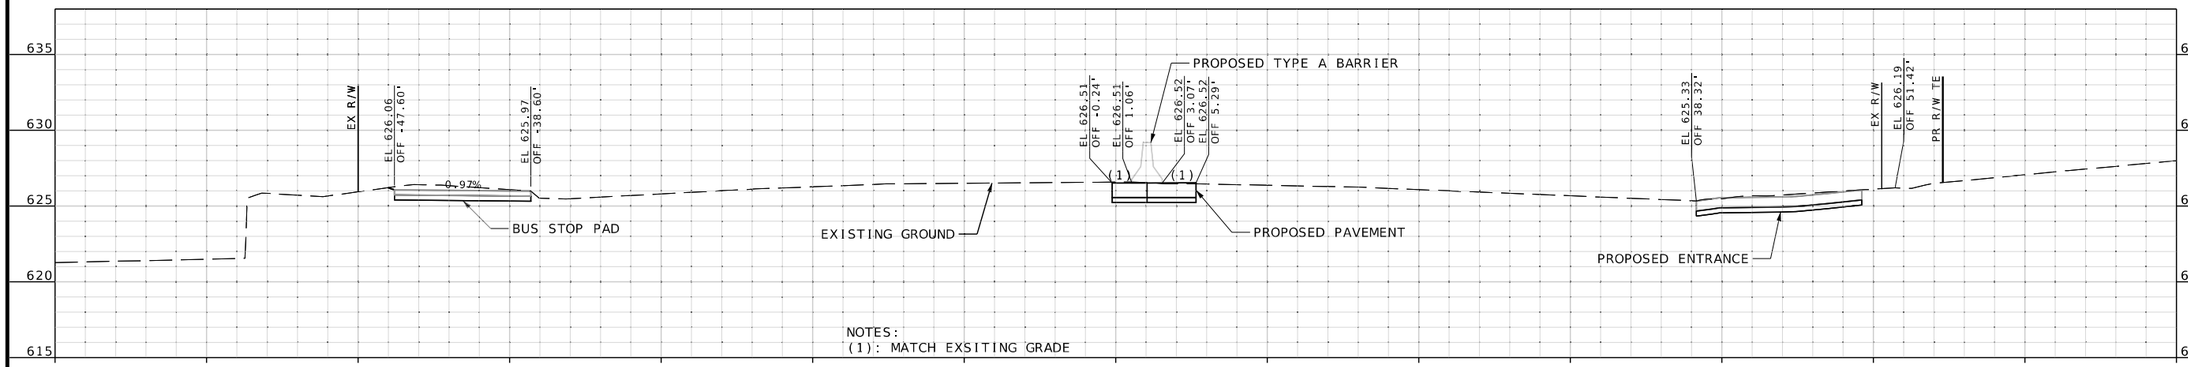

STA 69+00.00

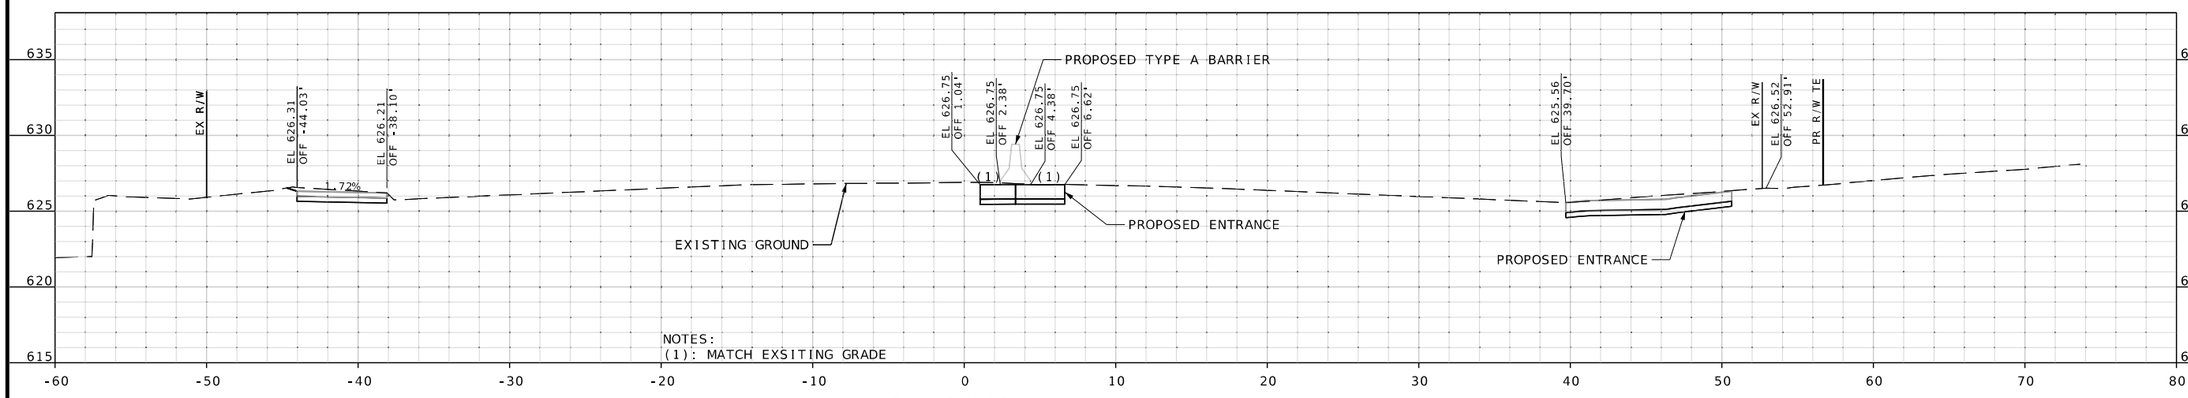

STA 68+81.37

CROSS SECTION
SHEETS
SHEET 27 OF 106

STATE OF MISSOURI
RILEY J. HOFFMAN
PE-2022042958
PROFESSIONAL ENGINEER

08/10/2025 7:52:11 PM
Riley J. Hoffman
MO PE-2022042958

DATE PREPARED	
8/10/2025	
ROUTE	STATE
67	MO
DISTRICT	SHEET NO.
SL	27

COUNTY: ST. LOUIS
JOB NO.: J6S3557
CONTRACT ID.: .
PROJECT NO.: .
BRIDGE NO.: .

DATE	DESCRIPTION
.	.


IF A SEAL IS PRESENT ON THIS SHEET IT HAS BEEN ELECTRONICALLY SEALED AND DATED.

MISSOURI HIGHWAYS AND TRANSPORTATION COMMISSION
105 WEST CAPITOL
JEFFERSON CITY, MO 65102
1-888-ASK-MODOT (1-888-275-6636)

HR GREEN, INC.
520 MARYVILLE CENTRE DRIVE,
SUITE 100
ST. LOUIS, MISSOURI 63141
PHONE: (636) 519.0990
CORPORATE LICENSE #2002006608

HRGreen

DISCLAMIER
THE PROFESSIONAL WHOSE SIGNATURE AND PERSONAL SEAL APPEAR HEREON ASSUMES RESPONSIBILITY ONLY FOR WHAT APPEARS ON THIS PAGE, AND DISCLAIMS (PURSUANT TO SECTION 327.411 RSMO) SPECIFICATION, ESTIMATES, REPORTS, OR OTHER DOCUMENTS OR INSTRUMENTS NOT SEALED BY THE UNDERSIGNED PROFESSIONAL RELATING TO OR INTENDED TO BE USED FOR ANY PART OR PARTS OF THE PROJECT TO WHICH THIS PAGE REFERS.

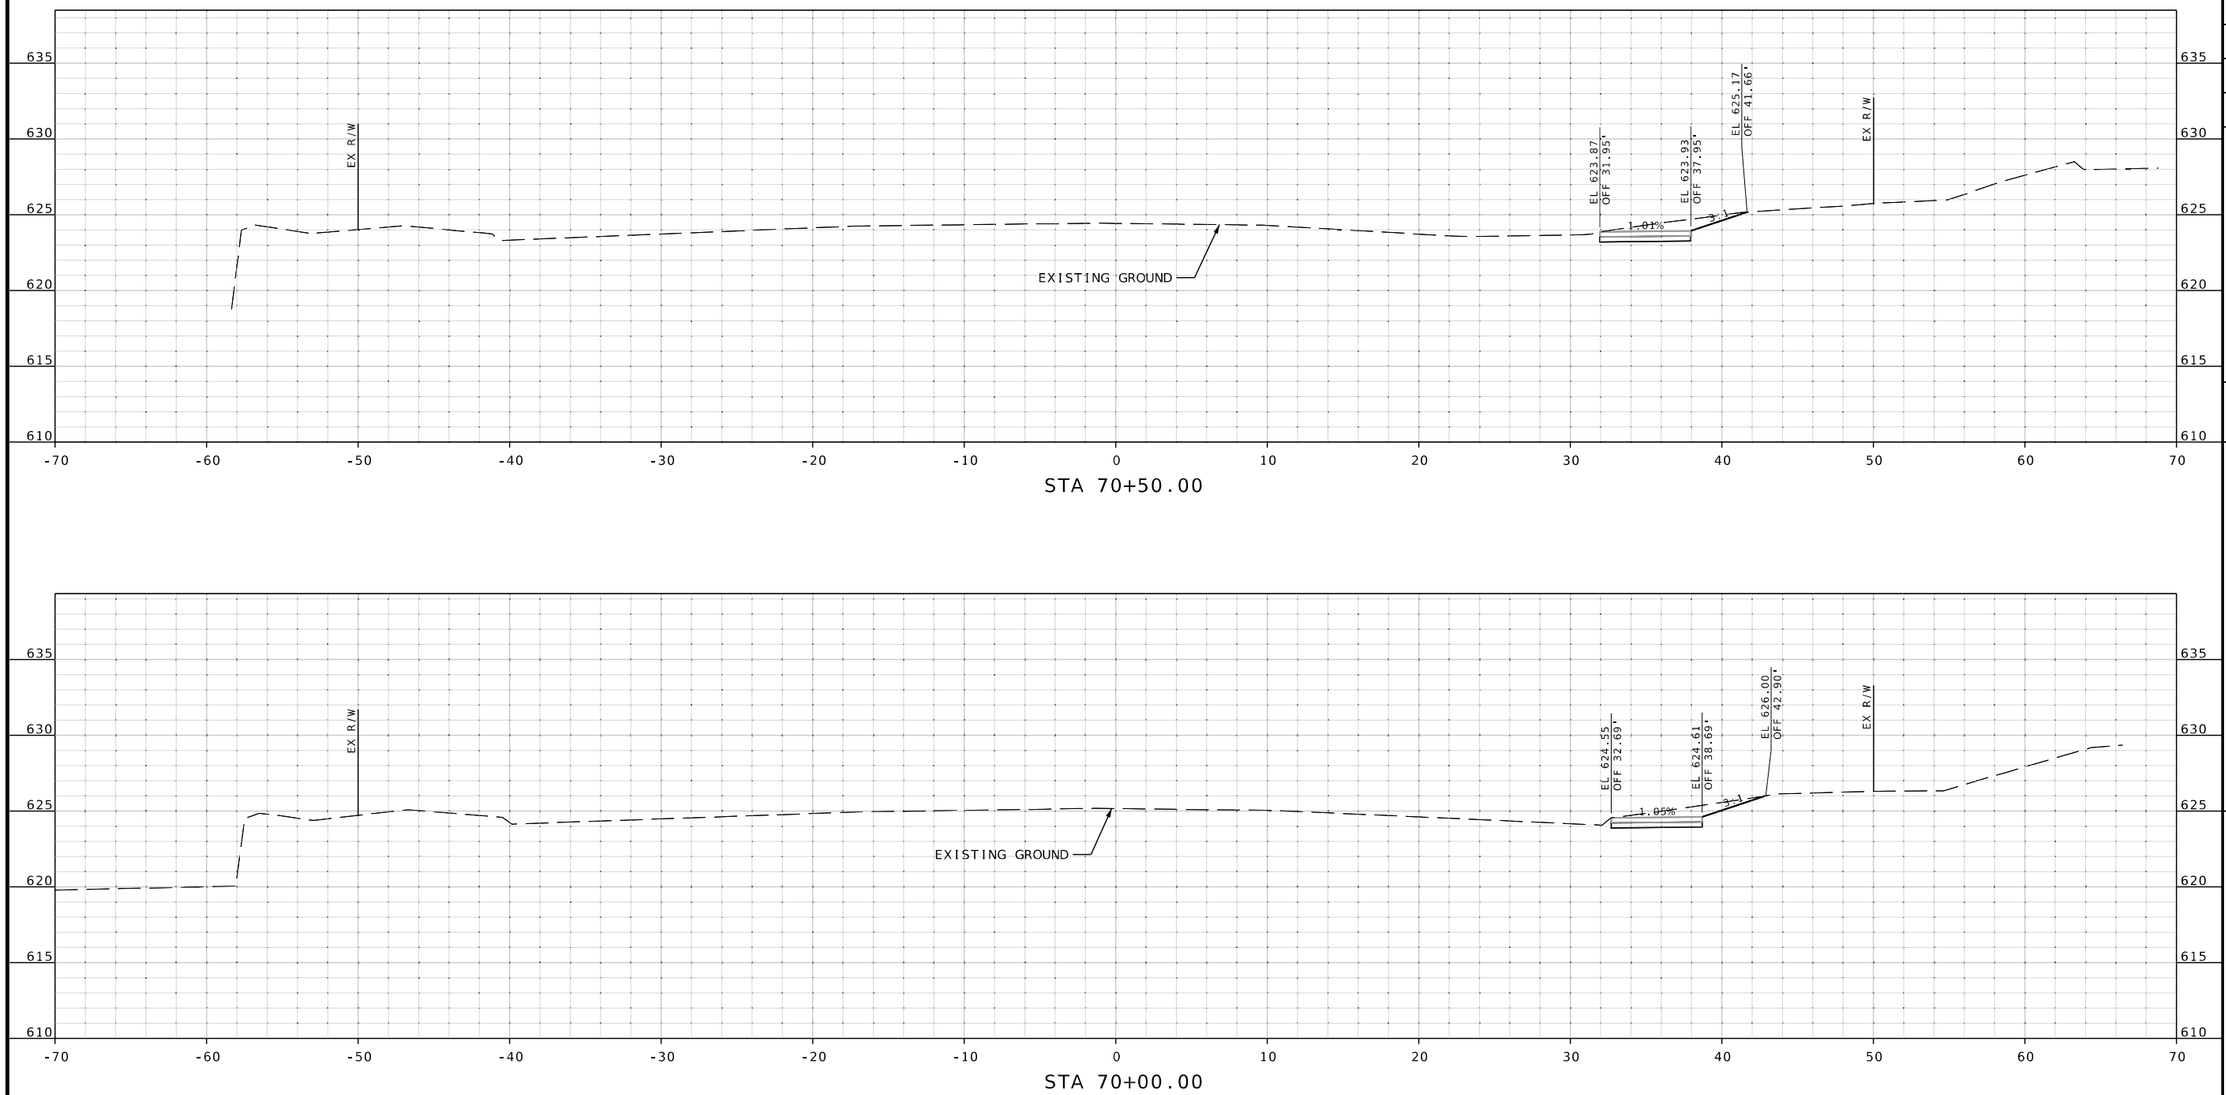

CROSS SECTION
SHEETS
SHEET 28 OF 106

RILEY J. HOFFMAN
PE-2022042958
STATE OF MISSOURI
PROFESSIONAL ENGINEER

08/10/2025 7:52:00 PM
Riley J. Hoffman
MO PE-2022042958

DATE PREPARED
8/10/2025

ROUTE	STATE
67	MO
DISTRICT	SHEET NO.
SL	28

COUNTY
ST. LOUIS

JOB NO.
J6S3557

CONTRACT ID.
.

PROJECT NO.
.

BRIDGE NO.
.

DESCRIPTION	DATE
.	.
.	.
.	.
.	.
.	.
.	.
.	.
.	.

IF A SEAL IS PRESENT ON THIS SHEET IT HAS BEEN ELECTRONICALLY SEALED AND DATED.


MISSOURI HIGHWAYS AND TRANSPORTATION COMMISSION

105 WEST CAPITOL
JEFFERSON CITY, MO 65102
1-888-ASK-MODOT (1-888-275-6636)


HR GREEN, INC.
520 MARYVILLE CENTRE DRIVE,
SUITE 100
ST. LOUIS, MISSOURI 63141
PHONE: (636) 519.0990
CORPORATE LICENSE #2002006608

HRGreen

DISCLAMIER
THE PROFESSIONAL WHOSE SIGNATURE AND PERSONAL SEAL APPEAR HEREON ASSUMES RESPONSIBILITY ONLY FOR WHAT APPEARS ON THIS PAGE, AND DISCLAIMS (PURSUANT TO SECTION 327.411 RSMO) SPECIFICATION, ESTIMATES, REPORTS, OR OTHER DOCUMENTS OR INSTRUMENTS NOT SEALED BY THE UNDERSIGNED PROFESSIONAL RELATING TO OR INTENDED TO BE USED FOR ANY PART OR PARTS OF THE PROJECT TO WHICH THIS PAGE REFERS.

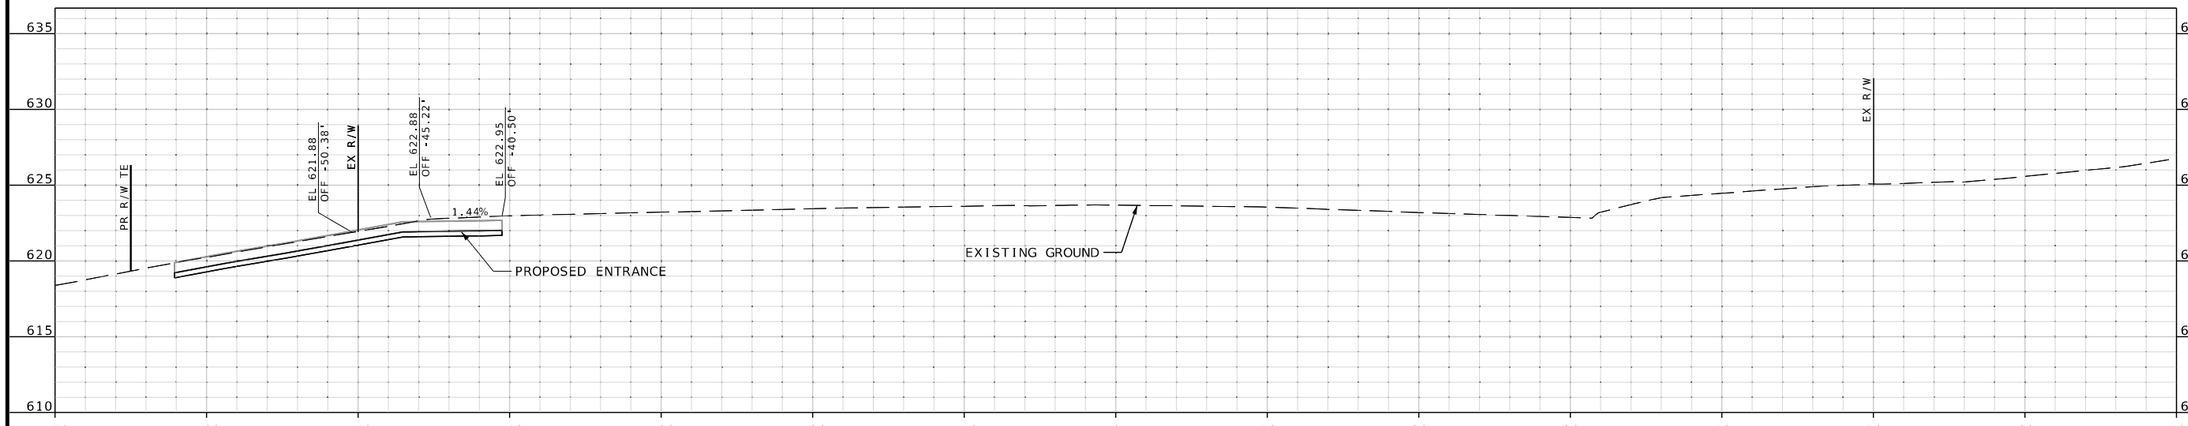

STA 71+00.00

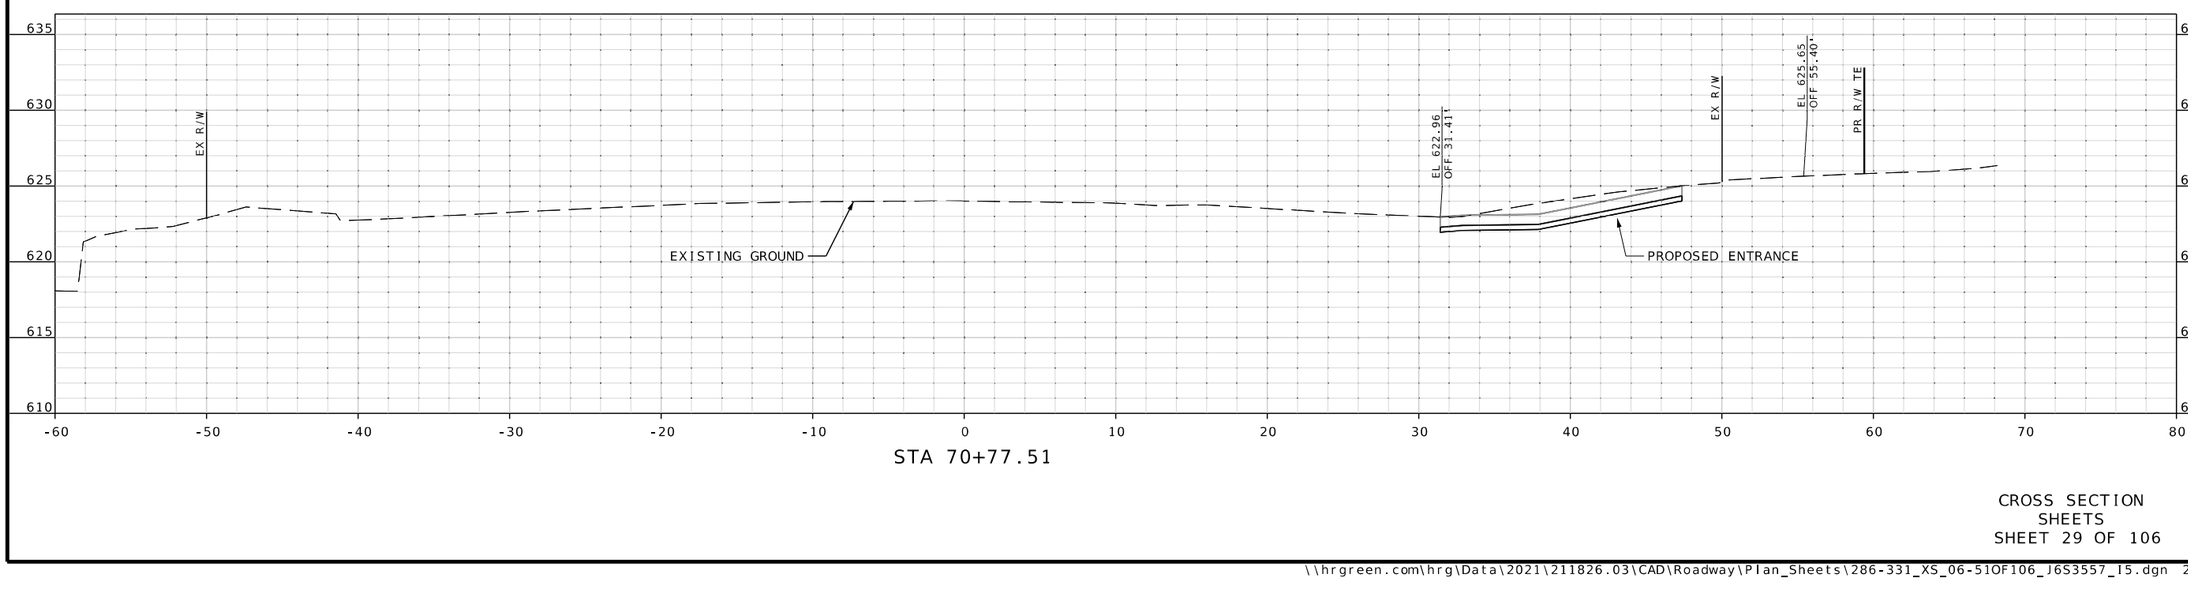

STA 70+77.51

CROSS SECTION
SHEETS
SHEET 29 OF 106

RILEY J. HOFFMAN
PE-2022042958
STATE OF MISSOURI
PROFESSIONAL ENGINEER
08/10/2025 7:52:01 PM
Riley J. Hoffman
MO PE-2022042958

DATE PREPARED
8/10/2025

ROUTE	STATE
67	MO
DISTRICT	SHEET NO.
SL	29

COUNTY
ST. LOUIS

JOB NO.
J6S3557

CONTRACT ID.
.

PROJECT NO.
.

BRIDGE NO.
.

DESCRIPTION	DATE
.	.
.	.
.	.
.	.
.	.
.	.
.	.
.	.


IF A SEAL IS PRESENT ON THIS SHEET IT HAS BEEN ELECTRONICALLY SEALED AND DATED.

MISSOURI HIGHWAYS AND TRANSPORTATION COMMISSION
105 WEST CAPITOL
JEFFERSON CITY, MO 65102
1-888-ASK-MODOT (1-888-275-6636)


HR GREEN, INC.
520 MARYVILLE CENTRE DRIVE,
SUITE 100
ST. LOUIS, MISSOURI 63141
PHONE: (636) 519.0990
CORPORATE LICENSE #2002006608

\\hrgreen.com\hrg\Data\2021\211826.03\CAD\Roadway\Plan_Sheets\286-331_XS_06-51OF106_J6S3557_I5.dgn 2:01:02 PM 8/10/2025


DISCLAMIER
THE PROFESSIONAL WHOSE SIGNATURE AND PERSONAL SEAL APPEAR HEREON ASSUMES RESPONSIBILITY ONLY FOR WHAT APPEARS ON THIS PAGE, AND DISCLAIMS (PURSUANT TO SECTION 327.411 RSMO) SPECIFICATION, ESTIMATES, REPORTS, OR OTHER DOCUMENTS OR INSTRUMENTS NOT SEALED BY THE UNDERSIGNED PROFESSIONAL RELATING TO OR INTENDED TO BE USED FOR ANY PART OR PARTS OF THE PROJECT TO WHICH THIS PAGE REFERS.

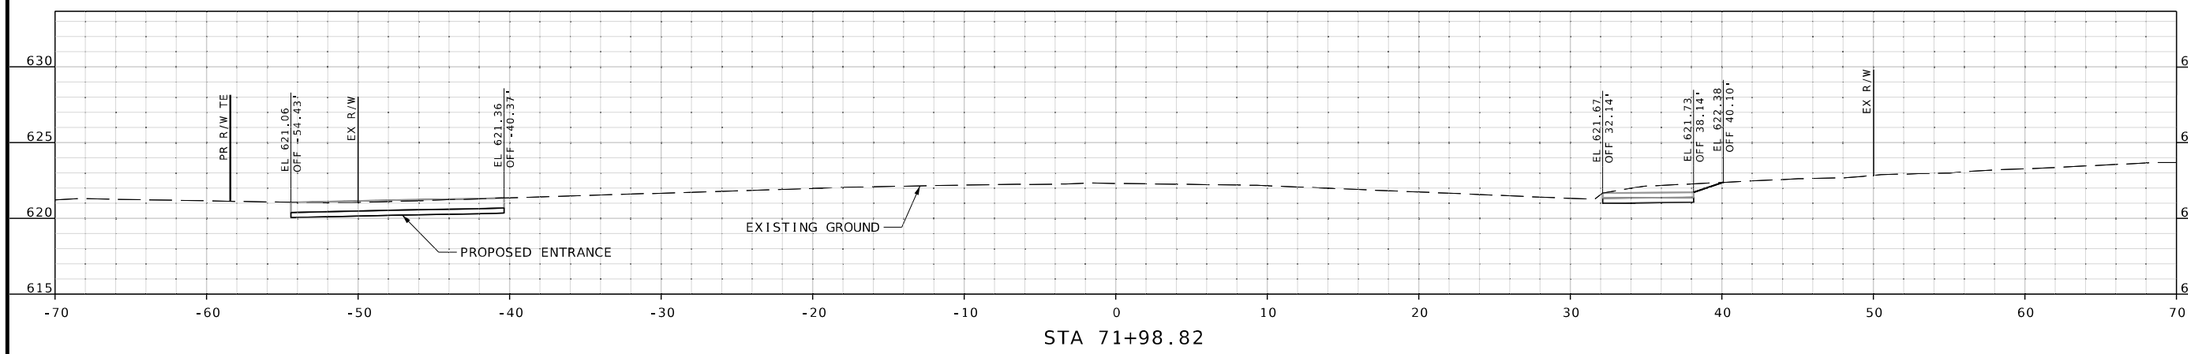

STA 71+98.82

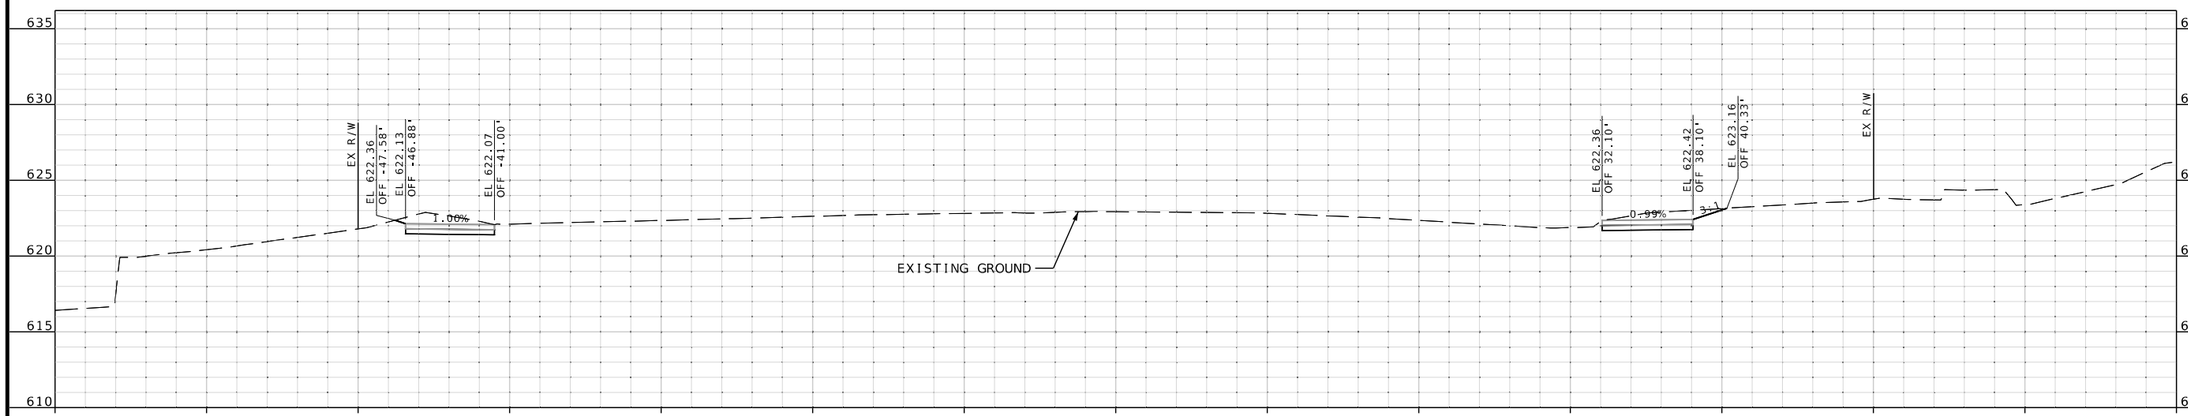

STA 71+50.00

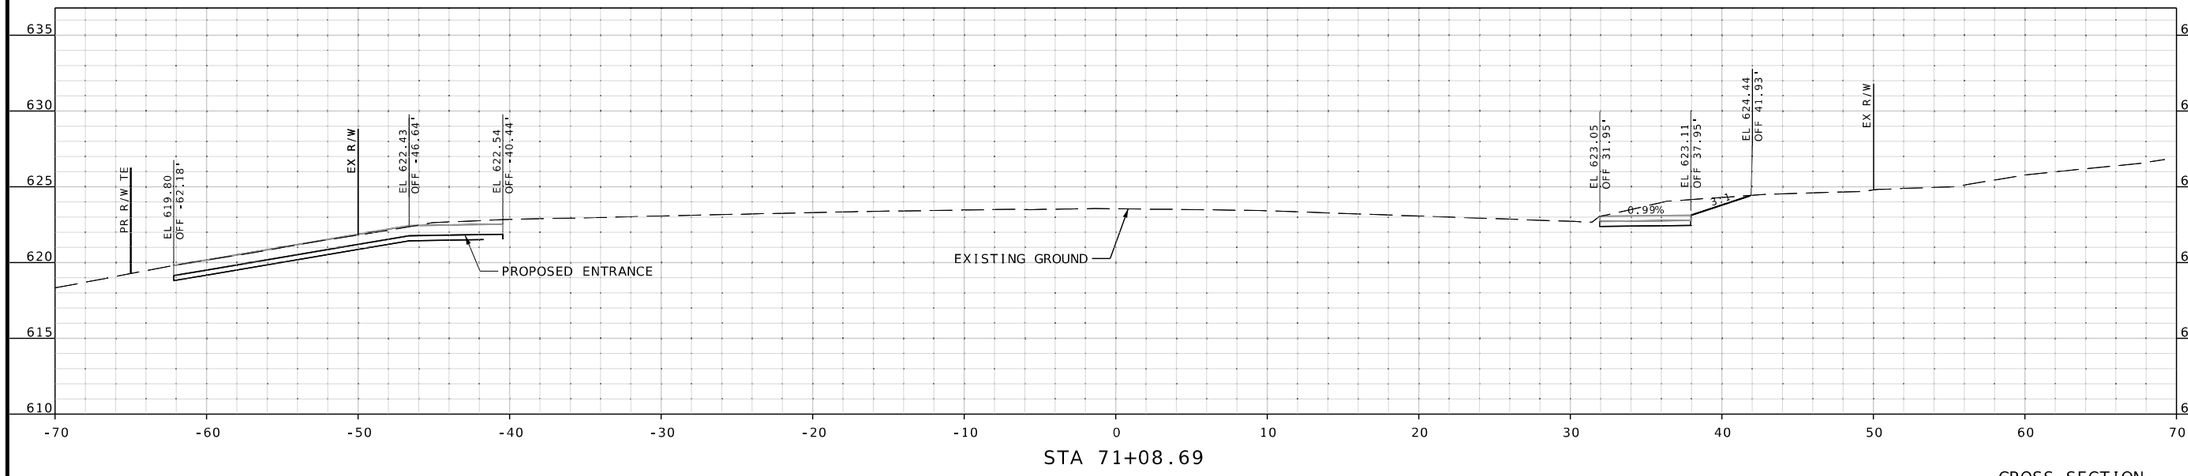

STA 71+08.69

CROSS SECTION
SHEETS
SHEET 30 OF 106

STATE OF MISSOURI
RILEY J. HOFFMAN
PE-2022042958
PROFESSIONAL ENGINEER

08/10/2025 7:52:05 PM
Riley J. Hoffman
MO PE-2022042958

DATE PREPARED	
8/10/2025	
ROUTE	STATE
67	MO
DISTRICT	SHEET NO.
SL	30

COUNTY: ST. LOUIS
JOB NO.: J6S3557
CONTRACT ID.: .
PROJECT NO.: .
BRIDGE NO.: .

DESCRIPTION	DATE
.	.

IF A SEAL IS PRESENT ON THIS SHEET IT HAS BEEN ELECTRONICALLY SEALED AND DATED.


MISSOURI HIGHWAYS AND TRANSPORTATION COMMISSION
105 WEST CAPITOL
JEFFERSON CITY, MO 65102
1-888-ASK-MODOT (1-888-275-6636)

HR GREEN, INC.
520 MARYVILLE CENTRE DRIVE,
SUITE 100
ST. LOUIS, MISSOURI 63141
PHONE: (636) 519.0990
CORPORATE LICENSE #2002006608


HRGreen

\\hrgreen.com\hrg\Data\2021\211826.03\CAD\Roadway\Plan_Sheets\286-331_XS_06-51OF106_J6S3557_I5.dgn 2:01:09 PM 8/10/2025


DISCLAMIER
THE PROFESSIONAL WHOSE SIGNATURE AND PERSONAL SEAL APPEAR HEREON ASSUMES RESPONSIBILITY ONLY FOR WHAT APPEARS ON THIS PAGE, AND DISCLAIMS (PURSUANT TO SECTION 327.411 RSMO) SPECIFICATION, ESTIMATES, REPORTS, OR OTHER DOCUMENTS OR INSTRUMENTS NOT SEALED BY THE UNDERSIGNED PROFESSIONAL RELATING TO OR INTENDED TO BE USED FOR ANY PART OR PARTS OF THE PROJECT TO WHICH THIS PAGE REFERS.

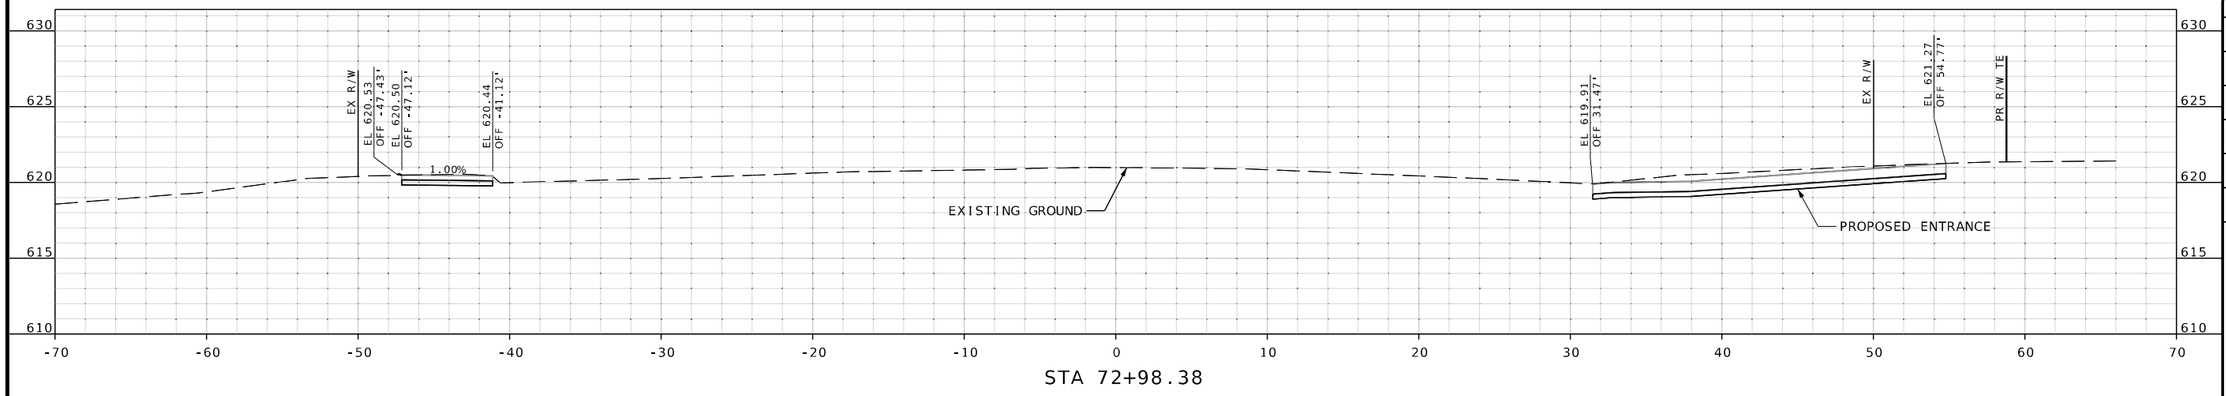

STA 72+98.38

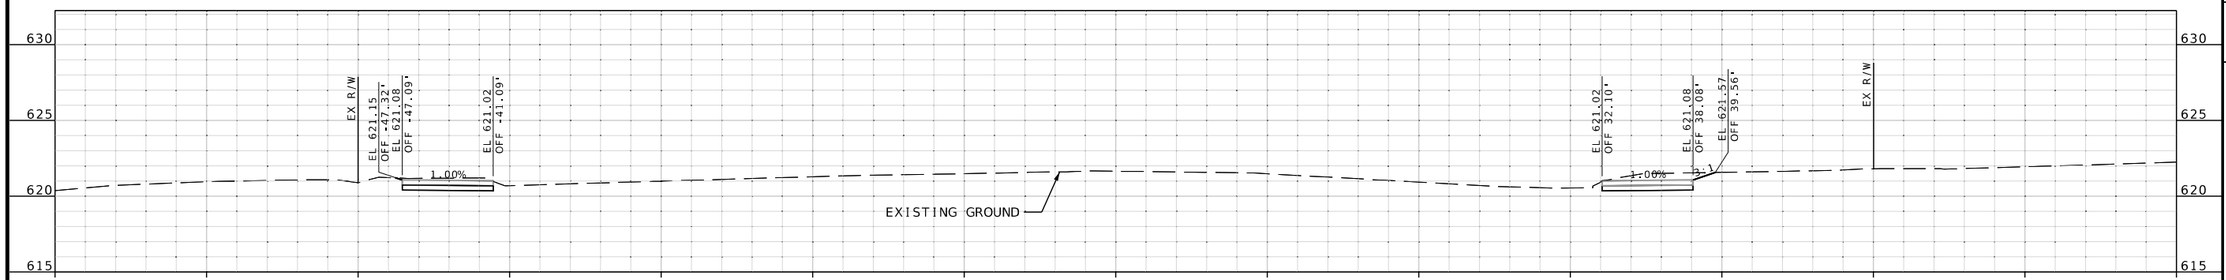

STA 72+50.00

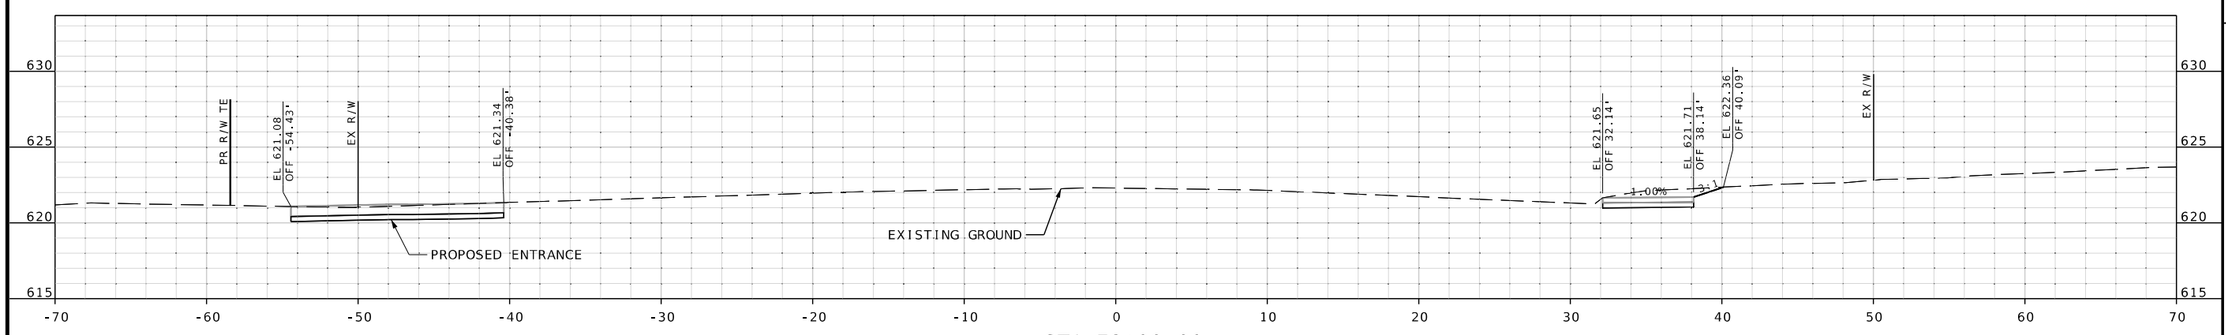

STA 72+00.00

CROSS SECTION
SHEETS
SHEET 31 OF 106

RILEY J. HOFFMAN
PE-2022042958
STATE OF MISSOURI
PROFESSIONAL ENGINEER

08/10/2025 7:52:15 PM
Riley J. Hoffman
MO PE-2022042958

DATE PREPARED
8/10/2025

ROUTE	STATE
67	MO
DISTRICT	SHEET NO.
SL	31

COUNTY
ST. LOUIS

JOB NO.
J6S3557

CONTRACT ID.
.

PROJECT NO.
.

BRIDGE NO.
.

DESCRIPTION	DATE
.	.
.	.
.	.
.	.
.	.
.	.
.	.
.	.

IF A SEAL IS PRESENT ON THIS SHEET IT HAS BEEN ELECTRONICALLY SEALED AND DATED.

MISSOURI HIGHWAYS AND TRANSPORTATION COMMISSION

105 WEST CAPITOL
JEFFERSON CITY, MO 65102
1-888-ASK-MODOT (1-888-275-6636)


MoDOT

HR GREEN, INC.
520 MARYVILLE CENTRE DRIVE,
SUITE 100
ST. LOUIS, MISSOURI 63141
PHONE: (636) 519.0990
CORPORATE LICENSE #2002006608


HRGreen

\\hrgreen.com\hrg\Data\2021\211826.03\CAD\Roadway\Plan_Sheets\286-331_XS_06-51OF106_J6S3557_I5.dgn 2:01:11 PM 8/10/2025


DISCLAMIER
THE PROFESSIONAL WHOSE SIGNATURE AND PERSONAL SEAL APPEAR HEREON ASSUMES RESPONSIBILITY ONLY FOR WHAT APPEARS ON THIS PAGE, AND DISCLAIMS (PURSUANT TO SECTION 327.411 RSMO) SPECIFICATION, ESTIMATES, REPORTS, OR OTHER DOCUMENTS OR INSTRUMENTS NOT SEALED BY THE UNDERSIGNED PROFESSIONAL RELATING TO OR INTENDED TO BE USED FOR ANY PART OR PARTS OF THE PROJECT TO WHICH THIS PAGE REFERS.

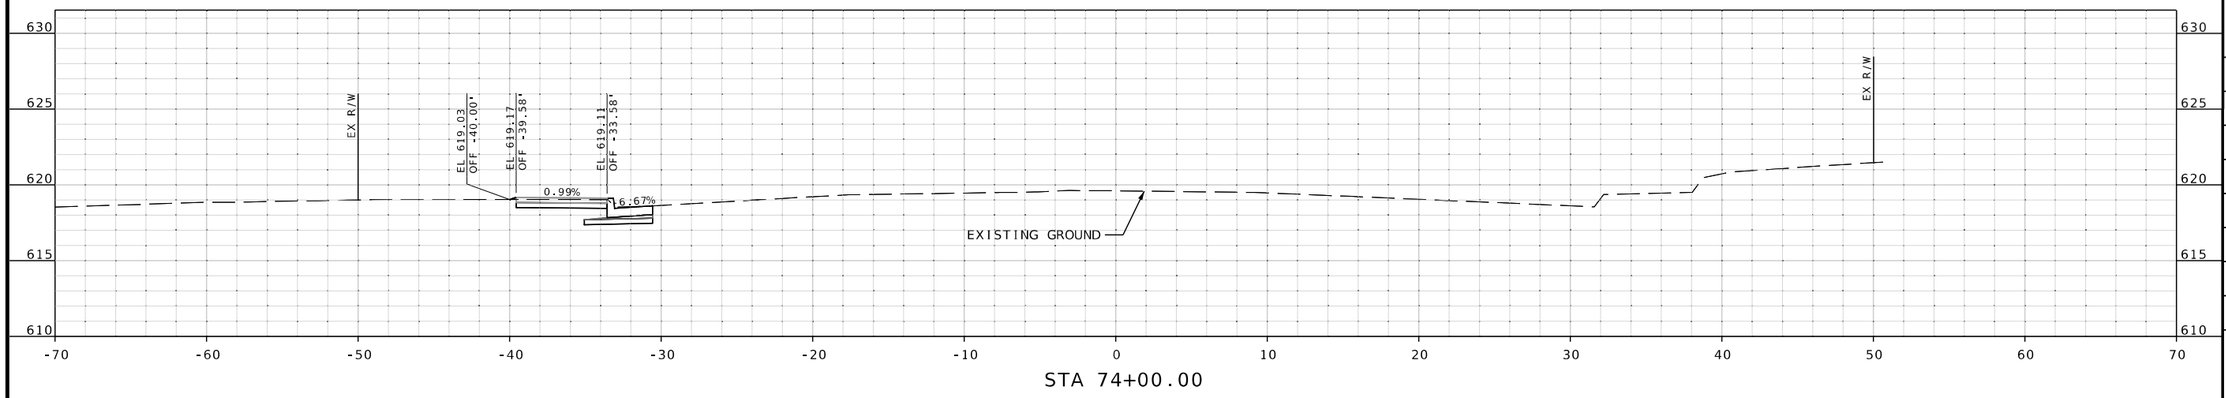

STA 74+00.00

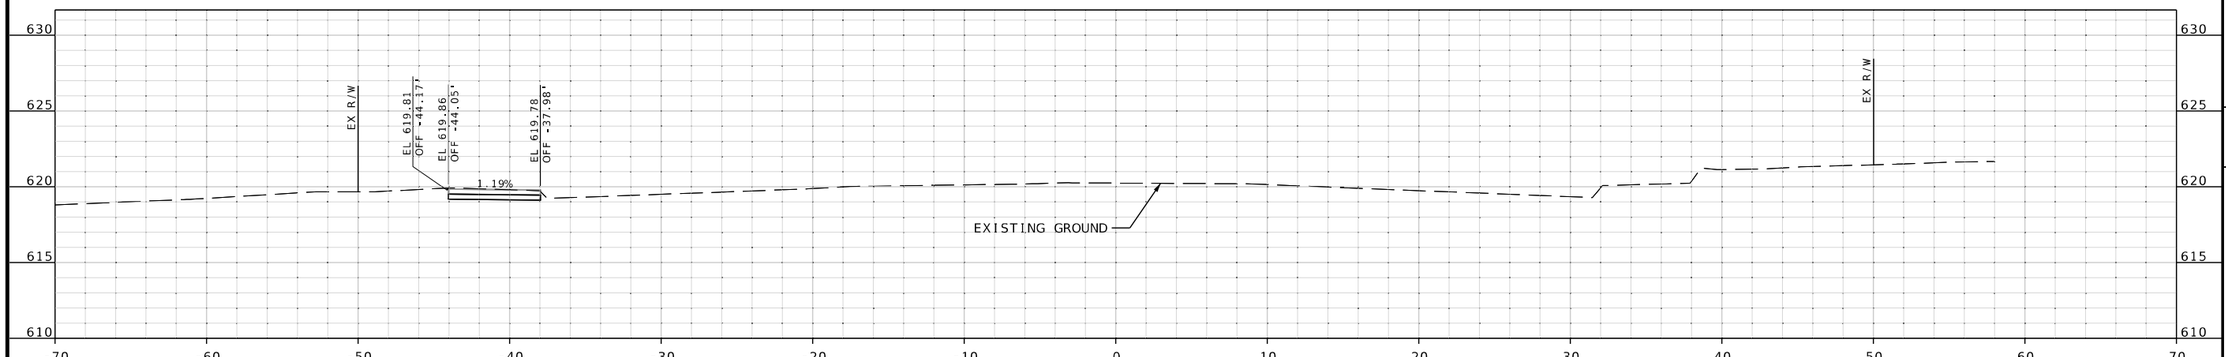

STA 73+50.00

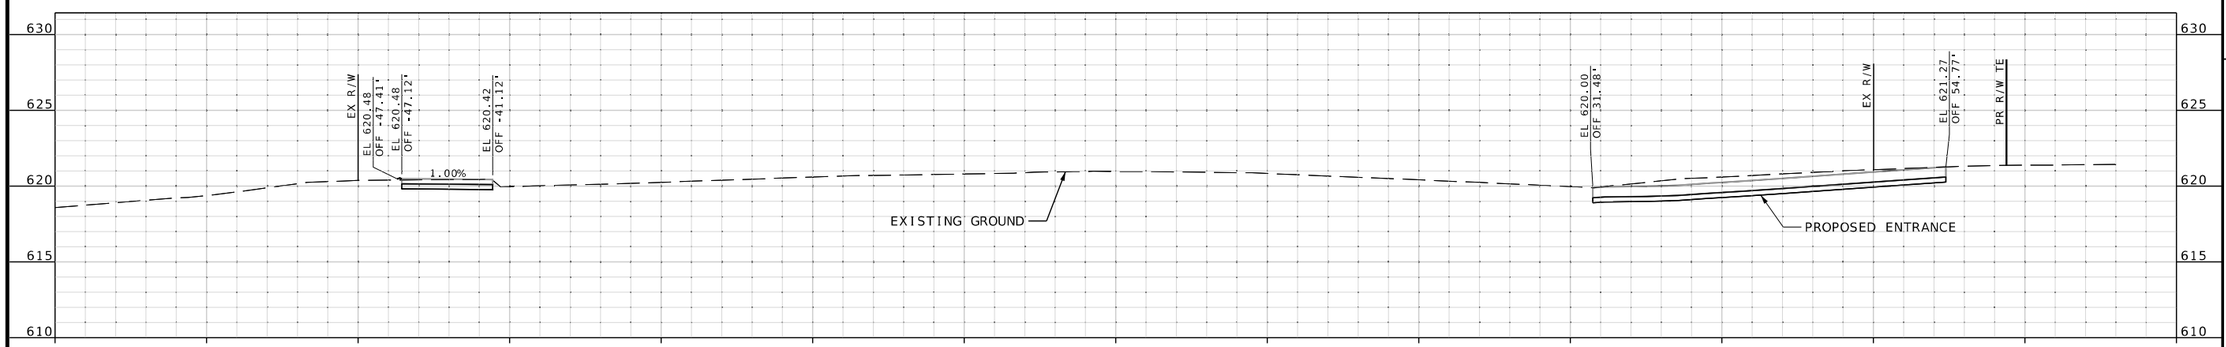

STA 73+00.00

CROSS SECTION
SHEETS
SHEET 32 OF 106

STATE OF MISSOURI
RILEY J. HOFFMAN
PE-2022042958
PROFESSIONAL ENGINEER

08/10/2025 7:52:16 PM
Riley J. Hoffman
MO PE-2022042958

DATE PREPARED
8/10/2025

ROUTE	STATE
67	MO
DISTRICT	SHEET NO.
SL	32

COUNTY
ST. LOUIS

JOB NO.
J6S3557

CONTRACT ID.
.

PROJECT NO.
.

BRIDGE NO.
.

DESCRIPTION	DATE
.	.
.	.
.	.
.	.
.	.
.	.
.	.
.	.

IF A SEAL IS PRESENT ON THIS SHEET IT HAS BEEN ELECTRONICALLY SEALED AND DATED.


MISSOURI HIGHWAYS AND TRANSPORTATION COMMISSION

105 WEST CAPITOL
JEFFERSON CITY, MO 65102
1-888-ASK-MODOT (1-888-275-6636)


HR GREEN, INC.
520 MARYVILLE CENTRE DRIVE.
SUITE 100
ST. LOUIS, MISSOURI 63141
PHONE: (636) 519.0990
CORPORATE LICENSE #2002006608

HRGreen


DISCLAMIER
THE PROFESSIONAL WHOSE SIGNATURE AND PERSONAL SEAL APPEAR HEREON ASSUMES RESPONSIBILITY ONLY FOR WHAT APPEARS ON THIS PAGE, AND DISCLAIMS (PURSUANT TO SECTION 327.411 RSMO) SPECIFICATION, ESTIMATES, REPORTS, OR OTHER DOCUMENTS OR INSTRUMENTS NOT SEALED BY THE UNDERSIGNED PROFESSIONAL RELATING TO OR INTENDED TO BE USED FOR ANY PART OR PARTS OF THE PROJECT TO WHICH THIS PAGE REFERS.

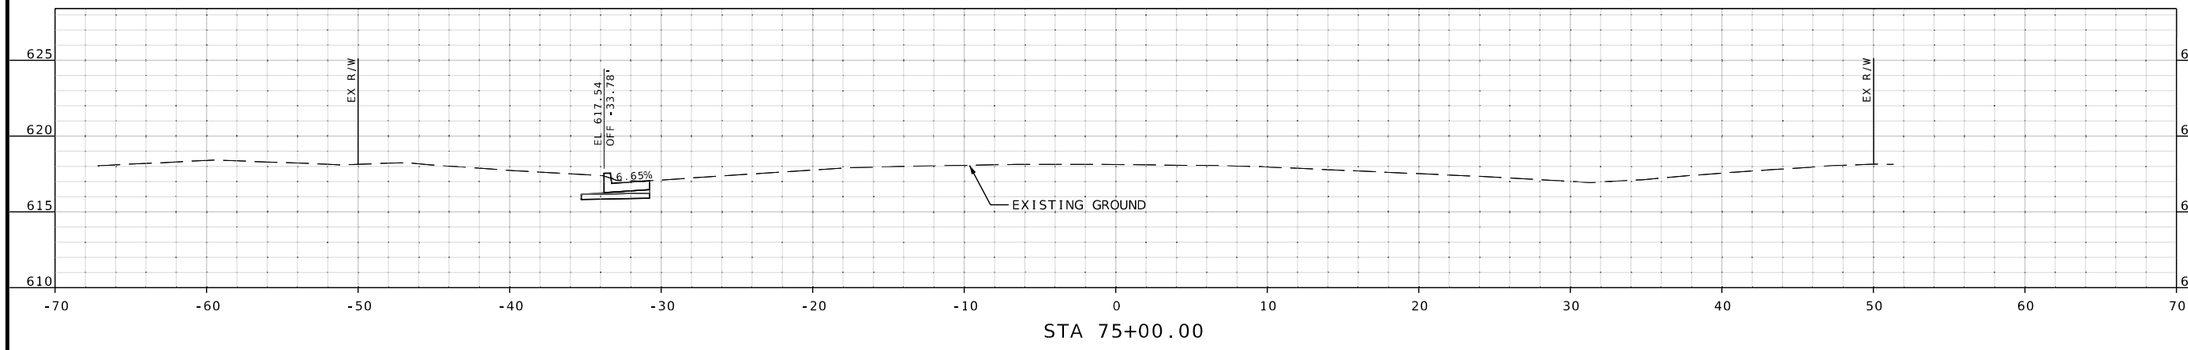

STA 75+00.00

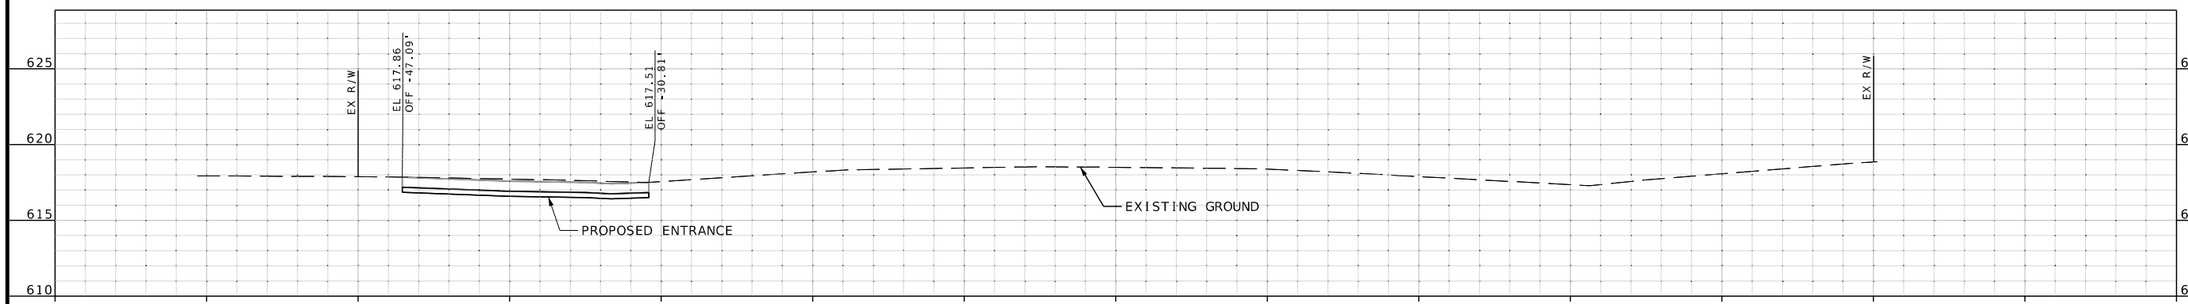

STA 74+73.08

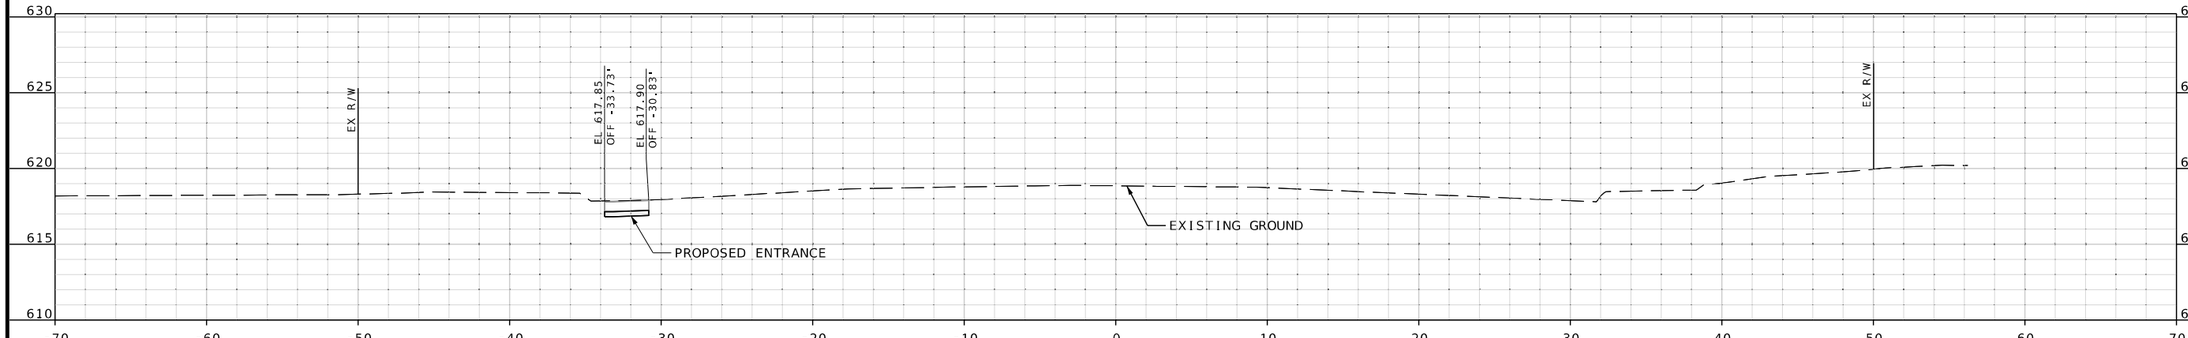

STA 74+50.00

CROSS SECTION
SHEETS
SHEET 33 OF 106

STATE OF MISSOURI
RILEY J. HOFFMAN
PE-2022042958
PROFESSIONAL ENGINEER

08/10/2025 7:52:16 PM
Riley J. Hoffman
MO PE-2022042958

DATE PREPARED
8/10/2025

ROUTE	STATE
67	MO
DISTRICT	SHEET NO.
SL	33

COUNTY
ST. LOUIS

JOB NO.
J6S3557

CONTRACT ID.
.

PROJECT NO.
.

BRIDGE NO.
.

DESCRIPTION	DATE
.	.
.	.
.	.
.	.
.	.
.	.
.	.
.	.

IF A SEAL IS PRESENT ON THIS SHEET IT HAS BEEN ELECTRONICALLY SEALED AND DATED.

MISSOURI HIGHWAYS AND TRANSPORTATION COMMISSION


105 WEST CAPITOL
JEFFERSON CITY, MO 65102
1-888-ASK-MODOT (1-888-275-6636)

MoDOT


HR GREEN, INC.
520 MARYVILLE CENTRE DRIVE,
SUITE 100
ST. LOUIS, MISSOURI 63141
PHONE: (636) 519.0990
CORPORATE LICENSE #2002006608

HRGreen


DISCLAMIER
THE PROFESSIONAL WHOSE SIGNATURE AND PERSONAL SEAL APPEAR HEREON ASSUMES RESPONSIBILITY ONLY FOR WHAT APPEARS ON THIS PAGE, AND DISCLAIMS (PURSUANT TO SECTION 327.411 RSMO) SPECIFICATION, ESTIMATES, REPORTS, OR OTHER DOCUMENTS OR INSTRUMENTS NOT SEALED BY THE UNDERSIGNED PROFESSIONAL RELATING TO OR INTENDED TO BE USED FOR ANY PART OR PARTS OF THE PROJECT TO WHICH THIS PAGE REFERS.

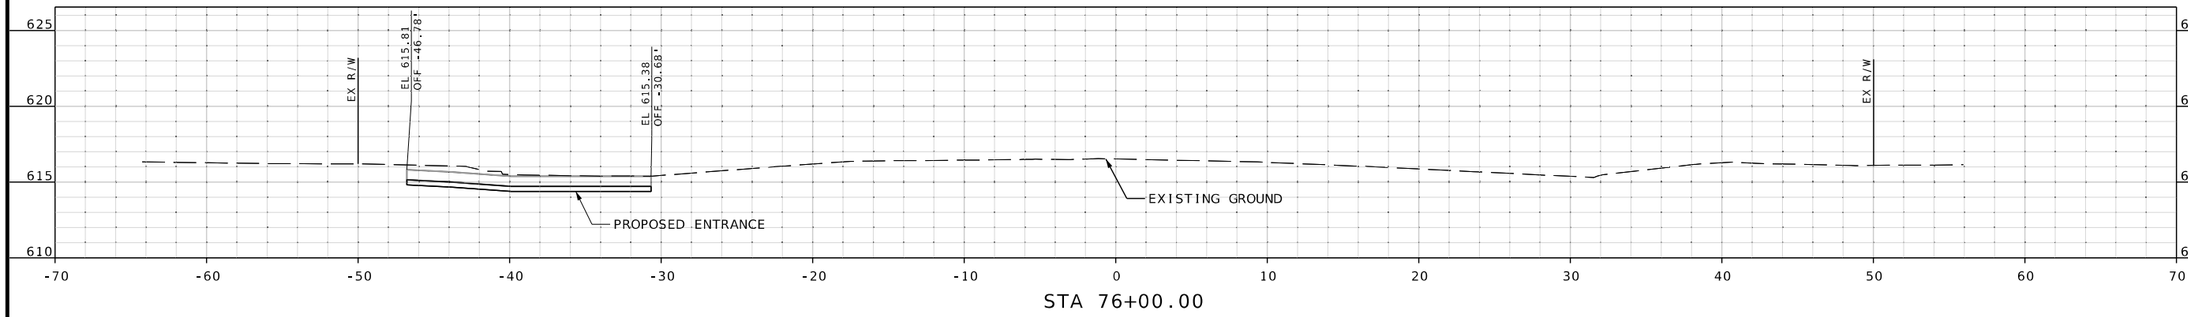

STA 76+00.00

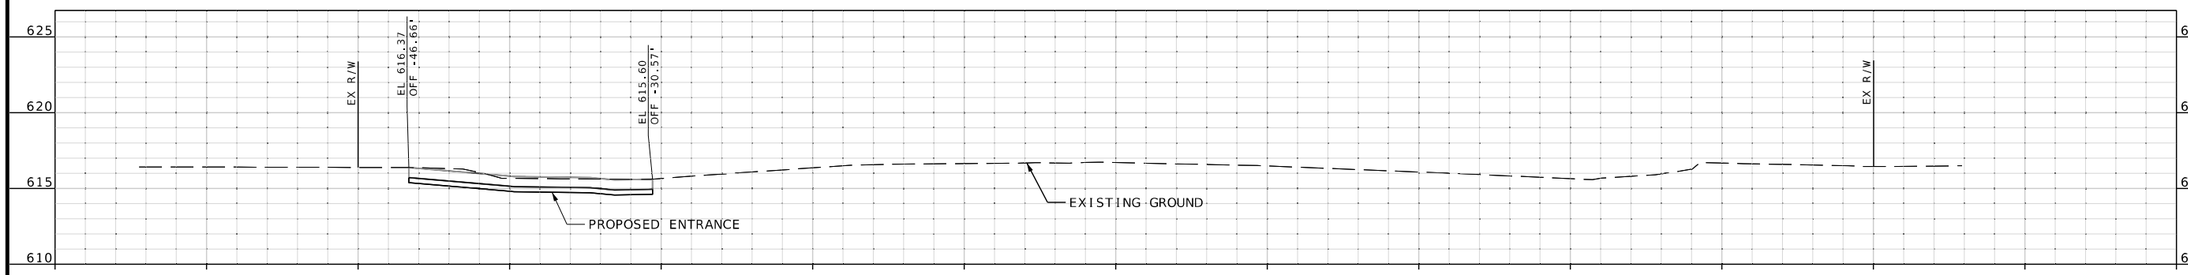

STA 75+89.19

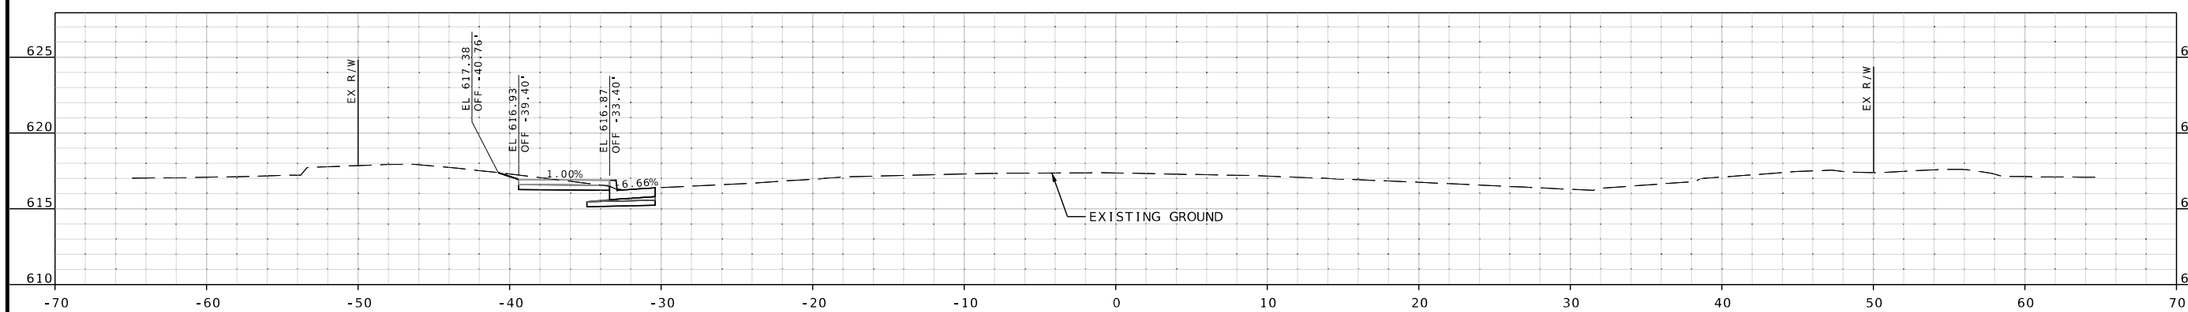

STA 75+50.00

CROSS SECTION
SHEETS
SHEET 34 OF 106

RILEY J. HOFFMAN
PE-2022042958
STATE OF MISSOURI
PROFESSIONAL ENGINEER

08/10/2025 7:52:13 PM
Riley J. Hoffman
MO PE-2022042958

DATE PREPARED
8/10/2025

ROUTE	STATE
67	MO
DISTRICT	SHEET NO.
SL	34

COUNTY
ST. LOUIS

JOB NO.
J6S3557

CONTRACT ID.
.

PROJECT NO.
.

BRIDGE NO.
.


DESCRIPTION	DATE
.	.
.	.
.	.
.	.
.	.
.	.
.	.
.	.

IF A SEAL IS PRESENT ON THIS SHEET IT HAS BEEN ELECTRONICALLY SEALED AND DATED.


MISSOURI HIGHWAYS AND TRANSPORTATION COMMISSION
105 WEST CAPITOL
JEFFERSON CITY, MO 65102
1-888-ASK-MODOT (1-888-275-6636)

HR GREEN, INC.
520 MARYVILLE CENTRE DRIVE.
SUITE 100
ST. LOUIS, MISSOURI 63141
PHONE: (636) 519.0990
CORPORATE LICENSE #2002006608


DISCLAMIER
THE PROFESSIONAL WHOSE SIGNATURE AND PERSONAL SEAL APPEAR HEREON ASSUMES RESPONSIBILITY ONLY FOR WHAT APPEARS ON THIS PAGE, AND DISCLAIMS (PURSUANT TO SECTION 327.411 RSMO) SPECIFICATION, ESTIMATES, REPORTS, OR OTHER DOCUMENTS OR INSTRUMENTS NOT SEALED BY THE UNDERSIGNED PROFESSIONAL RELATING TO OR INTENDED TO BE USED FOR ANY PART OR PARTS OF THE PROJECT TO WHICH THIS PAGE REFERS.

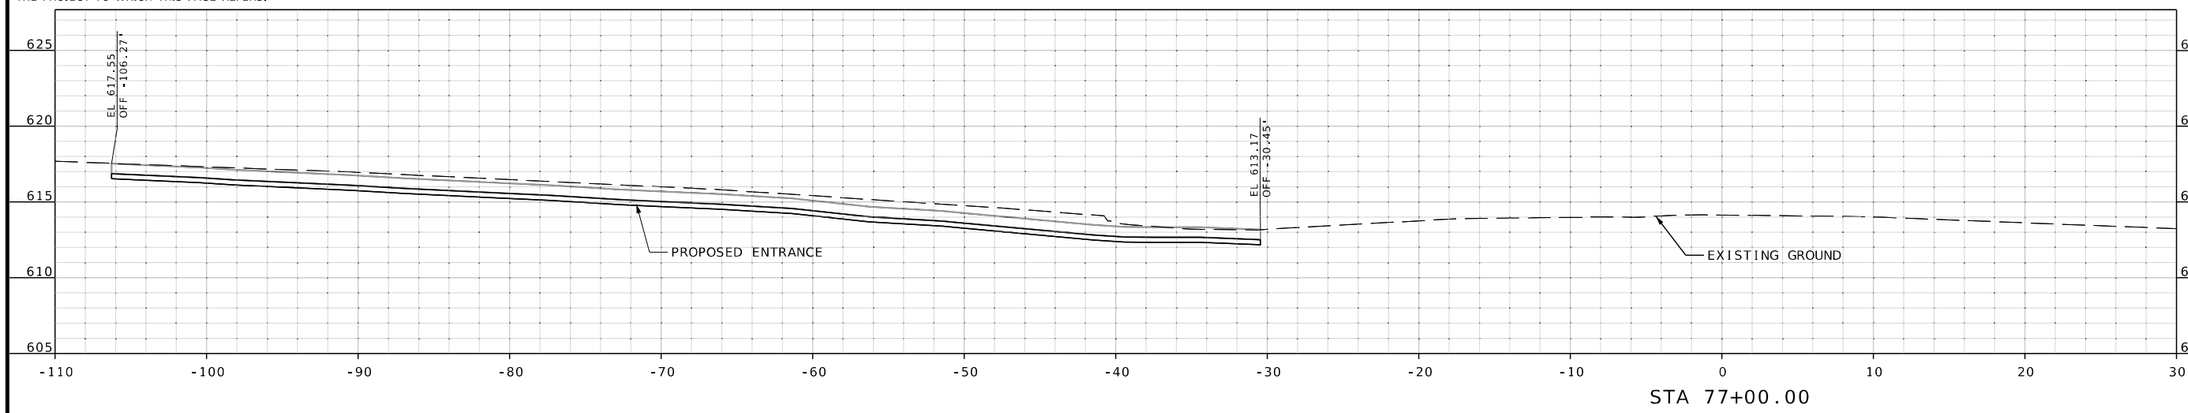

STA 77+00.00

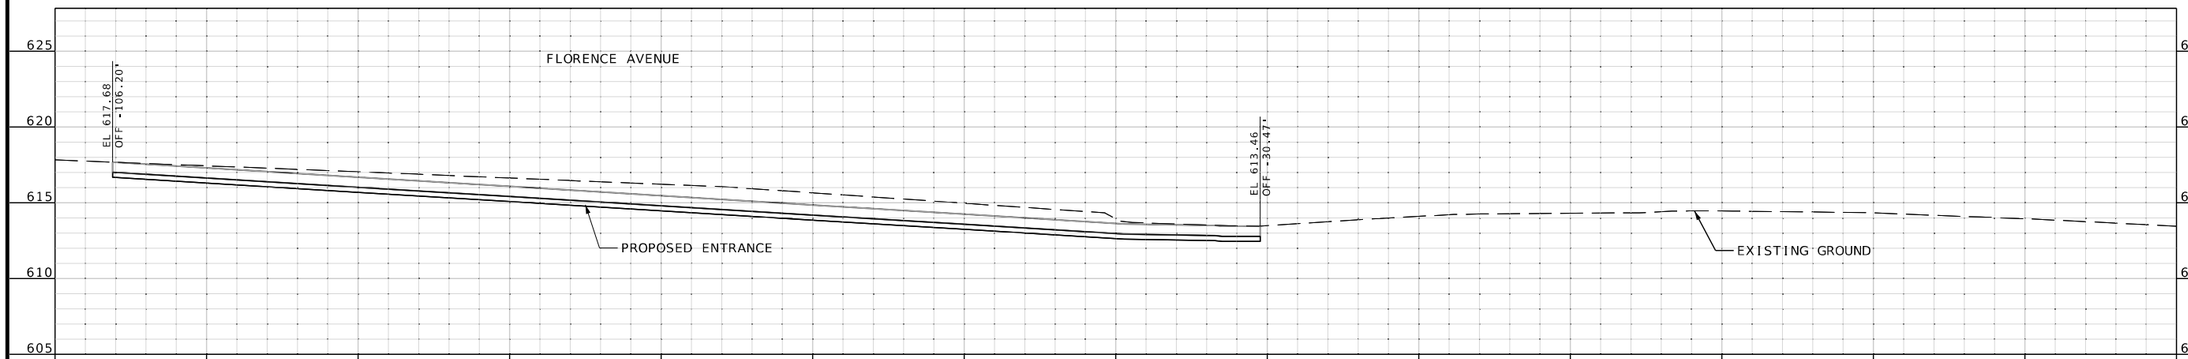

STA 76+90.39

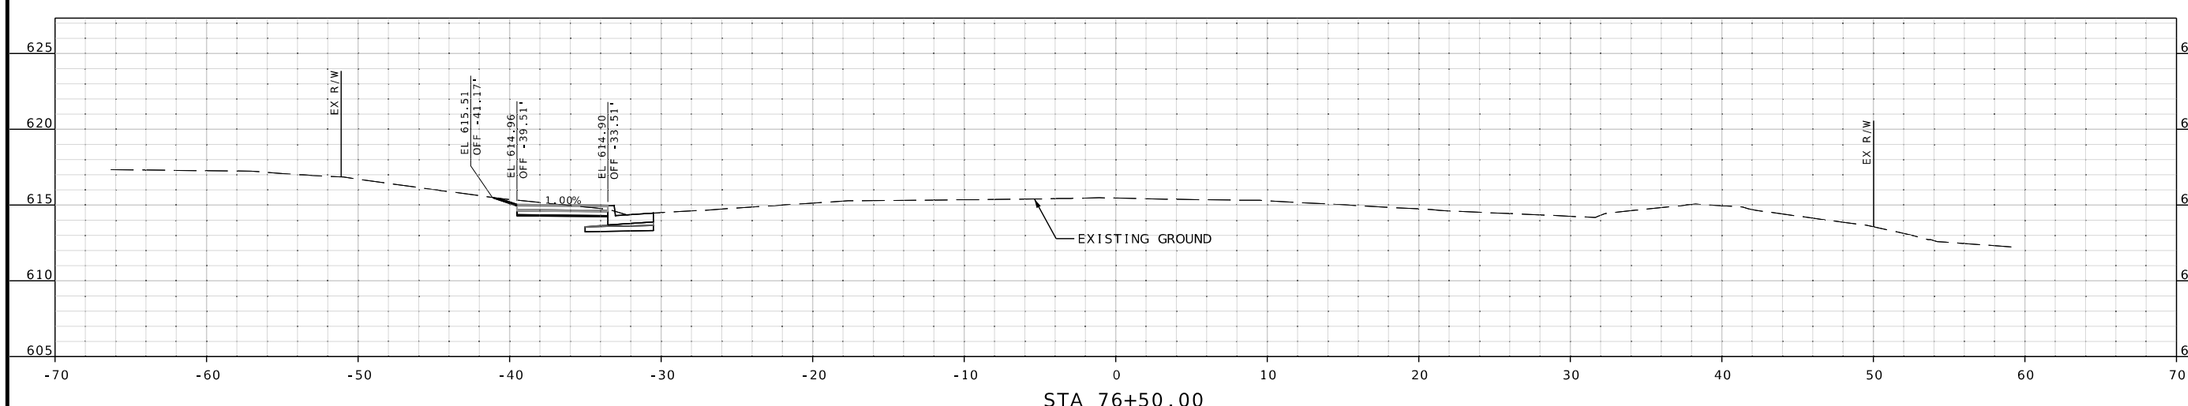

STA 76+50.00

CROSS SECTION
SHEETS
SHEET 35 OF 106

STATE OF MISSOURI
RILEY J. HOFFMAN
PE-2022042958
PROFESSIONAL ENGINEER

08/10/2025 7:52:14 PM
Riley J. Hoffman
MO PE-2022042958

DATE PREPARED
8/10/2025

ROUTE	STATE
67	MO
DISTRICT	SHEET NO.
SL	35

COUNTY
ST. LOUIS

JOB NO.
J6S3557

CONTRACT ID.
.

PROJECT NO.
.

BRIDGE NO.
.

DATE	DESCRIPTION
.	.
.	.
.	.
.	.
.	.
.	.
.	.
.	.


IF A SEAL IS PRESENT ON THIS SHEET IT HAS BEEN ELECTRONICALLY SEALED AND DATED.

MISSOURI HIGHWAYS AND TRANSPORTATION COMMISSION
105 WEST CAPITOL
JEFFERSON CITY, MO 65102
1-888-ASK-MODOT (1-888-275-6636)


HR GREEN, INC.
520 MARYVILLE CENTRE DRIVE,
SUITE 100
ST. LOUIS, MISSOURI 63141
PHONE: (636) 519.0990
CORPORATE LICENSE #2002006608

HRGreen


DISCLAMIER
THE PROFESSIONAL WHOSE SIGNATURE AND PERSONAL SEAL APPEAR HEREON ASSUMES RESPONSIBILITY ONLY FOR WHAT APPEARS ON THIS PAGE, AND DISCLAIMS (PURSUANT TO SECTION 327.411 RSMO) SPECIFICATION, ESTIMATES, REPORTS, OR OTHER DOCUMENTS OR INSTRUMENTS NOT SEALED BY THE UNDERSIGNED PROFESSIONAL RELATING TO OR INTENDED TO BE USED FOR ANY PART OR PARTS OF THE PROJECT TO WHICH THIS PAGE REFERS.

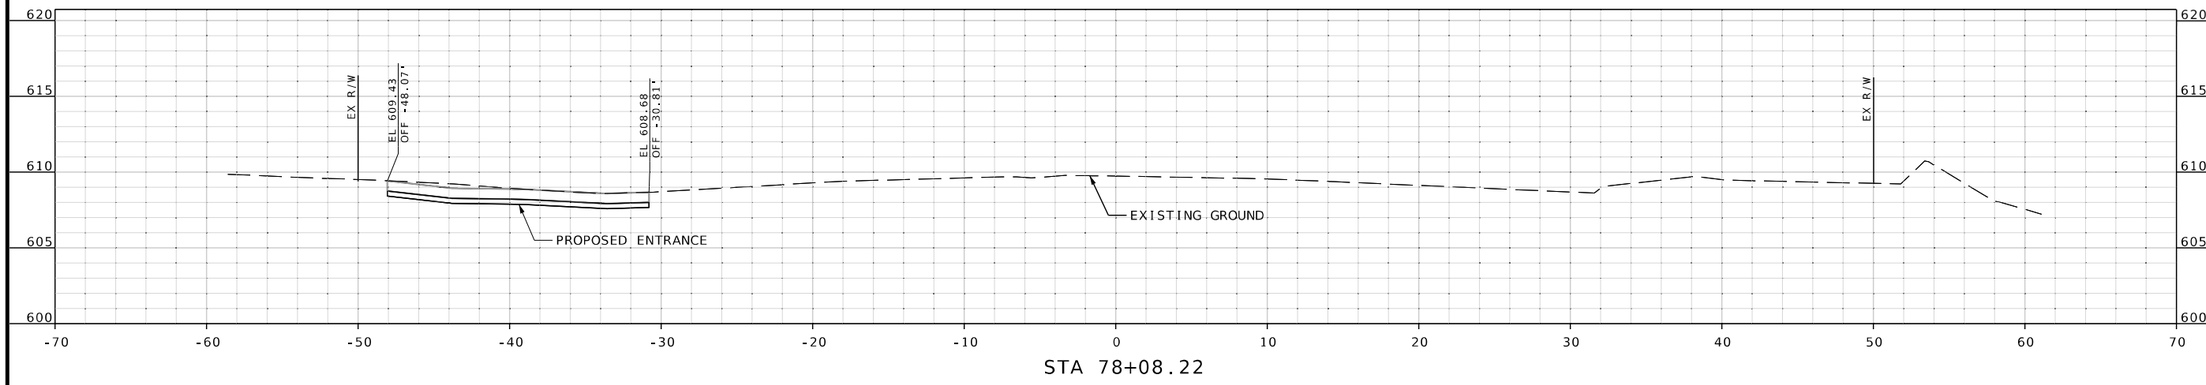

STA 78+08.22

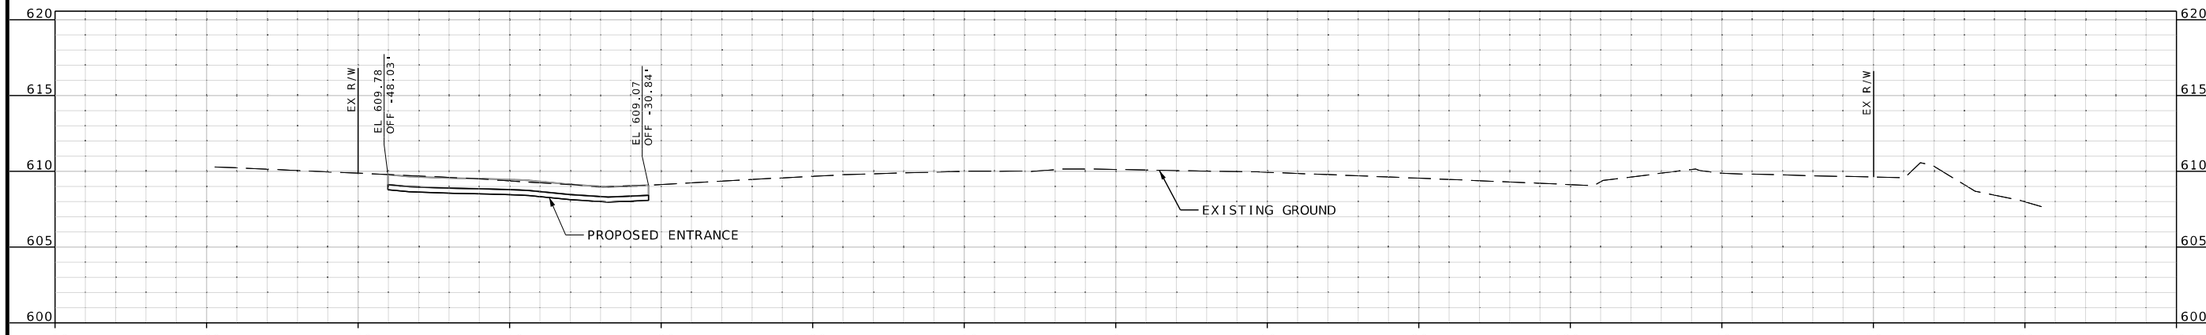

STA 78+00.00

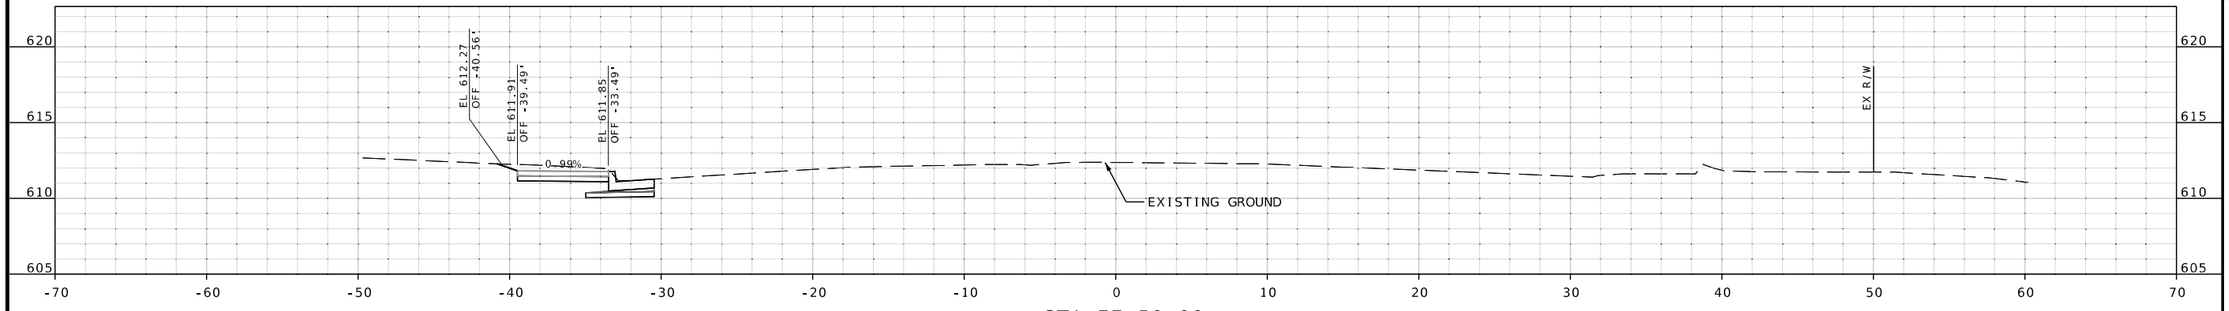

STA 77+50.00

CROSS SECTION
SHEETS
SHEET 36 OF 106

STATE OF MISSOURI
RILEY J. HOFFMAN
PE-2022042958
PROFESSIONAL ENGINEER

08/10/2025 7:52:22 PM
Riley J. Hoffman
MO PE-2022042958

DATE PREPARED
8/10/2025

ROUTE	STATE
67	MO
DISTRICT	SHEET NO.
SL	36

COUNTY
ST. LOUIS

JOB NO.
J6S3557

CONTRACT ID.
.

PROJECT NO.
.

BRIDGE NO.
.

DESCRIPTION	DATE
.	.
.	.
.	.
.	.
.	.
.	.
.	.
.	.

IF A SEAL IS PRESENT ON THIS SHEET IT HAS BEEN ELECTRONICALLY SEALED AND DATED.


MISSOURI HIGHWAYS AND TRANSPORTATION COMMISSION

105 WEST CAPITOL
JEFFERSON CITY, MO 65102
1-888-ASK-MODOT (1-888-275-6636)


HR GREEN, INC.
520 MARYVILLE CENTRE DRIVE,
SUITE 100
ST. LOUIS, MISSOURI 63141
PHONE: (636) 519.0990
CORPORATE LICENSE #2002006608

HRGreen


DISCLAMIER
THE PROFESSIONAL WHOSE SIGNATURE AND PERSONAL SEAL APPEAR HEREON ASSUMES RESPONSIBILITY ONLY FOR WHAT APPEARS ON THIS PAGE, AND DISCLAIMS (PURSUANT TO SECTION 327.411 RSMO) SPECIFICATION, ESTIMATES, REPORTS, OR OTHER DOCUMENTS OR INSTRUMENTS NOT SEALED BY THE UNDERSIGNED PROFESSIONAL RELATING TO OR INTENDED TO BE USED FOR ANY PART OR PARTS OF THE PROJECT TO WHICH THIS PAGE REFERS.

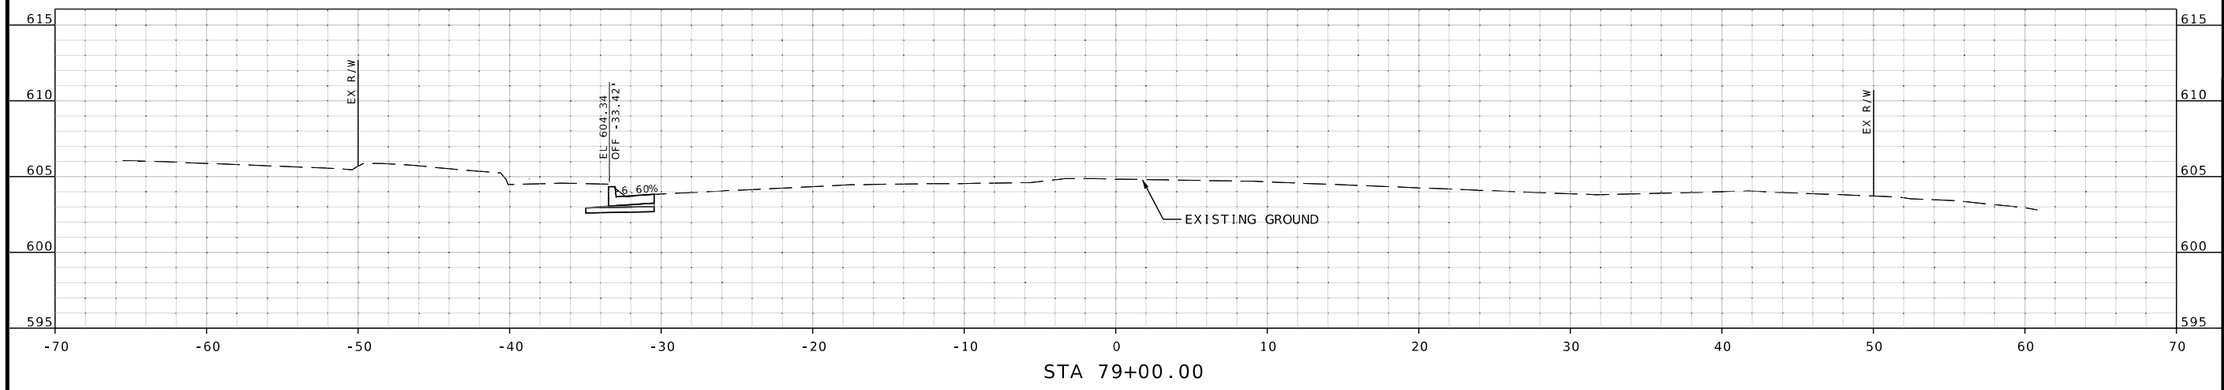

STA 79+00.00

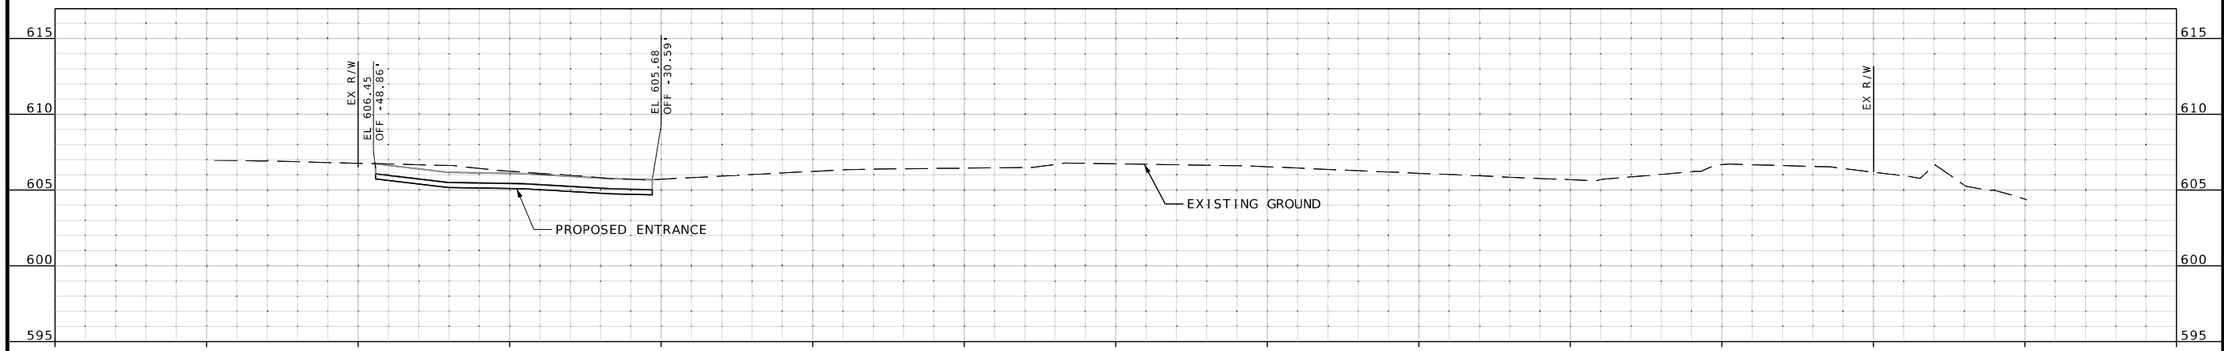

STA 78+66.28

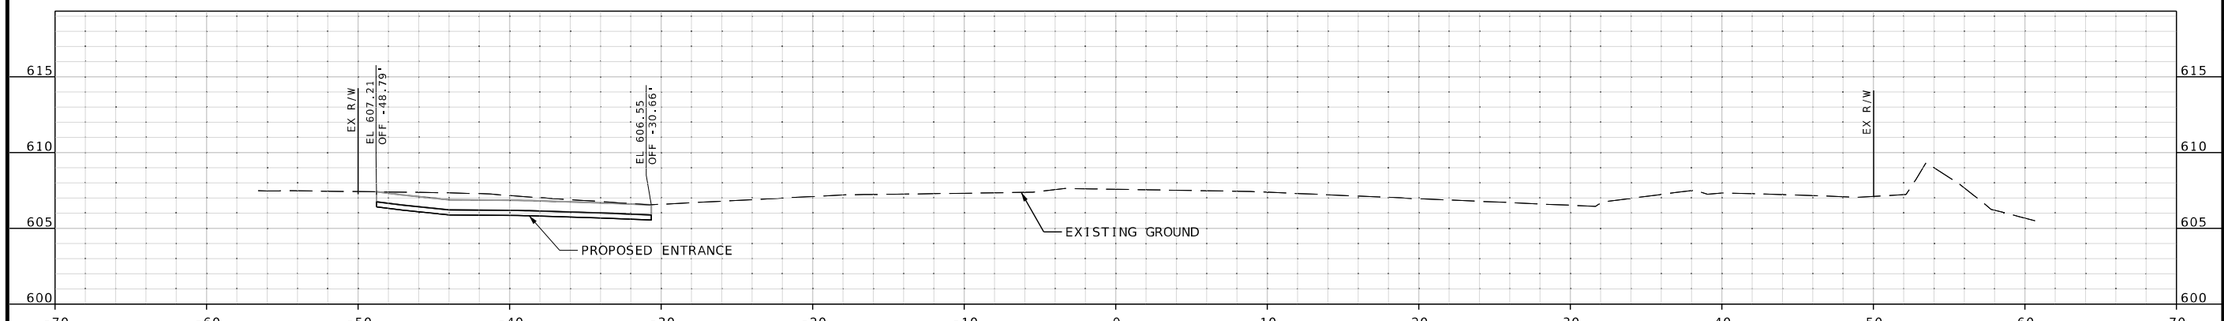

STA 78+50.00

CROSS SECTION
SHEETS
SHEET 37 OF 106

STATE OF MISSOURI
RILEY J. HOFFMAN
PE-2022042958
PROFESSIONAL ENGINEER

08/10/2025 7:52:22 PM
Riley J. Hoffman
MO PE-2022042958

DATE PREPARED
8/10/2025

ROUTE	STATE
67	MO
DISTRICT	SHEET NO.
SL	37

COUNTY
ST. LOUIS

JOB NO.
J6S3557

CONTRACT ID.
.

PROJECT NO.
.

BRIDGE NO.
.

DESCRIPTION	DATE
.	.
.	.
.	.
.	.
.	.
.	.
.	.
.	.

IF A SEAL IS PRESENT ON THIS SHEET IT HAS BEEN ELECTRONICALLY SEALED AND DATED.


MISSOURI HIGHWAYS AND TRANSPORTATION COMMISSION

105 WEST CAPITOL
JEFFERSON CITY, MO 65102
1-888-ASK-MODOT (1-888-275-6636)


HR GREEN, INC.
520 MARYVILLE CENTRE DRIVE,
SUITE 100
ST. LOUIS, MISSOURI 63141
PHONE: (636) 519.0990
CORPORATE LICENSE #2002006608

HRGreen


DISCLAMIER
THE PROFESSIONAL WHOSE SIGNATURE AND PERSONAL SEAL APPEAR HEREON ASSUMES RESPONSIBILITY ONLY FOR WHAT APPEARS ON THIS PAGE, AND DISCLAIMS (PURSUANT TO SECTION 327.411 RSMO) SPECIFICATION, ESTIMATES, REPORTS, OR OTHER DOCUMENTS OR INSTRUMENTS NOT SEALED BY THE UNDERSIGNED PROFESSIONAL RELATING TO OR INTENDED TO BE USED FOR ANY PART OR PARTS OF THE PROJECT TO WHICH THIS PAGE REFERS.

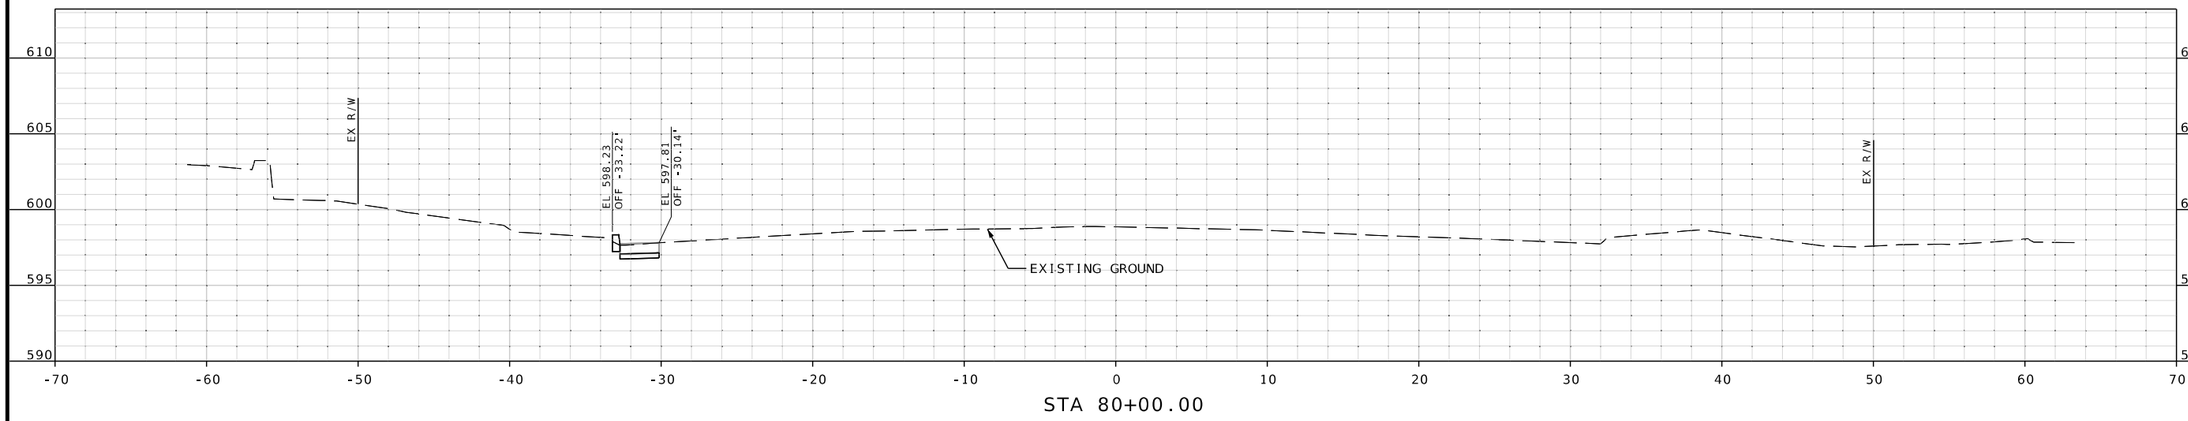

STA 80+00.00

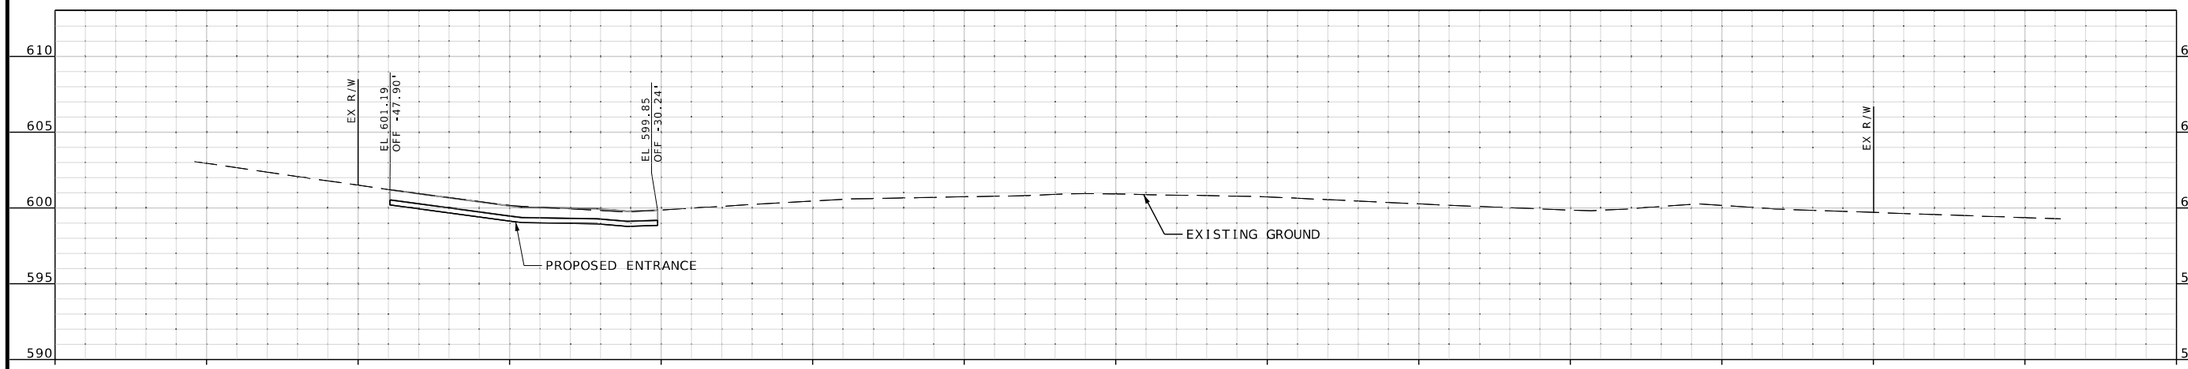

STA 79+65.44

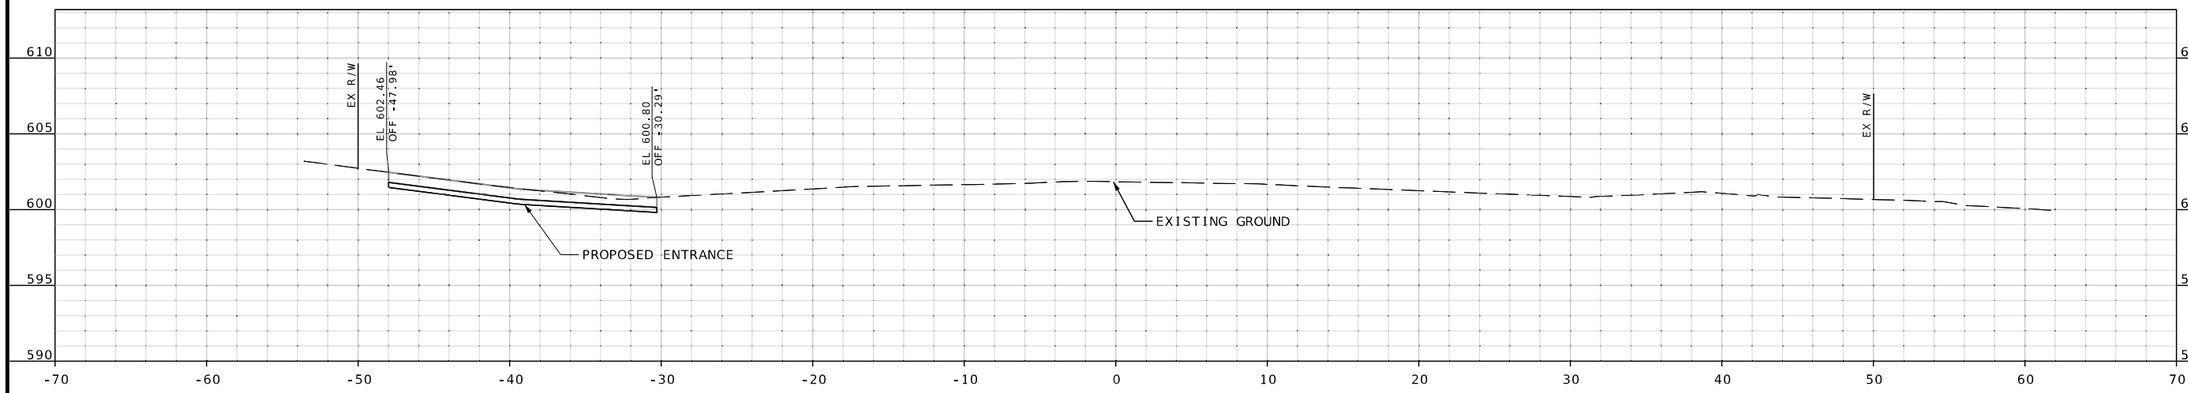

STA 79+50.00

CROSS SECTION
SHEETS
SHEET 38 OF 106

STATE OF MISSOURI
RILEY J. HOFFMAN
PE-2022042958
PROFESSIONAL ENGINEER

08/10/2025 7:52:27 PM
Riley J. Hoffman
MO PE-2022042958

DATE PREPARED	
8/10/2025	
ROUTE	STATE
67	MO
DISTRICT	SHEET NO.
SL	38

COUNTY
ST. LOUIS

JOB NO.
J6S3557

CONTRACT ID.
.

PROJECT NO.
.

BRIDGE NO.
.

DATE	DESCRIPTION
.	.
.	.
.	.
.	.
.	.
.	.
.	.
.	.


MISSOURI HIGHWAYS AND TRANSPORTATION COMMISSION
105 WEST CAPITOL
JEFFERSON CITY, MO 65102
1-888-ASK-MODOT (1-888-275-6636)

HR GREEN, INC.
520 MARYVILLE CENTRE DRIVE,
SUITE 100
ST. LOUIS, MISSOURI 63141
PHONE: (636) 519.0990
CORPORATE LICENSE #2002006608


HRGreen

IF A SEAL IS PRESENT ON THIS SHEET IT HAS BEEN ELECTRONICALLY SEALED AND DATED.


DISCLAMIER
THE PROFESSIONAL WHOSE SIGNATURE AND PERSONAL SEAL APPEAR HEREON ASSUMES RESPONSIBILITY ONLY FOR WHAT APPEARS ON THIS PAGE, AND DISCLAIMS (PURSUANT TO SECTION 327.411 RSMO) SPECIFICATION, ESTIMATES, REPORTS, OR OTHER DOCUMENTS OR INSTRUMENTS NOT SEALED BY THE UNDERSIGNED PROFESSIONAL RELATING TO OR INTENDED TO BE USED FOR ANY PART OR PARTS OF THE PROJECT TO WHICH THIS PAGE REFERS.

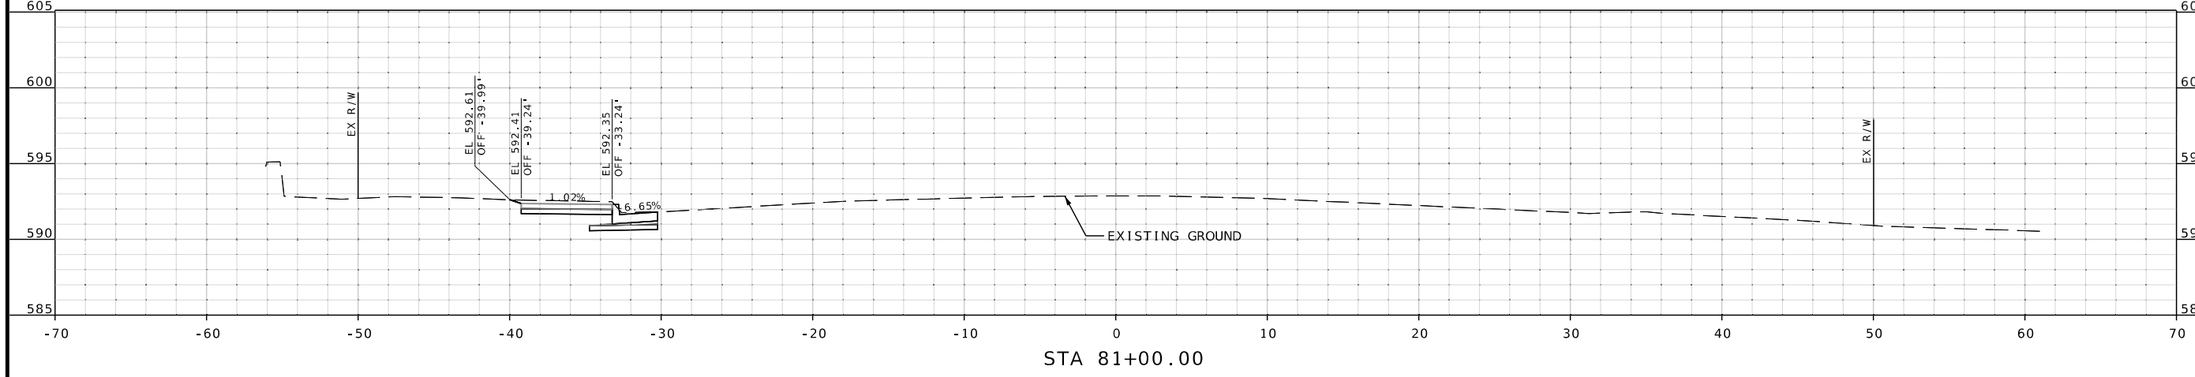

STA 81+00.00

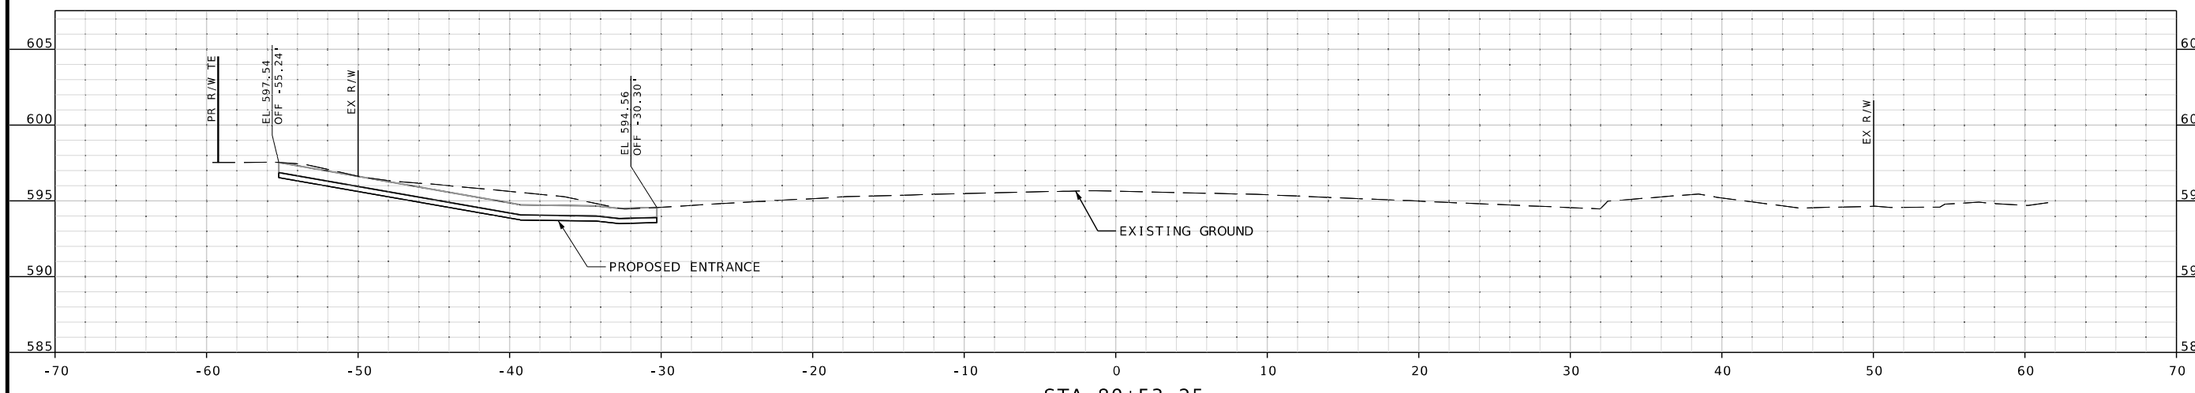

STA 80+53.25

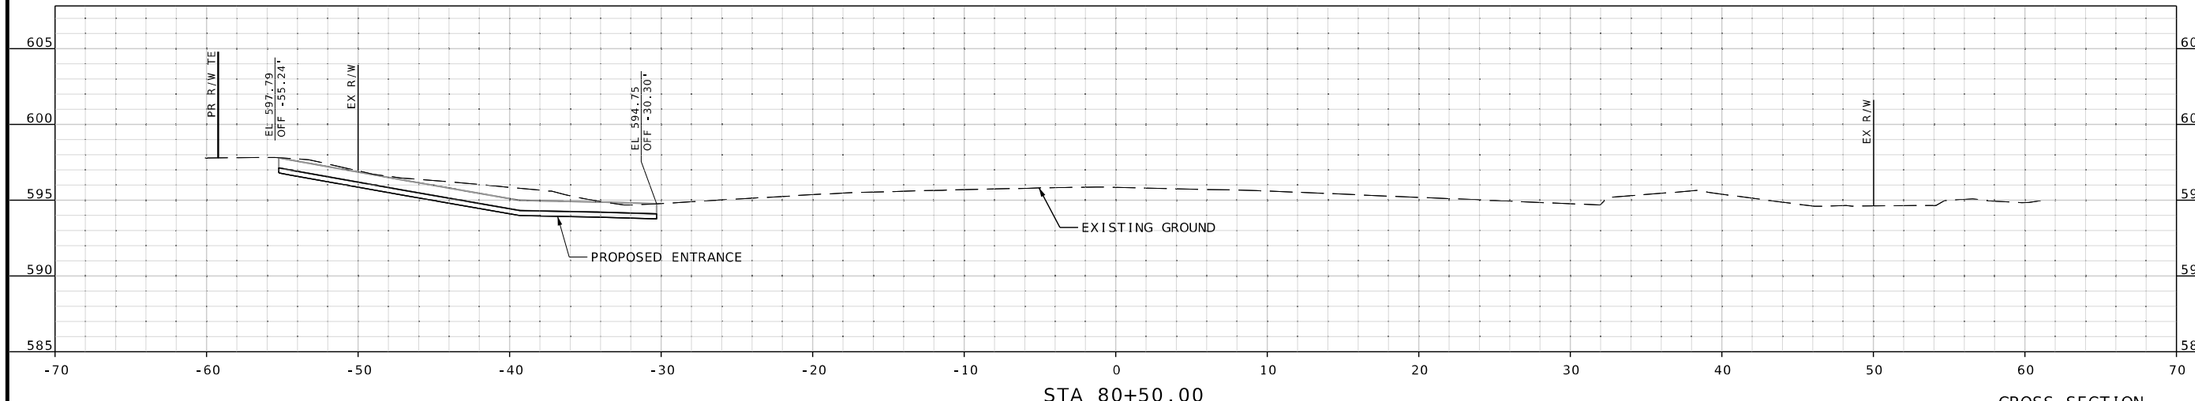

STA 80+50.00

CROSS SECTION SHEETS
SHEET 39 OF 106

STATE OF MISSOURI
RILEY J. HOFFMAN
PE-2022042958
PROFESSIONAL ENGINEER

08/10/2025 7:52:17 PM
Riley J. Hoffman
MO PE-2022042958

DATE PREPARED	
8/10/2025	
ROUTE	STATE
67	MO
DISTRICT	SHEET NO.
SL	39

COUNTY: ST. LOUIS
JOB NO.: J6S3557
CONTRACT ID.: .
PROJECT NO.: .
BRIDGE NO.: .

IF A SEAL IS PRESENT ON THIS SHEET IT HAS BEEN ELECTRONICALLY SEALED AND DATED.

DESCRIPTION	DATE
.	.
.	.
.	.
.	.
.	.
.	.
.	.
.	.


MISSOURI HIGHWAYS AND TRANSPORTATION COMMISSION

105 WEST CAPITOL
JEFFERSON CITY, MO 65102
1-888-ASK-MODOT (1-888-275-6636)


HR GREEN, INC.
520 MARYVILLE CENTRE DRIVE,
SUITE 100
ST. LOUIS, MISSOURI 63141
PHONE: (636) 519.0990
CORPORATE LICENSE #2002006608

HRGreen


DISCLAMIER
THE PROFESSIONAL WHOSE SIGNATURE AND PERSONAL SEAL APPEAR HEREON ASSUMES RESPONSIBILITY ONLY FOR WHAT APPEARS ON THIS PAGE, AND DISCLAIMS (PURSUANT TO SECTION 327.411 RSMO) SPECIFICATION, ESTIMATES, REPORTS, OR OTHER DOCUMENTS OR INSTRUMENTS NOT SEALED BY THE UNDERSIGNED PROFESSIONAL RELATING TO OR INTENDED TO BE USED FOR ANY PART OR PARTS OF THE PROJECT TO WHICH THIS PAGE REFERS.

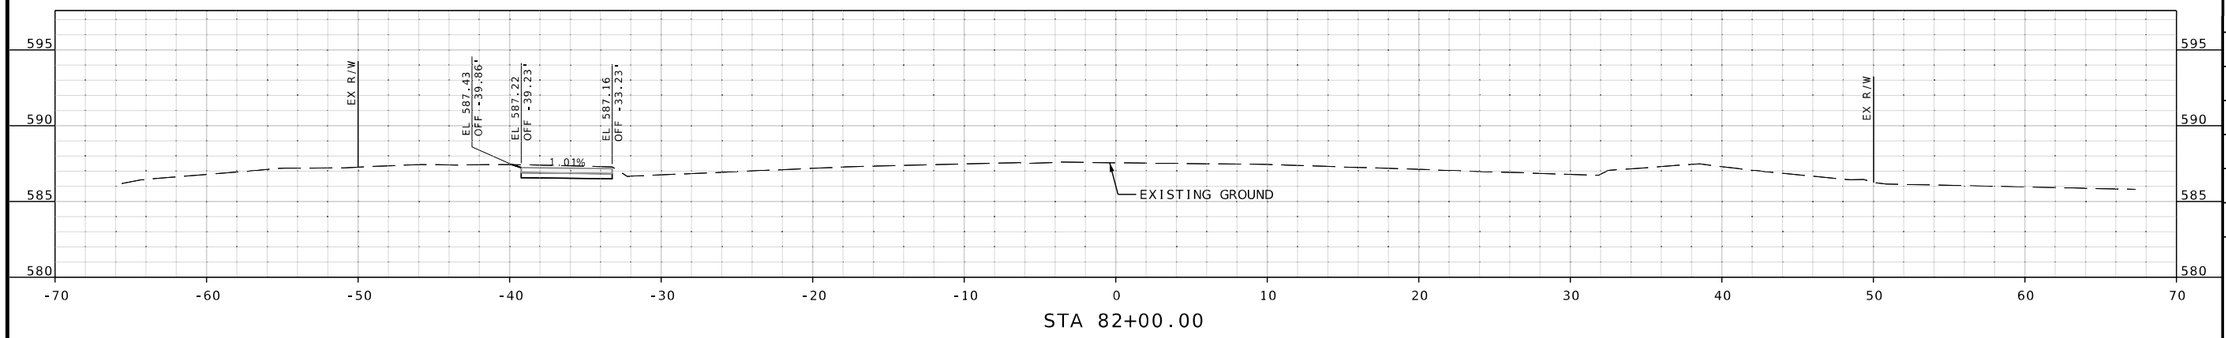

STA 82+00.00

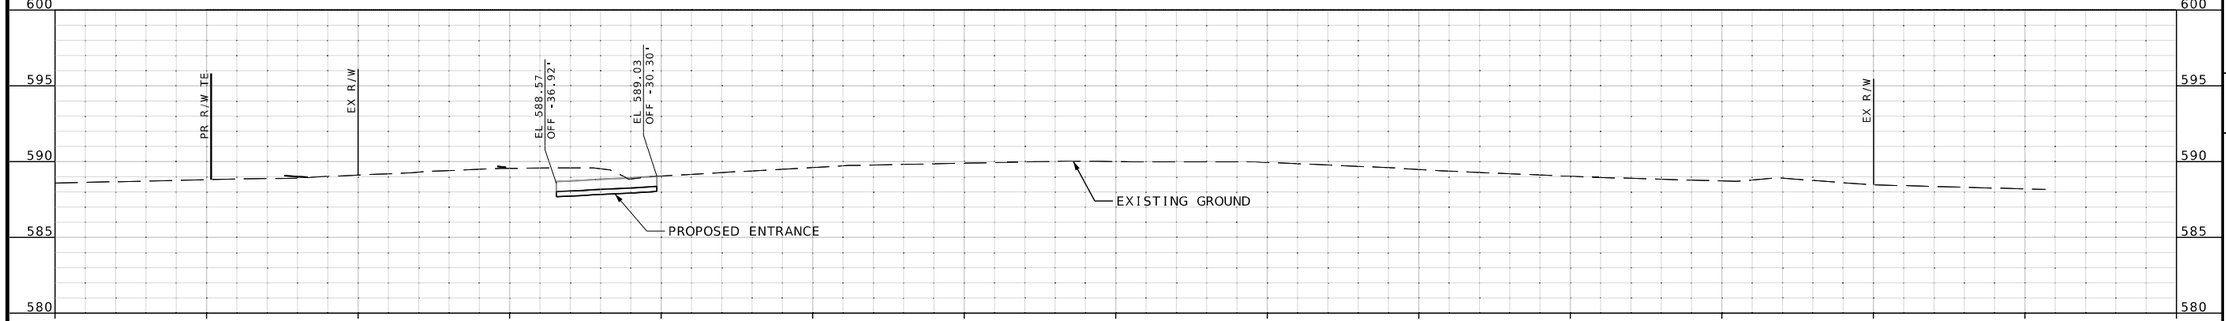

STA 81+50.00

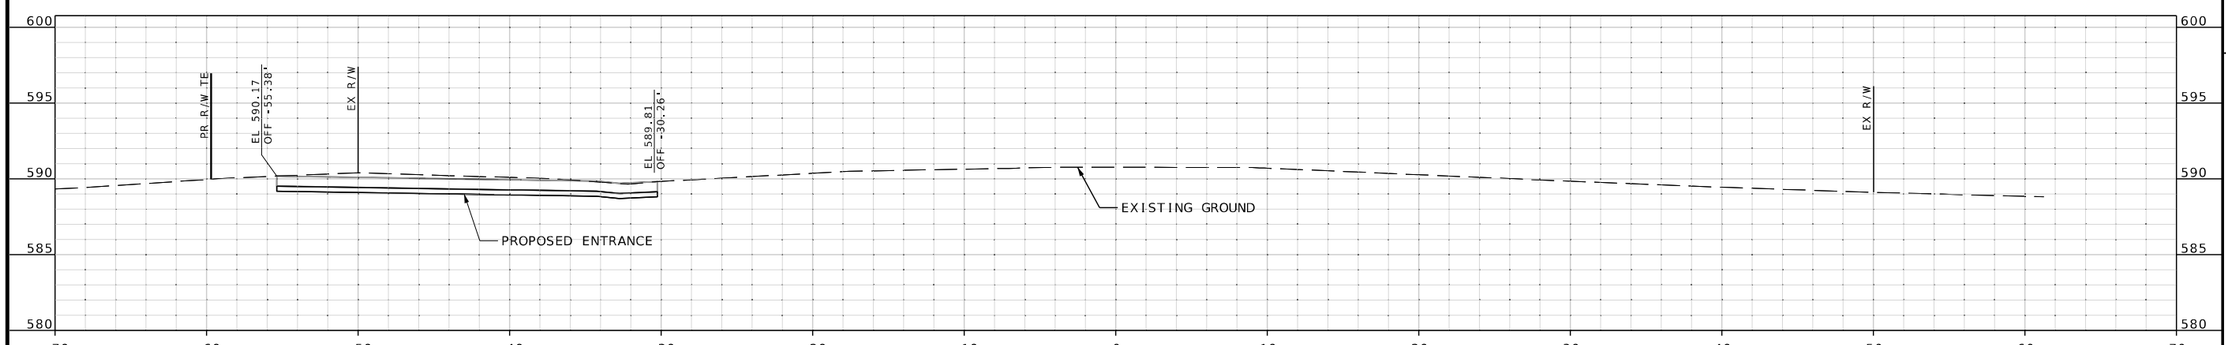

STA 81+35.24

CROSS SECTION
SHEETS
SHEET 40 OF 106

STATE OF MISSOURI
RILEY J. HOFFMAN
PE-2022042958
PROFESSIONAL ENGINEER

08/10/2025 7:52:19 PM
Riley J. Hoffman
MO PE-2022042958

DATE PREPARED
8/10/2025

ROUTE	STATE
67	MO
DISTRICT	SHEET NO.
SL	40

COUNTY
ST. LOUIS

JOB NO.
J6S3557

CONTRACT ID.
.

PROJECT NO.
.

BRIDGE NO.
.

DESCRIPTION	DATE
.	.
.	.
.	.
.	.
.	.
.	.
.	.
.	.

IF A SEAL IS PRESENT ON THIS SHEET IT HAS BEEN ELECTRONICALLY SEALED AND DATED.


MISSOURI HIGHWAYS AND TRANSPORTATION COMMISSION

105 WEST CAPITOL
JEFFERSON CITY, MO 65102
1-888-ASK-MODOT (1-888-275-6636)

HR GREEN, INC.
520 MARYVILLE CENTRE DRIVE,
SUITE 100
ST. LOUIS, MISSOURI 63141
PHONE: (636) 519.0990
CORPORATE LICENSE #2002006608


HRGreen

DISCLAMIER
THE PROFESSIONAL WHOSE SIGNATURE AND PERSONAL SEAL APPEAR HEREON ASSUMES RESPONSIBILITY ONLY FOR WHAT APPEARS ON THIS PAGE, AND DISCLAIMS (PURSUANT TO SECTION 327.411 RSMO) SPECIFICATION, ESTIMATES, REPORTS, OR OTHER DOCUMENTS OR INSTRUMENTS NOT SEALED BY THE UNDERSIGNED PROFESSIONAL RELATING TO OR INTENDED TO BE USED FOR ANY PART OR PARTS OF THE PROJECT TO WHICH THIS PAGE REFERS.

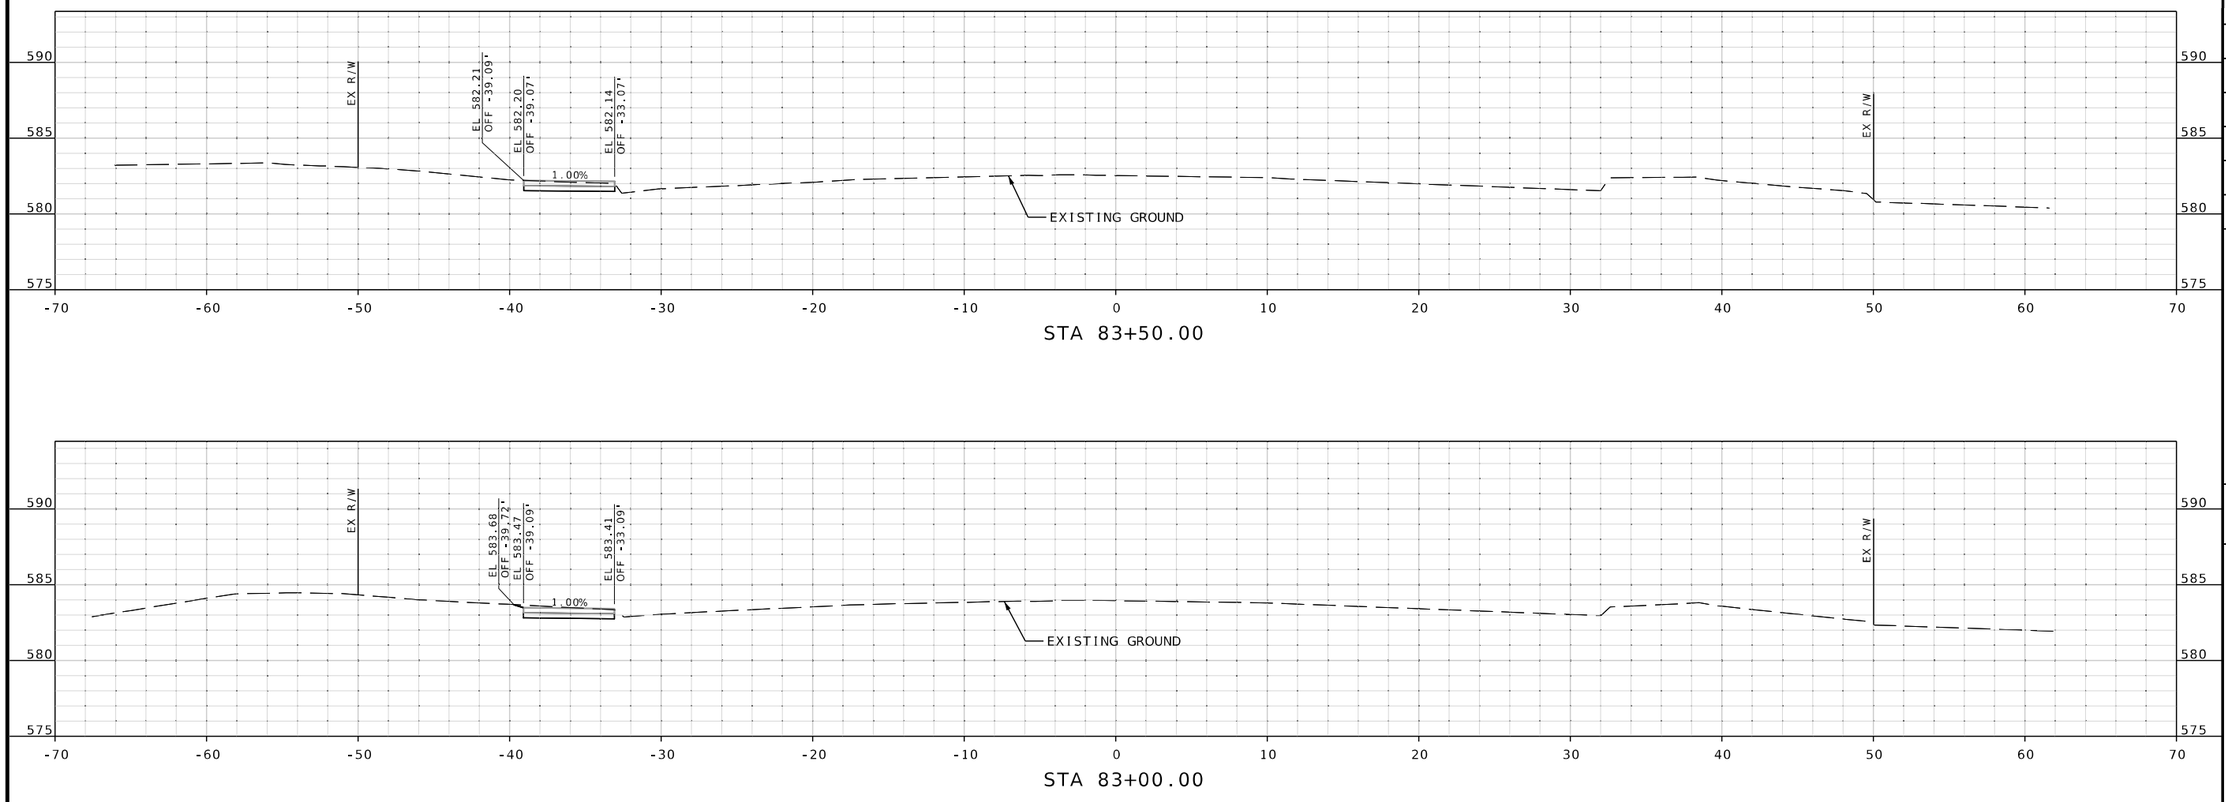

STA 83+50.00

STA 83+00.00

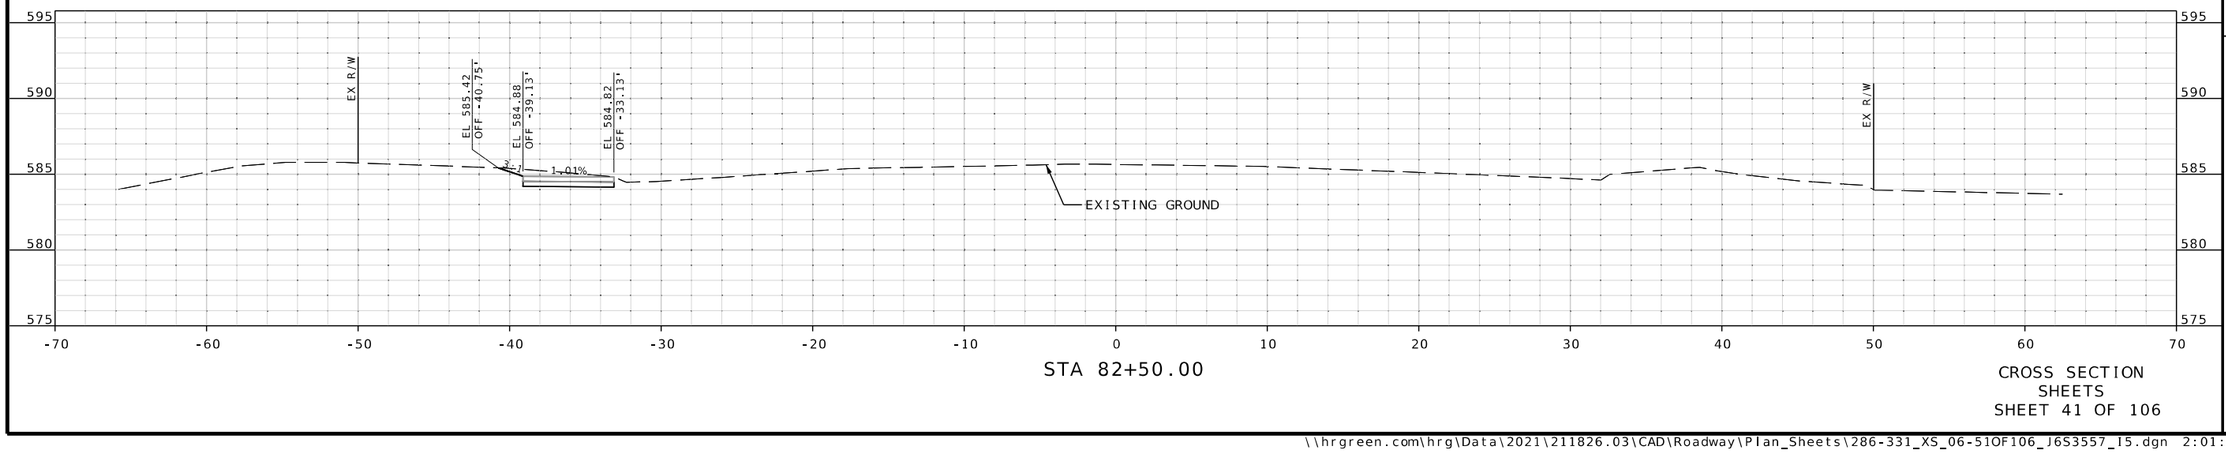

STA 82+50.00

CROSS SECTION SHEETS
SHEET 41 OF 106

RILEY J. HOFFMAN
PE-2022042958
STATE OF MISSOURI
PROFESSIONAL ENGINEER

08/10/2025 7:52:17 PM
Riley J. Hoffman
MO PE-2022042958

DATE PREPARED
8/10/2025

ROUTE	STATE
67	MO
DISTRICT	SHEET NO.
SL	41

COUNTY
ST. LOUIS

JOB NO.
J6S3557

CONTRACT ID.
.

PROJECT NO.
.

BRIDGE NO.
.

DESCRIPTION	DATE
.	.
.	.
.	.
.	.
.	.
.	.
.	.
.	.

IF A SEAL IS PRESENT ON THIS SHEET IT HAS BEEN ELECTRONICALLY SEALED AND DATED.

MISSOURI HIGHWAYS AND TRANSPORTATION COMMISSION


105 WEST CAPITOL
JEFFERSON CITY, MO 65102
1-888-ASK-MODOT (1-888-275-6636)

HR GREEN, INC.
520 MARYVILLE CENTRE DRIVE.
SUITE 100
ST. LOUIS, MISSOURI 63141
PHONE: (636) 519.0990
CORPORATE LICENSE #2002006608


HRGreen

\\hrgreen.com\hrg\Data\2021\211826.03\CAD\Roadway\Plan_Sheets\286-331_XS_06-51OF106_J6S3557_I5.dgn 2:01:24 PM 8/10/2025


DISCLAMIER
THE PROFESSIONAL WHOSE SIGNATURE AND PERSONAL SEAL APPEAR HEREON ASSUMES RESPONSIBILITY ONLY FOR WHAT APPEARS ON THIS PAGE, AND DISCLAIMS (PURSUANT TO SECTION 327.411 RSMO) SPECIFICATION, ESTIMATES, REPORTS, OR OTHER DOCUMENTS OR INSTRUMENTS NOT SEALED BY THE UNDERSIGNED PROFESSIONAL RELATING TO OR INTENDED TO BE USED FOR ANY PART OR PARTS OF THE PROJECT TO WHICH THIS PAGE REFERS.

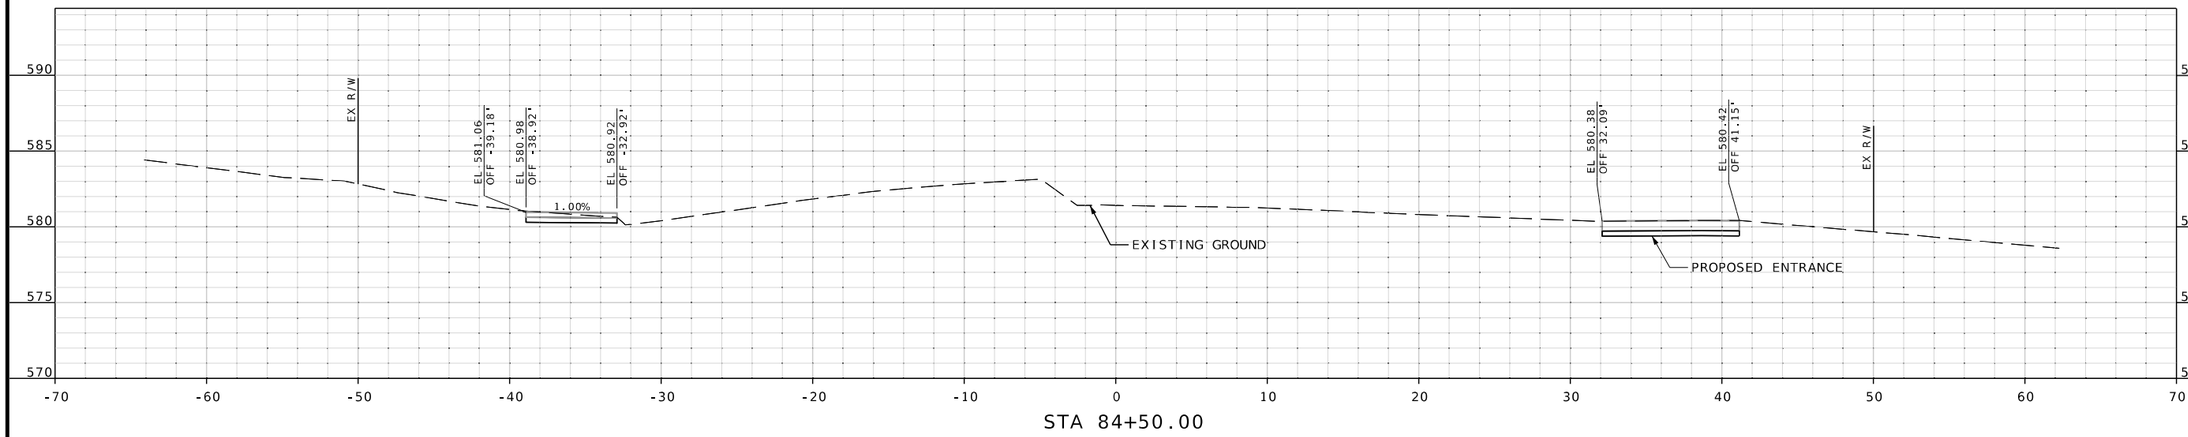

STA 84+50.00

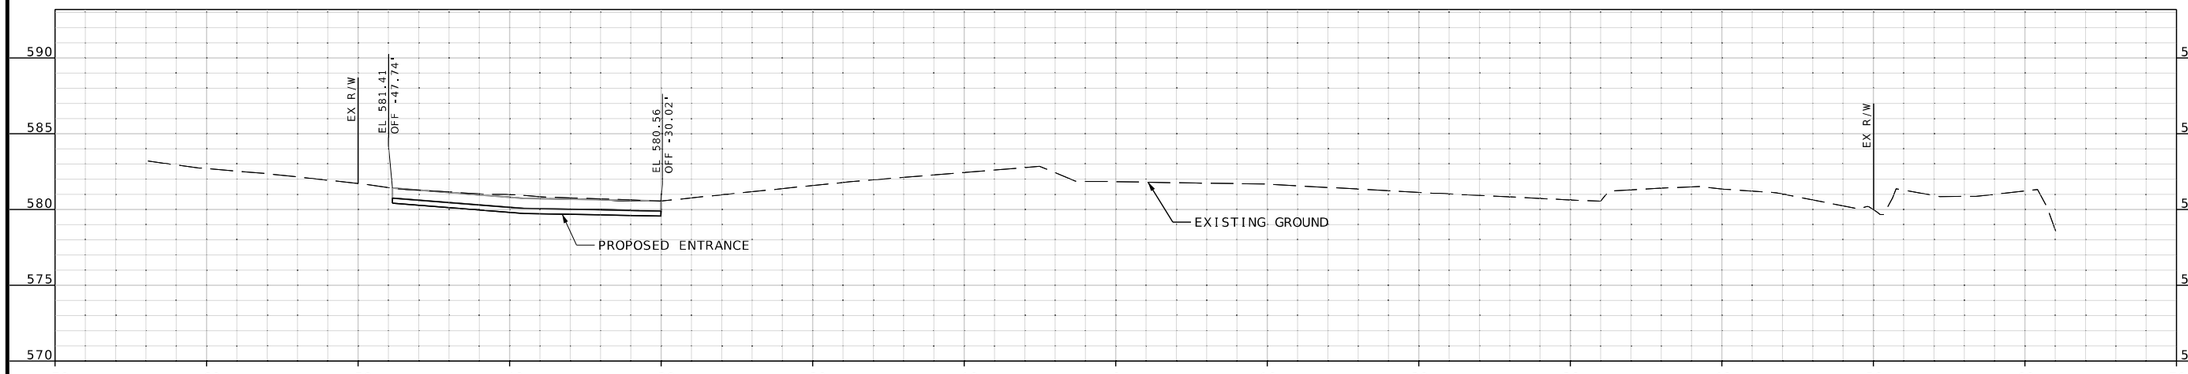

STA 84+01.06

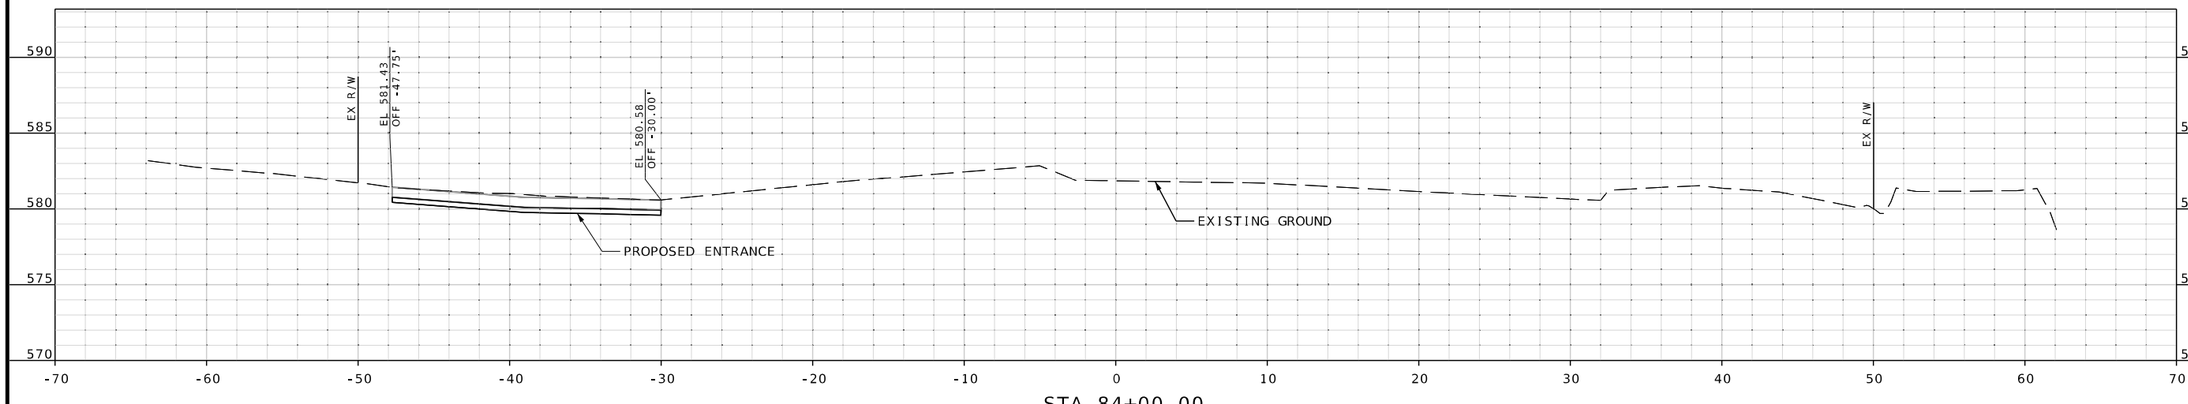

STA 84+00.00

CROSS SECTION
SHEETS
SHEET 42 OF 106

STATE OF MISSOURI
RILEY J. HOFFMAN
PE-2022042958
PROFESSIONAL ENGINEER

08/10/2025 7:52:18 PM
Riley J. Hoffman
MO PE-2022042958

DATE PREPARED	
8/10/2025	
ROUTE	STATE
67	MO
DISTRICT	SHEET NO.
SL	42
COUNTY	
ST. LOUIS	
JOB NO.	
J6S3557	
CONTRACT ID.	
.	
PROJECT NO.	
.	
BRIDGE NO.	
.	

DESCRIPTION	DATE
.	.
.	.
.	.
.	.
.	.
.	.
.	.
.	.

IF A SEAL IS PRESENT ON THIS SHEET IT HAS BEEN ELECTRONICALLY SEALED AND DATED.

MISSOURI HIGHWAYS AND TRANSPORTATION COMMISSION


105 WEST CAPITOL
JEFFERSON CITY, MO 65102
1-888-ASK-MODOT (1-888-275-6636)

HR GREEN, INC.
520 MARYVILLE CENTRE DRIVE,
SUITE 100
ST. LOUIS, MISSOURI 63141
PHONE: (636) 519.0990
CORPORATE LICENSE #2002006608


HRGreen

\\hrgreen.com\hrg\Data\2021\211826.03\CAD\Roadway\Plan_Sheets\286-331_XS_06-51OF106_J6S3557_I5.dgn 2:01:26 PM 8/10/2025

DISCLAMIER
THE PROFESSIONAL WHOSE SIGNATURE AND PERSONAL SEAL APPEAR HEREON ASSUMES RESPONSIBILITY ONLY FOR WHAT APPEARS ON THIS PAGE, AND DISCLAIMS (PURSUANT TO SECTION 327.411 RSMO) SPECIFICATION, ESTIMATES, REPORTS, OR OTHER DOCUMENTS OR INSTRUMENTS NOT SEALED BY THE UNDERSIGNED PROFESSIONAL RELATING TO OR INTENDED TO BE USED FOR ANY PART OR PARTS OF THE PROJECT TO WHICH THIS PAGE REFERS.

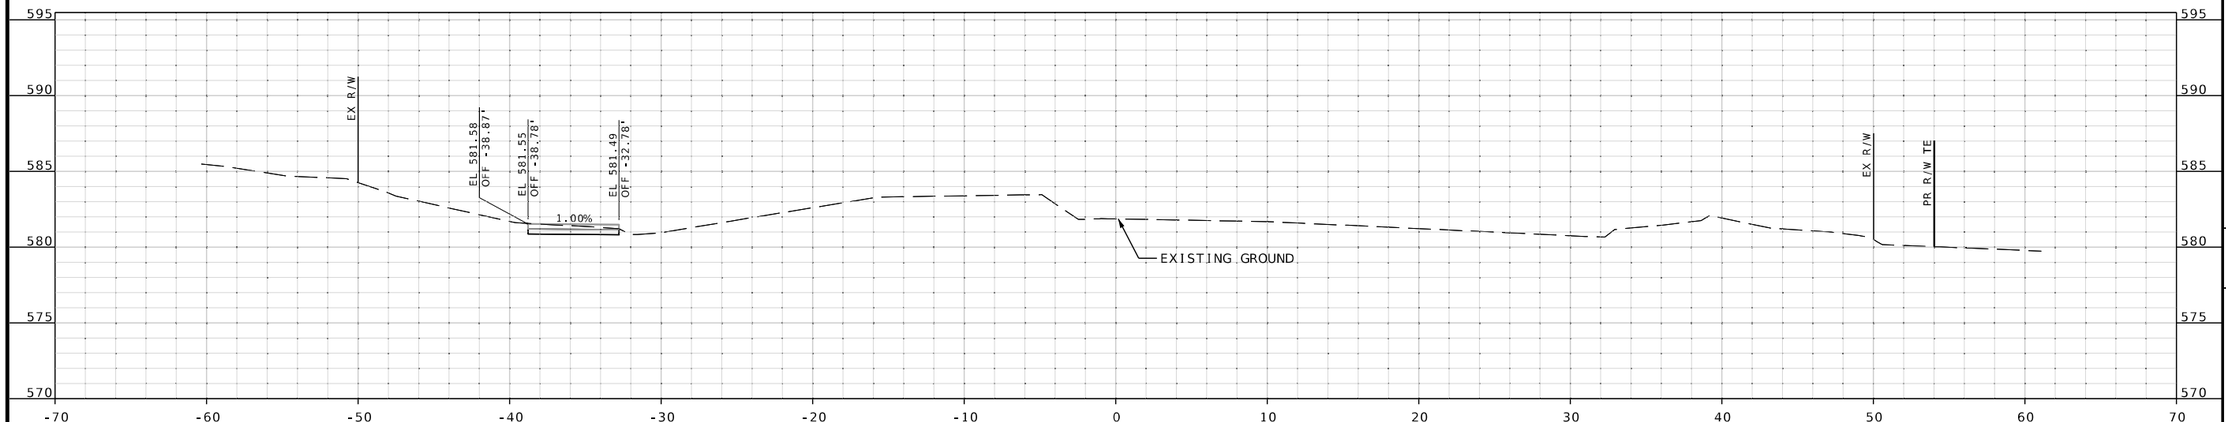

STA 85+00.00

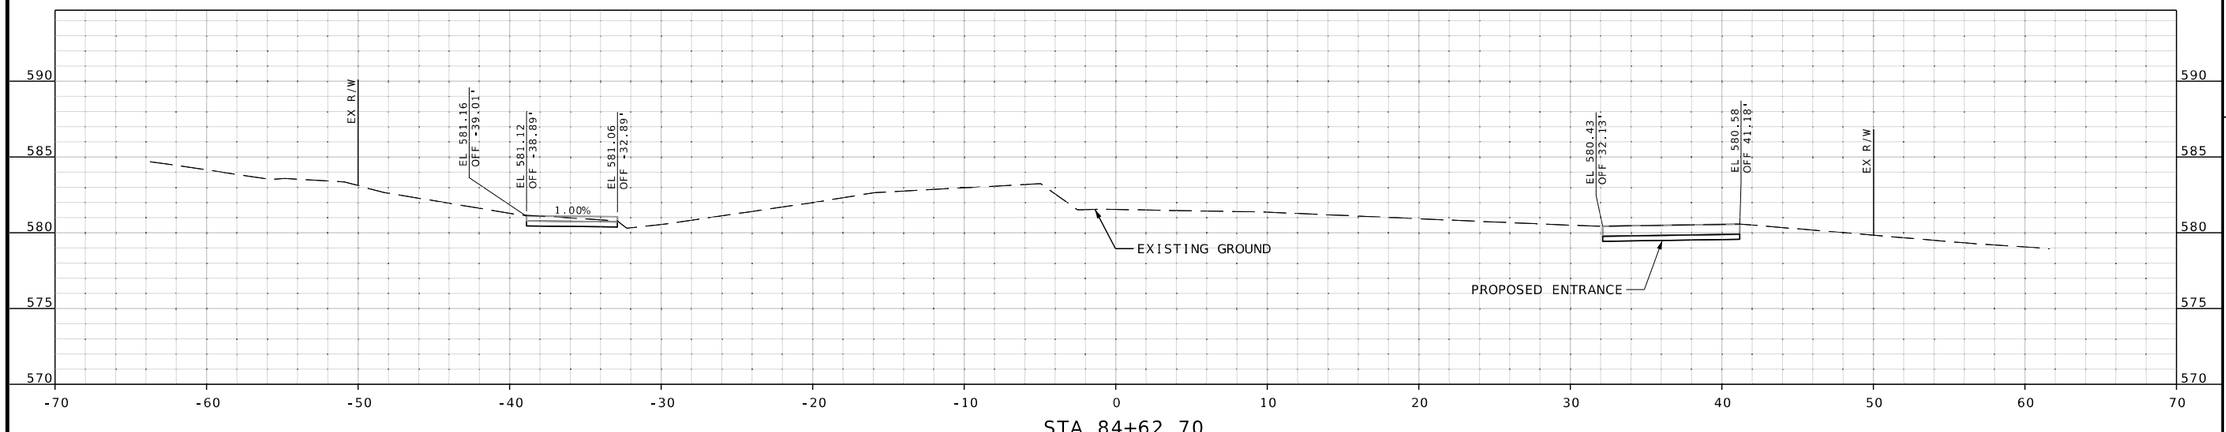

STA 84+62.70

CROSS SECTION
SHEETS
SHEET 43 OF 106

STATE OF MISSOURI
RILEY J. HOFFMAN
PE-2022042958
PROFESSIONAL ENGINEER

08/10/2025 7:52:30 PM
Riley J. Hoffman
MO PE-2022042958

DATE PREPARED	
8/10/2025	
ROUTE	STATE
67	MO
DISTRICT	SHEET NO.
SL	43

COUNTY
ST. LOUIS

JOB NO.
J6S3557

CONTRACT ID.
.

PROJECT NO.
.

BRIDGE NO.
.

DESCRIPTION	DATE
.	.
.	.
.	.
.	.
.	.
.	.
.	.
.	.

IF A SEAL IS PRESENT ON THIS SHEET IT HAS BEEN ELECTRONICALLY SEALED AND DATED.


MISSOURI HIGHWAYS AND TRANSPORTATION COMMISSION
105 WEST CAPITOL
JEFFERSON CITY, MO 65102
1-888-ASK-MODOT (1-888-275-6636)

HR GREEN, INC.
520 MARYVILLE CENTRE DRIVE,
SUITE 100
ST. LOUIS, MISSOURI 63141
PHONE: (636) 519.0990
CORPORATE LICENSE #2002006608


HRGreen

\\hrgreen.com\hrg\Data\2021\211826.03\CAD\Roadway\Plan_Sheets\286-331_XS_06-51OF106_J6S3557_I5.dgn 2:01:28 PM 8/10/2025


DISCLAMIER
THE PROFESSIONAL WHOSE SIGNATURE AND PERSONAL SEAL APPEAR HEREON ASSUMES RESPONSIBILITY ONLY FOR WHAT APPEARS ON THIS PAGE, AND DISCLAIMS (PURSUANT TO SECTION 327.411 RSMO) SPECIFICATION, ESTIMATES, REPORTS, OR OTHER DOCUMENTS OR INSTRUMENTS NOT SEALED BY THE UNDERSIGNED PROFESSIONAL RELATING TO OR INTENDED TO BE USED FOR ANY PART OR PARTS OF THE PROJECT TO WHICH THIS PAGE REFERS.

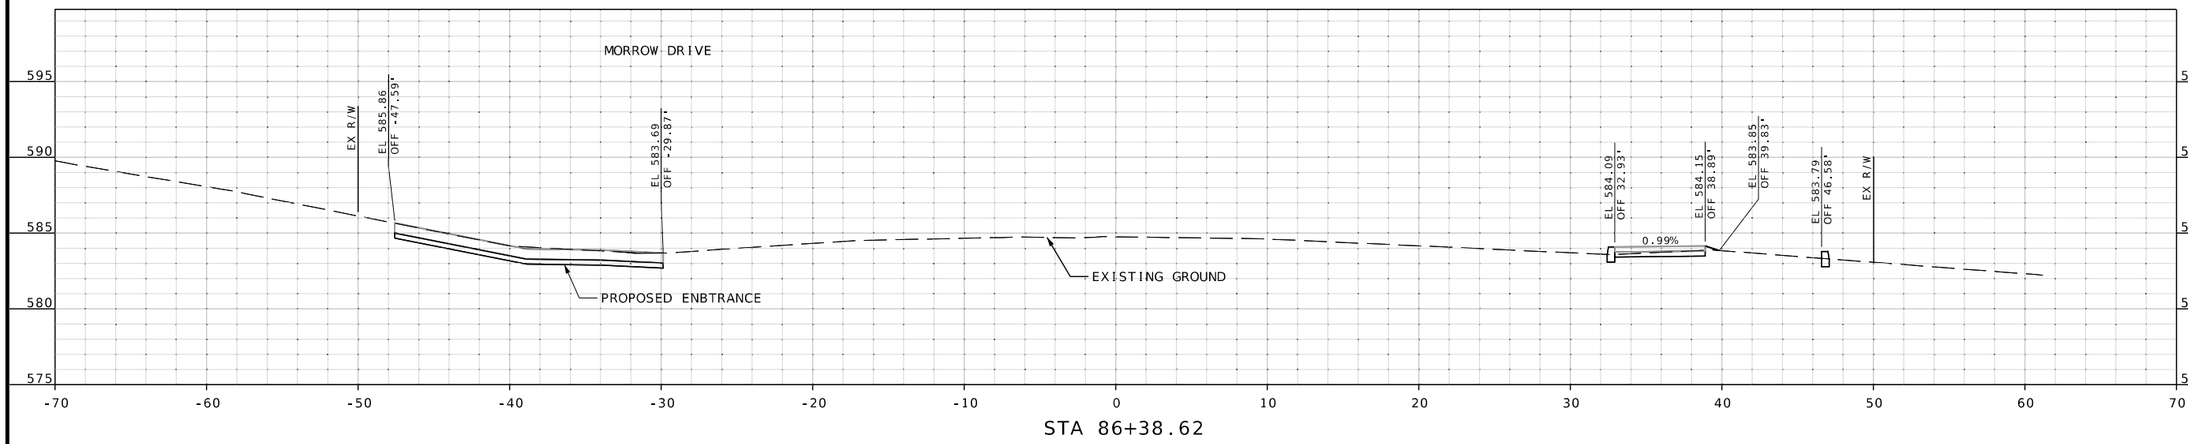

STA 86+38.62

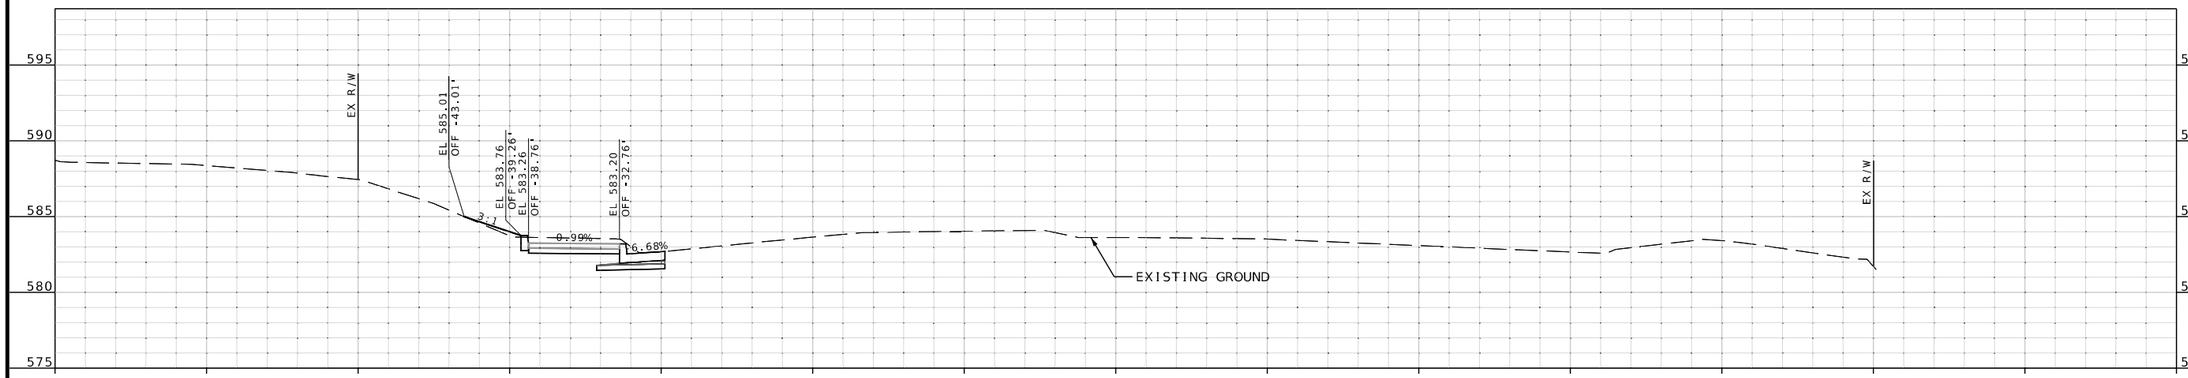

STA 86+00.00

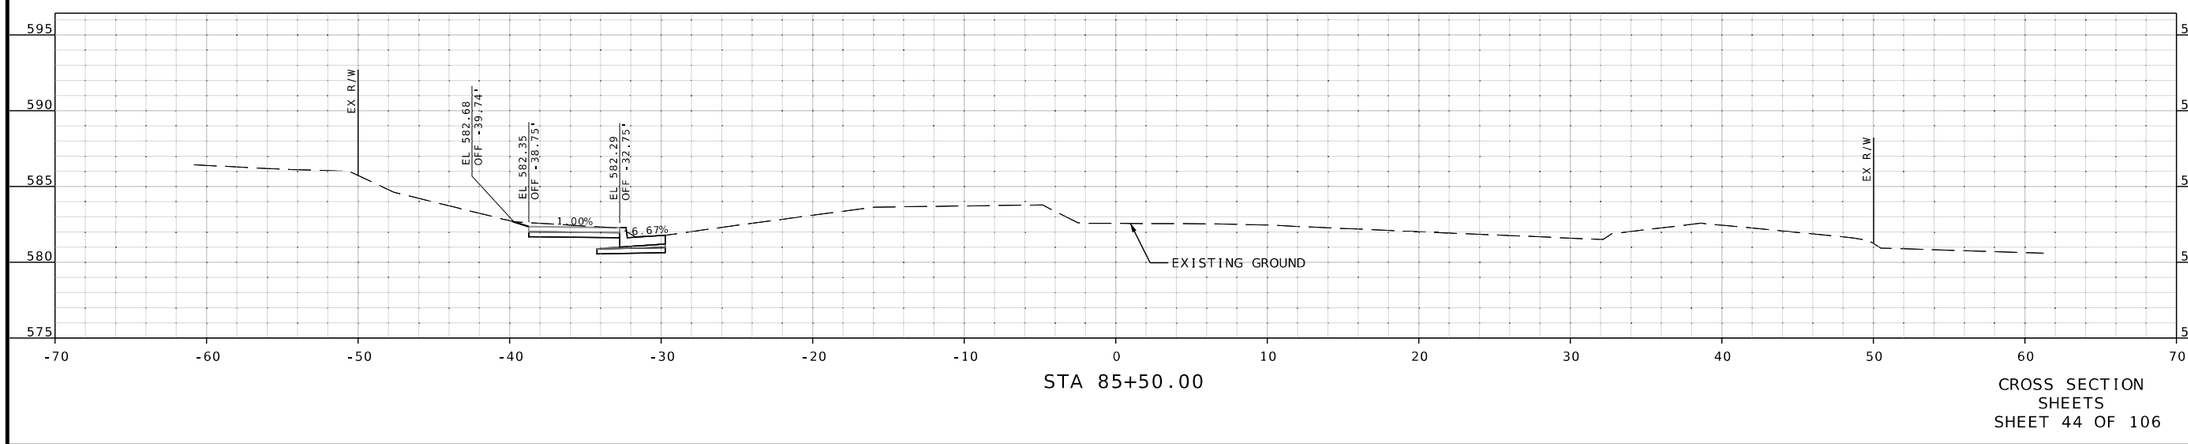

STA 85+50.00

CROSS SECTION SHEETS
SHEET 44 OF 106

STATE OF MISSOURI
RILEY J. HOFFMAN
PE-2022042958
PROFESSIONAL ENGINEER

08/10/2025 7:52:13 PM
Riley J. Hoffman
MO PE-2022042958

DATE PREPARED	
8/10/2025	
ROUTE	STATE
67	MO
DISTRICT	SHEET NO.
SL	44
COUNTY	
ST. LOUIS	
JOB NO.	
J6S3557	
CONTRACT ID.	
.	
PROJECT NO.	
.	
BRIDGE NO.	
.	

DESCRIPTION	DATE
.	.
.	.
.	.
.	.
.	.
.	.
.	.
.	.

IF A SEAL IS PRESENT ON THIS SHEET IT HAS BEEN ELECTRONICALLY SEALED AND DATED.


MISSOURI HIGHWAYS AND TRANSPORTATION COMMISSION

105 WEST CAPITOL
JEFFERSON CITY, MO 65102
1-888-ASK-MODOT (1-888-275-6636)


HR GREEN, INC.
520 MARYVILLE CENTRE DRIVE,
SUITE 100
ST. LOUIS, MISSOURI 63141
PHONE: (636) 519.0990
CORPORATE LICENSE #2002006608

HRGreen

DISCLAMIER
THE PROFESSIONAL WHOSE SIGNATURE AND PERSONAL SEAL APPEAR HEREON ASSUMES RESPONSIBILITY ONLY FOR WHAT APPEARS ON THIS PAGE, AND DISCLAIMS (PURSUANT TO SECTION 327.411 RSMO) SPECIFICATION, ESTIMATES, REPORTS, OR OTHER DOCUMENTS OR INSTRUMENTS NOT SEALED BY THE UNDERSIGNED PROFESSIONAL RELATING TO OR INTENDED TO BE USED FOR ANY PART OR PARTS OF THE PROJECT TO WHICH THIS PAGE REFERS.

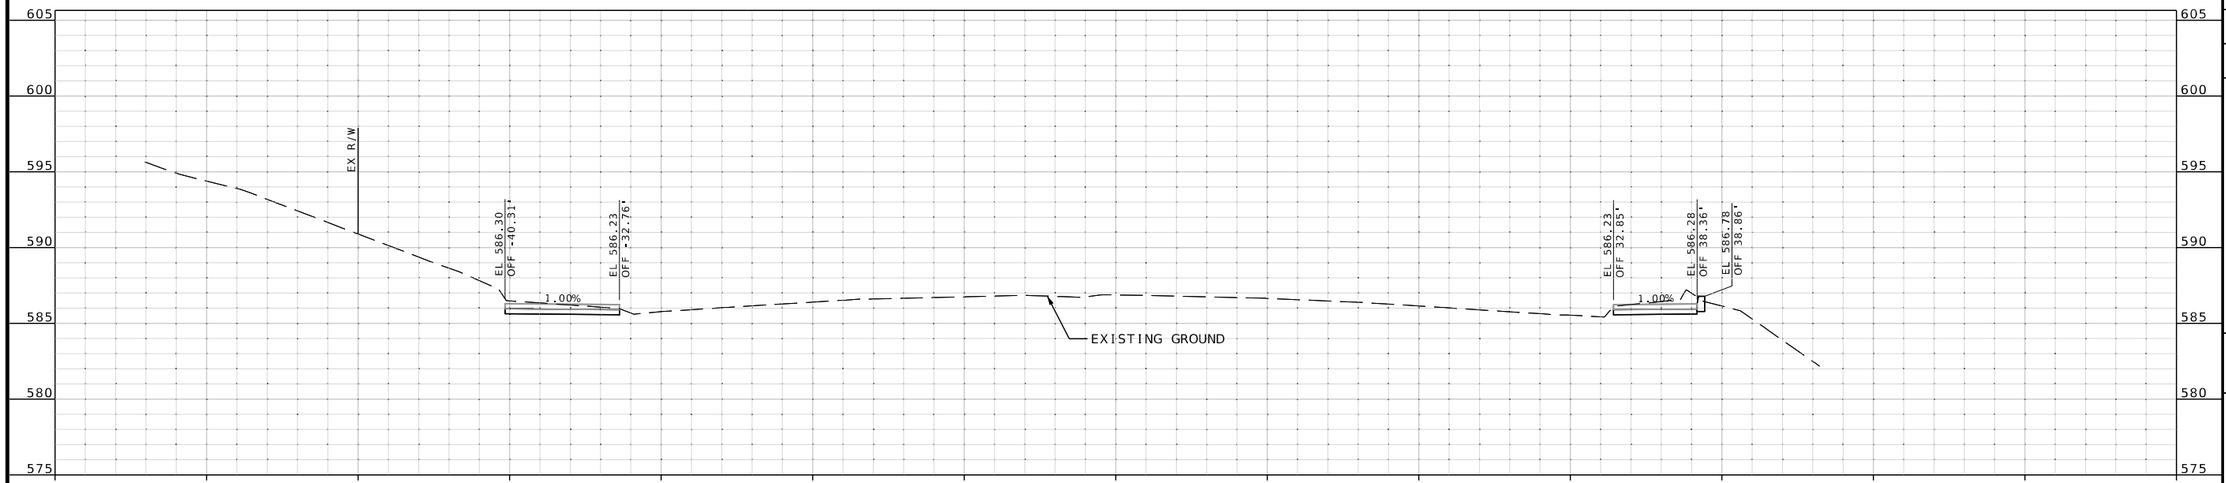

STA 87+00.00

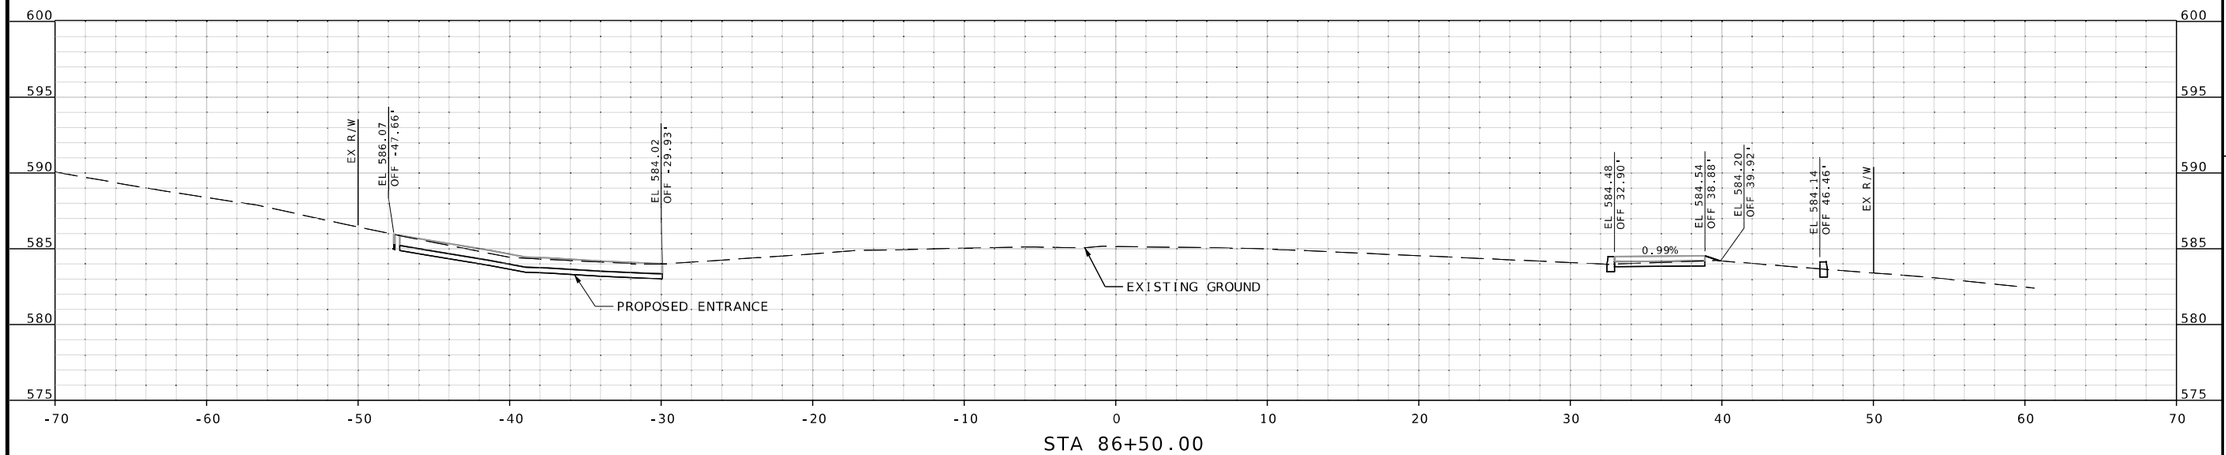

STA 86+50.00

CROSS SECTION
SHEETS
SHEET 45 OF 106

STATE OF MISSOURI
RILEY J. HOFFMAN
PE-2022042958
PROFESSIONAL ENGINEER

08/10/2025 7:52:25 PM
Riley J. Hoffman
MO PE-2022042958

DATE PREPARED
8/10/2025

ROUTE	STATE
67	MO
DISTRICT	SHEET NO.
SL	45

COUNTY
ST. LOUIS

JOB NO.
J6S3557

CONTRACT ID.
.

PROJECT NO.
.

BRIDGE NO.
.

DESCRIPTION	DATE
.	.
.	.
.	.
.	.
.	.
.	.
.	.
.	.

IF A SEAL IS PRESENT ON THIS SHEET IT HAS BEEN ELECTRONICALLY SEALED AND DATED.


MISSOURI HIGHWAYS AND TRANSPORTATION COMMISSION
105 WEST CAPITOL
JEFFERSON CITY, MO 65102
1-888-ASK-MODOT (1-888-275-6636)

HR GREEN, INC.
520 MARYVILLE CENTRE DRIVE,
SUITE 100
ST. LOUIS, MISSOURI 63141
PHONE: (636) 519.0990
CORPORATE LICENSE #2002006608

HRGreen

\\hrgreen.com\hrg\Data\2021\211826.03\CAD\Roadway\Plan_Sheets\286-331_XS_06-51OF106_J6S3557_I5.dgn 2:01:32 PM 8/10/2025

DISCLAMIER
THE PROFESSIONAL WHOSE SIGNATURE AND PERSONAL SEAL APPEAR HEREON ASSUMES RESPONSIBILITY ONLY FOR WHAT APPEARS ON THIS PAGE, AND DISCLAIMS (PURSUANT TO SECTION 327.411 RSMO) SPECIFICATION, ESTIMATES, REPORTS, OR OTHER DOCUMENTS OR INSTRUMENTS NOT SEALED BY THE UNDERSIGNED PROFESSIONAL RELATING TO OR INTENDED TO BE USED FOR ANY PART OR PARTS OF THE PROJECT TO WHICH THIS PAGE REFERS.

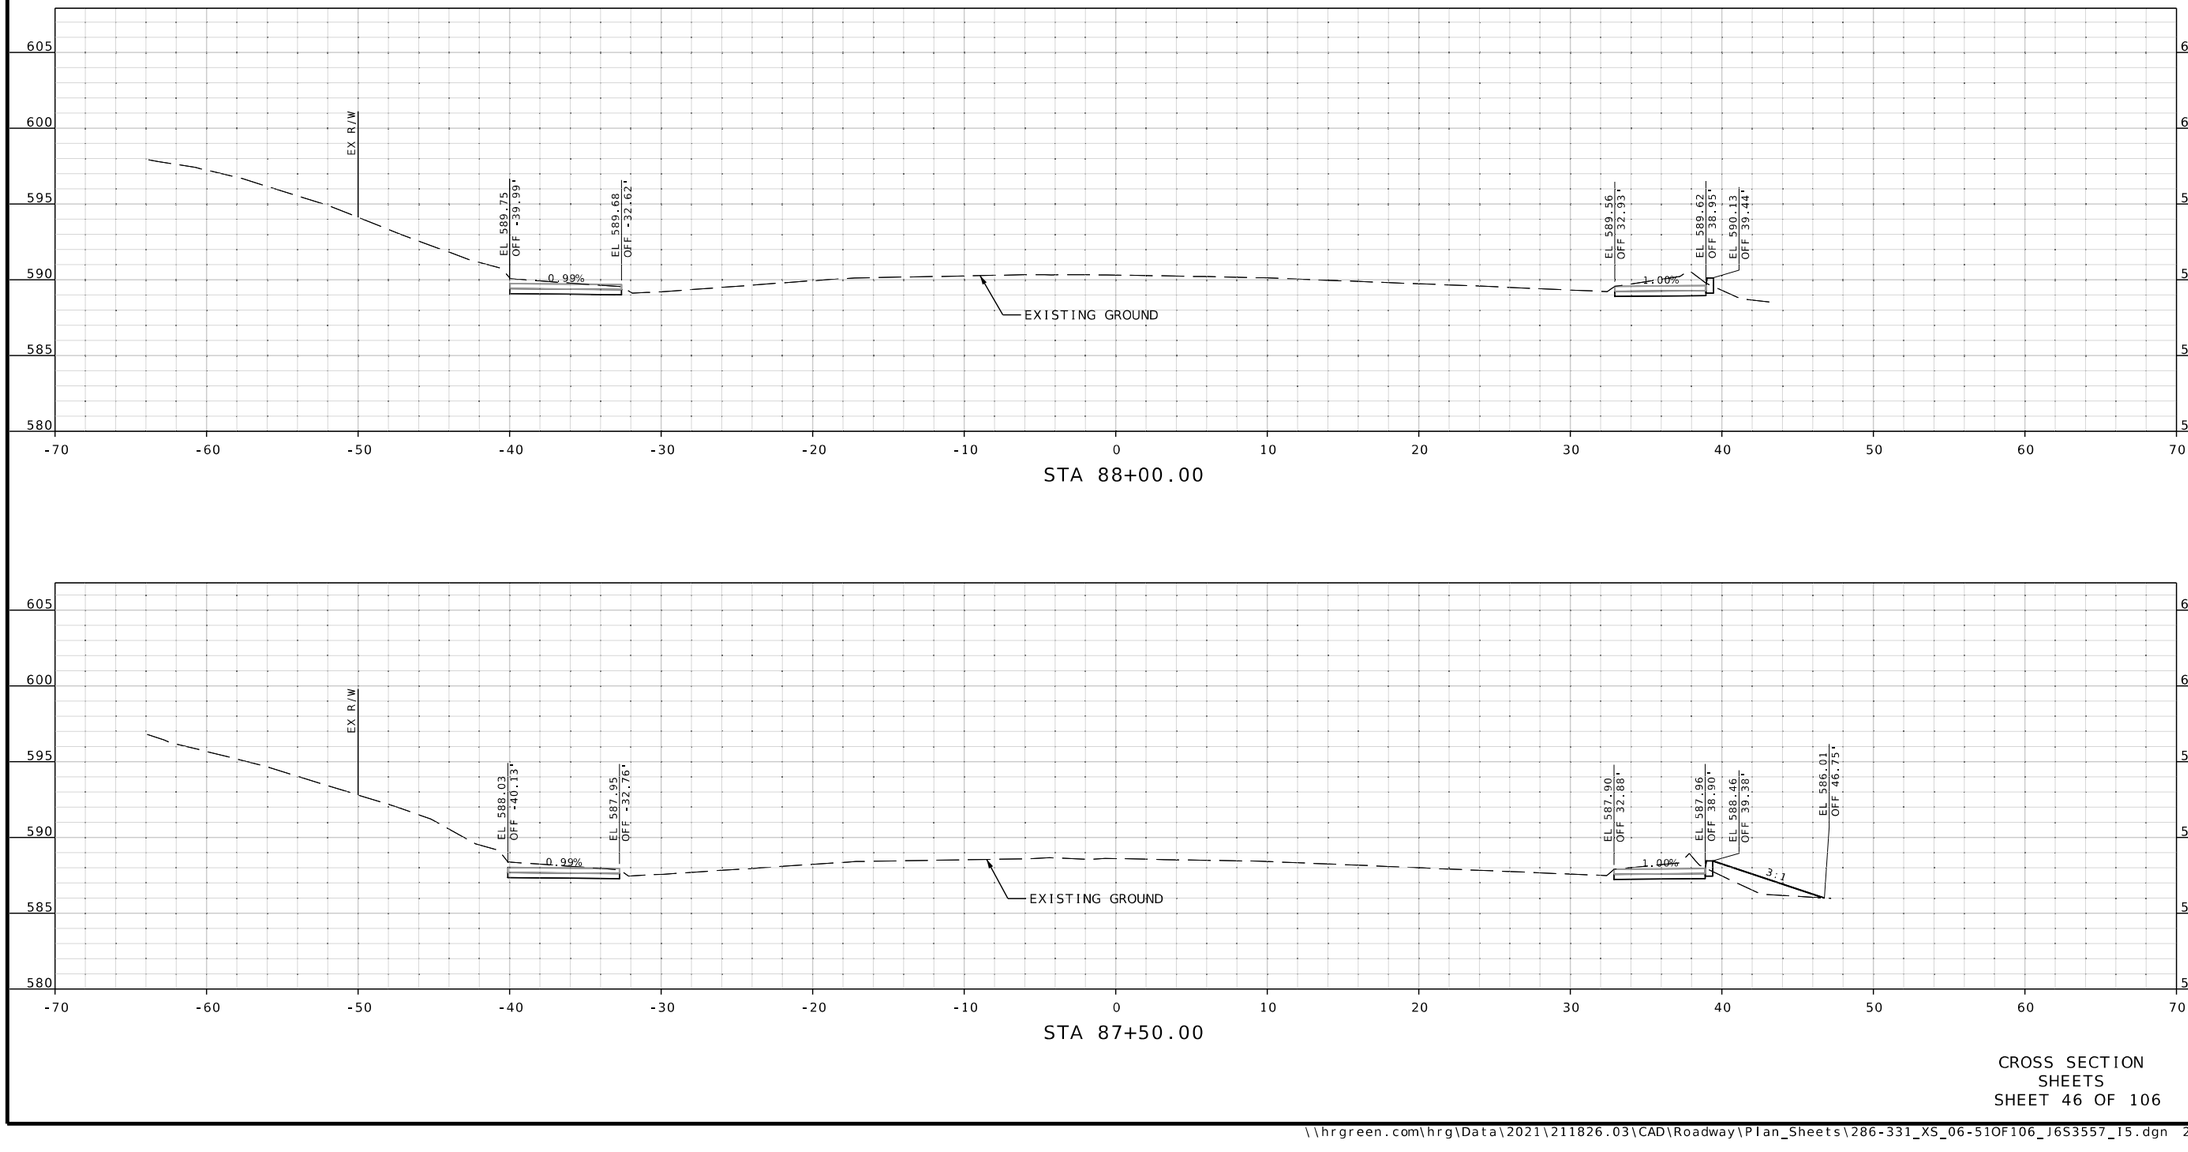

STA 88+00.00

STA 87+50.00

CROSS SECTION
SHEETS
SHEET 46 OF 106

STATE OF MISSOURI
RILEY J. HOFFMAN
PE-2022042958
PROFESSIONAL ENGINEER

08/10/2025 7:51:18 PM
Riley J. Hoffman
MO PE-2022042958

DATE PREPARED
8/10/2025

ROUTE	STATE
67	MO
DISTRICT	SHEET NO.
SL	46

COUNTY
ST. LOUIS

JOB NO.
J6S3557

CONTRACT ID.
.

PROJECT NO.
.

BRIDGE NO.
.

DESCRIPTION	DATE
.	.
.	.
.	.
.	.
.	.
.	.
.	.
.	.


MISSOURI HIGHWAYS AND TRANSPORTATION COMMISSION
105 WEST CAPITOL
JEFFERSON CITY, MO 65102
1-888-ASK-MODOT (1-888-275-6636)

HR GREEN, INC.
520 MARYVILLE CENTRE DRIVE,
SUITE 100
ST. LOUIS, MISSOURI 63141
PHONE: (636) 519.0990
CORPORATE LICENSE #2002006608


HRGreen

IF A SEAL IS PRESENT ON THIS SHEET IT HAS BEEN ELECTRONICALLY SEALED AND DATED.


DISCLAMIER
THE PROFESSIONAL WHOSE SIGNATURE AND PERSONAL SEAL APPEAR HEREON ASSUMES RESPONSIBILITY ONLY FOR WHAT APPEARS ON THIS PAGE, AND DISCLAIMS (PURSUANT TO SECTION 327.411 RSMO) SPECIFICATION, ESTIMATES, REPORTS, OR OTHER DOCUMENTS OR INSTRUMENTS NOT SEALED BY THE UNDERSIGNED PROFESSIONAL RELATING TO OR INTENDED TO BE USED FOR ANY PART OR PARTS OF THE PROJECT TO WHICH THIS PAGE REFERS.

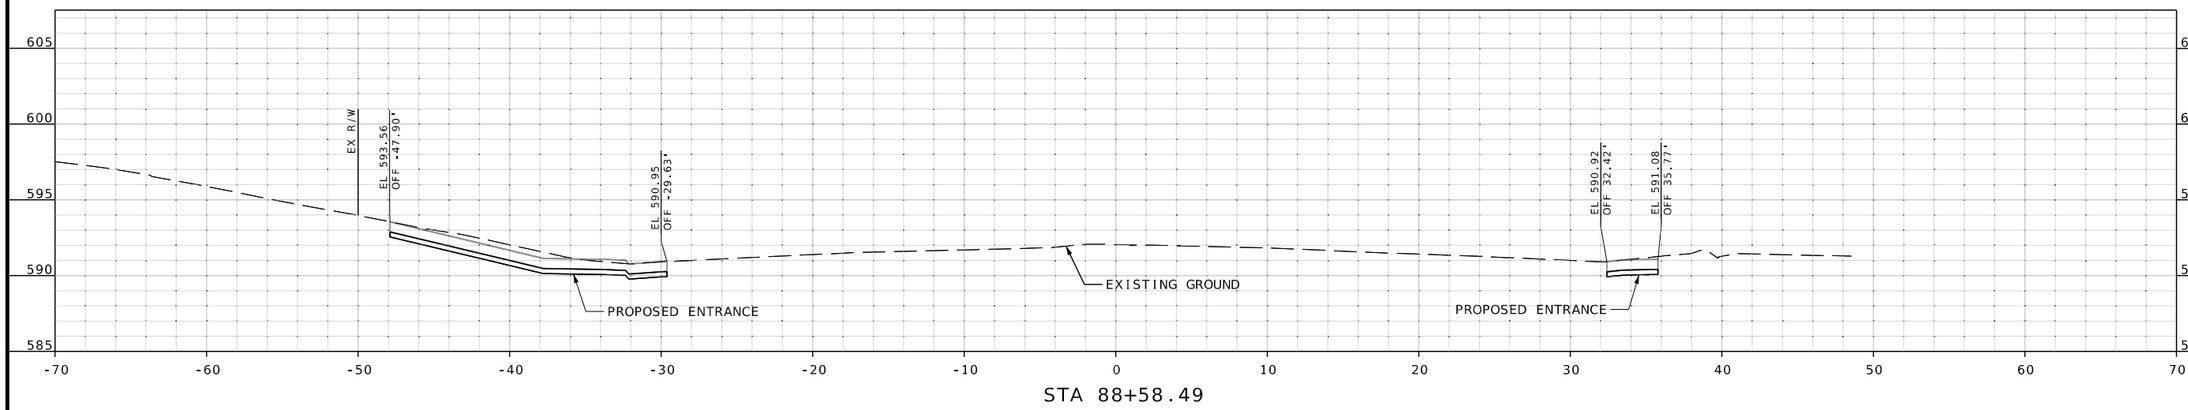

STA 88+58.49

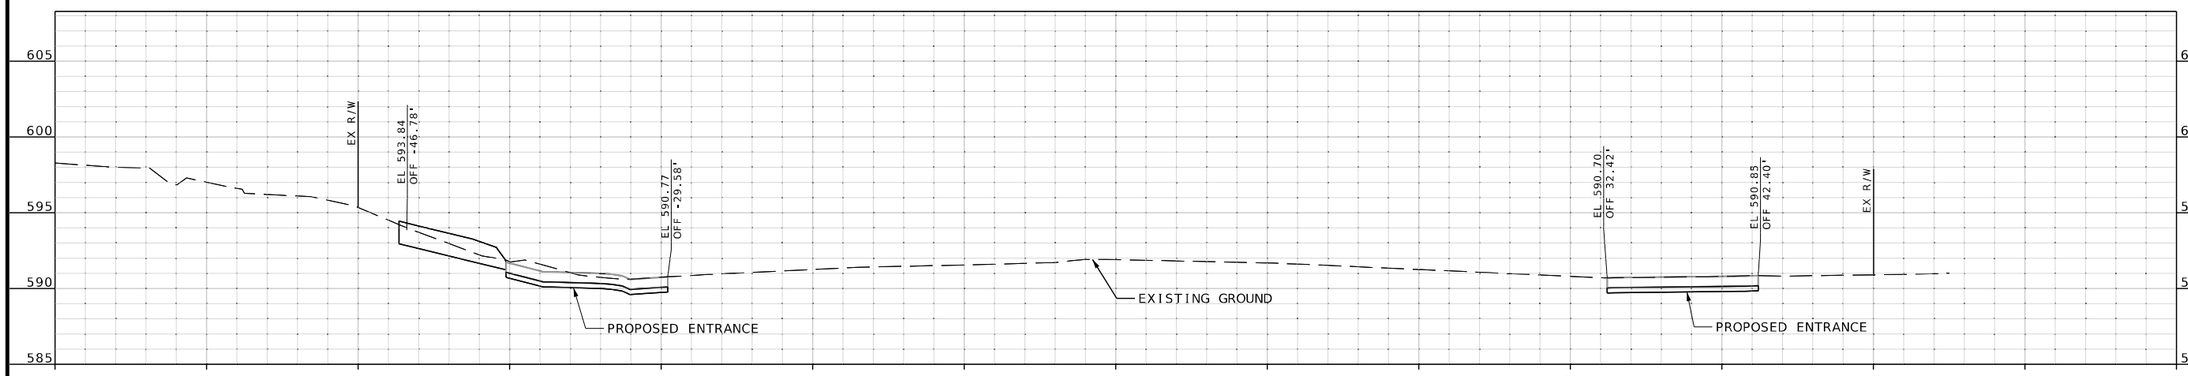

STA 88+50.00

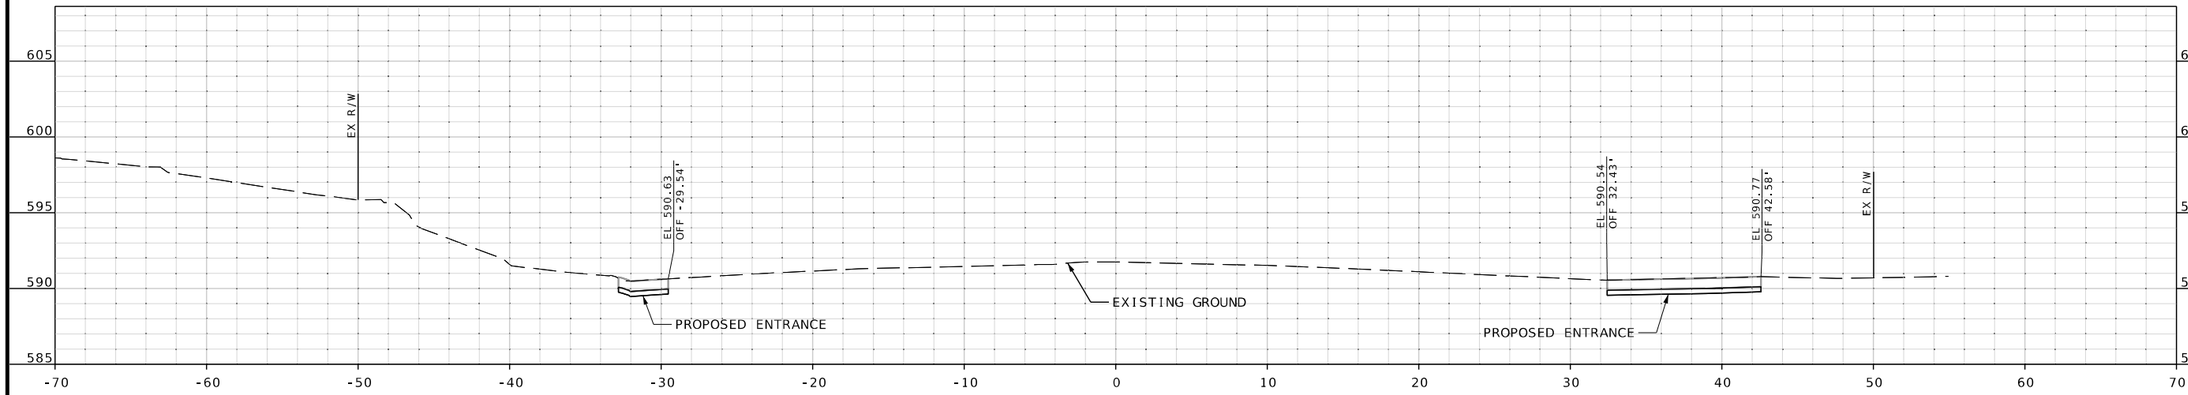

STA 88+43.77

CROSS SECTION SHEETS
SHEET 47 OF 106

STATE OF MISSOURI
RILEY J. HOFFMAN
PE-2022042958
PROFESSIONAL ENGINEER

08/10/2025 7:52:20 PM
Riley J. Hoffman
MO PE-2022042958

DATE PREPARED	
8/10/2025	
ROUTE	STATE
67	MO
DISTRICT	SHEET NO.
SL	47

COUNTY: ST. LOUIS
JOB NO.: J6S3557
CONTRACT ID.: .
PROJECT NO.: .
BRIDGE NO.: .

IF A SEAL IS PRESENT ON THIS SHEET IT HAS BEEN ELECTRONICALLY SEALED AND DATED.


DESCRIPTION	DATE
.	.
.	.
.	.
.	.
.	.
.	.
.	.

MISSOURI HIGHWAYS AND TRANSPORTATION COMMISSION
105 WEST CAPITOL
JEFFERSON CITY, MO 65102
1-888-ASK-MODOT (1-888-275-6636)

HR GREEN, INC.
520 MARYVILLE CENTRE DRIVE,
SUITE 100
ST. LOUIS, MISSOURI 63141
PHONE: (636) 519.0990
CORPORATE LICENSE #2002006608

HRGreen

DISCLAMIER
THE PROFESSIONAL WHOSE SIGNATURE AND PERSONAL SEAL APPEAR HEREON ASSUMES RESPONSIBILITY ONLY FOR WHAT APPEARS ON THIS PAGE, AND DISCLAIMS (PURSUANT TO SECTION 327.411 RSMO) SPECIFICATION, ESTIMATES, REPORTS, OR OTHER DOCUMENTS OR INSTRUMENTS NOT SEALED BY THE UNDERSIGNED PROFESSIONAL RELATING TO OR INTENDED TO BE USED FOR ANY PART OR PARTS OF THE PROJECT TO WHICH THIS PAGE REFERS.

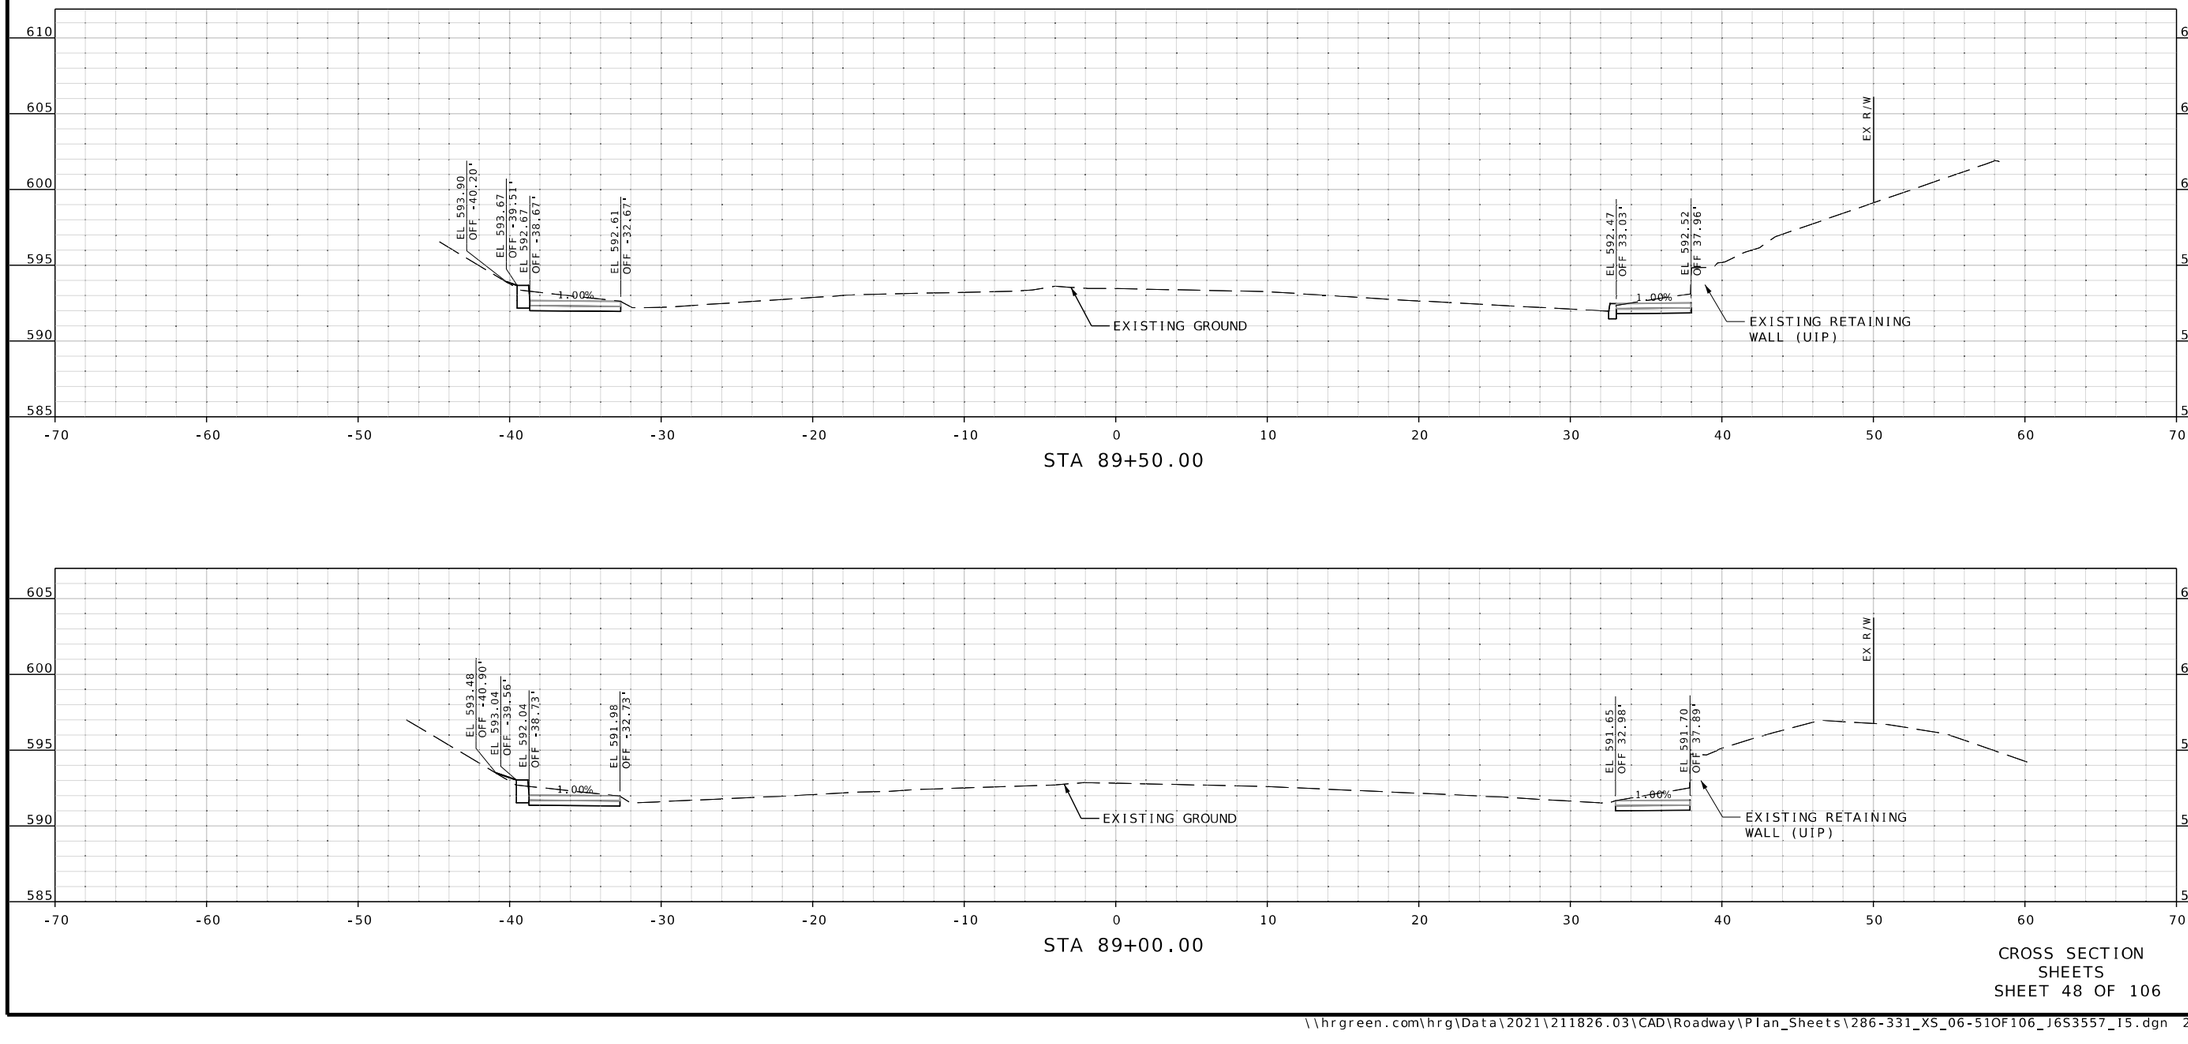

CROSS SECTION SHEETS
SHEET 48 OF 106

STATE OF MISSOURI
RILEY J. HOFFMAN
PE-2022042958
PROFESSIONAL ENGINEER

08/10/2025 7:52:25 PM
Riley J. Hoffman
MO PE-2022042958

DATE PREPARED	
8/10/2025	
ROUTE	STATE
67	MO
DISTRICT	SHEET NO.
SL	48

COUNTY: ST. LOUIS
JOB NO.: J6S3557
CONTRACT ID.: .
PROJECT NO.: .
BRIDGE NO.: .

DESCRIPTION	DATE
.	.
.	.
.	.
.	.
.	.
.	.
.	.
.	.

IF A SEAL IS PRESENT ON THIS SHEET IT HAS BEEN ELECTRONICALLY SEALED AND DATED.


MISSOURI HIGHWAYS AND TRANSPORTATION COMMISSION
105 WEST CAPITOL
JEFFERSON CITY, MO 65102
1-888-ASK-MODOT (1-888-275-6636)

HR GREEN, INC.
520 MARYVILLE CENTRE DRIVE.
SUITE 100
ST. LOUIS, MISSOURI 63141
PHONE: (636) 519.0990
CORPORATE LICENSE #2002006608


HRGreen

\\hrgreen.com\hrg\Data\2021\211826.03\CAD\Roadway\Plan_Sheets\286-331_XS_06-51OF106_J6S3557_I5.dgn 2:01:36 PM 8/10/2025

DISCLAMIER
THE PROFESSIONAL WHOSE SIGNATURE AND PERSONAL SEAL APPEAR HEREON ASSUMES RESPONSIBILITY ONLY FOR WHAT APPEARS ON THIS PAGE, AND DISCLAIMS (PURSUANT TO SECTION 327.411 RSMO) SPECIFICATION, ESTIMATES, REPORTS, OR OTHER DOCUMENTS OR INSTRUMENTS NOT SEALED BY THE UNDERSIGNED PROFESSIONAL RELATING TO OR INTENDED TO BE USED FOR ANY PART OR PARTS OF THE PROJECT TO WHICH THIS PAGE REFERS.

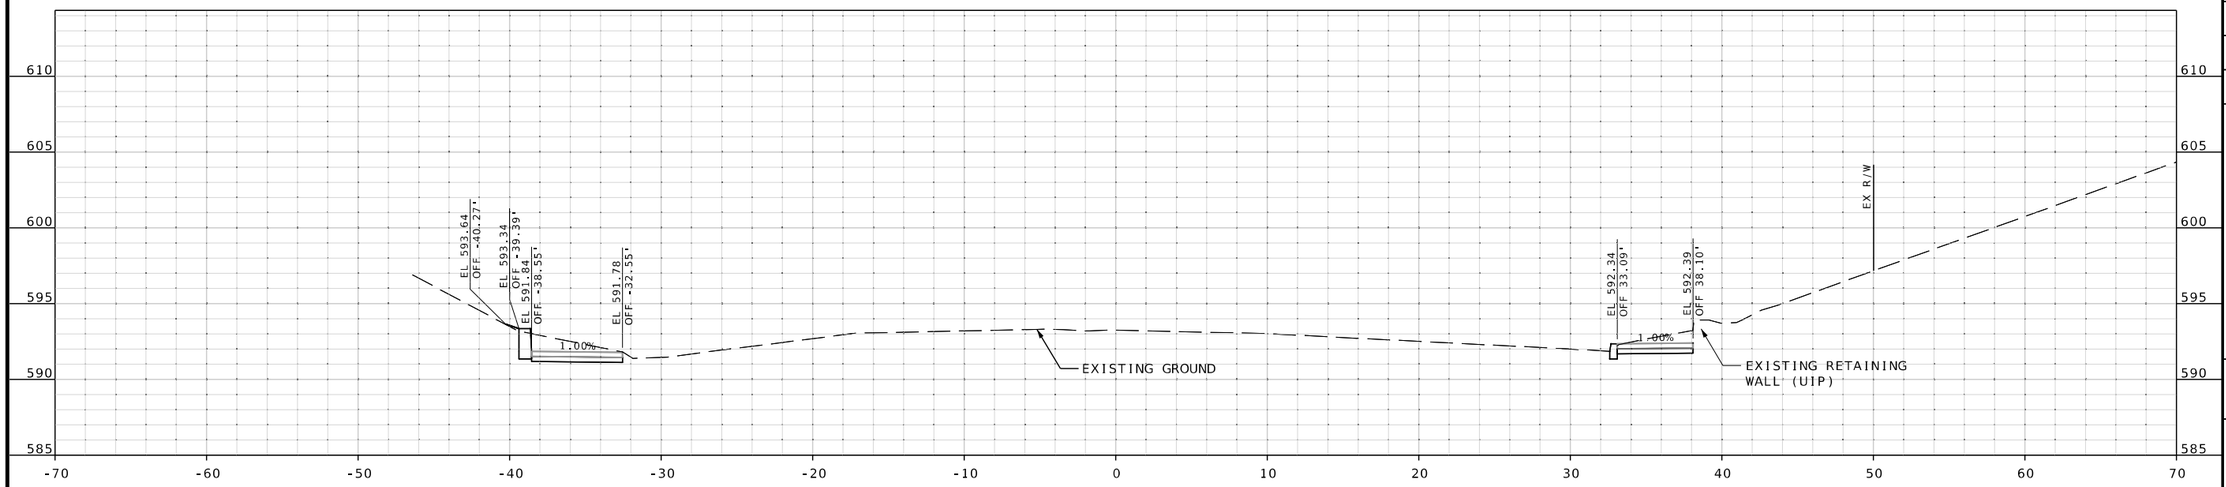

STA 90+50.00

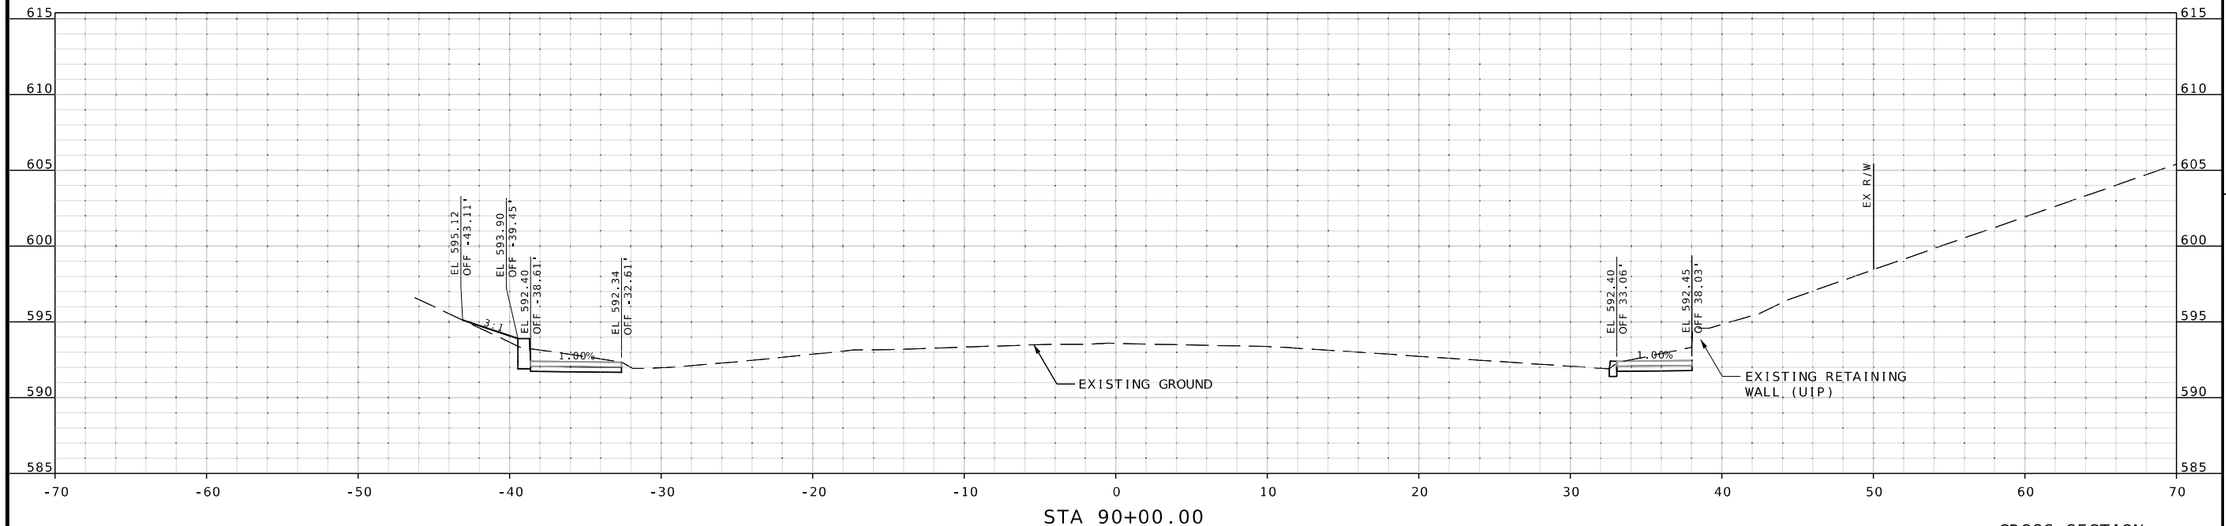

STA 90+00.00

CROSS SECTION
SHEETS
SHEET 49 OF 106

RILEY J.
HOFFMAN
PE-2022042958
STATE OF MISSOURI
PROFESSIONAL ENGINEER

08/10/2025 7:52:29 PM
Riley J. Hoffman
MO PE-2022042958

DATE PREPARED
8/10/2025

ROUTE	STATE
67	MO
DISTRICT	SHEET NO.
SL	49

COUNTY
ST. LOUIS

JOB NO.
J6S3557

CONTRACT ID.

PROJECT NO.

BRIDGE NO.

DESCRIPTION	DATE

IF A SEAL IS PRESENT ON THIS SHEET IT HAS BEEN ELECTRONICALLY SEALED AND DATED.


MISSOURI HIGHWAYS AND TRANSPORTATION COMMISSION
105 WEST CAPITOL
JEFFERSON CITY, MO 65102
1-888-ASK-MODOT (1-888-275-6636)

HR GREEN, INC.
520 MARYVILLE CENTRE DRIVE,
SUITE 100
ST. LOUIS, MISSOURI 63141
PHONE: (636) 519.0990
CORPORATE LICENSE #2002006608


HRGreen

\\hrgreen.com\hrg\Data\2021\211826.03\CAD\Roadway\Plan_Sheets\286-331_XS_06-51OF106_J6S3557_I5.dgn 2:01:38 PM 8/10/2025

DISCLAMIER
THE PROFESSIONAL WHOSE SIGNATURE AND PERSONAL SEAL APPEAR HEREON ASSUMES RESPONSIBILITY ONLY FOR WHAT APPEARS ON THIS PAGE, AND DISCLAIMS (PURSUANT TO SECTION 327.411 RSMO) SPECIFICATION, ESTIMATES, REPORTS, OR OTHER DOCUMENTS OR INSTRUMENTS NOT SEALED BY THE UNDERSIGNED PROFESSIONAL RELATING TO OR INTENDED TO BE USED FOR ANY PART OR PARTS OF THE PROJECT TO WHICH THIS PAGE REFERS.

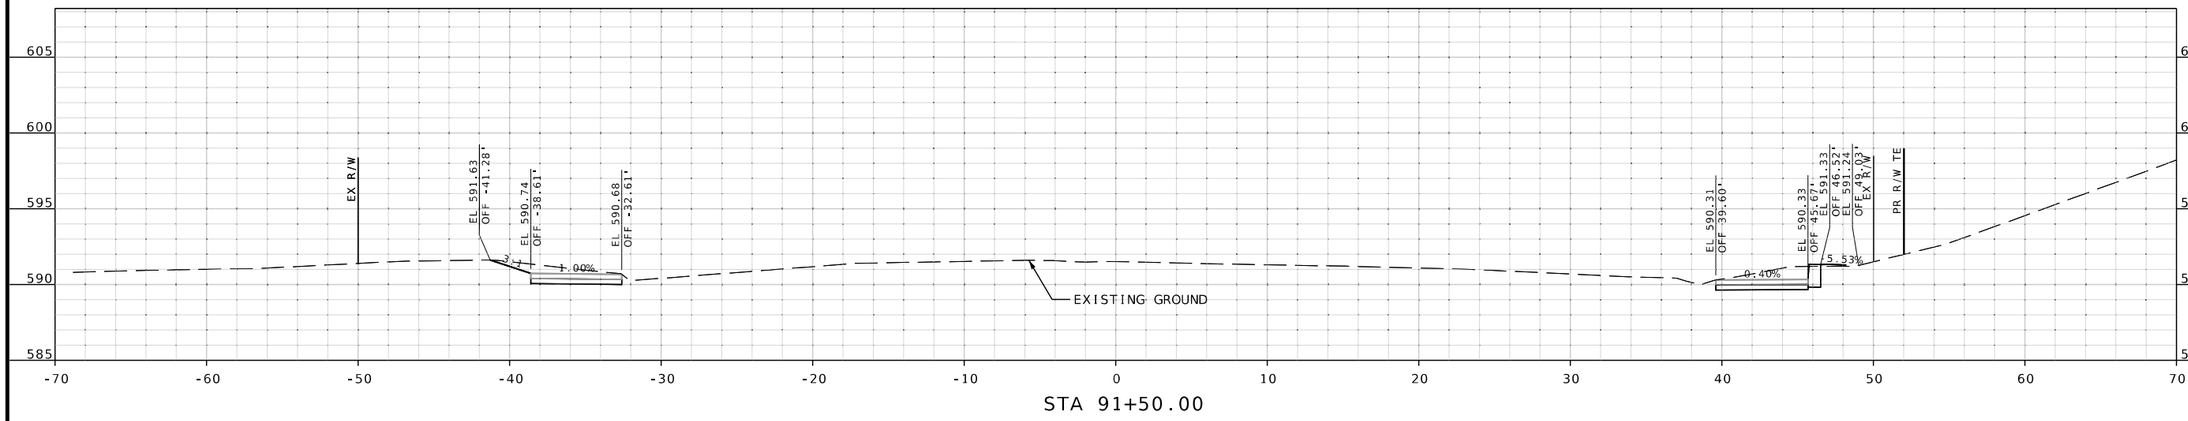

STA 91+50.00

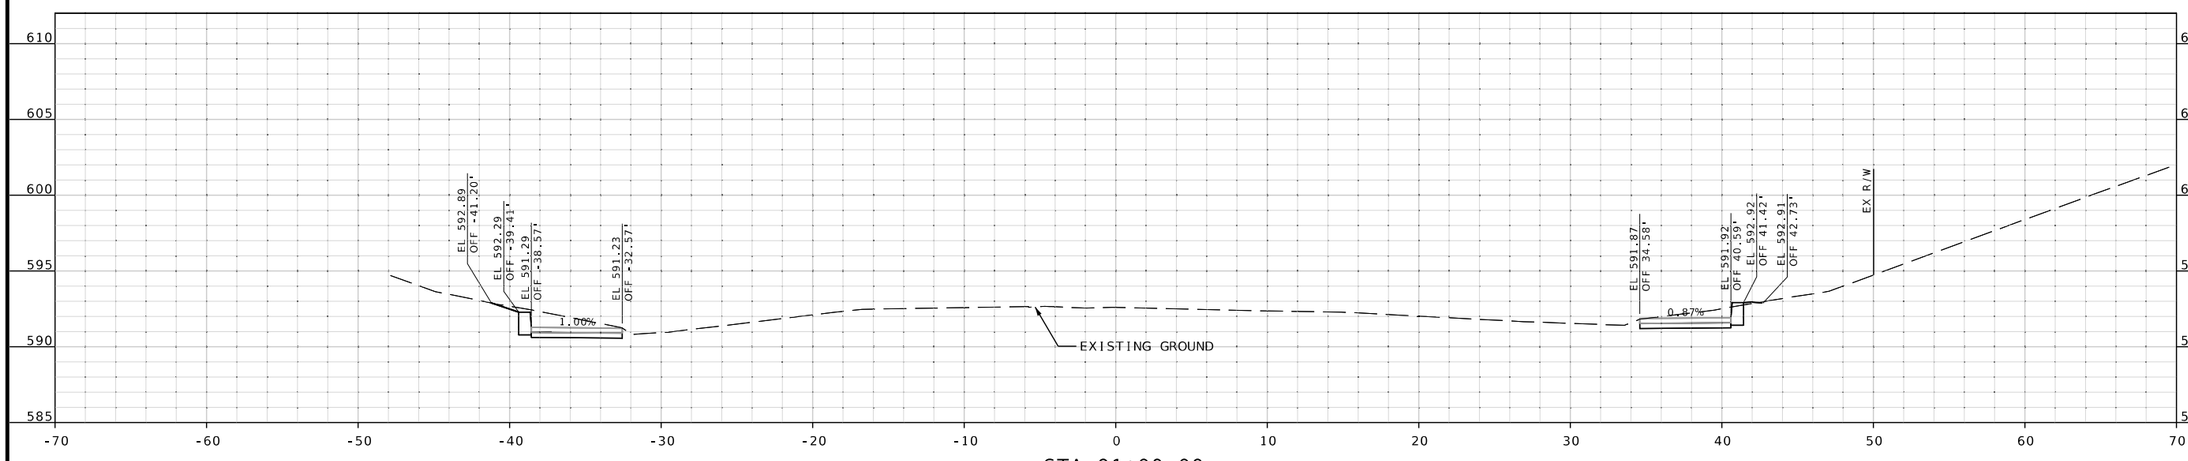

STA 91+00.00

CROSS SECTION
SHEETS
SHEET 50 OF 106

RILEY J. HOFFMAN
PE-2022042958
STATE OF MISSOURI
PROFESSIONAL ENGINEER

08/10/2025 7:52:21 PM
Riley J. Hoffman
MO PE-2022042958

DATE PREPARED
8/10/2025

ROUTE	STATE
67	MO
DISTRICT	SHEET NO.
SL	50

COUNTY
ST. LOUIS

JOB NO.
J6S3557

CONTRACT ID.
.

PROJECT NO.
.

BRIDGE NO.
.

DATE	DESCRIPTION
.	.
.	.
.	.
.	.
.	.
.	.
.	.
.	.

IF A SEAL IS PRESENT ON THIS SHEET IT HAS BEEN ELECTRONICALLY SEALED AND DATED.


MISSOURI HIGHWAYS AND TRANSPORTATION COMMISSION
105 WEST CAPITOL
JEFFERSON CITY, MO 65102
1-888-ASK-MODOT (1-888-275-6636)

HR GREEN, INC.
520 MARYVILLE CENTRE DRIVE.
SUITE 100
ST. LOUIS, MISSOURI 63141
PHONE: (636) 519.0990
CORPORATE LICENSE #2002006608

HRGreen

\\hrgreen.com\hrg\Data\2021\211826.03\CAD\Roadway\Plan_Sheets\286-331_XS_06-51OF106_J6S3557_I5.dgn 2:01:39 PM 8/10/2025

DISCLAMIER
THE PROFESSIONAL WHOSE SIGNATURE AND PERSONAL SEAL APPEAR HEREON ASSUMES RESPONSIBILITY ONLY FOR WHAT APPEARS ON THIS PAGE, AND DISCLAIMS (PURSUANT TO SECTION 327.411 RSMO) SPECIFICATION, ESTIMATES, REPORTS, OR OTHER DOCUMENTS OR INSTRUMENTS NOT SEALED BY THE UNDERSIGNED PROFESSIONAL RELATING TO OR INTENDED TO BE USED FOR ANY PART OR PARTS OF THE PROJECT TO WHICH THIS PAGE REFERS.

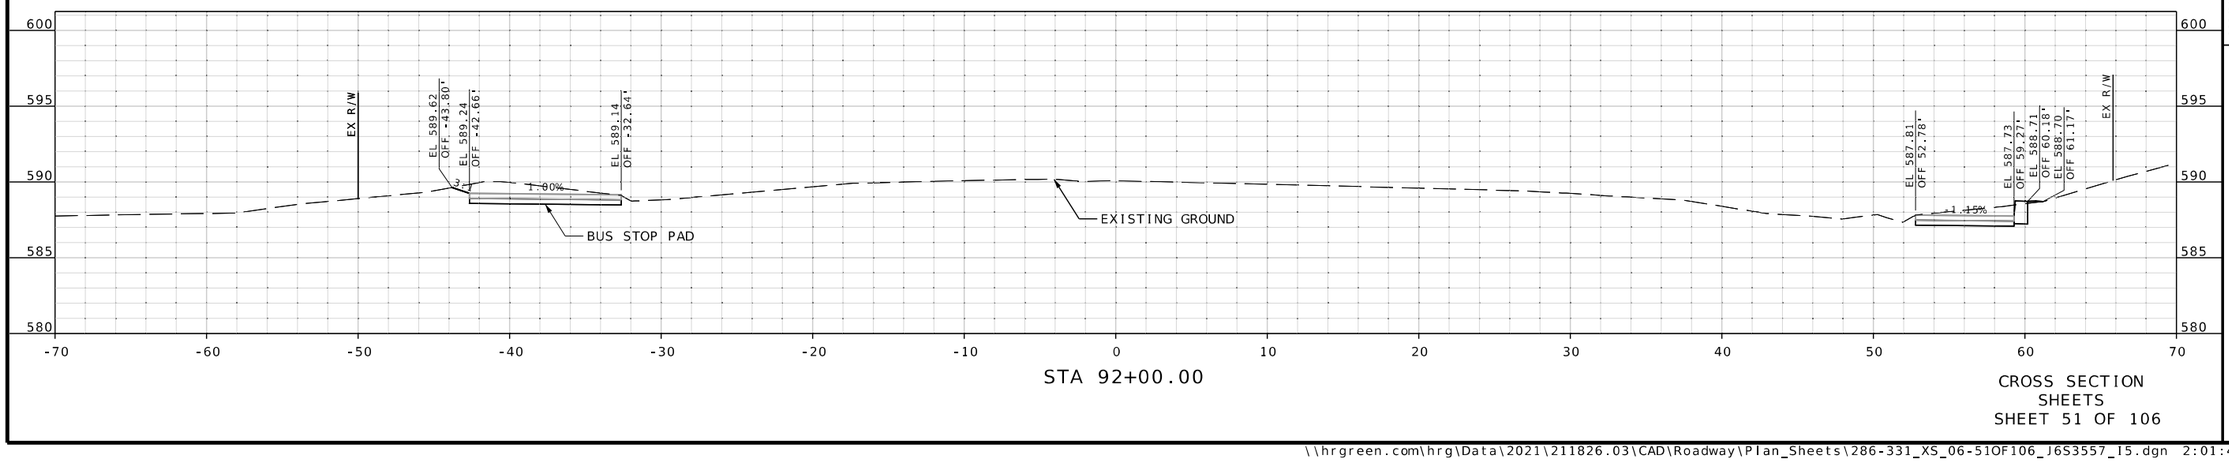

STA 92+00.00

CROSS SECTION
SHEETS
SHEET 51 OF 106

STATE OF MISSOURI
RILEY J. HOFFMAN
PE-2022042958
PROFESSIONAL ENGINEER

08/10/2025 7:52:26 PM
Riley J. Hoffman
MO PE-2022042958

DATE PREPARED
8/10/2025

ROUTE	STATE
67	MO

DISTRICT	SHEET NO.
SL	51

COUNTY
ST. LOUIS

JOB NO.
J6S3557

CONTRACT ID.
.

PROJECT NO.
.

BRIDGE NO.
.

DESCRIPTION	DATE
.	.
.	.
.	.
.	.
.	.
.	.
.	.
.	.

IF A SEAL IS PRESENT ON THIS SHEET IT HAS BEEN ELECTRONICALLY SEALED AND DATED.


MISSOURI HIGHWAYS AND TRANSPORTATION COMMISSION

105 WEST CAPITOL
JEFFERSON CITY, MO 65102
1-888-ASK-MODOT (1-888-275-6636)


HR GREEN, INC.
520 MARYVILLE CENTRE DRIVE,
SUITE 100
ST. LOUIS, MISSOURI 63141
PHONE: (636) 519.0990
CORPORATE LICENSE #2002006608

HRGreen


DISCLAMIER
THE PROFESSIONAL WHOSE SIGNATURE AND PERSONAL SEAL APPEAR HEREON ASSUMES RESPONSIBILITY ONLY FOR WHAT APPEARS ON THIS PAGE, AND DISCLAIMS (PURSUANT TO SECTION 327.411 RSMO) SPECIFICATION, ESTIMATES, REPORTS, OR OTHER DOCUMENTS OR INSTRUMENTS NOT SEALED BY THE UNDERSIGNED PROFESSIONAL RELATING TO OR INTENDED TO BE USED FOR ANY PART OR PARTS OF THE PROJECT TO WHICH THIS PAGE REFERS.

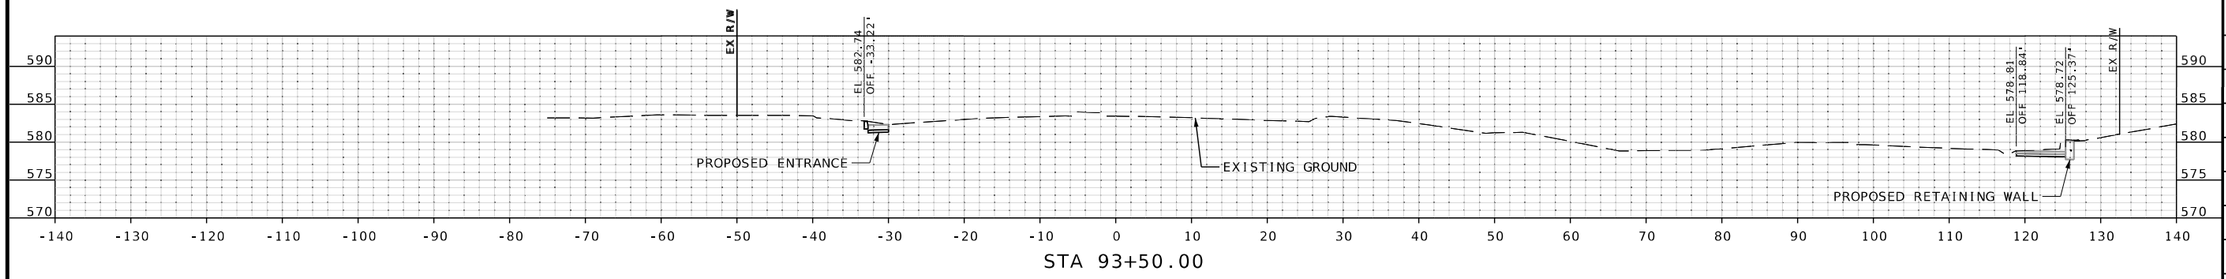


STA 93+50.00

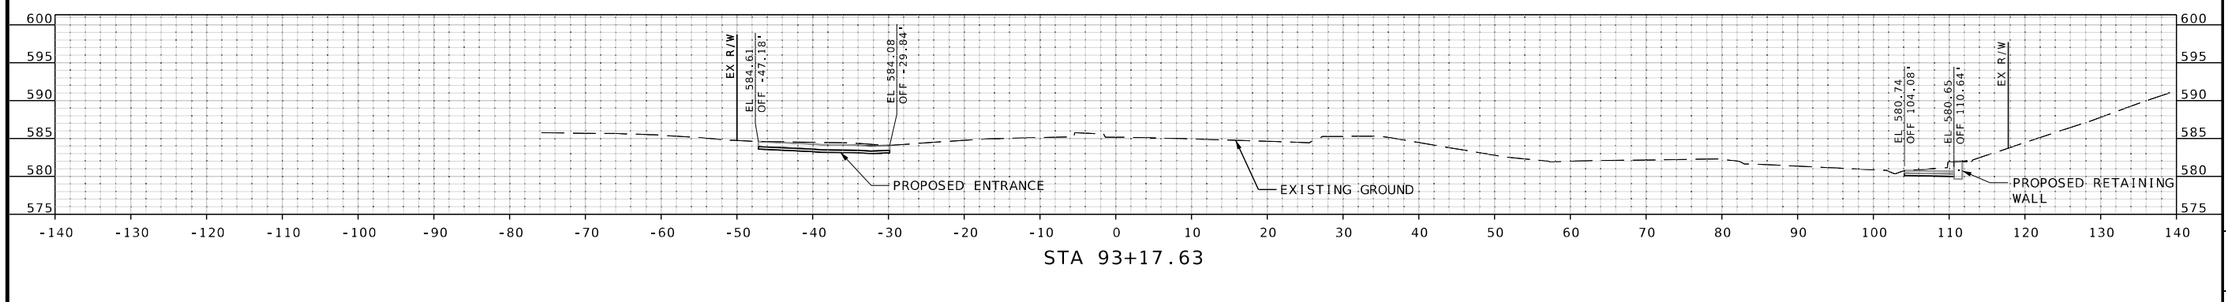

STA 93+17.63

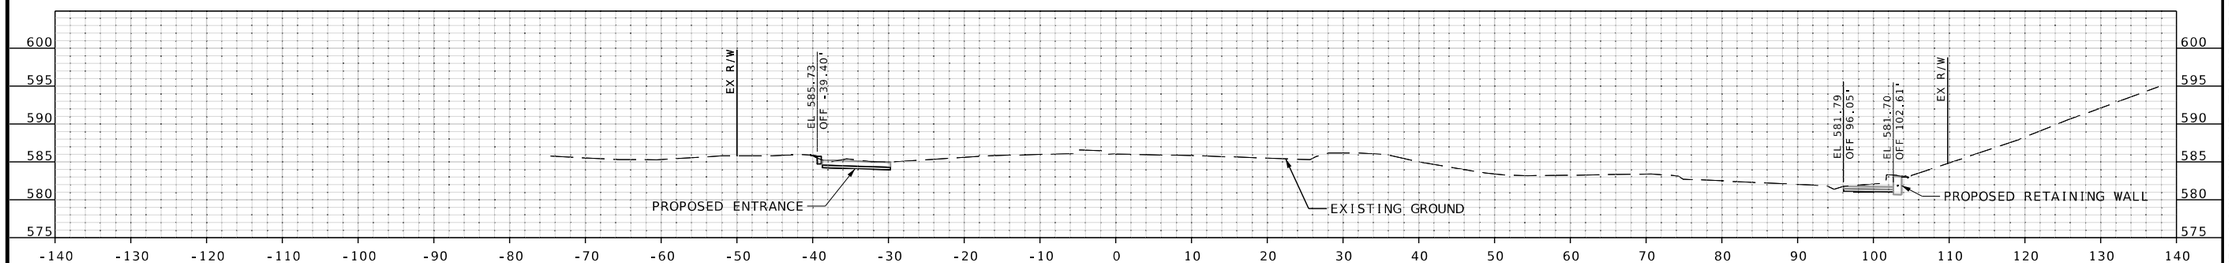

STA 93+00.00

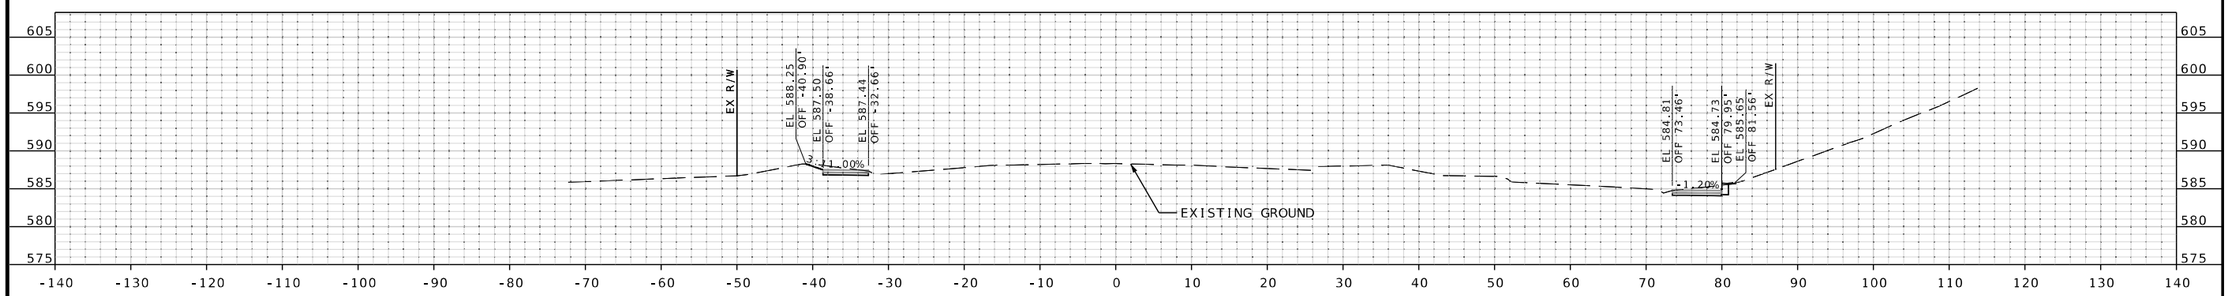

STA 92+50.00

CROSS SECTION
SHEETS
SHEET 52 OF 106

STATE OF MISSOURI
RILEY J. HOFFMAN
PE-2022042958
PROFESSIONAL ENGINEER

08/10/2025 7:52:28 PM
Riley J. Hoffman
MO PE-2022042958

DATE PREPARED
8/10/2025

ROUTE	STATE
67	MO
DISTRICT	SHEET NO.
SL	52

COUNTY
ST. LOUIS

JOB NO.
J6S3557

CONTRACT ID.
.

PROJECT NO.
.

BRIDGE NO.
.

DESCRIPTION	DATE
.	.
.	.
.	.
.	.
.	.
.	.
.	.
.	.

IF A SEAL IS PRESENT ON THIS SHEET IT HAS BEEN ELECTRONICALLY SEALED AND DATED.

MISSOURI HIGHWAYS AND TRANSPORTATION COMMISSION


105 WEST CAPITOL
JEFFERSON CITY, MO 65102
1-888-ASK-MODOT (1-888-275-6636)

HR GREEN, INC.
520 MARYVILLE CENTRE DRIVE,
SUITE 100
ST. LOUIS, MISSOURI 63141
PHONE: (636) 519.0990
CORPORATE LICENSE #2002006608


HRGreen

\\hrgreen.com\hrg\Data\2021\211826.03\CAD\Roadway\Plan_Sheets\332-334_XS_52-54OF106_J6S3557_I10.dgn 2:01:44 PM 8/10/2025


DISCLAMIER
THE PROFESSIONAL WHOSE SIGNATURE AND PERSONAL SEAL APPEAR HEREON ASSUMES RESPONSIBILITY ONLY FOR WHAT APPEARS ON THIS PAGE, AND DISCLAIMS (PURSUANT TO SECTION 327.411 RSMO) SPECIFICATION, ESTIMATES, REPORTS, OR OTHER DOCUMENTS OR INSTRUMENTS NOT SEALED BY THE UNDERSIGNED PROFESSIONAL RELATING TO OR INTENDED TO BE USED FOR ANY PART OR PARTS OF THE PROJECT TO WHICH THIS PAGE REFERS.

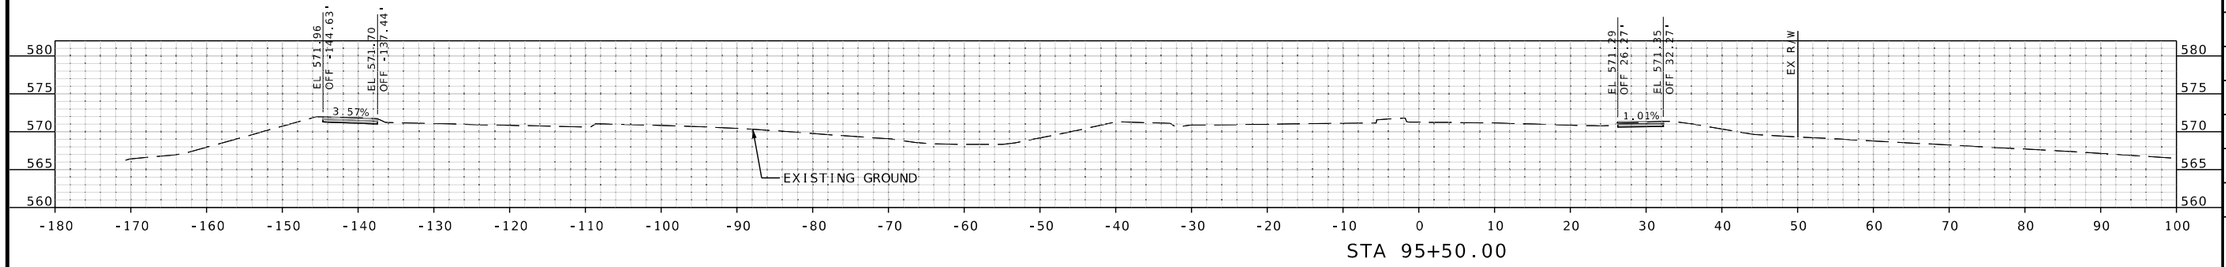


STA 95+50.00

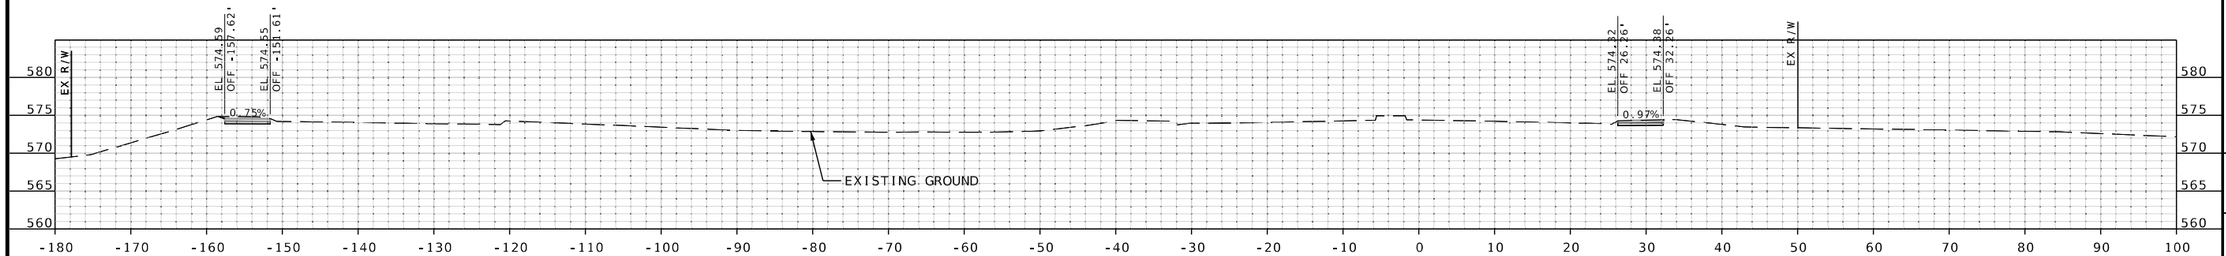

STA 95+00.00

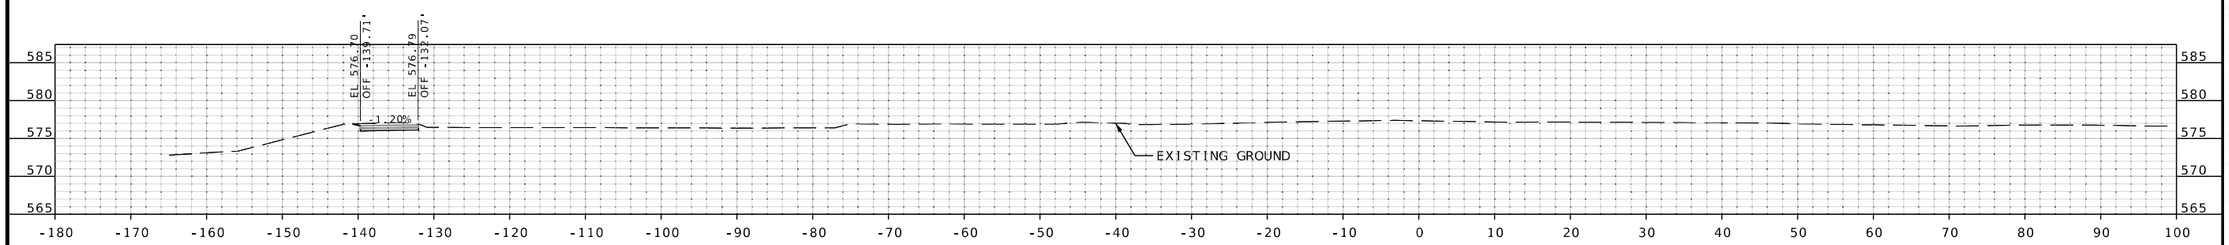

STA 94+50.00

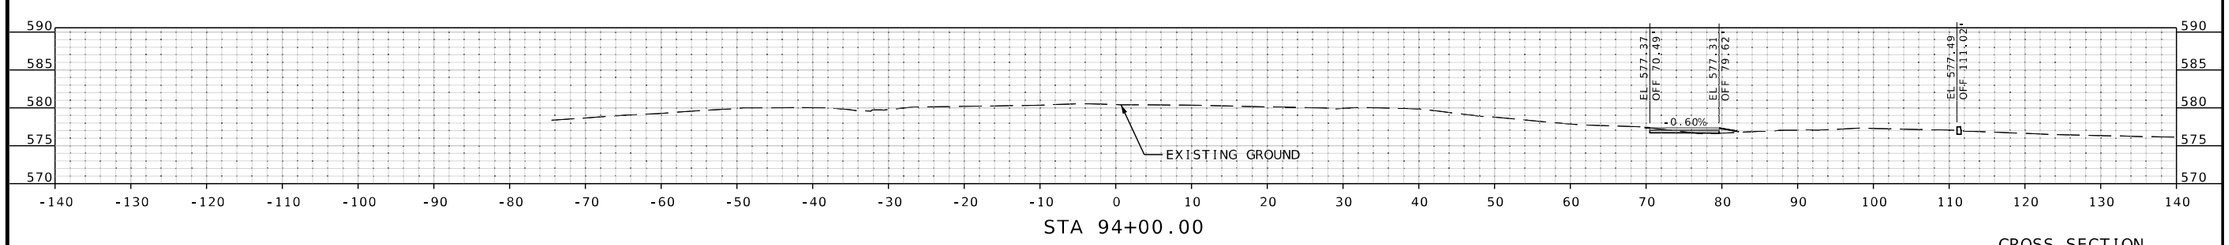

STA 94+00.00

CROSS SECTION
SHEETS
SHEET 53 OF 106

STATE OF MISSOURI
RILEY J. HOFFMAN
PE-2022042958
PROFESSIONAL ENGINEER

08/10/2025 7:52:23 PM
Riley J. Hoffman
MO PE-2022042958

DATE PREPARED
8/10/2025

ROUTE	STATE
67	MO
DISTRICT	SHEET NO.
SL	53

COUNTY
ST. LOUIS

JOB NO.
J6S3557

CONTRACT ID.
.

PROJECT NO.
.

BRIDGE NO.
.

DESCRIPTION	DATE
.	.
.	.
.	.
.	.
.	.
.	.
.	.
.	.

IF A SEAL IS PRESENT ON THIS SHEET IT HAS BEEN ELECTRONICALLY SEALED AND DATED.

MISSOURI HIGHWAYS AND TRANSPORTATION COMMISSION


105 WEST CAPITOL
JEFFERSON CITY, MO 65102
1-888-ASK-MODOT (1-888-275-6636)

HR GREEN, INC.
520 MARYVILLE CENTRE DRIVE.
SUITE 100
ST. LOUIS, MISSOURI 63141
PHONE: (636) 519.0990
CORPORATE LICENSE #2002006608

HRGreen

DISCLAMIER

THE PROFESSIONAL WHOSE SIGNATURE AND PERSONAL SEAL APPEAR HEREON ASSUMES RESPONSIBILITY ONLY FOR WHAT APPEARS ON THIS PAGE, AND DISCLAIMS (PURSUANT TO SECTION 327.411 RSMO) SPECIFICATION, ESTIMATES, REPORTS, OR OTHER DOCUMENTS OR INSTRUMENTS NOT SEALED BY THE UNDERSIGNED PROFESSIONAL RELATING TO OR INTENDED TO BE USED FOR ANY PART OR PARTS OF THE PROJECT TO WHICH THIS PAGE REFERS.

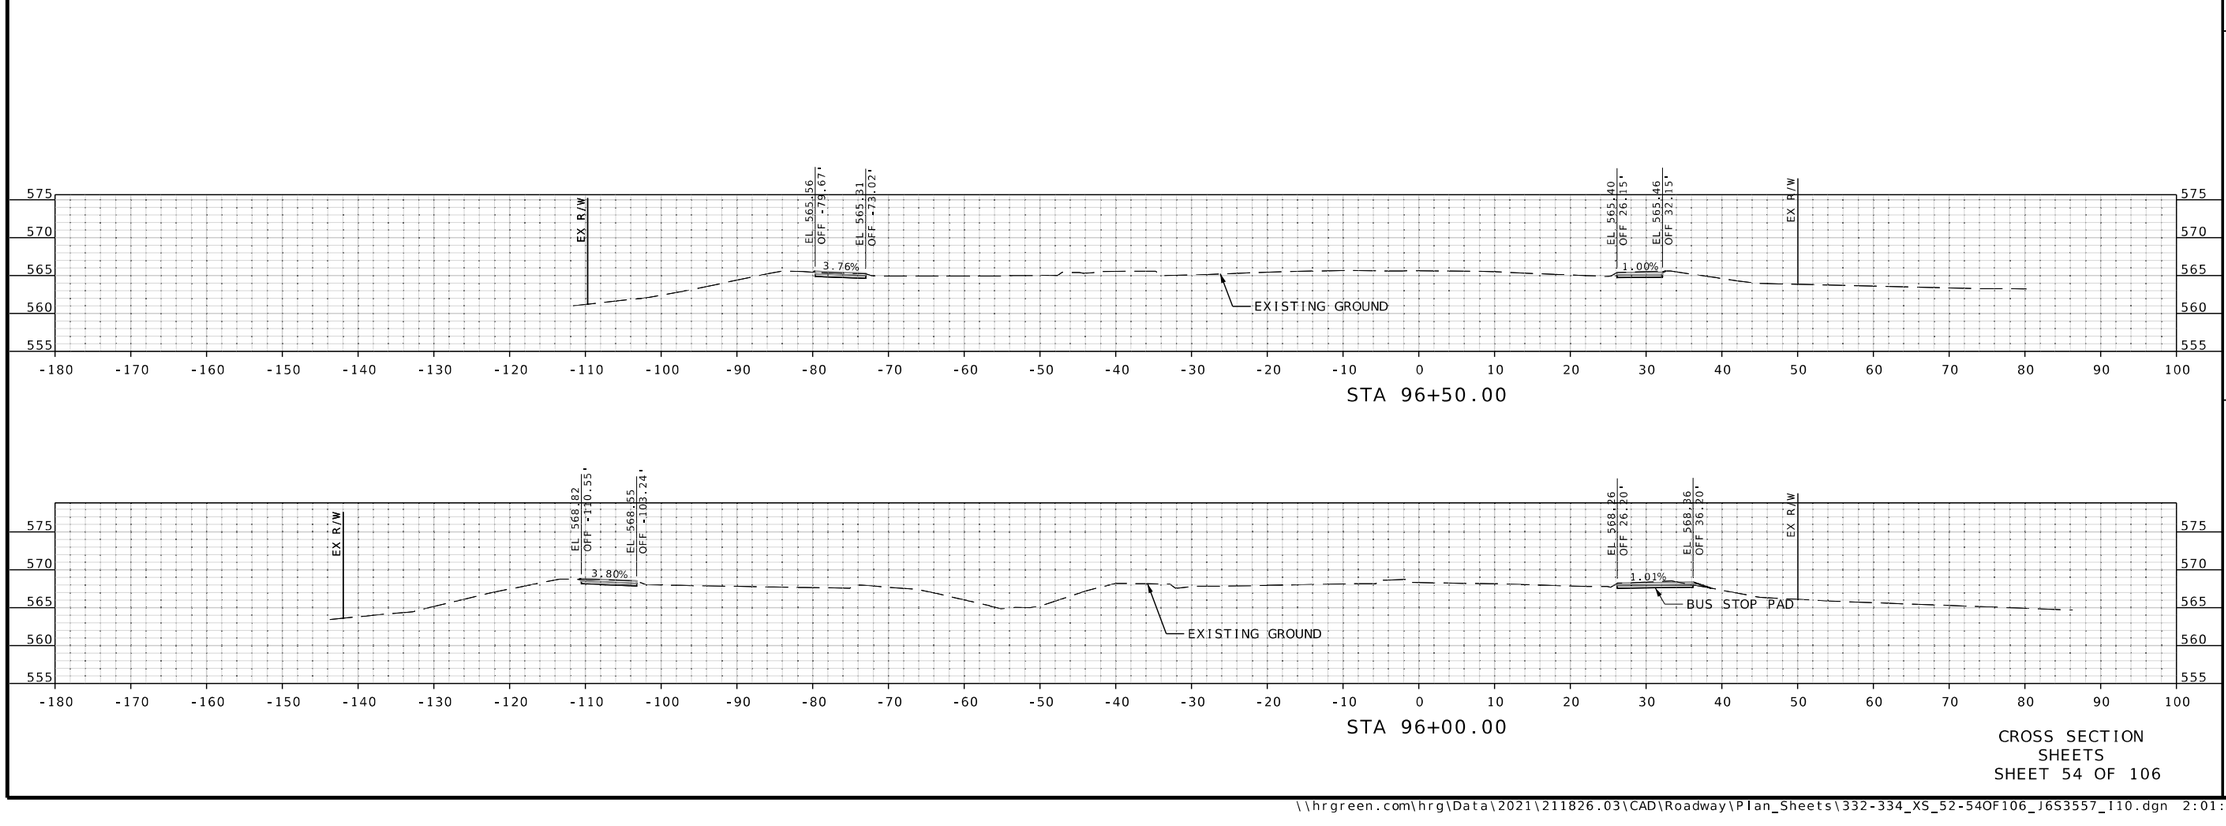

STA 96+50.00

STA 96+00.00

CROSS SECTION SHEETS
SHEET 54 OF 106

STATE OF MISSOURI
RILEY J. HOFFMAN
PE-2022042958
PROFESSIONAL ENGINEER

08/10/2025 7:52:26 PM
Riley J. Hoffman
MO PE-2022042958

DATE PREPARED
8/10/2025

ROUTE	STATE
67	MO

DISTRICT	SHEET NO.
SL	54

COUNTY
ST. LOUIS

JOB NO.
J6S3557

CONTRACT ID.
.

PROJECT NO.
.

BRIDGE NO.
.

DESCRIPTION	DATE
.	.
.	.
.	.
.	.
.	.
.	.
.	.
.	.

IF A SEAL IS PRESENT ON THIS SHEET IT HAS BEEN ELECTRONICALLY SEALED AND DATED.

MISSOURI HIGHWAYS AND TRANSPORTATION COMMISSION
105 WEST CAPITOL
JEFFERSON CITY, MO 65102
1-888-ASK-MODOT (1-888-275-6636)

HR GREEN, INC.
520 MARYVILLE CENTRE DRIVE,
SUITE 100
ST. LOUIS, MISSOURI 63141
PHONE: (636) 519.0990
CORPORATE LICENSE #2002006608

HRGreen

DISCLAMIER
THE PROFESSIONAL WHOSE SIGNATURE AND PERSONAL SEAL APPEAR HEREON ASSUMES RESPONSIBILITY ONLY FOR WHAT APPEARS ON THIS PAGE, AND DISCLAIMS (PURSUANT TO SECTION 327.411 RSMO) SPECIFICATION, ESTIMATES, REPORTS, OR OTHER DOCUMENTS OR INSTRUMENTS NOT SEALED BY THE UNDERSIGNED PROFESSIONAL RELATING TO OR INTENDED TO BE USED FOR ANY PART OR PARTS OF THE PROJECT TO WHICH THIS PAGE REFERS.

CROSS SECTION
SHEETS
SHEET 55 OF 106

STATE OF MISSOURI
RILEY J. HOFFMAN
PE-2022042958
PROFESSIONAL ENGINEER

08/10/2025 7:52:27 PM
Riley J. Hoffman
MO PE-2022042958

DATE PREPARED	
8/10/2025	
ROUTE	STATE
67	MO
DISTRICT	SHEET NO.
SL	55
COUNTY	
ST. LOUIS	
JOB NO.	
J6S3557	
CONTRACT ID.	
.	
PROJECT NO.	
.	
BRIDGE NO.	
.	

DESCRIPTION	DATE
.	.

IF A SEAL IS PRESENT ON THIS SHEET IT HAS BEEN ELECTRONICALLY SEALED AND DATED.


MISSOURI HIGHWAYS AND TRANSPORTATION COMMISSION

105 WEST CAPITOL
JEFFERSON CITY, MO 65102
1-888-ASK-MODOT (1-888-275-6636)


HR GREEN, INC.
520 MARYVILLE CENTRE DRIVE.
SUITE 100
ST. LOUIS, MISSOURI 63141
PHONE: (636) 519.0990
CORPORATE LICENSE #2002006608

HRGreen


DISCLAMIER
THE PROFESSIONAL WHOSE SIGNATURE AND PERSONAL SEAL APPEAR HEREON ASSUMES RESPONSIBILITY ONLY FOR WHAT APPEARS ON THIS PAGE, AND DISCLAIMS (PURSUANT TO SECTION 327.411 RSMO) SPECIFICATION, ESTIMATES, REPORTS, OR OTHER DOCUMENTS OR INSTRUMENTS NOT SEALED BY THE UNDERSIGNED PROFESSIONAL RELATING TO OR INTENDED TO BE USED FOR ANY PART OR PARTS OF THE PROJECT TO WHICH THIS PAGE REFERS.

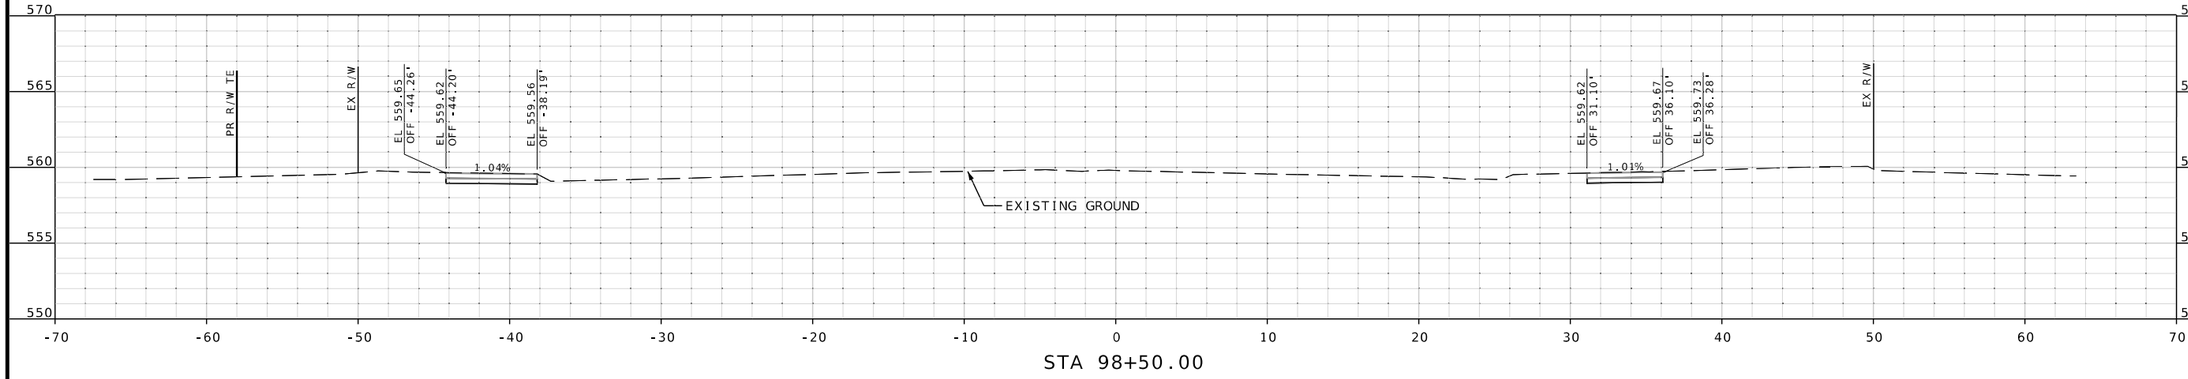

STA 98+50.00

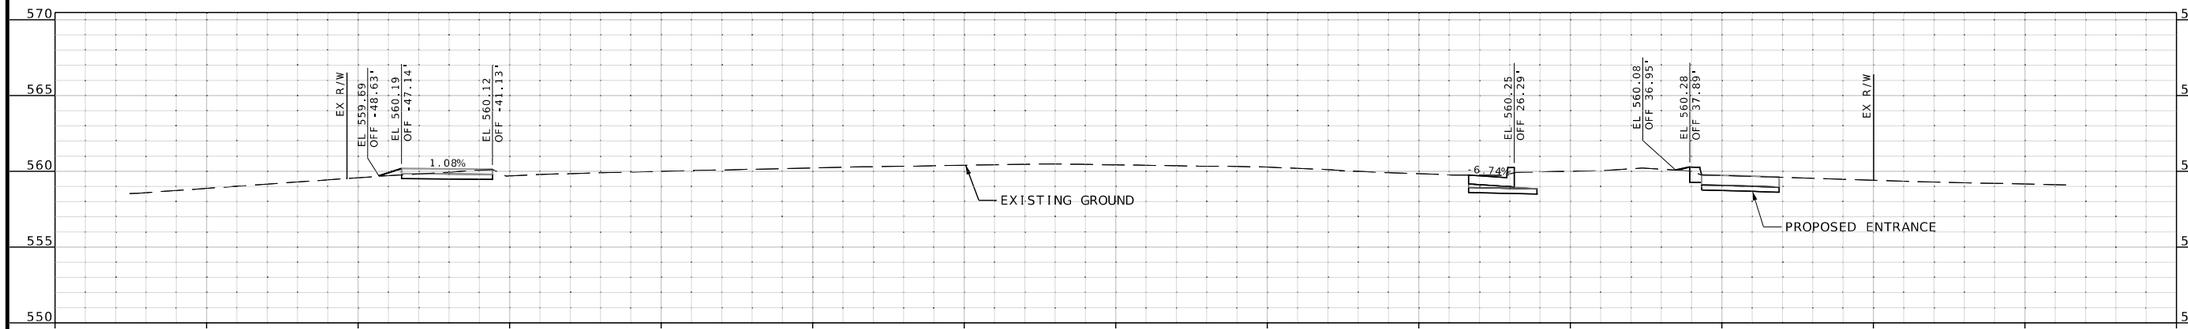

STA 98+00.00

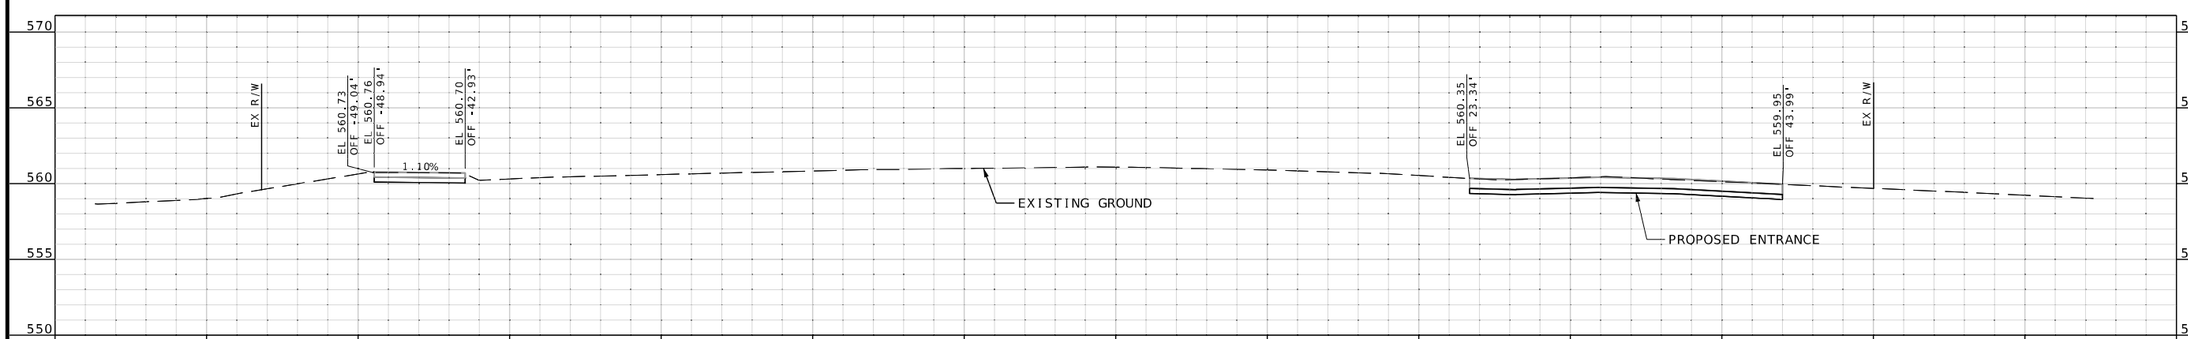

STA 97+68.18

CROSS SECTION
SHEETS
SHEET 56 OF 106

RILEY J. HOFFMAN
PE-2022042958
PROFESSIONAL ENGINEER
STATE OF MISSOURI

09/29/2025 2:45:01 PM
Riley J. Hoffman
MO PE-2022042958

DATE PREPARED
9/29/2025

ROUTE	STATE
67	MO
DISTRICT	SHEET NO.
SL	56

COUNTY
ST. LOUIS

JOB NO.
J6S3557

CONTRACT ID.
.

PROJECT NO.
.

BRIDGE NO.
.

DESCRIPTION	DATE
.	.
.	.
.	.
.	.
.	.
.	.
.	.
.	.

IF A SEAL IS PRESENT ON THIS SHEET IT HAS BEEN ELECTRONICALLY SEALED AND DATED.


MISSOURI HIGHWAYS AND TRANSPORTATION COMMISSION
105 WEST CAPITOL
JEFFERSON CITY, MO 65102
1-888-ASK-MODOT (1-888-275-6636)

HR GREEN, INC.
520 MARYVILLE CENTRE DRIVE.
SUITE 100
ST. LOUIS, MISSOURI 63141
PHONE: (636) 519.0990
CORPORATE LICENSE #2002006608


HRGreen

\\hrgreen.com\hrg\Data\2021\211826.03\CAD\Roadway\Plan_Sheets\335-372_XS_55-92OF106_J6S3557_I5.dgn 10:27:15 AM 9/29/2025


DISCLAMIER
THE PROFESSIONAL WHOSE SIGNATURE AND PERSONAL SEAL APPEAR HEREON ASSUMES RESPONSIBILITY ONLY FOR WHAT APPEARS ON THIS PAGE, AND DISCLAIMS (PURSUANT TO SECTION 327.411 RSMO) SPECIFICATION, ESTIMATES, REPORTS, OR OTHER DOCUMENTS OR INSTRUMENTS NOT SEALED BY THE UNDERSIGNED PROFESSIONAL RELATING TO OR INTENDED TO BE USED FOR ANY PART OR PARTS OF THE PROJECT TO WHICH THIS PAGE REFERS.

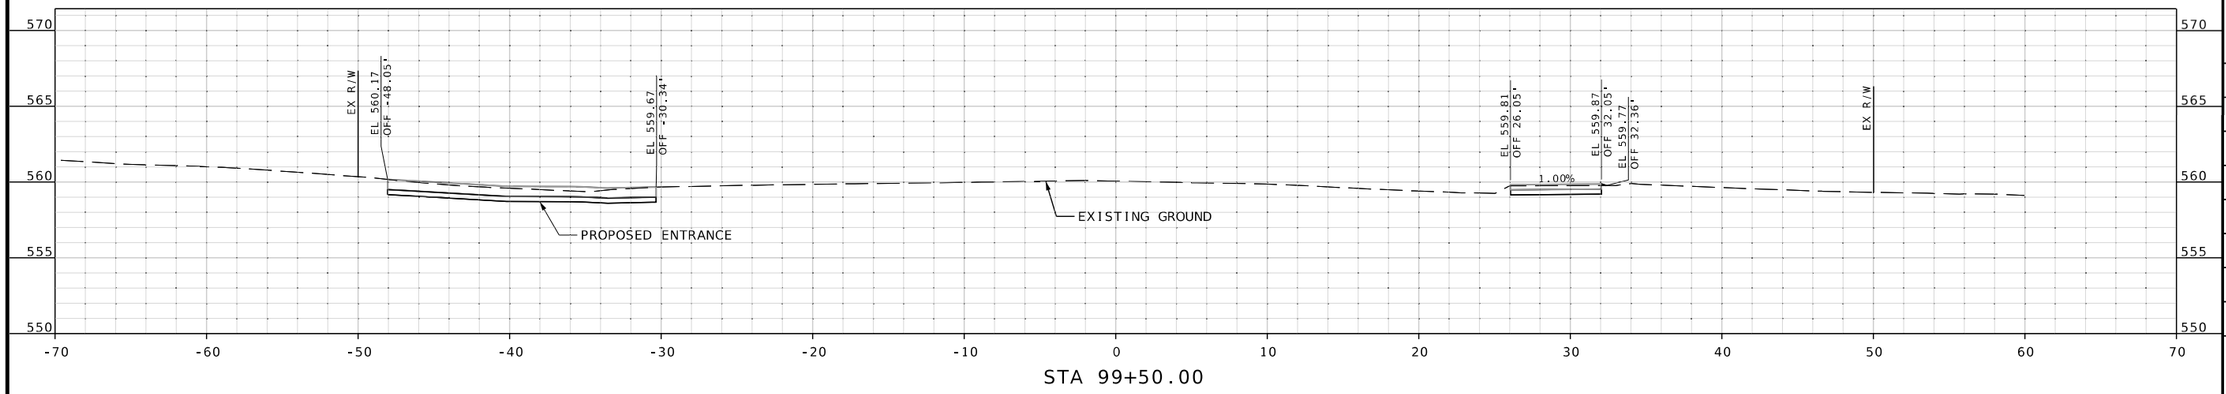

STA 99+50.00

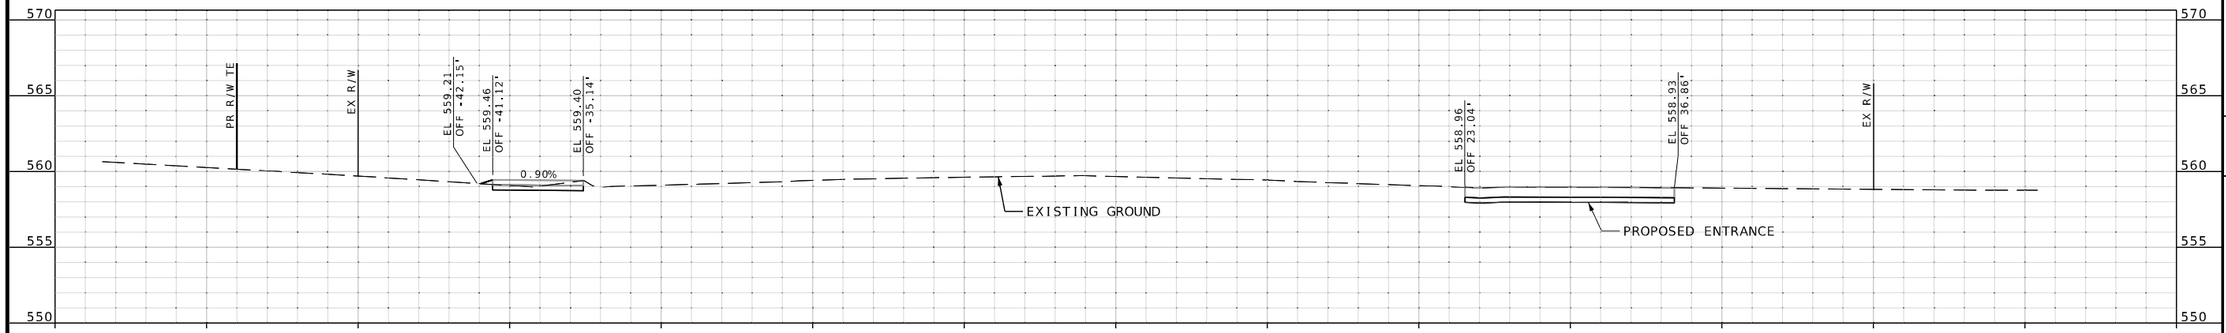

STA 99+03.31

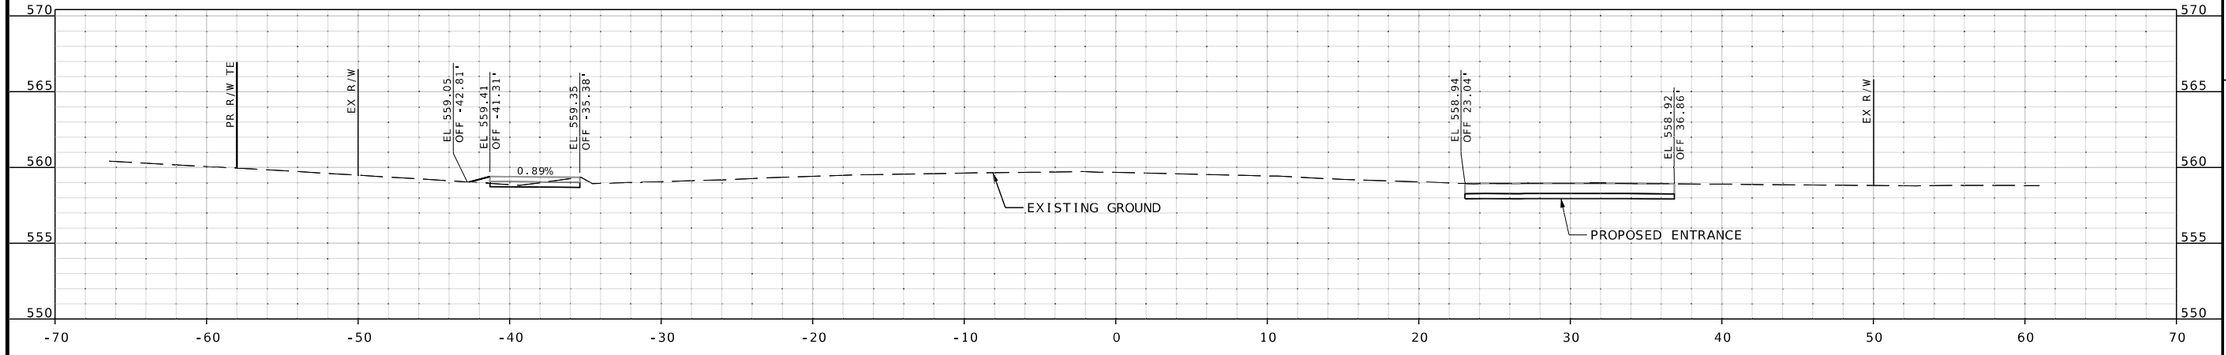

STA 99+00.00

CROSS SECTION
SHEETS
SHEET 57 OF 106

STATE OF MISSOURI
RILEY J. HOFFMAN
PE-2022042958
PROFESSIONAL ENGINEER

08/10/2025 7:52:21 PM
Riley J. Hoffman
MO PE-2022042958

DATE PREPARED
8/10/2025

ROUTE	STATE
67	MO
DISTRICT	SHEET NO.
SL	57

COUNTY
ST. LOUIS

JOB NO.
J6S3557

CONTRACT ID.
.

PROJECT NO.
.

BRIDGE NO.
.

DATE	DESCRIPTION
.	.
.	.
.	.
.	.
.	.
.	.
.	.
.	.

IF A SEAL IS PRESENT ON THIS SHEET IT HAS BEEN ELECTRONICALLY SEALED AND DATED.

MISSOURI HIGHWAYS AND TRANSPORTATION COMMISSION


105 WEST CAPITOL
JEFFERSON CITY, MO 65102
1-888-ASK-MODOT (1-888-275-6636)

HR GREEN, INC.
520 MARYVILLE CENTRE DRIVE,
SUITE 100
ST. LOUIS, MISSOURI 63141
PHONE: (636) 519.0990
CORPORATE LICENSE #2002006608

HRGreen


\\hrgreen.com\hrg\Data\2021\211826.03\CAD\Roadway\Plan_Sheets\335-372_XS_55-92OF106_J6S3557_15.dgn 2:02:30 PM 8/10/2025

DISCLAMIER
THE PROFESSIONAL WHOSE SIGNATURE AND PERSONAL SEAL APPEAR HEREON ASSUMES RESPONSIBILITY ONLY FOR WHAT APPEARS ON THIS PAGE, AND DISCLAIMS (PURSUANT TO SECTION 327.411 RSMO) SPECIFICATION, ESTIMATES, REPORTS, OR OTHER DOCUMENTS OR INSTRUMENTS NOT SEALED BY THE UNDERSIGNED PROFESSIONAL RELATING TO OR INTENDED TO BE USED FOR ANY PART OR PARTS OF THE PROJECT TO WHICH THIS PAGE REFERS.

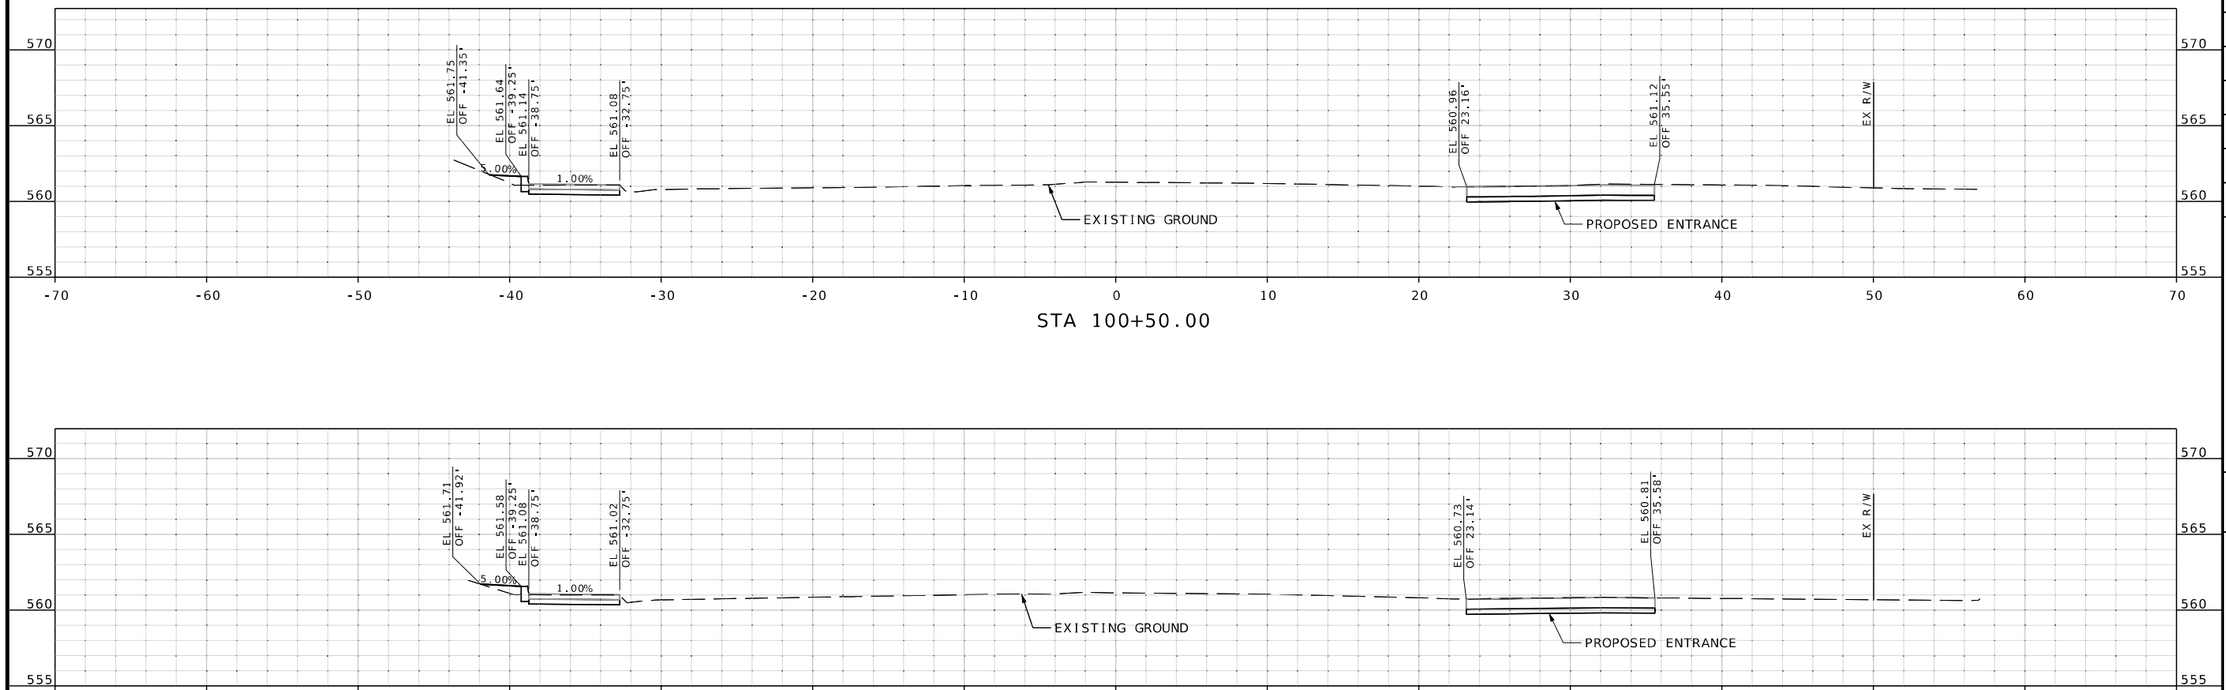

STA 100+50.00

STA 100+37.71

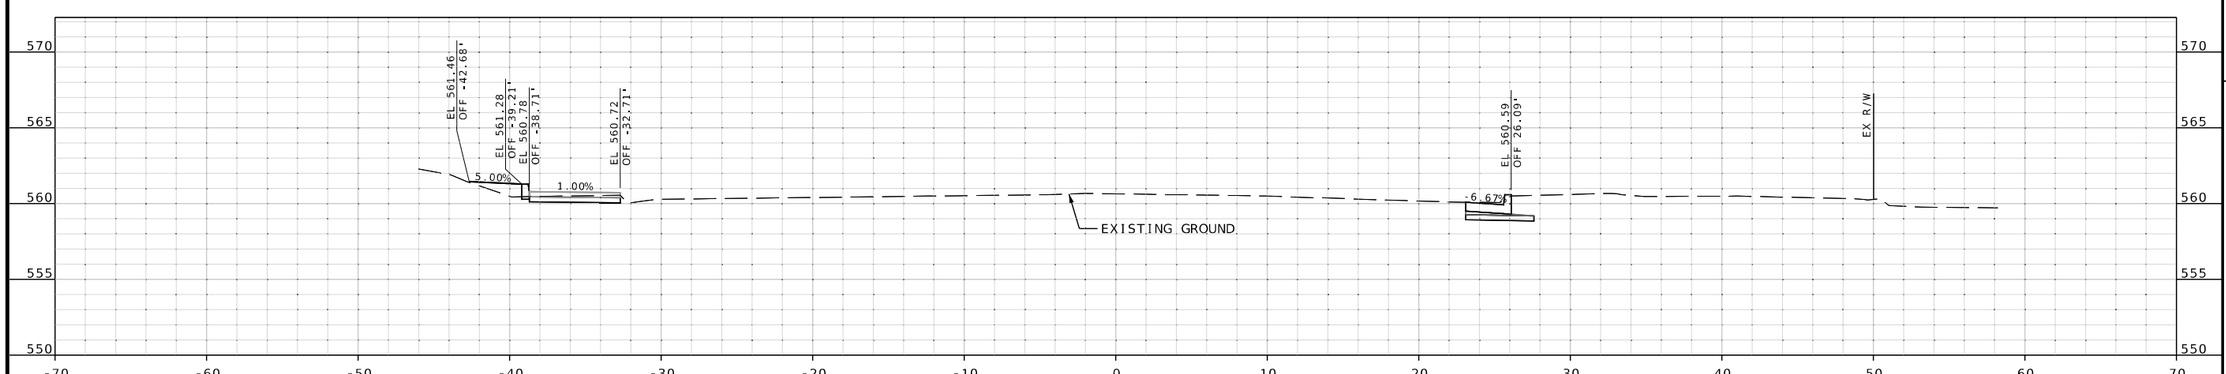

STA 100+00.00

CROSS SECTION
SHEETS
SHEET 58 OF 106

STATE OF MISSOURI
RILEY J. HOFFMAN
PE-2022042958
PROFESSIONAL ENGINEER

08/10/2025 7:52:23 PM
Riley J. Hoffman
MO PE-2022042958

DATE PREPARED
8/10/2025

ROUTE	STATE
67	MO

DISTRICT	SHEET NO.
SL	58

COUNTY
ST. LOUIS

JOB NO.
J6S3557

CONTRACT ID.
.

PROJECT NO.
.

BRIDGE NO.
.

DATE	DESCRIPTION
.	.


IF A SEAL IS PRESENT ON THIS SHEET IT HAS BEEN ELECTRONICALLY SEALED AND DATED.


MISSOURI HIGHWAYS AND TRANSPORTATION COMMISSION
105 WEST CAPITOL
JEFFERSON CITY, MO 65102
1-888-ASK-MODOT (1-888-275-6636)

HR GREEN, INC.
520 MARYVILLE CENTRE DRIVE, SUITE 100
ST. LOUIS, MISSOURI 63141
PHONE: (636) 519.0990
CORPORATE LICENSE #2002006608

HRGreen

DISCLAMIER
THE PROFESSIONAL WHOSE SIGNATURE AND PERSONAL SEAL APPEAR HEREON ASSUMES RESPONSIBILITY ONLY FOR WHAT APPEARS ON THIS PAGE, AND DISCLAIMS (PURSUANT TO SECTION 327.411 RSMO) SPECIFICATION, ESTIMATES, REPORTS, OR OTHER DOCUMENTS OR INSTRUMENTS NOT SEALED BY THE UNDERSIGNED PROFESSIONAL RELATING TO OR INTENDED TO BE USED FOR ANY PART OR PARTS OF THE PROJECT TO WHICH THIS PAGE REFERS.

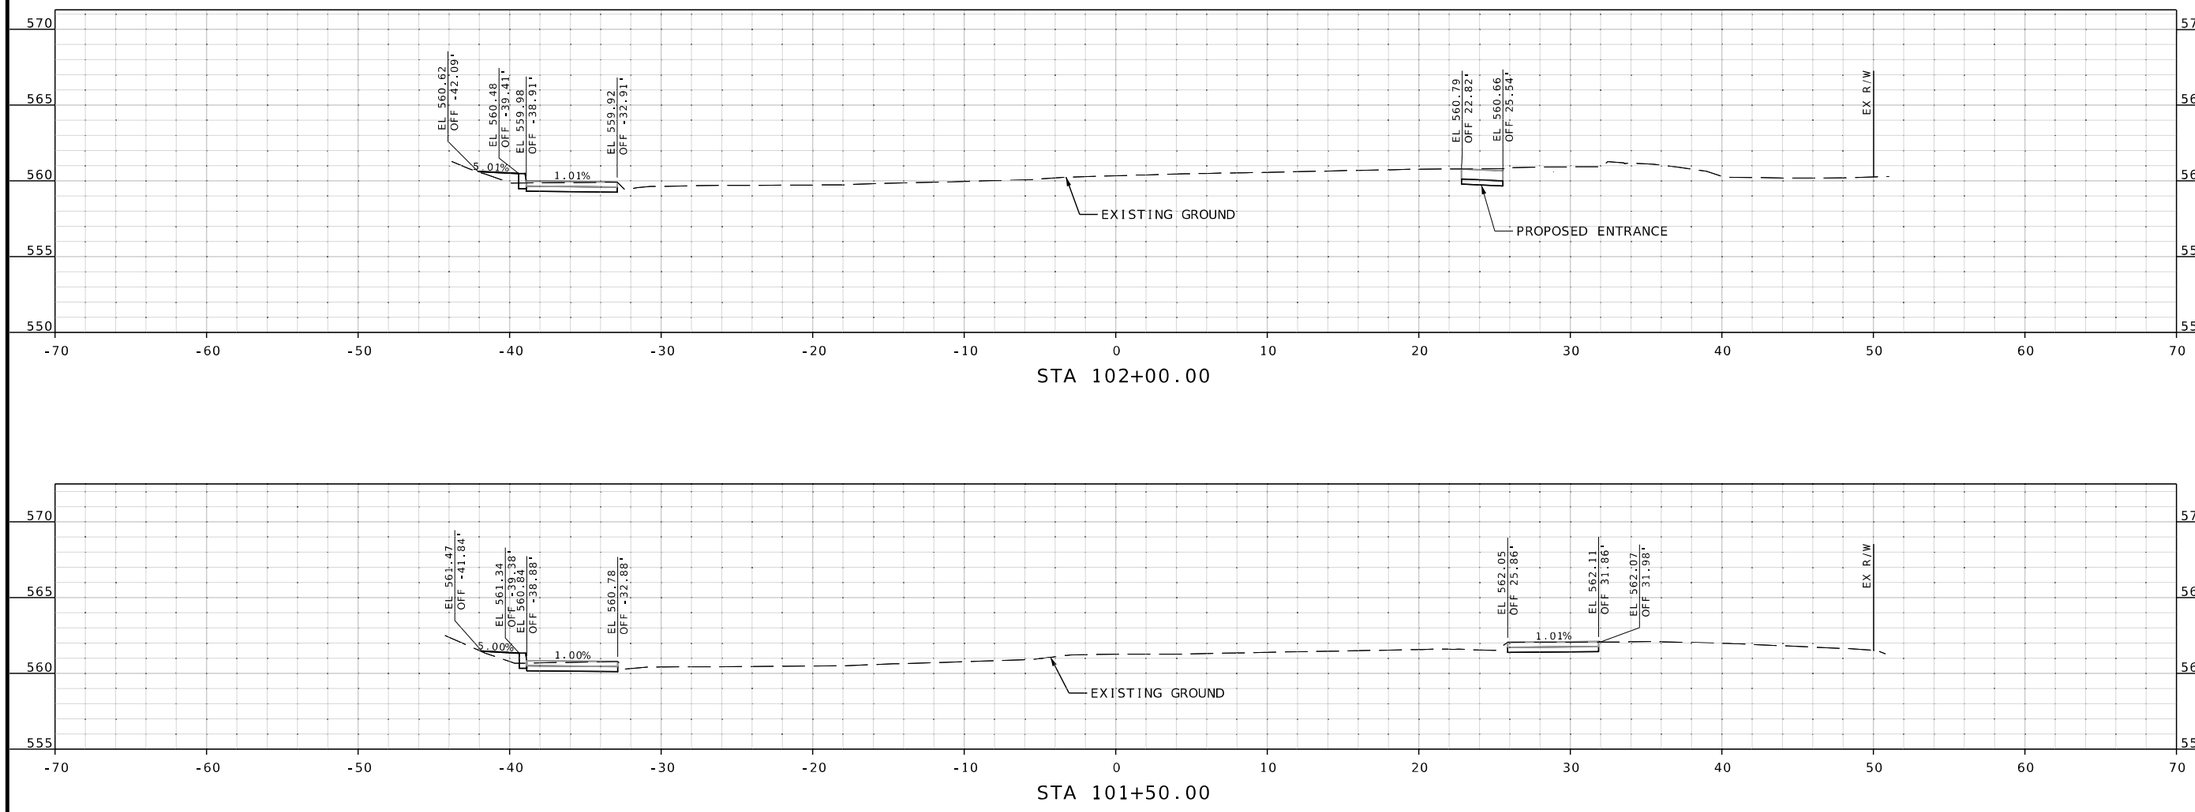

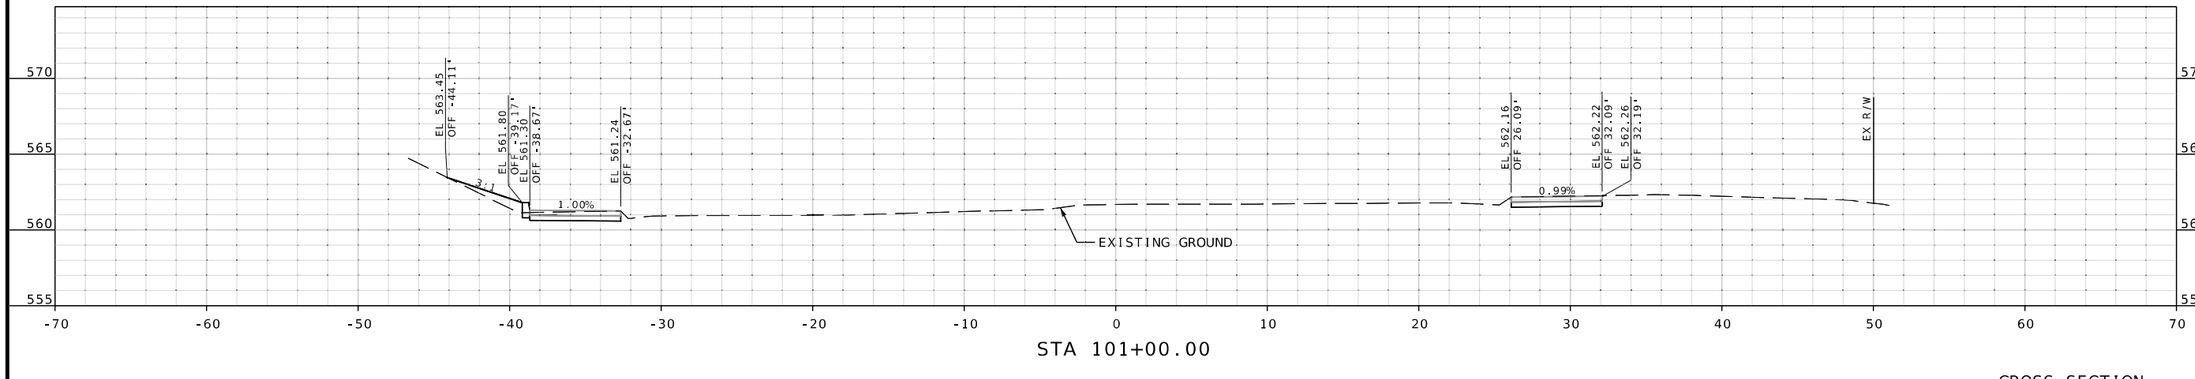

CROSS SECTION
SHEETS
SHEET 59 OF 106

STATE OF MISSOURI
RILEY J. HOFFMAN
PE-2022042958
PROFESSIONAL ENGINEER

08/10/2025 7:52:24 PM
Riley J. Hoffman
MO PE-2022042958

DATE PREPARED	
8/10/2025	
ROUTE	STATE
67	MO
DISTRICT	SHEET NO.
SL	59
COUNTY	
ST. LOUIS	
JOB NO.	
J6S3557	
CONTRACT ID.	
.	
PROJECT NO.	
.	
BRIDGE NO.	
.	

DESCRIPTION	DATE
.	.
.	.
.	.
.	.
.	.
.	.
.	.
.	.

IF A SEAL IS PRESENT ON THIS SHEET IT HAS BEEN ELECTRONICALLY SEALED AND DATED.

MISSOURI HIGHWAYS AND TRANSPORTATION COMMISSION


105 WEST CAPITOL
JEFFERSON CITY, MO 65102
1-888-ASK-MODOT (1-888-275-6636)

HR GREEN, INC.
520 MARYVILLE CENTRE DRIVE,
SUITE 100
ST. LOUIS, MISSOURI 63141
PHONE: (636) 519.0990
CORPORATE LICENSE #2002006608


HRGreen

\\hrgreen.com\hrg\Data\2021\211826.03\CAD\Roadway\Plan_Sheets\335-372_XS_55-92OF106_J6S3557_I5.dgn 2:02:35 PM 8/10/2025


DISCLAMIER
THE PROFESSIONAL WHOSE SIGNATURE AND PERSONAL SEAL APPEAR HEREON ASSUMES RESPONSIBILITY ONLY FOR WHAT APPEARS ON THIS PAGE, AND DISCLAIMS (PURSUANT TO SECTION 327.411 RSMO) SPECIFICATION, ESTIMATES, REPORTS, OR OTHER DOCUMENTS OR INSTRUMENTS NOT SEALED BY THE UNDERSIGNED PROFESSIONAL RELATING TO OR INTENDED TO BE USED FOR ANY PART OR PARTS OF THE PROJECT TO WHICH THIS PAGE REFERS.

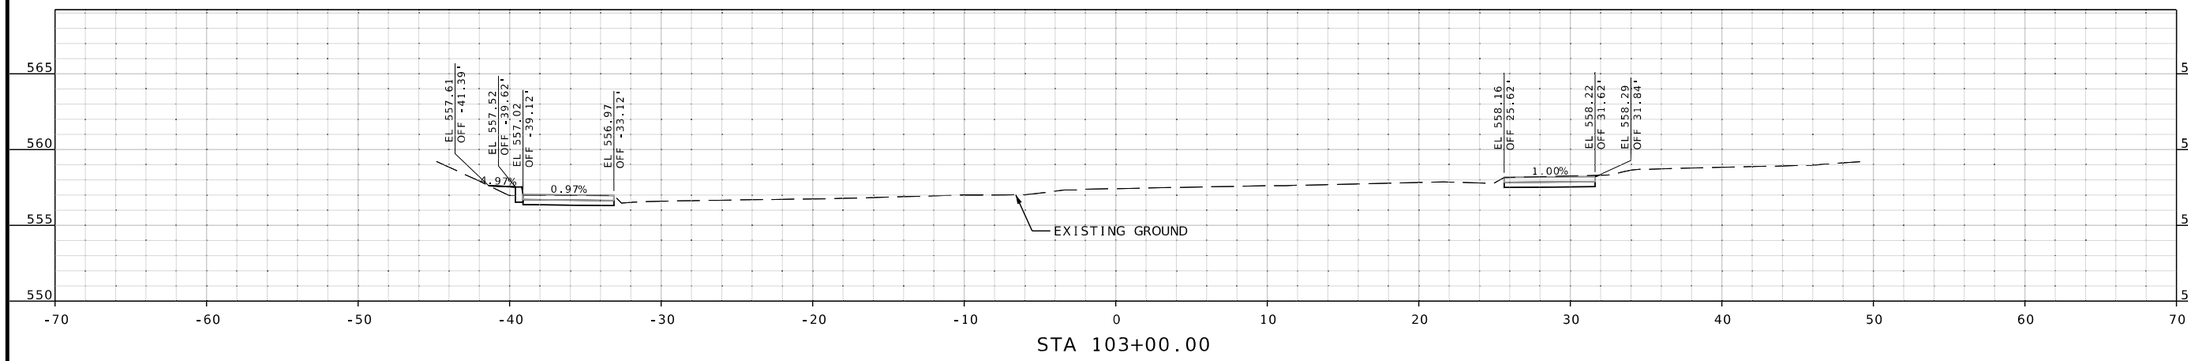

STA 103+00.00

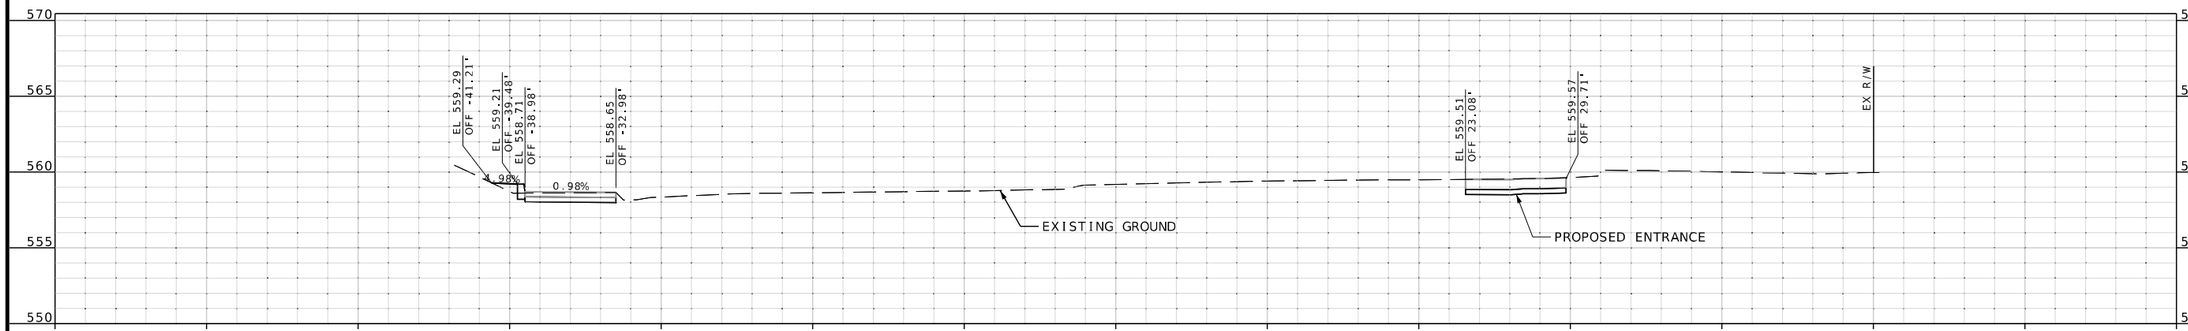

STA 102+50.00

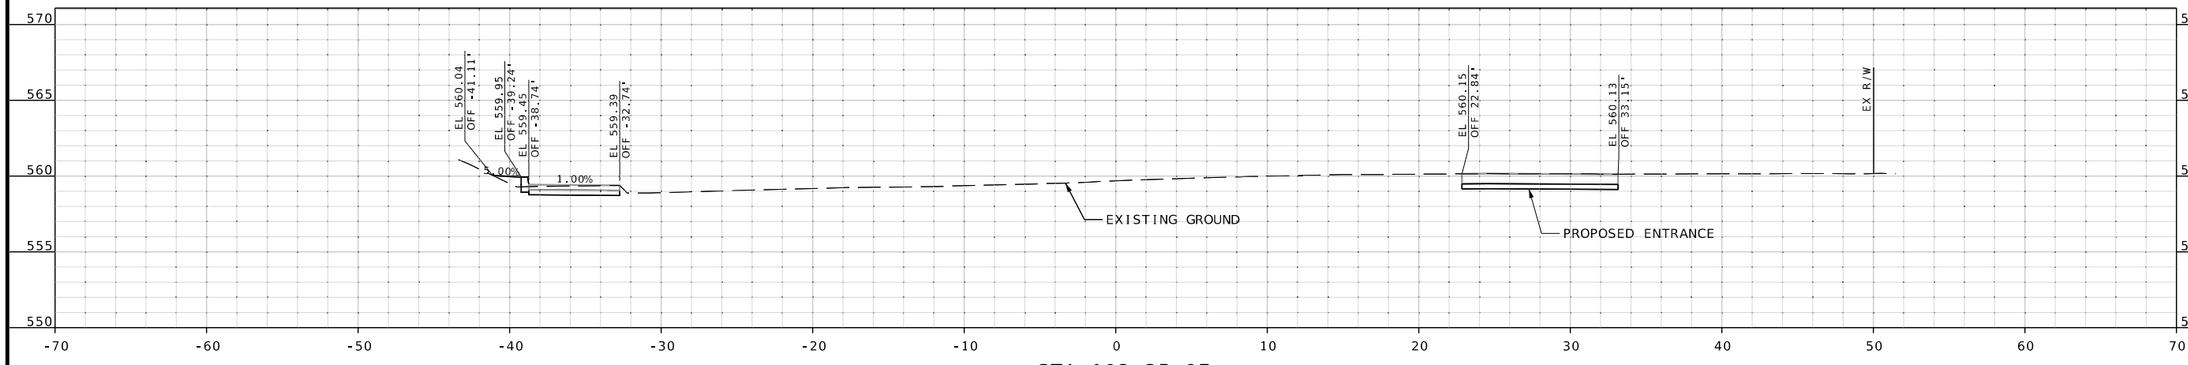

STA 102+25.97

CROSS SECTION
SHEETS
SHEET 60 OF 106

RILEY J. HOFFMAN
PE-2022042958
STATE OF MISSOURI
PROFESSIONAL ENGINEER
08/10/2025 7:52:28 PM
Riley J. Hoffman
MO PE-2022042958

DATE PREPARED
8/10/2025

ROUTE	STATE
67	MO
DISTRICT	SHEET NO.
SL	60

COUNTY
ST. LOUIS

JOB NO.
J6S3557

CONTRACT ID.
.

PROJECT NO.
.

BRIDGE NO.
.


DESCRIPTION	DATE
.	.
.	.
.	.
.	.
.	.
.	.
.	.
.	.

IF A SEAL IS PRESENT ON THIS SHEET IT HAS BEEN ELECTRONICALLY SEALED AND DATED.


MISSOURI HIGHWAYS AND TRANSPORTATION COMMISSION
105 WEST CAPITOL
JEFFERSON CITY, MO 65102
1-888-ASK-MODOT (1-888-275-6636)

HR GREEN, INC.
520 MARYVILLE CENTRE DRIVE,
SUITE 100
ST. LOUIS, MISSOURI 63141
PHONE: (636) 519.0990
CORPORATE LICENSE #2002006608

DISCLAMIER
THE PROFESSIONAL WHOSE SIGNATURE AND PERSONAL SEAL APPEAR HEREON ASSUMES RESPONSIBILITY ONLY FOR WHAT APPEARS ON THIS PAGE, AND DISCLAIMS (PURSUANT TO SECTION 327.411 RSMO) SPECIFICATION, ESTIMATES, REPORTS, OR OTHER DOCUMENTS OR INSTRUMENTS NOT SEALED BY THE UNDERSIGNED PROFESSIONAL RELATING TO OR INTENDED TO BE USED FOR ANY PART OR PARTS OF THE PROJECT TO WHICH THIS PAGE REFERS.

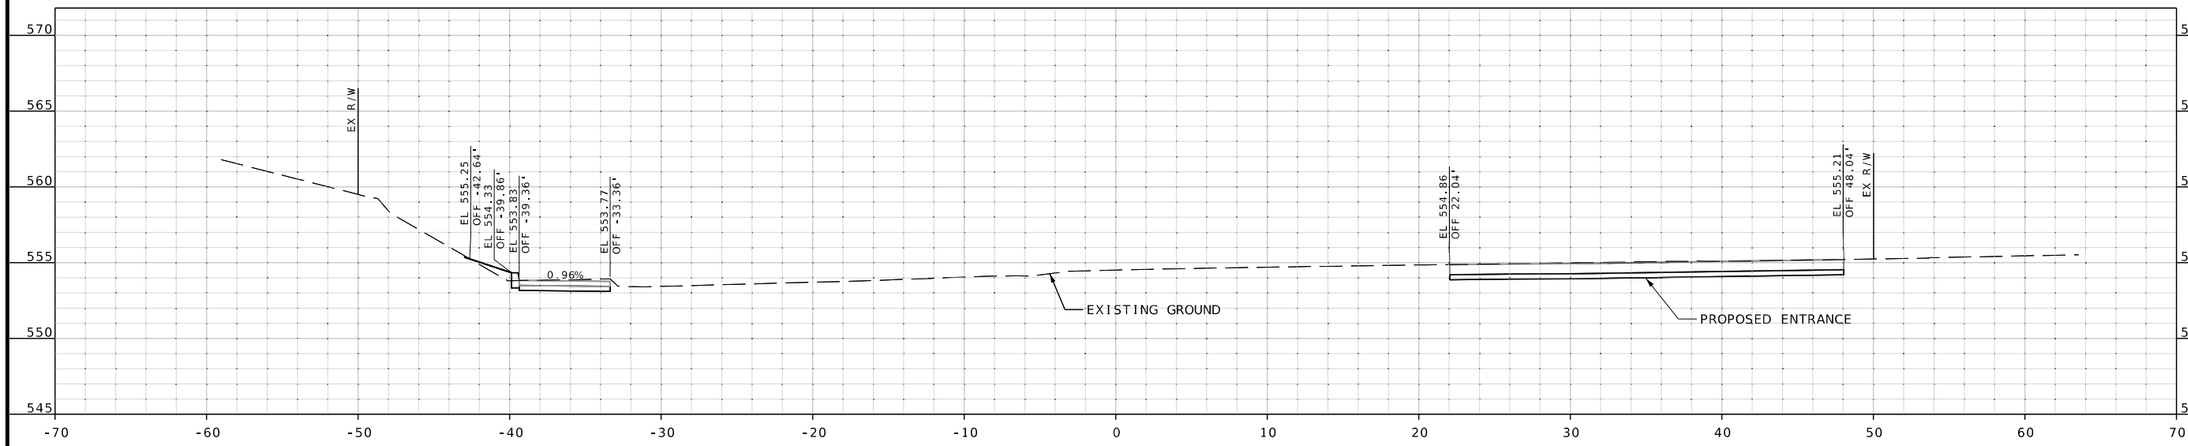

STA 103+71.15

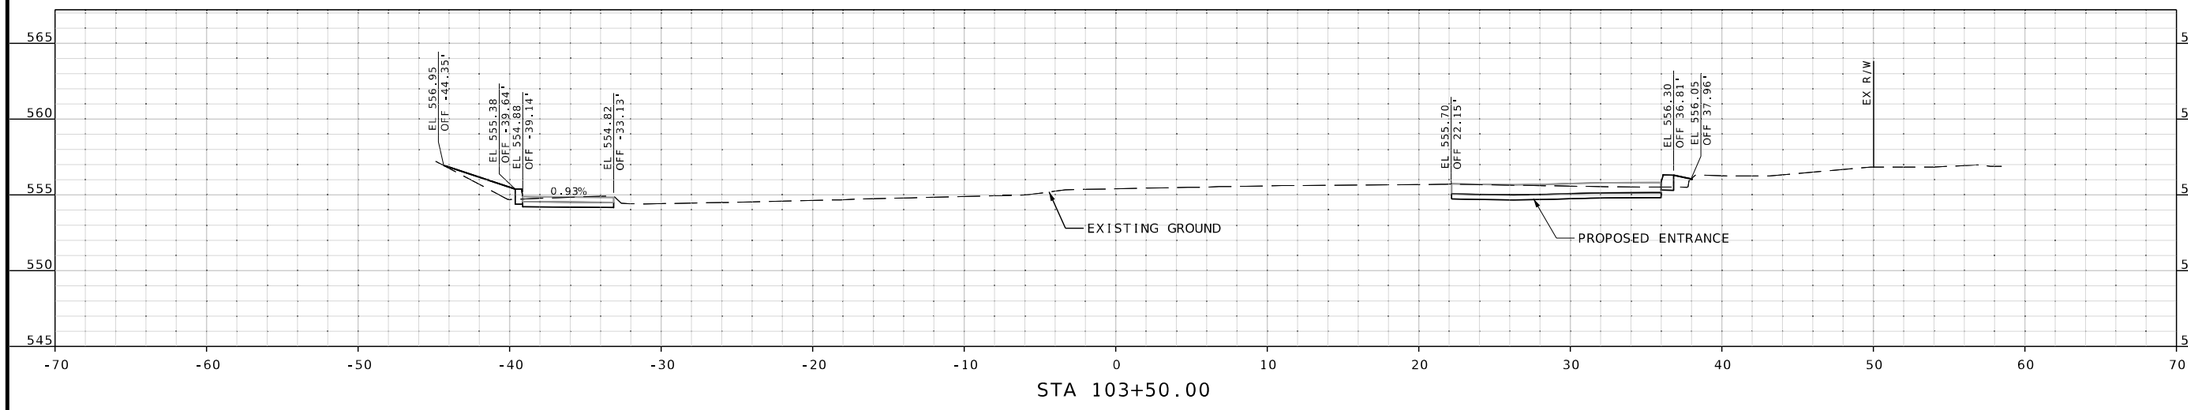

STA 103+50.00

CROSS SECTION
SHEETS
SHEET 61 OF 106

RILEY J. HOFFMAN
PE-2022042958
STATE OF MISSOURI
PROFESSIONAL ENGINEER

08/10/2025 7:55:35 PM
Riley J. Hoffman
MO PE-2022042958

DATE PREPARED
8/10/2025

ROUTE	STATE
67	MO
DISTRICT	SHEET NO.
SL	61

COUNTY
ST. LOUIS

JOB NO.
J6S3557

CONTRACT ID.
.

PROJECT NO.
.

BRIDGE NO.
.

DESCRIPTION	DATE
.	.
.	.
.	.
.	.
.	.
.	.
.	.
.	.

IF A SEAL IS PRESENT ON THIS SHEET IT HAS BEEN ELECTRONICALLY SEALED AND DATED.


MISSOURI HIGHWAYS AND TRANSPORTATION COMMISSION
105 WEST CAPITOL
JEFFERSON CITY, MO 65102
1-888-ASK-MODOT (1-888-275-6636)

HR GREEN, INC.
520 MARYVILLE CENTRE DRIVE,
SUITE 100
ST. LOUIS, MISSOURI 63141
PHONE: (636) 519.0990
CORPORATE LICENSE #2002006608


HRGreen

\\hrgreen.com\hrg\Data\2021\211826.03\CAD\Roadway\Plan_Sheets\335-372_XS_55-92OF106_J6S3557_15.dgn 2:02:39 PM 8/10/2025


DISCLAMIER
THE PROFESSIONAL WHOSE SIGNATURE AND PERSONAL SEAL APPEAR HEREON ASSUMES RESPONSIBILITY ONLY FOR WHAT APPEARS ON THIS PAGE, AND DISCLAIMS (PURSUANT TO SECTION 327.411 RSMO) SPECIFICATION, ESTIMATES, REPORTS, OR OTHER DOCUMENTS OR INSTRUMENTS NOT SEALED BY THE UNDERSIGNED PROFESSIONAL RELATING TO OR INTENDED TO BE USED FOR ANY PART OR PARTS OF THE PROJECT TO WHICH THIS PAGE REFERS.

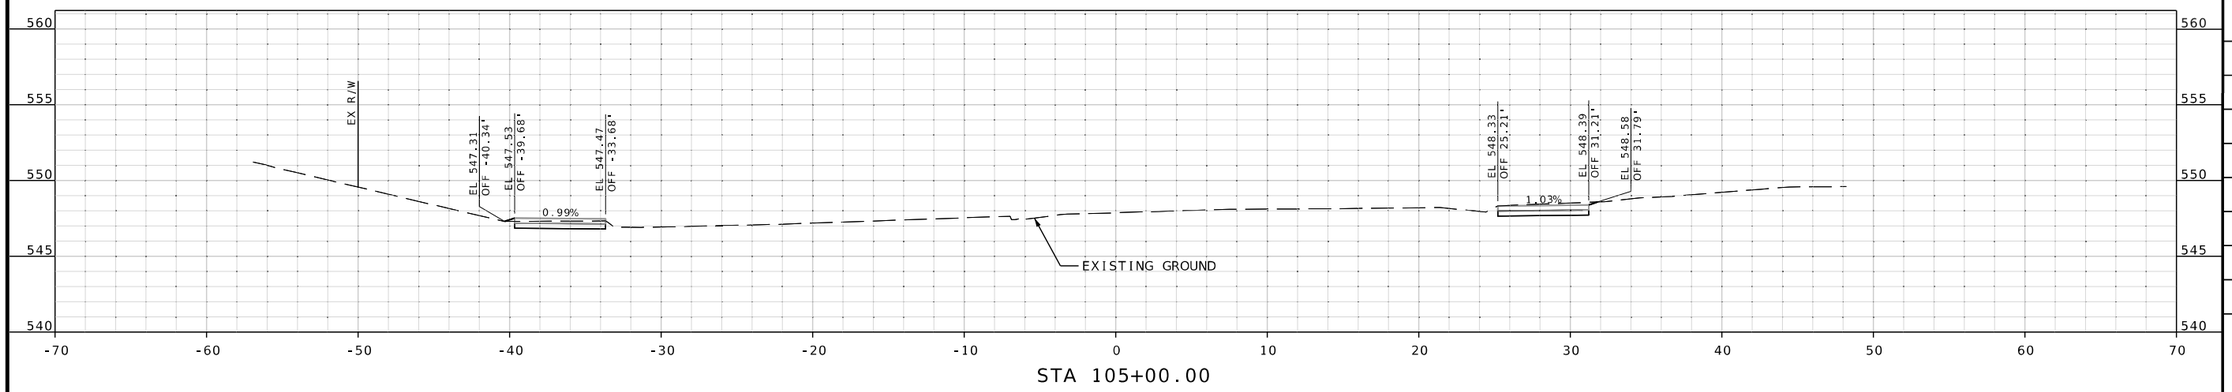

STA 105+00.00

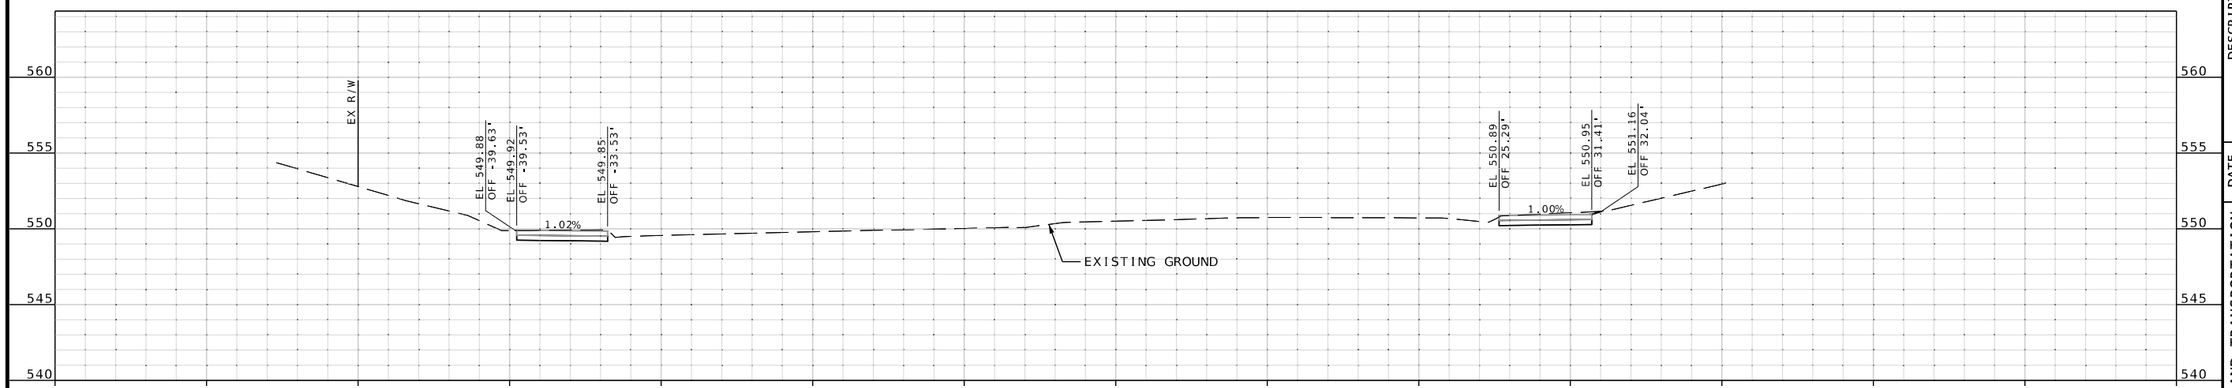

STA 104+50.00

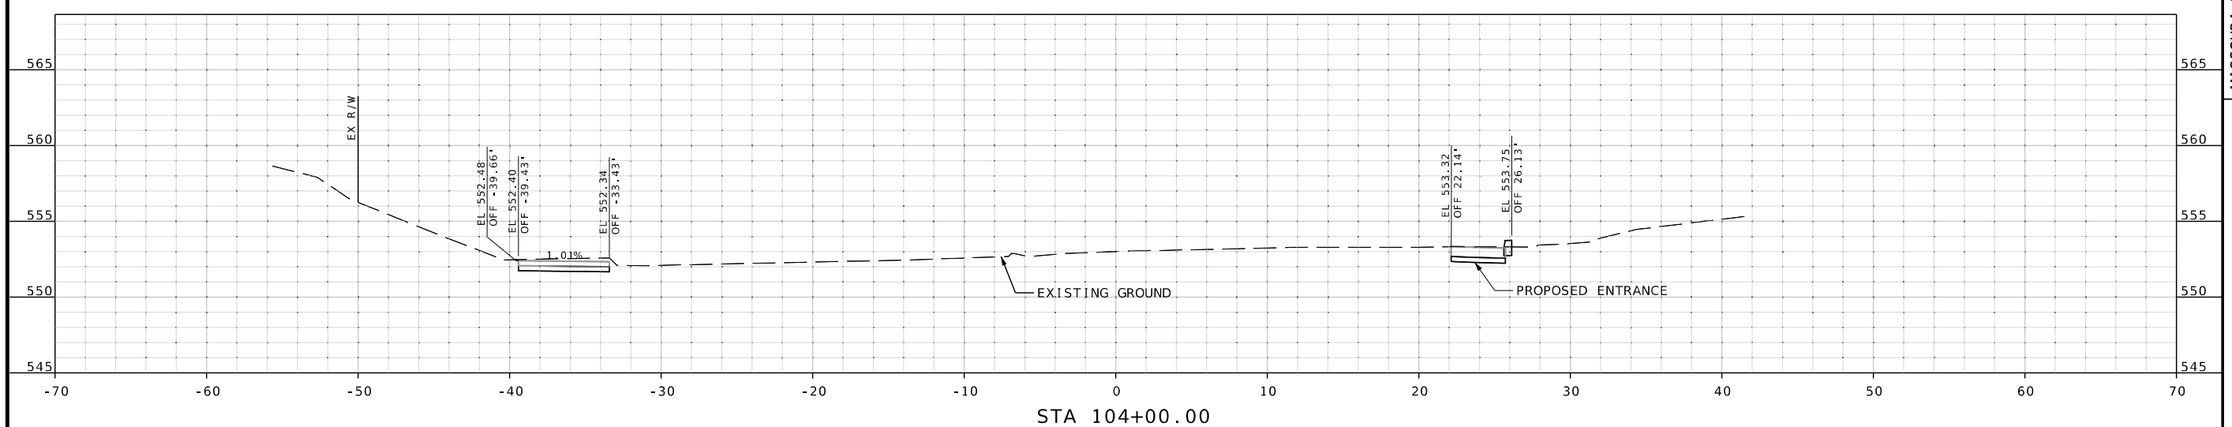

STA 104+00.00

CROSS SECTION
SHEETS
SHEET 62 OF 106

RILEY J. HOFFMAN
PE-2022042958
STATE OF MISSOURI
PROFESSIONAL ENGINEER

08/10/2025 7:55:43 PM
Riley J. Hoffman
MO PE-2022042958

DATE PREPARED	
8/10/2025	
ROUTE	STATE
67	MO
DISTRICT	SHEET NO.
SL	62
COUNTY	
ST. LOUIS	
JOB NO.	
J6S3557	
CONTRACT ID.	
.	
PROJECT NO.	
.	
BRIDGE NO.	
.	

DESCRIPTION	DATE
.	.
.	.
.	.
.	.
.	.
.	.
.	.
.	.

IF A SEAL IS PRESENT ON THIS SHEET IT HAS BEEN ELECTRONICALLY SEALED AND DATED.

MISSOURI HIGHWAYS AND TRANSPORTATION COMMISSION


105 WEST CAPITOL
JEFFERSON CITY, MO 65102
1-888-ASK-MODOT (1-888-275-6636)

HR GREEN, INC.
520 MARYVILLE CENTRE DRIVE.
SUITE 100
ST. LOUIS, MISSOURI 63141
PHONE: (636) 519.0990
CORPORATE LICENSE #2002006608


HRGreen

\\hrgreen.com\hrg\Data\2021\211826.03\CAD\Roadway\Plan_Sheets\335-372_XS_55-92OF106_J6S3557_I5.dgn 2:02:41 PM 8/10/2025


DISCLAMIER
THE PROFESSIONAL WHOSE SIGNATURE AND PERSONAL SEAL APPEAR HEREON ASSUMES RESPONSIBILITY ONLY FOR WHAT APPEARS ON THIS PAGE, AND DISCLAIMS (PURSUANT TO SECTION 327.411 RSMO) SPECIFICATION, ESTIMATES, REPORTS, OR OTHER DOCUMENTS OR INSTRUMENTS NOT SEALED BY THE UNDERSIGNED PROFESSIONAL RELATING TO OR INTENDED TO BE USED FOR ANY PART OR PARTS OF THE PROJECT TO WHICH THIS PAGE REFERS.

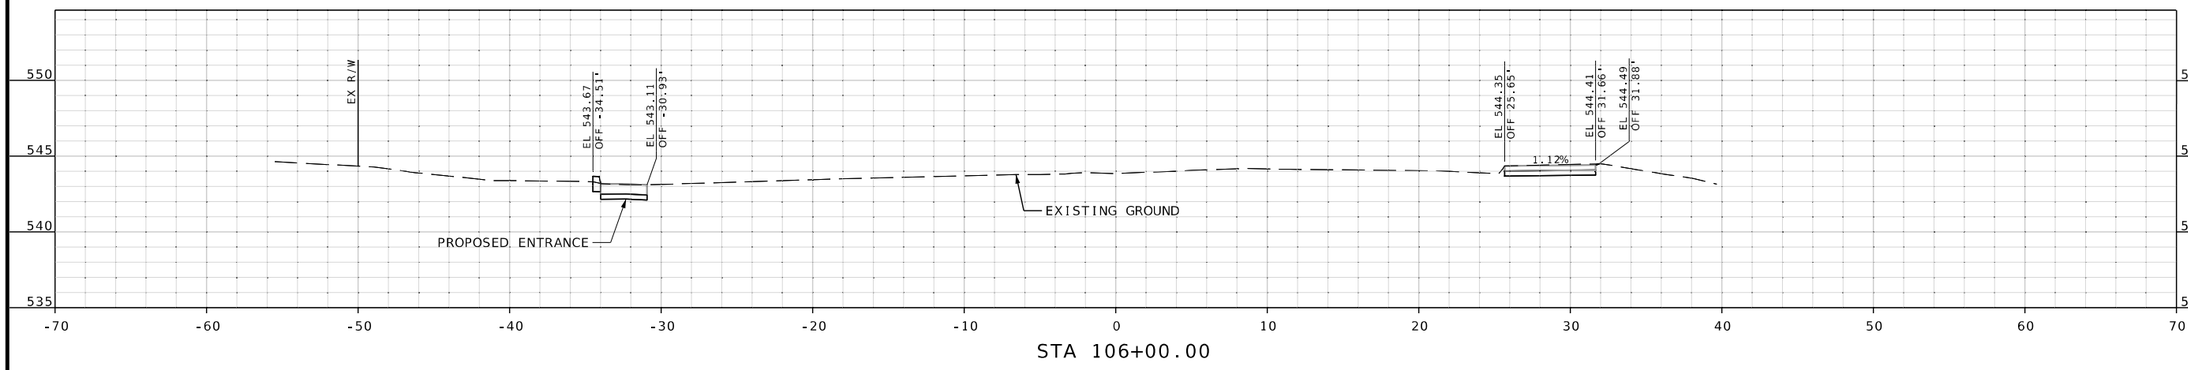

STA 106+00.00

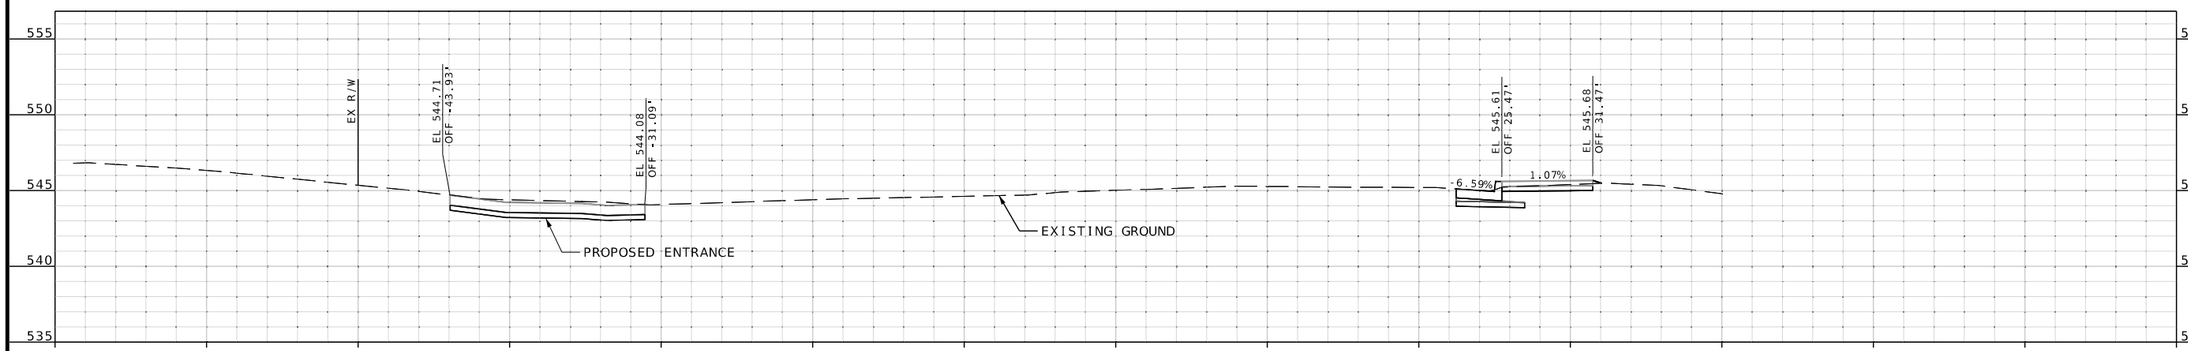

STA 105+68.76

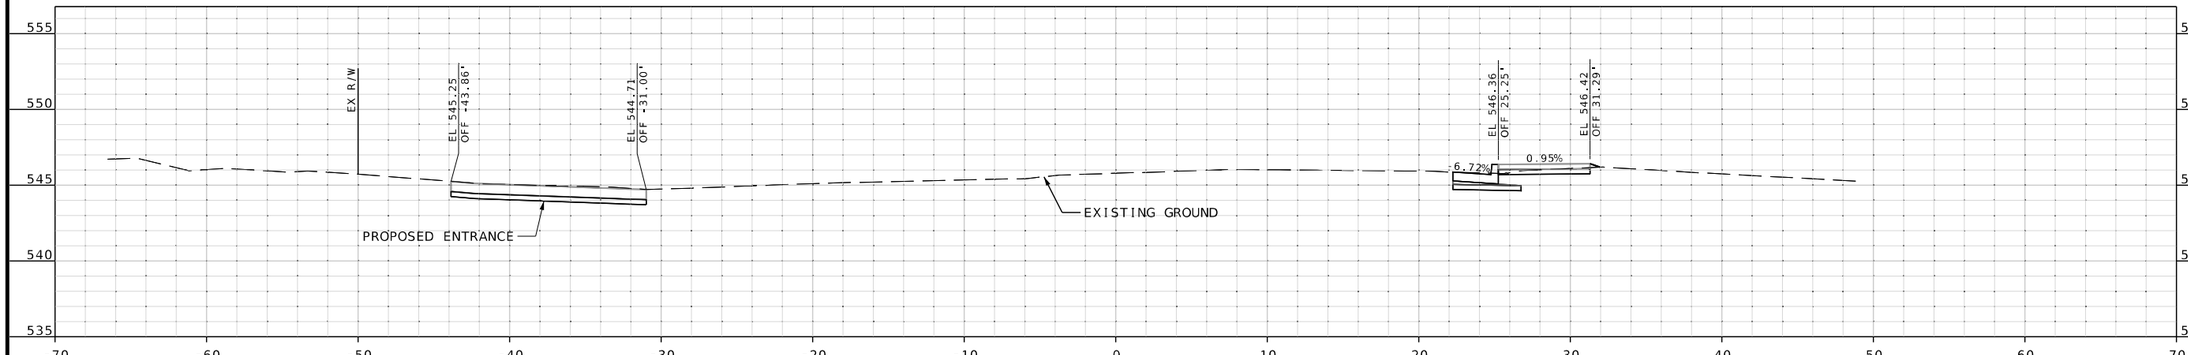

STA 105+50.00

CROSS SECTION
SHEETS
SHEET 63 OF 106

RILEY J. HOFFMAN
PE-2022042958
STATE OF MISSOURI
PROFESSIONAL ENGINEER

08/10/2025 7:55:39 PM
Riley J. Hoffman
MO PE-2022042958

DATE PREPARED
8/10/2025

ROUTE	STATE
67	MO
DISTRICT	SHEET NO.
SL	63

COUNTY
ST. LOUIS

JOB NO.
J6S3557

CONTRACT ID.
.

PROJECT NO.
.

BRIDGE NO.
.


DATE	DESCRIPTION
.	.
.	.
.	.
.	.
.	.
.	.
.	.

IF A SEAL IS PRESENT ON THIS SHEET IT HAS BEEN ELECTRONICALLY SEALED AND DATED.


MISSOURI HIGHWAYS AND TRANSPORTATION COMMISSION
105 WEST CAPITOL
JEFFERSON CITY, MO 65102
1-888-ASK-MODOT (1-888-275-6636)

HR GREEN, INC.
520 MARYVILLE CENTRE DRIVE,
SUITE 100
ST. LOUIS, MISSOURI 63141
PHONE: (636) 519.0990
CORPORATE LICENSE #2002006608


DISCLAMIER
THE PROFESSIONAL WHOSE SIGNATURE AND PERSONAL SEAL APPEAR HEREON ASSUMES RESPONSIBILITY ONLY FOR WHAT APPEARS ON THIS PAGE, AND DISCLAIMS (PURSUANT TO SECTION 327.411 RSMO) SPECIFICATION, ESTIMATES, REPORTS, OR OTHER DOCUMENTS OR INSTRUMENTS NOT SEALED BY THE UNDERSIGNED PROFESSIONAL RELATING TO OR INTENDED TO BE USED FOR ANY PART OR PARTS OF THE PROJECT TO WHICH THIS PAGE REFERS.

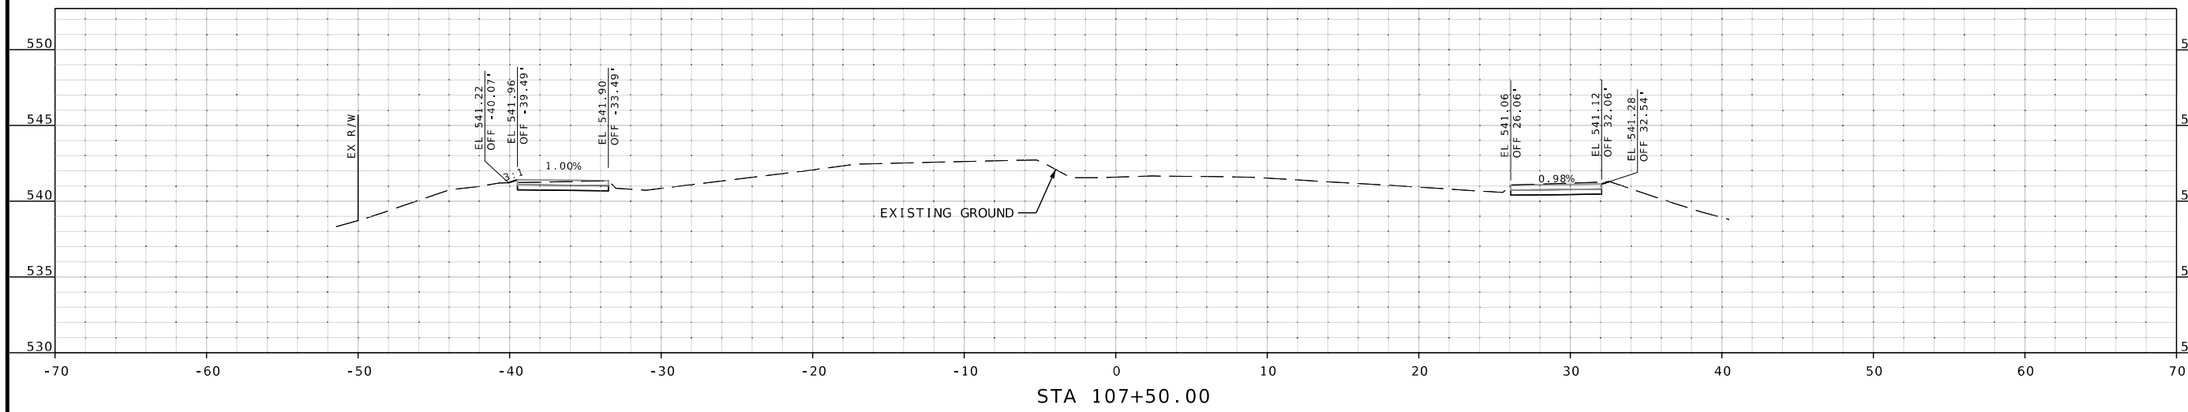

STA 107+50.00

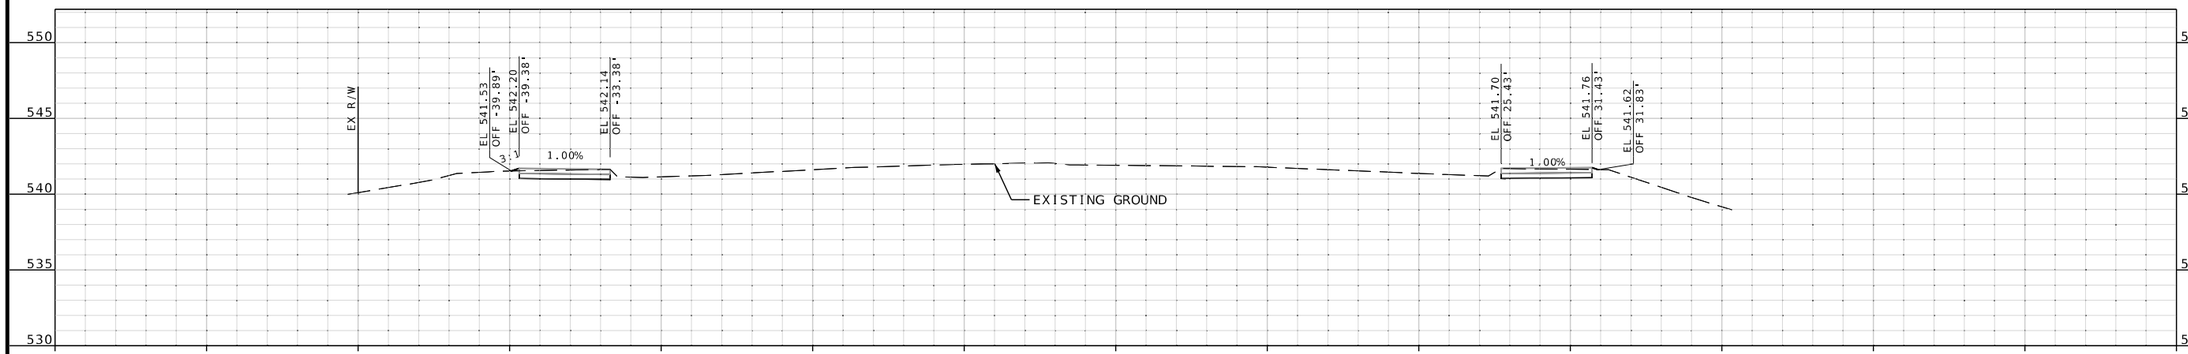

STA 107+00.00

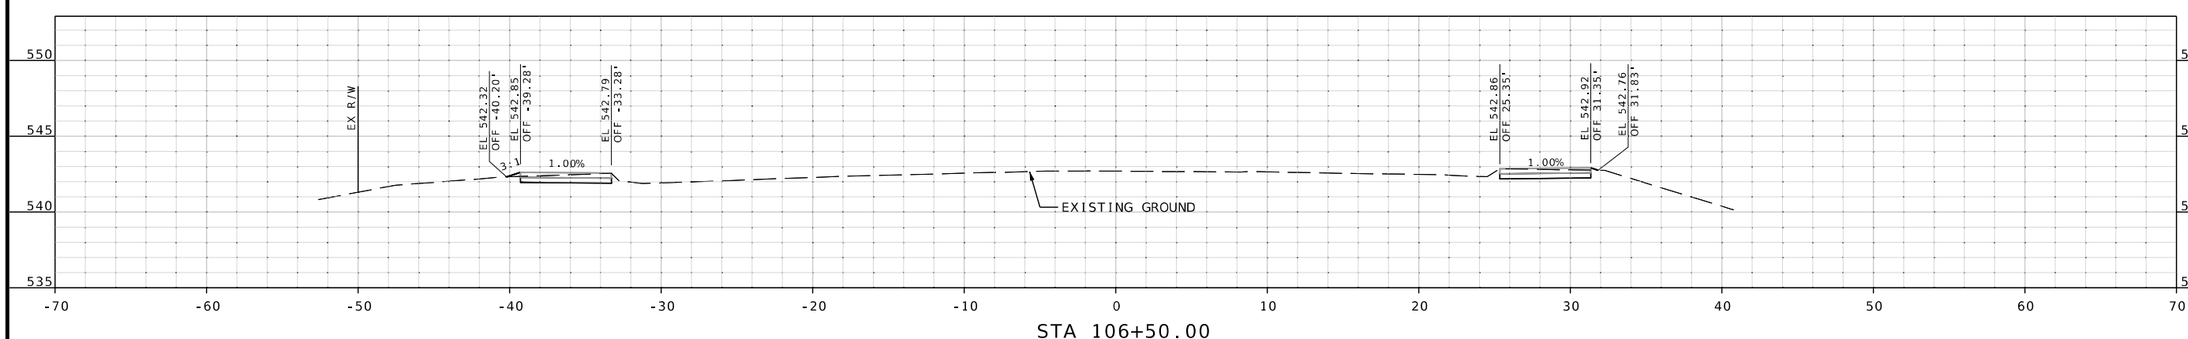

STA 106+50.00

CROSS SECTION
SHEETS
SHEET 64 OF 106

RILEY J. HOFFMAN
PE-2022042958
STATE OF MISSOURI
PROFESSIONAL ENGINEER

08/10/2025 7:55:35 PM
Riley J. Hoffman
MO PE-2022042958

DATE PREPARED
8/10/2025

ROUTE	STATE
67	MO
DISTRICT	SHEET NO.
SL	64

COUNTY
ST. LOUIS

JOB NO.
J6S3557

CONTRACT ID.
.

PROJECT NO.
.

BRIDGE NO.
.

DATE	DESCRIPTION
.	.
.	.
.	.
.	.
.	.
.	.
.	.
.	.

IF A SEAL IS PRESENT ON THIS SHEET IT HAS BEEN ELECTRONICALLY SEALED AND DATED.


MISSOURI HIGHWAYS AND TRANSPORTATION COMMISSION
105 WEST CAPITOL
JEFFERSON CITY, MO 65102
1-888-ASK-MODOT (1-888-275-6636)

HR GREEN, INC.
520 MARYVILLE CENTRE DRIVE.
SUITE 100
ST. LOUIS, MISSOURI 63141
PHONE: (636) 519.0990
CORPORATE LICENSE #2002006608


HRGreen

\\hrgreen.com\hrg\Data\2021\211826.03\CAD\Roadway\Plan_Sheets\335-372_XS_55-92OF106_J6S3557_I5.dgn 2:02:44 PM 8/10/2025

DISCLAMIER
THE PROFESSIONAL WHOSE SIGNATURE AND PERSONAL SEAL APPEAR HEREON ASSUMES RESPONSIBILITY ONLY FOR WHAT APPEARS ON THIS PAGE, AND DISCLAIMS (PURSUANT TO SECTION 327.411 RSMO) SPECIFICATION, ESTIMATES, REPORTS, OR OTHER DOCUMENTS OR INSTRUMENTS NOT SEALED BY THE UNDERSIGNED PROFESSIONAL RELATING TO OR INTENDED TO BE USED FOR ANY PART OR PARTS OF THE PROJECT TO WHICH THIS PAGE REFERS.

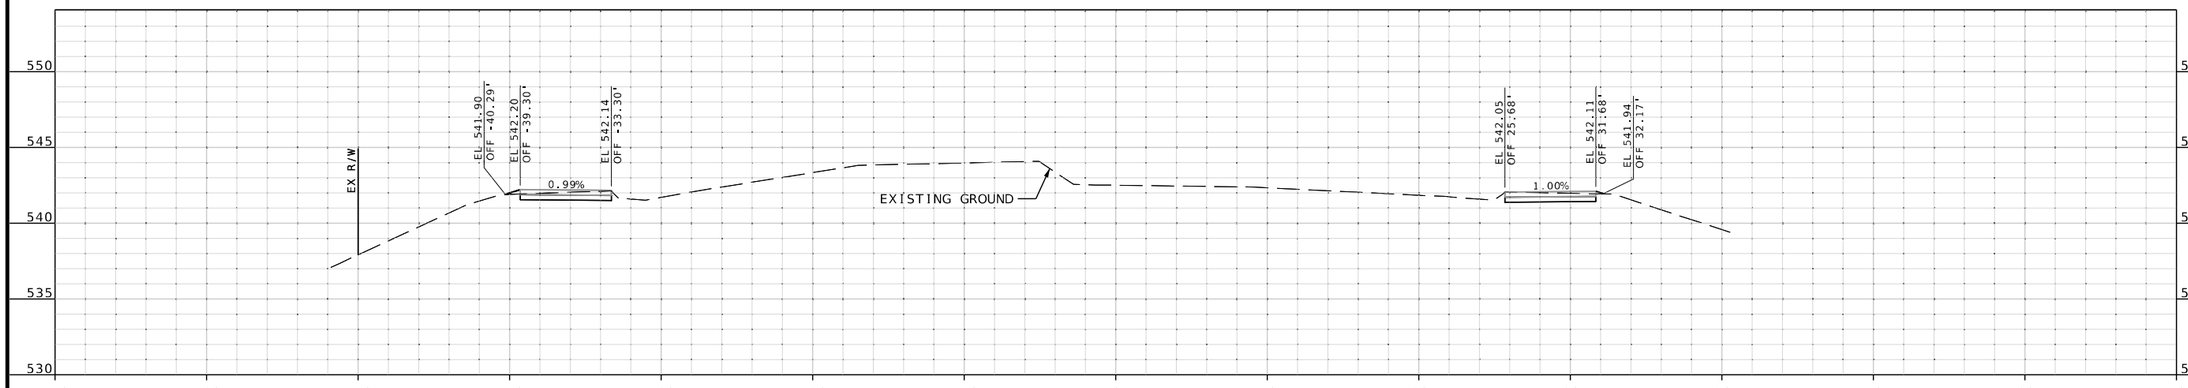

STA 108+50.00

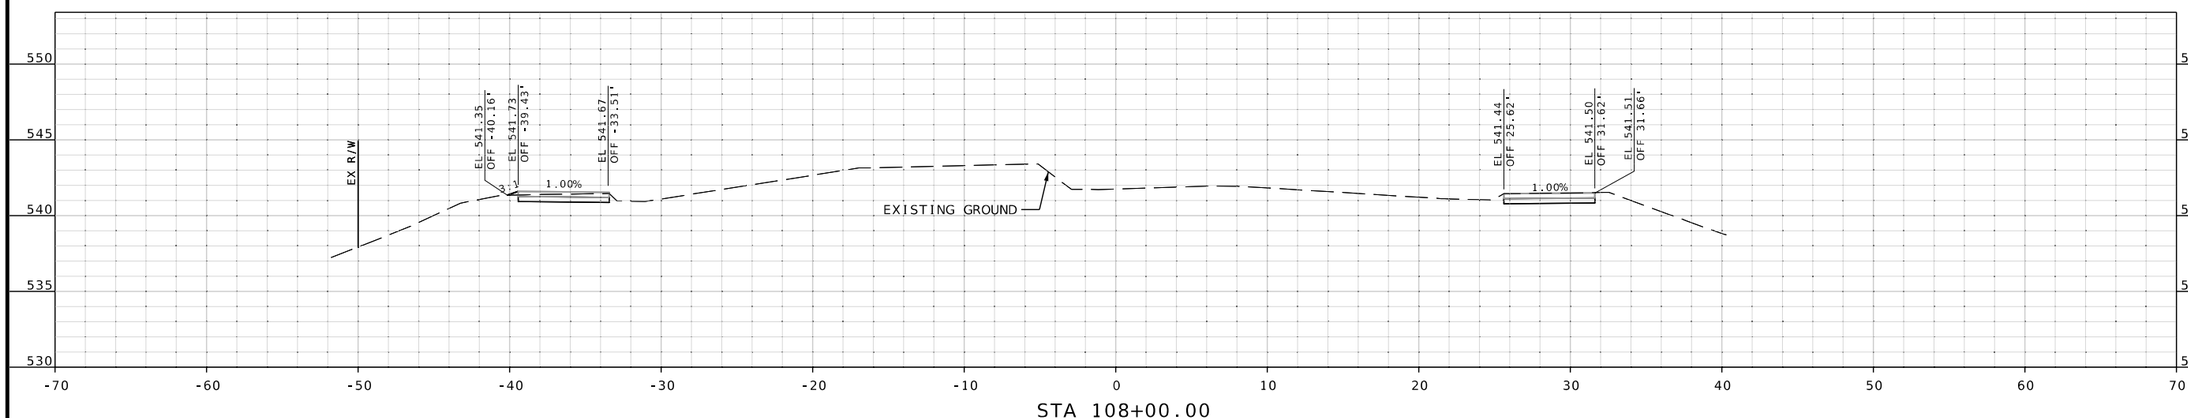

STA 108+00.00

CROSS SECTION
SHEETS
SHEET 65 OF 106

RILEY J. HOFFMAN
PE-2022042958
STATE OF MISSOURI
PROFESSIONAL ENGINEER

08/10/2025 7:55:55 PM
Riley J. Hoffman
MO PE-2022042958

DATE PREPARED
8/10/2025

ROUTE	STATE
67	MO
DISTRICT	SHEET NO.
SL	65

COUNTY
ST. LOUIS

JOB NO.
J6S3557

CONTRACT ID.
.

PROJECT NO.
.

BRIDGE NO.
.

DESCRIPTION	DATE
.	.
.	.
.	.
.	.
.	.
.	.
.	.
.	.

IF A SEAL IS PRESENT ON THIS SHEET IT HAS BEEN ELECTRONICALLY SEALED AND DATED.


MISSOURI HIGHWAYS AND TRANSPORTATION COMMISSION
105 WEST CAPITOL
JEFFERSON CITY, MO 65102
1-888-ASK-MODOT (1-888-275-6636)

HR GREEN, INC.
520 MARYVILLE CENTRE DRIVE,
SUITE 100
ST. LOUIS, MISSOURI 63141
PHONE: (636) 519.0990
CORPORATE LICENSE #2002006608


HRGreen

\\hrgreen.com\hrg\Data\2021\211826.03\CAD\Roadway\Plan_Sheets\335-372_XS_55-92OF106_J6S3557_I5.dgn 2:02:47 PM 8/10/2025


DISCLAMIER
THE PROFESSIONAL WHOSE SIGNATURE AND PERSONAL SEAL APPEAR HEREON ASSUMES RESPONSIBILITY ONLY FOR WHAT APPEARS ON THIS PAGE, AND DISCLAIMS (PURSUANT TO SECTION 327.411 RSMO) SPECIFICATION, ESTIMATES, REPORTS, OR OTHER DOCUMENTS OR INSTRUMENTS NOT SEALED BY THE UNDERSIGNED PROFESSIONAL RELATING TO OR INTENDED TO BE USED FOR ANY PART OR PARTS OF THE PROJECT TO WHICH THIS PAGE REFERS.

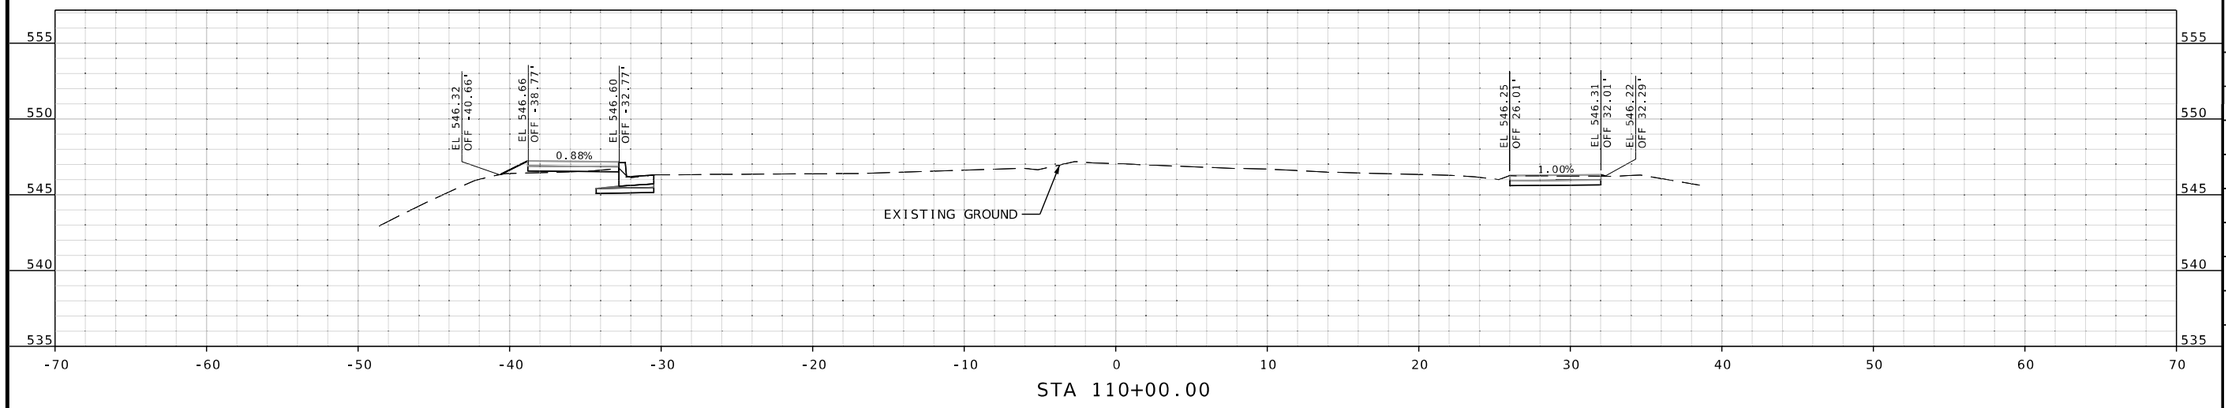

STA 110+00.00

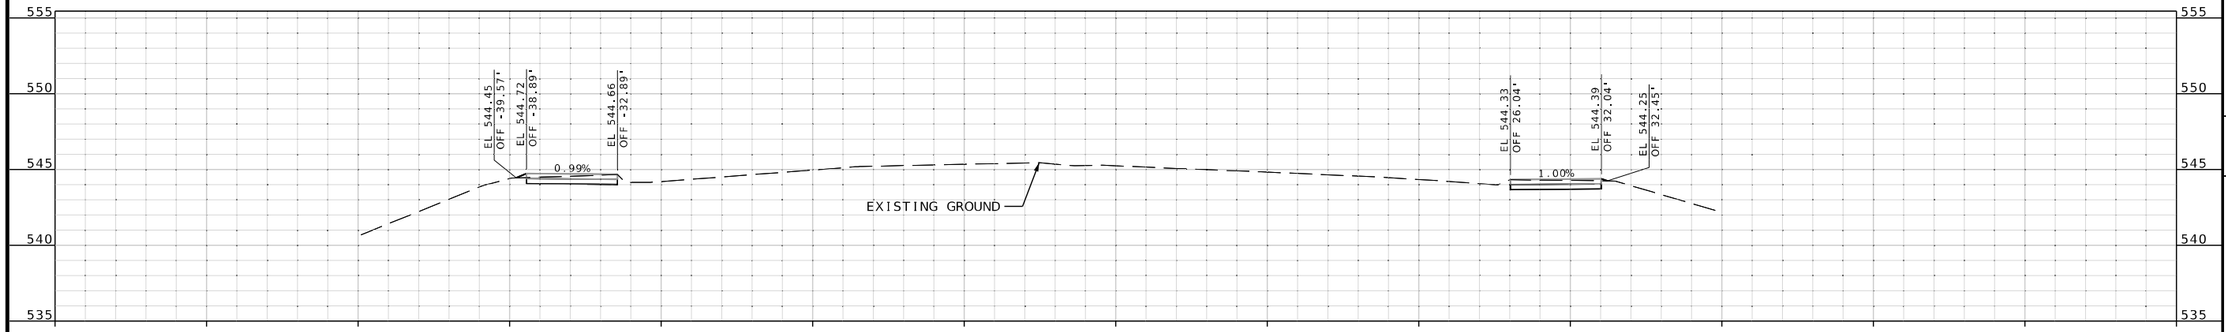

STA 109+50.00

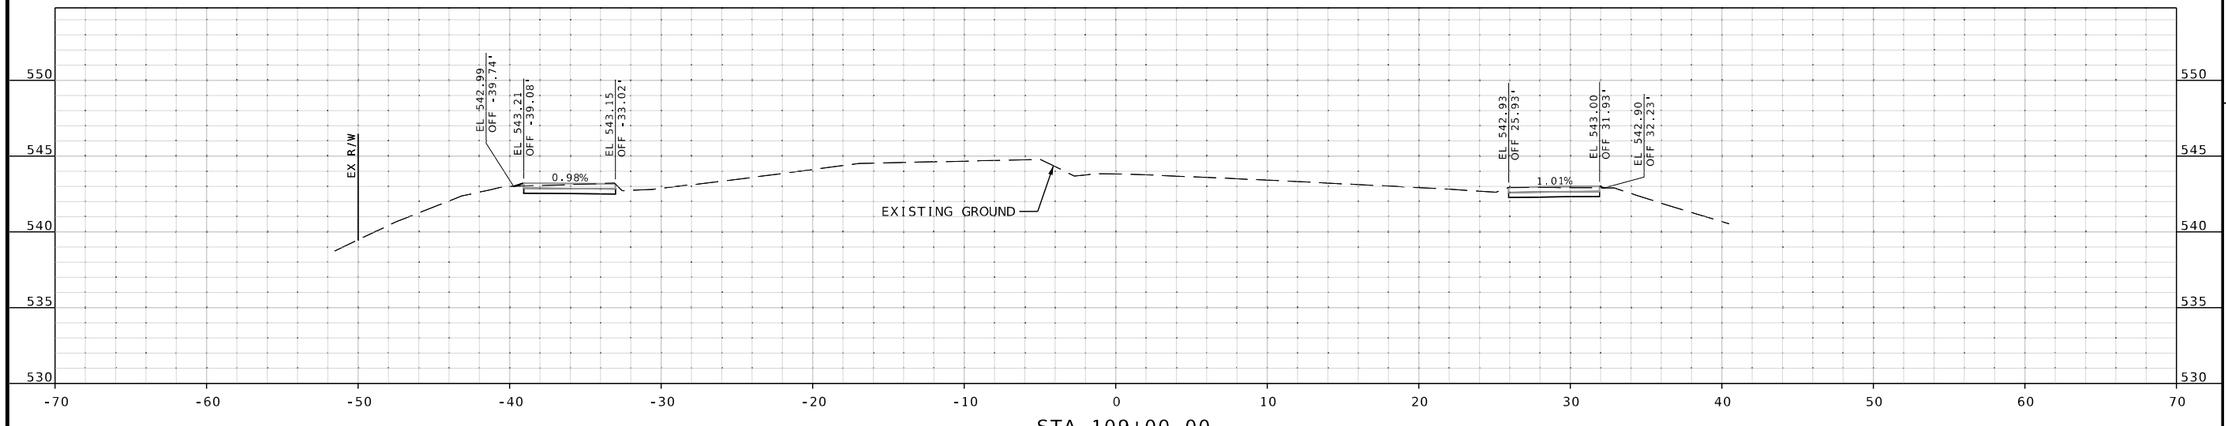

STA 109+00.00

CROSS SECTION
SHEETS
SHEET 66 OF 106

RILEY J. HOFFMAN
PE-2022042958
STATE OF MISSOURI
PROFESSIONAL ENGINEER

08/10/2025 7:55:41 PM
Riley J. Hoffman
MO PE-2022042958

DATE PREPARED	8/10/2025
ROUTE	67
STATE	MO
DISTRICT	SL
SHEET NO.	66
COUNTY	ST. LOUIS
JOB NO.	J6S3557
CONTRACT ID.	.
PROJECT NO.	.
BRIDGE NO.	.

DATE	DESCRIPTION
.	.
.	.
.	.
.	.
.	.
.	.
.	.
.	.

IF A SEAL IS PRESENT ON THIS SHEET IT HAS BEEN ELECTRONICALLY SEALED AND DATED.

MISSOURI HIGHWAYS AND TRANSPORTATION COMMISSION


105 WEST CAPITOL
JEFFERSON CITY, MO 65102
1-888-ASK-MODOT (1-888-275-6636)

HR GREEN, INC.
520 MARYVILLE CENTRE DRIVE,
SUITE 100
ST. LOUIS, MISSOURI 63141
PHONE: (636) 519.0990
CORPORATE LICENSE #2002006608


HRGreen

\\hrgreen.com\hrg\Data\2021\211826.03\CAD\Roadway\Plan_Sheets\335-372_XS_55-92OF106_J6S3557_I5.dgn 2:02:49 PM 8/10/2025


DISCLAMIER
THE PROFESSIONAL WHOSE SIGNATURE AND PERSONAL SEAL APPEAR HEREON ASSUMES RESPONSIBILITY ONLY FOR WHAT APPEARS ON THIS PAGE, AND DISCLAIMS (PURSUANT TO SECTION 327.411 RSMO) SPECIFICATION, ESTIMATES, REPORTS, OR OTHER DOCUMENTS OR INSTRUMENTS NOT SEALED BY THE UNDERSIGNED PROFESSIONAL RELATING TO OR INTENDED TO BE USED FOR ANY PART OR PARTS OF THE PROJECT TO WHICH THIS PAGE REFERS.

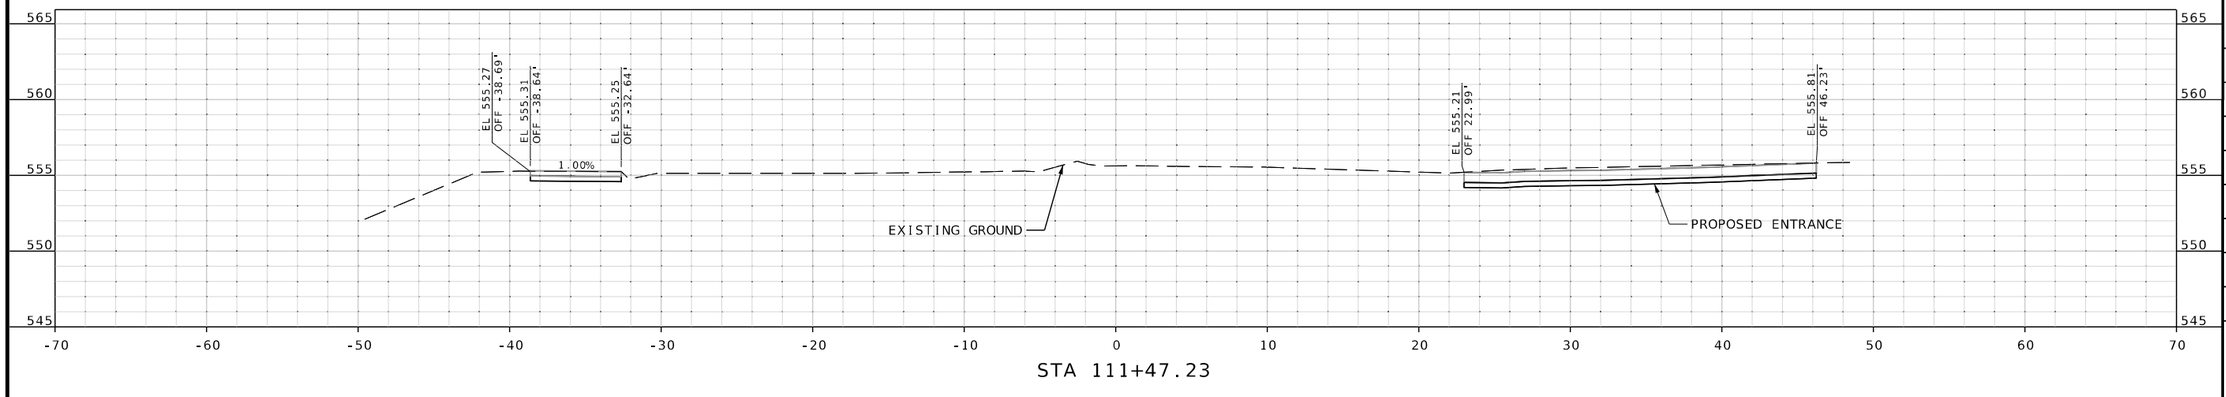

STA 111+47.23

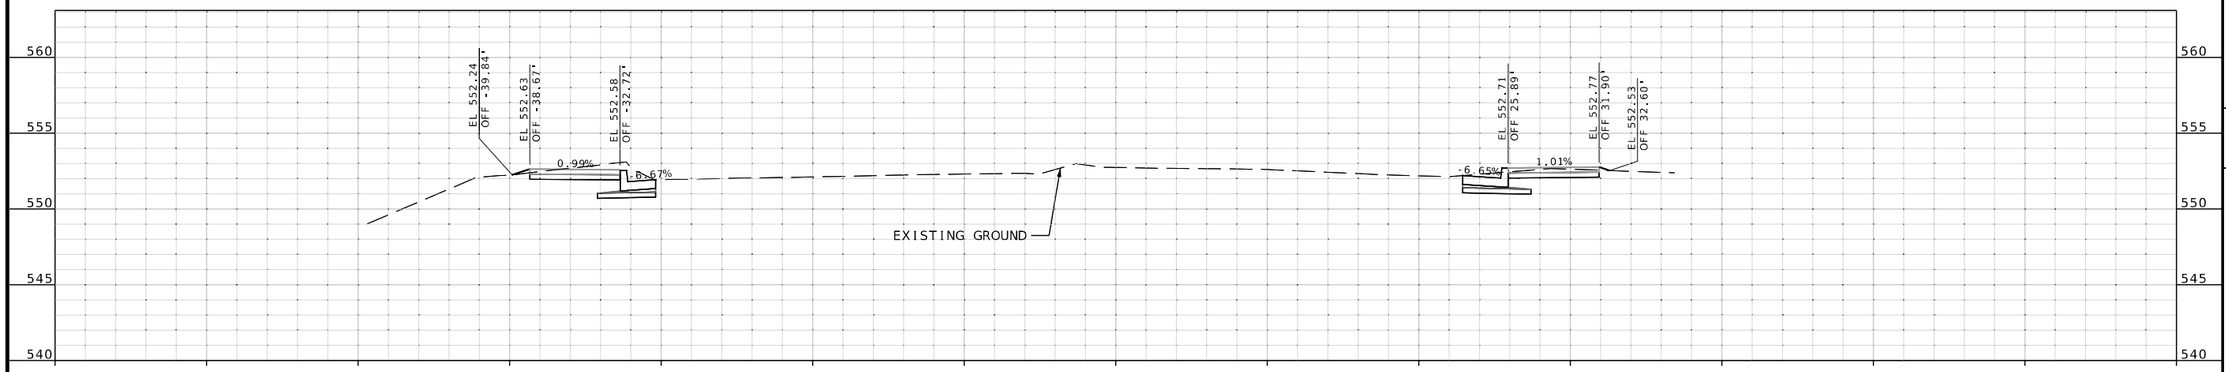

STA 111+00.00

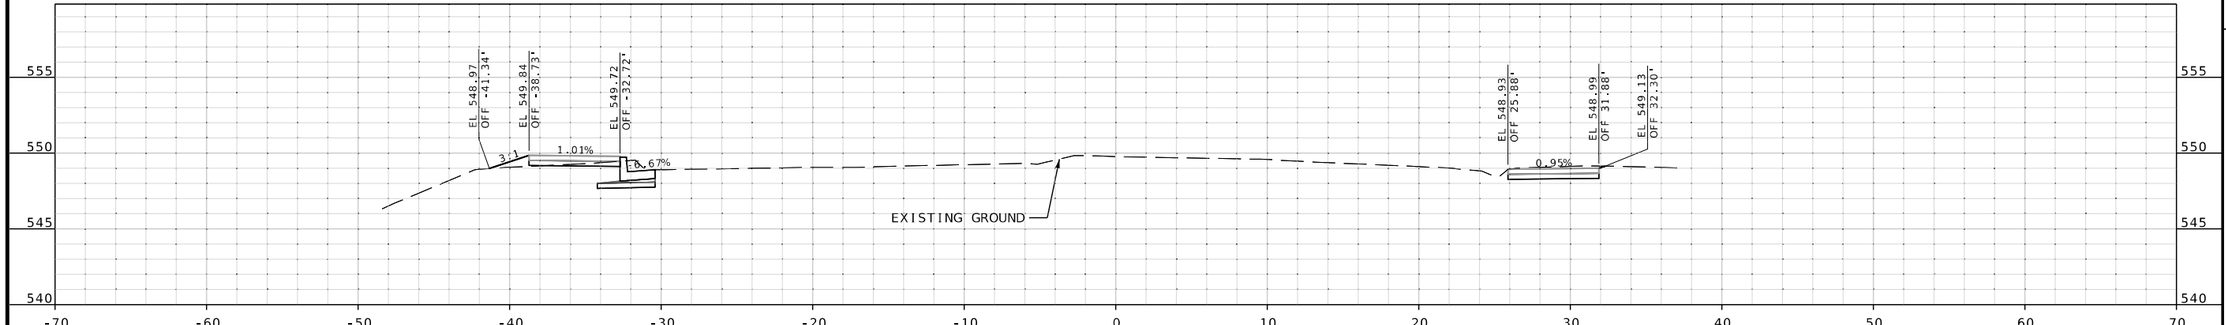

STA 110+50.00

CROSS SECTION
SHEETS
SHEET 67 OF 106

STATE OF MISSOURI
RILEY J. HOFFMAN
PE-2022042958
PROFESSIONAL ENGINEER

08/10/2025 7:55:36 PM
Riley J. Hoffman
MO PE-2022042958

DATE PREPARED	
8/10/2025	
ROUTE	STATE
67	MO
DISTRICT	SHEET NO.
SL	67
COUNTY	
ST. LOUIS	
JOB NO.	
J6S3557	
CONTRACT ID.	
.	
PROJECT NO.	
.	
BRIDGE NO.	
.	


DESCRIPTION	DATE
.	.
.	.
.	.
.	.
.	.
.	.
.	.

IF A SEAL IS PRESENT ON THIS SHEET IT HAS BEEN ELECTRONICALLY SEALED AND DATED.


MISSOURI HIGHWAYS AND TRANSPORTATION COMMISSION
105 WEST CAPITOL
JEFFERSON CITY, MO 65102
1-888-ASK-MODOT (1-888-275-6636)

HR GREEN, INC.
520 MARYVILLE CENTRE DRIVE,
SUITE 100
ST. LOUIS, MISSOURI 63141
PHONE: (636) 519.0990
CORPORATE LICENSE #2002006608


DISCLAMIER
THE PROFESSIONAL WHOSE SIGNATURE AND PERSONAL SEAL APPEAR HEREON ASSUMES RESPONSIBILITY ONLY FOR WHAT APPEARS ON THIS PAGE, AND DISCLAIMS (PURSUANT TO SECTION 327.411 RSMO) SPECIFICATION, ESTIMATES, REPORTS, OR OTHER DOCUMENTS OR INSTRUMENTS NOT SEALED BY THE UNDERSIGNED PROFESSIONAL RELATING TO OR INTENDED TO BE USED FOR ANY PART OR PARTS OF THE PROJECT TO WHICH THIS PAGE REFERS.

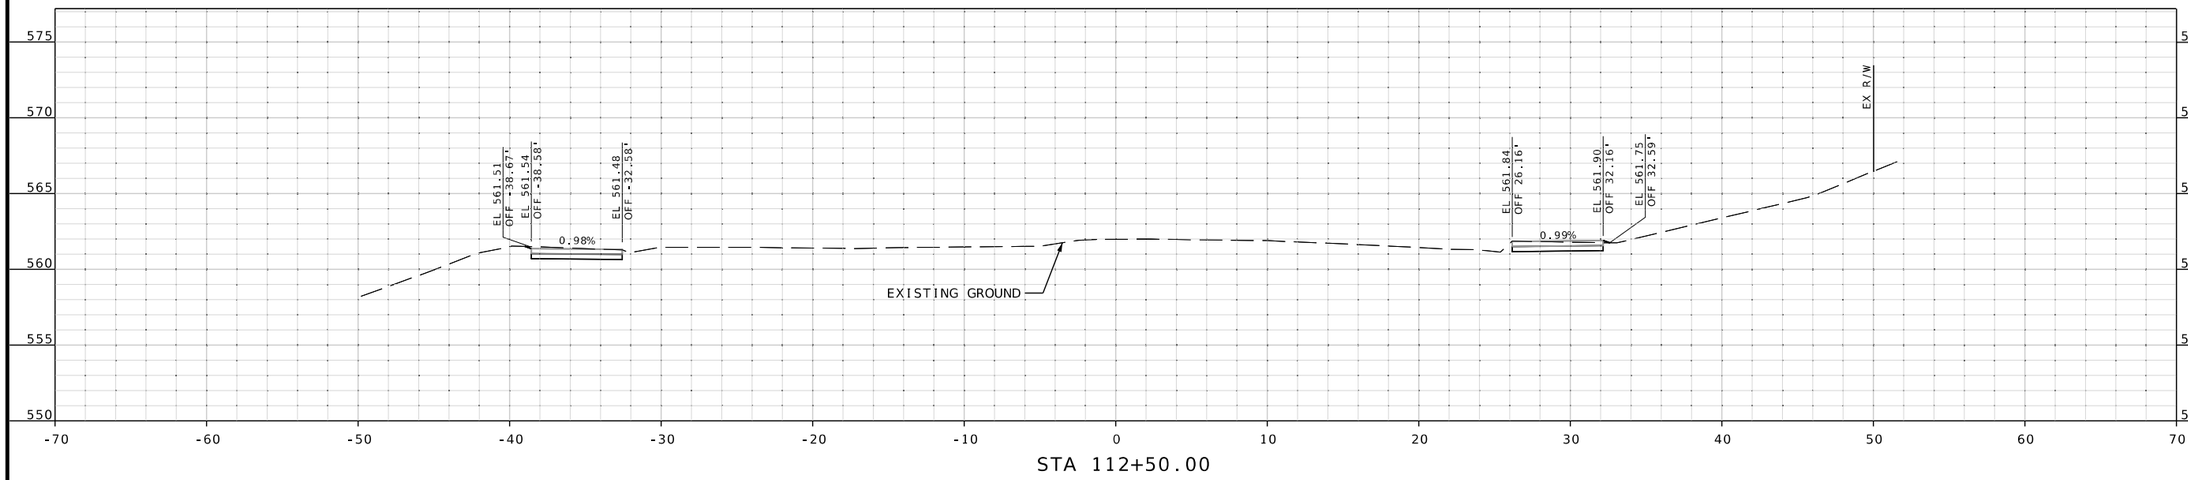

STA 112+50.00

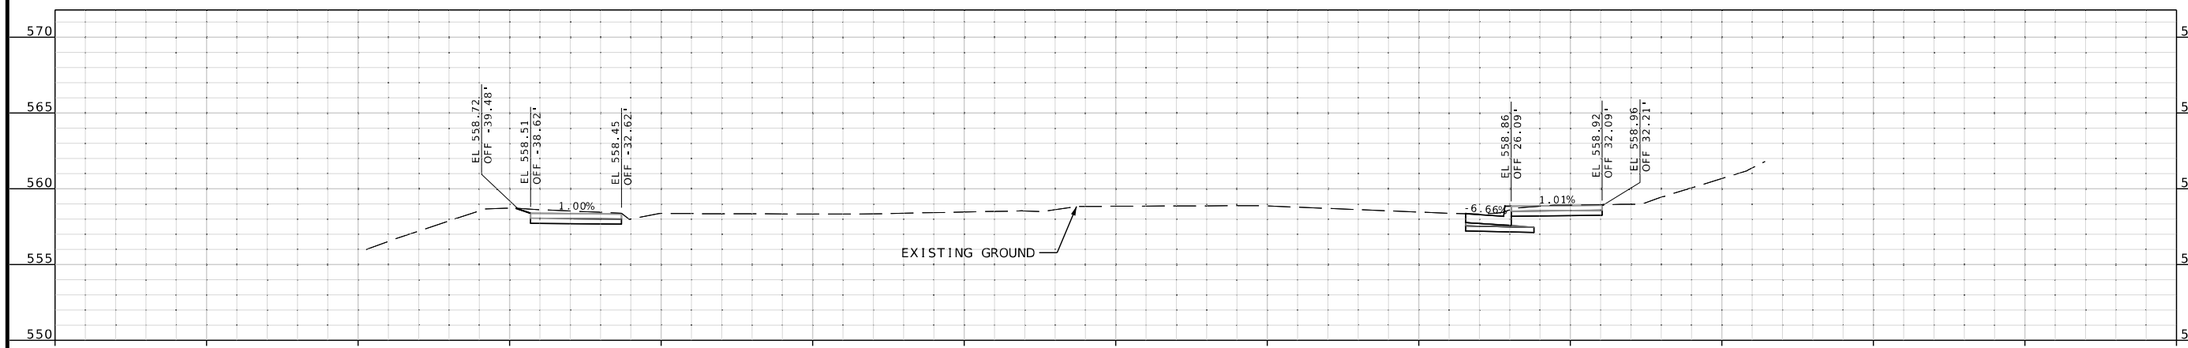

STA 112+00.00

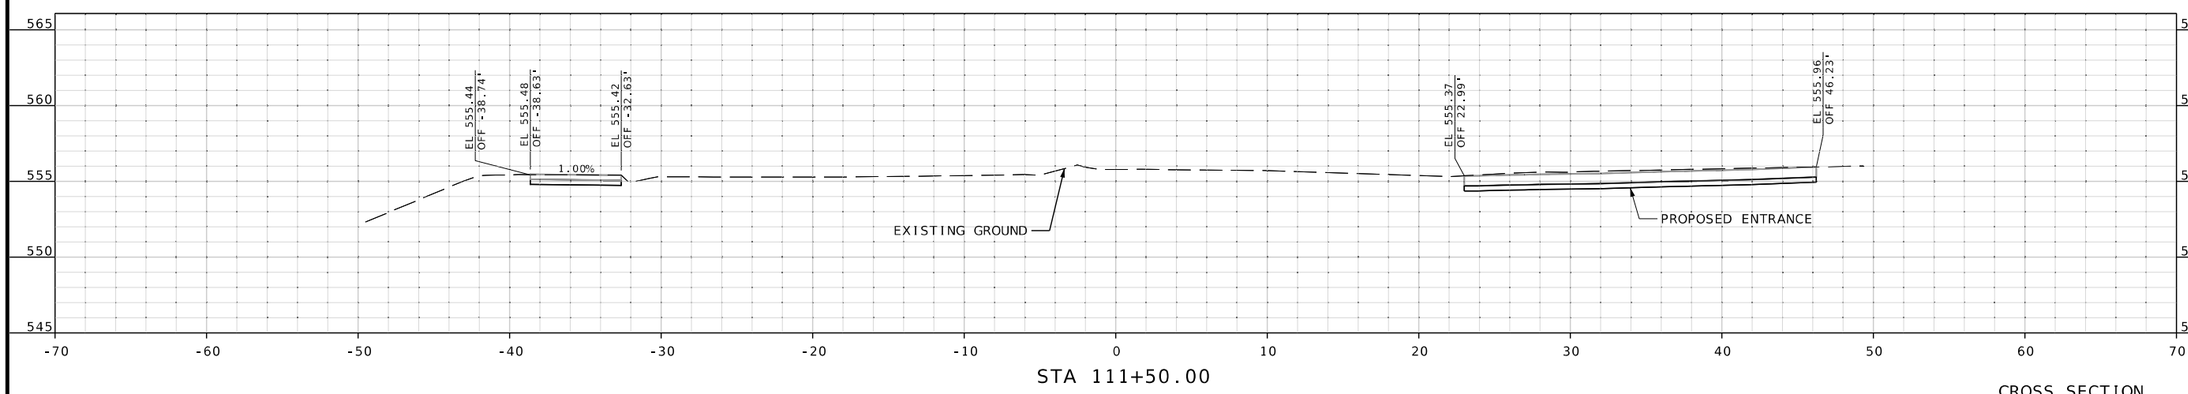

STA 111+50.00

CROSS SECTION
SHEETS
SHEET 68 OF 106

STATE OF MISSOURI
RILEY J. HOFFMAN
PE-2022042958
PROFESSIONAL ENGINEER

08/10/2025 7:55:37 PM
Riley J. Hoffman
MO PE-2022042958

DATE PREPARED	
8/10/2025	
ROUTE	STATE
67	MO
DISTRICT	SHEET NO.
SL	68
COUNTY	
ST. LOUIS	
JOB NO.	
J6S3557	
CONTRACT ID.	
.	
PROJECT NO.	
.	
BRIDGE NO.	
.	

IF A SEAL IS PRESENT ON THIS SHEET IT HAS BEEN ELECTRONICALLY SEALED AND DATED.

DESCRIPTION	DATE
.	.
.	.
.	.
.	.
.	.
.	.
.	.
.	.

MISSOURI HIGHWAYS AND TRANSPORTATION COMMISSION


105 WEST CAPITOL
JEFFERSON CITY, MO 65102
1-888-ASK-MODOT (1-888-275-6636)

HR GREEN, INC.
520 MARYVILLE CENTRE DRIVE.
SUITE 100
ST. LOUIS, MISSOURI 63141
PHONE: (636) 519.0990
CORPORATE LICENSE #2002006608


HRGreen

\\hrgreen.com\hrg\Data\2021\211826.03\CAD\Roadway\Plan_Sheets\335-372_XS_55-92OF106_J6S3557_I5.dgn 2:02:53 PM 8/10/2025


DISCLAMIER
THE PROFESSIONAL WHOSE SIGNATURE AND PERSONAL SEAL APPEAR HEREON ASSUMES RESPONSIBILITY ONLY FOR WHAT APPEARS ON THIS PAGE, AND DISCLAIMS (PURSUANT TO SECTION 327.411 RSMO) SPECIFICATION, ESTIMATES, REPORTS, OR OTHER DOCUMENTS OR INSTRUMENTS NOT SEALED BY THE UNDERSIGNED PROFESSIONAL RELATING TO OR INTENDED TO BE USED FOR ANY PART OR PARTS OF THE PROJECT TO WHICH THIS PAGE REFERS.

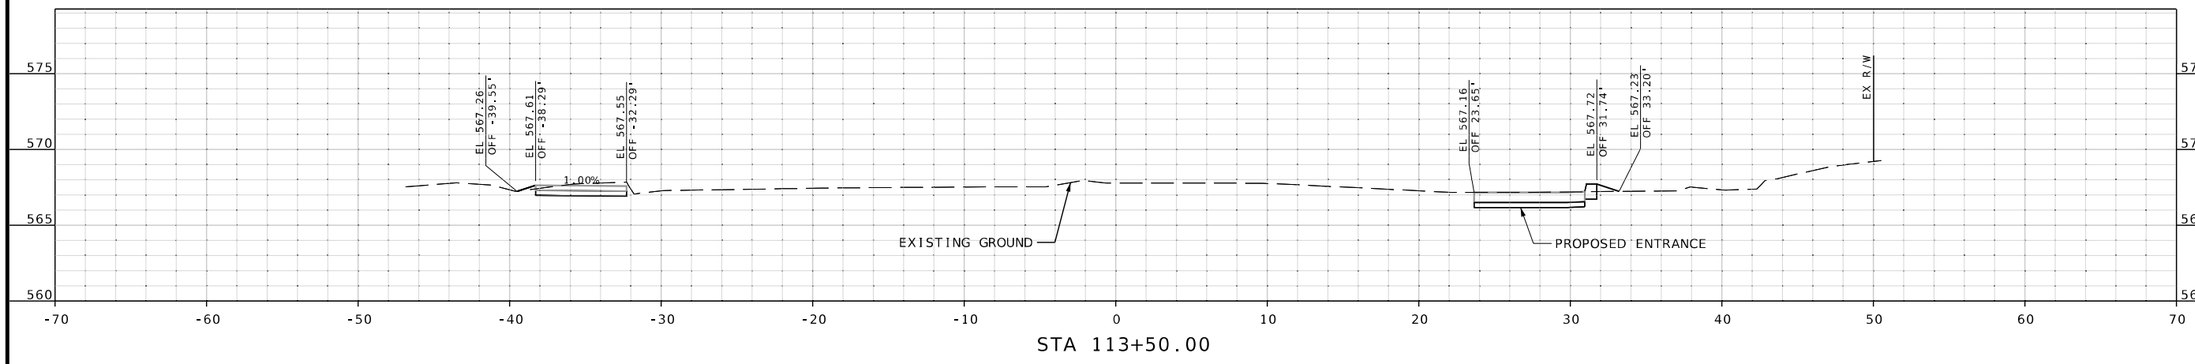

STA 113+50.00

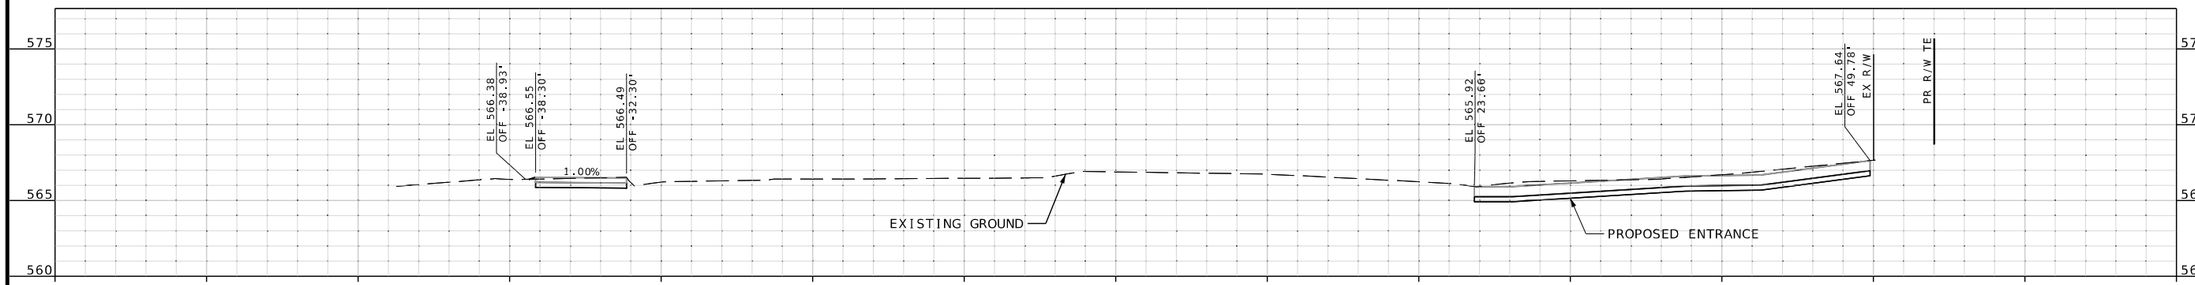

STA 113+32.47

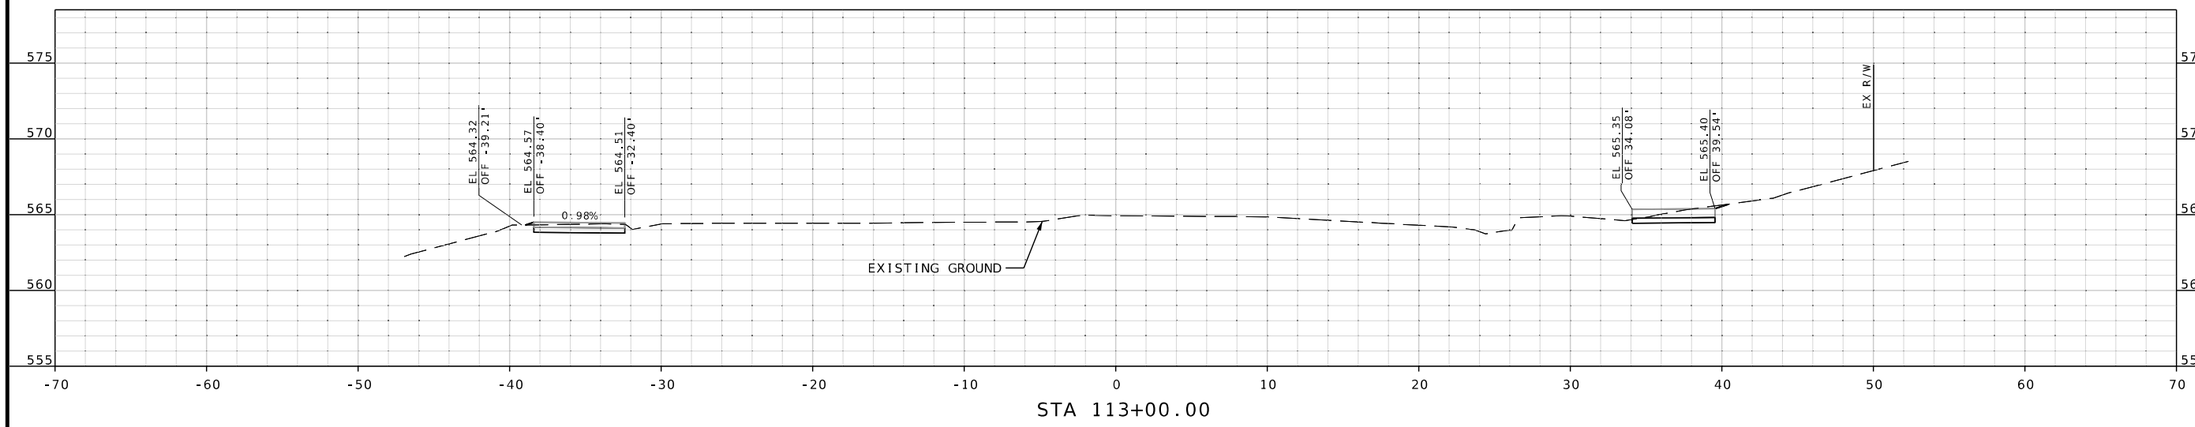

STA 113+00.00

CROSS SECTION
SHEETS
SHEET 69 OF 106

STATE OF MISSOURI
RILEY J. HOFFMAN
PE-2022042958
PROFESSIONAL ENGINEER

08/10/2025 7:55:44 PM
Riley J. Hoffman
MO PE-2022042958

DATE PREPARED	
8/10/2025	
ROUTE	STATE
67	MO
DISTRICT	SHEET NO.
SL	69
COUNTY	
ST. LOUIS	
JOB NO.	
J6S3557	
CONTRACT ID.	
.	
PROJECT NO.	
.	
BRIDGE NO.	
.	

DESCRIPTION	DATE
.	.
.	.
.	.
.	.
.	.
.	.
.	.
.	.

IF A SEAL IS PRESENT ON THIS SHEET IT HAS BEEN ELECTRONICALLY SEALED AND DATED.


MISSOURI HIGHWAYS AND TRANSPORTATION COMMISSION
105 WEST CAPITOL
JEFFERSON CITY, MO 65102
1-888-ASK-MODOT (1-888-275-6636)

HR GREEN, INC.
520 MARYVILLE CENTRE DRIVE,
SUITE 100
ST. LOUIS, MISSOURI 63141
PHONE: (636) 519.0990
CORPORATE LICENSE #2002006608


HRGreen

\\hrgreen.com\hrg\Data\2021\211826.03\CAD\Roadway\Plan_Sheets\335-372_XS_55-92OF106_J6S3557_I5.dgn 2:02:55 PM 8/10/2025


DISCLAMIER
THE PROFESSIONAL WHOSE SIGNATURE AND PERSONAL SEAL APPEAR HEREON ASSUMES RESPONSIBILITY ONLY FOR WHAT APPEARS ON THIS PAGE, AND DISCLAIMS (PURSUANT TO SECTION 327.411 RSMO) SPECIFICATION, ESTIMATES, REPORTS, OR OTHER DOCUMENTS OR INSTRUMENTS NOT SEALED BY THE UNDERSIGNED PROFESSIONAL RELATING TO OR INTENDED TO BE USED FOR ANY PART OR PARTS OF THE PROJECT TO WHICH THIS PAGE REFERS.

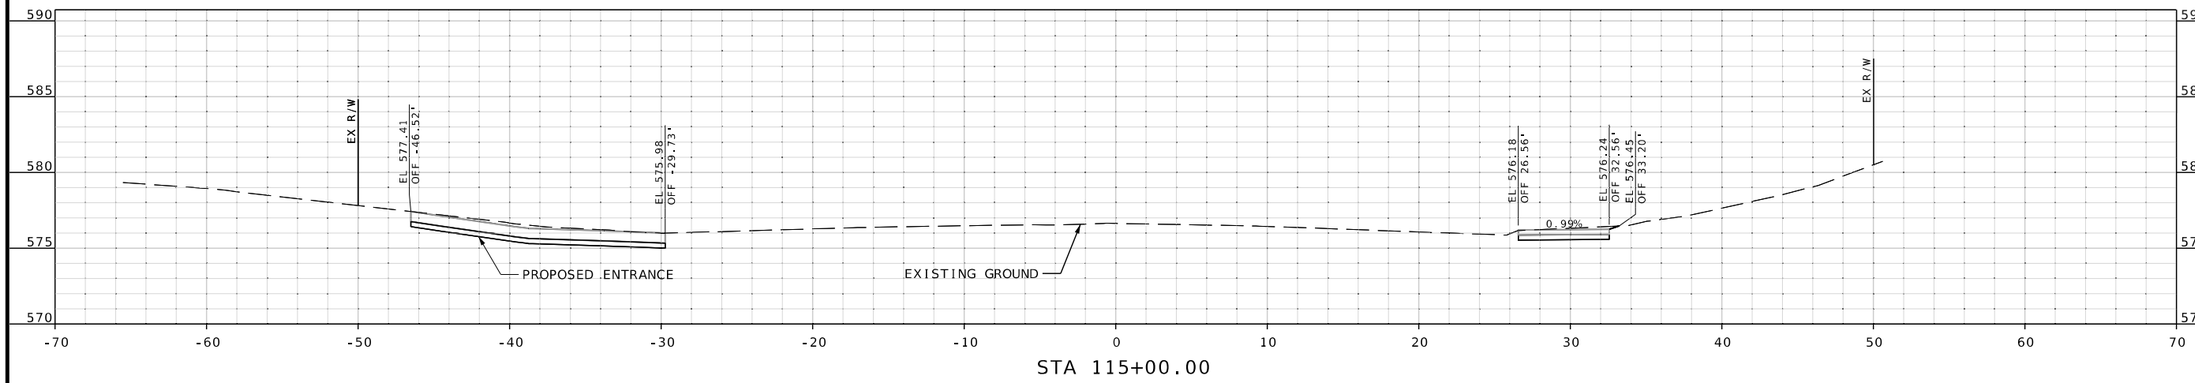

STA 115+00.00

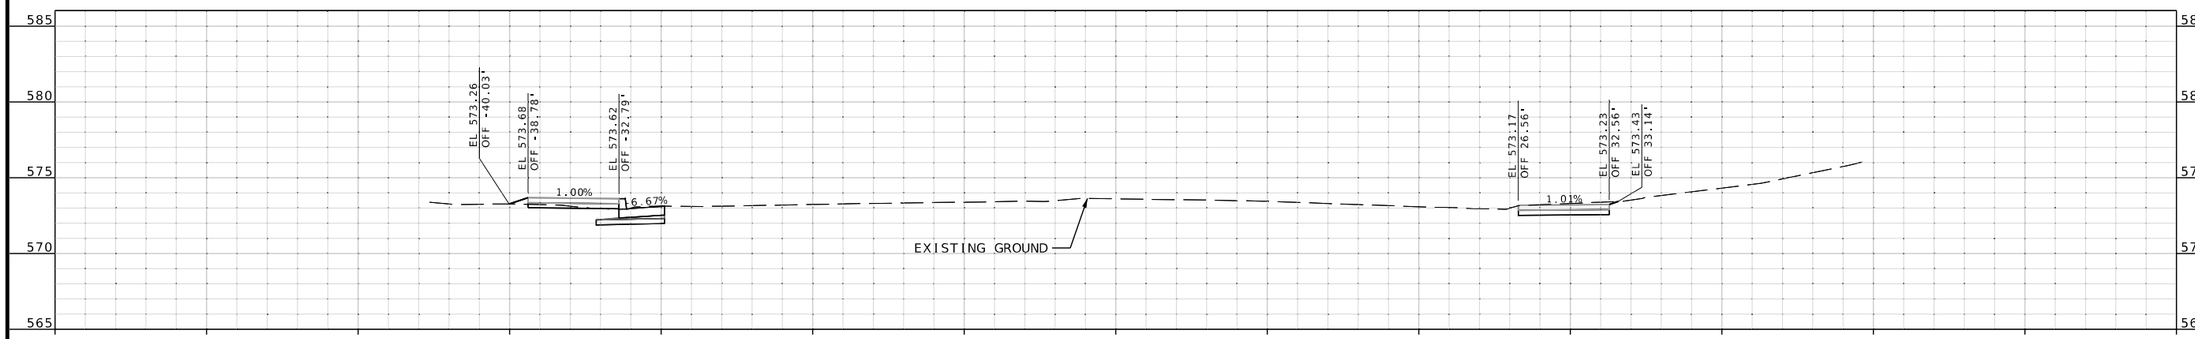

STA 114+50.00

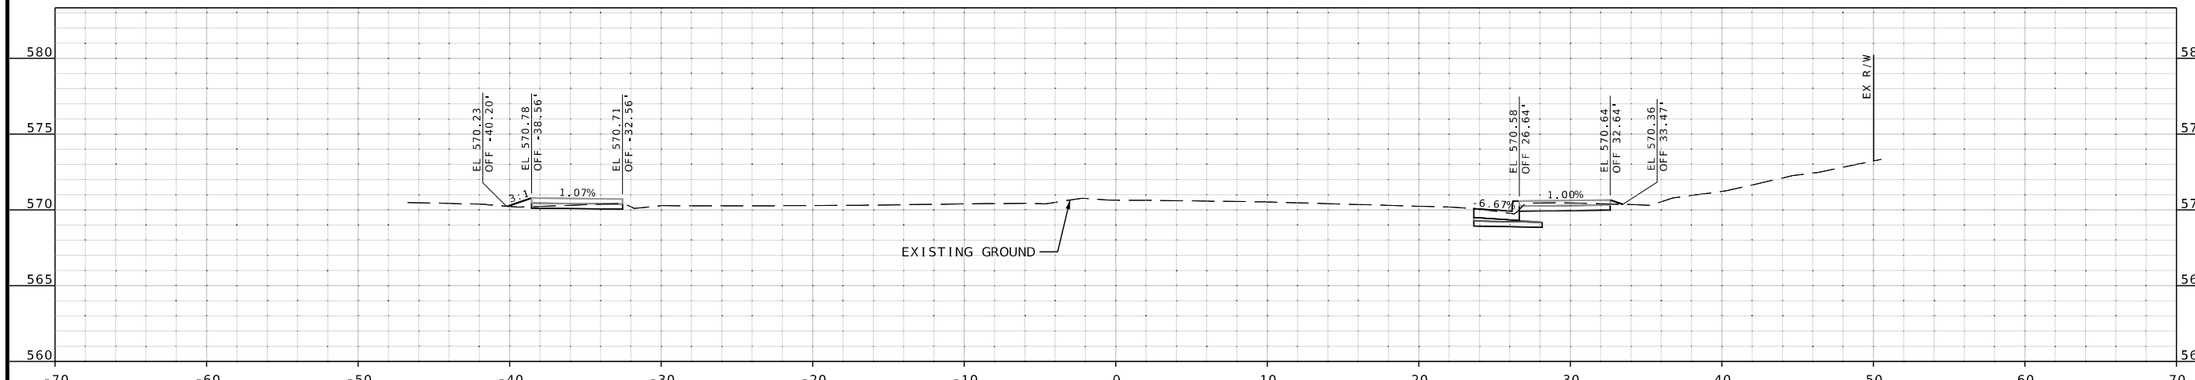

STA 114+00.00

CROSS SECTION SHEETS
SHEET 70 OF 106

RILEY J. HOFFMAN
PE-2022042958
STATE OF MISSOURI
PROFESSIONAL ENGINEER

08/10/2025 7:55:38 PM
Riley J. Hoffman
MO PE-2022042958

DATE PREPARED
8/10/2025

ROUTE	STATE
67	MO
DISTRICT	SHEET NO.
SL	70

COUNTY
ST. LOUIS

JOB NO.
J6S3557

CONTRACT ID.
.

PROJECT NO.
.

BRIDGE NO.
.

DESCRIPTION	DATE
.	.
.	.
.	.
.	.
.	.
.	.
.	.
.	.

IF A SEAL IS PRESENT ON THIS SHEET IT HAS BEEN ELECTRONICALLY SEALED AND DATED.


MISSOURI HIGHWAYS AND TRANSPORTATION COMMISSION

105 WEST CAPITOL
JEFFERSON CITY, MO 65102
1-888-ASK-MODOT (1-888-275-6636)


HR GREEN, INC.
520 MARYVILLE CENTRE DRIVE,
SUITE 100
ST. LOUIS, MISSOURI 63141
PHONE: (636) 519.0990
CORPORATE LICENSE #2002006608

HRGreen


DISCLAMIER
THE PROFESSIONAL WHOSE SIGNATURE AND PERSONAL SEAL APPEAR HEREON ASSUMES RESPONSIBILITY ONLY FOR WHAT APPEARS ON THIS PAGE, AND DISCLAIMS (PURSUANT TO SECTION 327.411 RSMO) SPECIFICATION, ESTIMATES, REPORTS, OR OTHER DOCUMENTS OR INSTRUMENTS NOT SEALED BY THE UNDERSIGNED PROFESSIONAL RELATING TO OR INTENDED TO BE USED FOR ANY PART OR PARTS OF THE PROJECT TO WHICH THIS PAGE REFERS.

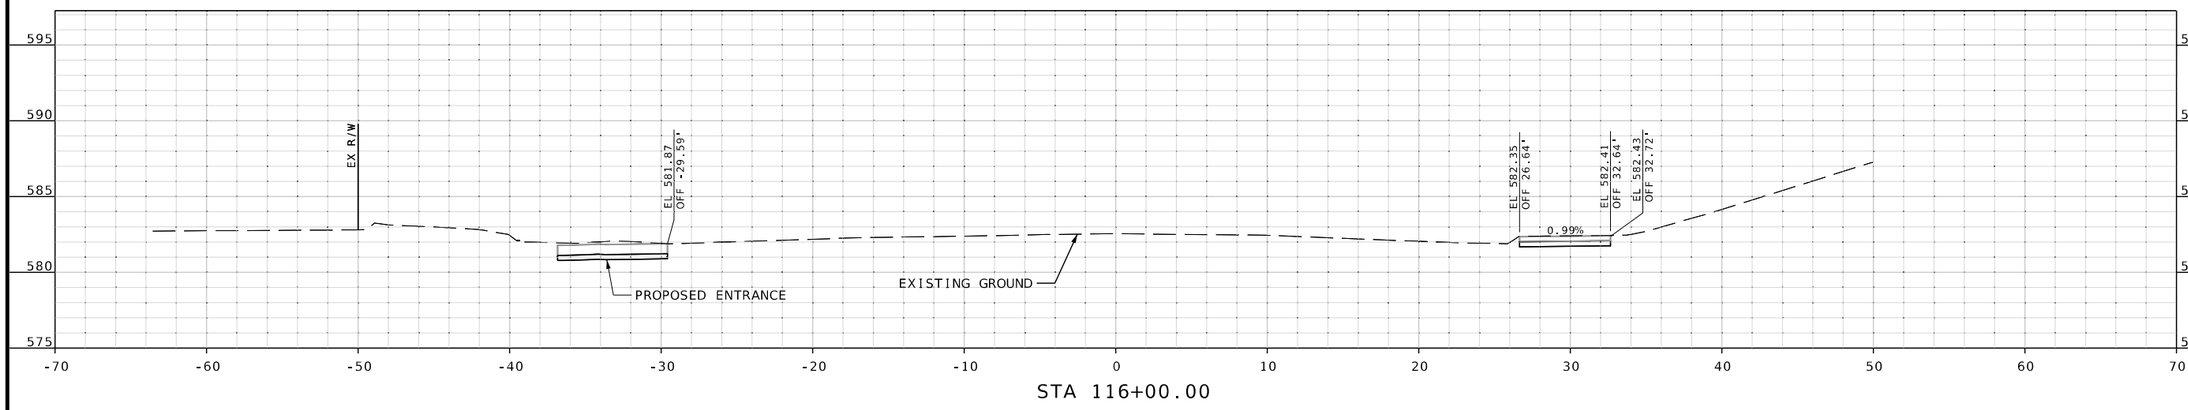

STA 116+00.00

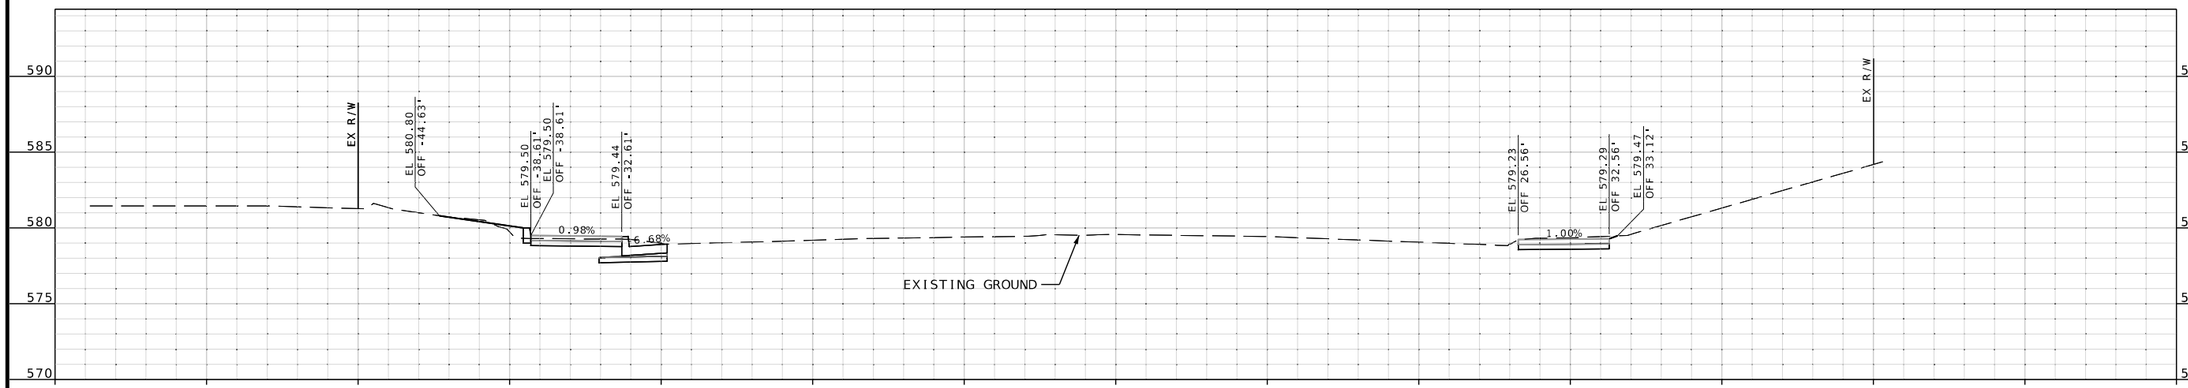

STA 115+50.00

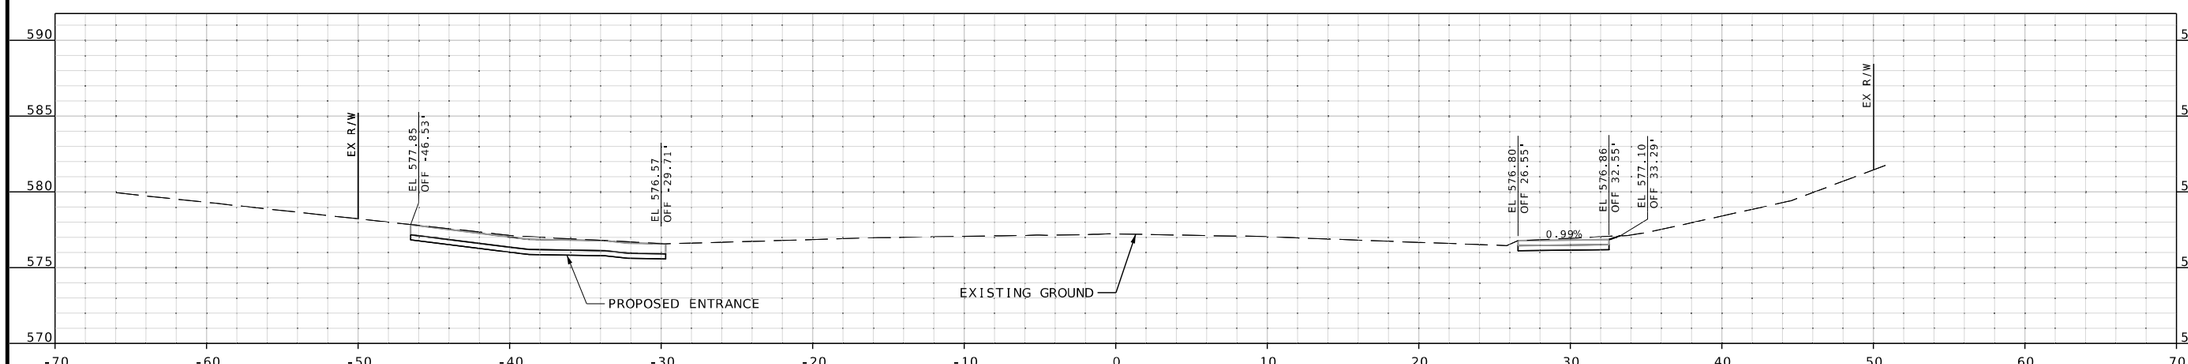

STA 115+10.16

CROSS SECTION SHEETS
SHEET 71 OF 106

RILEY J. HOFFMAN
PE-2022042958
STATE OF MISSOURI
PROFESSIONAL ENGINEER

08/10/2025 7:55:41 PM
Riley J. Hoffman
MO PE-2022042958

DATE PREPARED	
8/10/2025	
ROUTE	STATE
67	MO
DISTRICT	SHEET NO.
SL	71

COUNTY: ST. LOUIS
JOB NO.: J6S3557
CONTRACT ID.:
PROJECT NO.:
BRIDGE NO.:

DESCRIPTION	DATE

IF A SEAL IS PRESENT ON THIS SHEET IT HAS BEEN ELECTRONICALLY SEALED AND DATED.


MISSOURI HIGHWAYS AND TRANSPORTATION COMMISSION
105 WEST CAPITOL
JEFFERSON CITY, MO 65102
1-888-ASK-MODOT (1-888-275-6636)

HR GREEN, INC.
520 MARYVILLE CENTRE DRIVE.
SUITE 100
ST. LOUIS, MISSOURI 63141
PHONE: (636) 519.0990
CORPORATE LICENSE #2002006608


HRGreen

\\hrgreen.com\hrg\Data\2021\211826.03\CAD\Roadway\Plan_Sheets\335-372_XS_55-92OF106_J6S3557_I5.dgn 2:03:02 PM 8/10/2025


DISCLAMIER
THE PROFESSIONAL WHOSE SIGNATURE AND PERSONAL SEAL APPEAR HEREON ASSUMES RESPONSIBILITY ONLY FOR WHAT APPEARS ON THIS PAGE, AND DISCLAIMS (PURSUANT TO SECTION 327.411 RSMO) SPECIFICATION, ESTIMATES, REPORTS, OR OTHER DOCUMENTS OR INSTRUMENTS NOT SEALED BY THE UNDERSIGNED PROFESSIONAL RELATING TO OR INTENDED TO BE USED FOR ANY PART OR PARTS OF THE PROJECT TO WHICH THIS PAGE REFERS.

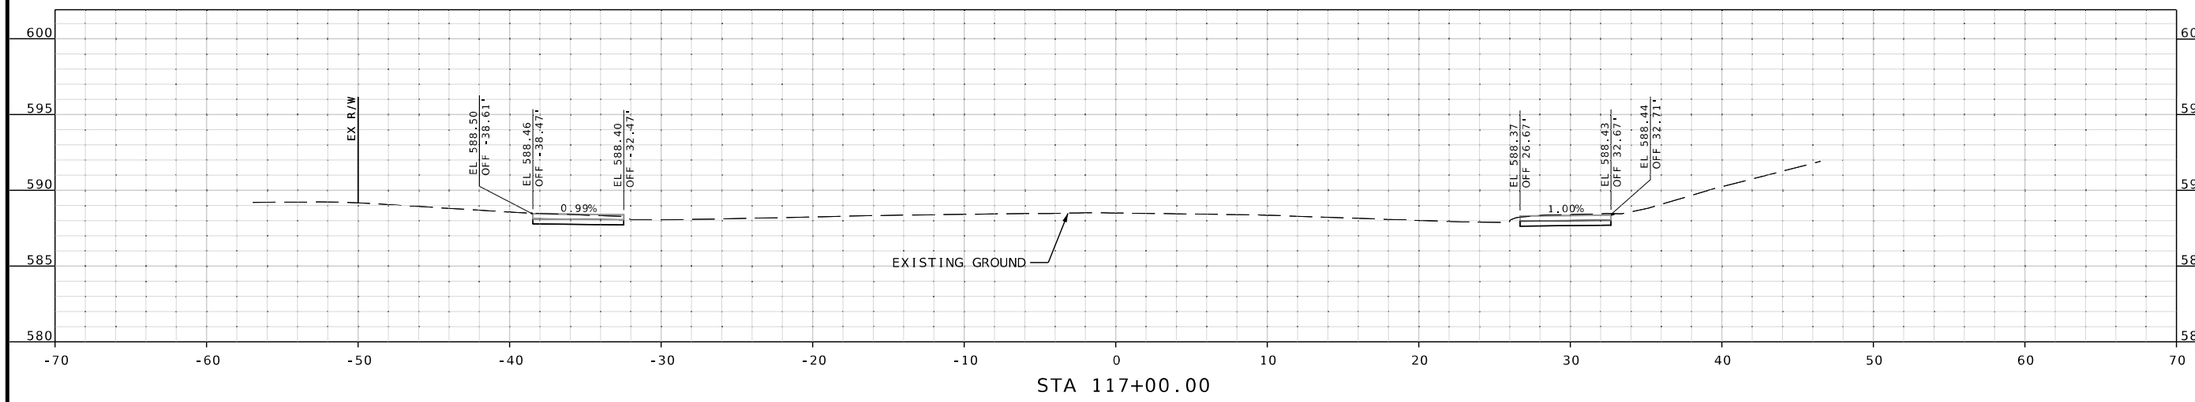

STA 117+00.00

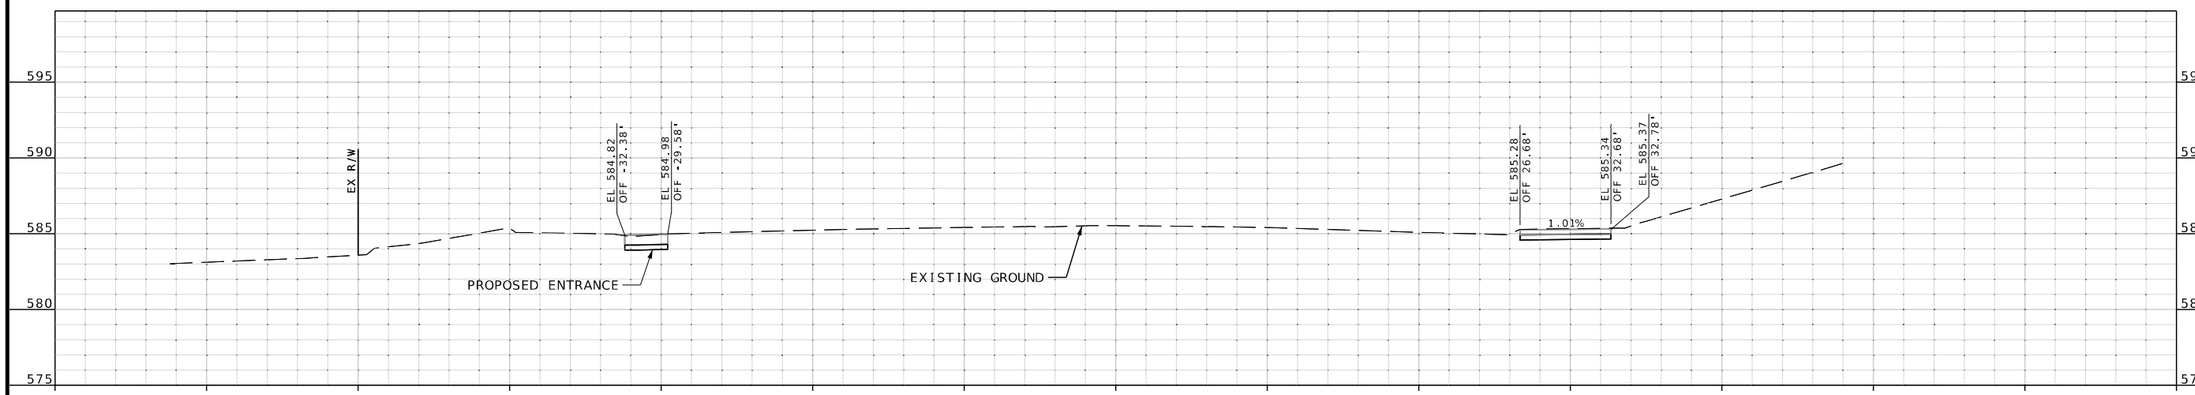

STA 116+50.00

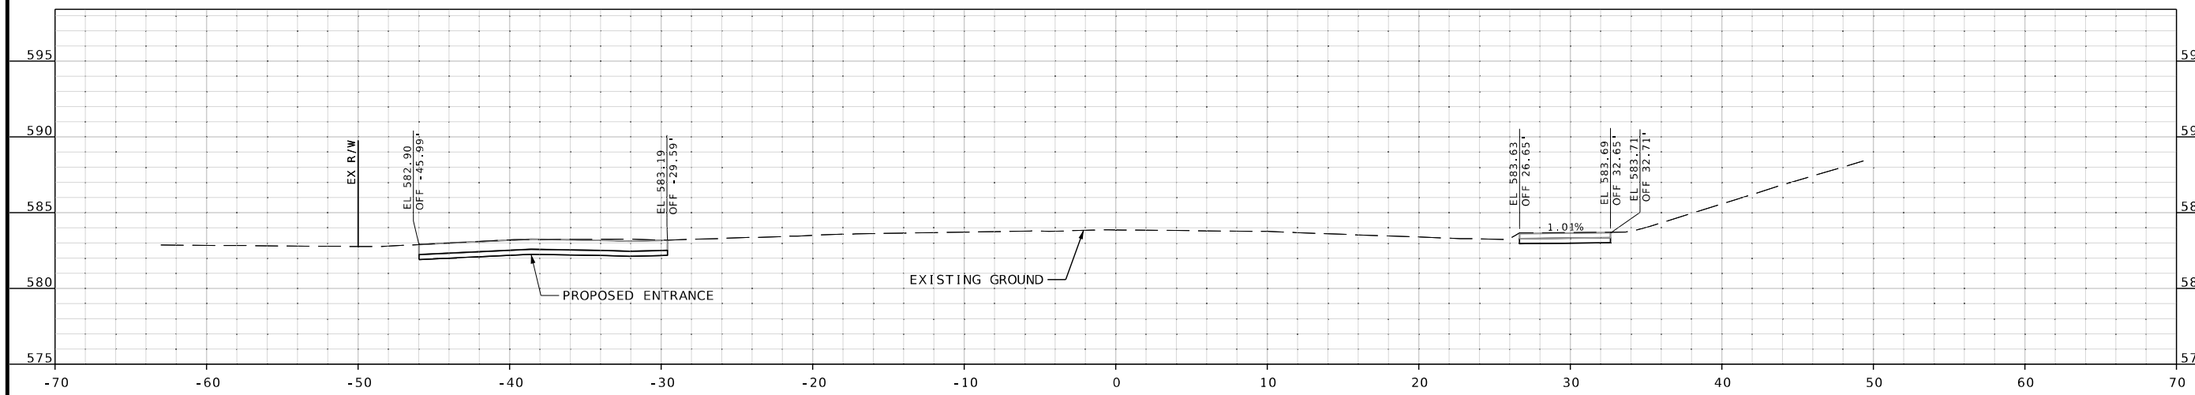

STA 116+21.84

CROSS SECTION SHEETS
SHEET 72 OF 106

RILEY J. HOFFMAN
PE-2022042958
STATE OF MISSOURI
PROFESSIONAL ENGINEER

08/10/2025 7:55:53 PM
Riley J. Hoffman
MO PE-2022042958

DATE PREPARED
8/10/2025

ROUTE	STATE
67	MO
DISTRICT	SHEET NO.
SL	72

COUNTY
ST. LOUIS

JOB NO.
J6S3557

CONTRACT ID.
.

PROJECT NO.
.

BRIDGE NO.
.

DESCRIPTION	DATE
.	.
.	.
.	.
.	.
.	.
.	.
.	.
.	.

IF A SEAL IS PRESENT ON THIS SHEET IT HAS BEEN ELECTRONICALLY SEALED AND DATED.


MISSOURI HIGHWAYS AND TRANSPORTATION COMMISSION

105 WEST CAPITOL
JEFFERSON CITY, MO 65102
1-888-ASK-MODOT (1-888-275-6636)


HR GREEN, INC.
520 MARYVILLE CENTRE DRIVE,
SUITE 100
ST. LOUIS, MISSOURI 63141
PHONE: (636) 519.0990
CORPORATE LICENSE #2002006608

HRGreen


DISCLAMIER
THE PROFESSIONAL WHOSE SIGNATURE AND PERSONAL SEAL APPEAR HEREON ASSUMES RESPONSIBILITY ONLY FOR WHAT APPEARS ON THIS PAGE, AND DISCLAIMS (PURSUANT TO SECTION 327.411 RSMO) SPECIFICATION, ESTIMATES, REPORTS, OR OTHER DOCUMENTS OR INSTRUMENTS NOT SEALED BY THE UNDERSIGNED PROFESSIONAL RELATING TO OR INTENDED TO BE USED FOR ANY PART OR PARTS OF THE PROJECT TO WHICH THIS PAGE REFERS.

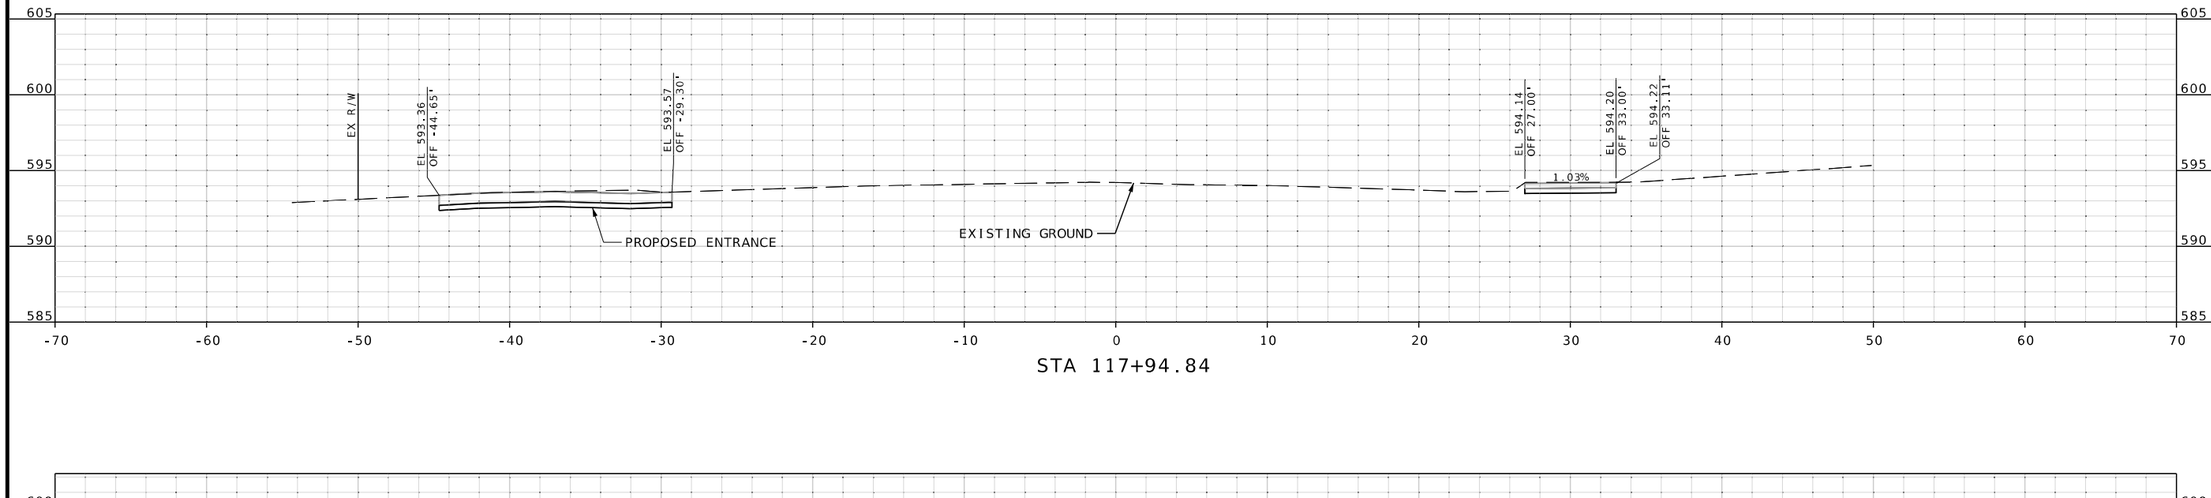

STA 117+94.84

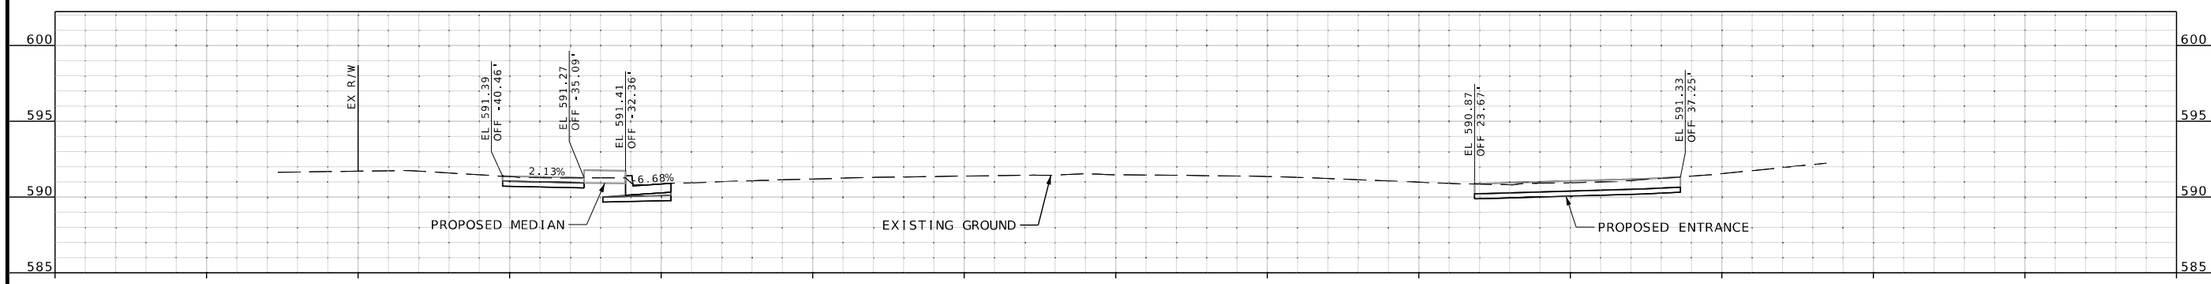

STA 117+50.00

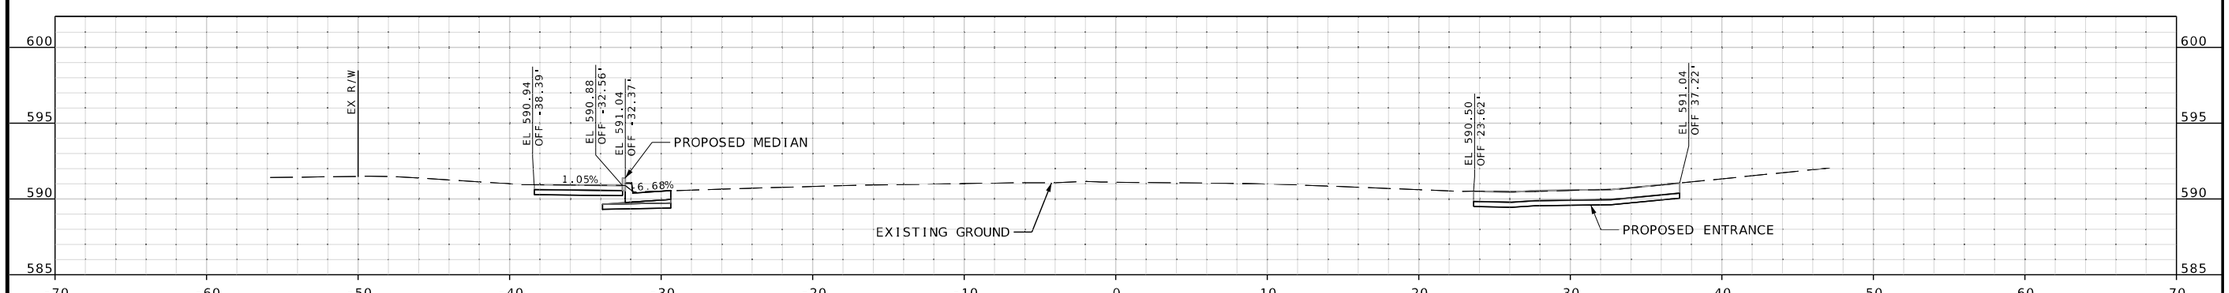

STA 117+43.56

CROSS SECTION
SHEETS
SHEET 73 OF 106

RILEY J. HOFFMAN
PE-2022042958
STATE OF MISSOURI
PROFESSIONAL ENGINEER

08/10/2025 7:55:38 PM
Riley J. Hoffman
MO PE-2022042958

DATE PREPARED
8/10/2025

ROUTE	STATE
67	MO
DISTRICT	SHEET NO.
SL	73

COUNTY
ST. LOUIS

JOB NO.
J6S3557

CONTRACT ID.
.

PROJECT NO.
.

BRIDGE NO.
.

DESCRIPTION	DATE
.	.
.	.
.	.
.	.
.	.
.	.
.	.
.	.

IF A SEAL IS PRESENT ON THIS SHEET IT HAS BEEN ELECTRONICALLY SEALED AND DATED.


MISSOURI HIGHWAYS AND TRANSPORTATION COMMISSION
105 WEST CAPITOL
JEFFERSON CITY, MO 65102
1-888-ASK-MODOT (1-888-275-6636)


HR GREEN, INC.
520 MARYVILLE CENTRE DRIVE,
SUITE 100
ST. LOUIS, MISSOURI 63141
PHONE: (636) 519.0990
CORPORATE LICENSE #2002006608


HRGreen

\\hrgreen.com\hrg\Data\2021\211826.03\CAD\Roadway\Plan_Sheets\335-372_XS_55-92OF106_J6S3557_I5.dgn 2:03:11 PM 8/10/2025

DISCLAMIER
THE PROFESSIONAL WHOSE SIGNATURE AND PERSONAL SEAL APPEAR HEREON ASSUMES RESPONSIBILITY ONLY FOR WHAT APPEARS ON THIS PAGE, AND DISCLAIMS (PURSUANT TO SECTION 327.411 RSMO) SPECIFICATION, ESTIMATES, REPORTS, OR OTHER DOCUMENTS OR INSTRUMENTS NOT SEALED BY THE UNDERSIGNED PROFESSIONAL RELATING TO OR INTENDED TO BE USED FOR ANY PART OR PARTS OF THE PROJECT TO WHICH THIS PAGE REFERS.

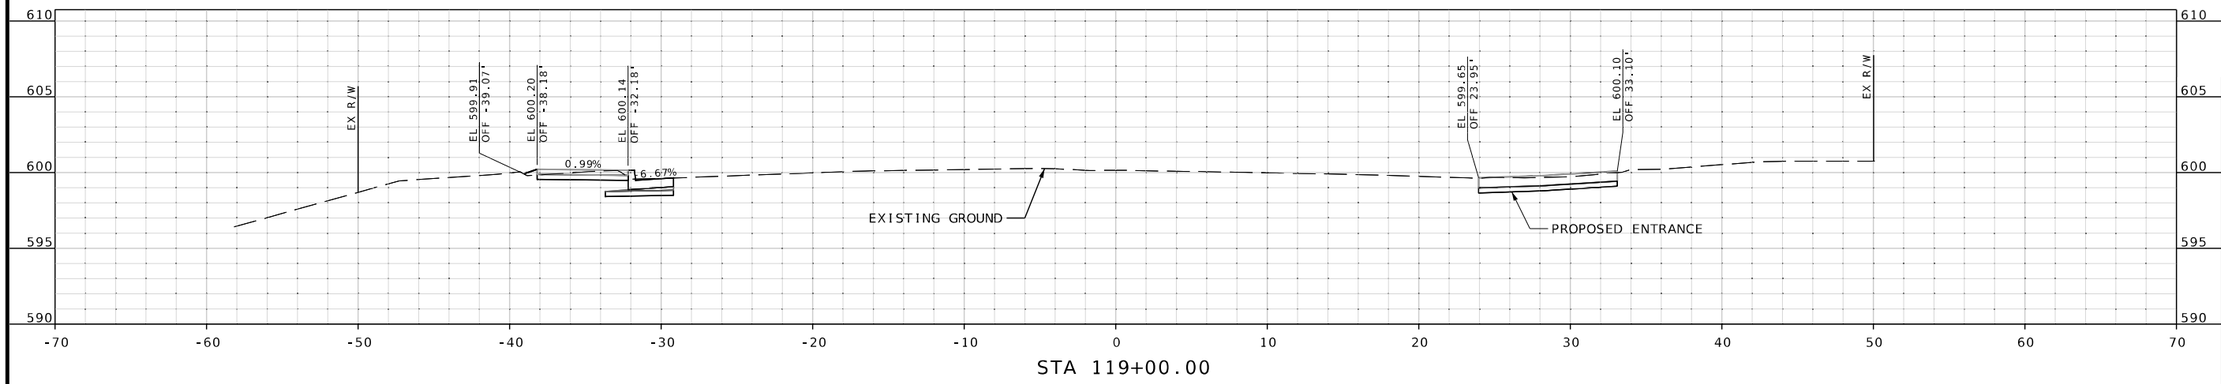

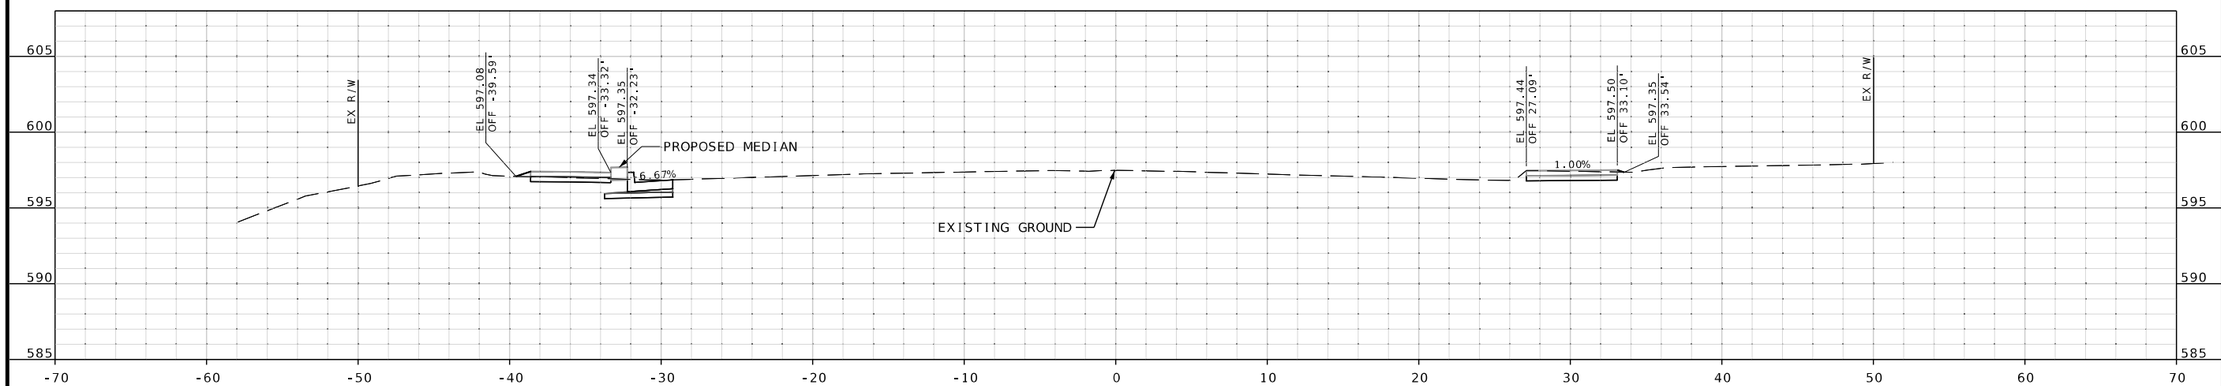

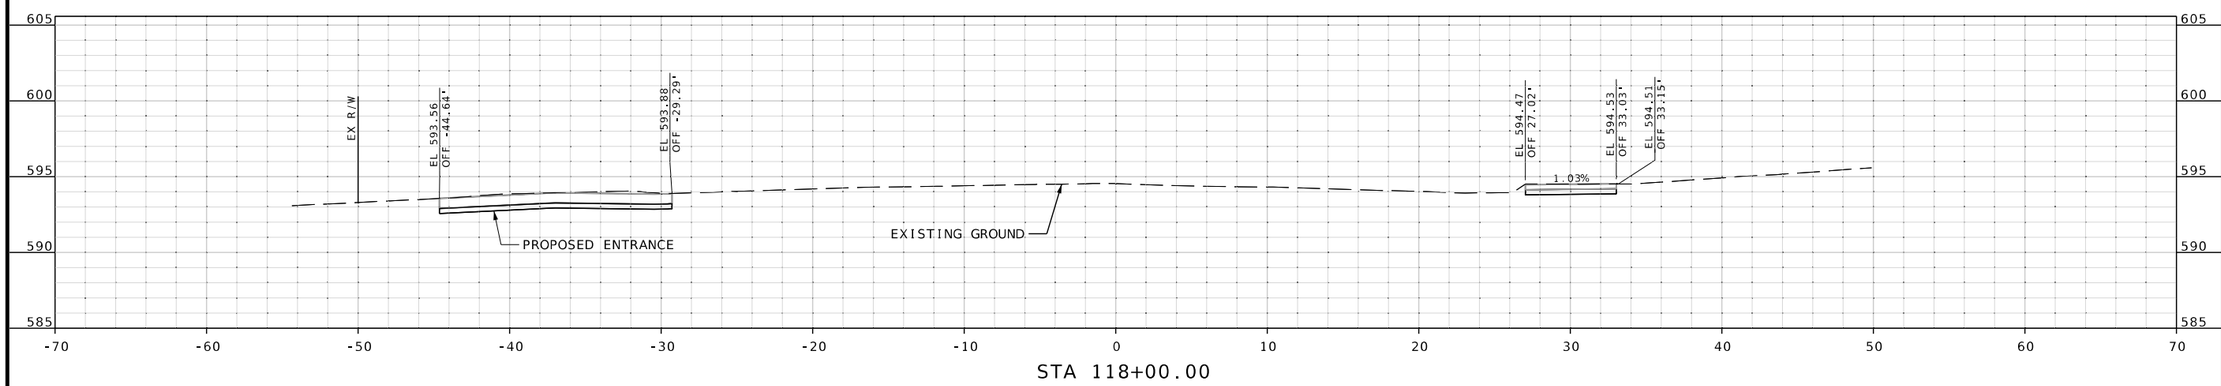

CROSS SECTION
SHEETS
SHEET 74 OF 106

RILEY J. HOFFMAN
PE-2022042958
STATE OF MISSOURI
PROFESSIONAL ENGINEER
08/10/2025 7:55:42 PM
Riley J. Hoffman
MO PE-2022042958

DATE PREPARED
8/10/2025

ROUTE	STATE
67	MO
DISTRICT	SHEET NO.
SL	74

COUNTY
ST. LOUIS

JOB NO.
J6S3557

CONTRACT ID.
.

PROJECT NO.
.

BRIDGE NO.
.

DESCRIPTION	DATE
.	.
.	.
.	.
.	.
.	.
.	.
.	.
.	.

IF A SEAL IS PRESENT ON THIS SHEET IT HAS BEEN ELECTRONICALLY SEALED AND DATED.


MISSOURI HIGHWAYS AND TRANSPORTATION COMMISSION
105 WEST CAPITOL
JEFFERSON CITY, MO 65102
1-888-ASK-MODOT (1-888-275-6636)

HR GREEN, INC.
520 MARYVILLE CENTRE DRIVE,
SUITE 100
ST. LOUIS, MISSOURI 63141
PHONE: (636) 519.0990
CORPORATE LICENSE #2002006608


HRGreen

\\hrgreen.com\hrg\Data\2021\211826.03\CAD\Roadway\Plan_Sheets\335-372_XS_55-92OF106_J6S3557_I5.dgn 2:03:13 PM 8/10/2025


DISCLAMIER
THE PROFESSIONAL WHOSE SIGNATURE AND PERSONAL SEAL APPEAR HEREON ASSUMES RESPONSIBILITY ONLY FOR WHAT APPEARS ON THIS PAGE, AND DISCLAIMS (PURSUANT TO SECTION 327.411 RSMO) SPECIFICATION, ESTIMATES, REPORTS, OR OTHER DOCUMENTS OR INSTRUMENTS NOT SEALED BY THE UNDERSIGNED PROFESSIONAL RELATING TO OR INTENDED TO BE USED FOR ANY PART OR PARTS OF THE PROJECT TO WHICH THIS PAGE REFERS.

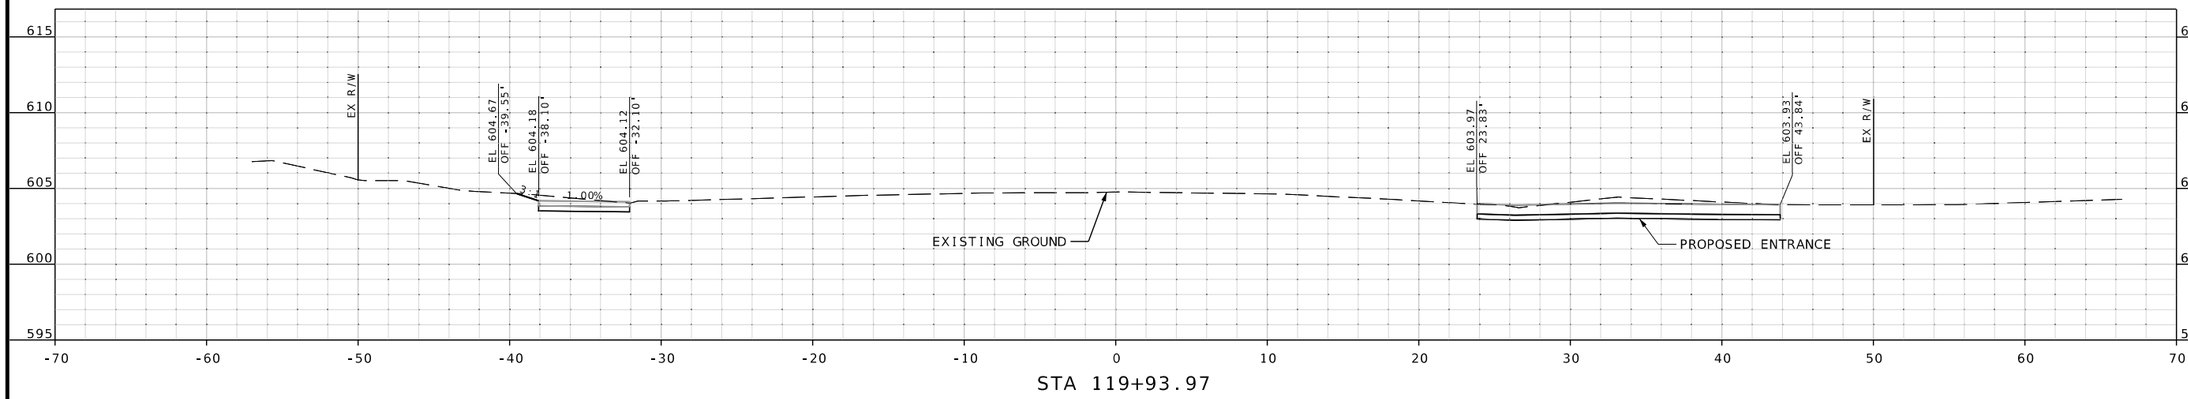

STA 119+93.97

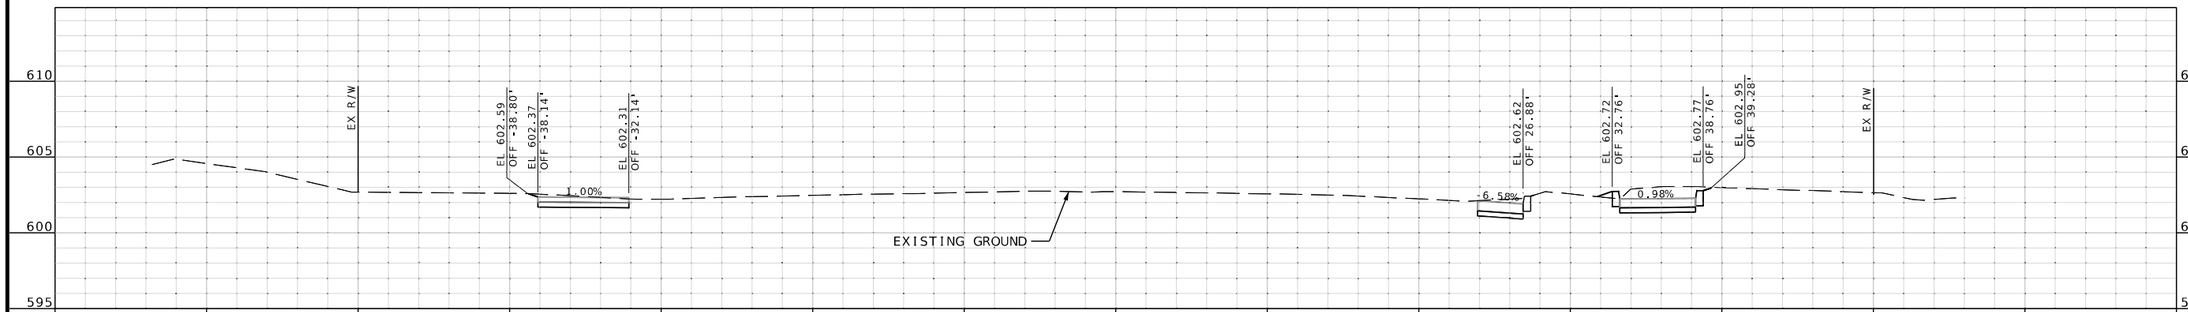

STA 119+50.00

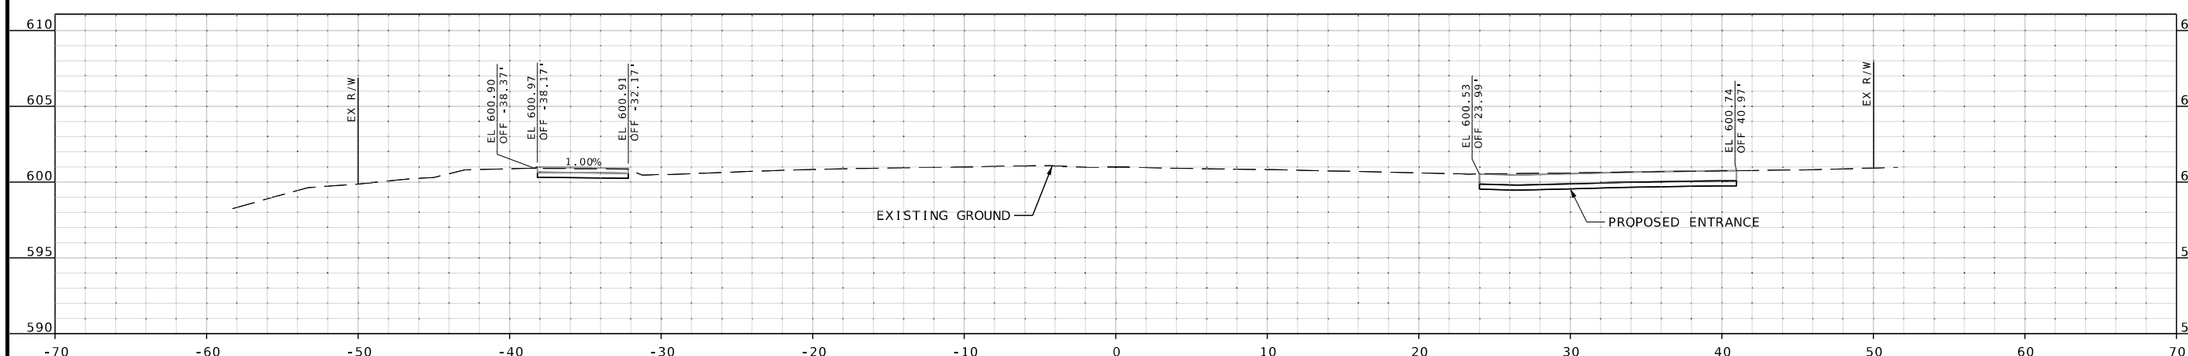

STA 119+16.13

CROSS SECTION SHEETS
SHEET 75 OF 106

RILEY J. HOFFMAN
PE-2022042958
STATE OF MISSOURI
PROFESSIONAL ENGINEER

08/10/2025 7:55:40 PM
Riley J. Hoffman
MO PE-2022042958

DATE PREPARED
8/10/2025

ROUTE	STATE
67	MO
DISTRICT	SHEET NO.
SL	75

COUNTY
ST. LOUIS

JOB NO.
J6S3557

CONTRACT ID.
.

PROJECT NO.
.

BRIDGE NO.
.

IF A SEAL IS PRESENT ON THIS SHEET IT HAS BEEN ELECTRONICALLY SEALED AND DATED.

DATE	DESCRIPTION
.	.


MISSOURI HIGHWAYS AND TRANSPORTATION COMMISSION

105 WEST CAPITOL
JEFFERSON CITY, MO 65102
1-888-ASK-MODOT (1-888-275-6636)


HR GREEN, INC.
520 MARYVILLE CENTRE DRIVE, SUITE 100
ST. LOUIS, MISSOURI 63141
PHONE: (636) 519.0990
CORPORATE LICENSE #2002006608

HRGreen


DISCLAMIER
THE PROFESSIONAL WHOSE SIGNATURE AND PERSONAL SEAL APPEAR HEREON ASSUMES RESPONSIBILITY ONLY FOR WHAT APPEARS ON THIS PAGE, AND DISCLAIMS (PURSUANT TO SECTION 327.411 RSMO) SPECIFICATION, ESTIMATES, REPORTS, OR OTHER DOCUMENTS OR INSTRUMENTS NOT SEALED BY THE UNDERSIGNED PROFESSIONAL RELATING TO OR INTENDED TO BE USED FOR ANY PART OR PARTS OF THE PROJECT TO WHICH THIS PAGE REFERS.

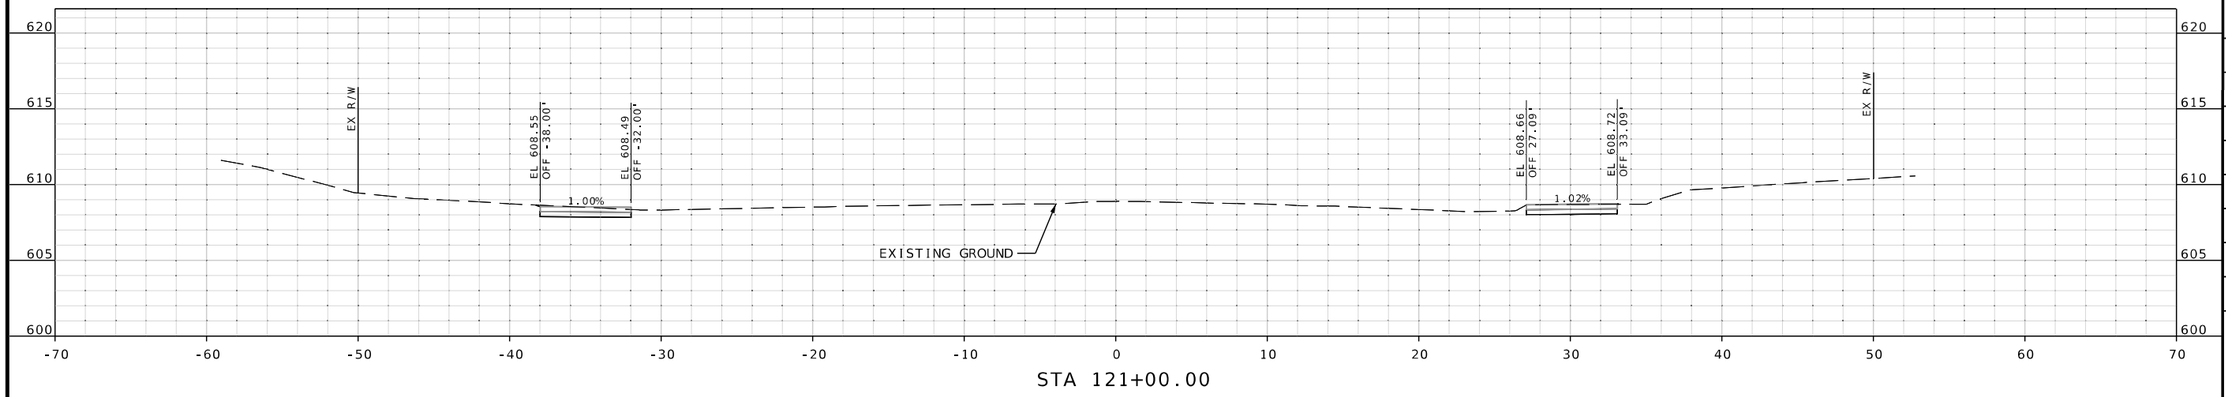

STA 121+00.00

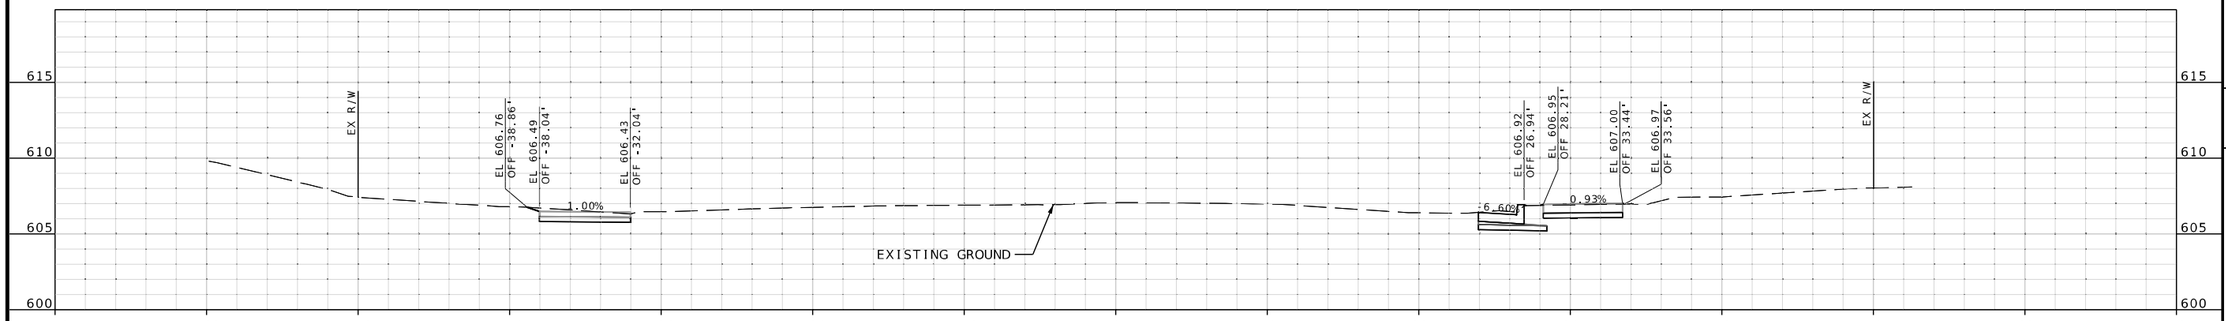

STA 120+50.00

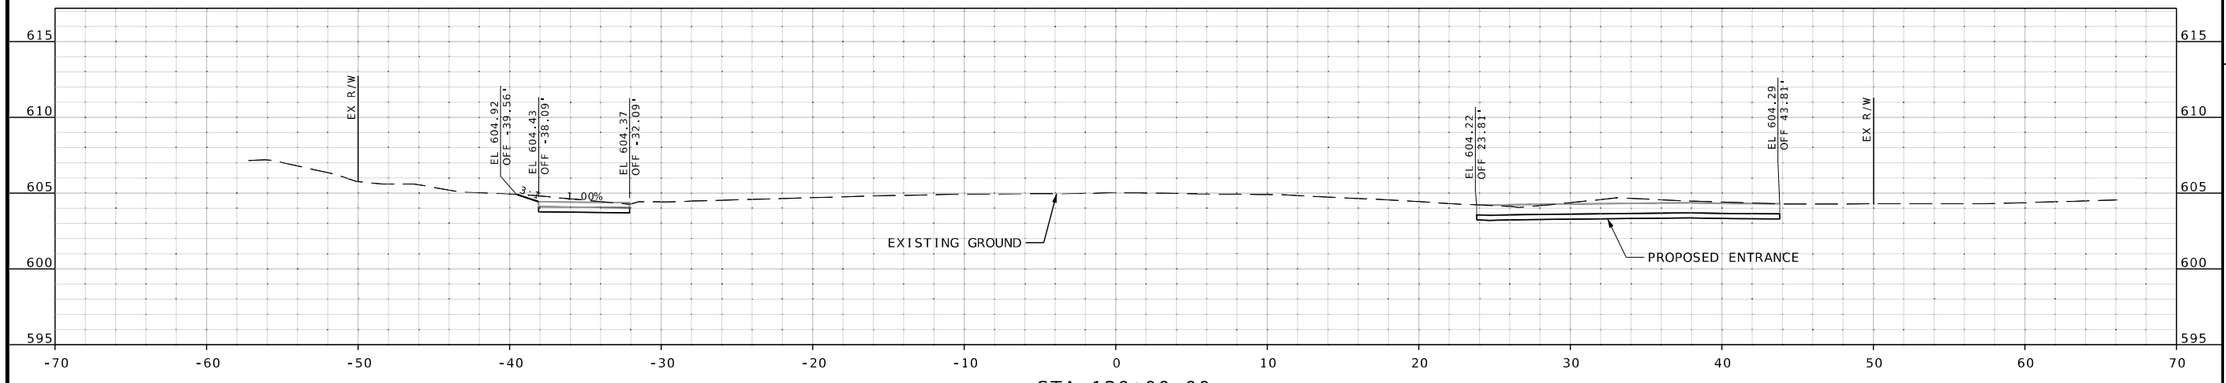

STA 120+00.00

CROSS SECTION SHEETS
SHEET 76 OF 106

STATE OF MISSOURI
RILEY J. HOFFMAN
PE-2022042958
PROFESSIONAL ENGINEER
08/10/2025 7:55:53 PM
Riley J. Hoffman
MO PE-2022042958

DATE PREPARED	8/10/2025
ROUTE	67
STATE	MO
DISTRICT	SL
SHEET NO.	76
COUNTY	ST. LOUIS
JOB NO.	J6S3557
CONTRACT ID.	.
PROJECT NO.	.
BRIDGE NO.	.


DATE	DESCRIPTION
.	.

IF A SEAL IS PRESENT ON THIS SHEET IT HAS BEEN ELECTRONICALLY SEALED AND DATED.

MISSOURI HIGHWAYS AND TRANSPORTATION COMMISSION
105 WEST CAPITOL
JEFFERSON CITY, MO 65102
1-888-ASK-MODOT (1-888-275-6636)


HR GREEN, INC.
520 MARYVILLE CENTRE DRIVE.
SUITE 100
ST. LOUIS, MISSOURI 63141
PHONE: (636) 519.0990
CORPORATE LICENSE #2002006608
HRGreen

DISCLAMIER
THE PROFESSIONAL WHOSE SIGNATURE AND PERSONAL SEAL APPEAR HEREON ASSUMES RESPONSIBILITY ONLY FOR WHAT APPEARS ON THIS PAGE, AND DISCLAIMS (PURSUANT TO SECTION 327.411 RSMO) SPECIFICATION, ESTIMATES, REPORTS, OR OTHER DOCUMENTS OR INSTRUMENTS NOT SEALED BY THE UNDERSIGNED PROFESSIONAL RELATING TO OR INTENDED TO BE USED FOR ANY PART OR PARTS OF THE PROJECT TO WHICH THIS PAGE REFERS.

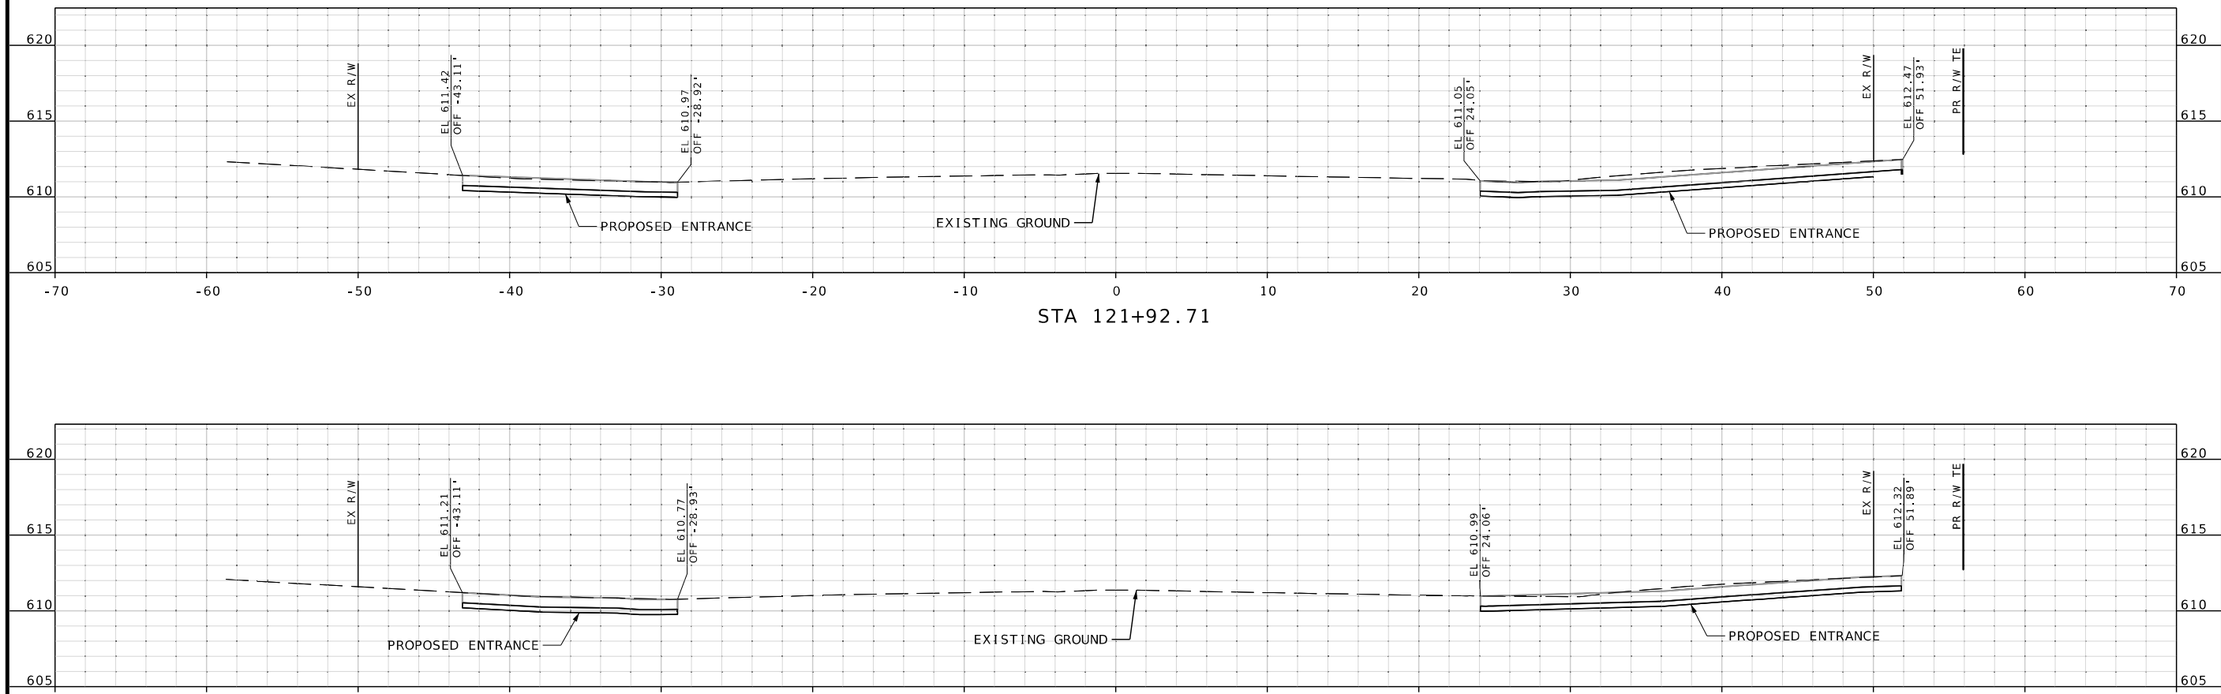

STA 121+92.71

STA 121+84.70

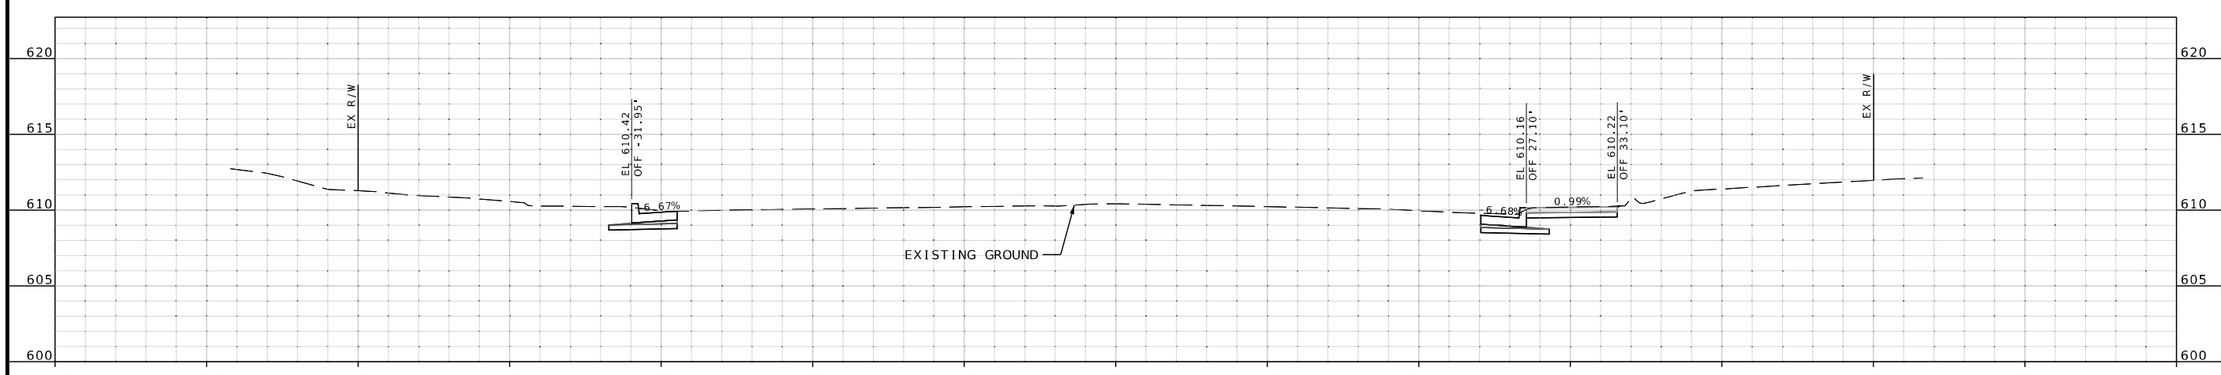

STA 121+50.00

CROSS SECTION
SHEETS
SHEET 77 OF 106

STATE OF MISSOURI
RILEY J. HOFFMAN
PE-2022042958
PROFESSIONAL ENGINEER

08/10/2025 7:55:47 PM
Riley J. Hoffman
MO PE-2022042958

DATE PREPARED	
8/10/2025	
ROUTE	STATE
67	MO
DISTRICT	SHEET NO.
SL	77
COUNTY	
ST. LOUIS	
JOB NO.	
J6S3557	
CONTRACT ID.	
.	
PROJECT NO.	
.	
BRIDGE NO.	
.	


DESCRIPTION	DATE
.	.

IF A SEAL IS PRESENT ON THIS SHEET IT HAS BEEN ELECTRONICALLY SEALED AND DATED.


MISSOURI HIGHWAYS AND TRANSPORTATION COMMISSION
105 WEST CAPITOL
JEFFERSON CITY, MO 65102
1-888-ASK-MODOT (1-888-275-6636)

HR GREEN, INC.
520 MARYVILLE CENTRE DRIVE, SUITE 100
ST. LOUIS, MISSOURI 63141
PHONE: (636) 519.0990
CORPORATE LICENSE #2002006608
HRGreen


DISCLAMIER
THE PROFESSIONAL WHOSE SIGNATURE AND PERSONAL SEAL APPEAR HEREON ASSUMES RESPONSIBILITY ONLY FOR WHAT APPEARS ON THIS PAGE, AND DISCLAIMS (PURSUANT TO SECTION 327.411 RSMO) SPECIFICATION, ESTIMATES, REPORTS, OR OTHER DOCUMENTS OR INSTRUMENTS NOT SEALED BY THE UNDERSIGNED PROFESSIONAL RELATING TO OR INTENDED TO BE USED FOR ANY PART OR PARTS OF THE PROJECT TO WHICH THIS PAGE REFERS.

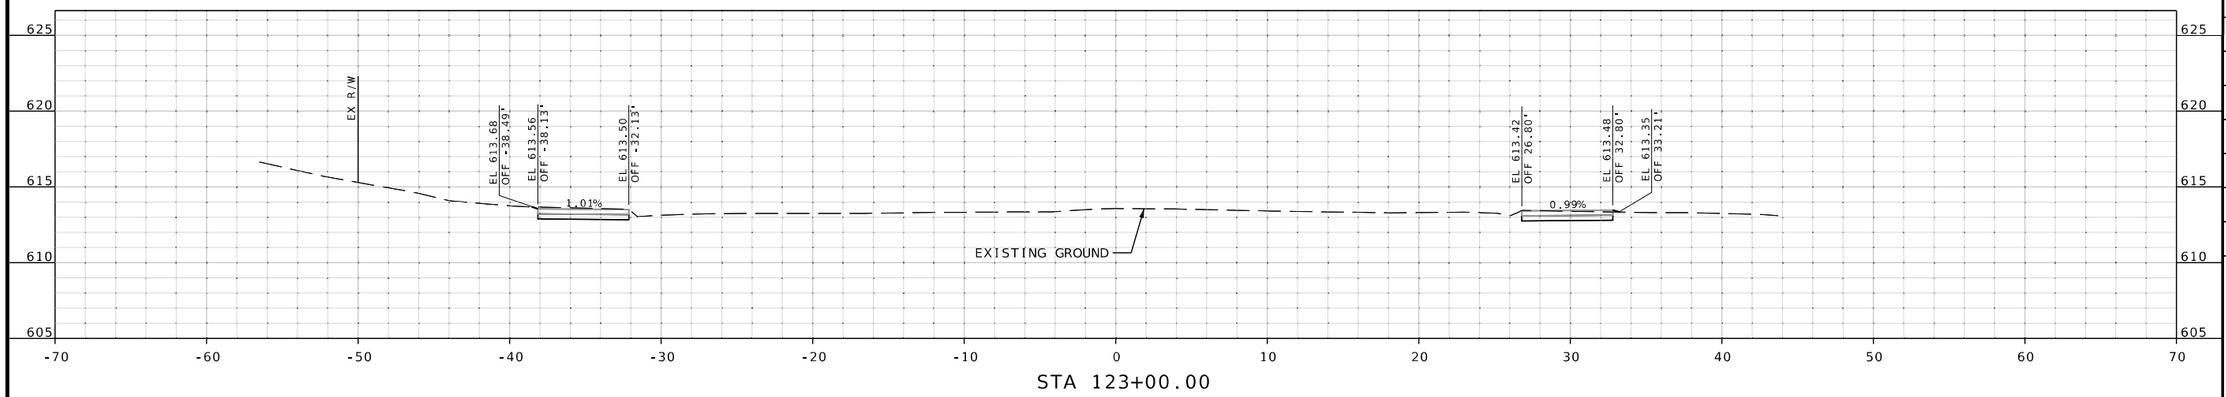

STA 123+00.00

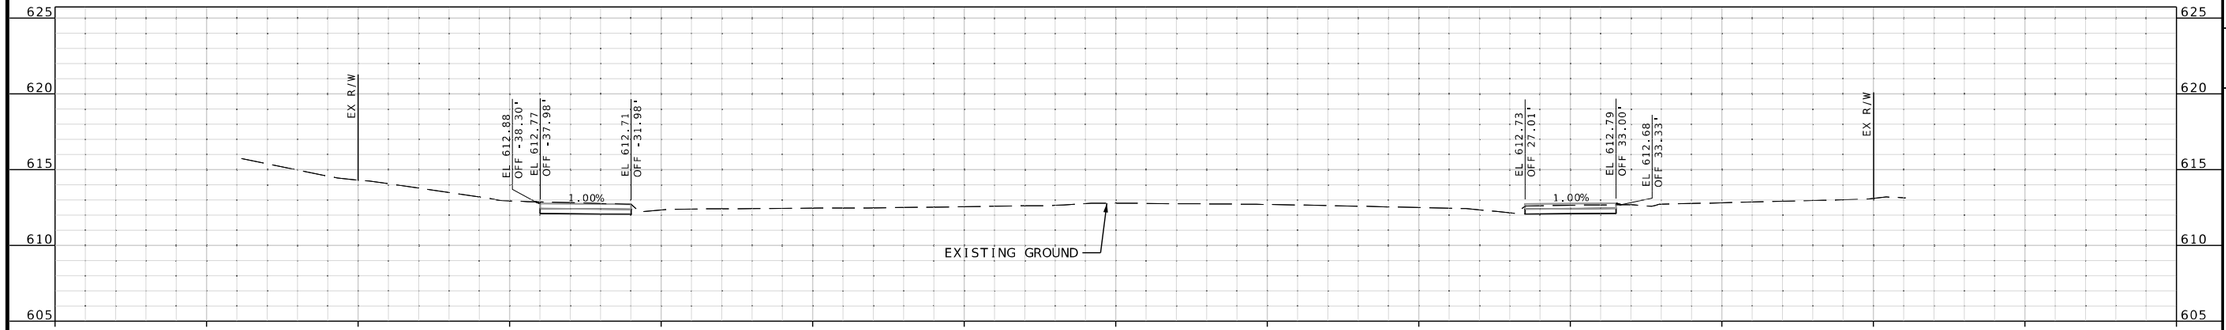

STA 122+50.00

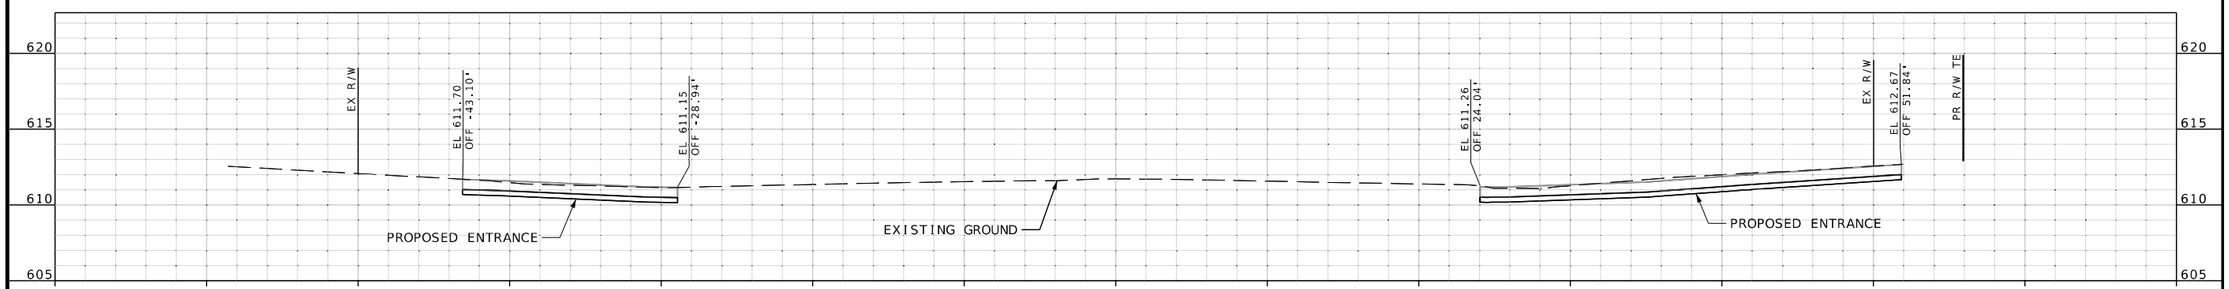

STA 122+00.00

CROSS SECTION
SHEETS
SHEET 78 OF 106

STATE OF MISSOURI
RILEY J. HOFFMAN
PE-2022042958
PROFESSIONAL ENGINEER

08/10/2025 7:55:48 PM
Riley J. Hoffman
MO PE-2022042958

DATE PREPARED	
8/10/2025	
ROUTE	STATE
67	MO
DISTRICT	SHEET NO.
SL	78

COUNTY: ST. LOUIS
JOB NO.: J6S3557
CONTRACT ID.: .
PROJECT NO.: .
BRIDGE NO.: .

DESCRIPTION	DATE
.	.
.	.
.	.
.	.
.	.
.	.
.	.
.	.


MISSOURI HIGHWAYS AND TRANSPORTATION COMMISSION
105 WEST CAPITOL
JEFFERSON CITY, MO 65102
1-888-ASK-MODOT (1-888-275-6636)

HR GREEN, INC.
520 MARYVILLE CENTRE DRIVE,
SUITE 100
ST. LOUIS, MISSOURI 63141
PHONE: (636) 519.0990
CORPORATE LICENSE #2002006608

HRGreen


IF A SEAL IS PRESENT ON THIS SHEET IT HAS BEEN ELECTRONICALLY SEALED AND DATED.

DISCLAMIER
THE PROFESSIONAL WHOSE SIGNATURE AND PERSONAL SEAL APPEAR HEREON ASSUMES RESPONSIBILITY ONLY FOR WHAT APPEARS ON THIS PAGE, AND DISCLAIMS (PURSUANT TO SECTION 327.411 RSMO) SPECIFICATION, ESTIMATES, REPORTS, OR OTHER DOCUMENTS OR INSTRUMENTS NOT SEALED BY THE UNDERSIGNED PROFESSIONAL RELATING TO OR INTENDED TO BE USED FOR ANY PART OR PARTS OF THE PROJECT TO WHICH THIS PAGE REFERS.

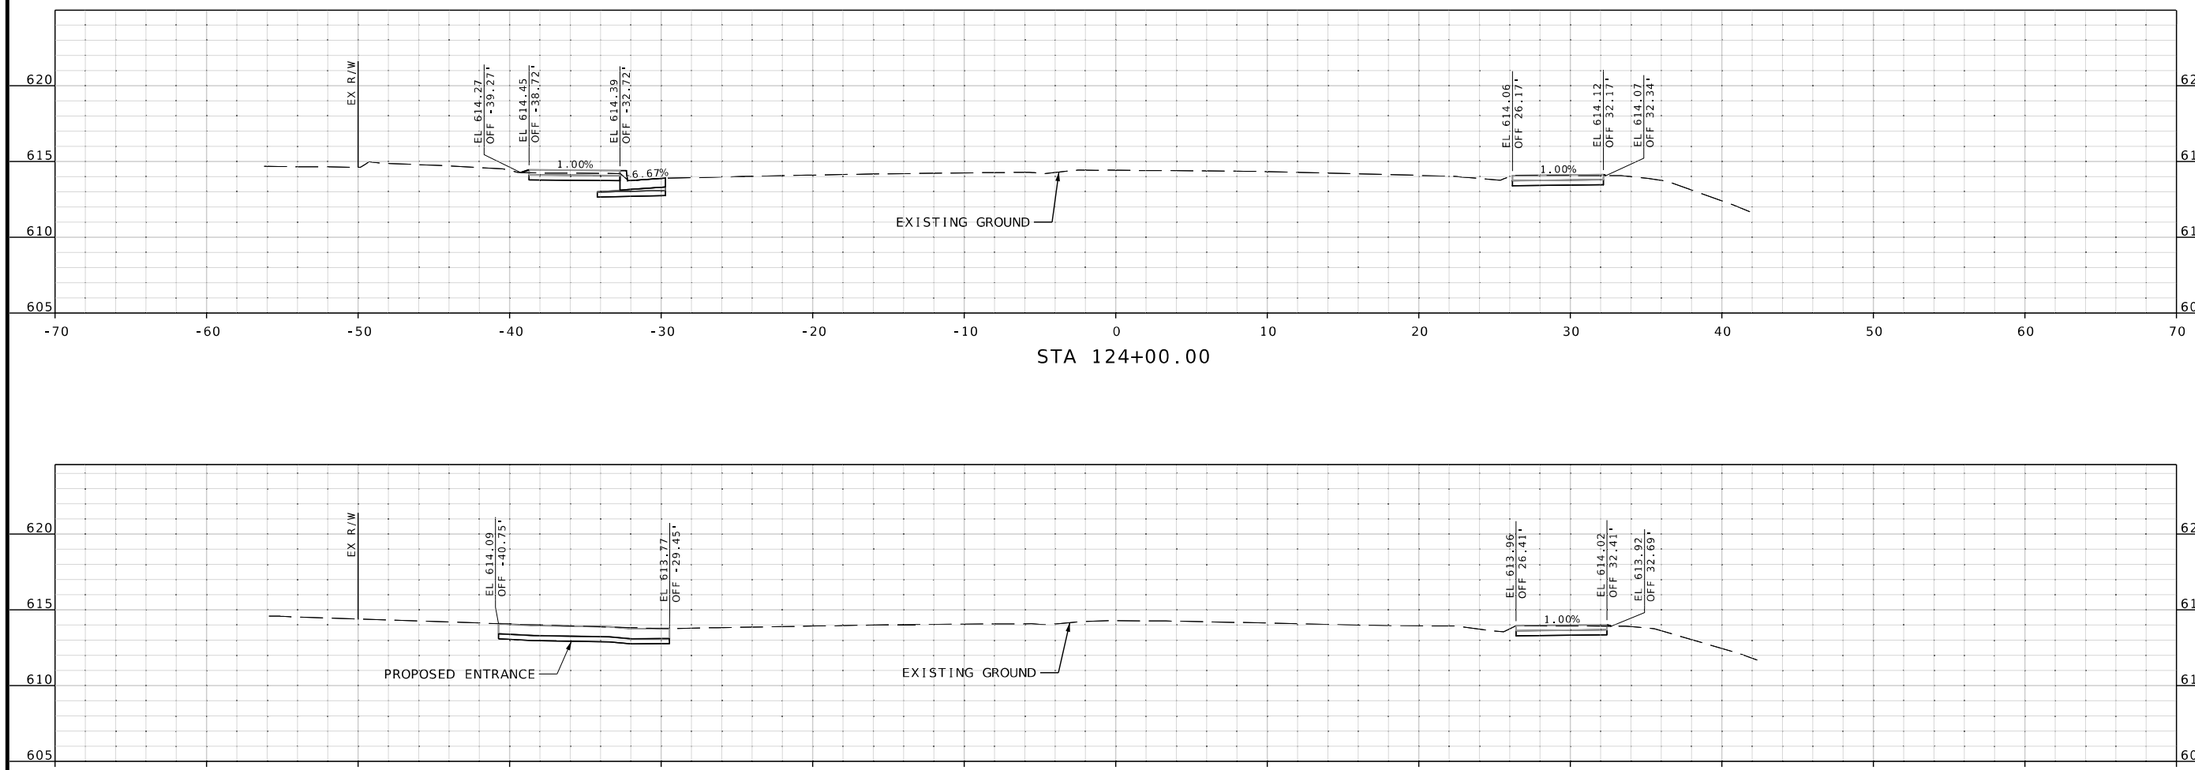

STA 124+00.00

STA 123+64.17

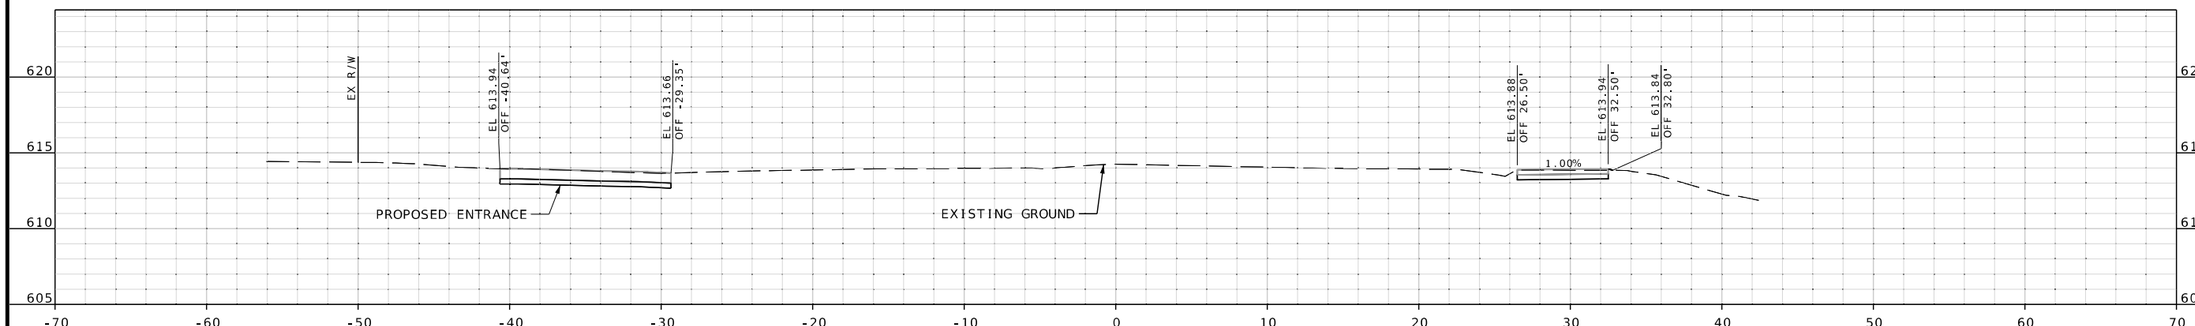

STA 123+50.00

CROSS SECTION
SHEETS
SHEET 79 OF 106

STATE OF MISSOURI
RILEY J. HOFFMAN
PE-2022042958
PROFESSIONAL ENGINEER

08/10/2025 7:55:46 PM
Riley J. Hoffman
MO PE-2022042958

DATE PREPARED
8/10/2025

ROUTE	STATE
67	MO
DISTRICT	SHEET NO.
SL	79

COUNTY
ST. LOUIS

JOB NO.
J6S3557

CONTRACT ID.
.

PROJECT NO.
.

BRIDGE NO.
.

DATE	DESCRIPTION
.	.


IF A SEAL IS PRESENT ON THIS SHEET IT HAS BEEN ELECTRONICALLY SEALED AND DATED.

MISSOURI HIGHWAYS AND TRANSPORTATION COMMISSION
105 WEST CAPITOL
JEFFERSON CITY, MO 65102
1-888-ASK-MODOT (1-888-275-6636)

HR GREEN, INC.
520 MARYVILLE CENTRE DRIVE.
SUITE 100
ST. LOUIS, MISSOURI 63141
PHONE: (636) 519.0990
CORPORATE LICENSE #2002006608

HRGreen

DISCLAMIER
THE PROFESSIONAL WHOSE SIGNATURE AND PERSONAL SEAL APPEAR HEREON ASSUMES RESPONSIBILITY ONLY FOR WHAT APPEARS ON THIS PAGE, AND DISCLAIMS (PURSUANT TO SECTION 327.411 RSMO) SPECIFICATION, ESTIMATES, REPORTS, OR OTHER DOCUMENTS OR INSTRUMENTS NOT SEALED BY THE UNDERSIGNED PROFESSIONAL RELATING TO OR INTENDED TO BE USED FOR ANY PART OR PARTS OF THE PROJECT TO WHICH THIS PAGE REFERS.

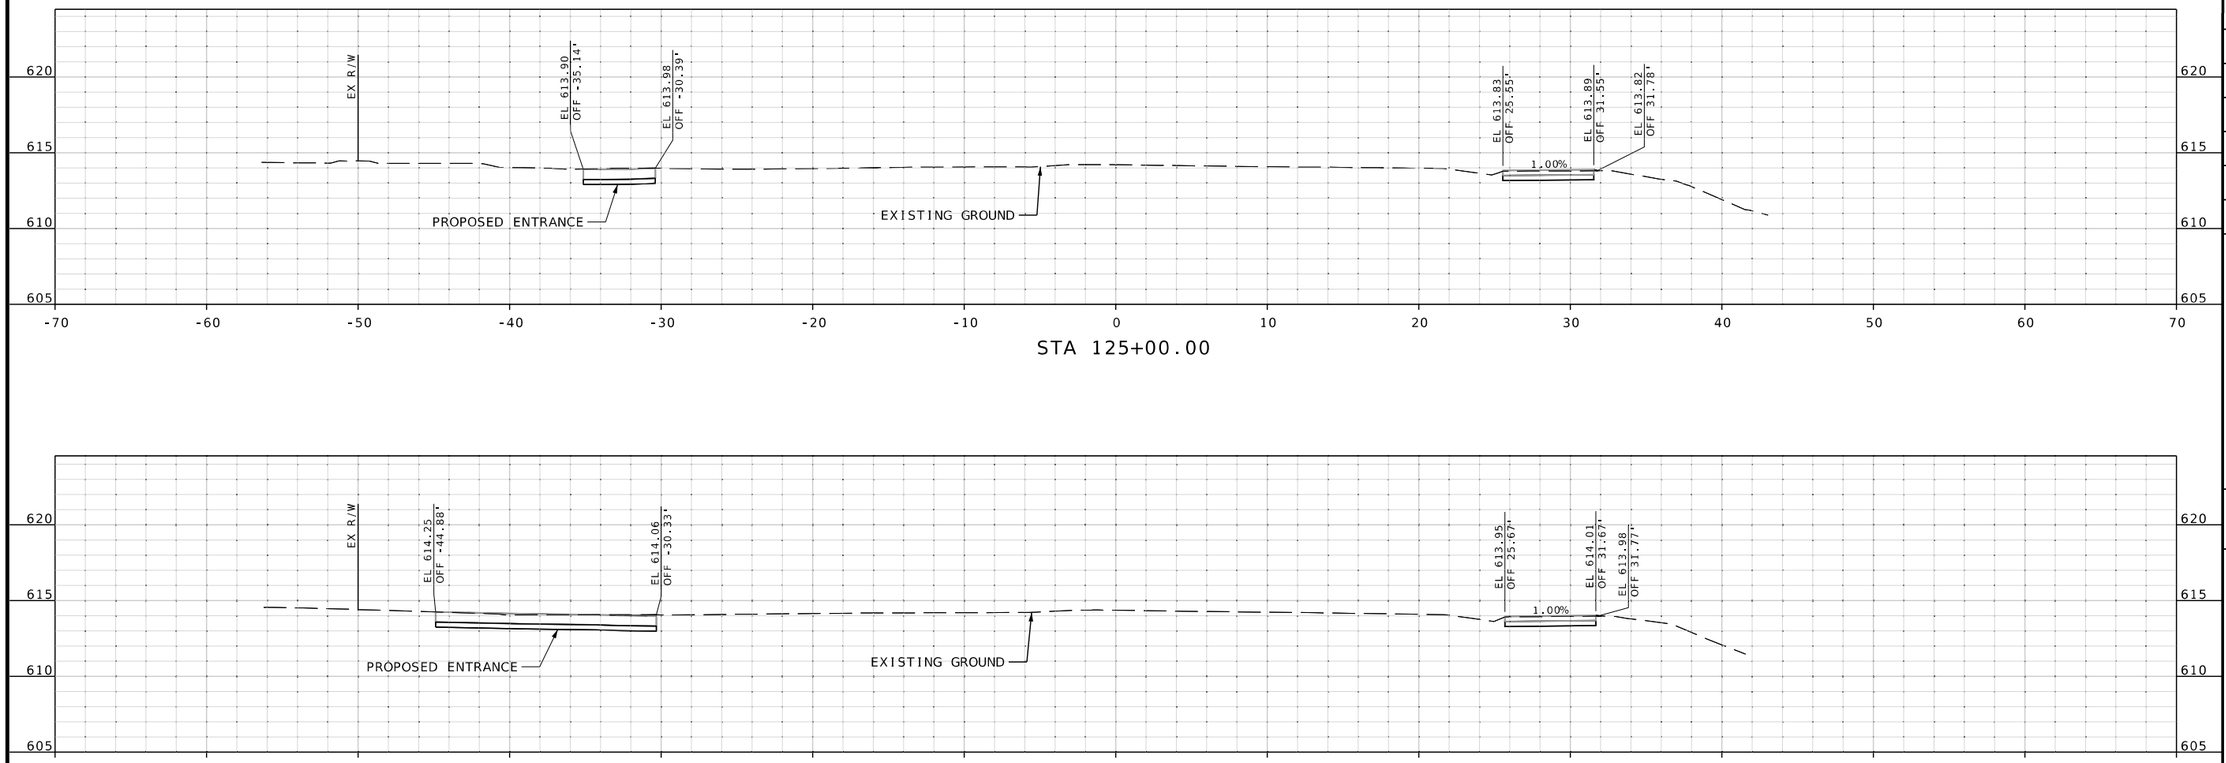

STA 125+00.00

STA 124+78.06

STA 124+50.00

CROSS SECTION
SHEETS
SHEET 80 OF 106

STATE OF MISSOURI
RILEY J. HOFFMAN
PE-2022042958
PROFESSIONAL ENGINEER

08/10/2025 7:55:49 PM
Riley J. Hoffman
MO PE-2022042958

DATE PREPARED	
8/10/2025	
ROUTE	STATE
67	MO
DISTRICT	SHEET NO.
SL	80
COUNTY	
ST. LOUIS	
JOB NO.	
J6S3557	
CONTRACT ID.	
.	
PROJECT NO.	
.	
BRIDGE NO.	
.	

DATE	DESCRIPTION
.	.

IF A SEAL IS PRESENT ON THIS SHEET IT HAS BEEN ELECTRONICALLY SEALED AND DATED.


MISSOURI HIGHWAYS AND TRANSPORTATION COMMISSION

105 WEST CAPITOL
JEFFERSON CITY, MO 65102
1-888-ASK-MODOT (1-888-275-6636)

HR GREEN, INC.
520 MARYVILLE CENTRE DRIVE.
SUITE 100
ST. LOUIS, MISSOURI 63141
PHONE: (636) 519.0990
CORPORATE LICENSE #2002006608


HRGreen

DISCLAMIER
THE PROFESSIONAL WHOSE SIGNATURE AND PERSONAL SEAL APPEAR HEREON ASSUMES RESPONSIBILITY ONLY FOR WHAT APPEARS ON THIS PAGE, AND DISCLAIMS (PURSUANT TO SECTION 327.411 RSMO) SPECIFICATION, ESTIMATES, REPORTS, OR OTHER DOCUMENTS OR INSTRUMENTS NOT SEALED BY THE UNDERSIGNED PROFESSIONAL RELATING TO OR INTENDED TO BE USED FOR ANY PART OR PARTS OF THE PROJECT TO WHICH THIS PAGE REFERS.

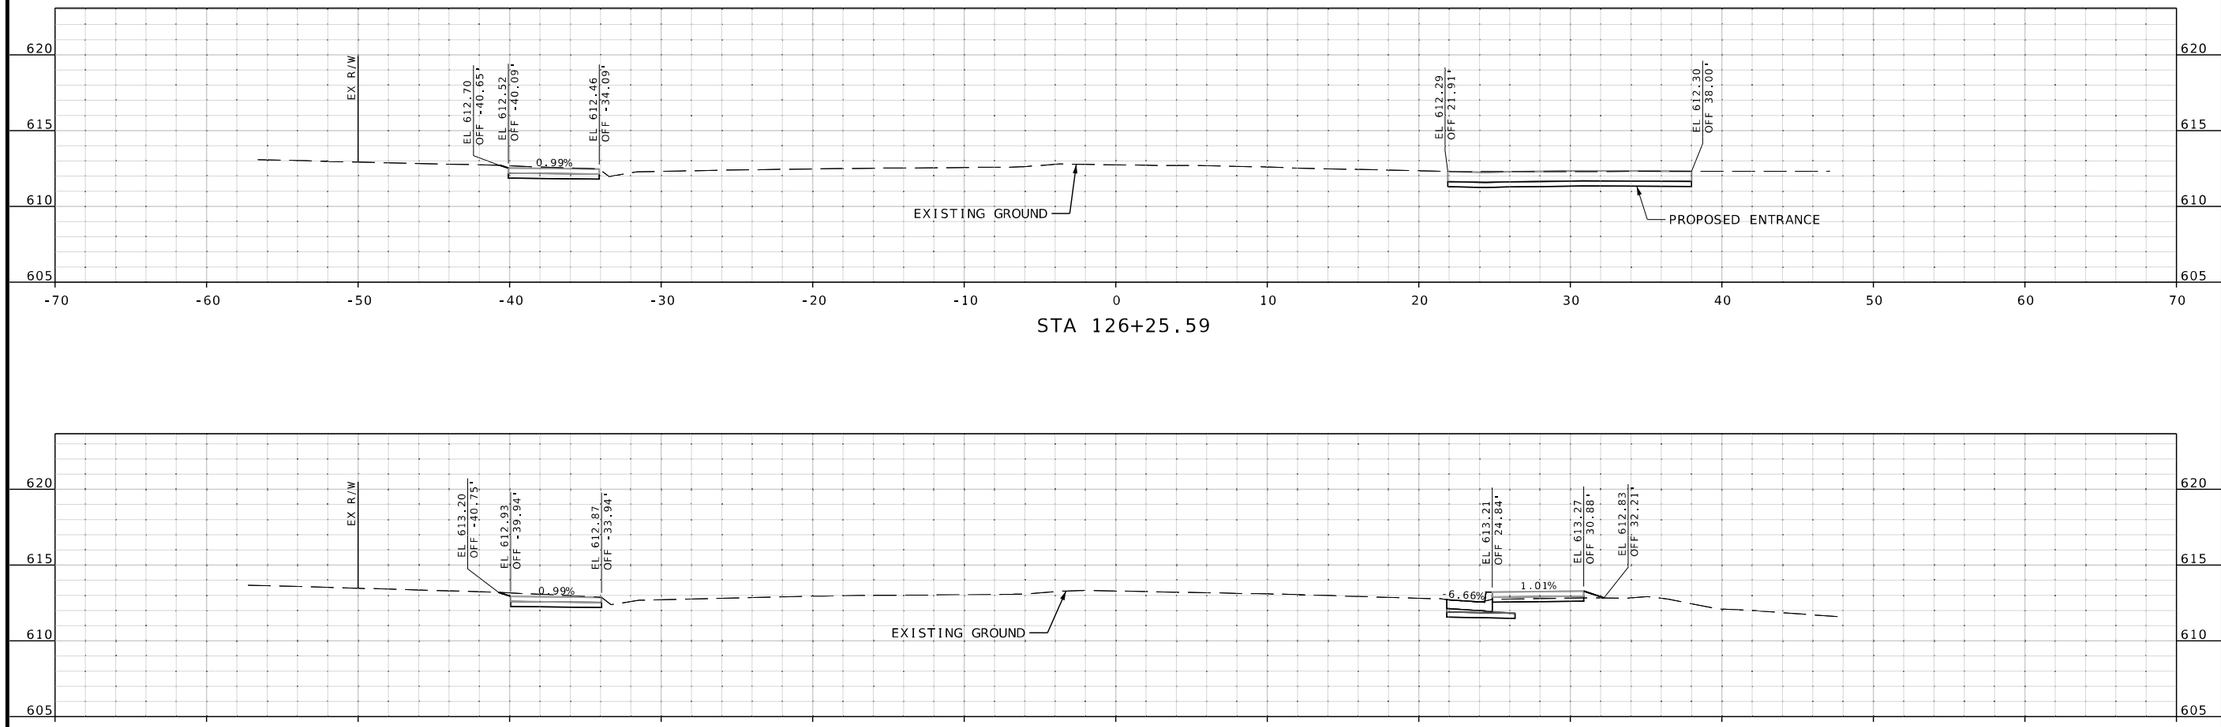

STA 126+25.59

STA 126+00.00

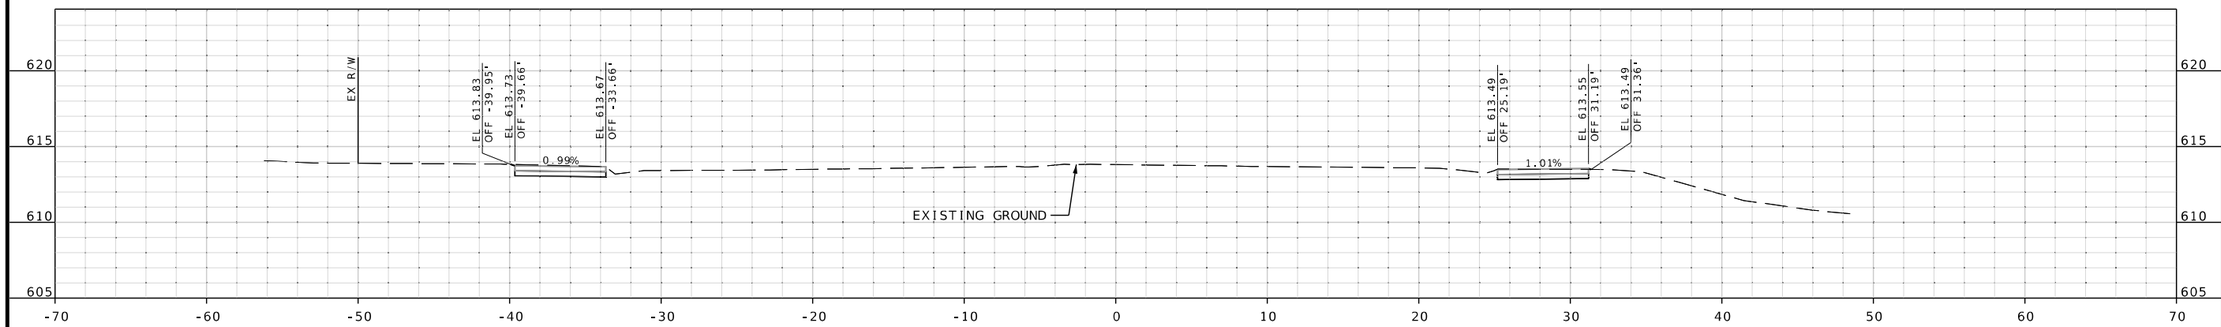

STA 125+50.00

CROSS SECTION
SHEETS
SHEET 81 OF 106

RILEY J. HOFFMAN
PE-2022042958
STATE OF MISSOURI
PROFESSIONAL ENGINEER

08/10/2025 7:55:45 PM
Riley J. Hoffman
MO PE-2022042958

DATE PREPARED
8/10/2025

ROUTE	STATE
67	MO
DISTRICT	SHEET NO.
SL	81

COUNTY
ST. LOUIS

JOB NO.
J6S3557

CONTRACT ID.
.

PROJECT NO.
.

BRIDGE NO.
.

DESCRIPTION	DATE
.	.

IF A SEAL IS PRESENT ON THIS SHEET IT HAS BEEN ELECTRONICALLY SEALED AND DATED.

MISSOURI HIGHWAYS AND TRANSPORTATION COMMISSION


105 WEST CAPITOL
JEFFERSON CITY, MO 65102
1-888-ASK-MODOT (1-888-275-6636)

HR GREEN, INC.
520 MARYVILLE CENTRE DRIVE.
SUITE 100
ST. LOUIS, MISSOURI 63141
PHONE: (636) 519.0990
CORPORATE LICENSE #2002006608


HRGreen

\\hrgreen.com\hrg\Data\2021\211826.03\CAD\Roadway\Plan_Sheets\335-372_XS_55-92OF106_J6S3557_I5.dgn 2:03:28 PM 8/10/2025


DISCLAMIER
THE PROFESSIONAL WHOSE SIGNATURE AND PERSONAL SEAL APPEAR HEREON ASSUMES RESPONSIBILITY ONLY FOR WHAT APPEARS ON THIS PAGE, AND DISCLAIMS (PURSUANT TO SECTION 327.411 RSMO) SPECIFICATION, ESTIMATES, REPORTS, OR OTHER DOCUMENTS OR INSTRUMENTS NOT SEALED BY THE UNDERSIGNED PROFESSIONAL RELATING TO OR INTENDED TO BE USED FOR ANY PART OR PARTS OF THE PROJECT TO WHICH THIS PAGE REFERS.

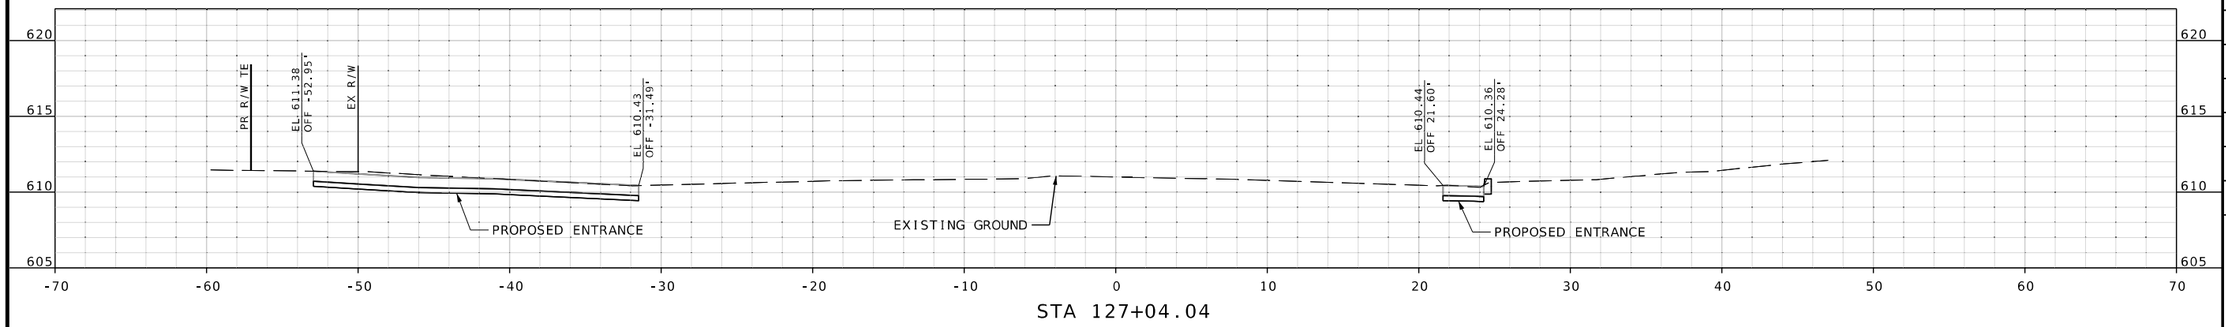

STA 127+04.04

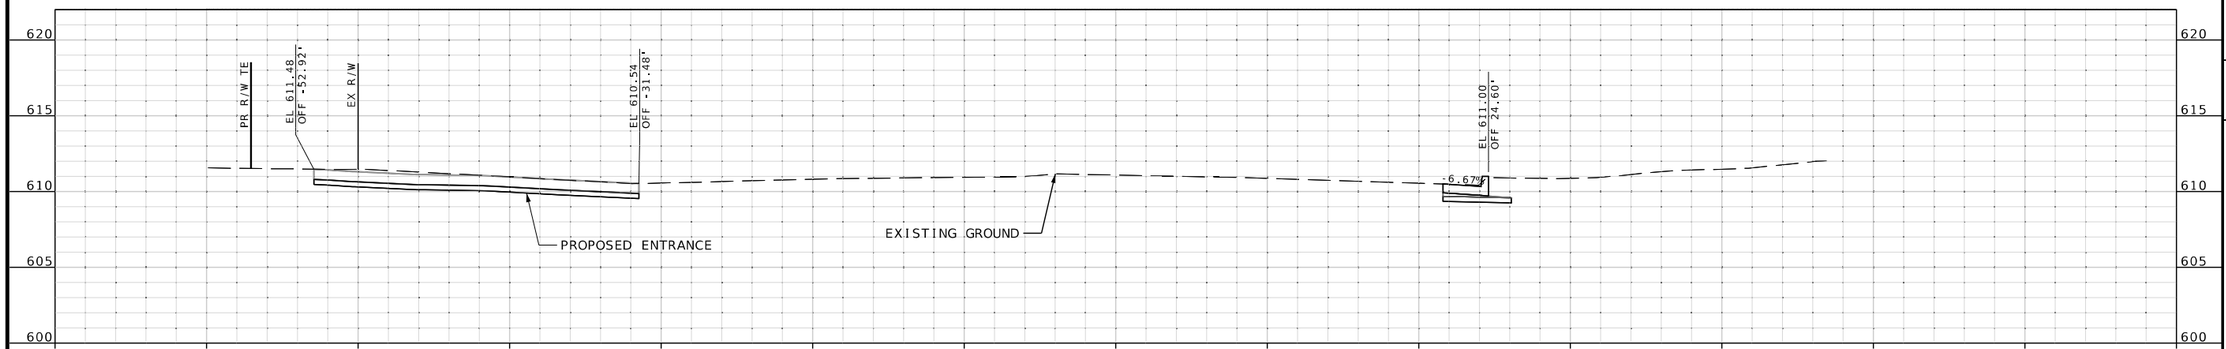

STA 127+00.00

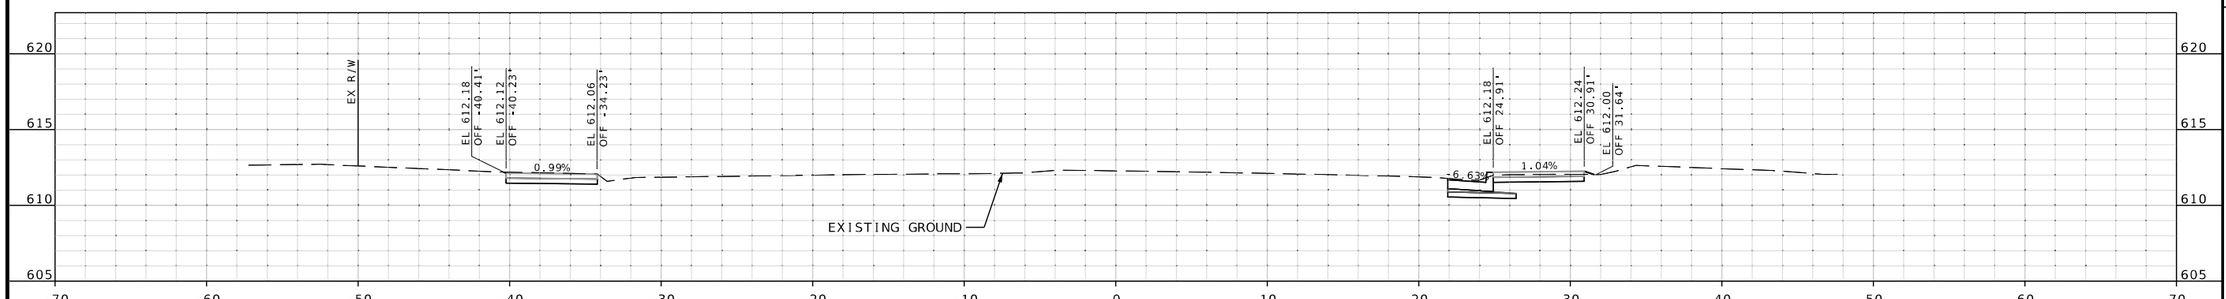

STA 126+50.00

CROSS SECTION
SHEETS
SHEET 82 OF 106

STATE OF MISSOURI
RILEY J. HOFFMAN
PE-2022042958
PROFESSIONAL ENGINEER
08/10/2025 7:55:47 PM
Riley J. Hoffman
MO PE-2022042958

DATE PREPARED
8/10/2025

ROUTE	STATE
67	MO
DISTRICT	SHEET NO.
SL	82

COUNTY
ST. LOUIS

JOB NO.
J6S3557

CONTRACT ID.
.

PROJECT NO.
.

BRIDGE NO.
.


DESCRIPTION	DATE
.	.
.	.
.	.
.	.
.	.
.	.
.	.
.	.

IF A SEAL IS PRESENT ON THIS SHEET IT HAS BEEN ELECTRONICALLY SEALED AND DATED.


MISSOURI HIGHWAYS AND TRANSPORTATION COMMISSION
105 WEST CAPITOL
JEFFERSON CITY, MO 65102
1-888-ASK-MODOT (1-888-275-6636)

HR GREEN, INC.
520 MARYVILLE CENTRE DRIVE,
SUITE 100
ST. LOUIS, MISSOURI 63141
PHONE: (636) 519.0990
CORPORATE LICENSE #2002006608


DISCLAMIER
THE PROFESSIONAL WHOSE SIGNATURE AND PERSONAL SEAL APPEAR HEREON ASSUMES RESPONSIBILITY ONLY FOR WHAT APPEARS ON THIS PAGE, AND DISCLAIMS (PURSUANT TO SECTION 327.411 RSMO) SPECIFICATION, ESTIMATES, REPORTS, OR OTHER DOCUMENTS OR INSTRUMENTS NOT SEALED BY THE UNDERSIGNED PROFESSIONAL RELATING TO OR INTENDED TO BE USED FOR ANY PART OR PARTS OF THE PROJECT TO WHICH THIS PAGE REFERS.

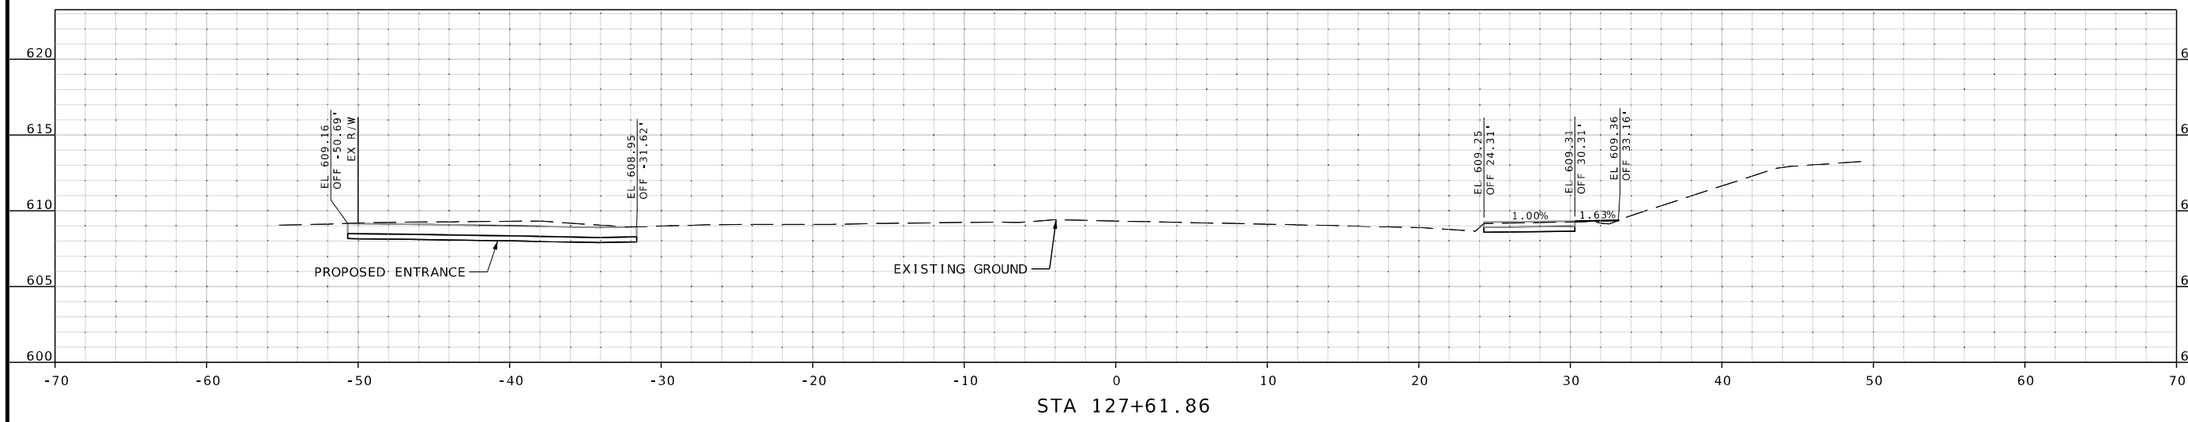

STA 127+61.86

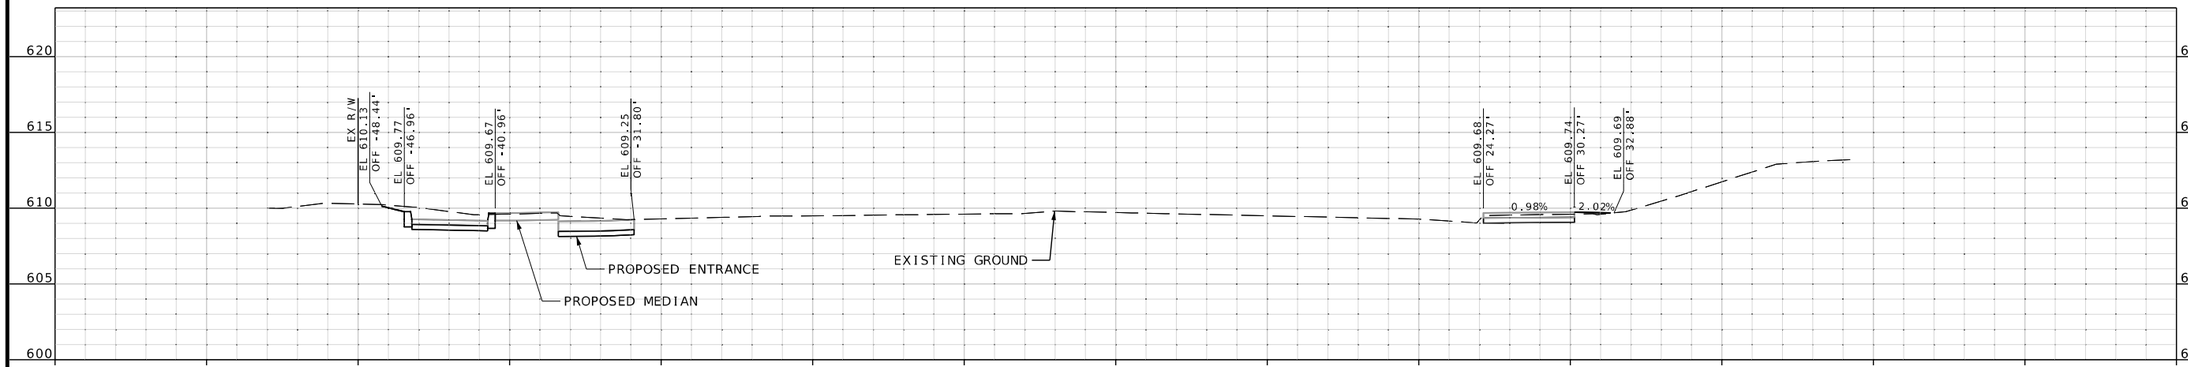

STA 127+50.00

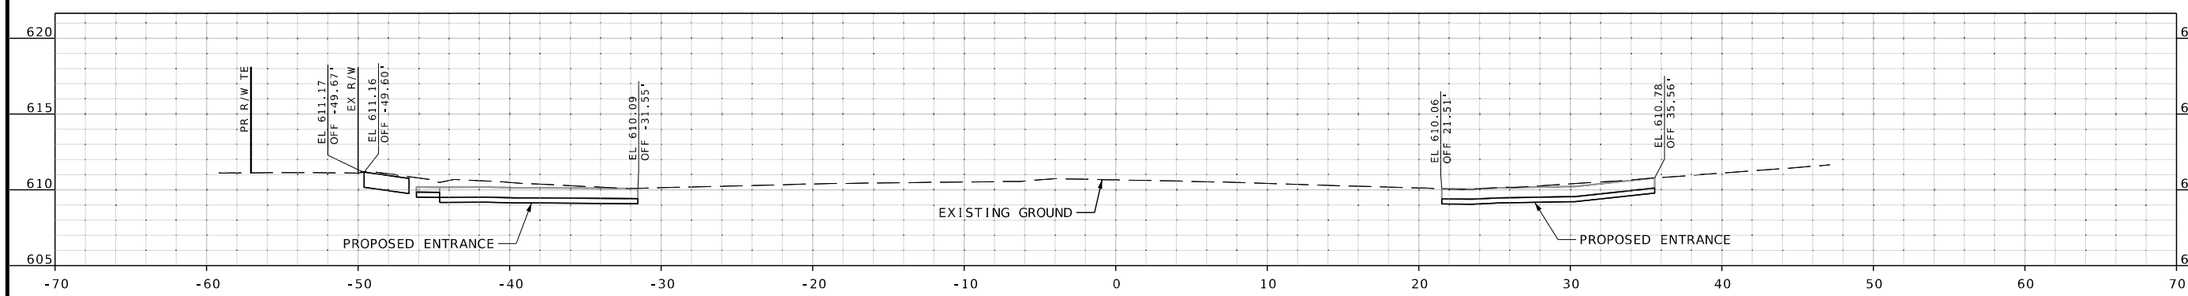

STA 127+17.32

CROSS SECTION
SHEETS
SHEET 83 OF 106

STATE OF MISSOURI
RILEY J. HOFFMAN
PE-2022042958
PROFESSIONAL ENGINEER

08/10/2025 7:55:50 PM
Riley J. Hoffman
MO PE-2022042958

DATE PREPARED	
8/10/2025	
ROUTE	STATE
67	MO
DISTRICT	SHEET NO.
SL	83
COUNTY	
ST. LOUIS	
JOB NO.	
J6S3557	
CONTRACT ID.	
.	
PROJECT NO.	
.	
BRIDGE NO.	
.	

IF A SEAL IS PRESENT ON THIS SHEET IT HAS BEEN ELECTRONICALLY SEALED AND DATED.


DESCRIPTION	.	.	.	.	.	.	.	.
DATE	.	.	.	.	.	.	.	.

MISSOURI HIGHWAYS AND TRANSPORTATION COMMISSION
105 WEST CAPITOL
JEFFERSON CITY, MO 65102
1-888-ASK-MODOT (1-888-275-6636)


HR GREEN, INC.
520 MARYVILLE CENTRE DRIVE,
SUITE 100
ST. LOUIS, MISSOURI 63141
PHONE: (636) 519.0990
CORPORATE LICENSE #2002006608

HRGreen


DISCLAMIER
THE PROFESSIONAL WHOSE SIGNATURE AND PERSONAL SEAL APPEAR HEREON ASSUMES RESPONSIBILITY ONLY FOR WHAT APPEARS ON THIS PAGE, AND DISCLAIMS (PURSUANT TO SECTION 327.411 RSMO) SPECIFICATION, ESTIMATES, REPORTS, OR OTHER DOCUMENTS OR INSTRUMENTS NOT SEALED BY THE UNDERSIGNED PROFESSIONAL RELATING TO OR INTENDED TO BE USED FOR ANY PART OR PARTS OF THE PROJECT TO WHICH THIS PAGE REFERS.

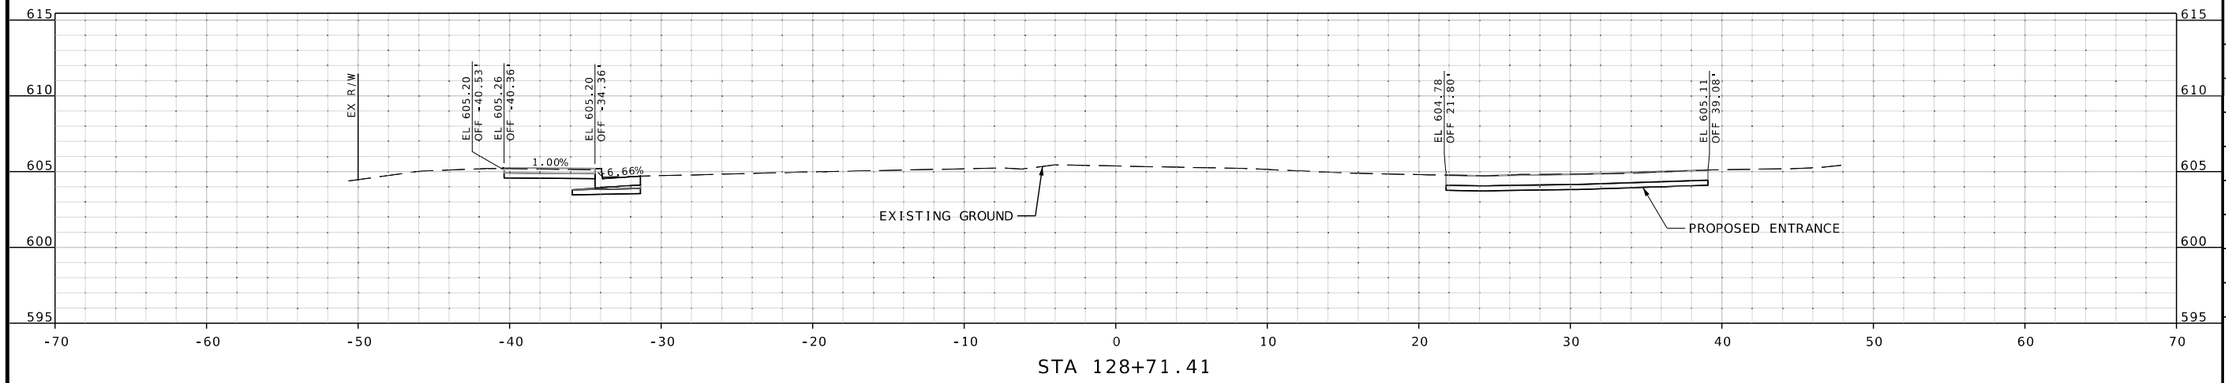

STA 128+71.41

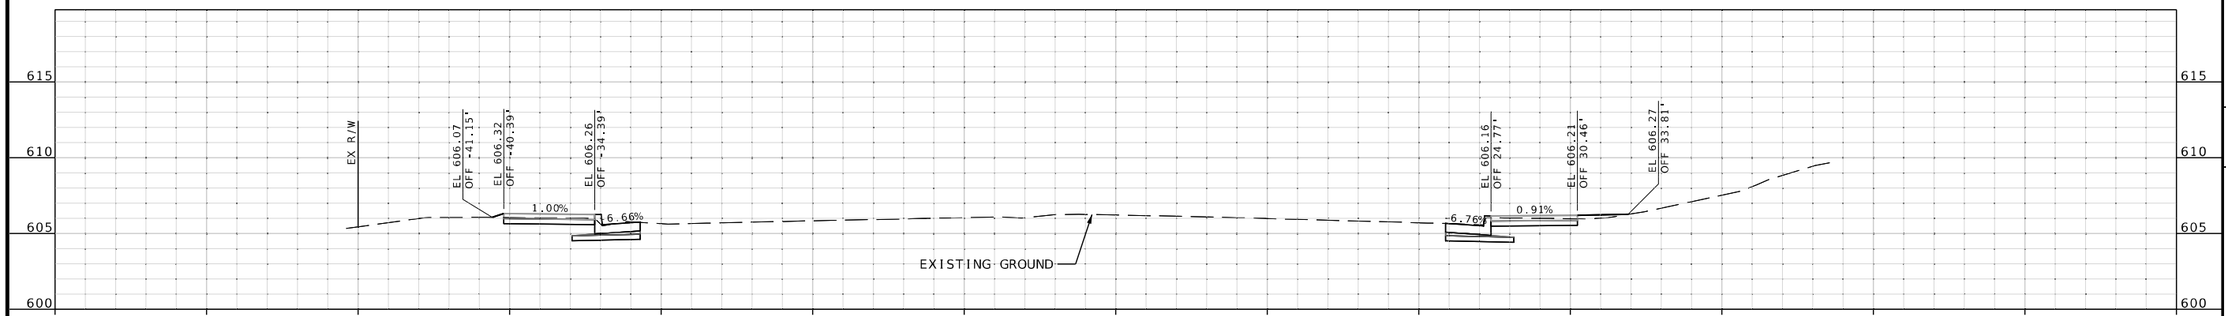

STA 128+50.00

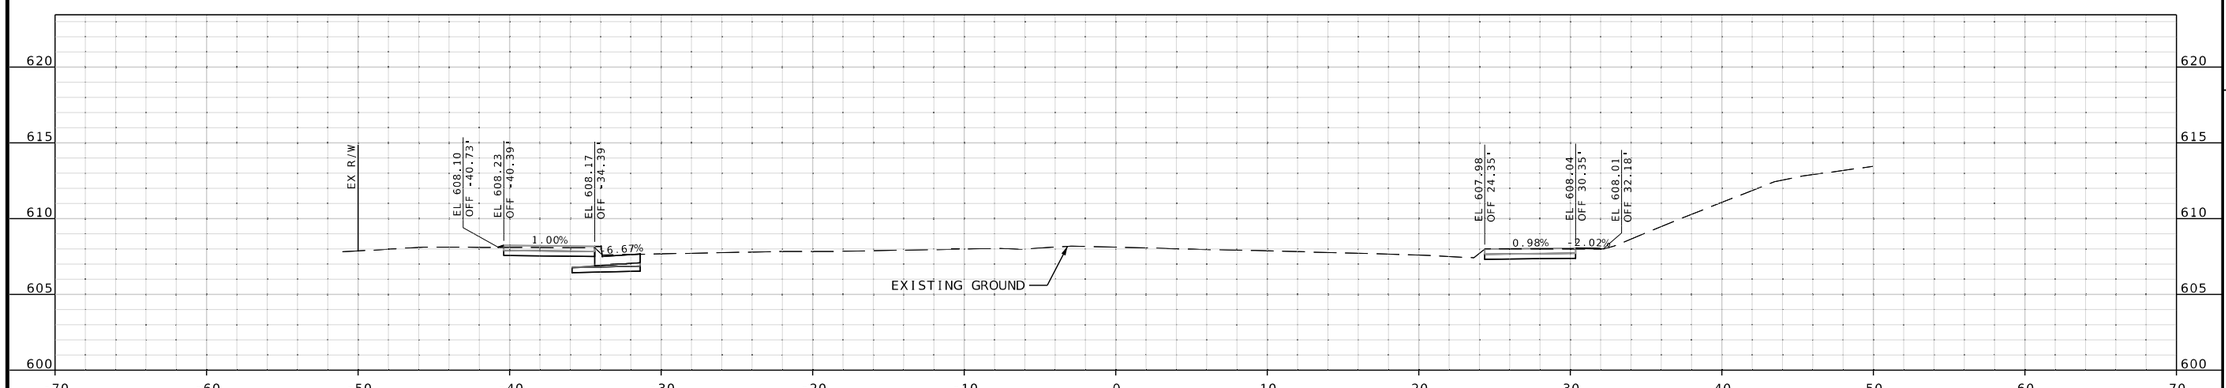

STA 128+00.00

CROSS SECTION
SHEETS
SHEET 84 OF 106

STATE OF MISSOURI
RILEY J. HOFFMAN
PE-2022042958
PROFESSIONAL ENGINEER

Riley Hoffman

08/10/2025 7:55:45 PM
Riley J. Hoffman
MO PE-2022042958

DATE PREPARED	
8/10/2025	
ROUTE	STATE
67	MO
DISTRICT	SHEET NO.
SL	84
COUNTY	
ST. LOUIS	
JOB NO.	
J6S3557	
CONTRACT ID.	
.	
PROJECT NO.	
.	
BRIDGE NO.	
.	

IF A SEAL IS PRESENT ON THIS SHEET IT HAS BEEN ELECTRONICALLY SEALED AND DATED.

DATE	DESCRIPTION
.	.
.	.
.	.
.	.
.	.
.	.
.	.
.	.


MISSOURI HIGHWAYS AND TRANSPORTATION COMMISSION

105 WEST CAPITOL
JEFFERSON CITY, MO 65102
1-888-ASK-MODOT (1-888-275-6636)


HR GREEN, INC.
520 MARYVILLE CENTRE DRIVE, SUITE 100
ST. LOUIS, MISSOURI 63141
PHONE: (636) 519.0990
CORPORATE LICENSE #2002006608

HRGreen


DISCLAMIER
THE PROFESSIONAL WHOSE SIGNATURE AND PERSONAL SEAL APPEAR HEREON ASSUMES RESPONSIBILITY ONLY FOR WHAT APPEARS ON THIS PAGE, AND DISCLAIMS (PURSUANT TO SECTION 327.411 RSMO) SPECIFICATION, ESTIMATES, REPORTS, OR OTHER DOCUMENTS OR INSTRUMENTS NOT SEALED BY THE UNDERSIGNED PROFESSIONAL RELATING TO OR INTENDED TO BE USED FOR ANY PART OR PARTS OF THE PROJECT TO WHICH THIS PAGE REFERS.

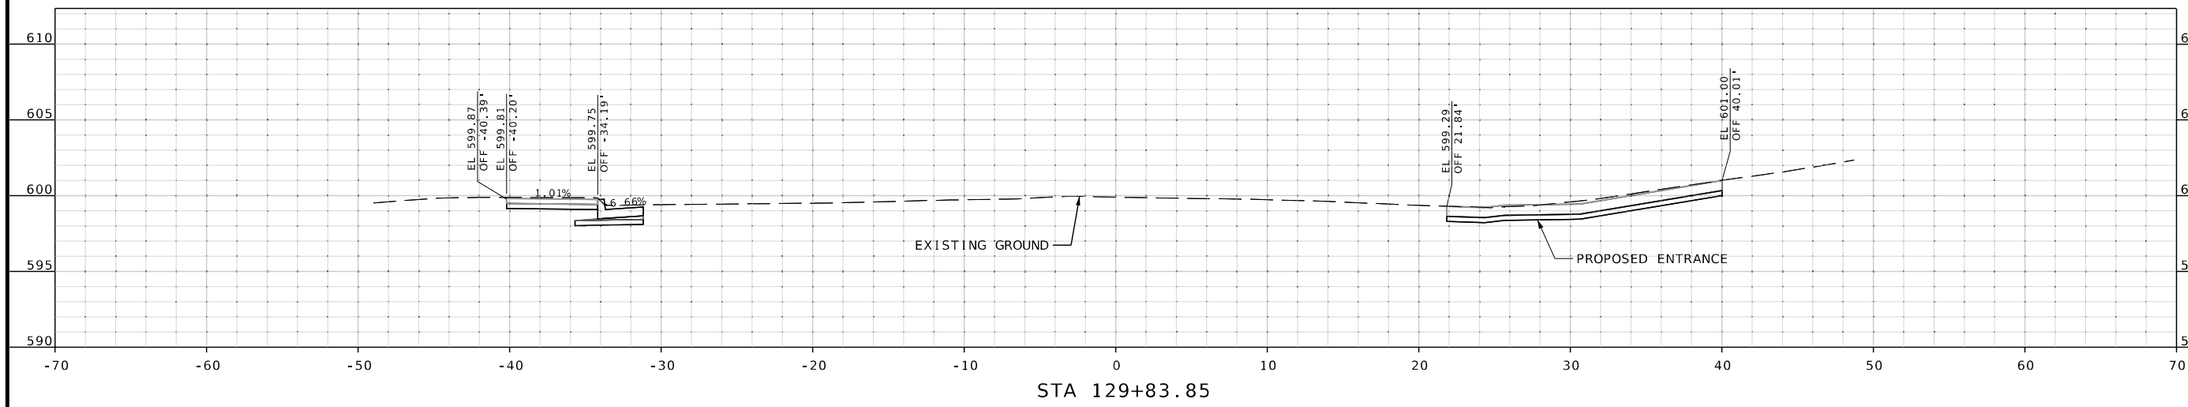

STA 129+83.85

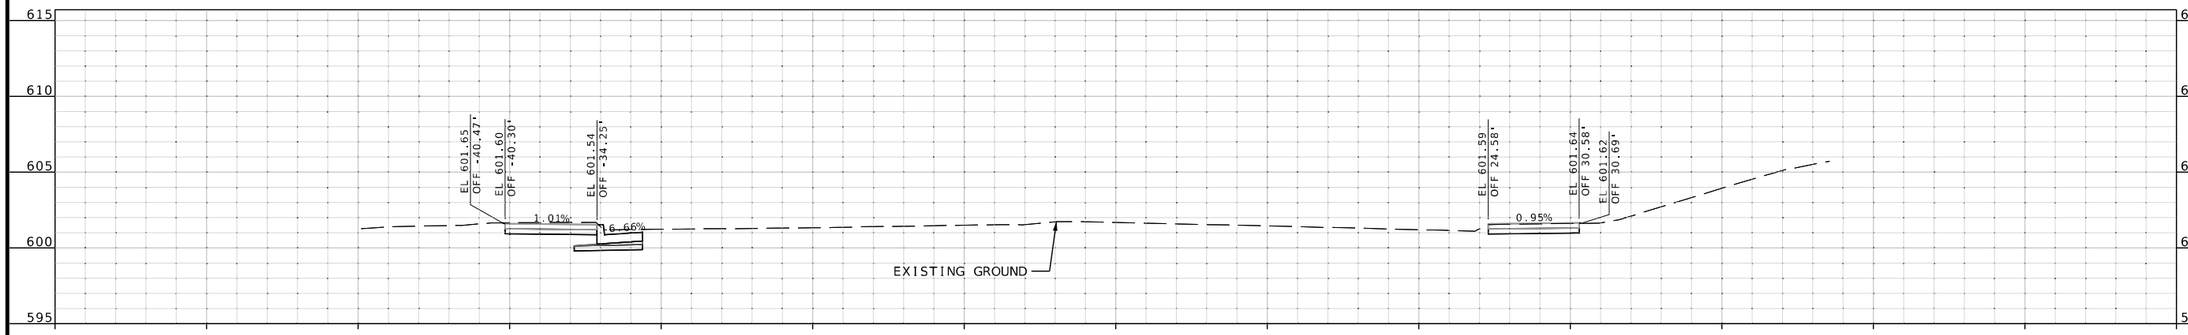

STA 129+50.00

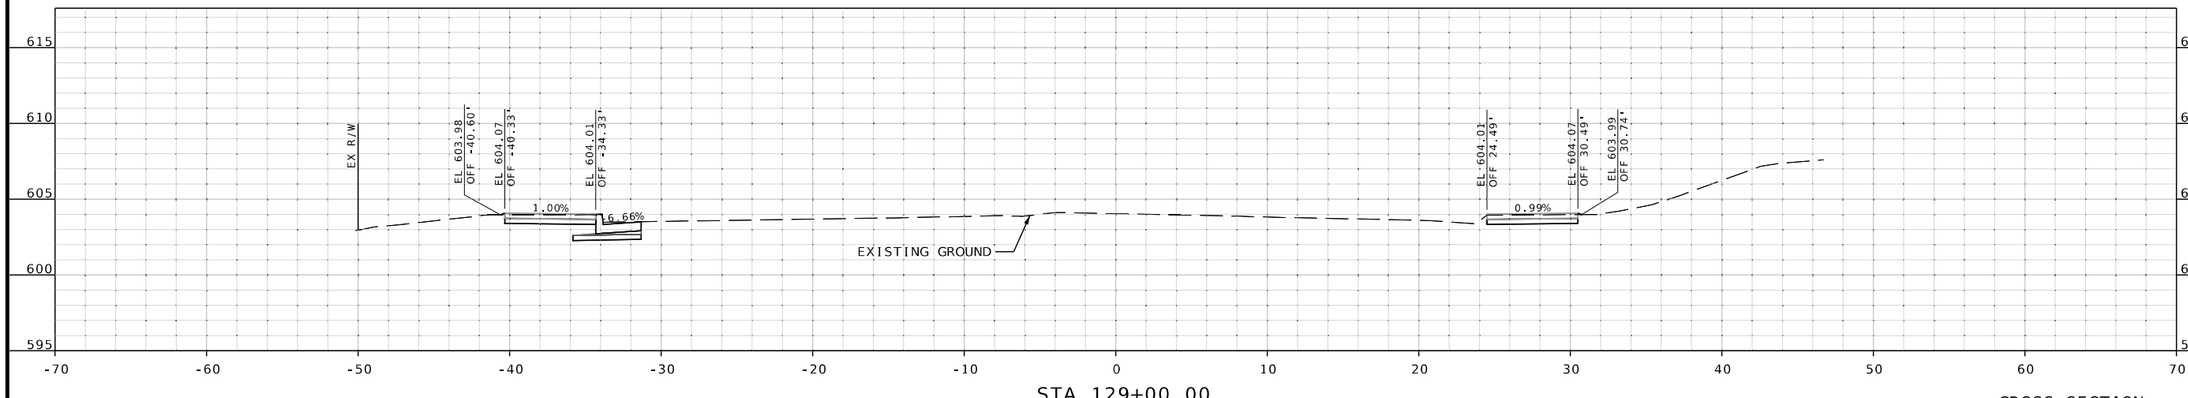

STA 129+00.00

CROSS SECTION SHEETS
SHEET 85 OF 106

STATE OF MISSOURI
RILEY J. HOFFMAN
PE-2022042958
PROFESSIONAL ENGINEER

08/10/2025 7:55:54 PM
Riley J. Hoffman
MO PE-2022042958

DATE PREPARED	
8/10/2025	
ROUTE: 67	STATE: MO
DISTRICT: SL	SHEET NO.: 85
COUNTY: ST. LOUIS	
JOB NO.: J6S3557	
CONTRACT ID.: .	
PROJECT NO.: .	
BRIDGE NO.: .	

DATE	DESCRIPTION
.	.

IF A SEAL IS PRESENT ON THIS SHEET IT HAS BEEN ELECTRONICALLY SEALED AND DATED.

MISSOURI HIGHWAYS AND TRANSPORTATION COMMISSION


105 WEST CAPITOL
JEFFERSON CITY, MO 65102
1-888-ASK-MODOT (1-888-275-6636)

HR GREEN, INC.
520 MARYVILLE CENTRE DRIVE.
SUITE 100
ST. LOUIS, MISSOURI 63141
PHONE: (636) 519.0990
CORPORATE LICENSE #2002006608

HRGreen


\\hrgreen.com\hrg\Data\2021\211826.03\CAD\Roadway\Plan_Sheets\335-372_XS_55-92OF106_J6S3557_I5.dgn 2:03:37 PM 8/10/2025

DISCLAMIER
THE PROFESSIONAL WHOSE SIGNATURE AND PERSONAL SEAL APPEAR HEREON ASSUMES RESPONSIBILITY ONLY FOR WHAT APPEARS ON THIS PAGE, AND DISCLAIMS (PURSUANT TO SECTION 327.411 RSMO) SPECIFICATION, ESTIMATES, REPORTS, OR OTHER DOCUMENTS OR INSTRUMENTS NOT SEALED BY THE UNDERSIGNED PROFESSIONAL RELATING TO OR INTENDED TO BE USED FOR ANY PART OR PARTS OF THE PROJECT TO WHICH THIS PAGE REFERS.

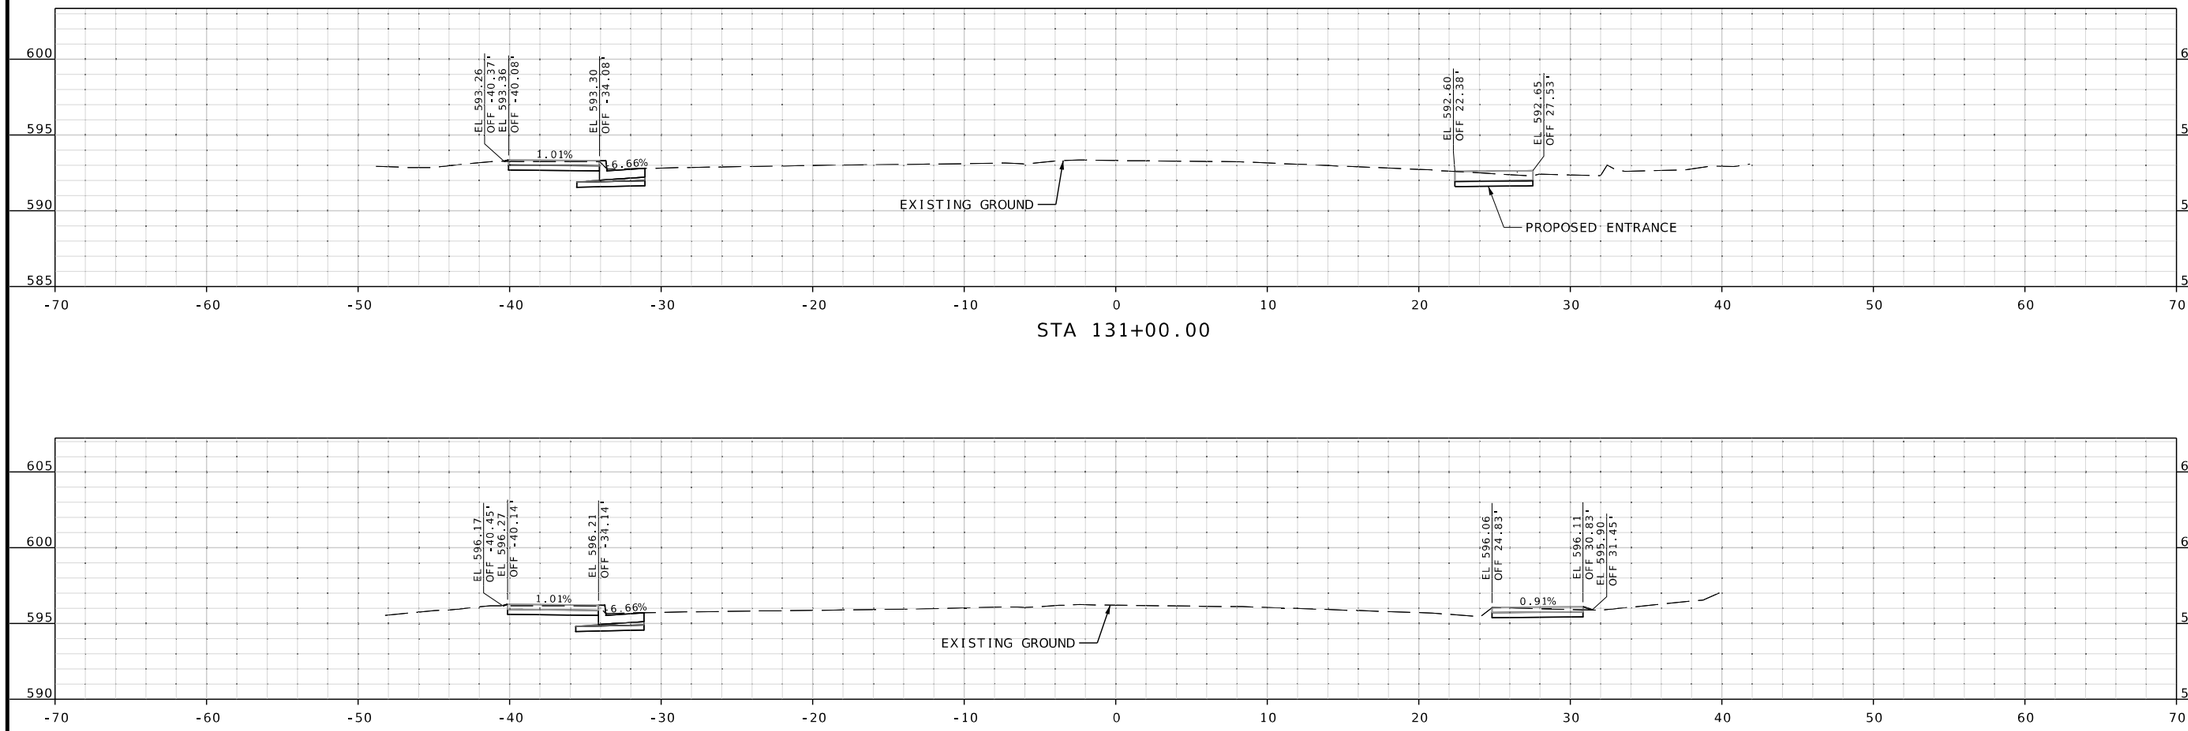

STA 131+00.00

STA 130+50.00

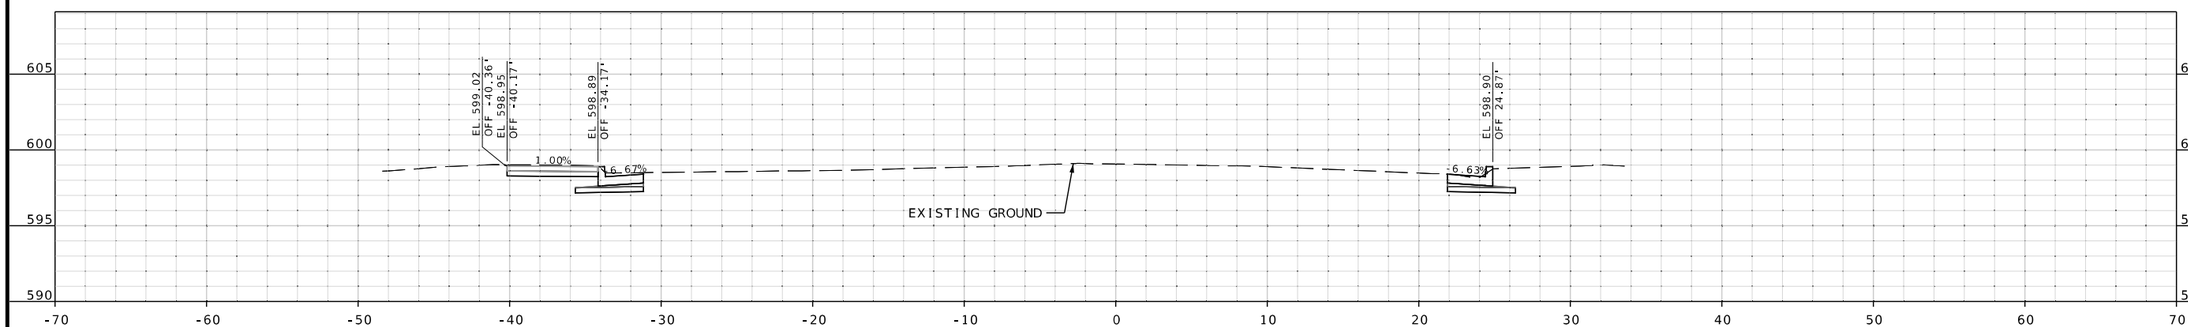

STA 130+00.00

CROSS SECTION
SHEETS
SHEET 86 OF 106

STATE OF MISSOURI
RILEY J. HOFFMAN
PE-2022042958
PROFESSIONAL ENGINEER

08/10/2025 7:55:51 PM
Riley J. Hoffman
MO PE-2022042958

DATE PREPARED	
8/10/2025	
ROUTE	STATE
67	MO
DISTRICT	SHEET NO.
SL	86

COUNTY: ST. LOUIS
JOB NO.: J6S3557
CONTRACT ID.: .
PROJECT NO.: .
BRIDGE NO.: .

IF A SEAL IS PRESENT ON THIS SHEET IT HAS BEEN ELECTRONICALLY SEALED AND DATED.


DESCRIPTION	DATE
.	.
.	.
.	.
.	.
.	.
.	.
.	.
.	.

MISSOURI HIGHWAYS AND TRANSPORTATION COMMISSION
105 WEST CAPITOL
JEFFERSON CITY, MO 65102
1-888-ASK-MODOT (1-888-275-6636)

HR GREEN, INC.
520 MARYVILLE CENTRE DRIVE,
SUITE 100
ST. LOUIS, MISSOURI 63141
PHONE: (636) 519.0990
CORPORATE LICENSE #2002006608


HRGreen

DISCLAMIER
THE PROFESSIONAL WHOSE SIGNATURE AND PERSONAL SEAL APPEAR HEREON ASSUMES RESPONSIBILITY ONLY FOR WHAT APPEARS ON THIS PAGE, AND DISCLAIMS (PURSUANT TO SECTION 327.411 RSMO) SPECIFICATION, ESTIMATES, REPORTS, OR OTHER DOCUMENTS OR INSTRUMENTS NOT SEALED BY THE UNDERSIGNED PROFESSIONAL RELATING TO OR INTENDED TO BE USED FOR ANY PART OR PARTS OF THE PROJECT TO WHICH THIS PAGE REFERS.

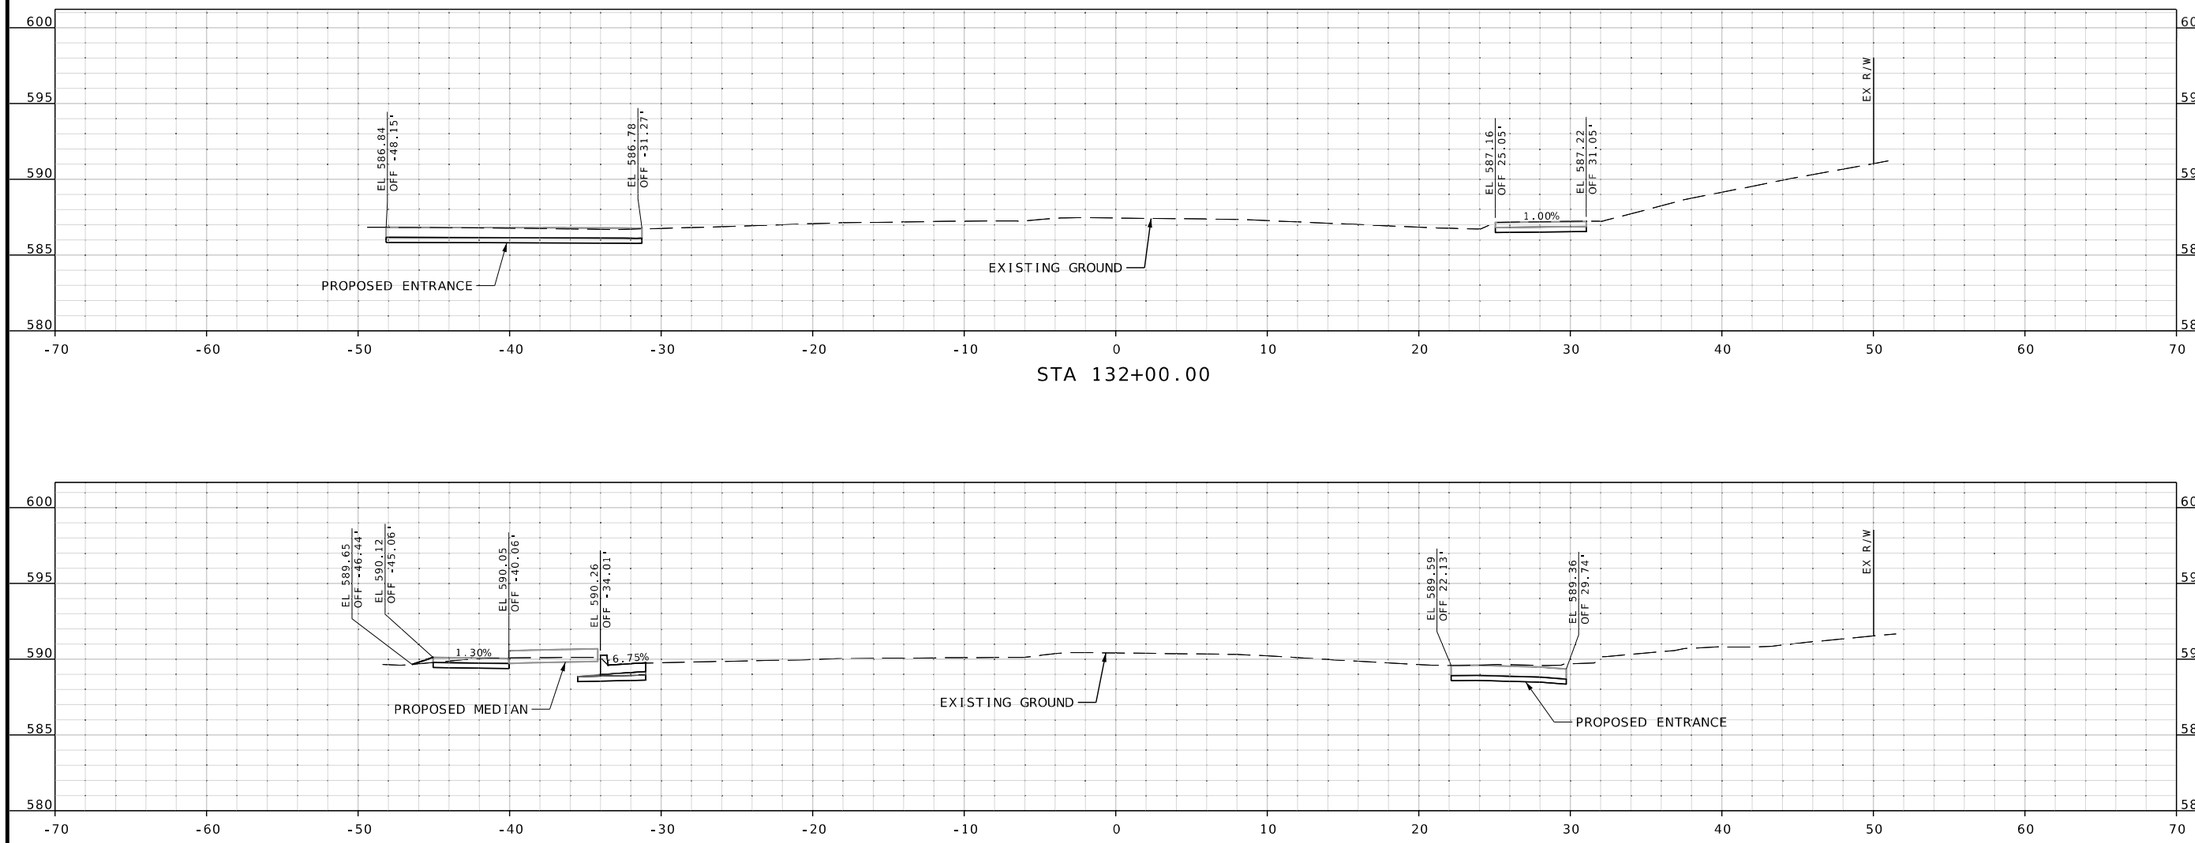

STA 132+00.00

STA 131+50.00

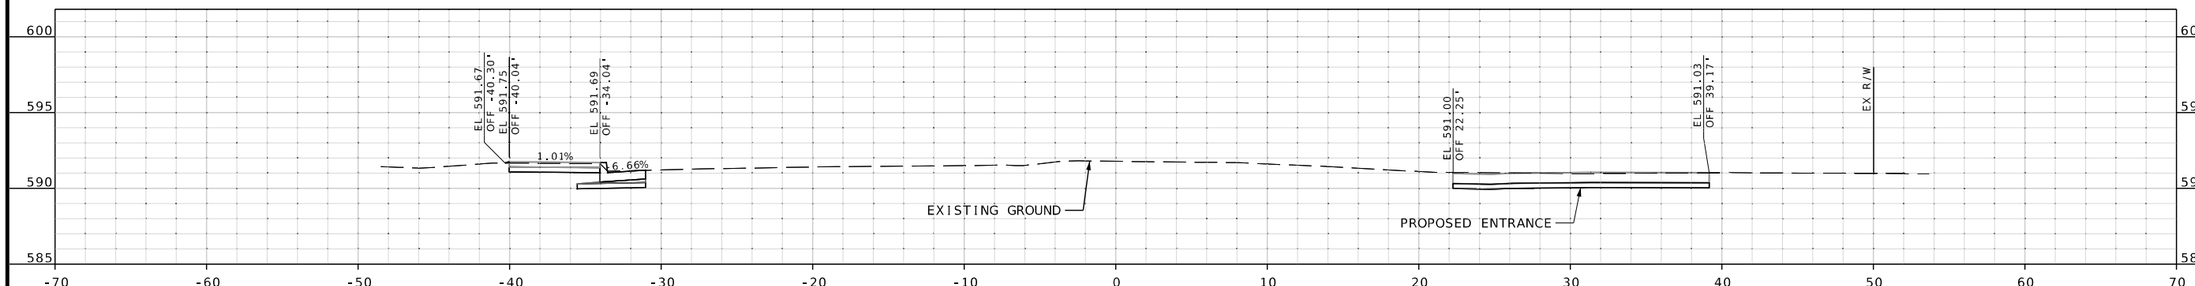

STA 131+26.53

CROSS SECTION
SHEETS
SHEET 87 OF 106

STATE OF MISSOURI
RILEY J. HOFFMAN
PE-2022042958
PROFESSIONAL ENGINEER

08/10/2025 7:55:51 PM
Riley J. Hoffman
MO PE-2022042958

DATE PREPARED	
8/10/2025	
ROUTE	STATE
67	MO
DISTRICT	SHEET NO.
SL	87
COUNTY	
ST. LOUIS	
JOB NO.	
J6S3557	
CONTRACT ID.	
.	
PROJECT NO.	
.	
BRIDGE NO.	
.	

IF A SEAL IS PRESENT ON THIS SHEET IT HAS BEEN ELECTRONICALLY SEALED AND DATED.

DATE	DESCRIPTION
.	.
.	.
.	.
.	.
.	.
.	.
.	.
.	.

MISSOURI HIGHWAYS AND TRANSPORTATION COMMISSION


105 WEST CAPITOL
JEFFERSON CITY, MO 65102
1-888-ASK-MODOT (1-888-275-6636)

HR GREEN, INC.
520 MARYVILLE CENTRE DRIVE.
SUITE 100
ST. LOUIS, MISSOURI 63141
PHONE: (636) 519.0990
CORPORATE LICENSE #2002006608


HRGreen

\\hrgreen.com\hrg\Data\2021\211826.03\CAD\Roadway\Plan_Sheets\335-372_XS_55-92OF106_J6S3557_I5.dgn 2:03:42 PM 8/10/2025


DISCLAMIER
THE PROFESSIONAL WHOSE SIGNATURE AND PERSONAL SEAL APPEAR HEREON ASSUMES RESPONSIBILITY ONLY FOR WHAT APPEARS ON THIS PAGE, AND DISCLAIMS (PURSUANT TO SECTION 327.411 RSMO) SPECIFICATION, ESTIMATES, REPORTS, OR OTHER DOCUMENTS OR INSTRUMENTS NOT SEALED BY THE UNDERSIGNED PROFESSIONAL RELATING TO OR INTENDED TO BE USED FOR ANY PART OR PARTS OF THE PROJECT TO WHICH THIS PAGE REFERS.

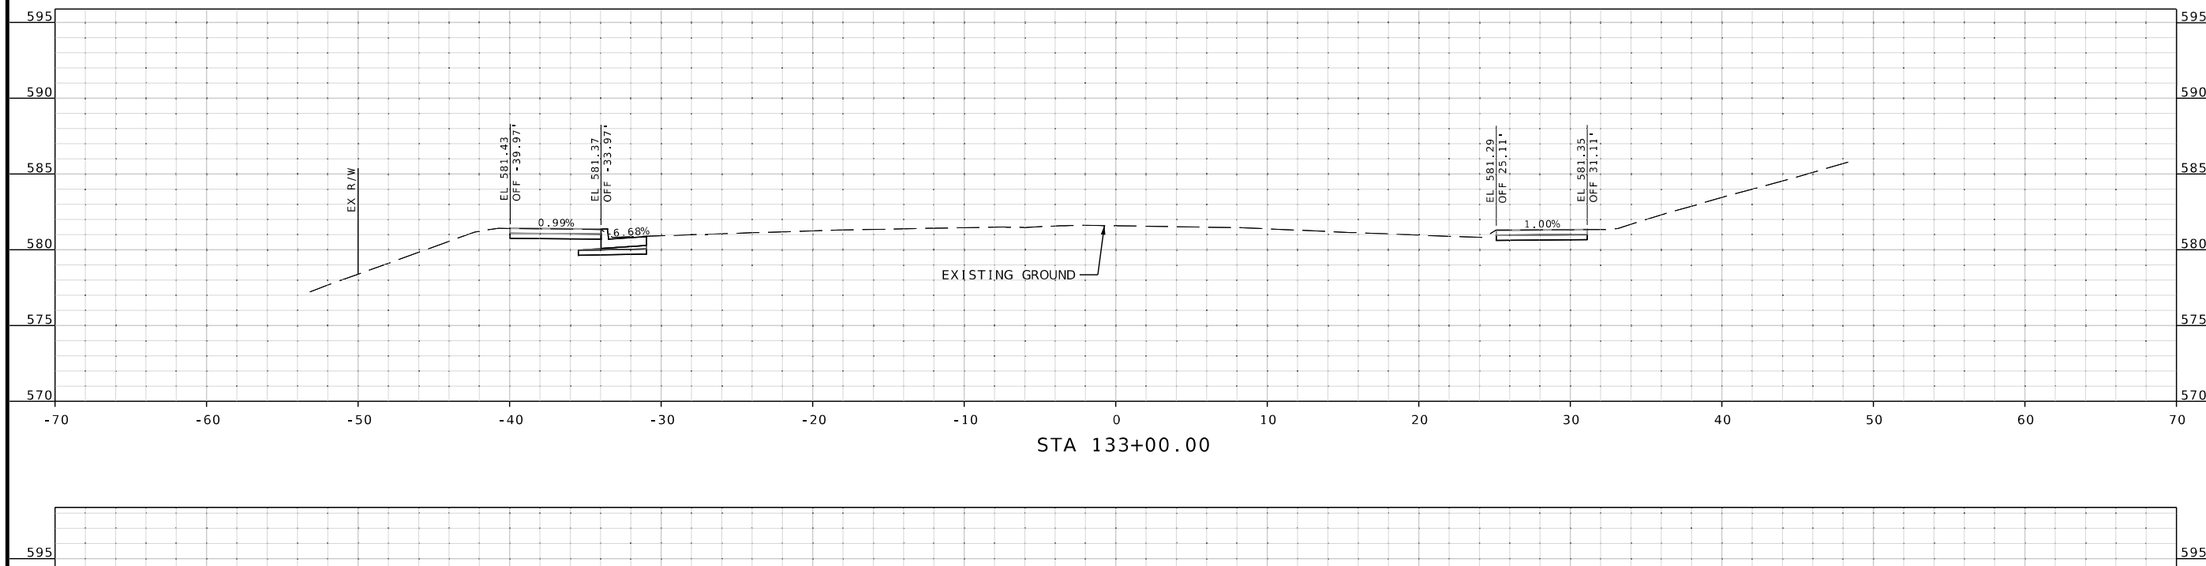

STA 133+00.00

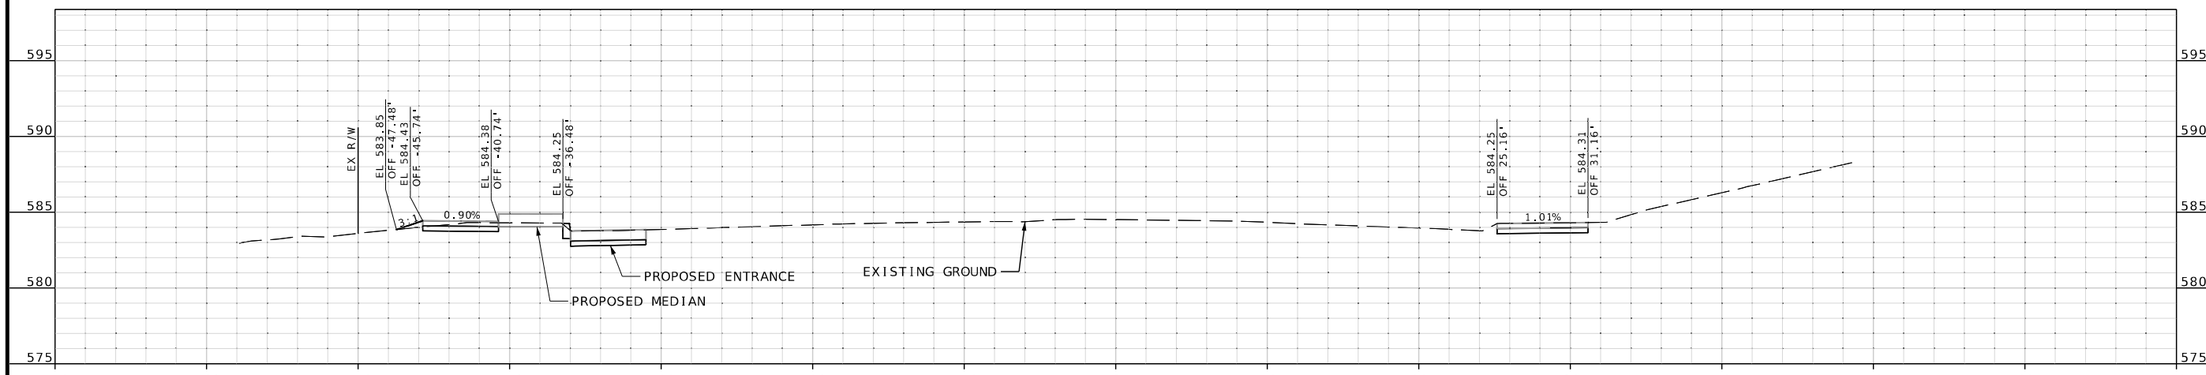

STA 132+50.00

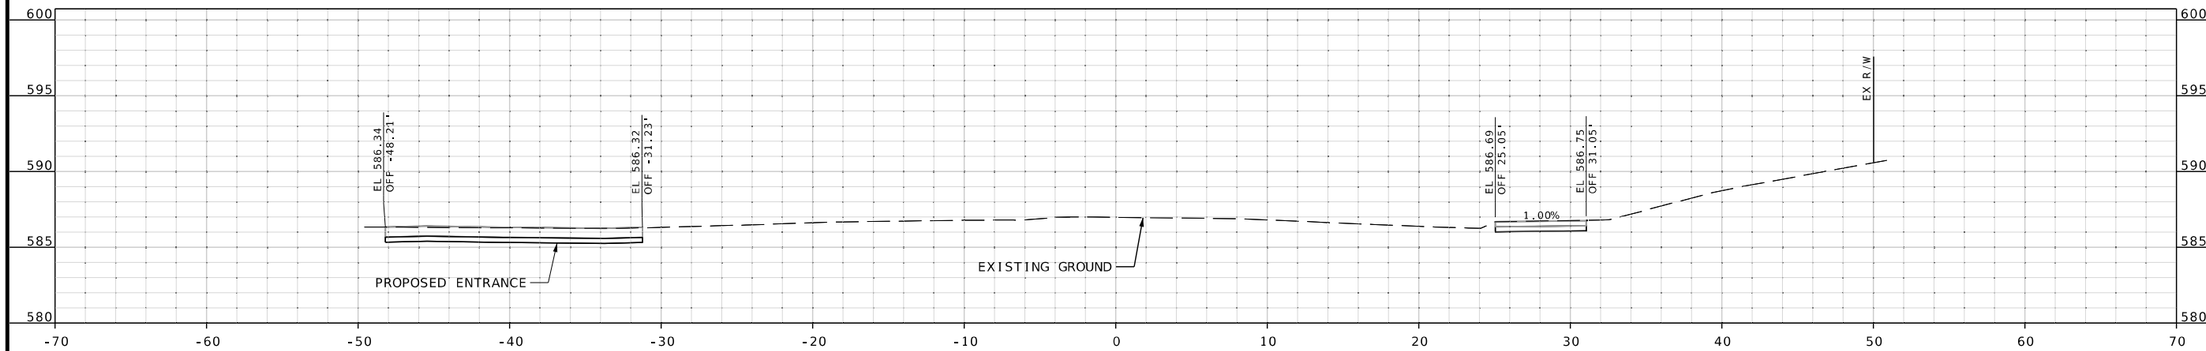

STA 132+07.84

CROSS SECTION SHEETS
SHEET 88 OF 106

RILEY J. HOFFMAN
PE-2022042958
STATE OF MISSOURI
PROFESSIONAL ENGINEER

08/10/2025 7:55:52 PM
Riley J. Hoffman
MO PE-2022042958

DATE PREPARED	
8/10/2025	
ROUTE	STATE
67	MO
DISTRICT	SHEET NO.
SL	88
COUNTY	
ST. LOUIS	
JOB NO.	
J6S3557	
CONTRACT ID.	
.	
PROJECT NO.	
.	
BRIDGE NO.	
.	

DESCRIPTION	DATE
.	.
.	.
.	.
.	.
.	.
.	.
.	.
.	.

IF A SEAL IS PRESENT ON THIS SHEET IT HAS BEEN ELECTRONICALLY SEALED AND DATED.

MISSOURI HIGHWAYS AND TRANSPORTATION COMMISSION


105 WEST CAPITOL
JEFFERSON CITY, MO 65102
1-888-ASK-MODOT (1-888-275-6636)

MoDOT


HR GREEN, INC.
520 MARYVILLE CENTRE DRIVE.
SUITE 100
ST. LOUIS, MISSOURI 63141
PHONE: (636) 519.0990
CORPORATE LICENSE #2002006608

HRGreen

DISCLAMIER
THE PROFESSIONAL WHOSE SIGNATURE AND PERSONAL SEAL APPEAR HEREON ASSUMES RESPONSIBILITY ONLY FOR WHAT APPEARS ON THIS PAGE, AND DISCLAIMS (PURSUANT TO SECTION 327.411 RSMO) SPECIFICATION, ESTIMATES, REPORTS, OR OTHER DOCUMENTS OR INSTRUMENTS NOT SEALED BY THE UNDERSIGNED PROFESSIONAL RELATING TO OR INTENDED TO BE USED FOR ANY PART OR PARTS OF THE PROJECT TO WHICH THIS PAGE REFERS.

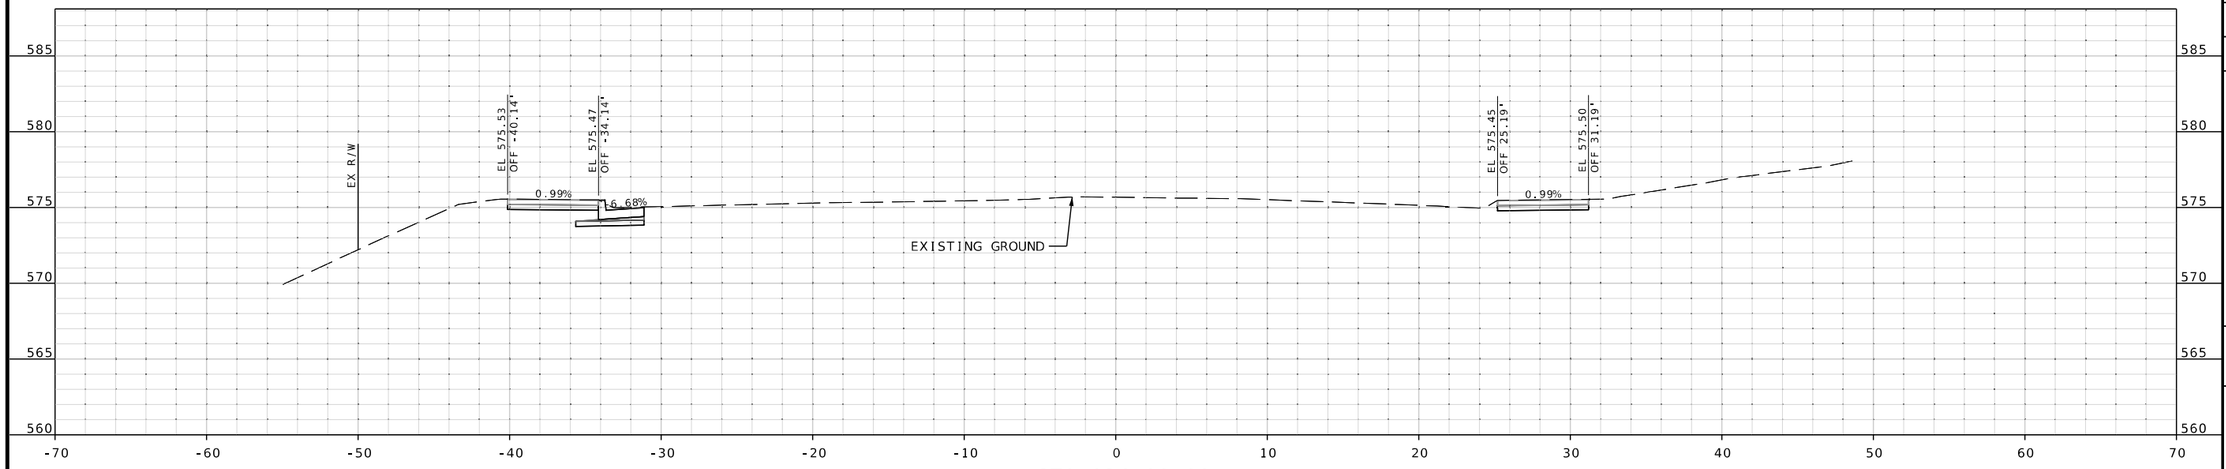

STA 134+00.00

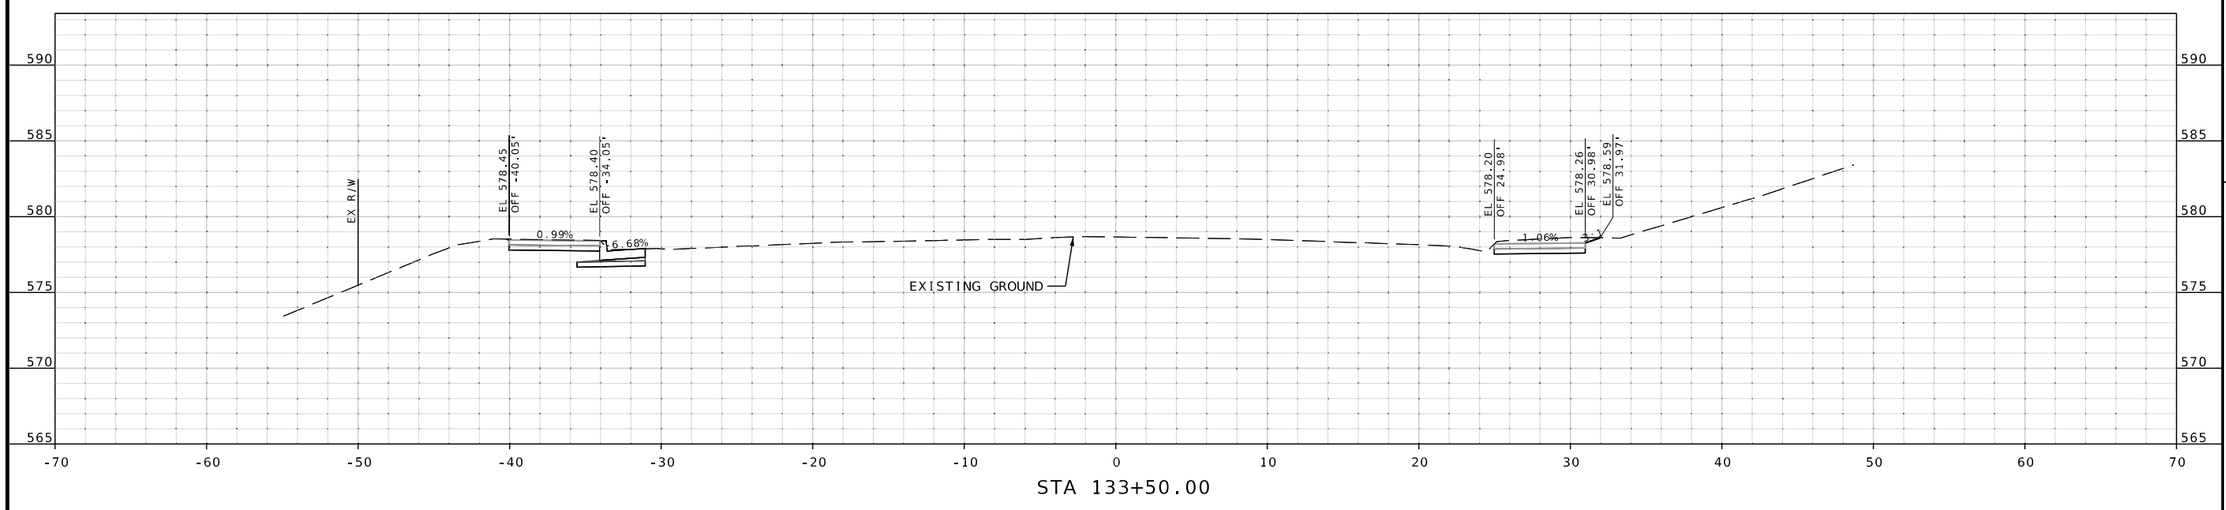

STA 133+50.00

CROSS SECTION
SHEETS
SHEET 89 OF 106

RILEY J. HOFFMAN
PE-2022042958
STATE OF MISSOURI
PROFESSIONAL ENGINEER

08/10/2025 7:55:49 PM
Riley J. Hoffman
MO PE-2022042958

DATE PREPARED
8/10/2025

ROUTE	STATE
67	MO
DISTRICT	SHEET NO.
SL	89

COUNTY
ST. LOUIS

JOB NO.
J6S3557

CONTRACT ID.
.

PROJECT NO.
.

BRIDGE NO.
.

DESCRIPTION	DATE
.	.
.	.
.	.
.	.
.	.
.	.
.	.
.	.


MISSOURI HIGHWAYS AND TRANSPORTATION COMMISSION
105 WEST CAPITOL
JEFFERSON CITY, MO 65102
1-888-ASK-MODOT (1-888-275-6636)

HR GREEN, INC.
520 MARYVILLE CENTRE DRIVE,
SUITE 100
ST. LOUIS, MISSOURI 63141
PHONE: (636) 519.0990
CORPORATE LICENSE #2002006608


HRGreen

IF A SEAL IS PRESENT ON THIS SHEET IT HAS BEEN ELECTRONICALLY SEALED AND DATED.

DISCLAMIER
THE PROFESSIONAL WHOSE SIGNATURE AND PERSONAL SEAL APPEAR HEREON ASSUMES RESPONSIBILITY ONLY FOR WHAT APPEARS ON THIS PAGE, AND DISCLAIMS (PURSUANT TO SECTION 327.411 RSMO) SPECIFICATION, ESTIMATES, REPORTS, OR OTHER DOCUMENTS OR INSTRUMENTS NOT SEALED BY THE UNDERSIGNED PROFESSIONAL RELATING TO OR INTENDED TO BE USED FOR ANY PART OR PARTS OF THE PROJECT TO WHICH THIS PAGE REFERS.

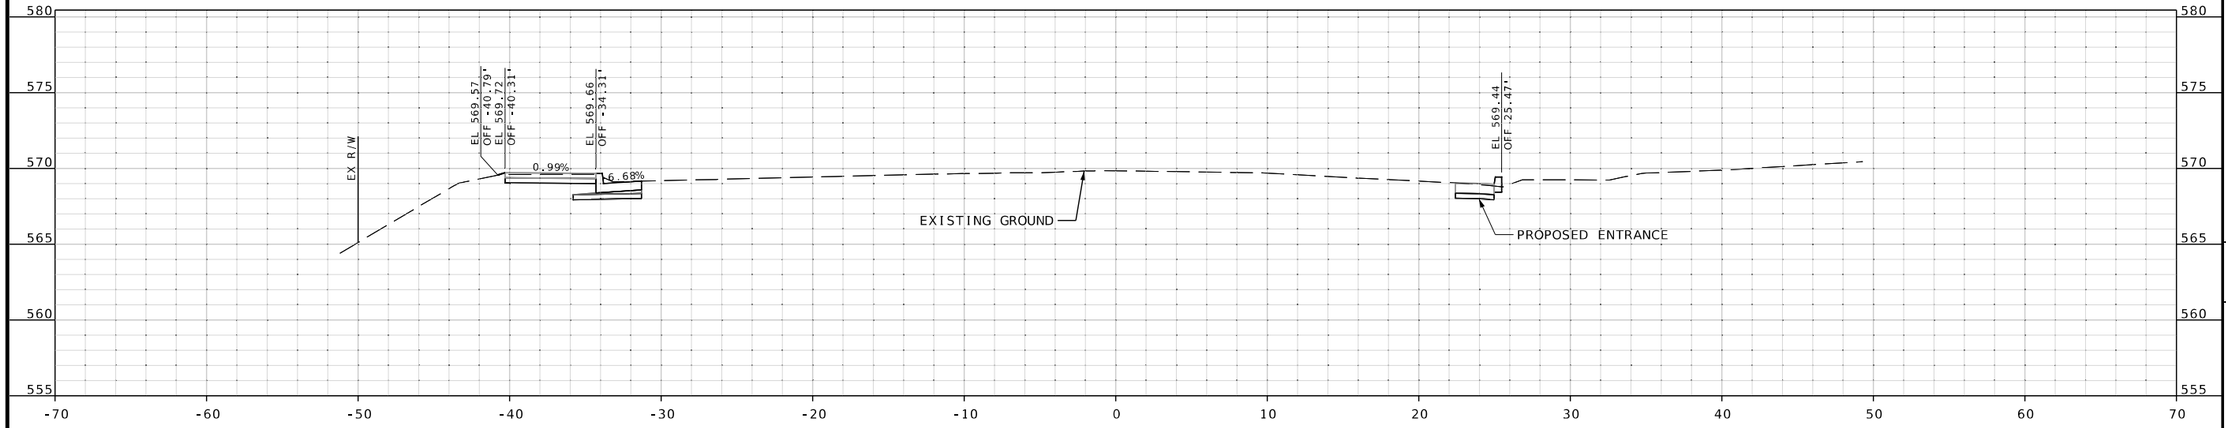

STA 135+00.00

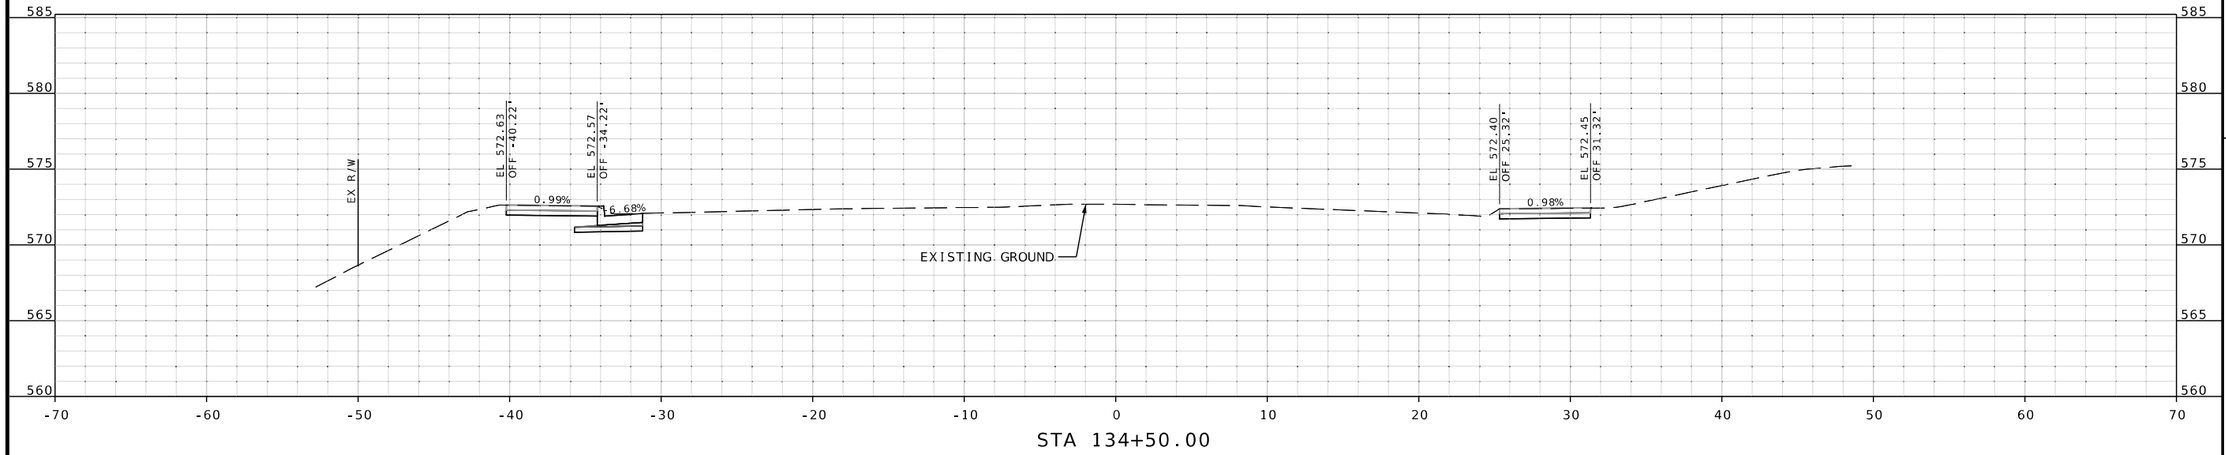

STA 134+50.00

CROSS SECTION
SHEETS
SHEET 90 OF 106

RILEY J. HOFFMAN
PE-2022042958
PROFESSIONAL ENGINEER
STATE OF MISSOURI

08/10/2025 7:55:43 PM
Riley J. Hoffman
MO PE-2022042958

DATE PREPARED
8/10/2025

ROUTE	STATE
67	MO
DISTRICT	SHEET NO.
SL	90

COUNTY
ST. LOUIS

JOB NO.
J6S3557

CONTRACT ID.
.

PROJECT NO.
.

BRIDGE NO.
.

DESCRIPTION	DATE
.	.
.	.
.	.
.	.
.	.
.	.
.	.
.	.

IF A SEAL IS PRESENT ON THIS SHEET IT HAS BEEN ELECTRONICALLY SEALED AND DATED.


MISSOURI HIGHWAYS AND TRANSPORTATION COMMISSION

105 WEST CAPITOL
JEFFERSON CITY, MO 65102
1-888-ASK-MODOT (1-888-275-6636)


HR GREEN, INC.
520 MARYVILLE CENTRE DRIVE.
SUITE 100
ST. LOUIS, MISSOURI 63141
PHONE: (636) 519.0990
CORPORATE LICENSE #2002006608

HRGreen


DISCLAMIER
THE PROFESSIONAL WHOSE SIGNATURE AND PERSONAL SEAL APPEAR HEREON ASSUMES RESPONSIBILITY ONLY FOR WHAT APPEARS ON THIS PAGE, AND DISCLAIMS (PURSUANT TO SECTION 327.411 RSMO) SPECIFICATION, ESTIMATES, REPORTS, OR OTHER DOCUMENTS OR INSTRUMENTS NOT SEALED BY THE UNDERSIGNED PROFESSIONAL RELATING TO OR INTENDED TO BE USED FOR ANY PART OR PARTS OF THE PROJECT TO WHICH THIS PAGE REFERS.

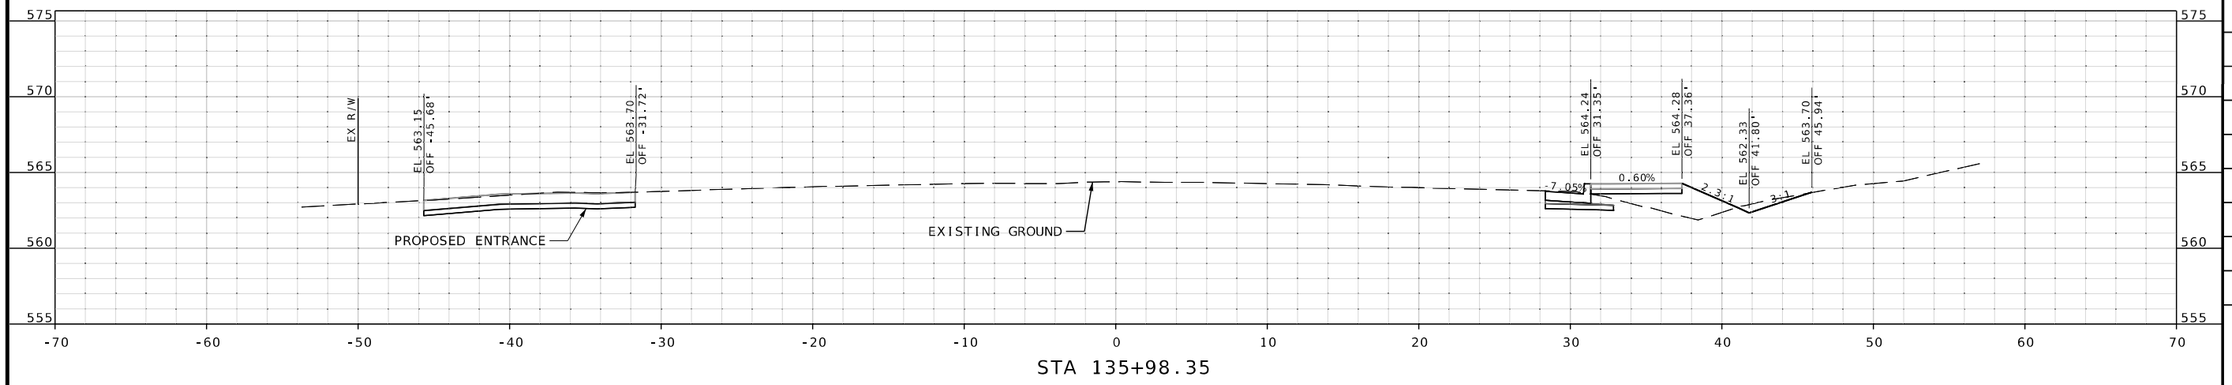

STA 135+98.35

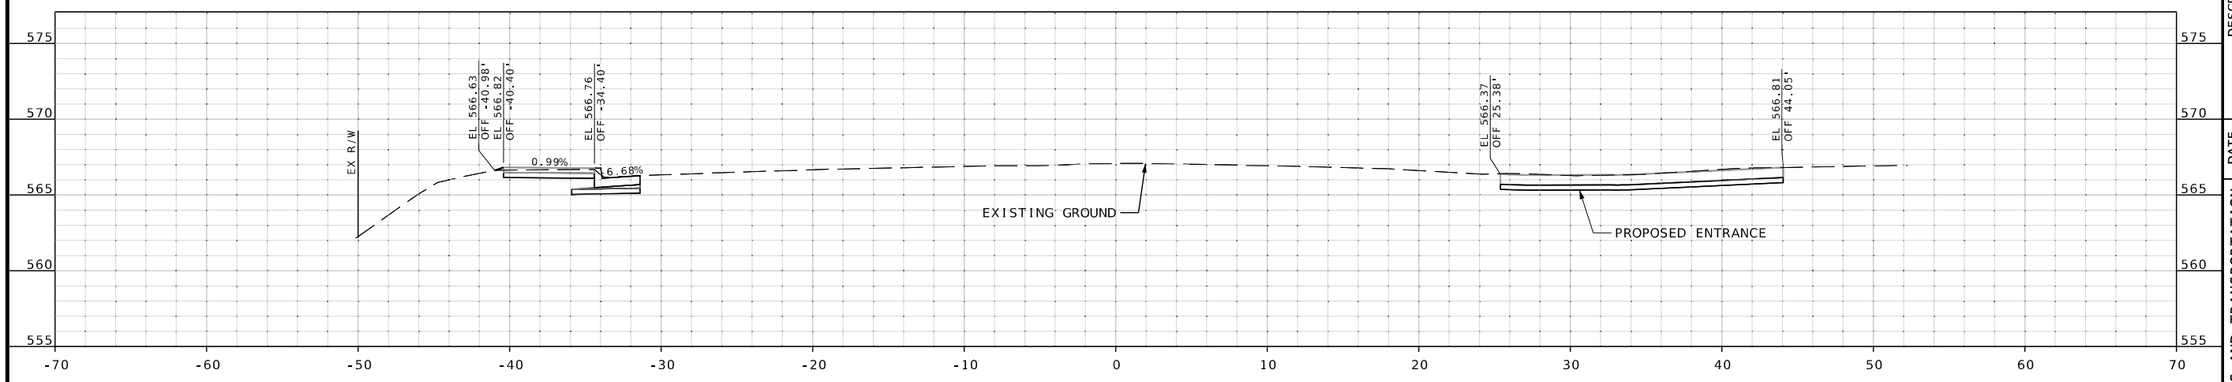

STA 135+50.00

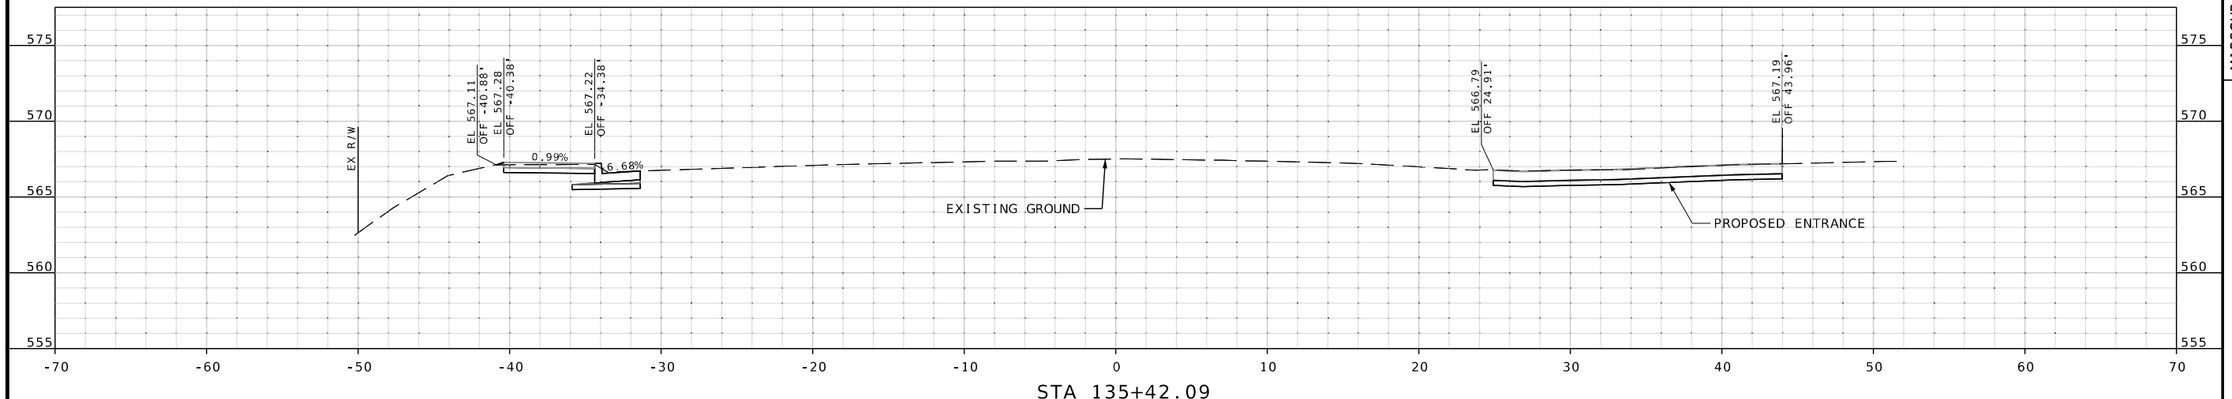

STA 135+42.09

CROSS SECTION
SHEETS
SHEET 91 OF 106

STATE OF MISSOURI
RILEY J. HOFFMAN
PE-2022042958
PROFESSIONAL ENGINEER

08/10/2025 7:55:56 PM
Riley J. Hoffman
MO PE-2022042958

DATE PREPARED	
8/10/2025	
ROUTE	STATE
67	MO
DISTRICT	SHEET NO.
SL	91
COUNTY	
ST. LOUIS	
JOB NO.	
J6S3557	
CONTRACT ID.	
.	
PROJECT NO.	
.	
BRIDGE NO.	
.	

DESCRIPTION	DATE
.	.
.	.
.	.
.	.
.	.
.	.
.	.
.	.

IF A SEAL IS PRESENT ON THIS SHEET IT HAS BEEN ELECTRONICALLY SEALED AND DATED.

MISSOURI HIGHWAYS AND TRANSPORTATION COMMISSION


105 WEST CAPITOL
JEFFERSON CITY, MO 65102
1-888-ASK-MODOT (1-888-275-6636)

HR GREEN, INC.
520 MARYVILLE CENTRE DRIVE,
SUITE 100
ST. LOUIS, MISSOURI 63141
PHONE: (636) 519.0990
CORPORATE LICENSE #2002006608


HRGreen

\\hrgreen.com\hrg\Data\2021\211826.03\CAD\Roadway\Plan_Sheets\335-372_XS_55-92OF106_J6S3557_I5.dgn 2:03:59 PM 8/10/2025


DISCLAMIER
THE PROFESSIONAL WHOSE SIGNATURE AND PERSONAL SEAL APPEAR HEREON ASSUMES RESPONSIBILITY ONLY FOR WHAT APPEARS ON THIS PAGE, AND DISCLAIMS (PURSUANT TO SECTION 327.411 RSMO) SPECIFICATION, ESTIMATES, REPORTS, OR OTHER DOCUMENTS OR INSTRUMENTS NOT SEALED BY THE UNDERSIGNED PROFESSIONAL RELATING TO OR INTENDED TO BE USED FOR ANY PART OR PARTS OF THE PROJECT TO WHICH THIS PAGE REFERS.

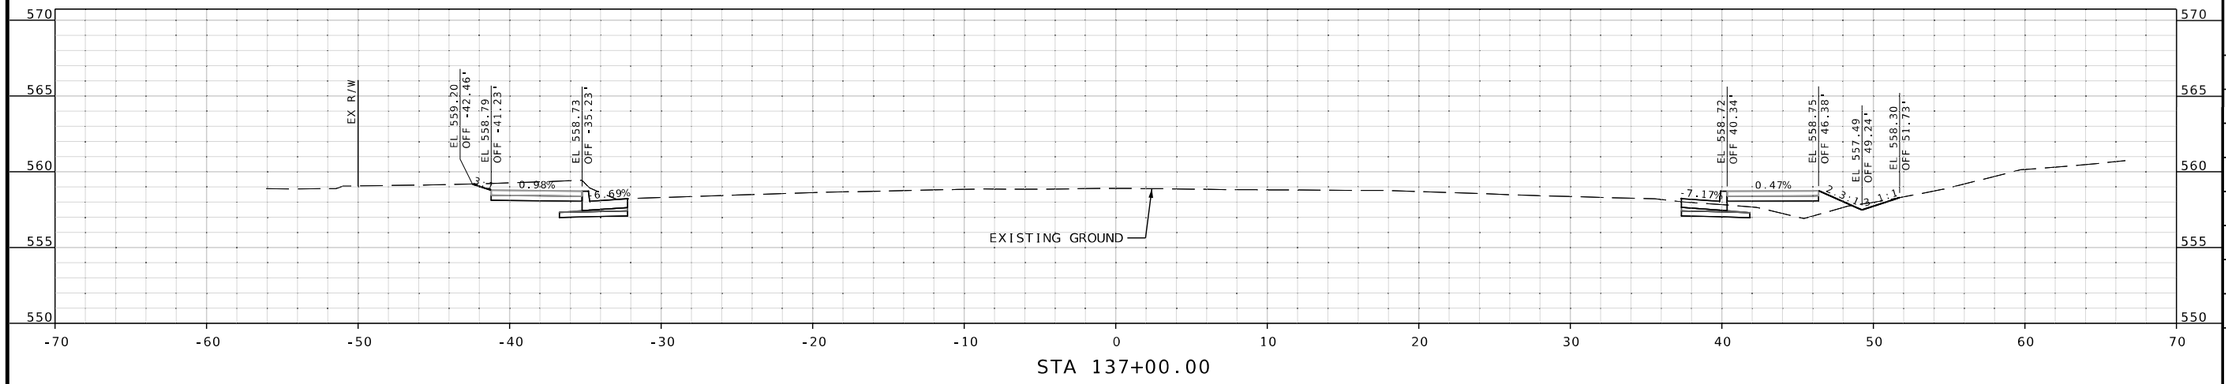

STA 137+00.00

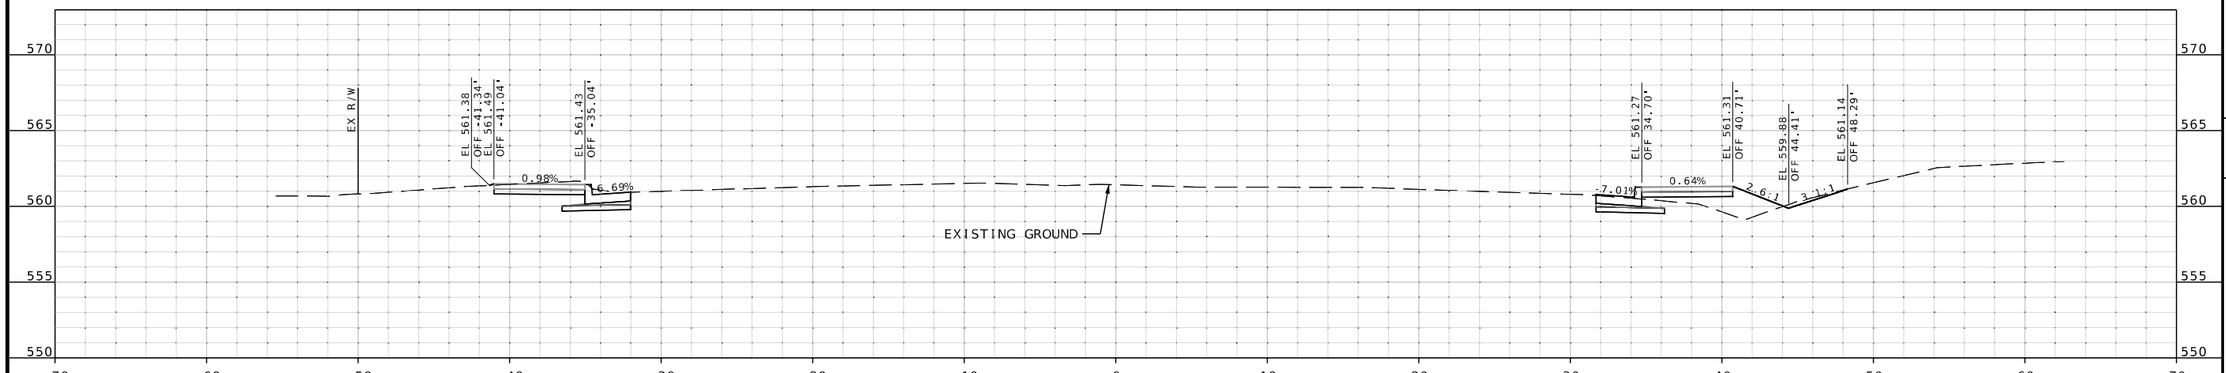

STA 136+50.00

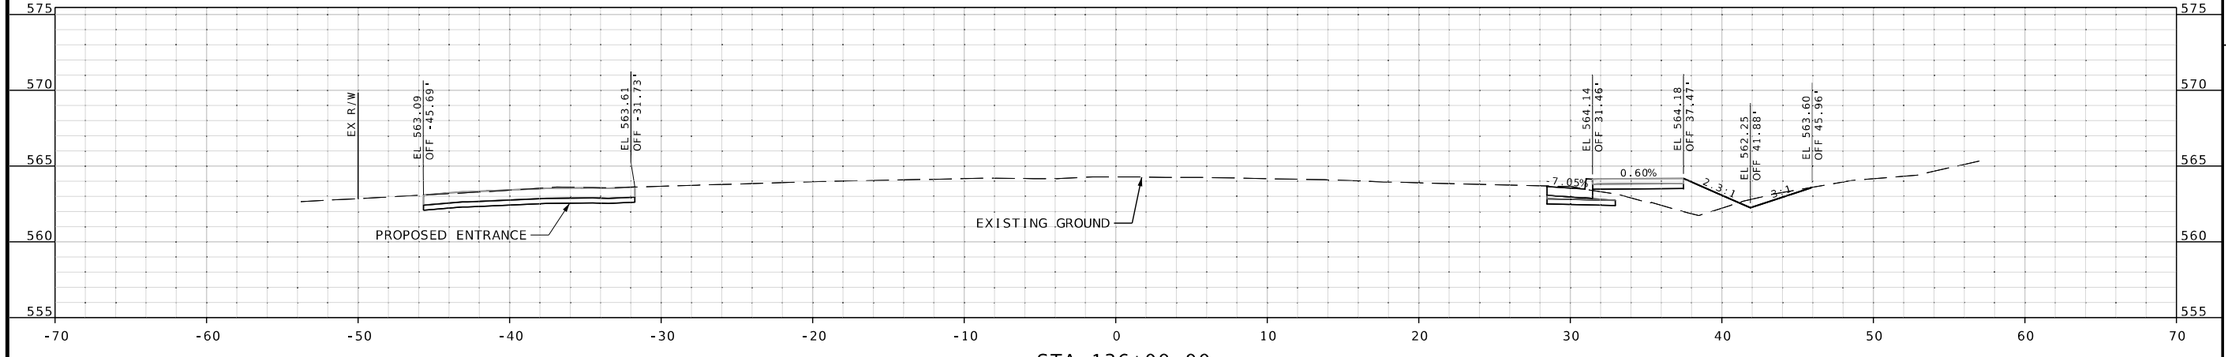

STA 136+00.00

CROSS SECTION
SHEETS
SHEET 92 OF 106

STATE OF MISSOURI
RILEY J. HOFFMAN
PE-2022042958
PROFESSIONAL ENGINEER

08/10/2025 7:54:59 PM
Riley J. Hoffman
MO PE-2022042958

DATE PREPARED
8/10/2025

ROUTE	STATE
67	MO
DISTRICT	SHEET NO.
SL	92

COUNTY
ST. LOUIS

JOB NO.
J6S3557

CONTRACT ID.
.

PROJECT NO.
.

BRIDGE NO.
.

DATE	DESCRIPTION
.	.
.	.
.	.
.	.
.	.
.	.
.	.
.	.

IF A SEAL IS PRESENT ON THIS SHEET IT HAS BEEN ELECTRONICALLY SEALED AND DATED.


MISSOURI HIGHWAYS AND TRANSPORTATION COMMISSION
105 WEST CAPITOL
JEFFERSON CITY, MO 65102
1-888-ASK-MODOT (1-888-275-6636)

HR GREEN, INC.
520 MARYVILLE CENTRE DRIVE,
SUITE 100
ST. LOUIS, MISSOURI 63141
PHONE: (636) 519.0990
CORPORATE LICENSE #2002006608


HRGreen

\\hrgreen.com\hrg\Data\2021\211826.03\CAD\Roadway\Plan_Sheets\335-372_XS_55-92OF106_J6S3557_I5.dgn 2:04:04 PM 8/10/2025


DISCLAMIER
THE PROFESSIONAL WHOSE SIGNATURE AND PERSONAL SEAL APPEAR HEREON ASSUMES RESPONSIBILITY ONLY FOR WHAT APPEARS ON THIS PAGE, AND DISCLAIMS (PURSUANT TO SECTION 327.411 RSMO) SPECIFICATION, ESTIMATES, REPORTS, OR OTHER DOCUMENTS OR INSTRUMENTS NOT SEALED BY THE UNDERSIGNED PROFESSIONAL RELATING TO OR INTENDED TO BE USED FOR ANY PART OR PARTS OF THE PROJECT TO WHICH THIS PAGE REFERS.

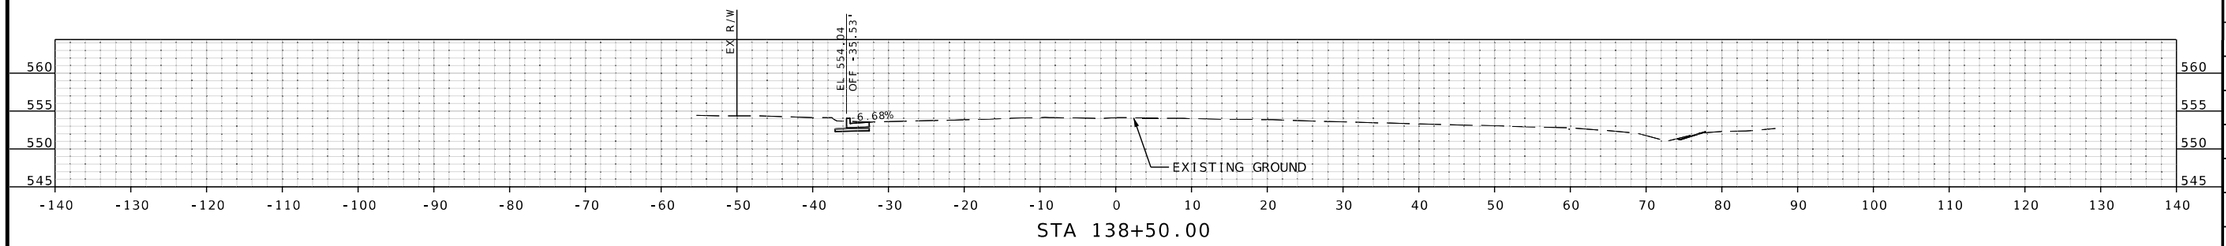


STA 138+50.00

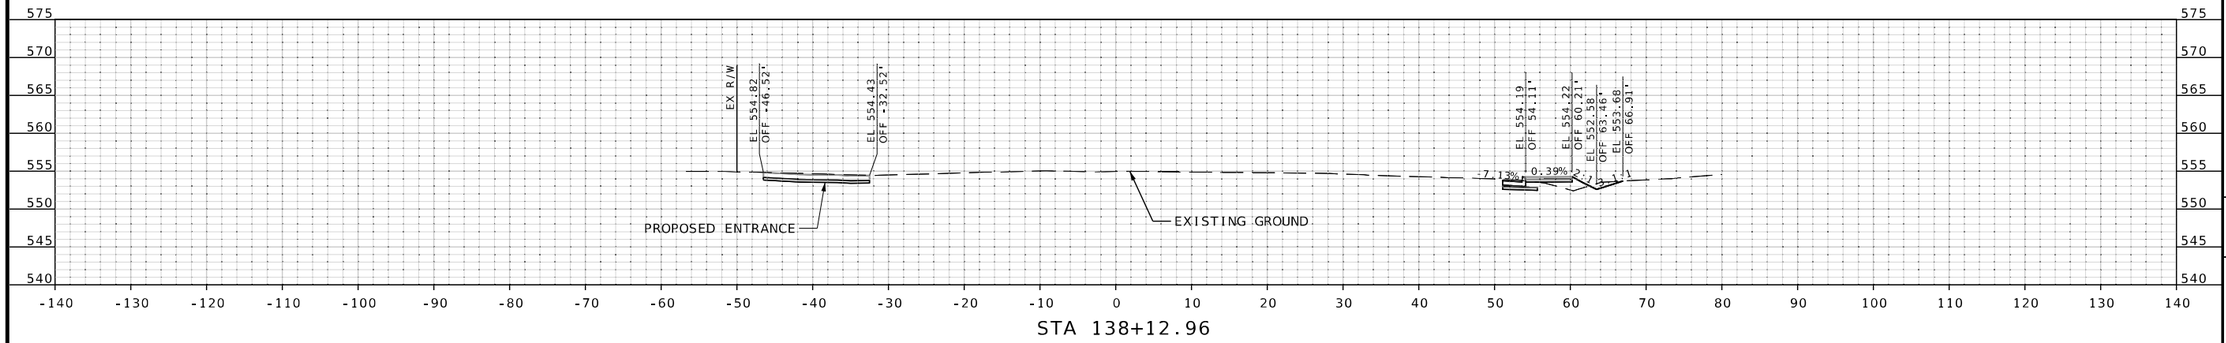

STA 138+12.96

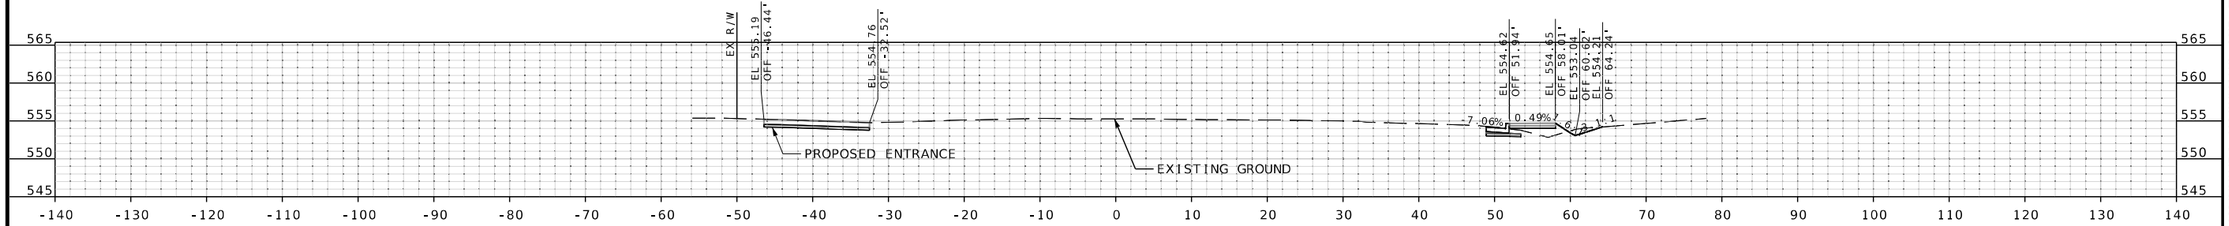

STA 138+00.00

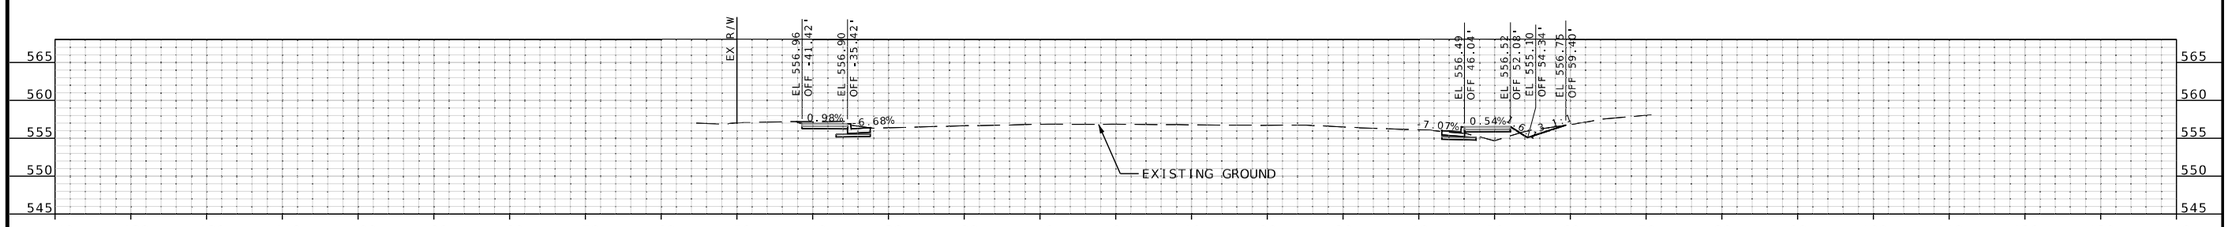

STA 137+50.00

CROSS SECTION SHEETS
SHEET 93 OF 106

RILEY J. HOFFMAN
PE-2022042958
PROFESSIONAL ENGINEER
STATE OF MISSOURI

08/10/2025 7:56:05 PM
Riley J. Hoffman
MO PE-2022042958

DATE PREPARED
8/10/2025

ROUTE	STATE
67	MO
DISTRICT	SHEET NO.
SL	93

COUNTY
ST. LOUIS

JOB NO.
J6S3557

CONTRACT ID.
.

PROJECT NO.
.

BRIDGE NO.
.

DESCRIPTION	DATE
.	.
.	.
.	.
.	.
.	.
.	.
.	.
.	.

IF A SEAL IS PRESENT ON THIS SHEET IT HAS BEEN ELECTRONICALLY SEALED AND DATED.


MISSOURI HIGHWAYS AND TRANSPORTATION COMMISSION

105 WEST CAPITOL
JEFFERSON CITY, MO 65102
1-888-ASK-MODOT (1-888-275-6636)


HR GREEN, INC.
520 MARYVILLE CENTRE DRIVE.
SUITE 100
ST. LOUIS, MISSOURI 63141
PHONE: (636) 519.0990
CORPORATE LICENSE #2002006608

HRGreen


DISCLAMIER
THE PROFESSIONAL WHOSE SIGNATURE AND PERSONAL SEAL APPEAR HEREON ASSUMES RESPONSIBILITY ONLY FOR WHAT APPEARS ON THIS PAGE, AND DISCLAIMS (PURSUANT TO SECTION 327.411 RSMO) SPECIFICATION, ESTIMATES, REPORTS, OR OTHER DOCUMENTS OR INSTRUMENTS NOT SEALED BY THE UNDERSIGNED PROFESSIONAL RELATING TO OR INTENDED TO BE USED FOR ANY PART OR PARTS OF THE PROJECT TO WHICH THIS PAGE REFERS.

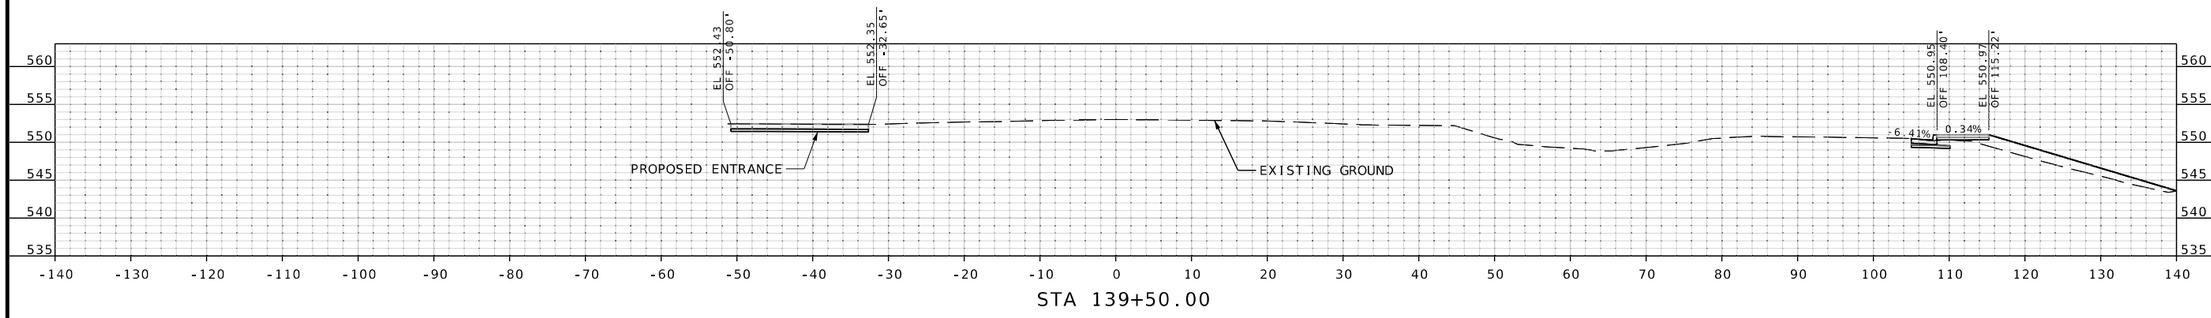

STA 139+50.00

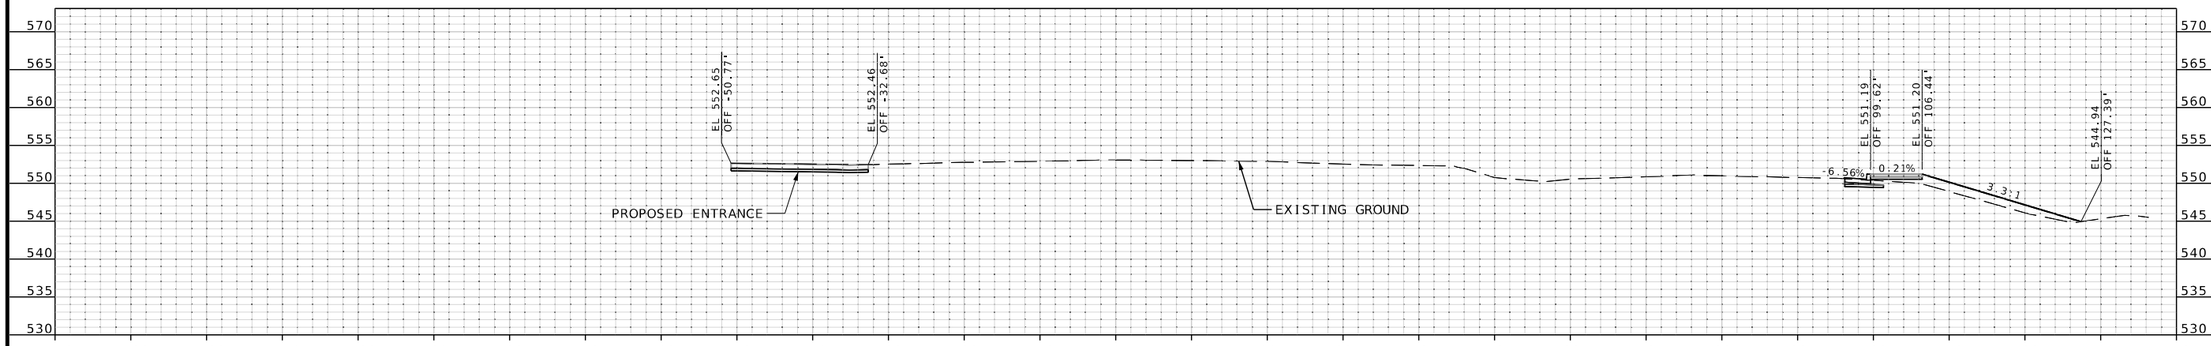

STA 139+33.75

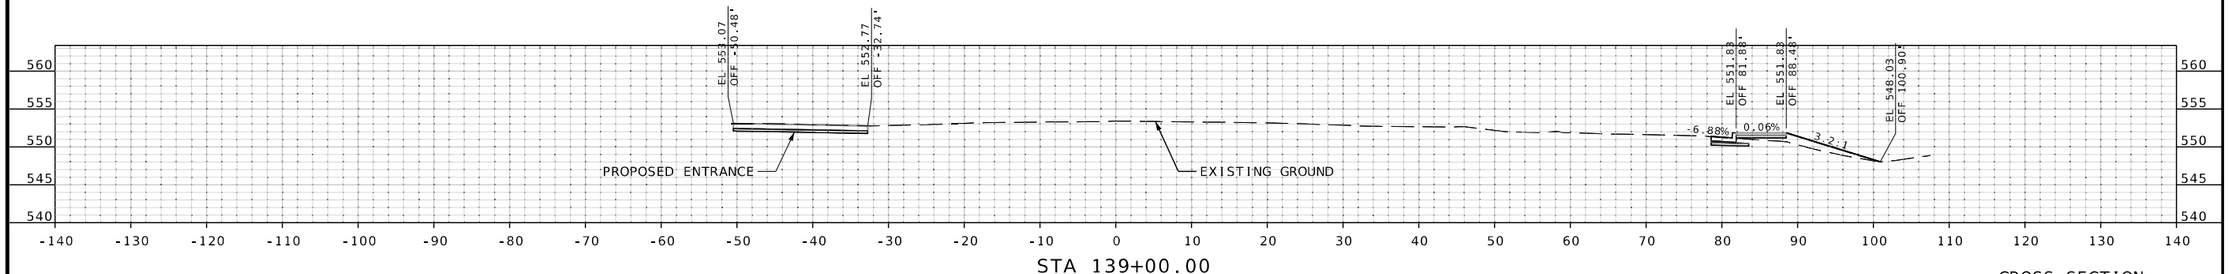

STA 139+00.00

CROSS SECTION
SHEETS
SHEET 94 OF 106

RILEY J. HOFFMAN
PE-2022042958
STATE OF MISSOURI
PROFESSIONAL ENGINEER

08/10/2025 7:55:56 PM
Riley J. Hoffman
MO PE-2022042958

DATE PREPARED
8/10/2025

ROUTE	STATE
67	MO
DISTRICT	SHEET NO.
SL	94

COUNTY
ST. LOUIS

JOB NO.
J6S3557

CONTRACT ID.
.

PROJECT NO.
.

BRIDGE NO.
.

DESCRIPTION	DATE
.	.
.	.
.	.
.	.
.	.
.	.
.	.
.	.

IF A SEAL IS PRESENT ON THIS SHEET IT HAS BEEN ELECTRONICALLY SEALED AND DATED.


MISSOURI HIGHWAYS AND TRANSPORTATION COMMISSION


105 WEST CAPITOL
JEFFERSON CITY, MO 65102
1-888-ASK-MODOT (1-888-275-6636)


HR GREEN, INC.
520 MARYVILLE CENTRE DRIVE,
SUITE 100
ST. LOUIS, MISSOURI 63141
PHONE: (636) 519.0990
CORPORATE LICENSE #2002006608

HRGreen

DISCLAMIER
THE PROFESSIONAL WHOSE SIGNATURE AND PERSONAL SEAL APPEAR HEREON ASSUMES RESPONSIBILITY ONLY FOR WHAT APPEARS ON THIS PAGE, AND DISCLAIMS (PURSUANT TO SECTION 327.411 RSMO) SPECIFICATION, ESTIMATES, REPORTS, OR OTHER DOCUMENTS OR INSTRUMENTS NOT SEALED BY THE UNDERSIGNED PROFESSIONAL RELATING TO OR INTENDED TO BE USED FOR ANY PART OR PARTS OF THE PROJECT TO WHICH THIS PAGE REFERS.

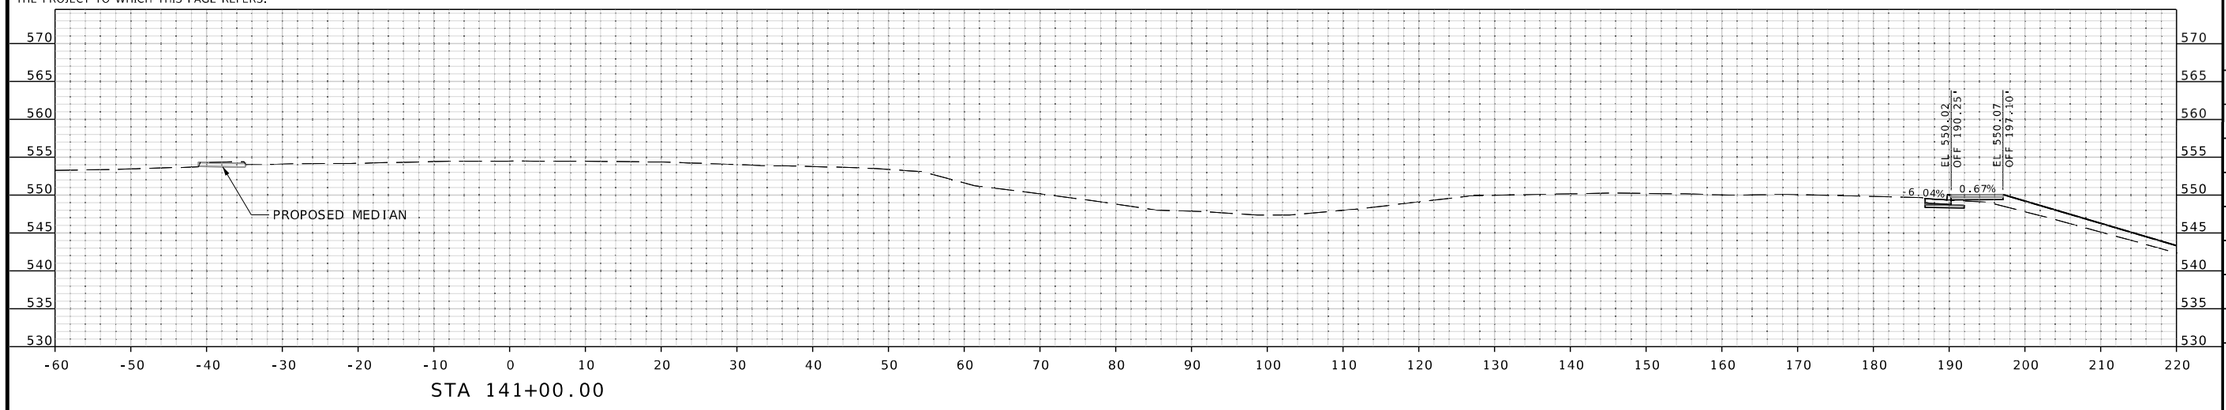

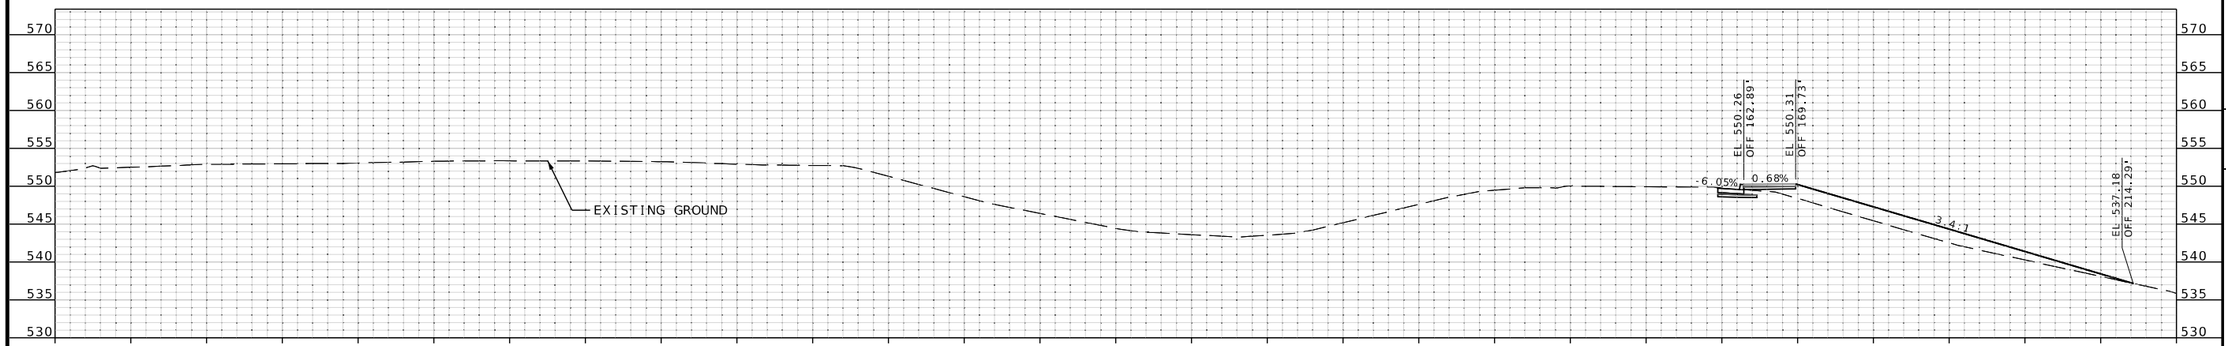

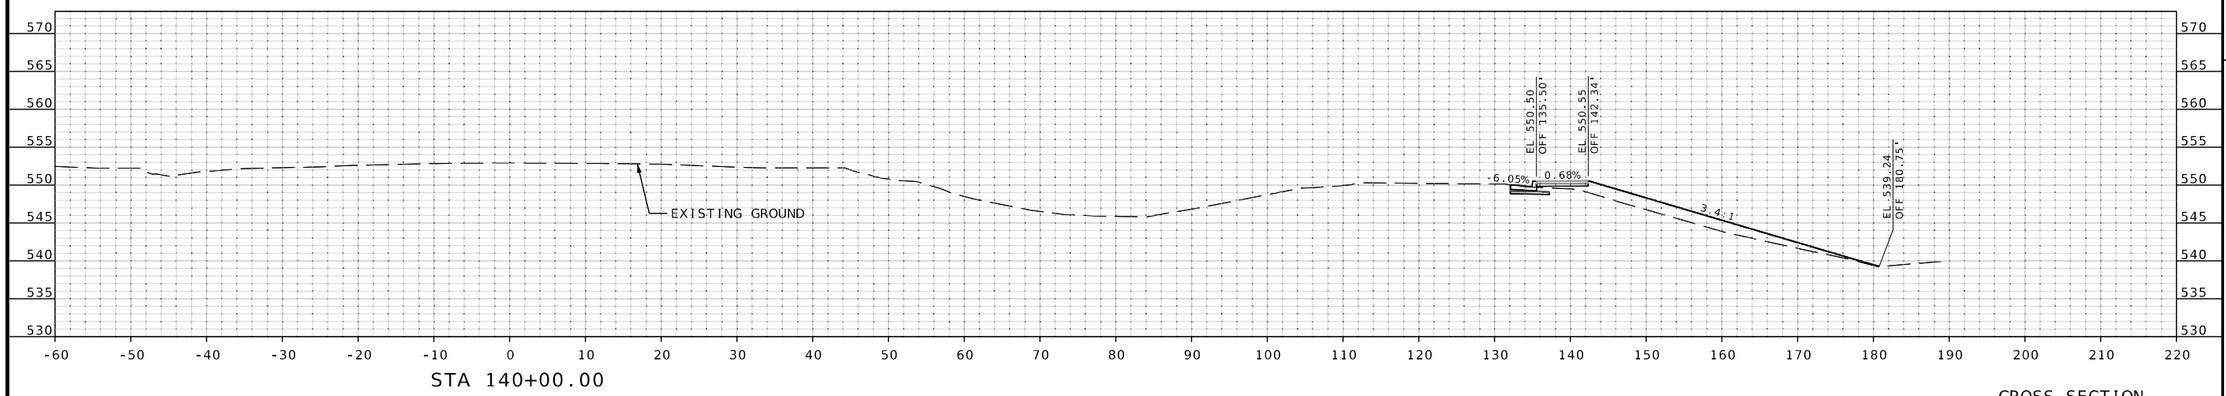

CROSS SECTION
SHEETS
SHEET 95 OF 106

RILEY J. HOFFMAN
PE-2022042958
STATE OF MISSOURI
PROFESSIONAL ENGINEER

08/10/2025 7:56:01 PM
Riley J. Hoffman
MO PE-2022042958

DATE PREPARED	
8/10/2025	
ROUTE	STATE
67	MO
DISTRICT	SHEET NO.
SL	95
COUNTY	
ST. LOUIS	
JOB NO.	
J6S3557	
CONTRACT ID.	
.	
PROJECT NO.	
.	
BRIDGE NO.	
.	

IF A SEAL IS PRESENT ON THIS SHEET IT HAS BEEN ELECTRONICALLY SEALED AND DATED.

DESCRIPTION	DATE
.	.
.	.
.	.
.	.
.	.
.	.
.	.
.	.


MISSOURI HIGHWAYS AND TRANSPORTATION COMMISSION

105 WEST CAPITOL
JEFFERSON CITY, MO 65102
1-888-ASK-MODOT (1-888-275-6636)

HR GREEN, INC.
520 MARYVILLE CENTRE DRIVE,
SUITE 100
ST. LOUIS, MISSOURI 63141
PHONE: (636) 519.0990
CORPORATE LICENSE #2002006608

HRGreen

DISCLAMIER
THE PROFESSIONAL WHOSE SIGNATURE AND PERSONAL SEAL APPEAR HEREON ASSUMES RESPONSIBILITY ONLY FOR WHAT APPEARS ON THIS PAGE, AND DISCLAIMS (PURSUANT TO SECTION 327.411 RSMO) SPECIFICATION, ESTIMATES, REPORTS, OR OTHER DOCUMENTS OR INSTRUMENTS NOT SEALED BY THE UNDERSIGNED PROFESSIONAL RELATING TO OR INTENDED TO BE USED FOR ANY PART OR PARTS OF THE PROJECT TO WHICH THIS PAGE REFERS.

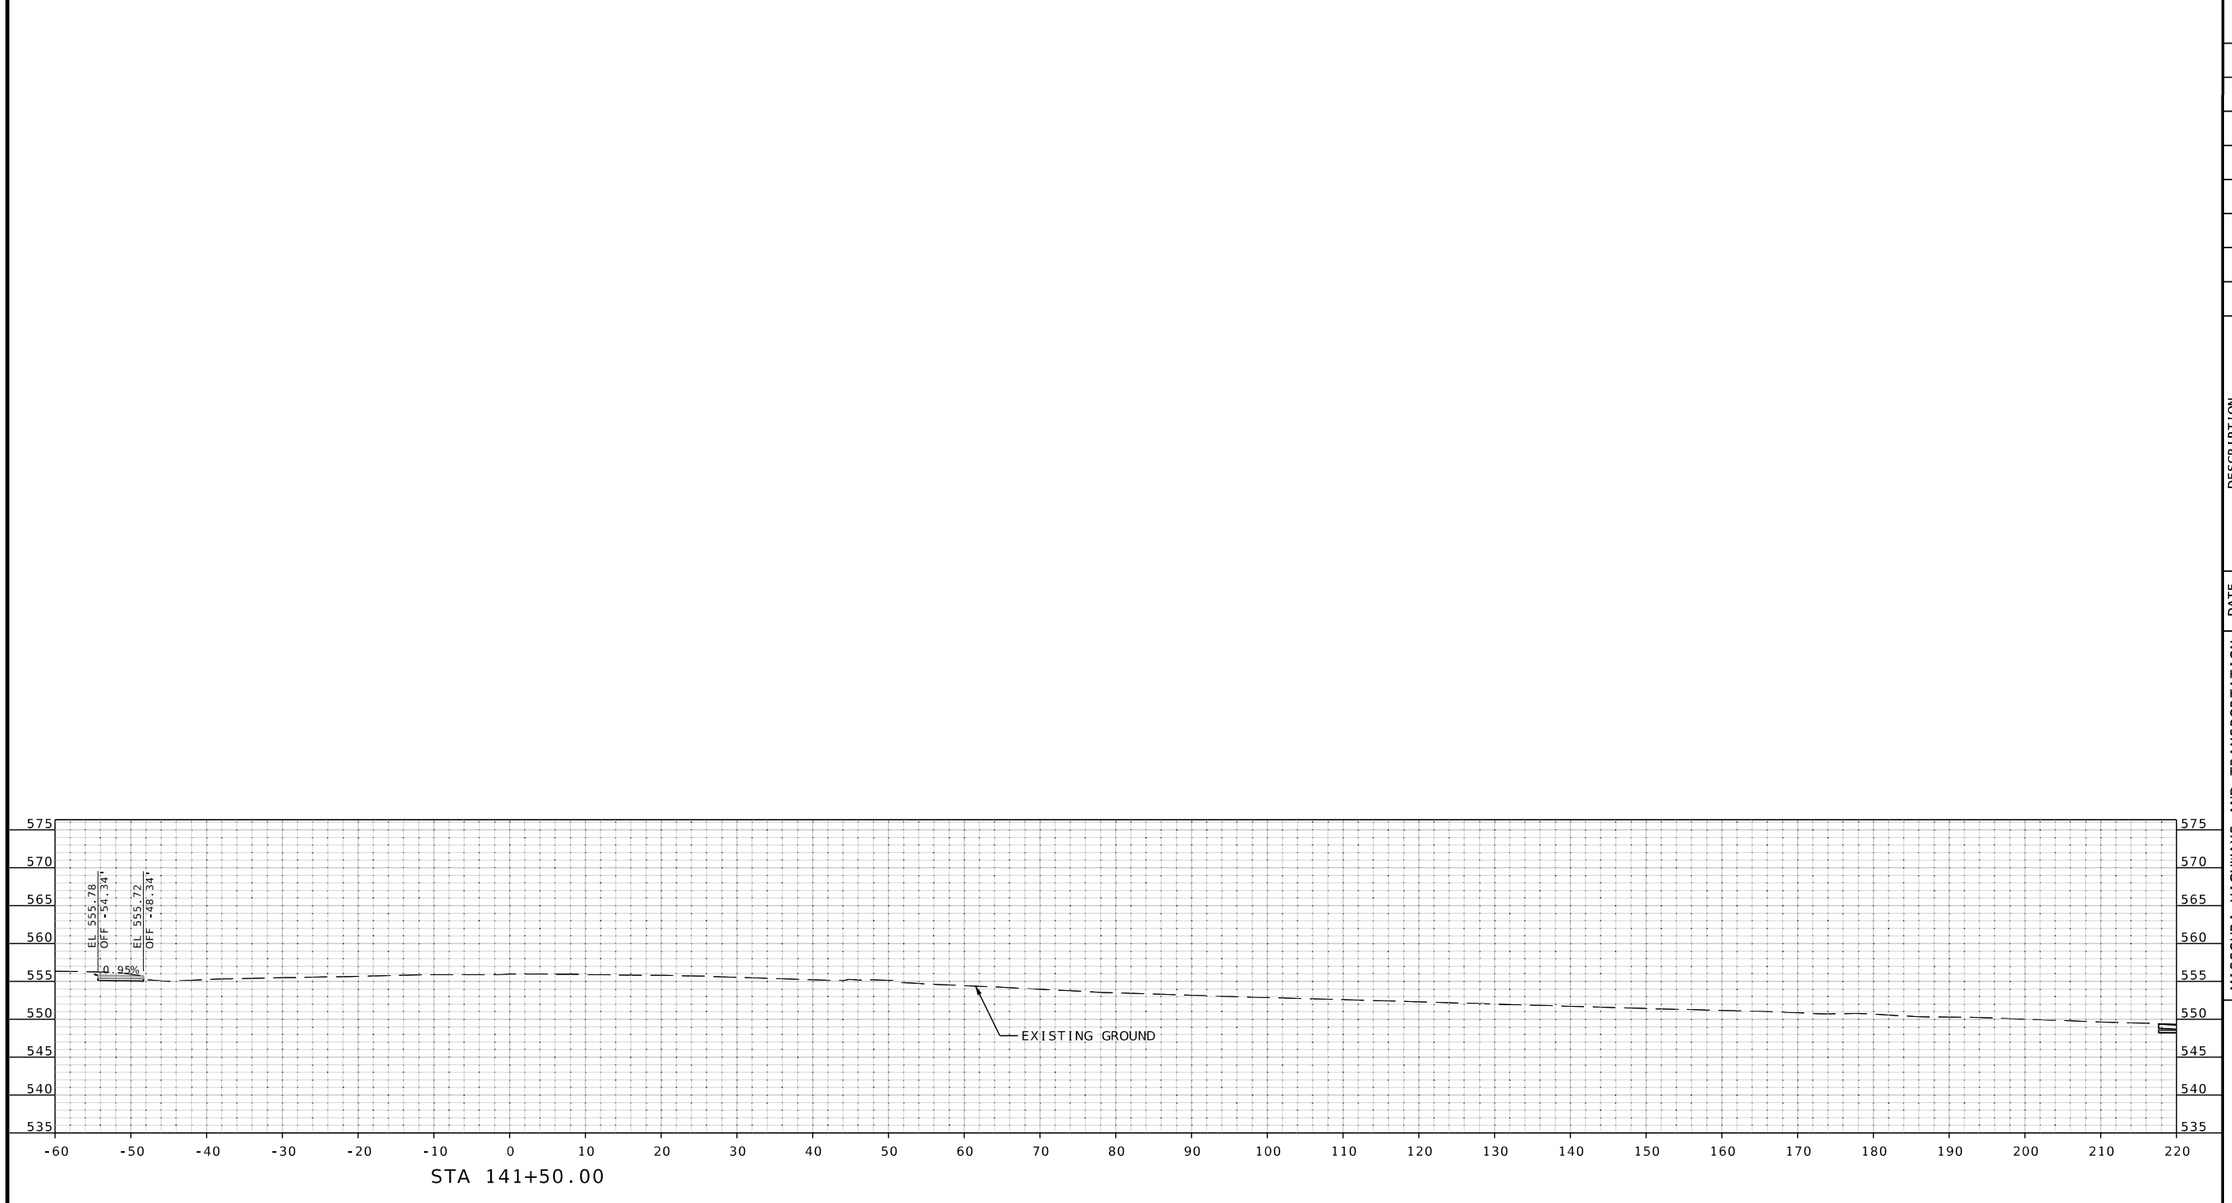

CROSS SECTION
SHEETS
SHEET 96 OF 106

STATE OF MISSOURI
RILEY J. HOFFMAN
PE-2022042958
PROFESSIONAL ENGINEER

08/10/2025 7:56:04 PM
Riley J. Hoffman
MO PE-2022042958

DATE PREPARED
8/10/2025

ROUTE	STATE
67	MO

DISTRICT	SHEET NO.
SL	96

COUNTY
ST. LOUIS

JOB NO.
J6S3557

CONTRACT ID.
.

PROJECT NO.
.

BRIDGE NO.
.

DESCRIPTION	DATE
.	.
.	.
.	.
.	.
.	.
.	.
.	.
.	.


IF A SEAL IS PRESENT ON THIS SHEET IT HAS BEEN ELECTRONICALLY SEALED AND DATED.

MISSOURI HIGHWAYS AND TRANSPORTATION COMMISSION
105 WEST CAPITOL
JEFFERSON CITY, MO 65102
1-888-ASK-MODOT (1-888-275-6636)


HR GREEN, INC.
520 MARYVILLE CENTRE DRIVE,
SUITE 100
ST. LOUIS, MISSOURI 63141
PHONE: (636) 519.0990
CORPORATE LICENSE #2002006608

HRGreen


DISCLAMIER
THE PROFESSIONAL WHOSE SIGNATURE AND PERSONAL SEAL APPEAR HEREON ASSUMES RESPONSIBILITY ONLY FOR WHAT APPEARS ON THIS PAGE, AND DISCLAIMS (PURSUANT TO SECTION 327.411 RSMO) SPECIFICATION, ESTIMATES, REPORTS, OR OTHER DOCUMENTS OR INSTRUMENTS NOT SEALED BY THE UNDERSIGNED PROFESSIONAL RELATING TO OR INTENDED TO BE USED FOR ANY PART OR PARTS OF THE PROJECT TO WHICH THIS PAGE REFERS.

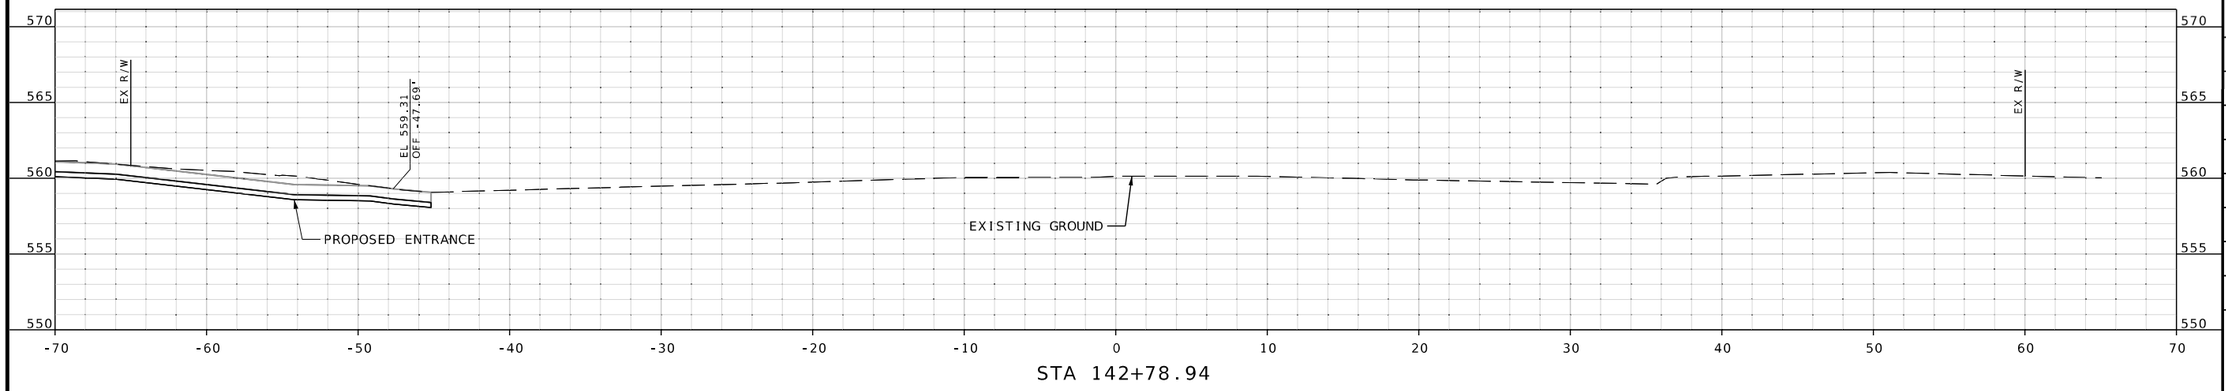

STA 142+78.94

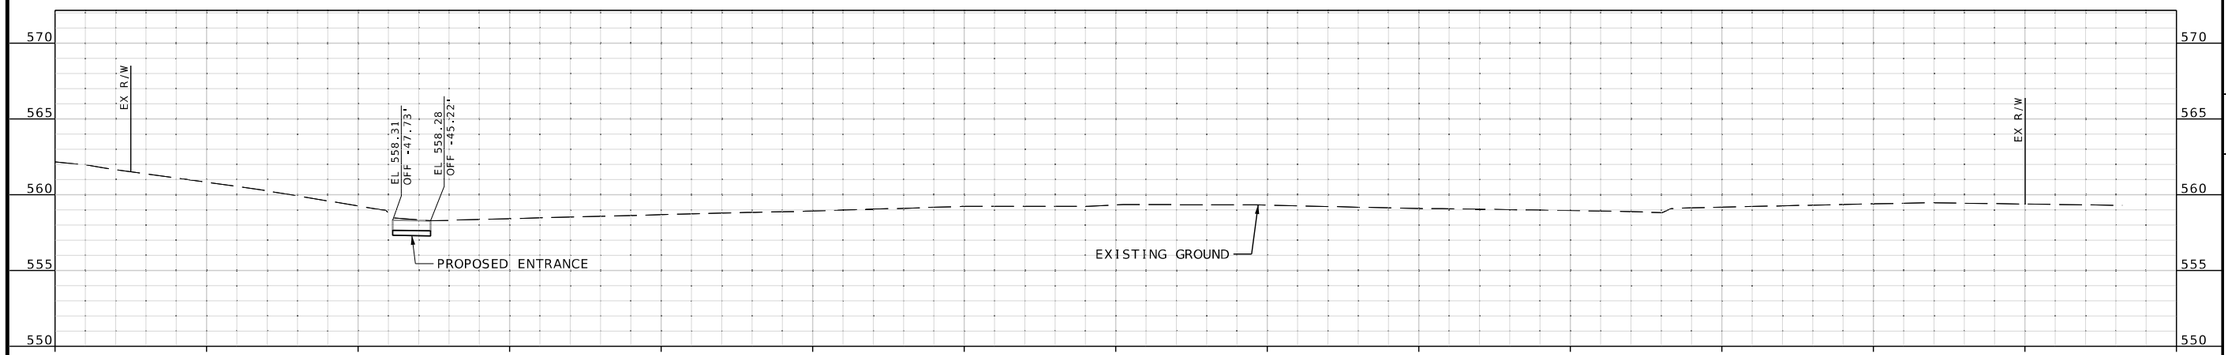

STA 142+50.00

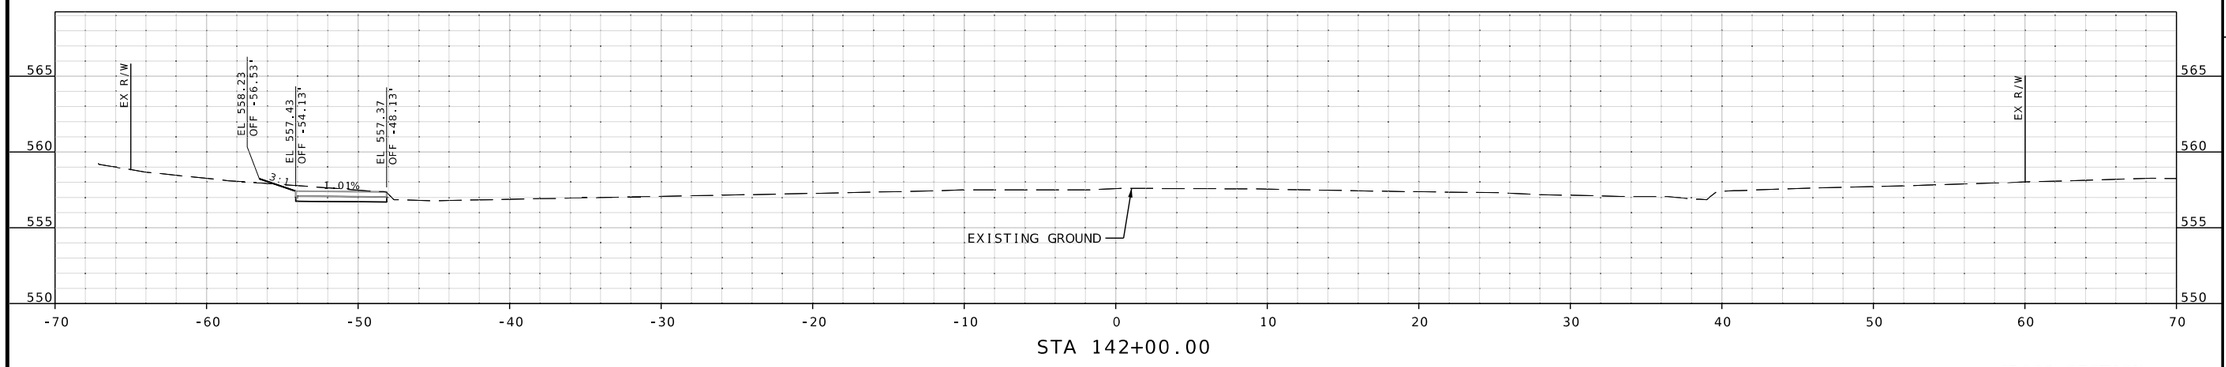

STA 142+00.00

CROSS SECTION
SHEETS
SHEET 97 OF 106

STATE OF MISSOURI
RILEY J. HOFFMAN
PE-2022042958
PROFESSIONAL ENGINEER

08/10/2025 7:55:57 PM
Riley J. Hoffman
MO PE-2022042958

DATE PREPARED	
8/10/2025	
ROUTE	STATE
67	MO
DISTRICT	SHEET NO.
SL	97

COUNTY
ST. LOUIS

JOB NO.
J6S3557

CONTRACT ID.
.

PROJECT NO.
.

BRIDGE NO.
.

DESCRIPTION	DATE
.	.
.	.
.	.
.	.
.	.
.	.
.	.
.	.


IF A SEAL IS PRESENT ON THIS SHEET IT HAS BEEN ELECTRONICALLY SEALED AND DATED.

MISSOURI HIGHWAYS AND TRANSPORTATION COMMISSION


105 WEST CAPITOL
JEFFERSON CITY, MO 65102
1-888-ASK-MODOT (1-888-275-6636)

HR GREEN, INC.
520 MARYVILLE CENTRE DRIVE,
SUITE 100
ST. LOUIS, MISSOURI 63141
PHONE: (636) 519.0990
CORPORATE LICENSE #2002006608


DISCLAMIER
THE PROFESSIONAL WHOSE SIGNATURE AND PERSONAL SEAL APPEAR HEREON ASSUMES RESPONSIBILITY ONLY FOR WHAT APPEARS ON THIS PAGE, AND DISCLAIMS (PURSUANT TO SECTION 327.411 RSMO) SPECIFICATION, ESTIMATES, REPORTS, OR OTHER DOCUMENTS OR INSTRUMENTS NOT SEALED BY THE UNDERSIGNED PROFESSIONAL RELATING TO OR INTENDED TO BE USED FOR ANY PART OR PARTS OF THE PROJECT TO WHICH THIS PAGE REFERS.

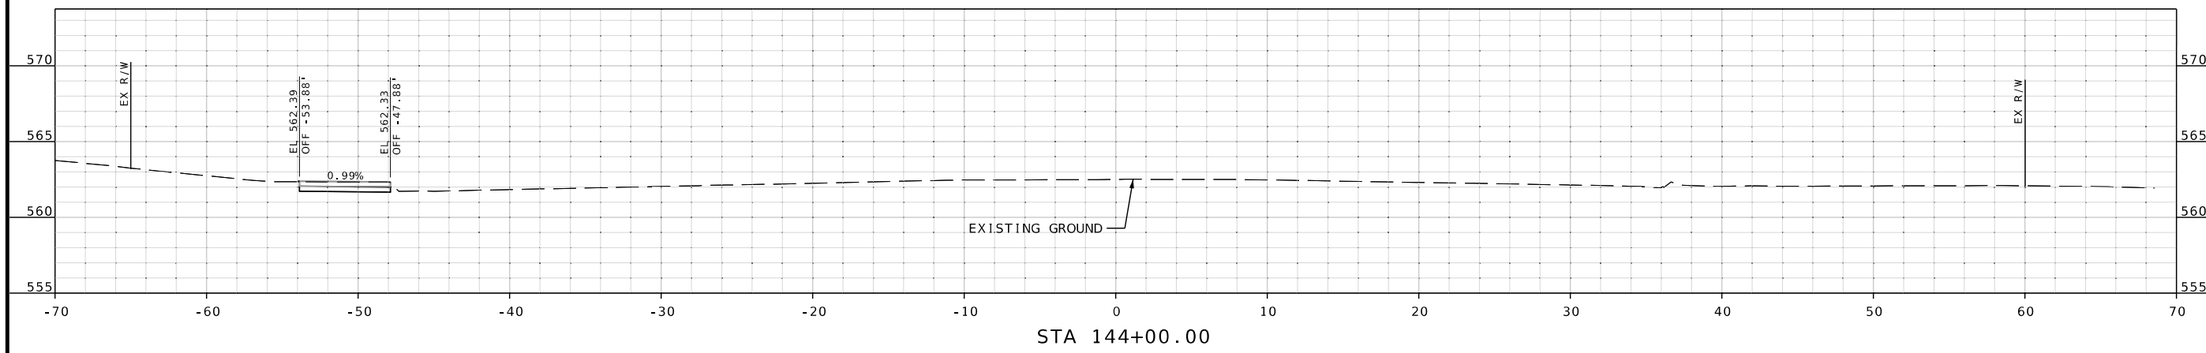

STA 144+00.00

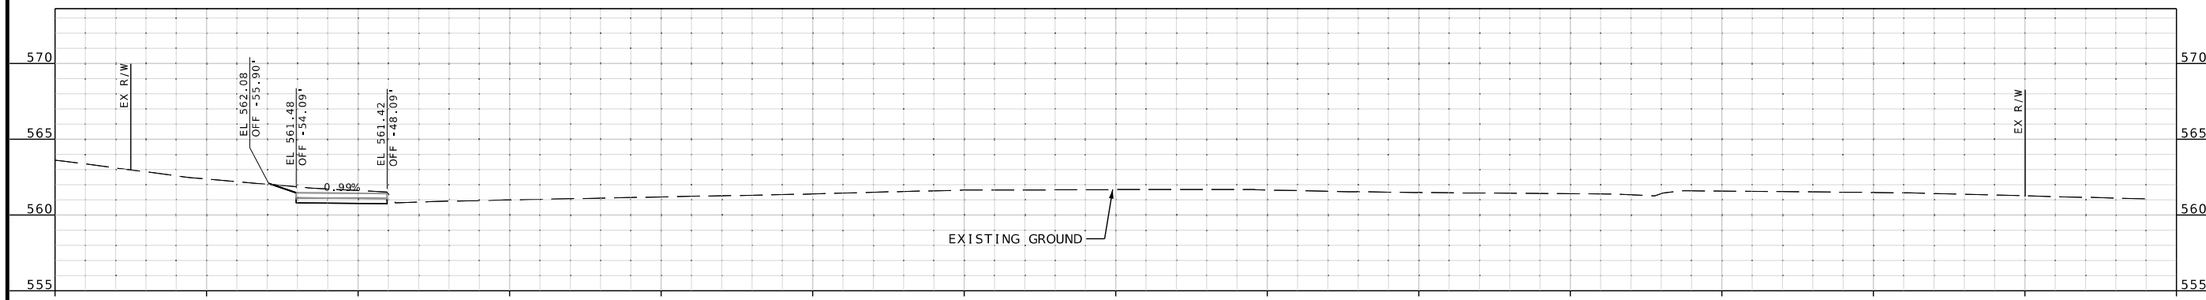

STA 143+50.00

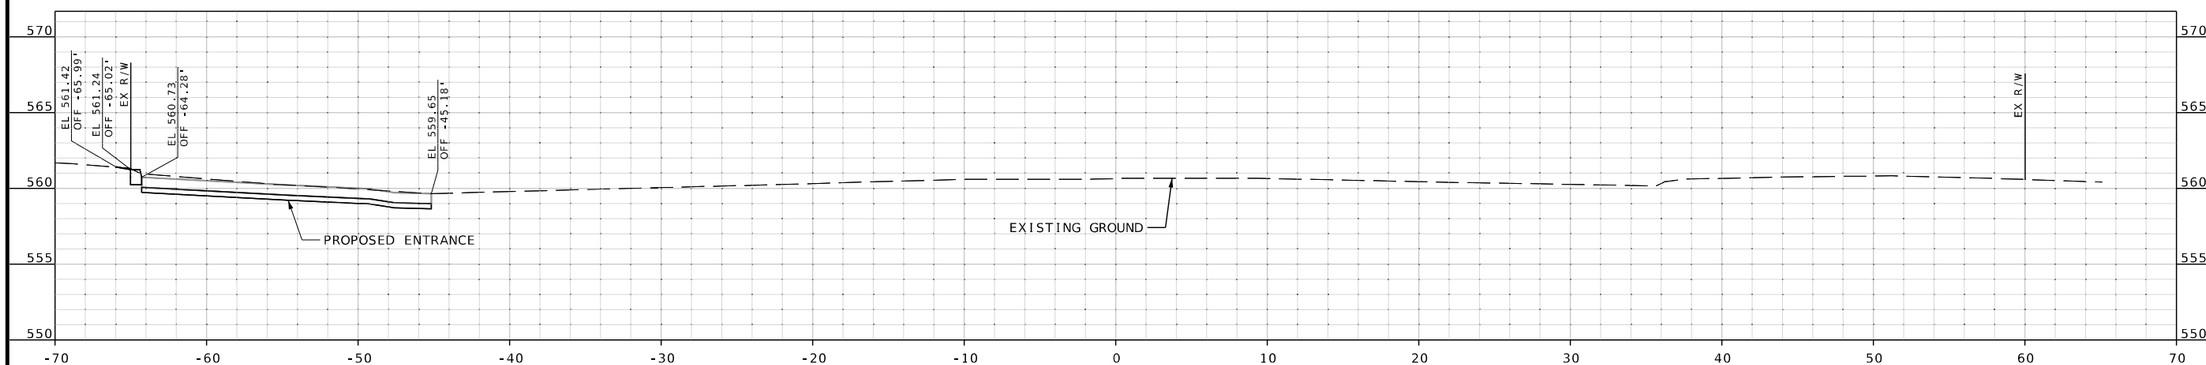

STA 143+00.00

CROSS SECTION
SHEETS
SHEET 98 OF 106

STATE OF MISSOURI
RILEY J. HOFFMAN
PE-2022042958
PROFESSIONAL ENGINEER

08/10/2025 7:55:58 PM
Riley J. Hoffman
MO PE-2022042958

DATE PREPARED
8/10/2025

ROUTE	STATE
67	MO
DISTRICT	SHEET NO.
SL	98

COUNTY
ST. LOUIS

JOB NO.
J6S3557

CONTRACT ID.
.

PROJECT NO.
.

BRIDGE NO.
.

DESCRIPTION	DATE
.	.
.	.
.	.
.	.
.	.
.	.
.	.
.	.


IF A SEAL IS PRESENT ON THIS SHEET IT HAS BEEN ELECTRONICALLY SEALED AND DATED.

MISSOURI HIGHWAYS AND TRANSPORTATION COMMISSION
105 WEST CAPITOL
JEFFERSON CITY, MO 65102
1-888-ASK-MODOT (1-888-275-6636)


HR GREEN, INC.
520 MARYVILLE CENTRE DRIVE,
SUITE 100
ST. LOUIS, MISSOURI 63141
PHONE: (636) 519.0990
CORPORATE LICENSE #2002006608

HRGreen


DISCLAMIER
THE PROFESSIONAL WHOSE SIGNATURE AND PERSONAL SEAL APPEAR HEREON ASSUMES RESPONSIBILITY ONLY FOR WHAT APPEARS ON THIS PAGE, AND DISCLAIMS (PURSUANT TO SECTION 327.411 RSMO) SPECIFICATION, ESTIMATES, REPORTS, OR OTHER DOCUMENTS OR INSTRUMENTS NOT SEALED BY THE UNDERSIGNED PROFESSIONAL RELATING TO OR INTENDED TO BE USED FOR ANY PART OR PARTS OF THE PROJECT TO WHICH THIS PAGE REFERS.

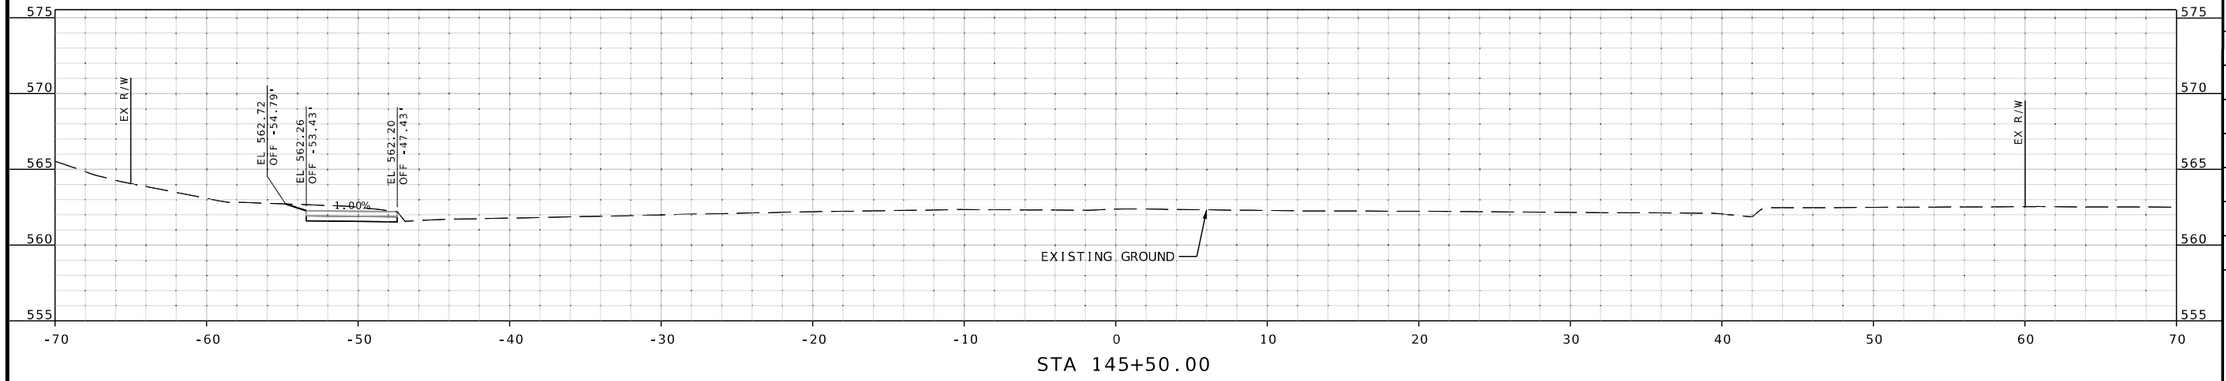

STA 145+50.00

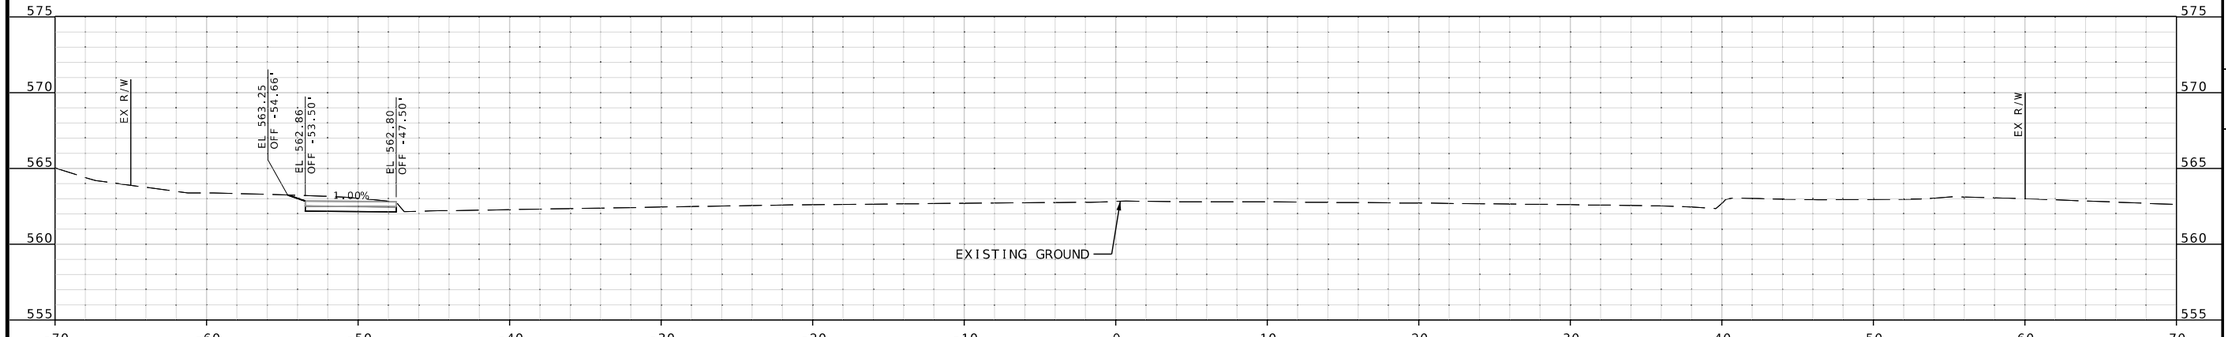

STA 145+00.00

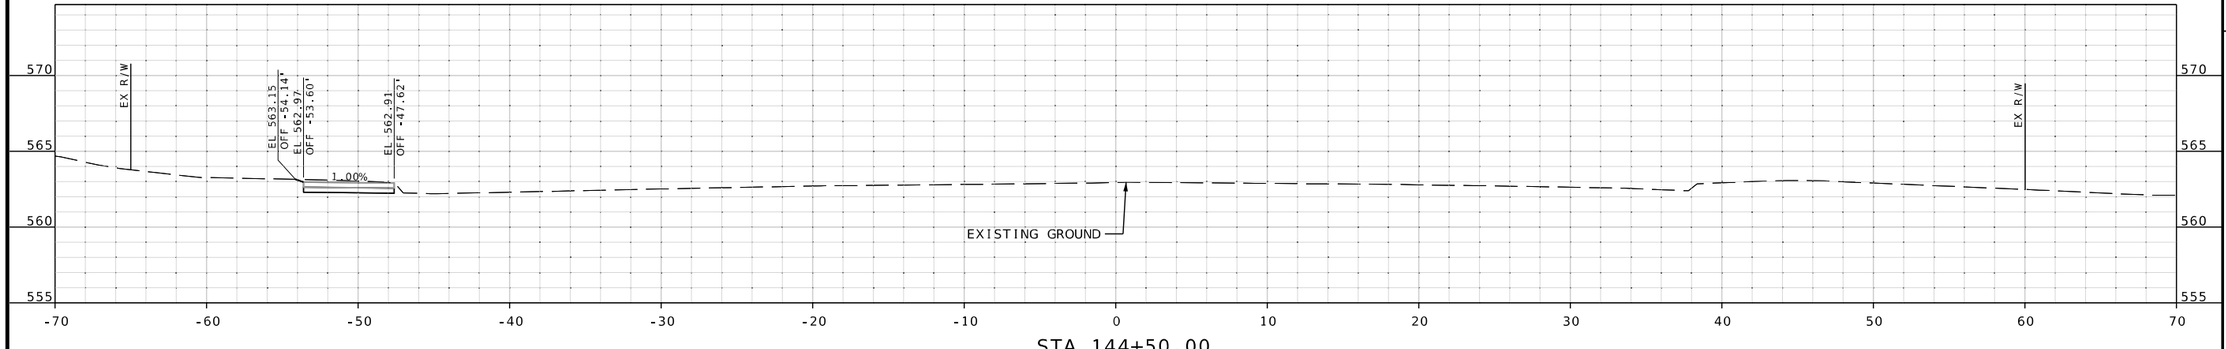

STA 144+50.00

CROSS SECTION
SHEETS
SHEET 99 OF 106

RILEY J. HOFFMAN
PE-2022042958
STATE OF MISSOURI
PROFESSIONAL ENGINEER

08/10/2025 7:56:02 PM
Riley J. Hoffman
MO PE-2022042958

DATE PREPARED
8/10/2025

ROUTE	STATE
67	MO
DISTRICT	SHEET NO.
SL	99

COUNTY
ST. LOUIS

JOB NO.
J6S3557

CONTRACT ID.
.

PROJECT NO.
.

BRIDGE NO.
.

DESCRIPTION	DATE
.	.
.	.
.	.
.	.
.	.
.	.
.	.
.	.

IF A SEAL IS PRESENT ON THIS SHEET IT HAS BEEN ELECTRONICALLY SEALED AND DATED.


MISSOURI HIGHWAYS AND TRANSPORTATION COMMISSION

105 WEST CAPITOL
JEFFERSON CITY, MO 65102
1-888-ASK-MODOT (1-888-275-6636)


HR GREEN, INC.
520 MARYVILLE CENTRE DRIVE,
SUITE 100
ST. LOUIS, MISSOURI 63141
PHONE: (636) 519.0990
CORPORATE LICENSE #2002006608

HRGreen


DISCLAMIER
THE PROFESSIONAL WHOSE SIGNATURE AND PERSONAL SEAL APPEAR HEREON ASSUMES RESPONSIBILITY ONLY FOR WHAT APPEARS ON THIS PAGE, AND DISCLAIMS (PURSUANT TO SECTION 327.411 RSMO) SPECIFICATION, ESTIMATES, REPORTS, OR OTHER DOCUMENTS OR INSTRUMENTS NOT SEALED BY THE UNDERSIGNED PROFESSIONAL RELATING TO OR INTENDED TO BE USED FOR ANY PART OR PARTS OF THE PROJECT TO WHICH THIS PAGE REFERS.

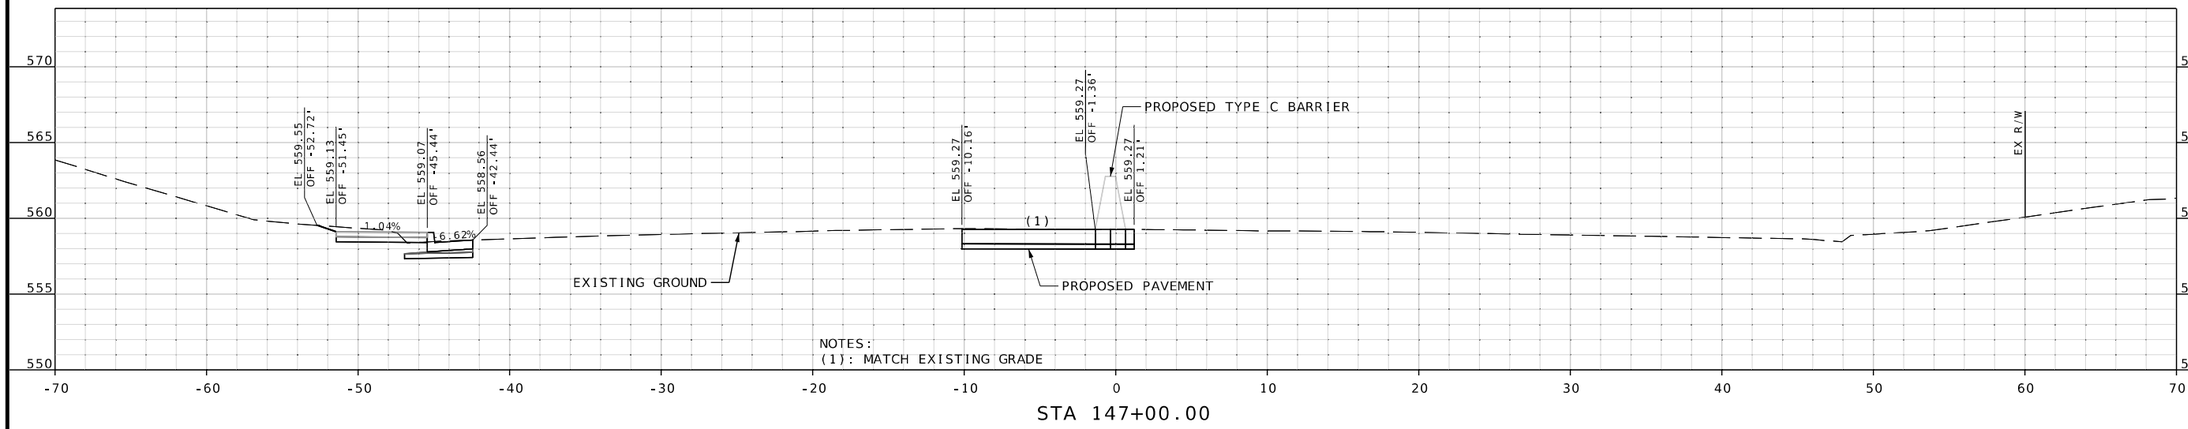

STA 147+00.00

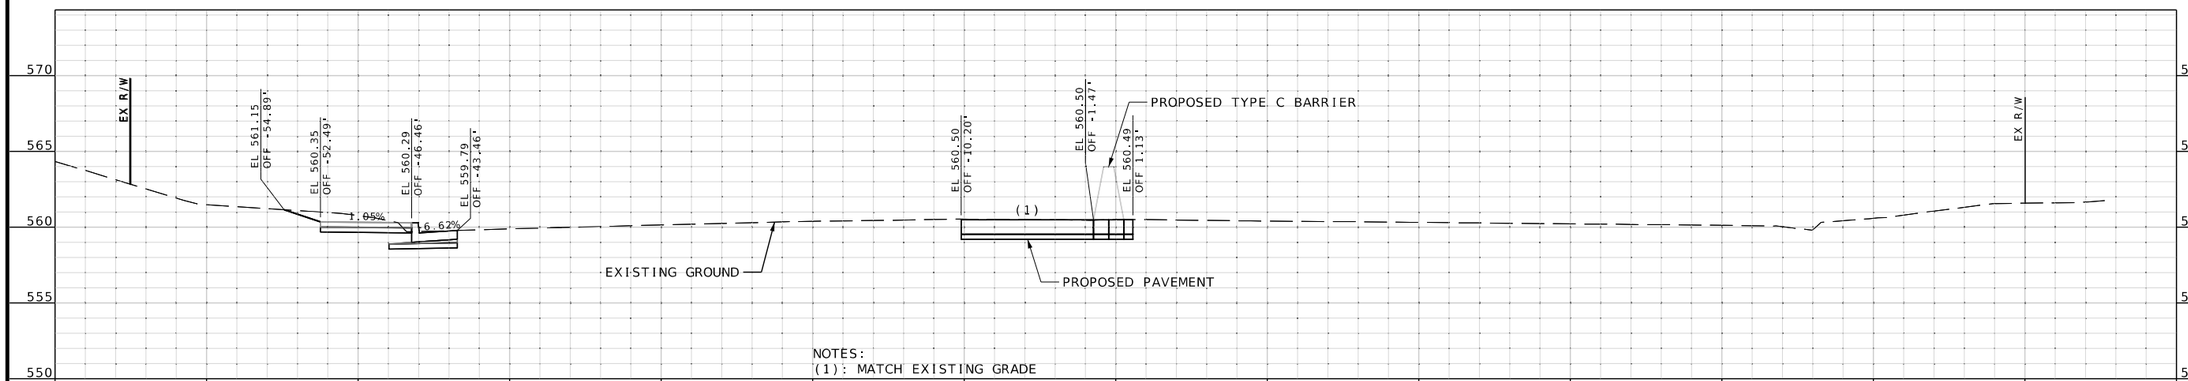

STA 146+50.00

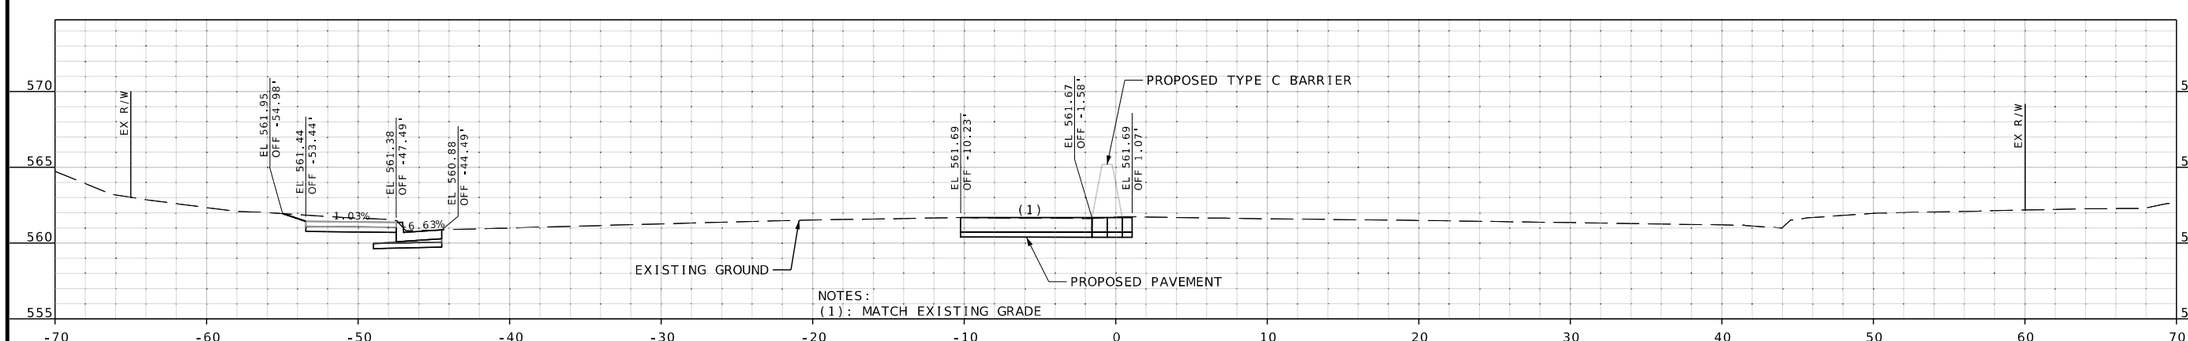

STA 146+00.00

CROSS SECTION
SHEETS
SHEET 100 OF 106

STATE OF MISSOURI
RILEY J. HOFFMAN
PE-2022042958
PROFESSIONAL ENGINEER

08/10/2025 7:56:00 PM
Riley J. Hoffman
MO PE-2022042958

DATE PREPARED
8/10/2025

ROUTE	STATE
67	MO
DISTRICT	SHEET NO.
SL	100

COUNTY
ST. LOUIS

JOB NO.
J6S3557

CONTRACT ID.
.

PROJECT NO.
.

BRIDGE NO.
.

IF A SEAL IS PRESENT ON THIS SHEET IT HAS BEEN ELECTRONICALLY SEALED AND DATED.


DATE	DESCRIPTION
.	.

MISSOURI HIGHWAYS AND TRANSPORTATION COMMISSION
105 WEST CAPITOL
JEFFERSON CITY, MO 65102
1-888-ASK-MODOT (1-888-275-6636)


HR GREEN, INC.
520 MARYVILLE CENTRE DRIVE,
SUITE 100
ST. LOUIS, MISSOURI 63141
PHONE: (636) 519.0990
CORPORATE LICENSE #2002006608

HRGreen

DISCLAMIER
THE PROFESSIONAL WHOSE SIGNATURE AND PERSONAL SEAL APPEAR HEREON ASSUMES RESPONSIBILITY ONLY FOR WHAT APPEARS ON THIS PAGE, AND DISCLAIMS (PURSUANT TO SECTION 327.411 RSMO) SPECIFICATION, ESTIMATES, REPORTS, OR OTHER DOCUMENTS OR INSTRUMENTS NOT SEALED BY THE UNDERSIGNED PROFESSIONAL RELATING TO OR INTENDED TO BE USED FOR ANY PART OR PARTS OF THE PROJECT TO WHICH THIS PAGE REFERS.

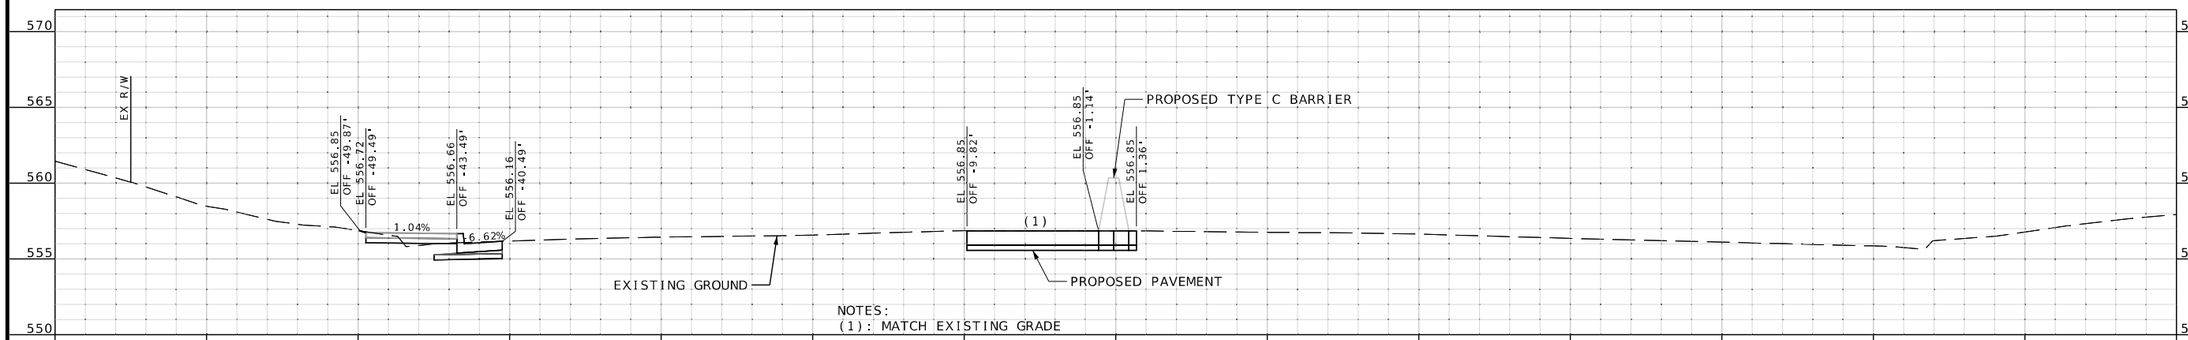

STA 148+00.00

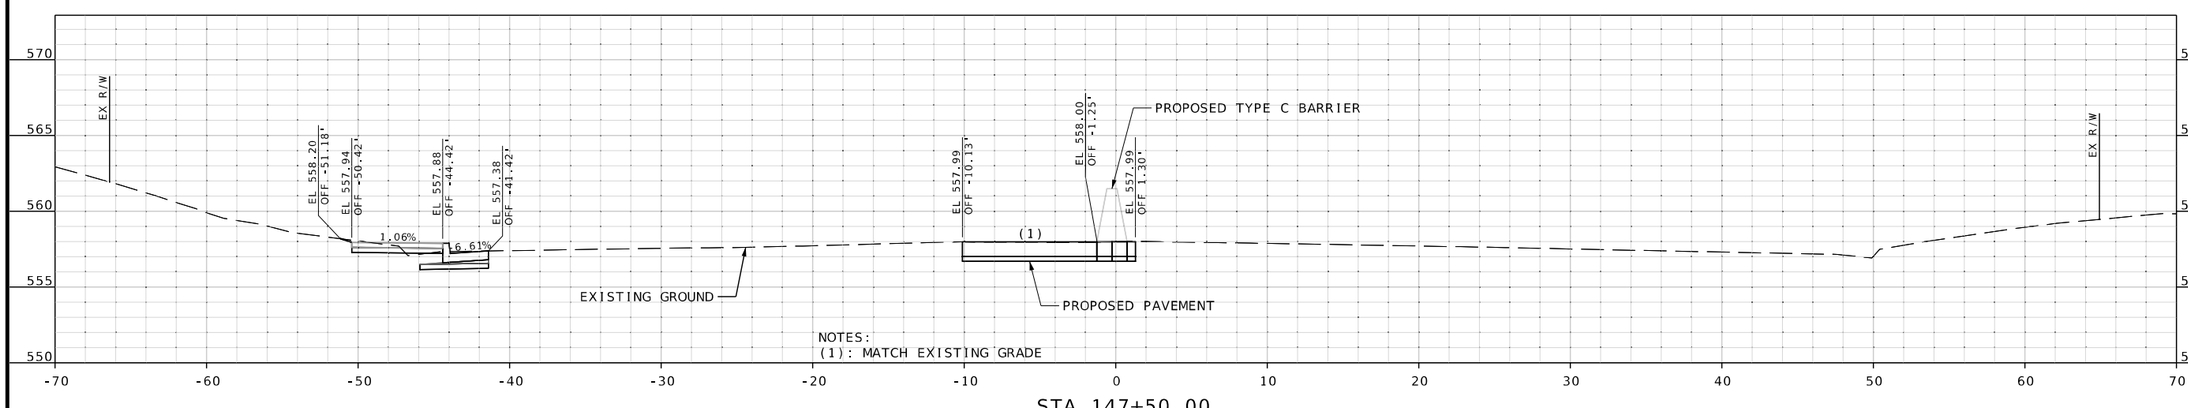

STA 147+50.00

CROSS SECTION
SHEETS
SHEET 101 OF 106

RILEY J. HOFFMAN
PE-2022042958
STATE OF MISSOURI
PROFESSIONAL ENGINEER

08/10/2025 7:56:04 PM
Riley J. Hoffman
MO PE-2022042958

DATE PREPARED
8/10/2025

ROUTE	STATE
67	MO
DISTRICT	SHEET NO.
SL	101

COUNTY
ST. LOUIS

JOB NO.
J6S3557

CONTRACT ID.
.

PROJECT NO.
.

BRIDGE NO.
.

DESCRIPTION	DATE
.	.
.	.
.	.
.	.
.	.
.	.
.	.
.	.


IF A SEAL IS PRESENT ON THIS SHEET IT HAS BEEN ELECTRONICALLY SEALED AND DATED.

MISSOURI HIGHWAYS AND TRANSPORTATION COMMISSION
105 WEST CAPITOL
JEFFERSON CITY, MO 65102
1-888-ASK-MODOT (1-888-275-6636)


HR GREEN, INC.
520 MARYVILLE CENTRE DRIVE,
SUITE 100
ST. LOUIS, MISSOURI 63141
PHONE: (636) 519.0990
CORPORATE LICENSE #2002006608

HRGreen


DISCLAMIER
THE PROFESSIONAL WHOSE SIGNATURE AND PERSONAL SEAL APPEAR HEREON ASSUMES RESPONSIBILITY ONLY FOR WHAT APPEARS ON THIS PAGE, AND DISCLAIMS (PURSUANT TO SECTION 327.411 RSMO) SPECIFICATION, ESTIMATES, REPORTS, OR OTHER DOCUMENTS OR INSTRUMENTS NOT SEALED BY THE UNDERSIGNED PROFESSIONAL RELATING TO OR INTENDED TO BE USED FOR ANY PART OR PARTS OF THE PROJECT TO WHICH THIS PAGE REFERS.

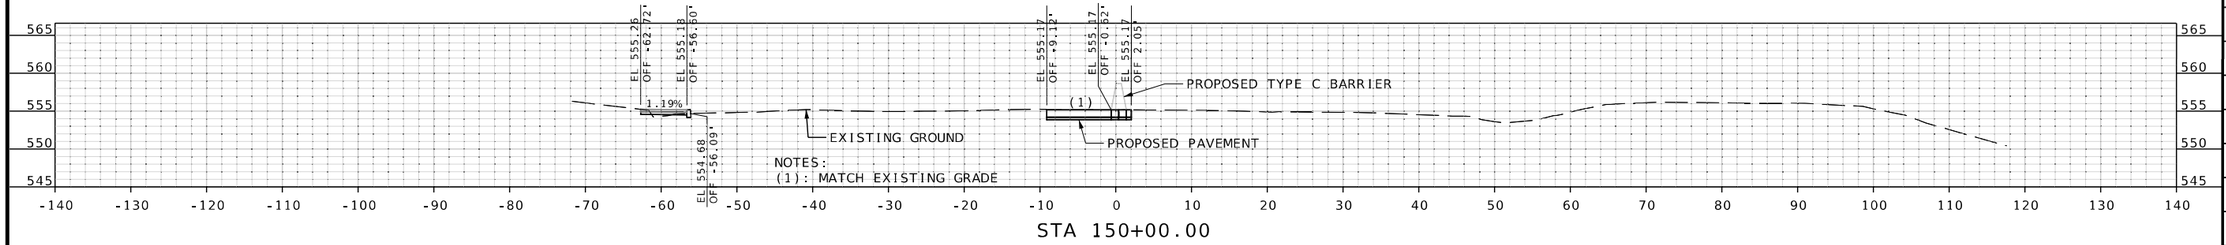


STA 150+00.00

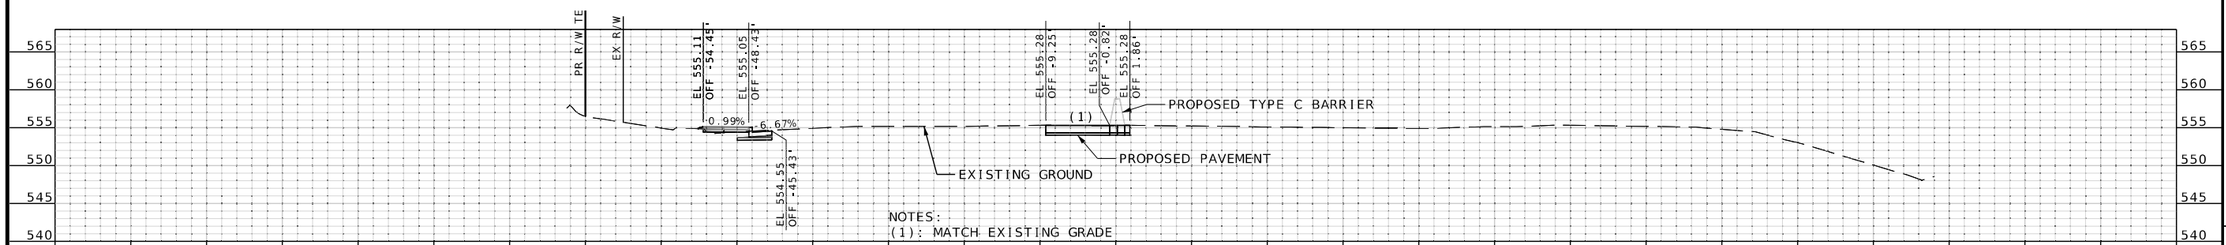

STA 149+50.00

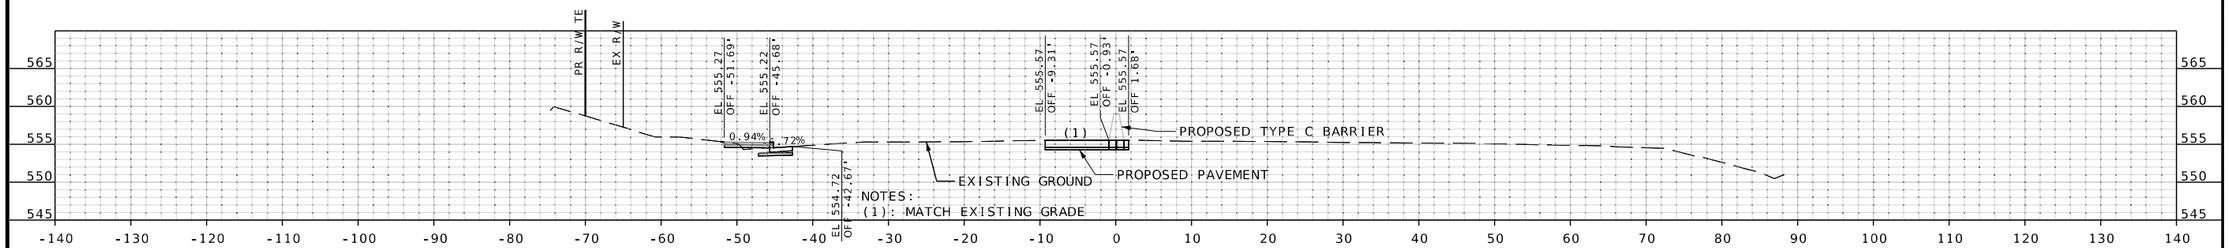

STA 149+00.00

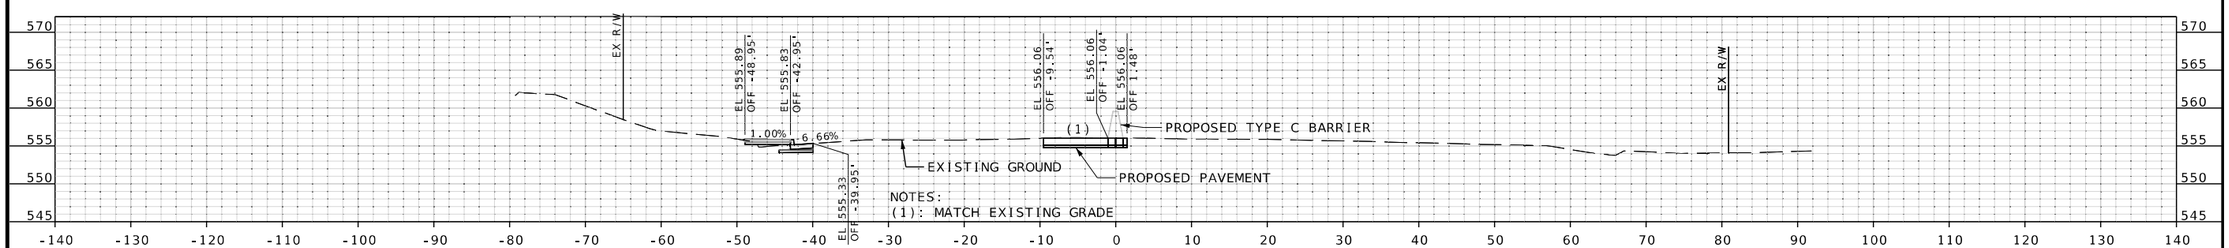

STA 148+50.00

CROSS SECTION
SHEETS
SHEET 102 OF 106

STATE OF MISSOURI
RILEY J. HOFFMAN
PE-2022042958
PROFESSIONAL ENGINEER

08/10/2025 7:56:02 PM
Riley J. Hoffman
MO PE-2022042958

DATE PREPARED	
8/10/2025	
ROUTE	STATE
67	MO
DISTRICT	SHEET NO.
SL	102
COUNTY	
ST. LOUIS	
JOB NO.	
J6S3557	
CONTRACT ID.	
.	
PROJECT NO.	
.	
BRIDGE NO.	
.	

IF A SEAL IS PRESENT ON THIS SHEET IT HAS BEEN ELECTRONICALLY SEALED AND DATED.

DESCRIPTION	DATE
.	.
.	.
.	.
.	.
.	.
.	.
.	.
.	.

MISSOURI HIGHWAYS AND TRANSPORTATION COMMISSION


105 WEST CAPITOL
JEFFERSON CITY, MO 65102
1-888-ASK-MODOT (1-888-275-6636)

HR GREEN, INC.
520 MARYVILLE CENTRE DRIVE,
SUITE 100
ST. LOUIS, MISSOURI 63141
PHONE: (636) 519.0990
CORPORATE LICENSE #2002006608

HRGreen

\\hrgreen.com\hrg\Data\2021\211826.03\CAD\Roadway\Plan_Sheets\382-383_XS_102-103OF106_J6S3557_I10.dgn 2:04:46 PM 8/10/2025

DISCLAMIER
THE PROFESSIONAL WHOSE SIGNATURE AND PERSONAL SEAL APPEAR HEREON ASSUMES RESPONSIBILITY ONLY FOR WHAT APPEARS ON THIS PAGE, AND DISCLAIMS (PURSUANT TO SECTION 327.411 RSMO) SPECIFICATION, ESTIMATES, REPORTS, OR OTHER DOCUMENTS OR INSTRUMENTS NOT SEALED BY THE UNDERSIGNED PROFESSIONAL RELATING TO OR INTENDED TO BE USED FOR ANY PART OR PARTS OF THE PROJECT TO WHICH THIS PAGE REFERS.

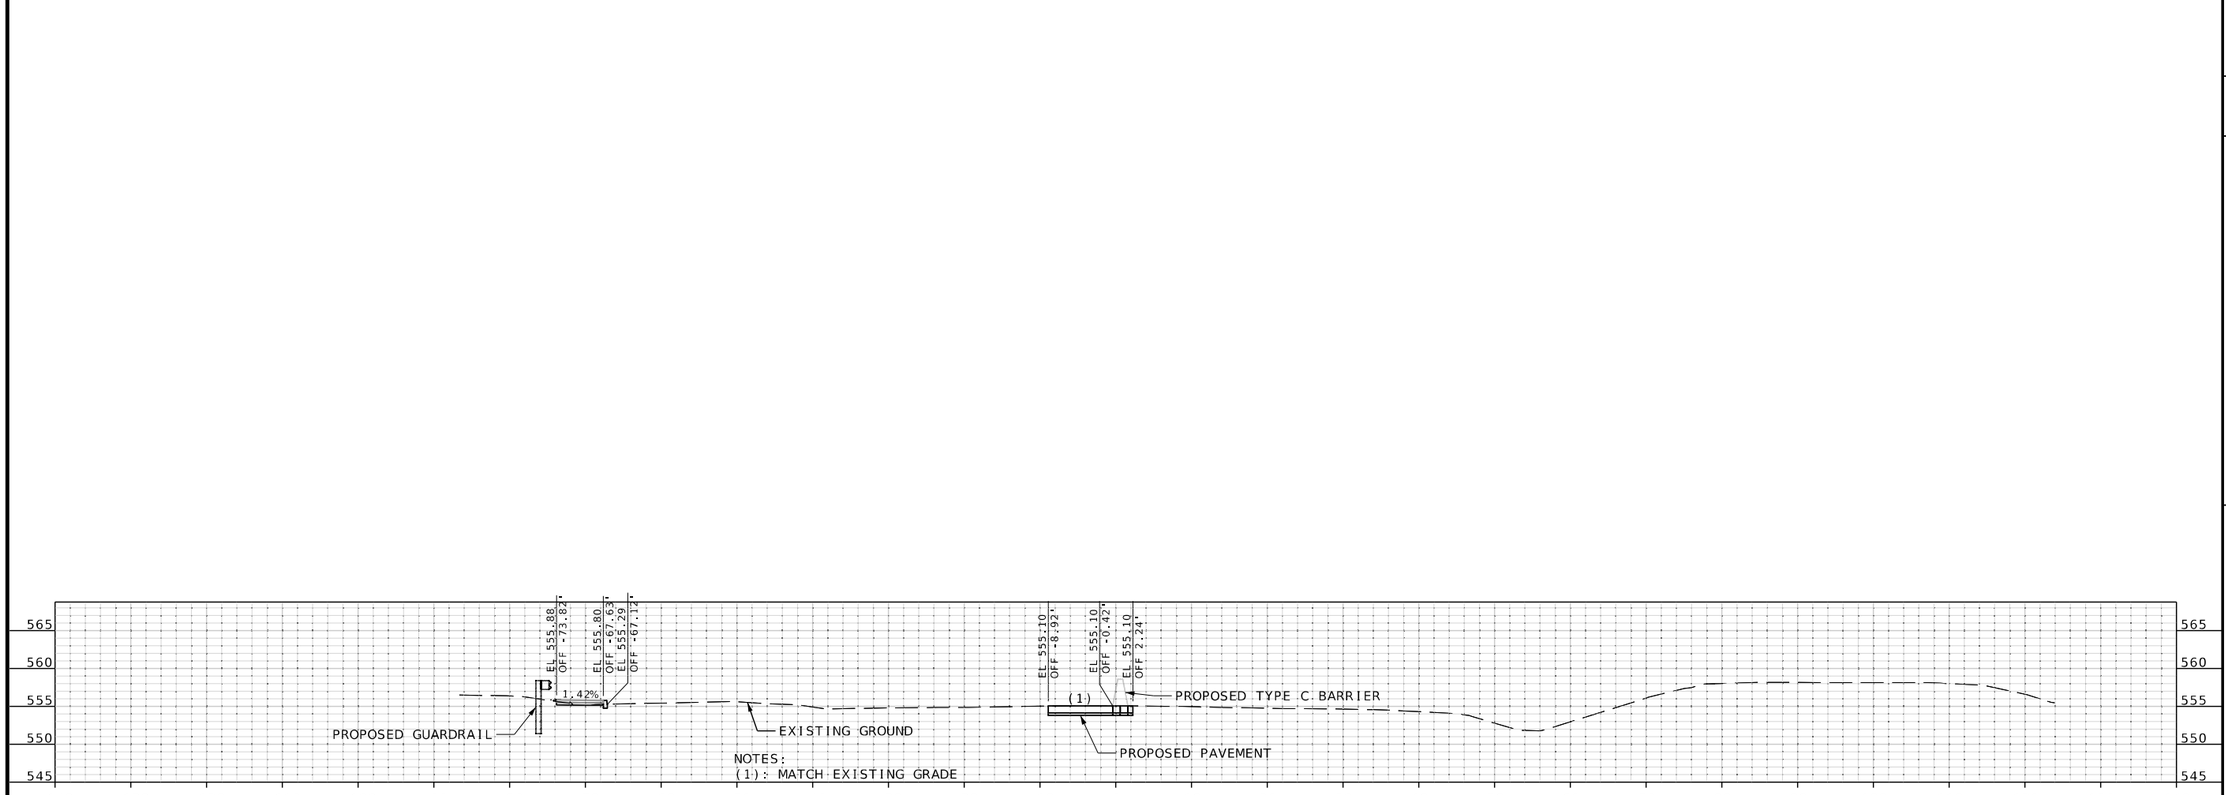

STA 150+50.00

CROSS SECTION
SHEETS
SHEET 103 OF 106

STATE OF MISSOURI
RILEY J. HOFFMAN
PE-2022042958
PROFESSIONAL ENGINEER

08/10/2025 7:55:59 PM
Riley J. Hoffman
MO PE-2022042958

DATE PREPARED	
8/10/2025	
ROUTE	STATE
67	MO
DISTRICT	SHEET NO.
SL	103

COUNTY
ST. LOUIS

JOB NO.
J6S3557

CONTRACT ID.
.

PROJECT NO.
.

BRIDGE NO.
.

DESCRIPTION	DATE
.	.
.	.
.	.
.	.
.	.
.	.
.	.
.	.


IF A SEAL IS PRESENT ON THIS SHEET IT HAS BEEN ELECTRONICALLY SEALED AND DATED.

MISSOURI HIGHWAYS AND TRANSPORTATION COMMISSION
105 WEST CAPITOL
JEFFERSON CITY, MO 65102
1-888-ASK-MODOT (1-888-275-6636)


HR GREEN, INC.
520 MARYVILLE CENTRE DRIVE,
SUITE 100
ST. LOUIS, MISSOURI 63141
PHONE: (636) 519.0990
CORPORATE LICENSE #2002006608

HRGreen


DISCLAMIER
THE PROFESSIONAL WHOSE SIGNATURE AND PERSONAL SEAL APPEAR HEREON ASSUMES RESPONSIBILITY ONLY FOR WHAT APPEARS ON THIS PAGE, AND DISCLAIMS (PURSUANT TO SECTION 327.411 RSMO) SPECIFICATION, ESTIMATES, REPORTS, OR OTHER DOCUMENTS OR INSTRUMENTS NOT SEALED BY THE UNDERSIGNED PROFESSIONAL RELATING TO OR INTENDED TO BE USED FOR ANY PART OR PARTS OF THE PROJECT TO WHICH THIS PAGE REFERS.

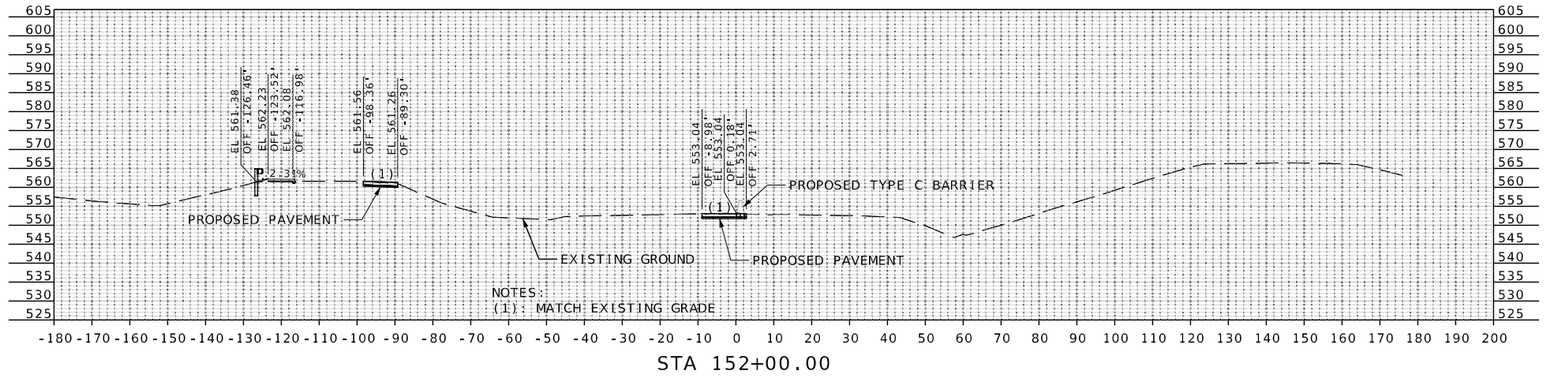

STA 152+00.00

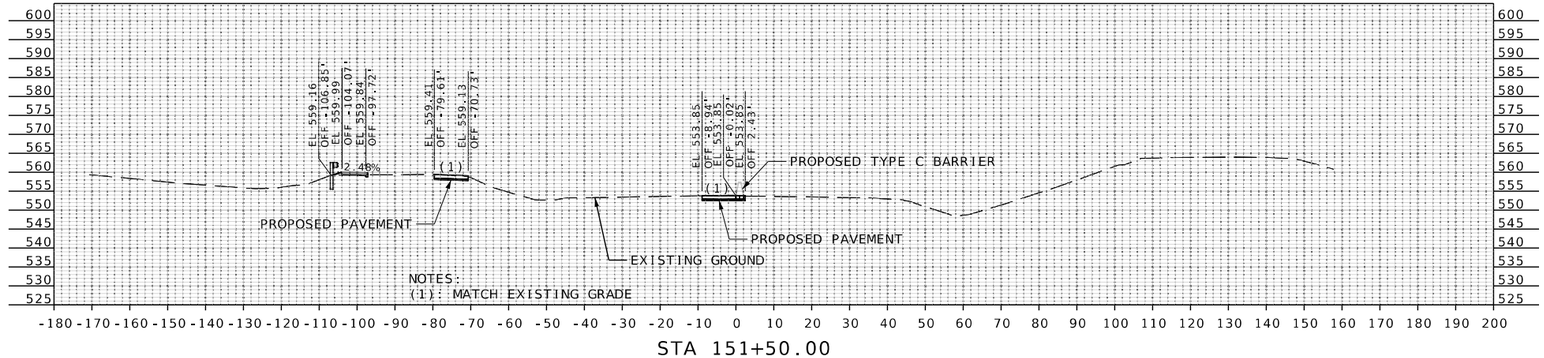

STA 151+50.00

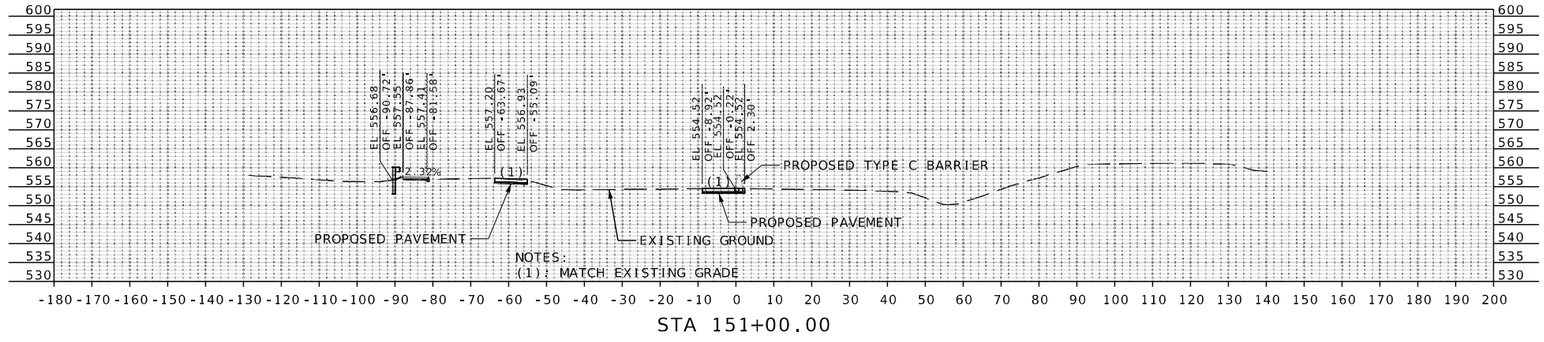

STA 151+00.00

CROSS SECTION
SHEETS
SHEET 104 OF 106

STATE OF MISSOURI
RILEY J. HOFFMAN
PE-2022042958
PROFESSIONAL ENGINEER

08/10/2025 7:56:00 PM
Riley J. Hoffman
MO PE-2022042958

DATE PREPARED
8/10/2025

ROUTE	STATE
67	MO
DISTRICT	SHEET NO.
SL	104

COUNTY
ST. LOUIS

JOB NO.
J6S3557

CONTRACT ID.
.

PROJECT NO.
.

BRIDGE NO.
.

DESCRIPTION	DATE
.	.
.	.
.	.
.	.
.	.
.	.
.	.
.	.


IF A SEAL IS PRESENT ON THIS SHEET IT HAS BEEN ELECTRONICALLY SEALED AND DATED.


MISSOURI HIGHWAYS AND TRANSPORTATION COMMISSION
105 WEST CAPITOL
JEFFERSON CITY, MO 65102
1-888-ASK-MODOT (1-888-275-6636)


HR GREEN, INC.
520 MARYVILLE CENTRE DRIVE,
SUITE 100
ST. LOUIS, MISSOURI 63141
PHONE: (636) 519.0990
CORPORATE LICENSE #2002006608

HRGreen

DISCLAMIER
THE PROFESSIONAL WHOSE SIGNATURE AND PERSONAL SEAL APPEAR HEREON ASSUMES RESPONSIBILITY ONLY FOR WHAT APPEARS ON THIS PAGE, AND DISCLAIMS (PURSUANT TO SECTION 327.411 RSMO) SPECIFICATION, ESTIMATES, REPORTS, OR OTHER DOCUMENTS OR INSTRUMENTS NOT SEALED BY THE UNDERSIGNED PROFESSIONAL RELATING TO OR INTENDED TO BE USED FOR ANY PART OR PARTS OF THE PROJECT TO WHICH THIS PAGE REFERS.

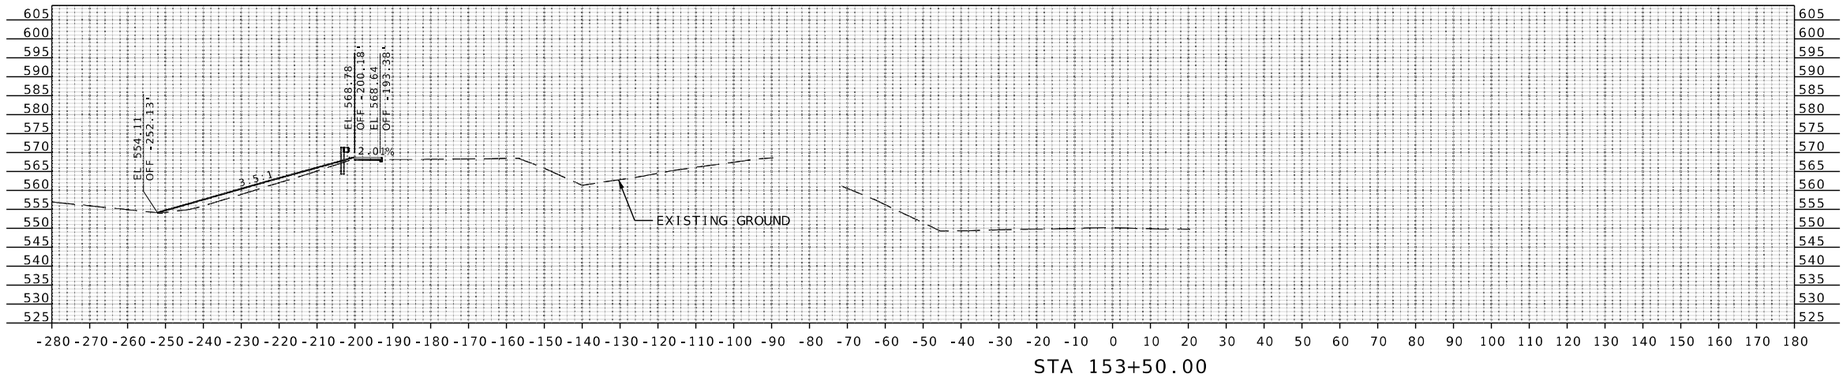

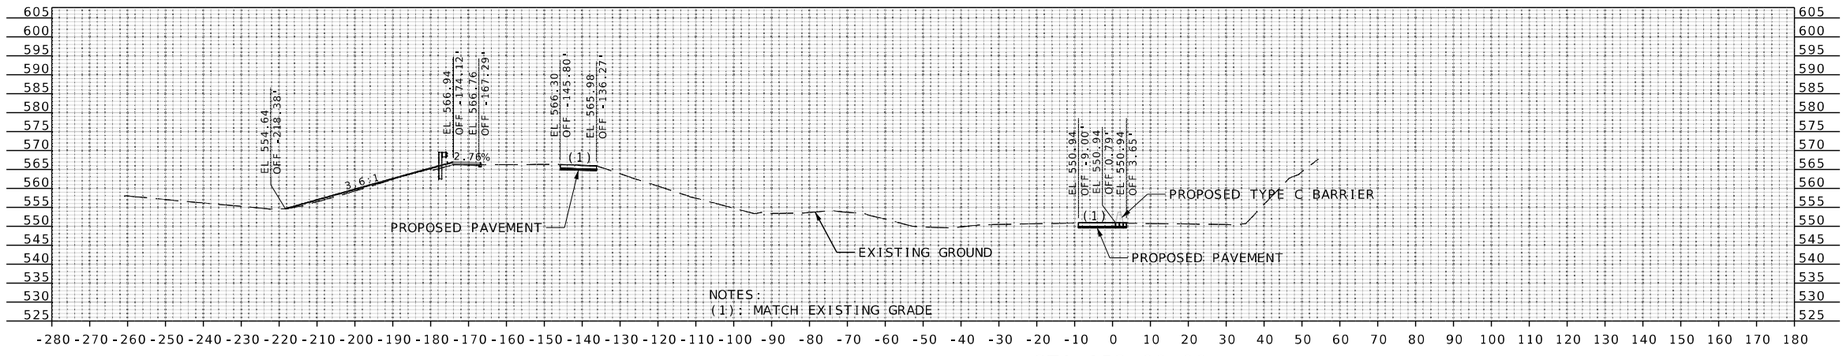

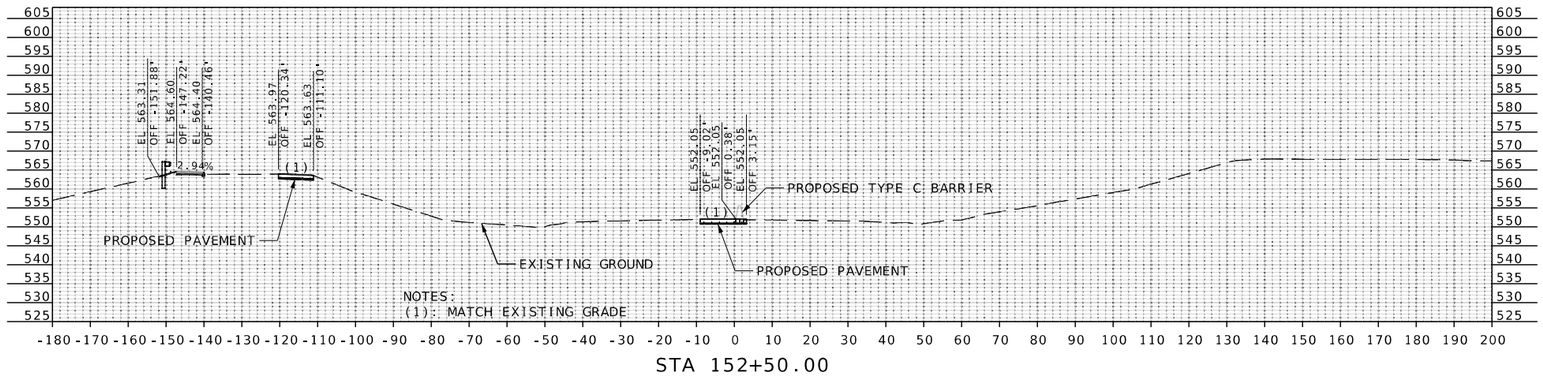

CROSS SECTION
SHEETS
SHEET 105 OF 106

RILEY J. HOFFMAN
PE-2022042958
STATE OF MISSOURI
PROFESSIONAL ENGINEER

08/10/2025 7:55:58 PM
Riley J. Hoffman
MO PE-2022042958

DATE PREPARED
8/10/2025

ROUTE	STATE
67	MO
DISTRICT	SHEET NO.
SL	105

COUNTY
ST. LOUIS

JOB NO.
J6S3557

CONTRACT ID.
.

PROJECT NO.
.

BRIDGE NO.
.


DATE	DESCRIPTION
.	.

IF A SEAL IS PRESENT ON THIS SHEET IT HAS BEEN ELECTRONICALLY SEALED AND DATED.

MISSOURI HIGHWAYS AND TRANSPORTATION COMMISSION
105 WEST CAPITOL
JEFFERSON CITY, MO 65102
1-888-ASK-MODOT (1-888-275-6636)

HR GREEN, INC.
520 MARYVILLE CENTRE DRIVE,
SUITE 100
ST. LOUIS, MISSOURI 63141
PHONE: (636) 519.0990
CORPORATE LICENSE #2002006608

DISCLAMIER
THE PROFESSIONAL WHOSE SIGNATURE AND PERSONAL SEAL APPEAR HEREON ASSUMES RESPONSIBILITY ONLY FOR WHAT APPEARS ON THIS PAGE, AND DISCLAIMS (PURSUANT TO SECTION 327.411 RSMO) SPECIFICATION, ESTIMATES, REPORTS, OR OTHER DOCUMENTS OR INSTRUMENTS NOT SEALED BY THE UNDERSIGNED PROFESSIONAL RELATING TO OR INTENDED TO BE USED FOR ANY PART OR PARTS OF THE PROJECT TO WHICH THIS PAGE REFERS.

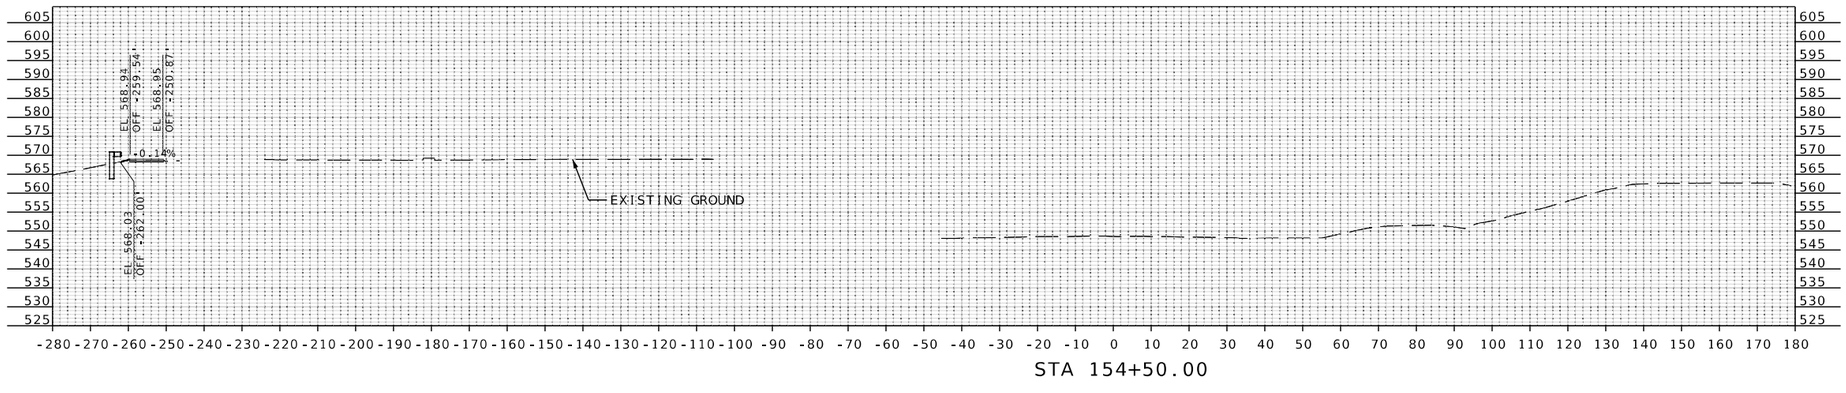

STA 154+50.00

CROSS SECTION
SHEETS
SHEET 106 OF 106

RILEY J. HOFFMAN
PE-2022042958
STATE OF MISSOURI
PROFESSIONAL ENGINEER

08/10/2025 7:56:03 PM
Riley J. Hoffman
MO PE-2022042958

DATE PREPARED
8/10/2025

ROUTE	STATE
.	.
DISTRICT	SHEET NO.
.	106

COUNTY
.

JOB NO.
.

CONTRACT ID.
.

PROJECT NO.
.

BRIDGE NO.
.

DESCRIPTION	DATE
.	.
.	.
.	.
.	.
.	.
.	.
.	.
.	.

IF A SEAL IS PRESENT ON THIS SHEET IT HAS BEEN ELECTRONICALLY SEALED AND DATED.

MISSOURI HIGHWAYS AND TRANSPORTATION COMMISSION

105 WEST CAPITOL
JEFFERSON CITY, MO 65102
1-888-ASK-MODOT (1-888-275-6636)

HR GREEN, INC.
520 MARYVILLE CENTRE DRIVE,
SUITE 100
ST. LOUIS, MISSOURI 63141
PHONE: (636) 519.0990
CORPORATE LICENSE #2002006608

HRGreen