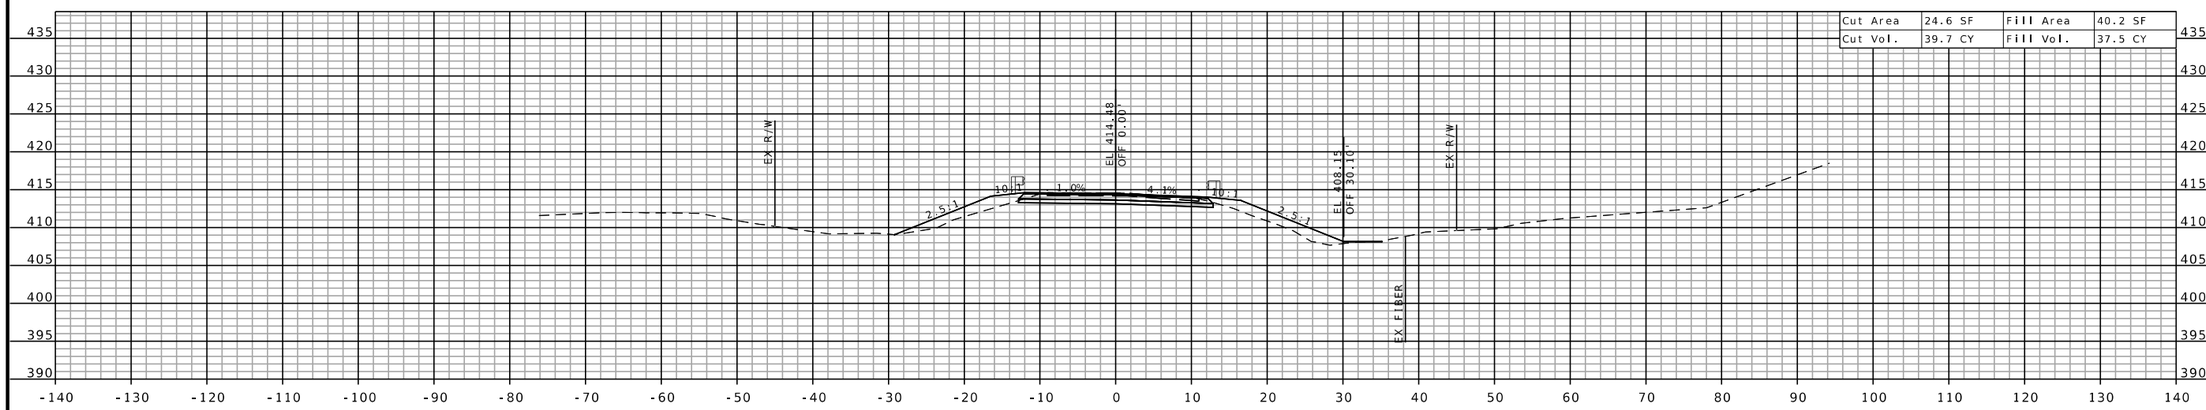

STA 432+00.00

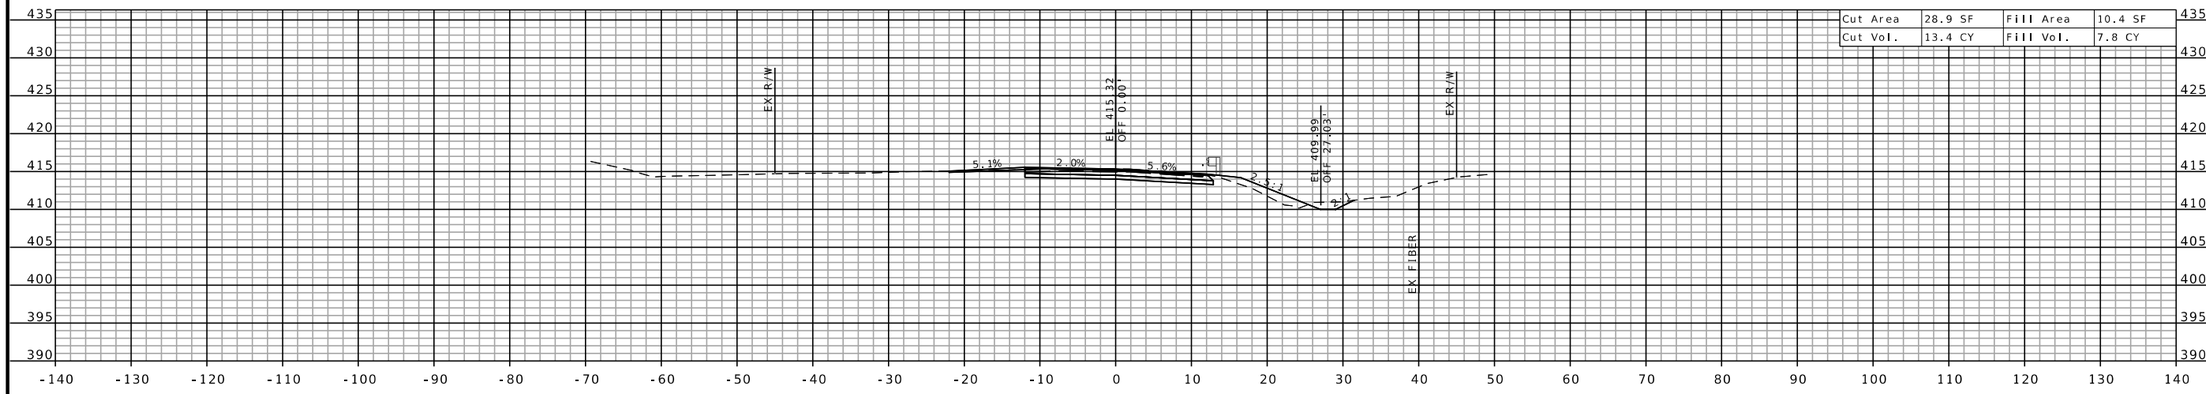

STA 431+60.00

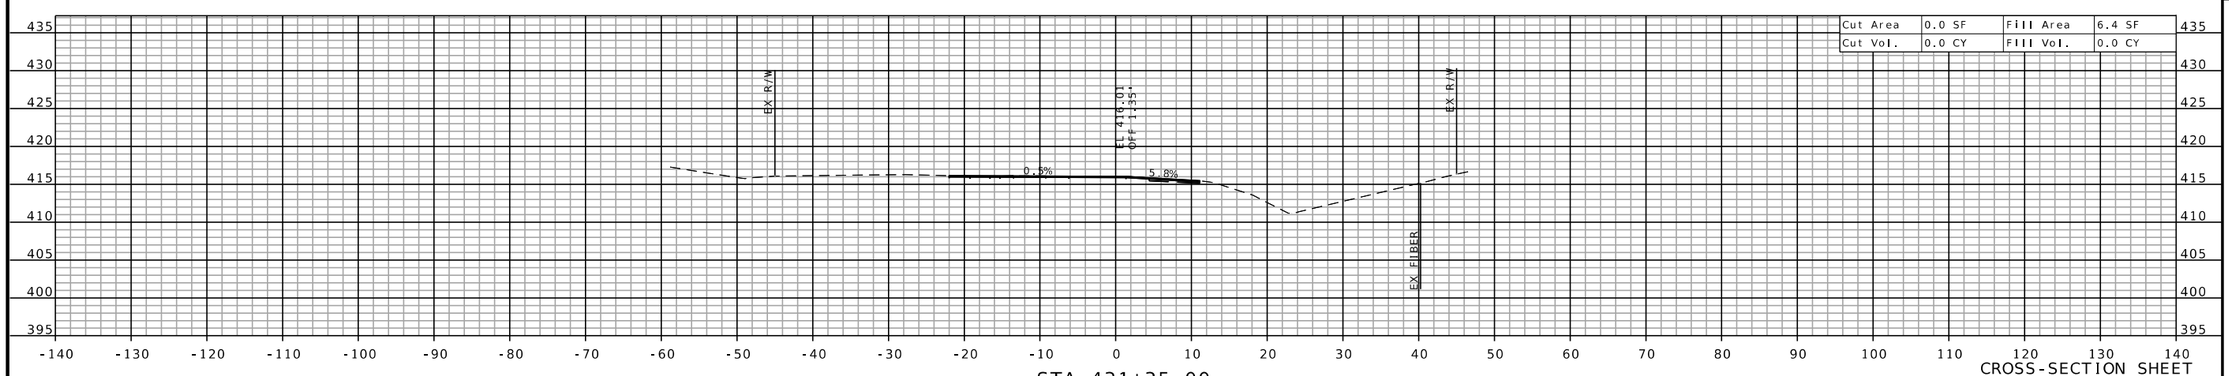

STA 431+35.00

CROSS-SECTION SHEET
SHEET 1 OF 4

STATE OF MISSOURI
BENTLEY M. GEDRIS
NUMBER
PE-2019017818
PROFESSIONAL ENGINEER

THIS SHEET HAS BEEN SIGNED, SEALED AND DATED ELECTRONICALLY.

DATE PREPARED
7/21/2025

ROUTE	STATE
N	MO
DISTRICT	SHEET NO.
SE	1

COUNTY
STE. GENEVIEVE

JOB NO.
JSE0026

CONTRACT ID.

PROJECT NO.

BRIDGE NO.

DESCRIPTION	DATE

MISSOURI HIGHWAYS AND TRANSPORTATION COMMISSION

105 WEST CAPITOL
JEFFERSON CITY, MO 65102
1-888-ASK-MODOT (1-888-275-6636)

St. Louis
7911 Forsyth Blvd, Suite 700
St. Louis, MO 63105
314.588.8381

St. Charles
820 South Main, Suite 309
St. Charles, MO 63301
636.493.0277

Collinsville
10 Corporate Circle, Suite E
Collinsville, IL 62234
618.345.2200

Belleville
1 South Church, Suite 200
Belleville, IL 62220
618.345.2200

www.oatesassociates.com

MISSOURI DESIGN FIRM PE-001166

OATES ASSOCIATES

H:\P\224034 - SE District Bridge Package\004-JSE0026-P0631\CADD\Microstation\CADD Drawings\005_XS_JSE0026_I10.dgn 11:15:52 AM 7/21/2025

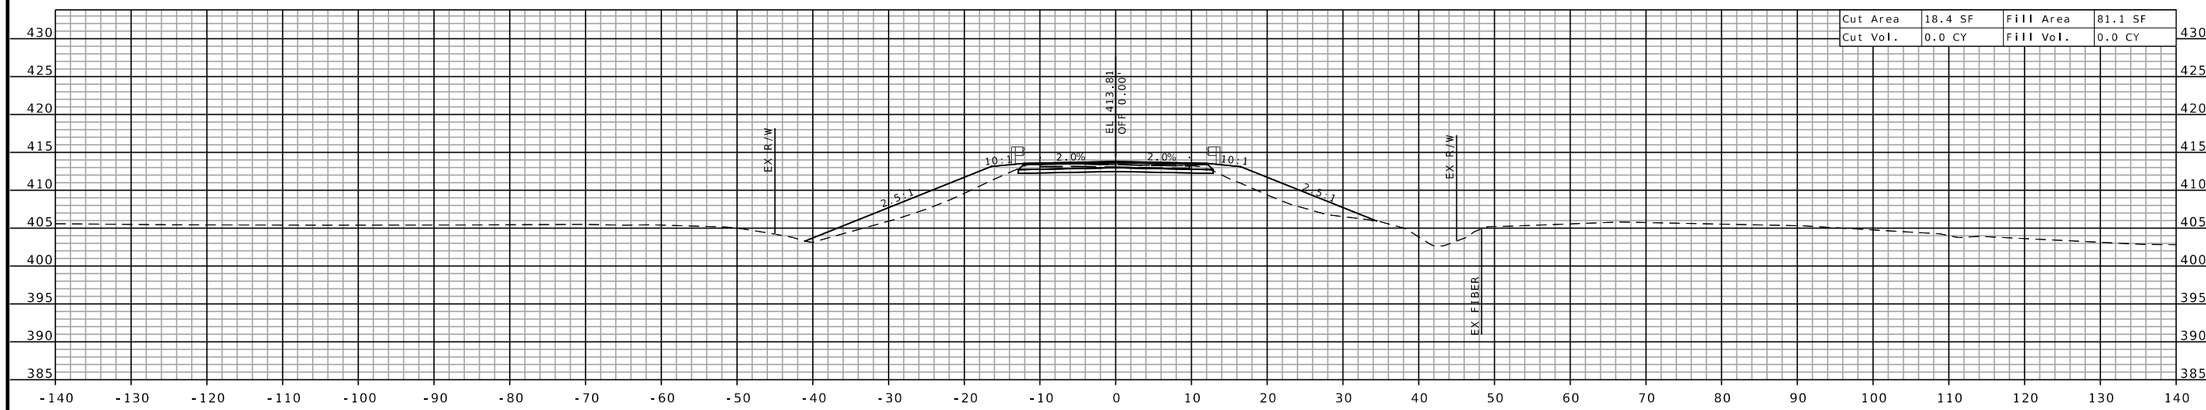

STA 434+38.00
(BRIDGE OMISSION STA. 432+63.50 TO 434+38.00)

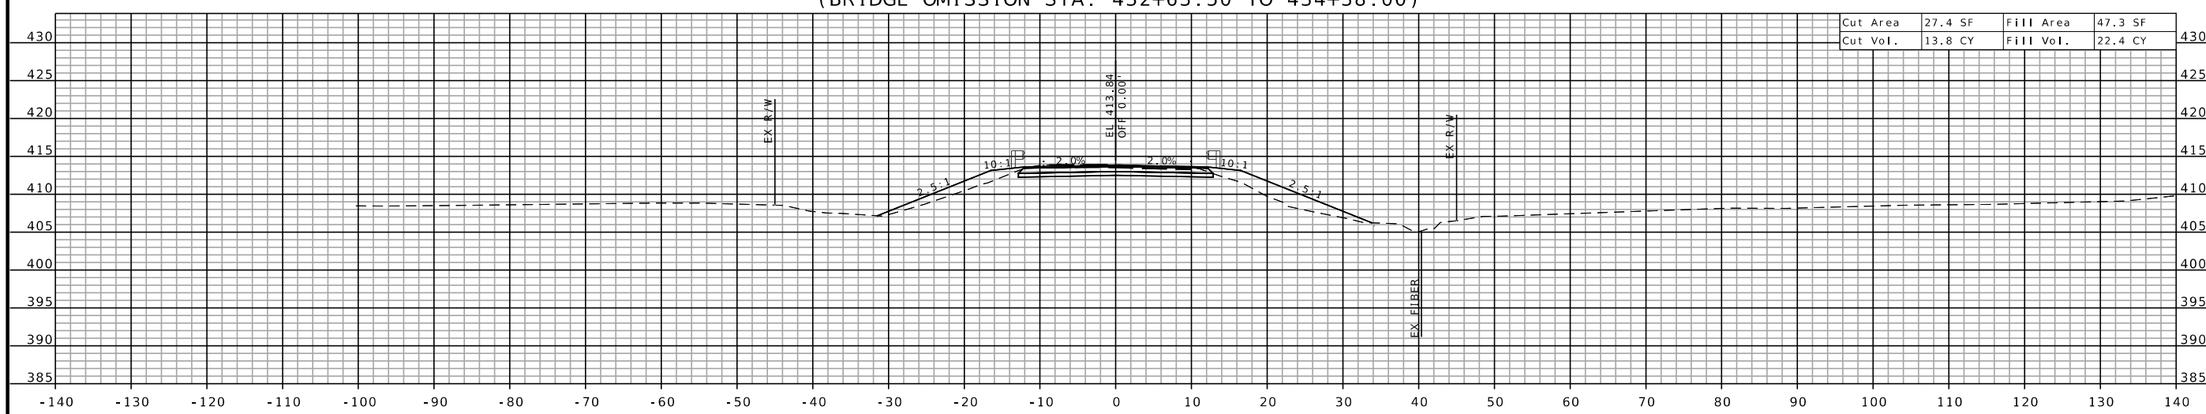

STA 432+63.50

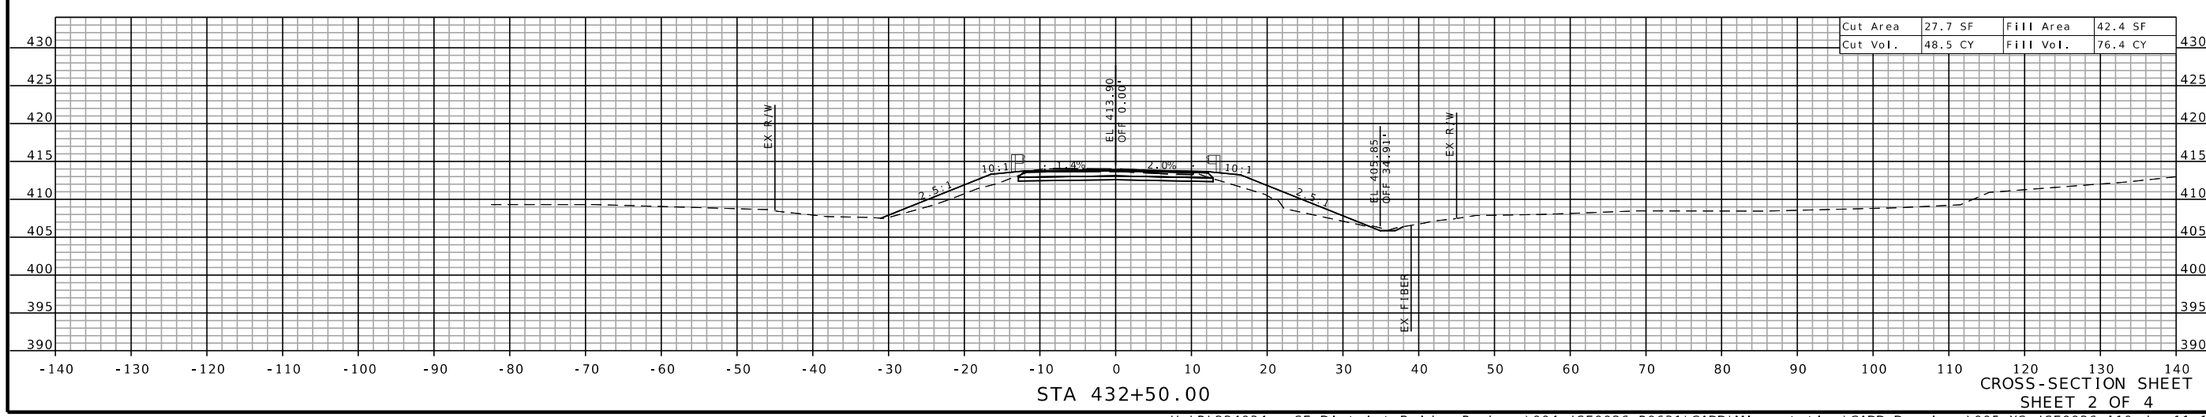

STA 432+50.00

CROSS-SECTION SHEET
SHEET 2 OF 4

STATE OF MISSOURI
BENTLEY M. GEDRIS
NUMBER
PE-2019017818
PROFESSIONAL ENGINEER

THIS SHEET HAS BEEN SIGNED, SEALED AND DATED ELECTRONICALLY.

DATE PREPARED	7/21/2025
ROUTE	N
STATE	MO
DISTRICT	SE
SHEET NO.	2
COUNTY	STE. GENEVIEVE
JOB NO.	JSE0026
CONTRACT ID.	
PROJECT NO.	
BRIDGE NO.	

DATE	DESCRIPTION

MISSOURI HIGHWAYS AND TRANSPORTATION COMMISSION
105 WEST CAPITOL
JEFFERSON CITY, MO 65102
1-888-ASK-MODOT (1-888-275-6636)

St. Louis
7700 Bonhomme, Suite 700
St. Louis, MO 63105
314.588.8381

St. Charles
820 South Main, Suite 309
St. Charles, MO 63301
636.493.0277

Collinsville
1000 Eastport Corp. Suite 1
Collinsville, IL 62234
618.345.2200

Belleville
1 South Church, Suite 200
Belleville, IL 62220
618.345.2200

www.oatesassociates.com

MISSOURI DESIGN FIRM PE-001166

OATES ASSOCIATES

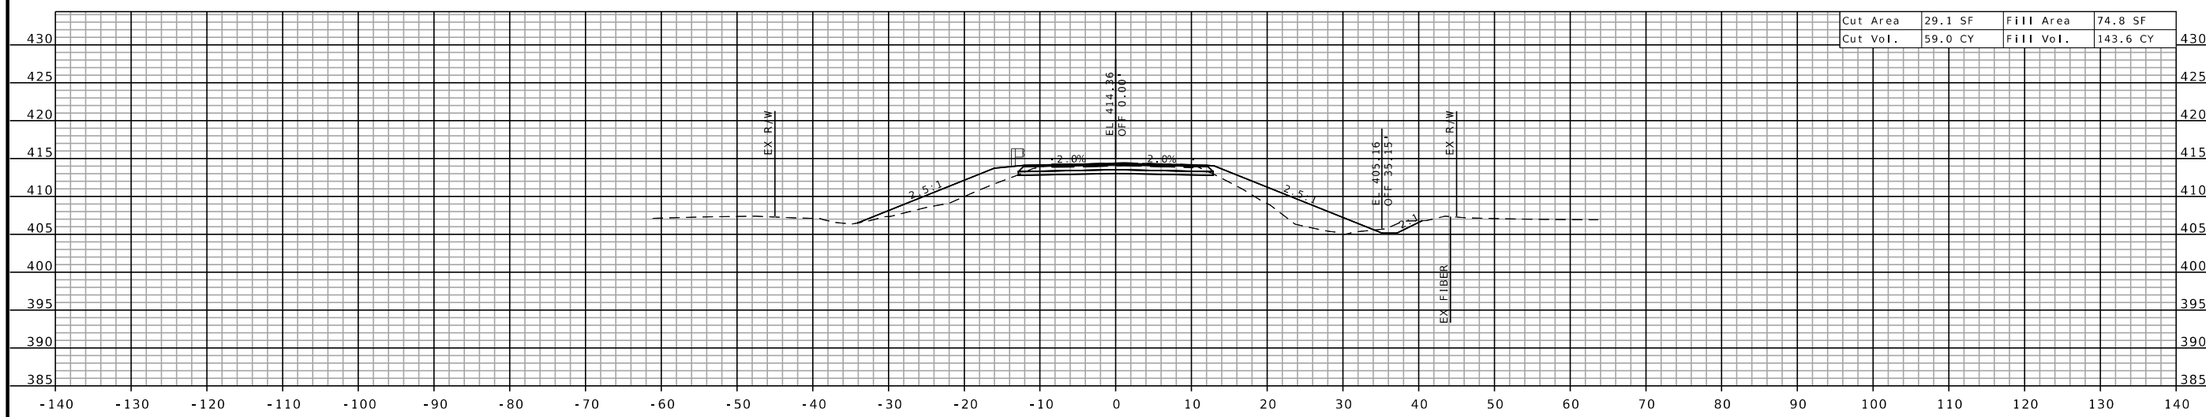

Cut Area	29.1 SF	Fill Area	74.8 SF
Cut Vol.	59.0 CY	Fill Vol.	143.6 CY

STA 435+50.00

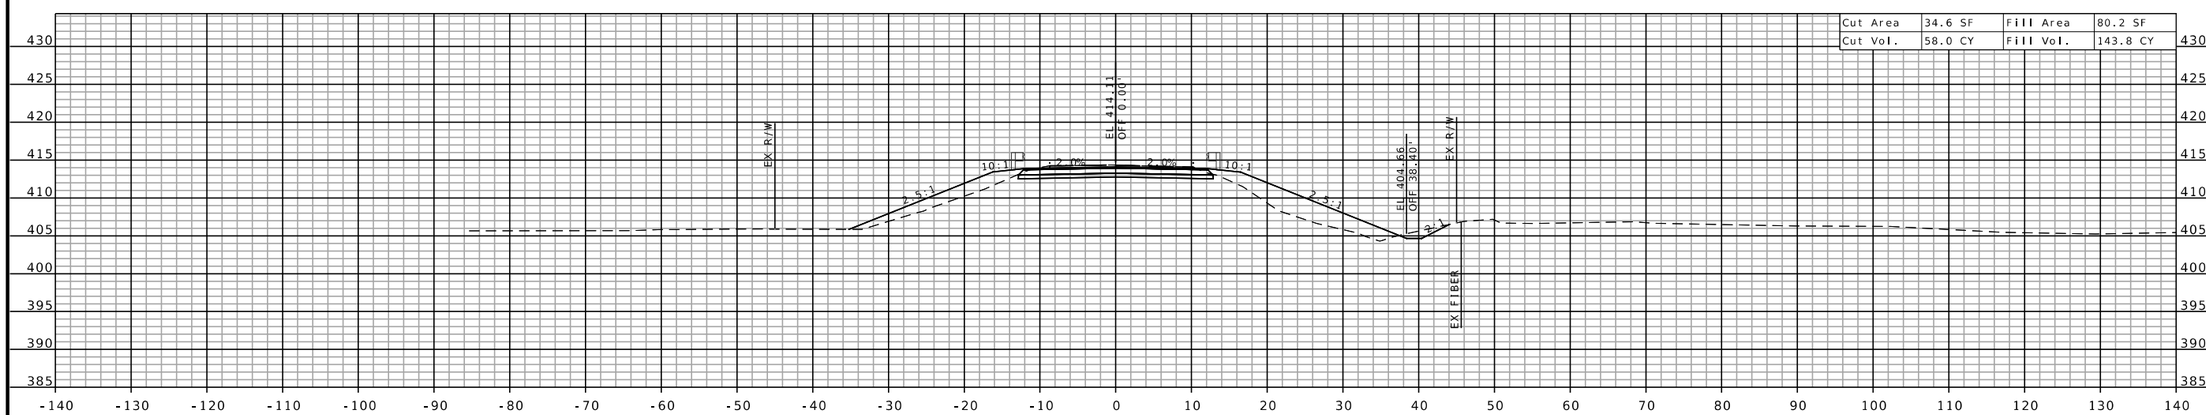

Cut Area	34.6 SF	Fill Area	80.2 SF
Cut Vol.	58.0 CY	Fill Vol.	143.8 CY

STA 435+00.00

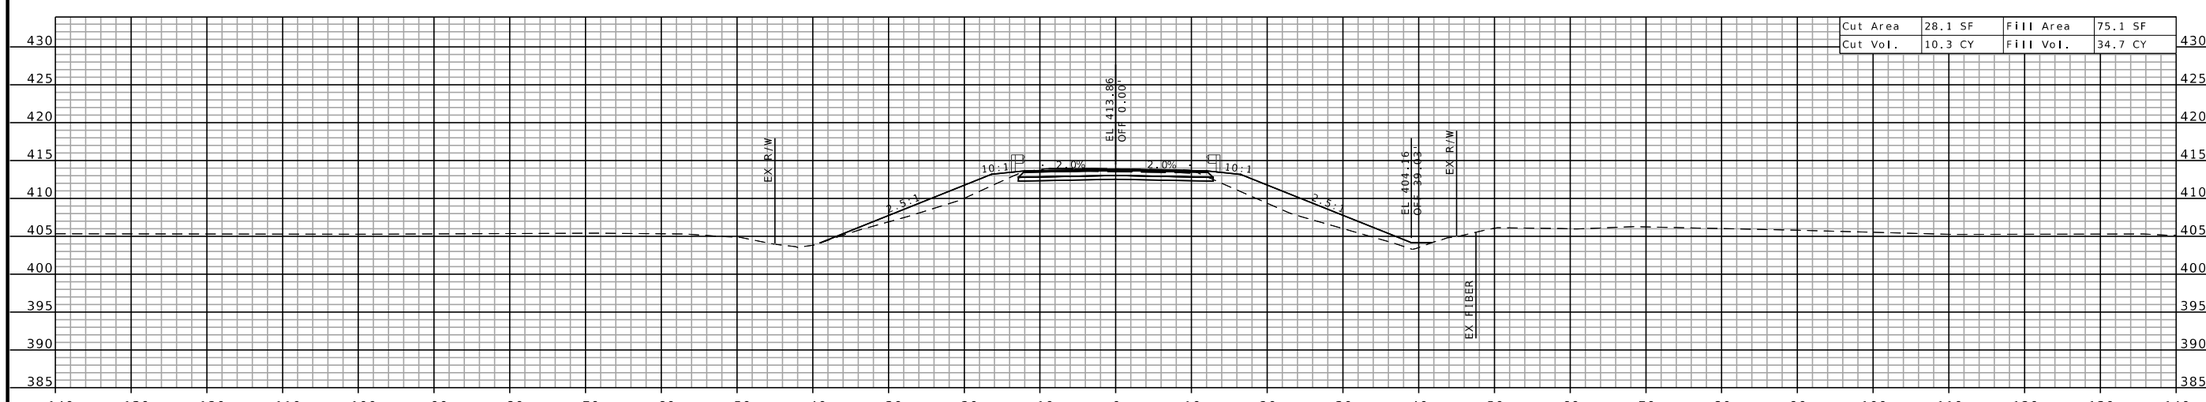

Cut Area	28.1 SF	Fill Area	75.1 SF
Cut Vol.	10.3 CY	Fill Vol.	34.7 CY

STA 434+50.00

CROSS-SECTION SHEET
SHEET 3 OF 4

STATE OF MISSOURI
BENTLEY M. GEDRIS
NUMBER
PE-2019017818
PROFESSIONAL ENGINEER

THIS SHEET HAS BEEN SIGNED, SEALED AND DATED ELECTRONICALLY.

DATE PREPARED
7/21/2025

ROUTE	STATE
N	MO
DISTRICT	SHEET NO.
SE	3

COUNTY
STE. GENEVIEVE

JOB NO.
JSE0026

CONTRACT ID.

PROJECT NO.

BRIDGE NO.

DESCRIPTION	DATE

MISSOURI HIGHWAYS AND TRANSPORTATION COMMISSION

105 WEST CAPITOL
JEFFERSON CITY, MO 65102
1-888-ASK-MODOT (1-888-275-6636)

St. Louis
320 Kingshighway, Suite 700
St. Louis, MO 63301
314.588.8381

St. Charles
820 South Main, Suite 399
St. Charles, MO 63301
636.493.5877

Collinsville
100 Eastport Plaza, Suite 1
Collinsville, IL 62234
618.345.2200

Belleville
1 South Church, Suite 200
Belleville, IL 62220
618.604.4085

www.oatesassociates.com

MISSOURI DESIGN FIRM PE-001166

OATES ASSOCIATES

H:\P\224034 - SE District Bridge Package\004-JSE0026-P0631\CADD\Microstation\CADD Drawings\005_XS_JSE0026_I10.dgn 11:15:56 AM 7/21/2025

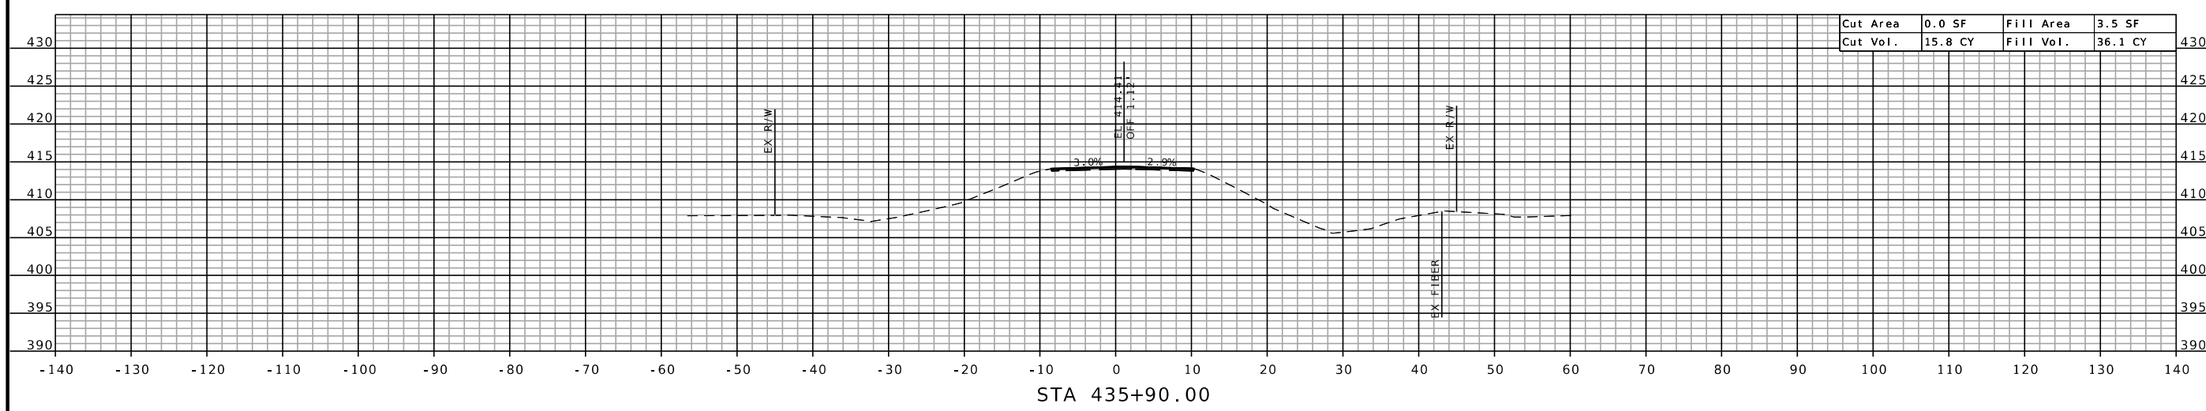

STA 435+90.00

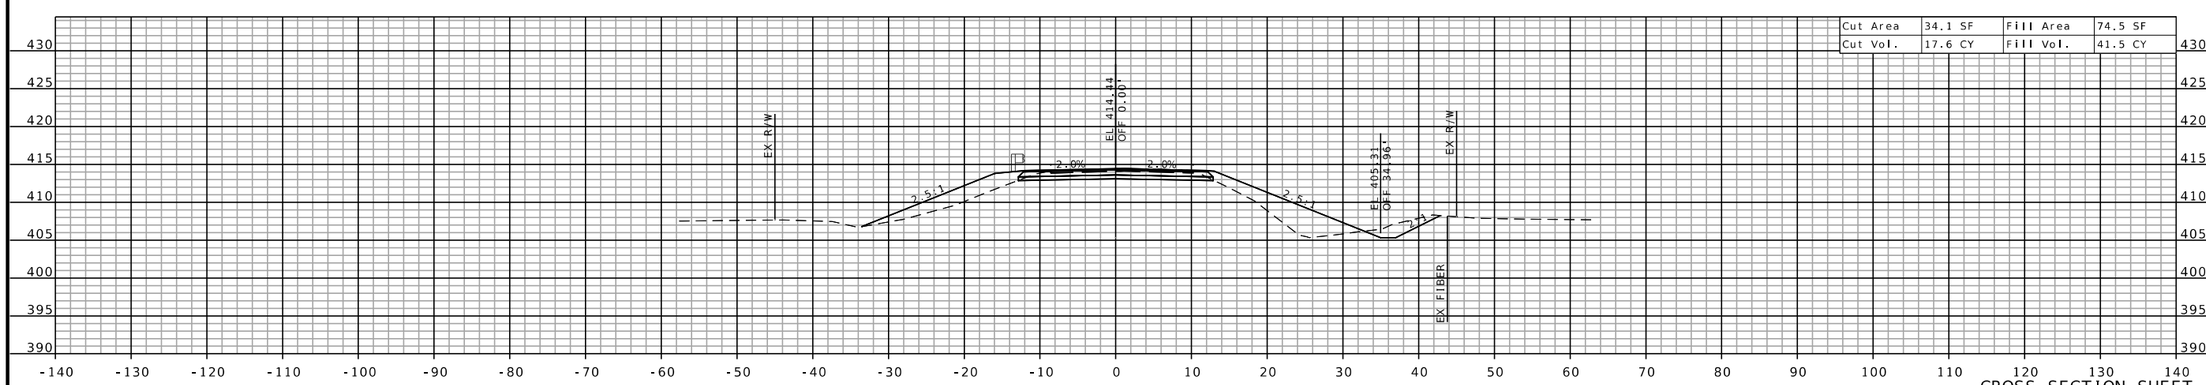

STA 435+65.00

CROSS-SECTION SHEET
SHEET 4 OF 4

STATE OF MISSOURI
BENTLEY M. GEDRIS
NUMBER PE-2019017818
PROFESSIONAL ENGINEER

THIS SHEET HAS BEEN SIGNED, SEALED AND DATED ELECTRONICALLY.

DATE PREPARED
7/21/2025

ROUTE	STATE
N	MO
DISTRICT	SHEET NO.
SE	4

COUNTY
STE. GENEVIEVE

JOB NO.
JSE0026

CONTRACT ID.

PROJECT NO.

BRIDGE NO.

DESCRIPTION	DATE

MISSOURI HIGHWAYS AND TRANSPORTATION COMMISSION

105 WEST CAPITOL
JEFFERSON CITY, MO 65102
1-888-ASK-MODOT (1-888-275-6636)

Collinsville
10 Corporate Circle, Suite 1
Collinsville, IL 62234
618.345.2200

St. Louis
7700 Bonhomme, Suite 700
St. Louis, MO 63101
314.588.8381

Belleville
1 South Church, Suite 200
Belleville, IL 62220
618.345.2200

St. Charles
820 South Main, Suite 309
St. Charles, MO 63301
636.693.0277

www.oatesassociates.com

MISSOURI DESIGN FIRM PE-001166

OATES ASSOCIATES