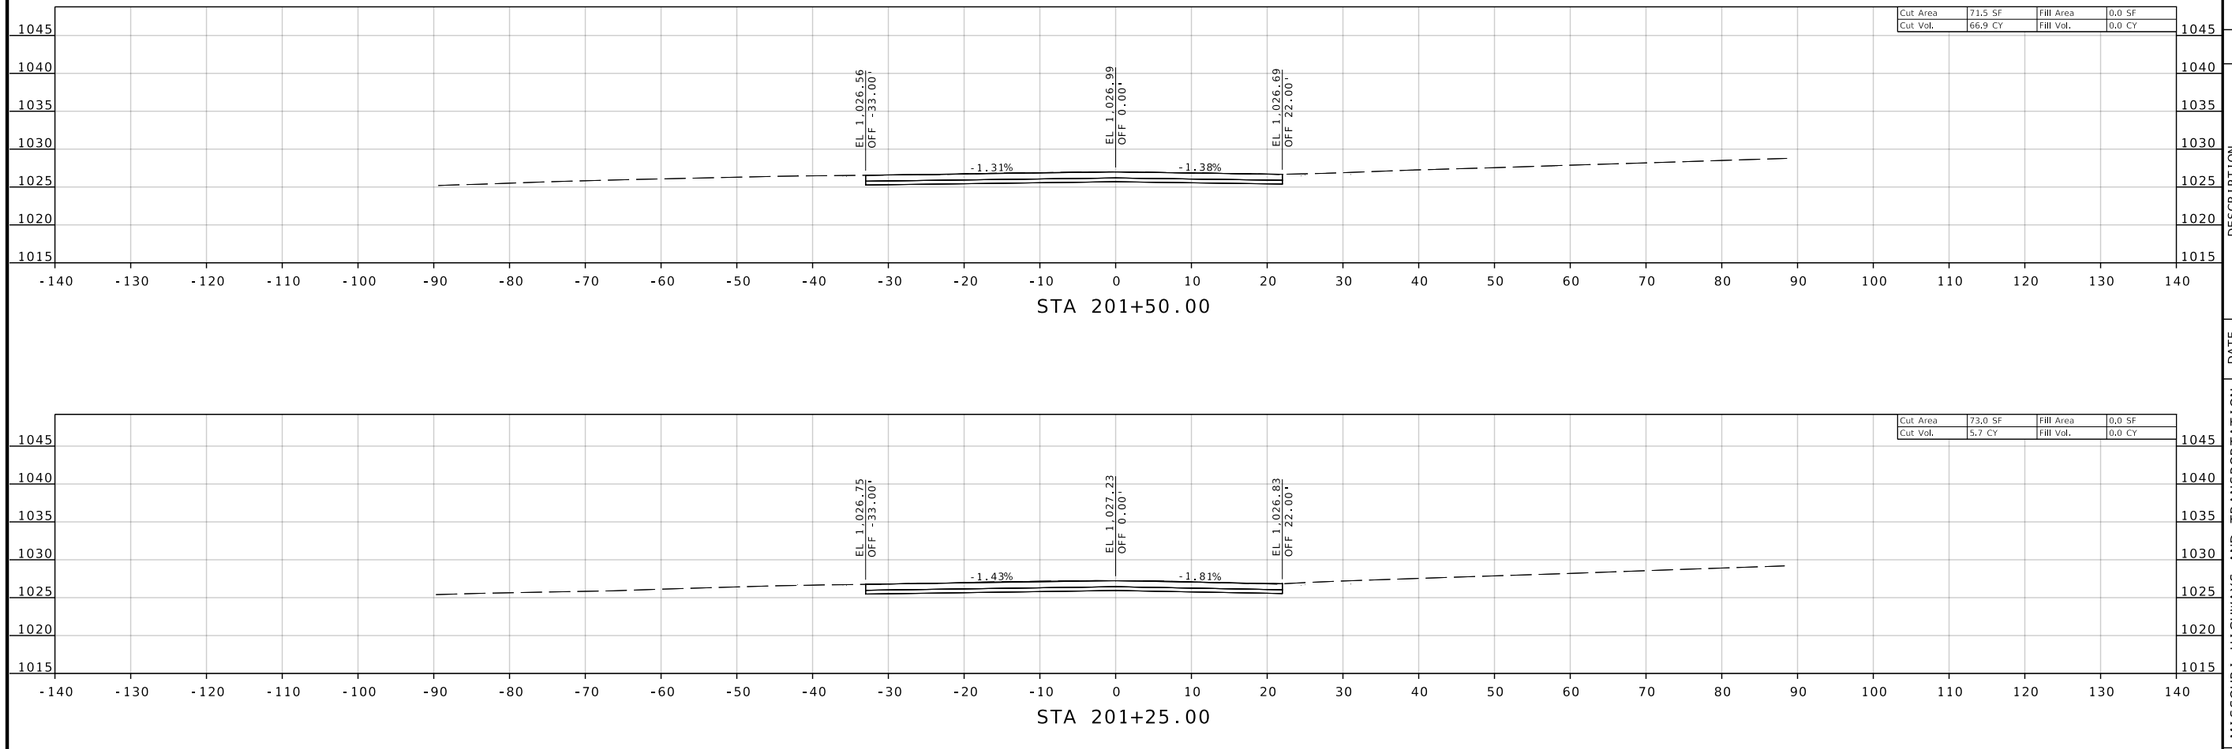

ROUTE 66

REID
BRENNEN CATT
NUMBER
PE-2010019516

REID BRENNEN CATT-ENGINEER
MO# PE-2010019516

DATE PREPARED
8/8/2025

ROUTE	STATE
66	MO
DISTRICT	SHEET NO.
SW	1

COUNTY
JASPER

JOB NO.
J7S2185B&F

CONTRACT ID.

PROJECT NO.

BRIDGE NO.

DESCRIPTION	DATE

MISSOURI HIGHWAYS AND TRANSPORTATION COMMISSION

105 WEST CAPITOL
JEFFERSON CITY, MO 65102
1-888-ASK-MODOT (1-888-275-6636)

olsson
550 ST. LOUIS STREET
SPRINGFIELD, MO 65806
CERTIFICATE OF
AUTHORITY NO. 001592

IF A SEAL IS PRESENT ON THIS SHEET IT HAS BEEN ELECTRONICALLY SEALED AND DATED.

F:\2021\08501-09000\021-08532\40-Design\Microstation\J7S2185B\plan_sheets\17 Cross Sections\XS_001-012_J7S2185B_I10_ROUTE 66.DGN 2:42:46 PM 8/8/2025

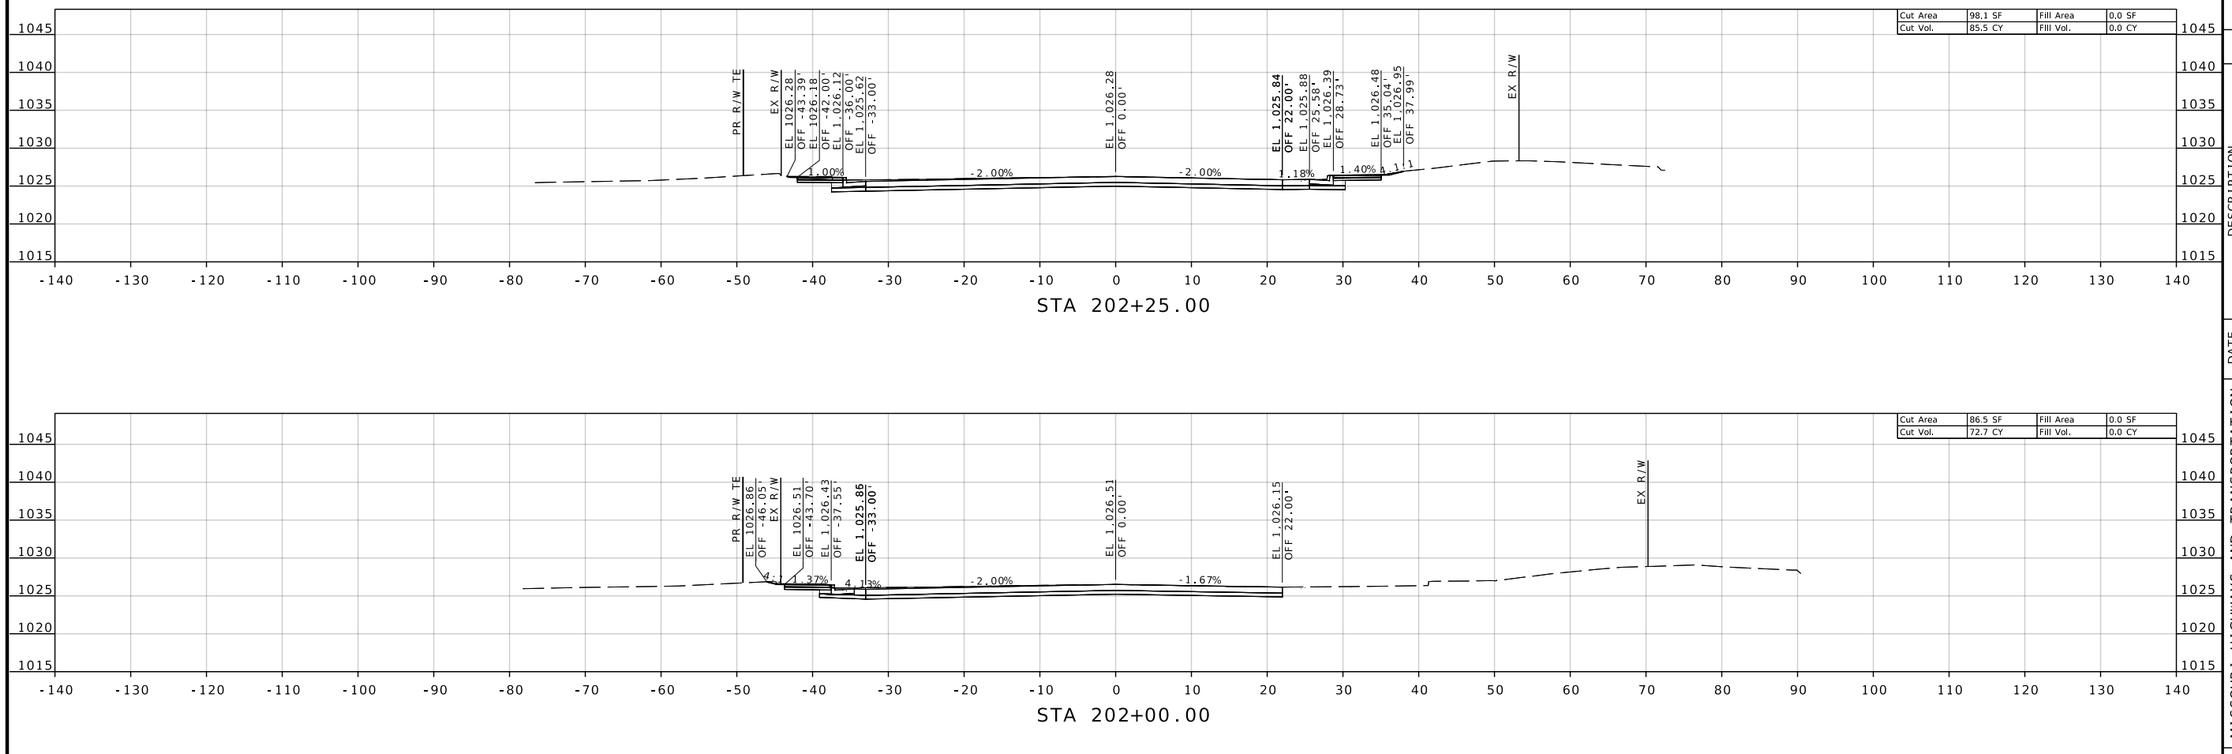

REID BRENNEN CATT NUMBER PE-2010019516

REID BRENNEN CATT-ENGINEER
MO# PE-2010019516

DATE PREPARED
8/8/2025

ROUTE	STATE
66	MO
DISTRICT	SHEET NO.
SW	2

COUNTY
JASPER

JOB NO.
J7S2185B&F

CONTRACT ID.

PROJECT NO.

BRIDGE NO.

DESCRIPTION	DATE

IF A SEAL IS PRESENT ON THIS SHEET IT HAS BEEN ELECTRONICALLY SEALED AND DATED.

MISSOURI HIGHWAYS AND TRANSPORTATION COMMISSION

105 WEST CAPITOL
JEFFERSON CITY, MO 65102
1-888-ASK-MODOT (1-888-275-6636)

olsson
550 ST. LOUIS STREET
SPRINGFIELD, MO 65806
CERTIFICATE OF
AUTHORITY NO. 001592

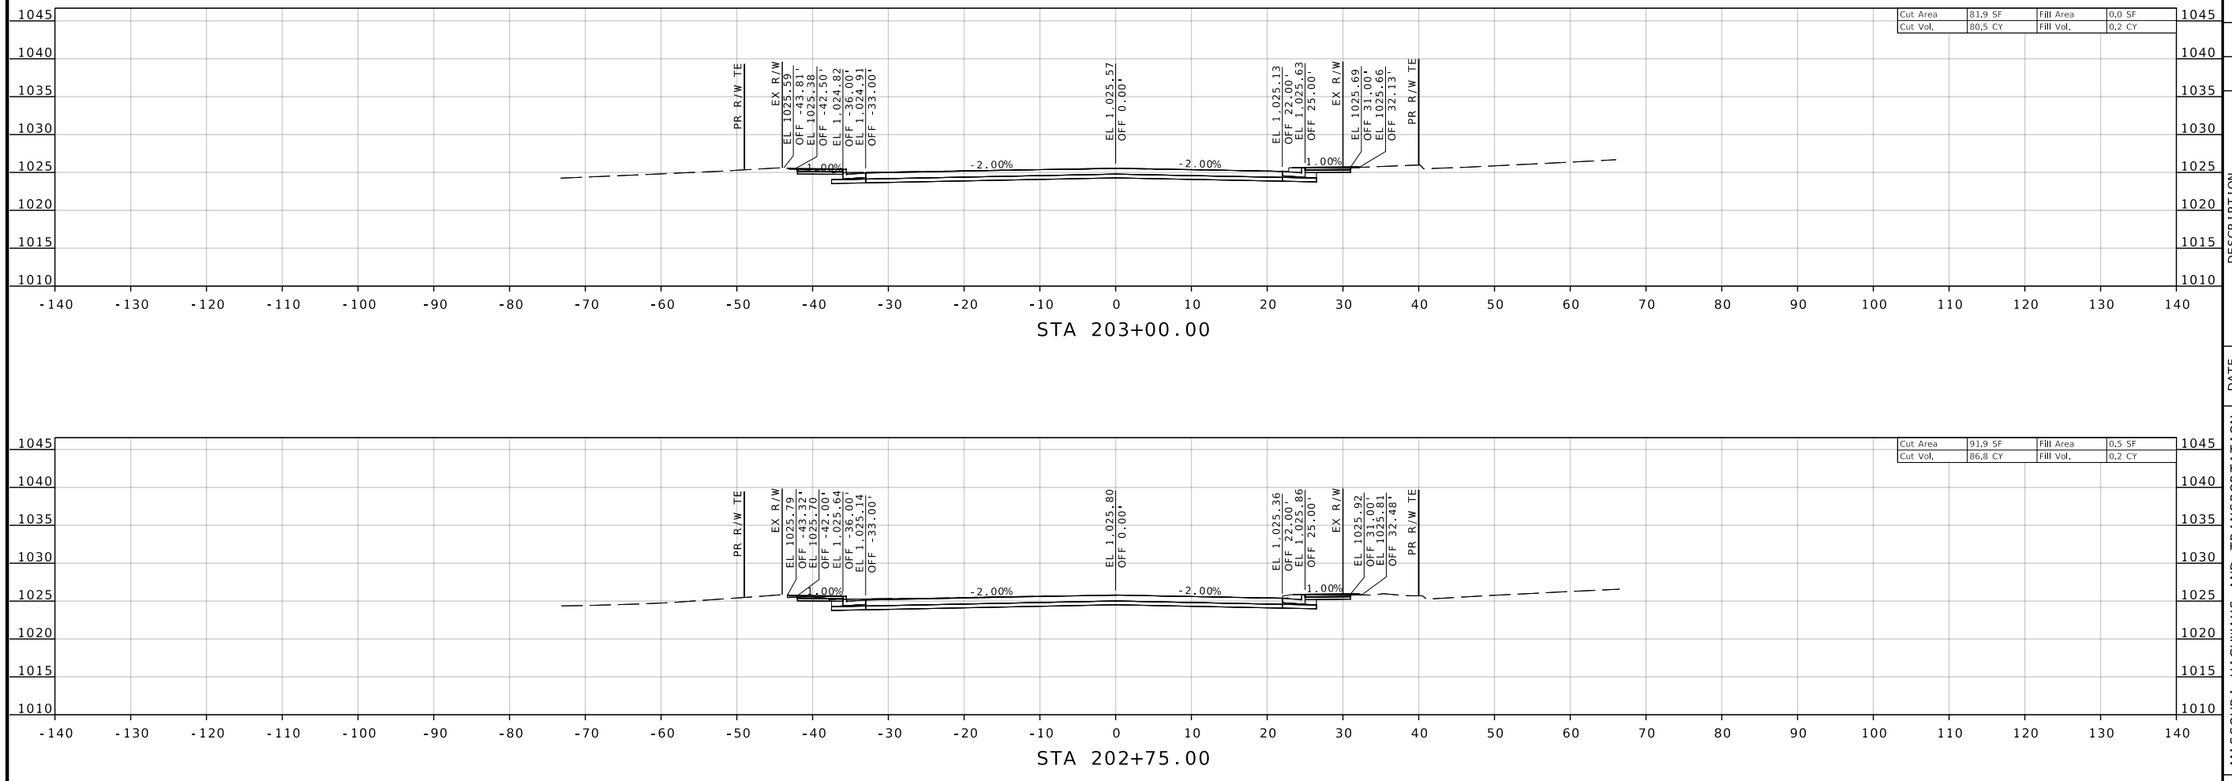

ROUTE 66

REID BRENNEN CATT
NUMBER PE-2010019516

REID BRENNEN CATT-ENGINEER
MO# PE-2010019516

DATE PREPARED
8/8/2025

ROUTE	STATE
66	MO
DISTRICT	SHEET NO.
SW	3

COUNTY
JASPER

JOB NO.
J7S2185B&F

CONTRACT ID.

PROJECT NO.

BRIDGE NO.

DESCRIPTION	DATE

IF A SEAL IS PRESENT ON THIS SHEET IT HAS BEEN ELECTRONICALLY SEALED AND DATED.

MISSOURI HIGHWAYS AND TRANSPORTATION COMMISSION

105 WEST CAPITOL
JEFFERSON CITY, MO 65102
1-888-ASK-MODOT (1-888-275-6636)

olsson
550 ST. LOUIS STREET
SPRINGFIELD, MO 65806
CERTIFICATE OF
AUTHORITY NO. 001592

F:\2021\08501-09000\021-08532\40-Design\Microstation\J7S2185B\plan_sheets\17 Cross Sections\XS_001-012_J7S2185B_I10_ROUTE 66.DGN 2:43:03 PM 8/8/2025

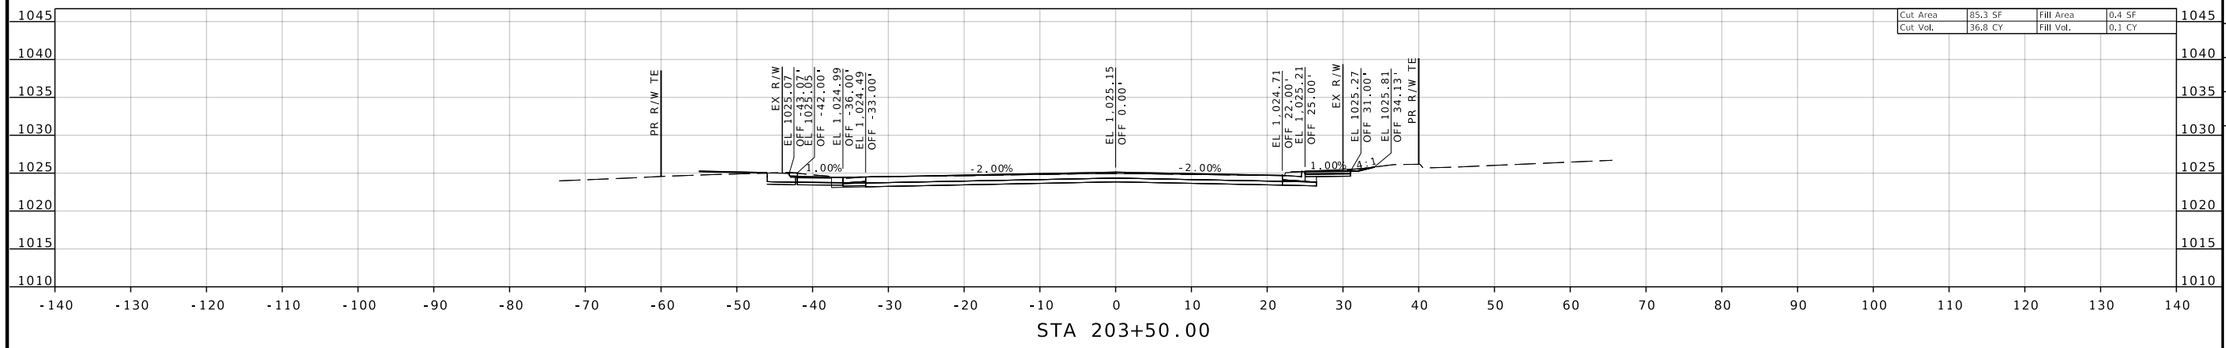

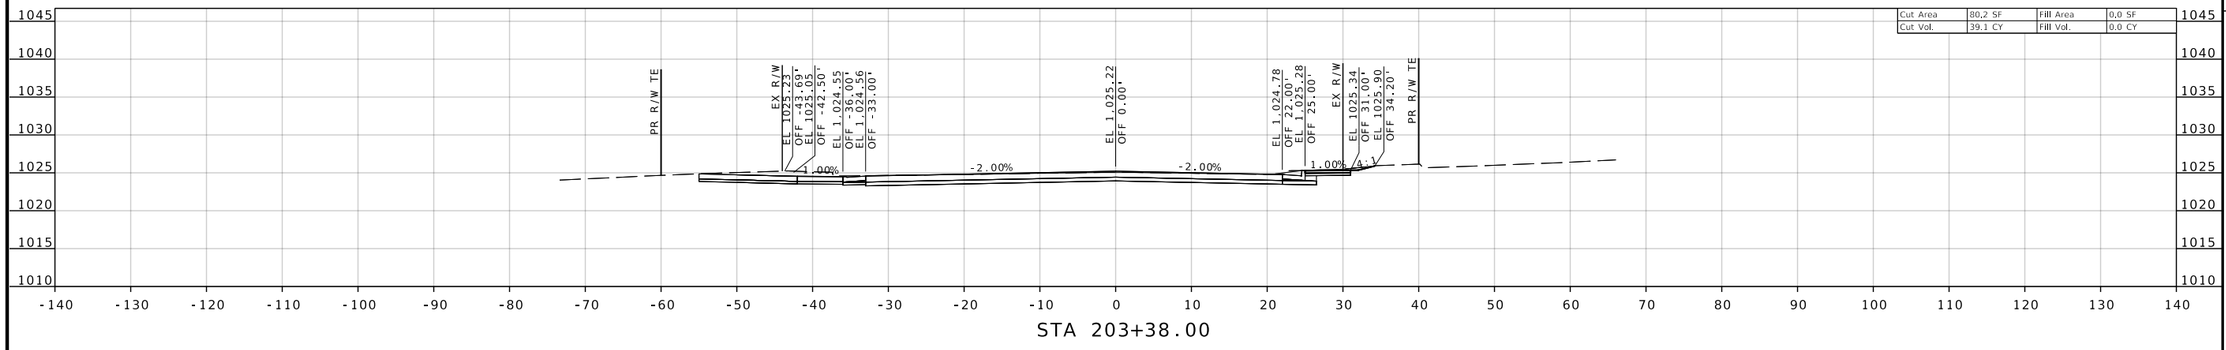

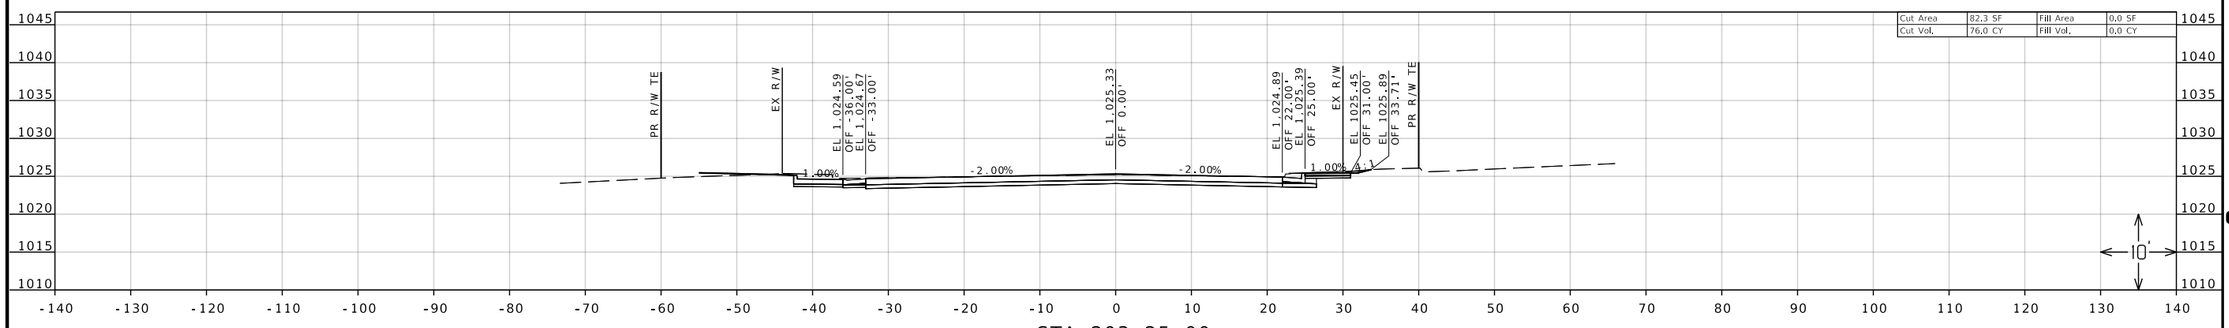

ROUTE 66

F:\2021\08501-09000\021-08532\40-Design\Microstation\J7S2185B\plan_sheets\17 Cross Sections\XS_001-012_J7S2185B_I10_ROUTE 66.DGN 2:43:11 PM 8/8/2025

REID
BRENNEN CATT
NUMBER
PE-2010019516

REID BRENNEN CATT-ENGINEER
MO# PE-2010019516

DATE PREPARED
8/8/2025

ROUTE	STATE
66	MO
DISTRICT	SHEET NO.
SW	4

COUNTY
JASPER

JOB NO.
J7S2185B&F

CONTRACT ID.

PROJECT NO.

BRIDGE NO.

DESCRIPTION	DATE

IF A SEAL IS PRESENT ON THIS SHEET IT HAS BEEN ELECTRONICALLY SEALED AND DATED.

MISSOURI HIGHWAYS AND TRANSPORTATION COMMISSION

105 WEST CAPITOL
JEFFERSON CITY, MO 65102
1-888-ASK-MODOT (1-888-275-6636)

olsson
550 ST. LOUIS STREET
SPRINGFIELD, MO 65806
CERTIFICATE OF
AUTHORITY NO. 001592

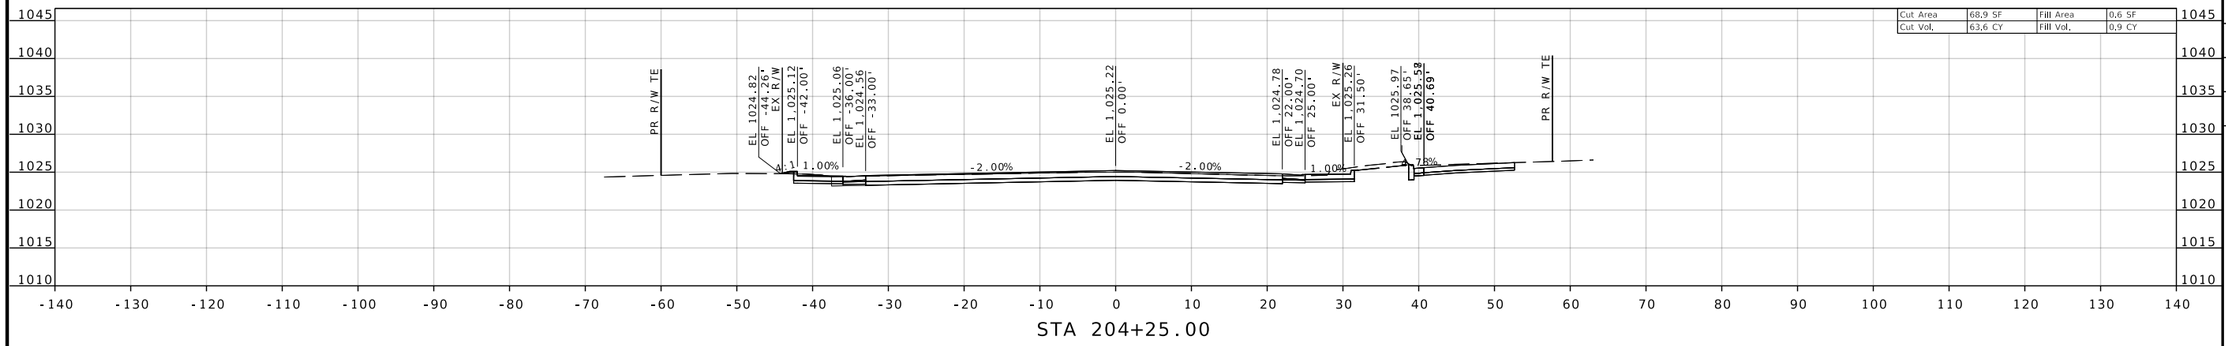

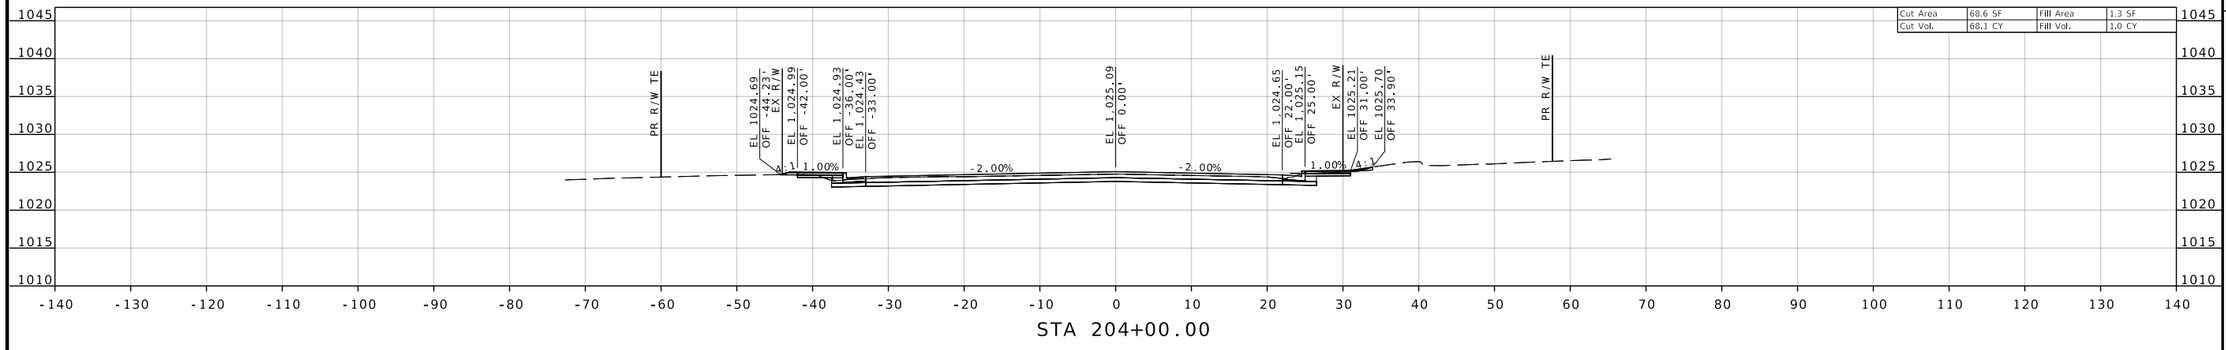

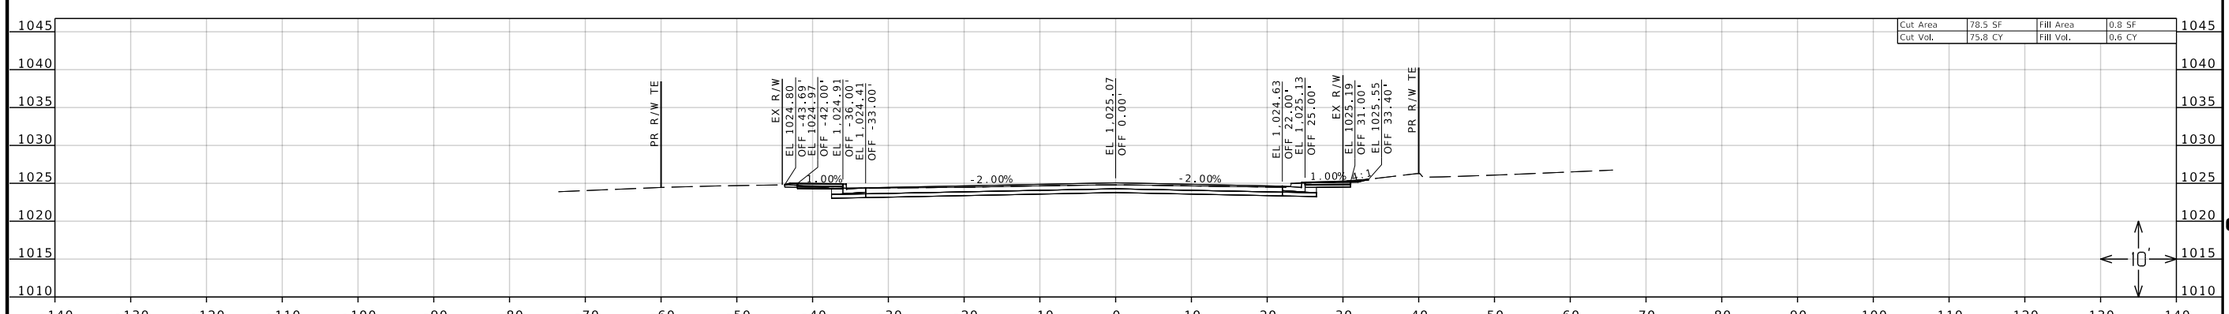

ROUTE 66

F:\2021\08501-09000\021-08532\40-Design\Microstation\J7S2185B\plan_sheets\17 Cross Sections\XS_001-012_J7S2185B_I10_ROUTE 66.DGN 2:43:19 PM 8/8/2025

REID BRENNEN CATT NUMBER PE-2010019516

REID BRENNEN CATT-ENGINEER
MO# PE-2010019516

DATE PREPARED
8/8/2025

ROUTE	STATE
66	MO
DISTRICT	SHEET NO.
SW	5

COUNTY
JASPER

JOB NO.
J7S2185B&F

CONTRACT ID.

PROJECT NO.

BRIDGE NO.

DESCRIPTION	DATE

IF A SEAL IS PRESENT ON THIS SHEET IT HAS BEEN ELECTRONICALLY SEALED AND DATED.

MISSOURI HIGHWAYS AND TRANSPORTATION COMMISSION

105 WEST CAPITOL
JEFFERSON CITY, MO 65102
1-888-ASK-MODOT (1-888-275-6636)

olsson
550 ST. LOUIS STREET
SPRINGFIELD, MO 65806
CERTIFICATE OF
AUTHORITY NO. 001592

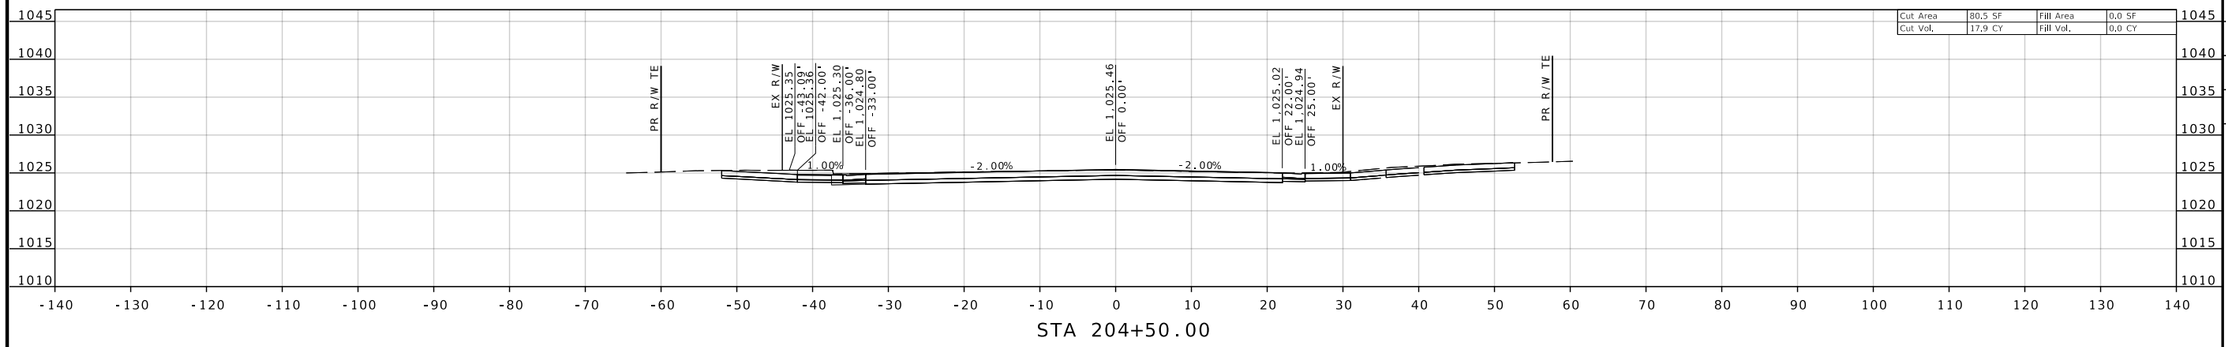

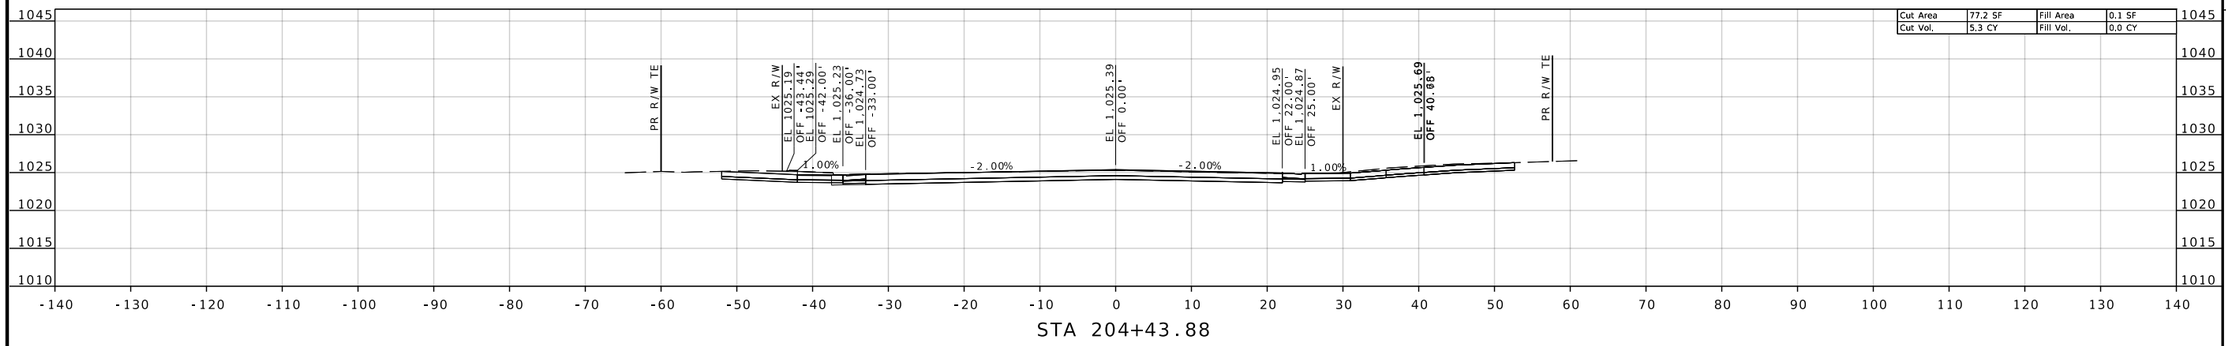

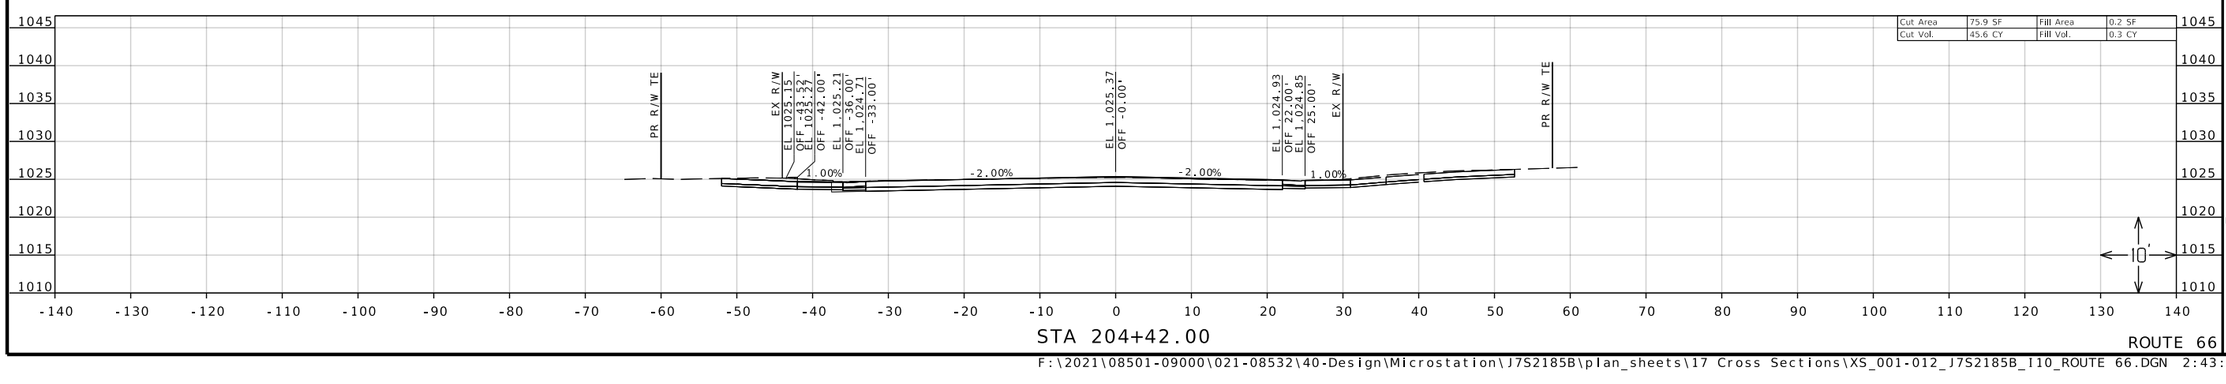

ROUTE 66

F:\2021\08501-09000\021-08532\40-Design\Microstation\J7S2185B\plan_sheets\17 Cross Sections\XS_001-012_J7S2185B_I10_ROUTE 66.DGN 2:43:26 PM 8/8/2025

REID BRENNEN CATT NUMBER PE-2010019516

REID BRENNEN CATT-ENGINEER
MO# PE-2010019516

DATE PREPARED
8/8/2025

ROUTE	STATE
66	MO
DISTRICT	SHEET NO.
SW	6

COUNTY
JASPER

JOB NO.
J7S2185B&F

CONTRACT ID.

PROJECT NO.

BRIDGE NO.

DESCRIPTION | DATE

IF A SEAL IS PRESENT ON THIS SHEET IT HAS BEEN ELECTRONICALLY SEALED AND DATED.

MISSOURI HIGHWAYS AND TRANSPORTATION COMMISSION

105 WEST CAPITOL
JEFFERSON CITY, MO 65102
1-888-ASK-MODOT (1-888-275-6636)

olsson
550 ST. LOUIS STREET
SPRINGFIELD, MO 65806
CERTIFICATE OF
AUTHORITY NO. 001592

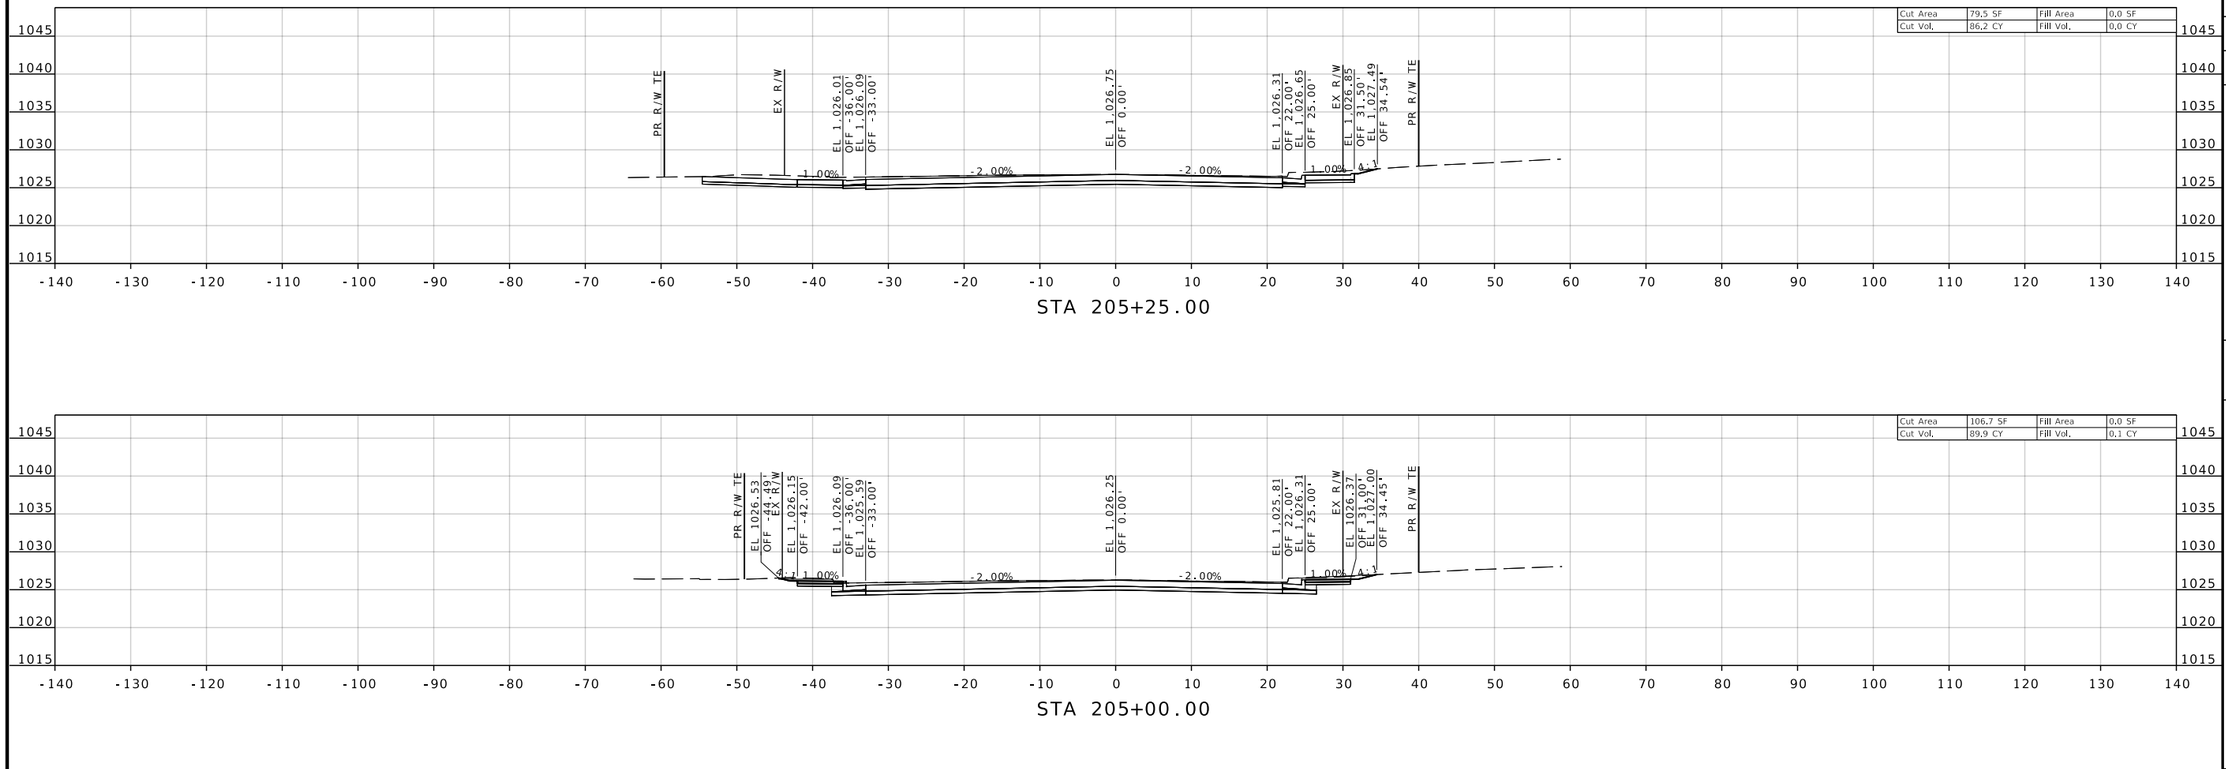

REID BRENNEN CATT NUMBER PE-2010019516

REID BRENNEN CATT-ENGINEER
MO# PE-2010019516

DATE PREPARED
8/8/2025

ROUTE	STATE
66	MO
DISTRICT	SHEET NO.
SW	7

COUNTY
JASPER

JOB NO.
J7S2185B&F

CONTRACT ID.

PROJECT NO.

BRIDGE NO.

DESCRIPTION	DATE

IF A SEAL IS PRESENT ON THIS SHEET IT HAS BEEN ELECTRONICALLY SEALED AND DATED.

MISSOURI HIGHWAYS AND TRANSPORTATION COMMISSION

105 WEST CAPITOL
JEFFERSON CITY, MO 65102
1-888-ASK-MODOT (1-888-275-6636)

olsson
550 ST. LOUIS STREET
SPRINGFIELD, MO 65806
CERTIFICATE OF
AUTHORITY NO. 001592

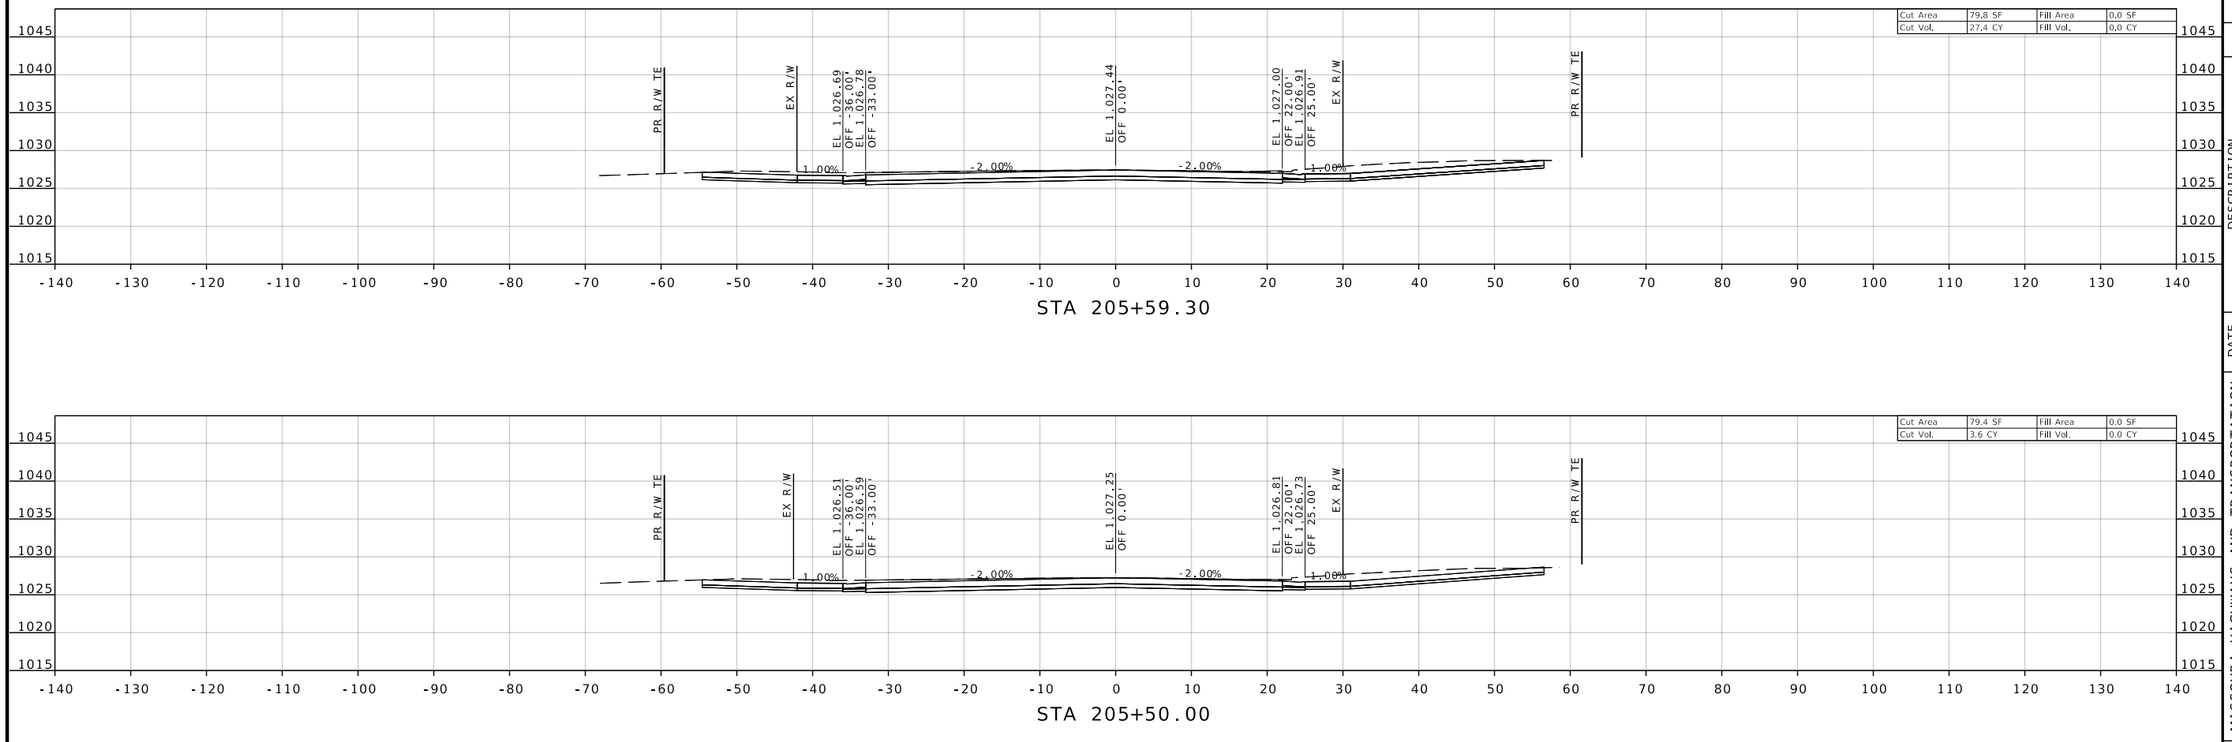

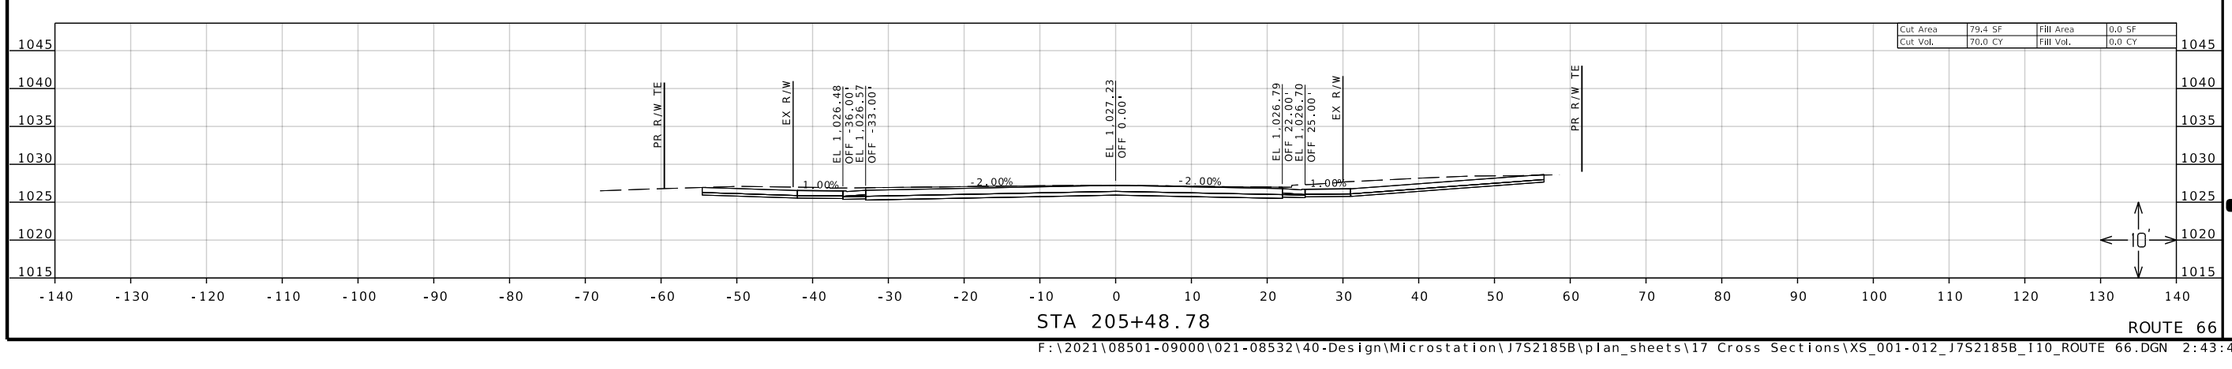

ROUTE 66

REID BRENNEN CATT NUMBER PE-2010019516

REID BRENNEN CATT-ENGINEER
MO# PE-2010019516

DATE PREPARED
8/8/2025

ROUTE	STATE
66	MO
DISTRICT	SHEET NO.
SW	8

COUNTY
JASPER

JOB NO.
J7S2185B&F

CONTRACT ID.

PROJECT NO.

BRIDGE NO.

DESCRIPTION	DATE

IF A SEAL IS PRESENT ON THIS SHEET IT HAS BEEN ELECTRONICALLY SEALED AND DATED.

MISSOURI HIGHWAYS AND TRANSPORTATION COMMISSION

105 WEST CAPITOL
JEFFERSON CITY, MO 65102
1-888-ASK-MODOT (1-888-275-6636)

olsson
550 ST. LOUIS STREET
SPRINGFIELD, MO 65806
CERTIFICATE OF
AUTHORITY NO. 001592

F:\2021\08501-09000\021-08532\40-Design\Microstation\J7S2185B\plan_sheets\17 Cross Sections\XS_001-012_J7S2185B_I10_ROUTE 66.DGN 2:43:40 PM 8/8/2025

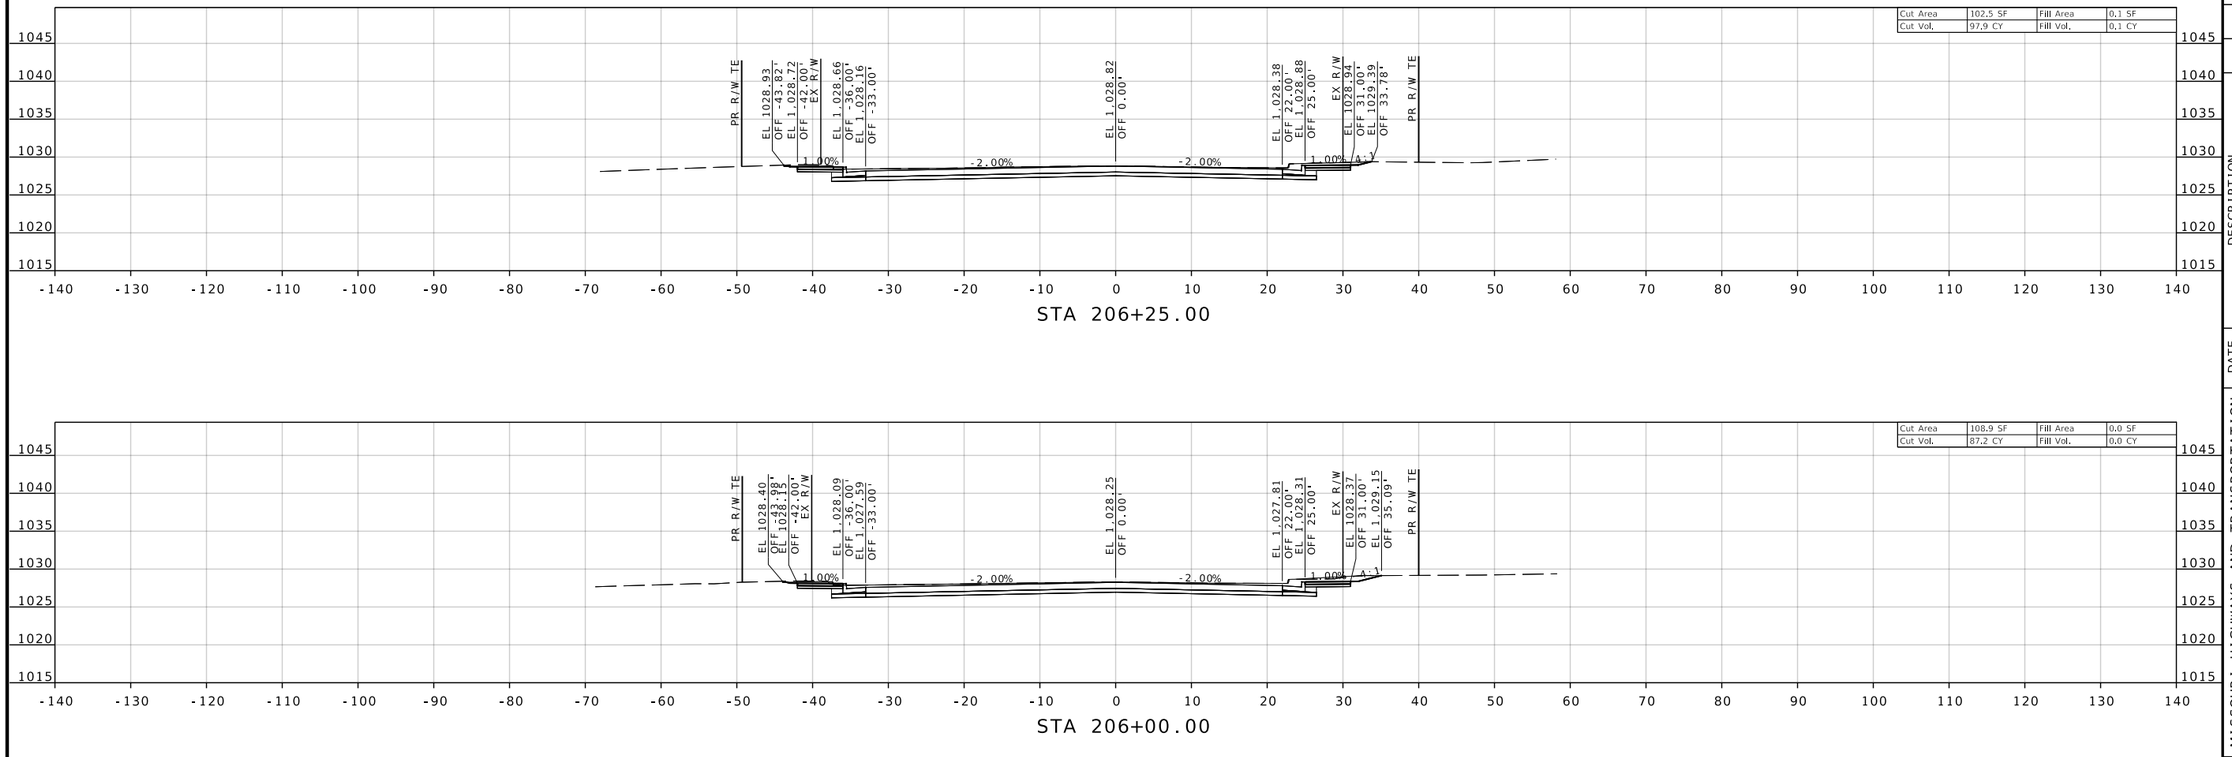

ROUTE 66

REID BRENNEN CATT NUMBER PE-2010019516

REID BRENNEN CATT-ENGINEER
MO# PE-2010019516

DATE PREPARED
8/8/2025

ROUTE	STATE
66	MO
DISTRICT	SHEET NO.
SW	9

COUNTY
JASPER

JOB NO.
J7S2185B&F

CONTRACT ID.

PROJECT NO.

BRIDGE NO.

DESCRIPTION	DATE

IF A SEAL IS PRESENT ON THIS SHEET IT HAS BEEN ELECTRONICALLY SEALED AND DATED.

MISSOURI HIGHWAYS AND TRANSPORTATION COMMISSION
105 WEST CAPITOL
JEFFERSON CITY, MO 65102
1-888-ASK-MODOT (1-888-275-6636)

olsson
550 ST. LOUIS STREET
SPRINGFIELD, MO 65806
CERTIFICATE OF
AUTHORITY NO. 001592

F:\2021\08501-09000\021-08532\40-Design\Microstation\J7S2185B\plan_sheets\17 Cross Sections\XS_001-012_J7S2185B_I10_ROUTE 66.DGN 2:43:47 PM 8/8/2025

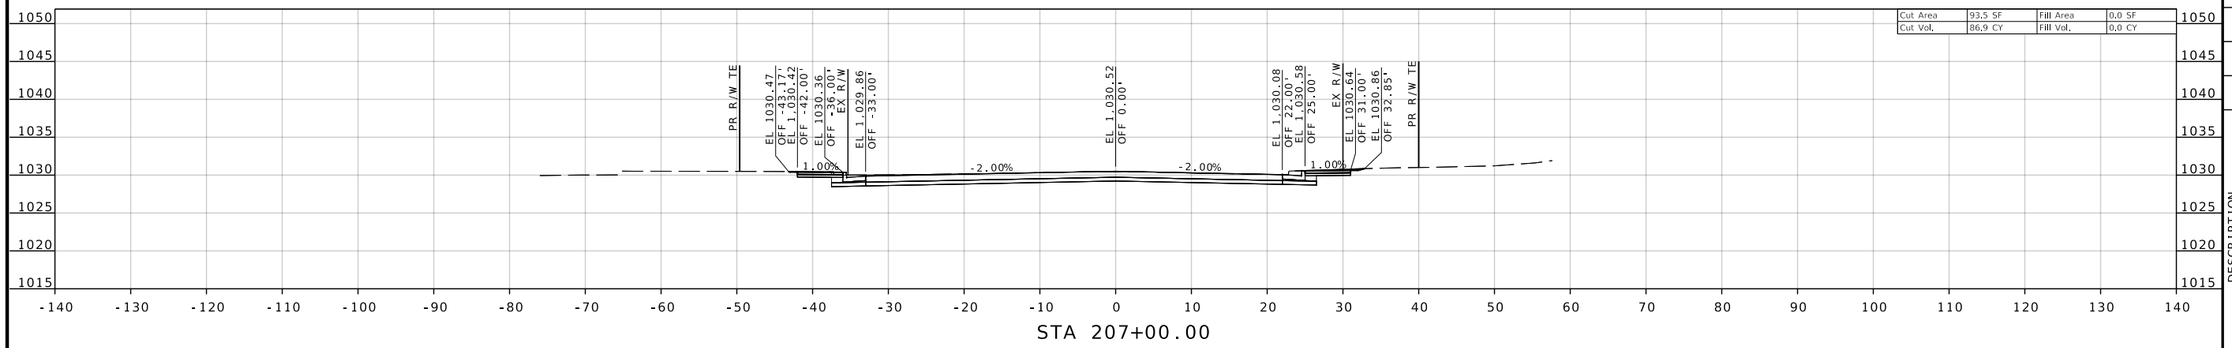

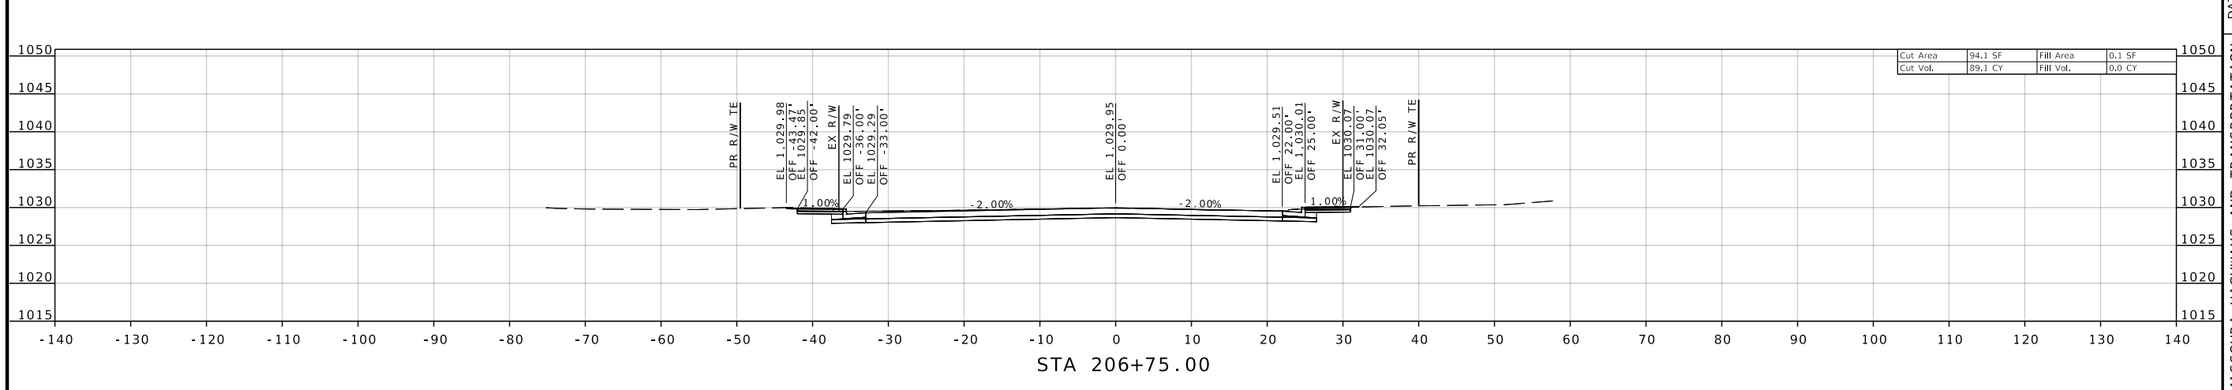

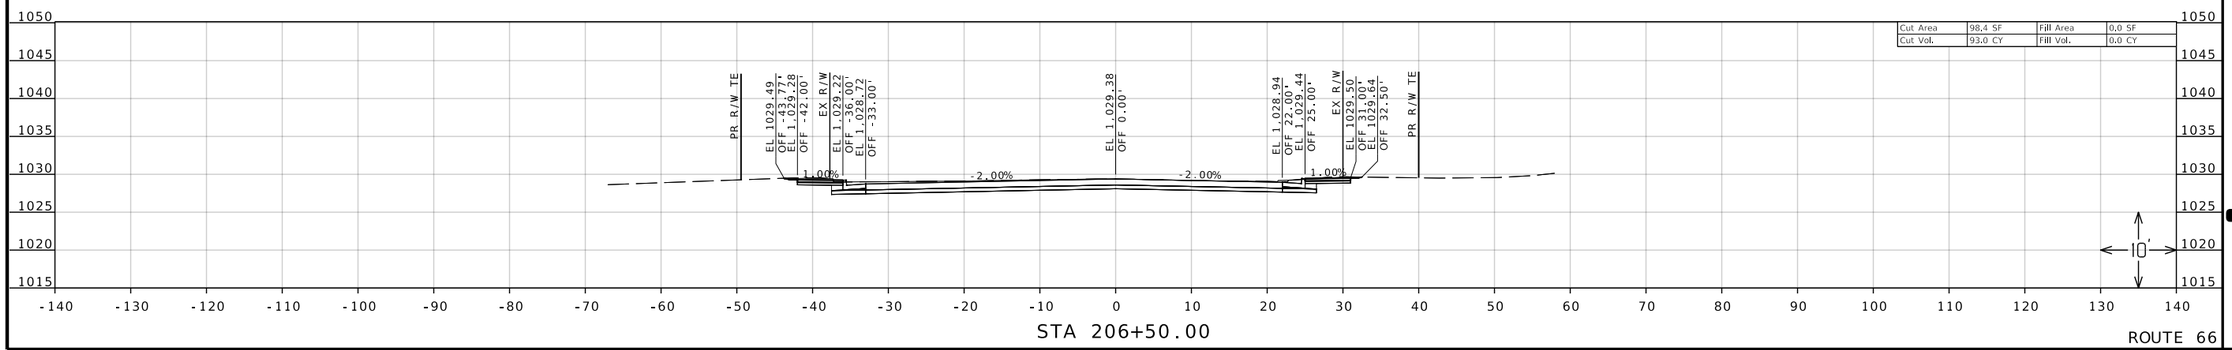

ROUTE 66

REID BRENNEN CATT NUMBER PE-2010019516

REID BRENNEN CATT-ENGINEER
MO# PE-2010019516

DATE PREPARED
8/8/2025

ROUTE	STATE
66	MO
DISTRICT	SHEET NO.
SW	10

COUNTY
JASPER

JOB NO.
J7S2185B&F

CONTRACT ID.

PROJECT NO.

BRIDGE NO.

DESCRIPTION	DATE

IF A SEAL IS PRESENT ON THIS SHEET IT HAS BEEN ELECTRONICALLY SEALED AND DATED.

MISSOURI HIGHWAYS AND TRANSPORTATION COMMISSION

105 WEST CAPITOL
JEFFERSON CITY, MO 65102
1-888-ASK-MODOT (1-888-275-6636)

olsson
550 ST. LOUIS STREET
SPRINGFIELD, MO 65806
CERTIFICATE OF
AUTHORITY NO. 001592

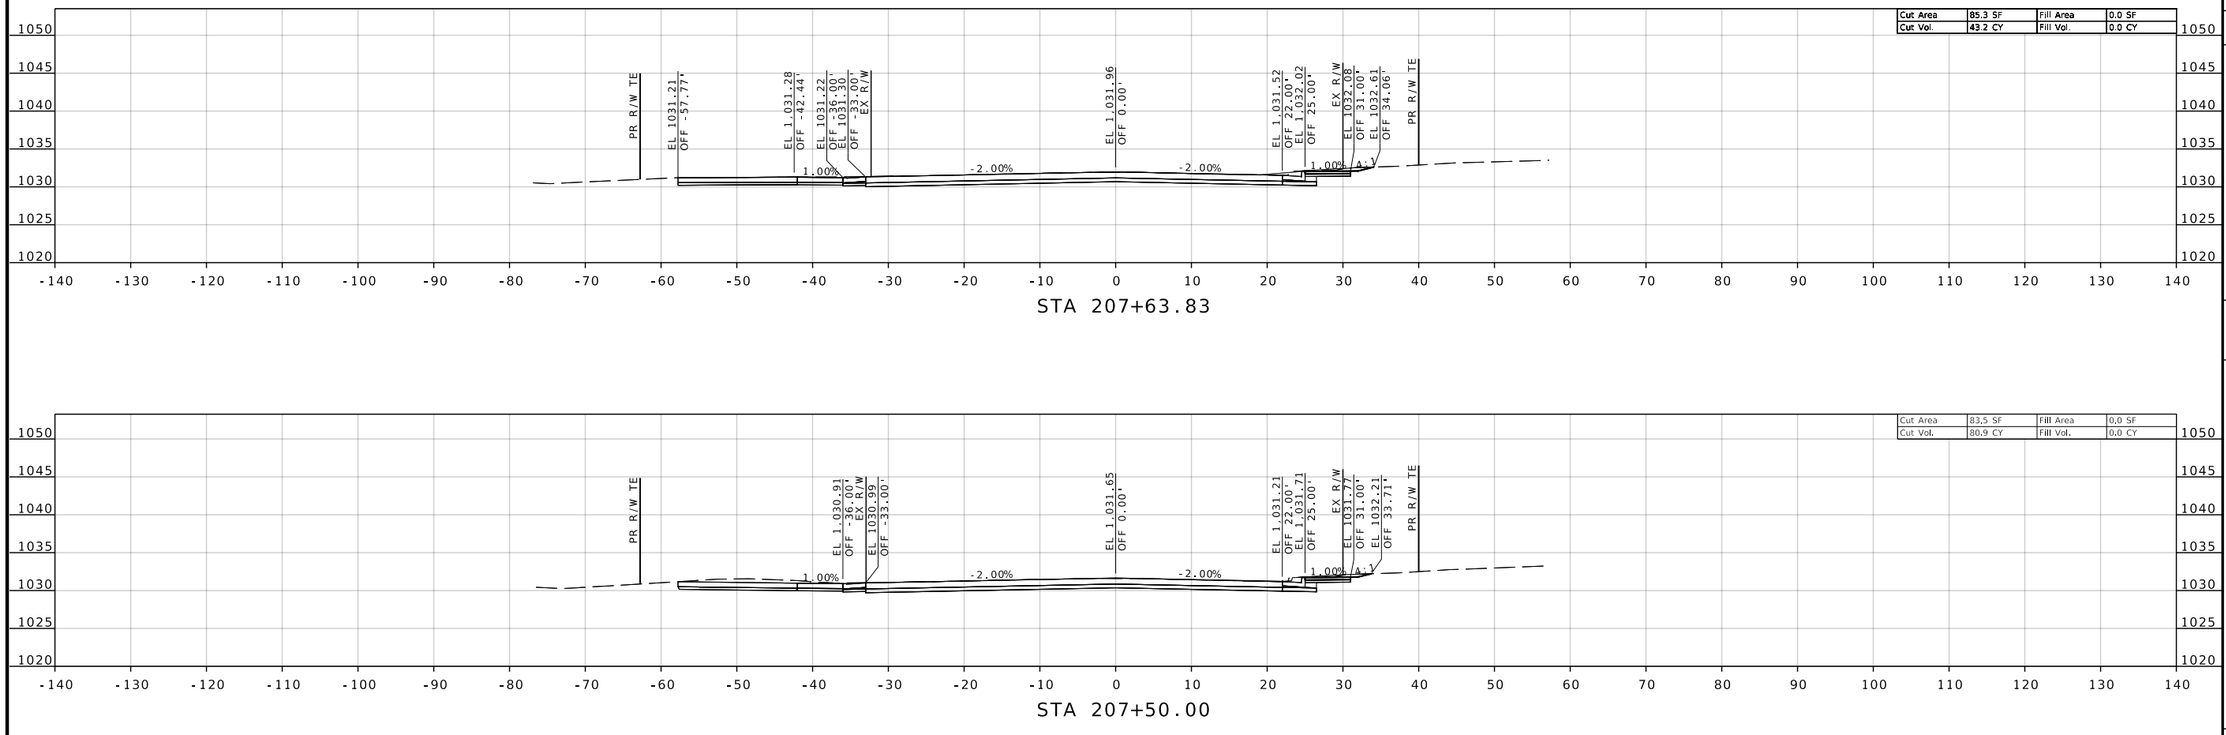

REID BRENNEN CATT NUMBER PE-2010019516

REID BRENNEN CATT-ENGINEER
MO# PE-2010019516

DATE PREPARED
8/8/2025

ROUTE	STATE
66	MO
DISTRICT	SHEET NO.
SW	11

COUNTY
JASPER

JOB NO.
J7S2185B&F

CONTRACT ID.

PROJECT NO.

BRIDGE NO.

DESCRIPTION

DATE

IF A SEAL IS PRESENT ON THIS SHEET IT HAS BEEN ELECTRONICALLY SEALED AND DATED.

MISSOURI HIGHWAYS AND TRANSPORTATION COMMISSION

105 WEST CAPITOL
JEFFERSON CITY, MO 65102
1-888-ASK-MODOT (1-888-275-6636)

olsson
550 ST. LOUIS STREET
SPRINGFIELD, MO 65806
CERTIFICATE OF
AUTHORITY NO. 001592

F:\2021\08501-09000\021-08532\40-Design\Microstation\J7S2185B\plan_sheets\17 Cross Sections\XS_001-012_J7S2185B_I10_ROUTE 66.DGN 2:44:01 PM 8/8/2025

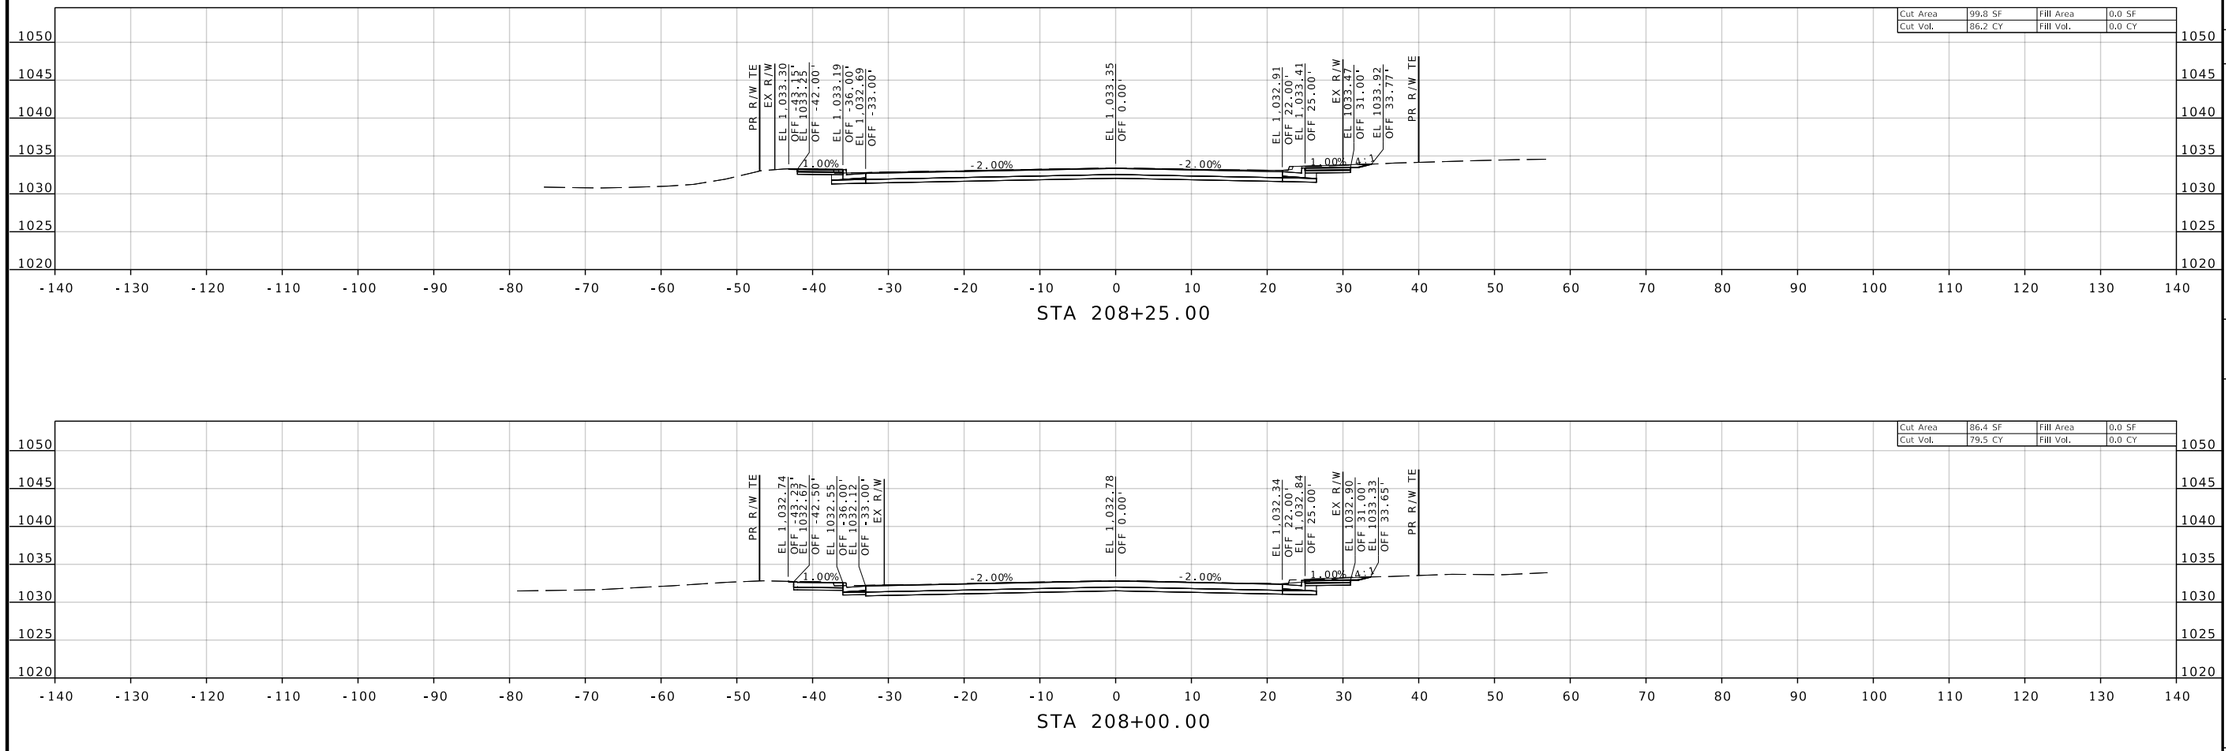

IF A SEAL IS PRESENT ON THIS SHEET IT HAS BEEN ELECTRONICALLY SEALED AND DATED.

REID BRENNEN CATT NUMBER PE-2010019516

REID BRENNEN CATT-ENGINEER
MO# PE-2010019516

DATE PREPARED
8/8/2025

ROUTE	STATE
66	MO
DISTRICT	SHEET NO.
SW	12

COUNTY
JASPER

JOB NO.
J7S2185B&F

CONTRACT ID.

PROJECT NO.

BRIDGE NO.

DESCRIPTION	DATE

MISSOURI HIGHWAYS AND TRANSPORTATION COMMISSION

105 WEST CAPITOL
JEFFERSON CITY, MO 65102
1-888-ASK-MODOT (1-888-275-6636)

olsson
550 ST. LOUIS STREET
SPRINGFIELD, MO 65806
CERTIFICATE OF
AUTHORITY NO. 001592

F:\2021\08501-09000\021-08532\40-Design\Microstation\J7S2185B\plan_sheets\17 Cross Sections\XS_001-012_J7S2185B_I10_ROUTE 66.DGN 2:44:08 PM 8/8/2025

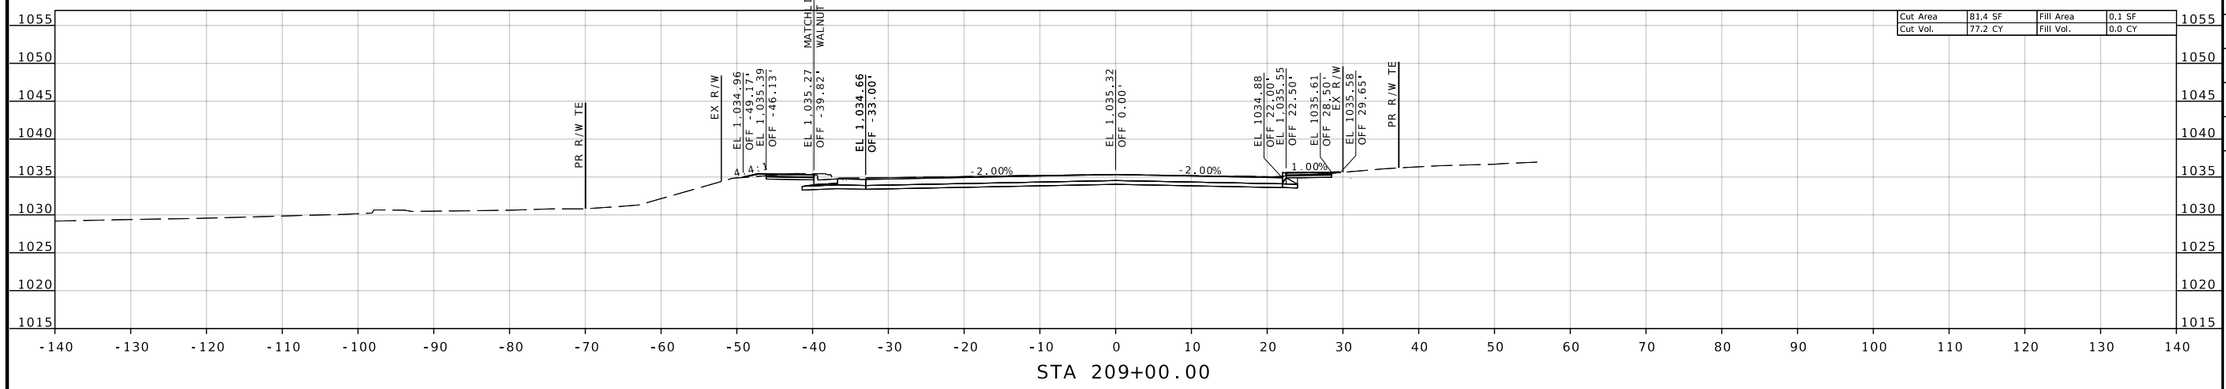

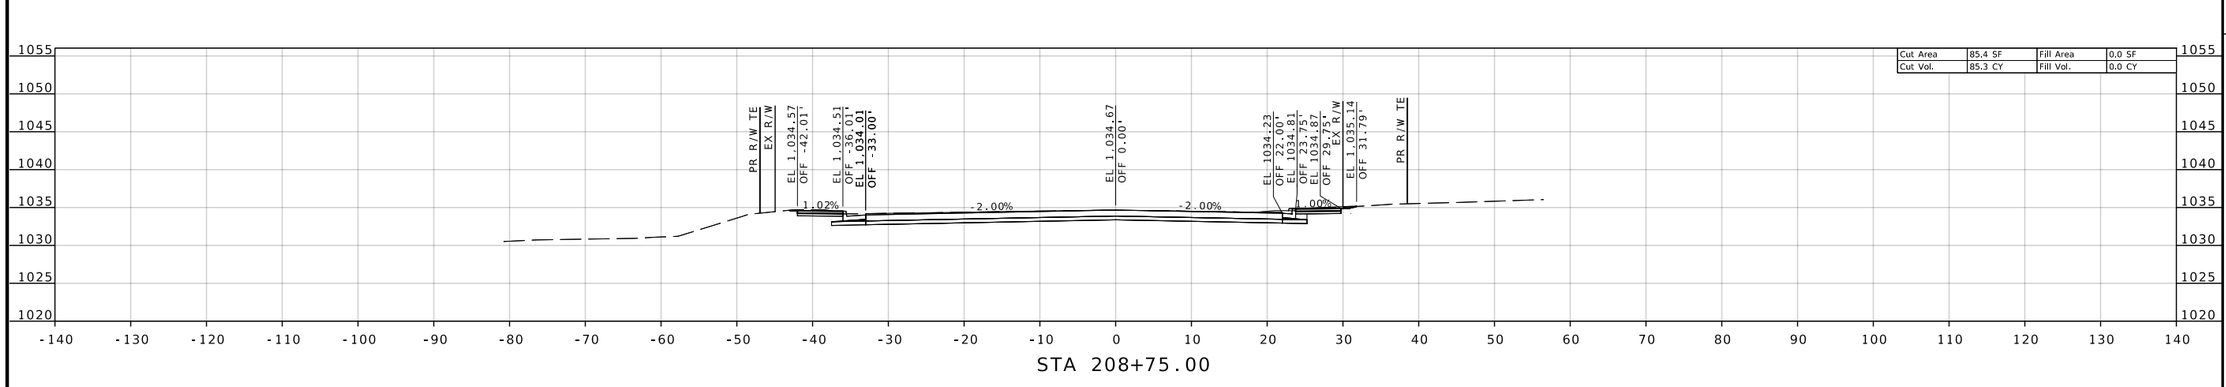

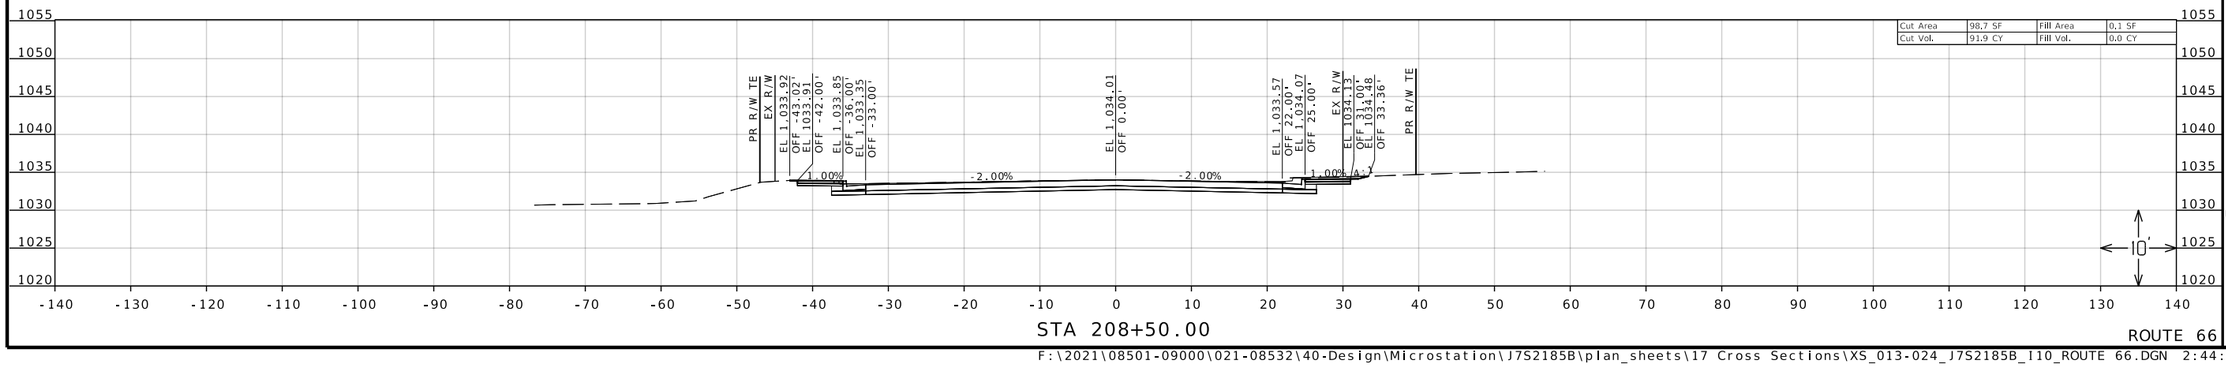

ROUTE 66

REID BRENNEN CATT NUMBER PE-2010019516

REID BRENNEN CATT-ENGINEER
MO# PE-2010019516

DATE PREPARED
8/8/2025

ROUTE	STATE
66	MO
DISTRICT	SHEET NO.
SW	13

COUNTY
JASPER

JOB NO.
J7S2185B&F

CONTRACT ID.

PROJECT NO.

BRIDGE NO.

DESCRIPTION

DATE

MISSOURI HIGHWAYS AND TRANSPORTATION COMMISSION

105 WEST CAPITOL
JEFFERSON CITY, MO 65102
1-888-ASK-MODOT (1-888-275-6636)

olsson
550 ST. LOUIS STREET
SPRINGFIELD, MO 65806
CERTIFICATE OF
AUTHORITY NO. 001592

IF A SEAL IS PRESENT ON THIS SHEET IT HAS BEEN ELECTRONICALLY SEALED AND DATED.

F:\2021\08501-09000\021-08532\40-Design\Microstation\J7S2185B\plan_sheets\17 Cross Sections\XS_013-024_J7S2185B_I10_ROUTE 66.DGN 2:44:17 PM 8/8/2025

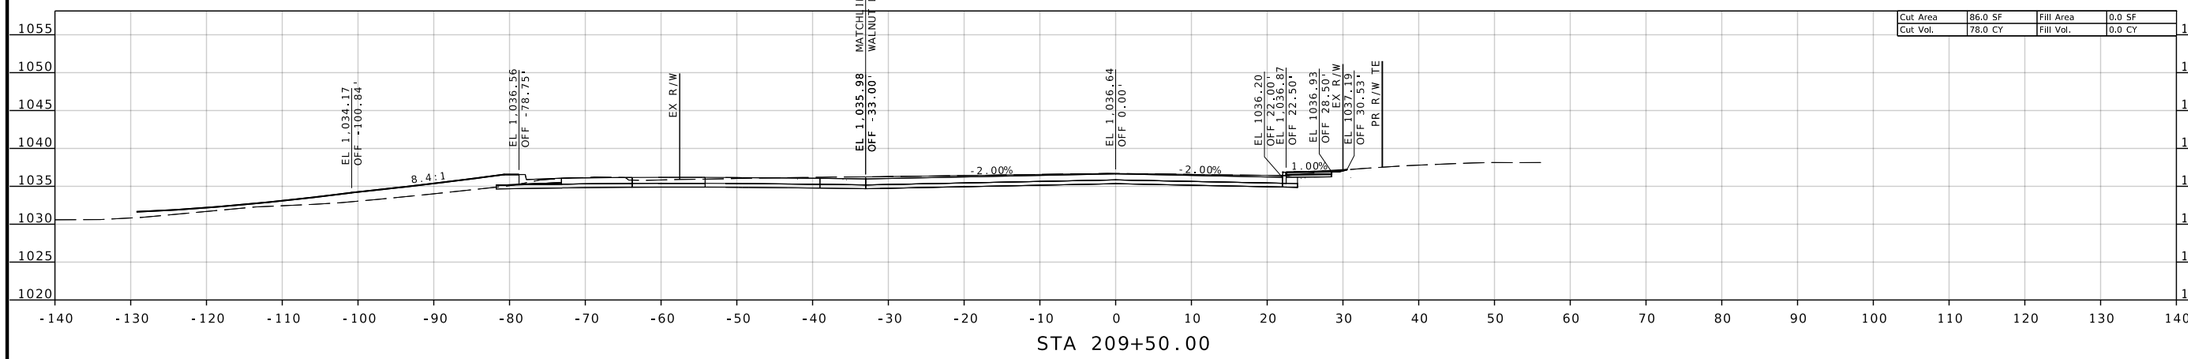

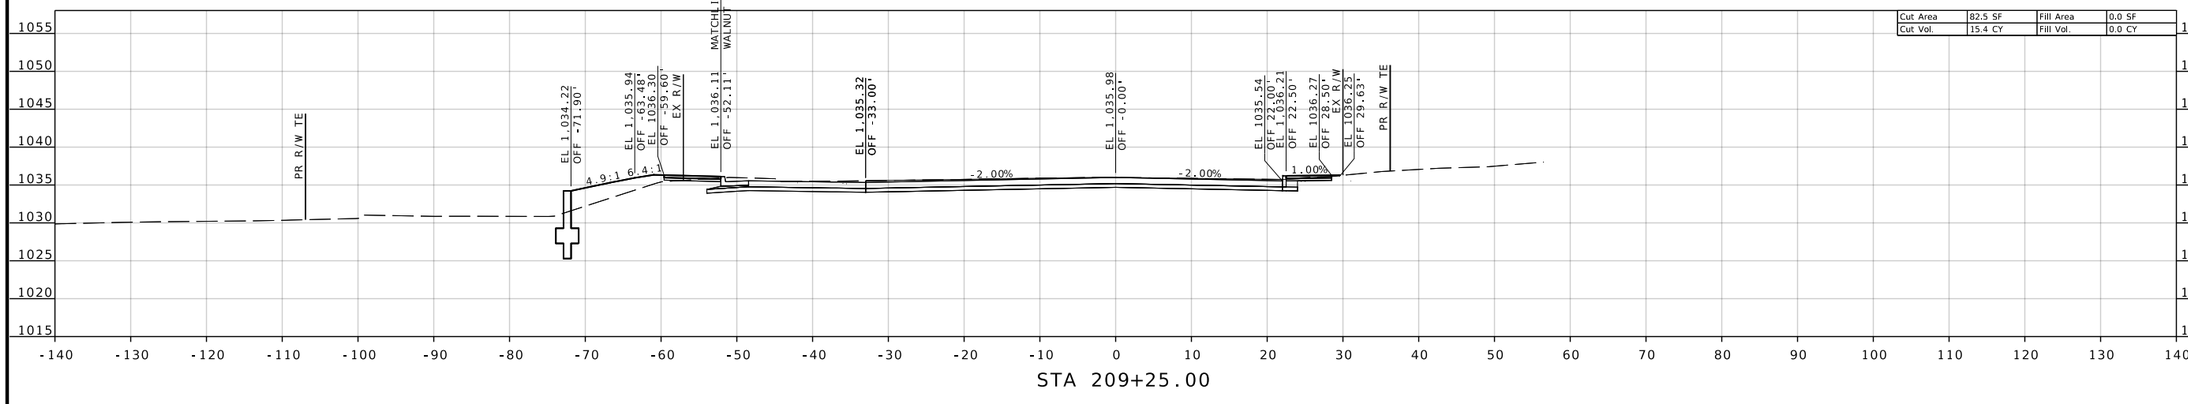

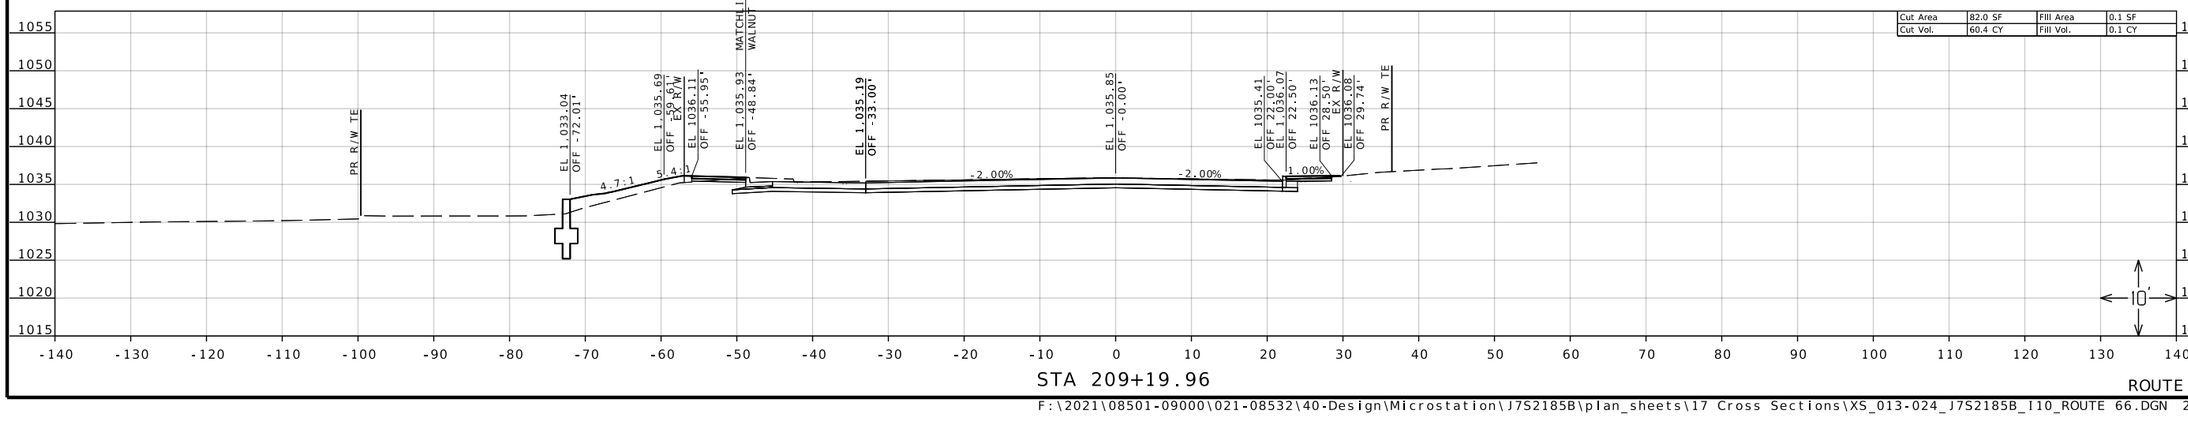

ROUTE 66

REID BRENNEN CATT NUMBER PE-2010019516

REID BRENNEN CATT-ENGINEER
MO# PE-2010019516

DATE PREPARED
8/8/2025

ROUTE	STATE
66	MO
DISTRICT	SHEET NO.
SW	14

COUNTY
JASPER

JOB NO.
J7S2185B&F

CONTRACT ID.

PROJECT NO.

BRIDGE NO.

DESCRIPTION	DATE

IF A SEAL IS PRESENT ON THIS SHEET IT HAS BEEN ELECTRONICALLY SEALED AND DATED.

MISSOURI HIGHWAYS AND TRANSPORTATION COMMISSION

105 WEST CAPITOL
JEFFERSON CITY, MO 65102
1-888-ASK-MODOT (1-888-275-6636)

olsson
550 ST. LOUIS STREET
SPRINGFIELD, MO 65806
CERTIFICATE OF
AUTHORITY NO. 001592

F:\2021\08501-09000\021-08532\40-Design\Microstation\J7S2185B\plan_sheets\17 Cross Sections\XS_013-024_J7S2185B_I10_ROUTE 66.DGN 2:44:25 PM 8/8/2025

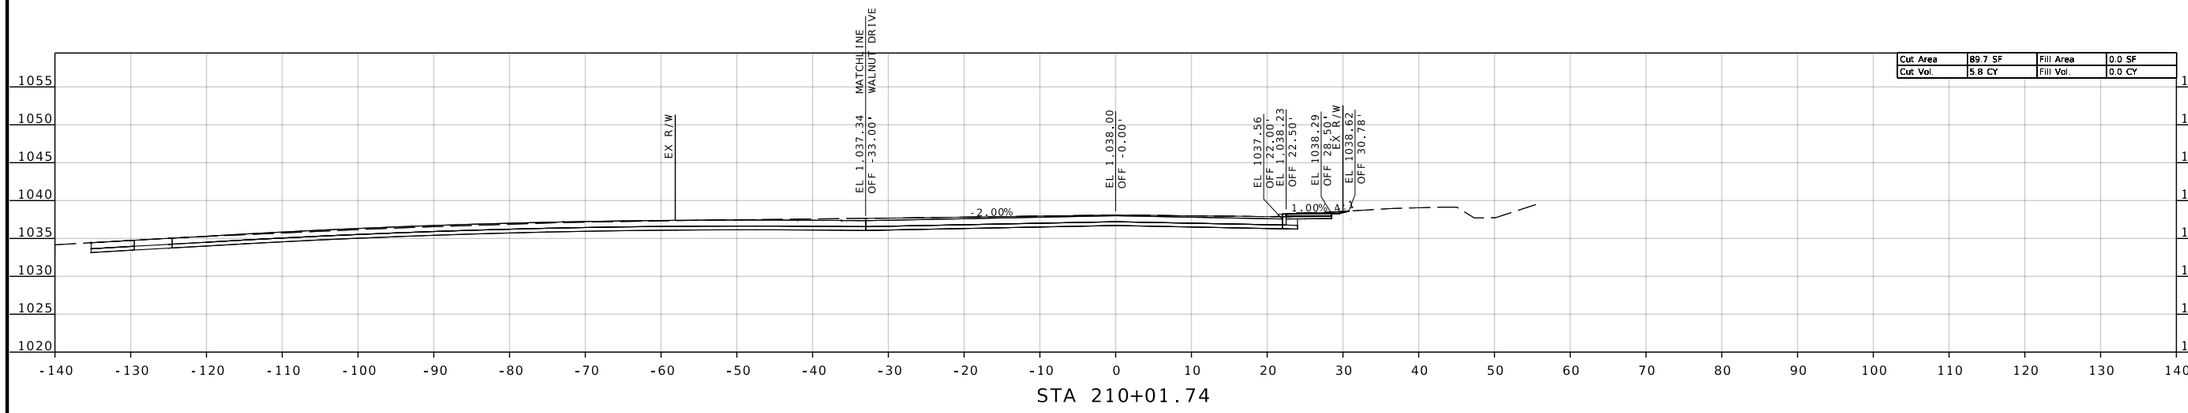

STA 210+01.74

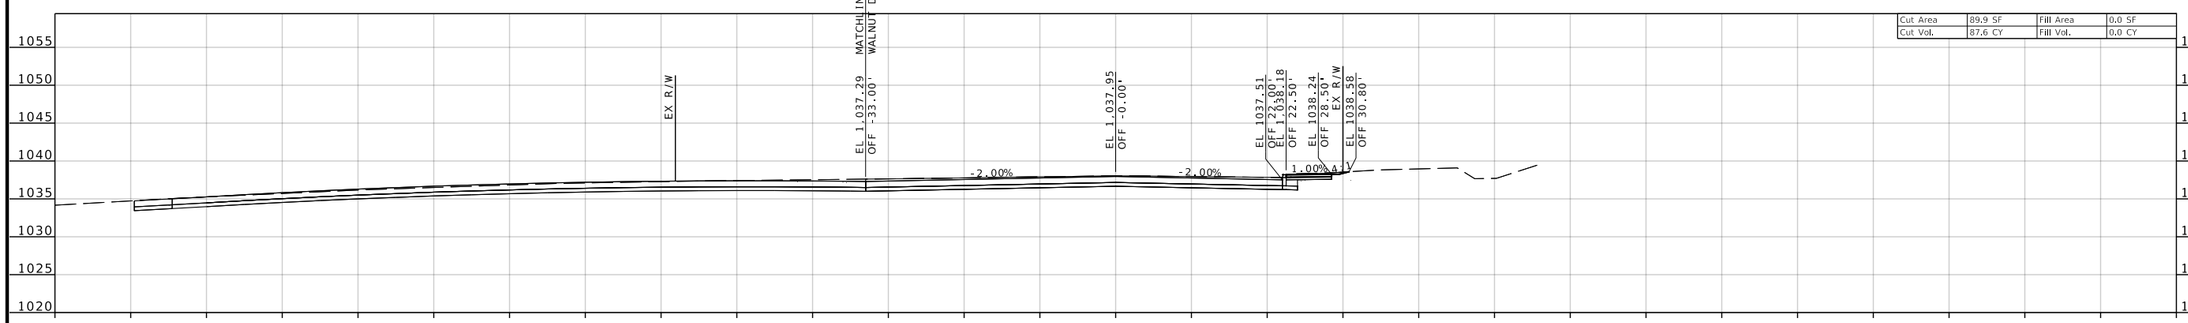

STA 210+00.00

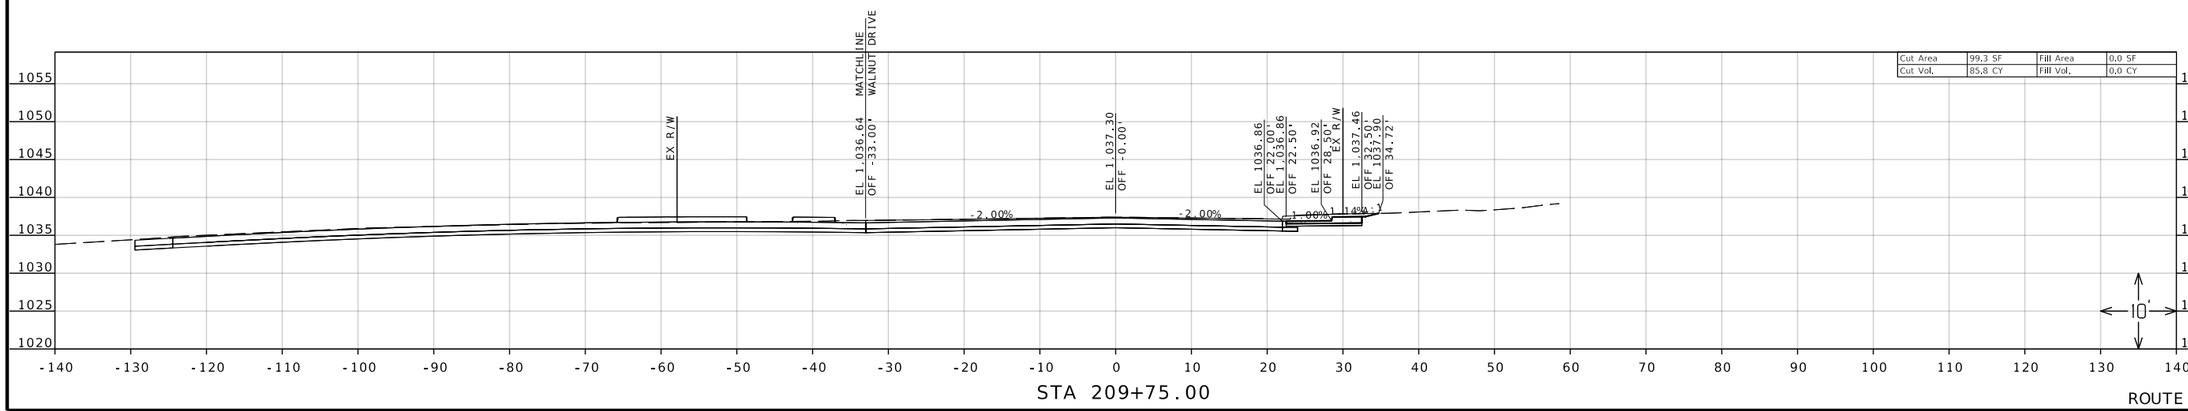

STA 209+75.00

ROUTE 66

REID BRENNEN CATT NUMBER PE-2010019516

REID BRENNEN CATT-ENGINEER
MO# PE-2010019516

DATE PREPARED
8/8/2025

ROUTE	STATE
66	MO
DISTRICT	SHEET NO.
SW	15

COUNTY
JASPER

JOB NO.
J7S2185B&F

CONTRACT ID.

PROJECT NO.

BRIDGE NO.

DESCRIPTION	DATE

IF A SEAL IS PRESENT ON THIS SHEET IT HAS BEEN ELECTRONICALLY SEALED AND DATED.

MISSOURI HIGHWAYS AND TRANSPORTATION COMMISSION

105 WEST CAPITOL
JEFFERSON CITY, MO 65102
1-888-ASK-MODOT (1-888-275-6636)

olsson
550 ST. LOUIS STREET
SPRINGFIELD, MO 65806
CERTIFICATE OF
AUTHORITY NO. 001592

F:\2021\08501-09000\021-08532\40-Design\Microstation\J7S2185B\plan_sheets\17 Cross Sections\XS_013-024_J7S2185B_I10_ROUTE 66.DGN 2:44:32 PM 8/8/2025

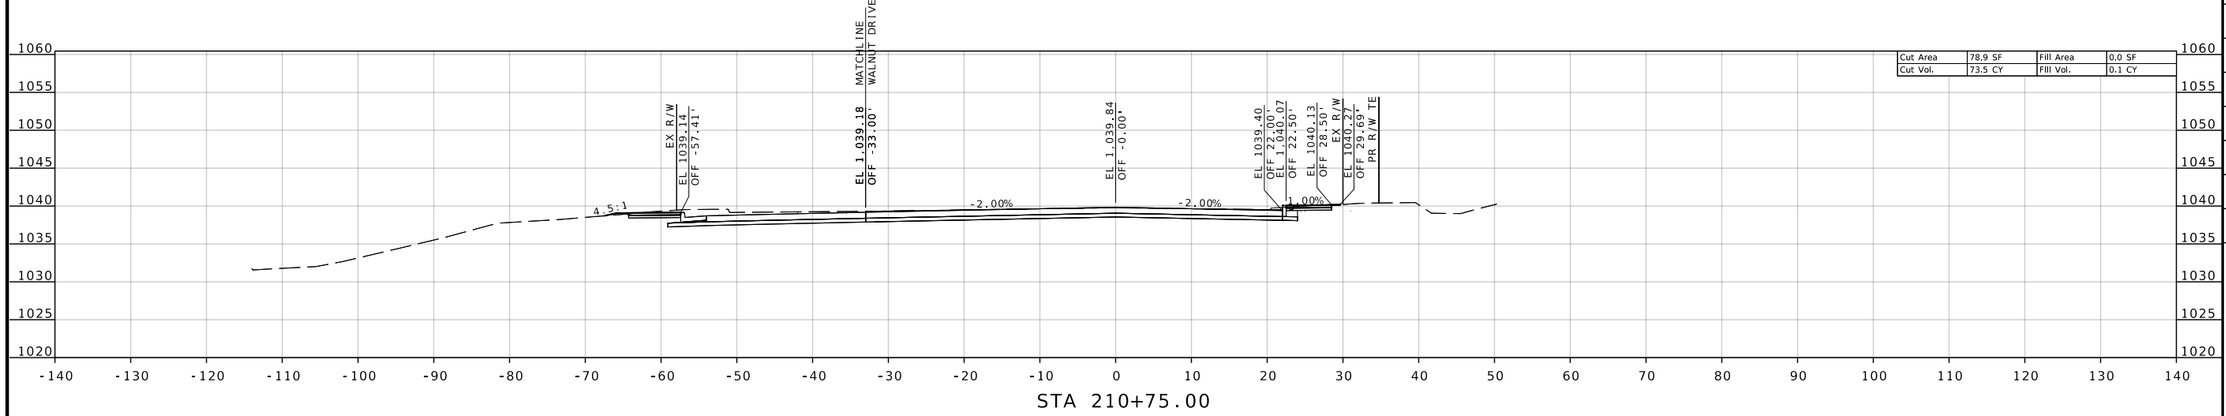

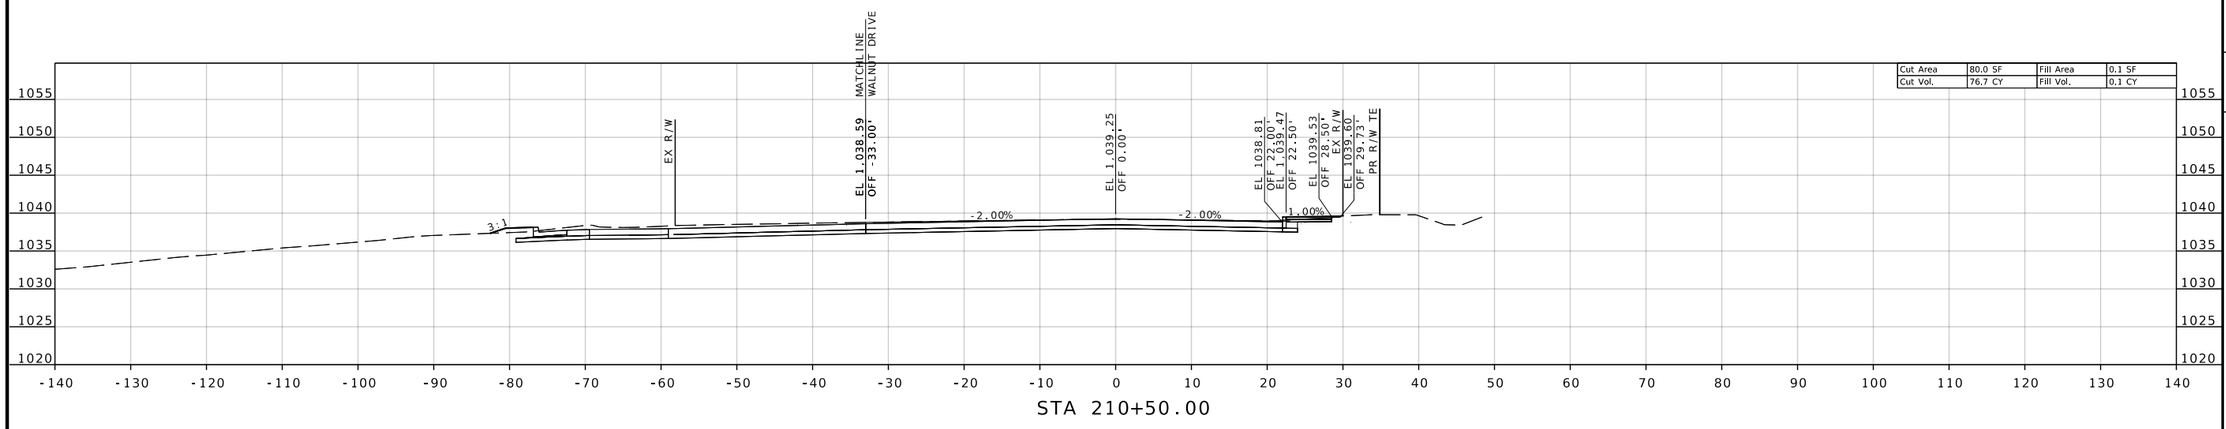

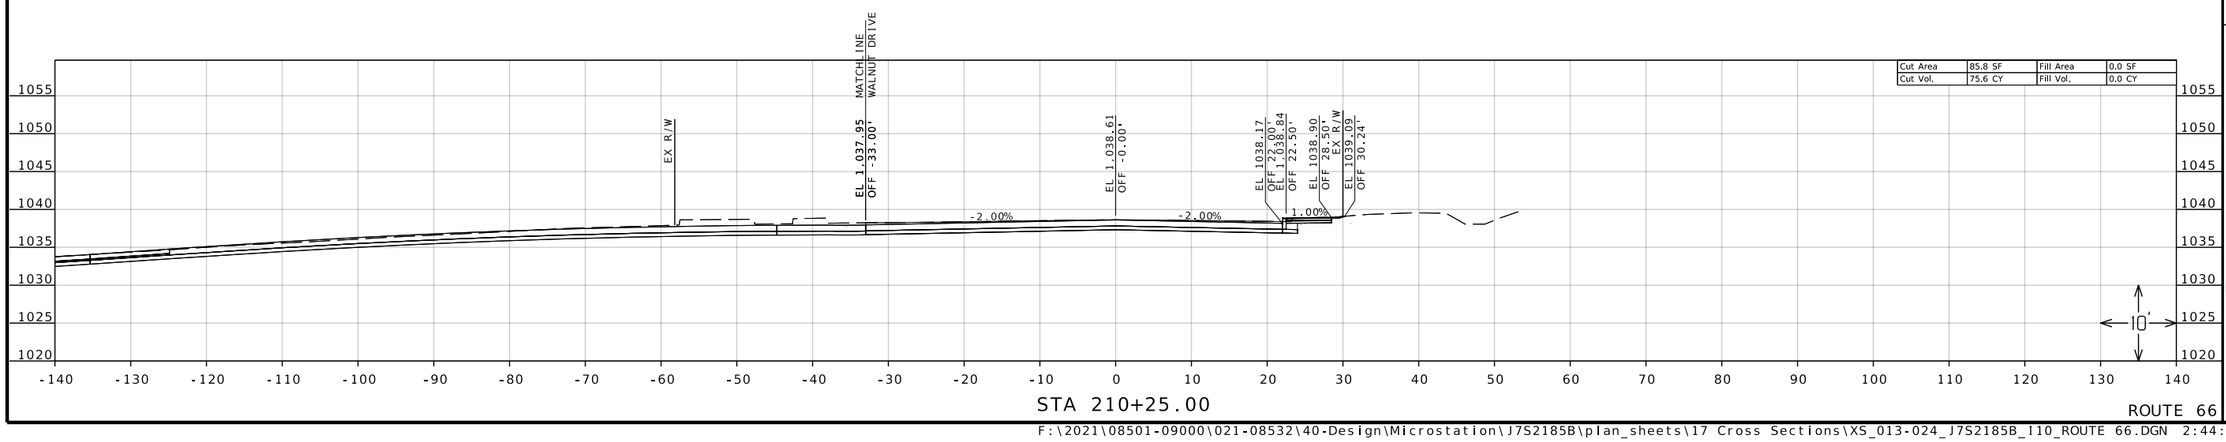

ROUTE 66

F:\2021\08501-09000\021-08532\40-Design\Microstation\J7S2185B\plan_sheets\17 Cross Sections\XS_013-024_J7S2185B_I10_ROUTE 66.DGN 2:44:39 PM 8/8/2025

REID
BRENNEN CATT
NUMBER
PE-2010019516

REID BRENNEN CATT-ENGINEER
MO# PE-2010019516

DATE PREPARED
8/8/2025

ROUTE	STATE
66	MO
DISTRICT	SHEET NO.
SW	16

COUNTY
JASPER

JOB NO.
J7S2185B&F

CONTRACT ID.

PROJECT NO.

BRIDGE NO.

DATE	DESCRIPTION

IF A SEAL IS PRESENT ON THIS SHEET IT HAS BEEN ELECTRONICALLY SEALED AND DATED.

MISSOURI HIGHWAYS AND TRANSPORTATION COMMISSION

105 WEST CAPITOL
JEFFERSON CITY, MO 65102
1-888-ASK-MODOT (1-888-275-6636)

olsson
550 ST. LOUIS STREET
SPRINGFIELD, MO 65806
CERTIFICATE OF
AUTHORITY NO. 001592

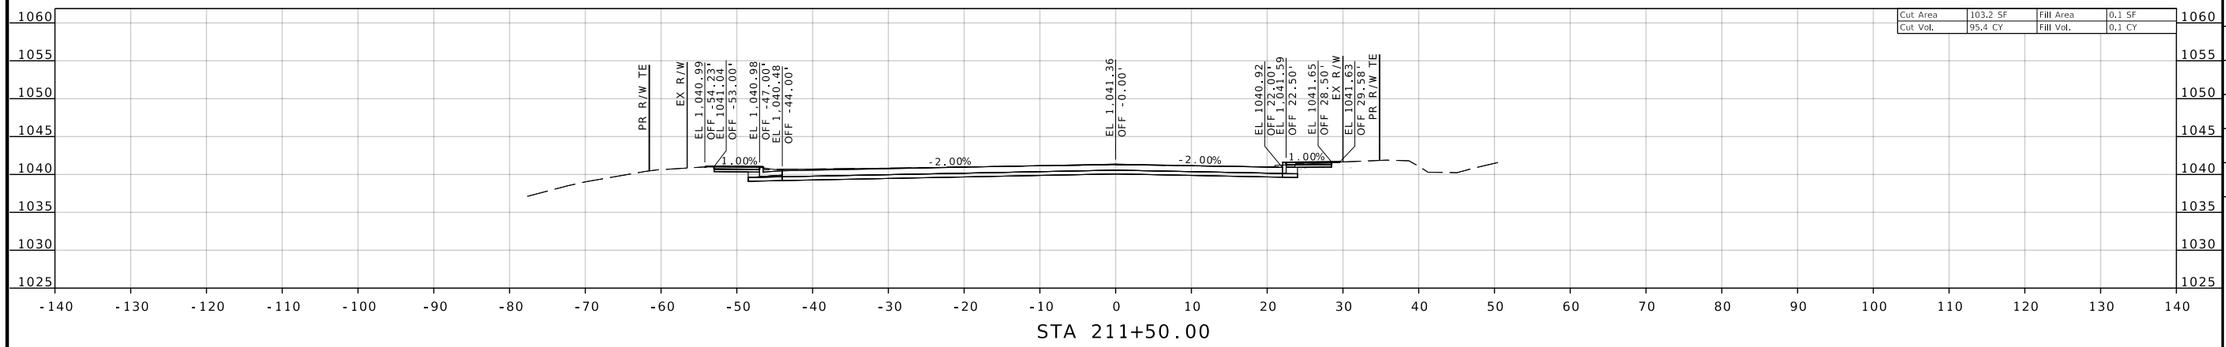

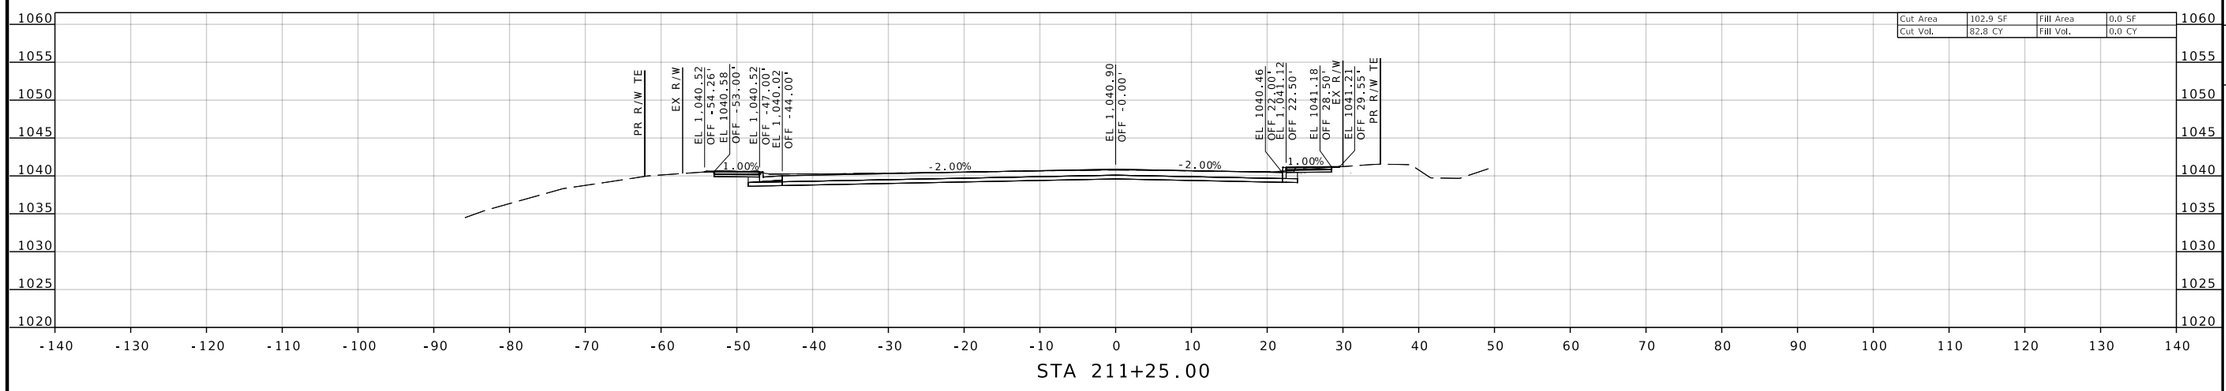

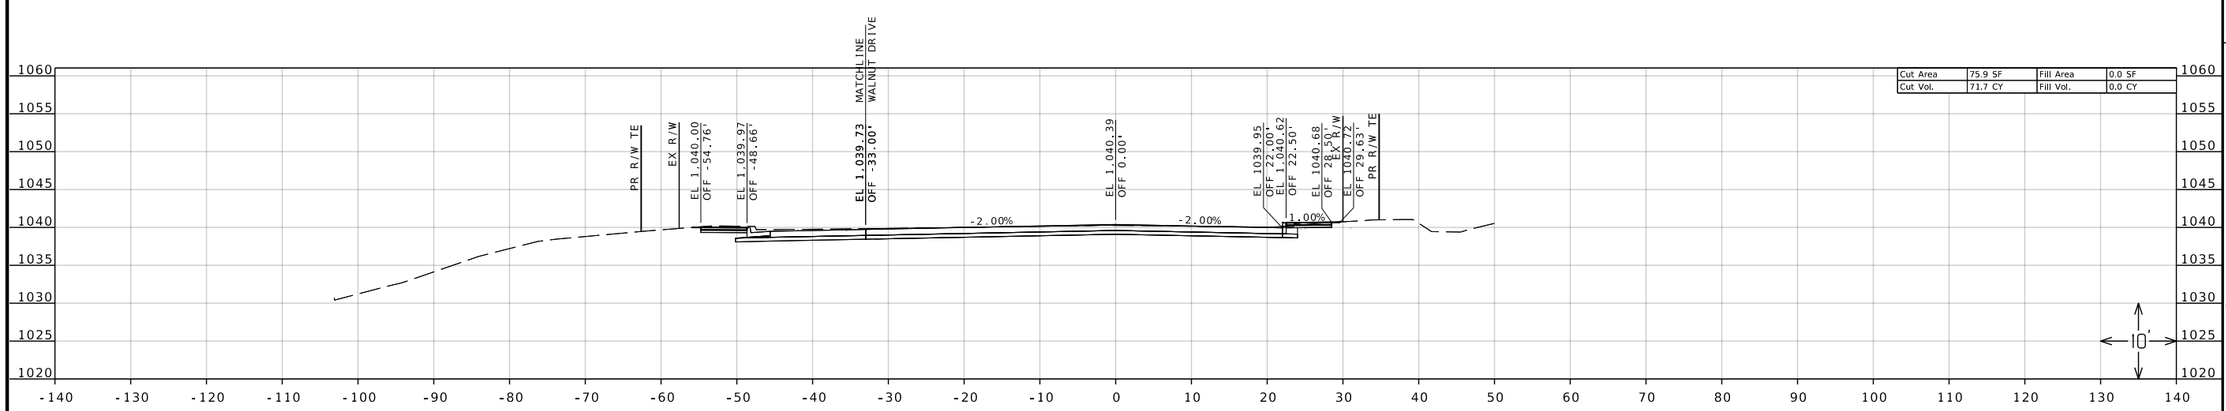

ROUTE 66

REID BRENNEN CATT NUMBER PE-2010019516

REID BRENNEN CATT-ENGINEER
MO# PE-2010019516

DATE PREPARED
8/8/2025

ROUTE	STATE
66	MO
DISTRICT	SHEET NO.
SW	17

COUNTY
JASPER

JOB NO.
J7S2185B&F

CONTRACT ID.

PROJECT NO.

BRIDGE NO.

DESCRIPTION

DATE

IF A SEAL IS PRESENT ON THIS SHEET IT HAS BEEN ELECTRONICALLY SEALED AND DATED.

MISSOURI HIGHWAYS AND TRANSPORTATION COMMISSION

105 WEST CAPITOL
JEFFERSON CITY, MO 65102
1-888-ASK-MODOT (1-888-275-6636)

olsson
550 ST. LOUIS STREET
SPRINGFIELD, MO 65806
CERTIFICATE OF
AUTHORITY NO. 001592

F:\2021\08501-09000\021-08532\40-Design\Microstation\J7S2185B\plan_sheets\17 Cross Sections\XS_013-024_J7S2185B_I10_ROUTE 66.DGN 2:44:46 PM 8/8/2025

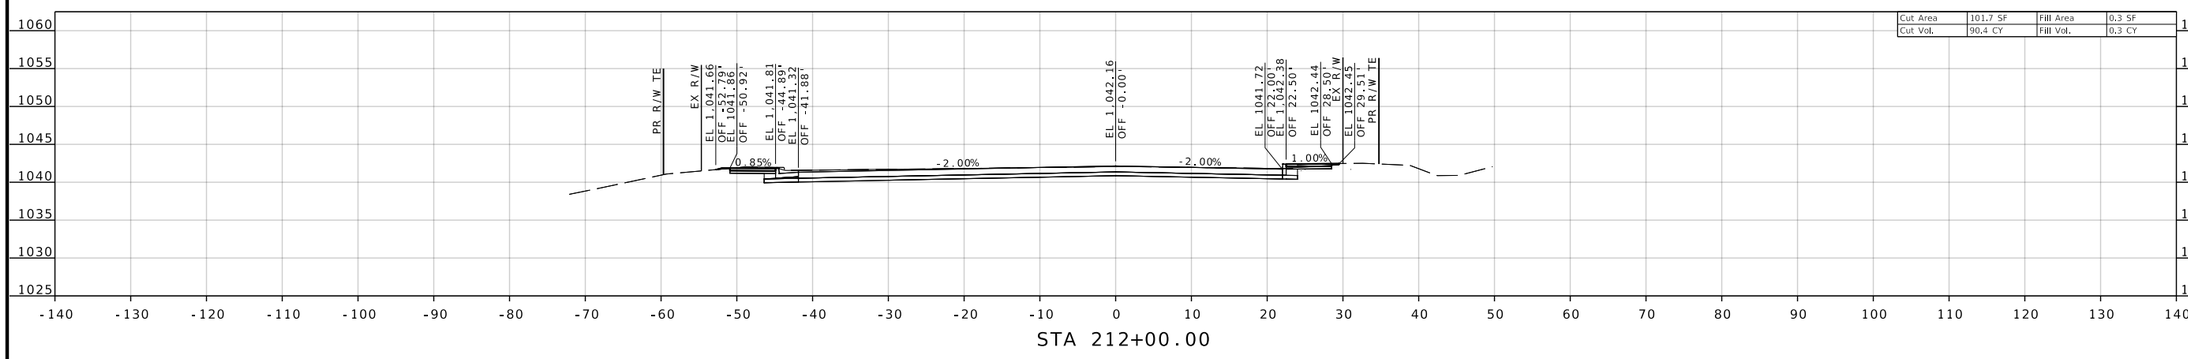

Cut Area	101.7 SF	Fill Area	0.3 SF
Cut Vol.	90.4 CY	Fill Vol.	0.3 CY

STA 212+00.00

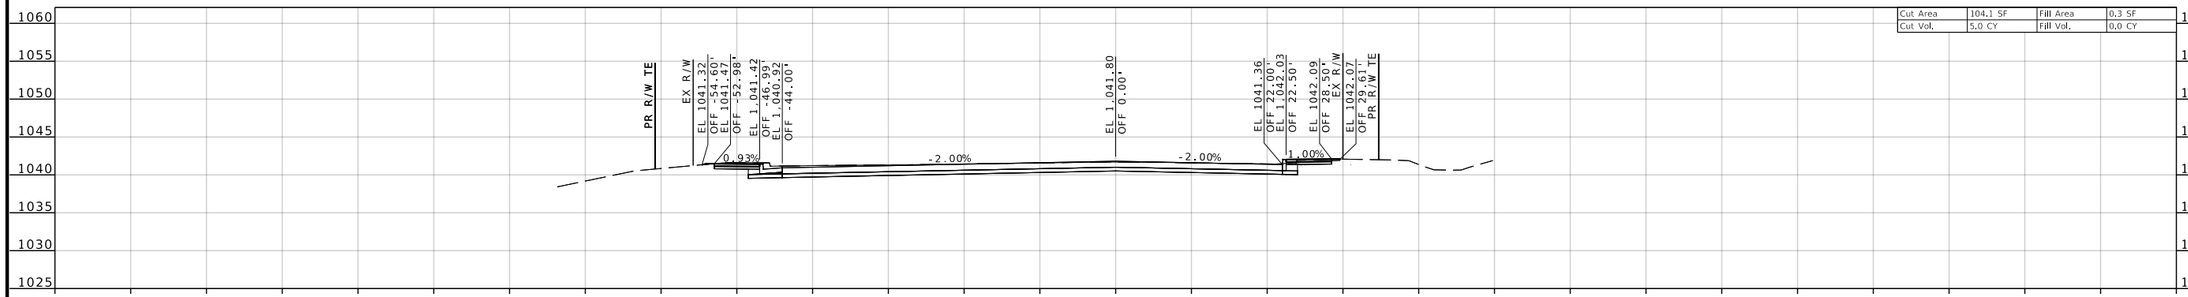

Cut Area	104.1 SF	Fill Area	0.3 SF
Cut Vol.	5.0 CY	Fill Vol.	0.0 CY

STA 211+76.29

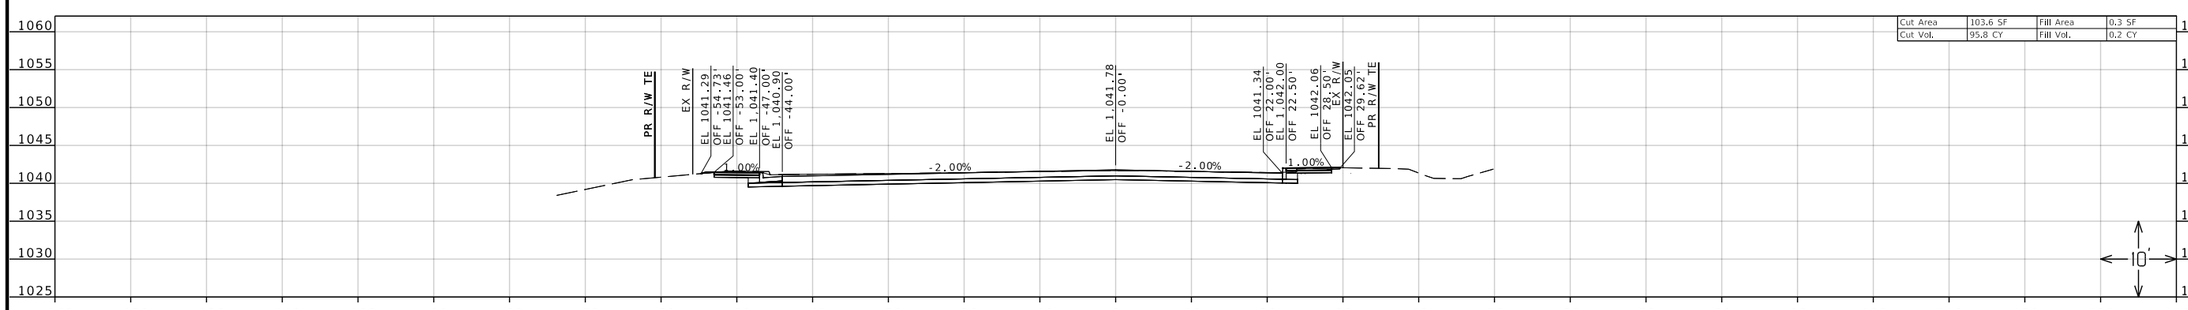

Cut Area	103.6 SF	Fill Area	0.3 SF
Cut Vol.	95.8 CY	Fill Vol.	0.2 CY

STA 211+75.00

ROUTE 66

REID BRENNEN CATT NUMBER PE-2010019516

REID BRENNEN CATT-ENGINEER
MO# PE-2010019516

DATE PREPARED
8/8/2025

ROUTE	STATE
66	MO
DISTRICT	SHEET NO.
SW	18

COUNTY
JASPER

JOB NO.
J7S2185B&F

CONTRACT ID.

PROJECT NO.

BRIDGE NO.

DESCRIPTION

DATE

IF A SEAL IS PRESENT ON THIS SHEET IT HAS BEEN ELECTRONICALLY SEALED AND DATED.

MISSOURI HIGHWAYS AND TRANSPORTATION COMMISSION

105 WEST CAPITOL
JEFFERSON CITY, MO 65102
1-888-ASK-MODOT (1-888-275-6636)

olsson
550 ST. LOUIS STREET
SPRINGFIELD, MO 65806
CERTIFICATE OF
AUTHORITY NO. 001592

F:\2021\08501-09000\021-08532\40-Design\Microstation\J7S2185B\plan_sheets\17 Cross Sections\XS_013-024_J7S2185B_I10_ROUTE 66.DGN 2:44:53 PM 8/8/2025

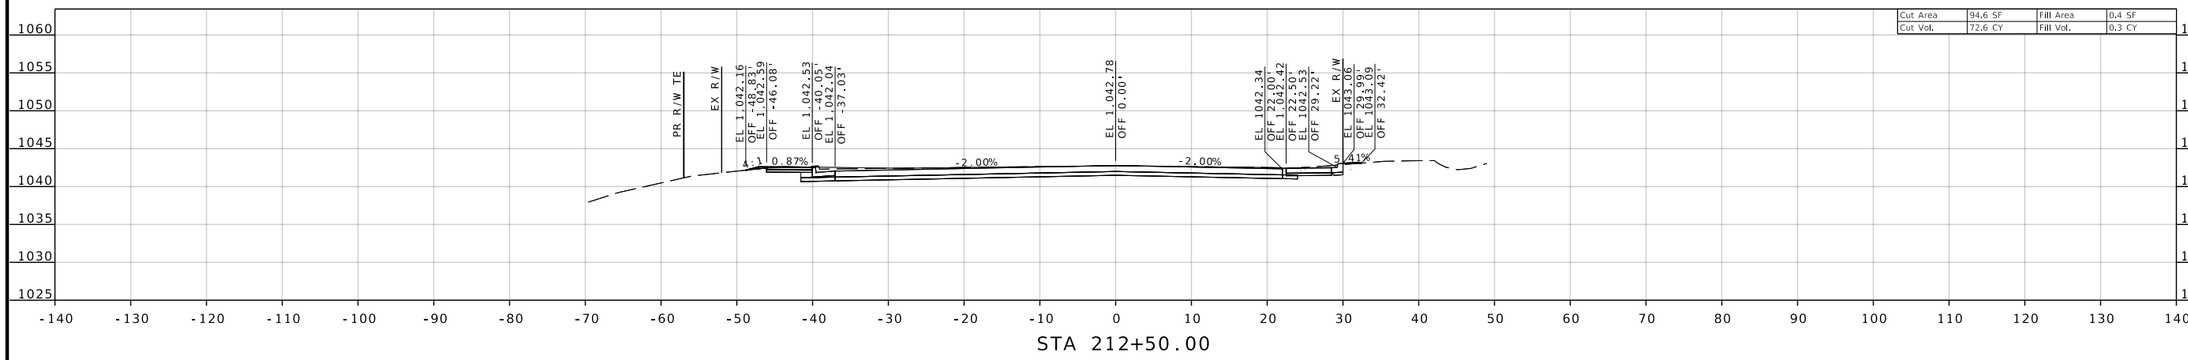

STA 212+50.00

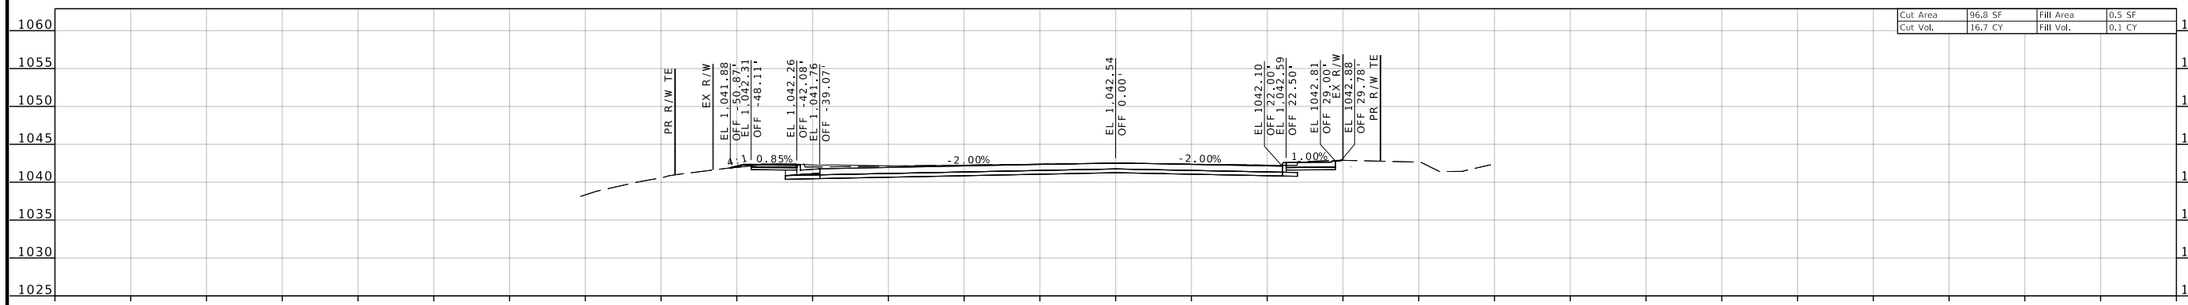

STA 212+29.53

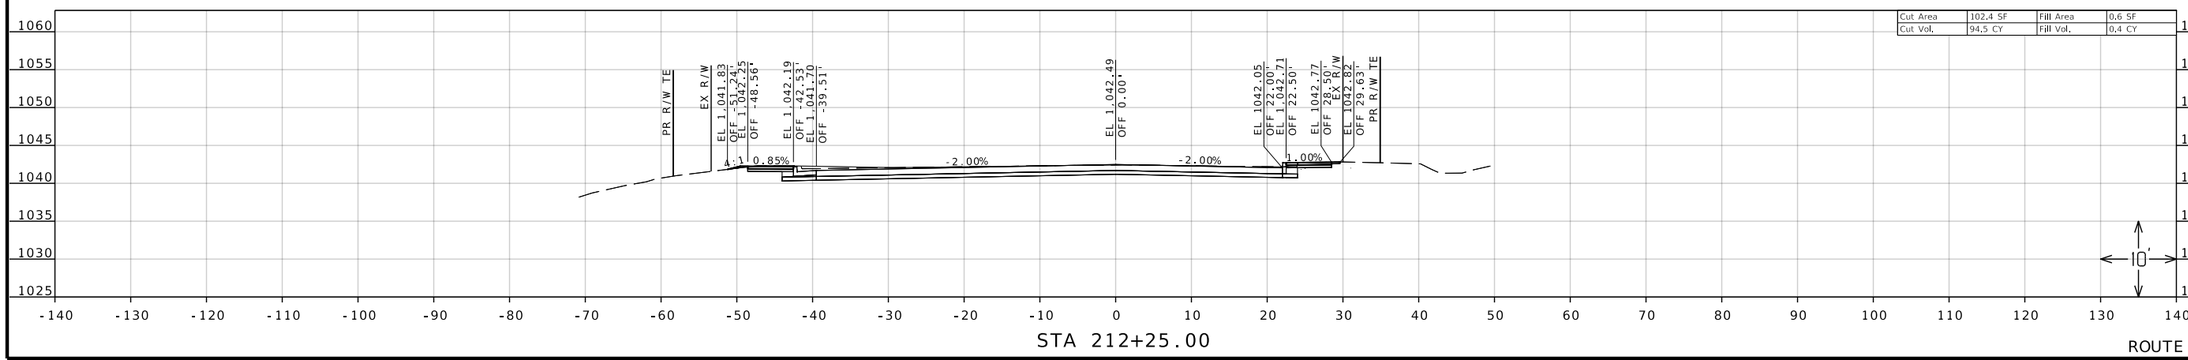

STA 212+25.00

ROUTE 66

REID
BRENNEN CATT
NUMBER
PE-2010019516

REID BRENNEN CATT-ENGINEER
MO# PE-2010019516

DATE PREPARED
8/8/2025

ROUTE	STATE
66	MO
DISTRICT	SHEET NO.
SW	19

COUNTY
JASPER

JOB NO.
J7S2185B&F

CONTRACT ID.

PROJECT NO.

BRIDGE NO.

DESCRIPTION

DATE

IF A SEAL IS PRESENT ON THIS SHEET IT HAS BEEN ELECTRONICALLY SEALED AND DATED.

MISSOURI HIGHWAYS AND TRANSPORTATION COMMISSION

105 WEST CAPITOL
JEFFERSON CITY, MO 65102
1-888-ASK-MODOT (1-888-275-6636)

olsson
550 ST. LOUIS STREET
SPRINGFIELD, MO 65806
CERTIFICATE OF
AUTHORITY NO. 001592

F:\2021\08501-09000\021-08532\40-Design\Microstation\J7S2185B\plan_sheets\17 Cross Sections\XS_013-024_J7S2185B_I10_ROUTE 66.DGN 2:45:01 PM 8/8/2025

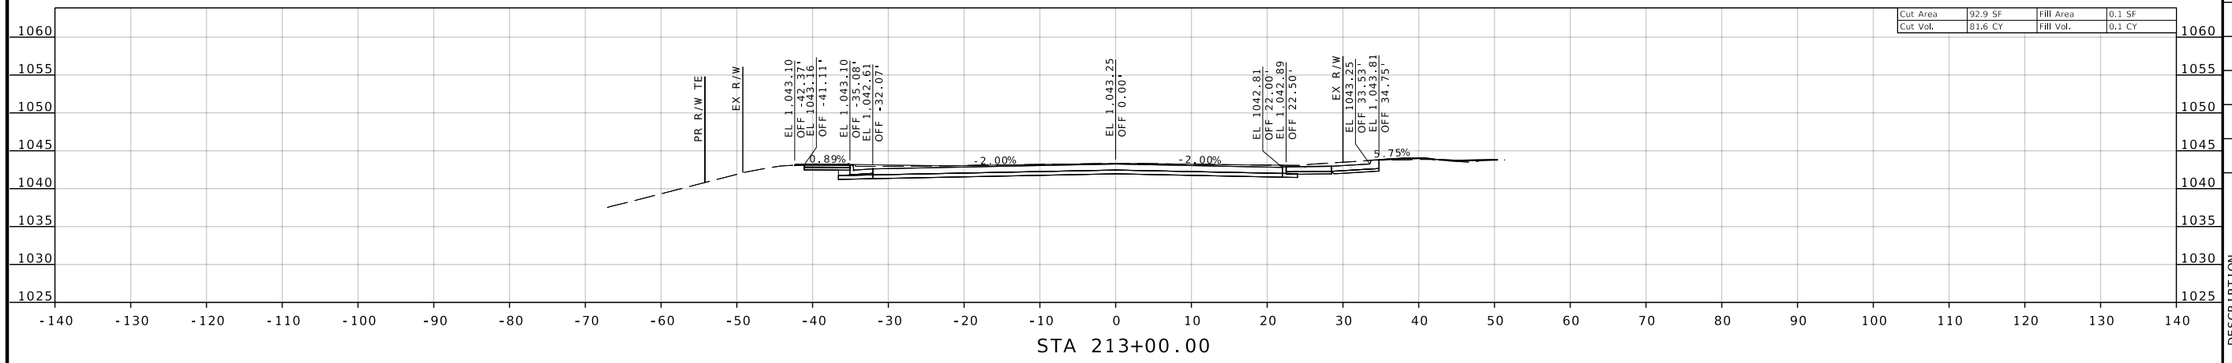

STA 213+00.00

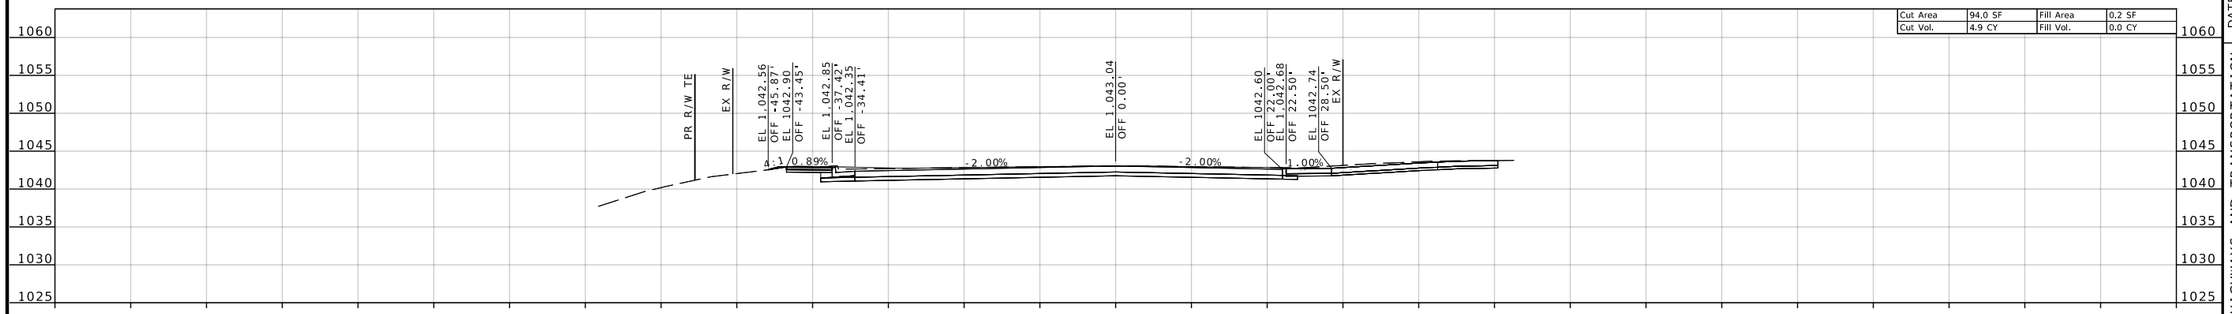

STA 212+76.42

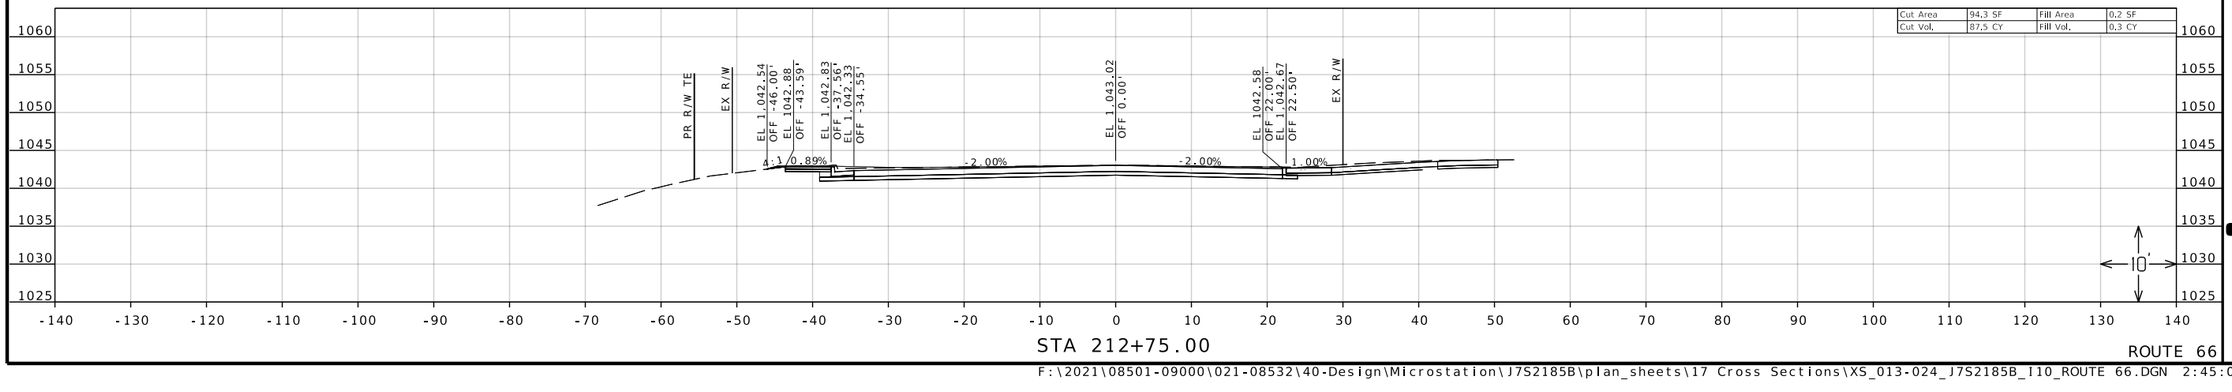

STA 212+75.00

ROUTE 66

REID BRENNEN CATT NUMBER PE-2010019516

REID BRENNEN CATT-ENGINEER
MO# PE-2010019516

DATE PREPARED
8/8/2025

ROUTE	STATE
66	MO
DISTRICT	SHEET NO.
SW	20

COUNTY
JASPER

JOB NO.
J7S2185B&F

CONTRACT ID.

PROJECT NO.

BRIDGE NO.

DESCRIPTION	DATE

IF A SEAL IS PRESENT ON THIS SHEET IT HAS BEEN ELECTRONICALLY SEALED AND DATED.

MISSOURI HIGHWAYS AND TRANSPORTATION COMMISSION

105 WEST CAPITOL
JEFFERSON CITY, MO 65102
1-888-ASK-MODOT (1-888-275-6636)

olsson
550 ST. LOUIS STREET
SPRINGFIELD, MO 65806
CERTIFICATE OF
AUTHORITY NO. 001592

F:\2021\08501-09000\021-08532\40-Design\Microstation\J7S2185B\plan_sheets\17 Cross Sections\XS_013-024_J7S2185B_I10_ROUTE 66.DGN 2:45:09 PM 8/8/2025

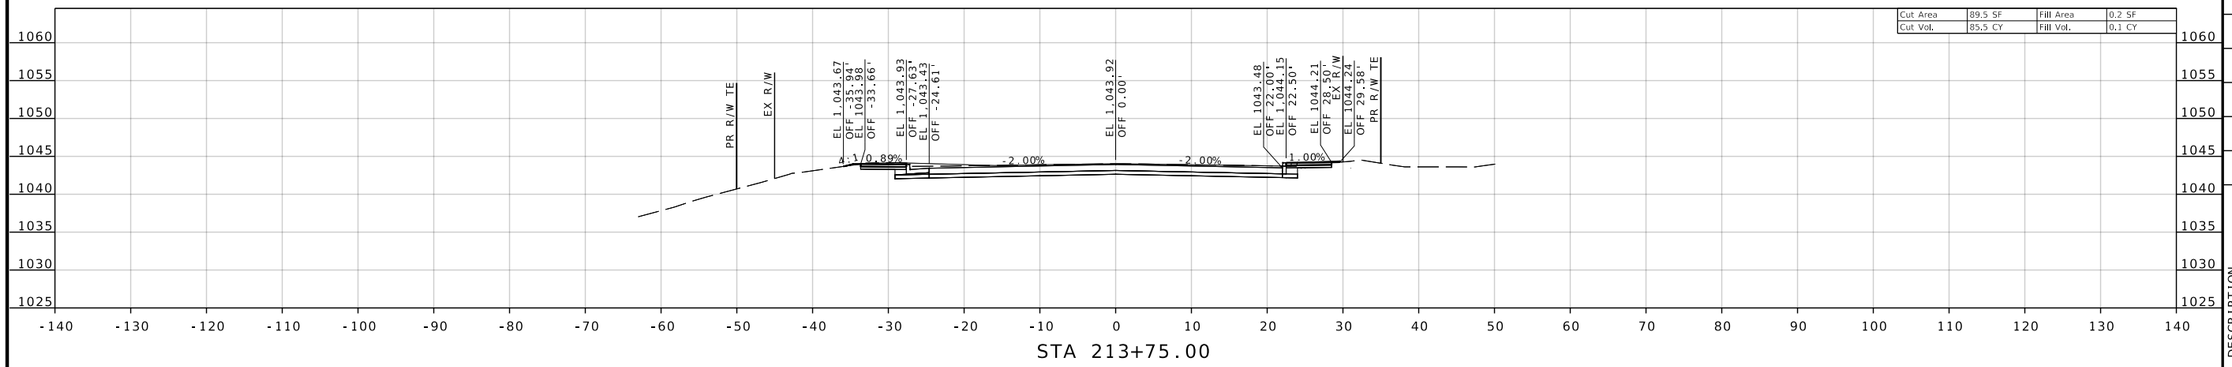

STA 213+75.00

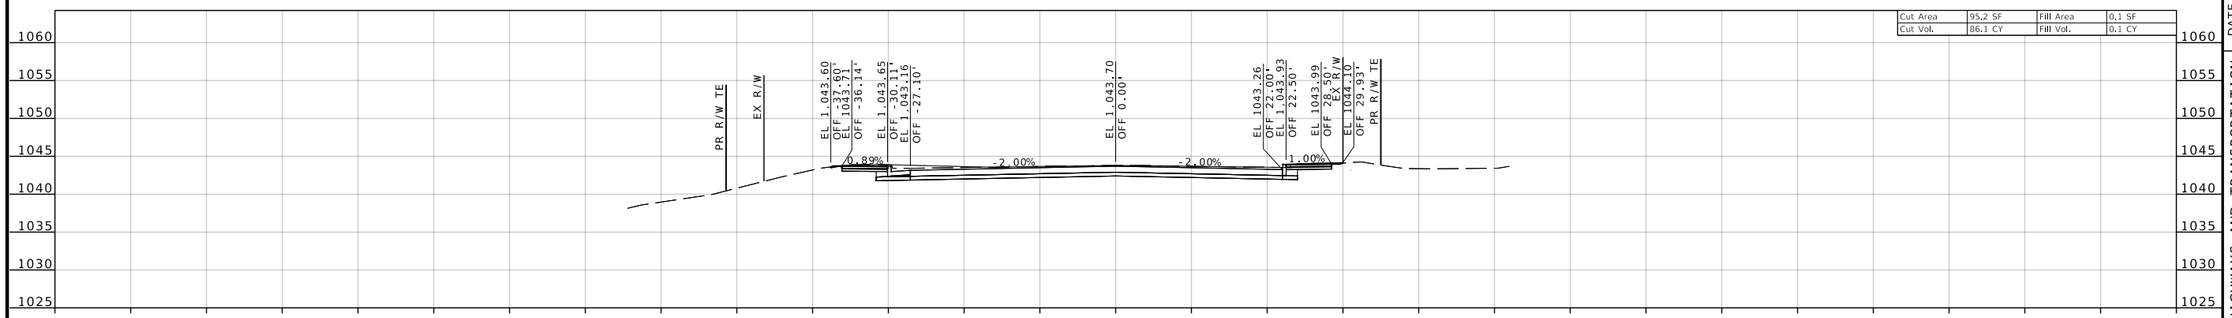

STA 213+50.00

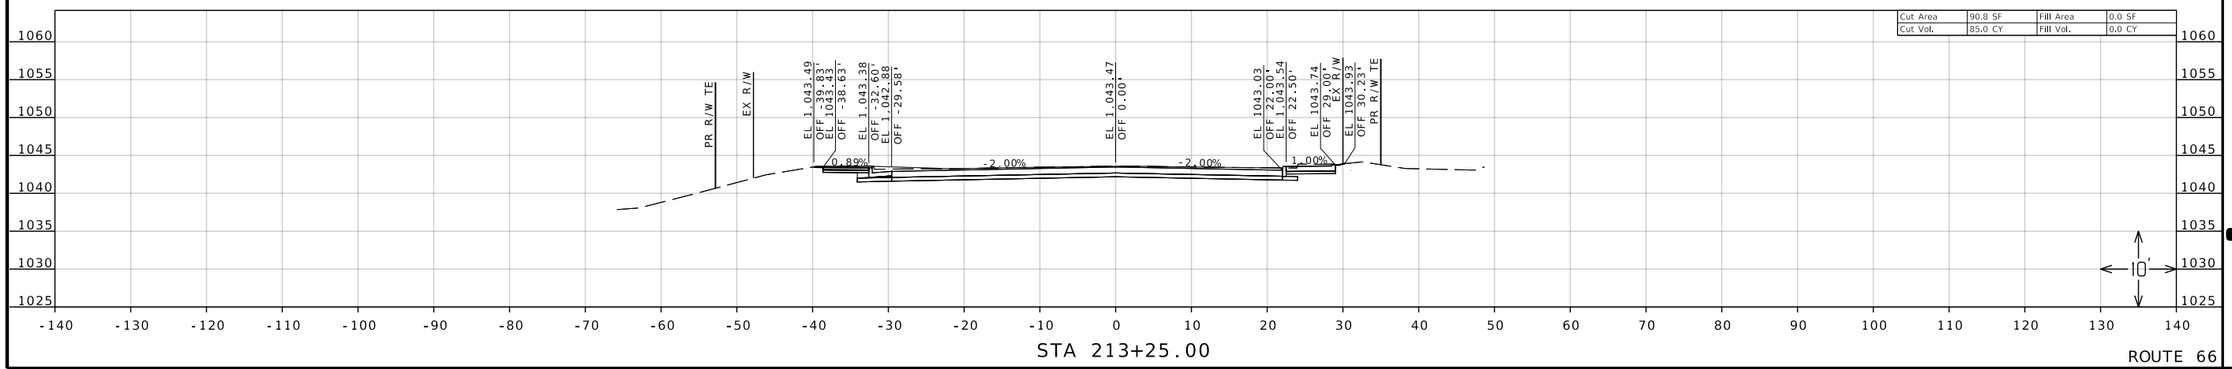

STA 213+25.00

ROUTE 66

REID BRENNEN CATT NUMBER PE-2010019516

REID BRENNEN CATT-ENGINEER
MO# PE-2010019516

DATE PREPARED
8/8/2025

ROUTE	STATE
66	MO
DISTRICT	SHEET NO.
SW	21

COUNTY
JASPER

JOB NO.
J7S2185B&F

CONTRACT ID.

PROJECT NO.

BRIDGE NO.

DESCRIPTION

DATE

IF A SEAL IS PRESENT ON THIS SHEET IT HAS BEEN ELECTRONICALLY SEALED AND DATED.

MISSOURI HIGHWAYS AND TRANSPORTATION COMMISSION

105 WEST CAPITOL
JEFFERSON CITY, MO 65102
1-888-ASK-MODOT (1-888-275-6636)

olsson
550 ST. LOUIS STREET
SPRINGFIELD, MO 65806
CERTIFICATE OF
AUTHORITY NO. 001592

F:\2021\08501-09000\021-08532\40-Design\Microstation\J7S2185B\plan_sheets\17 Cross Sections\XS_013-024_J7S2185B_I10_ROUTE 66.DGN 2:45:19 PM 8/8/2025

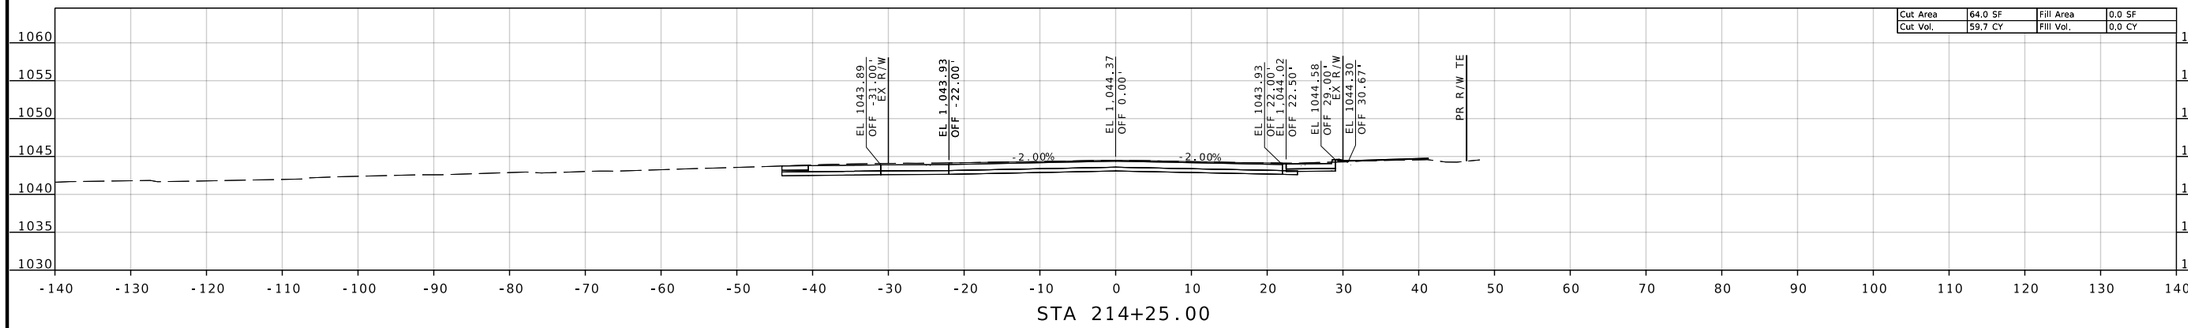

STA 214+25.00

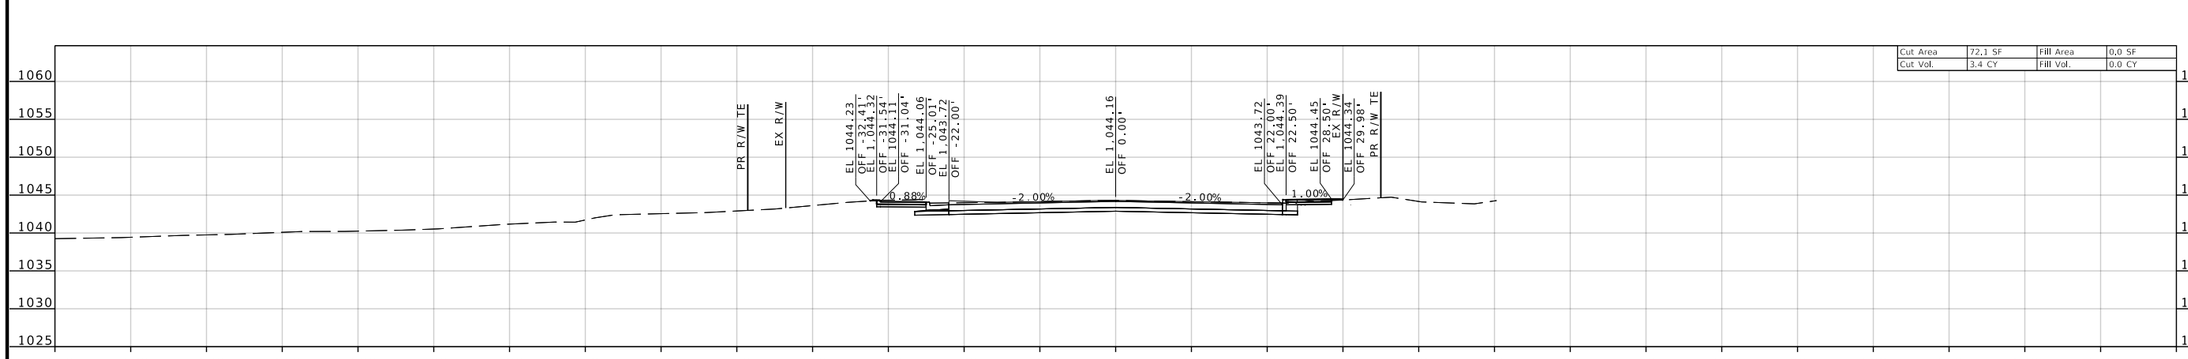

STA 214+01.29

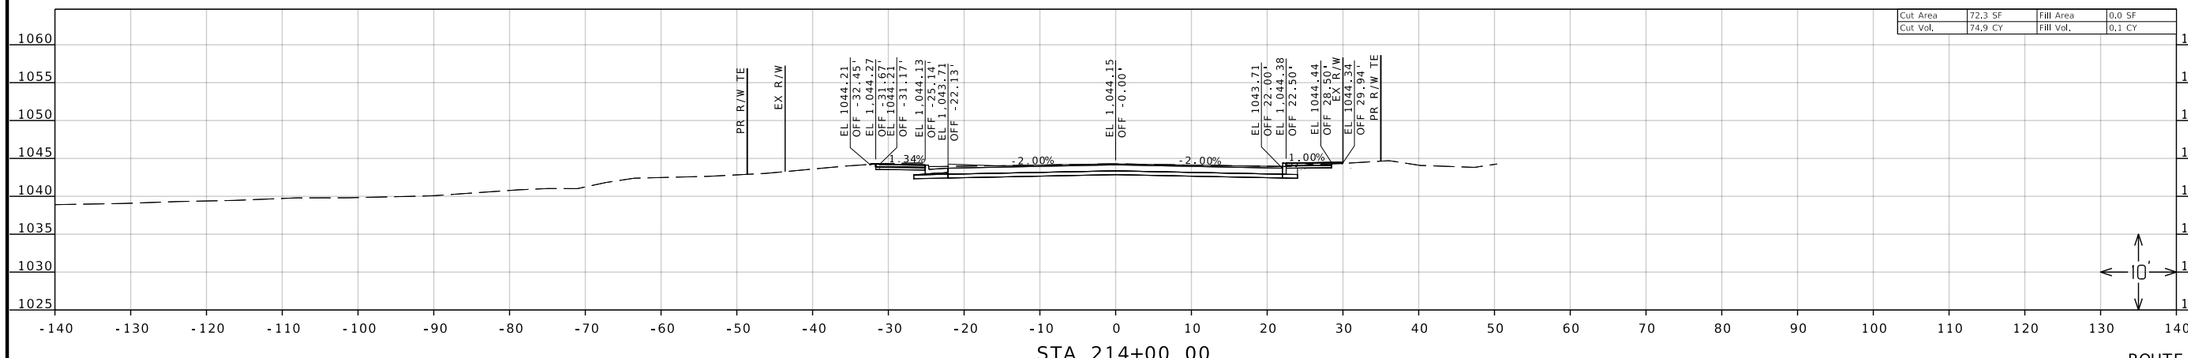

STA 214+00.00

ROUTE 66

REID BRENNEN CATT NUMBER PE-2010019516

REID BRENNEN CATT-ENGINEER
MO# PE-2010019516

DATE PREPARED
8/8/2025

ROUTE	STATE
66	MO
DISTRICT	SHEET NO.
SW	22

COUNTY
JASPER

JOB NO.
J7S2185B&F

CONTRACT ID.

PROJECT NO.

BRIDGE NO.

DESCRIPTION	DATE

IF A SEAL IS PRESENT ON THIS SHEET IT HAS BEEN ELECTRONICALLY SEALED AND DATED.

MISSOURI HIGHWAYS AND TRANSPORTATION COMMISSION

105 WEST CAPITOL
JEFFERSON CITY, MO 65102
1-888-ASK-MODOT (1-888-275-6636)

olsson
550 ST. LOUIS STREET
SPRINGFIELD, MO 65806
CERTIFICATE OF
AUTHORITY NO. 001592

F:\2021\08501-09000\021-08532\40-Design\Microstation\J7S2185B\plan_sheets\17 Cross Sections\XS_013-024_J7S2185B_I10_ROUTE 66.DGN 2:45:28 PM 8/8/2025

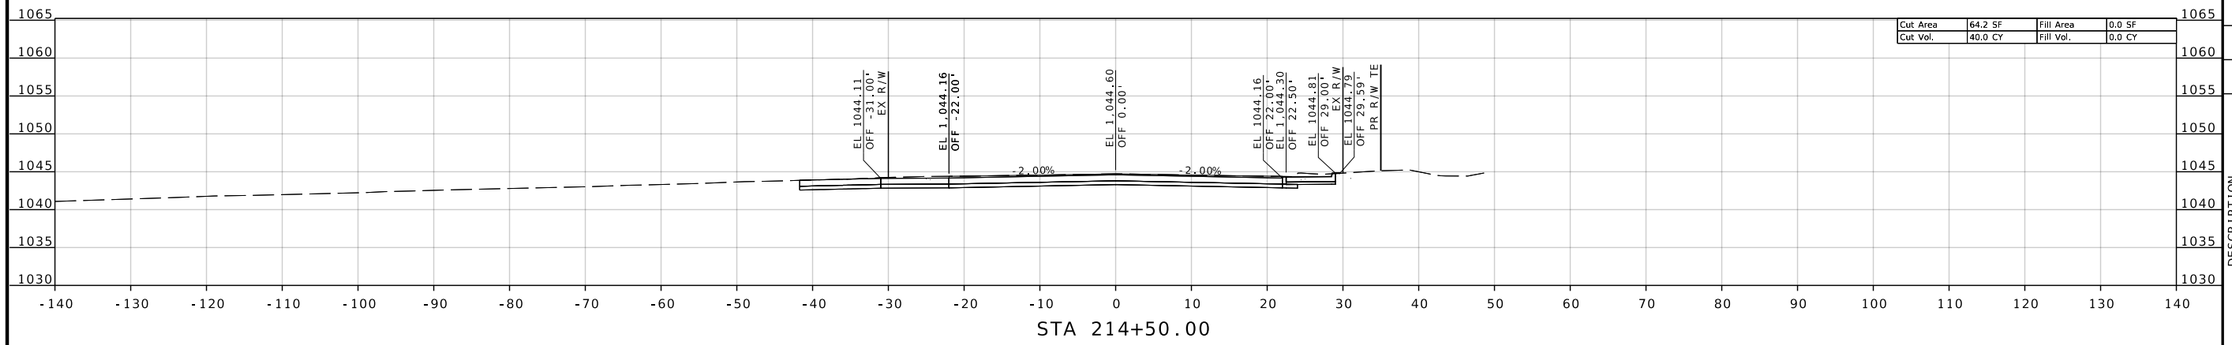

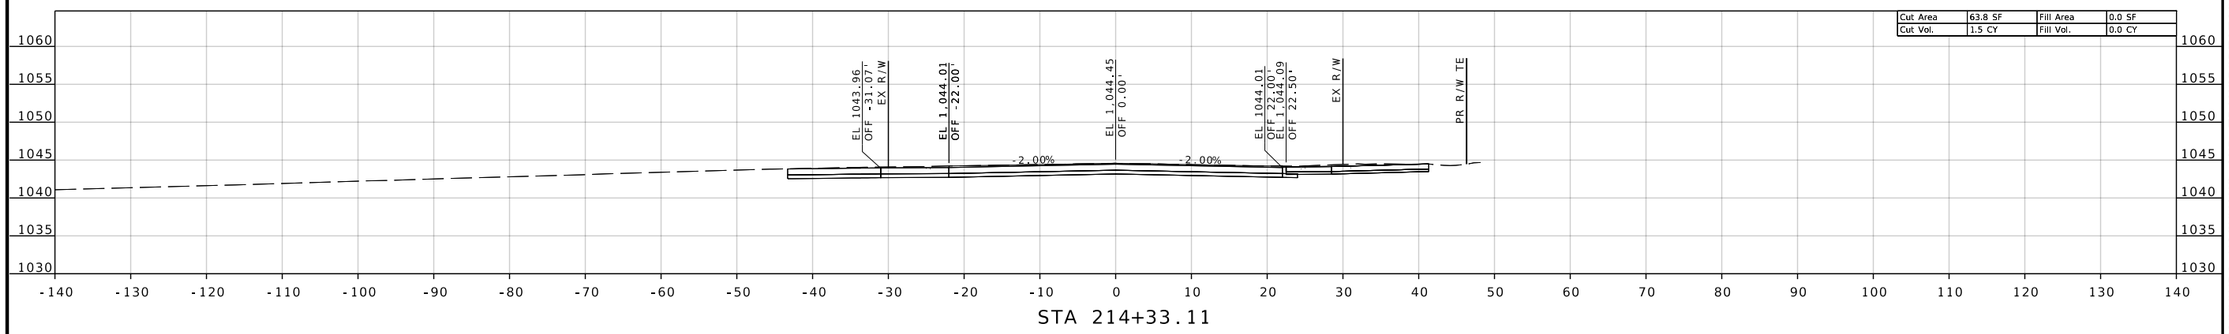

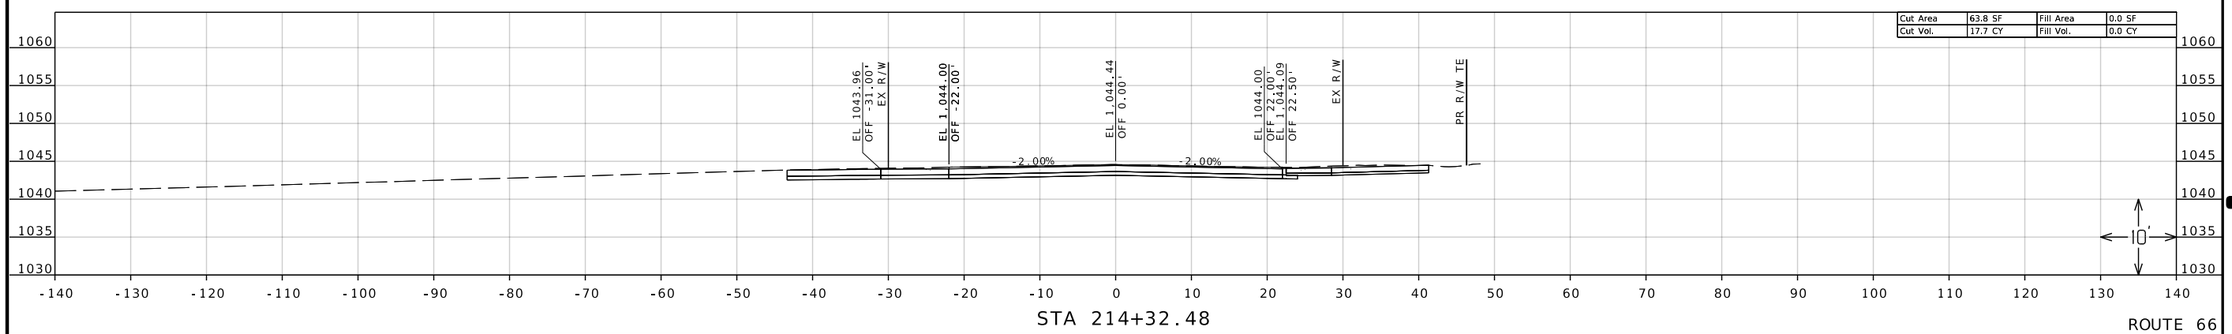

ROUTE 66

F:\2021\08501-09000\021-08532\40-Design\Microstation\J7S2185B\plan_sheets\17 Cross Sections\XS_013-024_J7S2185B_I10_ROUTE 66.DGN 2:45:36 PM 8/8/2025

REID BRENNEN CATT
NUMBER PE-2010019516

REID BRENNEN CATT-ENGINEER
MO# PE-2010019516

DATE PREPARED
8/8/2025

ROUTE	STATE
66	MO
DISTRICT	SHEET NO.
SW	23

COUNTY
JASPER

JOB NO.
J7S2185B&F

CONTRACT ID.

PROJECT NO.

BRIDGE NO.

DESCRIPTION	DATE

IF A SEAL IS PRESENT ON THIS SHEET IT HAS BEEN ELECTRONICALLY SEALED AND DATED.

MISSOURI HIGHWAYS AND TRANSPORTATION COMMISSION

105 WEST CAPITOL
JEFFERSON CITY, MO 65102
1-888-ASK-MODOT (1-888-275-6636)

olsson
550 ST. LOUIS STREET
SPRINGFIELD, MO 65806
CERTIFICATE OF
AUTHORITY NO. 001592

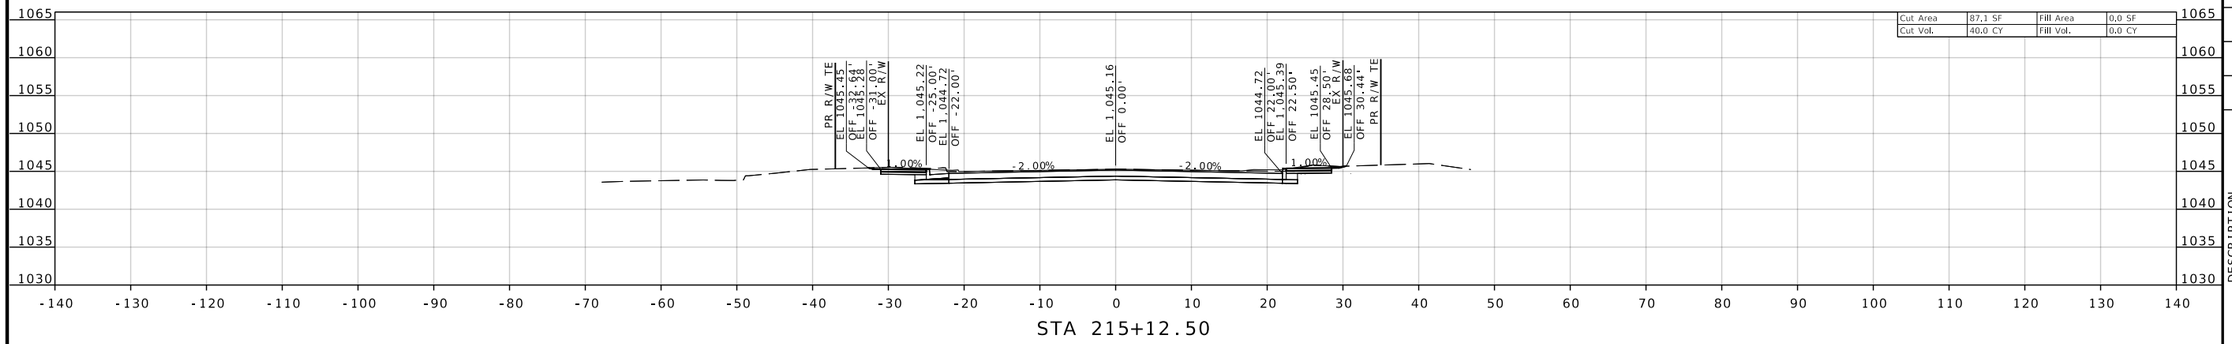

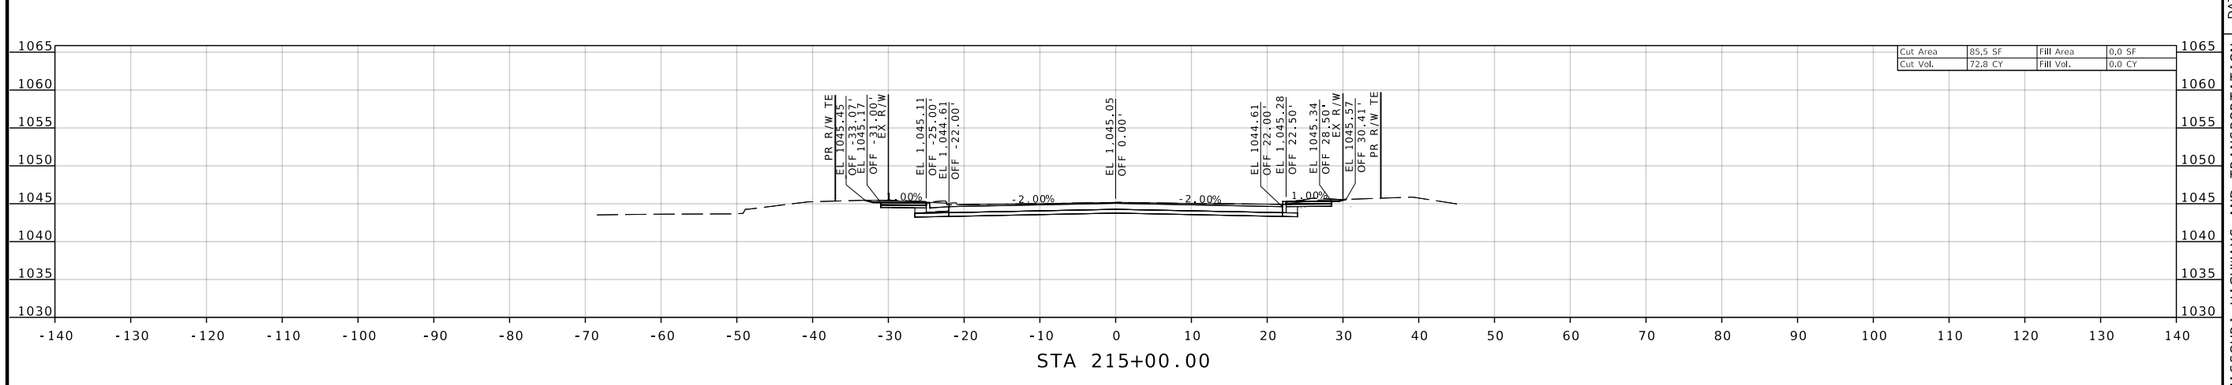

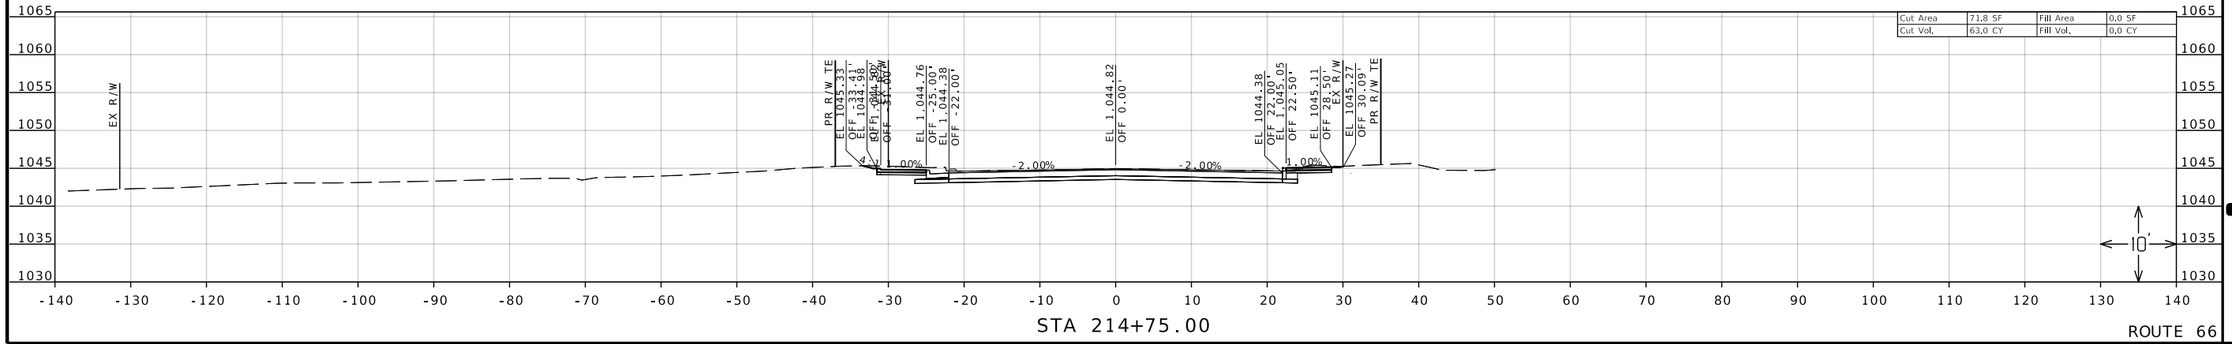

ROUTE 66

F:\2021\08501-09000\021-08532\40-Design\Microstation\J7S2185B\plan_sheets\17 Cross Sections\XS_013-024_J7S2185B_I10_ROUTE 66.DGN 2:45:45 PM 8/8/2025

REID BRENNEN CATT NUMBER PE-2010019516

REID BRENNEN CATT-ENGINEER
MO# PE-2010019516

DATE PREPARED
8/8/2025

ROUTE	STATE
66	MO
DISTRICT	SHEET NO.
SW	24

COUNTY
JASPER

JOB NO.
J7S2185B&F

CONTRACT ID.

PROJECT NO.

BRIDGE NO.

DESCRIPTION

DATE

MISSOURI HIGHWAYS AND TRANSPORTATION COMMISSION

105 WEST CAPITOL
JEFFERSON CITY, MO 65102
1-888-ASK-MODOT (1-888-275-6636)

olsson
550 ST. LOUIS STREET
SPRINGFIELD, MO 65806
CERTIFICATE OF
AUTHORITY NO. 001592

IF A SEAL IS PRESENT ON THIS SHEET IT HAS BEEN ELECTRONICALLY SEALED AND DATED.

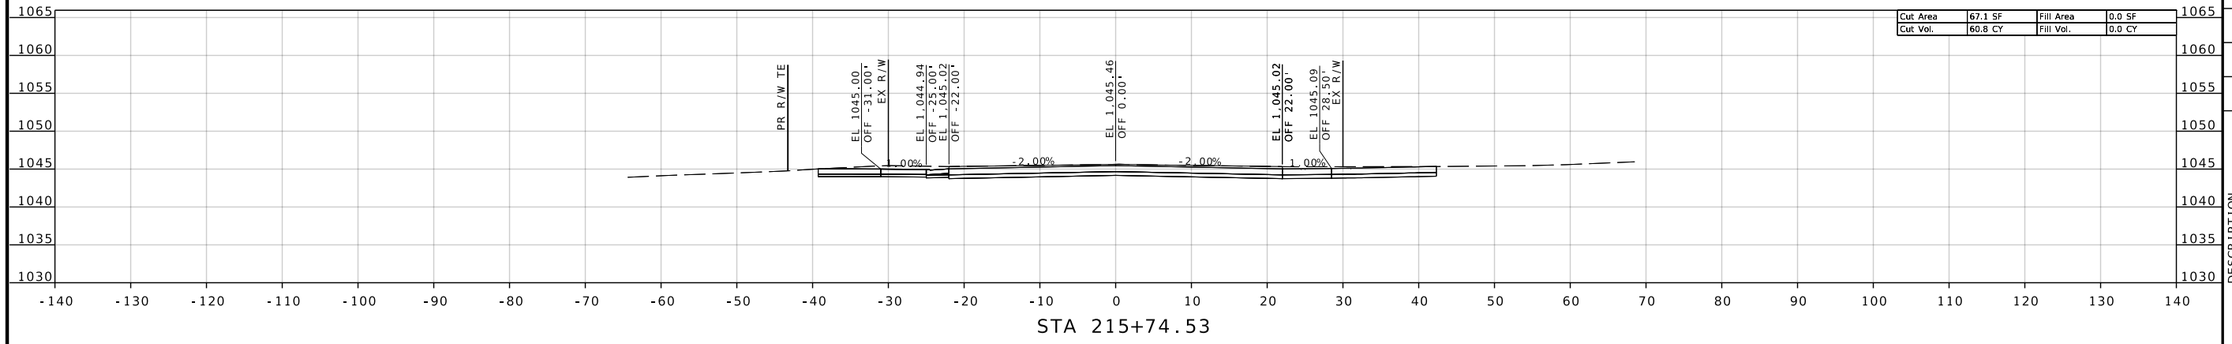

STA 215+74.53

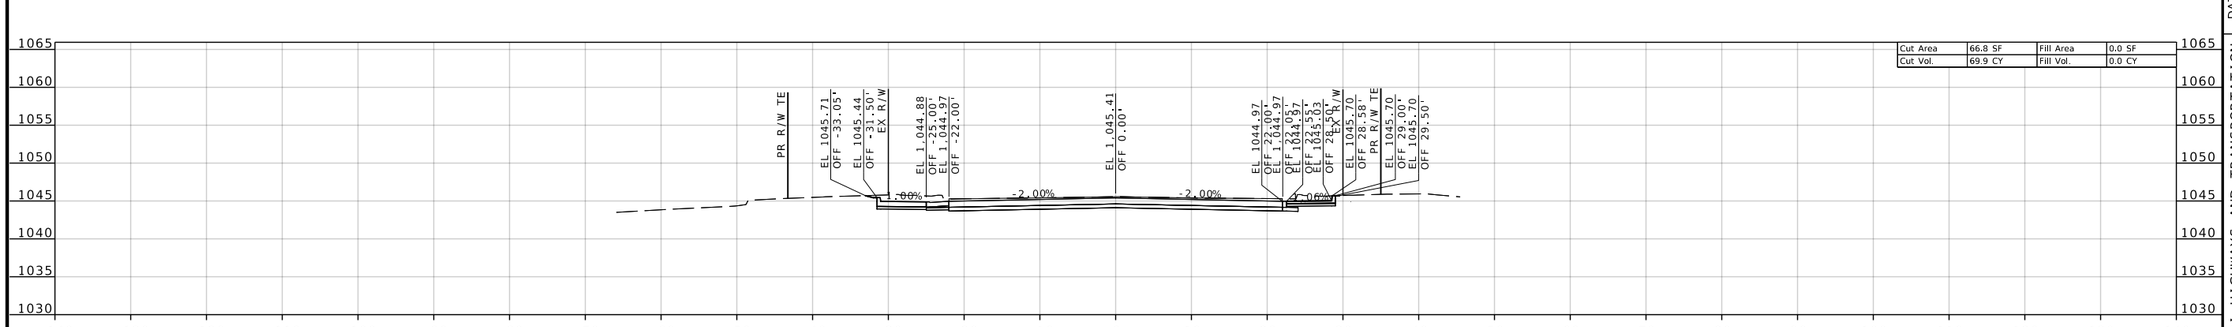

STA 215+50.00

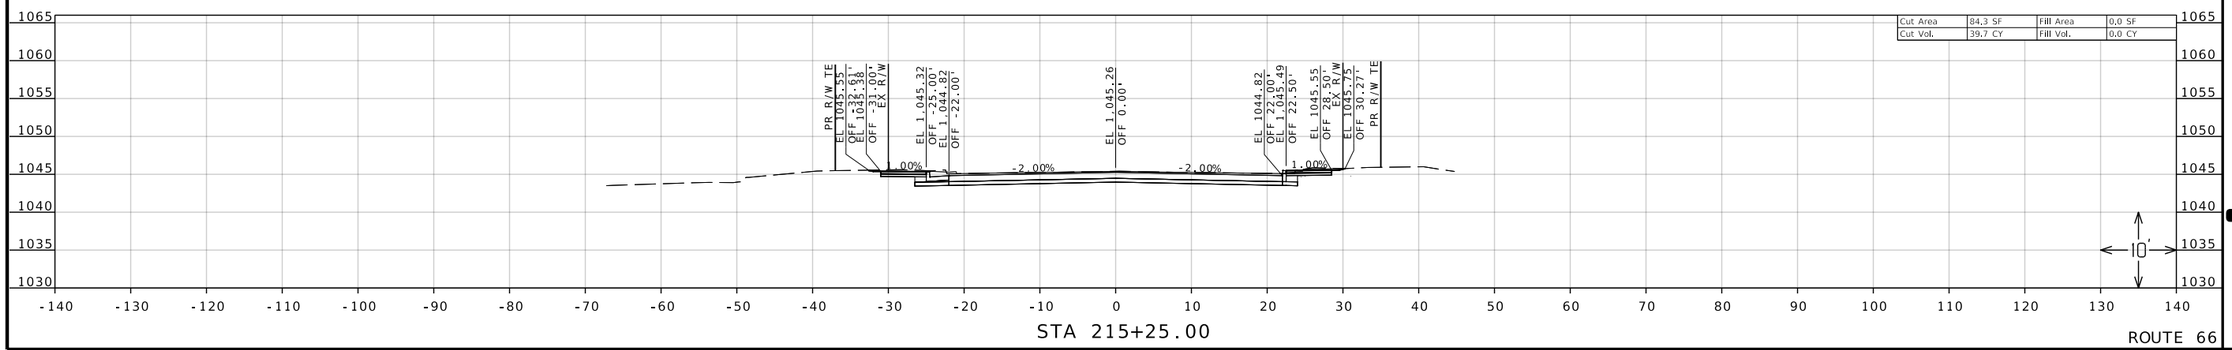

STA 215+25.00

ROUTE 66

REID BRENNEN CATT
NUMBER PE-2010019516

REID BRENNEN CATT-ENGINEER
MO# PE-2010019516

DATE PREPARED
8/8/2025

ROUTE	STATE
66	MO
DISTRICT	SHEET NO.
SW	25

COUNTY
JASPER

JOB NO.
J7S2185B&F

CONTRACT ID.

PROJECT NO.

BRIDGE NO.

DESCRIPTION	DATE

IF A SEAL IS PRESENT ON THIS SHEET IT HAS BEEN ELECTRONICALLY SEALED AND DATED.

MISSOURI HIGHWAYS AND TRANSPORTATION COMMISSION

105 WEST CAPITOL
JEFFERSON CITY, MO 65102
1-888-ASK-MODOT (1-888-275-6636)

olsson
550 ST. LOUIS STREET
SPRINGFIELD, MO 65806
CERTIFICATE OF
AUTHORITY NO. 001592

F:\2021\08501-09000\021-08532\40-Design\Microstation\J7S2185B\plan_sheets\17 Cross Sections\XS_025-036_J7S2185B_I10_ROUTE 66.DGN 2:45:57 PM 8/8/2025

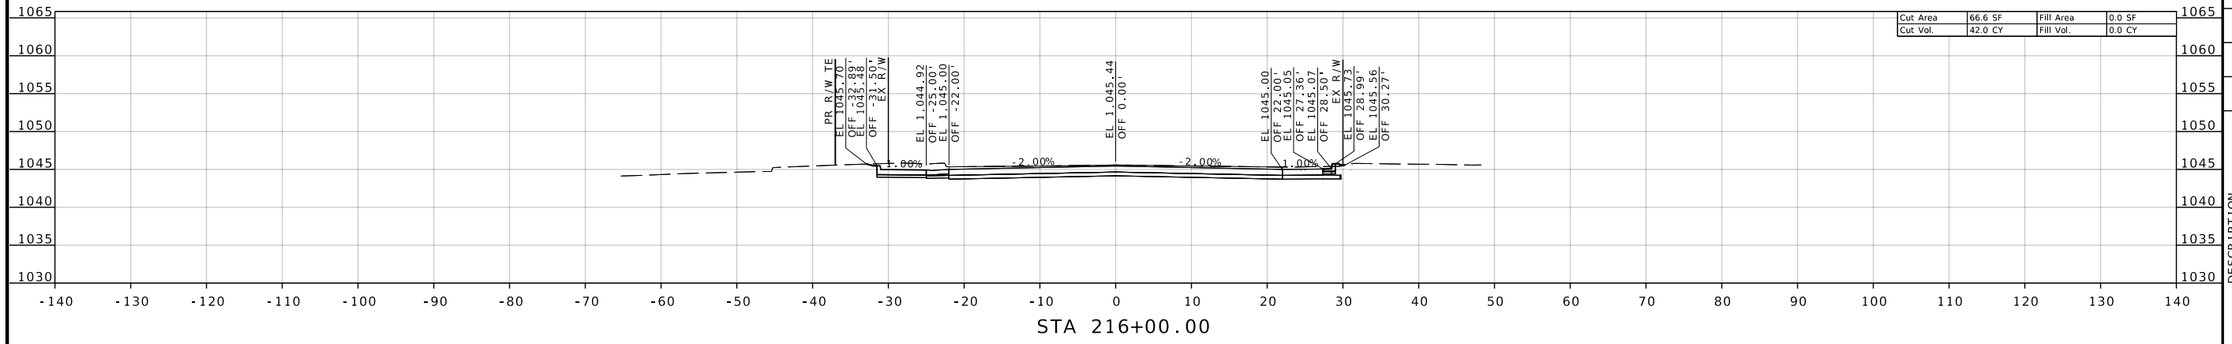

STA 216+00.00

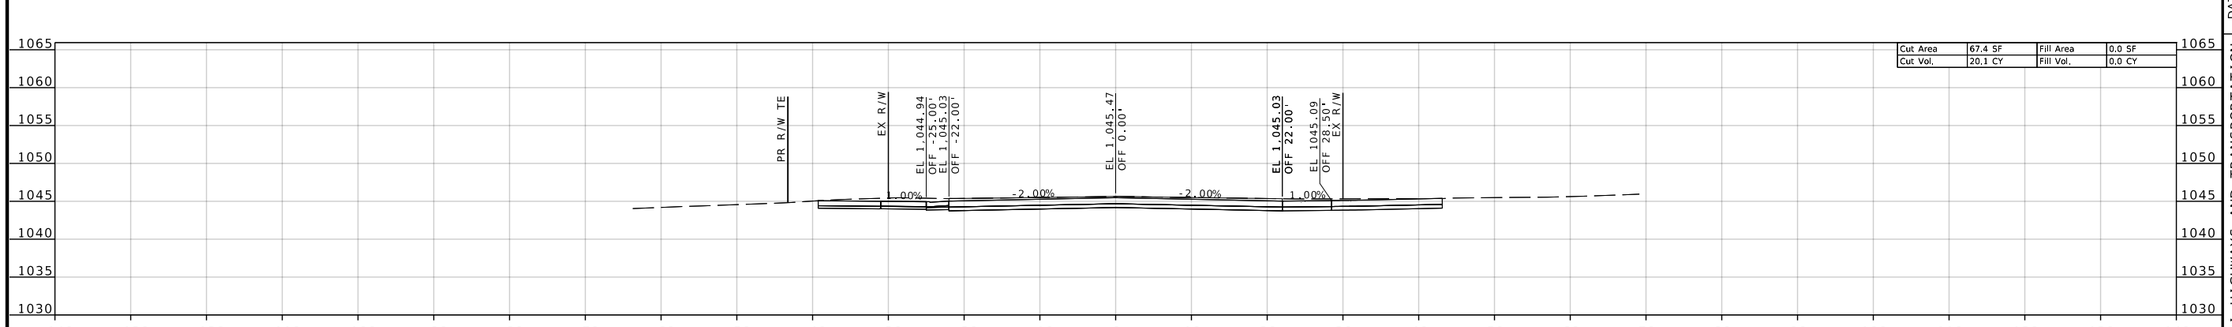

STA 215+83.06

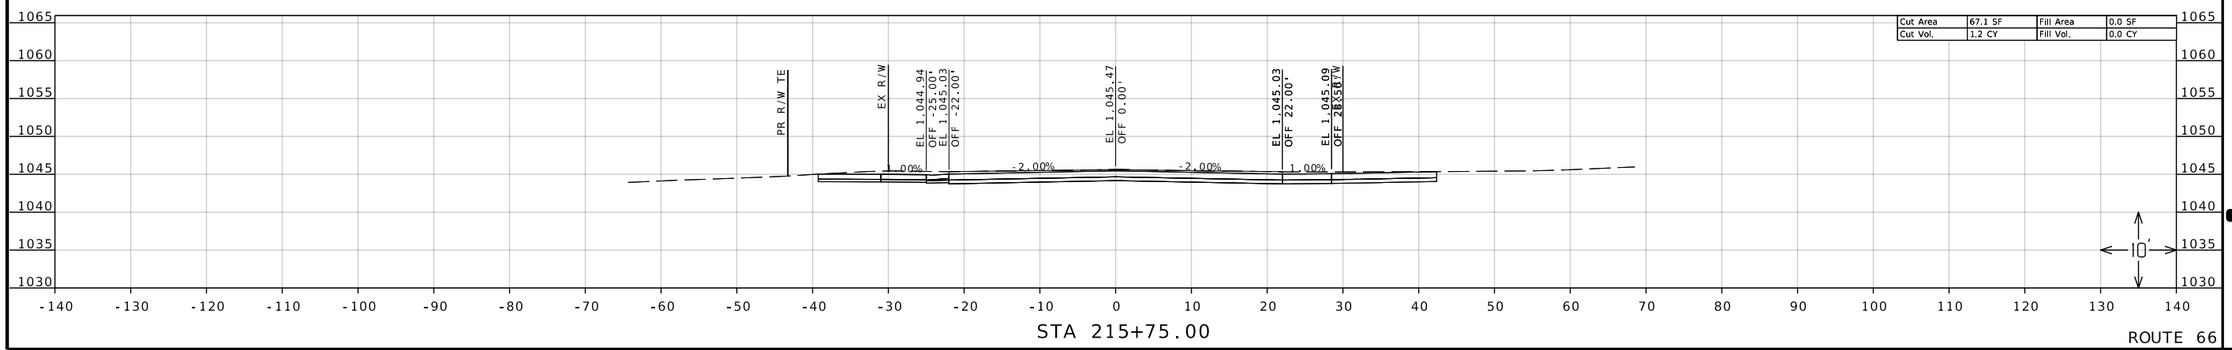

STA 215+75.00

ROUTE 66

REID BRENNEN CATT NUMBER PE-2010019516

REID BRENNEN CATT-ENGINEER
MO# PE-2010019516

DATE PREPARED
8/8/2025

ROUTE	STATE
66	MO
DISTRICT	SHEET NO.
SW	26

COUNTY
JASPER

JOB NO.
J7S2185B&F

CONTRACT ID.

PROJECT NO.

BRIDGE NO.

DESCRIPTION

DATE

MISSOURI HIGHWAYS AND TRANSPORTATION COMMISSION

105 WEST CAPITOL
JEFFERSON CITY, MO 65102
1-888-ASK-MODOT (1-888-275-6636)

olsson
550 ST. LOUIS STREET
SPRINGFIELD, MO 65806
CERTIFICATE OF
AUTHORITY NO. 001592

IF A SEAL IS PRESENT ON THIS SHEET IT HAS BEEN ELECTRONICALLY SEALED AND DATED.

F:\2021\08501-09000\021-08532\40-Design\Microstation\J7S2185B\plan_sheets\17 Cross Sections\XS_025-036_J7S2185B_I10_ROUTE 66.DGN 2:46:06 PM 8/8/2025

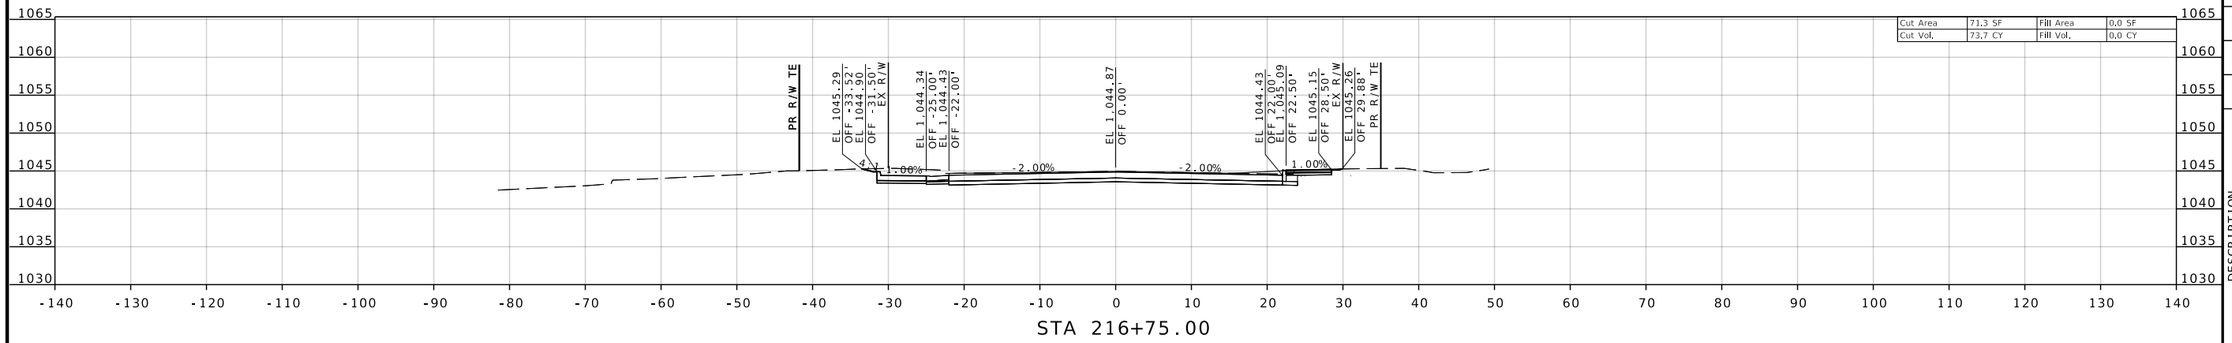

STA 216+75.00

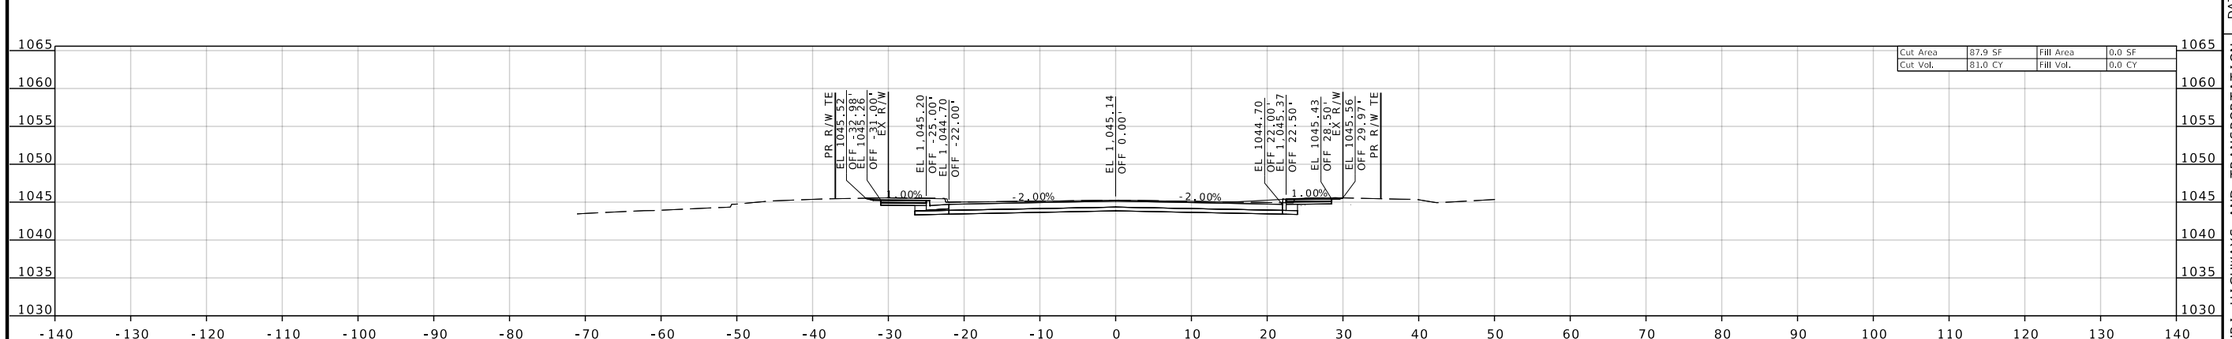

STA 216+50.00

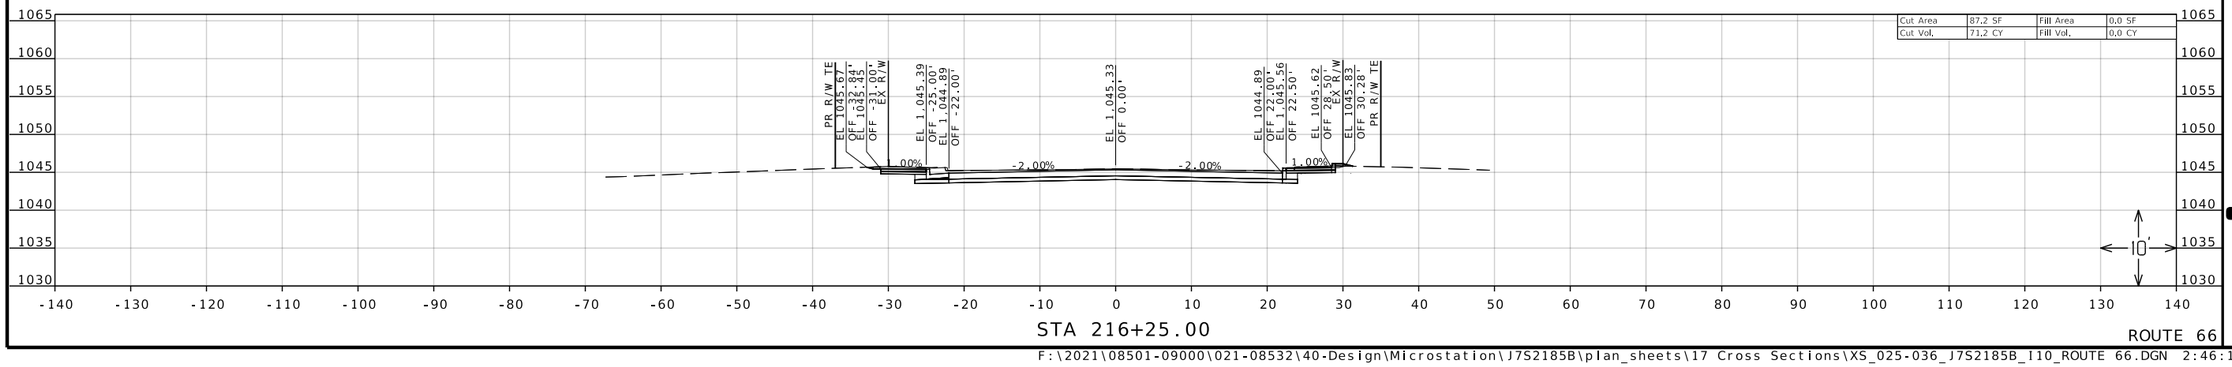

STA 216+25.00

ROUTE 66

REID BRENNEN CATT NUMBER PE-2010019516

REID BRENNEN CATT-ENGINEER
MO# PE-2010019516

DATE PREPARED
8/8/2025

ROUTE	STATE
66	MO
DISTRICT	SHEET NO.
SW	27

COUNTY
JASPER

JOB NO.
J7S2185B&F

CONTRACT ID.

PROJECT NO.

BRIDGE NO.

DESCRIPTION	DATE

MISSOURI HIGHWAYS AND TRANSPORTATION COMMISSION

105 WEST CAPITOL
JEFFERSON CITY, MO 65102
1-888-ASK-MODOT (1-888-275-6636)

olsson
550 ST. LOUIS STREET
SPRINGFIELD, MO 65806
CERTIFICATE OF
AUTHORITY NO. 001592

IF A SEAL IS PRESENT ON THIS SHEET IT HAS BEEN ELECTRONICALLY SEALED AND DATED.

F:\2021\08501-09000\021-08532\40-Design\Microstation\J7S2185B\plan_sheets\17 Cross Sections\XS_025-036_J7S2185B_I10_ROUTE 66.DGN 2:46:15 PM 8/8/2025

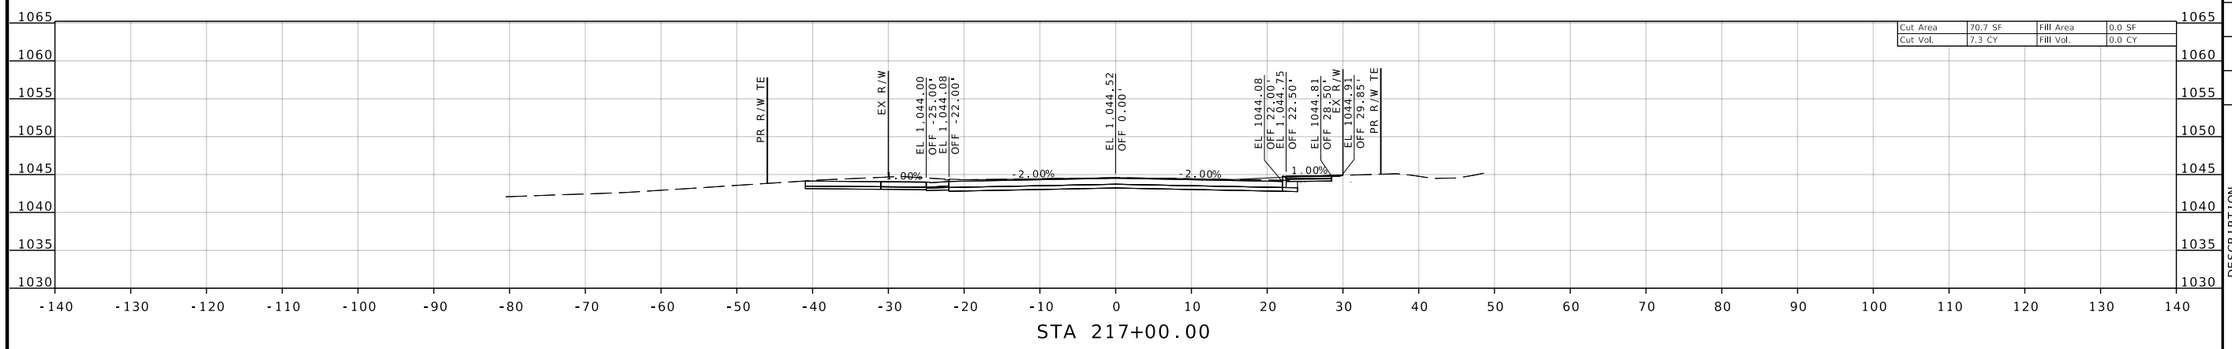

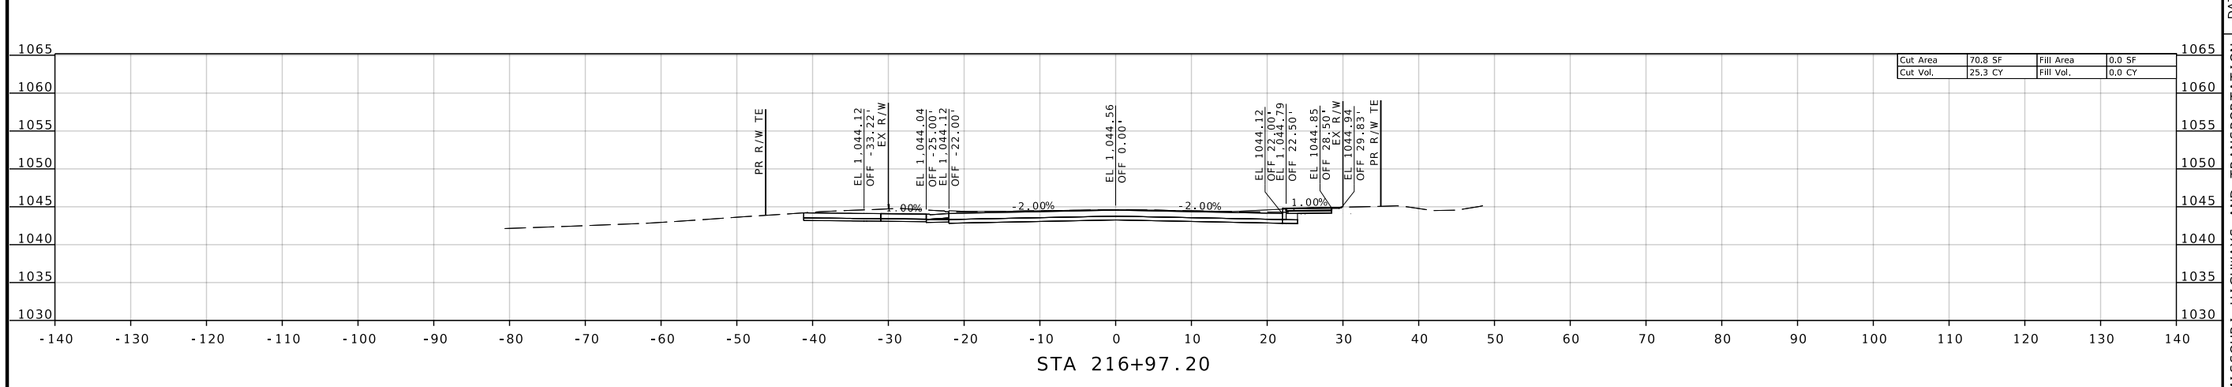

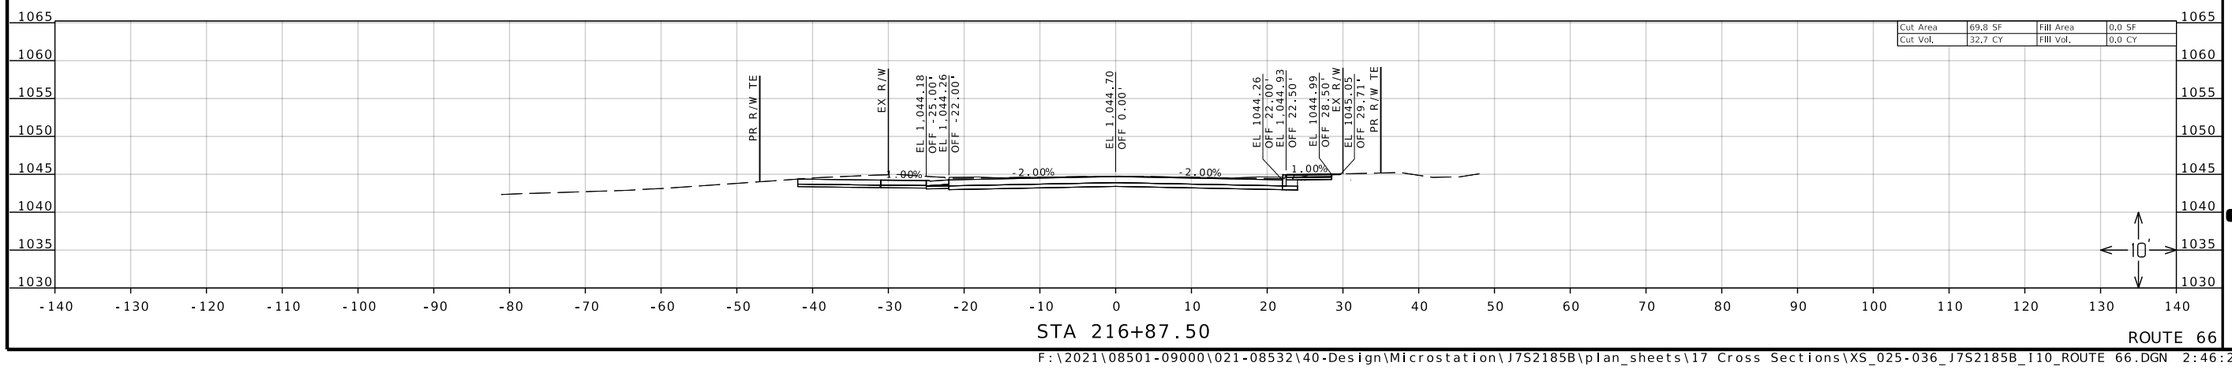

ROUTE 66

F:\2021\08501-09000\021-08532\40-Design\Microstation\J7S2185B\plan_sheets\17 Cross Sections\XS_025-036_J7S2185B_I10_ROUTE 66.DGN 2:46:24 PM 8/8/2025

REID BRENNEN CATT NUMBER PE-2010019516

REID BRENNEN CATT-ENGINEER
MO# PE-2010019516

DATE PREPARED
8/8/2025

ROUTE	STATE
66	MO
DISTRICT	SHEET NO.
SW	28

COUNTY
JASPER

JOB NO.
J7S2185B&F

CONTRACT ID.

PROJECT NO.

BRIDGE NO.

DESCRIPTION	DATE

IF A SEAL IS PRESENT ON THIS SHEET IT HAS BEEN ELECTRONICALLY SEALED AND DATED.

MISSOURI HIGHWAYS AND TRANSPORTATION COMMISSION

105 WEST CAPITOL
JEFFERSON CITY, MO 65102
1-888-ASK-MODOT (1-888-275-6636)

olsson
550 ST. LOUIS STREET
SPRINGFIELD, MO 65806
CERTIFICATE OF
AUTHORITY NO. 001592

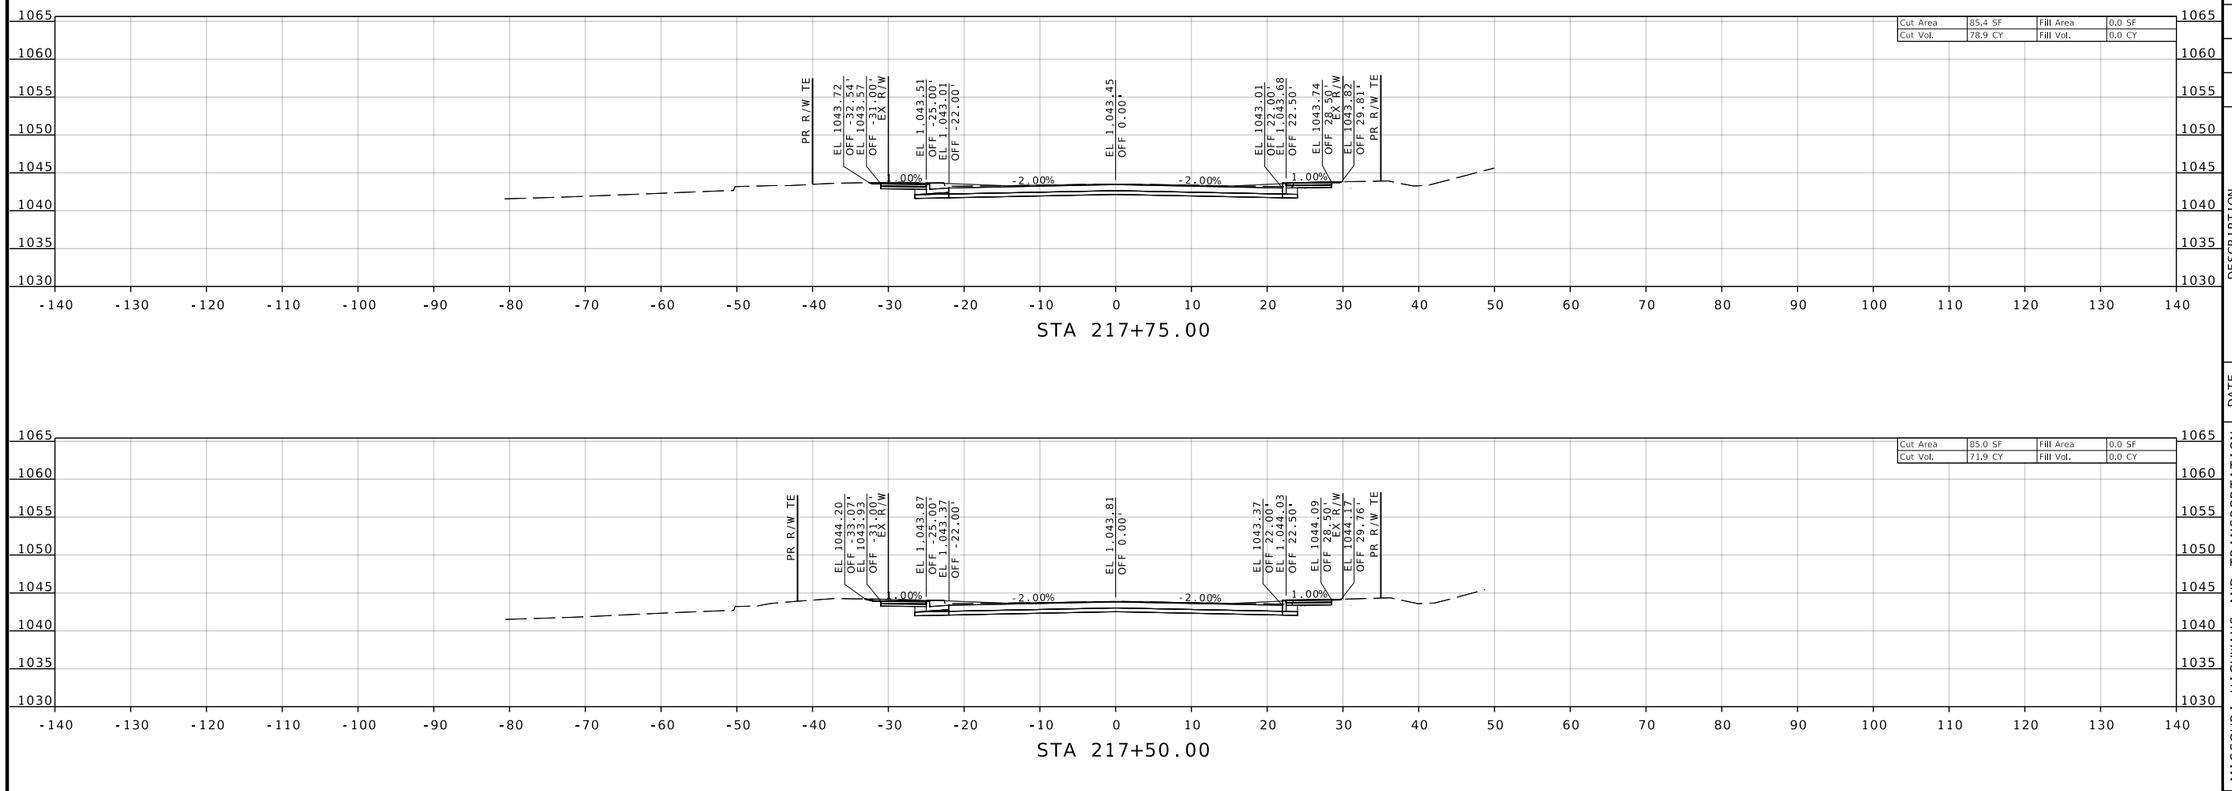

REID BRENNEN CATT NUMBER PE-2010019516

REID BRENNEN CATT-ENGINEER
MO# PE-2010019516

DATE PREPARED
8/8/2025

ROUTE	STATE
66	MO
DISTRICT	SHEET NO.
SW	29

COUNTY
JASPER

JOB NO.
J7S2185B&F

CONTRACT ID.

PROJECT NO.

BRIDGE NO.

DESCRIPTION	DATE

MISSOURI HIGHWAYS AND TRANSPORTATION COMMISSION

105 WEST CAPITOL
JEFFERSON CITY, MO 65102
1-888-ASK-MODOT (1-888-275-6636)

olsson
550 ST. LOUIS STREET
SPRINGFIELD, MO 65806
CERTIFICATE OF
AUTHORITY NO. 001592

IF A SEAL IS PRESENT ON THIS SHEET IT HAS BEEN ELECTRONICALLY SEALED AND DATED.

F:\2021\08501-09000\021-08532\40-Design\Microstation\J7S2185B\plan_sheets\17 Cross Sections\XS_025-036_J7S2185B_I10_ROUTE 66.DGN 2:46:33 PM 8/8/2025

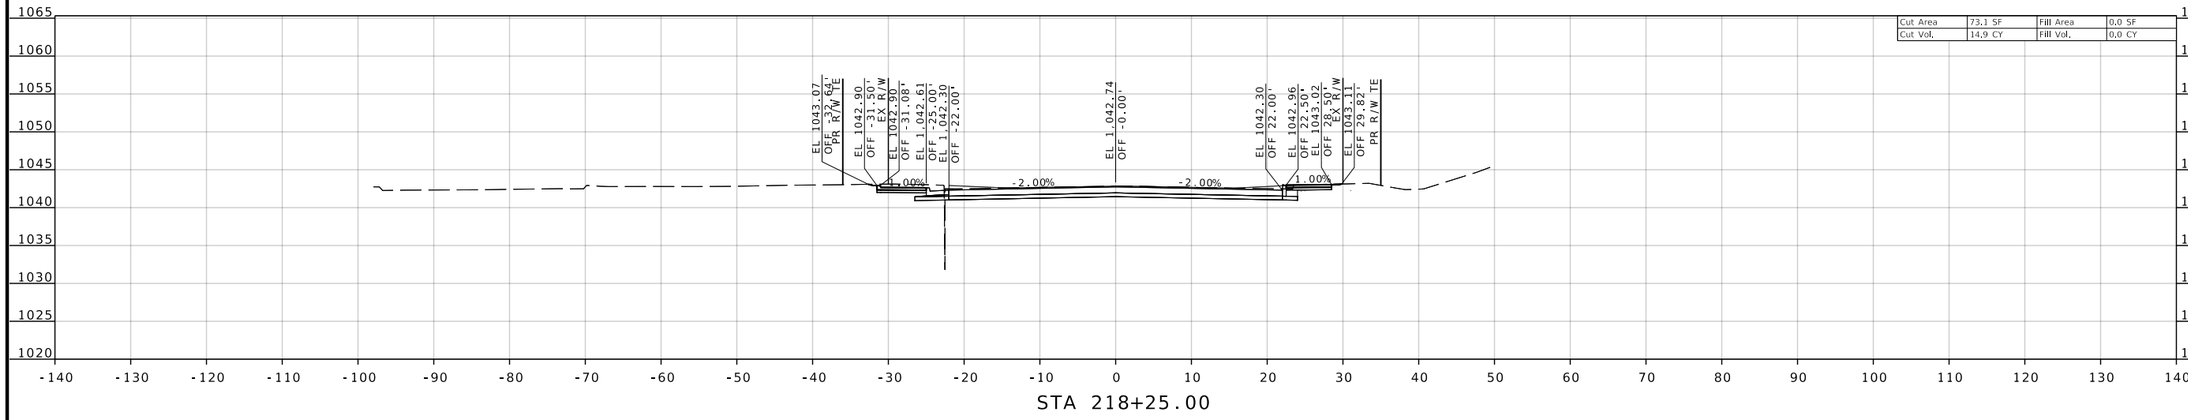

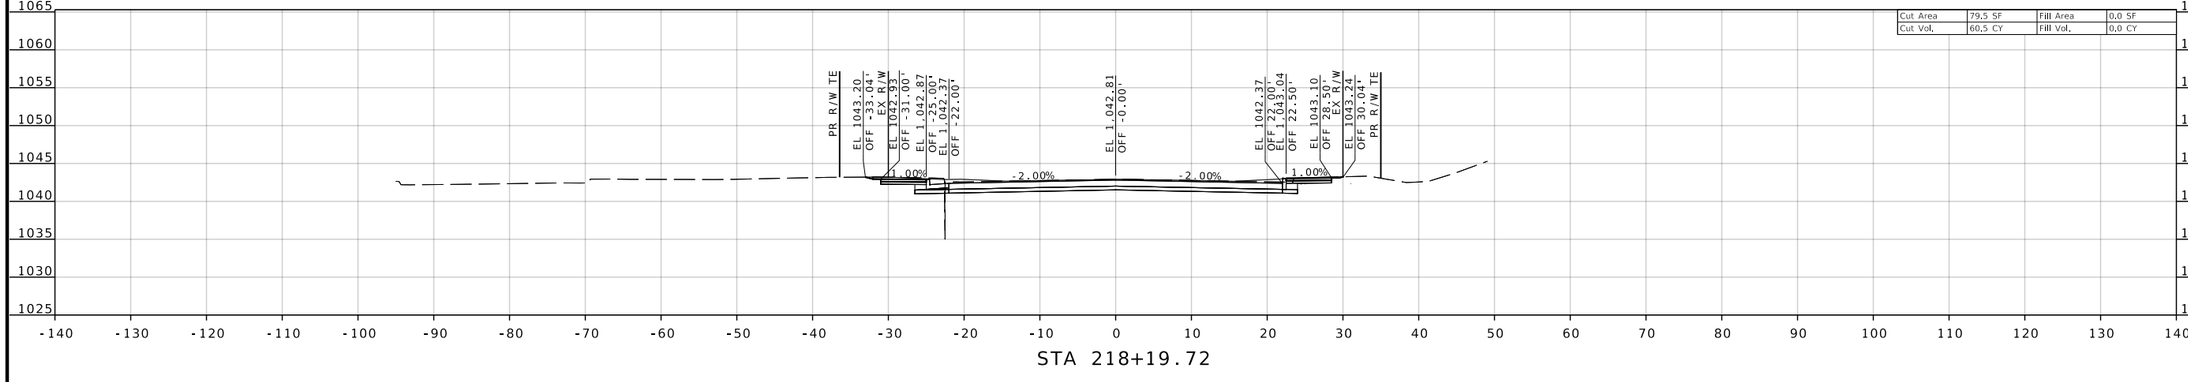

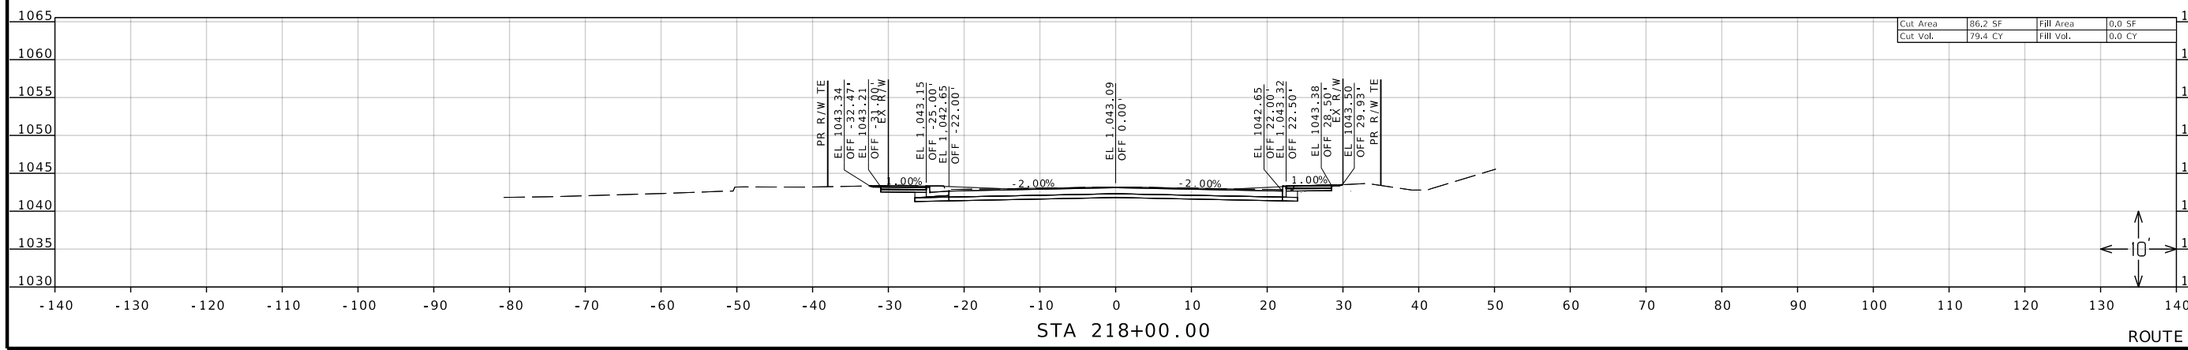

REID BRENNEN CATT NUMBER PE-2010019516

REID BRENNEN CATT-ENGINEER
MO# PE-2010019516

DATE PREPARED
8/8/2025

ROUTE	STATE
66	MO
DISTRICT	SHEET NO.
SW	30

COUNTY
JASPER

JOB NO.
J7S2185B&F

CONTRACT ID.

PROJECT NO.

BRIDGE NO.

DESCRIPTION	DATE

IF A SEAL IS PRESENT ON THIS SHEET IT HAS BEEN ELECTRONICALLY SEALED AND DATED.

MISSOURI HIGHWAYS AND TRANSPORTATION COMMISSION

105 WEST CAPITOL
JEFFERSON CITY, MO 65102
1-888-ASK-MODOT (1-888-275-6636)

olsson
550 ST. LOUIS STREET
SPRINGFIELD, MO 65806
CERTIFICATE OF
AUTHORITY NO. 001592

F:\2021\08501-09000\021-08532\40-Design\Microstation\J7S2185B\plan_sheets\17 Cross Sections\XS_025-036_J7S2185B_I10_ROUTE 66.DGN 2:46:42 PM 8/8/2025

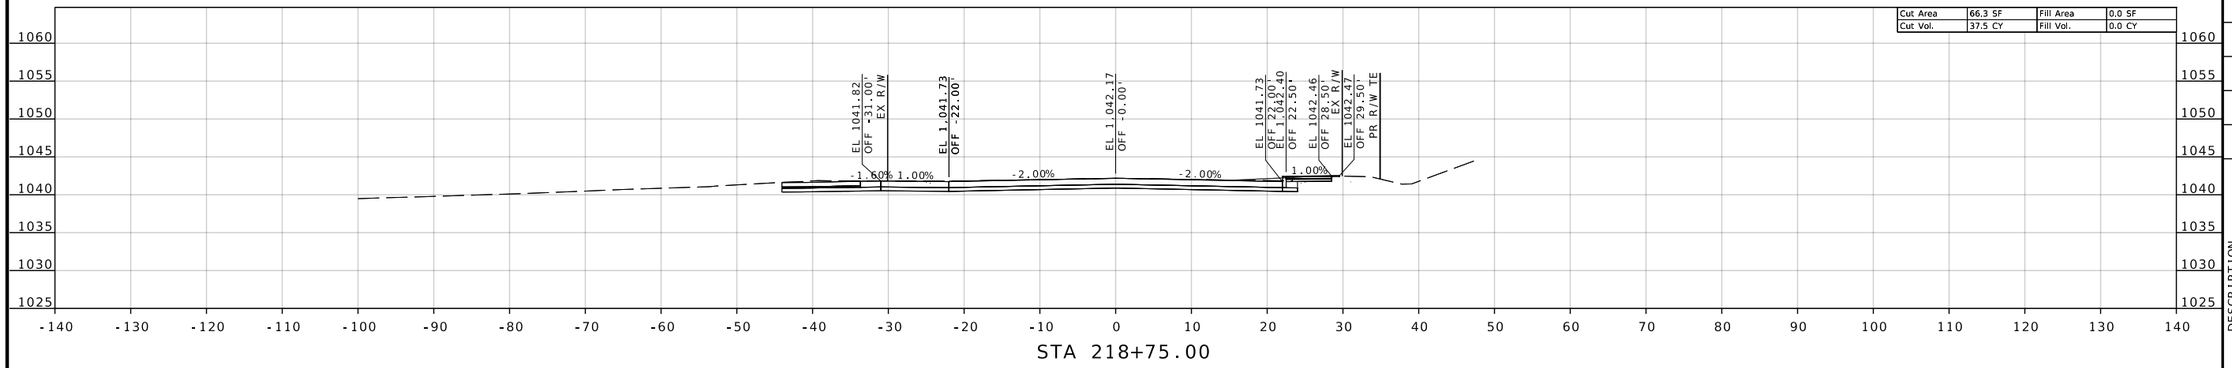

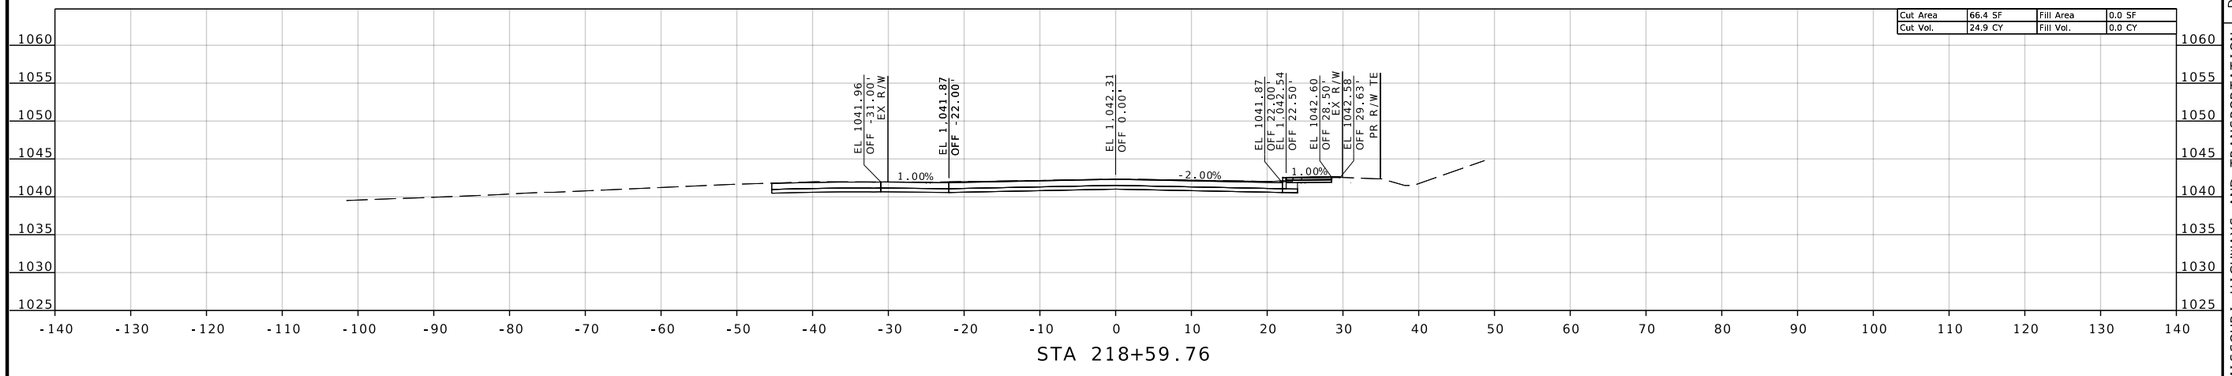

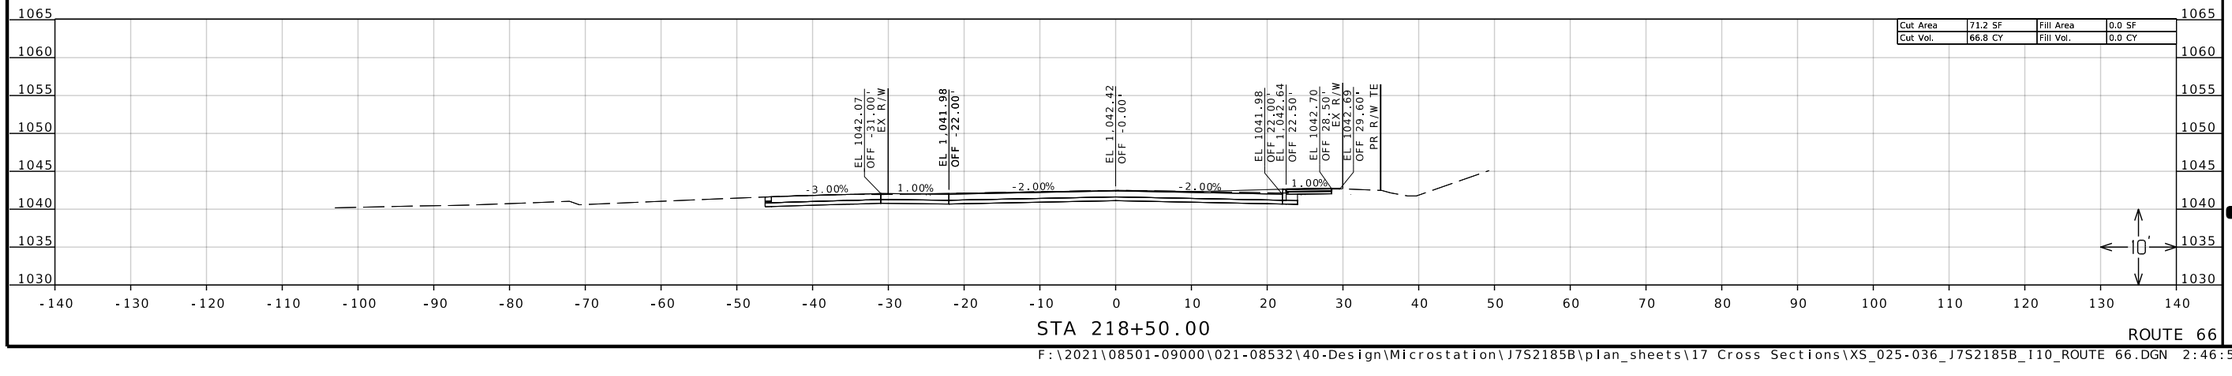

ROUTE 66

F:\2021\08501-09000\021-08532\40-Design\Microstation\J7S2185B\plan_sheets\17 Cross Sections\XS_025-036_J7S2185B_I10_ROUTE 66.DGN 2:46:51 PM 8/8/2025

REID BRENNEN CATT
NUMBER PE-2010019516

REID BRENNEN CATT-ENGINEER
MO# PE-2010019516

DATE PREPARED
8/8/2025

ROUTE	STATE
66	MO
DISTRICT	SHEET NO.
SW	31

COUNTY
JASPER

JOB NO.
J7S2185B&F

CONTRACT ID.

PROJECT NO.

BRIDGE NO.

DESCRIPTION	DATE

IF A SEAL IS PRESENT ON THIS SHEET IT HAS BEEN ELECTRONICALLY SEALED AND DATED.

MISSOURI HIGHWAYS AND TRANSPORTATION COMMISSION

105 WEST CAPITOL
JEFFERSON CITY, MO 65102
1-888-ASK-MODOT (1-888-275-6636)

olsson
550 ST. LOUIS STREET
SPRINGFIELD, MO 65806
CERTIFICATE OF
AUTHORITY NO. 001592

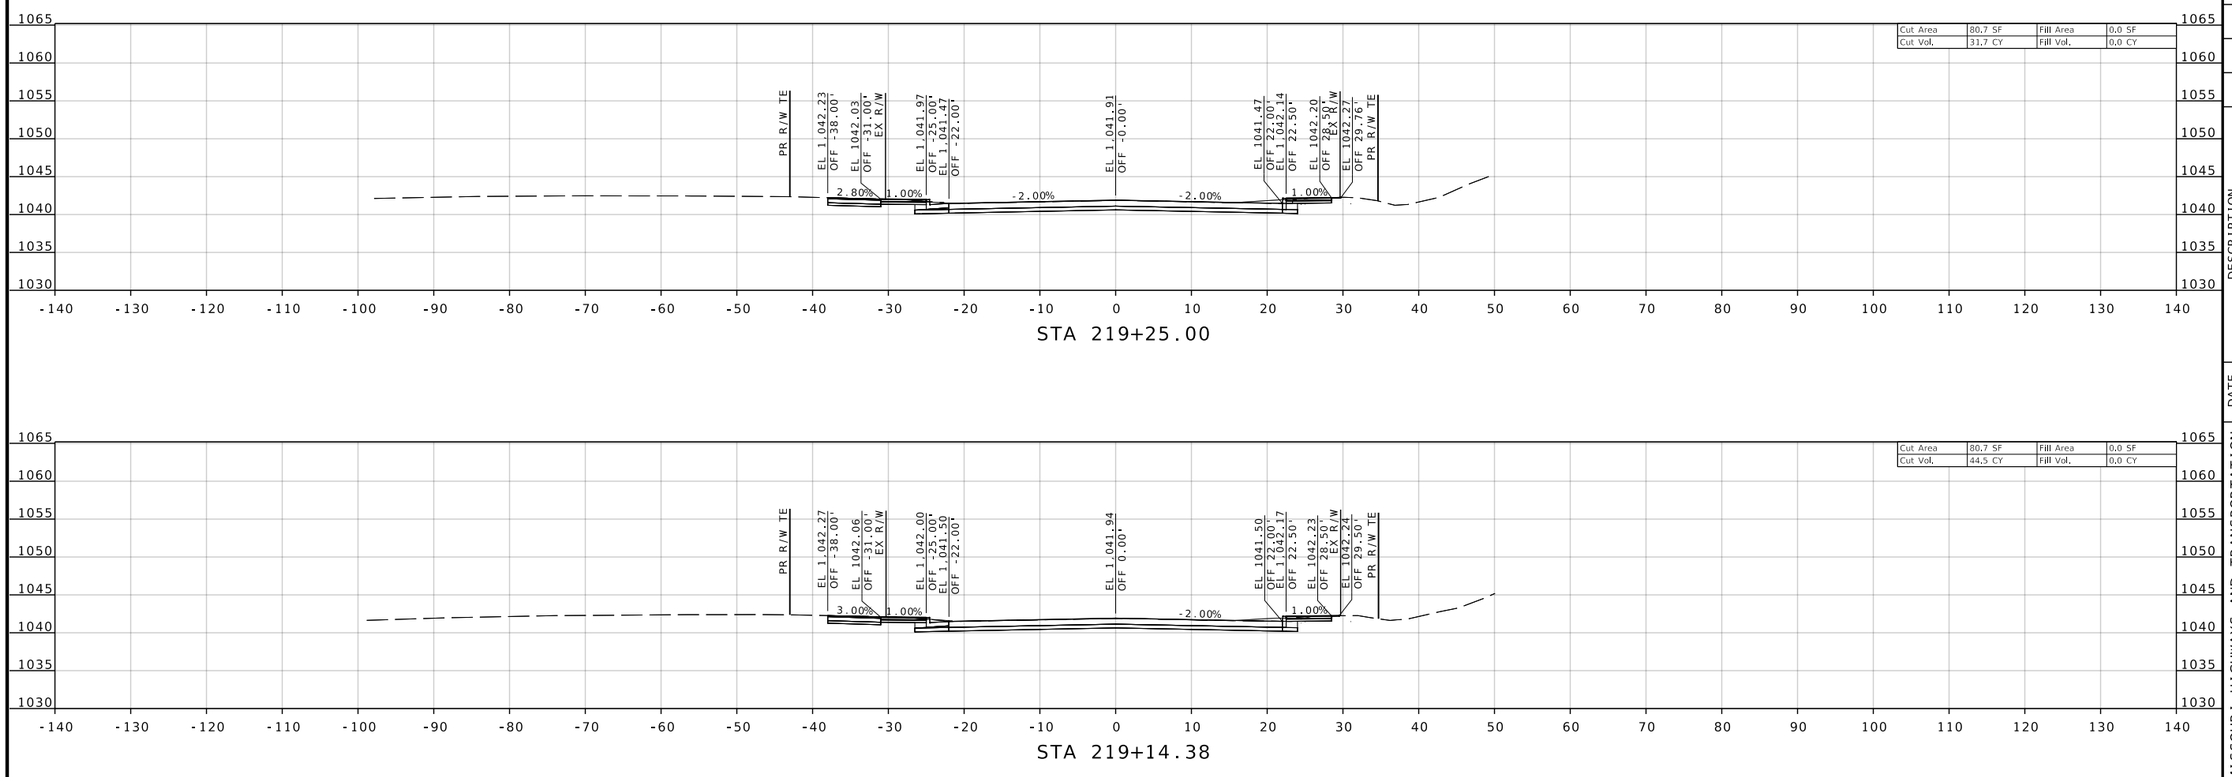

REID BRENNEN CATT NUMBER PE-2010019516

REID BRENNEN CATT-ENGINEER
MO# PE-2010019516

DATE PREPARED
8/8/2025

ROUTE	STATE
66	MO
DISTRICT	SHEET NO.
SW	32

COUNTY
JASPER

JOB NO.
J7S2185B&F

CONTRACT ID.

PROJECT NO.

BRIDGE NO.

DESCRIPTION	DATE

IF A SEAL IS PRESENT ON THIS SHEET IT HAS BEEN ELECTRONICALLY SEALED AND DATED.

MISSOURI HIGHWAYS AND TRANSPORTATION COMMISSION

105 WEST CAPITOL
JEFFERSON CITY, MO 65102
1-888-ASK-MODOT (1-888-275-6636)

olsson
550 ST. LOUIS STREET
SPRINGFIELD, MO 65806
CERTIFICATE OF
AUTHORITY NO. 001592

F:\2021\08501-09000\021-08532\40-Design\Microstation\J7S2185B\plan_sheets\17 Cross Sections\XS_025-036_J7S2185B_I10_ROUTE 66.DGN 2:46:59 PM 8/8/2025

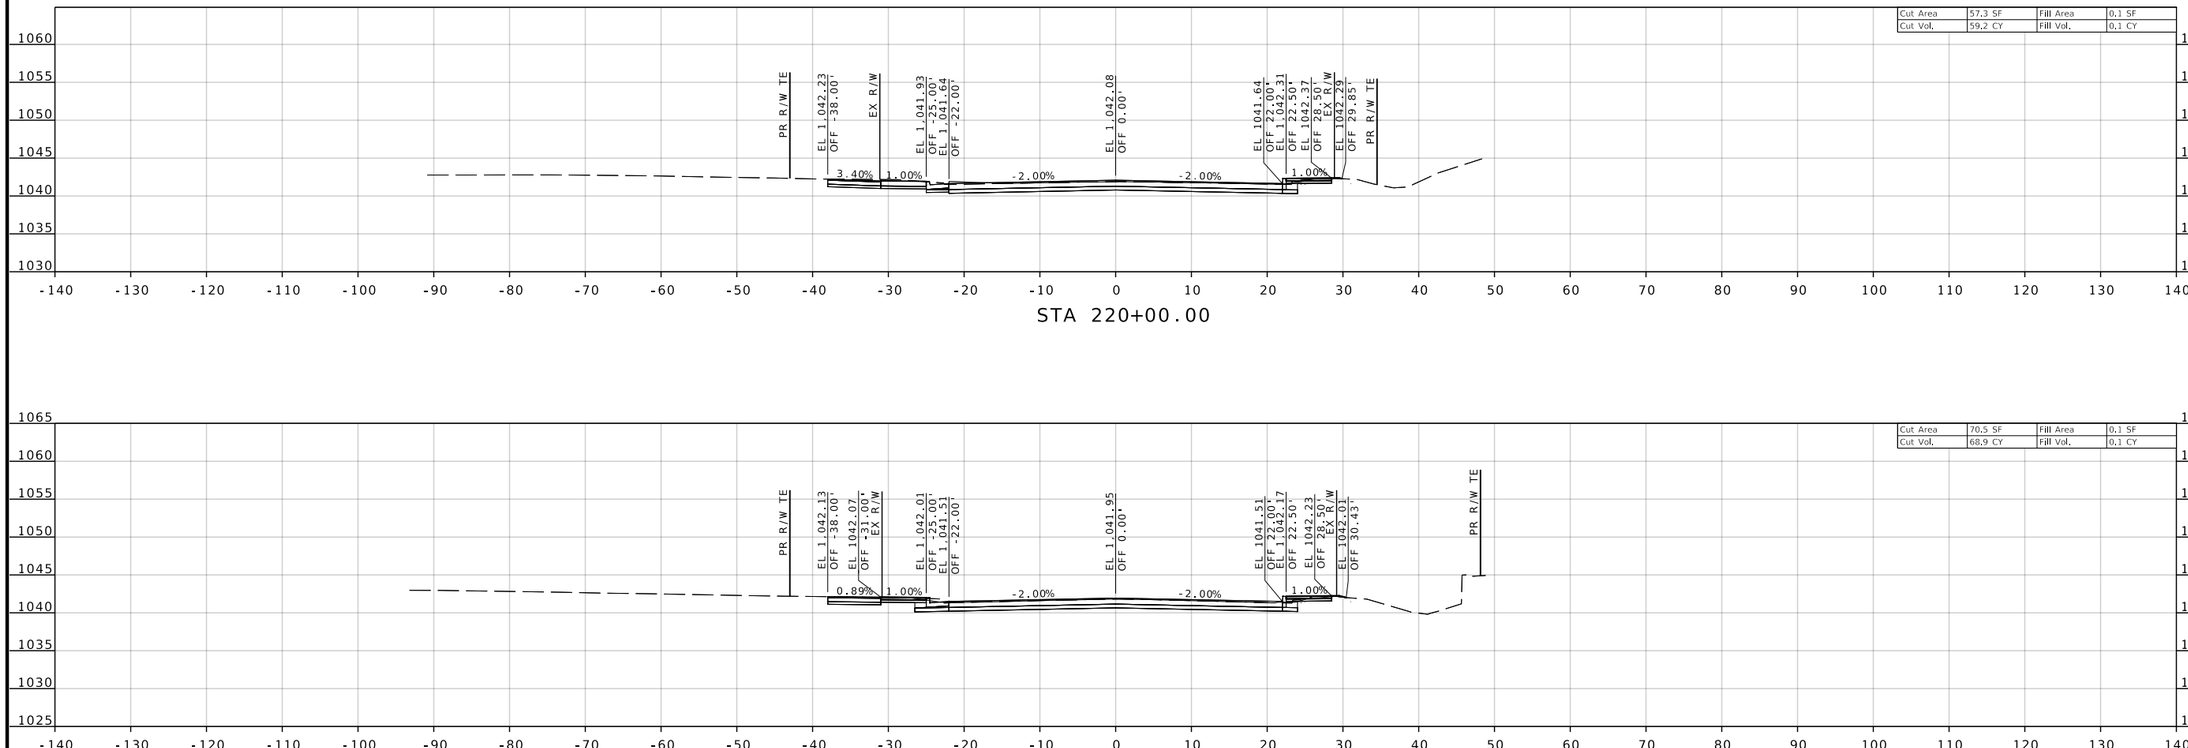

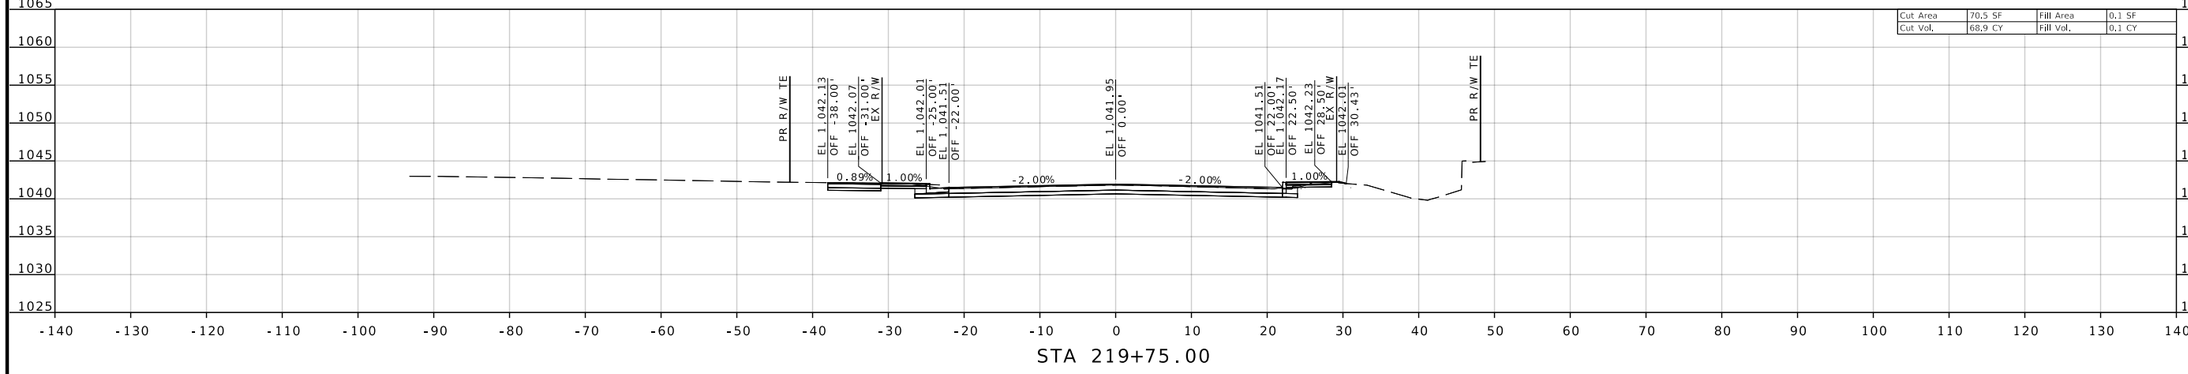

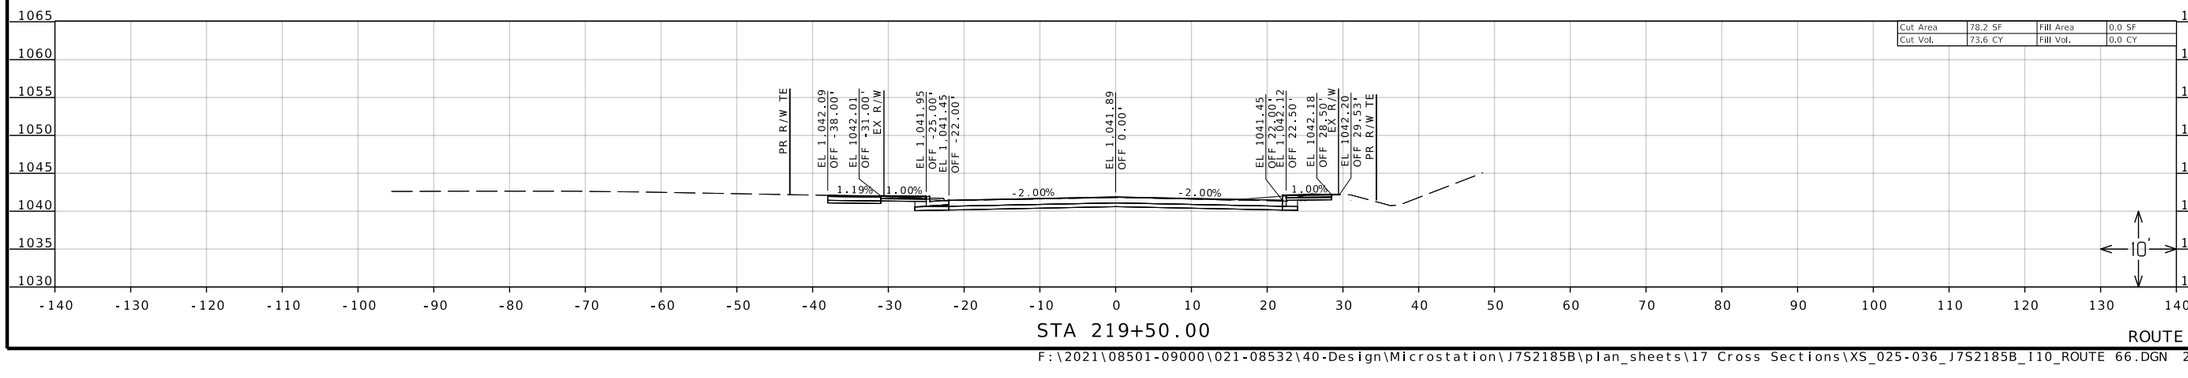

ROUTE 66

REID BRENNEN CATT NUMBER PE-2010019516

REID BRENNEN CATT-ENGINEER
MO# PE-2010019516

DATE PREPARED
8/8/2025

ROUTE	STATE
66	MO
DISTRICT	SHEET NO.
SW	33

COUNTY
JASPER

JOB NO.
J7S2185B&F

CONTRACT ID.

PROJECT NO.

BRIDGE NO.

DESCRIPTION

DATE

IF A SEAL IS PRESENT ON THIS SHEET IT HAS BEEN ELECTRONICALLY SEALED AND DATED.

MISSOURI HIGHWAYS AND TRANSPORTATION COMMISSION

105 WEST CAPITOL
JEFFERSON CITY, MO 65102
1-888-ASK-MODOT (1-888-275-6636)

MoDOT

olsson
550 ST. LOUIS STREET
SPRINGFIELD, MO 65806
CERTIFICATE OF
AUTHORITY NO. 001592

F:\2021\08501-09000\021-08532\40-Design\Microstation\J7S2185B\plan_sheets\17 Cross Sections\XS_025-036_J7S2185B_I10_ROUTE 66.DGN 2:47:09 PM 8/8/2025

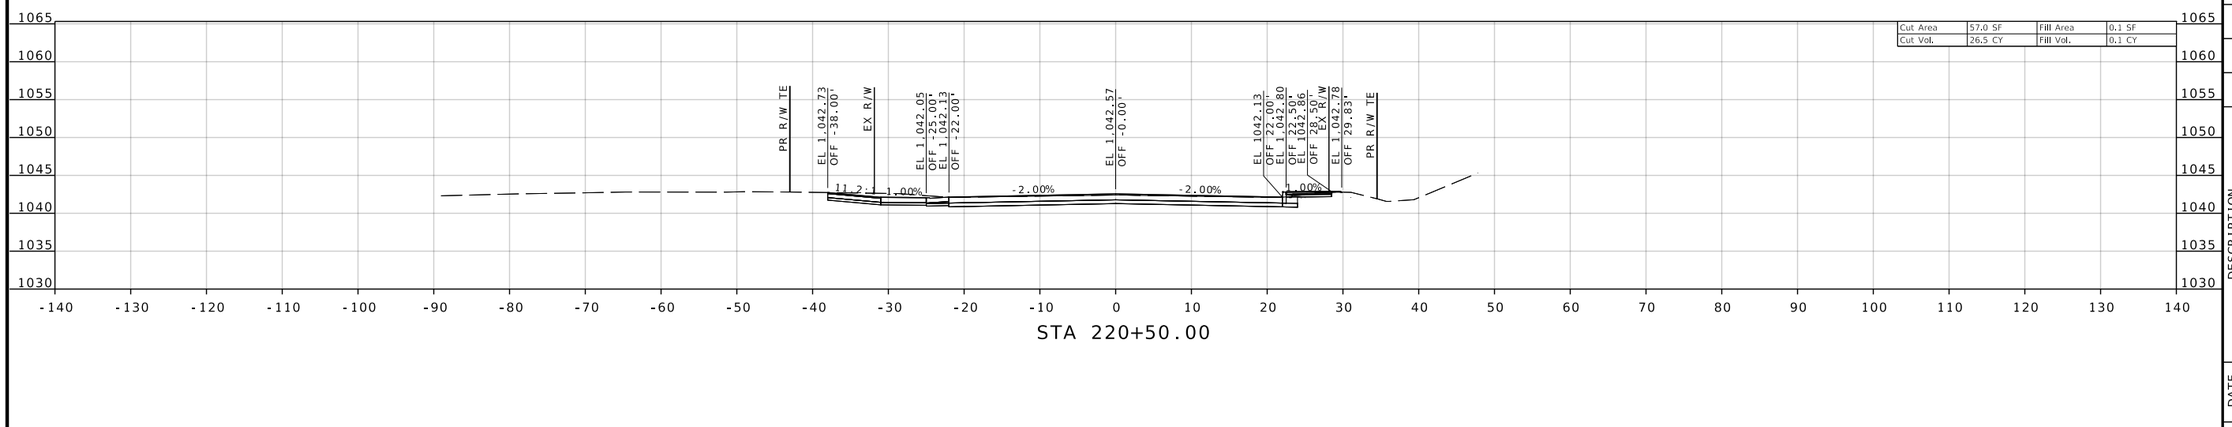

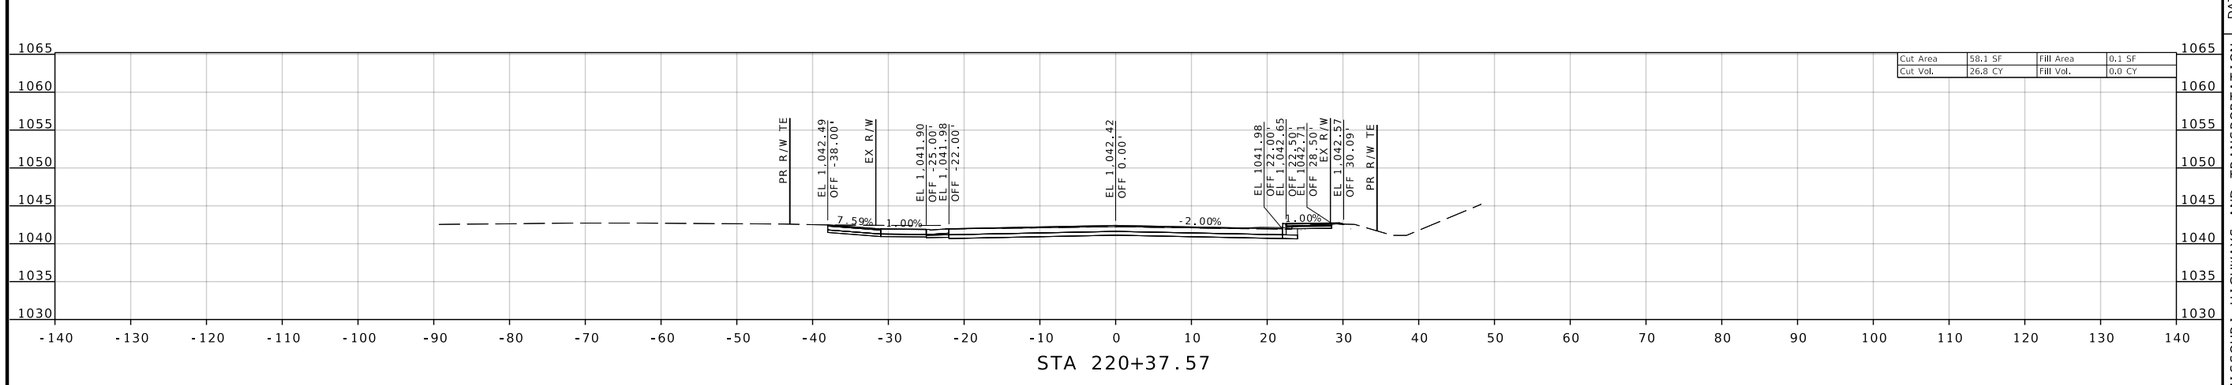

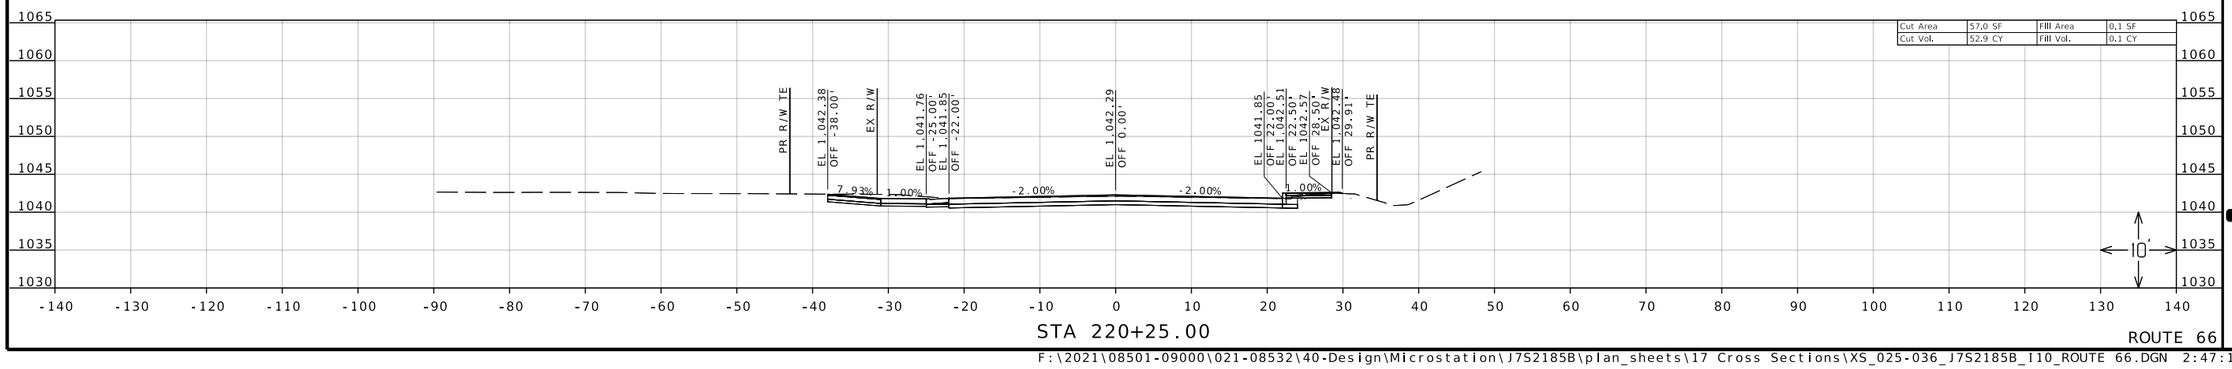

ROUTE 66

REID BRENNEN CATT NUMBER PE-2010019516

REID BRENNEN CATT-ENGINEER
MO# PE-2010019516

DATE PREPARED
8/8/2025

ROUTE	STATE
66	MO
DISTRICT	SHEET NO.
SW	34

COUNTY
JASPER

JOB NO.
J7S2185B&F

CONTRACT ID.

PROJECT NO.

BRIDGE NO.

DESCRIPTION	DATE

IF A SEAL IS PRESENT ON THIS SHEET IT HAS BEEN ELECTRONICALLY SEALED AND DATED.

MISSOURI HIGHWAYS AND TRANSPORTATION COMMISSION

105 WEST CAPITOL
JEFFERSON CITY, MO 65102
1-888-ASK-MODOT (1-888-275-6636)

olsson
550 ST. LOUIS STREET
SPRINGFIELD, MO 65806
CERTIFICATE OF
AUTHORITY NO. 001592

F:\2021\08501-09000\021-08532\40-Design\Microstation\J7S2185B\plan_sheets\17 Cross Sections\XS_025-036_J7S2185B_I10_ROUTE 66.DGN 2:47:18 PM 8/8/2025

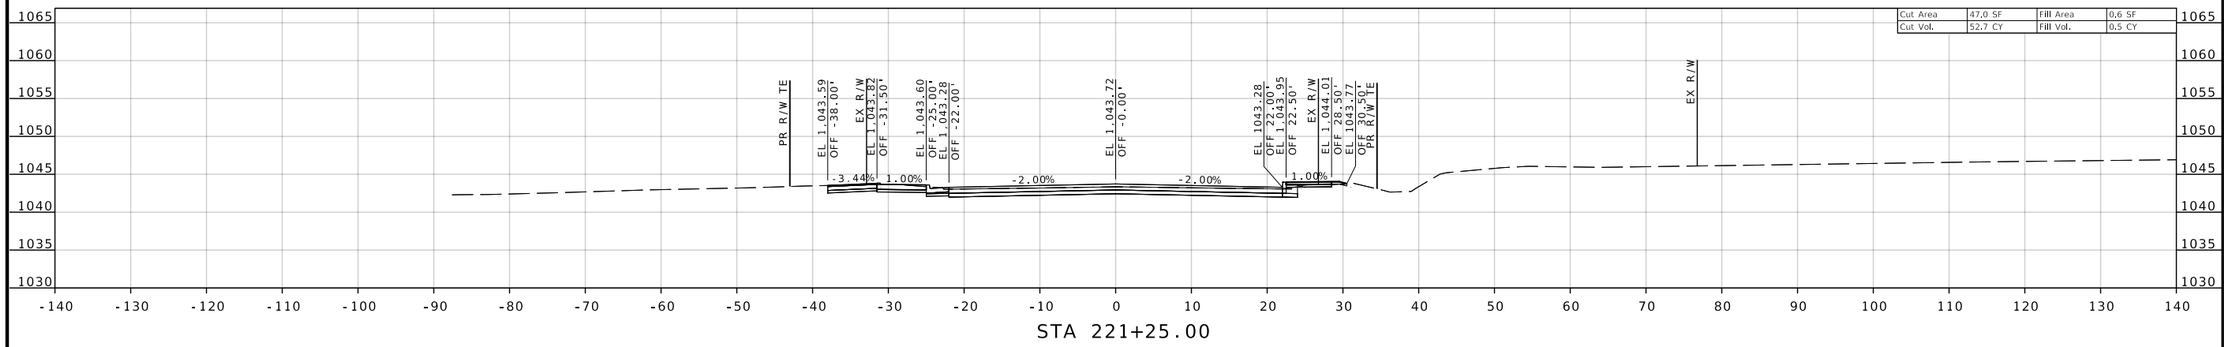

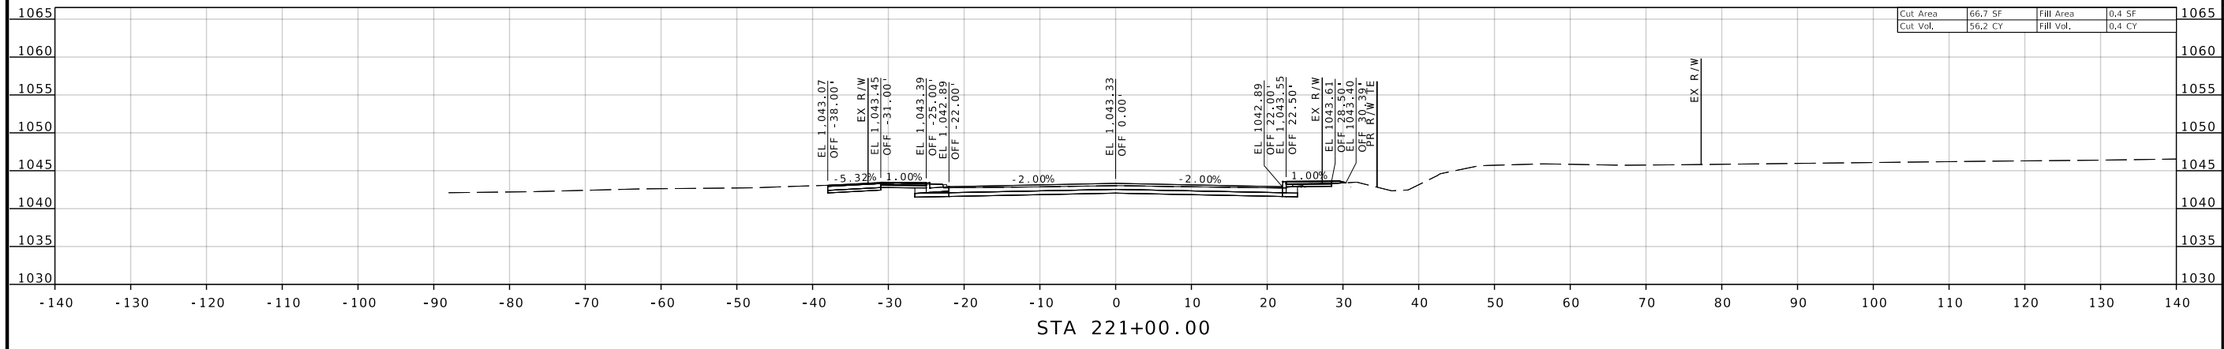

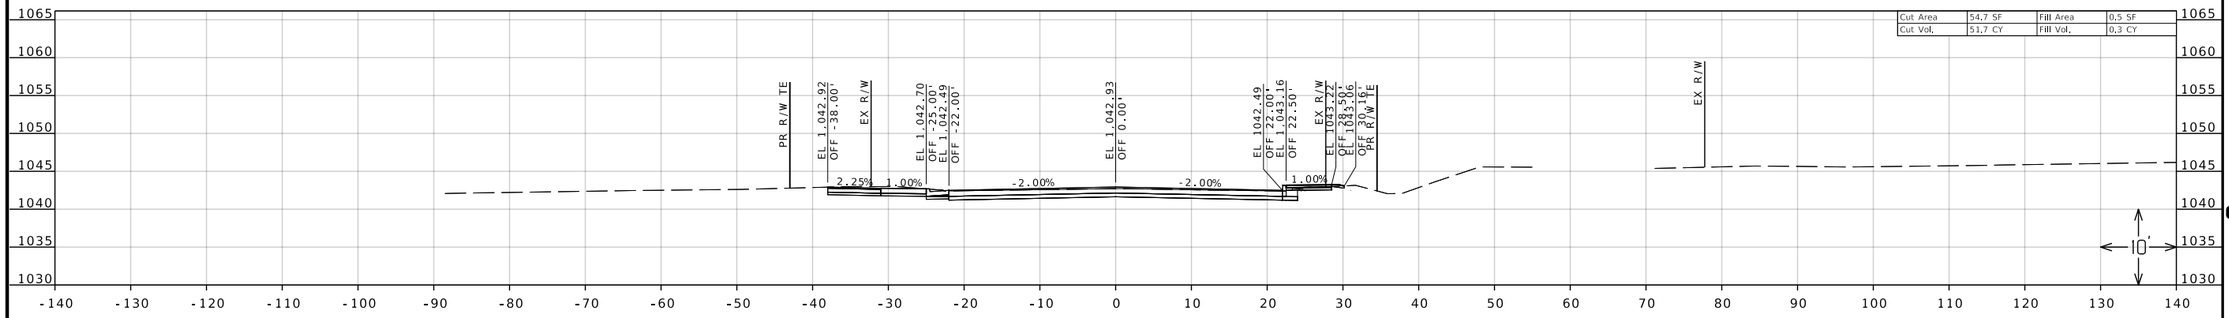

ROUTE 66

F:\2021\08501-09000\021-08532\40-Design\Microstation\J7S2185B\plan_sheets\17 Cross Sections\XS_025-036_J7S2185B_110_ROUTE 66.DGN 2:47:26 PM 8/8/2025

REID BRENNEN CATT
NUMBER PE-2010019516

REID BRENNEN CATT-ENGINEER
MO# PE-2010019516

DATE PREPARED
8/8/2025

ROUTE	STATE
66	MO
DISTRICT	SHEET NO.
SW	35

COUNTY
JASPER

JOB NO.
J7S2185B&F

CONTRACT ID.

PROJECT NO.

BRIDGE NO.

DESCRIPTION	DATE

IF A SEAL IS PRESENT ON THIS SHEET IT HAS BEEN ELECTRONICALLY SEALED AND DATED.

MISSOURI HIGHWAYS AND TRANSPORTATION COMMISSION

105 WEST CAPITOL
JEFFERSON CITY, MO 65102
1-888-ASK-MODOT (1-888-275-6636)

olsson
550 ST. LOUIS STREET
SPRINGFIELD, MO 65806
CERTIFICATE OF
AUTHORITY NO. 001592

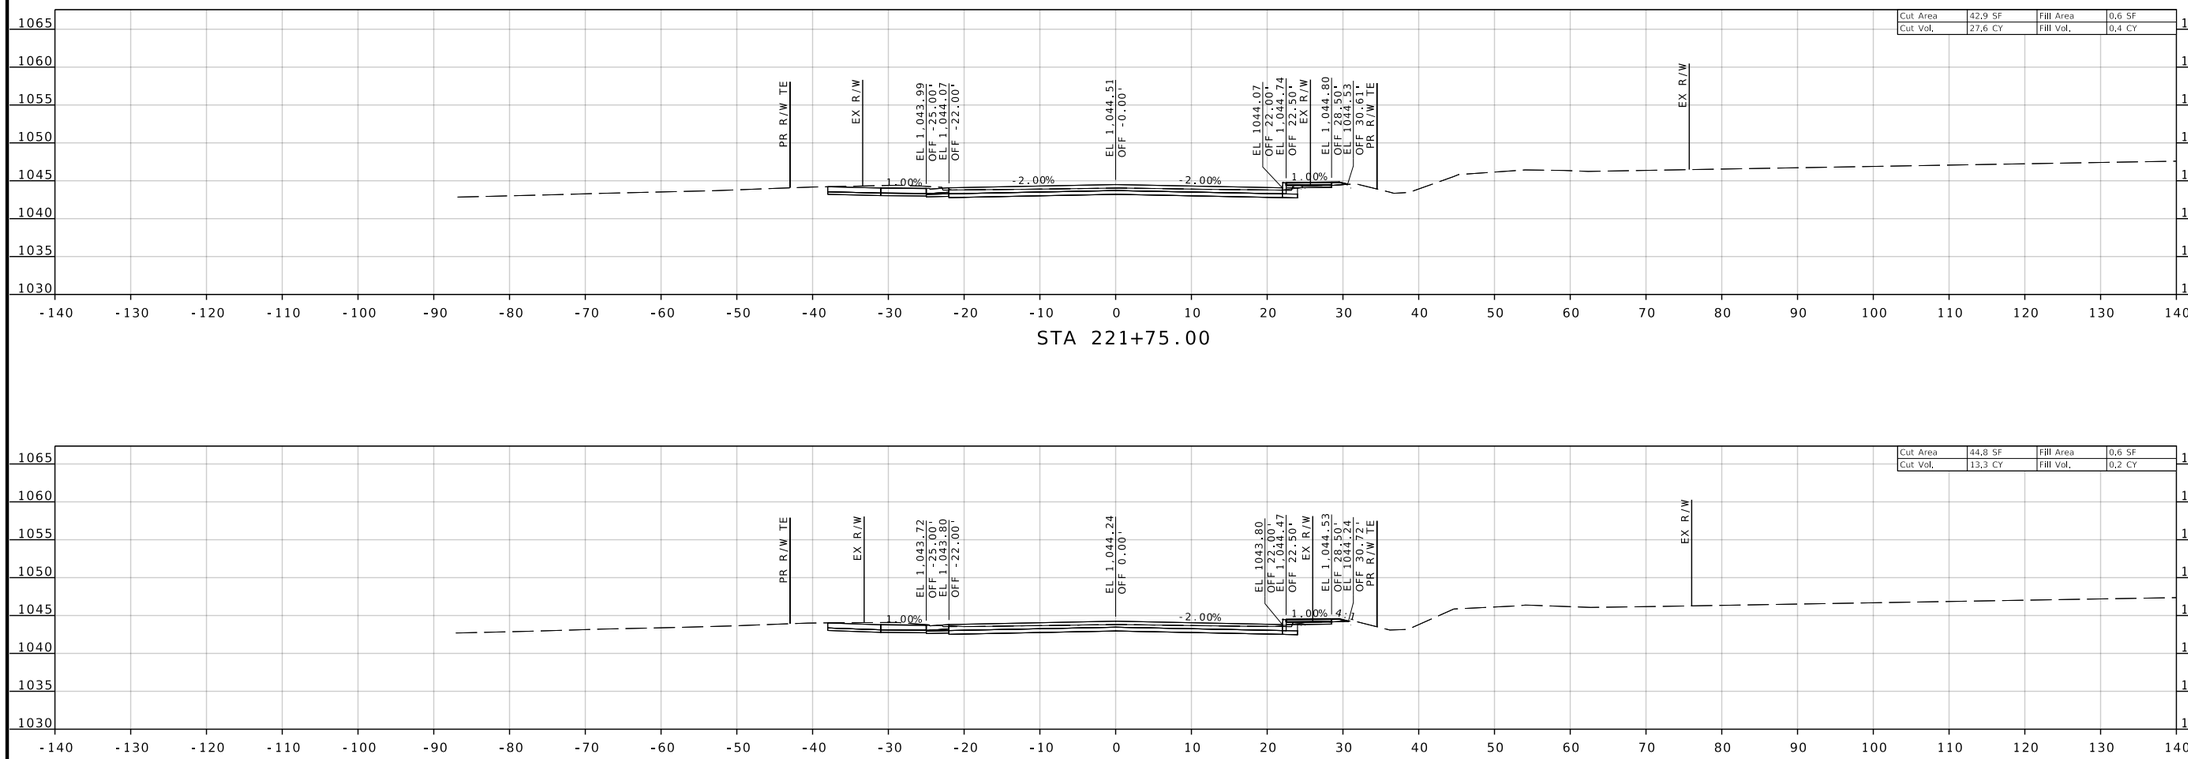

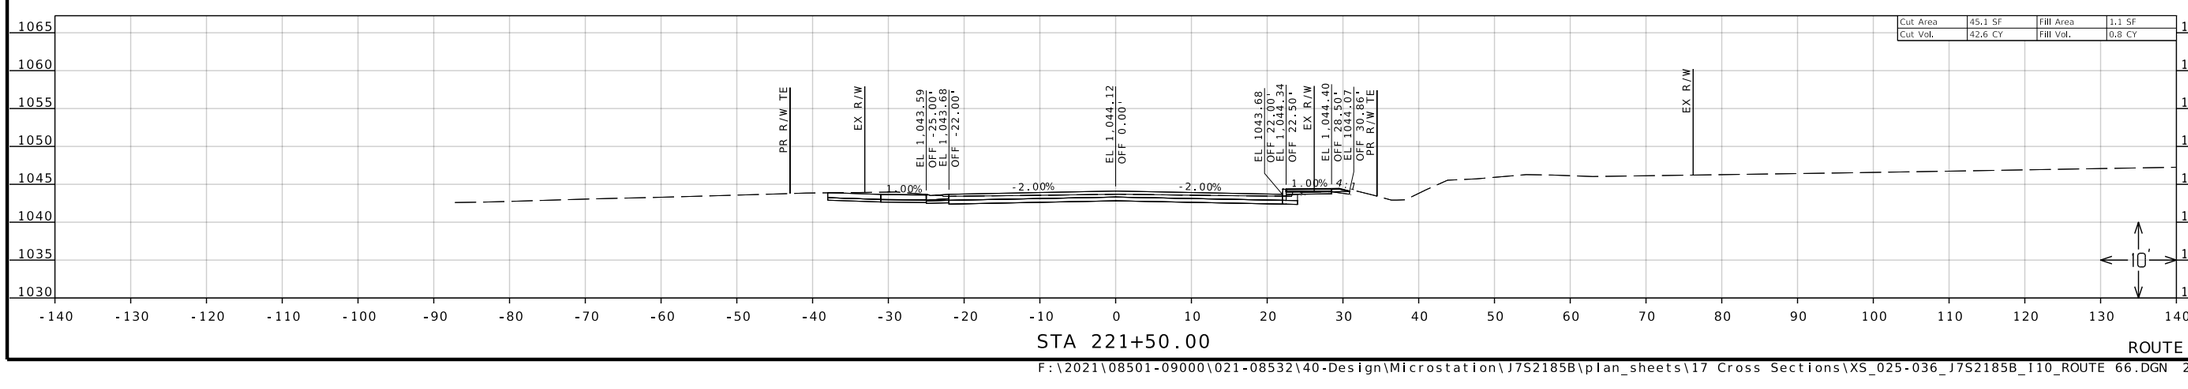

ROUTE 66

REID BRENNEN CATT NUMBER PE-2010019516

REID BRENNEN CATT-ENGINEER
MO# PE-2010019516

DATE PREPARED
8/8/2025

ROUTE	STATE
66	MO
DISTRICT	SHEET NO.
SW	36

COUNTY
JASPER

JOB NO.
J7S2185B&F

CONTRACT ID.

PROJECT NO.

BRIDGE NO.

DESCRIPTION

DATE

IF A SEAL IS PRESENT ON THIS SHEET IT HAS BEEN ELECTRONICALLY SEALED AND DATED.

MISSOURI HIGHWAYS AND TRANSPORTATION COMMISSION

105 WEST CAPITOL
JEFFERSON CITY, MO 65102
1-888-ASK-MODOT (1-888-275-6636)

olsson
550 ST. LOUIS STREET
SPRINGFIELD, MO 65806
CERTIFICATE OF
AUTHORITY NO. 001592

F:\2021\08501-09000\021-08532\40-Design\Microstation\J7S2185B\plan_sheets\17 Cross Sections\XS_025-036_J7S2185B_I10_ROUTE 66.DGN 2:47:33 PM 8/8/2025

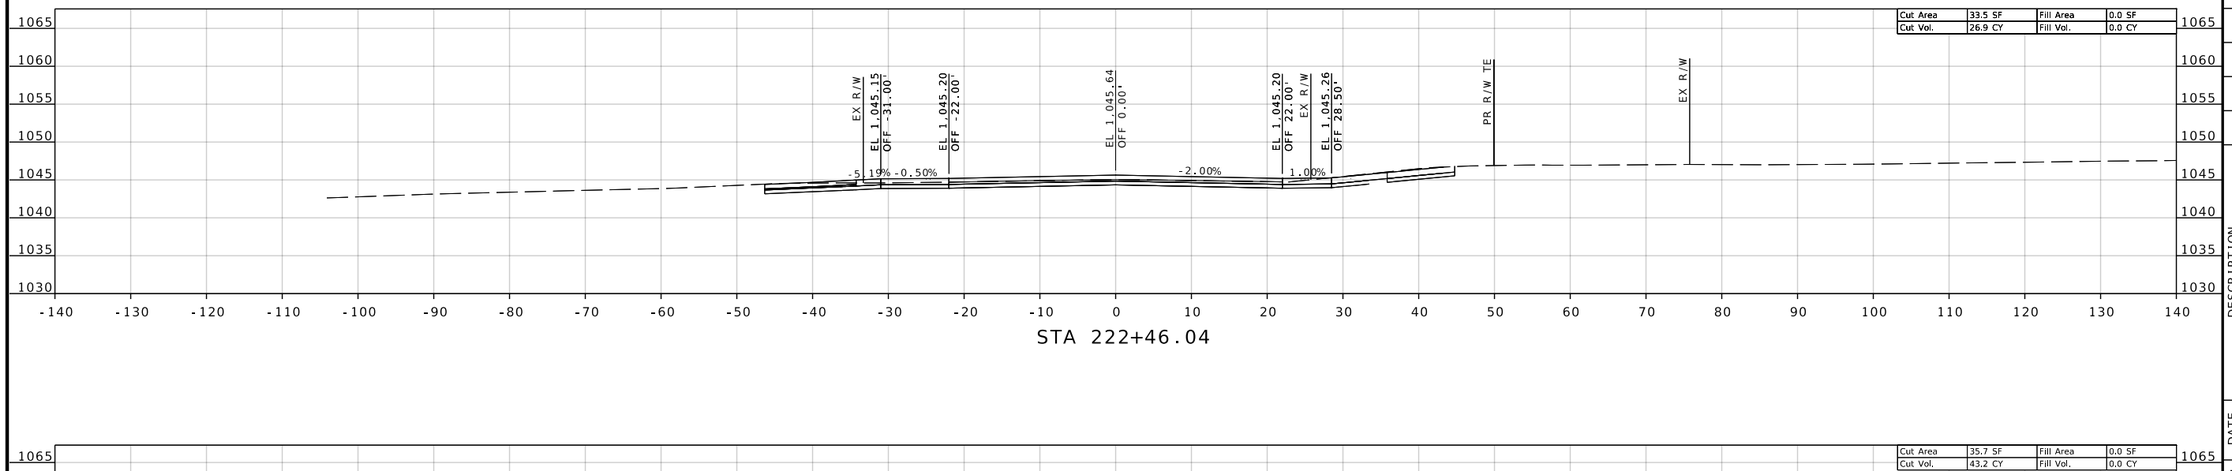

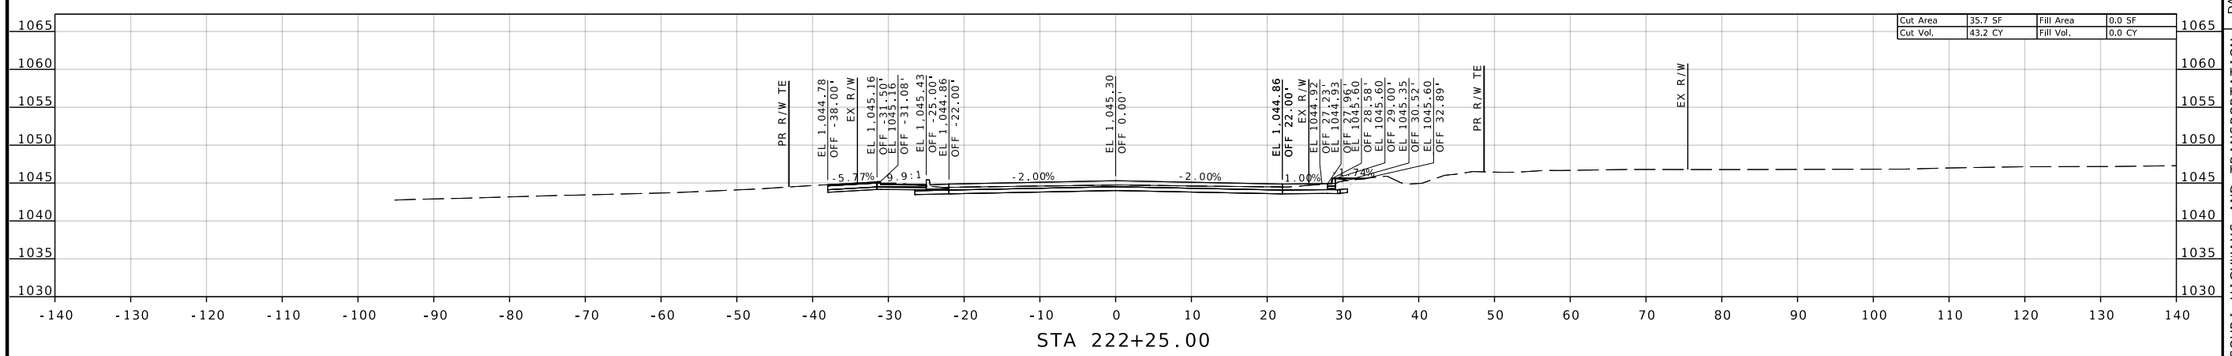

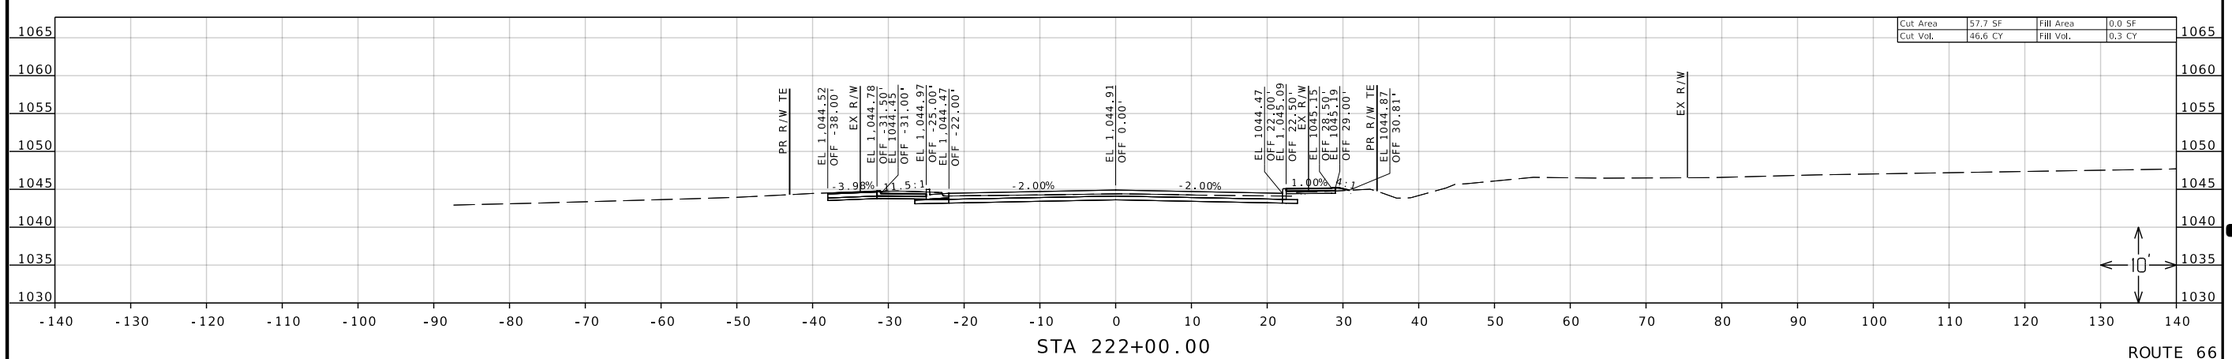

ROUTE 66

REID BRENNEN CATT
NUMBER PE-2010019516

REID BRENNEN CATT-ENGINEER
MO# PE-2010019516

DATE PREPARED
8/8/2025

ROUTE	STATE
66	MO
DISTRICT	SHEET NO.
SW	37

COUNTY
JASPER

JOB NO.
J7S2185B&F

CONTRACT ID.

PROJECT NO.

BRIDGE NO.

DESCRIPTION

DATE

IF A SEAL IS PRESENT ON THIS SHEET IT HAS BEEN ELECTRONICALLY SEALED AND DATED.

MISSOURI HIGHWAYS AND TRANSPORTATION COMMISSION

105 WEST CAPITOL
JEFFERSON CITY, MO 65102
1-888-ASK-MODOT (1-888-275-6636)

olsson
550 ST. LOUIS STREET
SPRINGFIELD, MO 65806
CERTIFICATE OF
AUTHORITY NO. 001592

F:\2021\08501-09000\021-08532\40-Design\Microstation\J7S2185B\plan_sheets\17 Cross Sections\XS_037-048_J7S2185B_I10_ROUTE 66.DGN 2:47:45 PM 8/8/2025

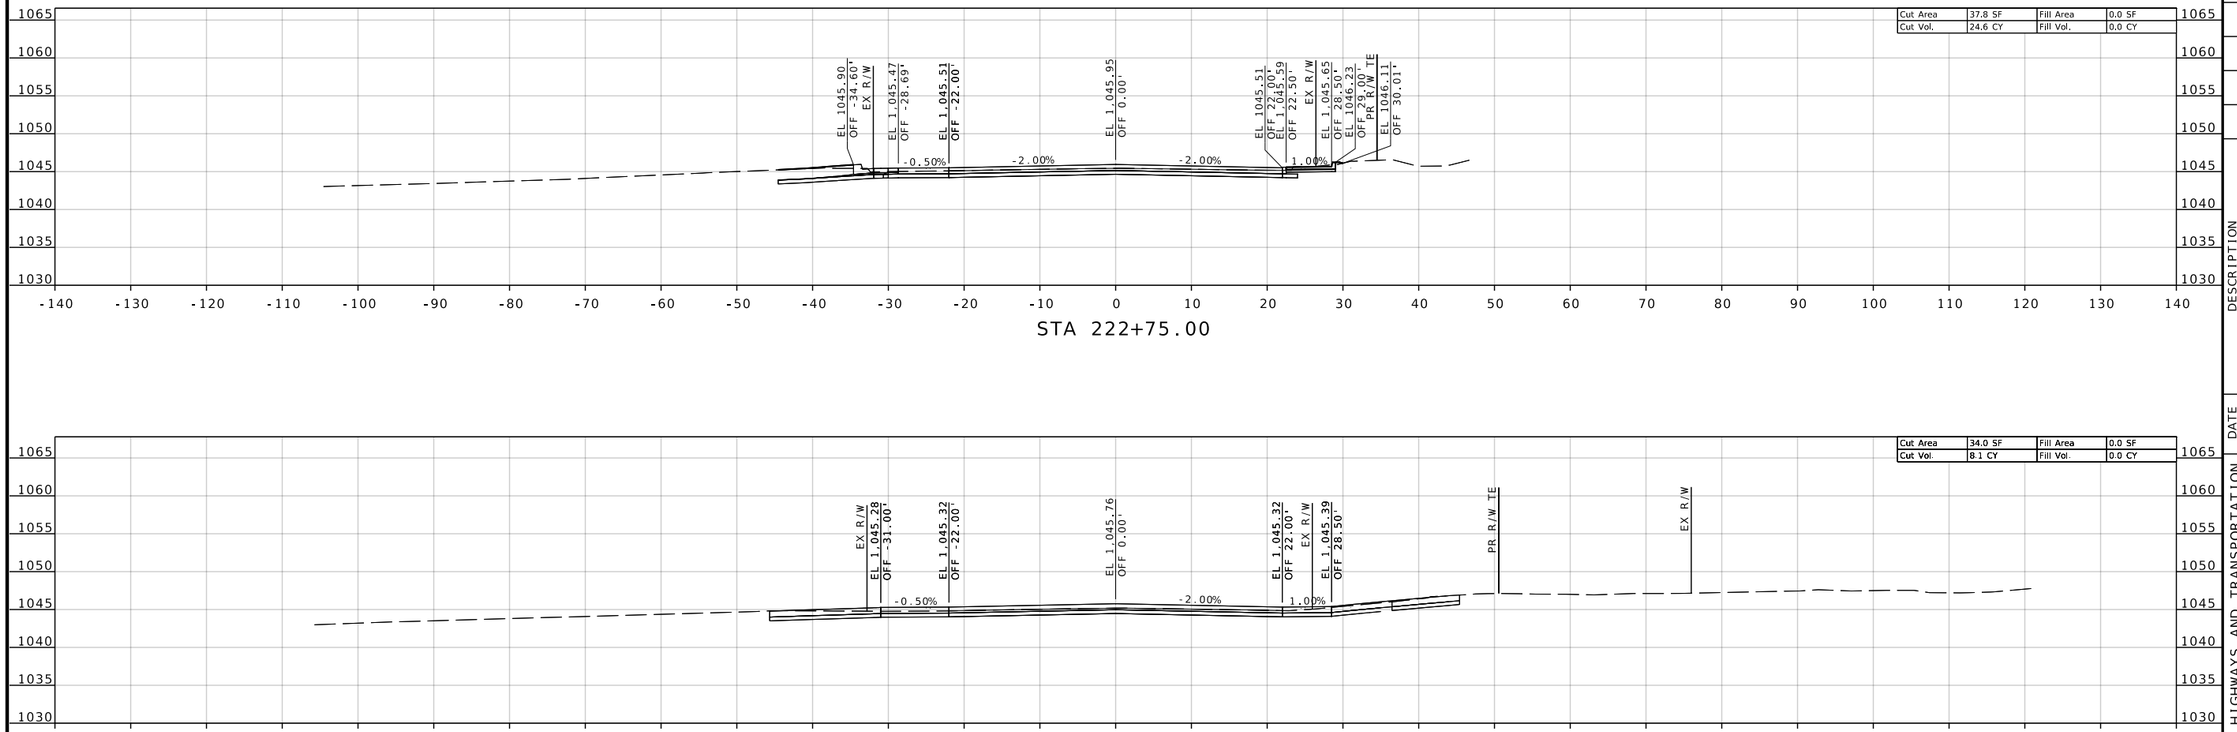

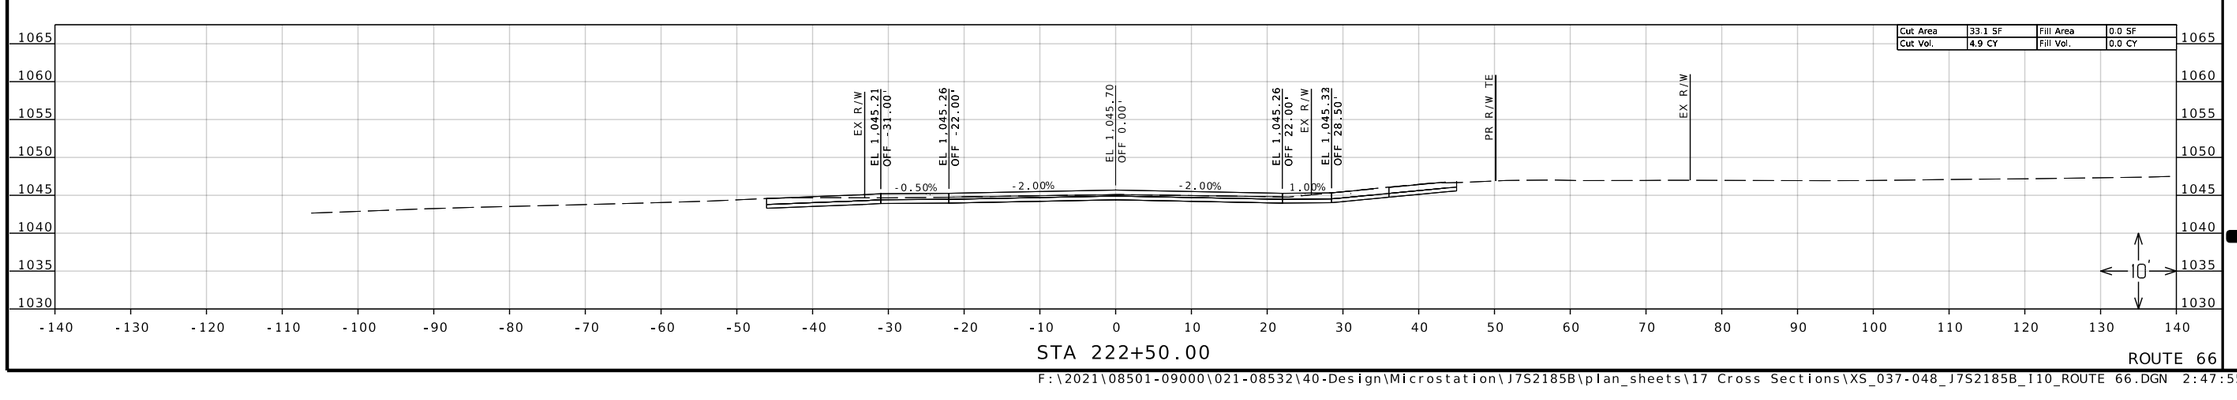

ROUTE 66

F:\2021\08501-09000\021-08532\40-Design\Microstation\J7S2185B\plan_sheets\17 Cross Sections\XS_037-048_J7S2185B_I10_ROUTE 66.DGN 2:47:55 PM 8/8/2025

REID BRENNEN CATT NUMBER PE-2010019516

REID BRENNEN CATT-ENGINEER
MO# PE-2010019516

DATE PREPARED
8/8/2025

ROUTE	STATE
66	MO
DISTRICT	SHEET NO.
SW	38

COUNTY
JASPER

JOB NO.
J7S2185B&F

CONTRACT ID.

PROJECT NO.

BRIDGE NO.

DESCRIPTION	DATE

IF A SEAL IS PRESENT ON THIS SHEET IT HAS BEEN ELECTRONICALLY SEALED AND DATED.

MISSOURI HIGHWAYS AND TRANSPORTATION COMMISSION

105 WEST CAPITOL
JEFFERSON CITY, MO 65102
1-888-ASK-MODOT (1-888-275-6636)

olsson
550 ST. LOUIS STREET
SPRINGFIELD, MO 65806
CERTIFICATE OF
AUTHORITY NO. 001592

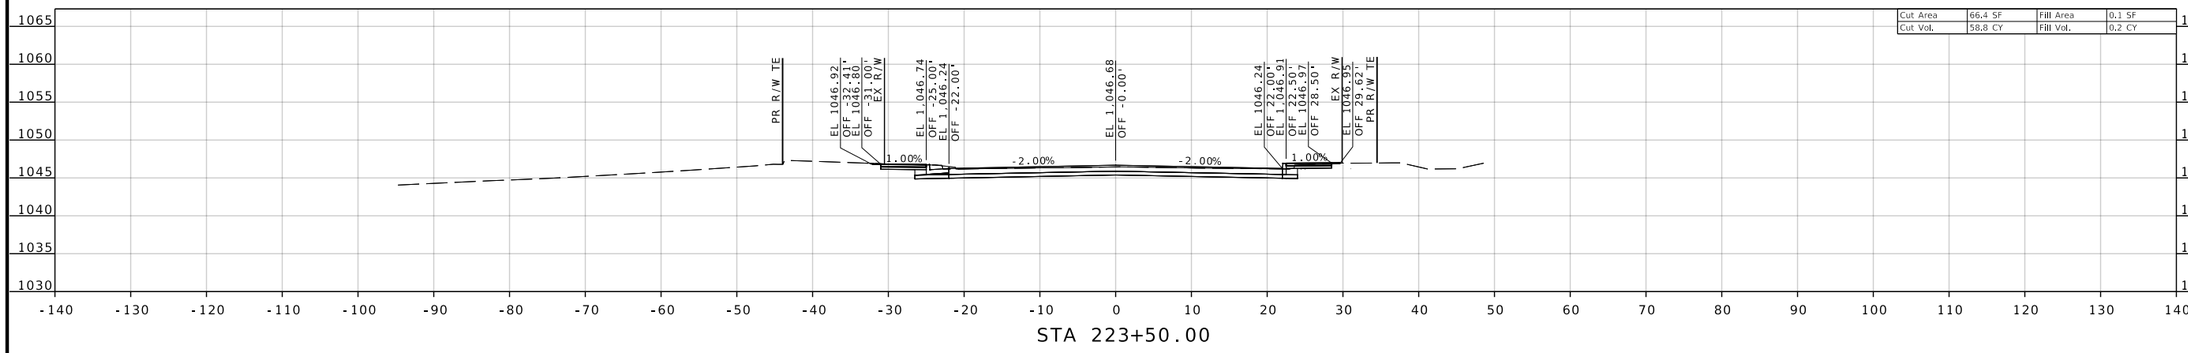

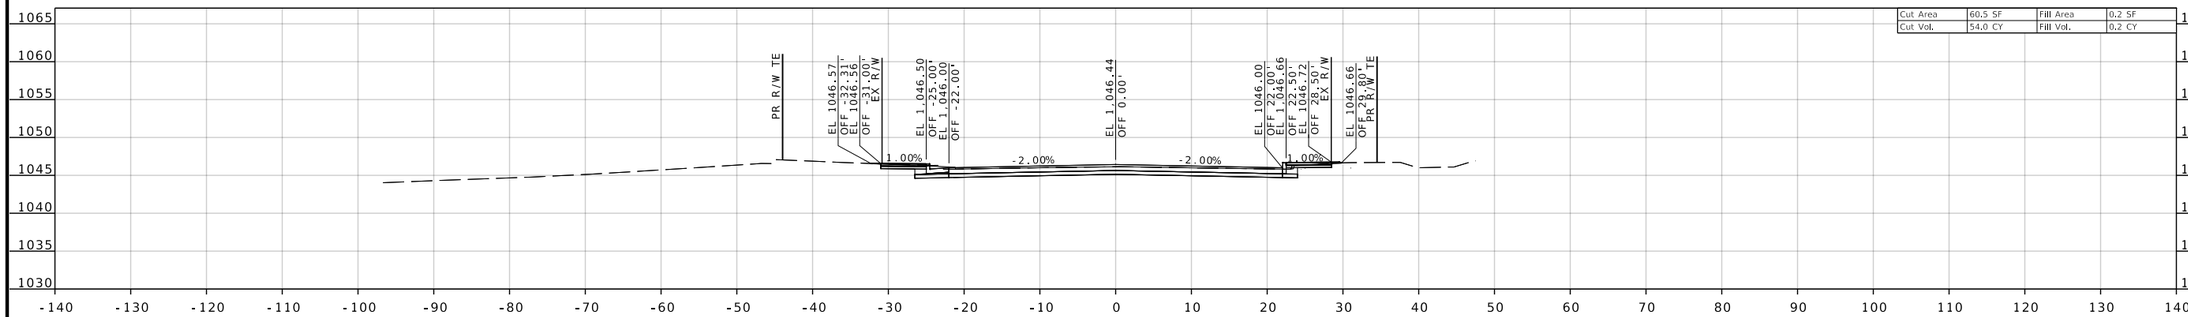

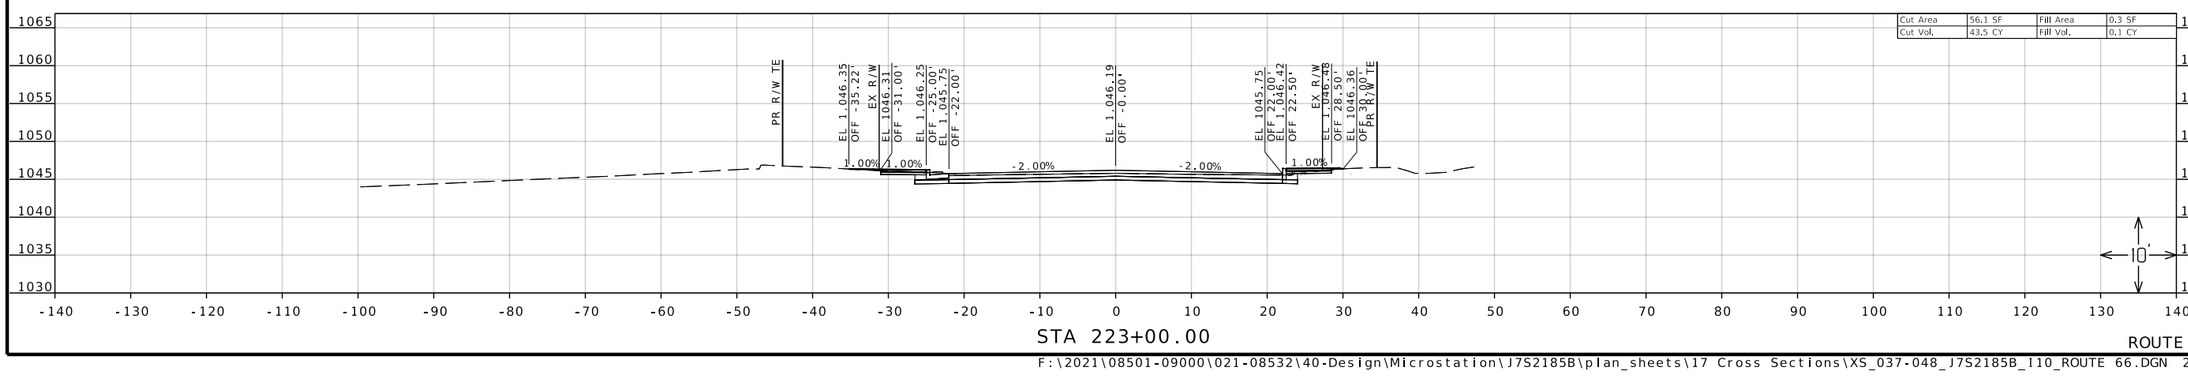

ROUTE 66

F:\2021\08501-09000\021-08532\40-Design\Microstation\J7S2185B\plan_sheets\17 Cross Sections\XS_037-048_J7S2185B_I10_ROUTE 66.DGN 2:48:04 PM 8/8/2025

REID BRENNEN CATT
NUMBER PE-2010019516

REID BRENNEN CATT-ENGINEER
MO# PE-2010019516

DATE PREPARED
8/8/2025

ROUTE	STATE
66	MO
DISTRICT	SHEET NO.
SW	39

COUNTY
JASPER

JOB NO.
J7S2185B&F

CONTRACT ID.

PROJECT NO.

BRIDGE NO.

DESCRIPTION	DATE

IF A SEAL IS PRESENT ON THIS SHEET IT HAS BEEN ELECTRONICALLY SEALED AND DATED.

MISSOURI HIGHWAYS AND TRANSPORTATION COMMISSION
105 WEST CAPITOL
JEFFERSON CITY, MO 65102
1-888-ASK-MODOT (1-888-275-6636)

olsson
550 ST. LOUIS STREET
SPRINGFIELD, MO 65806
CERTIFICATE OF
AUTHORITY NO. 001592

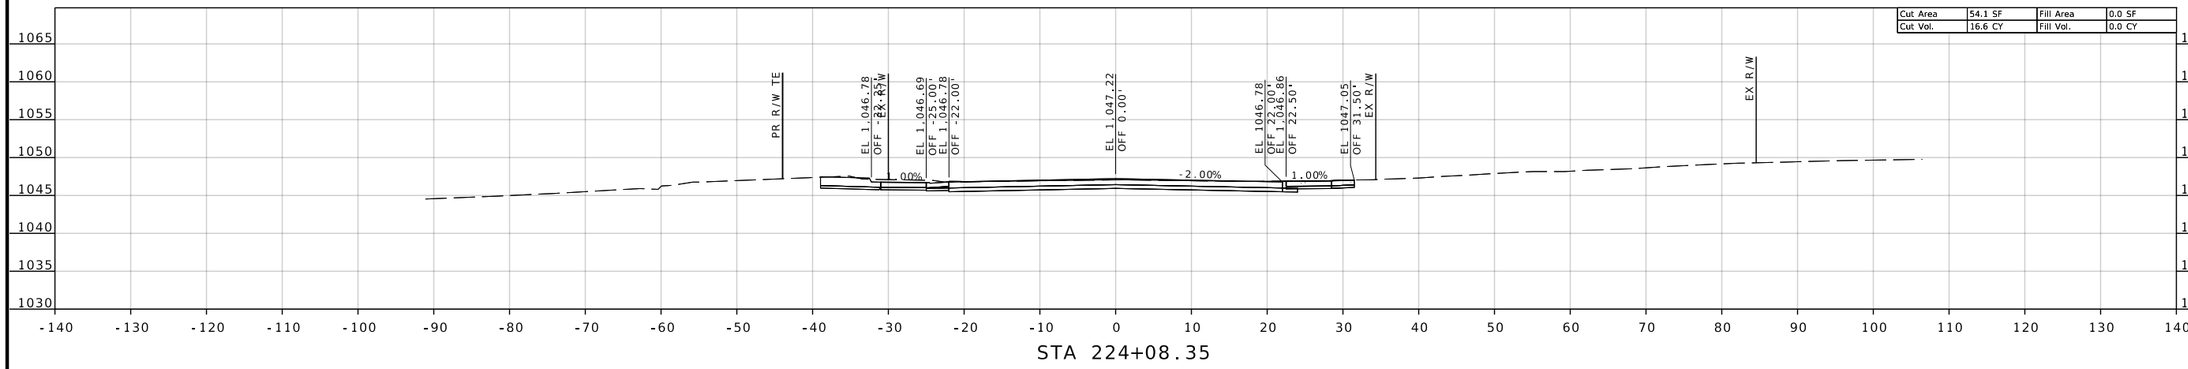

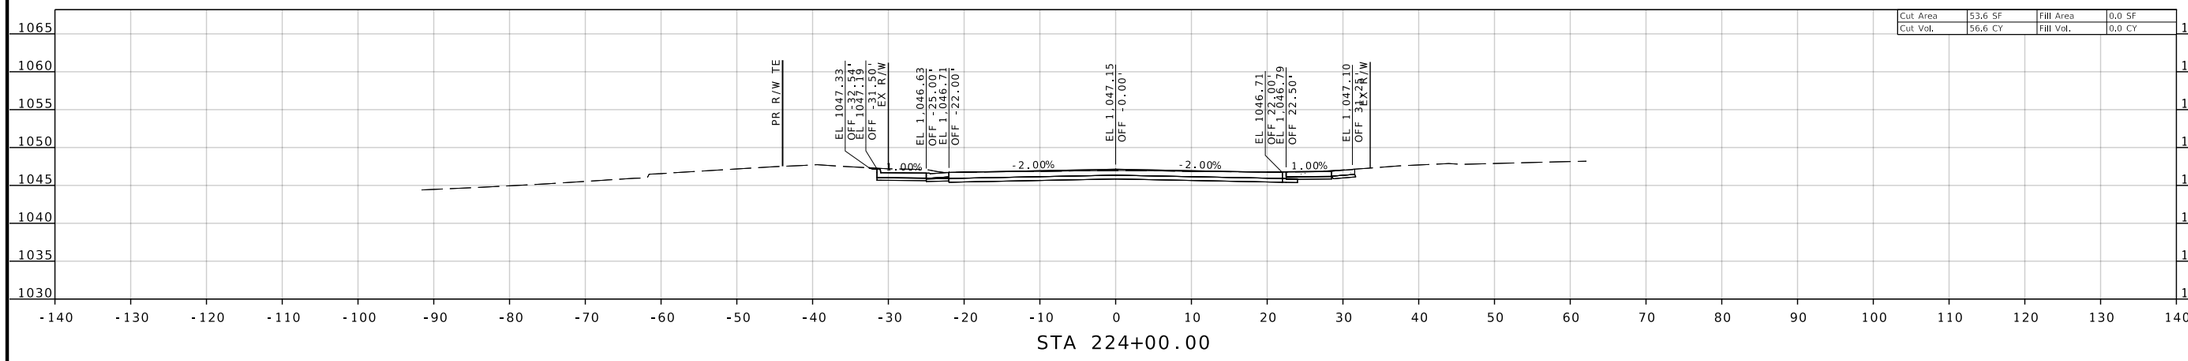

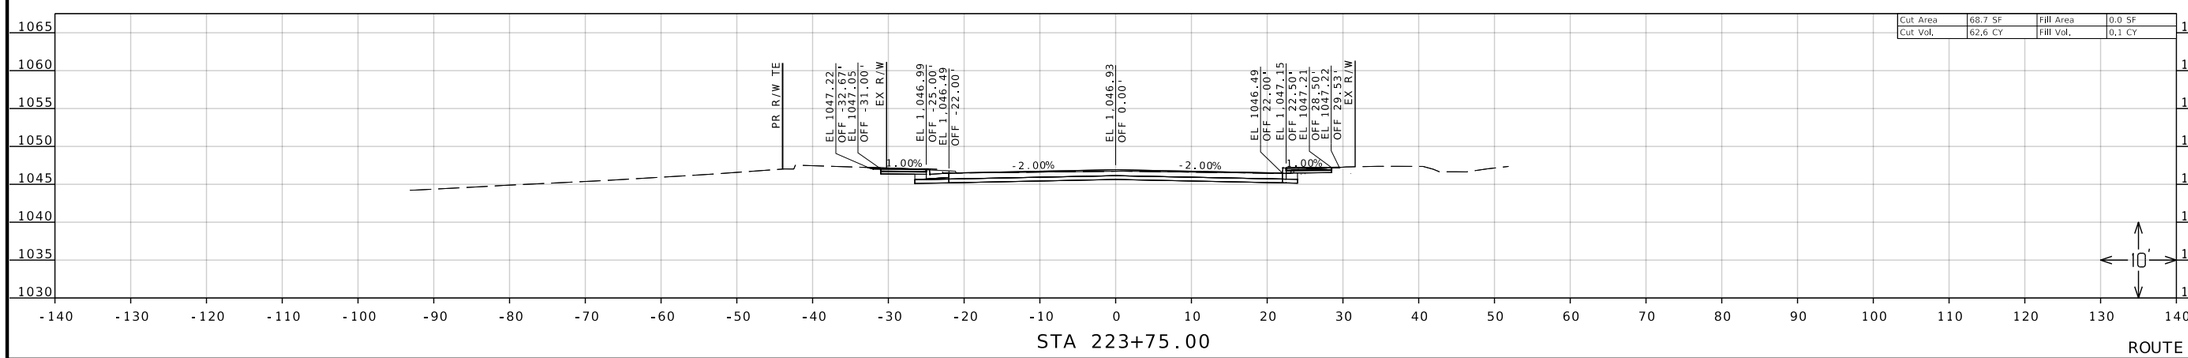

REID BRENNEN CATT NUMBER PE-2010019516

REID BRENNEN CATT-ENGINEER
MO# PE-2010019516

DATE PREPARED
8/8/2025

ROUTE	STATE
66	MO
DISTRICT	SHEET NO.
SW	40

COUNTY
JASPER

JOB NO.
J7S2185B&F

CONTRACT ID.

PROJECT NO.

BRIDGE NO.

DESCRIPTION	DATE

IF A SEAL IS PRESENT ON THIS SHEET IT HAS BEEN ELECTRONICALLY SEALED AND DATED.

MISSOURI HIGHWAYS AND TRANSPORTATION COMMISSION

105 WEST CAPITOL
JEFFERSON CITY, MO 65102
1-888-ASK-MODOT (1-888-275-6636)

olsson
550 ST. LOUIS STREET
SPRINGFIELD, MO 65806
CERTIFICATE OF
AUTHORITY NO. 001592

ROUTE 66

F:\2021\08501-09000\021-08532\40-Design\Microstation\J7S2185B\plan_sheets\17 Cross Sections\XS_037-048_J7S2185B_I10_ROUTE 66.DGN 2:48:13 PM 8/8/2025

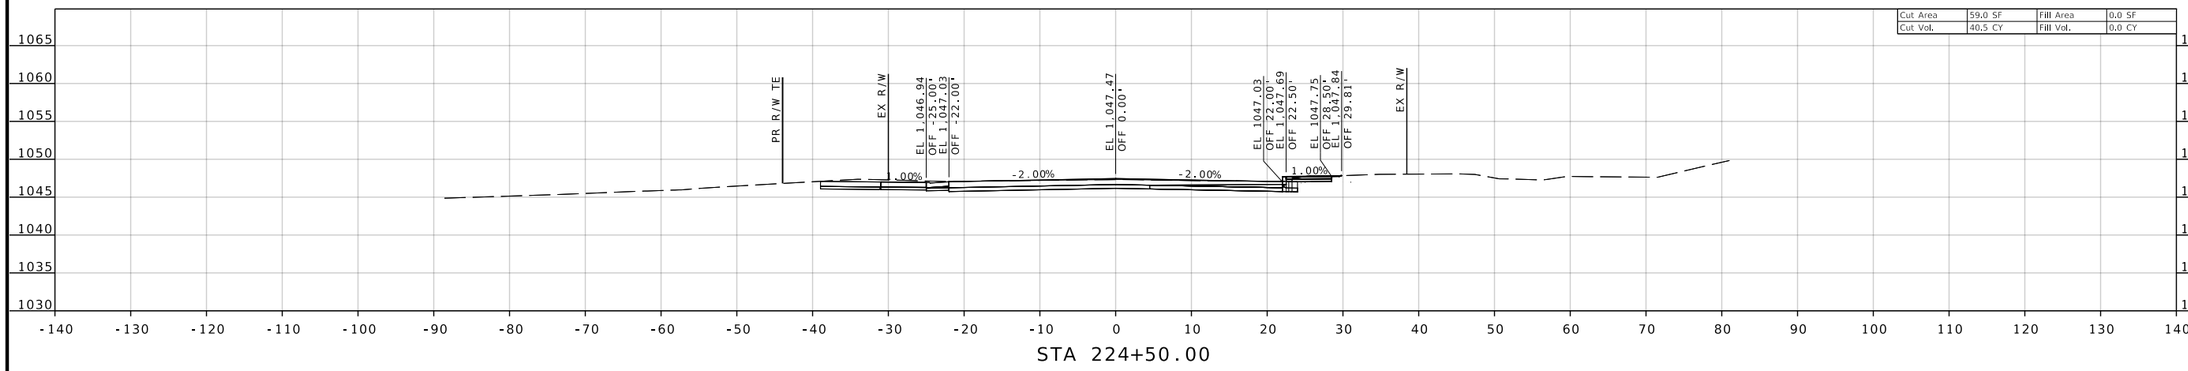

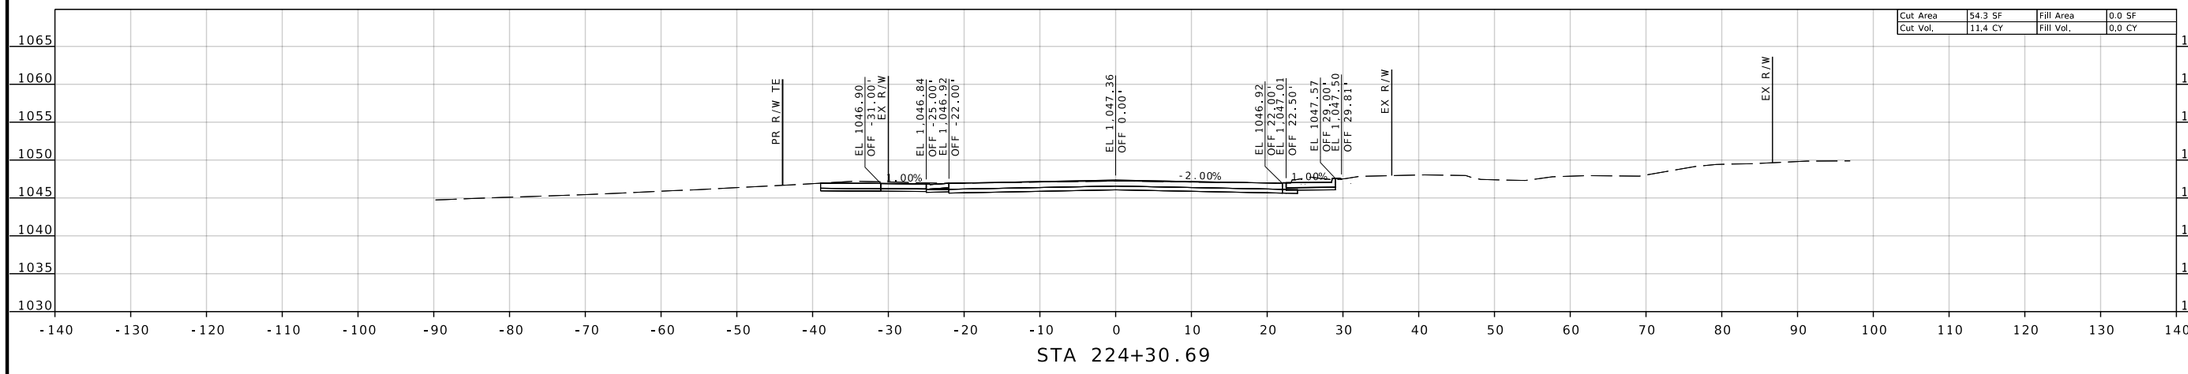

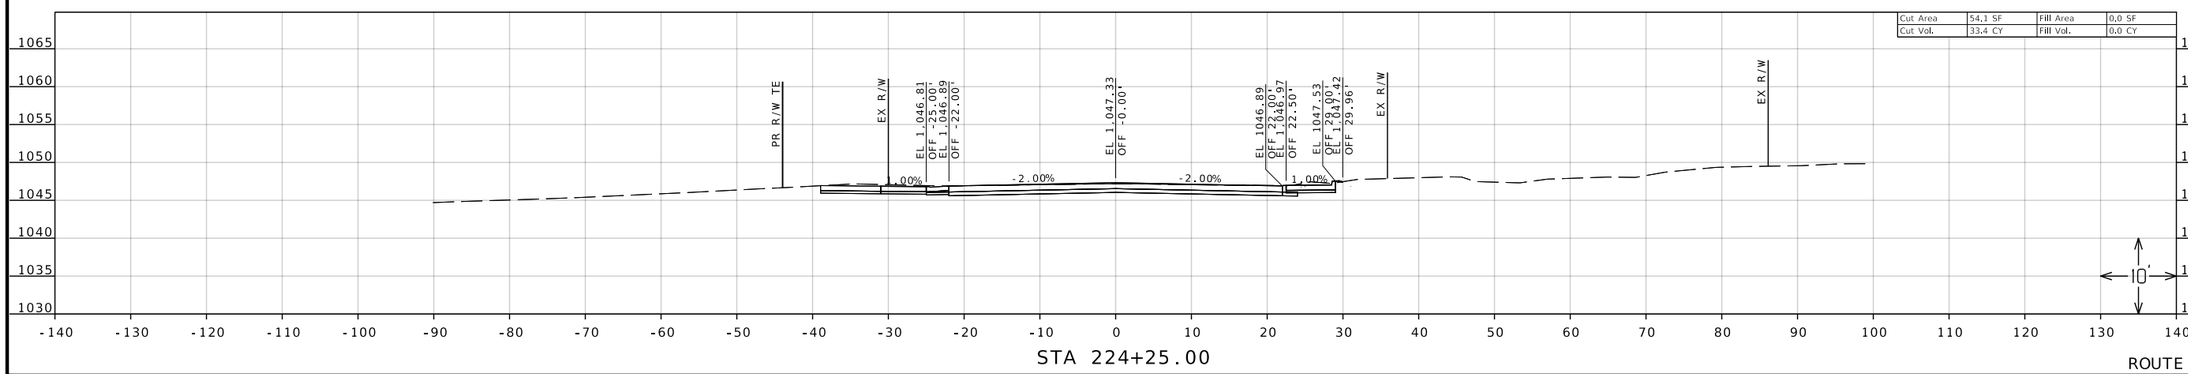

ROUTE 66

REID BRENNEN CATT NUMBER PE-2010019516

REID BRENNEN CATT-ENGINEER
MO# PE-2010019516

DATE PREPARED
8/8/2025

ROUTE	STATE
66	MO
DISTRICT	SHEET NO.
SW	41

COUNTY
JASPER

JOB NO.
J7S2185B&F

CONTRACT ID.

PROJECT NO.

BRIDGE NO.

DESCRIPTION

DATE

MISSOURI HIGHWAYS AND TRANSPORTATION COMMISSION

105 WEST CAPITOL
JEFFERSON CITY, MO 65102
1-888-ASK-MODOT (1-888-275-6636)

olsson
550 ST. LOUIS STREET
SPRINGFIELD, MO 65806
CERTIFICATE OF
AUTHORITY NO. 001592

IF A SEAL IS PRESENT ON THIS SHEET IT HAS BEEN ELECTRONICALLY SEALED AND DATED.

F:\2021\08501-09000\021-08532\40-Design\Microstation\J7S2185B\plan_sheets\17 Cross Sections\XS_037-048_J7S2185B_I10_ROUTE 66.DGN 2:48:21 PM 8/8/2025

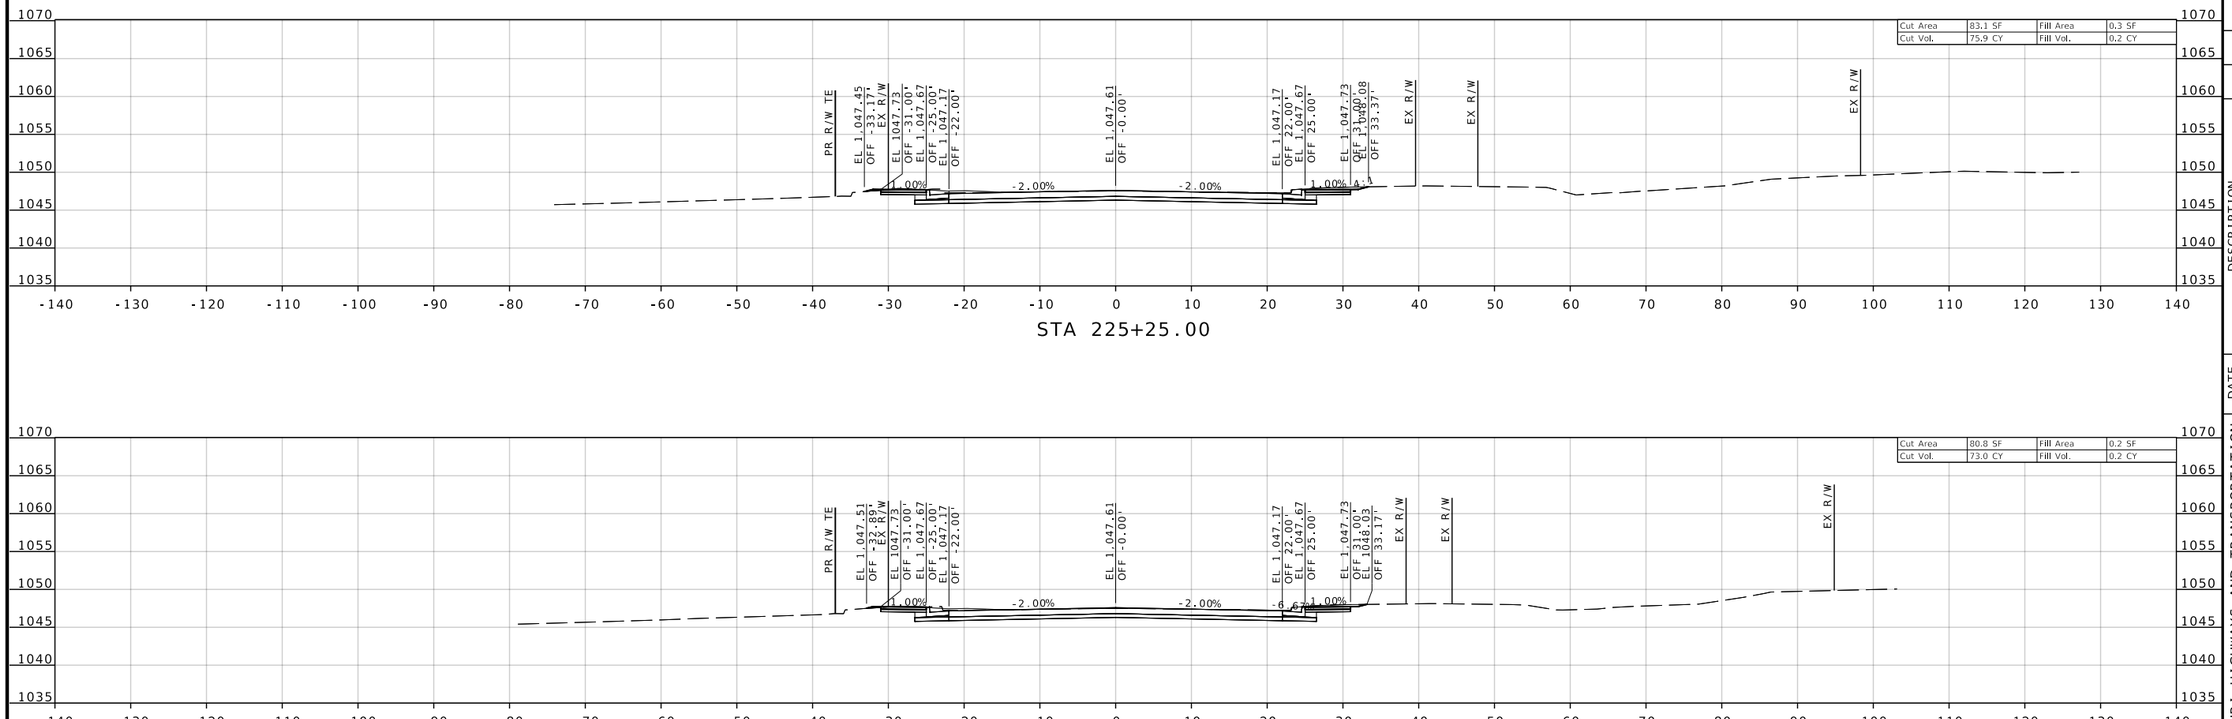

REID BRENNEN CATT NUMBER PE-2010019516

REID BRENNEN CATT-ENGINEER
MO# PE-2010019516

DATE PREPARED
8/8/2025

ROUTE	STATE
66	MO
DISTRICT	SHEET NO.
SW	42

COUNTY
JASPER

JOB NO.
J7S2185B&F

CONTRACT ID.

PROJECT NO.

BRIDGE NO.

DESCRIPTION	DATE

MISSOURI HIGHWAYS AND TRANSPORTATION COMMISSION

105 WEST CAPITOL
JEFFERSON CITY, MO 65102
1-888-ASK-MODOT (1-888-275-6636)

olsson
550 ST. LOUIS STREET
SPRINGFIELD, MO 65806
CERTIFICATE OF
AUTHORITY NO. 001592

IF A SEAL IS PRESENT ON THIS SHEET IT HAS BEEN ELECTRONICALLY SEALED AND DATED.

F:\2021\08501-09000\021-08532\40-Design\Microstation\J7S2185B\plan_sheets\17 Cross Sections\XS_037-048_J7S2185B_I10_ROUTE 66.DGN 2:48:29 PM 8/8/2025

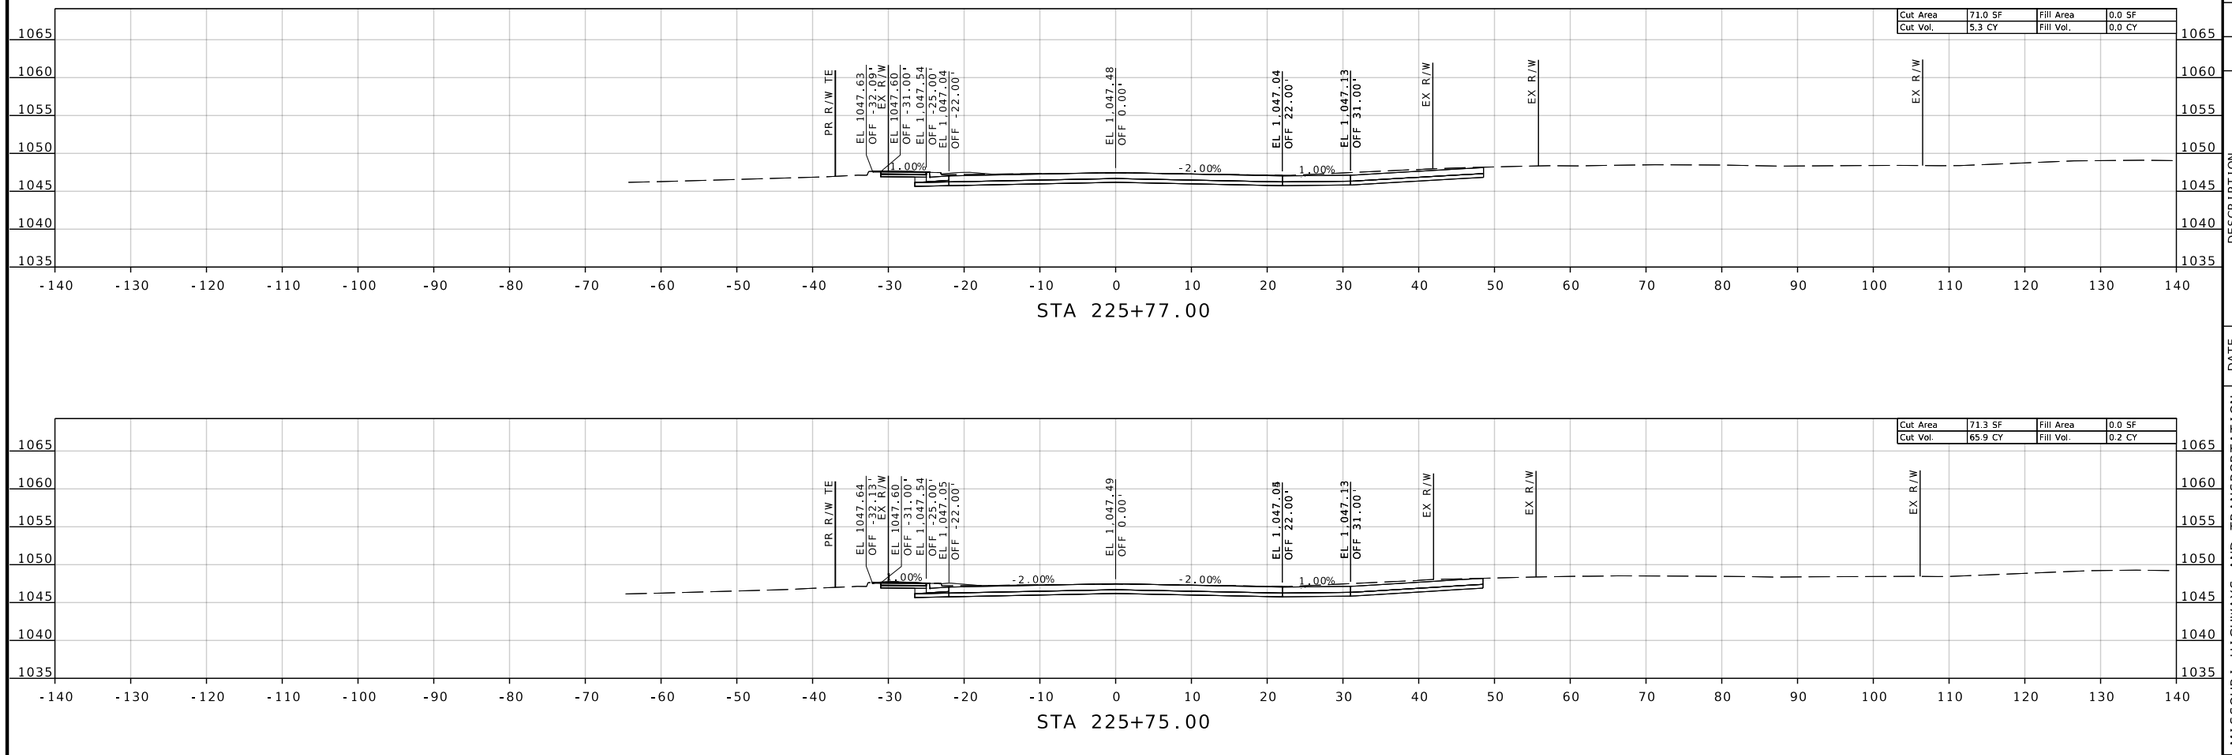

ROUTE 66

REID BRENNEN CATT NUMBER PE-2010019516

REID BRENNEN CATT-ENGINEER
MO# PE-2010019516

DATE PREPARED
8/8/2025

ROUTE	STATE
66	MO
DISTRICT	SHEET NO.
SW	43

COUNTY
JASPER

JOB NO.
J7S2185B&F

CONTRACT ID.

PROJECT NO.

BRIDGE NO.

DESCRIPTION	DATE

IF A SEAL IS PRESENT ON THIS SHEET IT HAS BEEN ELECTRONICALLY SEALED AND DATED.

MISSOURI HIGHWAYS AND TRANSPORTATION COMMISSION

105 WEST CAPITOL
JEFFERSON CITY, MO 65102
1-888-ASK-MODOT (1-888-275-6636)

olsson
550 ST. LOUIS STREET
SPRINGFIELD, MO 65806
CERTIFICATE OF
AUTHORITY NO. 001592

F:\2021\08501-09000\021-08532\40-Design\Microstation\J7S2185B\plan_sheets\17 Cross Sections\XS_037-048_J7S2185B_I10_ROUTE 66.DGN 2:48:38 PM 8/8/2025

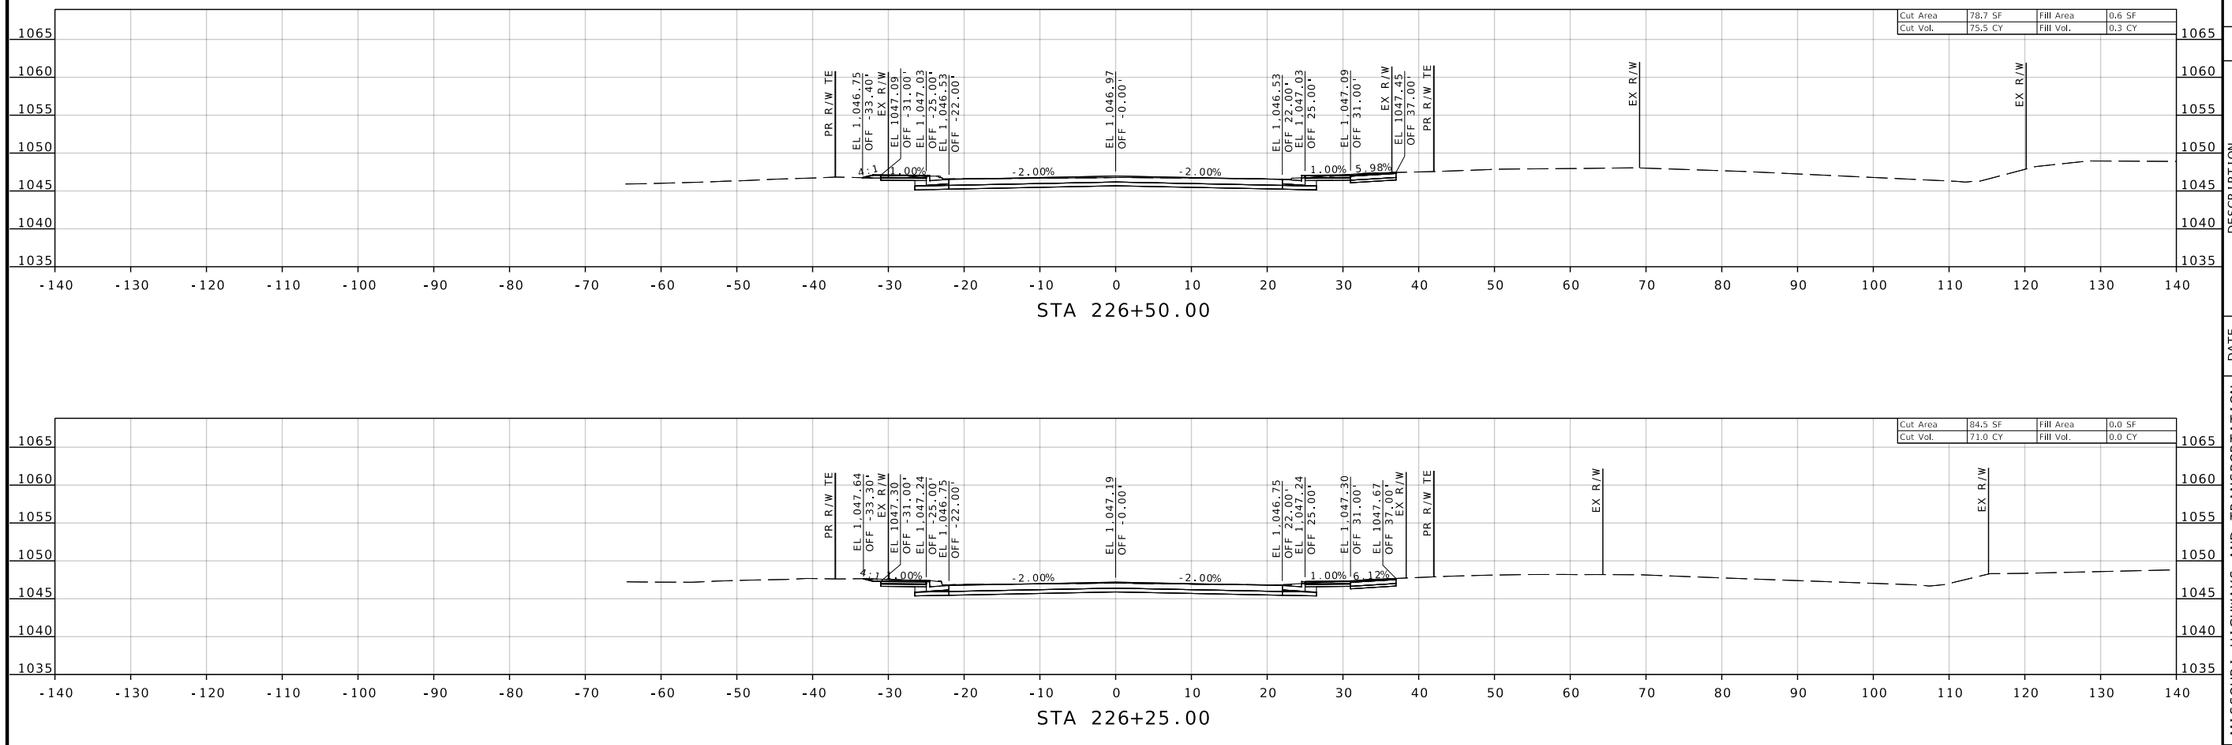

REID BRENNEN CATT NUMBER PE-2010019516

REID BRENNEN CATT-ENGINEER
MO# PE-2010019516

DATE PREPARED
8/8/2025

ROUTE	STATE
66	MO
DISTRICT	SHEET NO.
SW	44

COUNTY
JASPER

JOB NO.
J7S2185B&F

CONTRACT ID.

PROJECT NO.

BRIDGE NO.

DESCRIPTION	DATE

IF A SEAL IS PRESENT ON THIS SHEET IT HAS BEEN ELECTRONICALLY SEALED AND DATED.

MISSOURI HIGHWAYS AND TRANSPORTATION COMMISSION

105 WEST CAPITOL
JEFFERSON CITY, MO 65102
1-888-ASK-MODOT (1-888-275-6636)

olsson
550 ST. LOUIS STREET
SPRINGFIELD, MO 65806
CERTIFICATE OF
AUTHORITY NO. 001592

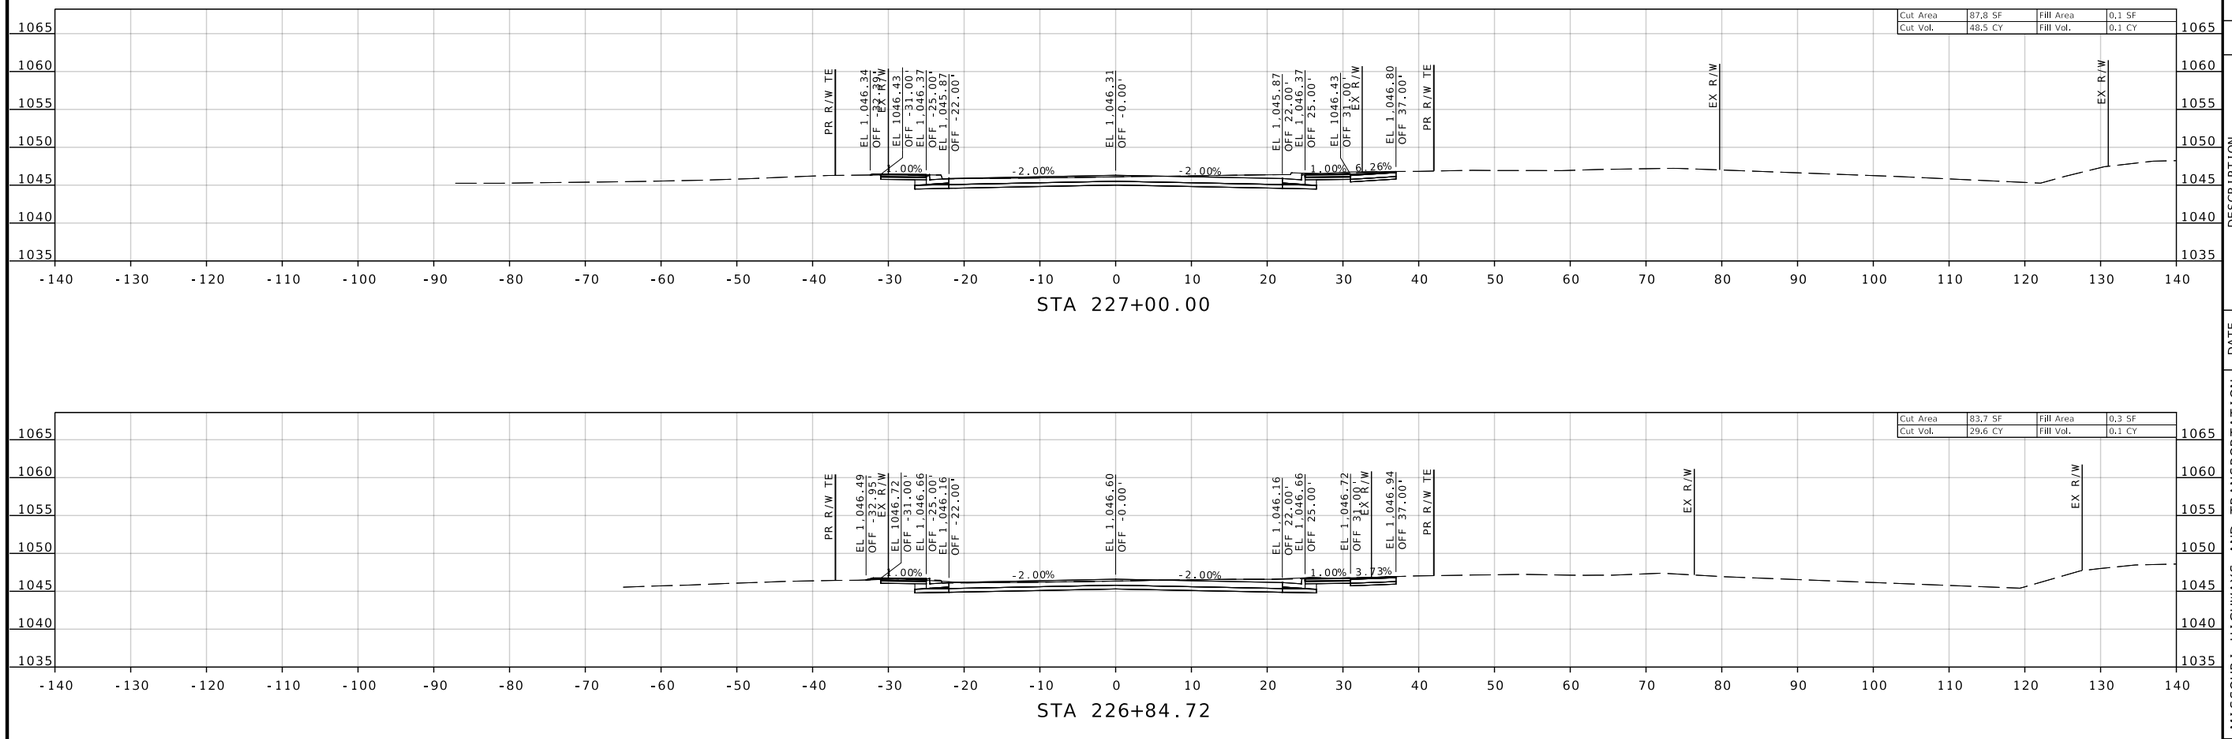

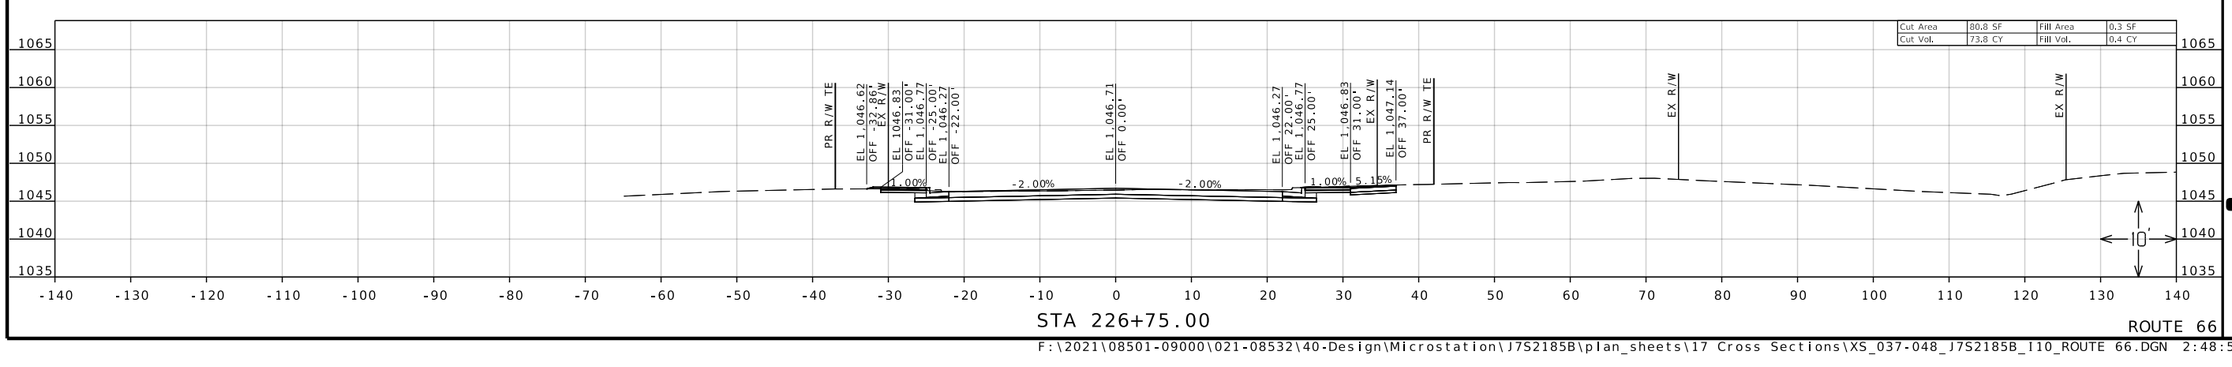

ROUTE 66

REID BRENNEN CATT NUMBER PE-2010019516

REID BRENNEN CATT-ENGINEER
MO# PE-2010019516

DATE PREPARED
8/8/2025

ROUTE	STATE
66	MO
DISTRICT	SHEET NO.
SW	45

COUNTY
JASPER

JOB NO.
J7S2185B&F

CONTRACT ID.

PROJECT NO.

BRIDGE NO.

DESCRIPTION	DATE

IF A SEAL IS PRESENT ON THIS SHEET IT HAS BEEN ELECTRONICALLY SEALED AND DATED.

MISSOURI HIGHWAYS AND TRANSPORTATION COMMISSION
105 WEST CAPITOL
JEFFERSON CITY, MO 65102
1-888-ASK-MODOT (1-888-275-6636)

olsson
550 ST. LOUIS STREET
SPRINGFIELD, MO 65806
CERTIFICATE OF
AUTHORITY NO. 001592

F:\2021\08501-09000\021-08532\40-Design\Microstation\J7S2185B\plan_sheets\17 Cross Sections\XS_037-048_J7S2185B_I10_ROUTE 66.DGN 2:48:55 PM 8/8/2025

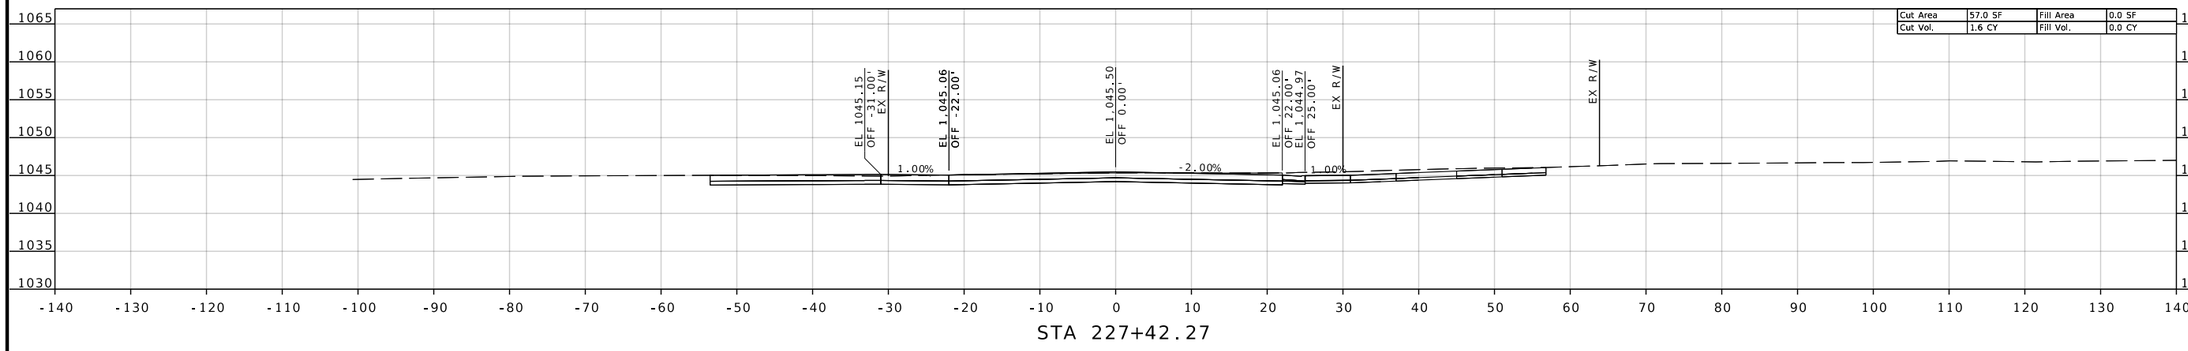

STA 227+42.27

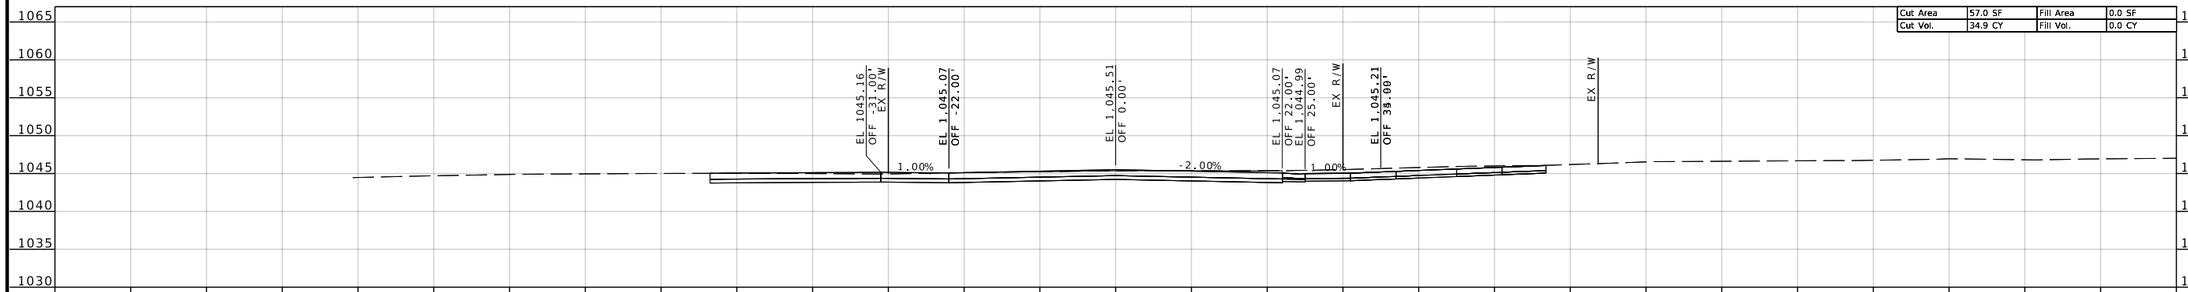

STA 227+41.54

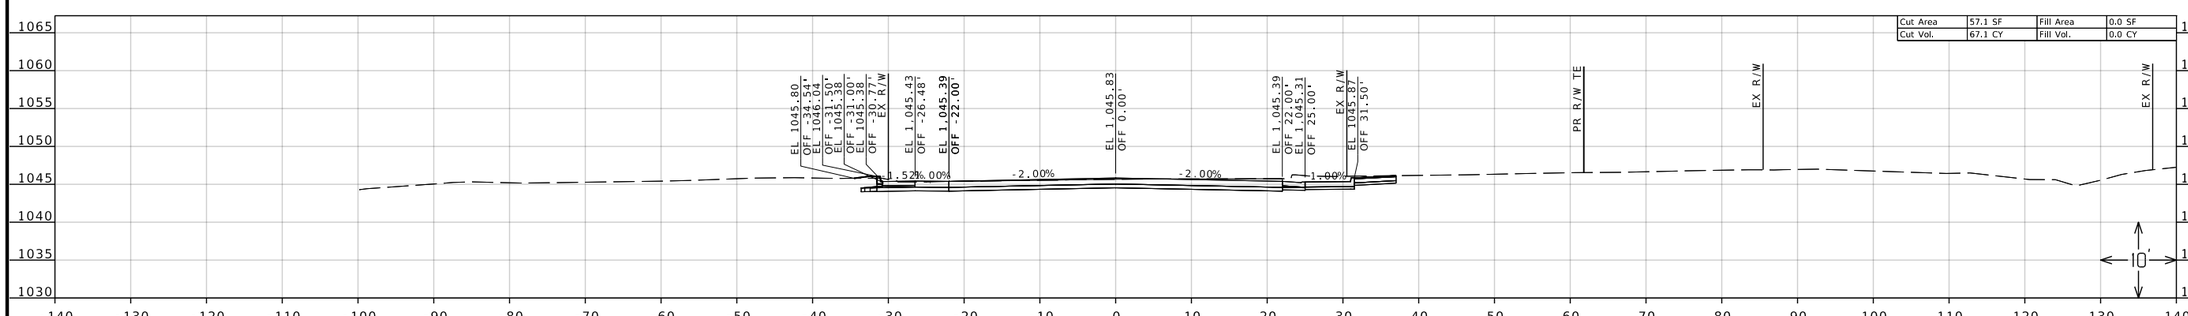

STA 227+25.00

ROUTE 66

REID BRENNEN CATT NUMBER PE-2010019516

REID BRENNEN CATT-ENGINEER
MO# PE-2010019516

DATE PREPARED
8/8/2025

ROUTE	STATE
66	MO
DISTRICT	SHEET NO.
SW	46

COUNTY
JASPER

JOB NO.
J7S2185B&F

CONTRACT ID.

PROJECT NO.

BRIDGE NO.

DESCRIPTION

DATE

IF A SEAL IS PRESENT ON THIS SHEET IT HAS BEEN ELECTRONICALLY SEALED AND DATED.

MISSOURI HIGHWAYS AND TRANSPORTATION COMMISSION

105 WEST CAPITOL
JEFFERSON CITY, MO 65102
1-888-ASK-MODOT (1-888-275-6636)

olsson
550 ST. LOUIS STREET
SPRINGFIELD, MO 65806
CERTIFICATE OF
AUTHORITY NO. 001592

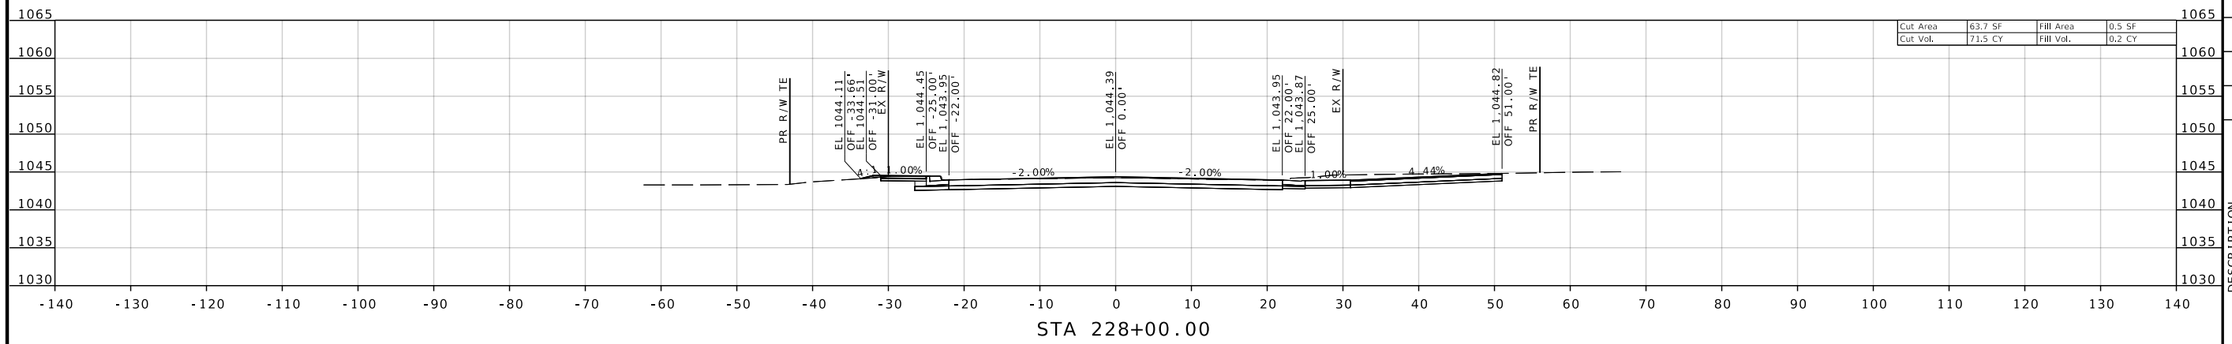

STA 228+00.00

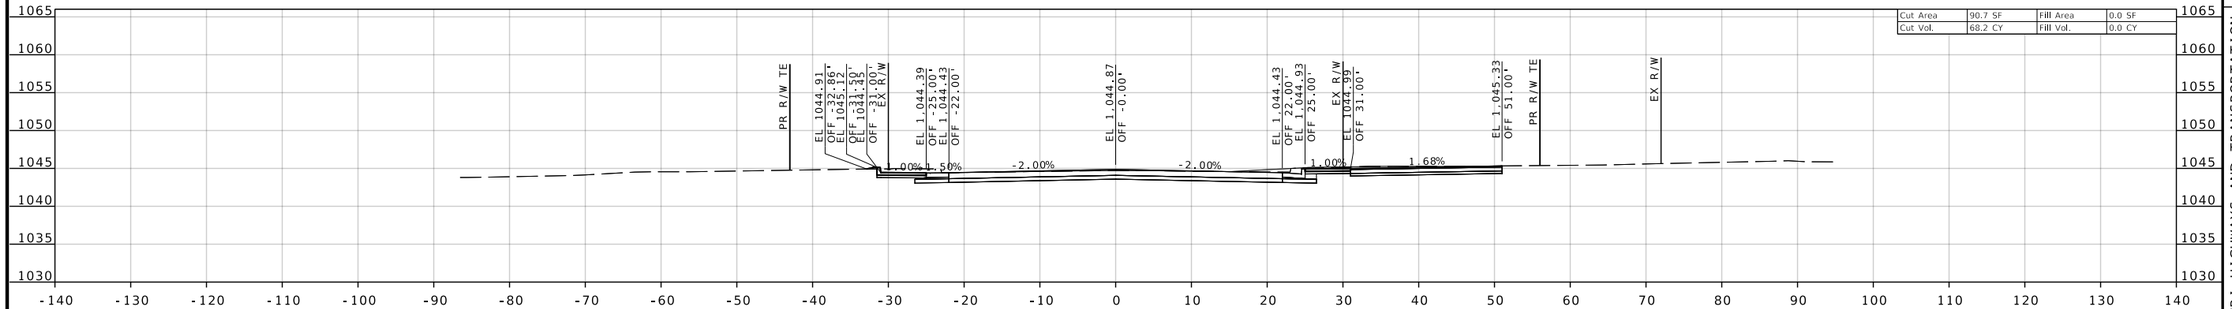

STA 227+75.00

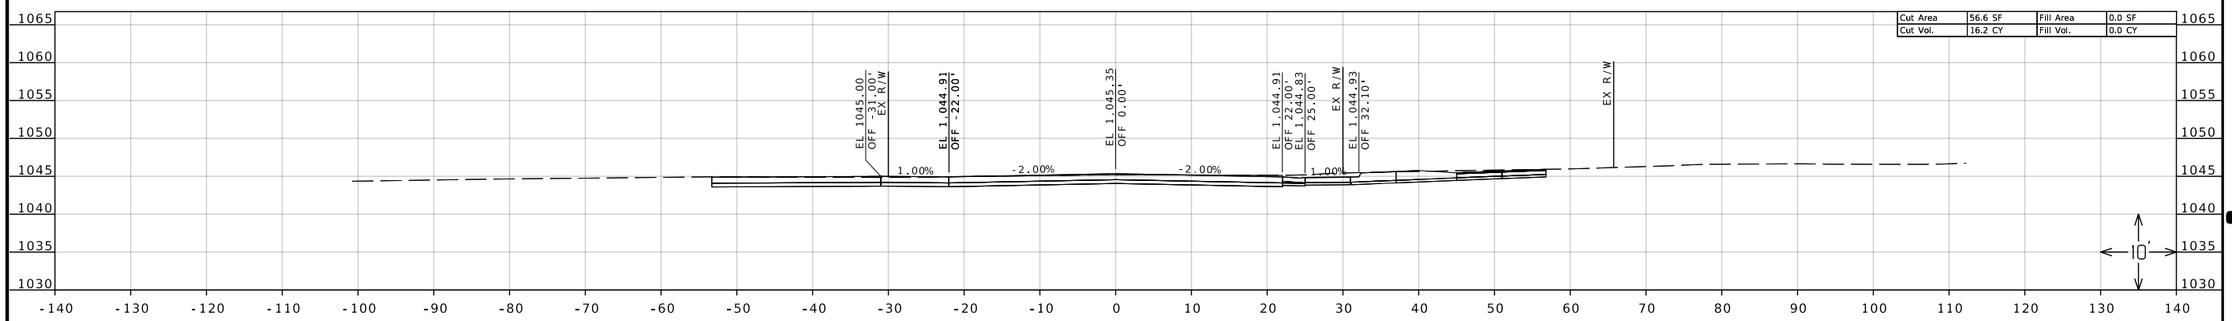

STA 227+50.00

ROUTE 66

REID BRENNEN CATT
NUMBER PE-2010019516

REID BRENNEN CATT-ENGINEER
MO# PE-2010019516

DATE PREPARED
8/8/2025

ROUTE	STATE
66	MO
DISTRICT	SHEET NO.
SW	47

COUNTY
JASPER

JOB NO.
J7S2185B&F

CONTRACT ID.

PROJECT NO.

BRIDGE NO.

DESCRIPTION	DATE

IF A SEAL IS PRESENT ON THIS SHEET IT HAS BEEN ELECTRONICALLY SEALED AND DATED.

MISSOURI HIGHWAYS AND TRANSPORTATION COMMISSION

105 WEST CAPITOL
JEFFERSON CITY, MO 65102
1-888-ASK-MODOT (1-888-275-6636)

olsson
550 ST. LOUIS STREET
SPRINGFIELD, MO 65806
CERTIFICATE OF
AUTHORITY NO. 001592

F:\2021\08501-09000\021-08532\40-Design\Microstation\J7S2185B\plan_sheets\17 Cross Sections\XS_037-048_J7S2185B_I10_ROUTE 66.DGN 2:49:10 PM 8/8/2025

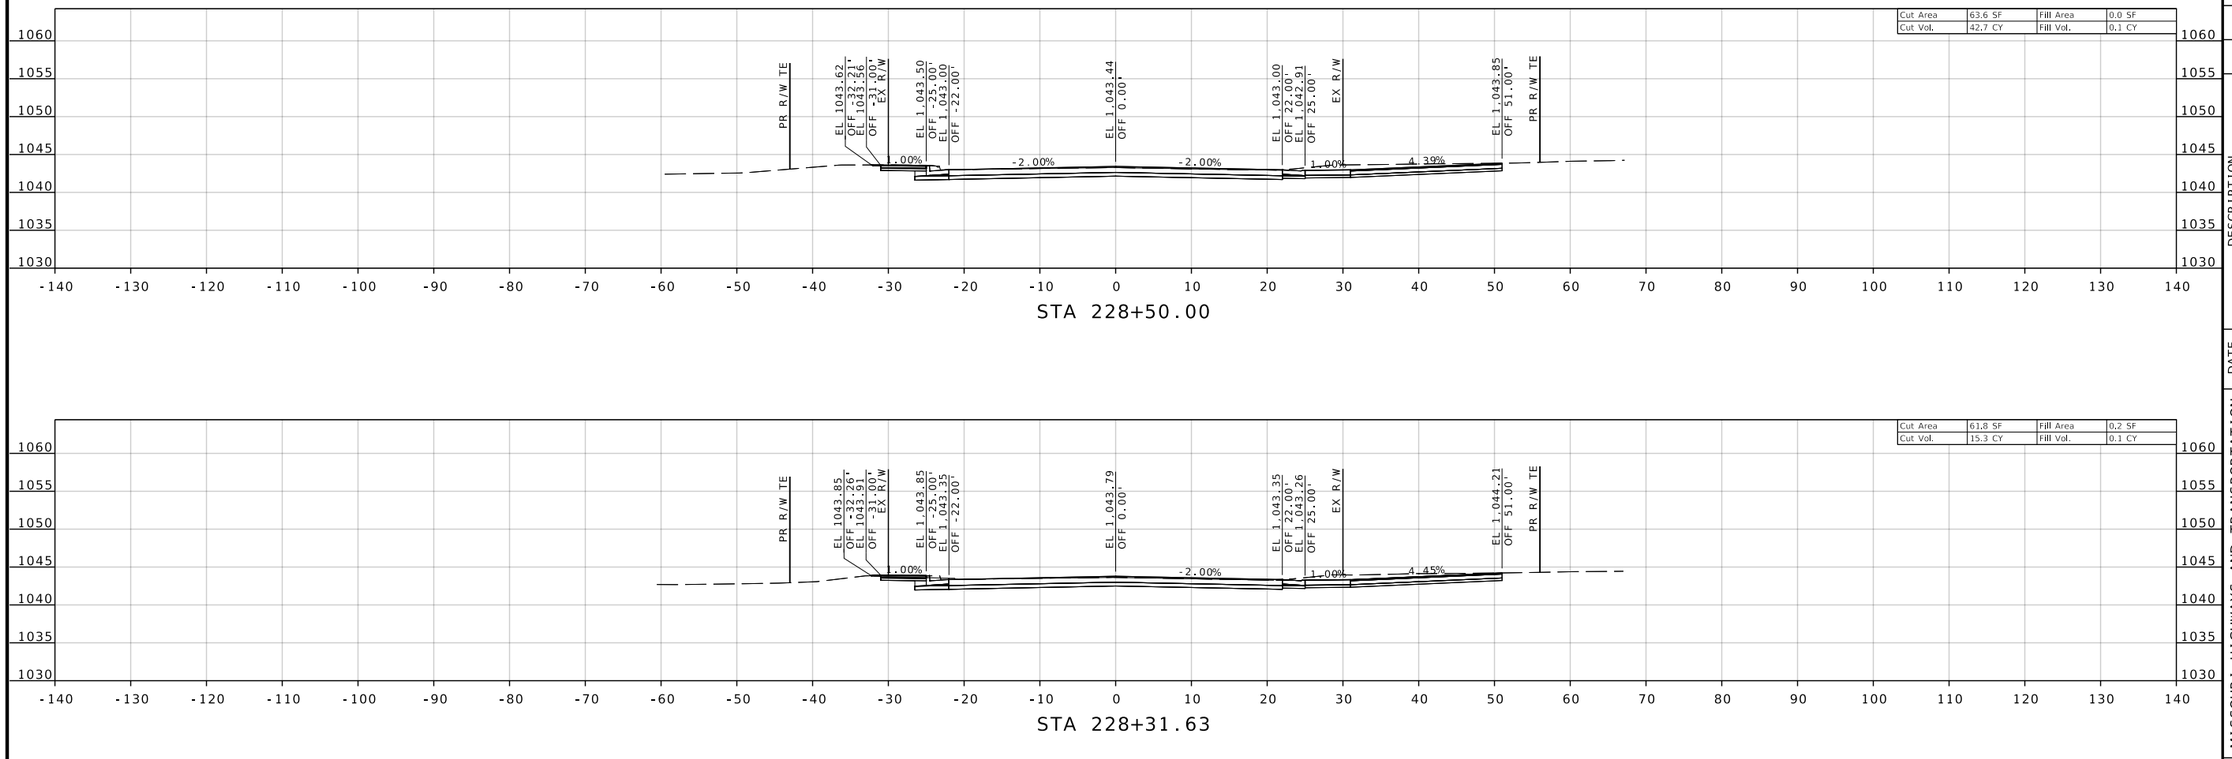

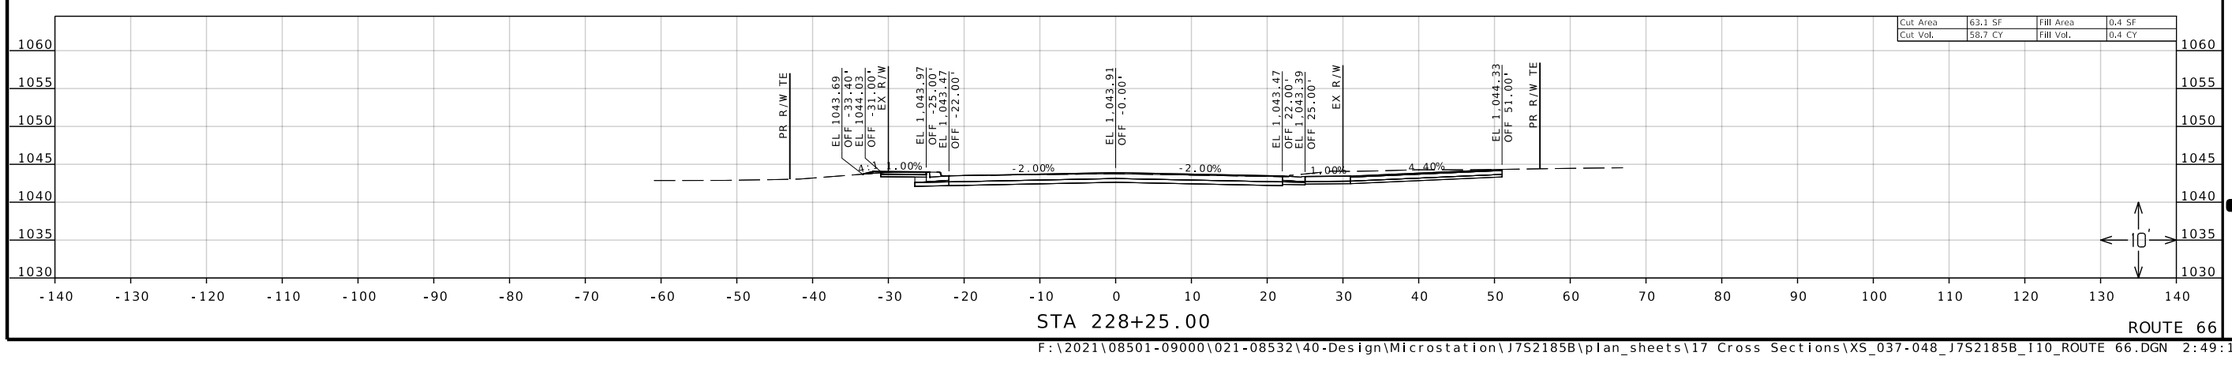

ROUTE 66

REID BRENNEN CATT NUMBER PE-2010019516

REID BRENNEN CATT-ENGINEER
MO# PE-2010019516

DATE PREPARED
8/8/2025

ROUTE	STATE
66	MO
DISTRICT	SHEET NO.
SW	48

COUNTY
JASPER

JOB NO.
J7S2185B&F

CONTRACT ID.

PROJECT NO.

BRIDGE NO.

DESCRIPTION	DATE

IF A SEAL IS PRESENT ON THIS SHEET IT HAS BEEN ELECTRONICALLY SEALED AND DATED.

MISSOURI HIGHWAYS AND TRANSPORTATION COMMISSION

105 WEST CAPITOL
JEFFERSON CITY, MO 65102
1-888-ASK-MODOT (1-888-275-6636)

olsson
550 ST. LOUIS STREET
SPRINGFIELD, MO 65806
CERTIFICATE OF
AUTHORITY NO. 001592

F:\2021\08501-09000\021-08532\40-Design\Microstation\J7S2185B\plan_sheets\17 Cross Sections\XS_037-048_J7S2185B_I10_ROUTE 66.DGN 2:49:19 PM 8/8/2025

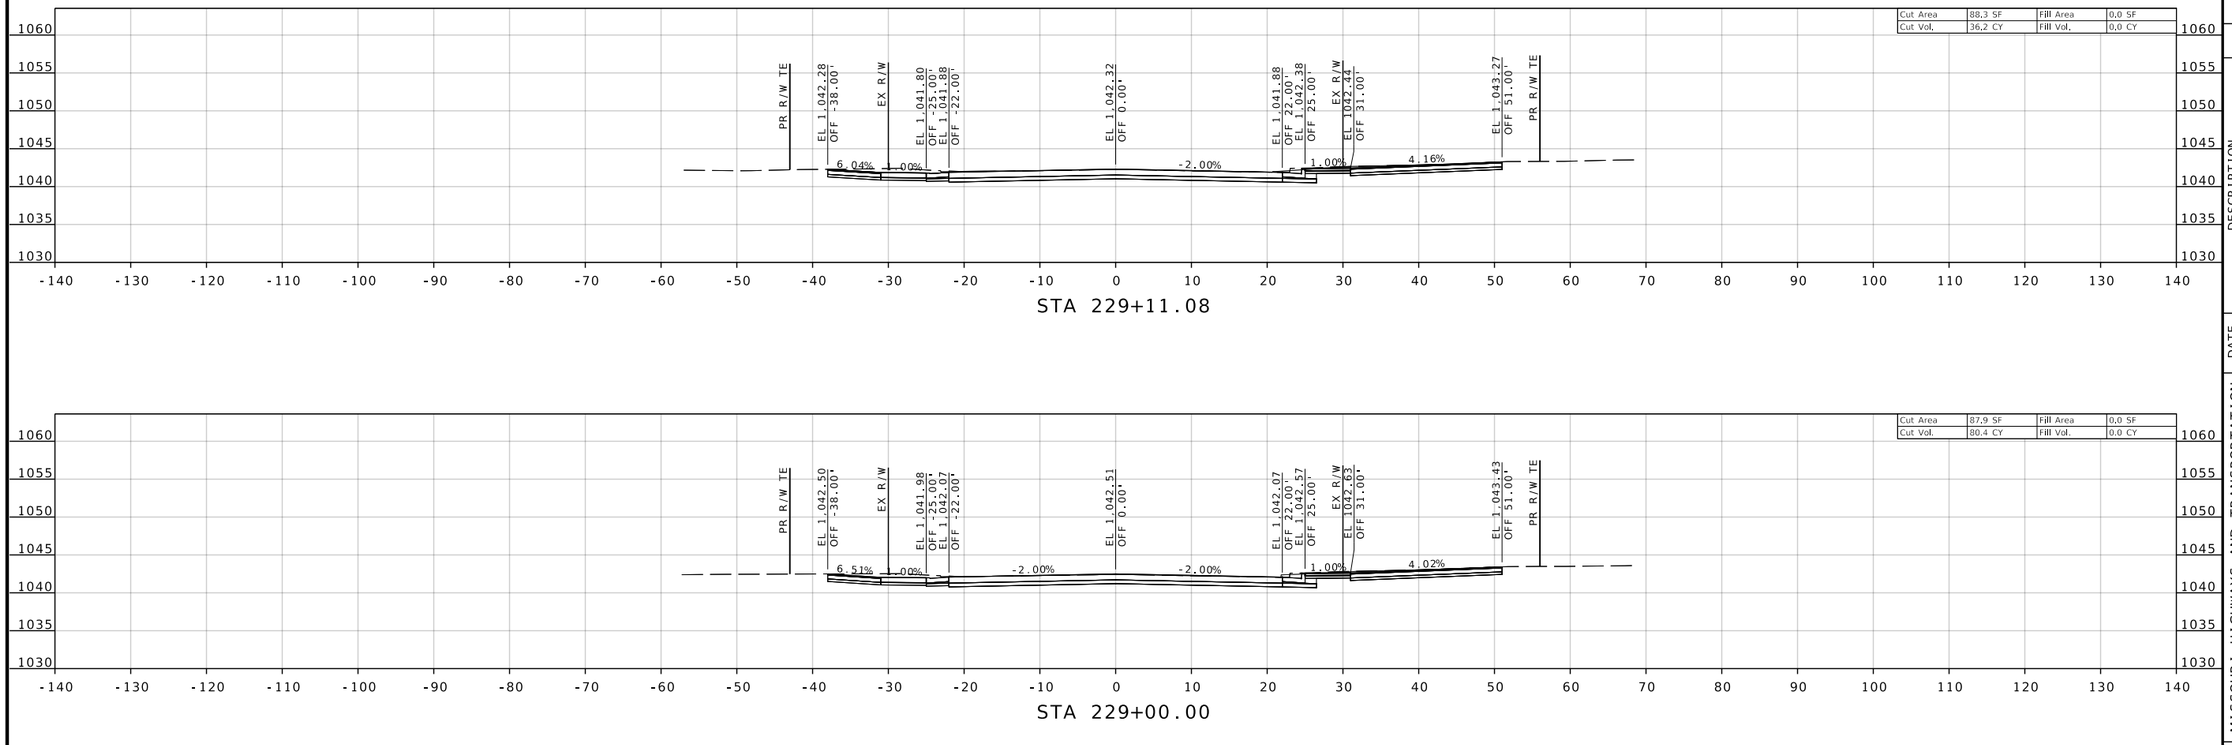

REID BRENNEN CATT NUMBER PE-2010019516

REID BRENNEN CATT-ENGINEER
MO# PE-2010019516

DATE PREPARED
8/8/2025

ROUTE	STATE
66	MO
DISTRICT	SHEET NO.
SW	49

COUNTY
JASPER

JOB NO.
J7S2185B&F

CONTRACT ID.

PROJECT NO.

BRIDGE NO.

DESCRIPTION	DATE

IF A SEAL IS PRESENT ON THIS SHEET IT HAS BEEN ELECTRONICALLY SEALED AND DATED.

MISSOURI HIGHWAYS AND TRANSPORTATION COMMISSION
105 WEST CAPITOL
JEFFERSON CITY, MO 65102
1-888-ASK-MODOT (1-888-275-6636)

olsson
550 ST. LOUIS STREET
SPRINGFIELD, MO 65806
CERTIFICATE OF
AUTHORITY NO. 001592

F:\2021\08501-09000\021-08532\40-Design\Microstation\J7S2185B\plan_sheets\17 Cross Sections\XS_049-060_J7S2185B_I10_ROUTE 66.dgn 2:49:30 PM 8/8/2025

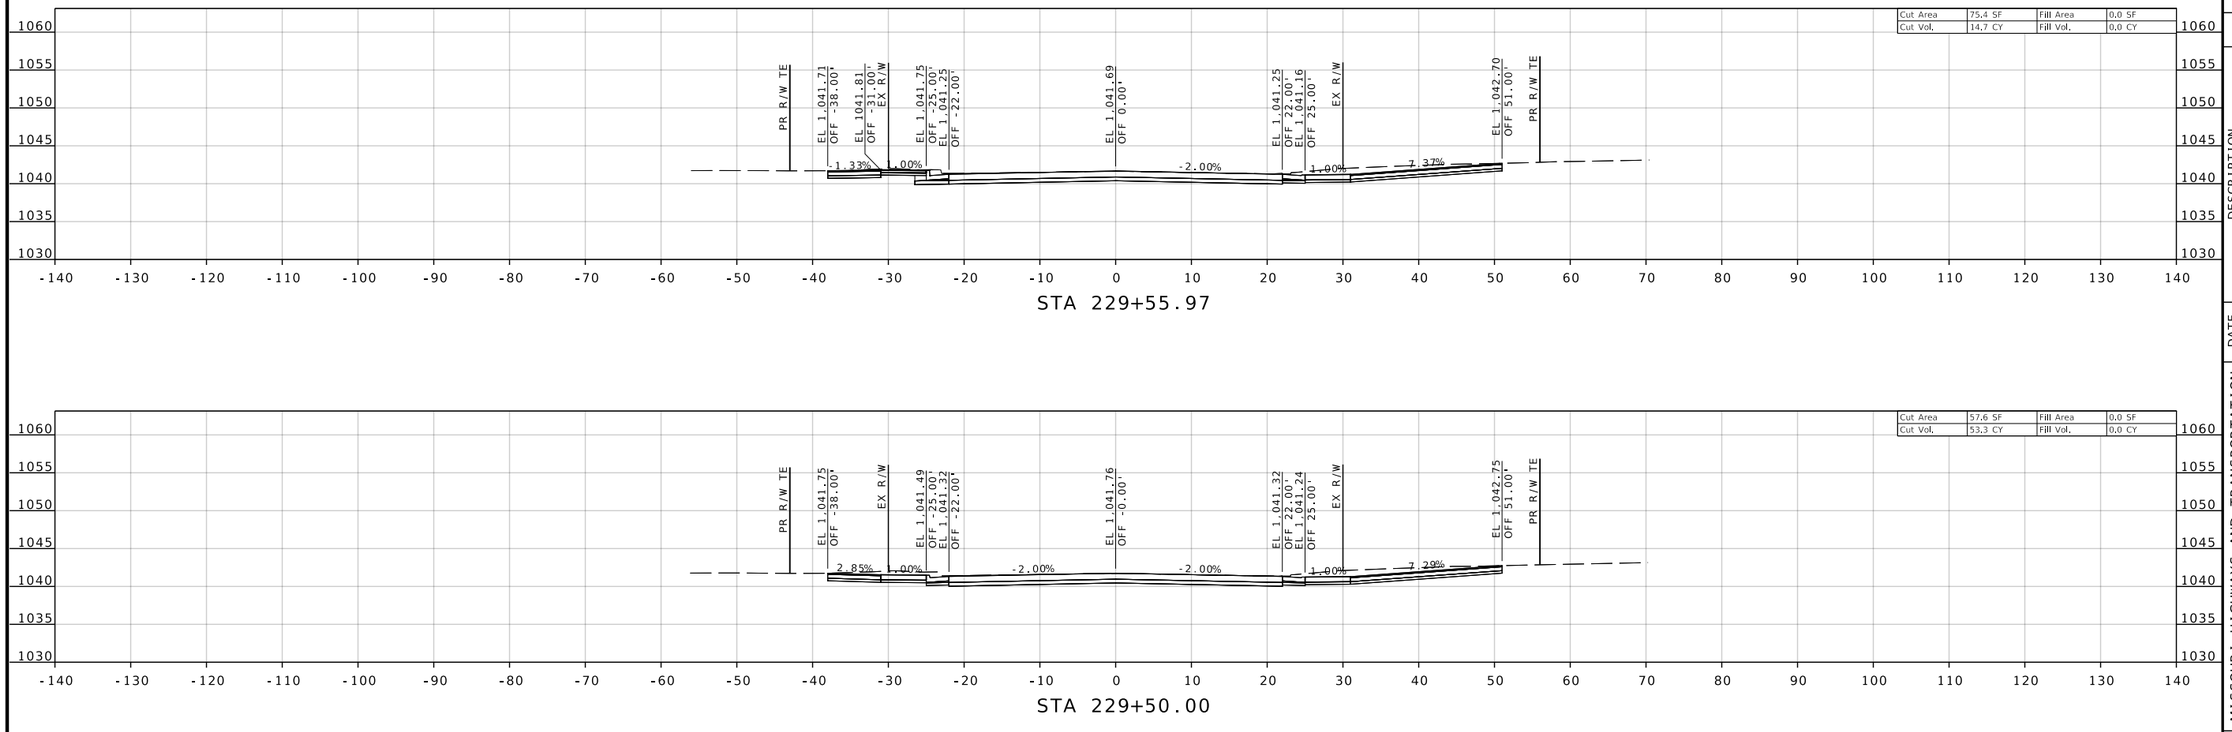

REID BRENNEN CATT NUMBER PE-2010019516

REID BRENNEN CATT-ENGINEER
MO# PE-2010019516

DATE PREPARED
8/8/2025

ROUTE	STATE
66	MO
DISTRICT	SHEET NO.
SW	50

COUNTY
JASPER

JOB NO.
J7S2185B&F

CONTRACT ID.

PROJECT NO.

BRIDGE NO.

DESCRIPTION	DATE

IF A SEAL IS PRESENT ON THIS SHEET IT HAS BEEN ELECTRONICALLY SEALED AND DATED.

MISSOURI HIGHWAYS AND TRANSPORTATION COMMISSION

105 WEST CAPITOL
JEFFERSON CITY, MO 65102
1-888-ASK-MODOT (1-888-275-6636)

olsson
550 ST. LOUIS STREET
SPRINGFIELD, MO 65806
CERTIFICATE OF
AUTHORITY NO. 001592

ROUTE 66

F:\2021\08501-09000\021-08532\40-Design\Microstation\J7S2185B\plan_sheets\17 Cross Sections\XS_049-060_J7S2185B_I10_ROUTE 66.dgn 2:49:38 PM 8/8/2025

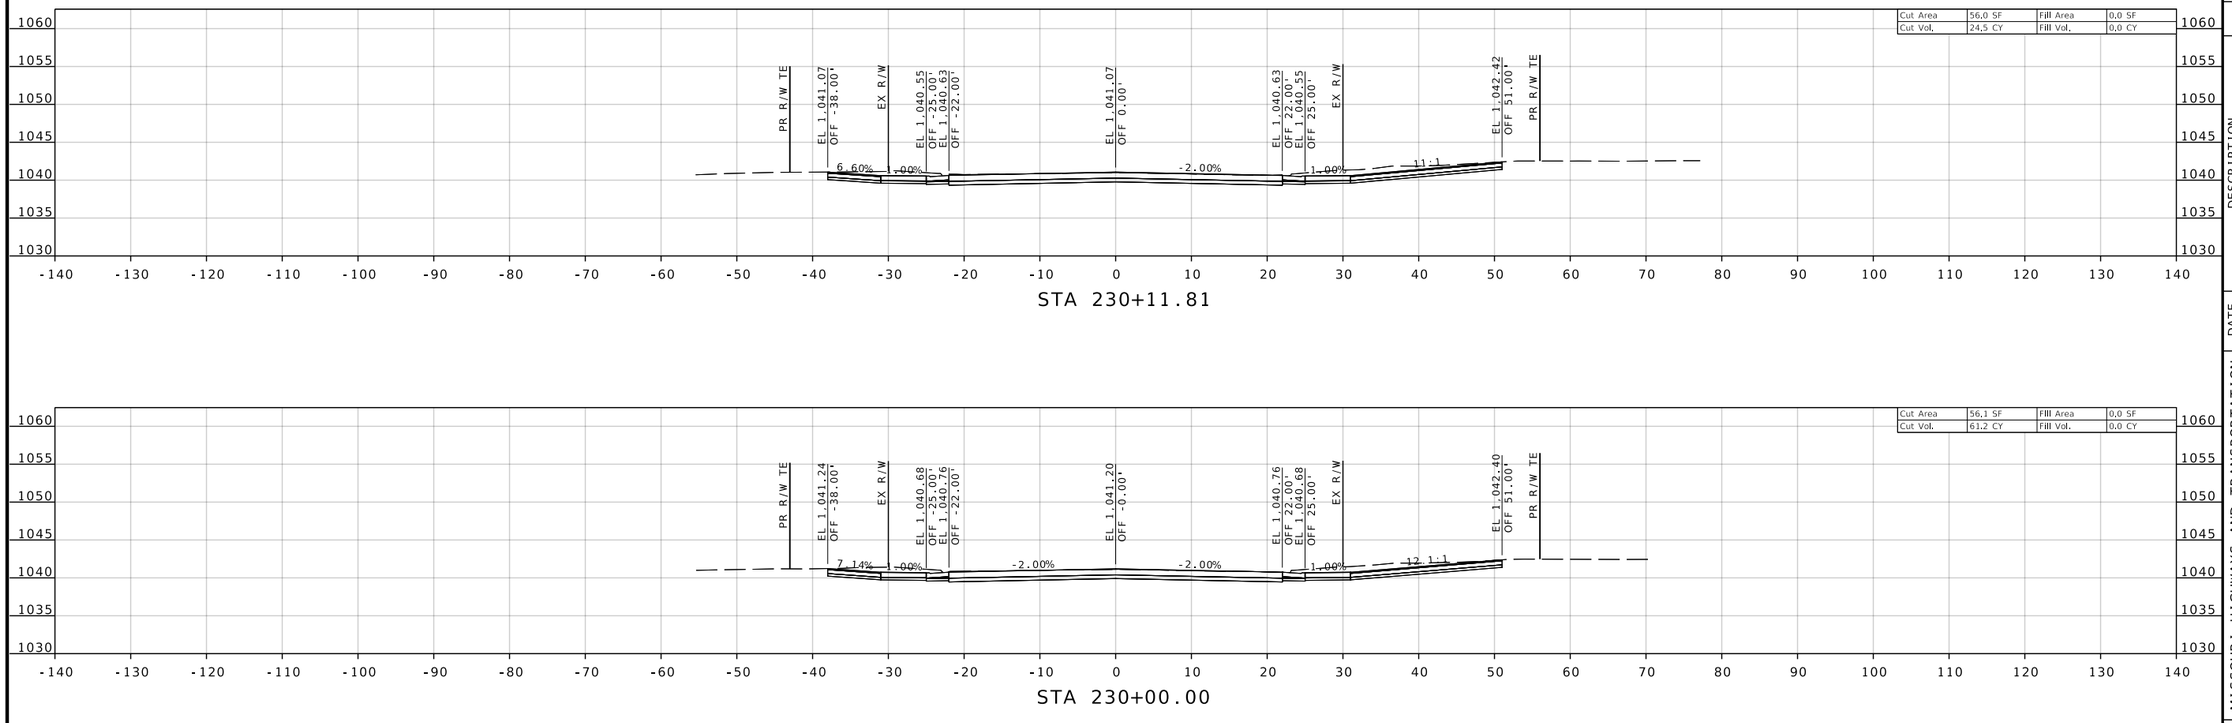

REID BRENNEN CATT NUMBER PE-2010019516

REID BRENNEN CATT-ENGINEER
MO# PE-2010019516

DATE PREPARED
8/8/2025

ROUTE	STATE
66	MO
DISTRICT	SHEET NO.
SW	51

COUNTY
JASPER

JOB NO.
J7S2185B&F

CONTRACT ID.

PROJECT NO.

BRIDGE NO.

DESCRIPTION	DATE

IF A SEAL IS PRESENT ON THIS SHEET IT HAS BEEN ELECTRONICALLY SEALED AND DATED.

MISSOURI HIGHWAYS AND TRANSPORTATION COMMISSION

105 WEST CAPITOL
JEFFERSON CITY, MO 65102
1-888-ASK-MODOT (1-888-275-6636)

olsson
550 ST. LOUIS STREET
SPRINGFIELD, MO 65806
CERTIFICATE OF
AUTHORITY NO. 001592

ROUTE 66

F:\2021\08501-09000\021-08532\40-Design\Microstation\J7S2185B\plan_sheets\17 Cross Sections\XS_049-060_J7S2185B_110_ROUTE 66.dgn 2:49:47 PM 8/8/2025

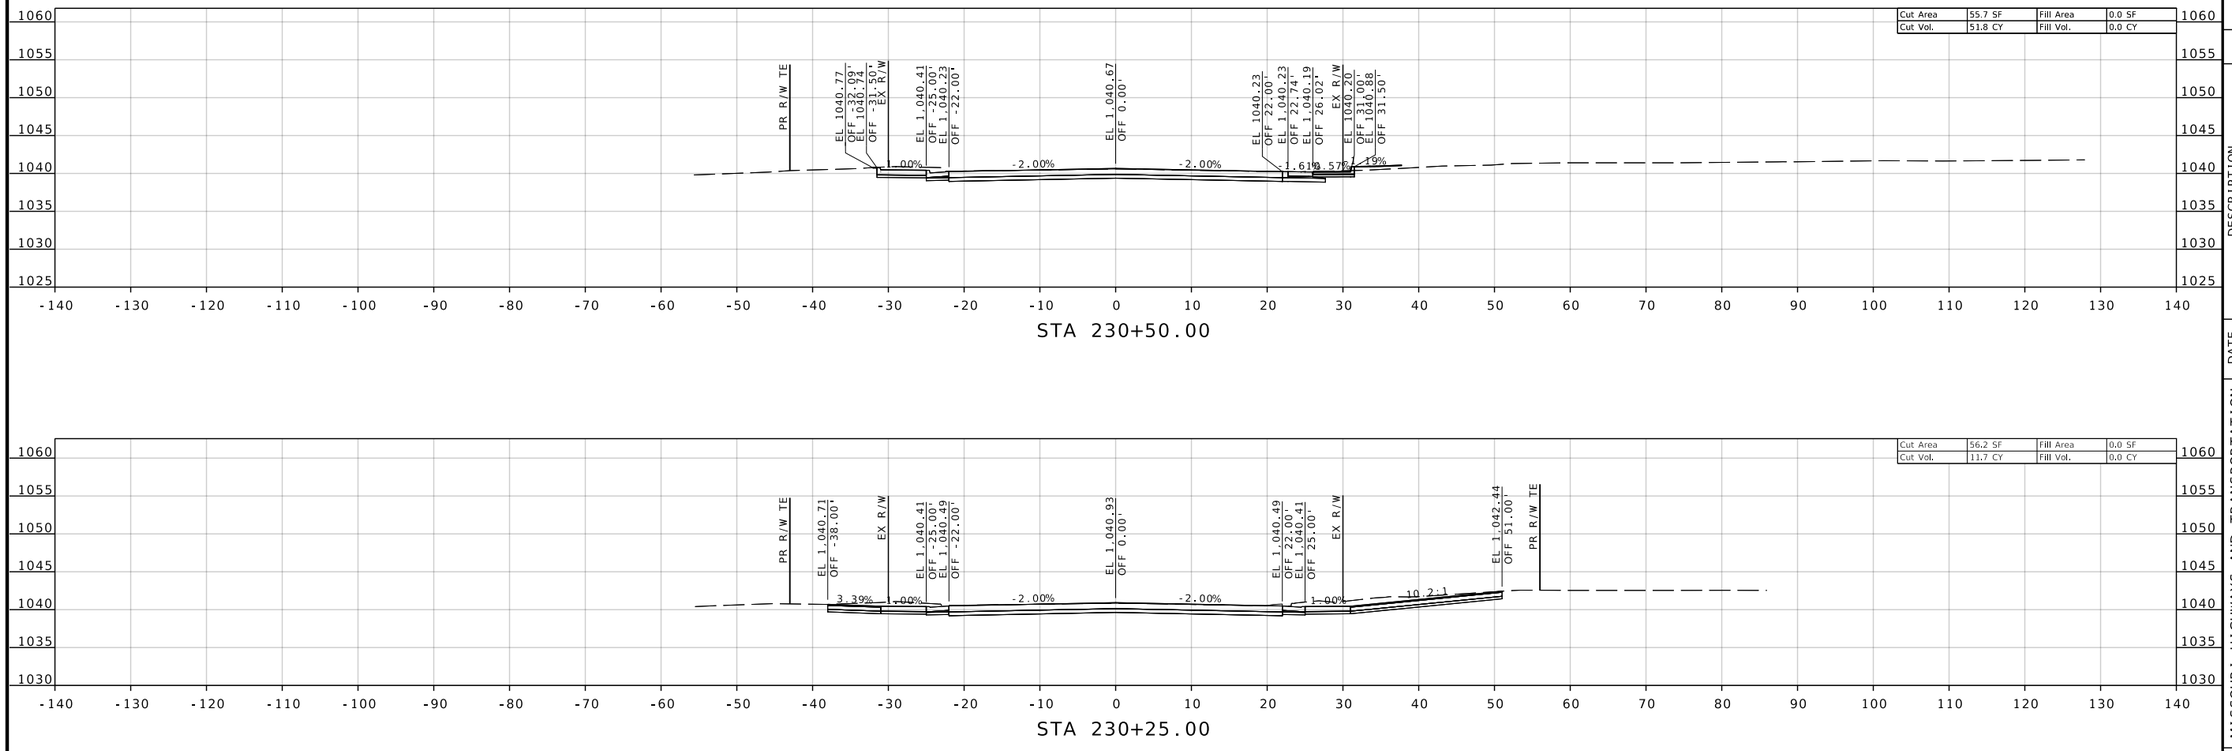

REID BRENNEN CATT NUMBER PE-2010019516

REID BRENNEN CATT-ENGINEER
MO# PE-2010019516

DATE PREPARED
8/8/2025

ROUTE	STATE
66	MO
DISTRICT	SHEET NO.
SW	52

COUNTY
JASPER

JOB NO.
J7S2185B&F

CONTRACT ID.

PROJECT NO.

BRIDGE NO.

DESCRIPTION	DATE

IF A SEAL IS PRESENT ON THIS SHEET IT HAS BEEN ELECTRONICALLY SEALED AND DATED.

MISSOURI HIGHWAYS AND TRANSPORTATION COMMISSION

105 WEST CAPITOL
JEFFERSON CITY, MO 65102
1-888-ASK-MODOT (1-888-275-6636)

olsson
550 ST. LOUIS STREET
SPRINGFIELD, MO 65806
CERTIFICATE OF
AUTHORITY NO. 001592

F:\2021\08501-09000\021-08532\40-Design\Microstation\J7S2185B\plan_sheets\17 Cross Sections\XS_049-060_J7S2185B_I10_ROUTE 66.dgn 2:49:54 PM 8/8/2025

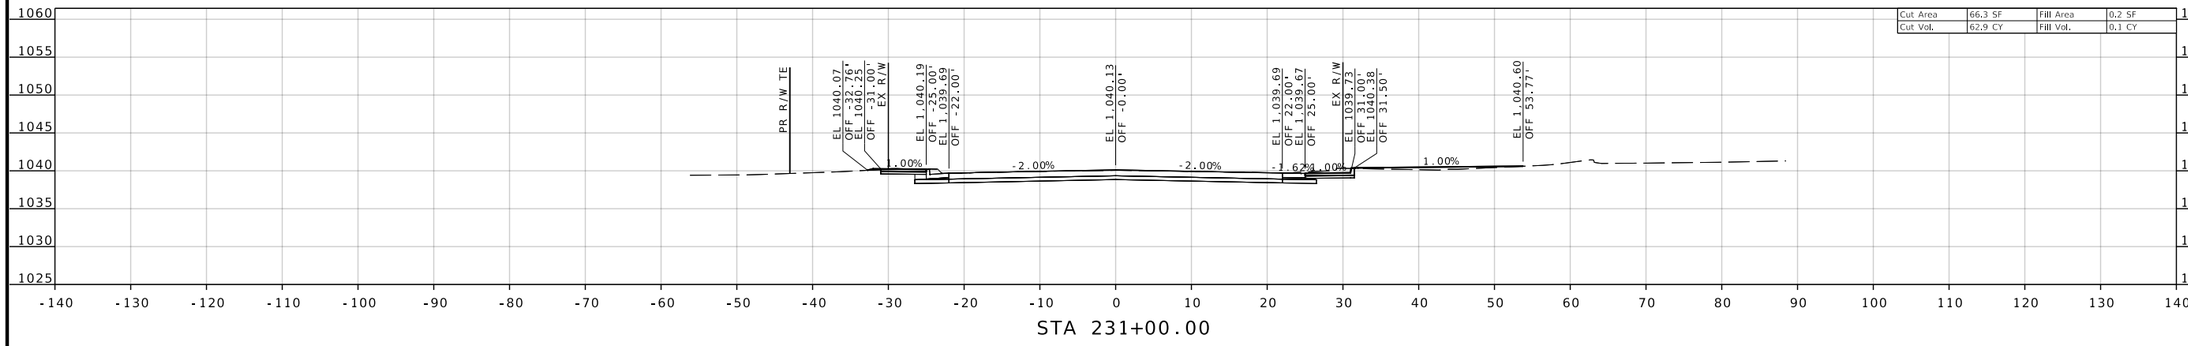

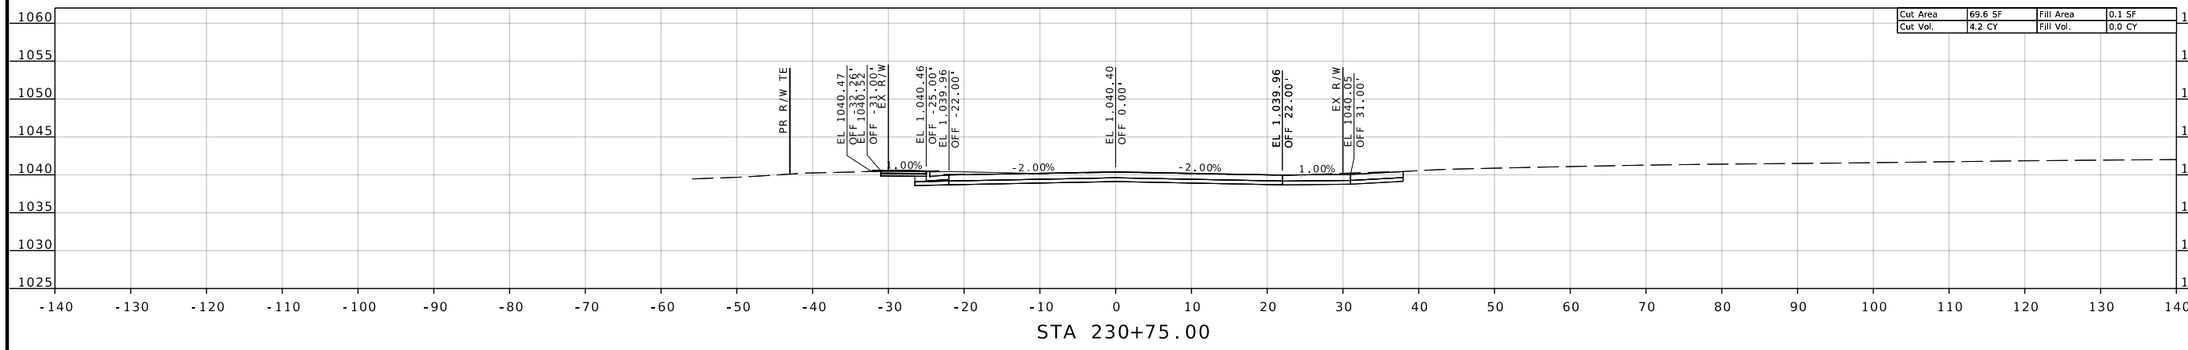

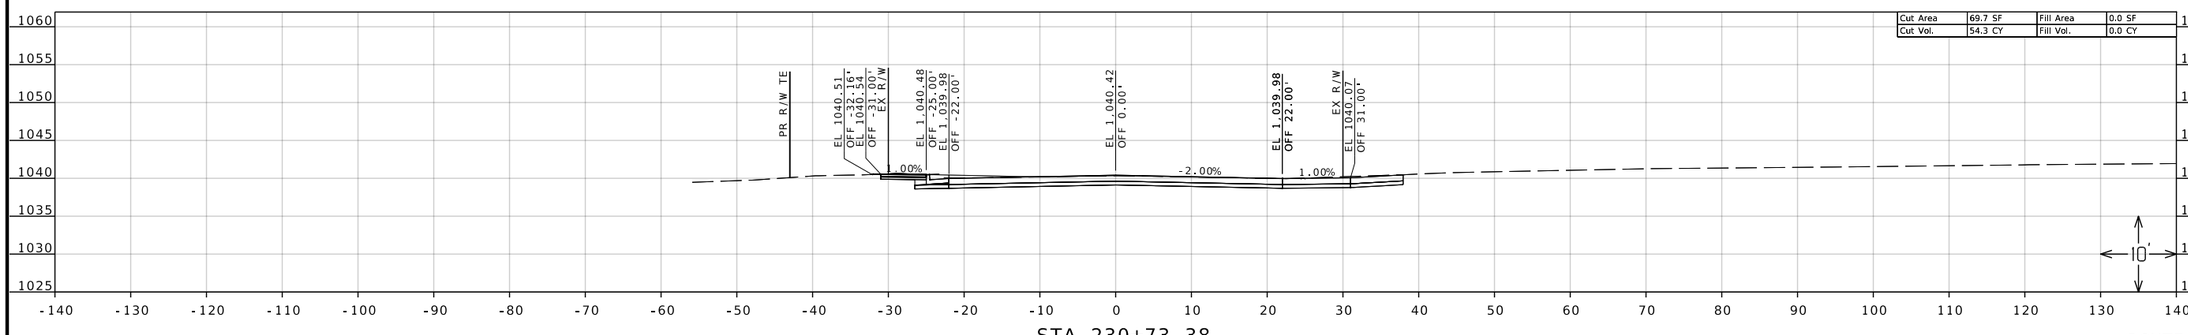

ROUTE 66

F:\2021\08501-09000\021-08532\40-Design\Microstation\J7S2185B\plan_sheets\17 Cross Sections\XS_049-060_J7S2185B_I10_ROUTE 66.dgn 2:50:03 PM 8/8/2025

REID
BRENNEN CATT
NUMBER
PE-2010019516

REID BRENNEN CATT-ENGINEER
MO# PE-2010019516

DATE PREPARED
8/8/2025

ROUTE	STATE
66	MO
DISTRICT	SHEET NO.
SW	53

COUNTY
JASPER

JOB NO.
J7S2185B&F

CONTRACT ID.

PROJECT NO.

BRIDGE NO.

DESCRIPTION

DATE

IF A SEAL IS PRESENT ON THIS SHEET IT HAS BEEN ELECTRONICALLY SEALED AND DATED.

MISSOURI HIGHWAYS AND TRANSPORTATION COMMISSION

105 WEST CAPITOL
JEFFERSON CITY, MO 65102
1-888-ASK-MODOT (1-888-275-6636)

olsson
550 ST. LOUIS STREET
SPRINGFIELD, MO 65806
CERTIFICATE OF
AUTHORITY NO. 001592

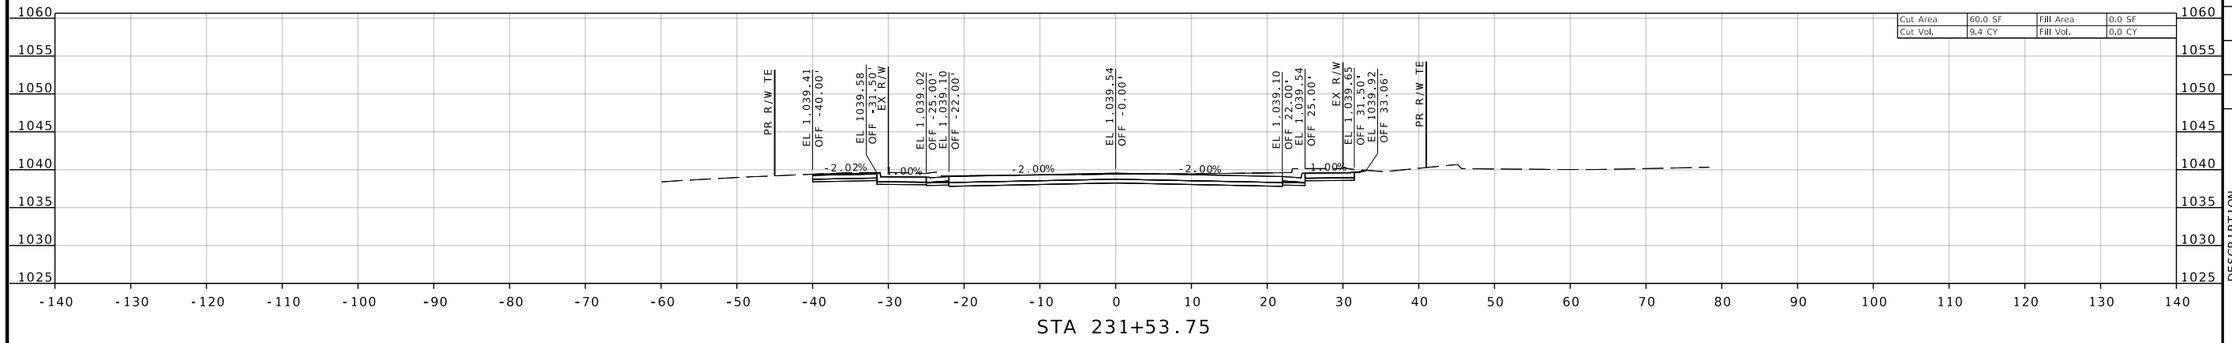

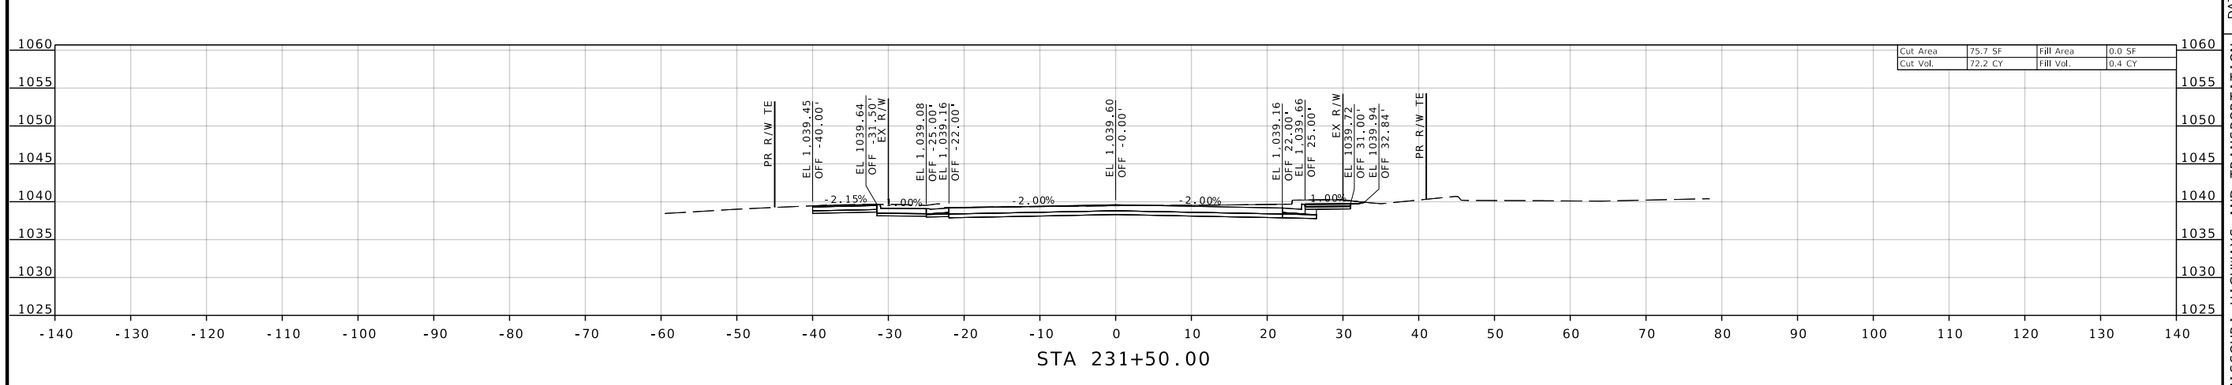

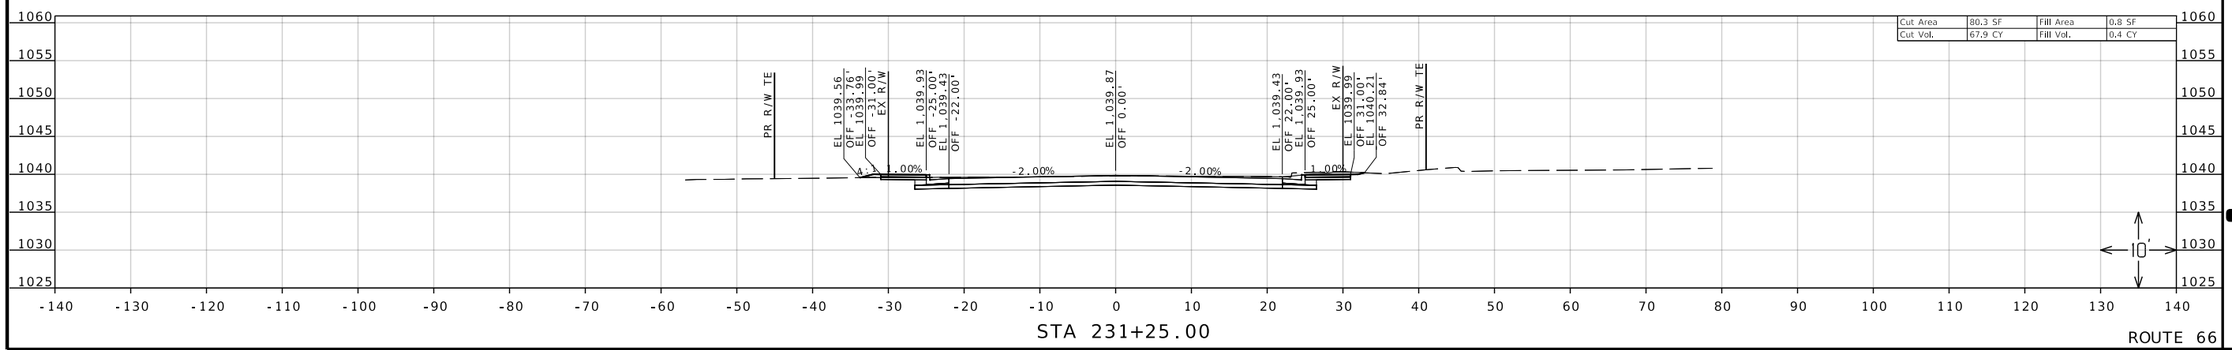

ROUTE 66

F:\2021\08501-09000\021-08532\40-Design\Microstation\J7S2185B\plan_sheets\17 Cross Sections\XS_049-060_J7S2185B_I10_ROUTE 66.dgn 2:50:10 PM 8/8/2025

REID BRENNEN CATT NUMBER PE-2010019516

REID BRENNEN CATT-ENGINEER
MO# PE-2010019516

DATE PREPARED
8/8/2025

ROUTE	STATE
66	MO
DISTRICT	SHEET NO.
SW	54

COUNTY
JASPER

JOB NO.
J7S2185B&F

CONTRACT ID.

PROJECT NO.

BRIDGE NO.

DESCRIPTION	DATE

IF A SEAL IS PRESENT ON THIS SHEET IT HAS BEEN ELECTRONICALLY SEALED AND DATED.

MISSOURI HIGHWAYS AND TRANSPORTATION COMMISSION

105 WEST CAPITOL
JEFFERSON CITY, MO 65102
1-888-ASK-MODOT (1-888-275-6636)

olsson
550 ST. LOUIS STREET
SPRINGFIELD, MO 65806
CERTIFICATE OF
AUTHORITY NO. 001592

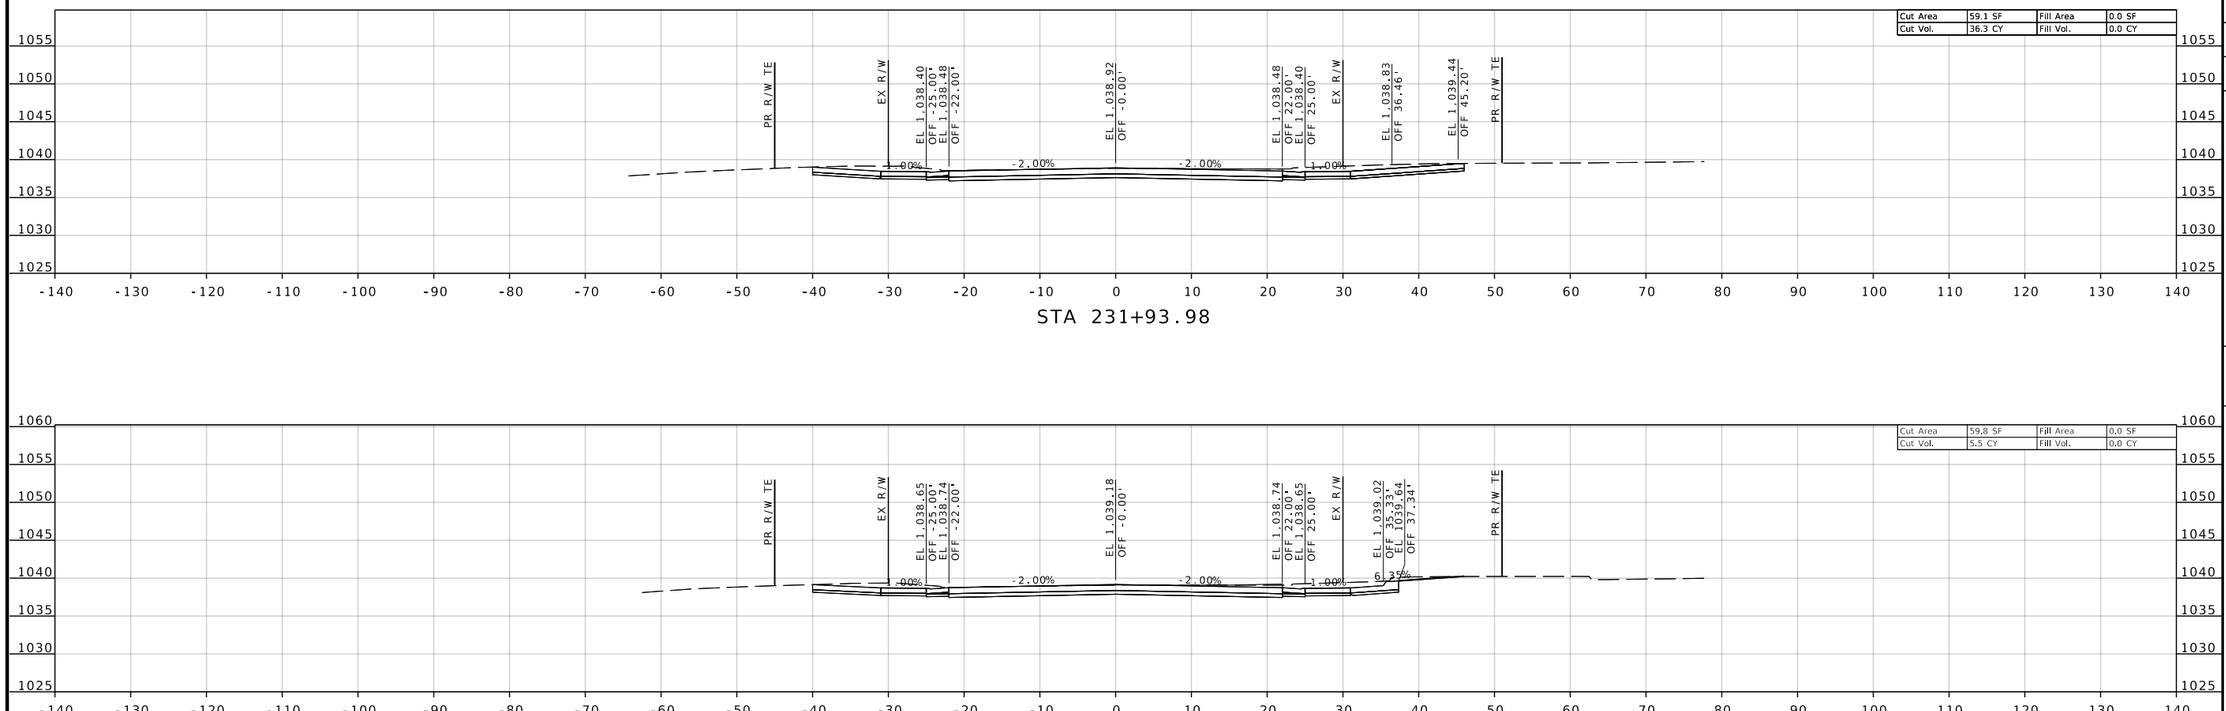

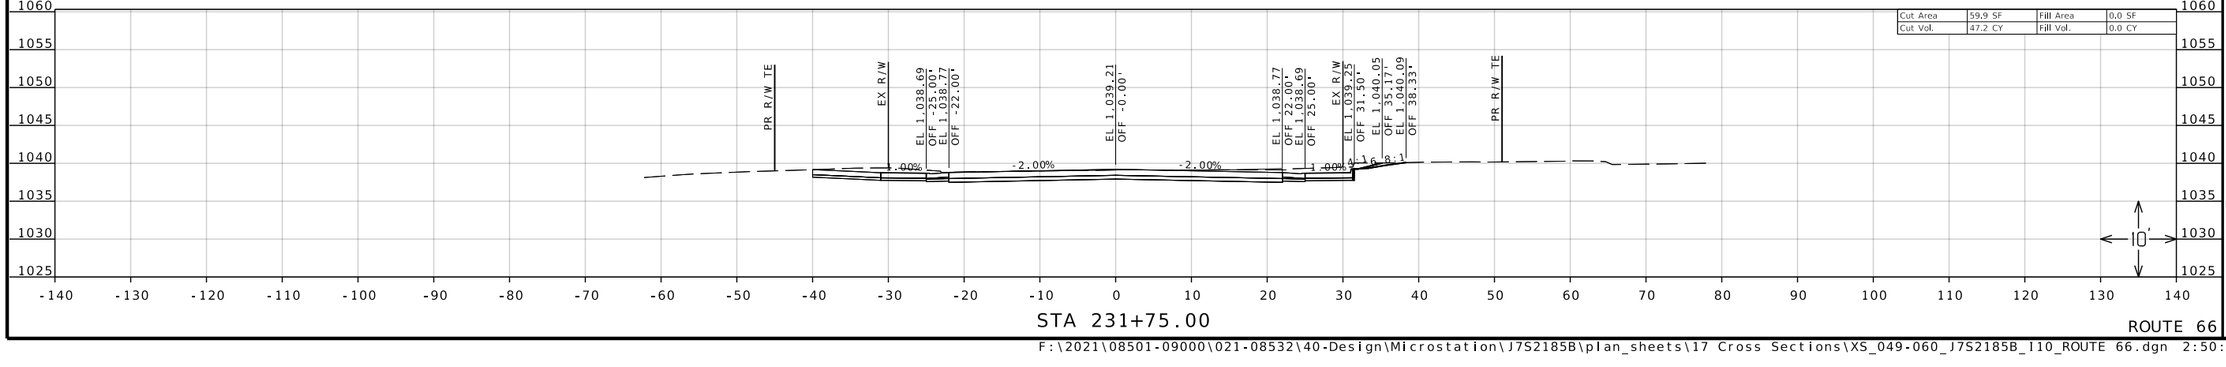

ROUTE 66

REID BRENNEN CATT NUMBER PE-2010019516

REID BRENNEN CATT-ENGINEER
MO# PE-2010019516

DATE PREPARED
8/8/2025

ROUTE	STATE
66	MO
DISTRICT	SHEET NO.
SW	55

COUNTY
JASPER

JOB NO.
J7S2185B&F

CONTRACT ID.

PROJECT NO.

BRIDGE NO.

DESCRIPTION	DATE

IF A SEAL IS PRESENT ON THIS SHEET IT HAS BEEN ELECTRONICALLY SEALED AND DATED.

MISSOURI HIGHWAYS AND TRANSPORTATION COMMISSION

105 WEST CAPITOL
JEFFERSON CITY, MO 65102
1-888-ASK-MODOT (1-888-275-6636)

olsson
550 ST. LOUIS STREET
SPRINGFIELD, MO 65806
CERTIFICATE OF
AUTHORITY NO. 001592

F:\2021\08501-09000\021-08532\40-Design\Microstation\J7S2185B\plan_sheets\17 Cross Sections\XS_049-060_J7S2185B_I10_ROUTE 66.dgn 2:50:19 PM 8/8/2025

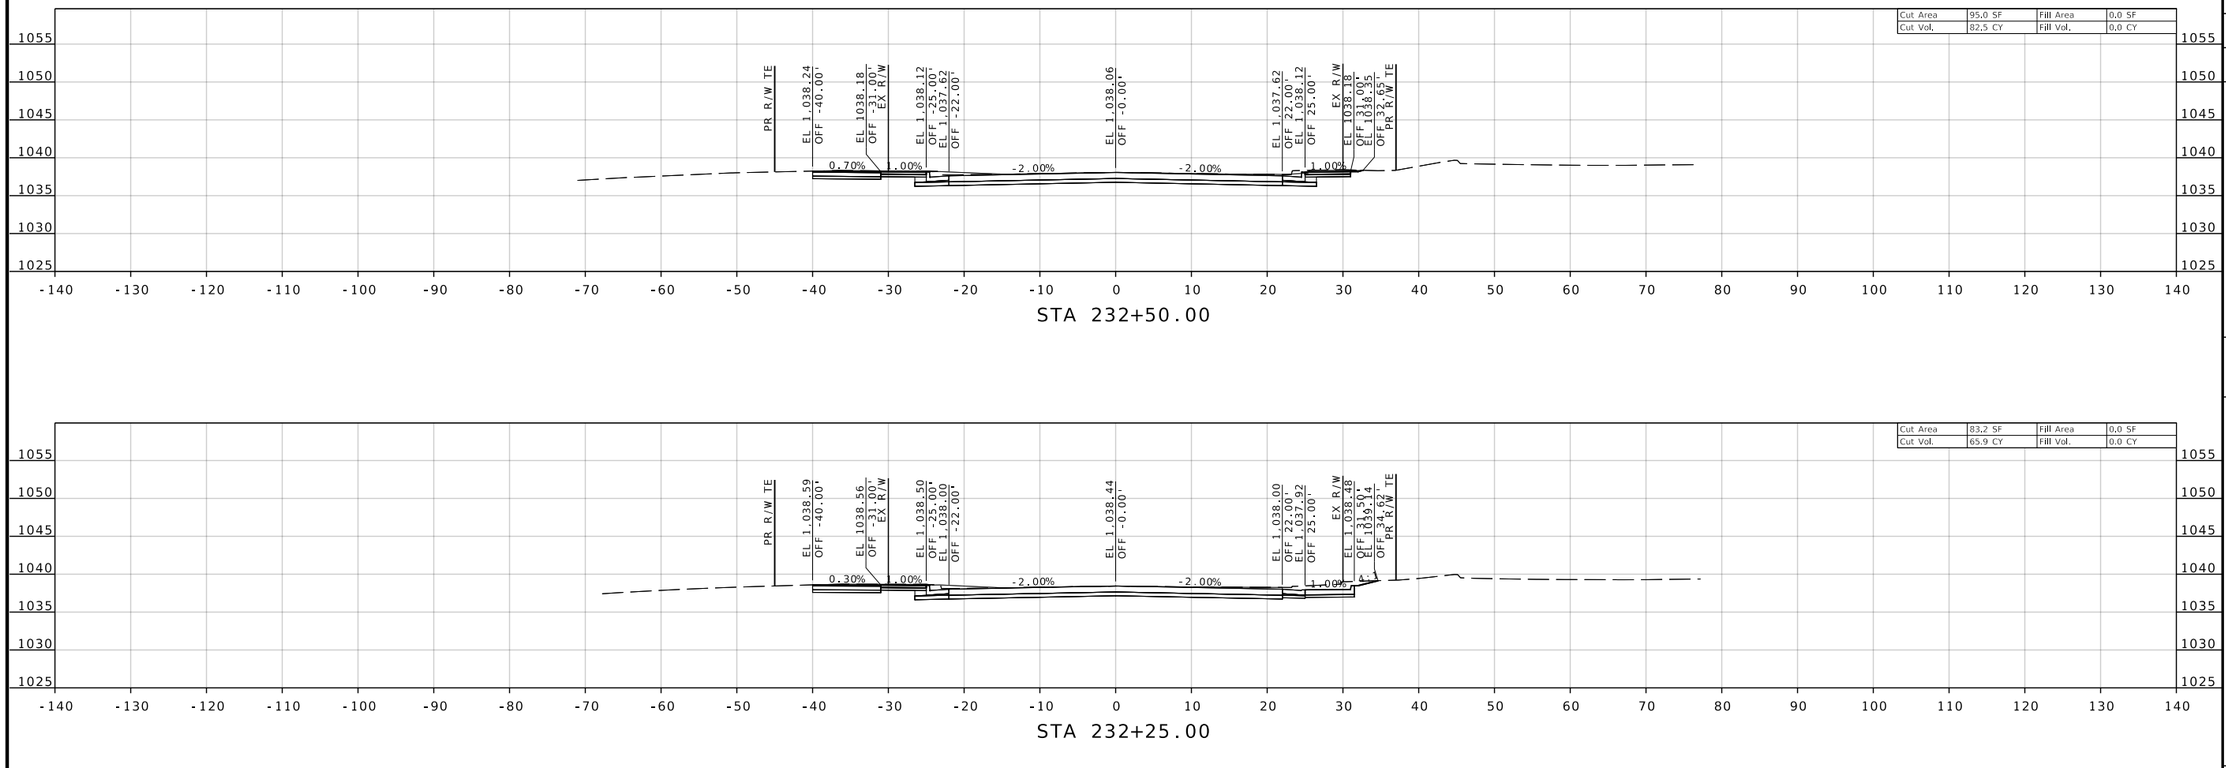

STA 232+50.00

STA 232+25.00

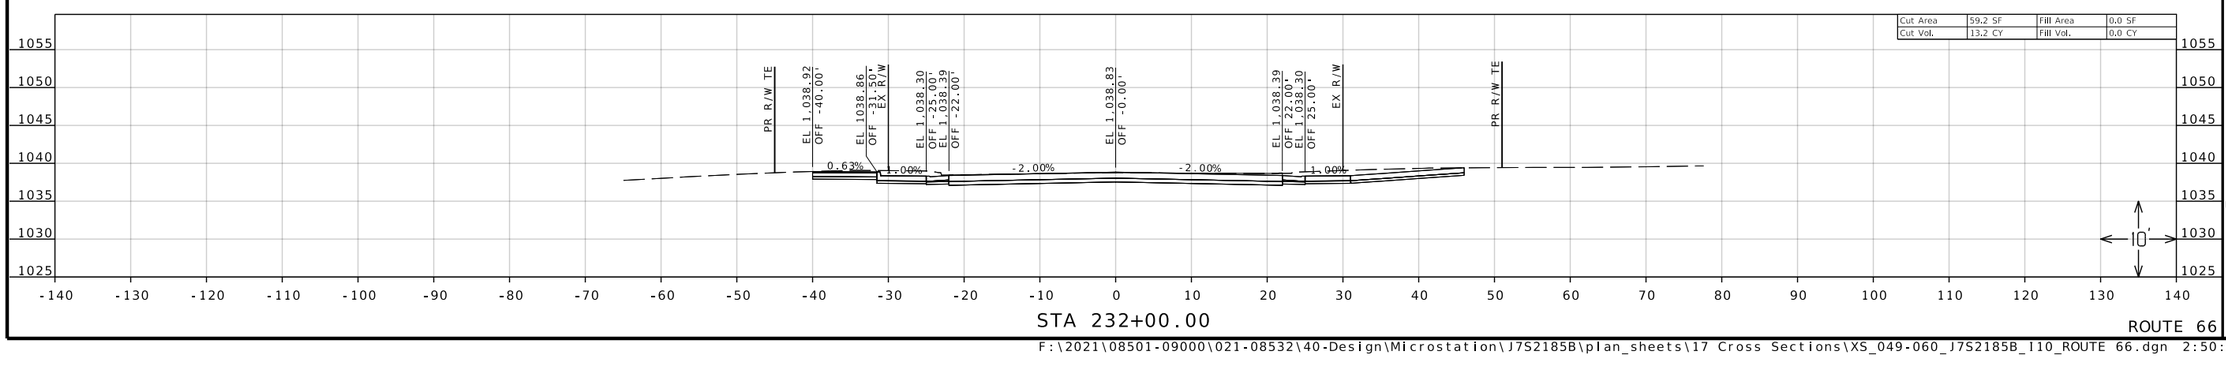

STA 232+00.00

ROUTE 66

REID BRENNEN CATT NUMBER PE-2010019516

REID BRENNEN CATT-ENGINEER
MO# PE-2010019516

DATE PREPARED
8/8/2025

ROUTE	STATE
66	MO
DISTRICT	SHEET NO.
SW	56

COUNTY
JASPER

JOB NO.
J7S2185B&F

CONTRACT ID.

PROJECT NO.

BRIDGE NO.

DESCRIPTION

DATE

MISSOURI HIGHWAYS AND TRANSPORTATION COMMISSION

105 WEST CAPITOL
JEFFERSON CITY, MO 65102
1-888-ASK-MODOT (1-888-275-6636)

olsson
550 ST. LOUIS STREET
SPRINGFIELD, MO 65806
CERTIFICATE OF
AUTHORITY NO. 001592

IF A SEAL IS PRESENT ON THIS SHEET IT HAS BEEN ELECTRONICALLY SEALED AND DATED.

F:\2021\08501-09000\021-08532\40-Design\Microstation\J7S2185B\plan_sheets\17 Cross Sections\XS_049-060_J7S2185B_I10_ROUTE 66.dgn 2:50:27 PM 8/8/2025

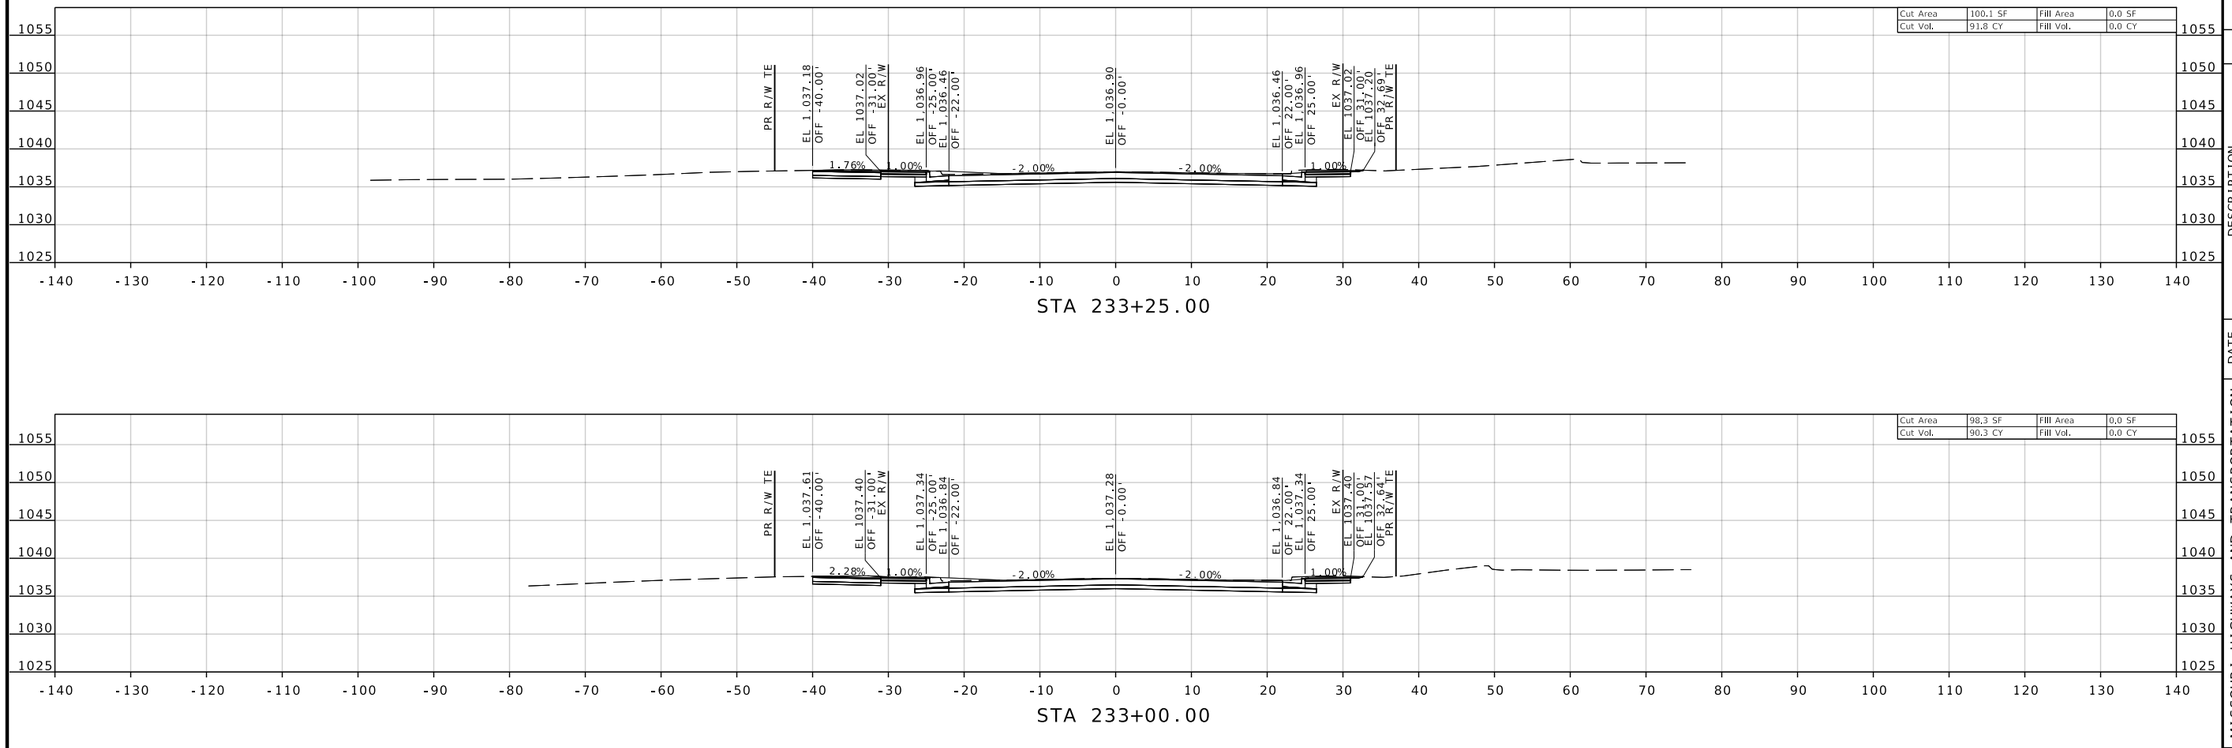

REID BRENNEN CATT NUMBER PE-2010019516

REID BRENNEN CATT-ENGINEER
MO# PE-2010019516

DATE PREPARED
8/8/2025

ROUTE	STATE
66	MO
DISTRICT	SHEET NO.
SW	57

COUNTY
JASPER

JOB NO.
J7S2185B&F

CONTRACT ID.

PROJECT NO.

BRIDGE NO.

DESCRIPTION	DATE

IF A SEAL IS PRESENT ON THIS SHEET IT HAS BEEN ELECTRONICALLY SEALED AND DATED.

MISSOURI HIGHWAYS AND TRANSPORTATION COMMISSION

105 WEST CAPITOL
JEFFERSON CITY, MO 65102
1-888-ASK-MODOT (1-888-275-6636)

olsson
550 ST. LOUIS STREET
SPRINGFIELD, MO 65806
CERTIFICATE OF
AUTHORITY NO. 001592

F:\2021\08501-09000\021-08532\40-Design\Microstation\J7S2185B\plan_sheets\17 Cross Sections\XS_049-060_J7S2185B_I10_ROUTE 66.dgn 2:50:36 PM 8/8/2025

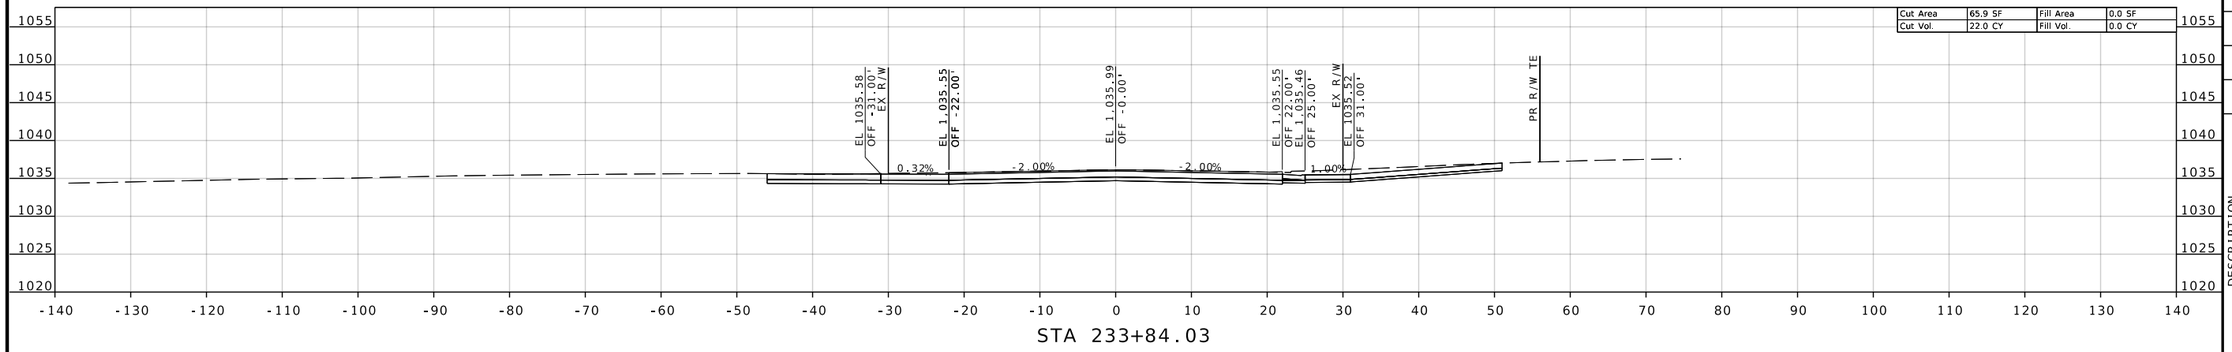

STA 233+84.03

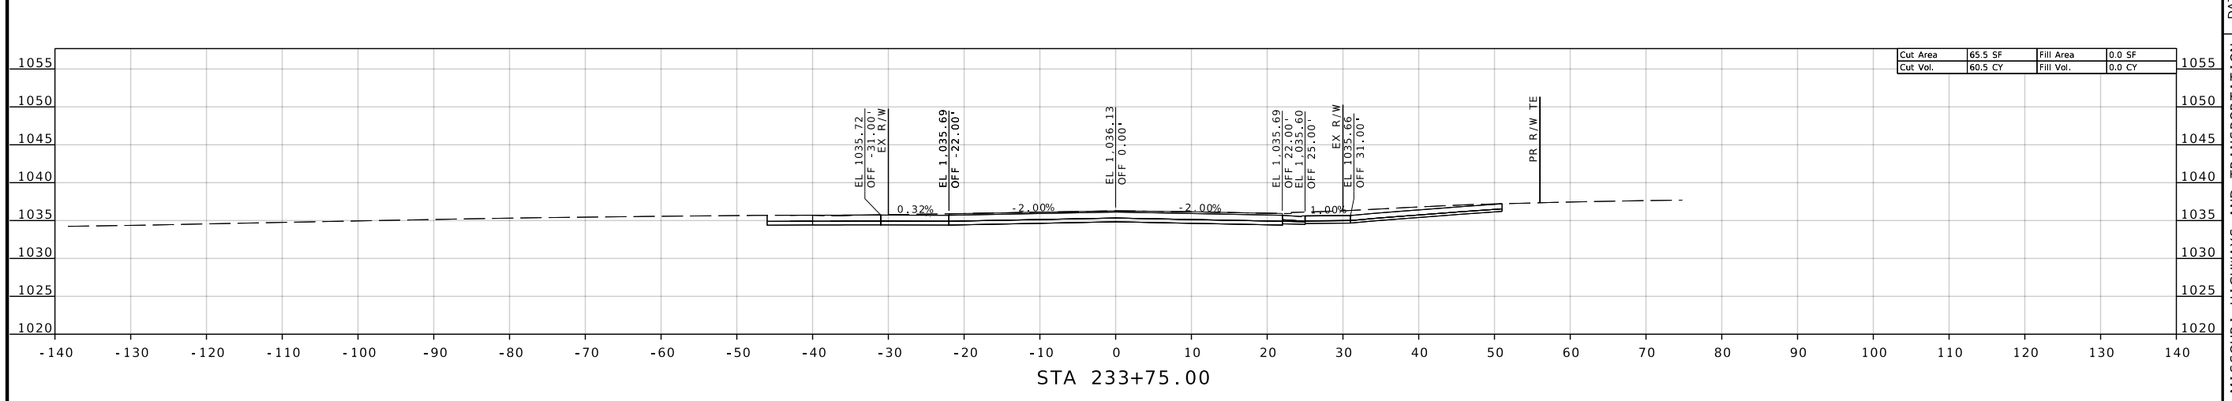

STA 233+75.00

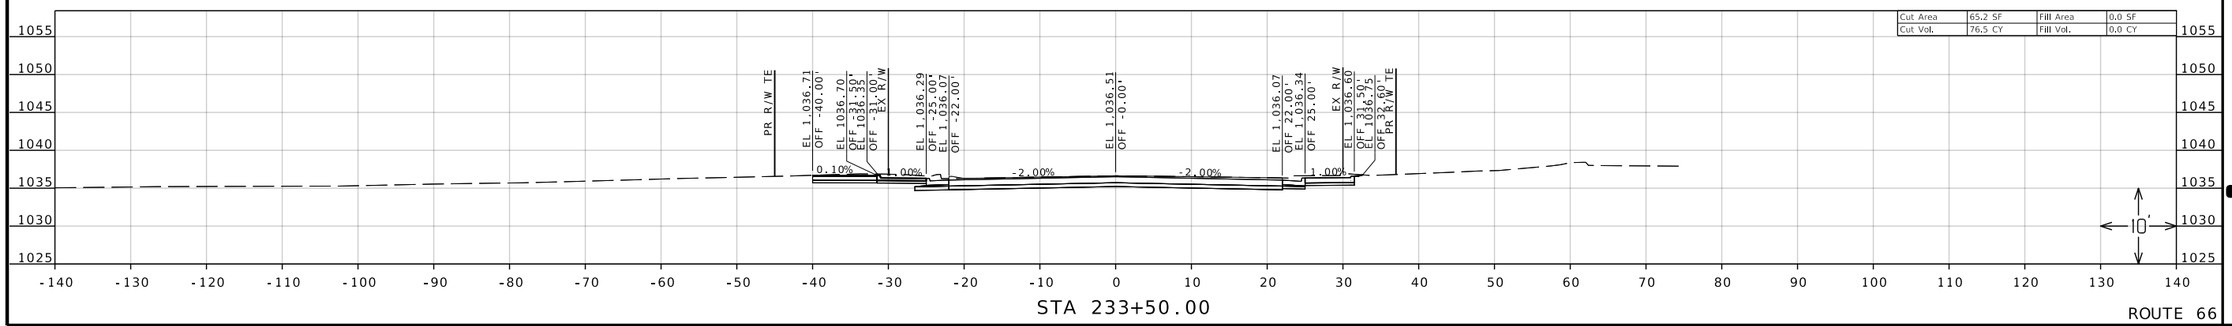

STA 233+50.00

ROUTE 66

REID BRENNEN CATT NUMBER PE-2010019516

REID BRENNEN CATT-ENGINEER
MO# PE-2010019516

DATE PREPARED
8/8/2025

ROUTE	STATE
66	MO
DISTRICT	SHEET NO.
SW	58

COUNTY
JASPER

JOB NO.
J7S2185B&F

CONTRACT ID.

PROJECT NO.

BRIDGE NO.

DESCRIPTION	DATE

IF A SEAL IS PRESENT ON THIS SHEET IT HAS BEEN ELECTRONICALLY SEALED AND DATED.

MISSOURI HIGHWAYS AND TRANSPORTATION COMMISSION

105 WEST CAPITOL
JEFFERSON CITY, MO 65102
1-888-ASK-MODOT (1-888-275-6636)

olsson
550 ST. LOUIS STREET
SPRINGFIELD, MO 65806
CERTIFICATE OF
AUTHORITY NO. 001592

F:\2021\08501-09000\021-08532\40-Design\Microstation\J7S2185B\plan_sheets\17 Cross Sections\XS_049-060_J7S2185B_I10_ROUTE 66.dgn 2:50:45 PM 8/8/2025

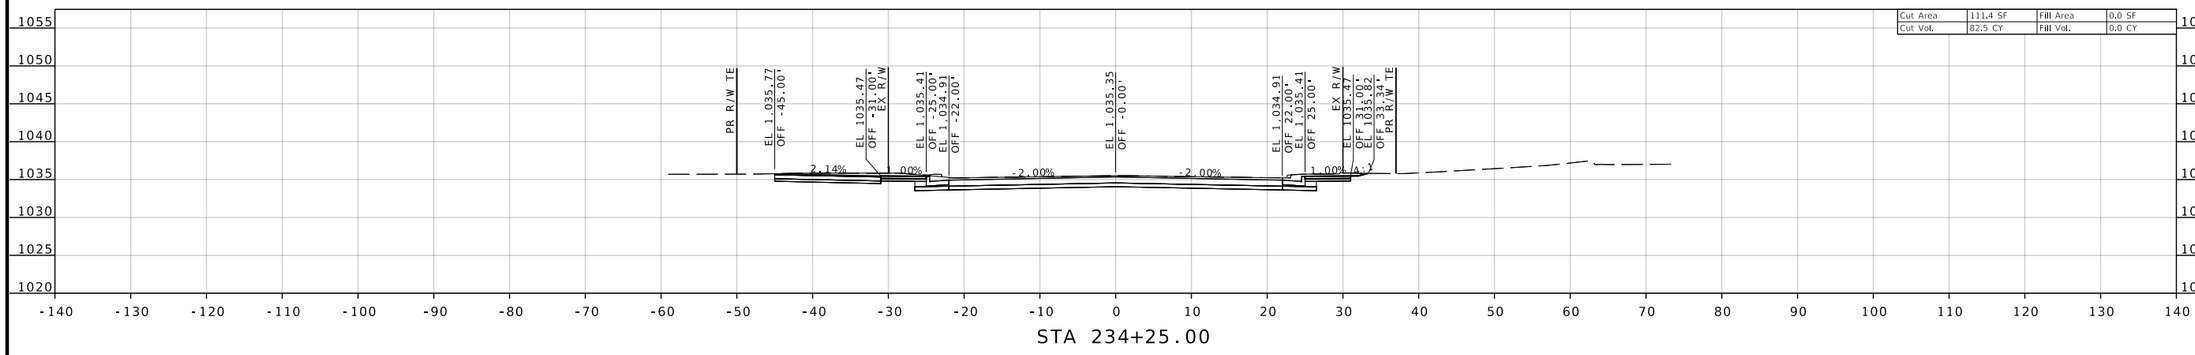

STA 234+25.00

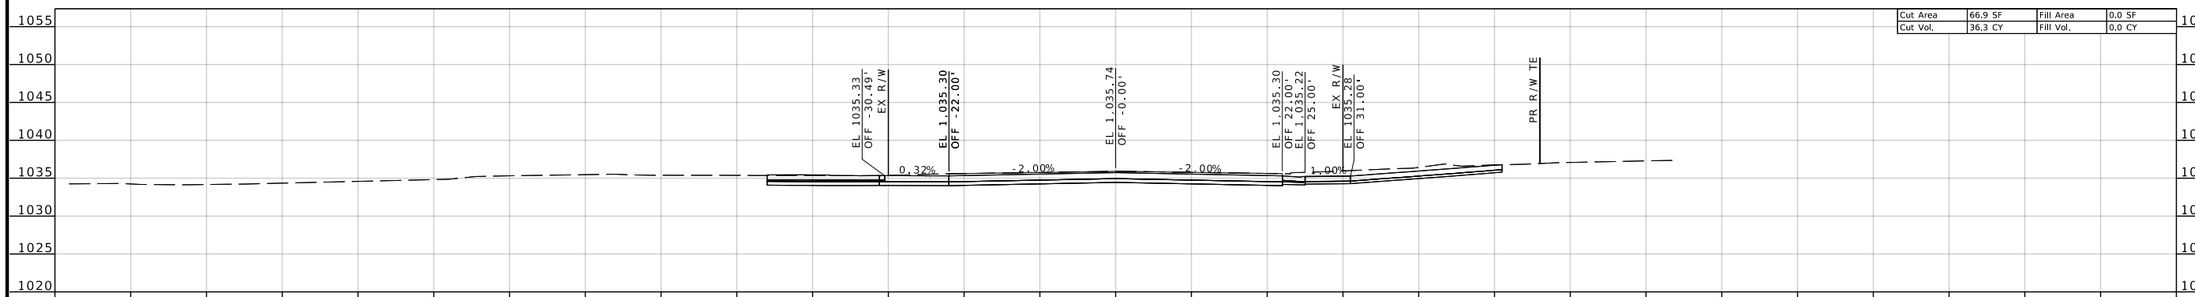

STA 234+00.00

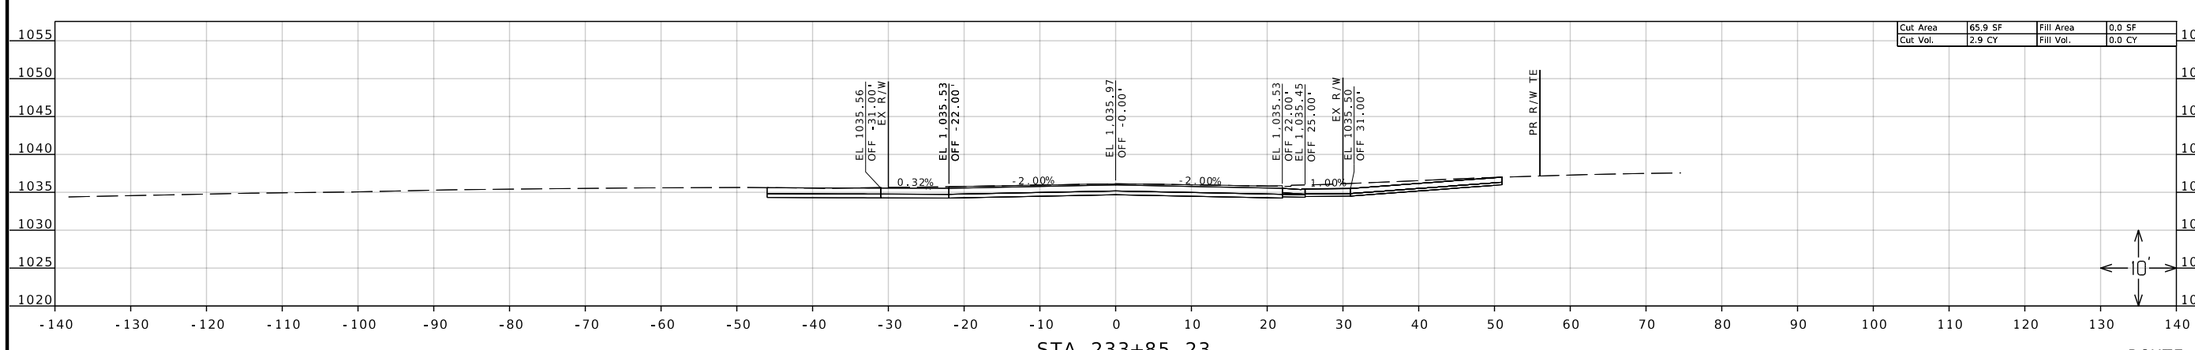

STA 233+85.23

ROUTE 66

REID BRENNEN CATT
NUMBER PE-2010019516

REID BRENNEN CATT-ENGINEER
MO# PE-2010019516

DATE PREPARED
8/8/2025

ROUTE	STATE
66	MO
DISTRICT	SHEET NO.
SW	59

COUNTY
JASPER

JOB NO.
J7S2185B&F

CONTRACT ID.

PROJECT NO.

BRIDGE NO.

DESCRIPTION

DATE

MISSOURI HIGHWAYS AND TRANSPORTATION COMMISSION

105 WEST CAPITOL
JEFFERSON CITY, MO 65102
1-888-ASK-MODOT (1-888-275-6636)

olsson
550 ST. LOUIS STREET
SPRINGFIELD, MO 65806
CERTIFICATE OF
AUTHORITY NO. 001592

IF A SEAL IS PRESENT ON THIS SHEET IT HAS BEEN ELECTRONICALLY SEALED AND DATED.

F:\2021\08501-09000\021-08532\40-Design\Microstation\J7S2185B\plan_sheets\17 Cross Sections\XS_049-060_J7S2185B_I10_ROUTE 66.dgn 2:50:55 PM 8/8/2025

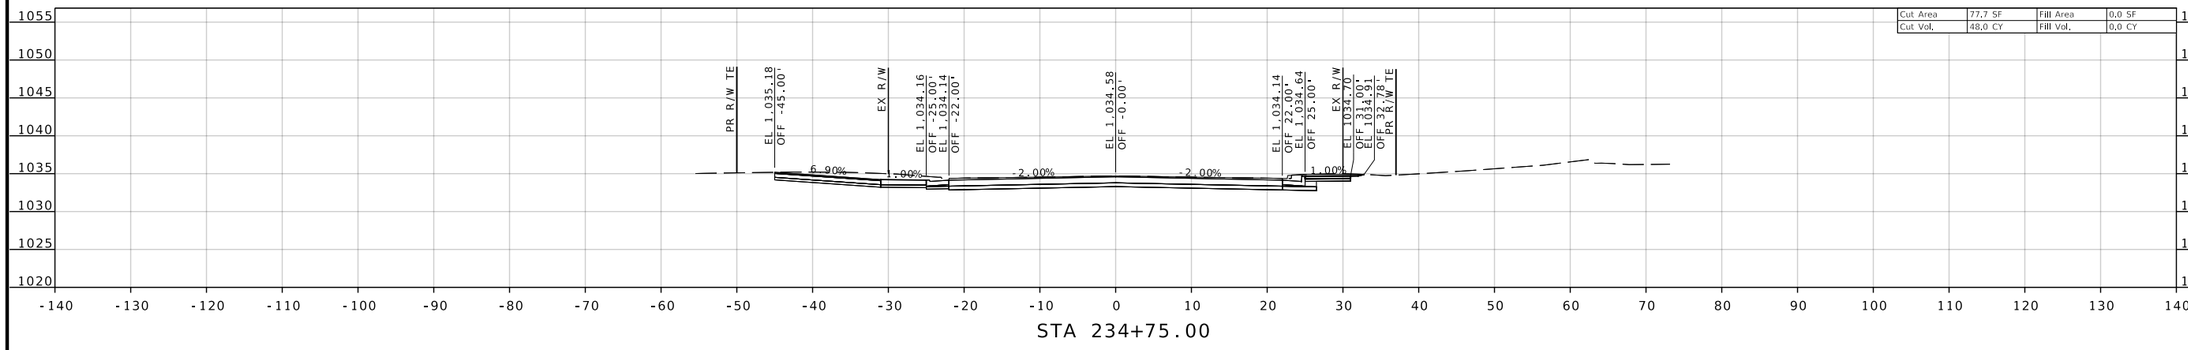

STA 234+75.00

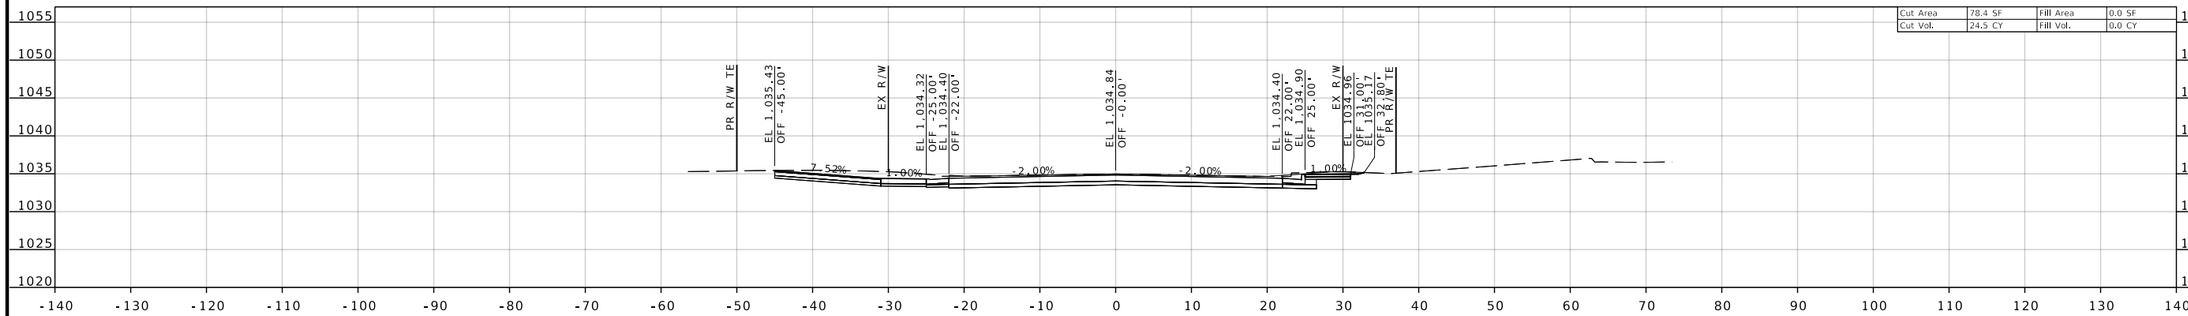

STA 234+58.38

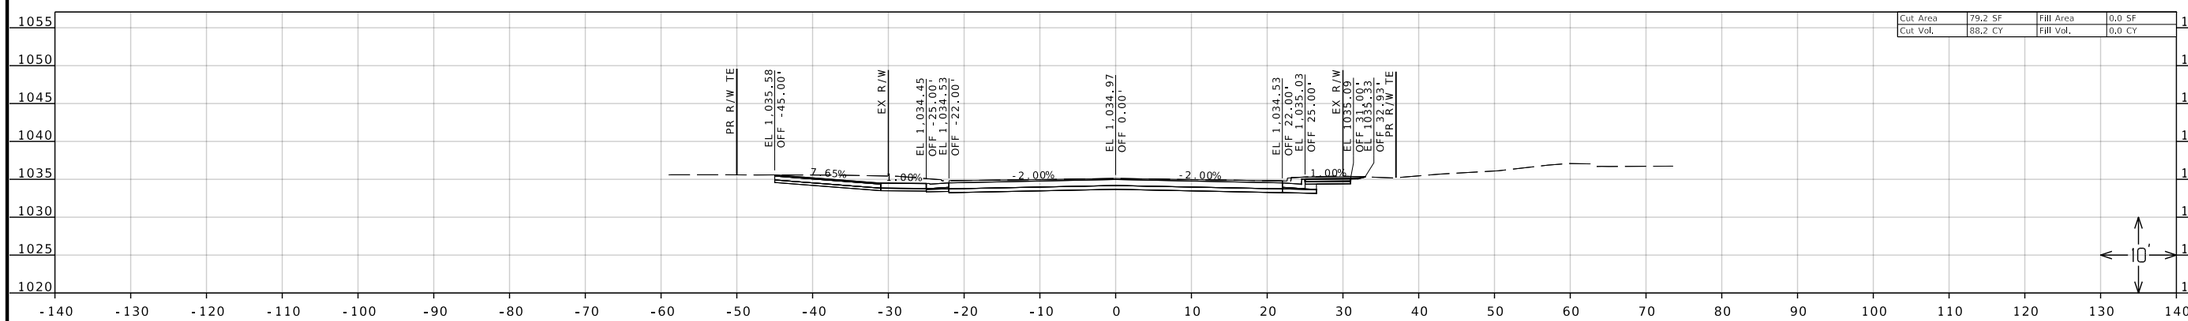

STA 234+50.00

ROUTE 66

REID BRENNEN CATT-ENGINEER
MO# PE-2010019516

DATE PREPARED
8/8/2025

ROUTE	STATE
66	MO
DISTRICT	SHEET NO.
SW	60

COUNTY
JASPER

JOB NO.
J7S2185B&F

CONTRACT ID.

PROJECT NO.

BRIDGE NO.

DESCRIPTION | DATE

IF A SEAL IS PRESENT ON THIS SHEET IT HAS BEEN ELECTRONICALLY SEALED AND DATED.

MISSOURI HIGHWAYS AND TRANSPORTATION COMMISSION

105 WEST CAPITOL
JEFFERSON CITY, MO 65102
1-888-ASK-MODOT (1-888-275-6636)

olsson
550 ST. LOUIS STREET
SPRINGFIELD, MO 65806
CERTIFICATE OF
AUTHORITY NO. 001592

F:\2021\08501-09000\021-08532\40-Design\Microstation\J7S2185B\plan_sheets\17 Cross Sections\XS_049-060_J7S2185B_I10_ROUTE 66.dgn 2:51:05 PM 8/8/2025

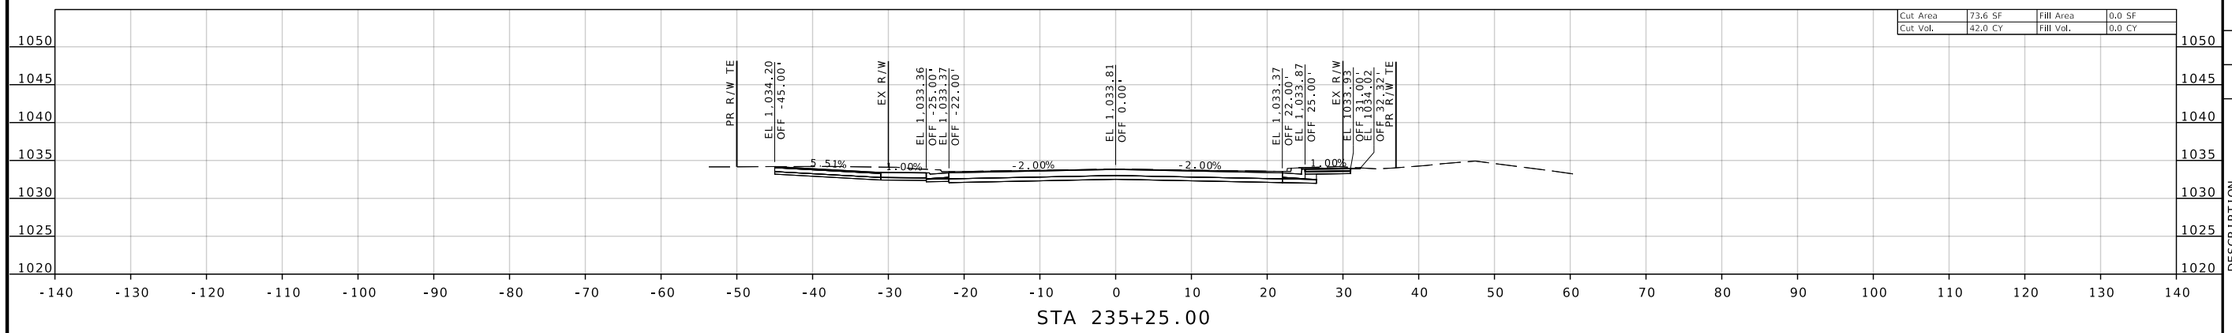

STA 235+25.00

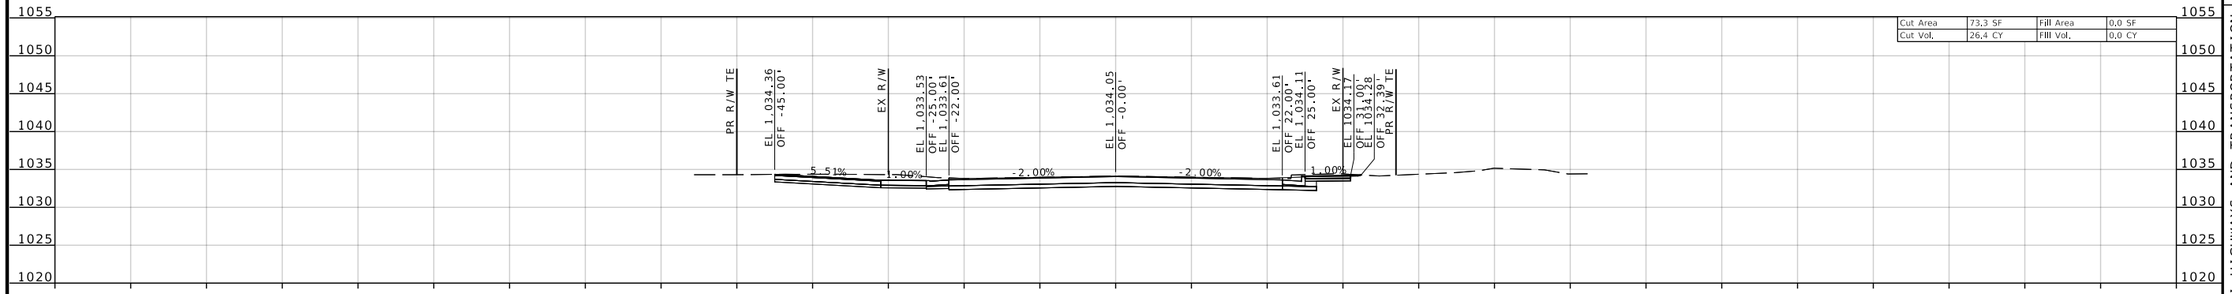

STA 235+09.57

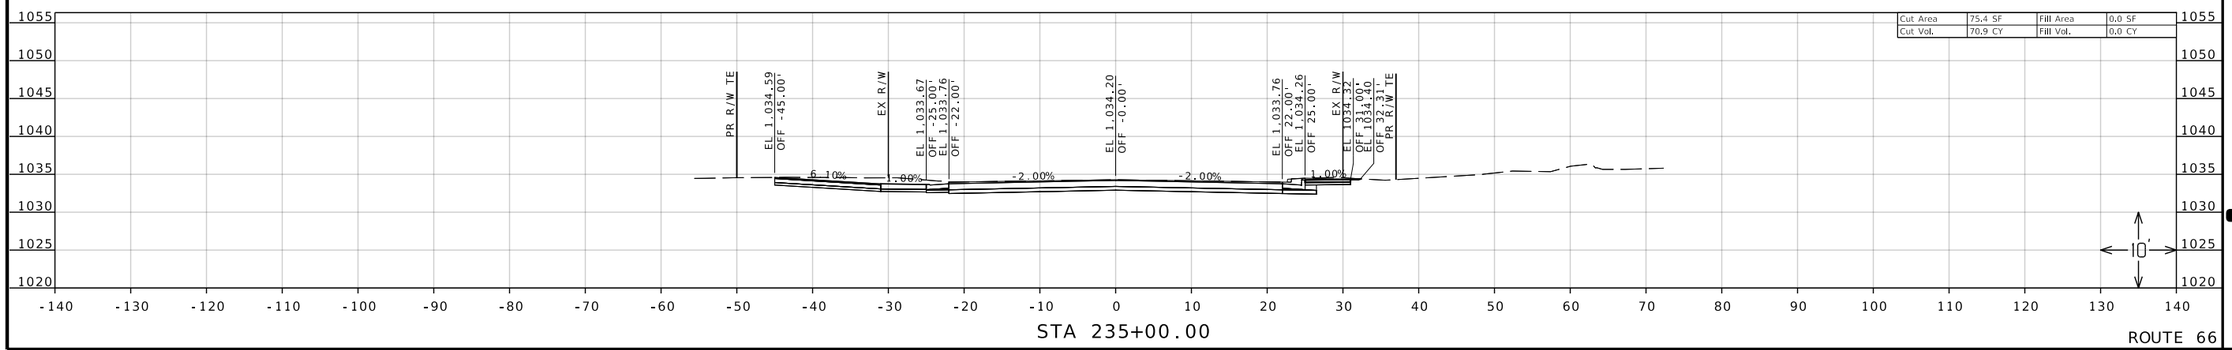

STA 235+00.00

ROUTE 66

REID BRENNEN CATT
NUMBER PE-2010019516

REID BRENNEN CATT-ENGINEER
MO# PE-2010019516

DATE PREPARED
8/8/2025

ROUTE	STATE
66	MO
DISTRICT	SHEET NO.
SW	61

COUNTY
JASPER

JOB NO.
J7S2185B&F

CONTRACT ID.

PROJECT NO.

BRIDGE NO.

DESCRIPTION	DATE

IF A SEAL IS PRESENT ON THIS SHEET IT HAS BEEN ELECTRONICALLY SEALED AND DATED.

MISSOURI HIGHWAYS AND TRANSPORTATION COMMISSION

105 WEST CAPITOL
JEFFERSON CITY, MO 65102
1-888-ASK-MODOT (1-888-275-6636)

olsson
550 ST. LOUIS STREET
SPRINGFIELD, MO 65806
CERTIFICATE OF
AUTHORITY NO. 001592

F:\2021\08501-09000\021-08532\40-Design\Microstation\J7S2185B\plan_sheets\17 Cross Sections\XS_061-072_J7S2185B_I10_ROUTE 66.dgn 2:51:17 PM 8/8/2025

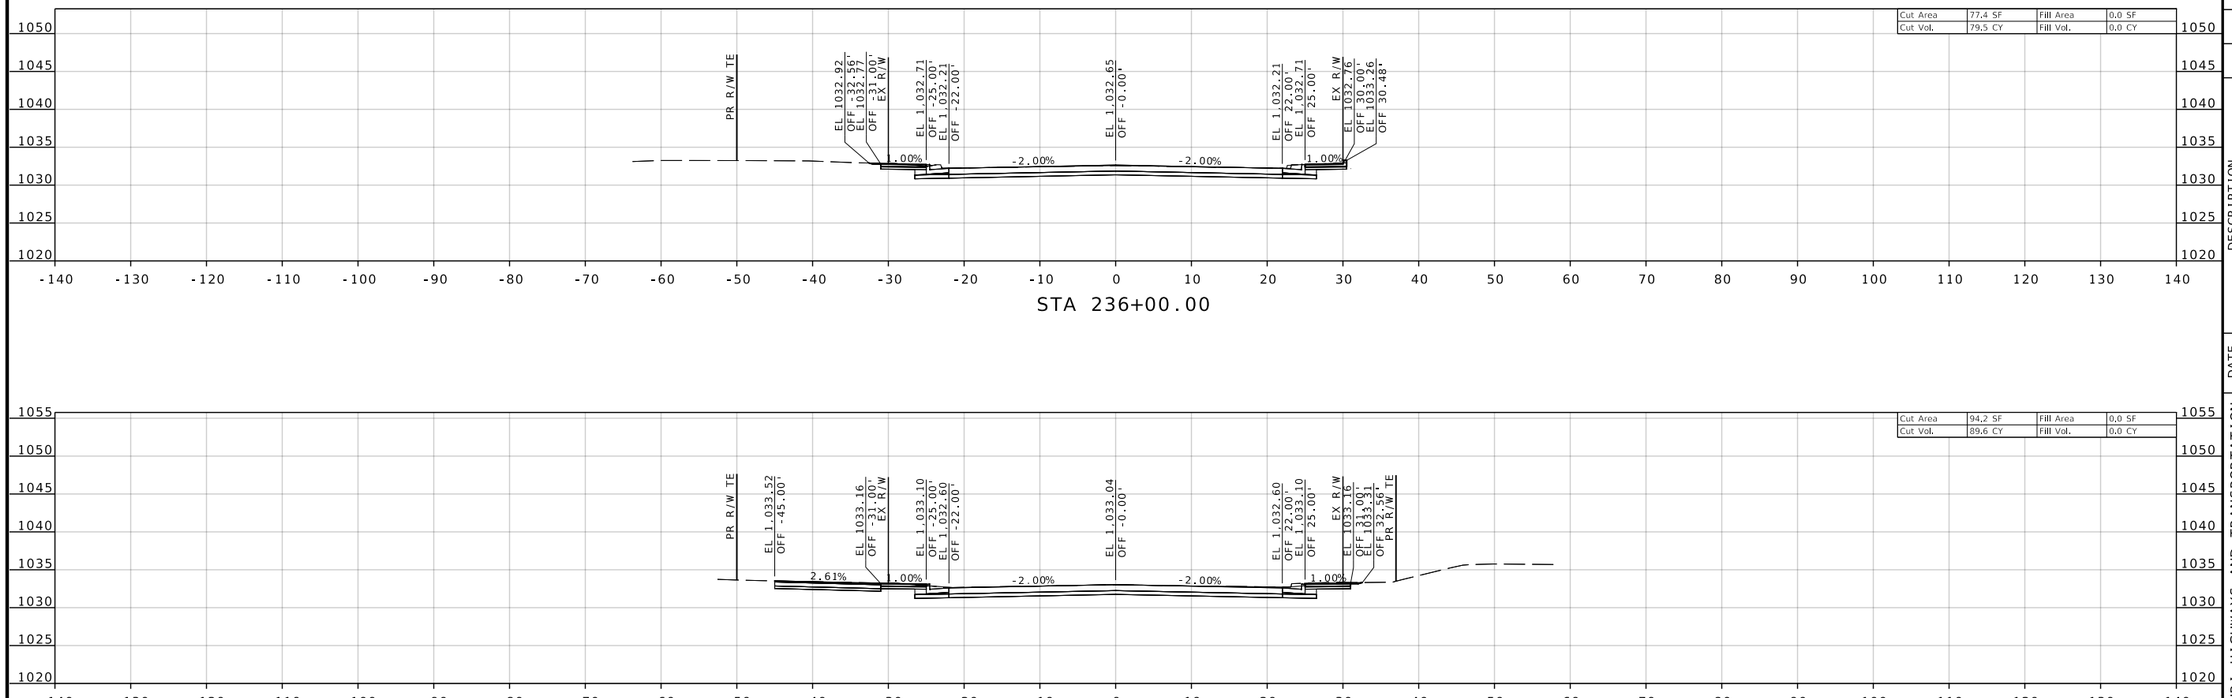

ROUTE 66

IF A SEAL IS PRESENT ON THIS SHEET IT HAS BEEN ELECTRONICALLY SEALED AND DATED.

REID BRENNEN CATT NUMBER PE-2010019516

REID BRENNEN CATT-ENGINEER
MO# PE-2010019516

DATE PREPARED
8/8/2025

ROUTE	STATE
66	MO
DISTRICT	SHEET NO.
SW	62

COUNTY
JASPER

JOB NO.
J7S2185B&F

CONTRACT ID.

PROJECT NO.

BRIDGE NO.

DESCRIPTION	DATE

MISSOURI HIGHWAYS AND TRANSPORTATION COMMISSION

105 WEST CAPITOL
JEFFERSON CITY, MO 65102
1-888-ASK-MODOT (1-888-275-6636)

olsson
550 ST. LOUIS STREET
SPRINGFIELD, MO 65806
CERTIFICATE OF
AUTHORITY NO. 001592

F:\2021\08501-09000\021-08532\40-Design\Microstation\J7S2185B\plan_sheets\17 Cross Sections\XS_061-072_J7S2185B_I10_ROUTE 66.dgn 2:51:26 PM 8/8/2025

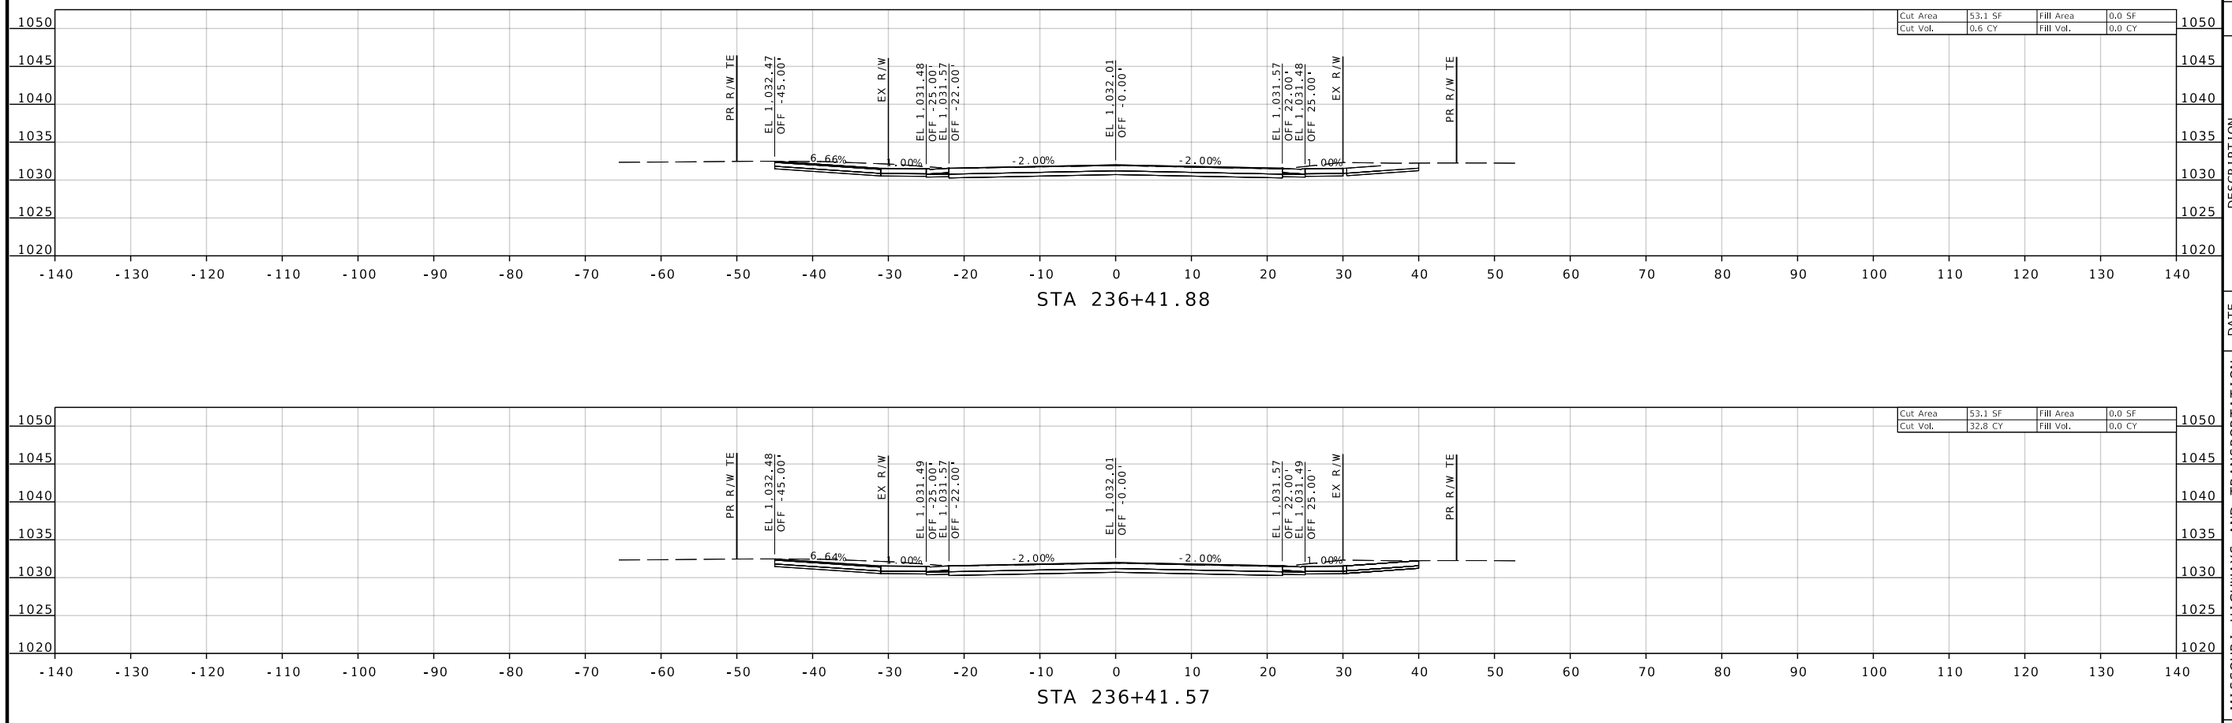

STA 236+41.57

STA 236+41.57

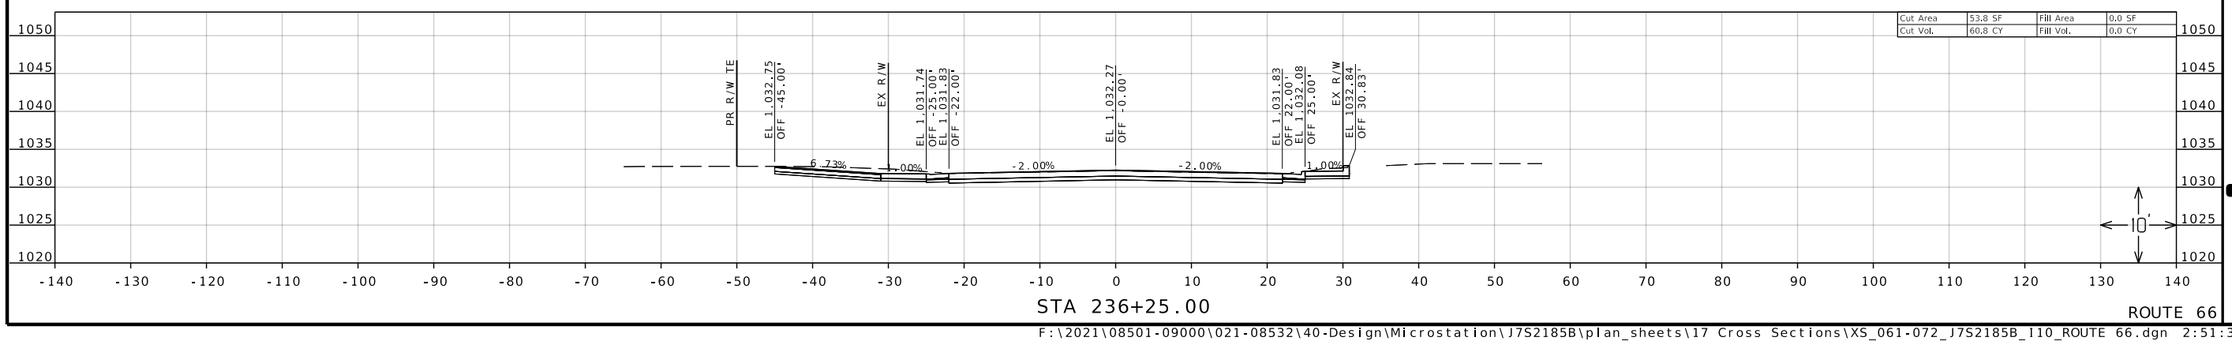

STA 236+25.00

ROUTE 66

REID BRENNEN CATT NUMBER PE-2010019516

REID BRENNEN CATT-ENGINEER
MO# PE-2010019516

DATE PREPARED
8/8/2025

ROUTE	STATE
66	MO
DISTRICT	SHEET NO.
SW	63

COUNTY
JASPER

JOB NO.
J7S2185B&F

CONTRACT ID.

PROJECT NO.

BRIDGE NO.

DESCRIPTION	DATE

MISSOURI HIGHWAYS AND TRANSPORTATION COMMISSION

105 WEST CAPITOL
JEFFERSON CITY, MO 65102
1-888-ASK-MODOT (1-888-275-6636)

olsson
550 ST. LOUIS STREET
SPRINGFIELD, MO 65806
CERTIFICATE OF
AUTHORITY NO. 001592

IF A SEAL IS PRESENT ON THIS SHEET IT HAS BEEN ELECTRONICALLY SEALED AND DATED.

F:\2021\08501-09000\021-08532\40-Design\Microstation\J7S2185B\plan_sheets\17 Cross Sections\XS_061-072_J7S2185B_I10_ROUTE 66.dgn 2:51:36 PM 8/8/2025

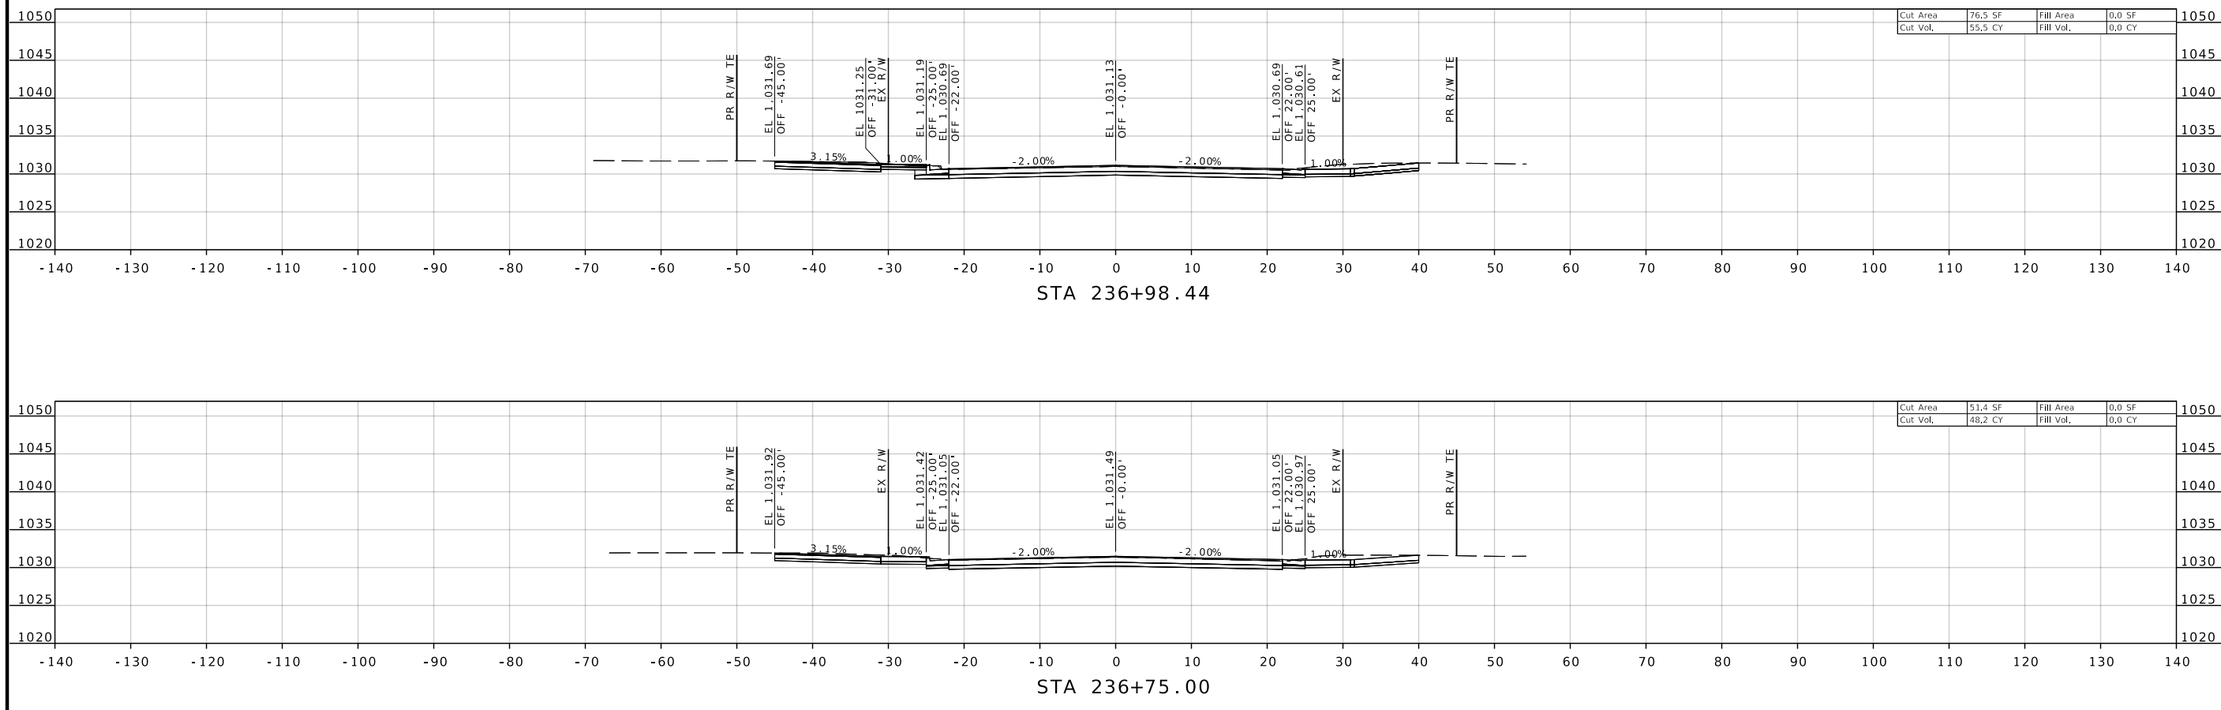

REID BRENNEN CATT NUMBER PE-2010019516

REID BRENNEN CATT-ENGINEER
MO# PE-2010019516

DATE PREPARED
8/8/2025

ROUTE	STATE
66	MO
DISTRICT	SHEET NO.
SW	64

COUNTY
JASPER

JOB NO.
J7S2185B&F

CONTRACT ID.

PROJECT NO.

BRIDGE NO.

DESCRIPTION

DATE

MISSOURI HIGHWAYS AND TRANSPORTATION COMMISSION

105 WEST CAPITOL
JEFFERSON CITY, MO 65102
1-888-ASK-MODOT (1-888-275-6636)

olsson
550 ST. LOUIS STREET
SPRINGFIELD, MO 65806
CERTIFICATE OF
AUTHORITY NO. 001592

ROUTE 66

IF A SEAL IS PRESENT ON THIS SHEET IT HAS BEEN ELECTRONICALLY SEALED AND DATED.

F:\2021\08501-09000\021-08532\40-Design\Microstation\J7S2185B\plan_sheets\17 Cross Sections\XS_061-072_J7S2185B_I10_ROUTE 66.dgn 2:51:43 PM 8/8/2025

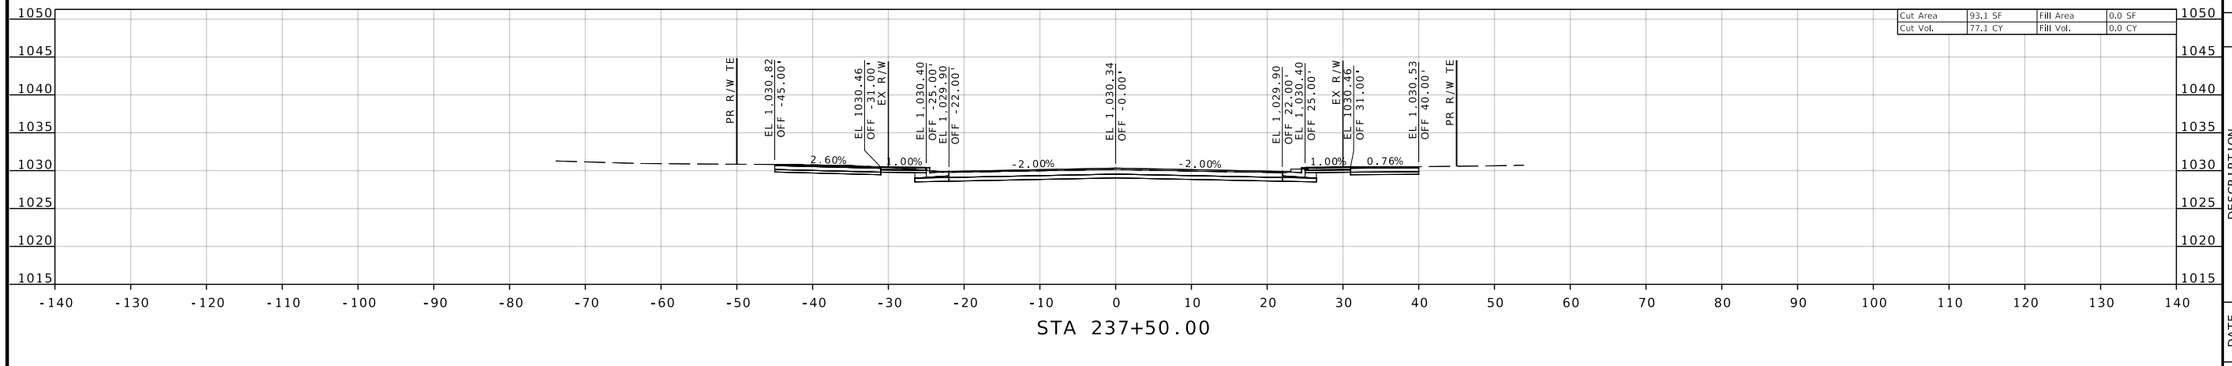

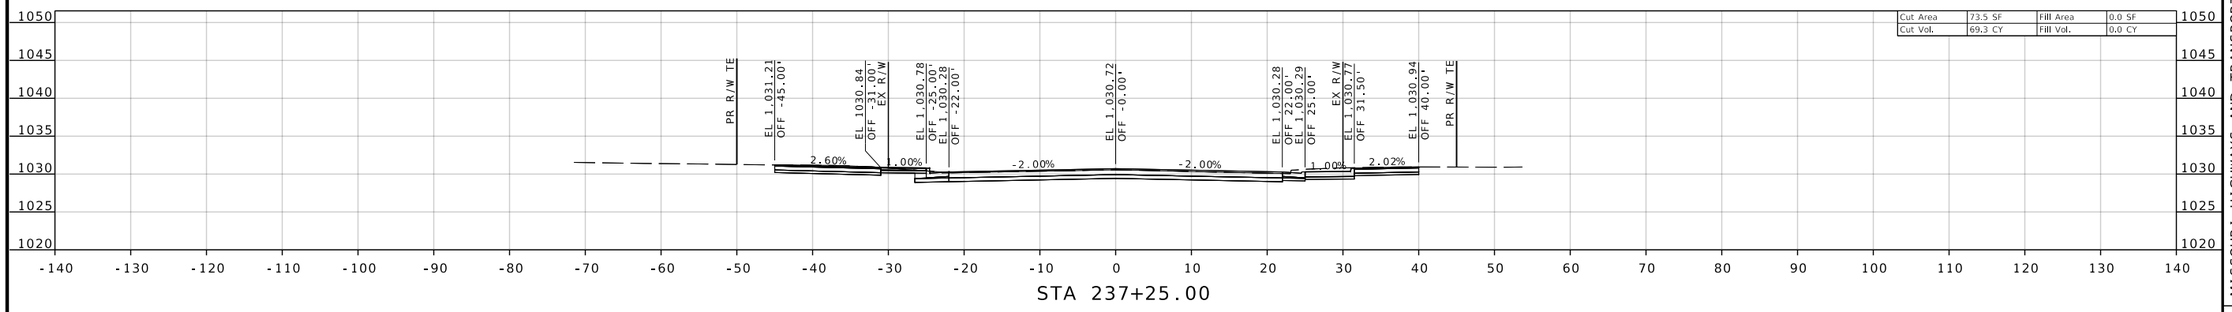

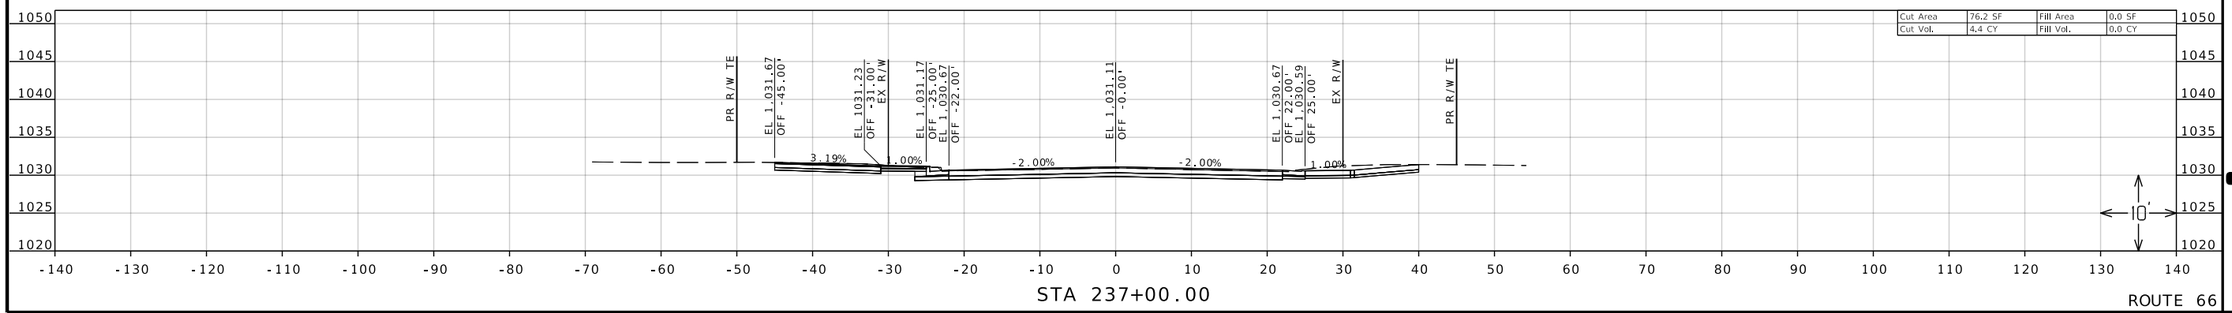

ROUTE 66

REID BRENNEN CATT NUMBER PE-2010019516

REID BRENNEN CATT-ENGINEER
MO# PE-2010019516

DATE PREPARED
8/8/2025

ROUTE	STATE
66	MO
DISTRICT	SHEET NO.
SW	65

COUNTY
JASPER

JOB NO.
J7S2185B&F

CONTRACT ID.

PROJECT NO.

BRIDGE NO.

DESCRIPTION	DATE

IF A SEAL IS PRESENT ON THIS SHEET IT HAS BEEN ELECTRONICALLY SEALED AND DATED.

MISSOURI HIGHWAYS AND TRANSPORTATION COMMISSION

105 WEST CAPITOL
JEFFERSON CITY, MO 65102
1-888-ASK-MODOT (1-888-275-6636)

olsson
550 ST. LOUIS STREET
SPRINGFIELD, MO 65806
CERTIFICATE OF
AUTHORITY NO. 001592

F:\2021\08501-09000\021-08532\40-Design\Microstation\J7S2185B\plan_sheets\17 Cross Sections\XS_061-072_J7S2185B_I10_ROUTE 66.dgn 2:51:52 PM 8/8/2025

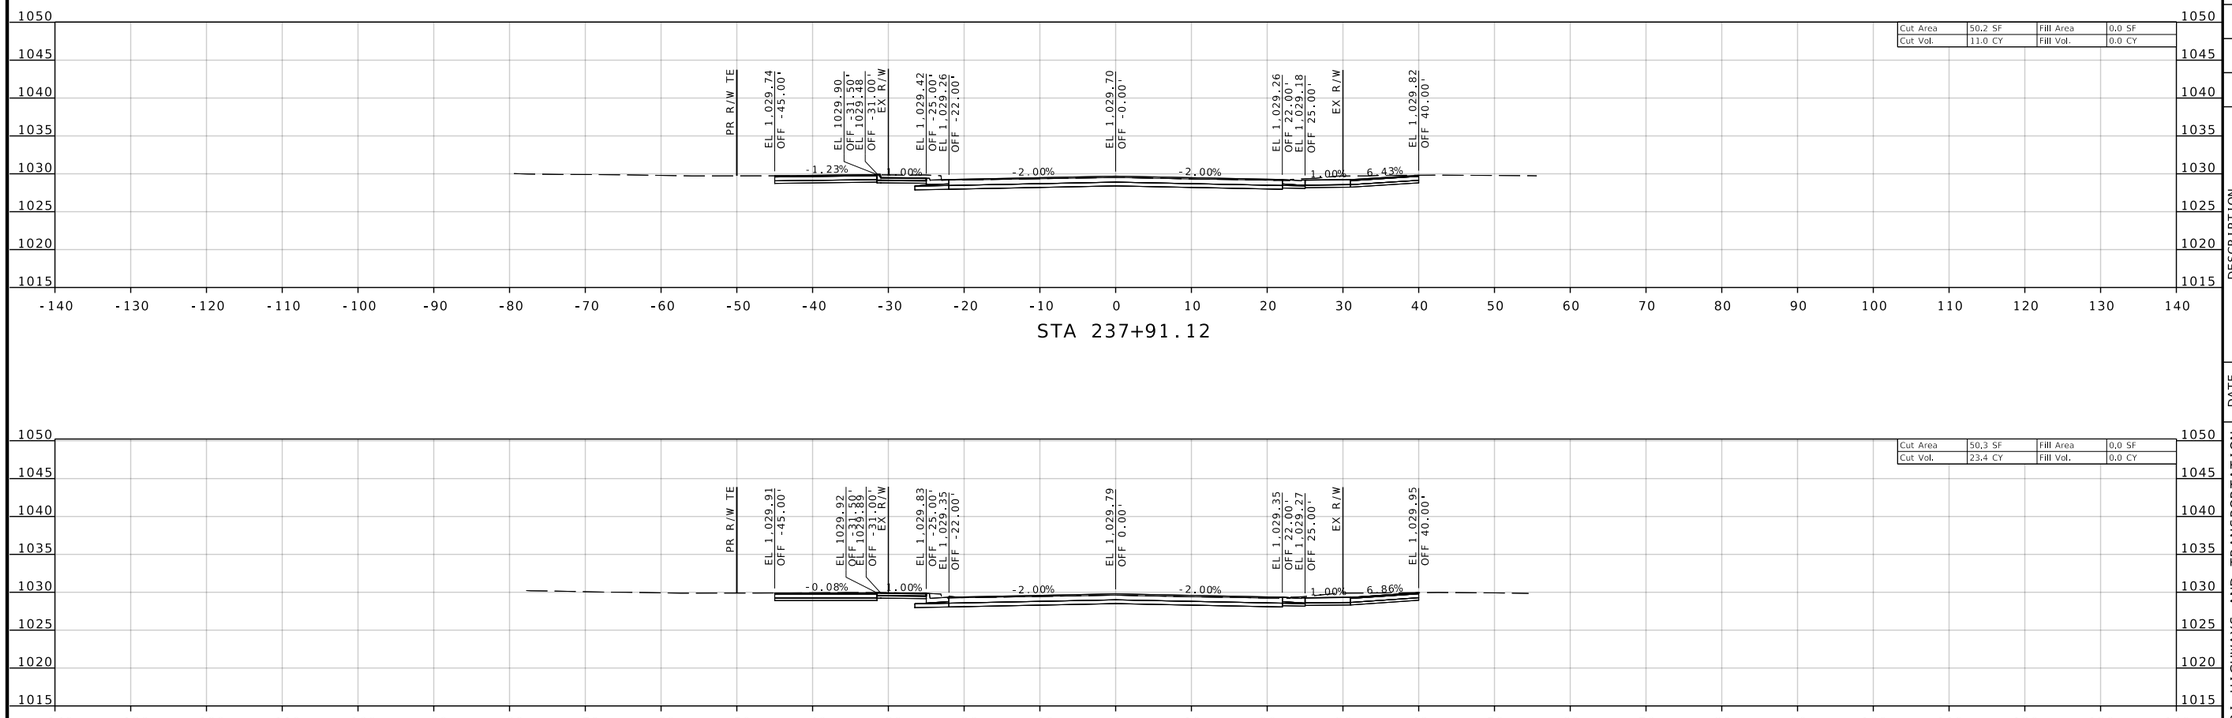

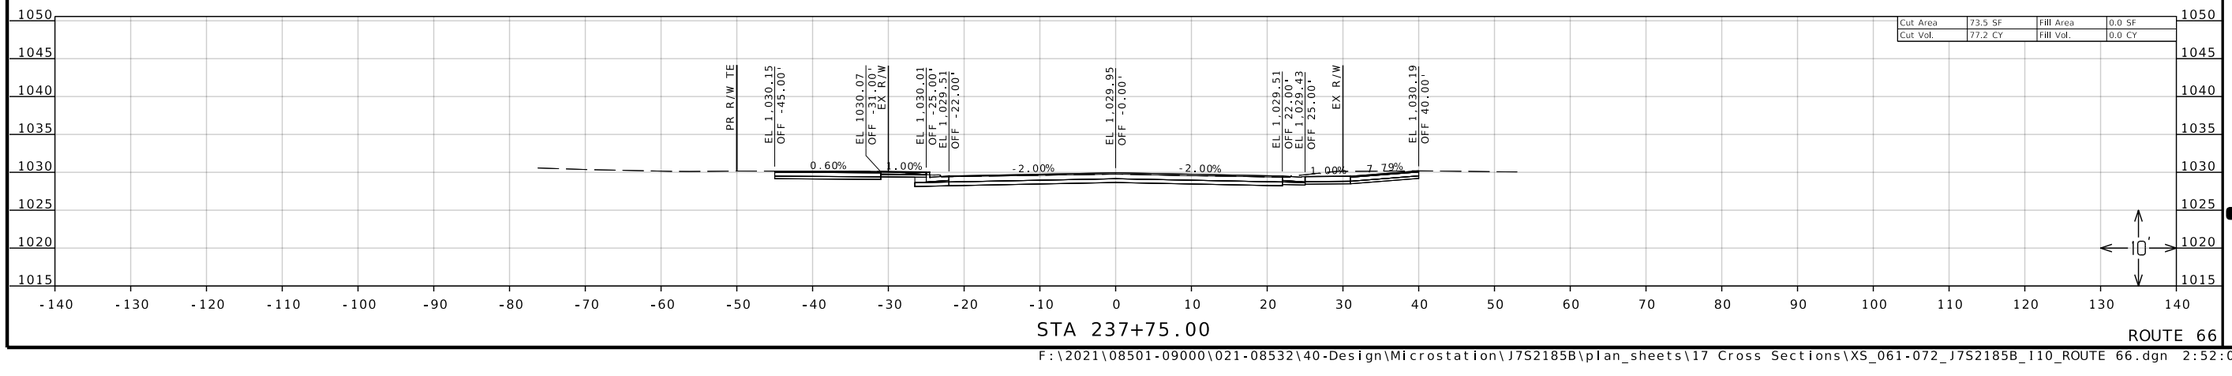

ROUTE 66

REID BRENNEN CATT NUMBER PE-2010019516

REID BRENNEN CATT-ENGINEER
MO# PE-2010019516

DATE PREPARED
8/8/2025

ROUTE	STATE
66	MO
DISTRICT	SHEET NO.
SW	66

COUNTY
JASPER

JOB NO.
J7S2185B&F

CONTRACT ID.

PROJECT NO.

BRIDGE NO.

DESCRIPTION	DATE

IF A SEAL IS PRESENT ON THIS SHEET IT HAS BEEN ELECTRONICALLY SEALED AND DATED.

MISSOURI HIGHWAYS AND TRANSPORTATION COMMISSION

105 WEST CAPITOL
JEFFERSON CITY, MO 65102
1-888-ASK-MODOT (1-888-275-6636)

olsson
550 ST. LOUIS STREET
SPRINGFIELD, MO 65806
CERTIFICATE OF
AUTHORITY NO. 001592

F:\2021\08501-09000\021-08532\40-Design\Microstation\J7S2185B\plan_sheets\17 Cross Sections\XS_061-072_J7S2185B_I10_ROUTE 66.dgn 2:52:00 PM 8/8/2025

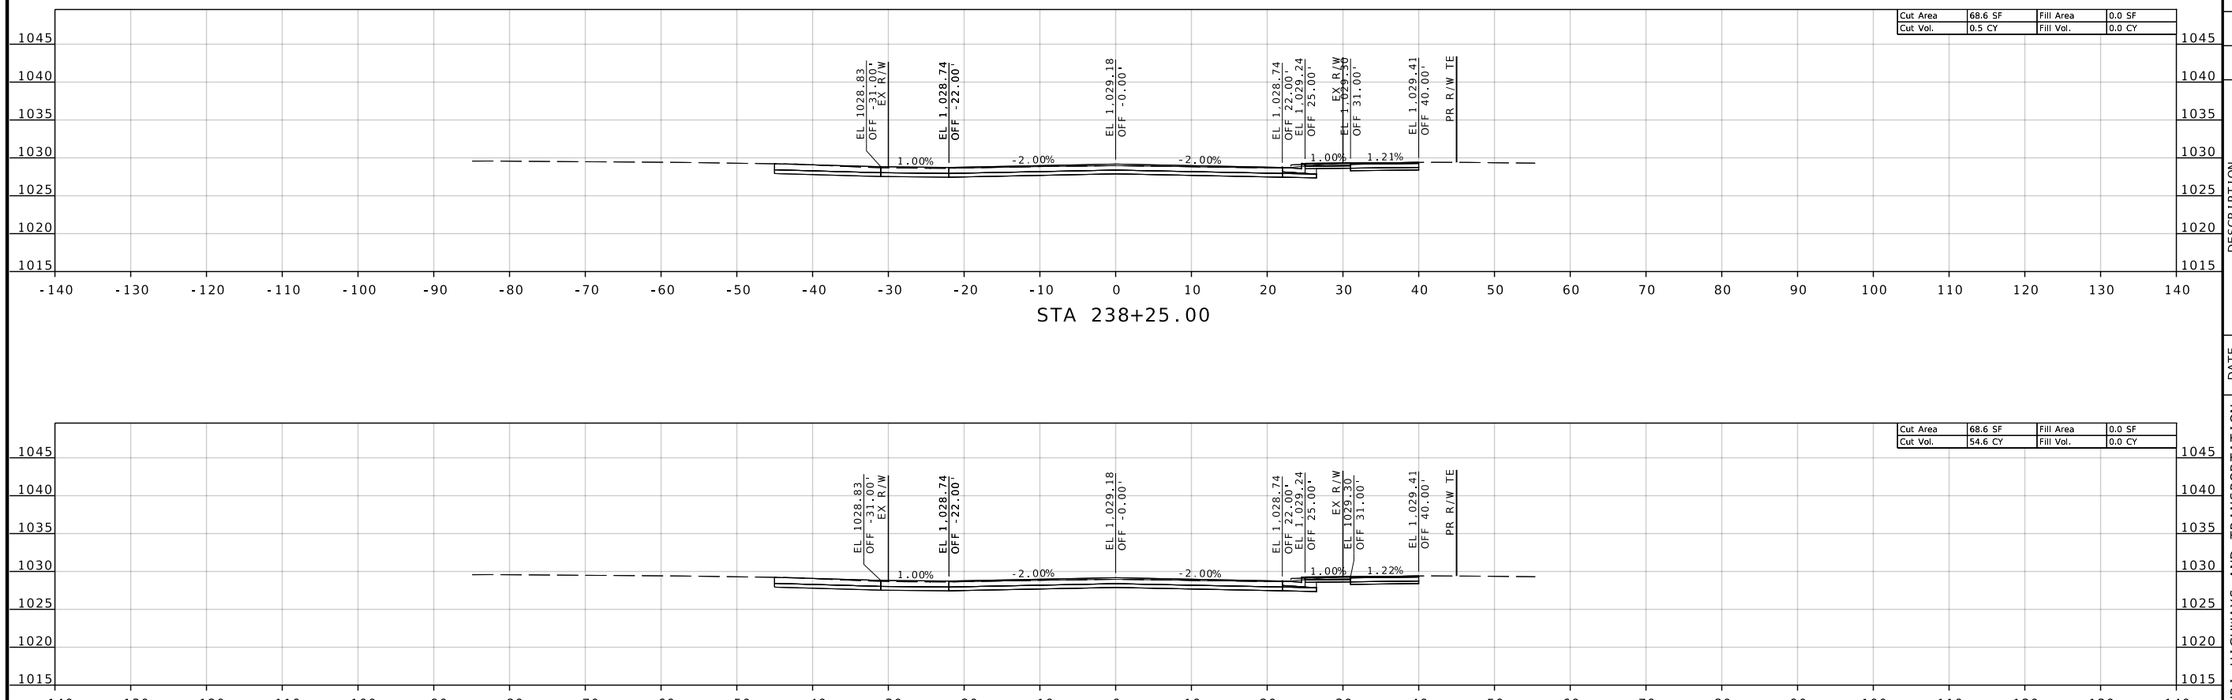

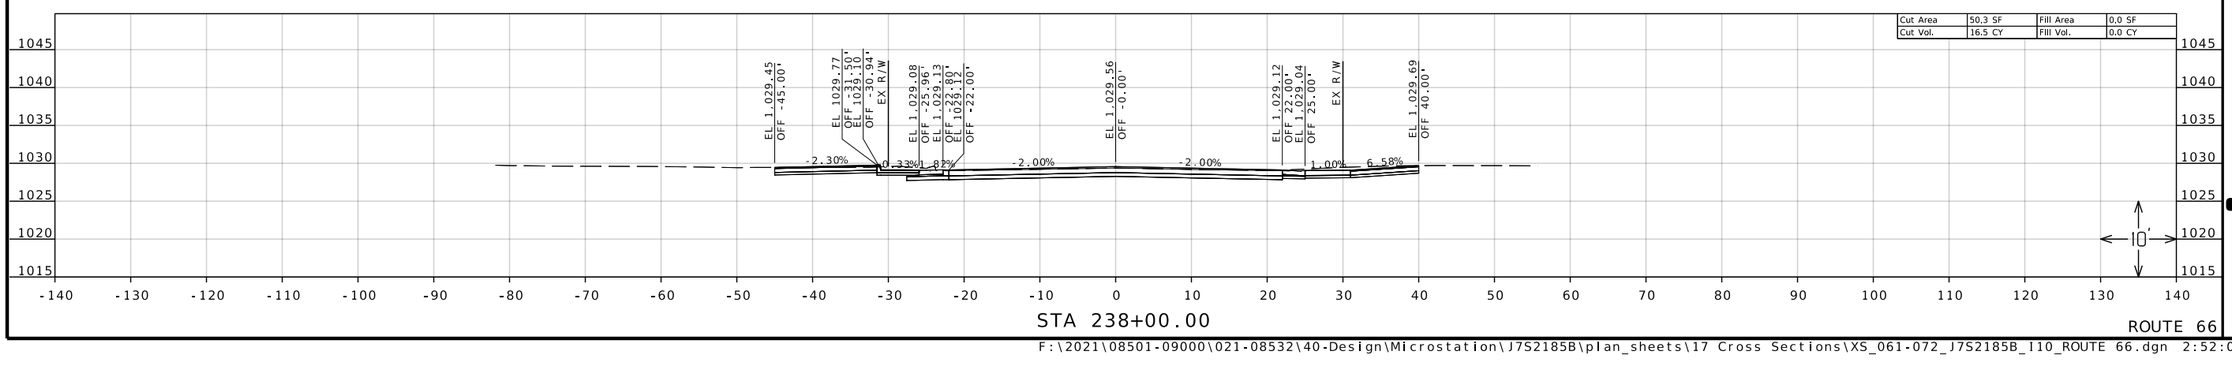

ROUTE 66

REID BRENNEN CATT NUMBER PE-2010019516

REID BRENNEN CATT-ENGINEER
MO# PE-2010019516

DATE PREPARED
8/8/2025

ROUTE	STATE
66	MO
DISTRICT	SHEET NO.
SW	67

COUNTY
JASPER

JOB NO.
J7S2185B&F

CONTRACT ID.

PROJECT NO.

BRIDGE NO.

DESCRIPTION	DATE

IF A SEAL IS PRESENT ON THIS SHEET IT HAS BEEN ELECTRONICALLY SEALED AND DATED.

MISSOURI HIGHWAYS AND TRANSPORTATION COMMISSION

105 WEST CAPITOL
JEFFERSON CITY, MO 65102
1-888-ASK-MODOT (1-888-275-6636)

olsson
550 ST. LOUIS STREET
SPRINGFIELD, MO 65806
CERTIFICATE OF
AUTHORITY NO. 001592

F:\2021\08501-09000\021-08532\40-Design\Microstation\J7S2185B\plan_sheets\17 Cross Sections\XS_061-072_J7S2185B_I10_ROUTE 66.dgn 2:52:09 PM 8/8/2025

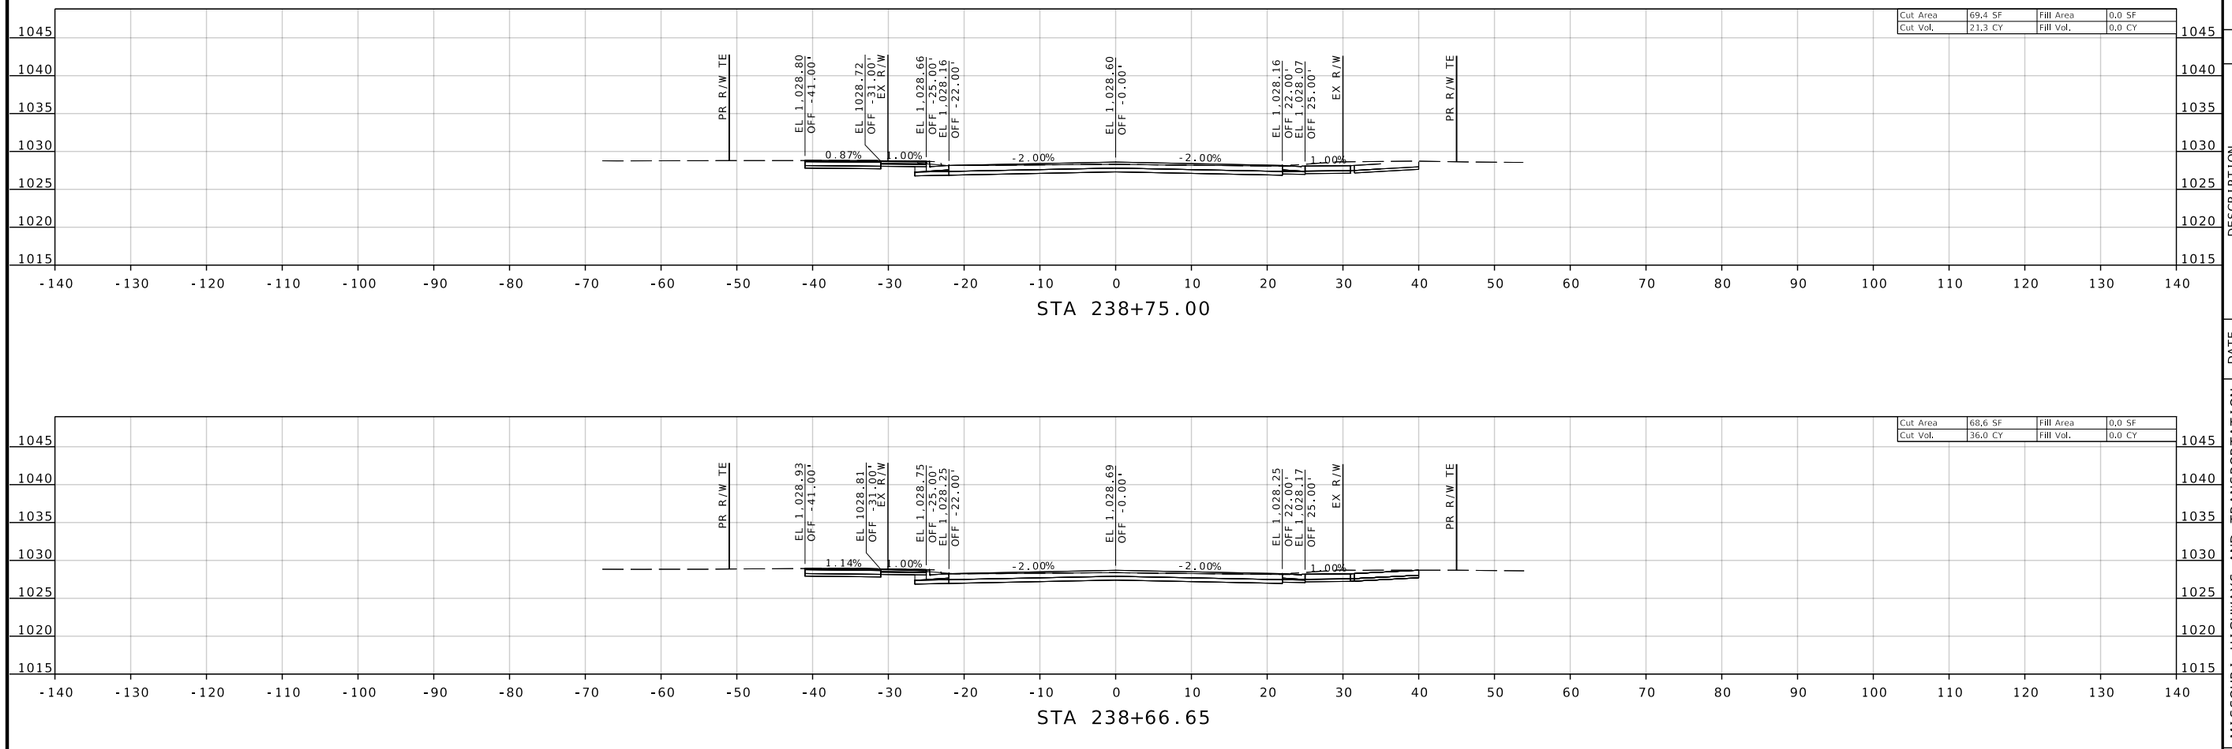

ROUTE 66

REID BRENNEN CATT
NUMBER PE-2010019516

REID BRENNEN CATT-ENGINEER
MO# PE-2010019516

DATE PREPARED
8/8/2025

ROUTE	STATE
66	MO
DISTRICT	SHEET NO.
SW	68

COUNTY
JASPER

JOB NO.
J7S2185B&F

CONTRACT ID.

PROJECT NO.

BRIDGE NO.

DESCRIPTION	DATE

IF A SEAL IS PRESENT ON THIS SHEET IT HAS BEEN ELECTRONICALLY SEALED AND DATED.

MISSOURI HIGHWAYS AND TRANSPORTATION COMMISSION

105 WEST CAPITOL
JEFFERSON CITY, MO 65102
1-888-ASK-MODOT (1-888-275-6636)

olsson
550 ST. LOUIS STREET
SPRINGFIELD, MO 65806
CERTIFICATE OF
AUTHORITY NO. 001592

F:\2021\08501-09000\021-08532\40-Design\Microstation\J7S2185B\plan_sheets\17 Cross Sections\XS_061-072_J7S2185B_I10_ROUTE 66.dgn 2:52:19 PM 8/8/2025

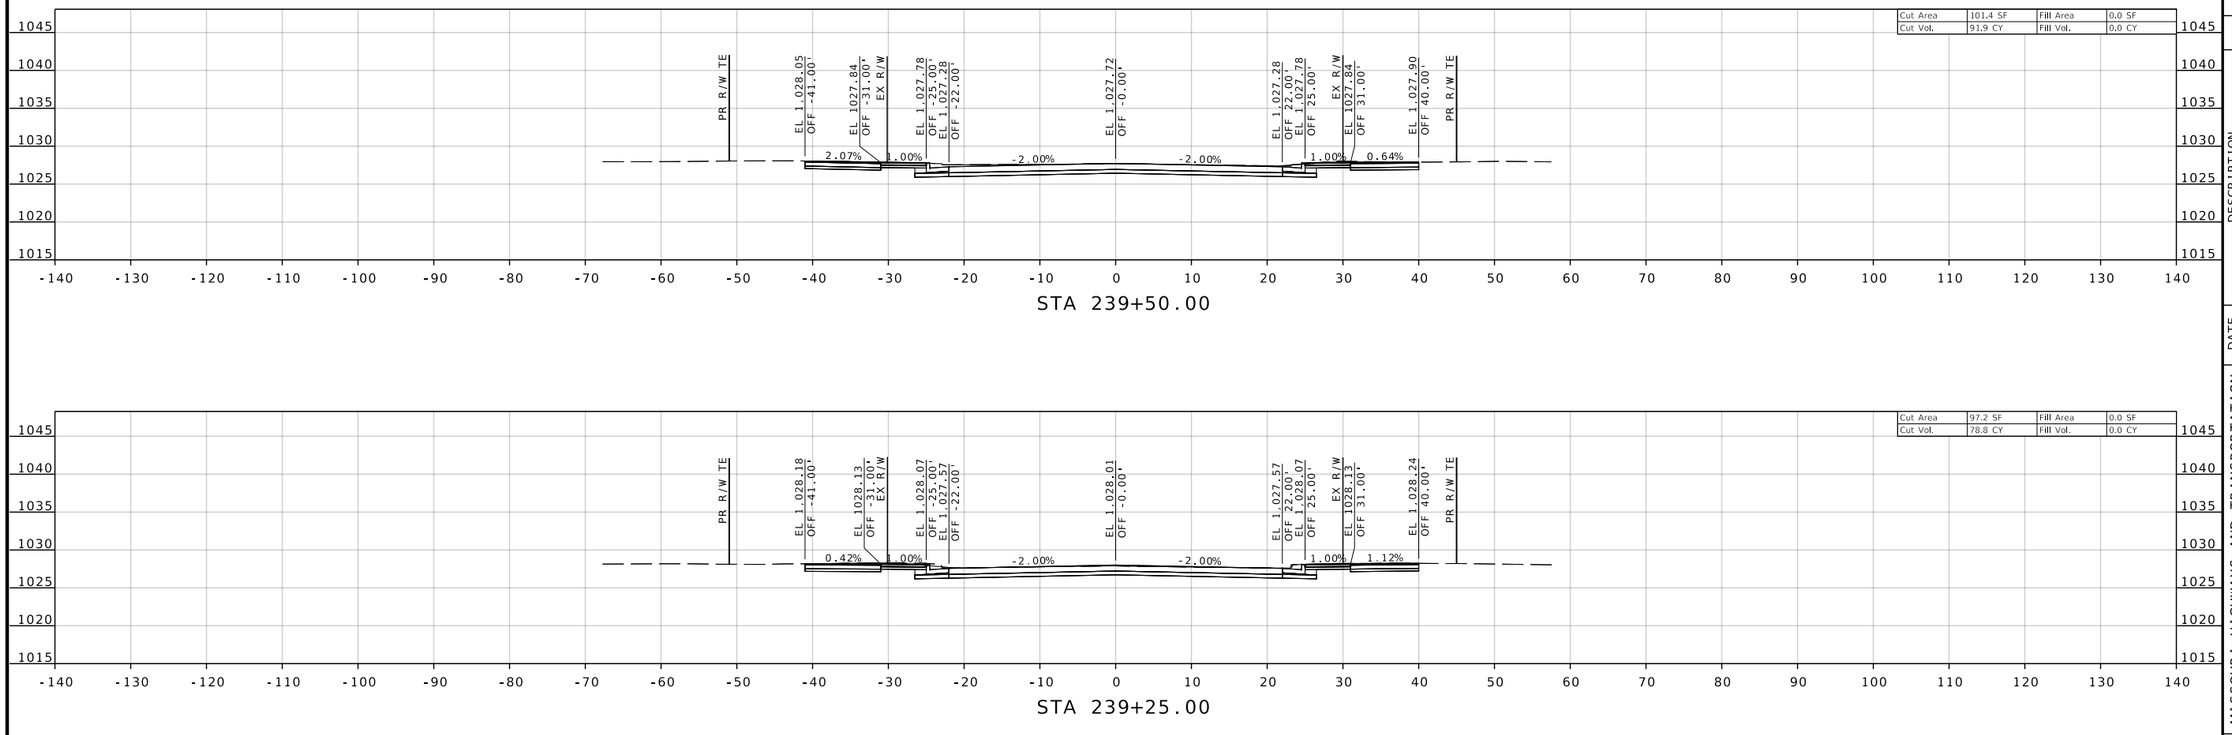

REID BRENNEN CATT NUMBER PE-2010019516

REID BRENNEN CATT-ENGINEER
MO# PE-2010019516

DATE PREPARED
8/8/2025

ROUTE	STATE
66	MO
DISTRICT	SHEET NO.
SW	69

COUNTY
JASPER

JOB NO.
J7S2185B&F

CONTRACT ID.

PROJECT NO.

BRIDGE NO.

DESCRIPTION	DATE

IF A SEAL IS PRESENT ON THIS SHEET IT HAS BEEN ELECTRONICALLY SEALED AND DATED.

MISSOURI HIGHWAYS AND TRANSPORTATION COMMISSION
105 WEST CAPITOL
JEFFERSON CITY, MO 65102
1-888-ASK-MODOT (1-888-275-6636)

olsson
550 ST. LOUIS STREET
SPRINGFIELD, MO 65806
CERTIFICATE OF
AUTHORITY NO. 001592

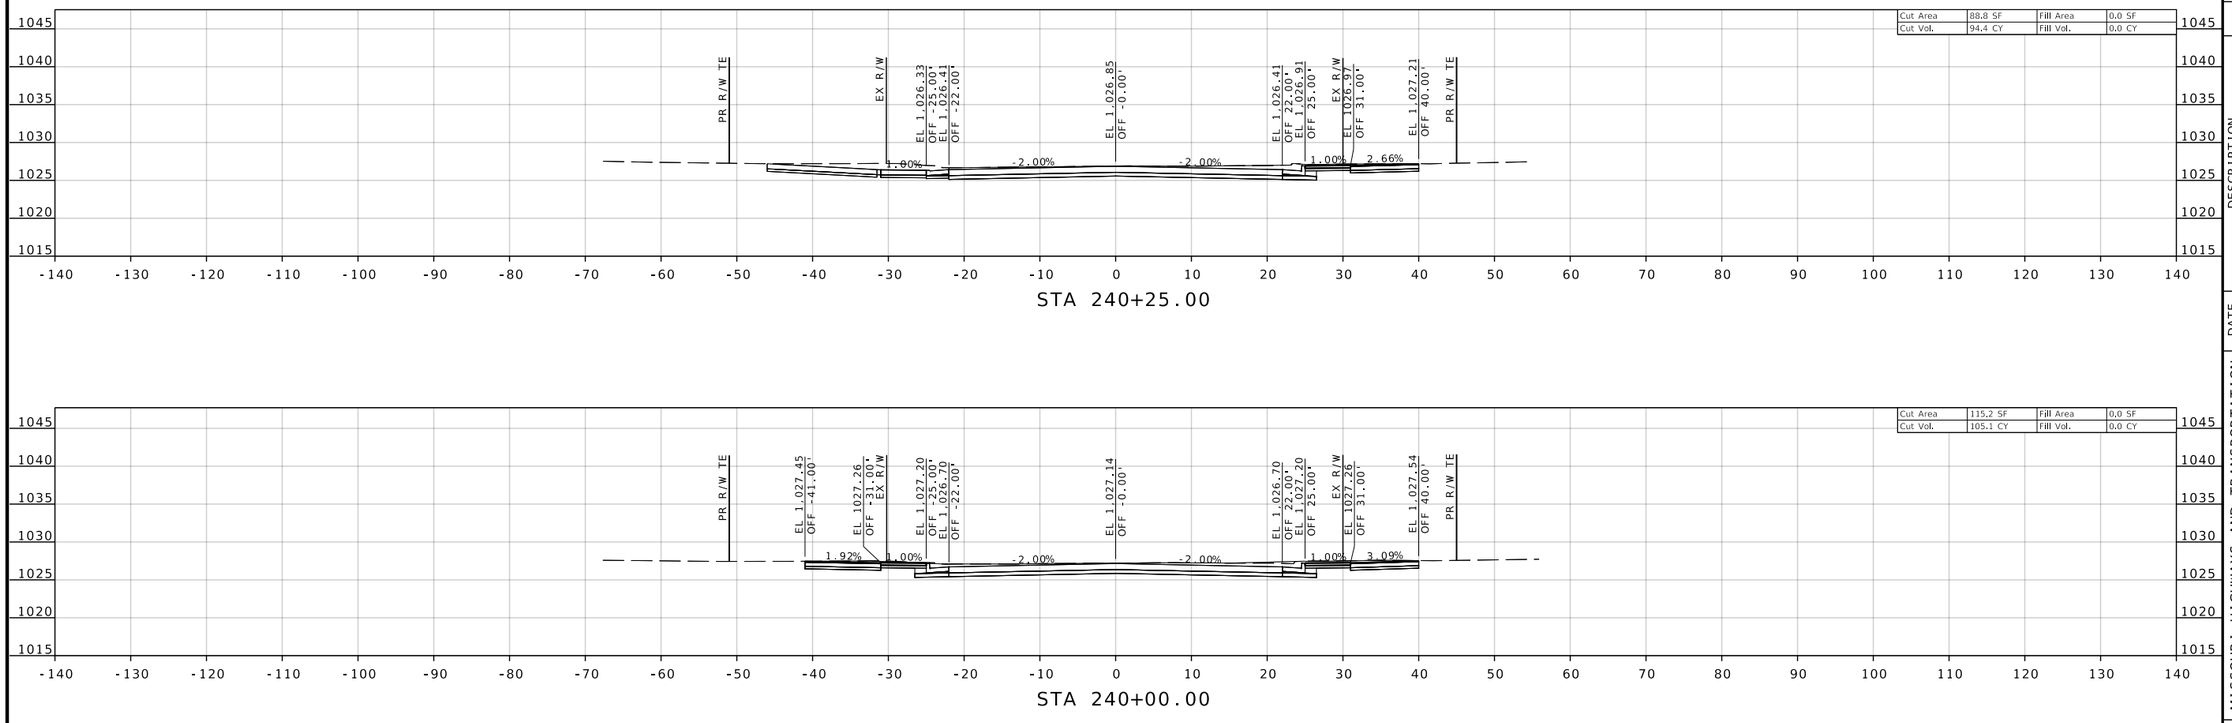

ROUTE 66

REID BRENNEN CATT NUMBER PE-2010019516

REID BRENNEN CATT-ENGINEER
MO# PE-2010019516

DATE PREPARED
8/8/2025

ROUTE	STATE
66	MO
DISTRICT	SHEET NO.
SW	70

COUNTY
JASPER

JOB NO.
J7S2185B&F

CONTRACT ID.

PROJECT NO.

BRIDGE NO.

DESCRIPTION	DATE

IF A SEAL IS PRESENT ON THIS SHEET IT HAS BEEN ELECTRONICALLY SEALED AND DATED.

MISSOURI HIGHWAYS AND TRANSPORTATION COMMISSION

105 WEST CAPITOL
JEFFERSON CITY, MO 65102
1-888-ASK-MODOT (1-888-275-6636)

olsson
550 ST. LOUIS STREET
SPRINGFIELD, MO 65806
CERTIFICATE OF
AUTHORITY NO. 001592

F:\2021\08501-09000\021-08532\40-Design\Microstation\J7S2185B\plan_sheets\17 Cross Sections\XS_061-072_J7S2185B_I10_ROUTE 66.dgn 2:52:36 PM 8/8/2025

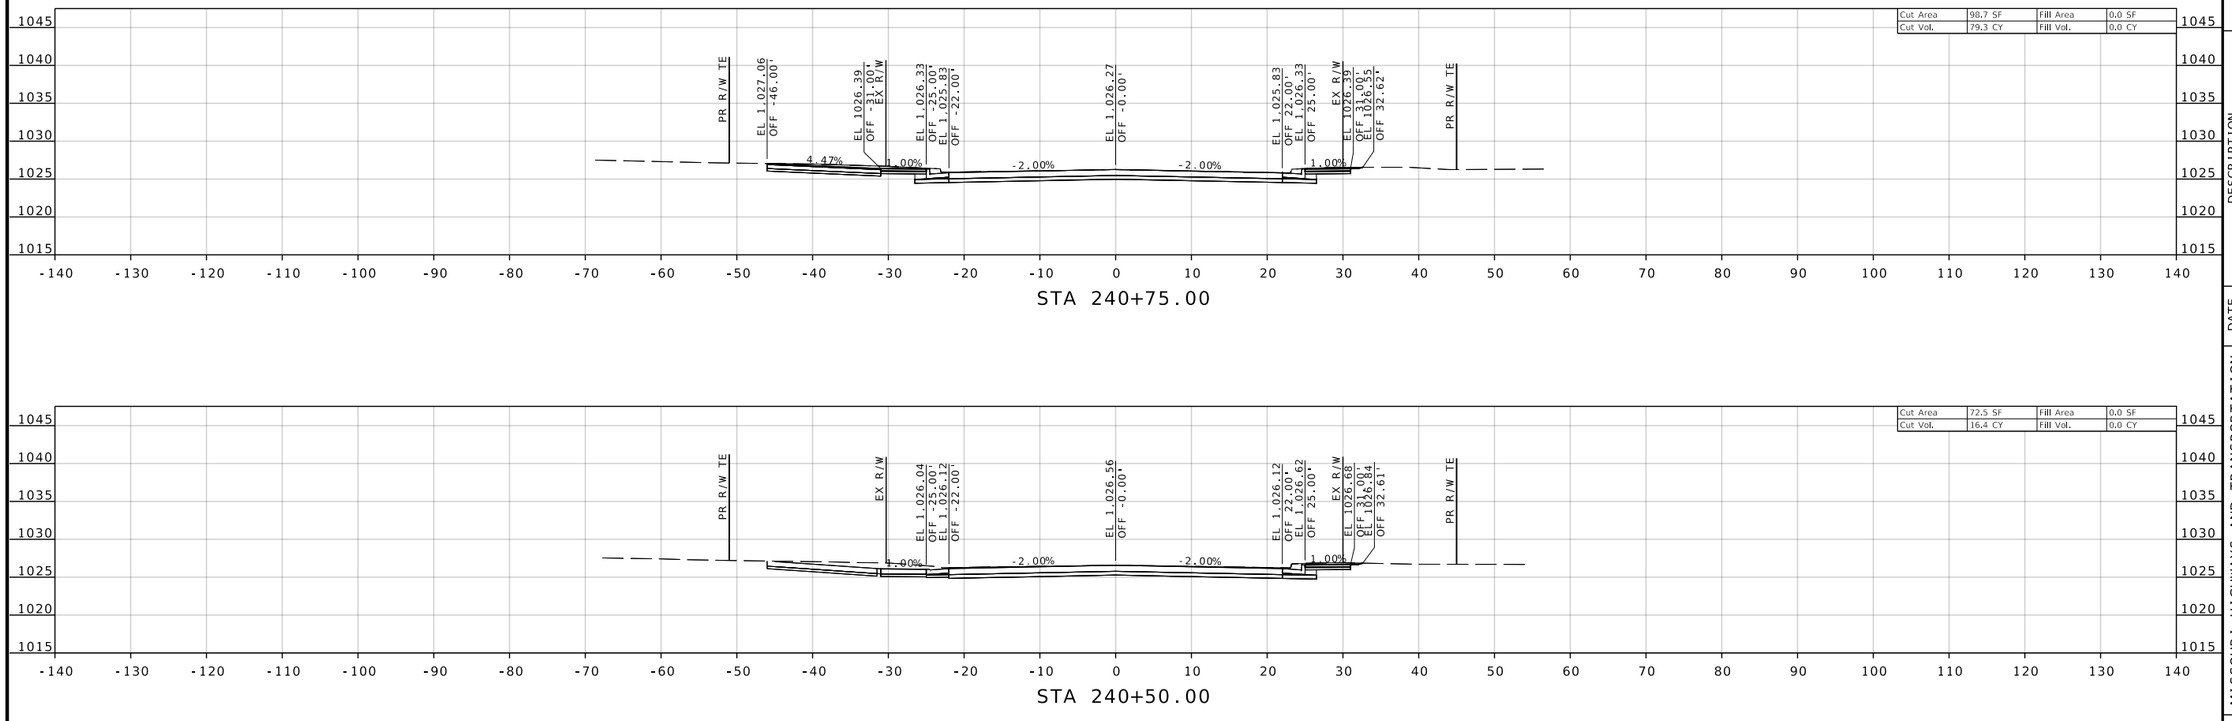

REID BRENNEN CATT NUMBER PE-2010019516

REID BRENNEN CATT-ENGINEER
MO# PE-2010019516

DATE PREPARED
8/8/2025

ROUTE	STATE
66	MO
DISTRICT	SHEET NO.
SW	71

COUNTY
JASPER

JOB NO.
J7S2185B&F

CONTRACT ID.

PROJECT NO.

BRIDGE NO.

DESCRIPTION

DATE

MISSOURI HIGHWAYS AND TRANSPORTATION COMMISSION

105 WEST CAPITOL
JEFFERSON CITY, MO 65102
1-888-ASK-MODOT (1-888-275-6636)

olsson
550 ST. LOUIS STREET
SPRINGFIELD, MO 65806
CERTIFICATE OF
AUTHORITY NO. 001592

ROUTE 66

IF A SEAL IS PRESENT ON THIS SHEET IT HAS BEEN ELECTRONICALLY SEALED AND DATED.

F:\2021\08501-09000\021-08532\40-Design\Microstation\J7S2185B\plan_sheets\17 Cross Sections\XS_061-072_J7S2185B_I10_ROUTE 66.dgn 2:52:49 PM 8/8/2025

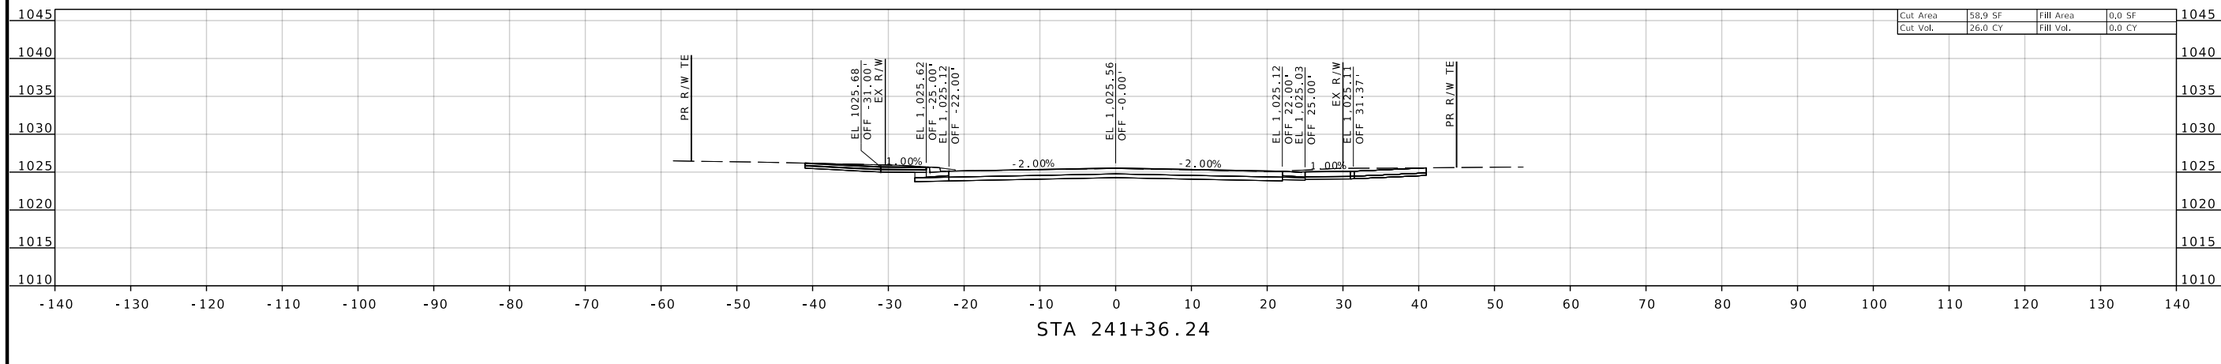

STA 241+36.24

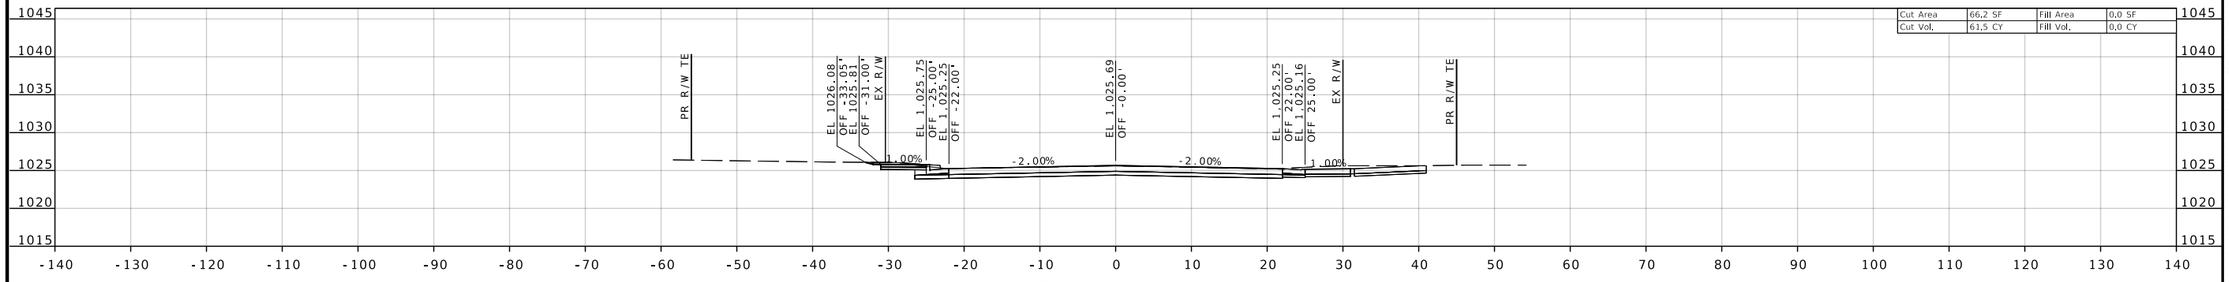

STA 241+25.00

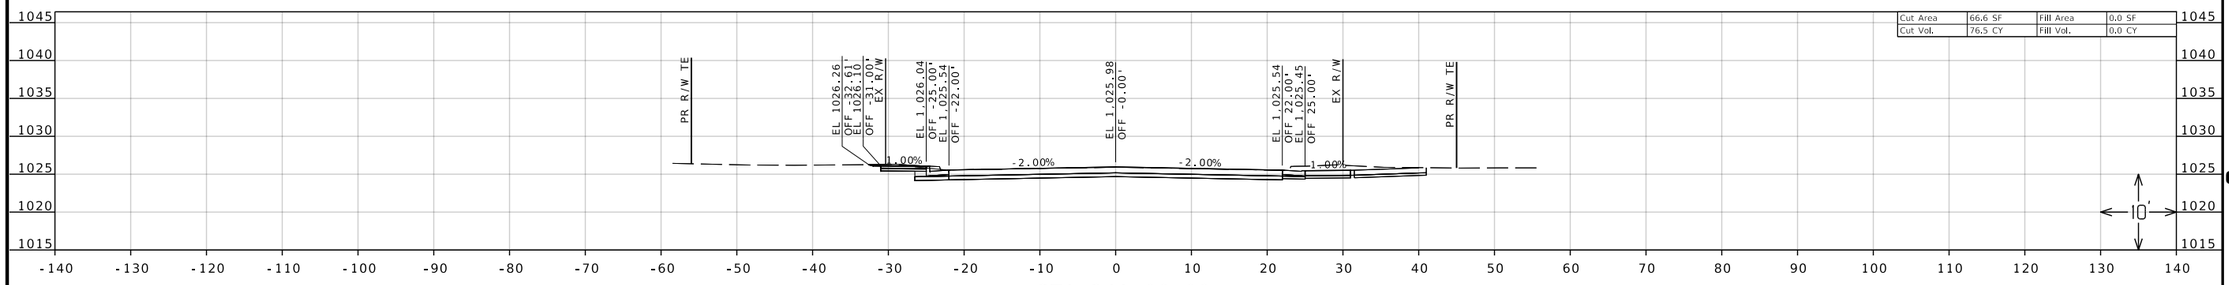

STA 241+00.00

ROUTE 66

REID BRENNEN CATT NUMBER PE-2010019516

REID BRENNEN CATT-ENGINEER
MO# PE-2010019516

DATE PREPARED
8/8/2025

ROUTE	STATE
66	MO
DISTRICT	SHEET NO.
SW	72

COUNTY
JASPER

JOB NO.
J7S2185B&F

CONTRACT ID.

PROJECT NO.

BRIDGE NO.

NO.	DESCRIPTION	DATE

MISSOURI HIGHWAYS AND TRANSPORTATION COMMISSION

105 WEST CAPITOL
JEFFERSON CITY, MO 65102
1-888-ASK-MODOT (1-888-275-6636)

olsson
550 ST. LOUIS STREET
SPRINGFIELD, MO 65806
CERTIFICATE OF
AUTHORITY NO. 001592

IF A SEAL IS PRESENT ON THIS SHEET IT HAS BEEN ELECTRONICALLY SEALED AND DATED.

F:\2021\08501-09000\021-08532\40-Design\Microstation\J7S2185B\plan_sheets\17 Cross Sections\XS_061-072_J7S2185B_I10_ROUTE 66.dgn 2:52:57 PM 8/8/2025

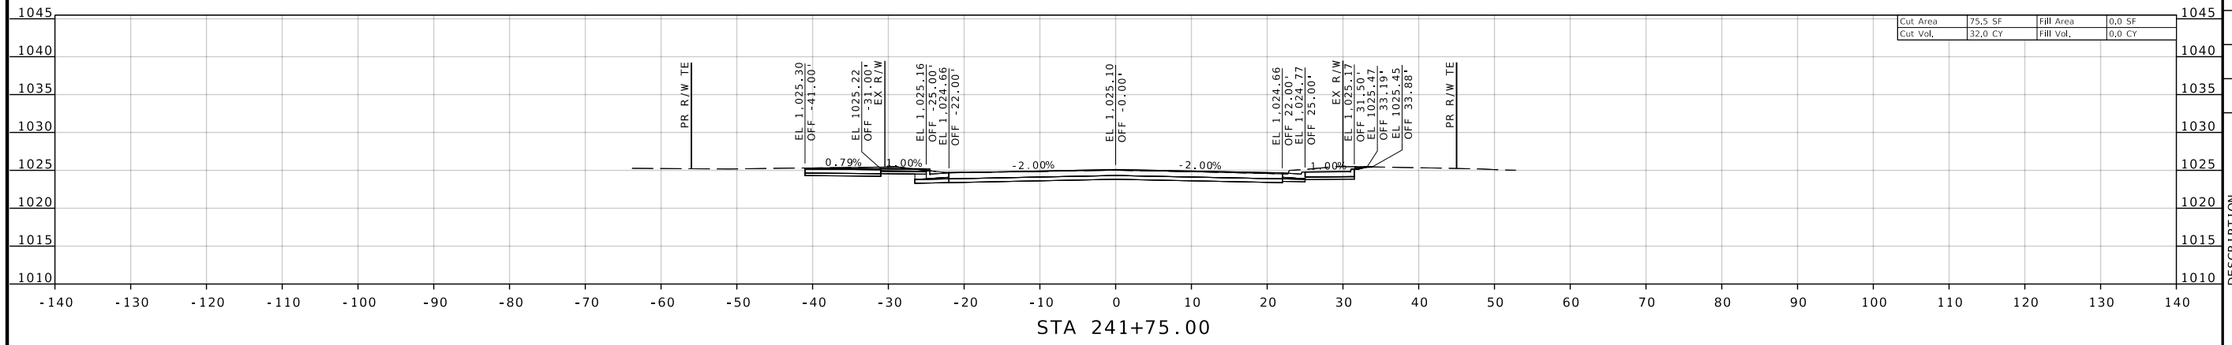

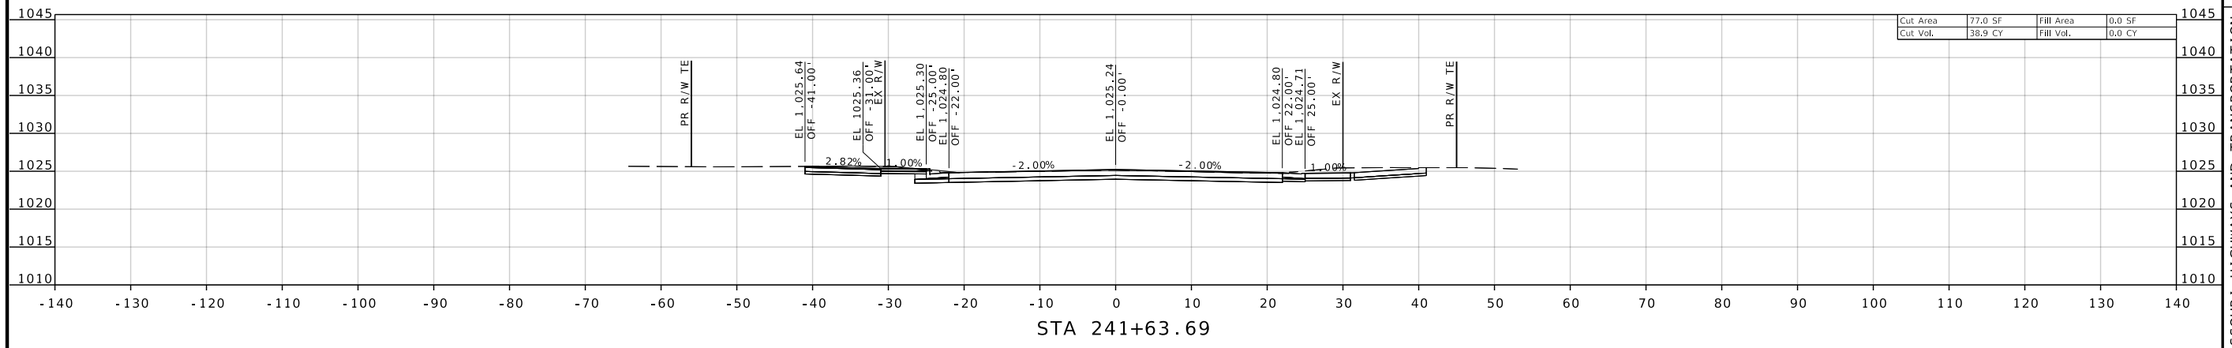

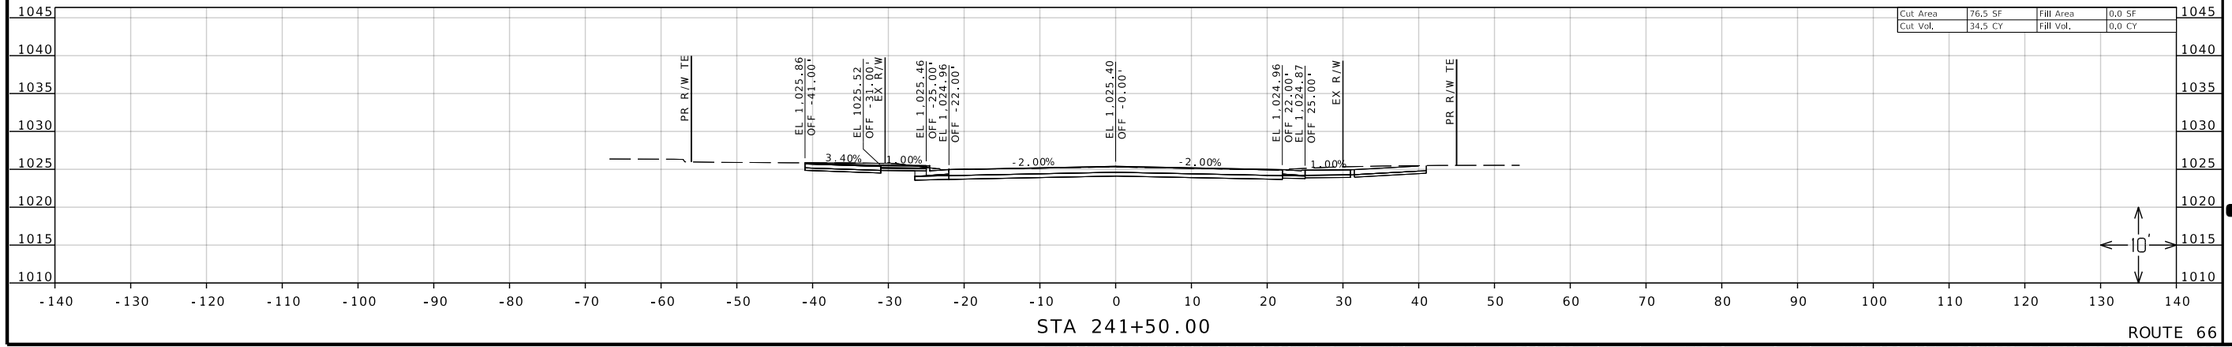

ROUTE 66

F:\2021\08501-09000\021-08532\40-Design\Microstation\J7S2185B\plan_sheets\17 Cross Sections\XS_073-084_J7S2185B_110_ROUTE 66.dgn 2:53:09 PM 8/8/2025

REID BRENNEN CATT
NUMBER PE-2010019516

REID BRENNEN CATT-ENGINEER
MO# PE-2010019516

DATE PREPARED
8/8/2025

ROUTE	STATE
66	MO
DISTRICT	SHEET NO.
SW	73

COUNTY
JASPER

JOB NO.
J7S2185B&F

CONTRACT ID.

PROJECT NO.

BRIDGE NO.

DATE	DESCRIPTION

IF A SEAL IS PRESENT ON THIS SHEET IT HAS BEEN ELECTRONICALLY SEALED AND DATED.

MISSOURI HIGHWAYS AND TRANSPORTATION COMMISSION

105 WEST CAPITOL
JEFFERSON CITY, MO 65102
1-888-ASK-MODOT (1-888-275-6636)

olsson
550 ST. LOUIS STREET
SPRINGFIELD, MO 65806
CERTIFICATE OF
AUTHORITY NO. 001592

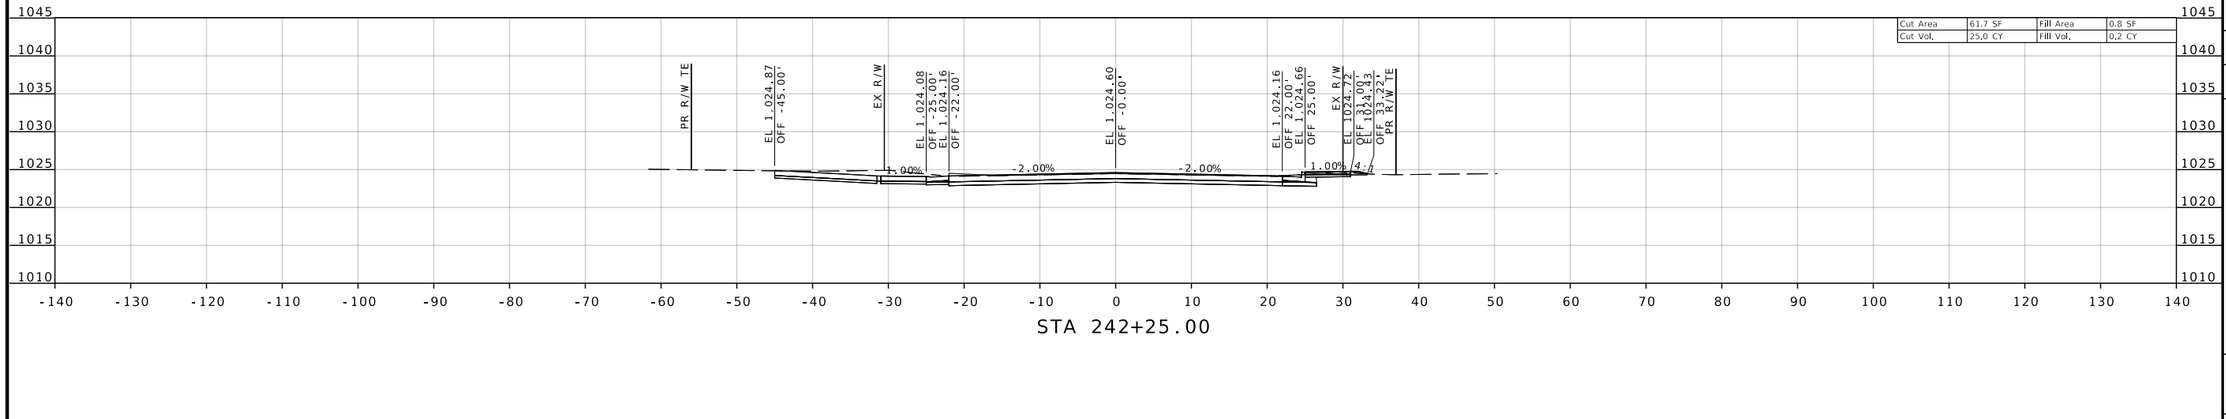

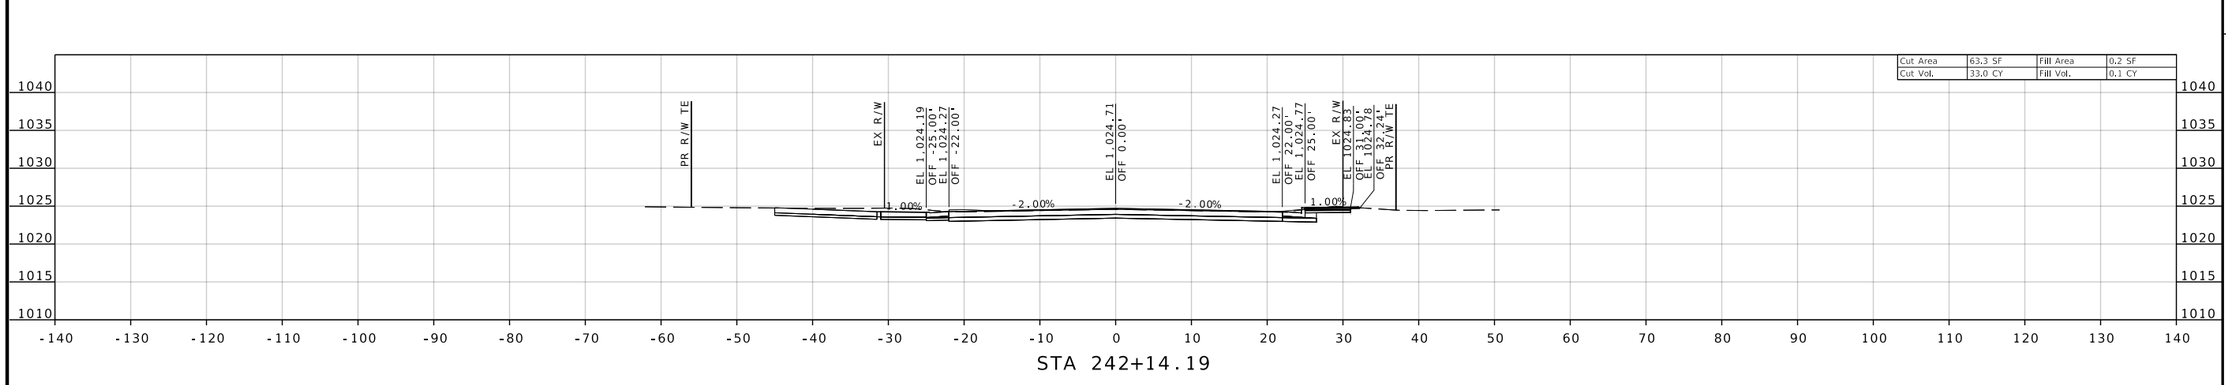

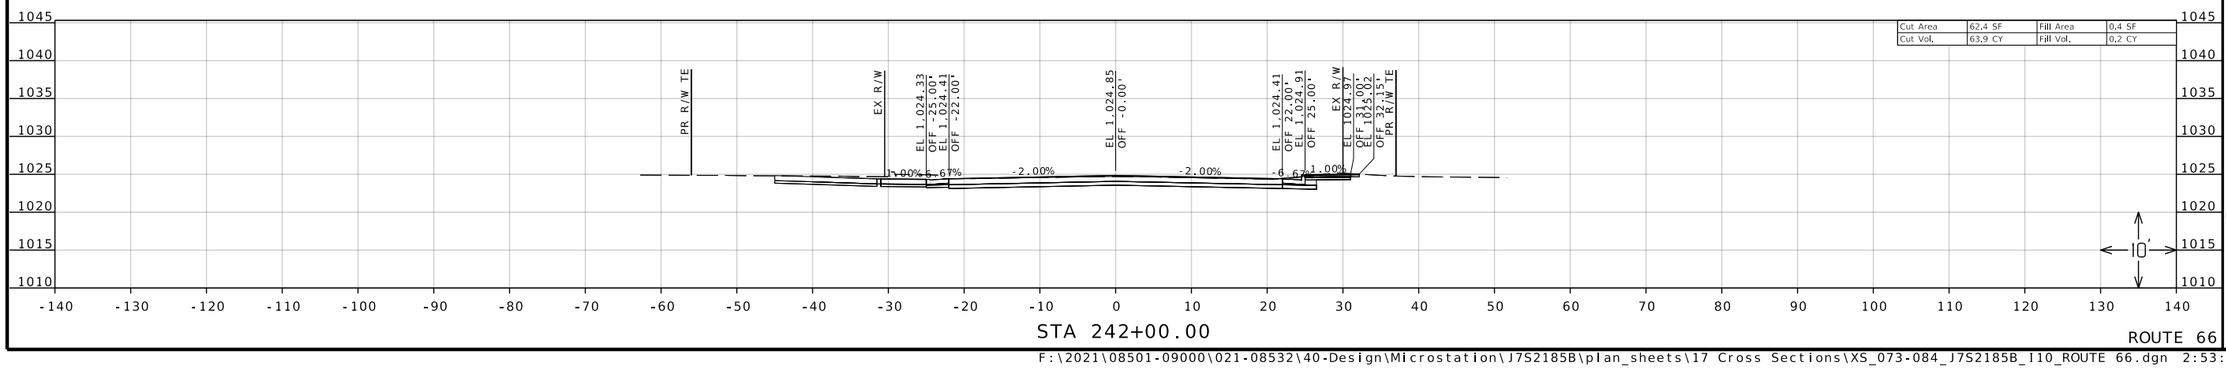

ROUTE 66

REID BRENNEN CATT NUMBER PE-2010019516

REID BRENNEN CATT-ENGINEER
MO# PE-2010019516

DATE PREPARED
8/8/2025

ROUTE	STATE
66	MO
DISTRICT	SHEET NO.
SW	74

COUNTY
JASPER

JOB NO.
J7S2185B&F

CONTRACT ID.

PROJECT NO.

BRIDGE NO.

DESCRIPTION	DATE

IF A SEAL IS PRESENT ON THIS SHEET IT HAS BEEN ELECTRONICALLY SEALED AND DATED.

MISSOURI HIGHWAYS AND TRANSPORTATION COMMISSION

105 WEST CAPITOL
JEFFERSON CITY, MO 65102
1-888-ASK-MODOT (1-888-275-6636)

olsson
550 ST. LOUIS STREET
SPRINGFIELD, MO 65806
CERTIFICATE OF
AUTHORITY NO. 001592

F:\2021\08501-09000\021-08532\40-Design\Microstation\J7S2185B\plan_sheets\17 Cross Sections\XS_073-084_J7S2185B_I10_ROUTE 66.dgn 2:53:19 PM 8/8/2025

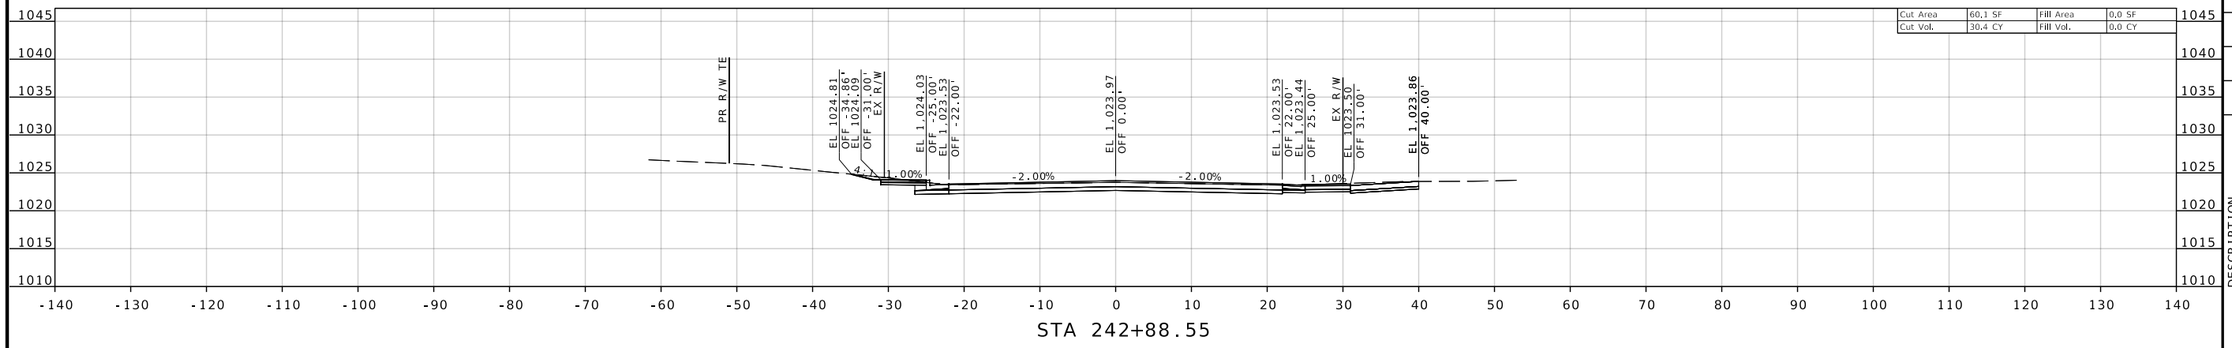

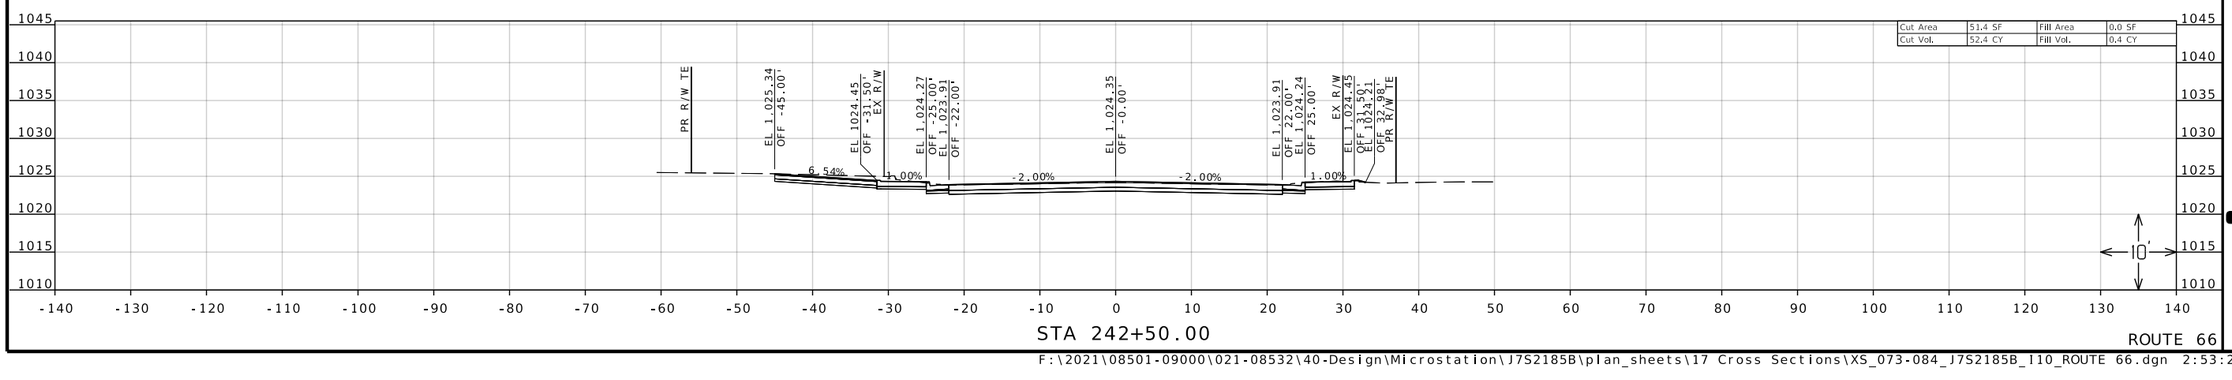

ROUTE 66

REID BRENNEN CATT NUMBER PE-2010019516

REID BRENNEN CATT-ENGINEER
MO# PE-2010019516

DATE PREPARED
8/8/2025

ROUTE	STATE
66	MO
DISTRICT	SHEET NO.
SW	75

COUNTY
JASPER

JOB NO.
J7S2185B&F

CONTRACT ID.

PROJECT NO.

BRIDGE NO.

DESCRIPTION	DATE

IF A SEAL IS PRESENT ON THIS SHEET IT HAS BEEN ELECTRONICALLY SEALED AND DATED.

MISSOURI HIGHWAYS AND TRANSPORTATION COMMISSION

105 WEST CAPITOL
JEFFERSON CITY, MO 65102
1-888-ASK-MODOT (1-888-275-6636)

olsson
550 ST. LOUIS STREET
SPRINGFIELD, MO 65806
CERTIFICATE OF
AUTHORITY NO. 001592

F:\2021\08501-09000\021-08532\40-Design\Microstation\J7S2185B\plan_sheets\17 Cross Sections\XS_073-084_J7S2185B_I10_ROUTE 66.dgn 2:53:28 PM 8/8/2025

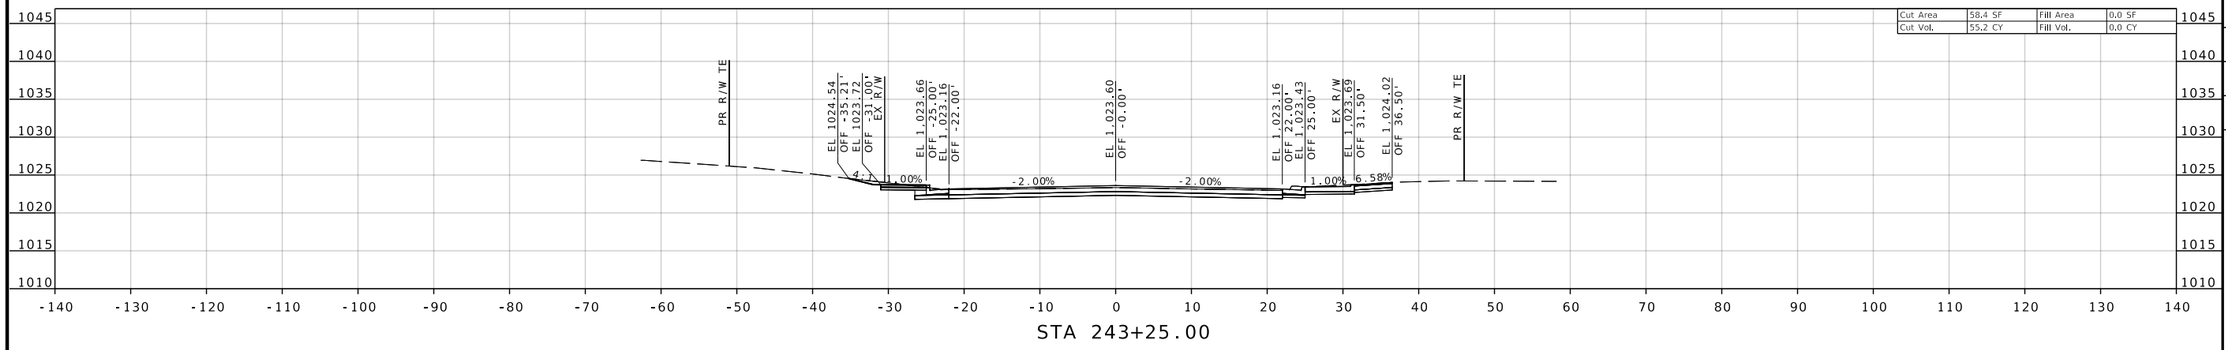

STA 243+25.00

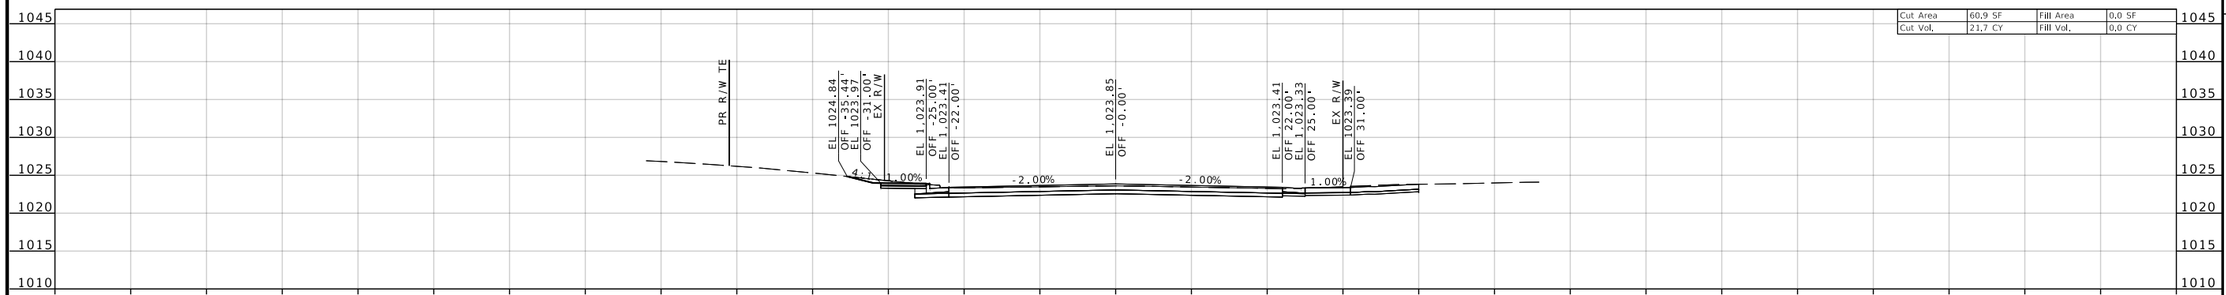

STA 243+00.00

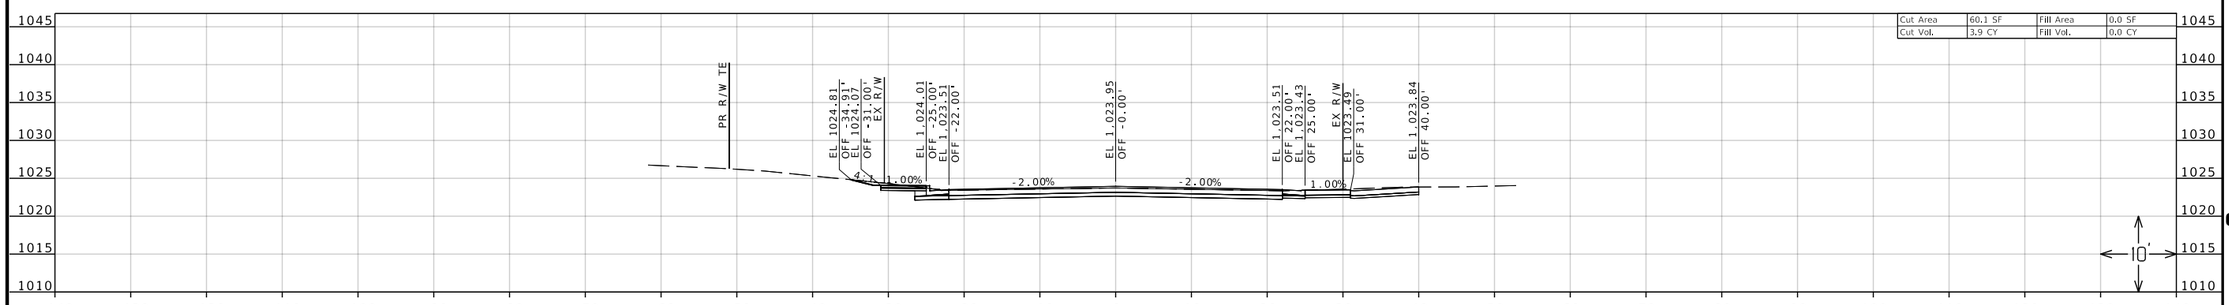

STA 242+90.30

ROUTE 66

REID BRENNEN CATT NUMBER PE-2010019516

REID BRENNEN CATT-ENGINEER
MO# PE-2010019516

DATE PREPARED
8/8/2025

ROUTE	STATE
66	MO
DISTRICT	SHEET NO.
SW	76

COUNTY
JASPER

JOB NO.
J7S2185B&F

CONTRACT ID.

PROJECT NO.

BRIDGE NO.

DESCRIPTION	DATE

IF A SEAL IS PRESENT ON THIS SHEET IT HAS BEEN ELECTRONICALLY SEALED AND DATED.

MISSOURI HIGHWAYS AND TRANSPORTATION COMMISSION

105 WEST CAPITOL
JEFFERSON CITY, MO 65102
1-888-ASK-MODOT (1-888-275-6636)

olsson
550 ST. LOUIS STREET
SPRINGFIELD, MO 65806
CERTIFICATE OF
AUTHORITY NO. 001592

F:\2021\08501-09000\021-08532\40-Design\Microstation\J7S2185B\plan_sheets\17 Cross Sections\XS_073-084_J7S2185B_I10_ROUTE 66.dgn 2:53:36 PM 8/8/2025

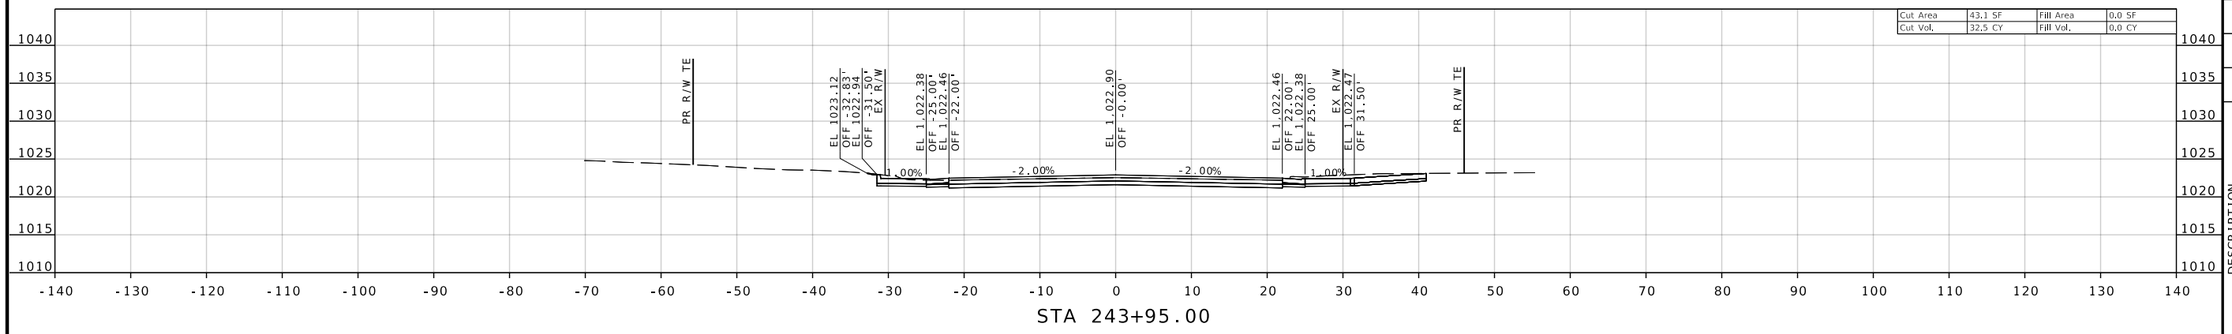

STA 243+95.00

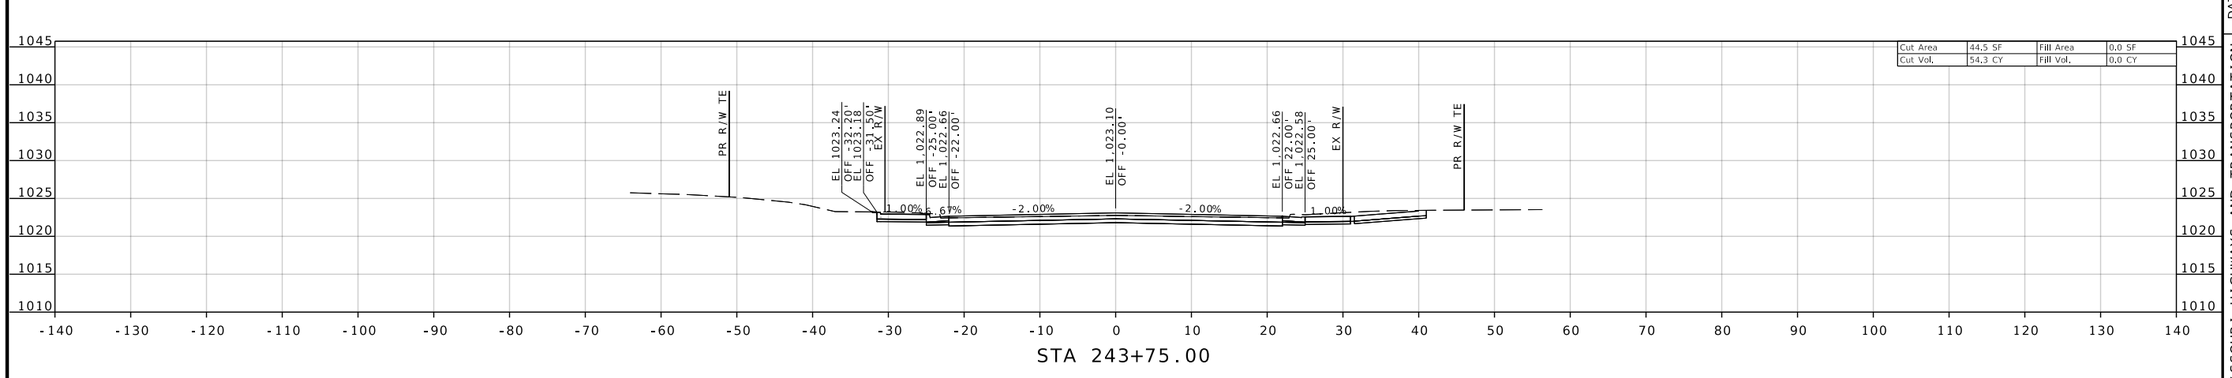

STA 243+75.00

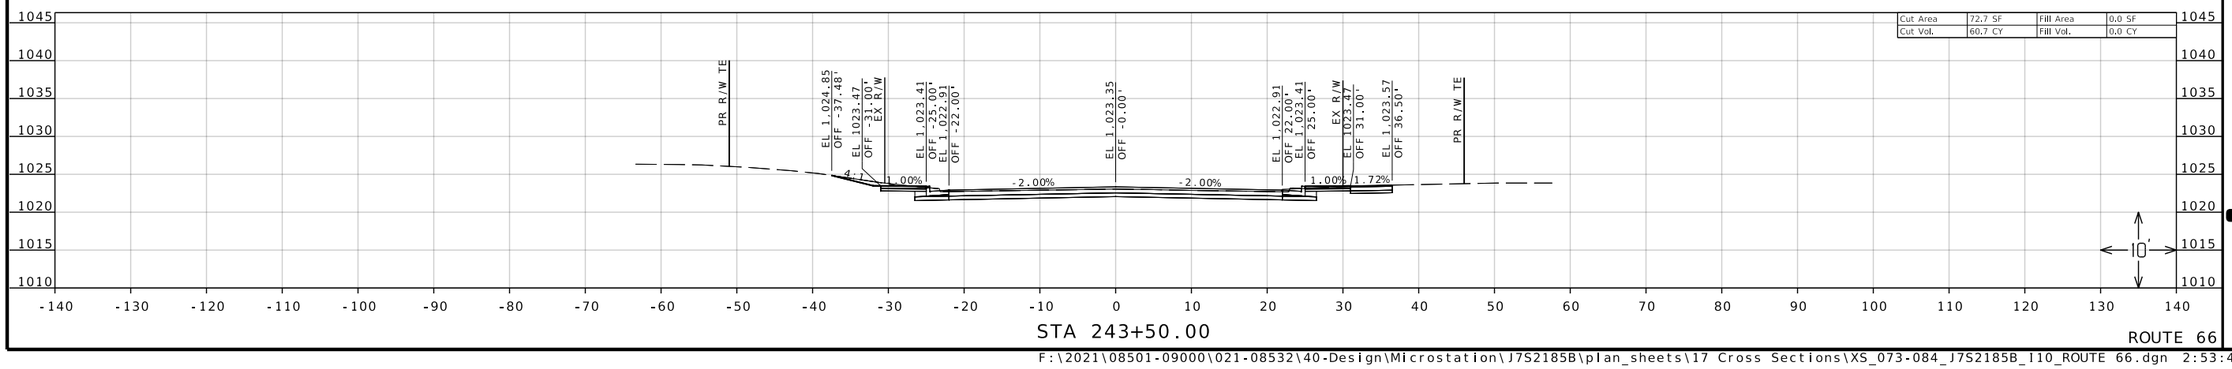

STA 243+50.00

ROUTE 66

REID BRENNEN CATT NUMBER PE-2010019516

REID BRENNEN CATT-ENGINEER
MO# PE-2010019516

DATE PREPARED
8/8/2025

ROUTE	STATE
66	MO
DISTRICT	SHEET NO.
SW	77

COUNTY
JASPER

JOB NO.
J7S2185B&F

CONTRACT ID.

PROJECT NO.

BRIDGE NO.

DESCRIPTION	DATE

IF A SEAL IS PRESENT ON THIS SHEET IT HAS BEEN ELECTRONICALLY SEALED AND DATED.

MISSOURI HIGHWAYS AND TRANSPORTATION COMMISSION

105 WEST CAPITOL
JEFFERSON CITY, MO 65102
1-888-ASK-MODOT (1-888-275-6636)

olsson
550 ST. LOUIS STREET
SPRINGFIELD, MO 65806
CERTIFICATE OF
AUTHORITY NO. 001592

F:\2021\08501-09000\021-08532\40-Design\Microstation\J7S2185B\plan_sheets\17 Cross Sections\XS_073-084_J7S2185B_I10_ROUTE 66.dgn 2:53:47 PM 8/8/2025

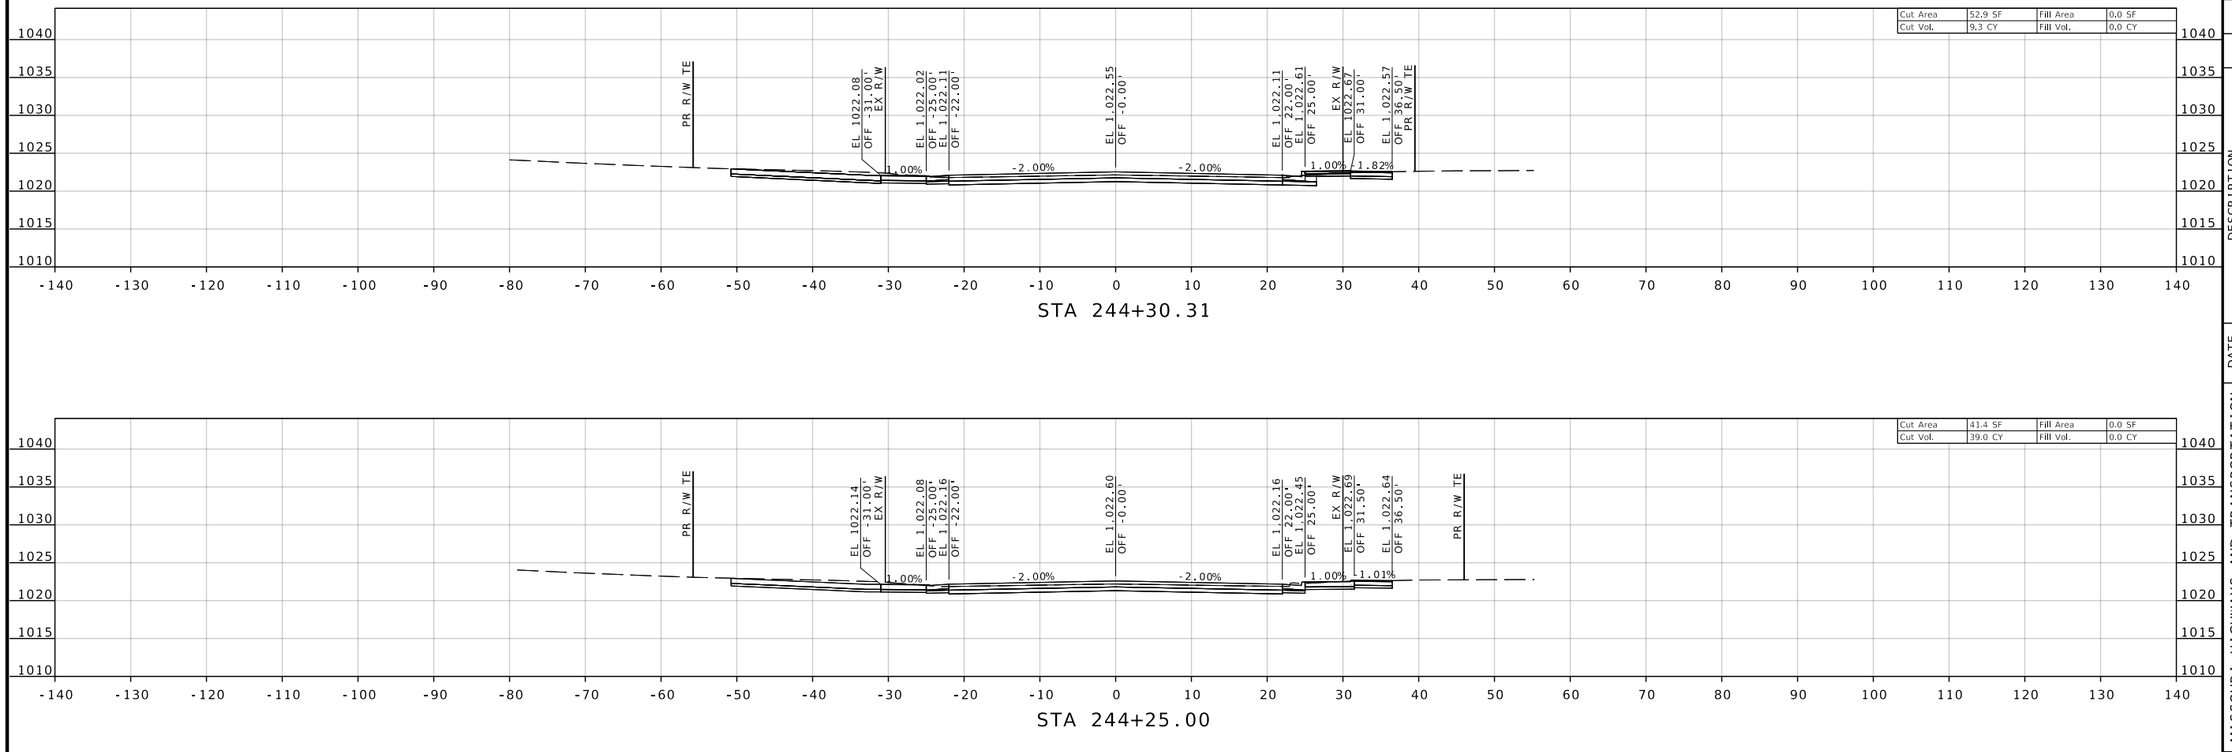

REID BRENNEN CATT NUMBER PE-2010019516

REID BRENNEN CATT-ENGINEER
MO# PE-2010019516

DATE PREPARED
8/8/2025

ROUTE	STATE
66	MO
DISTRICT	SHEET NO.
SW	78

COUNTY
JASPER

JOB NO.
J7S2185B&F

CONTRACT ID.

PROJECT NO.

BRIDGE NO.

DESCRIPTION	DATE

IF A SEAL IS PRESENT ON THIS SHEET IT HAS BEEN ELECTRONICALLY SEALED AND DATED.

MISSOURI HIGHWAYS AND TRANSPORTATION COMMISSION

105 WEST CAPITOL
JEFFERSON CITY, MO 65102
1-888-ASK-MODOT (1-888-275-6636)

olsson
550 ST. LOUIS STREET
SPRINGFIELD, MO 65806
CERTIFICATE OF
AUTHORITY NO. 001592

F:\2021\08501-09000\021-08532\40-Design\Microstation\J7S2185B\plan_sheets\17 Cross Sections\XS_073-084_J7S2185B_I10_ROUTE 66.dgn 2:53:55 PM 8/8/2025

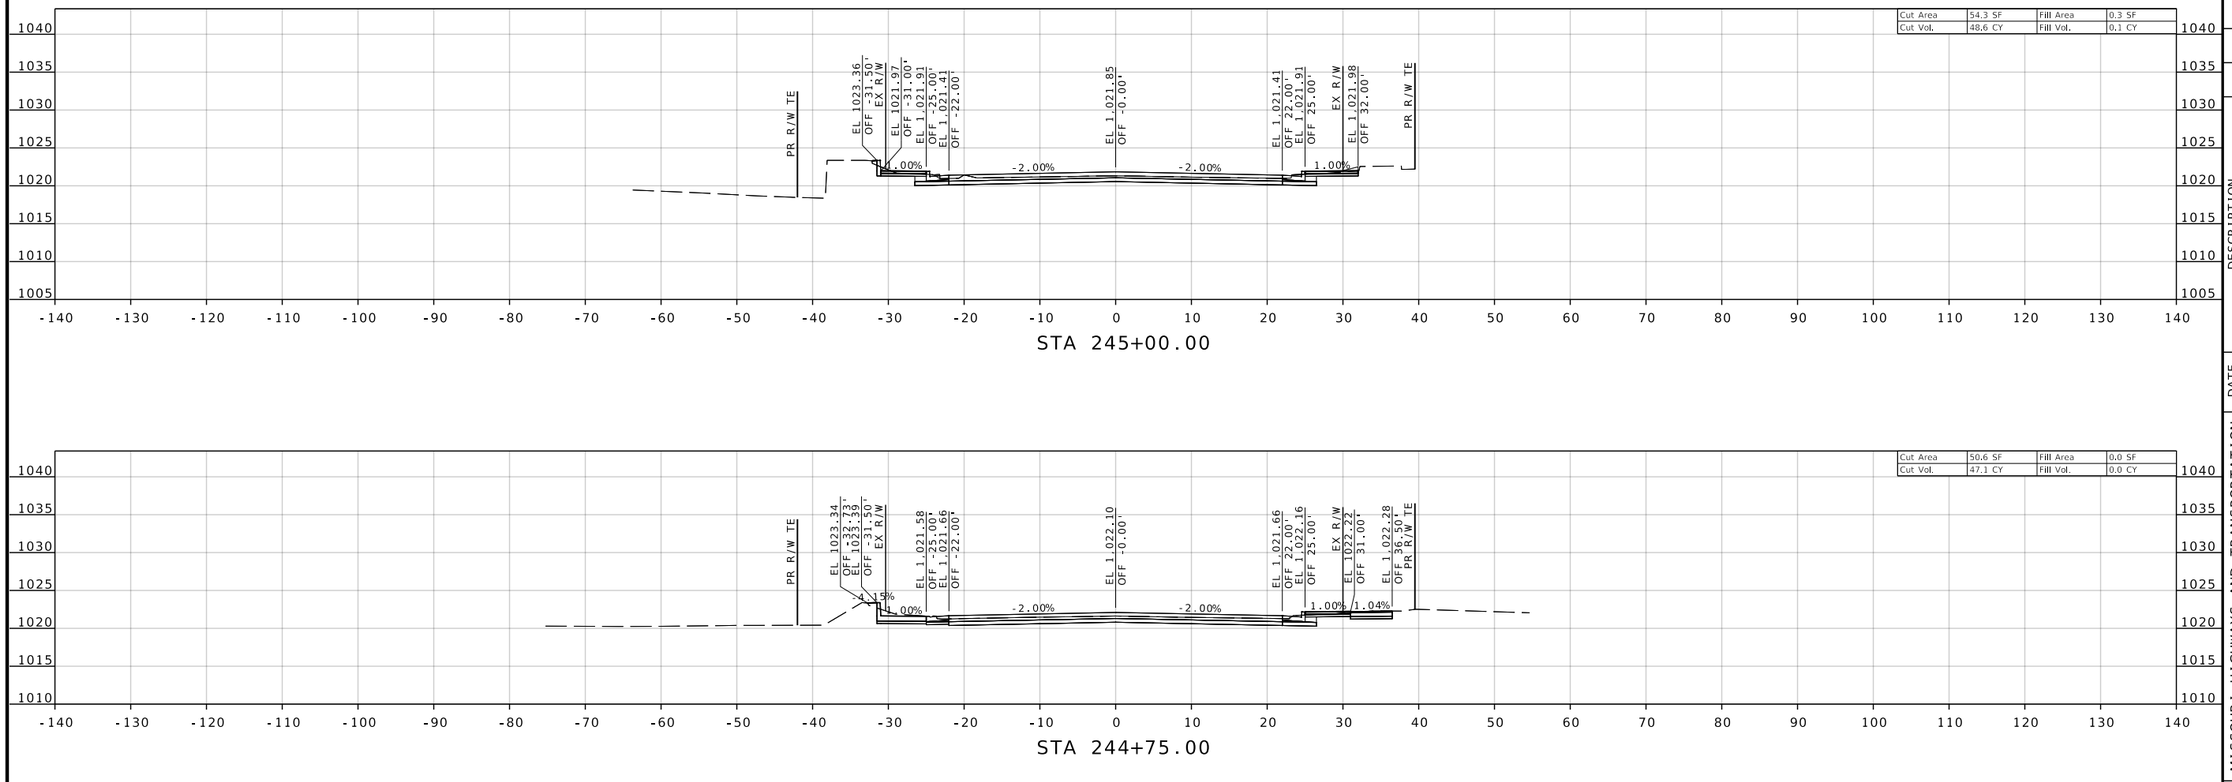

ROUTE 66

F:\2021\08501-09000\021-08532\40-Design\Microstation\J7S2185B\plan_sheets\17 Cross Sections\XS_073-084_J7S2185B_I10_ROUTE 66.dgn 2:54:04 PM 8/8/2025

IF A SEAL IS PRESENT ON THIS SHEET IT HAS BEEN ELECTRONICALLY SEALED AND DATED.

REID BRENNEN CATT NUMBER PE-2010019516

REID BRENNEN CATT-ENGINEER
MO# PE-2010019516

DATE PREPARED
8/8/2025

ROUTE	STATE
66	MO
DISTRICT	SHEET NO.
SW	79

COUNTY
JASPER

JOB NO.
J7S2185B&F

CONTRACT ID.

PROJECT NO.

BRIDGE NO.

DESCRIPTION	DATE

MISSOURI HIGHWAYS AND TRANSPORTATION COMMISSION

105 WEST CAPITOL
JEFFERSON CITY, MO 65102
1-888-ASK-MODOT (1-888-275-6636)

olsson
550 ST. LOUIS STREET
SPRINGFIELD, MO 65806
CERTIFICATE OF
AUTHORITY NO. 001592

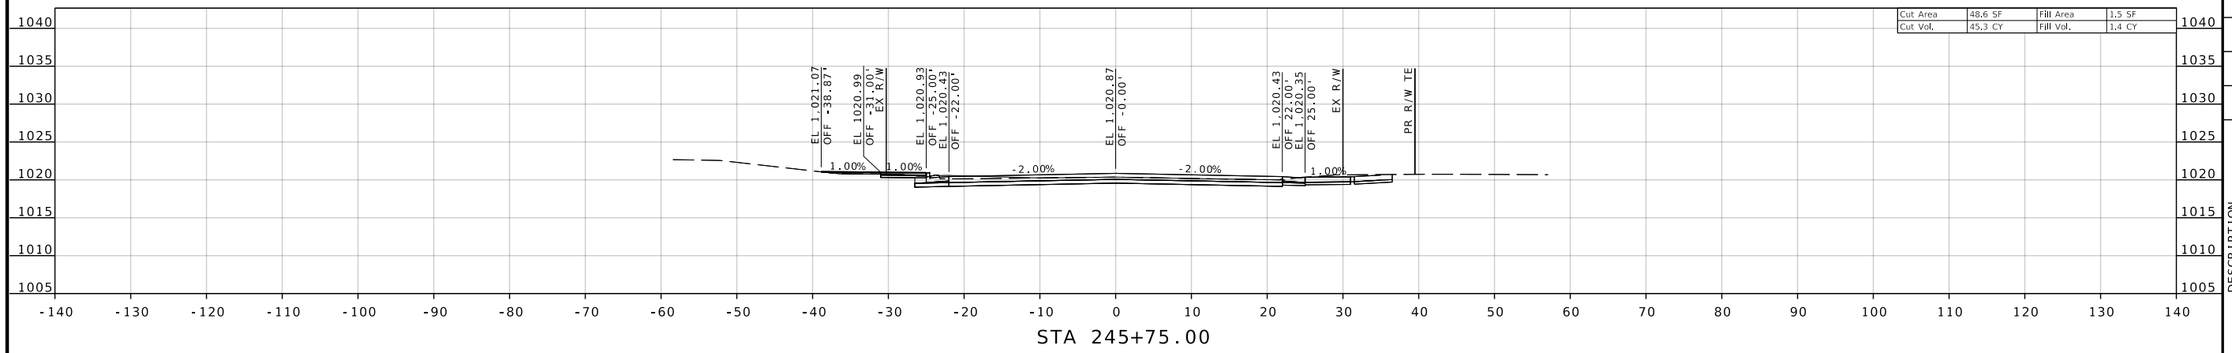

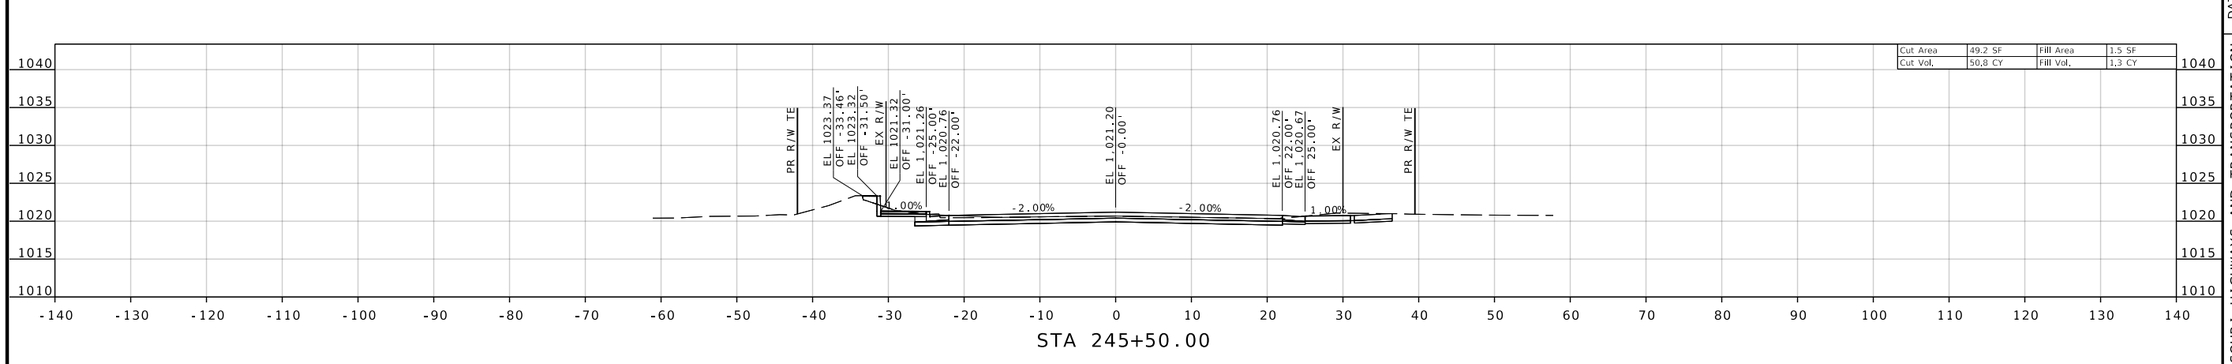

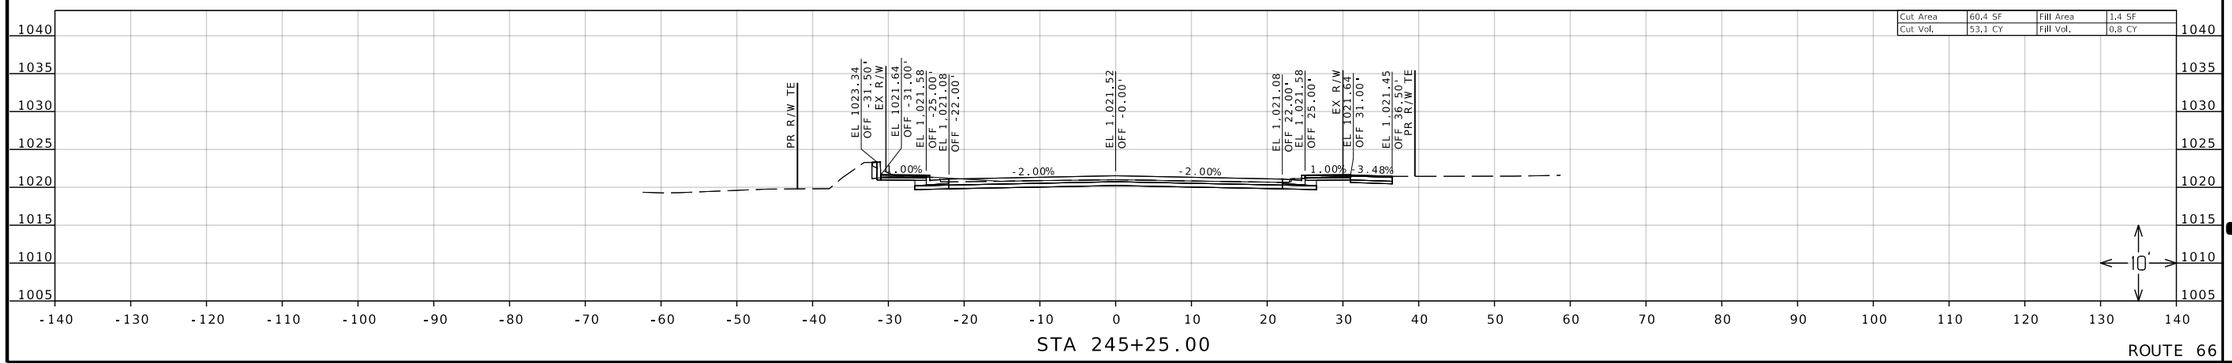

ROUTE 66

REID BRENNEN CATT NUMBER PE-2010019516

REID BRENNEN CATT-ENGINEER
MO# PE-2010019516

DATE PREPARED
8/8/2025

ROUTE	STATE
66	MO
DISTRICT	SHEET NO.
SW	80

COUNTY
JASPER

JOB NO.
J7S2185B&F

CONTRACT ID.

PROJECT NO.

BRIDGE NO.

DESCRIPTION	DATE

IF A SEAL IS PRESENT ON THIS SHEET IT HAS BEEN ELECTRONICALLY SEALED AND DATED.

MISSOURI HIGHWAYS AND TRANSPORTATION COMMISSION

105 WEST CAPITOL
JEFFERSON CITY, MO 65102
1-888-ASK-MODOT (1-888-275-6636)

olsson
550 ST. LOUIS STREET
SPRINGFIELD, MO 65806
CERTIFICATE OF
AUTHORITY NO. 001592

F:\2021\08501-09000\021-08532\40-Design\Microstation\J7S2185B\plan_sheets\17 Cross Sections\XS_073-084_J7S2185B_I10_ROUTE 66.dgn 2:54:12 PM 8/8/2025

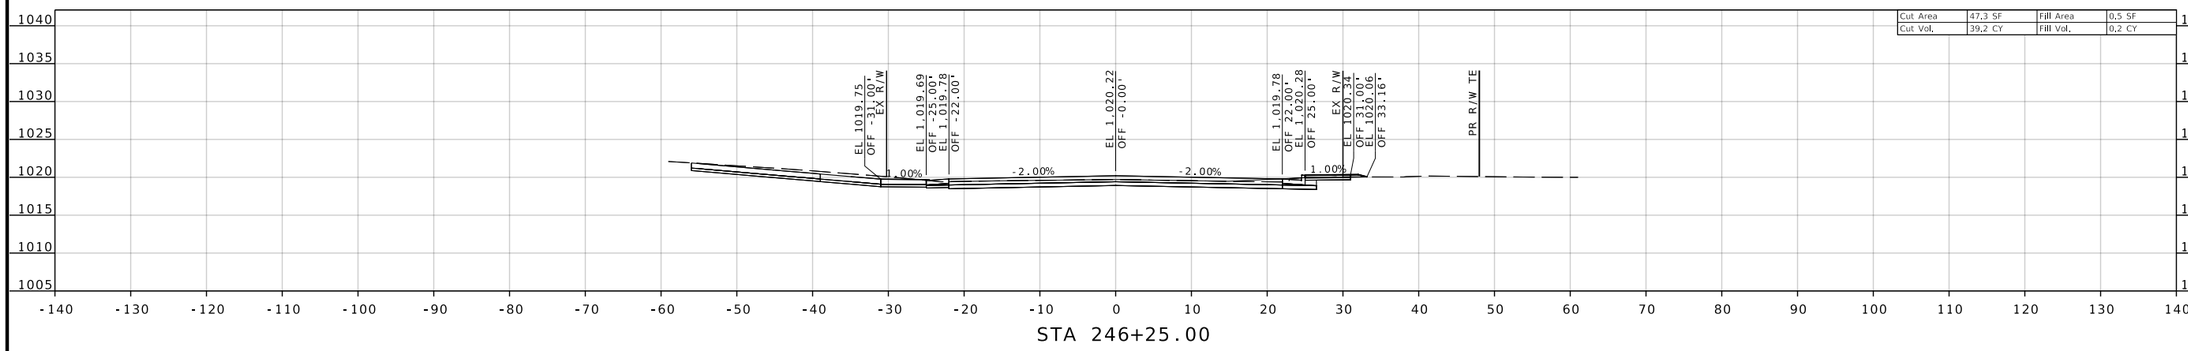

STA 246+25.00

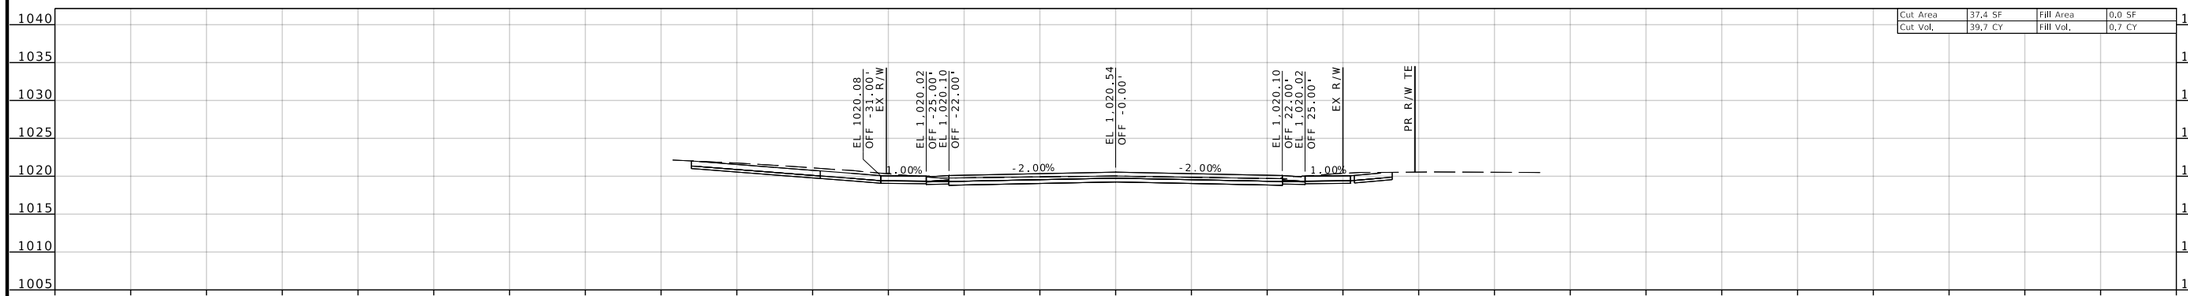

STA 246+00.00

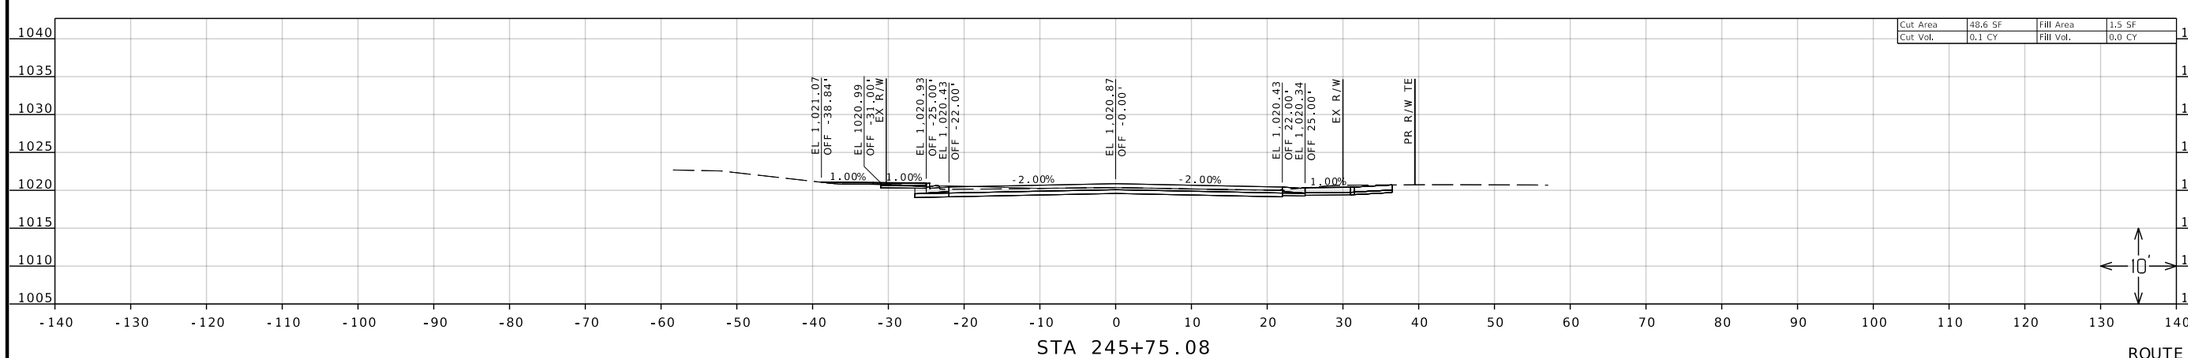

STA 245+75.08

ROUTE 66

REID BRENNEN CATT NUMBER PE-2010019516

REID BRENNEN CATT-ENGINEER
MO# PE-2010019516

DATE PREPARED
8/8/2025

ROUTE	STATE
66	MO
DISTRICT	SHEET NO.
SW	81

COUNTY
JASPER

JOB NO.
J7S2185B&F

CONTRACT ID.

PROJECT NO.

BRIDGE NO.

DESCRIPTION

DATE

MISSOURI HIGHWAYS AND TRANSPORTATION COMMISSION

105 WEST CAPITOL
JEFFERSON CITY, MO 65102
1-888-ASK-MODOT (1-888-275-6636)

olsson
550 ST. LOUIS STREET
SPRINGFIELD, MO 65806
CERTIFICATE OF
AUTHORITY NO. 001592

IF A SEAL IS PRESENT ON THIS SHEET IT HAS BEEN ELECTRONICALLY SEALED AND DATED.

F:\2021\08501-09000\021-08532\40-Design\Microstation\J7S2185B\plan_sheets\17 Cross Sections\XS_073-084_J7S2185B_I10_ROUTE 66.dgn 2:54:21 PM 8/8/2025

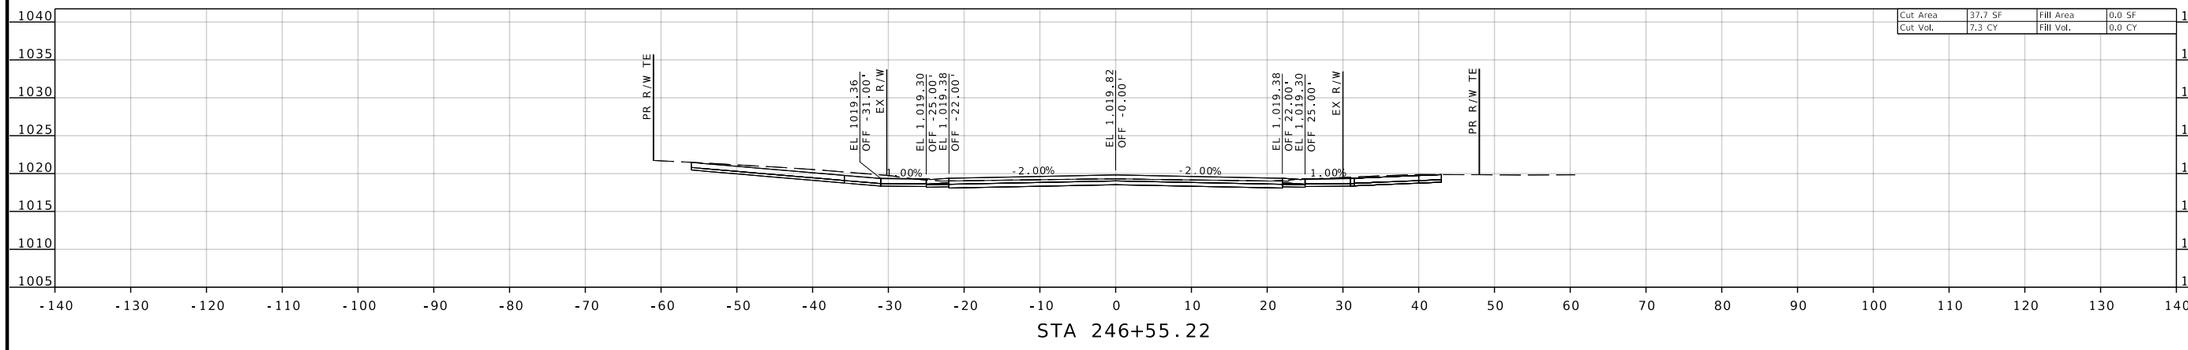

STA 246+55.22

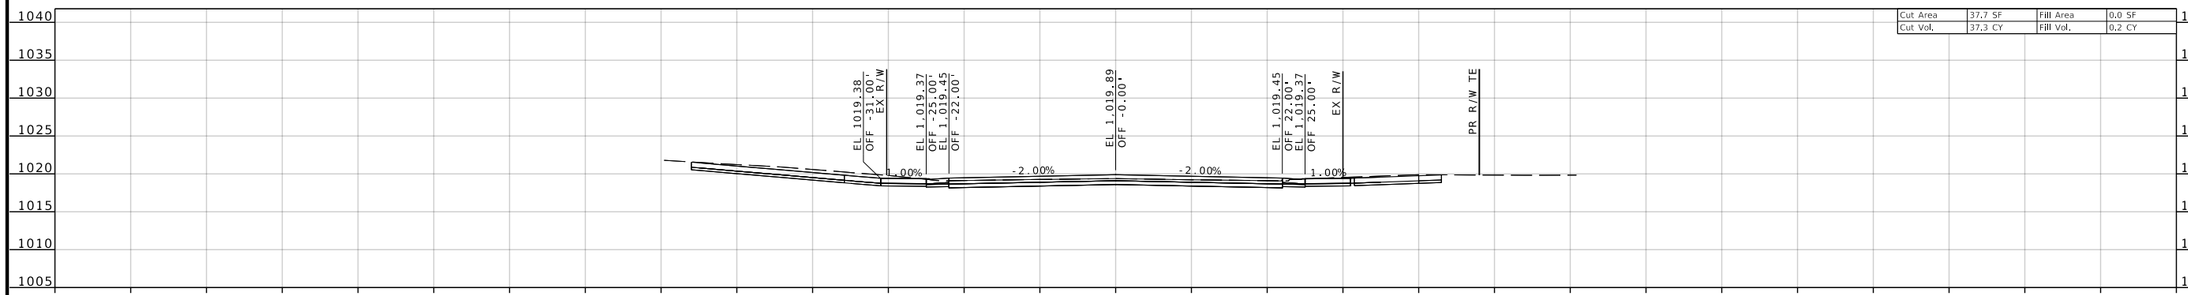

STA 246+50.00

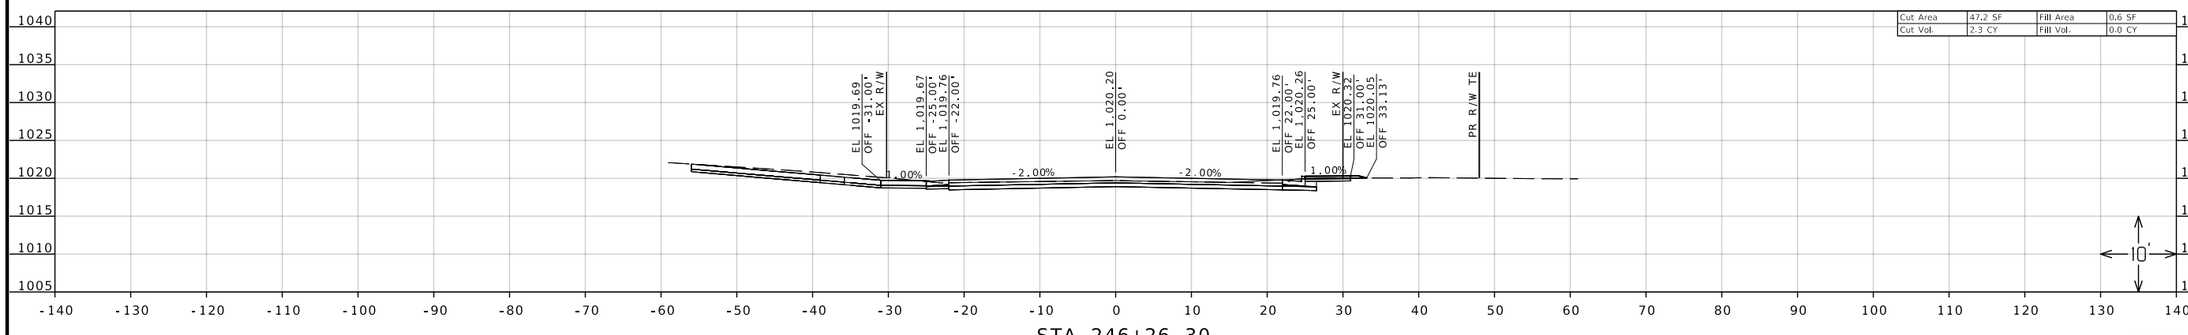

STA 246+26.30

ROUTE 66

REID BRENNEN CATT NUMBER PE-2010019516

REID BRENNEN CATT-ENGINEER
MO# PE-2010019516

DATE PREPARED
8/8/2025

ROUTE	STATE
66	MO
DISTRICT	SHEET NO.
SW	82

COUNTY
JASPER

JOB NO.
J7S2185B&F

CONTRACT ID.

PROJECT NO.

BRIDGE NO.

DESCRIPTION | DATE

IF A SEAL IS PRESENT ON THIS SHEET IT HAS BEEN ELECTRONICALLY SEALED AND DATED.

MISSOURI HIGHWAYS AND TRANSPORTATION COMMISSION

105 WEST CAPITOL
JEFFERSON CITY, MO 65102
1-888-ASK-MODOT (1-888-275-6636)

olsson
550 ST. LOUIS STREET
SPRINGFIELD, MO 65806
CERTIFICATE OF
AUTHORITY NO. 001592

F:\2021\08501-09000\021-08532\40-Design\Microstation\J7S2185B\plan_sheets\17 Cross Sections\XS_073-084_J7S2185B_I10_ROUTE 66.dgn 2:54:30 PM 8/8/2025

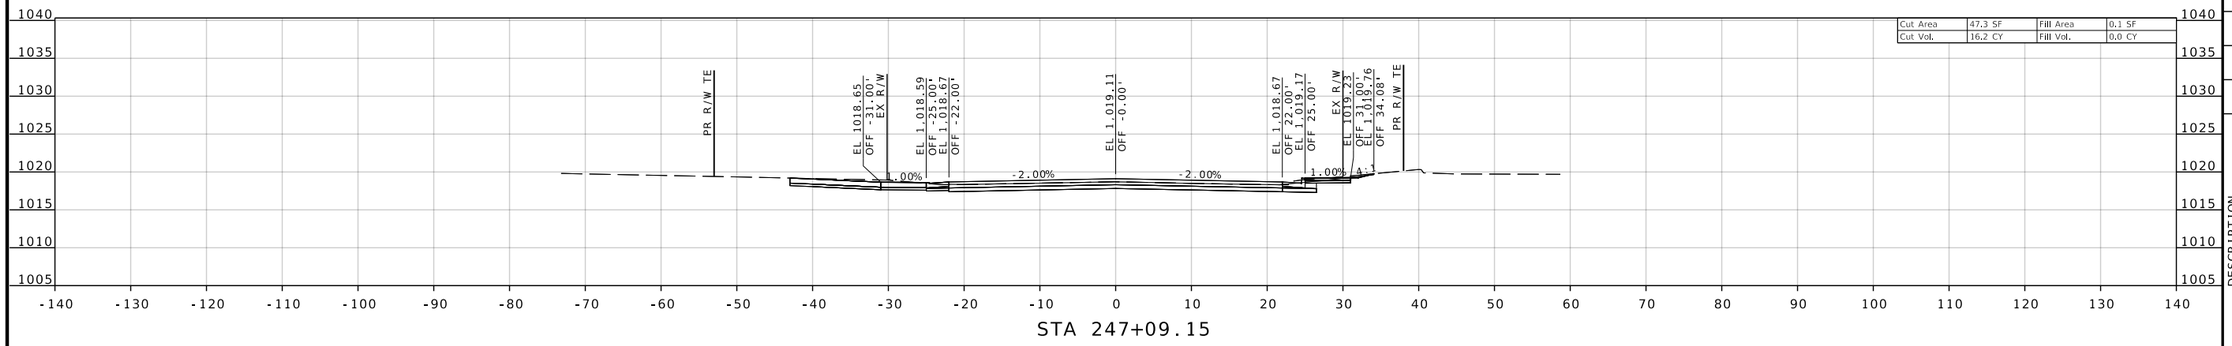

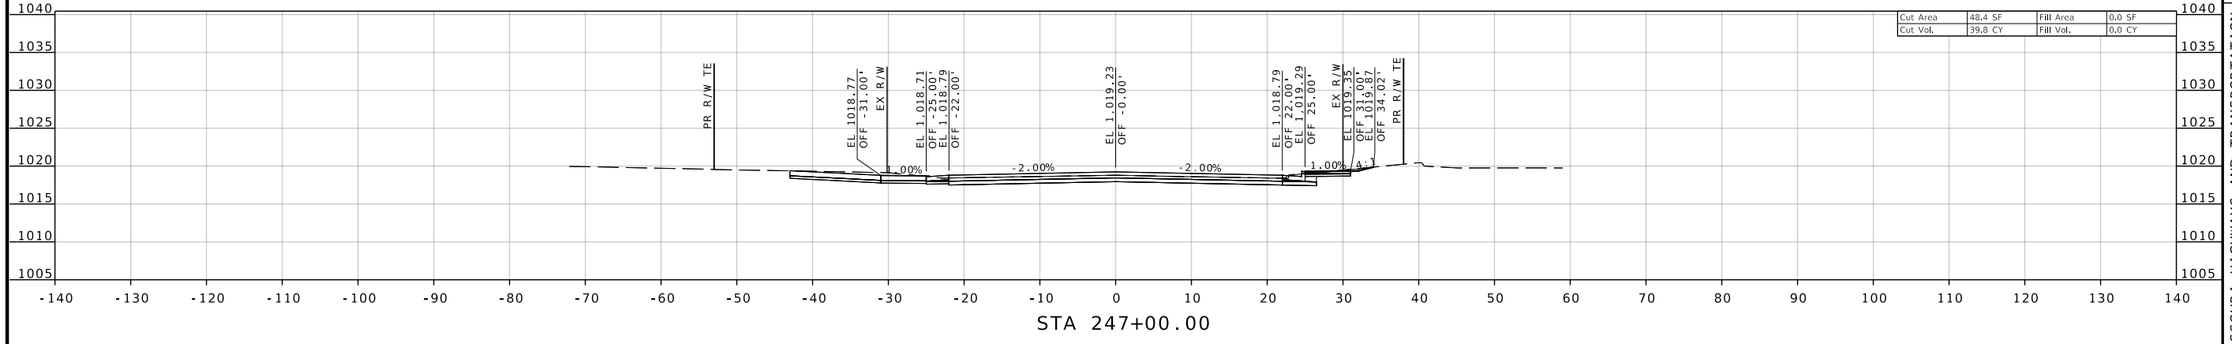

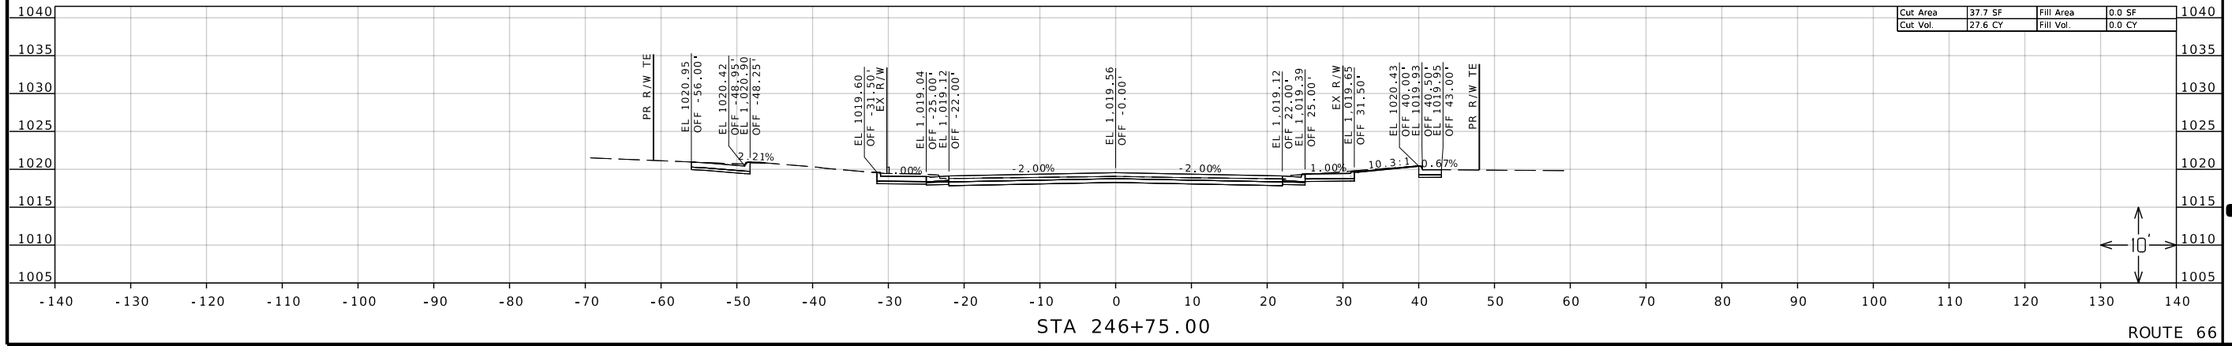

ROUTE 66

REID BRENNEN CATT NUMBER PE-2010019516

REID BRENNEN CATT-ENGINEER
MO# PE-2010019516

DATE PREPARED
8/8/2025

ROUTE	STATE
66	MO
DISTRICT	SHEET NO.
SW	83

COUNTY
JASPER

JOB NO.
J7S2185B&F

CONTRACT ID.

PROJECT NO.

BRIDGE NO.

DESCRIPTION

DATE

IF A SEAL IS PRESENT ON THIS SHEET IT HAS BEEN ELECTRONICALLY SEALED AND DATED.

MISSOURI HIGHWAYS AND TRANSPORTATION COMMISSION

105 WEST CAPITOL
JEFFERSON CITY, MO 65102
1-888-ASK-MODOT (1-888-275-6636)

olsson
550 ST. LOUIS STREET
SPRINGFIELD, MO 65806
CERTIFICATE OF
AUTHORITY NO. 001592

F:\2021\08501-09000\021-08532\40-Design\Microstation\J7S2185B\plan_sheets\17 Cross Sections\XS_073-084_J7S2185B_110_ROUTE 66.dgn 2:54:39 PM 8/8/2025

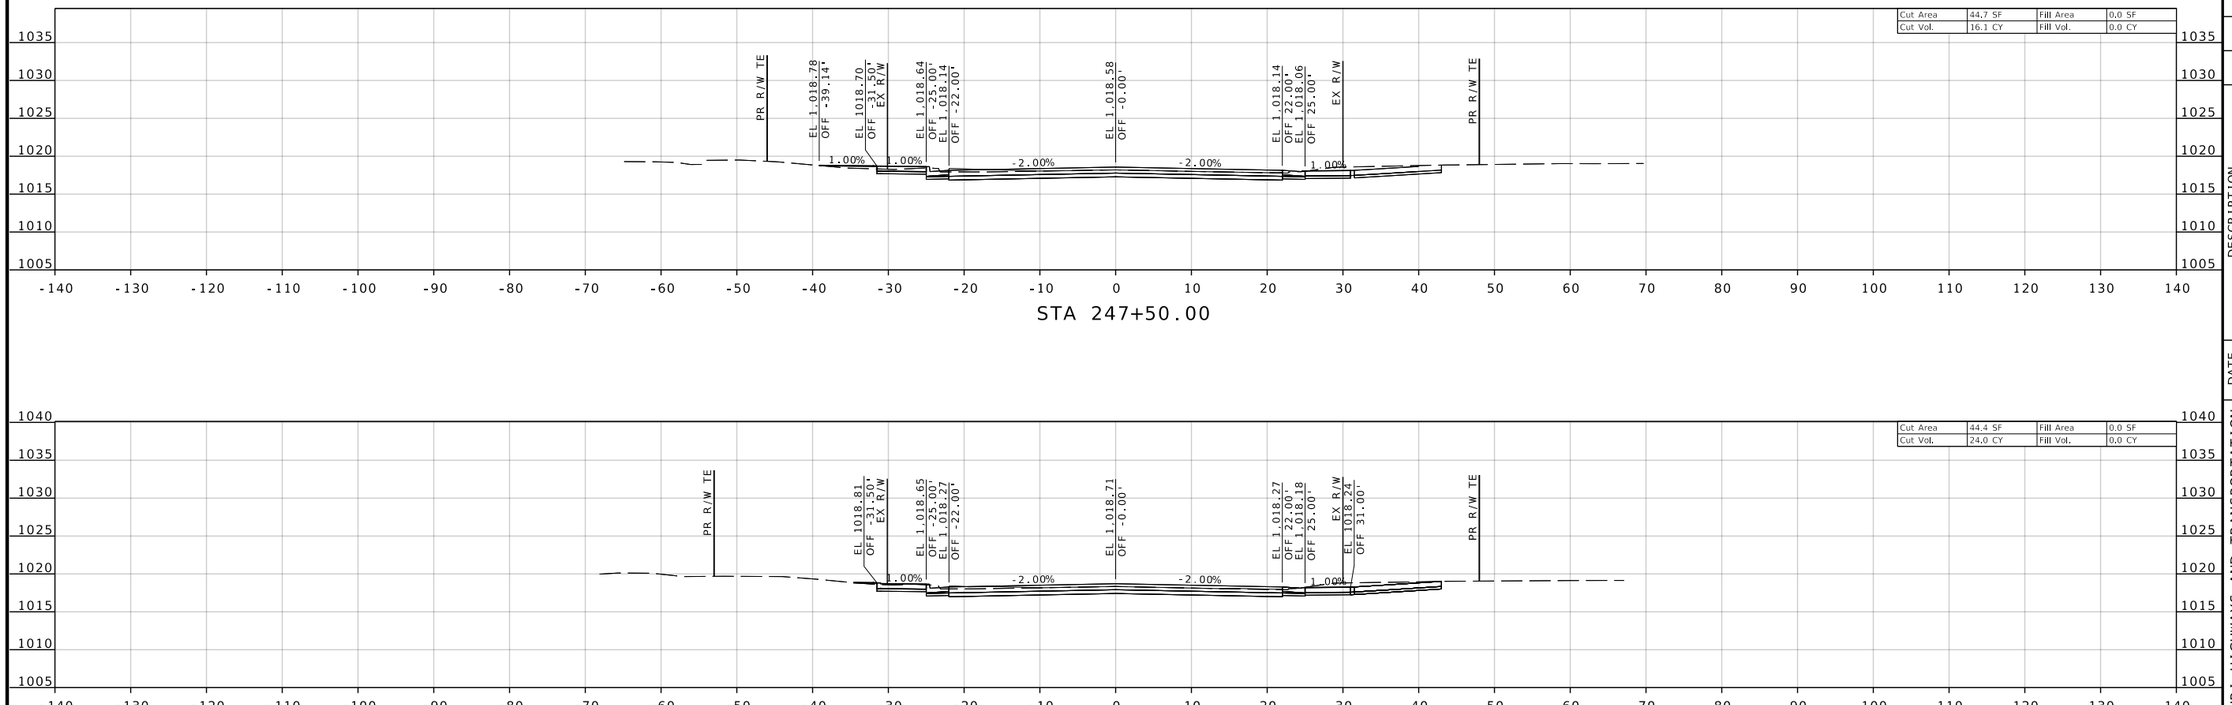

STA 247+50.00

STA 247+40.27

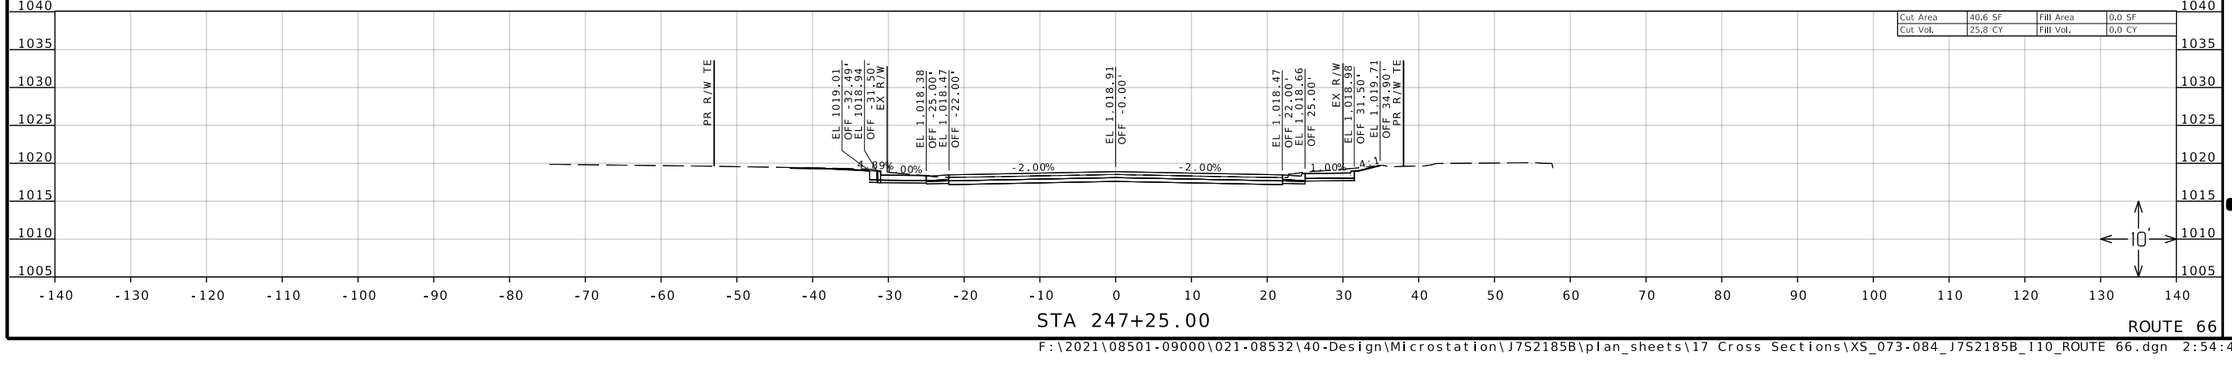

STA 247+25.00

ROUTE 66

REID BRENNEN CATT NUMBER PE-2010019516

REID BRENNEN CATT-ENGINEER
MO# PE-2010019516

DATE PREPARED
8/8/2025

ROUTE	STATE
66	MO
DISTRICT	SHEET NO.
SW	84

COUNTY
JASPER

JOB NO.
J7S2185B&F

CONTRACT ID.

PROJECT NO.

BRIDGE NO.

DESCRIPTION	DATE

IF A SEAL IS PRESENT ON THIS SHEET IT HAS BEEN ELECTRONICALLY SEALED AND DATED.

MISSOURI HIGHWAYS AND TRANSPORTATION COMMISSION

105 WEST CAPITOL
JEFFERSON CITY, MO 65102
1-888-ASK-MODOT (1-888-275-6636)

olsson
550 ST. LOUIS STREET
SPRINGFIELD, MO 65806
CERTIFICATE OF
AUTHORITY NO. 001592

F:\2021\08501-09000\021-08532\40-Design\Microstation\J7S2185B\plan_sheets\17 Cross Sections\XS_073-084_J7S2185B_I10_ROUTE 66.dgn 2:54:47 PM 8/8/2025

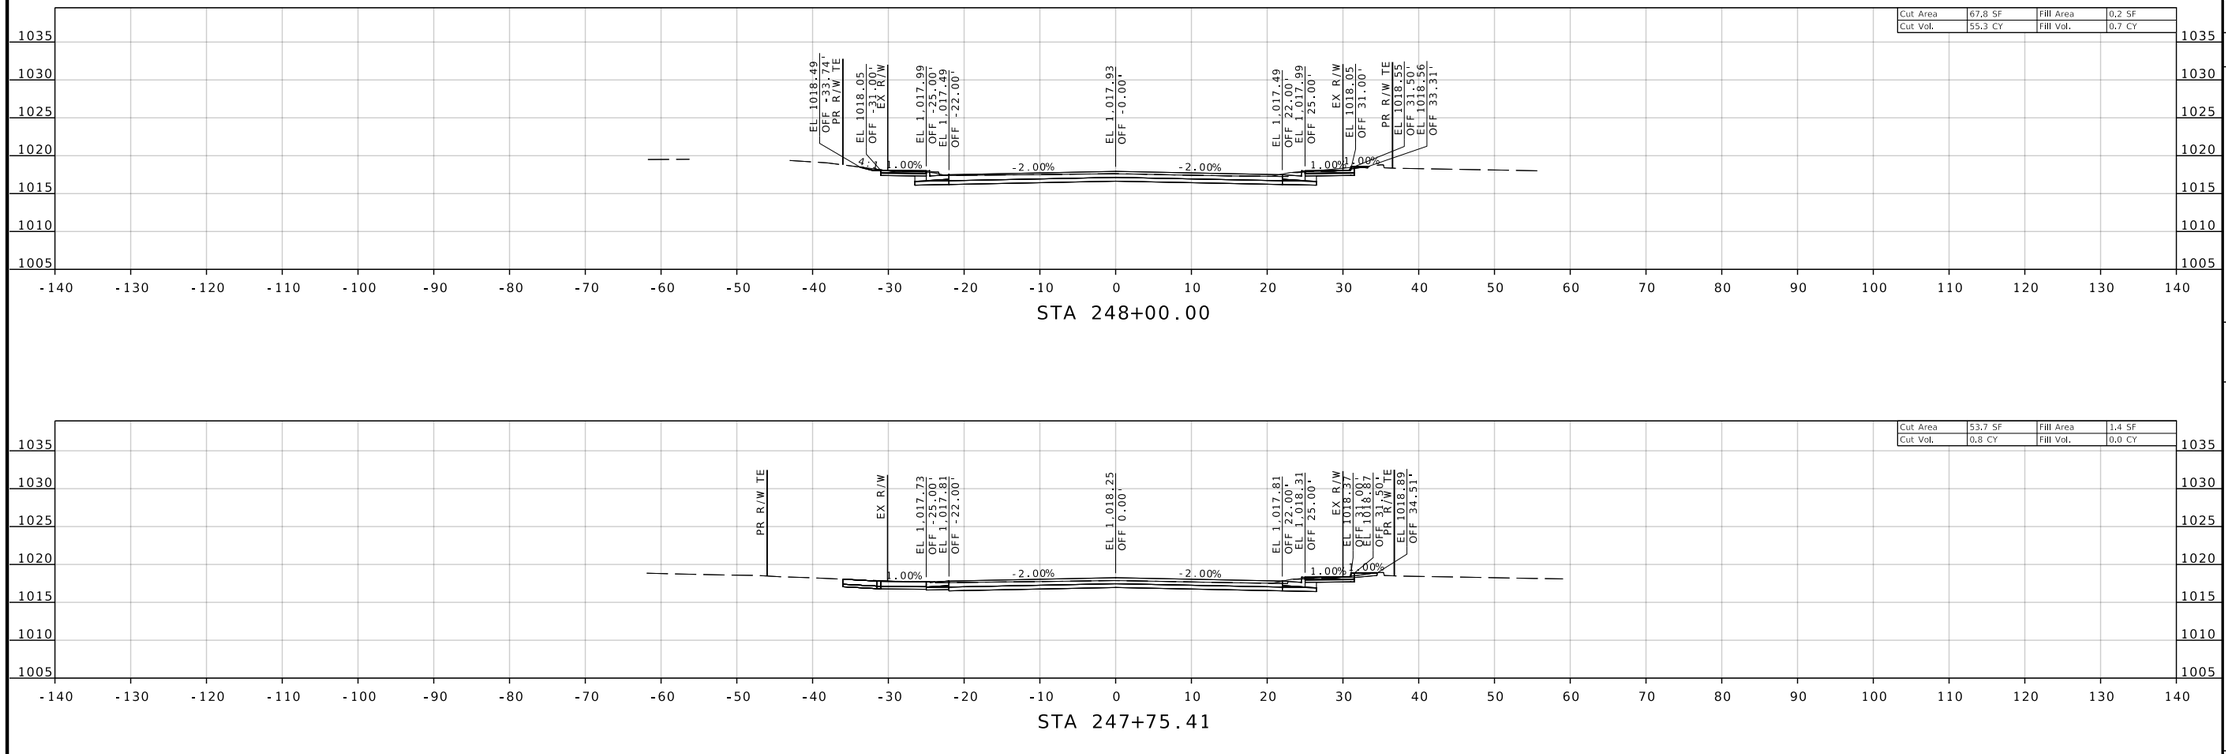

ROUTE 66

IF A SEAL IS PRESENT ON THIS SHEET IT HAS BEEN ELECTRONICALLY SEALED AND DATED.

REID BRENNEN CATT NUMBER PE-2010019516

REID BRENNEN CATT-ENGINEER
MO# PE-2010019516

DATE PREPARED
8/8/2025

ROUTE	STATE
66	MO
DISTRICT	SHEET NO.
SW	85

COUNTY
JASPER

JOB NO.
J7S2185B&F

CONTRACT ID.

PROJECT NO.

BRIDGE NO.

DESCRIPTION	DATE

MISSOURI HIGHWAYS AND TRANSPORTATION COMMISSION

105 WEST CAPITOL
JEFFERSON CITY, MO 65102
1-888-ASK-MODOT (1-888-275-6636)

olsson
550 ST. LOUIS STREET
SPRINGFIELD, MO 65806
CERTIFICATE OF
AUTHORITY NO. 001592

F:\2021\08501-09000\021-08532\40-Design\Microstation\J7S2185B\plan_sheets\17 Cross Sections\XS_085-095_J7S2185B_I10_ROUTE 66.dgn 2:55:01 PM 8/8/2025

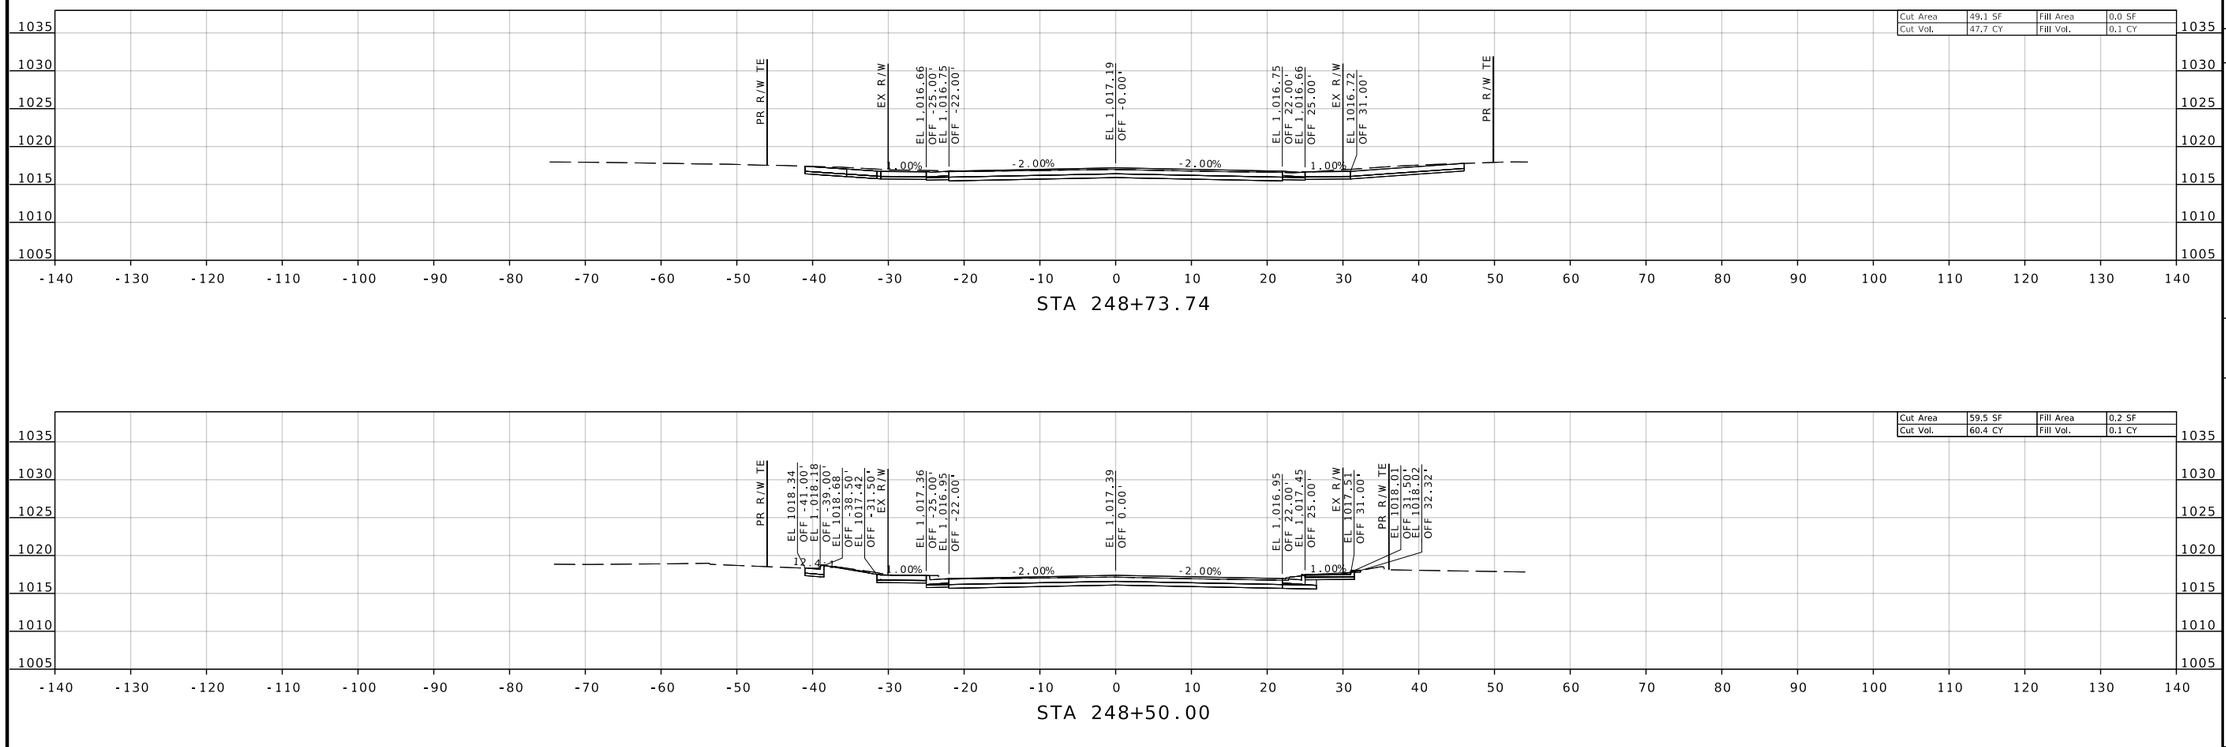

REID BRENNEN CATT NUMBER PE-2010019516

REID BRENNEN CATT-ENGINEER
MO# PE-2010019516

DATE PREPARED
8/8/2025

ROUTE	STATE
66	MO
DISTRICT	SHEET NO.
SW	86

COUNTY
JASPER

JOB NO.
J7S2185B&F

CONTRACT ID.

PROJECT NO.

BRIDGE NO.

DESCRIPTION	DATE

IF A SEAL IS PRESENT ON THIS SHEET IT HAS BEEN ELECTRONICALLY SEALED AND DATED.

MISSOURI HIGHWAYS AND TRANSPORTATION COMMISSION

105 WEST CAPITOL
JEFFERSON CITY, MO 65102
1-888-ASK-MODOT (1-888-275-6636)

olsson
550 ST. LOUIS STREET
SPRINGFIELD, MO 65806
CERTIFICATE OF
AUTHORITY NO. 001592

F:\2021\08501-09000\021-08532\40-Design\Microstation\J7S2185B\plan_sheets\17 Cross Sections\XS_085-095_J7S2185B_I10_ROUTE 66.dgn 2:55:09 PM 8/8/2025

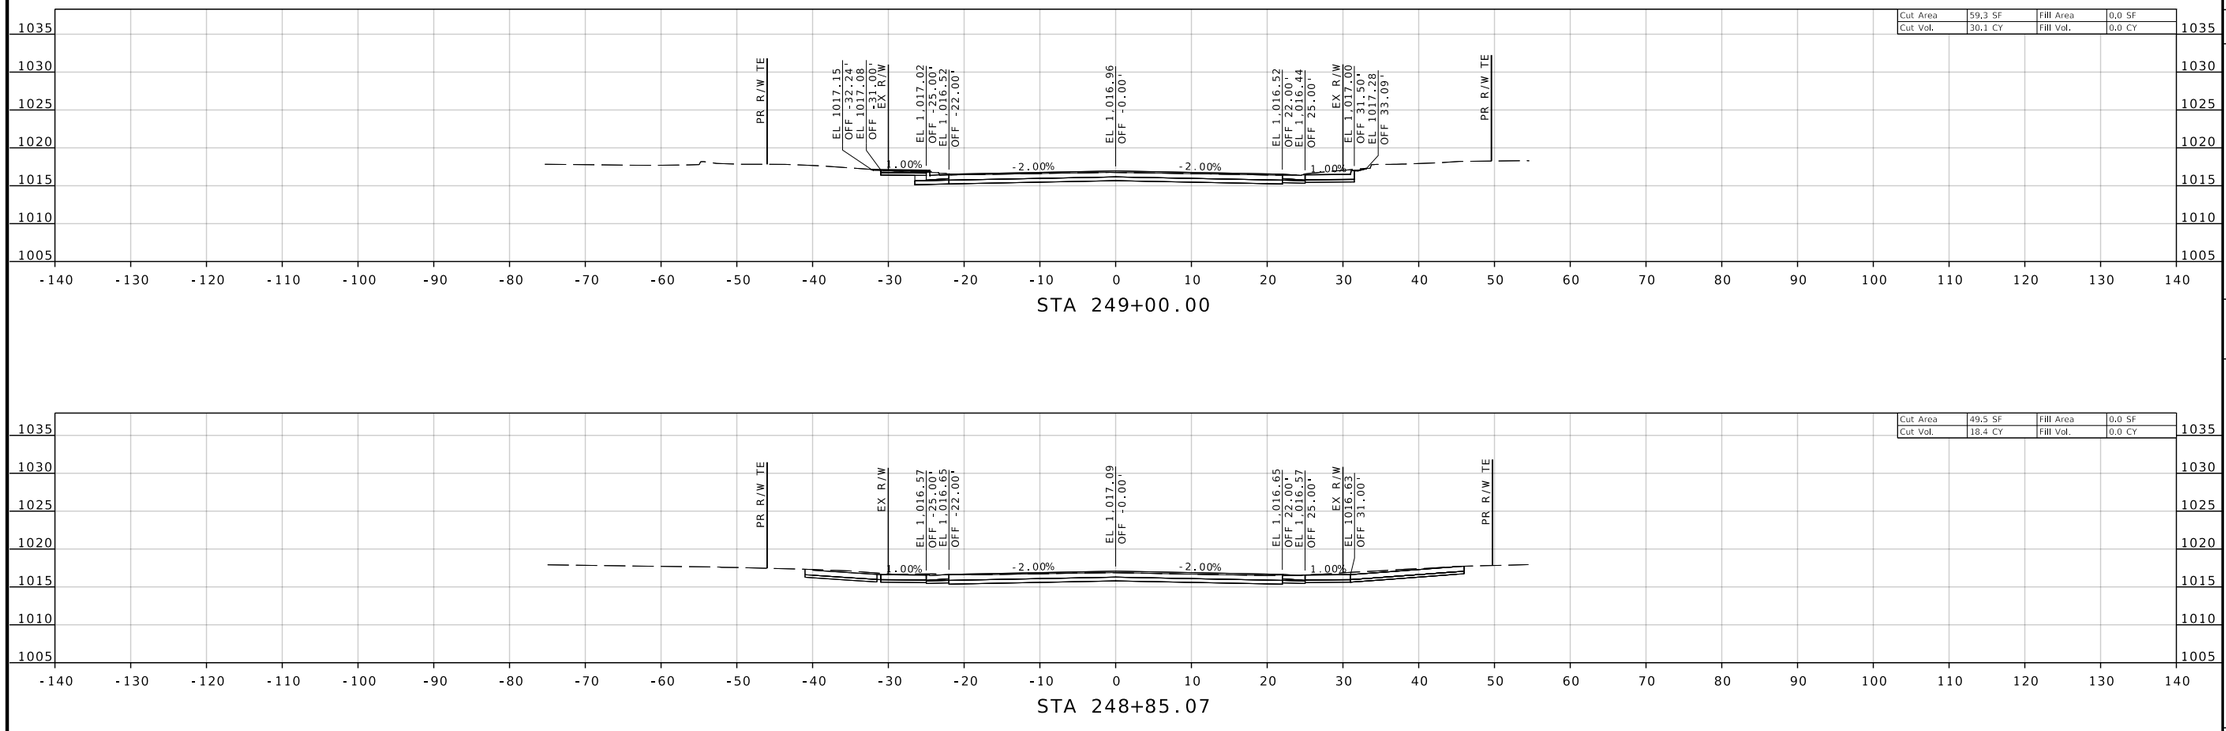

STA 249+00.00

STA 248+85.07

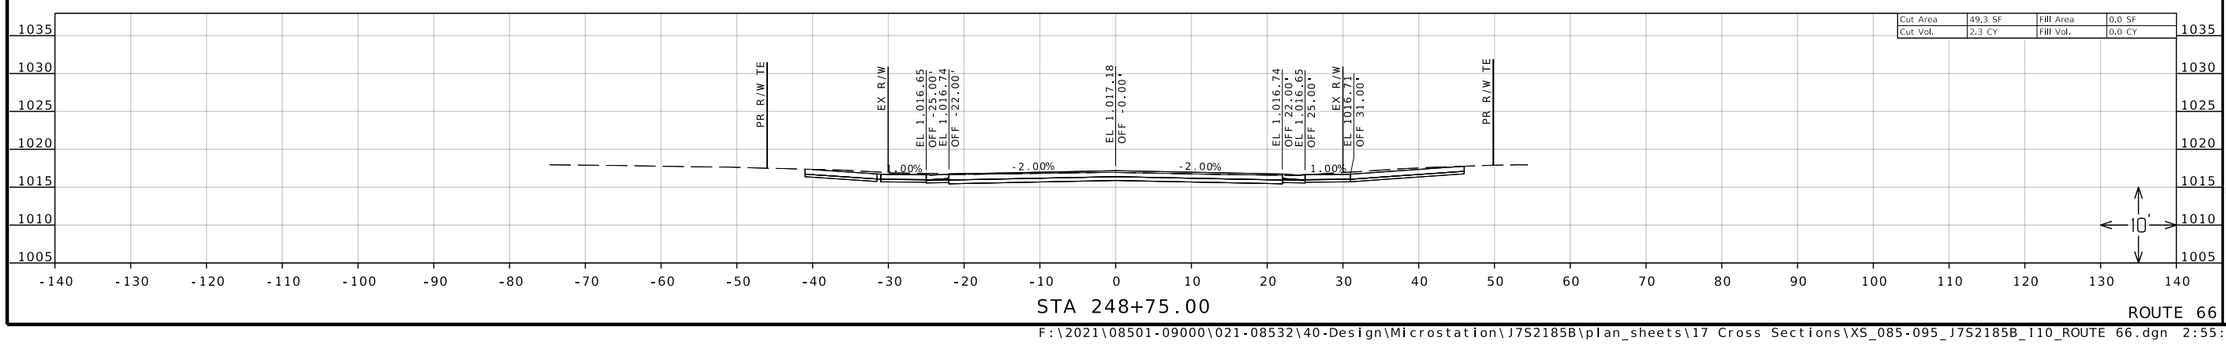

STA 248+75.00

ROUTE 66

REID BRENNEN CATT NUMBER PE-2010019516

REID BRENNEN CATT-ENGINEER
MO# PE-2010019516

DATE PREPARED
8/8/2025

ROUTE	STATE
66	MO
DISTRICT	SHEET NO.
SW	87

COUNTY
JASPER

JOB NO.
J7S2185B&F

CONTRACT ID.

PROJECT NO.

BRIDGE NO.

DESCRIPTION	DATE

MISSOURI HIGHWAYS AND TRANSPORTATION COMMISSION

105 WEST CAPITOL
JEFFERSON CITY, MO 65102
1-888-ASK-MODOT (1-888-275-6636)

olsson
550 ST. LOUIS STREET
SPRINGFIELD, MO 65806
CERTIFICATE OF
AUTHORITY NO. 001592

IF A SEAL IS PRESENT ON THIS SHEET IT HAS BEEN ELECTRONICALLY SEALED AND DATED.

F:\2021\08501-09000\021-08532\40-Design\Microstation\J7S2185B\plan_sheets\17 Cross Sections\XS_085-095_J7S2185B_I10_ROUTE 66.dgn 2:55:18 PM 8/8/2025

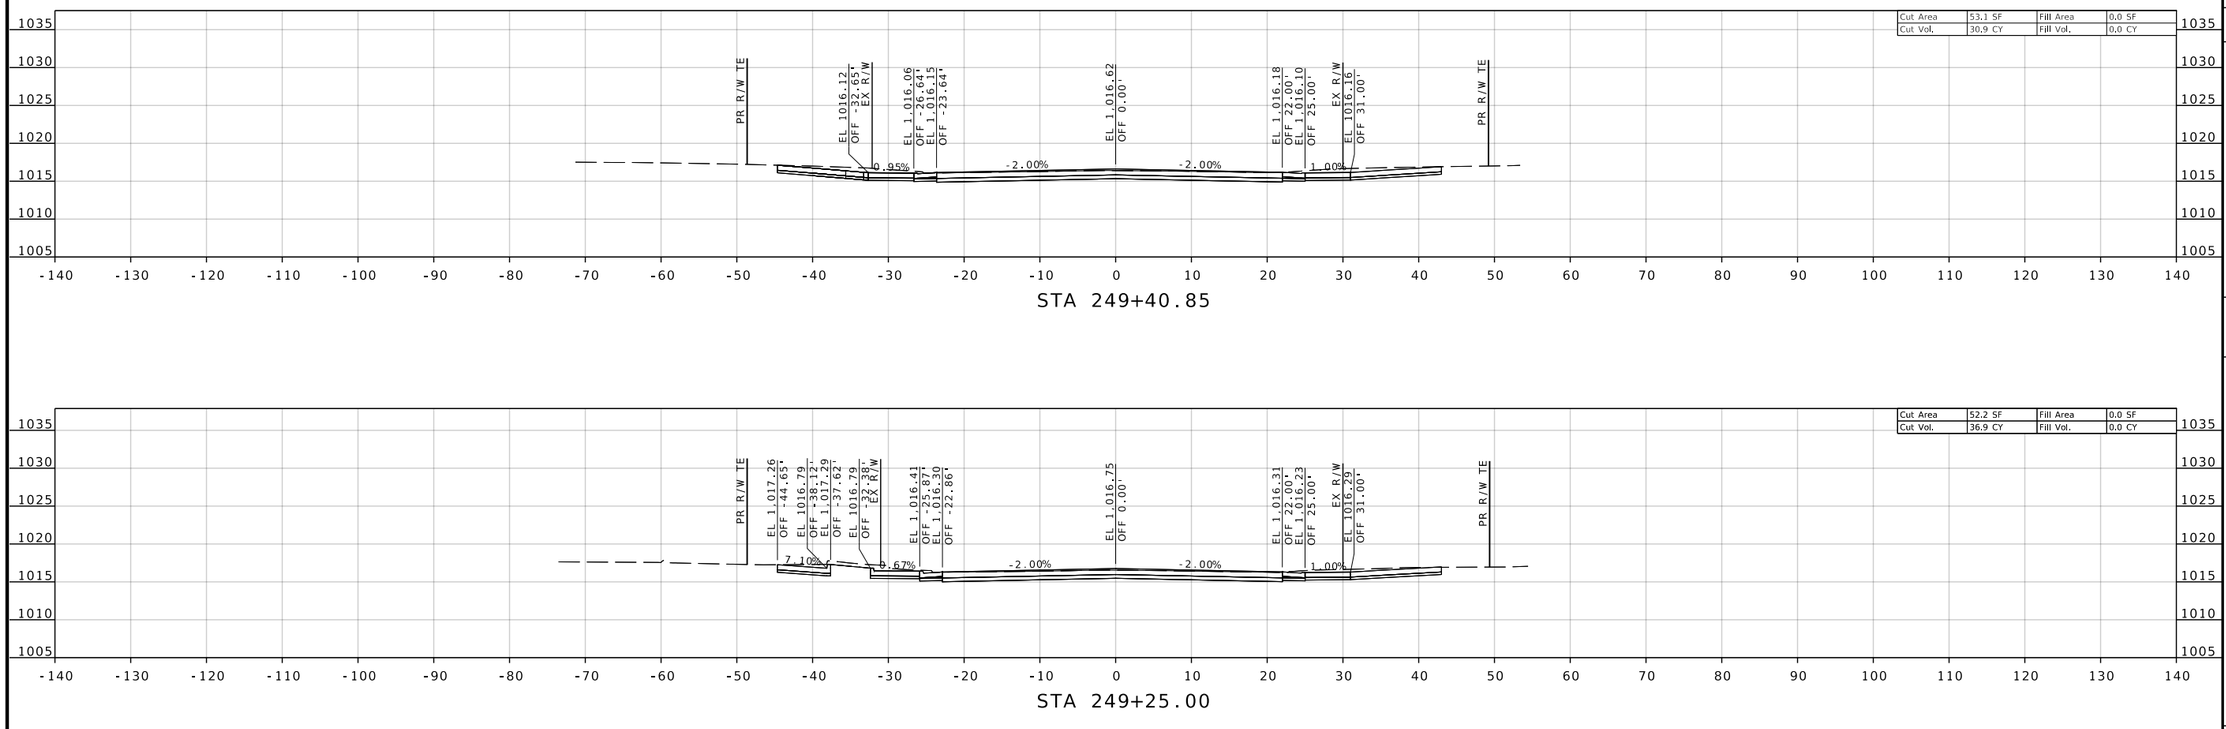

STA 249+40.85

STA 249+25.00

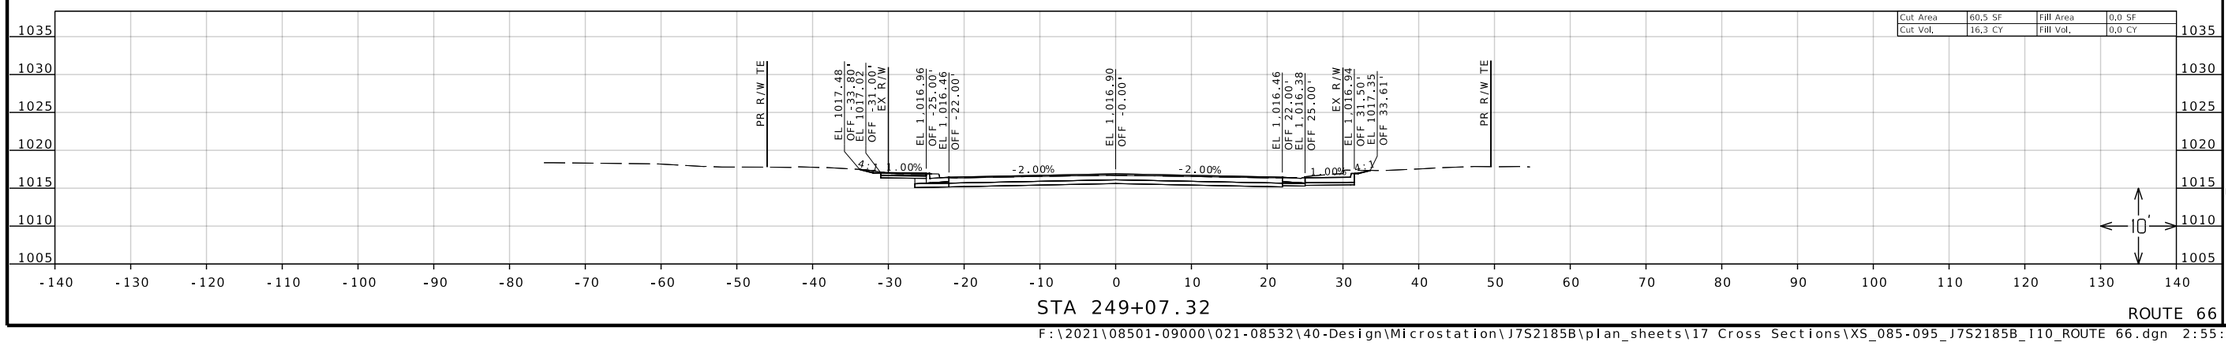

STA 249+07.32

ROUTE 66

REID BRENNEN CATT NUMBER PE-2010019516

REID BRENNEN CATT-ENGINEER
MO# PE-2010019516

DATE PREPARED
8/8/2025

ROUTE	STATE
66	MO
DISTRICT	SHEET NO.
SW	88

COUNTY
JASPER

JOB NO.
J7S2185B&F

CONTRACT ID.

PROJECT NO.

BRIDGE NO.

DESCRIPTION	DATE

IF A SEAL IS PRESENT ON THIS SHEET IT HAS BEEN ELECTRONICALLY SEALED AND DATED.

MISSOURI HIGHWAYS AND TRANSPORTATION COMMISSION

105 WEST CAPITOL
JEFFERSON CITY, MO 65102
1-888-ASK-MODOT (1-888-275-6636)

olsson
550 ST. LOUIS STREET
SPRINGFIELD, MO 65806
CERTIFICATE OF
AUTHORITY NO. 001592

F:\2021\08501-09000\021-08532\40-Design\Microstation\J7S2185B\plan_sheets\17 Cross Sections\XS_085-095_J7S2185B_I10_ROUTE 66.dgn 2:55:25 PM 8/8/2025

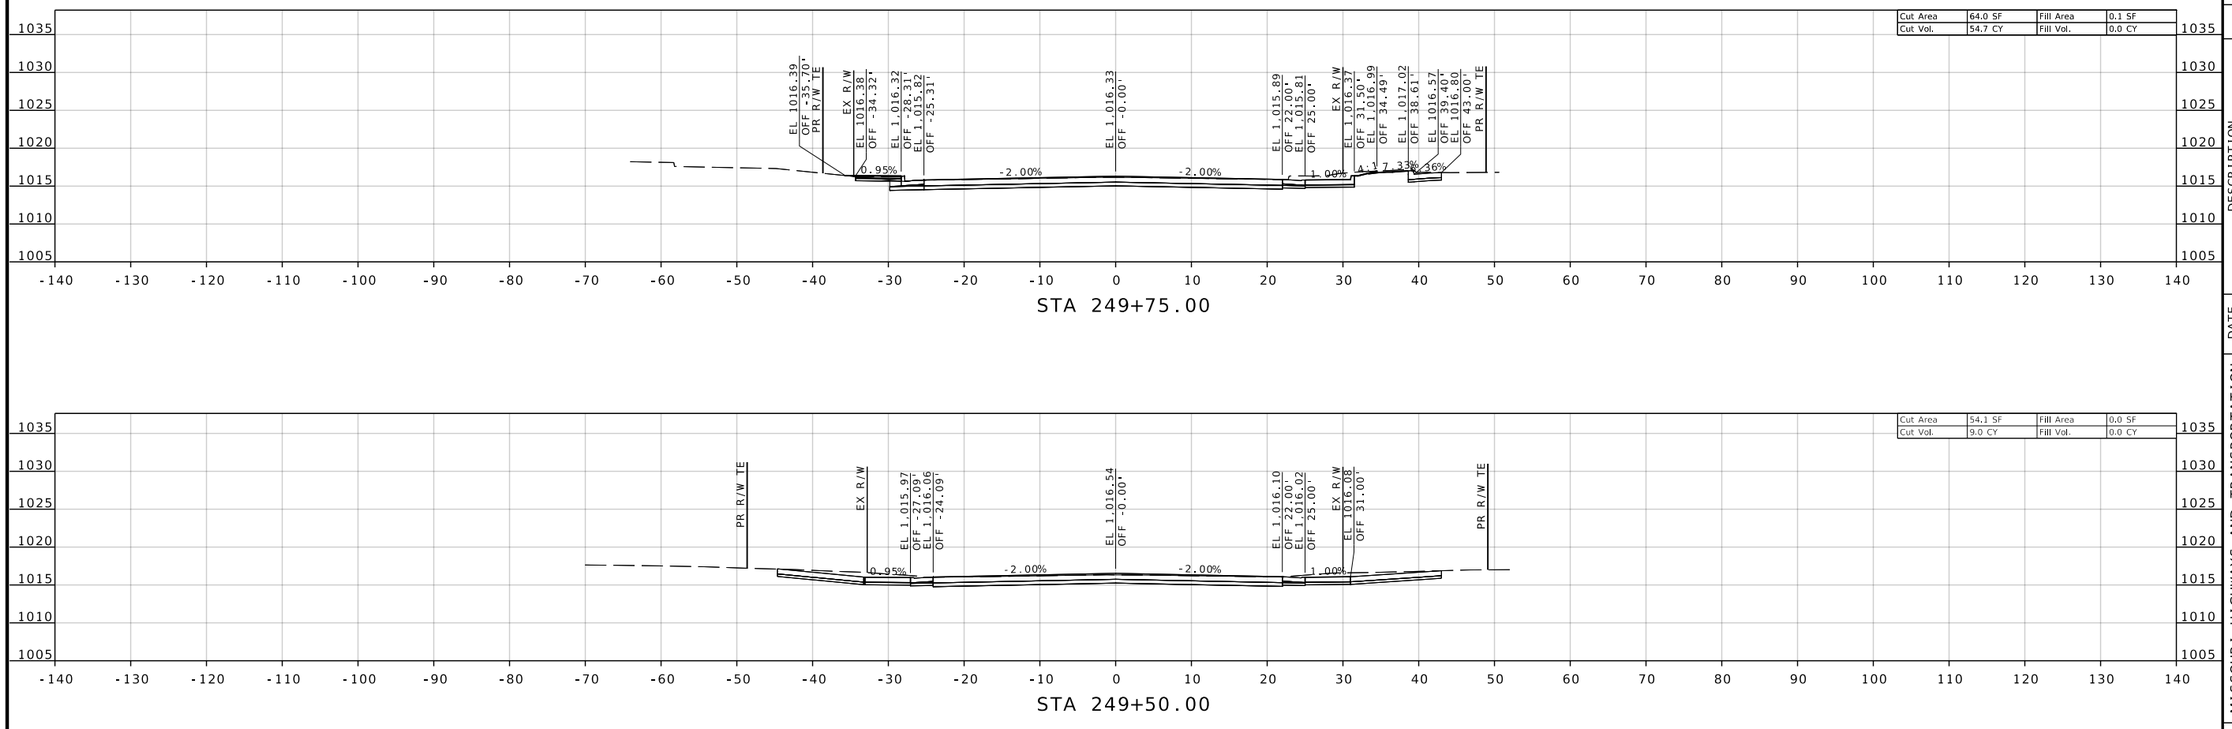

REID BRENNEN CATT NUMBER PE-2010019516

REID BRENNEN CATT-ENGINEER
MO# PE-2010019516

DATE PREPARED
8/8/2025

ROUTE	STATE
66	MO
DISTRICT	SHEET NO.
SW	89

COUNTY
JASPER

JOB NO.
J7S2185B&F

CONTRACT ID.

PROJECT NO.

BRIDGE NO.

DESCRIPTION	DATE

IF A SEAL IS PRESENT ON THIS SHEET IT HAS BEEN ELECTRONICALLY SEALED AND DATED.

MISSOURI HIGHWAYS AND TRANSPORTATION COMMISSION

105 WEST CAPITOL
JEFFERSON CITY, MO 65102
1-888-ASK-MODOT (1-888-275-6636)

olsson
550 ST. LOUIS STREET
SPRINGFIELD, MO 65806
CERTIFICATE OF
AUTHORITY NO. 001592

F:\2021\08501-09000\021-08532\40-Design\Microstation\J7S2185B\plan_sheets\17 Cross Sections\XS_085-095_J7S2185B_I10_ROUTE 66.dgn 2:55:33 PM 8/8/2025

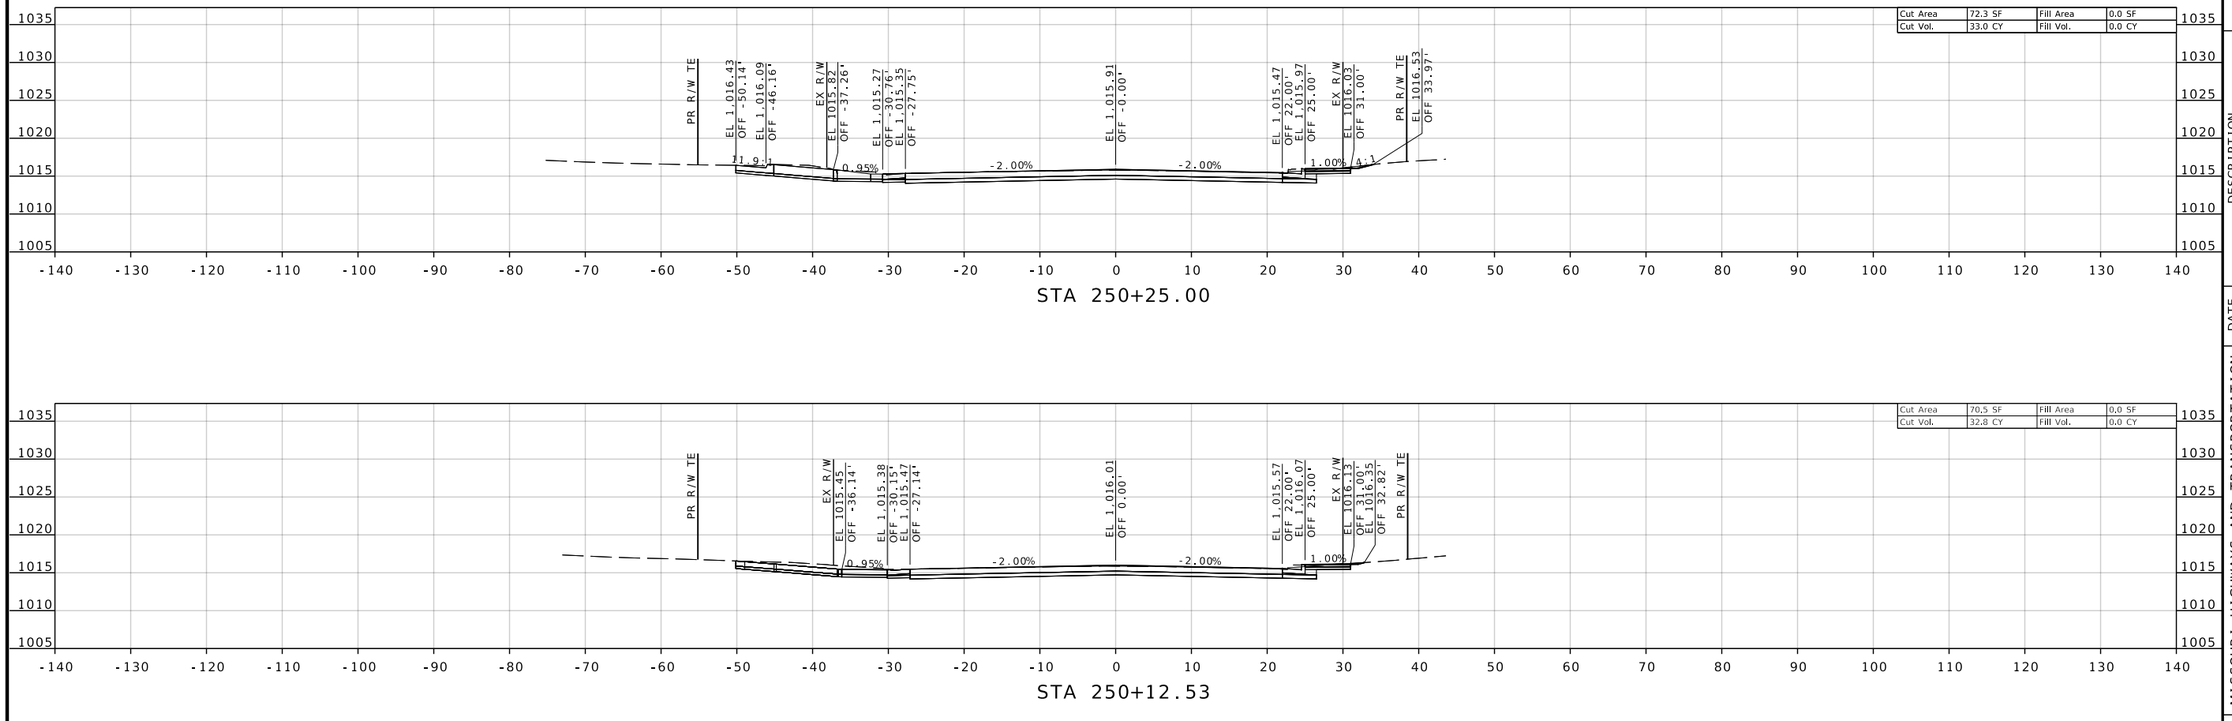

REID BRENNEN CATT NUMBER PE-2010019516

REID BRENNEN CATT-ENGINEER
MO# PE-2010019516

DATE PREPARED
8/8/2025

ROUTE	STATE
66	MO
DISTRICT	SHEET NO.
SW	90

COUNTY
JASPER

JOB NO.
J7S2185B&F

CONTRACT ID.

PROJECT NO.

BRIDGE NO.

DESCRIPTION

DATE

IF A SEAL IS PRESENT ON THIS SHEET IT HAS BEEN ELECTRONICALLY SEALED AND DATED.

MISSOURI HIGHWAYS AND TRANSPORTATION COMMISSION

105 WEST CAPITOL
JEFFERSON CITY, MO 65102
1-888-ASK-MODOT (1-888-275-6636)

olsson
550 ST. LOUIS STREET
SPRINGFIELD, MO 65806
CERTIFICATE OF
AUTHORITY NO. 001592

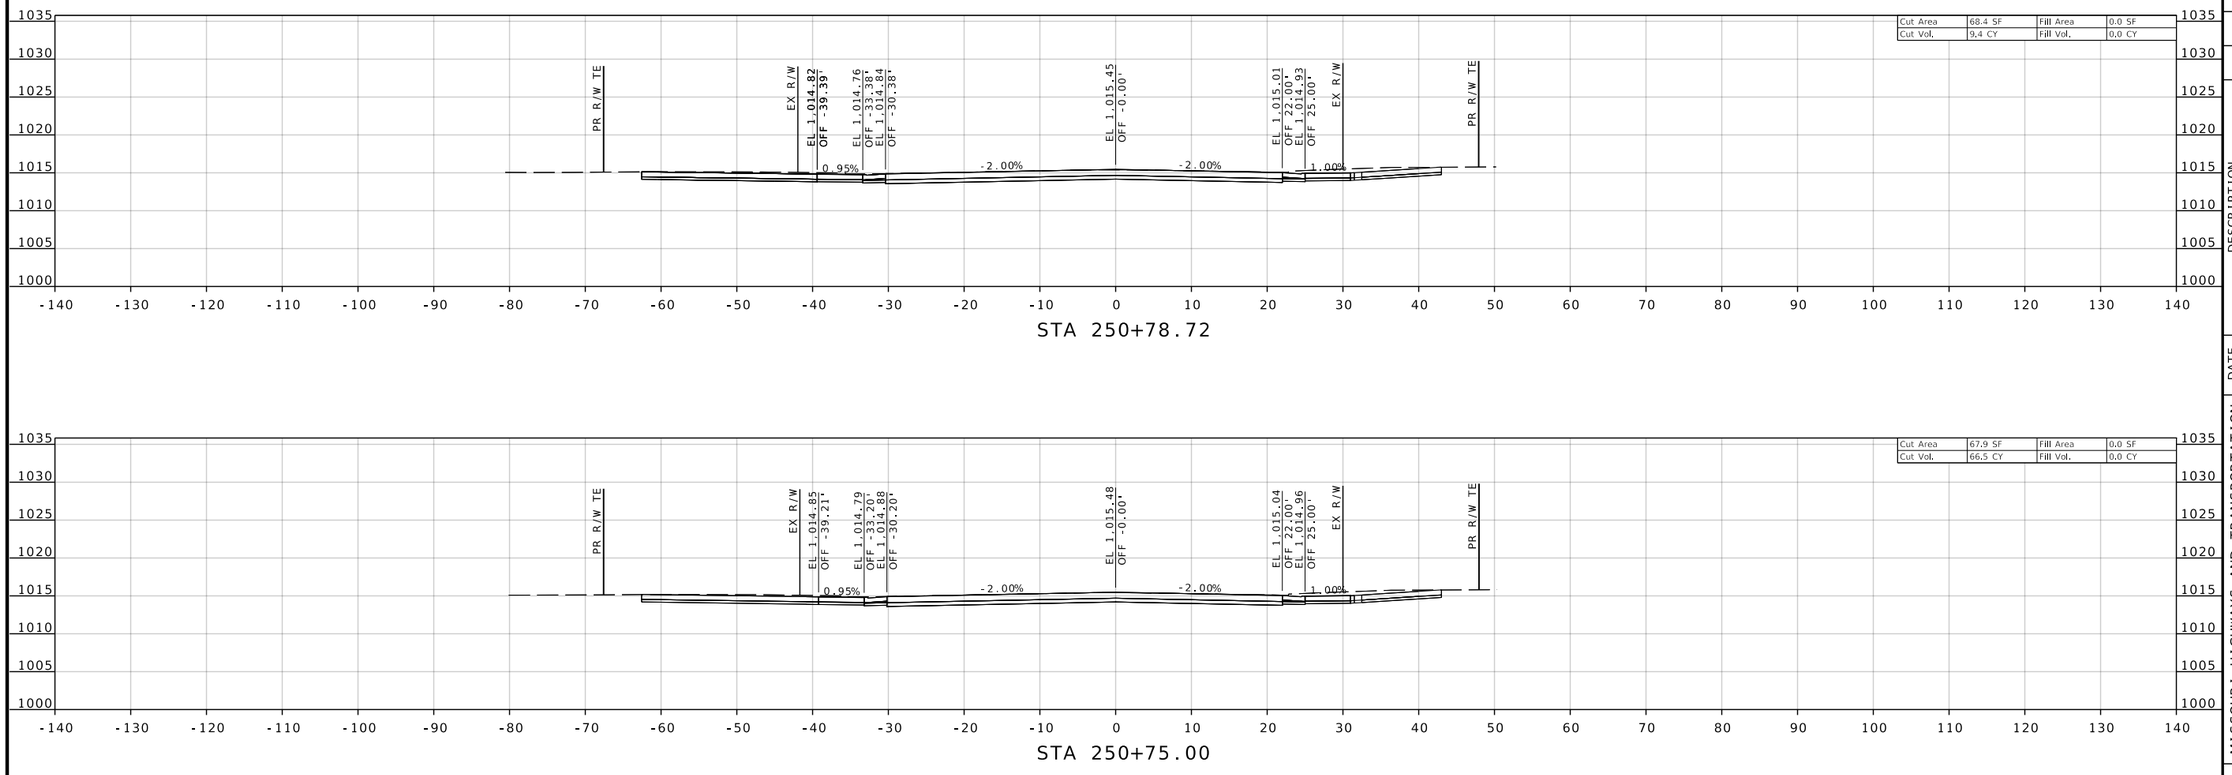

ROUTE 66

REID BRENNEN CATT NUMBER PE-2010019516

REID BRENNEN CATT-ENGINEER
MO# PE-2010019516

DATE PREPARED
8/8/2025

ROUTE	STATE
66	MO
DISTRICT	SHEET NO.
SW	91

COUNTY
JASPER

JOB NO.
J7S2185B&F

CONTRACT ID.

PROJECT NO.

BRIDGE NO.

DESCRIPTION	DATE

IF A SEAL IS PRESENT ON THIS SHEET IT HAS BEEN ELECTRONICALLY SEALED AND DATED.

MISSOURI HIGHWAYS AND TRANSPORTATION COMMISSION

105 WEST CAPITOL
JEFFERSON CITY, MO 65102
1-888-ASK-MODOT (1-888-275-6636)

olsson
550 ST. LOUIS STREET
SPRINGFIELD, MO 65806
CERTIFICATE OF
AUTHORITY NO. 001592

F:\2021\08501-09000\021-08532\40-Design\Microstation\J7S2185B\plan_sheets\17 Cross Sections\XS_085-095_J7S2185B_I10_ROUTE 66.dgn 2:55:51 PM 8/8/2025

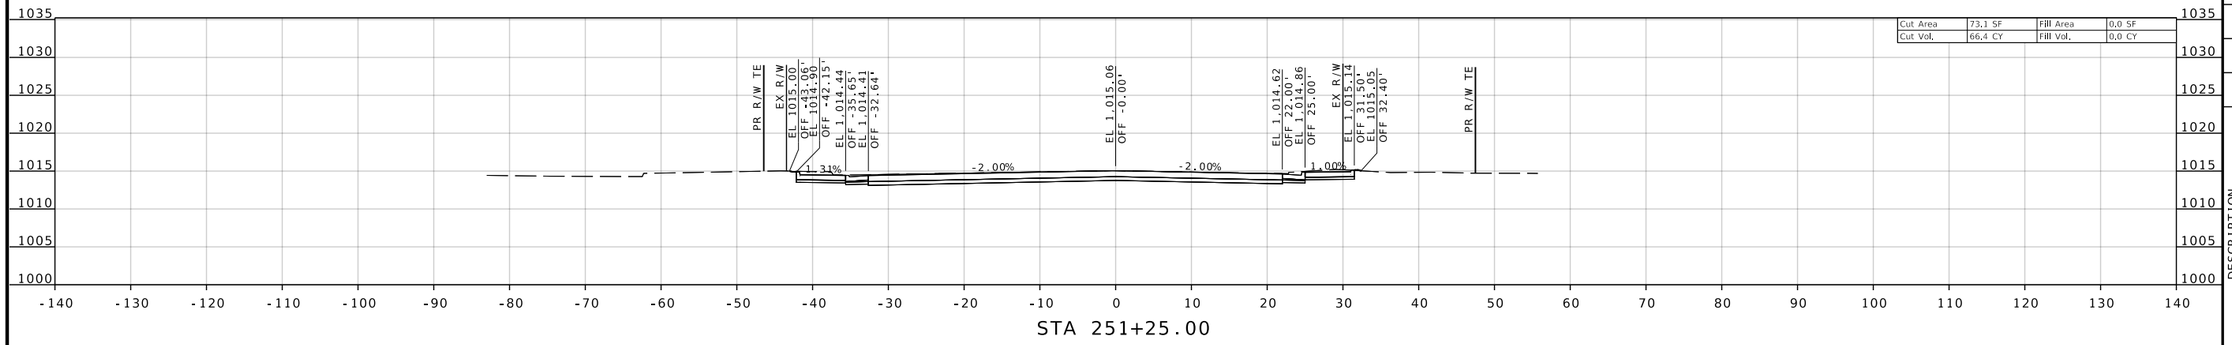

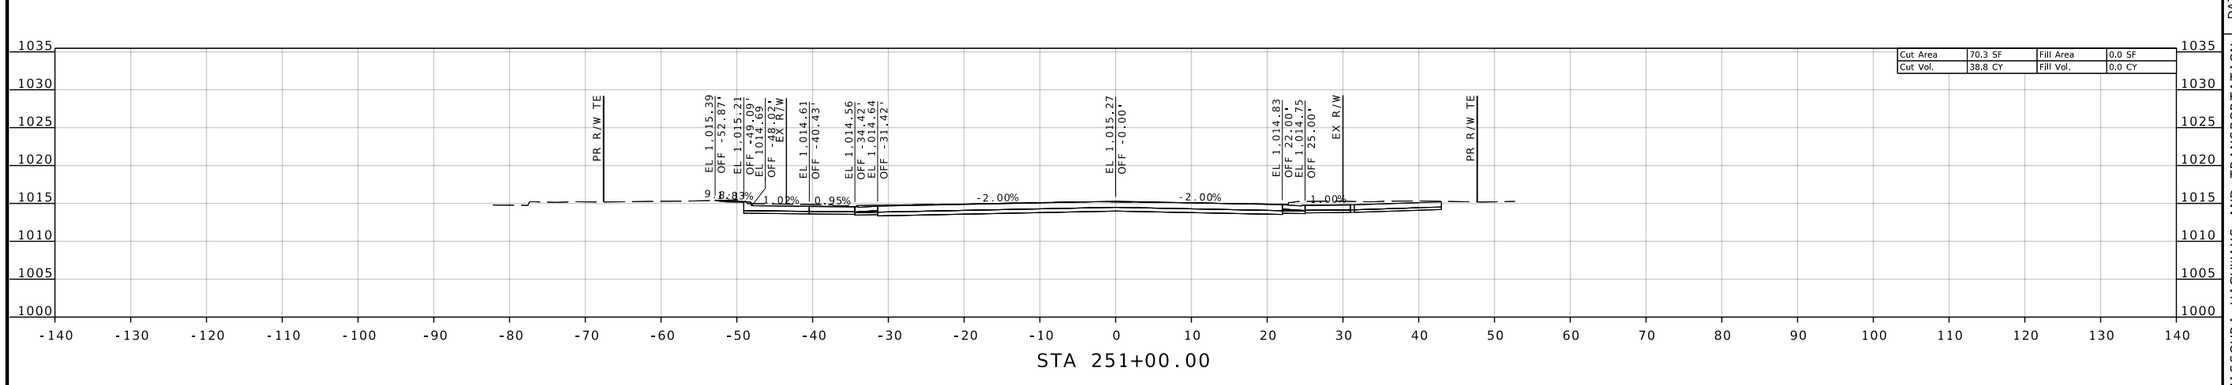

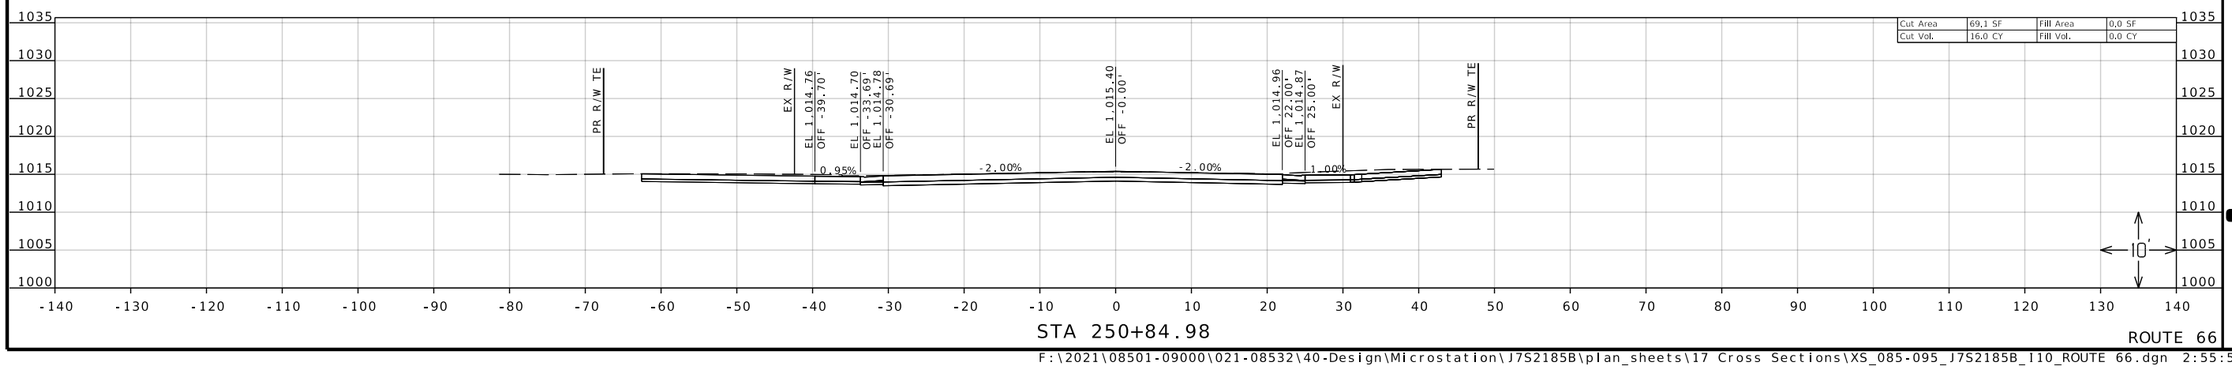

ROUTE 66

REID BRENNEN CATT NUMBER PE-2010019516

REID BRENNEN CATT-ENGINEER
MO# PE-2010019516

DATE PREPARED
8/8/2025

ROUTE	STATE
66	MO
DISTRICT	SHEET NO.
SW	92

COUNTY
JASPER

JOB NO.
J7S2185B&F

CONTRACT ID.

PROJECT NO.

BRIDGE NO.

DESCRIPTION	DATE

IF A SEAL IS PRESENT ON THIS SHEET IT HAS BEEN ELECTRONICALLY SEALED AND DATED.

MISSOURI HIGHWAYS AND TRANSPORTATION COMMISSION

105 WEST CAPITOL
JEFFERSON CITY, MO 65102
1-888-ASK-MODOT (1-888-275-6636)

olsson
550 ST. LOUIS STREET
SPRINGFIELD, MO 65806
CERTIFICATE OF
AUTHORITY NO. 001592

F:\2021\08501-09000\021-08532\40-Design\Microstation\J7S2185B\plan_sheets\17 Cross Sections\XS_085-095_J7S2185B_I10_ROUTE 66.dgn 2:55:59 PM 8/8/2025

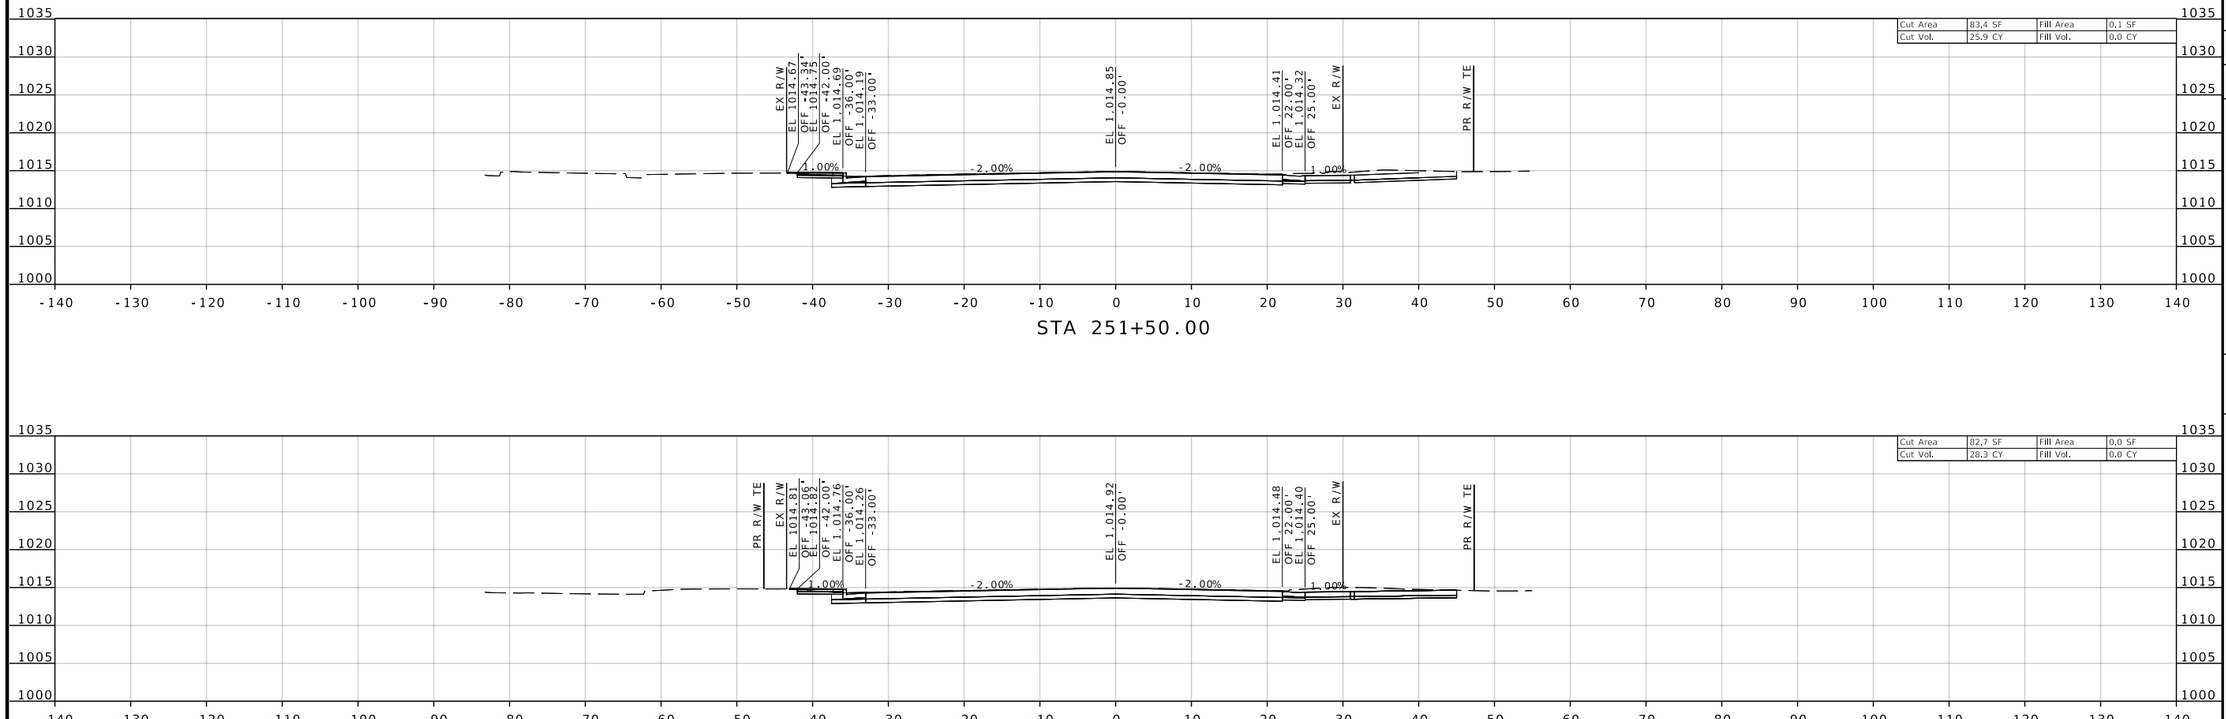

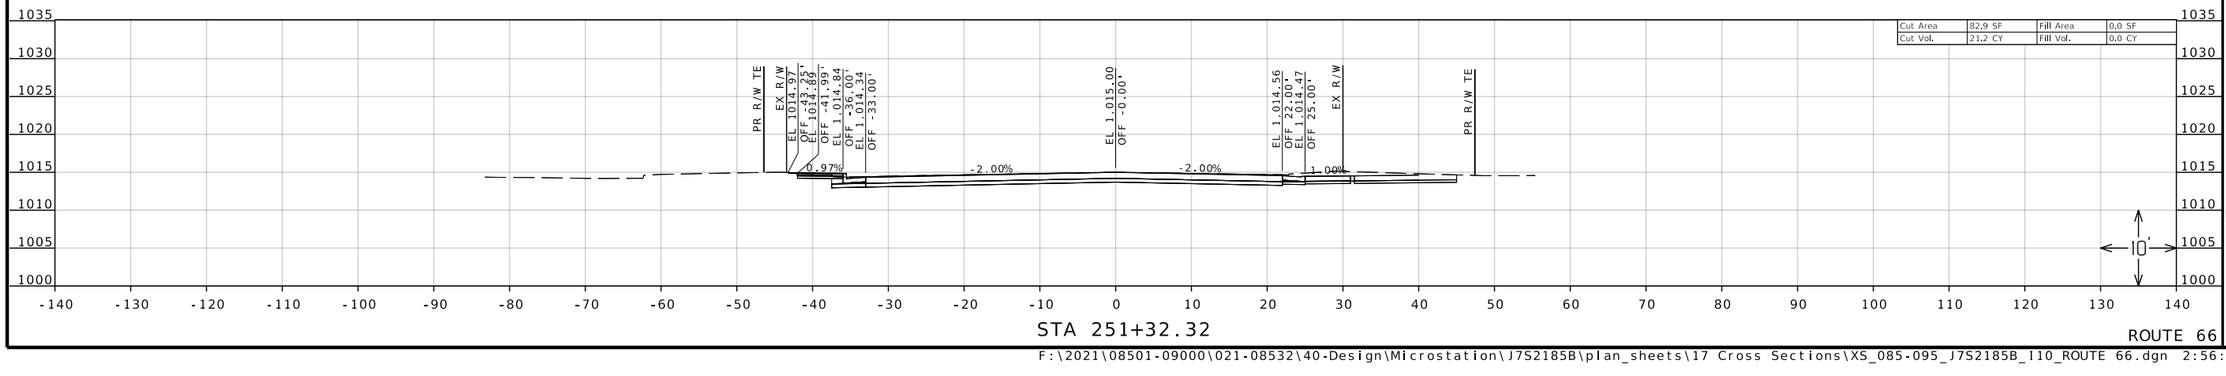

ROUTE 66

REID BRENNEN CATT NUMBER PE-2010019516

REID BRENNEN CATT-ENGINEER
MO# PE-2010019516

DATE PREPARED
8/8/2025

ROUTE	STATE
66	MO
DISTRICT	SHEET NO.
SW	93

COUNTY
JASPER

JOB NO.
J7S2185B&F

CONTRACT ID.

PROJECT NO.

BRIDGE NO.

DESCRIPTION	DATE

IF A SEAL IS PRESENT ON THIS SHEET IT HAS BEEN ELECTRONICALLY SEALED AND DATED.

MISSOURI HIGHWAYS AND TRANSPORTATION COMMISSION

105 WEST CAPITOL
JEFFERSON CITY, MO 65102
1-888-ASK-MODOT (1-888-275-6636)

olsson
550 ST. LOUIS STREET
SPRINGFIELD, MO 65806
CERTIFICATE OF
AUTHORITY NO. 001592

F:\2021\08501-09000\021-08532\40-Design\Microstation\J7S2185B\plan_sheets\17 Cross Sections\XS_085-095_J7S2185B_I10_ROUTE 66.dgn 2:56:07 PM 8/8/2025

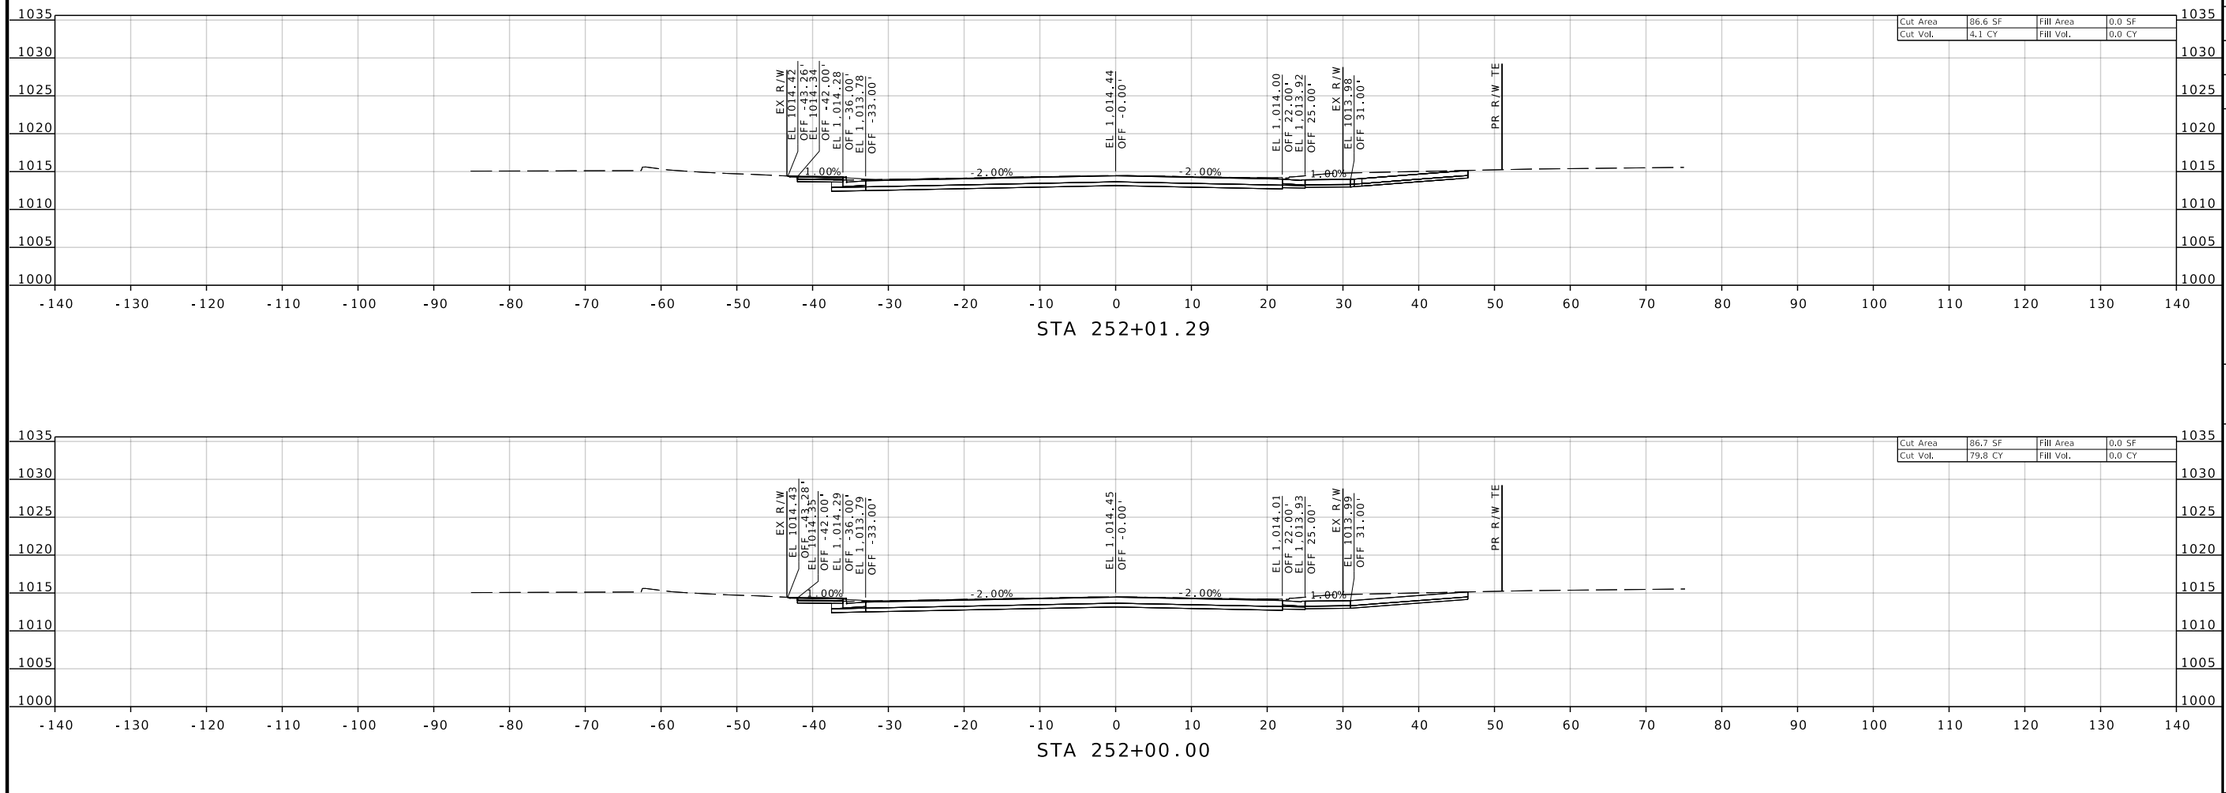

REID BRENNEN CATT NUMBER PE-2010019516

REID BRENNEN CATT-ENGINEER
MO# PE-2010019516

DATE PREPARED
8/8/2025

ROUTE	STATE
66	MO
DISTRICT	SHEET NO.
SW	94

COUNTY
JASPER

JOB NO.
J7S2185B&F

CONTRACT ID.

PROJECT NO.

BRIDGE NO.

DESCRIPTION	DATE

MISSOURI HIGHWAYS AND TRANSPORTATION COMMISSION

105 WEST CAPITOL
JEFFERSON CITY, MO 65102
1-888-ASK-MODOT (1-888-275-6636)

olsson
550 ST. LOUIS STREET
SPRINGFIELD, MO 65806
CERTIFICATE OF
AUTHORITY NO. 001592

IF A SEAL IS PRESENT ON THIS SHEET IT HAS BEEN ELECTRONICALLY SEALED AND DATED.

F:\2021\08501-09000\021-08532\40-Design\Microstation\J7S2185B\plan_sheets\17 Cross Sections\XS_085-095_J7S2185B_I10_ROUTE 66.dgn 2:56:18 PM 8/8/2025

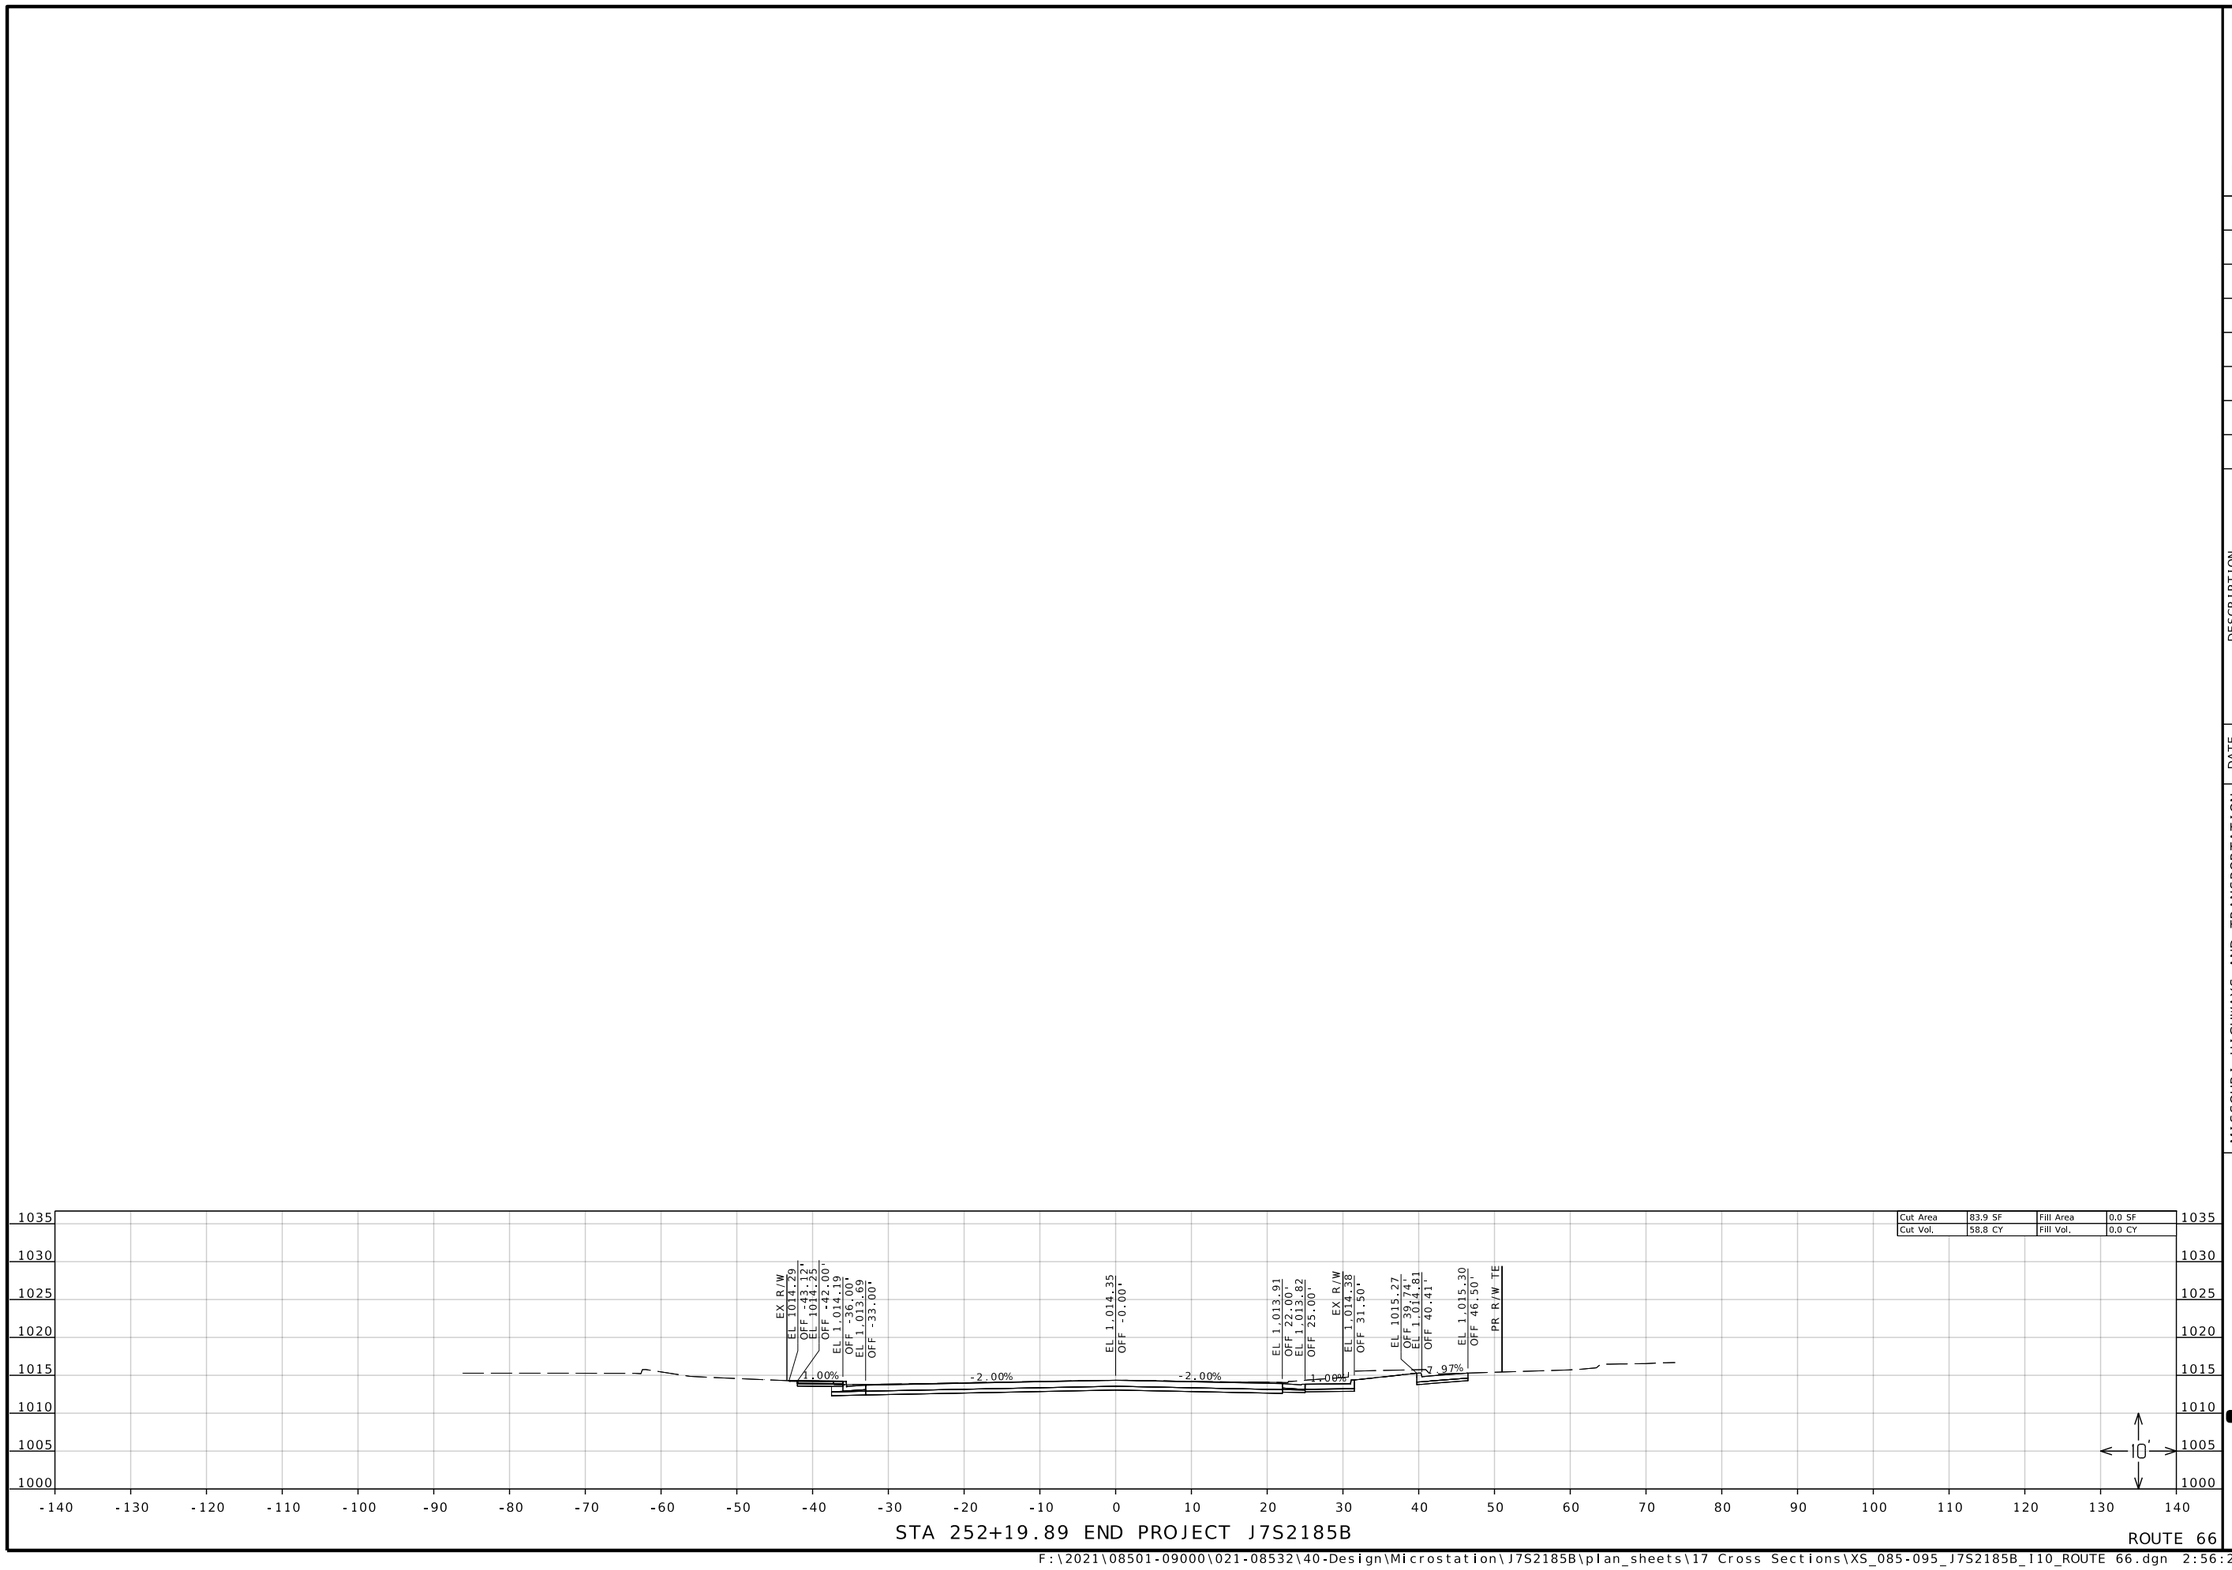

STA 252+19.89 END PROJECT J7S2185B

ROUTE 66

REID BRENNEN CATT
NUMBER
PE-2010019516

REID BRENNEN CATT-ENGINEER
MO# PE-2010019516

DATE PREPARED
8/8/2025

ROUTE	STATE
66	MO
DISTRICT	SHEET NO.
SW	95

COUNTY
JASPER

JOB NO.
J7S2185B&F

CONTRACT ID.

PROJECT NO.

BRIDGE NO.

DESCRIPTION	DATE

IF A SEAL IS PRESENT ON THIS SHEET IT HAS BEEN ELECTRONICALLY SEALED AND DATED.

MISSOURI HIGHWAYS AND TRANSPORTATION COMMISSION

105 WEST CAPITOL
JEFFERSON CITY, MO 65102
1-888-ASK-MODOT (1-888-275-6636)

olsson
550 ST. LOUIS STREET
SPRINGFIELD, MO 65806
CERTIFICATE OF
AUTHORITY NO. 001592

F:\2021\08501-09000\021-08532\40-Design\Microstation\J7S2185B\plan_sheets\17 Cross Sections\XS_085-095_J7S2185B_I10_ROUTE 66.dgn 2:56:27 PM 8/8/2025

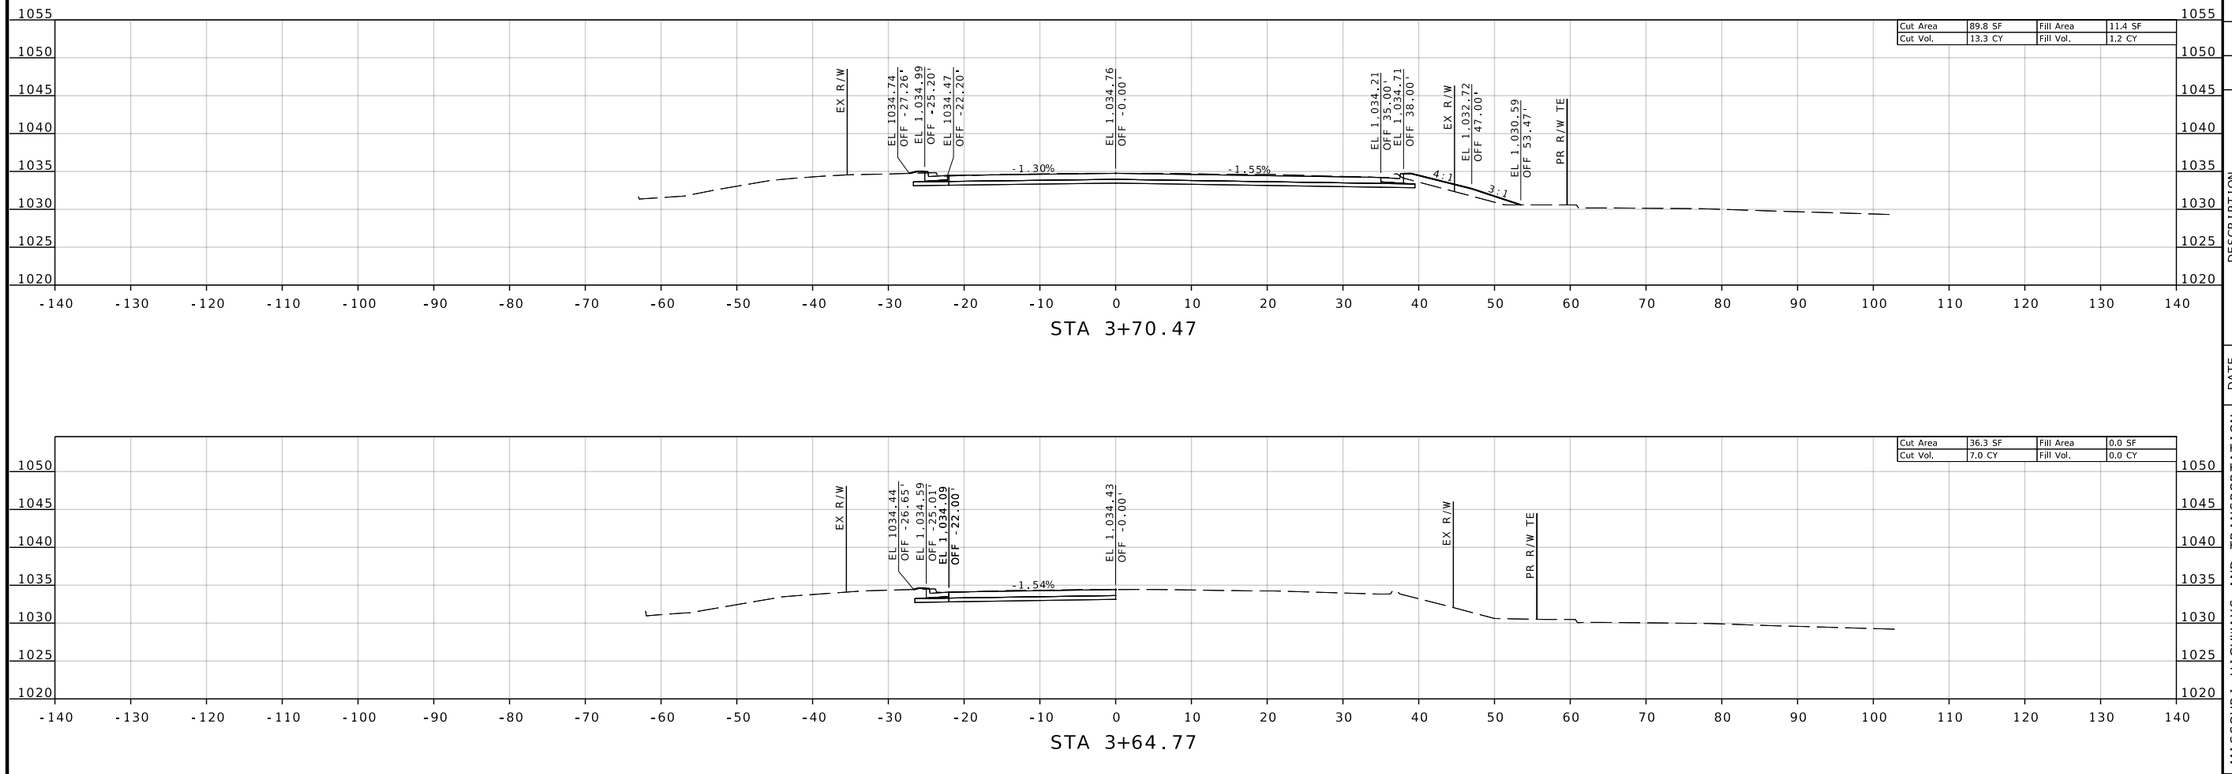

STA 3+70.47

STA 3+64.77

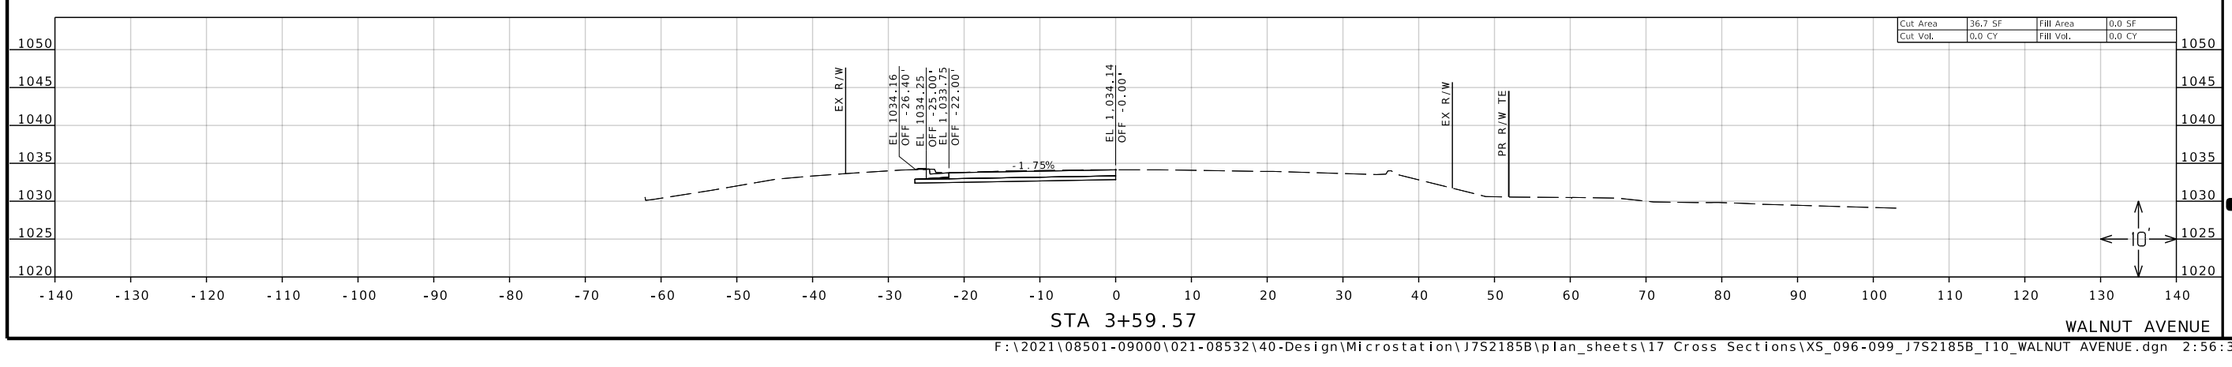

STA 3+59.57

WALNUT AVENUE

REID BRENNEN CATT NUMBER PE-2010019516

REID BRENNEN CATT-ENGINEER
MO# PE-2010019516

DATE PREPARED
8/8/2025

ROUTE	STATE
66	MO

DISTRICT	SHEET NO.
SW	96

COUNTY
JASPER

JOB NO.
J7S2185B&F

CONTRACT ID.

PROJECT NO.

BRIDGE NO.

DESCRIPTION	DATE

IF A SEAL IS PRESENT ON THIS SHEET IT HAS BEEN ELECTRONICALLY SEALED AND DATED.

MISSOURI HIGHWAYS AND TRANSPORTATION COMMISSION

105 WEST CAPITOL
JEFFERSON CITY, MO 65102
1-888-ASK-MODOT (1-888-275-6636)

olsson
550 ST. LOUIS STREET
SPRINGFIELD, MO 65806
CERTIFICATE OF
AUTHORITY NO. 001592

F:\2021\08501-09000\021-08532\40-Design\Microstation\J7S2185B\plan_sheets\17 Cross Sections\XS_096-099_J7S2185B_I10_WALNUT AVENUE.dgn 2:56:31 PM 8/8/2025

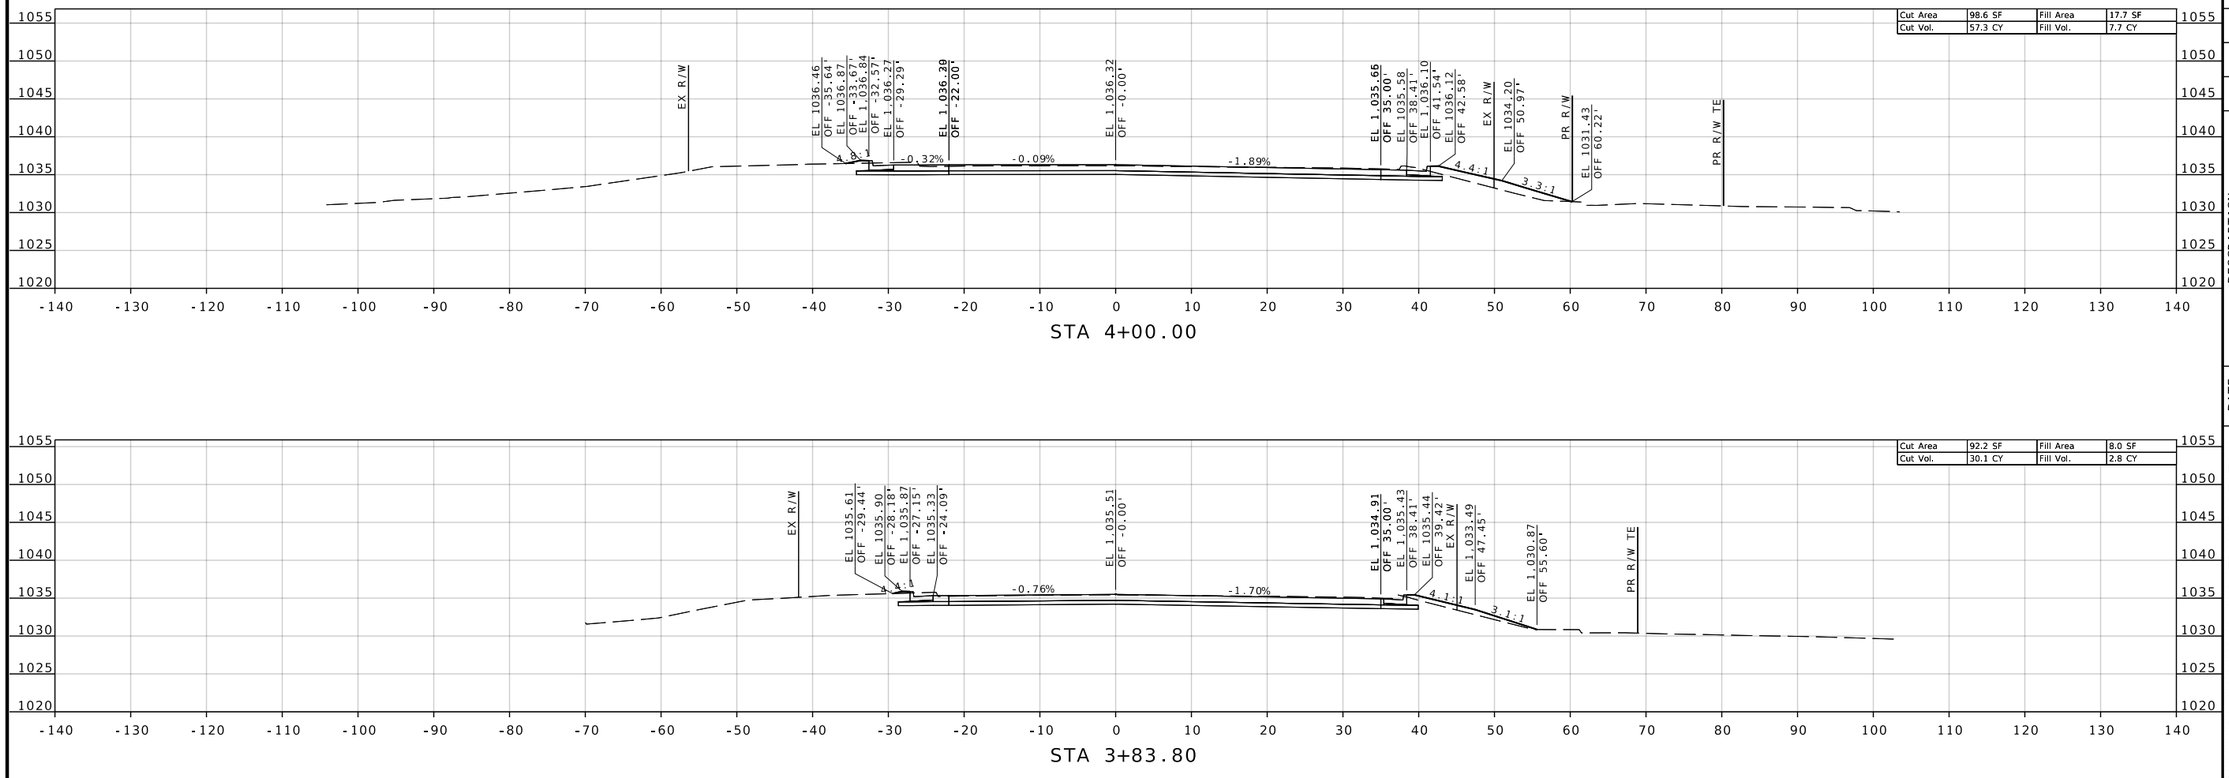

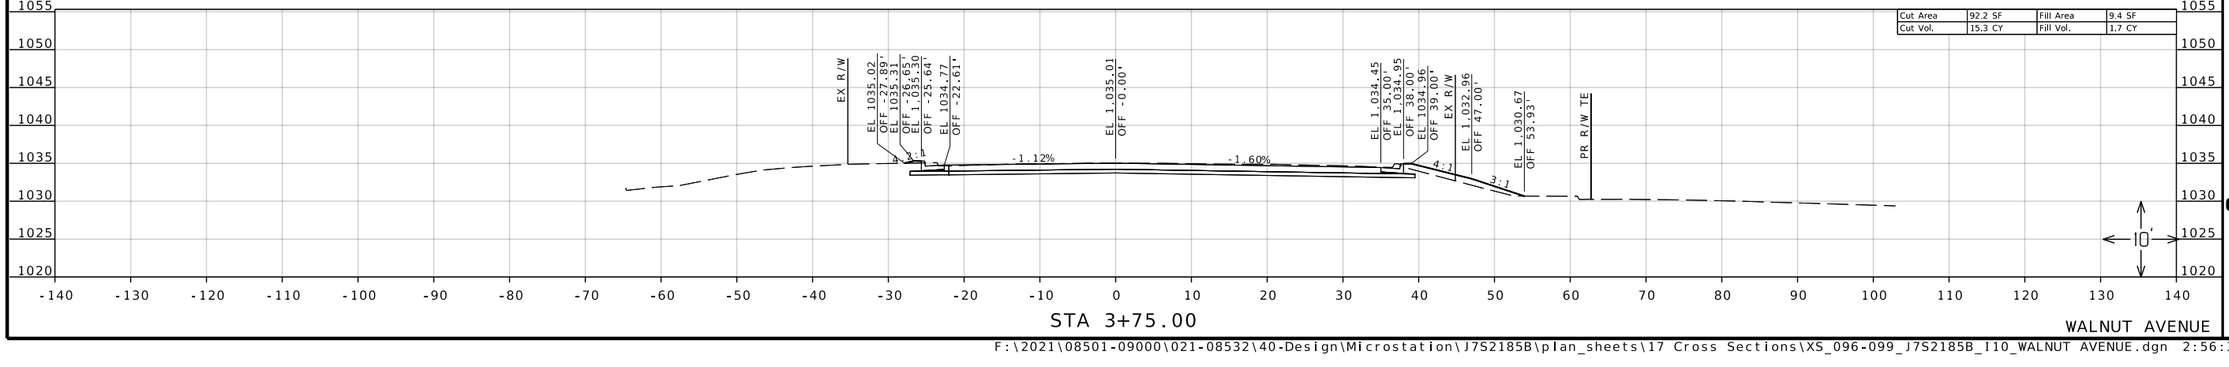

REID BRENNEN CATT NUMBER PE-2010019516

REID BRENNEN CATT-ENGINEER
MO# PE-2010019516

DATE PREPARED
8/8/2025

ROUTE	STATE
66	MO
DISTRICT	SHEET NO.
SW	97

COUNTY
JASPER

JOB NO.
J7S2185B&F

CONTRACT ID.

PROJECT NO.

BRIDGE NO.

DESCRIPTION	DATE

IF A SEAL IS PRESENT ON THIS SHEET IT HAS BEEN ELECTRONICALLY SEALED AND DATED.

MISSOURI HIGHWAYS AND TRANSPORTATION COMMISSION

105 WEST CAPITOL
JEFFERSON CITY, MO 65102
1-888-ASK-MODOT (1-888-275-6636)

olsson
550 ST. LOUIS STREET
SPRINGFIELD, MO 65806
CERTIFICATE OF
AUTHORITY NO. 001592

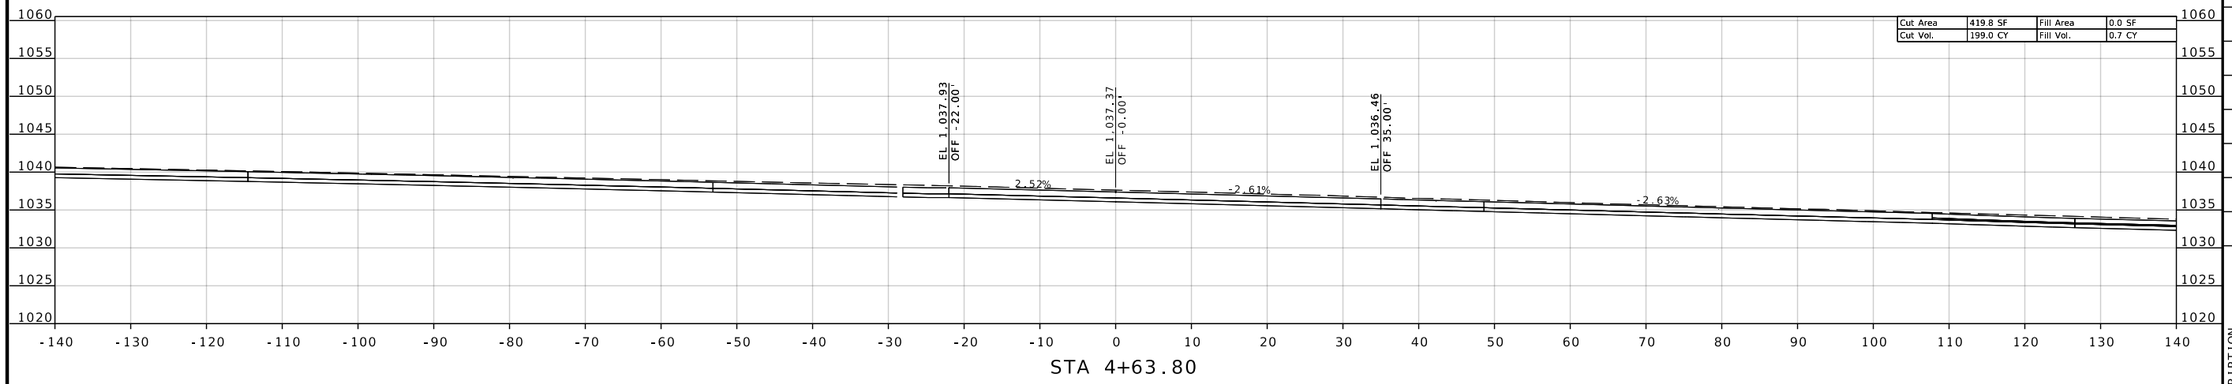

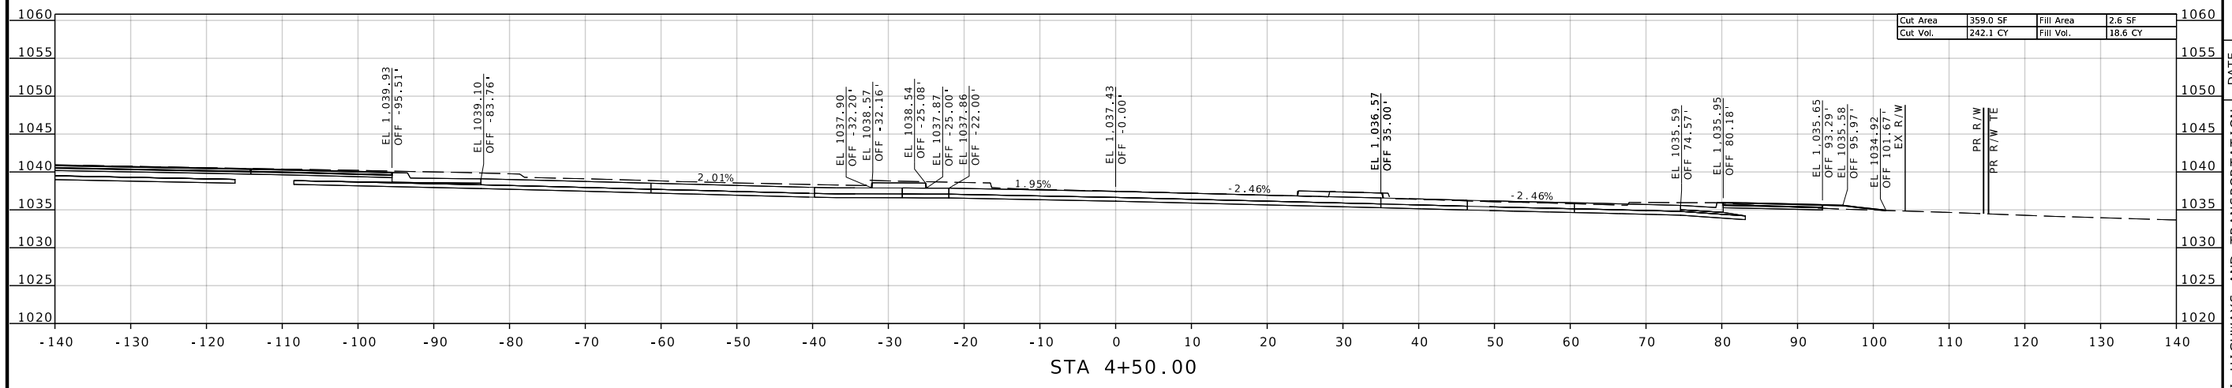

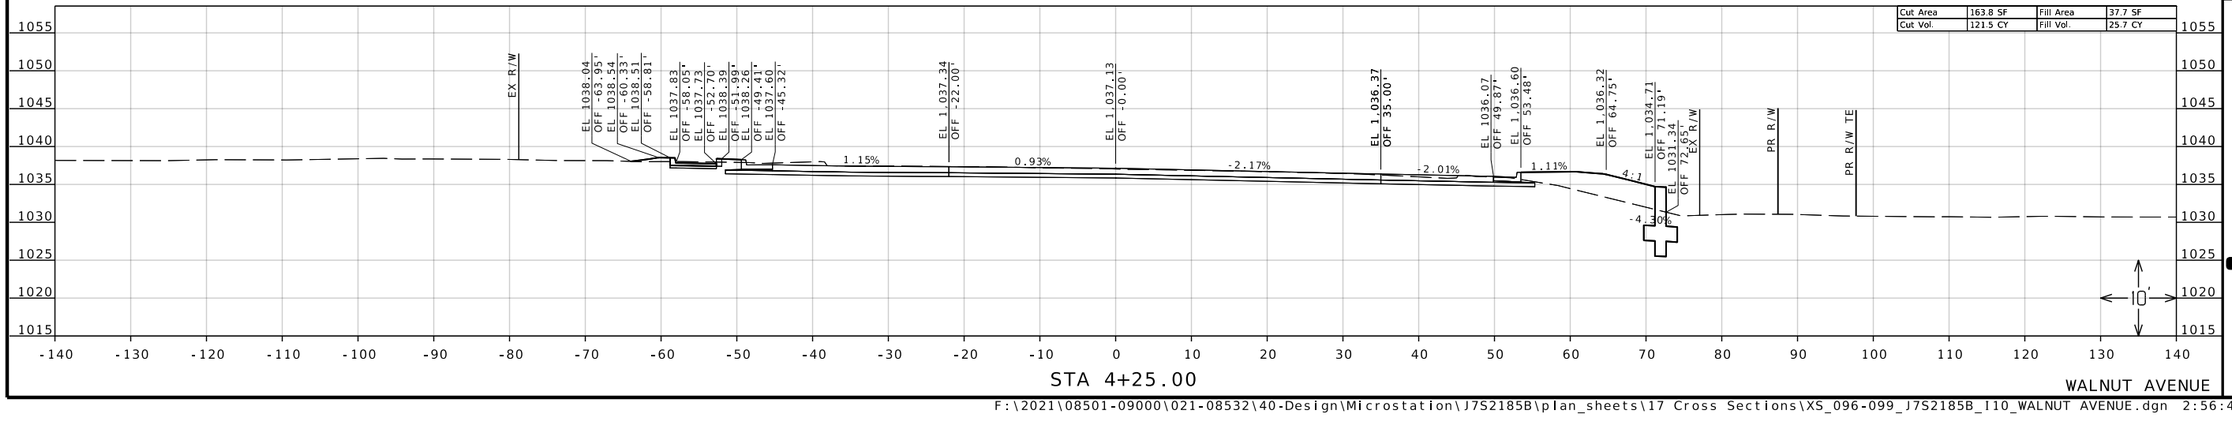

REID BRENNEN CATT NUMBER PE-2010019516

REID BRENNEN CATT-ENGINEER
MO# PE-2010019516

DATE PREPARED
8/8/2025

ROUTE	STATE
66	MO
DISTRICT	SHEET NO.
SW	98

COUNTY
JASPER

JOB NO.
J7S2185B&F

CONTRACT ID.

PROJECT NO.

BRIDGE NO.

DESCRIPTION	DATE

IF A SEAL IS PRESENT ON THIS SHEET IT HAS BEEN ELECTRONICALLY SEALED AND DATED.

MISSOURI HIGHWAYS AND TRANSPORTATION COMMISSION

105 WEST CAPITOL
JEFFERSON CITY, MO 65102
1-888-ASK-MODOT (1-888-275-6636)

olsson
550 ST. LOUIS STREET
SPRINGFIELD, MO 65806
CERTIFICATE OF
AUTHORITY NO. 001592

F:\2021\08501-09000\021-08532\40-Design\Microstation\J7S2185B\plan_sheets\17 Cross Sections\XS_096-099_J7S2185B_I10_WALNUT AVENUE.dgn 2:56:40 PM 8/8/2025

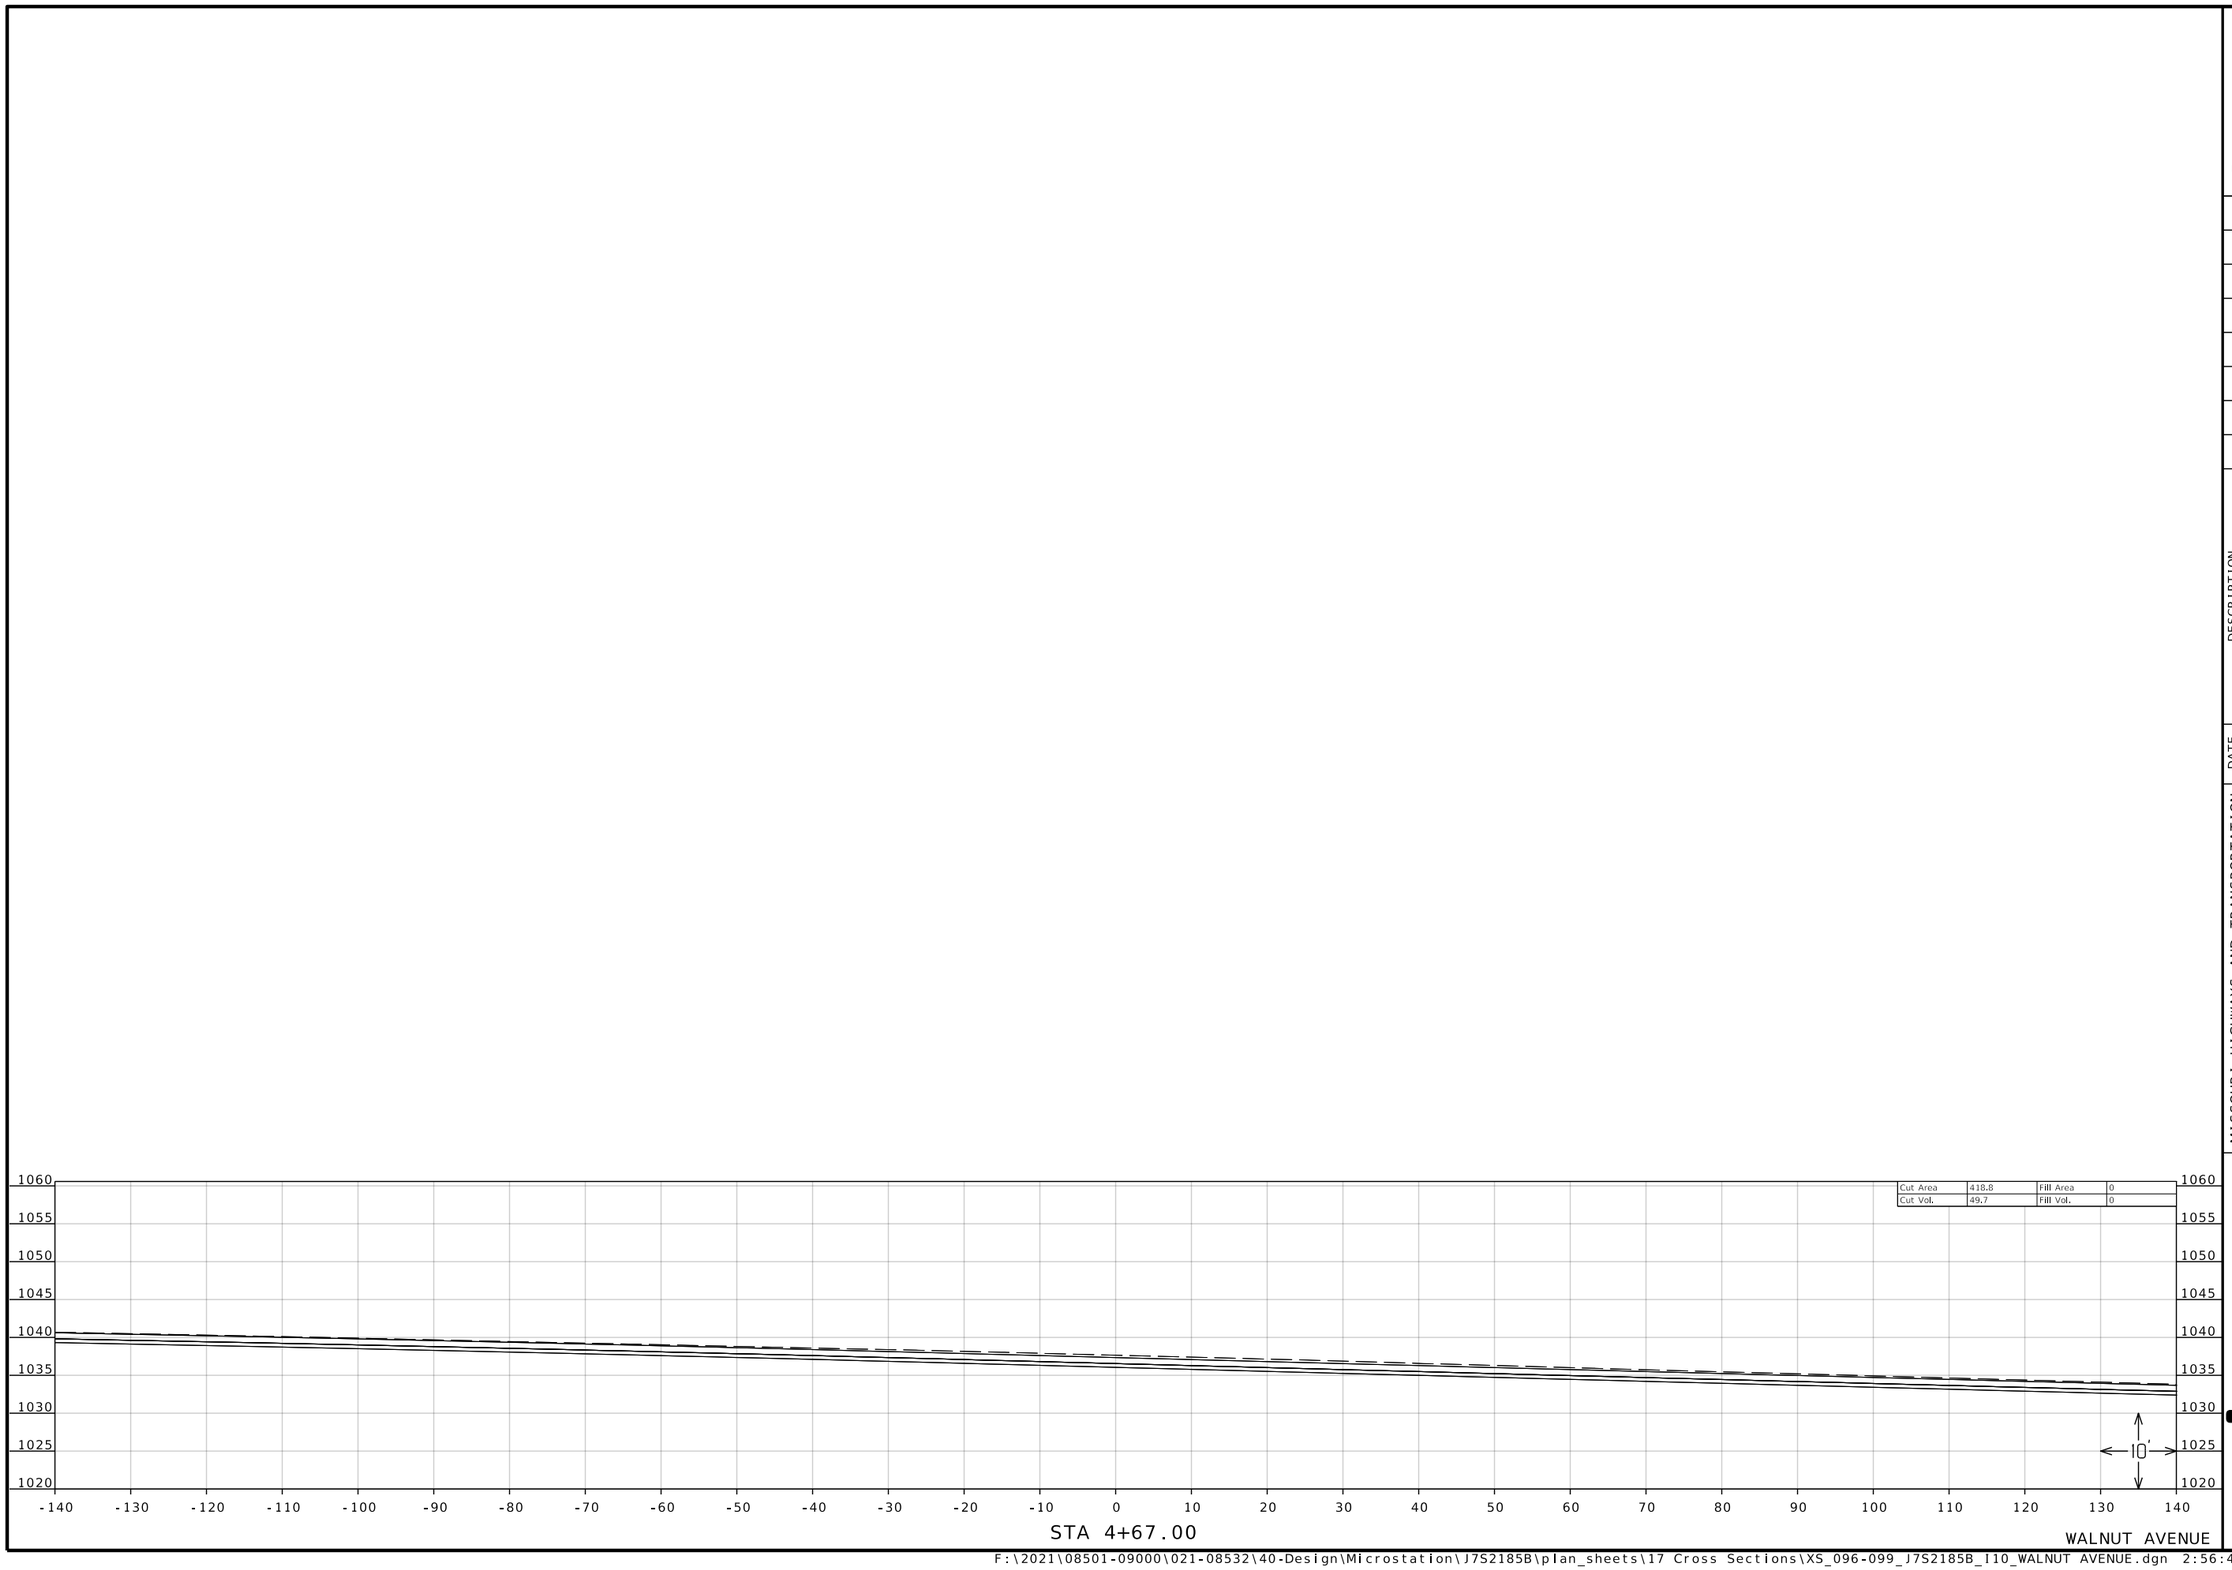

REID BRENNEN CATT NUMBER PE-2010019516

REID BRENNEN CATT-ENGINEER
MO# PE-2010019516

DATE PREPARED
8/8/2025

ROUTE	STATE
66	MO

DISTRICT	SHEET NO.
SW	99

COUNTY
JASPER

JOB NO.
J7S2185B&F

CONTRACT ID.

PROJECT NO.

BRIDGE NO.

DESCRIPTION	DATE

IF A SEAL IS PRESENT ON THIS SHEET IT HAS BEEN ELECTRONICALLY SEALED AND DATED.

MISSOURI HIGHWAYS AND TRANSPORTATION COMMISSION

105 WEST CAPITOL
JEFFERSON CITY, MO 65102
1-888-ASK-MODOT (1-888-275-6636)

olsson
550 ST. LOUIS STREET
SPRINGFIELD, MO 65806
CERTIFICATE OF
AUTHORITY NO. 001592

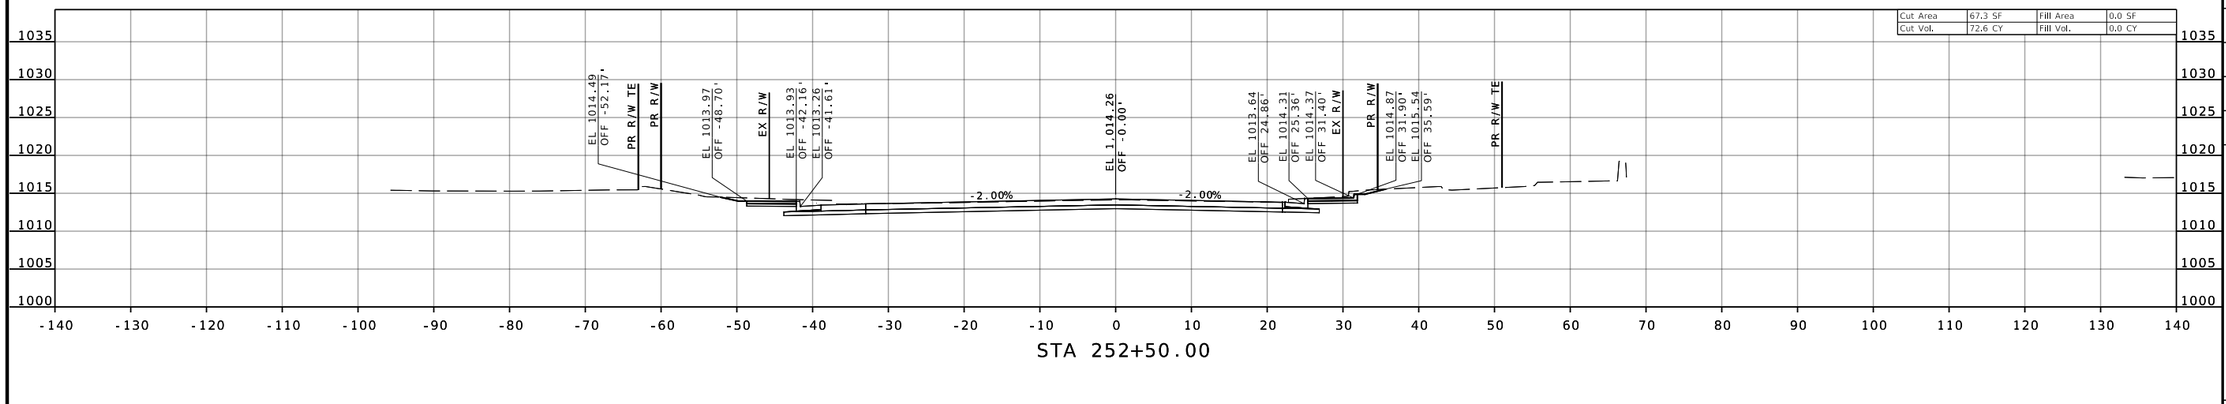

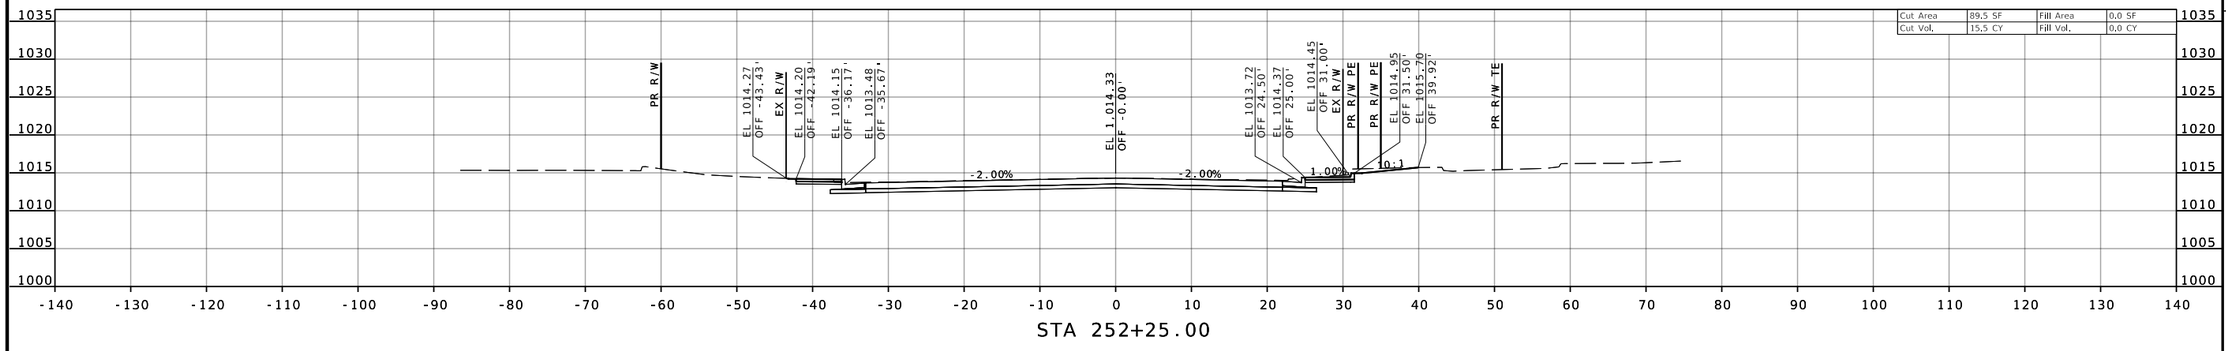

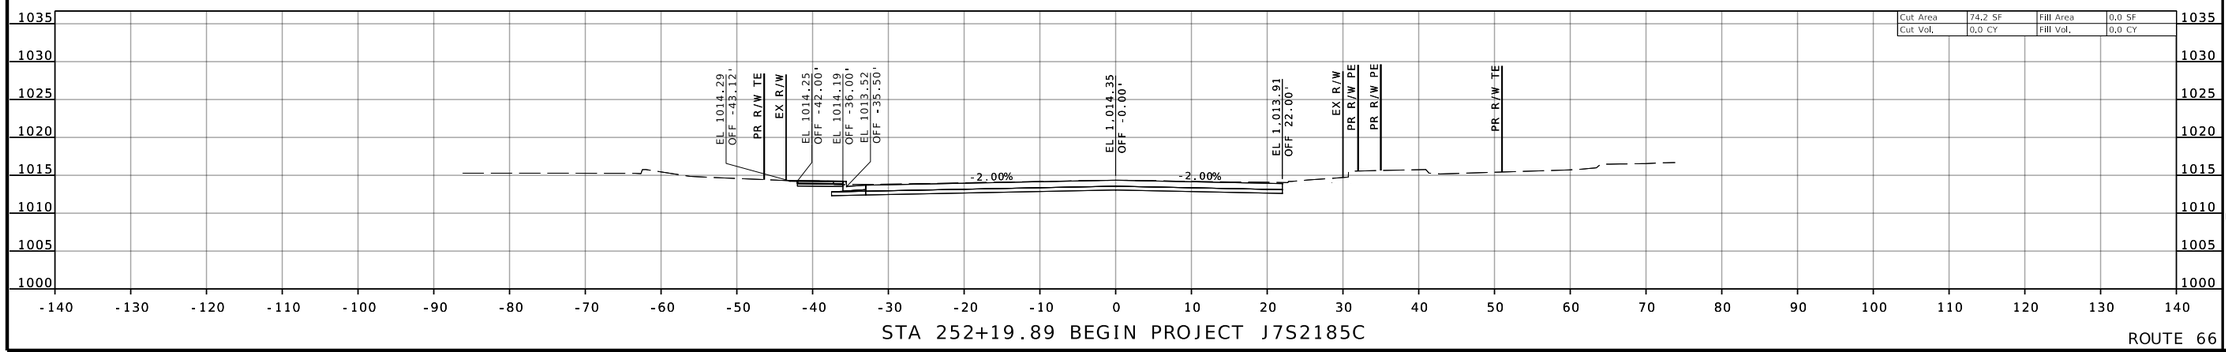

ROUTE 66

REID BRENNEN CATT
NUMBER PE-2010019516

REID BRENNEN CATT-ENGINEER
MO# PE-2010019516

DATE PREPARED
8/8/2025

ROUTE	STATE
66	MO
DISTRICT	SHEET NO.
SW	1

COUNTY
JASPER

JOB NO.
J7S2185C

CONTRACT ID.

PROJECT NO.

BRIDGE NO.

DATE	DESCRIPTION

IF A SEAL IS PRESENT ON THIS SHEET IT HAS BEEN ELECTRONICALLY SEALED AND DATED.

MISSOURI HIGHWAYS AND TRANSPORTATION COMMISSION

105 WEST CAPITOL
JEFFERSON CITY, MO 65102
1-888-ASK-MODOT (1-888-275-6636)

olsson
550 ST. LOUIS STREET
SPRINGFIELD, MO 65806
CERTIFICATE OF
AUTHORITY NO. 001592

F:\2021\08501-09000\021-08532\40-Design\Microstation\J7S2185C\plan_sheets\17 Cross Sections\XS_001-012_J7S2185C_I10_ROUTE 66_STA 252+19.89 TO STA 258+50.00.dgn 3:36:57 PM 8/8/2025

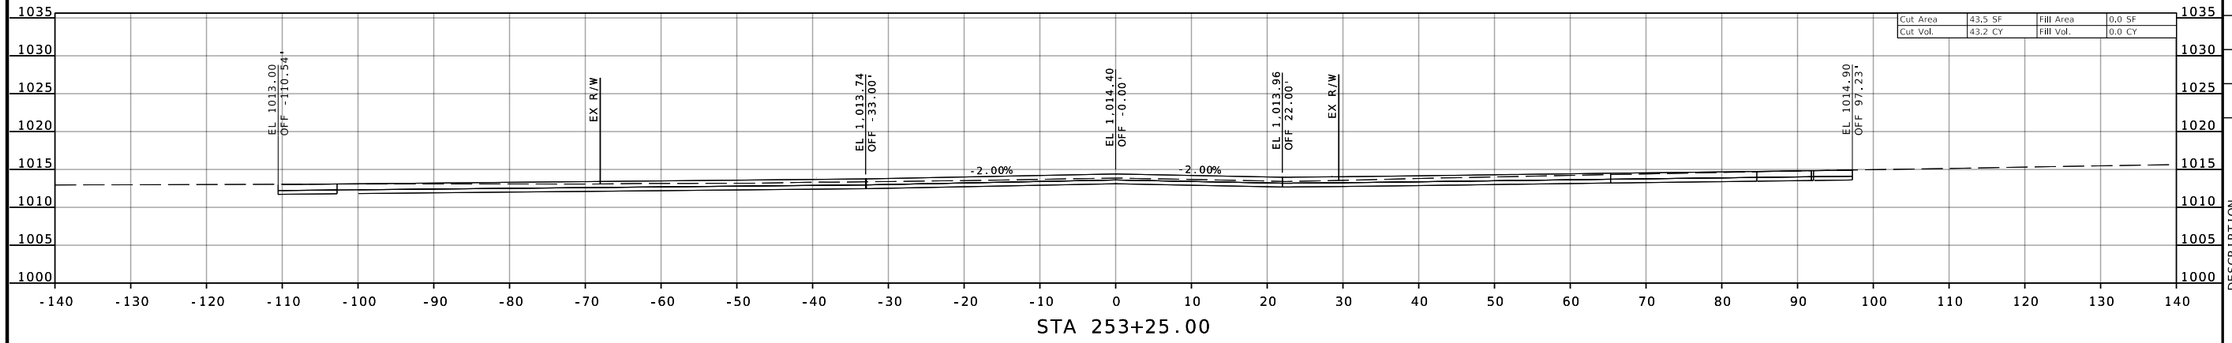

STA 253+25.00

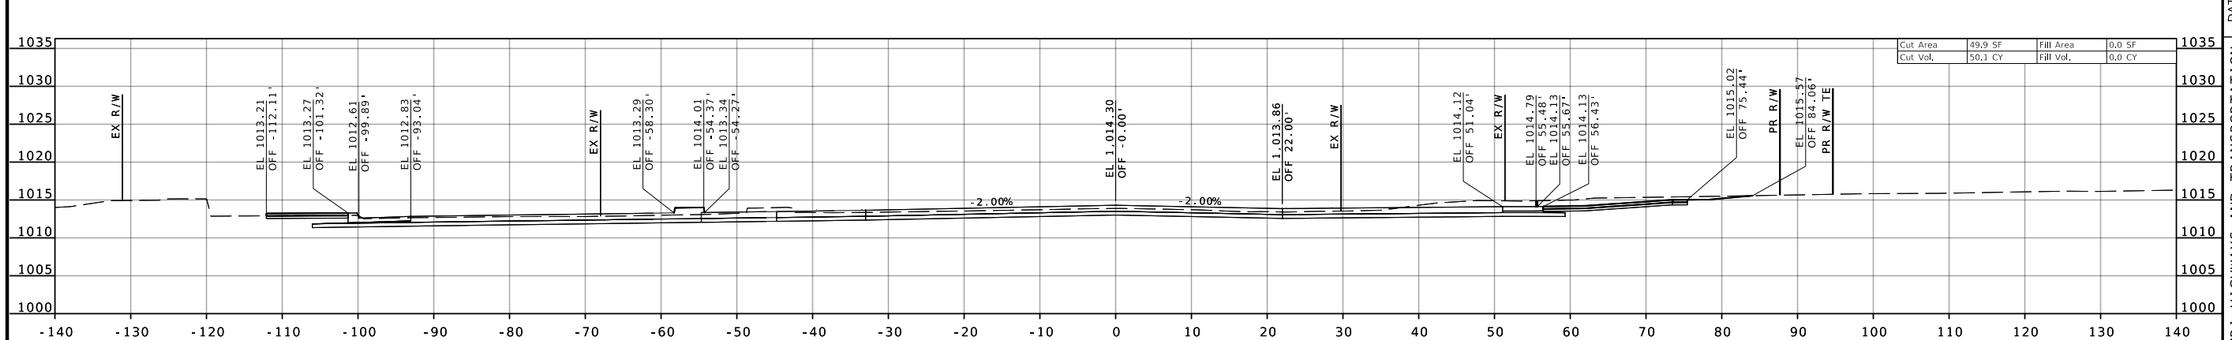

STA 253+00.00

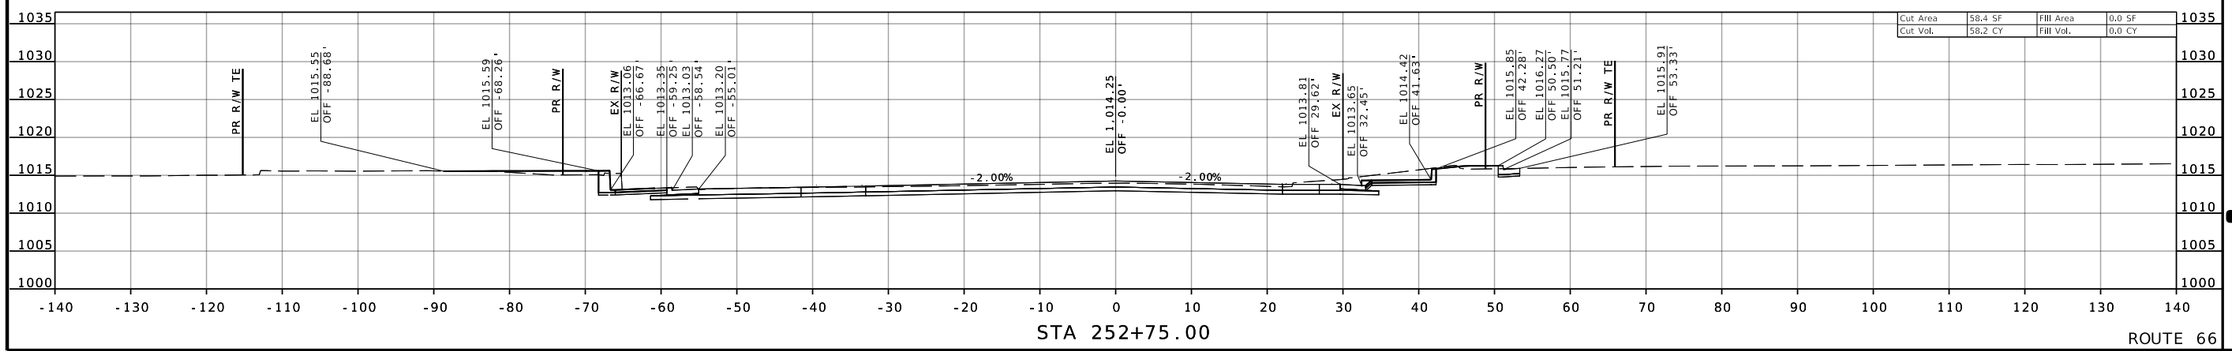

STA 252+75.00

ROUTE 66

REID BRENNEN CATT
NUMBER PE-2010019516

REID BRENNEN CATT-ENGINEER
MO# PE-2010019516

DATE PREPARED
8/8/2025

ROUTE	STATE
66	MO
DISTRICT	SHEET NO.
SW	2

COUNTY
JASPER

JOB NO.
J7S2185C

CONTRACT ID.

PROJECT NO.

BRIDGE NO.

DESCRIPTION	DATE

IF A SEAL IS PRESENT ON THIS SHEET IT HAS BEEN ELECTRONICALLY SEALED AND DATED.

MISSOURI HIGHWAYS AND TRANSPORTATION COMMISSION

105 WEST CAPITOL
JEFFERSON CITY, MO 65102
1-888-ASK-MODOT (1-888-275-6636)

olsson
550 ST. LOUIS STREET
SPRINGFIELD, MO 65806
CERTIFICATE OF
AUTHORITY NO. 001592

F:\2021\08501-09000\021-08532\40-Design\Microstation\J7S2185C\plan_sheets\17 Cross Sections\XS_001-012_J7S2185C_I10_ROUTE 66_STA 252+19.89 TO STA 258+50.00.dgn 3:37:04 PM 8/8/2025

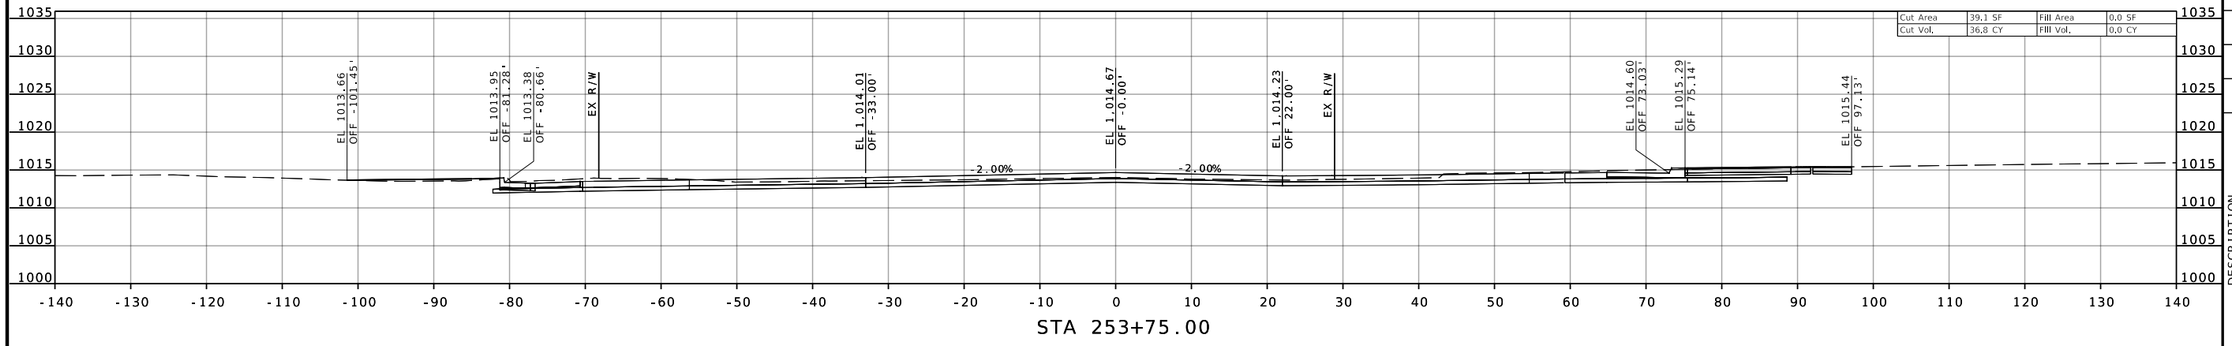

STA 253+75.00

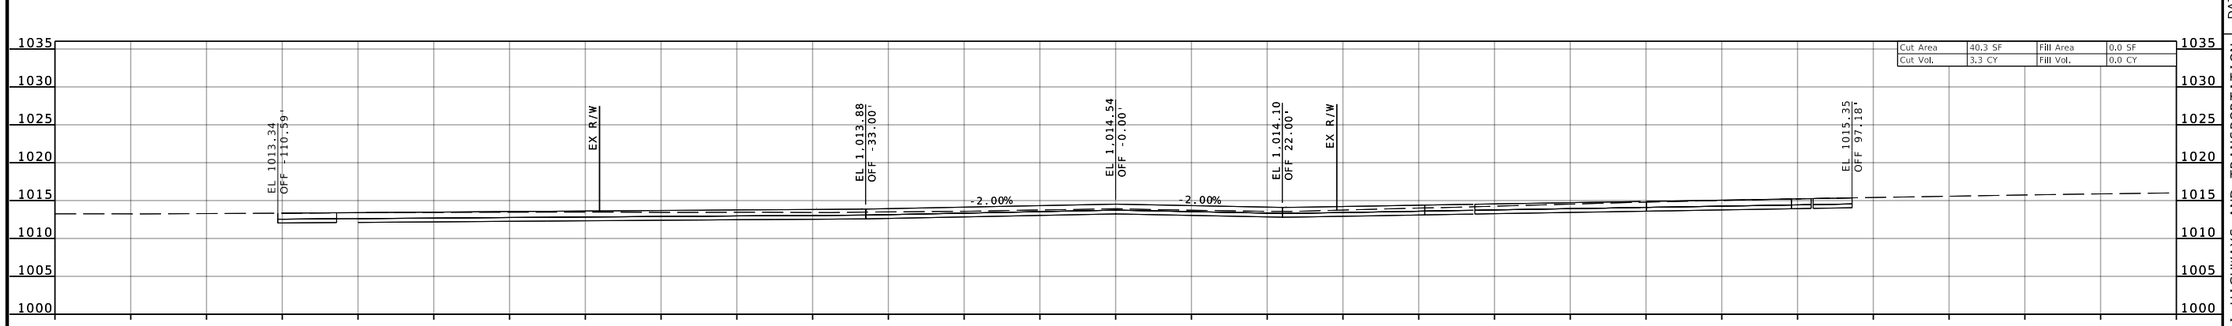

STA 253+50.00

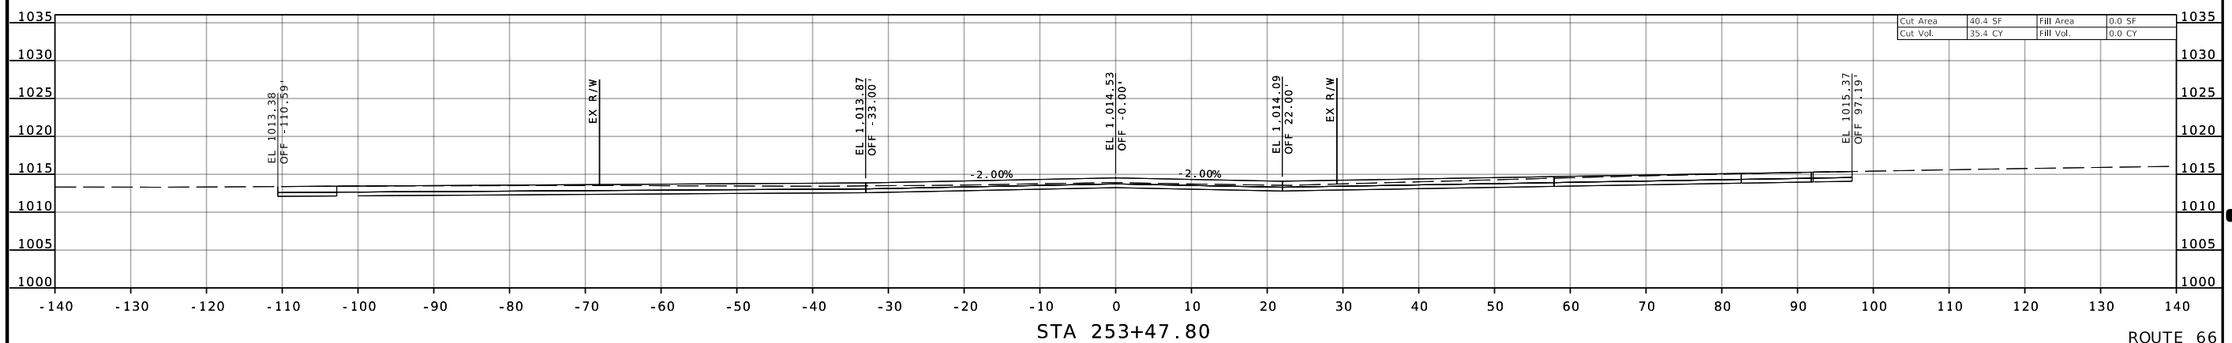

STA 253+47.80

ROUTE 66

REID BRENNEN CATT
NUMBER PE-2010019516

REID BRENNEN CATT-ENGINEER
MO# PE-2010019516

DATE PREPARED
8/8/2025

ROUTE	STATE
66	MO
DISTRICT	SHEET NO.
SW	3

COUNTY
JASPER

JOB NO.
J7S2185C

CONTRACT ID.

PROJECT NO.

BRIDGE NO.

DESCRIPTION	DATE

IF A SEAL IS PRESENT ON THIS SHEET IT HAS BEEN ELECTRONICALLY SEALED AND DATED.

MISSOURI HIGHWAYS AND TRANSPORTATION COMMISSION

105 WEST CAPITOL
JEFFERSON CITY, MO 65102
1-888-ASK-MODOT (1-888-275-6636)

olsson
550 ST. LOUIS STREET
SPRINGFIELD, MO 65806
CERTIFICATE OF
AUTHORITY NO. 001592

F:\2021\08501-09000\021-08532\40-Design\Microstation\J7S2185C\plan_sheets\17 Cross Sections\XS_001-012_J7S2185C_I10_ROUTE 66_STA 252+19.89 TO STA 258+50.00.dgn 3:37:11 PM 8/8/2025

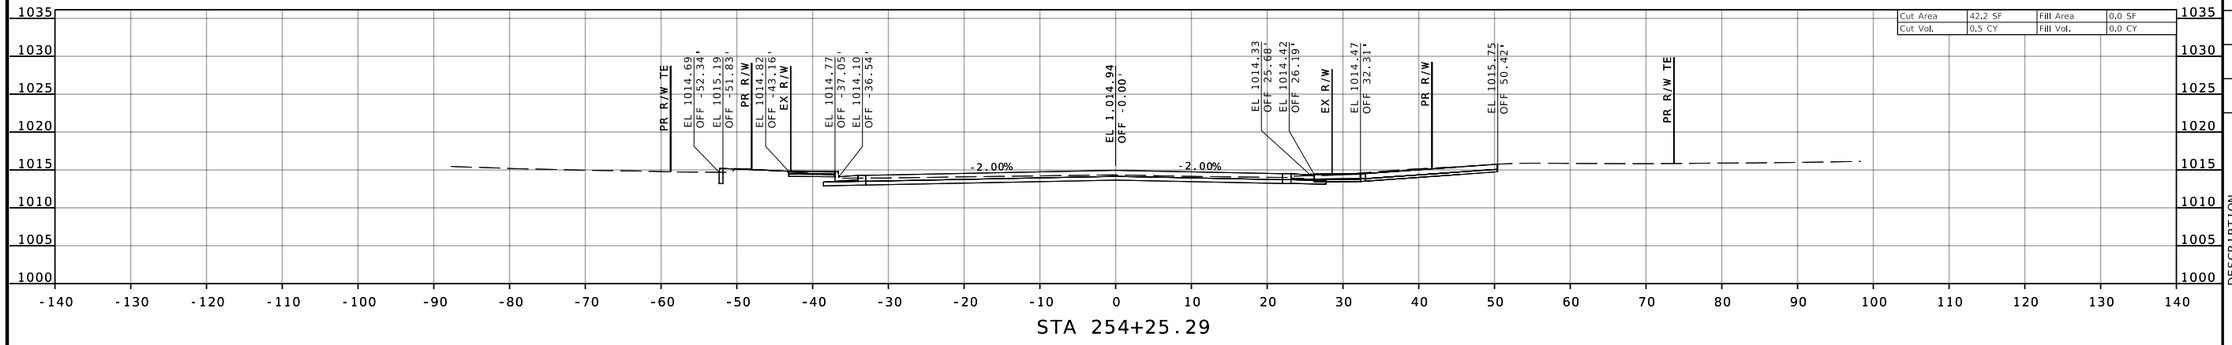

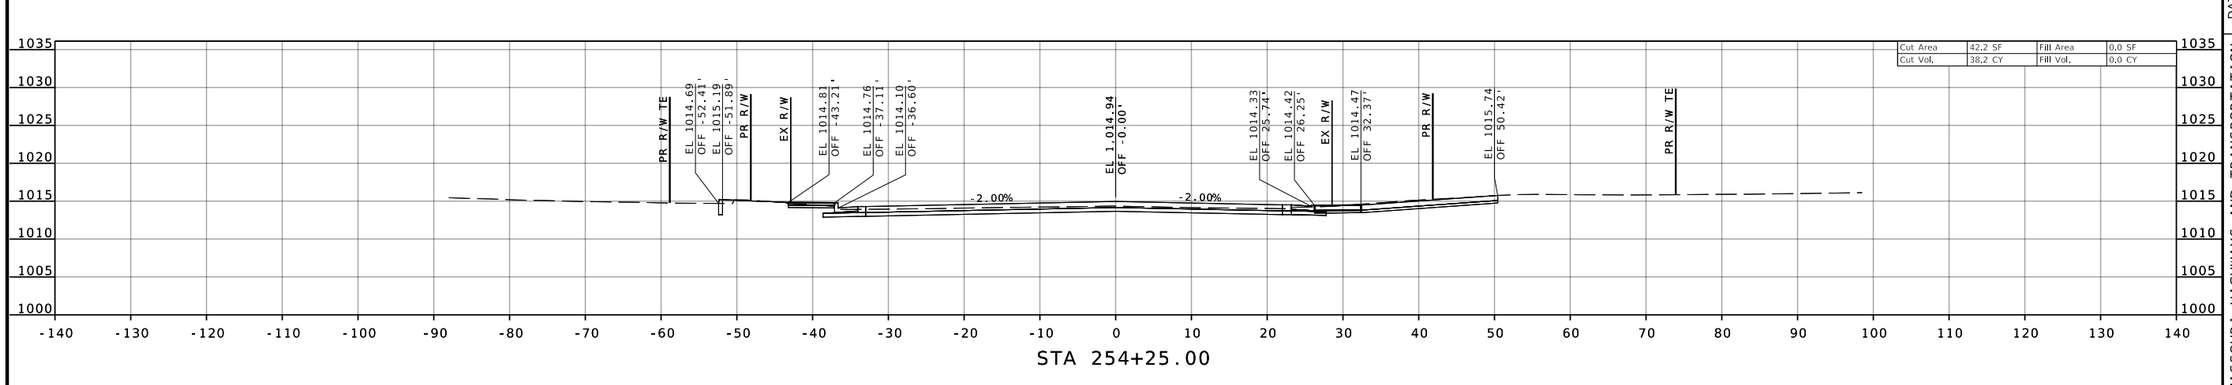

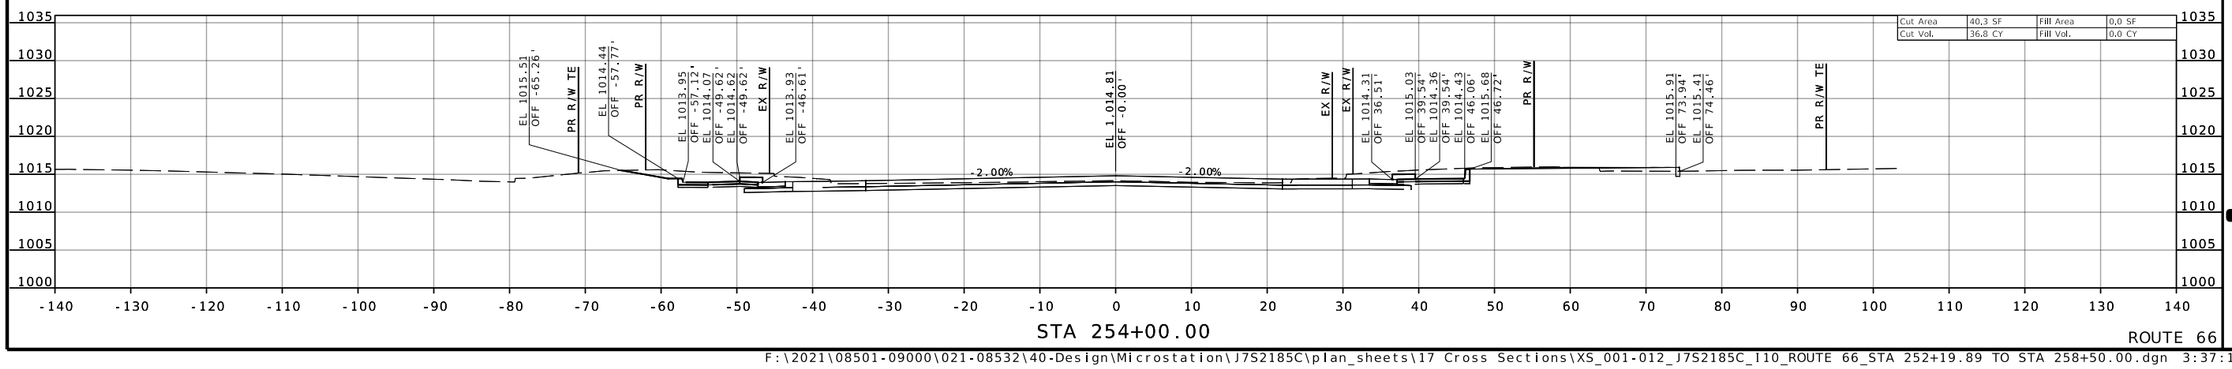

ROUTE 66

REID BRENNEN CATT
NUMBER PE-2010019516

REID BRENNEN CATT-ENGINEER
MO# PE-2010019516

DATE PREPARED
8/8/2025

ROUTE	STATE
66	MO
DISTRICT	SHEET NO.
SW	4

COUNTY
JASPER

JOB NO.
J7S2185C

CONTRACT ID.

PROJECT NO.

BRIDGE NO.

DESCRIPTION	DATE

IF A SEAL IS PRESENT ON THIS SHEET IT HAS BEEN ELECTRONICALLY SEALED AND DATED.

MISSOURI HIGHWAYS AND TRANSPORTATION COMMISSION

105 WEST CAPITOL
JEFFERSON CITY, MO 65102
1-888-ASK-MODOT (1-888-275-6636)

olsson
550 ST. LOUIS STREET
SPRINGFIELD, MO 65806
CERTIFICATE OF
AUTHORITY NO. 001592

F:\2021\08501-09000\021-08532\40-Design\Microstation\J7S2185C\plan_sheets\17 Cross Sections\XS_001-012_J7S2185C_I10_ROUTE 66_STA 252+19.89 TO STA 258+50.00.dgn 3:37:18 PM 8/8/2025

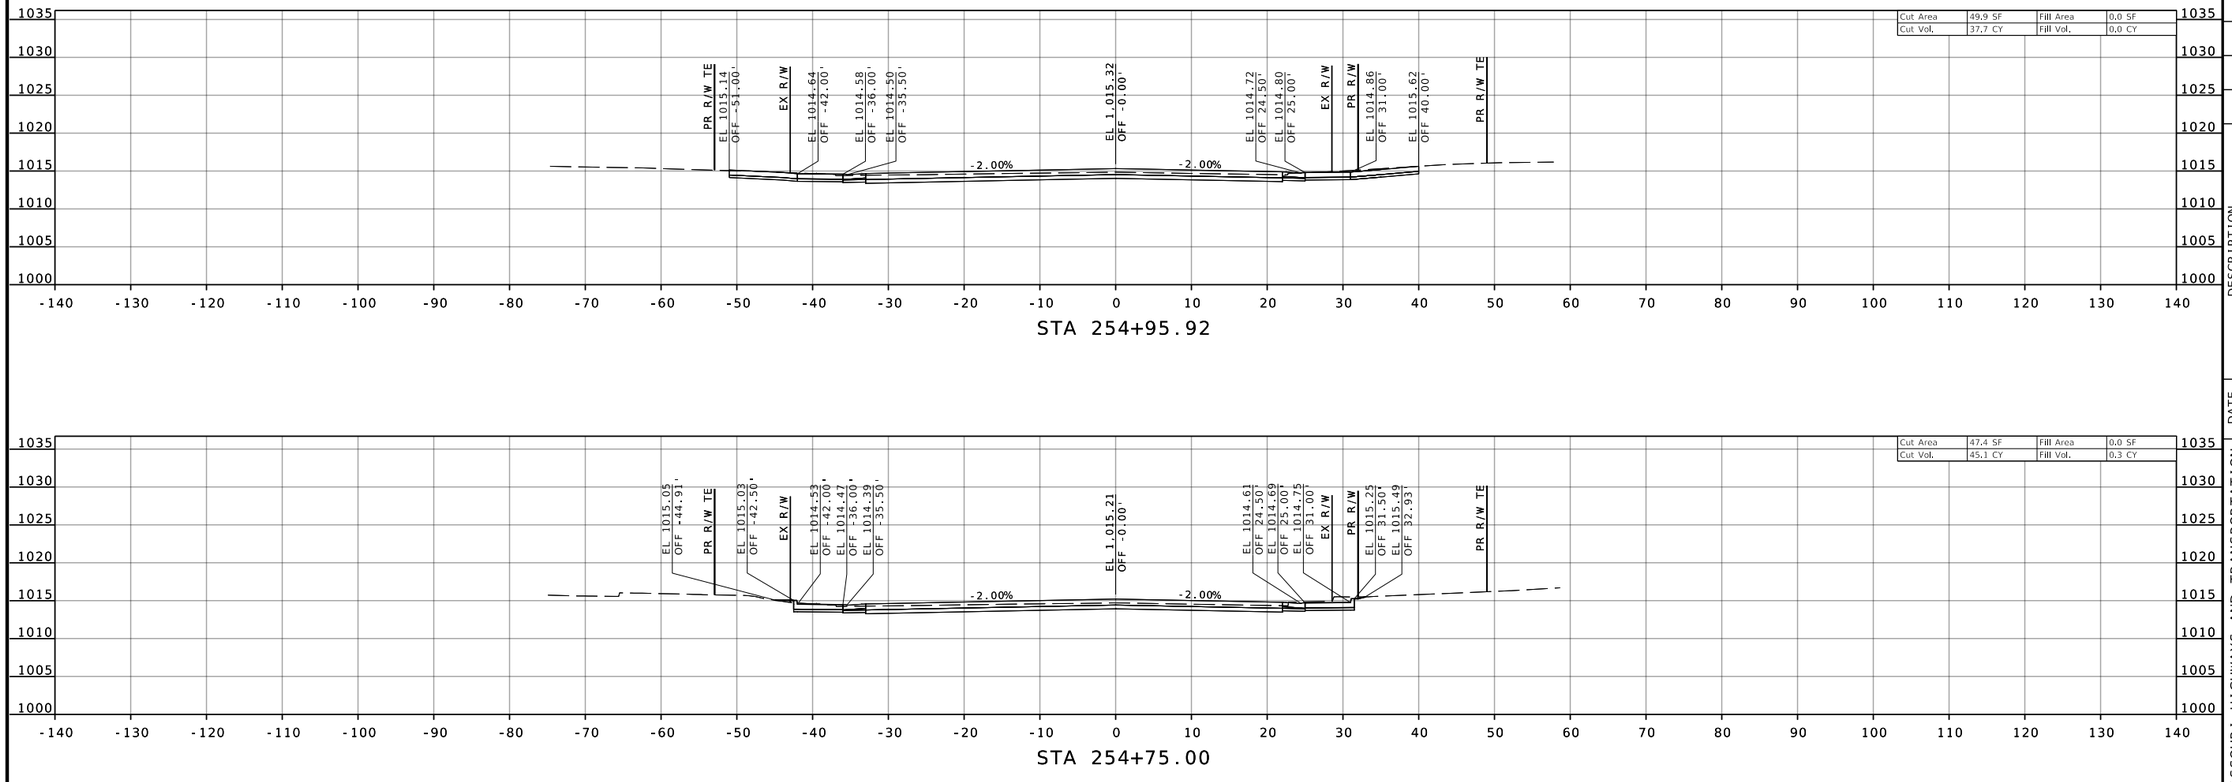

REID BRENNEN CATT NUMBER PE-2010019516

REID BRENNEN CATT-ENGINEER
MO# PE-2010019516

DATE PREPARED
8/8/2025

ROUTE	STATE
66	MO
DISTRICT	SHEET NO.
SW	5

COUNTY
JASPER

JOB NO.
J7S2185C

CONTRACT ID.

PROJECT NO.

BRIDGE NO.

DESCRIPTION	DATE

IF A SEAL IS PRESENT ON THIS SHEET IT HAS BEEN ELECTRONICALLY SEALED AND DATED.

MISSOURI HIGHWAYS AND TRANSPORTATION COMMISSION

105 WEST CAPITOL
JEFFERSON CITY, MO 65102
1-888-ASK-MODOT (1-888-275-6636)

olsson
550 ST. LOUIS STREET
SPRINGFIELD, MO 65806
CERTIFICATE OF
AUTHORITY NO. 001592

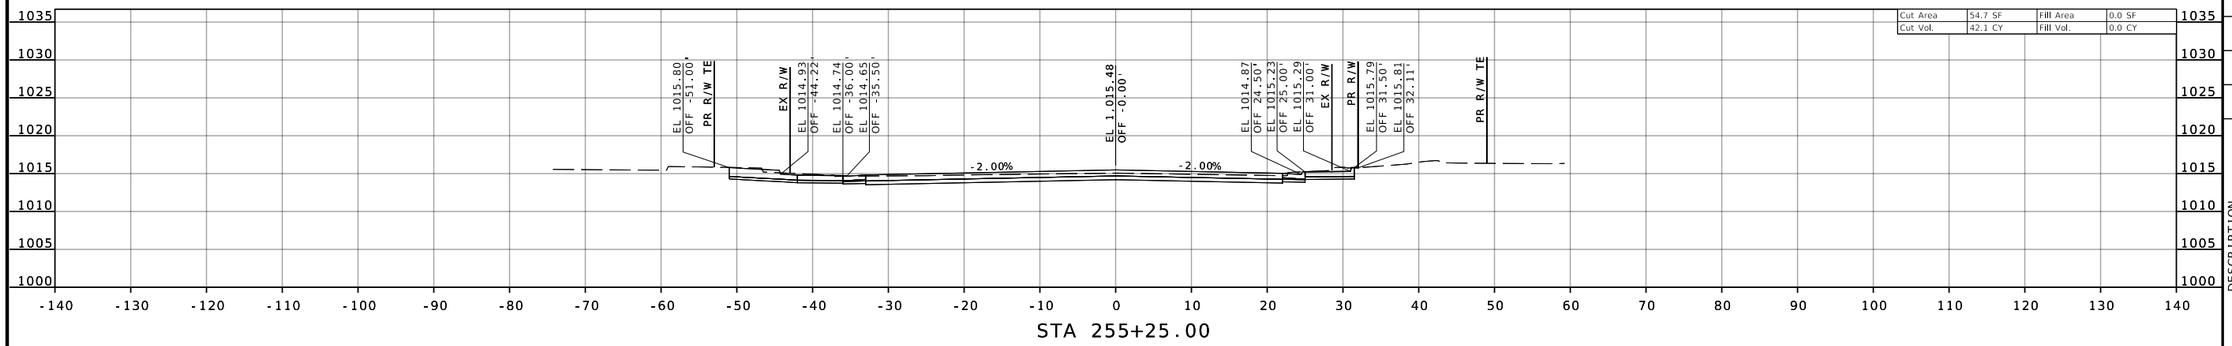

STA 255+25.00

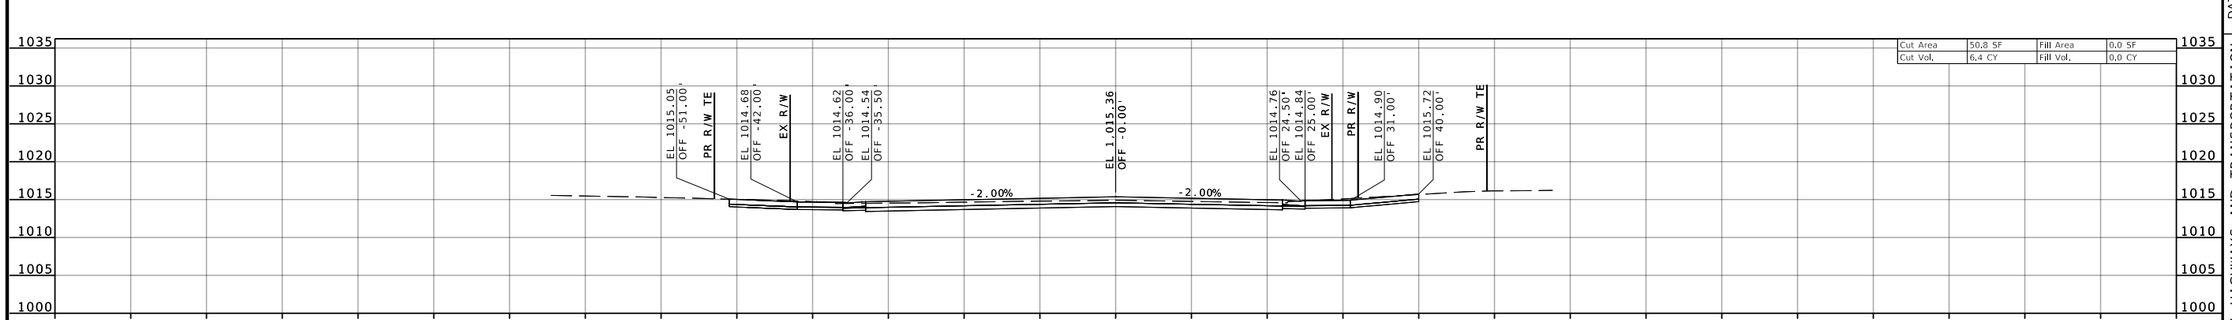

STA 255+03.43

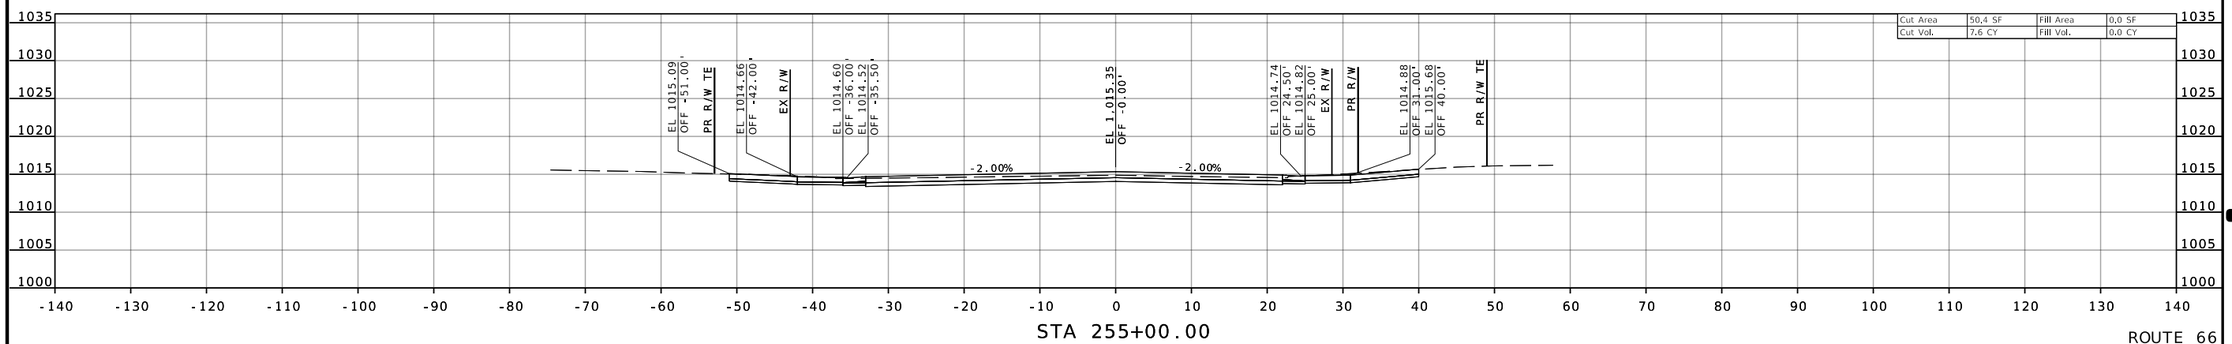

STA 255+00.00

ROUTE 66

REID BRENNEN CATT
NUMBER PE-2010019516

REID BRENNEN CATT-ENGINEER
MO# PE-2010019516

DATE PREPARED
8/8/2025

ROUTE	STATE
66	MO
DISTRICT	SHEET NO.
SW	6

COUNTY
JASPER

JOB NO.
J7S2185C

CONTRACT ID.

PROJECT NO.

BRIDGE NO.

DESCRIPTION

DATE

IF A SEAL IS PRESENT ON THIS SHEET IT HAS BEEN ELECTRONICALLY SEALED AND DATED.

MISSOURI HIGHWAYS AND TRANSPORTATION COMMISSION

105 WEST CAPITOL
JEFFERSON CITY, MO 65102
1-888-ASK-MODOT (1-888-275-6636)

olsson
550 ST. LOUIS STREET
SPRINGFIELD, MO 65806
CERTIFICATE OF
AUTHORITY NO. 001592

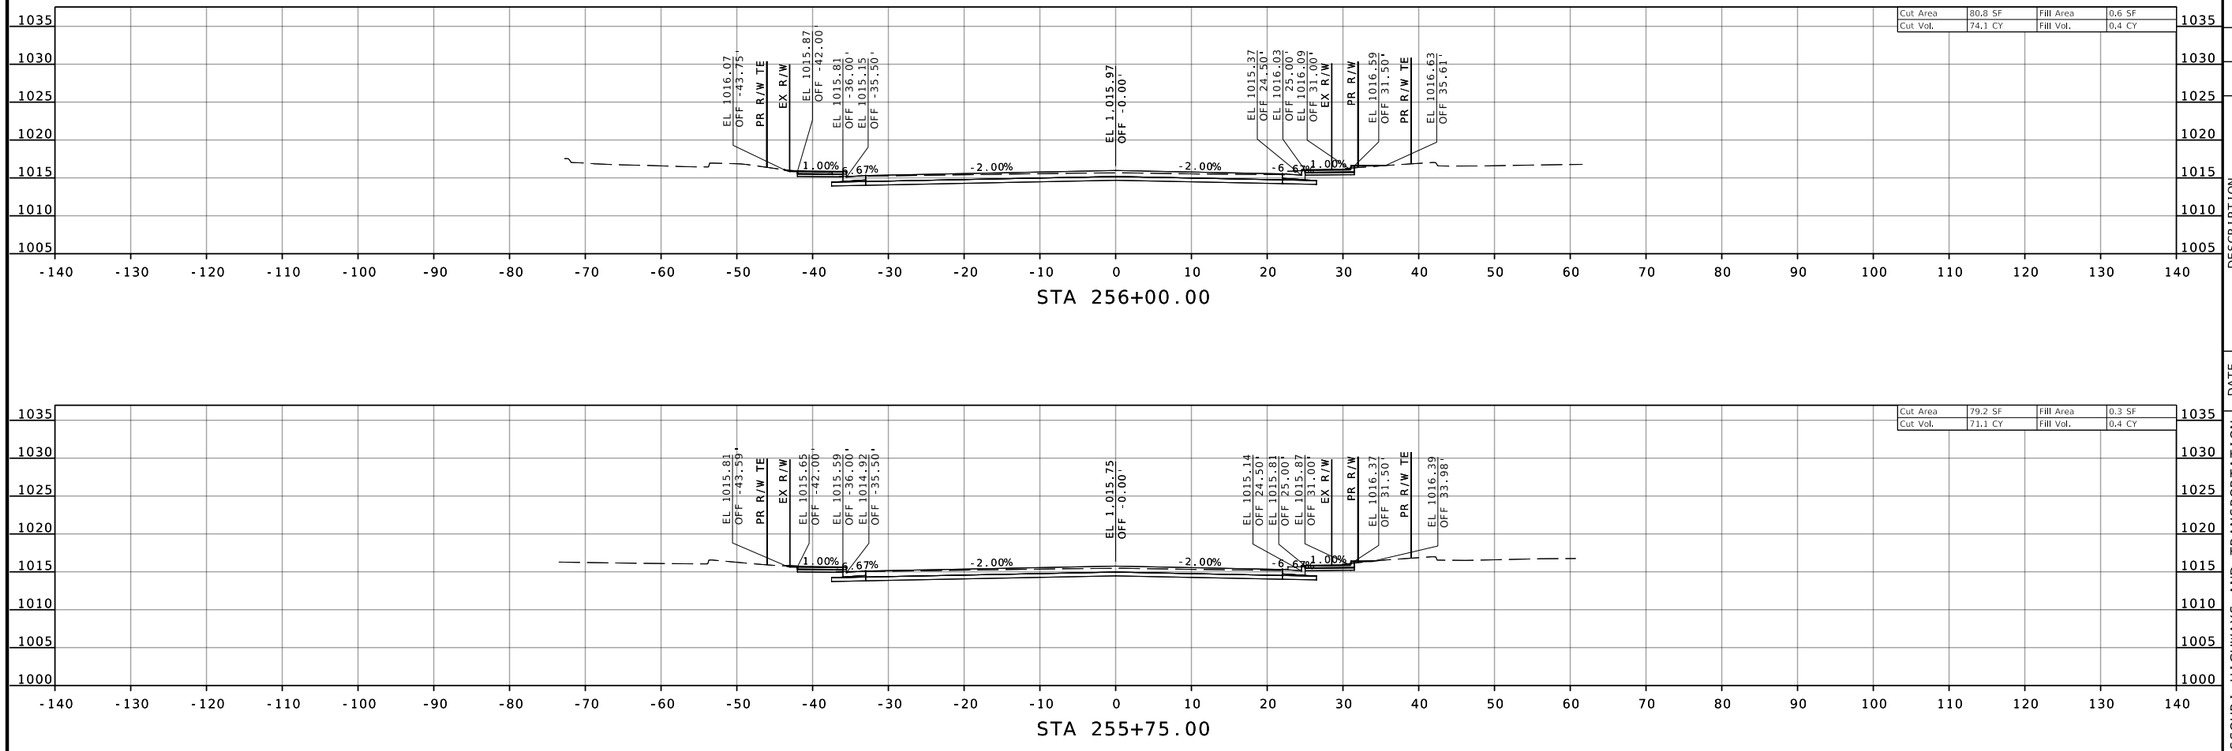

REID BRENNEN CATT NUMBER PE-2010019516

REID BRENNEN CATT-ENGINEER
MO# PE-2010019516

DATE PREPARED
8/8/2025

ROUTE	STATE
66	MO
DISTRICT	SHEET NO.
SW	7

COUNTY
JASPER

JOB NO.
J7S2185C

CONTRACT ID.

PROJECT NO.

BRIDGE NO.

DESCRIPTION	DATE

IF A SEAL IS PRESENT ON THIS SHEET IT HAS BEEN ELECTRONICALLY SEALED AND DATED.

MISSOURI HIGHWAYS AND TRANSPORTATION COMMISSION

105 WEST CAPITOL
JEFFERSON CITY, MO 65102
1-888-ASK-MODOT (1-888-275-6636)

olsson
550 ST. LOUIS STREET
SPRINGFIELD, MO 65806
CERTIFICATE OF
AUTHORITY NO. 001592

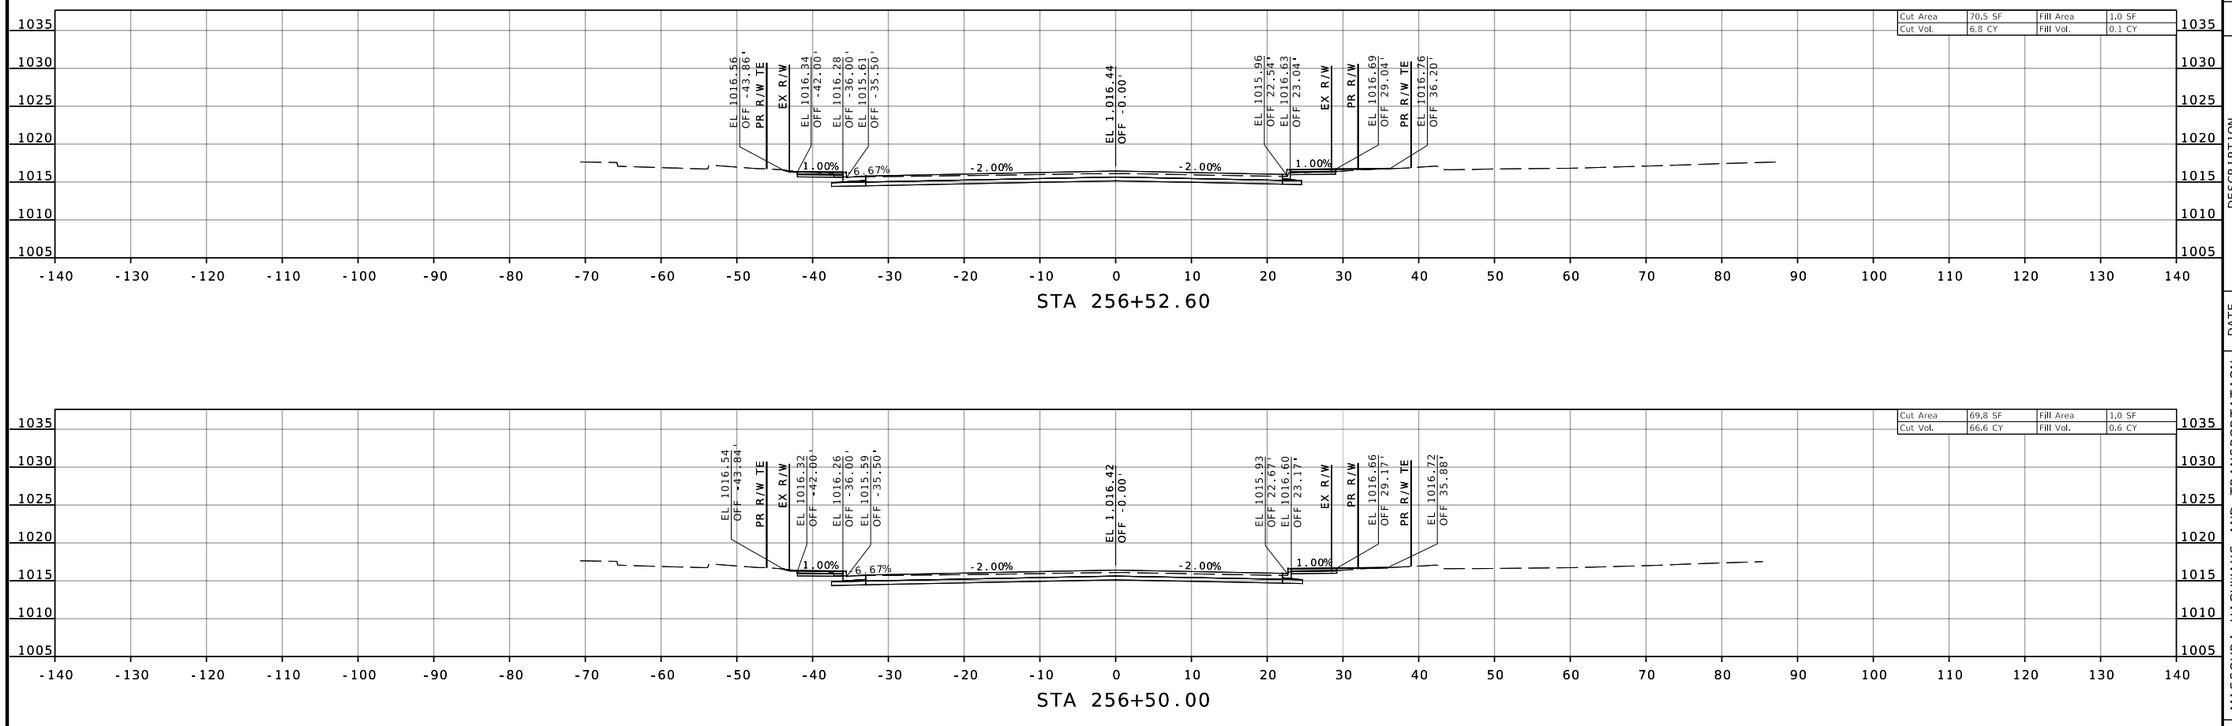

REID BRENNEN CATT NUMBER PE-2010019516

REID BRENNEN CATT-ENGINEER
MO# PE-2010019516

DATE PREPARED
8/8/2025

ROUTE	STATE
66	MO
DISTRICT	SHEET NO.
SW	8

COUNTY
JASPER

JOB NO.
J7S2185C

CONTRACT ID.

PROJECT NO.

BRIDGE NO.

DESCRIPTION	DATE

IF A SEAL IS PRESENT ON THIS SHEET IT HAS BEEN ELECTRONICALLY SEALED AND DATED.

MISSOURI HIGHWAYS AND TRANSPORTATION COMMISSION
105 WEST CAPITOL
JEFFERSON CITY, MO 65102
1-888-ASK-MODOT (1-888-275-6636)

olsson
550 ST. LOUIS STREET
SPRINGFIELD, MO 65806
CERTIFICATE OF
AUTHORITY NO. 001592

F:\2021\08501-09000\021-08532\40-Design\Microstation\J7S2185C\plan_sheets\17 Cross Sections\XS_001-012_J7S2185C_I10_ROUTE 66_STA 252+19.89 TO STA 258+50.00.dgn 3:37:47 PM 8/8/2025

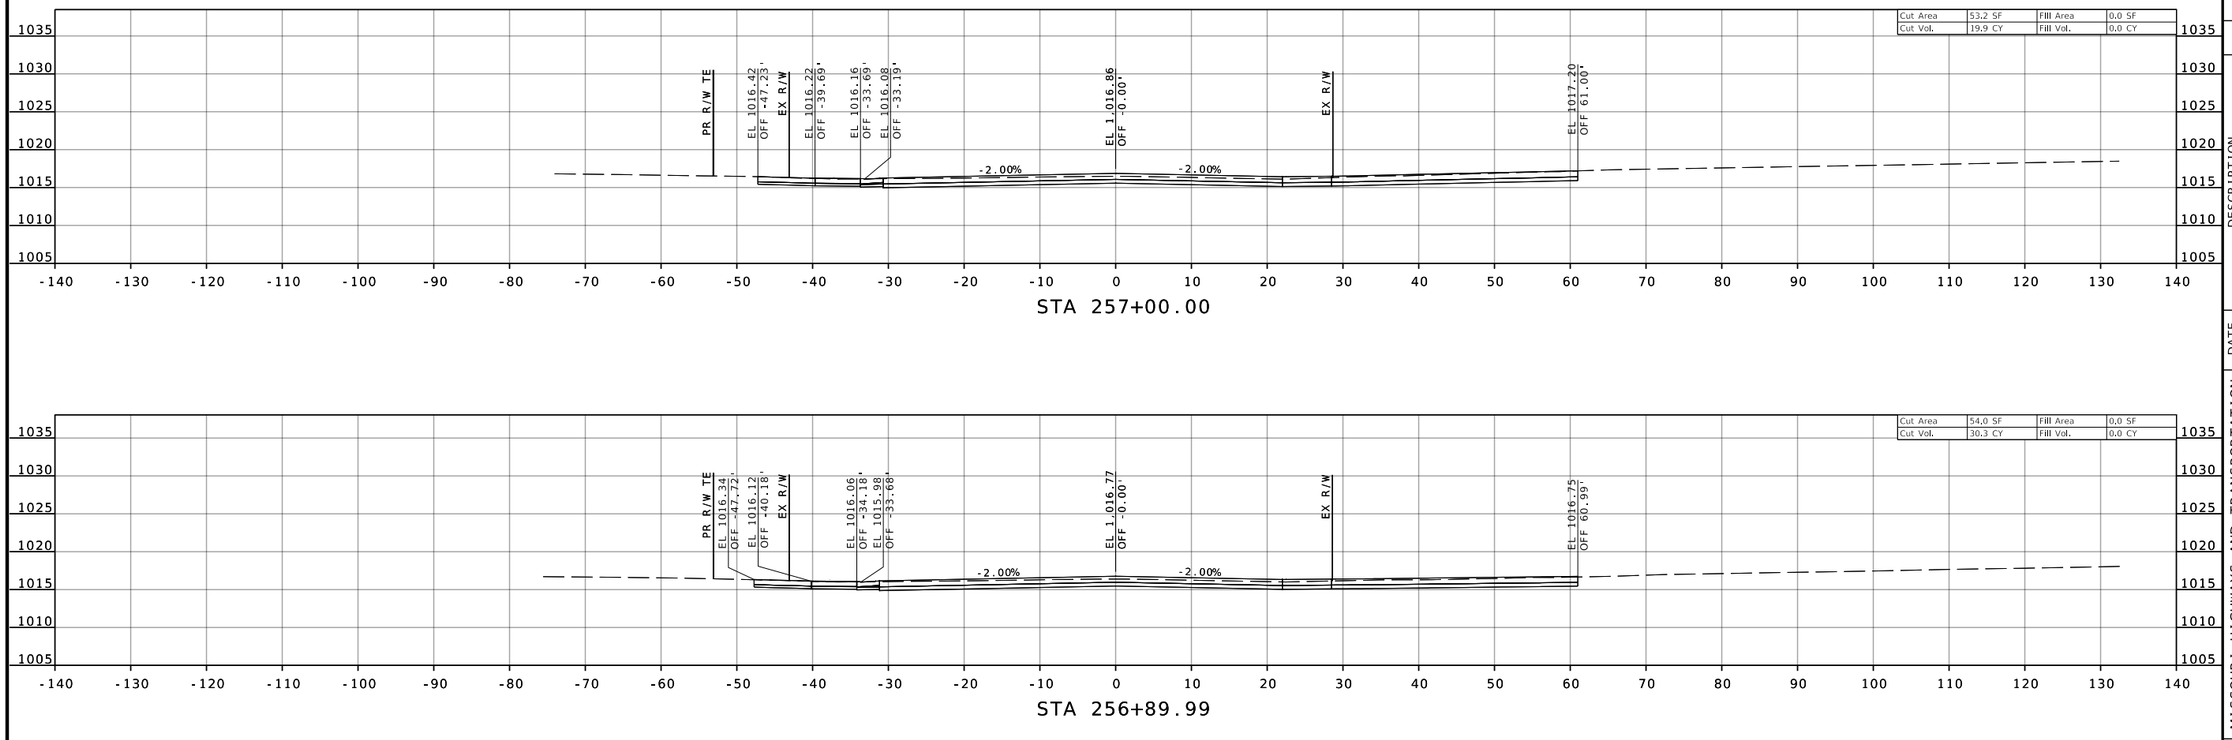

REID BRENNEN CATT
NUMBER PE-2010019516

REID BRENNEN CATT-ENGINEER
MO# PE-2010019516

DATE PREPARED
8/8/2025

ROUTE	STATE
66	MO
DISTRICT	SHEET NO.
SW	9

COUNTY
JASPER

JOB NO.
J7S2185C

CONTRACT ID.

PROJECT NO.

BRIDGE NO.

DESCRIPTION	DATE

IF A SEAL IS PRESENT ON THIS SHEET IT HAS BEEN ELECTRONICALLY SEALED AND DATED.

MISSOURI HIGHWAYS AND TRANSPORTATION COMMISSION

105 WEST CAPITOL
JEFFERSON CITY, MO 65102
1-888-ASK-MODOT (1-888-275-6636)

olsson
550 ST. LOUIS STREET
SPRINGFIELD, MO 65806
CERTIFICATE OF
AUTHORITY NO. 001592

ROUTE 66

ROUTE 66

Cut Area	59.5 SF	Fill Area	0.2 SF
Cut Vol.	56.5 CY	Fill Vol.	0.1 CY

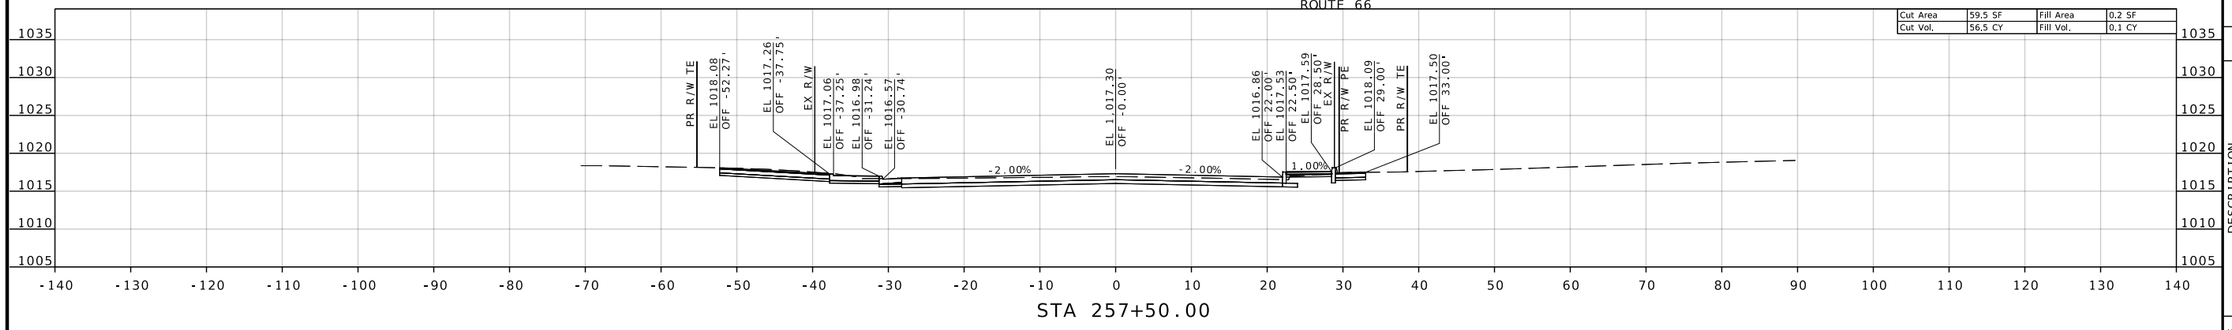

STA 257+50.00

Cut Area	62.6 SF	Fill Area	0.0 SF
Cut Vol.	45.1 CY	Fill Vol.	0.0 CY

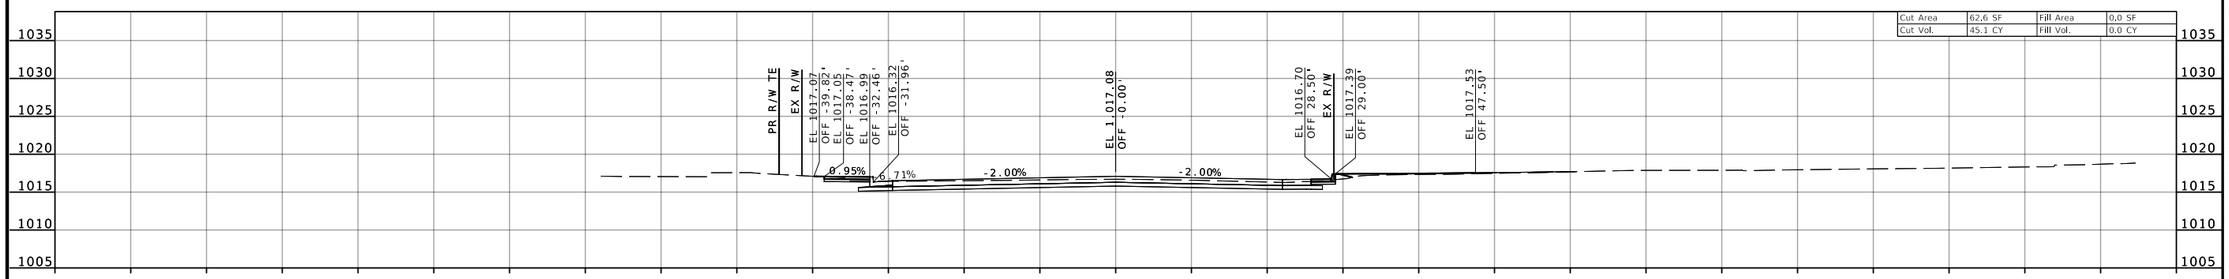

STA 257+25.00

Cut Area	52.9 SF	Fill Area	0.0 SF
Cut Vol.	7.7 CY	Fill Vol.	0.0 CY

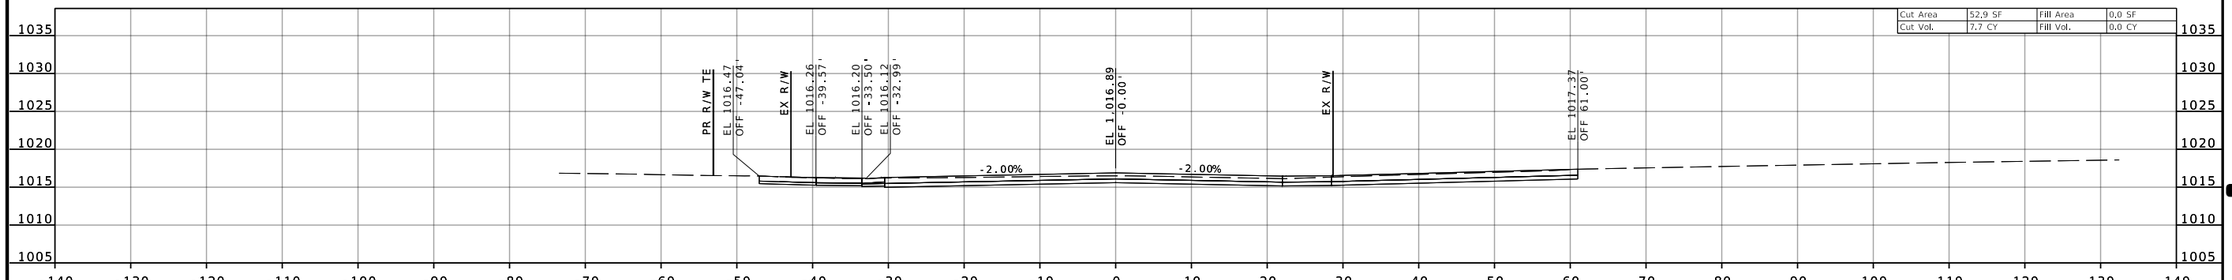

STA 257+03.90

ROUTE 66

REID BRENNEN CATT
NUMBER PE-2010019516

REID BRENNEN CATT-ENGINEER
MO# PE-2010019516

DATE PREPARED
8/8/2025

ROUTE	STATE
66	MO
DISTRICT	SHEET NO.
SW	10

COUNTY
JASPER

JOB NO.
J7S2185C

CONTRACT ID.

PROJECT NO.

BRIDGE NO.

DESCRIPTION	DATE

IF A SEAL IS PRESENT ON THIS SHEET IT HAS BEEN ELECTRONICALLY SEALED AND DATED.

MISSOURI HIGHWAYS AND TRANSPORTATION COMMISSION

105 WEST CAPITOL
JEFFERSON CITY, MO 65102
1-888-ASK-MODOT (1-888-275-6636)

olsson
550 ST. LOUIS STREET
SPRINGFIELD, MO 65806
CERTIFICATE OF
AUTHORITY NO. 001592

F:\2021\08501-09000\021-08532\40-Design\Microstation\J7S2185C\plan_sheets\17 Cross Sections\XS_001-012_J7S2185C_I10_ROUTE 66_STA 252+19.89 TO STA 258+50.00.dgn 3:38:02 PM 8/8/2025

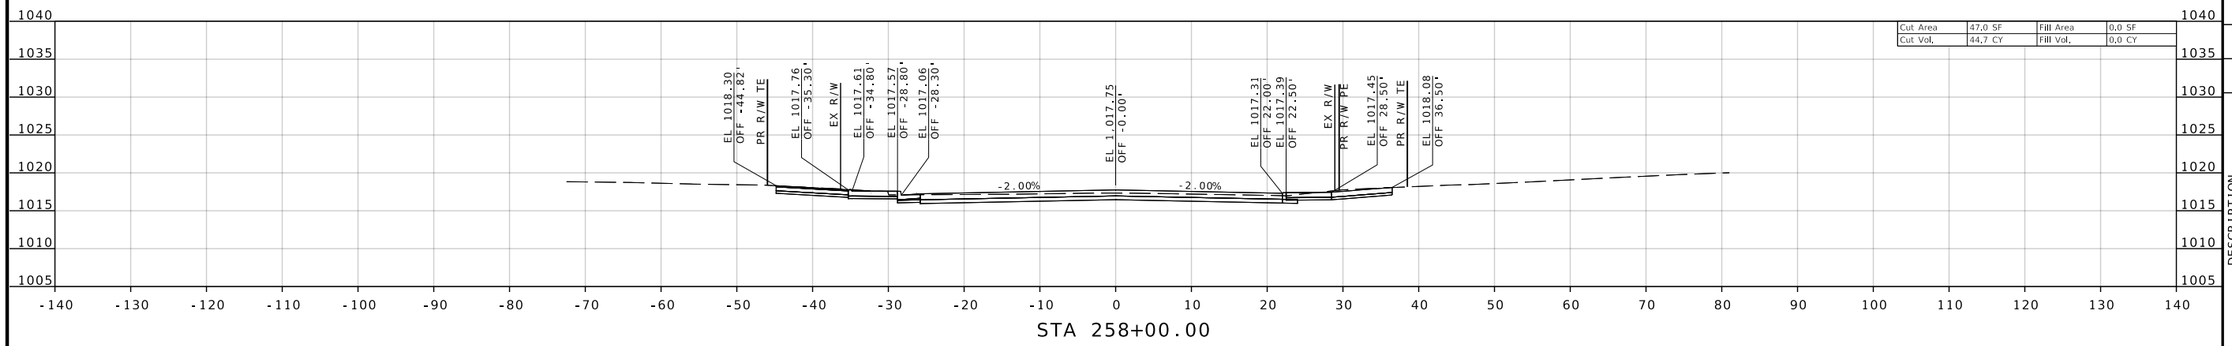

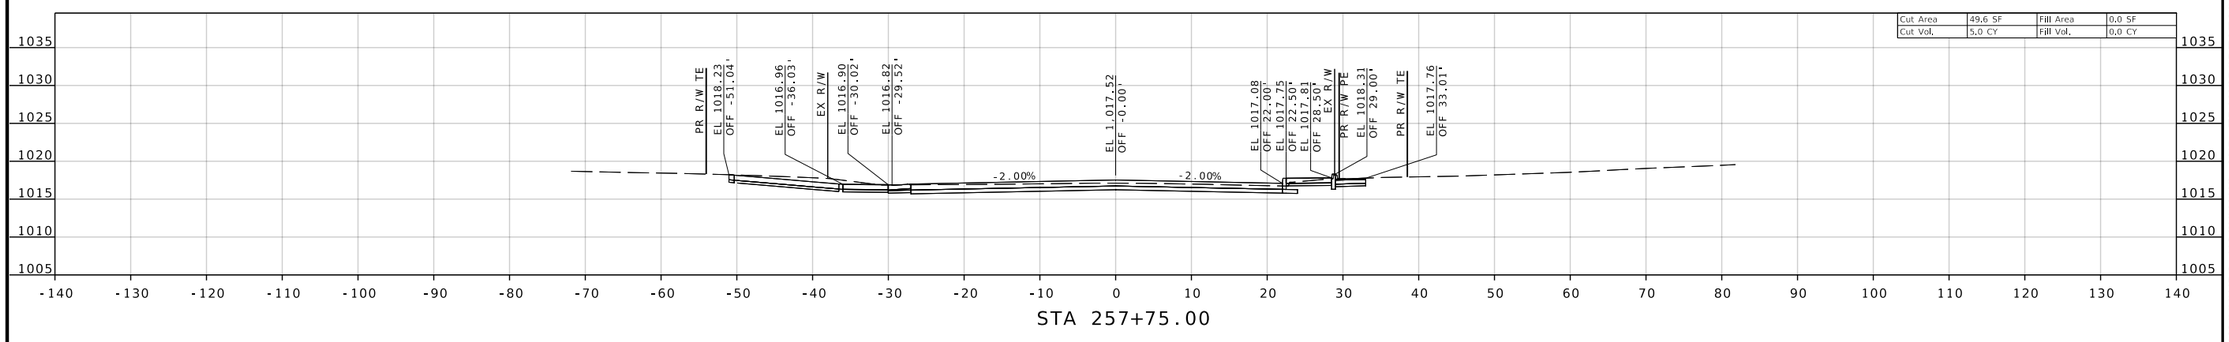

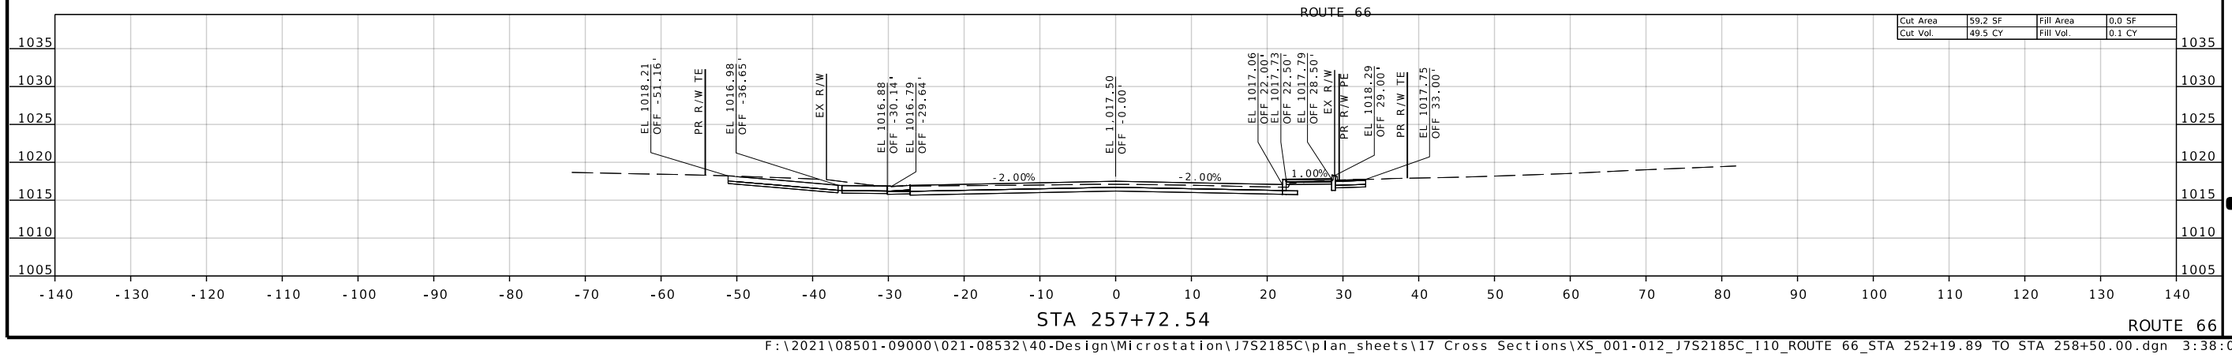

REID BRENNEN CATT
NUMBER PE-2010019516

REID BRENNEN CATT-ENGINEER
MO# PE-2010019516

DATE PREPARED
8/8/2025

ROUTE	STATE
66	MO
DISTRICT	SHEET NO.
SW	11

COUNTY
JASPER

JOB NO.
J7S2185C

CONTRACT ID.

PROJECT NO.

BRIDGE NO.

DESCRIPTION	DATE

IF A SEAL IS PRESENT ON THIS SHEET IT HAS BEEN ELECTRONICALLY SEALED AND DATED.

MISSOURI HIGHWAYS AND TRANSPORTATION COMMISSION

105 WEST CAPITOL
JEFFERSON CITY, MO 65102
1-888-ASK-MODOT (1-888-275-6636)

olsson
550 ST. LOUIS STREET
SPRINGFIELD, MO 65806
CERTIFICATE OF
AUTHORITY NO. 001592

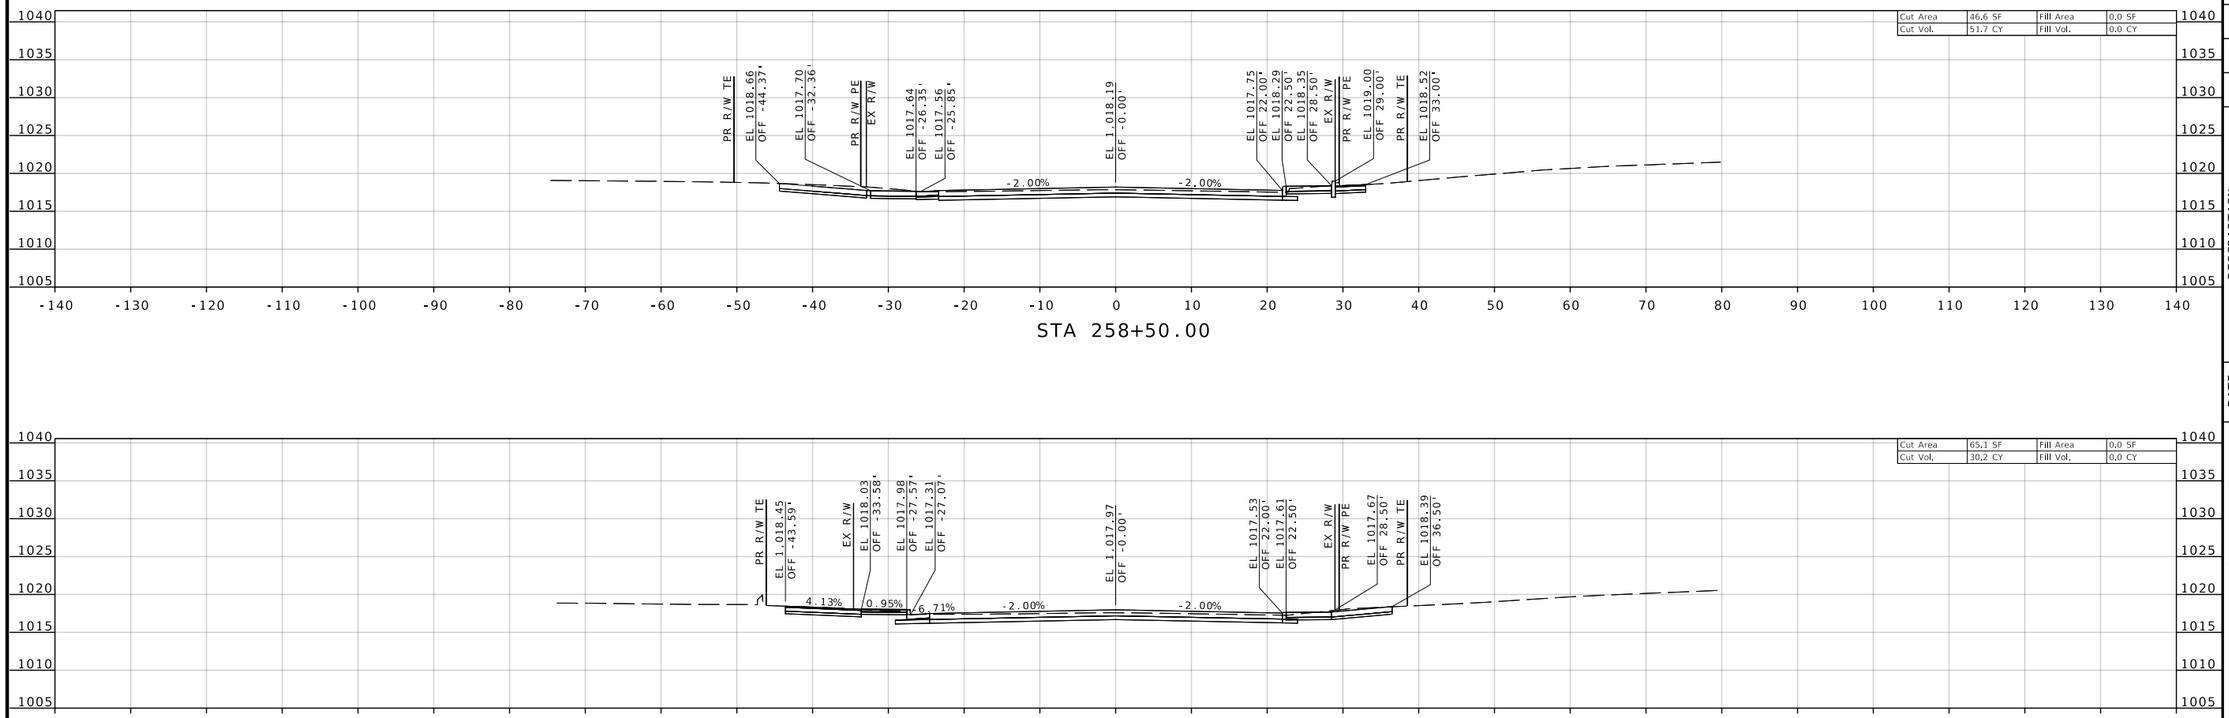

ROUTE 66

REID BRENNEN CATT
NUMBER PE-2010019516

REID BRENNEN CATT-ENGINEER
MO# PE-2010019516

IF A SEAL IS PRESENT ON THIS SHEET IT HAS BEEN ELECTRONICALLY SEALED AND DATED.

DATE PREPARED	8/8/2025
ROUTE	66
STATE	MO
DISTRICT	SW
SHEET NO.	12
COUNTY	JASPER
JOB NO.	J7S2185C
CONTRACT ID.	
PROJECT NO.	
BRIDGE NO.	

DESCRIPTION	DATE

MISSOURI HIGHWAYS AND TRANSPORTATION COMMISSION

105 WEST CAPITOL
JEFFERSON CITY, MO 65102
1-888-ASK-MODOT (1-888-275-6636)

olsson
550 ST. LOUIS STREET
SPRINGFIELD, MO 65806
CERTIFICATE OF
AUTHORITY NO. 001592

F:\2021\08501-09000\021-08532\40-Design\Microstation\J7S2185C\plan_sheets\17 Cross Sections\XS_001-012_J7S2185C_I10_ROUTE 66_STA 252+19.89 TO STA 258+50.00.dgn 3:38:17 PM 8/8/2025

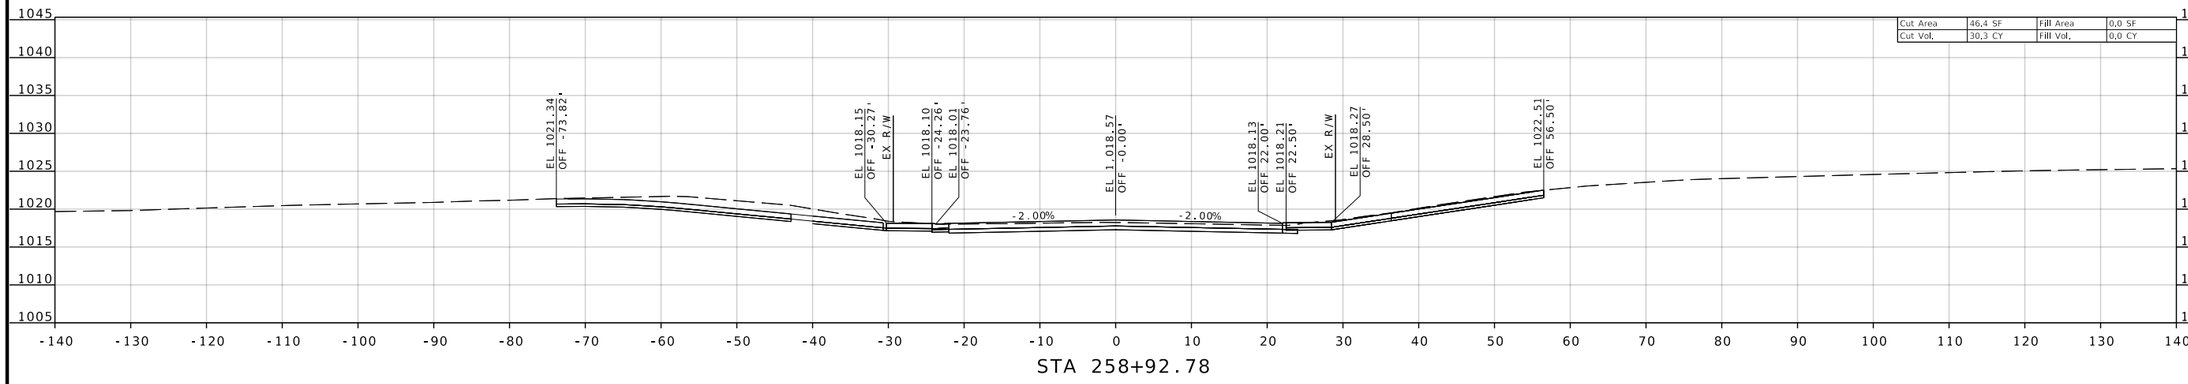

STA 258+92.78

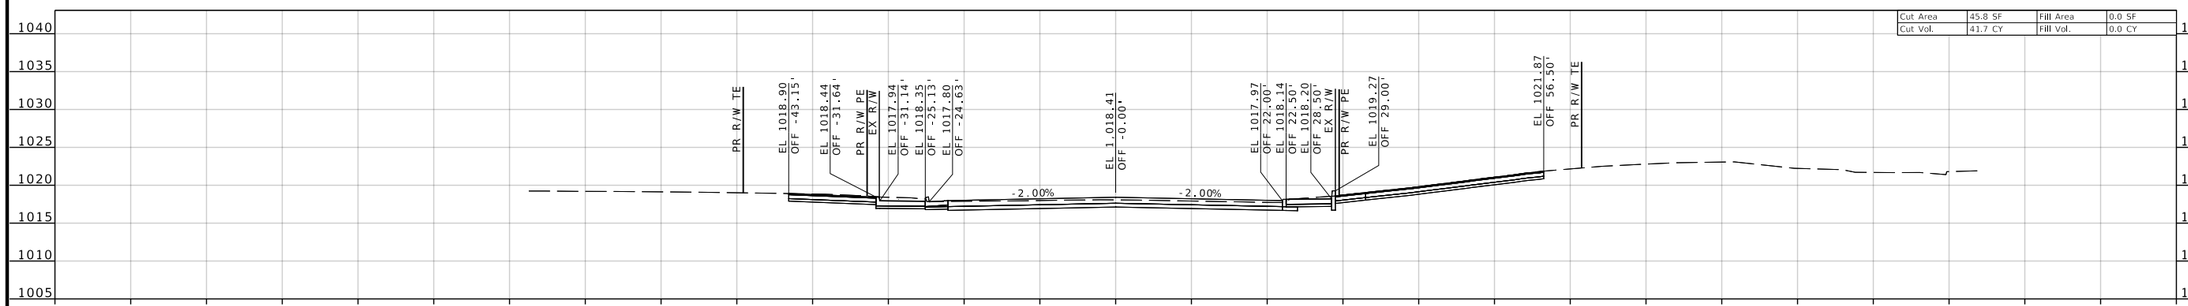

STA 258+75.00

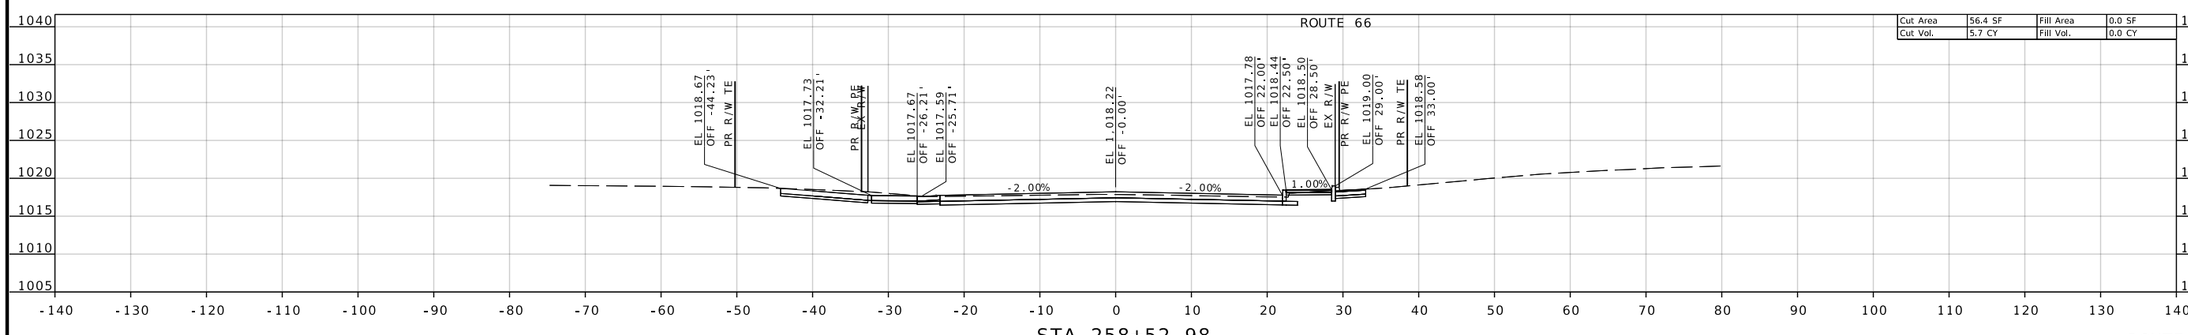

STA 258+52.98

ROUTE 66

REID BRENNEN CATT NUMBER PE-2010019516

REID BRENNEN CATT-ENGINEER
MO# PE-2010019516

DATE PREPARED
8/8/2025

ROUTE	STATE
66	MO
DISTRICT	SHEET NO.
SW	13

COUNTY
JASPER

JOB NO.
J7S2185C

CONTRACT ID.

PROJECT NO.

BRIDGE NO.

DESCRIPTION

DATE

IF A SEAL IS PRESENT ON THIS SHEET IT HAS BEEN ELECTRONICALLY SEALED AND DATED.

MISSOURI HIGHWAYS AND TRANSPORTATION COMMISSION

105 WEST CAPITOL
JEFFERSON CITY, MO 65102
1-888-ASK-MODOT (1-888-275-6636)

olsson
550 ST. LOUIS STREET
SPRINGFIELD, MO 65806
CERTIFICATE OF
AUTHORITY NO. 001592

F:\2021\08501-09000\021-08532\40-Design\Microstation\J7S2185C\plan_sheets\17 Cross Sections\XS_013-025_J7S2185C_I10_ROUTE 66_STA 258+52.98 TO STA 265+00.00 .dgn 3:38:31 PM 8/8/2025

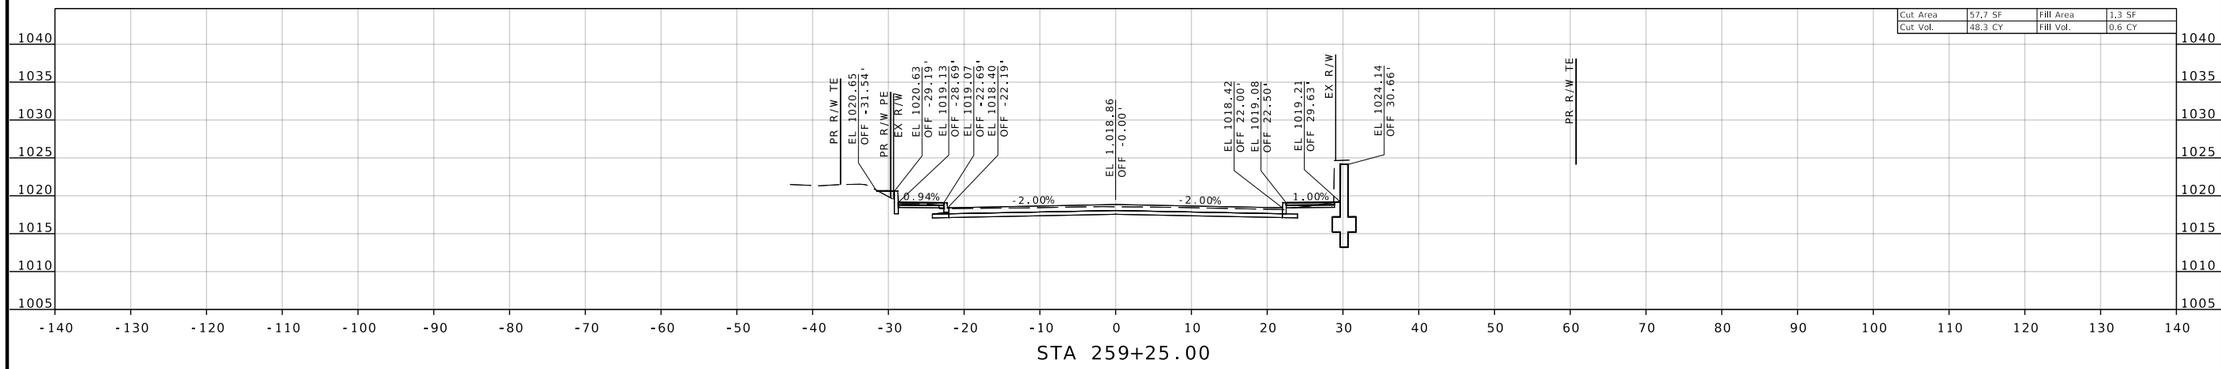

STA 259+25.00

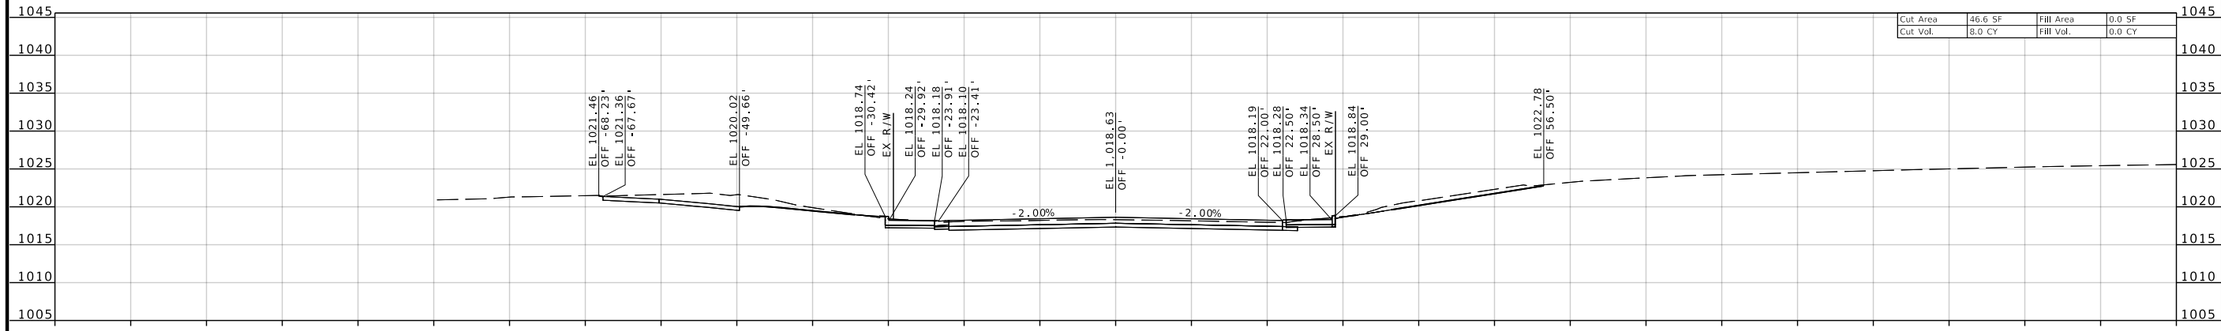

STA 259+00.00

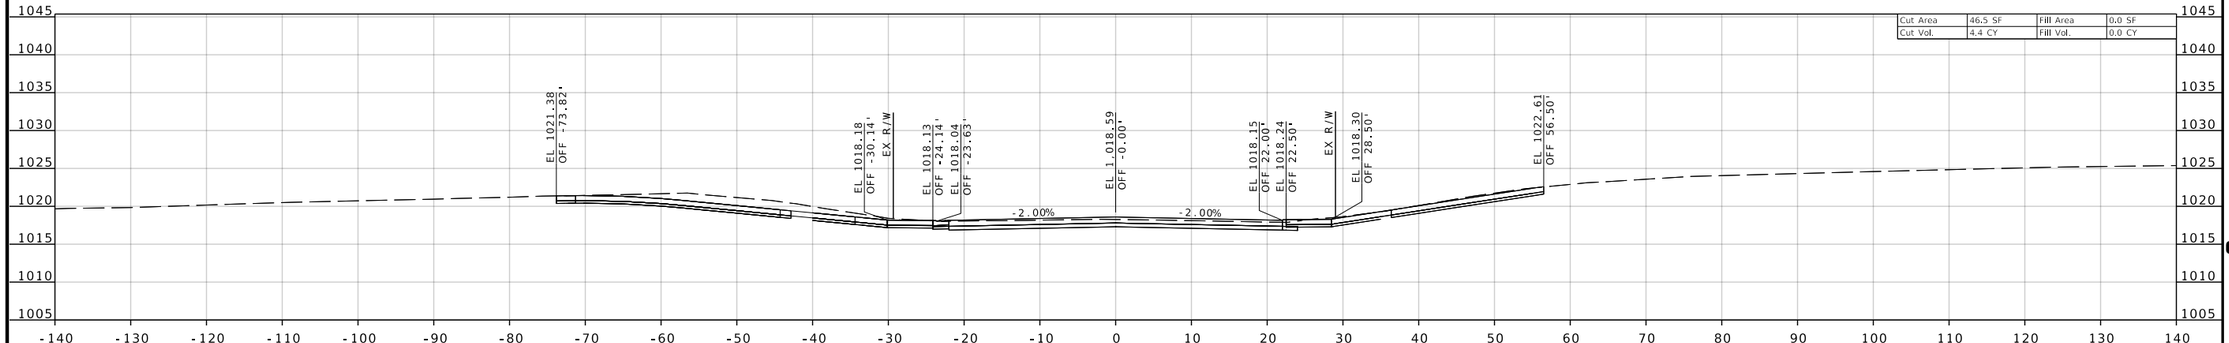

STA 258+95.36

ROUTE 66

REID BRENNEN CATT
NUMBER PE-2010019516

REID BRENNEN CATT-ENGINEER
MO# PE-2010019516

DATE PREPARED
8/8/2025

ROUTE	STATE
66	MO
DISTRICT	SHEET NO.
SW	14

COUNTY
JASPER

JOB NO.
J7S2185C

CONTRACT ID.

PROJECT NO.

BRIDGE NO.

DESCRIPTION

DATE

IF A SEAL IS PRESENT ON THIS SHEET IT HAS BEEN ELECTRONICALLY SEALED AND DATED.

MISSOURI HIGHWAYS AND TRANSPORTATION COMMISSION

105 WEST CAPITOL
JEFFERSON CITY, MO 65102
1-888-ASK-MODOT (1-888-275-6636)

olsson
550 ST. LOUIS STREET
SPRINGFIELD, MO 65806
CERTIFICATE OF
AUTHORITY NO. 001592

F:\2021\08501-09000\021-08532\40-Design\Microstation\J7S2185C\plan_sheets\17 Cross Sections\XS_013-025_J7S2185C_110_ROUTE 66_STA 258+52.98 TO STA 265+00.00 .dgn 3:38:37 PM 8/8/2025

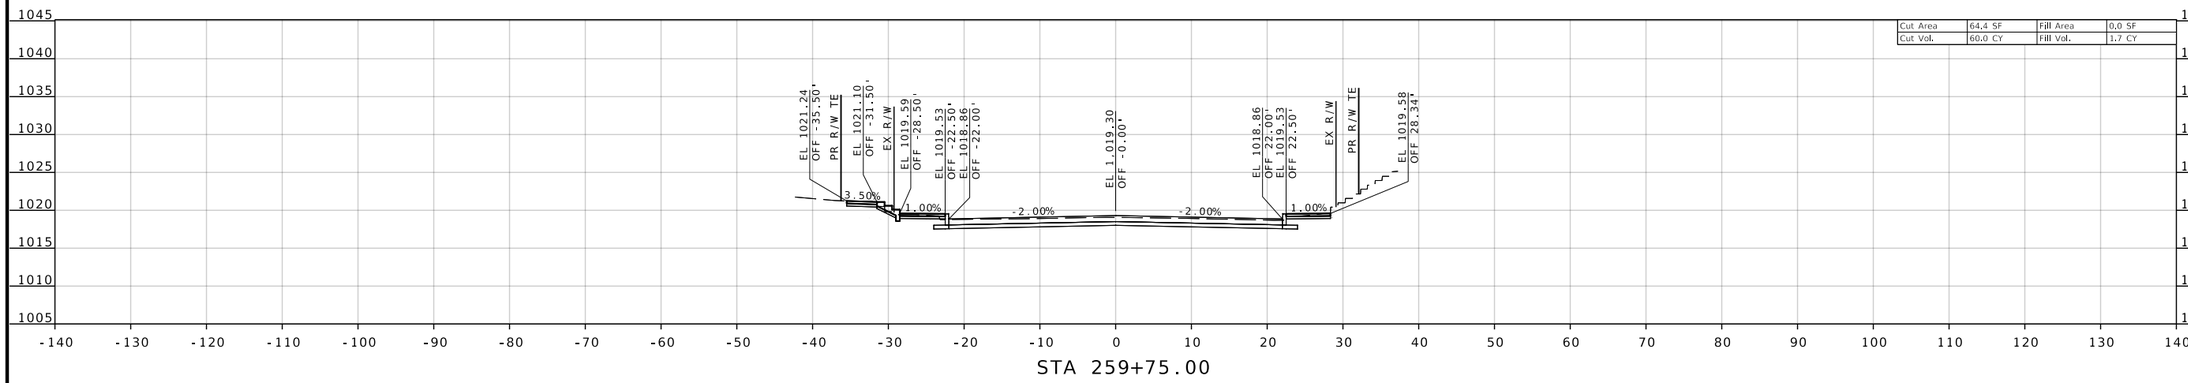

STA 259+75.00

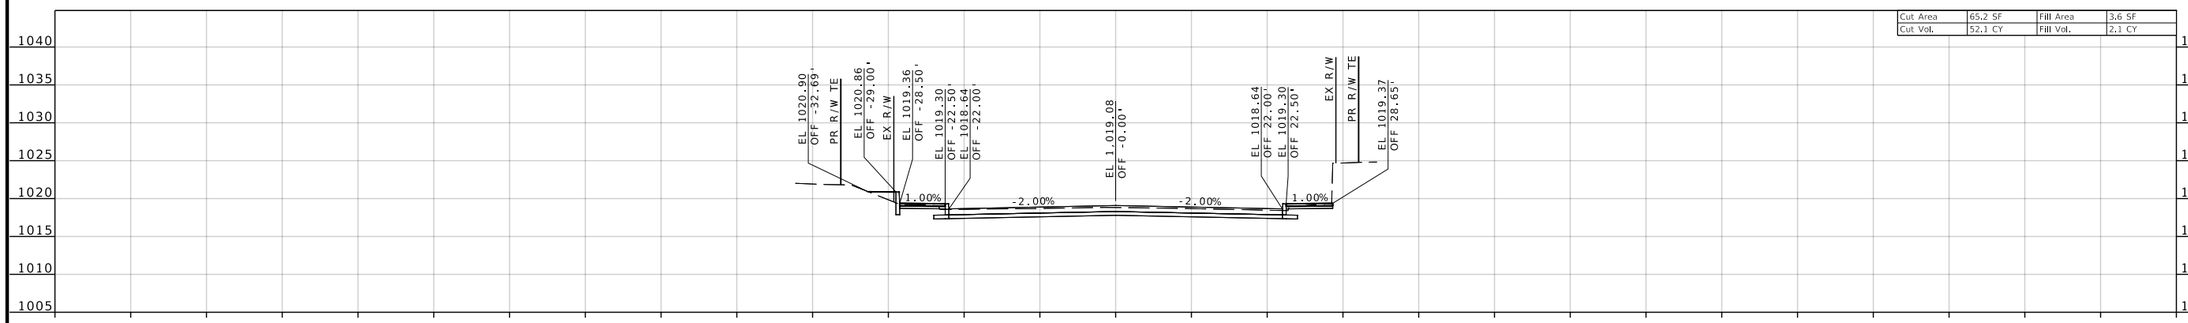

STA 259+50.00

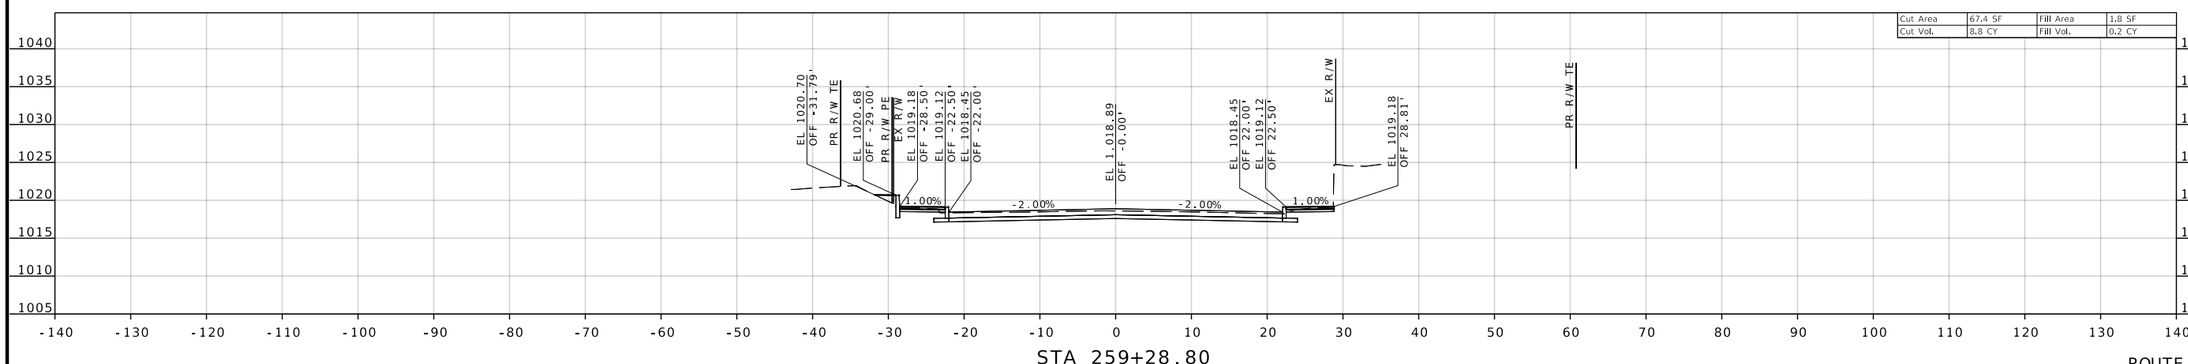

STA 259+28.80

ROUTE 66

REID BRENNEN CATT NUMBER PE-2010019516

REID BRENNEN CATT-ENGINEER
MO# PE-2010019516

DATE PREPARED
8/8/2025

ROUTE	STATE
66	MO
DISTRICT	SHEET NO.
SW	15

COUNTY
JASPER

JOB NO.
J7S2185C

CONTRACT ID.

PROJECT NO.

BRIDGE NO.

DESCRIPTION	DATE

IF A SEAL IS PRESENT ON THIS SHEET IT HAS BEEN ELECTRONICALLY SEALED AND DATED.

MISSOURI HIGHWAYS AND TRANSPORTATION COMMISSION

105 WEST CAPITOL
JEFFERSON CITY, MO 65102
1-888-ASK-MODOT (1-888-275-6636)

olsson
550 ST. LOUIS STREET
SPRINGFIELD, MO 65806
CERTIFICATE OF
AUTHORITY NO. 001592

F:\2021\08501-09000\021-08532\40-Design\Microstation\J7S2185C\plan_sheets\17 Cross Sections\XS_013-025_J7S2185C_I10_ROUTE 66_STA 258+52.98 TO STA 265+00.00 .dgn 3:38:46 PM 8/8/2025

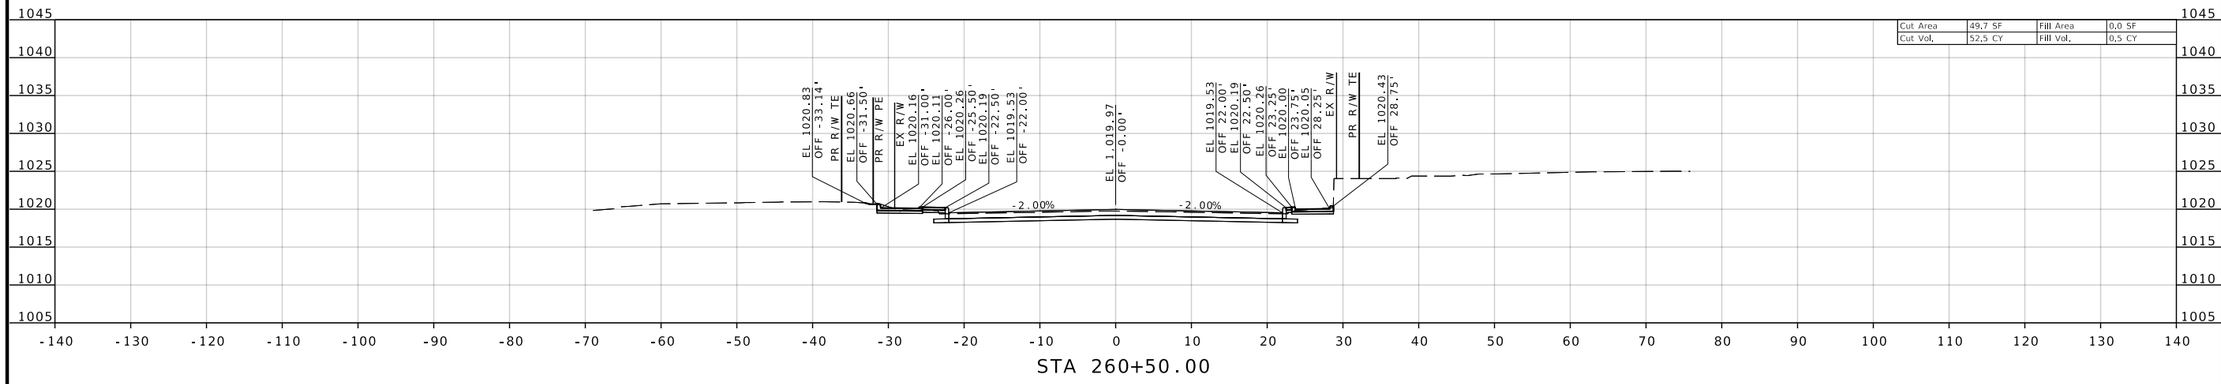

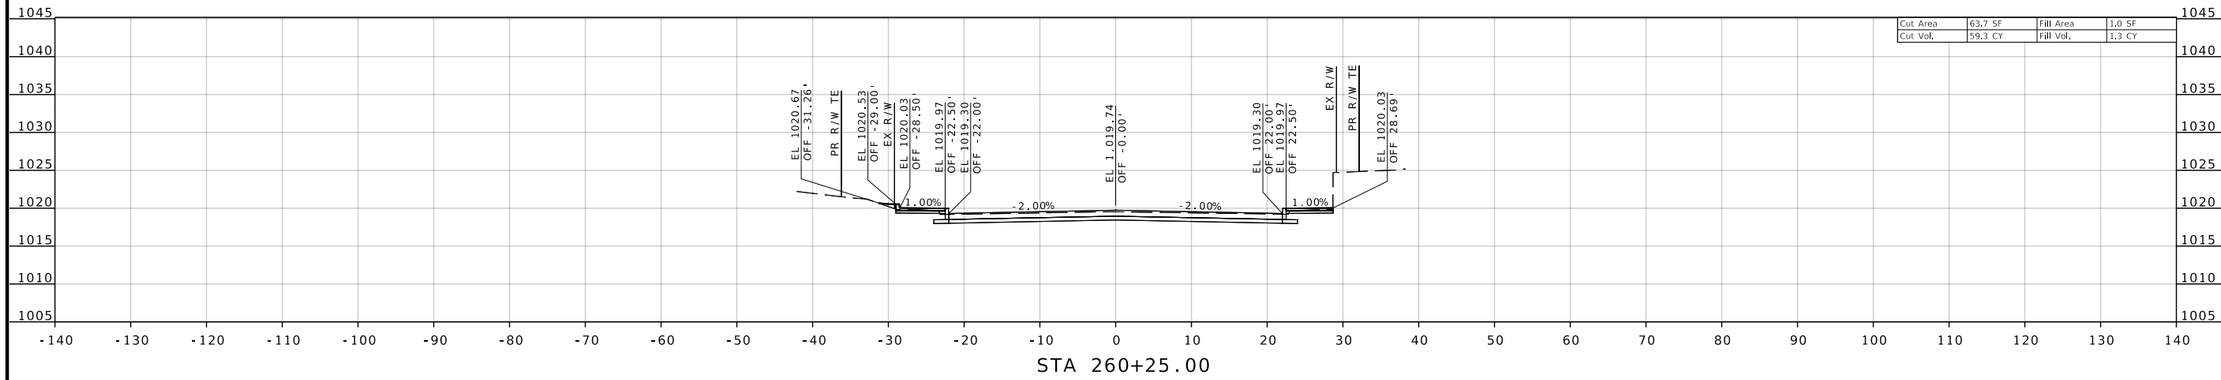

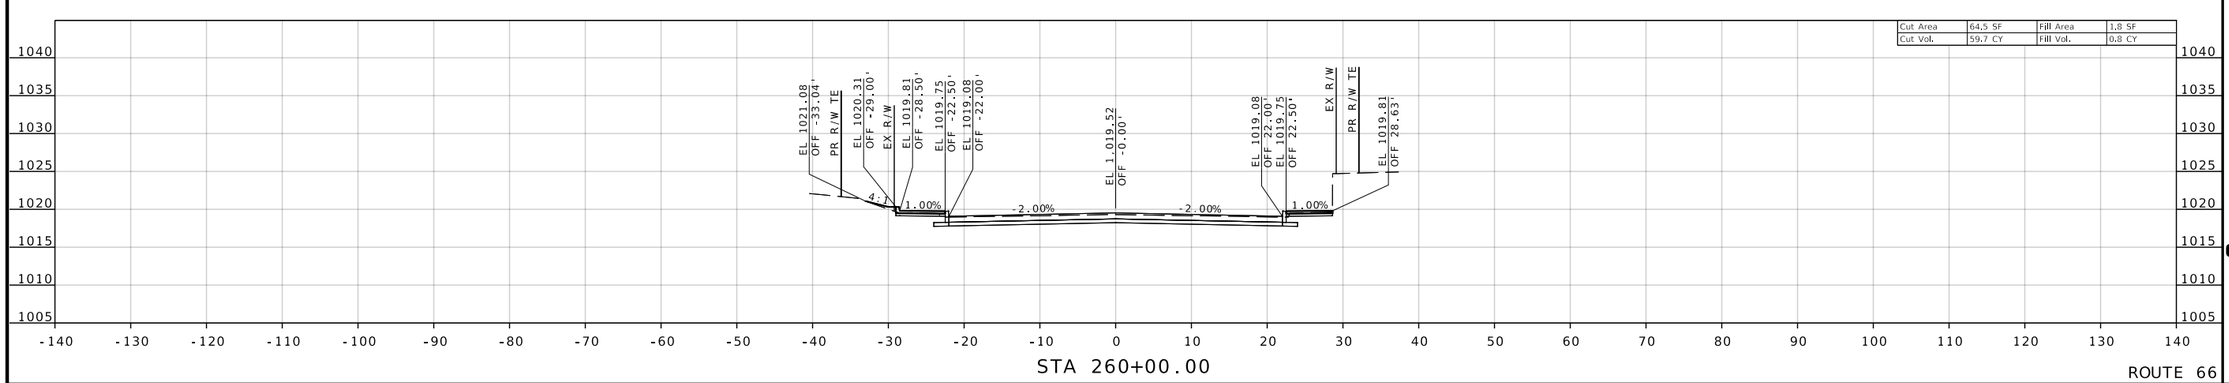

ROUTE 66

REID BRENNEN CATT
NUMBER PE-2010019516

REID BRENNEN CATT-ENGINEER
MO# PE-2010019516

DATE PREPARED
8/8/2025

ROUTE	STATE
66	MO
DISTRICT	SHEET NO.
SW	16

COUNTY
JASPER

JOB NO.
J7S2185C

CONTRACT ID.

PROJECT NO.

BRIDGE NO.

DESCRIPTION

DATE

IF A SEAL IS PRESENT ON THIS SHEET IT HAS BEEN ELECTRONICALLY SEALED AND DATED.

MISSOURI HIGHWAYS AND TRANSPORTATION COMMISSION

105 WEST CAPITOL
JEFFERSON CITY, MO 65102
1-888-ASK-MODOT (1-888-275-6636)

olsson
550 ST. LOUIS STREET
SPRINGFIELD, MO 65806
CERTIFICATE OF
AUTHORITY NO. 001592

F:\2021\08501-09000\021-08532\40-Design\Microstation\J7S2185C\plan_sheets\17 Cross Sections\XS_013-025_J7S2185C_I10_ROUTE 66_STA 258+52.98 TO STA 265+00.00 .dgn 3:38:54 PM 8/8/2025

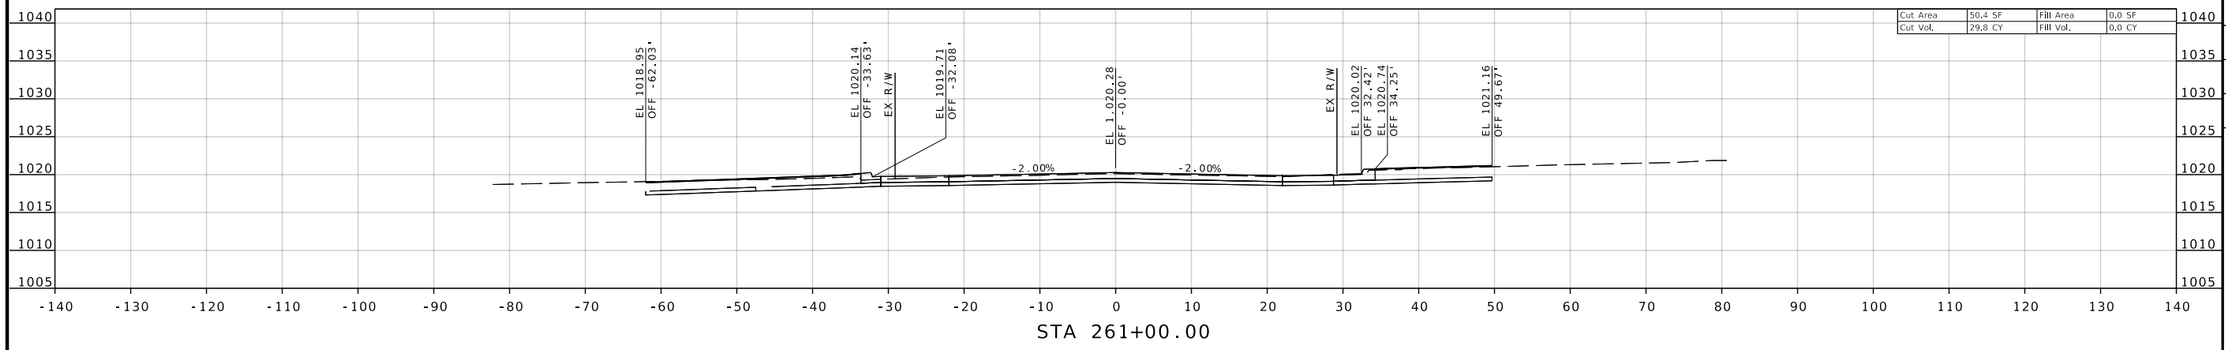

STA 261+00.00

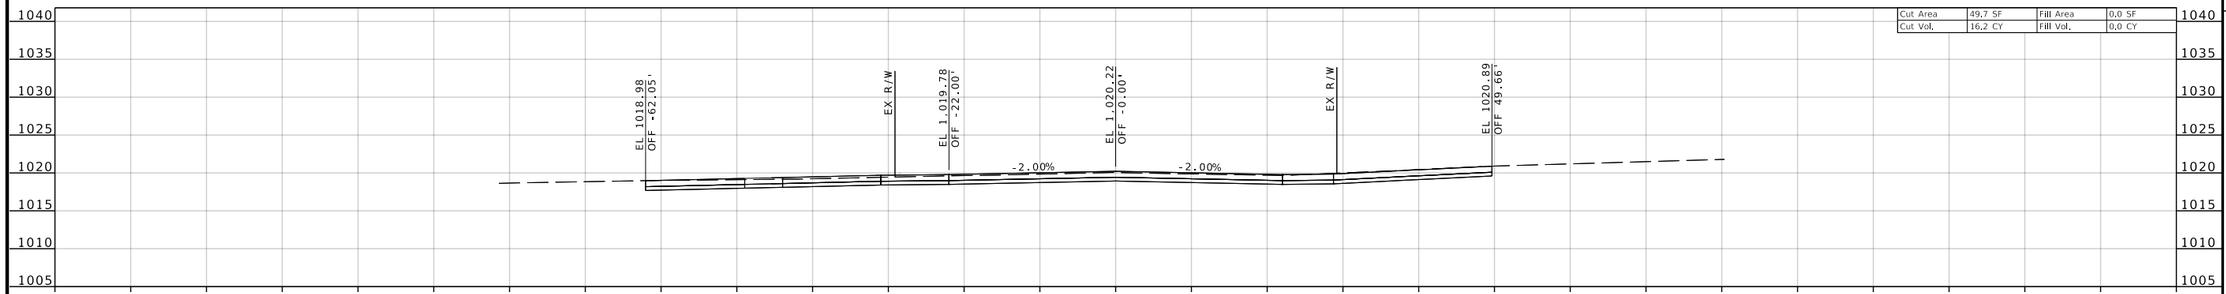

STA 260+83.93

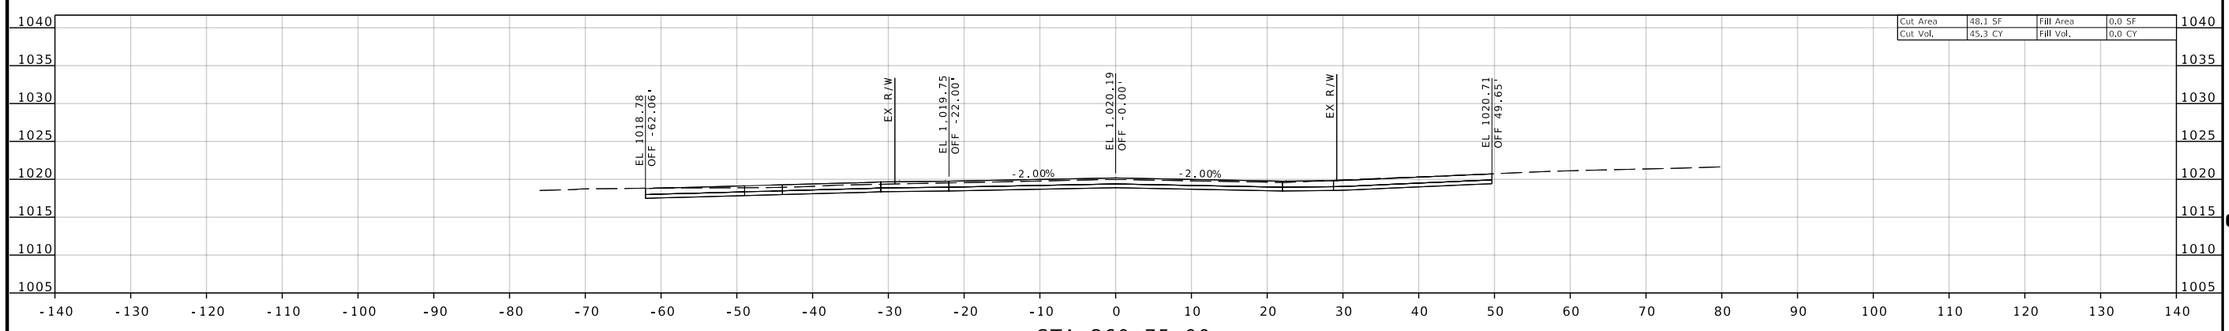

STA 260+75.00

ROUTE 66

REID BRENNEN CATT
NUMBER PE-2010019516

REID BRENNEN CATT-ENGINEER
MO# PE-2010019516

DATE PREPARED
8/8/2025

ROUTE	STATE
66	MO
DISTRICT	SHEET NO.
SW	17

COUNTY
JASPER

JOB NO.
J7S2185C

CONTRACT ID.

PROJECT NO.

BRIDGE NO.

DESCRIPTION	DATE

IF A SEAL IS PRESENT ON THIS SHEET IT HAS BEEN ELECTRONICALLY SEALED AND DATED.

MISSOURI HIGHWAYS AND TRANSPORTATION COMMISSION

105 WEST CAPITOL
JEFFERSON CITY, MO 65102
1-888-ASK-MODOT (1-888-275-6636)

olsson
550 ST. LOUIS STREET
SPRINGFIELD, MO 65806
CERTIFICATE OF
AUTHORITY NO. 001592

F:\2021\08501-09000\021-08532\40-Design\Microstation\J7S2185C\plan_sheets\17 Cross Sections\XS_013-025_J7S2185C_I10_ROUTE 66_STA 258+52.98 TO STA 265+00.00 .dgn 3:39:01 PM 8/8/2025

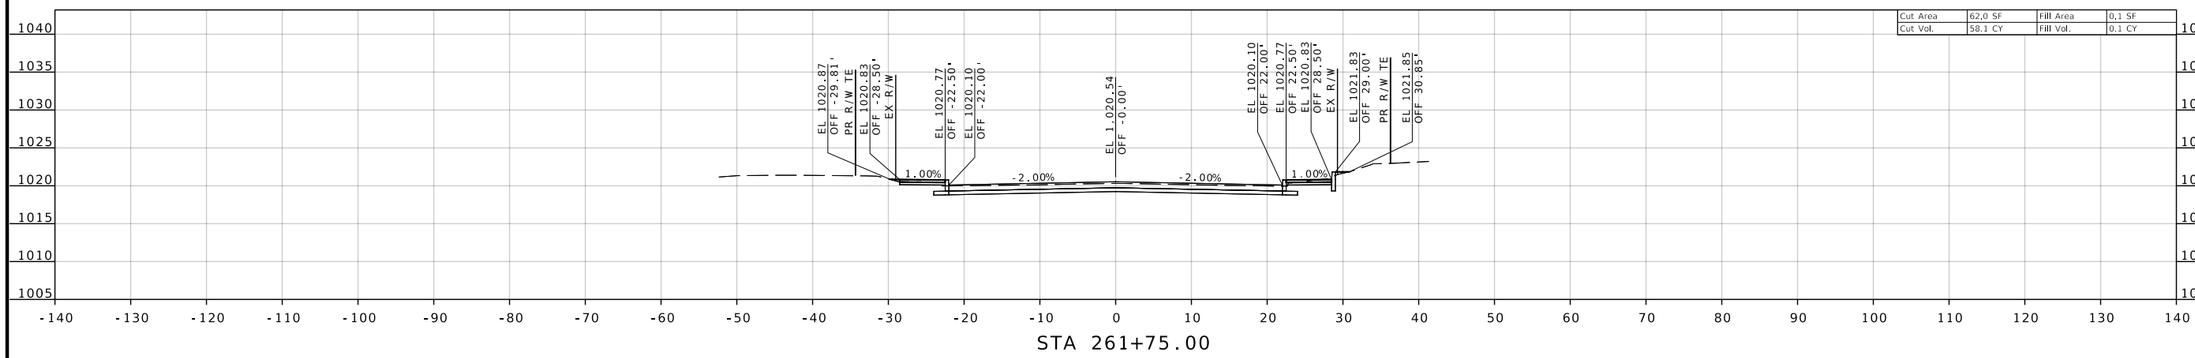

STA 261+75.00

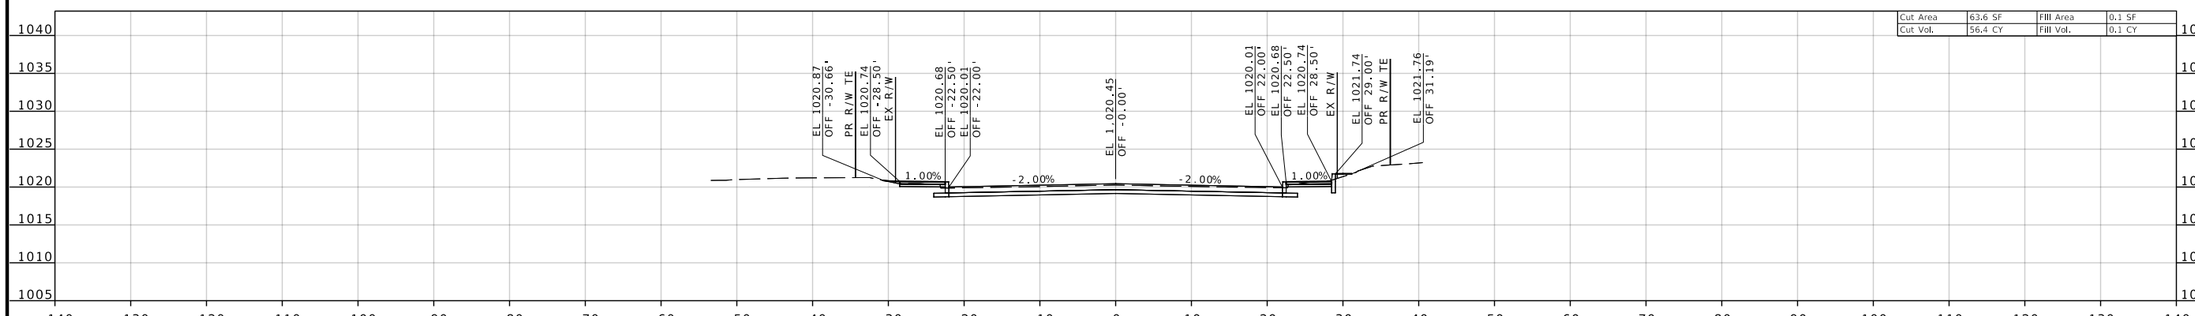

STA 261+50.00

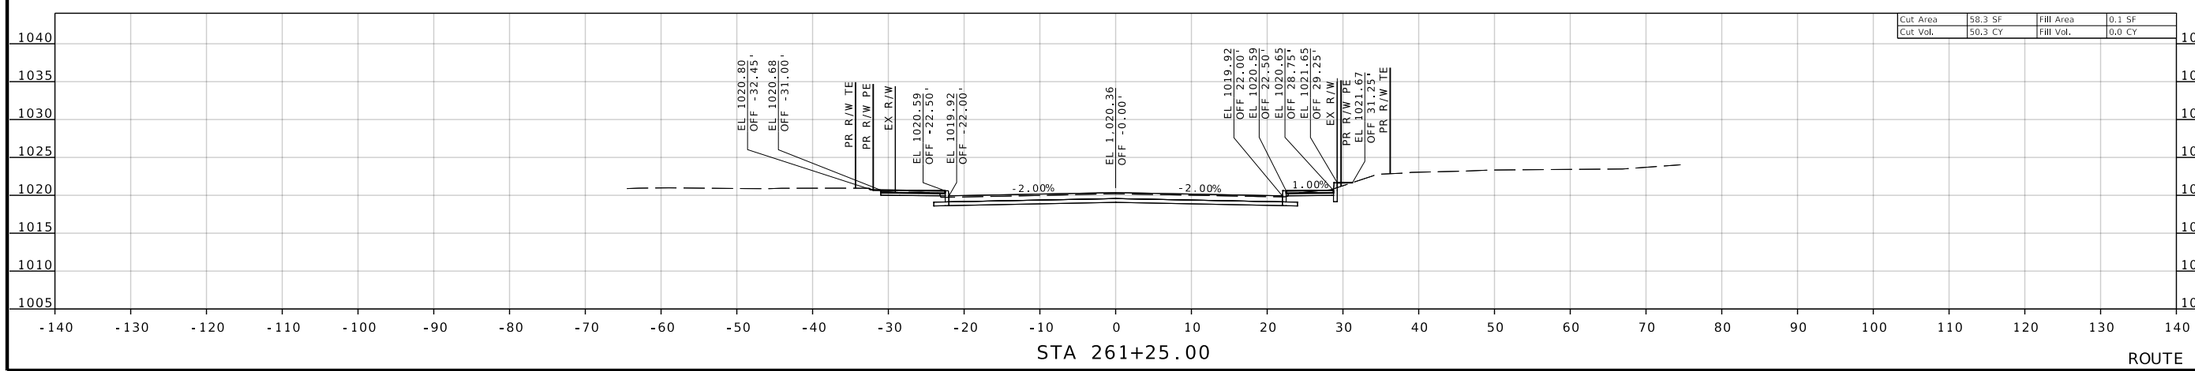

STA 261+25.00

ROUTE 66

REID BRENNEN CATT
NUMBER PE-2010019516

REID BRENNEN CATT-ENGINEER
MO# PE-2010019516

DATE PREPARED
8/8/2025

ROUTE	STATE
66	MO
DISTRICT	SHEET NO.
SW	18

COUNTY
JASPER

JOB NO.
J7S2185C

CONTRACT ID.

PROJECT NO.

BRIDGE NO.

DESCRIPTION

DATE

IF A SEAL IS PRESENT ON THIS SHEET IT HAS BEEN ELECTRONICALLY SEALED AND DATED.

MISSOURI HIGHWAYS AND TRANSPORTATION COMMISSION

105 WEST CAPITOL
JEFFERSON CITY, MO 65102
1-888-ASK-MODOT (1-888-275-6636)

olsson
550 ST. LOUIS STREET
SPRINGFIELD, MO 65806
CERTIFICATE OF
AUTHORITY NO. 001592

F:\2021\08501-09000\021-08532\40-Design\Microstation\J7S2185C\plan_sheets\17 Cross Sections\XS_013-025_J7S2185C_110_ROUTE 66_STA 258+52.98 TO STA 265+00.00 .dgn 3:39:09 PM 8/8/2025

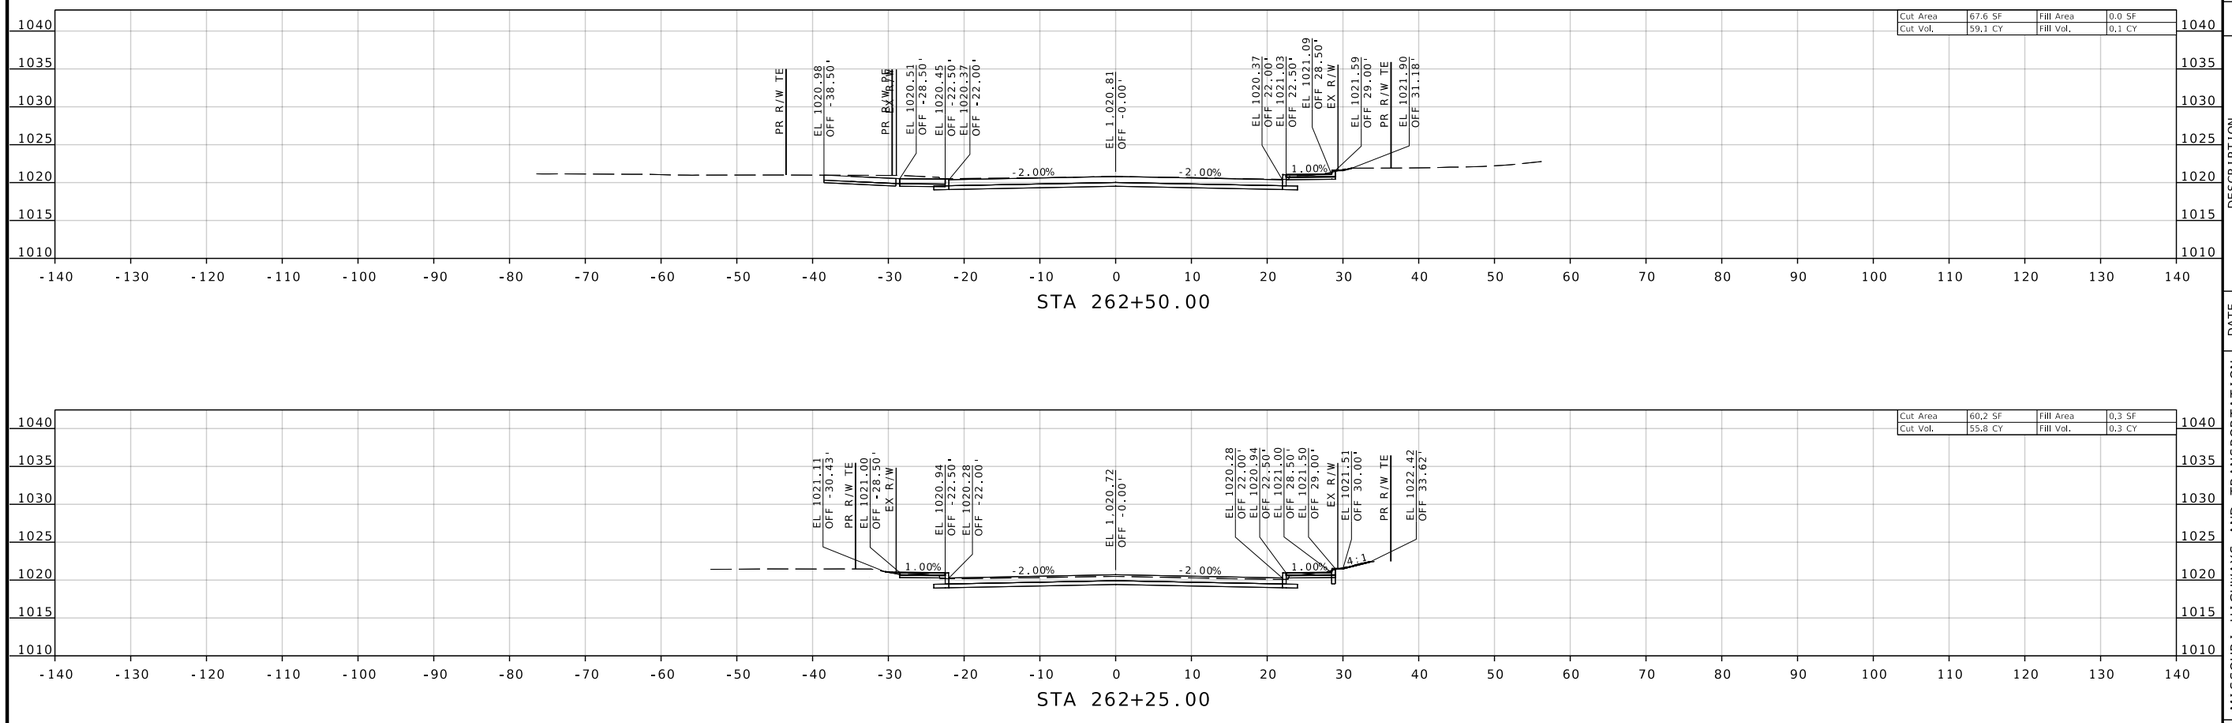

REID BRENNEN CATT NUMBER PE-2010019516

REID BRENNEN CATT-ENGINEER
MO# PE-2010019516

DATE PREPARED
8/8/2025

ROUTE	STATE
66	MO
DISTRICT	SHEET NO.
SW	19

COUNTY
JASPER

JOB NO.
J7S2185C

CONTRACT ID.

PROJECT NO.

BRIDGE NO.

DESCRIPTION	DATE

IF A SEAL IS PRESENT ON THIS SHEET IT HAS BEEN ELECTRONICALLY SEALED AND DATED.

MISSOURI HIGHWAYS AND TRANSPORTATION COMMISSION

105 WEST CAPITOL
JEFFERSON CITY, MO 65102
1-888-ASK-MODOT (1-888-275-6636)

olsson
550 ST. LOUIS STREET
SPRINGFIELD, MO 65806
CERTIFICATE OF
AUTHORITY NO. 001592

F:\2021\08501-09000\021-08532\40-Design\Microstation\J7S2185C\plan_sheets\17 Cross Sections\XS_013-025_J7S2185C_I10_ROUTE 66_STA 258+52.98 TO STA 265+00.00 .dgn 3:39:16 PM 8/8/2025

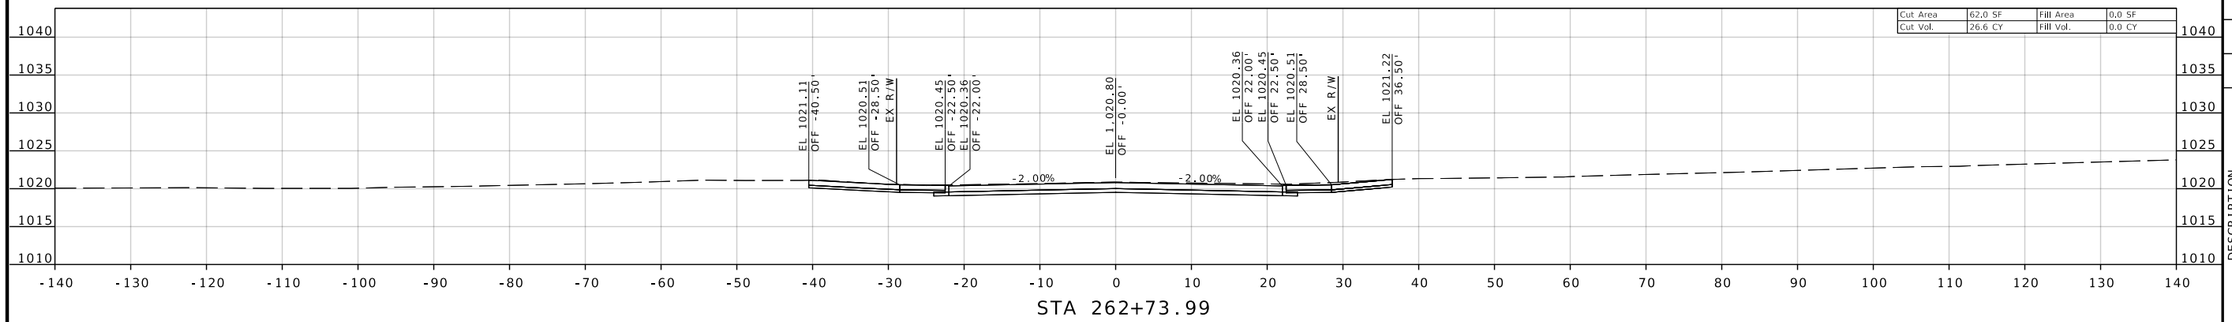

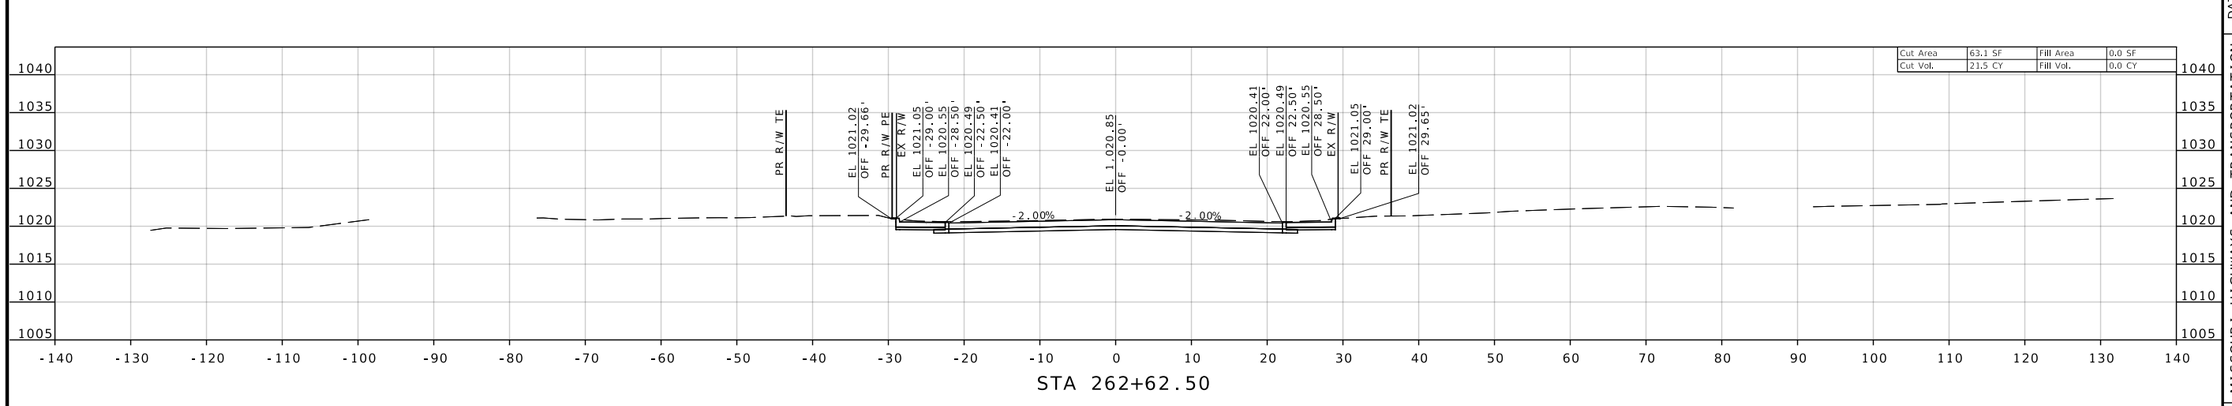

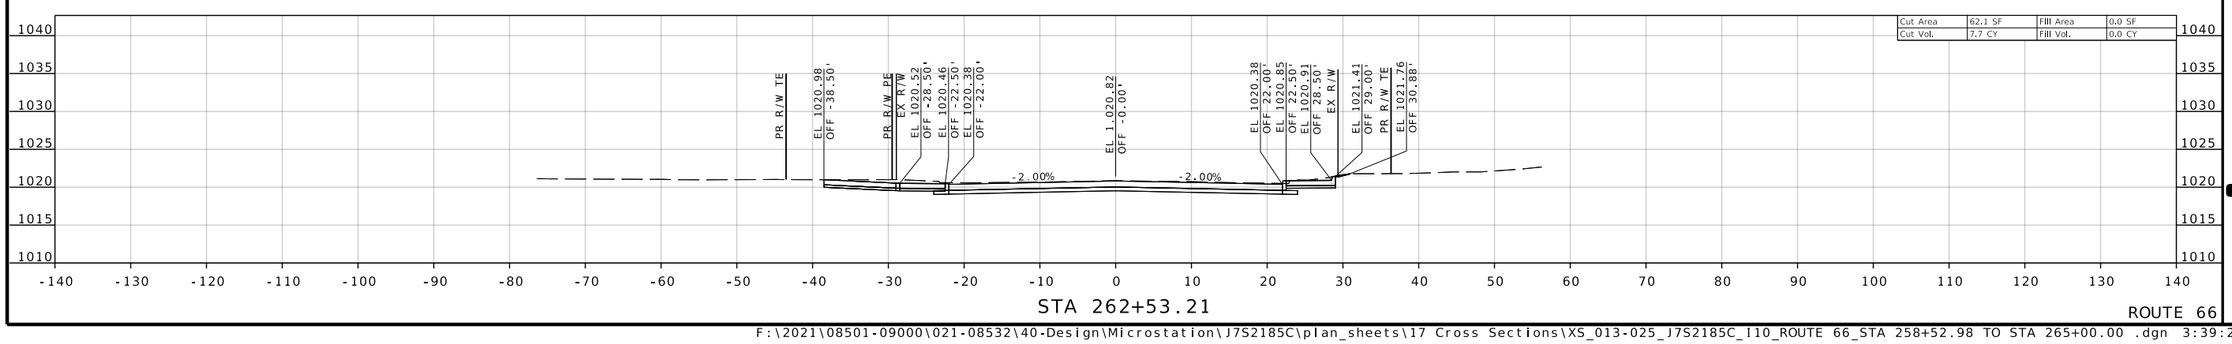

ROUTE 66

REID BRENNEN CATT
NUMBER PE-2010019516

REID BRENNEN CATT-ENGINEER
MO# PE-2010019516

DATE PREPARED
8/8/2025

ROUTE	STATE
66	MO
DISTRICT	SHEET NO.
SW	20

COUNTY
JASPER

JOB NO.
J7S2185C

CONTRACT ID.

PROJECT NO.

BRIDGE NO.

DESCRIPTION

DATE

IF A SEAL IS PRESENT ON THIS SHEET IT HAS BEEN ELECTRONICALLY SEALED AND DATED.

MISSOURI HIGHWAYS AND TRANSPORTATION COMMISSION

105 WEST CAPITOL
JEFFERSON CITY, MO 65102
1-888-ASK-MODOT (1-888-275-6636)

olsson
550 ST. LOUIS STREET
SPRINGFIELD, MO 65806
CERTIFICATE OF
AUTHORITY NO. 001592

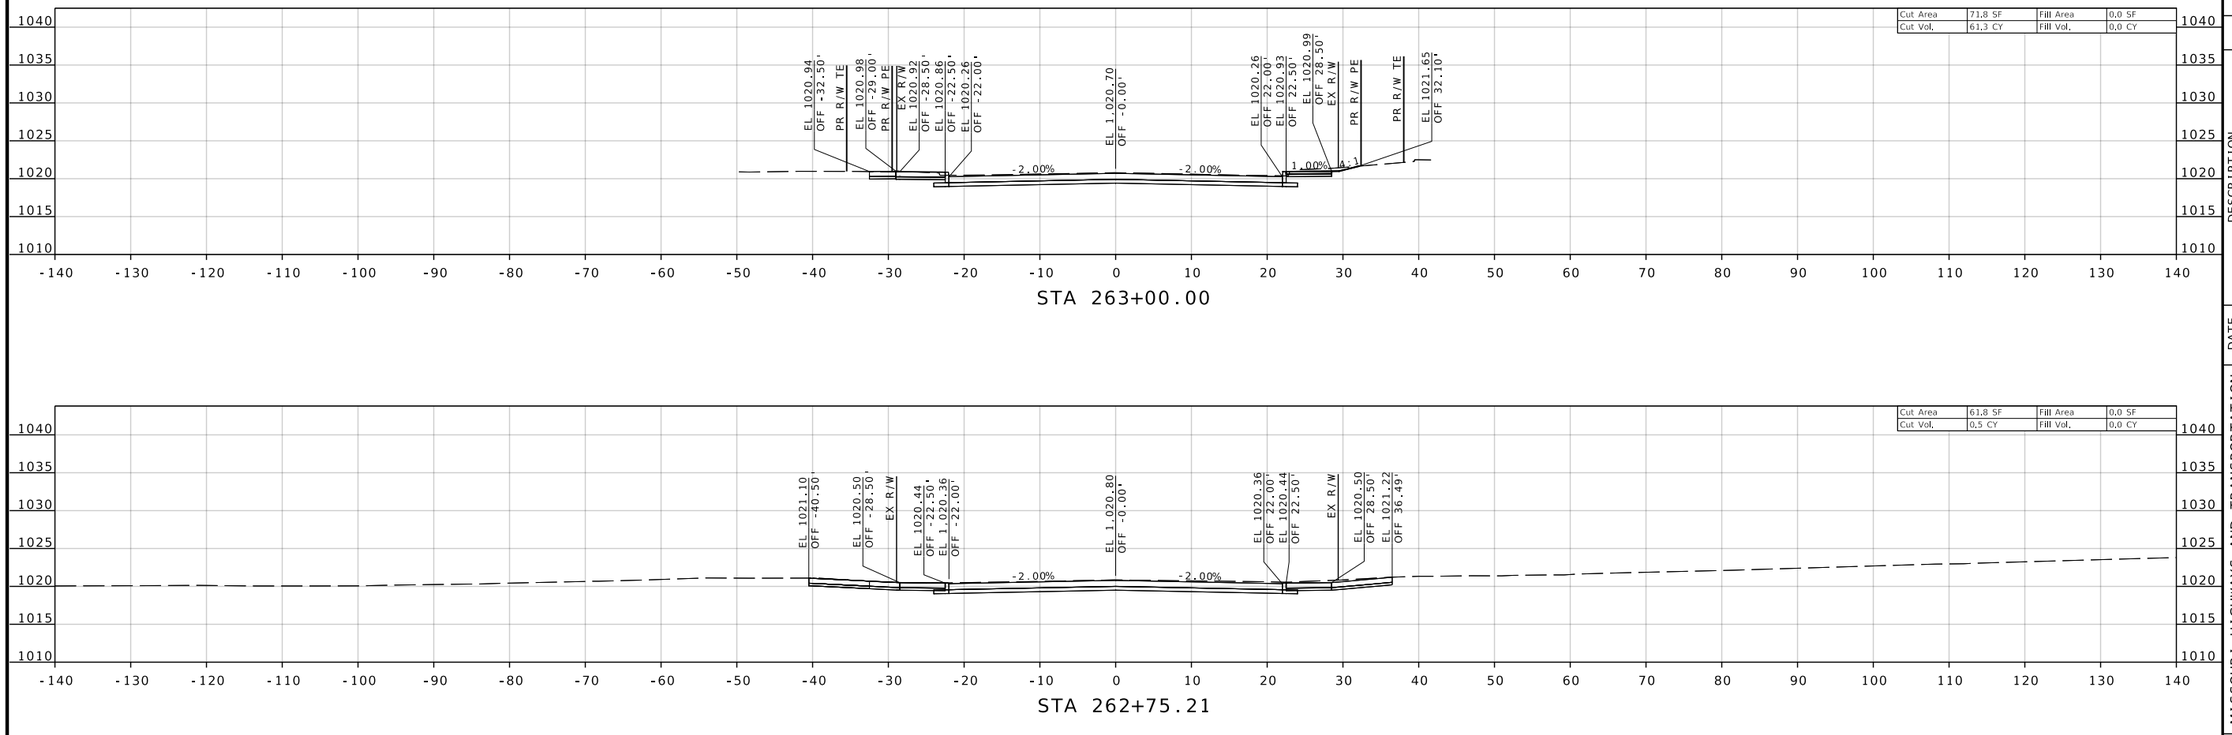

ROUTE 66

REID BRENNEN CATT
NUMBER PE-2010019516

REID BRENNEN CATT-ENGINEER
MO# PE-2010019516

IF A SEAL IS PRESENT ON THIS SHEET IT HAS BEEN ELECTRONICALLY SEALED AND DATED.

DATE PREPARED	8/8/2025
ROUTE	66
STATE	MO
DISTRICT	SW
SHEET NO.	21
COUNTY	JASPER
JOB NO.	J7S2185C
CONTRACT ID.	
PROJECT NO.	
BRIDGE NO.	

DESCRIPTION	DATE

MISSOURI HIGHWAYS AND TRANSPORTATION COMMISSION

105 WEST CAPITOL
JEFFERSON CITY, MO 65102
1-888-ASK-MODOT (1-888-275-6636)

olsson
550 ST. LOUIS STREET
SPRINGFIELD, MO 65806
CERTIFICATE OF
AUTHORITY NO. 001592

F:\2021\08501-09000\021-08532\40-Design\Microstation\J7S2185C\plan_sheets\17 Cross Sections\XS_013-025_J7S2185C_110_ROUTE 66_STA 258+52.98 TO STA 265+00.00 .dgn 3:39:31 PM 8/8/2025

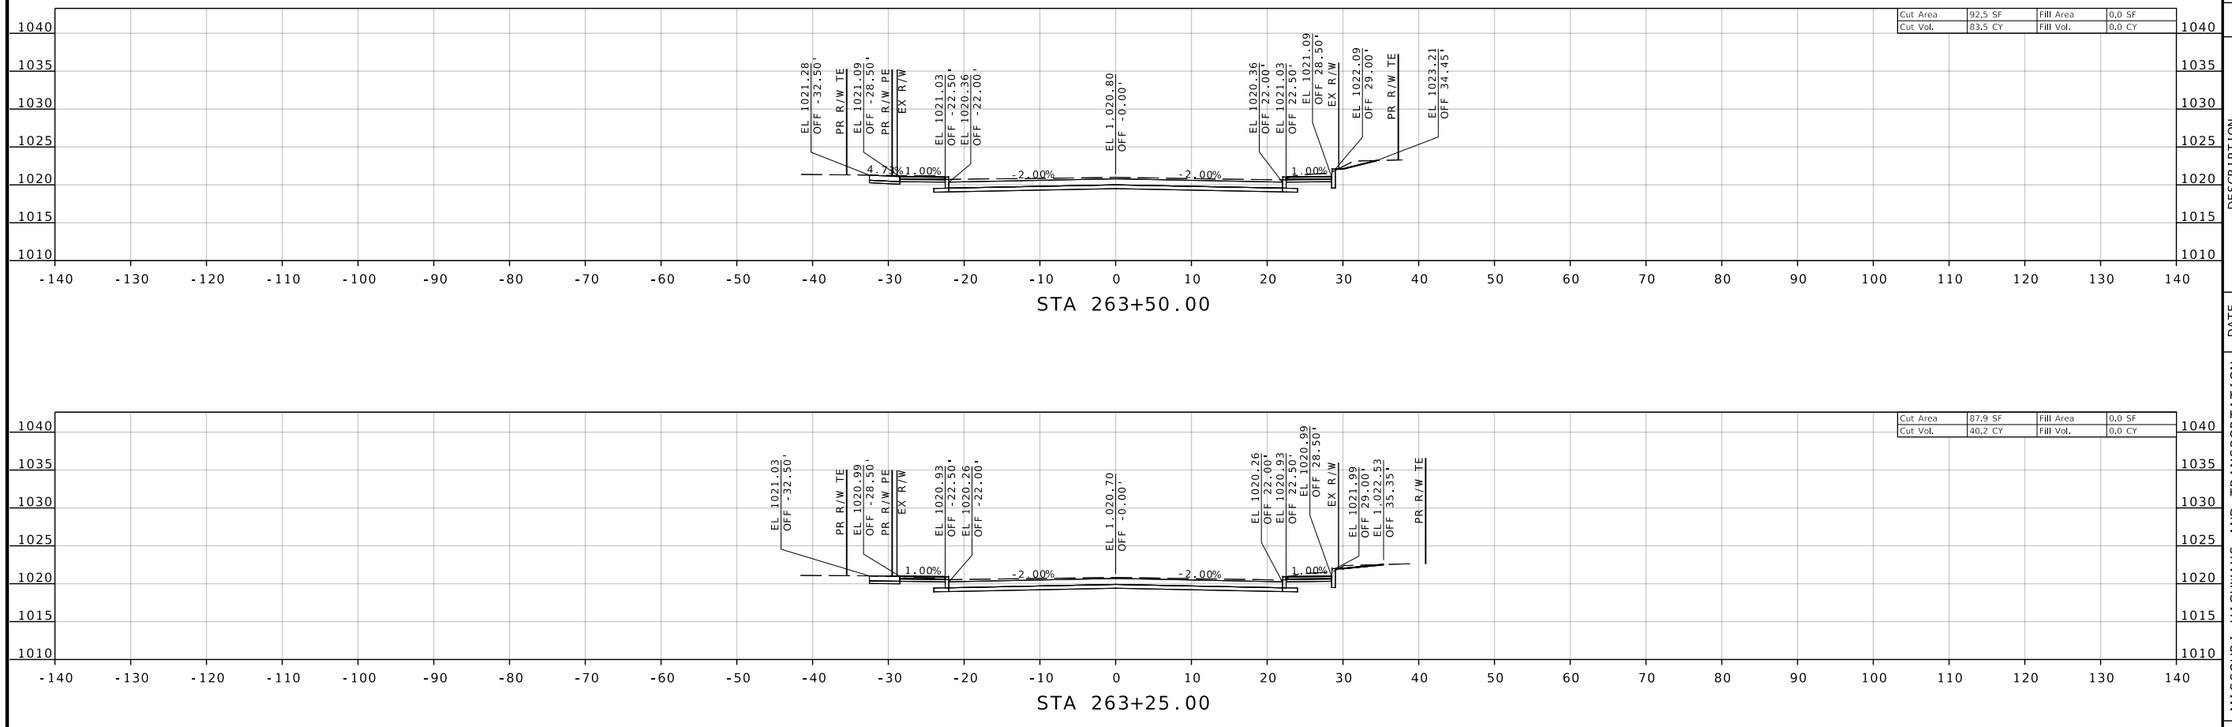

ROUTE 66

REID BRENNEN CATT
NUMBER PE-2010019516

REID BRENNEN CATT-ENGINEER
MO# PE-2010019516

DATE PREPARED
8/8/2025

ROUTE	STATE
66	MO
DISTRICT	SHEET NO.
SW	22

COUNTY
JASPER

JOB NO.
J7S2185C

CONTRACT ID.

PROJECT NO.

BRIDGE NO.

DESCRIPTION	DATE

IF A SEAL IS PRESENT ON THIS SHEET IT HAS BEEN ELECTRONICALLY SEALED AND DATED.

MISSOURI HIGHWAYS AND TRANSPORTATION COMMISSION

105 WEST CAPITOL
JEFFERSON CITY, MO 65102
1-888-ASK-MODOT (1-888-275-6636)

olsson
550 ST. LOUIS STREET
SPRINGFIELD, MO 65806
CERTIFICATE OF
AUTHORITY NO. 001592

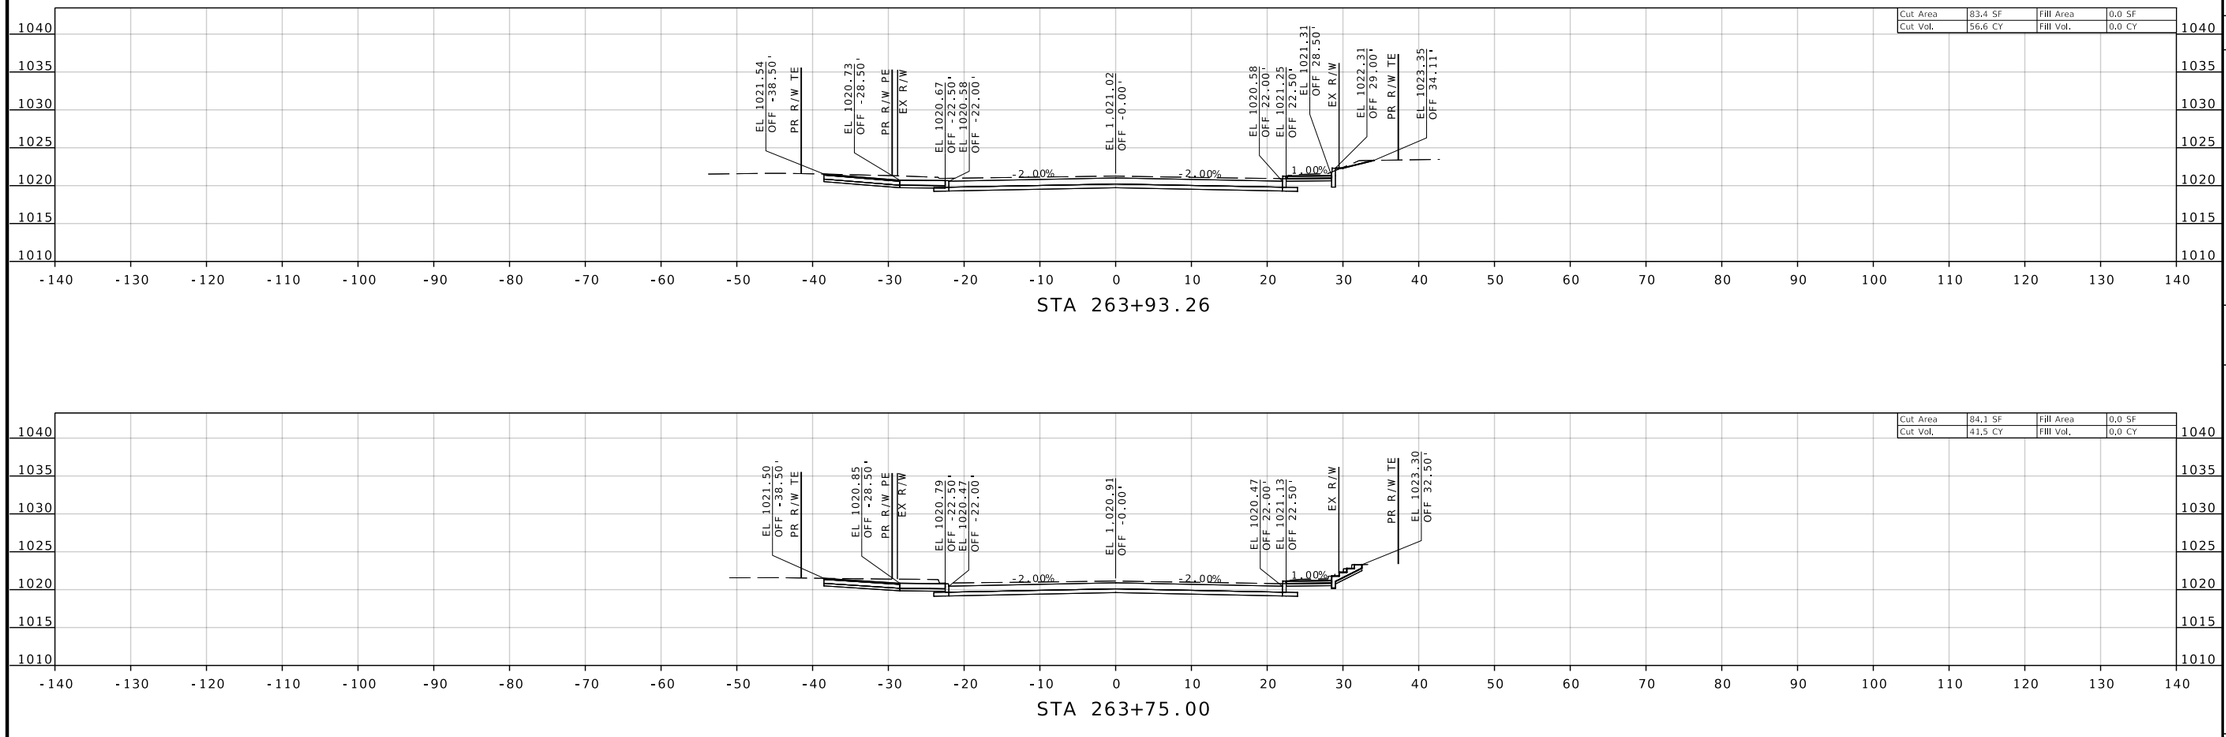

ROUTE 66

REID BRENNEN CATT
NUMBER PE-2010019516

REID BRENNEN CATT-ENGINEER
MO# PE-2010019516

DATE PREPARED
8/8/2025

ROUTE	STATE
66	MO
DISTRICT	SHEET NO.
SW	23

COUNTY
JASPER

JOB NO.
J7S2185C

CONTRACT ID.

PROJECT NO.

BRIDGE NO.

DESCRIPTION	DATE

IF A SEAL IS PRESENT ON THIS SHEET IT HAS BEEN ELECTRONICALLY SEALED AND DATED.

MISSOURI HIGHWAYS AND TRANSPORTATION COMMISSION

105 WEST CAPITOL
JEFFERSON CITY, MO 65102
1-888-ASK-MODOT (1-888-275-6636)

olsson
550 ST. LOUIS STREET
SPRINGFIELD, MO 65806
CERTIFICATE OF
AUTHORITY NO. 001592

F:\2021\08501-09000\021-08532\40-Design\Microstation\J7S2185C\plan_sheets\17 Cross Sections\XS_013-025_J7S2185C_110_ROUTE 66_STA 258+52.98 TO STA 265+00.00 .dgn 3:39:46 PM 8/8/2025

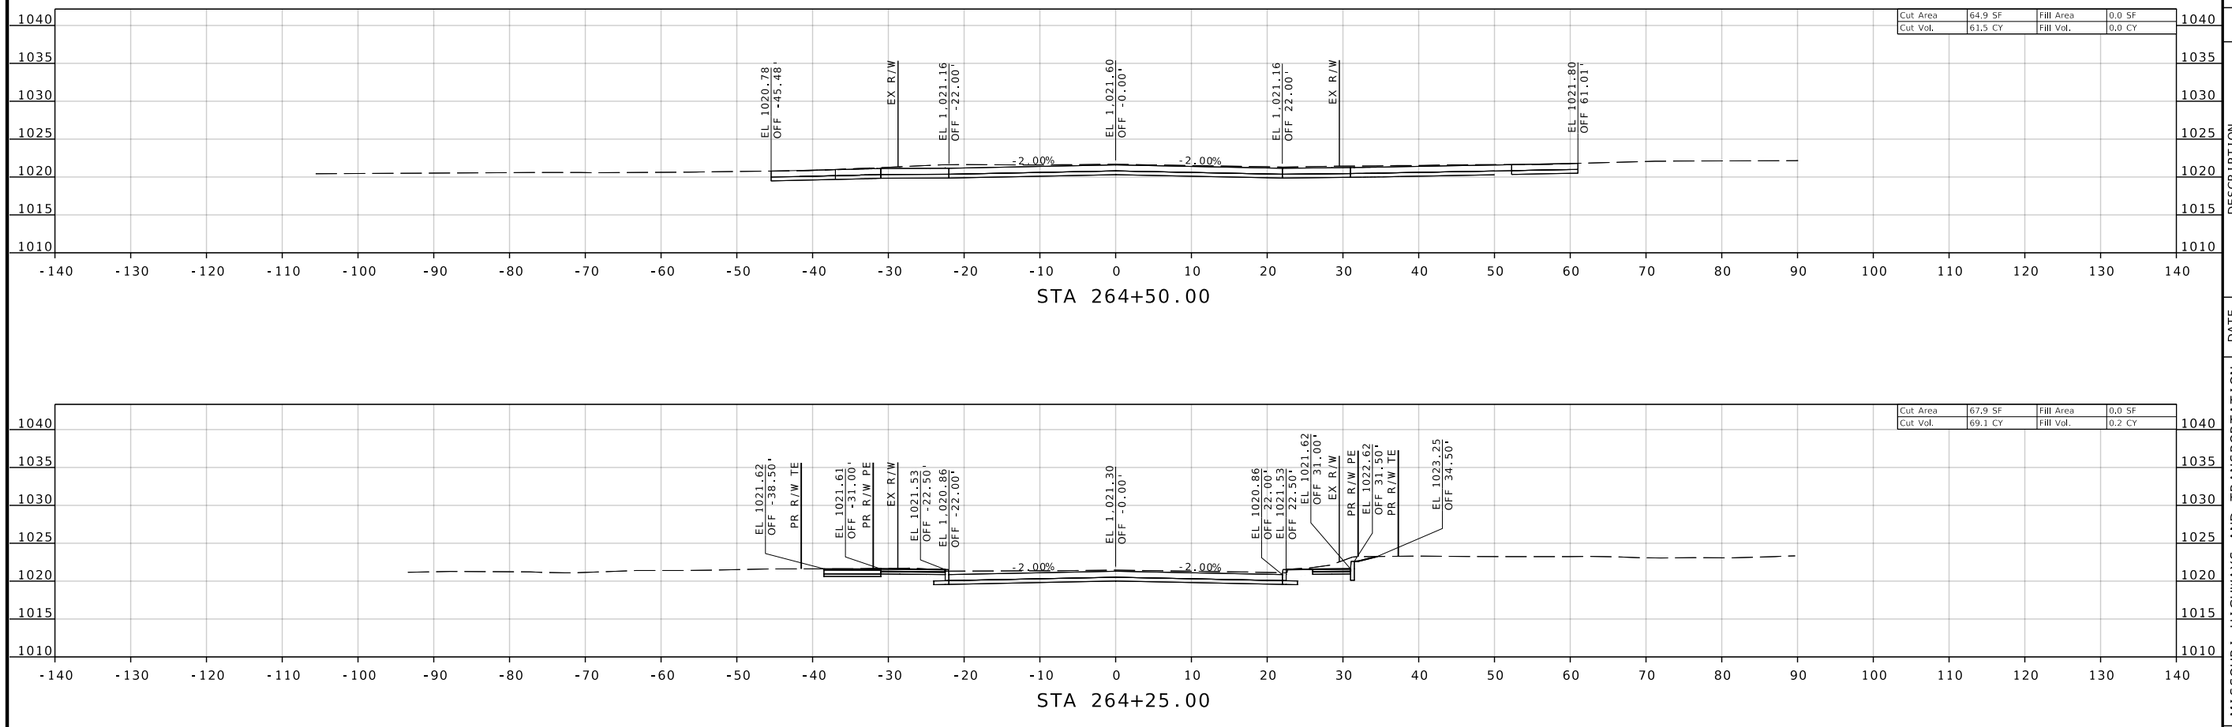

REID BRENNEN CATT
NUMBER PE-2010019516

REID BRENNEN CATT-ENGINEER
MO# PE-2010019516

DATE PREPARED
8/8/2025

ROUTE	STATE
66	MO
DISTRICT	SHEET NO.
SW	24

COUNTY
JASPER

JOB NO.
J7S2185C

CONTRACT ID.

PROJECT NO.

BRIDGE NO.

DESCRIPTION	DATE

IF A SEAL IS PRESENT ON THIS SHEET IT HAS BEEN ELECTRONICALLY SEALED AND DATED.

MISSOURI HIGHWAYS AND TRANSPORTATION COMMISSION

105 WEST CAPITOL
JEFFERSON CITY, MO 65102
1-888-ASK-MODOT (1-888-275-6636)

olsson
550 ST. LOUIS STREET
SPRINGFIELD, MO 65806
CERTIFICATE OF
AUTHORITY NO. 001592

F:\2021\08501-09000\021-08532\40-Design\Microstation\J7S2185C\plan_sheets\17 Cross Sections\XS_013-025_J7S2185C_110_ROUTE 66_STA 258+52.98 TO STA 265+00.00 .dgn 3:39:54 PM 8/8/2025

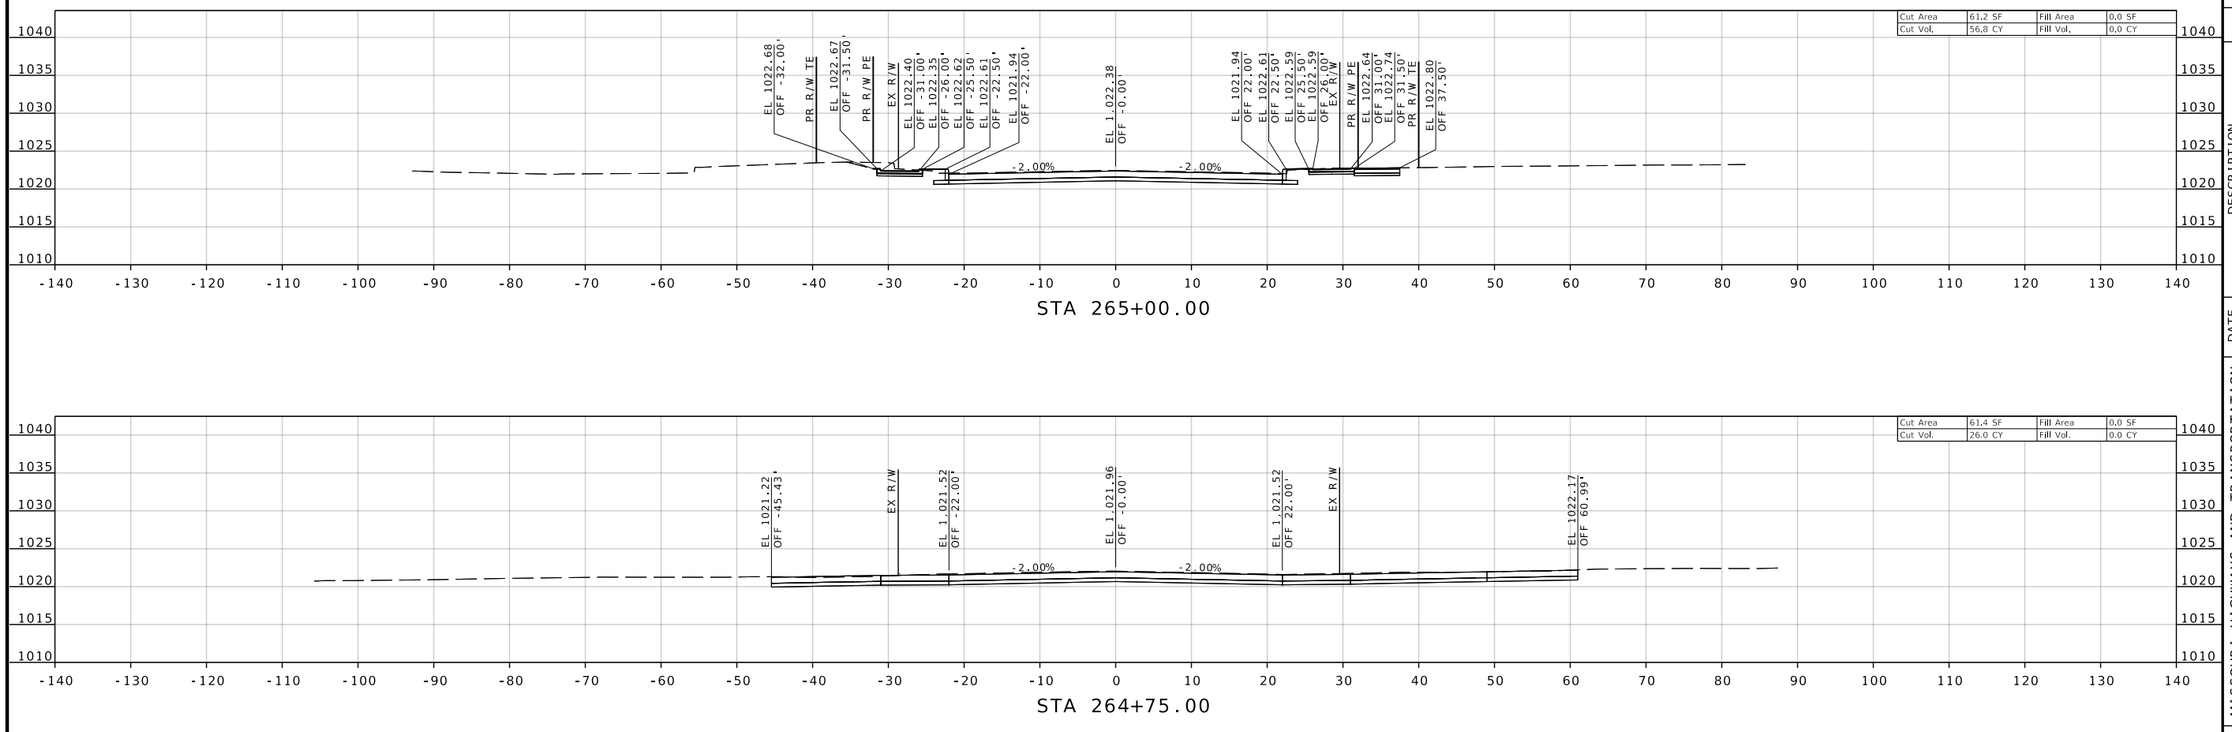

ROUTE 66

REID BRENNEN CATT
NUMBER
PE-2010019516

REID BRENNEN CATT-ENGINEER
MO# PE-2010019516

DATE PREPARED
8/8/2025

ROUTE	STATE
66	MO
DISTRICT	SHEET NO.
SW	25

COUNTY
JASPER

JOB NO.
J7S2185C

CONTRACT ID.

PROJECT NO.

BRIDGE NO.

DESCRIPTION	DATE

IF A SEAL IS PRESENT ON THIS SHEET IT HAS BEEN ELECTRONICALLY SEALED AND DATED.

MISSOURI HIGHWAYS AND TRANSPORTATION COMMISSION

105 WEST CAPITOL
JEFFERSON CITY, MO 65102
1-888-ASK-MODOT (1-888-275-6636)

olsson
550 ST. LOUIS STREET
SPRINGFIELD, MO 65806
CERTIFICATE OF
AUTHORITY NO. 001592

F:\2021\08501-09000\021-08532\40-Design\Microstation\J7S2185C\plan_sheets\17 Cross Sections\XS_013-025_J7S2185C_110_ROUTE 66_STA 258+52.98 TO STA 265+00.00 .dgn 3:40:00 PM 8/8/2025

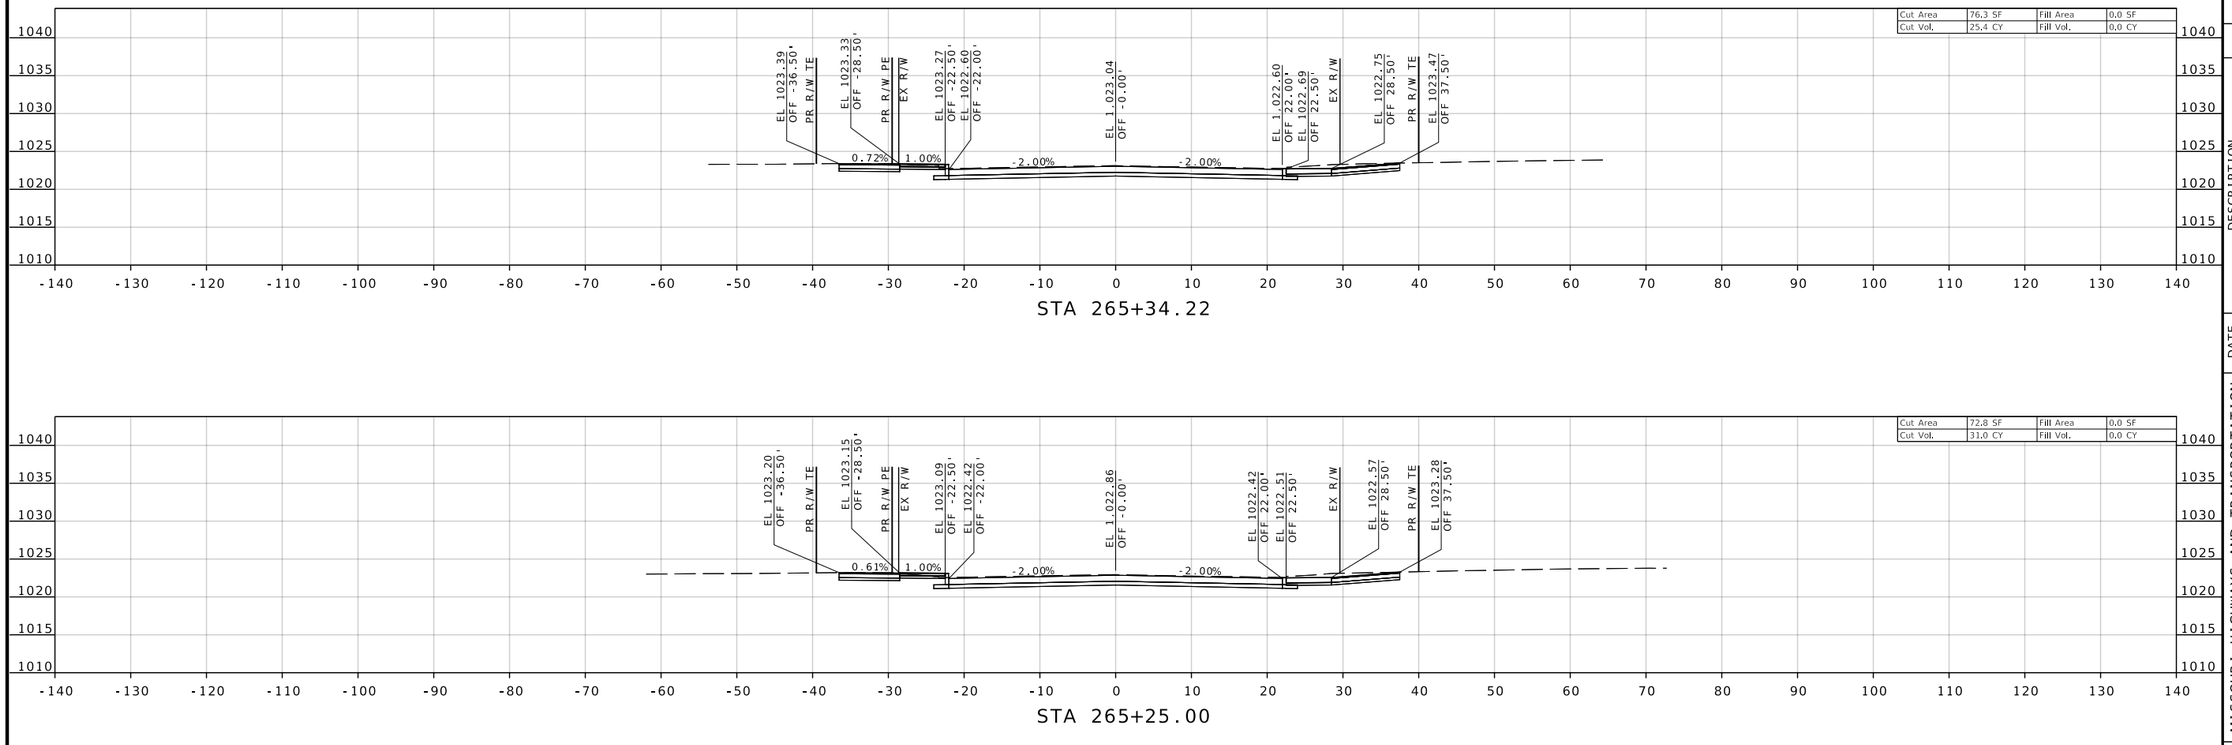

ROUTE 66

REID BRENNEN CATT
NUMBER PE-2010019516

REID BRENNEN CATT-ENGINEER
MO# PE-2010019516

DATE PREPARED
8/8/2025

ROUTE	STATE
66	MO
DISTRICT	SHEET NO.
SW	26

COUNTY
JASPER

JOB NO.
J7S2185C

CONTRACT ID.

PROJECT NO.

BRIDGE NO.

DESCRIPTION	DATE

IF A SEAL IS PRESENT ON THIS SHEET IT HAS BEEN ELECTRONICALLY SEALED AND DATED.

MISSOURI HIGHWAYS AND TRANSPORTATION COMMISSION

105 WEST CAPITOL
JEFFERSON CITY, MO 65102
1-888-ASK-MODOT (1-888-275-6636)

olsson
550 ST. LOUIS STREET
SPRINGFIELD, MO 65806
CERTIFICATE OF
AUTHORITY NO. 001592

F:\2021\08501-09000\021-08532\40-Design\Microstation\J7S2185C\plan_sheets\17 Cross Sections\XS_026-038_J7S2185C_I10_ROUTE 66_STA 265+12.50 TO STA 271+00.00.dgn 3:40:13 PM 8/8/2025

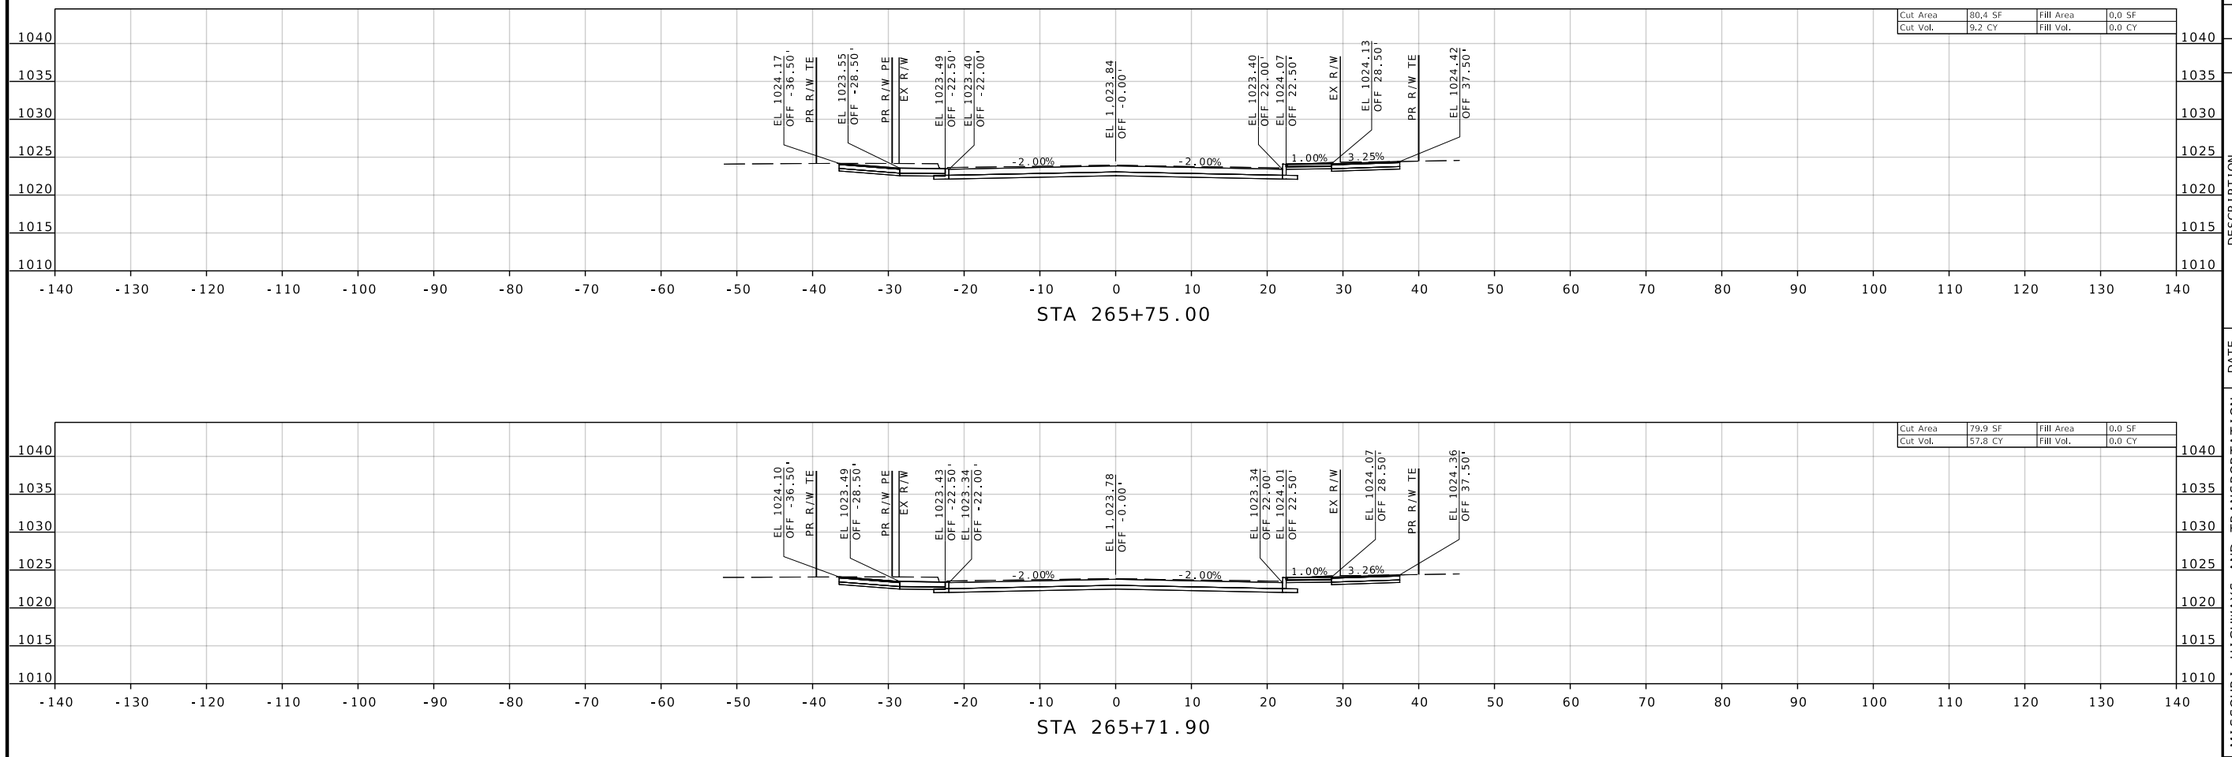

REID BRENNEN CATT
NUMBER PE-2010019516

REID BRENNEN CATT-ENGINEER
MO# PE-2010019516

DATE PREPARED
8/8/2025

ROUTE	STATE
66	MO
DISTRICT	SHEET NO.
SW	27

COUNTY
JASPER

JOB NO.
J7S2185C

CONTRACT ID.

PROJECT NO.

BRIDGE NO.

DESCRIPTION	DATE

IF A SEAL IS PRESENT ON THIS SHEET IT HAS BEEN ELECTRONICALLY SEALED AND DATED.

MISSOURI HIGHWAYS AND TRANSPORTATION COMMISSION
105 WEST CAPITOL
JEFFERSON CITY, MO 65102
1-888-ASK-MODOT (1-888-275-6636)

olsson
550 ST. LOUIS STREET
SPRINGFIELD, MO 65806
CERTIFICATE OF
AUTHORITY NO. 001592

ROUTE 66

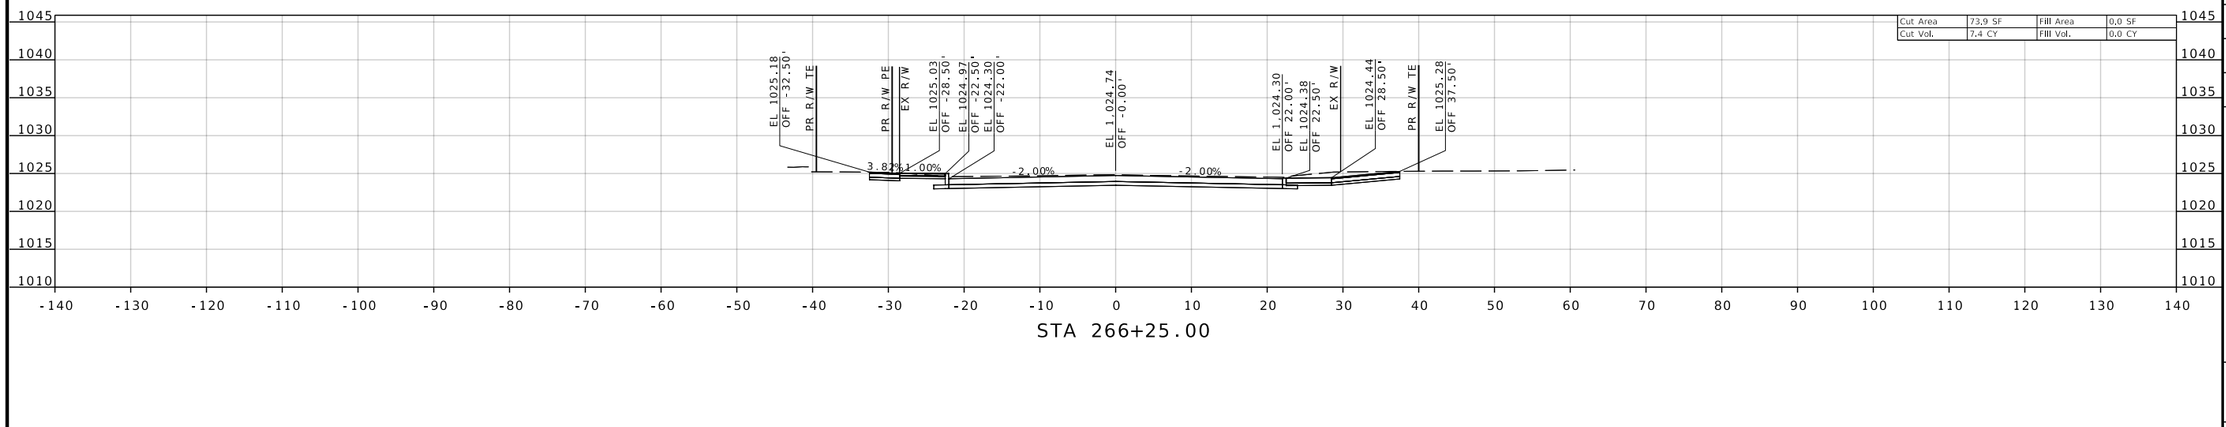

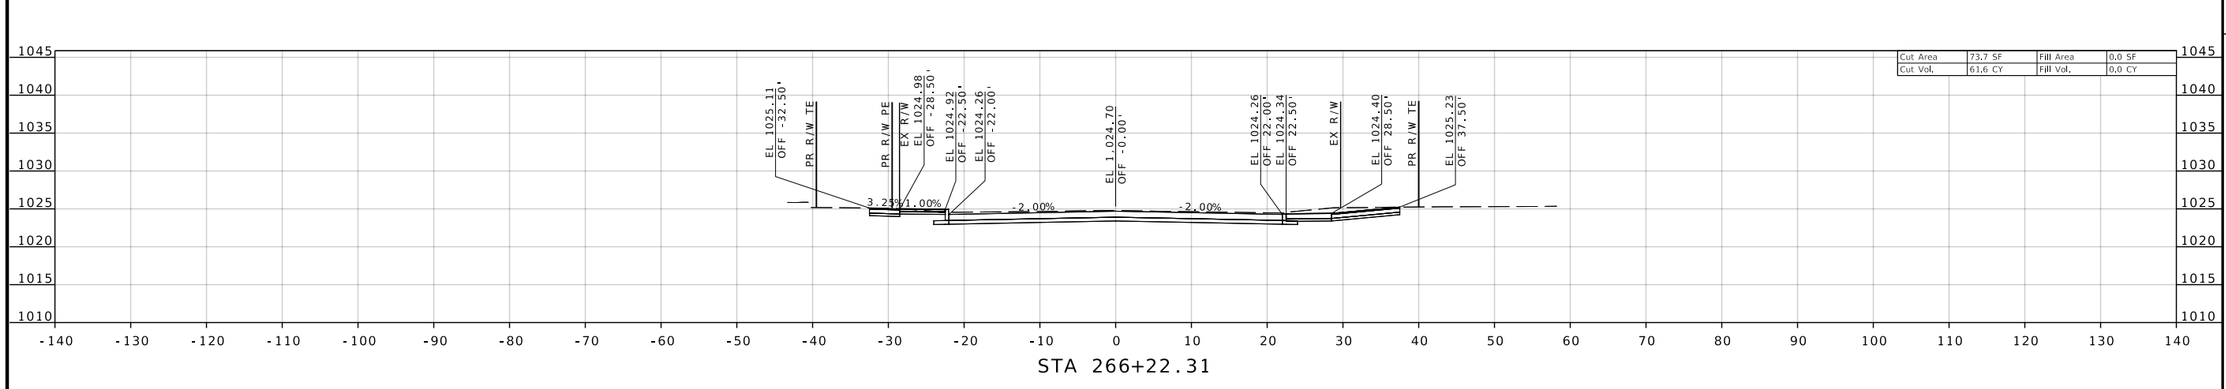

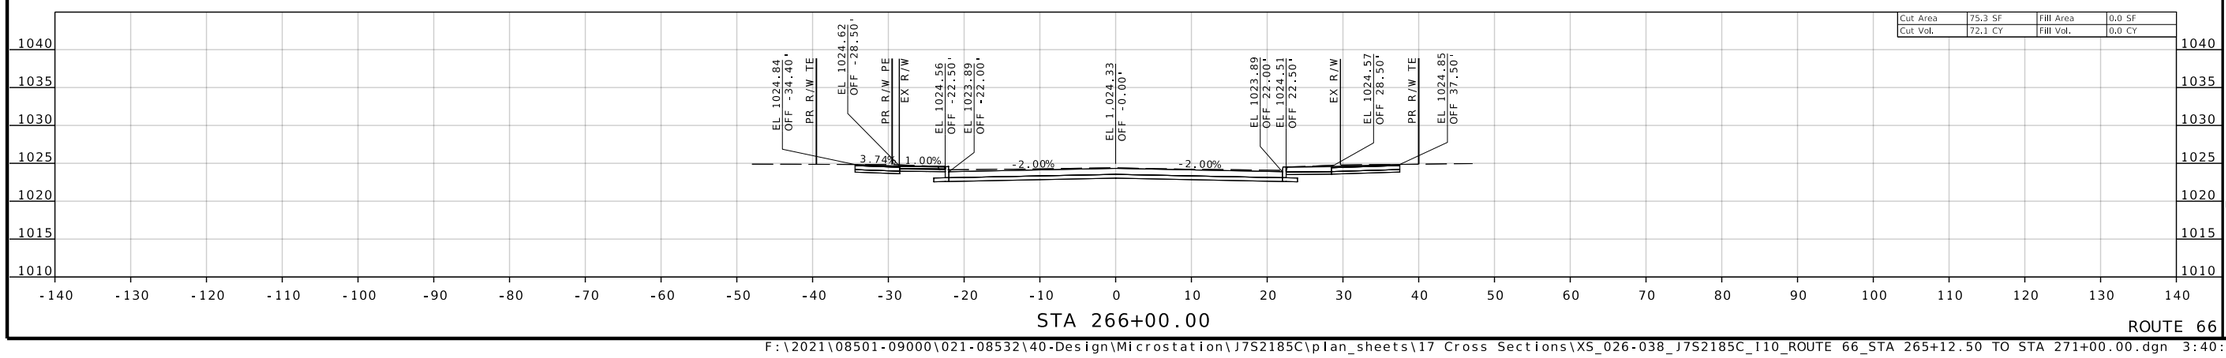

ROUTE 66

REID BRENNEN CATT
NUMBER PE-2010019516

REID BRENNEN CATT-ENGINEER
MO# PE-2010019516

DATE PREPARED
8/8/2025

ROUTE	STATE
66	MO
DISTRICT	SHEET NO.
SW	28

COUNTY
JASPER

JOB NO.
J7S2185C

CONTRACT ID.

PROJECT NO.

BRIDGE NO.

DESCRIPTION	DATE

IF A SEAL IS PRESENT ON THIS SHEET IT HAS BEEN ELECTRONICALLY SEALED AND DATED.

MISSOURI HIGHWAYS AND TRANSPORTATION COMMISSION

105 WEST CAPITOL
JEFFERSON CITY, MO 65102
1-888-ASK-MODOT (1-888-275-6636)

olsson
550 ST. LOUIS STREET
SPRINGFIELD, MO 65806
CERTIFICATE OF
AUTHORITY NO. 001592

F:\2021\08501-09000\021-08532\40-Design\Microstation\J7S2185C\plan_sheets\17 Cross Sections\XS_026-038_J7S2185C_I10_ROUTE 66_STA 265+12.50 TO STA 271+00.00.dgn 3:40:28 PM 8/8/2025

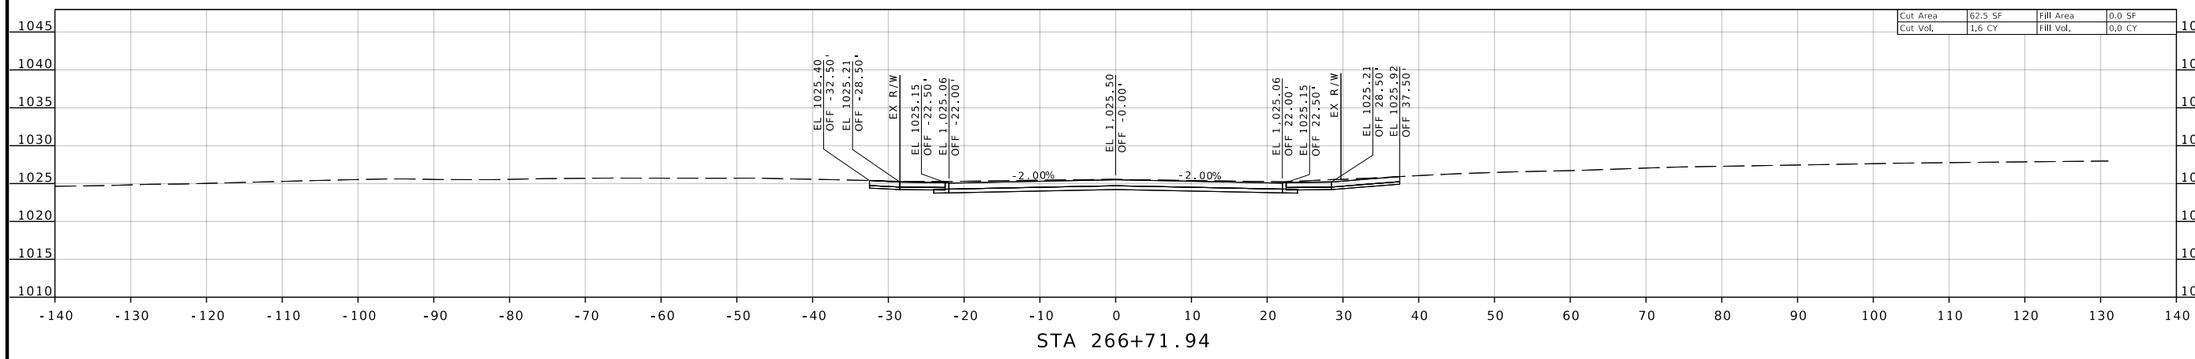

STA 266+71.94

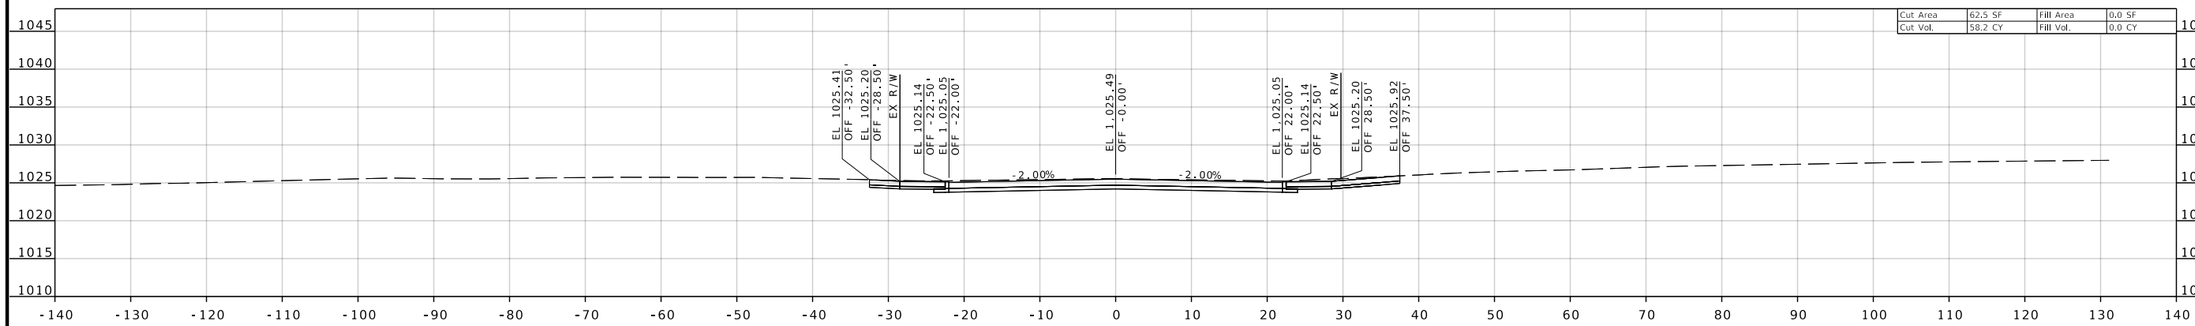

STA 266+71.25

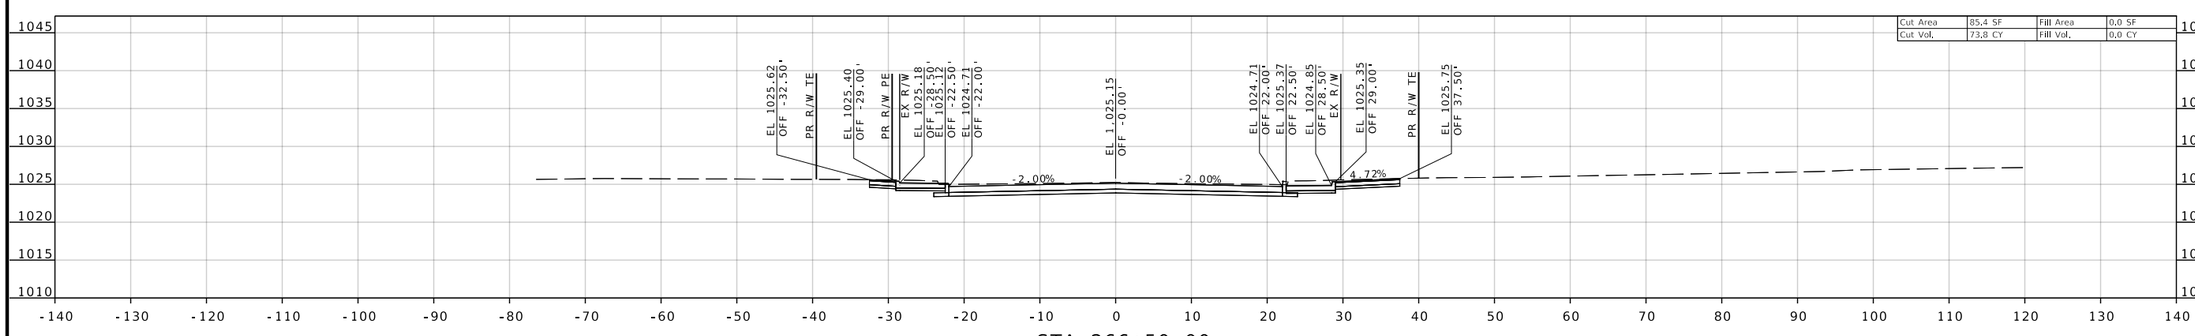

STA 266+50.00

ROUTE 66

REID BRENNEN CATT
NUMBER PE-2010019516

REID BRENNEN CATT-ENGINEER
MO# PE-2010019516

DATE PREPARED
8/8/2025

ROUTE	STATE
66	MO
DISTRICT	SHEET NO.
SW	29

COUNTY
JASPER

JOB NO.
J7S2185C

CONTRACT ID.

PROJECT NO.

BRIDGE NO.

DESCRIPTION	DATE

IF A SEAL IS PRESENT ON THIS SHEET IT HAS BEEN ELECTRONICALLY SEALED AND DATED.

MISSOURI HIGHWAYS AND TRANSPORTATION COMMISSION

105 WEST CAPITOL
JEFFERSON CITY, MO 65102
1-888-ASK-MODOT (1-888-275-6636)

olsson
550 ST. LOUIS STREET
SPRINGFIELD, MO 65806
CERTIFICATE OF
AUTHORITY NO. 001592

F:\2021\08501-09000\021-08532\40-Design\Microstation\J7S2185C\plan_sheets\17 Cross Sections\XS_026-038_J7S2185C_I10_ROUTE 66_STA 265+12.50 TO STA 271+00.00.dgn 3:40:35 PM 8/8/2025

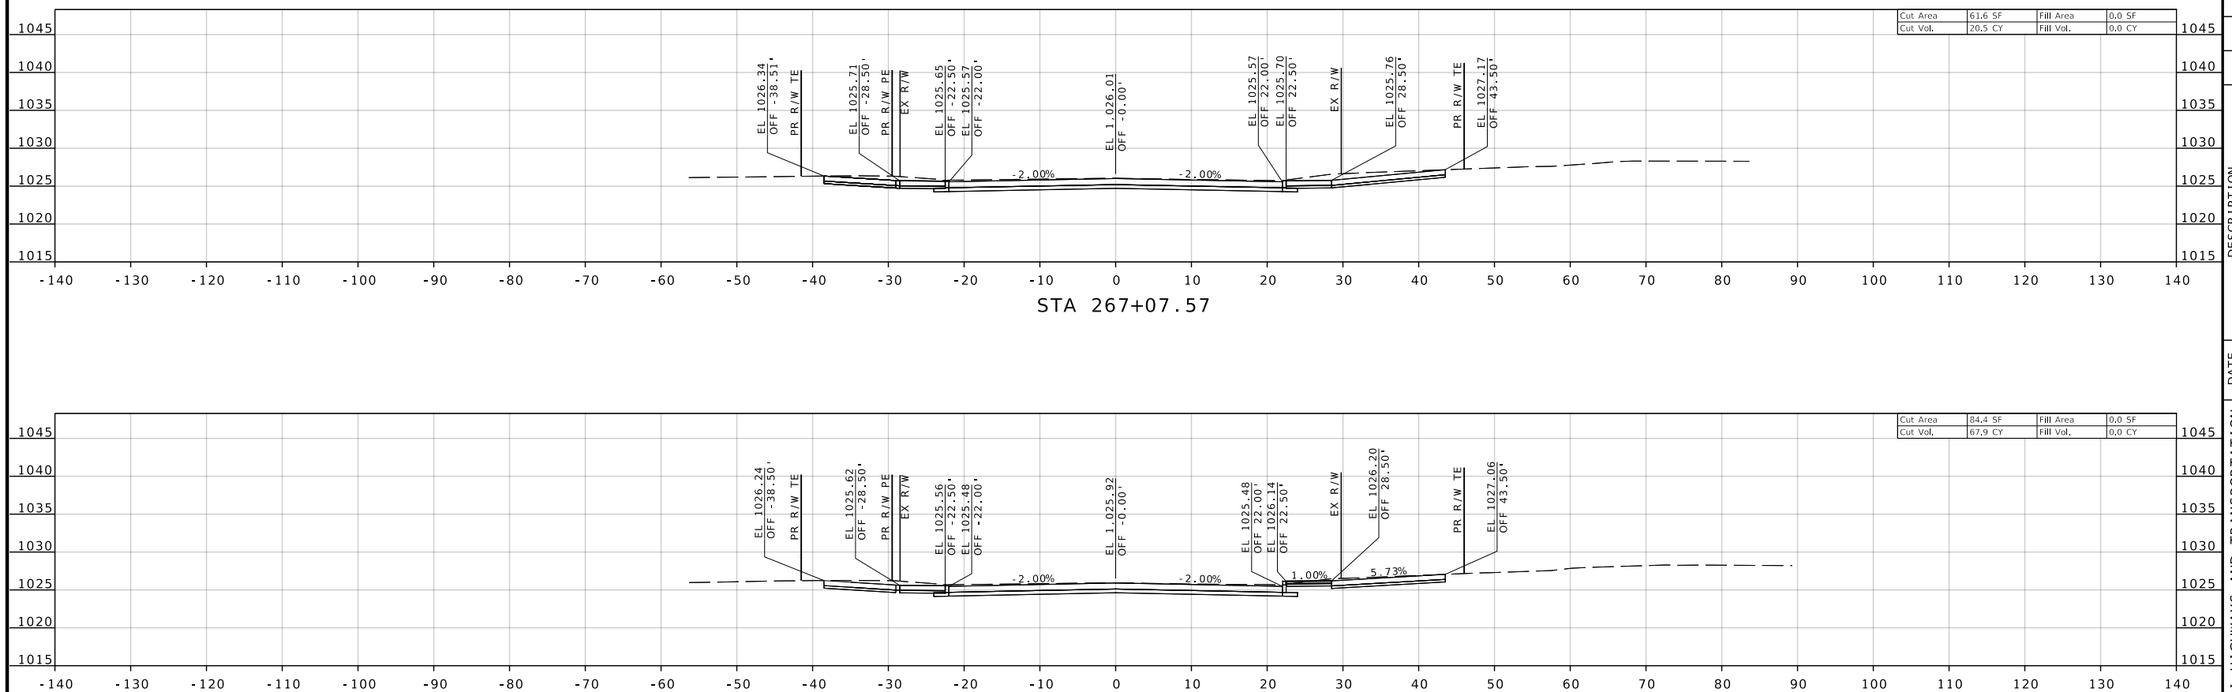

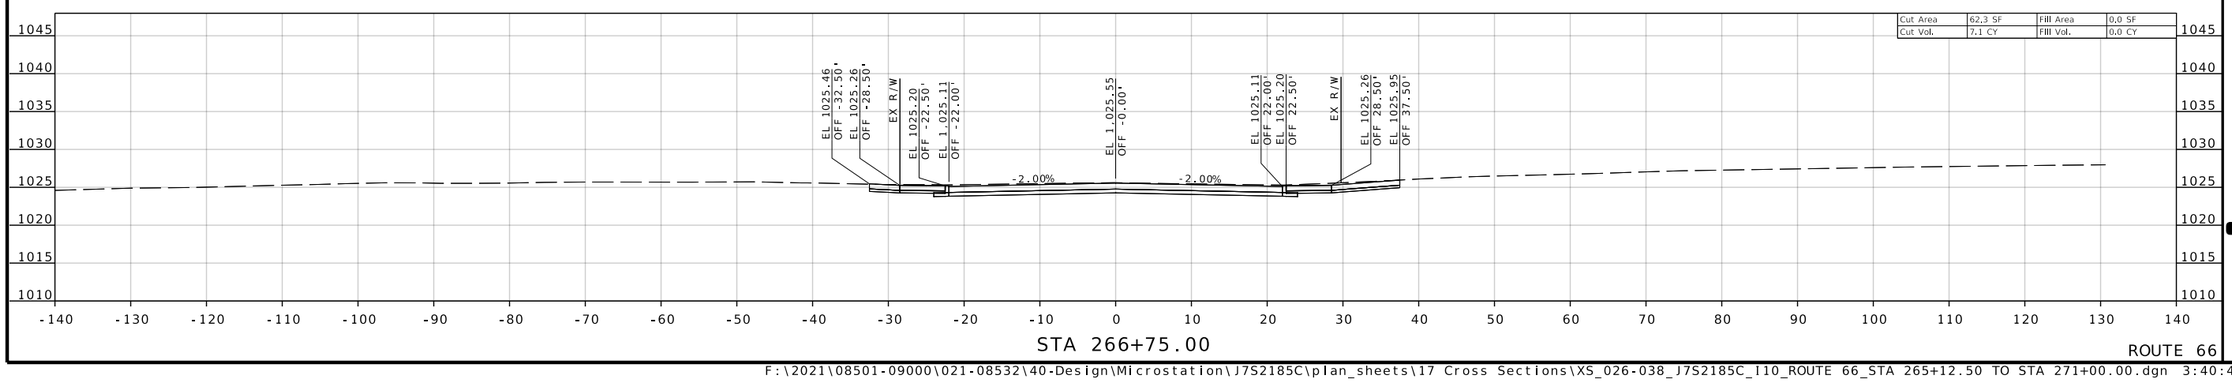

REID BRENNEN CATT NUMBER PE-2010019516

REID BRENNEN CATT-ENGINEER
MO# PE-2010019516

DATE PREPARED
8/8/2025

ROUTE	STATE
66	MO
DISTRICT	SHEET NO.
SW	30

COUNTY
JASPER

JOB NO.
J7S2185C

CONTRACT ID.

PROJECT NO.

BRIDGE NO.

DESCRIPTION	DATE

MISSOURI HIGHWAYS AND TRANSPORTATION COMMISSION

105 WEST CAPITOL
JEFFERSON CITY, MO 65102
1-888-ASK-MODOT (1-888-275-6636)

olsson
550 ST. LOUIS STREET
SPRINGFIELD, MO 65806
CERTIFICATE OF
AUTHORITY NO. 001592

IF A SEAL IS PRESENT ON THIS SHEET IT HAS BEEN ELECTRONICALLY SEALED AND DATED.

ROUTE 66

F:\2021\08501-09000\021-08532\40-Design\Microstation\J7S2185C\plan_sheets\17 Cross Sections\XS_026-038_J7S2185C_I10_ROUTE 66_STA 265+12.50 TO STA 271+00.00.dgn 3:40:42 PM 8/8/2025

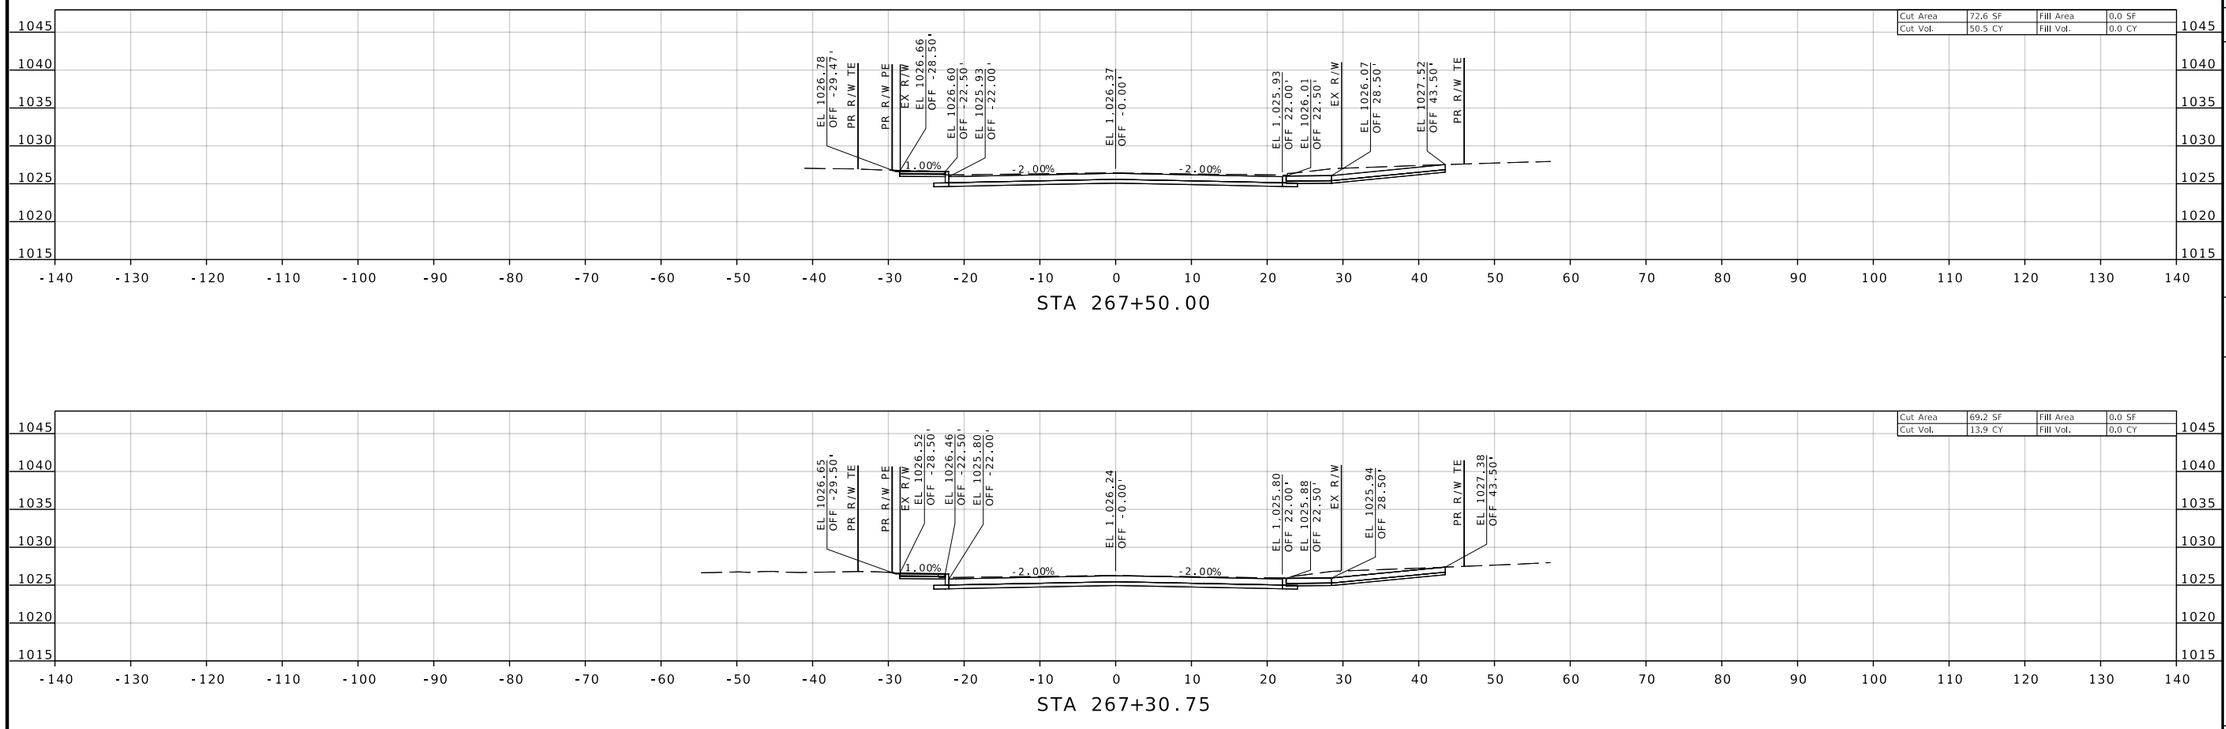

ROUTE 66

REID BRENNEN CATT NUMBER PE-2010019516

REID BRENNEN CATT-ENGINEER
MO# PE-2010019516

DATE PREPARED
8/8/2025

ROUTE	STATE
66	MO
DISTRICT	SHEET NO.
SW	31

COUNTY
JASPER

JOB NO.
J7S2185C

CONTRACT ID.

PROJECT NO.

BRIDGE NO.

DESCRIPTION	DATE

IF A SEAL IS PRESENT ON THIS SHEET IT HAS BEEN ELECTRONICALLY SEALED AND DATED.

MISSOURI HIGHWAYS AND TRANSPORTATION COMMISSION

105 WEST CAPITOL
JEFFERSON CITY, MO 65102
1-888-ASK-MODOT (1-888-275-6636)

olsson
550 ST. LOUIS STREET
SPRINGFIELD, MO 65806
CERTIFICATE OF
AUTHORITY NO. 001592

F:\2021\08501-09000\021-08532\40-Design\Microstation\J7S2185C\plan_sheets\17 Cross Sections\XS_026-038_J7S2185C_I10_ROUTE 66_STA 265+12.50 TO STA 271+00.00.dgn 3:40:49 PM 8/8/2025

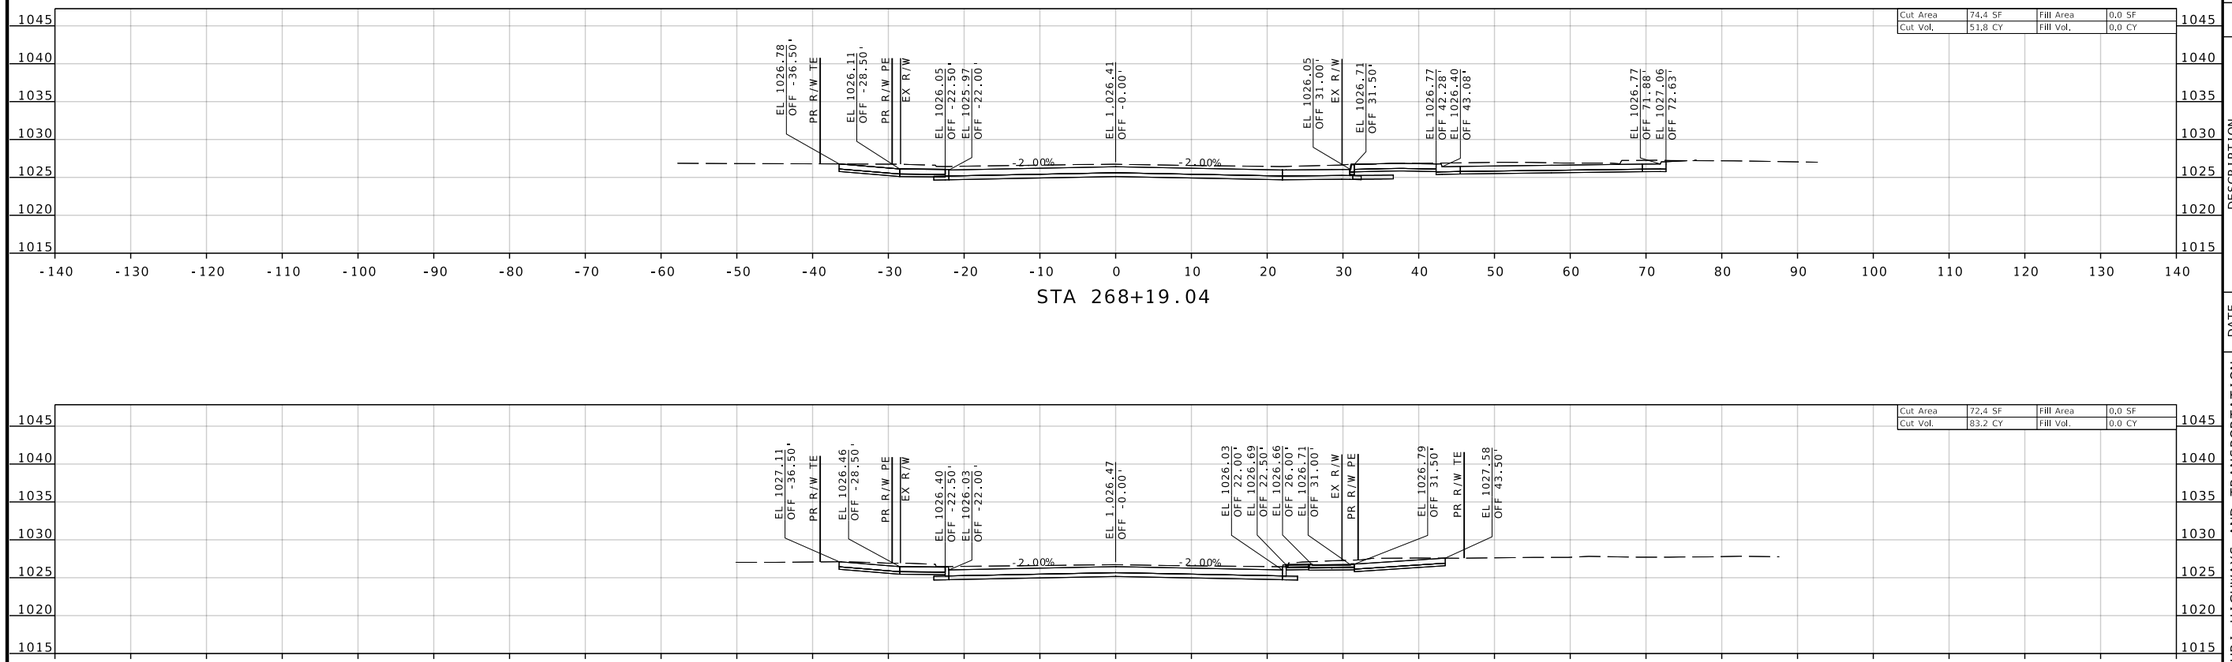

REID BRENNEN CATT
NUMBER PE-2010019516

REID BRENNEN CATT-ENGINEER
MO# PE-2010019516

DATE PREPARED
8/8/2025

ROUTE	STATE
66	MO
DISTRICT	SHEET NO.
SW	32

COUNTY
JASPER

JOB NO.
J7S2185C

CONTRACT ID.

PROJECT NO.

BRIDGE NO.

DESCRIPTION	DATE

IF A SEAL IS PRESENT ON THIS SHEET IT HAS BEEN ELECTRONICALLY SEALED AND DATED.

MISSOURI HIGHWAYS AND TRANSPORTATION COMMISSION
105 WEST CAPITOL
JEFFERSON CITY, MO 65102
1-888-ASK-MODOT (1-888-275-6636)

olsson
550 ST. LOUIS STREET
SPRINGFIELD, MO 65806
CERTIFICATE OF
AUTHORITY NO. 001592

F:\2021\08501-09000\021-08532\40-Design\Microstation\J7S2185C\plan_sheets\17 Cross Sections\XS_026-038_J7S2185C_I10_ROUTE 66_STA 265+12.50 TO STA 271+00.00.dgn 3:40:57 PM 8/8/2025

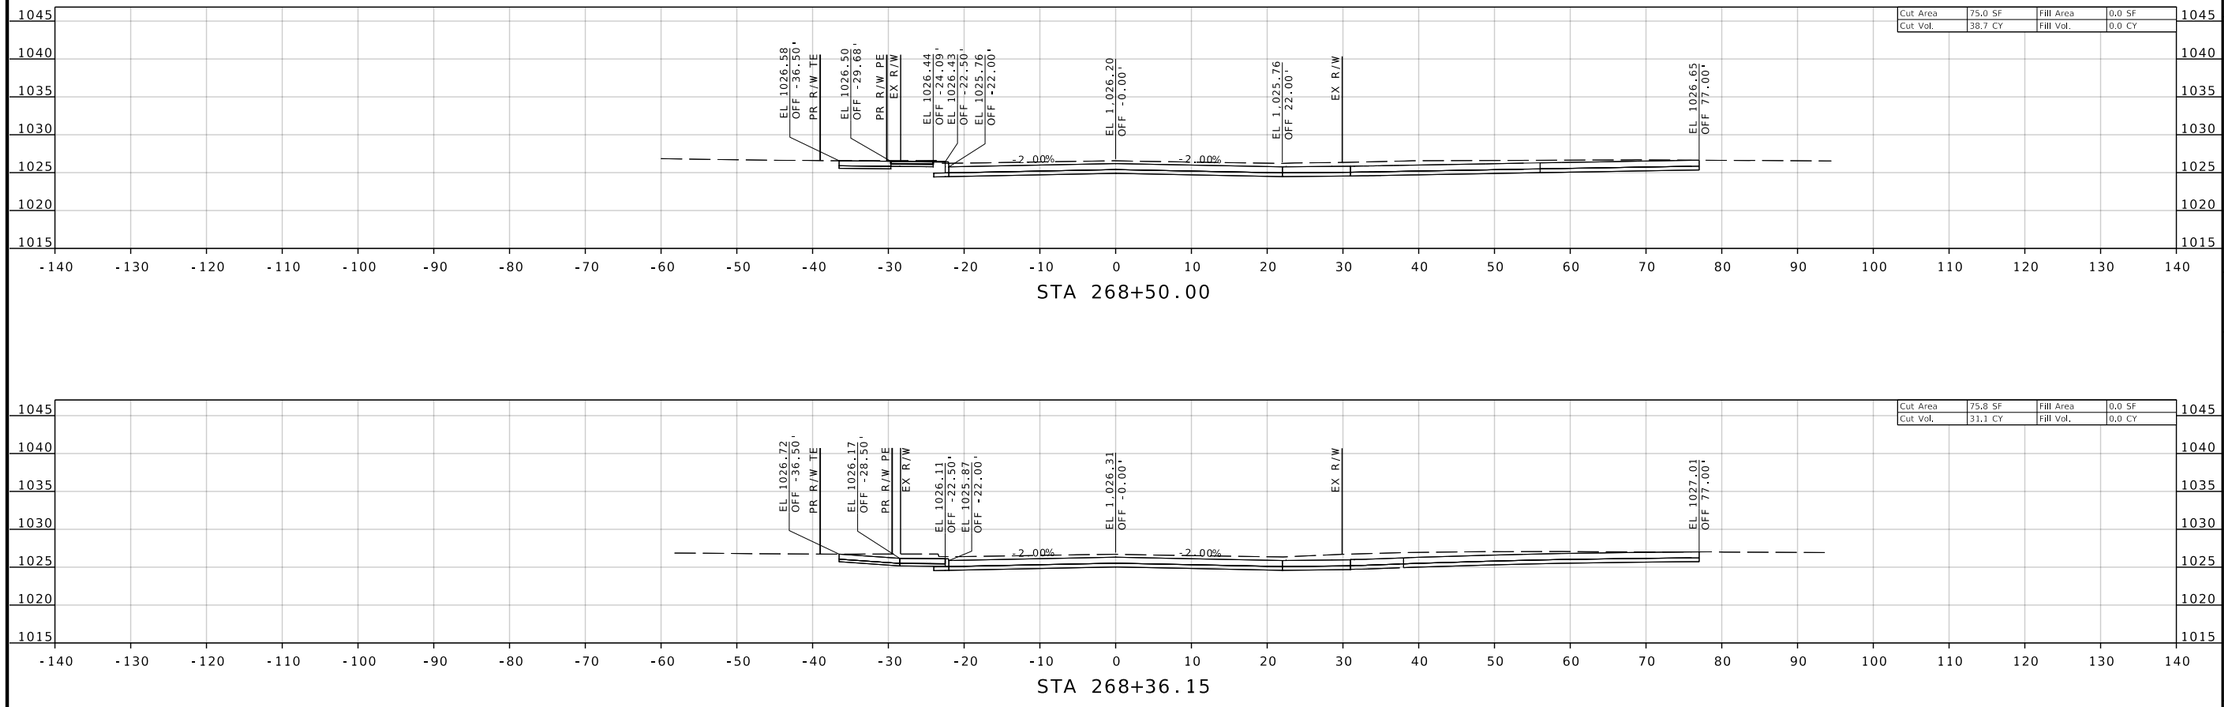

ROUTE 66

REID BRENNEN CATT
NUMBER PE-2010019516

REID BRENNEN CATT-ENGINEER
MO# PE-2010019516

DATE PREPARED
8/8/2025

ROUTE	STATE
66	MO
DISTRICT	SHEET NO.
SW	33

COUNTY
JASPER

JOB NO.
J7S2185C

CONTRACT ID.

PROJECT NO.

BRIDGE NO.

DESCRIPTION	DATE

IF A SEAL IS PRESENT ON THIS SHEET IT HAS BEEN ELECTRONICALLY SEALED AND DATED.

MISSOURI HIGHWAYS AND TRANSPORTATION COMMISSION

105 WEST CAPITOL
JEFFERSON CITY, MO 65102
1-888-ASK-MODOT (1-888-275-6636)

olsson
550 ST. LOUIS STREET
SPRINGFIELD, MO 65806
CERTIFICATE OF
AUTHORITY NO. 001592

F:\2021\08501-09000\021-08532\40-Design\Microstation\J7S2185C\plan_sheets\17 Cross Sections\XS_026-038_J7S2185C_I10_ROUTE 66_STA 265+12.50 TO STA 271+00.00.dgn 3:41:04 PM 8/8/2025

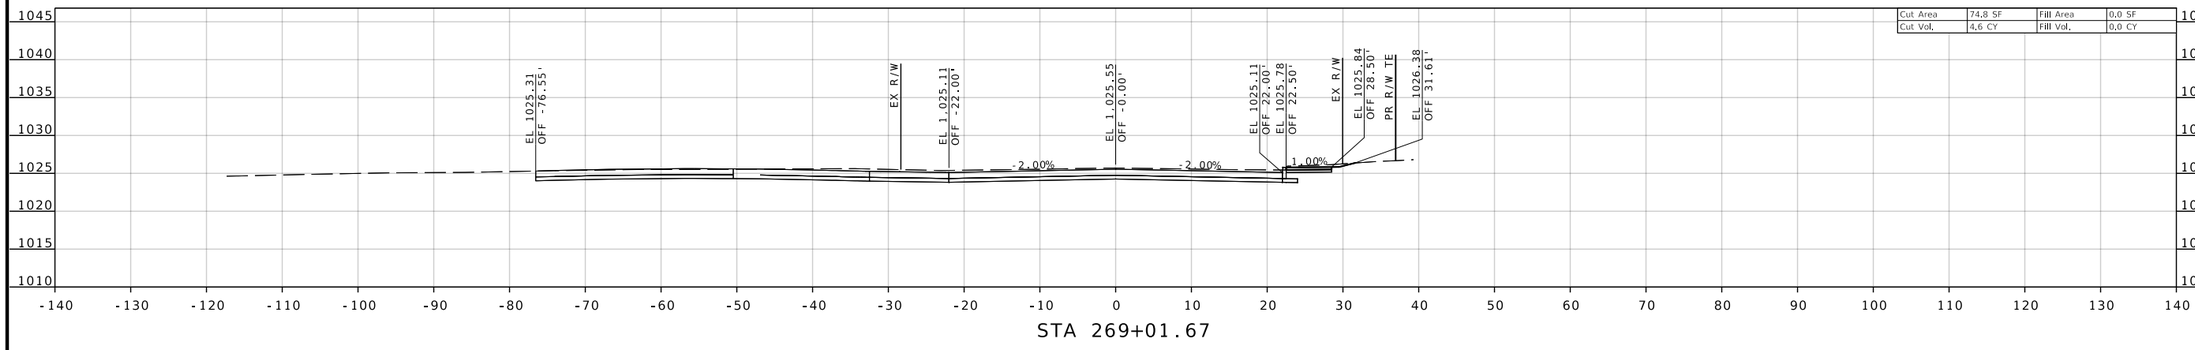

STA 269+01.67

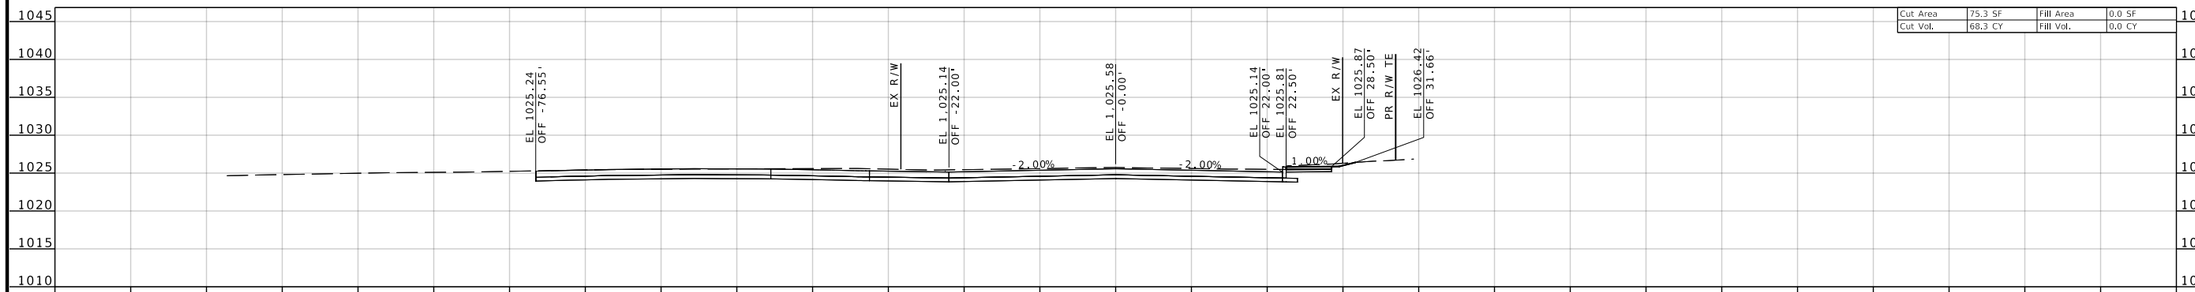

STA 269+00.00

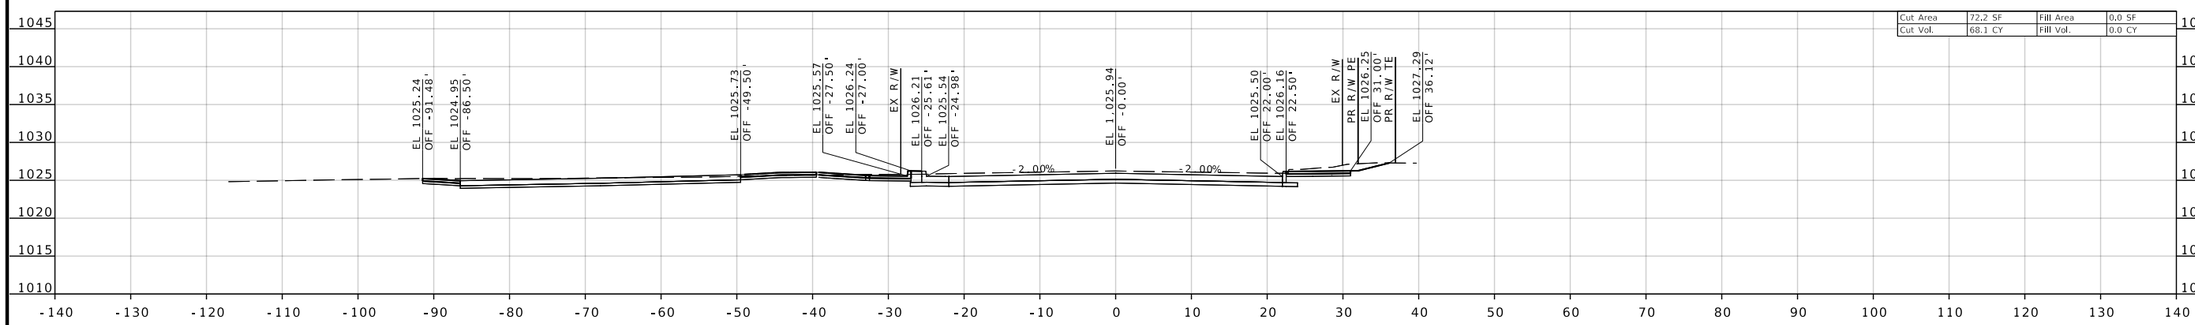

STA 268+75.00

ROUTE 66

REID BRENNEN CATT
NUMBER PE-2010019516

REID BRENNEN CATT-ENGINEER
MO# PE-2010019516

IF A SEAL IS PRESENT ON THIS SHEET IT HAS BEEN ELECTRONICALLY SEALED AND DATED.

DATE PREPARED	8/8/2025
ROUTE	66
STATE	MO
DISTRICT	SW
SHEET NO.	34
COUNTY	JASPER
JOB NO.	J7S2185C
CONTRACT ID.	
PROJECT NO.	
BRIDGE NO.	

DESCRIPTION | DATE

MISSOURI HIGHWAYS AND TRANSPORTATION COMMISSION
105 WEST CAPITOL
JEFFERSON CITY, MO 65102
1-888-ASK-MODOT (1-888-275-6636)

olsson
550 ST. LOUIS STREET
SPRINGFIELD, MO 65806
CERTIFICATE OF
AUTHORITY NO. 001592

F:\2021\08501-09000\021-08532\40-Design\Microstation\J7S2185C\plan_sheets\17 Cross Sections\XS_026-038_J7S2185C_I10_ROUTE 66_STA 265+12.50 TO STA 271+00.00.dgn 3:41:11 PM 8/8/2025

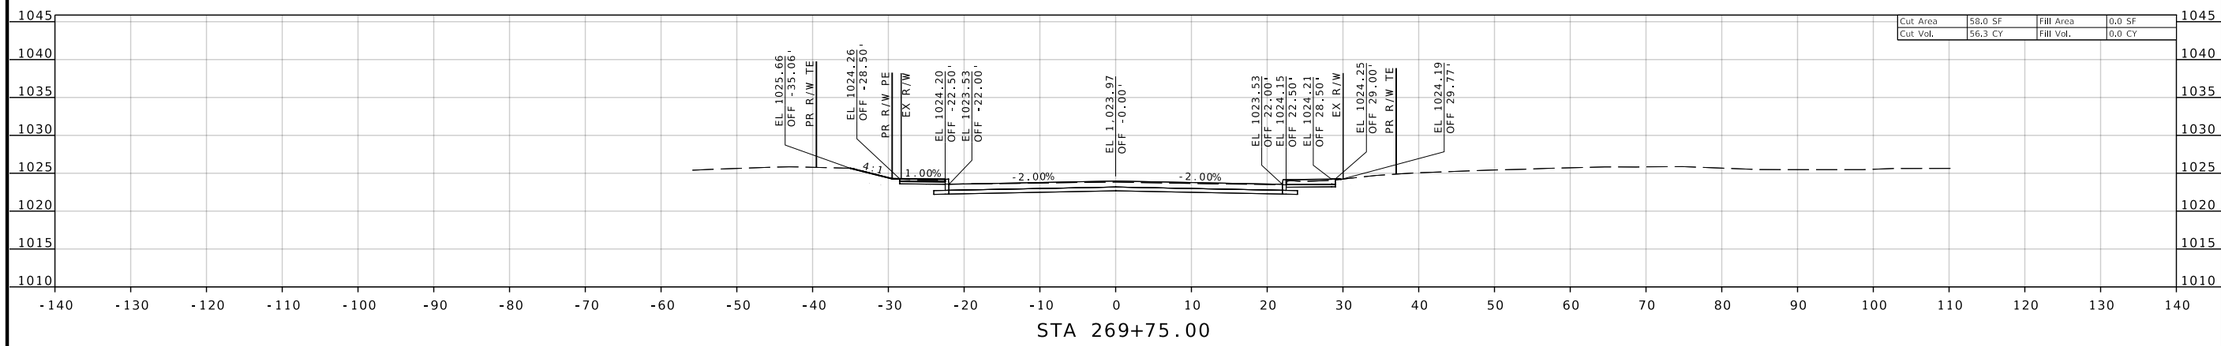

STA 269+75.00

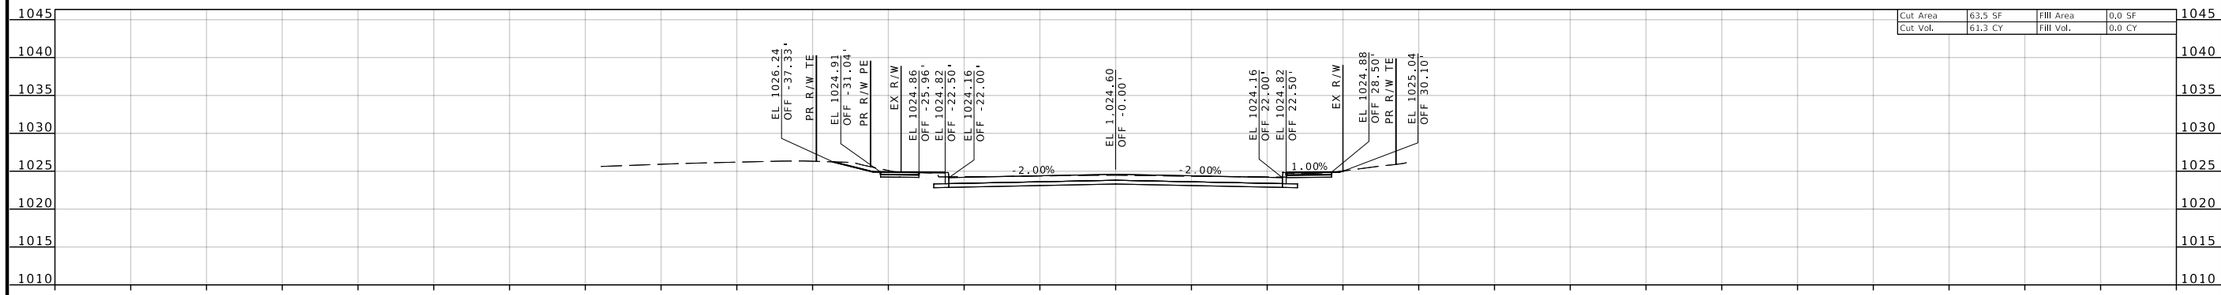

STA 269+50.00

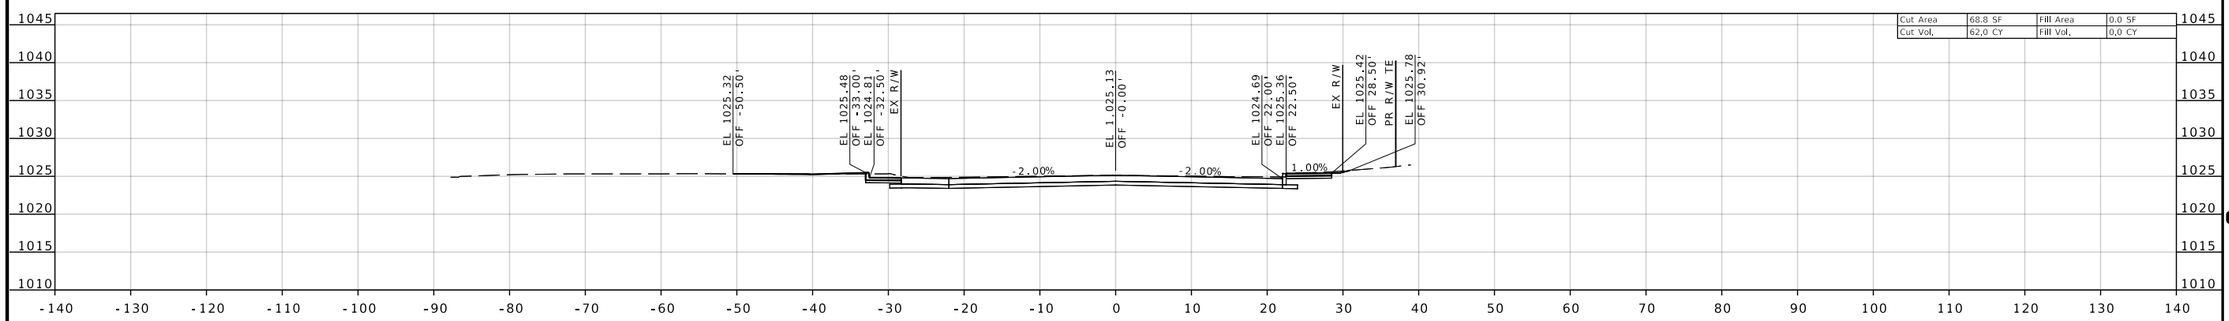

STA 269+25.00

ROUTE 66

REID BRENNEN CATT NUMBER PE-2010019516

REID BRENNEN CATT-ENGINEER
MO# PE-2010019516

DATE PREPARED
8/8/2025

ROUTE	STATE
66	MO
DISTRICT	SHEET NO.
SW	35

COUNTY
JASPER

JOB NO.
J7S2185C

CONTRACT ID.

PROJECT NO.

BRIDGE NO.

DESCRIPTION | DATE

IF A SEAL IS PRESENT ON THIS SHEET IT HAS BEEN ELECTRONICALLY SEALED AND DATED.

MISSOURI HIGHWAYS AND TRANSPORTATION COMMISSION

105 WEST CAPITOL
JEFFERSON CITY, MO 65102
1-888-ASK-MODOT (1-888-275-6636)

olsson
550 ST. LOUIS STREET
SPRINGFIELD, MO 65806
CERTIFICATE OF
AUTHORITY NO. 001592

F:\2021\08501-09000\021-08532\40-Design\Microstation\J7S2185C\plan_sheets\17 Cross Sections\XS_026-038_J7S2185C_I10_ROUTE 66_STA 265+12.50 TO STA 271+00.00.dgn 3:41:19 PM 8/8/2025

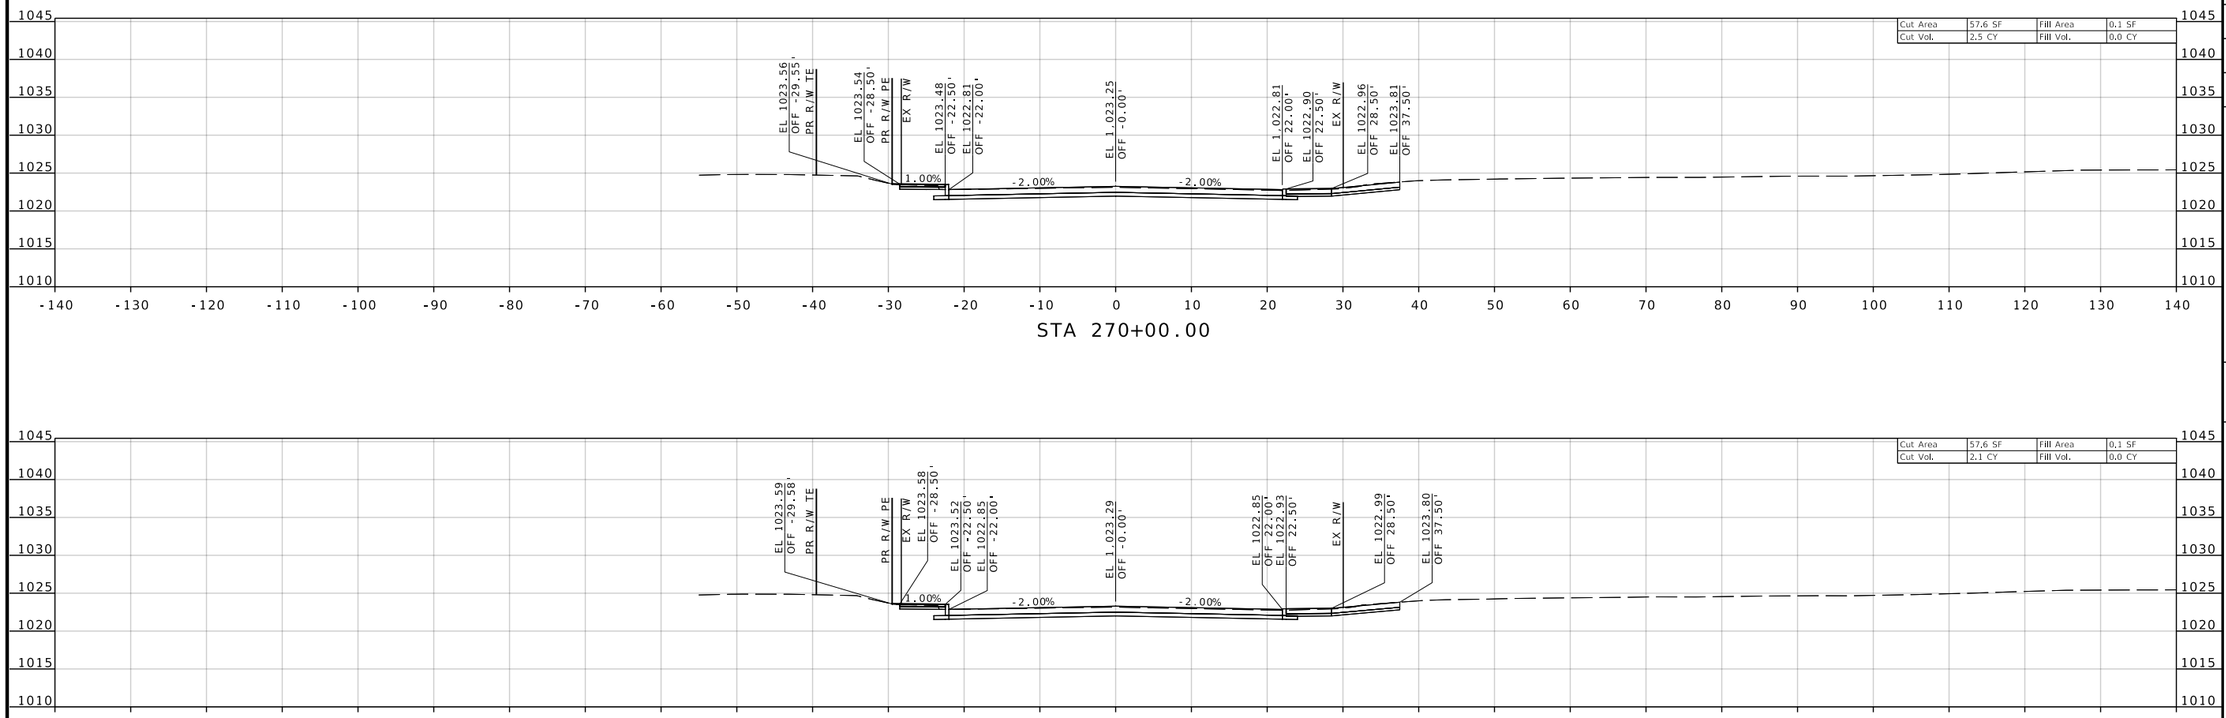

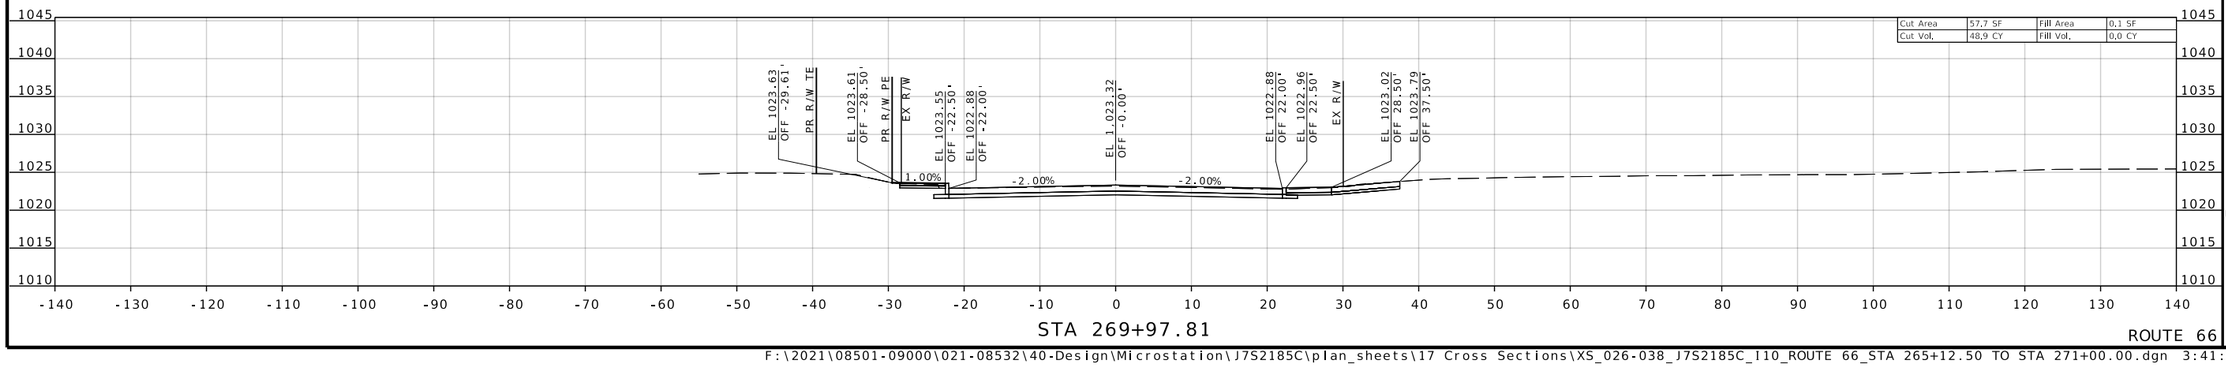

ROUTE 66

REID BRENNEN CATT
NUMBER PE-2010019516

REID BRENNEN CATT-ENGINEER
MO# PE-2010019516

DATE PREPARED
8/8/2025

ROUTE	STATE
66	MO
DISTRICT	SHEET NO.
SW	36

COUNTY
JASPER

JOB NO.
J7S2185C

CONTRACT ID.

PROJECT NO.

BRIDGE NO.

DESCRIPTION

DATE

IF A SEAL IS PRESENT ON THIS SHEET IT HAS BEEN ELECTRONICALLY SEALED AND DATED.

MISSOURI HIGHWAYS AND TRANSPORTATION COMMISSION

105 WEST CAPITOL
JEFFERSON CITY, MO 65102
1-888-ASK-MODOT (1-888-275-6636)

olsson
550 ST. LOUIS STREET
SPRINGFIELD, MO 65806
CERTIFICATE OF
AUTHORITY NO. 001592

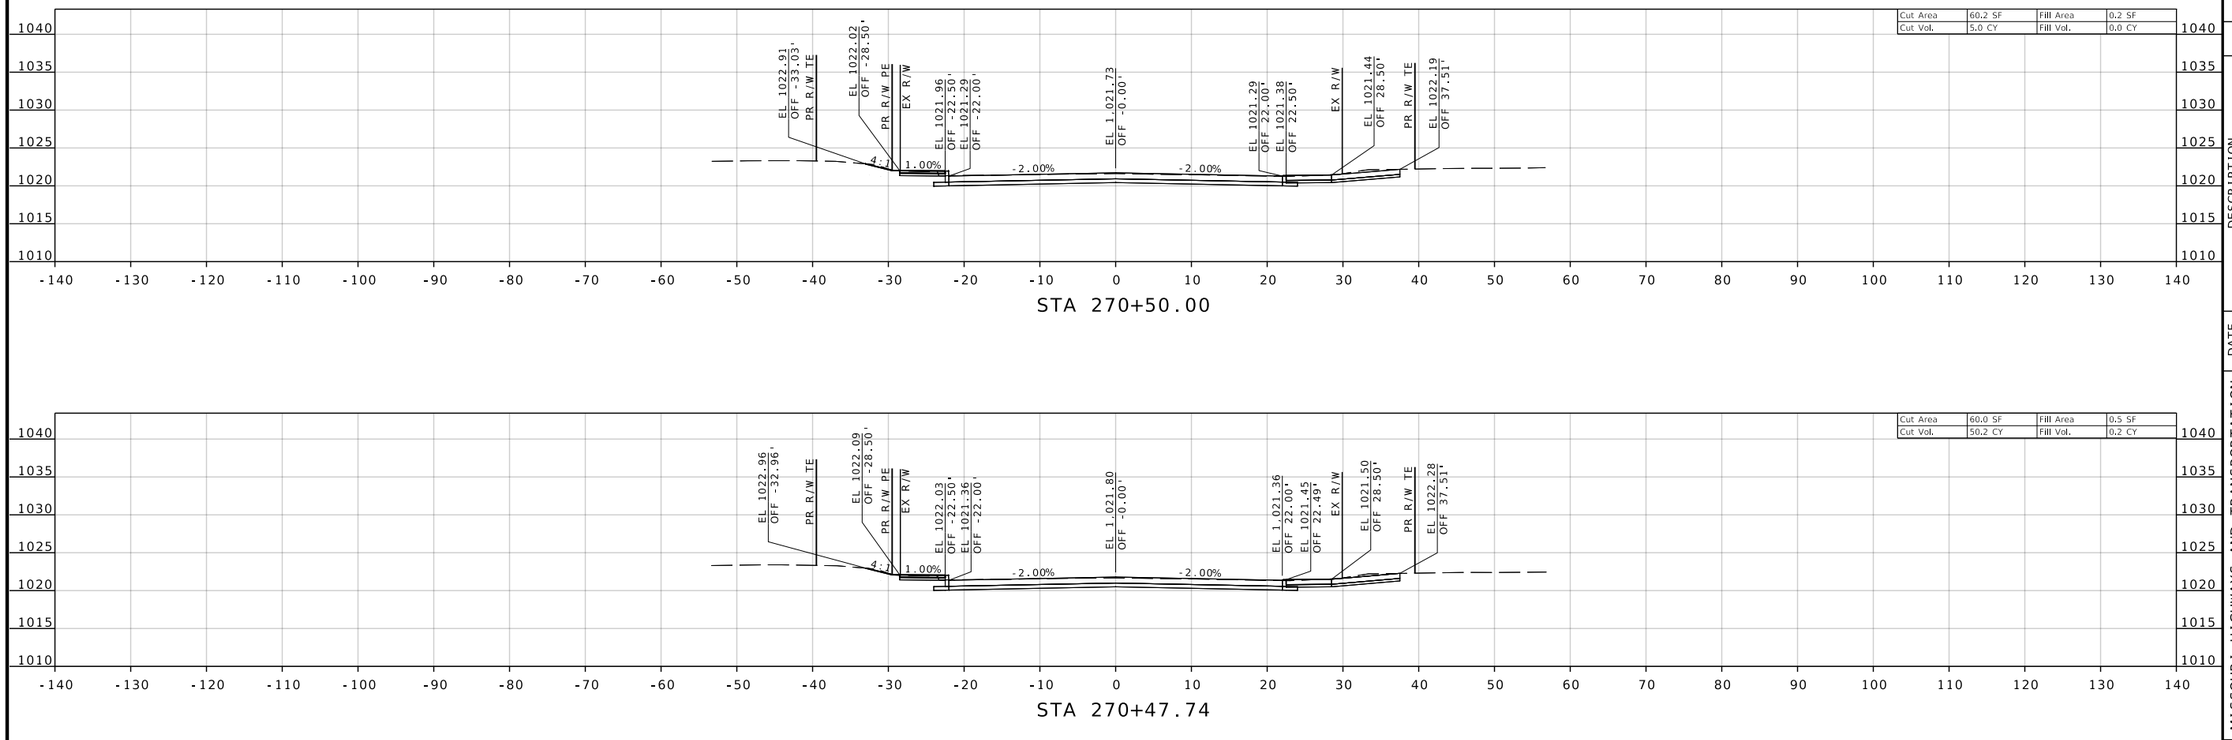

REID BRENNEN CATT NUMBER PE-2010019516

REID BRENNEN CATT-ENGINEER
MO# PE-2010019516

DATE PREPARED
8/8/2025

ROUTE	STATE
66	MO
DISTRICT	SHEET NO.
SW	37

COUNTY
JASPER

JOB NO.
J7S2185C

CONTRACT ID.

PROJECT NO.

BRIDGE NO.

DATE	DESCRIPTION

IF A SEAL IS PRESENT ON THIS SHEET IT HAS BEEN ELECTRONICALLY SEALED AND DATED.

MISSOURI HIGHWAYS AND TRANSPORTATION COMMISSION

105 WEST CAPITOL
JEFFERSON CITY, MO 65102
1-888-ASK-MODOT (1-888-275-6636)

olsson
550 ST. LOUIS STREET
SPRINGFIELD, MO 65806
CERTIFICATE OF
AUTHORITY NO. 001592

F:\2021\08501-09000\021-08532\40-Design\Microstation\J7S2185C\plan_sheets\17 Cross Sections\XS_026-038_J7S2185C_I10_ROUTE 66_STA 265+12.50 TO STA 271+00.00.dgn 3:41:35 PM 8/8/2025

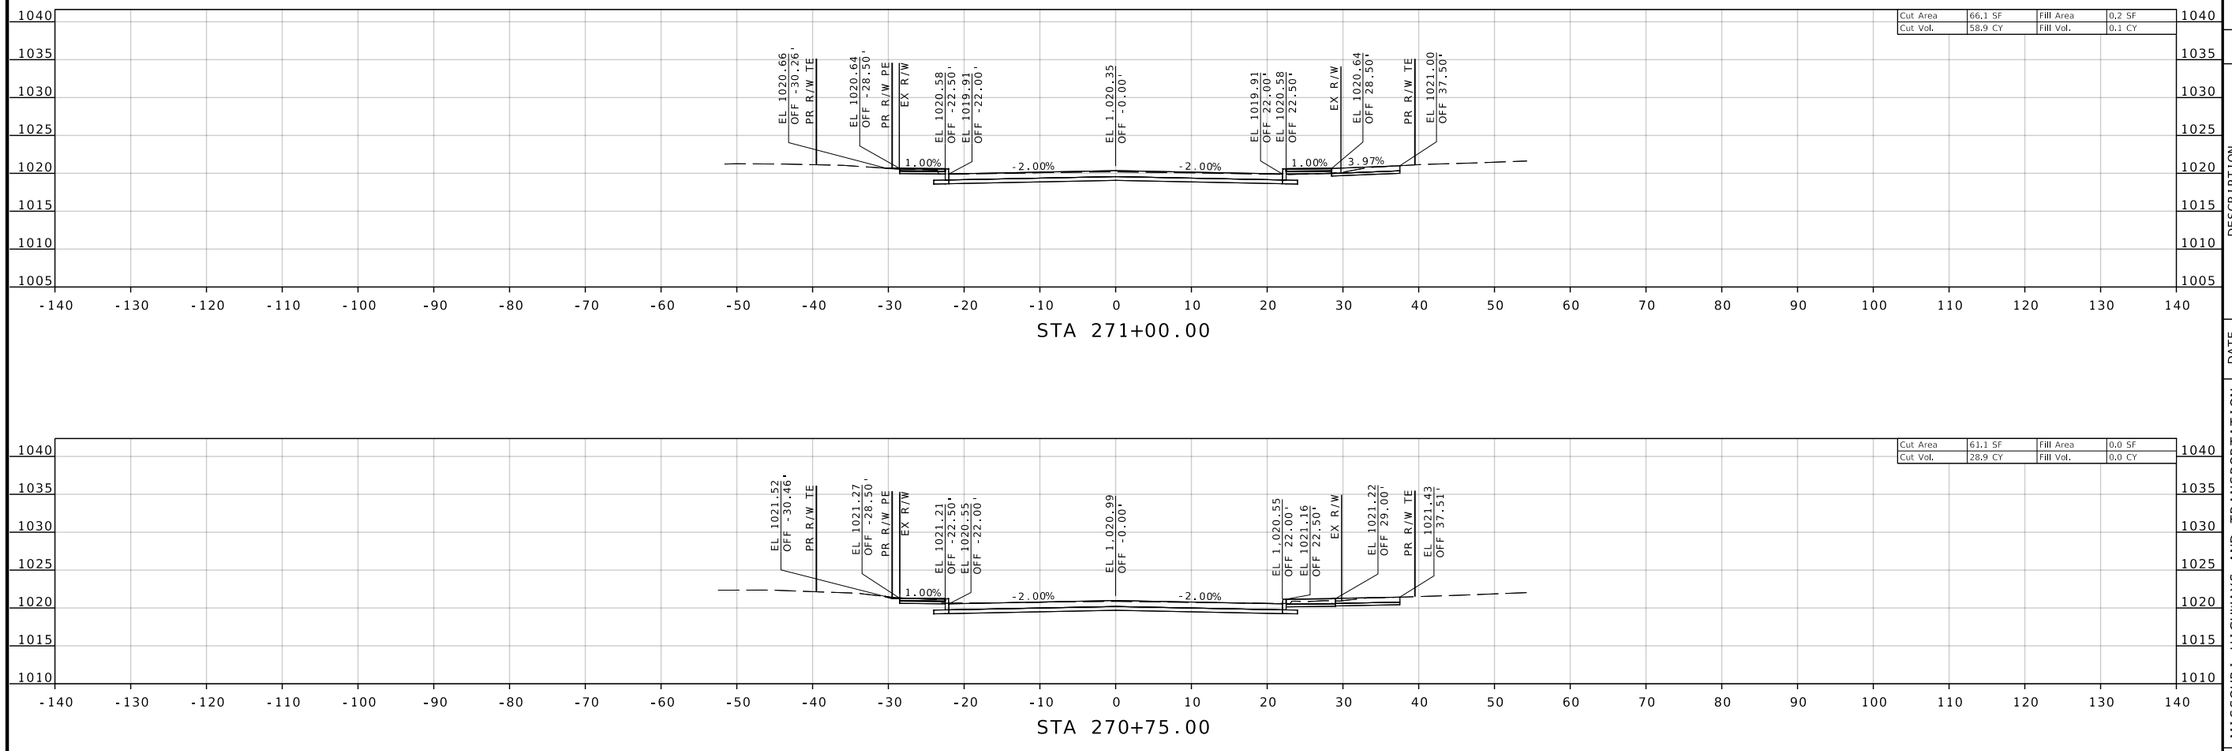

REID BRENNEN CATT NUMBER PE-2010019516

REID BRENNEN CATT-ENGINEER
MO# PE-2010019516

DATE PREPARED
8/8/2025

ROUTE	STATE
66	MO
DISTRICT	SHEET NO.
SW	38

COUNTY
JASPER

JOB NO.
J7S2185C

CONTRACT ID.

PROJECT NO.

BRIDGE NO.

DESCRIPTION	DATE

IF A SEAL IS PRESENT ON THIS SHEET IT HAS BEEN ELECTRONICALLY SEALED AND DATED.

MISSOURI HIGHWAYS AND TRANSPORTATION COMMISSION

105 WEST CAPITOL
JEFFERSON CITY, MO 65102
1-888-ASK-MODOT (1-888-275-6636)

olsson
550 ST. LOUIS STREET
SPRINGFIELD, MO 65806
CERTIFICATE OF
AUTHORITY NO. 001592

F:\2021\08501-09000\021-08532\40-Design\Microstation\J7S2185C\plan_sheets\17 Cross Sections\XS_026-038_J7S2185C_I10_ROUTE 66_STA 265+12.50 TO STA 271+00.00.dgn 3:41:42 PM 8/8/2025

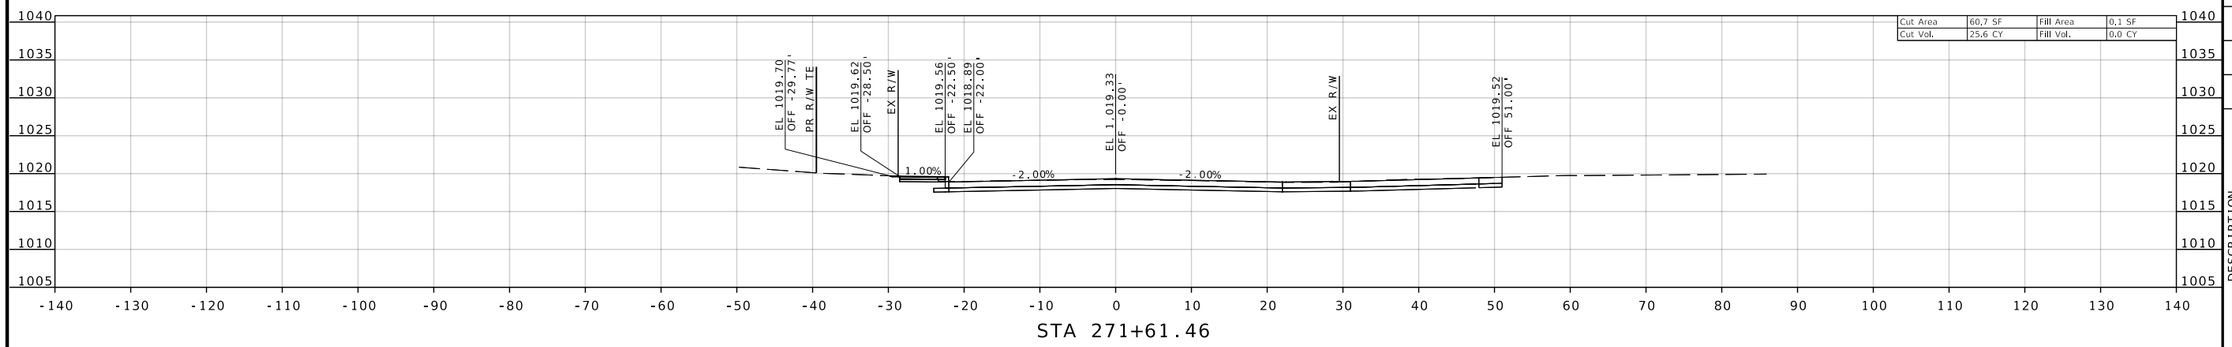

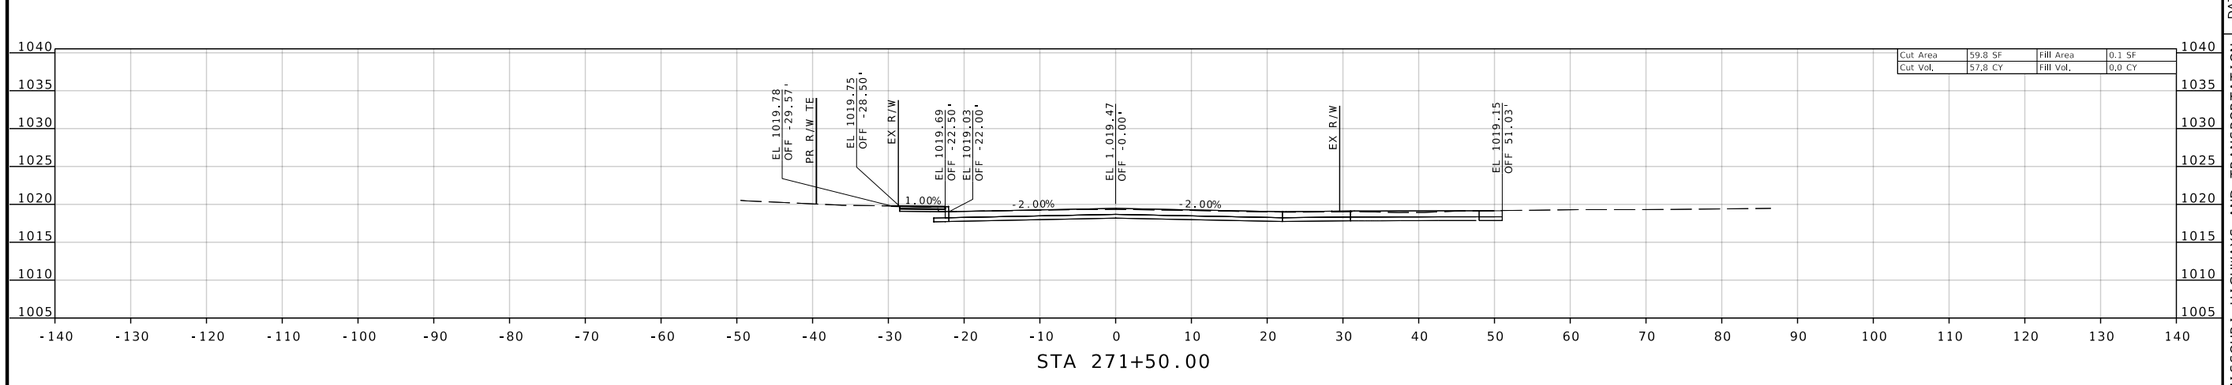

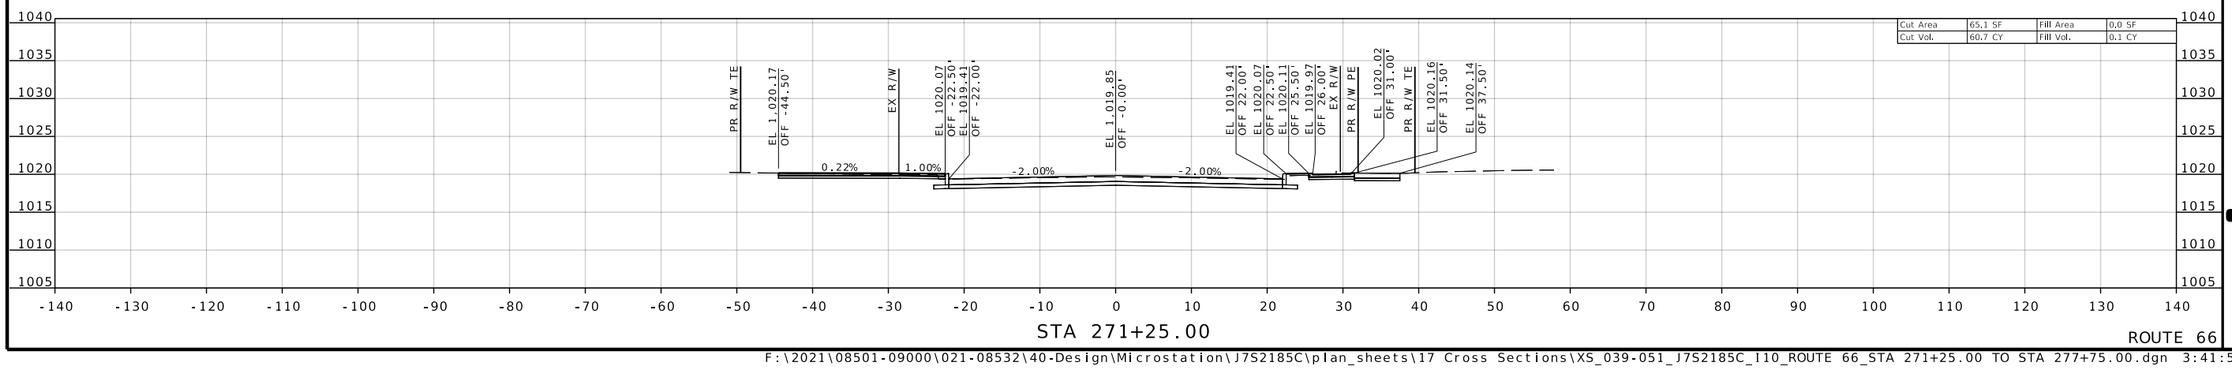

ROUTE 66

REID BRENNEN CATT
NUMBER PE-2010019516

REID BRENNEN CATT-ENGINEER
MO# PE-2010019516

DATE PREPARED
8/8/2025

ROUTE	STATE
66	MO
DISTRICT	SHEET NO.
SW	39

COUNTY
JASPER

JOB NO.
J7S2185C

CONTRACT ID.

PROJECT NO.

BRIDGE NO.

DESCRIPTION

DATE

IF A SEAL IS PRESENT ON THIS SHEET IT HAS BEEN ELECTRONICALLY SEALED AND DATED.

MISSOURI HIGHWAYS AND TRANSPORTATION COMMISSION

105 WEST CAPITOL
JEFFERSON CITY, MO 65102
1-888-ASK-MODOT (1-888-275-6636)

olsson
550 ST. LOUIS STREET
SPRINGFIELD, MO 65806
CERTIFICATE OF
AUTHORITY NO. 001592

F:\2021\08501-09000\021-08532\40-Design\Microstation\J7S2185C\plan_sheets\17 Cross Sections\XS_039-051_J7S2185C_I10_ROUTE 66_STA 271+25.00 TO STA 277+75.00.dgn 3:41:58 PM 8/8/2025

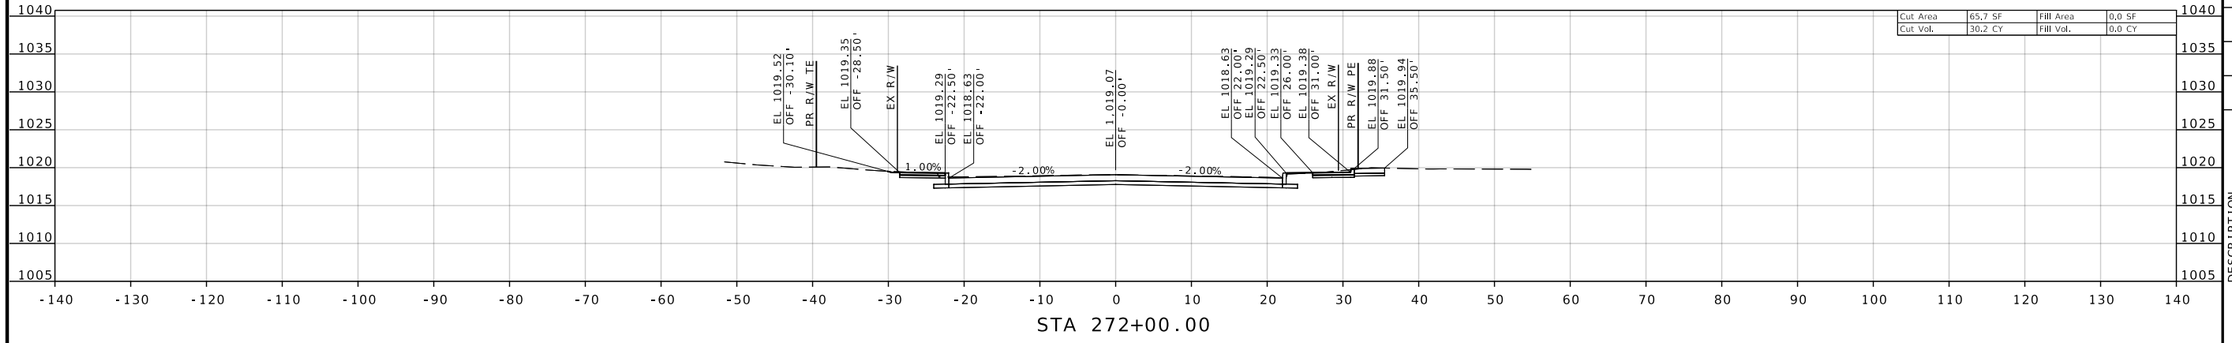

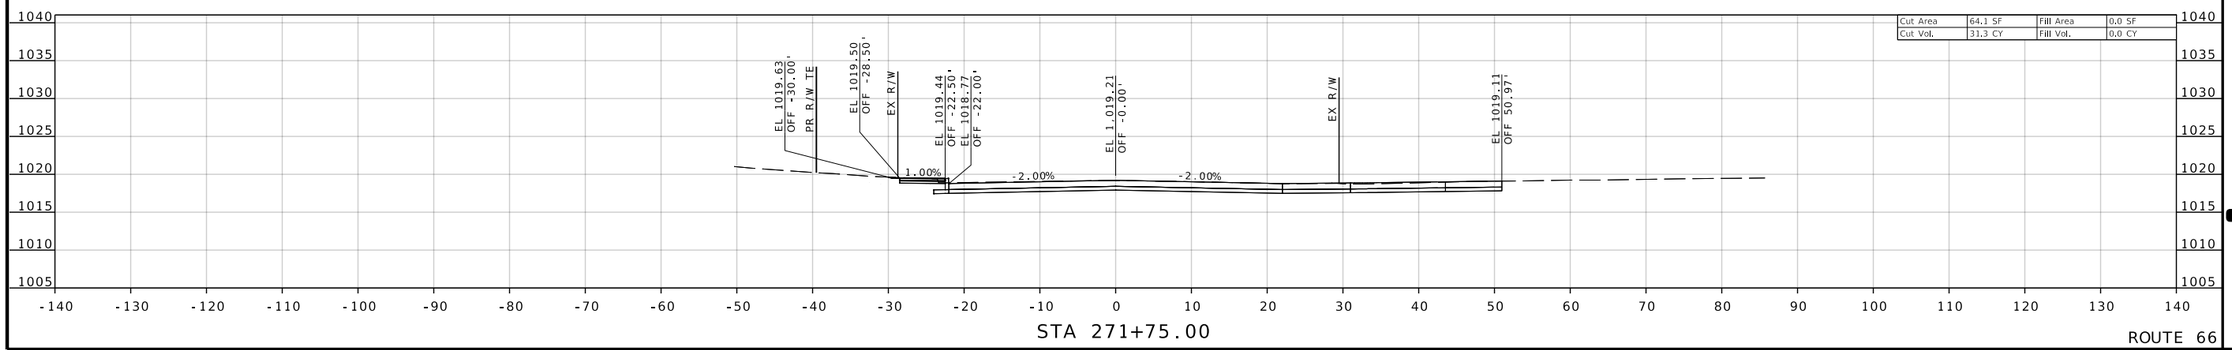

ROUTE 66

REID BRENNEN CATT
NUMBER PE-2010019516

REID BRENNEN CATT-ENGINEER
MO# PE-2010019516

DATE PREPARED
8/8/2025

ROUTE	STATE
66	MO
DISTRICT	SHEET NO.
SW	40

COUNTY
JASPER

JOB NO.
J7S2185C

CONTRACT ID.

PROJECT NO.

BRIDGE NO.

DESCRIPTION

DATE

IF A SEAL IS PRESENT ON THIS SHEET IT HAS BEEN ELECTRONICALLY SEALED AND DATED.

MISSOURI HIGHWAYS AND TRANSPORTATION COMMISSION

105 WEST CAPITOL
JEFFERSON CITY, MO 65102
1-888-ASK-MODOT (1-888-275-6636)

olsson
550 ST. LOUIS STREET
SPRINGFIELD, MO 65806
CERTIFICATE OF
AUTHORITY NO. 001592

F:\2021\08501-09000\021-08532\40-Design\Microstation\J7S2185C\plan_sheets\17 Cross Sections\XS_039-051_J7S2185C_I10_ROUTE 66_STA 271+25.00 TO STA 277+75.00.dgn 3:42:05 PM 8/8/2025

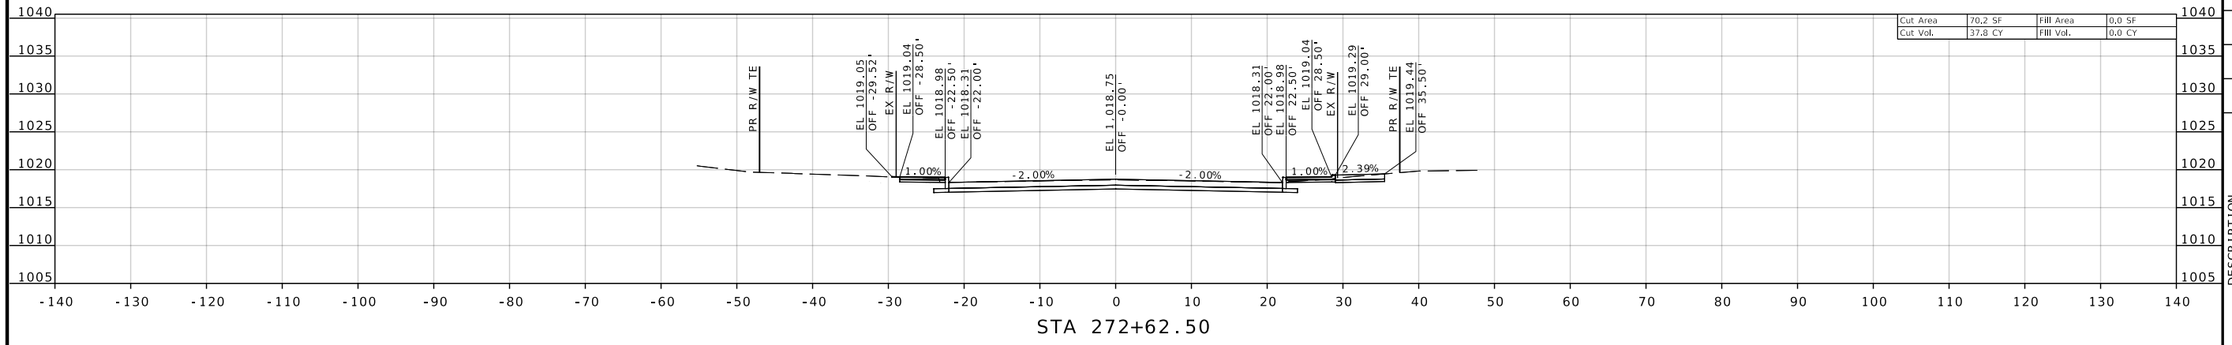

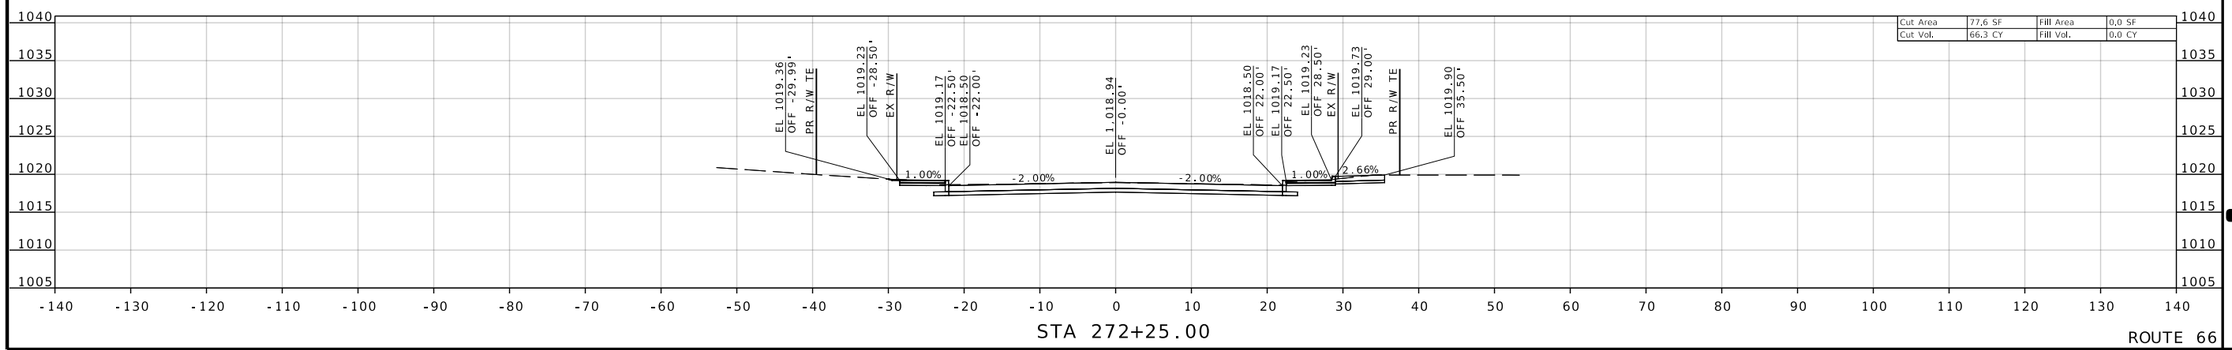

ROUTE 66

REID BRENNEN CATT
NUMBER PE-2010019516

REID BRENNEN CATT-ENGINEER
MO# PE-2010019516

DATE PREPARED
8/8/2025

ROUTE	STATE
66	MO
DISTRICT	SHEET NO.
SW	41

COUNTY
JASPER

JOB NO.
J7S2185C

CONTRACT ID.

PROJECT NO.

BRIDGE NO.

DESCRIPTION

DATE

IF A SEAL IS PRESENT ON THIS SHEET IT HAS BEEN ELECTRONICALLY SEALED AND DATED.

MISSOURI HIGHWAYS AND TRANSPORTATION COMMISSION

105 WEST CAPITOL
JEFFERSON CITY, MO 65102
1-888-ASK-MODOT (1-888-275-6636)

olsson
550 ST. LOUIS STREET
SPRINGFIELD, MO 65806
CERTIFICATE OF
AUTHORITY NO. 001592

F:\2021\08501-09000\021-08532\40-Design\Microstation\J7S2185C\plan_sheets\17 Cross Sections\XS_039-051_J7S2185C_I10_ROUTE 66_STA 271+25.00 TO STA 277+75.00.dgn 3:42:12 PM 8/8/2025

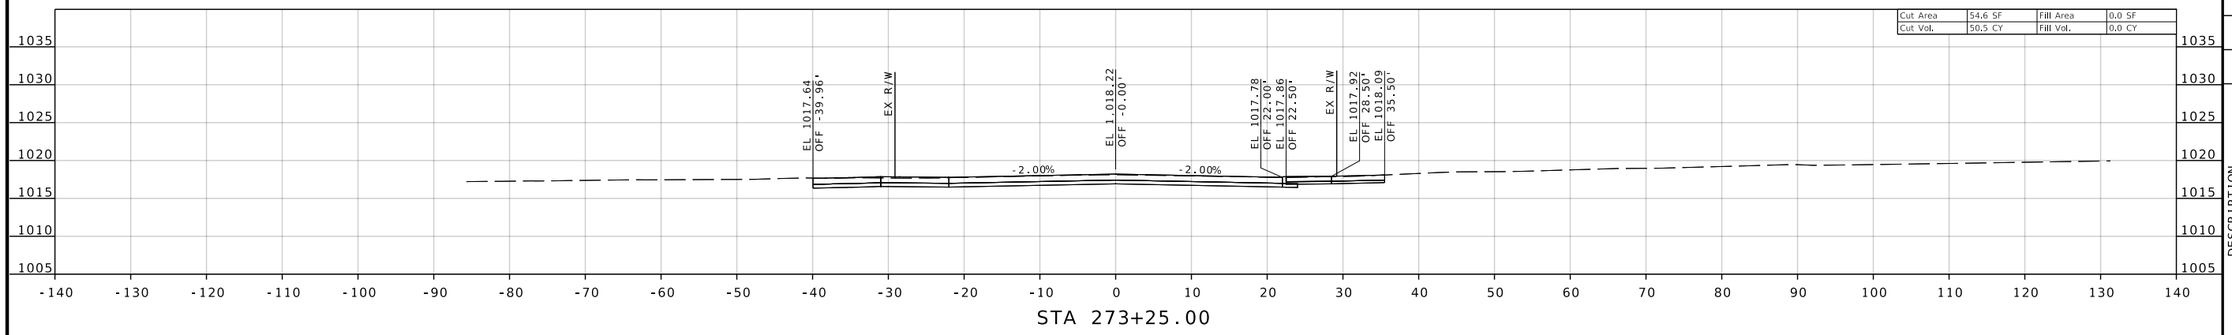

STA 273+25.00

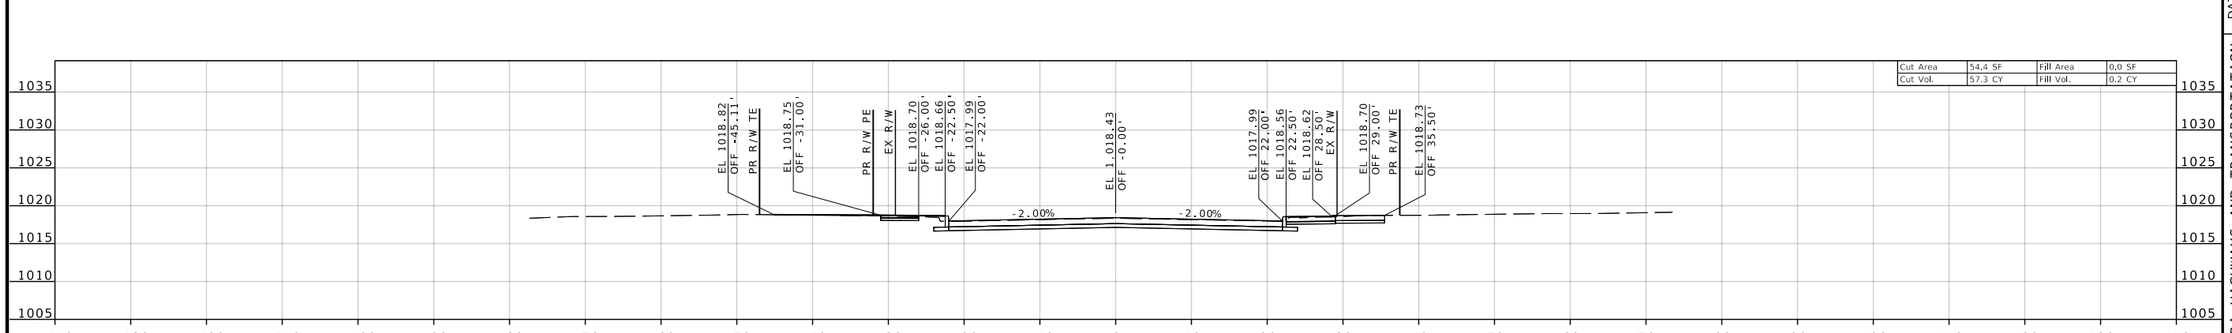

STA 273+00.00

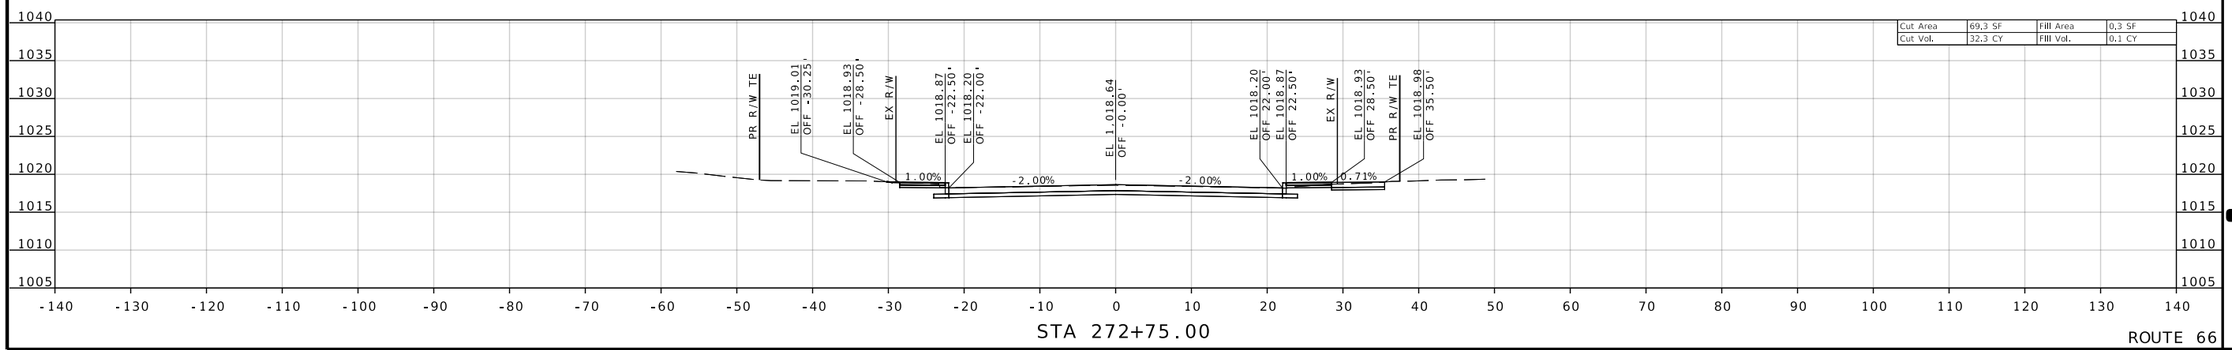

STA 272+75.00

ROUTE 66

REID BRENNEN CATT
NUMBER
PE-2010019516

REID BRENNEN CATT-ENGINEER
MO# PE-2010019516

IF A SEAL IS PRESENT ON THIS SHEET IT HAS BEEN ELECTRONICALLY SEALED AND DATED.

DATE PREPARED
8/8/2025

ROUTE	STATE
66	MO
DISTRICT	SHEET NO.
SW	42

COUNTY
JASPER

JOB NO.
J7S2185C

CONTRACT ID.

PROJECT NO.

BRIDGE NO.

DESCRIPTION	DATE

MISSOURI HIGHWAYS AND TRANSPORTATION COMMISSION

105 WEST CAPITOL
JEFFERSON CITY, MO 65102
1-888-ASK-MODOT (1-888-275-6636)

olsson
550 ST. LOUIS STREET
SPRINGFIELD, MO 65806
CERTIFICATE OF
AUTHORITY NO. 001592

F:\2021\08501-09000\021-08532\40-Design\Microstation\J7S2185C\plan_sheets\17 Cross Sections\XS_039-051_J7S2185C_I10_ROUTE 66_STA 271+25.00 TO STA 277+75.00.dgn 3:42:19 PM 8/8/2025

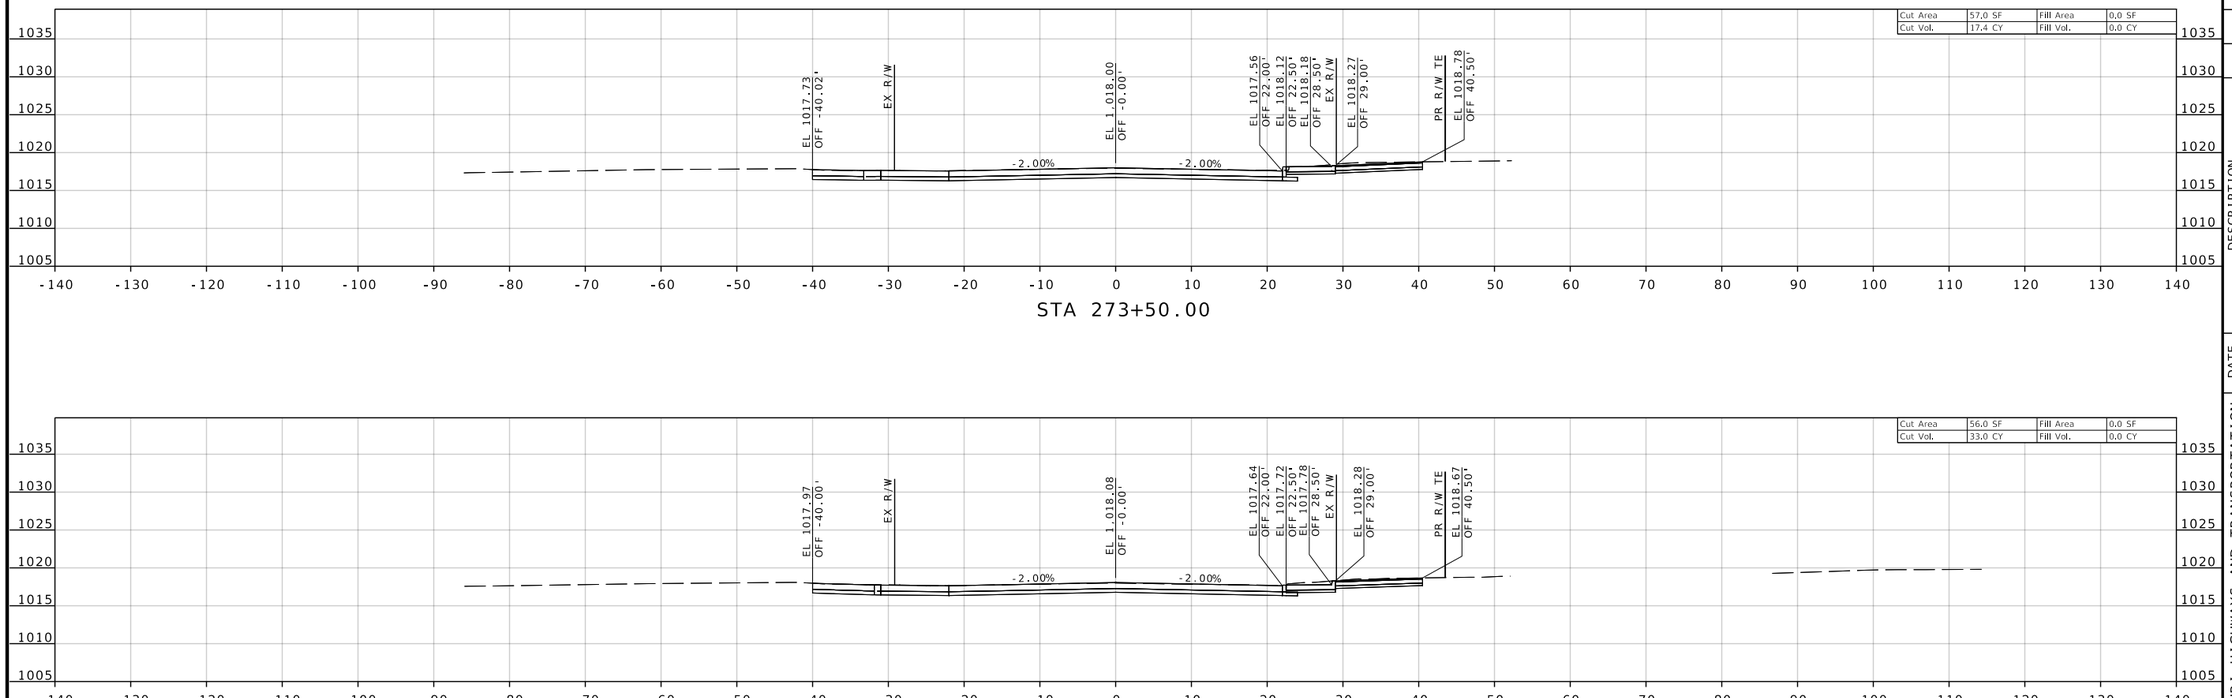

STA 273+50.00

STA 273+41.68

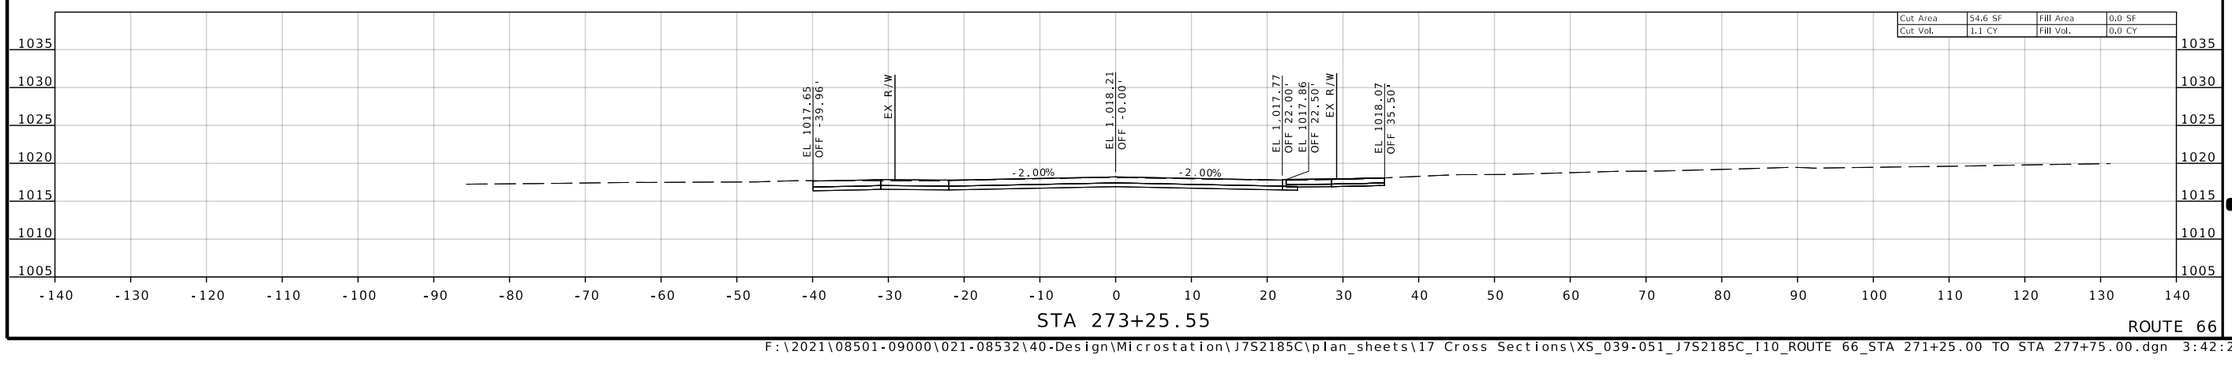

STA 273+25.55

ROUTE 66

REID BRENNEN CATT
NUMBER PE-2010019516

REID BRENNEN CATT-ENGINEER
MO# PE-2010019516

DATE PREPARED
8/8/2025

ROUTE	STATE
66	MO
DISTRICT	SHEET NO.
SW	43

COUNTY
JASPER

JOB NO.
J7S2185C

CONTRACT ID.

PROJECT NO.

BRIDGE NO.

DESCRIPTION

DATE

MISSOURI HIGHWAYS AND TRANSPORTATION COMMISSION

105 WEST CAPITOL
JEFFERSON CITY, MO 65102
1-888-ASK-MODOT (1-888-275-6636)

olsson
550 ST. LOUIS STREET
SPRINGFIELD, MO 65806
CERTIFICATE OF
AUTHORITY NO. 001592

IF A SEAL IS PRESENT ON THIS SHEET IT HAS BEEN ELECTRONICALLY SEALED AND DATED.

F:\2021\08501-09000\021-08532\40-Design\Microstation\J7S2185C\plan_sheets\17 Cross Sections\XS_039-051_J7S2185C_I10_ROUTE 66_STA 271+25.00 TO STA 277+75.00.dgn 3:42:26 PM 8/8/2025

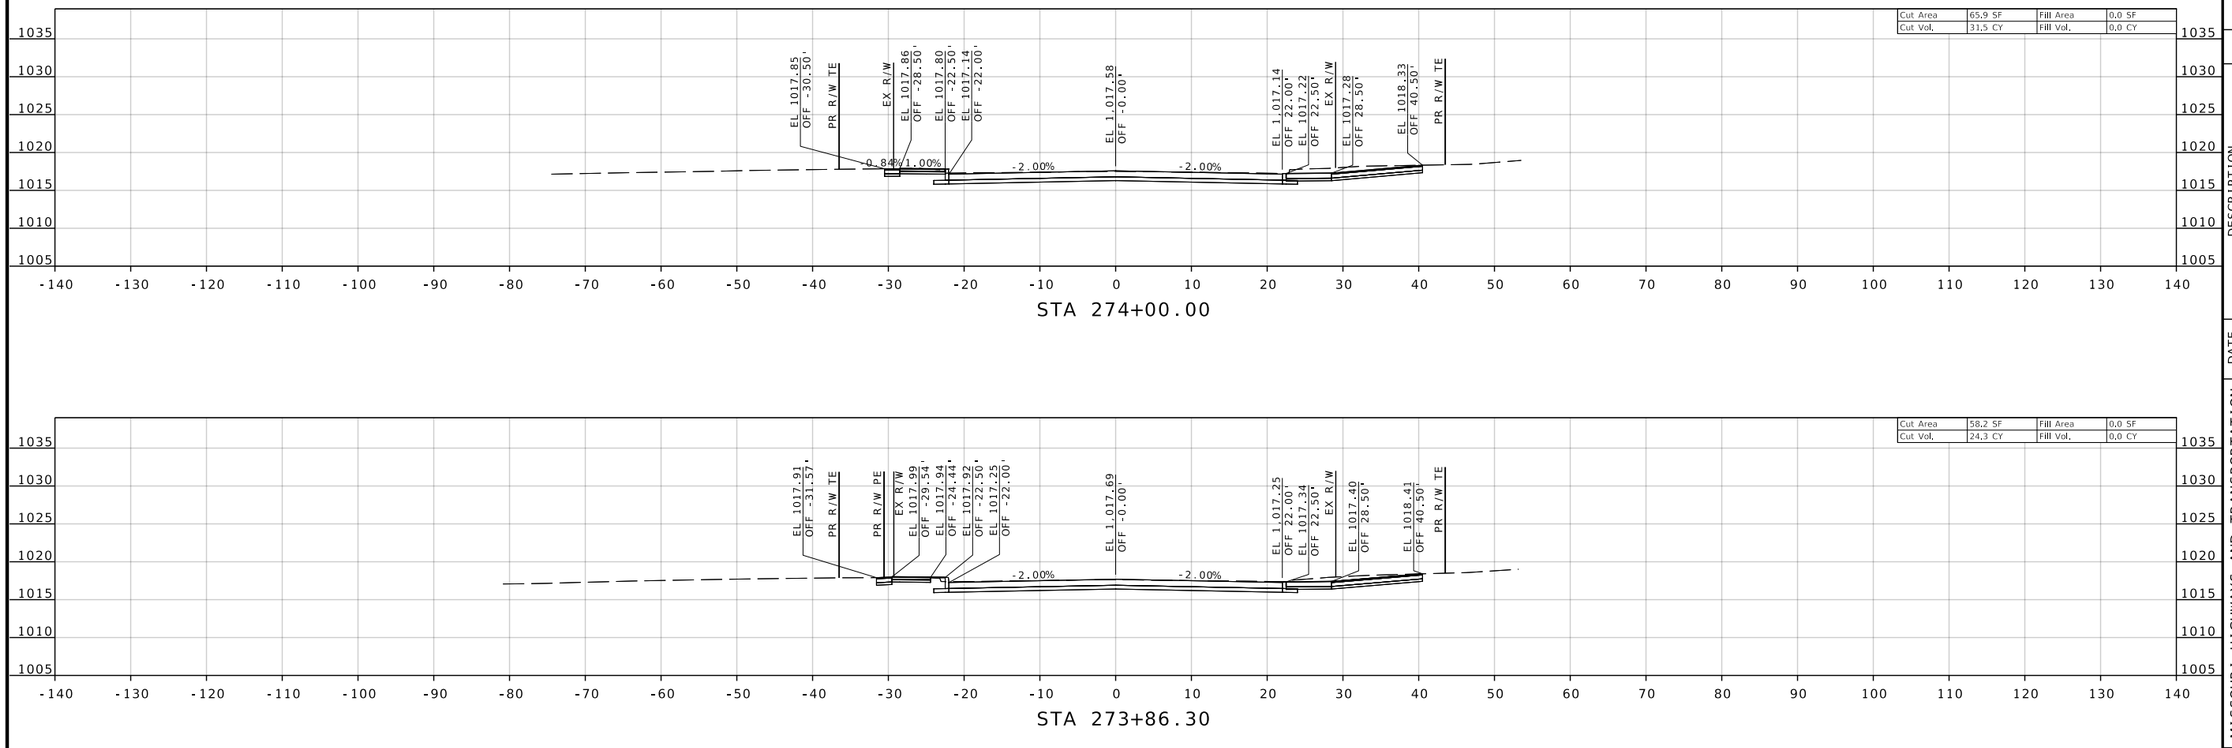

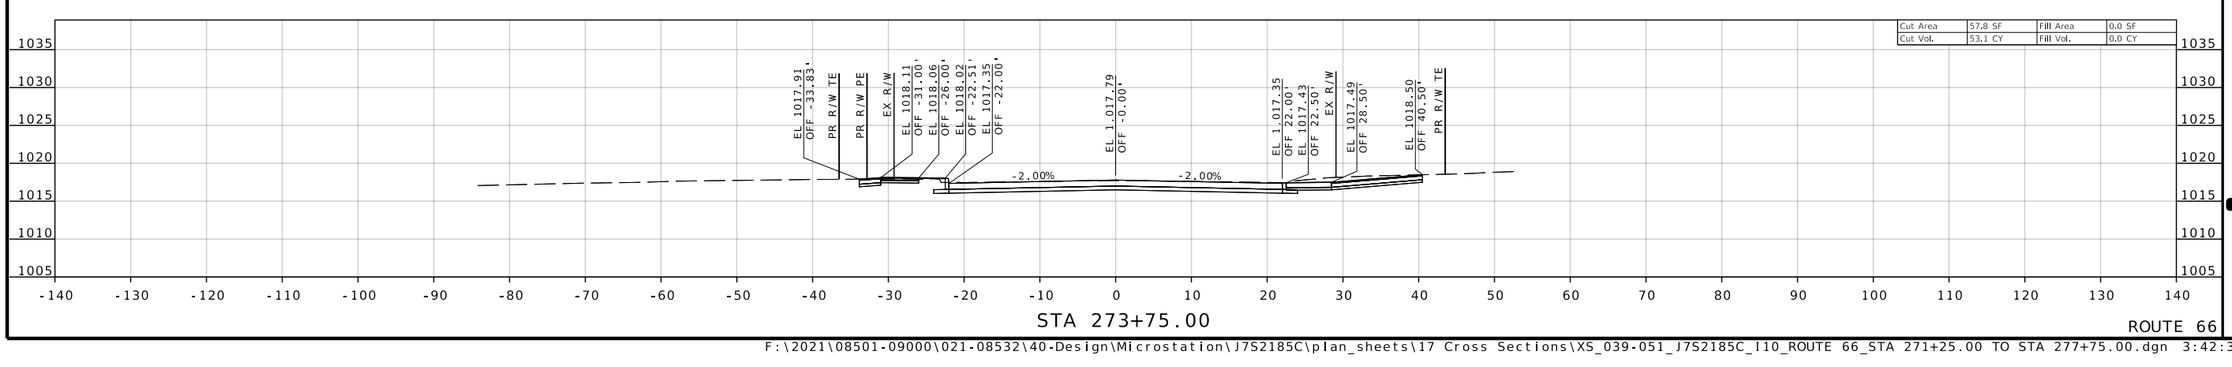

ROUTE 66

REID BRENNEN CATT
NUMBER PE-2010019516

REID BRENNEN CATT-ENGINEER
MO# PE-2010019516

DATE PREPARED
8/8/2025

ROUTE	STATE
66	MO
DISTRICT	SHEET NO.
SW	44

COUNTY
JASPER

JOB NO.
J7S2185C

CONTRACT ID.

PROJECT NO.

BRIDGE NO.

DESCRIPTION	DATE

IF A SEAL IS PRESENT ON THIS SHEET IT HAS BEEN ELECTRONICALLY SEALED AND DATED.

MISSOURI HIGHWAYS AND TRANSPORTATION COMMISSION
105 WEST CAPITOL
JEFFERSON CITY, MO 65102
1-888-ASK-MODOT (1-888-275-6636)

olsson
550 ST. LOUIS STREET
SPRINGFIELD, MO 65806
CERTIFICATE OF
AUTHORITY NO. 001592

F:\2021\08501-09000\021-08532\40-Design\Microstation\J7S2185C\plan_sheets\17 Cross Sections\XS_039-051_J7S2185C_I10_ROUTE 66_STA 271+25.00 TO STA 277+75.00.dgn 3:42:33 PM 8/8/2025

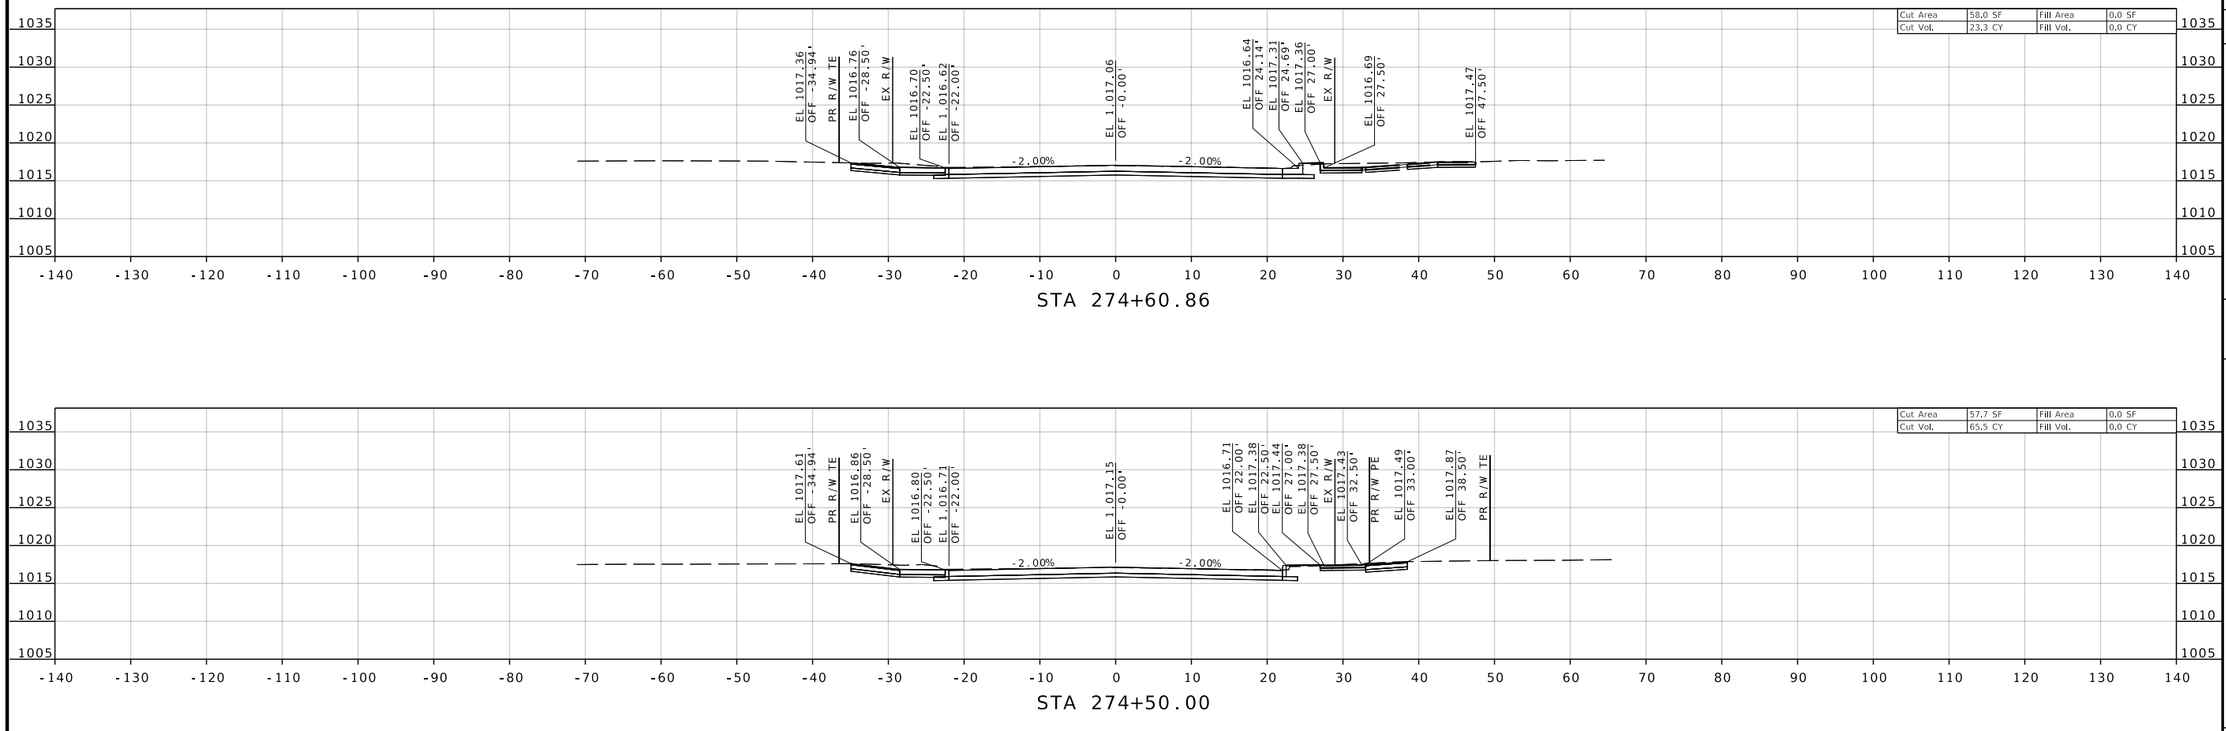

ROUTE 66

REID BRENNEN CATT
NUMBER PE-2010019516

REID BRENNEN CATT-ENGINEER
MO# PE-2010019516

DATE PREPARED
8/8/2025

ROUTE	STATE
66	MO
DISTRICT	SHEET NO.
SW	45

COUNTY
JASPER

JOB NO.
J7S2185C

CONTRACT ID.

PROJECT NO.

BRIDGE NO.

DESCRIPTION	DATE

IF A SEAL IS PRESENT ON THIS SHEET IT HAS BEEN ELECTRONICALLY SEALED AND DATED.

MISSOURI HIGHWAYS AND TRANSPORTATION COMMISSION
105 WEST CAPITOL
JEFFERSON CITY, MO 65102
1-888-ASK-MODOT (1-888-275-6636)

olsson
550 ST. LOUIS STREET
SPRINGFIELD, MO 65806
CERTIFICATE OF
AUTHORITY NO. 001592

F:\2021\08501-09000\021-08532\40-Design\Microstation\J7S2185C\plan_sheets\17 Cross Sections\XS_039-051_J7S2185C_I10_ROUTE 66_STA 271+25.00 TO STA 277+75.00.dgn 3:42:40 PM 8/8/2025

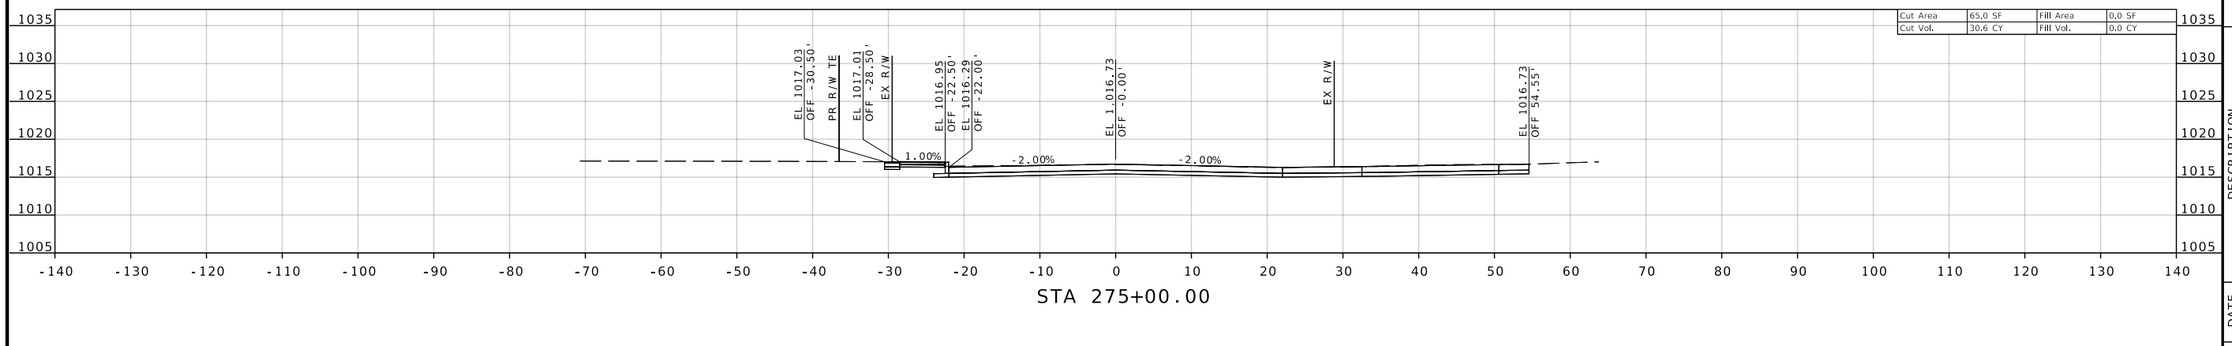

STA 275+00.00

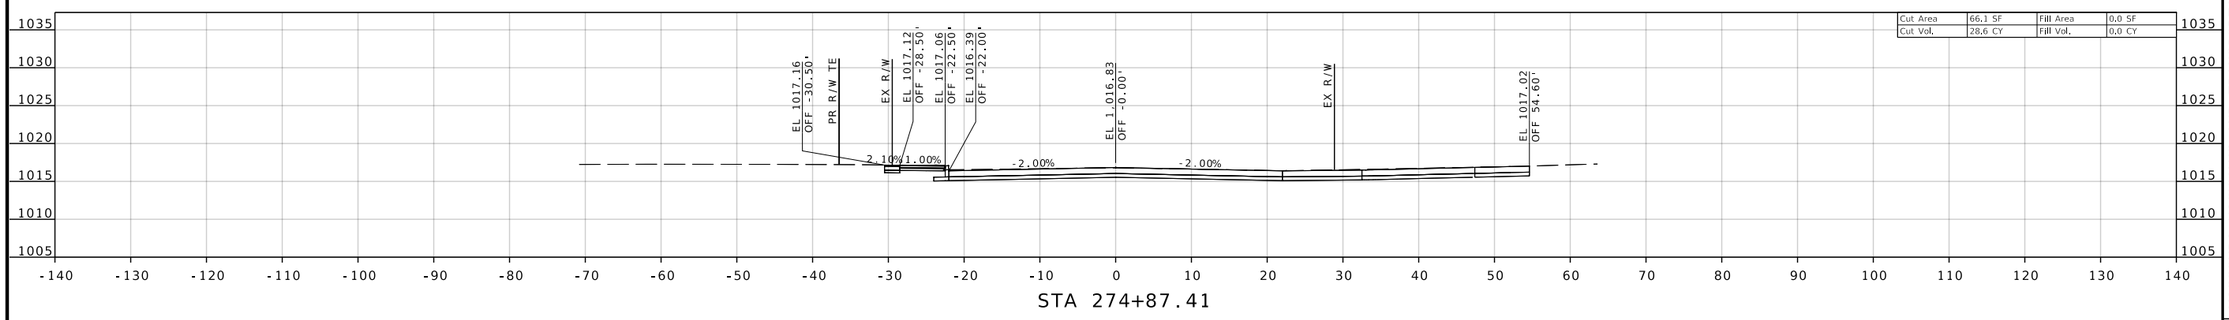

STA 274+87.41

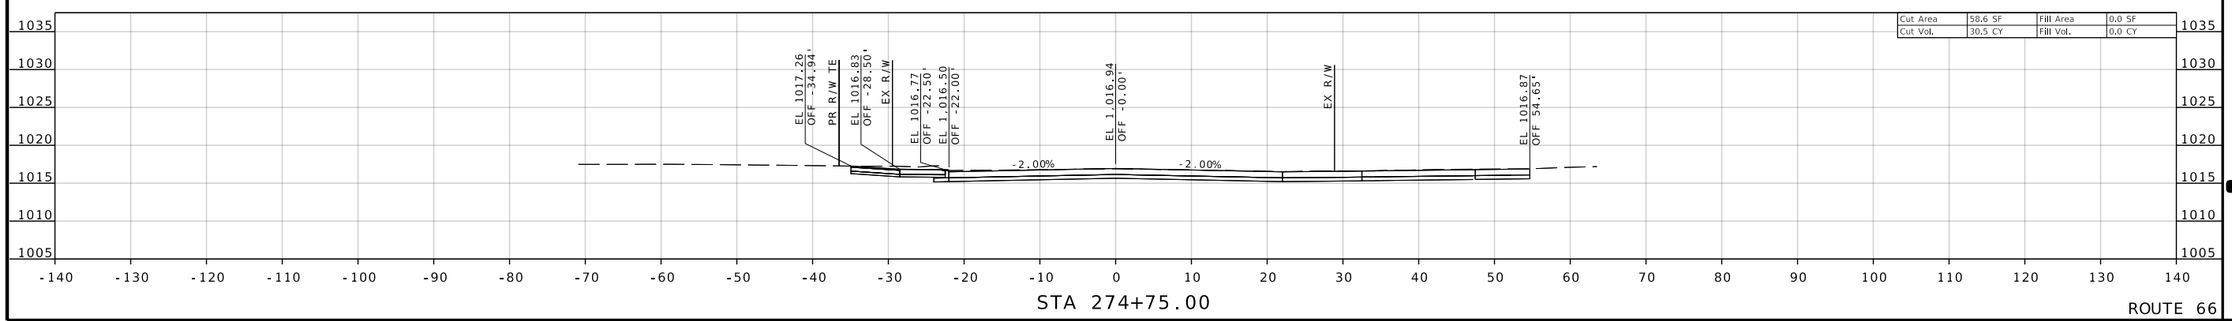

STA 274+75.00

ROUTE 66

REID BRENNEN CATT
NUMBER PE-2010019516

REID BRENNEN CATT-ENGINEER
MO# PE-2010019516

DATE PREPARED
8/8/2025

ROUTE	STATE
66	MO
DISTRICT	SHEET NO.
SW	46

COUNTY
JASPER

JOB NO.
J7S2185C

CONTRACT ID.

PROJECT NO.

BRIDGE NO.

DESCRIPTION	DATE

IF A SEAL IS PRESENT ON THIS SHEET IT HAS BEEN ELECTRONICALLY SEALED AND DATED.

MISSOURI HIGHWAYS AND TRANSPORTATION COMMISSION

105 WEST CAPITOL
JEFFERSON CITY, MO 65102
1-888-ASK-MODOT (1-888-275-6636)

olsson
550 ST. LOUIS STREET
SPRINGFIELD, MO 65806
CERTIFICATE OF
AUTHORITY NO. 001592

F:\2021\08501-09000\021-08532\40-Design\Microstation\J7S2185C\plan_sheets\17 Cross Sections\XS_039-051_J7S2185C_I10_ROUTE 66_STA 271+25.00 TO STA 277+75.00.dgn 3:42:48 PM 8/8/2025

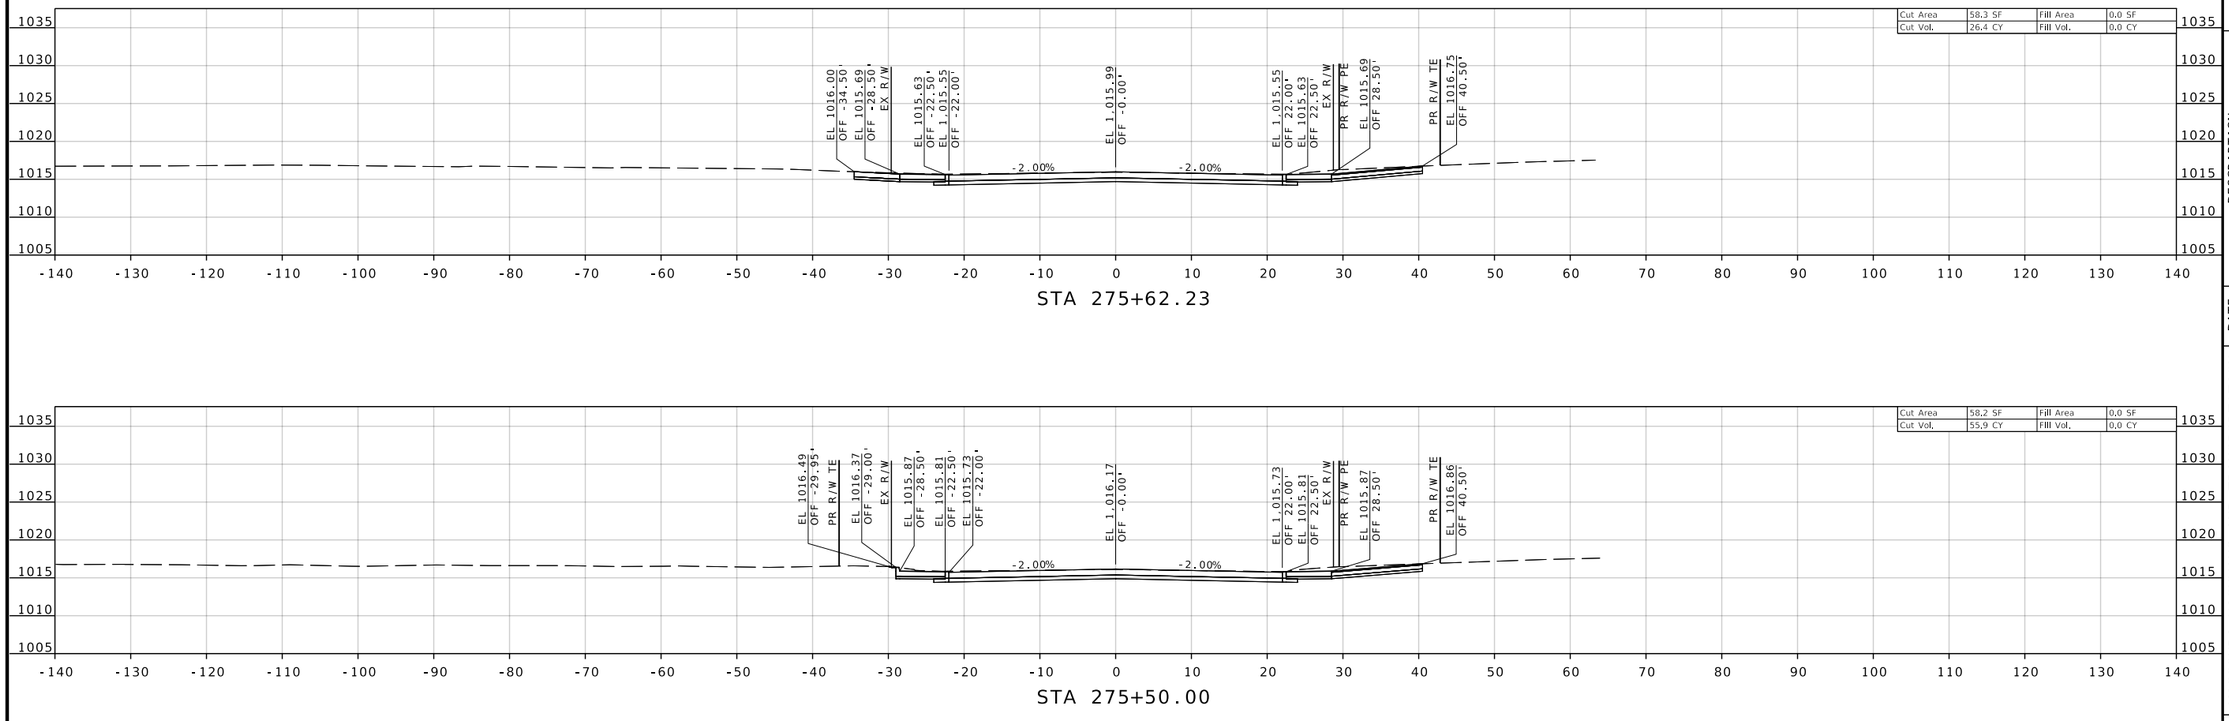

ROUTE 66

REID BRENNEN CATT
NUMBER PE-2010019516

REID BRENNEN CATT-ENGINEER
MO# PE-2010019516

DATE PREPARED
8/8/2025

ROUTE	STATE
66	MO
DISTRICT	SHEET NO.
SW	47

COUNTY
JASPER

JOB NO.
J7S2185C

CONTRACT ID.

PROJECT NO.

BRIDGE NO.

DESCRIPTION	DATE

IF A SEAL IS PRESENT ON THIS SHEET IT HAS BEEN ELECTRONICALLY SEALED AND DATED.

MISSOURI HIGHWAYS AND TRANSPORTATION COMMISSION

105 WEST CAPITOL
JEFFERSON CITY, MO 65102
1-888-ASK-MODOT (1-888-275-6636)

olsson
550 ST. LOUIS STREET
SPRINGFIELD, MO 65806
CERTIFICATE OF
AUTHORITY NO. 001592

F:\2021\08501-09000\021-08532\40-Design\Microstation\J7S2185C\plan_sheets\17 Cross Sections\XS_039-051_J7S2185C_I10_ROUTE 66_STA 271+25.00 TO STA 277+75.00.dgn 3:42:55 PM 8/8/2025

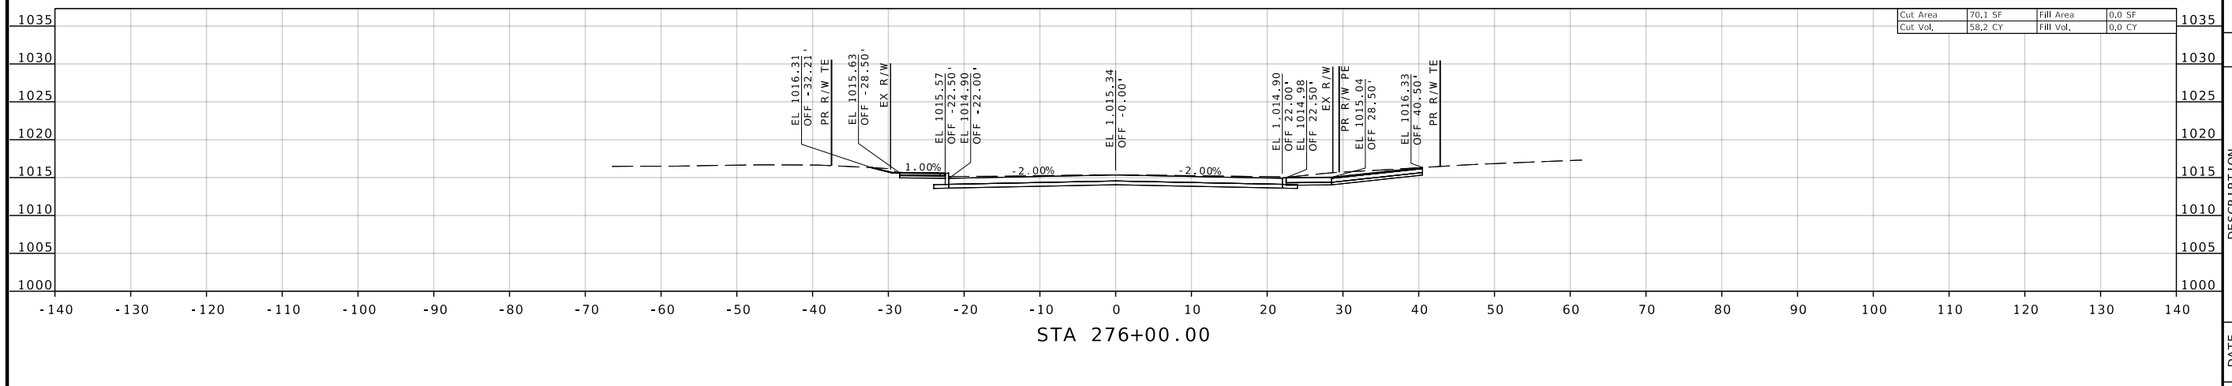

STA 276+00.00

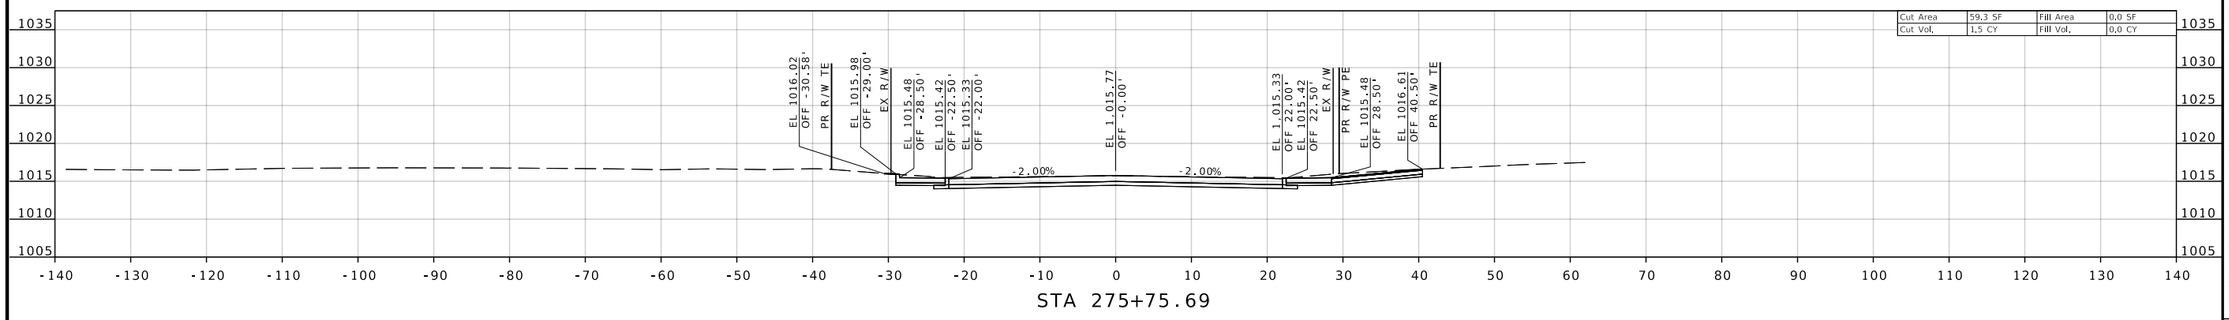

STA 275+75.69

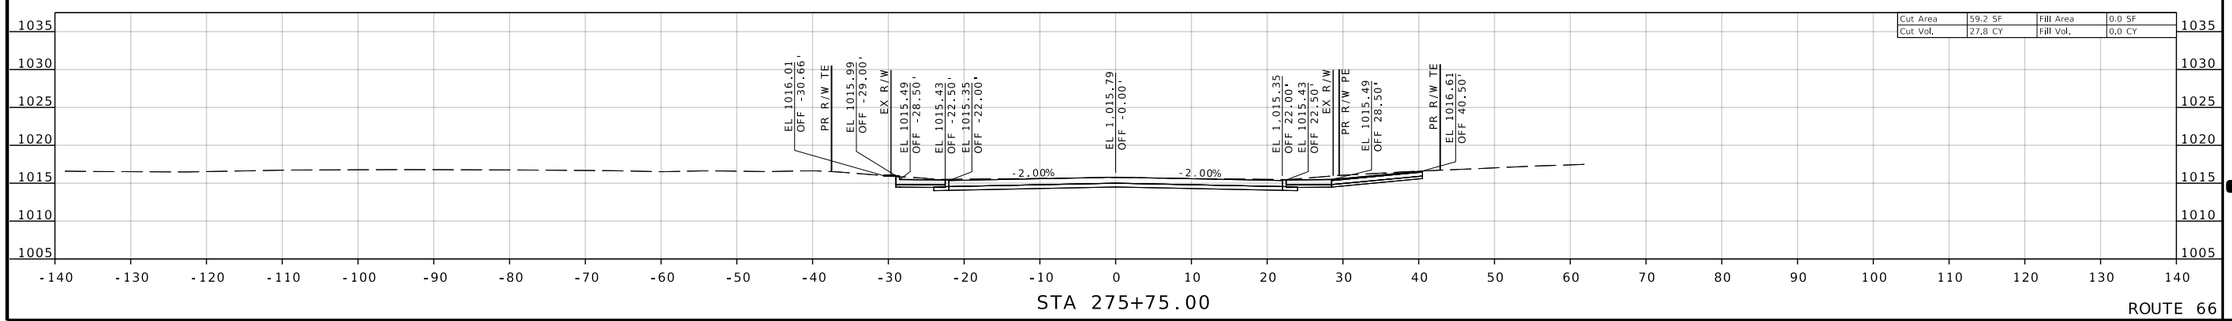

STA 275+75.00

ROUTE 66

REID BRENNEN CATT
NUMBER PE-2010019516

REID BRENNEN CATT-ENGINEER
MO# PE-2010019516

DATE PREPARED
8/8/2025

ROUTE	STATE
66	MO
DISTRICT	SHEET NO.
SW	48

COUNTY
JASPER

JOB NO.
J7S2185C

CONTRACT ID.

PROJECT NO.

BRIDGE NO.

DESCRIPTION	DATE

IF A SEAL IS PRESENT ON THIS SHEET IT HAS BEEN ELECTRONICALLY SEALED AND DATED.

MISSOURI HIGHWAYS AND TRANSPORTATION COMMISSION

105 WEST CAPITOL
JEFFERSON CITY, MO 65102
1-888-ASK-MODOT (1-888-275-6636)

olsson
550 ST. LOUIS STREET
SPRINGFIELD, MO 65806
CERTIFICATE OF
AUTHORITY NO. 001592

F:\2021\08501-09000\021-08532\40-Design\Microstation\J7S2185C\plan_sheets\17 Cross Sections\XS_039-051_J7S2185C_I10_ROUTE 66_STA 271+25.00 TO STA 277+75.00.dgn 3:43:01 PM 8/8/2025

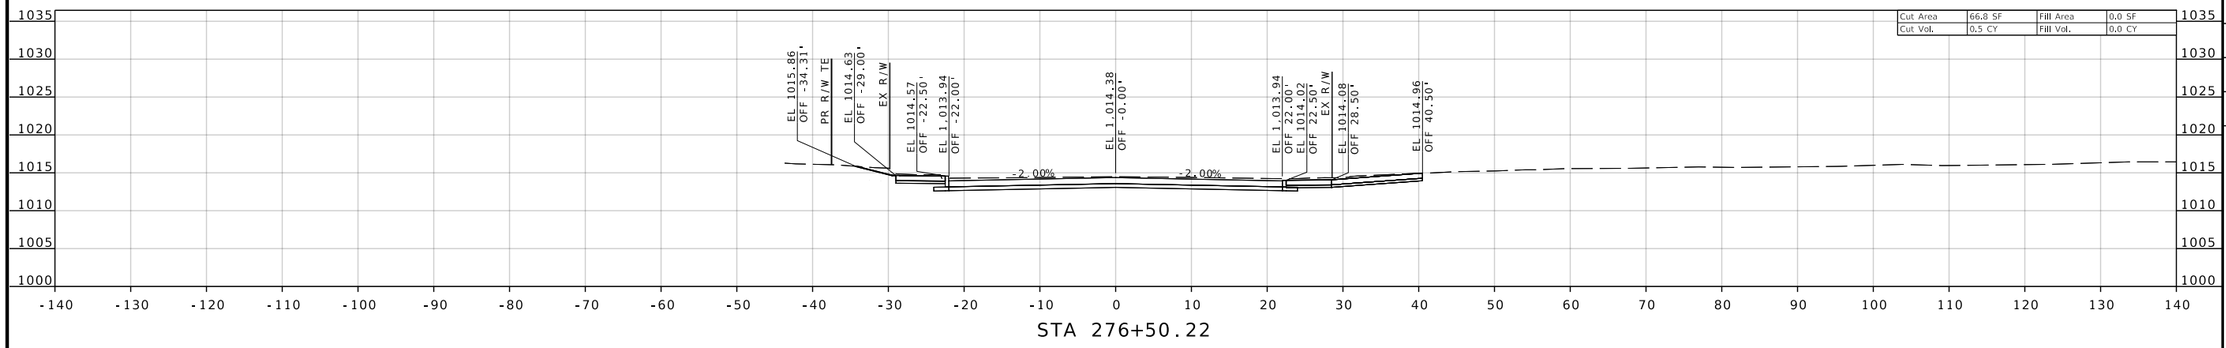

STA 276+50.22

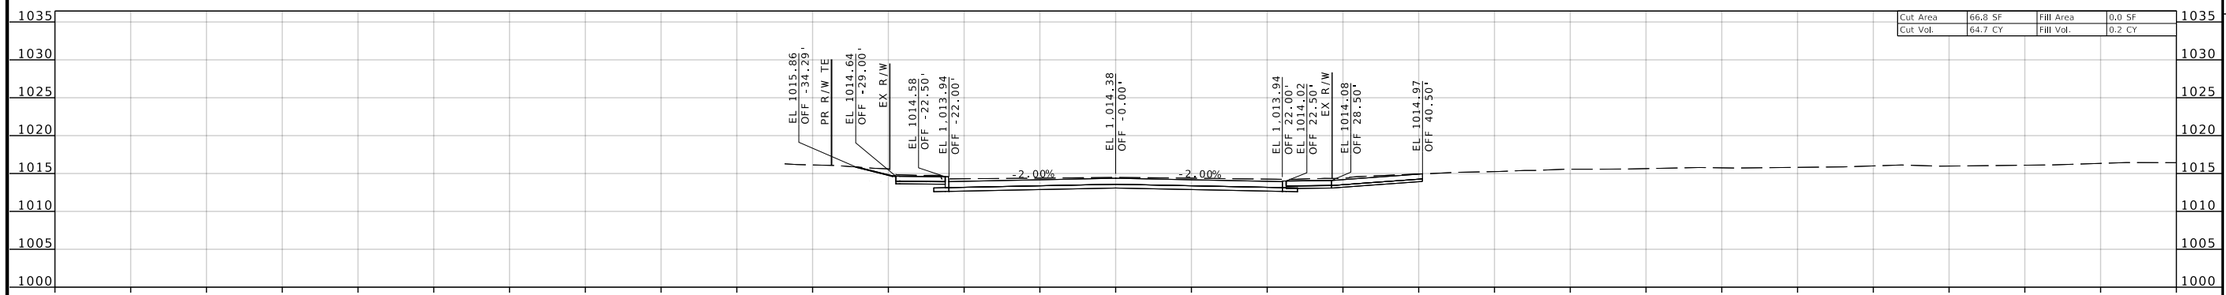

STA 276+50.00

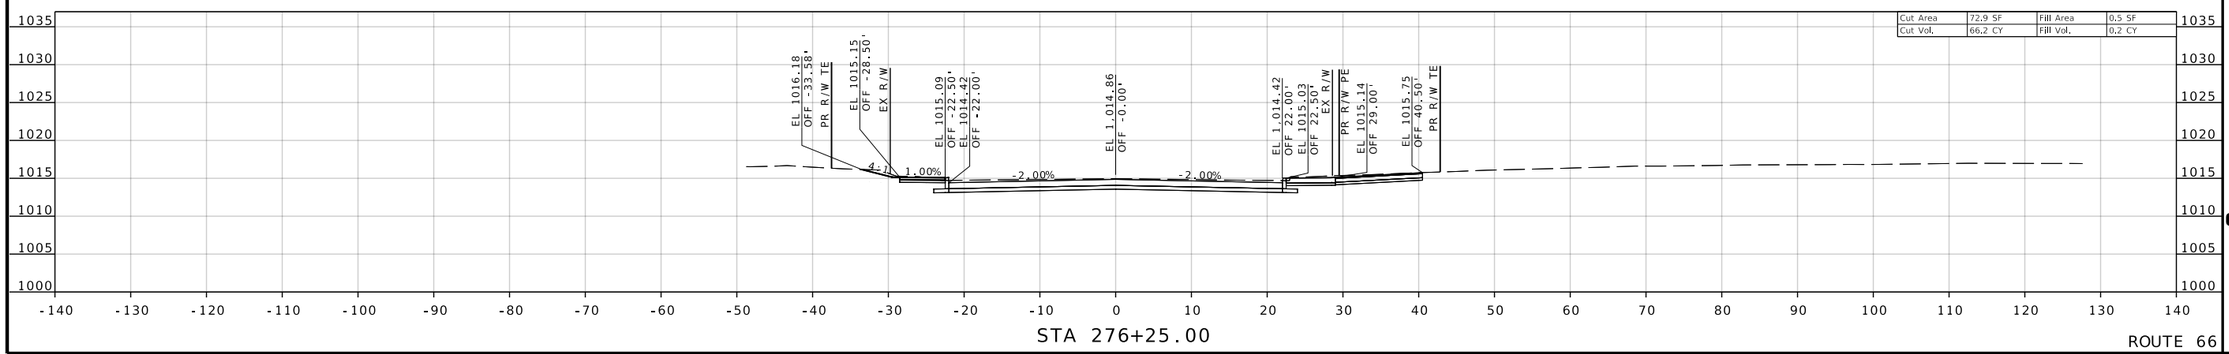

STA 276+25.00

ROUTE 66

REID BRENNEN CATT
NUMBER PE-2010019516

REID BRENNEN CATT-ENGINEER
MO# PE-2010019516

DATE PREPARED
8/8/2025

ROUTE	STATE
66	MO
DISTRICT	SHEET NO.
SW	49

COUNTY
JASPER

JOB NO.
J7S2185C

CONTRACT ID.

PROJECT NO.

BRIDGE NO.

DESCRIPTION	DATE

IF A SEAL IS PRESENT ON THIS SHEET IT HAS BEEN ELECTRONICALLY SEALED AND DATED.

MISSOURI HIGHWAYS AND TRANSPORTATION COMMISSION

105 WEST CAPITOL
JEFFERSON CITY, MO 65102
1-888-ASK-MODOT (1-888-275-6636)

olsson
550 ST. LOUIS STREET
SPRINGFIELD, MO 65806
CERTIFICATE OF
AUTHORITY NO. 001592

F:\2021\08501-09000\021-08532\40-Design\Microstation\J7S2185C\plan_sheets\17 Cross Sections\XS_039-051_J7S2185C_I10_ROUTE 66_STA 271+25.00 TO STA 277+75.00.dgn 3:43:08 PM 8/8/2025

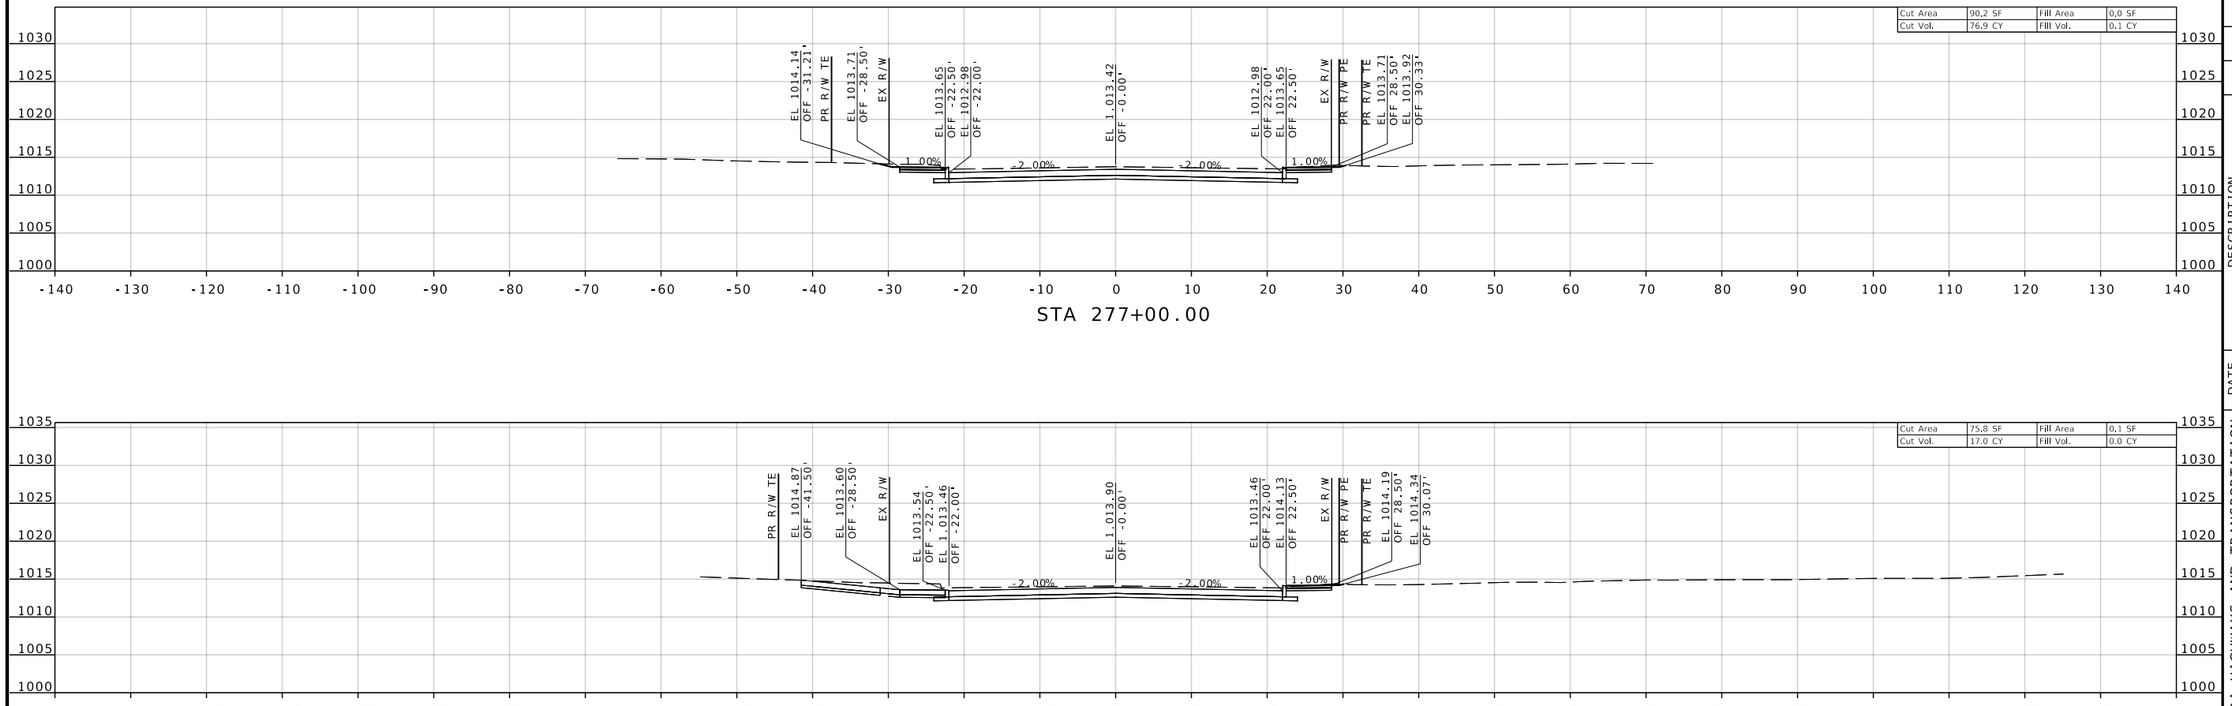

REID BRENNEN CATT
NUMBER PE-2010019516

REID BRENNEN CATT-ENGINEER
MO# PE-2010019516

DATE PREPARED
8/8/2025

ROUTE	STATE
66	MO
DISTRICT	SHEET NO.
SW	50

COUNTY
JASPER

JOB NO.
J7S2185C

CONTRACT ID.

PROJECT NO.

BRIDGE NO.

DESCRIPTION	DATE

IF A SEAL IS PRESENT ON THIS SHEET IT HAS BEEN ELECTRONICALLY SEALED AND DATED.

MISSOURI HIGHWAYS AND TRANSPORTATION COMMISSION

105 WEST CAPITOL
JEFFERSON CITY, MO 65102
1-888-ASK-MODOT (1-888-275-6636)

olsson
550 ST. LOUIS STREET
SPRINGFIELD, MO 65806
CERTIFICATE OF
AUTHORITY NO. 001592

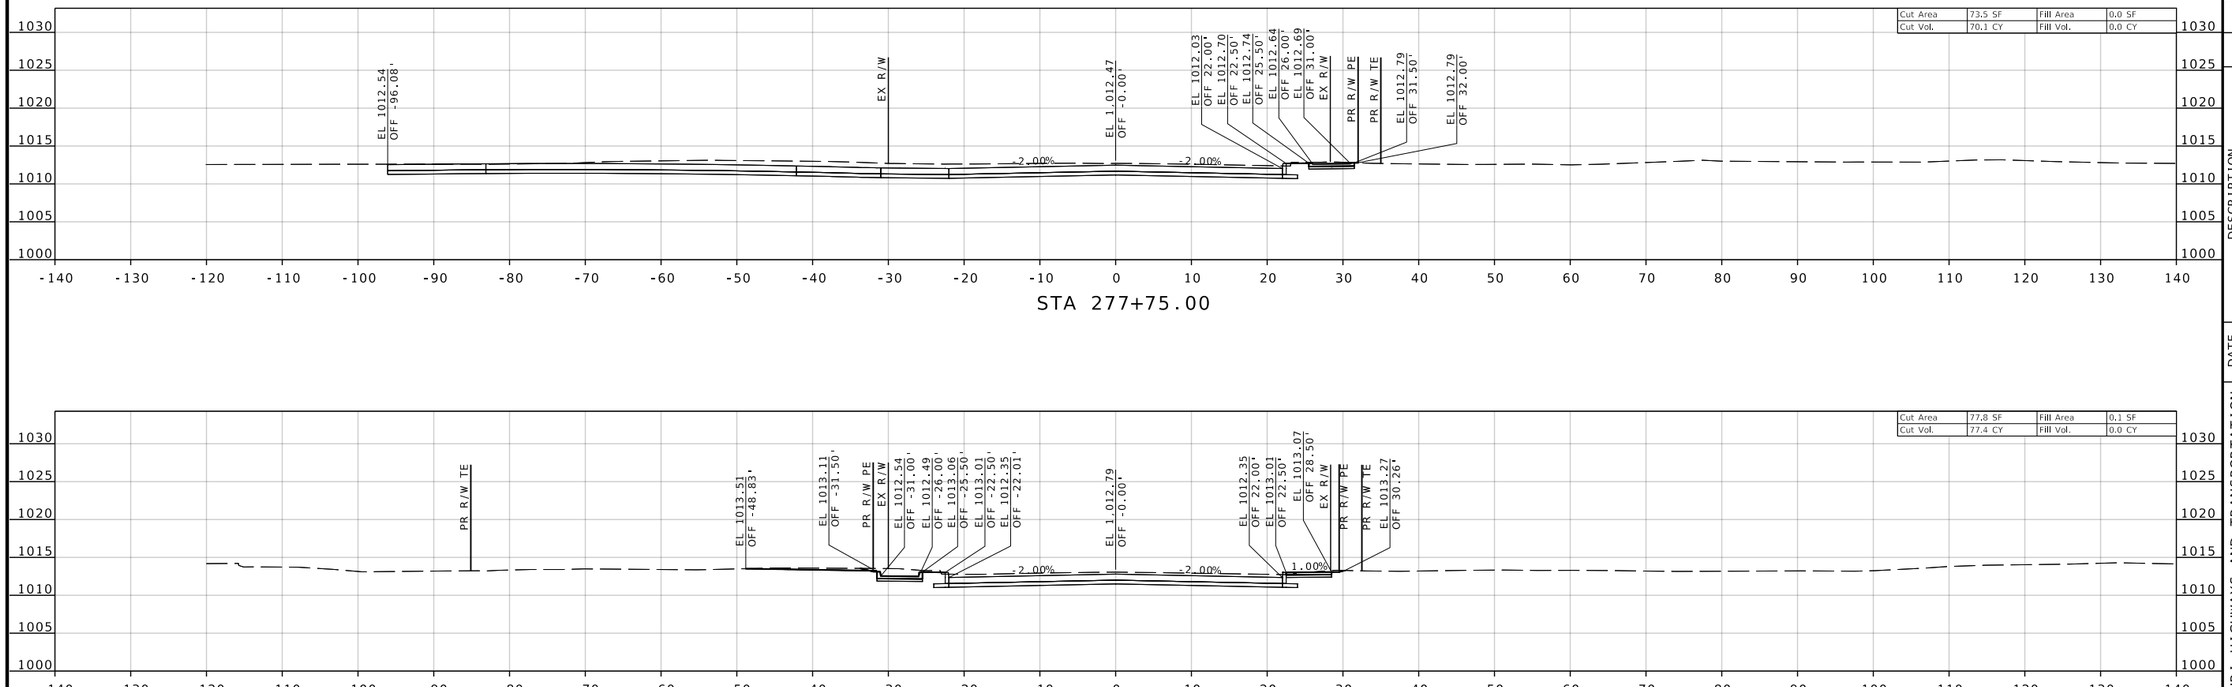

STA 277+75.00

STA 277+50.00

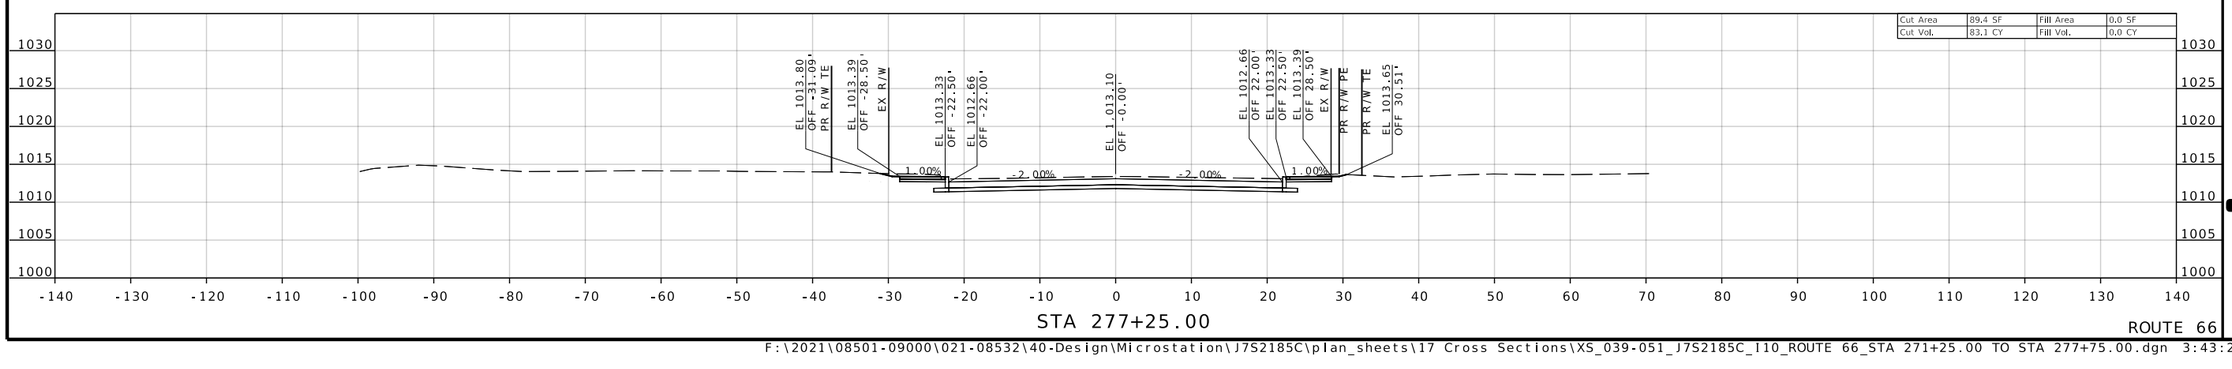

STA 277+25.00

ROUTE 66

REID BRENNEN CATT
NUMBER PE-2010019516

REID BRENNEN CATT-ENGINEER
MO# PE-2010019516

DATE PREPARED
8/8/2025

ROUTE	STATE
66	MO
DISTRICT	SHEET NO.
SW	51

COUNTY
JASPER

JOB NO.
J7S2185C

CONTRACT ID.

PROJECT NO.

BRIDGE NO.

DESCRIPTION	DATE

IF A SEAL IS PRESENT ON THIS SHEET IT HAS BEEN ELECTRONICALLY SEALED AND DATED.

MISSOURI HIGHWAYS AND TRANSPORTATION COMMISSION

105 WEST CAPITOL
JEFFERSON CITY, MO 65102
1-888-ASK-MODOT (1-888-275-6636)

olsson
550 ST. LOUIS STREET
SPRINGFIELD, MO 65806
CERTIFICATE OF
AUTHORITY NO. 001592

F:\2021\08501-09000\021-08532\40-Design\Microstation\J7S2185C\plan_sheets\17 Cross Sections\XS_039-051_J7S2185C_I10_ROUTE 66_STA 271+25.00 TO STA 277+75.00.dgn 3:43:22 PM 8/8/2025

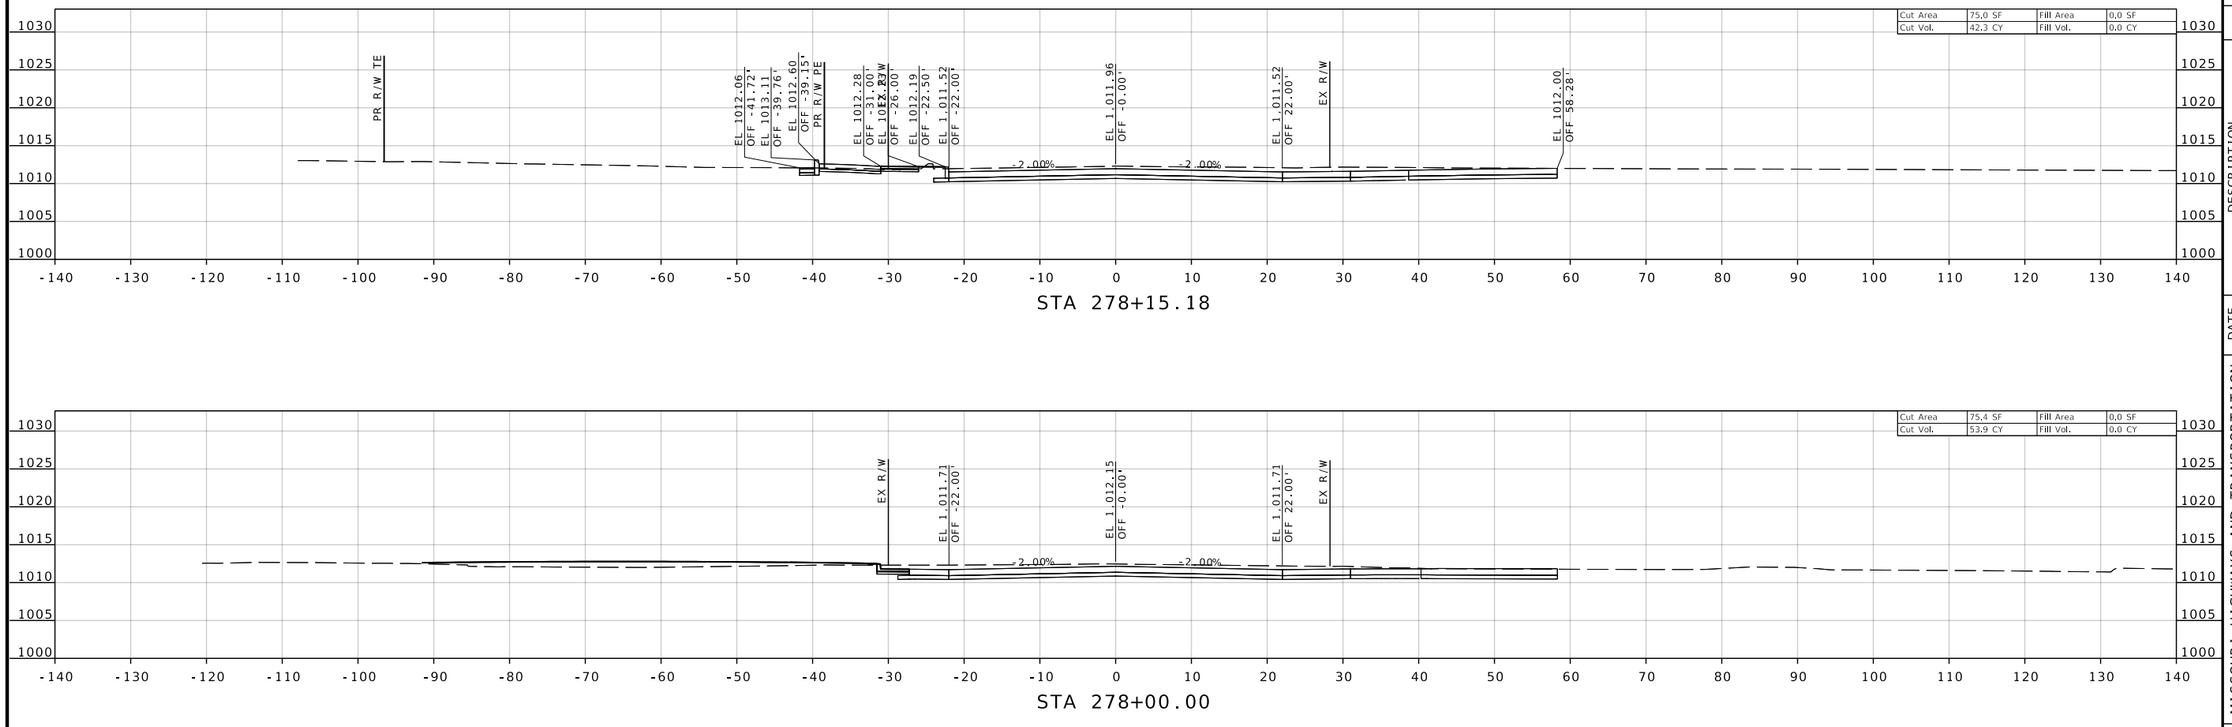

ROUTE 66

REID BRENNEN CATT
NUMBER PE-2010019516

REID BRENNEN CATT-ENGINEER
MO# PE-2010019516

DATE PREPARED
8/8/2025

ROUTE	STATE
66	MO
DISTRICT	SHEET NO.
SW	52

COUNTY
JASPER

JOB NO.
J7S2185C

CONTRACT ID.

PROJECT NO.

BRIDGE NO.

DESCRIPTION	DATE

IF A SEAL IS PRESENT ON THIS SHEET IT HAS BEEN ELECTRONICALLY SEALED AND DATED.

MISSOURI HIGHWAYS AND TRANSPORTATION COMMISSION

105 WEST CAPITOL
JEFFERSON CITY, MO 65102
1-888-ASK-MODOT (1-888-275-6636)

olsson
550 ST. LOUIS STREET
SPRINGFIELD, MO 65806
CERTIFICATE OF
AUTHORITY NO. 001592

F:\2021\08501-09000\021-08532\40-Design\Microstation\J7S2185C\plan_sheets\17 Cross Sections\XS_052-063_J7S2185C_I10_ROUTE 66_STA 277+80.58 TO STA 283+35.17.dgn 3:43:35 PM 8/8/2025

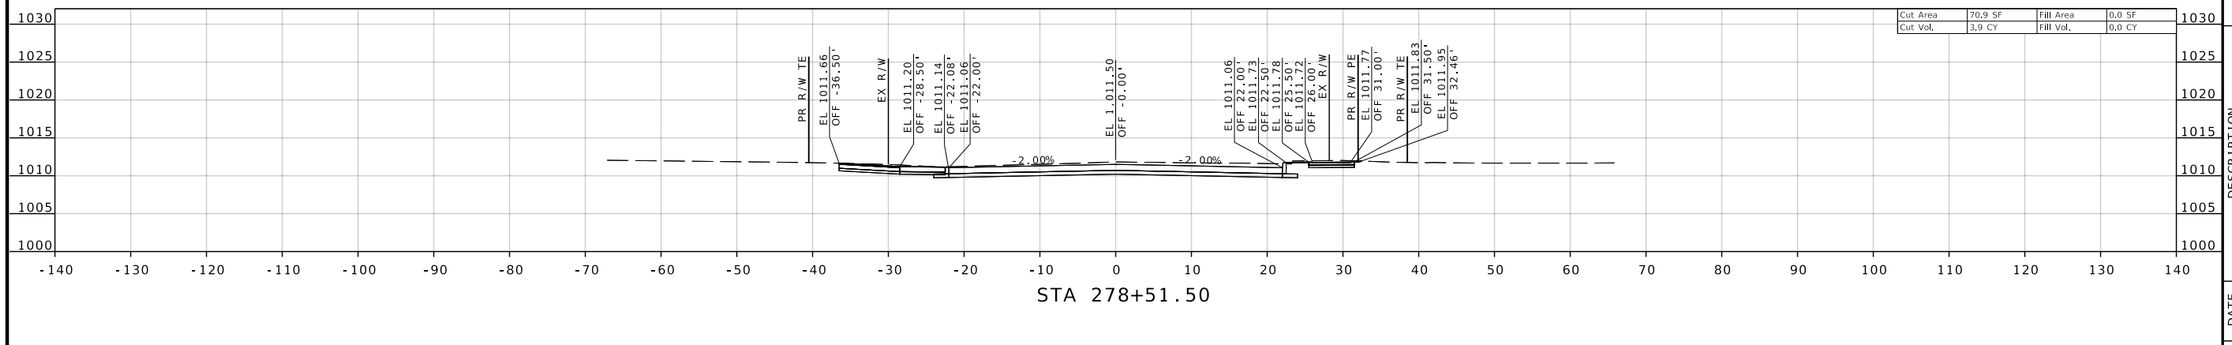

STA 278+51.50

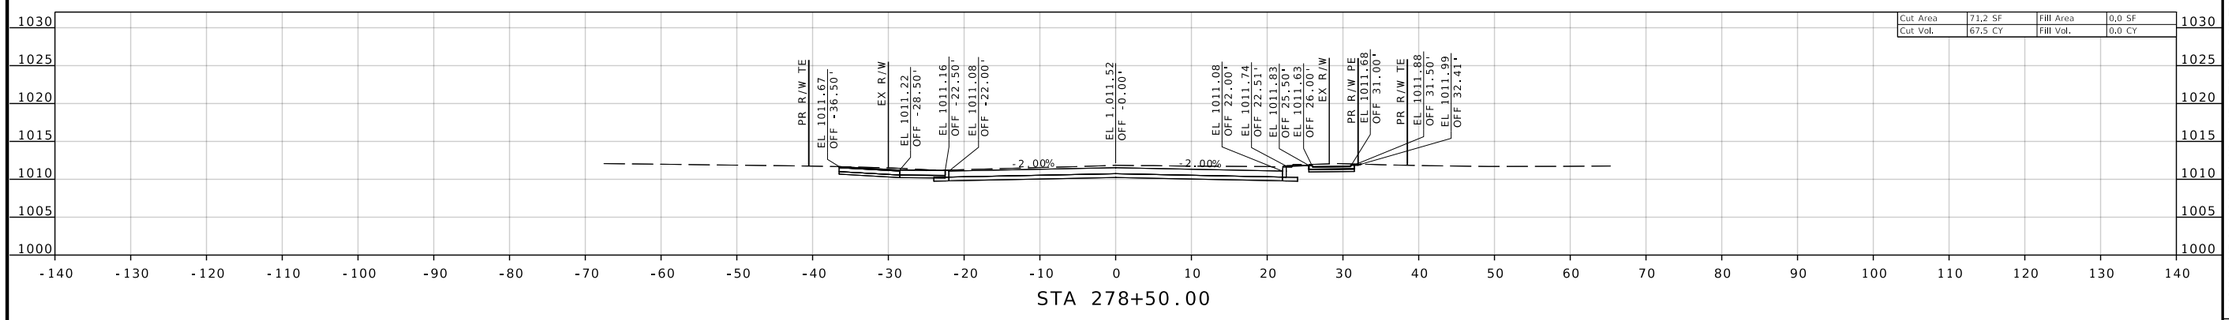

STA 278+50.00

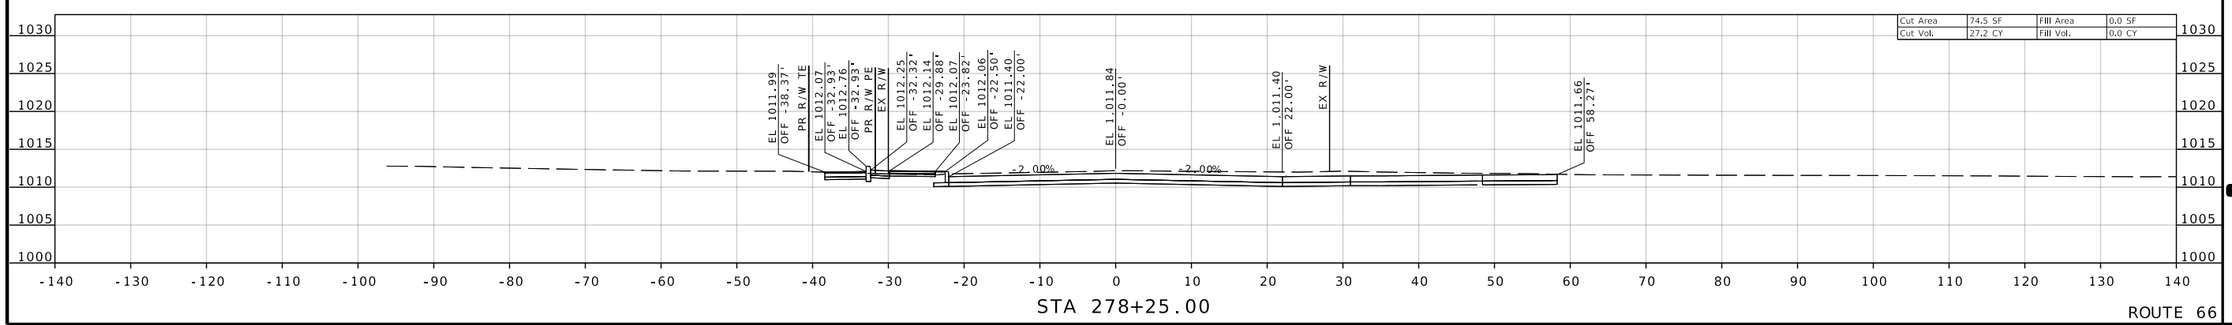

STA 278+25.00

ROUTE 66

REID BRENNEN CATT
NUMBER
PE-2010019516

REID BRENNEN CATT-ENGINEER
MO# PE-2010019516

DATE PREPARED
8/8/2025

ROUTE	STATE
66	MO
DISTRICT	SHEET NO.
SW	53

COUNTY
JASPER

JOB NO.
J7S2185C

CONTRACT ID.

PROJECT NO.

BRIDGE NO.

DESCRIPTION	DATE

IF A SEAL IS PRESENT ON THIS SHEET IT HAS BEEN ELECTRONICALLY SEALED AND DATED.

MISSOURI HIGHWAYS AND TRANSPORTATION COMMISSION

105 WEST CAPITOL
JEFFERSON CITY, MO 65102
1-888-ASK-MODOT (1-888-275-6636)

olsson
550 ST. LOUIS STREET
SPRINGFIELD, MO 65806
CERTIFICATE OF
AUTHORITY NO. 001592

F:\2021\08501-09000\021-08532\40-Design\Microstation\J7S2185C\plan_sheets\17 Cross Sections\XS_052-063_J7S2185C_I10_ROUTE 66_STA 277+80.58 TO STA 283+35.17.dgn 3:43:43 PM 8/8/2025

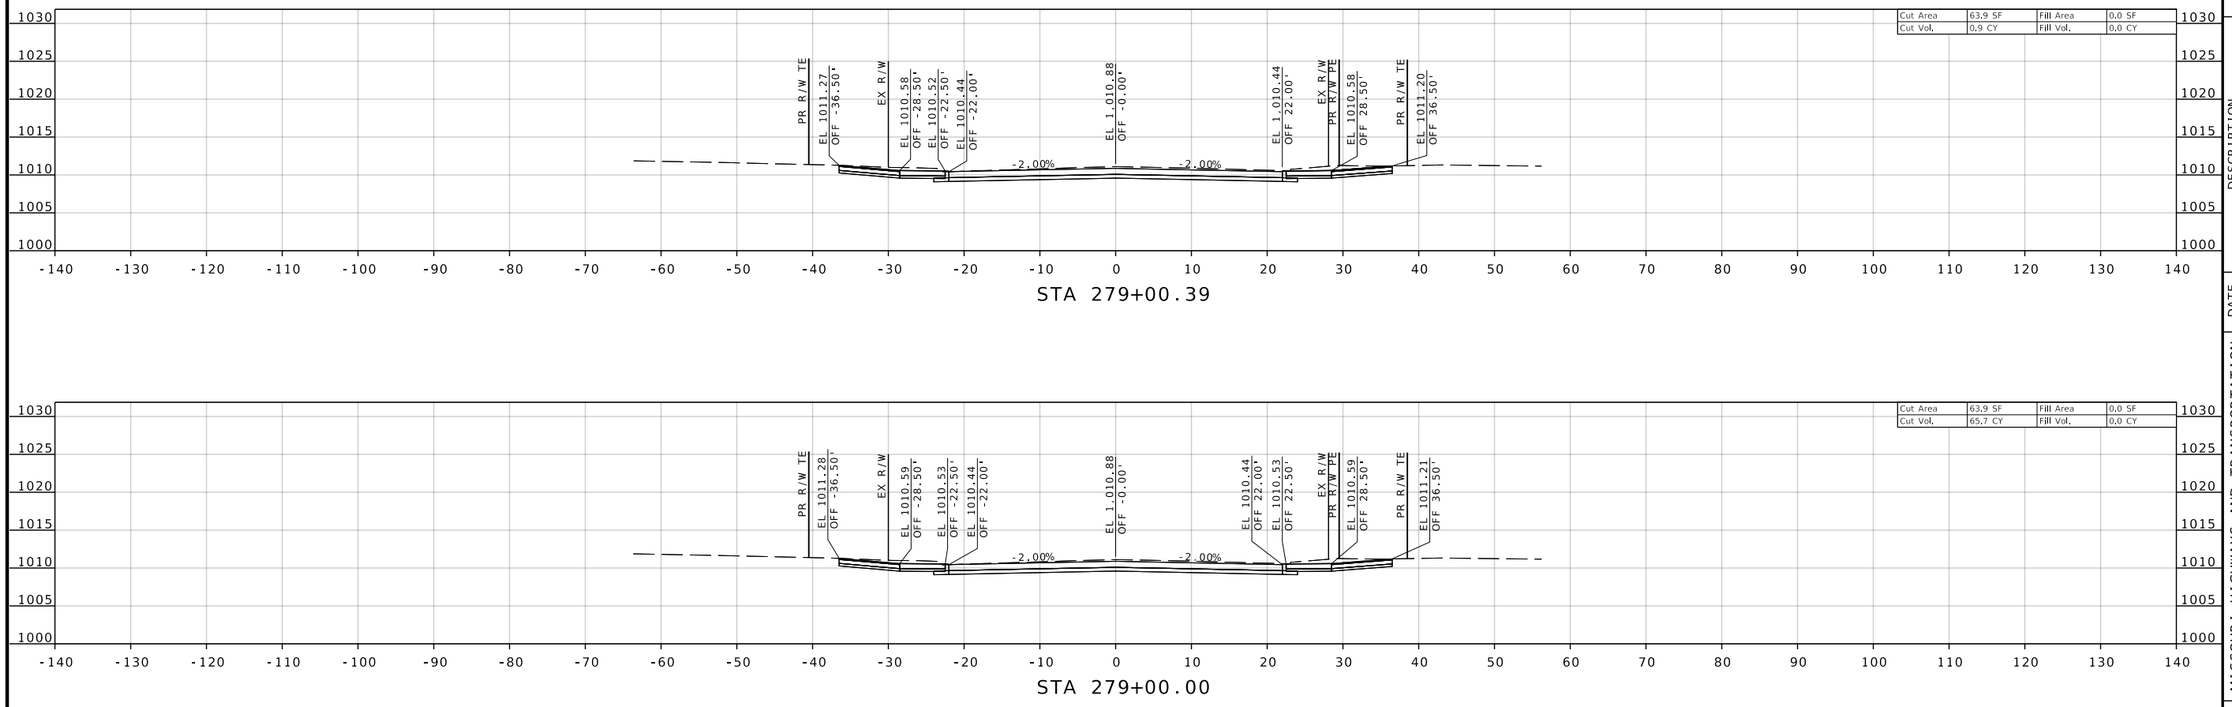

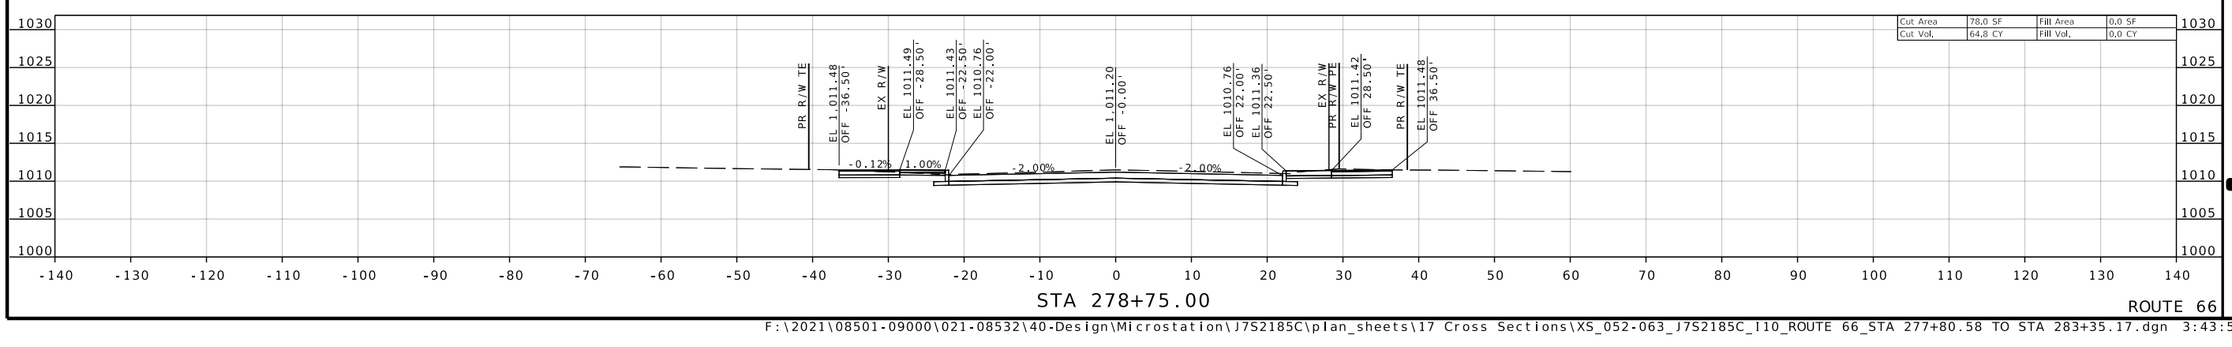

REID BRENNEN CATT
NUMBER PE-2010019516

REID BRENNEN CATT-ENGINEER
MO# PE-2010019516

DATE PREPARED
8/8/2025

ROUTE	STATE
66	MO
DISTRICT	SHEET NO.
SW	54

COUNTY
JASPER

JOB NO.
J7S2185C

CONTRACT ID.

PROJECT NO.

BRIDGE NO.

DESCRIPTION	DATE

IF A SEAL IS PRESENT ON THIS SHEET IT HAS BEEN ELECTRONICALLY SEALED AND DATED.

MISSOURI HIGHWAYS AND TRANSPORTATION COMMISSION

105 WEST CAPITOL
JEFFERSON CITY, MO 65102
1-888-ASK-MODOT (1-888-275-6636)

olsson
550 ST. LOUIS STREET
SPRINGFIELD, MO 65806
CERTIFICATE OF
AUTHORITY NO. 001592

ROUTE 66

F:\2021\08501-09000\021-08532\40-Design\Microstation\J7S2185C\plan_sheets\17 Cross Sections\XS_052-063_J7S2185C_I10_ROUTE 66_STA 277+80.58 TO STA 283+35.17.dgn 3:43:50 PM 8/8/2025

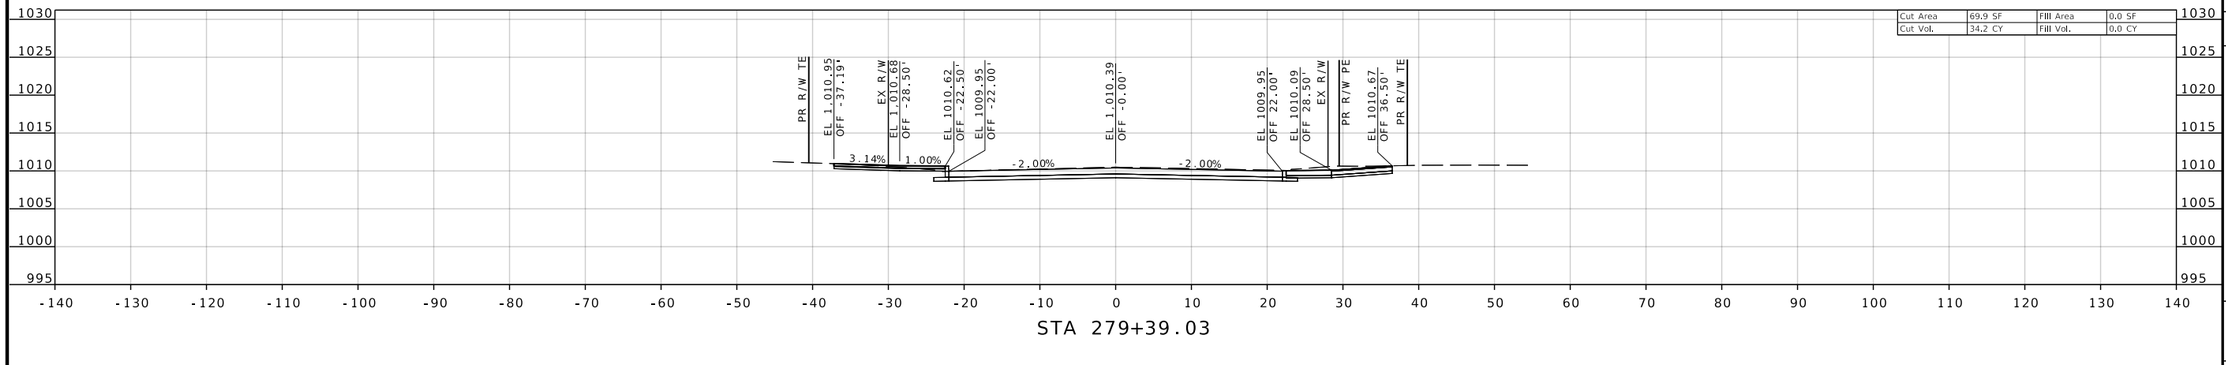

STA 279+39.03

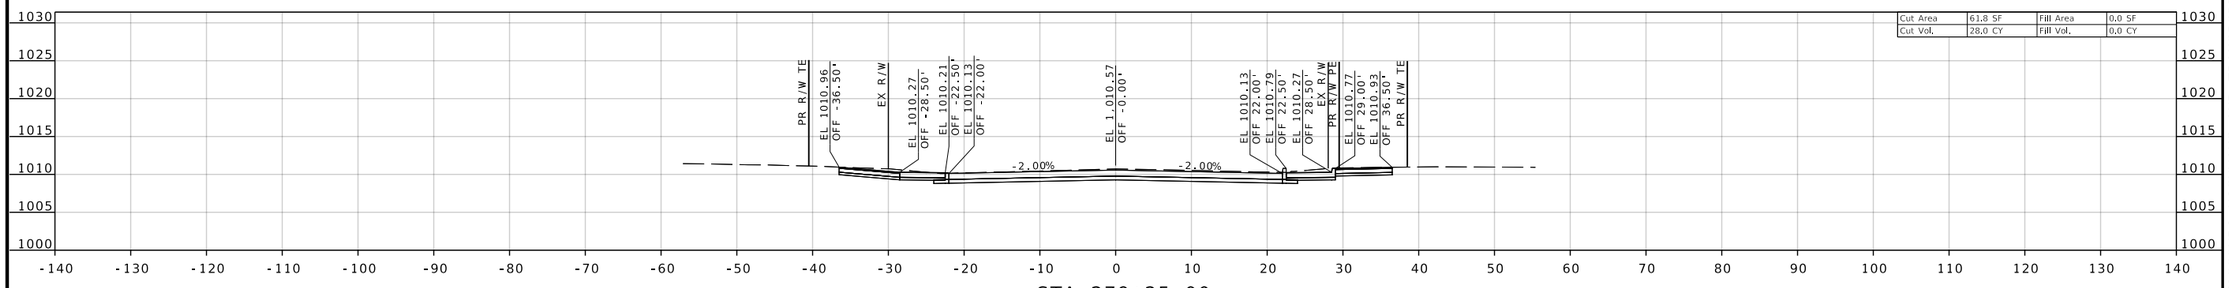

STA 279+25.00

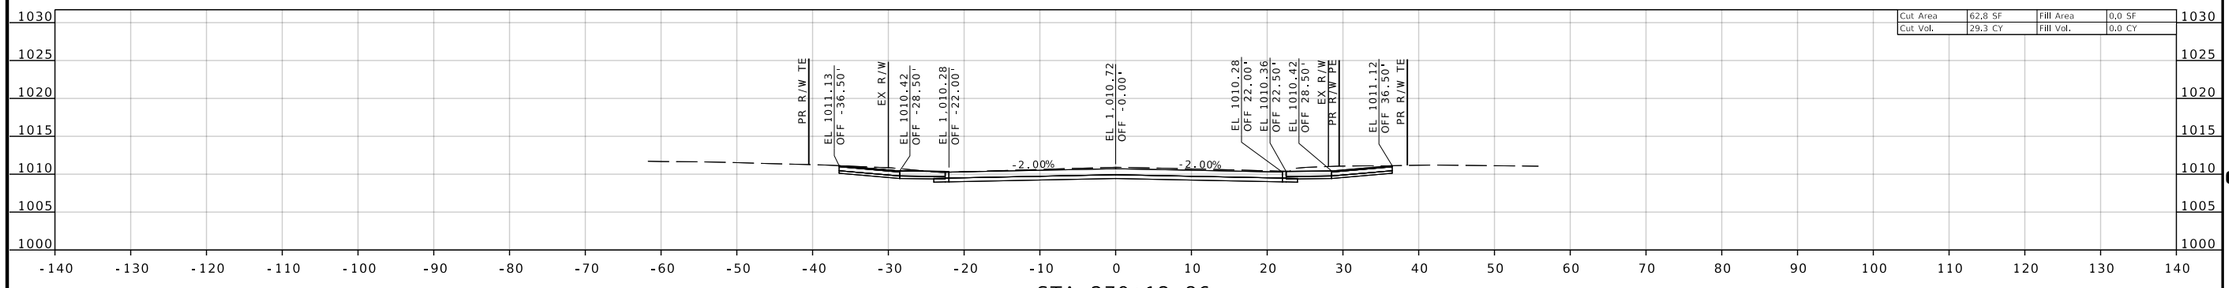

STA 279+12.86

ROUTE 66

REID BRENNEN CATT
NUMBER PE-2010019516

REID BRENNEN CATT-ENGINEER
MO# PE-2010019516

DATE PREPARED
8/8/2025

ROUTE	STATE
66	MO
DISTRICT	SHEET NO.
SW	55

COUNTY
JASPER

JOB NO.
J7S2185C

CONTRACT ID.

PROJECT NO.

BRIDGE NO.

DESCRIPTION	DATE

IF A SEAL IS PRESENT ON THIS SHEET IT HAS BEEN ELECTRONICALLY SEALED AND DATED.

MISSOURI HIGHWAYS AND TRANSPORTATION COMMISSION

105 WEST CAPITOL
JEFFERSON CITY, MO 65102
1-888-ASK-MODOT (1-888-275-6636)

olsson
550 ST. LOUIS STREET
SPRINGFIELD, MO 65806
CERTIFICATE OF
AUTHORITY NO. 001592

F:\2021\08501-09000\021-08532\40-Design\Microstation\J7S2185C\plan_sheets\17 Cross Sections\XS_052-063_J7S2185C_I10_ROUTE 66_STA 277+80.58 TO STA 283+35.17.dgn 3:43:58 PM 8/8/2025

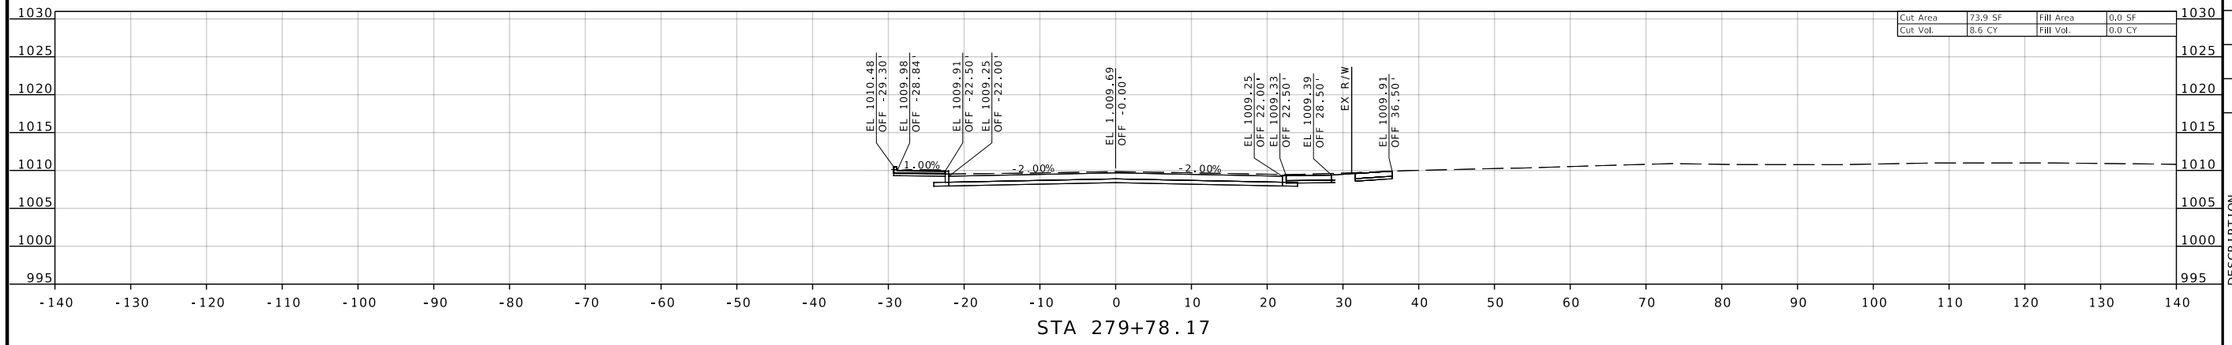

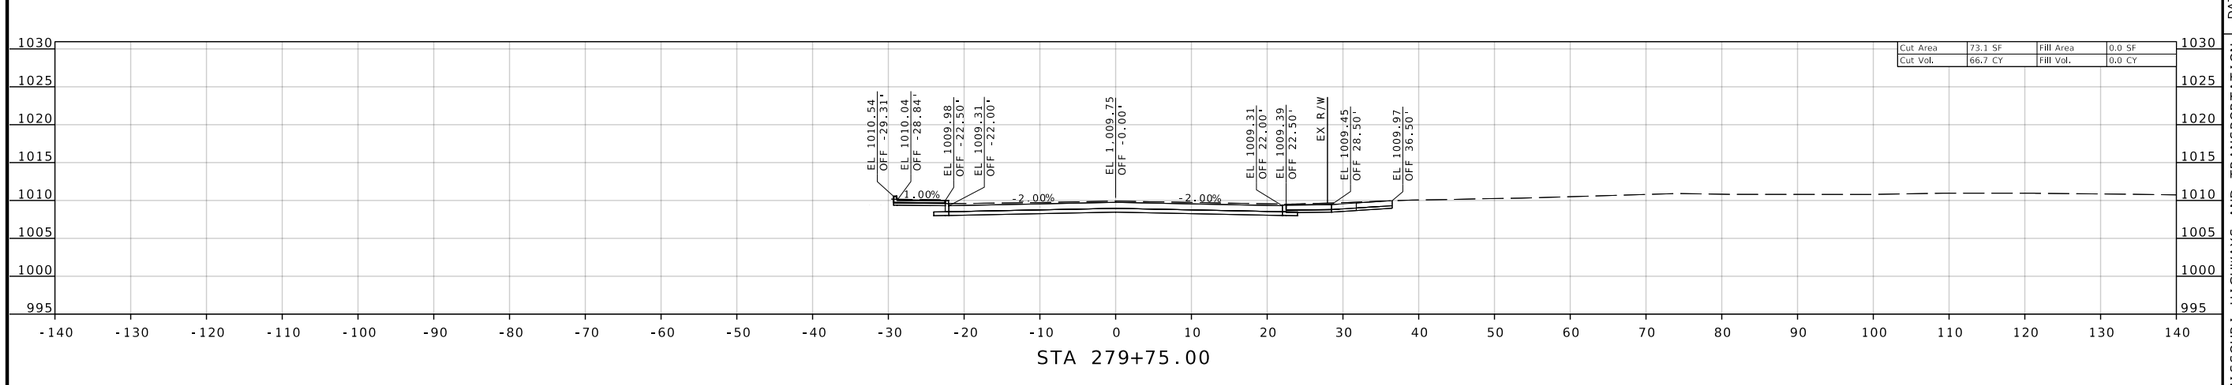

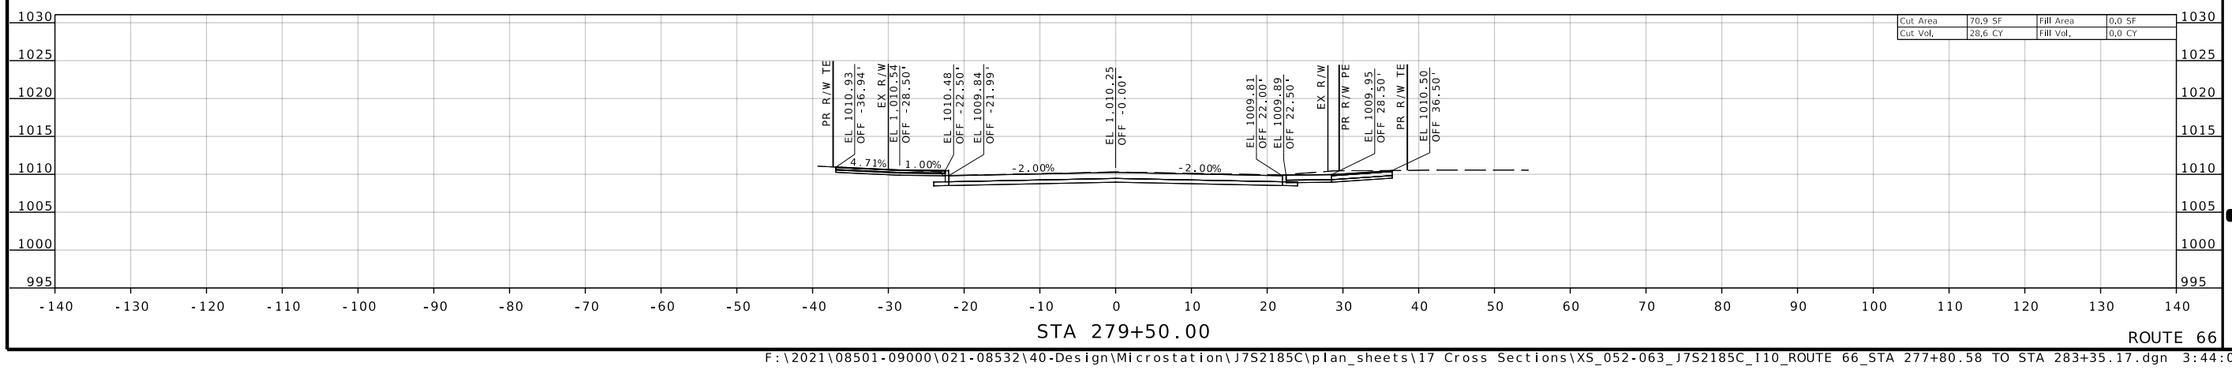

ROUTE 66

REID BRENNEN CATT
NUMBER PE-2010019516

REID BRENNEN CATT-ENGINEER
MO# PE-2010019516

IF A SEAL IS PRESENT ON THIS SHEET IT HAS BEEN ELECTRONICALLY SEALED AND DATED.

DATE PREPARED	8/8/2025
ROUTE	66
STATE	MO
DISTRICT	SW
SHEET NO.	56
COUNTY	JASPER
JOB NO.	J7S2185C
CONTRACT ID.	
PROJECT NO.	
BRIDGE NO.	

DESCRIPTION

DATE

MISSOURI HIGHWAYS AND TRANSPORTATION COMMISSION

105 WEST CAPITOL
JEFFERSON CITY, MO 65102
1-888-ASK-MODOT (1-888-275-6636)

olsson
550 ST. LOUIS STREET
SPRINGFIELD, MO 65806
CERTIFICATE OF
AUTHORITY NO. 001592

F:\2021\08501-09000\021-08532\40-Design\Microstation\J7S2185C\plan_sheets\17 Cross Sections\XS_052-063_J7S2185C_I10_ROUTE 66_STA 277+80.58 TO STA 283+35.17.dgn 3:44:05 PM 8/8/2025

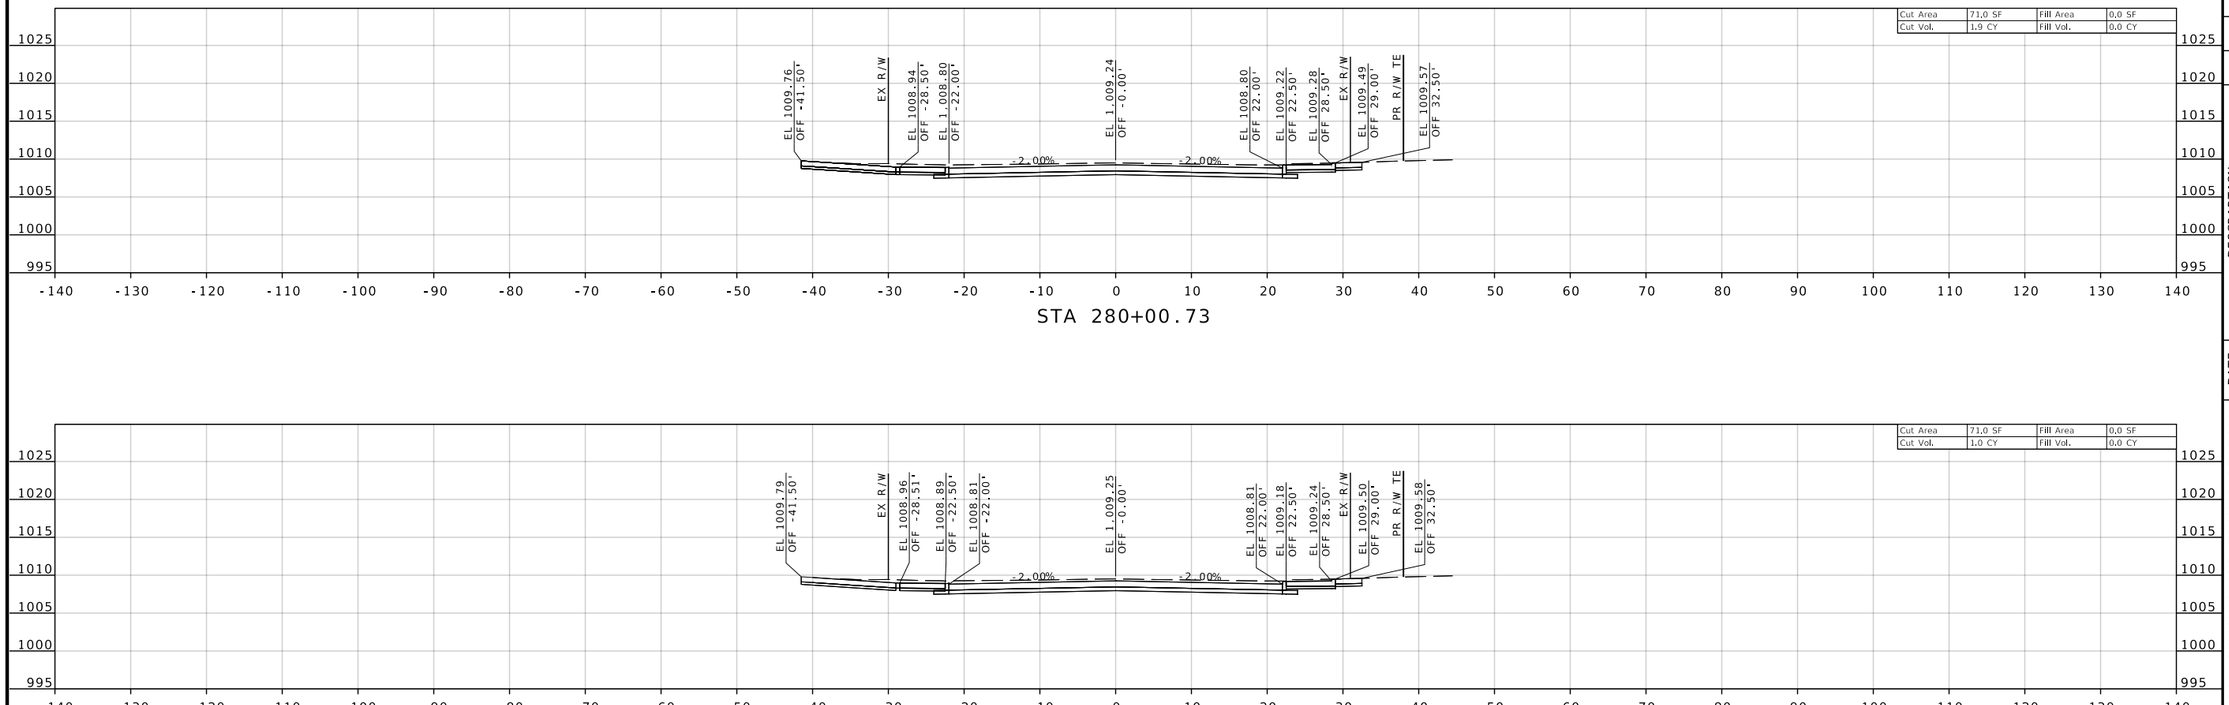

ROUTE 66

REID BRENNEN CATT
NUMBER PE-2010019516

REID BRENNEN CATT-ENGINEER
MO# PE-2010019516

DATE PREPARED
8/8/2025

ROUTE	STATE
66	MO
DISTRICT	SHEET NO.
SW	57

COUNTY
JASPER

JOB NO.
J7S2185C

CONTRACT ID.

PROJECT NO.

BRIDGE NO.

DESCRIPTION	DATE

IF A SEAL IS PRESENT ON THIS SHEET IT HAS BEEN ELECTRONICALLY SEALED AND DATED.

MISSOURI HIGHWAYS AND TRANSPORTATION COMMISSION

105 WEST CAPITOL
JEFFERSON CITY, MO 65102
1-888-ASK-MODOT (1-888-275-6636)

olsson
550 ST. LOUIS STREET
SPRINGFIELD, MO 65806
CERTIFICATE OF
AUTHORITY NO. 001592

F:\2021\08501-09000\021-08532\40-Design\Microstation\J7S2185C\plan_sheets\17 Cross Sections\XS_052-063_J7S2185C_I10_ROUTE 66_STA 277+80.58 TO STA 283+35.17.dgn 3:44:13 PM 8/8/2025

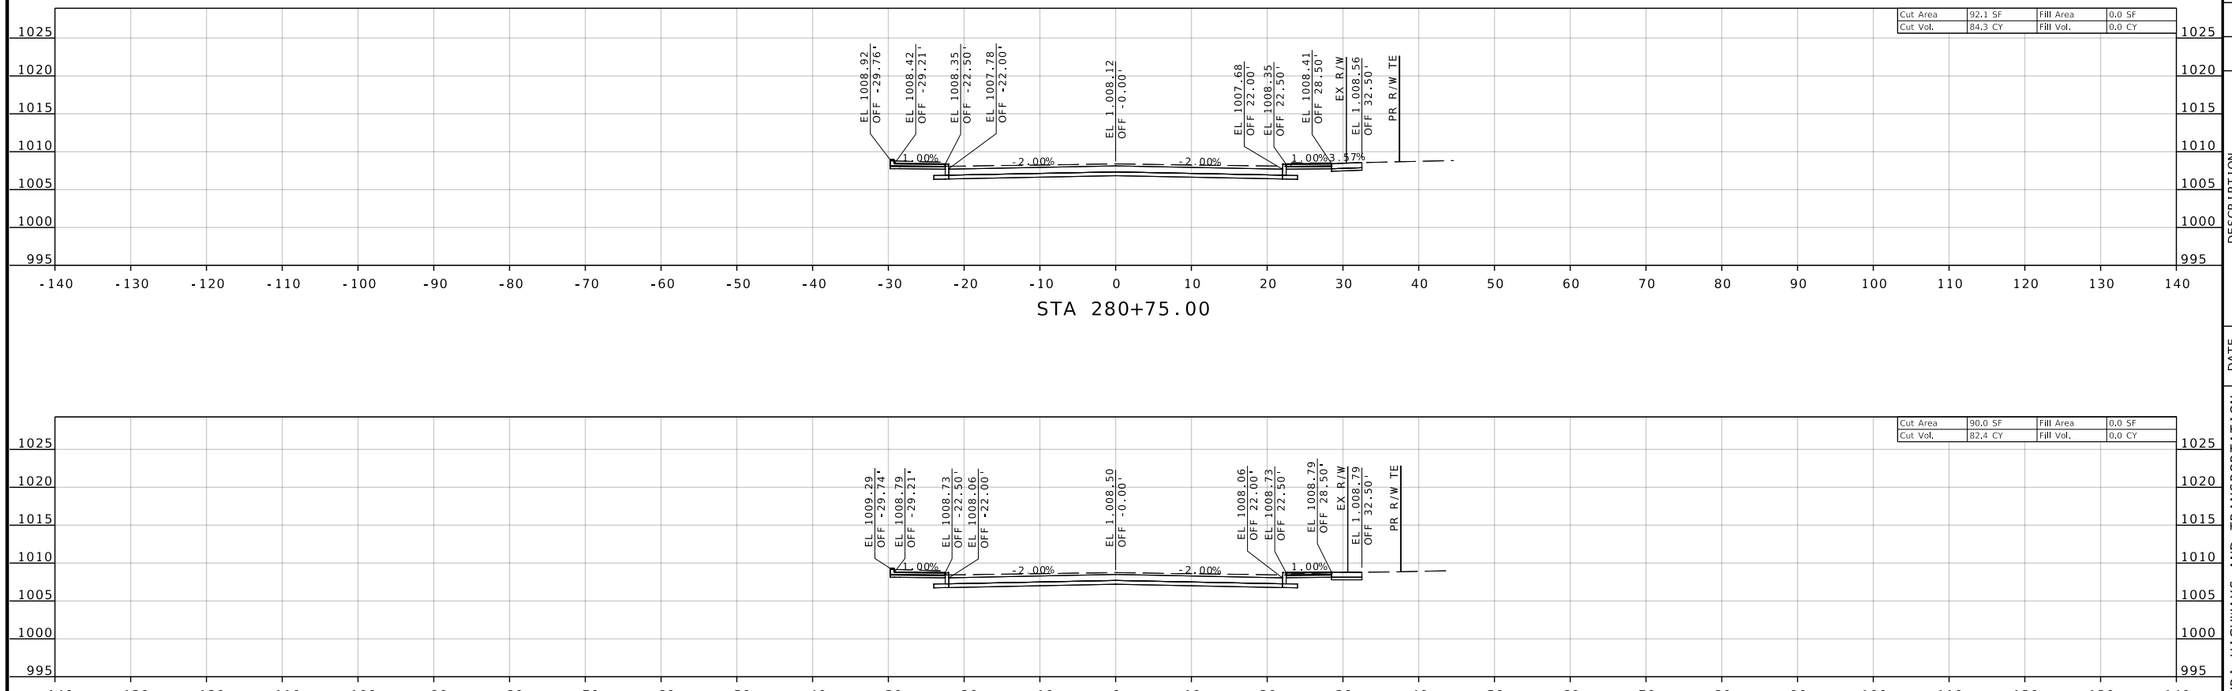

ROUTE 66

REID BRENNEN CATT NUMBER PE-2010019516

REID BRENNEN CATT-ENGINEER
MO# PE-2010019516

DATE PREPARED
8/8/2025

ROUTE	STATE
66	MO
DISTRICT	SHEET NO.
SW	58

COUNTY
JASPER

JOB NO.
J7S2185C

CONTRACT ID.

PROJECT NO.

BRIDGE NO.

DESCRIPTION	DATE

IF A SEAL IS PRESENT ON THIS SHEET IT HAS BEEN ELECTRONICALLY SEALED AND DATED.

MISSOURI HIGHWAYS AND TRANSPORTATION COMMISSION

105 WEST CAPITOL
JEFFERSON CITY, MO 65102
1-888-ASK-MODOT (1-888-275-6636)

olsson
550 ST. LOUIS STREET
SPRINGFIELD, MO 65806
CERTIFICATE OF
AUTHORITY NO. 001592

F:\2021\08501-09000\021-08532\40-Design\Microstation\J7S2185C\plan_sheets\17 Cross Sections\XS_052-063_J7S2185C_I10_ROUTE 66_STA 277+80.58 TO STA 283+35.17.dgn 3:44:21 PM 8/8/2025

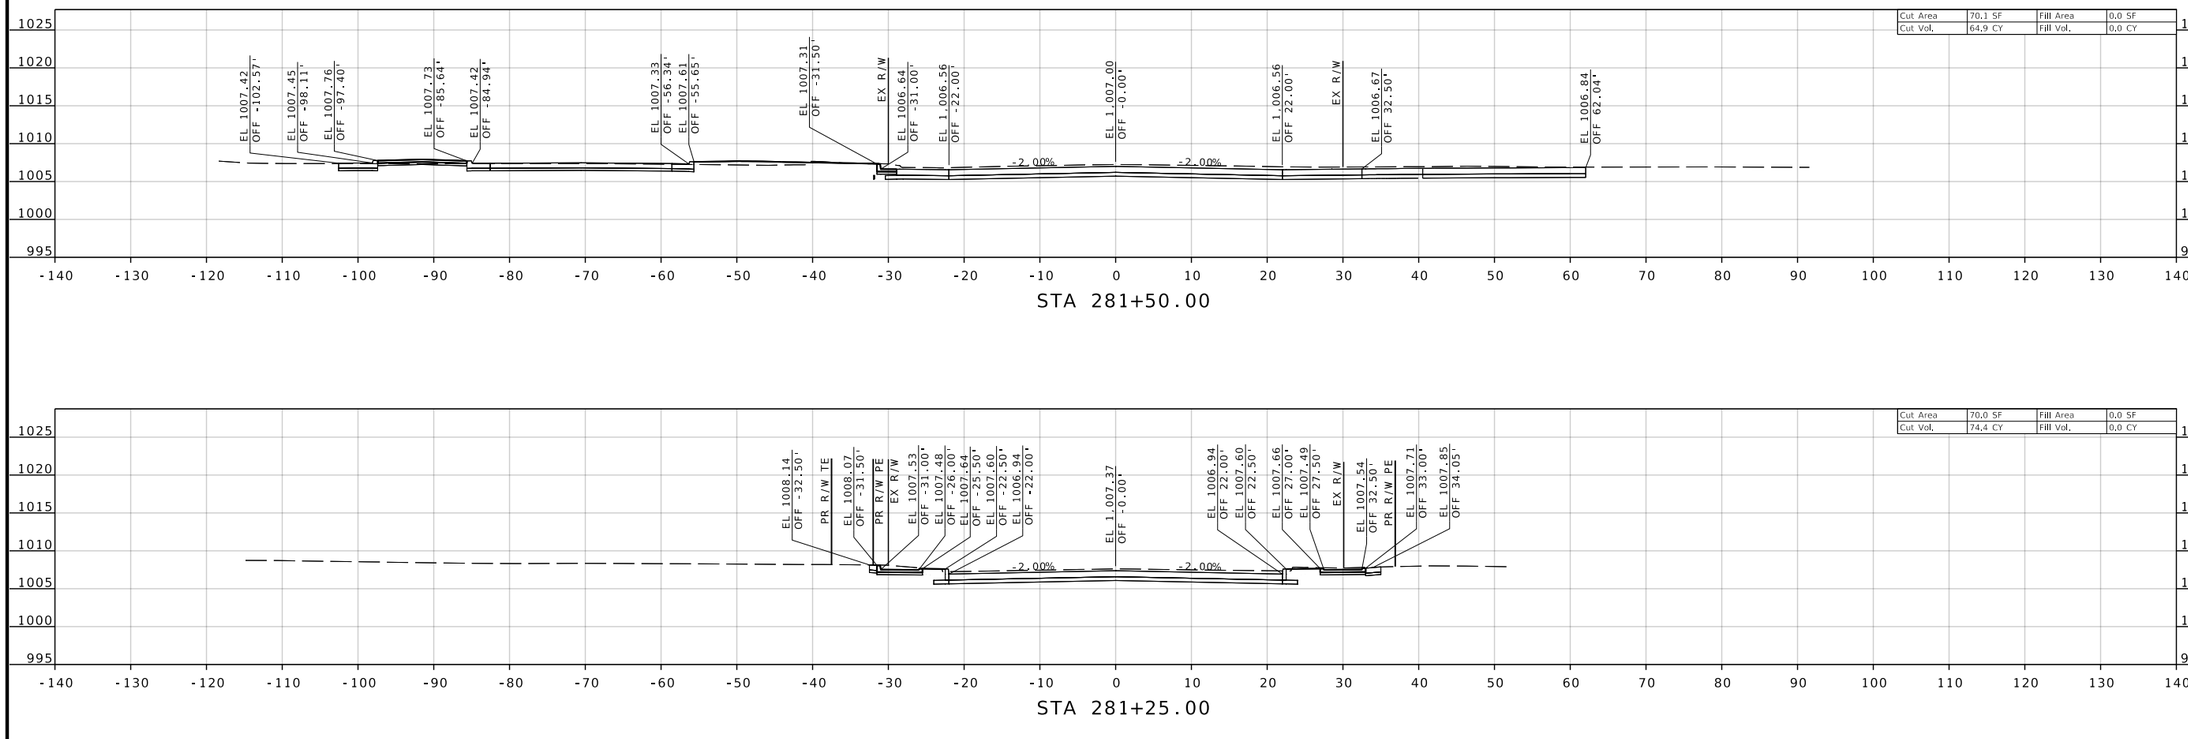

REID BRENNEN CATT
NUMBER PE-2010019516

REID BRENNEN CATT-ENGINEER
MO# PE-2010019516

DATE PREPARED
8/8/2025

ROUTE	STATE
66	MO
DISTRICT	SHEET NO.
SW	59

COUNTY
JASPER

JOB NO.
J7S2185C

CONTRACT ID.

PROJECT NO.

BRIDGE NO.

DESCRIPTION	DATE

IF A SEAL IS PRESENT ON THIS SHEET IT HAS BEEN ELECTRONICALLY SEALED AND DATED.

MISSOURI HIGHWAYS AND TRANSPORTATION COMMISSION
105 WEST CAPITOL
JEFFERSON CITY, MO 65102
1-888-ASK-MODOT (1-888-275-6636)

olsson
550 ST. LOUIS STREET
SPRINGFIELD, MO 65806
CERTIFICATE OF
AUTHORITY NO. 001592

F:\2021\08501-09000\021-08532\40-Design\Microstation\J7S2185C\plan_sheets\17 Cross Sections\XS_052-063_J7S2185C_I10_ROUTE 66_STA 277+80.58 TO STA 283+35.17.dgn 3:44:29 PM 8/8/2025

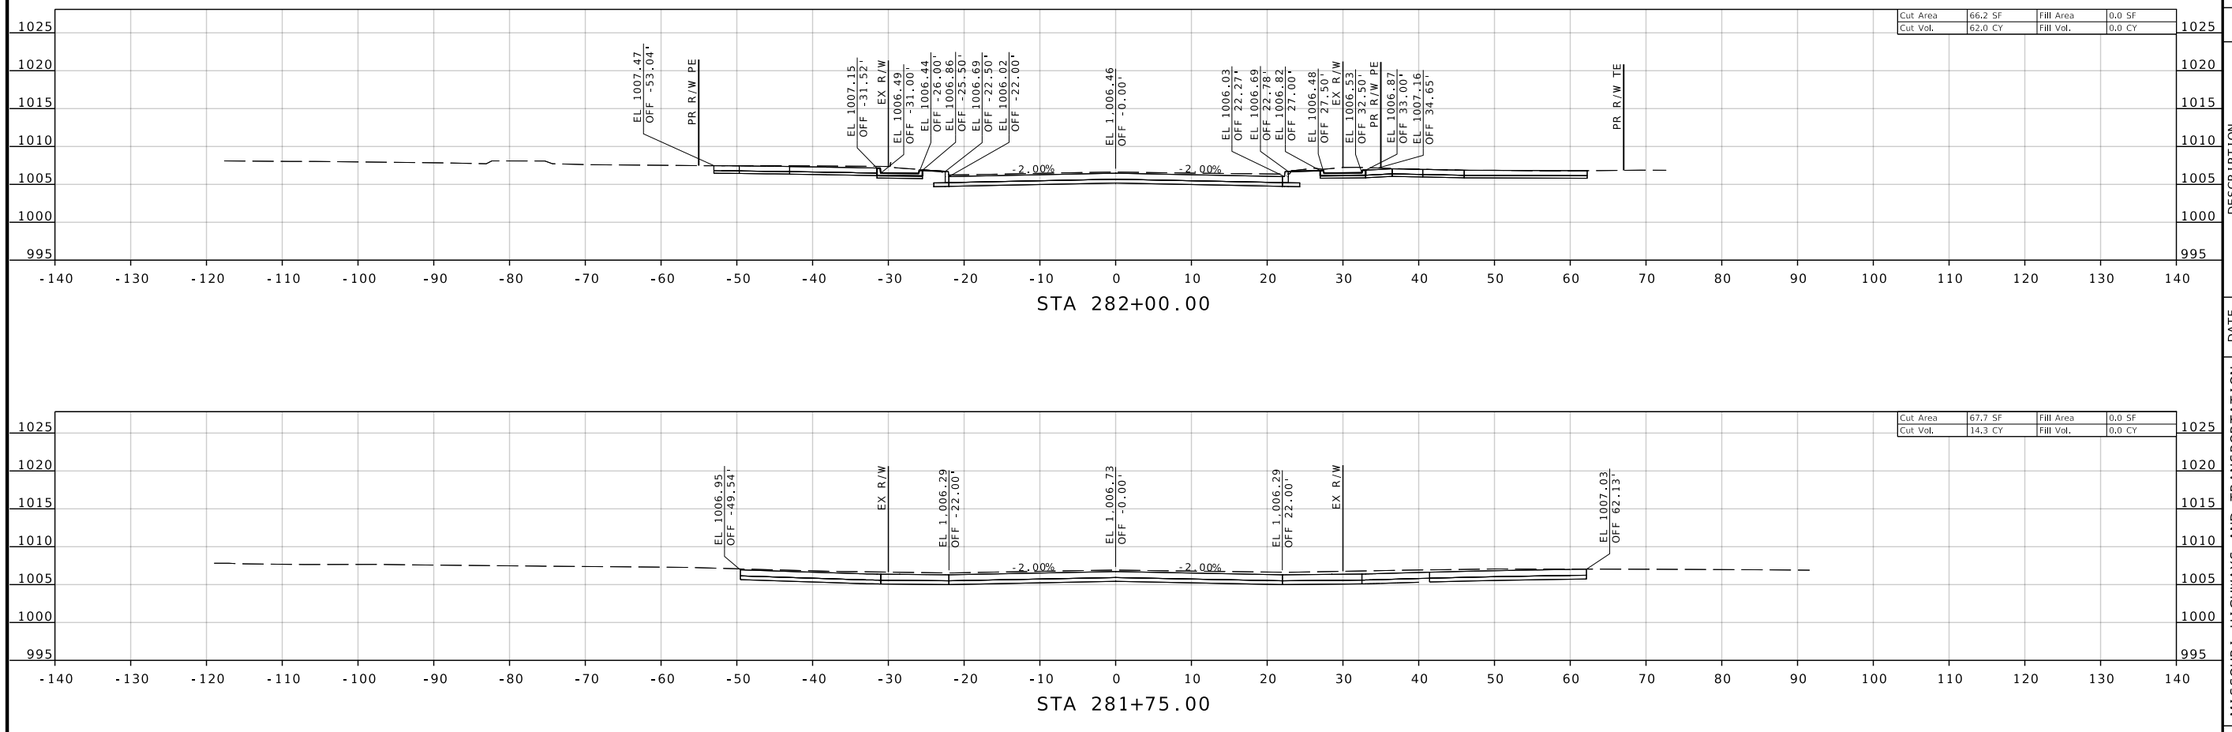

ROUTE 66

REID BRENNEN CATT
NUMBER PE-2010019516

REID BRENNEN CATT-ENGINEER
MO# PE-2010019516

IF A SEAL IS PRESENT ON THIS SHEET IT HAS BEEN ELECTRONICALLY SEALED AND DATED.

DATE PREPARED
8/8/2025

ROUTE	STATE
66	MO
DISTRICT	SHEET NO.
SW	60

COUNTY
JASPER

JOB NO.
J7S2185C

CONTRACT ID.

PROJECT NO.

BRIDGE NO.

DATE	DESCRIPTION

MISSOURI HIGHWAYS AND TRANSPORTATION COMMISSION

105 WEST CAPITOL
JEFFERSON CITY, MO 65102
1-888-ASK-MODOT (1-888-275-6636)

olsson
550 ST. LOUIS STREET
SPRINGFIELD, MO 65806
CERTIFICATE OF
AUTHORITY NO. 001592

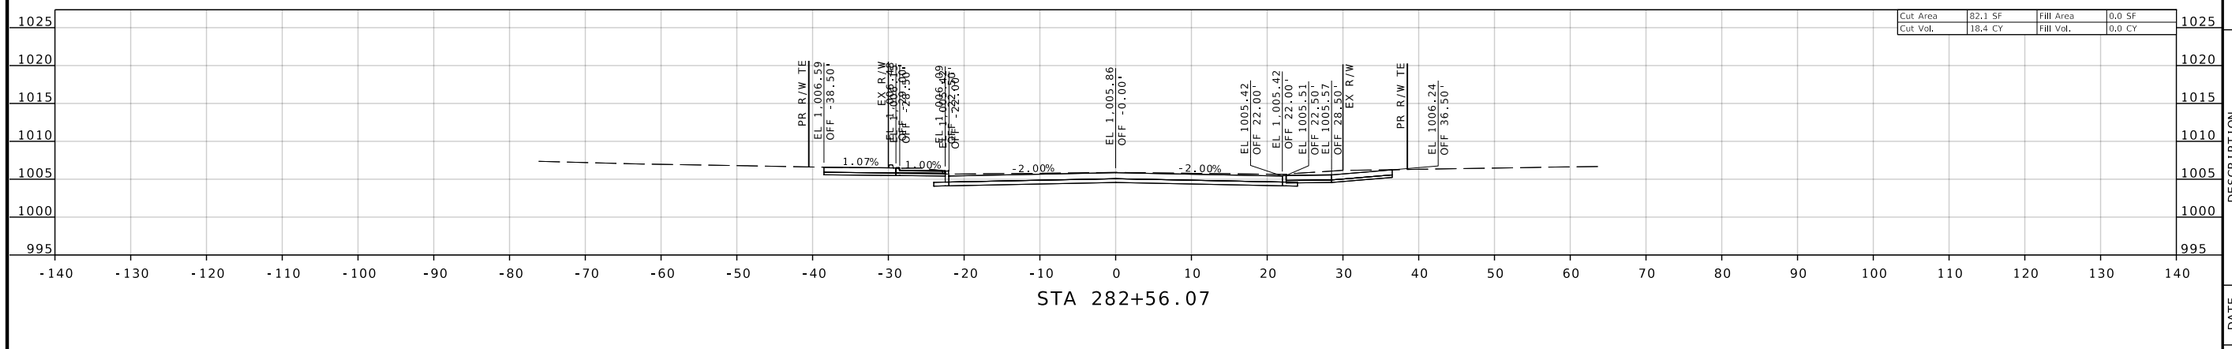

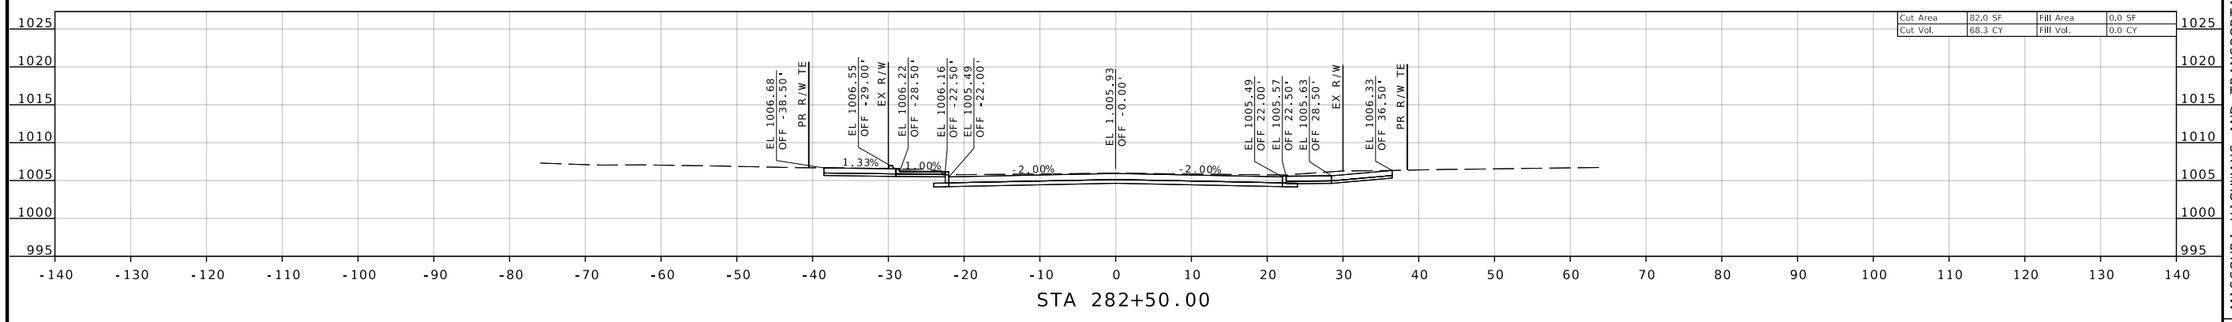

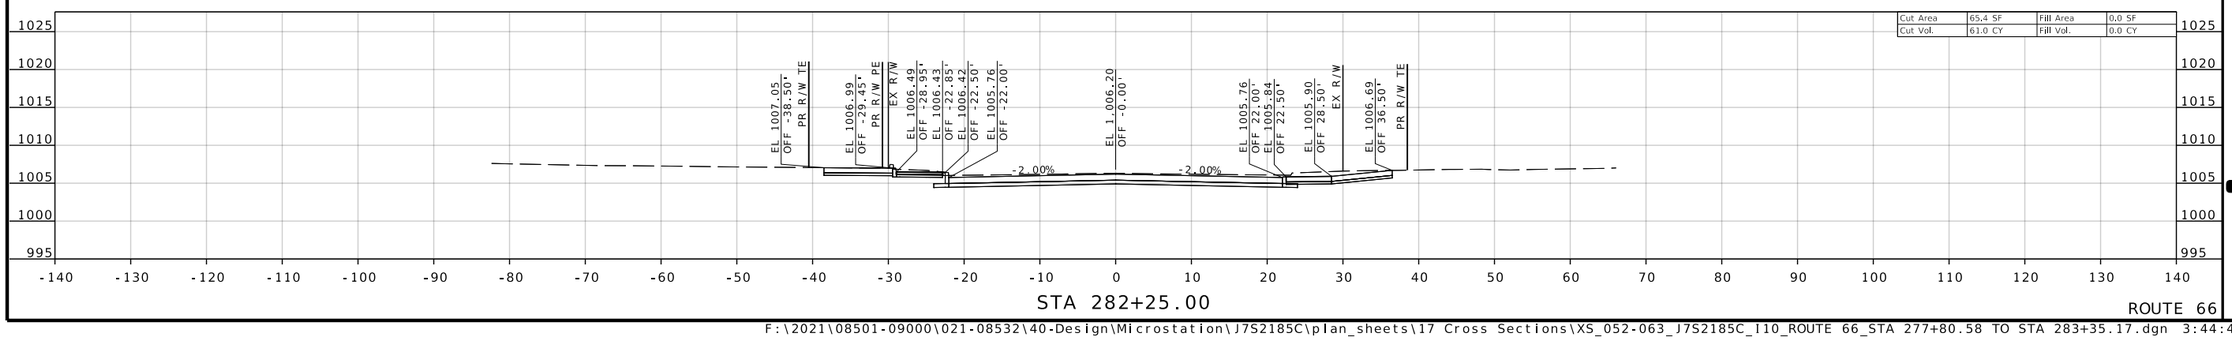

ROUTE 66

REID BRENNEN CATT
NUMBER PE-2010019516

REID BRENNEN CATT-ENGINEER
MO# PE-2010019516

DATE PREPARED
8/8/2025

ROUTE	STATE
66	MO
DISTRICT	SHEET NO.
SW	61

COUNTY
JASPER

JOB NO.
J7S2185C

CONTRACT ID.

PROJECT NO.

BRIDGE NO.

DESCRIPTION

DATE

IF A SEAL IS PRESENT ON THIS SHEET IT HAS BEEN ELECTRONICALLY SEALED AND DATED.

MISSOURI HIGHWAYS AND TRANSPORTATION COMMISSION

105 WEST CAPITOL
JEFFERSON CITY, MO 65102
1-888-ASK-MODOT (1-888-275-6636)

olsson
550 ST. LOUIS STREET
SPRINGFIELD, MO 65806
CERTIFICATE OF
AUTHORITY NO. 001592

F:\2021\08501-09000\021-08532\40-Design\Microstation\J7S2185C\plan_sheets\17 Cross Sections\XS_052-063_J7S2185C_I10_ROUTE 66_STA 277+80.58 TO STA 283+35.17.dgn 3:44:43 PM 8/8/2025

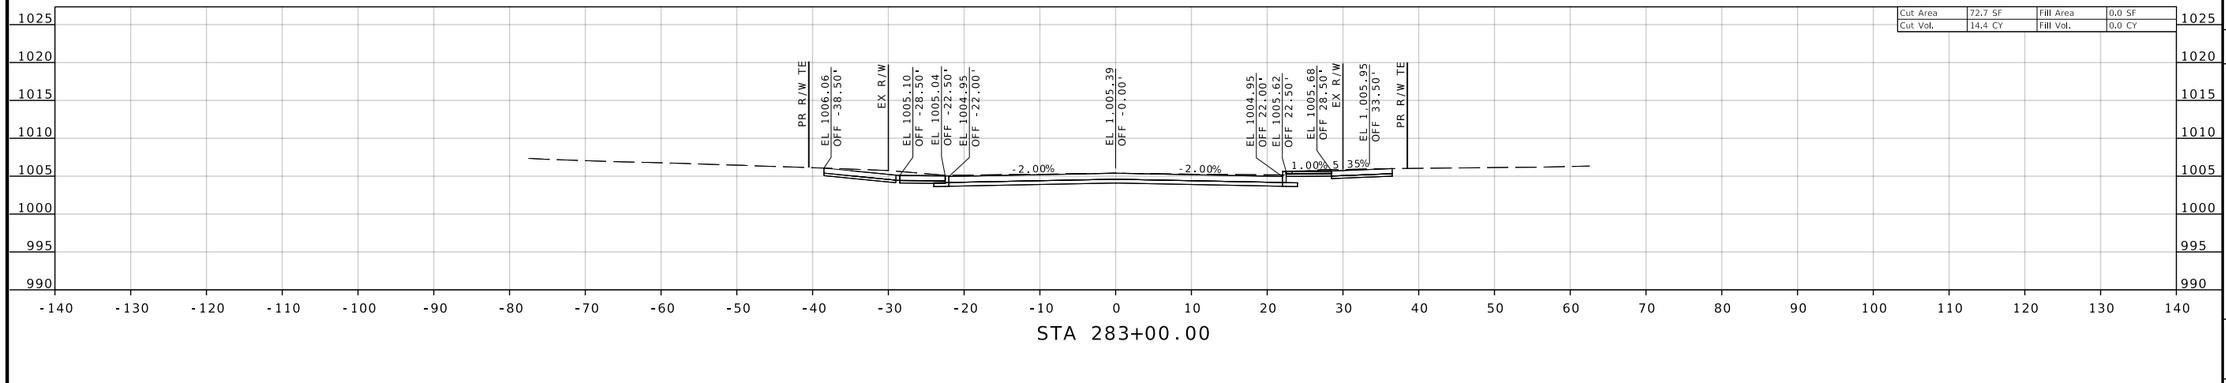

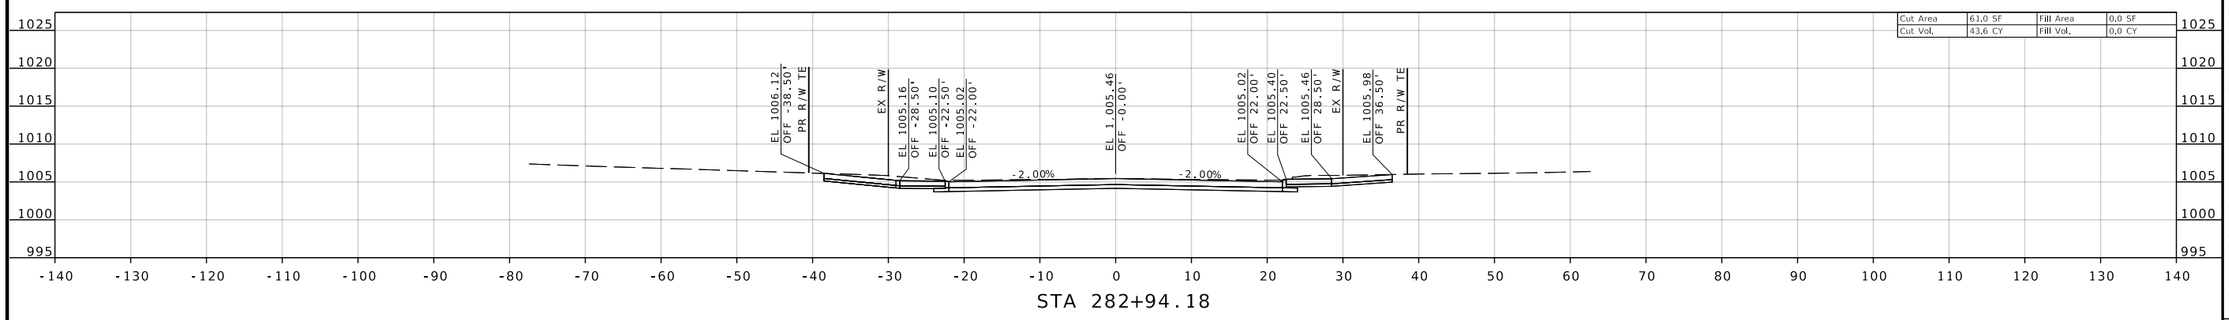

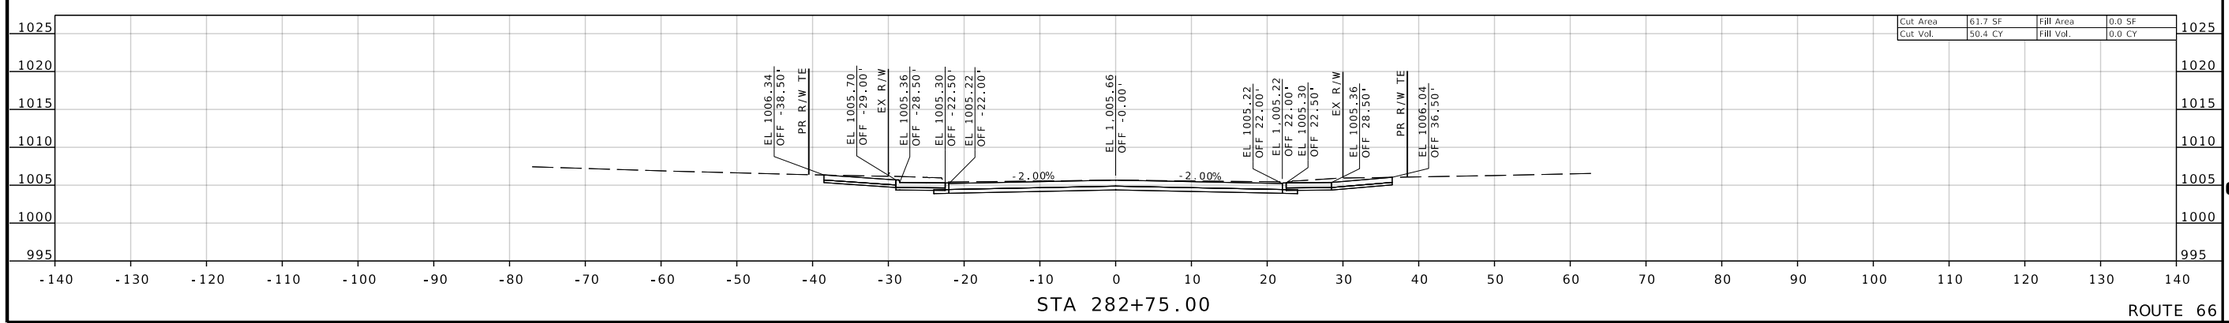

ROUTE 66

REID BRENNEN CATT
NUMBER PE-2010019516

REID BRENNEN CATT-ENGINEER
MO# PE-2010019516

DATE PREPARED
8/8/2025

ROUTE	STATE
66	MO
DISTRICT	SHEET NO.
SW	62

COUNTY
JASPER

JOB NO.
J7S2185C

CONTRACT ID.

PROJECT NO.

BRIDGE NO.

DESCRIPTION	DATE

IF A SEAL IS PRESENT ON THIS SHEET IT HAS BEEN ELECTRONICALLY SEALED AND DATED.

MISSOURI HIGHWAYS AND TRANSPORTATION COMMISSION

105 WEST CAPITOL
JEFFERSON CITY, MO 65102
1-888-ASK-MODOT (1-888-275-6636)

olsson
550 ST. LOUIS STREET
SPRINGFIELD, MO 65806
CERTIFICATE OF
AUTHORITY NO. 001592

F:\2021\08501-09000\021-08532\40-Design\Microstation\J7S2185C\plan_sheets\17 Cross Sections\XS_052-063_J7S2185C_I10_ROUTE 66_STA 277+80.58 TO STA 283+35.17.dgn 3:44:50 PM 8/8/2025

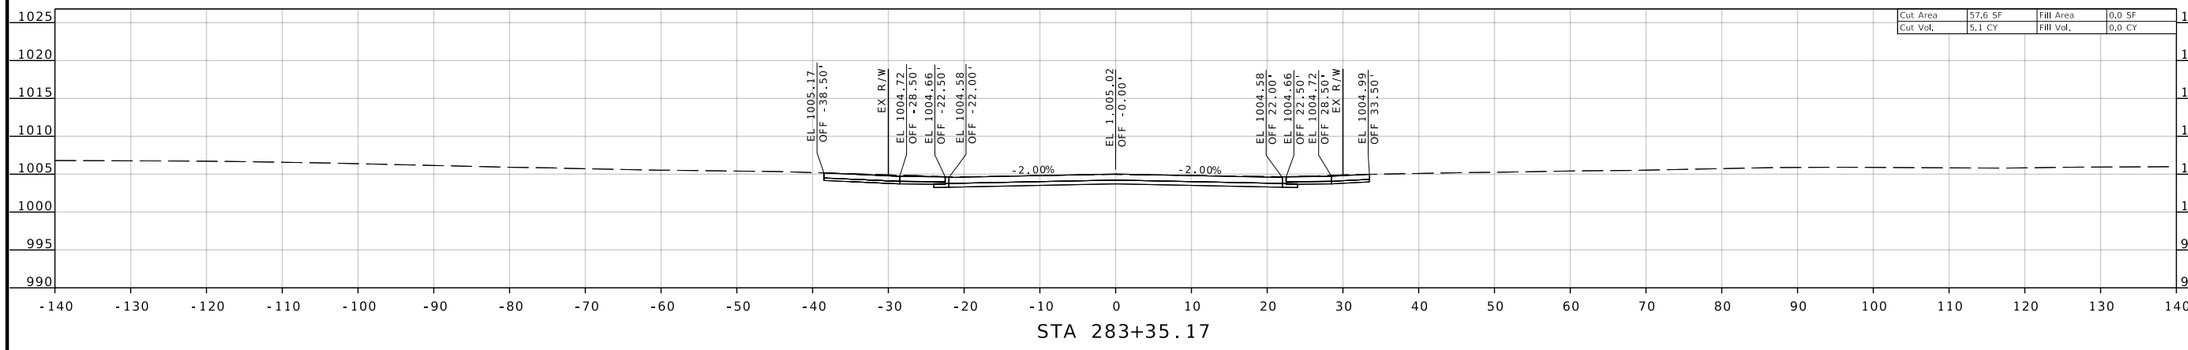

STA 283+35.17

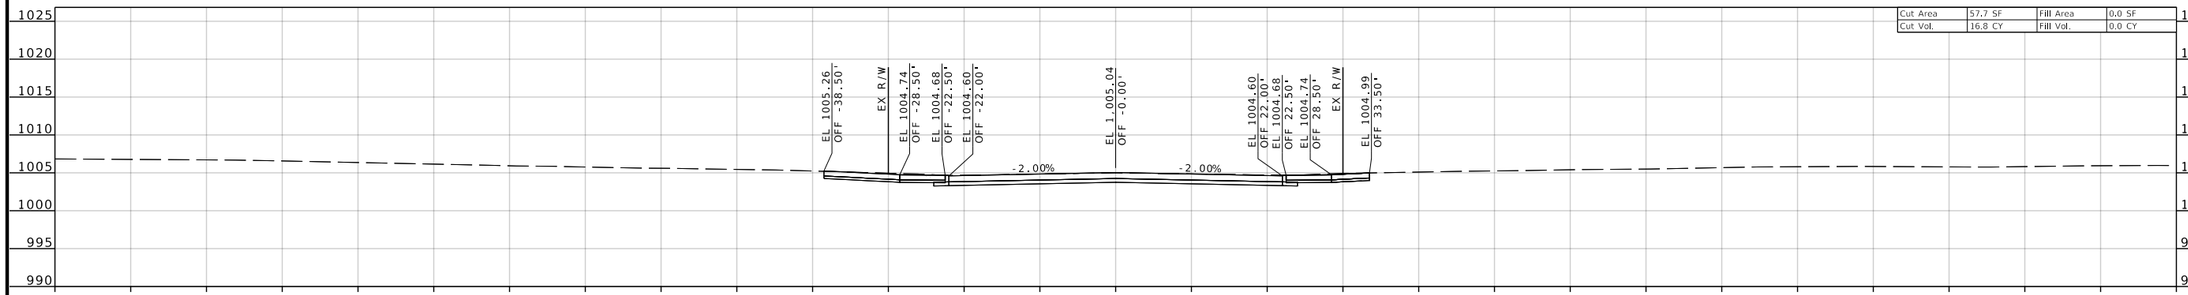

STA 283+32.81

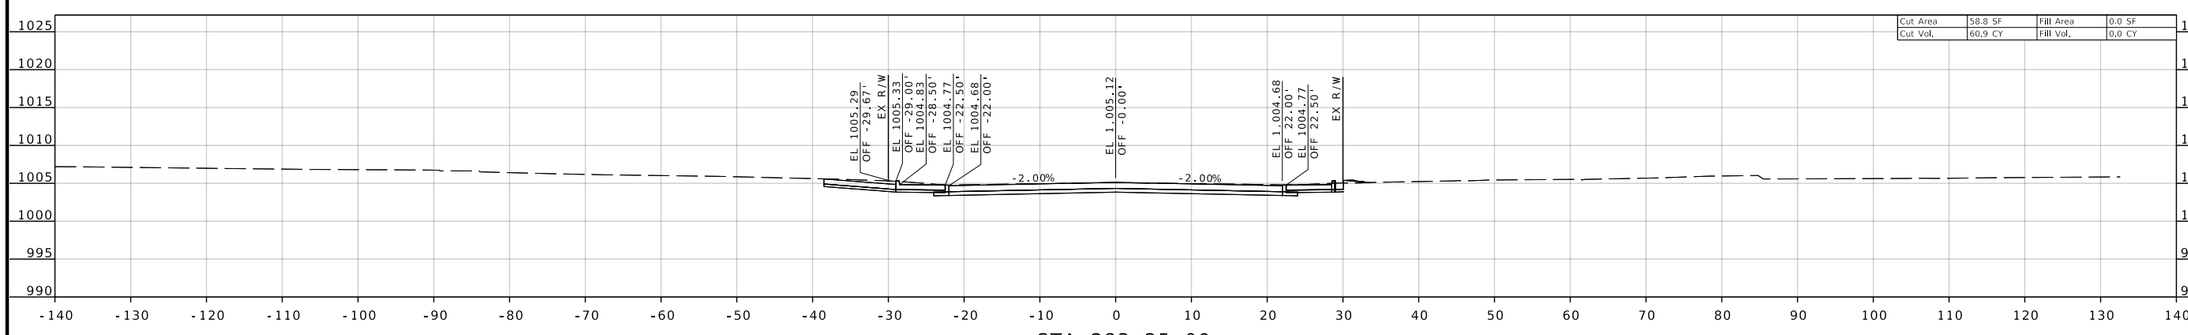

STA 283+25.00

ROUTE 66

REID BRENNEN CATT
NUMBER PE-2010019516

REID BRENNEN CATT-ENGINEER
MO# PE-2010019516

DATE PREPARED
8/8/2025

ROUTE	STATE
66	MO
DISTRICT	SHEET NO.
SW	63

COUNTY
JASPER

JOB NO.
J7S2185C

CONTRACT ID.

PROJECT NO.

BRIDGE NO.

DESCRIPTION	DATE

IF A SEAL IS PRESENT ON THIS SHEET IT HAS BEEN ELECTRONICALLY SEALED AND DATED.

MISSOURI HIGHWAYS AND TRANSPORTATION COMMISSION

105 WEST CAPITOL
JEFFERSON CITY, MO 65102
1-888-ASK-MODOT (1-888-275-6636)

olsson
550 ST. LOUIS STREET
SPRINGFIELD, MO 65806
CERTIFICATE OF
AUTHORITY NO. 001592

F:\2021\08501-09000\021-08532\40-Design\Microstation\J7S2185C\plan_sheets\17 Cross Sections\XS_052-063_J7S2185C_I10_ROUTE 66_STA 277+80.58 TO STA 283+35.17.dgn 3:44:57 PM 8/8/2025

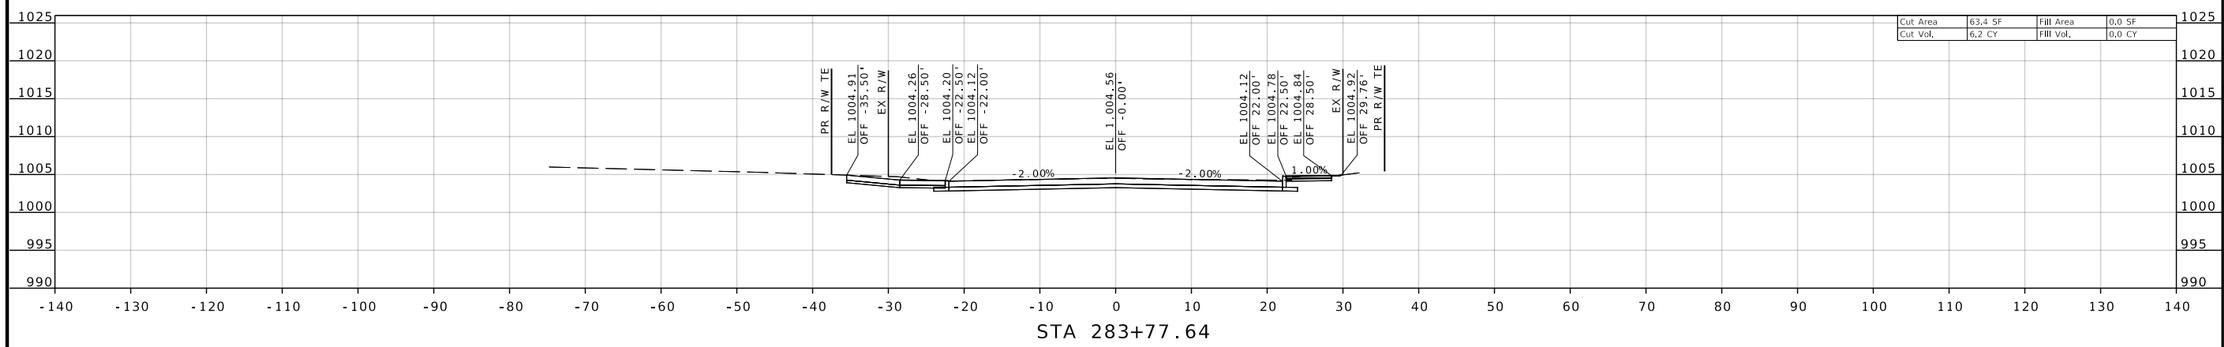

STA 283+77.64

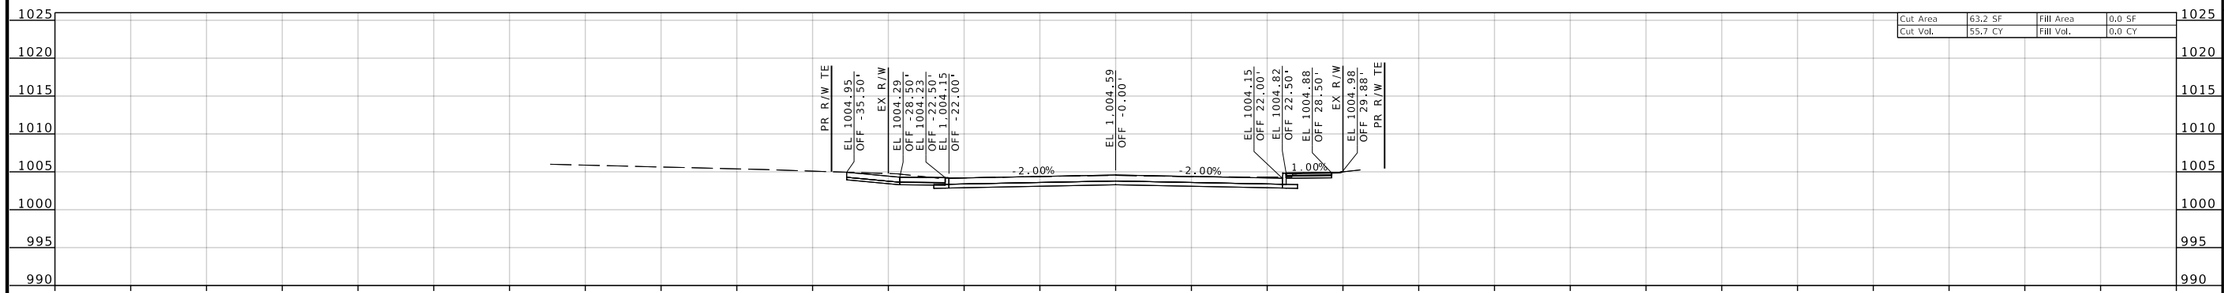

STA 283+75.00

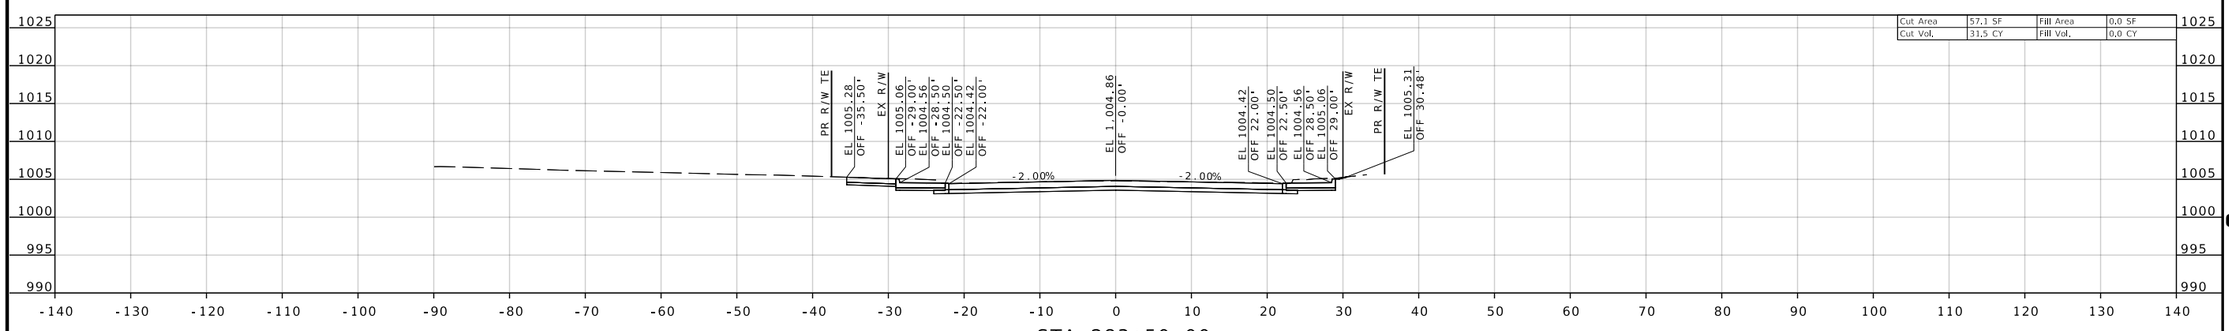

STA 283+50.00

ROUTE 66

REID BRENNEN CATT
NUMBER PE-2010019516

REID BRENNEN CATT-ENGINEER
MO# PE-2010019516

DATE PREPARED
8/8/2025

ROUTE	STATE
66	MO
DISTRICT	SHEET NO.
SW	64

COUNTY
JASPER

JOB NO.
J7S2185C

CONTRACT ID.

PROJECT NO.

BRIDGE NO.

DESCRIPTION | DATE

IF A SEAL IS PRESENT ON THIS SHEET IT HAS BEEN ELECTRONICALLY SEALED AND DATED.

MISSOURI HIGHWAYS AND TRANSPORTATION COMMISSION

105 WEST CAPITOL
JEFFERSON CITY, MO 65102
1-888-ASK-MODOT (1-888-275-6636)

olsson
550 ST. LOUIS STREET
SPRINGFIELD, MO 65806
CERTIFICATE OF
AUTHORITY NO. 001592

F:\2021\08501-09000\021-08532\40-Design\Microstation\J7S2185C\plan_sheets\17 Cross Sections\XS_064-076_J7S2185C_I10_ROUTE 66_STA 283+50.00 TO STA 289+94.26.dgn 3:45:09 PM 8/8/2025

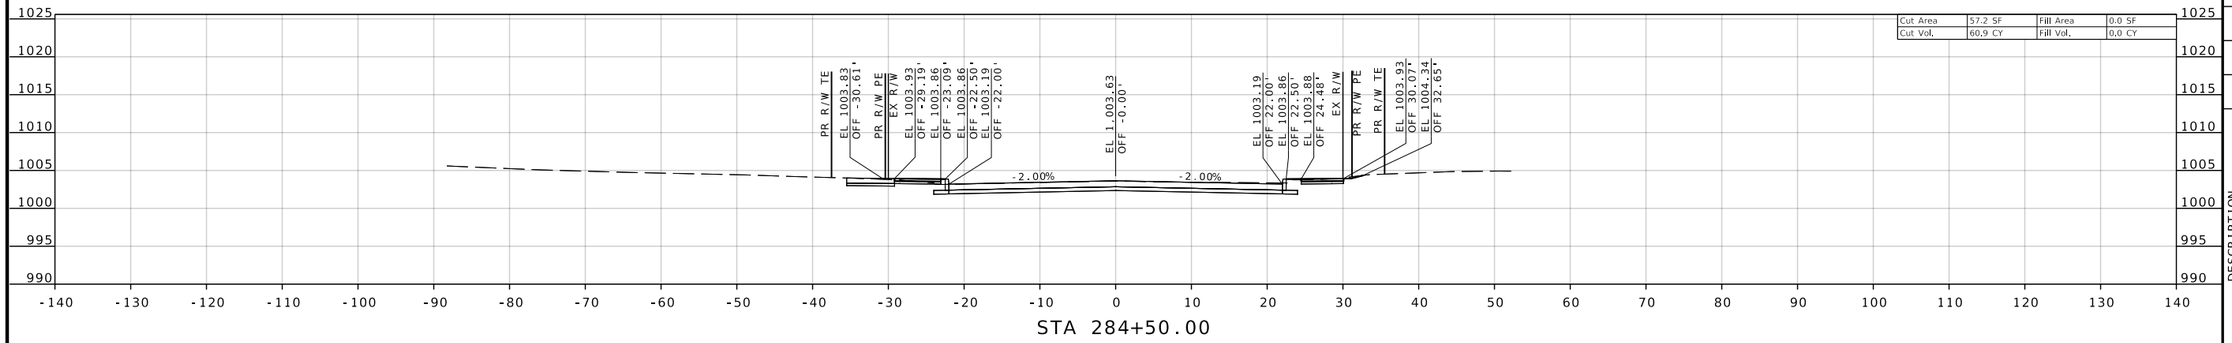

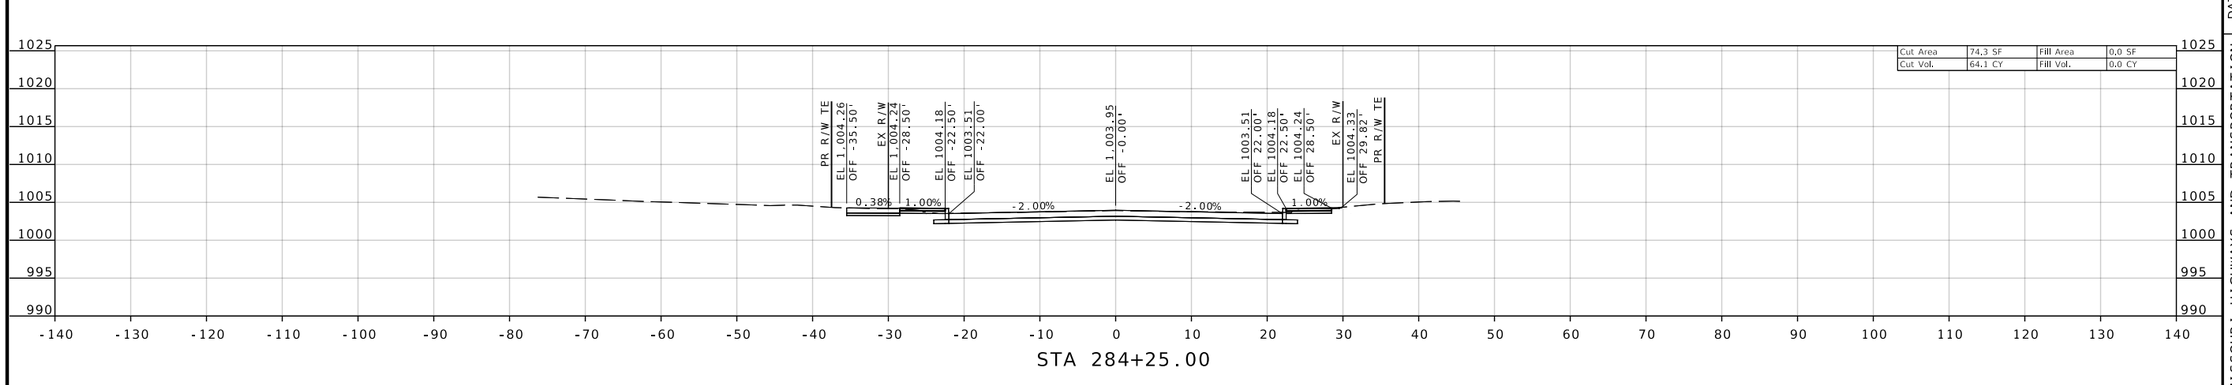

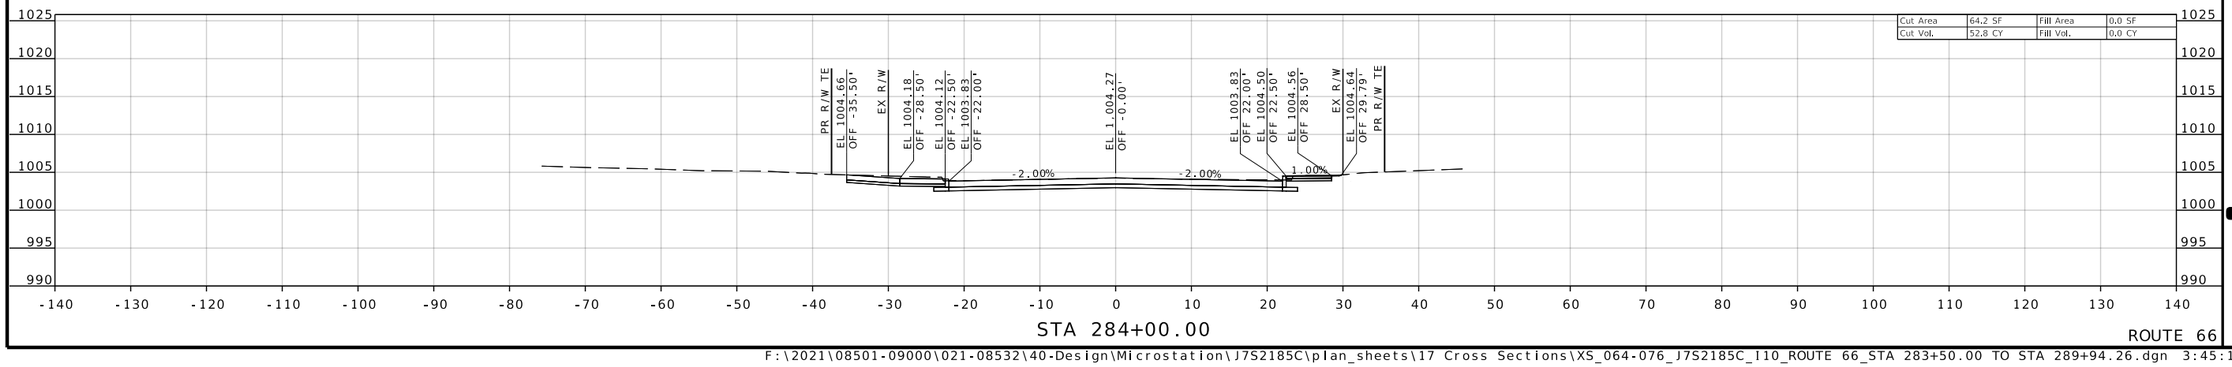

ROUTE 66

REID BRENNEN CATT
NUMBER PE-2010019516

REID BRENNEN CATT-ENGINEER
MO# PE-2010019516

DATE PREPARED
8/8/2025

ROUTE	STATE
66	MO
DISTRICT	SHEET NO.
SW	65

COUNTY
JASPER

JOB NO.
J7S2185C

CONTRACT ID.

PROJECT NO.

BRIDGE NO.

DESCRIPTION	DATE

IF A SEAL IS PRESENT ON THIS SHEET IT HAS BEEN ELECTRONICALLY SEALED AND DATED.

MISSOURI HIGHWAYS AND TRANSPORTATION COMMISSION

105 WEST CAPITOL
JEFFERSON CITY, MO 65102
1-888-ASK-MODOT (1-888-275-6636)

olsson
550 ST. LOUIS STREET
SPRINGFIELD, MO 65806
CERTIFICATE OF
AUTHORITY NO. 001592

F:\2021\08501-09000\021-08532\40-Design\Microstation\J7S2185C\plan_sheets\17 Cross Sections\XS_064-076_J7S2185C_I10_ROUTE 66_STA 283+50.00 TO STA 289+94.26.dgn 3:45:17 PM 8/8/2025

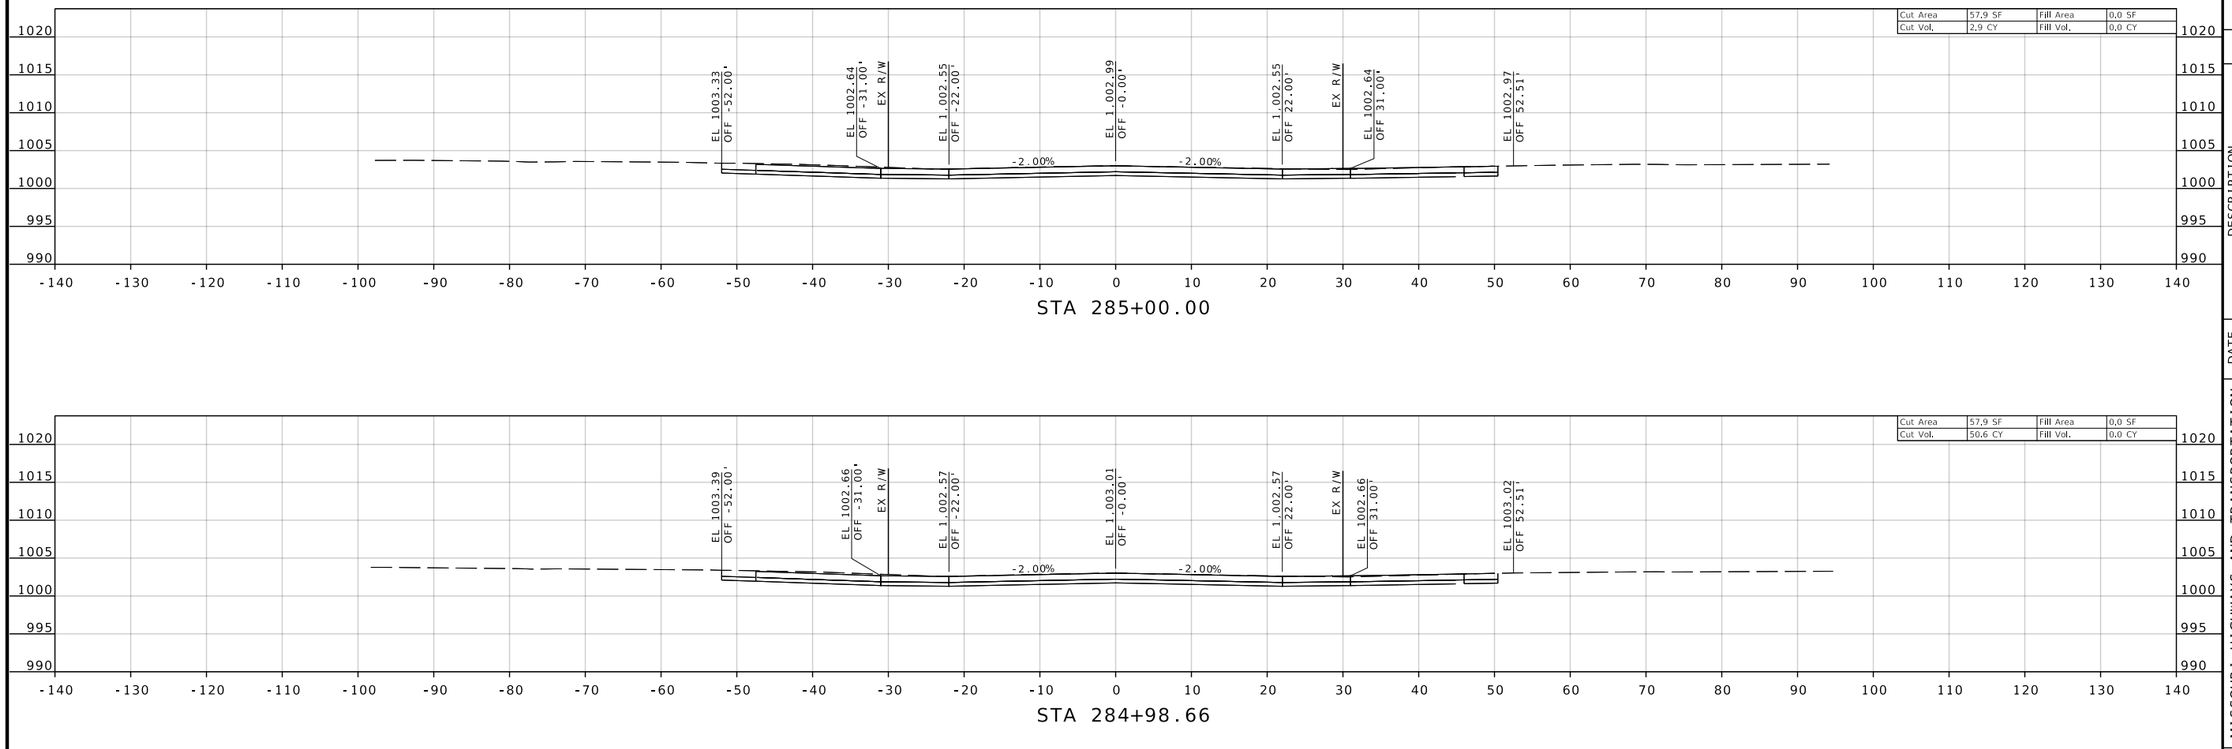

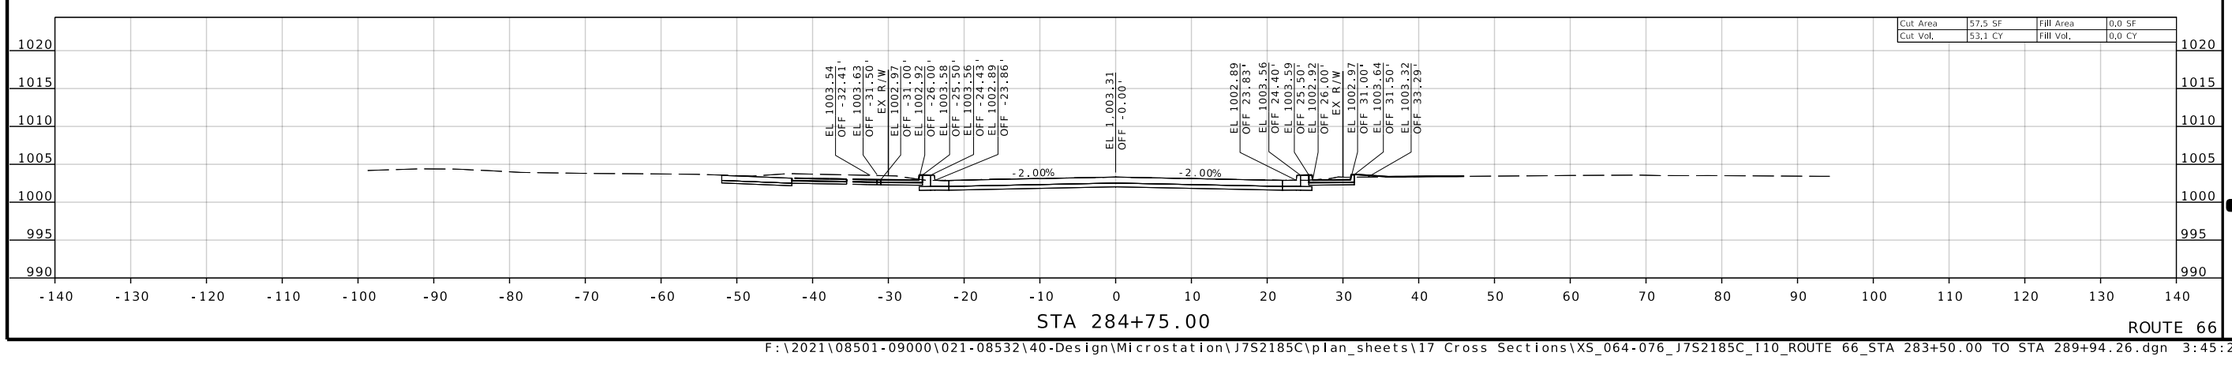

REID BRENNEN CATT
NUMBER
PE-2010019516

REID BRENNEN CATT-ENGINEER
MO# PE-2010019516

DATE PREPARED
8/8/2025

ROUTE	STATE
66	MO
DISTRICT	SHEET NO.
SW	66

COUNTY
JASPER

JOB NO.
J7S2185C

CONTRACT ID.

PROJECT NO.

BRIDGE NO.

DESCRIPTION	DATE

IF A SEAL IS PRESENT ON THIS SHEET IT HAS BEEN ELECTRONICALLY SEALED AND DATED.

MISSOURI HIGHWAYS AND TRANSPORTATION COMMISSION

105 WEST CAPITOL
JEFFERSON CITY, MO 65102
1-888-ASK-MODOT (1-888-275-6636)

olsson
550 ST. LOUIS STREET
SPRINGFIELD, MO 65806
CERTIFICATE OF
AUTHORITY NO. 001592

ROUTE 66

F:\2021\08501-09000\021-08532\40-Design\Microstation\J7S2185C\plan_sheets\17 Cross Sections\XS_064-076_J7S2185C_I10_ROUTE 66_STA 283+50.00 TO STA 289+94.26.dgn 3:45:24 PM 8/8/2025

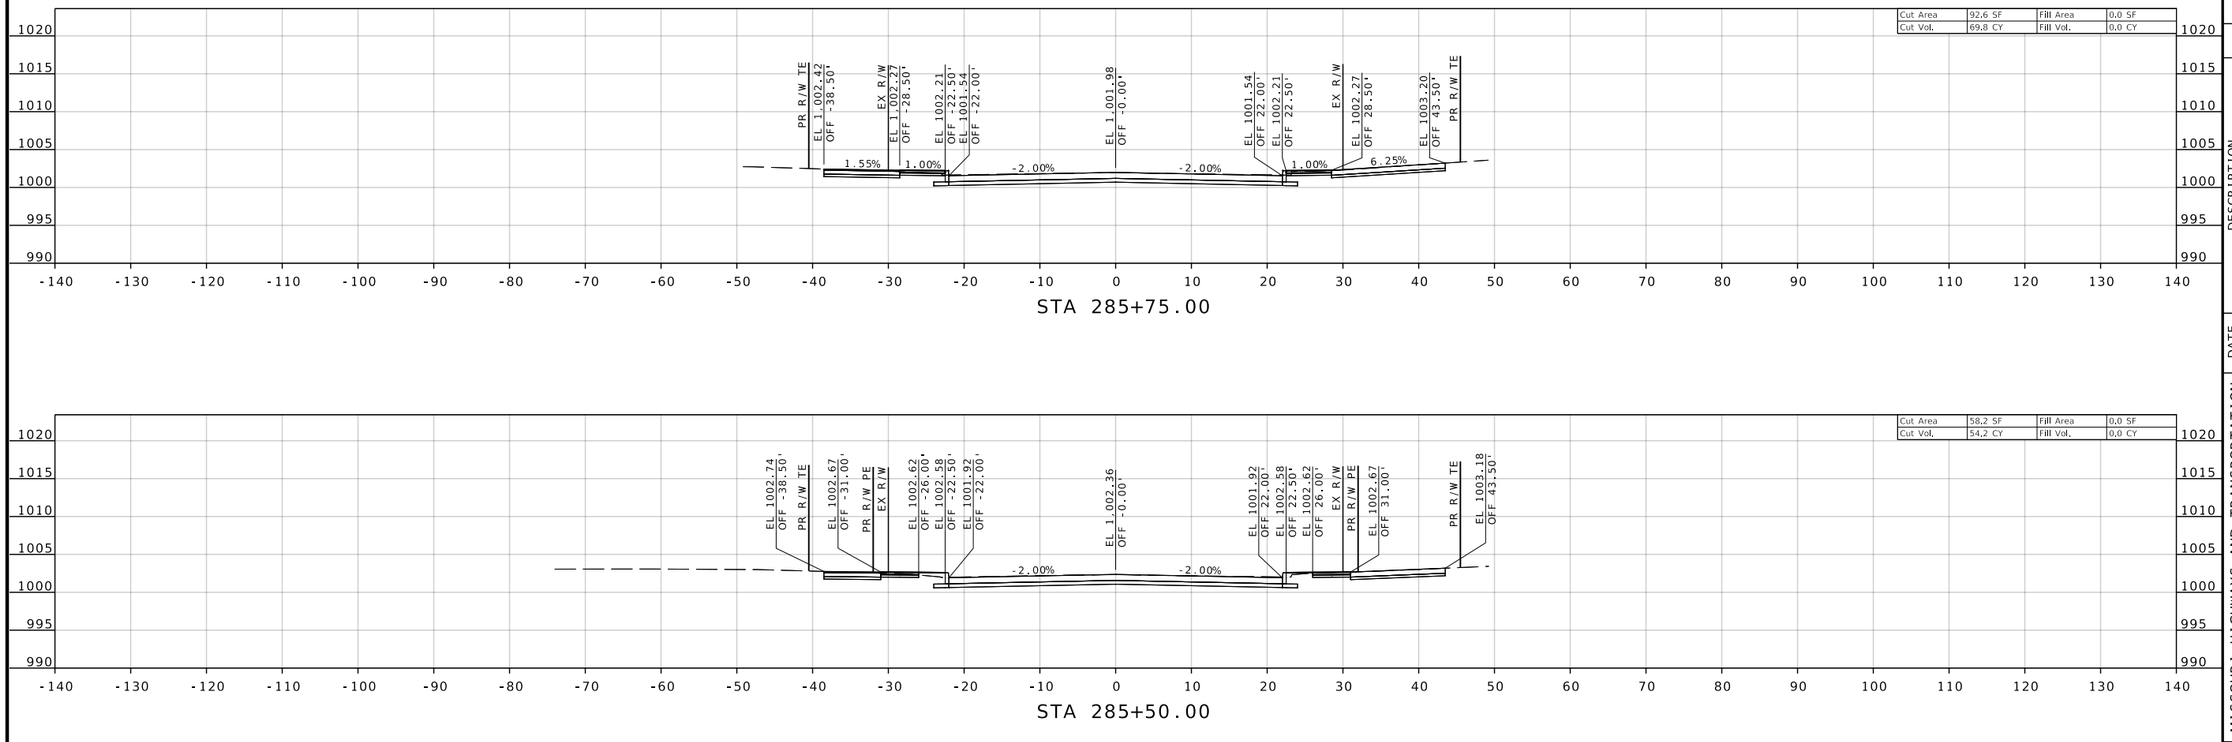

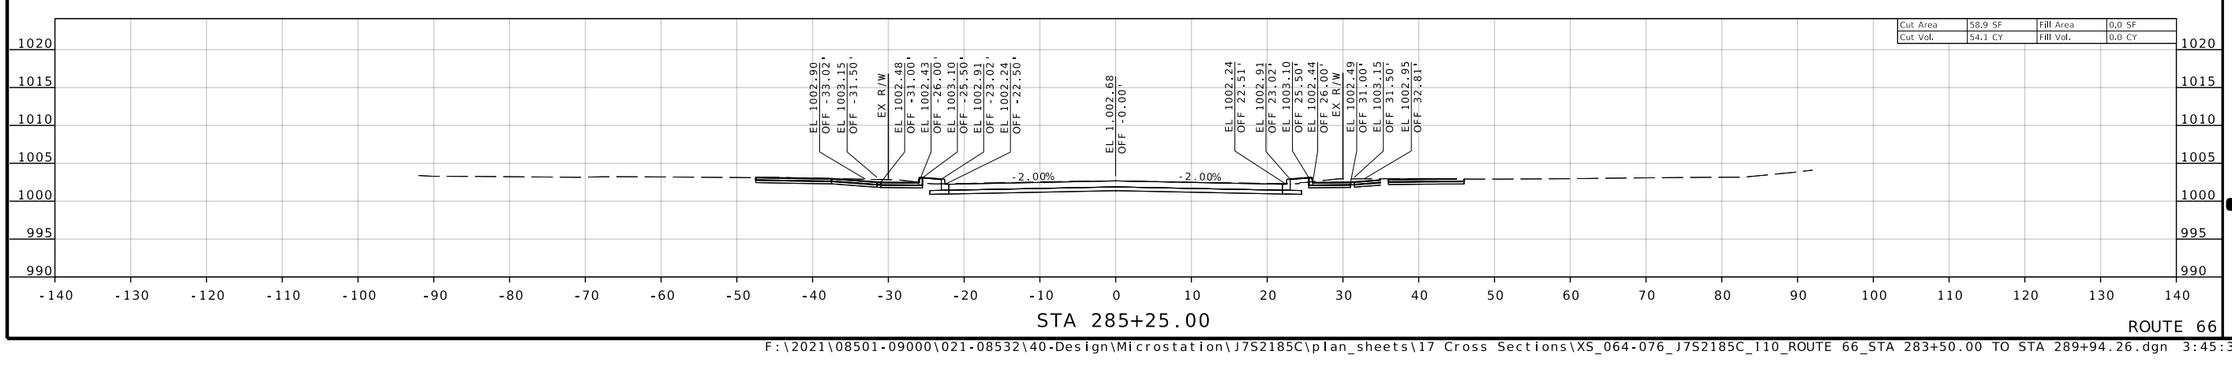

ROUTE 66

REID BRENNEN CATT
NUMBER PE-2010019516

REID BRENNEN CATT-ENGINEER
MO# PE-2010019516

DATE PREPARED
8/8/2025

ROUTE	STATE
66	MO
DISTRICT	SHEET NO.
SW	67

COUNTY
JASPER

JOB NO.
J7S2185C

CONTRACT ID.

PROJECT NO.

BRIDGE NO.

DESCRIPTION	DATE

IF A SEAL IS PRESENT ON THIS SHEET IT HAS BEEN ELECTRONICALLY SEALED AND DATED.

MISSOURI HIGHWAYS AND TRANSPORTATION COMMISSION

105 WEST CAPITOL
JEFFERSON CITY, MO 65102
1-888-ASK-MODOT (1-888-275-6636)

olsson
550 ST. LOUIS STREET
SPRINGFIELD, MO 65806
CERTIFICATE OF
AUTHORITY NO. 001592

F:\2021\08501-09000\021-08532\40-Design\Microstation\J7S2185C\plan_sheets\17 Cross Sections\XS_064-076_J7S2185C_I10_ROUTE 66_STA 283+50.00 TO STA 289+94.26.dgn 3:45:31 PM 8/8/2025

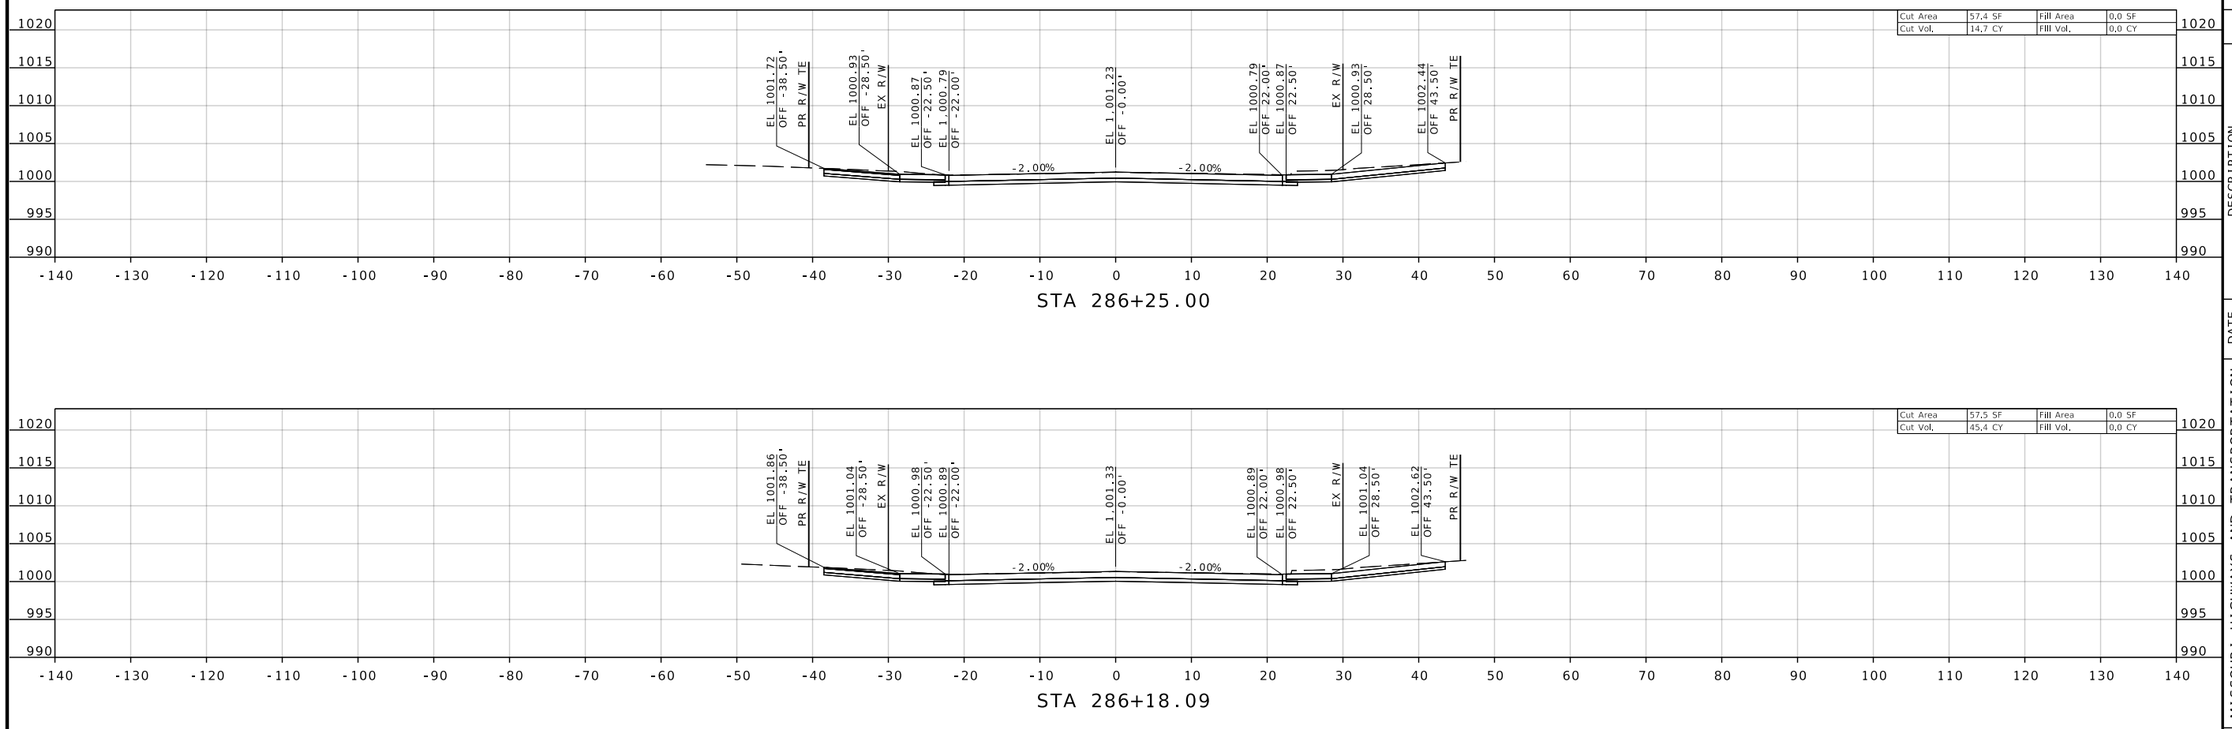

REID BRENNEN CATT NUMBER PE-2010019516

REID BRENNEN CATT-ENGINEER
MO# PE-2010019516

DATE PREPARED
8/8/2025

ROUTE	STATE
66	MO
DISTRICT	SHEET NO.
SW	68

COUNTY
JASPER

JOB NO.
J7S2185C

CONTRACT ID.

PROJECT NO.

BRIDGE NO.

DESCRIPTION	DATE

IF A SEAL IS PRESENT ON THIS SHEET IT HAS BEEN ELECTRONICALLY SEALED AND DATED.

MISSOURI HIGHWAYS AND TRANSPORTATION COMMISSION
105 WEST CAPITOL
JEFFERSON CITY, MO 65102
1-888-ASK-MODOT (1-888-275-6636)

olsson
550 ST. LOUIS STREET
SPRINGFIELD, MO 65806
CERTIFICATE OF
AUTHORITY NO. 001592

F:\2021\08501-09000\021-08532\40-Design\Microstation\J7S2185C\plan_sheets\17 Cross Sections\XS_064-076_J7S2185C_I10_ROUTE 66_STA 283+50.00 TO STA 289+94.26.dgn 3:45:38 PM 8/8/2025

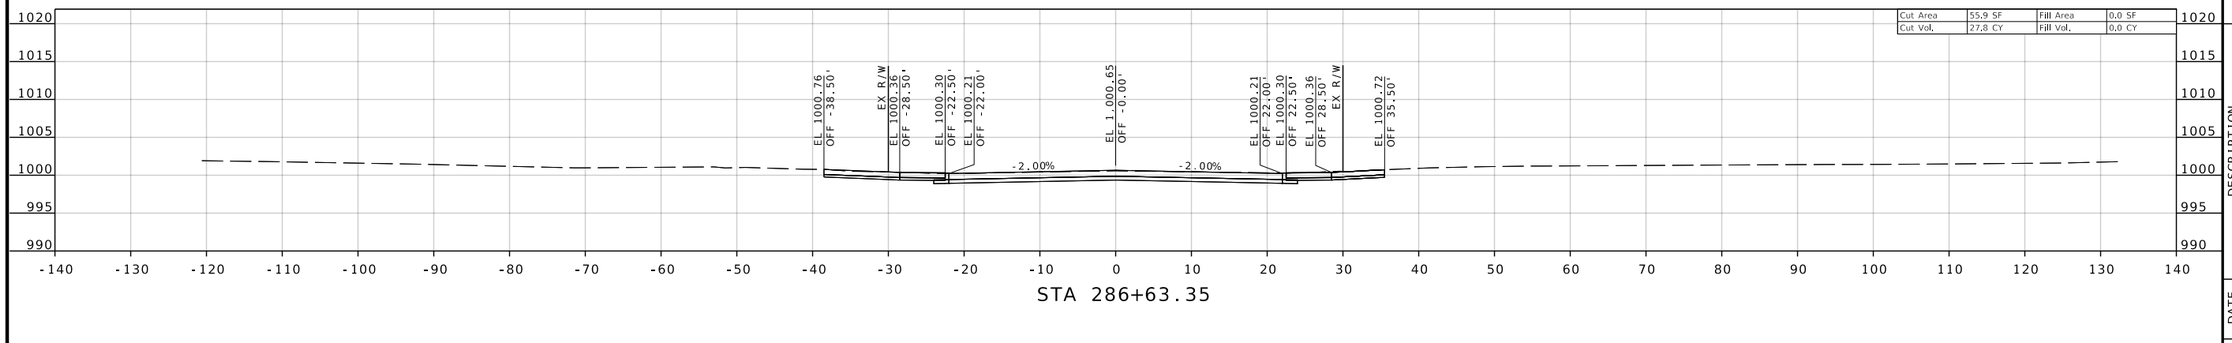

STA 286+63.35

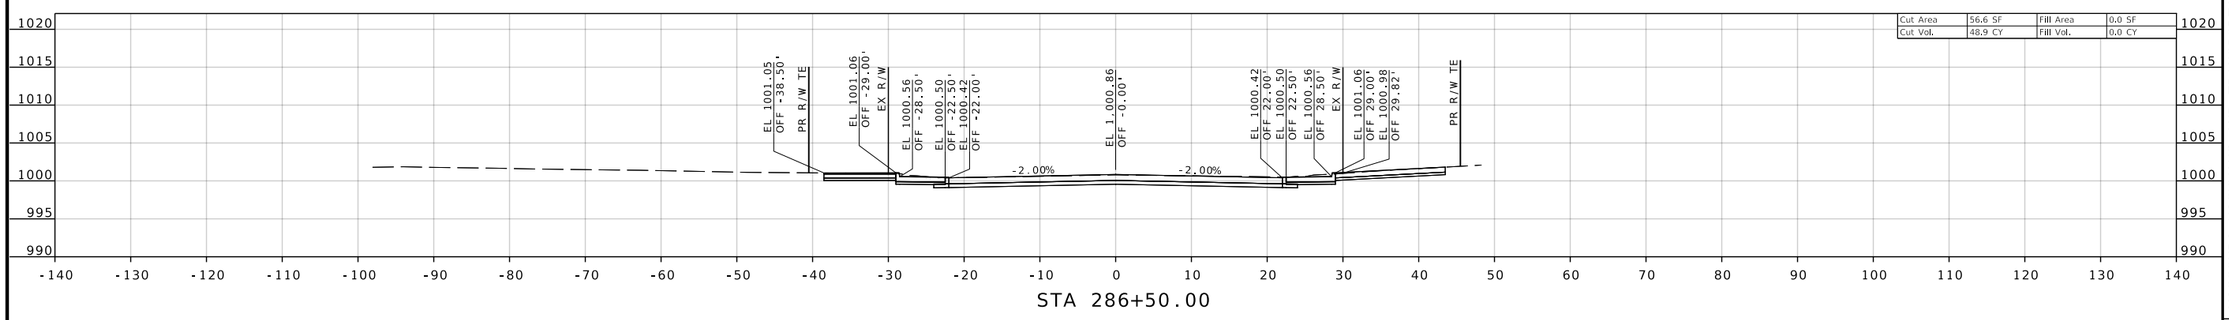

STA 286+50.00

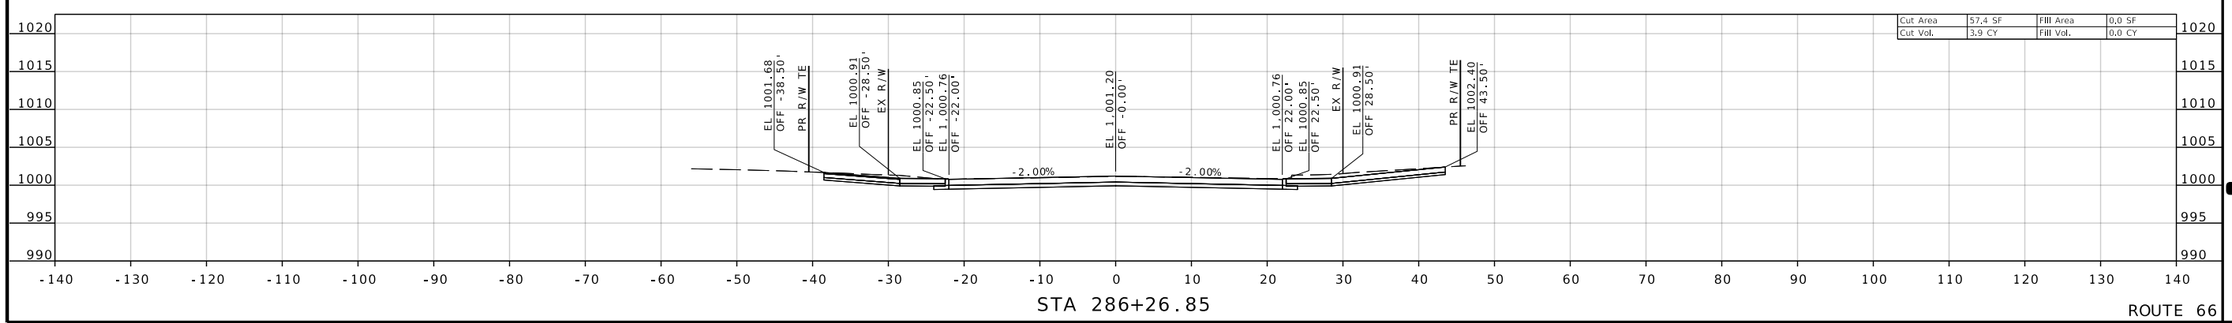

STA 286+26.85

ROUTE 66

REID BRENNEN CATT
NUMBER PE-2010019516

REID BRENNEN CATT-ENGINEER
MO# PE-2010019516

DATE PREPARED
8/8/2025

ROUTE	STATE
66	MO
DISTRICT	SHEET NO.
SW	69

COUNTY
JASPER

JOB NO.
J7S2185C

CONTRACT ID.

PROJECT NO.

BRIDGE NO.

DESCRIPTION	DATE

IF A SEAL IS PRESENT ON THIS SHEET IT HAS BEEN ELECTRONICALLY SEALED AND DATED.

MISSOURI HIGHWAYS AND TRANSPORTATION COMMISSION

105 WEST CAPITOL
JEFFERSON CITY, MO 65102
1-888-ASK-MODOT (1-888-275-6636)

olsson
550 ST. LOUIS STREET
SPRINGFIELD, MO 65806
CERTIFICATE OF
AUTHORITY NO. 001592

F:\2021\08501-09000\021-08532\40-Design\Microstation\J7S2185C\plan_sheets\17 Cross Sections\XS_064-076_J7S2185C_I10_ROUTE 66_STA 283+50.00 TO STA 289+94.26.dgn 3:45:45 PM 8/8/2025

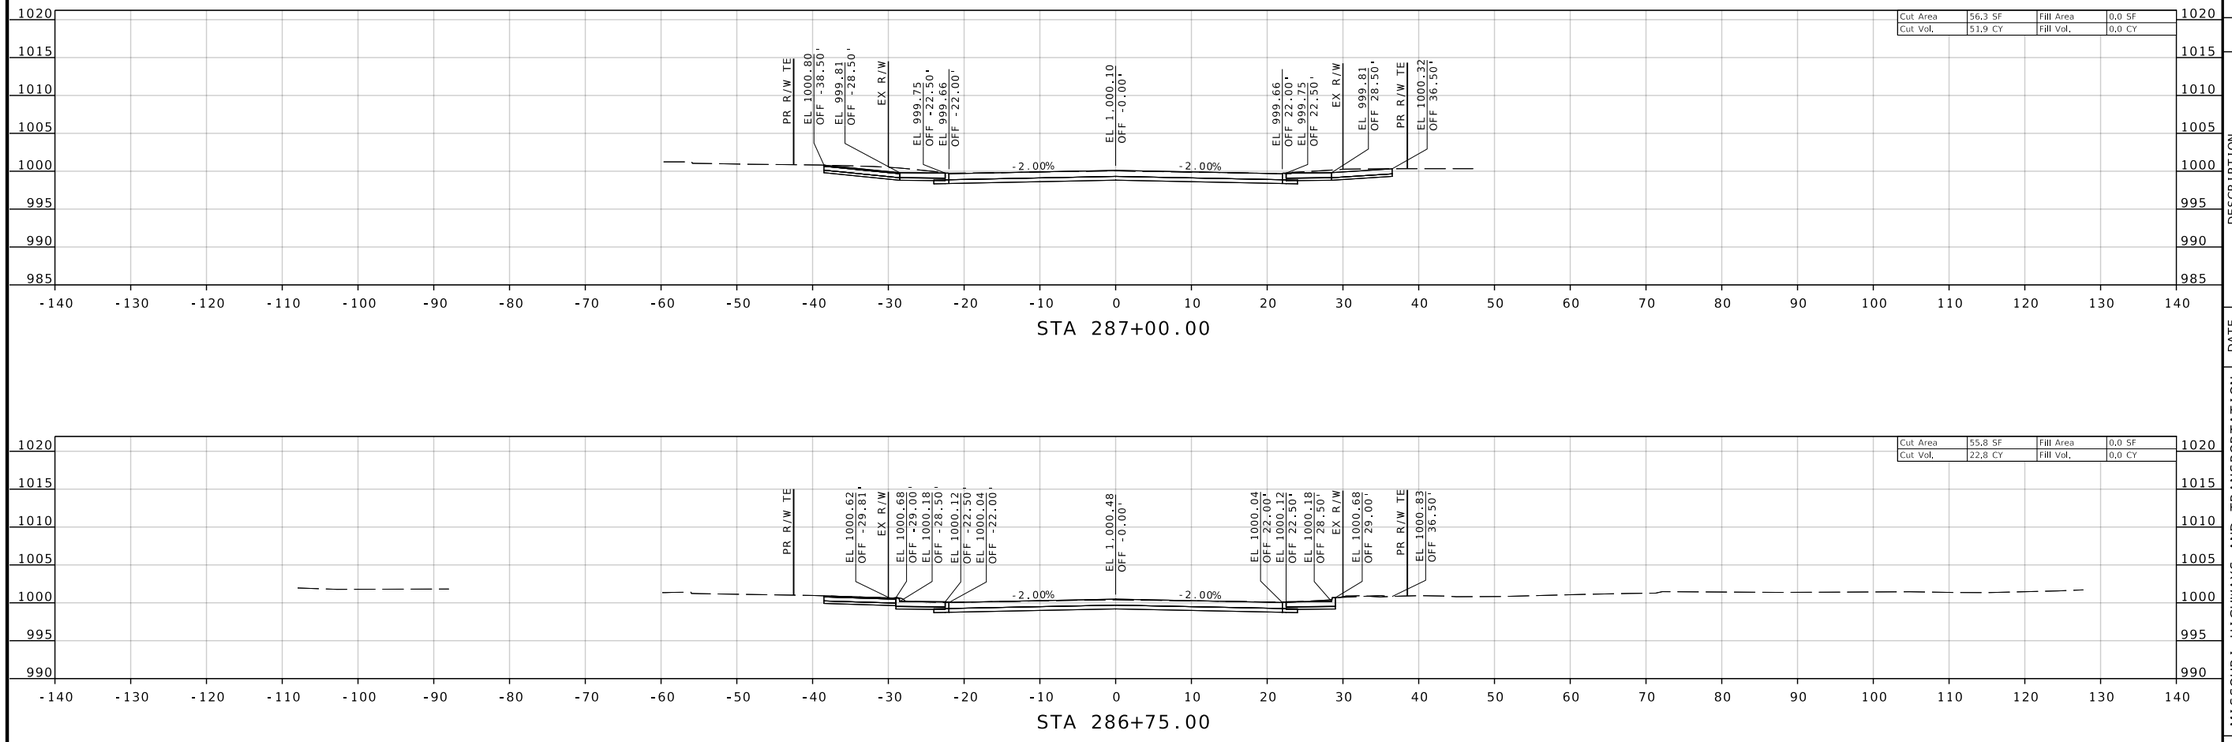

REID BRENNEN CATT
NUMBER PE-2010019516

REID BRENNEN CATT-ENGINEER
MO# PE-2010019516

DATE PREPARED
8/8/2025

ROUTE	STATE
66	MO
DISTRICT	SHEET NO.
SW	70

COUNTY
JASPER

JOB NO.
J7S2185C

CONTRACT ID.

PROJECT NO.

BRIDGE NO.

DESCRIPTION	DATE

IF A SEAL IS PRESENT ON THIS SHEET IT HAS BEEN ELECTRONICALLY SEALED AND DATED.

MISSOURI HIGHWAYS AND TRANSPORTATION COMMISSION

105 WEST CAPITOL
JEFFERSON CITY, MO 65102
1-888-ASK-MODOT (1-888-275-6636)

olsson
550 ST. LOUIS STREET
SPRINGFIELD, MO 65806
CERTIFICATE OF
AUTHORITY NO. 001592

F:\2021\08501-09000\021-08532\40-Design\Microstation\J7S2185C\plan_sheets\17 Cross Sections\XS_064-076_J7S2185C_I10_ROUTE 66_STA 283+50.00 TO STA 289+94.26.dgn 3:45:52 PM 8/8/2025

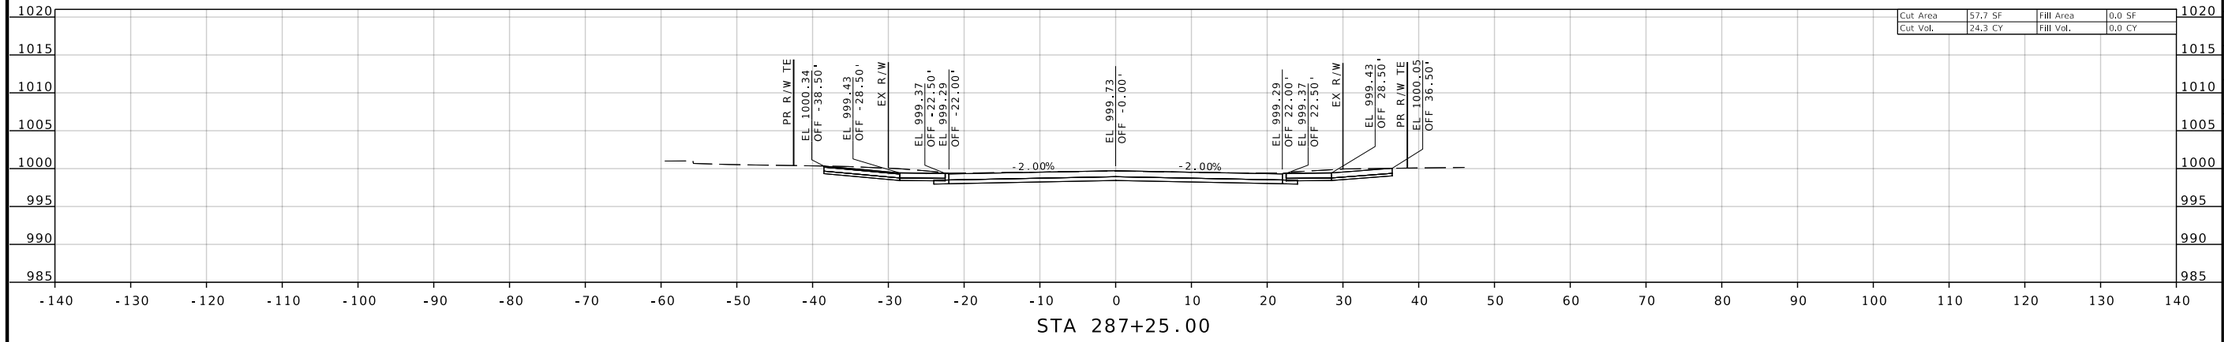

STA 287+25.00

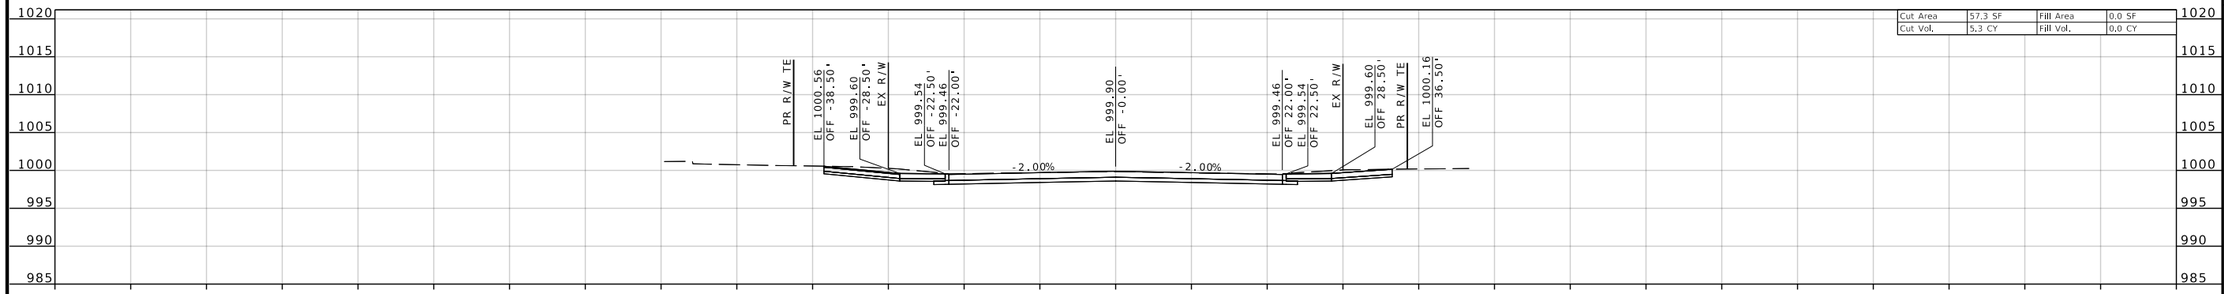

STA 287+13.60

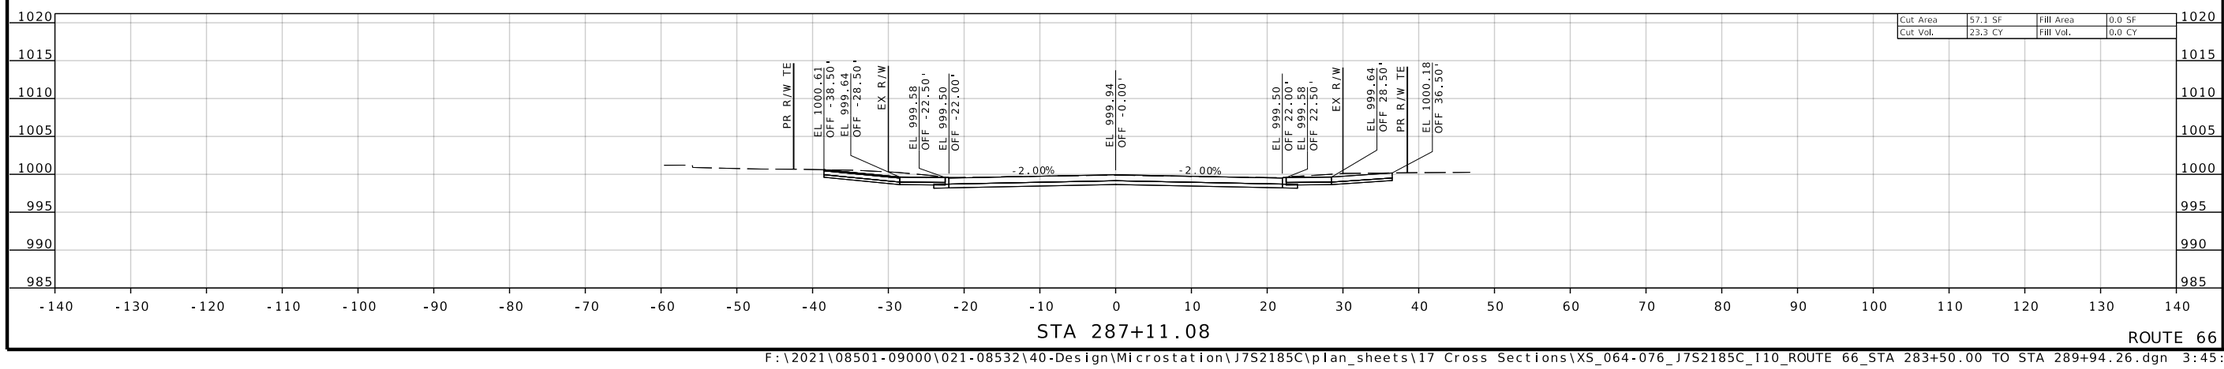

STA 287+11.08

ROUTE 66

REID BRENNEN CATT
NUMBER PE-2010019516

REID BRENNEN CATT-ENGINEER
MO# PE-2010019516

DATE PREPARED
8/8/2025

ROUTE	STATE
66	MO
DISTRICT	SHEET NO.
SW	71

COUNTY
JASPER

JOB NO.
J7S2185C

CONTRACT ID.

PROJECT NO.

BRIDGE NO.

DESCRIPTION	DATE

MISSOURI HIGHWAYS AND TRANSPORTATION COMMISSION

105 WEST CAPITOL
JEFFERSON CITY, MO 65102
1-888-ASK-MODOT (1-888-275-6636)

olsson
550 ST. LOUIS STREET
SPRINGFIELD, MO 65806
CERTIFICATE OF
AUTHORITY NO. 001592

IF A SEAL IS PRESENT ON THIS SHEET IT HAS BEEN ELECTRONICALLY SEALED AND DATED.

F:\2021\08501-09000\021-08532\40-Design\Microstation\J7S2185C\plan_sheets\17 Cross Sections\XS_064-076_J7S2185C_I10_ROUTE 66_STA 283+50.00 TO STA 289+94.26.dgn 3:45:59 PM 8/8/2025

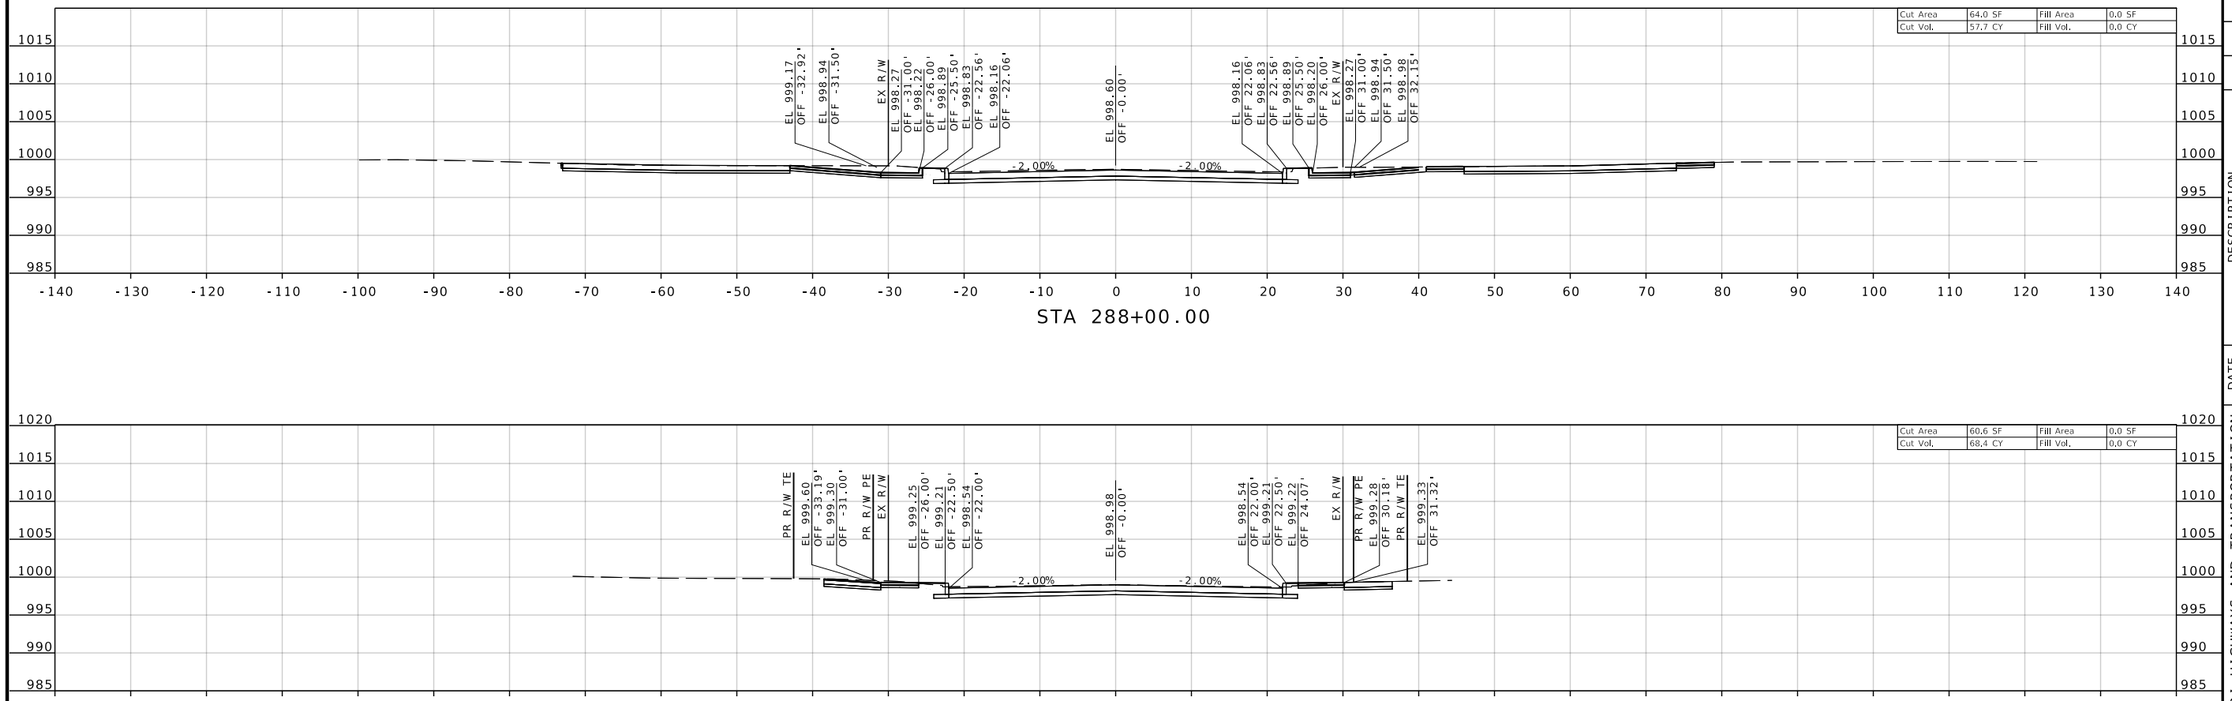

ROUTE 66

REID BRENNEN CATT
NUMBER PE-2010019516

REID BRENNEN CATT-ENGINEER
MO# PE-2010019516

DATE PREPARED
8/8/2025

ROUTE	STATE
66	MO
DISTRICT	SHEET NO.
SW	72

COUNTY
JASPER

JOB NO.
J7S2185C

CONTRACT ID.

PROJECT NO.

BRIDGE NO.

DESCRIPTION	DATE

IF A SEAL IS PRESENT ON THIS SHEET IT HAS BEEN ELECTRONICALLY SEALED AND DATED.

MISSOURI HIGHWAYS AND TRANSPORTATION COMMISSION

105 WEST CAPITOL
JEFFERSON CITY, MO 65102
1-888-ASK-MODOT (1-888-275-6636)

olsson
550 ST. LOUIS STREET
SPRINGFIELD, MO 65806
CERTIFICATE OF
AUTHORITY NO. 001592

F:\2021\08501-09000\021-08532\40-Design\Microstation\J7S2185C\plan_sheets\17 Cross Sections\XS_064-076_J7S2185C_I10_ROUTE 66_STA 283+50.00 TO STA 289+94.26.dgn 3:46:06 PM 8/8/2025

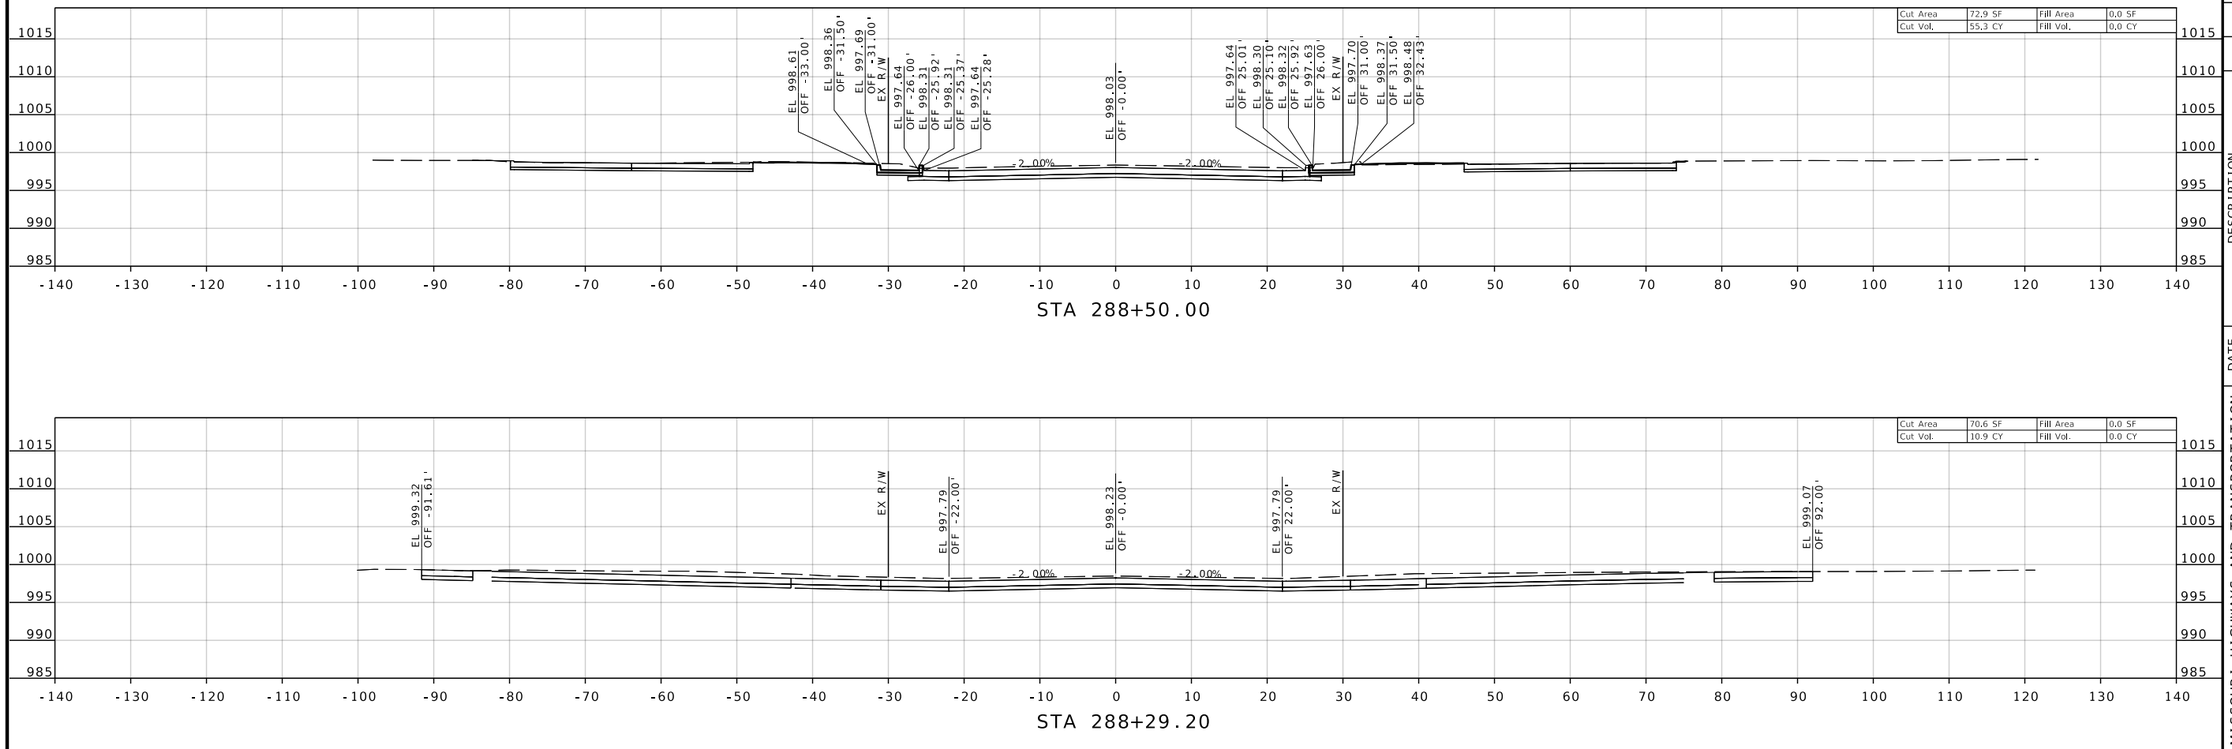

REID BRENNEN CATT
NUMBER PE-2010019516

REID BRENNEN CATT-ENGINEER
MO# PE-2010019516

IF A SEAL IS PRESENT ON THIS SHEET IT HAS BEEN ELECTRONICALLY SEALED AND DATED.

DATE PREPARED
8/8/2025

ROUTE	STATE
66	MO
DISTRICT	SHEET NO.
SW	73

COUNTY
JASPER

JOB NO.
J7S2185C

CONTRACT ID.

PROJECT NO.

BRIDGE NO.

DESCRIPTION	DATE

MISSOURI HIGHWAYS AND TRANSPORTATION COMMISSION

105 WEST CAPITOL
JEFFERSON CITY, MO 65102
1-888-ASK-MODOT (1-888-275-6636)

olsson
550 ST. LOUIS STREET
SPRINGFIELD, MO 65806
CERTIFICATE OF
AUTHORITY NO. 001592

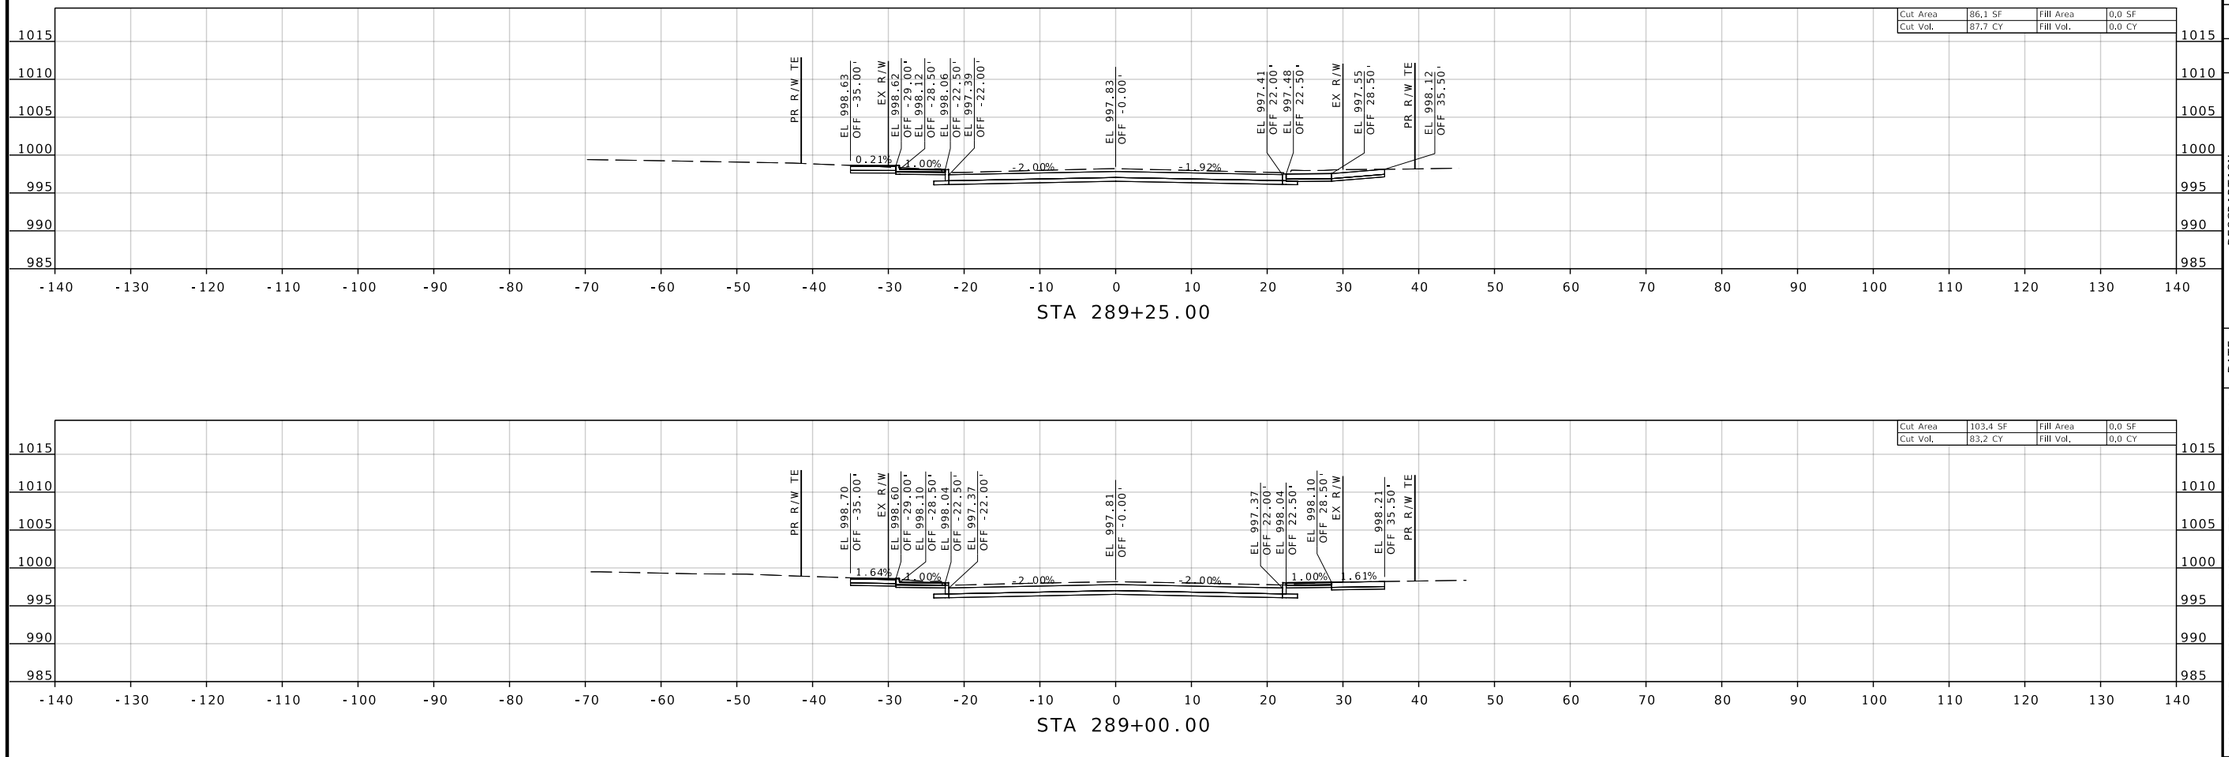

REID BRENNEN CATT NUMBER PE-2010019516

REID BRENNEN CATT-ENGINEER
MO# PE-2010019516

DATE PREPARED
8/8/2025

ROUTE	STATE
66	MO
DISTRICT	SHEET NO.
SW	74

COUNTY
JASPER

JOB NO.
J7S2185C

CONTRACT ID.

PROJECT NO.

BRIDGE NO.

DESCRIPTION	DATE

IF A SEAL IS PRESENT ON THIS SHEET IT HAS BEEN ELECTRONICALLY SEALED AND DATED.

MISSOURI HIGHWAYS AND TRANSPORTATION COMMISSION

105 WEST CAPITOL
JEFFERSON CITY, MO 65102
1-888-ASK-MODOT (1-888-275-6636)

olsson
550 ST. LOUIS STREET
SPRINGFIELD, MO 65806
CERTIFICATE OF
AUTHORITY NO. 001592

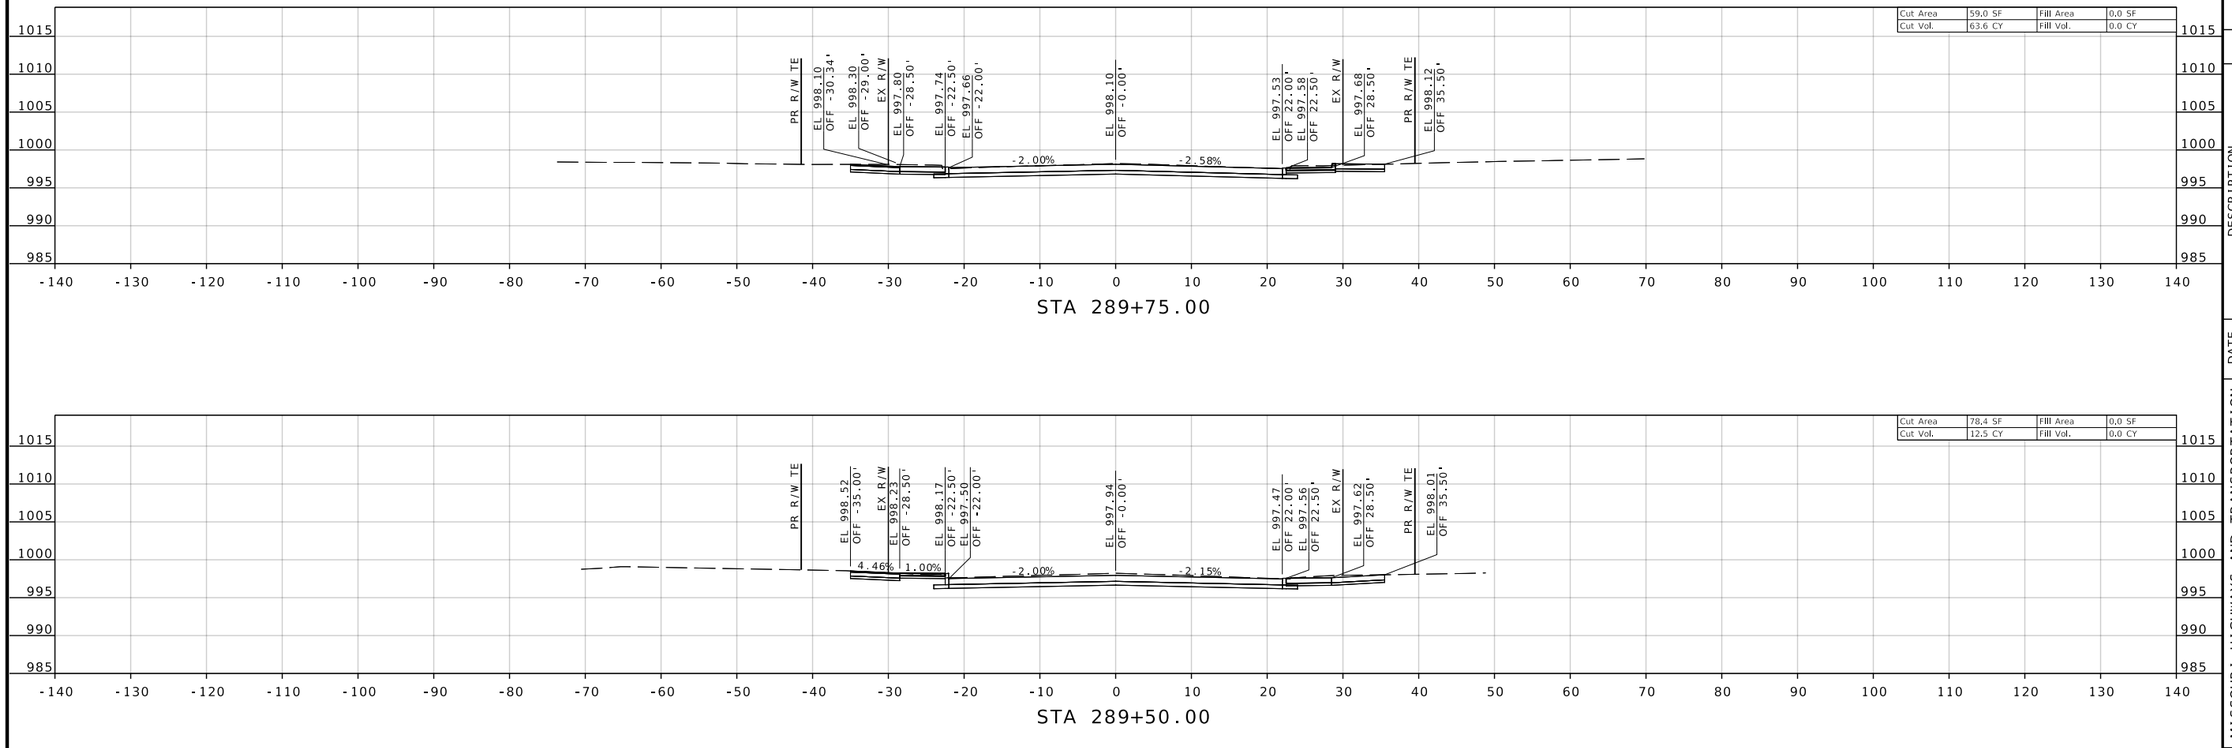

REID BRENNEN CATT NUMBER PE-2010019516

REID BRENNEN CATT-ENGINEER
MO# PE-2010019516

DATE PREPARED
8/8/2025

ROUTE	STATE
66	MO
DISTRICT	SHEET NO.
SW	75

COUNTY
JASPER

JOB NO.
J7S2185C

CONTRACT ID.

PROJECT NO.

BRIDGE NO.

DESCRIPTION	DATE

IF A SEAL IS PRESENT ON THIS SHEET IT HAS BEEN ELECTRONICALLY SEALED AND DATED.

MISSOURI HIGHWAYS AND TRANSPORTATION COMMISSION

105 WEST CAPITOL
JEFFERSON CITY, MO 65102
1-888-ASK-MODOT (1-888-275-6636)

olsson
550 ST. LOUIS STREET
SPRINGFIELD, MO 65806
CERTIFICATE OF
AUTHORITY NO. 001592

ROUTE 66

F:\2021\08501-09000\021-08532\40-Design\Microstation\J7S2185C\plan_sheets\17 Cross Sections\XS_064-076_J7S2185C_I10_ROUTE 66_STA 283+50.00 TO STA 289+94.26.dgn 3:46:28 PM 8/8/2025

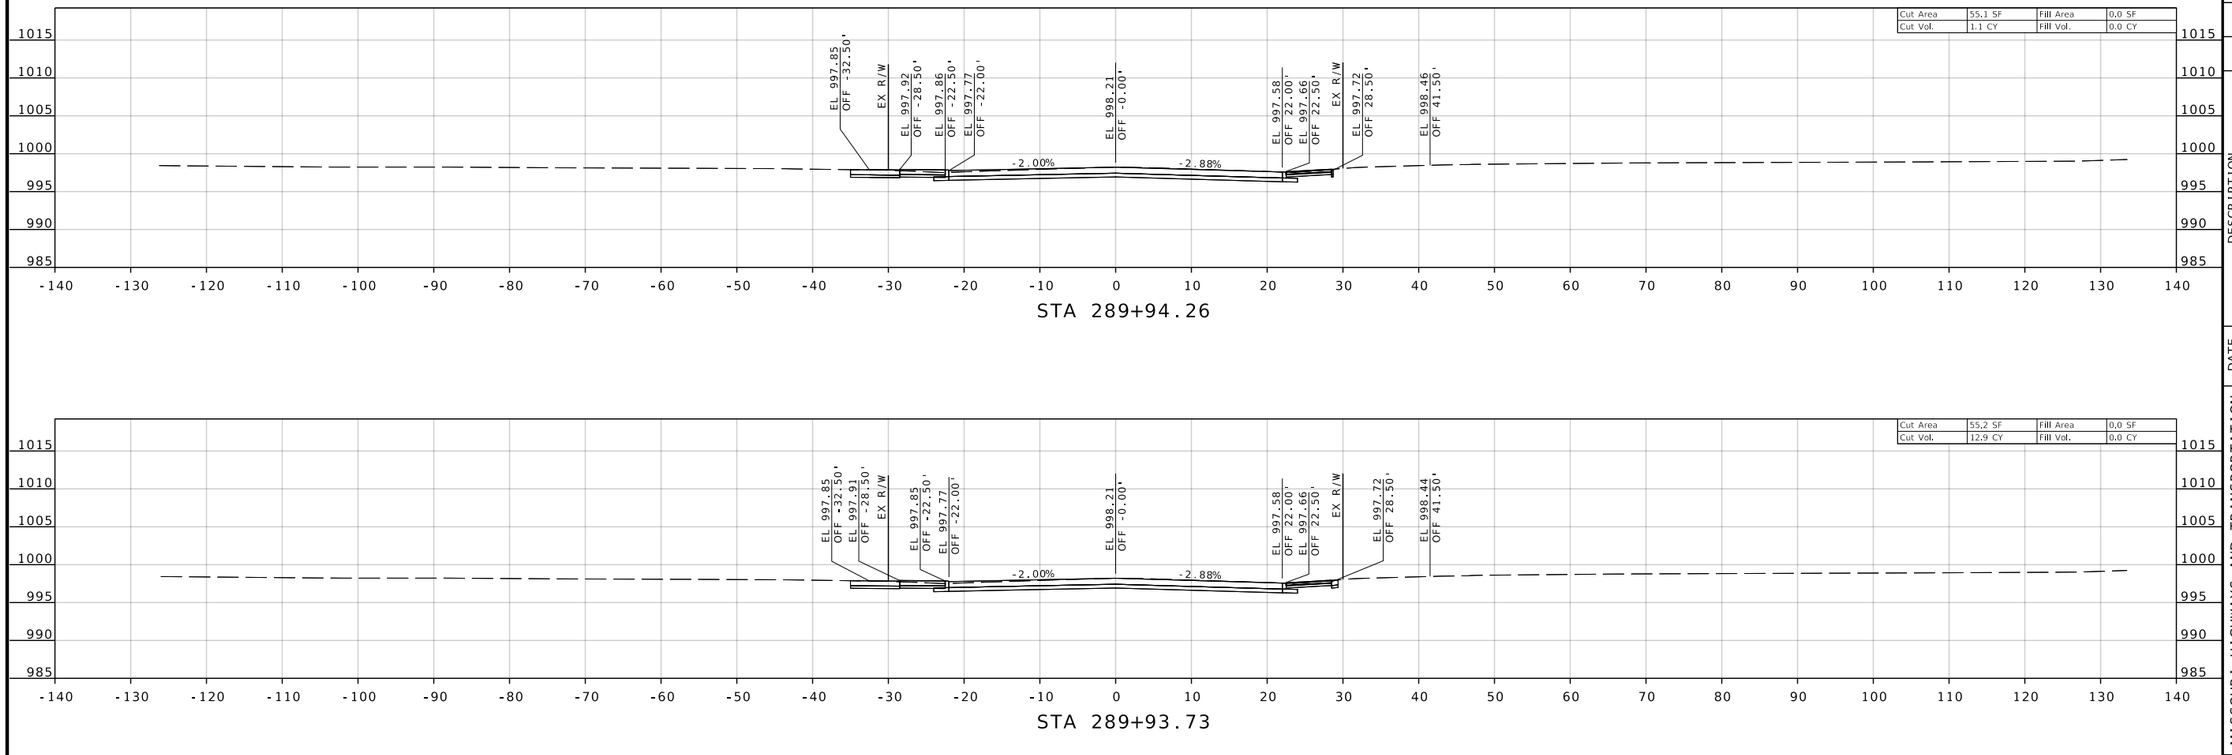

ROUTE 66

REID BRENNEN CATT
NUMBER PE-2010019516

REID BRENNEN CATT-ENGINEER
MO# PE-2010019516

DATE PREPARED
8/8/2025

ROUTE	STATE
66	MO
DISTRICT	SHEET NO.
SW	76

COUNTY
JASPER

JOB NO.
J7S2185C

CONTRACT ID.

PROJECT NO.

BRIDGE NO.

DESCRIPTION	DATE

IF A SEAL IS PRESENT ON THIS SHEET IT HAS BEEN ELECTRONICALLY SEALED AND DATED.

MISSOURI HIGHWAYS AND TRANSPORTATION COMMISSION

105 WEST CAPITOL
JEFFERSON CITY, MO 65102
1-888-ASK-MODOT (1-888-275-6636)

olsson
550 ST. LOUIS STREET
SPRINGFIELD, MO 65806
CERTIFICATE OF
AUTHORITY NO. 001592

F:\2021\08501-09000\021-08532\40-Design\Microstation\J7S2185C\plan_sheets\17 Cross Sections\XS_064-076_J7S2185C_I10_ROUTE 66_STA 283+50.00 TO STA 289+94.26.dgn 3:46:36 PM 8/8/2025

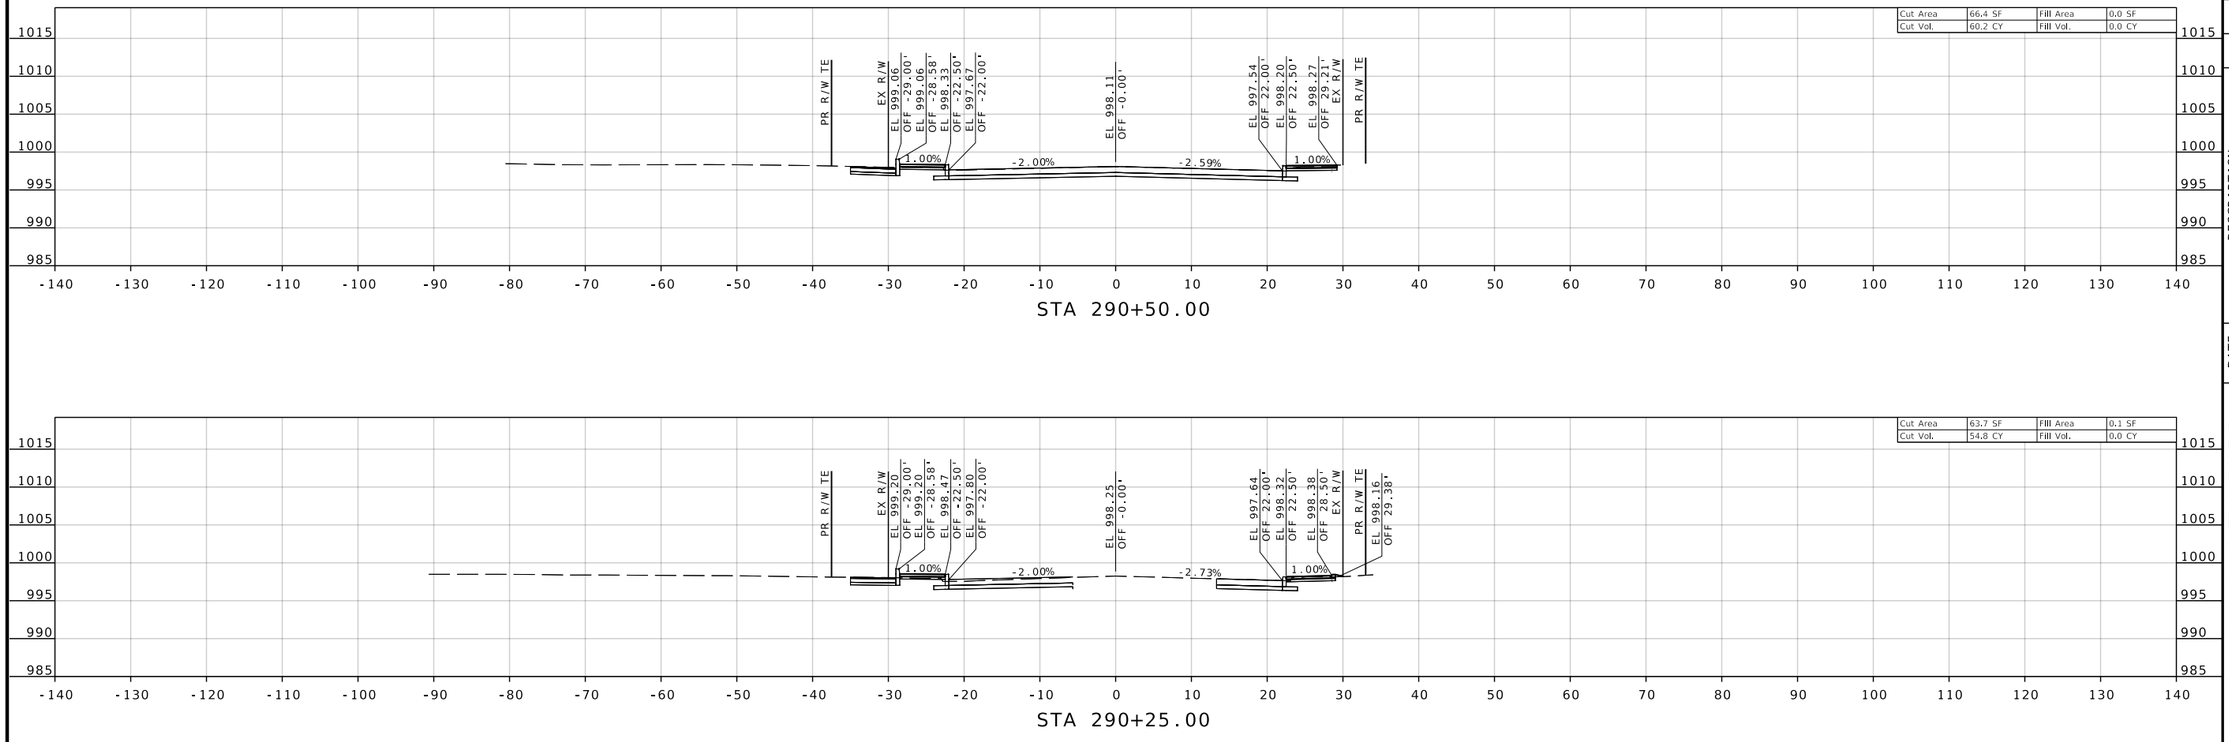

REID BRENNEN CATT NUMBER PE-2010019516

REID BRENNEN CATT-ENGINEER
MO# PE-2010019516

DATE PREPARED
8/8/2025

ROUTE	STATE
66	MO
DISTRICT	SHEET NO.
SW	77

COUNTY
JASPER

JOB NO.
J7S2185C

CONTRACT ID.

PROJECT NO.

BRIDGE NO.

DESCRIPTION	DATE

MISSOURI HIGHWAYS AND TRANSPORTATION COMMISSION

105 WEST CAPITOL
JEFFERSON CITY, MO 65102
1-888-ASK-MODOT (1-888-275-6636)

olsson
550 ST. LOUIS STREET
SPRINGFIELD, MO 65806
CERTIFICATE OF
AUTHORITY NO. 001592

IF A SEAL IS PRESENT ON THIS SHEET IT HAS BEEN ELECTRONICALLY SEALED AND DATED.

ROUTE 66

F:\2021\08501-09000\021-08532\40-Design\Microstation\J7S2185C\plan_sheets\17 Cross Sections\XS_077-088_J7S2185C_I10_ROUTE 66_STA 290+00.00 TO STA 296+75.02.dgn 3:46:50 PM 8/8/2025

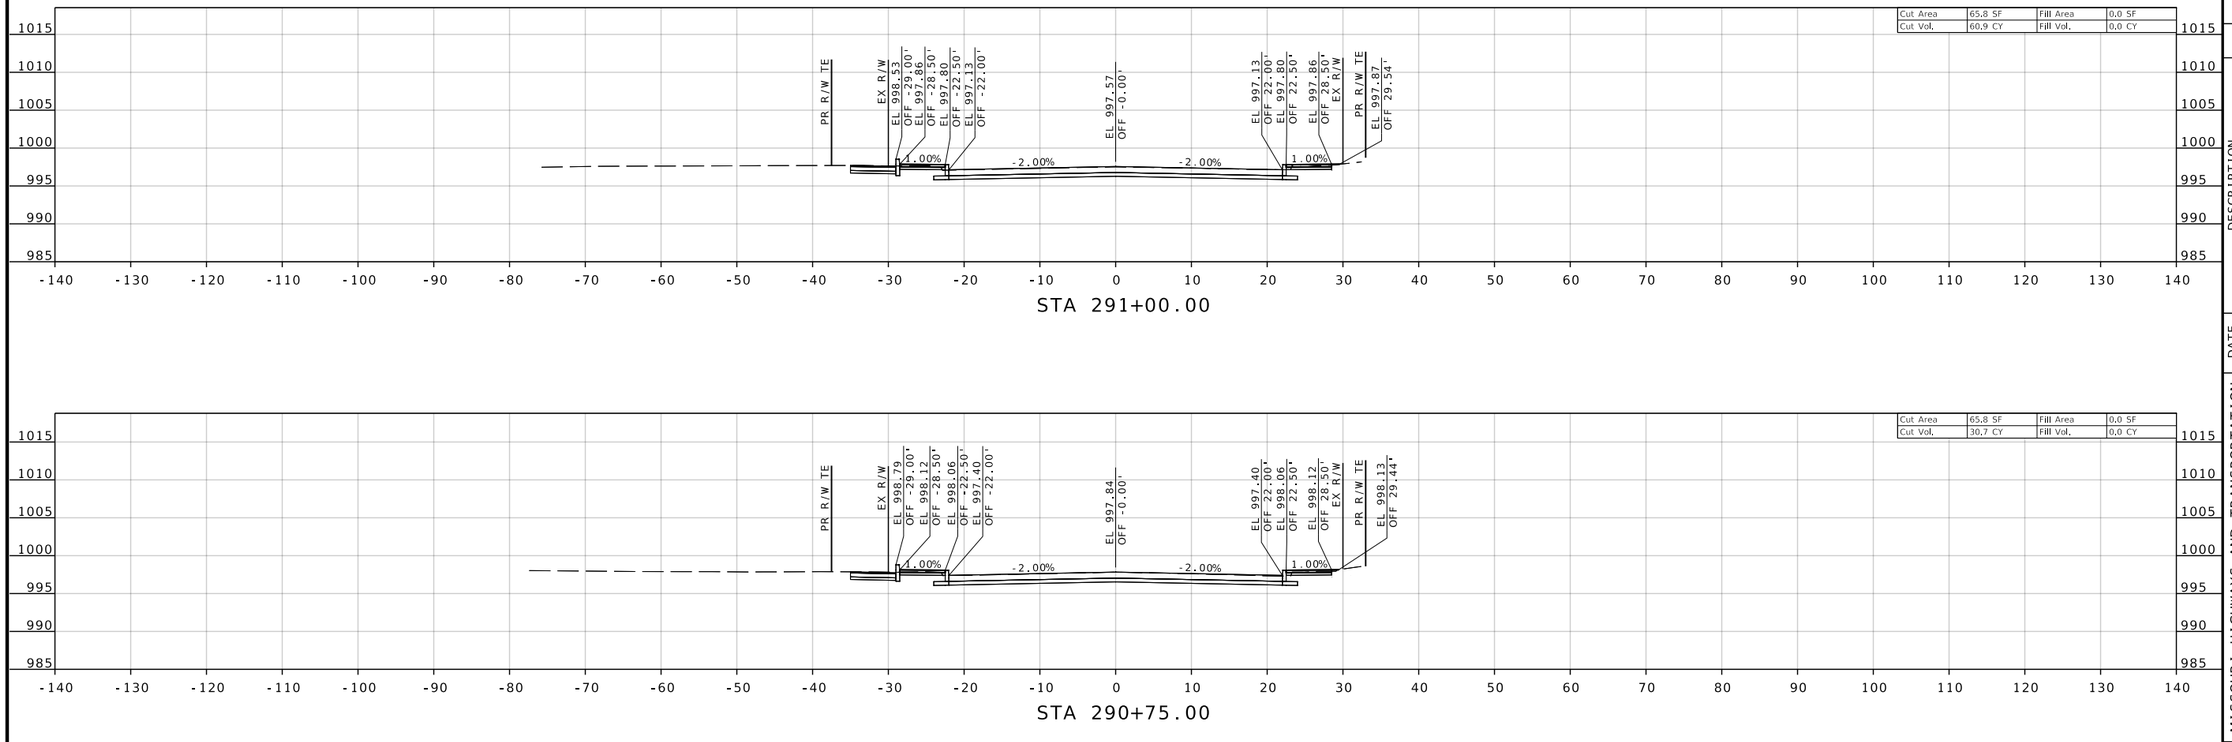

ROUTE 66

REID BRENNEN CATT
NUMBER PE-2010019516

REID BRENNEN CATT-ENGINEER
MO# PE-2010019516

DATE PREPARED
8/8/2025

ROUTE	STATE
66	MO
DISTRICT	SHEET NO.
SW	78

COUNTY
JASPER

JOB NO.
J7S2185C

CONTRACT ID.

PROJECT NO.

BRIDGE NO.

DESCRIPTION	DATE

IF A SEAL IS PRESENT ON THIS SHEET IT HAS BEEN ELECTRONICALLY SEALED AND DATED.

MISSOURI HIGHWAYS AND TRANSPORTATION COMMISSION

105 WEST CAPITOL
JEFFERSON CITY, MO 65102
1-888-ASK-MODOT (1-888-275-6636)

olsson
550 ST. LOUIS STREET
SPRINGFIELD, MO 65806
CERTIFICATE OF
AUTHORITY NO. 001592

F:\2021\08501-09000\021-08532\40-Design\Microstation\J7S2185C\plan_sheets\17 Cross Sections\XS_077-088_J7S2185C_I10_ROUTE 66_STA 290+00.00 TO STA 296+75.02.dgn 3:46:57 PM 8/8/2025

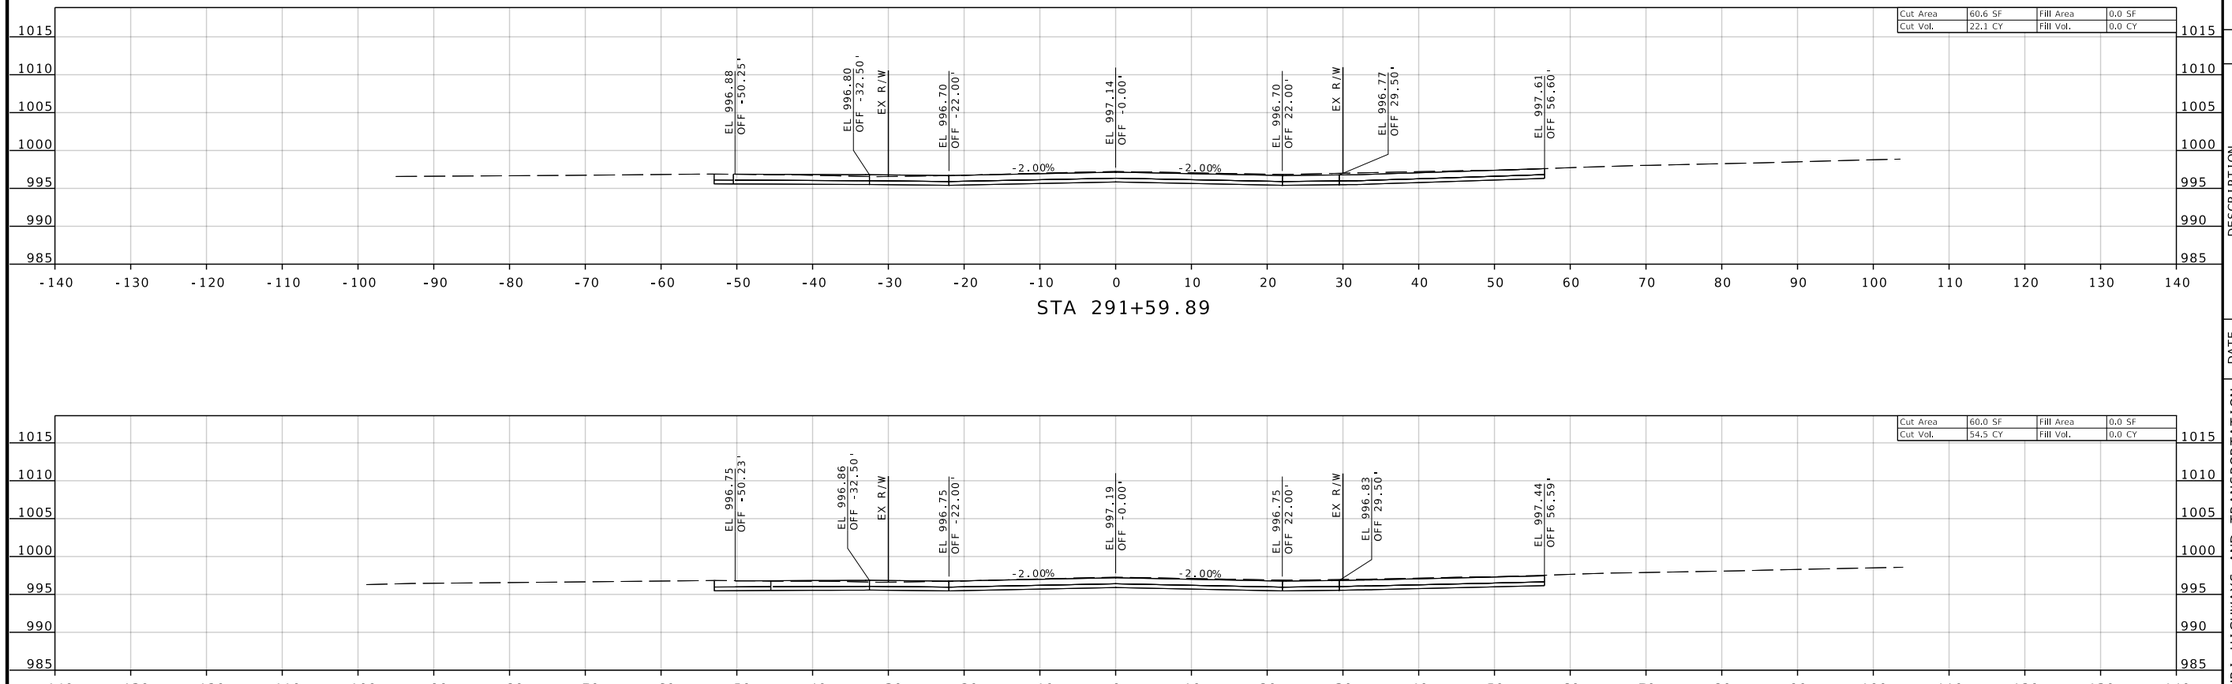

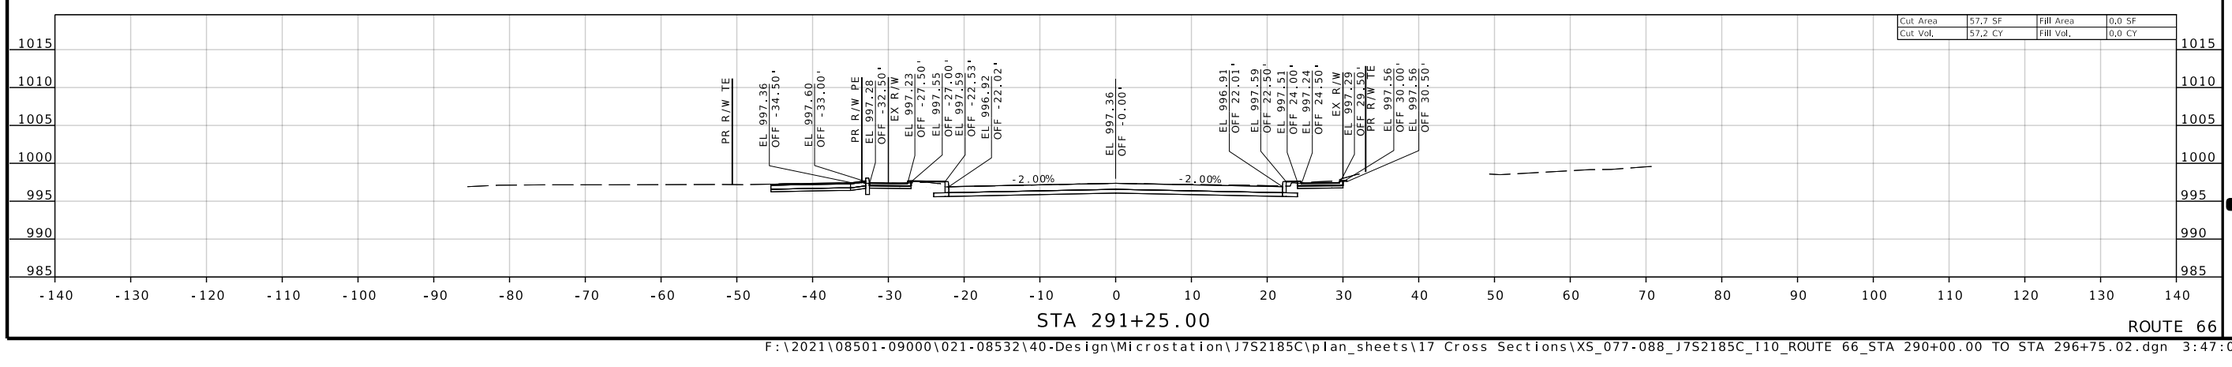

ROUTE 66

REID BRENNEN CATT
NUMBER PE-2010019516

REID BRENNEN CATT-ENGINEER
MO# PE-2010019516

DATE PREPARED
8/8/2025

ROUTE	STATE
66	MO
DISTRICT	SHEET NO.
SW	79

COUNTY
JASPER

JOB NO.
J7S2185C

CONTRACT ID.

PROJECT NO.

BRIDGE NO.

DESCRIPTION	DATE

IF A SEAL IS PRESENT ON THIS SHEET IT HAS BEEN ELECTRONICALLY SEALED AND DATED.

MISSOURI HIGHWAYS AND TRANSPORTATION COMMISSION

105 WEST CAPITOL
JEFFERSON CITY, MO 65102
1-888-ASK-MODOT (1-888-275-6636)

olsson
550 ST. LOUIS STREET
SPRINGFIELD, MO 65806
CERTIFICATE OF
AUTHORITY NO. 001592

F:\2021\08501-09000\021-08532\40-Design\Microstation\J7S2185C\plan_sheets\17 Cross Sections\XS_077-088_J7S2185C_I10_ROUTE 66_STA 290+00.00 TO STA 296+75.02.dgn 3:47:06 PM 8/8/2025

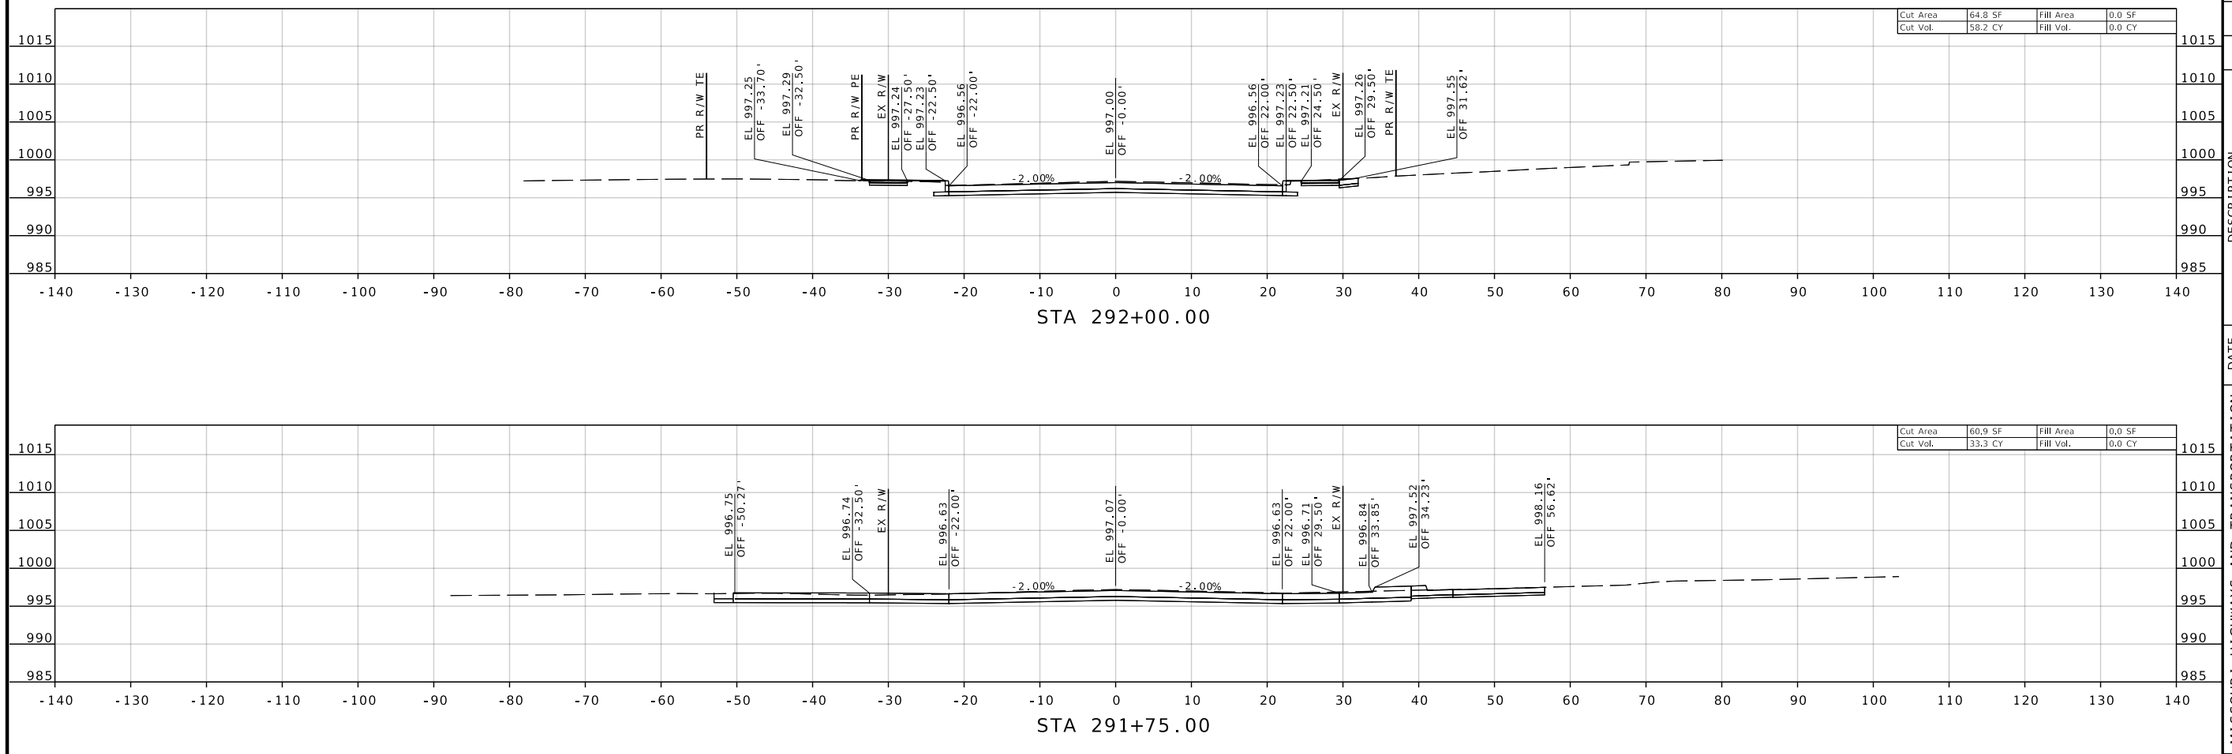

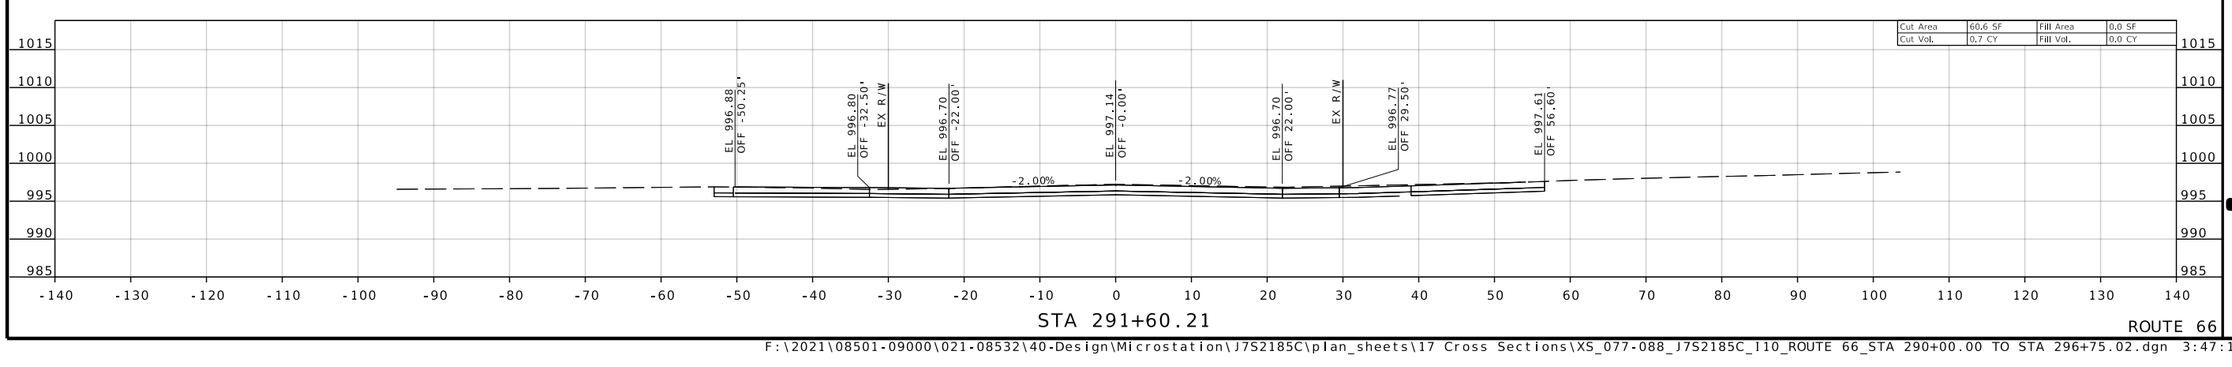

ROUTE 66

REID BRENNEN CATT
NUMBER PE-2010019516

REID BRENNEN CATT-ENGINEER
MO# PE-2010019516

DATE PREPARED
8/8/2025

ROUTE	STATE
66	MO
DISTRICT	SHEET NO.
SW	80

COUNTY
JASPER

JOB NO.
J7S2185C

CONTRACT ID.

PROJECT NO.

BRIDGE NO.

DESCRIPTION	DATE

IF A SEAL IS PRESENT ON THIS SHEET IT HAS BEEN ELECTRONICALLY SEALED AND DATED.

MISSOURI HIGHWAYS AND TRANSPORTATION COMMISSION
105 WEST CAPITOL
JEFFERSON CITY, MO 65102
1-888-ASK-MODOT (1-888-275-6636)

olsson
550 ST. LOUIS STREET
SPRINGFIELD, MO 65806
CERTIFICATE OF
AUTHORITY NO. 001592

F:\2021\08501-09000\021-08532\40-Design\Microstation\J7S2185C\plan_sheets\17 Cross Sections\XS_077-088_J7S2185C_I10_ROUTE 66_STA 290+00.00 TO STA 296+75.02.dgn 3:47:14 PM 8/8/2025

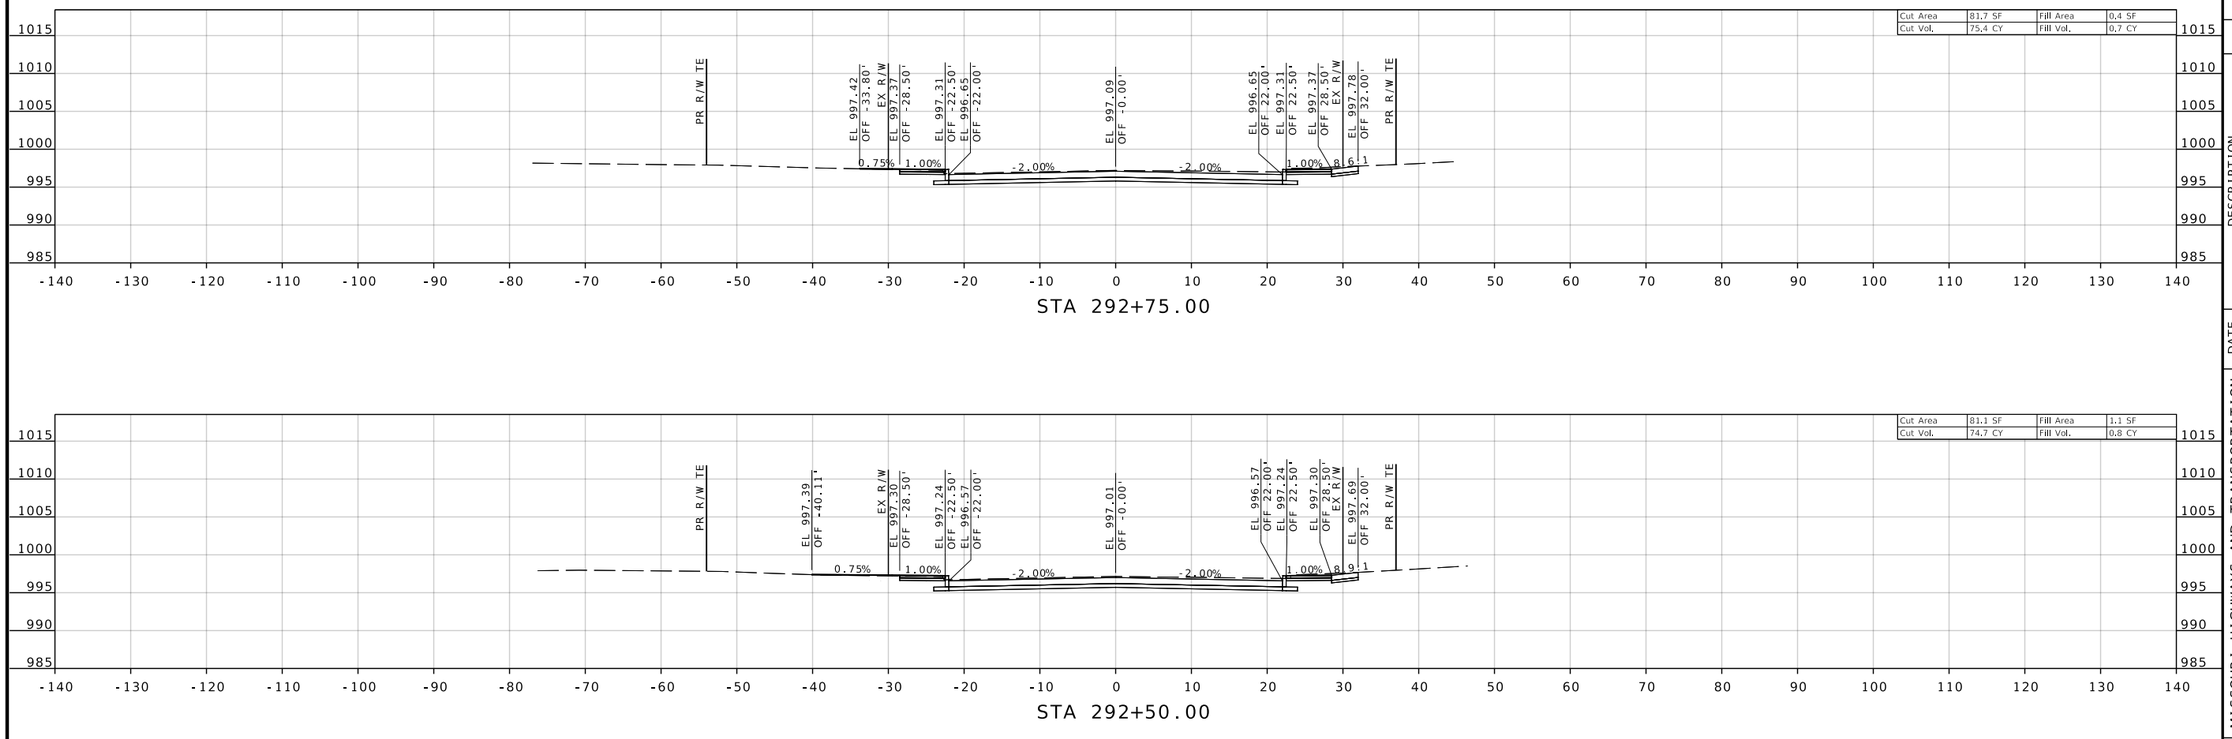

ROUTE 66

REID BRENNEN CATT
NUMBER PE-2010019516

REID BRENNEN CATT-ENGINEER
MO# PE-2010019516

DATE PREPARED
8/8/2025

ROUTE	STATE
66	MO
DISTRICT	SHEET NO.
SW	81

COUNTY
JASPER

JOB NO.
J7S2185C

CONTRACT ID.

PROJECT NO.

BRIDGE NO.

DESCRIPTION	DATE

IF A SEAL IS PRESENT ON THIS SHEET IT HAS BEEN ELECTRONICALLY SEALED AND DATED.

MISSOURI HIGHWAYS AND TRANSPORTATION COMMISSION

105 WEST CAPITOL
JEFFERSON CITY, MO 65102
1-888-ASK-MODOT (1-888-275-6636)

olsson
550 ST. LOUIS STREET
SPRINGFIELD, MO 65806
CERTIFICATE OF
AUTHORITY NO. 001592

F:\2021\08501-09000\021-08532\40-Design\Microstation\J7S2185C\plan_sheets\17 Cross Sections\XS_077-088_J7S2185C_I10_ROUTE 66_STA 290+00.00 TO STA 296+75.02.dgn 3:47:22 PM 8/8/2025

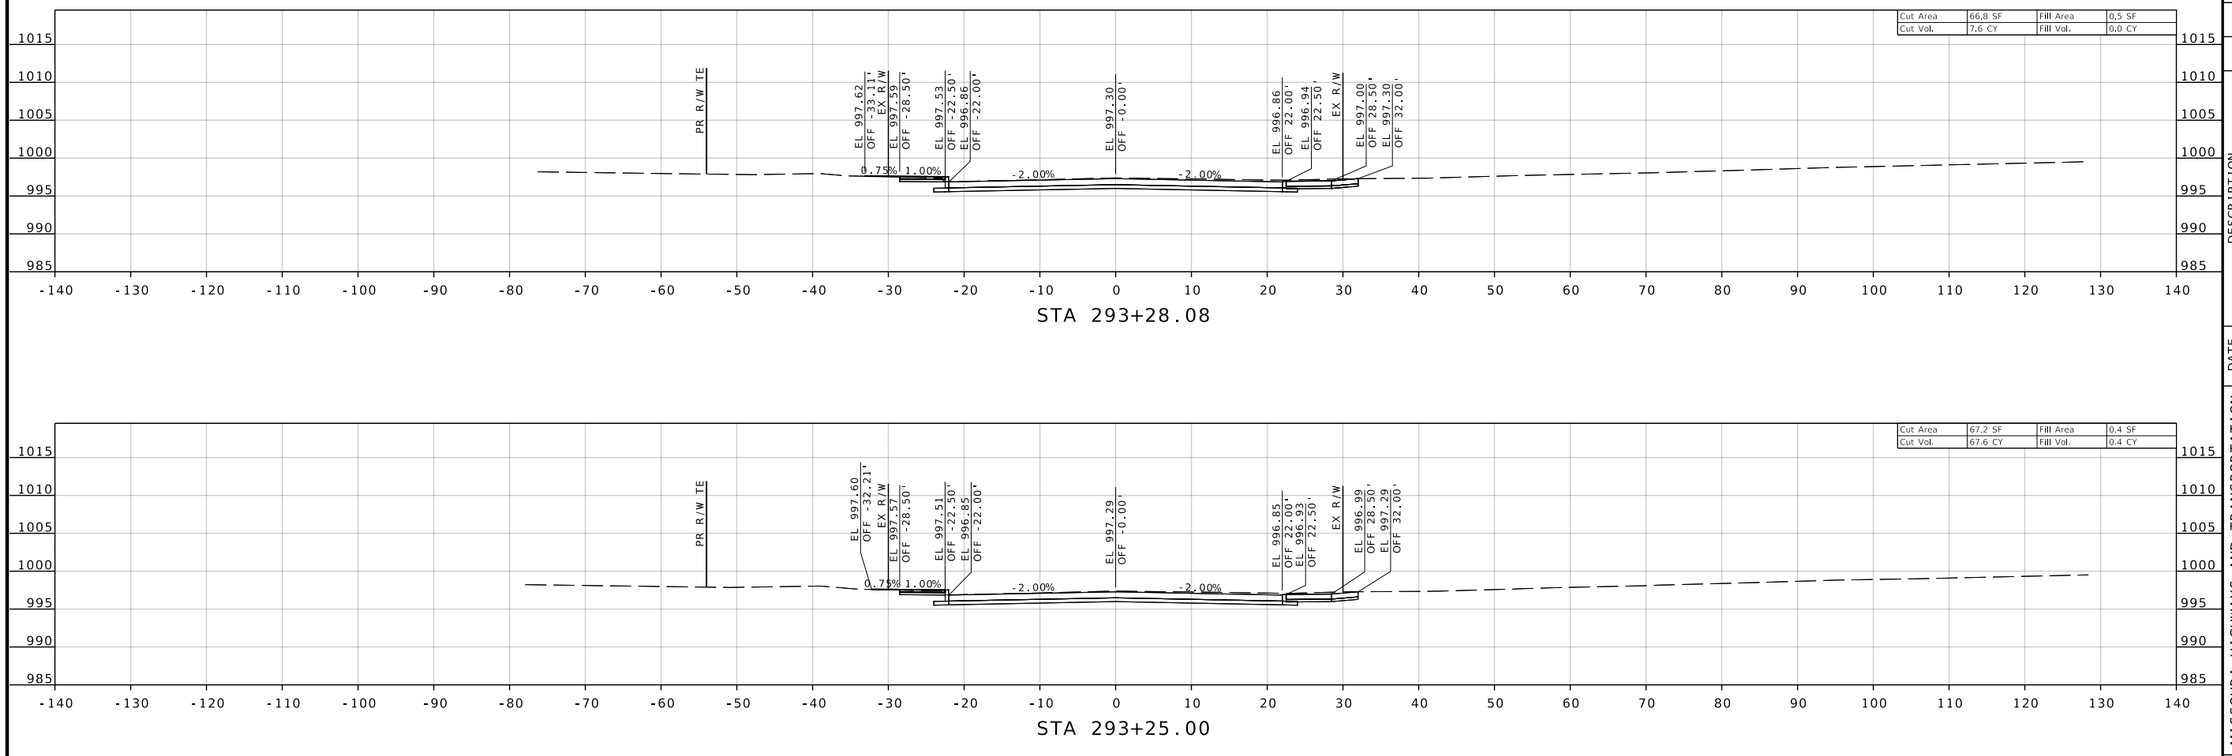

ROUTE 66

REID BRENNEN CATT
NUMBER PE-2010019516

REID BRENNEN CATT-ENGINEER
MO# PE-2010019516

DATE PREPARED
8/8/2025

ROUTE	STATE
66	MO
DISTRICT	SHEET NO.
SW	82

COUNTY
JASPER

JOB NO.
J7S2185C

CONTRACT ID.

PROJECT NO.

BRIDGE NO.

DESCRIPTION	DATE

IF A SEAL IS PRESENT ON THIS SHEET IT HAS BEEN ELECTRONICALLY SEALED AND DATED.

MISSOURI HIGHWAYS AND TRANSPORTATION COMMISSION
105 WEST CAPITOL
JEFFERSON CITY, MO 65102
1-888-ASK-MODOT (1-888-275-6636)

olsson
550 ST. LOUIS STREET
SPRINGFIELD, MO 65806
CERTIFICATE OF
AUTHORITY NO. 001592

F:\2021\08501-09000\021-08532\40-Design\Microstation\J7S2185C\plan_sheets\17 Cross Sections\XS_077-088_J7S2185C_I10_ROUTE 66_STA 290+00.00 TO STA 296+75.02.dgn 3:47:29 PM 8/8/2025

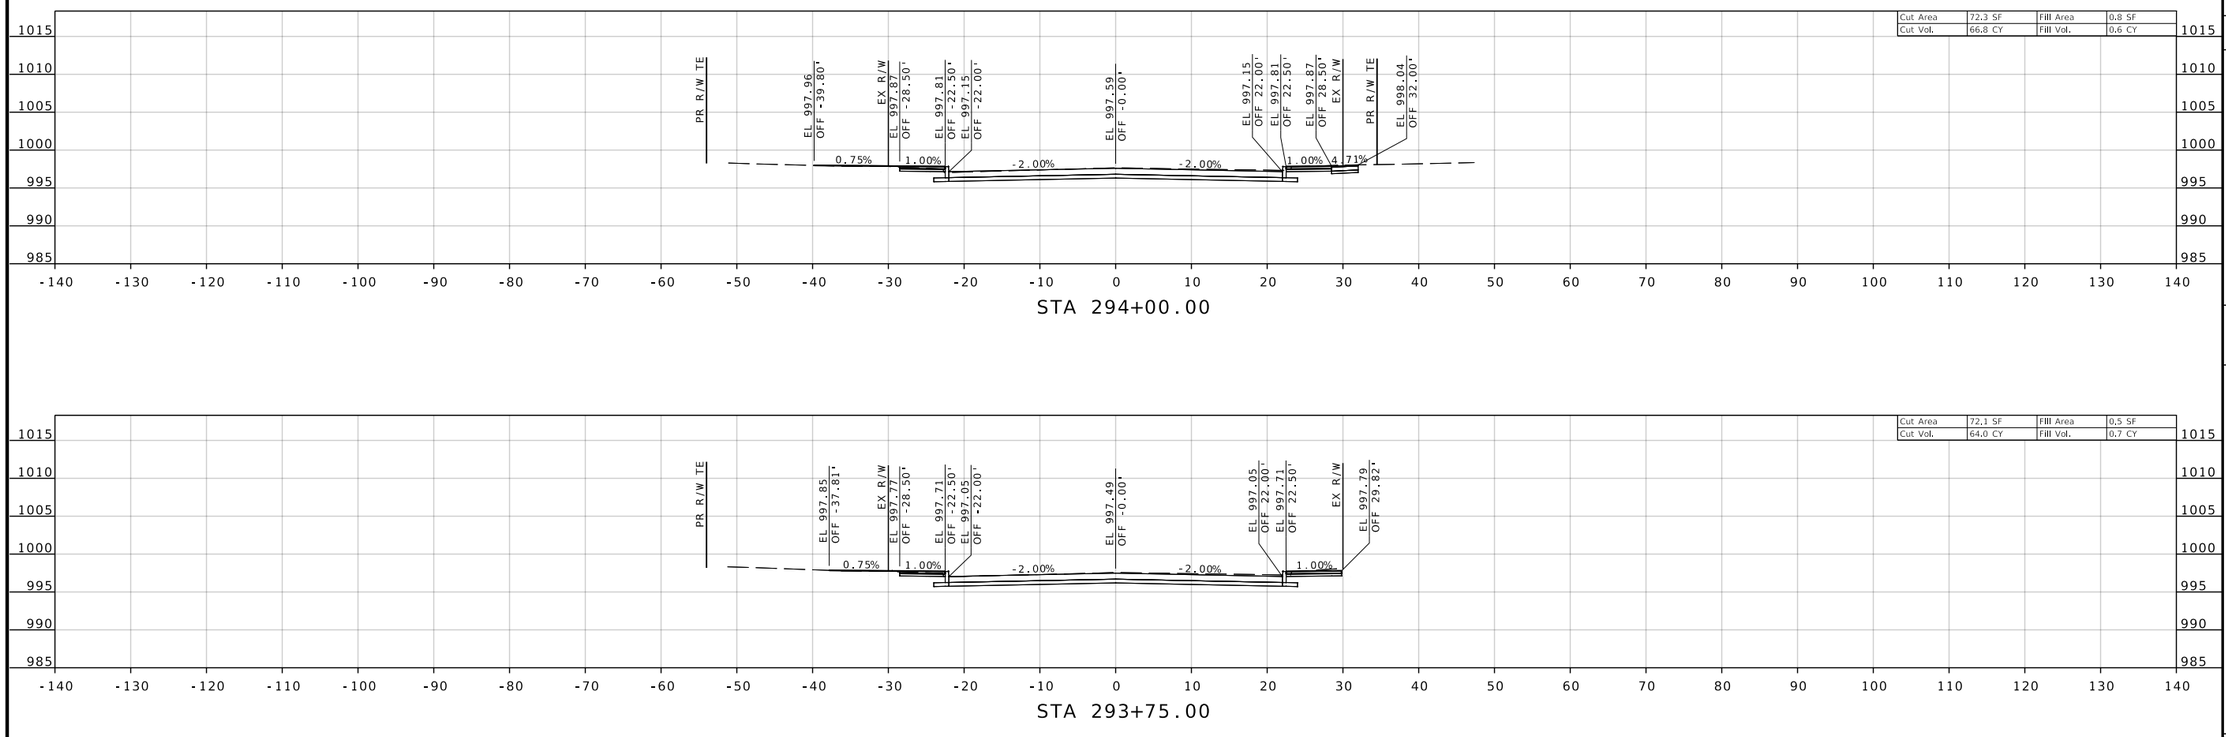

IF A SEAL IS PRESENT ON THIS SHEET IT HAS BEEN ELECTRONICALLY SEALED AND DATED.

REID BRENNEN CATT
NUMBER PE-2010019516

REID BRENNEN CATT-ENGINEER
MO# PE-2010019516

DATE PREPARED
8/8/2025

ROUTE	STATE
66	MO
DISTRICT	SHEET NO.
SW	83

COUNTY
JASPER

JOB NO.
J7S2185C

CONTRACT ID.

PROJECT NO.

BRIDGE NO.

DESCRIPTION	DATE

MISSOURI HIGHWAYS AND TRANSPORTATION COMMISSION

105 WEST CAPITOL
JEFFERSON CITY, MO 65102
1-888-ASK-MODOT (1-888-275-6636)

olsson
550 ST. LOUIS STREET
SPRINGFIELD, MO 65806
CERTIFICATE OF
AUTHORITY NO. 001592

ROUTE 66

F:\2021\08501-09000\021-08532\40-Design\Microstation\J7S2185C\plan_sheets\17 Cross Sections\XS_077-088_J7S2185C_I10_ROUTE 66_STA 290+00.00 TO STA 296+75.02.dgn 3:47:36 PM 8/8/2025

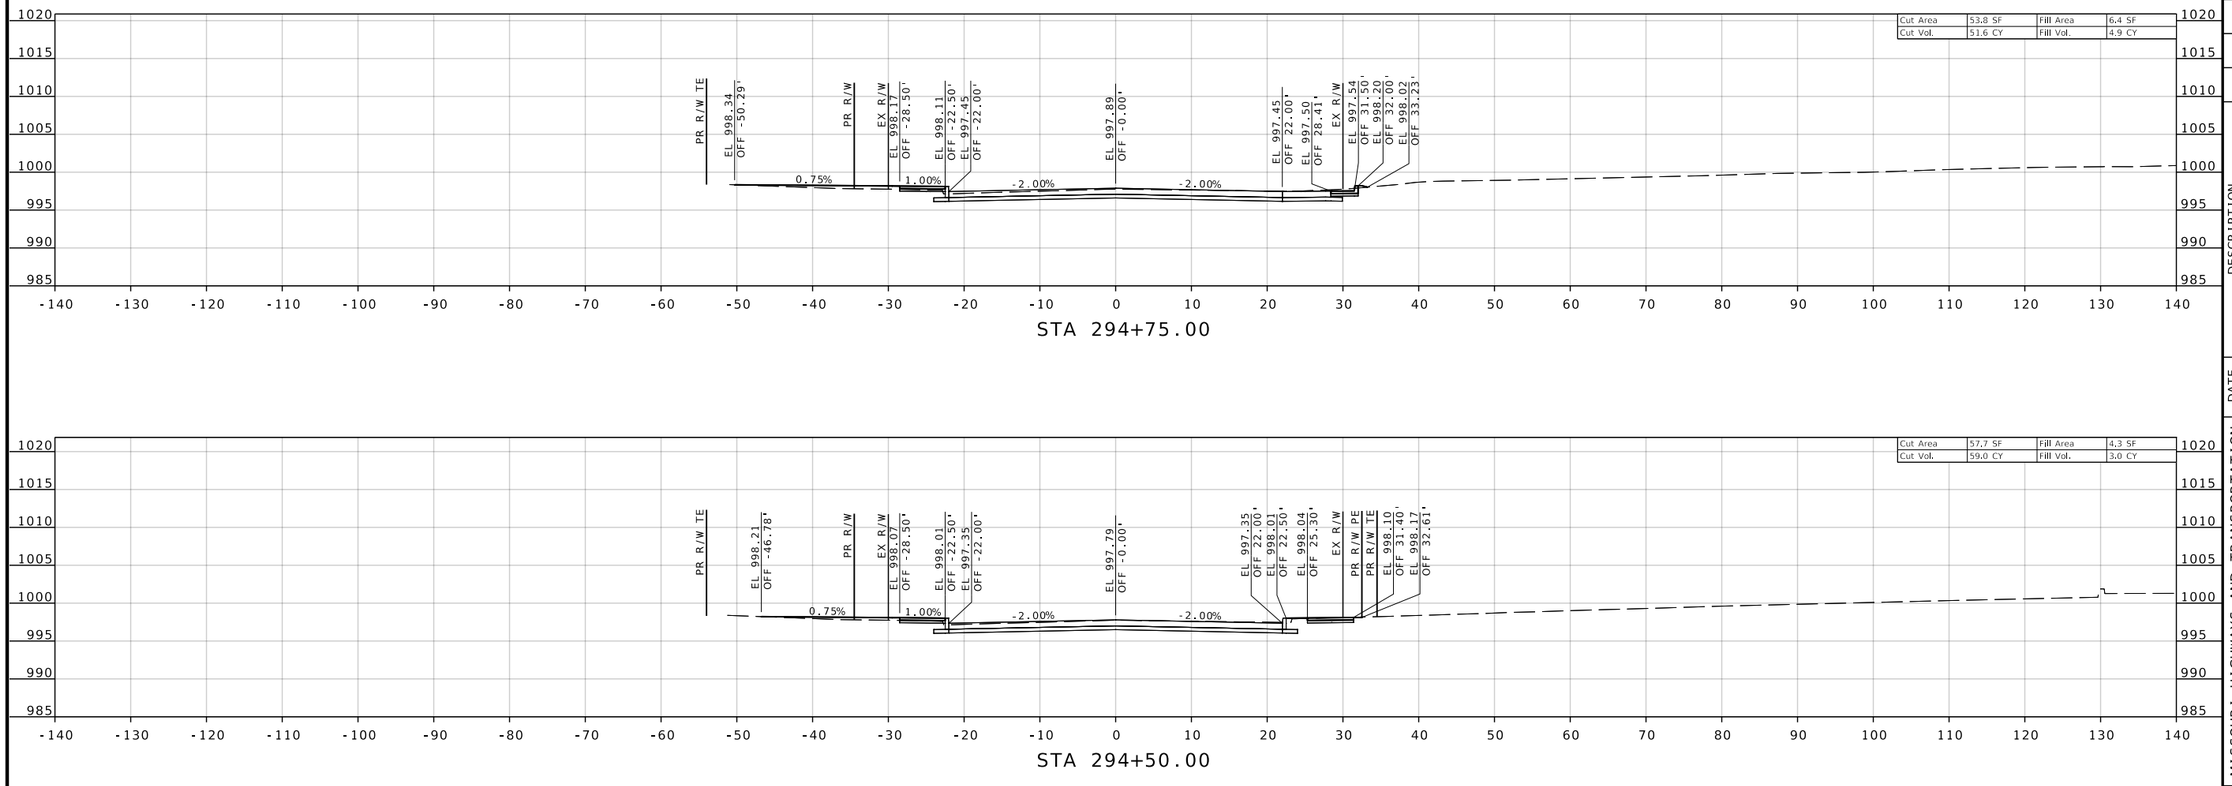

ROUTE 66

REID BRENNEN CATT
NUMBER PE-2010019516

REID BRENNEN CATT-ENGINEER
MO# PE-2010019516

DATE PREPARED
8/8/2025

ROUTE	STATE
66	MO
DISTRICT	SHEET NO.
SW	84

COUNTY
JASPER

JOB NO.
J7S2185C

CONTRACT ID.

PROJECT NO.

BRIDGE NO.

DESCRIPTION	DATE

IF A SEAL IS PRESENT ON THIS SHEET IT HAS BEEN ELECTRONICALLY SEALED AND DATED.

MISSOURI HIGHWAYS AND TRANSPORTATION COMMISSION

105 WEST CAPITOL
JEFFERSON CITY, MO 65102
1-888-ASK-MODOT (1-888-275-6636)

olsson
550 ST. LOUIS STREET
SPRINGFIELD, MO 65806
CERTIFICATE OF
AUTHORITY NO. 001592

F:\2021\08501-09000\021-08532\40-Design\Microstation\J7S2185C\plan_sheets\17 Cross Sections\XS_077-088_J7S2185C_I10_ROUTE 66_STA 290+00.00 TO STA 296+75.02.dgn 3:47:44 PM 8/8/2025

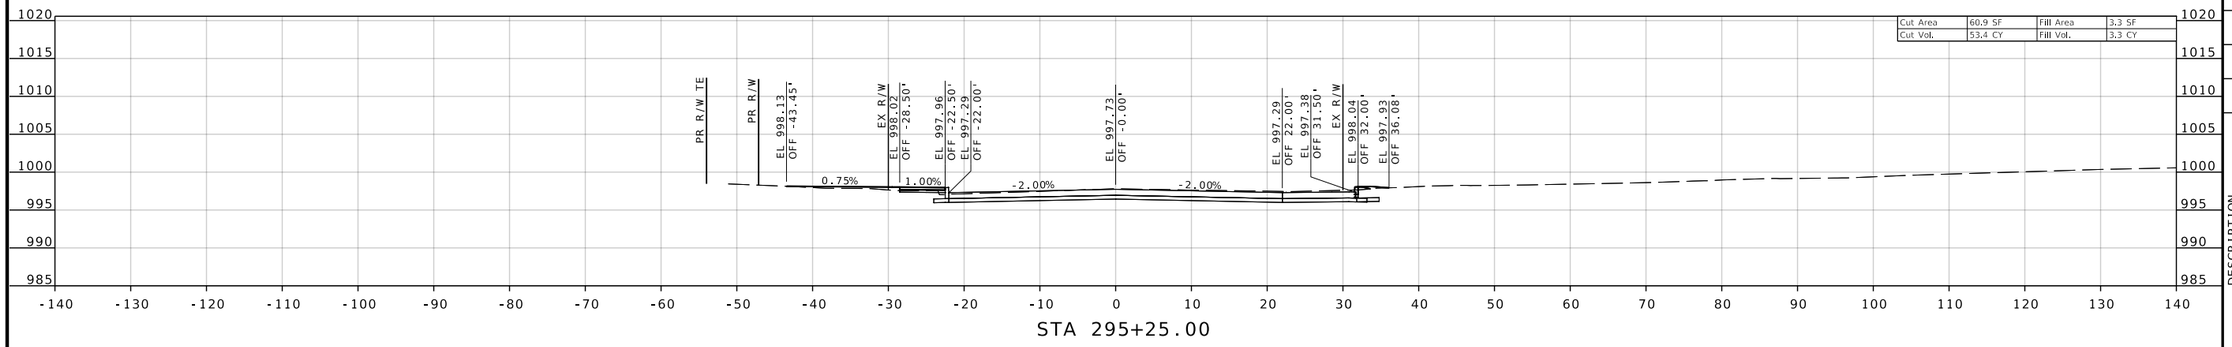

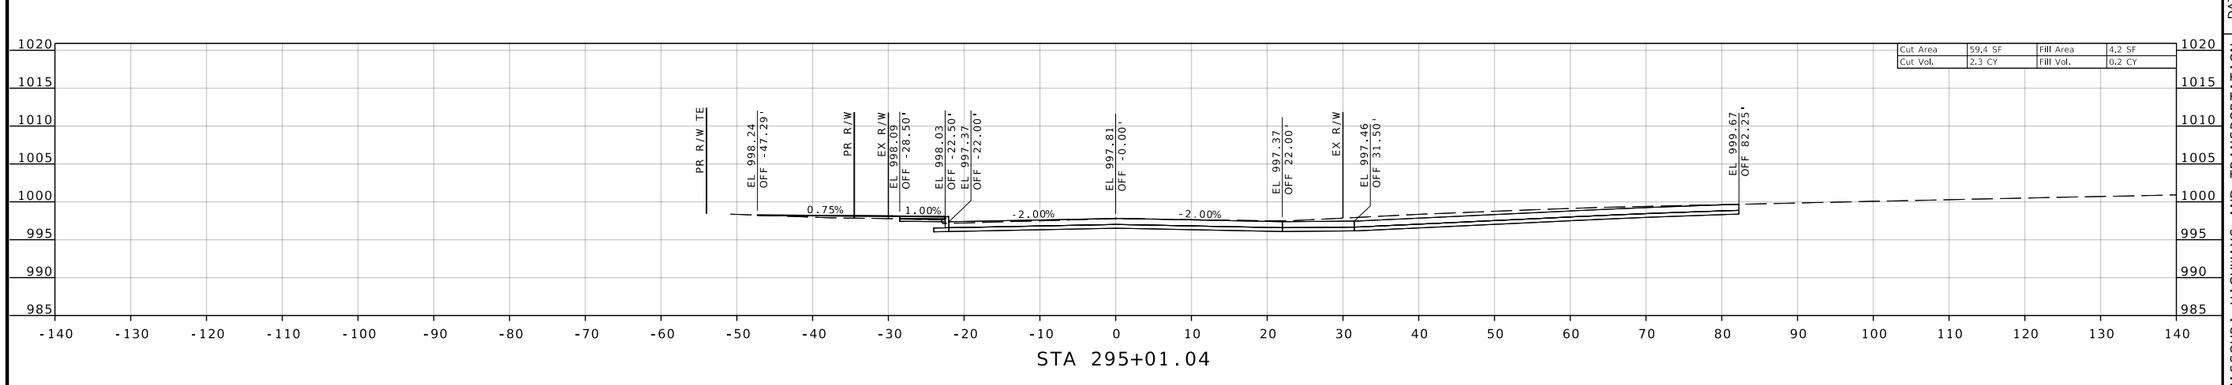

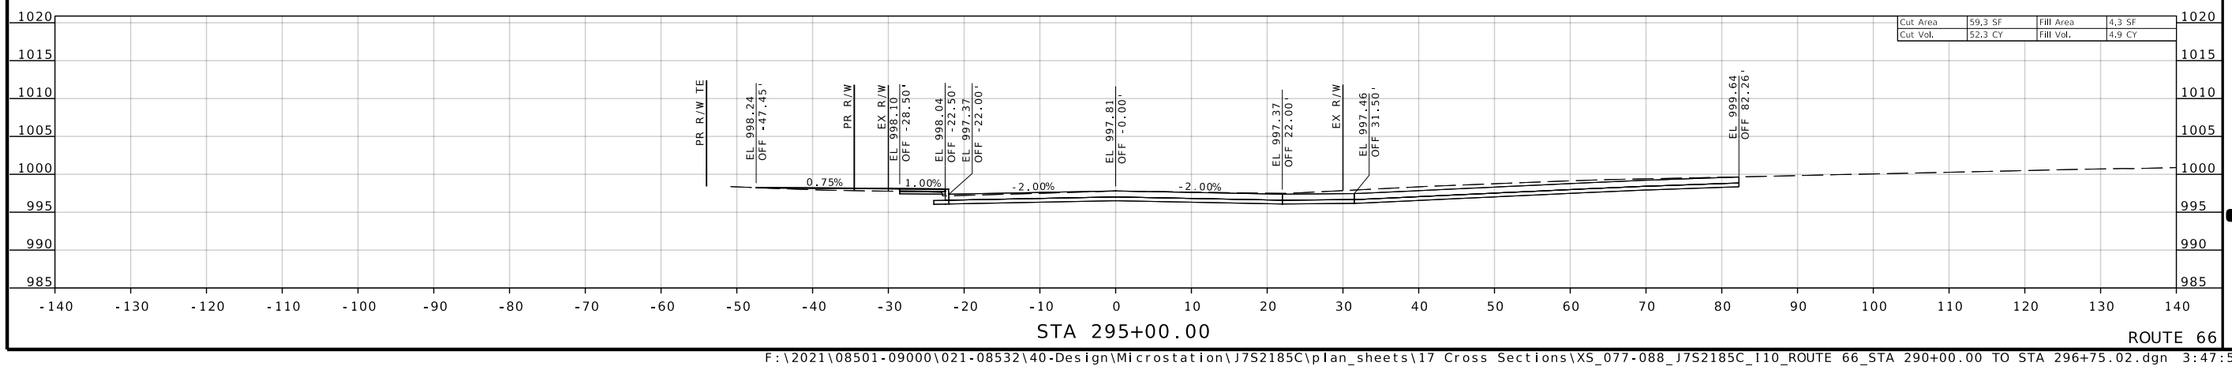

ROUTE 66

REID BRENNEN CATT
NUMBER PE-2010019516

REID BRENNEN CATT-ENGINEER
MO# PE-2010019516

DATE PREPARED
8/8/2025

ROUTE	STATE
66	MO
DISTRICT	SHEET NO.
SW	85

COUNTY
JASPER

JOB NO.
J7S2185C

CONTRACT ID.

PROJECT NO.

BRIDGE NO.

DESCRIPTION	DATE

IF A SEAL IS PRESENT ON THIS SHEET IT HAS BEEN ELECTRONICALLY SEALED AND DATED.

MISSOURI HIGHWAYS AND TRANSPORTATION COMMISSION

105 WEST CAPITOL
JEFFERSON CITY, MO 65102
1-888-ASK-MODOT (1-888-275-6636)

olsson
550 ST. LOUIS STREET
SPRINGFIELD, MO 65806
CERTIFICATE OF
AUTHORITY NO. 001592

F:\2021\08501-09000\021-08532\40-Design\Microstation\J7S2185C\plan_sheets\17 Cross Sections\XS_077-088_J7S2185C_I10_ROUTE 66_STA 290+00.00 TO STA 296+75.02.dgn 3:47:52 PM 8/8/2025

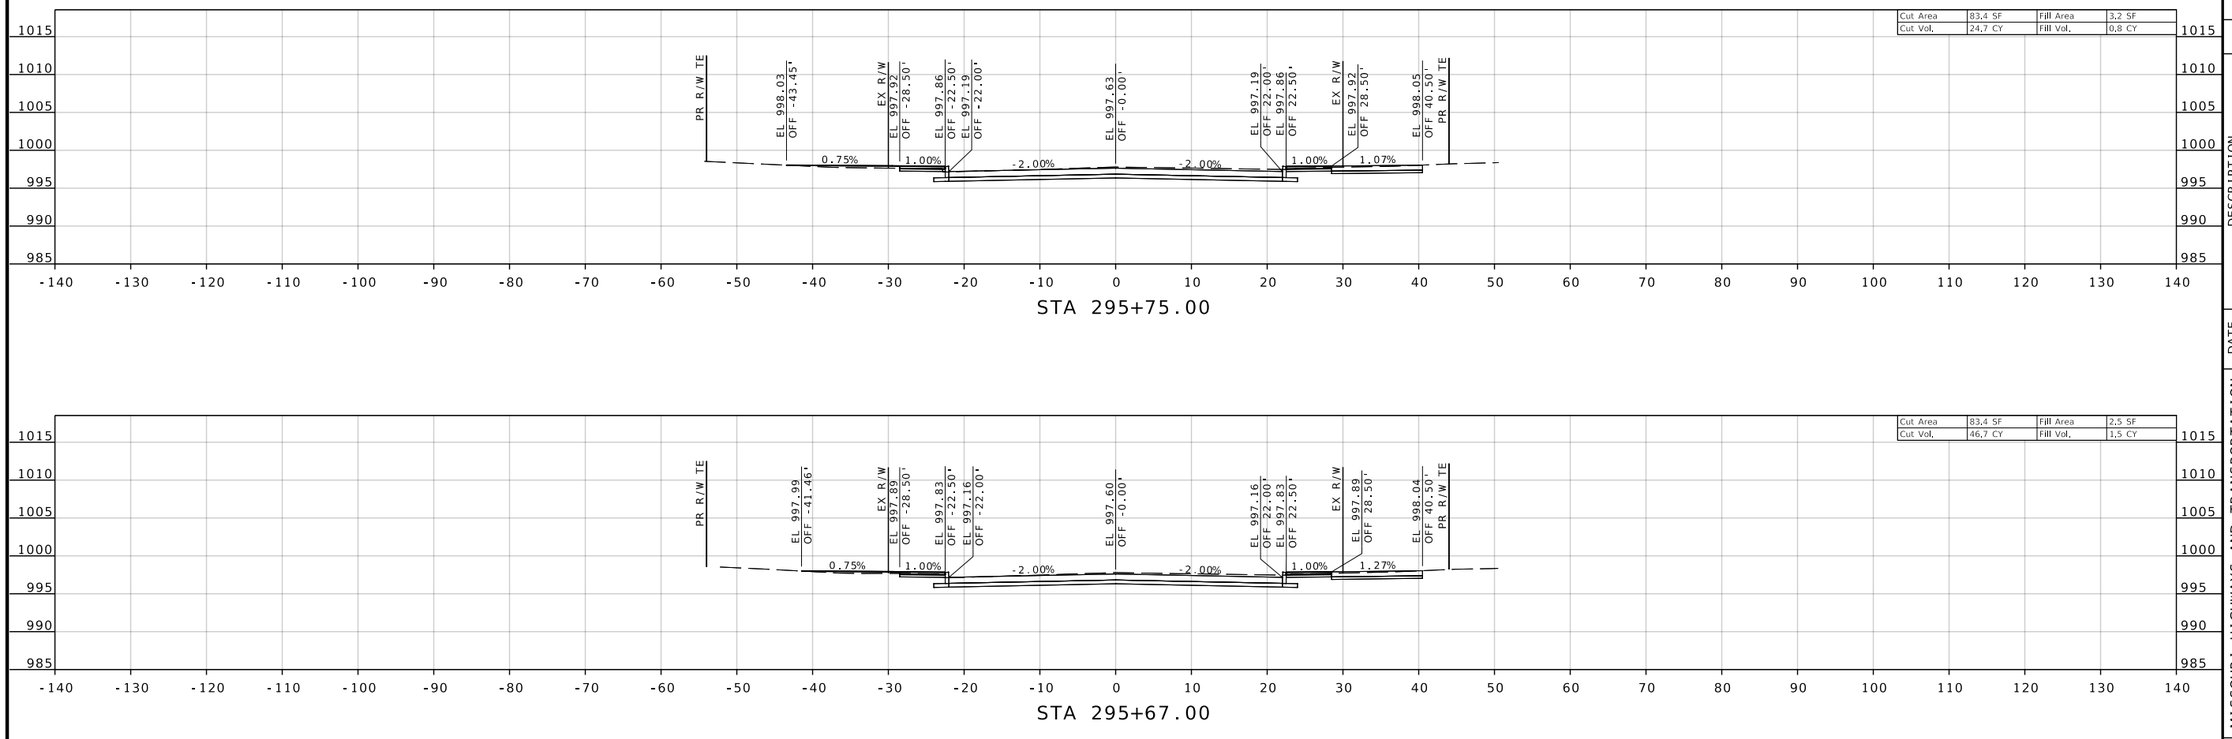

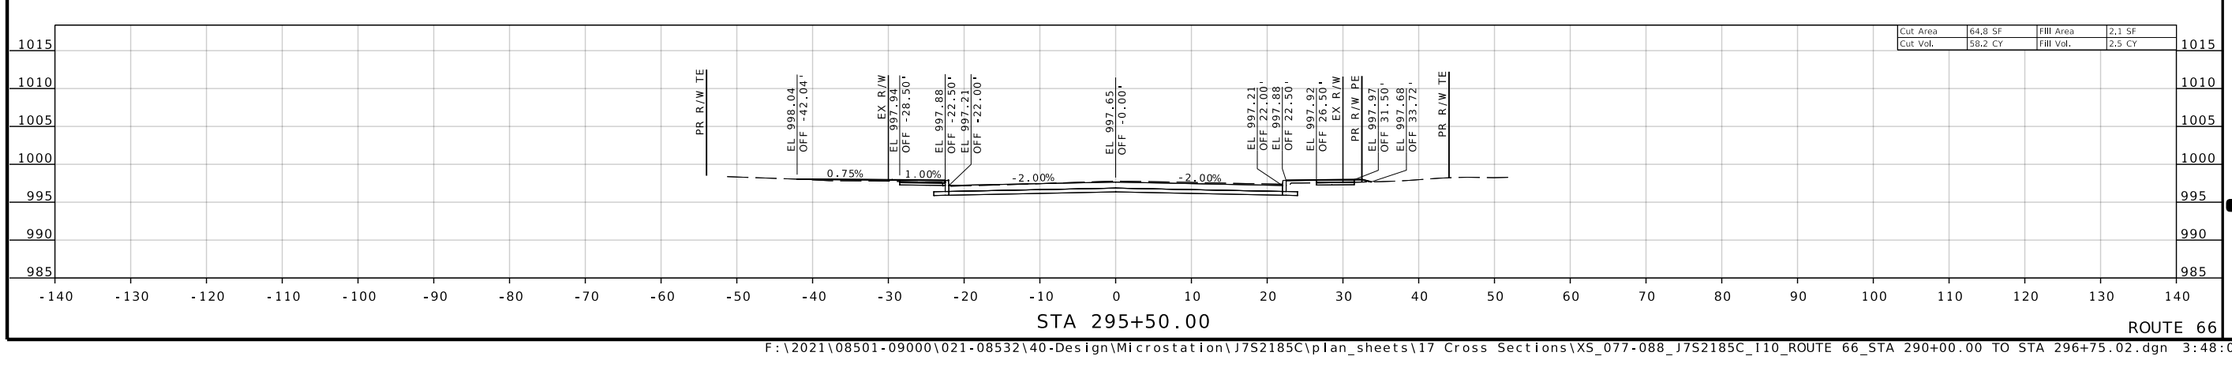

ROUTE 66

REID BRENNEN CATT
NUMBER PE-2010019516

REID BRENNEN CATT-ENGINEER
MO# PE-2010019516

DATE PREPARED
8/8/2025

ROUTE	STATE
66	MO
DISTRICT	SHEET NO.
SW	86

COUNTY
JASPER

JOB NO.
J7S2185C

CONTRACT ID.

PROJECT NO.

BRIDGE NO.

DESCRIPTION	DATE

IF A SEAL IS PRESENT ON THIS SHEET IT HAS BEEN ELECTRONICALLY SEALED AND DATED.

MISSOURI HIGHWAYS AND TRANSPORTATION COMMISSION

105 WEST CAPITOL
JEFFERSON CITY, MO 65102
1-888-ASK-MODOT (1-888-275-6636)

olsson
550 ST. LOUIS STREET
SPRINGFIELD, MO 65806
CERTIFICATE OF
AUTHORITY NO. 001592

F:\2021\08501-09000\021-08532\40-Design\Microstation\J7S2185C\plan_sheets\17 Cross Sections\XS_077-088_J7S2185C_I10_ROUTE 66_STA 290+00.00 TO STA 296+75.02.dgn 3:48:00 PM 8/8/2025

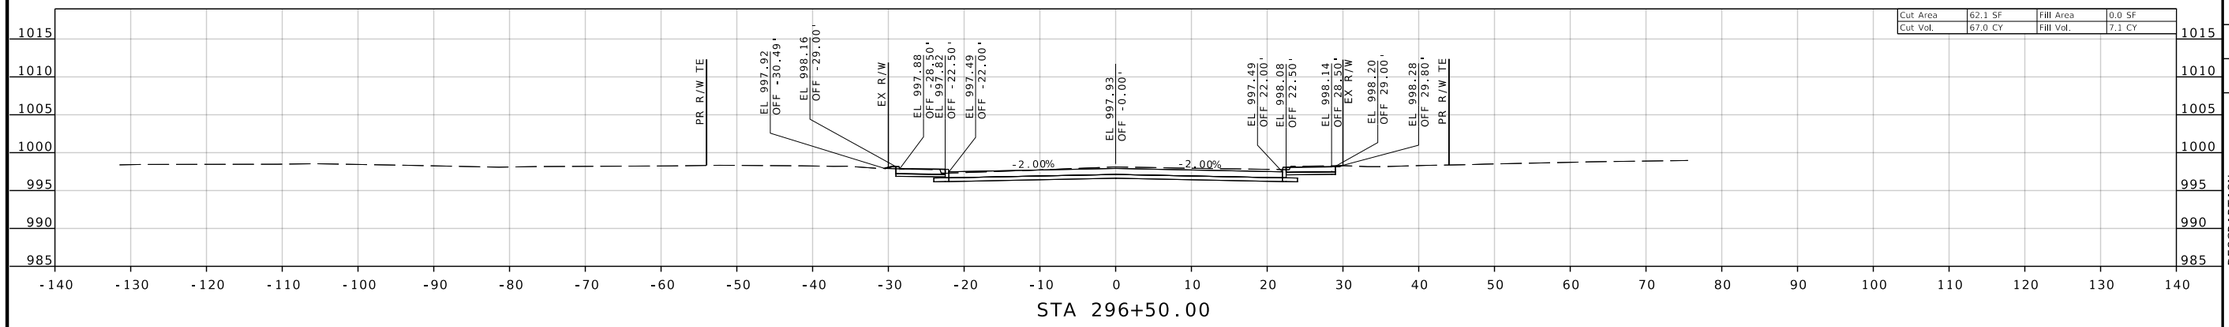

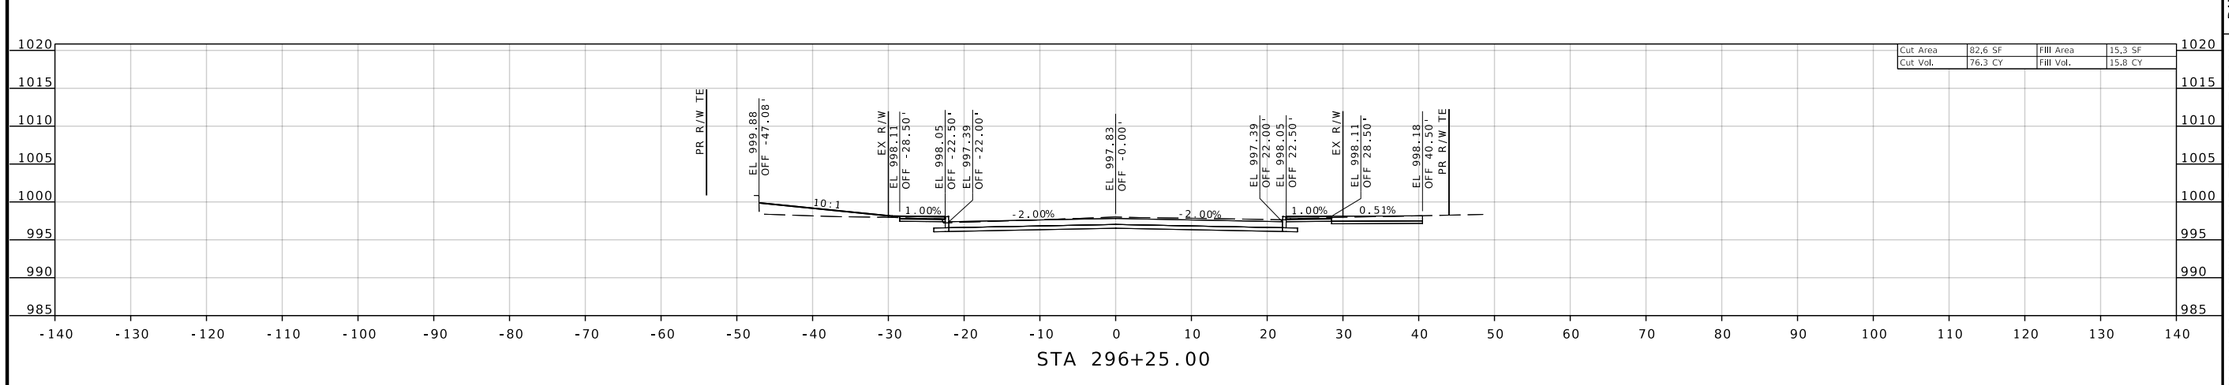

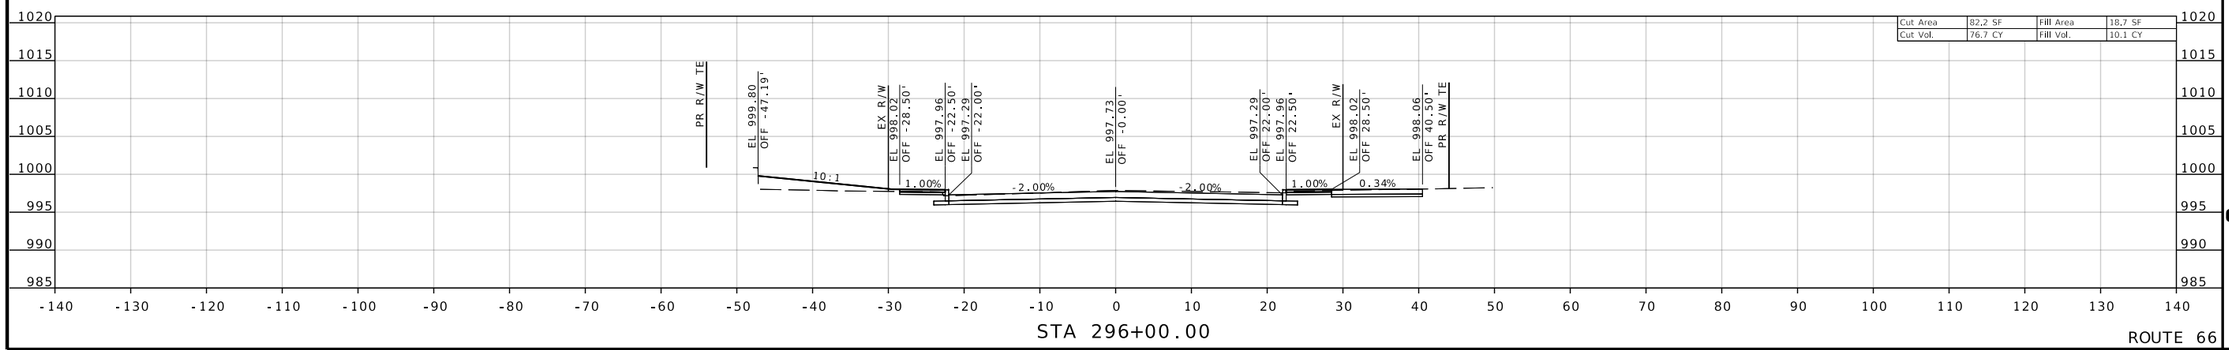

ROUTE 66

REID BRENNEN CATT
NUMBER PE-2010019516

REID BRENNEN CATT-ENGINEER
MO# PE-2010019516

IF A SEAL IS PRESENT ON THIS SHEET IT HAS BEEN ELECTRONICALLY SEALED AND DATED.

DATE PREPARED
8/8/2025

ROUTE	STATE
66	MO
DISTRICT	SHEET NO.
SW	87

COUNTY
JASPER

JOB NO.
J7S2185C

CONTRACT ID.

PROJECT NO.

BRIDGE NO.

DESCRIPTION	DATE

MISSOURI HIGHWAYS AND TRANSPORTATION COMMISSION

105 WEST CAPITOL
JEFFERSON CITY, MO 65102
1-888-ASK-MODOT (1-888-275-6636)

olsson
550 ST. LOUIS STREET
SPRINGFIELD, MO 65806
CERTIFICATE OF
AUTHORITY NO. 001592

F:\2021\08501-09000\021-08532\40-Design\Microstation\J7S2185C\plan_sheets\17 Cross Sections\XS_077-088_J7S2185C_I10_ROUTE 66_STA 290+00.00 TO STA 296+75.02.dgn 3:48:07 PM 8/8/2025

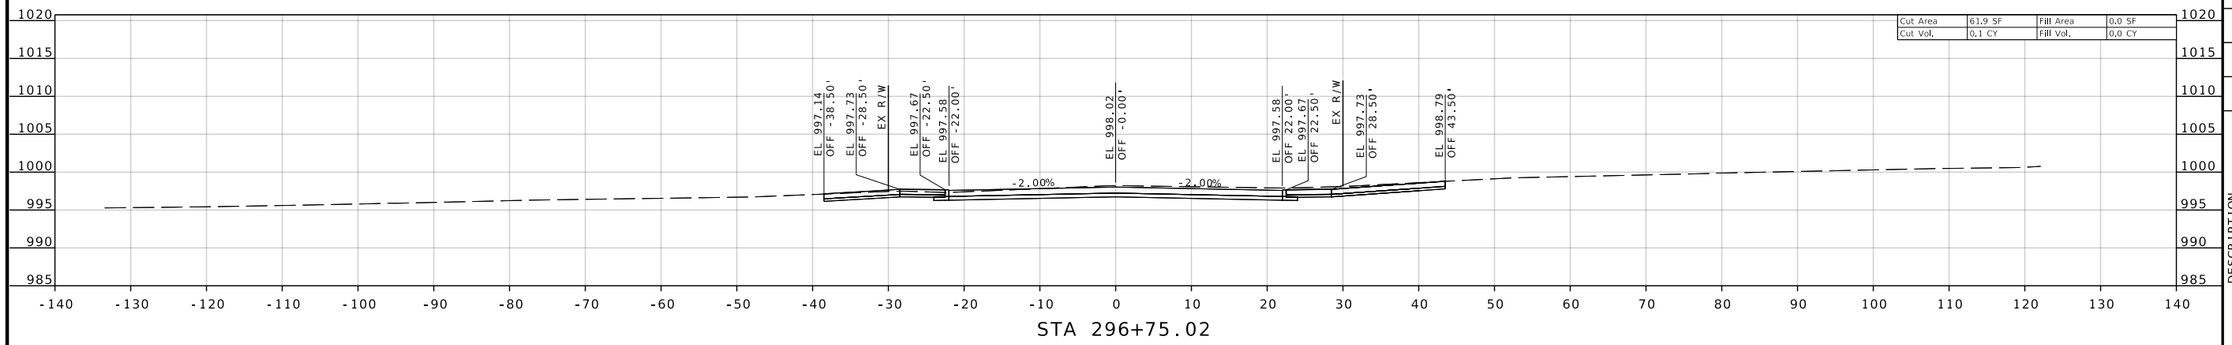

STA 296+75.02

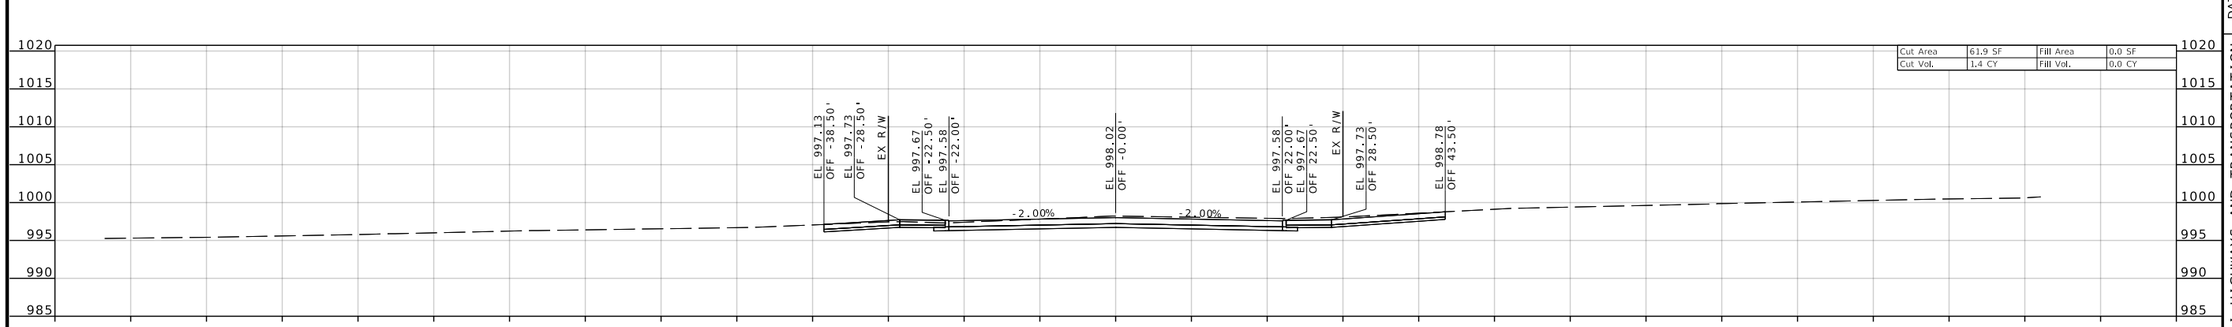

STA 296+75.00

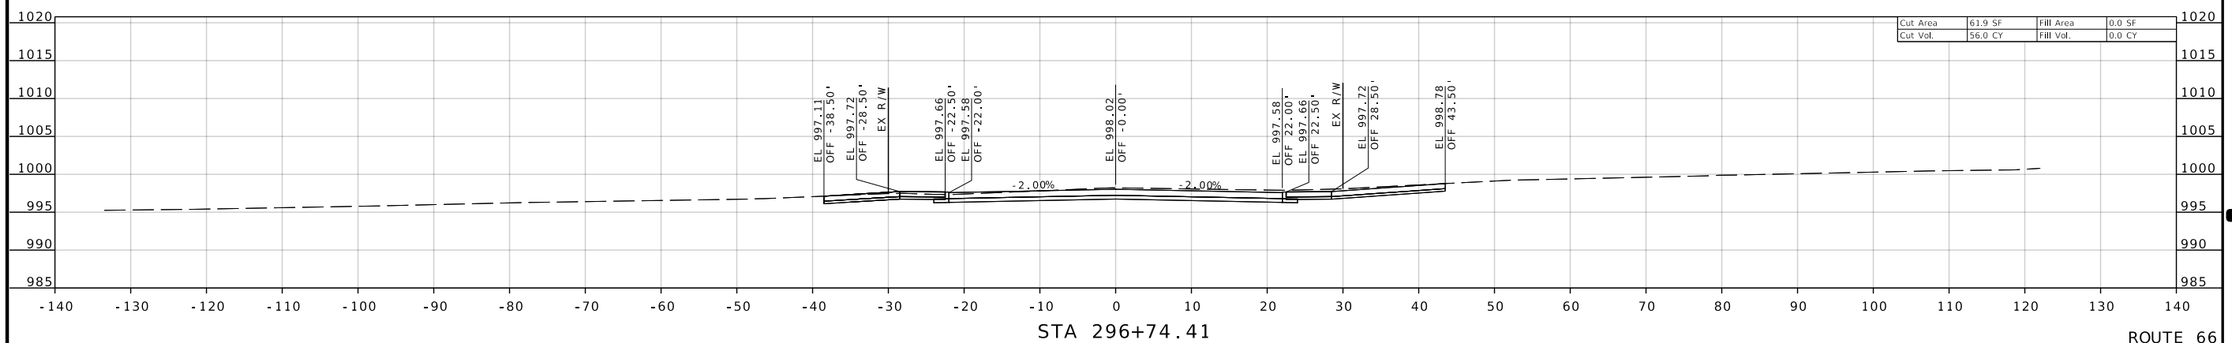

STA 296+74.41

ROUTE 66

REID BRENNEN CATT
NUMBER PE-2010019516

REID BRENNEN CATT-ENGINEER
MO# PE-2010019516

DATE PREPARED
8/8/2025

ROUTE	STATE
66	MO
DISTRICT	SHEET NO.
SW	88

COUNTY
JASPER

JOB NO.
J7S2185C

CONTRACT ID.

PROJECT NO.

BRIDGE NO.

DESCRIPTION

DATE

IF A SEAL IS PRESENT ON THIS SHEET IT HAS BEEN ELECTRONICALLY SEALED AND DATED.

MISSOURI HIGHWAYS AND TRANSPORTATION COMMISSION

105 WEST CAPITOL
JEFFERSON CITY, MO 65102
1-888-ASK-MODOT (1-888-275-6636)

olsson
550 ST. LOUIS STREET
SPRINGFIELD, MO 65806
CERTIFICATE OF
AUTHORITY NO. 001592

F:\2021\08501-09000\021-08532\40-Design\Microstation\J7S2185C\plan_sheets\17 Cross Sections\XS_077-088_J7S2185C_I10_ROUTE 66_STA 290+00.00 TO STA 296+75.02.dgn 3:48:14 PM 8/8/2025

ROUTE 66

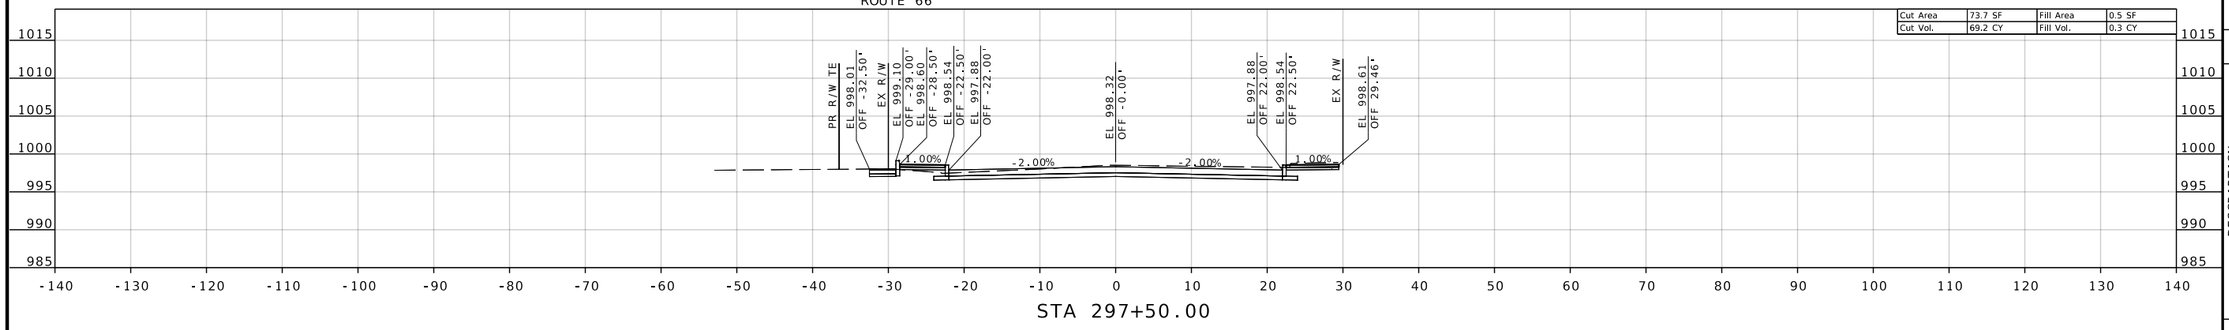

STA 297+50.00

ROUTE 66

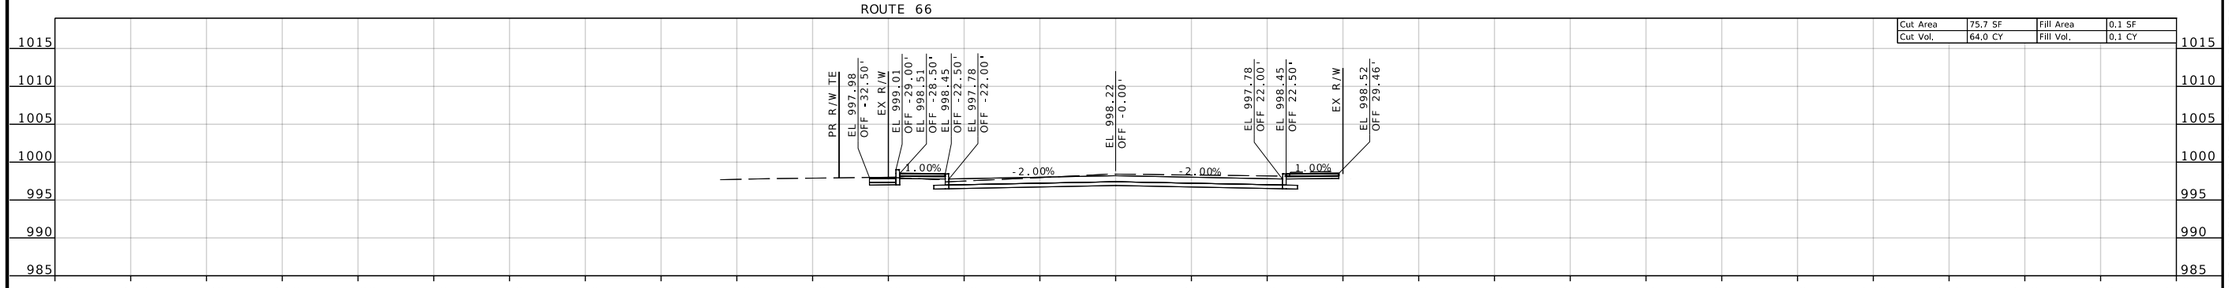

STA 297+25.00

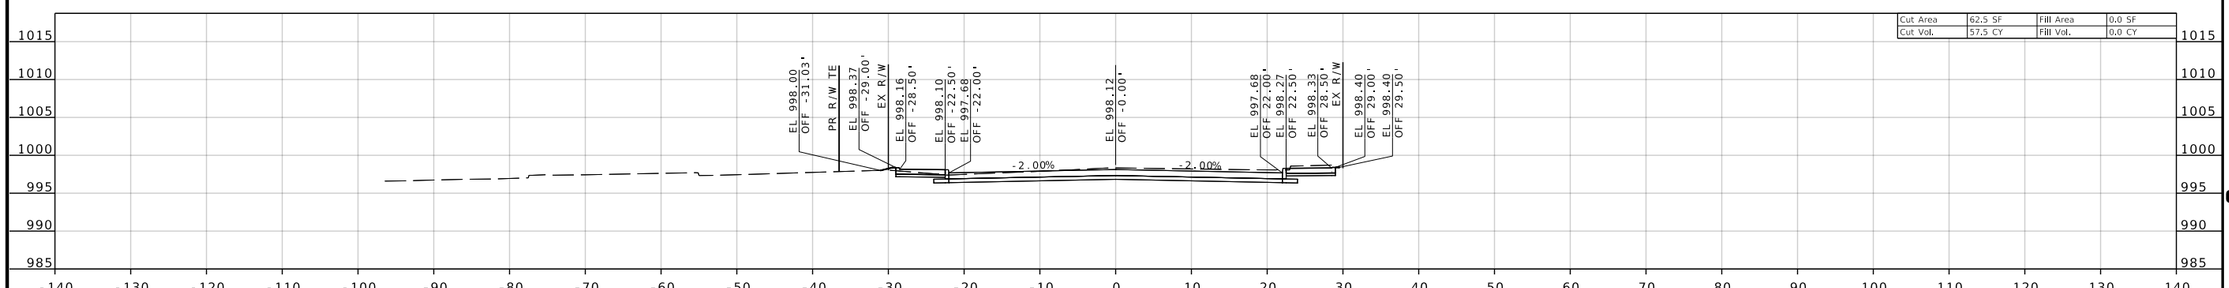

STA 297+00.00

ROUTE 66

REID BRENNEN CATT
NUMBER PE-2010019516

REID BRENNEN CATT-ENGINEER
MO# PE-2010019516

DATE PREPARED
8/8/2025

ROUTE	STATE
66	MO
DISTRICT	SHEET NO.
SW	89

COUNTY
JASPER

JOB NO.
J7S2185C

CONTRACT ID.

PROJECT NO.

BRIDGE NO.

DESCRIPTION	DATE

MISSOURI HIGHWAYS AND TRANSPORTATION COMMISSION

105 WEST CAPITOL
JEFFERSON CITY, MO 65102
1-888-ASK-MODOT (1-888-275-6636)

olsson
550 ST. LOUIS STREET
SPRINGFIELD, MO 65806
CERTIFICATE OF
AUTHORITY NO. 001592

IF A SEAL IS PRESENT ON THIS SHEET IT HAS BEEN ELECTRONICALLY SEALED AND DATED.

F:\2021\08501-09000\021-08532\40-Design\Microstation\J7S2185C\plan_sheets\17 Cross Sections\XS_089-101_J7S2185C_I10_ROUTE 66_STA 297+00.00 TO STA 304+20.00.dgn 3:48:26 PM 8/8/2025

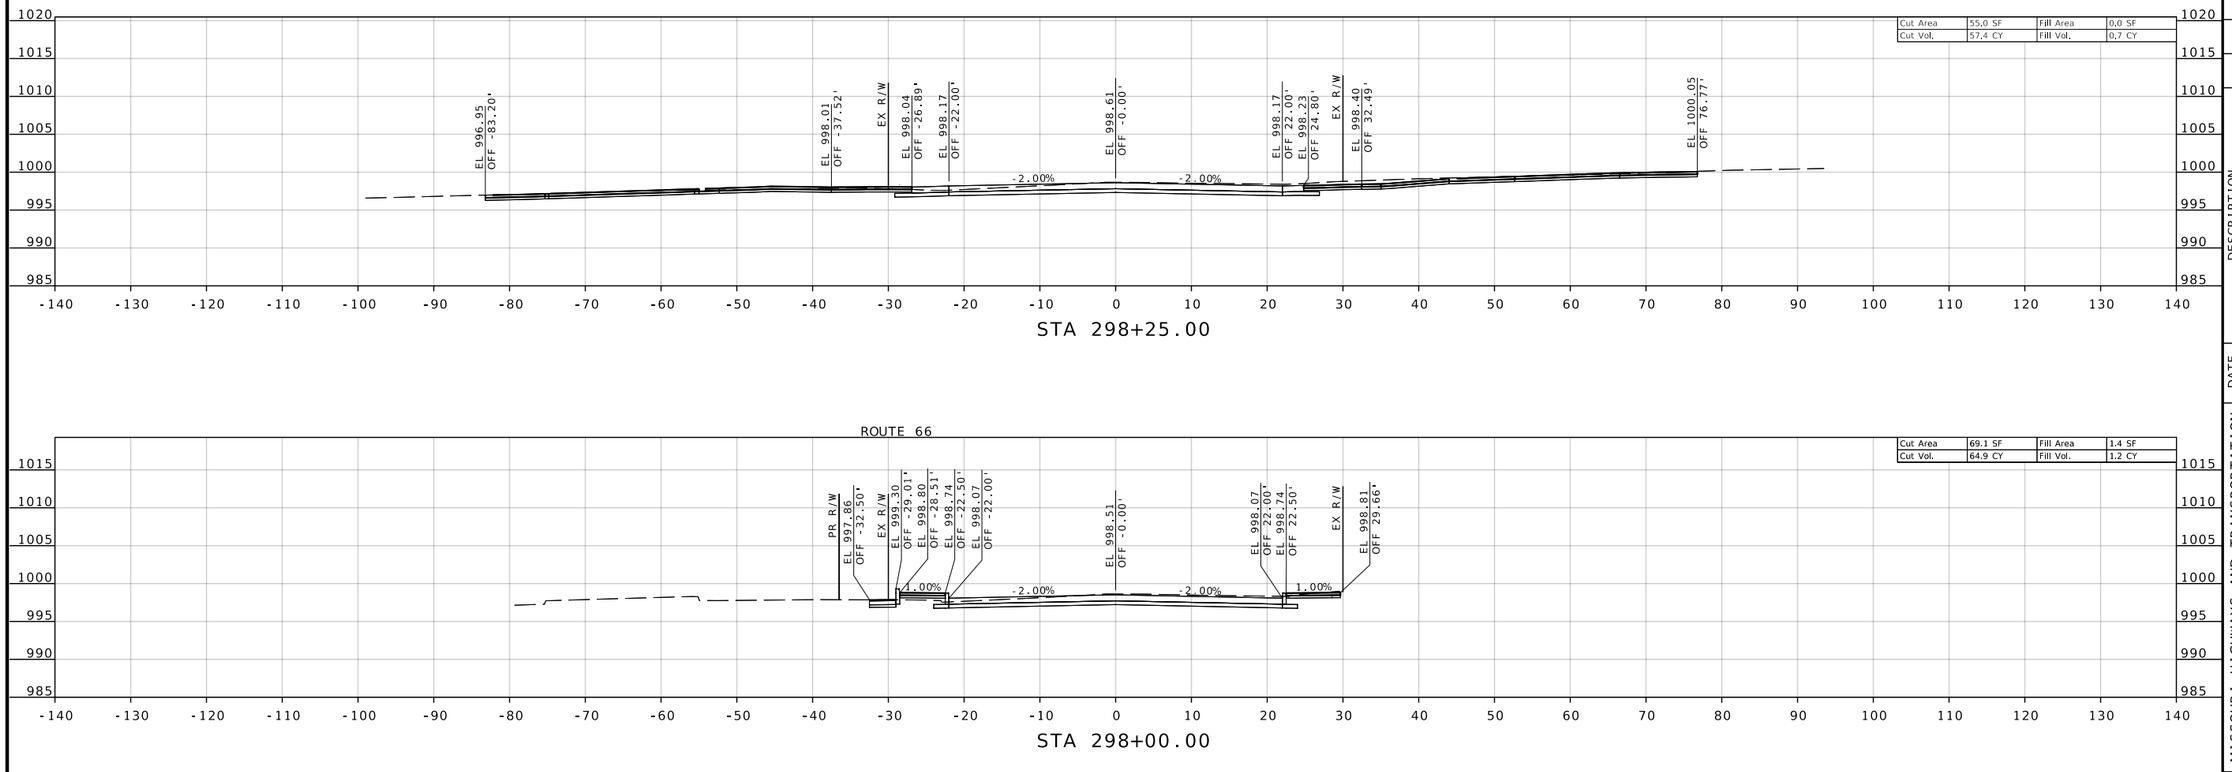

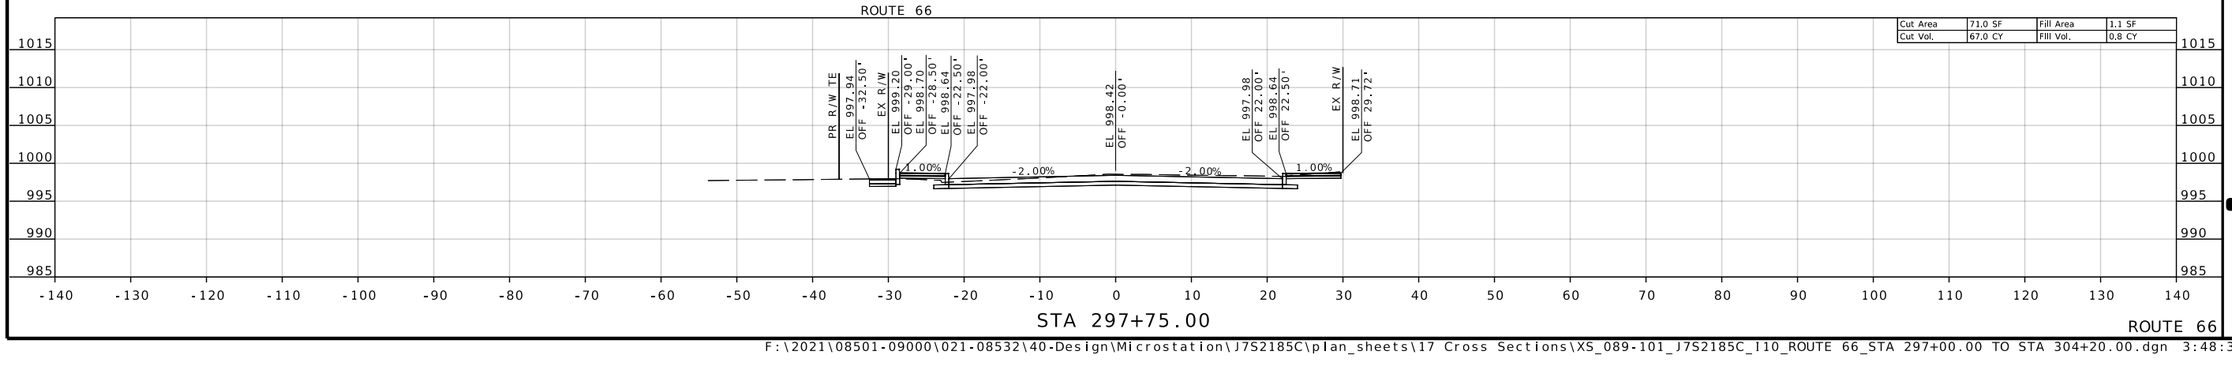

REID BRENNEN CATT
NUMBER PE-2010019516

REID BRENNEN CATT-ENGINEER
MO# PE-2010019516

DATE PREPARED
8/8/2025

ROUTE	STATE
66	MO
DISTRICT	SHEET NO.
SW	90

COUNTY
JASPER

JOB NO.
J7S2185C

CONTRACT ID.

PROJECT NO.

BRIDGE NO.

DESCRIPTION	DATE

IF A SEAL IS PRESENT ON THIS SHEET IT HAS BEEN ELECTRONICALLY SEALED AND DATED.

MISSOURI HIGHWAYS AND TRANSPORTATION COMMISSION
105 WEST CAPITOL
JEFFERSON CITY, MO 65102
1-888-ASK-MODOT (1-888-275-6636)

olsson
550 ST. LOUIS STREET
SPRINGFIELD, MO 65806
CERTIFICATE OF
AUTHORITY NO. 001592

F:\2021\08501-09000\021-08532\40-Design\Microstation\J7S2185C\plan_sheets\17 Cross Sections\XS_089-101_J7S2185C_I10_ROUTE 66_STA 297+00.00 TO STA 304+20.00.dgn 3:48:33 PM 8/8/2025

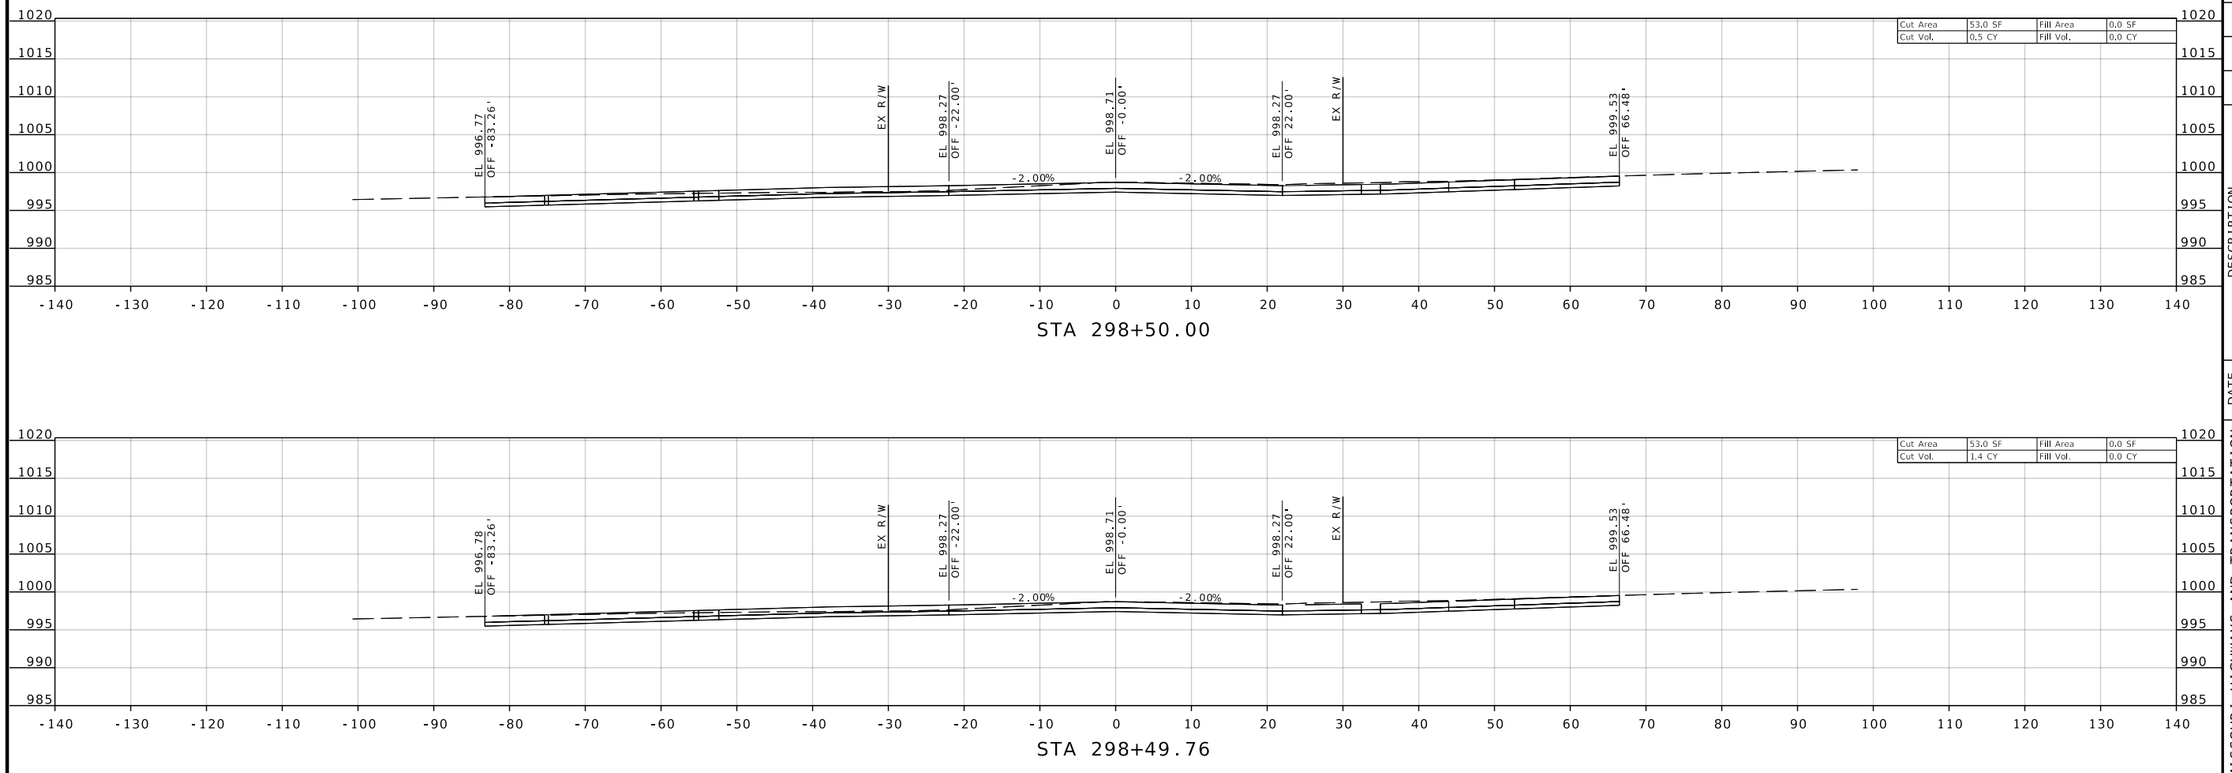

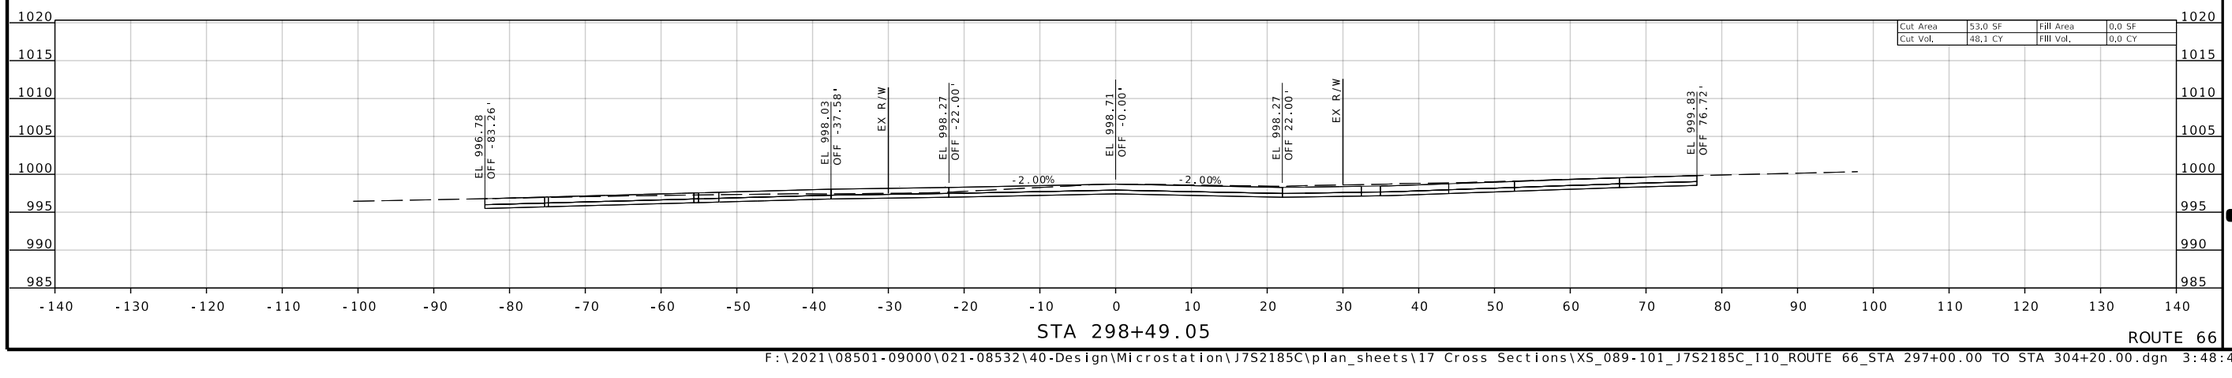

ROUTE 66

REID BRENNEN CATT
NUMBER PE-2010019516

REID BRENNEN CATT-ENGINEER
MO# PE-2010019516

DATE PREPARED
8/8/2025

ROUTE	STATE
66	MO
DISTRICT	SHEET NO.
SW	91

COUNTY
JASPER

JOB NO.
J7S2185C

CONTRACT ID.

PROJECT NO.

BRIDGE NO.

DESCRIPTION	DATE

IF A SEAL IS PRESENT ON THIS SHEET IT HAS BEEN ELECTRONICALLY SEALED AND DATED.

MISSOURI HIGHWAYS AND TRANSPORTATION COMMISSION

105 WEST CAPITOL
JEFFERSON CITY, MO 65102
1-888-ASK-MODOT (1-888-275-6636)

olsson
550 ST. LOUIS STREET
SPRINGFIELD, MO 65806
CERTIFICATE OF
AUTHORITY NO. 001592

F:\2021\08501-09000\021-08532\40-Design\Microstation\J7S2185C\plan_sheets\17 Cross Sections\XS_089-101_J7S2185C_I10_ROUTE 66_STA 297+00.00 TO STA 304+20.00.dgn 3:48:40 PM 8/8/2025

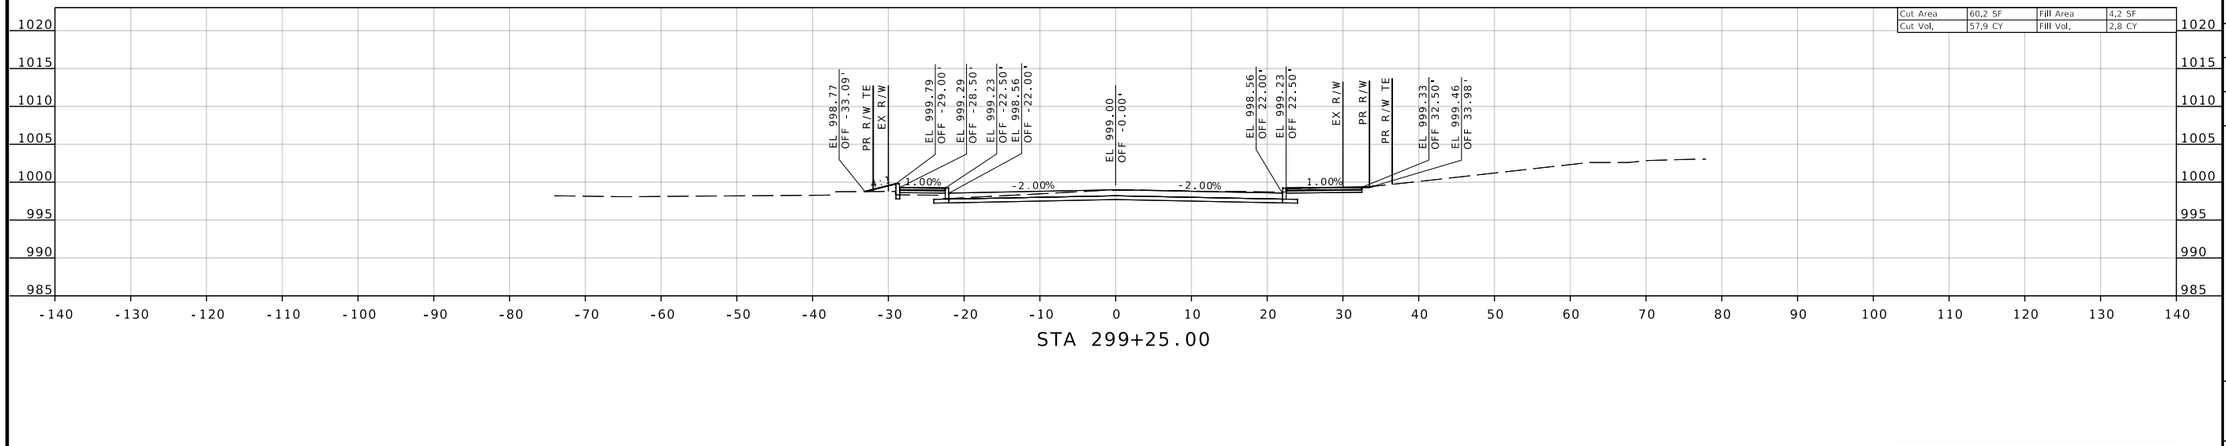

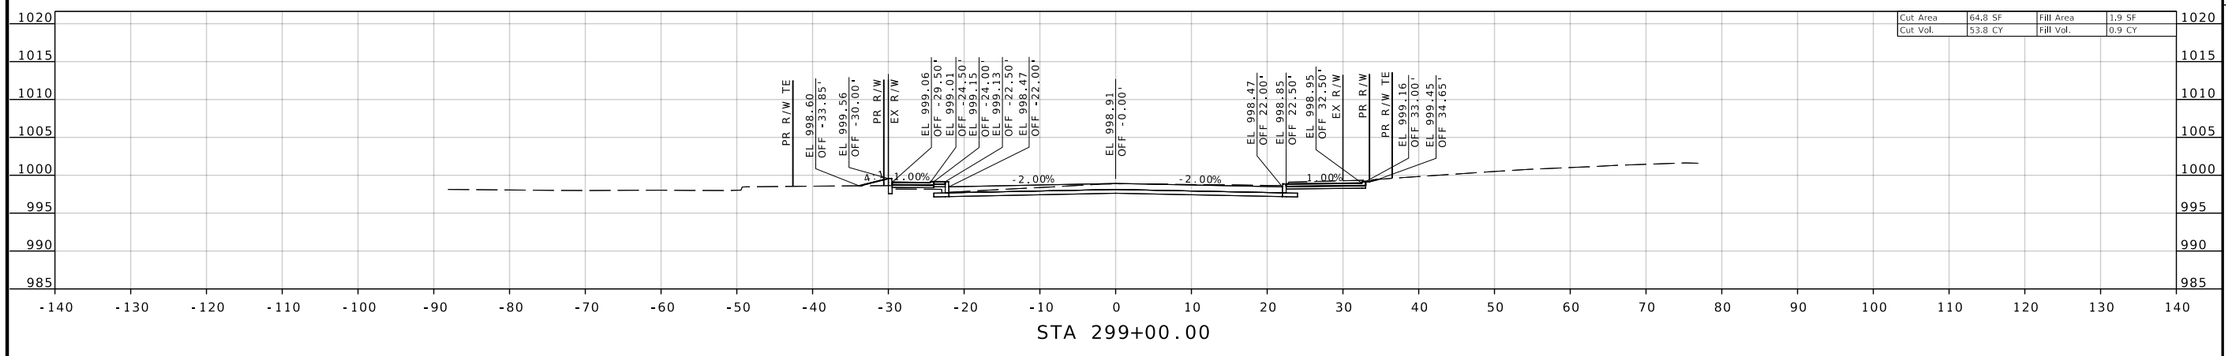

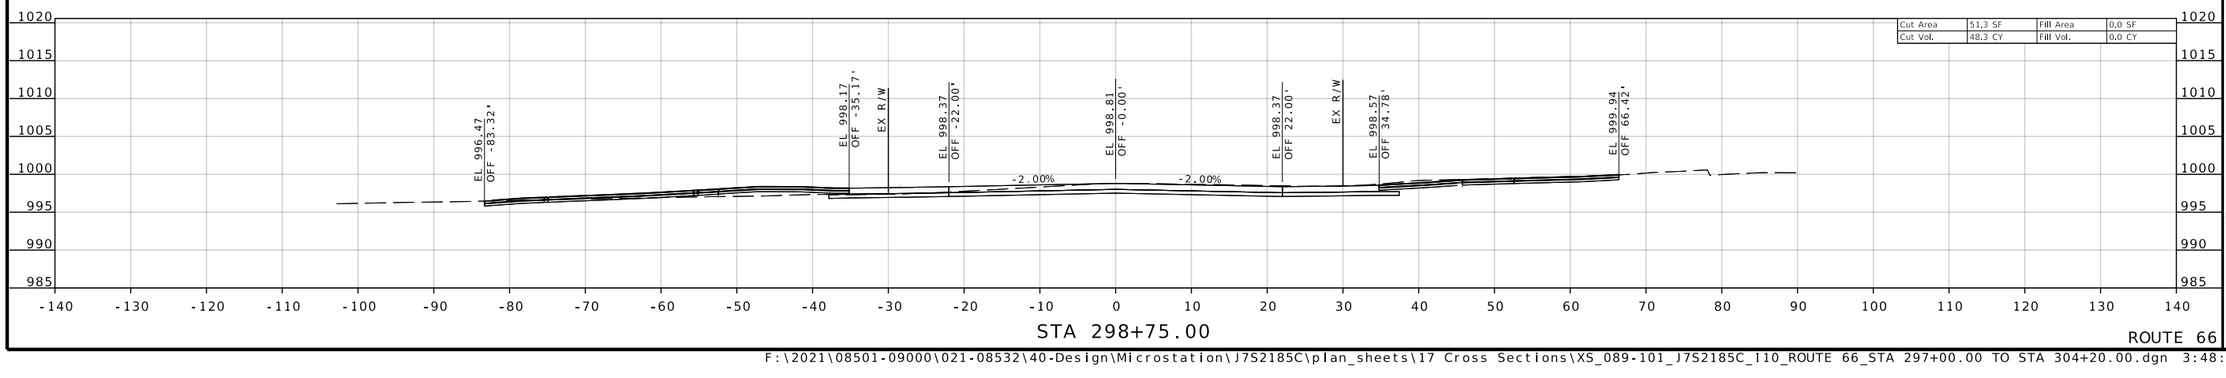

ROUTE 66

REID BRENNEN CATT NUMBER PE-2010019516

REID BRENNEN CATT-ENGINEER
MO# PE-2010019516

DATE PREPARED
8/8/2025

ROUTE	STATE
66	MO
DISTRICT	SHEET NO.
SW	92

COUNTY
JASPER

JOB NO.
J7S2185C

CONTRACT ID.

PROJECT NO.

BRIDGE NO.

DESCRIPTION	DATE

IF A SEAL IS PRESENT ON THIS SHEET IT HAS BEEN ELECTRONICALLY SEALED AND DATED.

MISSOURI HIGHWAYS AND TRANSPORTATION COMMISSION

105 WEST CAPITOL
JEFFERSON CITY, MO 65102
1-888-ASK-MODOT (1-888-275-6636)

olsson
550 ST. LOUIS STREET
SPRINGFIELD, MO 65806
CERTIFICATE OF
AUTHORITY NO. 001592

F:\2021\08501-09000\021-08532\40-Design\Microstation\J7S2185C\plan_sheets\17 Cross Sections\XS_089-101_J7S2185C_I10_ROUTE 66_STA 297+00.00 TO STA 304+20.00.dgn 3:48:47 PM 8/8/2025

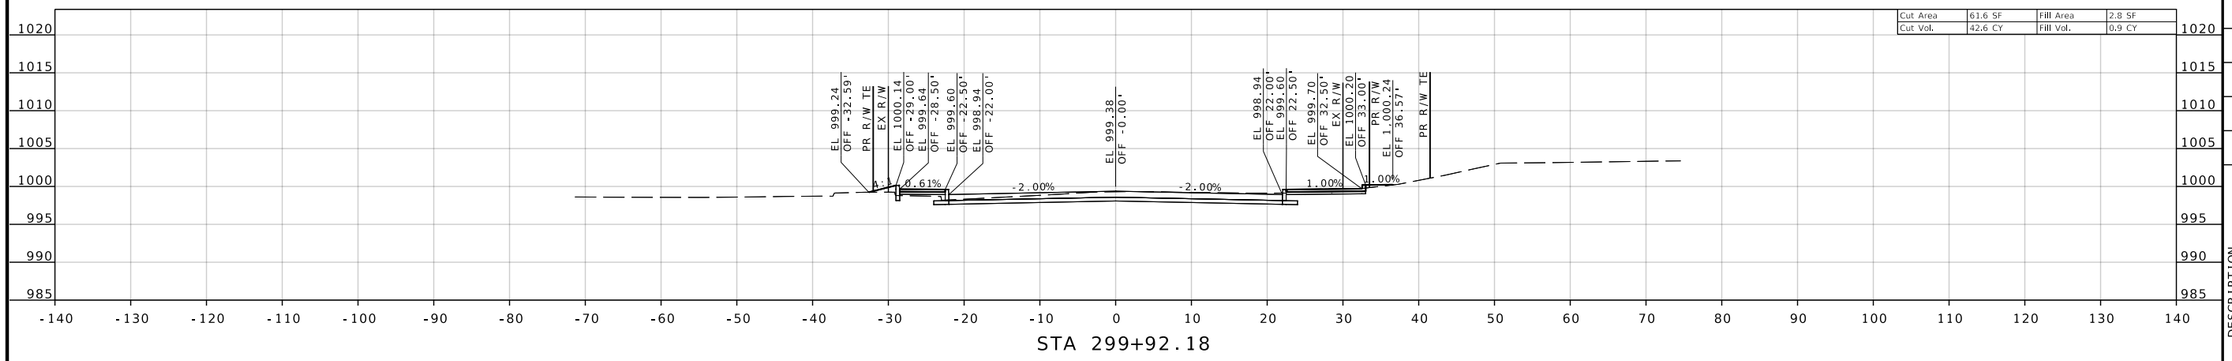

STA 299+92.18

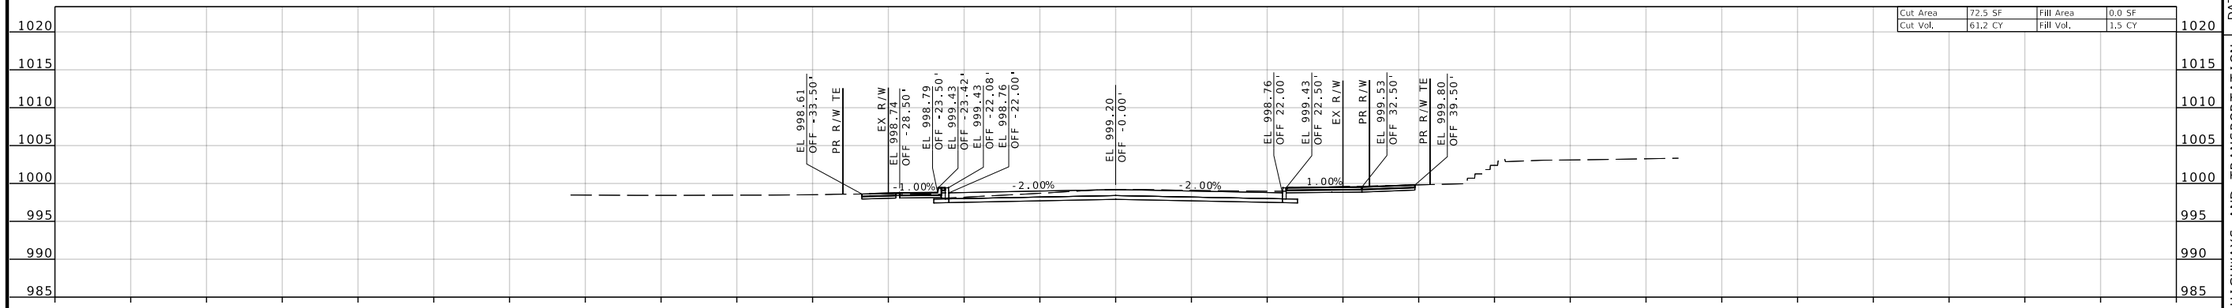

STA 299+75.00

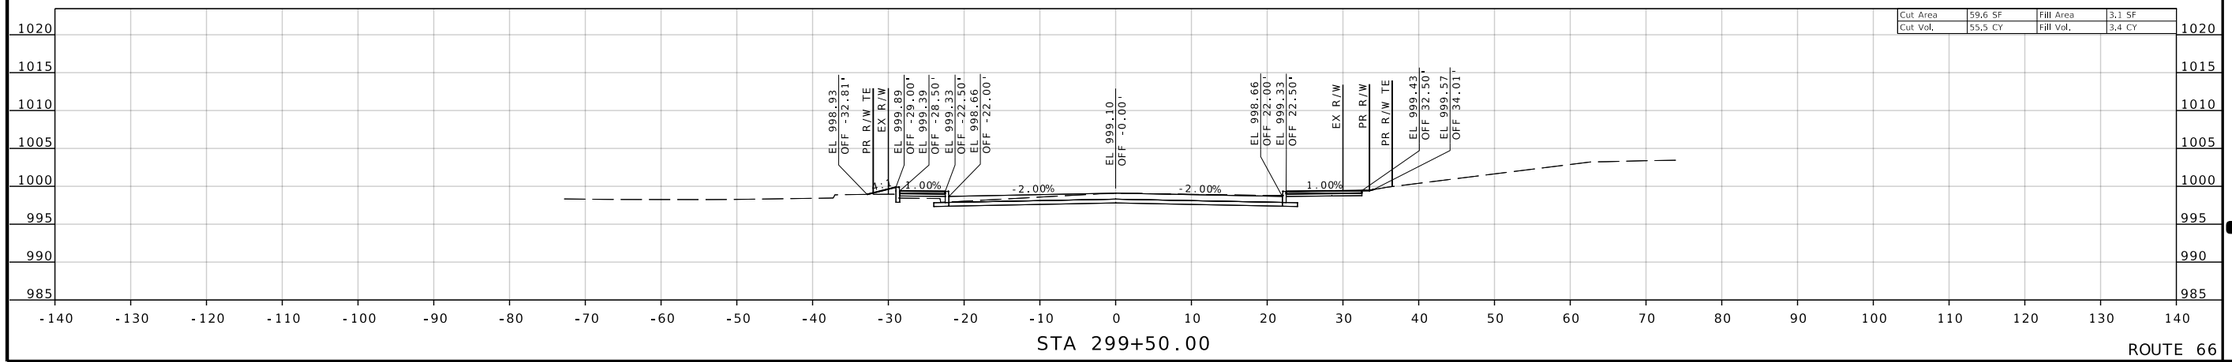

STA 299+50.00

ROUTE 66

REID BRENNEN CATT
NUMBER PE-2010019516

REID BRENNEN CATT-ENGINEER
MO# PE-2010019516

DATE PREPARED
8/8/2025

ROUTE	STATE
66	MO
DISTRICT	SHEET NO.
SW	93

COUNTY
JASPER

JOB NO.
J7S2185C

CONTRACT ID.

PROJECT NO.

BRIDGE NO.

DESCRIPTION	DATE

MISSOURI HIGHWAYS AND TRANSPORTATION COMMISSION

105 WEST CAPITOL
JEFFERSON CITY, MO 65102
1-888-ASK-MODOT (1-888-275-6636)

olsson
550 ST. LOUIS STREET
SPRINGFIELD, MO 65806
CERTIFICATE OF
AUTHORITY NO. 001592

IF A SEAL IS PRESENT ON THIS SHEET IT HAS BEEN ELECTRONICALLY SEALED AND DATED.

F:\2021\08501-09000\021-08532\40-Design\Microstation\J7S2185C\plan_sheets\17 Cross Sections\XS_089-101_J7S2185C_I10_ROUTE 66_STA 297+00.00 TO STA 304+20.00.dgn 3:48:53 PM 8/8/2025

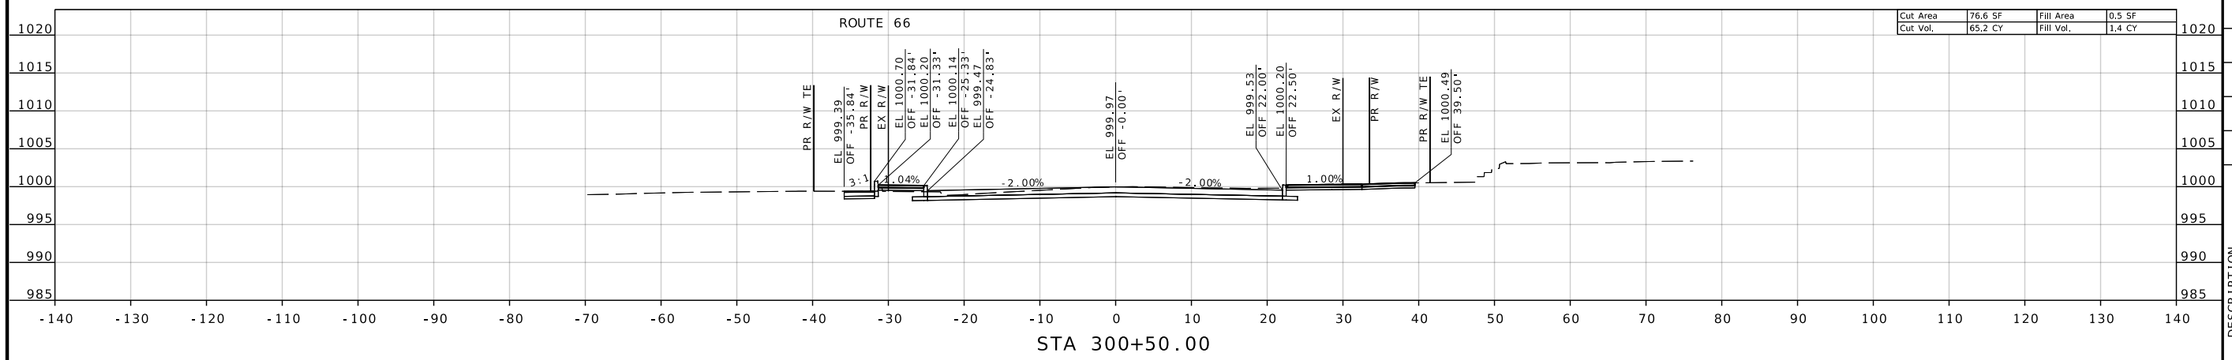

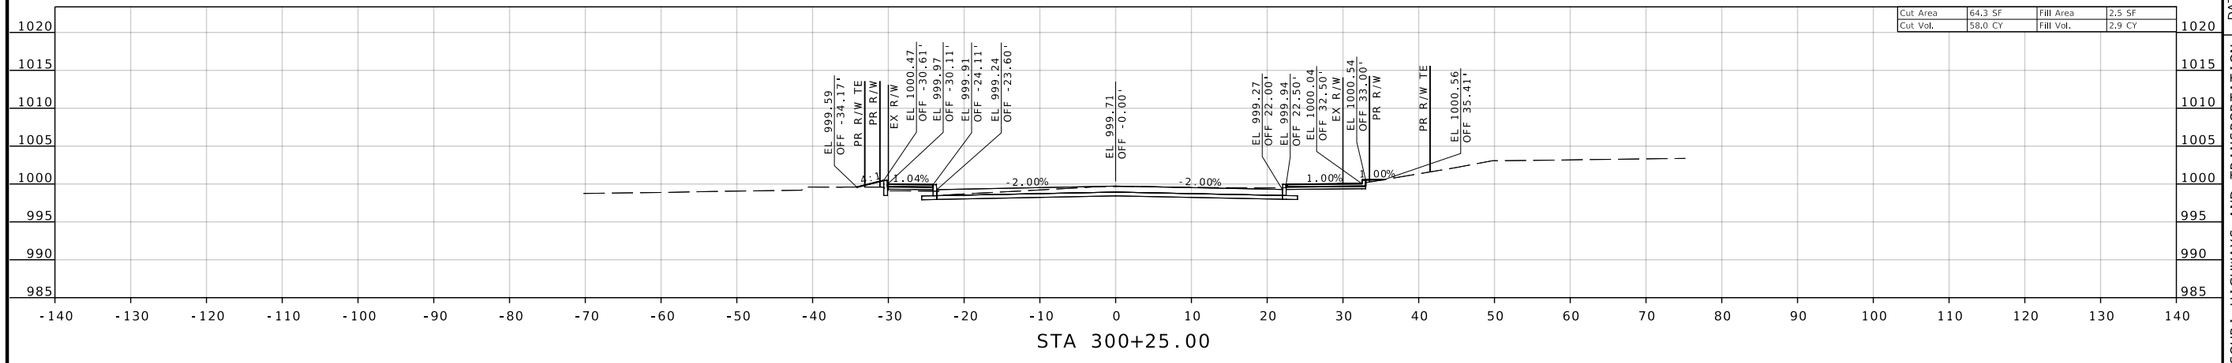

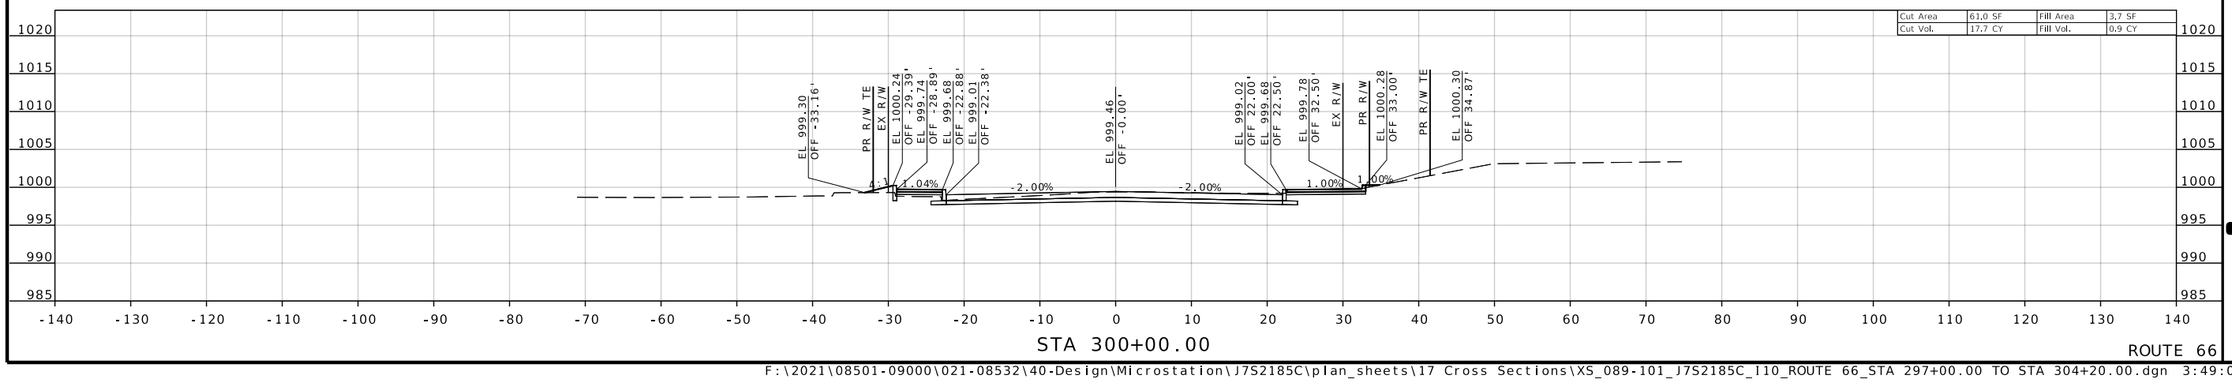

ROUTE 66

REID BRENNEN CATT NUMBER PE-2010019516

REID BRENNEN CATT-ENGINEER
MO# PE-2010019516

DATE PREPARED
8/8/2025

ROUTE	STATE
66	MO
DISTRICT	SHEET NO.
SW	94

COUNTY
JASPER

JOB NO.
J7S2185C

CONTRACT ID.

PROJECT NO.

BRIDGE NO.

DESCRIPTION	DATE

IF A SEAL IS PRESENT ON THIS SHEET IT HAS BEEN ELECTRONICALLY SEALED AND DATED.

MISSOURI HIGHWAYS AND TRANSPORTATION COMMISSION

105 WEST CAPITOL
JEFFERSON CITY, MO 65102
1-888-ASK-MODOT (1-888-275-6636)

olsson
550 ST. LOUIS STREET
SPRINGFIELD, MO 65806
CERTIFICATE OF
AUTHORITY NO. 001592

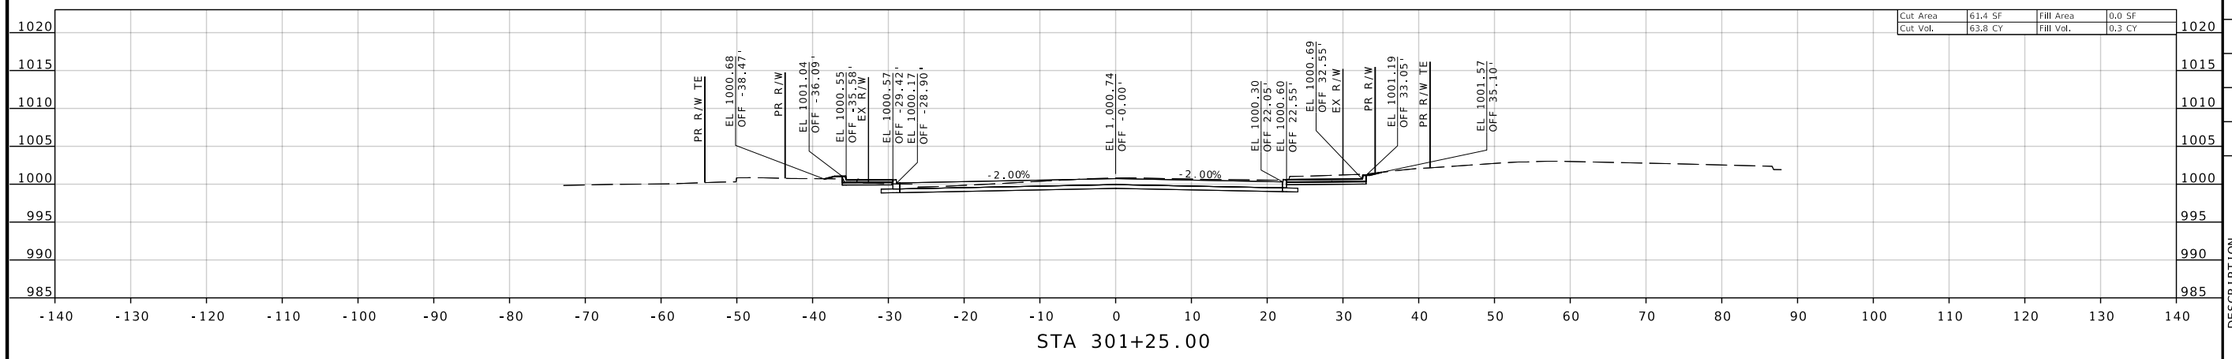

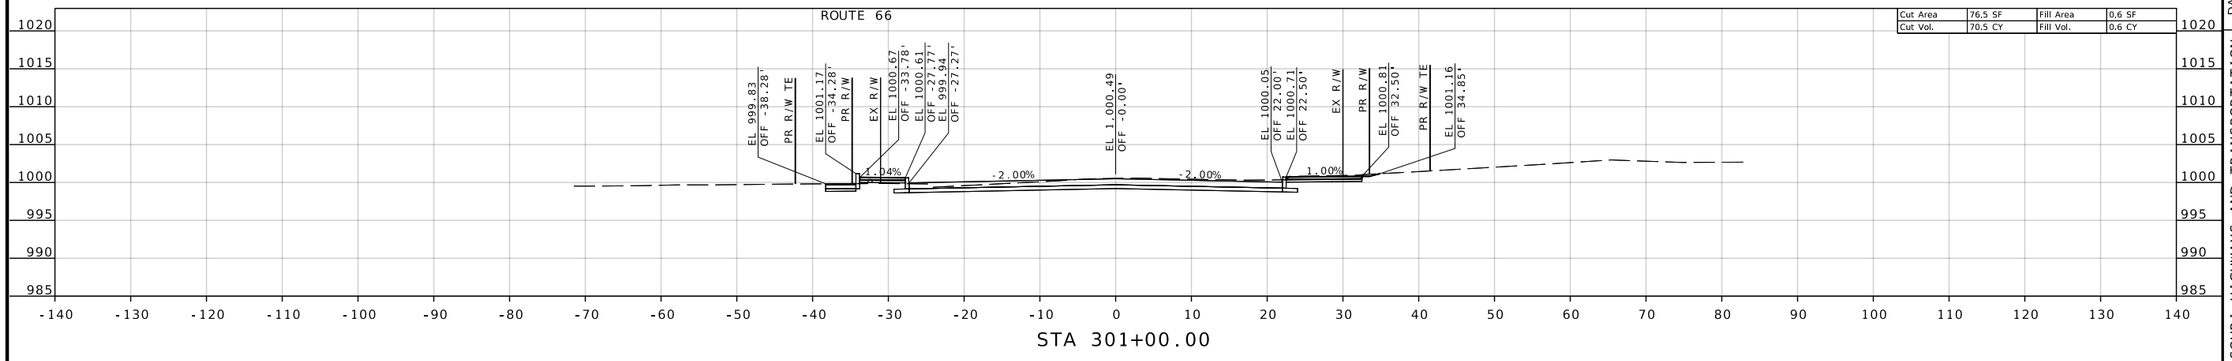

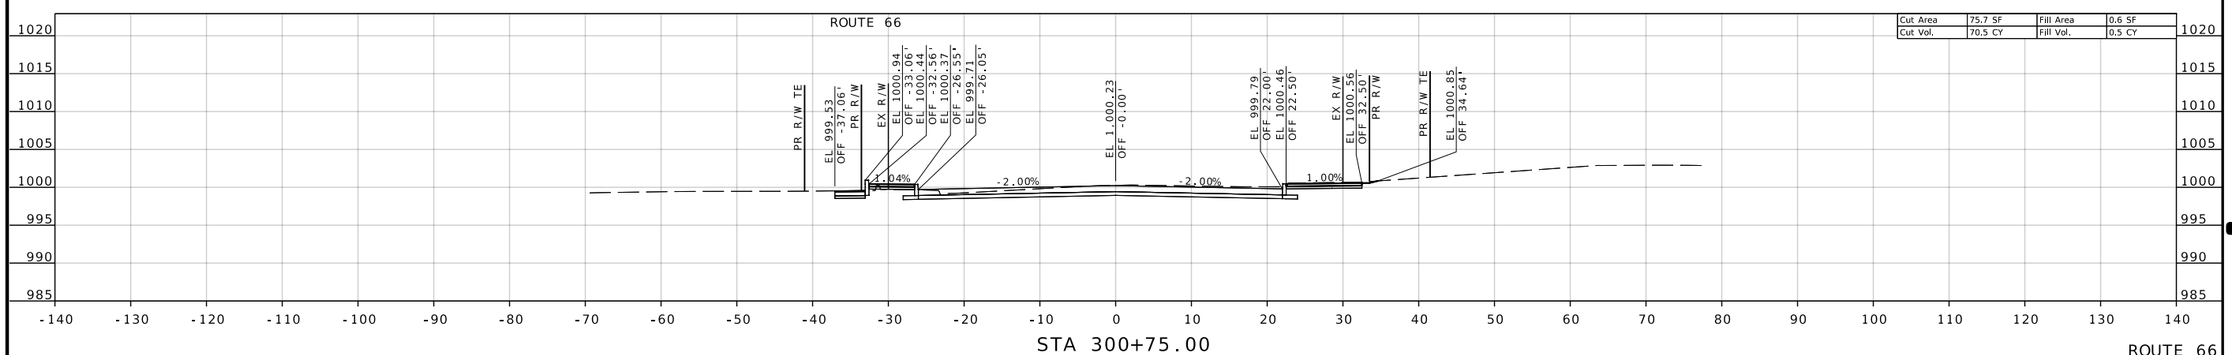

REID BRENNEN CATT
NUMBER PE-2010019516

REID BRENNEN CATT-ENGINEER
MO# PE-2010019516

DATE PREPARED
8/8/2025

ROUTE	STATE
66	MO
DISTRICT	SHEET NO.
SW	95

COUNTY
JASPER

JOB NO.
J7S2185C

CONTRACT ID.

PROJECT NO.

BRIDGE NO.

DESCRIPTION	DATE

IF A SEAL IS PRESENT ON THIS SHEET IT HAS BEEN ELECTRONICALLY SEALED AND DATED.

MISSOURI HIGHWAYS AND TRANSPORTATION COMMISSION

105 WEST CAPITOL
JEFFERSON CITY, MO 65102
1-888-ASK-MODOT (1-888-275-6636)

olsson
550 ST. LOUIS STREET
SPRINGFIELD, MO 65806
CERTIFICATE OF
AUTHORITY NO. 001592

ROUTE 66

F:\2021\08501-09000\021-08532\40-Design\Microstation\J7S2185C\plan_sheets\17 Cross Sections\XS_089-101_J7S2185C_I10_ROUTE 66_STA 297+00.00 TO STA 304+20.00.dgn 3:49:08 PM 8/8/2025

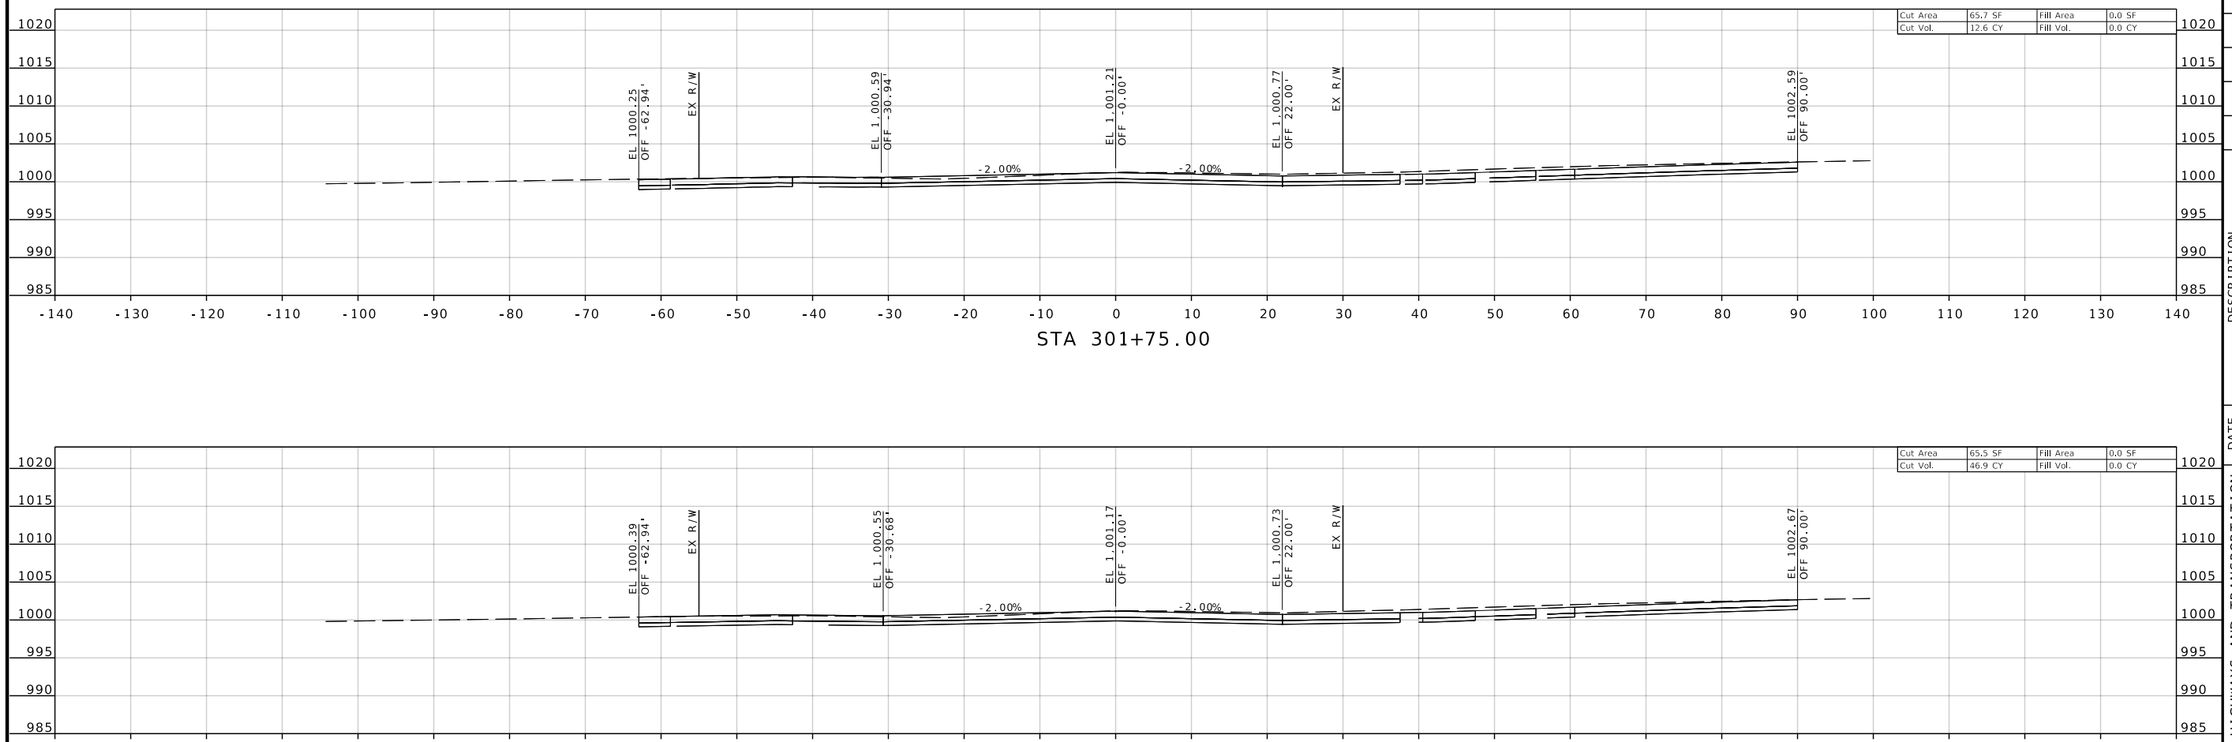

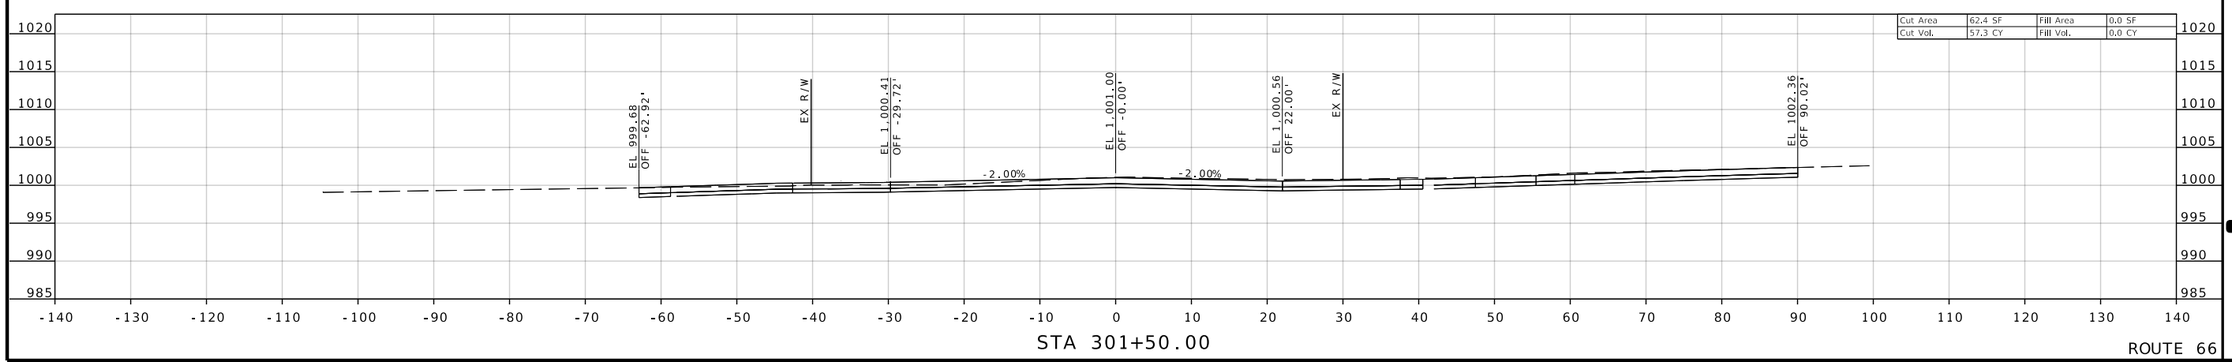

ROUTE 66

REID BRENNEN CATT
NUMBER PE-2010019516

REID BRENNEN CATT-ENGINEER
MO# PE-2010019516

DATE PREPARED
8/8/2025

ROUTE	STATE
66	MO
DISTRICT	SHEET NO.
SW	96

COUNTY
JASPER

JOB NO.
J7S2185C

CONTRACT ID.

PROJECT NO.

BRIDGE NO.

DESCRIPTION	DATE

IF A SEAL IS PRESENT ON THIS SHEET IT HAS BEEN ELECTRONICALLY SEALED AND DATED.

MISSOURI HIGHWAYS AND TRANSPORTATION COMMISSION

105 WEST CAPITOL
JEFFERSON CITY, MO 65102
1-888-ASK-MODOT (1-888-275-6636)

olsson
550 ST. LOUIS STREET
SPRINGFIELD, MO 65806
CERTIFICATE OF
AUTHORITY NO. 001592

F:\2021\08501-09000\021-08532\40-Design\Microstation\J7S2185C\plan_sheets\17 Cross Sections\XS_089-101_J7S2185C_I10_ROUTE 66_STA 297+00.00 TO STA 304+20.00.dgn 3:49:16 PM 8/8/2025

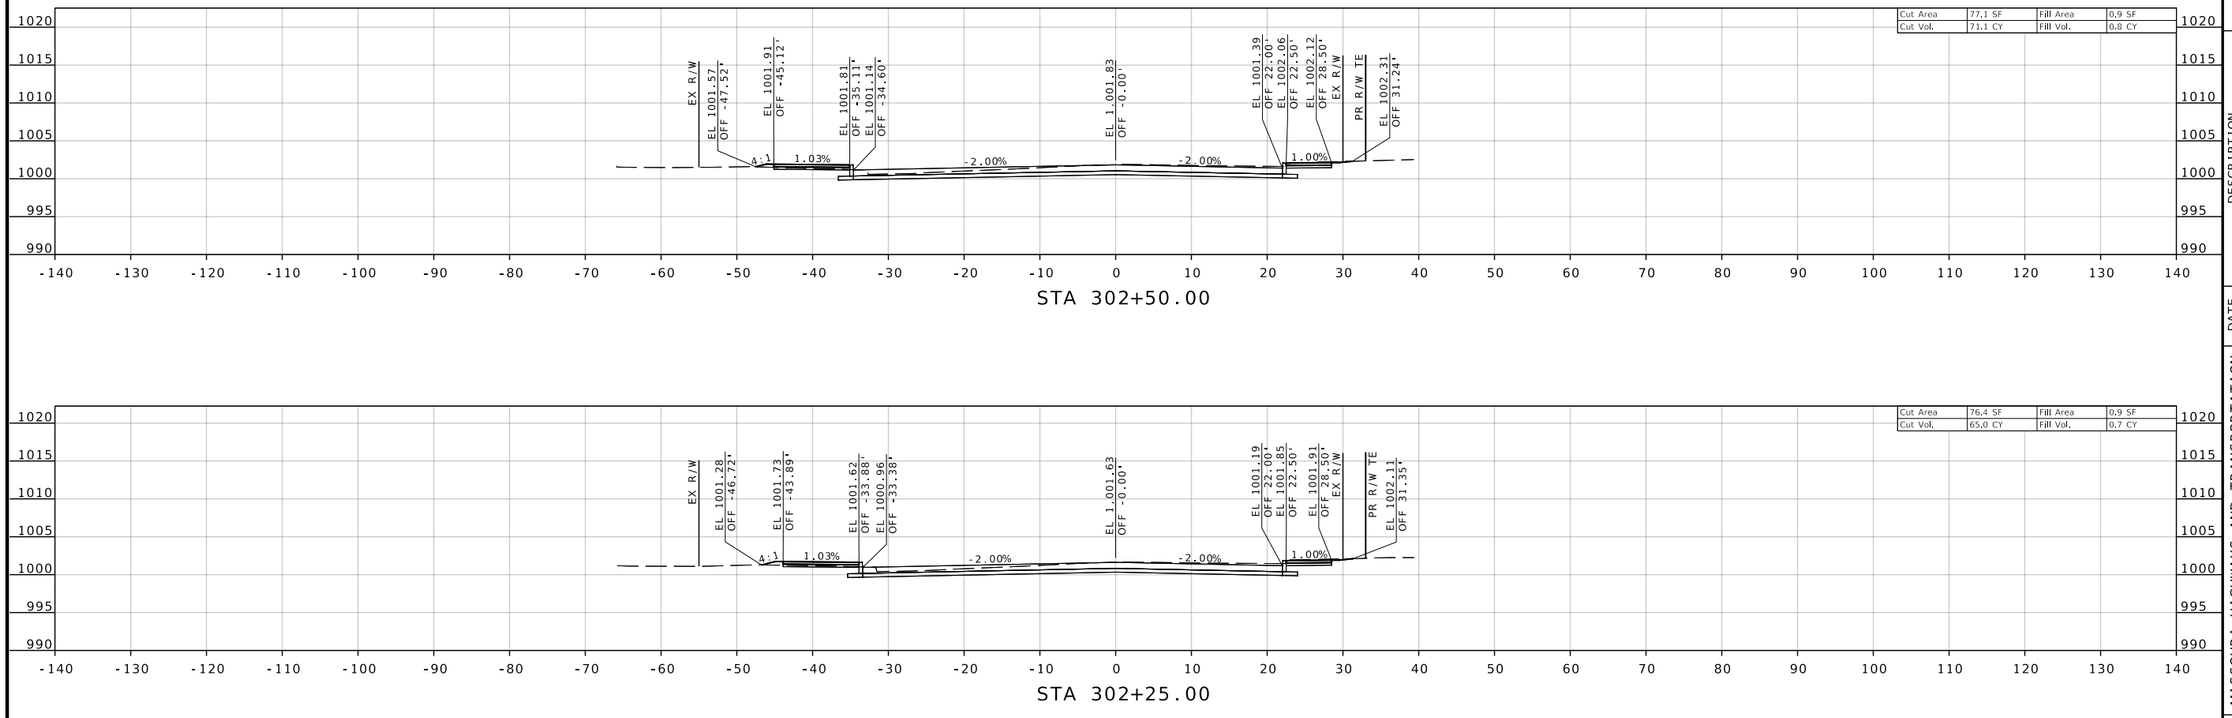

REID BRENNEN CATT
NUMBER PE-2010019516

REID BRENNEN CATT-ENGINEER
MO# PE-2010019516

DATE PREPARED
8/8/2025

ROUTE	STATE
66	MO
DISTRICT	SHEET NO.
SW	97

COUNTY
JASPER

JOB NO.
J7S2185C

CONTRACT ID.

PROJECT NO.

BRIDGE NO.

DESCRIPTION	DATE

IF A SEAL IS PRESENT ON THIS SHEET IT HAS BEEN ELECTRONICALLY SEALED AND DATED.

MISSOURI HIGHWAYS AND TRANSPORTATION COMMISSION

105 WEST CAPITOL
JEFFERSON CITY, MO 65102
1-888-ASK-MODOT (1-888-275-6636)

olsson
550 ST. LOUIS STREET
SPRINGFIELD, MO 65806
CERTIFICATE OF
AUTHORITY NO. 001592

ROUTE 66

F:\2021\08501-09000\021-08532\40-Design\Microstation\J7S2185C\plan_sheets\17 Cross Sections\XS_089-101_J7S2185C_I10_ROUTE 66_STA 297+00.00 TO STA 304+20.00.dgn 3:49:23 PM 8/8/2025

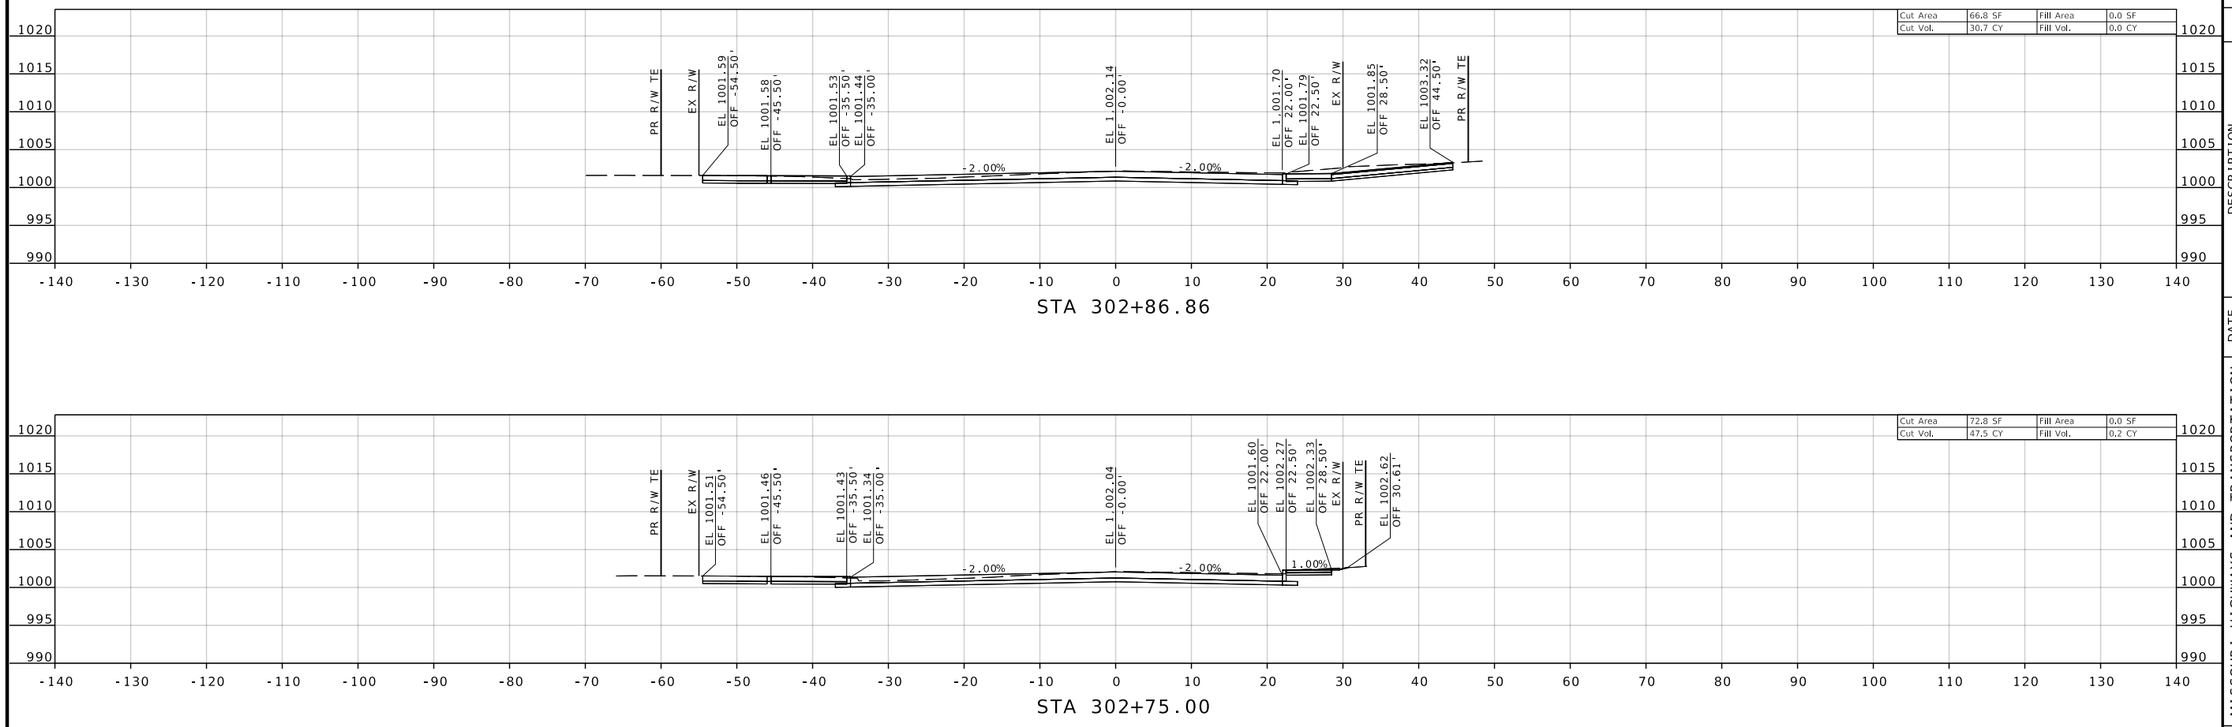

ROUTE 66

REID BRENNEN CATT
NUMBER PE-2010019516

REID BRENNEN CATT-ENGINEER
MO# PE-2010019516

DATE PREPARED
8/8/2025

ROUTE	STATE
66	MO
DISTRICT	SHEET NO.
SW	98

COUNTY
JASPER

JOB NO.
J7S2185C

CONTRACT ID.

PROJECT NO.

BRIDGE NO.

DESCRIPTION	DATE

IF A SEAL IS PRESENT ON THIS SHEET IT HAS BEEN ELECTRONICALLY SEALED AND DATED.

MISSOURI HIGHWAYS AND TRANSPORTATION COMMISSION

105 WEST CAPITOL
JEFFERSON CITY, MO 65102
1-888-ASK-MODOT (1-888-275-6636)

olsson
550 ST. LOUIS STREET
SPRINGFIELD, MO 65806
CERTIFICATE OF
AUTHORITY NO. 001592

F:\2021\08501-09000\021-08532\40-Design\Microstation\J7S2185C\plan_sheets\17 Cross Sections\XS_089-101_J7S2185C_I10_ROUTE 66_STA 297+00.00 TO STA 304+20.00.dgn 3:49:30 PM 8/8/2025

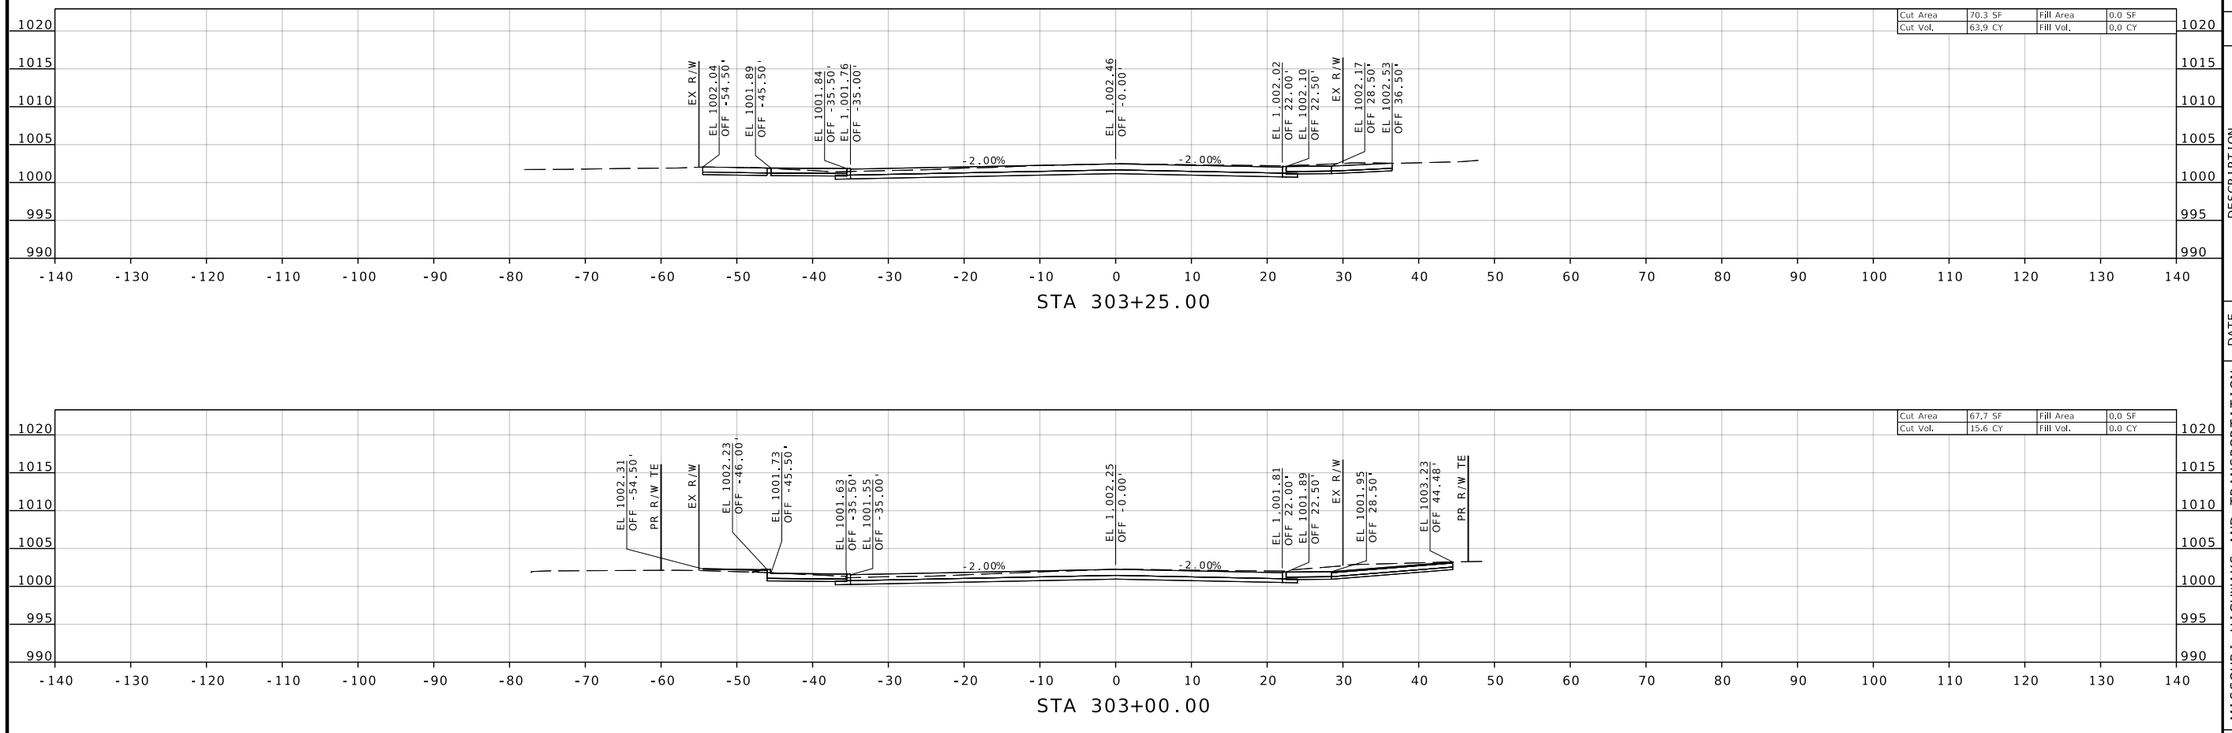

ROUTE 66

REID BRENNEN CATT
NUMBER PE-2010019516

REID BRENNEN CATT-ENGINEER
MO# PE-2010019516

DATE PREPARED
8/8/2025

ROUTE	STATE
66	MO
DISTRICT	SHEET NO.
SW	99

COUNTY
JASPER

JOB NO.
J7S2185C

CONTRACT ID.

PROJECT NO.

BRIDGE NO.

DESCRIPTION	DATE

IF A SEAL IS PRESENT ON THIS SHEET IT HAS BEEN ELECTRONICALLY SEALED AND DATED.

MISSOURI HIGHWAYS AND TRANSPORTATION COMMISSION

105 WEST CAPITOL
JEFFERSON CITY, MO 65102
1-888-ASK-MODOT (1-888-275-6636)

olsson
550 ST. LOUIS STREET
SPRINGFIELD, MO 65806
CERTIFICATE OF
AUTHORITY NO. 001592

F:\2021\08501-09000\021-08532\40-Design\Microstation\J7S2185C\plan_sheets\17 Cross Sections\XS_089-101_J7S2185C_I10_ROUTE 66_STA 297+00.00 TO STA 304+20.00.dgn 3:49:38 PM 8/8/2025

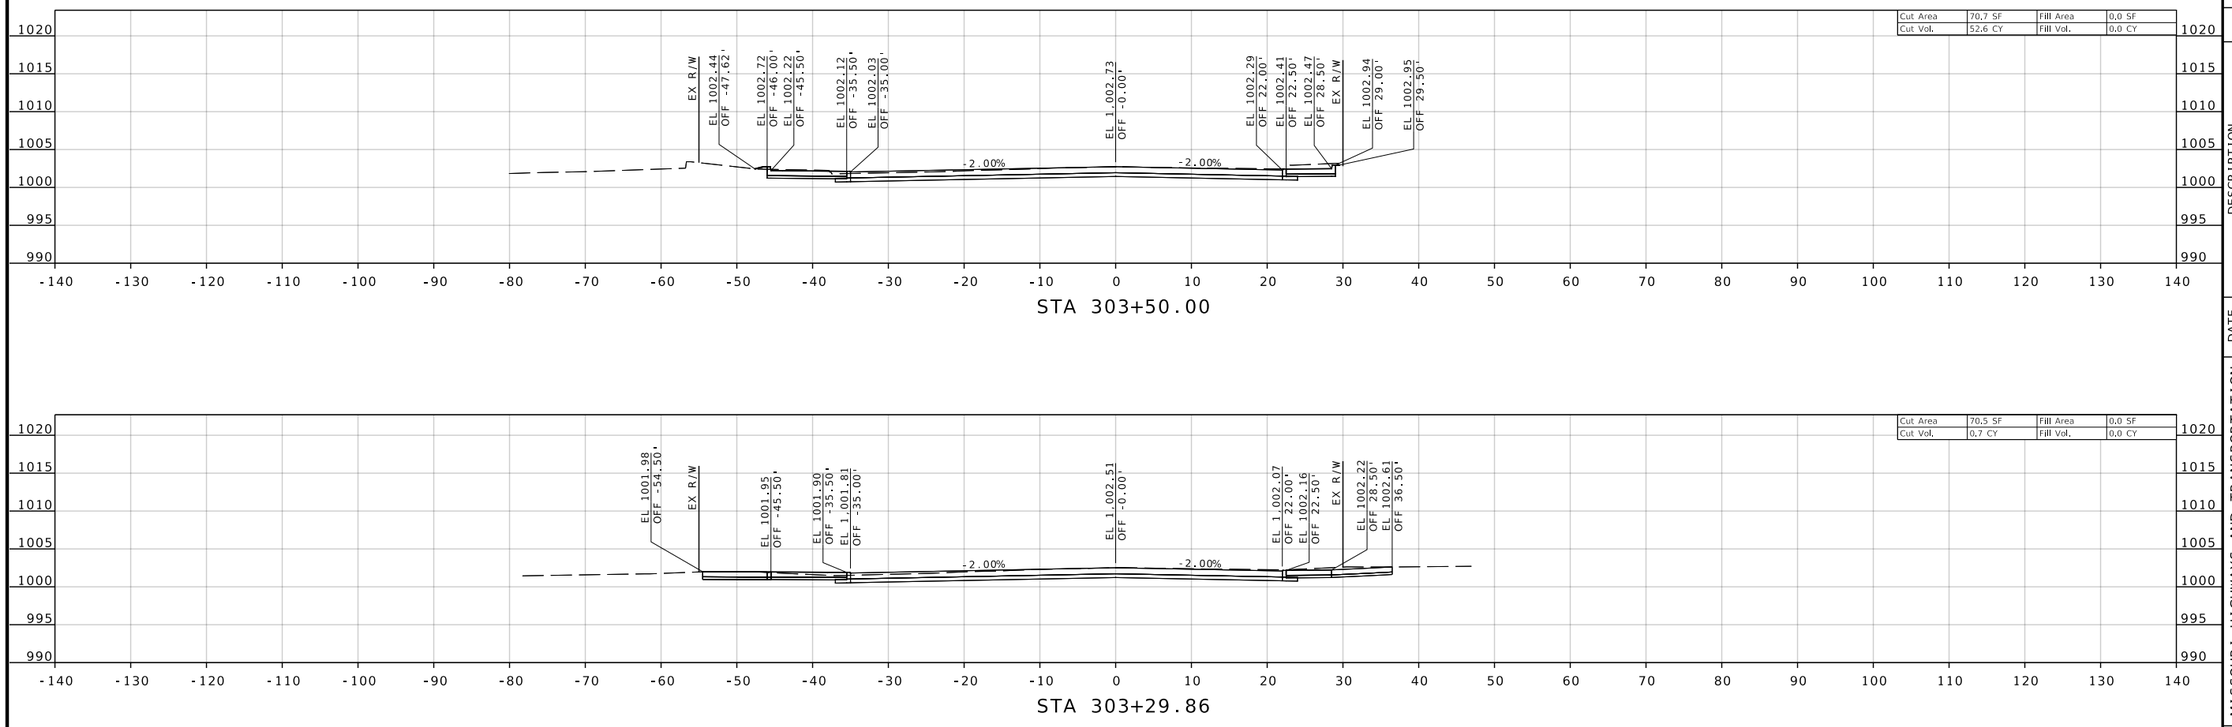

REID BRENNEN CATT NUMBER PE-2010019516

REID BRENNEN CATT-ENGINEER
MO# PE-2010019516

DATE PREPARED
8/8/2025

ROUTE	STATE
66	MO
DISTRICT	SHEET NO.
SW	100

COUNTY
JASPER

JOB NO.
J7S2185C

CONTRACT ID.

PROJECT NO.

BRIDGE NO.

NO.	DESCRIPTION	DATE

MISSOURI HIGHWAYS AND TRANSPORTATION COMMISSION

105 WEST CAPITOL
JEFFERSON CITY, MO 65102
1-888-ASK-MODOT (1-888-275-6636)

olsson
550 ST. LOUIS STREET
SPRINGFIELD, MO 65806
CERTIFICATE OF
AUTHORITY NO. 001592

IF A SEAL IS PRESENT ON THIS SHEET IT HAS BEEN ELECTRONICALLY SEALED AND DATED.

ROUTE 66

F:\2021\08501-09000\021-08532\40-Design\Microstation\J7S2185C\plan_sheets\17 Cross Sections\XS_089-101_J7S2185C_I10_ROUTE 66_STA 297+00.00 TO STA 304+20.00.dgn 3:49:44 PM 8/8/2025

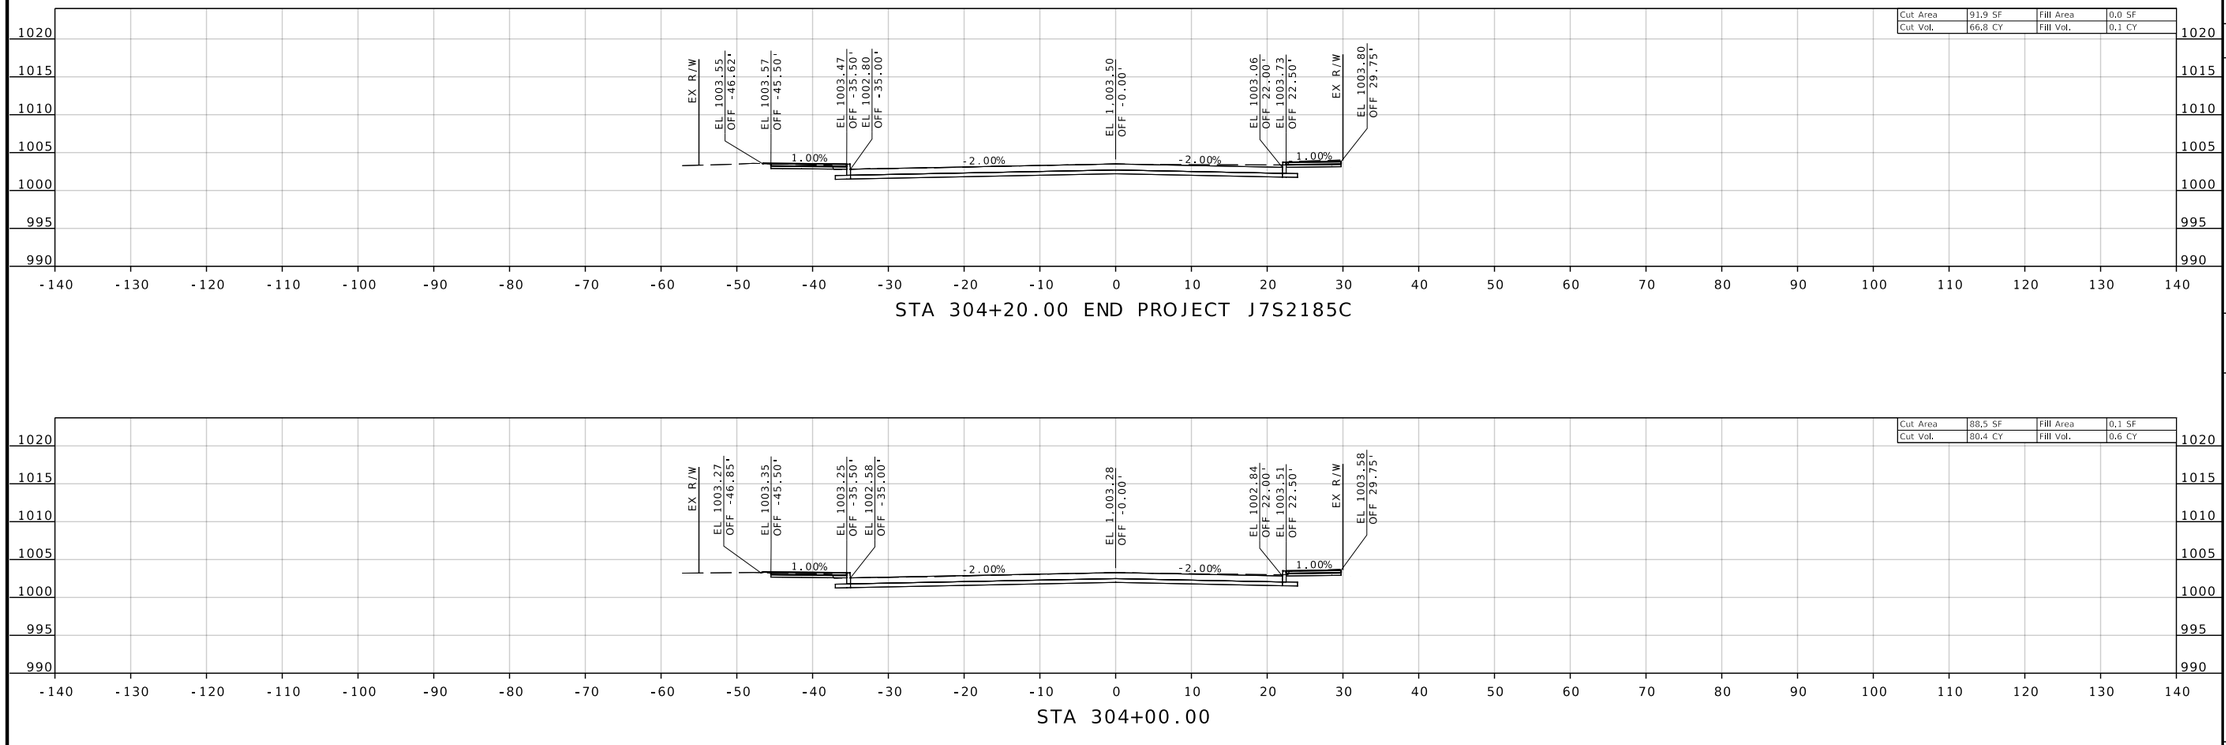

STA 304+20.00 END PROJECT J7S2185C

STA 304+00.00

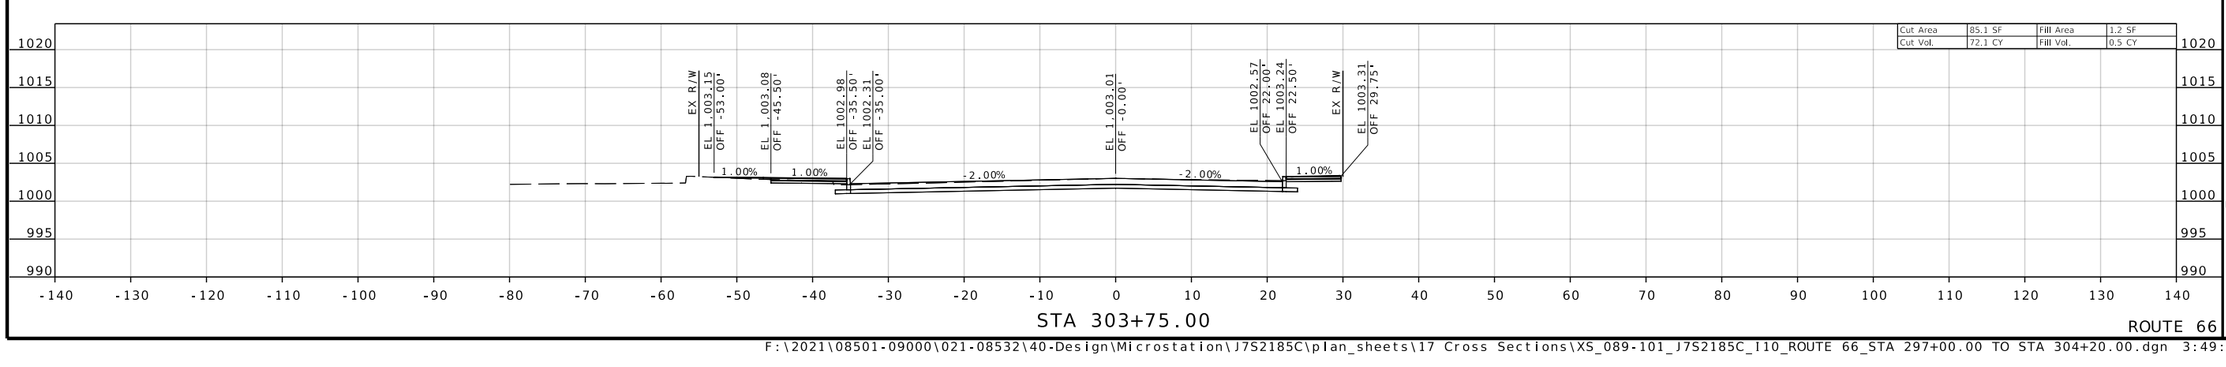

STA 303+75.00

ROUTE 66

REID BRENNEN CATT
NUMBER
PE-2010019516

REID BRENNEN CATT-ENGINEER
MO# PE-2010019516

DATE PREPARED
8/8/2025

ROUTE	STATE
66	MO
DISTRICT	SHEET NO.
SW	101

COUNTY
JASPER

JOB NO.
J7S2185C

CONTRACT ID.

PROJECT NO.

BRIDGE NO.

DESCRIPTION	DATE

IF A SEAL IS PRESENT ON THIS SHEET IT HAS BEEN ELECTRONICALLY SEALED AND DATED.

MISSOURI HIGHWAYS AND TRANSPORTATION COMMISSION

105 WEST CAPITOL
JEFFERSON CITY, MO 65102
1-888-ASK-MODOT (1-888-275-6636)

olsson
550 ST. LOUIS STREET
SPRINGFIELD, MO 65806
CERTIFICATE OF
AUTHORITY NO. 001592

F:\2021\08501-09000\021-08532\40-Design\Microstation\J7S2185C\plan_sheets\17 Cross Sections\XS_089-101_J7S2185C_I10_ROUTE 66_STA 297+00.00 TO STA 304+20.00.dgn 3:49:53 PM 8/8/2025

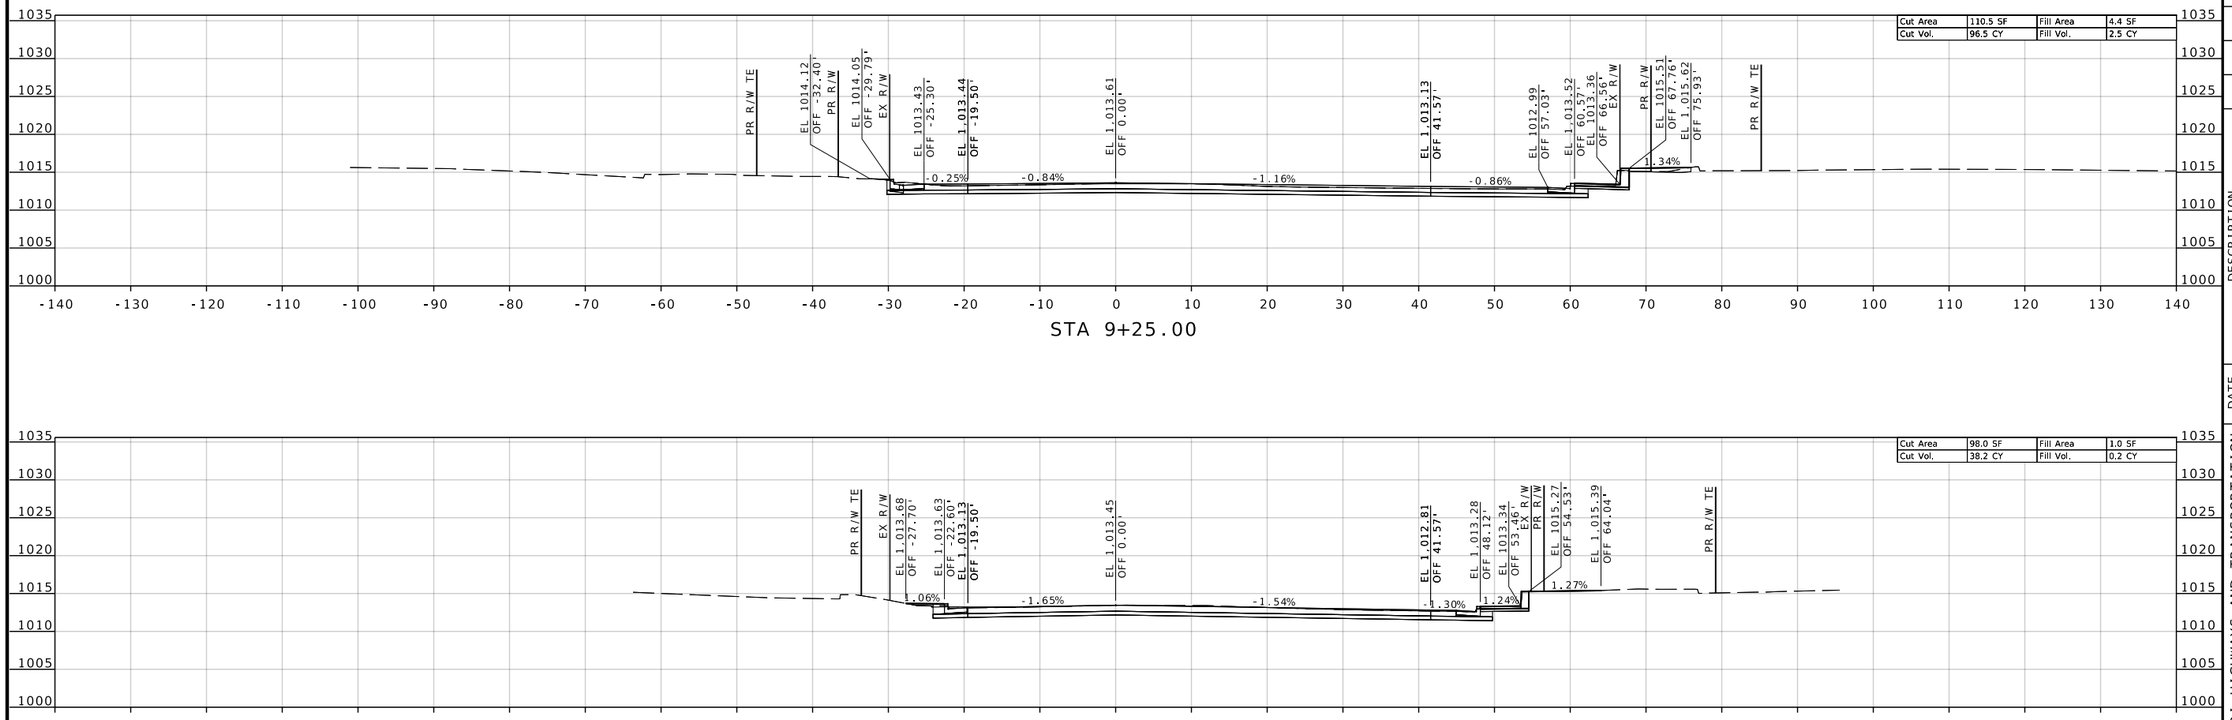

REID BRENNEN CATT
NUMBER PE-2010019516

REID BRENNEN CATT-ENGINEER
MO# PE-2010019516

IF A SEAL IS PRESENT ON THIS SHEET IT HAS BEEN ELECTRONICALLY SEALED AND DATED.

DATE PREPARED
8/8/2025

ROUTE	STATE
66	MO
DISTRICT	SHEET NO.
SW	102

COUNTY
JASPER

JOB NO.
J7S2185C

CONTRACT ID.

PROJECT NO.

BRIDGE NO.

DESCRIPTION	DATE

MISSOURI HIGHWAYS AND TRANSPORTATION COMMISSION

105 WEST CAPITOL
JEFFERSON CITY, MO 65102
1-888-ASK-MODOT (1-888-275-6636)

olsson
550 ST. LOUIS STREET
SPRINGFIELD, MO 65806
CERTIFICATE OF
AUTHORITY NO. 001592

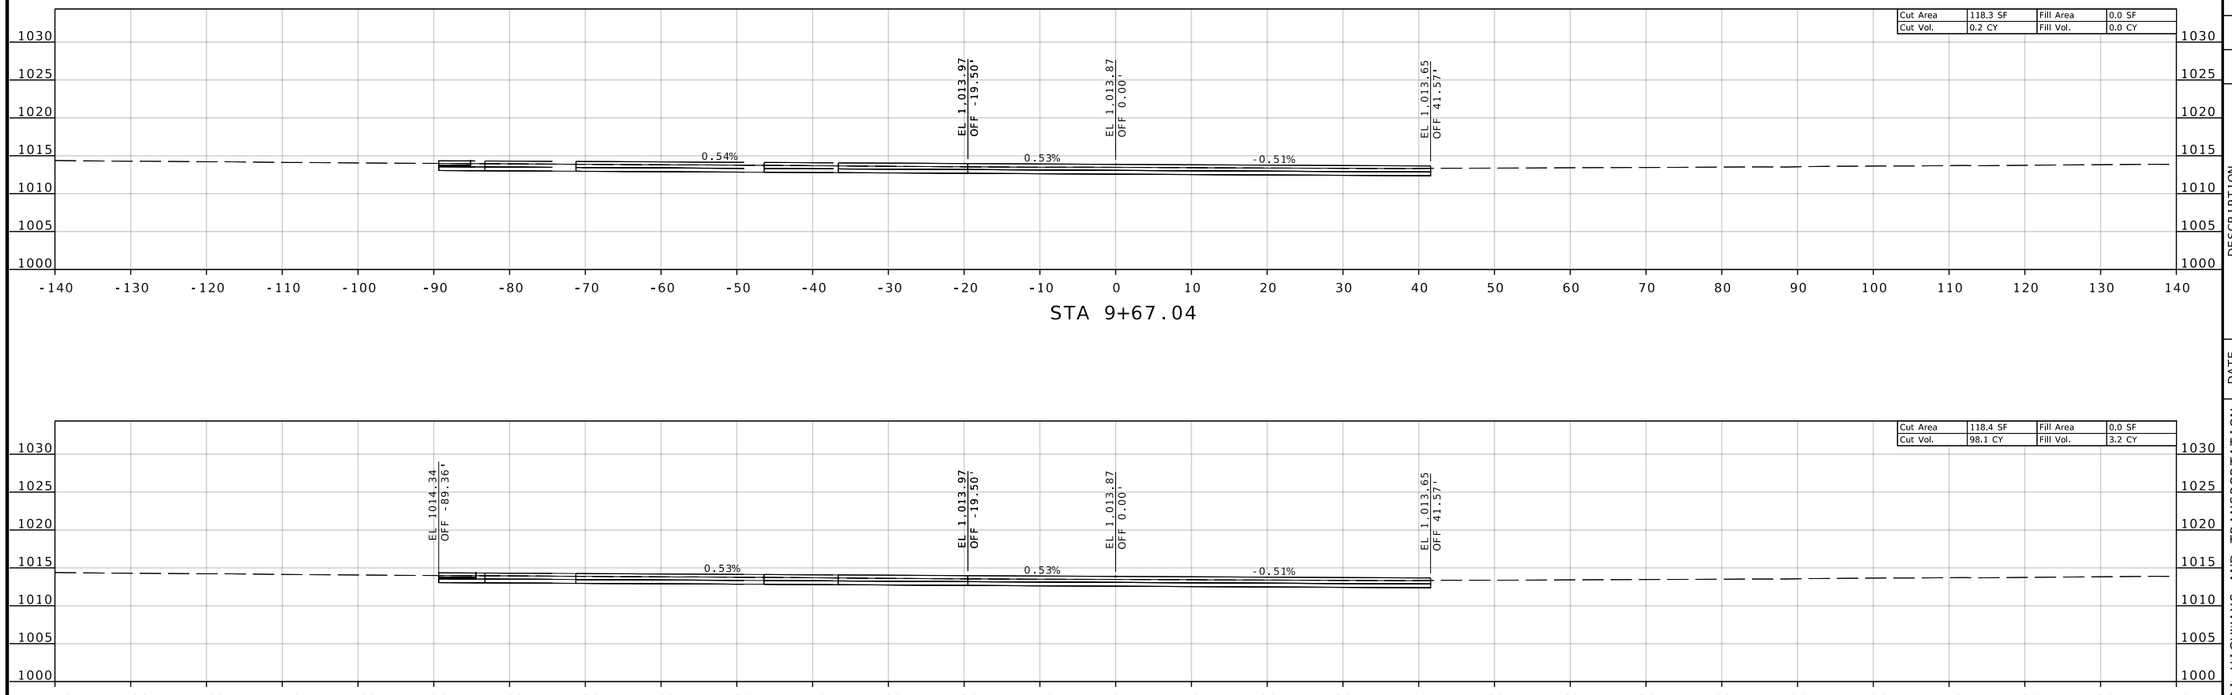

STA 9+67.04

STA 9+67.00

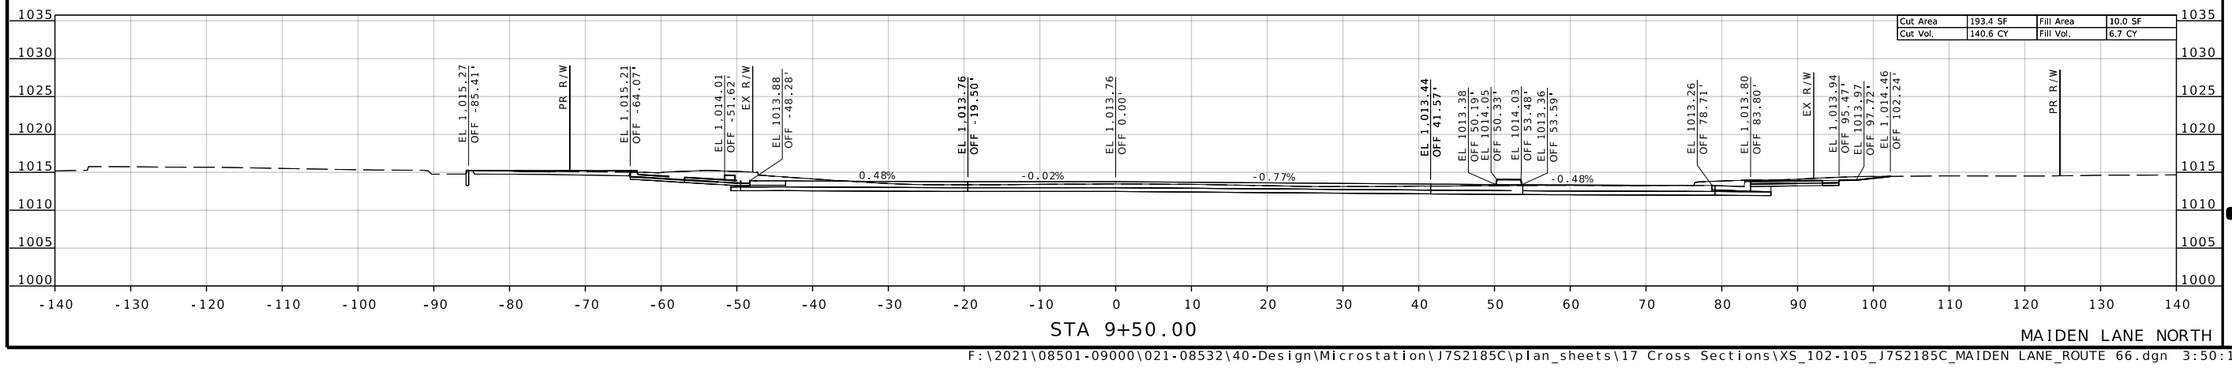

STA 9+50.00

MAIDEN LANE NORTH

REID BRENNEN CATT NUMBER PE-2010019516

REID BRENNEN CATT-ENGINEER
MO# PE-2010019516

DATE PREPARED
8/8/2025

ROUTE	STATE
66	MO
DISTRICT	SHEET NO.
SW	103

COUNTY
JASPER

JOB NO.
J7S2185C

CONTRACT ID.

PROJECT NO.

BRIDGE NO.

DESCRIPTION	DATE

IF A SEAL IS PRESENT ON THIS SHEET IT HAS BEEN ELECTRONICALLY SEALED AND DATED.

MISSOURI HIGHWAYS AND TRANSPORTATION COMMISSION

105 WEST CAPITOL
JEFFERSON CITY, MO 65102
1-888-ASK-MODOT (1-888-275-6636)

olsson
550 ST. LOUIS STREET
SPRINGFIELD, MO 65806
CERTIFICATE OF
AUTHORITY NO. 001592

F:\2021\08501-09000\021-08532\40-Design\Microstation\J7S2185C\plan_sheets\17 Cross Sections\XS_102-105_J7S2185C_MAIDEN LANE_ROUTE 66.dgn 3:50:10 PM 8/8/2025

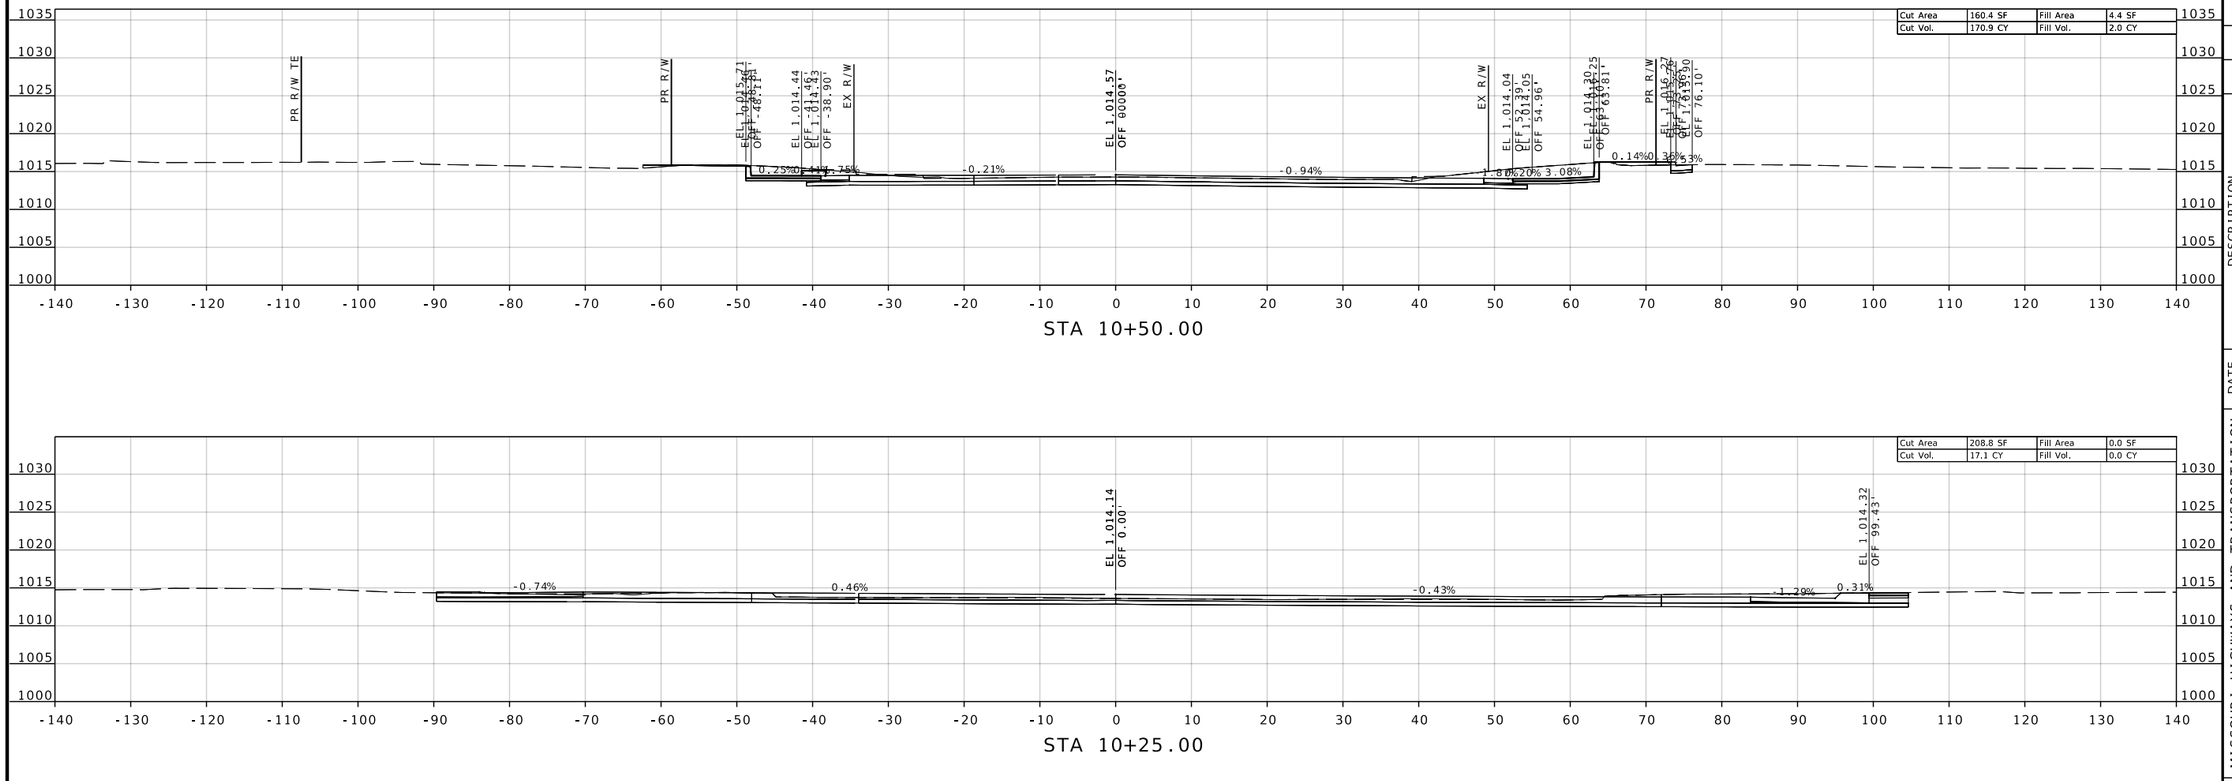

REID BRENNEN CATT
NUMBER PE-2010019516

REID BRENNEN CATT-ENGINEER
MO# PE-2010019516

DATE PREPARED
8/8/2025

ROUTE	STATE
66	MO
DISTRICT	SHEET NO.
SW	104

COUNTY
JASPER

JOB NO.
J7S2185C

CONTRACT ID.

PROJECT NO.

BRIDGE NO.

DESCRIPTION

DATE

IF A SEAL IS PRESENT ON THIS SHEET IT HAS BEEN ELECTRONICALLY SEALED AND DATED.

MISSOURI HIGHWAYS AND TRANSPORTATION COMMISSION

105 WEST CAPITOL
JEFFERSON CITY, MO 65102
1-888-ASK-MODOT (1-888-275-6636)

olsson
550 ST. LOUIS STREET
SPRINGFIELD, MO 65806
CERTIFICATE OF
AUTHORITY NO. 001592

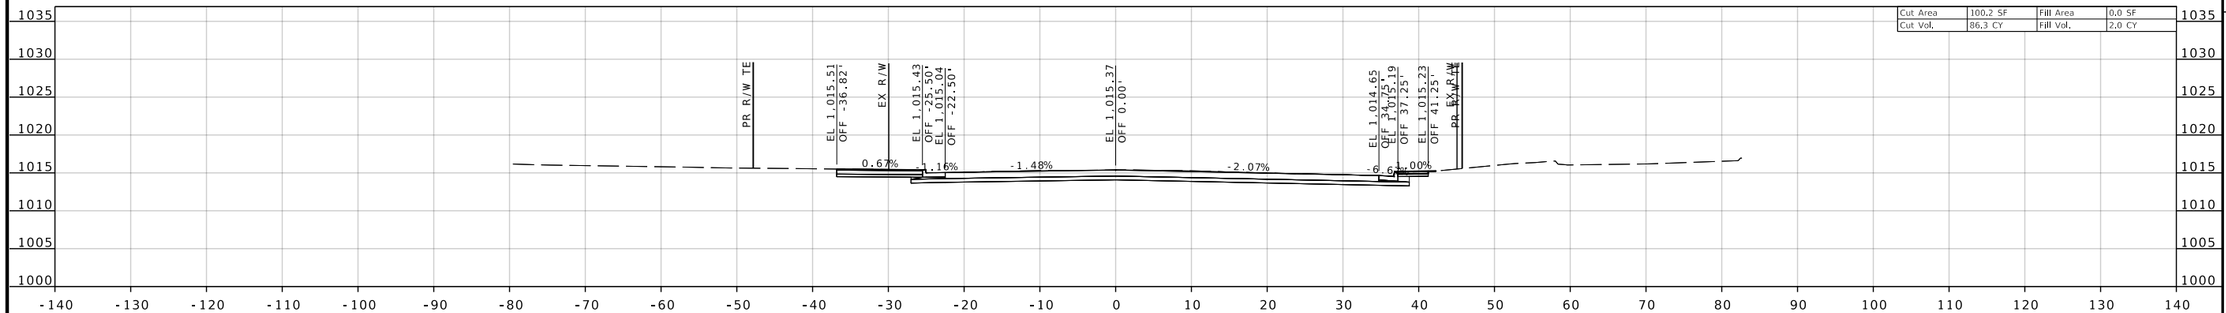

STA 10+97.19

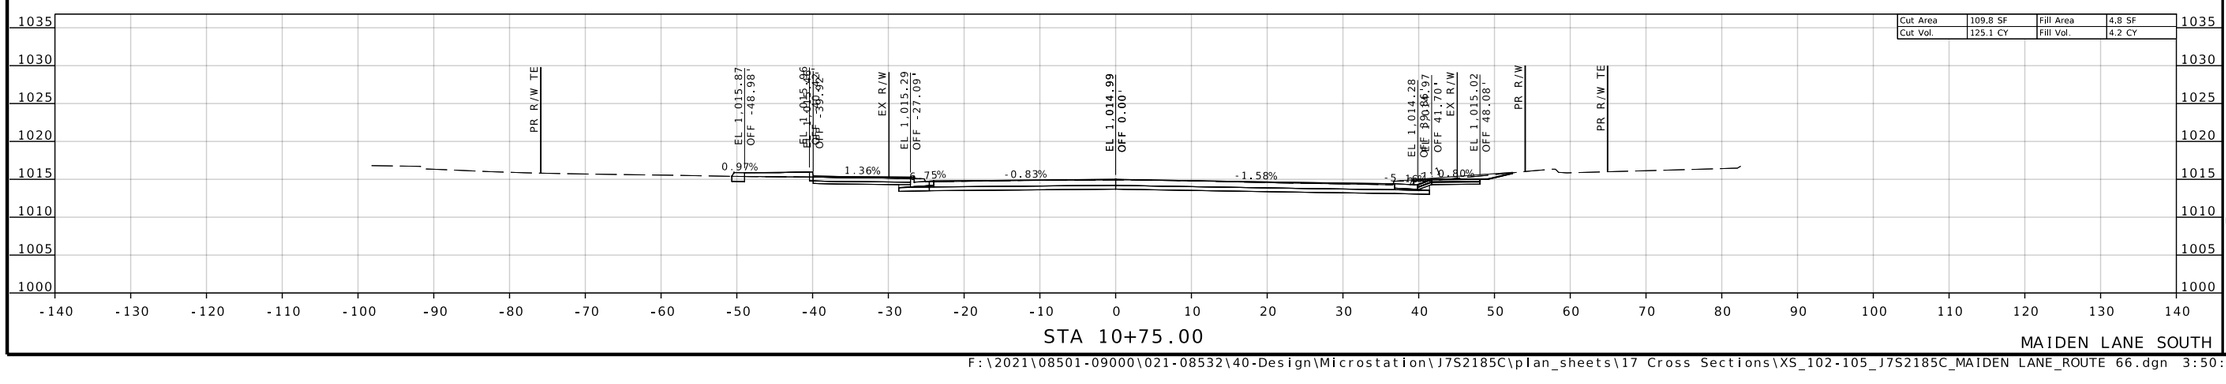

STA 10+75.00

MAIDEN LANE SOUTH

REID BRENNEN CATT
NUMBER PE-2010019516

REID BRENNEN CATT-ENGINEER
MO# PE-2010019516

DATE PREPARED
8/8/2025

ROUTE	STATE
66	MO
DISTRICT	SHEET NO.
SW	105

COUNTY
JASPER

JOB NO.
J7S2185C

CONTRACT ID.

PROJECT NO.

BRIDGE NO.

DESCRIPTION	DATE

IF A SEAL IS PRESENT ON THIS SHEET IT HAS BEEN ELECTRONICALLY SEALED AND DATED.

MISSOURI HIGHWAYS AND TRANSPORTATION COMMISSION

105 WEST CAPITOL
JEFFERSON CITY, MO 65102
1-888-ASK-MODOT (1-888-275-6636)

olsson
550 ST. LOUIS STREET
SPRINGFIELD, MO 65806
CERTIFICATE OF
AUTHORITY NO. 001592

F:\2021\08501-09000\021-08532\40-Design\Microstation\J7S2185C\plan_sheets\17 Cross Sections\XS_102-105_J7S2185C_MAIDEN LANE_ROUTE 66.dgn 3:50:16 PM 8/8/2025

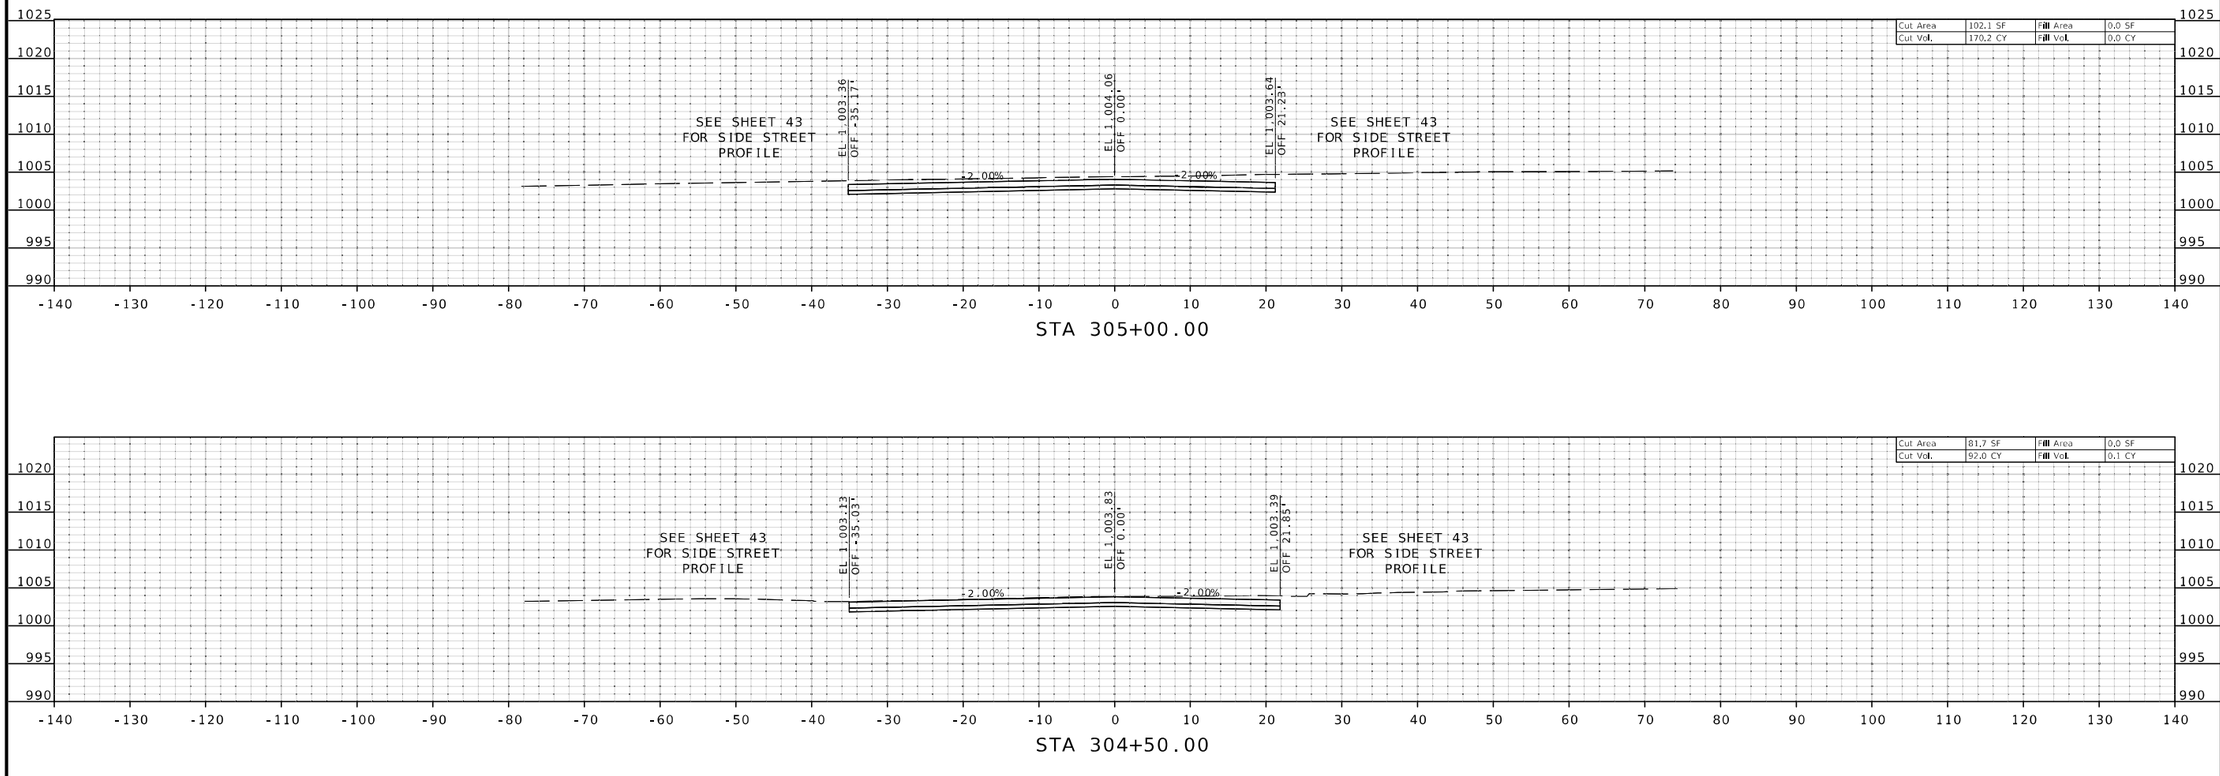

STATE OF MISSOURI
MELISSA ANN WILBERS
NUMBER PE-2007002853
PROFESSIONAL ENGINEER

THIS SHEET HAS BEEN SIGNED, SEALED AND DATED ELECTRONICALLY.

DATE PREPARED
8/3/2025

ROUTE	STATE
66	MO
DISTRICT	SHEET NO.
SW	1

COUNTY
JASPER

JOB NO.
J7S2185D

CONTRACT ID.

PROJECT NO.

BRIDGE NO.

DESCRIPTION	DATE

MISSOURI HIGHWAYS AND TRANSPORTATION COMMISSION

105 WEST CAPITOL
JEFFERSON CITY, MO 65102
1-888-ASK-MODOT (1-888-275-6636)

Bartlett&West

601 MONROE ST. SUITE 201 - JEFFERSON CITY, MO 65101-3180
PHONE 573-634-3181
CERTIFICATE OF AUTHORITY NO. 000167 - ENGINEERING
WWW.BARTLETTWEST.COM

IF A SEAL IS PRESENT ON THIS SHEET IT HAS BEEN ELECTRONICALLY SEALED AND DATED.

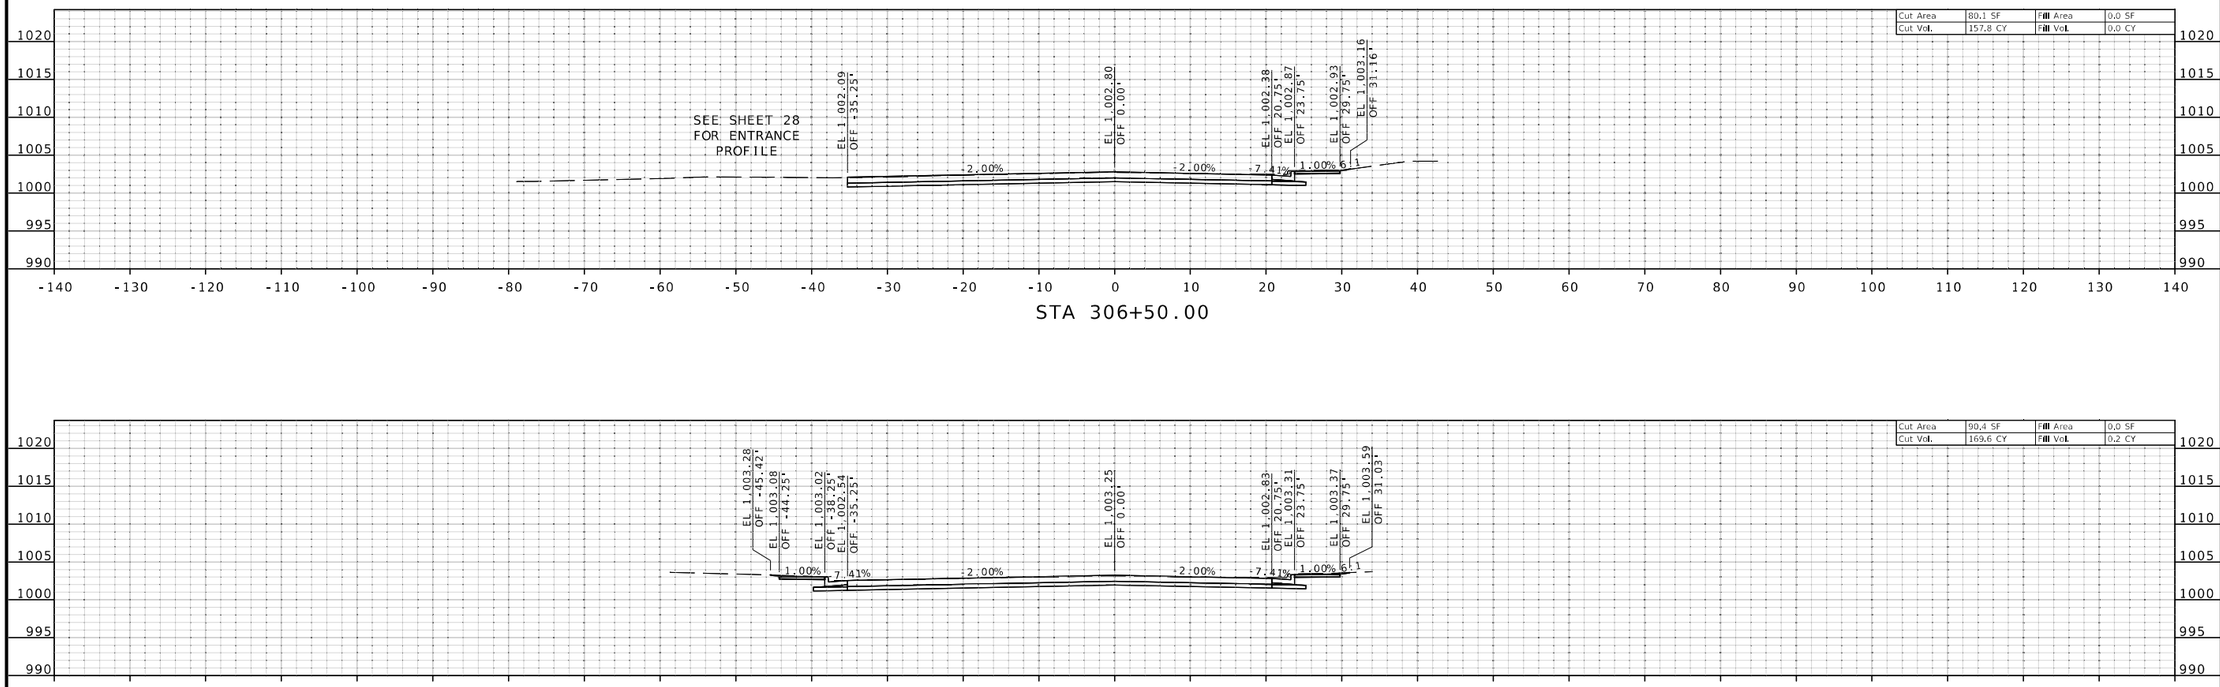

STATE OF MISSOURI
MELISSA ANN WILBERS
NUMBER PE-2007002853
PROFESSIONAL ENGINEER

THIS SHEET HAS BEEN SIGNED, SEALED AND DATED ELECTRONICALLY.

DATE PREPARED
8/3/2025

ROUTE	STATE
66	MO
DISTRICT	SHEET NO.
SW	2

COUNTY
JASPER

JOB NO.
J7S2185D

CONTRACT ID.

PROJECT NO.

BRIDGE NO.

IF A SEAL IS PRESENT ON THIS SHEET IT HAS BEEN ELECTRONICALLY SEALED AND DATED.

DESCRIPTION	DATE

MISSOURI HIGHWAYS AND TRANSPORTATION COMMISSION
105 WEST CAPITOL
JEFFERSON CITY, MO 65102
1-888-ASK-MODOT (1-888-275-6636)

Bartlett&West
601 MONROE ST. SUITE 201 - JEFFERSON CITY, MO 65101-3180
PHONE 573-634-3181
CERTIFICATE OF AUTHORITY NO. 000167 - ENGINEERING
WWW.BARTLETTWEST.COM

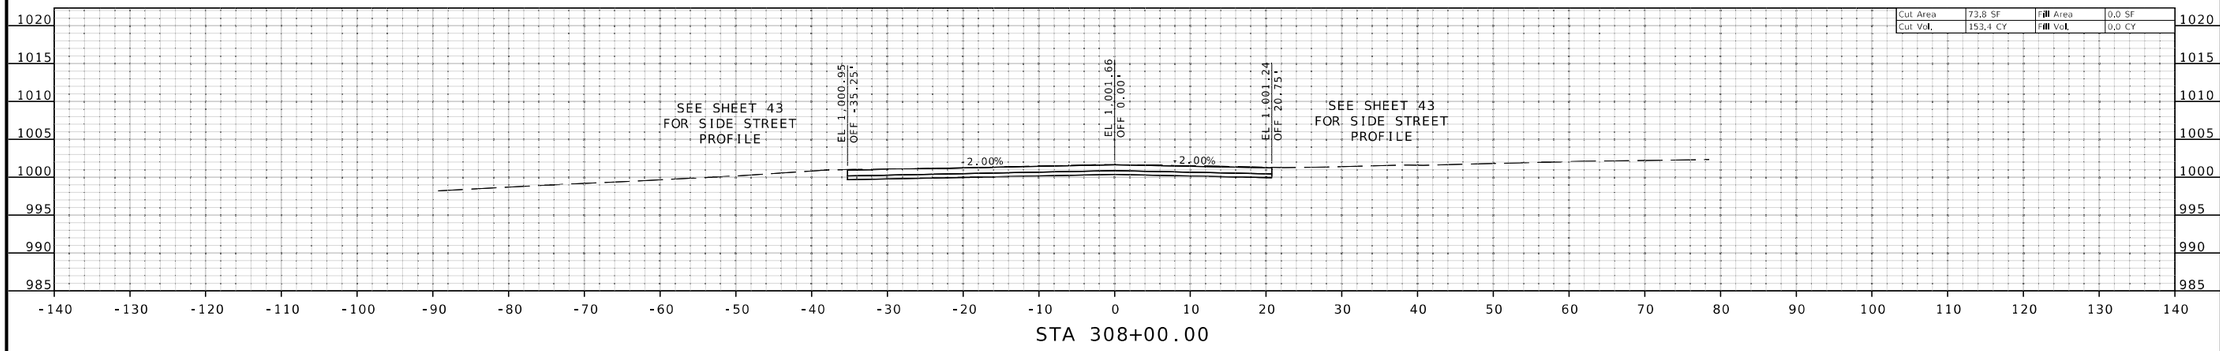

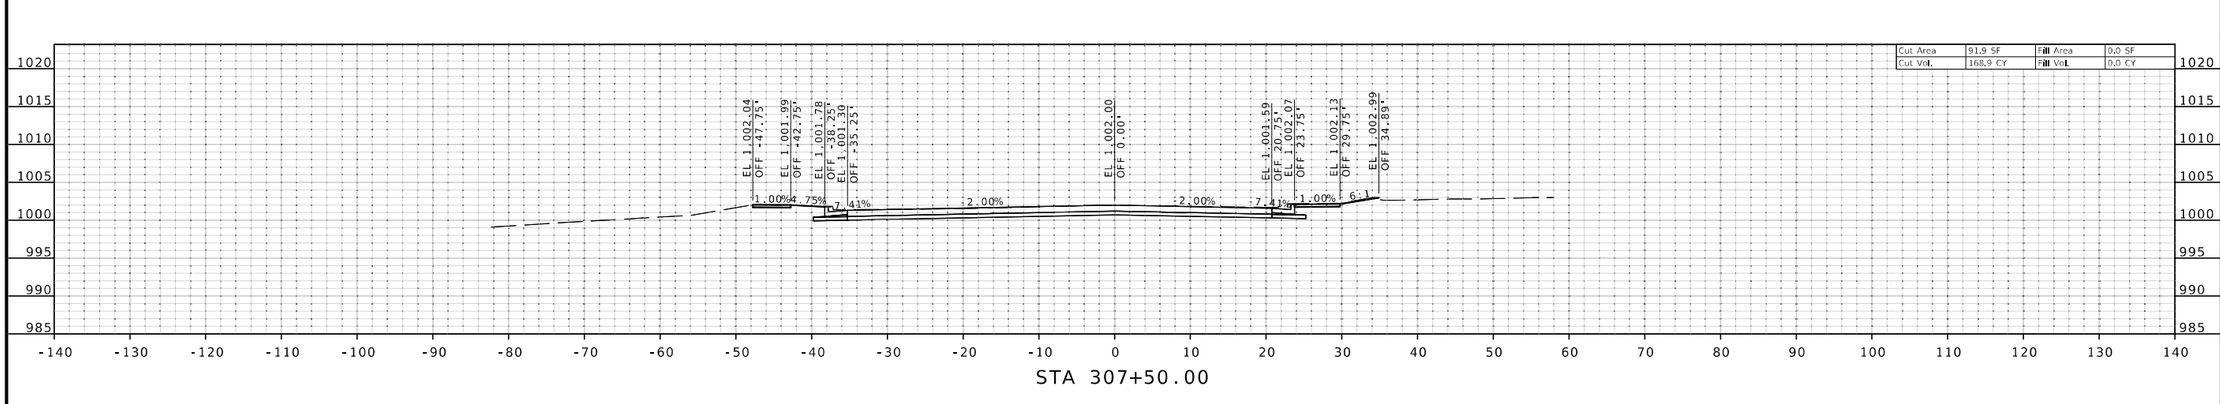

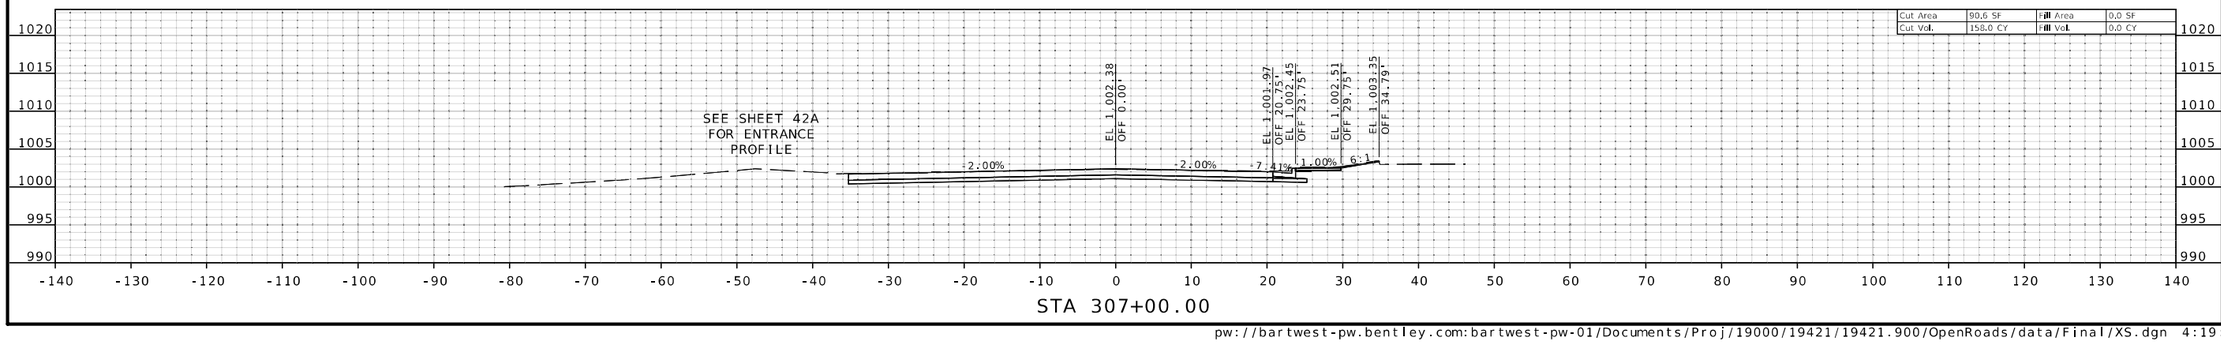

STATE OF MISSOURI
MELISSA ANN WILBERS
NUMBER PE-2007002853
PROFESSIONAL ENGINEER

THIS SHEET HAS BEEN SIGNED, SEALED AND DATED ELECTRONICALLY.

DATE PREPARED
8/13/2025

ROUTE	STATE
66	MO
DISTRICT	SHEET NO.
SW	3

COUNTY
JASPER

JOB NO.
J7S2185D

CONTRACT ID.

PROJECT NO.

BRIDGE NO.

DESCRIPTION	DATE

IF A SEAL IS PRESENT ON THIS SHEET IT HAS BEEN ELECTRONICALLY SEALED AND DATED.

MISSOURI HIGHWAYS AND TRANSPORTATION COMMISSION

105 WEST CAPITOL
JEFFERSON CITY, MO 65102
1-888-ASK-MODOT (1-888-275-6636)

Bartlett&West
601 MONROE ST. SUITE 201 - JEFFERSON CITY, MO 65101-3180
PHONE 573-634-3181
CERTIFICATE OF AUTHORITY NO. 000167 - ENGINEERING
WWW.BARTLETTWEST.COM

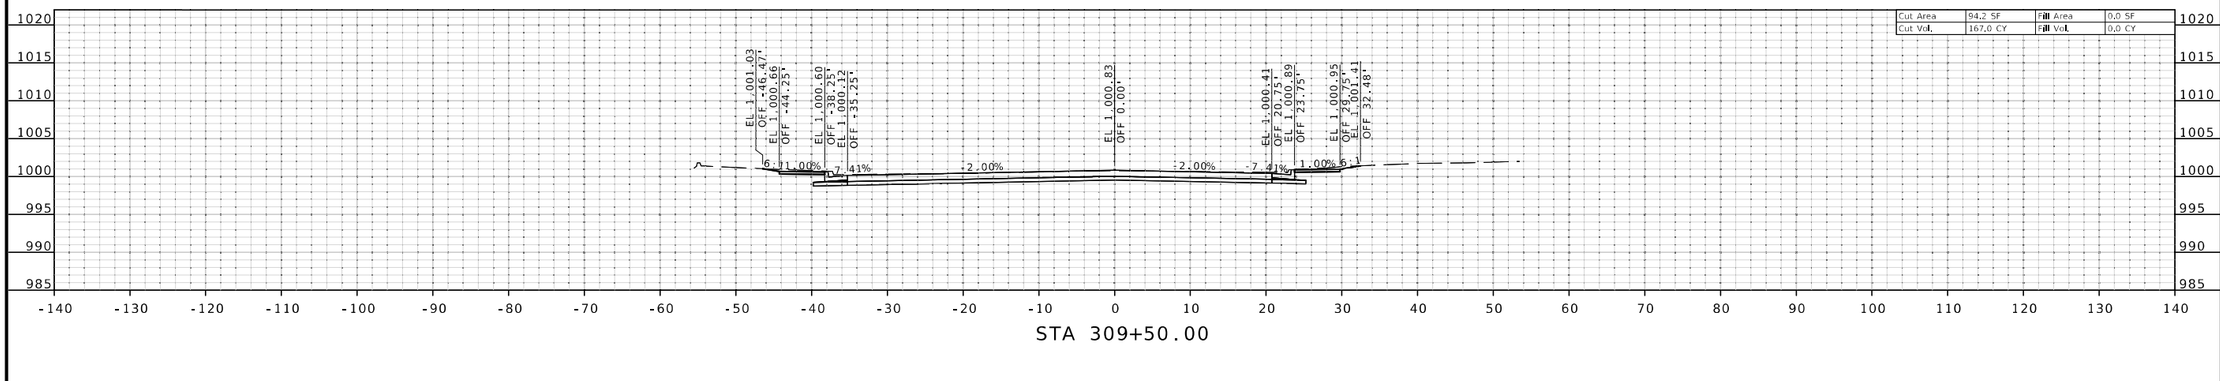

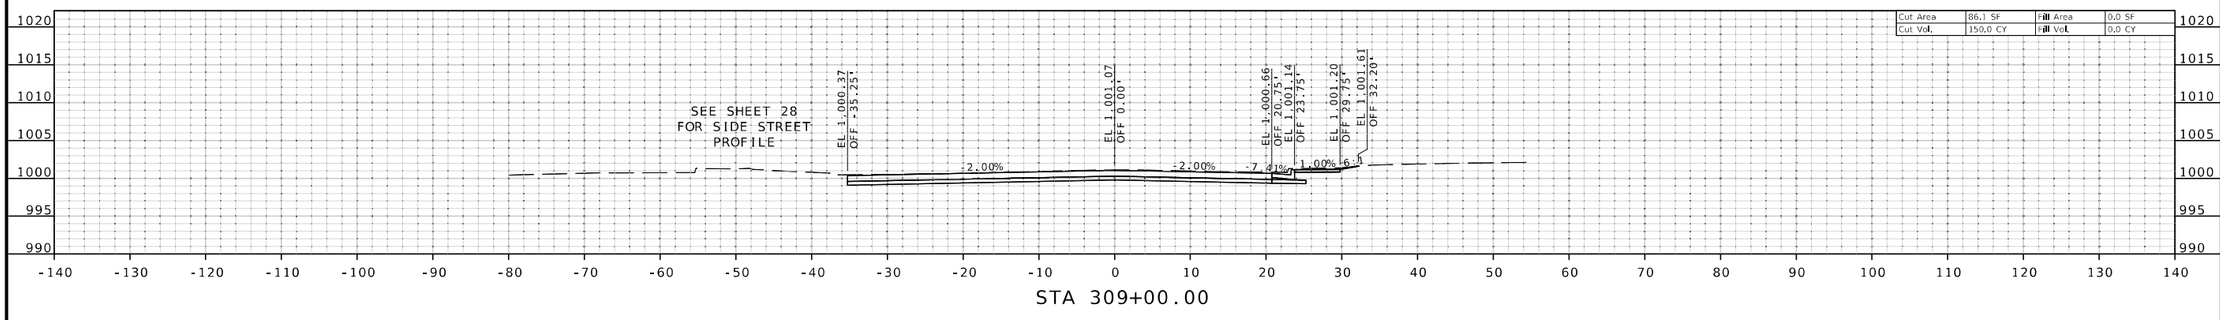

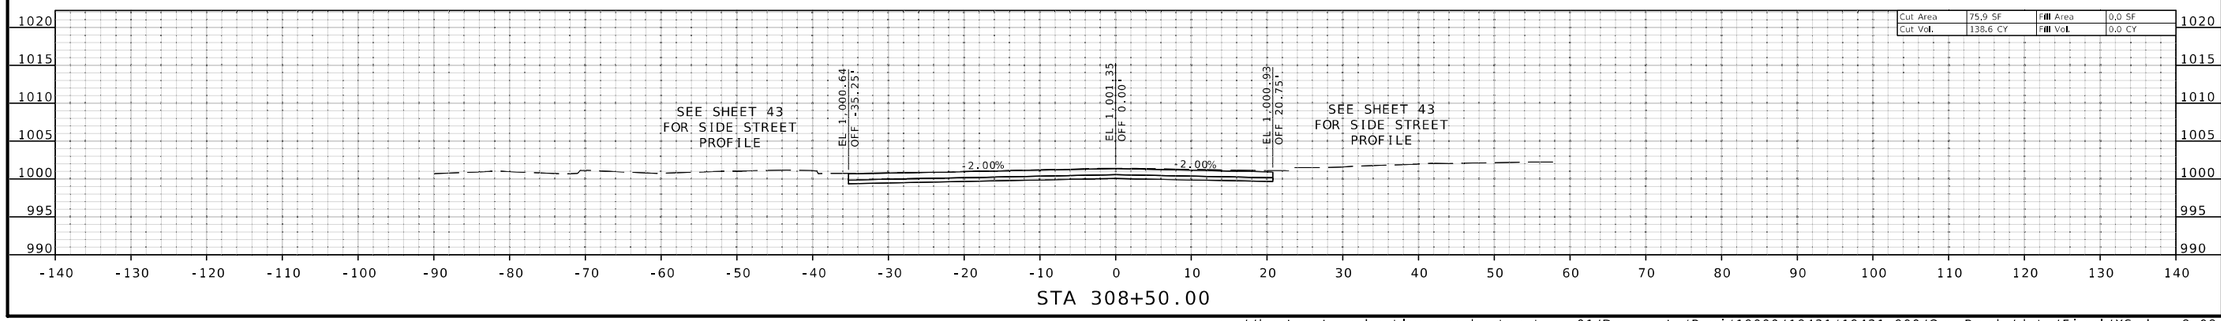

STATE OF MISSOURI
MELISSA ANN WILBERS
NUMBER PE-2007002853
PROFESSIONAL ENGINEER

THIS SHEET HAS BEEN SIGNED, SEALED AND DATED ELECTRONICALLY.

DATE PREPARED
8/3/2025

ROUTE	STATE
66	MO
DISTRICT	SHEET NO.
SW	4

COUNTY
JASPER

JOB NO.
J7S2185D

CONTRACT ID.

PROJECT NO.

BRIDGE NO.

DESCRIPTION	DATE

IF A SEAL IS PRESENT ON THIS SHEET IT HAS BEEN ELECTRONICALLY SEALED AND DATED.

MISSOURI HIGHWAYS AND TRANSPORTATION COMMISSION

105 WEST CAPITOL
JEFFERSON CITY, MO 65102
1-888-ASK-MODOT (1-888-275-6636)

Bartlett&West
601 MONROE ST. SUITE 201 - JEFFERSON CITY, MO 65101-3180
PHONE 573-634-3181
CERTIFICATE OF AUTHORITY NO. 000167 - ENGINEERING
WWW.BARTLETTWEST.COM

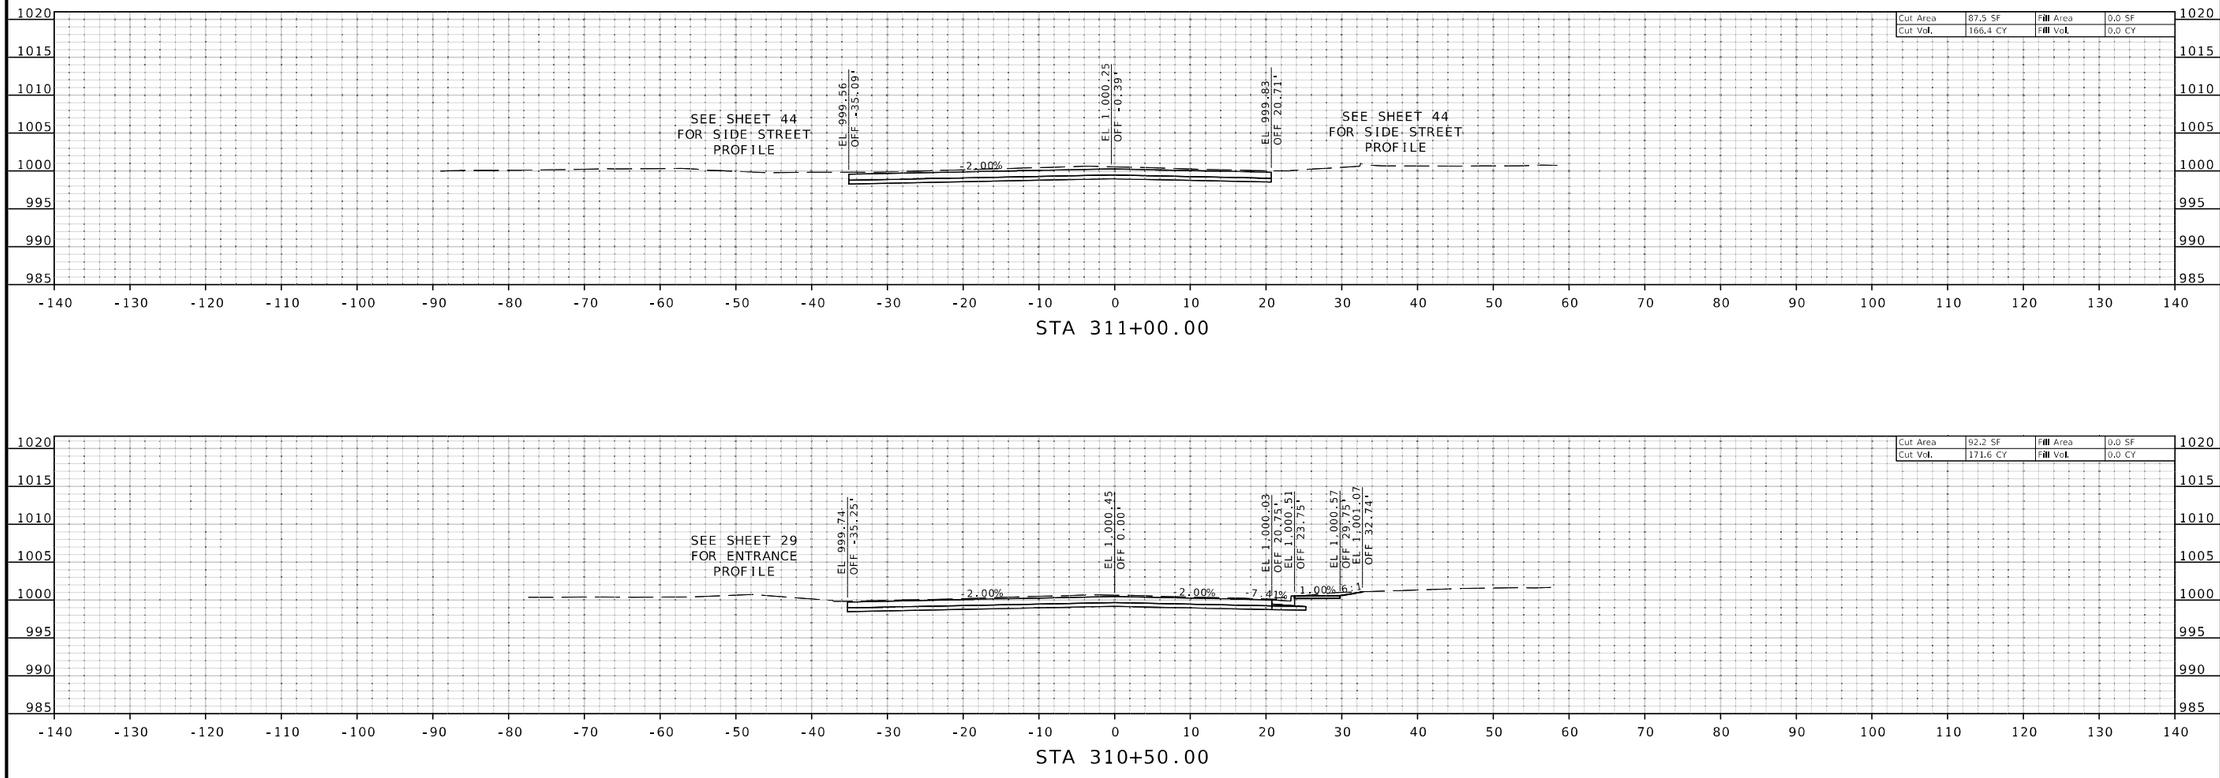

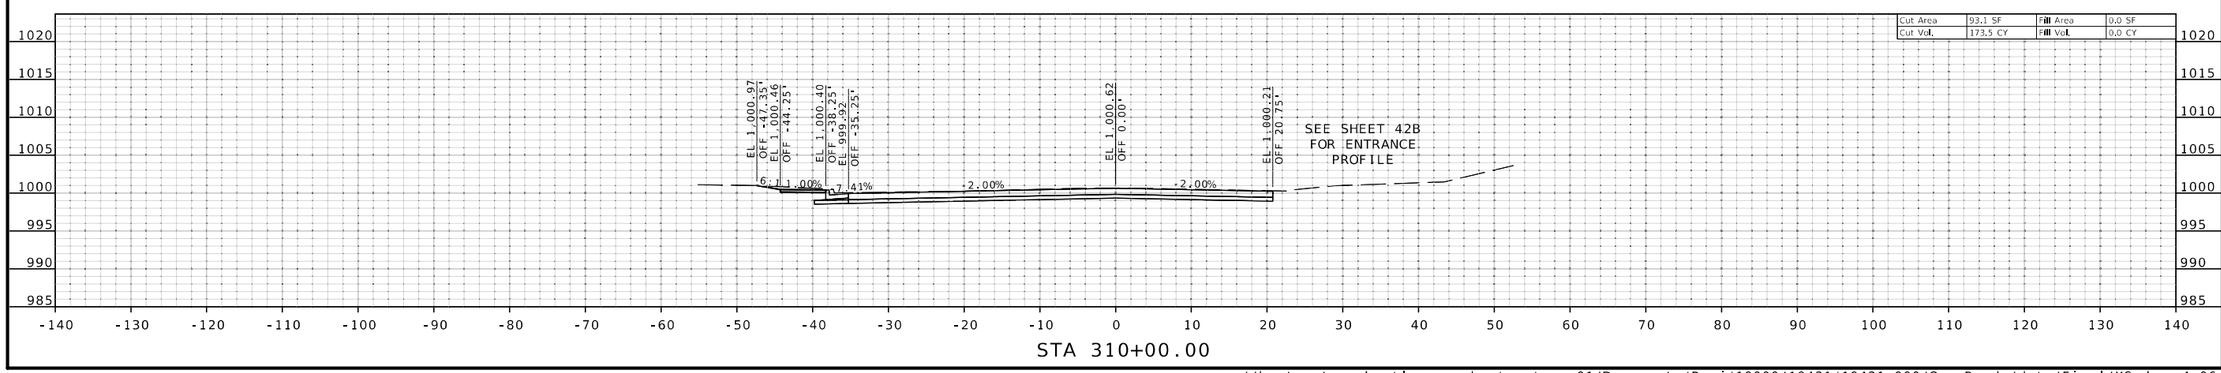

STATE OF MISSOURI
MELISSA ANN WILBERS
NUMBER PE-2007002853
PROFESSIONAL ENGINEER

THIS SHEET HAS BEEN SIGNED, SEALED AND DATED ELECTRONICALLY.

DATE PREPARED
9/29/2025

ROUTE	STATE
66	MO
DISTRICT	SHEET NO.
SW	5

COUNTY
JASPER

JOB NO.
J7S2185D

CONTRACT ID.

PROJECT NO.

BRIDGE NO.

DESCRIPTION

DATE

IF A SEAL IS PRESENT ON THIS SHEET IT HAS BEEN ELECTRONICALLY SEALED AND DATED.

MISSOURI HIGHWAYS AND TRANSPORTATION COMMISSION
105 WEST CAPITOL
JEFFERSON CITY, MO 65102
1-888-ASK-MODOT (1-888-275-6636)

Bartlett&West
601 MONROE ST. SUITE 201 - JEFFERSON CITY, MO 65101-3180
PHONE 573-634-3181
CERTIFICATE OF AUTHORITY NO. 000167 - ENGINEERING
WWW.BARTLETTWEST.COM

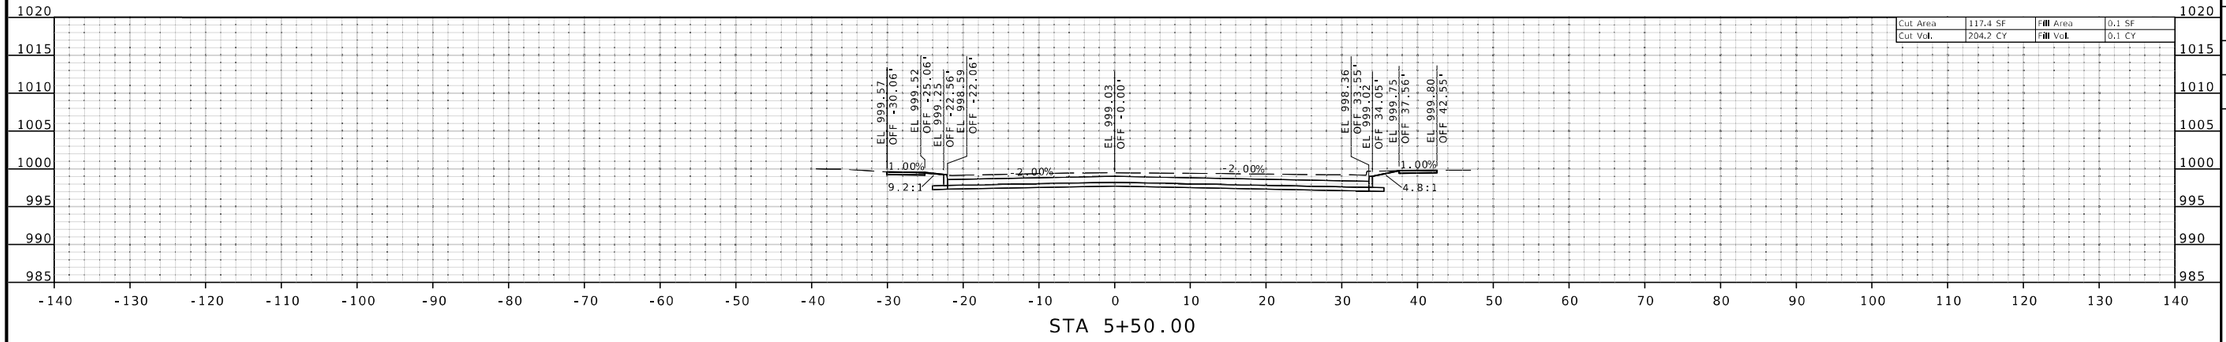

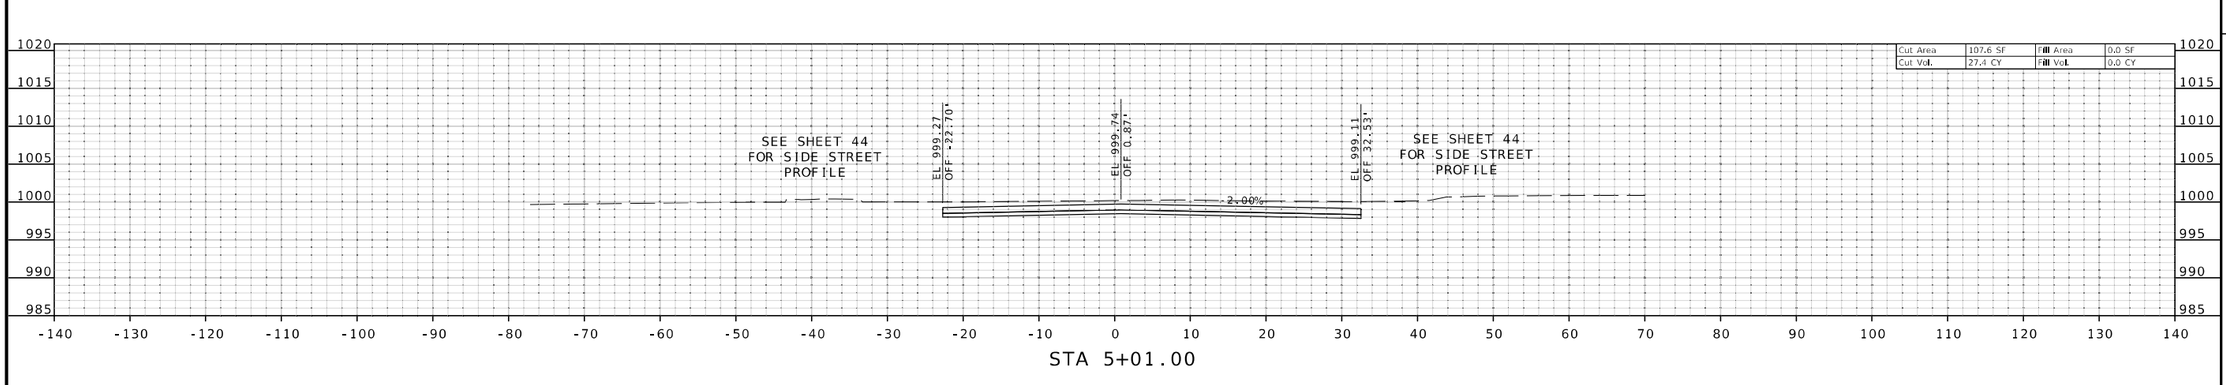

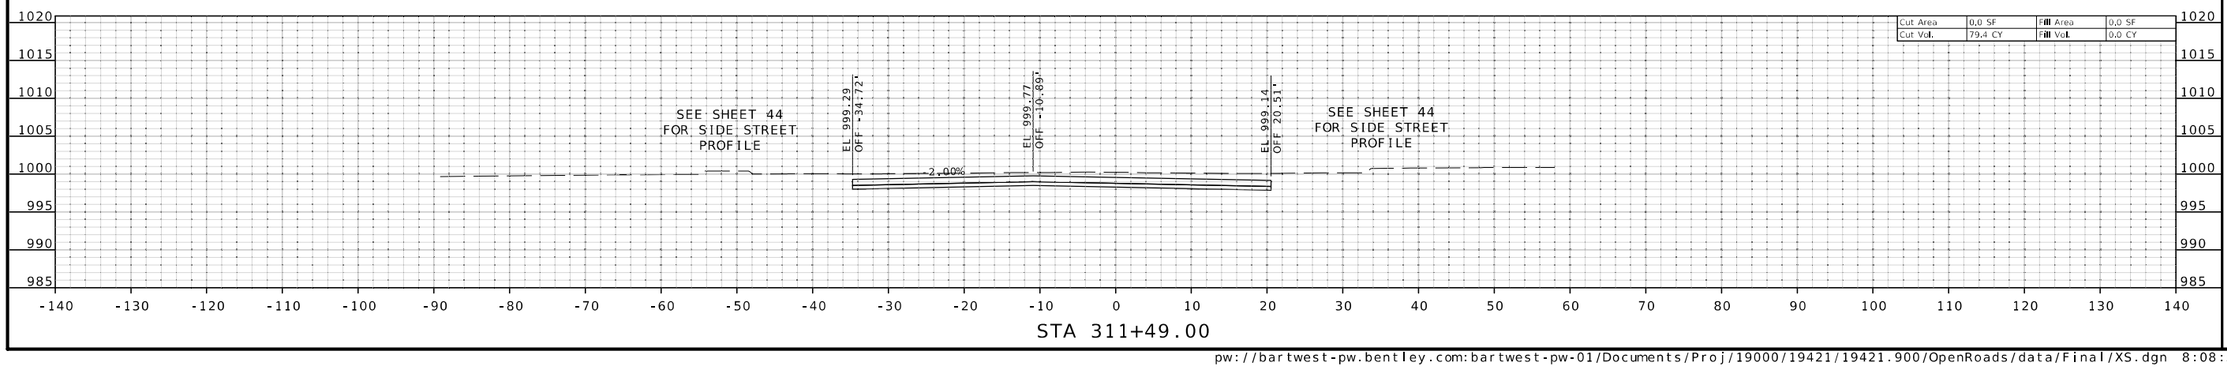

STATE OF MISSOURI
MELISSA ANN WILBERS
NUMBER PE-2007002853
PROFESSIONAL ENGINEER

THIS SHEET HAS BEEN SIGNED, SEALED AND DATED ELECTRONICALLY.

DATE PREPARED
8/3/2025

ROUTE	STATE
66	MO
DISTRICT	SHEET NO.
SW	6

COUNTY
JASPER

JOB NO.
J7S2185D

CONTRACT ID.

PROJECT NO.

BRIDGE NO.

DESCRIPTION	DATE

MISSOURI HIGHWAYS AND TRANSPORTATION COMMISSION

105 WEST CAPITOL
JEFFERSON CITY, MO 65102
1-888-ASK-MODOT (1-888-275-6636)

Bartlett&West
601 MONROE ST. SUITE 201 - JEFFERSON CITY, MO 65101-3180
PHONE 573-634-3181
CERTIFICATE OF AUTHORITY NO. 000167 - ENGINEERING
WWW.BARTLETTWEST.COM

IF A SEAL IS PRESENT ON THIS SHEET IT HAS BEEN ELECTRONICALLY SEALED AND DATED.

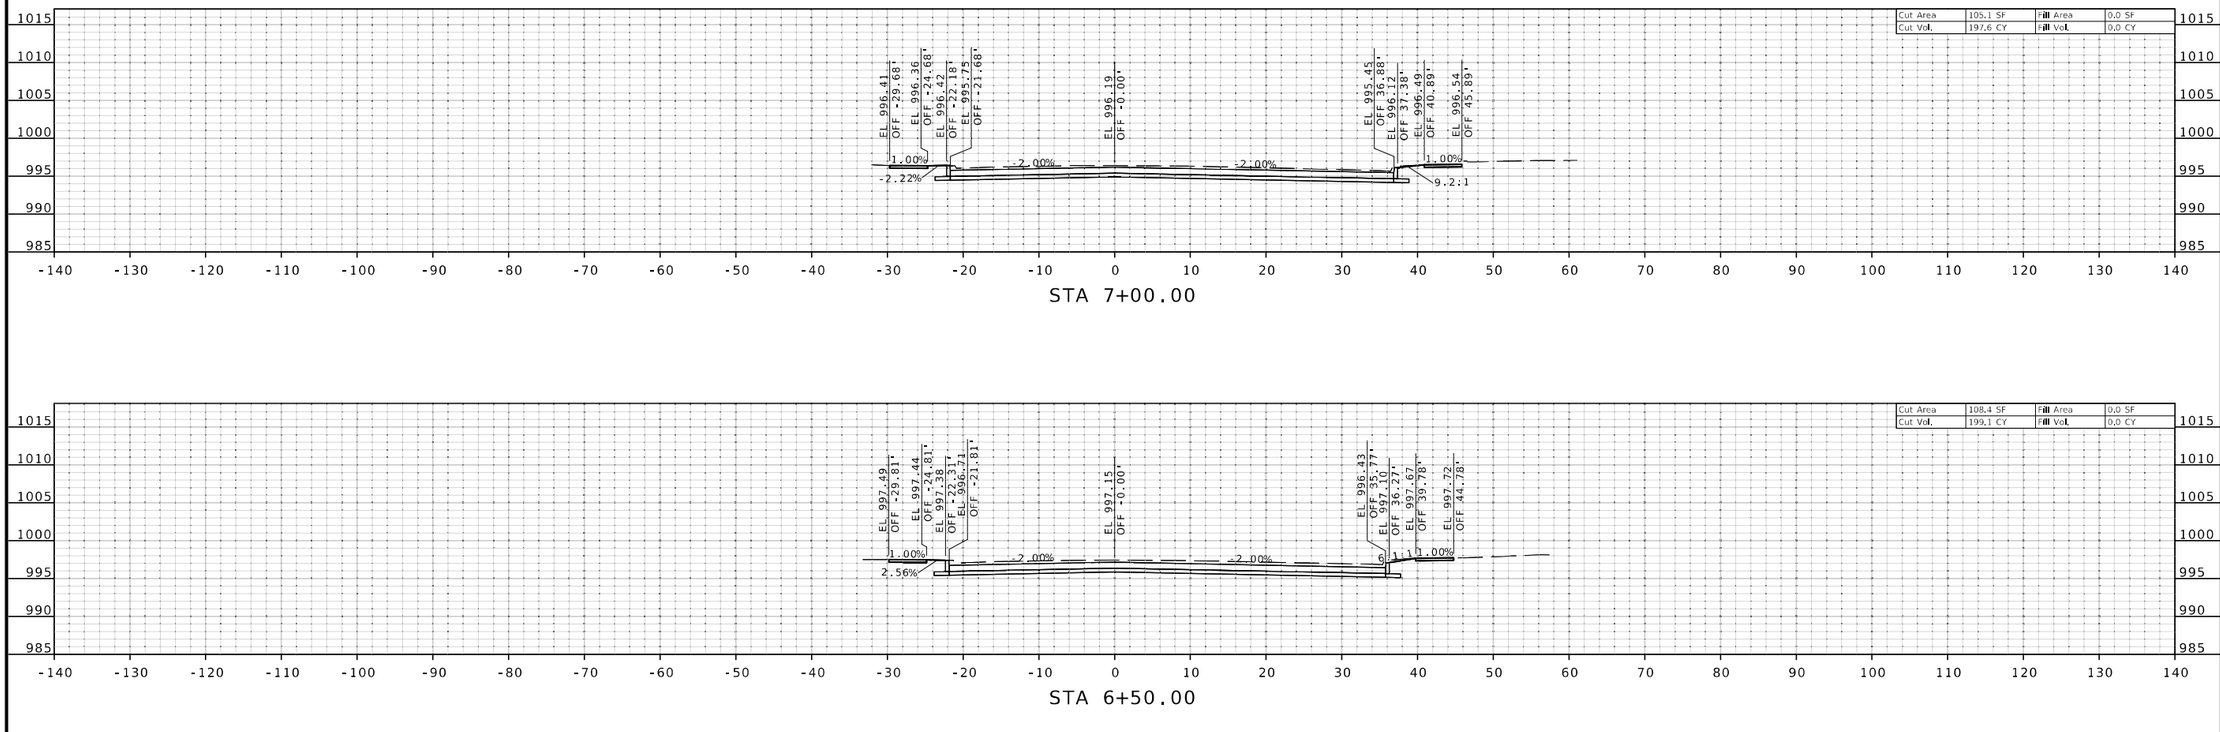

STATE OF MISSOURI
MELISSA ANN WILBERS
NUMBER PE-2007002853
PROFESSIONAL ENGINEER

THIS SHEET HAS BEEN SIGNED, SEALED AND DATED ELECTRONICALLY.

DATE PREPARED
8/4/2025

ROUTE	STATE
66	MO
DISTRICT	SHEET NO.
SW	7

COUNTY
JASPER

JOB NO.
J7S2185D

CONTRACT ID.

PROJECT NO.

BRIDGE NO.

DESCRIPTION	DATE

IF A SEAL IS PRESENT ON THIS SHEET IT HAS BEEN ELECTRONICALLY SEALED AND DATED.

MISSOURI HIGHWAYS AND TRANSPORTATION COMMISSION

MoDOT

105 WEST CAPITOL
JEFFERSON CITY, MO 65102
1-888-ASK-MODOT (1-888-275-6636)

Bartlett&West
601 MONROE ST. SUITE 201 - JEFFERSON CITY, MO 65101-3180
PHONE 573-634-3181
CERTIFICATE OF AUTHORITY NO. 000167 - ENGINEERING
WWW.BARTLETTWEST.COM

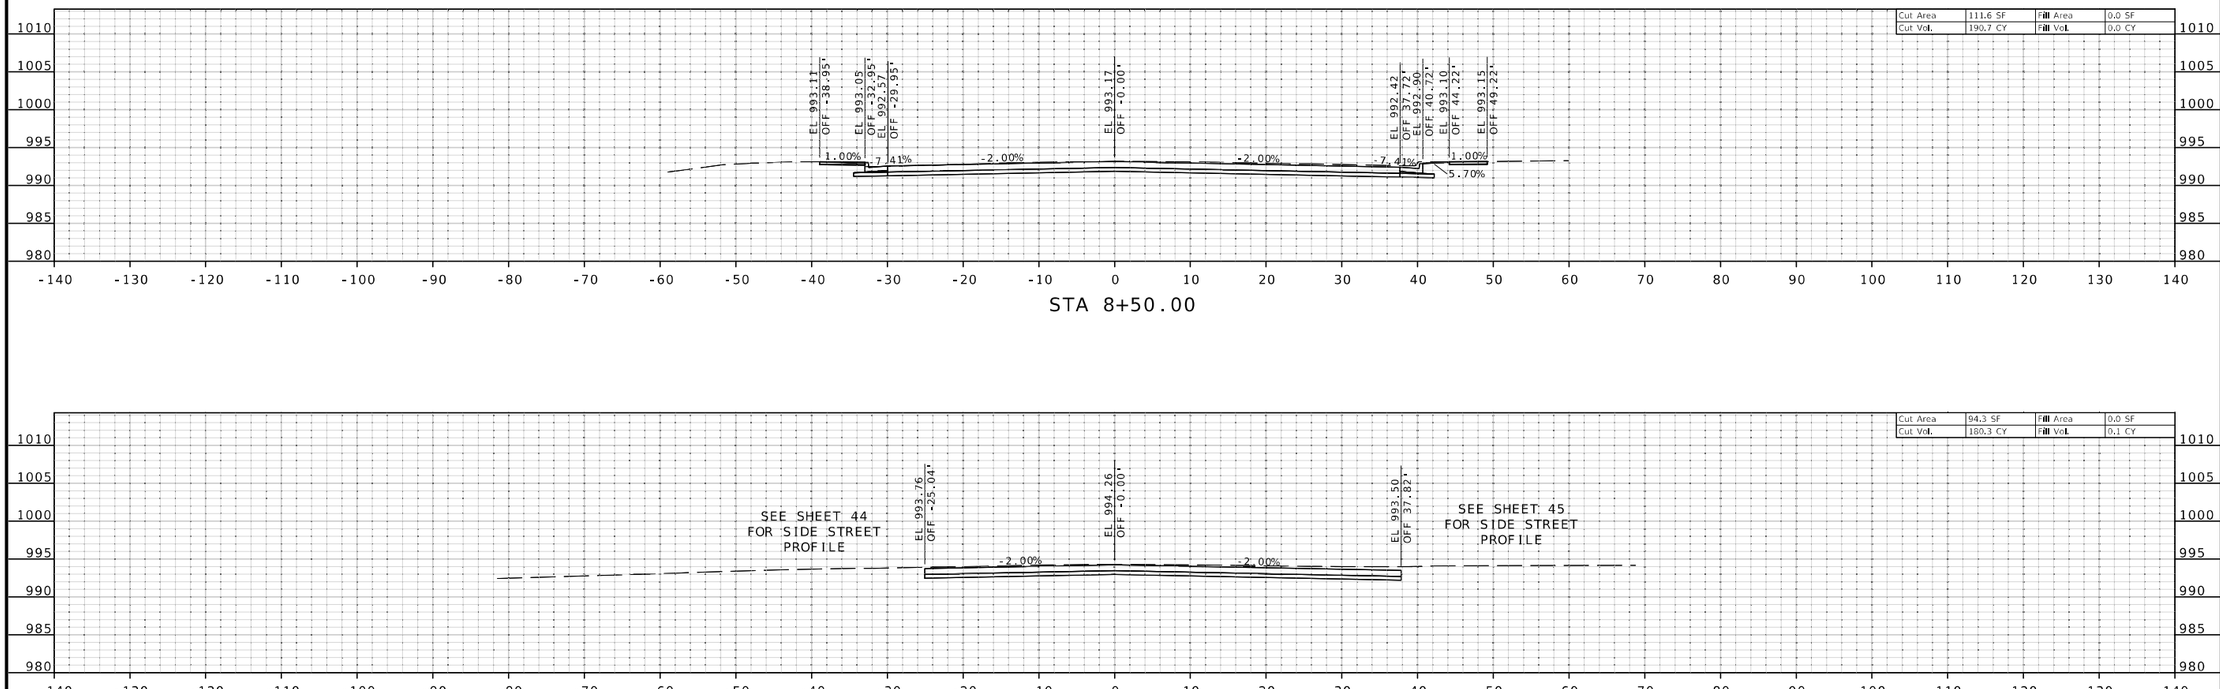

STATE OF MISSOURI
MELISSA ANN WILBERS
NUMBER PE-2007002853
PROFESSIONAL ENGINEER

THIS SHEET HAS BEEN SIGNED, SEALED AND DATED ELECTRONICALLY.

DATE PREPARED
8/3/2025

ROUTE	STATE
66	MO
DISTRICT	SHEET NO.
SW	8

COUNTY
JASPER

JOB NO.
J7S2185D

CONTRACT ID.

PROJECT NO.

BRIDGE NO.

DATE	DESCRIPTION

MISSOURI HIGHWAYS AND TRANSPORTATION COMMISSION

105 WEST CAPITOL
JEFFERSON CITY, MO 65102
1-888-ASK-MODOT (1-888-275-6636)

Bartlett&West
601 MONROE ST. SUITE 201 - JEFFERSON CITY, MO 65101-3180
PHONE 573-634-3181
CERTIFICATE OF AUTHORITY NO. 000167 - ENGINEERING
WWW.BARTLETTWEST.COM

IF A SEAL IS PRESENT ON THIS SHEET IT HAS BEEN ELECTRONICALLY SEALED AND DATED.

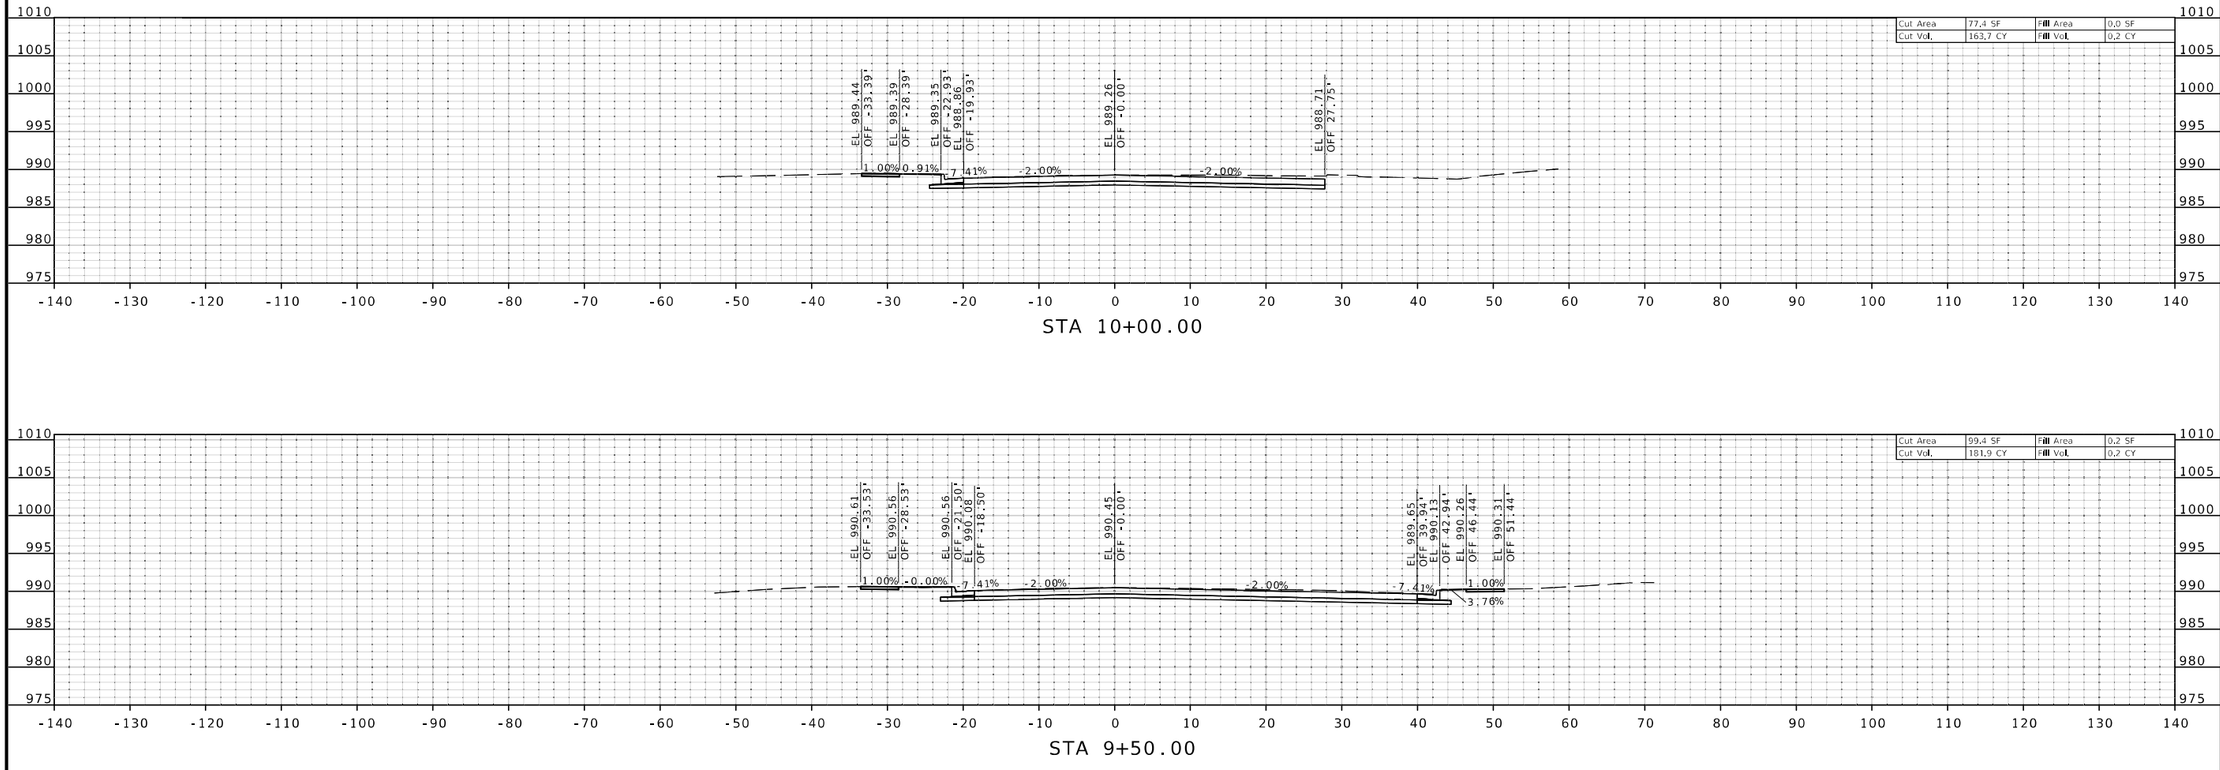

THIS SHEET HAS BEEN SIGNED, SEALED AND DATED ELECTRONICALLY.

DATE PREPARED
8/3/2025

ROUTE	STATE
66	MO
DISTRICT	SHEET NO.
SW	9

COUNTY
JASPER

JOB NO.
J7S2185D

CONTRACT ID.

PROJECT NO.

BRIDGE NO.

DESCRIPTION	DATE

MISSOURI HIGHWAYS AND TRANSPORTATION COMMISSION

105 WEST CAPITOL
JEFFERSON CITY, MO 65102
1-888-ASK-MODOT (1-888-275-6636)

Bartlett&West
601 MONROE ST. SUITE 201 - JEFFERSON CITY, MO 65101-3180
PHONE 573-634-3181
CERTIFICATE OF AUTHORITY NO. 000167 - ENGINEERING
WWW.BARTLETTWEST.COM

IF A SEAL IS PRESENT ON THIS SHEET IT HAS BEEN ELECTRONICALLY SEALED AND DATED.

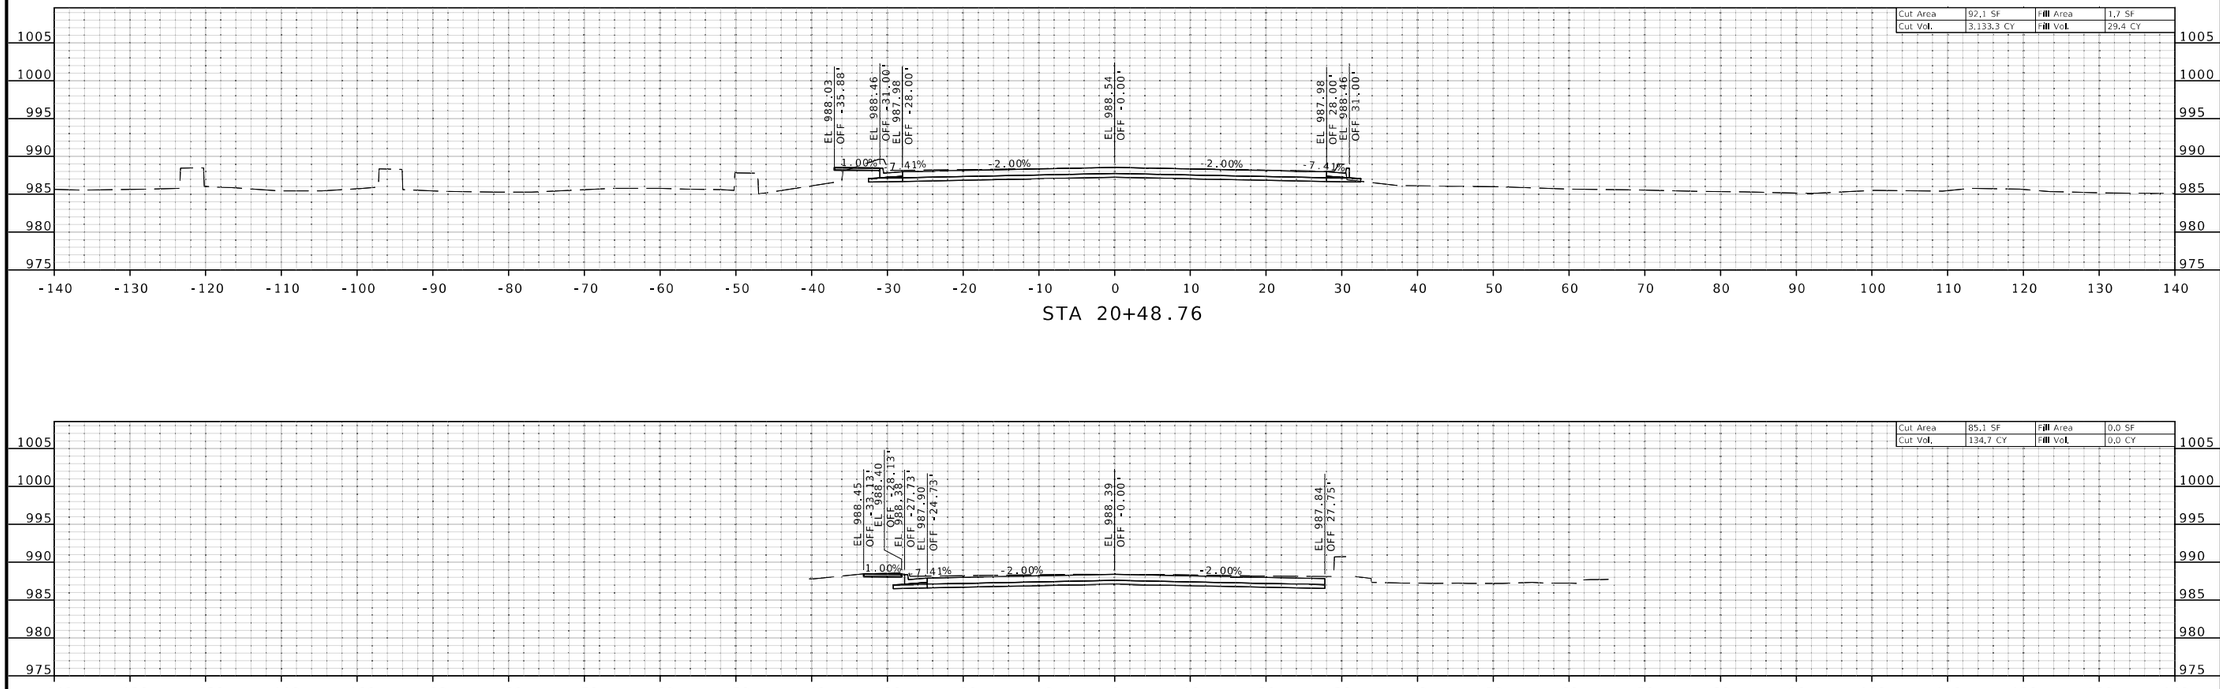

STA 20+48.76

STA 10+93.84

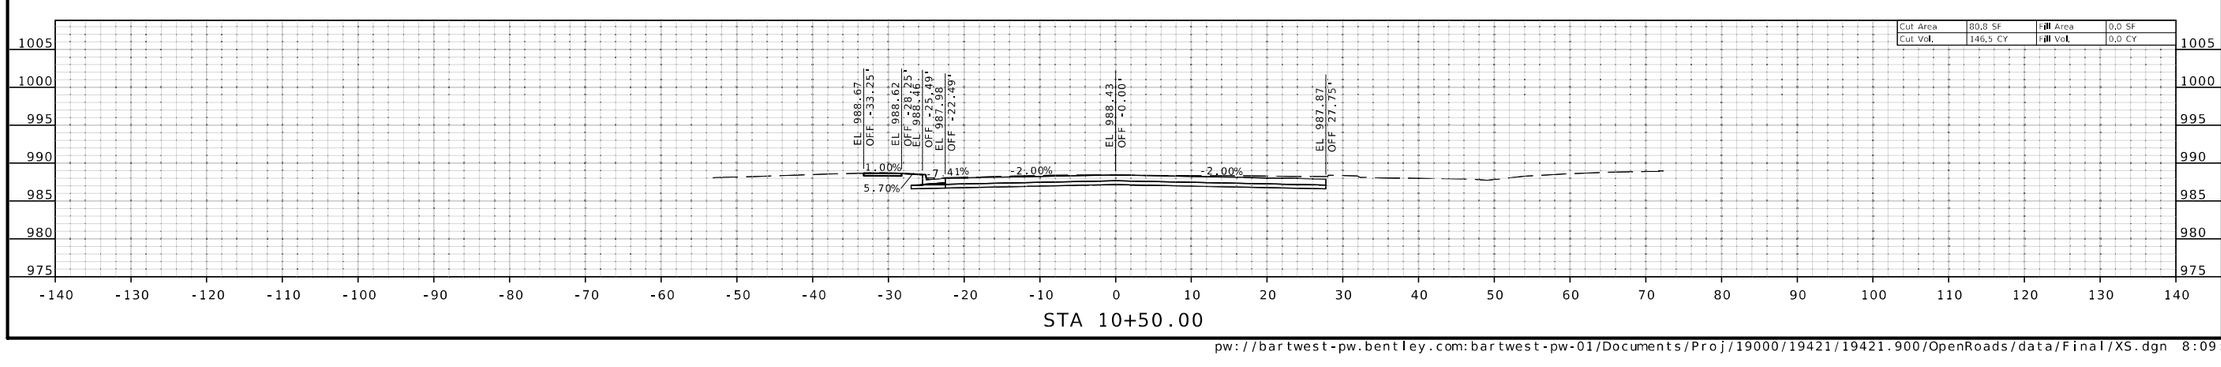

STA 10+50.00

THIS SHEET HAS BEEN SIGNED, SEALED AND DATED ELECTRONICALLY.

STATE OF MISSOURI
MELISSA ANN WILBERS
NUMBER PE-2007002853
PROFESSIONAL ENGINEER

DATE PREPARED
8/3/2025

ROUTE	STATE
66	MO

DISTRICT	SHEET NO.
SW	10

COUNTY
JASPER

JOB NO.
J7S2185D

CONTRACT ID.

PROJECT NO.

BRIDGE NO.

DESCRIPTION	DATE

IF A SEAL IS PRESENT ON THIS SHEET IT HAS BEEN ELECTRONICALLY SEALED AND DATED.

MISSOURI HIGHWAYS AND TRANSPORTATION COMMISSION
MoDOT
105 WEST CAPITOL
JEFFERSON CITY, MO 65102
1-888-ASK-MODOT (1-888-275-6636)

Bartlett&West
601 MONROE ST. SUITE 201 - JEFFERSON CITY, MO 65101-3180
PHONE 573-634-3181
CERTIFICATE OF AUTHORITY NO. 000167 - ENGINEERING
WWW.BARTLETTWEST.COM

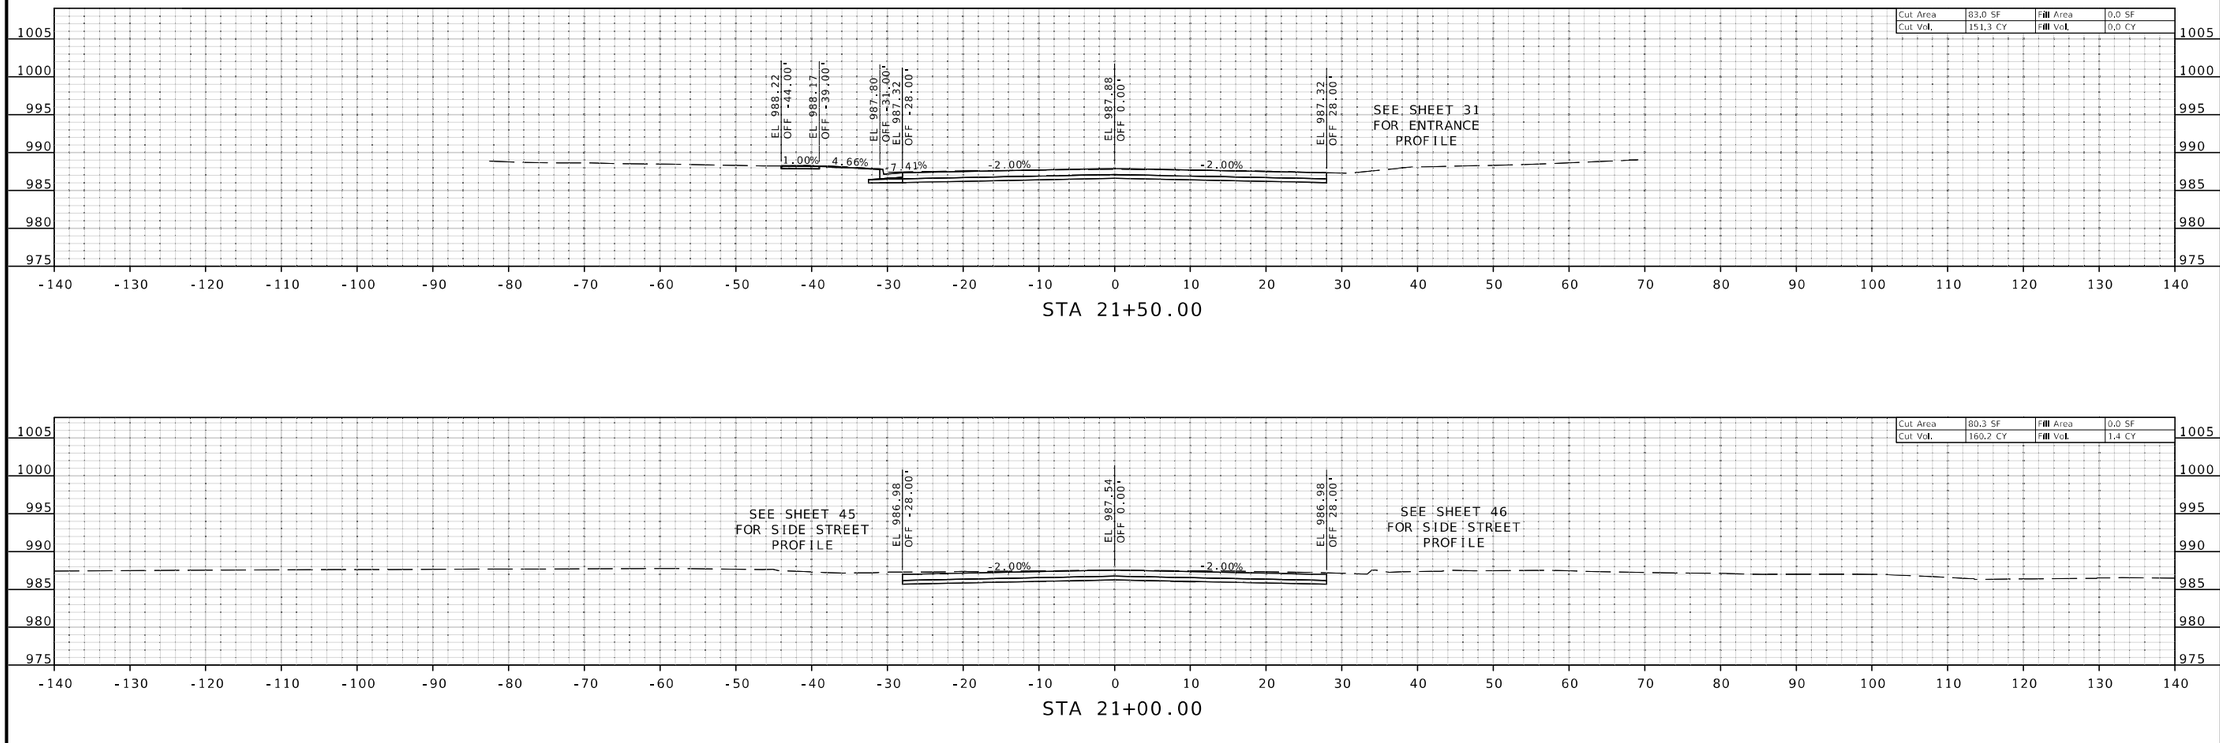

THIS SHEET HAS BEEN SIGNED, SEALED AND DATED ELECTRONICALLY.

DATE PREPARED
8/3/2025

ROUTE	STATE
66	MO
DISTRICT	SHEET NO.
SW	11

COUNTY
JASPER

JOB NO.
J7S2185D

CONTRACT ID.

PROJECT NO.

BRIDGE NO.

DESCRIPTION	DATE

MISSOURI HIGHWAYS AND TRANSPORTATION COMMISSION

105 WEST CAPITOL
JEFFERSON CITY, MO 65102
1-888-ASK-MODOT (1-888-275-6636)

Bartlett&West
601 MONROE ST. SUITE 201 - JEFFERSON CITY, MO 65101-3180
PHONE 573-634-3181
CERTIFICATE OF AUTHORITY NO. 000167 - ENGINEERING
WWW.BARTLETTWEST.COM

IF A SEAL IS PRESENT ON THIS SHEET IT HAS BEEN ELECTRONICALLY SEALED AND DATED.

pw://bartwest-pw.bentley.com:bartwest-pw-01/Documents/Proj/19000/19421/19421.900/OpenRoads/data/Final/XS.dgn 8:09:30 PM 8/3/2025

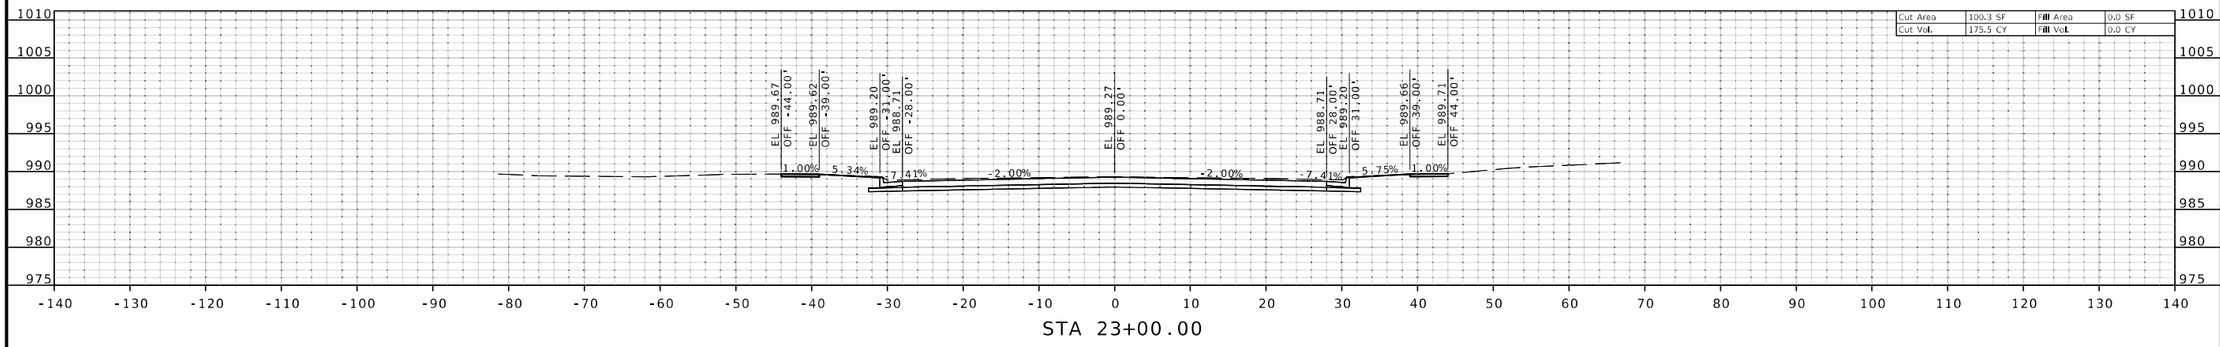

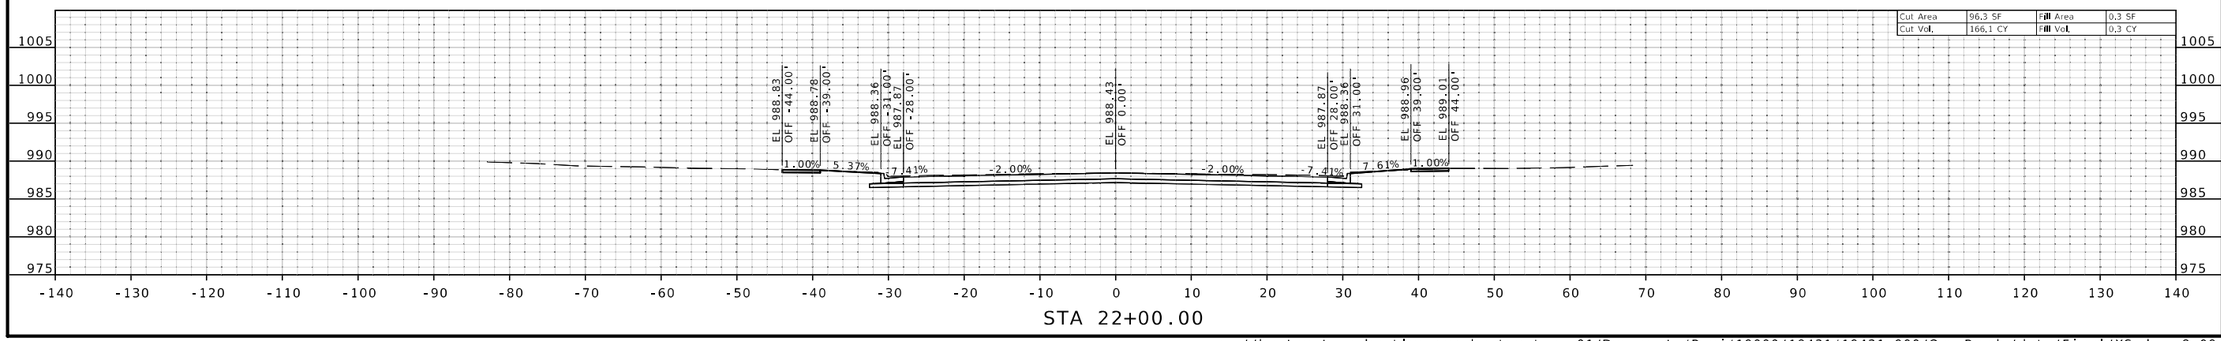

STATE OF MISSOURI
MELISSA ANN WILBERS
NUMBER PE-2007002853
PROFESSIONAL ENGINEER
THIS SHEET HAS BEEN SIGNED, SEALED AND DATED ELECTRONICALLY.

DATE PREPARED
8/3/2025

ROUTE	STATE
66	MO
DISTRICT	SHEET NO.
SW	12

COUNTY
JASPER

JOB NO.
J7S2185D

CONTRACT ID.

PROJECT NO.

BRIDGE NO.

DATE	DESCRIPTION

IF A SEAL IS PRESENT ON THIS SHEET IT HAS BEEN ELECTRONICALLY SEALED AND DATED.

MISSOURI HIGHWAYS AND TRANSPORTATION COMMISSION
105 WEST CAPITOL
JEFFERSON CITY, MO 65102
1-888-ASK-MODOT (1-888-275-6636)

Bartlett&West
601 MONROE ST. SUITE 201 - JEFFERSON CITY, MO 65101-3180
PHONE 573-634-3181
CERTIFICATE OF AUTHORITY NO. 000167 - ENGINEERING
WWW.BARTLETTWEST.COM

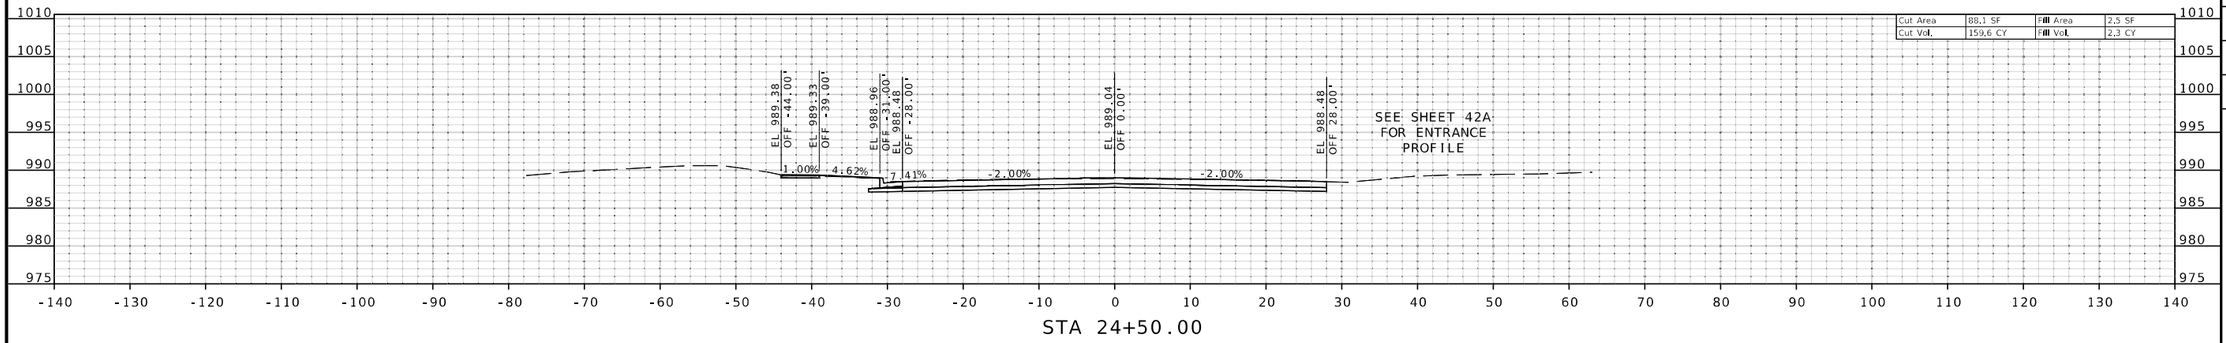

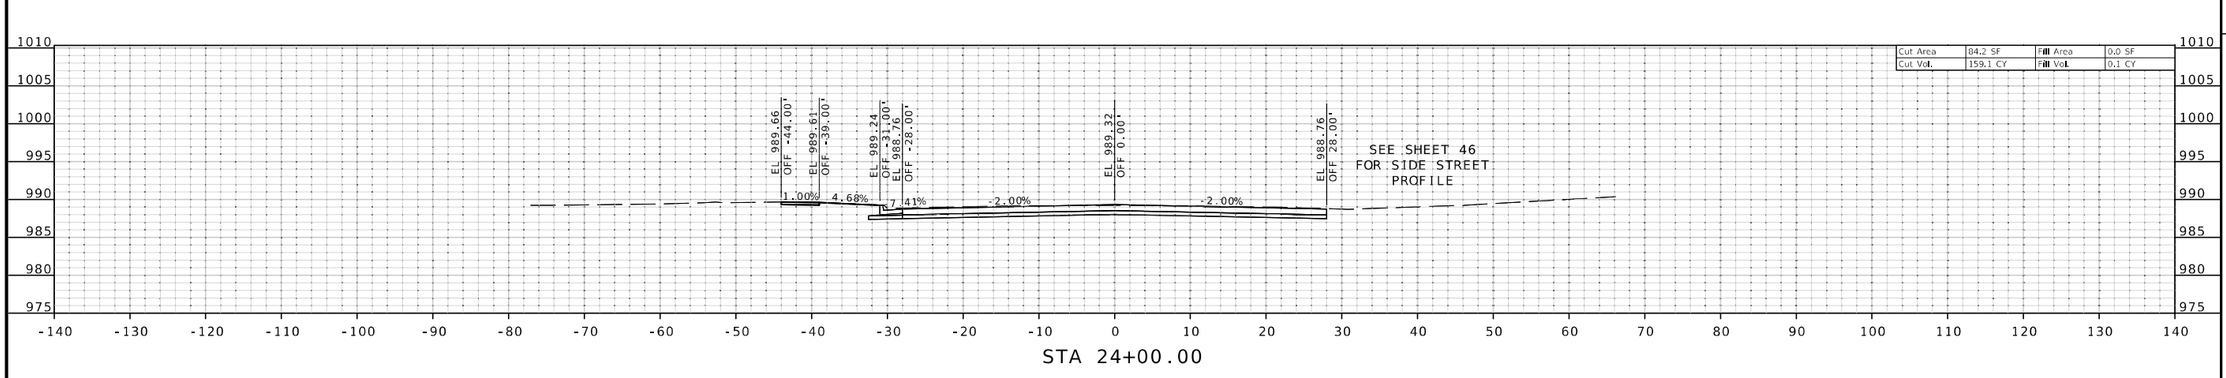

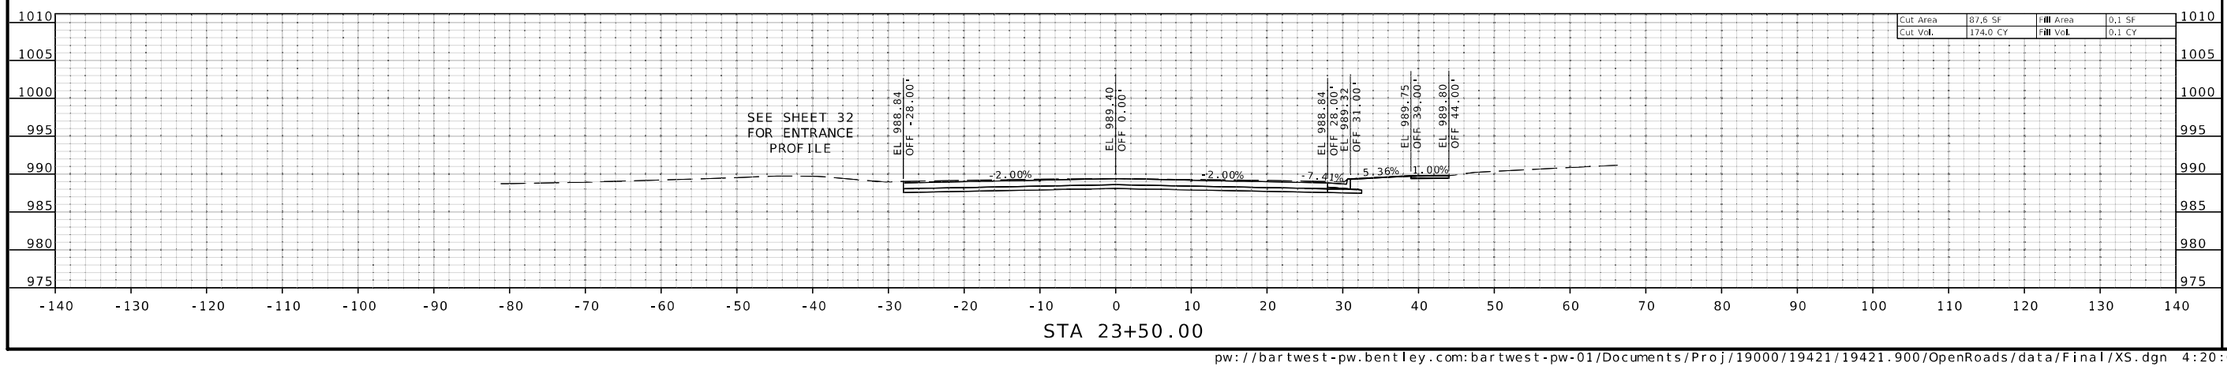

THIS SHEET HAS BEEN SIGNED, SEALED AND DATED ELECTRONICALLY.

STATE OF MISSOURI
MELISSA ANN WILBERS
NUMBER PE-2007002853
PROFESSIONAL ENGINEER

DATE PREPARED
8/13/2025

ROUTE	STATE
66	MO
DISTRICT	SHEET NO.
SW	13

COUNTY
JASPER

JOB NO.
J7S2185D

CONTRACT ID.

PROJECT NO.

BRIDGE NO.

DATE	DESCRIPTION

IF A SEAL IS PRESENT ON THIS SHEET IT HAS BEEN ELECTRONICALLY SEALED AND DATED.

MISSOURI HIGHWAYS AND TRANSPORTATION COMMISSION

MoDOT

105 WEST CAPITOL
JEFFERSON CITY, MO 65102
1-888-ASK-MODOT (1-888-275-6636)

Bartlett&West
601 MONROE ST. SUITE 201 - JEFFERSON CITY, MO 65101-3180
PHONE 573-634-3181
CERTIFICATE OF AUTHORITY NO. 000167 - ENGINEERING
WWW.BARTLETTWEST.COM

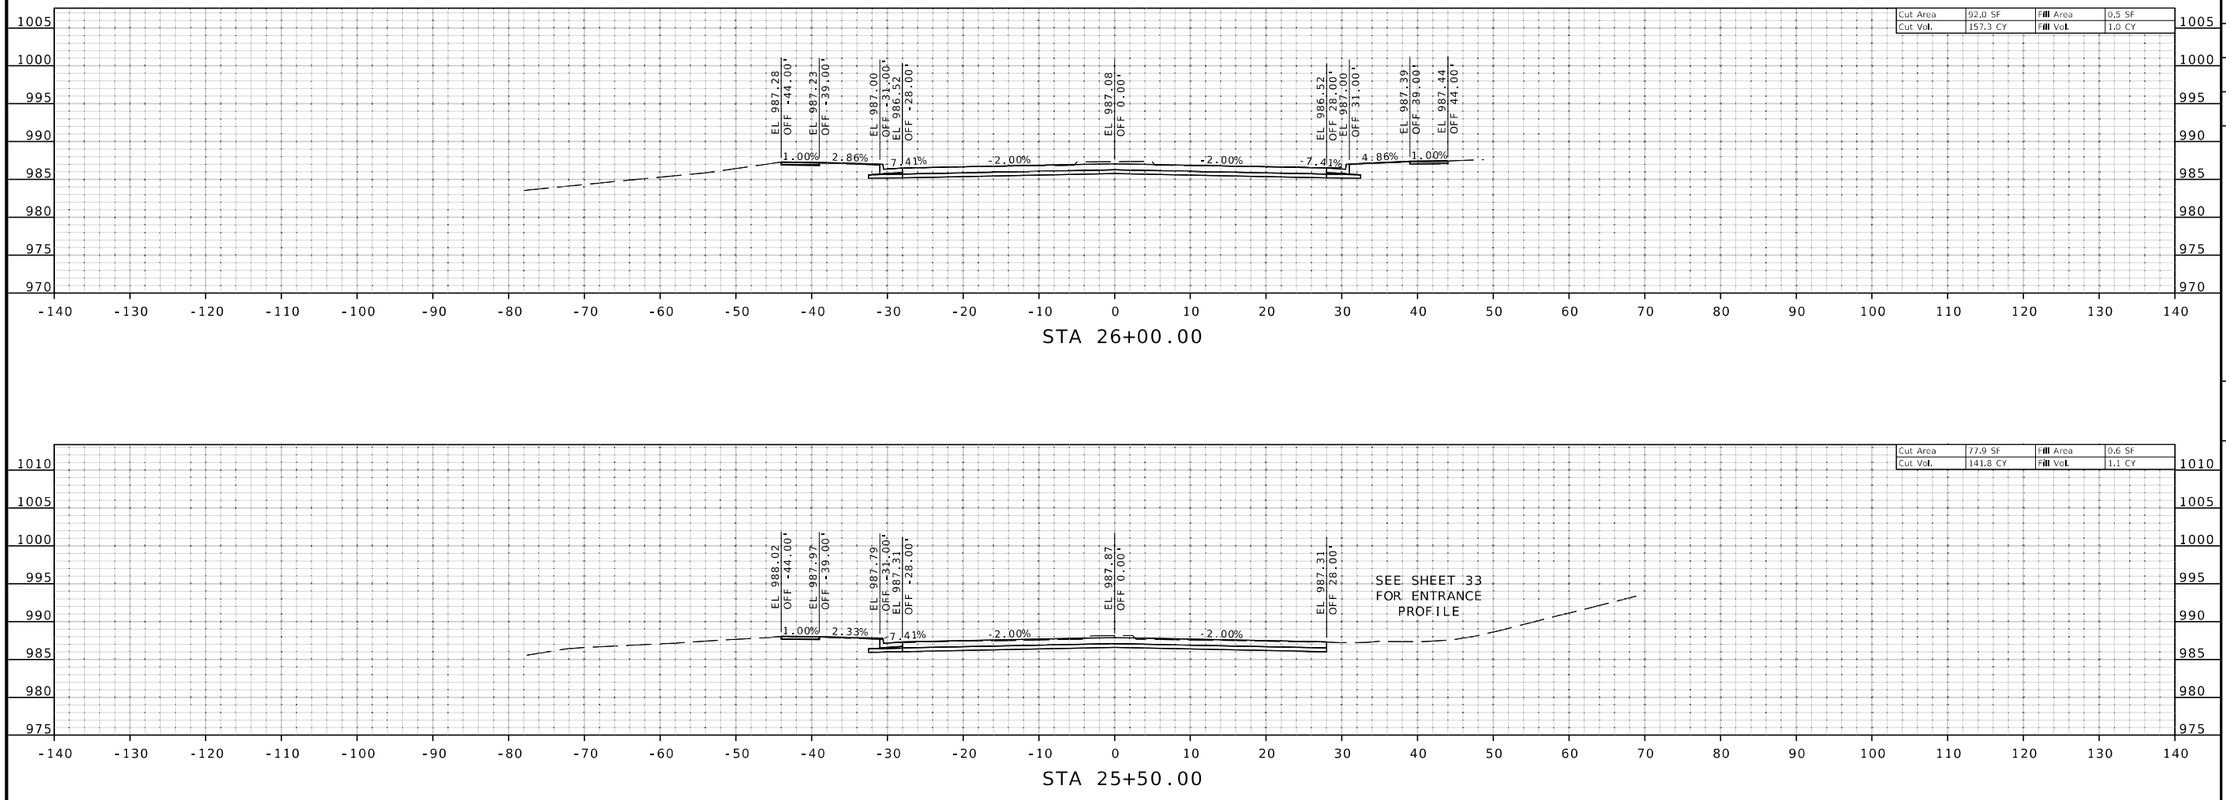

STATE OF MISSOURI
MELISSA ANN WILBERS
NUMBER PE-2007002853
PROFESSIONAL ENGINEER

THIS SHEET HAS BEEN SIGNED, SEALED AND DATED ELECTRONICALLY.

DATE PREPARED
8/3/2025

ROUTE	STATE
66	MO
DISTRICT	SHEET NO.
SW	14

COUNTY
JASPER

JOB NO.
J7S2185D

CONTRACT ID.

PROJECT NO.

BRIDGE NO.

DESCRIPTION	DATE

IF A SEAL IS PRESENT ON THIS SHEET IT HAS BEEN ELECTRONICALLY SEALED AND DATED.

MISSOURI HIGHWAYS AND TRANSPORTATION COMMISSION

MoDOT

105 WEST CAPITOL
JEFFERSON CITY, MO 65102
1-888-ASK-MODOT (1-888-275-6636)

Bartlett&West
601 MONROE ST. SUITE 201 - JEFFERSON CITY, MO 65101-3180
PHONE 573-634-3181
CERTIFICATE OF AUTHORITY NO. 000167 - ENGINEERING
WWW.BARTLETTWEST.COM

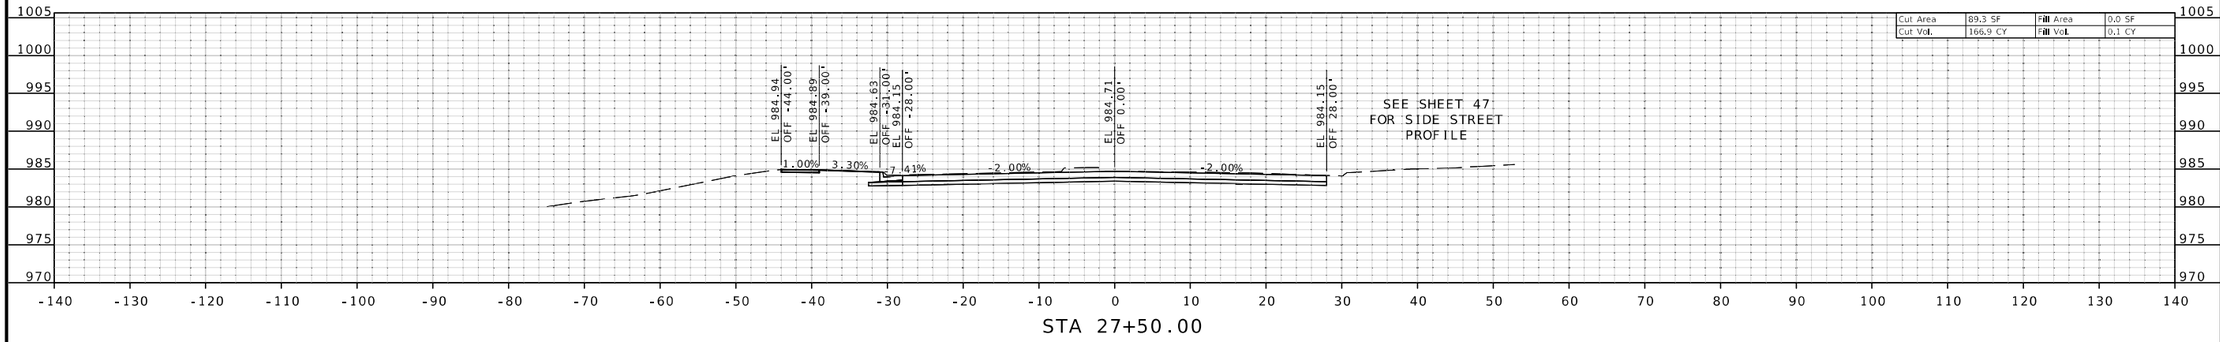

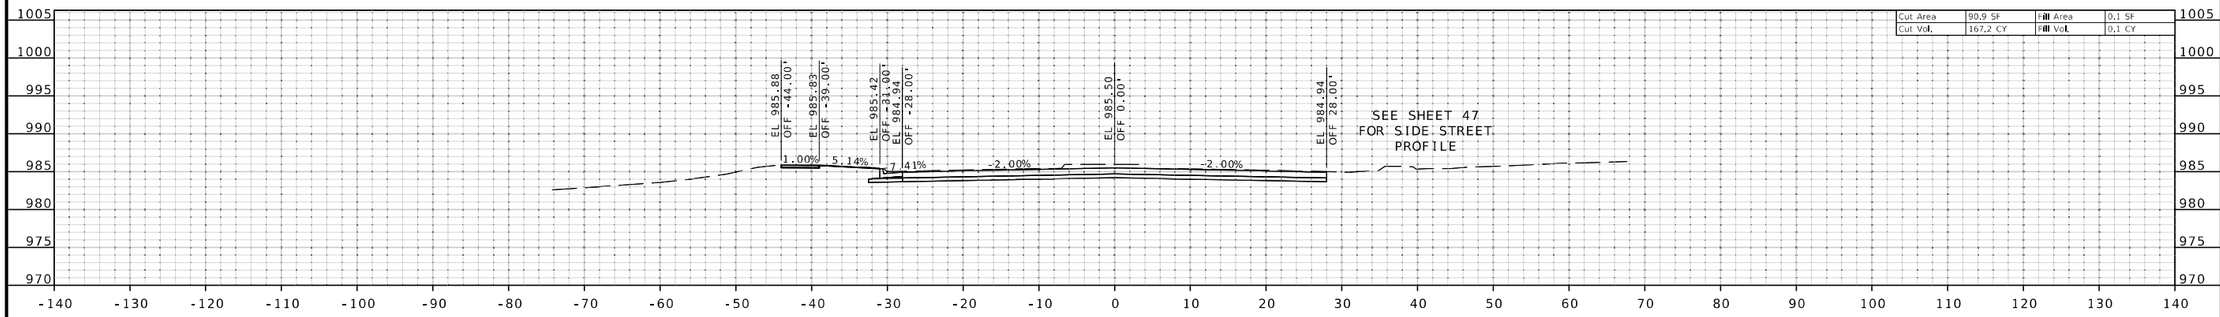

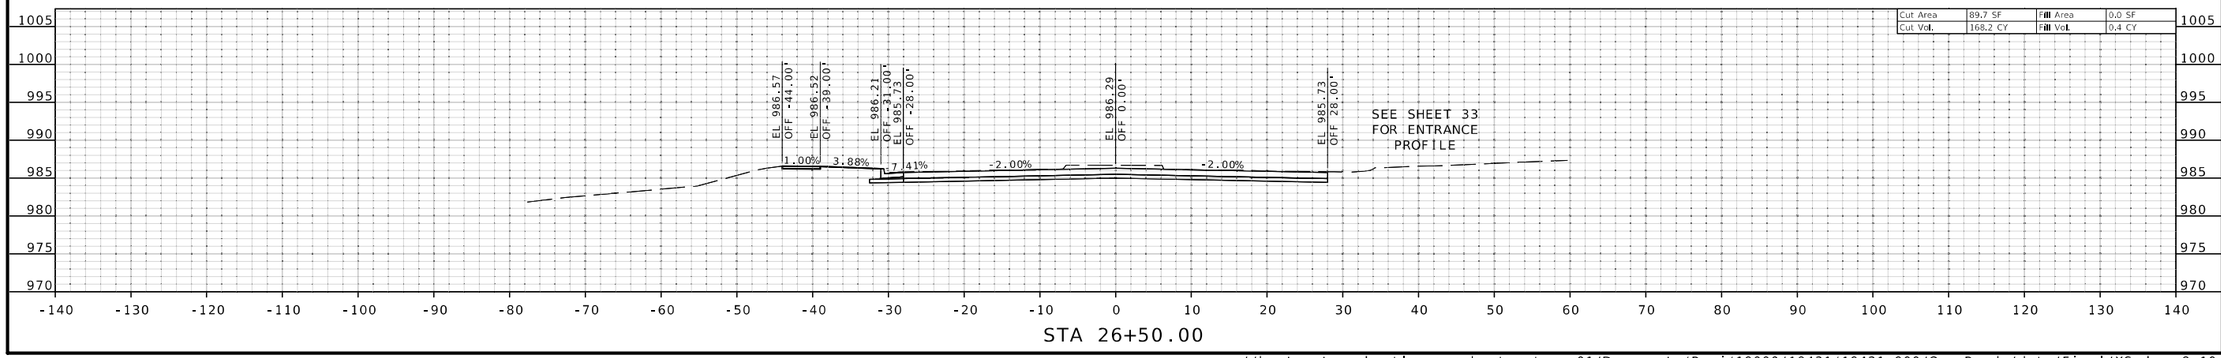

STATE OF MISSOURI
MELISSA ANN WILBERS
NUMBER PE-2007002853
PROFESSIONAL ENGINEER

THIS SHEET HAS BEEN SIGNED, SEALED AND DATED ELECTRONICALLY.

DATE PREPARED
8/3/2025

ROUTE	STATE
66	MO
DISTRICT	SHEET NO.
SW	15

COUNTY
JASPER

JOB NO.
J7S2185D

CONTRACT ID.

PROJECT NO.

BRIDGE NO.

DESCRIPTION	DATE

IF A SEAL IS PRESENT ON THIS SHEET IT HAS BEEN ELECTRONICALLY SEALED AND DATED.

MISSOURI HIGHWAYS AND TRANSPORTATION COMMISSION
105 WEST CAPITOL
JEFFERSON CITY, MO 65102
1-888-ASK-MODOT (1-888-275-6636)

Bartlett&West
601 MONROE ST. SUITE 201 - JEFFERSON CITY, MO 65101-3180
PHONE 573-634-3181
CERTIFICATE OF AUTHORITY NO. 000167 - ENGINEERING
WWW.BARTLETTWEST.COM

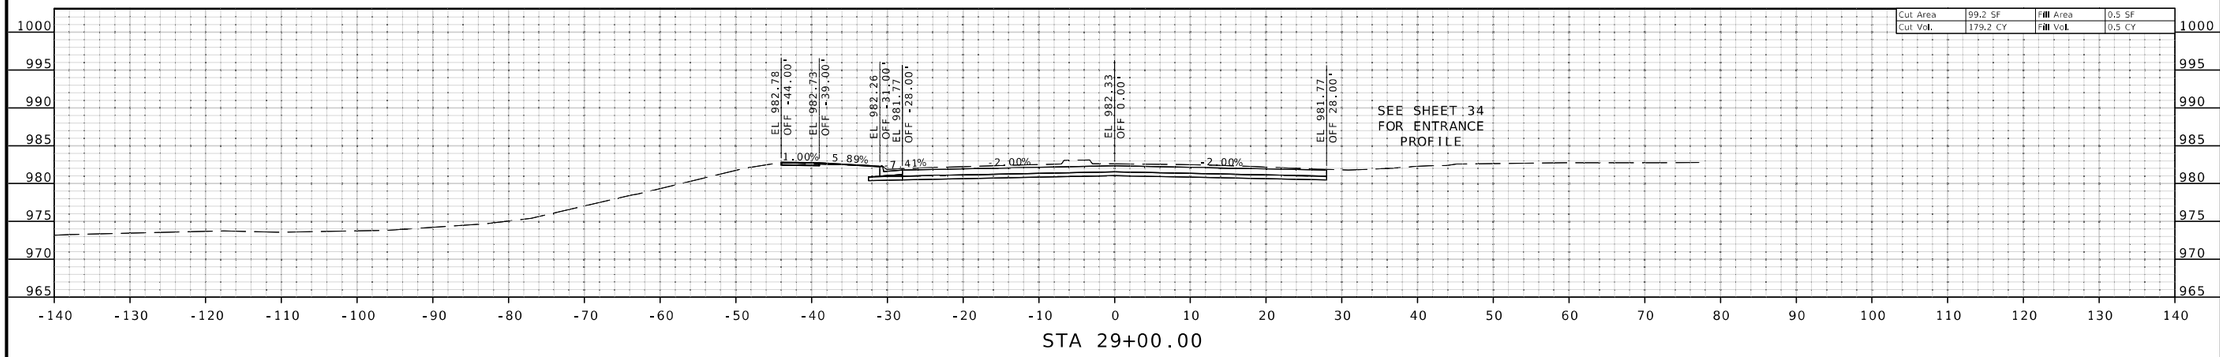

STA 29+00.00

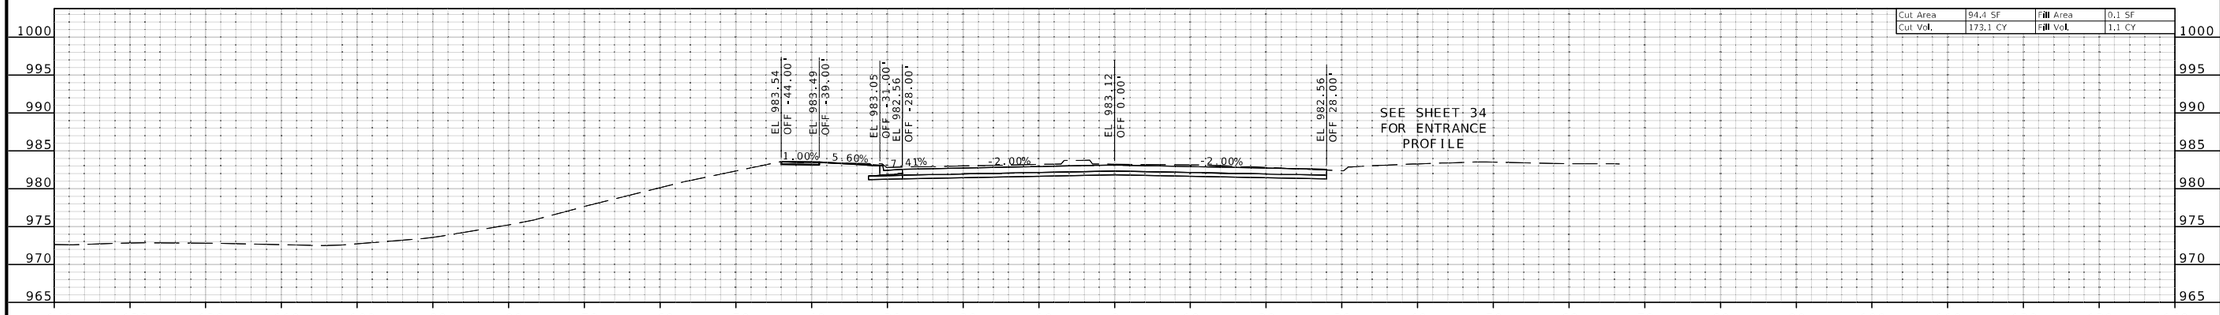

STA 28+50.00

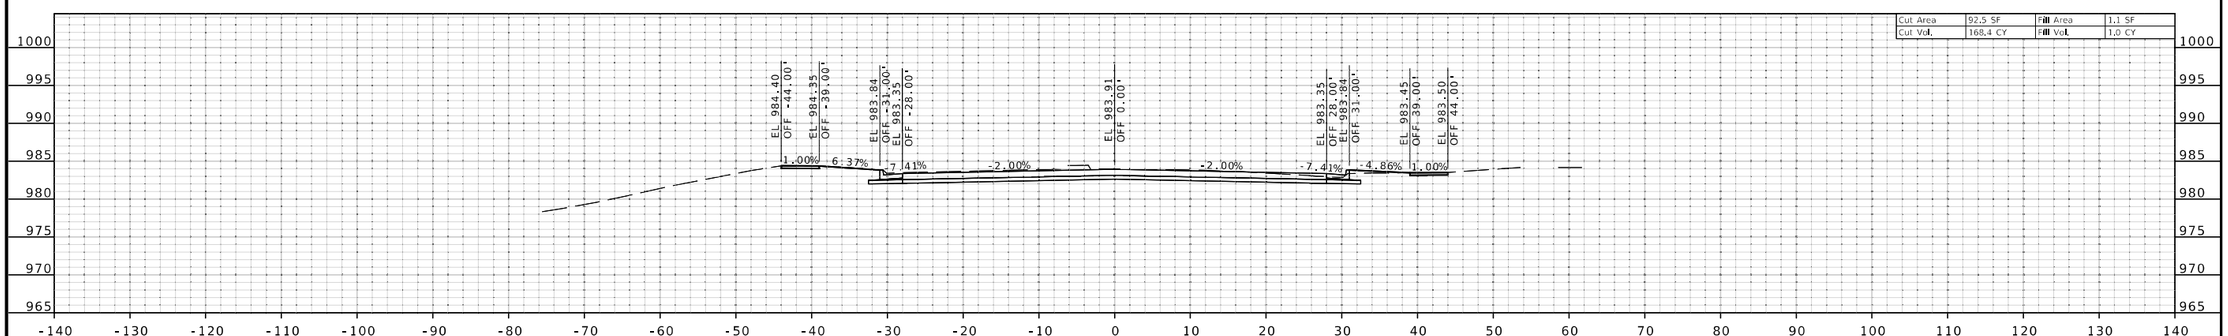

STA 28+00.00

STATE OF MISSOURI
MELISSA ANN WILBERS
NUMBER PE-2007002853
PROFESSIONAL ENGINEER

THIS SHEET HAS BEEN SIGNED, SEALED AND DATED ELECTRONICALLY.

DATE PREPARED
8/3/2025

ROUTE	STATE
66	MO
DISTRICT	SHEET NO.
SW	16

COUNTY
JASPER

JOB NO.
J7S2185D

CONTRACT ID.

PROJECT NO.

BRIDGE NO.

DESCRIPTION	DATE

IF A SEAL IS PRESENT ON THIS SHEET IT HAS BEEN ELECTRONICALLY SEALED AND DATED.

MISSOURI HIGHWAYS AND TRANSPORTATION COMMISSION

105 WEST CAPITOL
JEFFERSON CITY, MO 65102
1-888-ASK-MODOT (1-888-275-6636)

Bartlett&West
601 MONROE ST. SUITE 201 - JEFFERSON CITY, MO 05101-3180
PHONE 573-634-3181
CERTIFICATE OF AUTHORITY NO. 000167 - ENGINEERING
WWW.BARTLETTWEST.COM

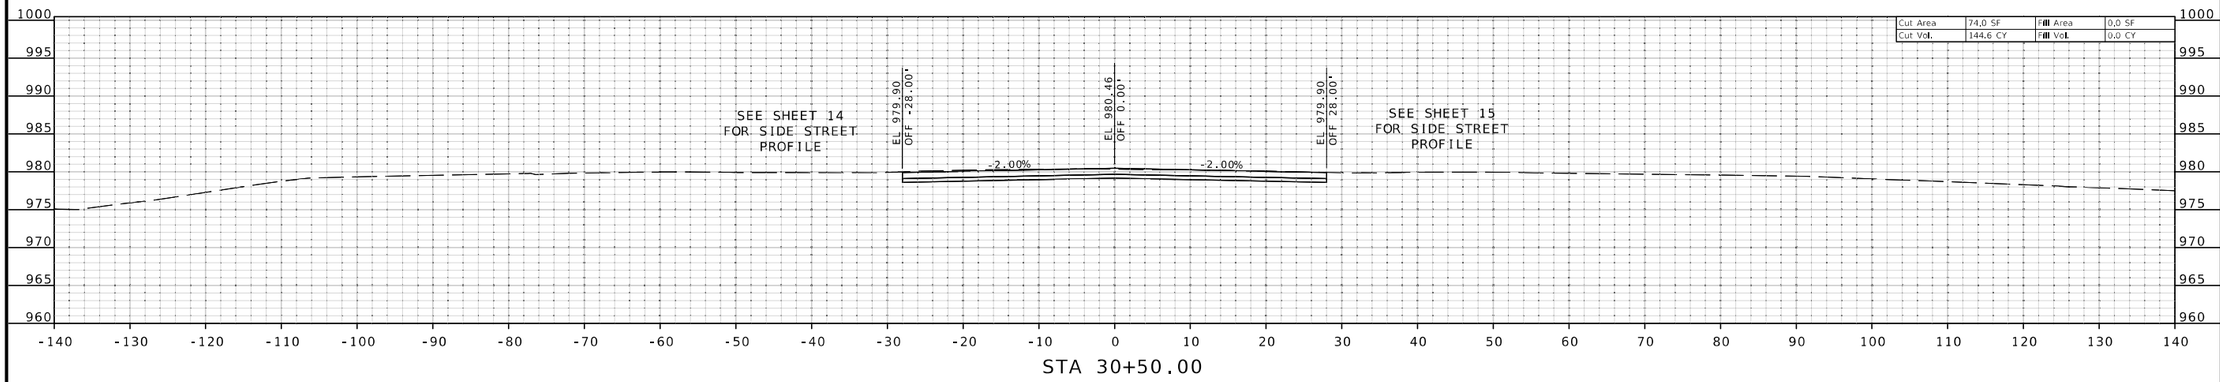

STA 30+50.00

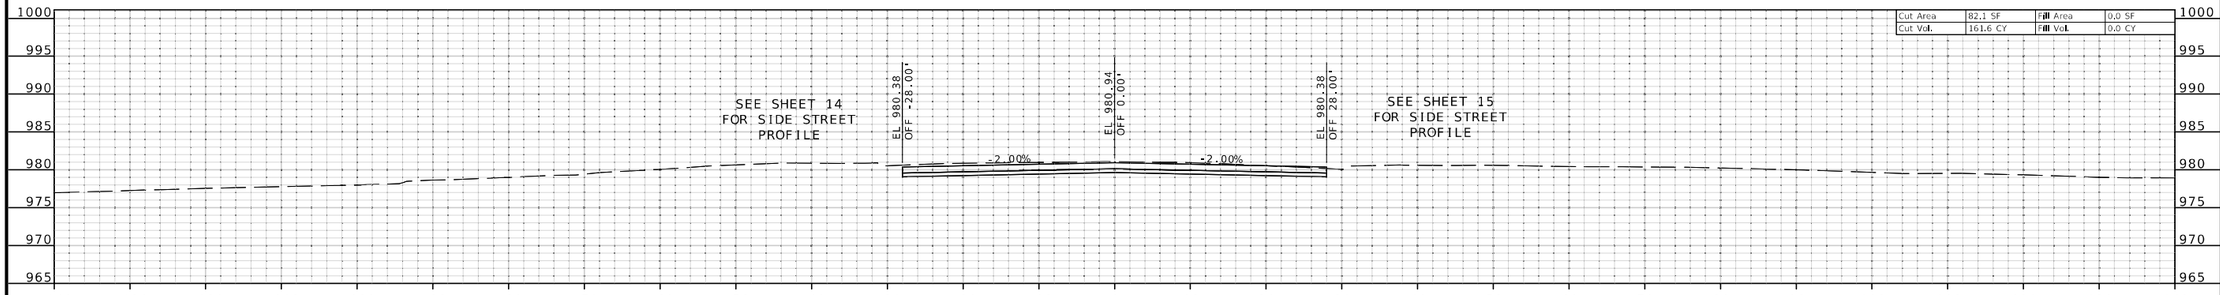

STA 30+00.00

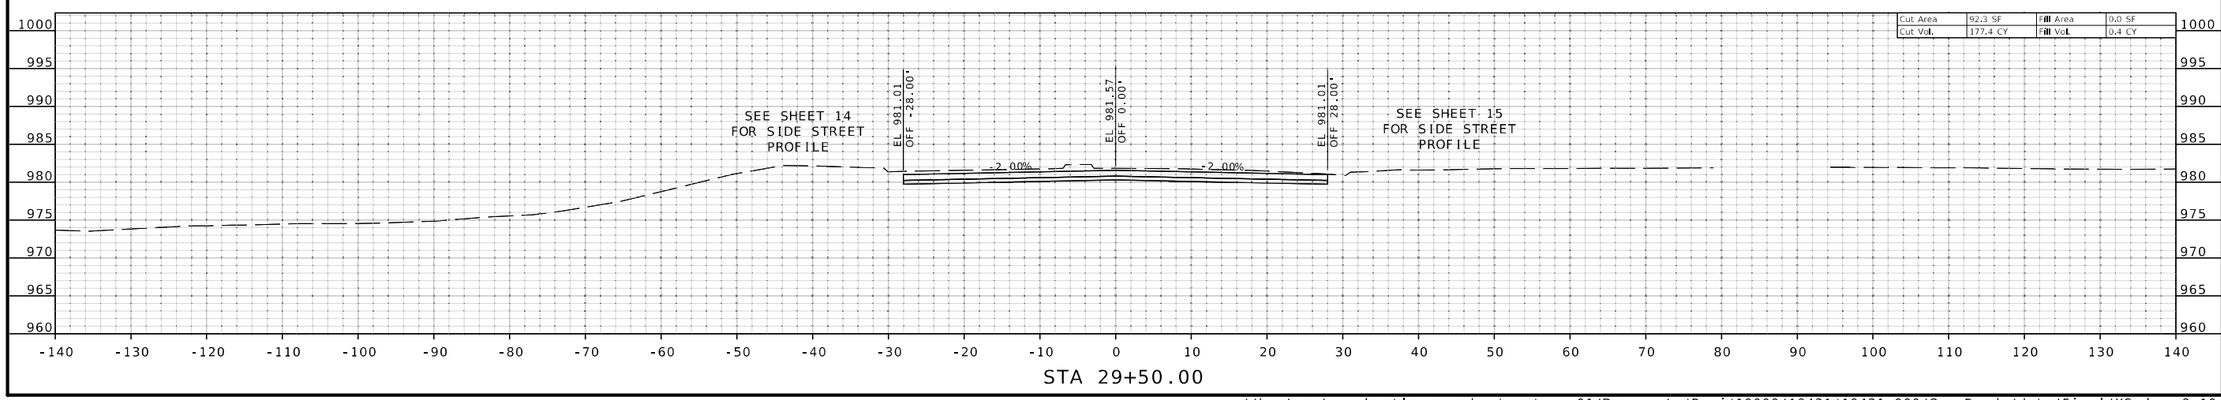

STA 29+50.00

STATE OF MISSOURI
MELISSA ANN WILBERS
NUMBER PE-2007002853
PROFESSIONAL ENGINEER

THIS SHEET HAS BEEN SIGNED, SEALED AND DATED ELECTRONICALLY.

DATE PREPARED
8/3/2025

ROUTE	STATE
66	MO
DISTRICT	SHEET NO.
SW	17

COUNTY
JASPER

JOB NO.
J7S2185D

CONTRACT ID.

PROJECT NO.

BRIDGE NO.

DESCRIPTION

DATE

IF A SEAL IS PRESENT ON THIS SHEET IT HAS BEEN ELECTRONICALLY SEALED AND DATED.

MISSOURI HIGHWAYS AND TRANSPORTATION COMMISSION
105 WEST CAPITOL
JEFFERSON CITY, MO 65102
1-888-ASK-MODOT (1-888-275-6636)

Bartlett&West
601 MONROE ST. SUITE 201 - JEFFERSON CITY, MO 65101-3180
PHONE 573-634-3181
CERTIFICATE OF AUTHORITY NO. 000167 - ENGINEERING
WWW.BARTLETTWEST.COM

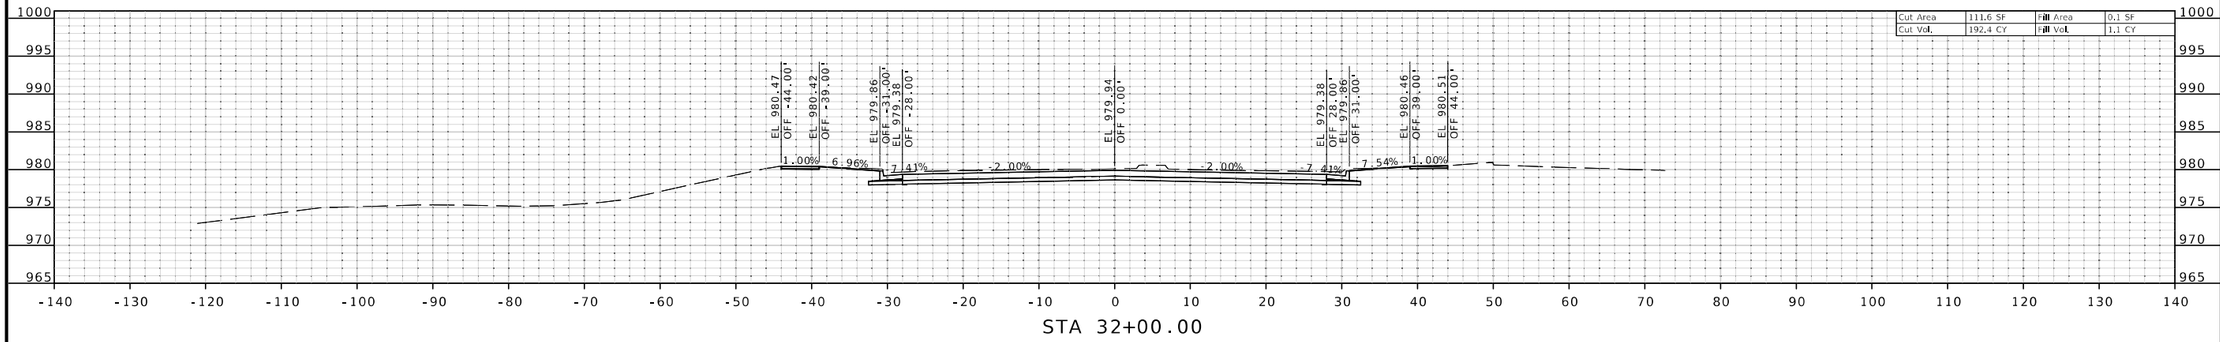

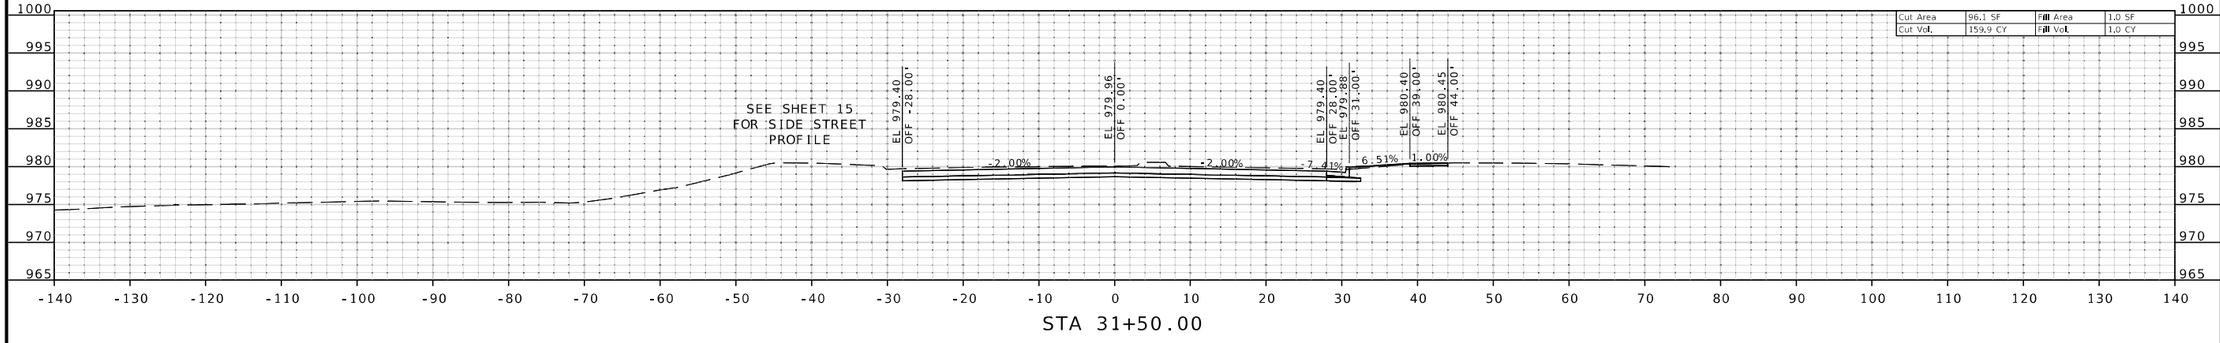

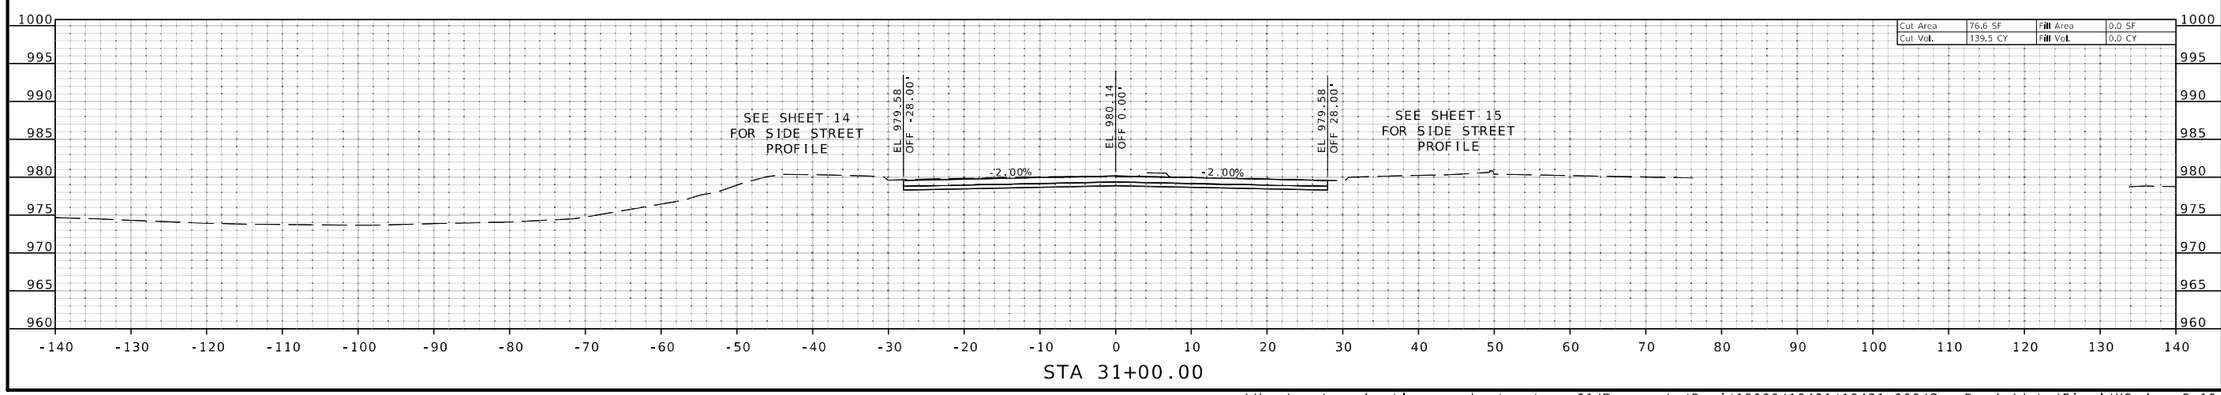

STATE OF MISSOURI
MELISSA ANN WILBERS
NUMBER PE-2007002853
PROFESSIONAL ENGINEER

THIS SHEET HAS BEEN SIGNED, SEALED AND DATED ELECTRONICALLY.

DATE PREPARED
8/3/2025

ROUTE	STATE
66	MO
DISTRICT	SHEET NO.
SW	18

COUNTY
JASPER

JOB NO.
J7S2185D

CONTRACT ID.

PROJECT NO.

BRIDGE NO.

DESCRIPTION	DATE

MISSOURI HIGHWAYS AND TRANSPORTATION COMMISSION

105 WEST CAPITOL
JEFFERSON CITY, MO 65102
1-888-ASK-MODOT (1-888-275-6636)

Bartlett&West
601 MONROE ST. SUITE 201 - JEFFERSON CITY, MO 65101-3180
PHONE 573-634-3181
CERTIFICATE OF AUTHORITY NO. 000167 - ENGINEERING
WWW.BARTLETTWEST.COM

IF A SEAL IS PRESENT ON THIS SHEET IT HAS BEEN ELECTRONICALLY SEALED AND DATED.

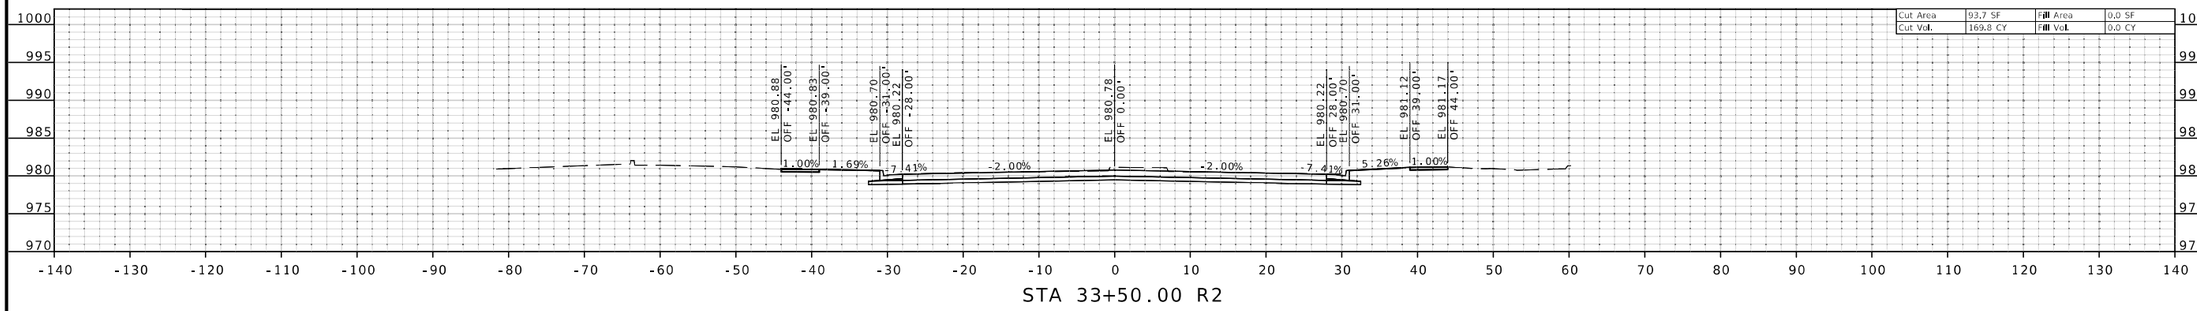

STA 33+50.00 R2

STA 33+00.00

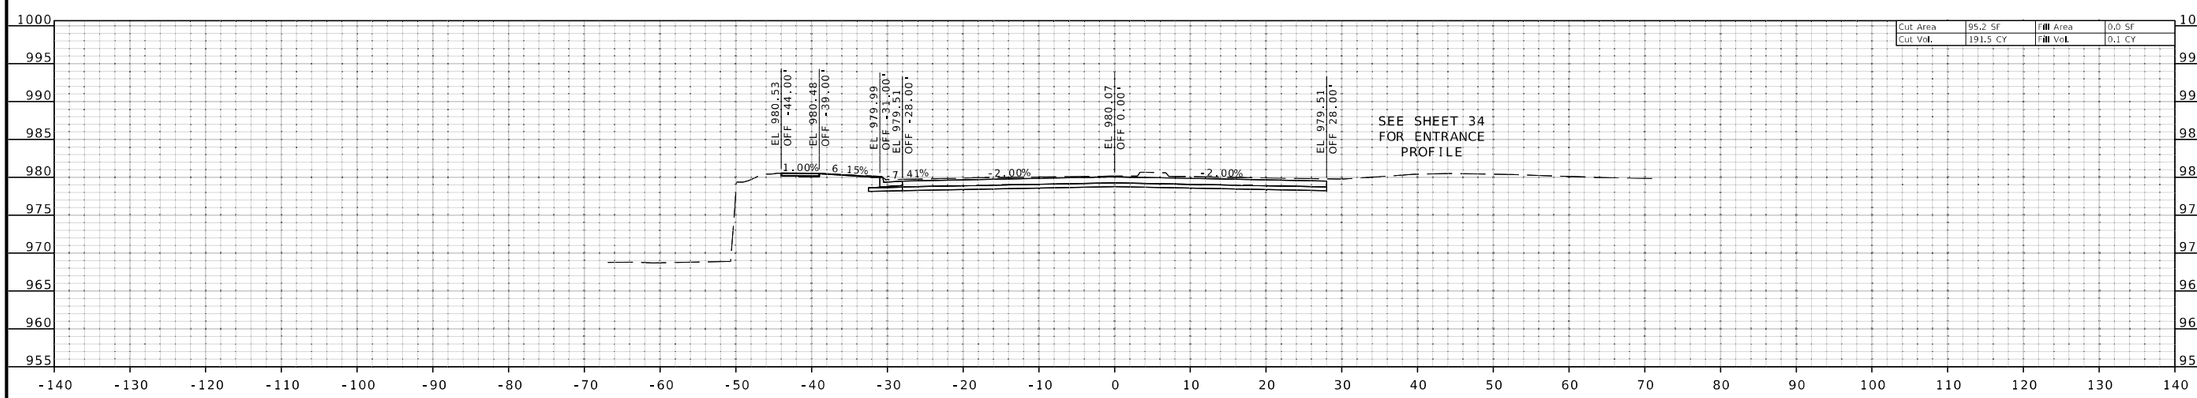

STA 32+50.00

STATE OF MISSOURI
MELISSA ANN WILBERS
NUMBER PE-2007002853
PROFESSIONAL ENGINEER

THIS SHEET HAS BEEN SIGNED, SEALED AND DATED ELECTRONICALLY.

DATE PREPARED
8/3/2025

ROUTE	STATE
66	MO
DISTRICT	SHEET NO.
SW	19

COUNTY
JASPER

JOB NO.
J7S2185D

CONTRACT ID.

PROJECT NO.

BRIDGE NO.

DESCRIPTION	DATE

MISSOURI HIGHWAYS AND TRANSPORTATION COMMISSION
105 WEST CAPITOL
JEFFERSON CITY, MO 65102
1-888-ASK-MODOT (1-888-275-6636)

Bartlett&West
601 MONROE ST. SUITE 201 - JEFFERSON CITY, MO 65101-3180
PHONE 573-634-3181
CERTIFICATE OF AUTHORITY NO. 000167 - ENGINEERING
WWW.BARTLETTWEST.COM

IF A SEAL IS PRESENT ON THIS SHEET IT HAS BEEN ELECTRONICALLY SEALED AND DATED.

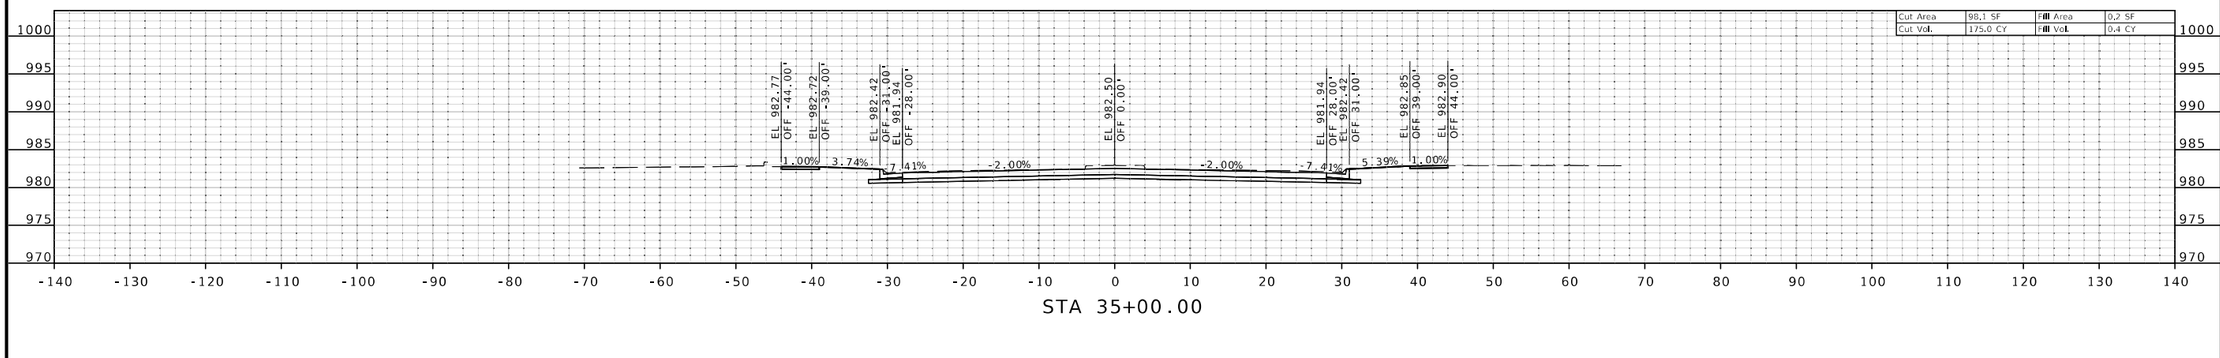

STA 35+00.00

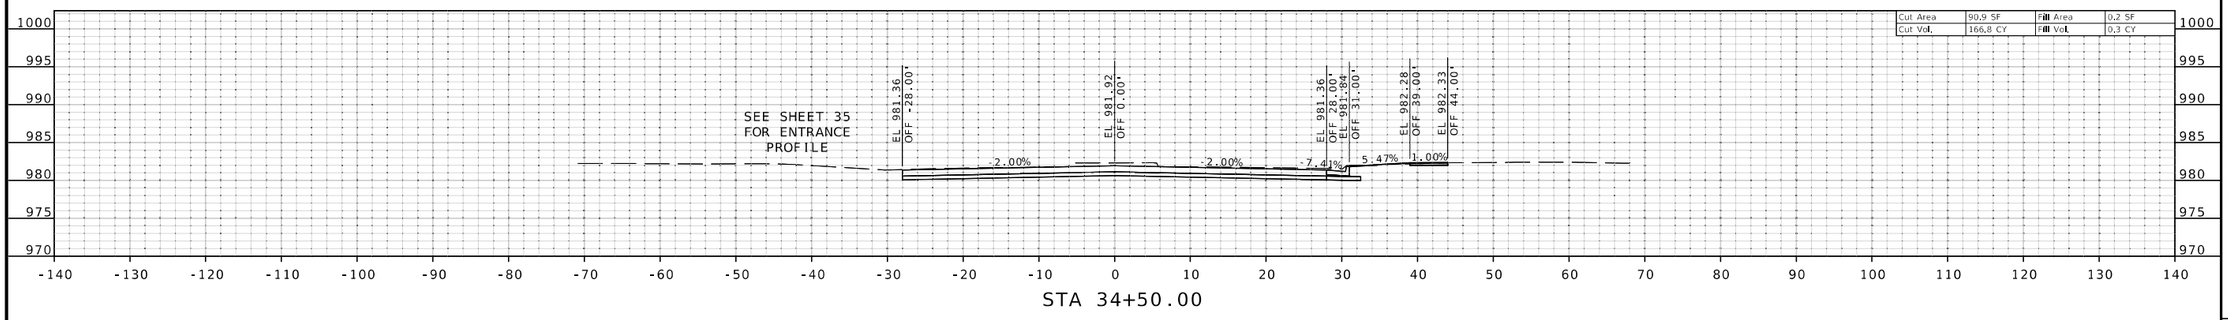

STA 34+50.00

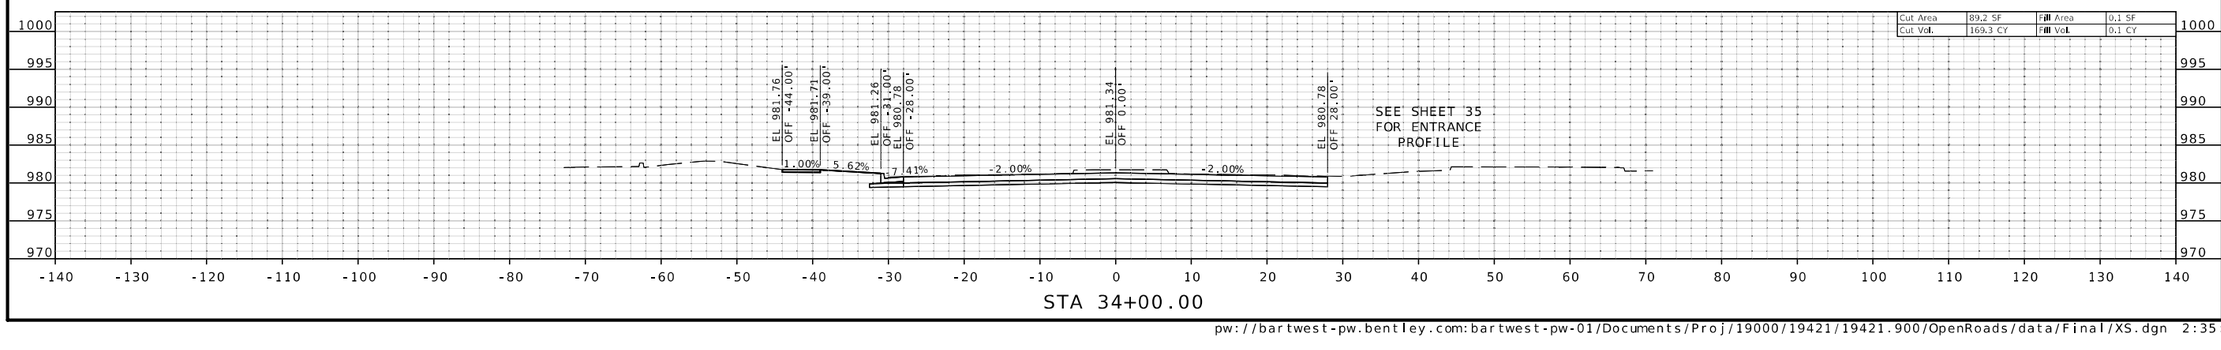

STA 34+00.00

STATE OF MISSOURI
MELISSA ANN WILBERS
NUMBER PE-2007002853
PROFESSIONAL ENGINEER

THIS SHEET HAS BEEN SIGNED, SEALED AND DATED ELECTRONICALLY.

DATE PREPARED
8/4/2025

ROUTE	STATE
66	MO
DISTRICT	SHEET NO.
SW	20

COUNTY
JASPER

JOB NO.
J7S2185D

CONTRACT ID.

PROJECT NO.

BRIDGE NO.

DATE	DESCRIPTION

MISSOURI HIGHWAYS AND TRANSPORTATION COMMISSION

105 WEST CAPITOL
JEFFERSON CITY, MO 65102
1-888-ASK-MODOT (1-888-275-6636)

Bartlett&West
601 MONROE ST. SUITE 201 - JEFFERSON CITY, MO 65101-3180
PHONE 573-634-3181
CERTIFICATE OF AUTHORITY NO. 000167 - ENGINEERING
WWW.BARTLETTWEST.COM

IF A SEAL IS PRESENT ON THIS SHEET IT HAS BEEN ELECTRONICALLY SEALED AND DATED.

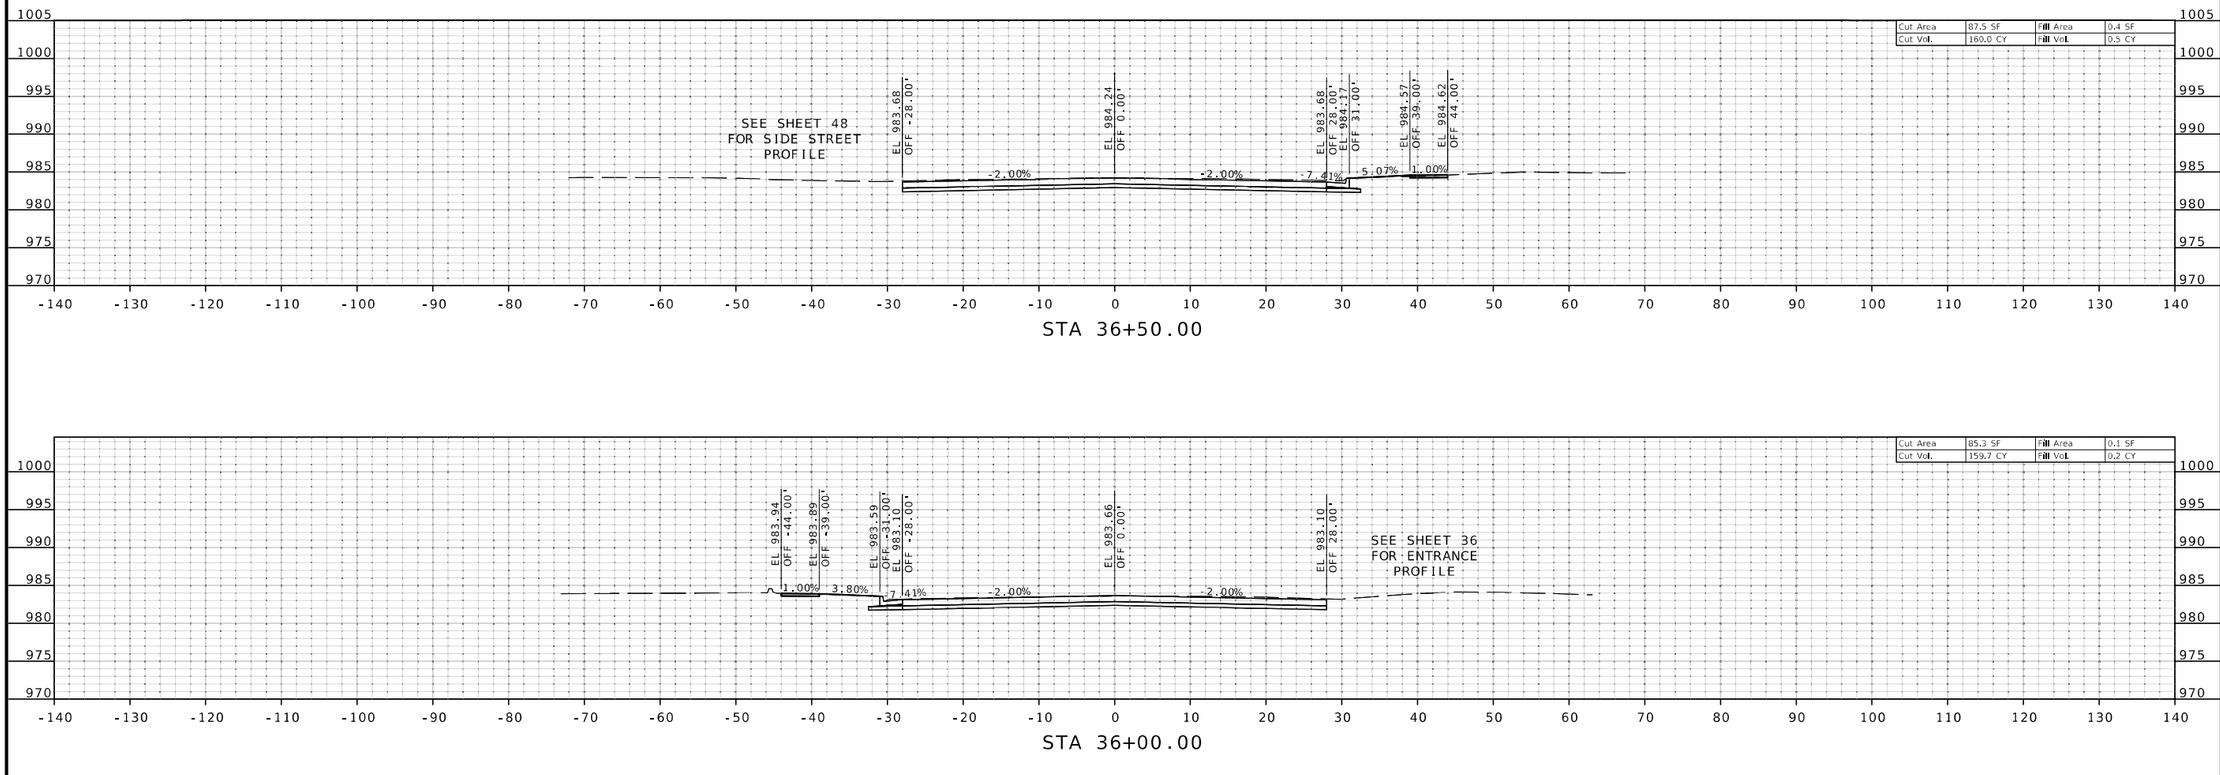

THIS SHEET HAS BEEN SIGNED, SEALED AND DATED ELECTRONICALLY.

DATE PREPARED
8/3/2025

ROUTE	STATE
66	MO
DISTRICT	SHEET NO.
SW	21

COUNTY
JASPER

JOB NO.
J7S2185D

CONTRACT ID.

PROJECT NO.

BRIDGE NO.

DESCRIPTION	DATE

MISSOURI HIGHWAYS AND TRANSPORTATION COMMISSION

105 WEST CAPITOL
JEFFERSON CITY, MO 65102
1-888-ASK-MODOT (1-888-275-6636)

Bartlett&West
601 MONROE ST. SUITE 201 - JEFFERSON CITY, MO 65101-3180
PHONE 573-634-3181
CERTIFICATE OF AUTHORITY NO. 000167 - ENGINEERING
WWW.BARTLETTWEST.COM

IF A SEAL IS PRESENT ON THIS SHEET IT HAS BEEN ELECTRONICALLY SEALED AND DATED.

pw://bartwest-pw.bentley.com:bartwest-pw-01/Documents/Proj/19000/19421/19421.900/OpenRoads/data/Final/XS.dgn 8:11:26 PM 8/3/2025

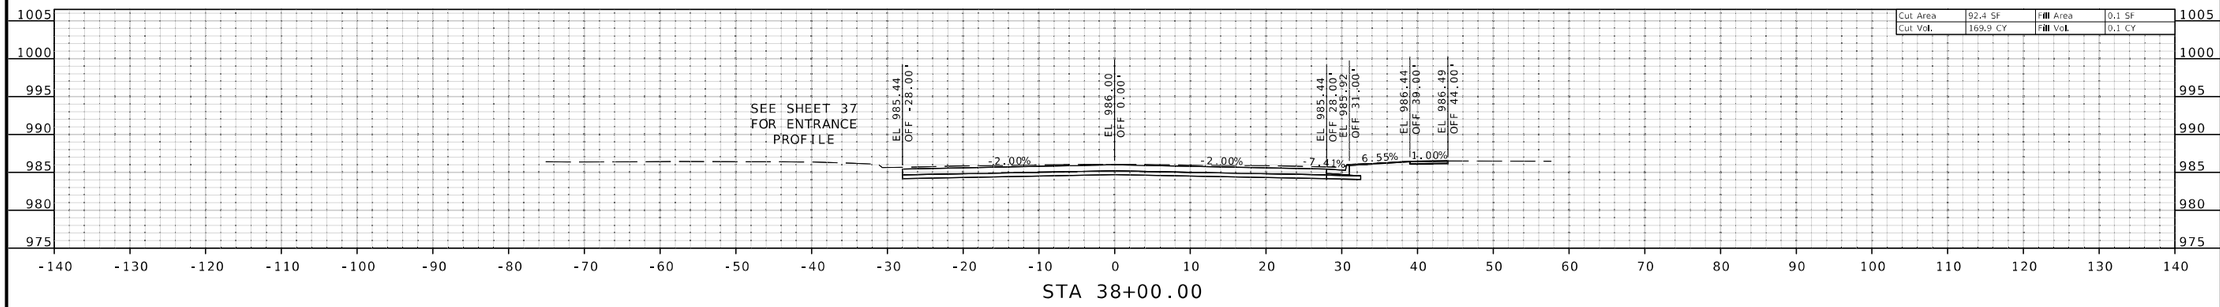

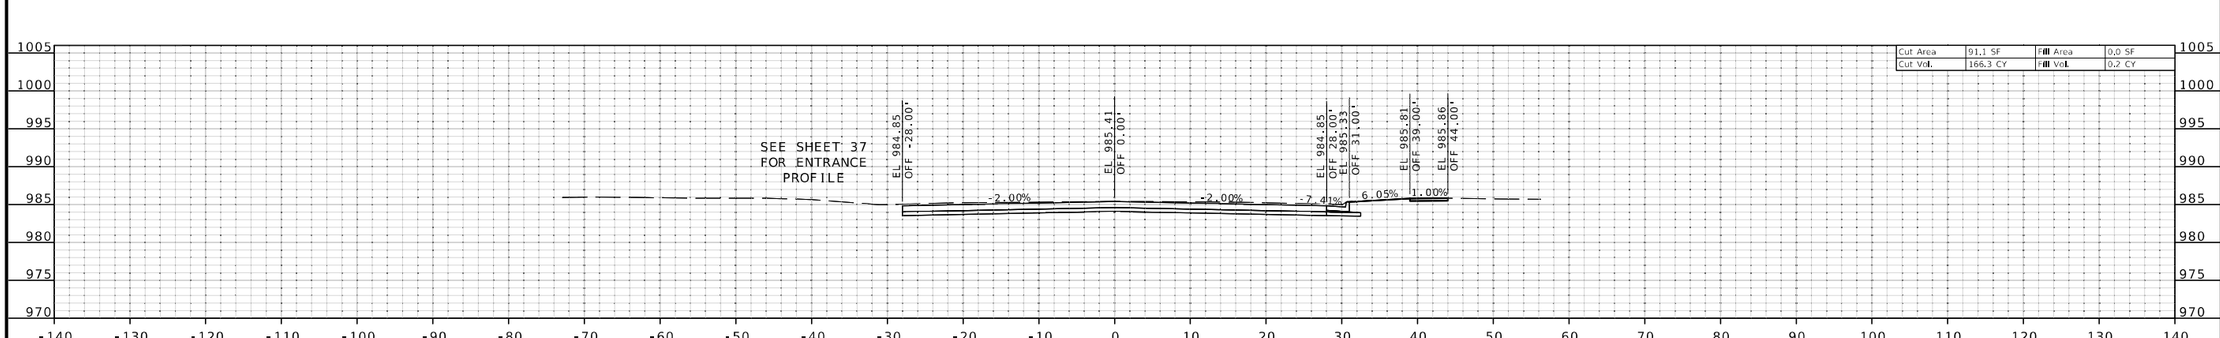

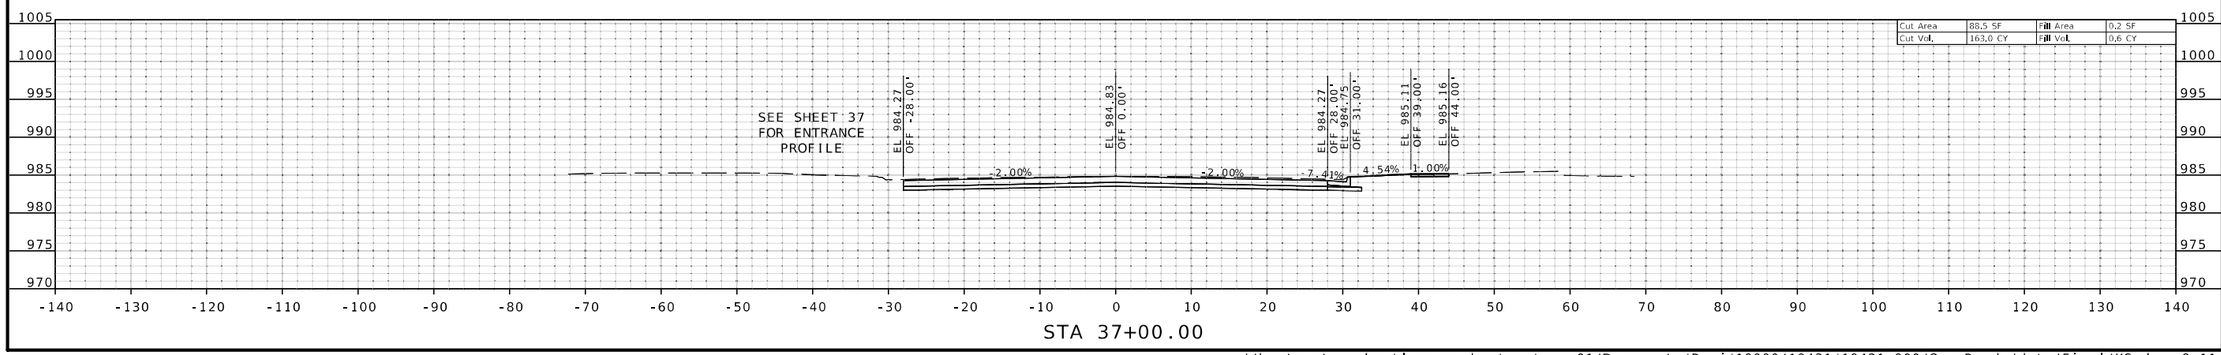

THIS SHEET HAS BEEN SIGNED, SEALED AND DATED ELECTRONICALLY.

MELISSA ANN WILBERS
NUMBER PE-2007002853
STATE OF MISSOURI
PROFESSIONAL ENGINEER

DATE PREPARED
8/3/2025

ROUTE	STATE
66	MO
DISTRICT	SHEET NO.
SW	22

COUNTY
JASPER

JOB NO.
J7S2185D

CONTRACT ID.

PROJECT NO.

BRIDGE NO.

DESCRIPTION	DATE

IF A SEAL IS PRESENT ON THIS SHEET IT HAS BEEN ELECTRONICALLY SEALED AND DATED.

MISSOURI HIGHWAYS AND TRANSPORTATION COMMISSION

MoDOT

105 WEST CAPITOL
JEFFERSON CITY, MO 65102
1-888-ASK-MODOT (1-888-275-6636)

Bartlett&West
601 MONROE ST. SUITE 201 - JEFFERSON CITY, MO 65101-3180
PHONE 573-634-3181
CERTIFICATE OF AUTHORITY NO. 000167 - ENGINEERING
WWW.BARTLETTWEST.COM

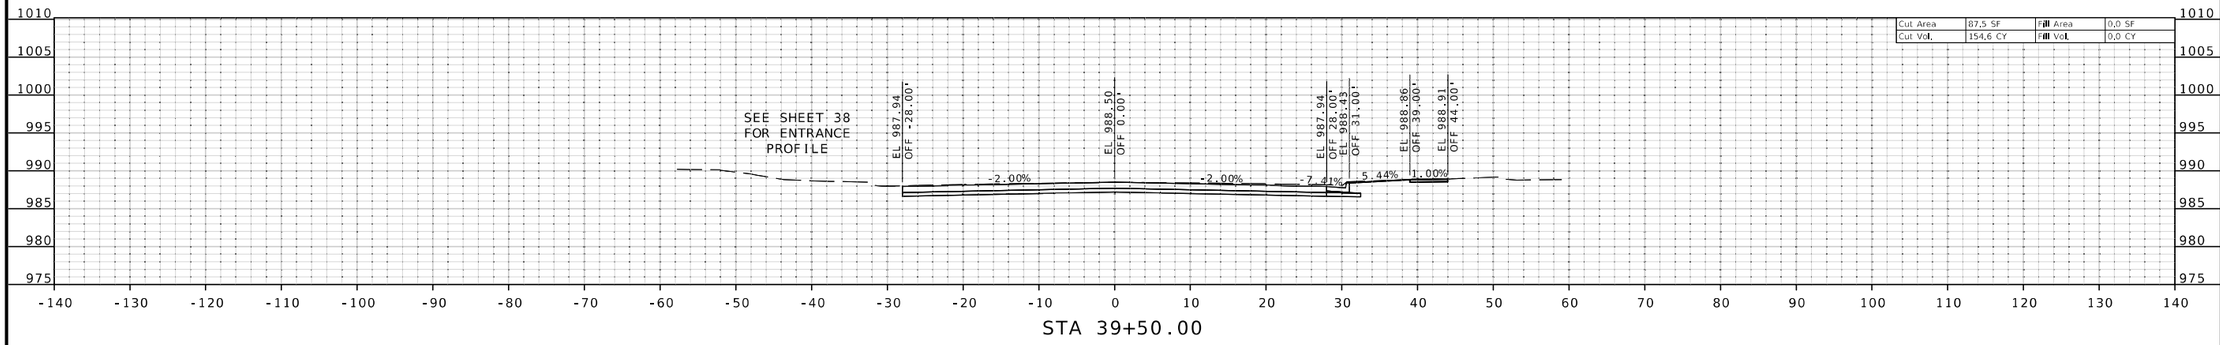

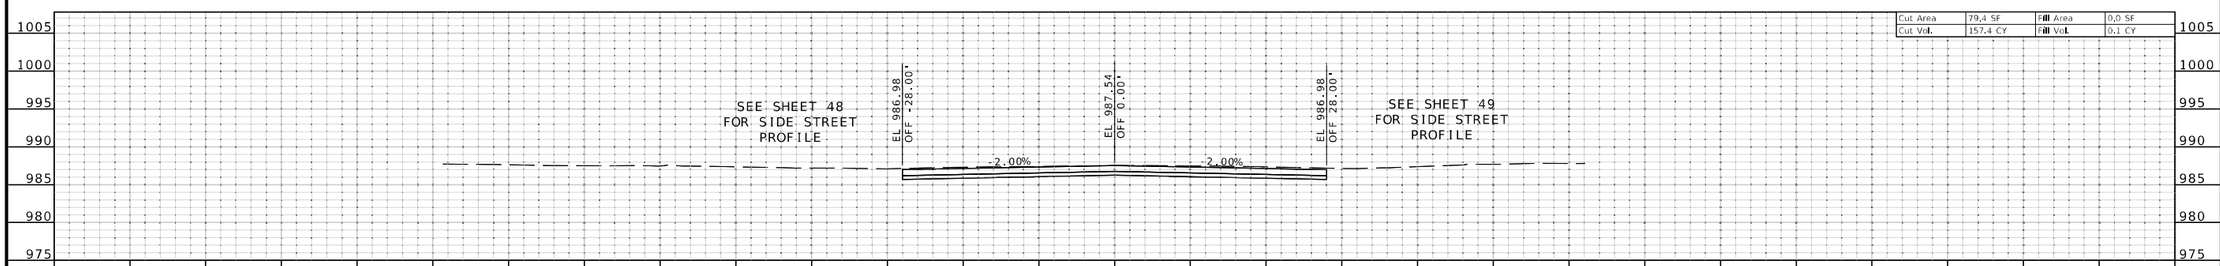

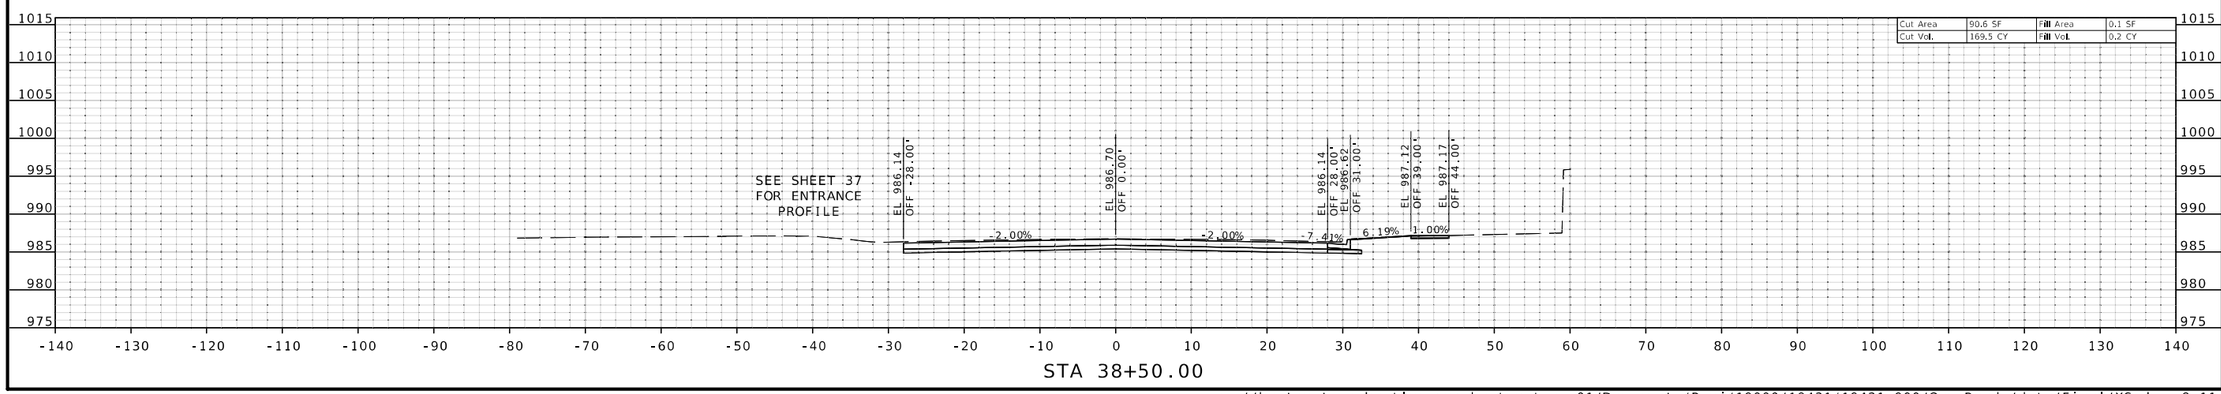

THIS SHEET HAS BEEN SIGNED, SEALED AND DATED ELECTRONICALLY.

DATE PREPARED
8/3/2025

ROUTE	STATE
66	MO
DISTRICT	SHEET NO.
SW	23

COUNTY
JASPER

JOB NO.
J7S2185D

CONTRACT ID.

PROJECT NO.

BRIDGE NO.

DESCRIPTION

DATE

MISSOURI HIGHWAYS AND TRANSPORTATION COMMISSION

105 WEST CAPITOL
JEFFERSON CITY, MO 65102
1-888-ASK-MODOT (1-888-275-6636)

Bartlett&West

601 MONROE ST. SUITE 201 - JEFFERSON CITY, MO 65101-3180
PHONE 573-634-3181
CERTIFICATE OF AUTHORITY NO. 000167 - ENGINEERING
WWW.BARTLETTWEST.COM

IF A SEAL IS PRESENT ON THIS SHEET IT HAS BEEN ELECTRONICALLY SEALED AND DATED.

pw://bartwest-pw.bentley.com:bartwest-pw-01/Documents/Proj/19000/19421/19421.900/OpenRoads/data/Final/XS.dgn 8:11:51 PM 8/3/2025

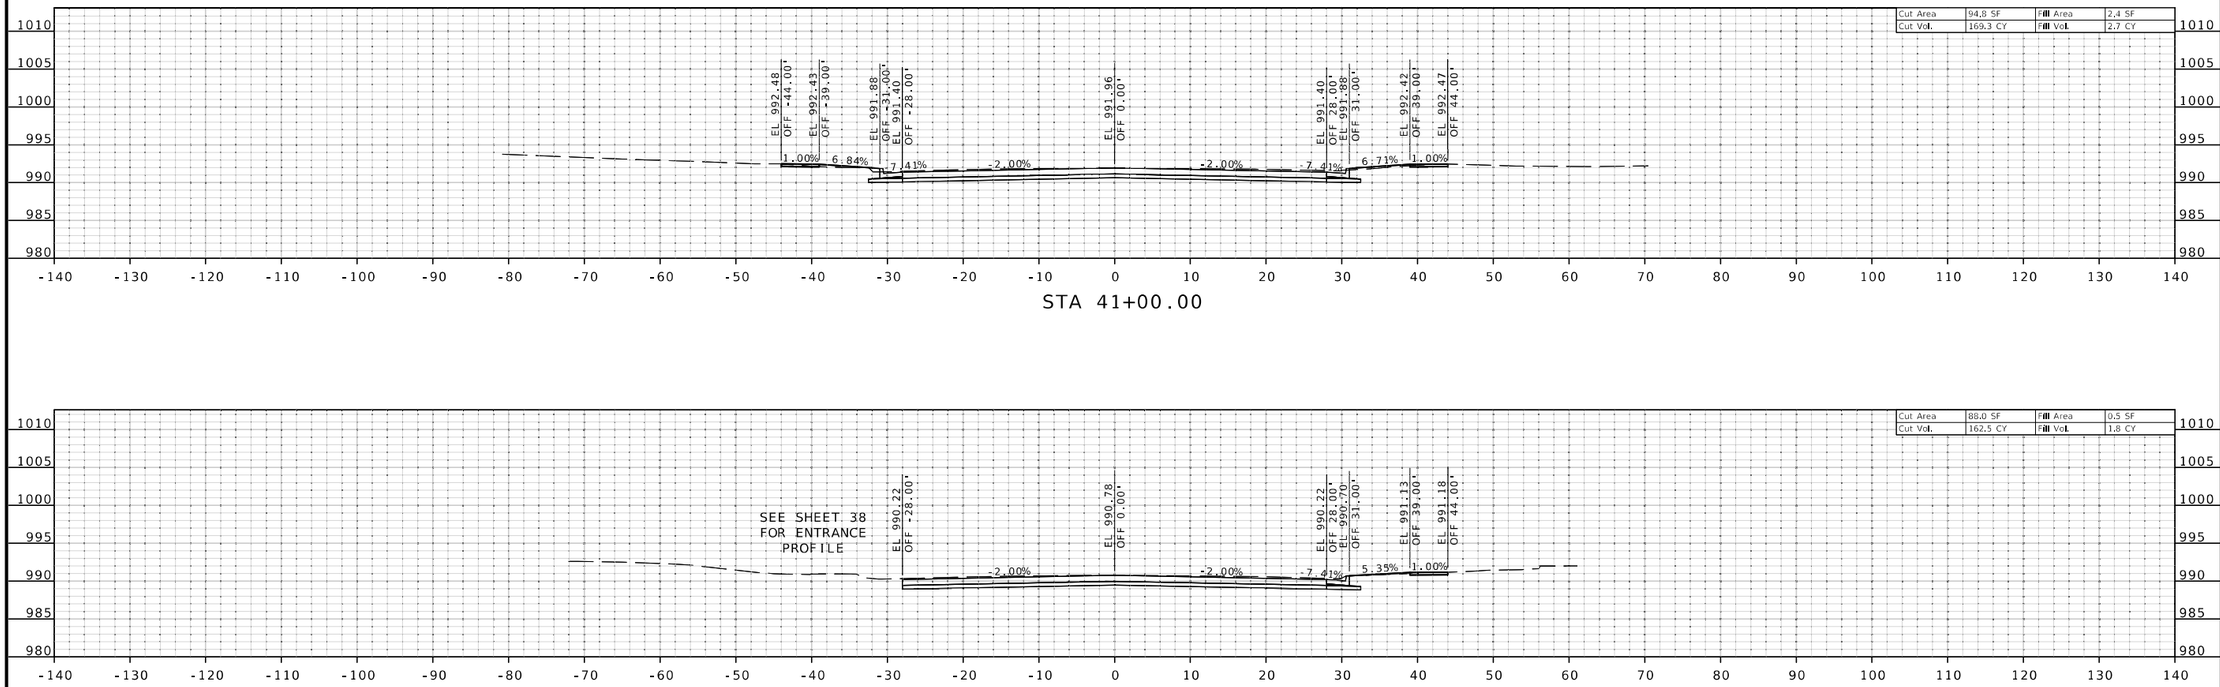

STATE OF MISSOURI
MELISSA ANN WILBERS
NUMBER PE-2007002853
PROFESSIONAL ENGINEER

THIS SHEET HAS BEEN SIGNED, SEALED AND DATED ELECTRONICALLY.

DATE PREPARED
8/3/2025

ROUTE	STATE
66	MO
DISTRICT	SHEET NO.
SW	24

COUNTY
JASPER

JOB NO.
J7S2185D

CONTRACT ID.

PROJECT NO.

BRIDGE NO.

DESCRIPTION	DATE

IF A SEAL IS PRESENT ON THIS SHEET IT HAS BEEN ELECTRONICALLY SEALED AND DATED.

MISSOURI HIGHWAYS AND TRANSPORTATION COMMISSION

105 WEST CAPITOL
JEFFERSON CITY, MO 65102
1-888-ASK-MODOT (1-888-275-6636)

Bartlett&West
601 MONROE ST. SUITE 201 - JEFFERSON CITY, MO 65101-3180
PHONE 573-634-3181
CERTIFICATE OF AUTHORITY NO. 000167 - ENGINEERING
WWW.BARTLETTWEST.COM

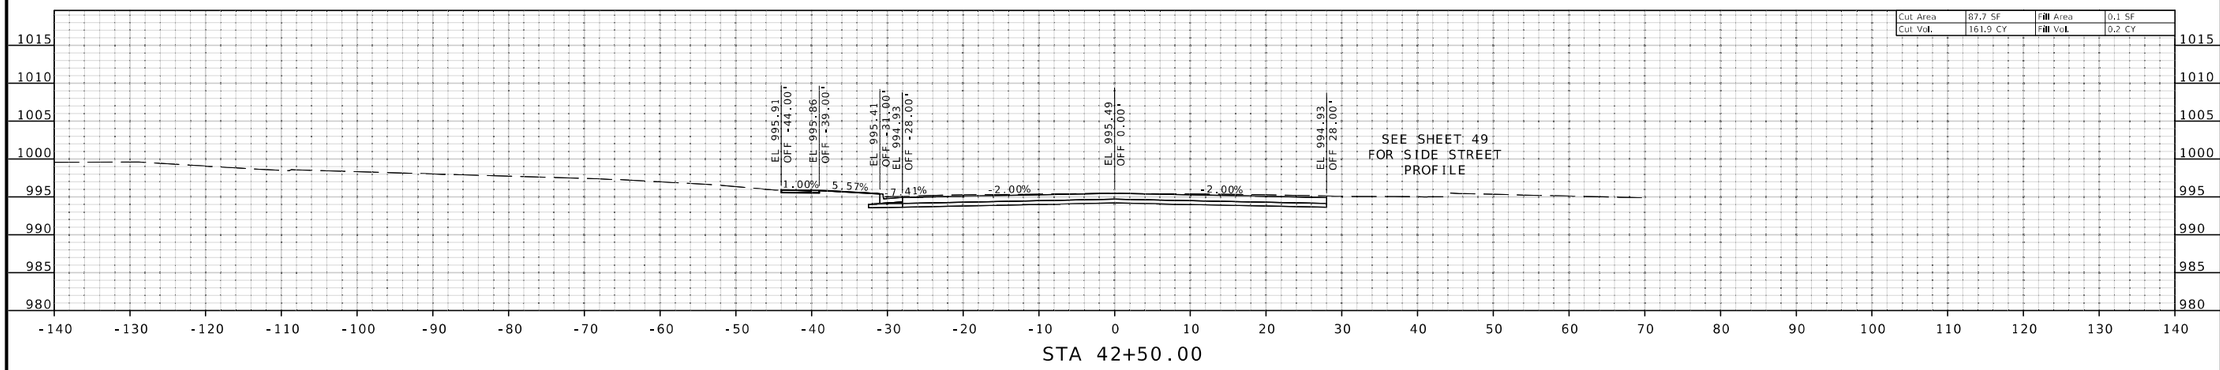

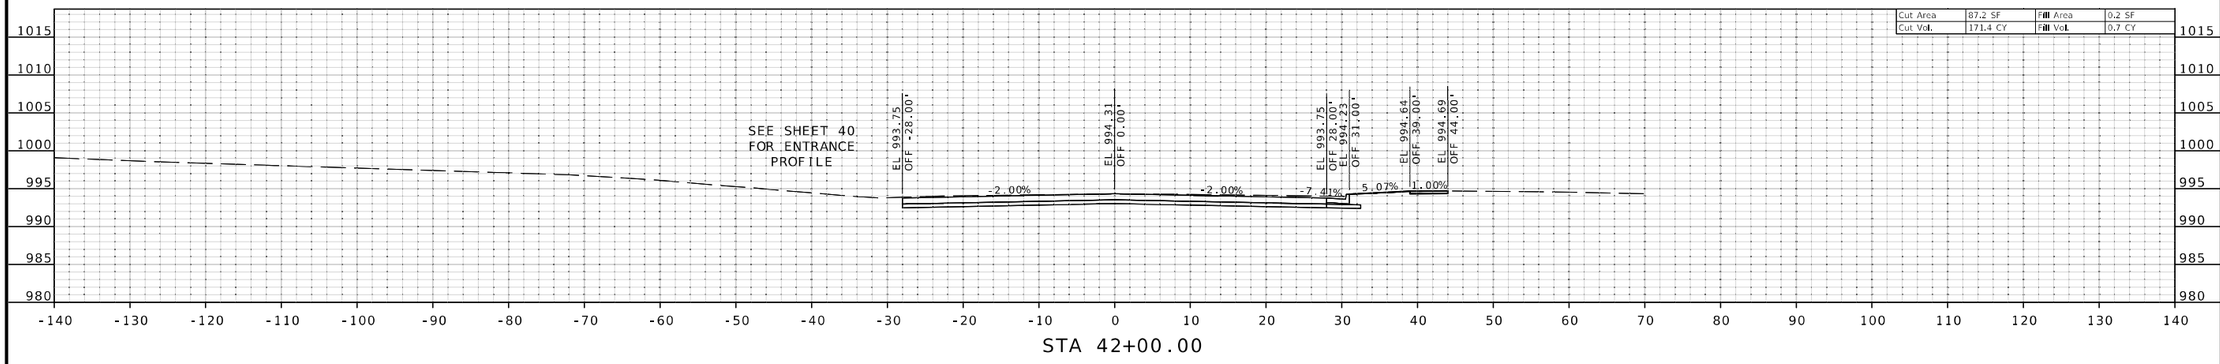

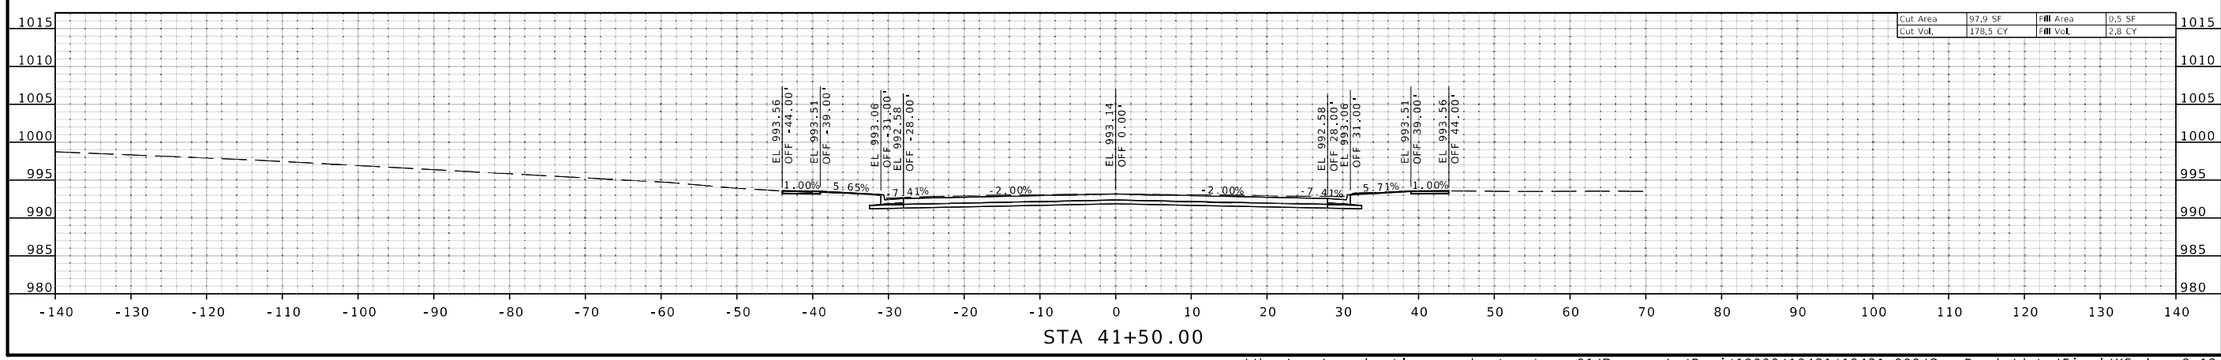

THIS SHEET HAS BEEN SIGNED, SEALED AND DATED ELECTRONICALLY.

STATE OF MISSOURI
MELISSA ANN WILBERS
NUMBER PE-2007002853
PROFESSIONAL ENGINEER

DATE PREPARED
8/3/2025

ROUTE	STATE
66	MO
DISTRICT	SHEET NO.
SW	25

COUNTY
JASPER

JOB NO.
J7S2185D

CONTRACT ID.

PROJECT NO.

BRIDGE NO.

DESCRIPTION	DATE

IF A SEAL IS PRESENT ON THIS SHEET IT HAS BEEN ELECTRONICALLY SEALED AND DATED.

MISSOURI HIGHWAYS AND TRANSPORTATION COMMISSION
105 WEST CAPITOL
JEFFERSON CITY, MO 65102
1-888-ASK-MODOT (1-888-275-6636)

Bartlett&West
601 MONROE ST. SUITE 201 - JEFFERSON CITY, MO 65101-3180
PHONE 573-634-3181
CERTIFICATE OF AUTHORITY NO. 000167 - ENGINEERING
WWW.BARTLETTWEST.COM

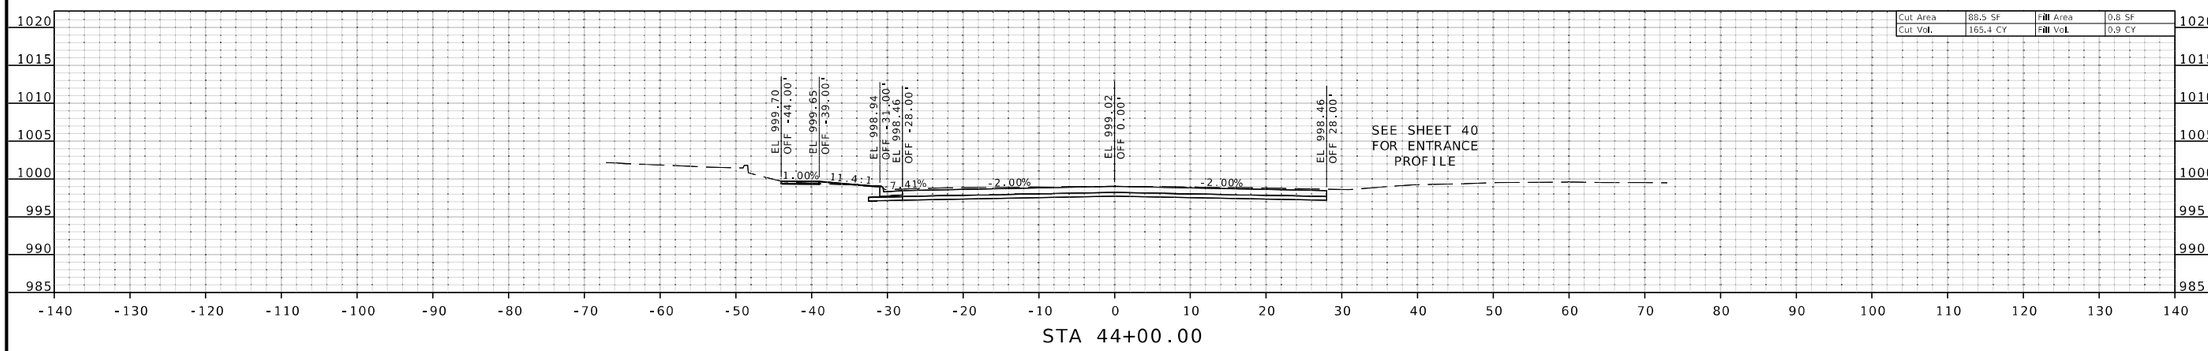

STA 44+00.00

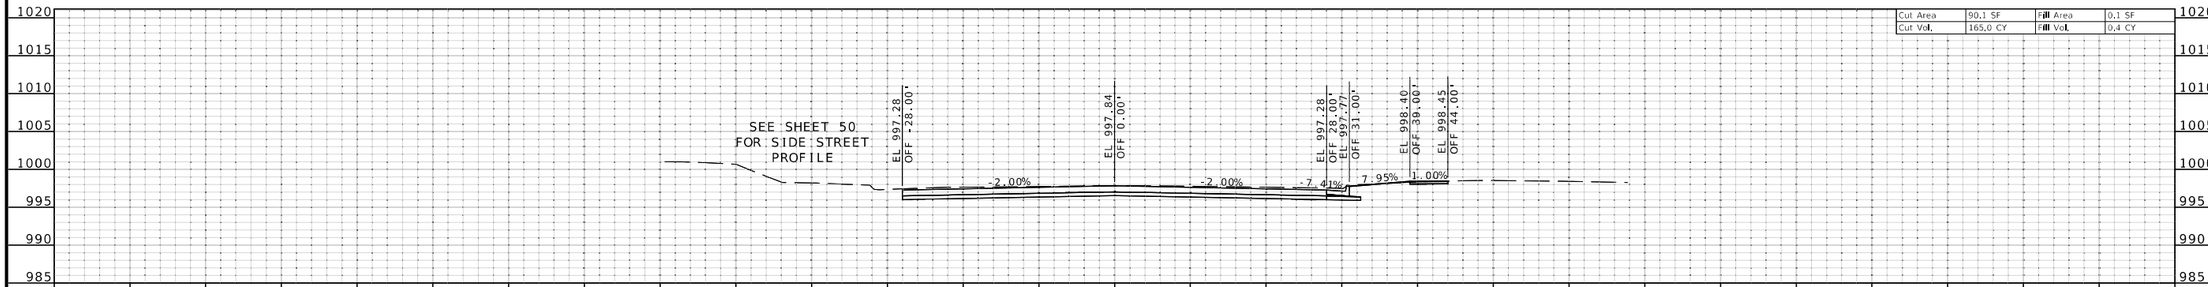

STA 43+50.00

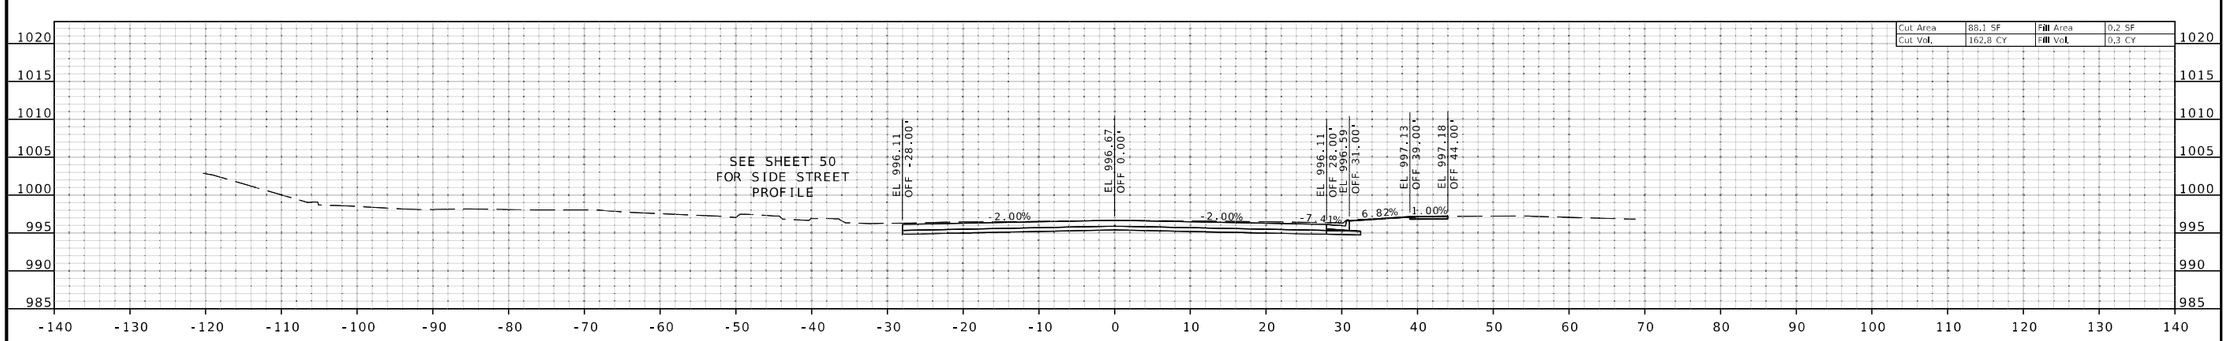

STA 43+00.00

STATE OF MISSOURI
MELISSA ANN WILBERS
NUMBER PE-2007002853
PROFESSIONAL ENGINEER

THIS SHEET HAS BEEN SIGNED, SEALED AND DATED ELECTRONICALLY.

DATE PREPARED
8/3/2025

ROUTE	STATE
66	MO
DISTRICT	SHEET NO.
SW	26

COUNTY
JASPER

JOB NO.
J7S2185D

CONTRACT ID.

PROJECT NO.

BRIDGE NO.

DESCRIPTION	DATE

IF A SEAL IS PRESENT ON THIS SHEET IT HAS BEEN ELECTRONICALLY SEALED AND DATED.

MISSOURI HIGHWAYS AND TRANSPORTATION COMMISSION
105 WEST CAPITOL
JEFFERSON CITY, MO 65102
1-888-ASK-MODOT (1-888-275-6636)

Bartlett&West
601 MONROE ST. SUITE 201 - JEFFERSON CITY, MO 65101-3180
PHONE 573-634-3181
CERTIFICATE OF AUTHORITY NO. 000167 - ENGINEERING
WWW.BARTLETTWEST.COM

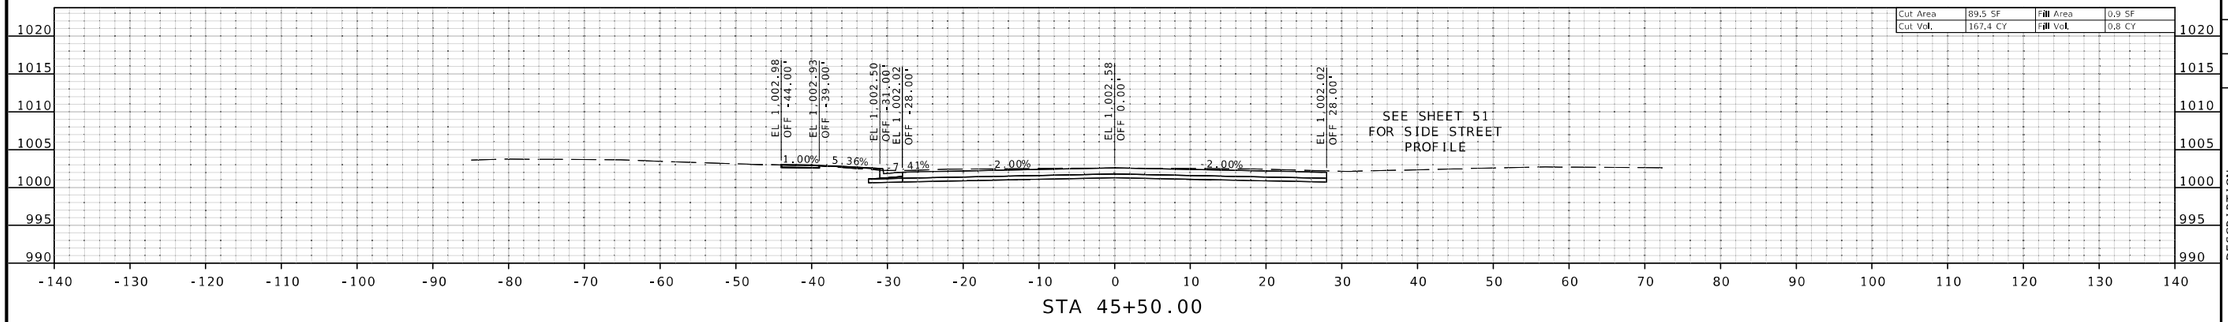

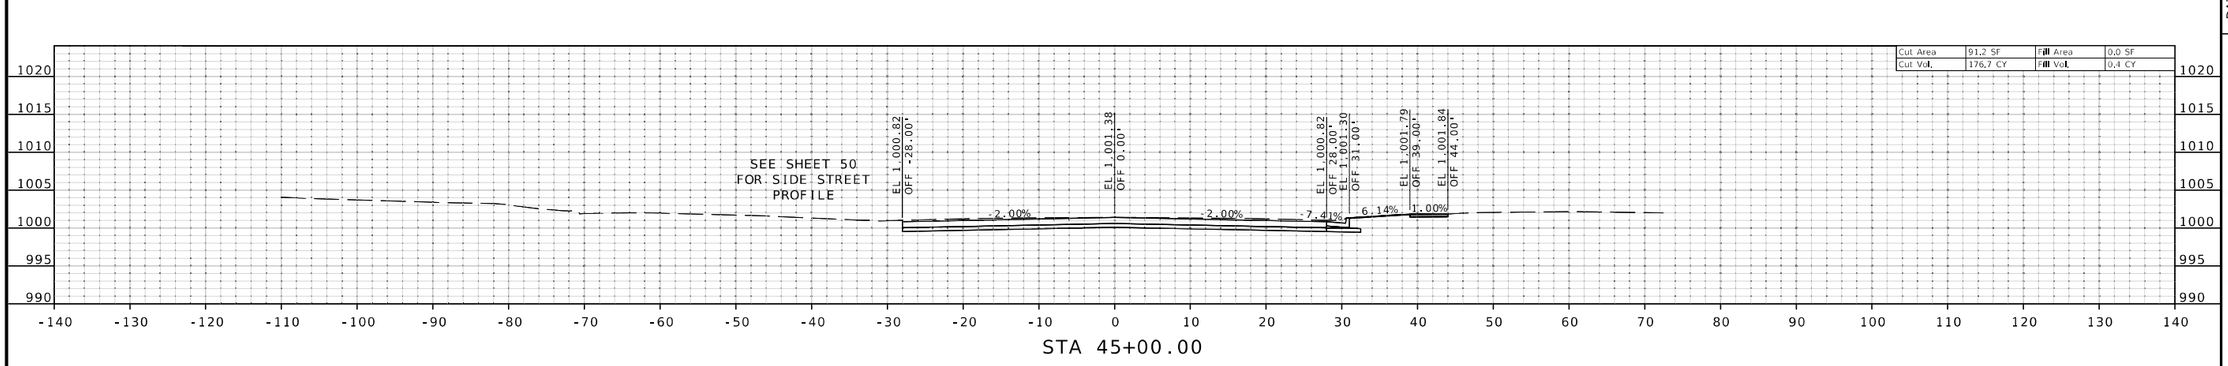

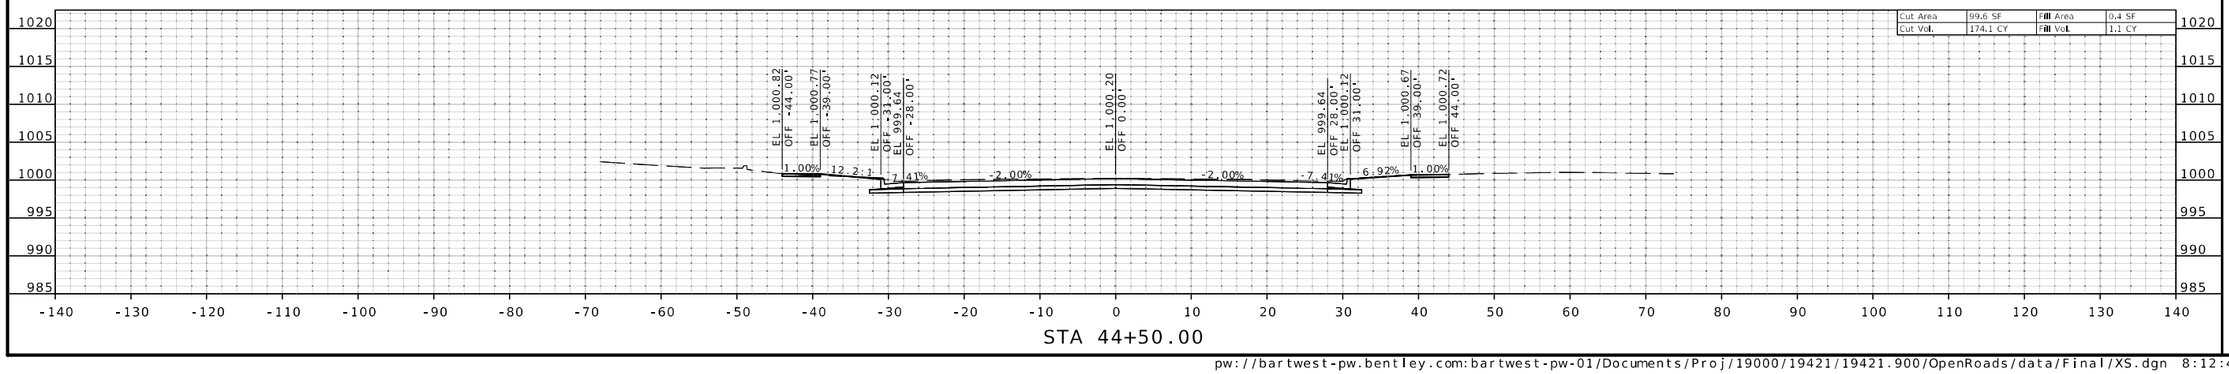

STATE OF MISSOURI
MELISSA ANN WILBERS
NUMBER PE-2007002853
PROFESSIONAL ENGINEER

THIS SHEET HAS BEEN SIGNED, SEALED AND DATED ELECTRONICALLY.

DATE PREPARED
8/3/2025

ROUTE	STATE
66	MO

DISTRICT	SHEET NO.
SW	27

COUNTY
JASPER

JOB NO.
J7S2185D

CONTRACT ID.

PROJECT NO.

BRIDGE NO.

DESCRIPTION	DATE

IF A SEAL IS PRESENT ON THIS SHEET IT HAS BEEN ELECTRONICALLY SEALED AND DATED.

MISSOURI HIGHWAYS AND TRANSPORTATION COMMISSION
105 WEST CAPITOL
JEFFERSON CITY, MO 65102
1-888-ASK-MODOT (1-888-275-6636)

Bartlett&West
601 MONROE ST. SUITE 201 - JEFFERSON CITY, MO 65101-3180
PHONE 573-634-3181
CERTIFICATE OF AUTHORITY NO. 000167 - ENGINEERING
WWW.BARTLETTWEST.COM

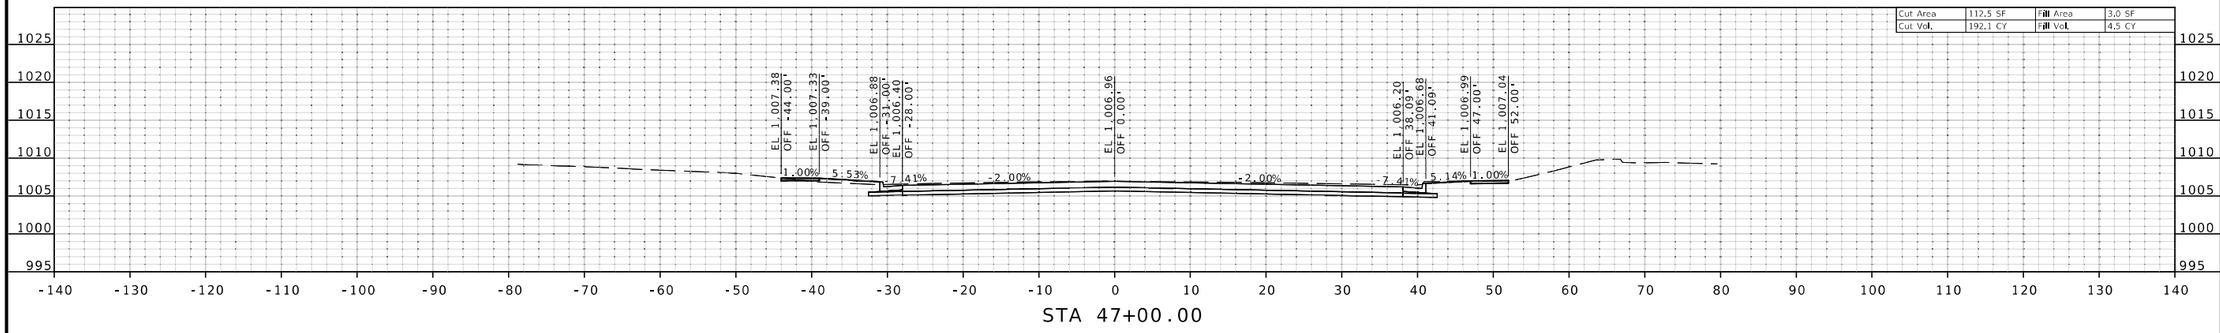

STA 47+00.00

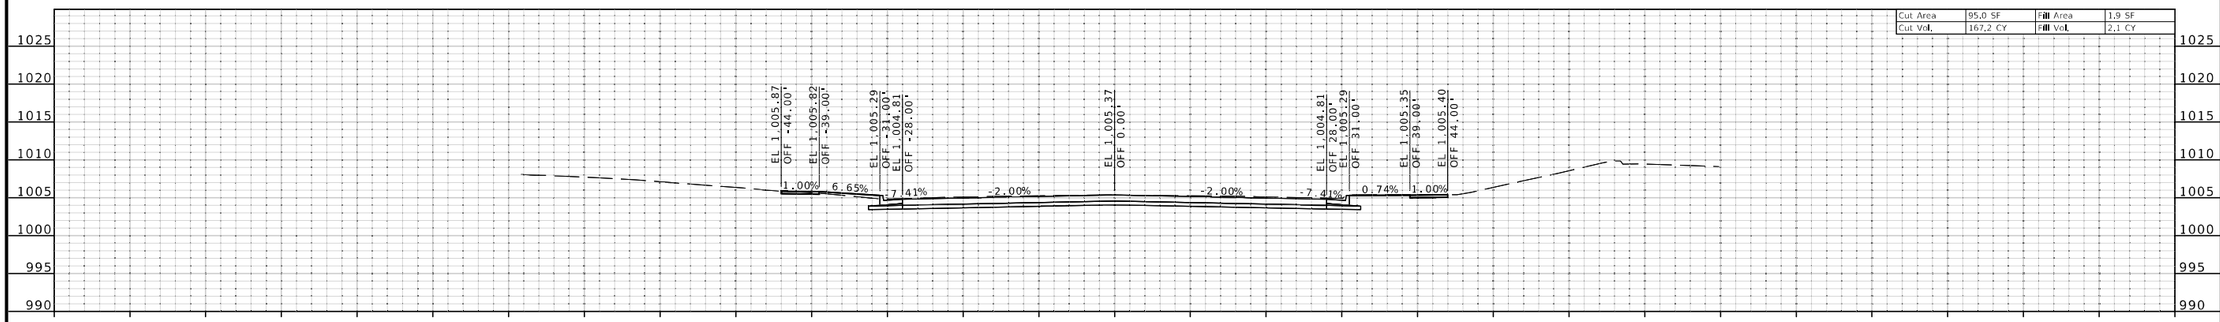

STA 46+50.00

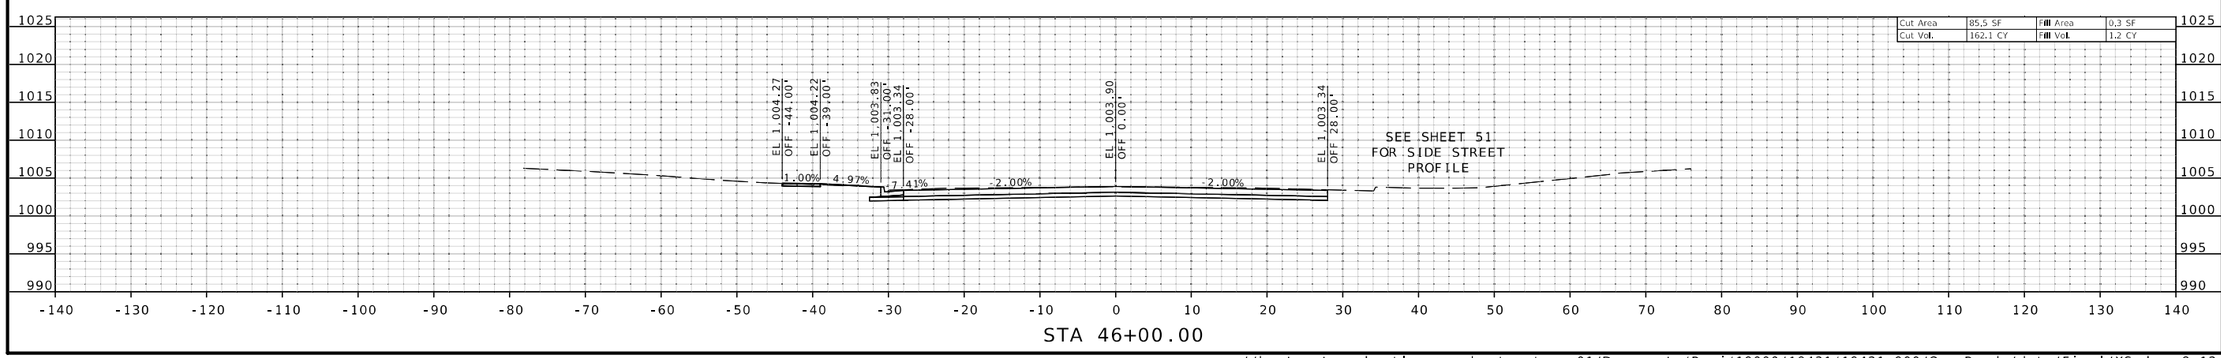

STA 46+00.00

STATE OF MISSOURI
MELISSA ANN WILBERS
NUMBER PE-2007002853
PROFESSIONAL ENGINEER

THIS SHEET HAS BEEN SIGNED, SEALED AND DATED ELECTRONICALLY.

DATE PREPARED
8/3/2025

ROUTE	STATE
66	MO

DISTRICT	SHEET NO.
SW	28

COUNTY
JASPER

JOB NO.
J7S2185D

CONTRACT ID.

PROJECT NO.

BRIDGE NO.

DESCRIPTION	DATE

IF A SEAL IS PRESENT ON THIS SHEET IT HAS BEEN ELECTRONICALLY SEALED AND DATED.

MISSOURI HIGHWAYS AND TRANSPORTATION COMMISSION

105 WEST CAPITOL
JEFFERSON CITY, MO 65102
1-888-ASK-MODOT (1-888-275-6636)

Bartlett&West
601 MONROE ST. SUITE 201 - JEFFERSON CITY, MO 65101-3180
PHONE 573-634-3181
CERTIFICATE OF AUTHORITY NO. 000167 - ENGINEERING
WWW.BARTLETTWEST.COM

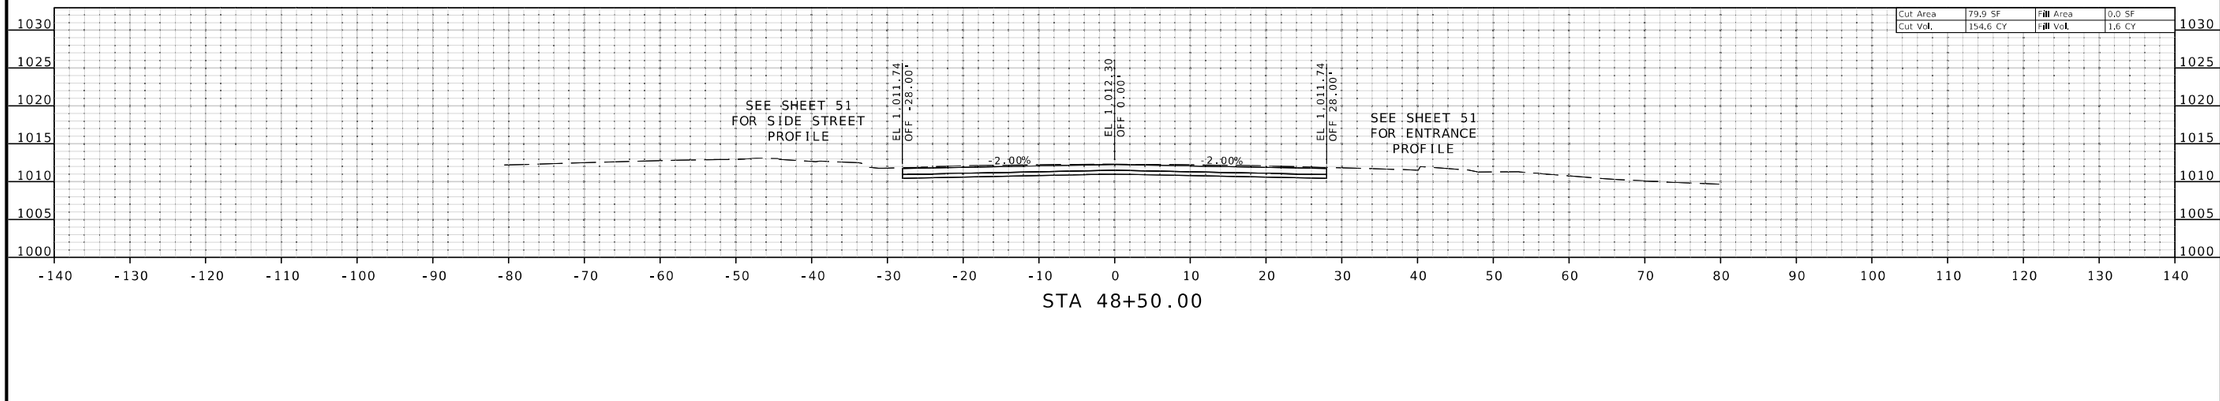

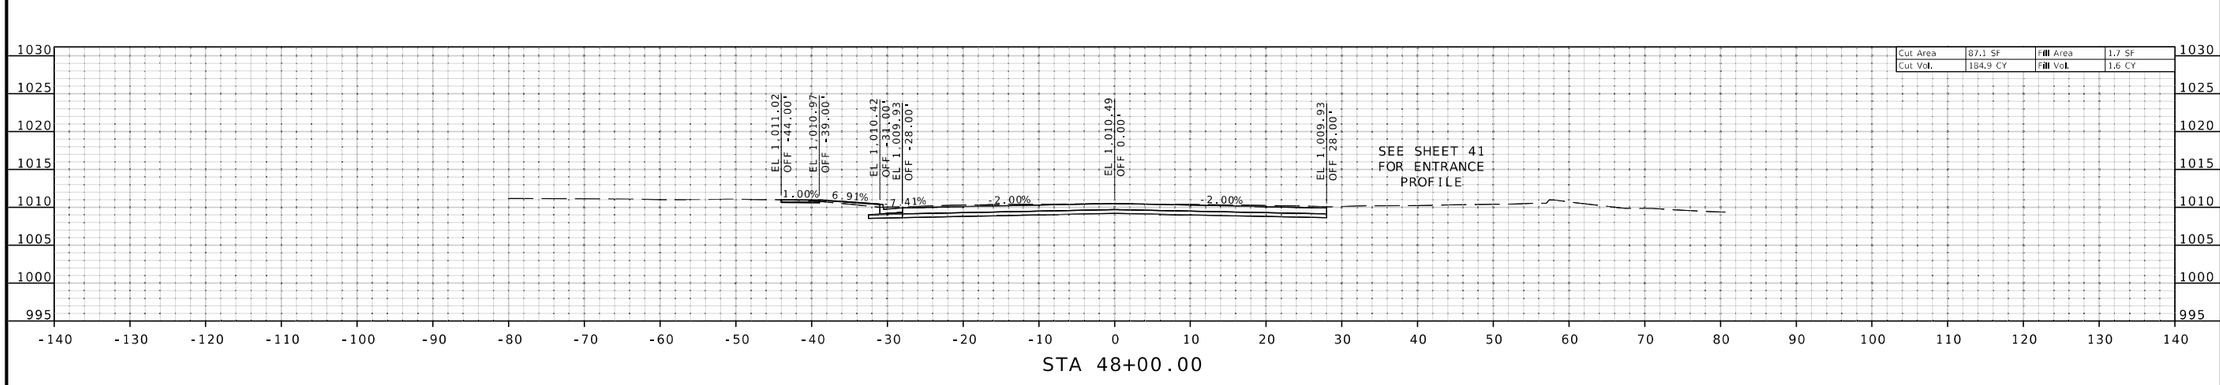

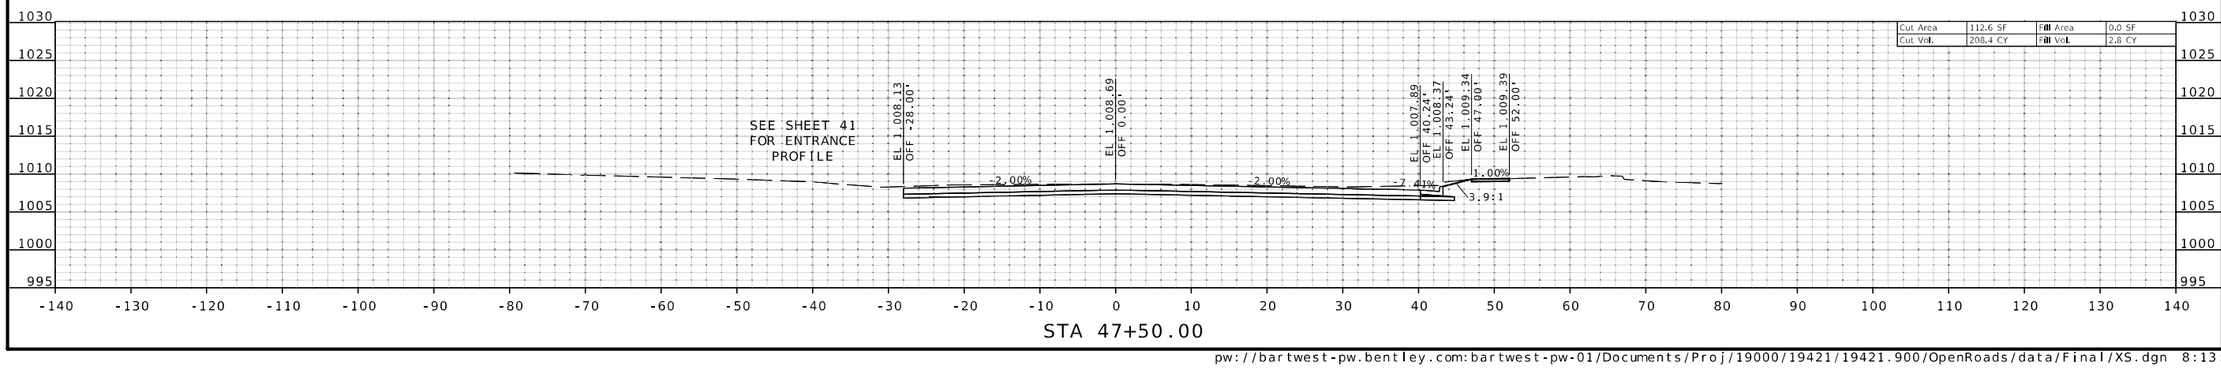

STATE OF MISSOURI
MELISSA ANN WILBERS
NUMBER PE-2007002853
PROFESSIONAL ENGINEER
THIS SHEET HAS BEEN SIGNED, SEALED AND DATED ELECTRONICALLY.

DATE PREPARED
8/3/2025

ROUTE	STATE
66	MO
DISTRICT	SHEET NO.
SW	29

COUNTY
JASPER

JOB NO.
J7S2185D

CONTRACT ID.

PROJECT NO.

BRIDGE NO.

DESCRIPTION

DATE

IF A SEAL IS PRESENT ON THIS SHEET IT HAS BEEN ELECTRONICALLY SEALED AND DATED.

MISSOURI HIGHWAYS AND TRANSPORTATION COMMISSION
105 WEST CAPITOL
JEFFERSON CITY, MO 65102
1-888-ASK-MODOT (1-888-275-6636)

Bartlett&West
601 MONROE ST. SUITE 201 - JEFFERSON CITY, MO 65101-3180
PHONE 573-634-3181
CERTIFICATE OF AUTHORITY NO. 000167 - ENGINEERING
WWW.BARTLETTWEST.COM

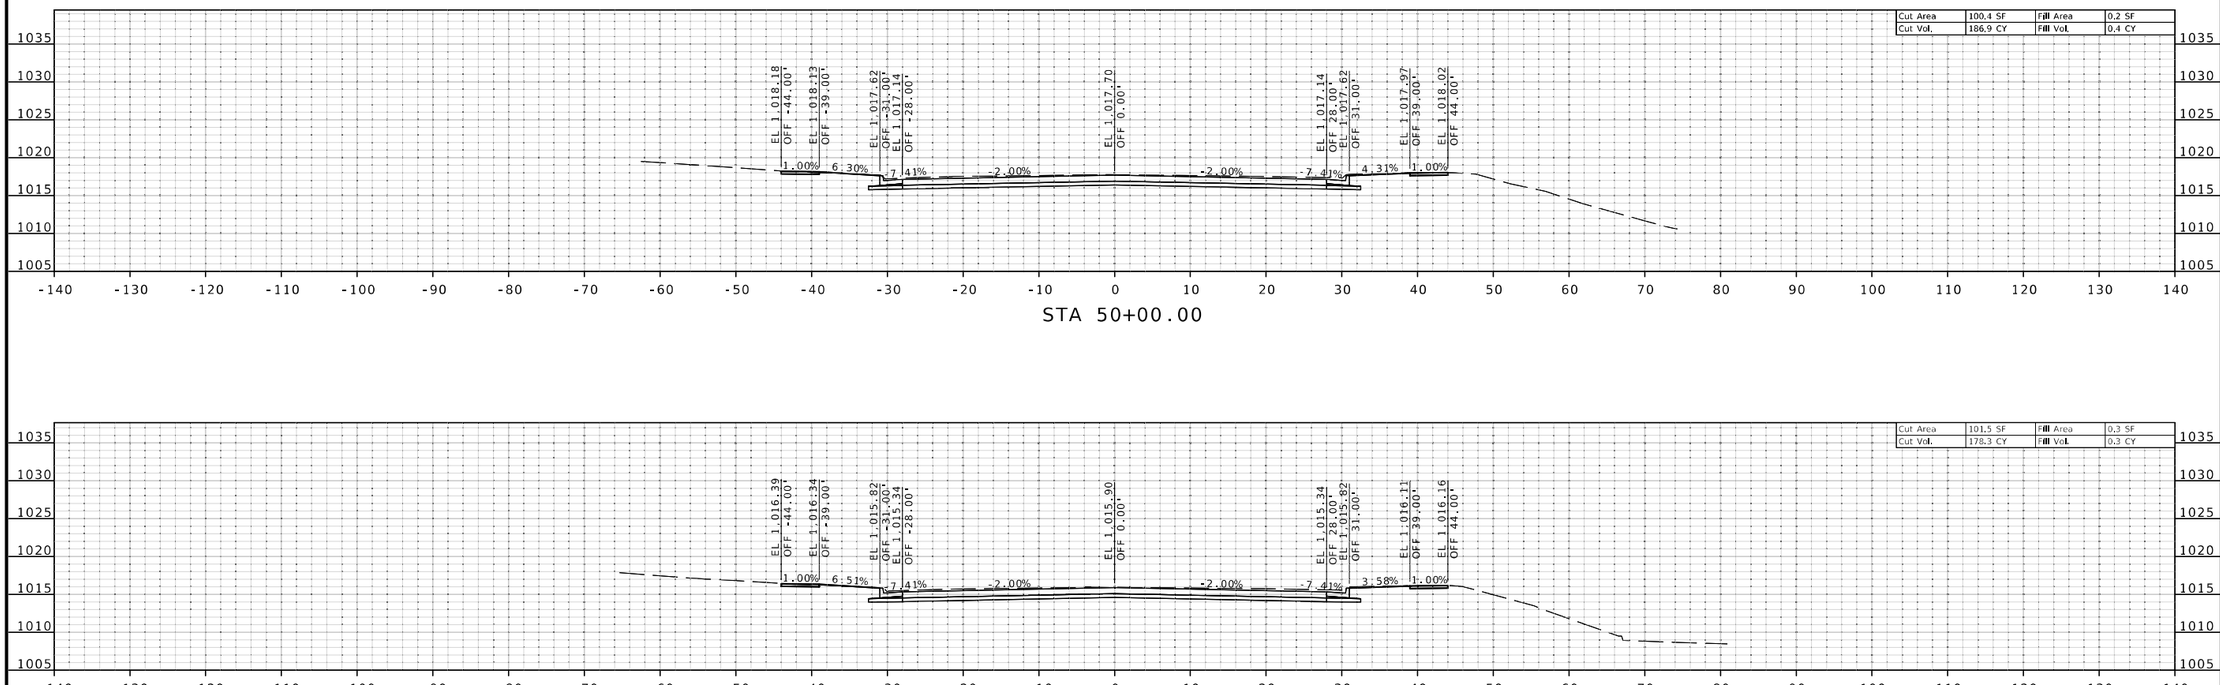

THIS SHEET HAS BEEN SIGNED, SEALED AND DATED ELECTRONICALLY.

STATE OF MISSOURI
MELISSA ANN WILBERS
NUMBER PE-2007002853
PROFESSIONAL ENGINEER

DATE PREPARED
8/3/2025

ROUTE	STATE
66	MO
DISTRICT	SHEET NO.
SW	30

COUNTY
JASPER

JOB NO.
J7S2185D

CONTRACT ID.

PROJECT NO.

BRIDGE NO.

DESCRIPTION	DATE

IF A SEAL IS PRESENT ON THIS SHEET IT HAS BEEN ELECTRONICALLY SEALED AND DATED.

MISSOURI HIGHWAYS AND TRANSPORTATION COMMISSION

105 WEST CAPITOL
JEFFERSON CITY, MO 65102
1-888-ASK-MODOT (1-888-275-6636)

Bartlett&West
601 MONROE ST. SUITE 201 - JEFFERSON CITY, MO 65101-3180
PHONE 573-634-3181
CERTIFICATE OF AUTHORITY NO. 000167 - ENGINEERING
WWW.BARTLETTWEST.COM

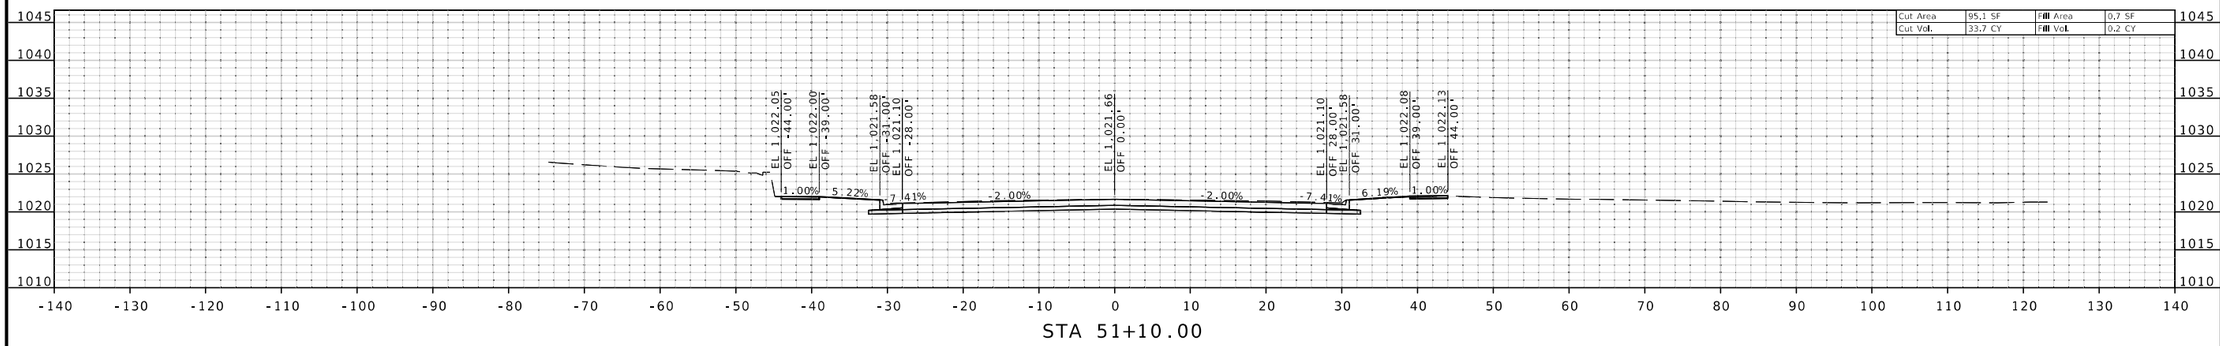

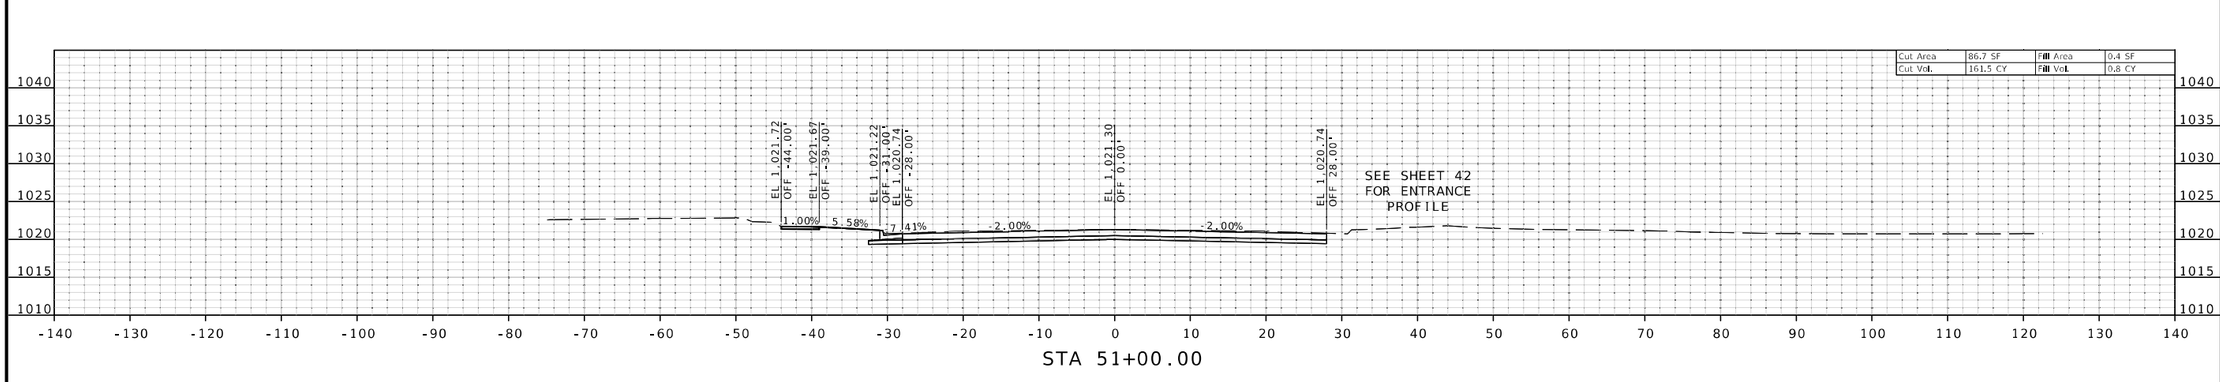

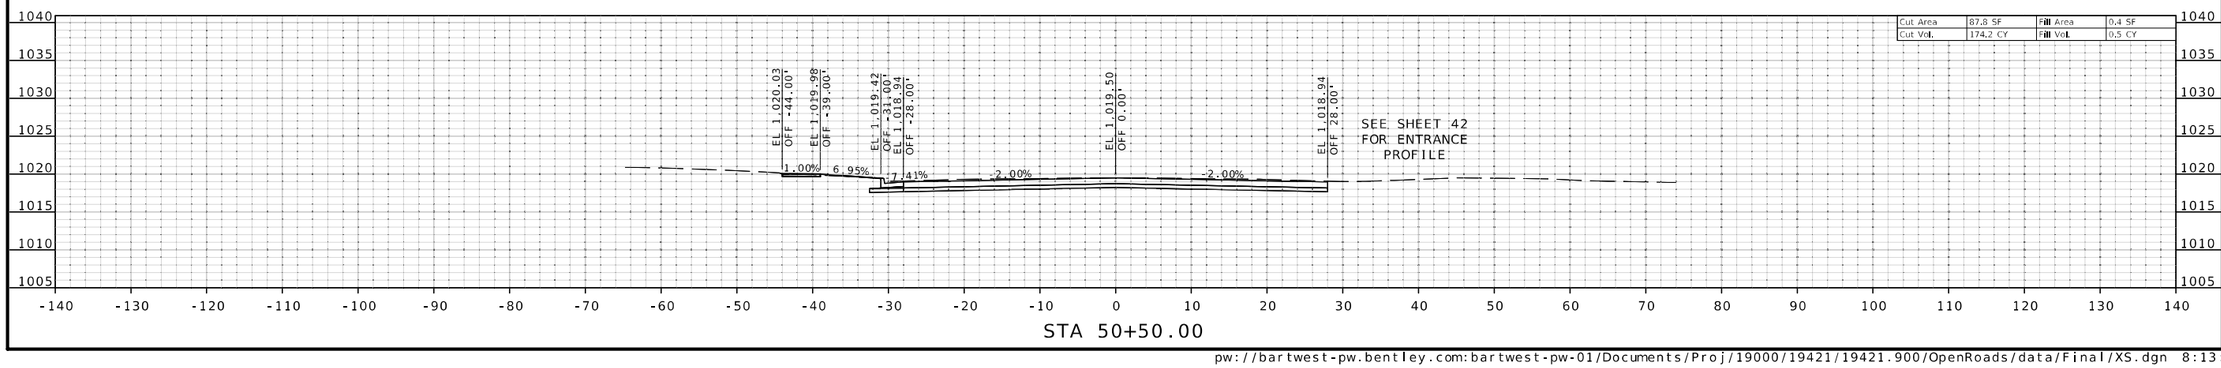

STATE OF MISSOURI
MELISSA ANN WILBERS
NUMBER PE-2007002853
PROFESSIONAL ENGINEER

THIS SHEET HAS BEEN SIGNED, SEALED AND DATED ELECTRONICALLY.

DATE PREPARED
8/3/2025

ROUTE	STATE
66	MO
DISTRICT	SHEET NO.
SW	31

COUNTY
JASPER

JOB NO.
J7S2185D

CONTRACT ID.

PROJECT NO.

BRIDGE NO.

DESCRIPTION	DATE

MISSOURI HIGHWAYS AND TRANSPORTATION COMMISSION

105 WEST CAPITOL
JEFFERSON CITY, MO 65102
1-888-ASK-MODOT (1-888-275-6636)

Bartlett&West
601 MONROE ST. SUITE 201 - JEFFERSON CITY, MO 65101-3180
PHONE 573-634-3181
CERTIFICATE OF AUTHORITY NO. 000167 - ENGINEERING
WWW.BARTLETTWEST.COM

IF A SEAL IS PRESENT ON THIS SHEET IT HAS BEEN ELECTRONICALLY SEALED AND DATED.

pw://bartwest-pw.bentley.com:bartwest-pw-01/Documents/Proj/19000/19421/19421.900/OpenRoads/data/Final/XS.dgn 8:13:34 PM 8/3/2025

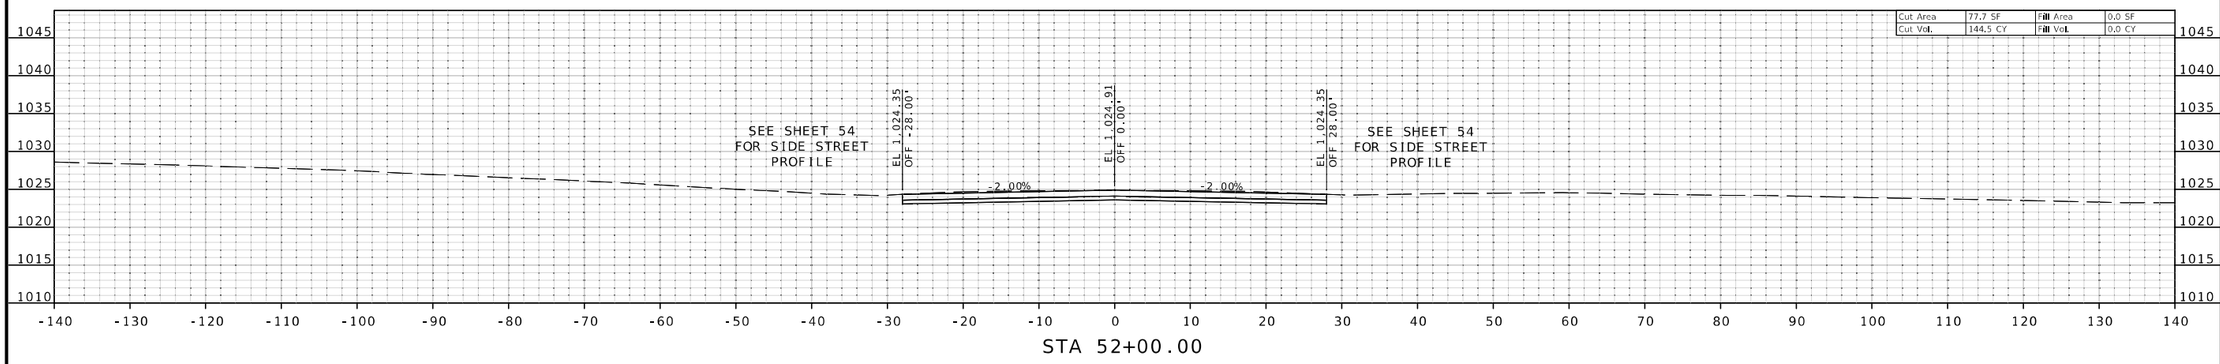

STA 52+00.00

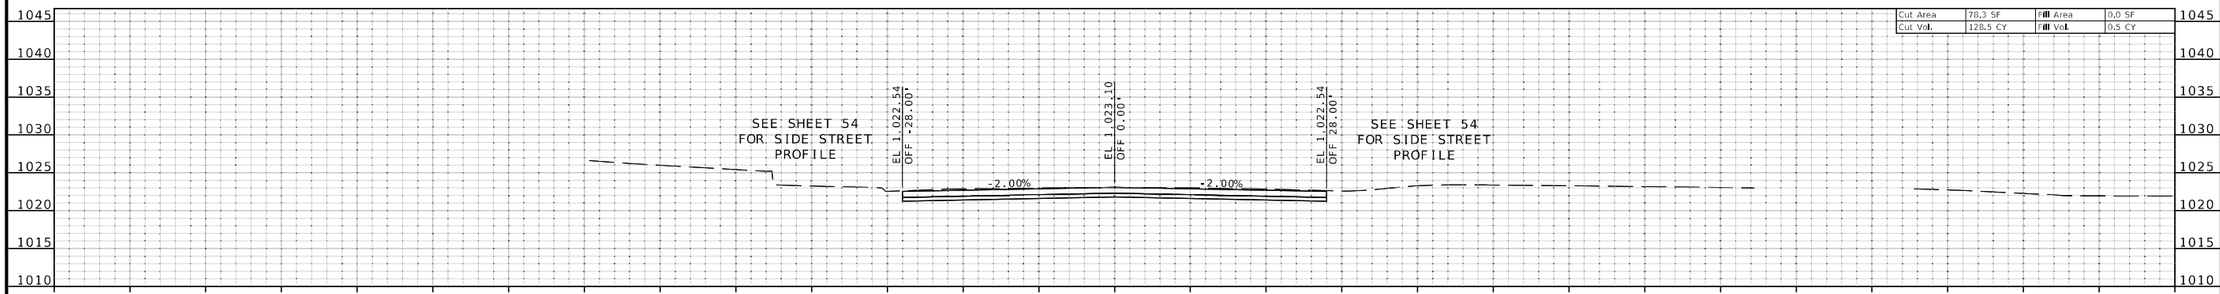

STA 51+50.00

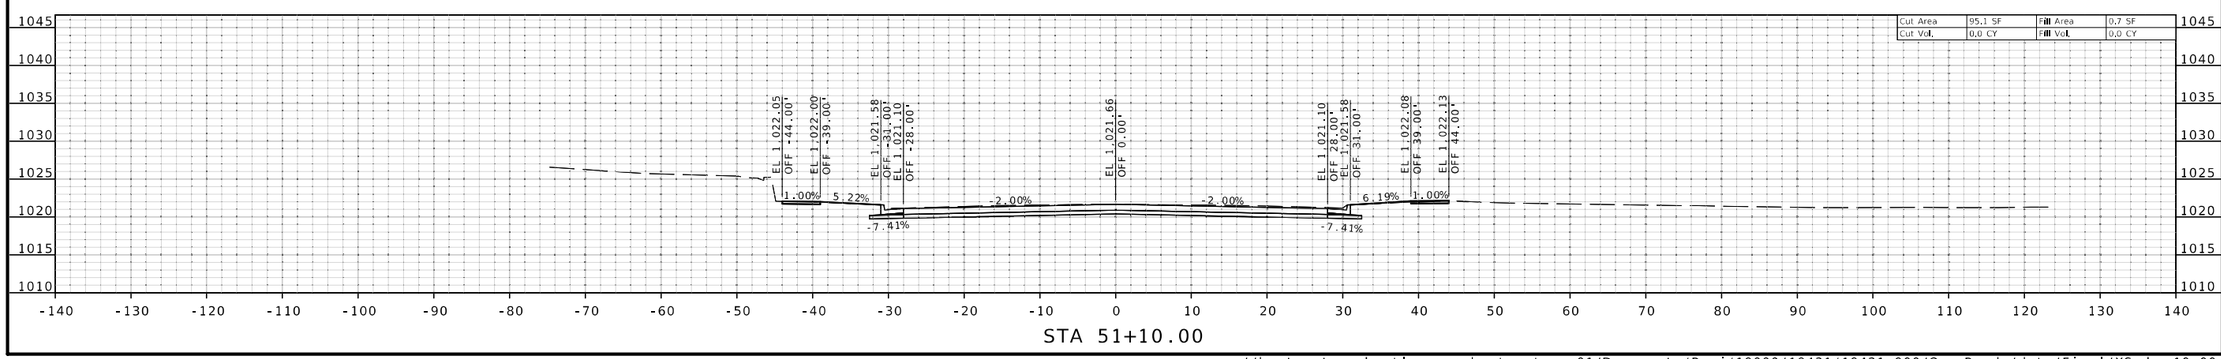

STA 51+10.00

MELISSA ANN WILBERS
NUMBER PE-2007002853
STATE OF MISSOURI
PROFESSIONAL ENGINEER
THIS SHEET HAS BEEN SIGNED, SEALED AND DATED ELECTRONICALLY.

DATE PREPARED
8/4/2025

ROUTE	STATE
66	MO
DISTRICT	SHEET NO.
SW	1

COUNTY
JASPER

JOB NO.
J7S2185E,G

CONTRACT ID.

PROJECT NO.

BRIDGE NO.

DESCRIPTION	DATE

IF A SEAL IS PRESENT ON THIS SHEET IT HAS BEEN ELECTRONICALLY SEALED AND DATED.

MISSOURI HIGHWAYS AND TRANSPORTATION COMMISSION
105 WEST CAPITOL
JEFFERSON CITY, MO 65102
1-888-ASK-MODOT (1-888-275-6636)

Bartlett&West
601 MONROE ST. SUITE 201 - JEFFERSON CITY, MO 65101-3180
PHONE 573-634-3181
CERTIFICATE OF AUTHORITY NO. 000167 - ENGINEERING
WWW.BARTLETTWEST.COM

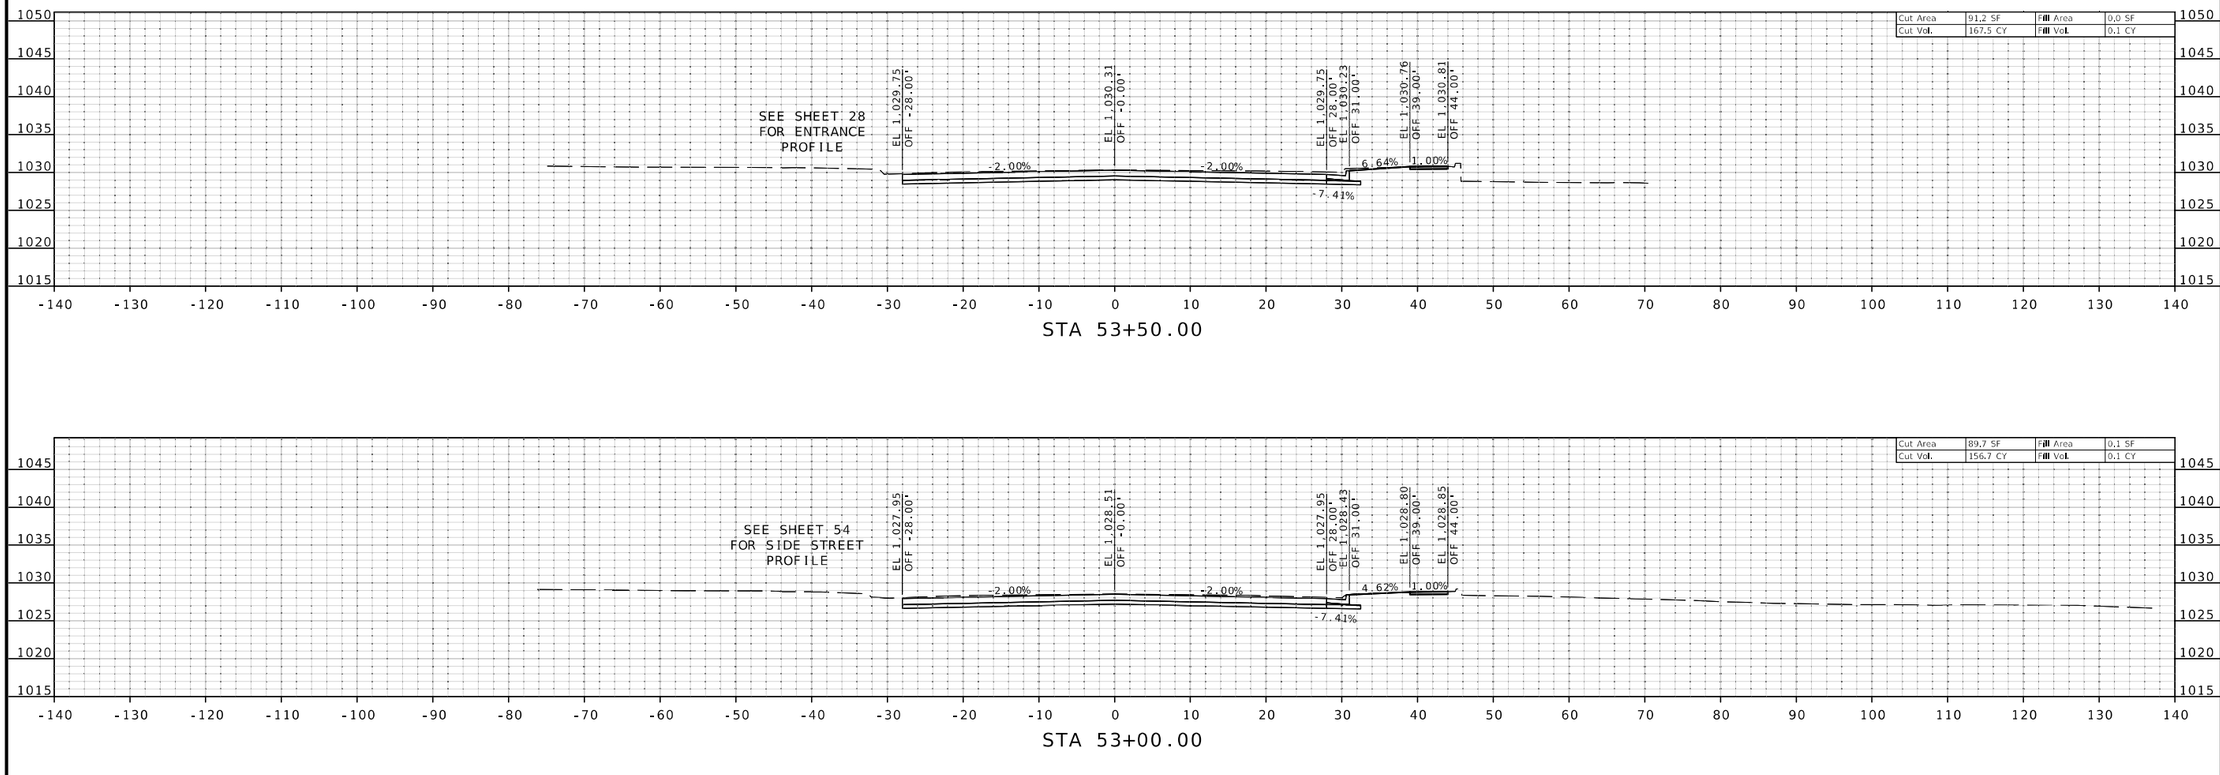

STATE OF MISSOURI
MELISSA ANN WILBERS
NUMBER PE-2007002853
PROFESSIONAL ENGINEER

THIS SHEET HAS BEEN SIGNED, SEALED AND DATED ELECTRONICALLY.

DATE PREPARED
8/4/2025

ROUTE	STATE
66	MO
DISTRICT	SHEET NO.
SW	2

COUNTY
JASPER

JOB NO.
J7S2185E,G

CONTRACT ID.

PROJECT NO.

BRIDGE NO.

DESCRIPTION	DATE

MISSOURI HIGHWAYS AND TRANSPORTATION COMMISSION

105 WEST CAPITOL
JEFFERSON CITY, MO 65102
1-888-ASK-MODOT (1-888-275-6636)

Bartlett&West
601 MONROE ST. SUITE 201 - JEFFERSON CITY, MO 65101-3180
PHONE 573-634-3181
CERTIFICATE OF AUTHORITY NO. 000167 - ENGINEERING
WWW.BARTLETTWEST.COM

IF A SEAL IS PRESENT ON THIS SHEET IT HAS BEEN ELECTRONICALLY SEALED AND DATED.

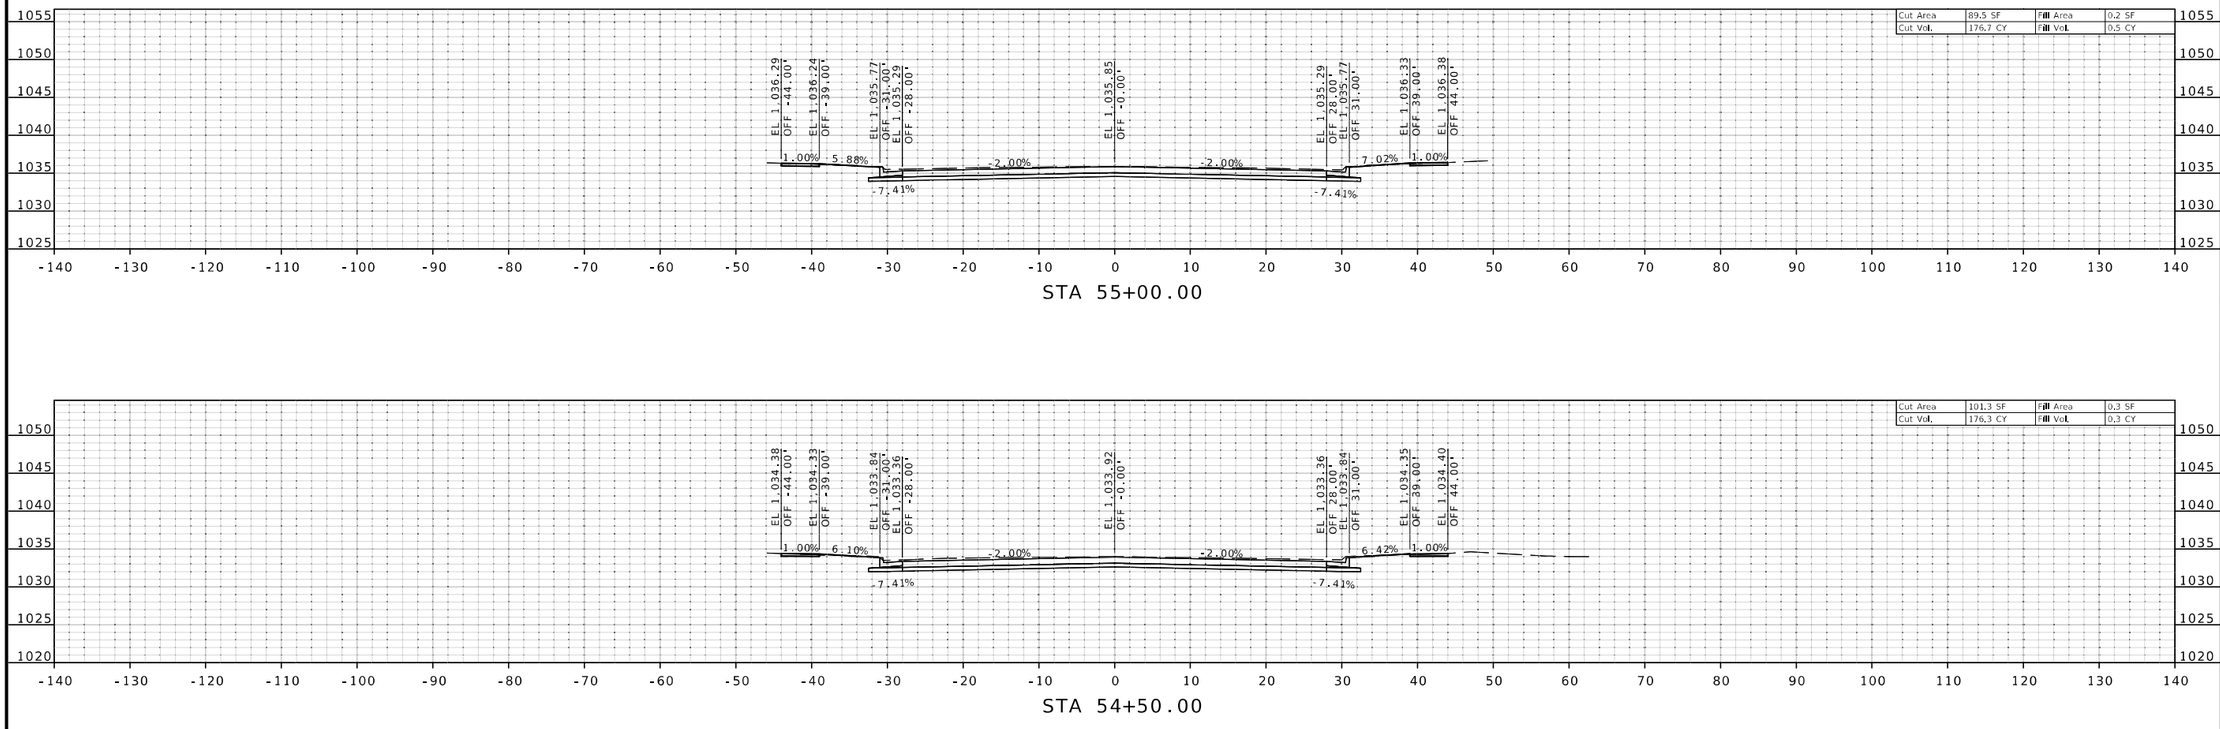

STATE OF MISSOURI
MELISSA ANN WILBERS
NUMBER PE-2007002853
PROFESSIONAL ENGINEER

THIS SHEET HAS BEEN SIGNED, SEALED AND DATED ELECTRONICALLY.

DATE PREPARED
8/4/2025

ROUTE	STATE
66	MO
DISTRICT	SHEET NO.
SW	3

COUNTY
JASPER

JOB NO.
J7S2185E,G

CONTRACT ID.

PROJECT NO.

BRIDGE NO.

DESCRIPTION	DATE

IF A SEAL IS PRESENT ON THIS SHEET IT HAS BEEN ELECTRONICALLY SEALED AND DATED.

MISSOURI HIGHWAYS AND TRANSPORTATION COMMISSION
MoDOT
105 WEST CAPITOL
JEFFERSON CITY, MO 65102
1-888-ASK-MODOT (1-888-275-6636)

Bartlett&West
601 MONROE ST. SUITE 201 - JEFFERSON CITY, MO 65101-3180
PHONE 573-634-3181
CERTIFICATE OF AUTHORITY NO. 000167 - ENGINEERING
WWW.BARTLETTWEST.COM

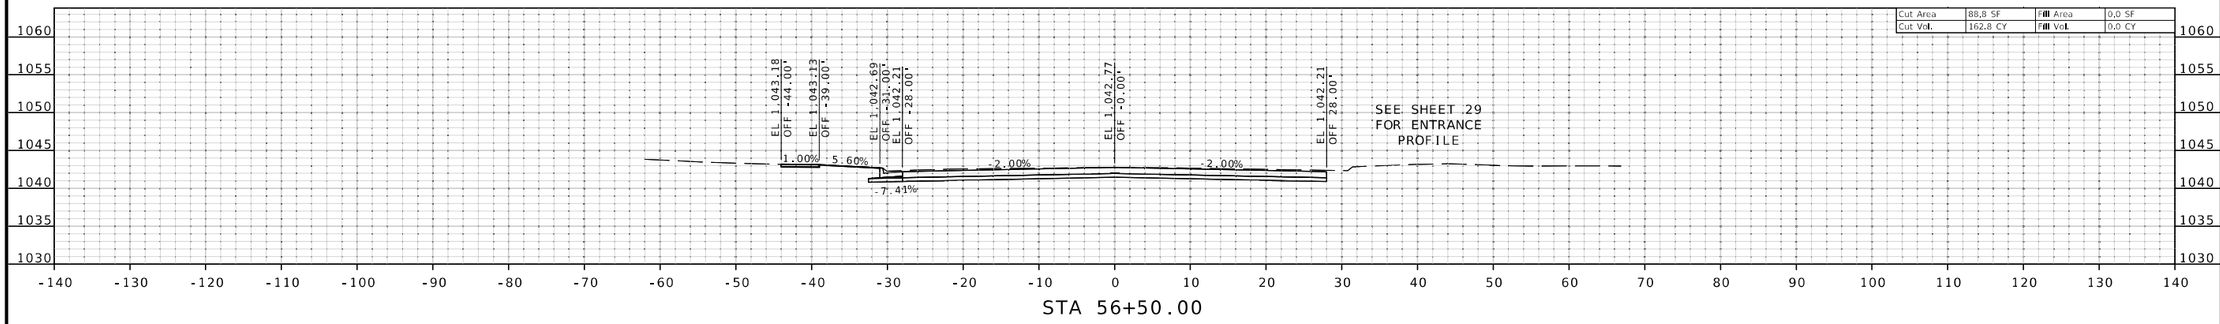

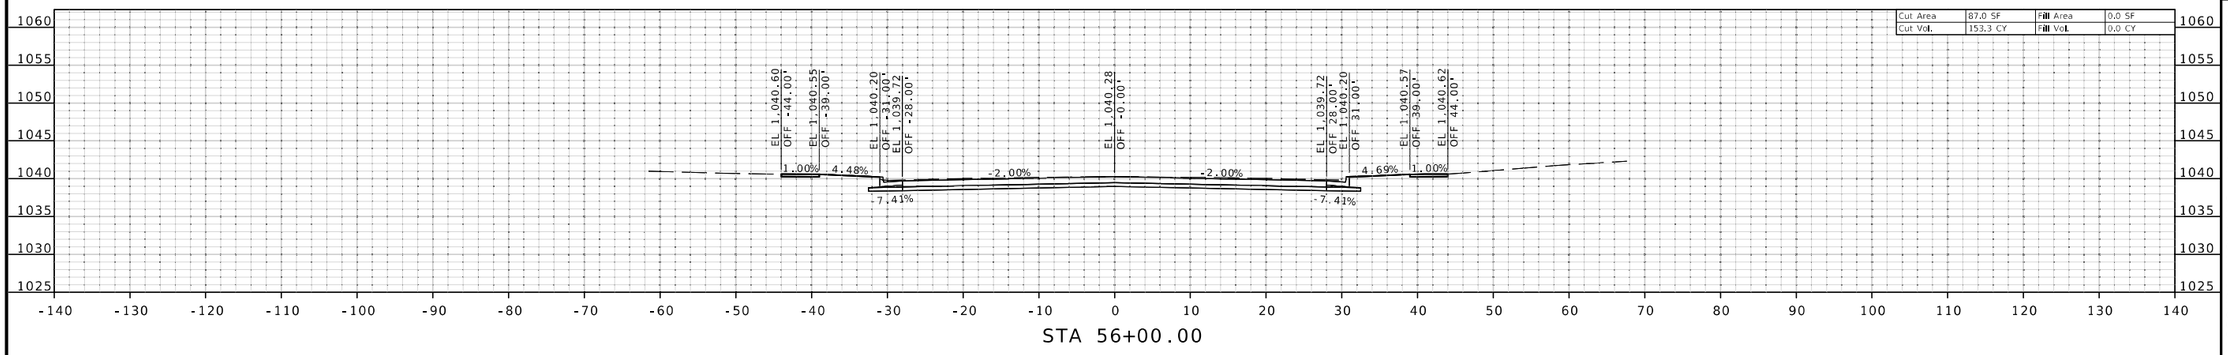

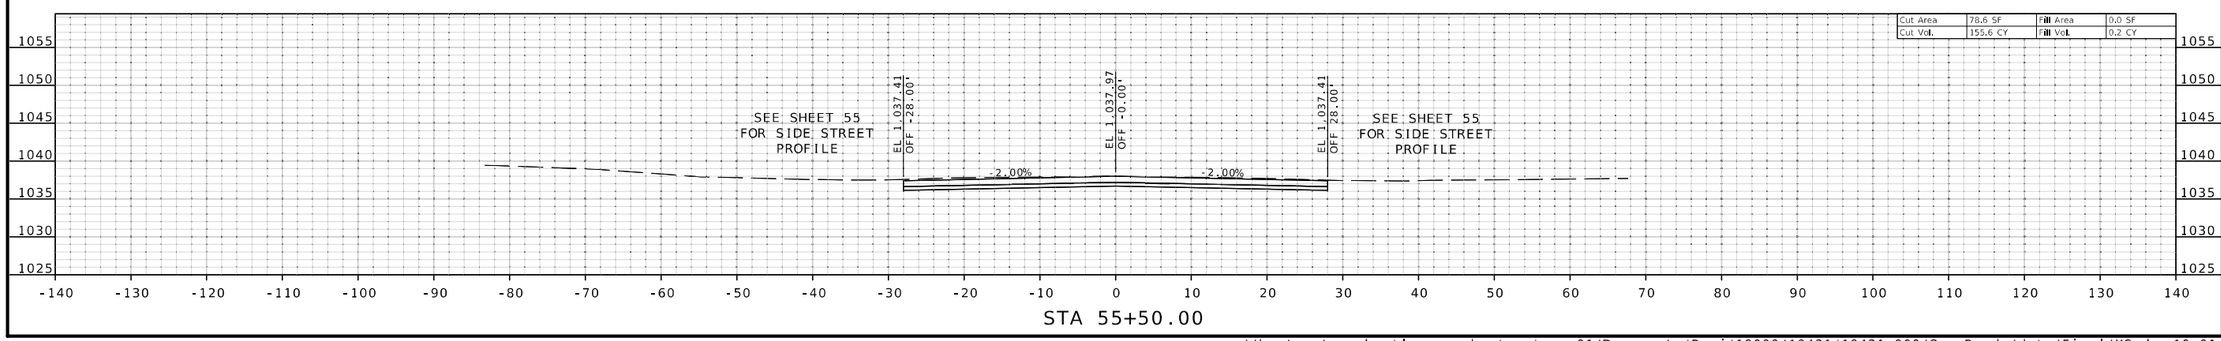

STATE OF MISSOURI
MELISSA ANN WILBERS
NUMBER PE-2007002853
PROFESSIONAL ENGINEER

THIS SHEET HAS BEEN SIGNED, SEALED AND DATED ELECTRONICALLY.

DATE PREPARED
8/4/2025

ROUTE	STATE
66	MO

DISTRICT	SHEET NO.
SW	4

COUNTY
JASPER

JOB NO.
J7S2185E,G

CONTRACT ID.

PROJECT NO.

BRIDGE NO.

DESCRIPTION	DATE

IF A SEAL IS PRESENT ON THIS SHEET IT HAS BEEN ELECTRONICALLY SEALED AND DATED.

MISSOURI HIGHWAYS AND TRANSPORTATION COMMISSION
MoDOT
105 WEST CAPITOL
JEFFERSON CITY, MO 65102
1-888-ASK-MODOT (1-888-275-6636)

Bartlett&West
601 MONROE ST. SUITE 201 - JEFFERSON CITY, MO 65101-3180
PHONE 573-634-3181
CERTIFICATE OF AUTHORITY NO. 000167 - ENGINEERING
WWW.BARTLETTWEST.COM

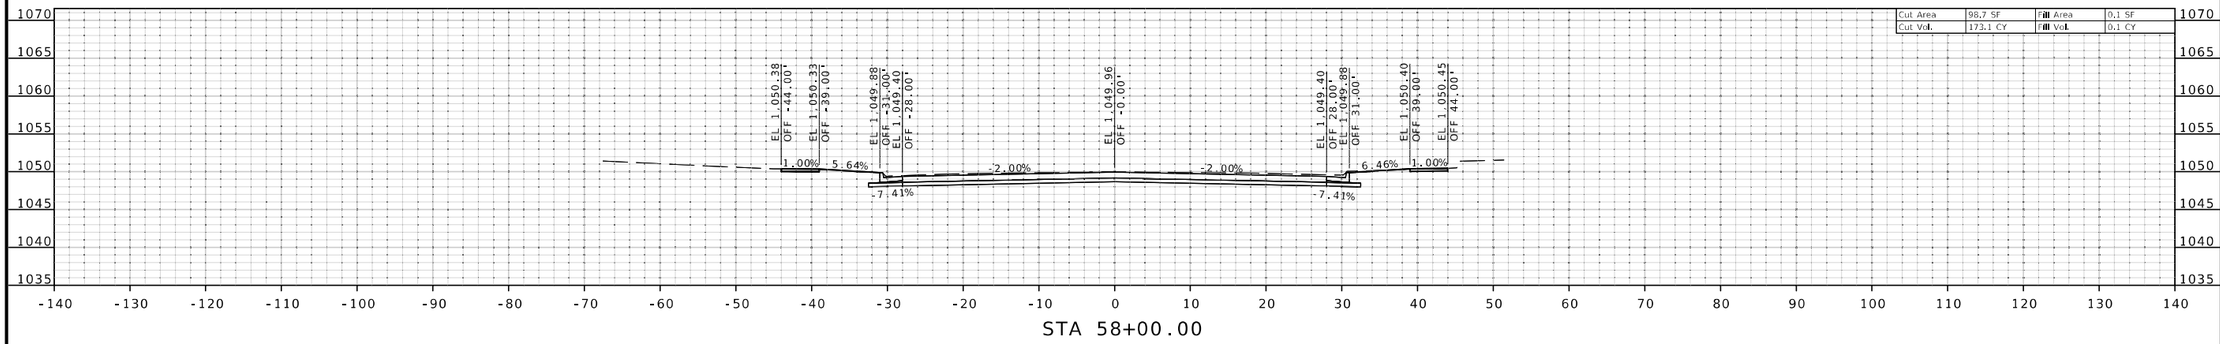

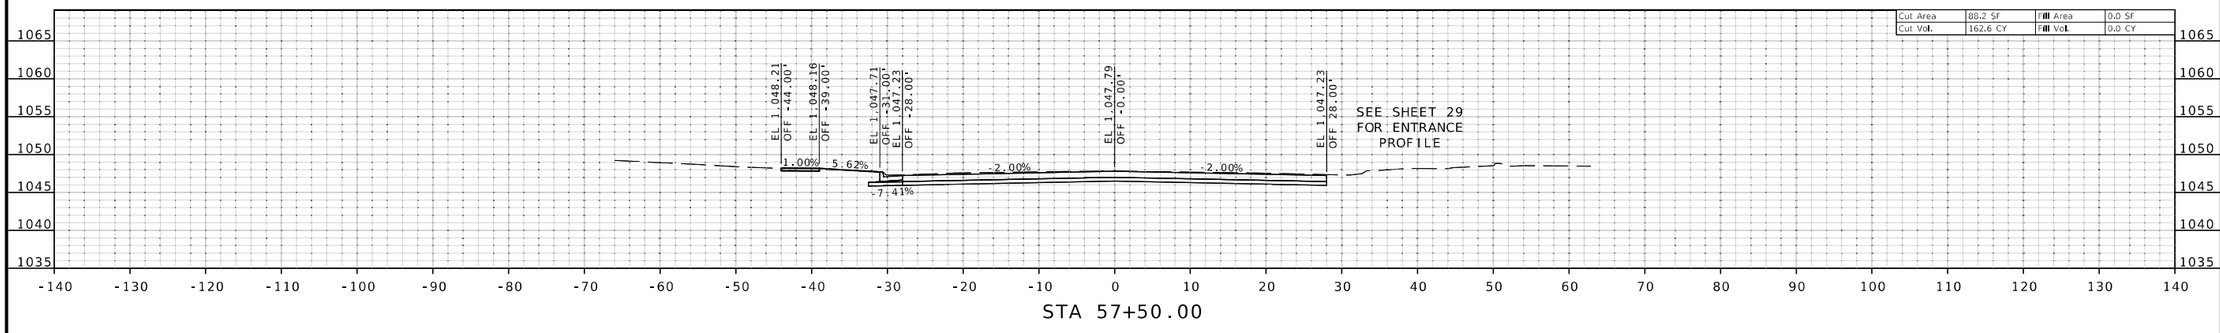

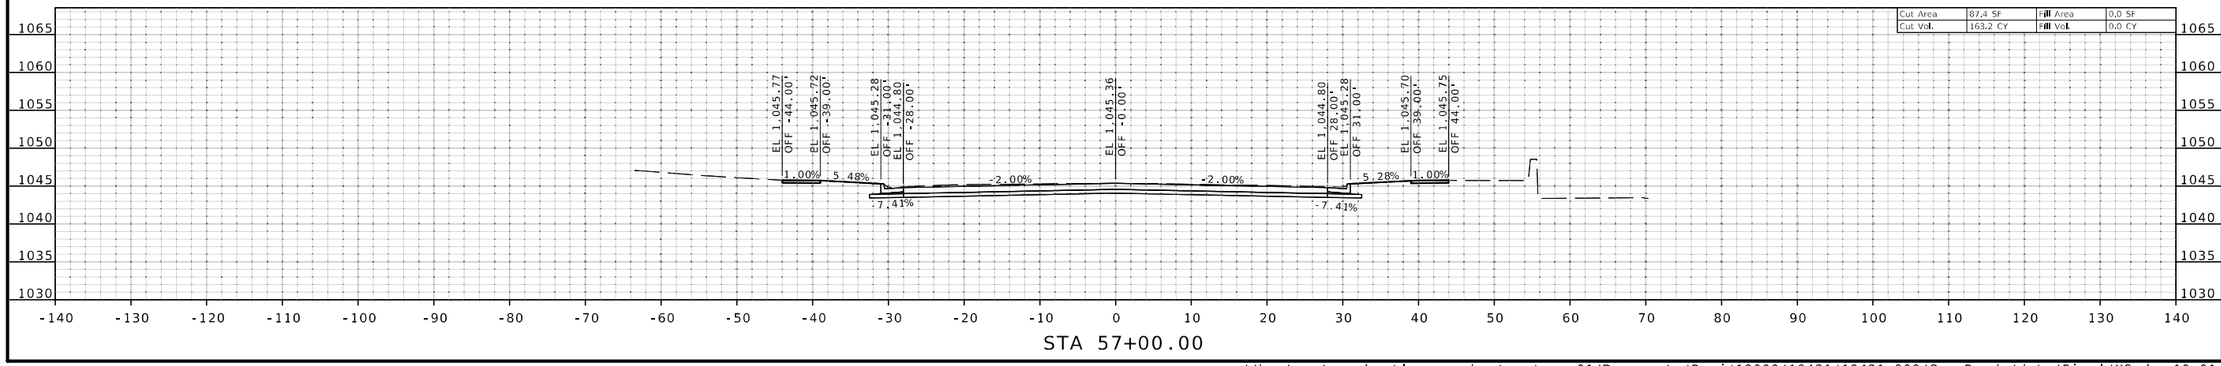

STATE OF MISSOURI
MELISSA ANN WILBERS
NUMBER PE-2007002853
PROFESSIONAL ENGINEER

THIS SHEET HAS BEEN SIGNED, SEALED AND DATED ELECTRONICALLY.

DATE PREPARED
8/4/2025

ROUTE	STATE
66	MO
DISTRICT	SHEET NO.
SW	5

COUNTY
JASPER

JOB NO.
J7S2185E,G

CONTRACT ID.

PROJECT NO.

BRIDGE NO.

DESCRIPTION

DATE

IF A SEAL IS PRESENT ON THIS SHEET IT HAS BEEN ELECTRONICALLY SEALED AND DATED.

MISSOURI HIGHWAYS AND TRANSPORTATION COMMISSION
105 WEST CAPITOL
JEFFERSON CITY, MO 65102
1-888-ASK-MODOT (1-888-275-6636)

Bartlett&West
601 MONROE ST. SUITE 201 - JEFFERSON CITY, MO 65101-3180
PHONE 573-634-3181
CERTIFICATE OF AUTHORITY NO. 000167 - ENGINEERING
WWW.BARTLETTWEST.COM

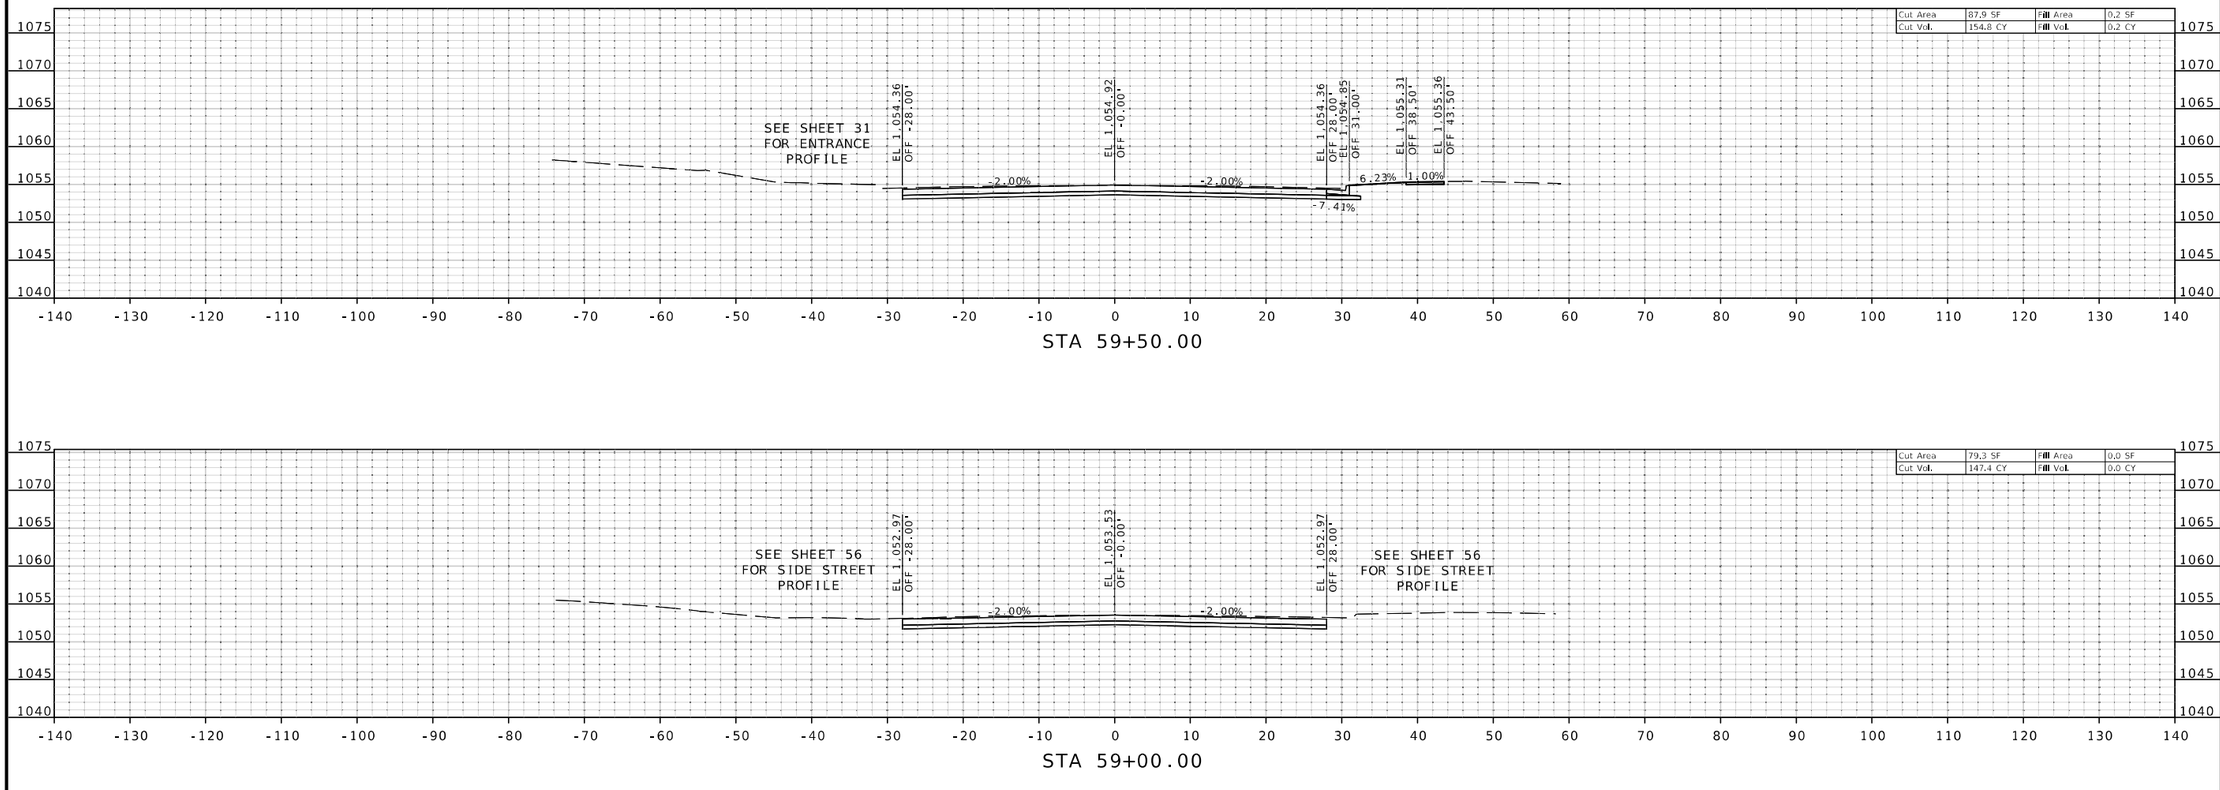

STATE OF MISSOURI
MELISSA ANN WILBERS
NUMBER PE-2007002853
PROFESSIONAL ENGINEER

THIS SHEET HAS BEEN SIGNED, SEALED AND DATED ELECTRONICALLY.

DATE PREPARED
8/4/2025

ROUTE	STATE
66	MO
DISTRICT	SHEET NO.
SW	6

COUNTY
JASPER

JOB NO.
J7S2185E,G

CONTRACT ID.

PROJECT NO.

BRIDGE NO.

DESCRIPTION	DATE

IF A SEAL IS PRESENT ON THIS SHEET IT HAS BEEN ELECTRONICALLY SEALED AND DATED.

MISSOURI HIGHWAYS AND TRANSPORTATION COMMISSION

105 WEST CAPITOL
JEFFERSON CITY, MO 65102
1-888-ASK-MODOT (1-888-275-6636)

Bartlett&West
601 MONROE ST. SUITE 201 - JEFFERSON CITY, MO 65101-3180
PHONE 573-634-3181
CERTIFICATE OF AUTHORITY NO. 000167 - ENGINEERING
WWW.BARTLETTWEST.COM

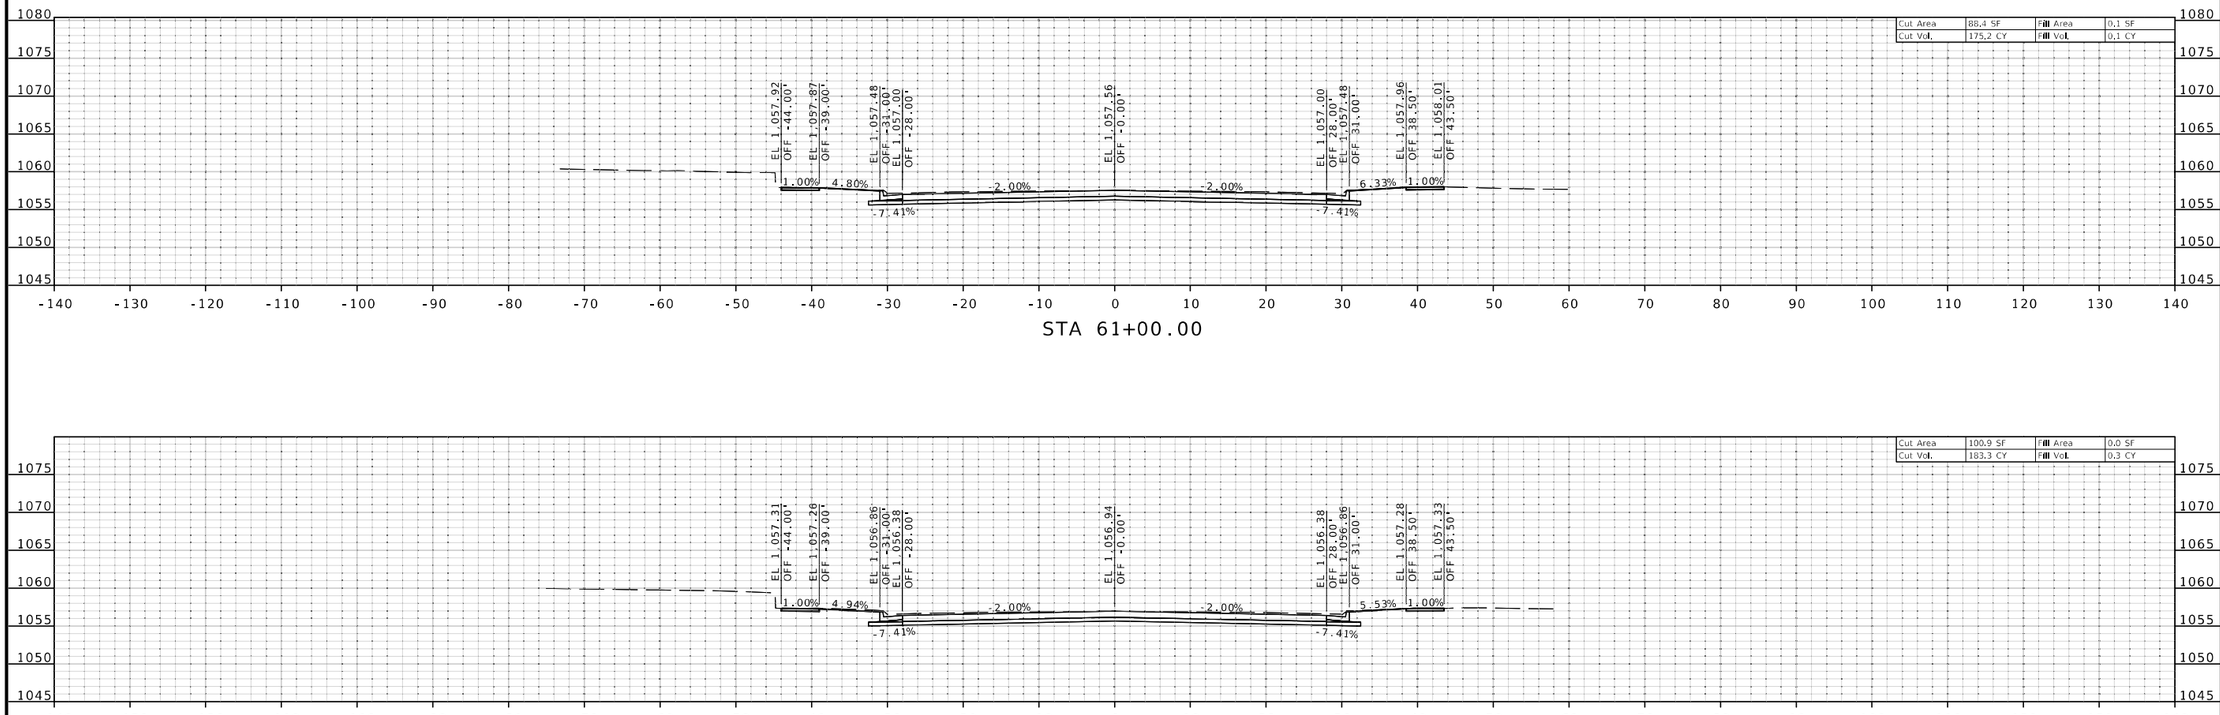

STATE OF MISSOURI
MELISSA ANN WILBERS
NUMBER PE-2007002853
PROFESSIONAL ENGINEER

THIS SHEET HAS BEEN SIGNED, SEALED AND DATED ELECTRONICALLY.

DATE PREPARED
8/4/2025

ROUTE	STATE
66	MO
DISTRICT	SHEET NO.
SW	7

COUNTY
JASPER

JOB NO.
J7S2185E,G

CONTRACT ID.

PROJECT NO.

BRIDGE NO.

DESCRIPTION	DATE

IF A SEAL IS PRESENT ON THIS SHEET IT HAS BEEN ELECTRONICALLY SEALED AND DATED.

MISSOURI HIGHWAYS AND TRANSPORTATION COMMISSION
105 WEST CAPITOL
JEFFERSON CITY, MO 65102
1-888-ASK-MODOT (1-888-275-6636)

Bartlett&West
601 MONROE ST. SUITE 201 - JEFFERSON CITY, MO 65101-3180
PHONE 573-634-3181
CERTIFICATE OF AUTHORITY NO. 000167 - ENGINEERING
WWW.BARTLETTWEST.COM

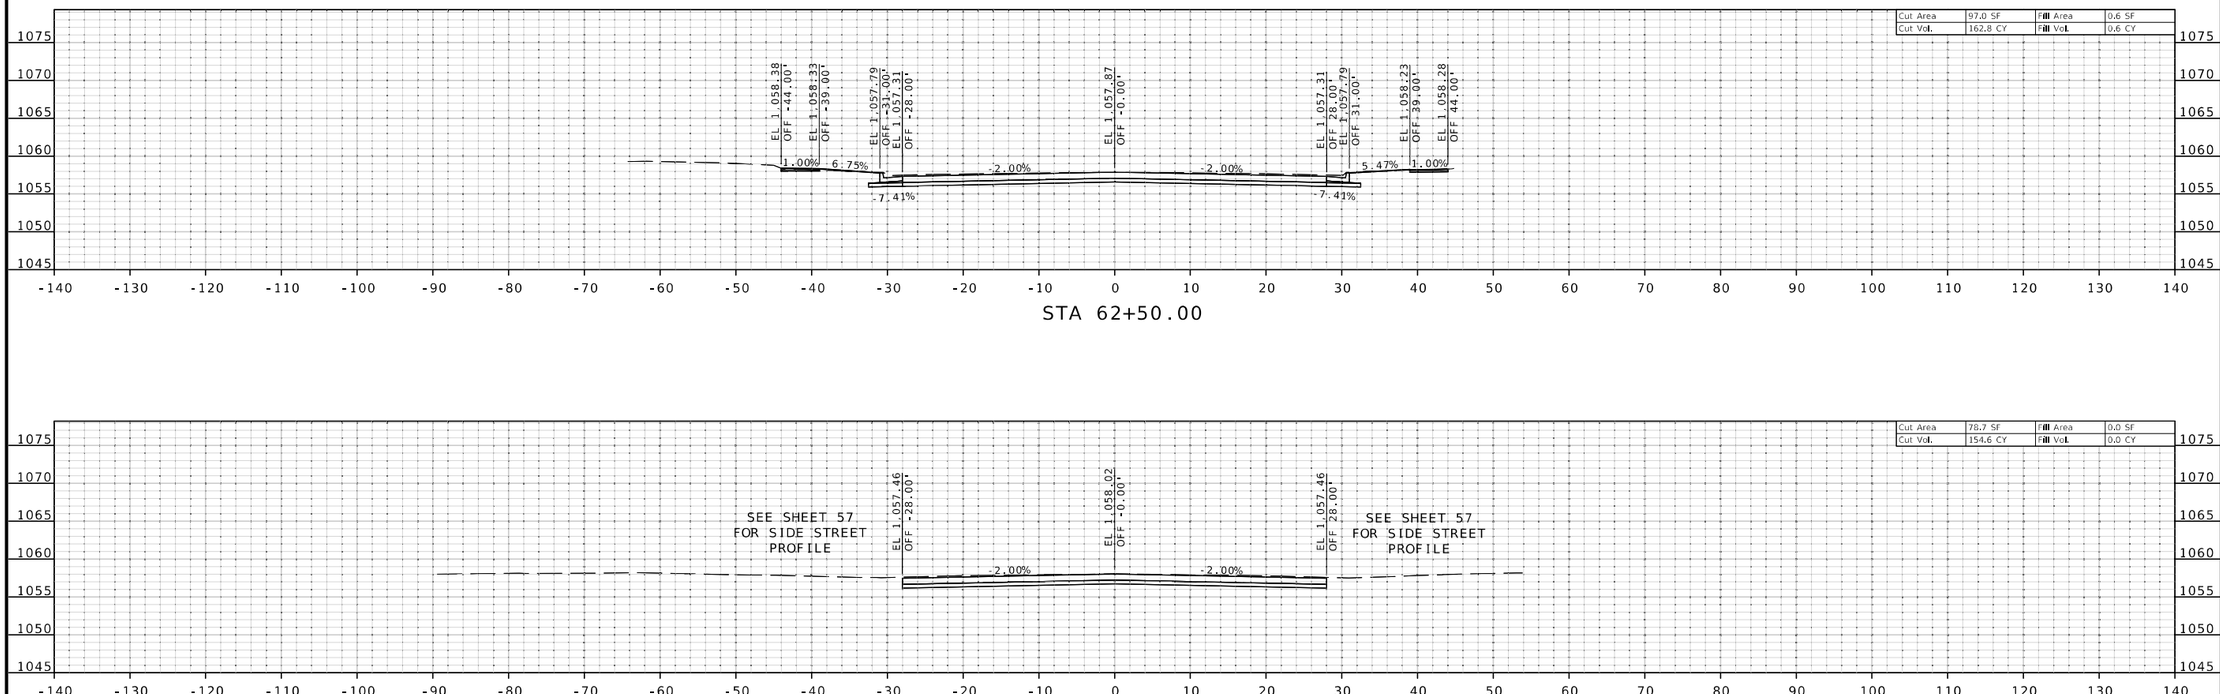

STATE OF MISSOURI
MELISSA ANN WILBERS
NUMBER PE-2007002853
PROFESSIONAL ENGINEER

THIS SHEET HAS BEEN SIGNED, SEALED AND DATED ELECTRONICALLY.

DATE PREPARED
8/4/2025

ROUTE	STATE
66	MO
DISTRICT	SHEET NO.
SW	8

COUNTY
JASPER

JOB NO.
J7S2185E,G

CONTRACT ID.

PROJECT NO.

BRIDGE NO.

DESCRIPTION	DATE

IF A SEAL IS PRESENT ON THIS SHEET IT HAS BEEN ELECTRONICALLY SEALED AND DATED.

MISSOURI HIGHWAYS AND TRANSPORTATION COMMISSION
105 WEST CAPITOL
JEFFERSON CITY, MO 65102
1-888-ASK-MODOT (1-888-275-6636)

Bartlett&West
601 MONROE ST. SUITE 201 - JEFFERSON CITY, MO 65101-3180
PHONE 573-634-3181
CERTIFICATE OF AUTHORITY NO. 000167 - ENGINEERING
WWW.BARTLETTWEST.COM

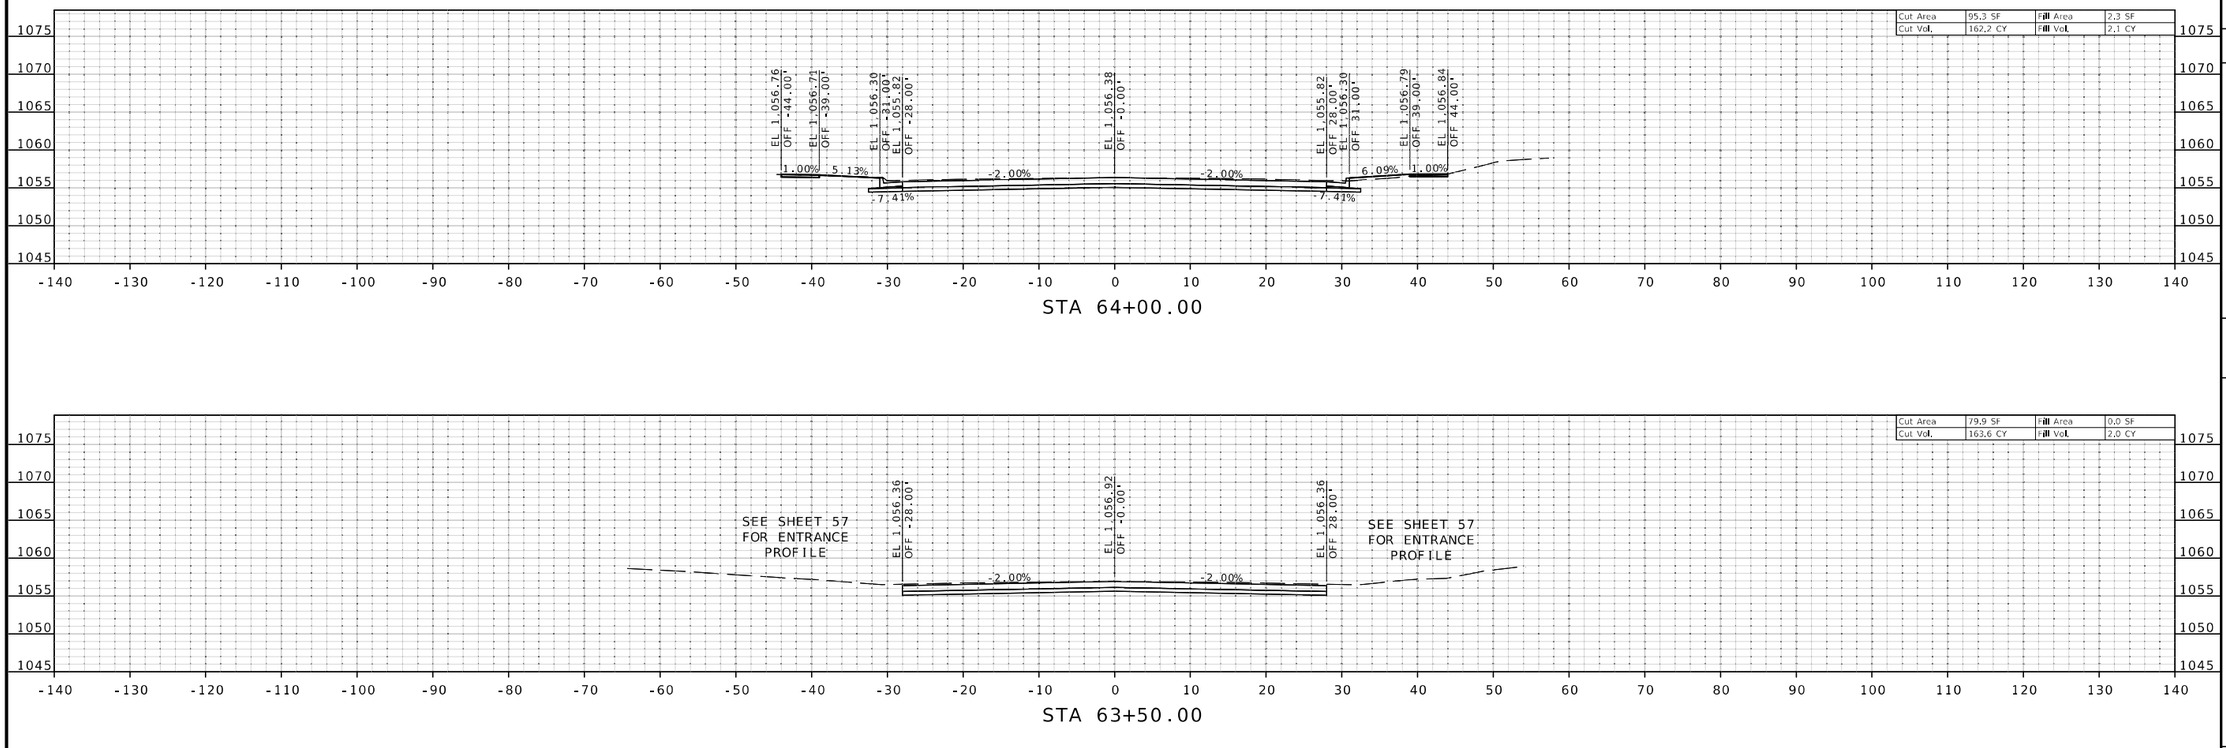

STATE OF MISSOURI
MELISSA ANN WILBERS
NUMBER PE-2007002853
PROFESSIONAL ENGINEER

THIS SHEET HAS BEEN SIGNED, SEALED AND DATED ELECTRONICALLY.

DATE PREPARED
8/4/2025

ROUTE	STATE
66	MO
DISTRICT	SHEET NO.
SW	9

COUNTY
JASPER

JOB NO.
J7S2185E,G

CONTRACT ID.

PROJECT NO.

BRIDGE NO.

DESCRIPTION	DATE

MISSOURI HIGHWAYS AND TRANSPORTATION COMMISSION

105 WEST CAPITOL
JEFFERSON CITY, MO 65102
1-888-ASK-MODOT (1-888-275-6636)

Bartlett&West
601 MONROE ST. SUITE 201 - JEFFERSON CITY, MO 65101-3180
PHONE 573-634-3181
CERTIFICATE OF AUTHORITY NO. 000167 - ENGINEERING
WWW.BARTLETTWEST.COM

IF A SEAL IS PRESENT ON THIS SHEET IT HAS BEEN ELECTRONICALLY SEALED AND DATED.

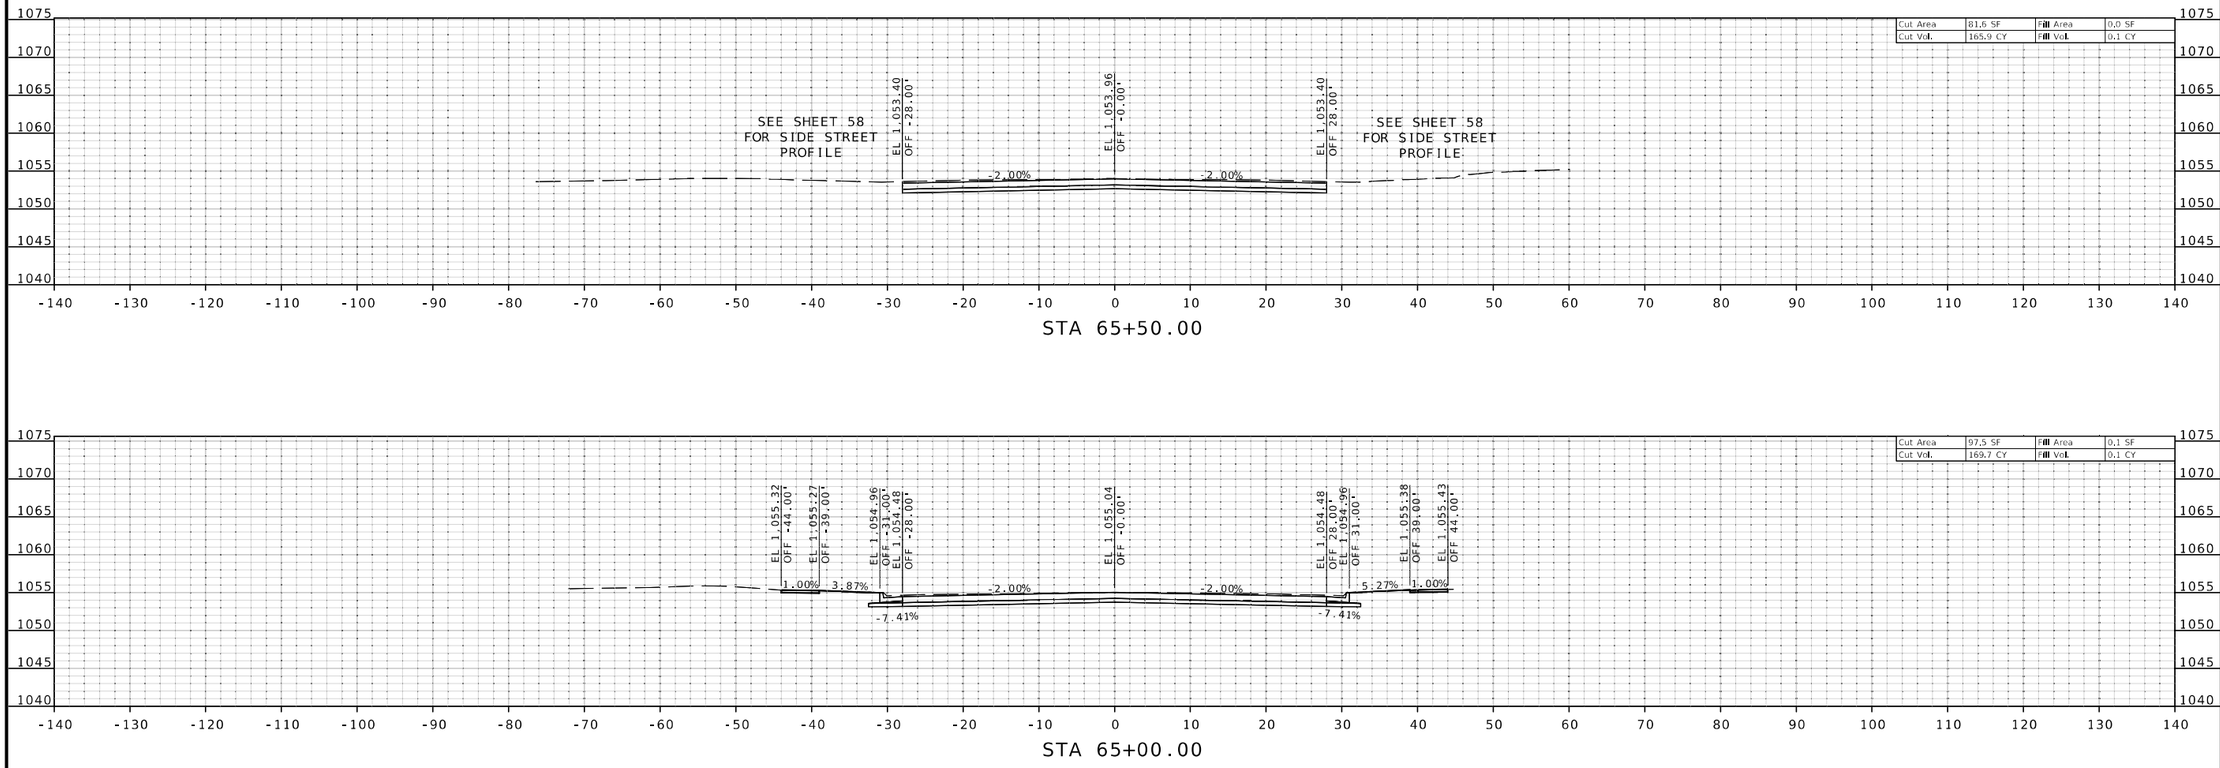

STATE OF MISSOURI
MELISSA ANN WILBERS
NUMBER PE-2007002853
PROFESSIONAL ENGINEER

THIS SHEET HAS BEEN SIGNED, SEALED AND DATED ELECTRONICALLY.

DATE PREPARED
8/4/2025

ROUTE	STATE
66	MO
DISTRICT	SHEET NO.
SW	10

COUNTY
JASPER

JOB NO.
J7S2185E,G

CONTRACT ID.

PROJECT NO.

BRIDGE NO.

DESCRIPTION	DATE

MISSOURI HIGHWAYS AND TRANSPORTATION COMMISSION
105 WEST CAPITOL
JEFFERSON CITY, MO 65102
1-888-ASK-MODOT (1-888-275-6636)

Bartlett&West
601 MONROE ST. SUITE 201 - JEFFERSON CITY, MO 65101-3180
PHONE 573-634-3181
CERTIFICATE OF AUTHORITY NO. 000167 - ENGINEERING
WWW.BARTLETTWEST.COM

IF A SEAL IS PRESENT ON THIS SHEET IT HAS BEEN ELECTRONICALLY SEALED AND DATED.

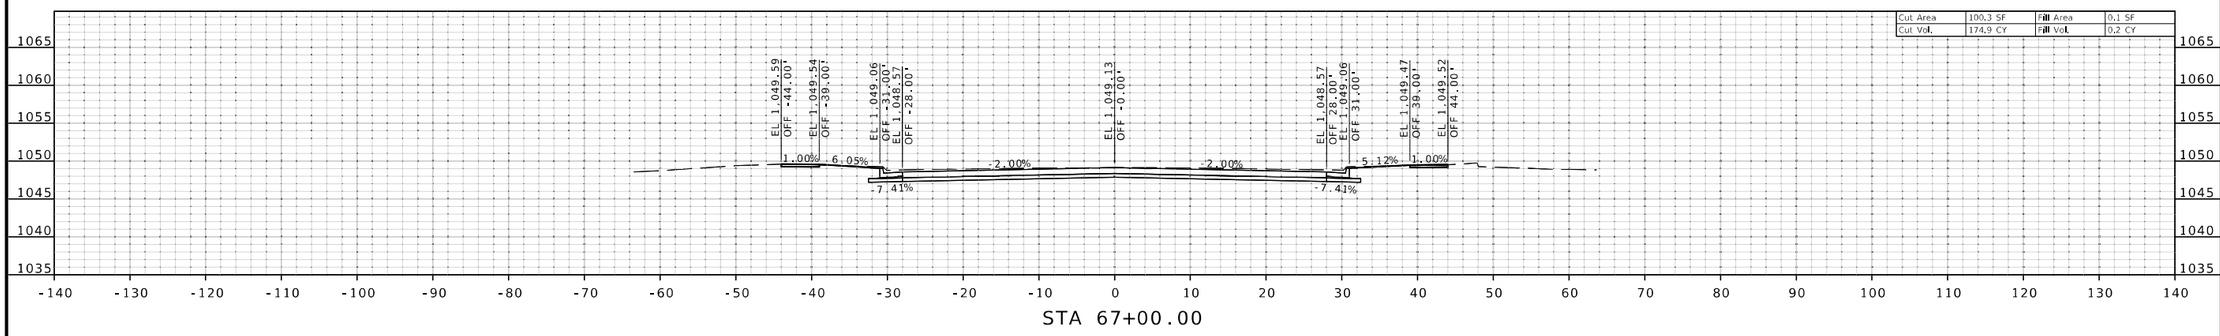

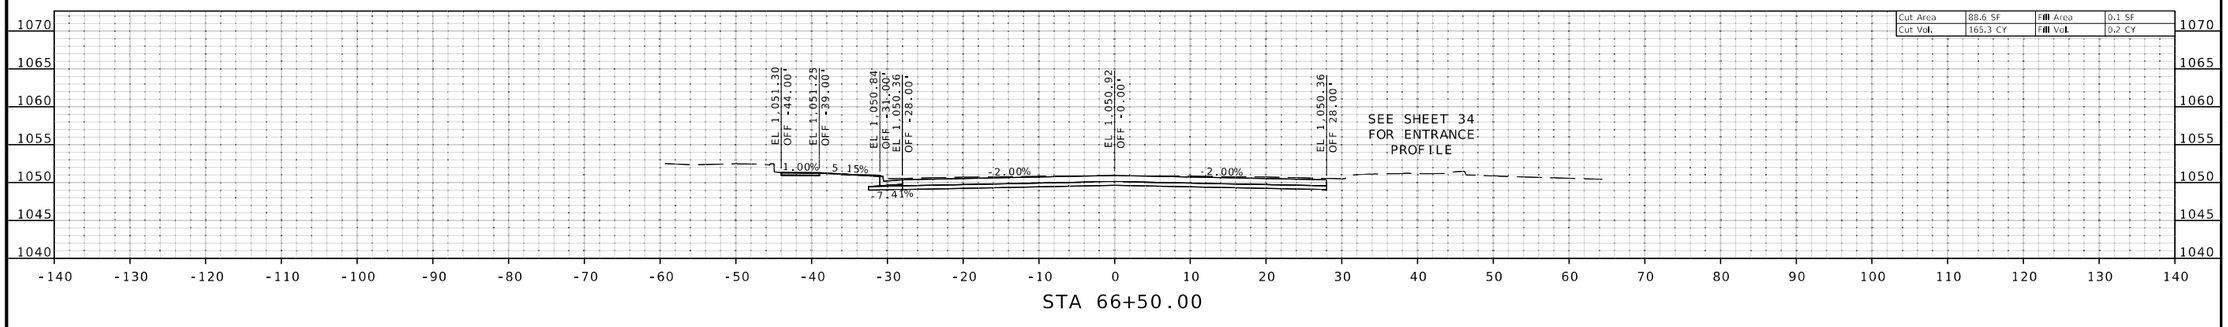

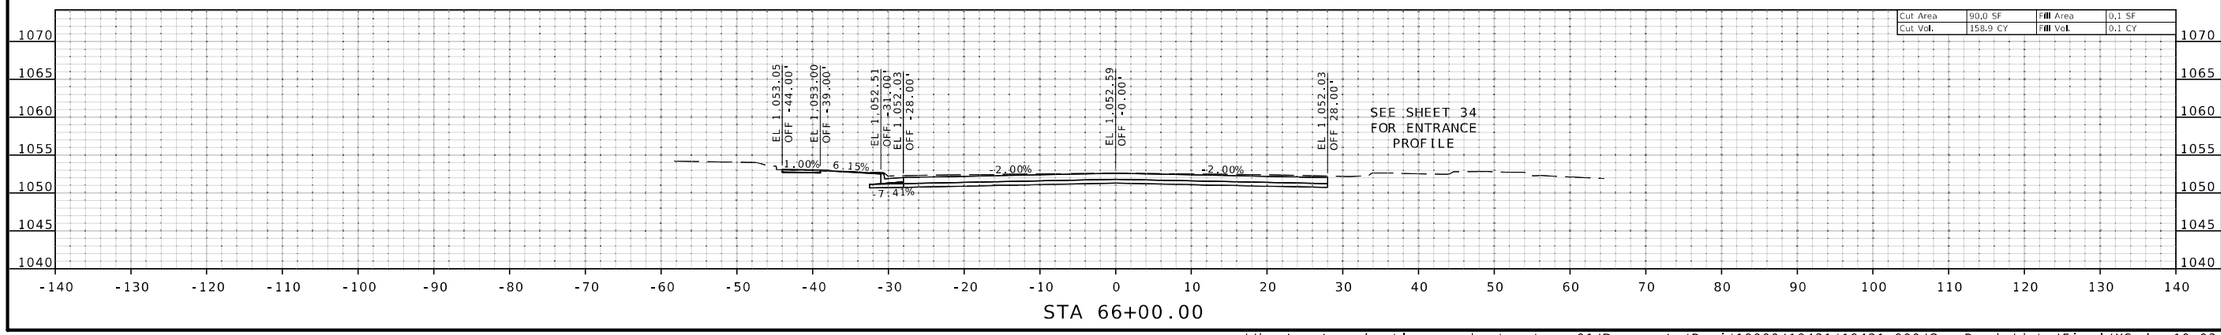

STATE OF MISSOURI
MELISSA ANN WILBERS
NUMBER PE-2007002853
PROFESSIONAL ENGINEER

THIS SHEET HAS BEEN SIGNED, SEALED AND DATED ELECTRONICALLY.

DATE PREPARED
8/4/2025

ROUTE	STATE
66	MO
DISTRICT	SHEET NO.
SW	11

COUNTY
JASPER

JOB NO.
J7S2185E,G

CONTRACT ID.

PROJECT NO.

BRIDGE NO.

DATE	DESCRIPTION

MISSOURI HIGHWAYS AND TRANSPORTATION COMMISSION

105 WEST CAPITOL
JEFFERSON CITY, MO 65102
1-888-ASK-MODOT (1-888-275-6636)

Bartlett&West
601 MONROE ST. SUITE 201 - JEFFERSON CITY, MO 65101-3180
PHONE 573-634-3181
CERTIFICATE OF AUTHORITY NO. 000167 - ENGINEERING
WWW.BARTLETTWEST.COM

IF A SEAL IS PRESENT ON THIS SHEET IT HAS BEEN ELECTRONICALLY SEALED AND DATED.

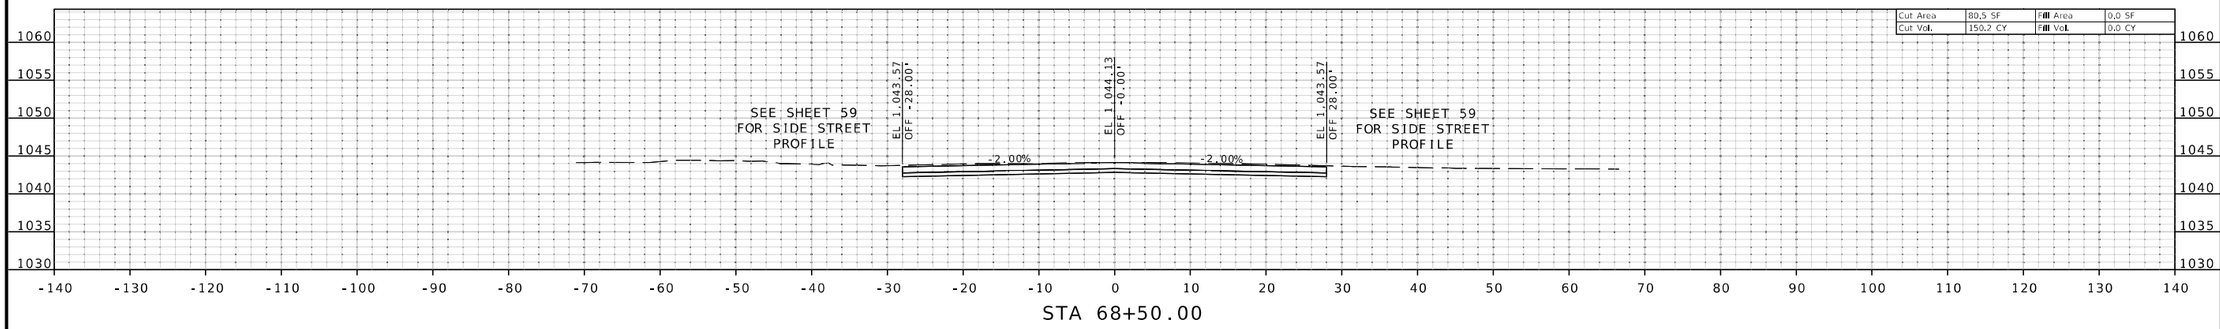

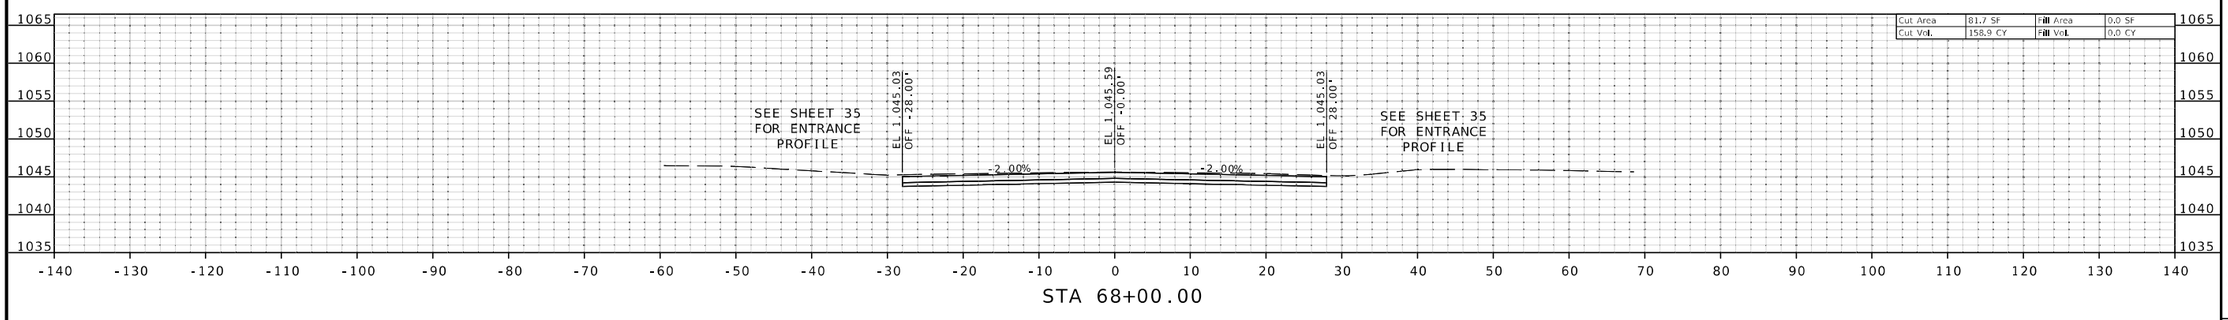

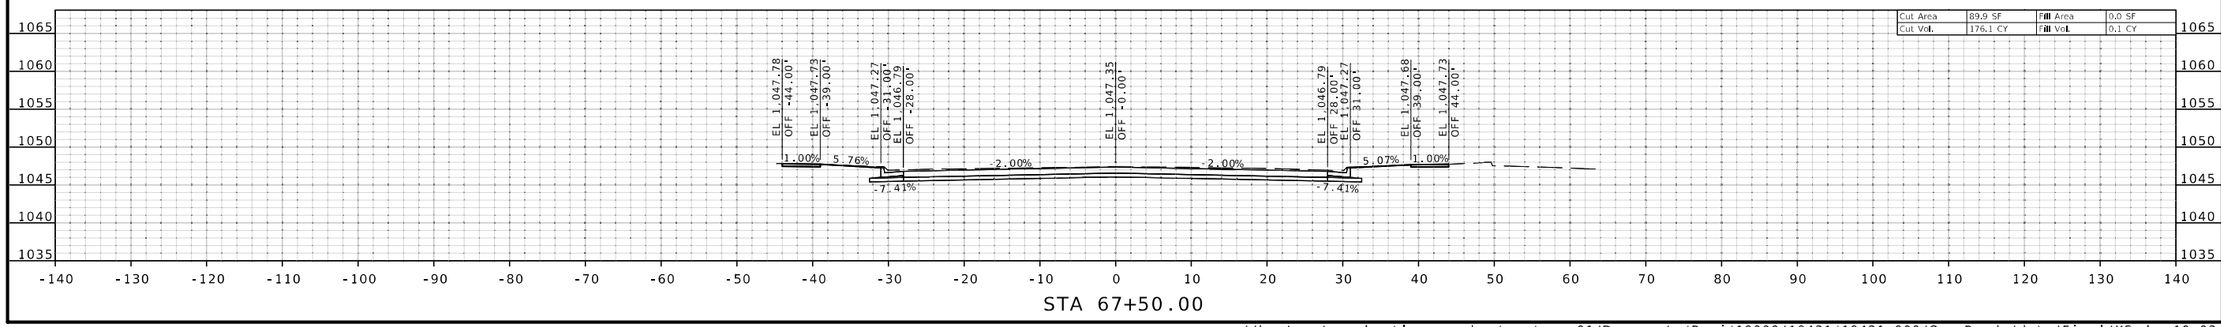

THIS SHEET HAS BEEN SIGNED, SEALED AND DATED ELECTRONICALLY.

STATE OF MISSOURI
MELISSA ANN WILBERS
NUMBER PE-2007002853
PROFESSIONAL ENGINEER

DATE PREPARED
8/4/2025

ROUTE	STATE
66	MO
DISTRICT	SHEET NO.
SW	12

COUNTY
JASPER

JOB NO.
J7S2185E,G

CONTRACT ID.

PROJECT NO.

BRIDGE NO.

DESCRIPTION	DATE

MISSOURI HIGHWAYS AND TRANSPORTATION COMMISSION
105 WEST CAPITOL
JEFFERSON CITY, MO 65102
1-888-ASK-MODOT (1-888-275-6636)

Bartlett&West
601 MONROE ST. SUITE 201 - JEFFERSON CITY, MO 65101-3180
PHONE 573-634-3181
CERTIFICATE OF AUTHORITY NO. 000167 - ENGINEERING
WWW.BARTLETTWEST.COM

IF A SEAL IS PRESENT ON THIS SHEET IT HAS BEEN ELECTRONICALLY SEALED AND DATED.

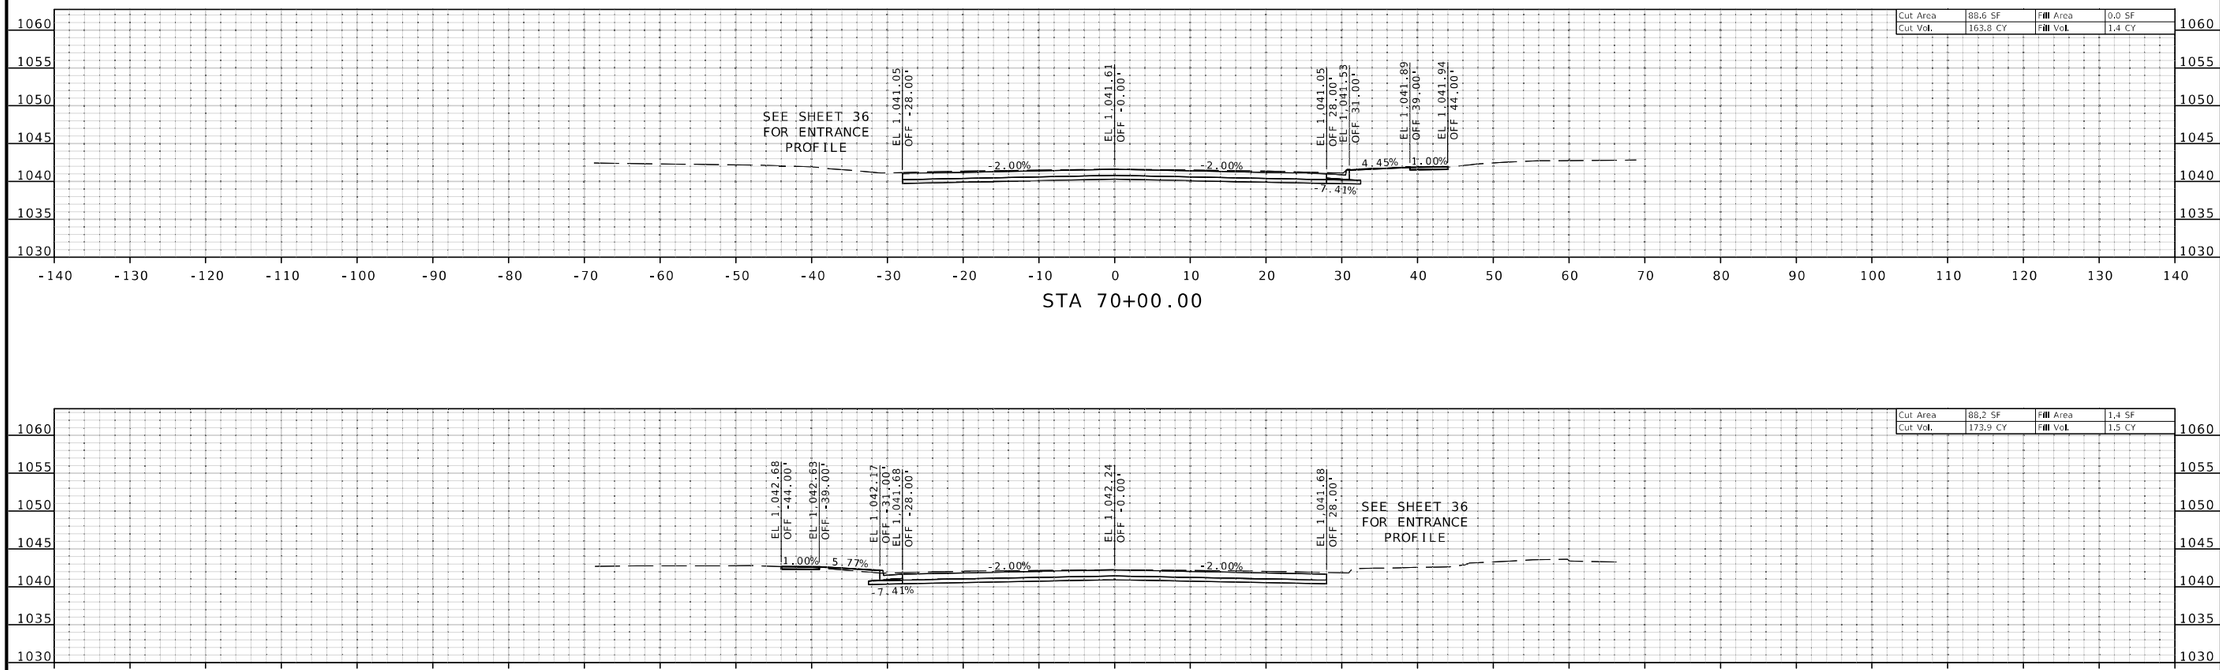

THIS SHEET HAS BEEN SIGNED, SEALED AND DATED ELECTRONICALLY.

DATE PREPARED
8/4/2025

ROUTE	STATE
66	MO
DISTRICT	SHEET NO.
SW	13

COUNTY
JASPER

JOB NO.
J7S2185E,G

CONTRACT ID.

PROJECT NO.

BRIDGE NO.

DESCRIPTION	DATE

MISSOURI HIGHWAYS AND TRANSPORTATION COMMISSION
105 WEST CAPITOL
JEFFERSON CITY, MO 65102
1-888-ASK-MODOT (1-888-275-6636)

Bartlett&West
601 MONROE ST. SUITE 201 - JEFFERSON CITY, MO 65101-3180
PHONE 573-634-3181
CERTIFICATE OF AUTHORITY NO. 000167 - ENGINEERING
WWW.BARTLETTWEST.COM

IF A SEAL IS PRESENT ON THIS SHEET IT HAS BEEN ELECTRONICALLY SEALED AND DATED.

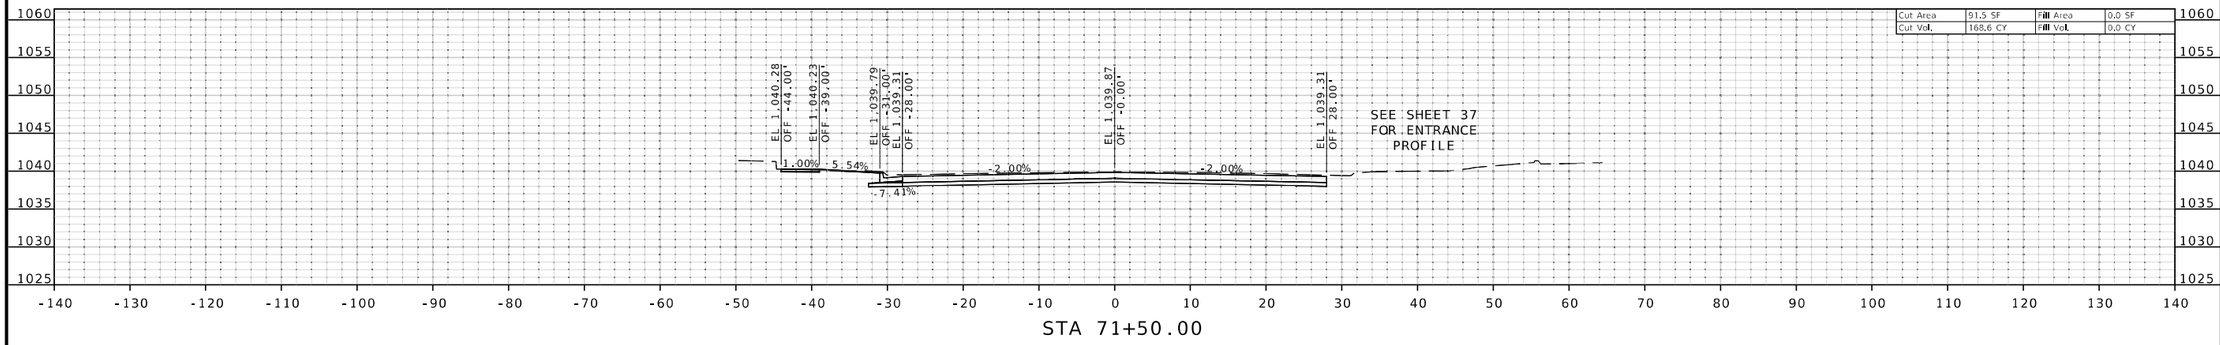

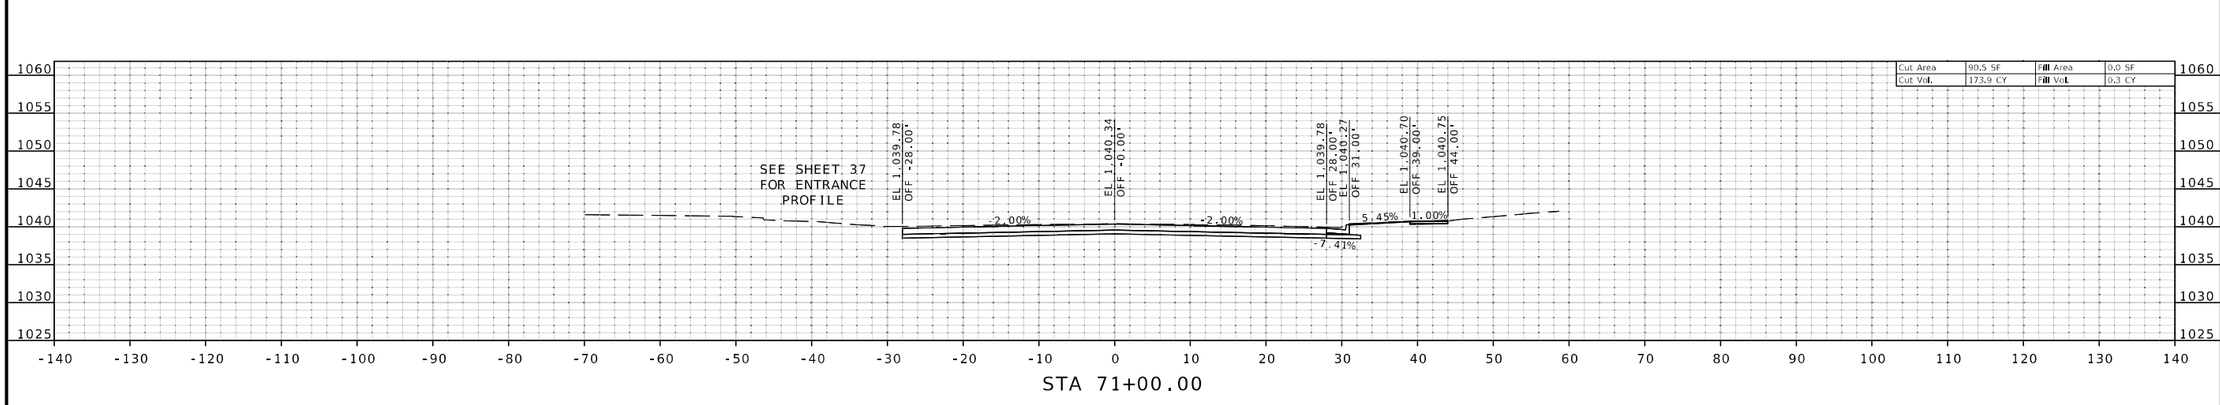

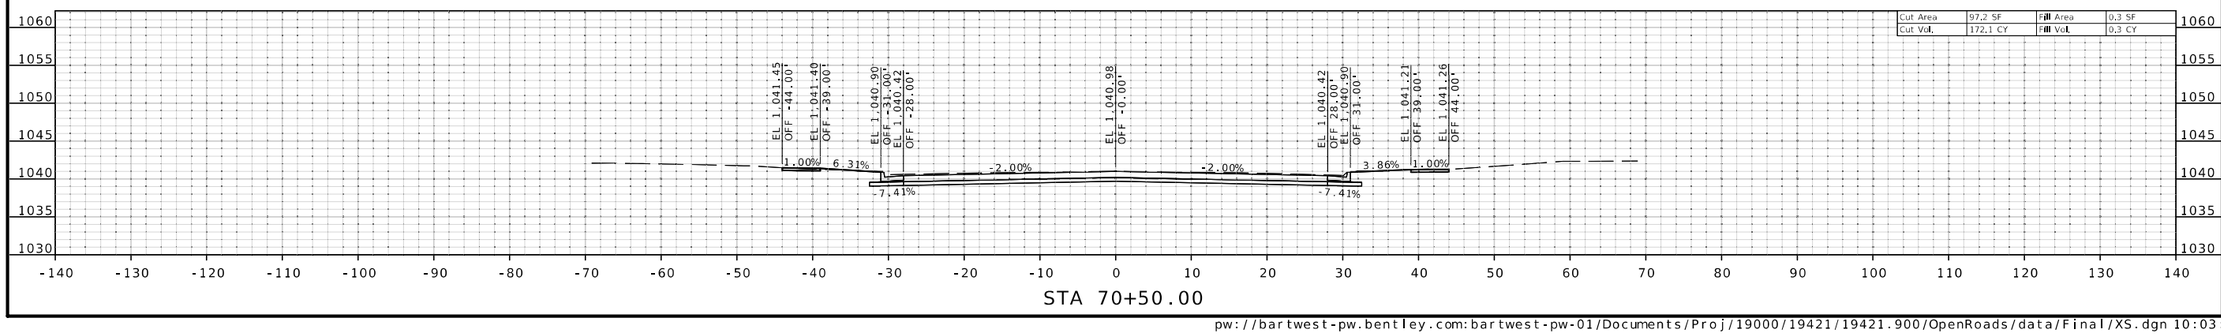

STATE OF MISSOURI
MELISSA ANN WILBERS
NUMBER PE-2007002853
PROFESSIONAL ENGINEER

THIS SHEET HAS BEEN SIGNED, SEALED AND DATED ELECTRONICALLY.

DATE PREPARED
8/4/2025

ROUTE	STATE
66	MO
DISTRICT	SHEET NO.
SW	14

COUNTY
JASPER

JOB NO.
J7S2185E,G

CONTRACT ID.

PROJECT NO.

BRIDGE NO.

DESCRIPTION	DATE

IF A SEAL IS PRESENT ON THIS SHEET IT HAS BEEN ELECTRONICALLY SEALED AND DATED.

MISSOURI HIGHWAYS AND TRANSPORTATION COMMISSION
105 WEST CAPITOL
JEFFERSON CITY, MO 65102
1-888-ASK-MODOT (1-888-275-6636)

Bartlett&West
601 MONROE ST. SUITE 201 - JEFFERSON CITY, MO 65101-3180
PHONE 573-634-3181
CERTIFICATE OF AUTHORITY NO. 000167 - ENGINEERING
WWW.BARTLETTWEST.COM

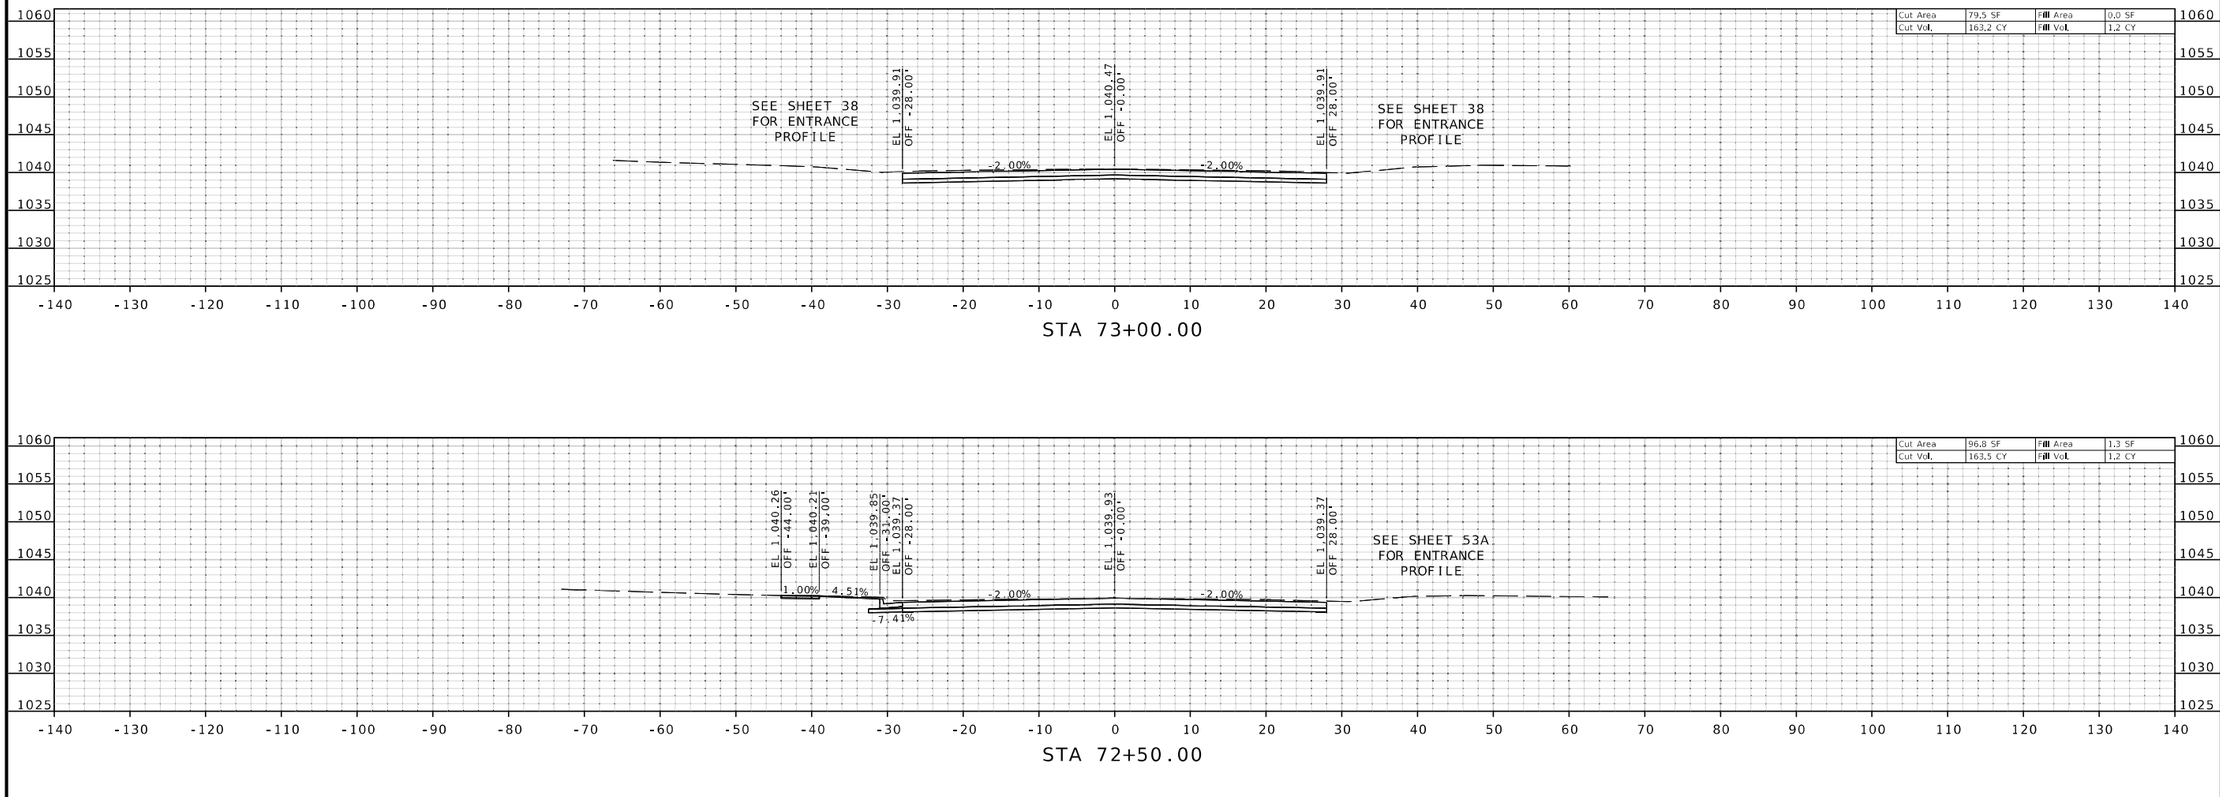

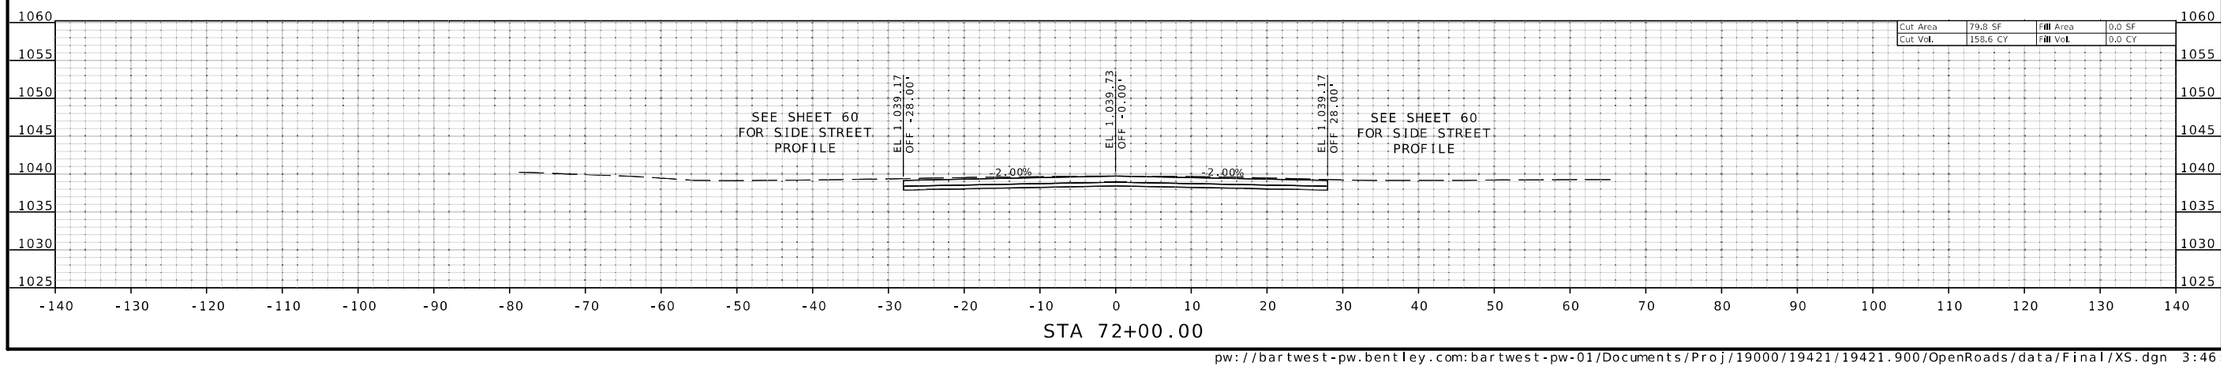

STATE OF MISSOURI
MELISSA ANN WILBERS
NUMBER PE-2007002853
PROFESSIONAL ENGINEER
THIS SHEET HAS BEEN SIGNED, SEALED AND DATED ELECTRONICALLY.

DATE PREPARED
8/13/2025

ROUTE	STATE
66	MO
DISTRICT	SHEET NO.
SW	15

COUNTY
JASPER

JOB NO.
J7S2185E,G

CONTRACT ID.

PROJECT NO.

BRIDGE NO.

DESCRIPTION	DATE

IF A SEAL IS PRESENT ON THIS SHEET IT HAS BEEN ELECTRONICALLY SEALED AND DATED.

MISSOURI HIGHWAYS AND TRANSPORTATION COMMISSION
105 WEST CAPITOL
JEFFERSON CITY, MO 65102
1-888-ASK-MODOT (1-888-275-6636)

Bartlett&West
601 MONROE ST. SUITE 201 - JEFFERSON CITY, MO 65101-3180
PHONE 573-634-3181
CERTIFICATE OF AUTHORITY NO. 000167 - ENGINEERING
WWW.BARTLETTWEST.COM

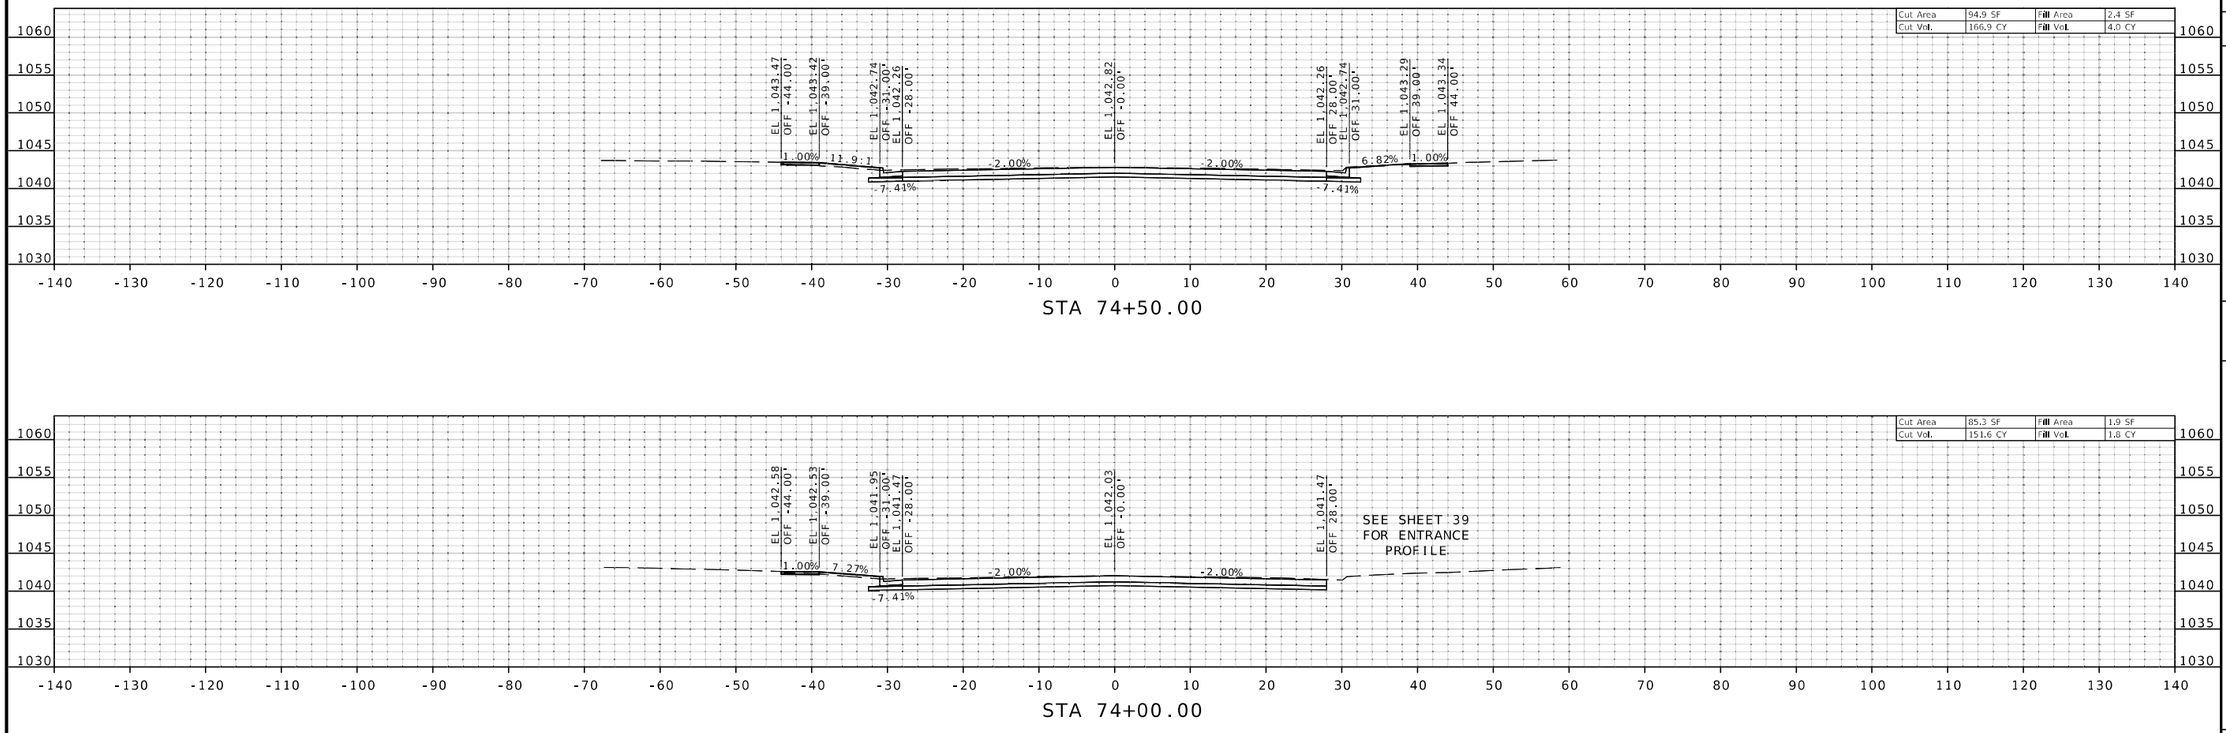

THIS SHEET HAS BEEN SIGNED, SEALED AND DATED ELECTRONICALLY.

STATE OF MISSOURI
MELISSA ANN WILBERS
NUMBER PE-2007002853
PROFESSIONAL ENGINEER

DATE PREPARED
8/4/2025

ROUTE	STATE
66	MO
DISTRICT	SHEET NO.
SW	16

COUNTY
JASPER

JOB NO.
J7S2185E,G

CONTRACT ID.

PROJECT NO.

BRIDGE NO.

DESCRIPTION	DATE

IF A SEAL IS PRESENT ON THIS SHEET IT HAS BEEN ELECTRONICALLY SEALED AND DATED.

MISSOURI HIGHWAYS AND TRANSPORTATION COMMISSION

105 WEST CAPITOL
JEFFERSON CITY, MO 65102
1-888-ASK-MODOT (1-888-275-6636)

Bartlett&West
601 MONROE ST. SUITE 201 - JEFFERSON CITY, MO 65101-3180
PHONE 573-634-3181
CERTIFICATE OF AUTHORITY NO. 000167 - ENGINEERING
WWW.BARTLETTWEST.COM

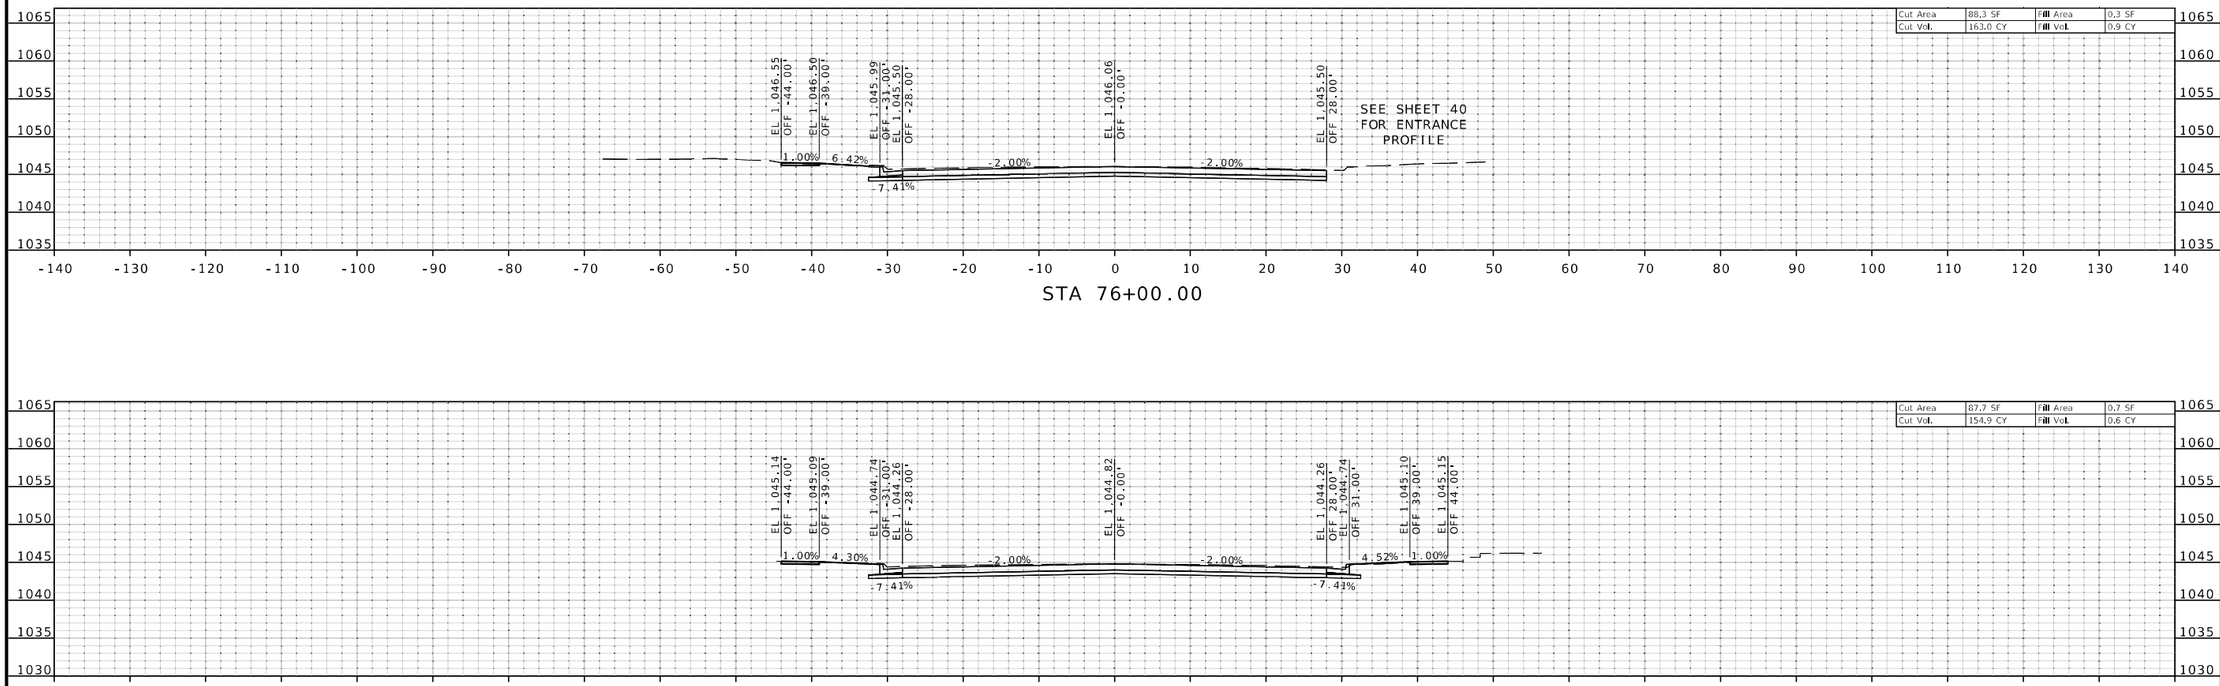

STATE OF MISSOURI
MELISSA ANN WILBERS
NUMBER PE-2007002853
PROFESSIONAL ENGINEER

THIS SHEET HAS BEEN SIGNED, SEALED AND DATED ELECTRONICALLY.

DATE PREPARED
8/4/2025

ROUTE	STATE
66	MO
DISTRICT	SHEET NO.
SW	17

COUNTY
JASPER

JOB NO.
J7S2185E,G

CONTRACT ID.

PROJECT NO.

BRIDGE NO.

DATE	DESCRIPTION

IF A SEAL IS PRESENT ON THIS SHEET IT HAS BEEN ELECTRONICALLY SEALED AND DATED.

MISSOURI HIGHWAYS AND TRANSPORTATION COMMISSION

MoDOT

105 WEST CAPITOL
JEFFERSON CITY, MO 65102
1-888-ASK-MODOT (1-888-275-6636)

Bartlett&West
601 MONROE ST. SUITE 201 - JEFFERSON CITY, MO 65101-3180
PHONE 573-634-3181
CERTIFICATE OF AUTHORITY NO. 000167 - ENGINEERING
WWW.BARTLETTWEST.COM

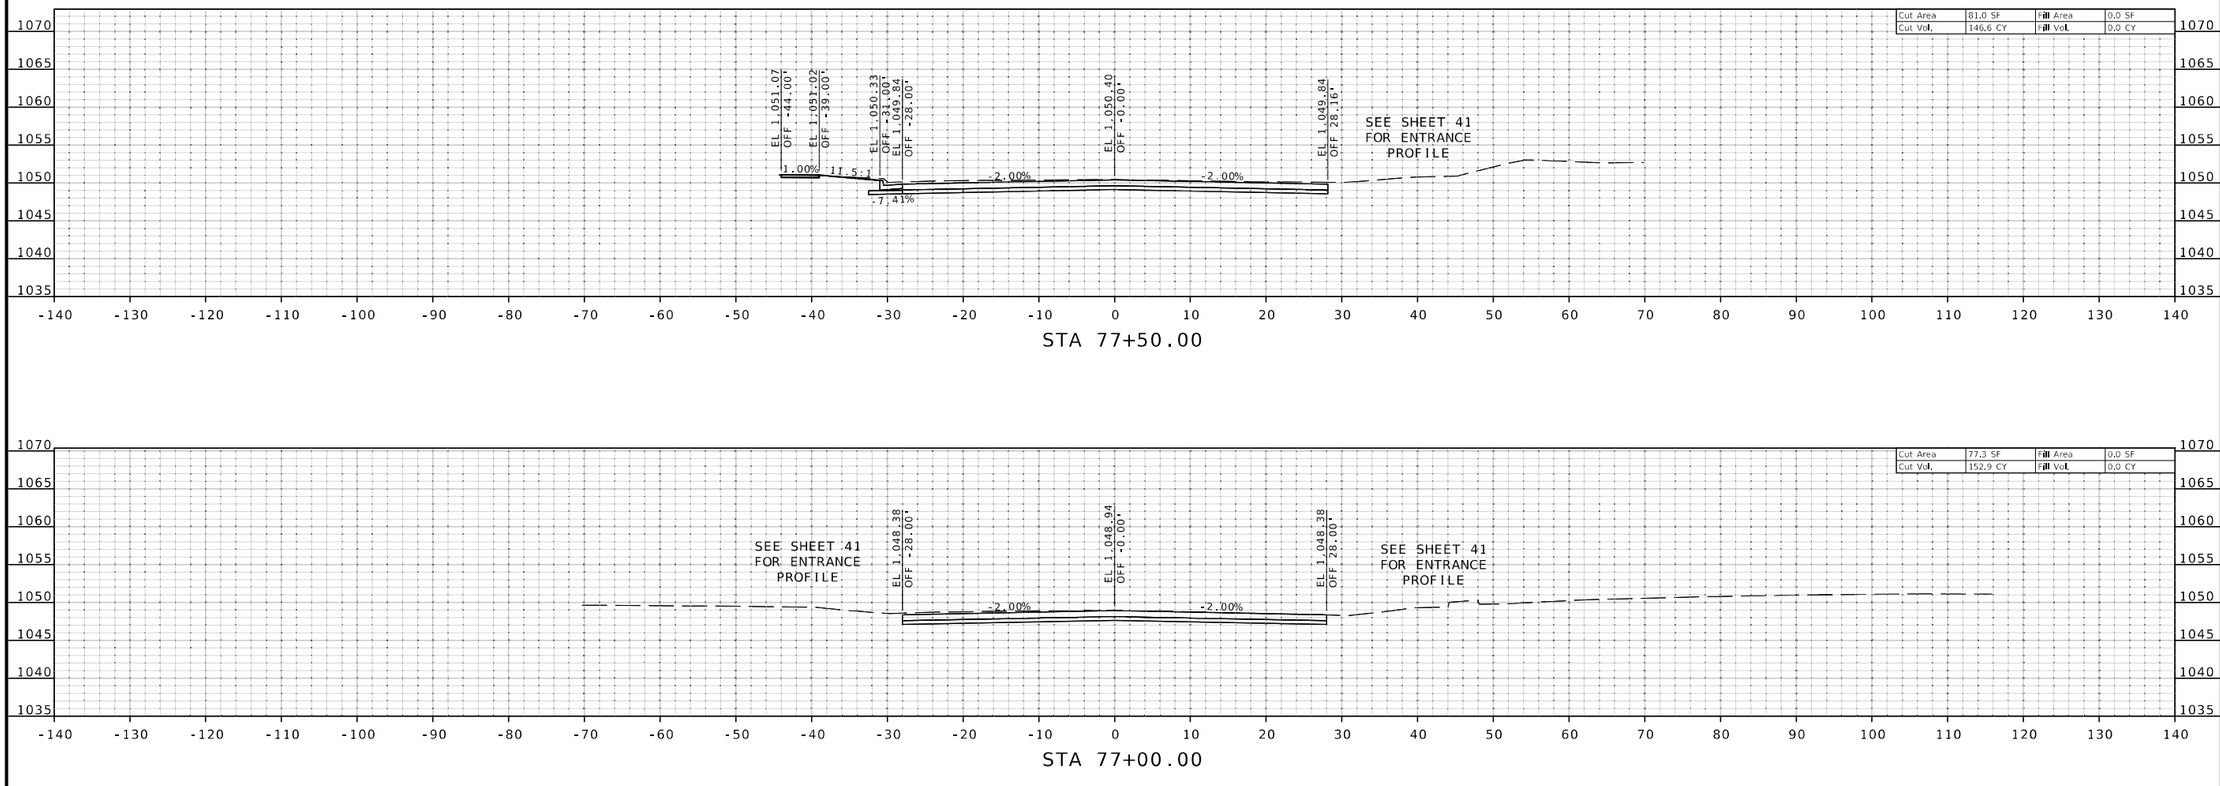

STATE OF MISSOURI
MELISSA ANN WILBERS
NUMBER PE-2007002853
PROFESSIONAL ENGINEER

THIS SHEET HAS BEEN SIGNED, SEALED AND DATED ELECTRONICALLY.

DATE PREPARED
8/4/2025

ROUTE	STATE
66	MO
DISTRICT	SHEET NO.
SW	18

COUNTY
JASPER

JOB NO.
J7S2185E,G

CONTRACT ID.

PROJECT NO.

BRIDGE NO.

DESCRIPTION	DATE

IF A SEAL IS PRESENT ON THIS SHEET IT HAS BEEN ELECTRONICALLY SEALED AND DATED.

MISSOURI HIGHWAYS AND TRANSPORTATION COMMISSION
105 WEST CAPITOL
JEFFERSON CITY, MO 65102
1-888-ASK-MODOT (1-888-275-6636)

Bartlett&West
601 MONROE ST. SUITE 201 - JEFFERSON CITY, MO 65101-3180
PHONE 573-634-3181
CERTIFICATE OF AUTHORITY NO. 000167 - ENGINEERING
WWW.BARTLETTWEST.COM

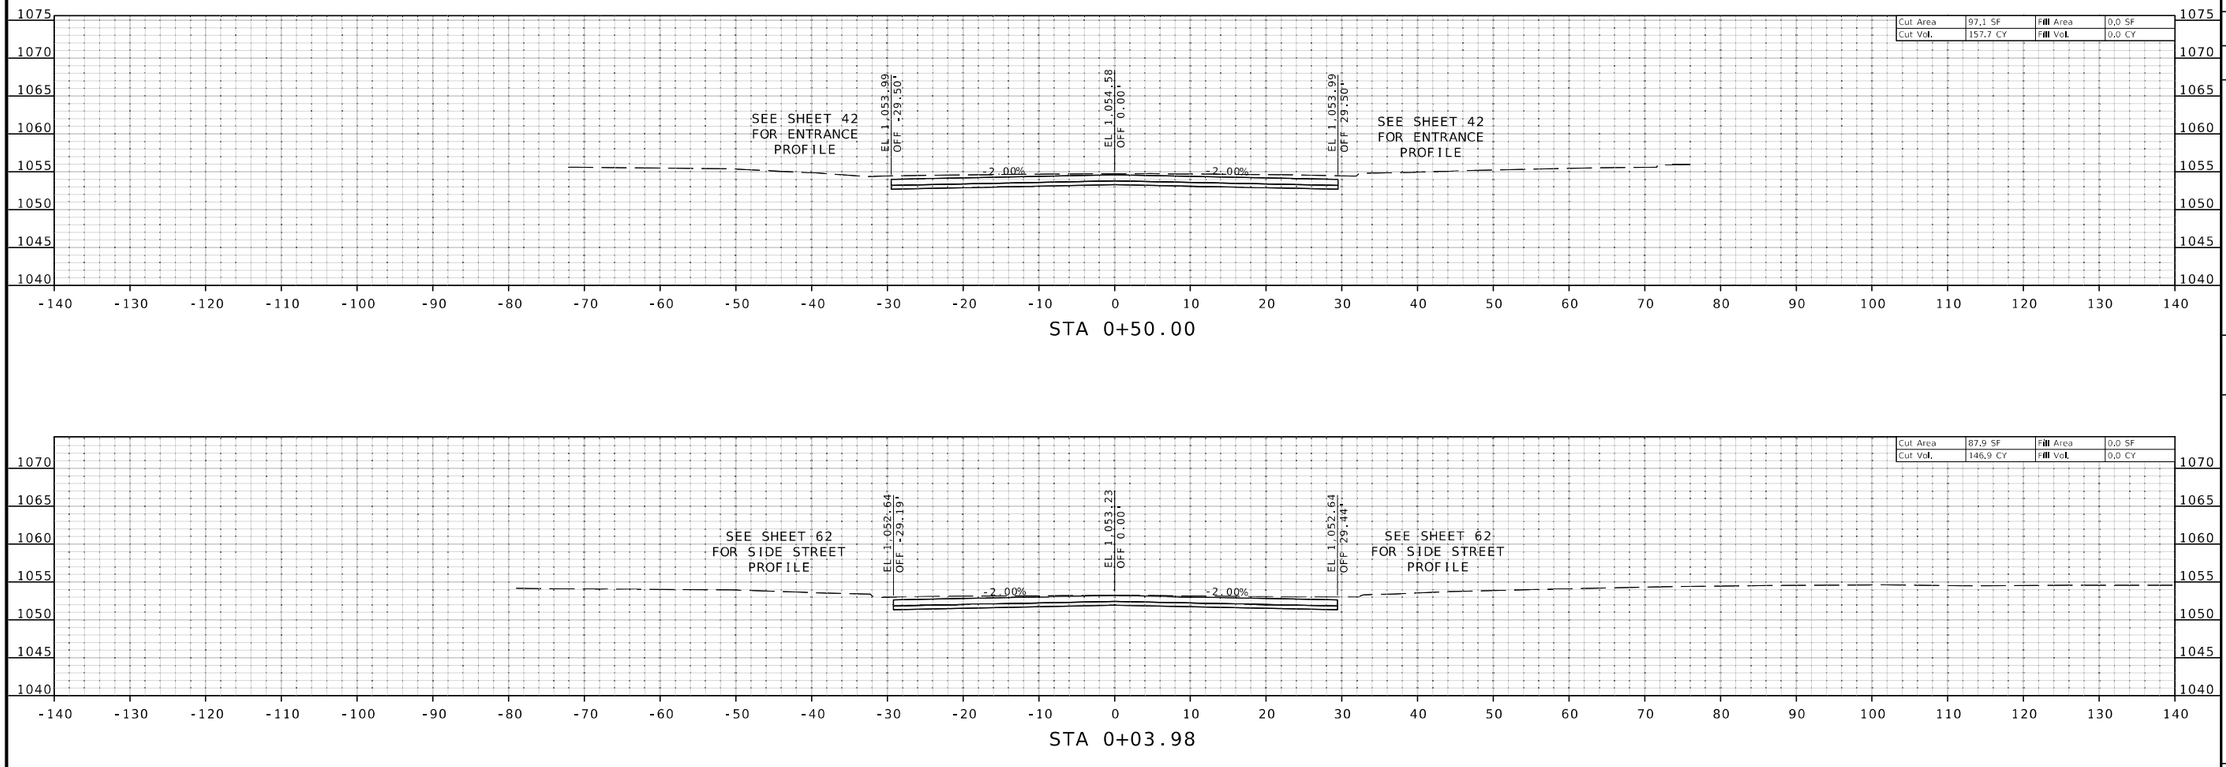

STATE OF MISSOURI
MELISSA ANN WILBERS
NUMBER PE-2007002853
PROFESSIONAL ENGINEER

THIS SHEET HAS BEEN SIGNED, SEALED AND DATED ELECTRONICALLY.

DATE PREPARED
8/4/2025

ROUTE	STATE
66	MO
DISTRICT	SHEET NO.
SW	19

COUNTY
JASPER

JOB NO.
J7S2185E,G

CONTRACT ID.

PROJECT NO.

BRIDGE NO.

DESCRIPTION	DATE

MISSOURI HIGHWAYS AND TRANSPORTATION COMMISSION

105 WEST CAPITOL
JEFFERSON CITY, MO 65102
1-888-ASK-MODOT (1-888-275-6636)

Bartlett&West
601 MONROE ST. SUITE 201 - JEFFERSON CITY, MO 65101-3180
PHONE 573-634-3181
CERTIFICATE OF AUTHORITY NO. 000167 - ENGINEERING
WWW.BARTLETTWEST.COM

IF A SEAL IS PRESENT ON THIS SHEET IT HAS BEEN ELECTRONICALLY SEALED AND DATED.

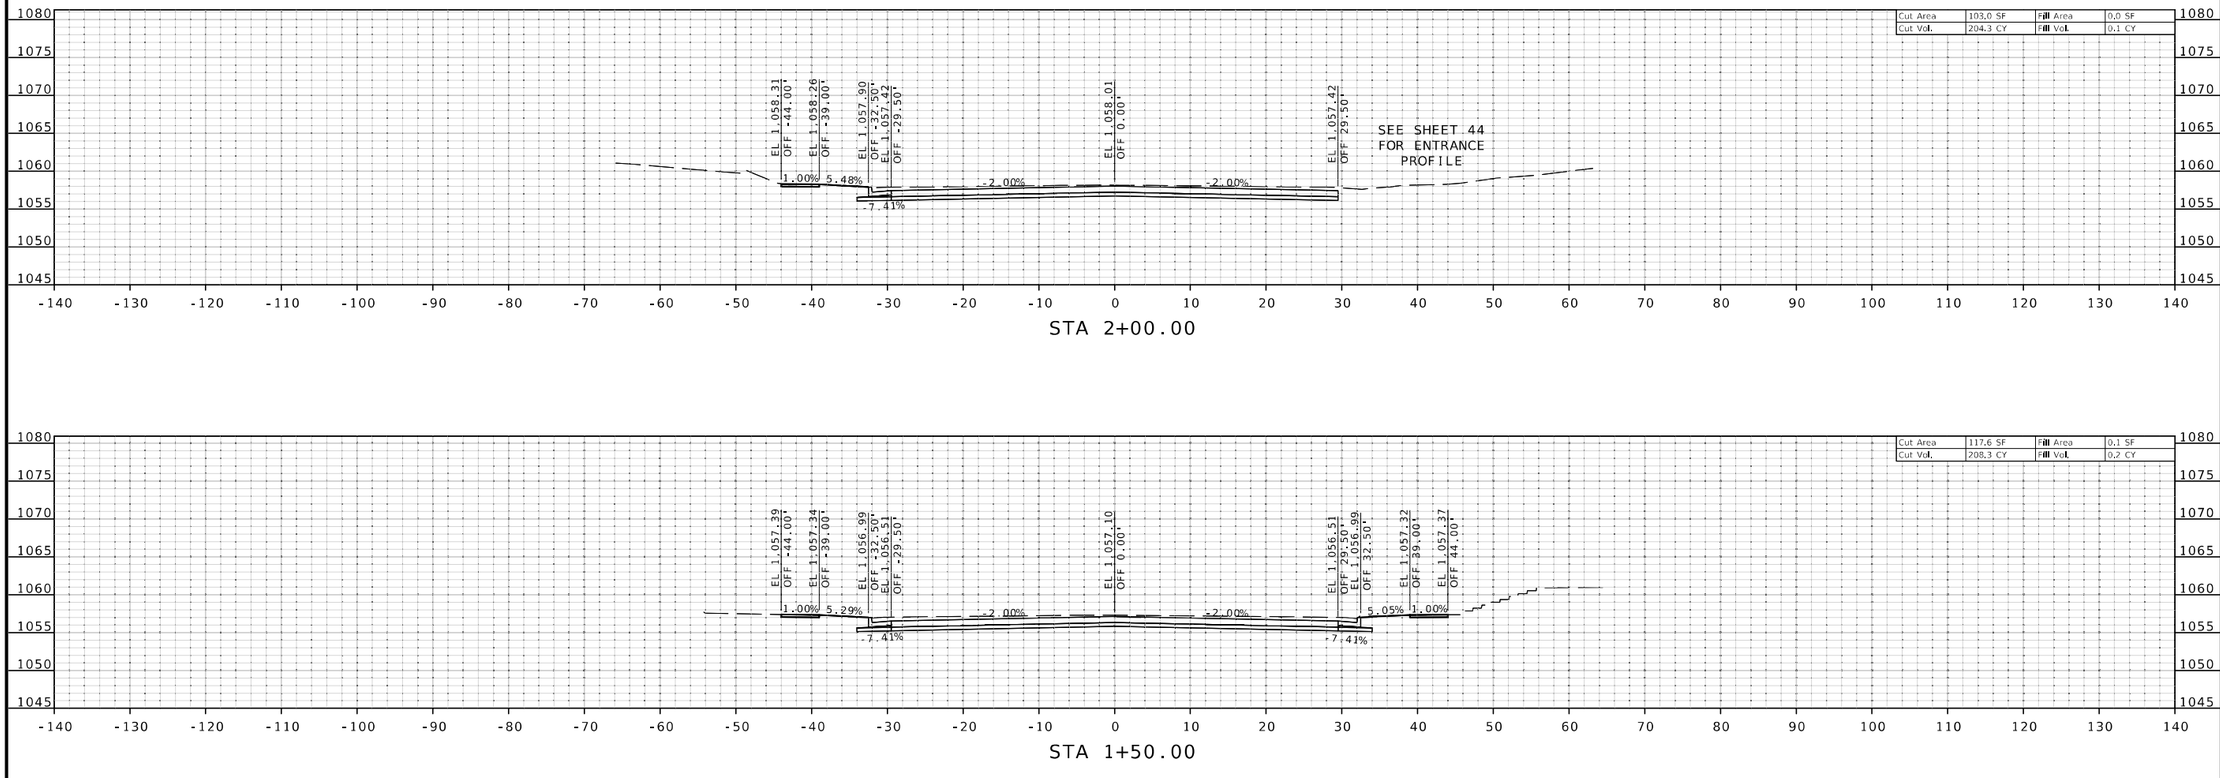

THIS SHEET HAS BEEN SIGNED, SEALED AND DATED ELECTRONICALLY.

DATE PREPARED
8/4/2025

ROUTE	STATE
66	MO
DISTRICT	SHEET NO.
SW	20

COUNTY
JASPER

JOB NO.
J7S2185E,G

CONTRACT ID.

PROJECT NO.

BRIDGE NO.

DESCRIPTION	DATE

MISSOURI HIGHWAYS AND TRANSPORTATION COMMISSION

105 WEST CAPITOL
JEFFERSON CITY, MO 65102
1-888-ASK-MODOT (1-888-275-6636)

Bartlett&West
601 MONROE ST. SUITE 201 - JEFFERSON CITY, MO 65101-3180
PHONE 573-634-3181
CERTIFICATE OF AUTHORITY NO. 000167 - ENGINEERING
WWW.BARTLETTWEST.COM

IF A SEAL IS PRESENT ON THIS SHEET IT HAS BEEN ELECTRONICALLY SEALED AND DATED.

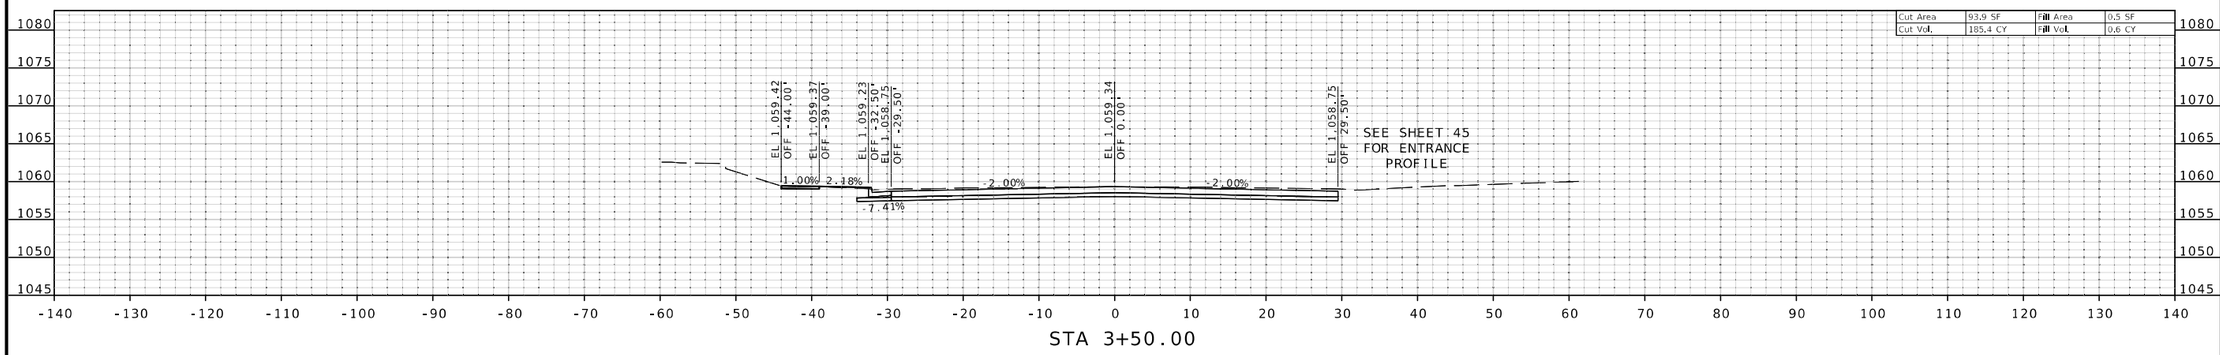

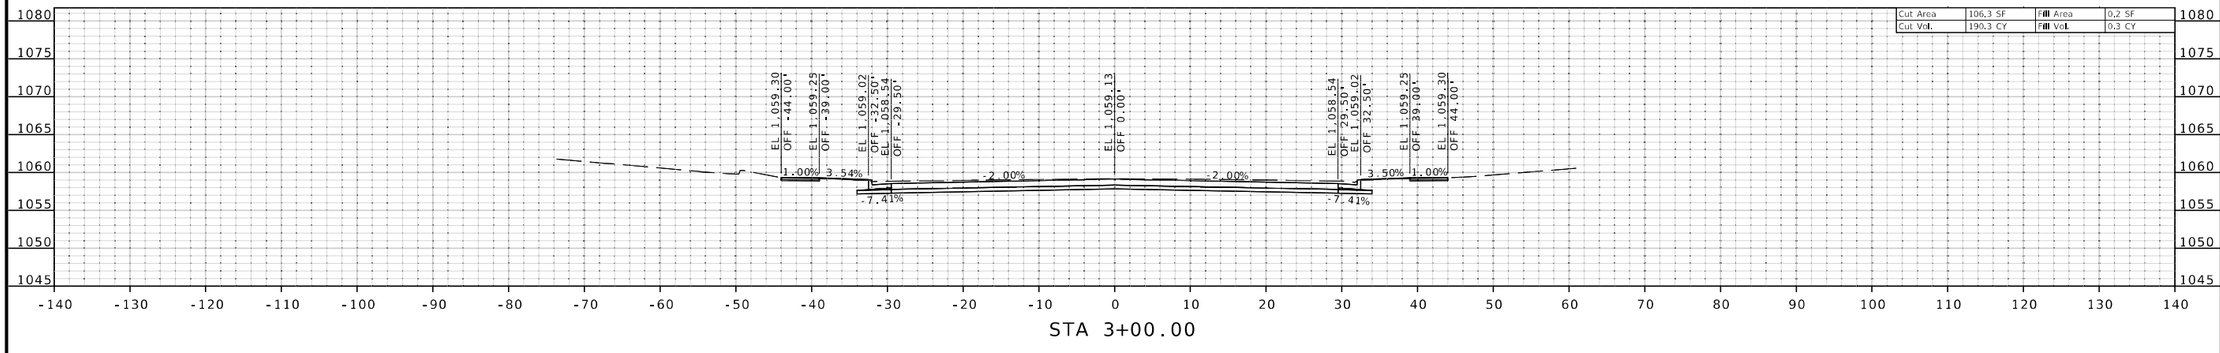

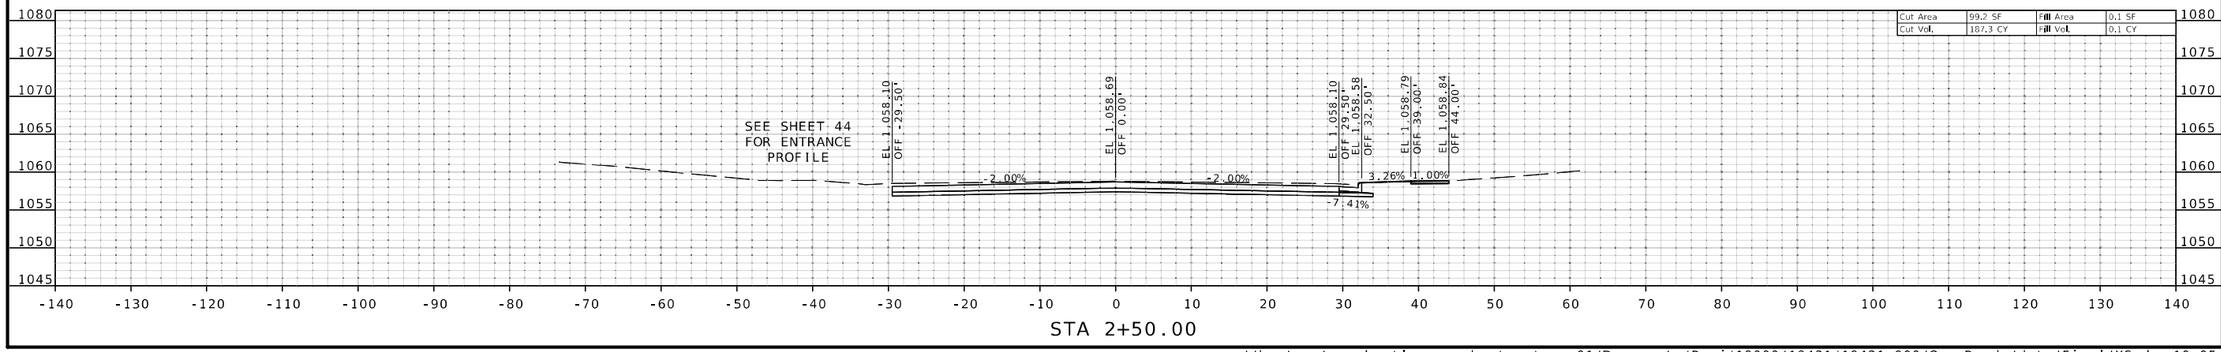

THIS SHEET HAS BEEN SIGNED, SEALED AND DATED ELECTRONICALLY.

DATE PREPARED
8/4/2025

ROUTE	STATE
66	MO
DISTRICT	SHEET NO.
SW	21

COUNTY
JASPER

JOB NO.
J7S2185E,G

CONTRACT ID.

PROJECT NO.

BRIDGE NO.

DESCRIPTION

DATE

IF A SEAL IS PRESENT ON THIS SHEET IT HAS BEEN ELECTRONICALLY SEALED AND DATED.

MISSOURI HIGHWAYS AND TRANSPORTATION COMMISSION
105 WEST CAPITOL
JEFFERSON CITY, MO 65102
1-888-ASK-MODOT (1-888-275-6636)

Bartlett&West
601 MONROE ST. SUITE 201 - JEFFERSON CITY, MO 65101-3180
PHONE 573-634-3181
CERTIFICATE OF AUTHORITY NO. 000167 - ENGINEERING
WWW.BARTLETTWEST.COM

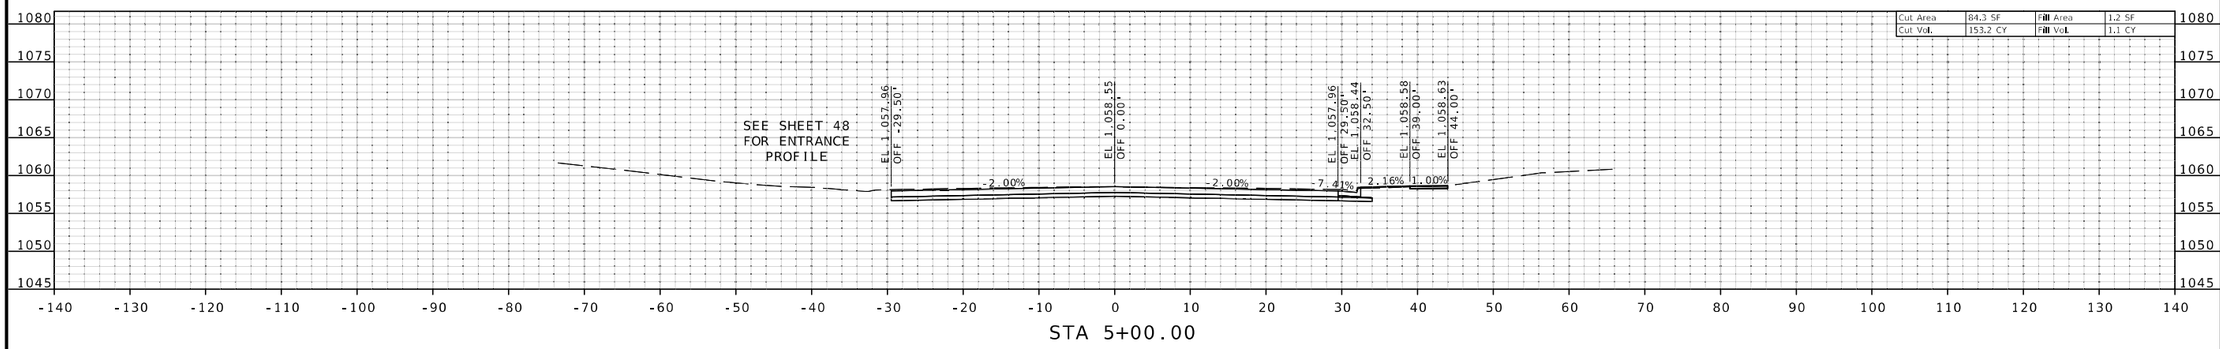

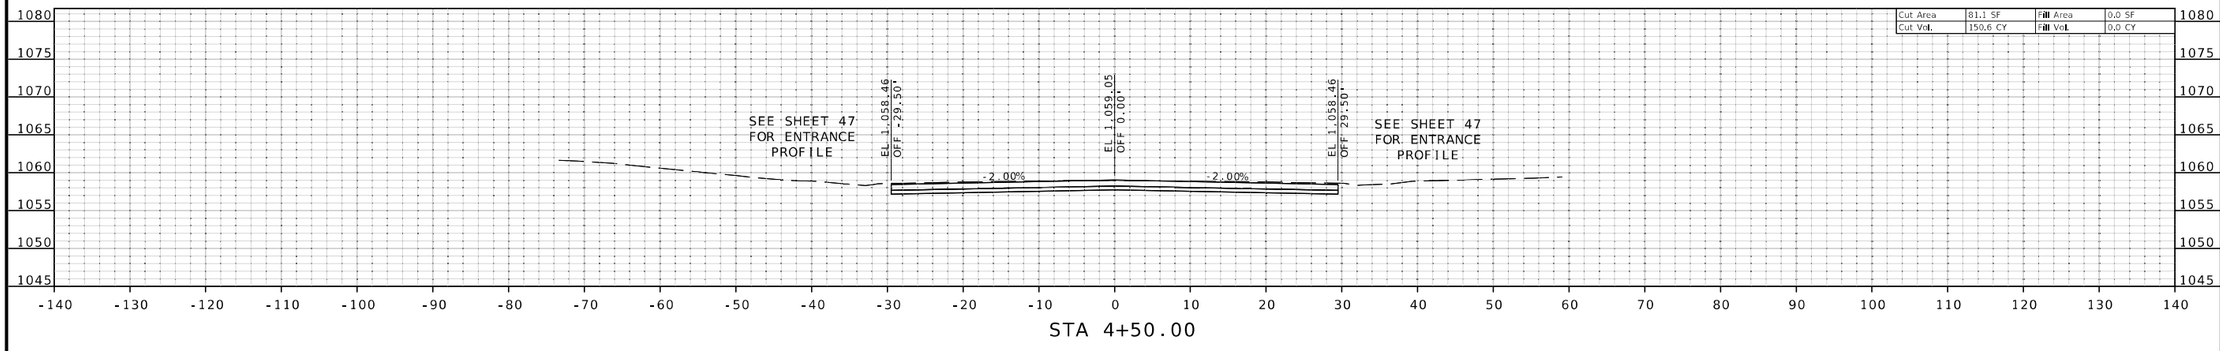

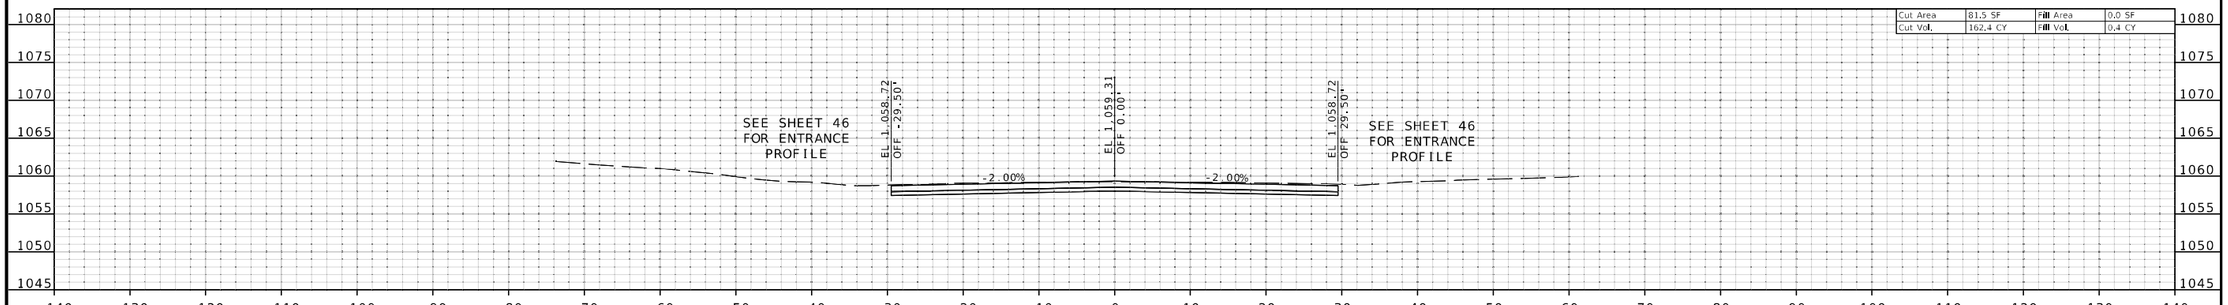

STATE OF MISSOURI
MELISSA ANN WILBERS
NUMBER PE-2007002853
PROFESSIONAL ENGINEER
THIS SHEET HAS BEEN SIGNED, SEALED AND DATED ELECTRONICALLY.

DATE PREPARED
8/4/2025

ROUTE	STATE
66	MO

DISTRICT	SHEET NO.
SW	22

COUNTY
JASPER

JOB NO.
J7S2185E,G

CONTRACT ID.

PROJECT NO.

BRIDGE NO.

DESCRIPTION	DATE

IF A SEAL IS PRESENT ON THIS SHEET IT HAS BEEN ELECTRONICALLY SEALED AND DATED.

MISSOURI HIGHWAYS AND TRANSPORTATION COMMISSION
105 WEST CAPITOL
JEFFERSON CITY, MO 65102
1-888-ASK-MODOT (1-888-275-6636)

Bartlett&West
601 MONROE ST. SUITE 201 - JEFFERSON CITY, MO 65101-3180
PHONE 573-634-3181
CERTIFICATE OF AUTHORITY NO. 000167 - ENGINEERING
WWW.BARTLETTWEST.COM

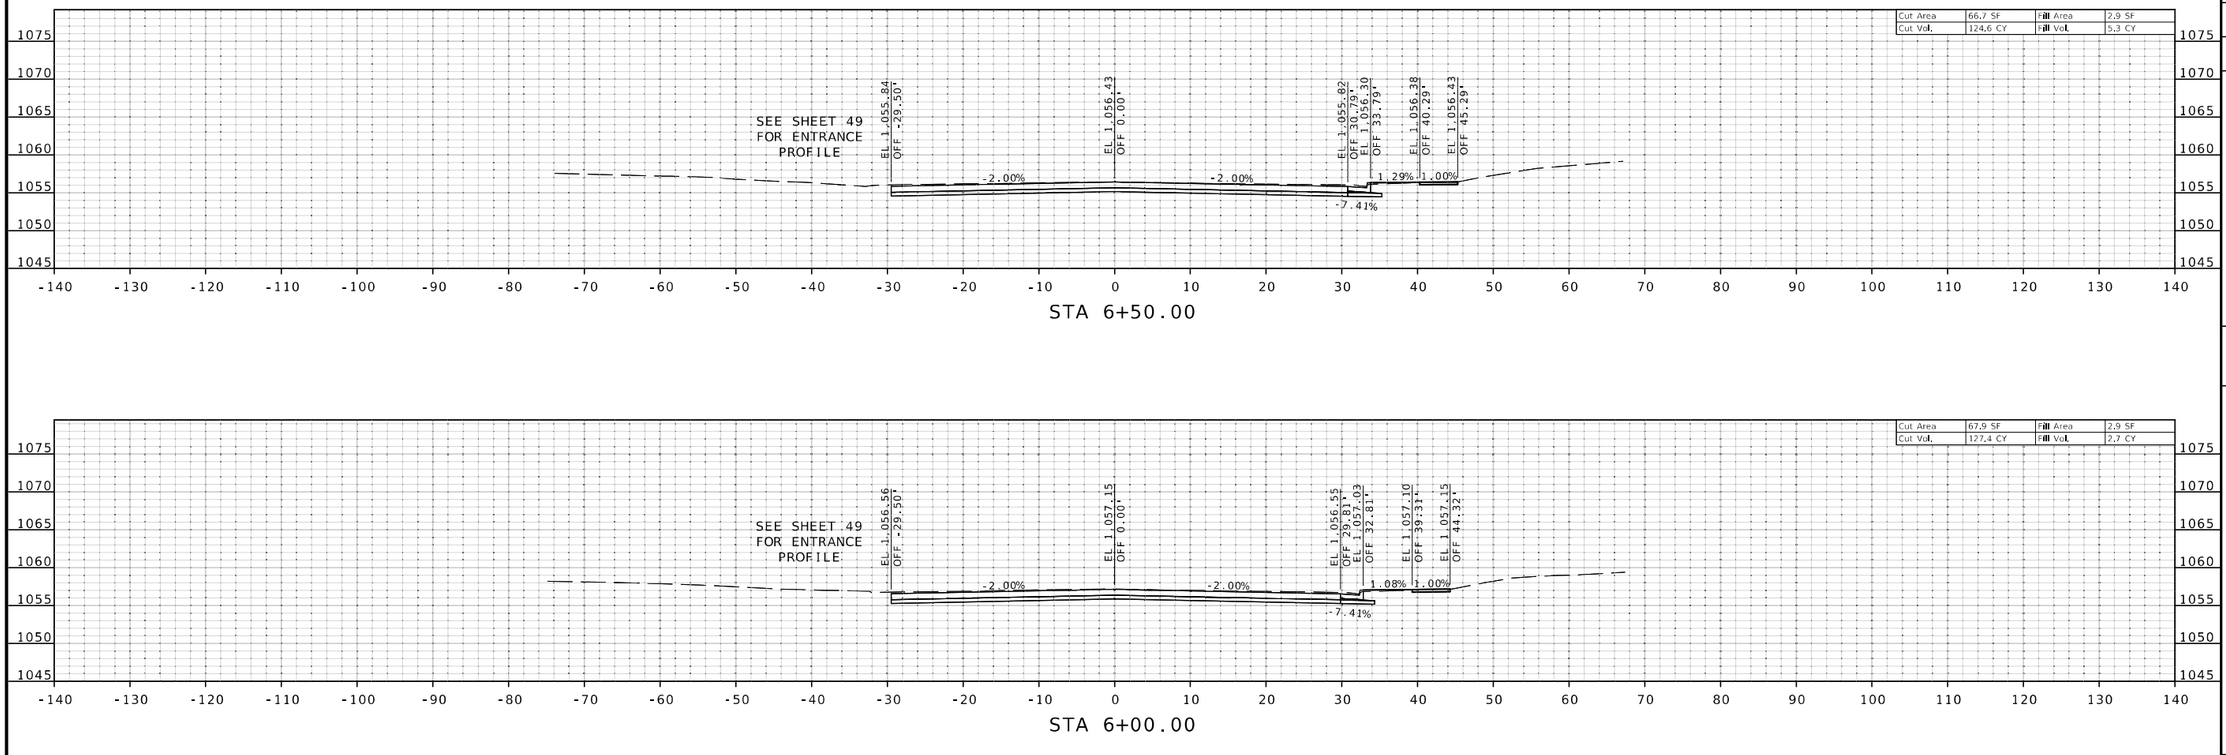

STATE OF MISSOURI
MELISSA ANN WILBERS
NUMBER PE-2007002853
PROFESSIONAL ENGINEER

THIS SHEET HAS BEEN SIGNED, SEALED AND DATED ELECTRONICALLY.

DATE PREPARED
8/4/2025

ROUTE	STATE
66	MO
DISTRICT	SHEET NO.
SW	23

COUNTY
JASPER

JOB NO.
J7S2185E,G

CONTRACT ID.

PROJECT NO.

BRIDGE NO.

DESCRIPTION	DATE

MISSOURI HIGHWAYS AND TRANSPORTATION COMMISSION
105 WEST CAPITOL
JEFFERSON CITY, MO 65102
1-888-ASK-MODOT (1-888-275-6636)

Bartlett&West
601 MONROE ST. SUITE 201 - JEFFERSON CITY, MO 65101-3180
PHONE 573-634-3181
CERTIFICATE OF AUTHORITY NO. 000167 - ENGINEERING
WWW.BARTLETTWEST.COM

IF A SEAL IS PRESENT ON THIS SHEET IT HAS BEEN ELECTRONICALLY SEALED AND DATED.

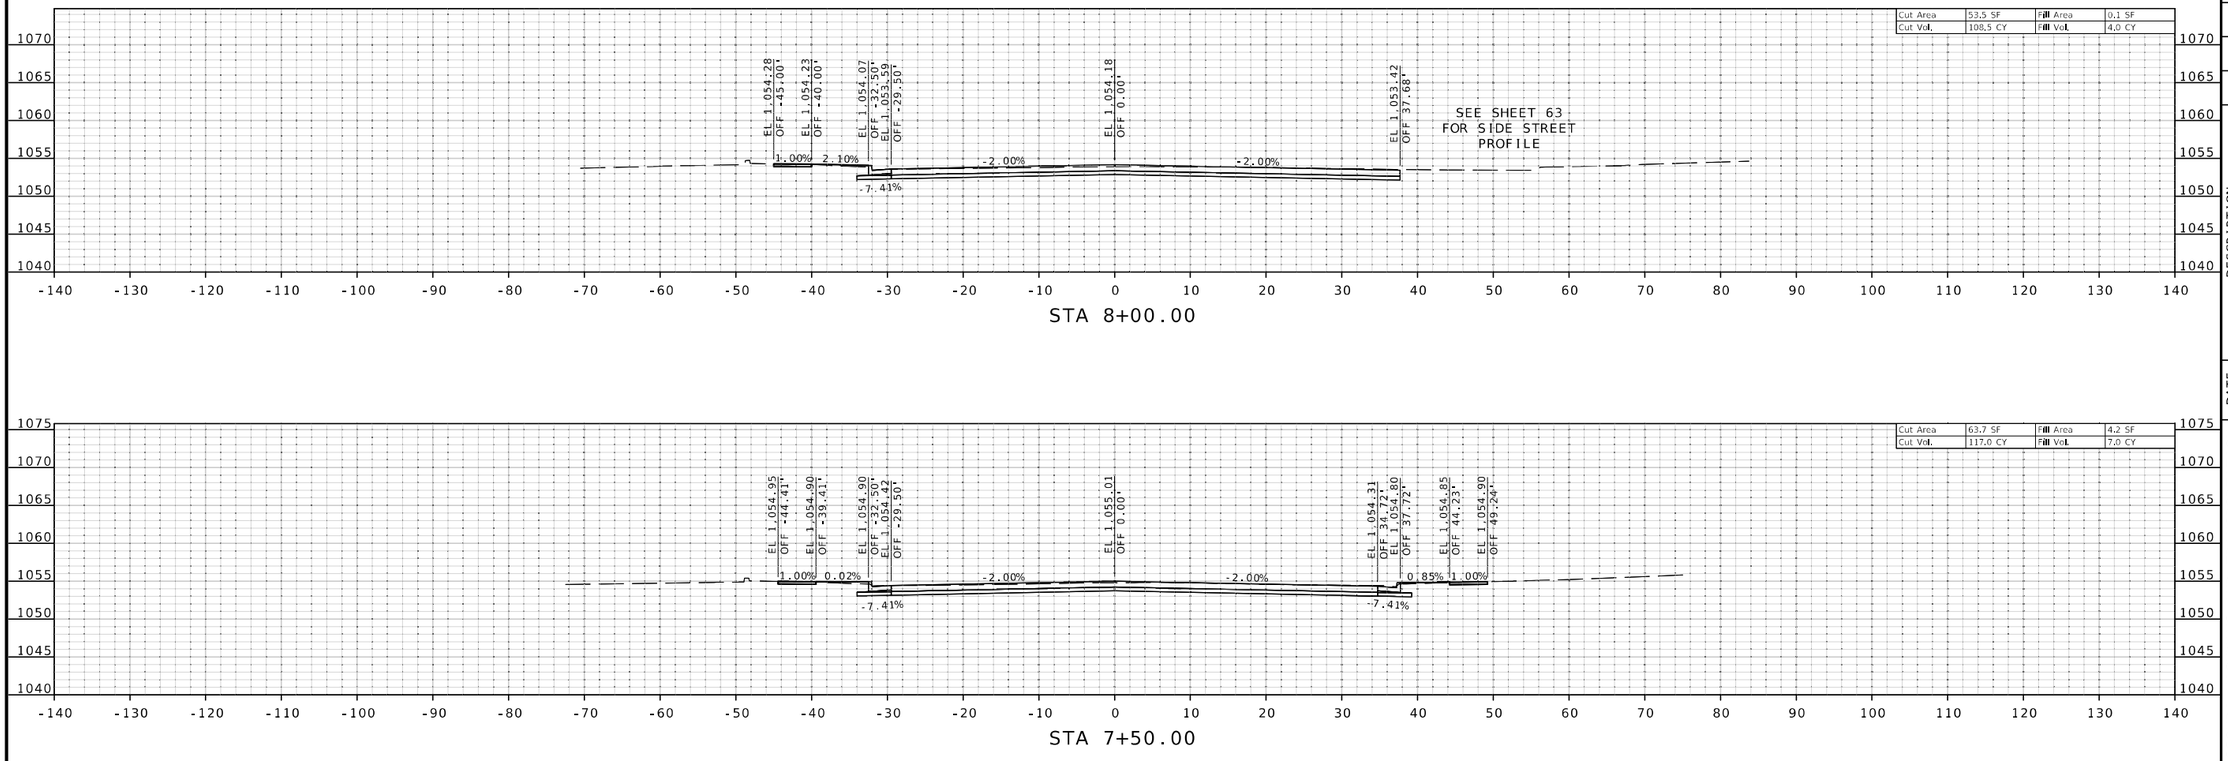

STATE OF MISSOURI
MELISSA ANN WILBERS
NUMBER PE-2007002853
PROFESSIONAL ENGINEER

THIS SHEET HAS BEEN SIGNED, SEALED AND DATED ELECTRONICALLY.

DATE PREPARED
8/4/2025

ROUTE	STATE
66	MO
DISTRICT	SHEET NO.
SW	24

COUNTY
JASPER

JOB NO.
J7S2185E,G

CONTRACT ID.

PROJECT NO.

BRIDGE NO.

DESCRIPTION

DATE

IF A SEAL IS PRESENT ON THIS SHEET IT HAS BEEN ELECTRONICALLY SEALED AND DATED.

MISSOURI HIGHWAYS AND TRANSPORTATION COMMISSION
105 WEST CAPITOL
JEFFERSON CITY, MO 65102
1-888-ASK-MODOT (1-888-275-6636)

Bartlett&West
601 MONROE ST. SUITE 201 - JEFFERSON CITY, MO 65101-3180
PHONE 573-634-3181
CERTIFICATE OF AUTHORITY NO. 000167 - ENGINEERING
WWW.BARTLETTWEST.COM

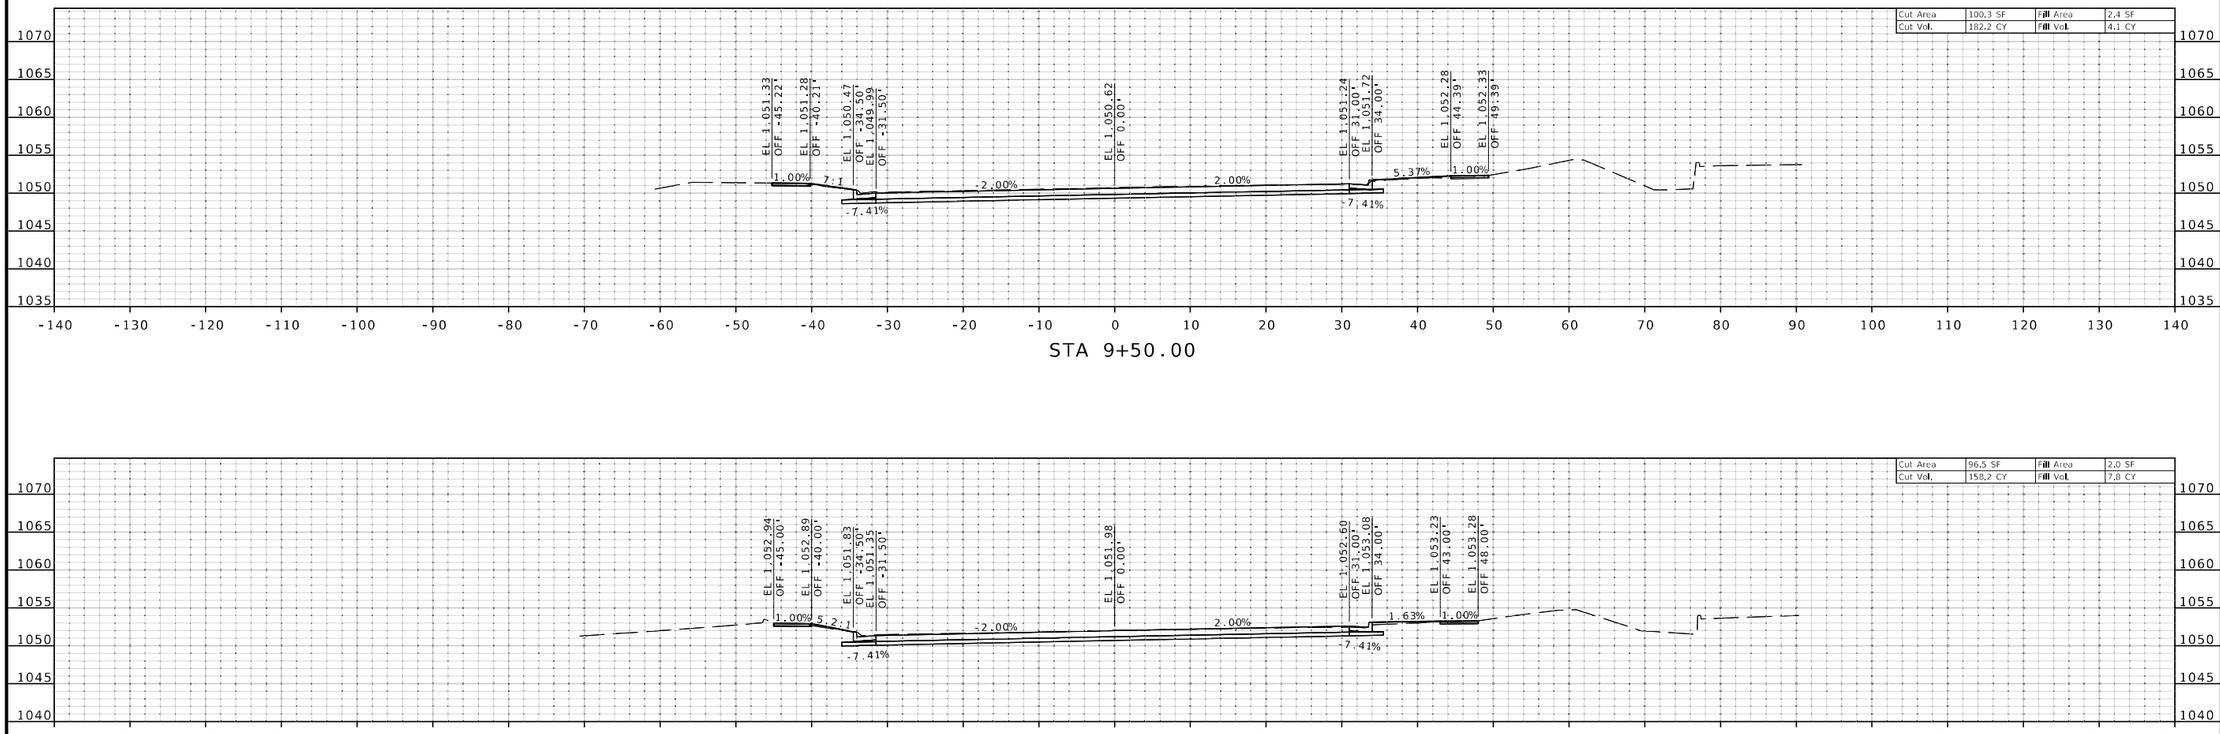

STATE OF MISSOURI
MELISSA ANN WILBERS
NUMBER PE-2007002853
PROFESSIONAL ENGINEER

THIS SHEET HAS BEEN SIGNED, SEALED AND DATED ELECTRONICALLY.

DATE PREPARED
8/4/2025

ROUTE	STATE
66	MO

DISTRICT	SHEET NO.
SW	25

COUNTY
JASPER

JOB NO.
J7S2185E,G

CONTRACT ID.

PROJECT NO.

BRIDGE NO.

DESCRIPTION	DATE

MISSOURI HIGHWAYS AND TRANSPORTATION COMMISSION
105 WEST CAPITOL
JEFFERSON CITY, MO 65102
1-888-ASK-MODOT (1-888-275-6636)

Bartlett&West
601 MONROE ST. SUITE 201 - JEFFERSON CITY, MO 65101-3180
PHONE 573-634-3181
CERTIFICATE OF AUTHORITY NO. 000167 - ENGINEERING
WWW.BARTLETTWEST.COM

IF A SEAL IS PRESENT ON THIS SHEET IT HAS BEEN ELECTRONICALLY SEALED AND DATED.

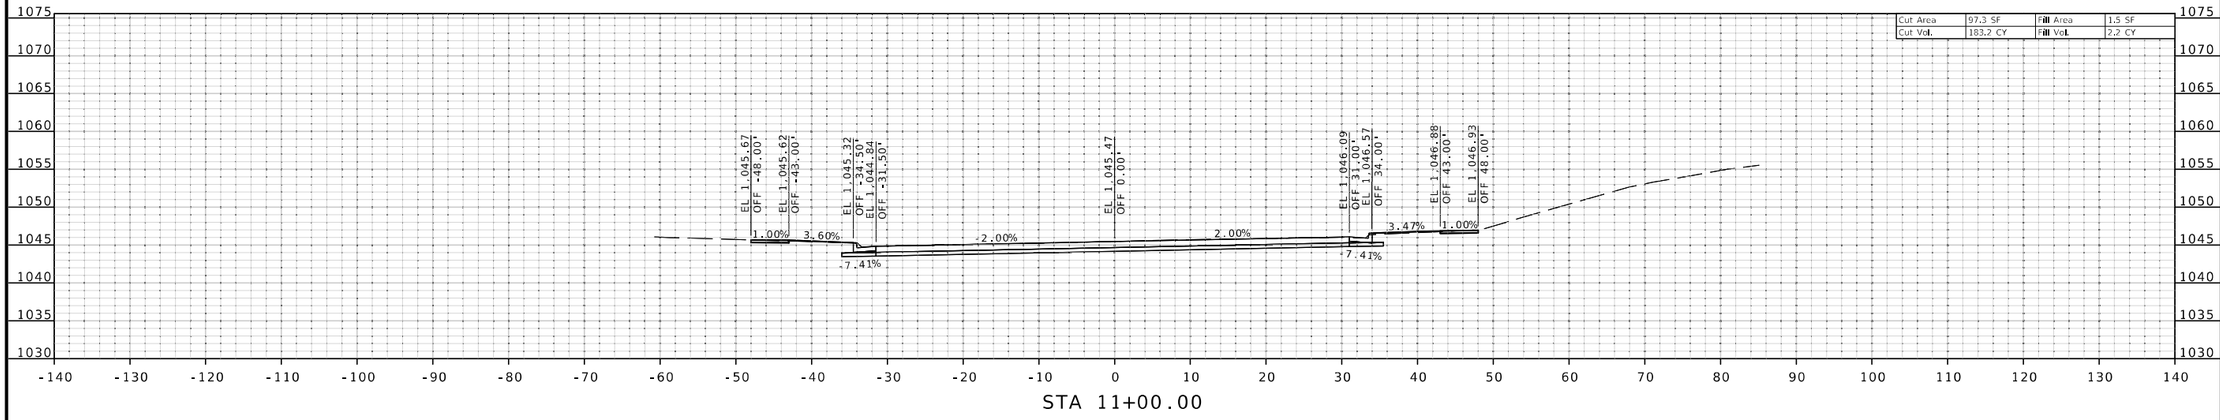

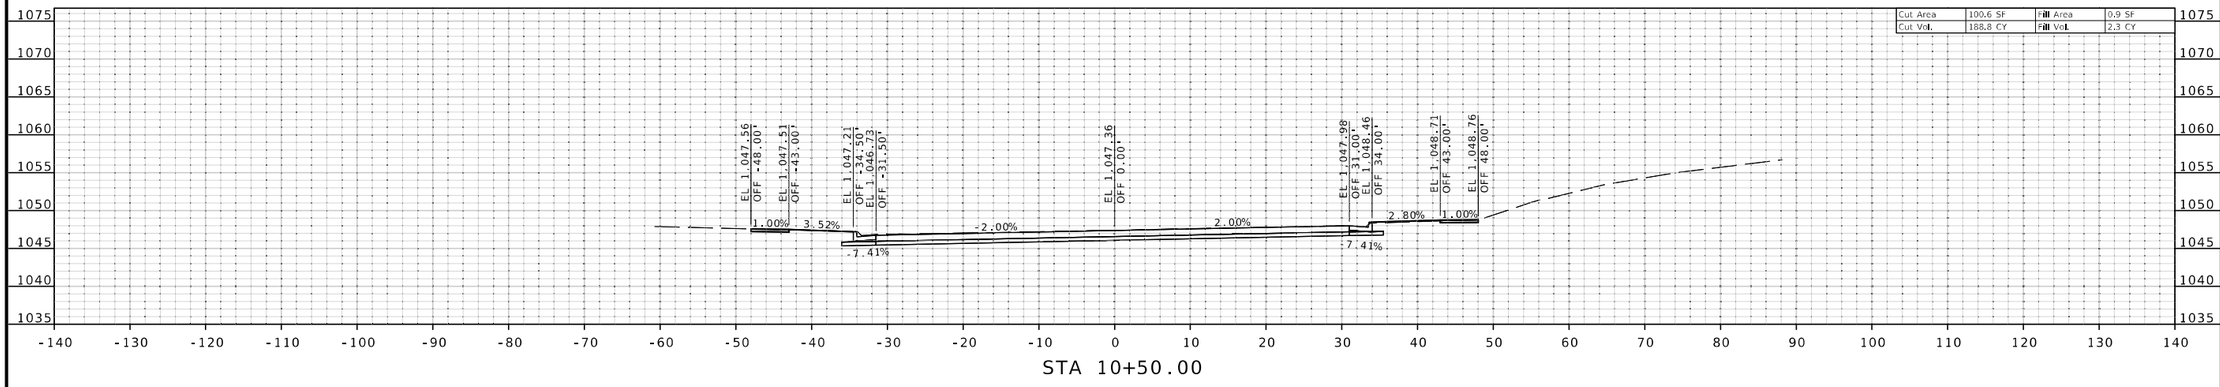

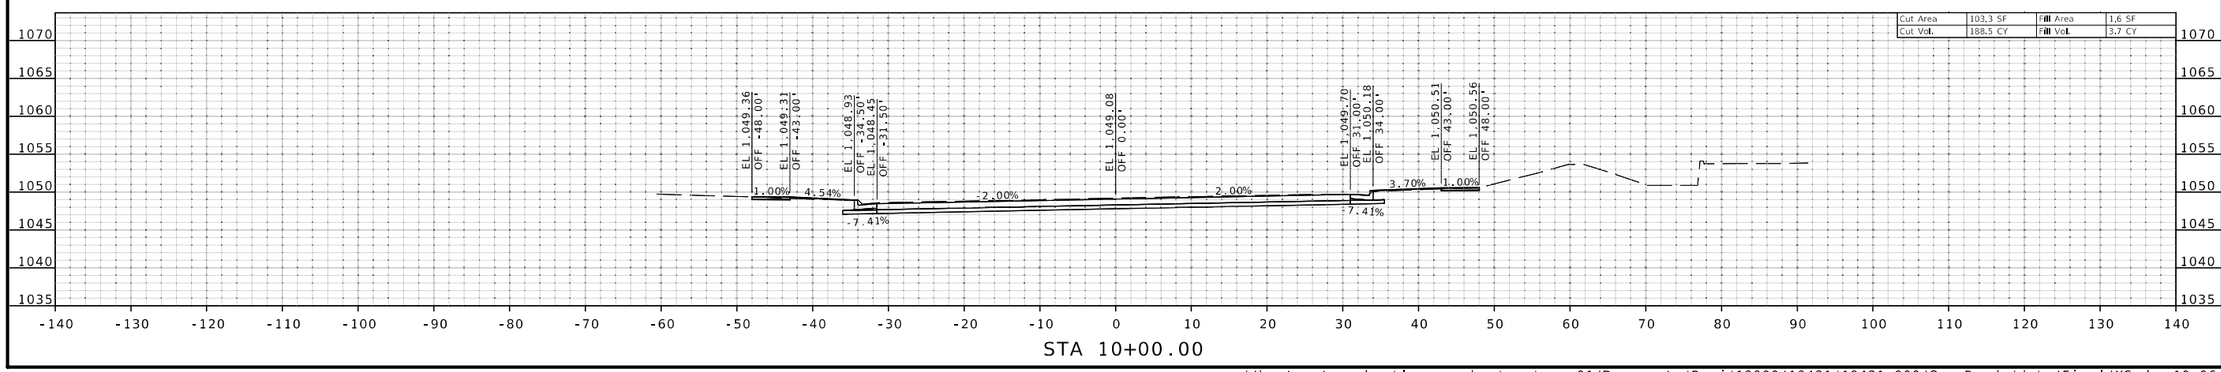

THIS SHEET HAS BEEN SIGNED, SEALED AND DATED ELECTRONICALLY.

STATE OF MISSOURI
MELISSA ANN WILBERS
NUMBER PE-2007002853
PROFESSIONAL ENGINEER

DATE PREPARED
8/4/2025

ROUTE	STATE
66	MO
DISTRICT	SHEET NO.
SW	26

COUNTY
JASPER

JOB NO.
J7S2185E,G

CONTRACT ID.

PROJECT NO.

BRIDGE NO.

DESCRIPTION	DATE

IF A SEAL IS PRESENT ON THIS SHEET IT HAS BEEN ELECTRONICALLY SEALED AND DATED.

MISSOURI HIGHWAYS AND TRANSPORTATION COMMISSION

MoDOT

105 WEST CAPITOL
JEFFERSON CITY, MO 65102
1-888-ASK-MODOT (1-888-275-6636)

Bartlett&West
601 MONROE ST. SUITE 201 - JEFFERSON CITY, MO 65101-3180
PHONE 573-634-3181
CERTIFICATE OF AUTHORITY NO. 000167 - ENGINEERING
WWW.BARTLETTWEST.COM

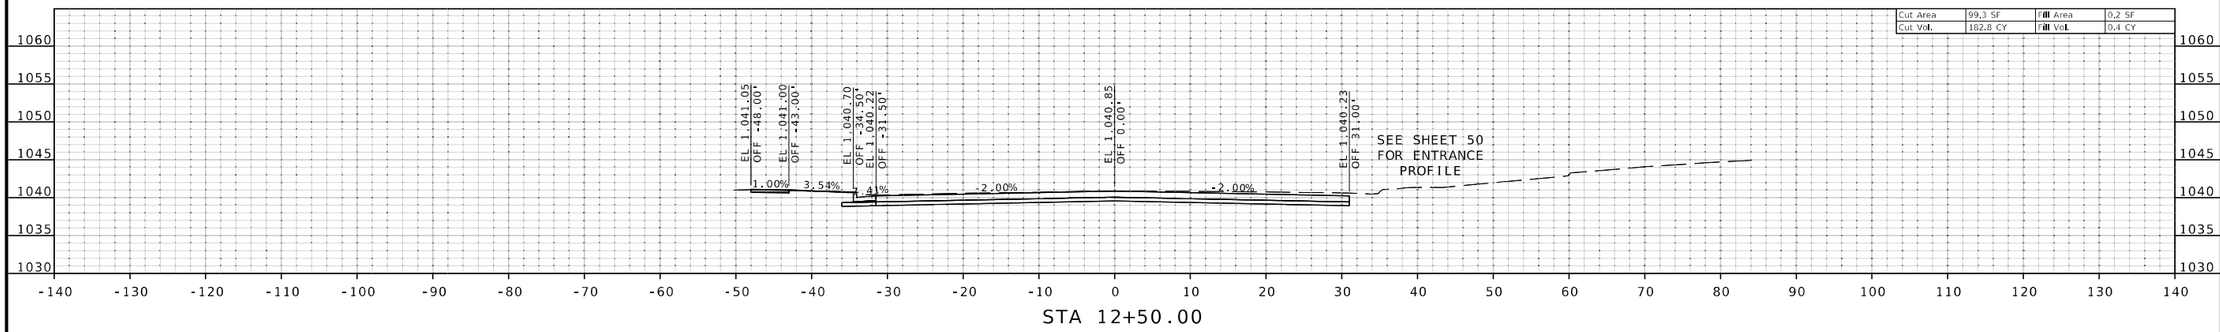

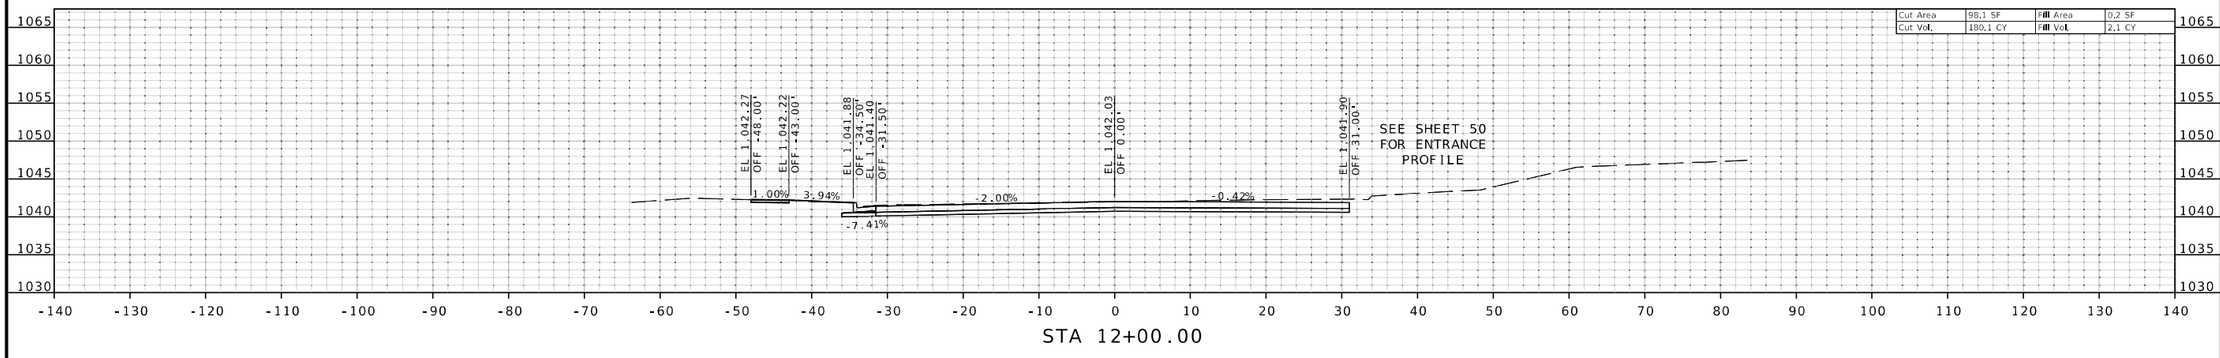

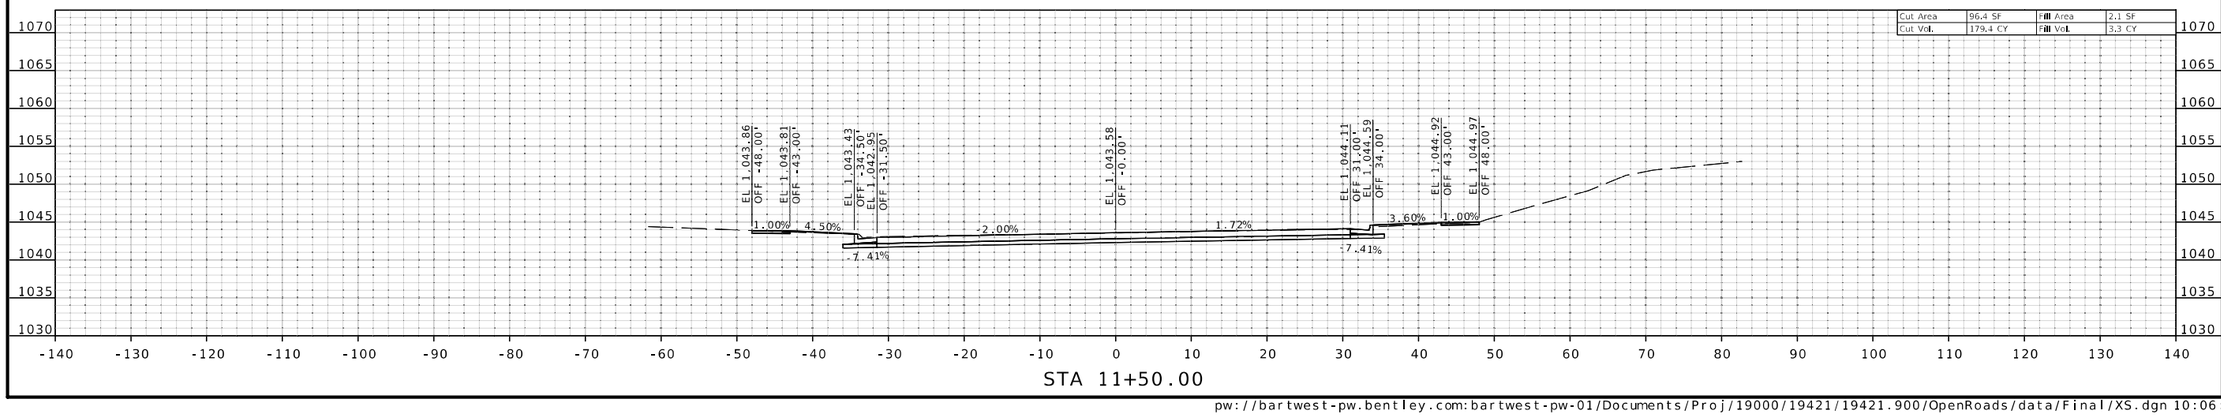

IF A SEAL IS PRESENT ON THIS SHEET IT HAS BEEN ELECTRONICALLY SEALED AND DATED.

STATE OF MISSOURI
MELISSA ANN WILBERS
NUMBER PE-2007002853
PROFESSIONAL ENGINEER

THIS SHEET HAS BEEN SIGNED, SEALED AND DATED ELECTRONICALLY.

DATE PREPARED
8/4/2025

ROUTE	STATE
66	MO
DISTRICT	SHEET NO.
SW	27

COUNTY
JASPER

JOB NO.
J7S2185E,G

CONTRACT ID.

PROJECT NO.

BRIDGE NO.

DESCRIPTION	DATE

MISSOURI HIGHWAYS AND TRANSPORTATION COMMISSION

105 WEST CAPITOL
JEFFERSON CITY, MO 65102
1-888-ASK-MODOT (1-888-275-6636)

Bartlett&West
601 MONROE ST. SUITE 201 - JEFFERSON CITY, MO 65101-3180
PHONE 573-634-3181
CERTIFICATE OF AUTHORITY NO. 000167 - ENGINEERING
WWW.BARTLETTWEST.COM

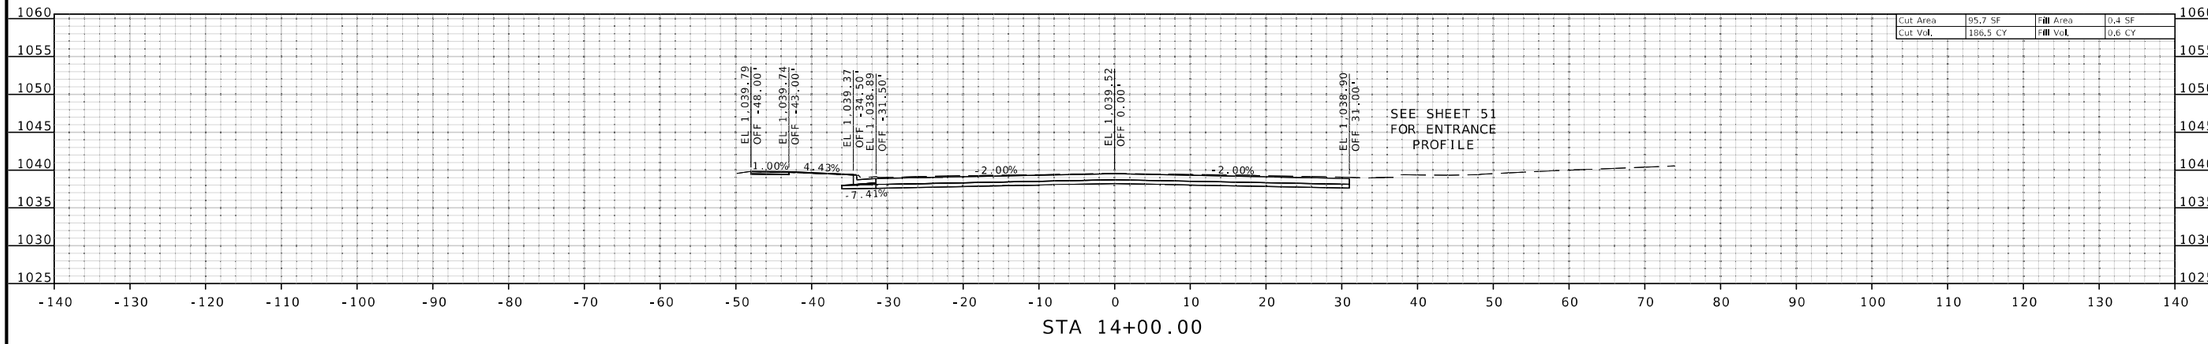

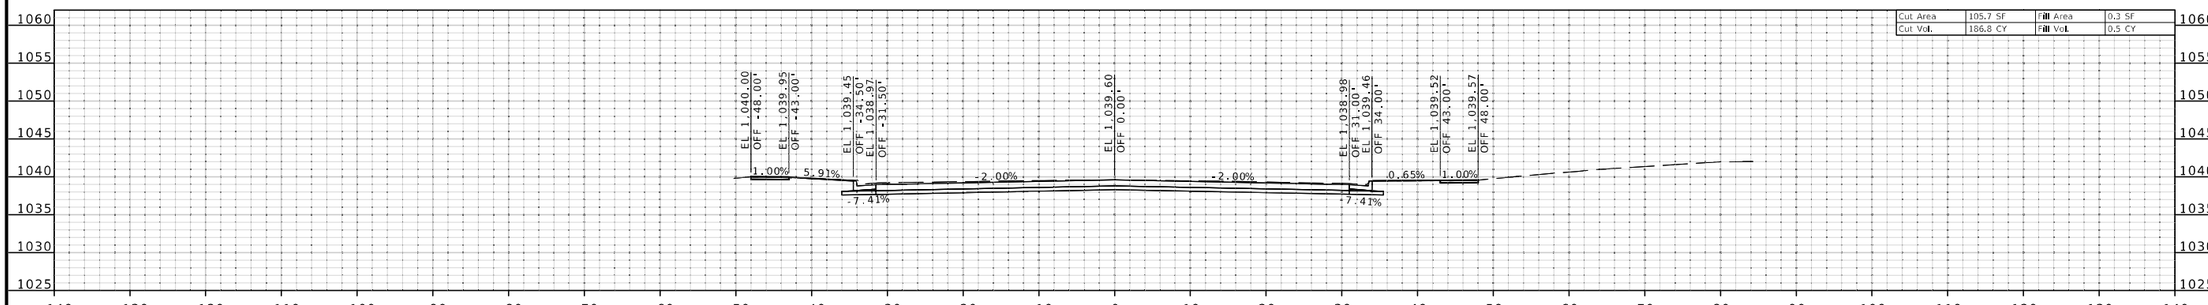

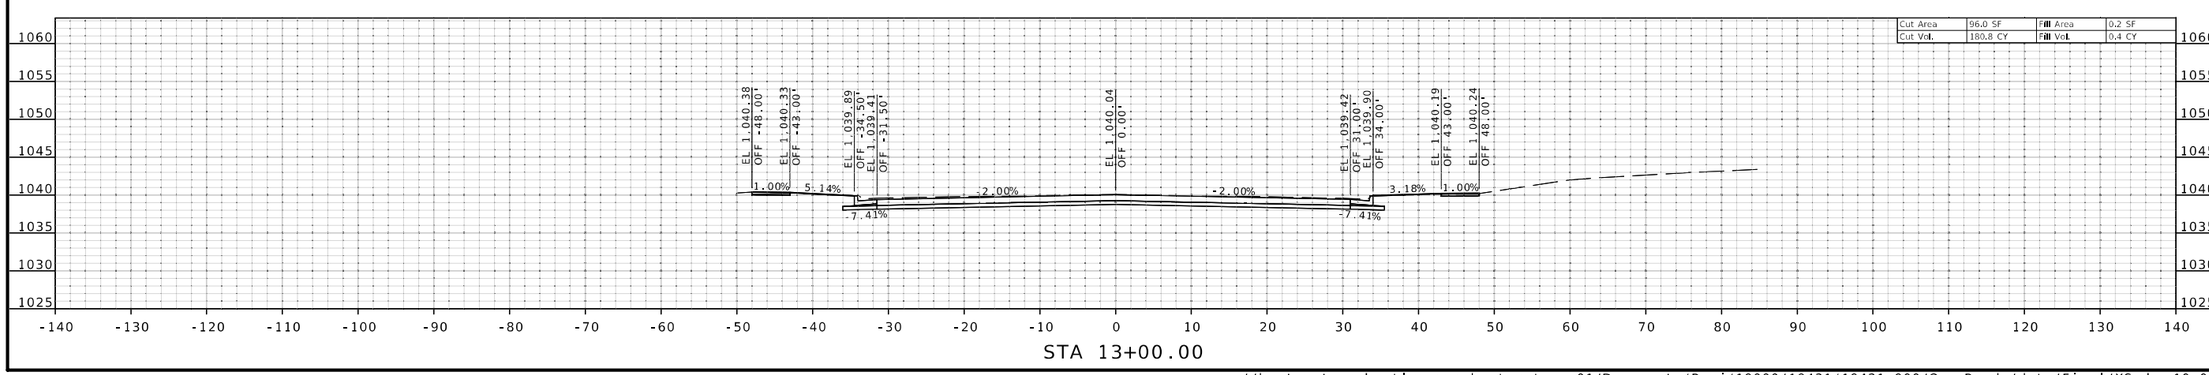

STATE OF MISSOURI
MELISSA ANN WILBERS
NUMBER PE-2007002853
PROFESSIONAL ENGINEER

THIS SHEET HAS BEEN SIGNED, SEALED AND DATED ELECTRONICALLY.

DATE PREPARED
8/4/2025

ROUTE	STATE
66	MO

DISTRICT	SHEET NO.
SW	28

COUNTY
JASPER

JOB NO.
J7S2185E,G

CONTRACT ID.

PROJECT NO.

BRIDGE NO.

DESCRIPTION	DATE

IF A SEAL IS PRESENT ON THIS SHEET IT HAS BEEN ELECTRONICALLY SEALED AND DATED.

MISSOURI HIGHWAYS AND TRANSPORTATION COMMISSION
105 WEST CAPITOL
JEFFERSON CITY, MO 65102
1-888-ASK-MODOT (1-888-275-6636)

Bartlett&West
601 MONROE ST. SUITE 201 - JEFFERSON CITY, MO 65101-3180
PHONE 573-634-3181
CERTIFICATE OF AUTHORITY NO. 000167 - ENGINEERING
WWW.BARTLETTWEST.COM

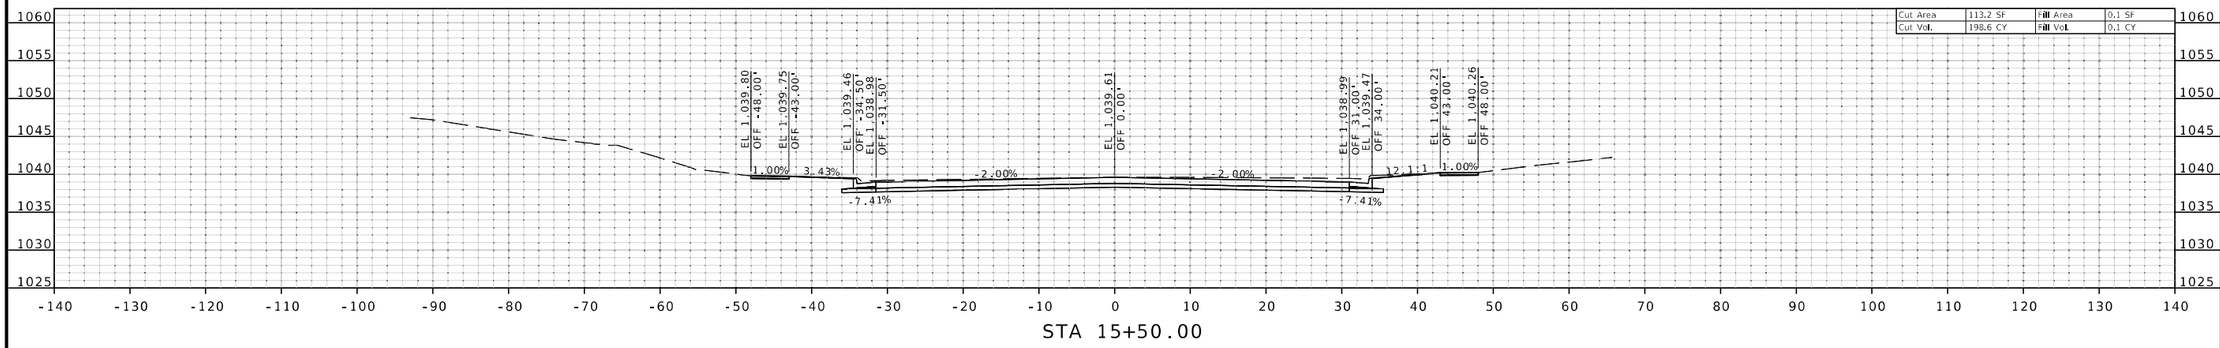

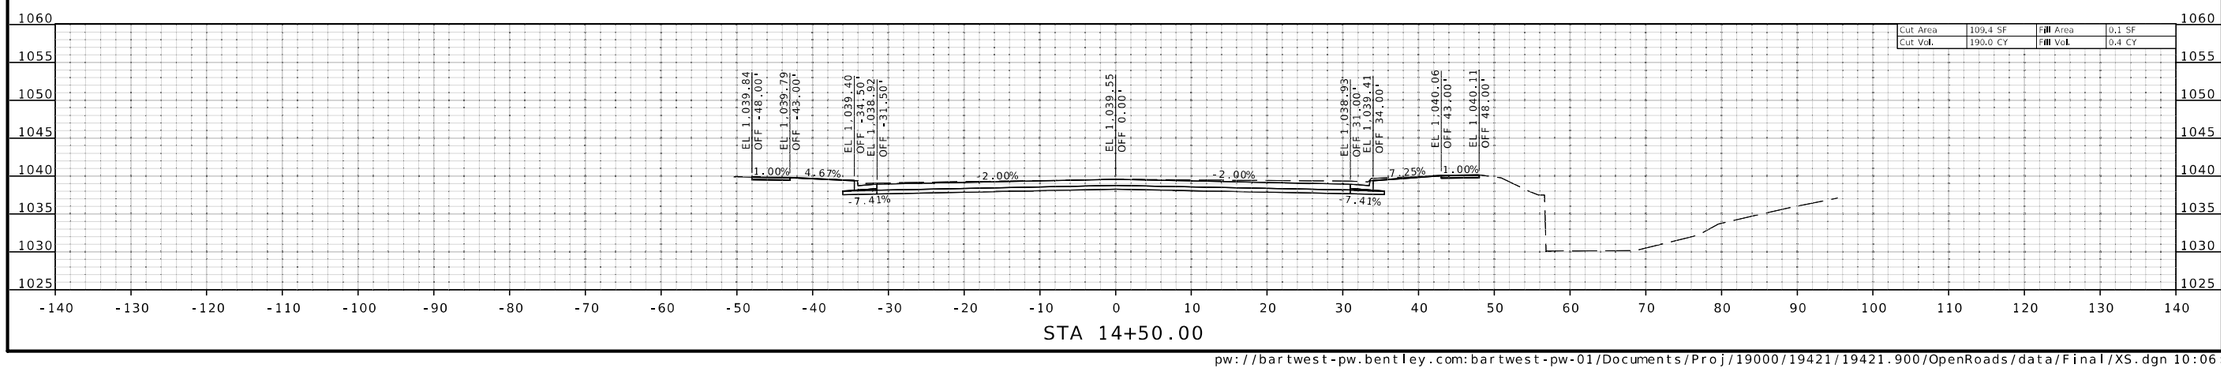

STATE OF MISSOURI
MELISSA ANN WILBERS
NUMBER PE-2007002853
PROFESSIONAL ENGINEER

THIS SHEET HAS BEEN SIGNED, SEALED AND DATED ELECTRONICALLY.

DATE PREPARED
8/4/2025

ROUTE	STATE
66	MO
DISTRICT	SHEET NO.
SW	29

COUNTY
JASPER

JOB NO.
J7S2185E,G

CONTRACT ID.

PROJECT NO.

BRIDGE NO.

DESCRIPTION	DATE

IF A SEAL IS PRESENT ON THIS SHEET IT HAS BEEN ELECTRONICALLY SEALED AND DATED.

MISSOURI HIGHWAYS AND TRANSPORTATION COMMISSION
105 WEST CAPITOL
JEFFERSON CITY, MO 65102
1-888-ASK-MODOT (1-888-275-6636)

Bartlett&West
601 MONROE ST. SUITE 201 - JEFFERSON CITY, MO 65101-3180
PHONE 573-634-3181
CERTIFICATE OF AUTHORITY NO. 000167 - ENGINEERING
WWW.BARTLETTWEST.COM

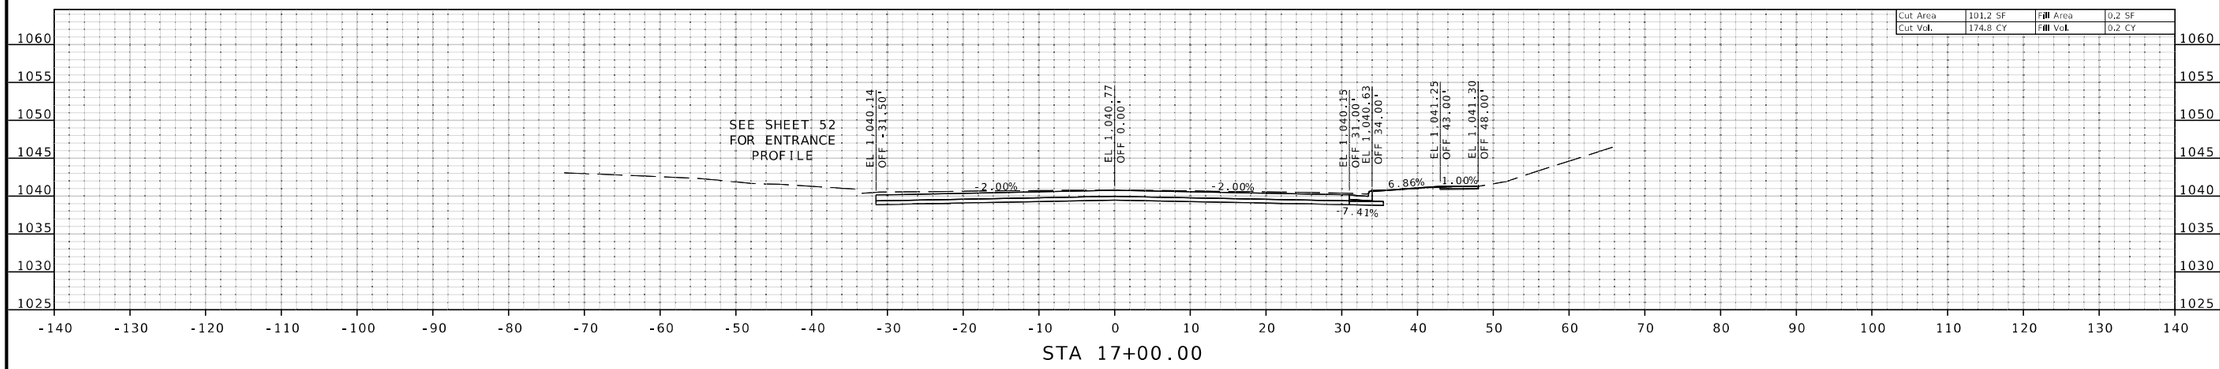

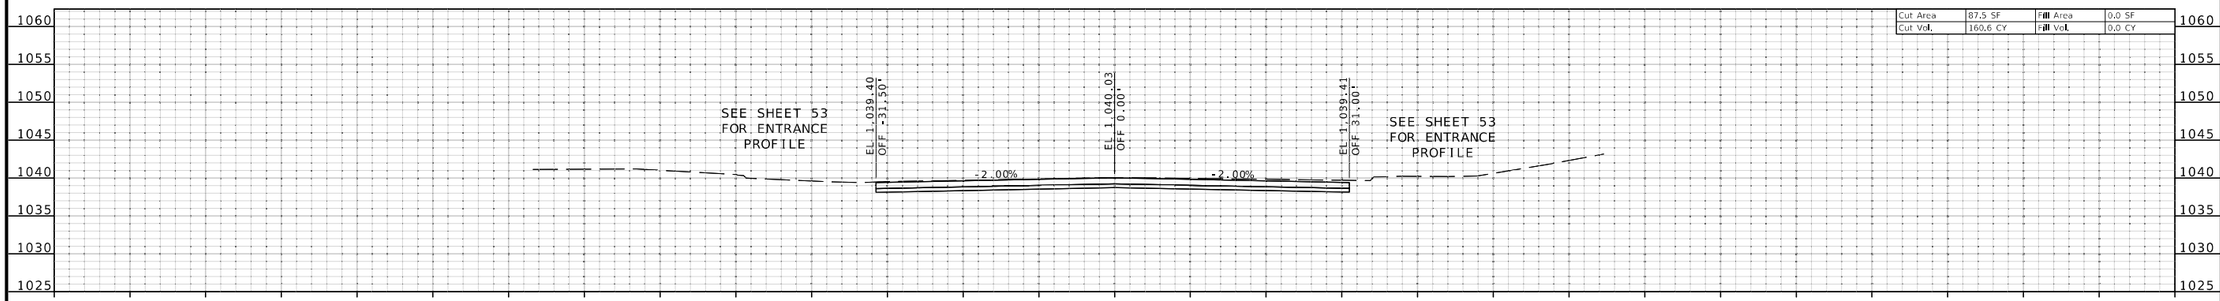

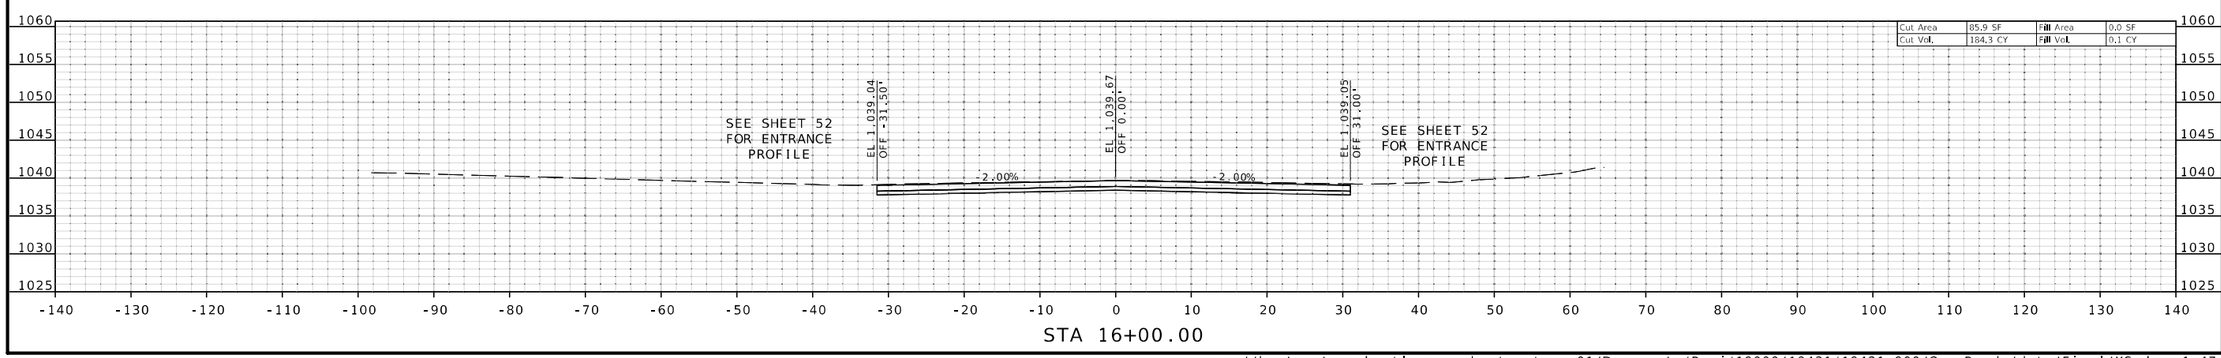

STATE OF MISSOURI
MELISSA ANN WILBERS
NUMBER PE-2007002853
PROFESSIONAL ENGINEER

THIS SHEET HAS BEEN SIGNED, SEALED AND DATED ELECTRONICALLY.

DATE PREPARED
8/5/2025

ROUTE	STATE
66	MO
DISTRICT	SHEET NO.
SW	30

COUNTY
JASPER

JOB NO.
J7S2185E,G

CONTRACT ID.

PROJECT NO.

BRIDGE NO.

DESCRIPTION	DATE

MISSOURI HIGHWAYS AND TRANSPORTATION COMMISSION

105 WEST CAPITOL
JEFFERSON CITY, MO 65102
1-888-ASK-MODOT (1-888-275-6636)

Bartlett&West
601 MONROE ST. SUITE 201 - JEFFERSON CITY, MO 65101-3180
PHONE 573-634-3181
CERTIFICATE OF AUTHORITY NO. 000167 - ENGINEERING
WWW.BARTLETTWEST.COM

IF A SEAL IS PRESENT ON THIS SHEET IT HAS BEEN ELECTRONICALLY SEALED AND DATED.

pw://bartwest-pw.bentley.com:bartwest-pw-01/Documents/Proj/19000/19421/19421.900/OpenRoads/data/Final/XS.dgn 1:47:21 PM 8/5/2025

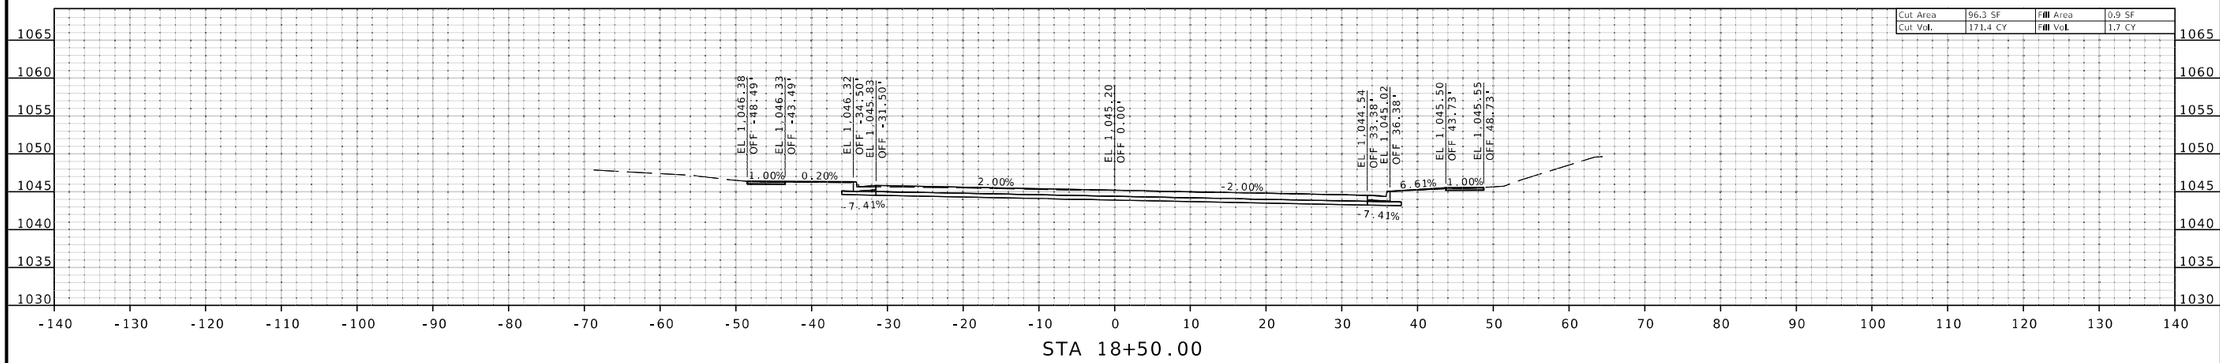

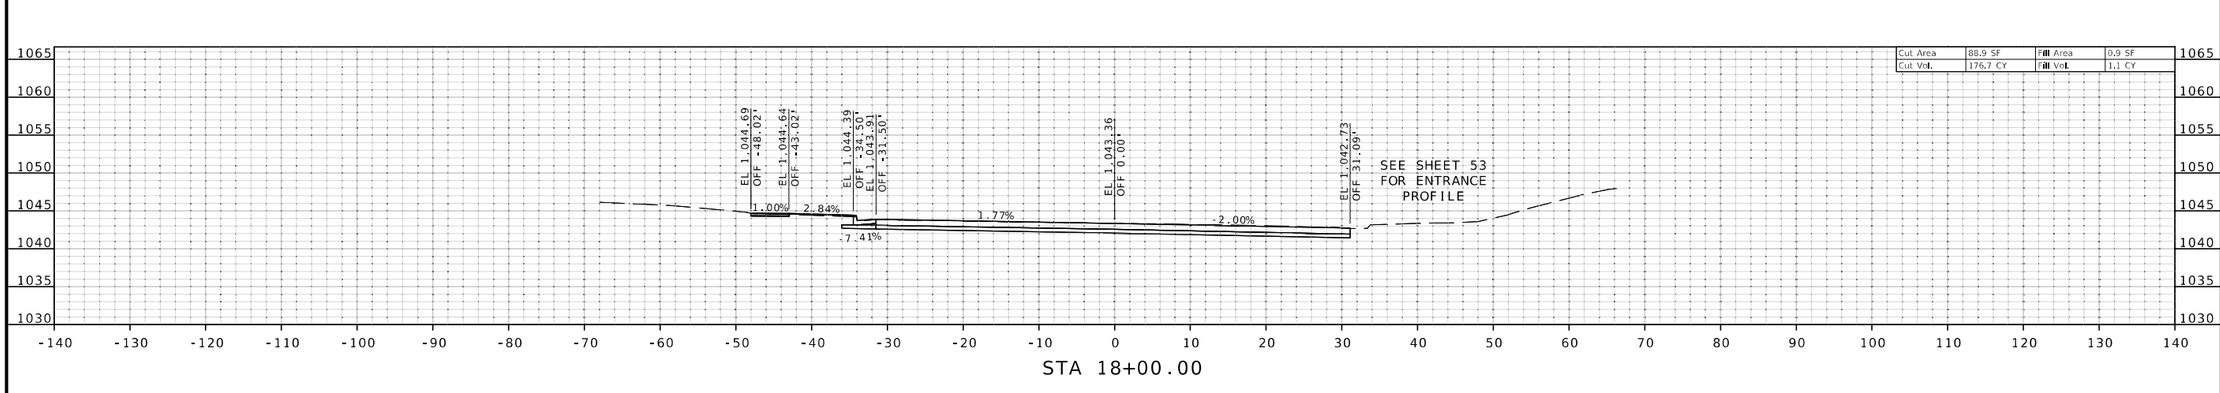

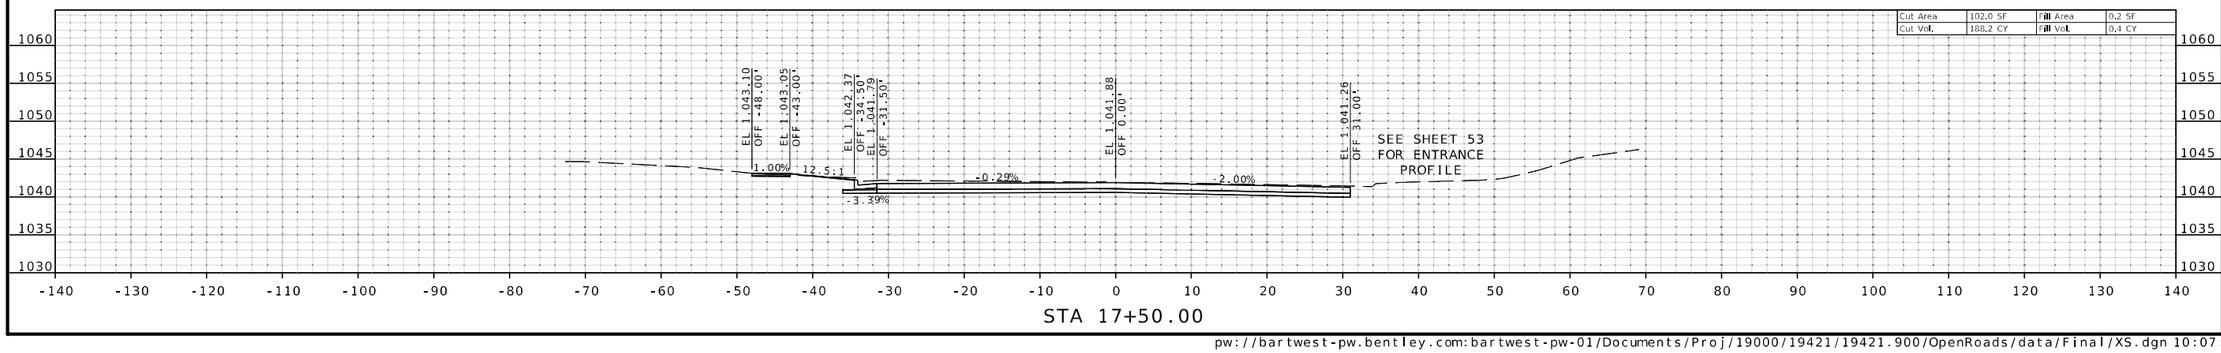

STATE OF MISSOURI
MELISSA ANN WILBERS
NUMBER PE-2007002853
PROFESSIONAL ENGINEER

THIS SHEET HAS BEEN SIGNED, SEALED AND DATED ELECTRONICALLY.

DATE PREPARED
8/4/2025

ROUTE	STATE
66	MO

DISTRICT	SHEET NO.
SW	31

COUNTY
JASPER

JOB NO.
J7S2185E,G

CONTRACT ID.

PROJECT NO.

BRIDGE NO.

DESCRIPTION	DATE

IF A SEAL IS PRESENT ON THIS SHEET IT HAS BEEN ELECTRONICALLY SEALED AND DATED.

MISSOURI HIGHWAYS AND TRANSPORTATION COMMISSION

105 WEST CAPITOL
JEFFERSON CITY, MO 65102
1-888-ASK-MODOT (1-888-275-6636)

Bartlett&West
601 MONROE ST. SUITE 201 - JEFFERSON CITY, MO 65101-3180
PHONE 573-634-3181
CERTIFICATE OF AUTHORITY NO. 000167 - ENGINEERING
WWW.BARTLETTWEST.COM

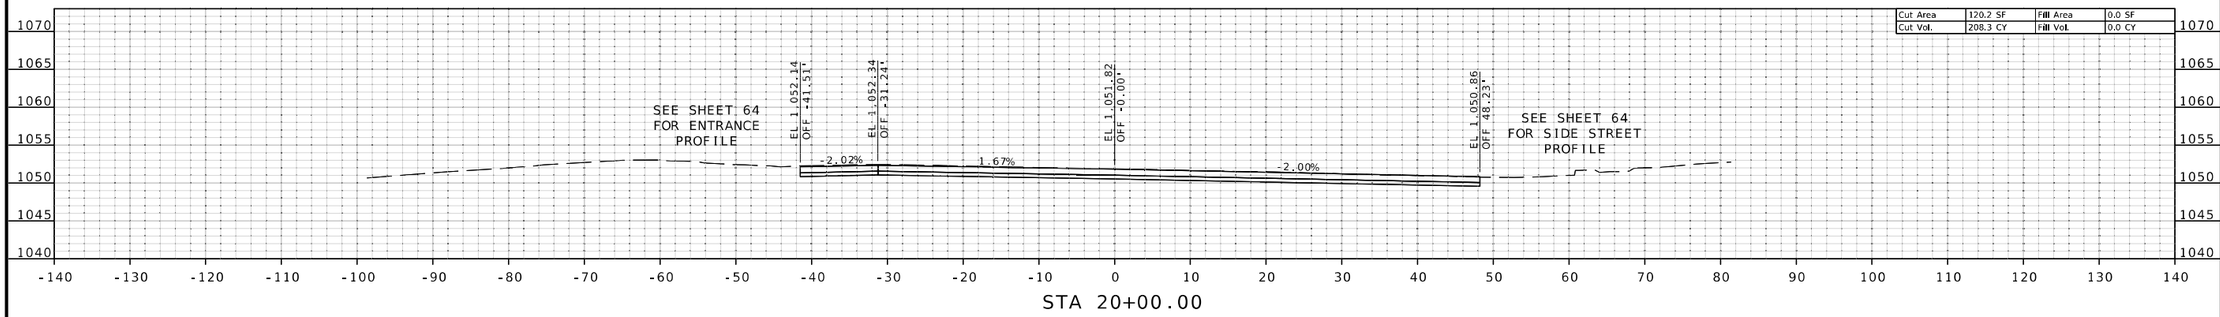

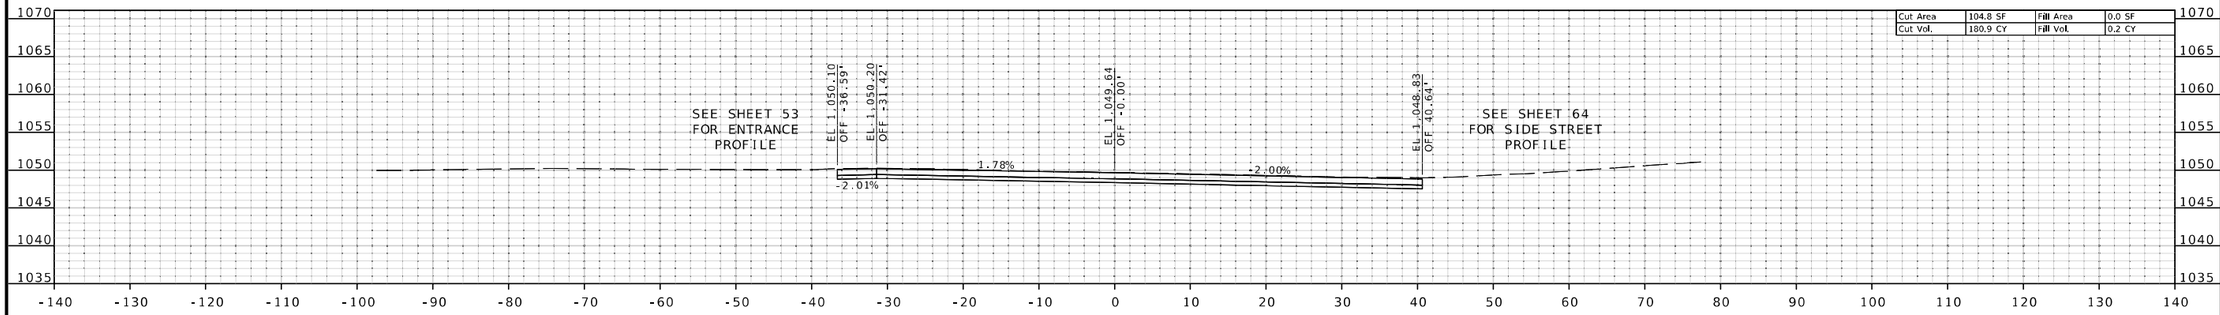

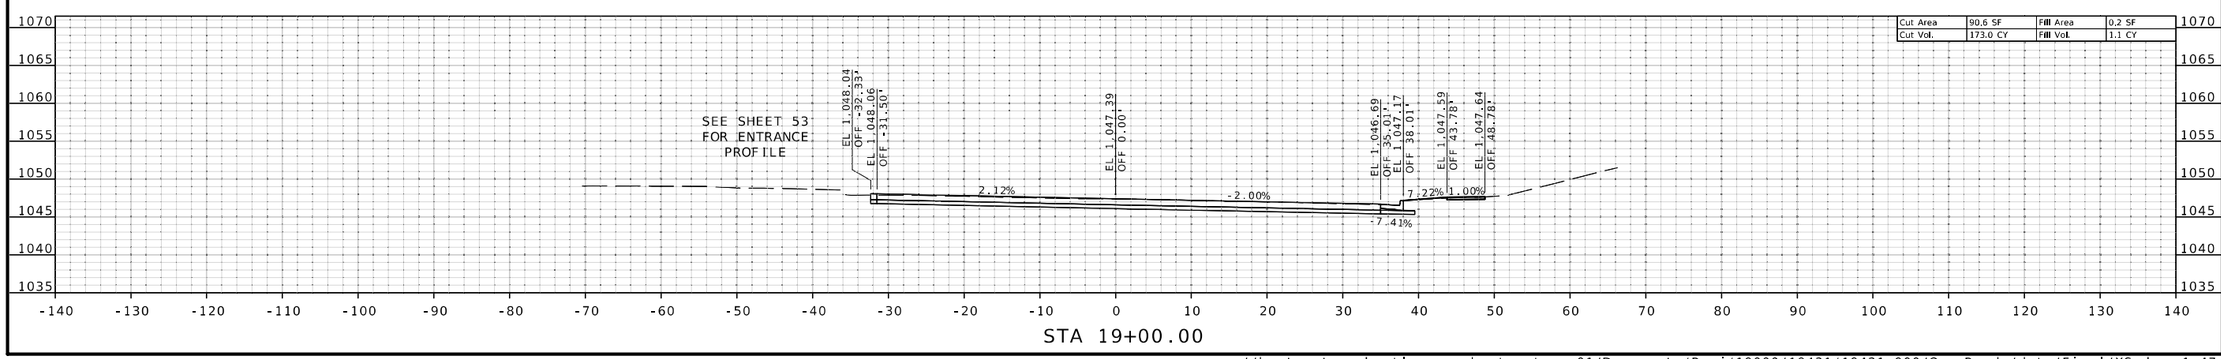

STATE OF MISSOURI
MELISSA ANN WILBERS
NUMBER PE-2007002853
PROFESSIONAL ENGINEER
THIS SHEET HAS BEEN SIGNED, SEALED AND DATED ELECTRONICALLY.

DATE PREPARED
8/5/2025

ROUTE	STATE
66	MO
DISTRICT	SHEET NO.
SW	32

COUNTY
JASPER

JOB NO.
J7S2185E,G

CONTRACT ID.

PROJECT NO.

BRIDGE NO.

DESCRIPTION	DATE

IF A SEAL IS PRESENT ON THIS SHEET IT HAS BEEN ELECTRONICALLY SEALED AND DATED.

MISSOURI HIGHWAYS AND TRANSPORTATION COMMISSION
105 WEST CAPITOL
JEFFERSON CITY, MO 65102
1-888-ASK-MODOT (1-888-275-6636)

Bartlett&West
601 MONROE ST. SUITE 201 - JEFFERSON CITY, MO 65101-3180
PHONE 573-634-3181
CERTIFICATE OF AUTHORITY NO. 000167 - ENGINEERING
WWW.BARTLETTWEST.COM

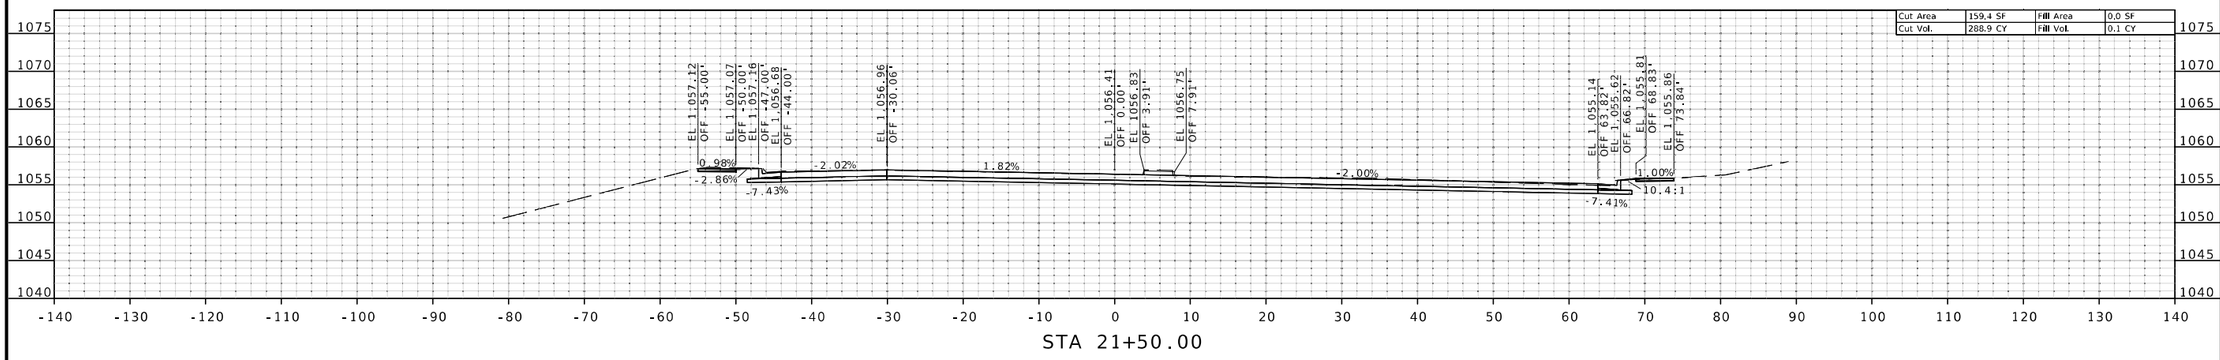

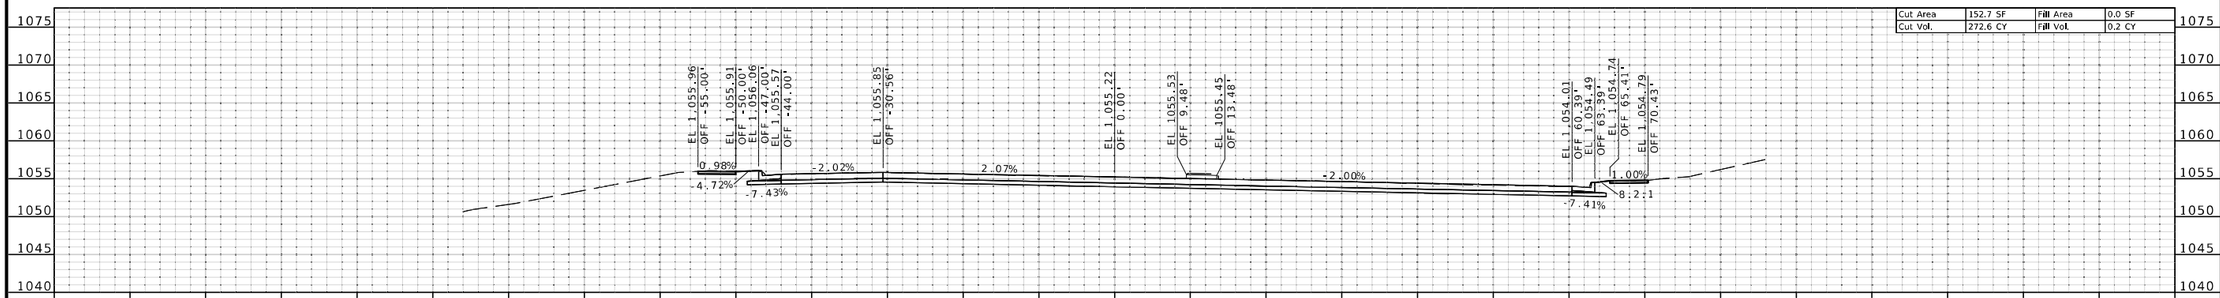

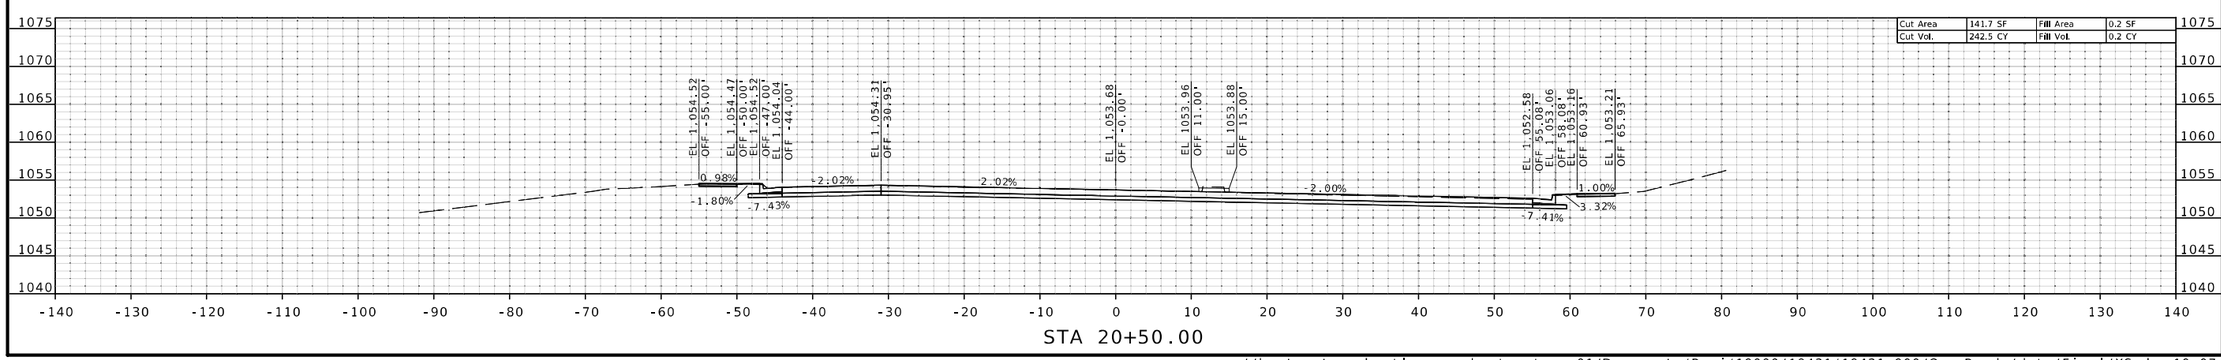

STATE OF MISSOURI
MELISSA ANN WILBERS
NUMBER PE-2007002853
PROFESSIONAL ENGINEER

THIS SHEET HAS BEEN SIGNED, SEALED AND DATED ELECTRONICALLY.

DATE PREPARED
8/4/2025

ROUTE	STATE
66	MO
DISTRICT	SHEET NO.
SW	33

COUNTY
JASPER

JOB NO.
J7S2185E,G

CONTRACT ID.

PROJECT NO.

BRIDGE NO.

DESCRIPTION	DATE

IF A SEAL IS PRESENT ON THIS SHEET IT HAS BEEN ELECTRONICALLY SEALED AND DATED.

MISSOURI HIGHWAYS AND TRANSPORTATION COMMISSION

105 WEST CAPITOL
JEFFERSON CITY, MO 65102
1-888-ASK-MODOT (1-888-275-6636)

Bartlett&West
601 MONROE ST. SUITE 201 - JEFFERSON CITY, MO 65101-3180
PHONE 573-634-3181
CERTIFICATE OF AUTHORITY NO. 000167 - ENGINEERING
WWW.BARTLETTWEST.COM

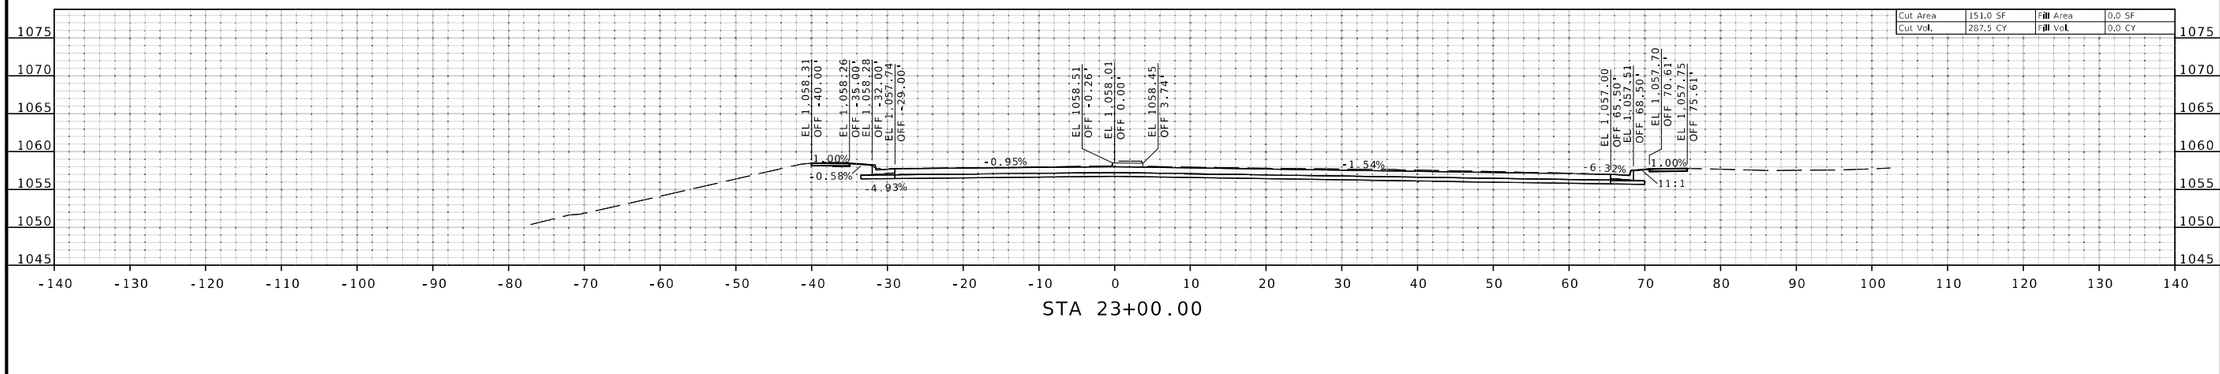

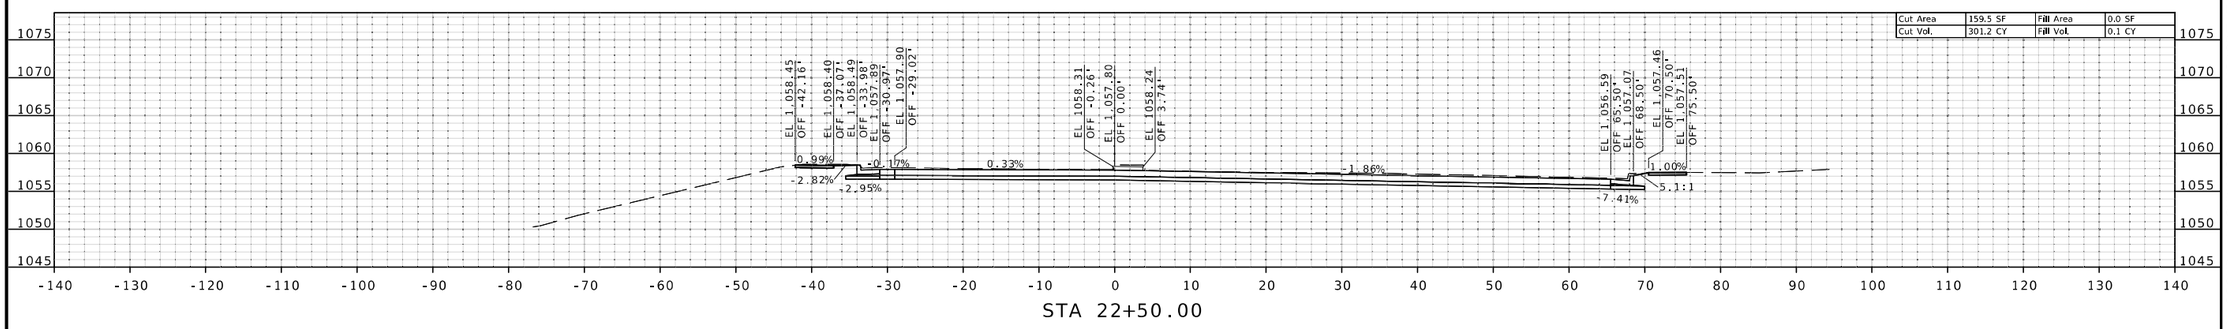

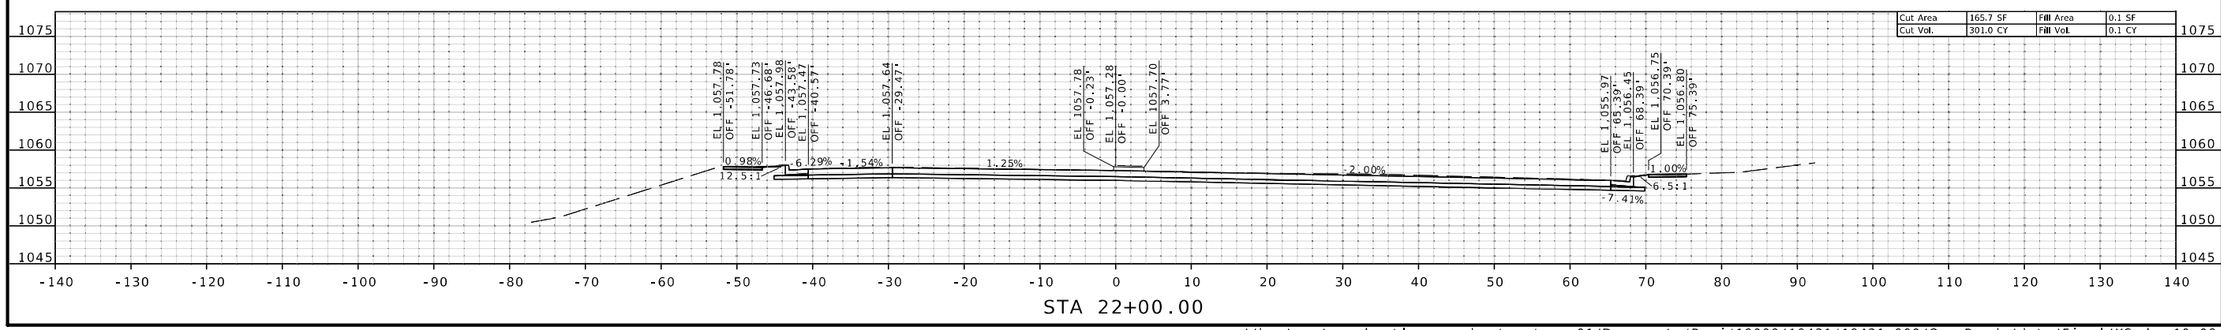

STATE OF MISSOURI
MELISSA ANN WILBERS
NUMBER PE-2007002853
PROFESSIONAL ENGINEER

THIS SHEET HAS BEEN SIGNED, SEALED AND DATED ELECTRONICALLY.

DATE PREPARED
8/4/2025

ROUTE	STATE
66	MO
DISTRICT	SHEET NO.
SW	34

COUNTY
JASPER

JOB NO.
J7S2185E,G

CONTRACT ID.

PROJECT NO.

BRIDGE NO.

DESCRIPTION	DATE

IF A SEAL IS PRESENT ON THIS SHEET IT HAS BEEN ELECTRONICALLY SEALED AND DATED.

MISSOURI HIGHWAYS AND TRANSPORTATION COMMISSION
105 WEST CAPITOL
JEFFERSON CITY, MO 65102
1-888-ASK-MODOT (1-888-275-6636)

Bartlett&West
601 MONROE ST. SUITE 201 - JEFFERSON CITY, MO 65101-3180
PHONE 573-634-3181
CERTIFICATE OF AUTHORITY NO. 000167 - ENGINEERING
WWW.BARTLETTWEST.COM

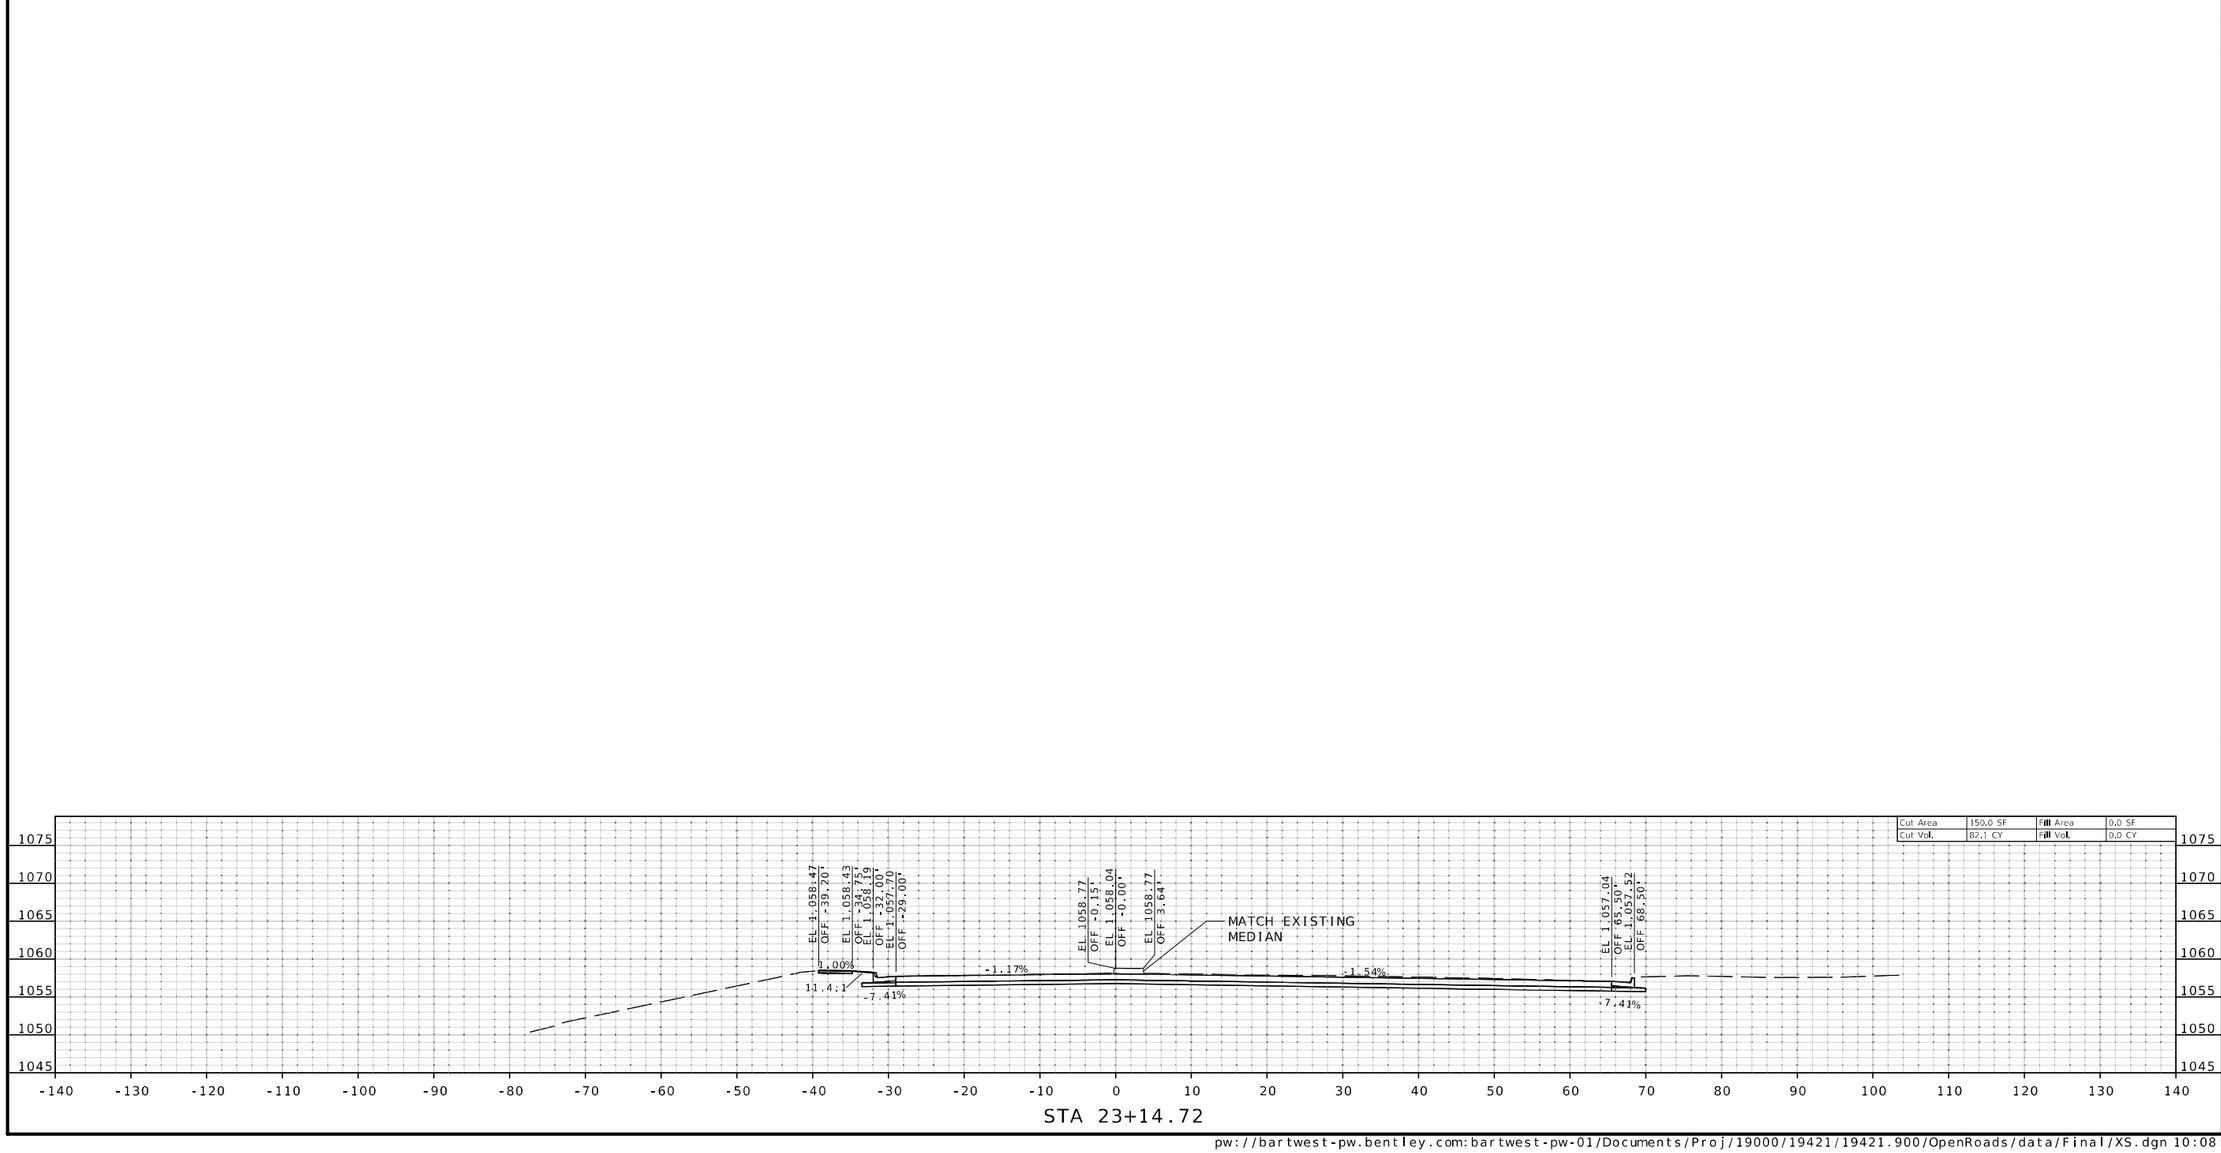

STA 23+14.72

IF A SEAL IS PRESENT ON THIS SHEET IT HAS BEEN ELECTRONICALLY SEALED AND DATED.

STATE OF MISSOURI
MELISSA ANN WILBERS
NUMBER PE-2007002853
PROFESSIONAL ENGINEER

THIS SHEET HAS BEEN SIGNED, SEALED AND DATED ELECTRONICALLY.

DATE PREPARED
8/4/2025

ROUTE	STATE
66	MO
DISTRICT	SHEET NO.
SW	35

COUNTY
JASPER

JOB NO.
J7S2185E,G

CONTRACT ID.

PROJECT NO.

BRIDGE NO.

DESCRIPTION	DATE

MISSOURI HIGHWAYS AND TRANSPORTATION COMMISSION

105 WEST CAPITOL
JEFFERSON CITY, MO 65102
1-888-ASK-MODOT (1-888-275-6636)

Bartlett&West
601 MONROE ST. SUITE 201 - JEFFERSON CITY, MO 65101-3180
PHONE 573-634-3181
CERTIFICATE OF AUTHORITY NO. 000167 - ENGINEERING
WWW.BARTLETTWEST.COM