

COUNTY
JACKSON

PROJECT NO.

BRIDGE NO.

DESCRIPTION

ATE

MISSOURI HIGHWAYS AND TRANSPORTATION
COMMISSION


1411 East 104th St.
Kansas City, MO 64131
Tel (816) 874-4655
Fax (816) 874-4675
www.trekdesigngroup.com



Missouri Cert. of
Authority 2002010300

TREK
DESIGN GROUP, LLC

[illegible]

REV.

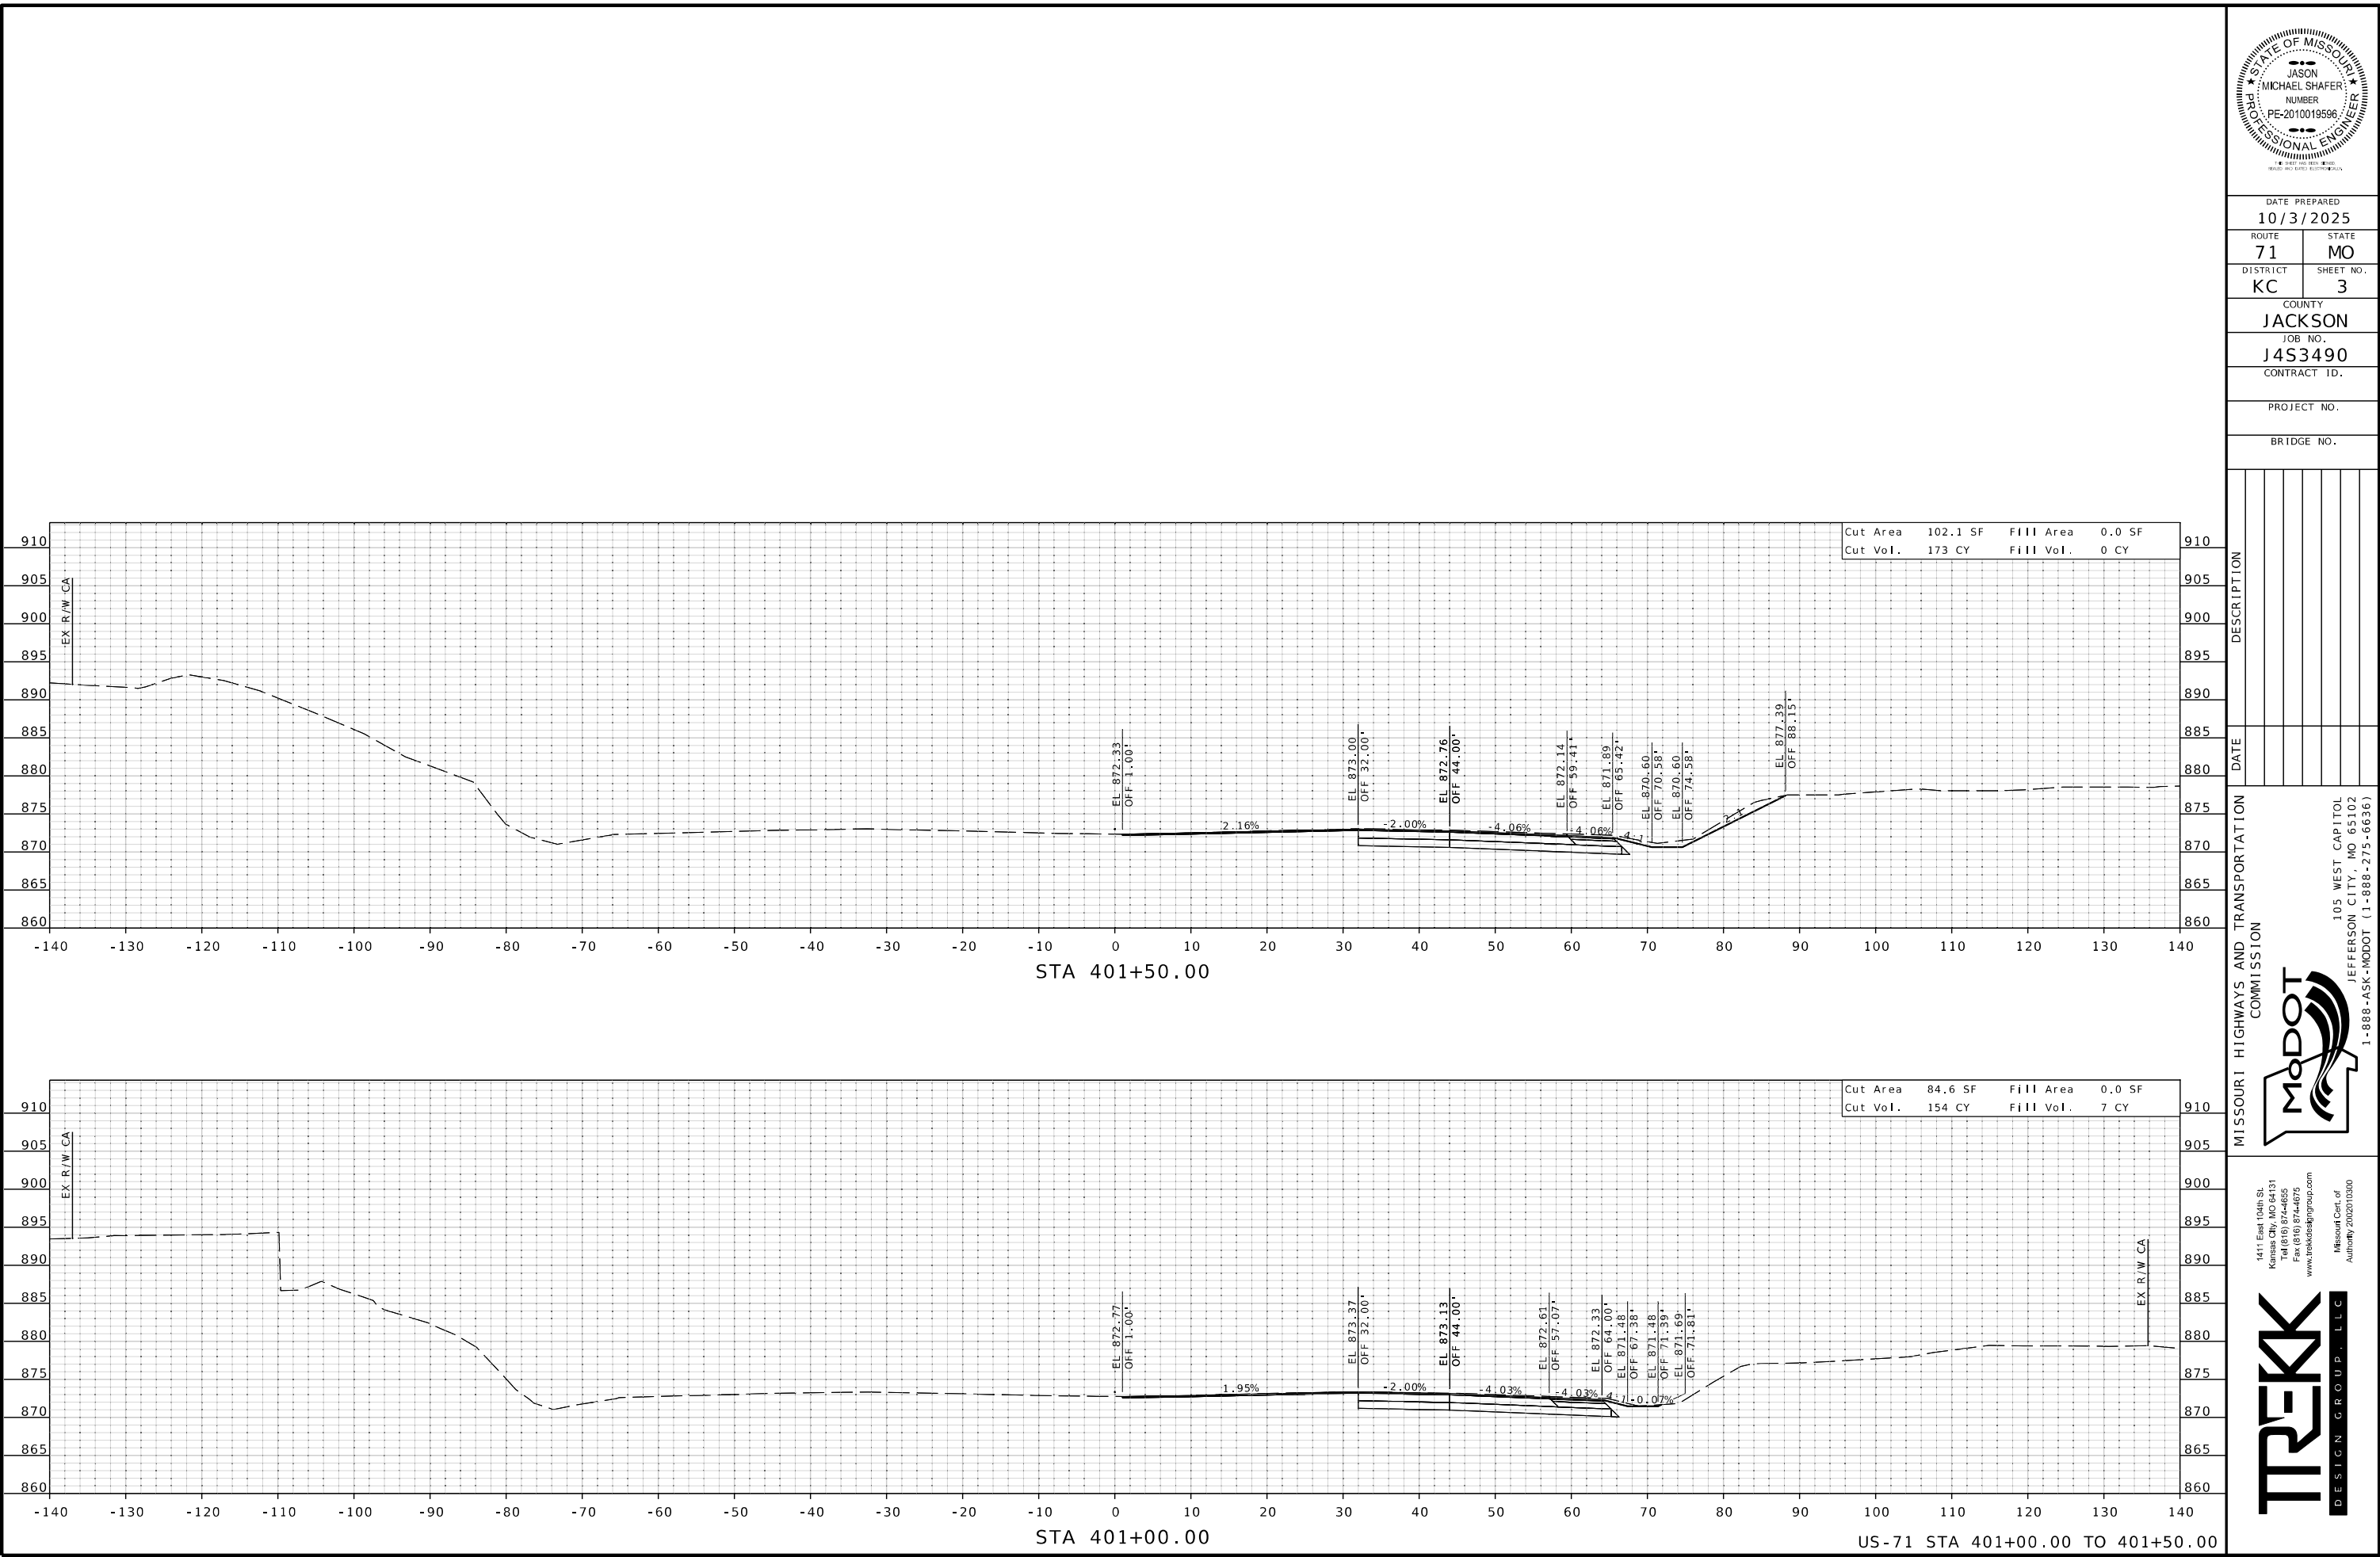

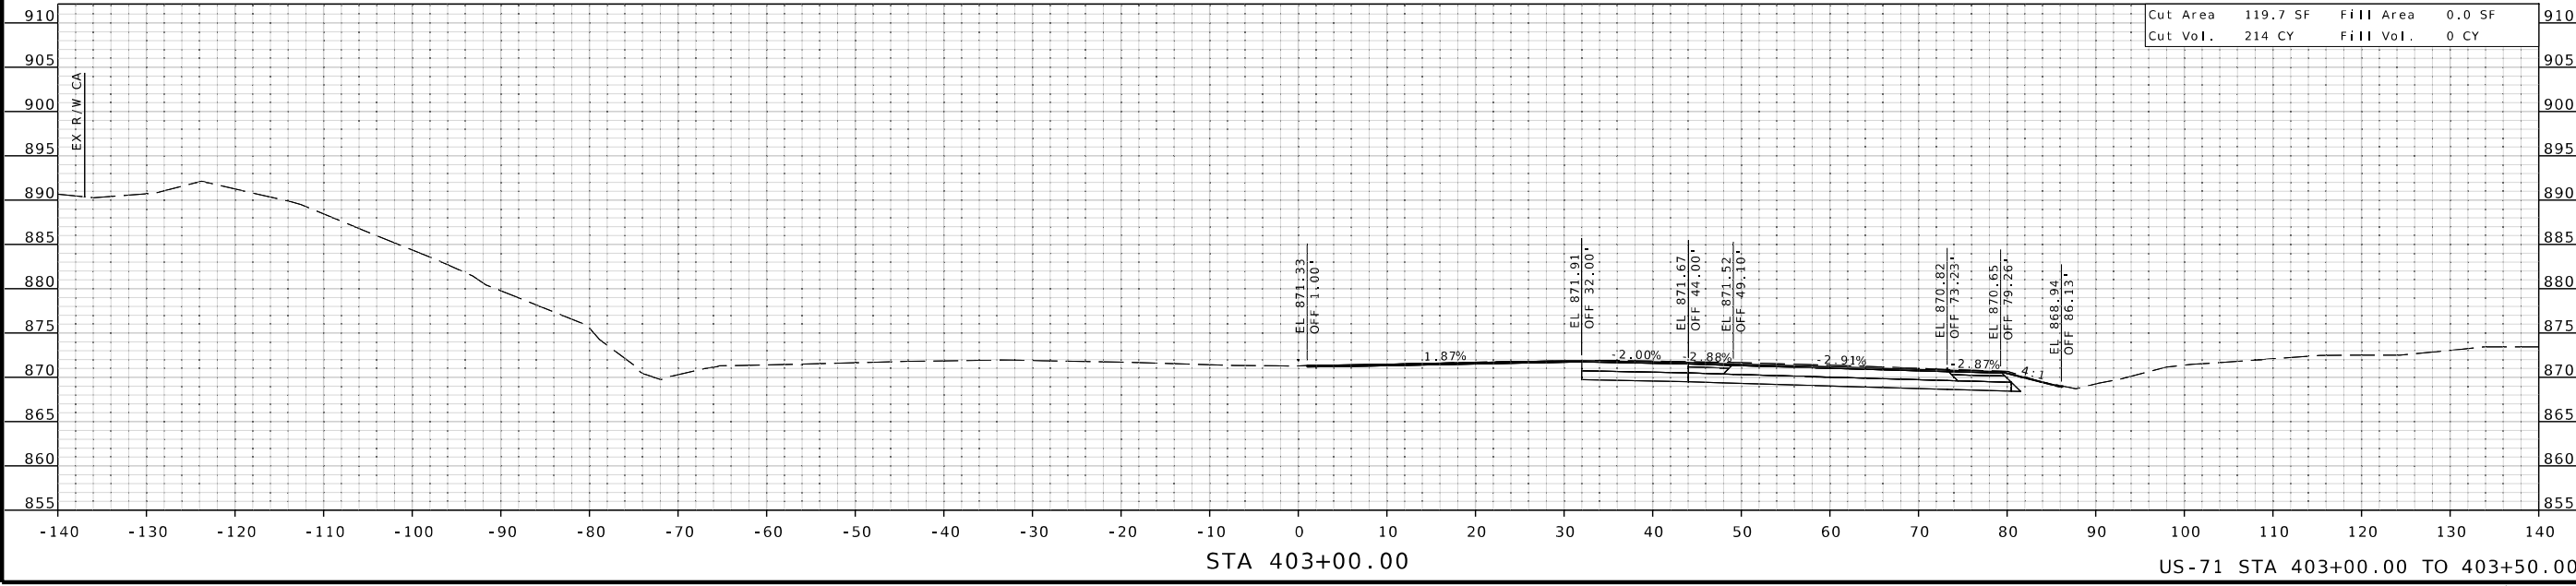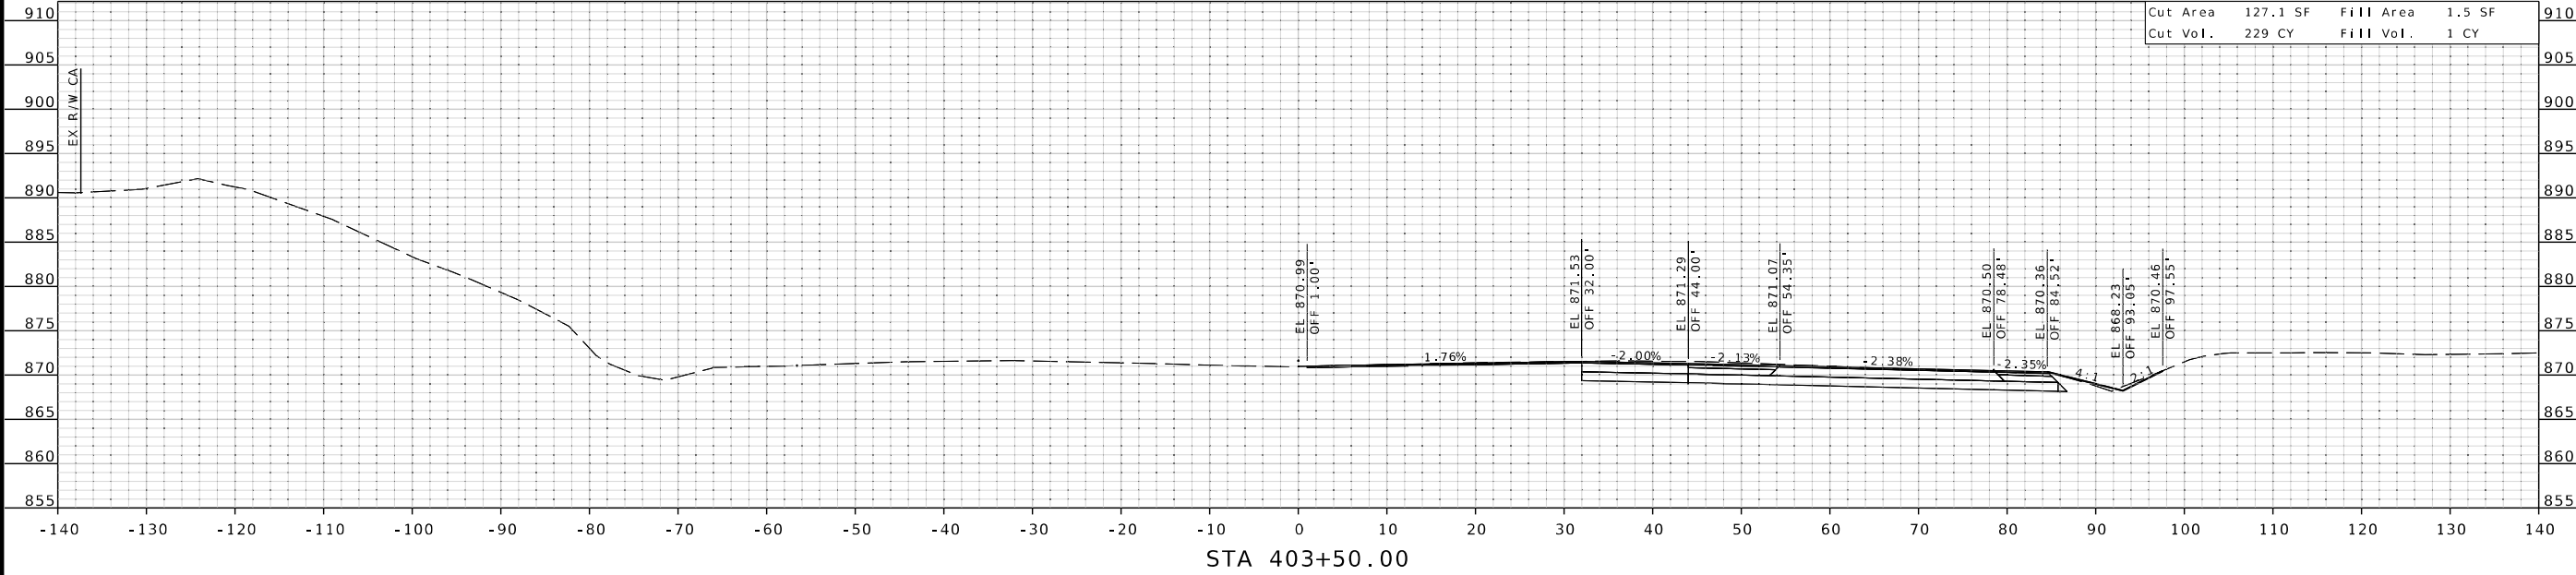

STATE OF MISSOURI

JASON MICHAEL SHAFER

NUMBER

PE-2010019596

PROFESSIONAL ENGINEER

DESIGN AND SURVEY ELECTRONICALLY

DATE PREPARED

10/3/2025

ROUTE

71

STATE

MO

DISTRICT

KC

SHEET NO.

5

COUNTY

JACKSON

JOB NO.

J4S3490

CONTRACT ID.

PROJECT NO.

BRIDGE NO.

DESCRIPTION

DATE

MISSOURI HIGHWAYS AND TRANSPORTATION COMMISSION

1411 East 104th St.
Kansas City, MO 64131
Tel (816) 874-6555
Fax (816) 874-6075
www.trekkdesigngroup.com

Missouri Dept of
Transportation

Authority 202510300

105 WEST CAPITOL
JEFFERSON CITY, MO 65102
1-888-ASK-MODOT (1-888-275-6636)



TREKK

DESIGN GROUP, LLC

US-71 STA 403+00.00 TO 403+50.00

XS_01-59_J4S3490_US71.dgn 11:31:43 AM 10/3/2025

IF A SEAL IS PRESENT ON THIS SHEET IT HAS BEEN ELECTRONICALLY SEALED AND DATED.

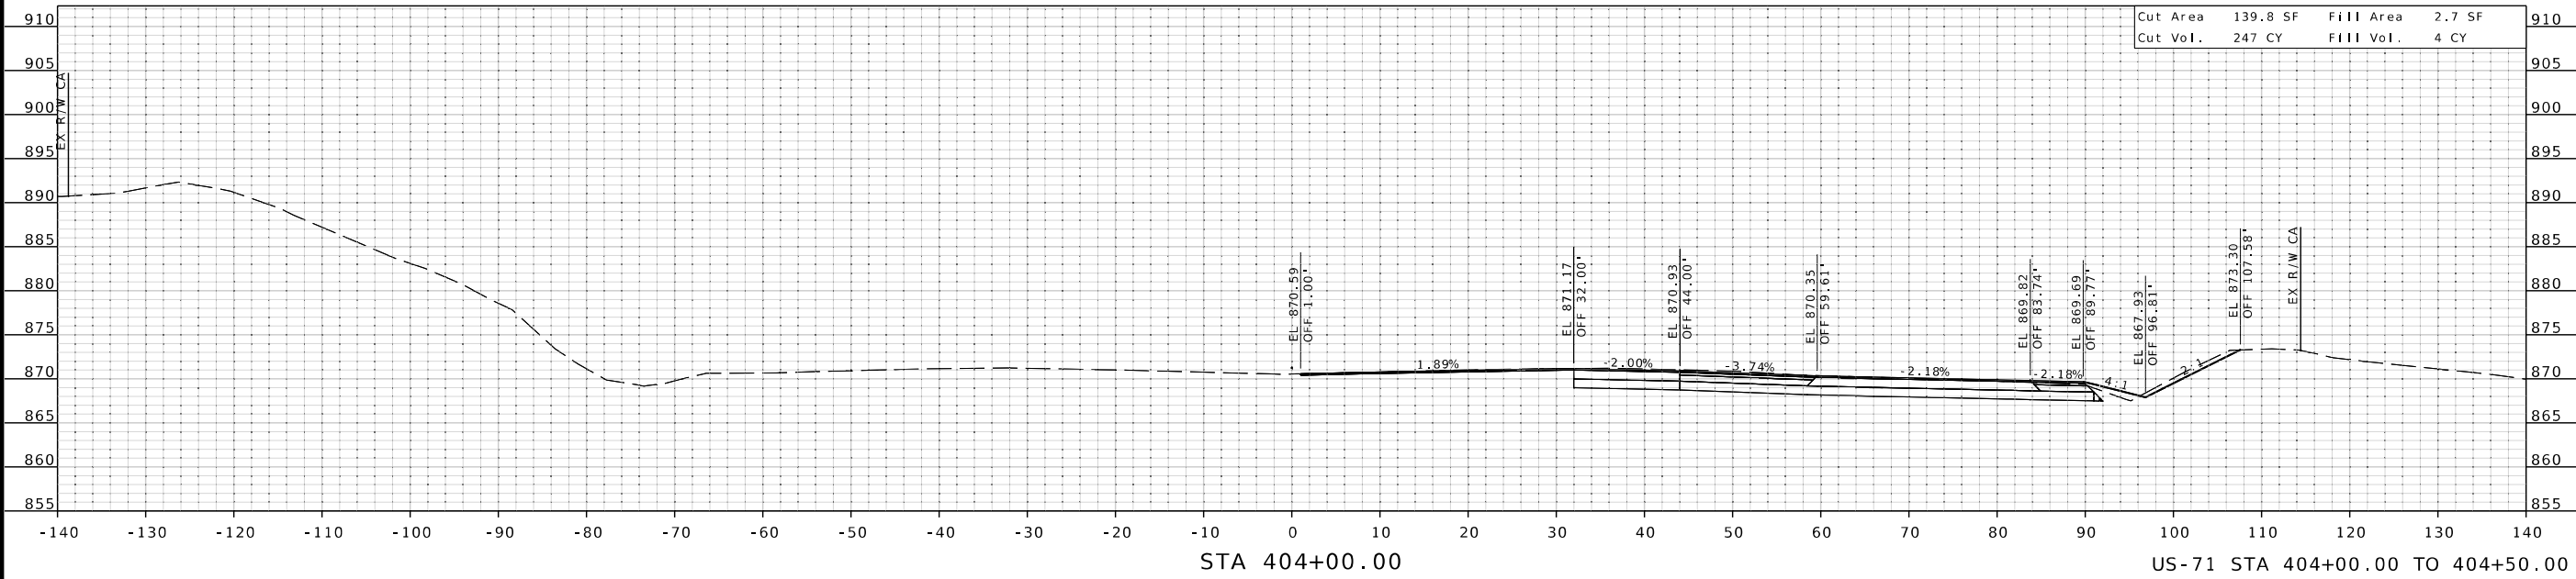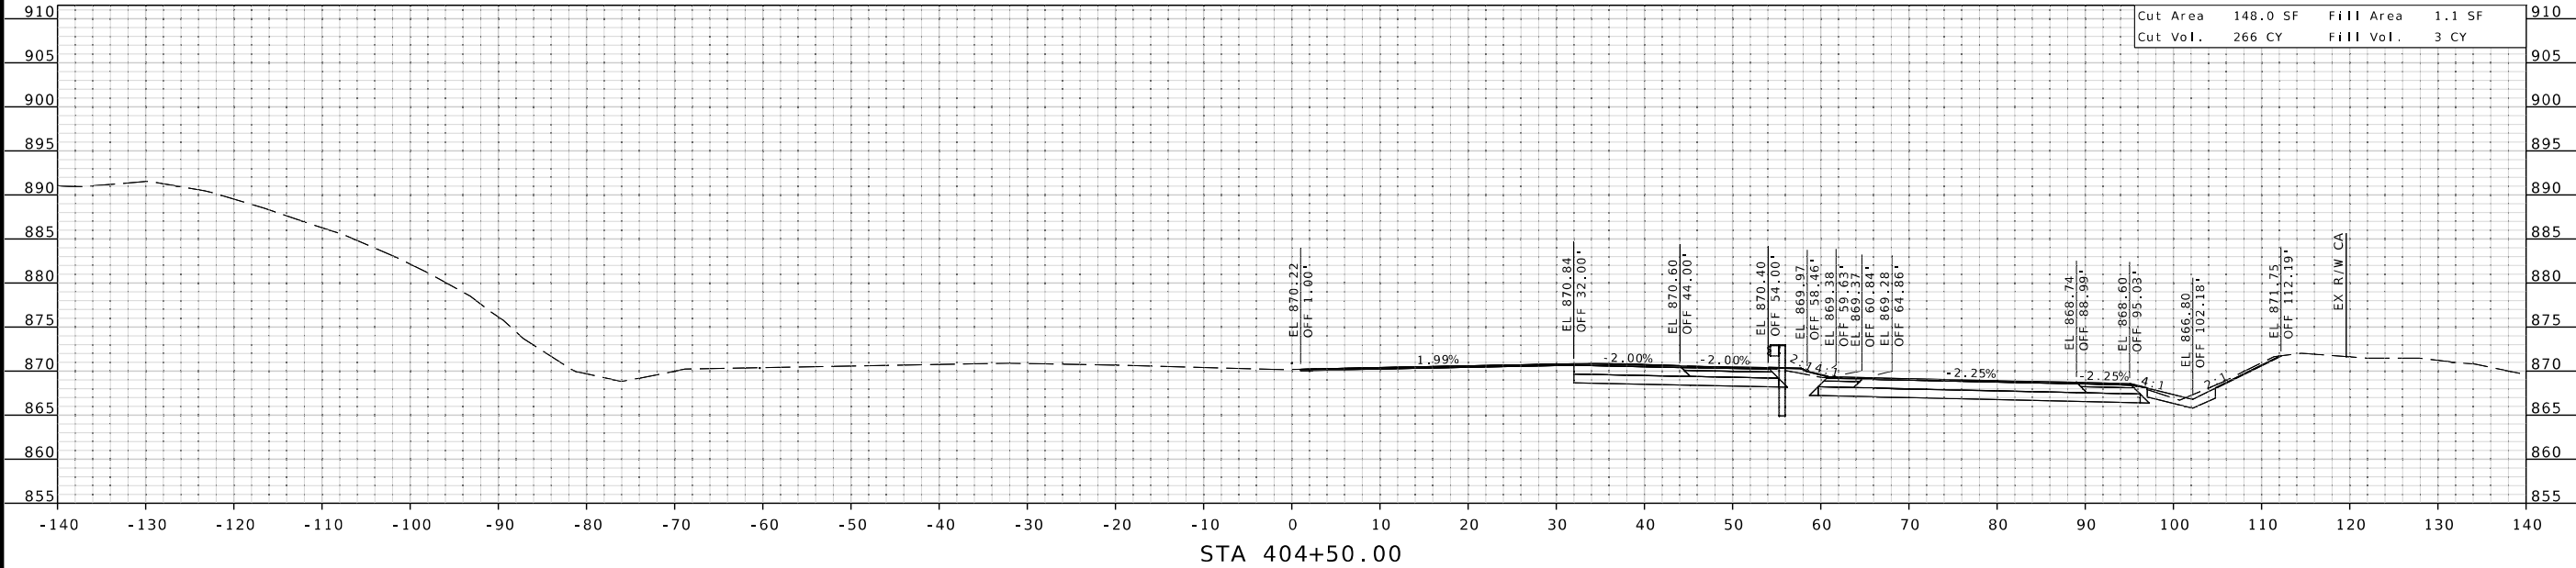

DATE	DESCRIPTION

MISSOURI HIGHWAYS AND TRANSPORTATION COMMISSION



105 WEST CAPITOL
JEFFERSON CITY, MO 65102
1-888-ASK-MODOT (1-888-275-6636)



1411 East 104th St.
Kansas City, MO 64131
Tel (816) 874-6855
Fax (816) 874-6075
www.trekkgroup.com



Missouri Dept. of
Transportation
Authority 202510300



STATE OF MISSOURI
JASON
MICHAEL SHAFER
NUMBER
PE-2010019596
PROFESSIONAL ENGINEER
CIVIL AND SANITARY ENGINEERING


DATE PREPARED 10/3/2025	
ROUTE 71	STATE MO
DISTRICT KC	SHEET NO. 6
COUNTY JACKSON	
JOB NO. J4S3490	
CONTRACT ID.	

PROJECT NO.
BRIDGE NO.

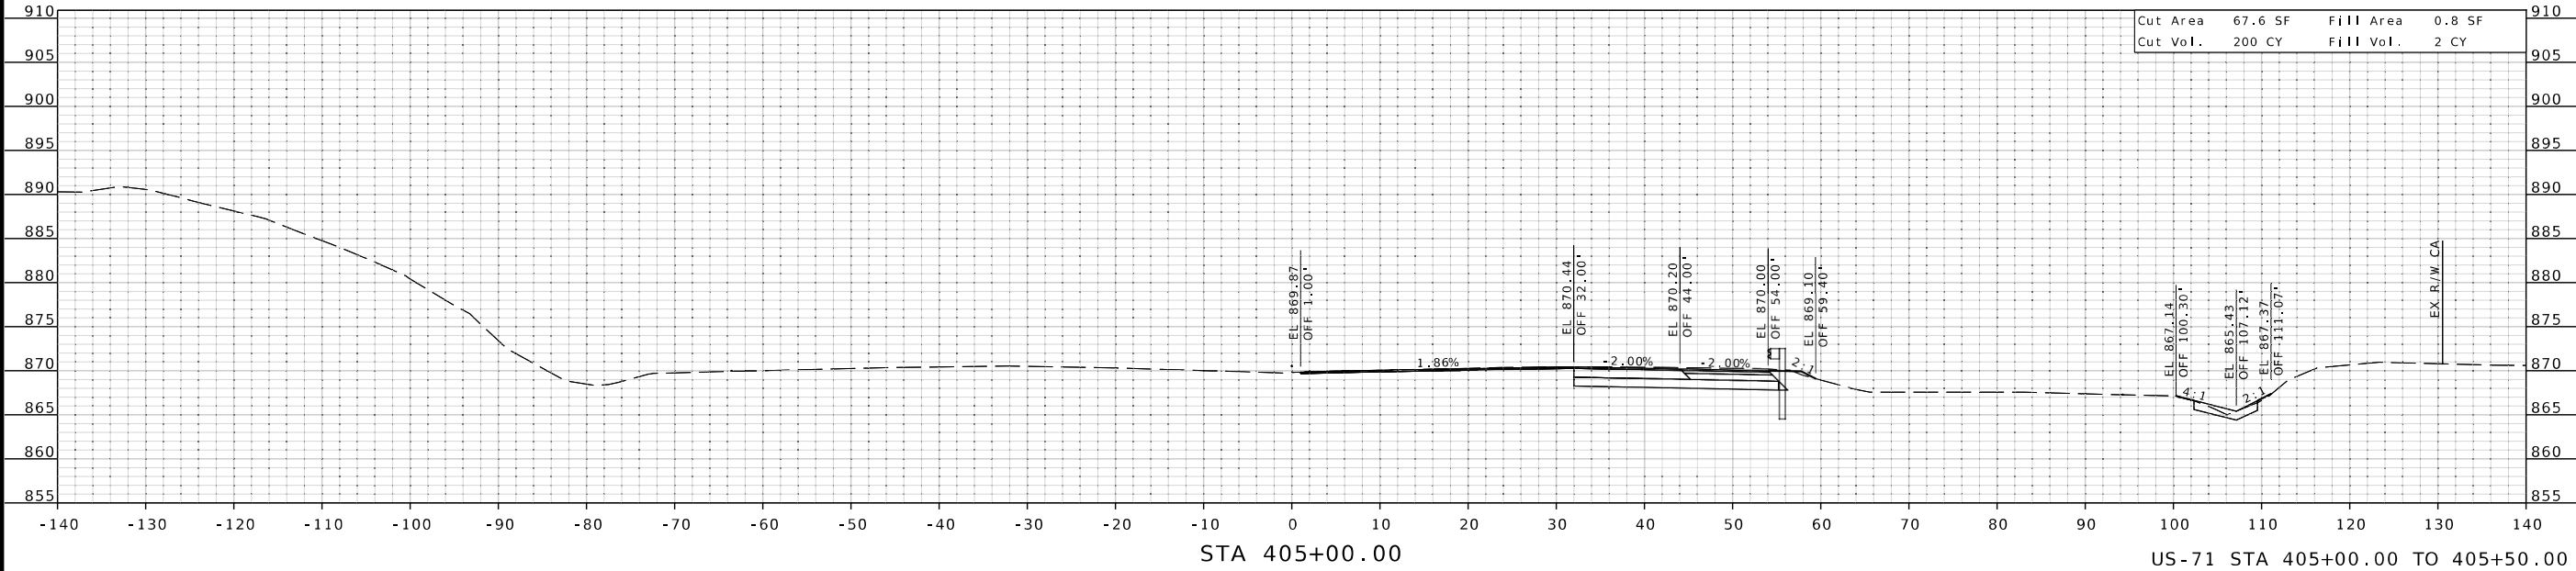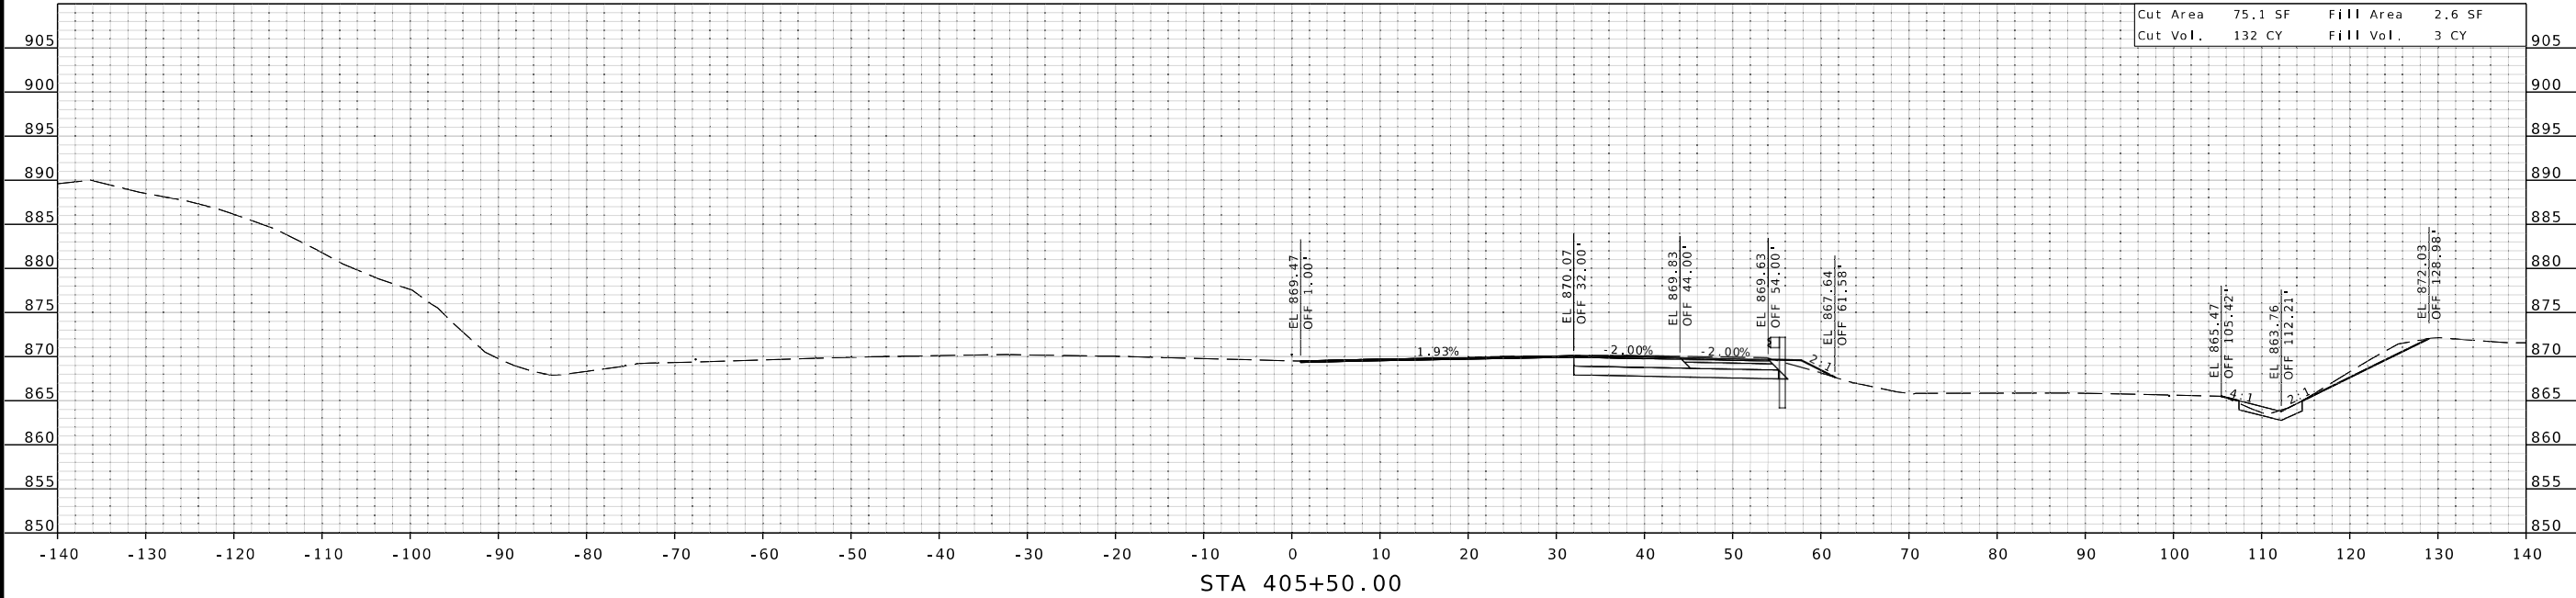

Cut Area	75.1 SF	Fill Area	2.6 SF
Cut Vol.	132 CY	Fill Vol.	3 CY

Cut Area	67.6 SF	Fill Area	0.8 SF
Cut Vol.	200 CY	Fill Vol.	2 CY

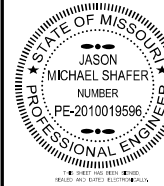

DATE PREPARED
10/3/2025

ROUTE 71	STATE MO
DISTRICT KC	SHEET NO. 7

COUNTY
JACKSON

JOB NO.
J453490

CONTRACT ID.

PROJECT NO.

BRIDGE NO.

DESCRIPTION	DATE

MISSOURI HIGHWAYS AND TRANSPORTATION COMMISSION



105 WEST CAPITOL
JEFFERSON CITY, MO 65102
1-888-ASK-MODOT (1-888-275-6636)



1411 East 104th St.
Kansas City, MO 64131
Tel (816) 874-6855
Fax (816) 874-6075
www.trekdesigngroup.com



Missouri Out of
Authority 202510300

US-71 STA 405+00.00 TO 405+50.00

IF A SEAL IS PRESENT ON THIS SHEET IT HAS BEEN ELECTRONICALLY SEALED AND DATED.

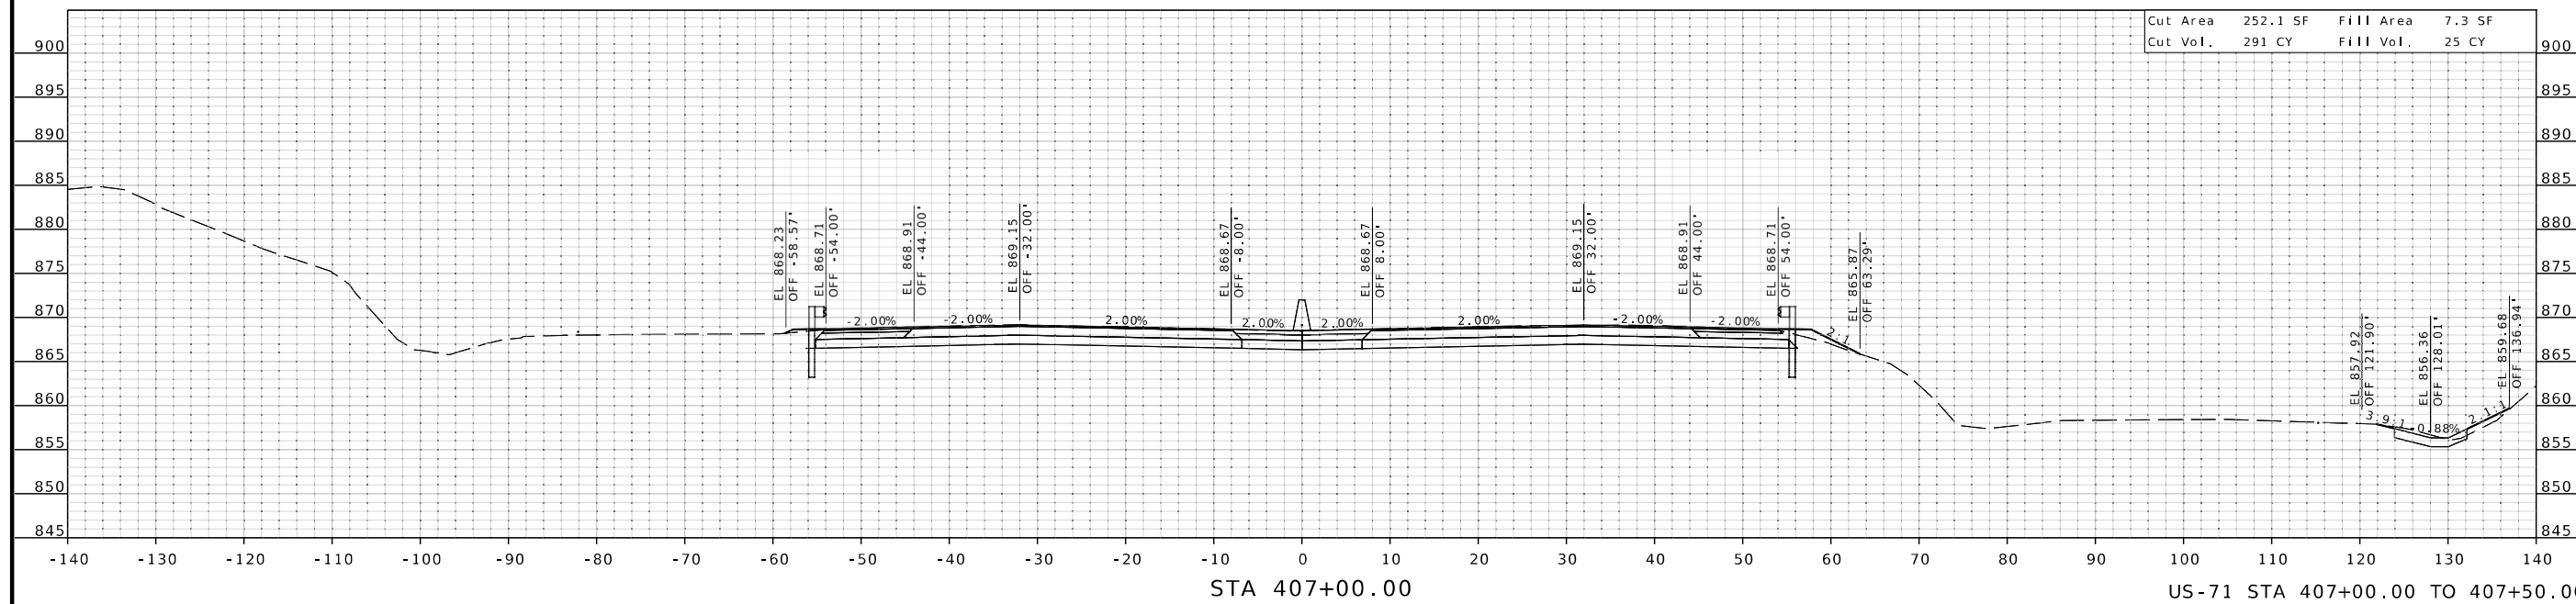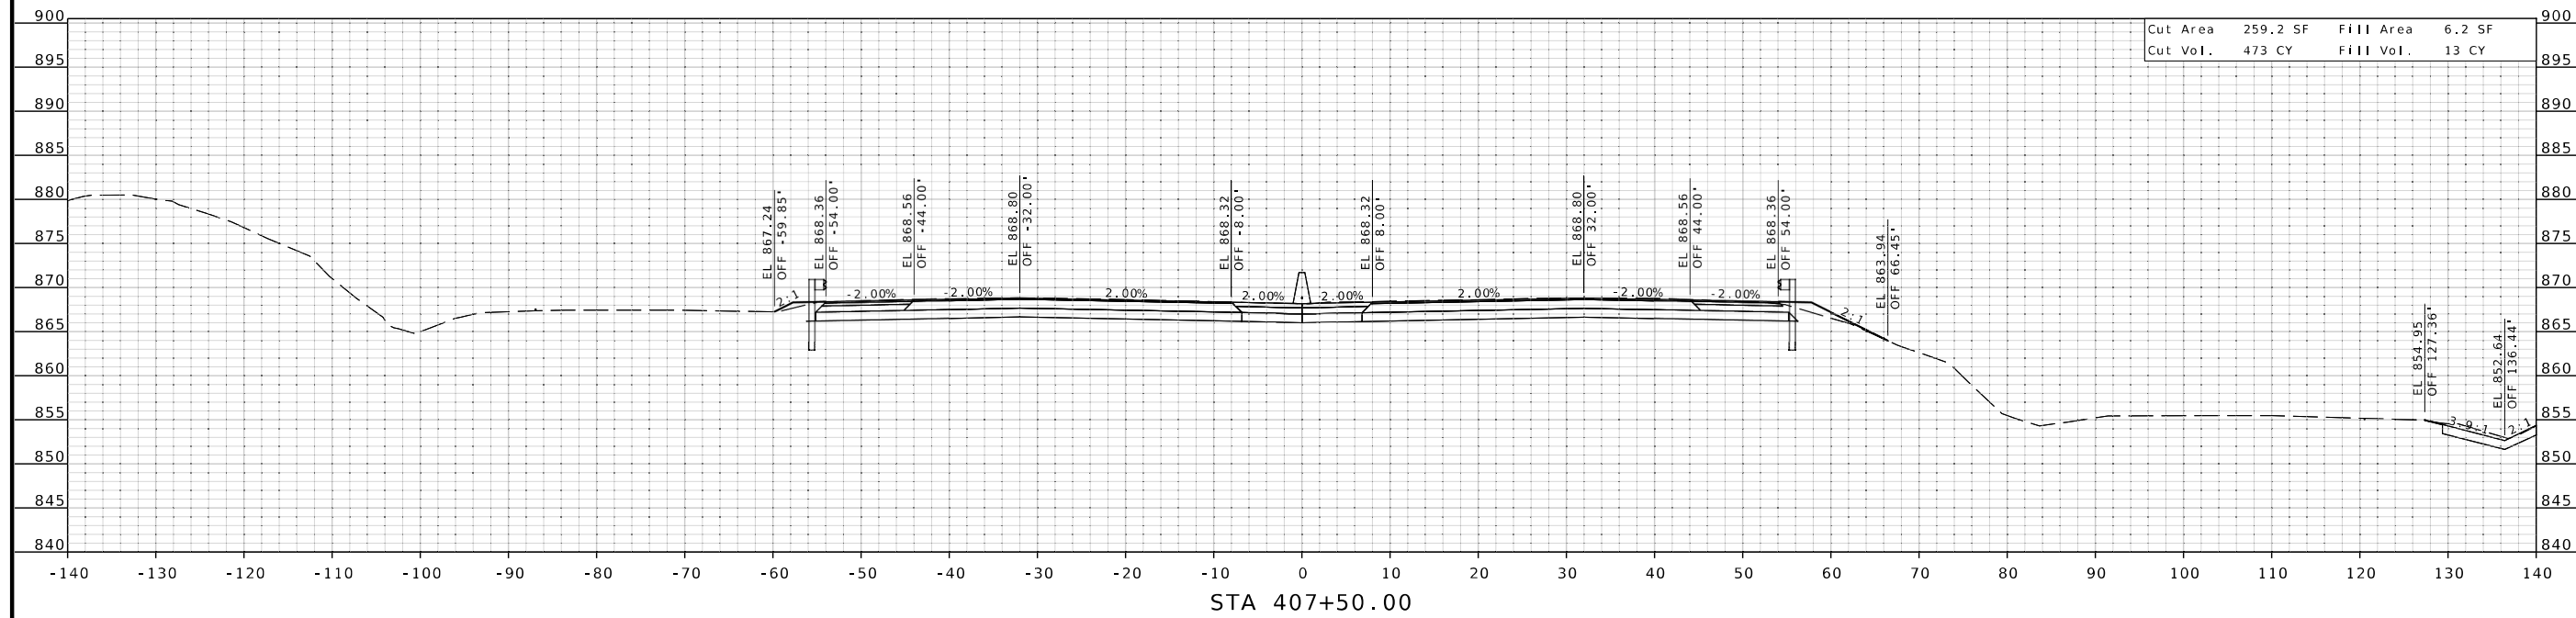

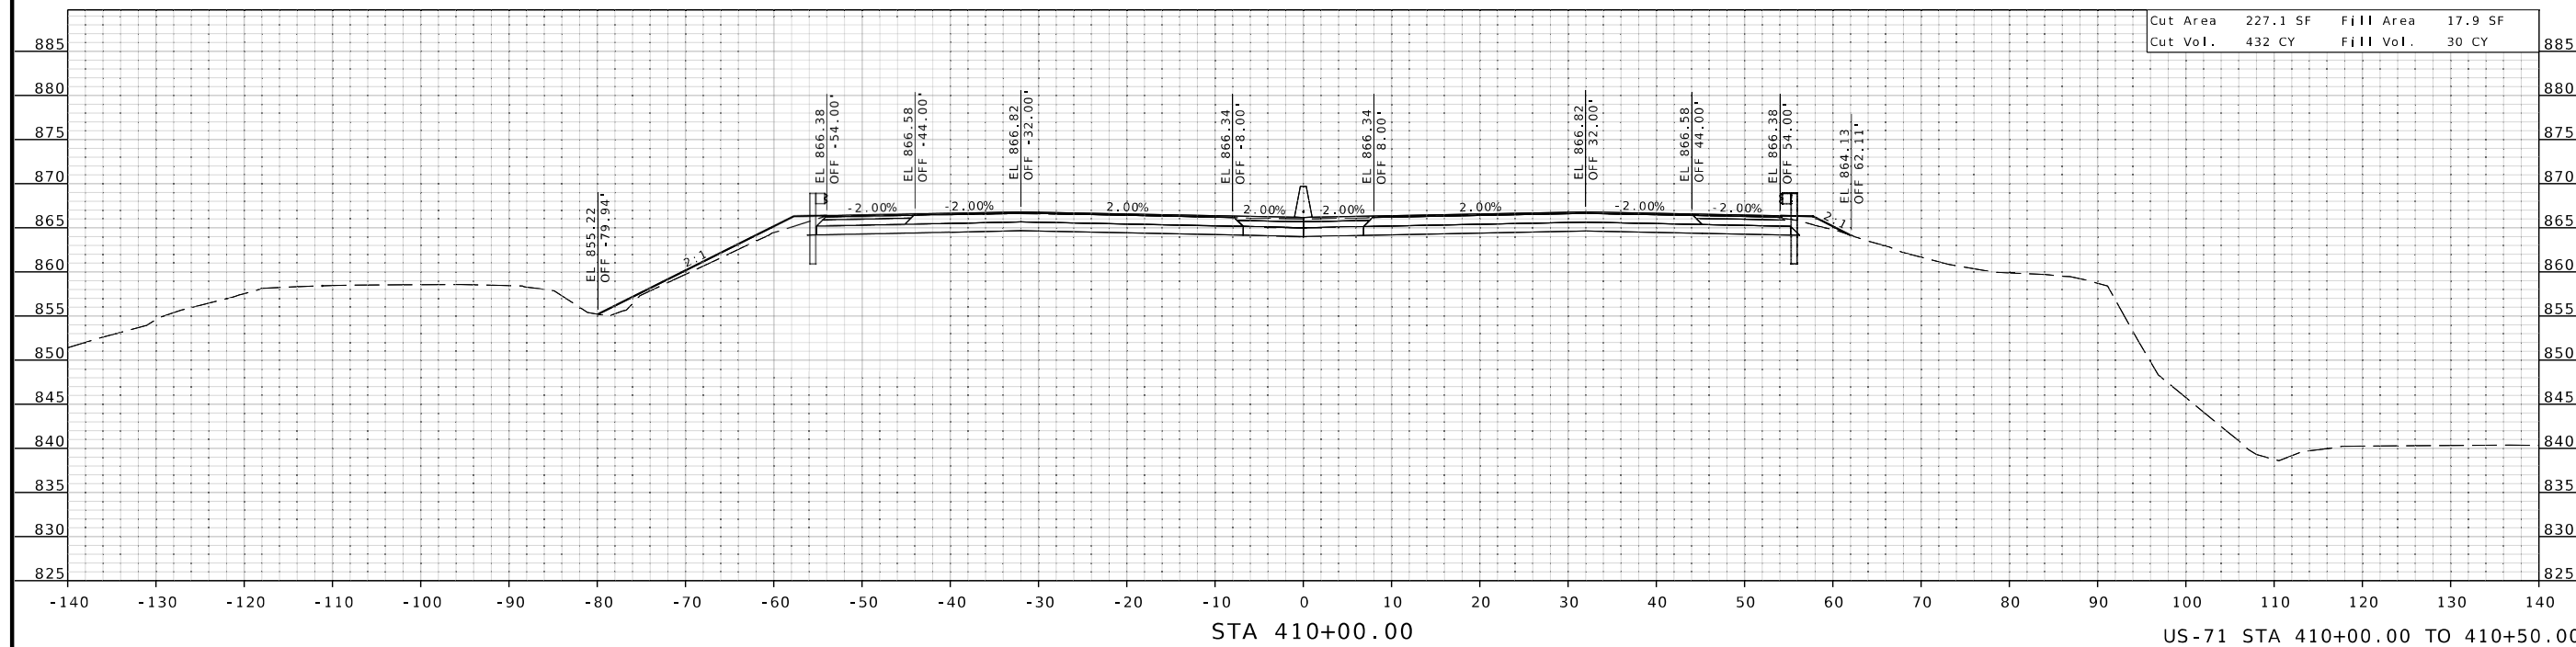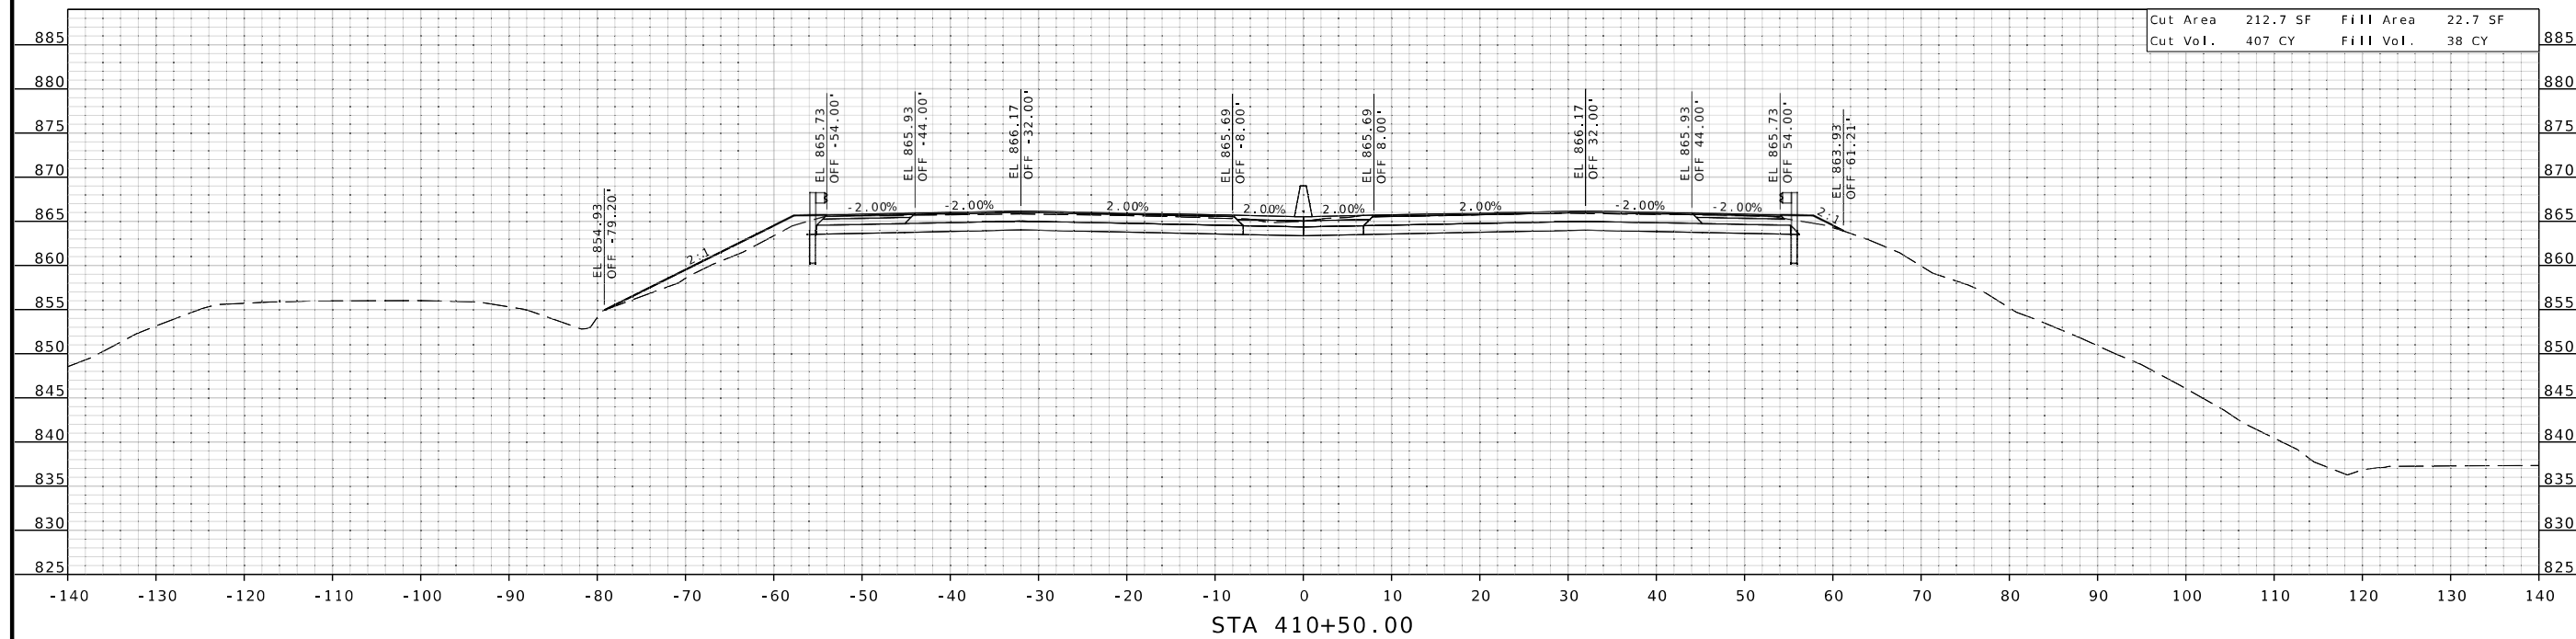[illegible]

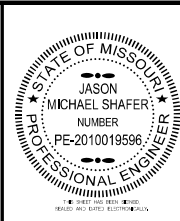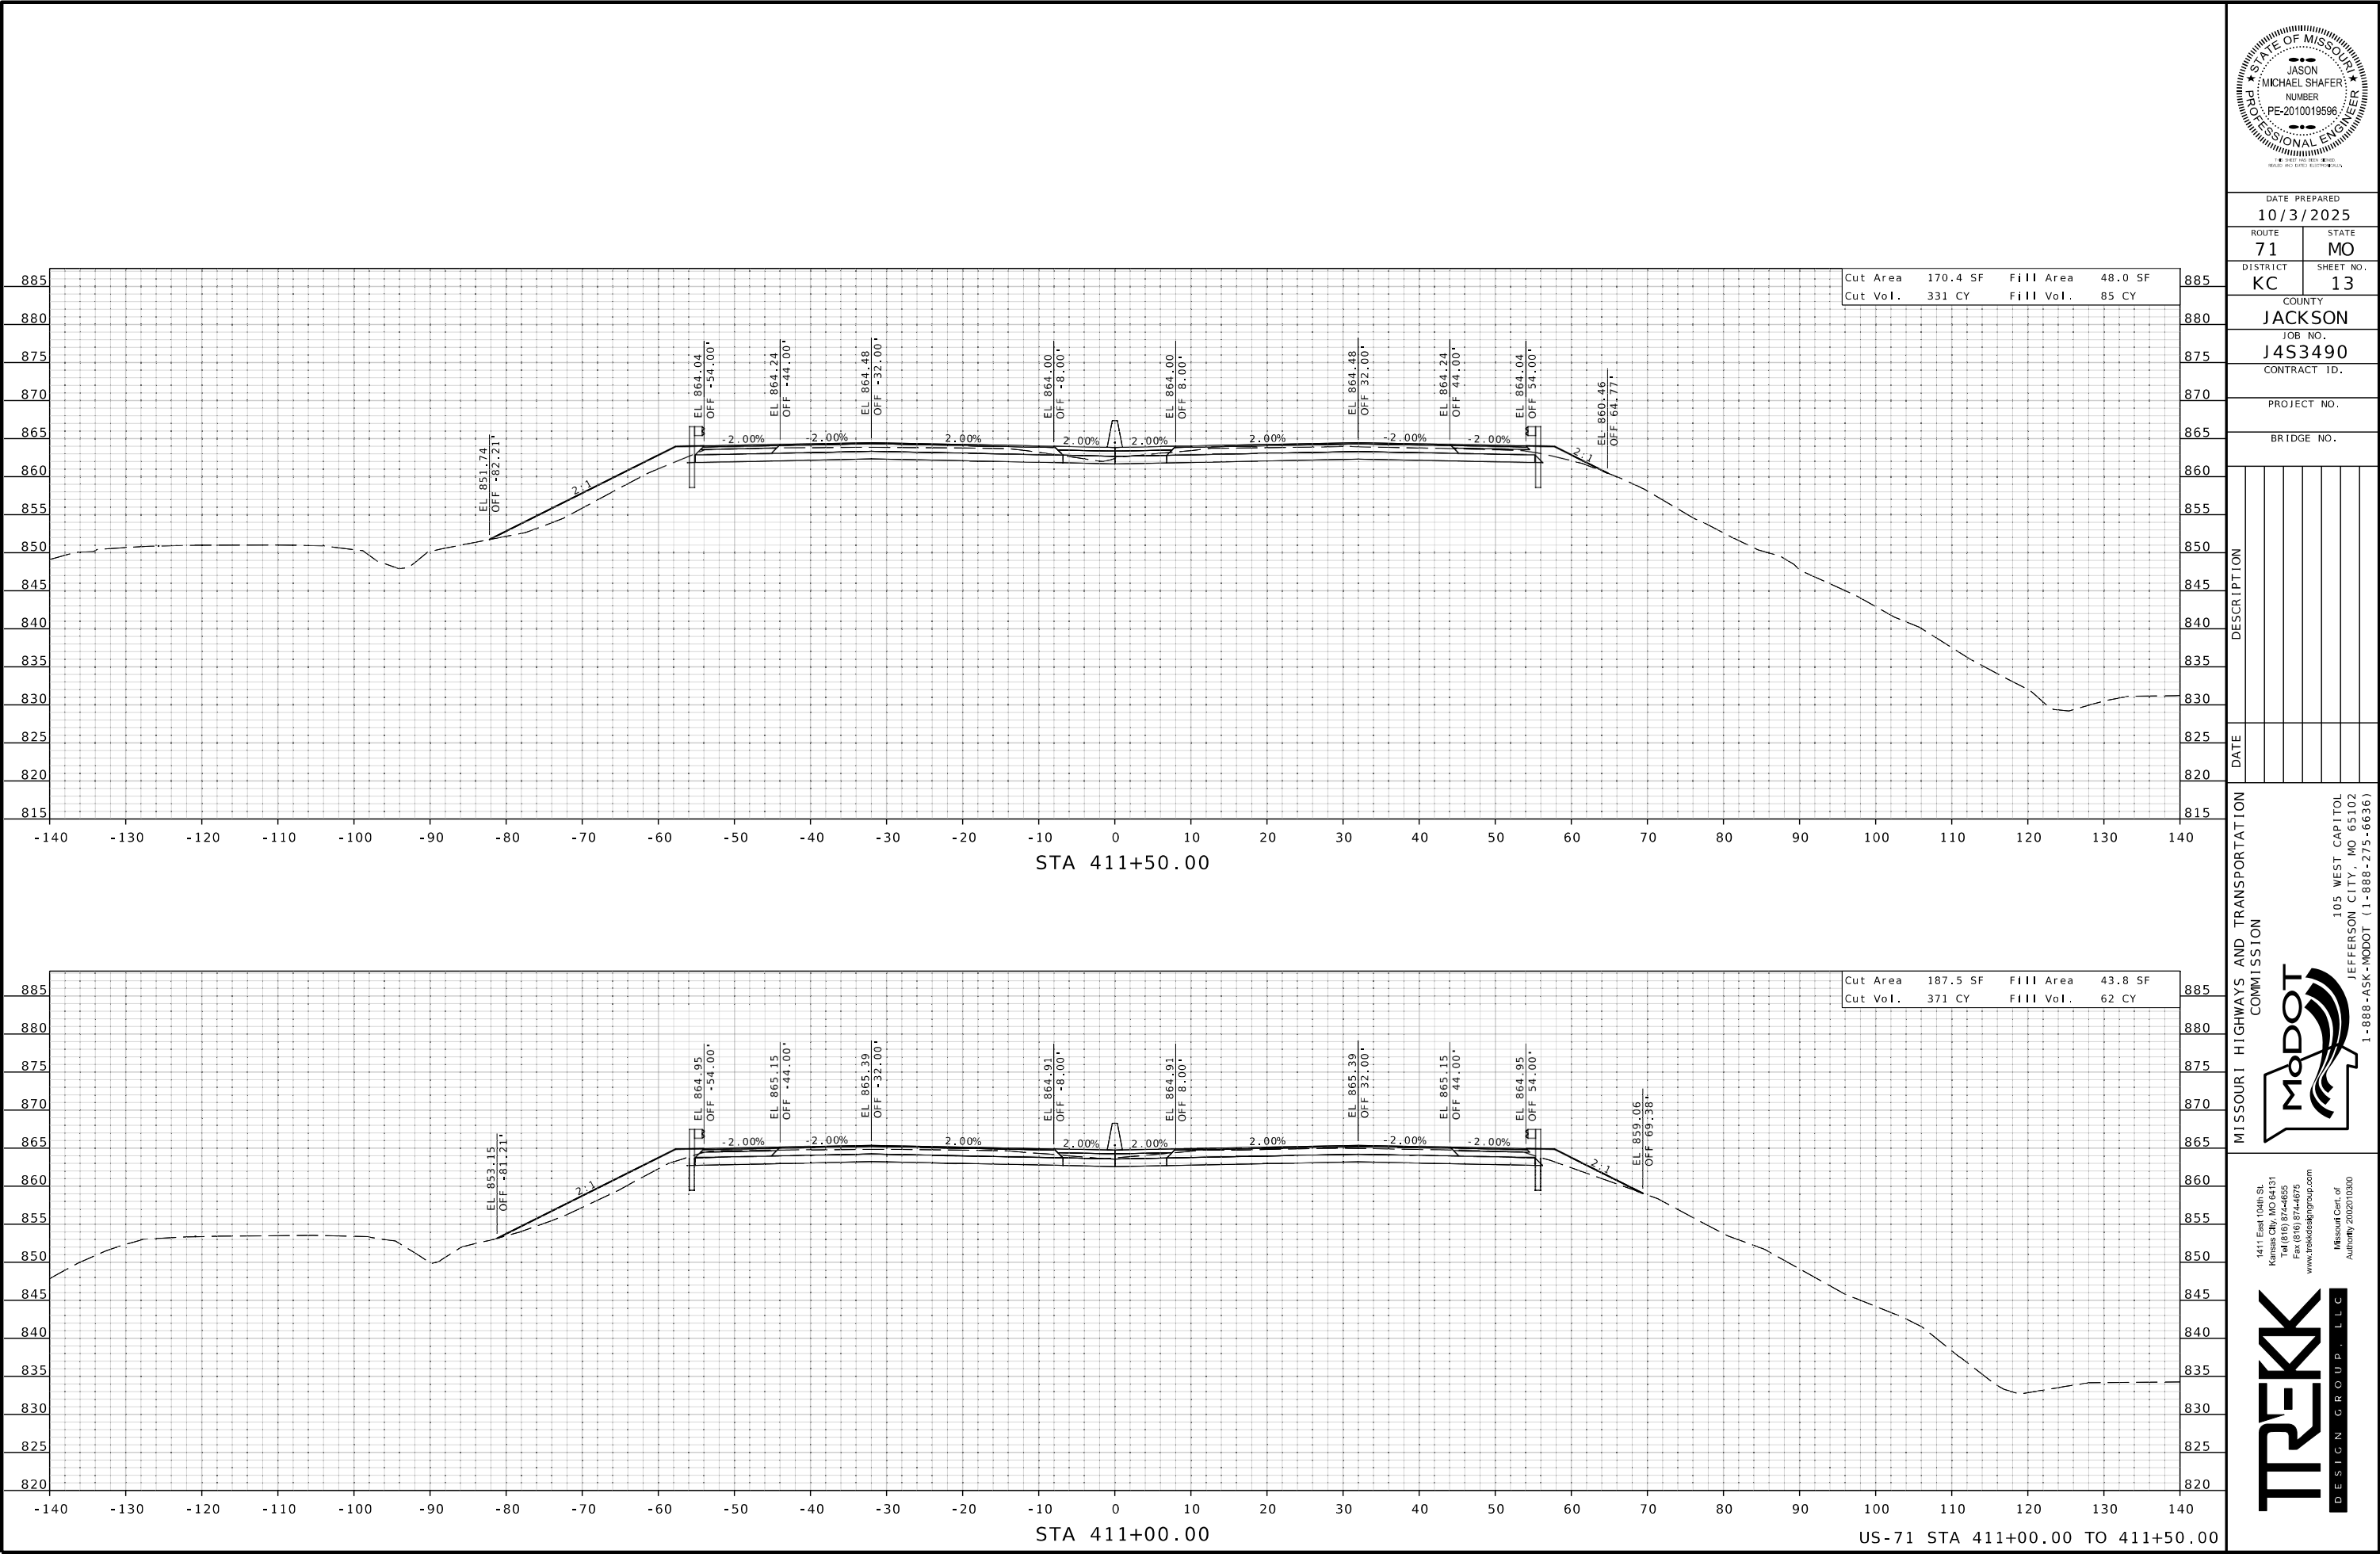

DATE PREPARED
10/3/2025

ROUTE 71	STATE MO
DISTRICT KC	SHEET NO. 13

COUNTY
JACKSON

JOB NO.
J4S3490

CONTRACT ID.

PROJECT NO.

BRIDGE NO.

DATE	DESCRIPTION

MISSOURI HIGHWAYS AND TRANSPORTATION COMMISSION



105 WEST CAPITOL
JEFFERSON CITY, MO 65102
1-888-ASK-MODOT (1-888-275-6636)

1411 East 104th St.
Kansas City, MO 64131
Tel (816) 874-6855
Fax (816) 874-6075
www.trekkgroup.com

Missouri Out of
Authority 202510300

TREKK
DESIGN GROUP, LLC

IF A SEAL IS PRESENT ON THIS SHEET IT HAS BEEN ELECTRONICALLY SEALED AND DATED.

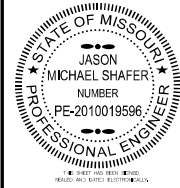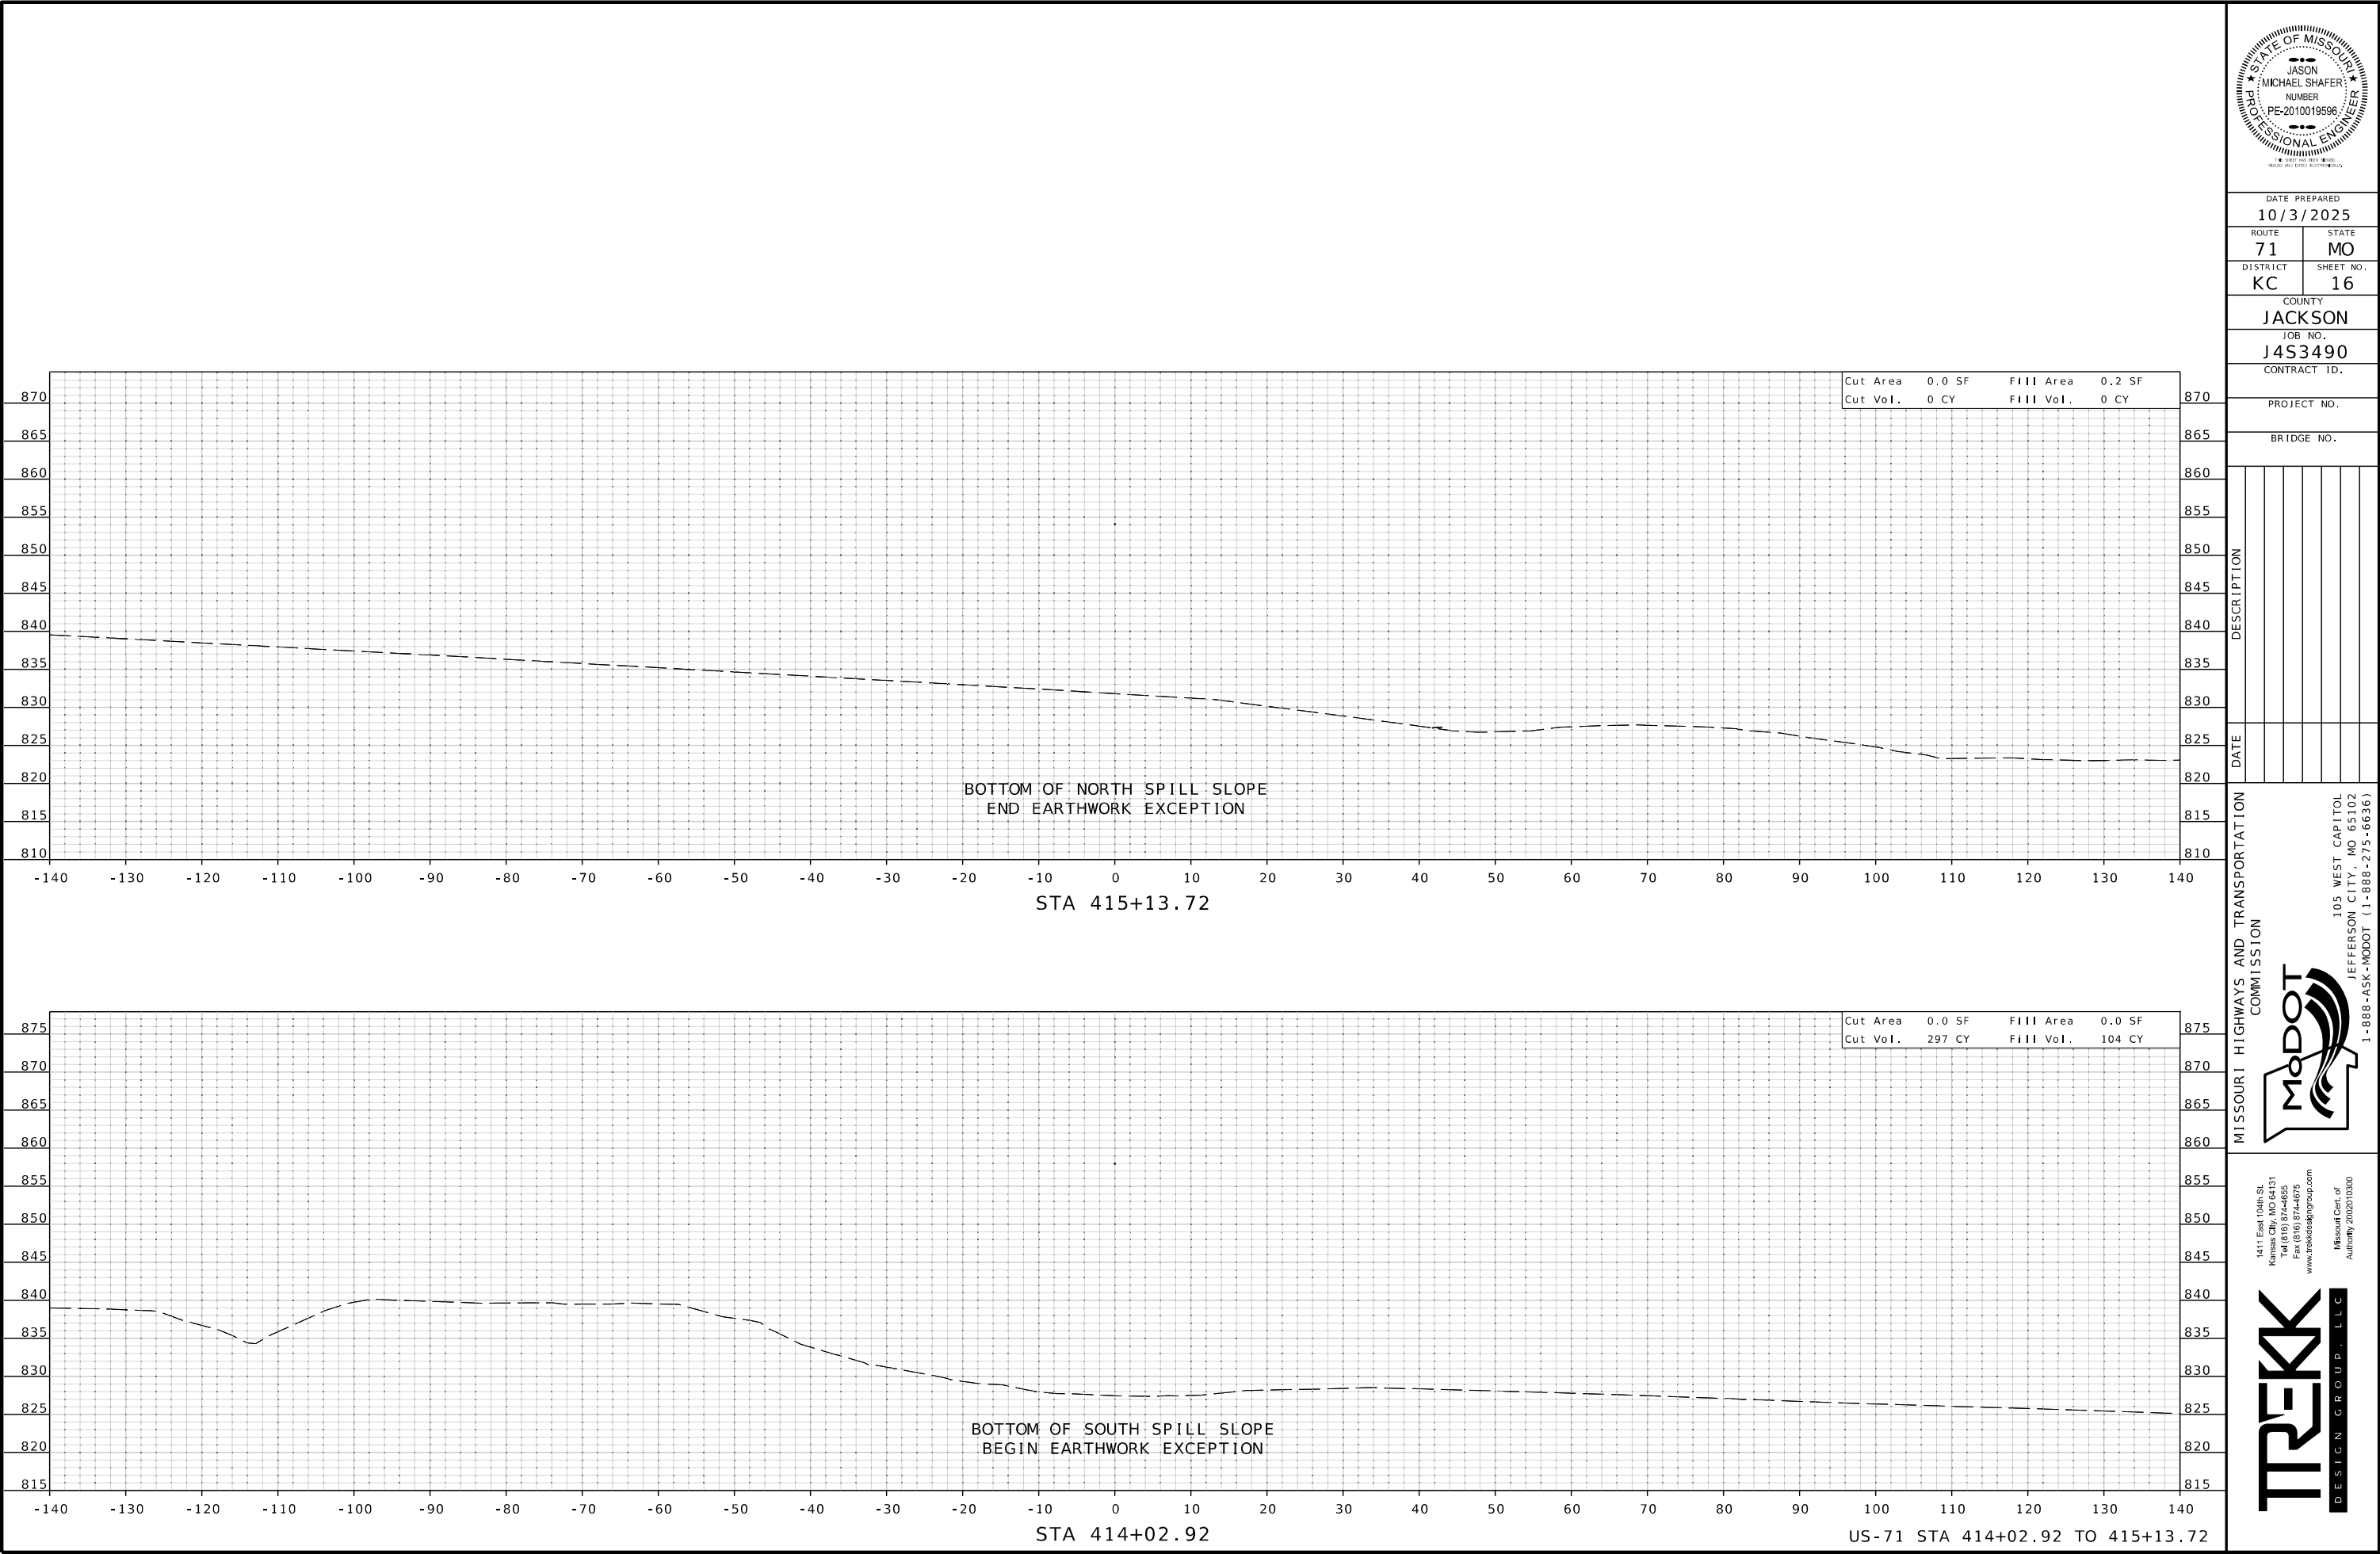

DATE PREPARED
10/3/2025

ROUTE 71	STATE MO
DISTRICT KC	SHEET NO. 16

COUNTY
JACKSON


JOB NO.
J453490

CONTRACT ID.



PROJECT NO.

BRIDGE NO.

DESCRIPTION	DATE

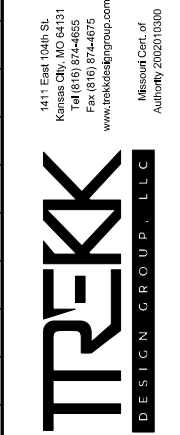

IF A SEAL IS PRESENT ON THIS SHEET IT HAS BEEN ELECTRONICALLY SEALED AND DATED.

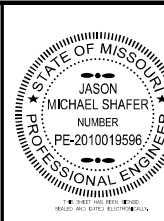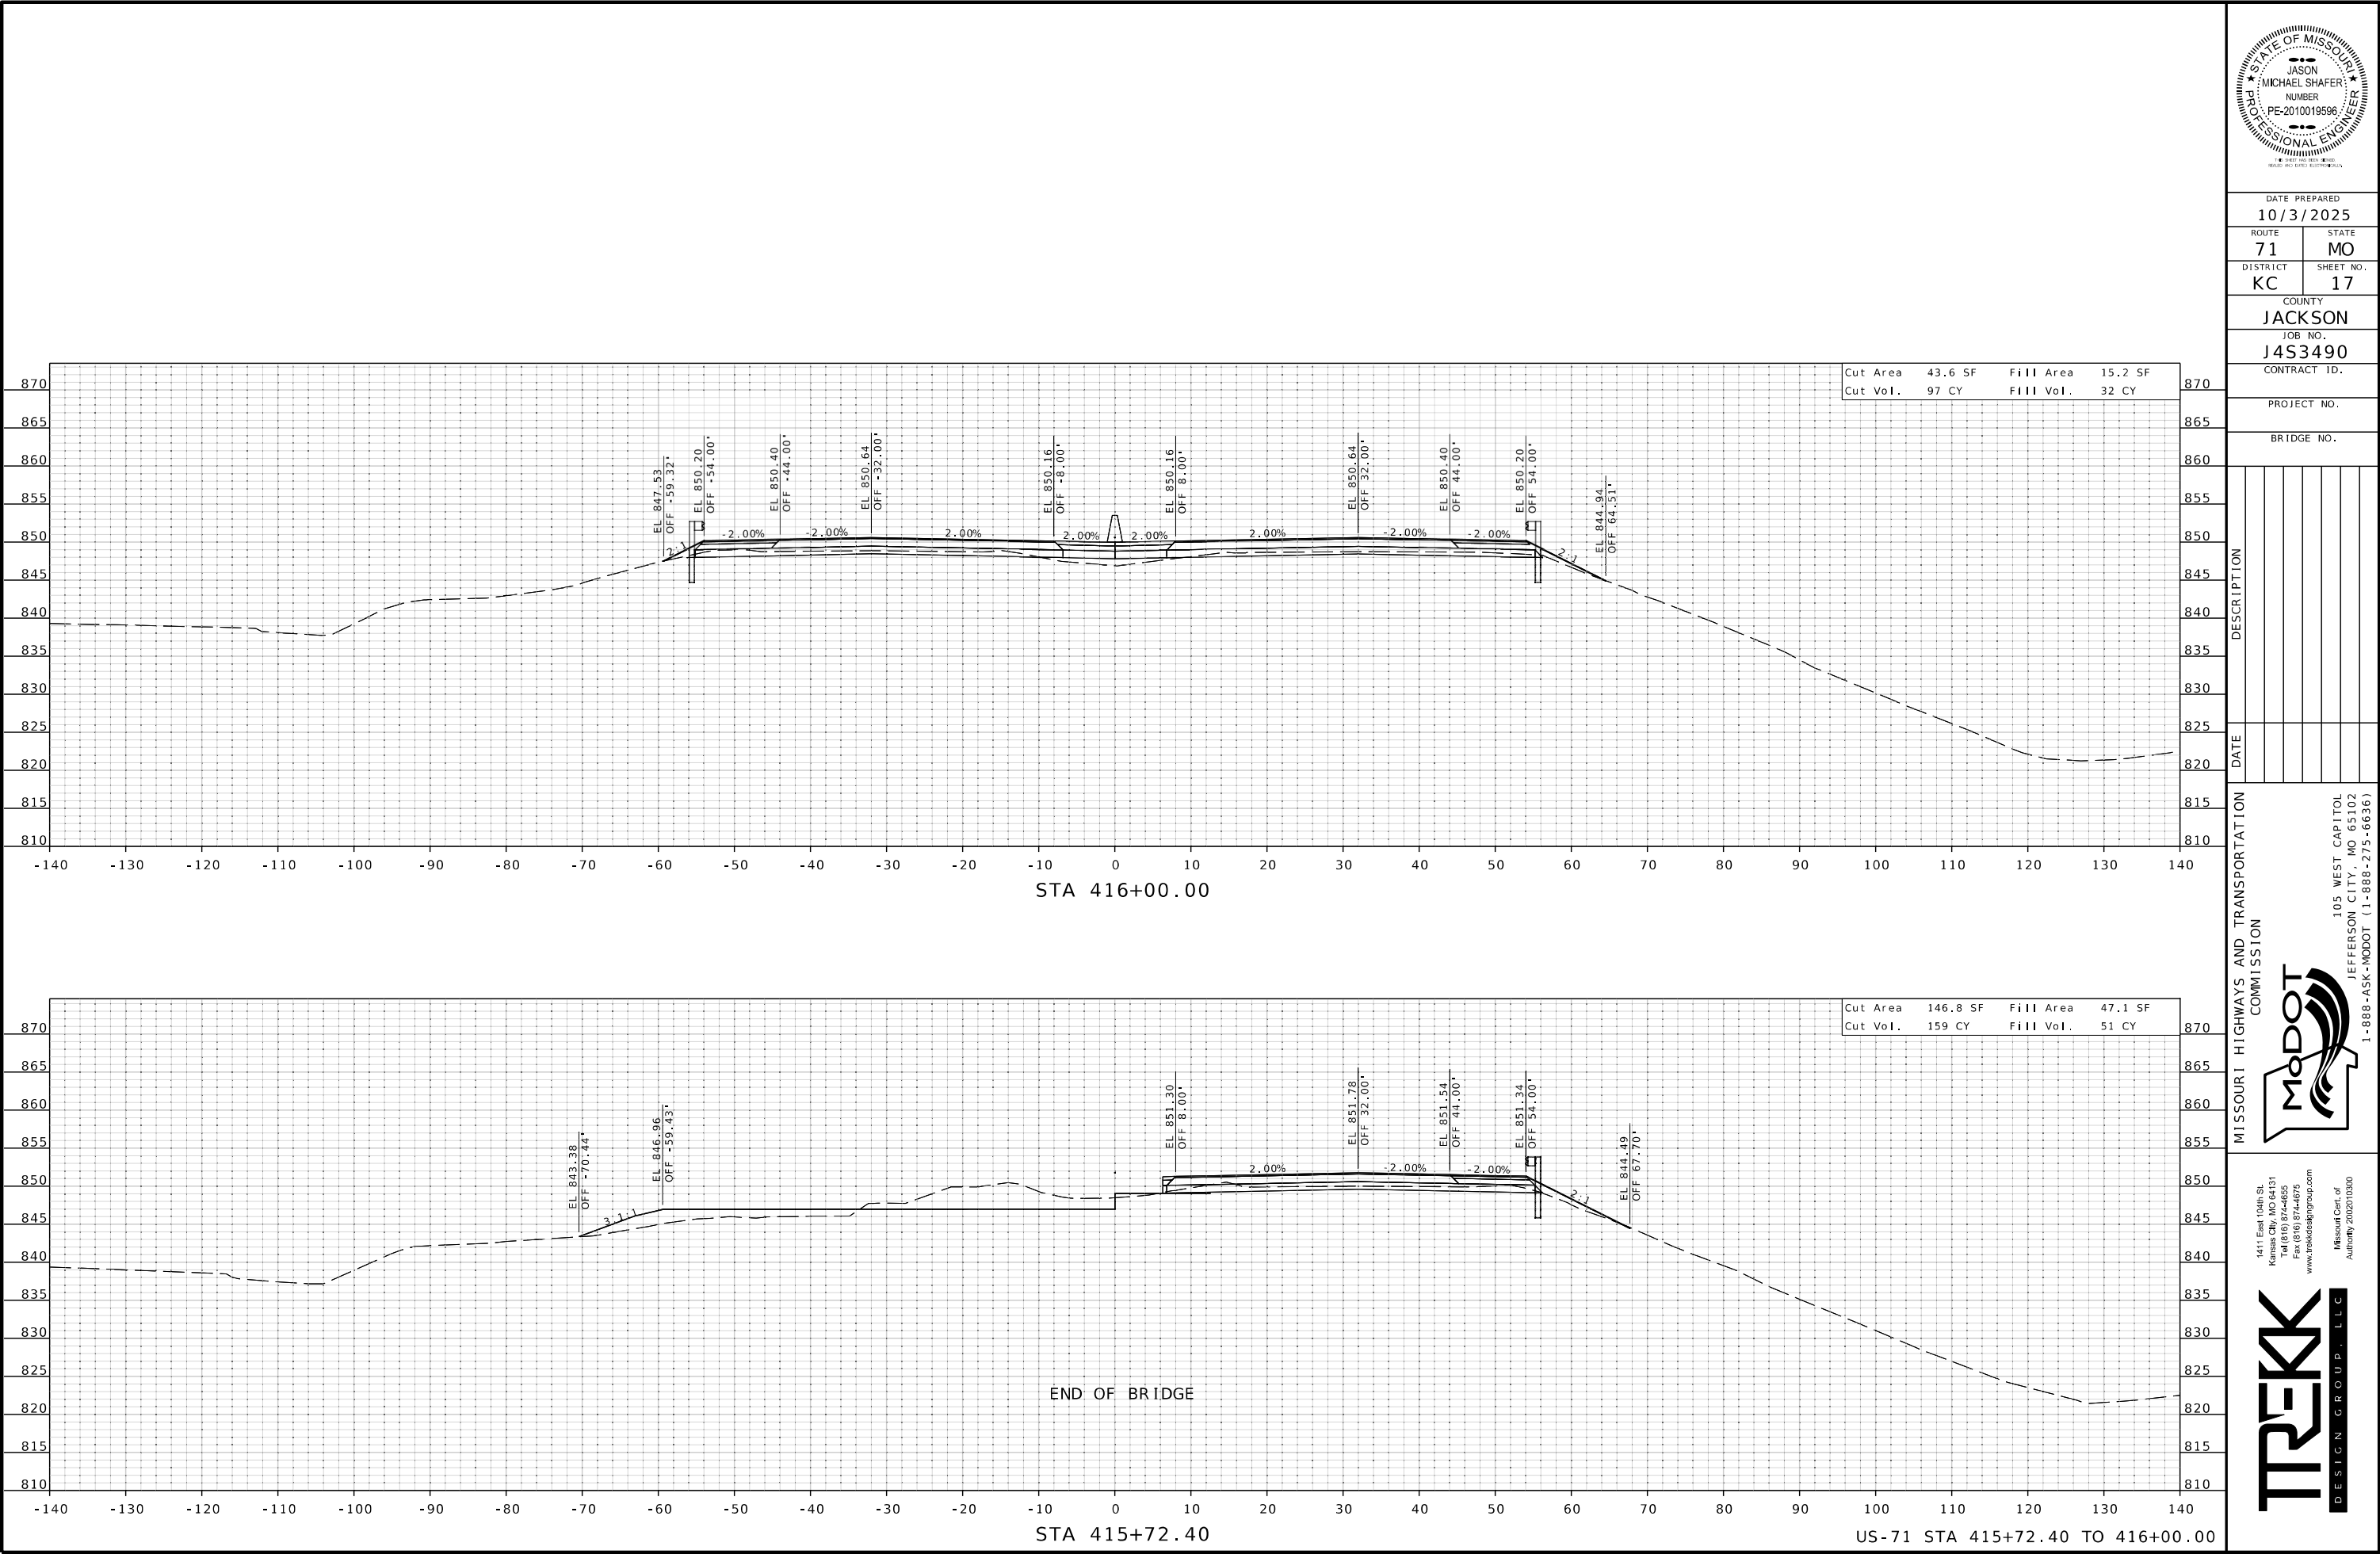

DATE PREPARED
10/3/2025

ROUTE 71	STATE MO
DISTRICT KC	SHEET NO. 17

COUNTY
JACKSON

JOB NO.
J4S3490

CONTRACT ID.

PROJECT NO.

BRIDGE NO.

DATE	DESCRIPTION

MISSOURI HIGHWAYS AND TRANSPORTATION COMMISSION

MoDOT



105 WEST CAPITOL
JEFFERSON CITY, MO 65102
1-888-ASK-MODOT (1-888-275-6636)

1411 East 104th St.
Kansas City, MO 64131
Tel (816) 874-6855
Fax (816) 874-6075
www.trekkgroup.com

Missouri Out of
Authority 202510300

TREKK
DESIGN GROUP, LLC

IF A SEAL IS PRESENT ON THIS SHEET IT HAS BEEN ELECTRONICALLY SEALED AND DATED.

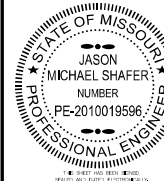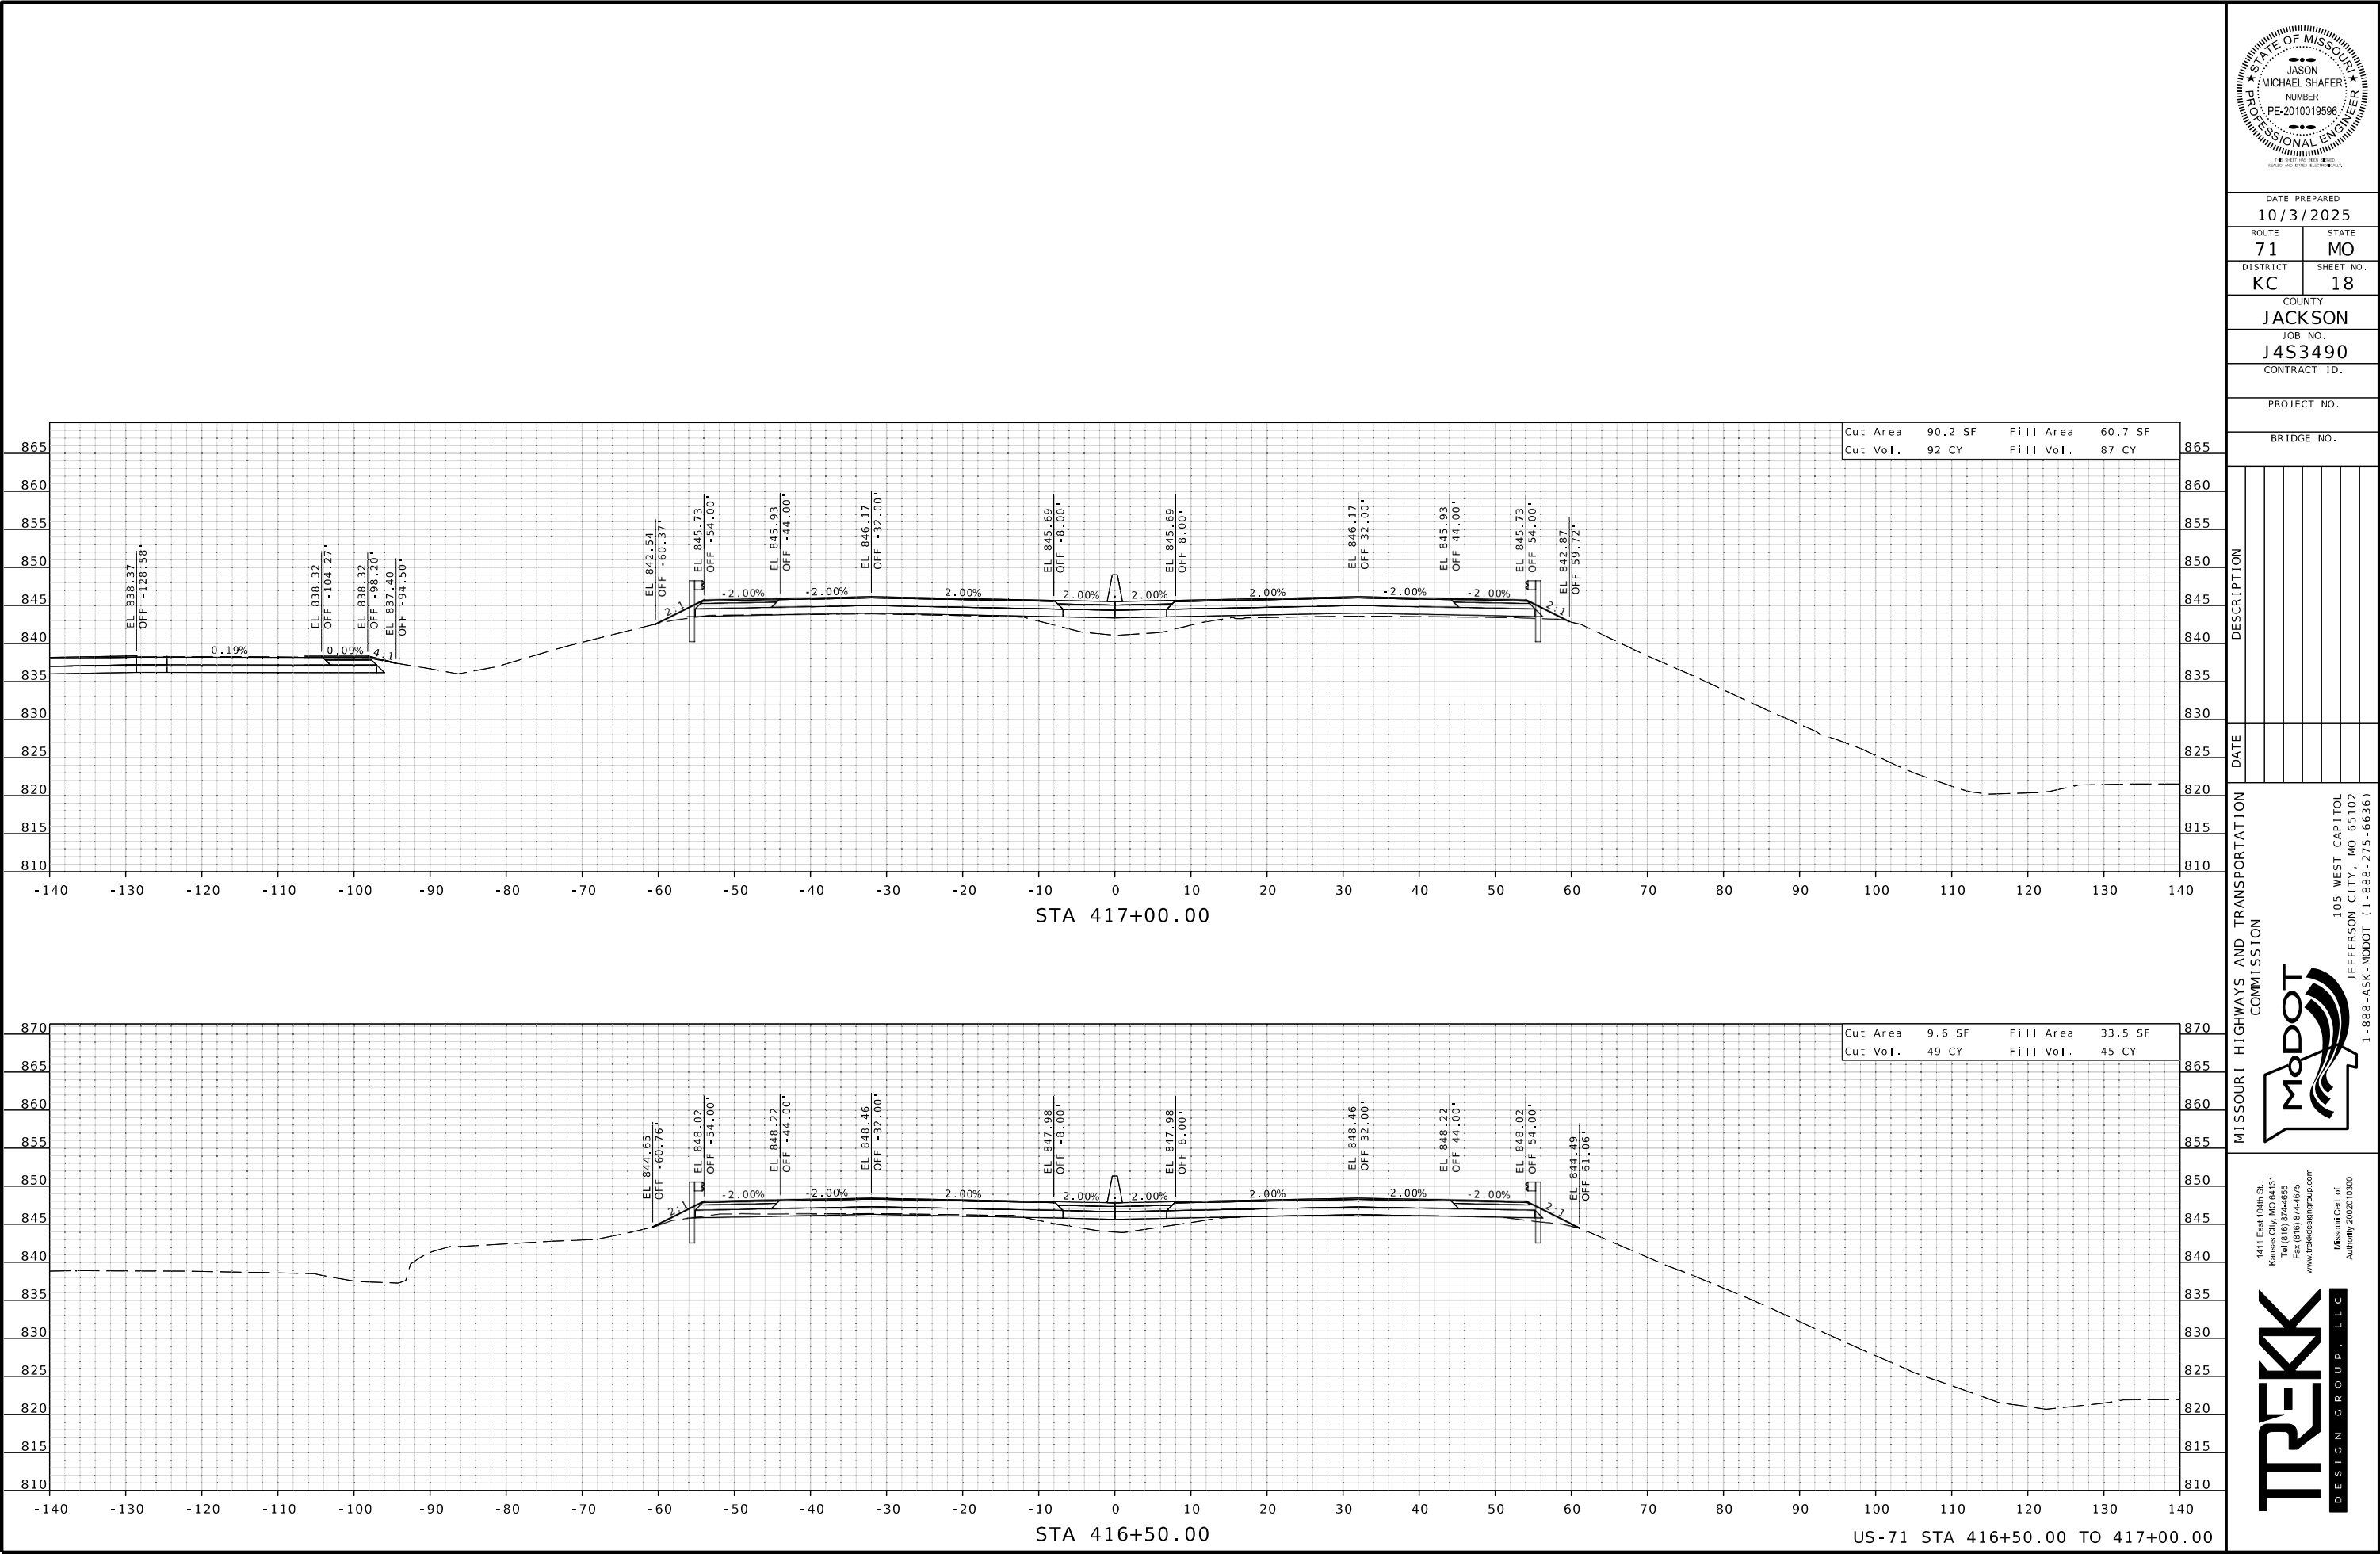

DATE PREPARED
10/3/2025

ROUTE 71	STATE MO
DISTRICT KC	SHEET NO. 18

COUNTY
JACKSON

JOB NO.
J453490

CONTRACT ID.

PROJECT NO.



BRIDGE NO.

DESCRIPTION	DATE



1411 East 104th St.
Kansas City, MO 64131
Tel (816) 874-6555
Fax (816) 874-6075
www.trekkgroup.com



Missouri's Official
Authority 202510300

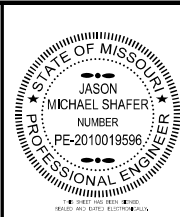
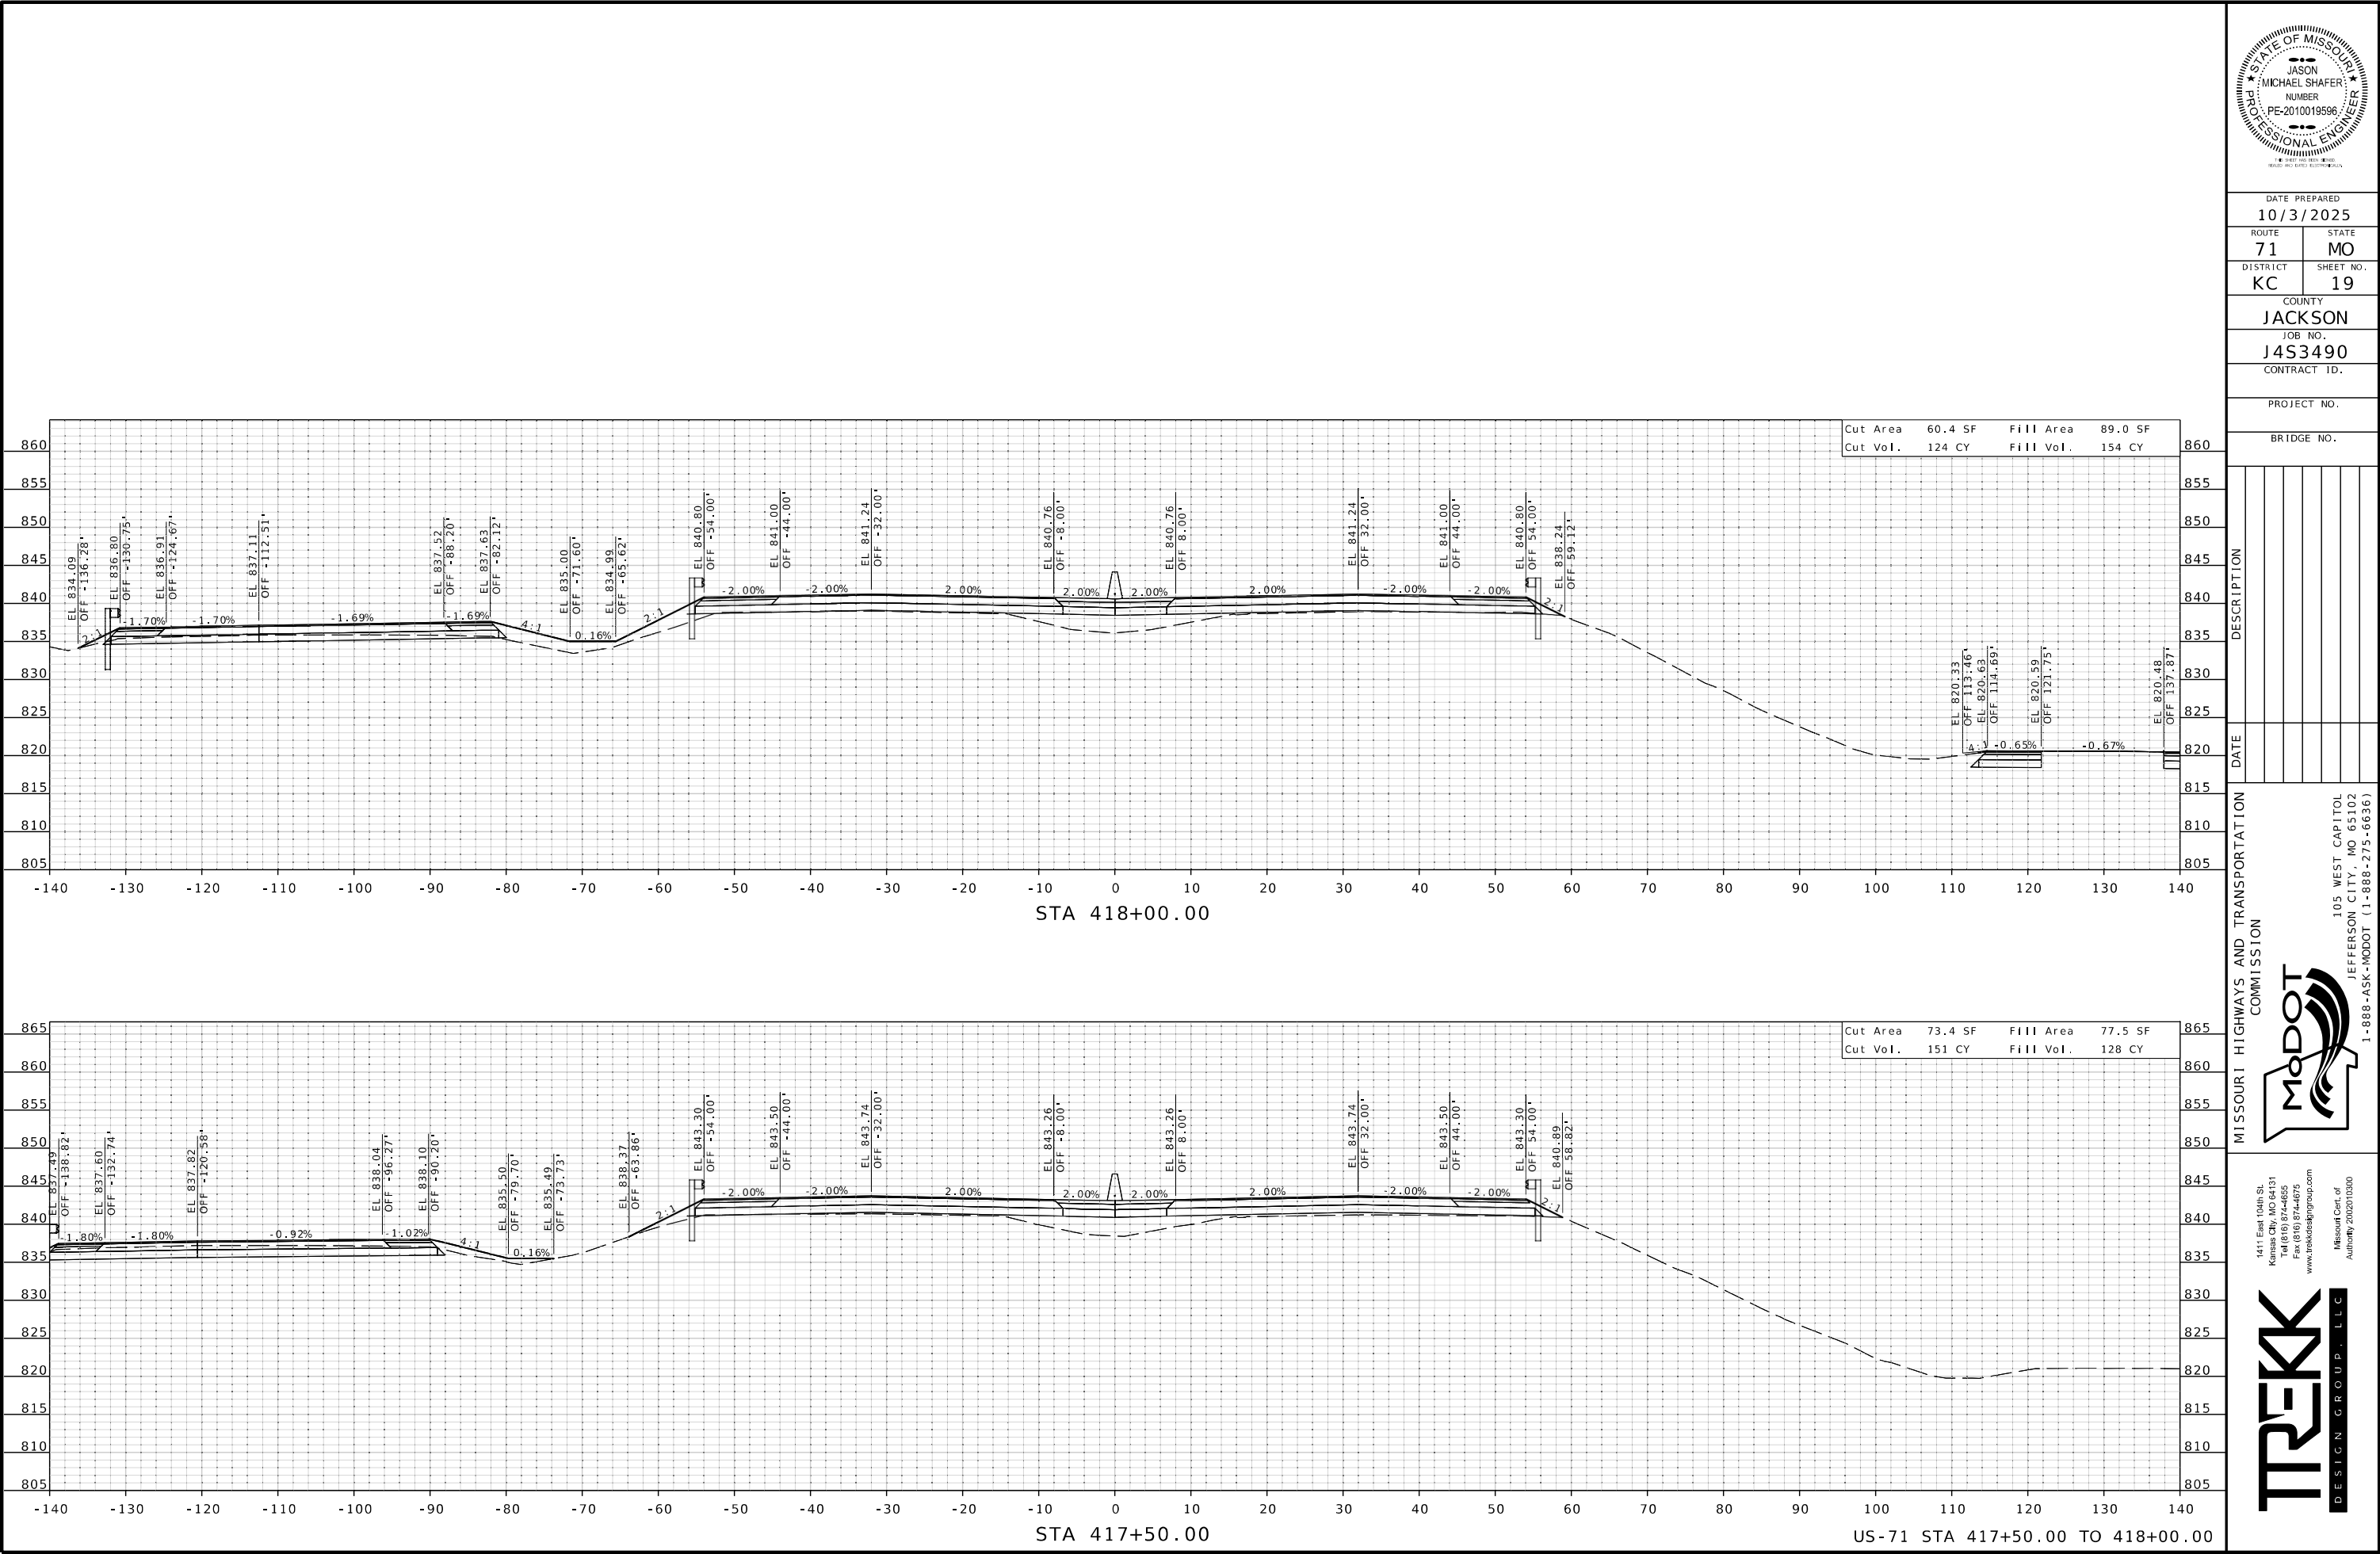


DATE PREPARED
10/3/2025
ROUTE 71 STATE MO
DISTRICT KC SHEET NO. 19
COUNTY JACKSON
JOB NO. J453490
CONTRACT ID.

PROJECT NO.
BRIDGE NO.

DATE	DESCRIPTION

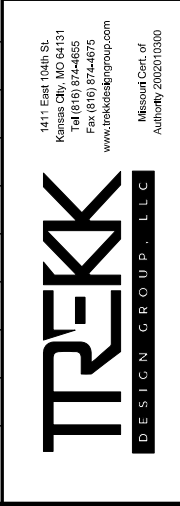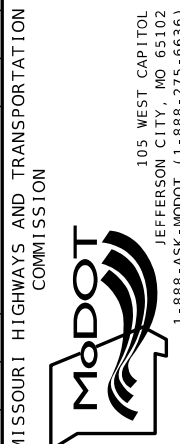

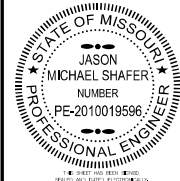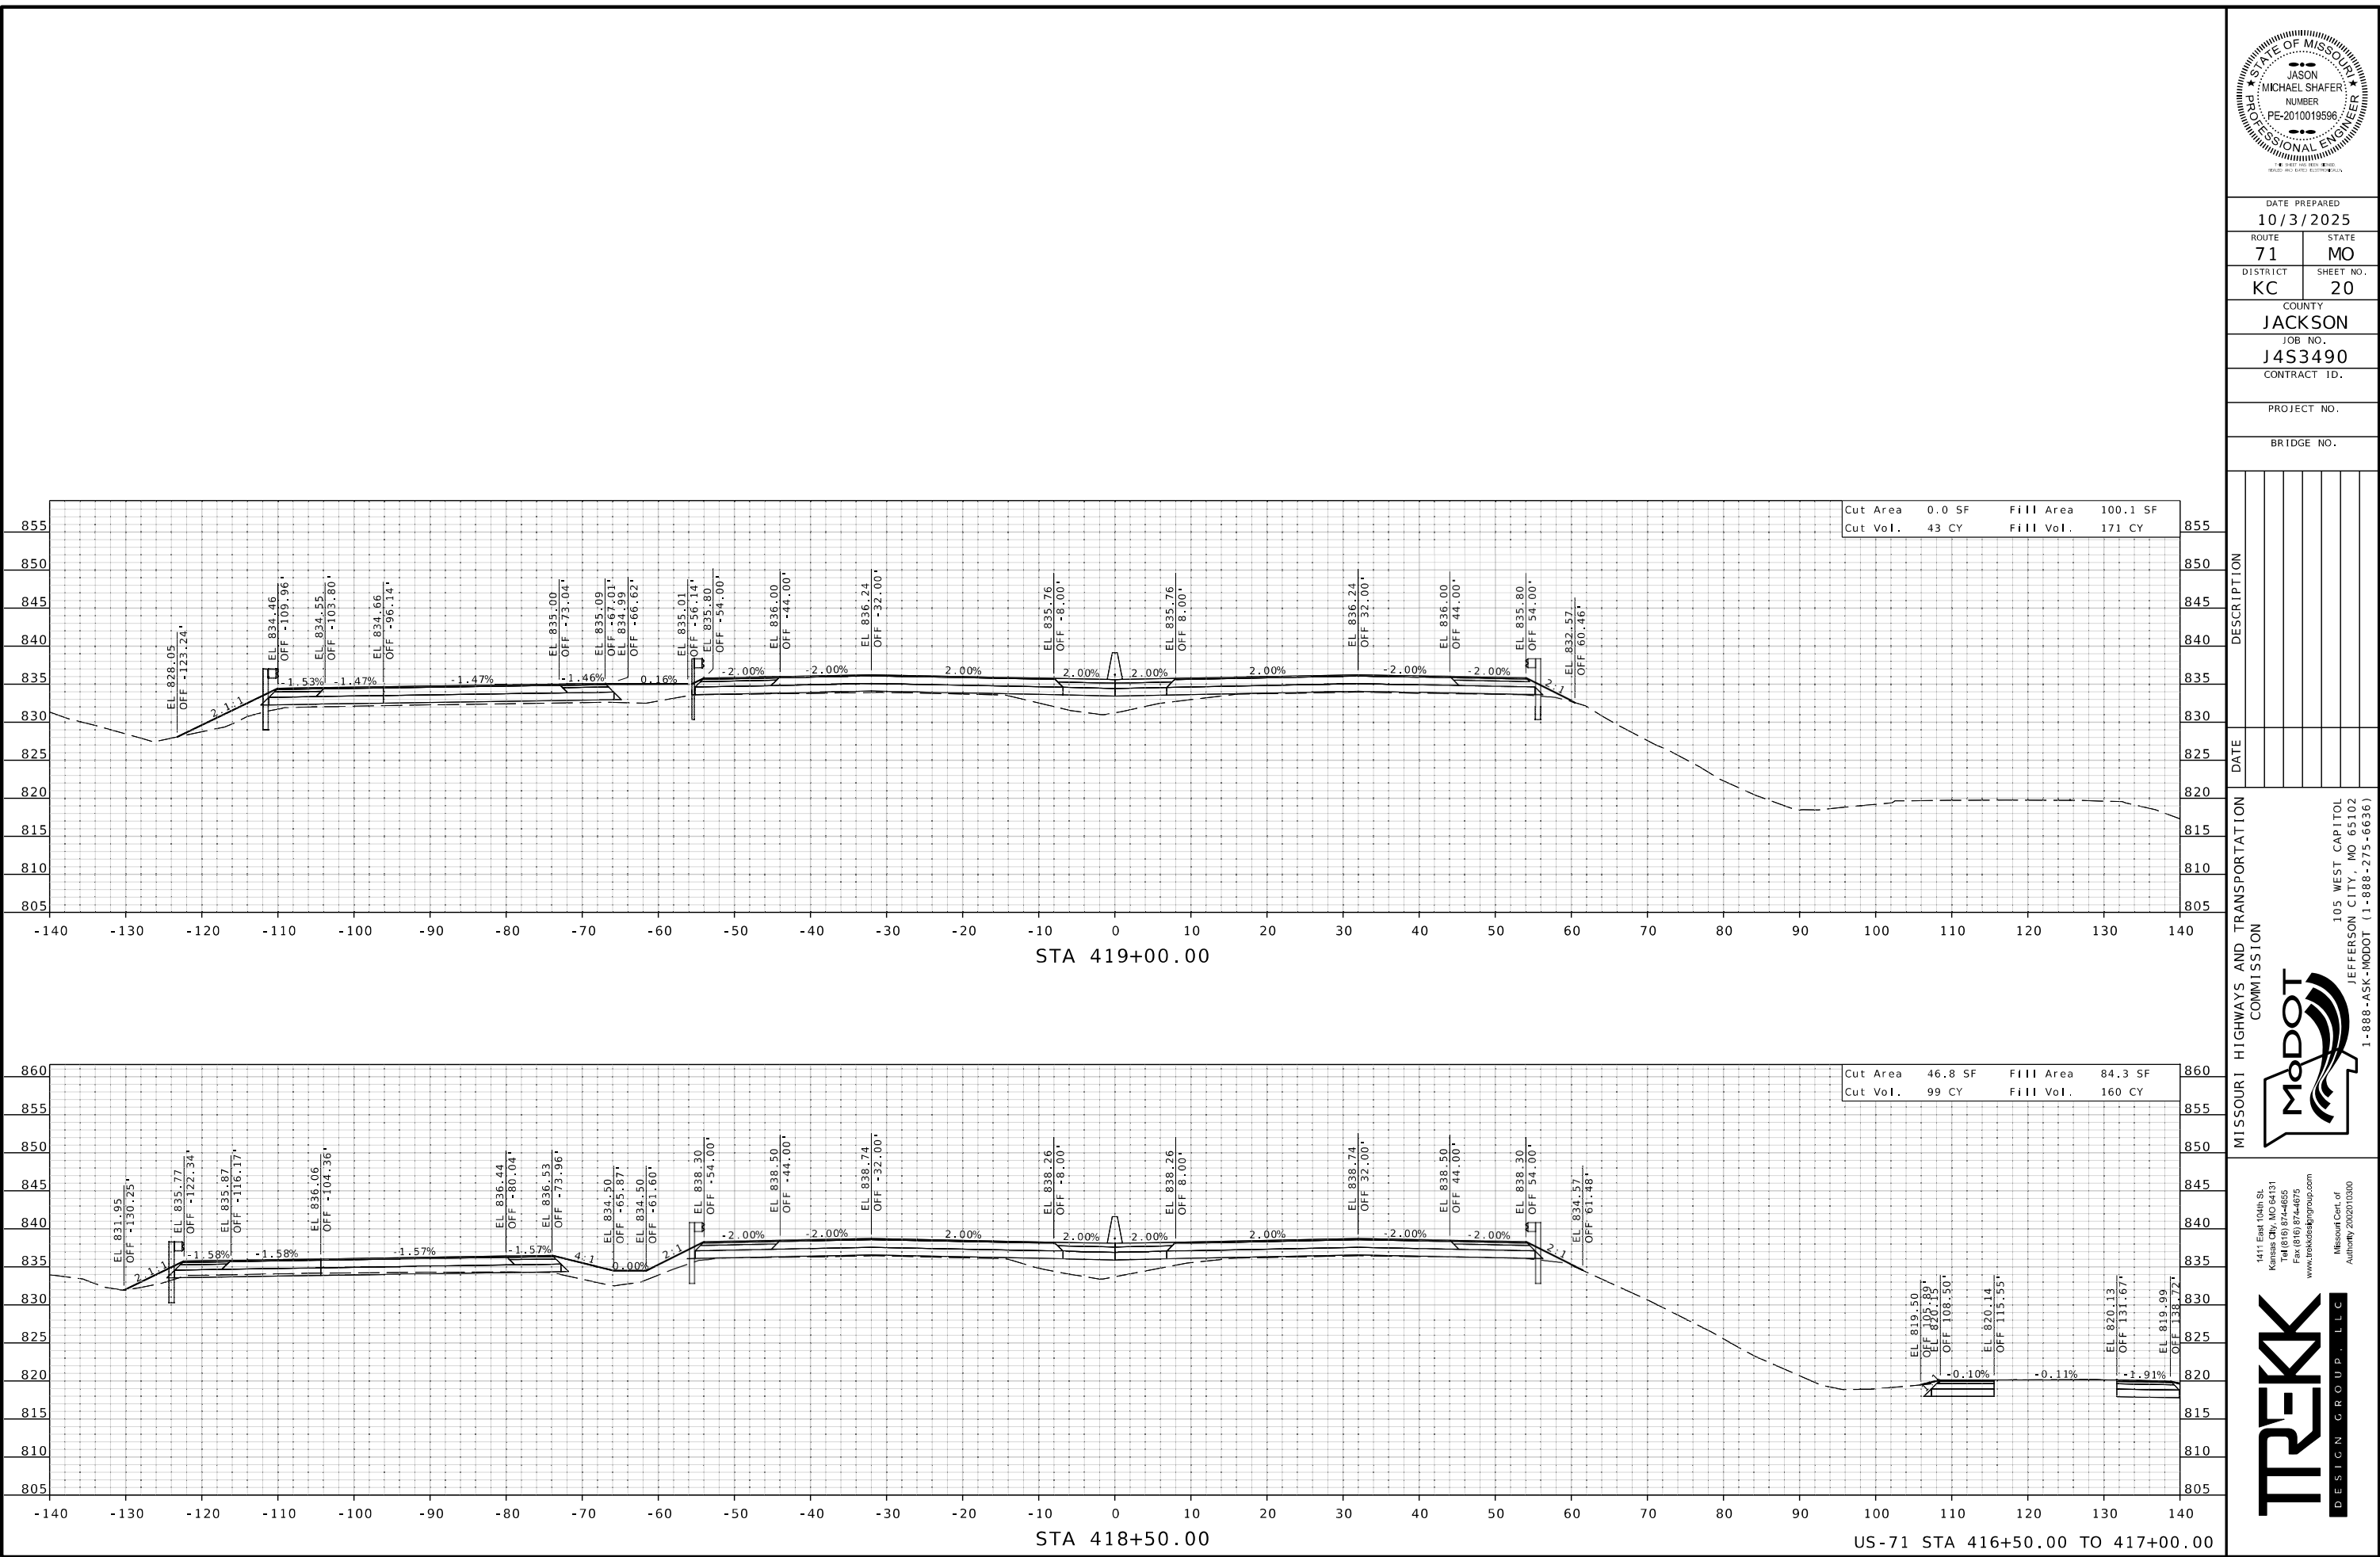

DATE PREPARED
10/3/2025

ROUTE 71	STATE MO
DISTRICT KC	SHEET NO. 20

COUNTY
JACKSON

JOB NO.
J453490

CONTRACT ID.

PROJECT NO.

BRIDGE NO.



DATE	DESCRIPTION

MISSOURI HIGHWAYS AND TRANSPORTATION COMMISSION

105 WEST CAPITOL
JEFFERSON CITY, MO 65102
1-888-ASK-MODOT (1-888-275-6636)

1411 East 104th St.
Kansas City, MO 64131
Tel (816) 874-6555
Fax (816) 874-6075
www.trekksdesigngroup.com

Missouri Civil Authority 202510300

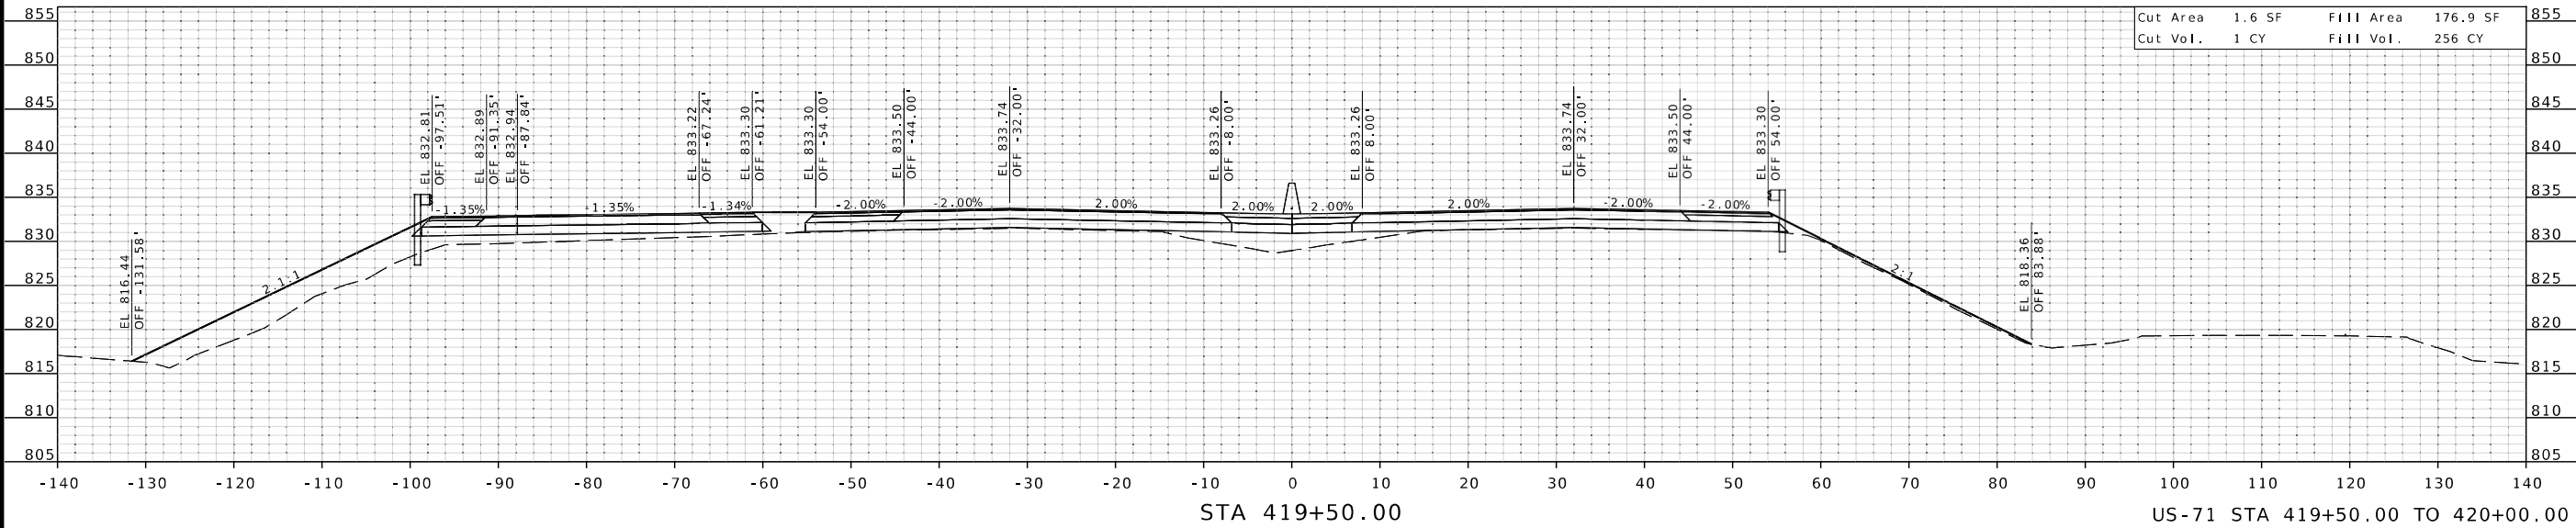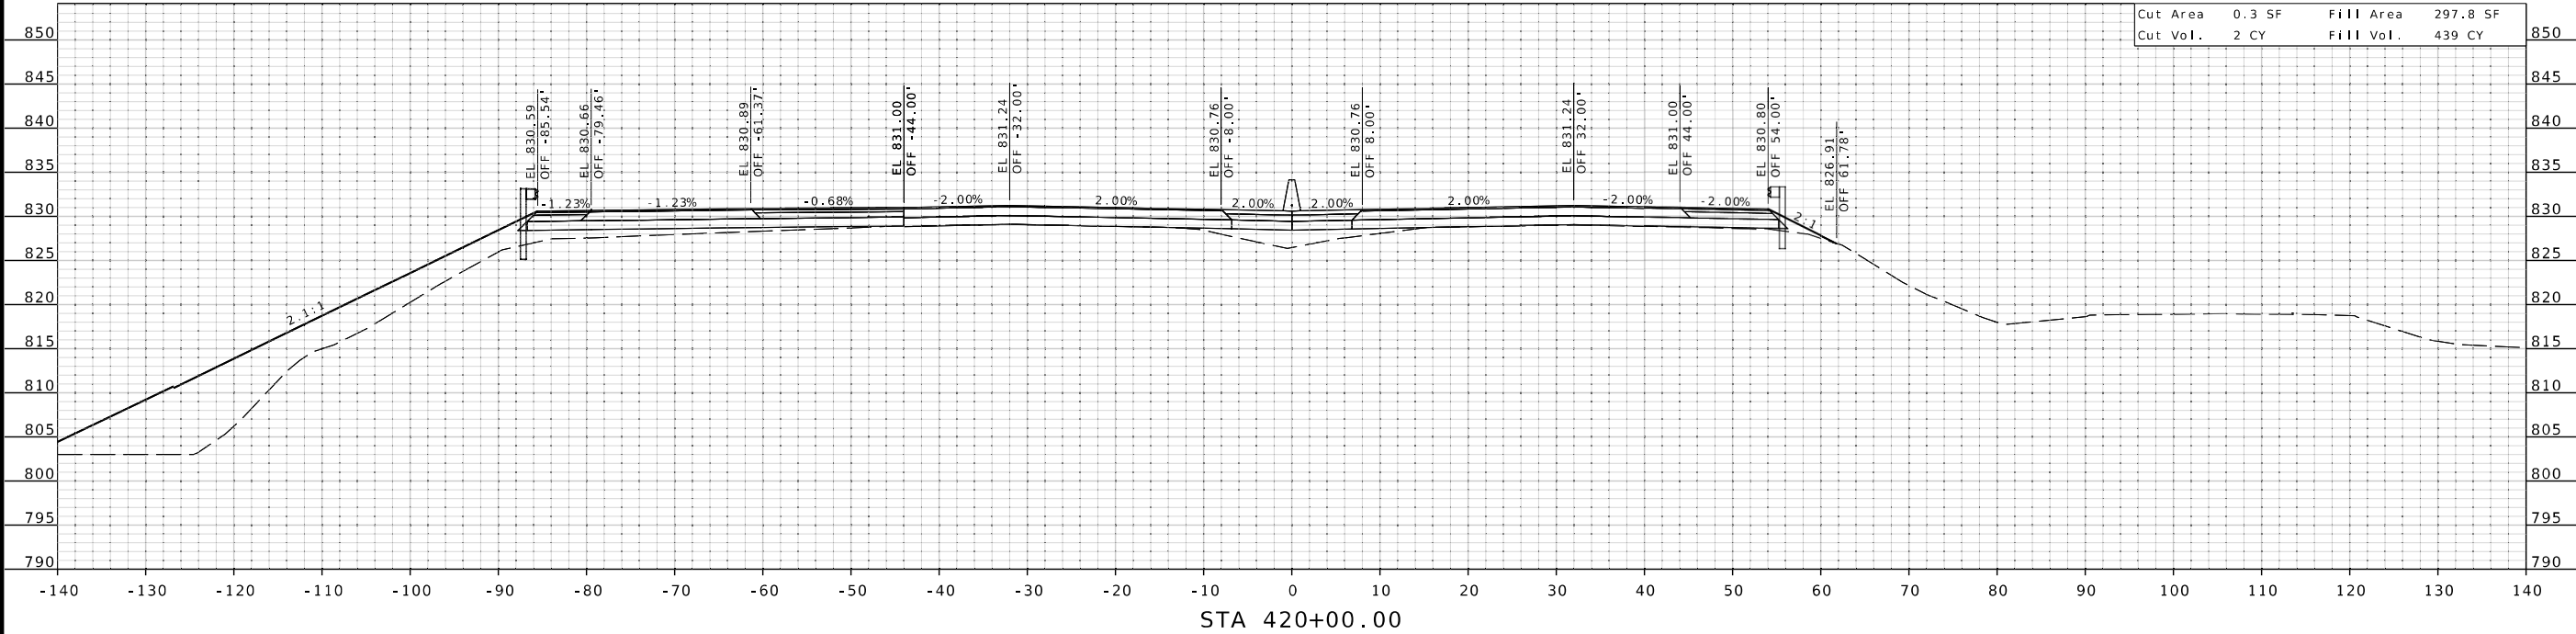

STATE OF MISSOURI

JASON MICHAEL SHAFER

NUMBER PE-2010019596

PROFESSIONAL ENGINEER

DATE PREPARED 10/3/2025

ROUTE 71

DISTRICT KC

STATE MO

SHEET NO. 21

COUNTY JACKSON

JOB NO. J453490

CONTRACT ID.

PROJECT NO.

BRIDGE NO.

DESCRIPTION

DATE

MISSOURI HIGHWAYS AND TRANSPORTATION COMMISSION

1411 East 104th St.
Kansas City, MO 64131
Tel (816) 874-6855
Fax (816) 874-6075
www.trekkdesigngroup.com

Missouri Dept of
Transportation

Authority 202510300



105 WEST CAPITOL
JEFFERSON CITY, MO 65102
1-888-ASK-MODOT (1-888-275-6636)

TREKK

DESIGN GROUP, LLC

IF A SEAL IS PRESENT ON THIS SHEET IT HAS BEEN ELECTRONICALLY SEALED AND DATED.

XS_01-59_J453490_US71.dgn 11:32:38 AM 10/3/2025

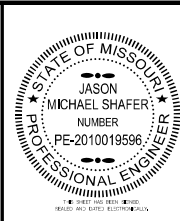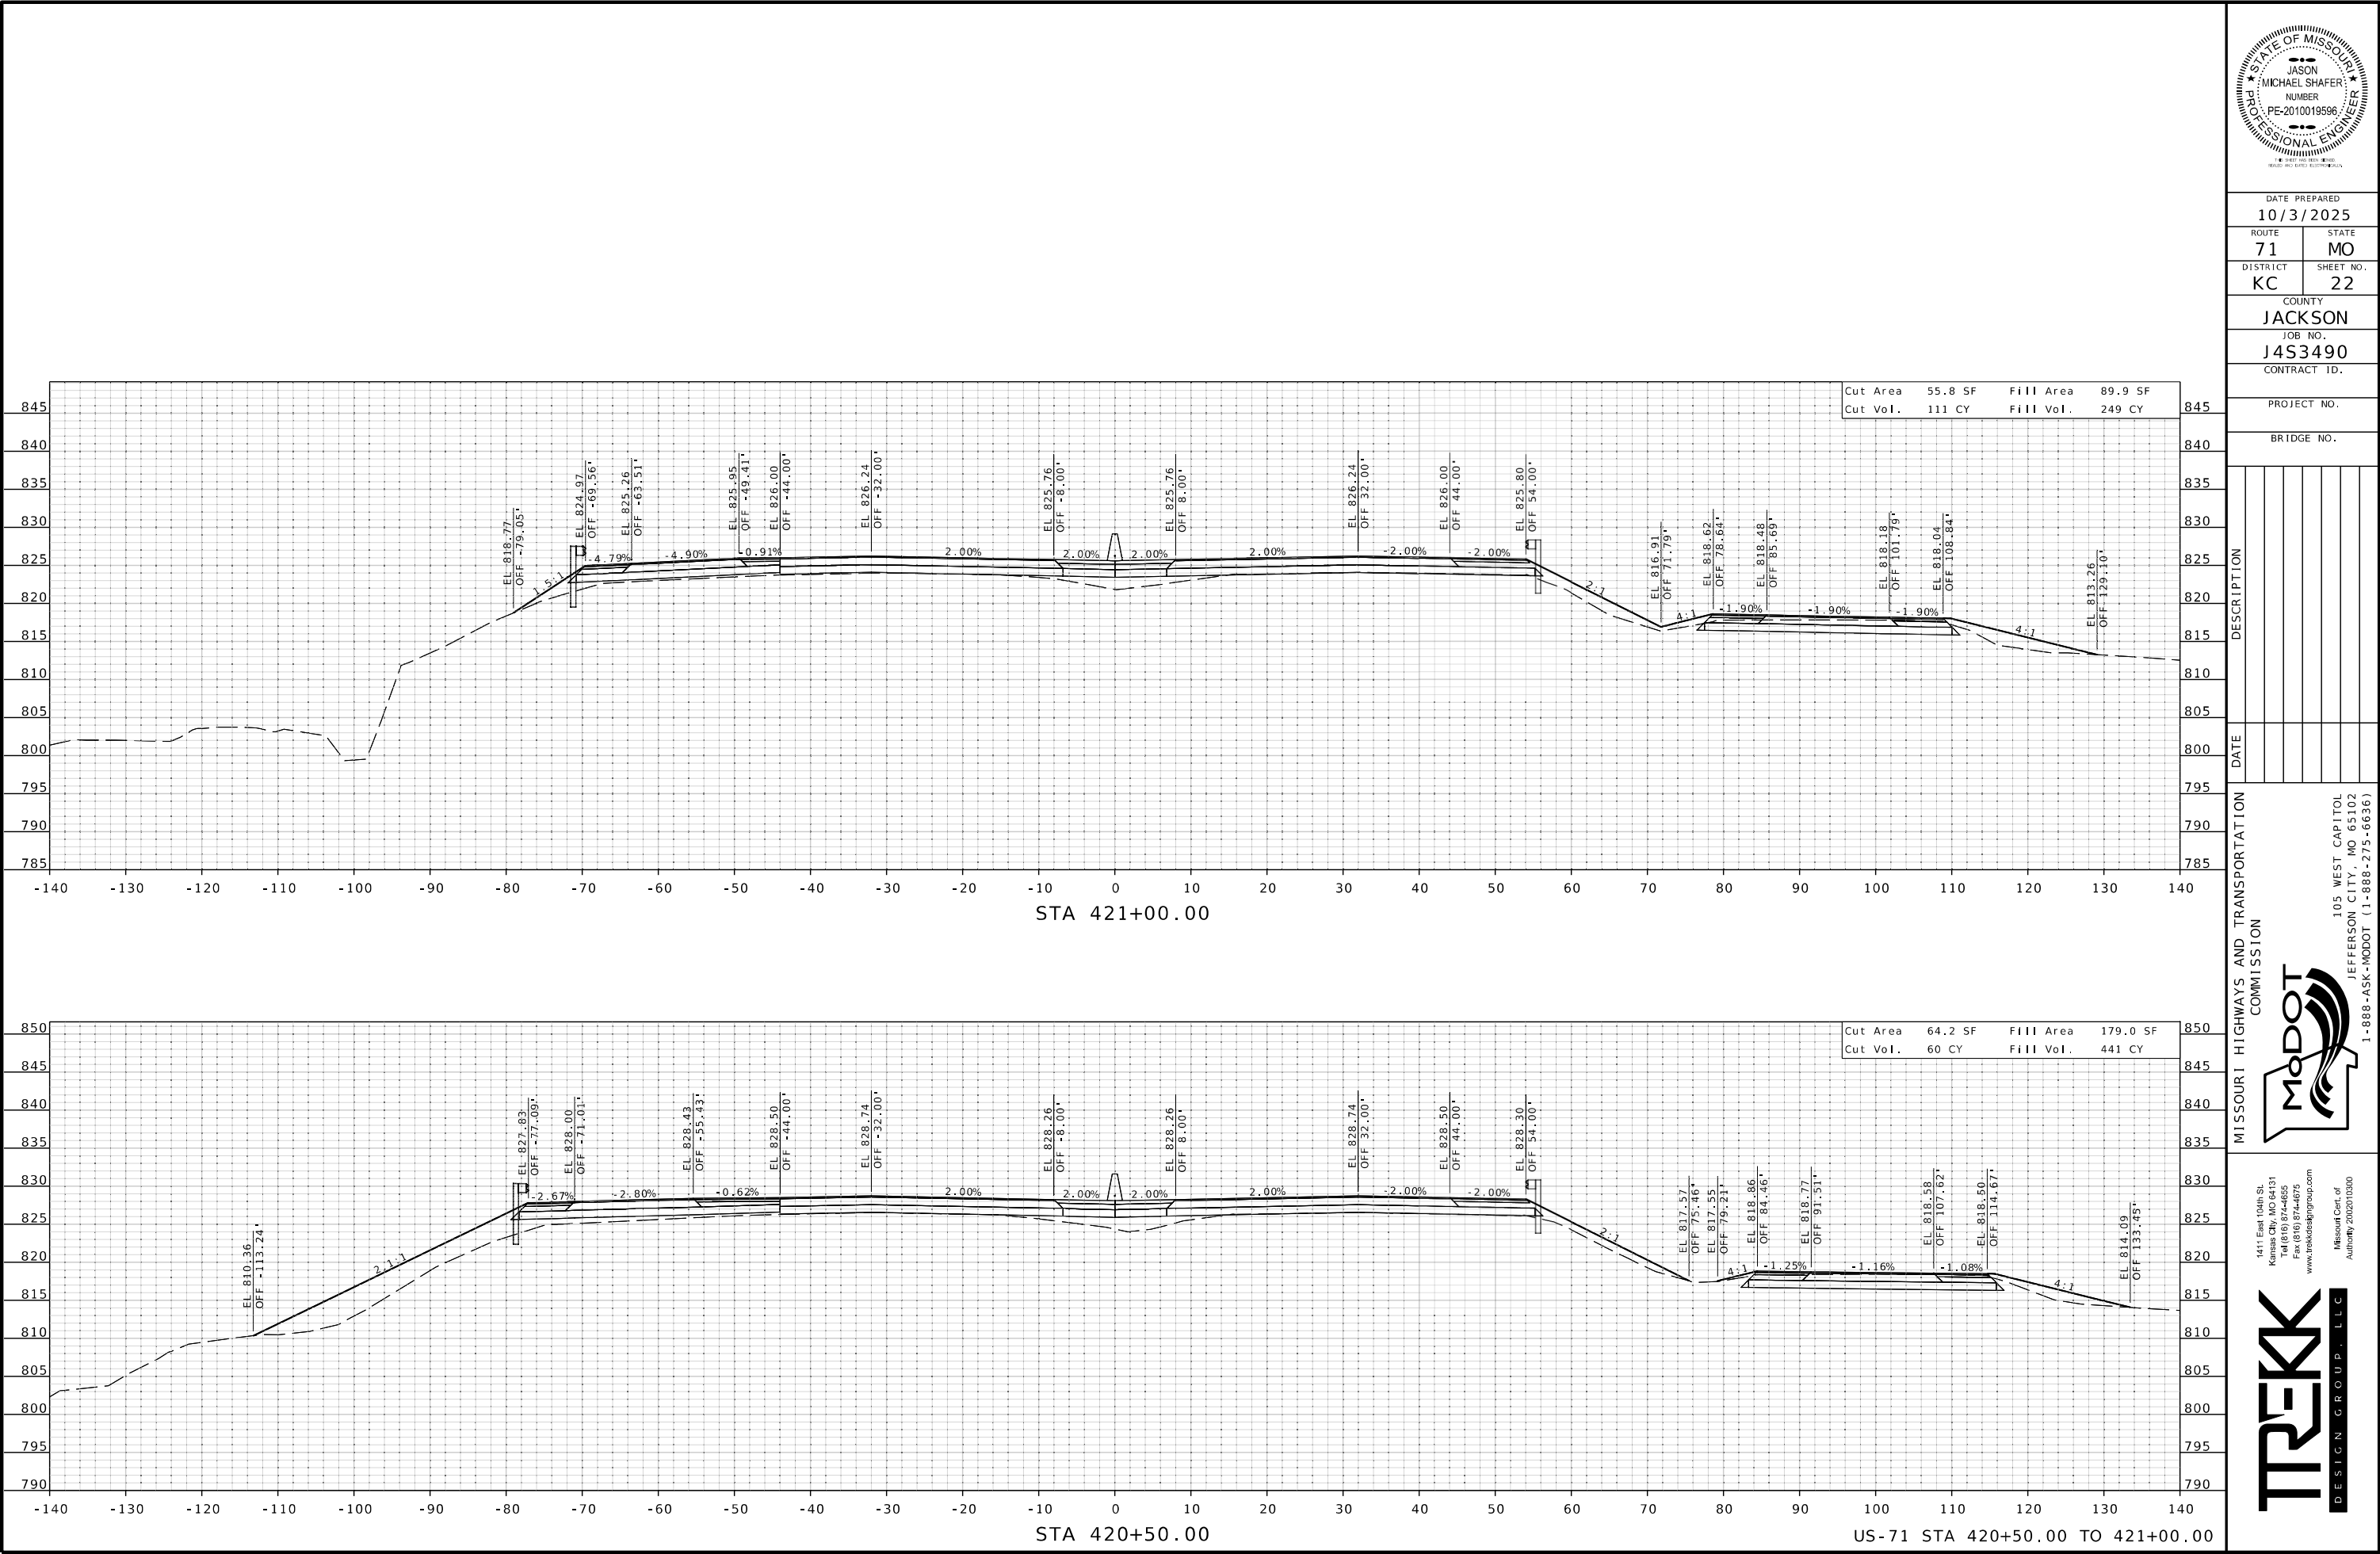

DATE PREPARED 10/3/2025	
ROUTE 71	STATE MO
DISTRICT KC	SHEET NO. 22
COUNTY JACKSON	
JOB NO. J453490	
CONTRACT ID.	

PROJECT NO.
BRIDGE NO.



DESCRIPTION	DATE

MISSOURI HIGHWAYS AND TRANSPORTATION COMMISSION

105 WEST CAPITOL
JEFFERSON CITY, MO 65102
1-888-ASK-MODOT (1-888-275-6636)

1411 East 104th St.
Kansas City, MO 64131
Tel (816) 874-6855
Fax (816) 874-6075
www.trekksdesigngroup.com

Missouri Out of
Authority 202510300

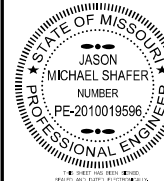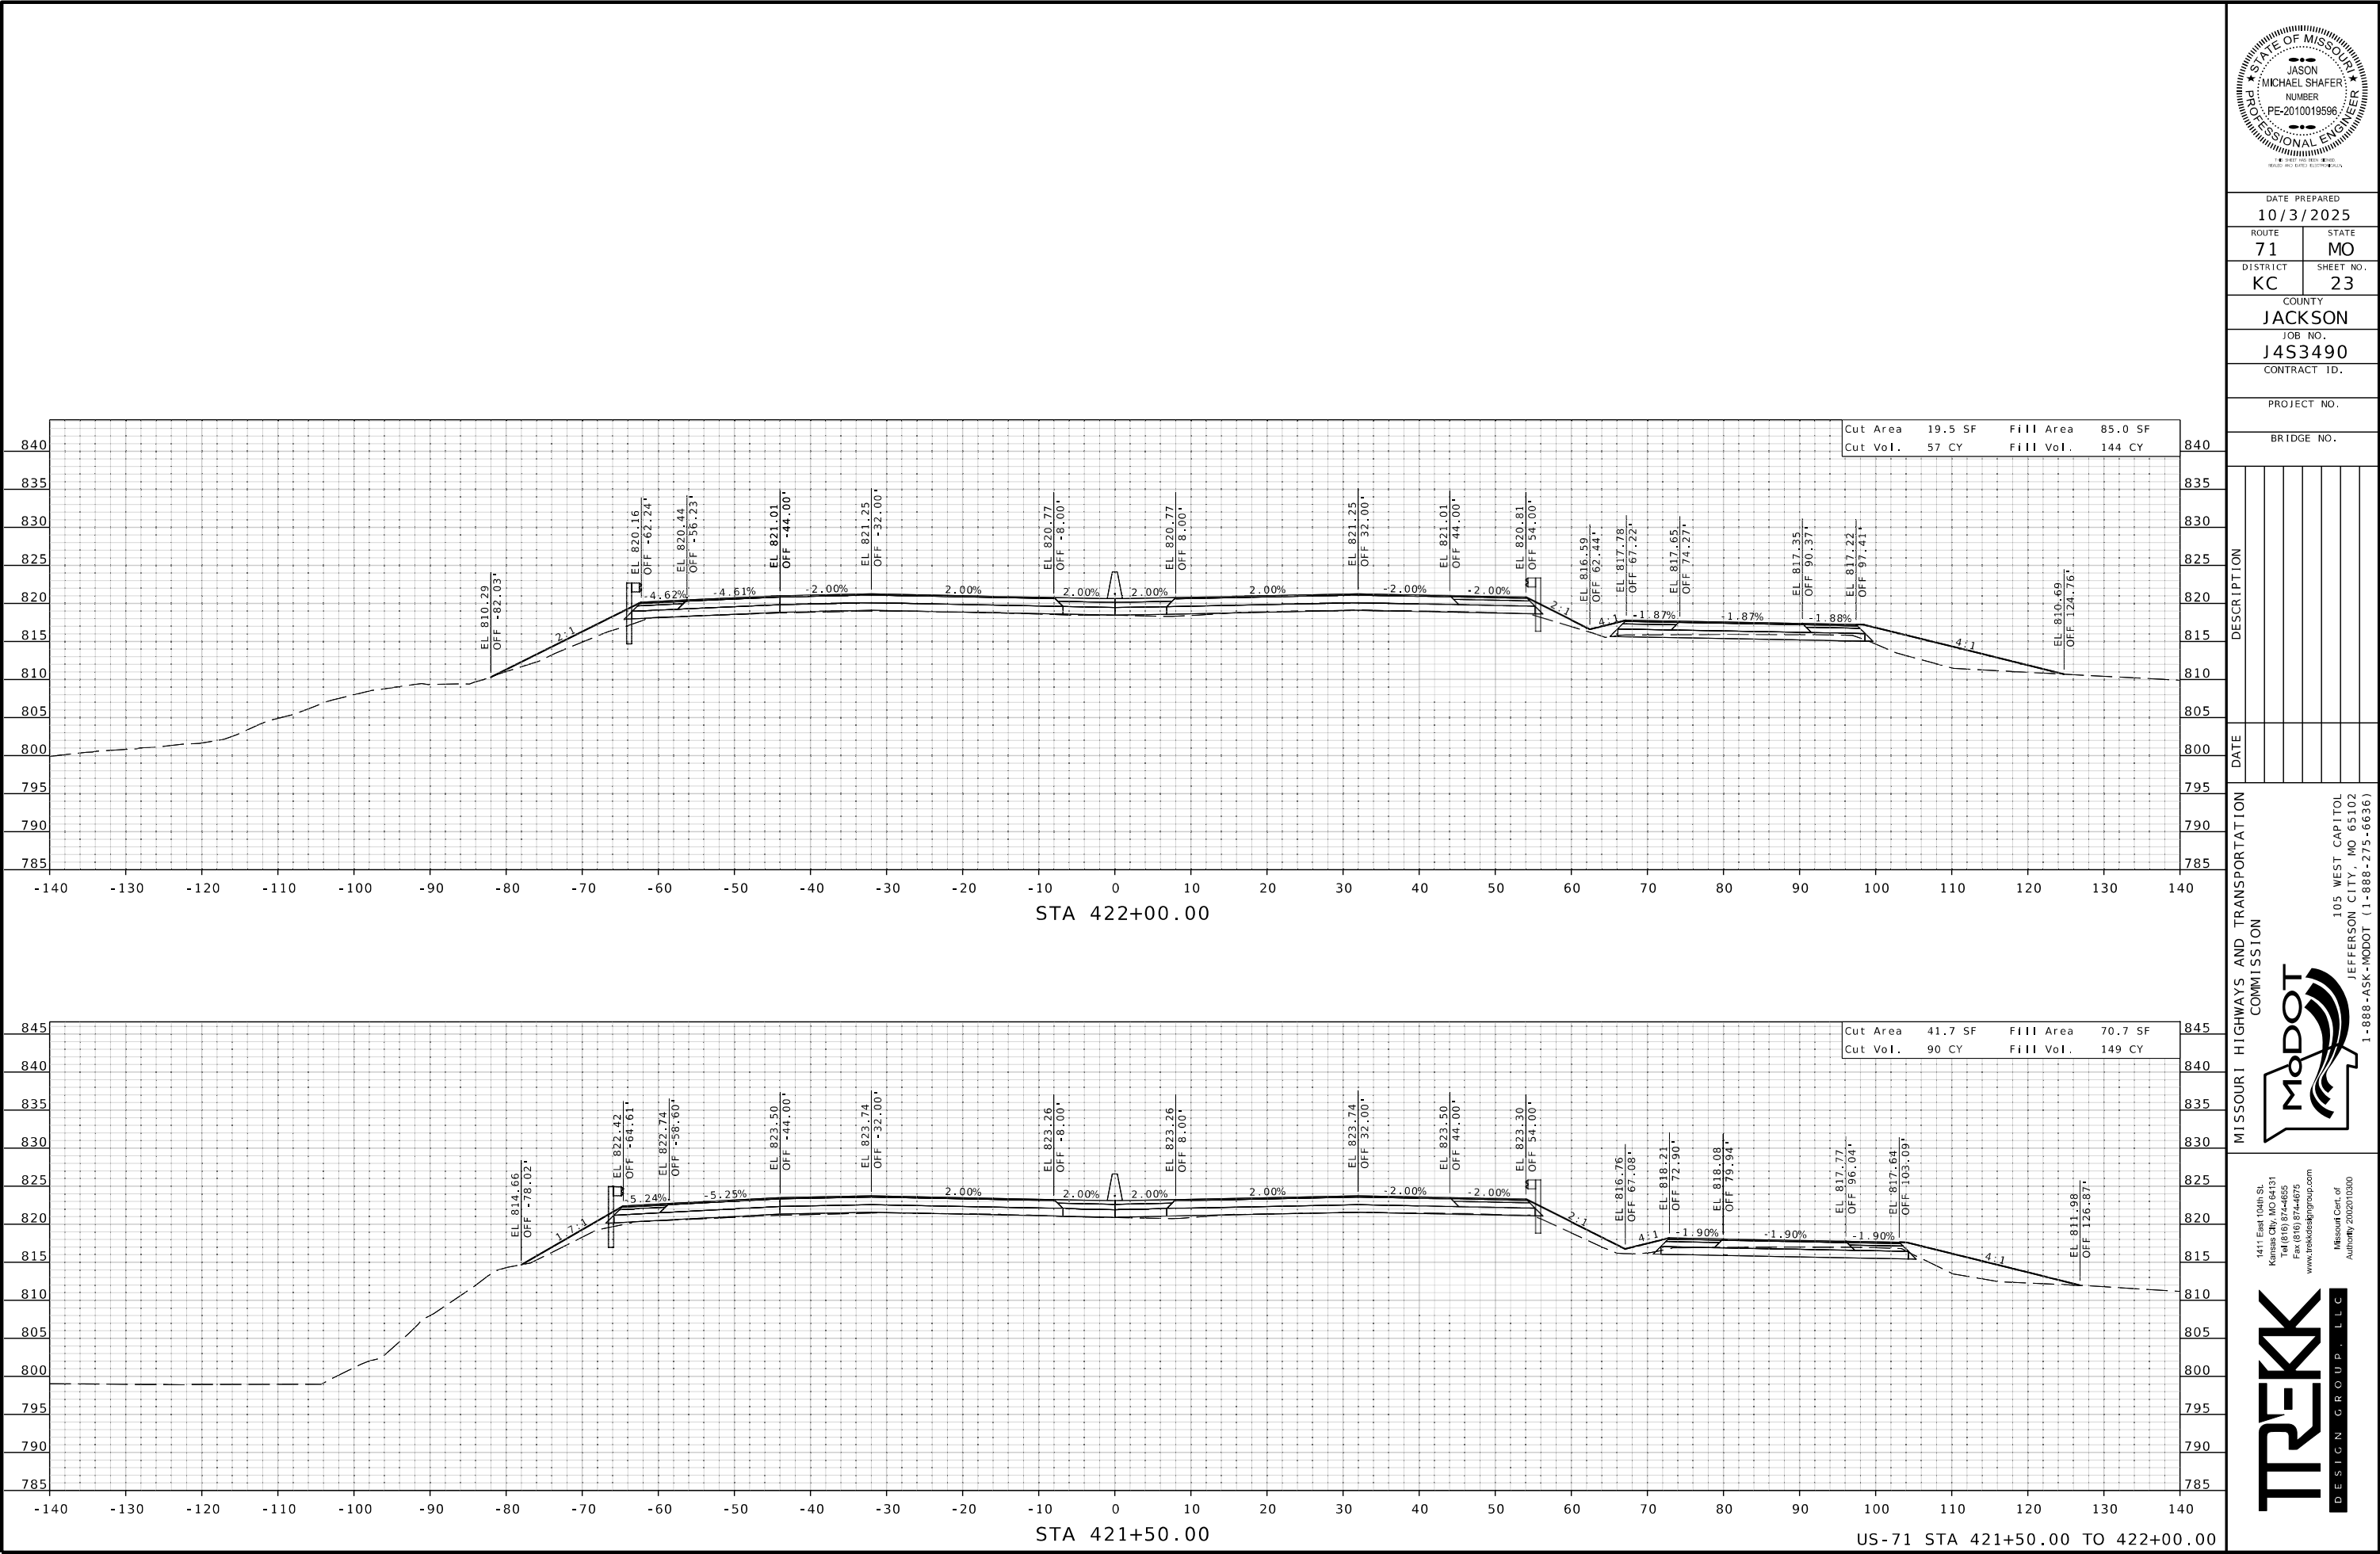

DATE PREPARED
10/3/2025

ROUTE 71 STATE MO

DISTRICT KC SHEET NO. 23

COUNTY JACKSON

JOB NO. J453490

CONTRACT ID.

PROJECT NO.

BRIDGE NO.

DESCRIPTION	DATE

MISSOURI HIGHWAYS AND TRANSPORTATION COMMISSION



105 WEST CAPITOL
JEFFERSON CITY, MO 65102
1-888-ASK-MODOT (1-888-275-6636)

1411 East 104th St.
Kansas City, MO 64131
Tel (816) 874-6855
Fax (816) 874-6075
www.trekkgroup.com

Missouri Out of
Authority 202510300

TREKK
DESIGN GROUP, LLC

IF A SEAL IS PRESENT ON THIS SHEET IT HAS BEEN ELECTRONICALLY SEALED AND DATED.

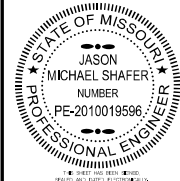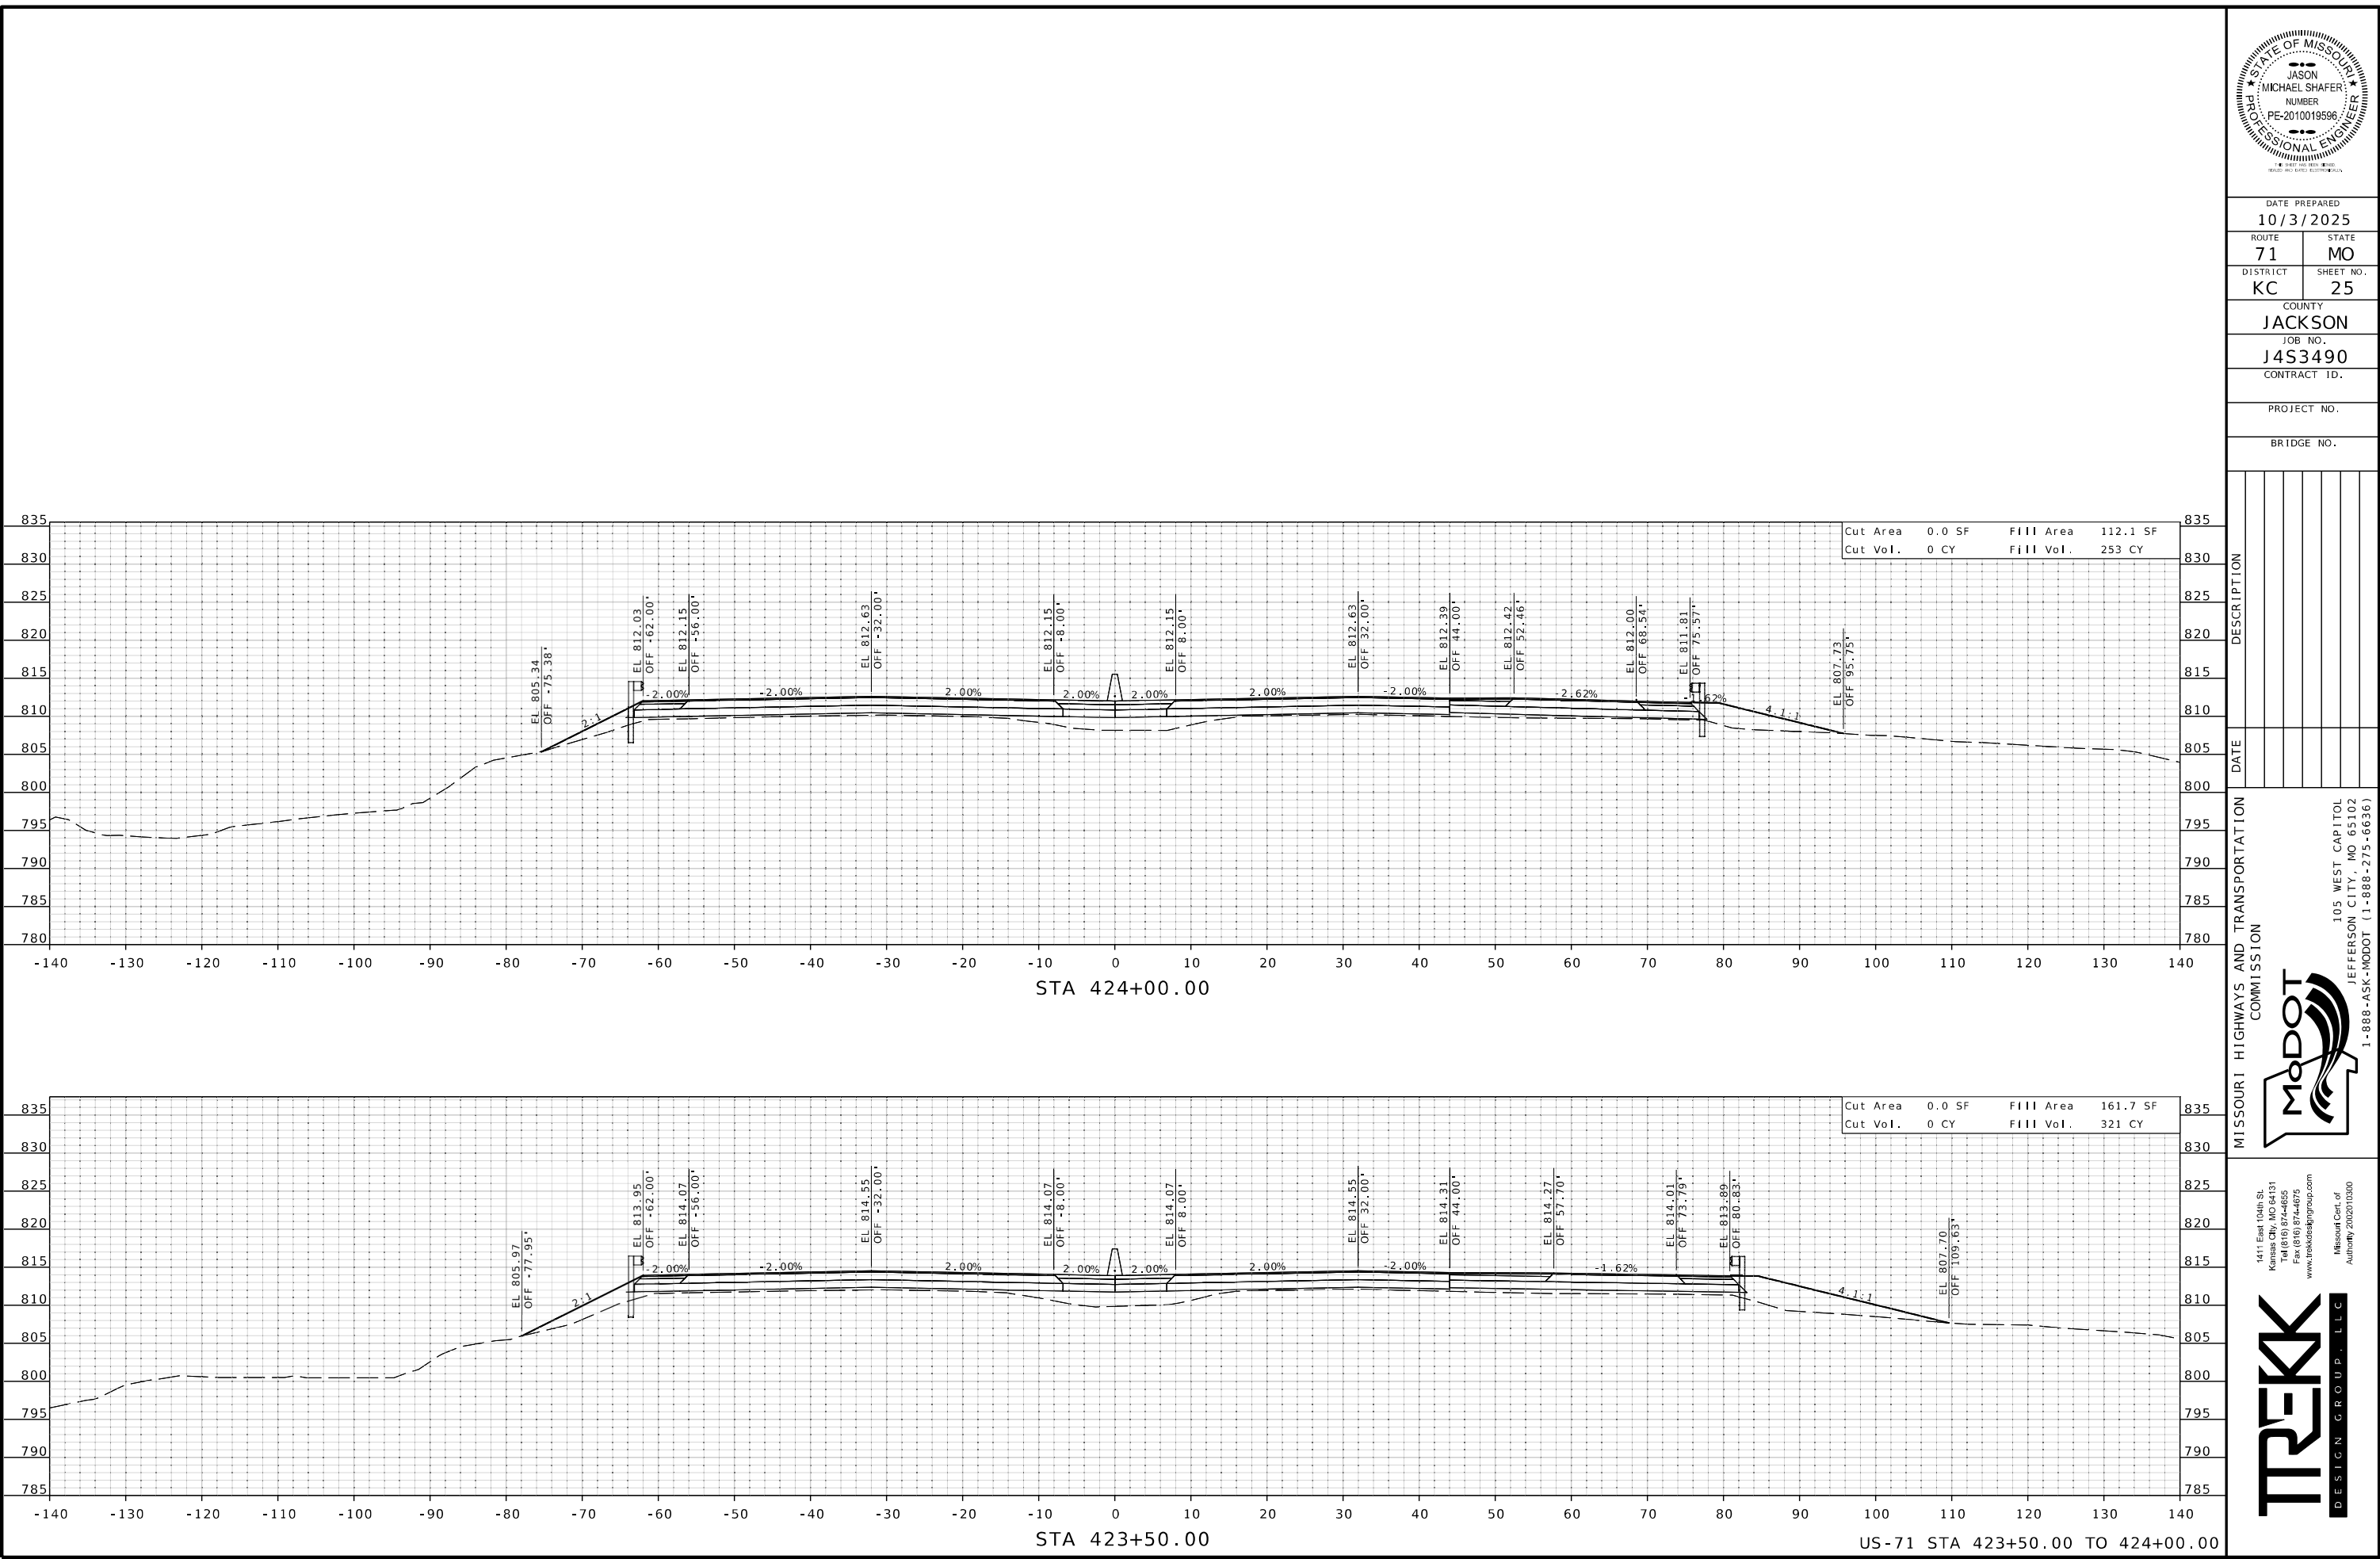

DATE PREPARED 10/3/2025	
ROUTE 71	STATE MO
DISTRICT KC	SHEET NO. 25
COUNTY JACKSON	
JOB NO. J453490	
CONTRACT ID.	
PROJECT NO.	
BRIDGE NO.	



DESCRIPTION	DATE

MISSOURI HIGHWAYS AND TRANSPORTATION COMMISSION

105 WEST CAPITOL
JEFFERSON CITY, MO 65102
1-888-ASK-MODOT (1-888-275-6636)

1411 East 104th St.
Kansas City, MO 64131
Tel (816) 874-6855
Fax (816) 874-6075
www.trekksdesigngroup.com

Missouri Seal of Authority 202510300

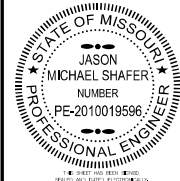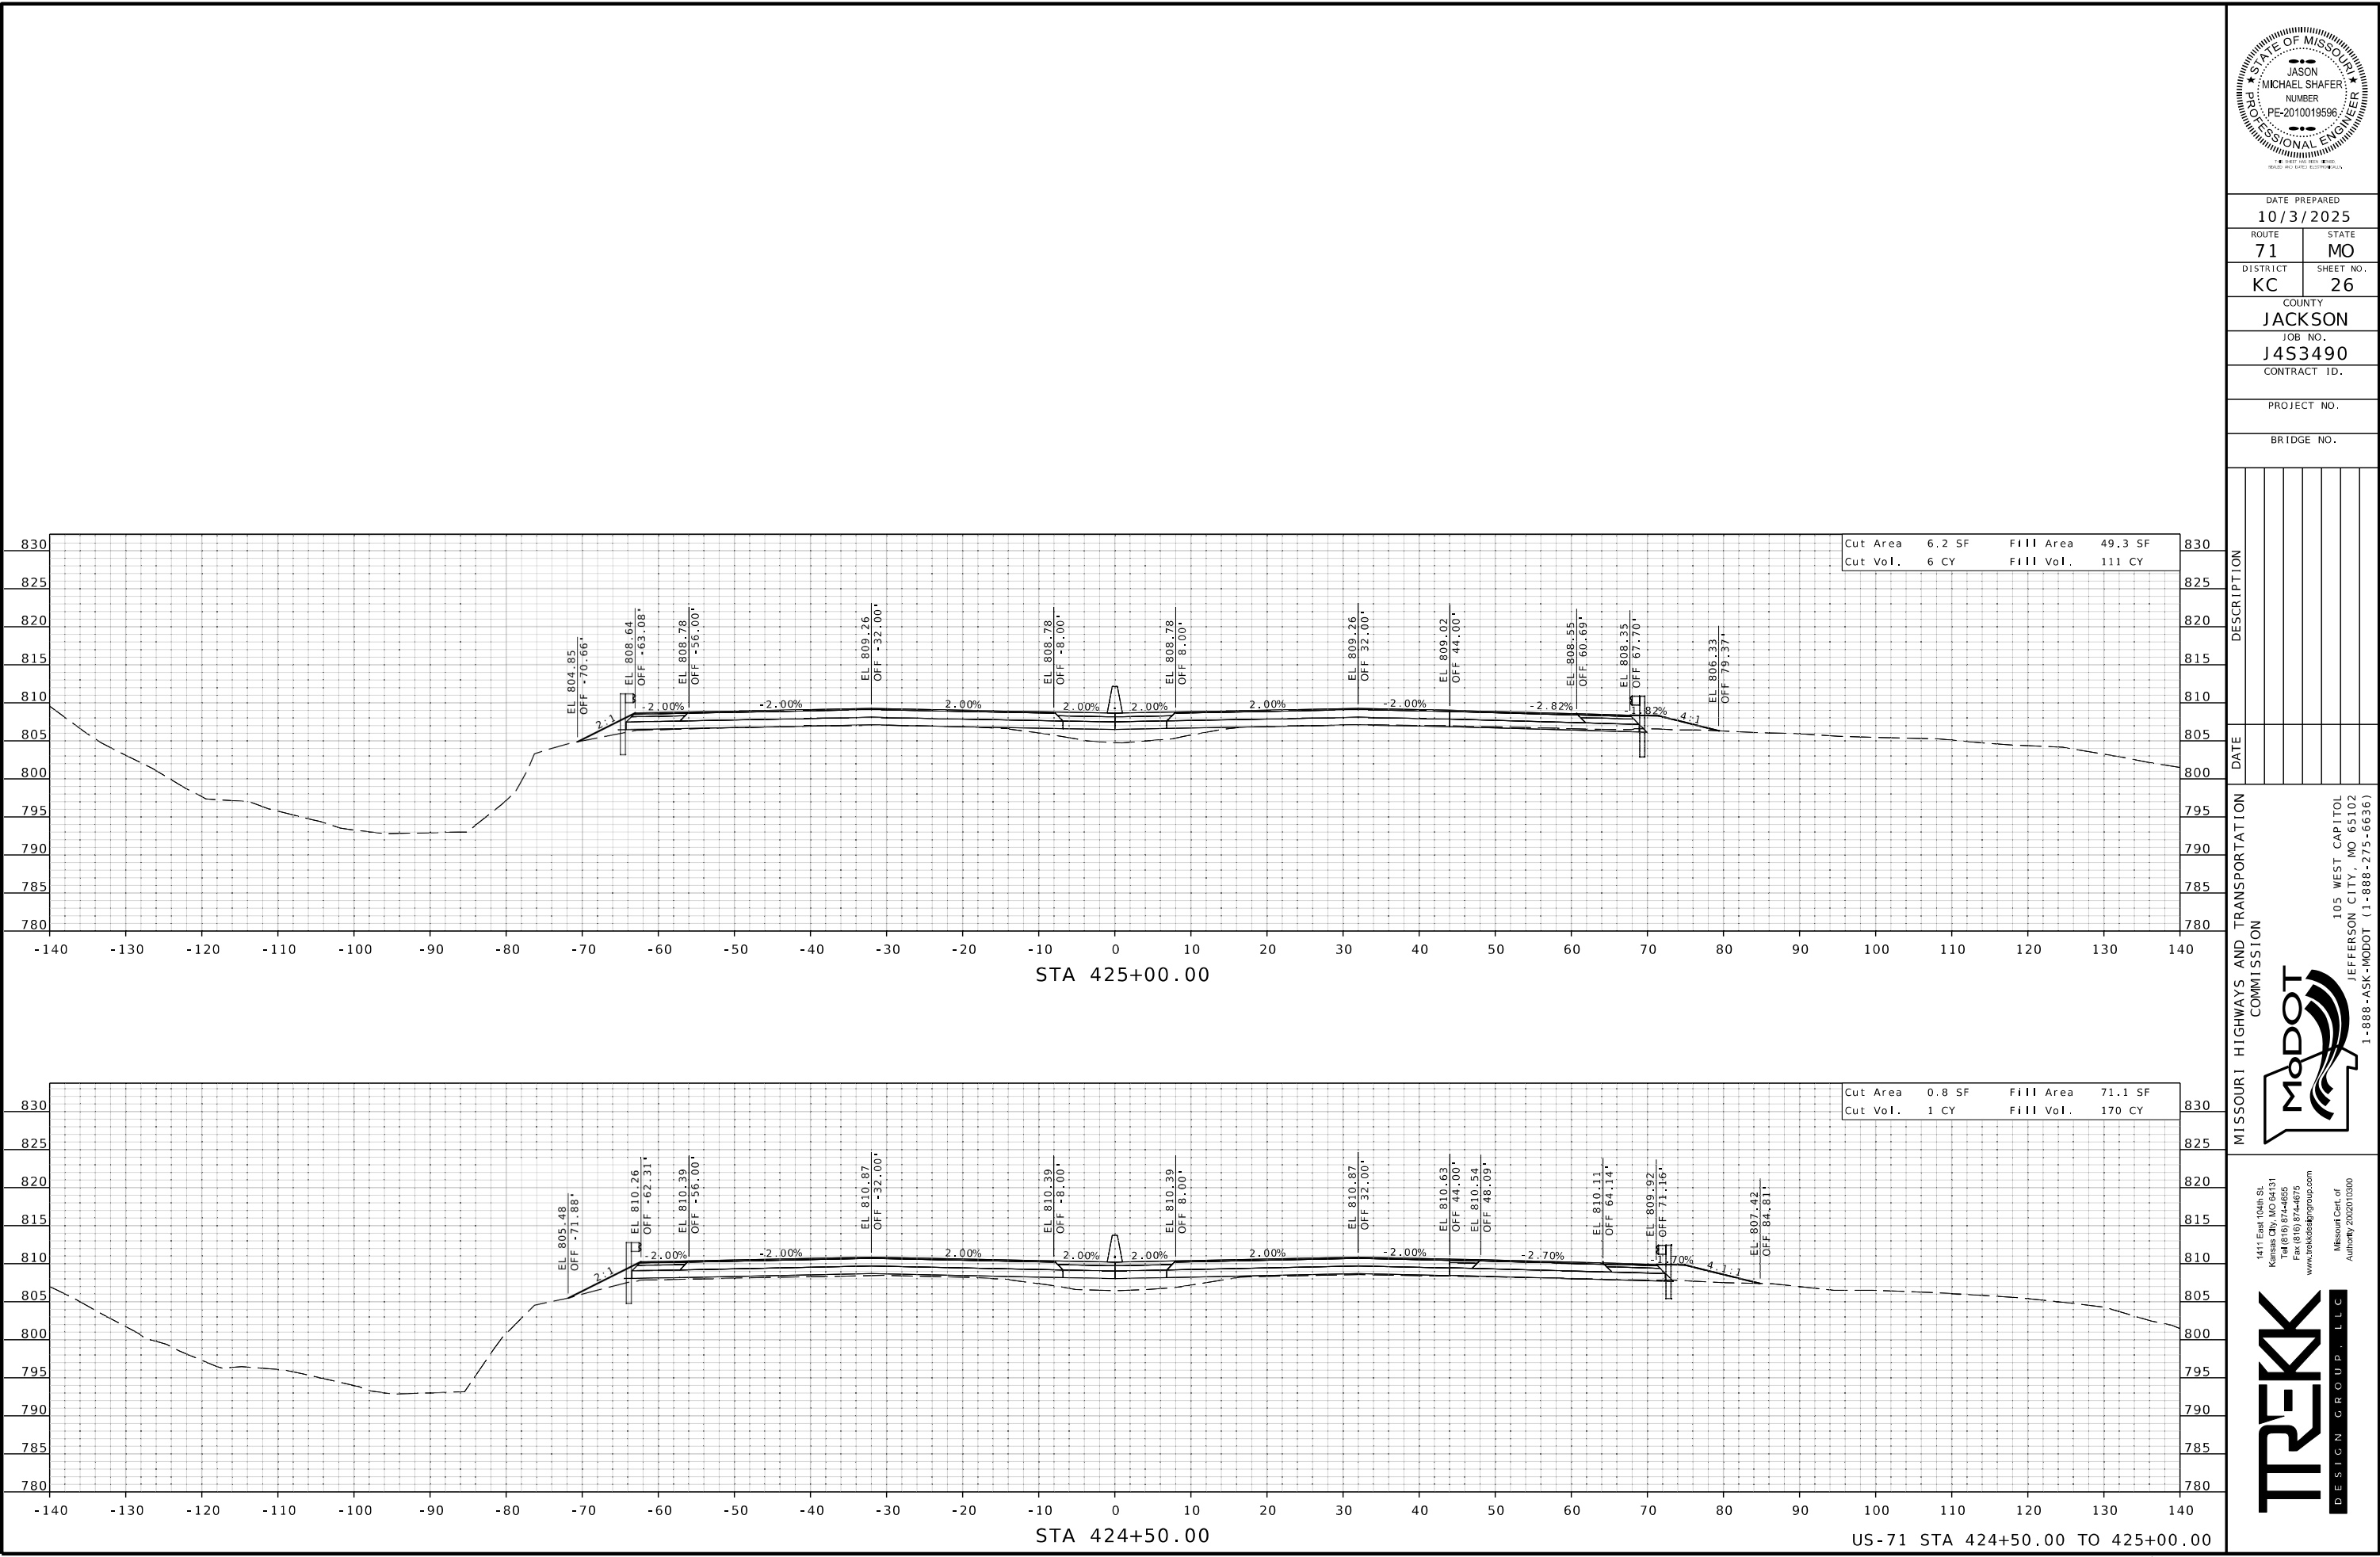

DATE PREPARED
10/3/2025

ROUTE 71	STATE MO
DISTRICT KC	SHEET NO. 26

COUNTY
JACKSON

JOB NO.
J453490

CONTRACT ID.

PROJECT NO.

BRIDGE NO.

DESCRIPTION	DATE



MISSOURI HIGHWAYS AND TRANSPORTATION COMMISSION

105 WEST CAPITOL
JEFFERSON CITY, MO 65102
1-888-ASK-MODOT (1-888-275-6636)

1411 East 104th St.
Kansas City, MO 64131
Tel (816) 874-6555
Fax (816) 874-6075
www.trekkgroup.com

Missouri Civil Authority 202510300

IF A SEAL IS PRESENT ON THIS SHEET IT HAS BEEN ELECTRONICALLY SEALED AND DATED.

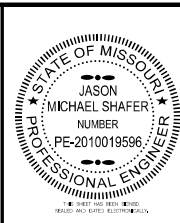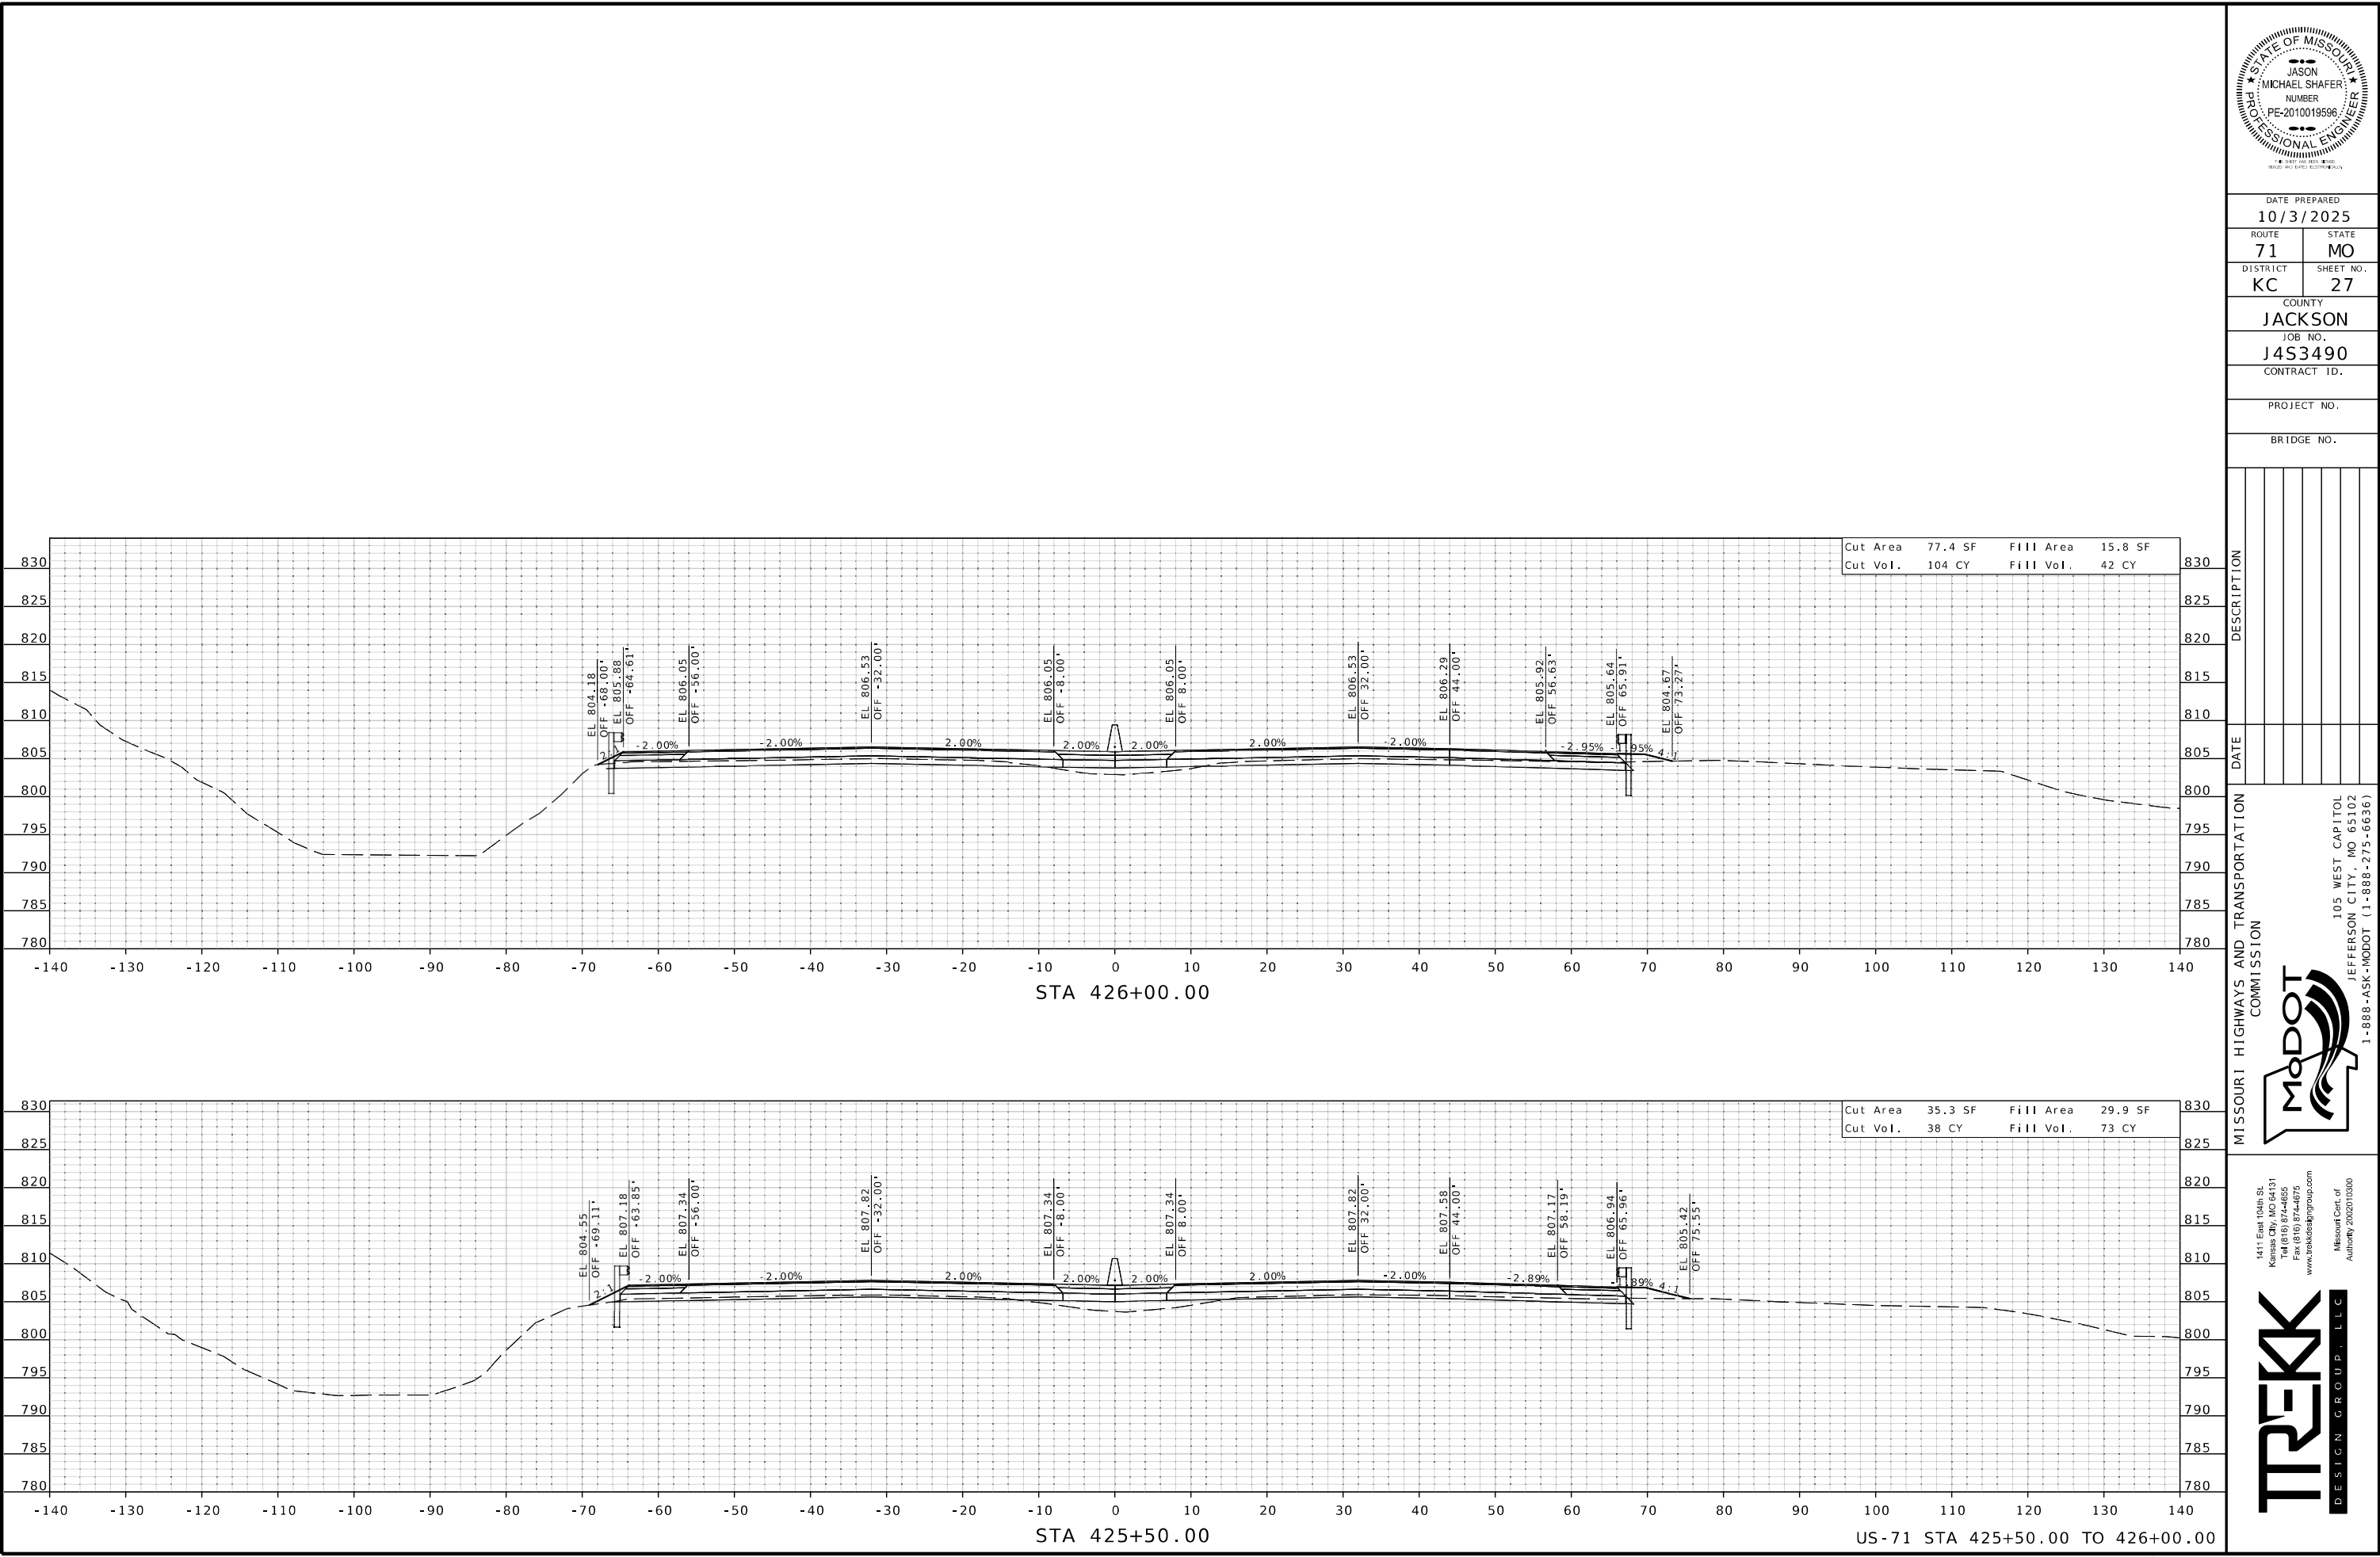

DATE PREPARED 10/3/2025	
ROUTE 71	STATE MO
DISTRICT KC	SHEET NO. 27
COUNTY JACKSON	
JOB NO. J453490	
CONTRACT ID.	
PROJECT NO.	
BRIDGE NO.	

DESCRIPTION	DATE


MISSOURI HIGHWAYS AND TRANSPORTATION COMMISSION

105 WEST CAPITOL
JEFFERSON CITY, MO 65102
1-888-ASK-MODOT (1-888-275-6636)

1411 East 104th St.
Kansas City, MO 64131
Tel (816) 874-6855
Fax (816) 874-6075
www.trekdesigngroup.com

Missouri Out of
Authority 2/2025/0300

IF A SEAL IS PRESENT ON THIS SHEET IT HAS BEEN ELECTRONICALLY SEALED AND DATED.

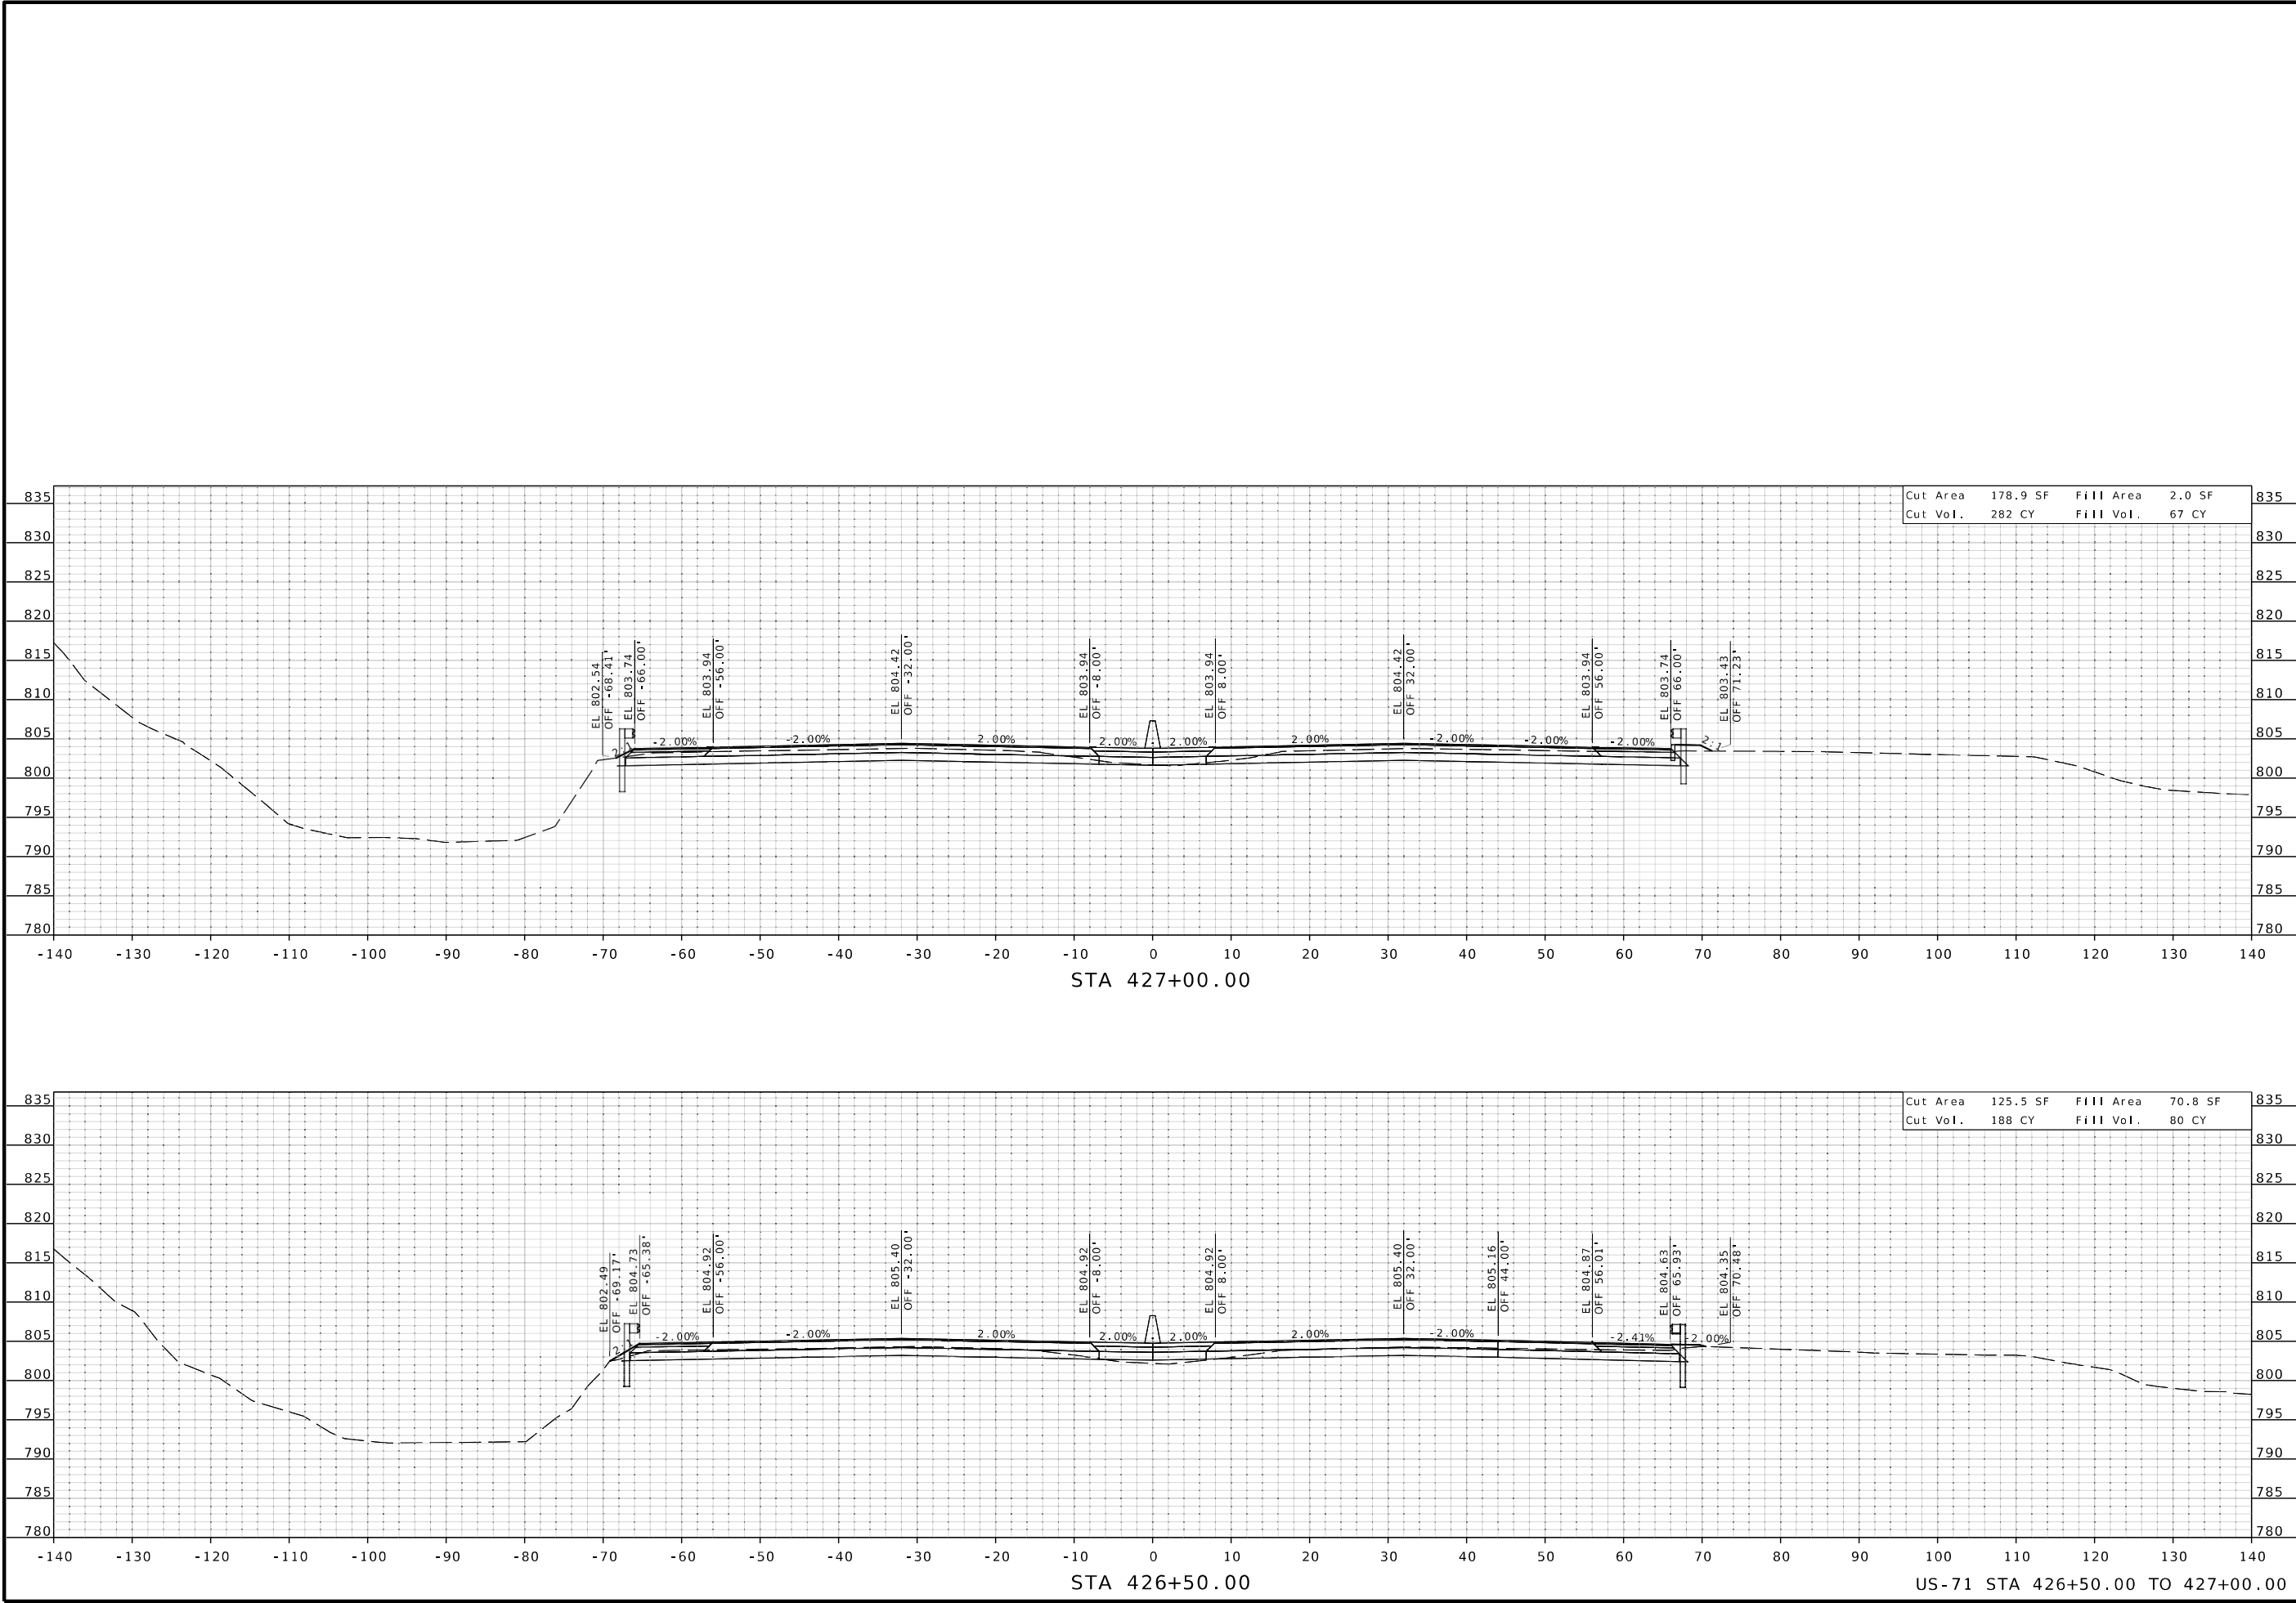

STATE OF MISSOURI

JASON MICHAEL SHAFER

NUMBER PE-2010019596

PROFESSIONAL ENGINEER

DESIGN AND SURVEY ELECTRONICALLY

DATE PREPARED
10/3/2025

ROUTE
71

DISTRICT
KC

STATE
MO

SHEET NO.
28

COUNTY
JACKSON

JOB NO.
J453490

CONTRACT ID.

PROJECT NO.

BRIDGE NO.

DESCRIPTION

DATE

MISSOURI HIGHWAYS AND TRANSPORTATION COMMISSION

105 WEST CAPITOL

JEFFERSON CITY, MO 65102

1-888-ASK-MODOT (1-888-275-6636)

1411 East 104th St.

Kansas City, MO 64131

Tel (816) 874-6555

Fax (816) 874-6075

www.trekkgroup.com

Missouri Dept of

Transportation

Authority 202510300


TREKK

DESIGN GROUP, LLC


US-71 STA 426+50.00 TO 427+00.00



XS_01-59_J453490_US71.dgn 11:33:03 AM 10/3/2025

IF A SEAL IS PRESENT ON THIS SHEET IT HAS BEEN ELECTRONICALLY SEALED AND DATED.

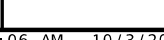

06 AM 10/3/20

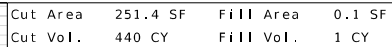Missouri Cert. of
Authority 2002010300[illegible]

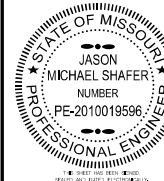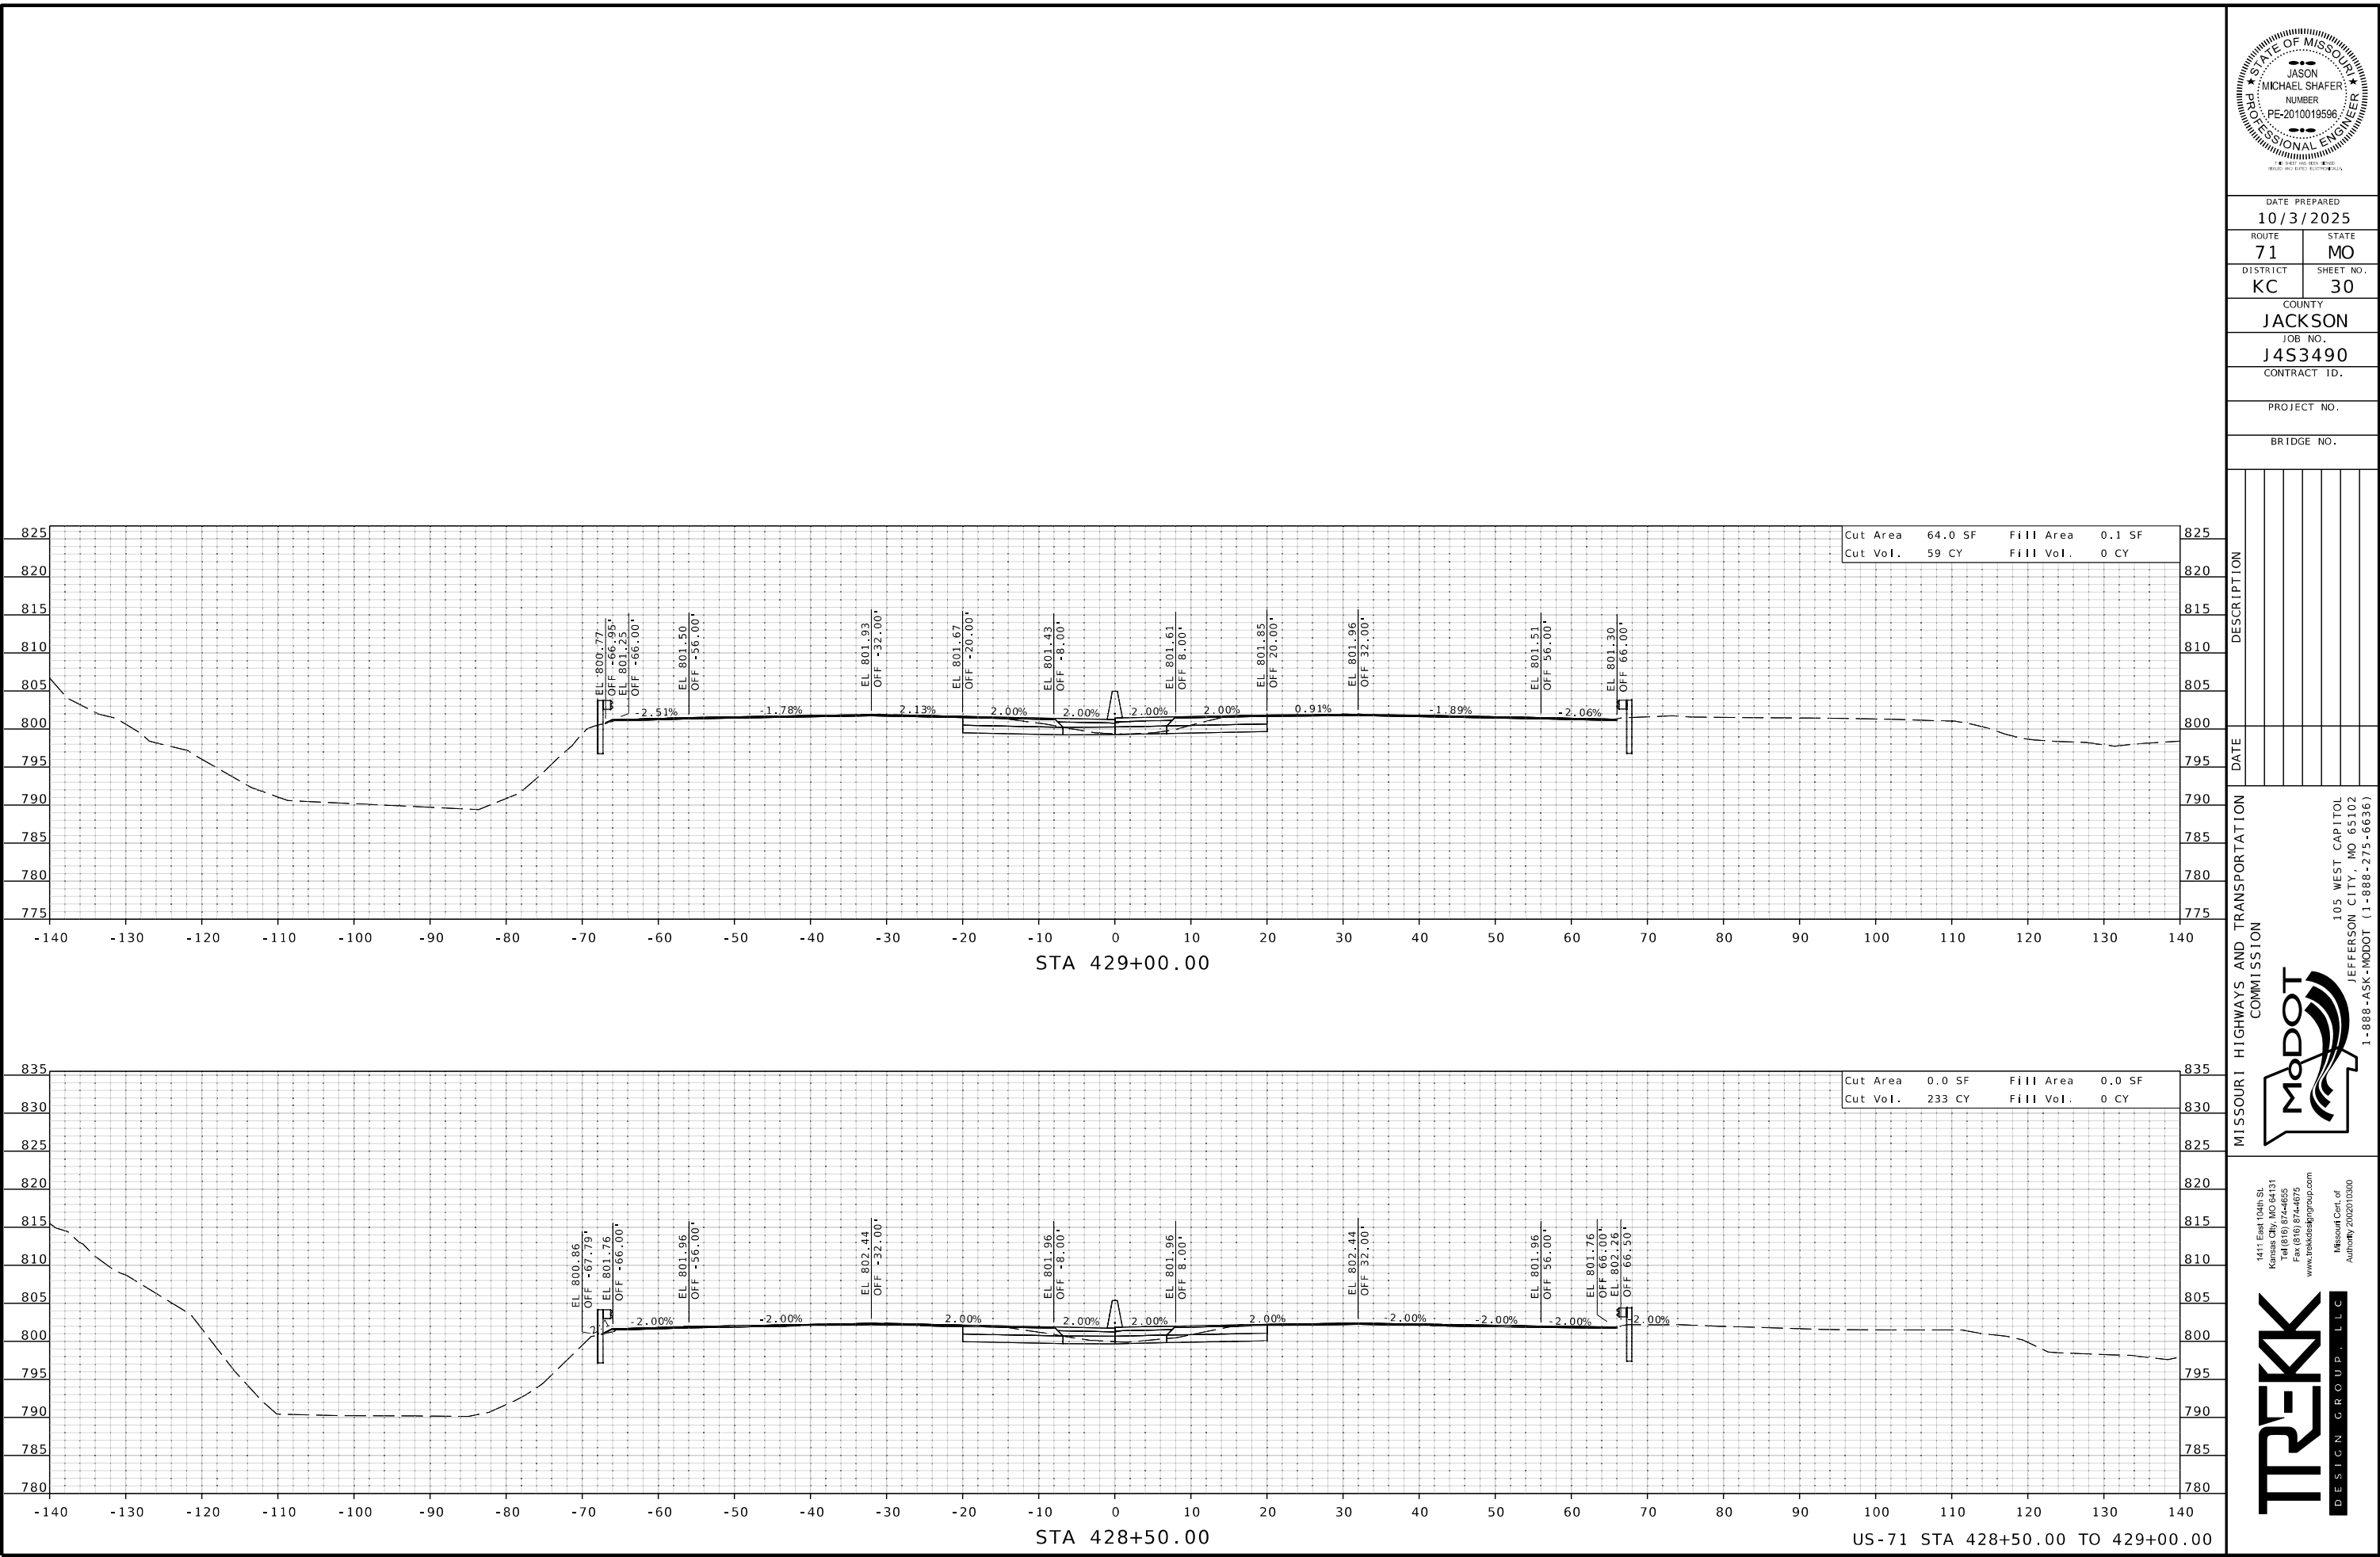

DATE PREPARED
10/3/2025

ROUTE 71	STATE MO
DISTRICT KC	SHEET NO. 30

COUNTY
JACKSON


JOB NO.
J453490

CONTRACT ID.


PROJECT NO.

BRIDGE NO.

DESCRIPTION	DATE

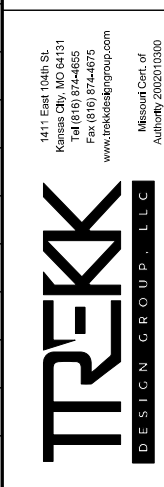

IF A SEAL IS PRESENT ON THIS SHEET IT HAS BEEN ELECTRONICALLY SEALED AND DATED.

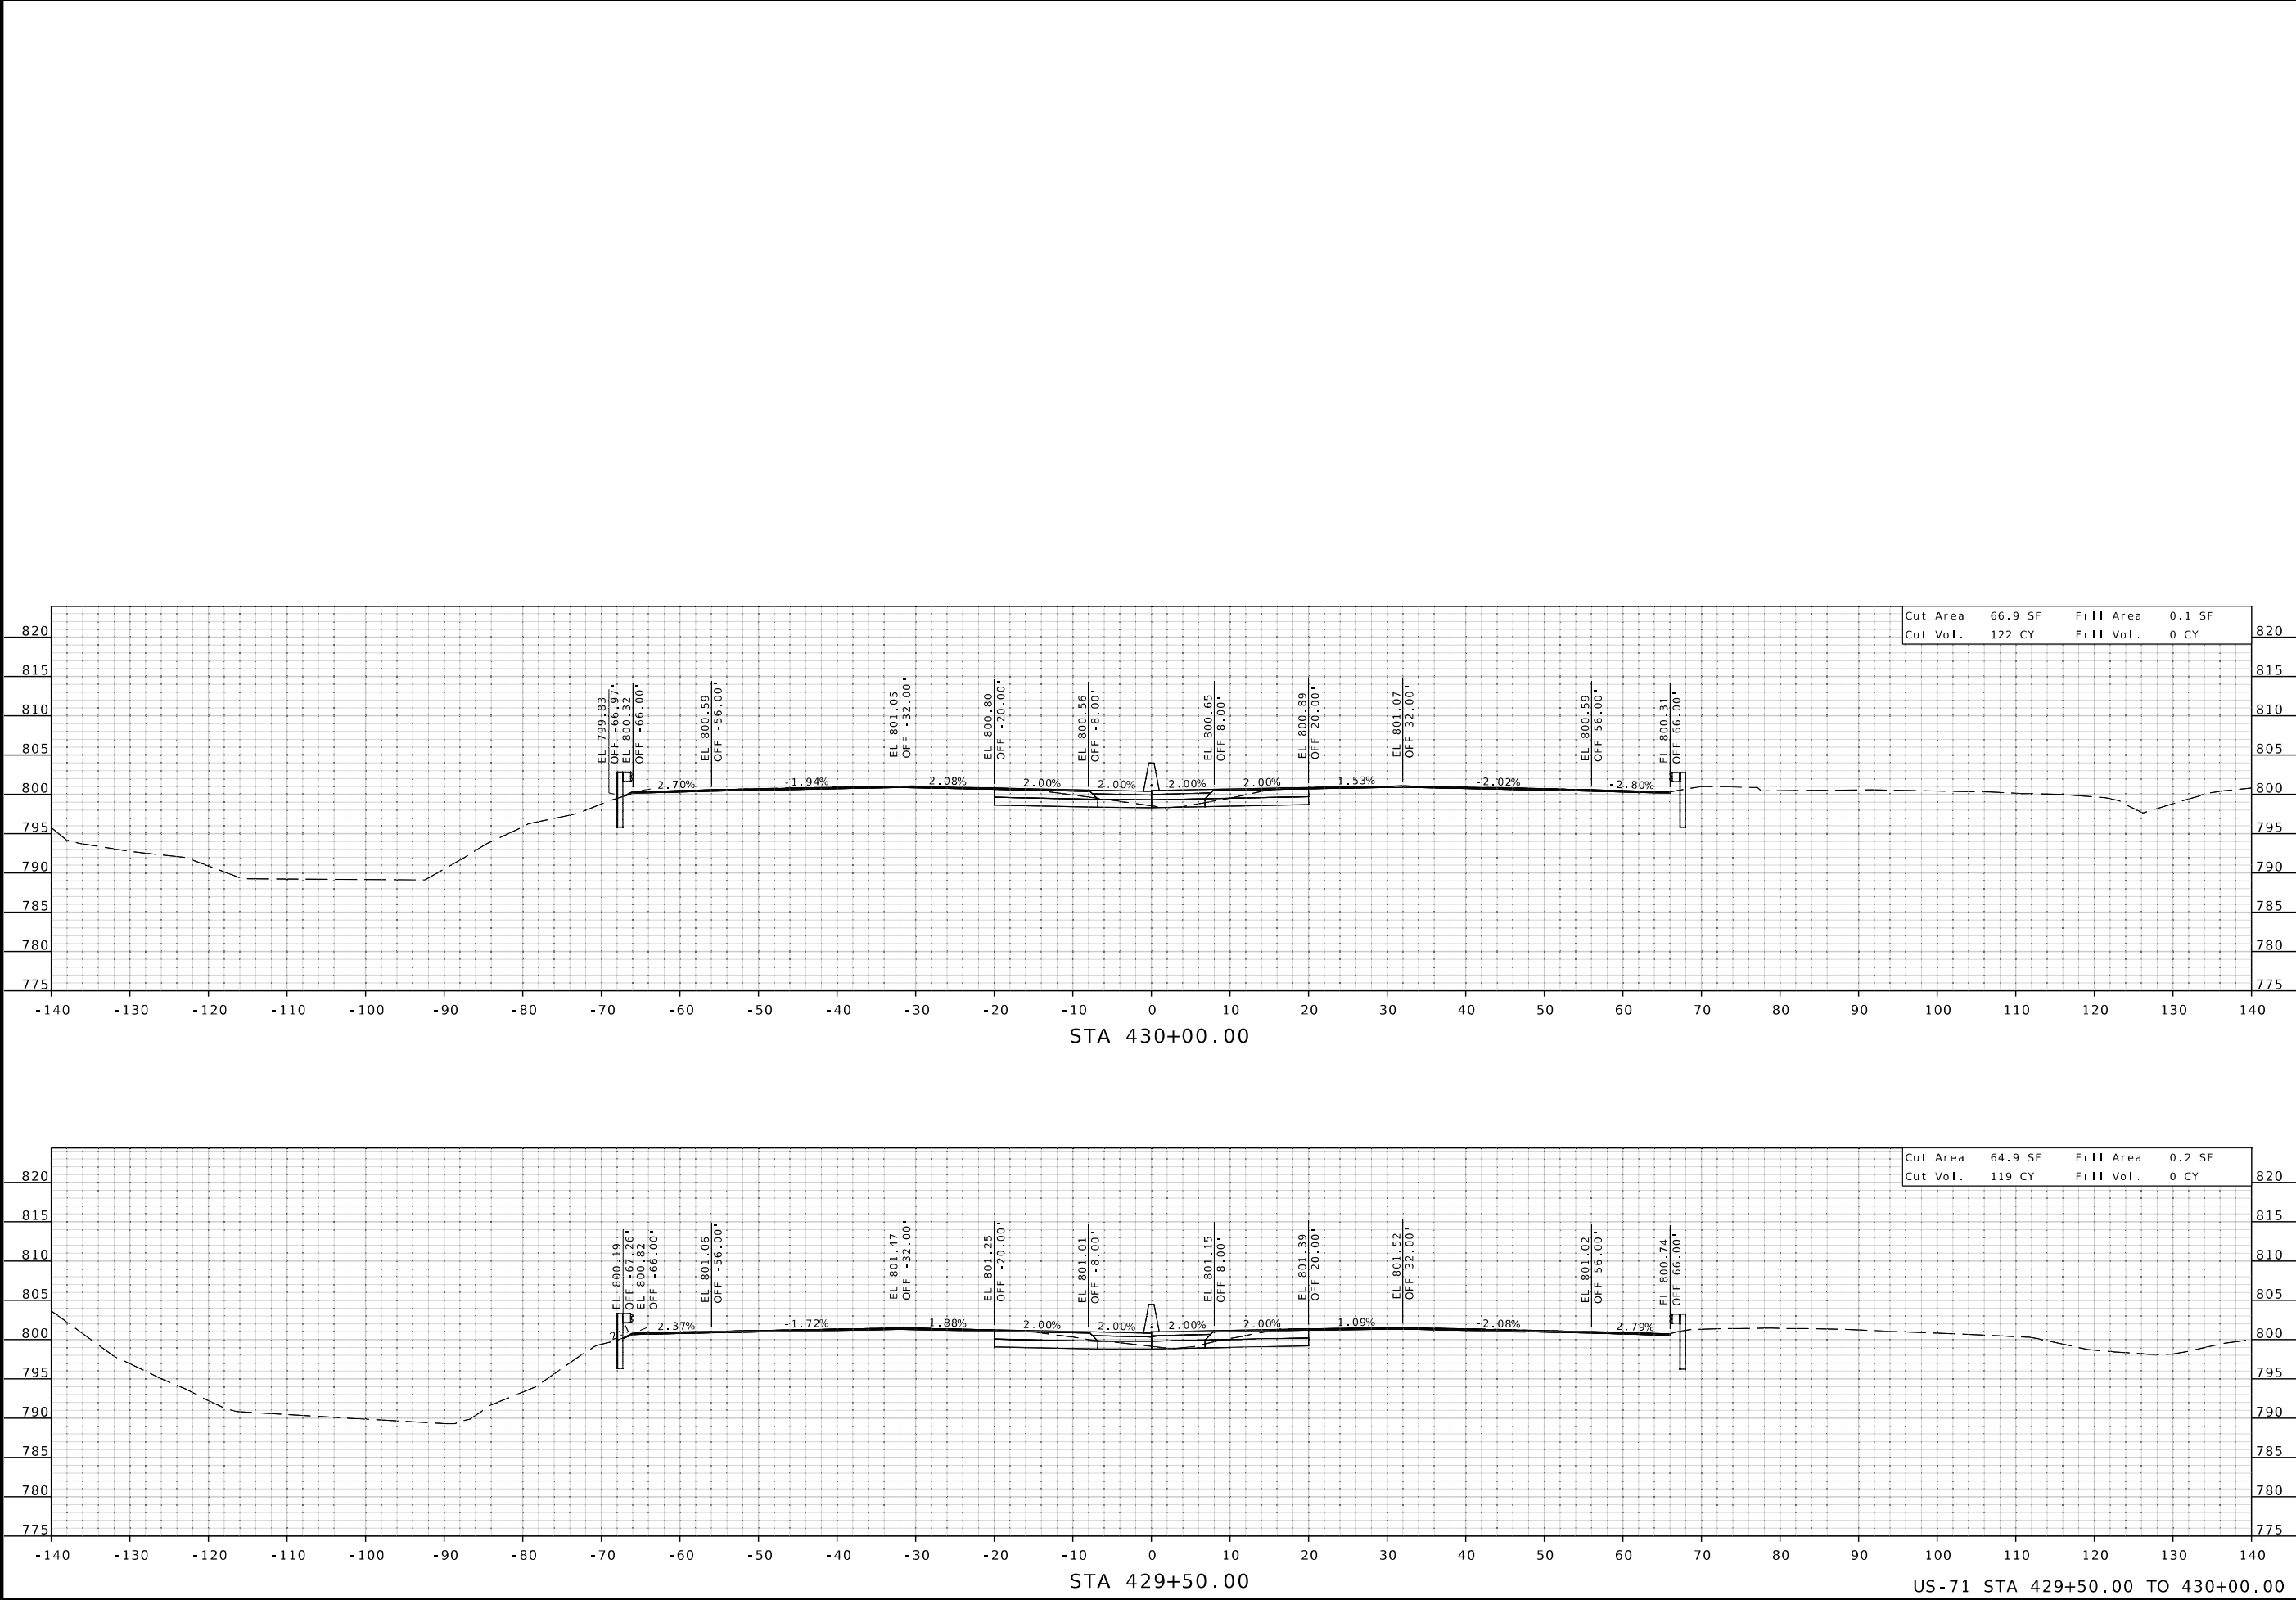

STATE OF MISSOURI

JASON MICHAEL SHAFER

NUMBER PE-2010019596

PROFESSIONAL ENGINEER

DATE PREPARED 10/3/2025

ROUTE 71

DISTRICT KC

STATE MO

SHEET NO. 31

COUNTY JACKSON

JOB NO. J4S3490

CONTRACT ID.

PROJECT NO.

BRIDGE NO.

DESCRIPTION

DATE

MISSOURI HIGHWAYS AND TRANSPORTATION COMMISSION

1411 East 104th St.
Kansas City, MO 64131
Tel (816) 874-6855
Fax (816) 874-6075
www.trekdesigngroup.com

TREKK




DESIGN GROUP, LLC

105 WEST CAPITOL
JEFFERSON CITY, MO 65102
1-888-ASK-MODOT (1-888-275-6636)

Missouri Dept. of
Transportation

Authority 202510300

US-71 STA 429+50.00 TO 430+00.00
XS_01-59_J4S3490_US71.dgn 11:33:13 AM 10/3/2025

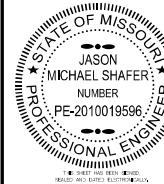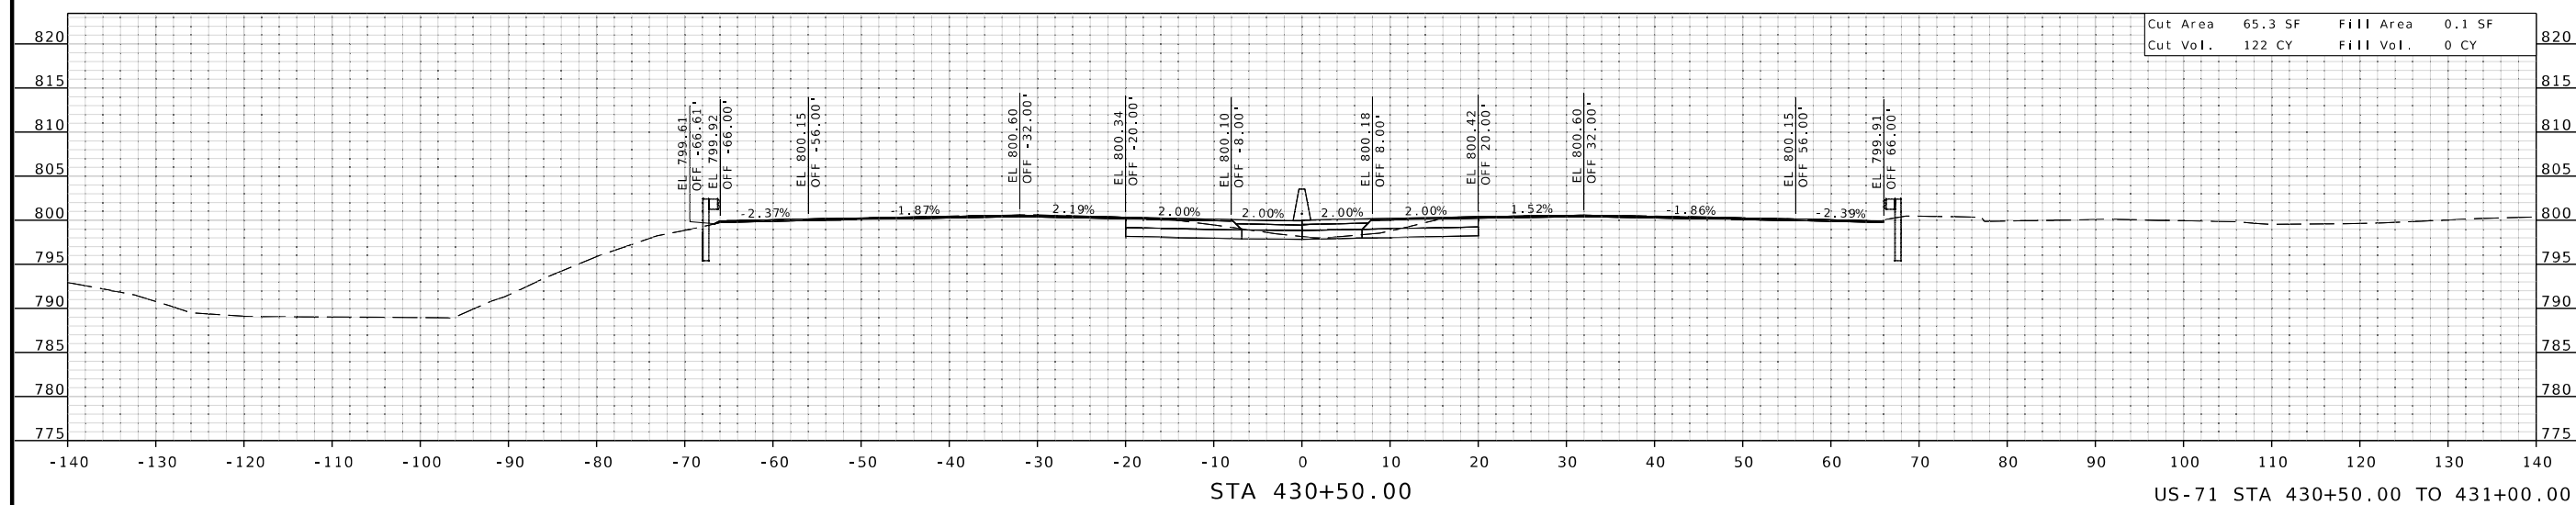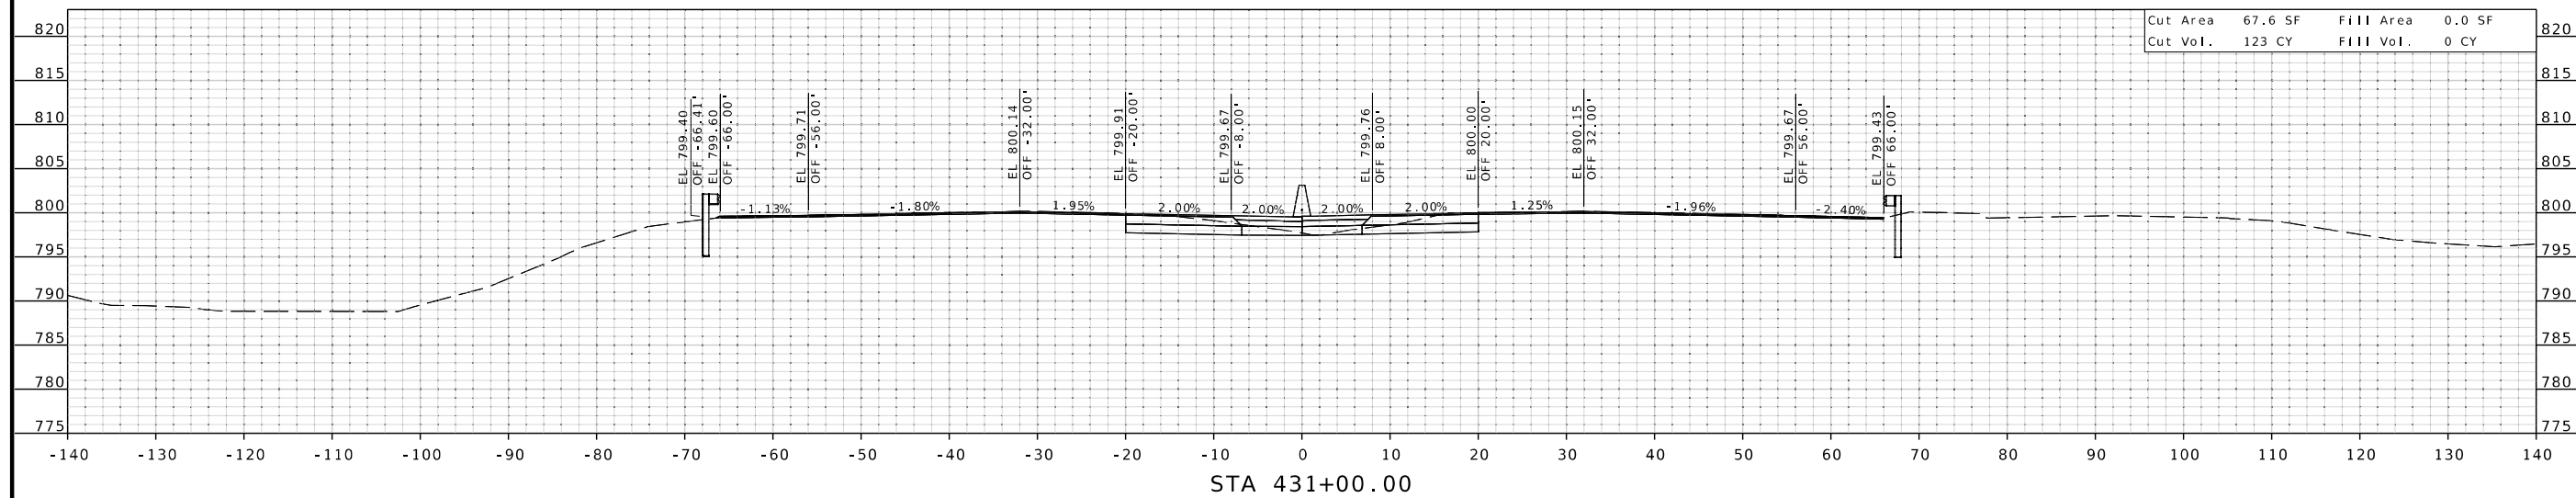

DATE PREPARED _____

ROUTE	STATE
71	MO

DISTRICT	SHEET NO.
KC	32


COUNTY
JACKSON

JOB NO.
J4S349

CONTRACT ID

PROJECT NO.







BRIDGE NO.

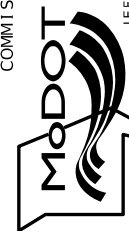[illegible]MISSOURI HIGHWAYS AND TRANSPORTATION
COMMISSION

105 WEST CAPITOL
JEFFERSON CITY, MO 65102
1-888-ASK-MODOT (1-888-275-6636)

1411 East 104th St.
Kansas City, MO 64131
Tel (816) 874-4655
Fax (816) 874-4675
www.trekdesigngroup.com

Missouri Cert. of
Authority 2002010300[illegible]

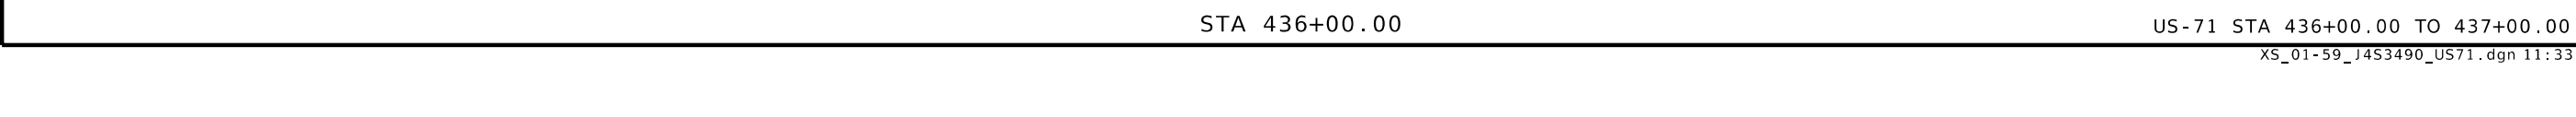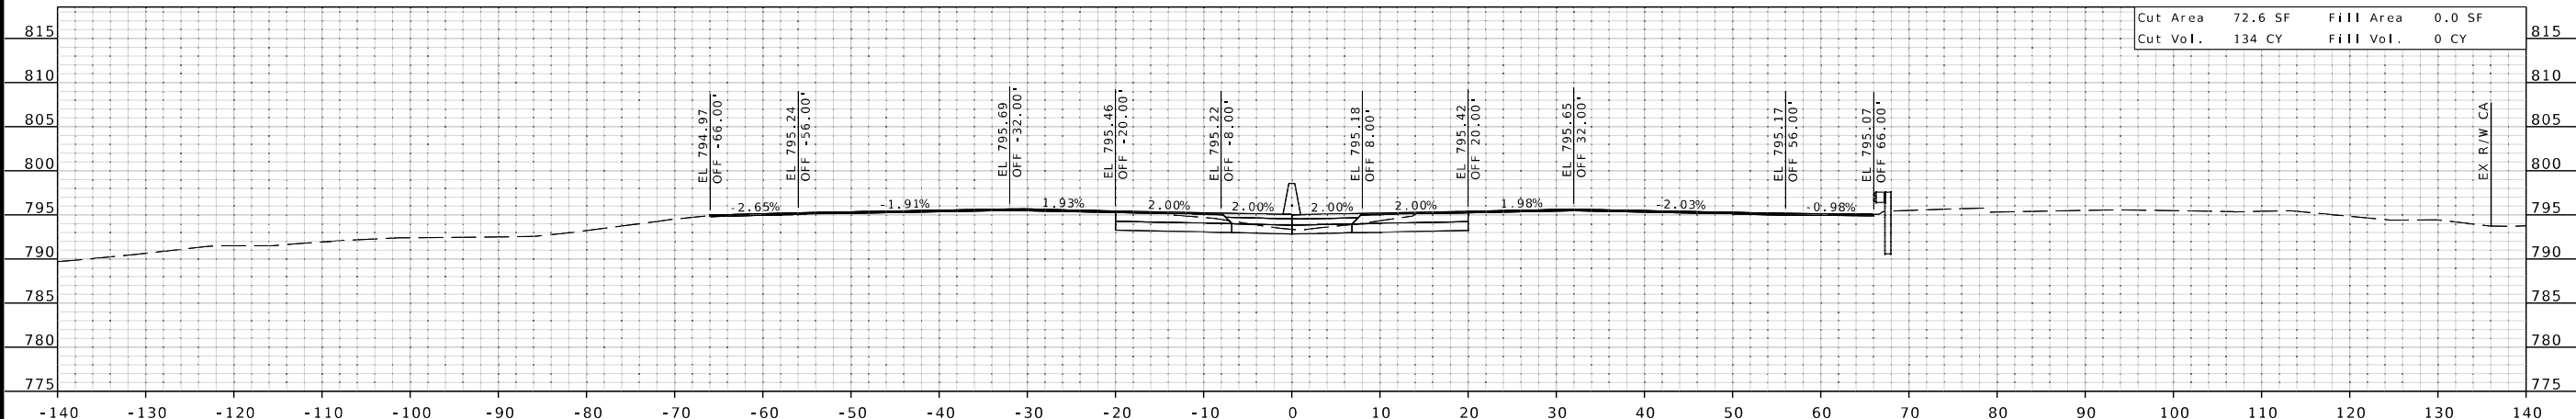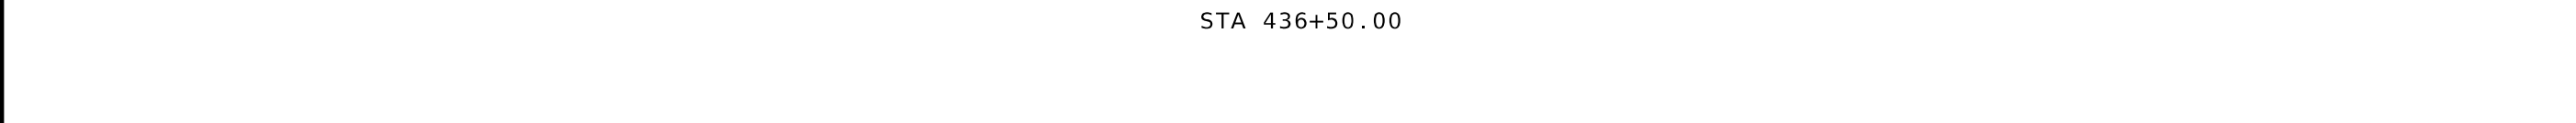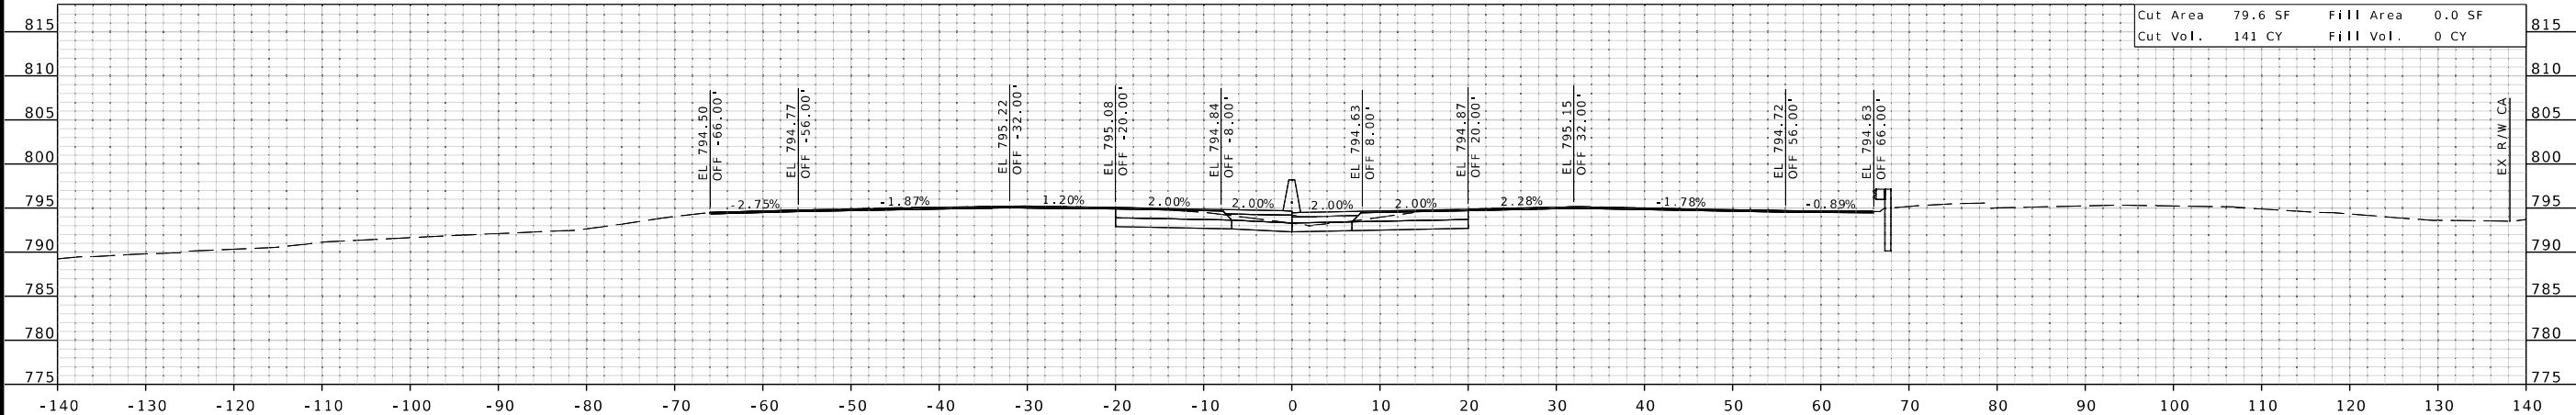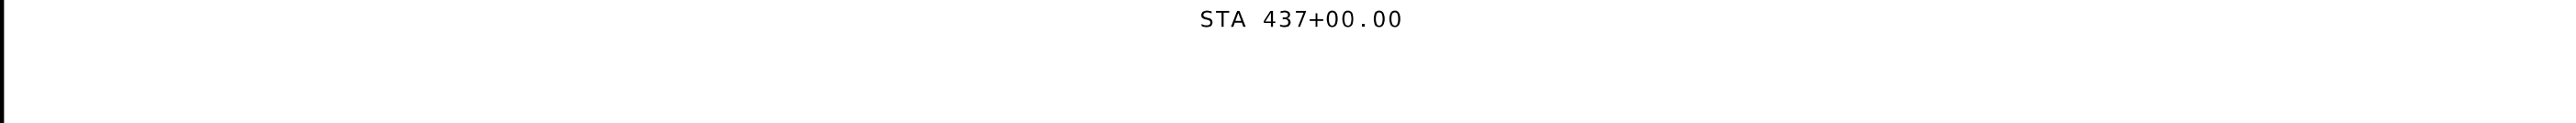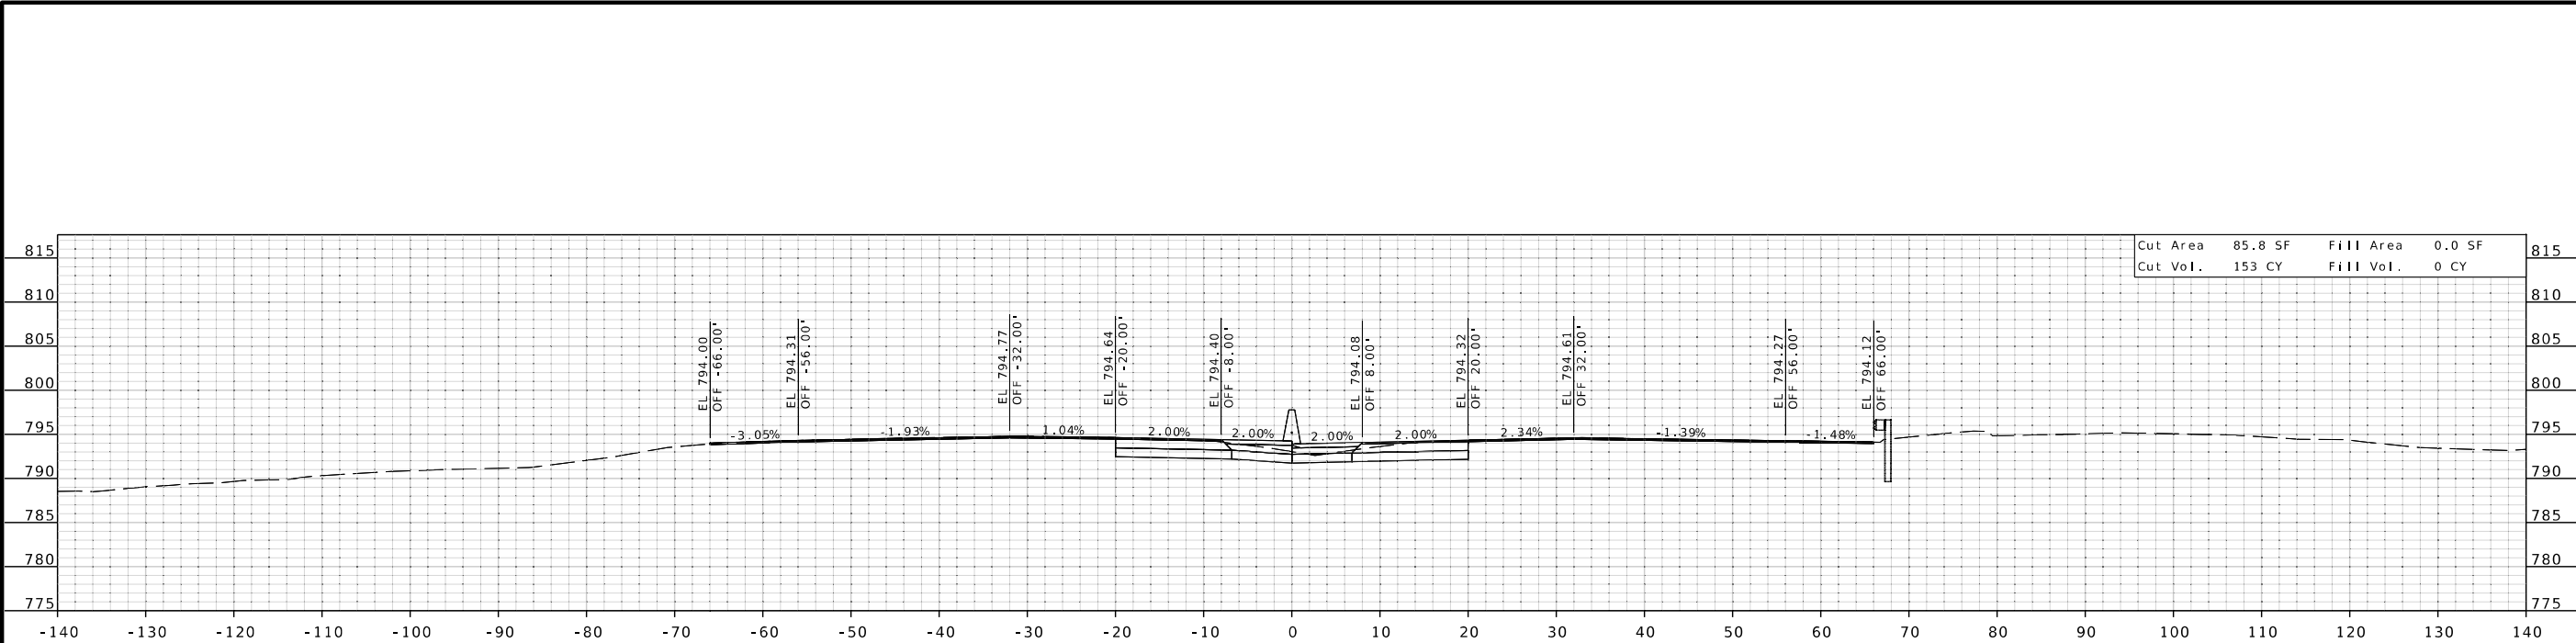

DATE PREPARED 10/3/2025	
ROUTE 71	STATE MO
DISTRICT KC	SHEET NO. 36
COUNTY JACKSON	
JOB NO. J4S3490	
CONTRACT ID.	
PROJECT NO.	
BRIDGE NO.	

DESCRIPTION

DATE

MISSOURI HIGHWAYS AND TRANSPORTATION COMMISSION




105 WEST CAPITOL
JEFFERSON CITY, MO 65102
1-888-ASK-MODOT (1-888-275-6636)

1411 East 104th St.
Kansas City, MO 64131
Tel (816) 874-6855
Fax (816) 874-6075
www.trekkgroup.com

Missouri Out of
Authority 202510300





IF A SEAL IS PRESENT ON THIS SHEET IT HAS BEEN ELECTRONICALLY SEALED AND DATED.

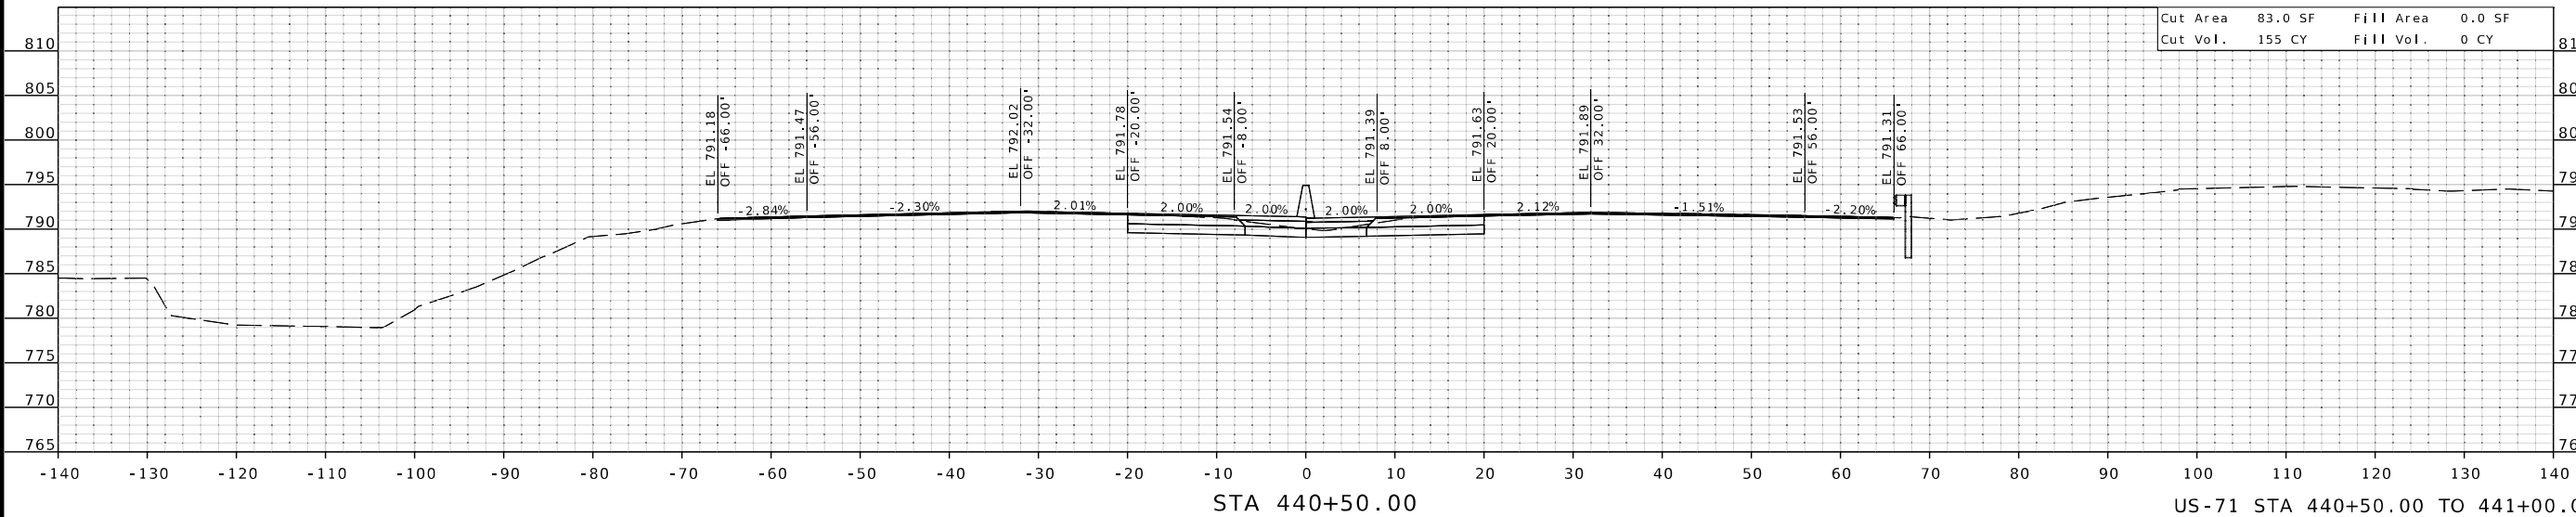

Cut Area	83.0 SF	Fill Area	0.0 SF
Cut Vol.	155 CY	Fill Vol.	0 CY

US-71 STA 440+50.00 TO 441+00.00

XS_01-59_J4S3490_US71.dgn 11:33:42 AM 10/3/2025

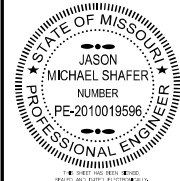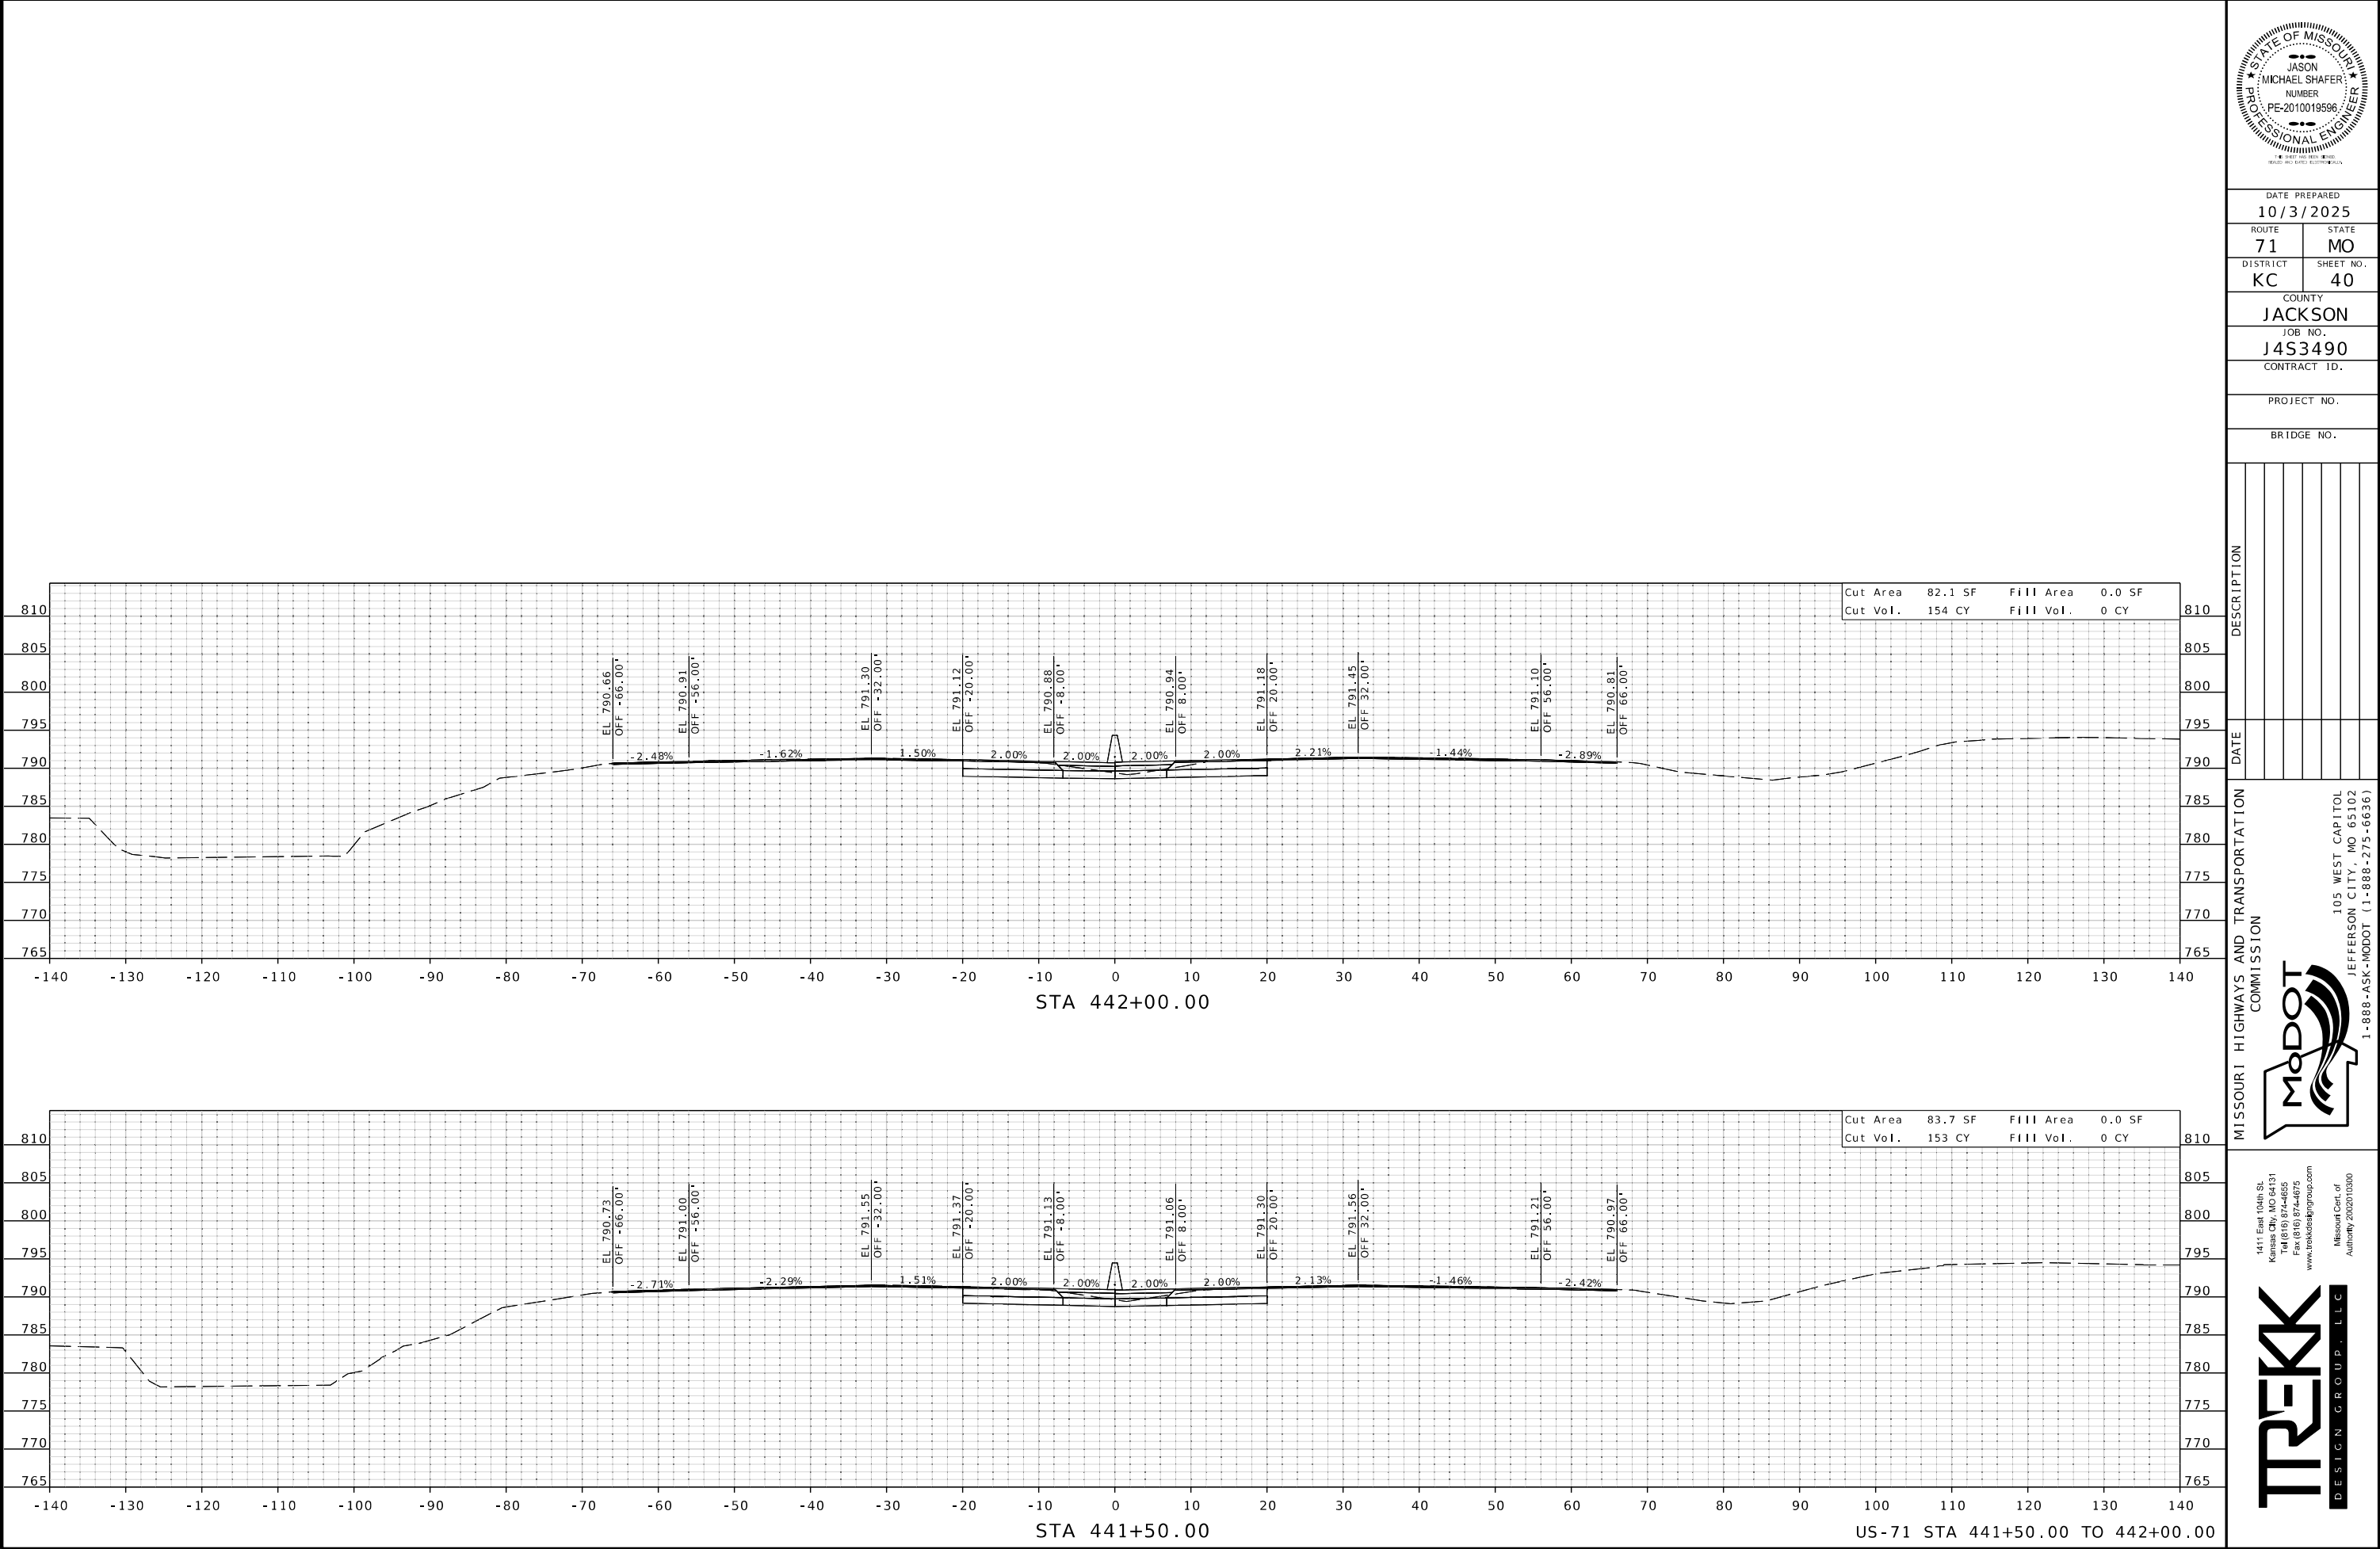

DATE PREPARED
10/3/2025

ROUTE 71	STATE MO
DISTRICT KC	SHEET NO. 40

COUNTY
JACKSON

JOB NO.
J453490

CONTRACT ID.

PROJECT NO.

BRIDGE NO.


DESCRIPTION	DATE

MISSOURI HIGHWAYS AND TRANSPORTATION COMMISSION

105 WEST CAPITOL
JEFFERSON CITY, MO 65102
1-888-ASK-MODOT (1-888-275-6636)

1411 East 104th St.
Kansas City, MO 64131
Tel (816) 874-6855
Fax (816) 874-6075
www.trekkgroup.com

Missouri Office of
Highway Design
Authority 202510300

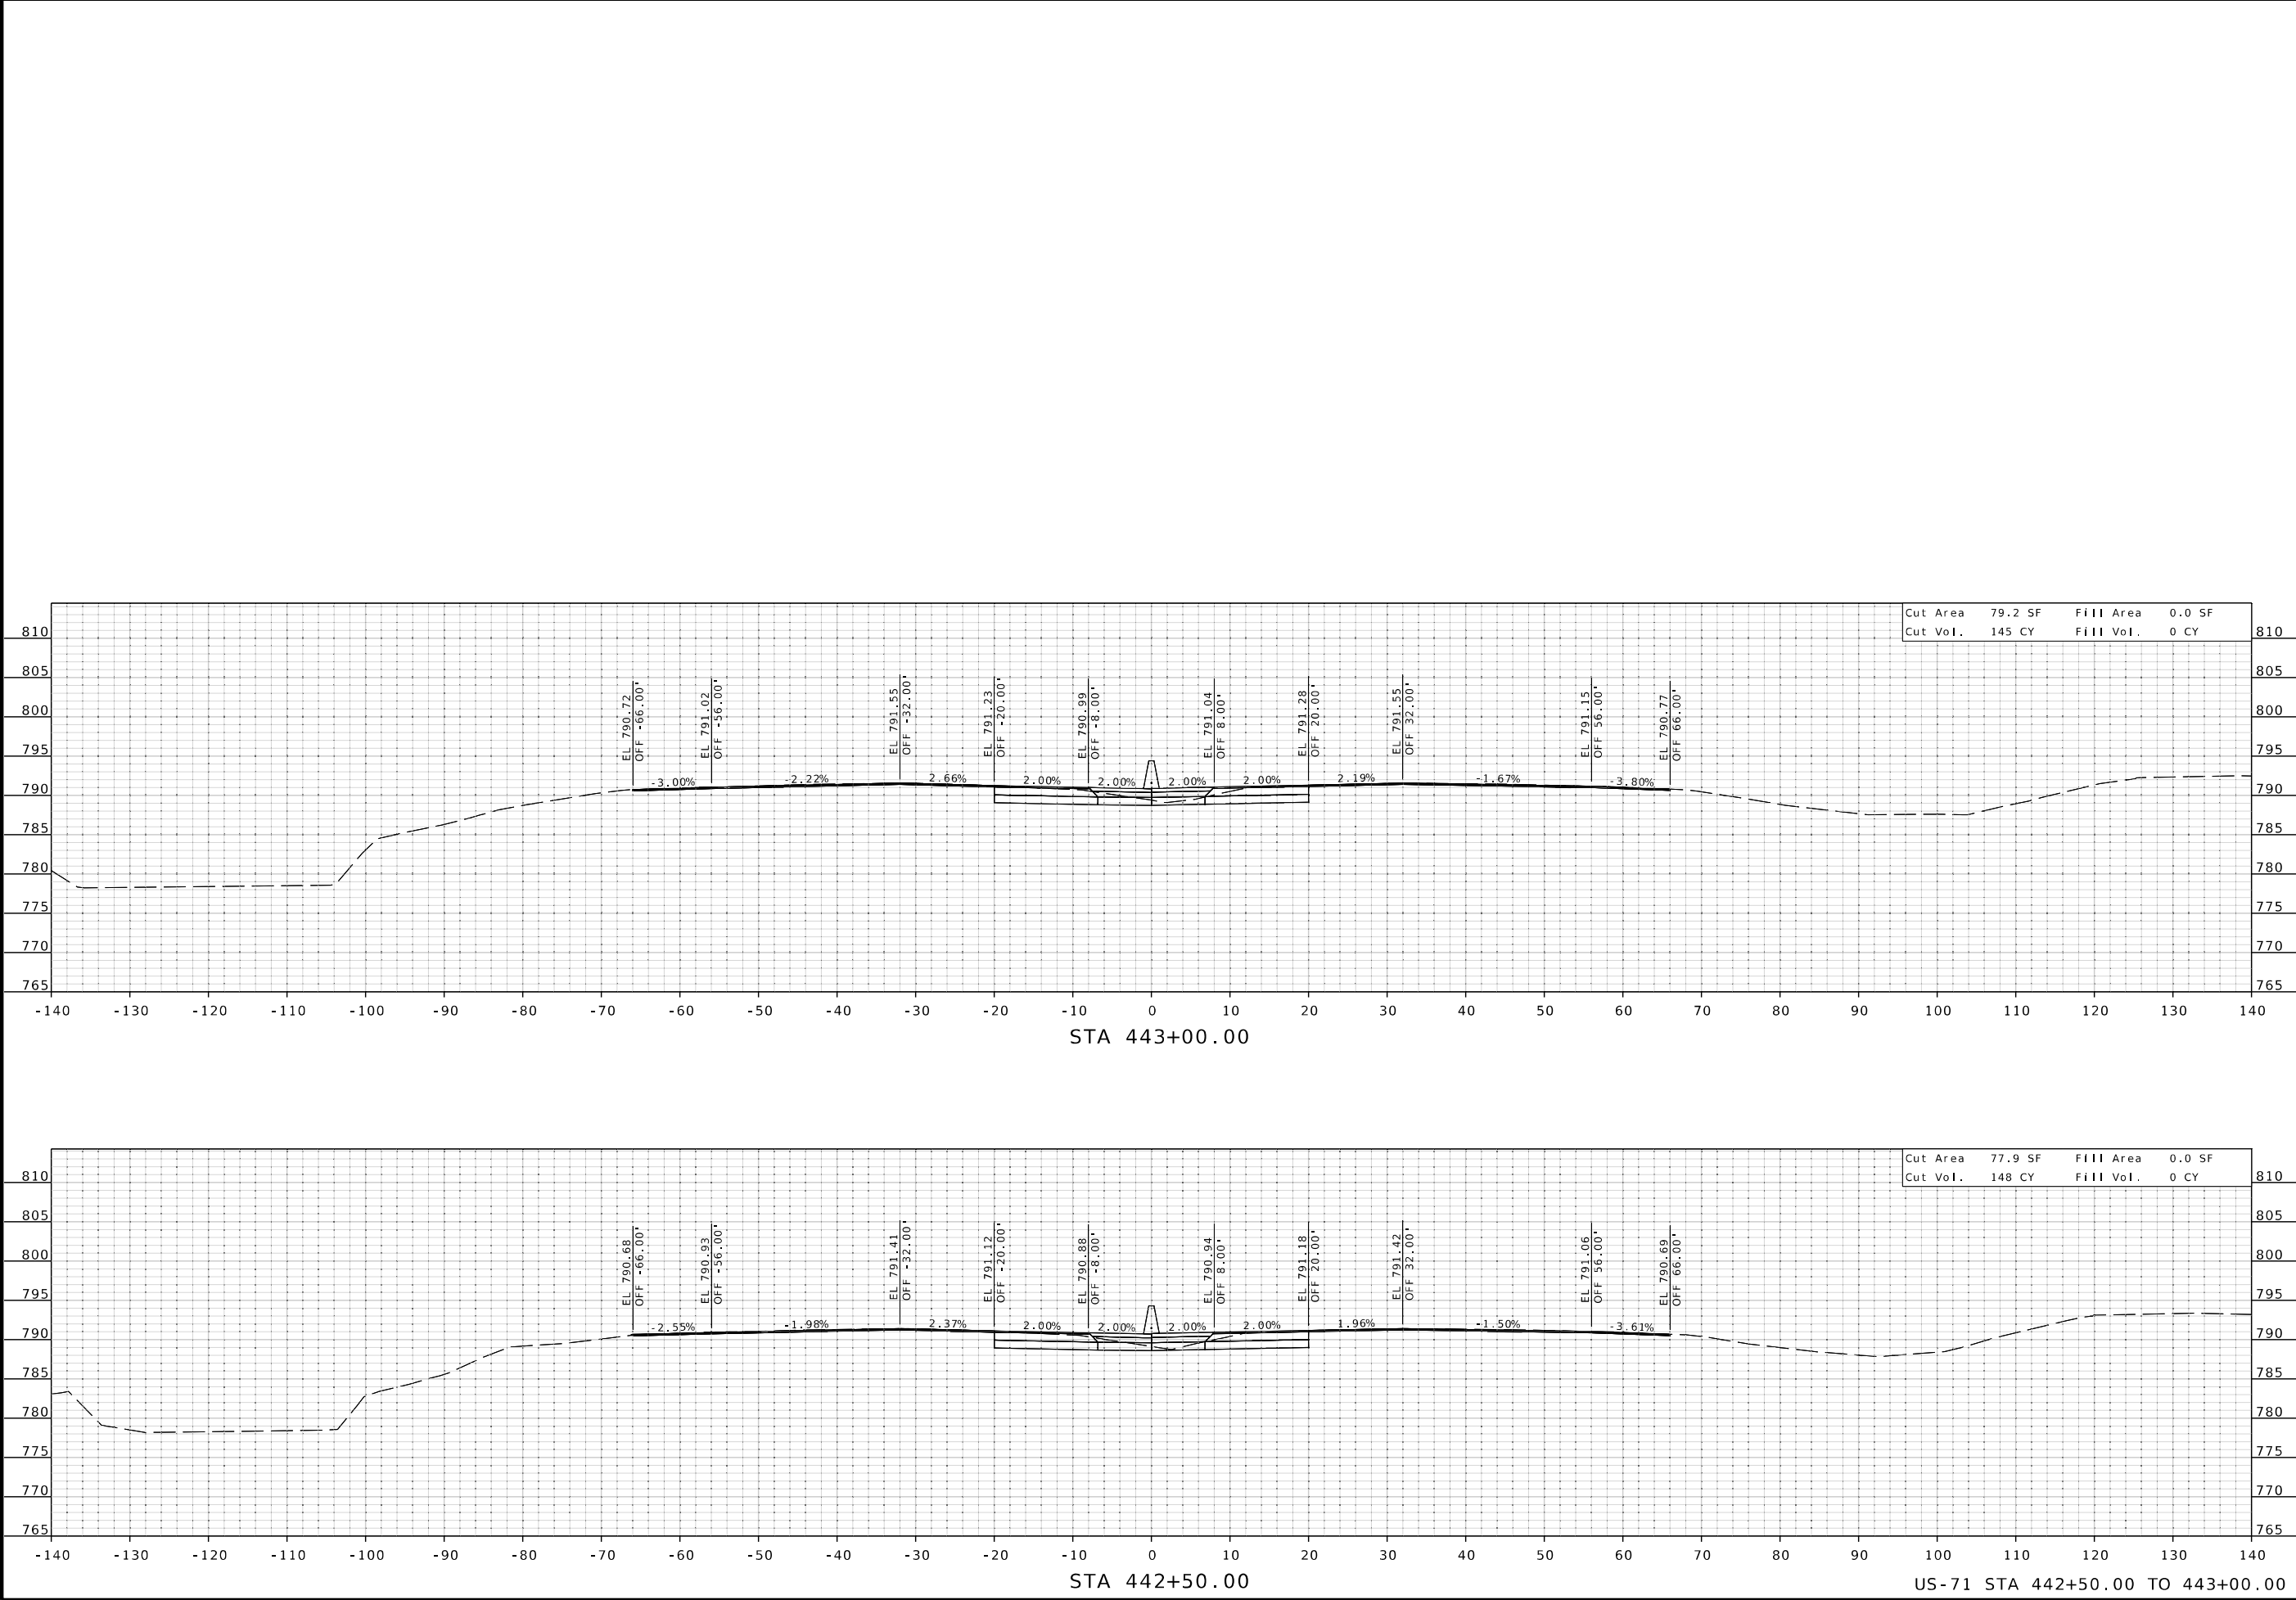

STATE OF MISSOURI

JASON MICHAEL SHAFER

NUMBER PE-2010019596

PROFESSIONAL ENGINEER

DESIGN AND SURVEY ELECTRONICALLY

DATE PREPARED
10/3/2025

ROUTE
71

DISTRICT
KC

STATE
MO

SHEET NO.
41

COUNTY
JACKSON

JOB NO.
J4S3490

CONTRACT ID.

PROJECT NO.

BRIDGE NO.

DESCRIPTION

DATE

MISSOURI HIGHWAYS AND TRANSPORTATION COMMISSION

105 WEST CAPITOL
JEFFERSON CITY, MO 65102
1-888-ASK-MODOT (1-888-275-6636)

MODOT

MISSOURI

1411 East 104th St.
Kansas City, MO 64131
Tel (816) 874-6855
Fax (816) 874-6075
www.trekkgroup.com

Missouri Dept of
Transportation

Authority 202510300


TREKK

DESIGN GROUP, LLC

US-71 STA 442+50.00 TO 443+00.00

XS_01-59_J4S3490_US71.dgn 11:33:47 AM 10/3/2025

IF A SEAL IS PRESENT ON THIS SHEET IT HAS BEEN ELECTRONICALLY SEALED AND DATED.

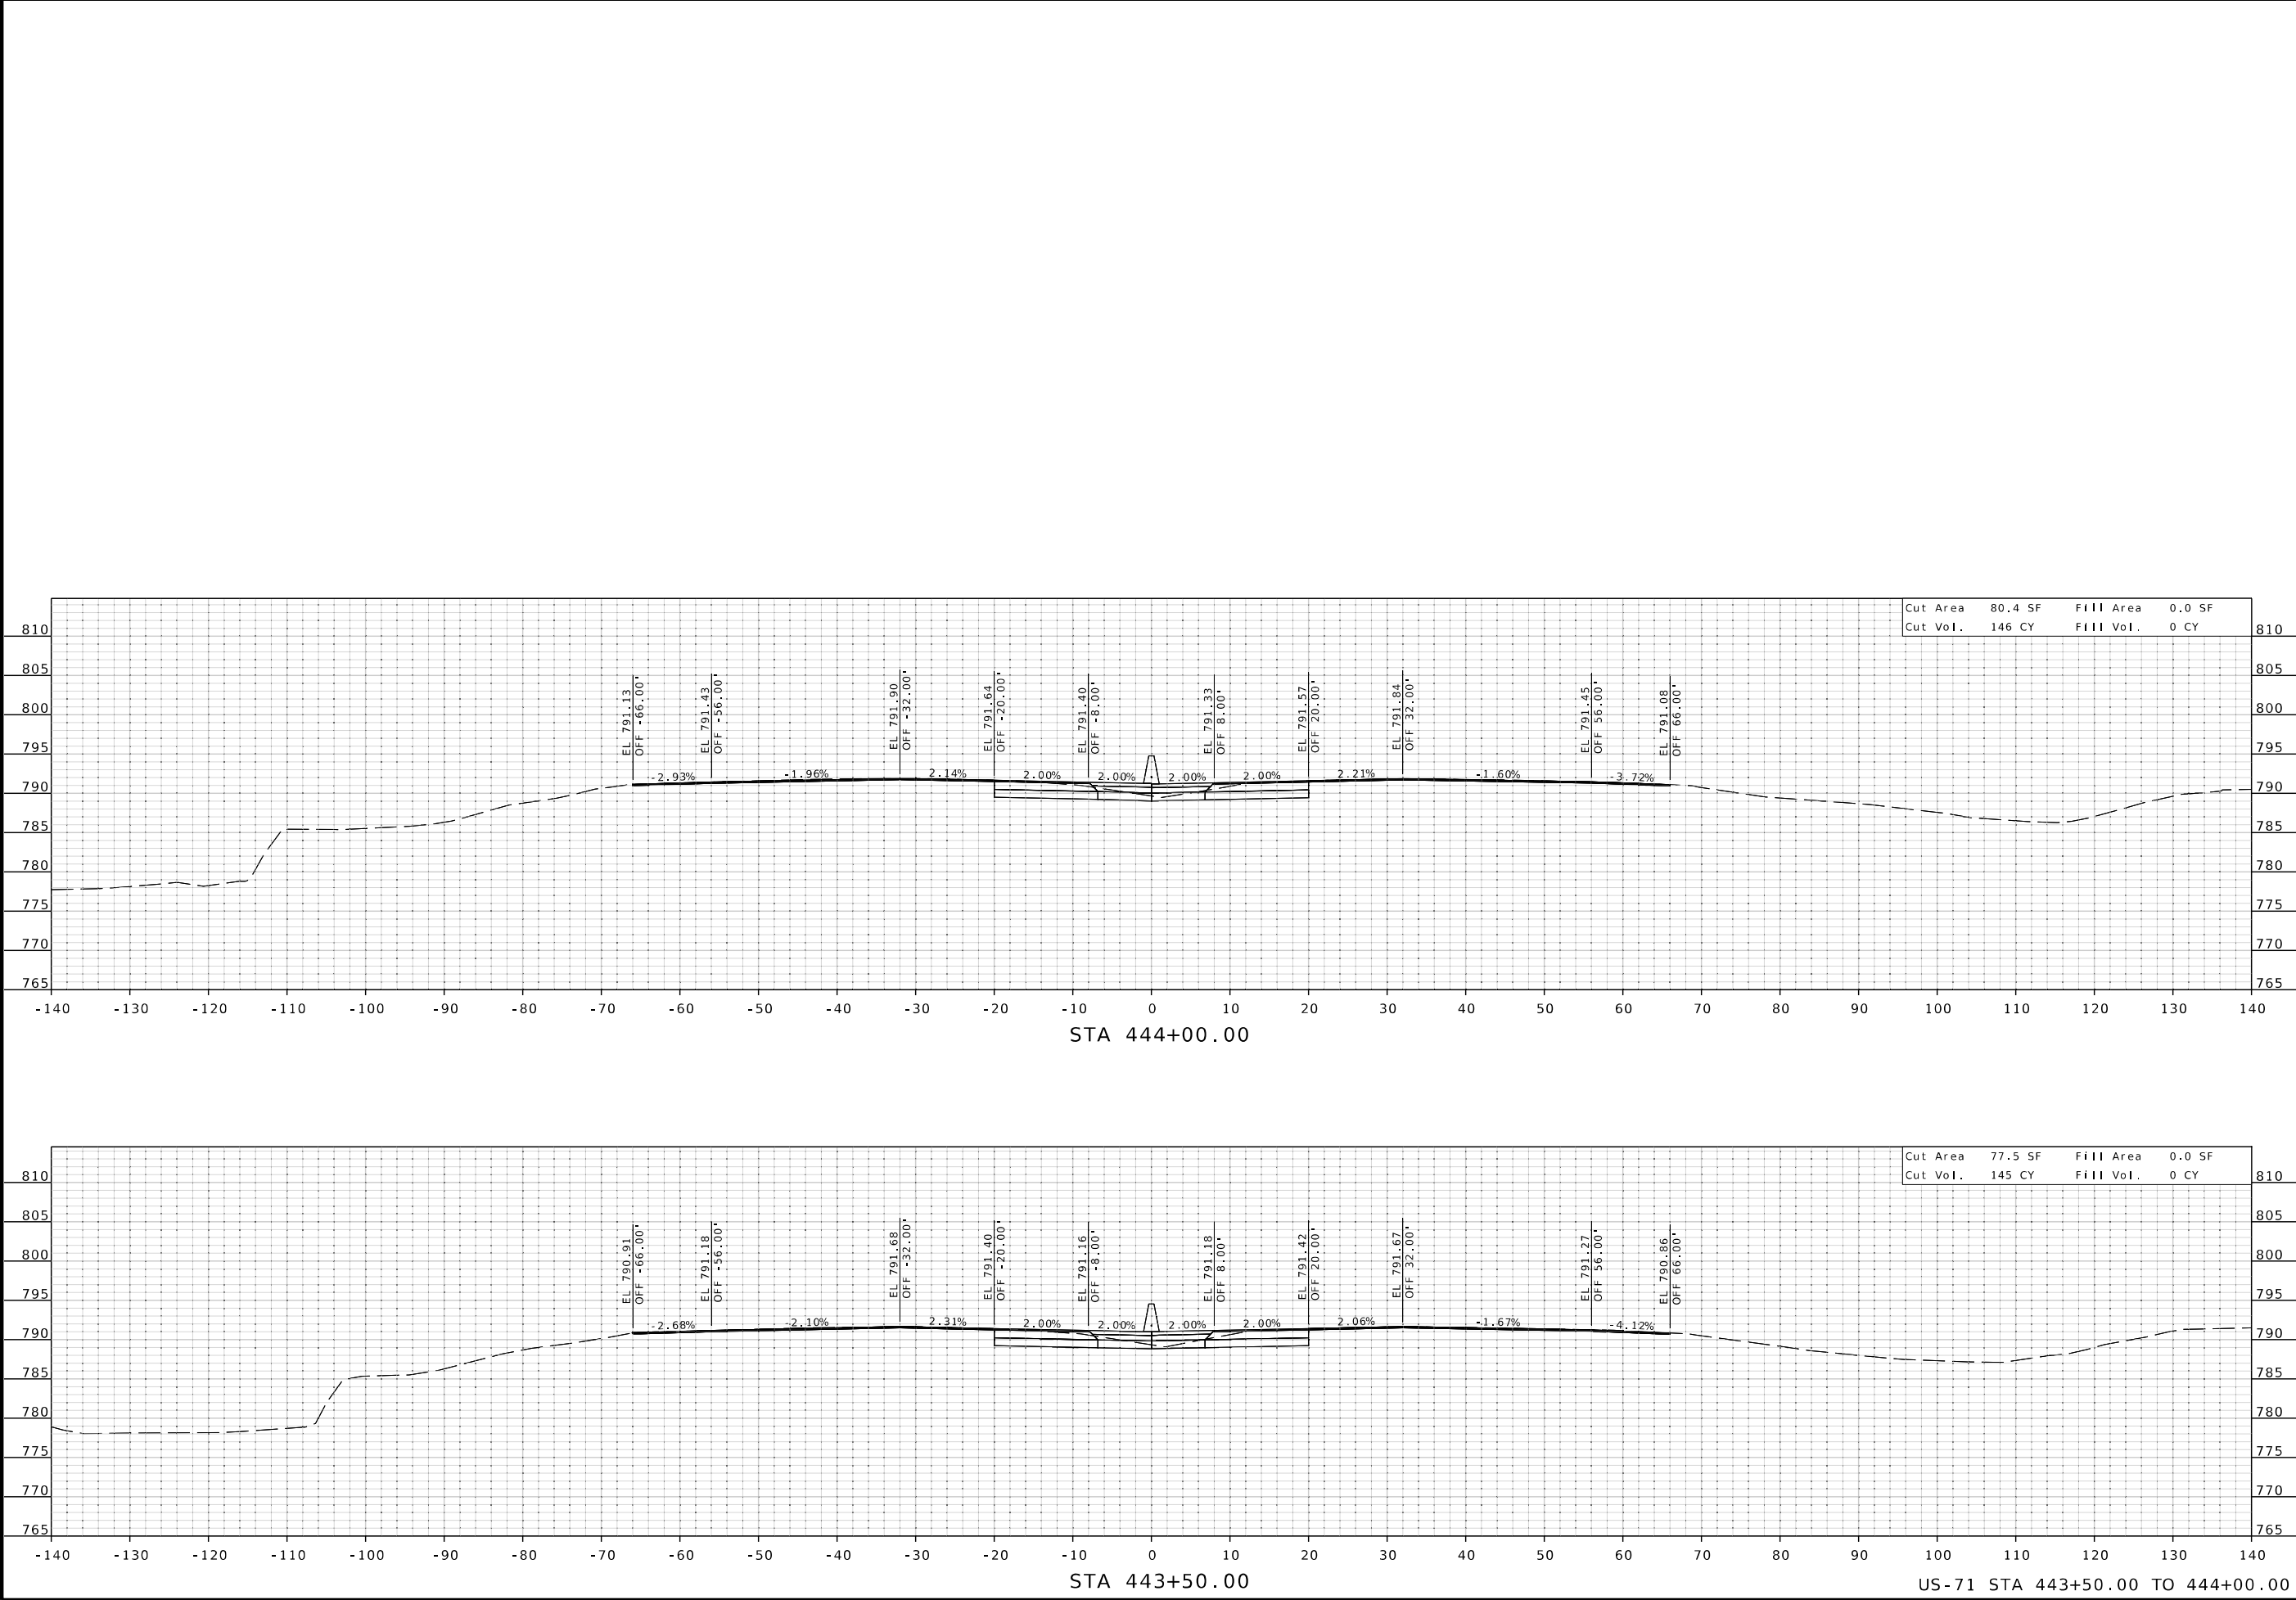

STATE OF MISSOURI

JASON MICHAEL SHAFER

NUMBER PE-2010019596

PROFESSIONAL ENGINEER

DESIGN AND SURVEY ELECTRONICALLY

DATE PREPARED
10/3/2025

ROUTE
71

DISTRICT
KC

STATE
MO

SHEET NO.
42

COUNTY
JACKSON

JOB NO.
J453490

CONTRACT ID.

PROJECT NO.

BRIDGE NO.

DESCRIPTION

DATE

MISSOURI HIGHWAYS AND TRANSPORTATION COMMISSION

105 WEST CAPITOL

JEFFERSON CITY, MO 65102

1-888-ASK-MODOT (1-888-275-6636)

1411 East 104th St.

Kansas City, MO 64131

Tel (816) 874-6555

Fax (816) 874-6075

www.trekkgroup.com

Missouri Dept of

Transportation

Authority 202510300




TREKK

DESIGN GROUP, LLC

US-71 STA 443+50.00 TO 444+00.00

XS_01-59_J453490_US71.dgn 11:33:50 AM 10/3/2025

IF A SEAL IS PRESENT ON THIS SHEET IT HAS BEEN ELECTRONICALLY SEALED AND DATED.

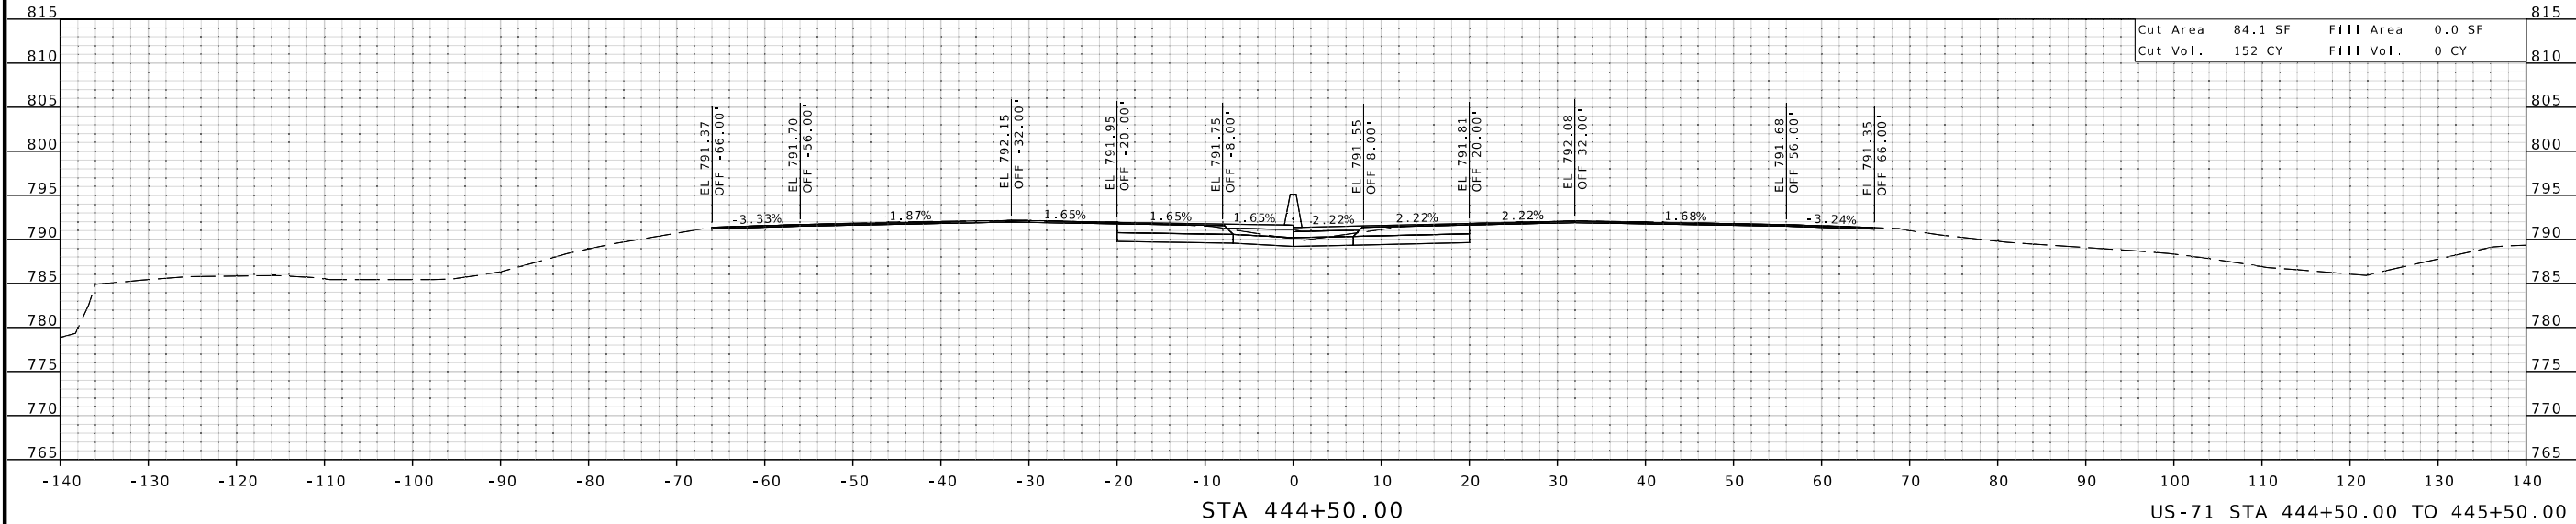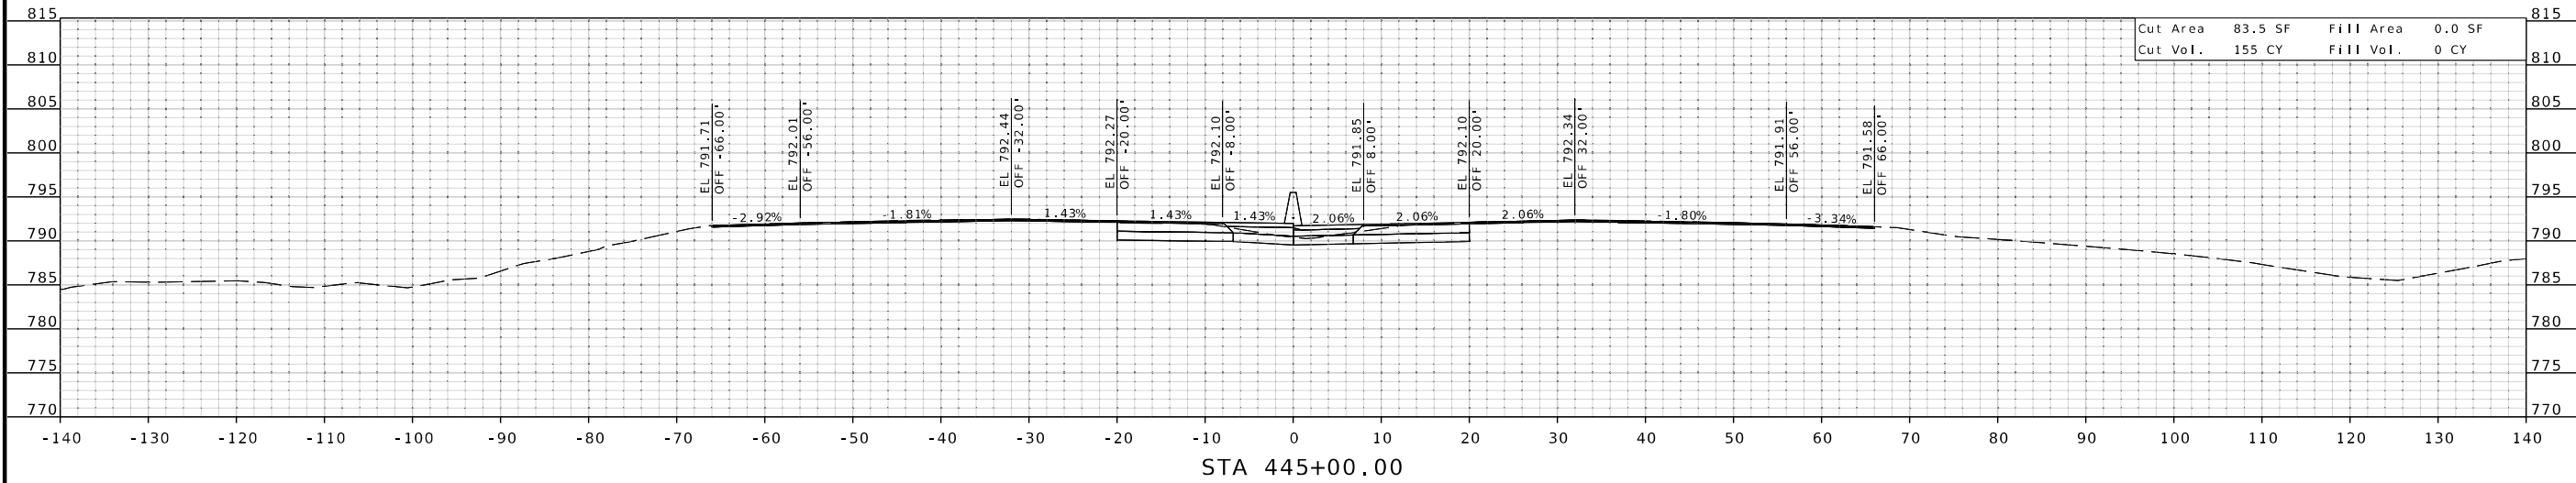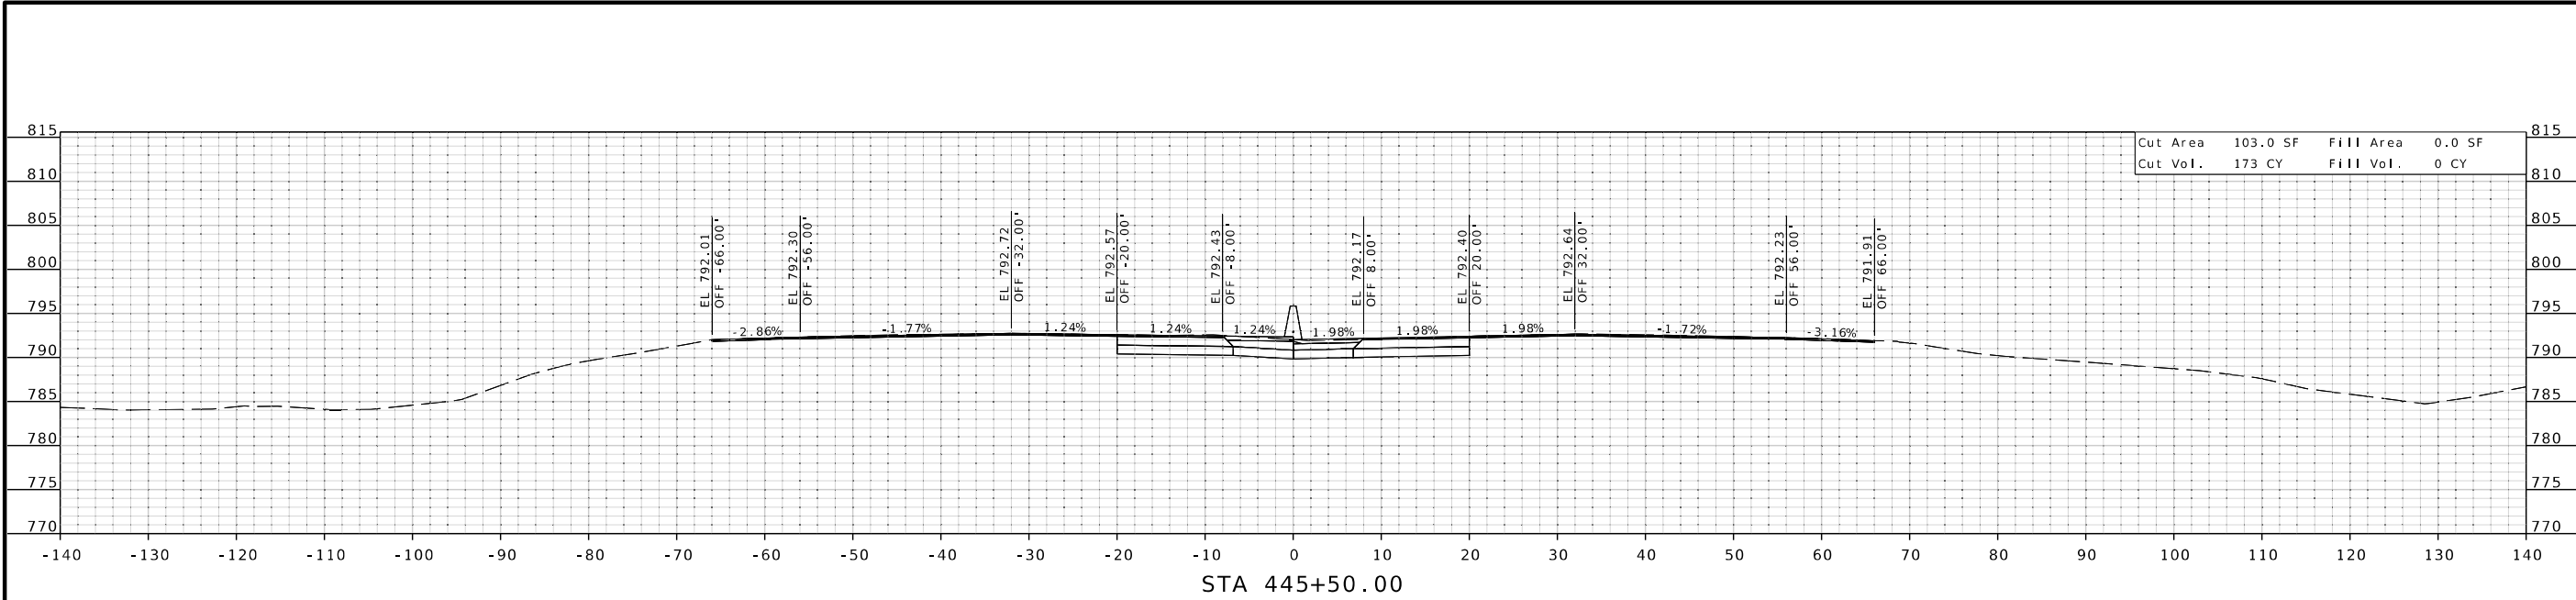

Cut Area	103.0 SF	Fill Area	0.0 SF
Cut Vol.	173 CY	Fill Vol.	0 CY


Cut Area	83.5 SF	Fill Area	0.0 SF
Cut Vol.	155 CY	Fill Vol.	0 CY



Cut Area	84.1 SF	Fill Area	0.0 SF
Cut Vol.	152 CY	Fill Vol.	0 CY



DATE PREPARED 10/3/2025	
ROUTE 71	STATE MO
DISTRICT KC	SHEET NO. 43
COUNTY JACKSON	
JOB NO. J4S3490	
CONTRACT ID.	
PROJECT NO.	
BRIDGE NO.	

DATE	DESCRIPTION

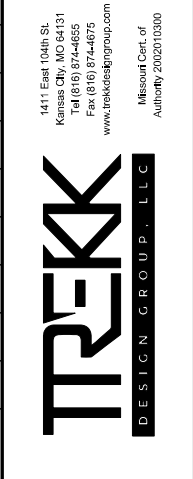

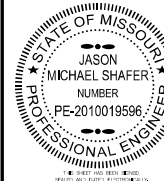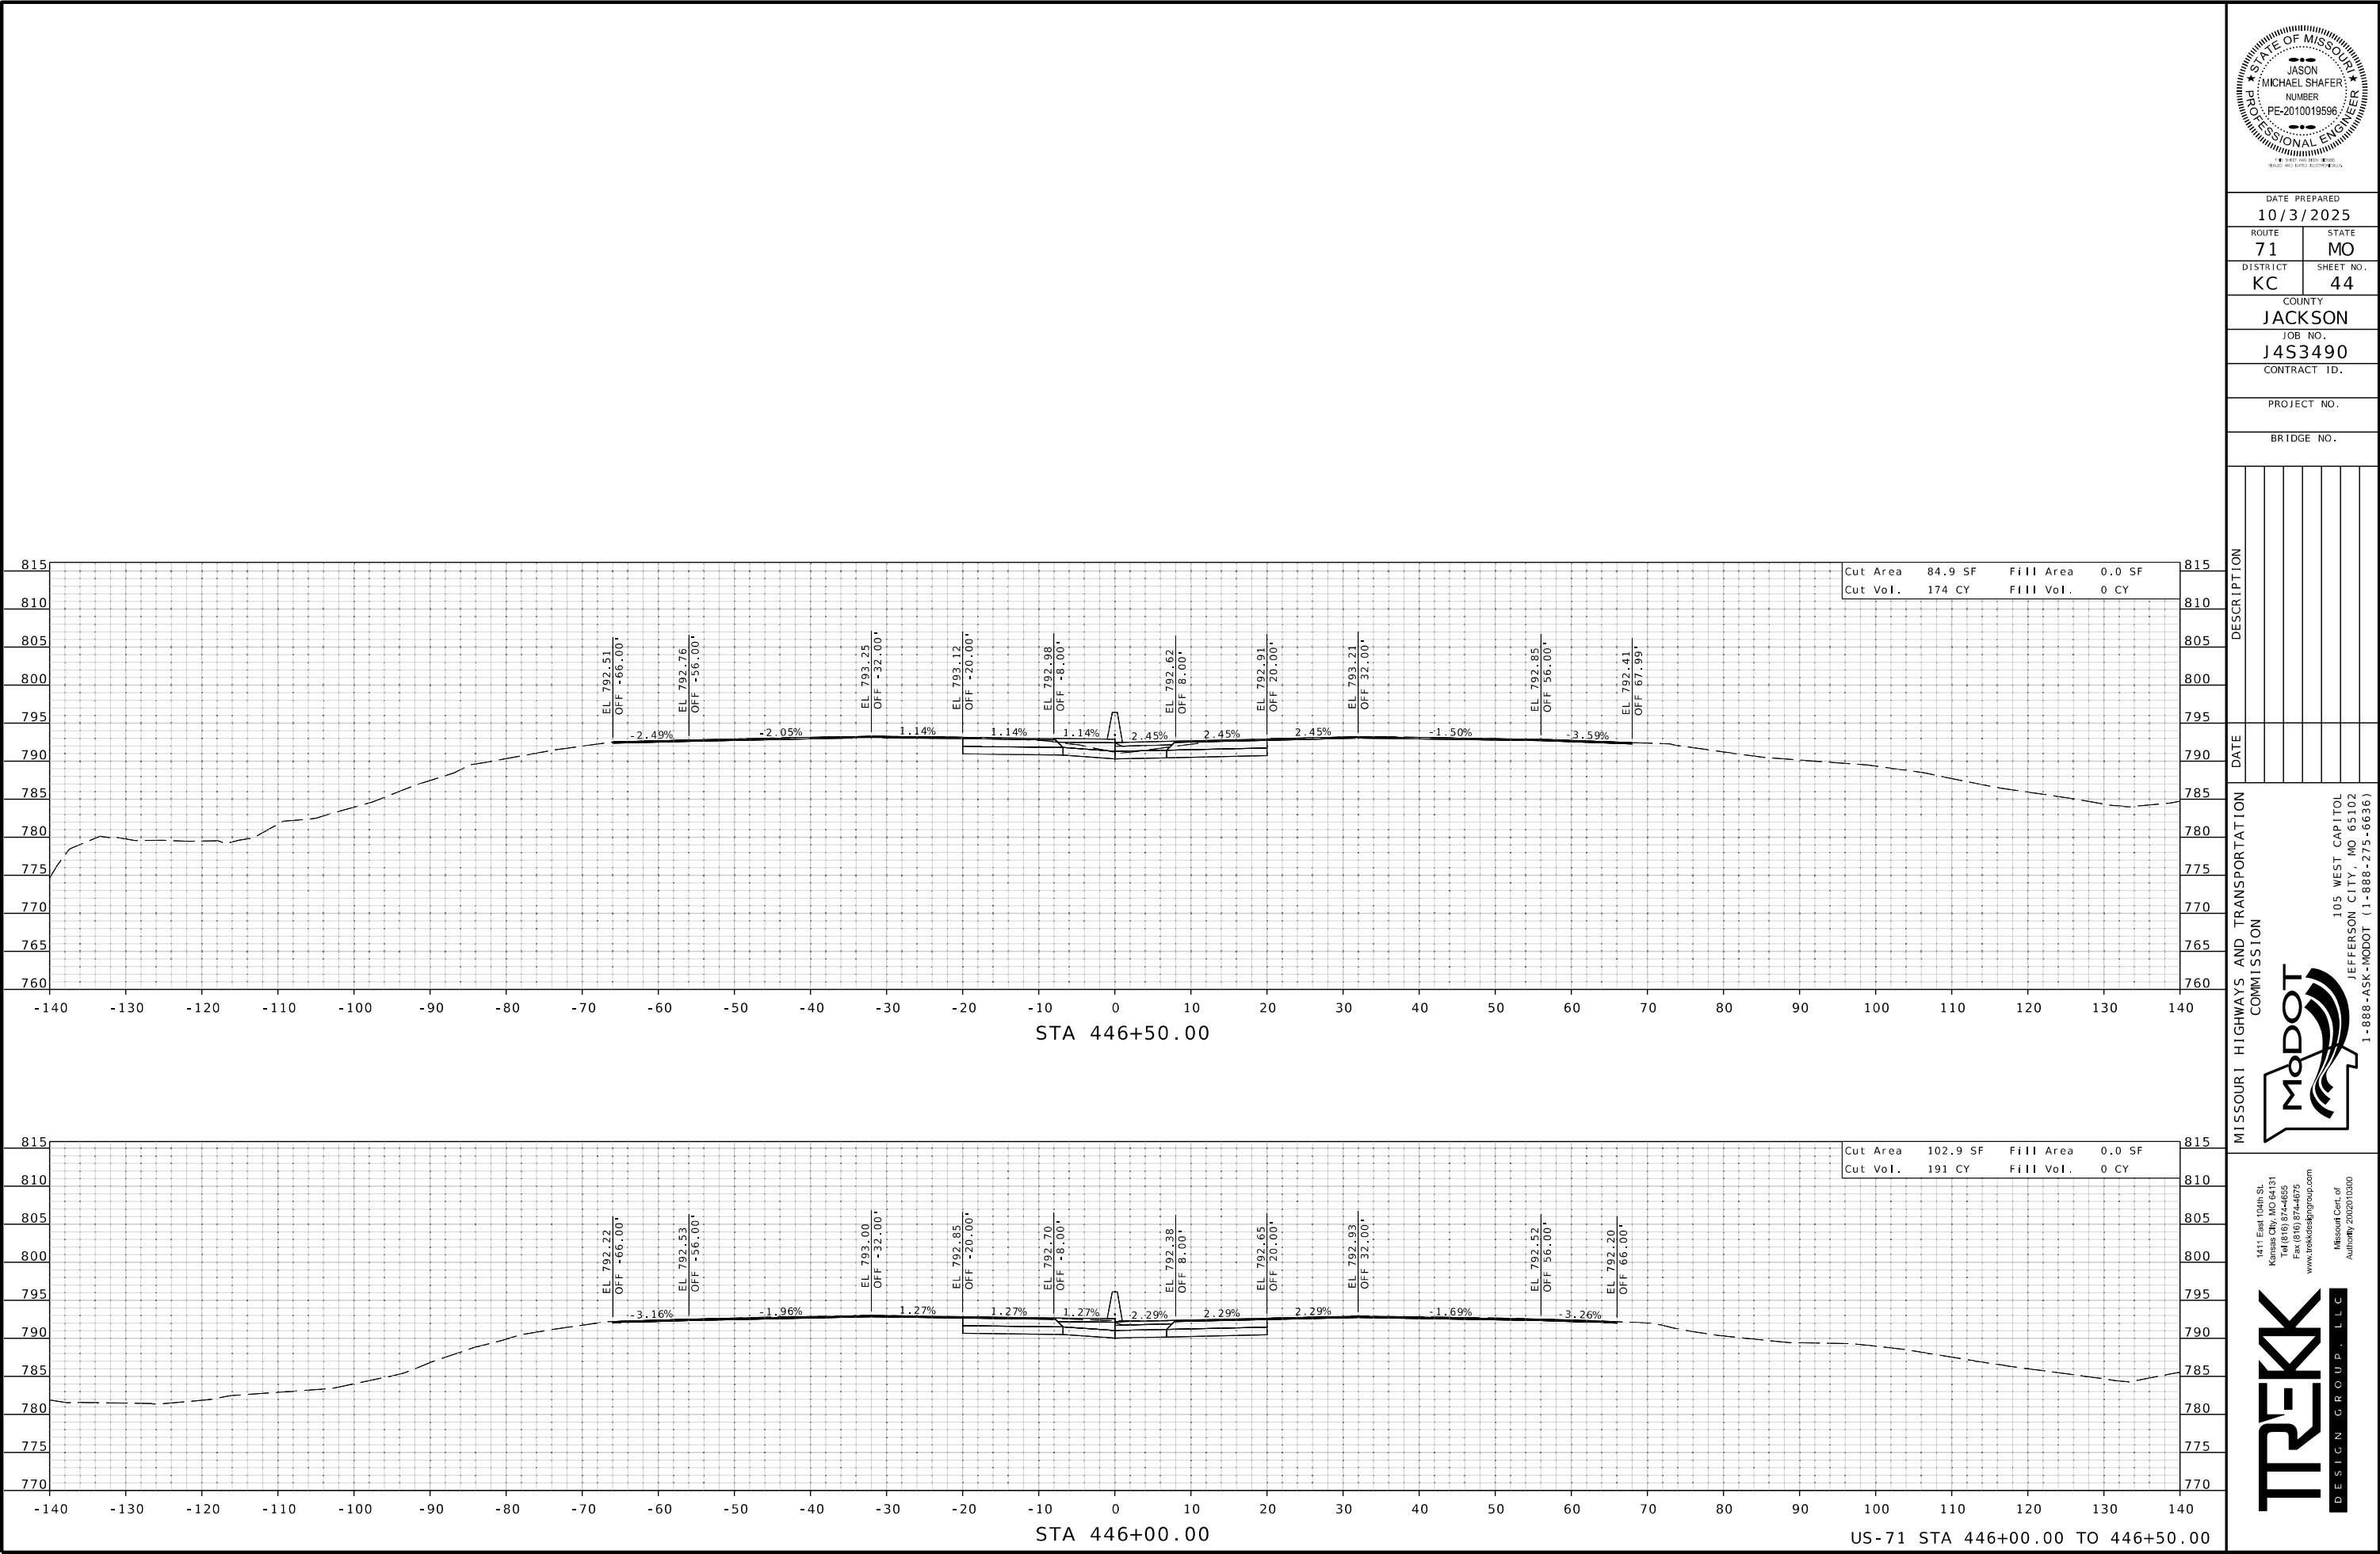

DATE PREPARED
10/3/2025

ROUTE 71	STATE MO
DISTRICT KC	SHEET NO. 44

COUNTY
JACKSON

JOB NO.
J453490

CONTRACT ID.

PROJECT NO.


BRIDGE NO.

DESCRIPTION	DATE





1411 East 104th St.
Kansas City, MO 64131
Tel (816) 874-6555
Fax (816) 874-6075
www.trekkgroup.com

Missouri Dept. of
Transportation
Authority 202510300

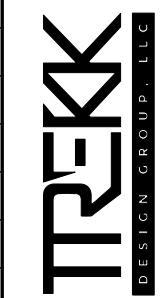


IF A SEAL IS PRESENT ON THIS SHEET IT HAS BEEN ELECTRONICALLY SEALED AND DATED.

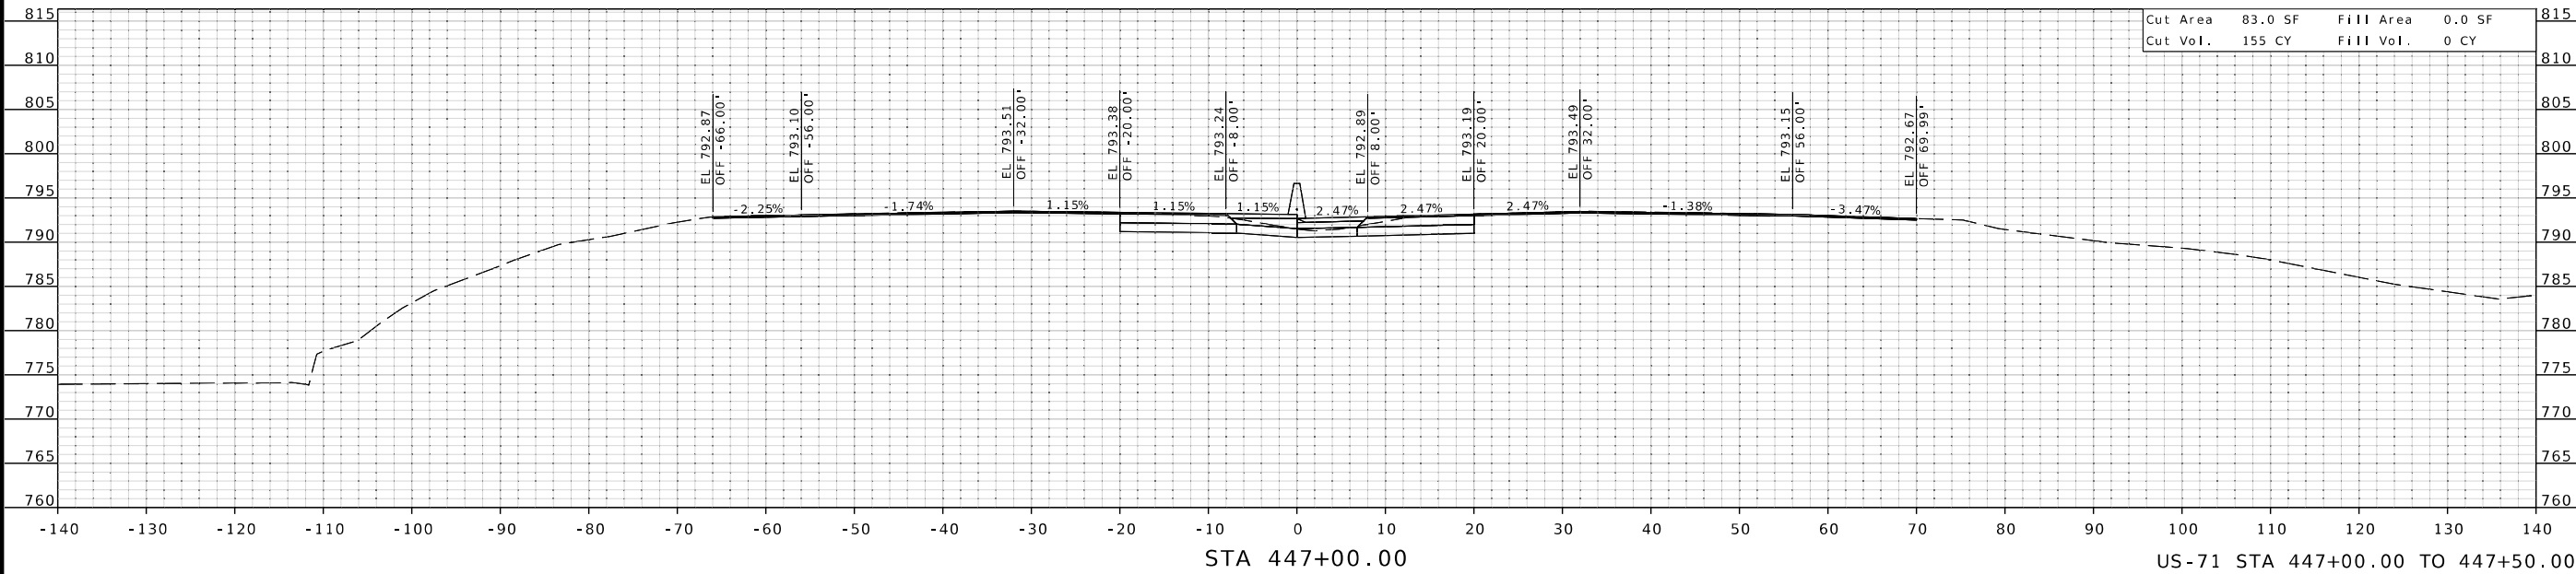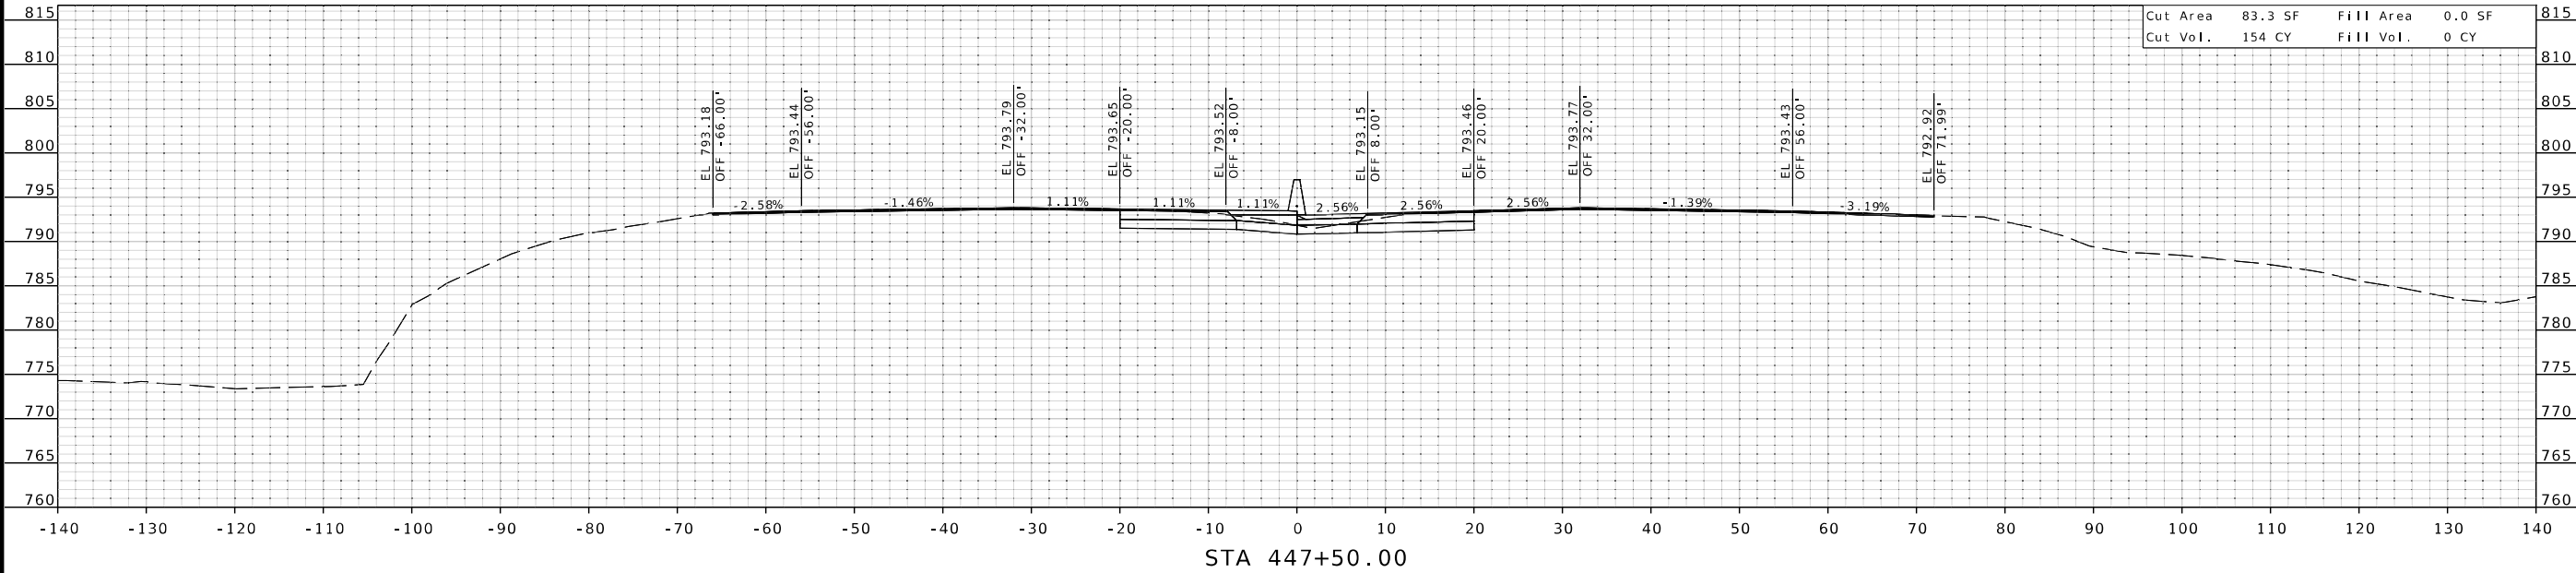

Cut Area 83.3 SF Fill Area 0.0 SF
Cut Vol. 154 CY Fill Vol. 0 CY

Cut Area 83.0 SF Fill Area 0.0 SF
Cut Vol. 155 CY Fill Vol. 0 CY

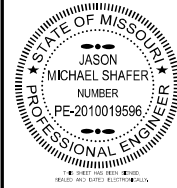

DATE PREPARED
10/3/2025
ROUTE 71 STATE MO
DISTRICT KC SHEET NO. 45
COUNTY JACKSON
JOB NO. J453490
CONTRACT ID.



PROJECT NO.
BRIDGE NO.

DESCRIPTION

MISSOURI HIGHWAYS AND TRANSPORTATION COMMISSION
105 WEST CAPITOL
JEFFERSON CITY, MO 65102
1-888-ASK-MODOT (1-888-275-6636)

1411 East 104th St.
Kansas City, MO 64131
Tel (816) 874-6555
Fax (816) 874-6075
www.trekkgroup.com
Missouri Dept. of
Transportation
Authority 202510300

US-71 STA 447+00.00 TO 447+50.00

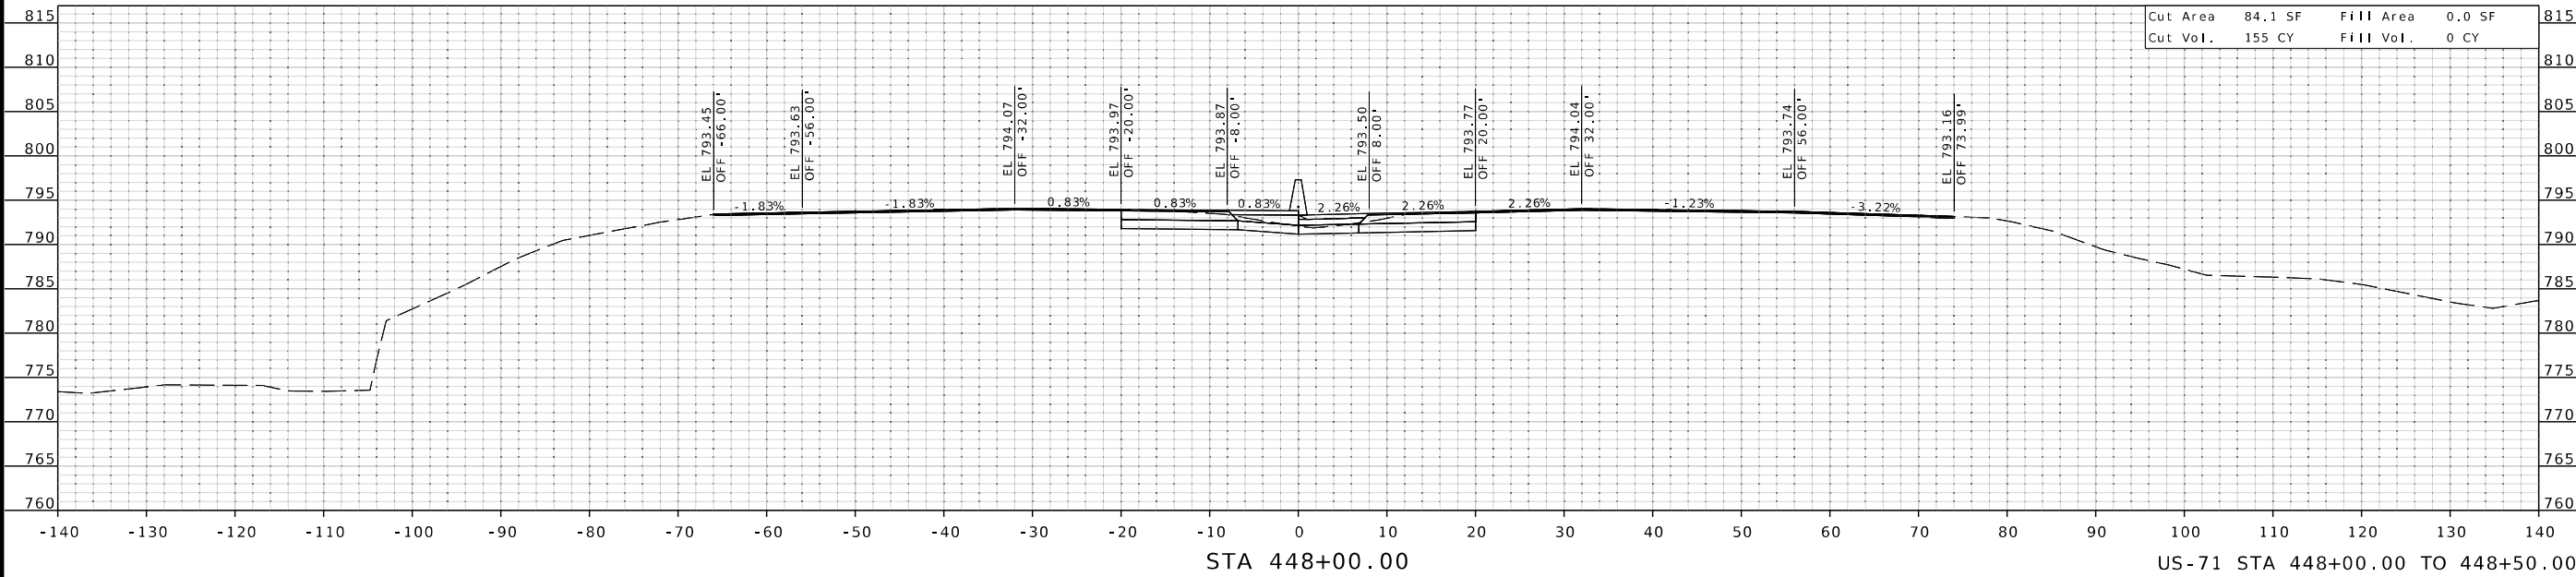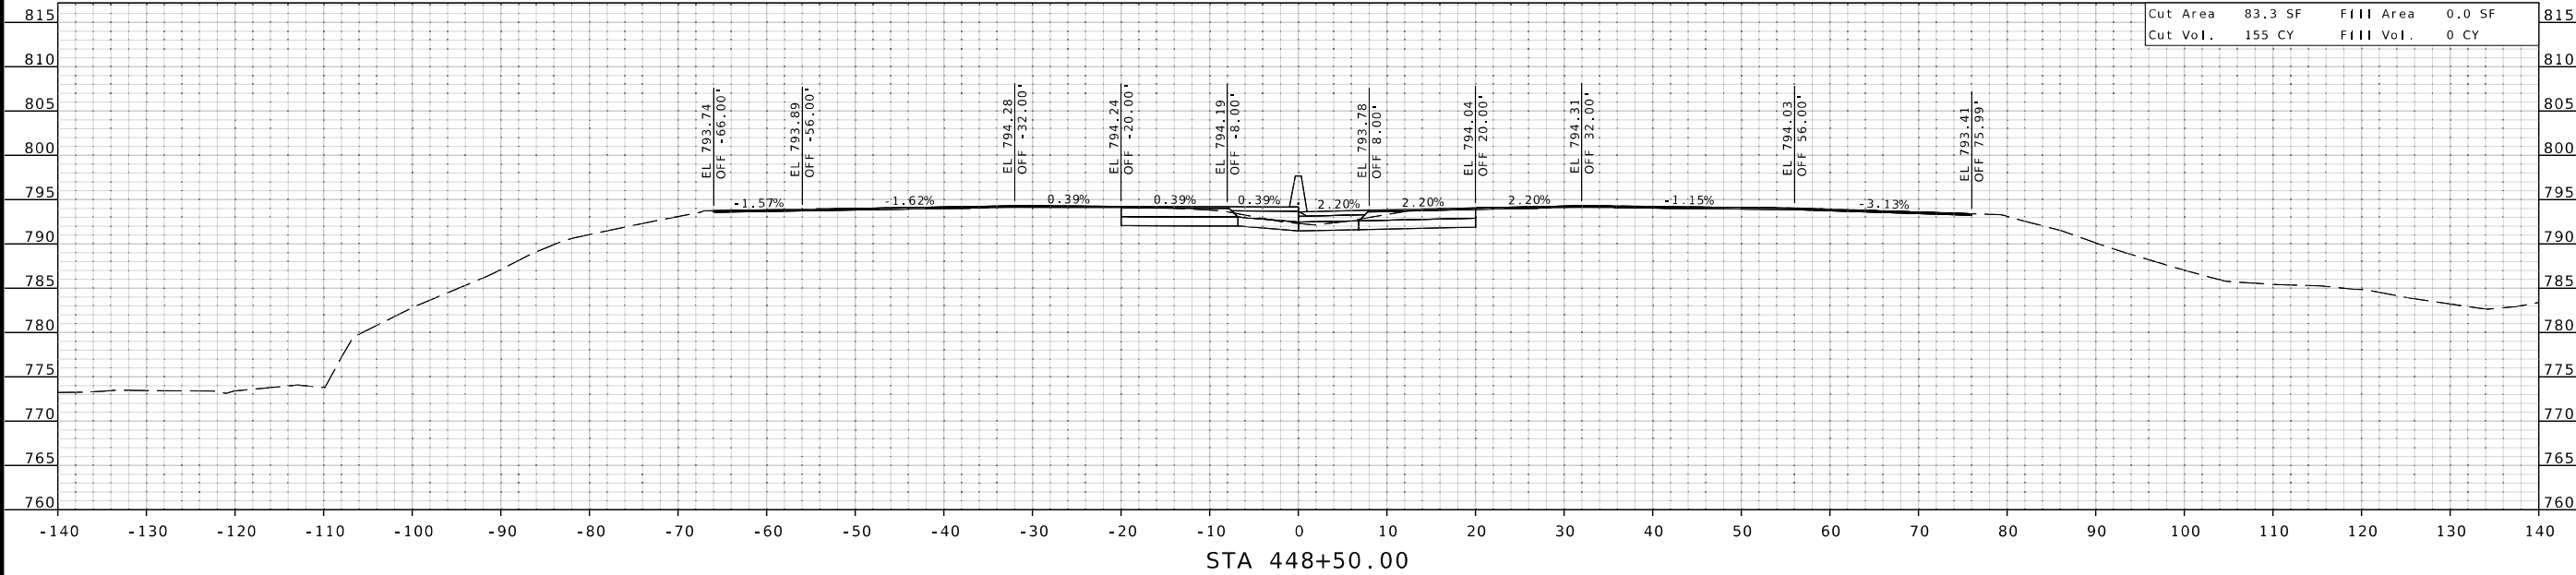

STATE OF MISSOURI

JASON MICHAEL SHAFER

NUMBER

PE-2010019596

PROFESSIONAL ENGINEER

DESIGN AND SURVEY ELECTRONICALLY

DATE PREPARED

10/3/2025

ROUTE

71

STATE

MO

DISTRICT

KC

SHEET NO.

46

COUNTY

JACKSON

JOB NO.

J4S3490

CONTRACT ID.

PROJECT NO.

BRIDGE NO.

DESCRIPTION

DATE

MISSOURI HIGHWAYS AND TRANSPORTATION COMMISSION

1411 East 104th St.
Kansas City, MO 64131
Tel (816) 874-6555
Fax (816) 874-6075
www.trekkdesigngroup.com

Missouri Dept. of
Transportation

Authority 202510300



105 WEST CAPITOL
JEFFERSON CITY, MO 65102
1-888-ASK-MODOT (1-888-275-6636)

TREKK

DESIGN GROUP, LLC

IF A SEAL IS PRESENT ON THIS SHEET IT HAS BEEN ELECTRONICALLY SEALED AND DATED.

XS_01-59_J4S3490_US71.dgn 11:34:02 AM 10/3/2025

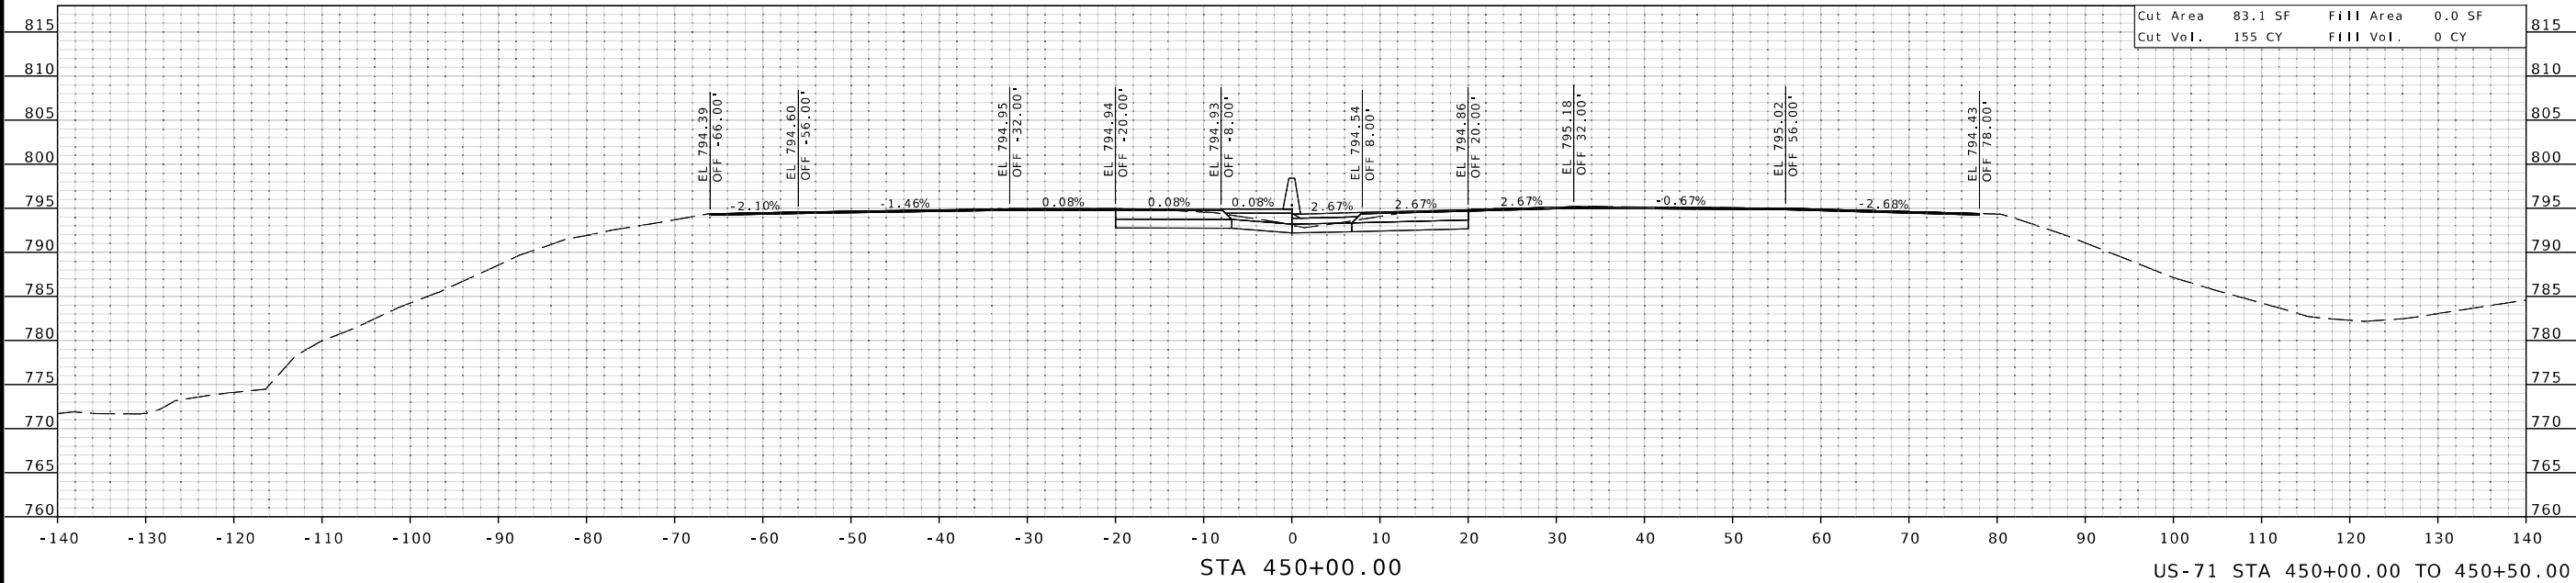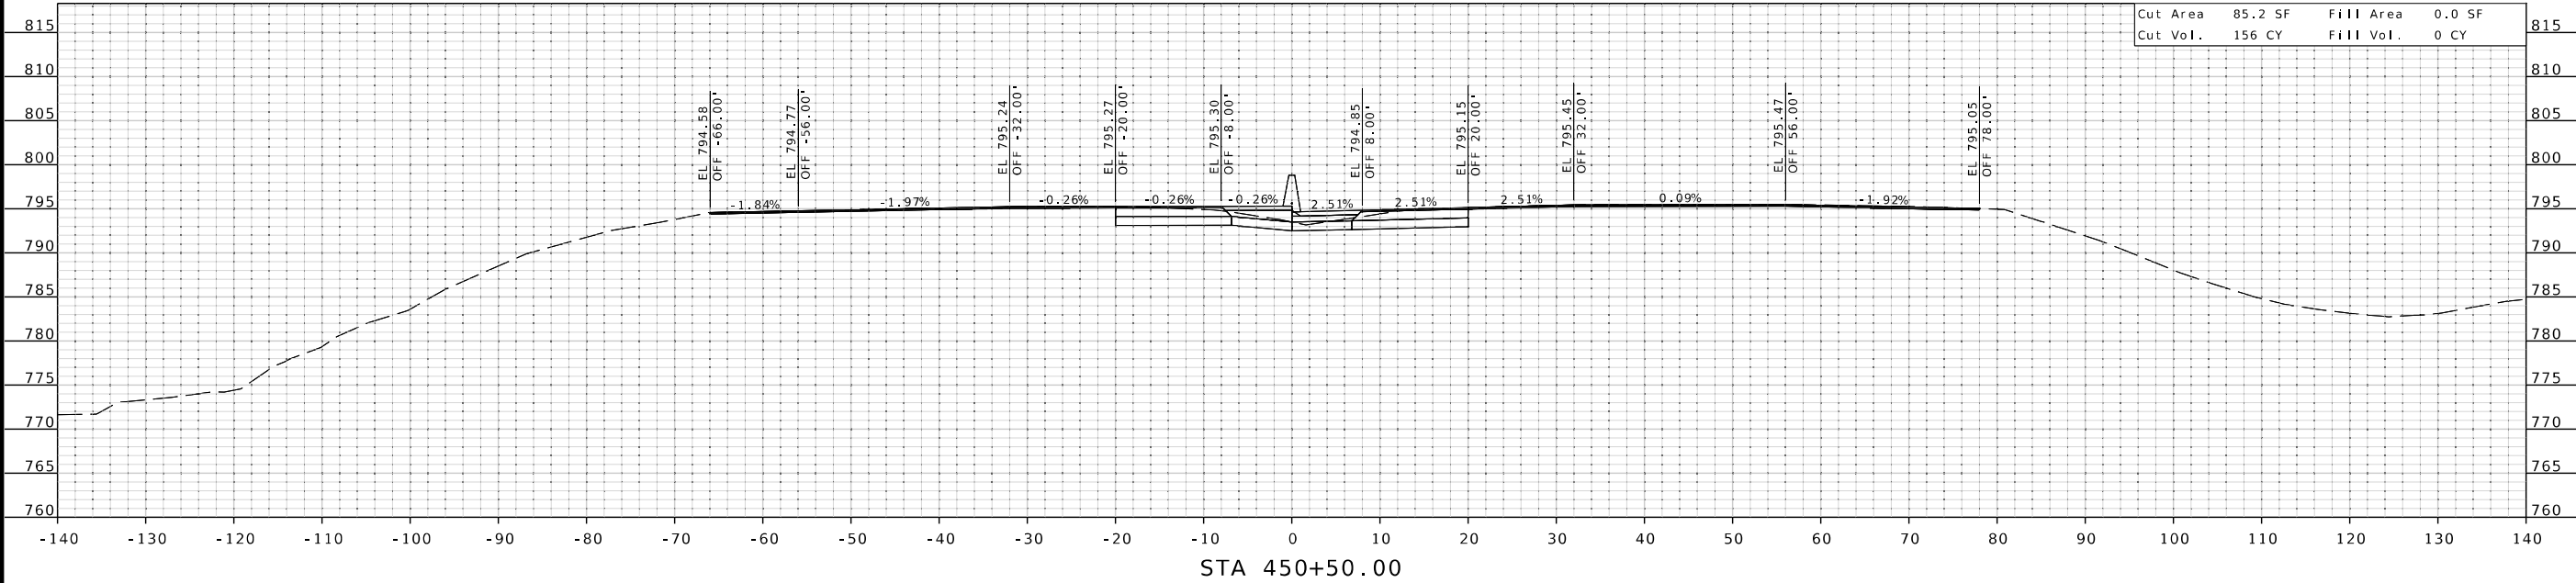

STATE OF MISSOURI

JASON MICHAEL SHAFER

NUMBER PE-2010019596

PROFESSIONAL ENGINEER

DESIGN AND SURVEY ELECTRONICALLY

DATE PREPARED 10/3/2025

ROUTE 71

DISTRICT KC

STATE MO

SHEET NO. 48

COUNTY JACKSON

JOB NO. J453490

CONTRACT ID.

PROJECT NO.

BRIDGE NO.

DESCRIPTION

DATE

MISSOURI HIGHWAYS AND TRANSPORTATION COMMISSION

1411 East 104th St.
Kansas City, MO 64131
Tel (816) 874-6855
Fax (816) 874-6075
www.trekkgroup.com

Missouri Dept. of
Transportation

Authority 202510300


105 WEST CAPITOL
JEFFERSON CITY, MO 65102
1-888-ASK-MODOT (1-888-275-6636)

TREKK

DESIGN GROUP, LLC

IF A SEAL IS PRESENT ON THIS SHEET IT HAS BEEN ELECTRONICALLY SEALED AND DATED.

XS_01-59_J453490_US71.dgn 11:34:07 AM 10/3/2025

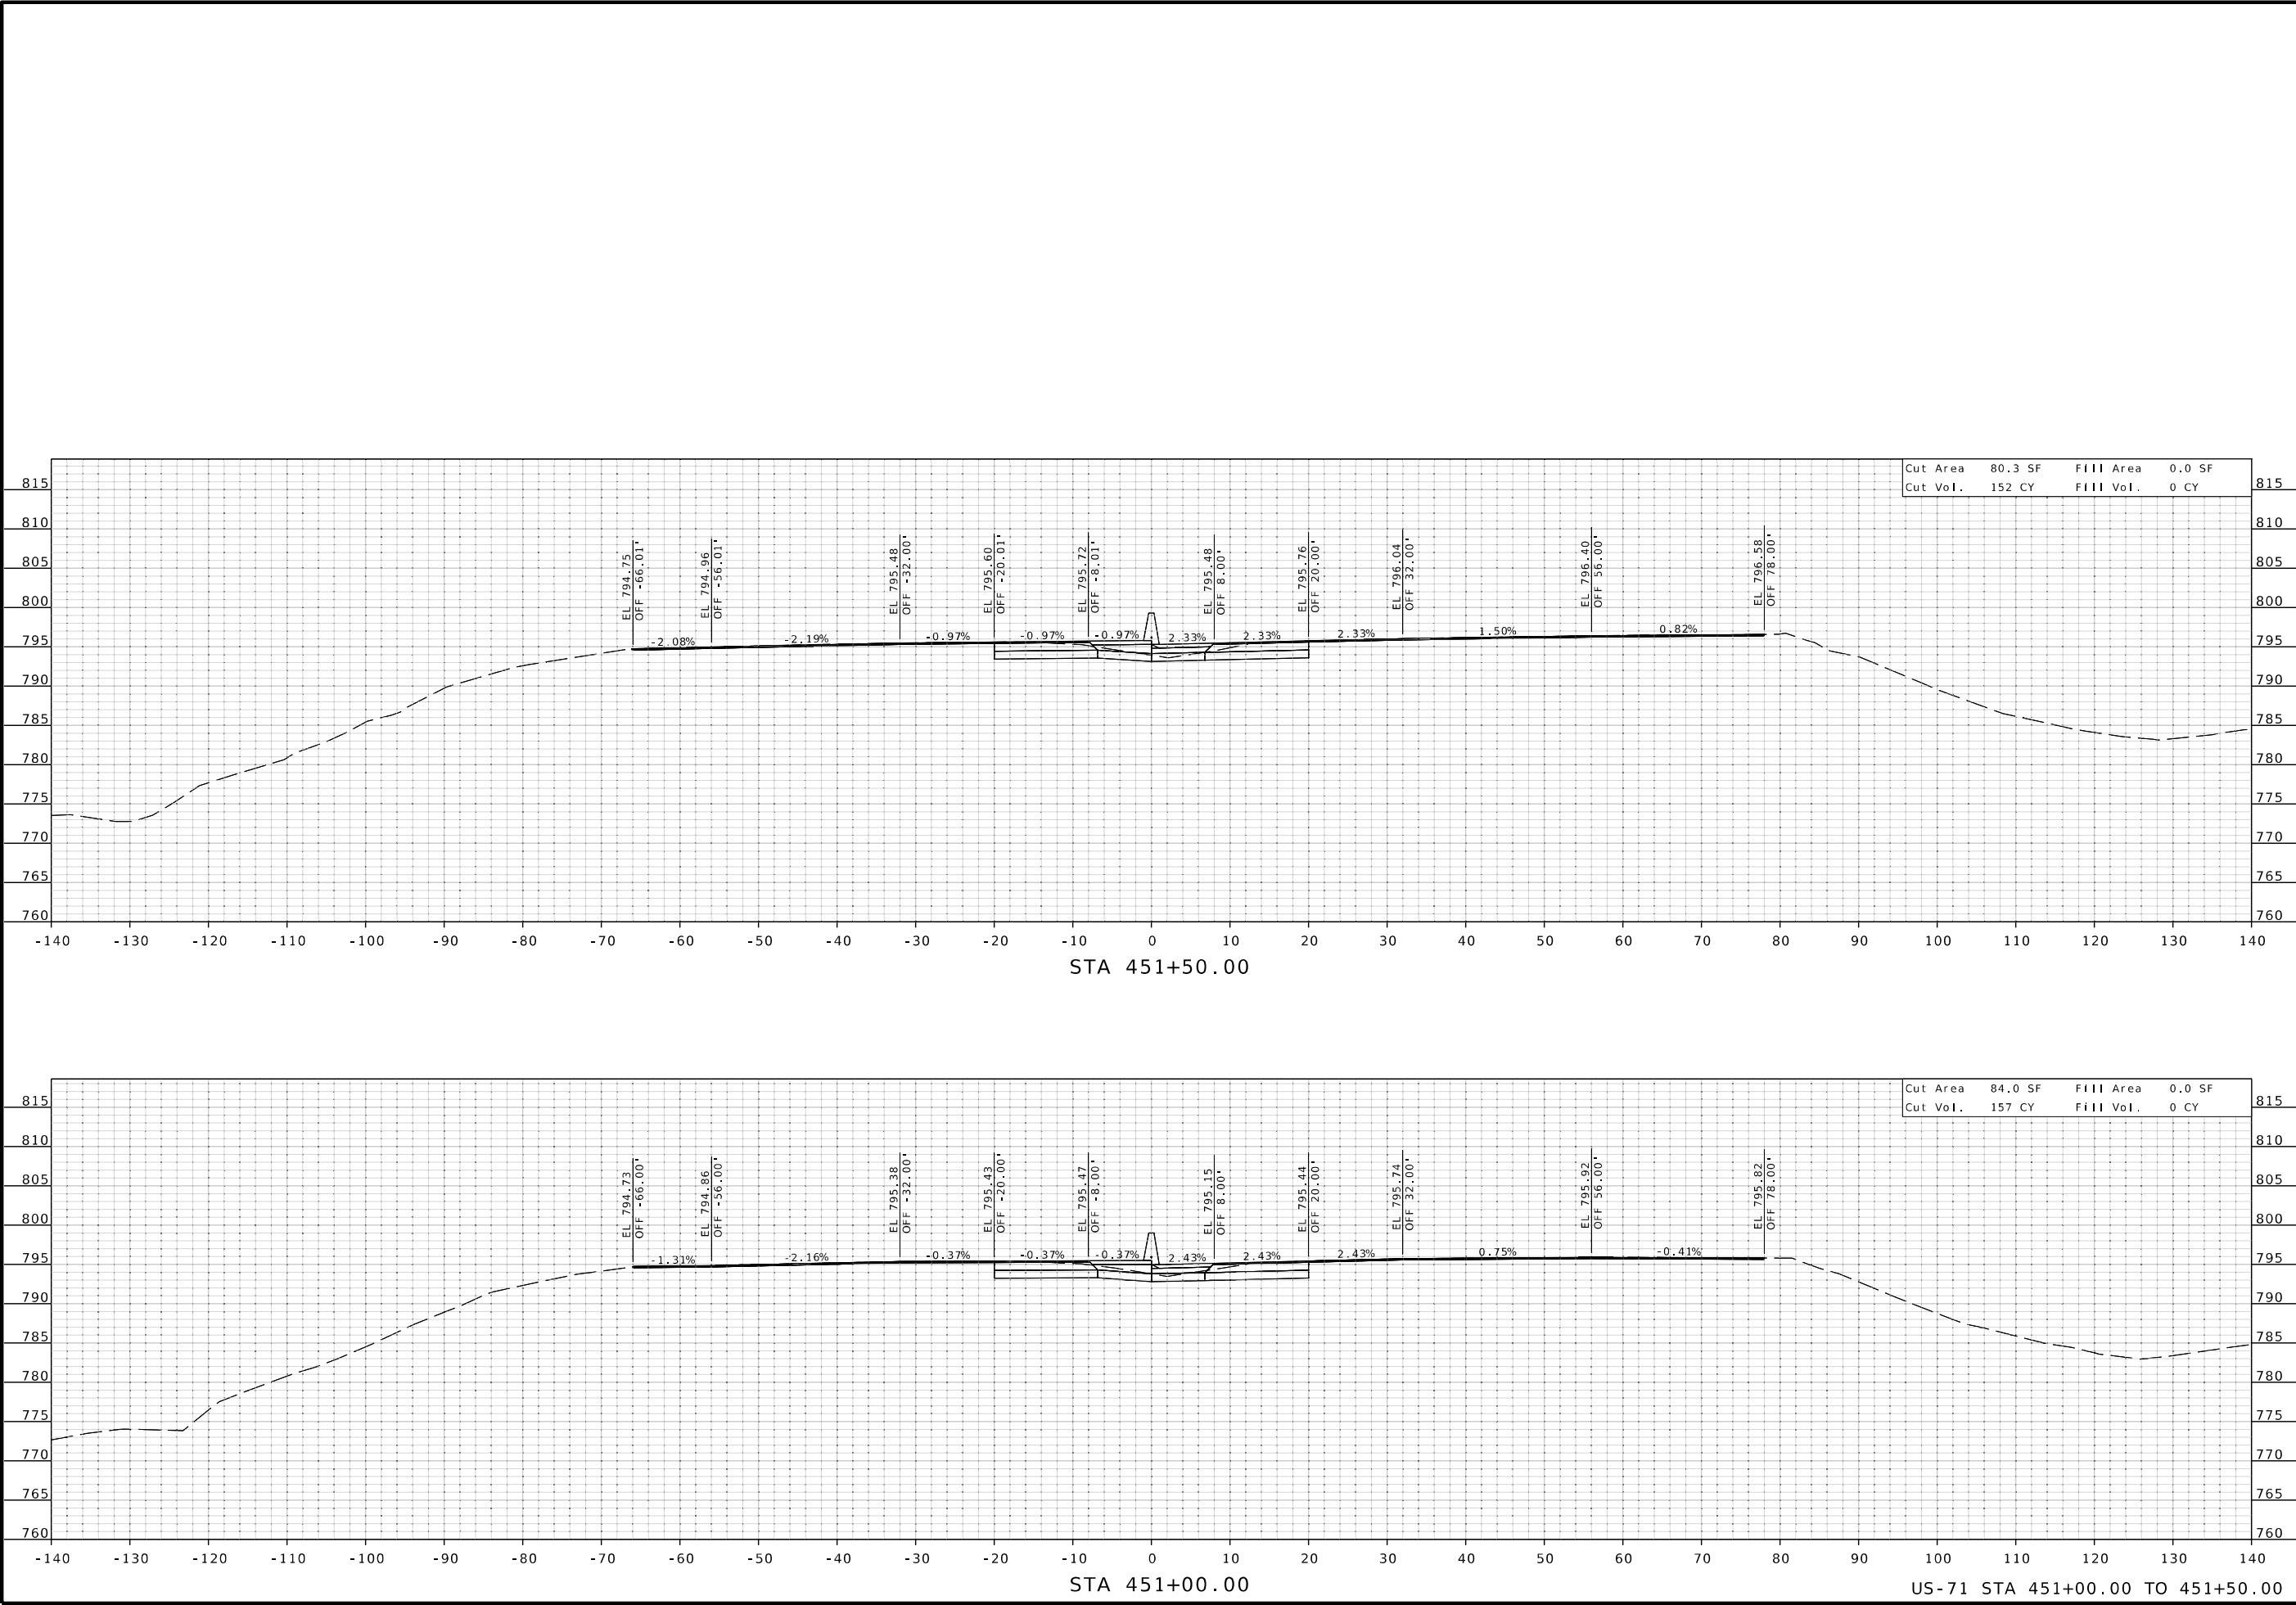

STATE OF MISSOURI

JASON MICHAEL SHAFER

NUMBER PE-2010019596

PROFESSIONAL ENGINEER

DATE PREPARED
10/3/2025

ROUTE
71

DISTRICT
KC

STATE
MO

SHEET NO.
49

COUNTY
JACKSON

JOB NO.
J453490

CONTRACT ID.

PROJECT NO.

BRIDGE NO.

DESCRIPTION

DATE

MISSOURI HIGHWAYS AND TRANSPORTATION COMMISSION

1411 East 104th St.
Kansas City, MO 64131
Tel (816) 874-6855
Fax (816) 874-6075
www.trekkgroup.com

TREKK

DESIGN GROUP, LLC




105 WEST CAPITOL
JEFFERSON CITY, MO 65102
1-888-ASK-MODOT (1-888-273-6636)

Missouri Dept. of
Transportation

Authority 202510300

IF A SEAL IS PRESENT ON THIS SHEET IT HAS BEEN ELECTRONICALLY SEALED AND DATED.

XS_01-59_J453490_US71.dgn 11:34:10 AM 10/3/2025

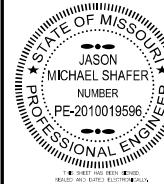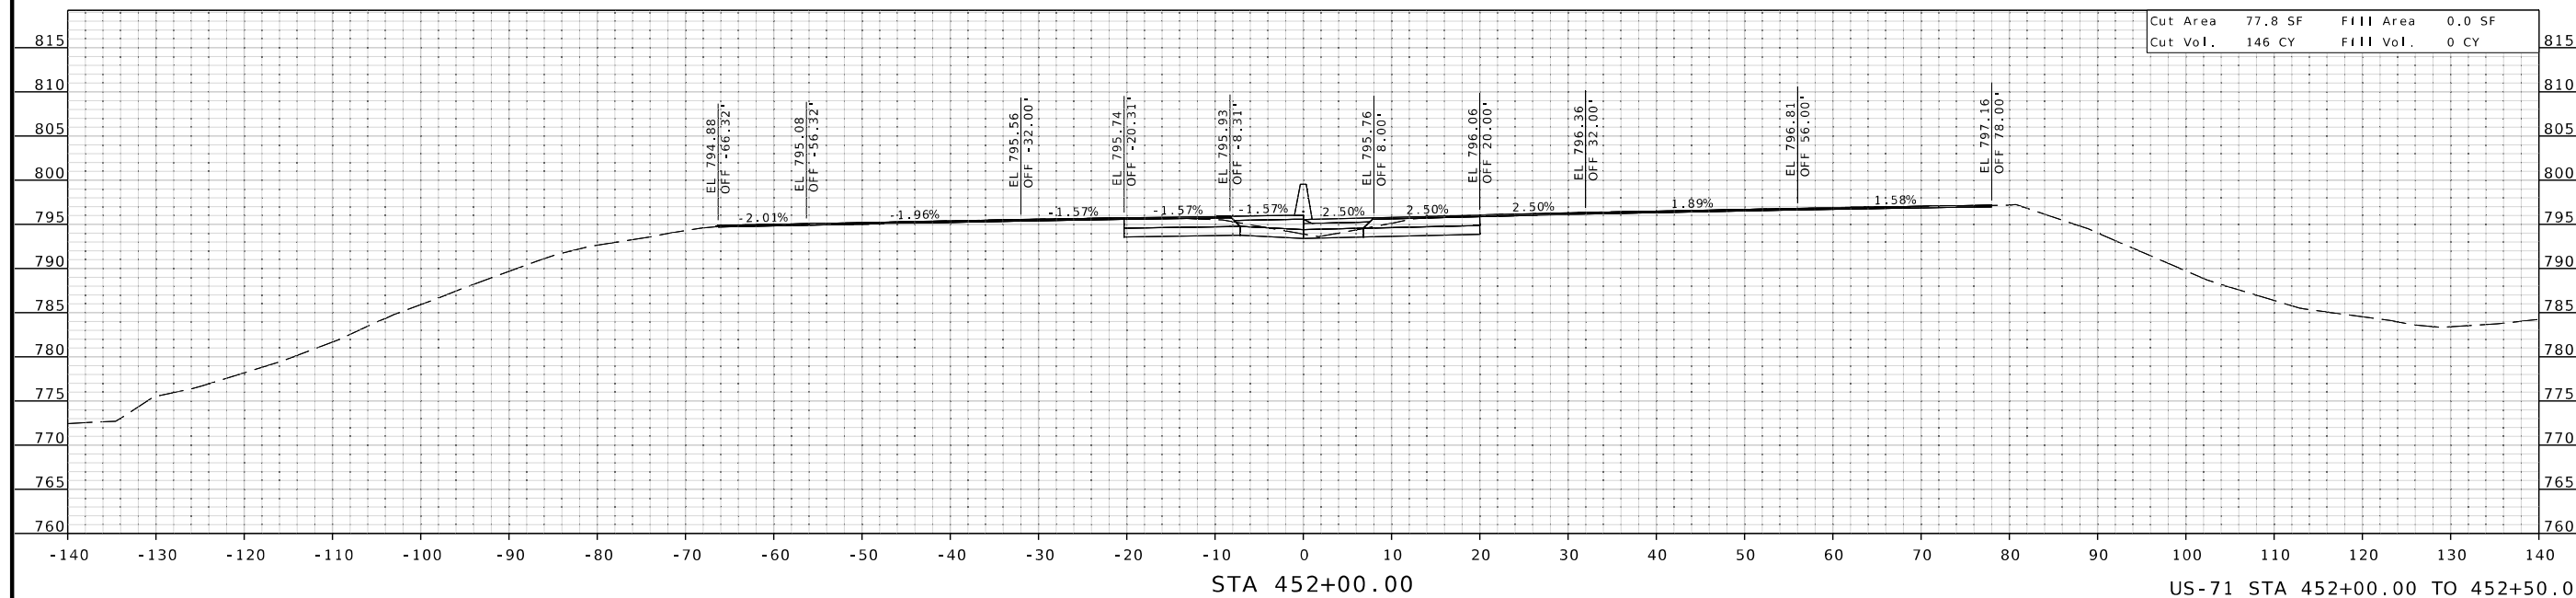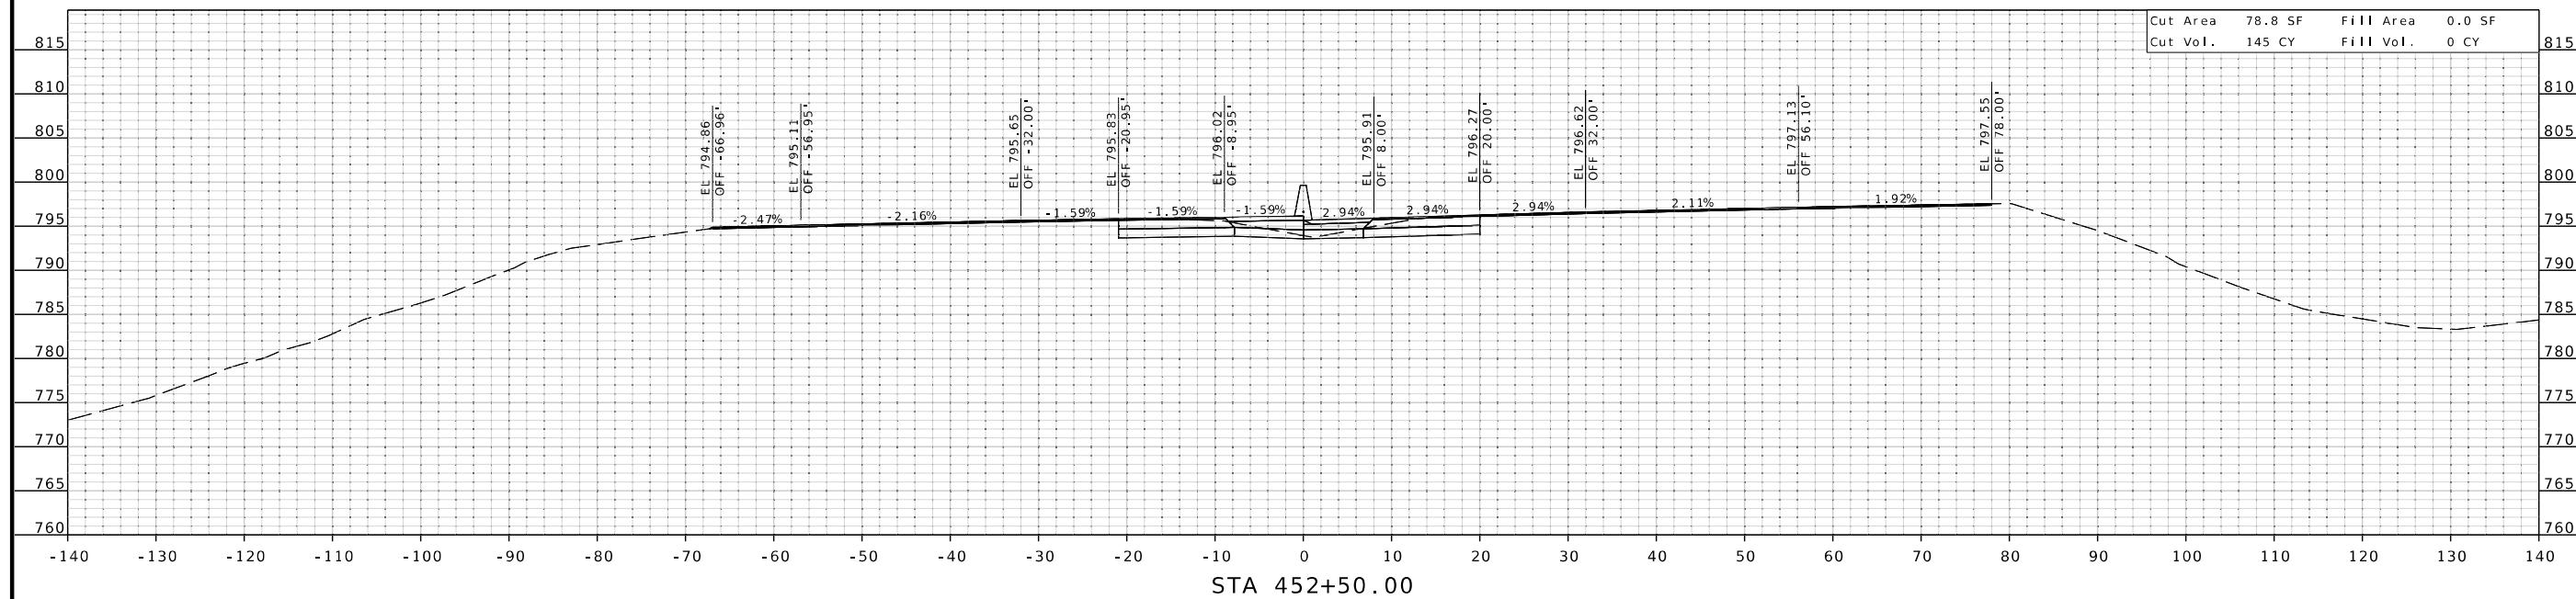

DATE PREPARED _____

10/3/202

ROUTE	ST
-------	----

71	M
----	---

DISTRICT	SHEET
----------	-------

KC	5
----	---

COUNTY

JACKSON

JOB NO.

J4S349

CONTRACT ID

PROJECT NO.

BRIDGE NO.

DATE	DESCRIPTION


MISSOURI HIGHWAYS AND TRANSPORTATION
COMMISSION

1411 East 104th St.
Kansas City, MO 64131
Tel (816) 874-4655
Fax (816) 874-4675

Missouri Cert. of

[illegible]

XS 01-59 J4S3490 US71.dan 11:34:13 AM 10/3/2025

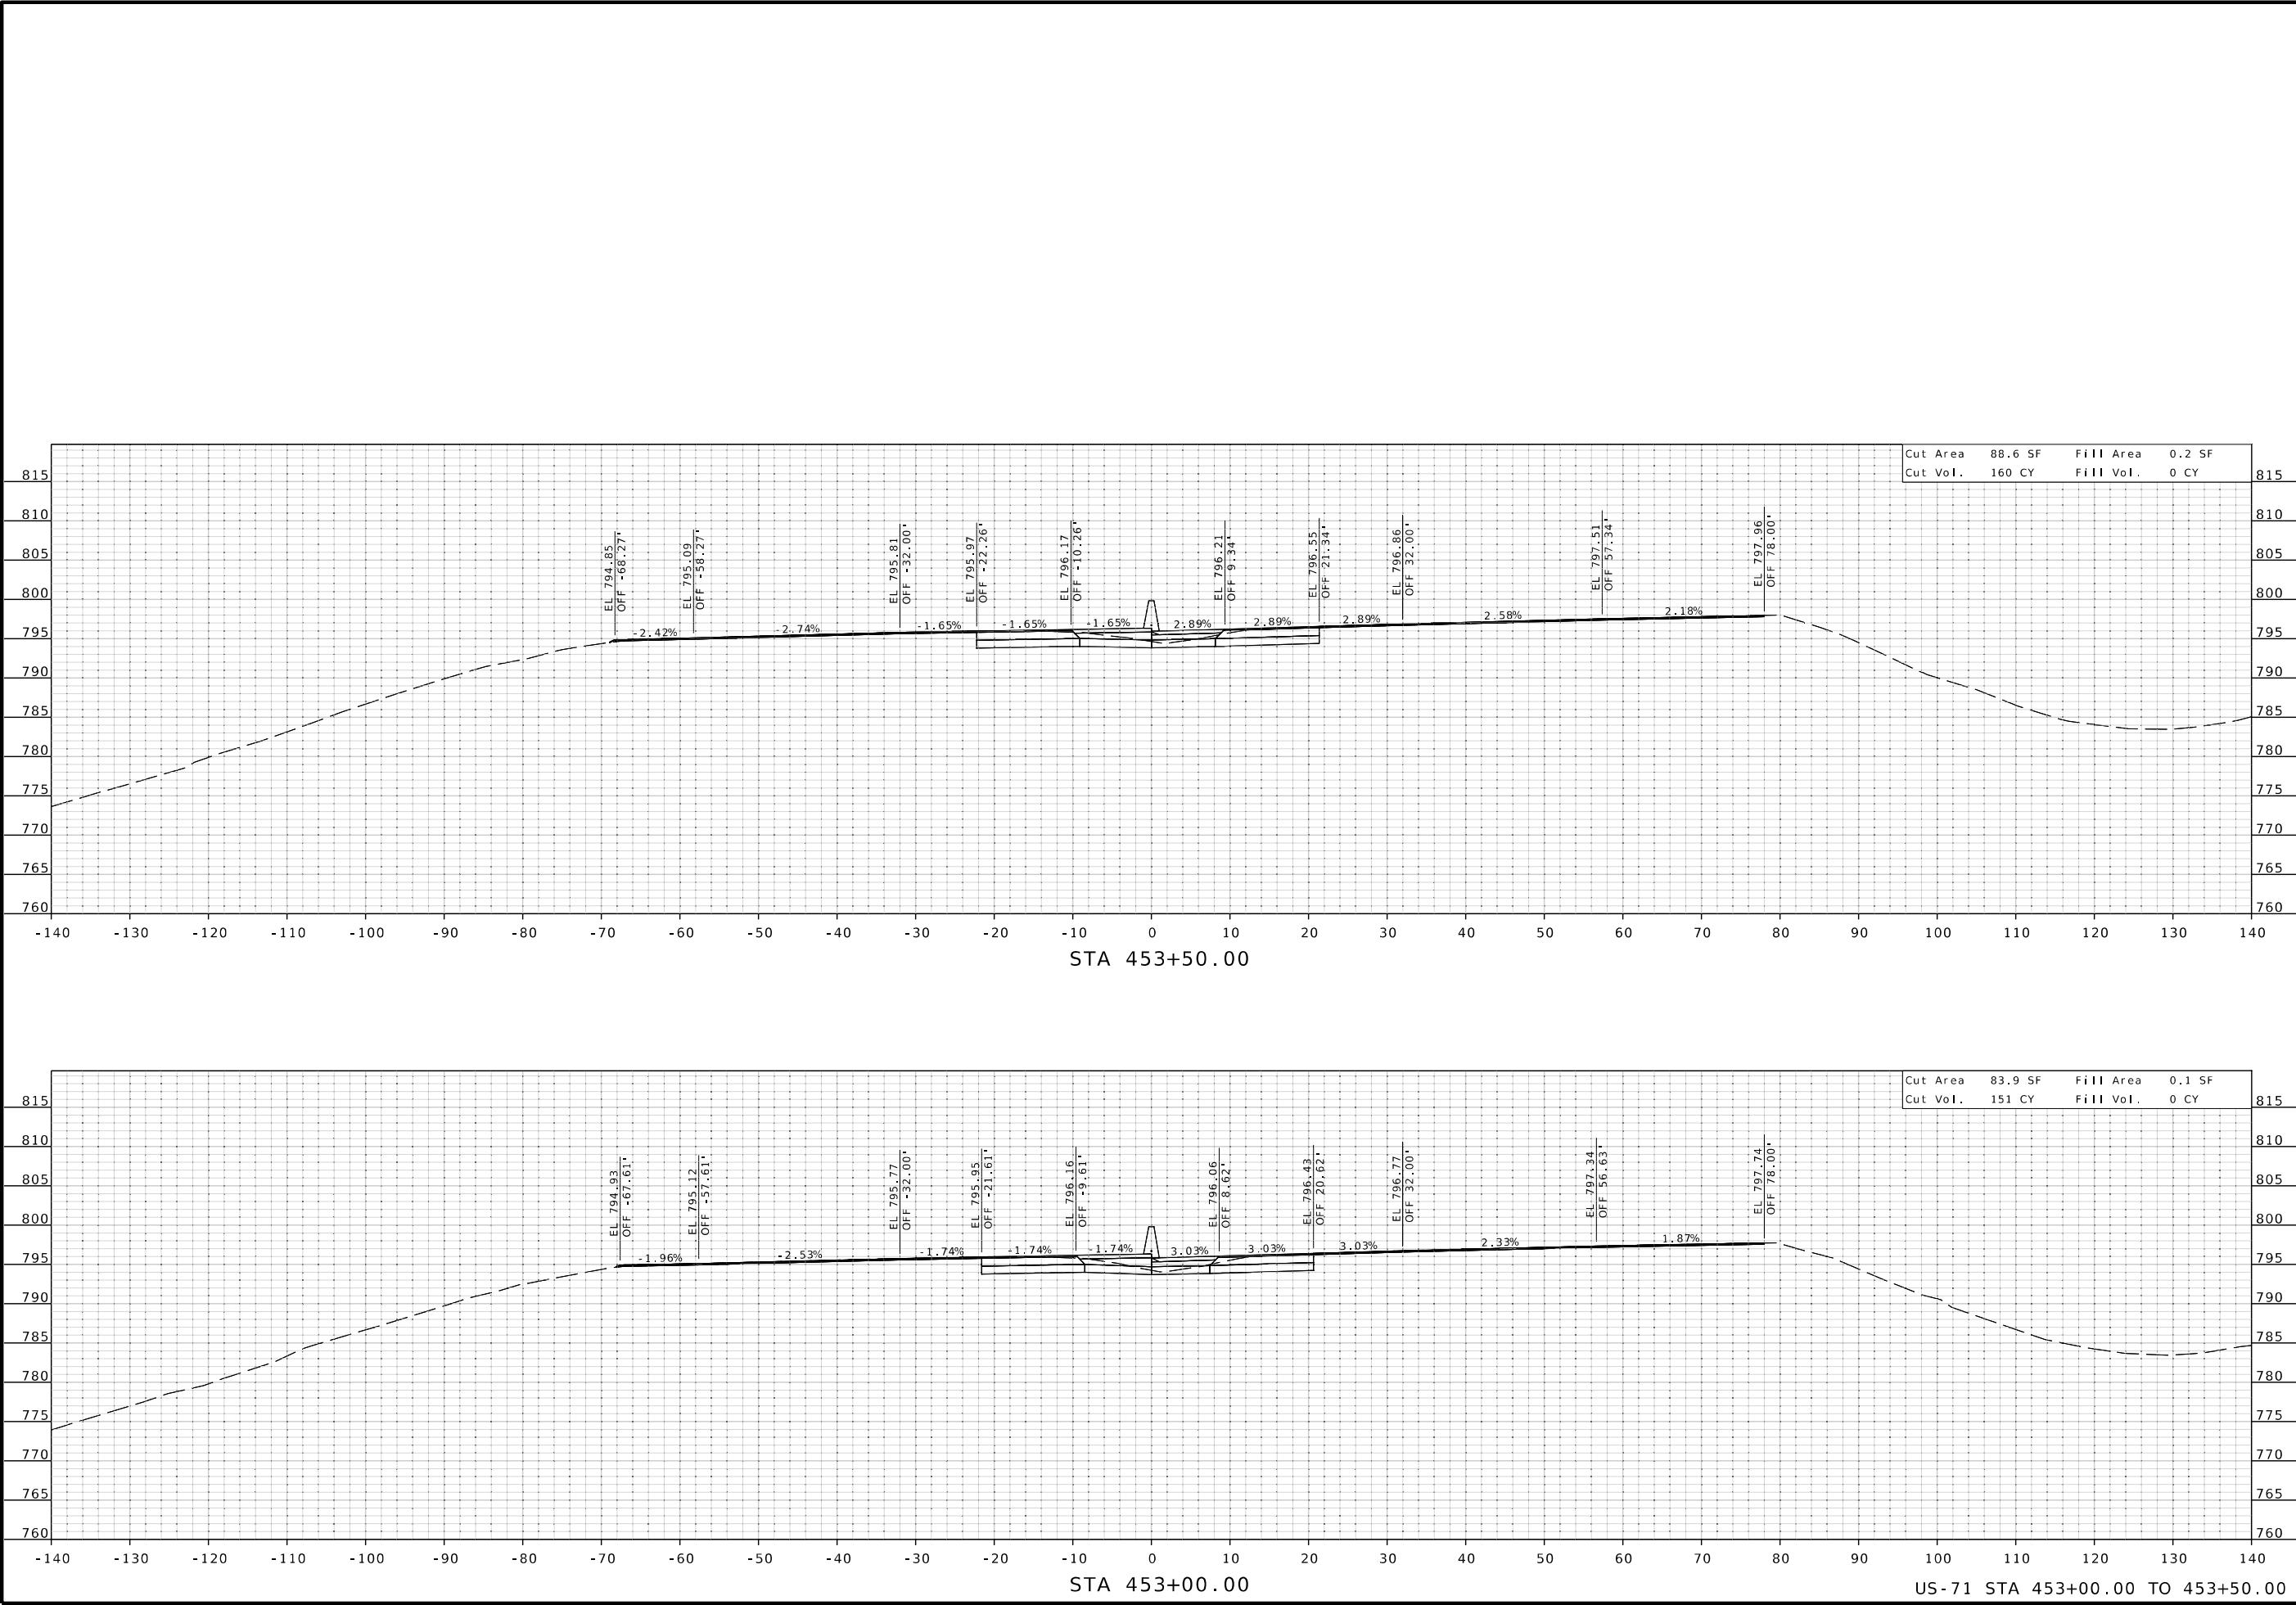

STATE OF MISSOURI

JASON MICHAEL SHAFER

NUMBER PE-2010019596

PROFESSIONAL ENGINEER

DESIGNED AND SUPERINTENDING

DATE PREPARED
10/3/2025

ROUTE
71

DISTRICT
KC

STATE
MO

SHEET NO.
51

COUNTY
JACKSON

JOB NO.
J453490

CONTRACT ID.

PROJECT NO.

BRIDGE NO.

DESCRIPTION

DATE

MISSOURI HIGHWAYS AND TRANSPORTATION COMMISSION

1411 East 104th St.
Kansas City, MO 64131
Tel (816) 874-6855
Fax (816) 874-6075
www.trekkgroup.com

Missouri Dept of
Transportation
Authority 202510300




105 WEST CAPITOL
JEFFERSON CITY, MO 65102
1-888-ASK-MODOT (1-888-273-6636)

TREKK

DESIGN GROUP, LLC

IF A SEAL IS PRESENT ON THIS SHEET IT HAS BEEN ELECTRONICALLY SEALED AND DATED.

XS_01-59_J453490_US71.dgn 11:34:15 AM 10/3/2025

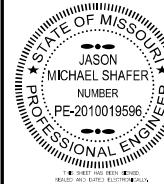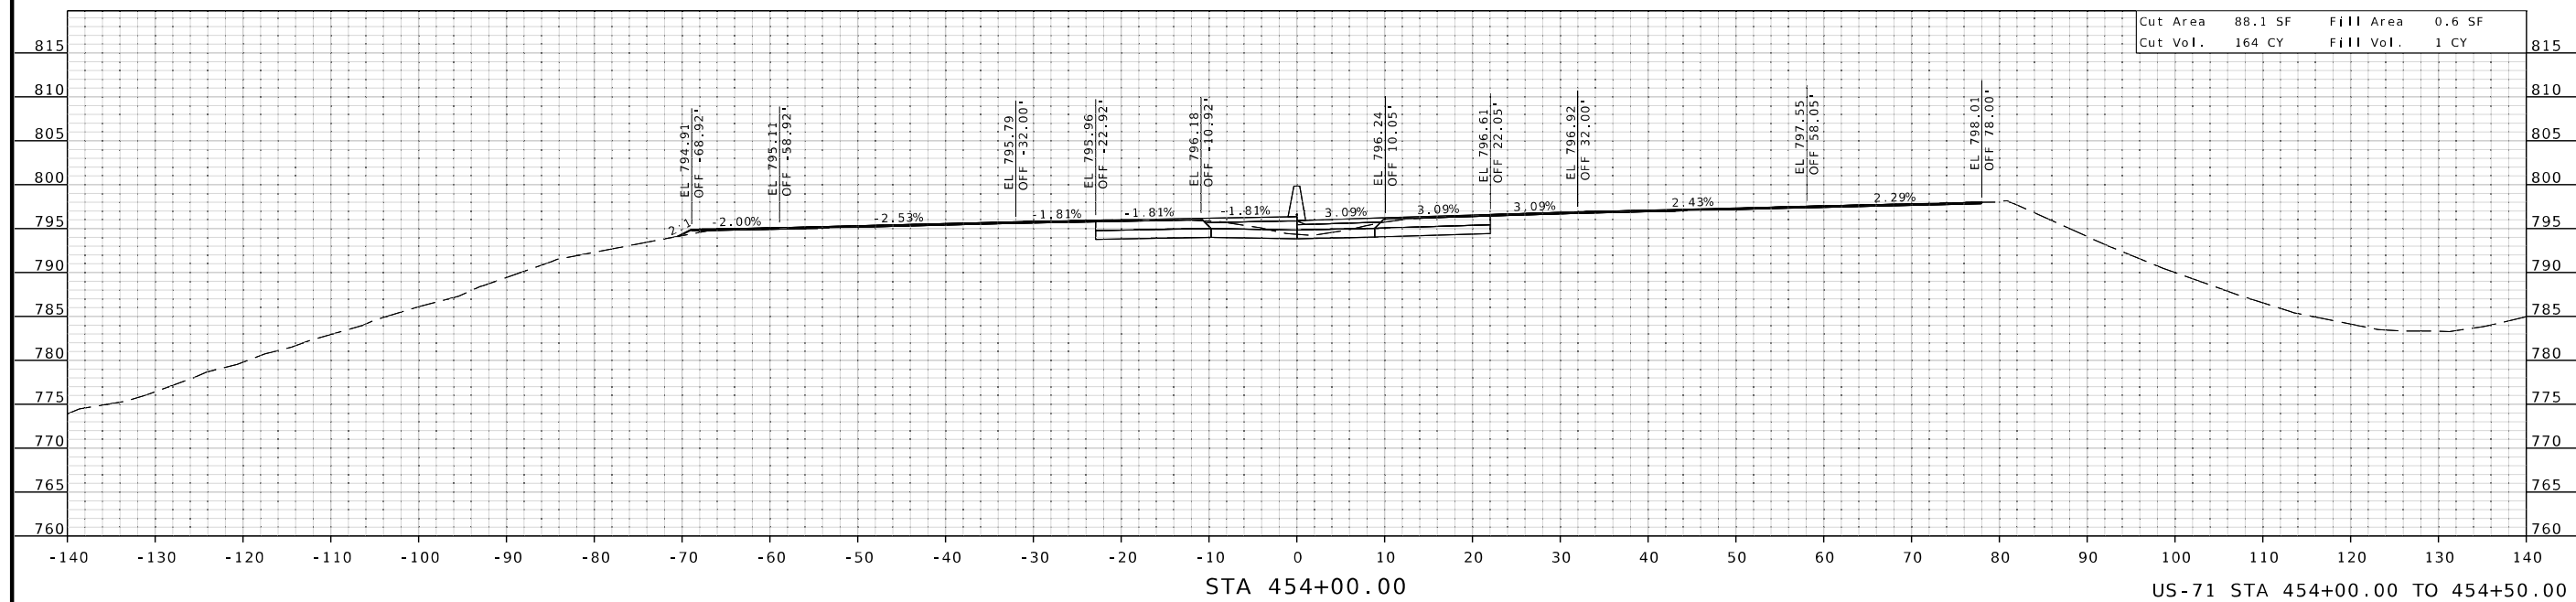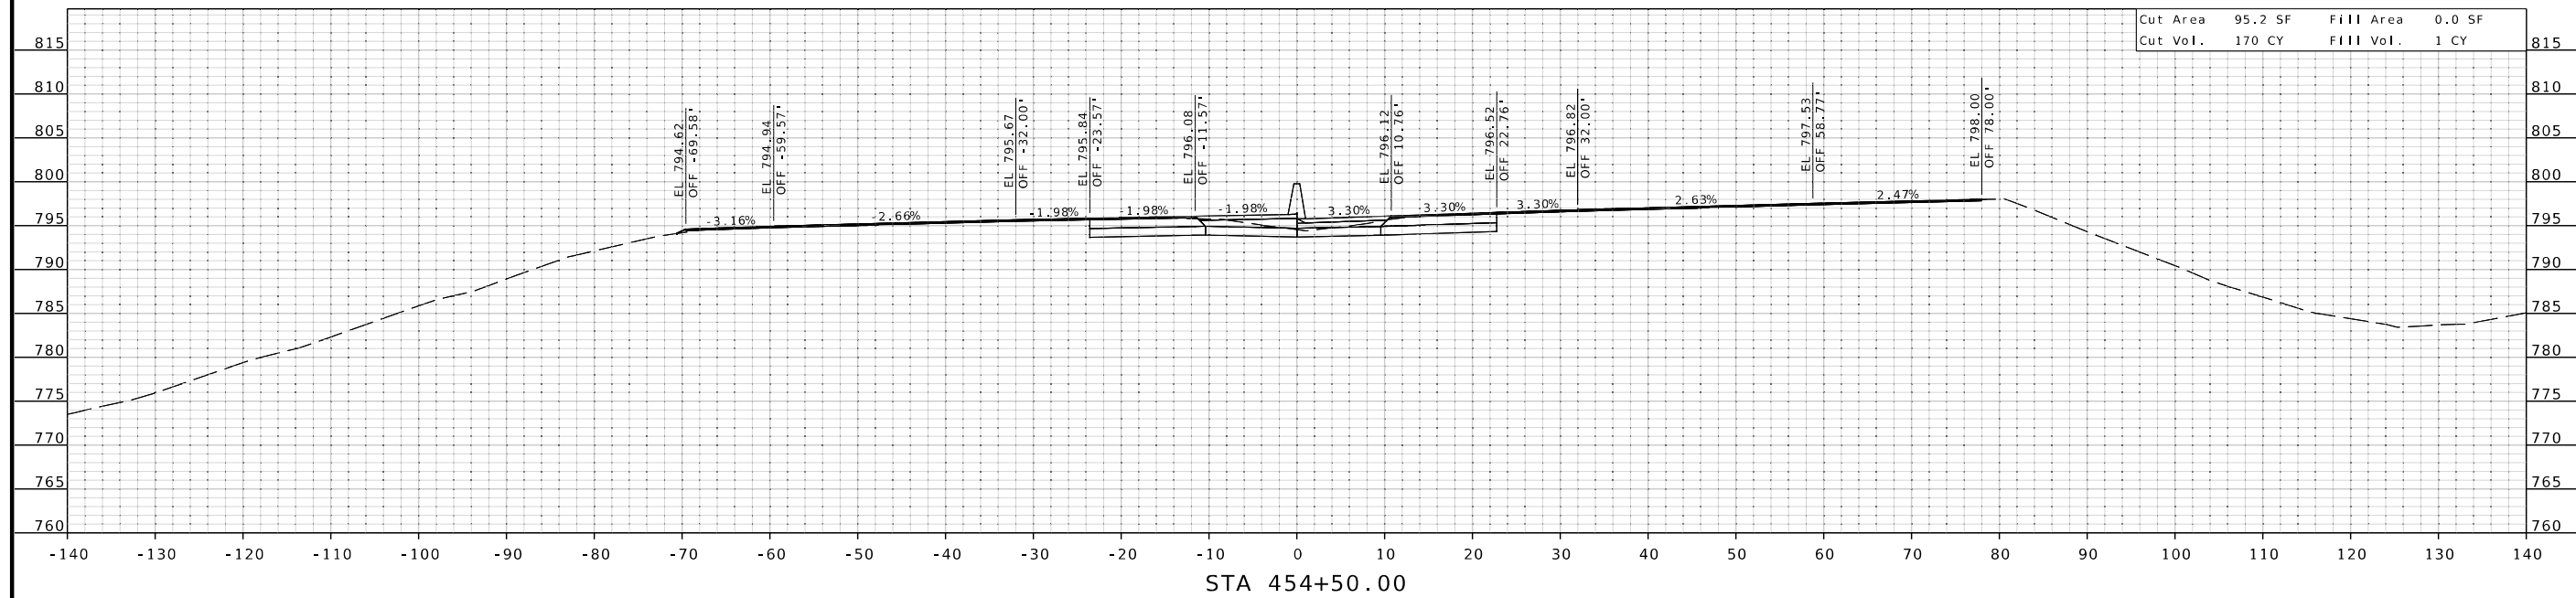

DATE PREPARED

ROUTE 71	STATE MO
-------------	-------------

DISTRICT	SHEET NO.
KC	52

COUNTY
JACKSON

JOB NO.
J4S3490

CONTRACT ID.



PROJECT NO.

BRIDGE NO.

[illegible]MISSOURI HIGHWAYS AND TRANSPORTATION
COMMISSION

1411 East 104th St.
Kansas City, MO 64131
Tel (816) 874-4655
Fax (816) 874-4675
www.trekdesigngroup.com

Missouri Cert. of
Authority 2002010300[illegible]

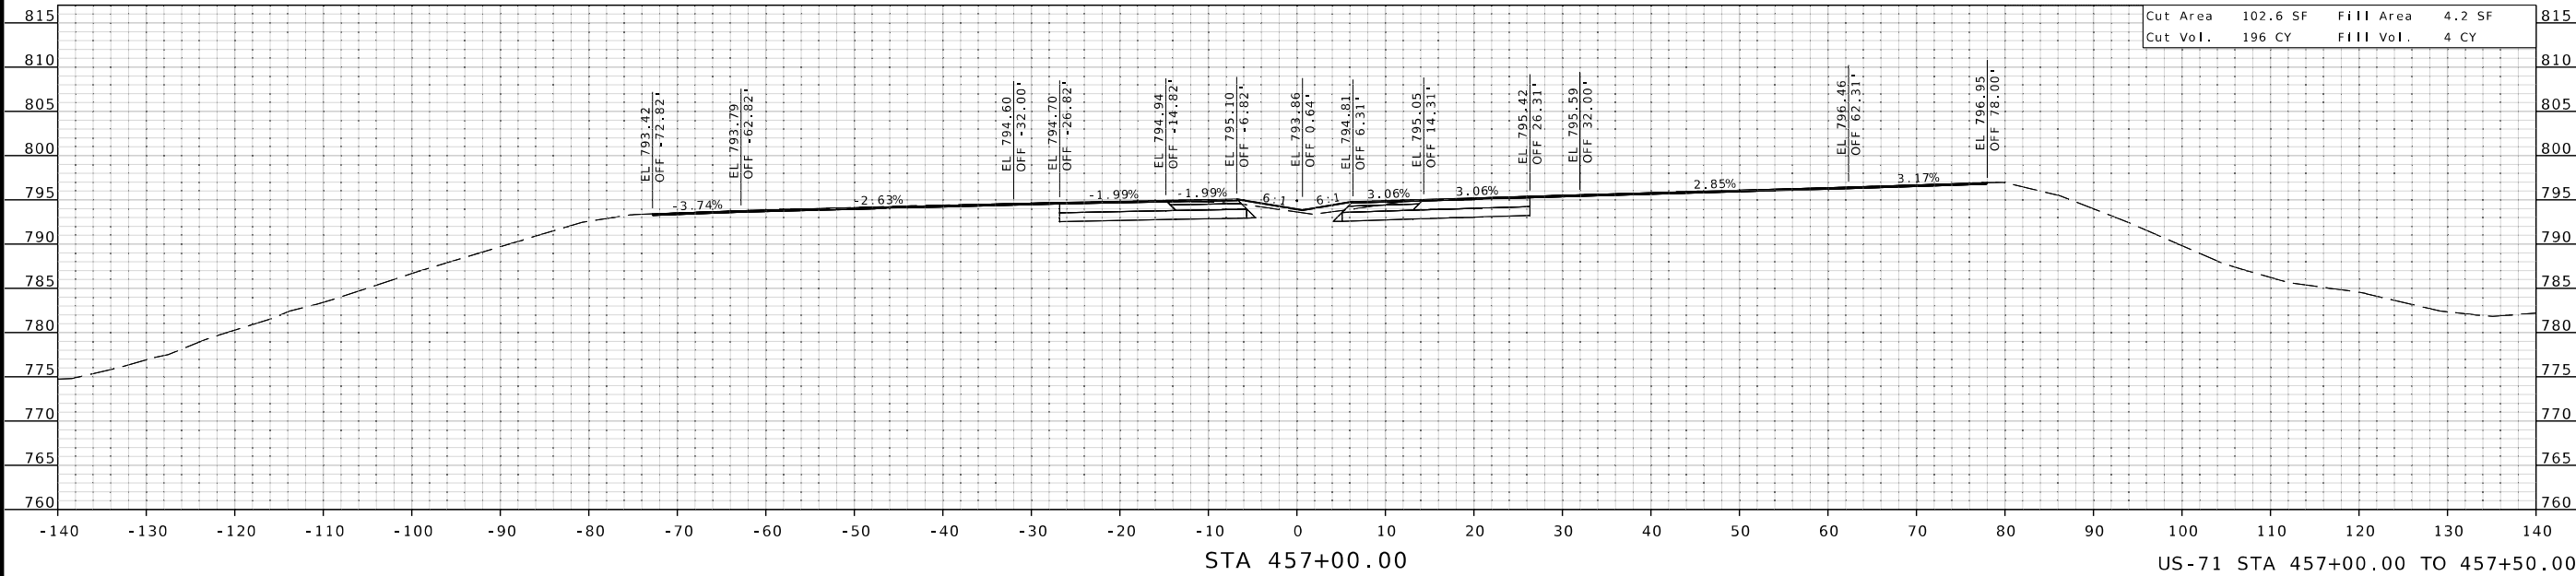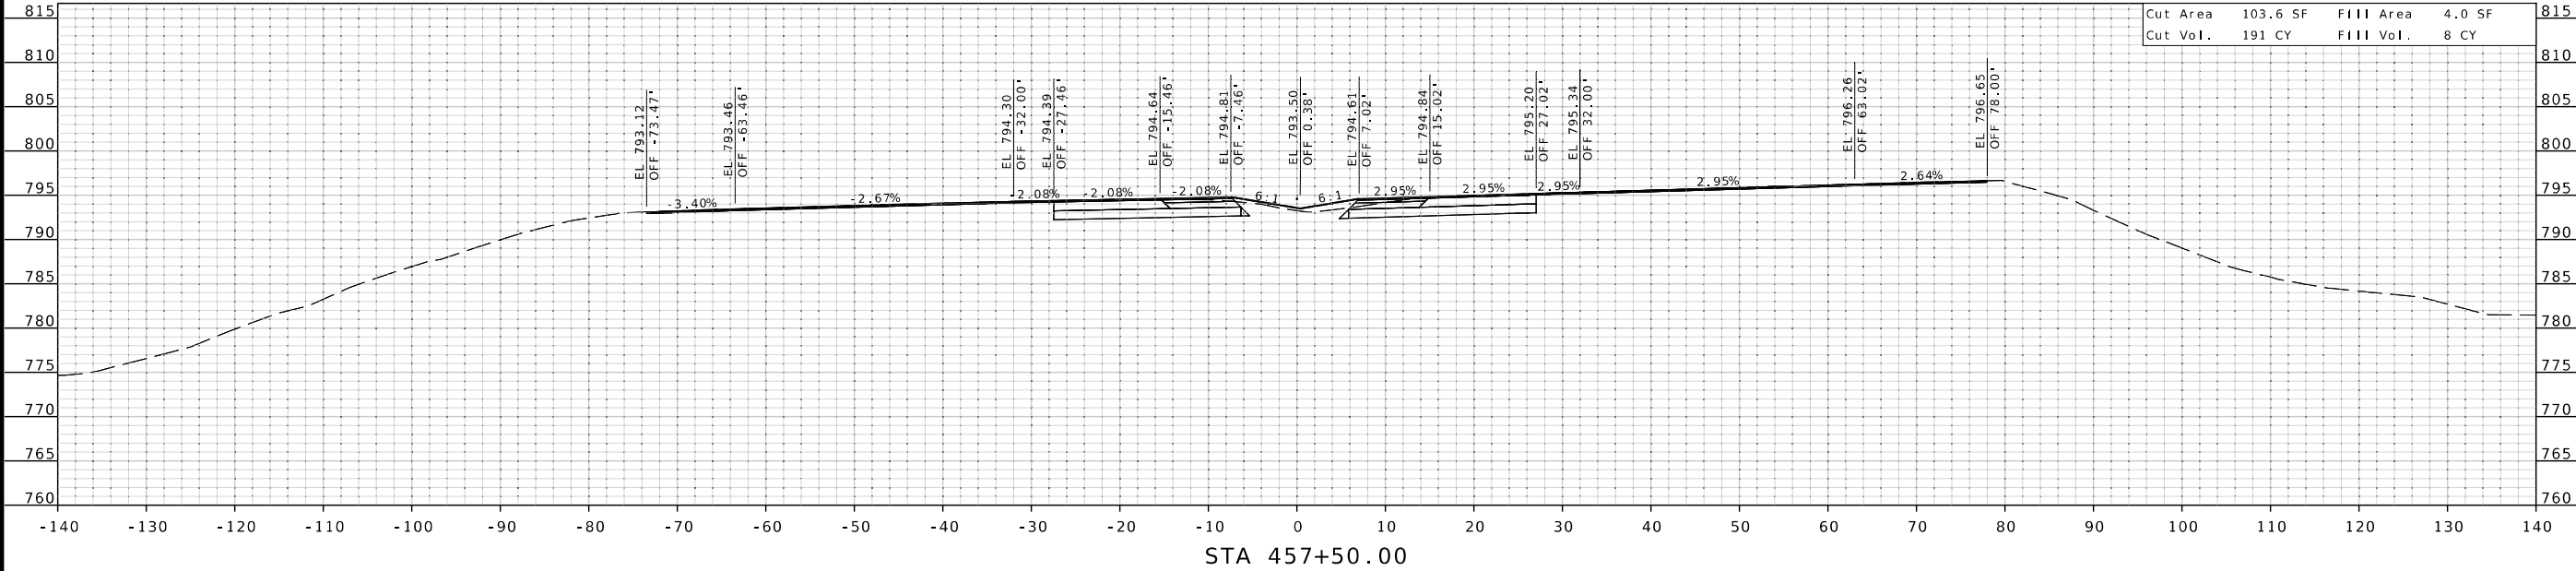

STATE OF MISSOURI

JASON MICHAEL SHAFER

NUMBER PE-2010019596

PROFESSIONAL ENGINEER

DESIGN AND SURVEY ELECTRONICALLY

DATE PREPARED
10/3/2025

ROUTE
71

DISTRICT
KC

STATE
MO

SHEET NO.
55

COUNTY
JACKSON

JOB NO.
J453490

CONTRACT ID.

PROJECT NO.

BRIDGE NO.

DESCRIPTION

DATE

MISSOURI HIGHWAYS AND TRANSPORTATION COMMISSION

1411 East 104th St.
Kansas City, MO 64131
Tel (816) 874-6855
Fax (816) 874-6075
www.trekkgroup.com

Missouri Dept of
Transportation



105 WEST CAPITOL
JEFFERSON CITY, MO 65102
1-888-ASK-MODOT (1-888-275-6636)

TREKK

DESIGN GROUP, LLC

IF A SEAL IS PRESENT ON THIS SHEET IT HAS BEEN ELECTRONICALLY SEALED AND DATED.

XS_01-59_J453490_US71.dgn 11:34:26 AM 10/3/2025

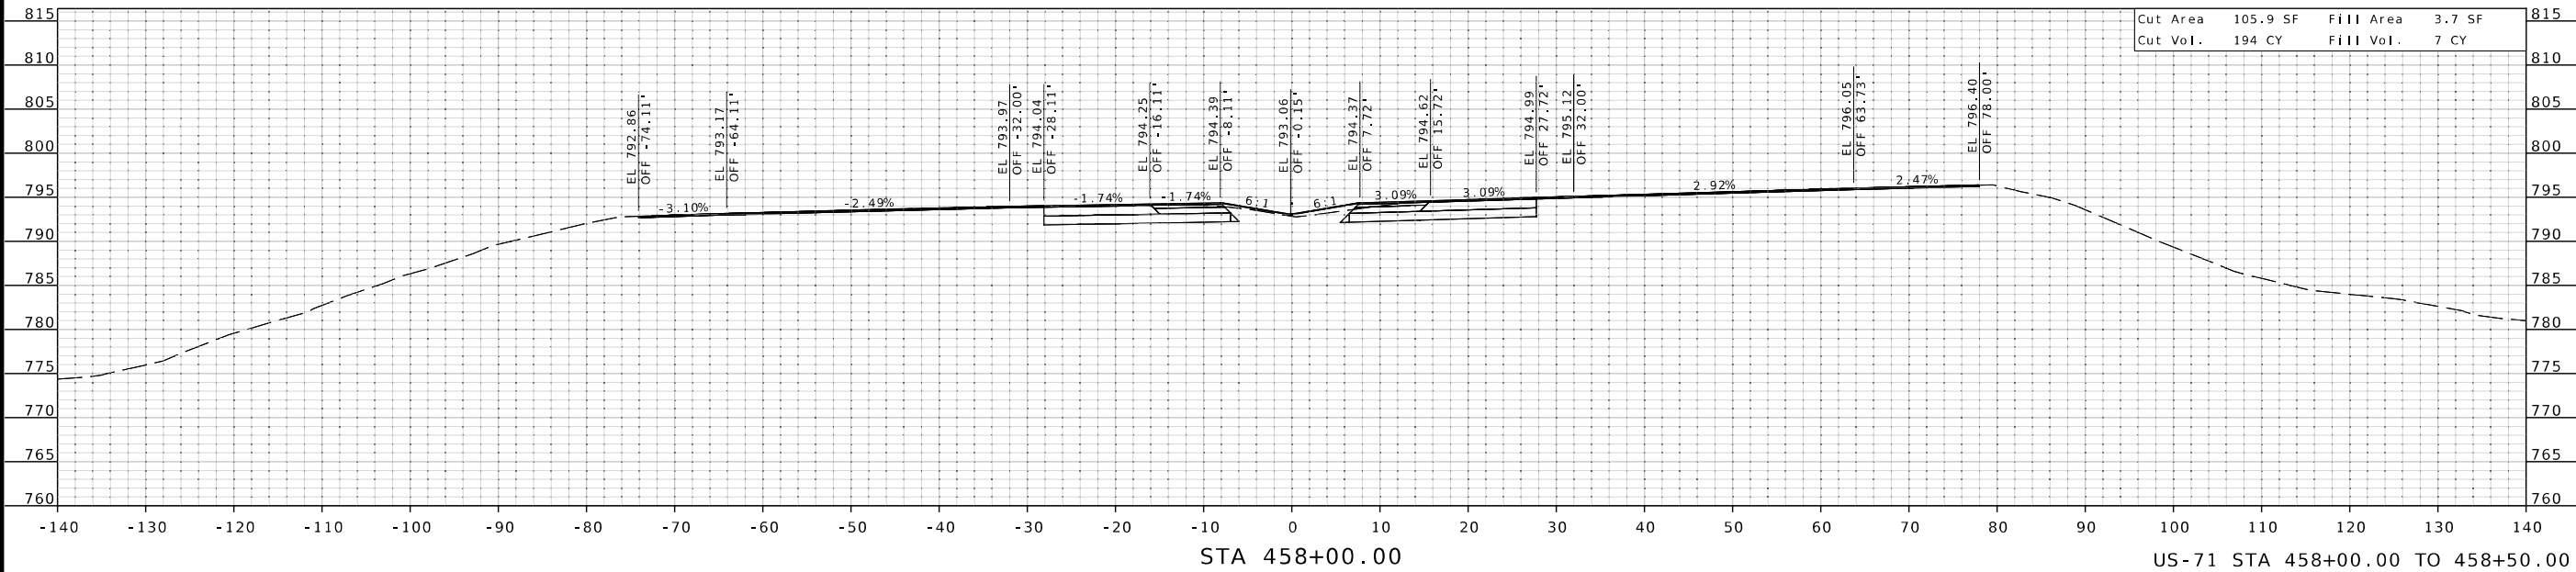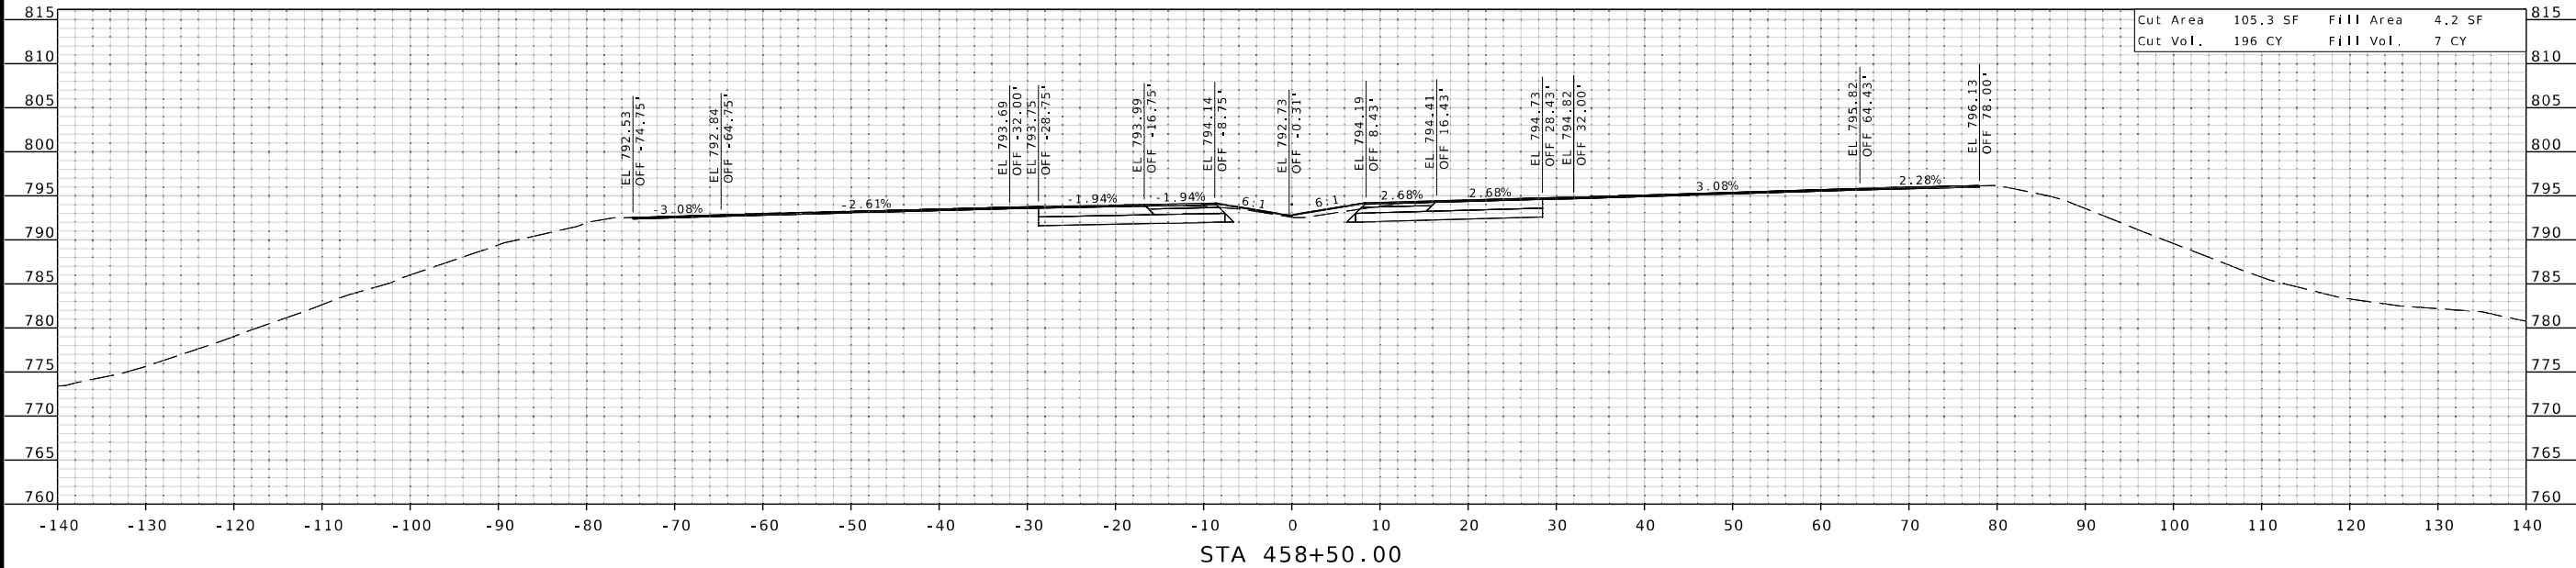

STATE OF MISSOURI

JASON MICHAEL SHAFER

NUMBER

PE-2010019596

PROFESSIONAL ENGINEER

DESIGN AND SURVEY ELECTRONICALLY

DATE PREPARED

10/3/2025

ROUTE

71

STATE

MO

DISTRICT

KC

SHEET NO.

56

COUNTY

JACKSON

JOB NO.

J453490

CONTRACT ID.

PROJECT NO.

BRIDGE NO.

DESCRIPTION

DATE

105 WEST CAPITOL

JEFFERSON CITY, MO 65102

1-888-ASK-MODOT (1-888-273-6636)

MISSOURI HIGHWAYS AND TRANSPORTATION COMMISSION

1411 East 104th St.

Kansas City, MO 64131

Tel (816) 874-6555

Fax (816) 874-6075

www.trekkgroup.com

Missouri Dept. of

Transportation

Authority 202510300



TREKK

DESIGN GROUP, LLC


US-71 STA 458+00.00 TO 458+50.00

XS_01-59_J453490_US71.dgn 11:34:29 AM 10/3/2025

IF A SEAL IS PRESENT ON THIS SHEET IT HAS BEEN ELECTRONICALLY SEALED AND DATED.

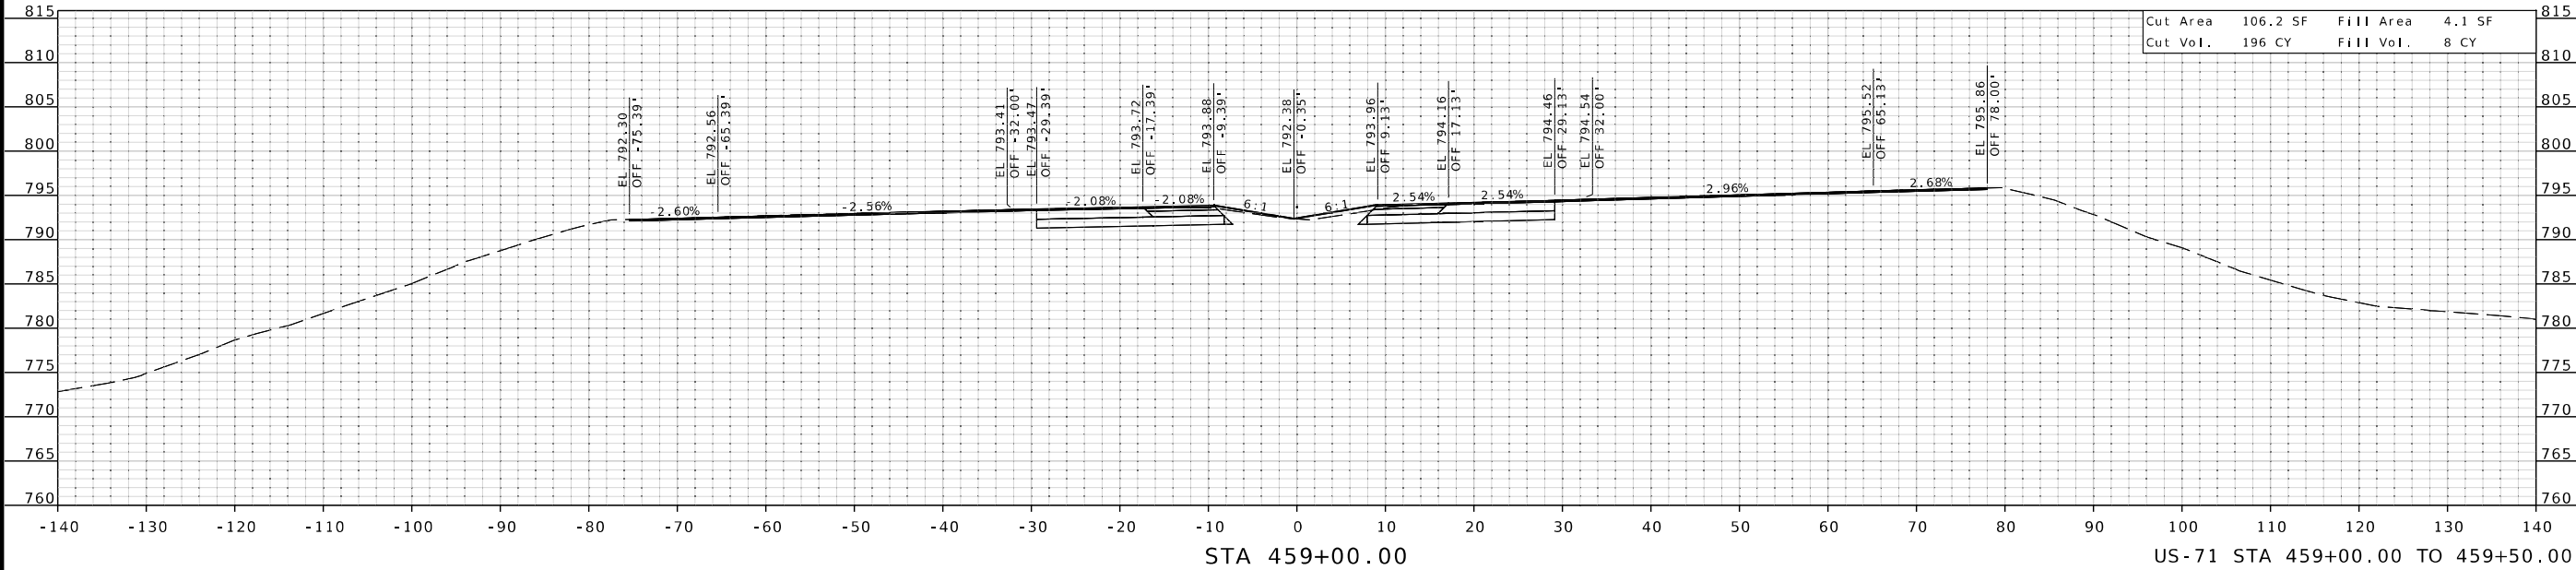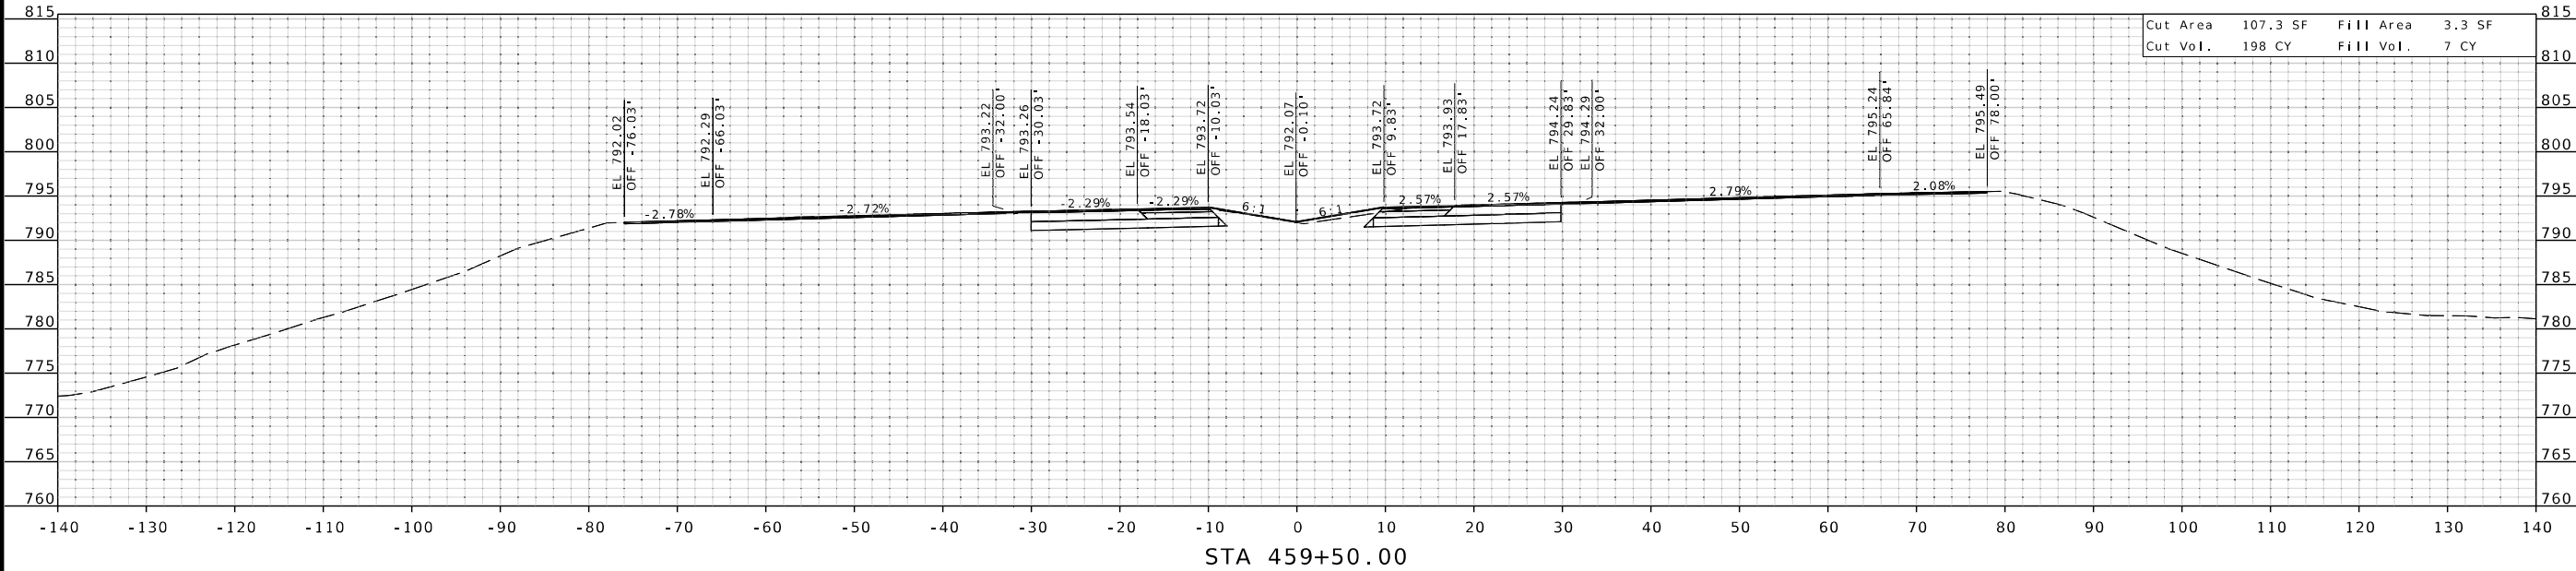

US-71 STA 459+00.00 TO 459+50.00

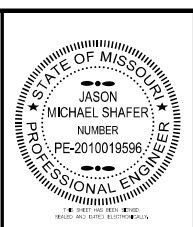

DATE PREPARED 10/3/2025	
ROUTE 71	STATE MO
DISTRICT KC	SHEET NO. 57
COUNTY JACKSON	
JOB NO. J453490	
CONTRACT ID.	
PROJECT NO.	
BRIDGE NO.	

DESCRIPTION





MISSOURI HIGHWAYS AND TRANSPORTATION COMMISSION

105 WEST CAPITOL
JEFFERSON CITY, MO 65102
1-888-ASK-MODOT (1-888-275-6636)

1411 East 104th St.
Kansas City, MO 64131
Tel (816) 874-6555
Fax (816) 874-6075
www.trekdesigngroup.com

Missouri's Choice
Authority 202510300

IF A SEAL IS PRESENT ON THIS SHEET IT HAS BEEN ELECTRONICALLY SEALED AND DATED.

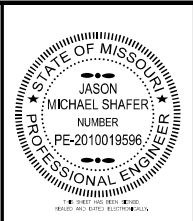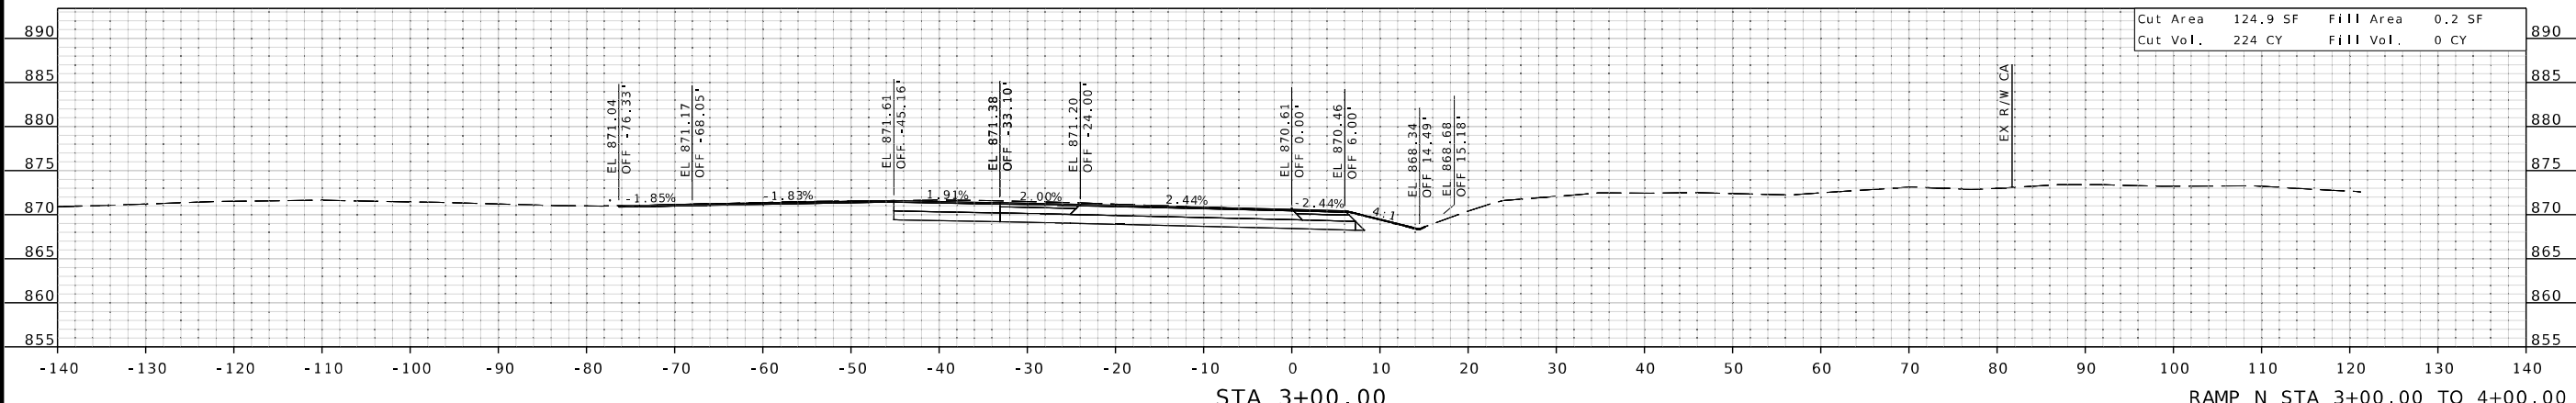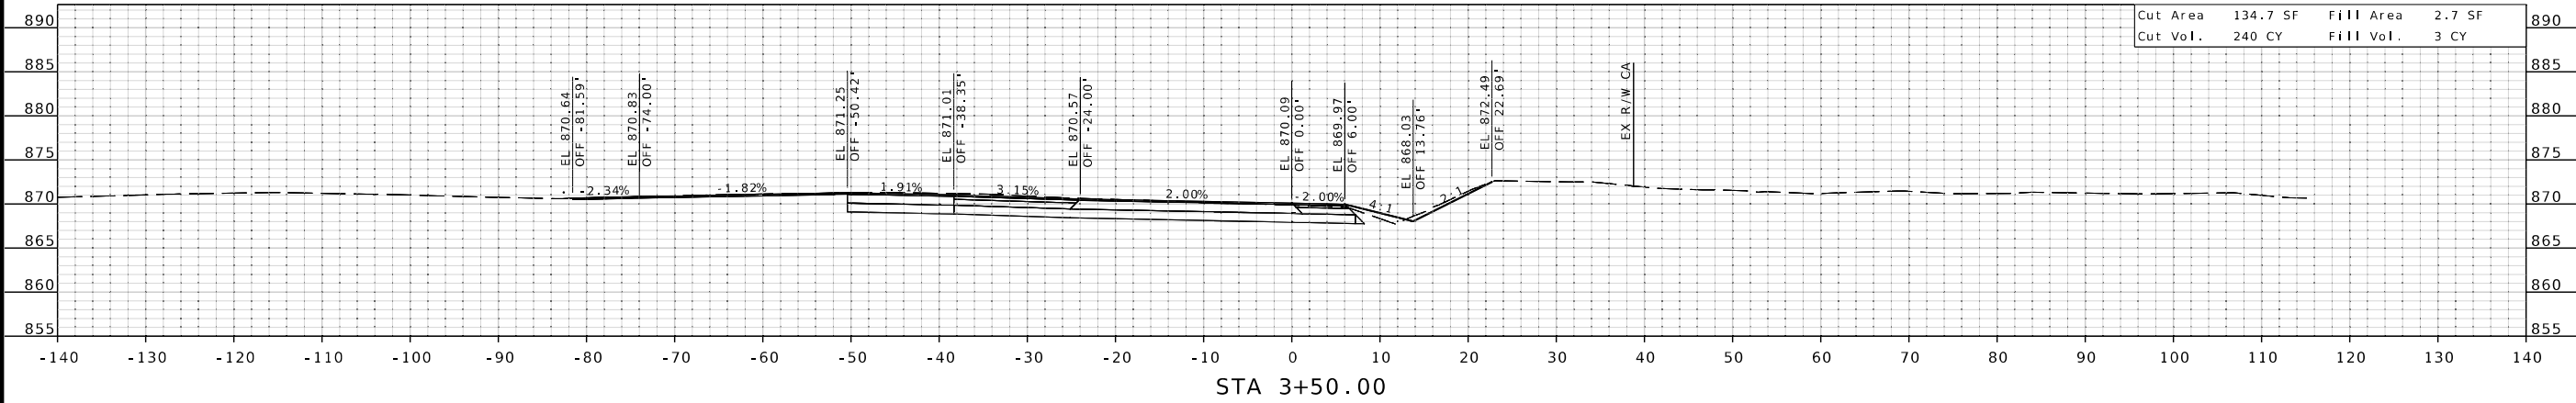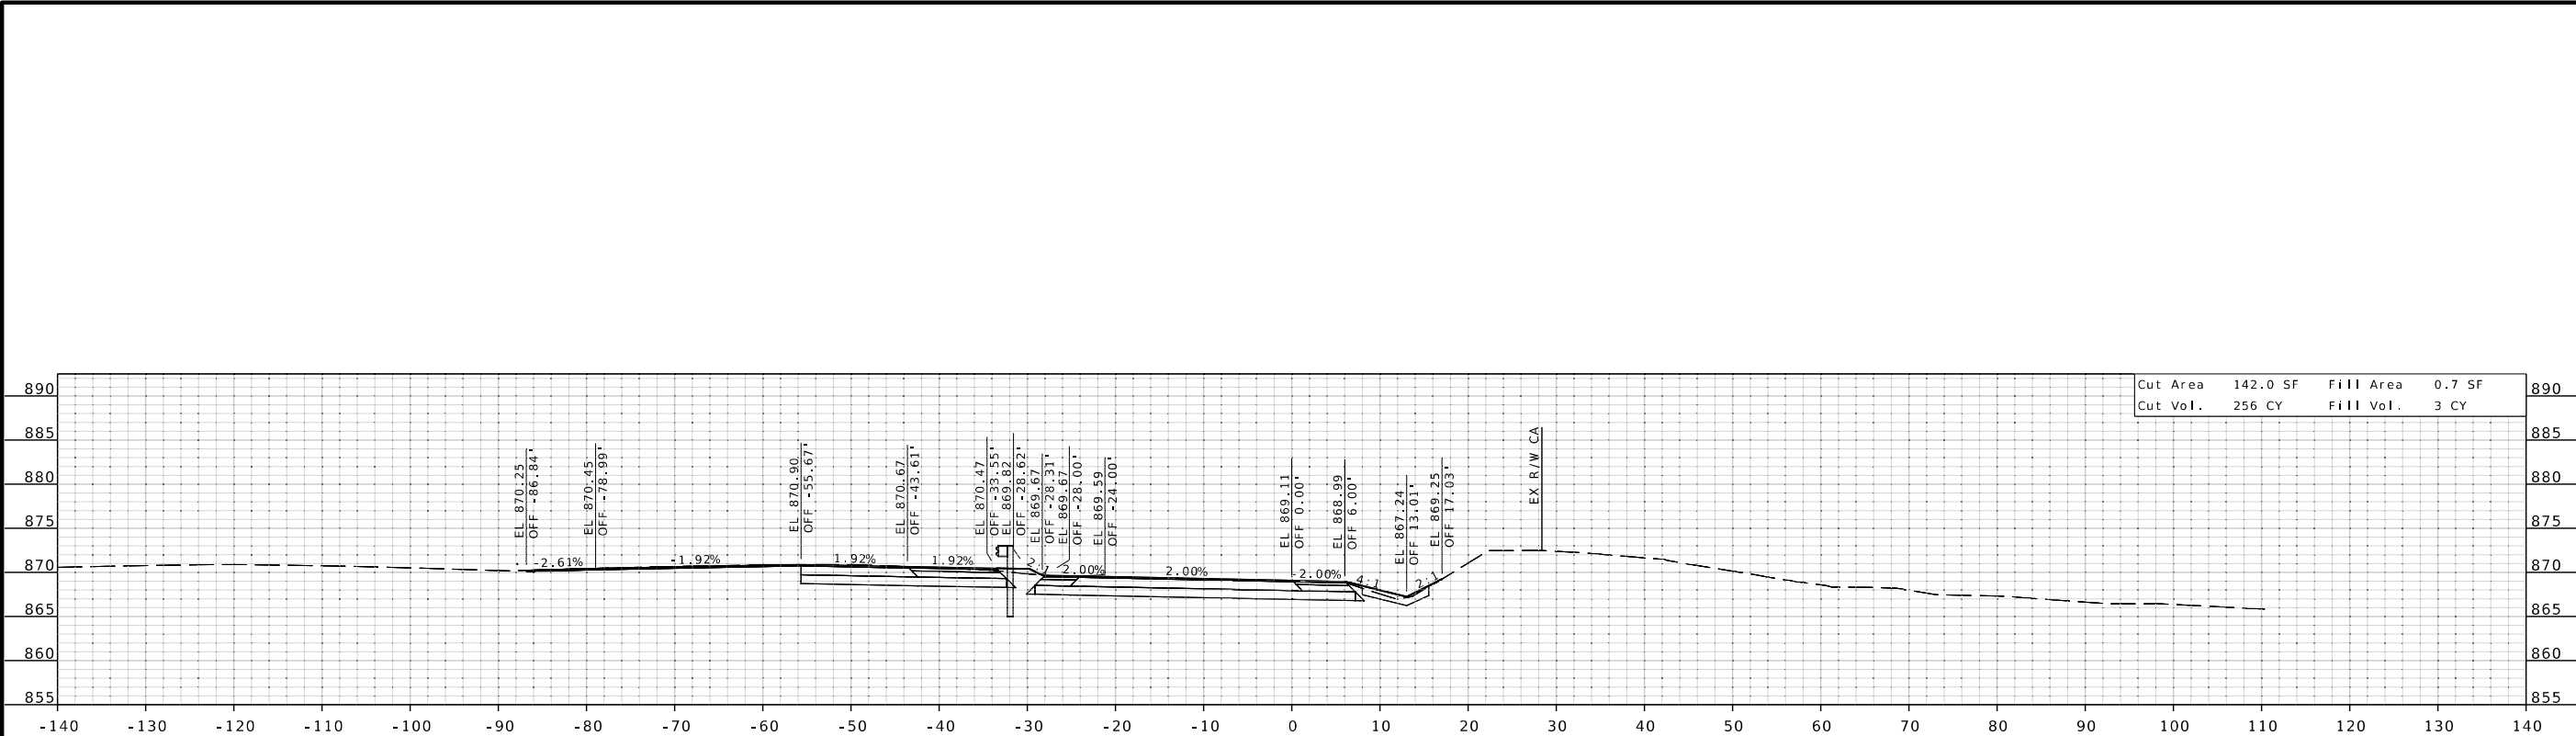

DATE PREPARED
10/3/2025
ROUTE 71 STATE MO
DISTRICT KC SHEET NO. 62

COUNTY
JACKSON
JOB NO.
J4S3490
CONTRACT ID.

PROJECT NO.

BRIDGE NO.

DESCRIPTION	DATE



MISSOURI HIGHWAYS AND TRANSPORTATION COMMISSION

105 WEST CAPITOL
JEFFERSON CITY, MO 65102
1-888-ASK-MODOT (1-888-275-6636)

1411 East 104th St.
Kansas City, MO 64131
Tel (816) 874-6855
Fax (816) 874-6075
www.trekdesigngroup.com

Missouri Civil
Authority 202510300

IF A SEAL IS PRESENT ON THIS SHEET IT HAS BEEN ELECTRONICALLY SEALED AND DATED.

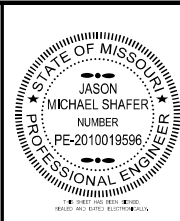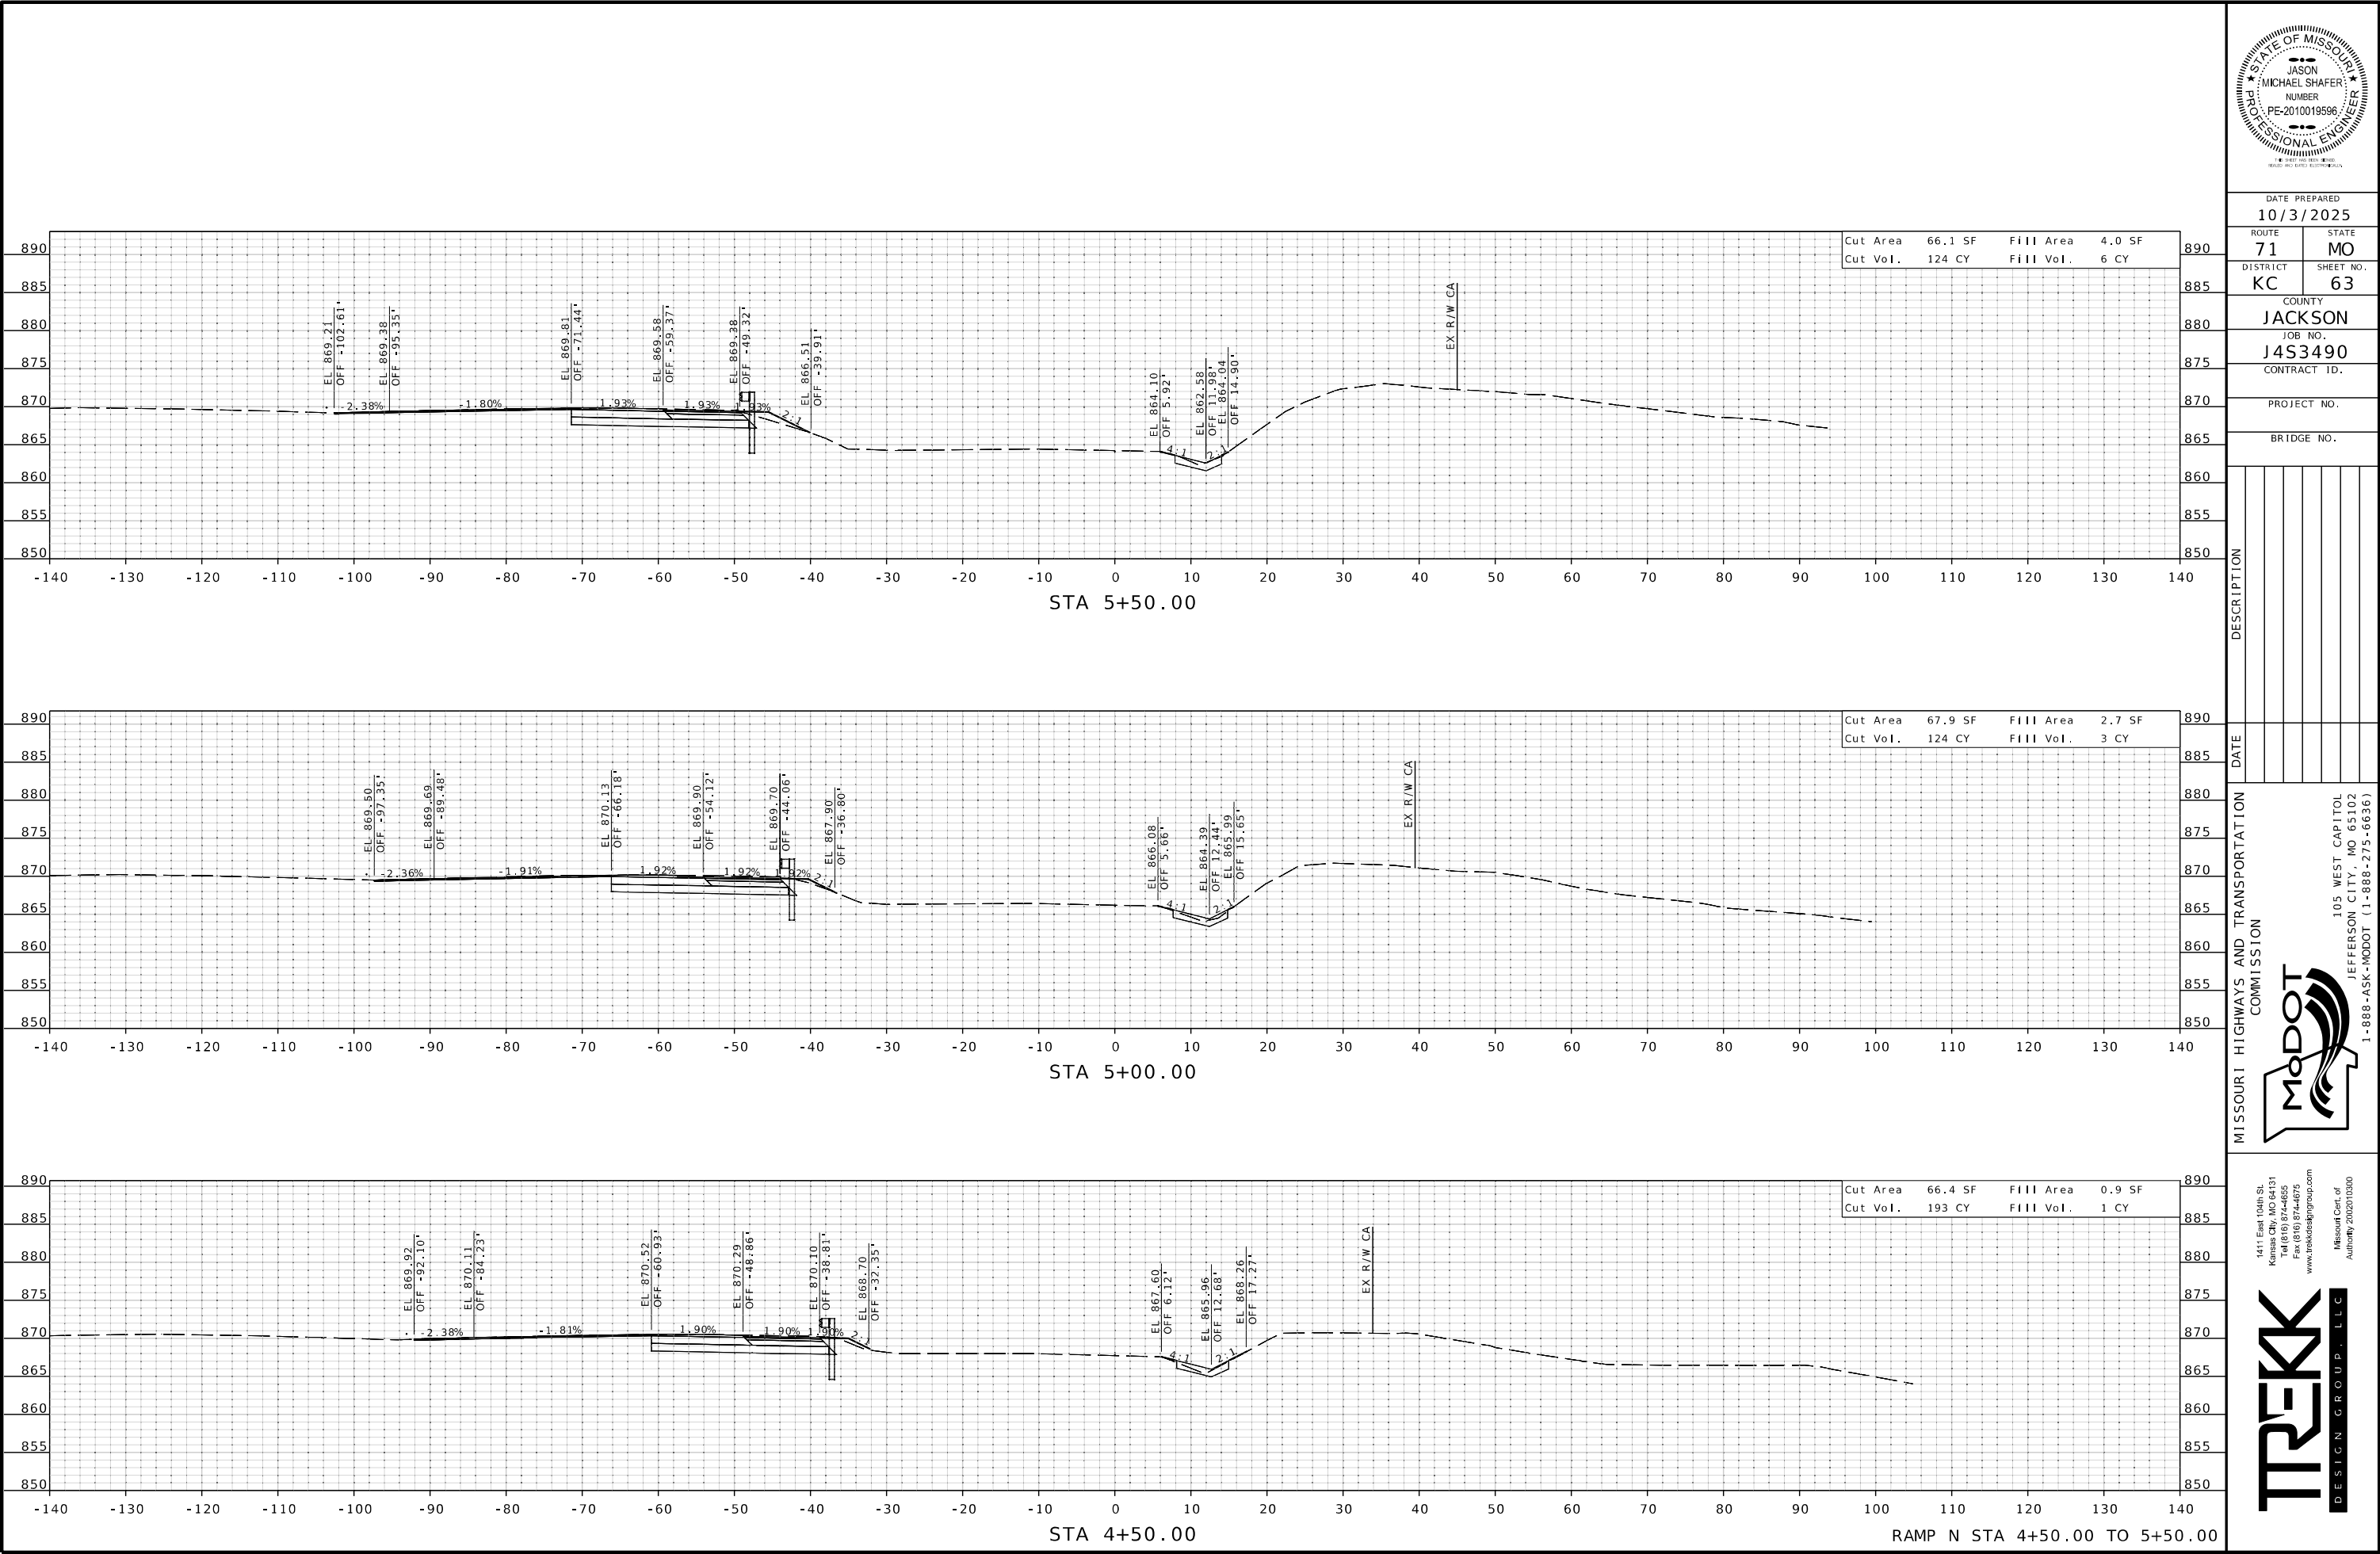

DATE PREPARED
10/3/2025

ROUTE	STATE
71	MO

DISTRICT	SHEET NO.
KC	63

COUNTY
JACKSON

JOB NO.
J453490

CONTRACT ID.

PROJECT NO.

BRIDGE NO.

DESCRIPTION

MISSOURI HIGHWAYS AND TRANSPORTATION COMMISSION



MoDOT

105 WEST CAPITOL
JEFFERSON CITY, MO 65102
1-888-ASK-MODOT (1-888-275-6636)

1411 East 104th St.
Kansas City, MO 64131
Tel (816) 874-6555
Fax (816) 874-6075
www.trekdesigngroup.com

Missouri Out of
Authority 202510300

TREKK
DESIGN GROUP, LLC

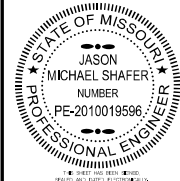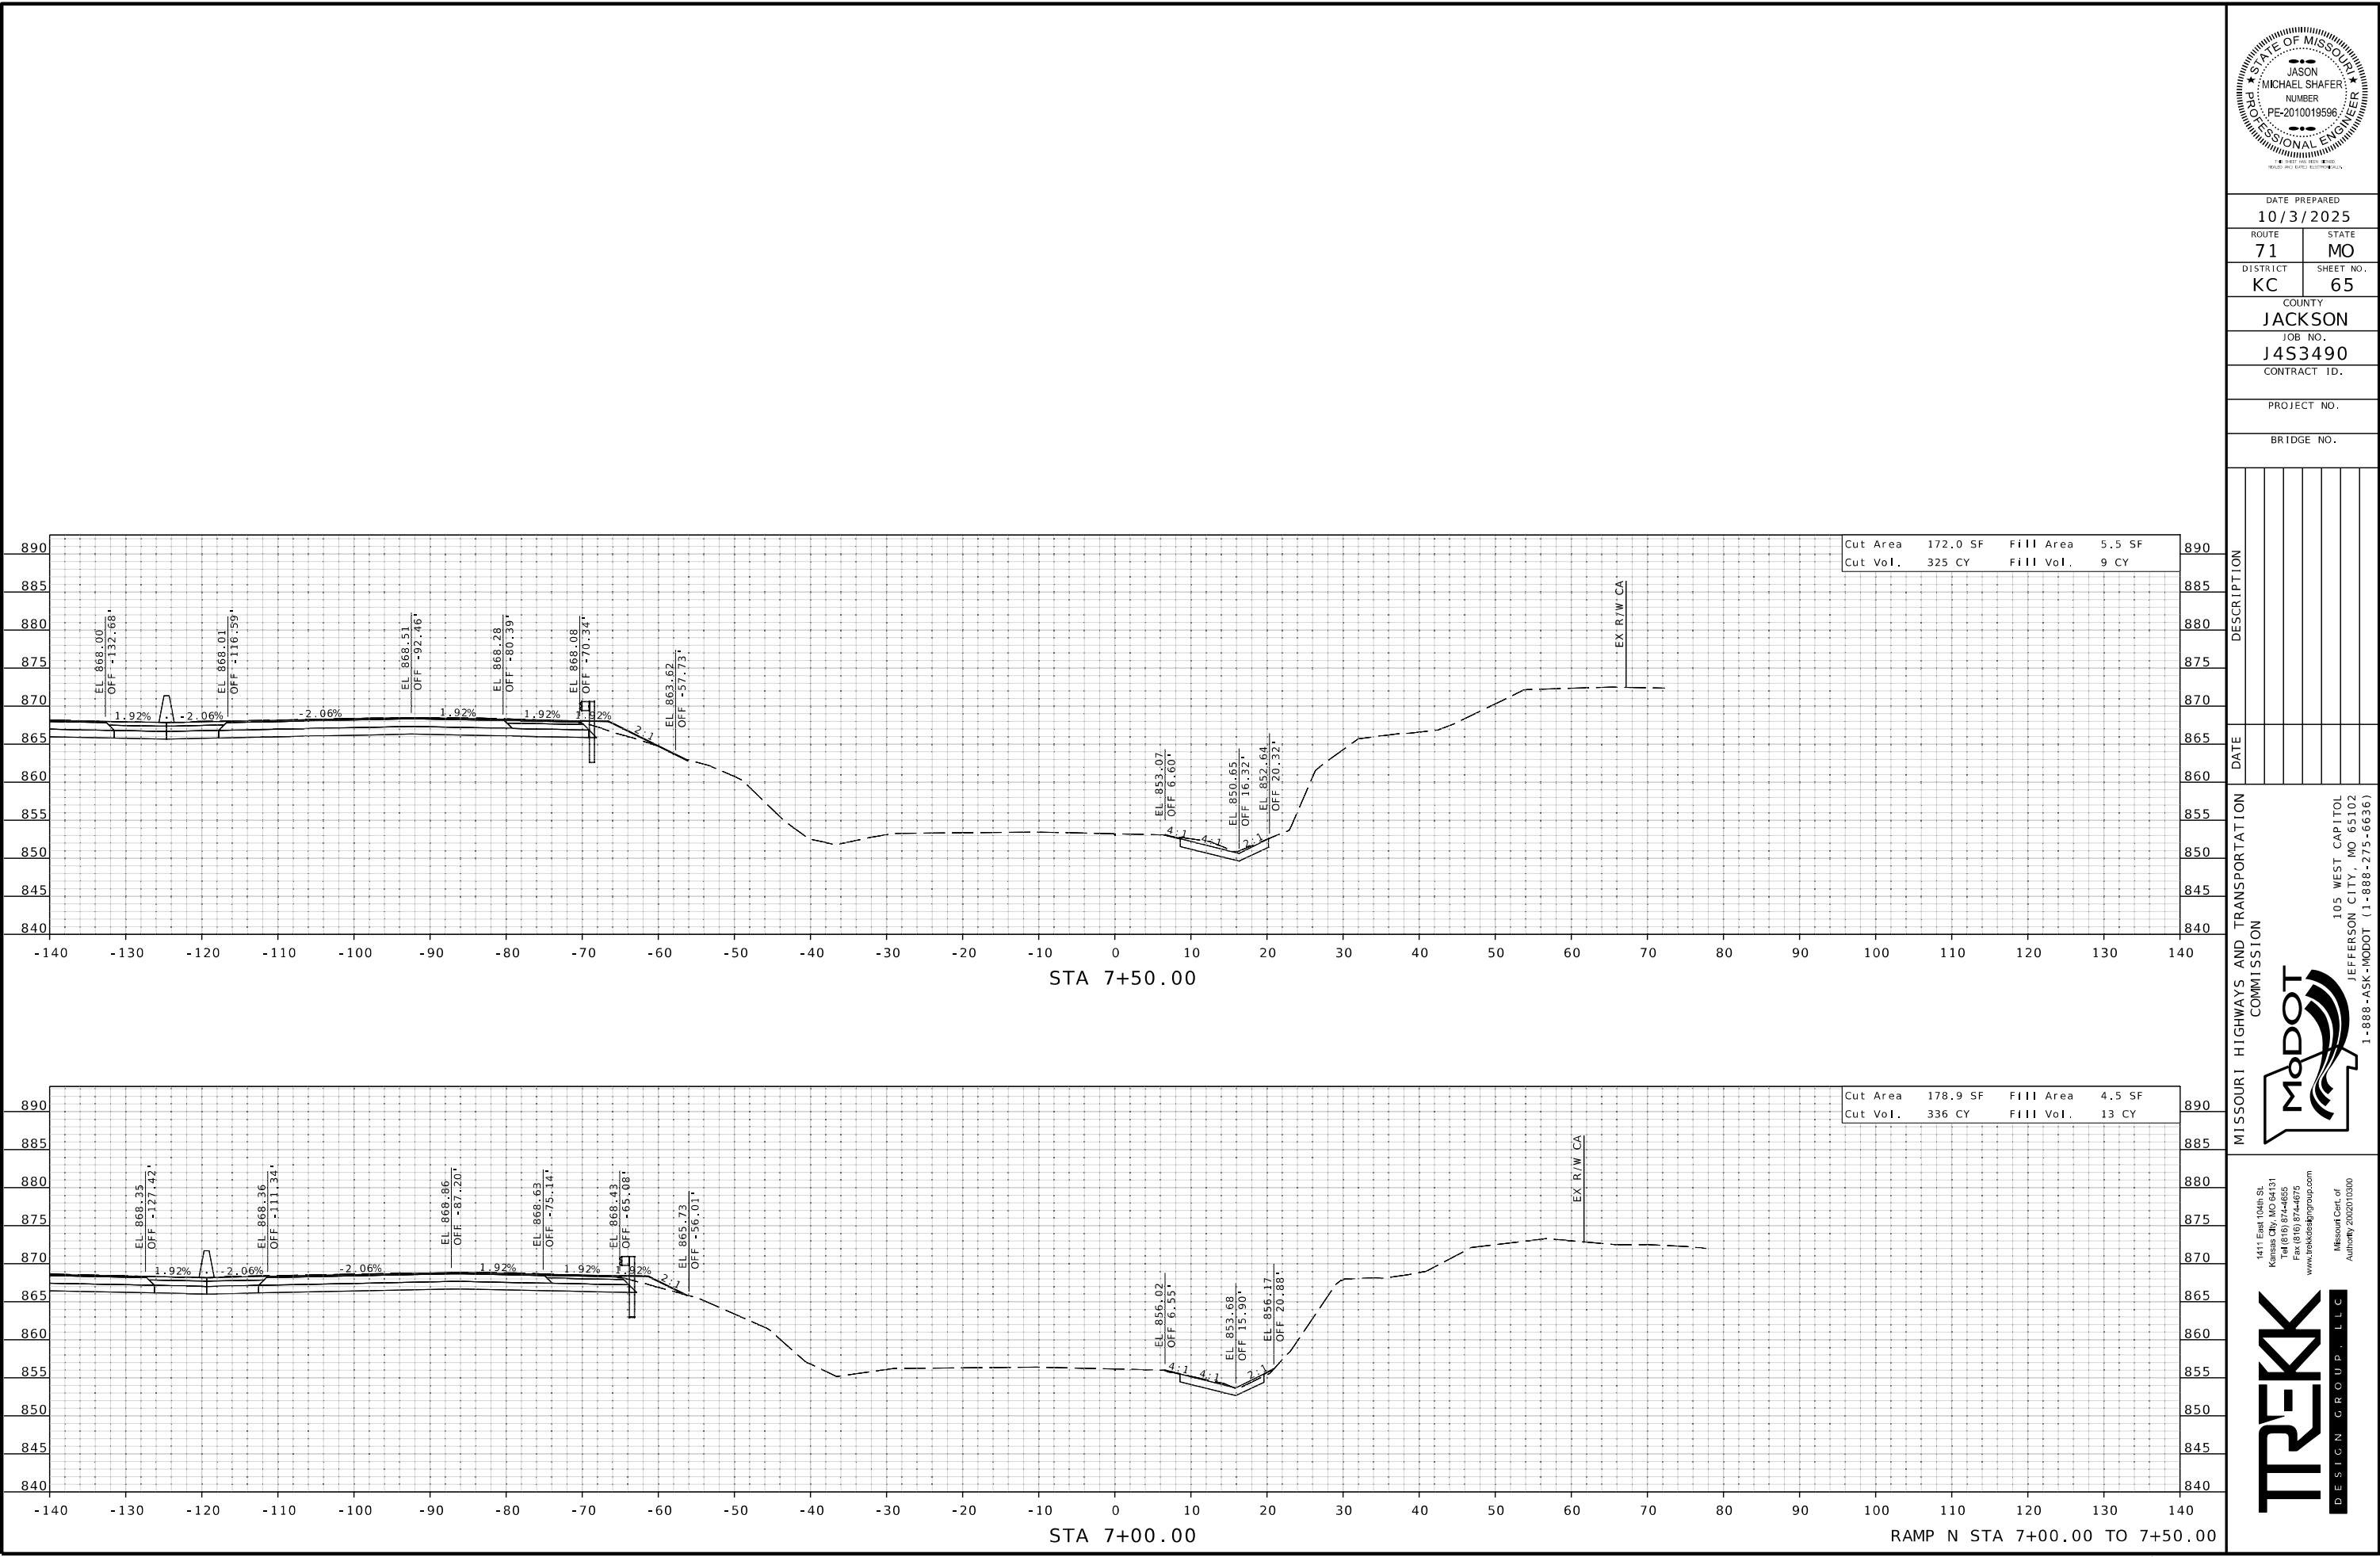

DATE PREPARED
10/3/2025

ROUTE 71	STATE MO
DISTRICT KC	SHEET NO. 65

COUNTY
JACKSON

JOB NO.
J453490

CONTRACT ID.

PROJECT NO.

BRIDGE NO.



DESCRIPTION	DATE

MISSOURI HIGHWAYS AND TRANSPORTATION COMMISSION

105 WEST CAPITOL
JEFFERSON CITY, MO 65102
1-888-ASK-MODOT (1-888-275-6636)

1411 East 104th St.
Kansas City, MO 64131
Tel (816) 874-6855
Fax (816) 874-6075
www.trekkgroup.com

Missouri Out of
Authority 202510300

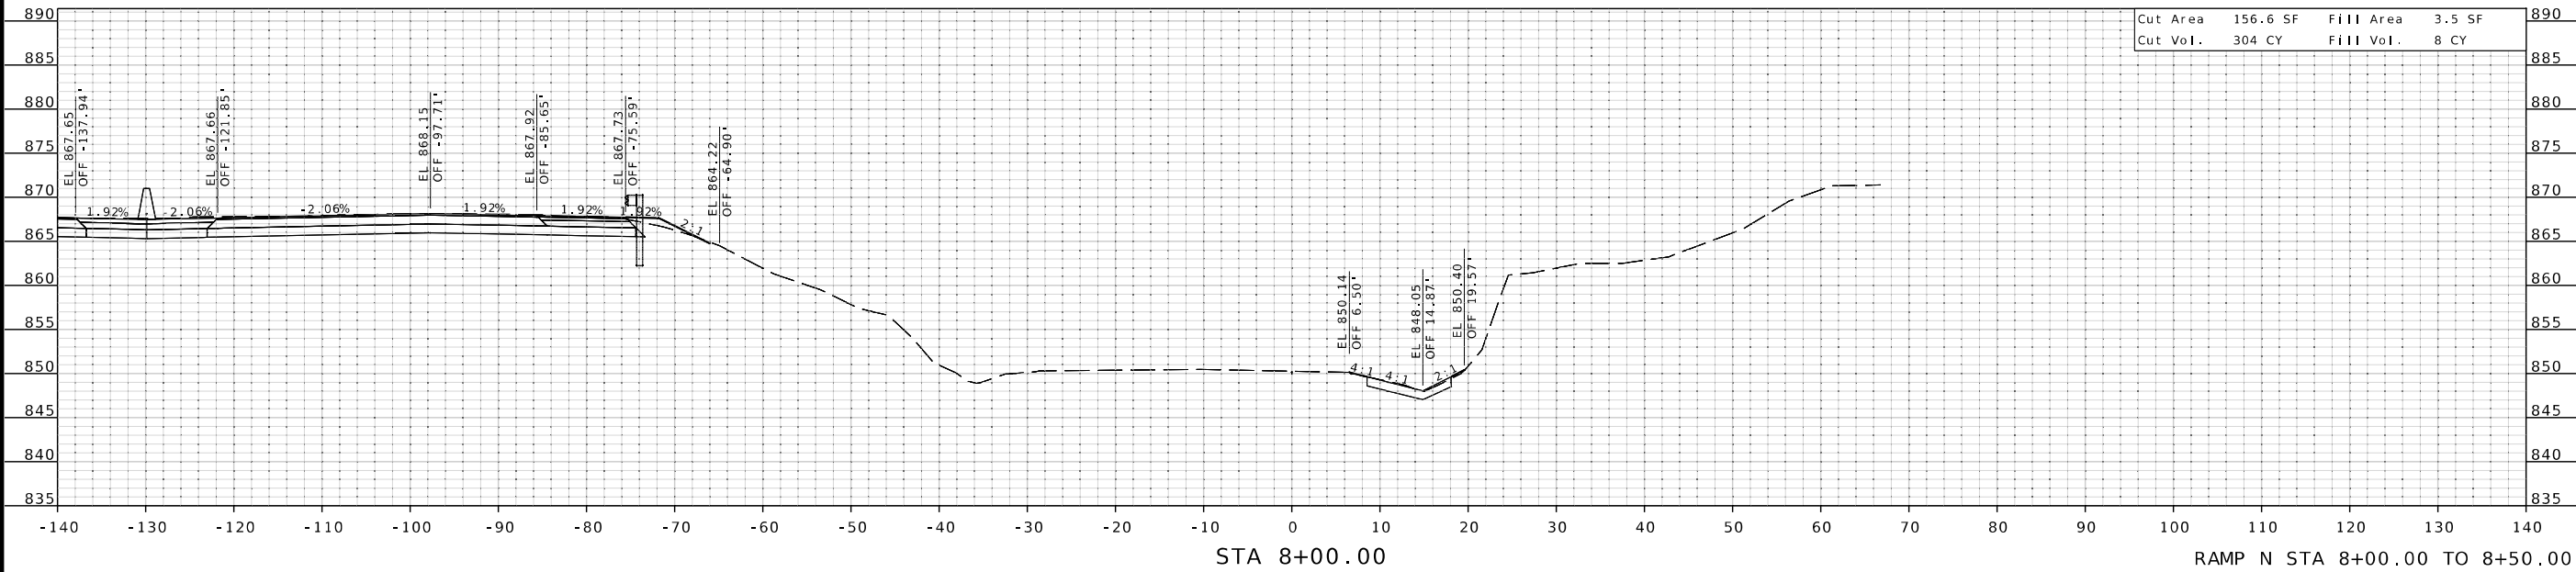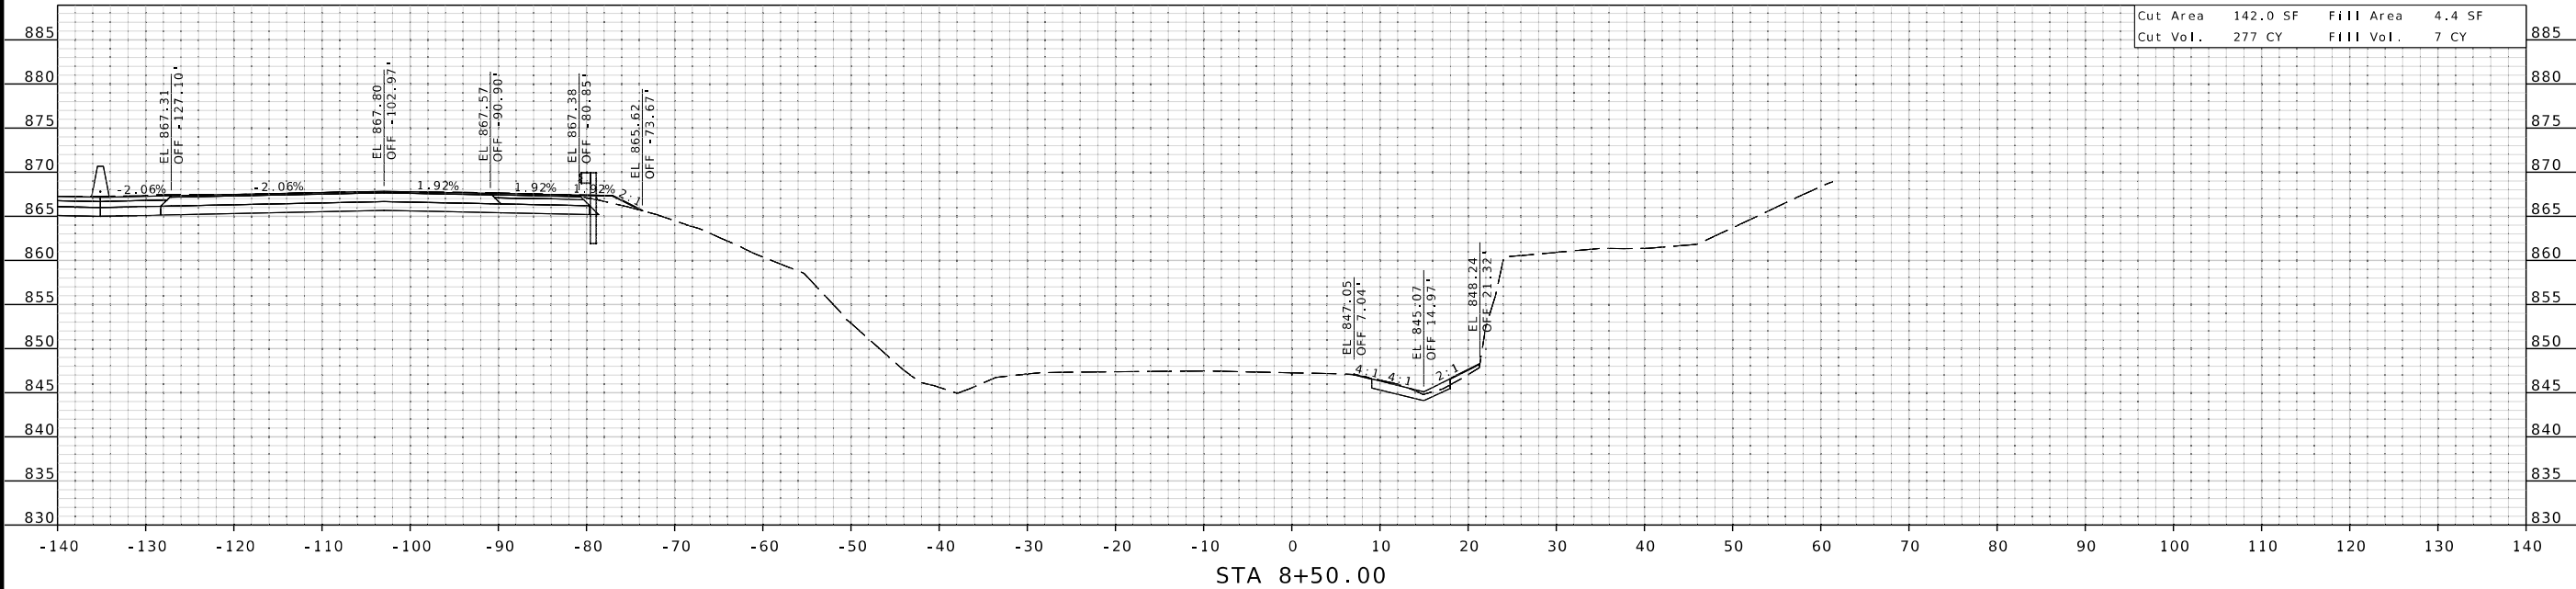

DATE	DESCRIPTION

MISSOURI HIGHWAYS AND TRANSPORTATION COMMISSION

MoDOT

105 WEST CAPITOL
JEFFERSON CITY, MO 65102
1-888-ASK-MODOT (1-888-275-6636)



1411 East 104th St.
Kansas City, MO 64131
Tel (816) 874-6855
Fax (816) 874-6075
www.trekkgroup.com

TREKK
DESIGN GROUP, LLC

Missouri Civil
Authority 202510300

STATE OF MISSOURI
JASON
MICHAEL SHAFER
NUMBER
PE-2010019596
PROFESSIONAL ENGINEER

DATE PREPARED	10/3/2025
ROUTE	71
STATE	MO
DISTRICT	KC
SHEET NO.	66
COUNTY	JACKSON
JOB NO.	J453490
CONTRACT ID.	
PROJECT NO.	
BRIDGE NO.	

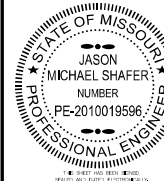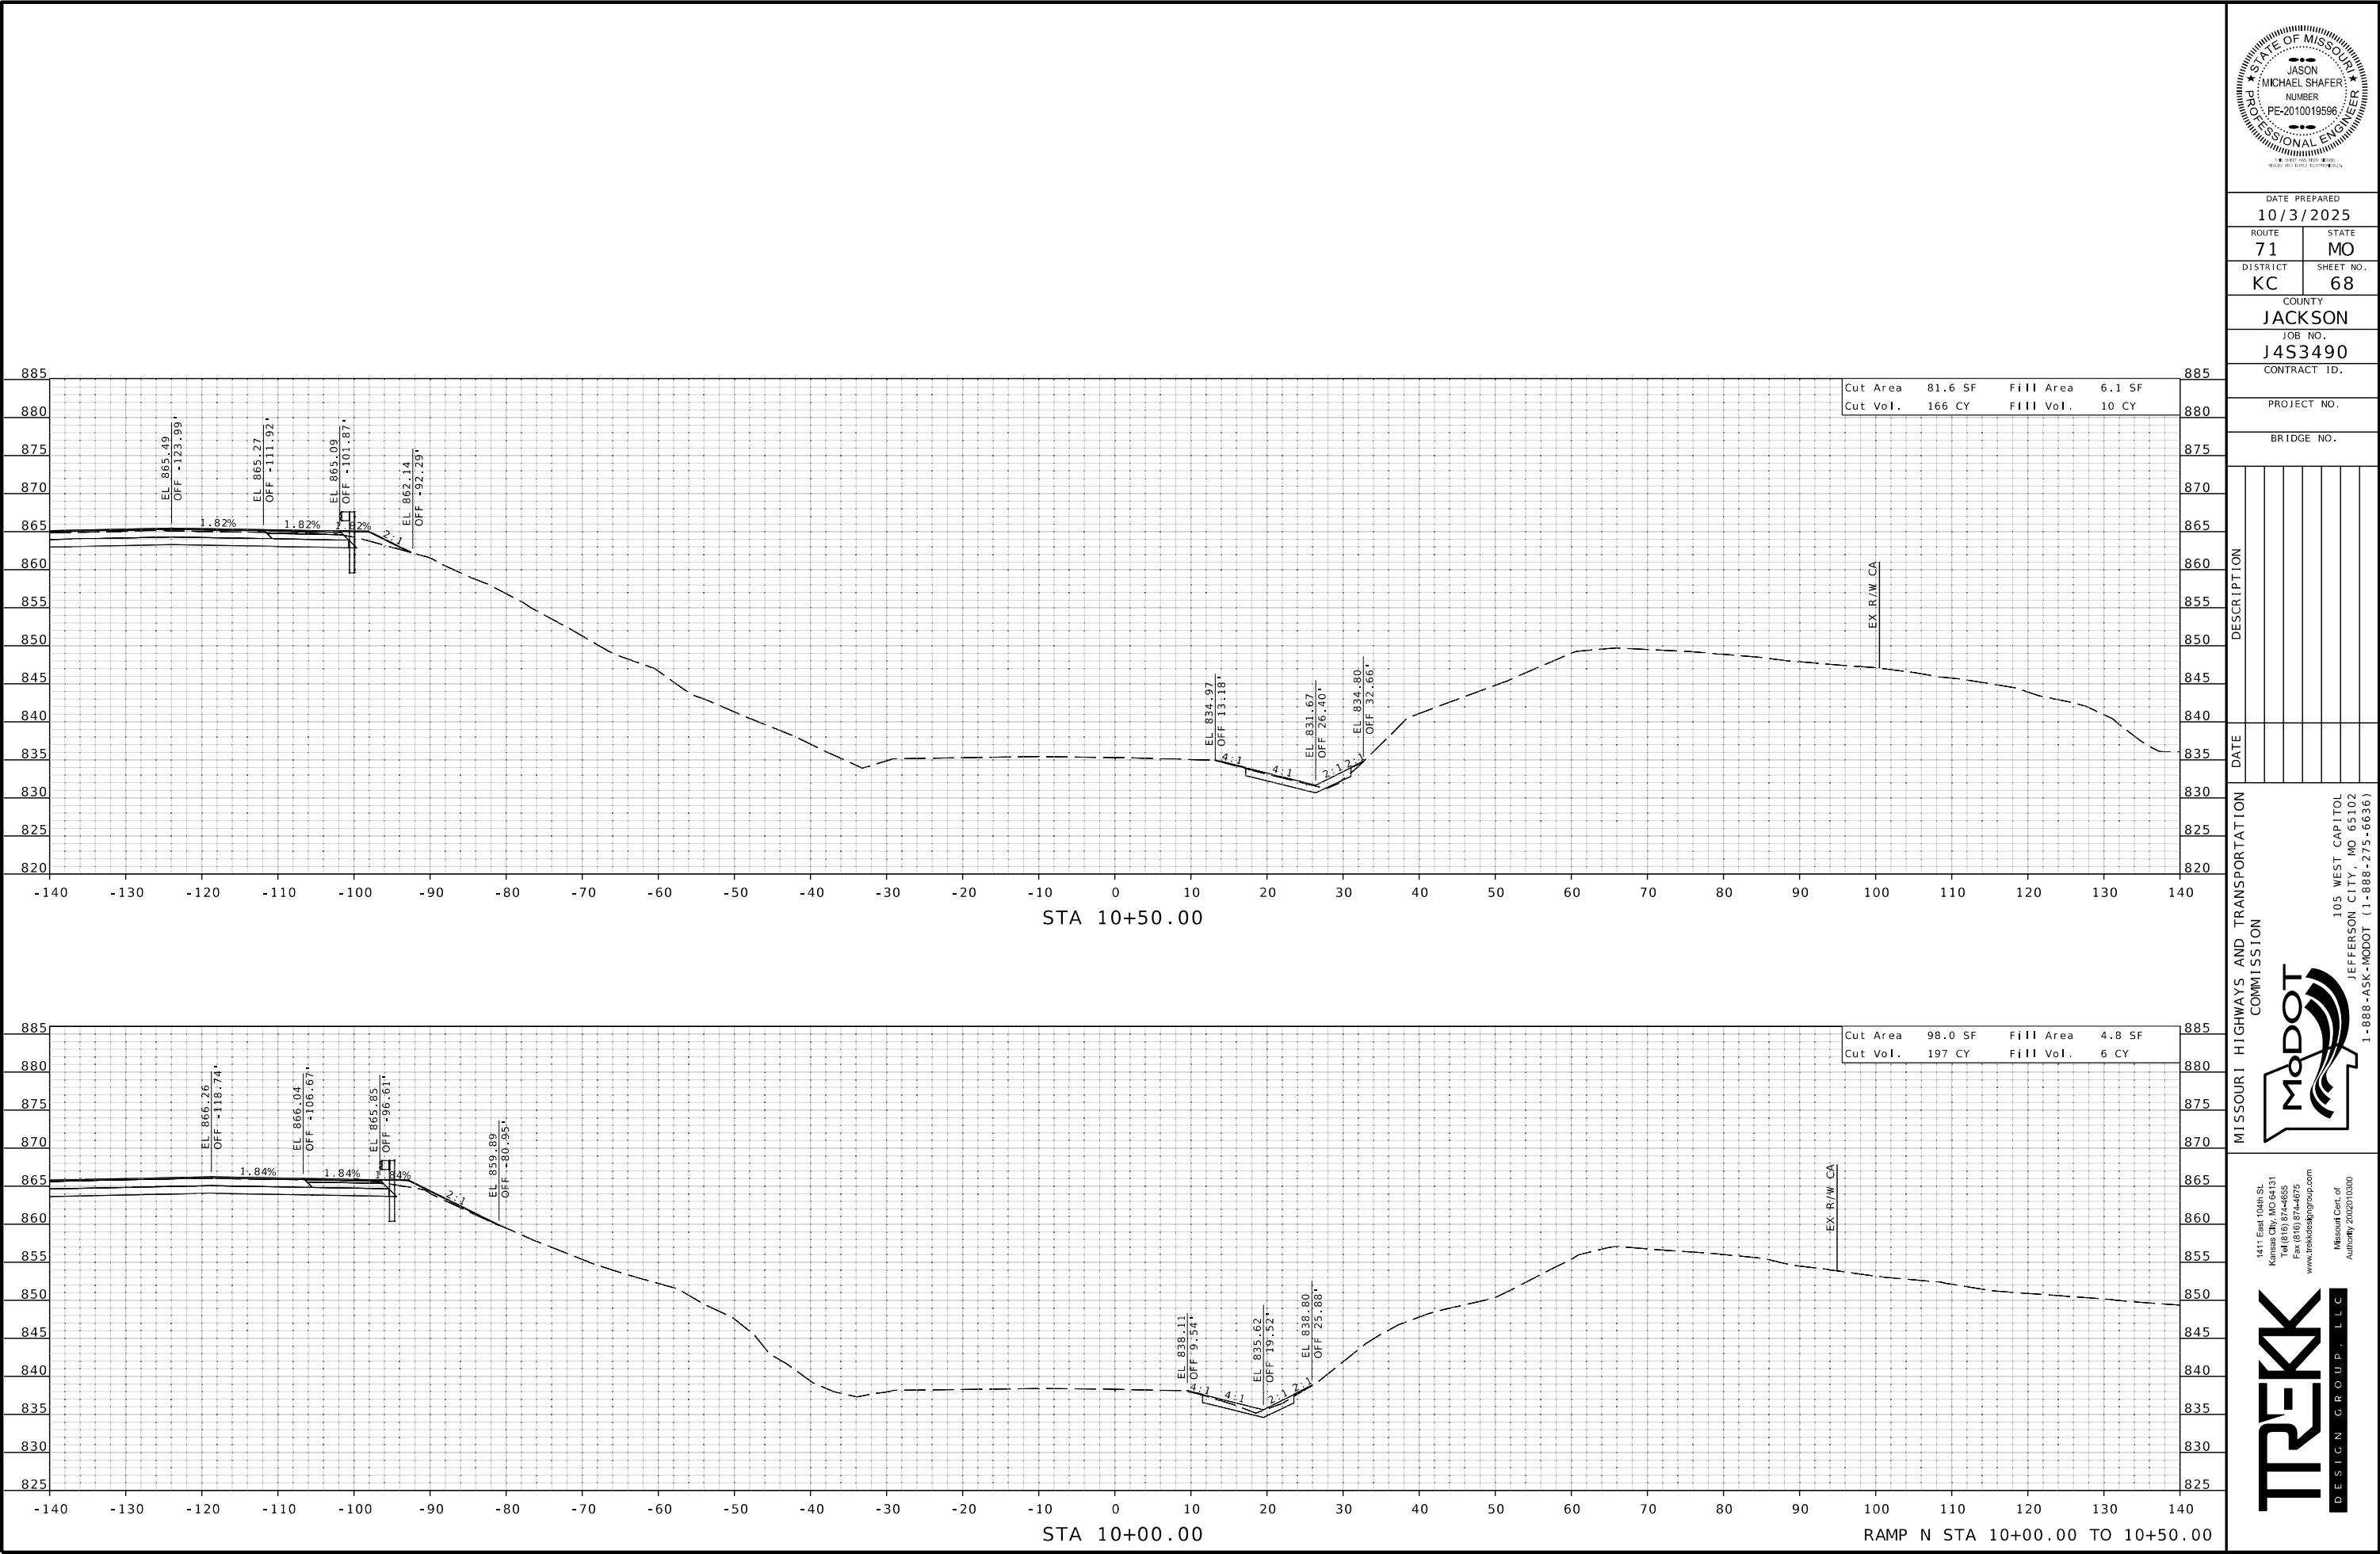

DATE PREPARED
10/3/2025

ROUTE 71	STATE MO
DISTRICT KC	SHEET NO. 68

COUNTY
JACKSON

JOB NO.
J453490

CONTRACT ID.

PROJECT NO.



BRIDGE NO.

DESCRIPTION	DATE



1411 East 104th St.
Kansas City, MO 64131
Tel (816) 974-6855
Fax (816) 974-6075
www.trekksdgroup.com

Missouri Dept. of
Transportation
Authority 202510300

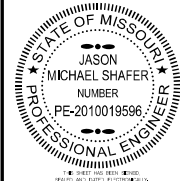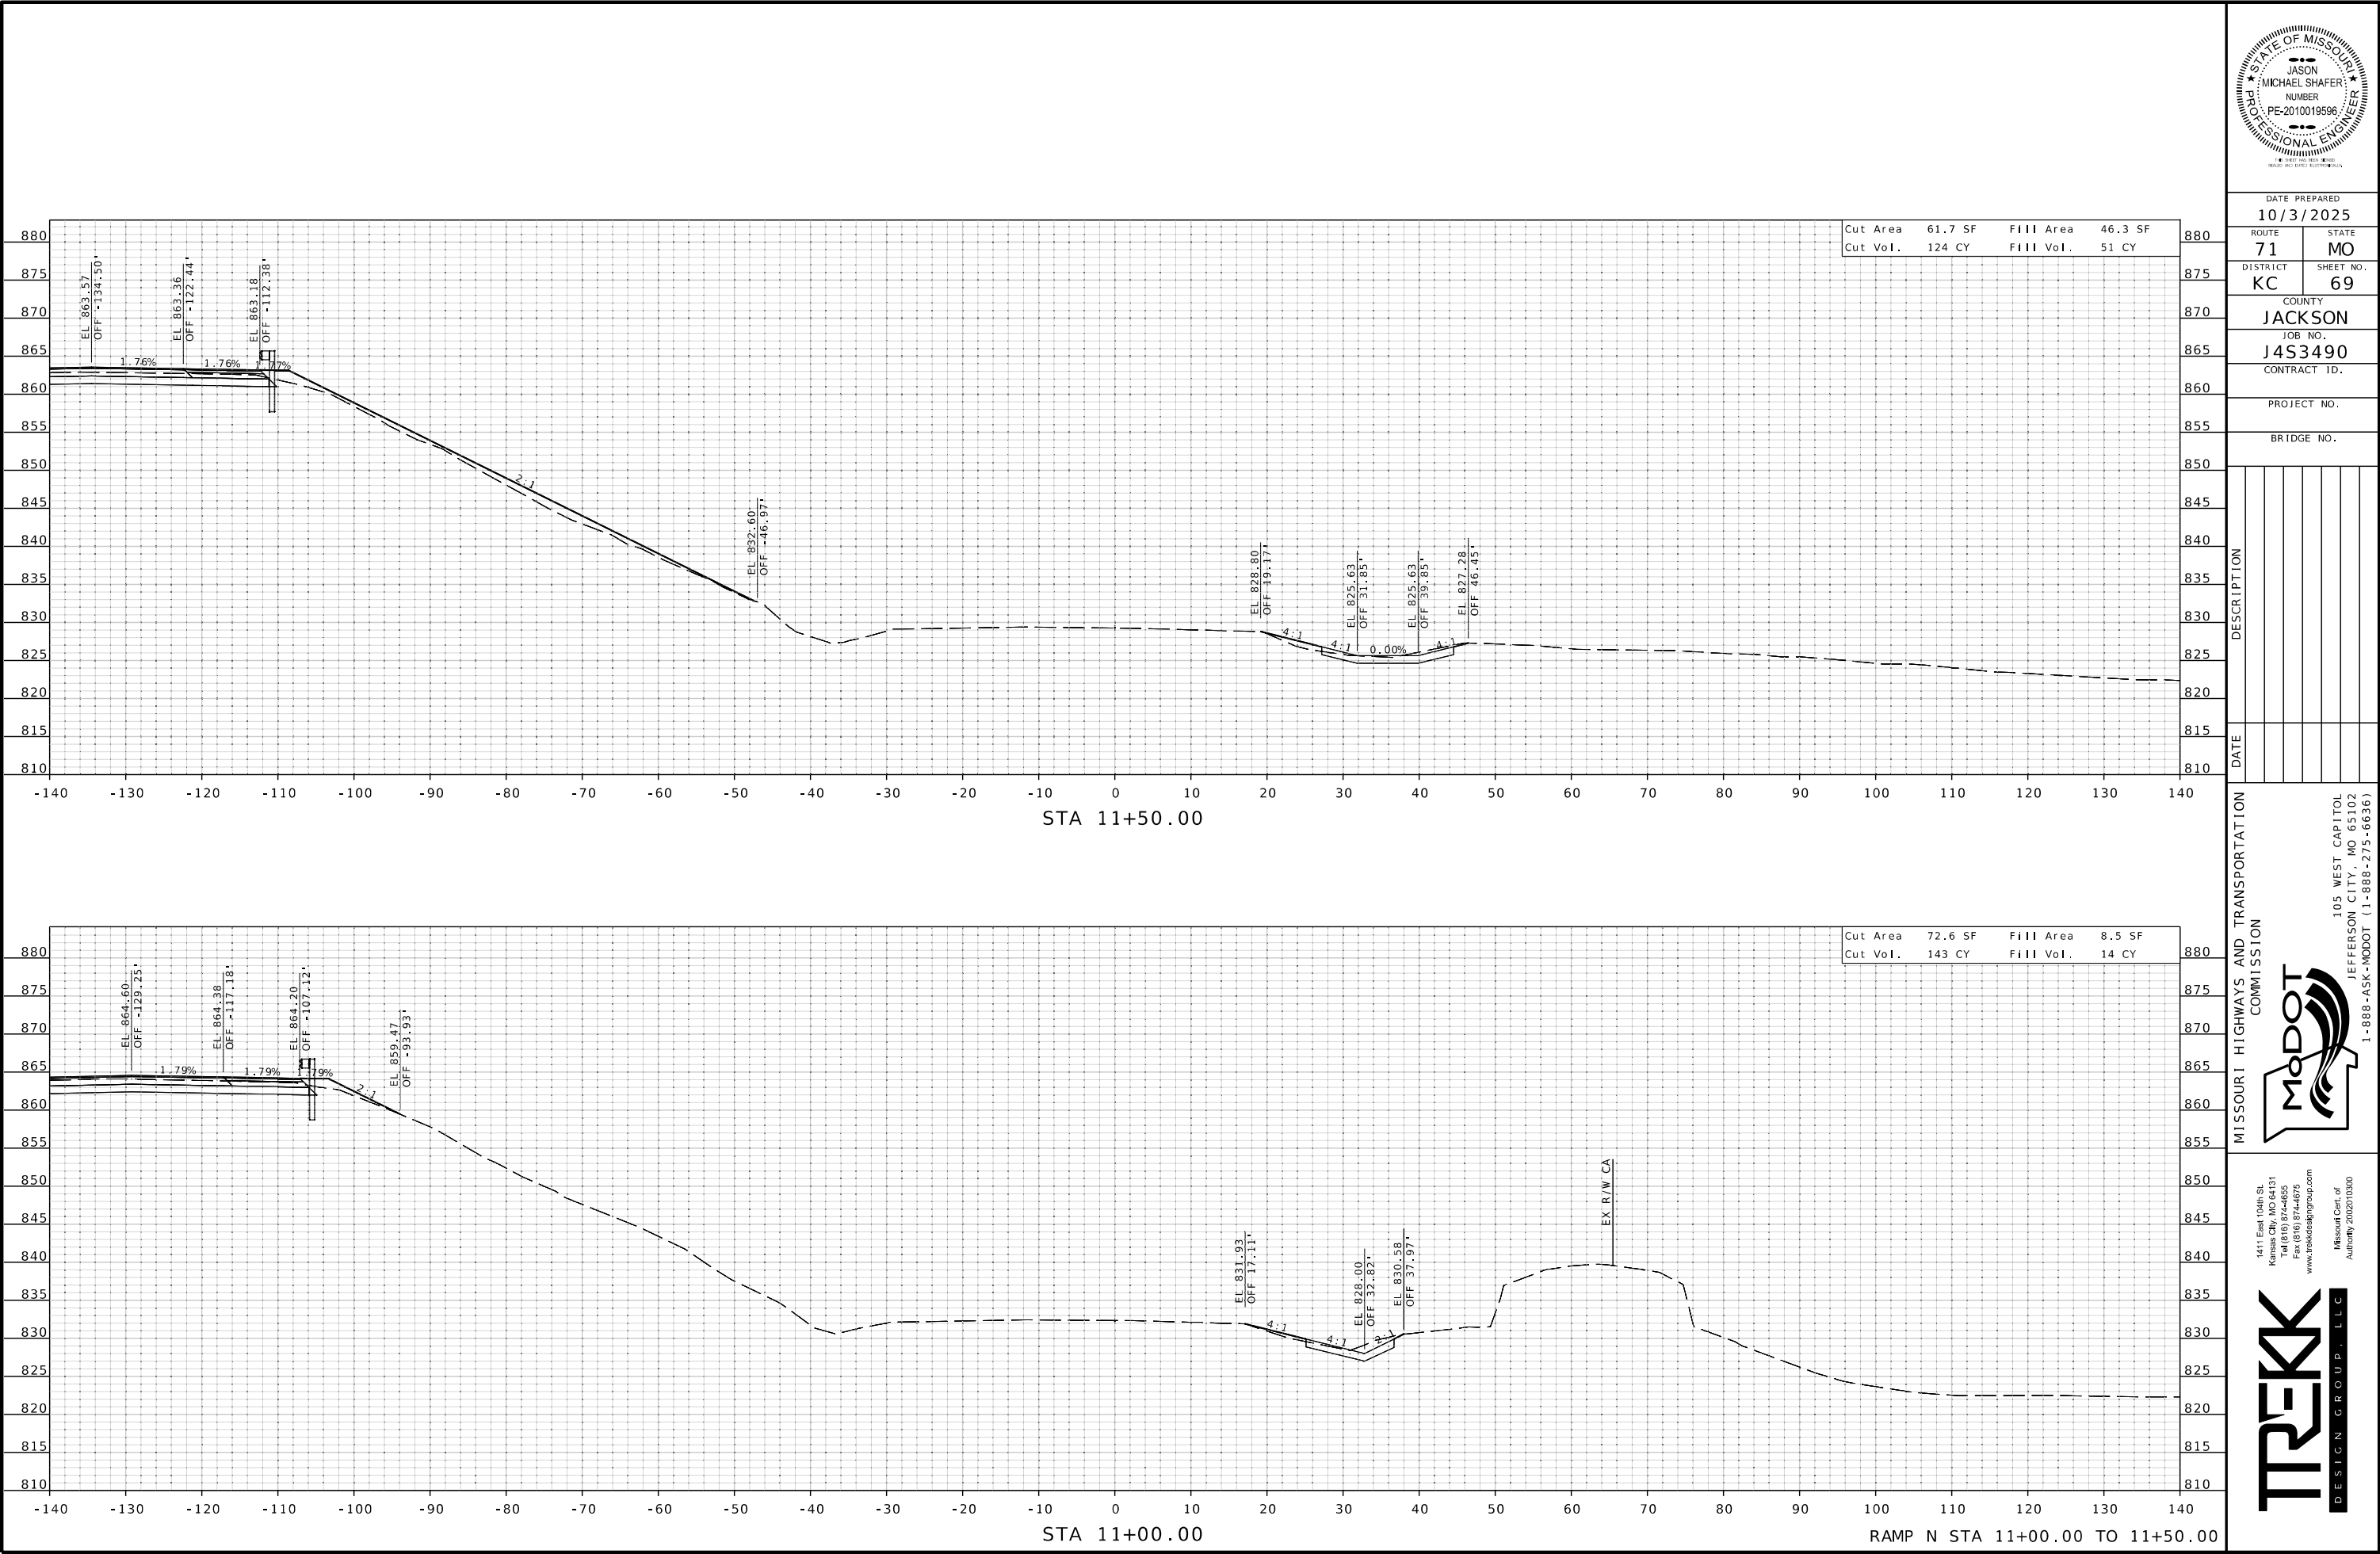

DATE PREPARED
10/3/2025

ROUTE
71

STATE
MO

DISTRICT
KC

SHEET NO.
69

COUNTY
JACKSON

JOB NO.
J453490

CONTRACT ID.

PROJECT NO.

BRIDGE NO.

DATE	DESCRIPTION

MISSOURI HIGHWAYS AND TRANSPORTATION COMMISSION



MoDOT

105 WEST CAPITOL
JEFFERSON CITY, MO 65102
1-888-ASK-MODOT (1-888-273-6636)

1411 East 104th St.
Kansas City, MO 64131
Tel (816) 874-6855
Fax (816) 874-6075
www.trekdesigngroup.com

TREKK
DESIGN GROUP, LLC

Missouri Out of
Authority 202510300

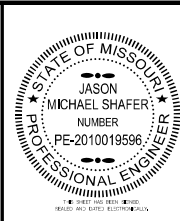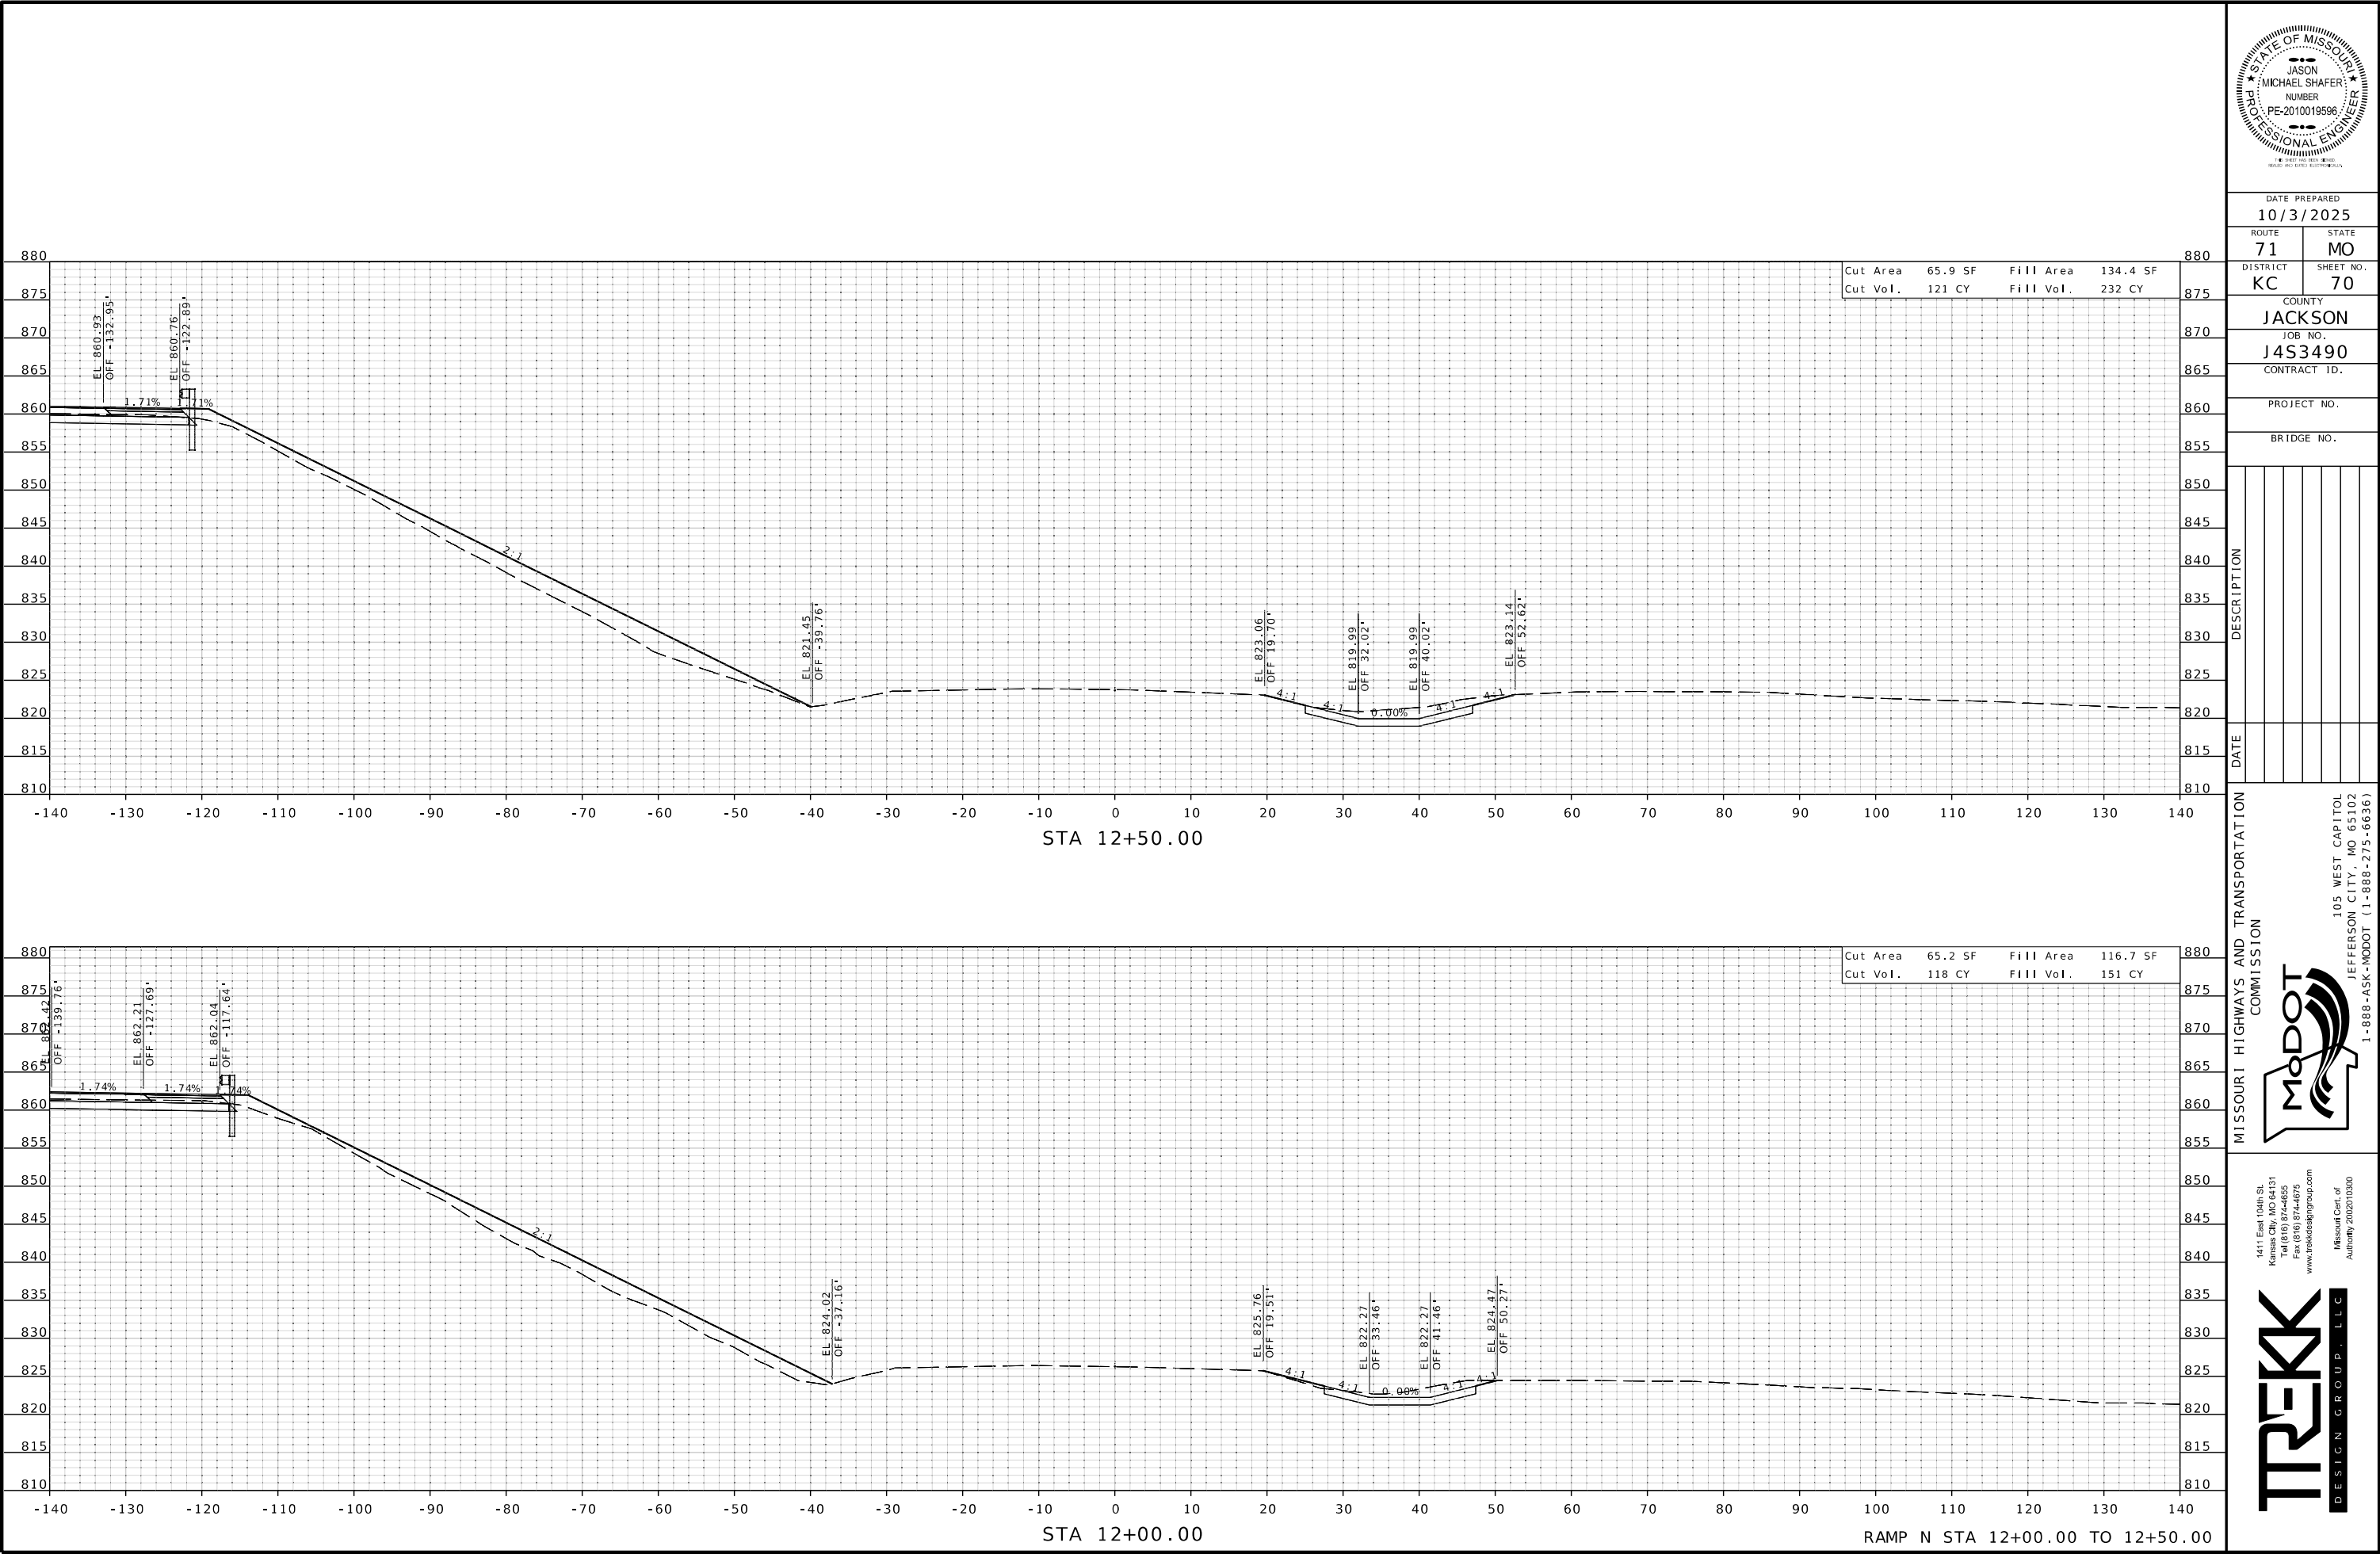

DATE PREPARED
10/3/2025

ROUTE	STATE
71	MO

DISTRICT	SHEET NO.
KC	70

COUNTY
JACKSON

JOB NO.
J453490

CONTRACT ID.

PROJECT NO.

BRIDGE NO.

DATE	DESCRIPTION

MISSOURI HIGHWAYS AND TRANSPORTATION COMMISSION

105 WEST CAPITOL
JEFFERSON CITY, MO 65102
1-888-ASK-MODOT (1-888-275-6636)



MODOT

1411 East 104th St.
Kansas City, MO 64131
Tel (816) 874-6855
Fax (816) 874-6075
www.trekkgroup.com

Missouri Dept. of
Transportation

TREKK
DESIGN GROUP, LLC

IF A SEAL IS PRESENT ON THIS SHEET IT HAS BEEN ELECTRONICALLY SEALED AND DATED.

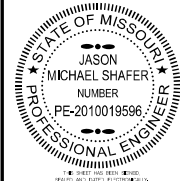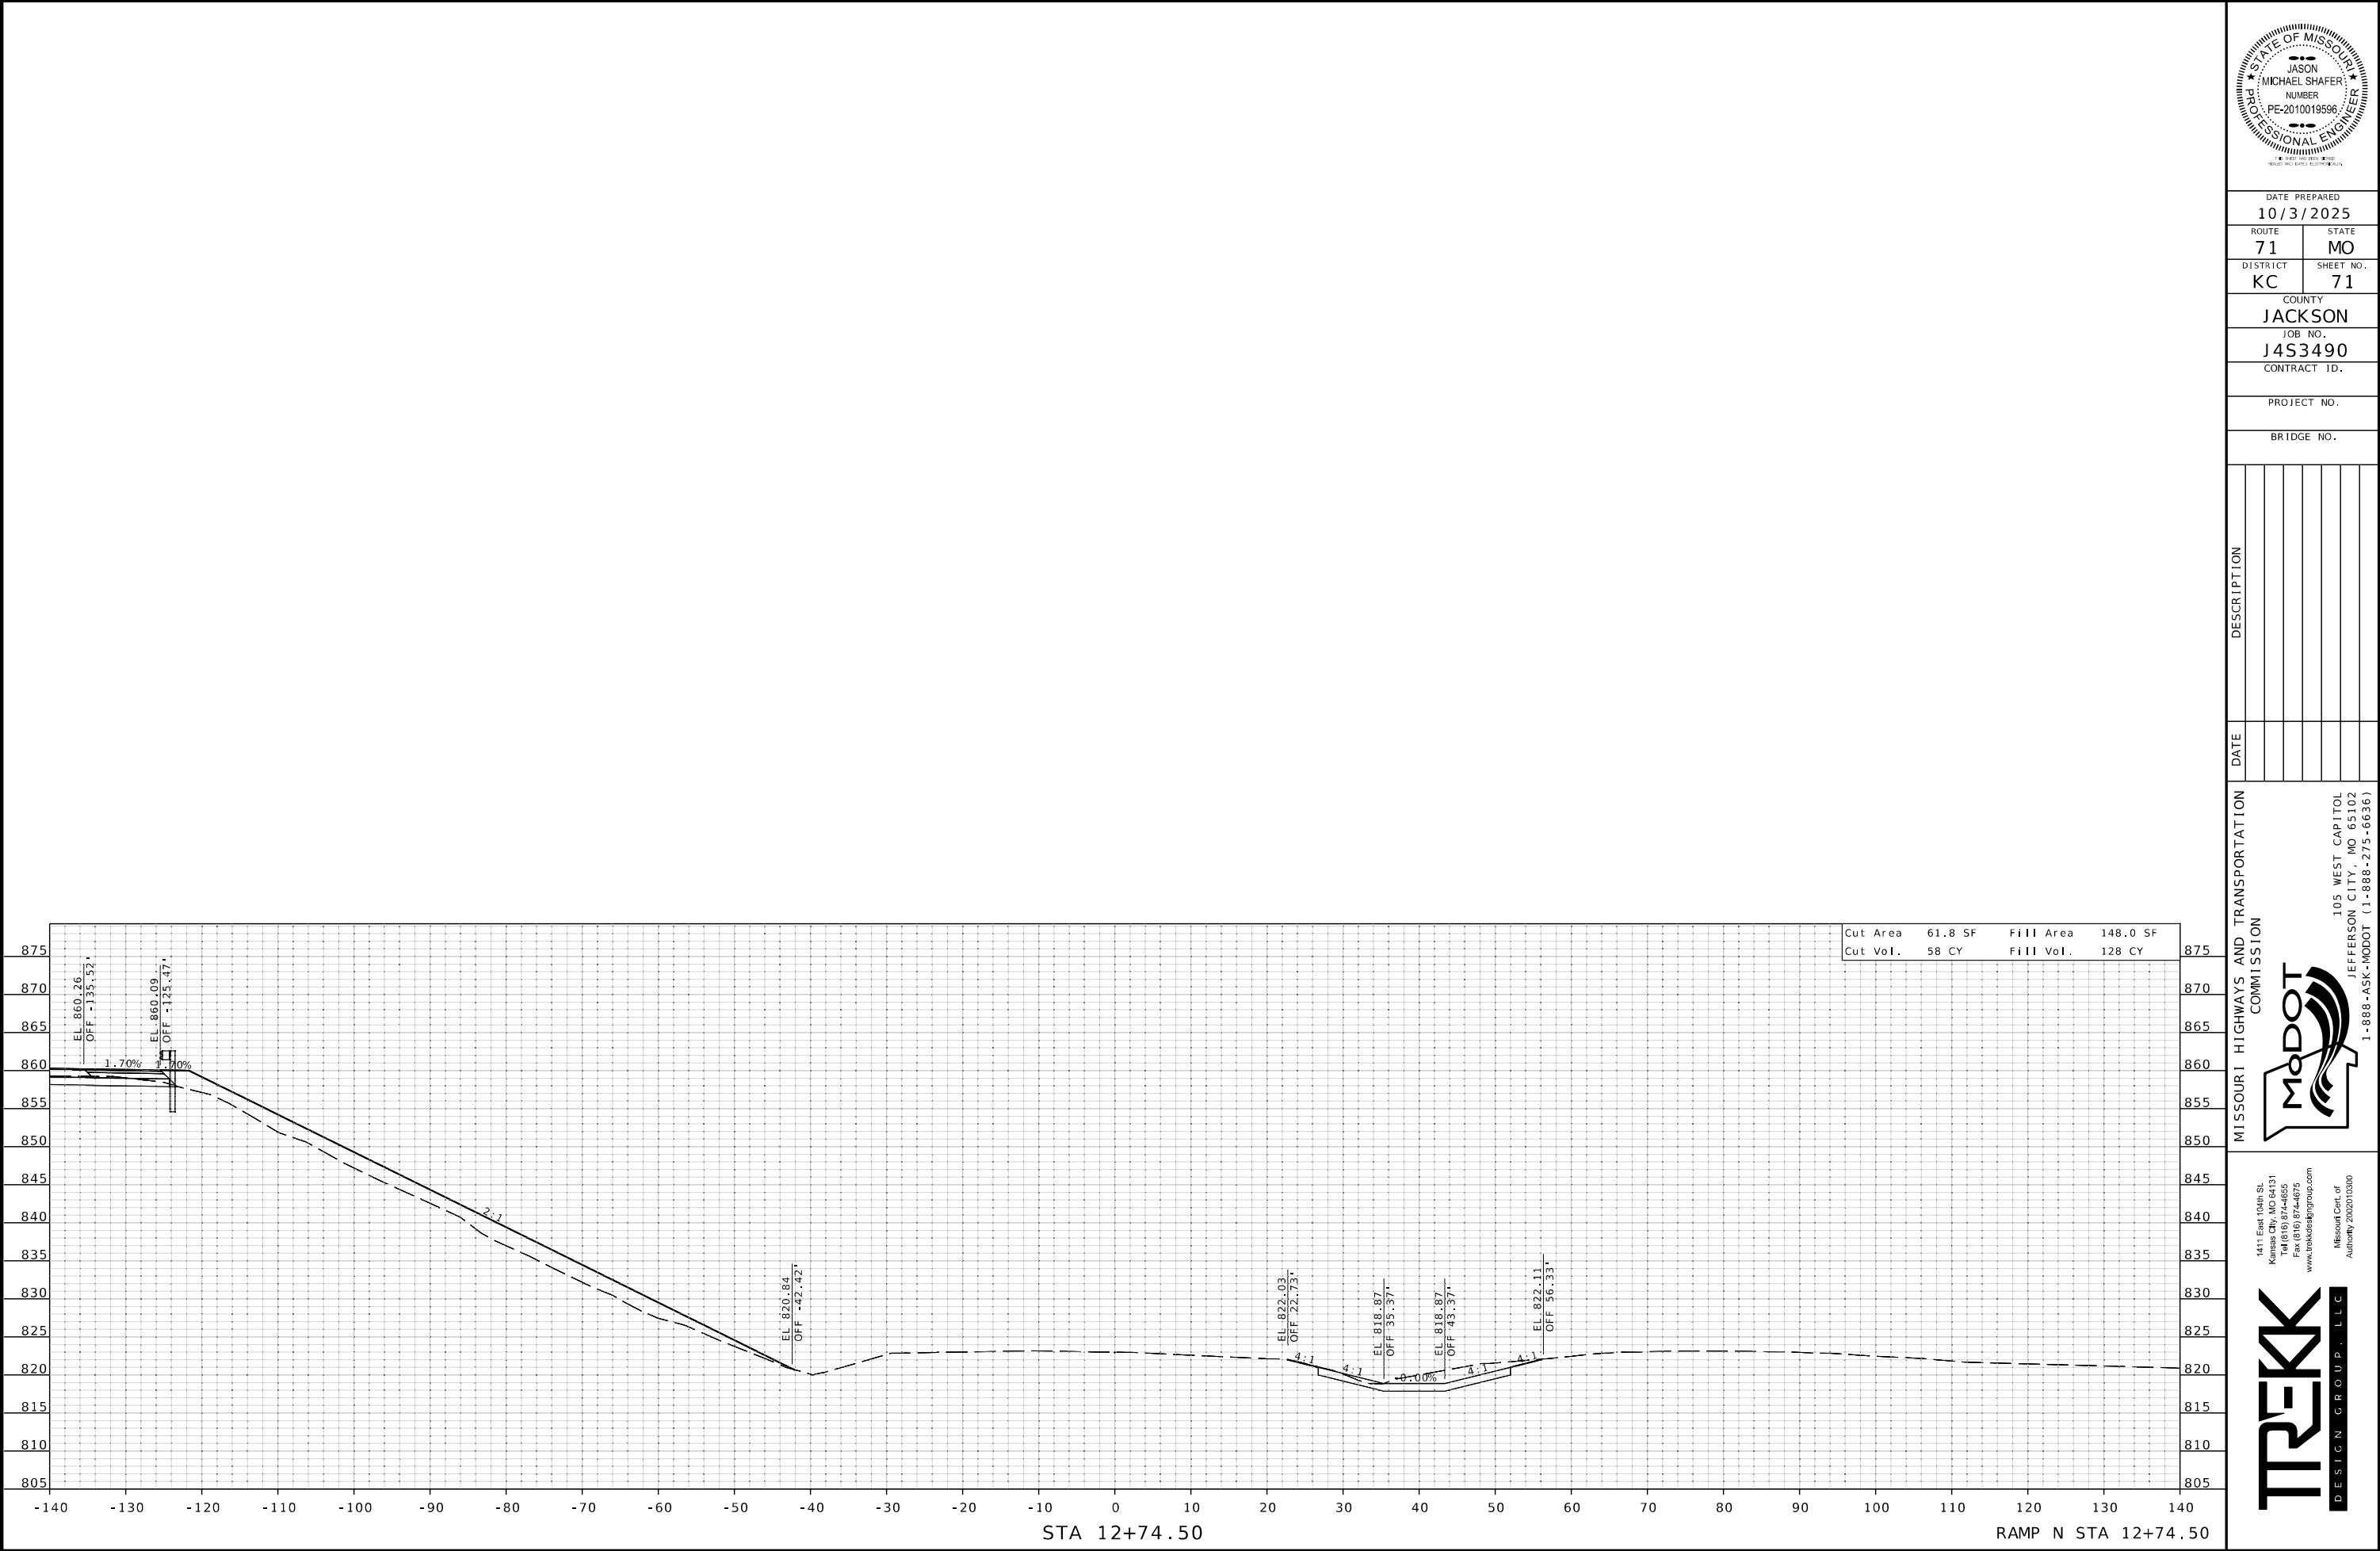

DATE PREPARED
10/3/2025

ROUTE 71	STATE MO
DISTRICT KC	SHEET NO. 71

COUNTY
JACKSON

JOB NO.
J453490

CONTRACT ID.

PROJECT NO.

BRIDGE NO.

DATE	DESCRIPTION



MISSOURI HIGHWAYS AND TRANSPORTATION COMMISSION

105 WEST CAPITOL
JEFFERSON CITY, MO 65102
1-888-ASK-MODOT (1-888-273-6636)

1411 East 104th St.
Kansas City, MO 64131
Tel (816) 874-6655
Fax (816) 874-6075
www.trekkgroup.com

Missouri Seal of Authority 202510300

IF A SEAL IS PRESENT ON THIS SHEET IT HAS BEEN ELECTRONICALLY SEALED AND DATED. REV.

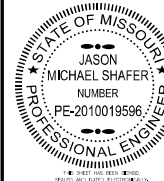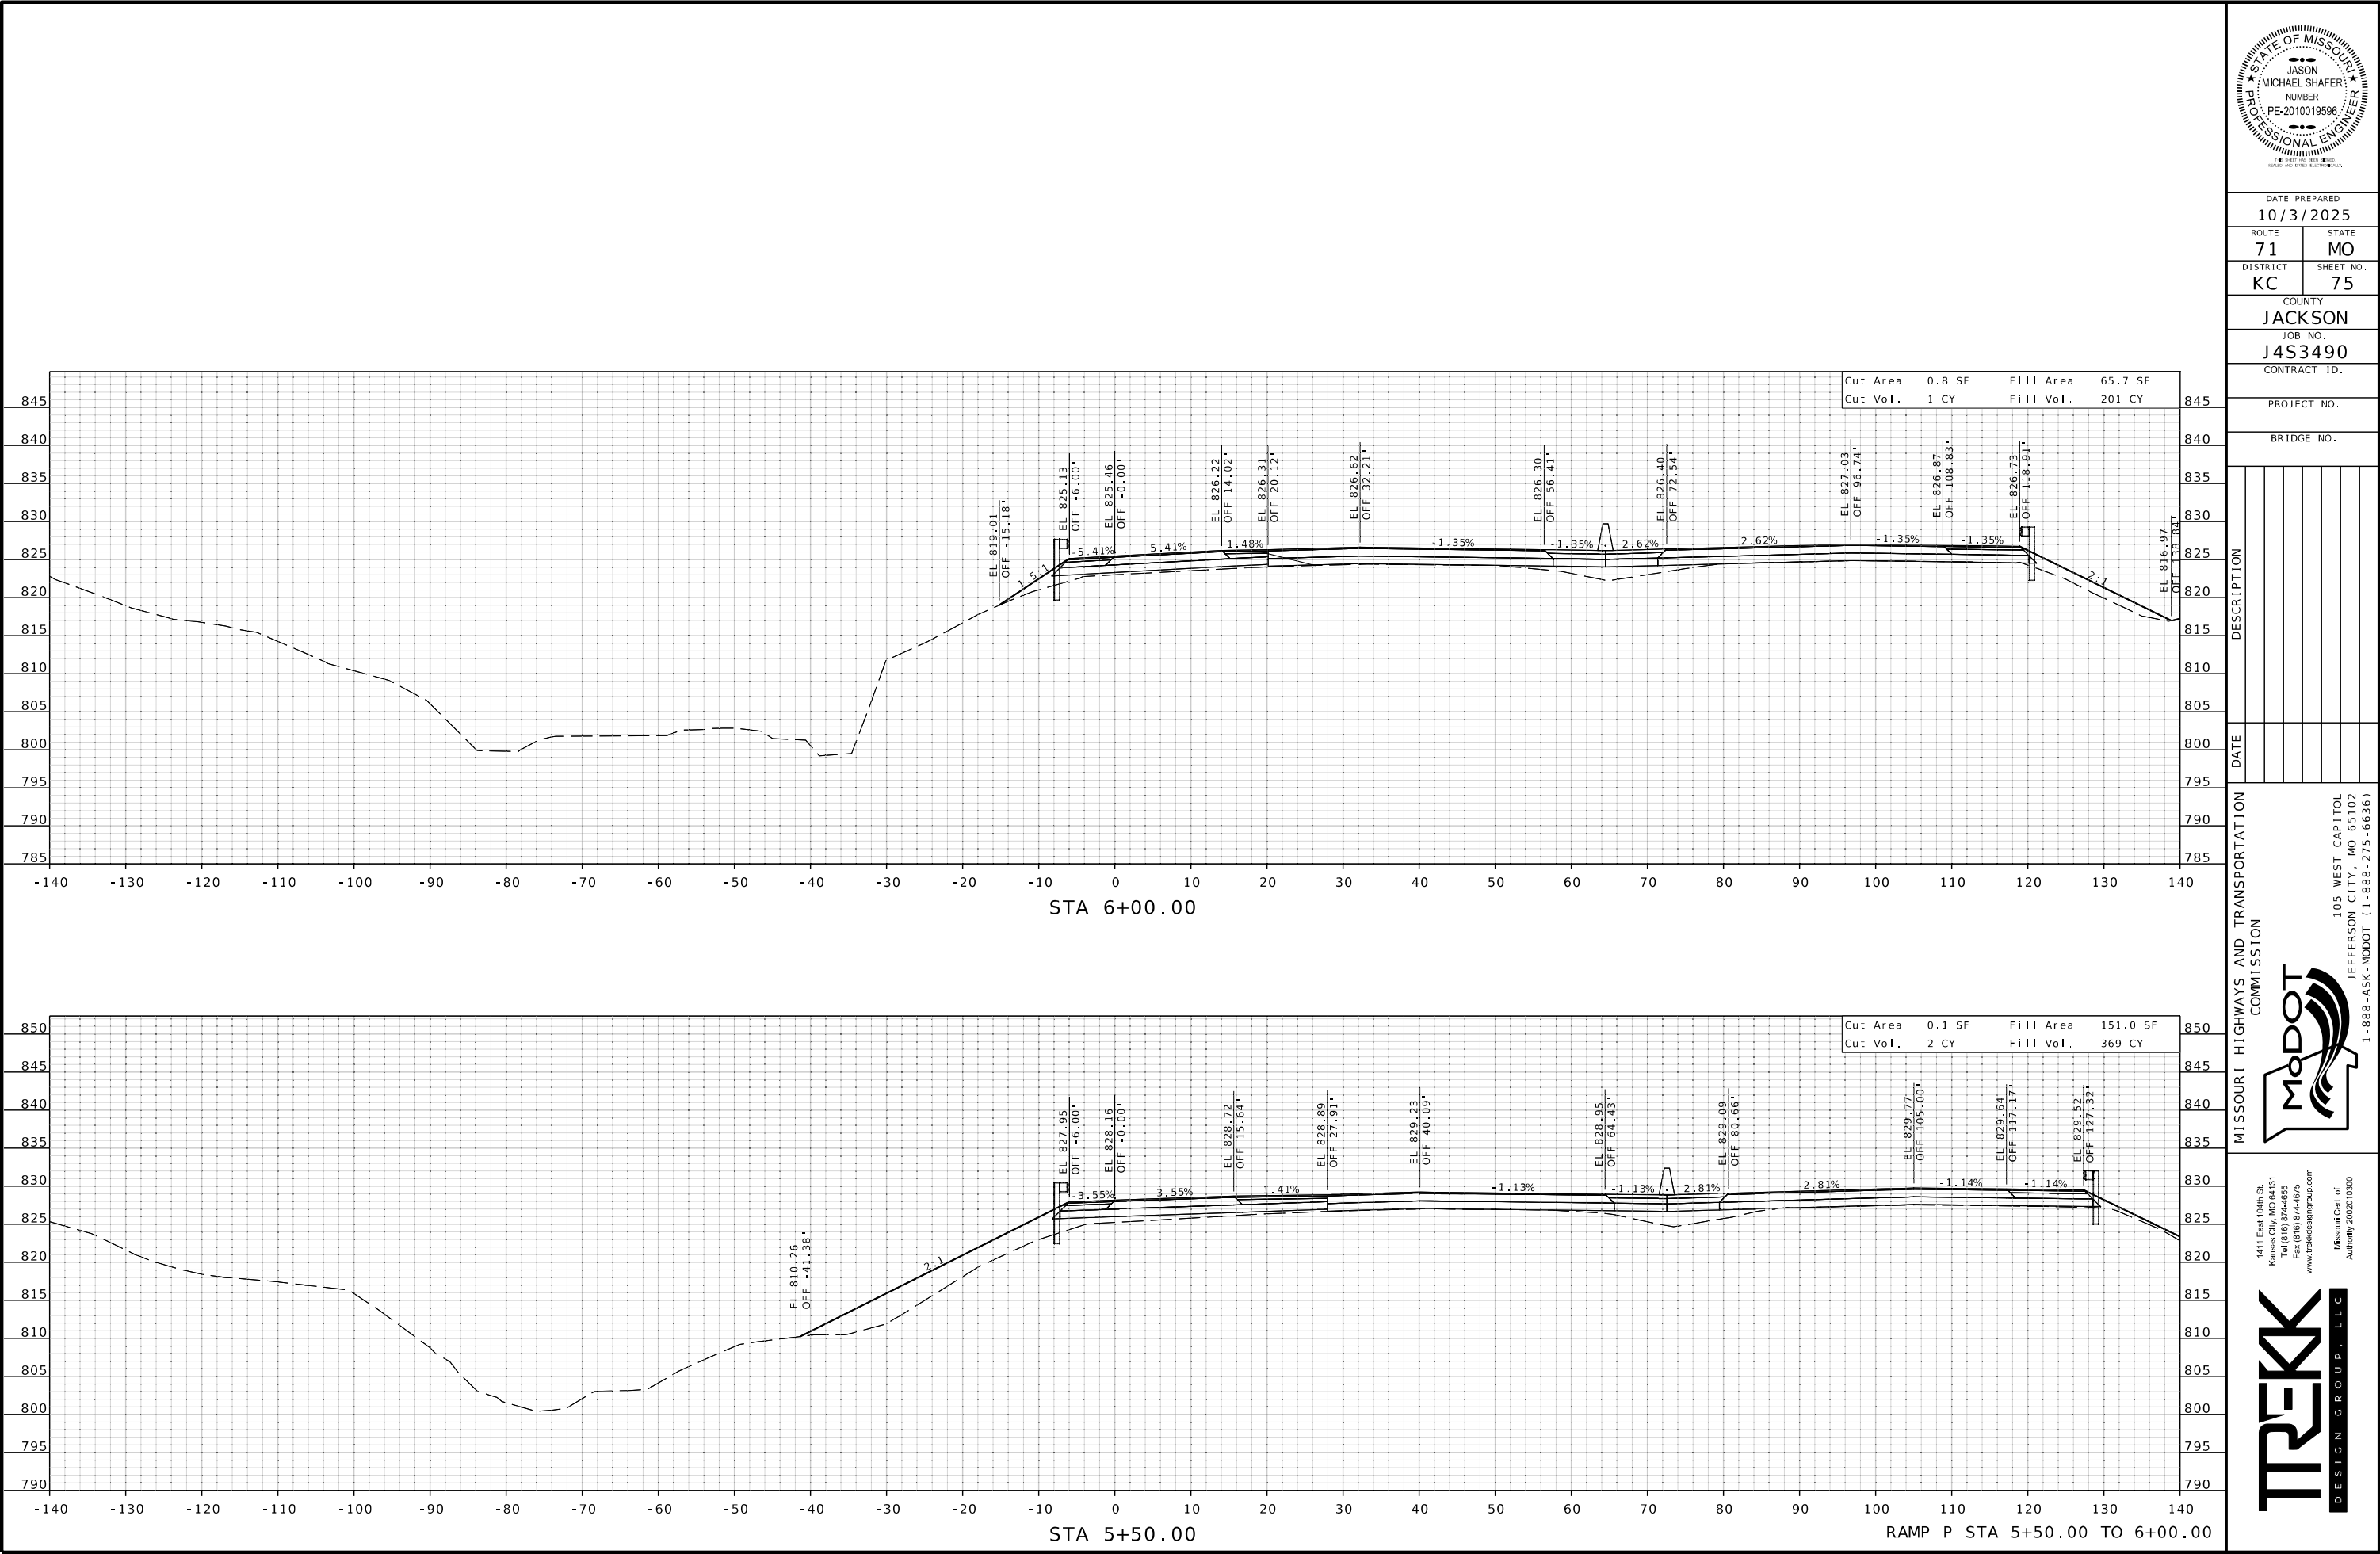

DATE PREPARED
10/3/2025

ROUTE 71	STATE MO
DISTRICT KC	SHEET NO. 75

COUNTY
JACKSON

JOB NO.
J4S3490

CONTRACT ID.

PROJECT NO.

BRIDGE NO.



DESCRIPTION	DATE



1411 East 104th St.
Kansas City, MO 64131
Tel (816) 874-6855
Fax (816) 874-6075
www.trekkgroup.com

Missouri Dept. of
Transportation

TREKK
DESIGN GROUP, LLC

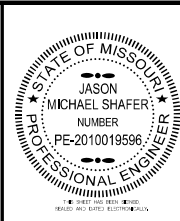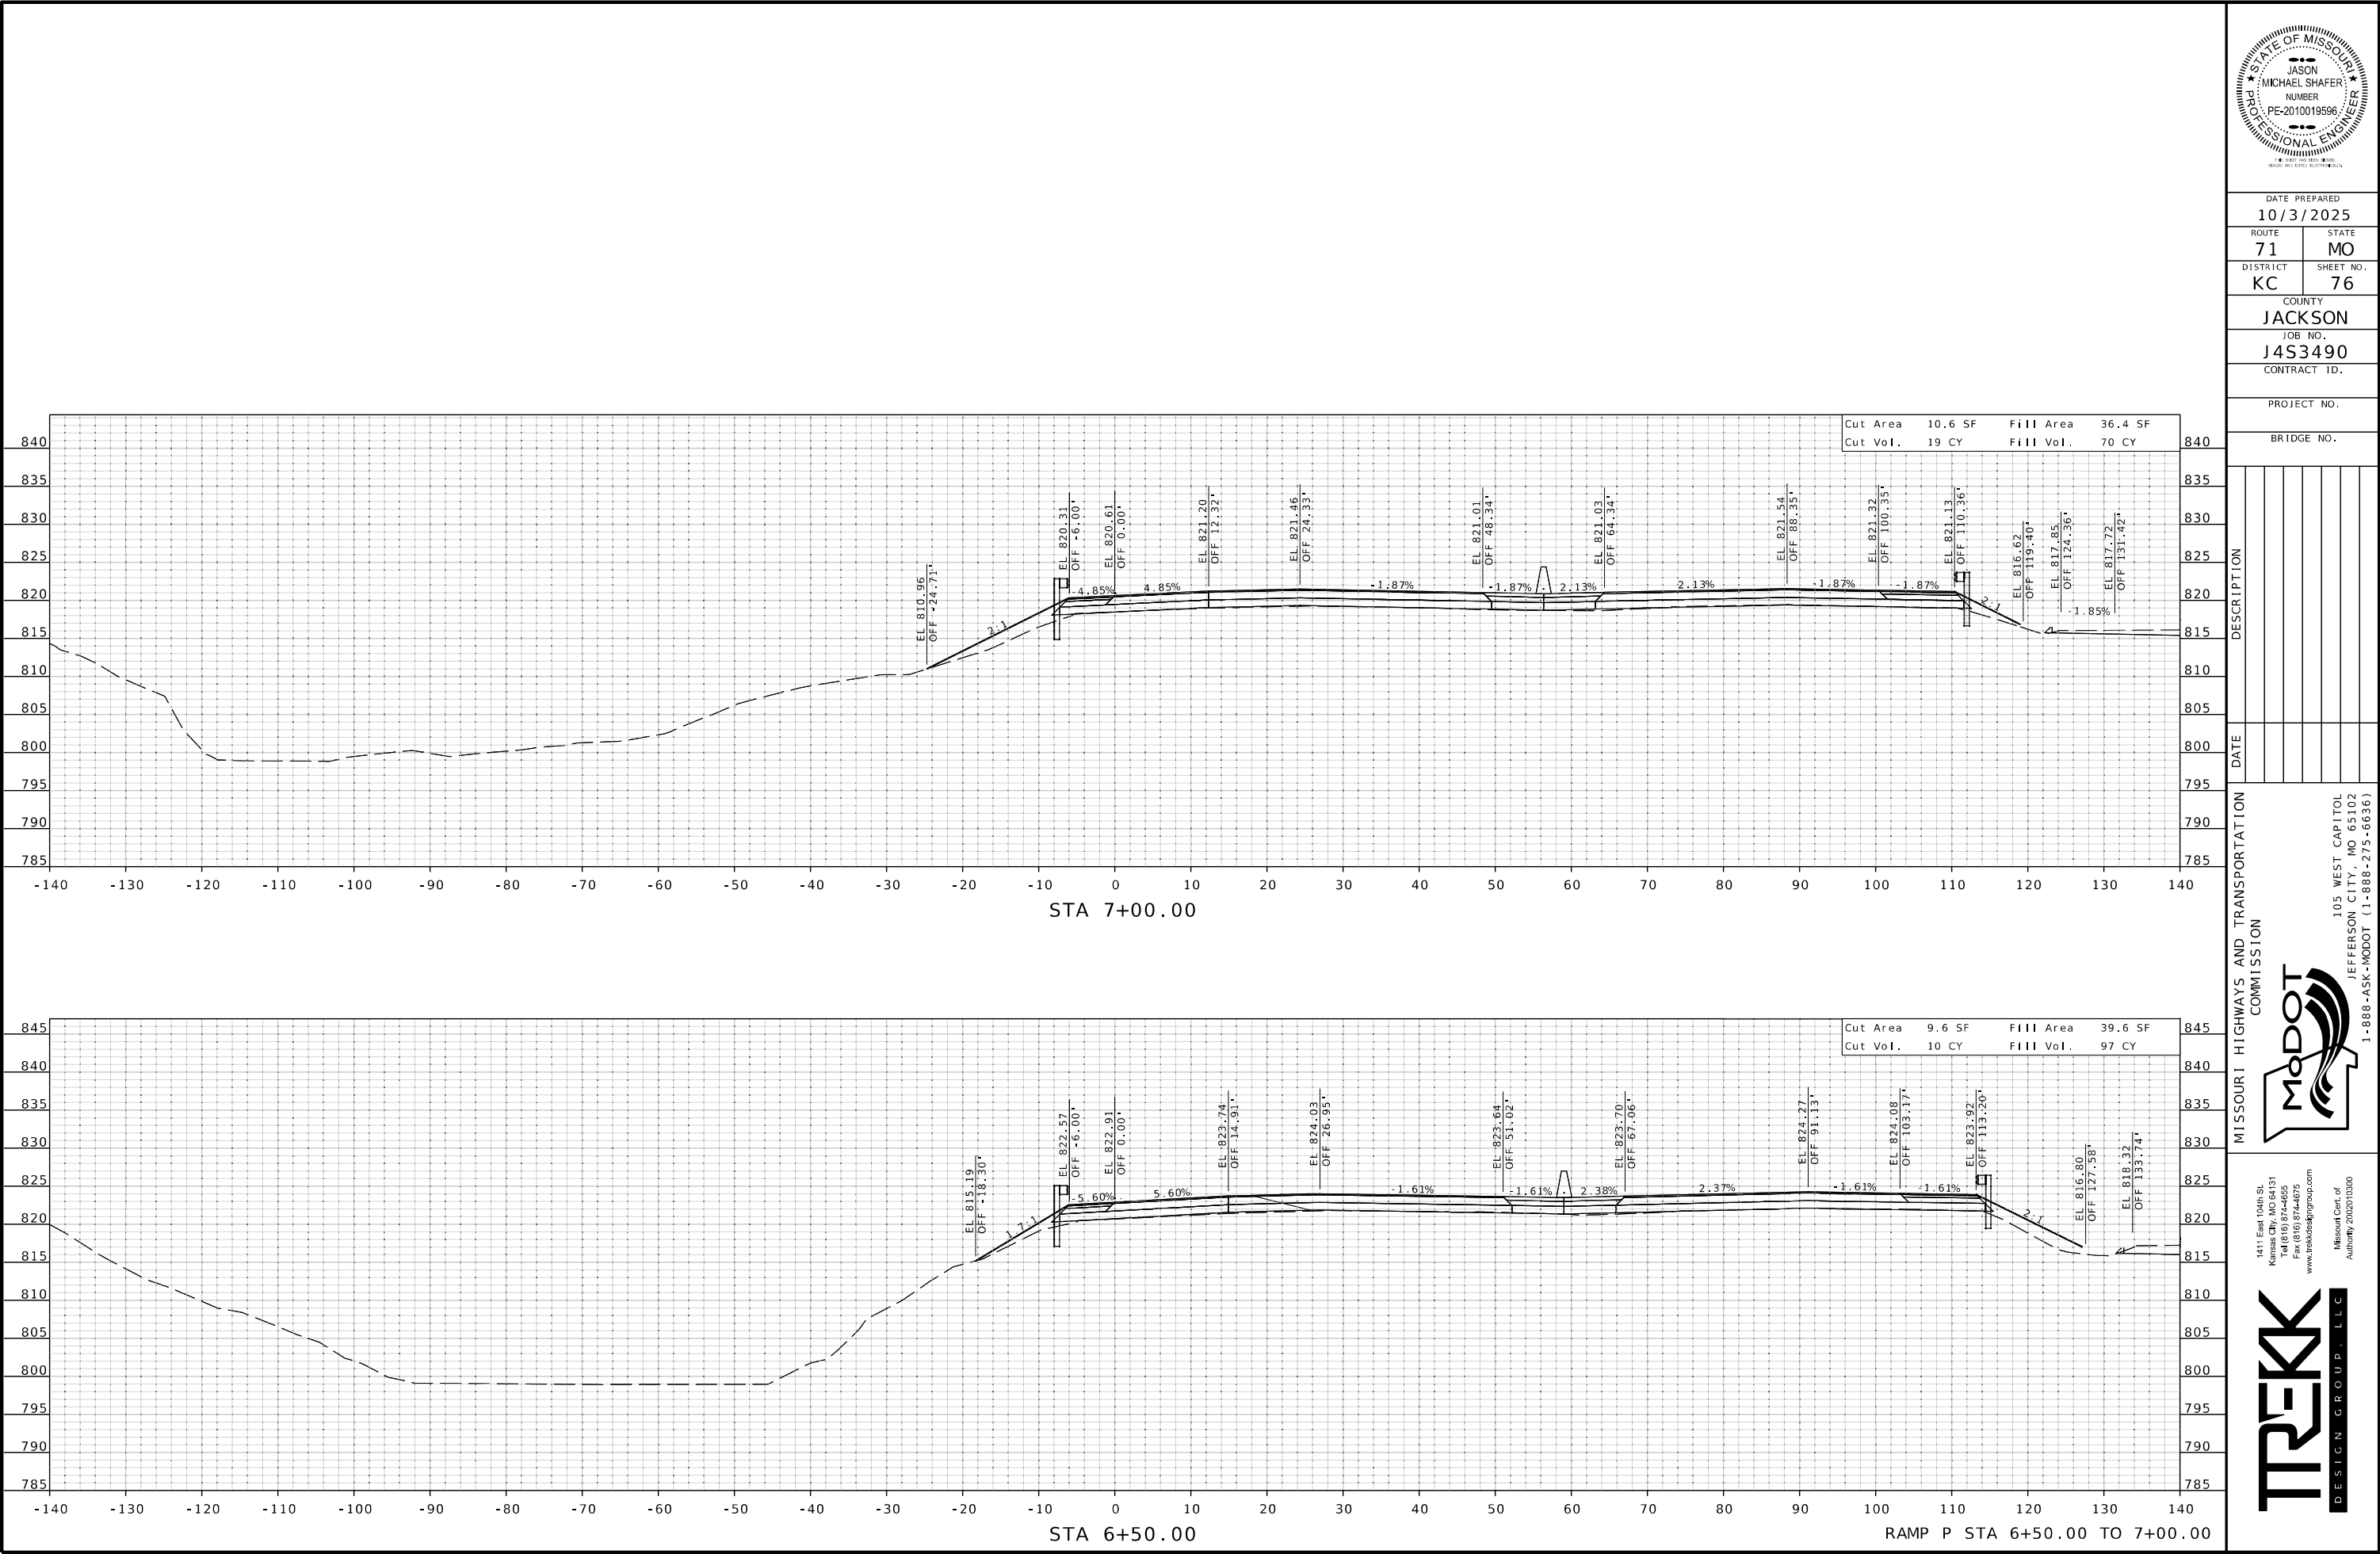

DATE PREPARED
10/3/2025

ROUTE 71	STATE MO
DISTRICT KC	SHEET NO. 76

COUNTY
JACKSON

JOB NO.
J453490

CONTRACT ID.

PROJECT NO.

BRIDGE NO.

DESCRIPTION


DATE

MISSOURI HIGHWAYS AND TRANSPORTATION COMMISSION

105 WEST CAPITOL
JEFFERSON CITY, MO 65102
1-888-ASK-MODOT (1-888-275-6636)


1411 East 104th St.
Kansas City, MO 64131
Tel (816) 874-6855
Fax (816) 874-6075
www.trekkgroup.com

Missouri Dept. of
Transportation
Authority 202510300

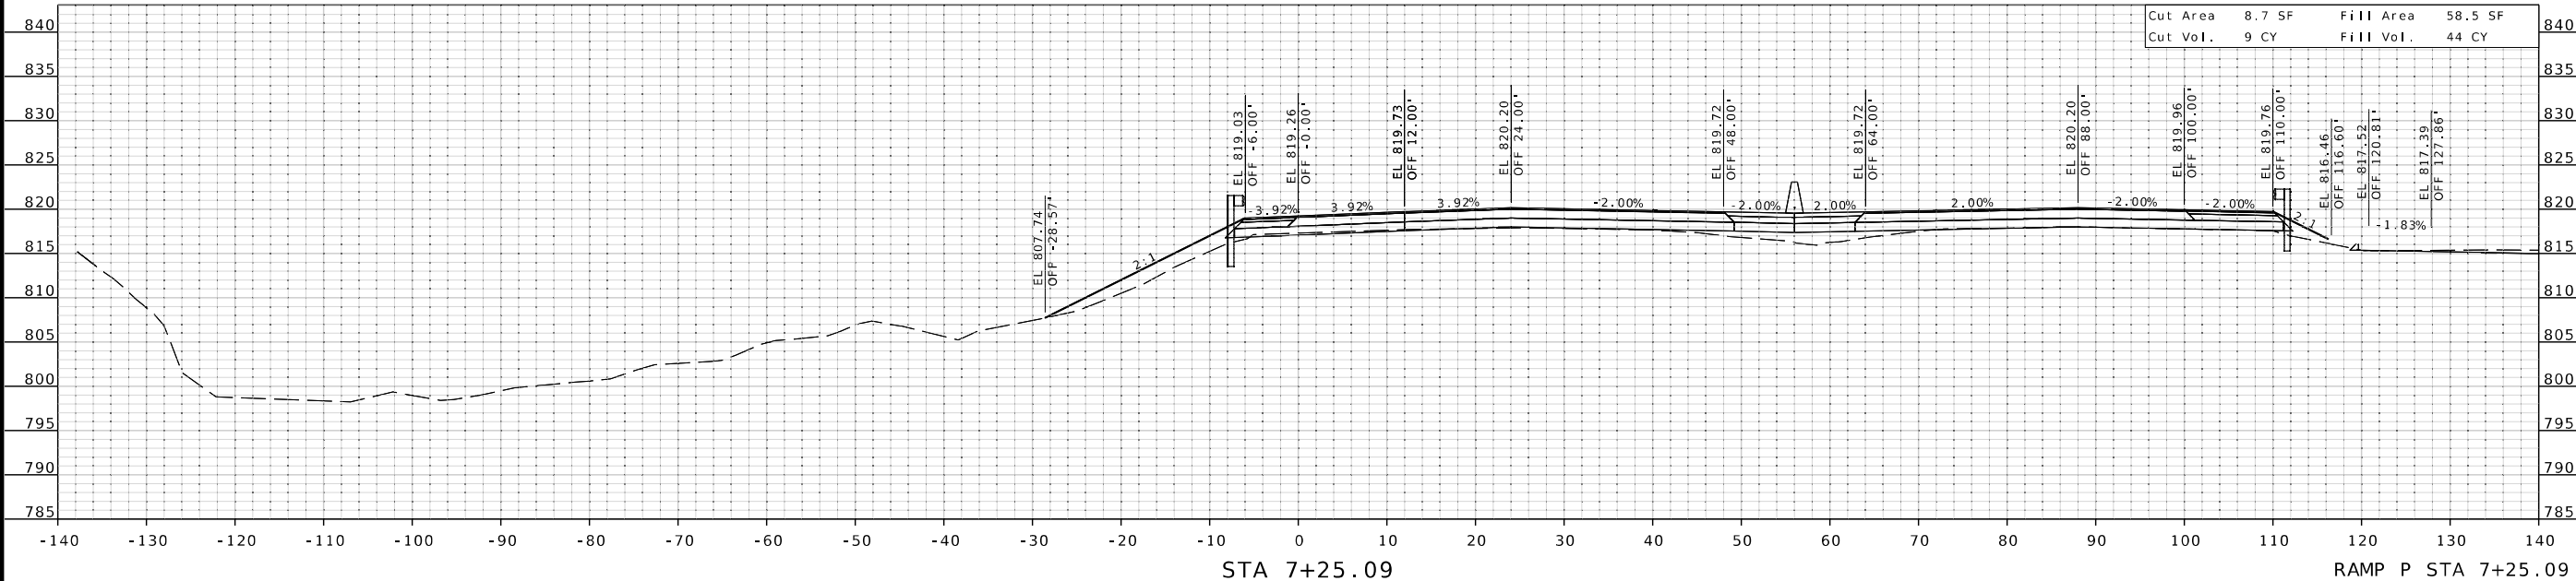

STA 7+25.09

RAMP P STA 7+25.09

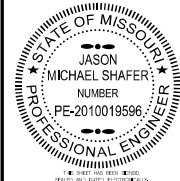

DATE PREPARED
10/3/2025

ROUTE 71	STATE MO
DISTRICT KC	SHEET NO. 77

COUNTY
JACKSON

JOB NO.
J453490

CONTRACT ID.

PROJECT NO.

BRIDGE NO.

DATE	DESCRIPTION



MISSOURI HIGHWAYS AND TRANSPORTATION COMMISSION

105 WEST CAPITOL
JEFFERSON CITY, MO 65102
1-888-ASK-MODOT (1-888-273-6636)

1411 East 104th St.
Kansas City, MO 64131
Tel (816) 874-6855
Fax (816) 874-6075
www.trekkgroup.com

Missouri Seal of Authority 202510300

IF A SEAL IS PRESENT ON THIS SHEET IT HAS BEEN ELECTRONICALLY SEALED AND DATED.

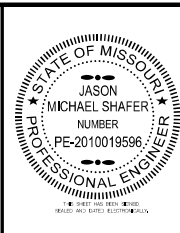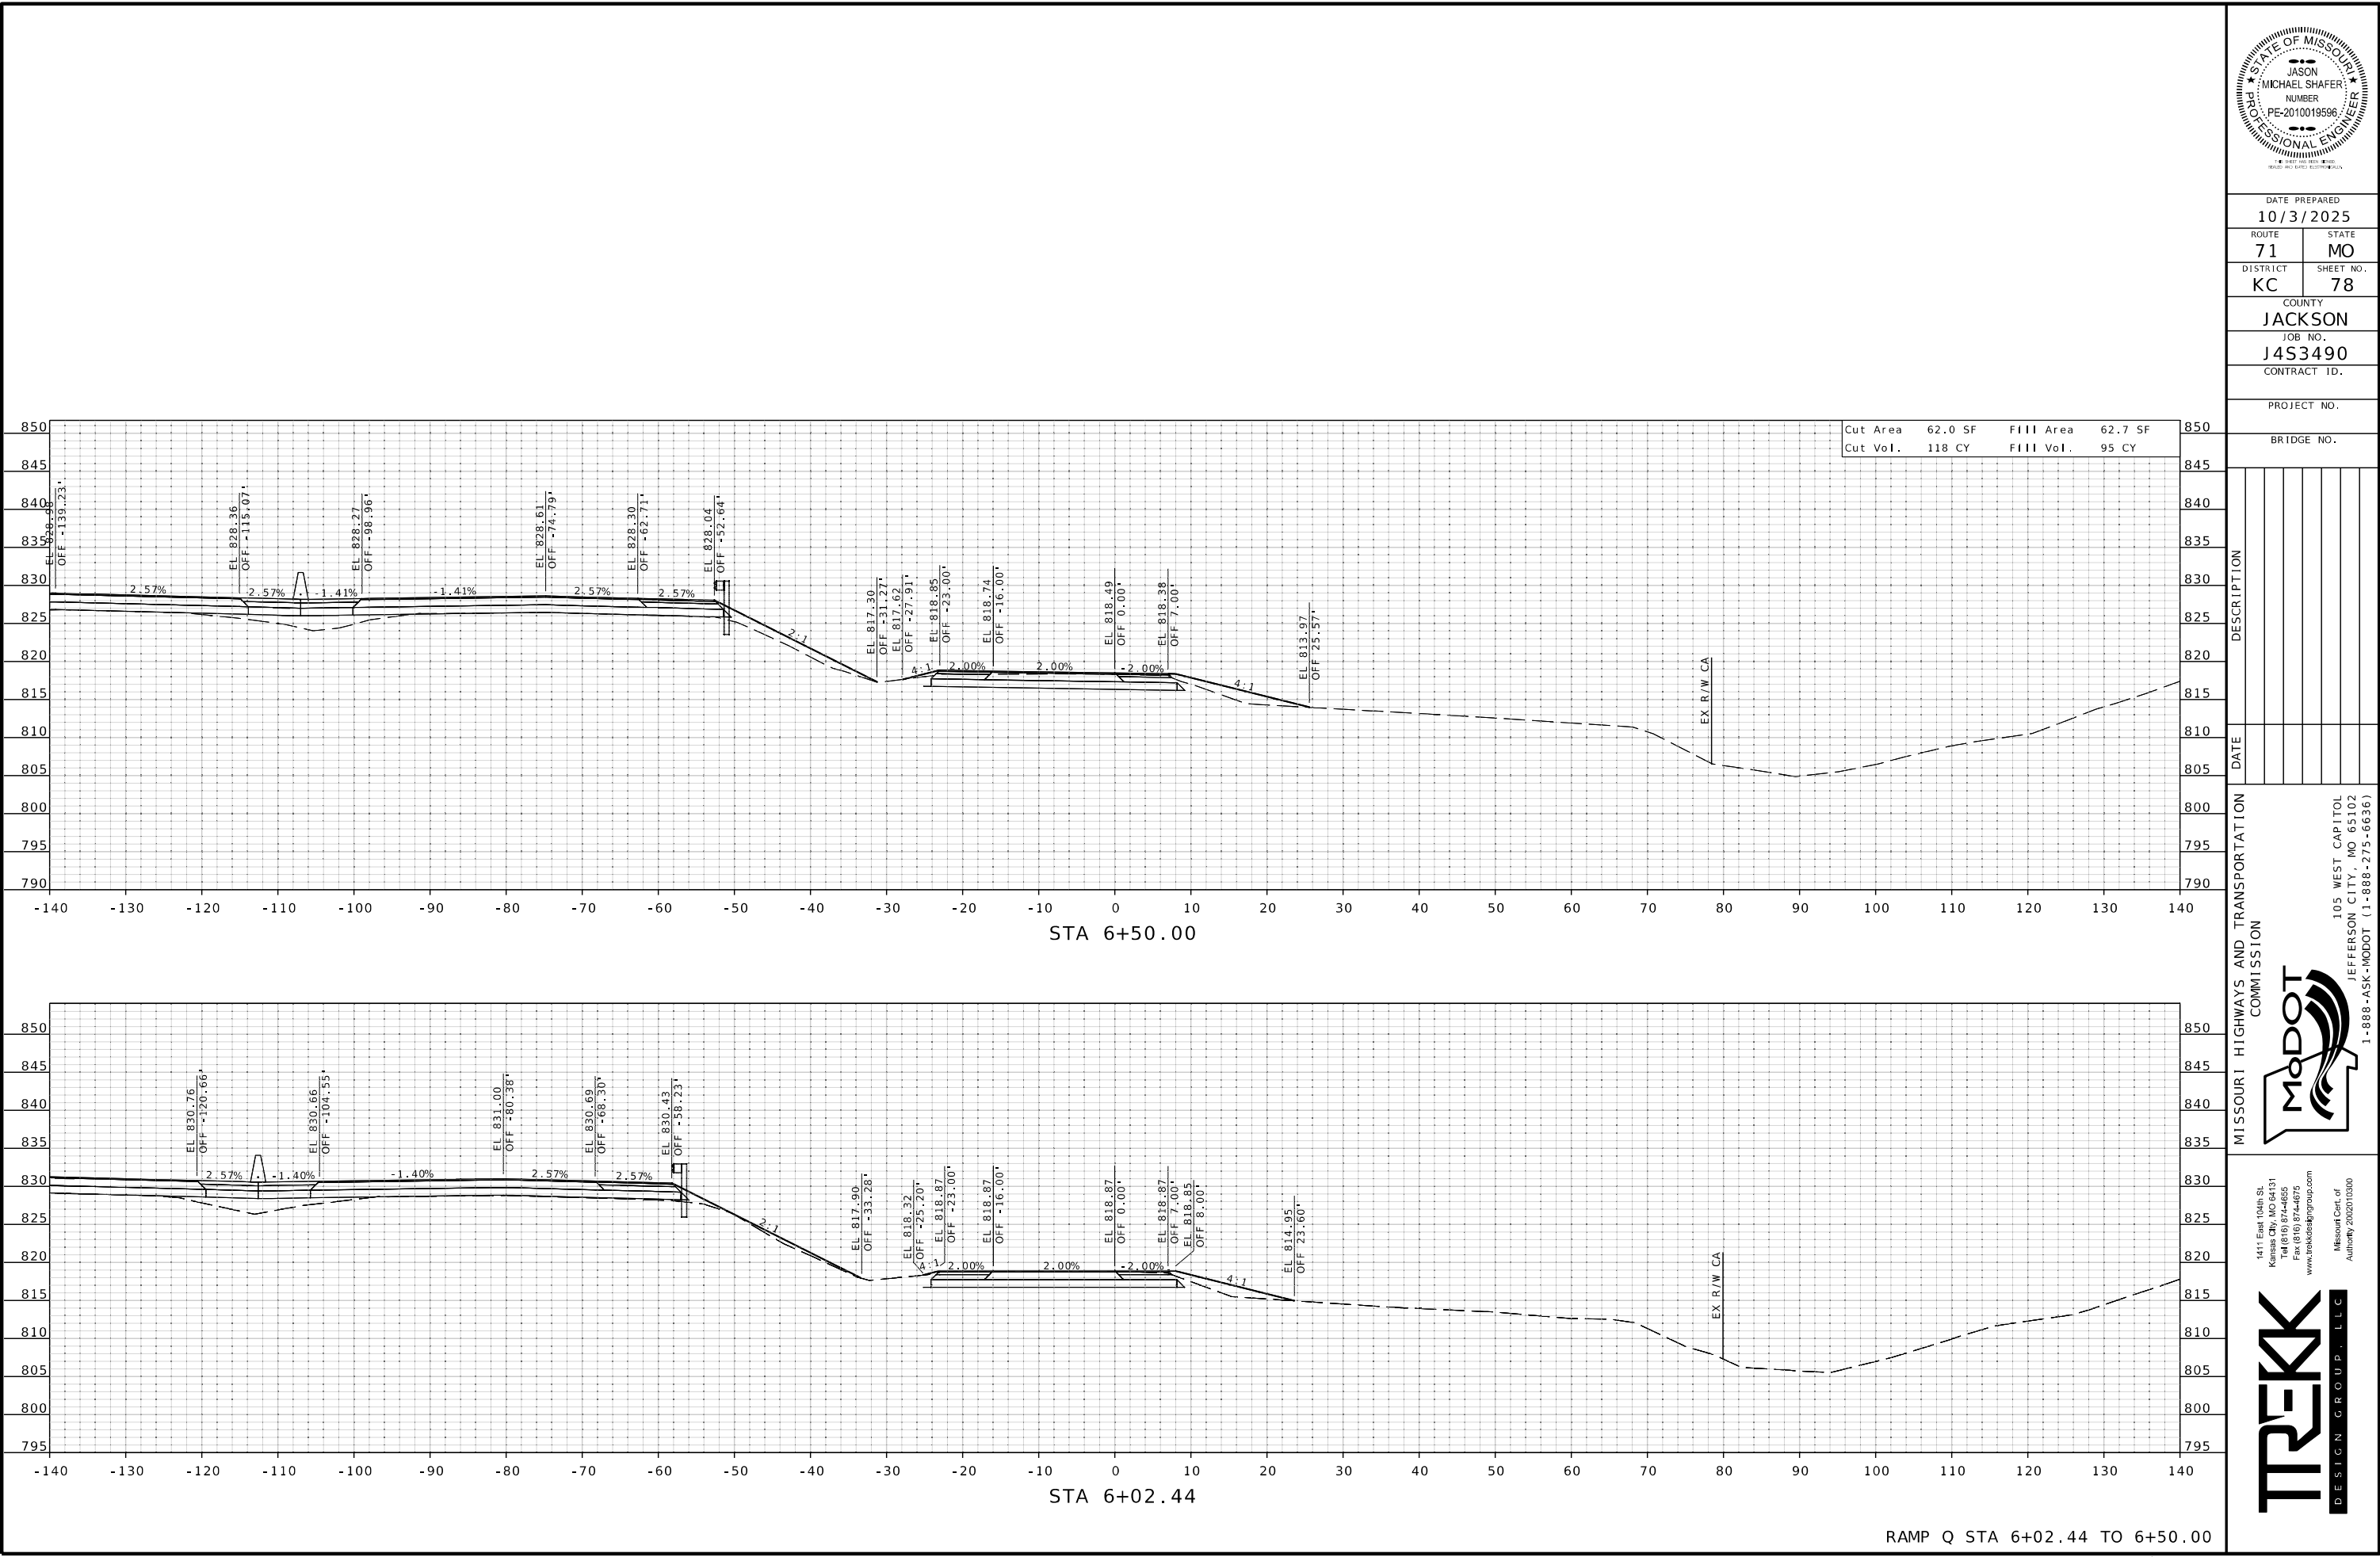

DATE PREPARED 10/3/2025	
ROUTE 71	STATE MO
DISTRICT KC	SHEET NO. 78
COUNTY JACKSON	
JOB NO. J453490	
CONTRACT ID.	
PROJECT NO.	
BRIDGE NO.	

DATE	DESCRIPTION



MISSOURI HIGHWAYS AND TRANSPORTATION COMMISSION

105 WEST CAPITOL
JEFFERSON CITY, MO 65102
1-888-ASK-MODOT (1-888-275-6636)

1411 East 104th St.
Kansas City, MO 64131
Tel (816) 974-6555
Fax (816) 974-6075
www.trekdesigngroup.com

Missouri Dept. of
Transportation
Authority 202510300

IF A SEAL IS PRESENT ON THIS SHEET IT HAS BEEN ELECTRONICALLY SEALED AND DATED.

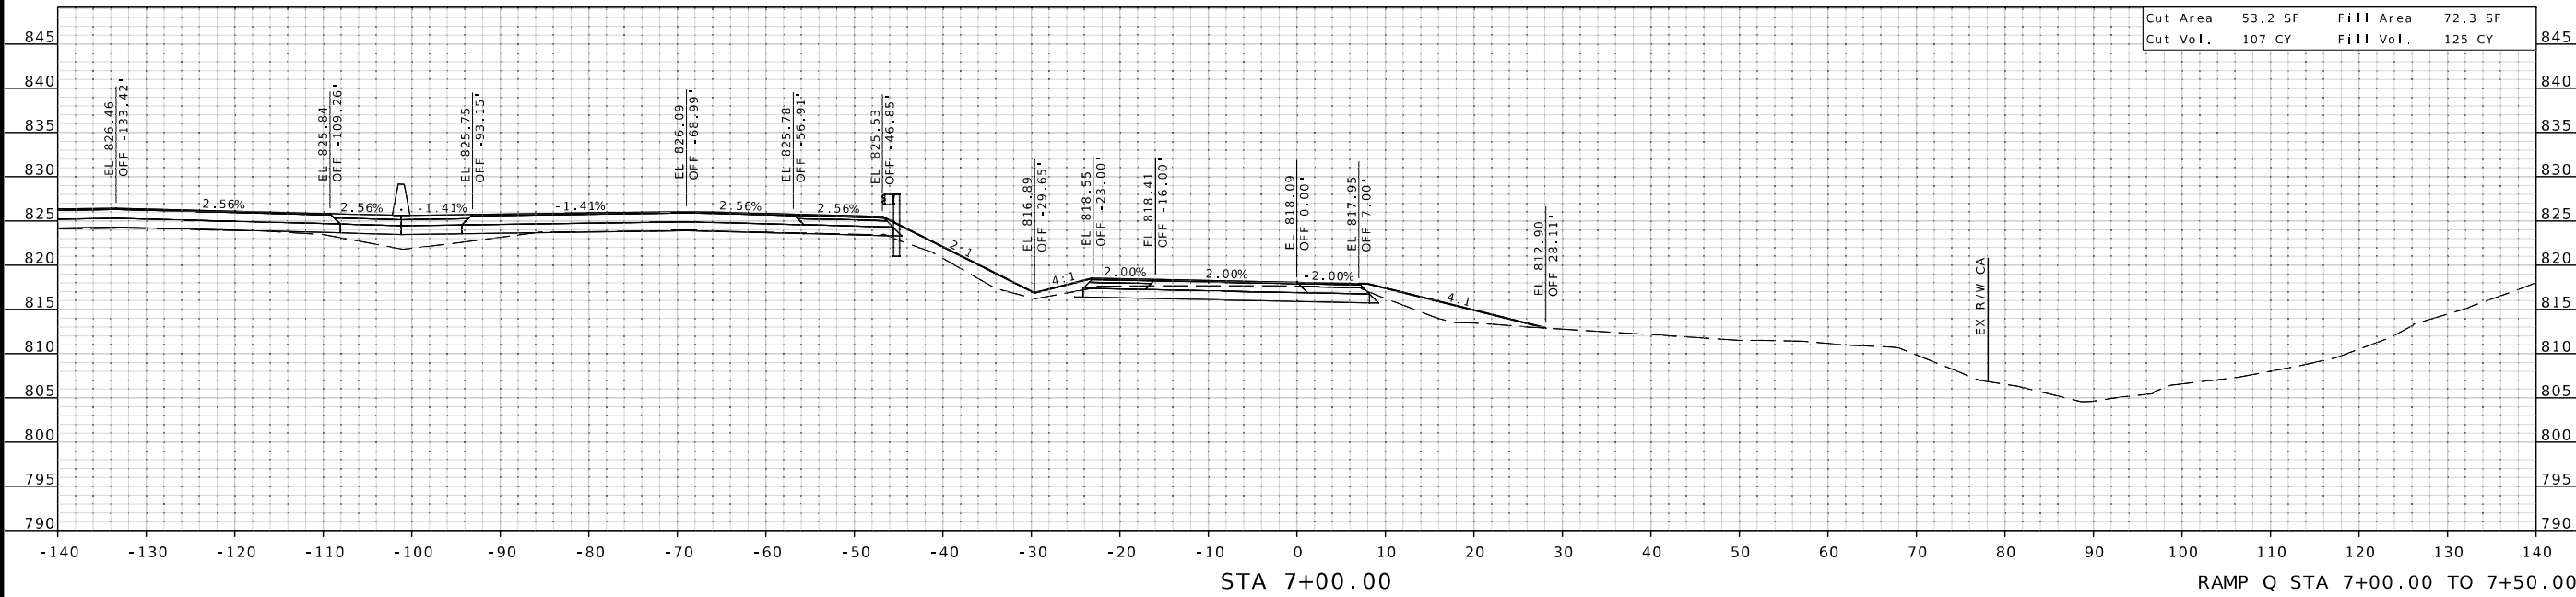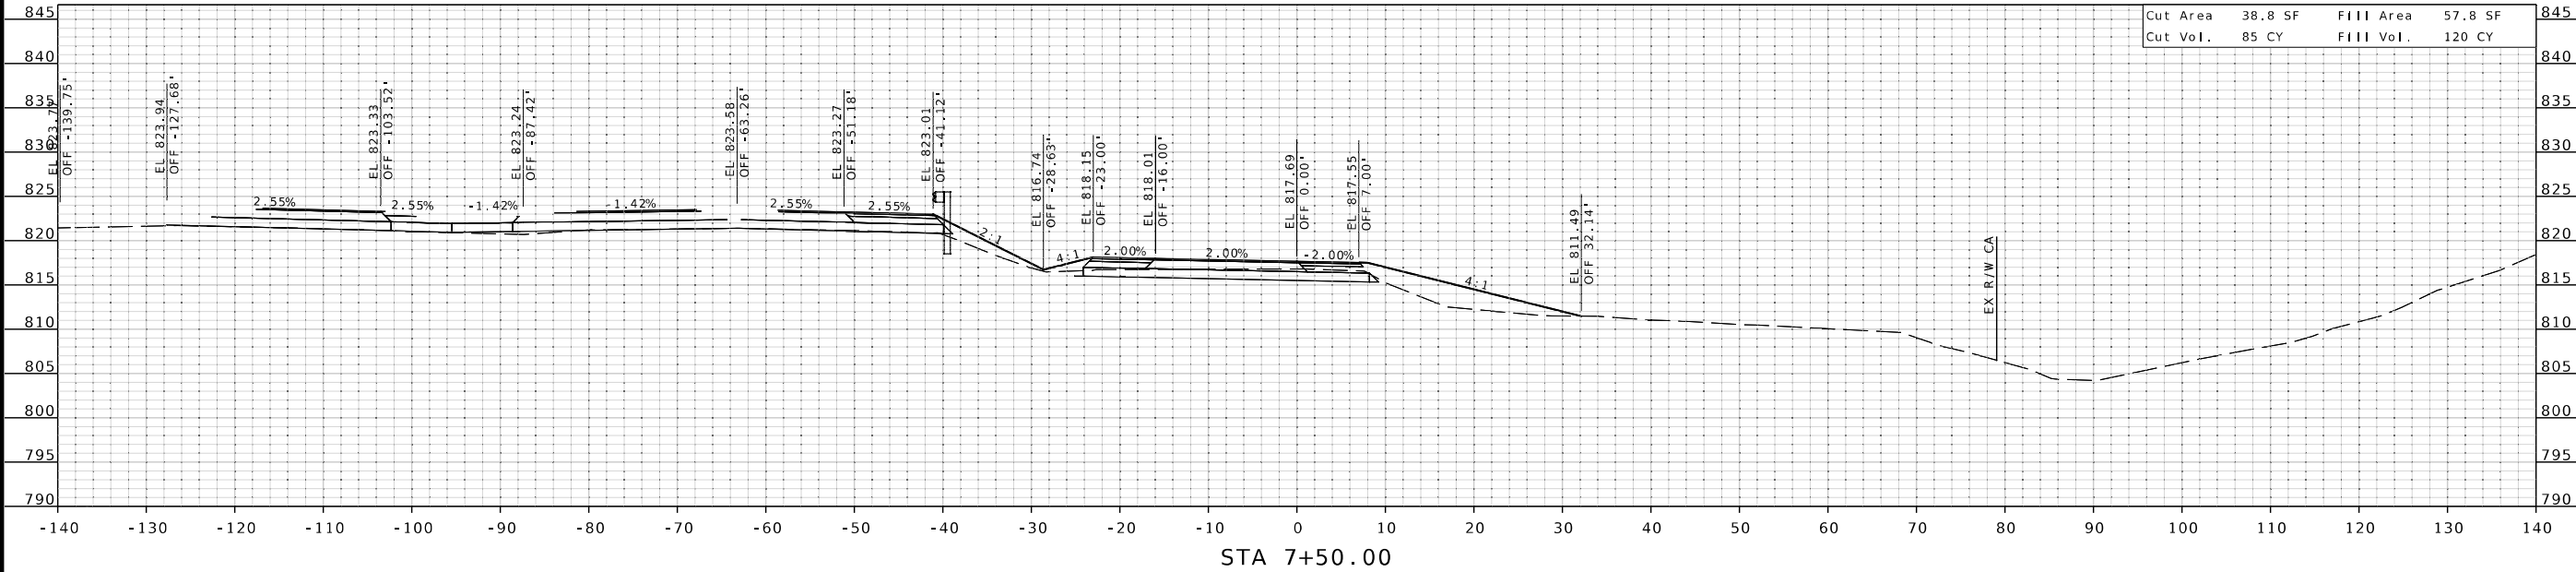

STATE OF MISSOURI

JASON MICHAEL SHAFER

NUMBER PE-2010019596

PROFESSIONAL ENGINEER

DATE PREPARED 10/3/2025

ROUTE 71

DISTRICT KC

STATE MO

SHEET NO. 79

COUNTY JACKSON

JOB NO. J453490

CONTRACT ID.

PROJECT NO.

BRIDGE NO.

DESCRIPTION

DATE

MISSOURI HIGHWAYS AND TRANSPORTATION COMMISSION

1411 East 104th St.
Kansas City, MO 64131
Tel (816) 874-6855
Fax (816) 874-6075
www.trekkdesigngroup.com

Missouri Out of Authority 2/2025/0300



105 WEST CAPITOL
JEFFERSON CITY, MO 65102
1-888-ASK-MODOT (1-888-275-6636)

IF A SEAL IS PRESENT ON THIS SHEET IT HAS BEEN ELECTRONICALLY SEALED AND DATED.

TREKK

DESIGN GROUP, LLC

XS_60-84_J453490_US71_Ramps.dgn 11:42:10 AM 10/3/2025

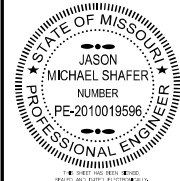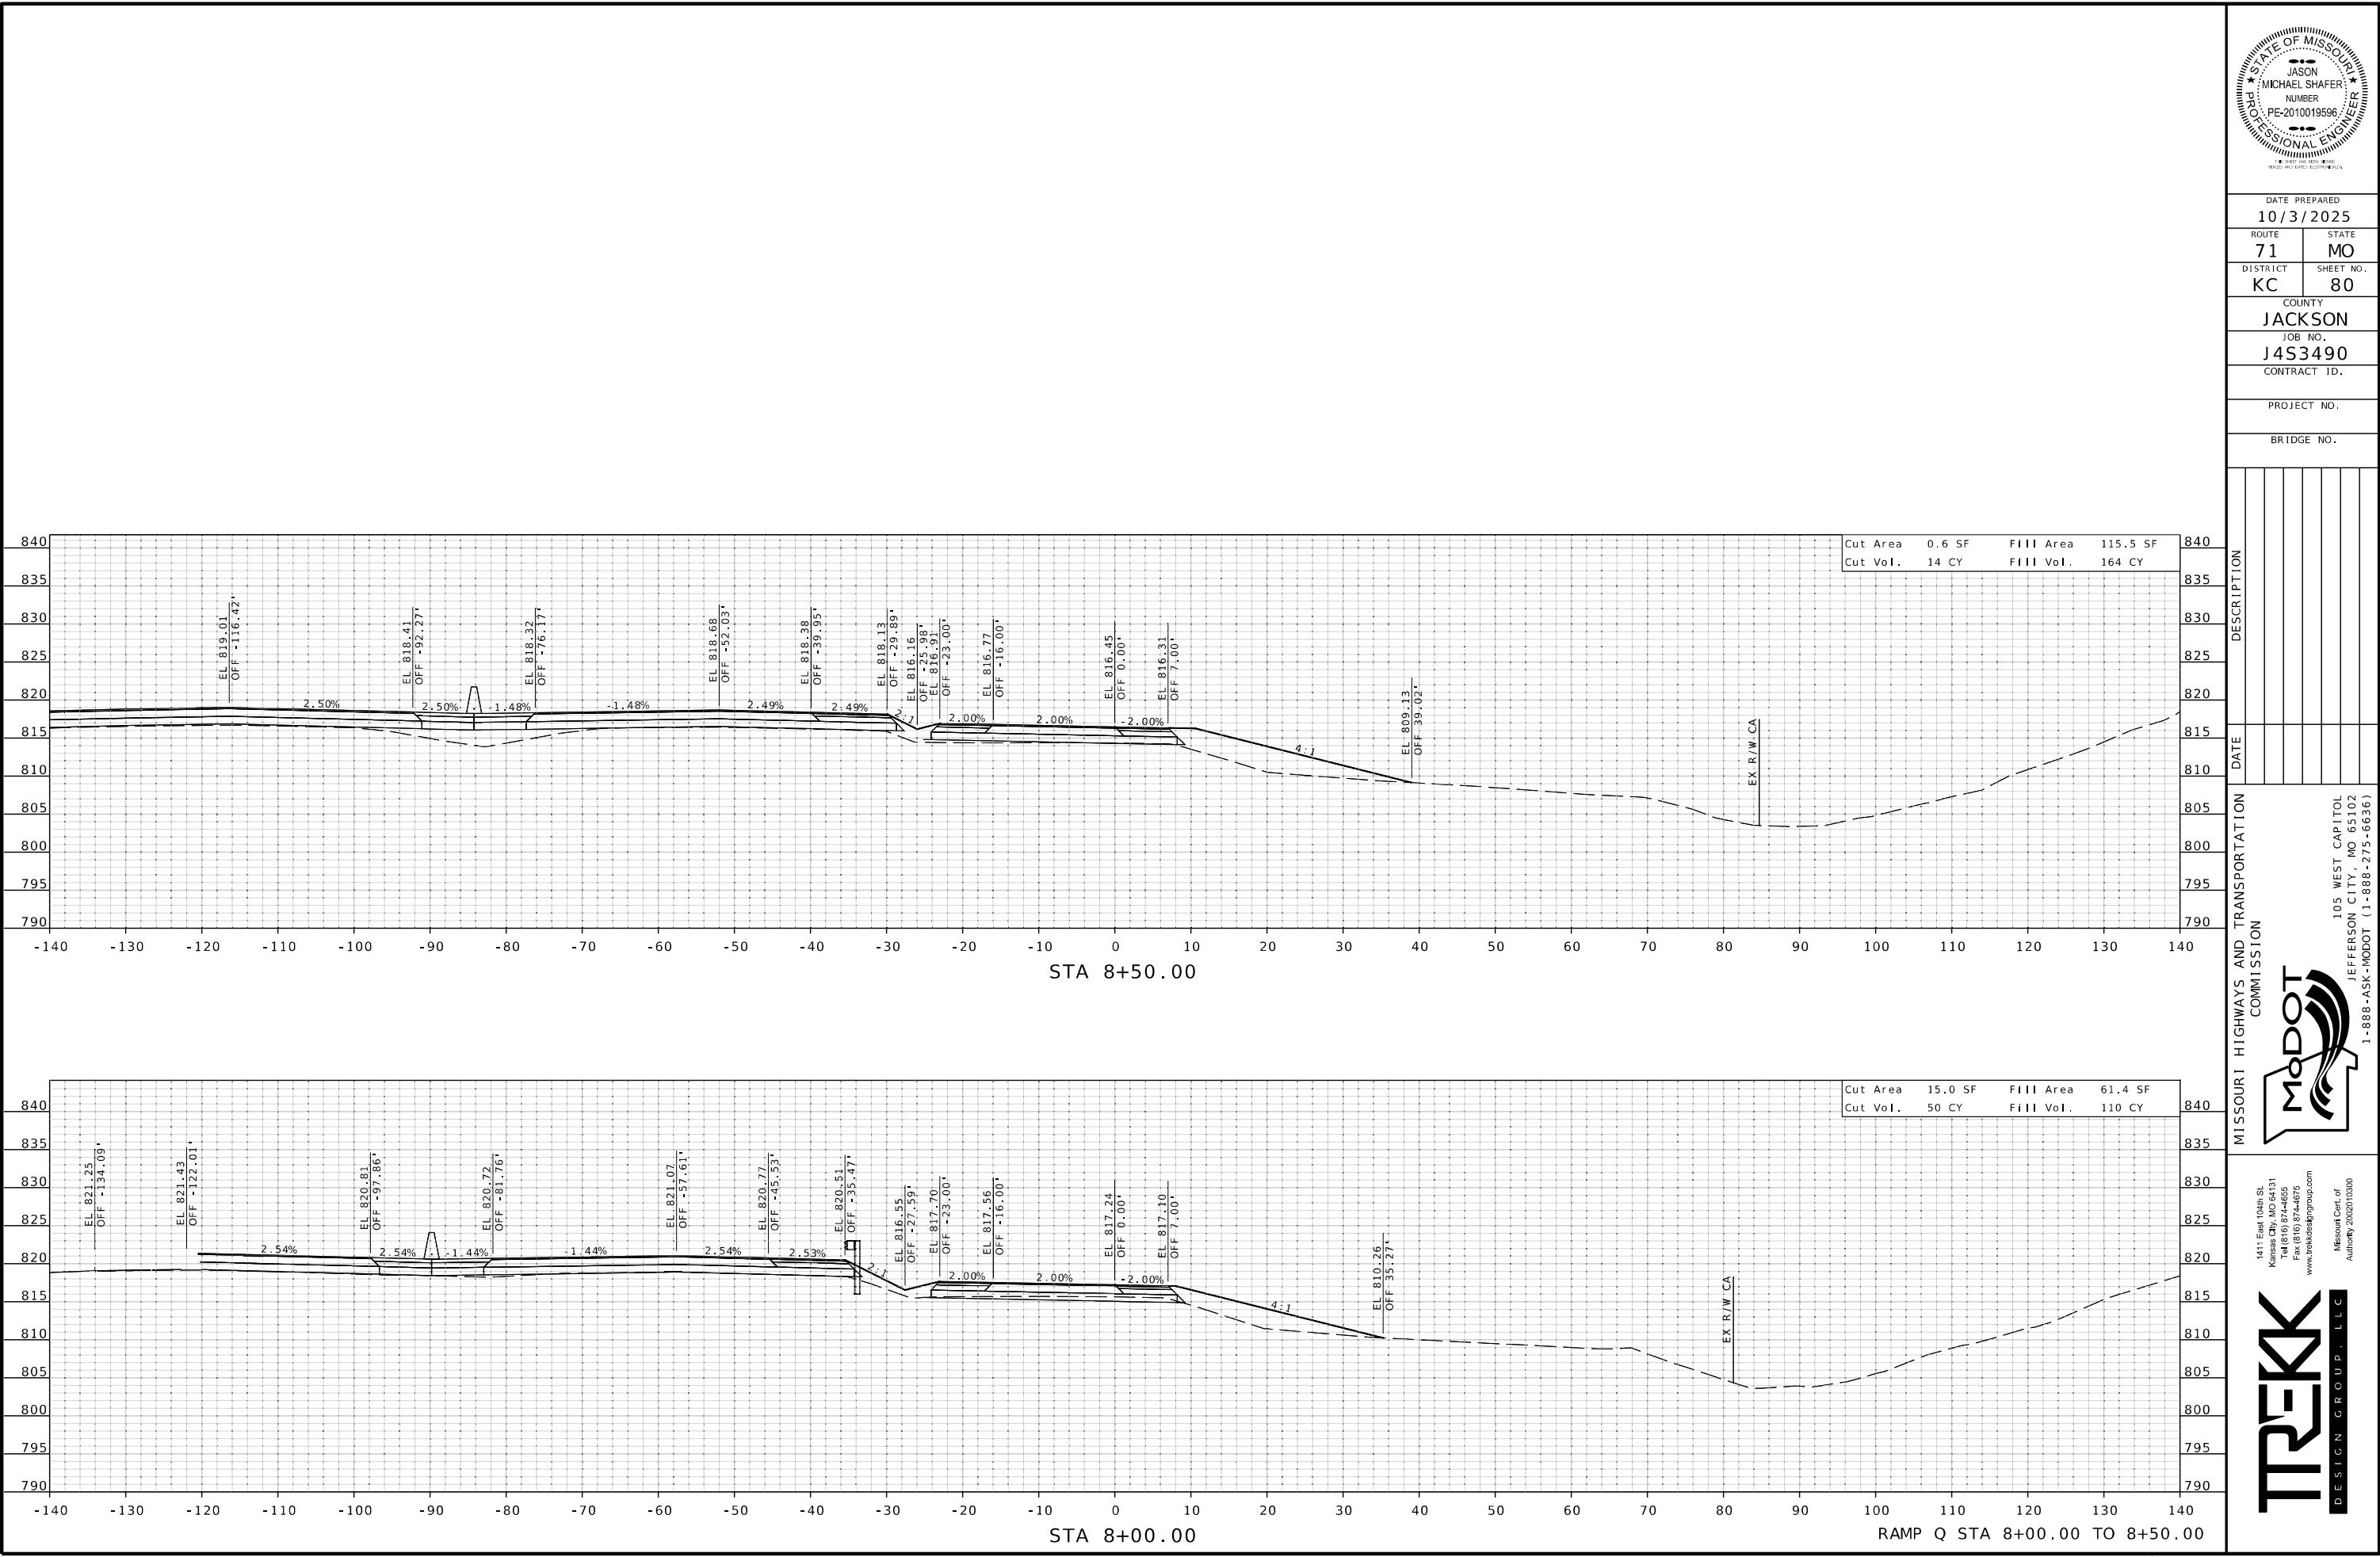

DATE PREPARED	
10/3/2025	
ROUTE	STATE
71	MO
DISTRICT	SHEET NO.
KC	80
COUNTY	
JACKSON	
JOB NO.	
J453490	
CONTRACT ID.	
PROJECT NO.	
BRIDGE NO.	

DESCRIPTION	DATE




MISSOURI HIGHWAYS AND TRANSPORTATION COMMISSION

105 WEST CAPITOL
JEFFERSON CITY, MO 65102
1-888-ASK-MODOT (1-888-275-6636)

1411 East 104th St.
Kansas City, MO 64131
Tel (816) 874-6855
Fax (816) 874-6075
www.trekksdesigngroup.com

Missouri Out of
Authority 202510300

IF A SEAL IS PRESENT ON THIS SHEET IT HAS BEEN ELECTRONICALLY SEALED AND DATED.

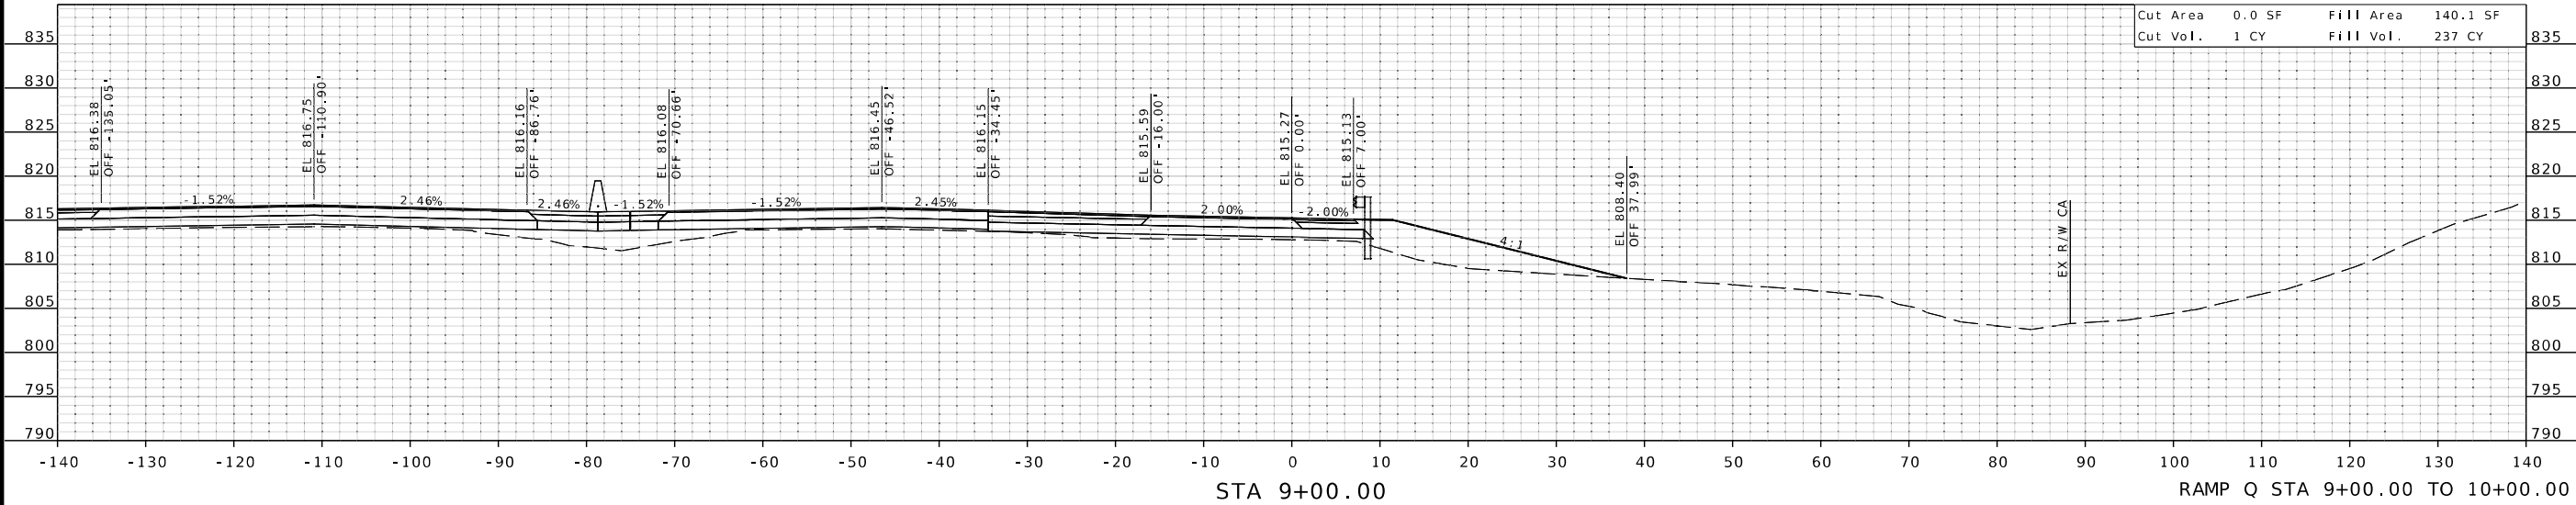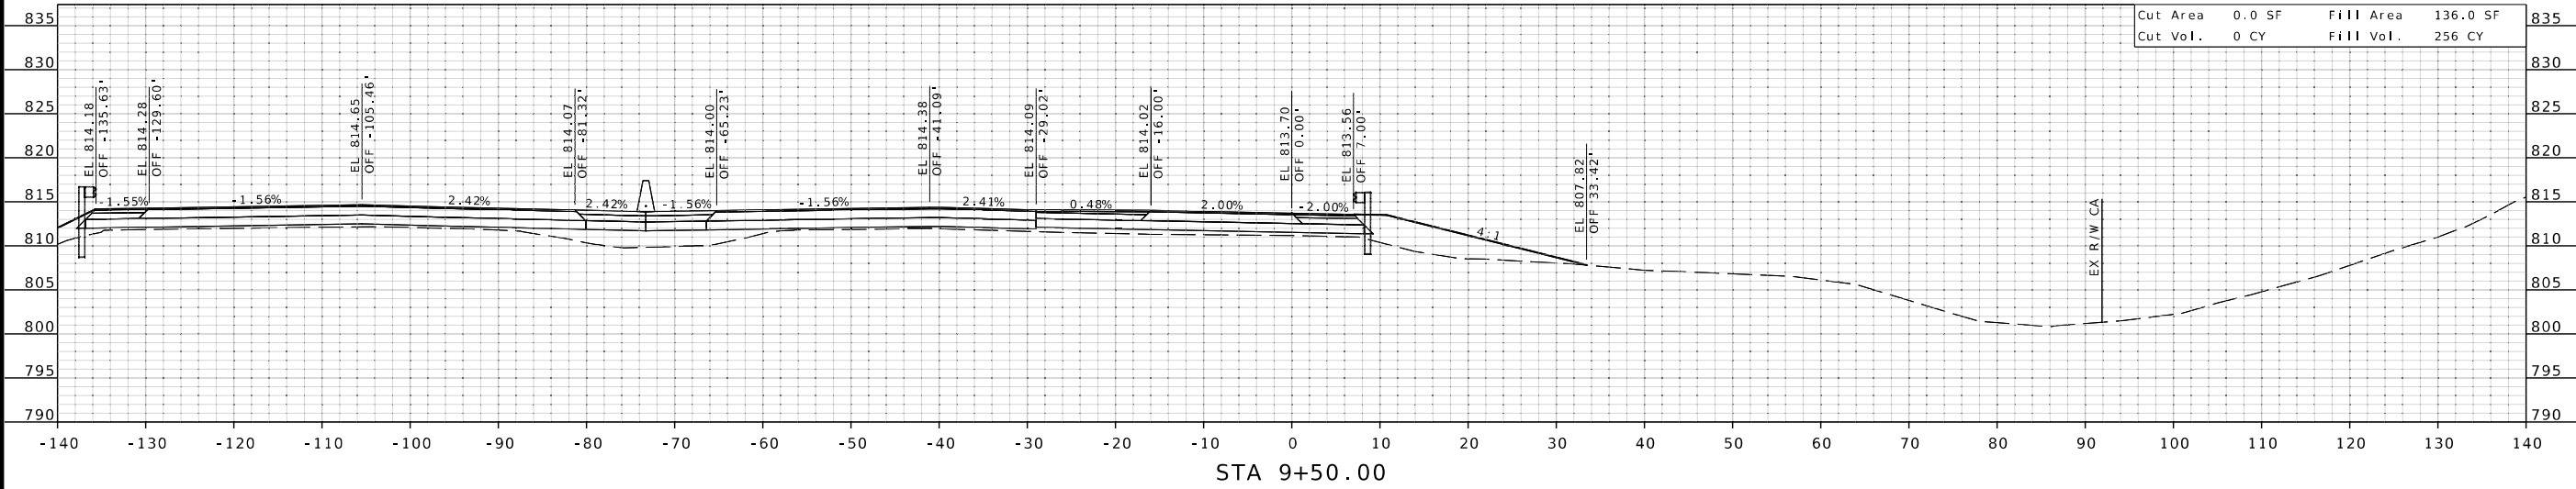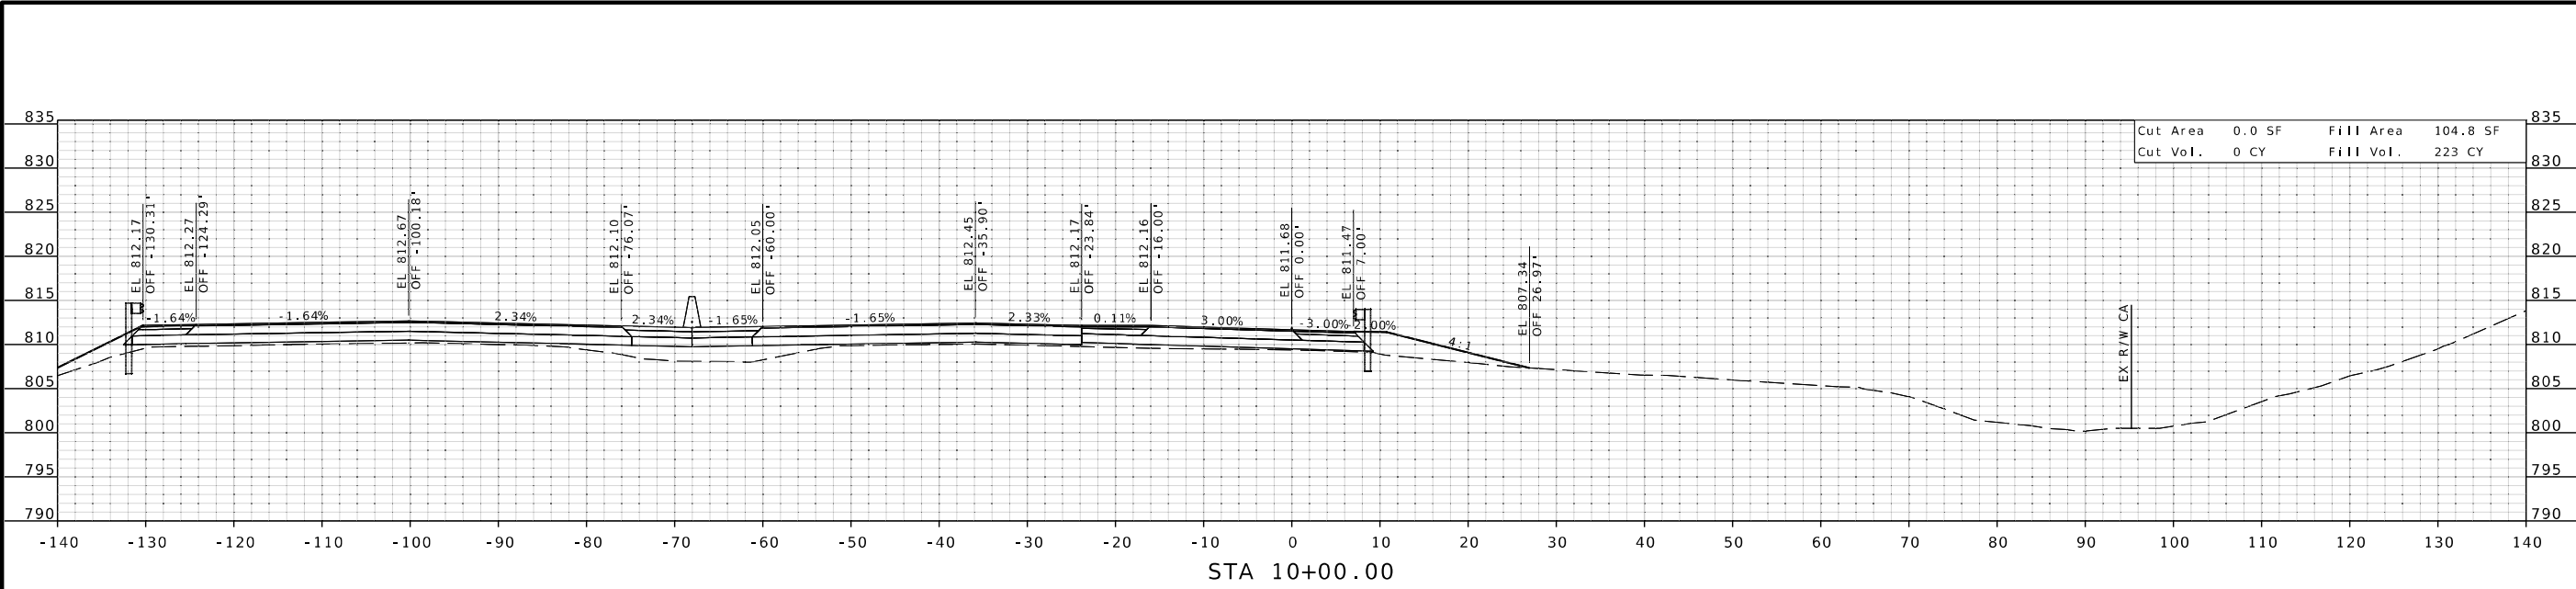

Cut Area	0.0 SF	Fill Area	104.8 SF
Cut Vol.	0 CY	Fill Vol.	223 CY


Cut Area	0.0 SF	Fill Area	136.0 SF
Cut Vol.	0 CY	Fill Vol.	256 CY



Cut Area	0.0 SF	Fill Area	140.1 SF
Cut Vol.	1 CY	Fill Vol.	237 CY



DATE PREPARED	
10/3/2025	
ROUTE	STATE
71	MO
DISTRICT	SHEET NO.
KC	81
COUNTY	
JACKSON	
JOB NO.	
J453490	
CONTRACT ID.	
PROJECT NO.	
BRIDGE NO.	

DESCRIPTION	DATE

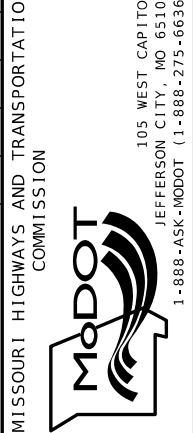

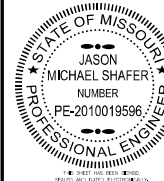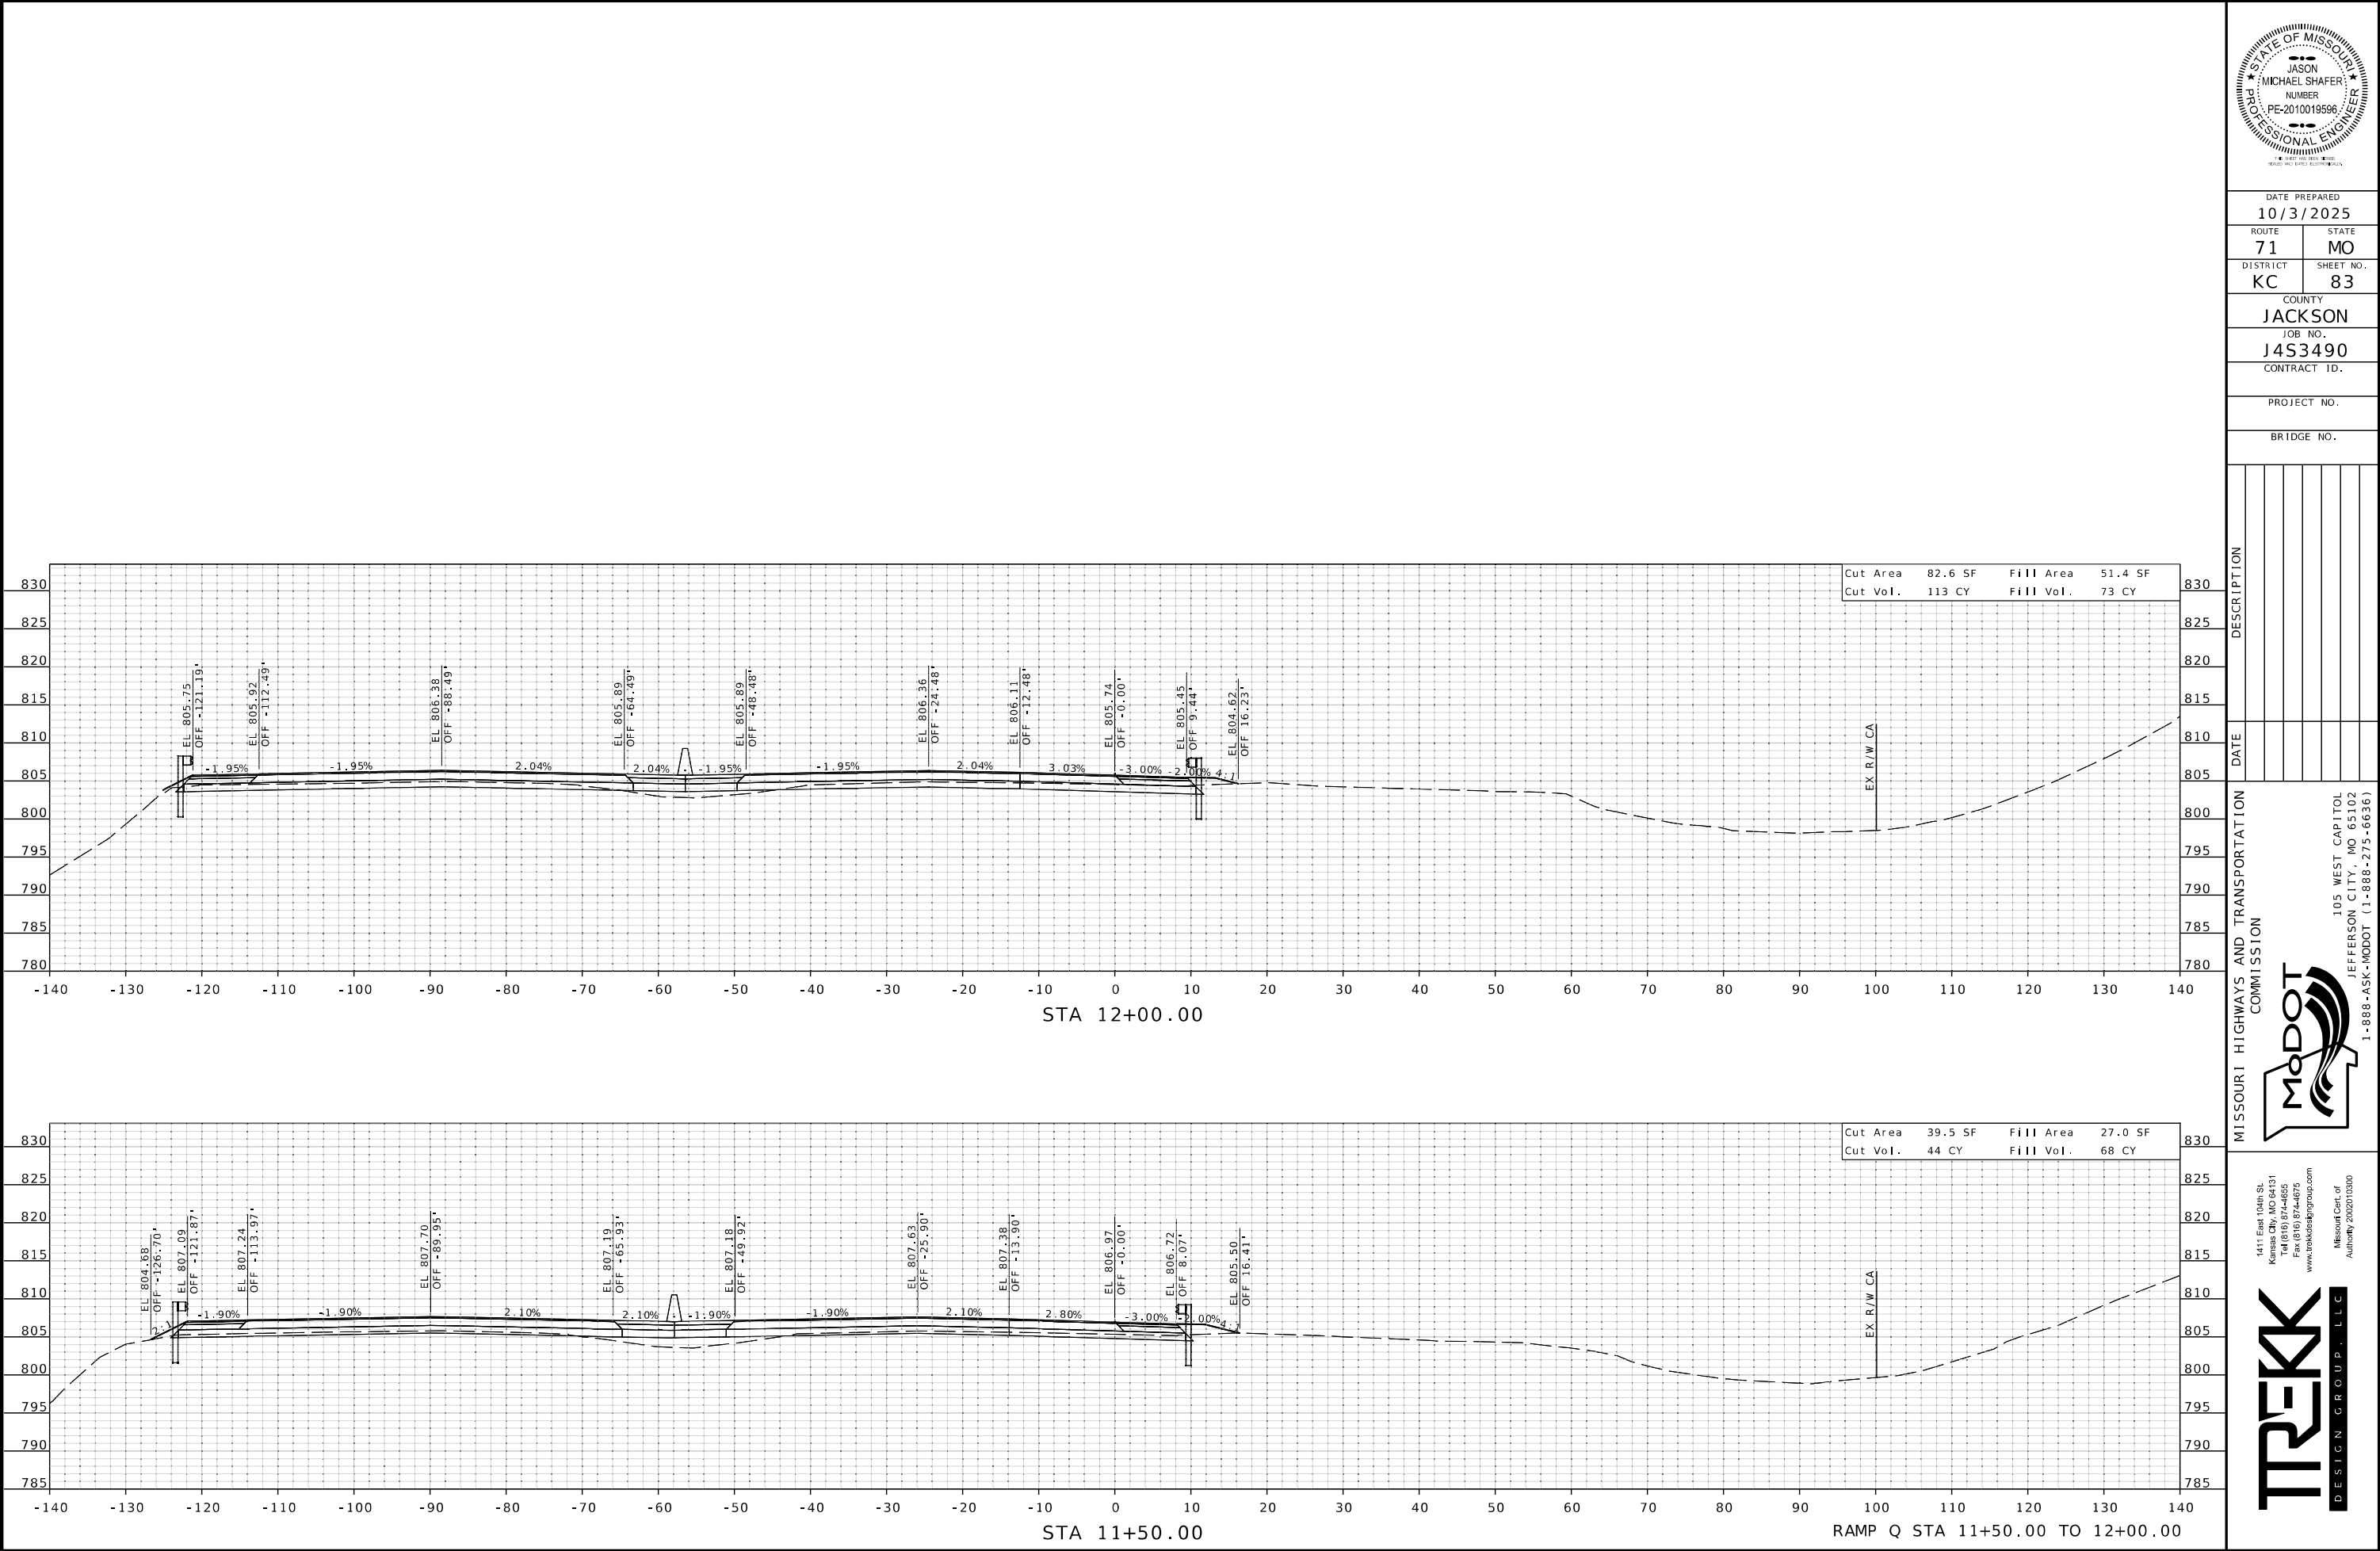

DATE PREPARED
10/3/2025

ROUTE	STATE
71	MO

DISTRICT	SHEET NO.
KC	83

COUNTY
JACKSON

JOB NO.
J453490

CONTRACT ID.

PROJECT NO.

BRIDGE NO.

DESCRIPTION	DATE

MISSOURI HIGHWAYS AND TRANSPORTATION COMMISSION



MoDOT

105 WEST CAPITOL
JEFFERSON CITY, MO 65102
1-888-ASK-MODOT (1-888-275-6636)

1411 East 104th St.
Kansas City, MO 64131
Tel (816) 874-6855
Fax (816) 874-6075
www.trekdesigngroup.com

Missouri Out of
Authority 202510300

TREKK
DESIGN GROUP, LLC

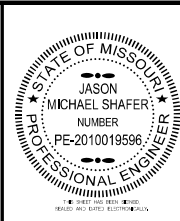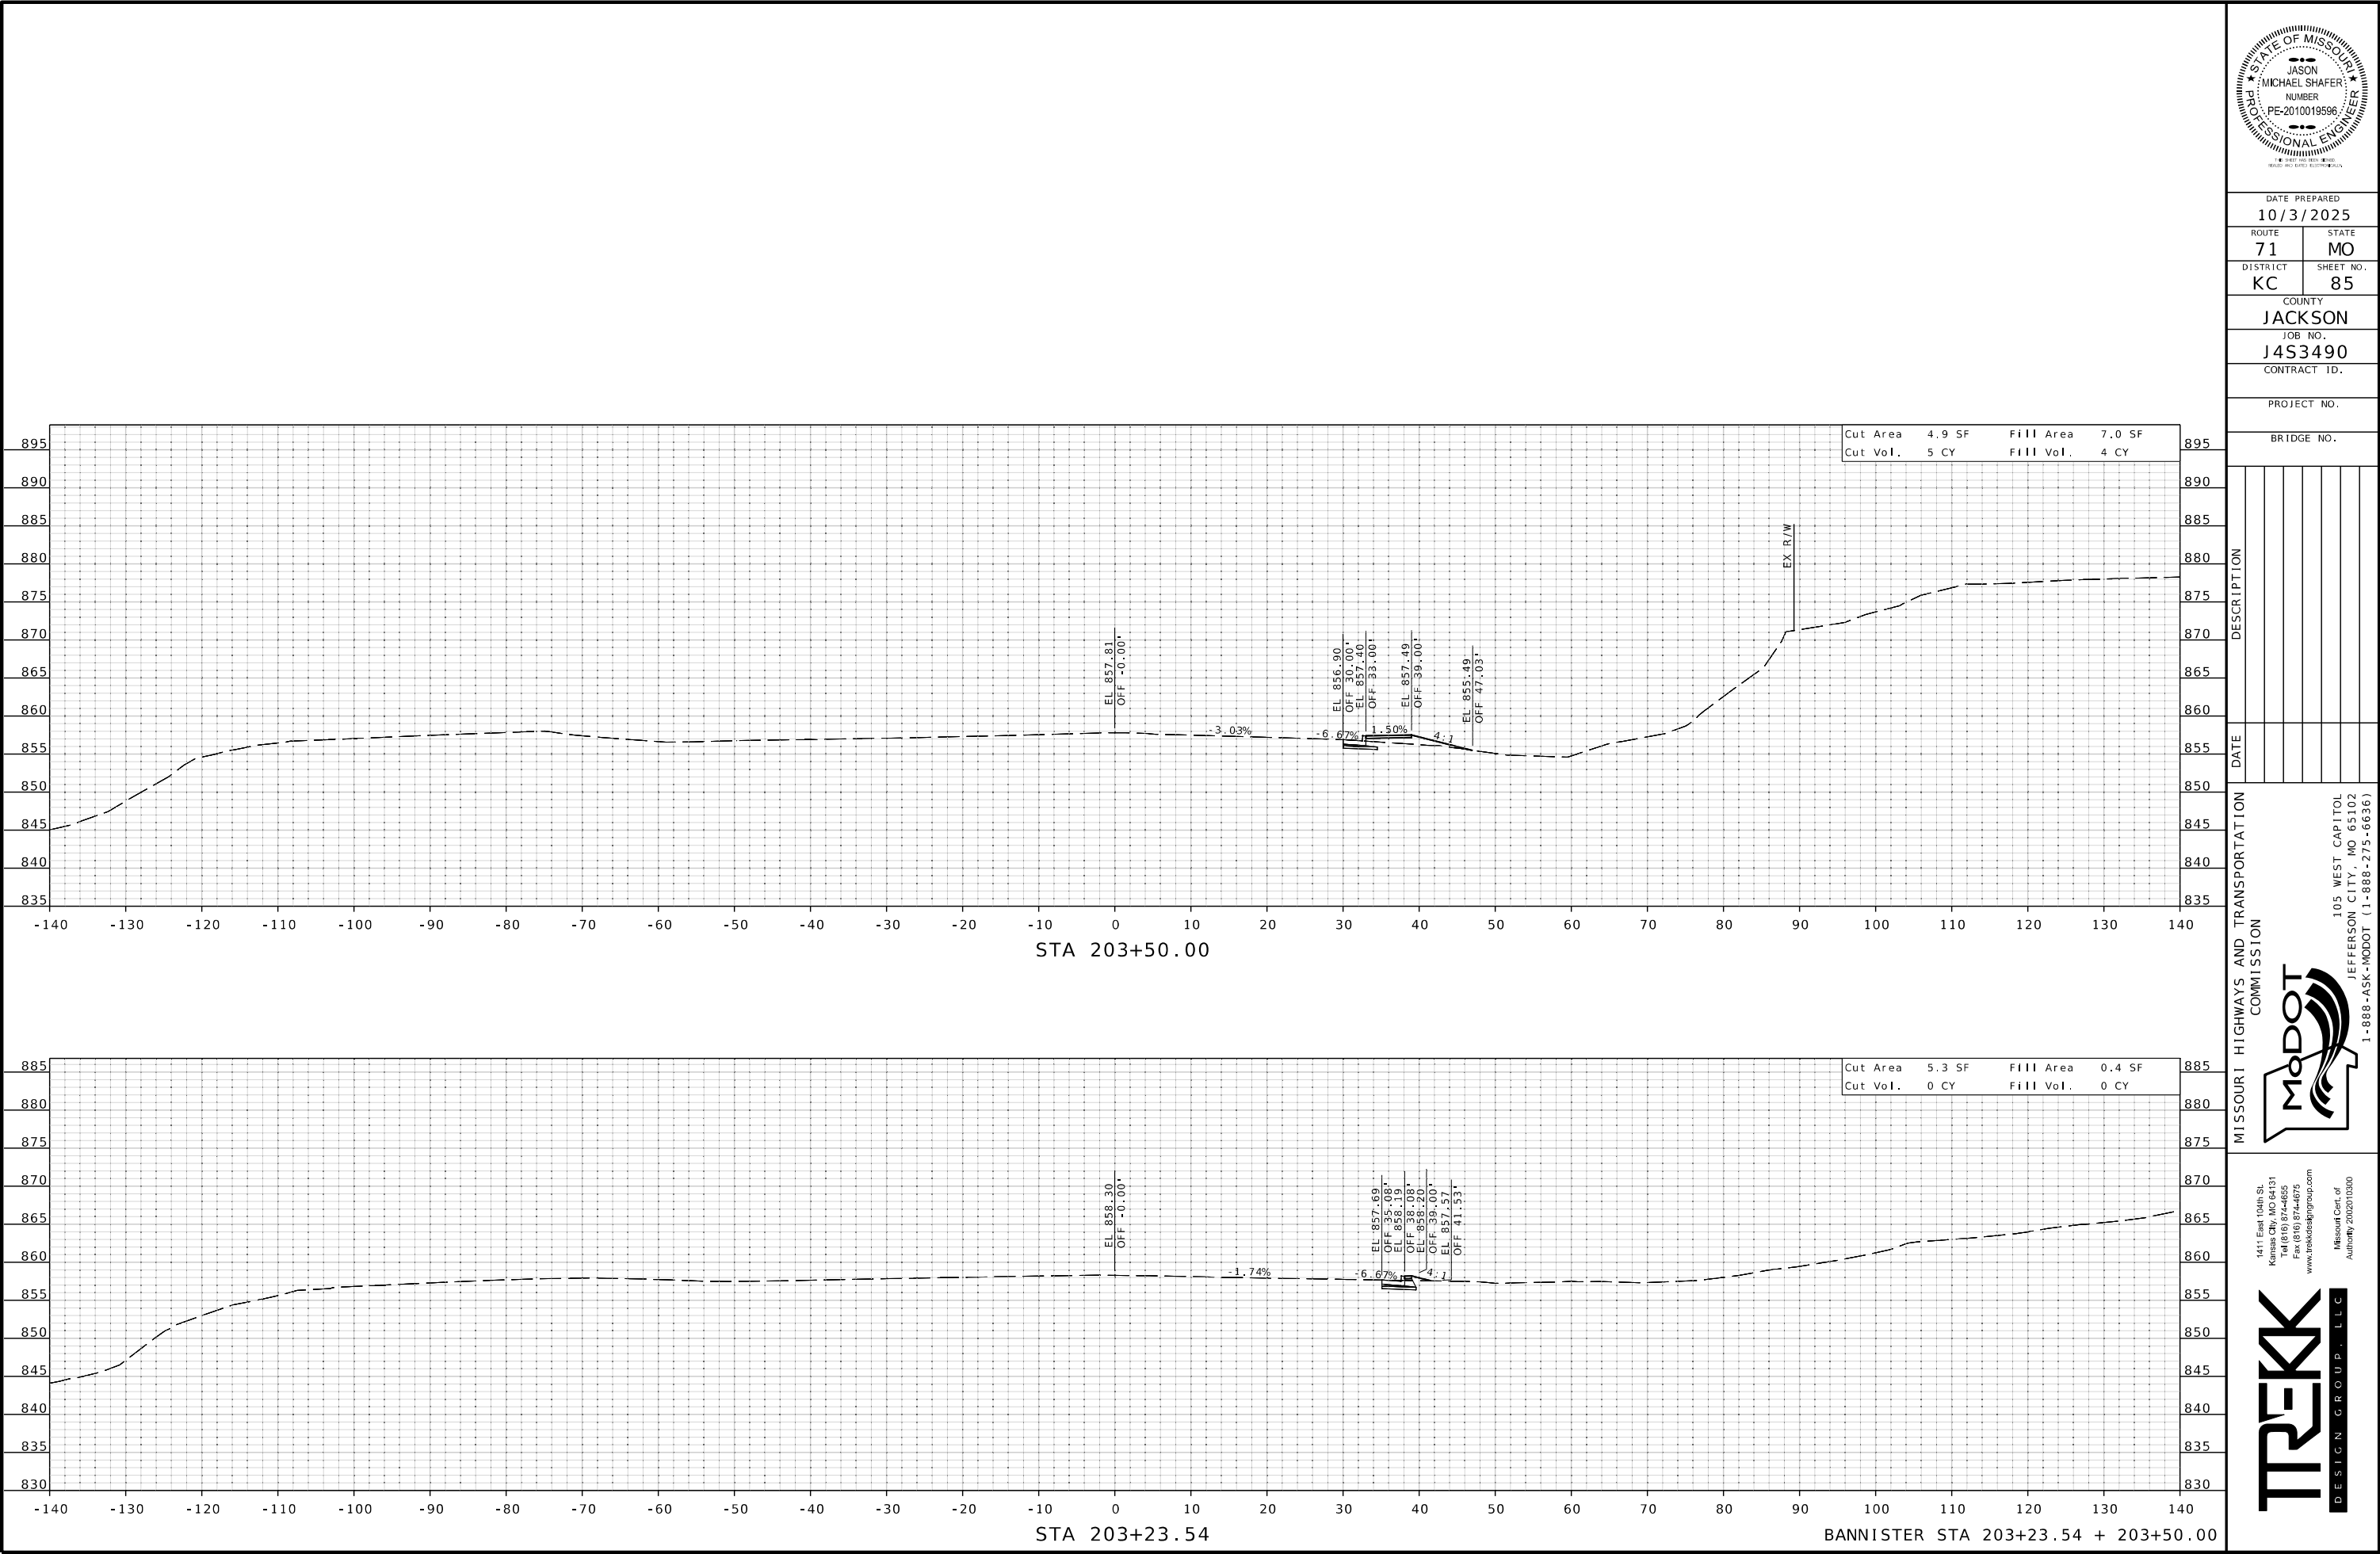

DATE PREPARED 10/3/2025	
ROUTE 71	STATE MO
DISTRICT KC	SHEET NO. 85
COUNTY JACKSON	
JOB NO. J453490	
CONTRACT ID.	
PROJECT NO.	
BRIDGE NO.	

DESCRIPTION	DATE

MISSOURI HIGHWAYS AND TRANSPORTATION COMMISSION

MoDOT



105 WEST CAPITOL
JEFFERSON CITY, MO 65102
1-888-ASK-MODOT (1-888-275-6636)

1411 East 104th St.
Kansas City, MO 64131
Tel (816) 874-6555
Fax (816) 874-6075
www.trekkgroup.com

TREKK
DESIGN GROUP, LLC

Missouri Out of
Authority 202510300

IF A SEAL IS PRESENT ON THIS SHEET IT HAS BEEN ELECTRONICALLY SEALED AND DATED.

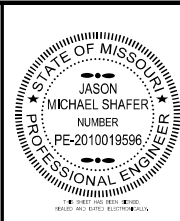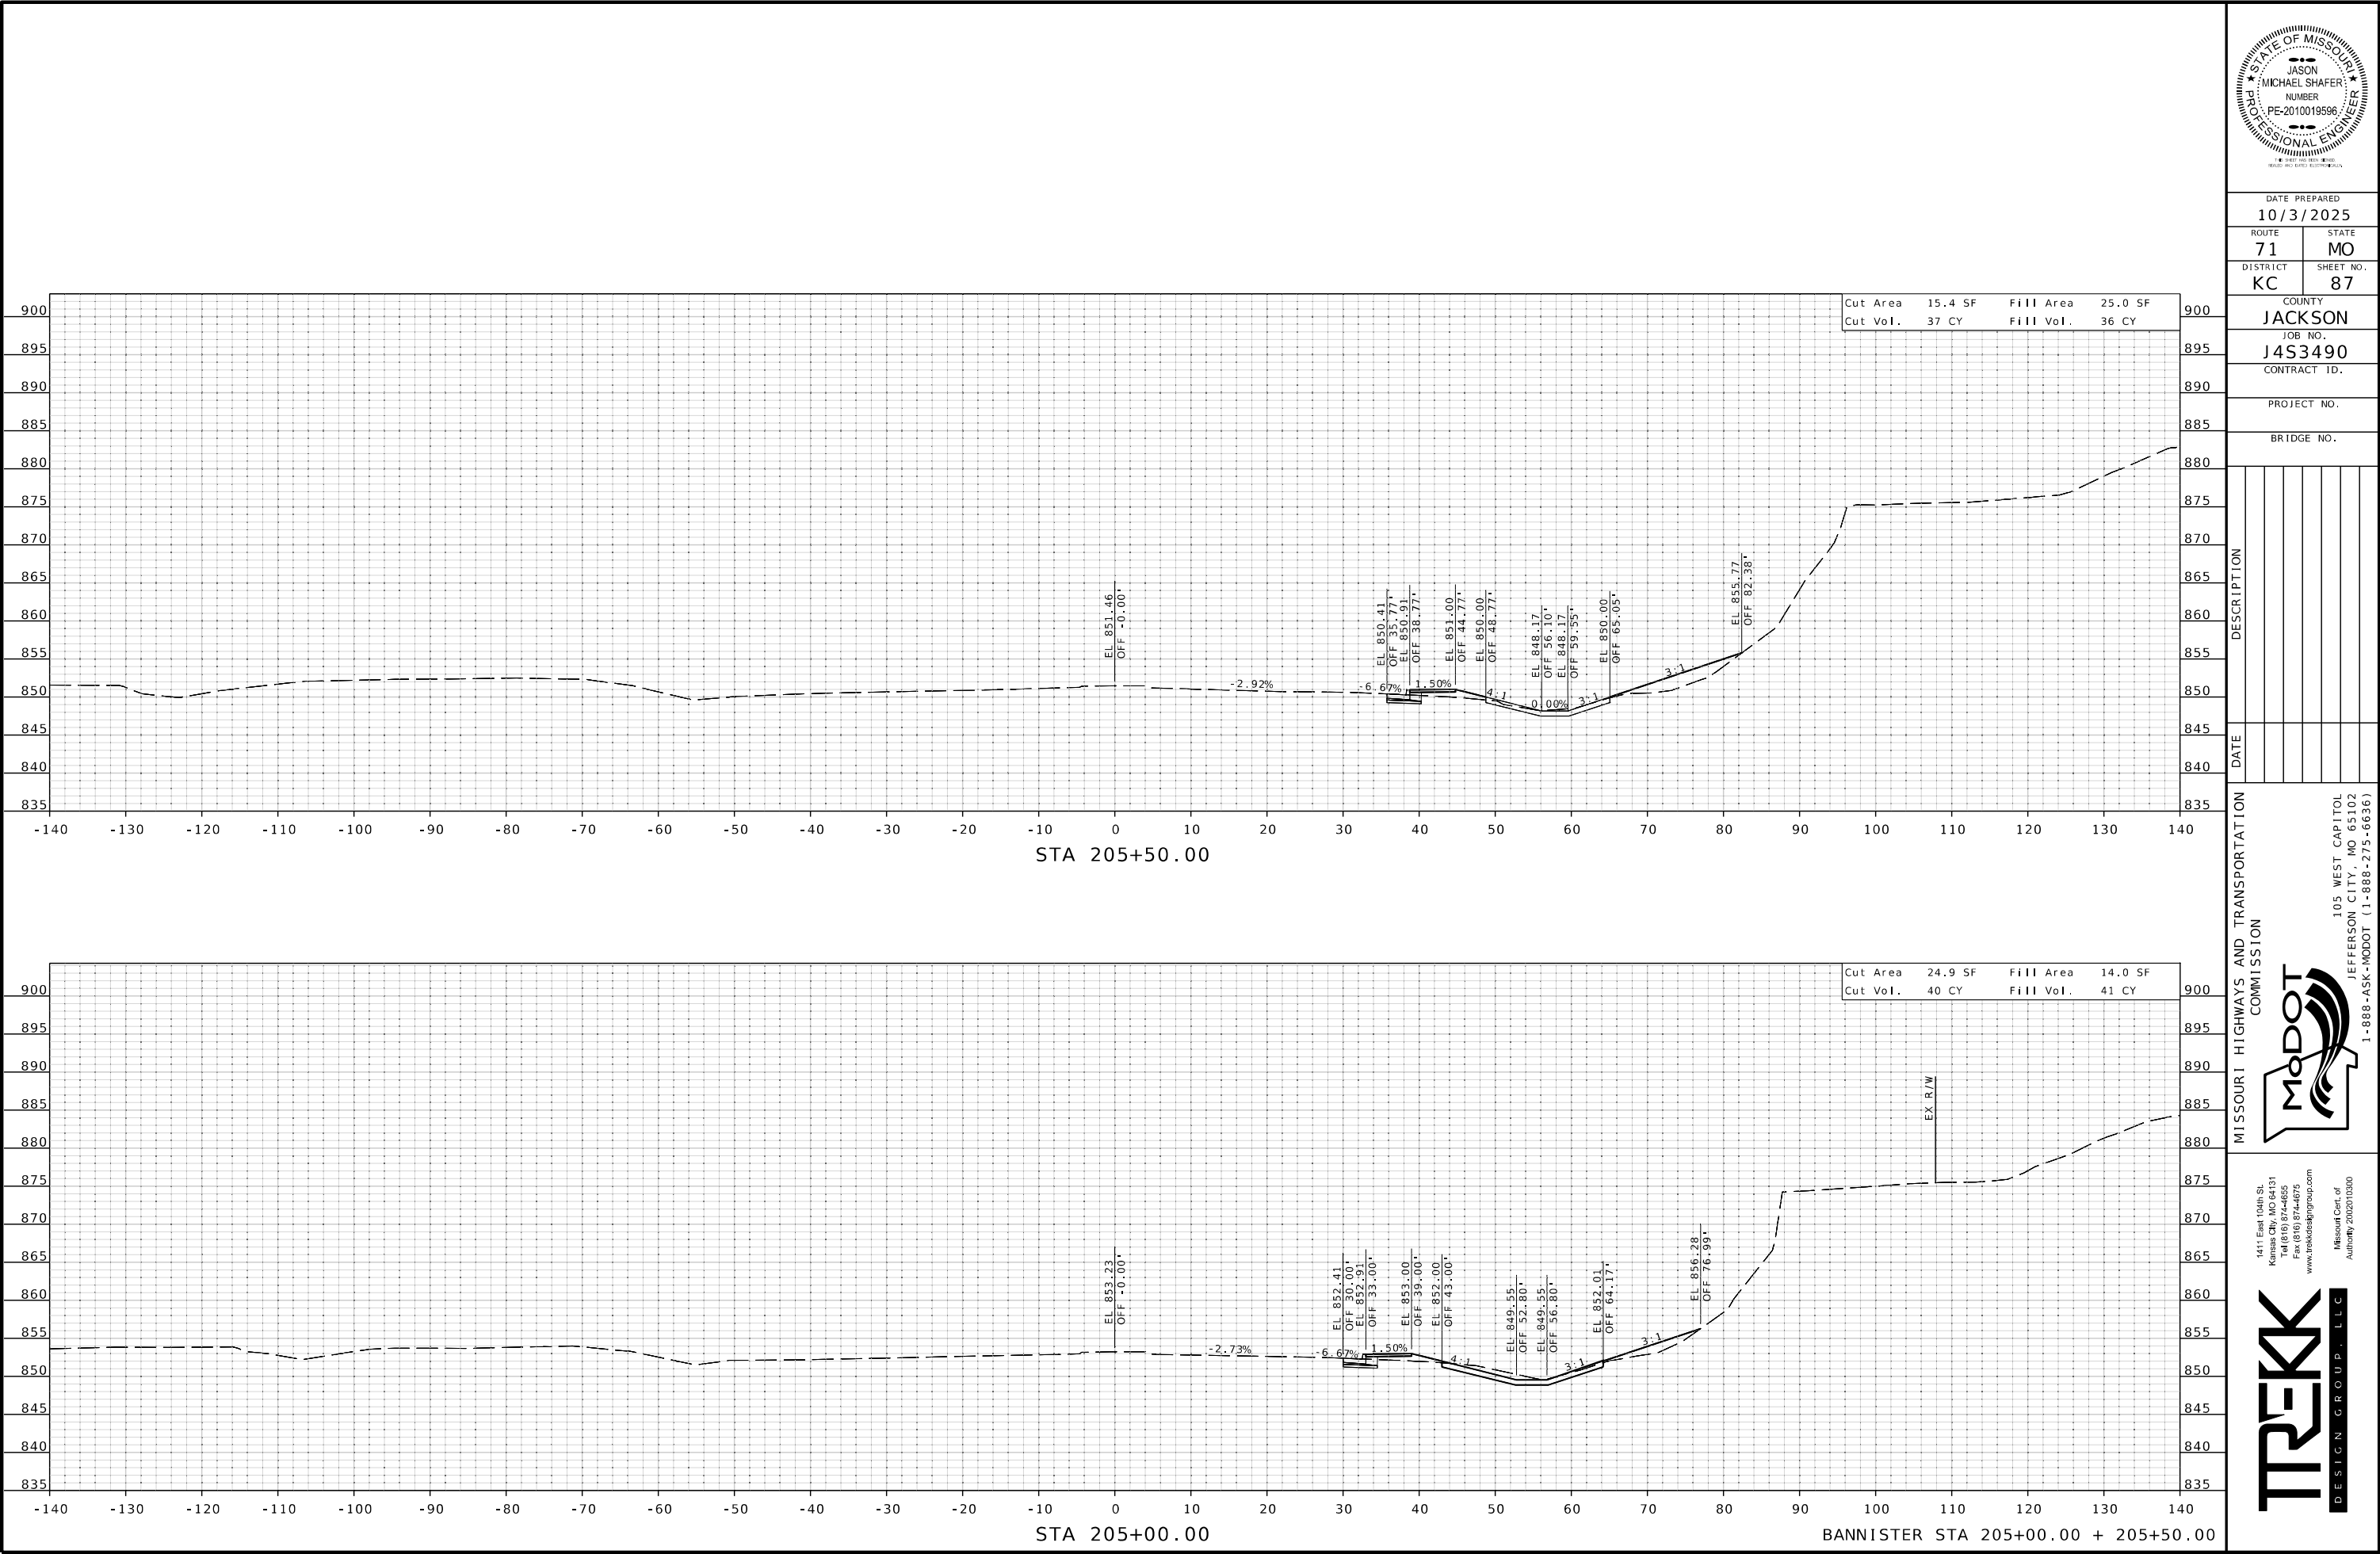

DATE PREPARED 10/3/2025	
ROUTE 71	STATE MO
DISTRICT KC	SHEET NO. 87
COUNTY JACKSON	
JOB NO. J453490	
CONTRACT ID.	
PROJECT NO.	
BRIDGE NO.	


DATE	DESCRIPTION

MISSOURI HIGHWAYS AND TRANSPORTATION COMMISSION

105 WEST CAPITOL
JEFFERSON CITY, MO 65102
1-888-ASK-MODOT (1-888-275-6636)

1411 East 104th St.
Kansas City, MO 64131
Tel (816) 874-6855
Fax (816) 874-6075
www.trekksdesigngroup.com

Missouri Seal of Authority 202510300

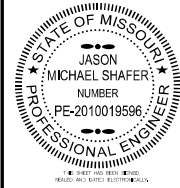

DATE PREPARED
10/3/2025
ROUTE 71 STATE MO
DISTRICT KC SHEET NO. 88

COUNTY
JACKSON
JOB NO.
J453490
CONTRACT ID.

PROJECT NO.



BRIDGE NO.

DATE	DESCRIPTION

MISSOURI HIGHWAYS AND TRANSPORTATION COMMISSION
105 WEST CAPITOL
JEFFERSON CITY, MO 65102
1-888-ASK-MODOT (1-888-275-6636)

1411 East 104th St.
Kansas City, MO 64131
Tel (816) 874-6555
Fax (816) 874-6075
www.trekkgroup.com
Missouri Out of
Authority 202510300



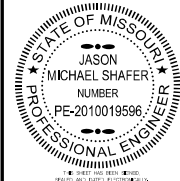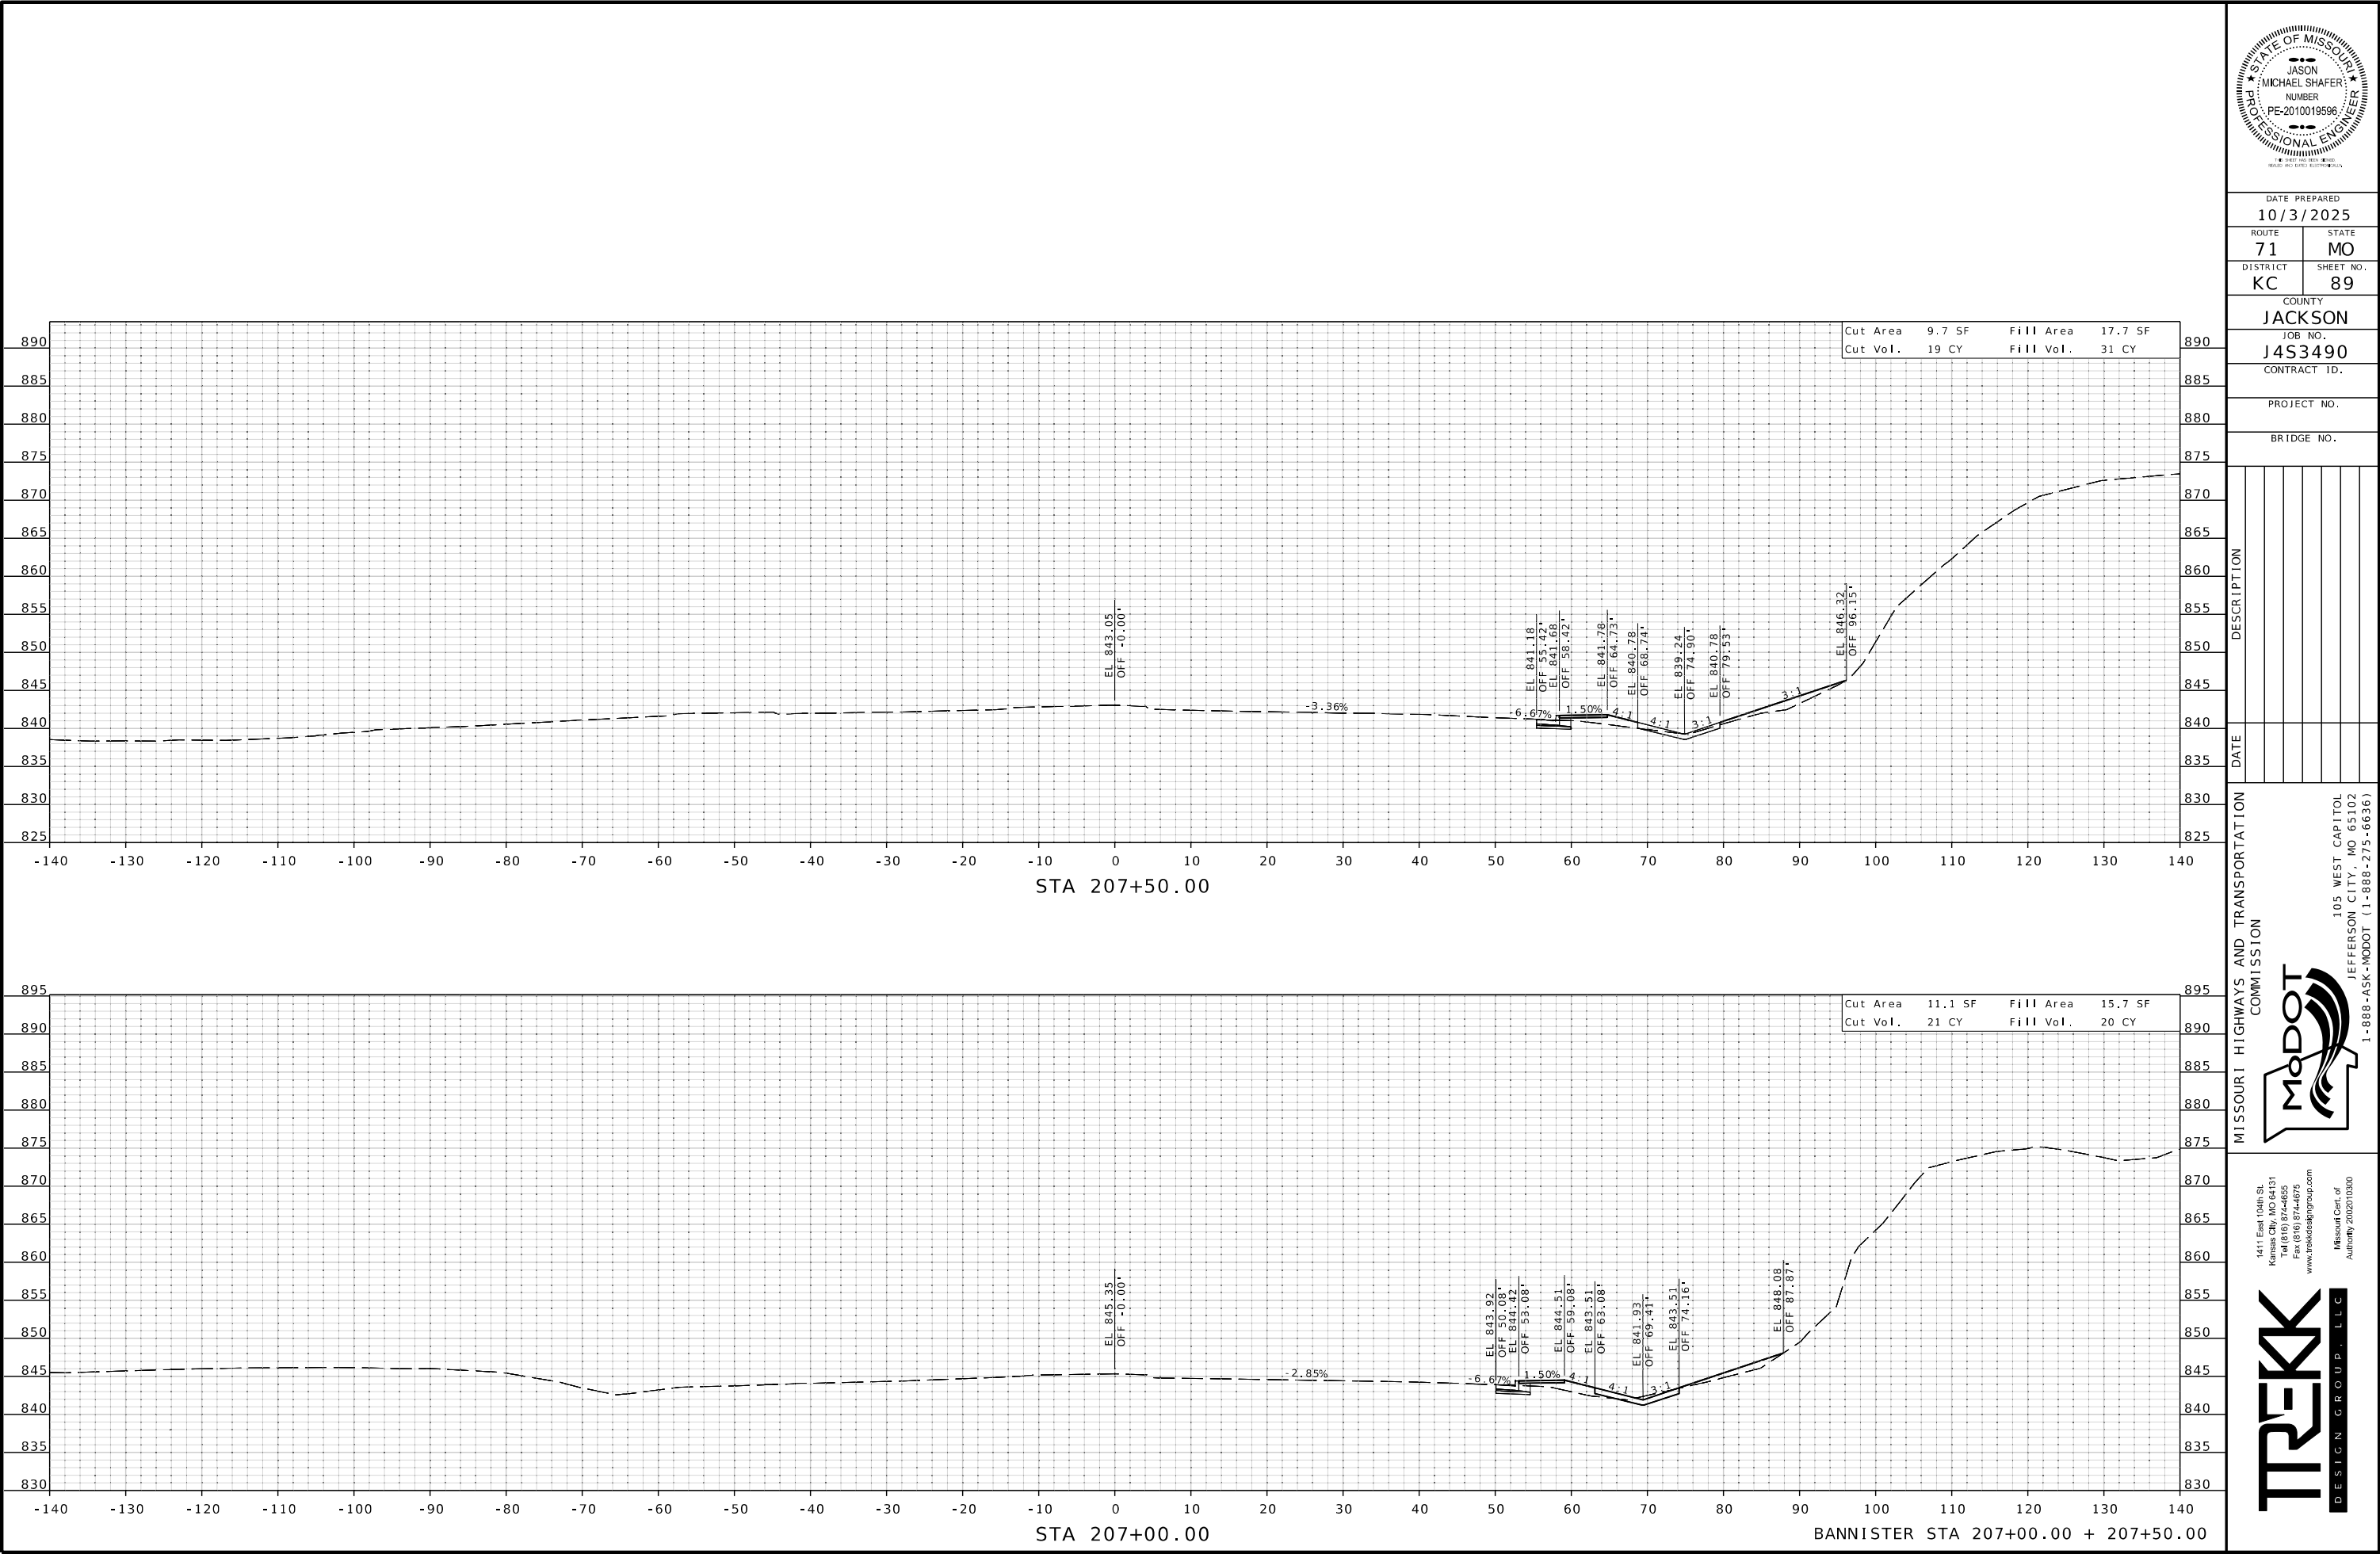

DATE PREPARED
10/3/2025

ROUTE 71	STATE MO
DISTRICT KC	SHEET NO. 89

COUNTY
JACKSON

JOB NO.
J453490

CONTRACT ID.

PROJECT NO.

BRIDGE NO.

DATE	DESCRIPTION

MISSOURI HIGHWAYS AND TRANSPORTATION COMMISSION

MoDOT




105 WEST CAPITOL
JEFFERSON CITY, MO 65102
1-888-ASK-MODOT (1-888-275-6636)

1411 East 104th St.
Kansas City, MO 64131
Tel (816) 874-6855
Fax (816) 874-6075
www.trekkgroup.com

TREKK
DESIGN GROUP, LLC

Missouri Out of
Authority 202510300

IF A SEAL IS PRESENT ON THIS SHEET IT HAS BEEN ELECTRONICALLY SEALED AND DATED.

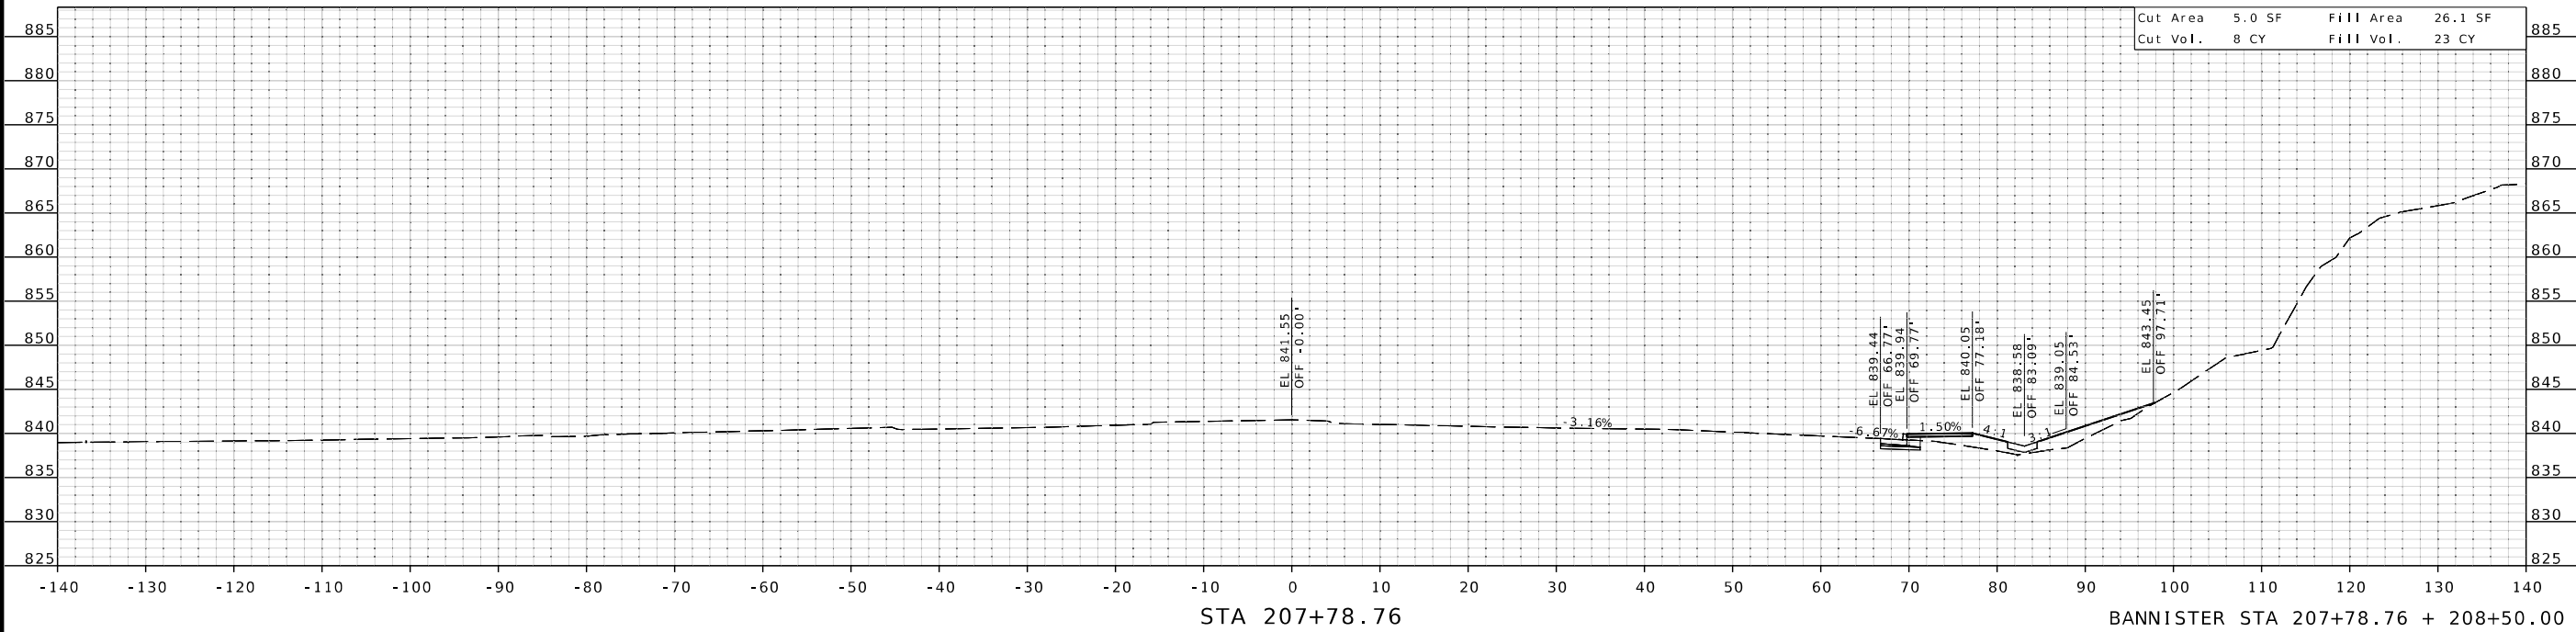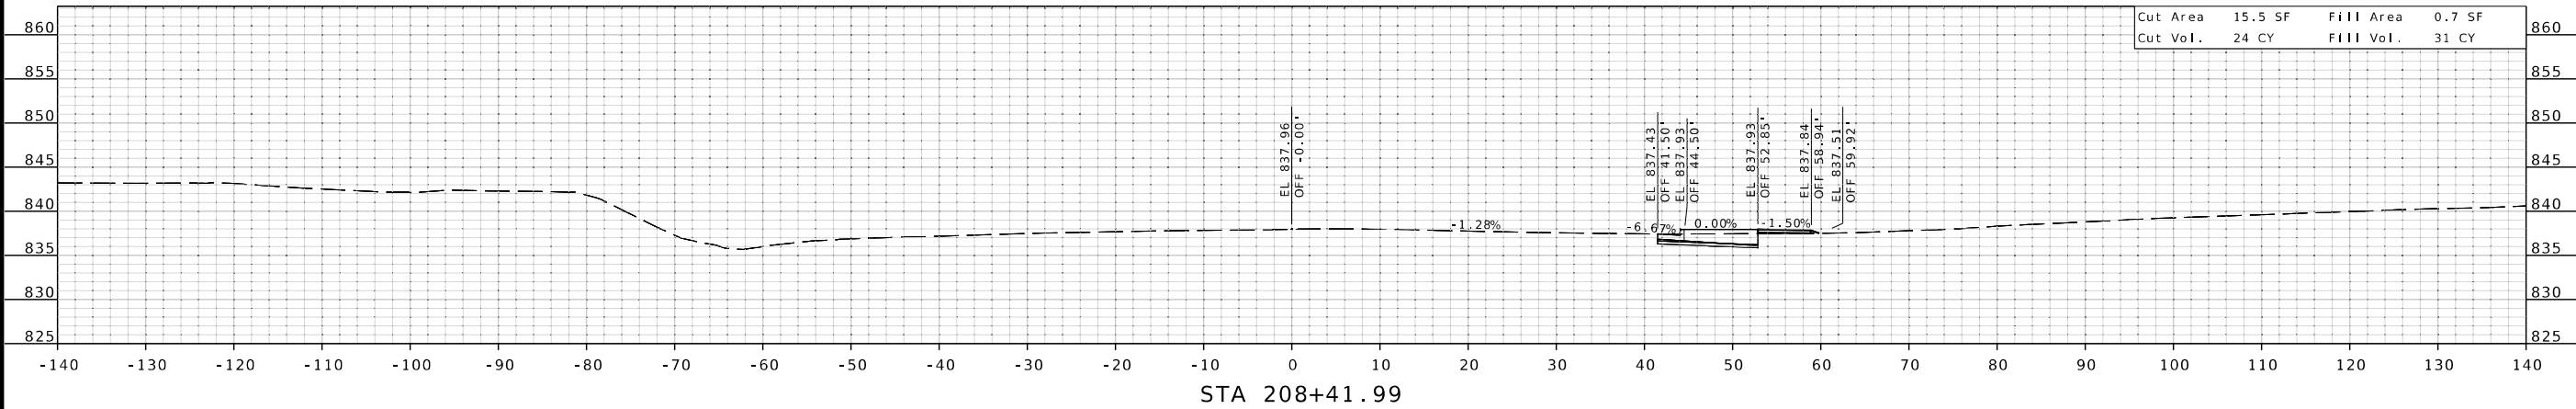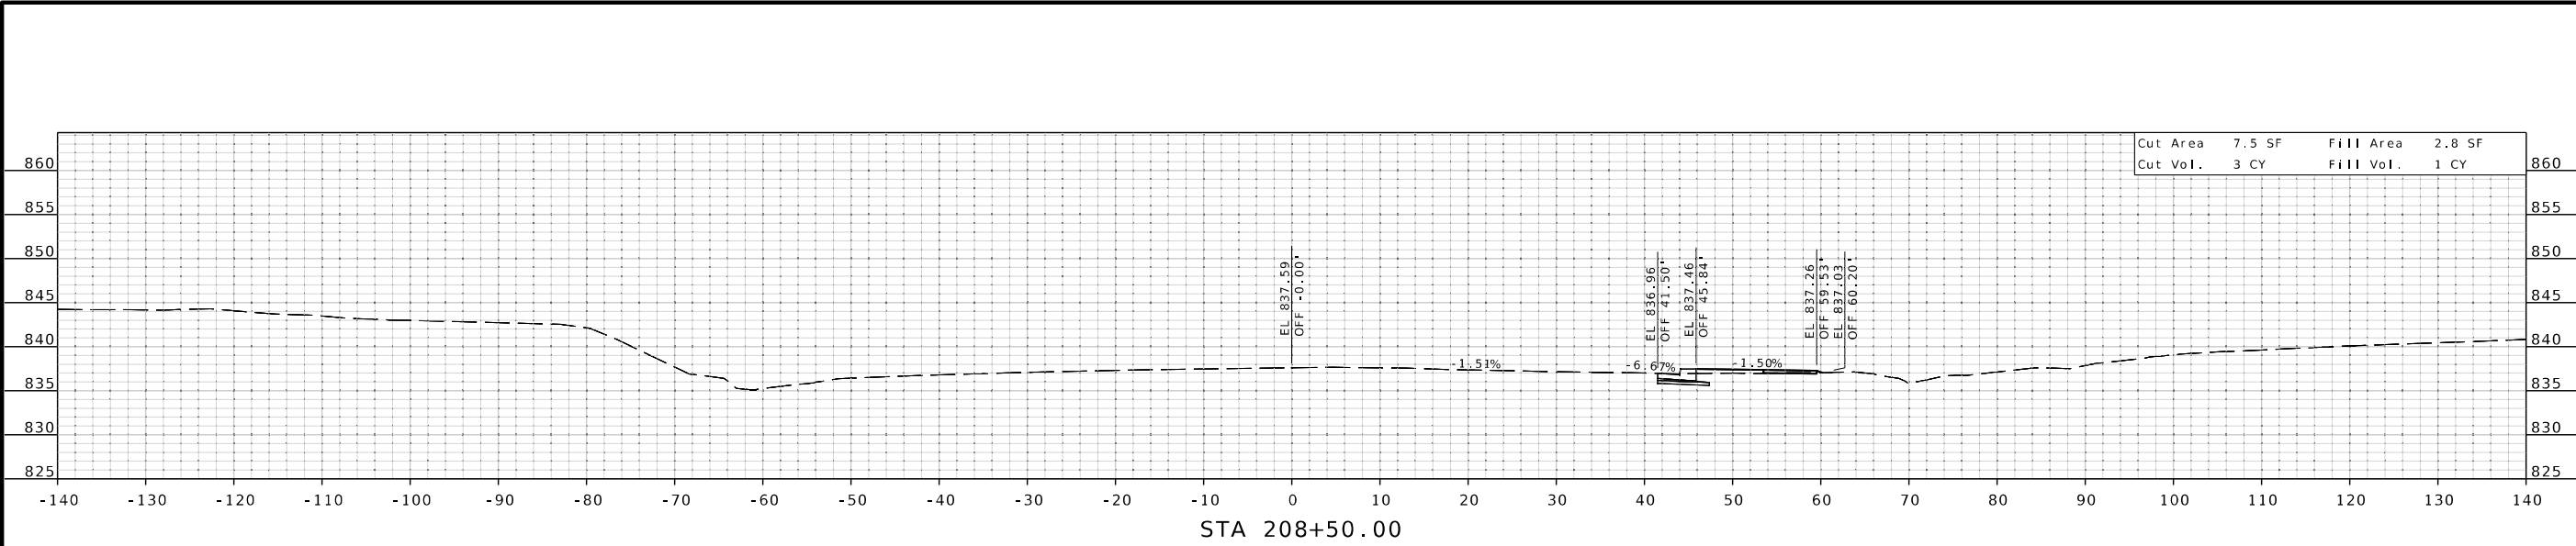

STATE OF MISSOURI

JASON MICHAEL SHAFER

NUMBER PE-2010019596

PROFESSIONAL ENGINEER

EXPIRATION DATE 12/31/2025

DATE PREPARED
10/3/2025

ROUTE
71

DISTRICT
KC

STATE
MO

SHEET NO.
90

COUNTY
JACKSON

JOB NO.
J453490

CONTRACT ID.

PROJECT NO.

BRIDGE NO.

DESCRIPTION

DATE

MISSOURI HIGHWAYS AND TRANSPORTATION COMMISSION

1411 East 104th St.
Kansas City, MO 64131
Tel (816) 874-6855
Fax (816) 874-6075
www.trekkdesigngroup.com

Missouri Dept. of
Transportation


Authority 202510300

105 WEST CAPITOL
JEFFERSON CITY, MO 65102
1-888-ASK-MODOT (1-888-275-6636)

TREKK

DESIGN GROUP, LLC

XS_85-93_J453490_Bannister.dgn 11:42:50 AM 10/3/2025

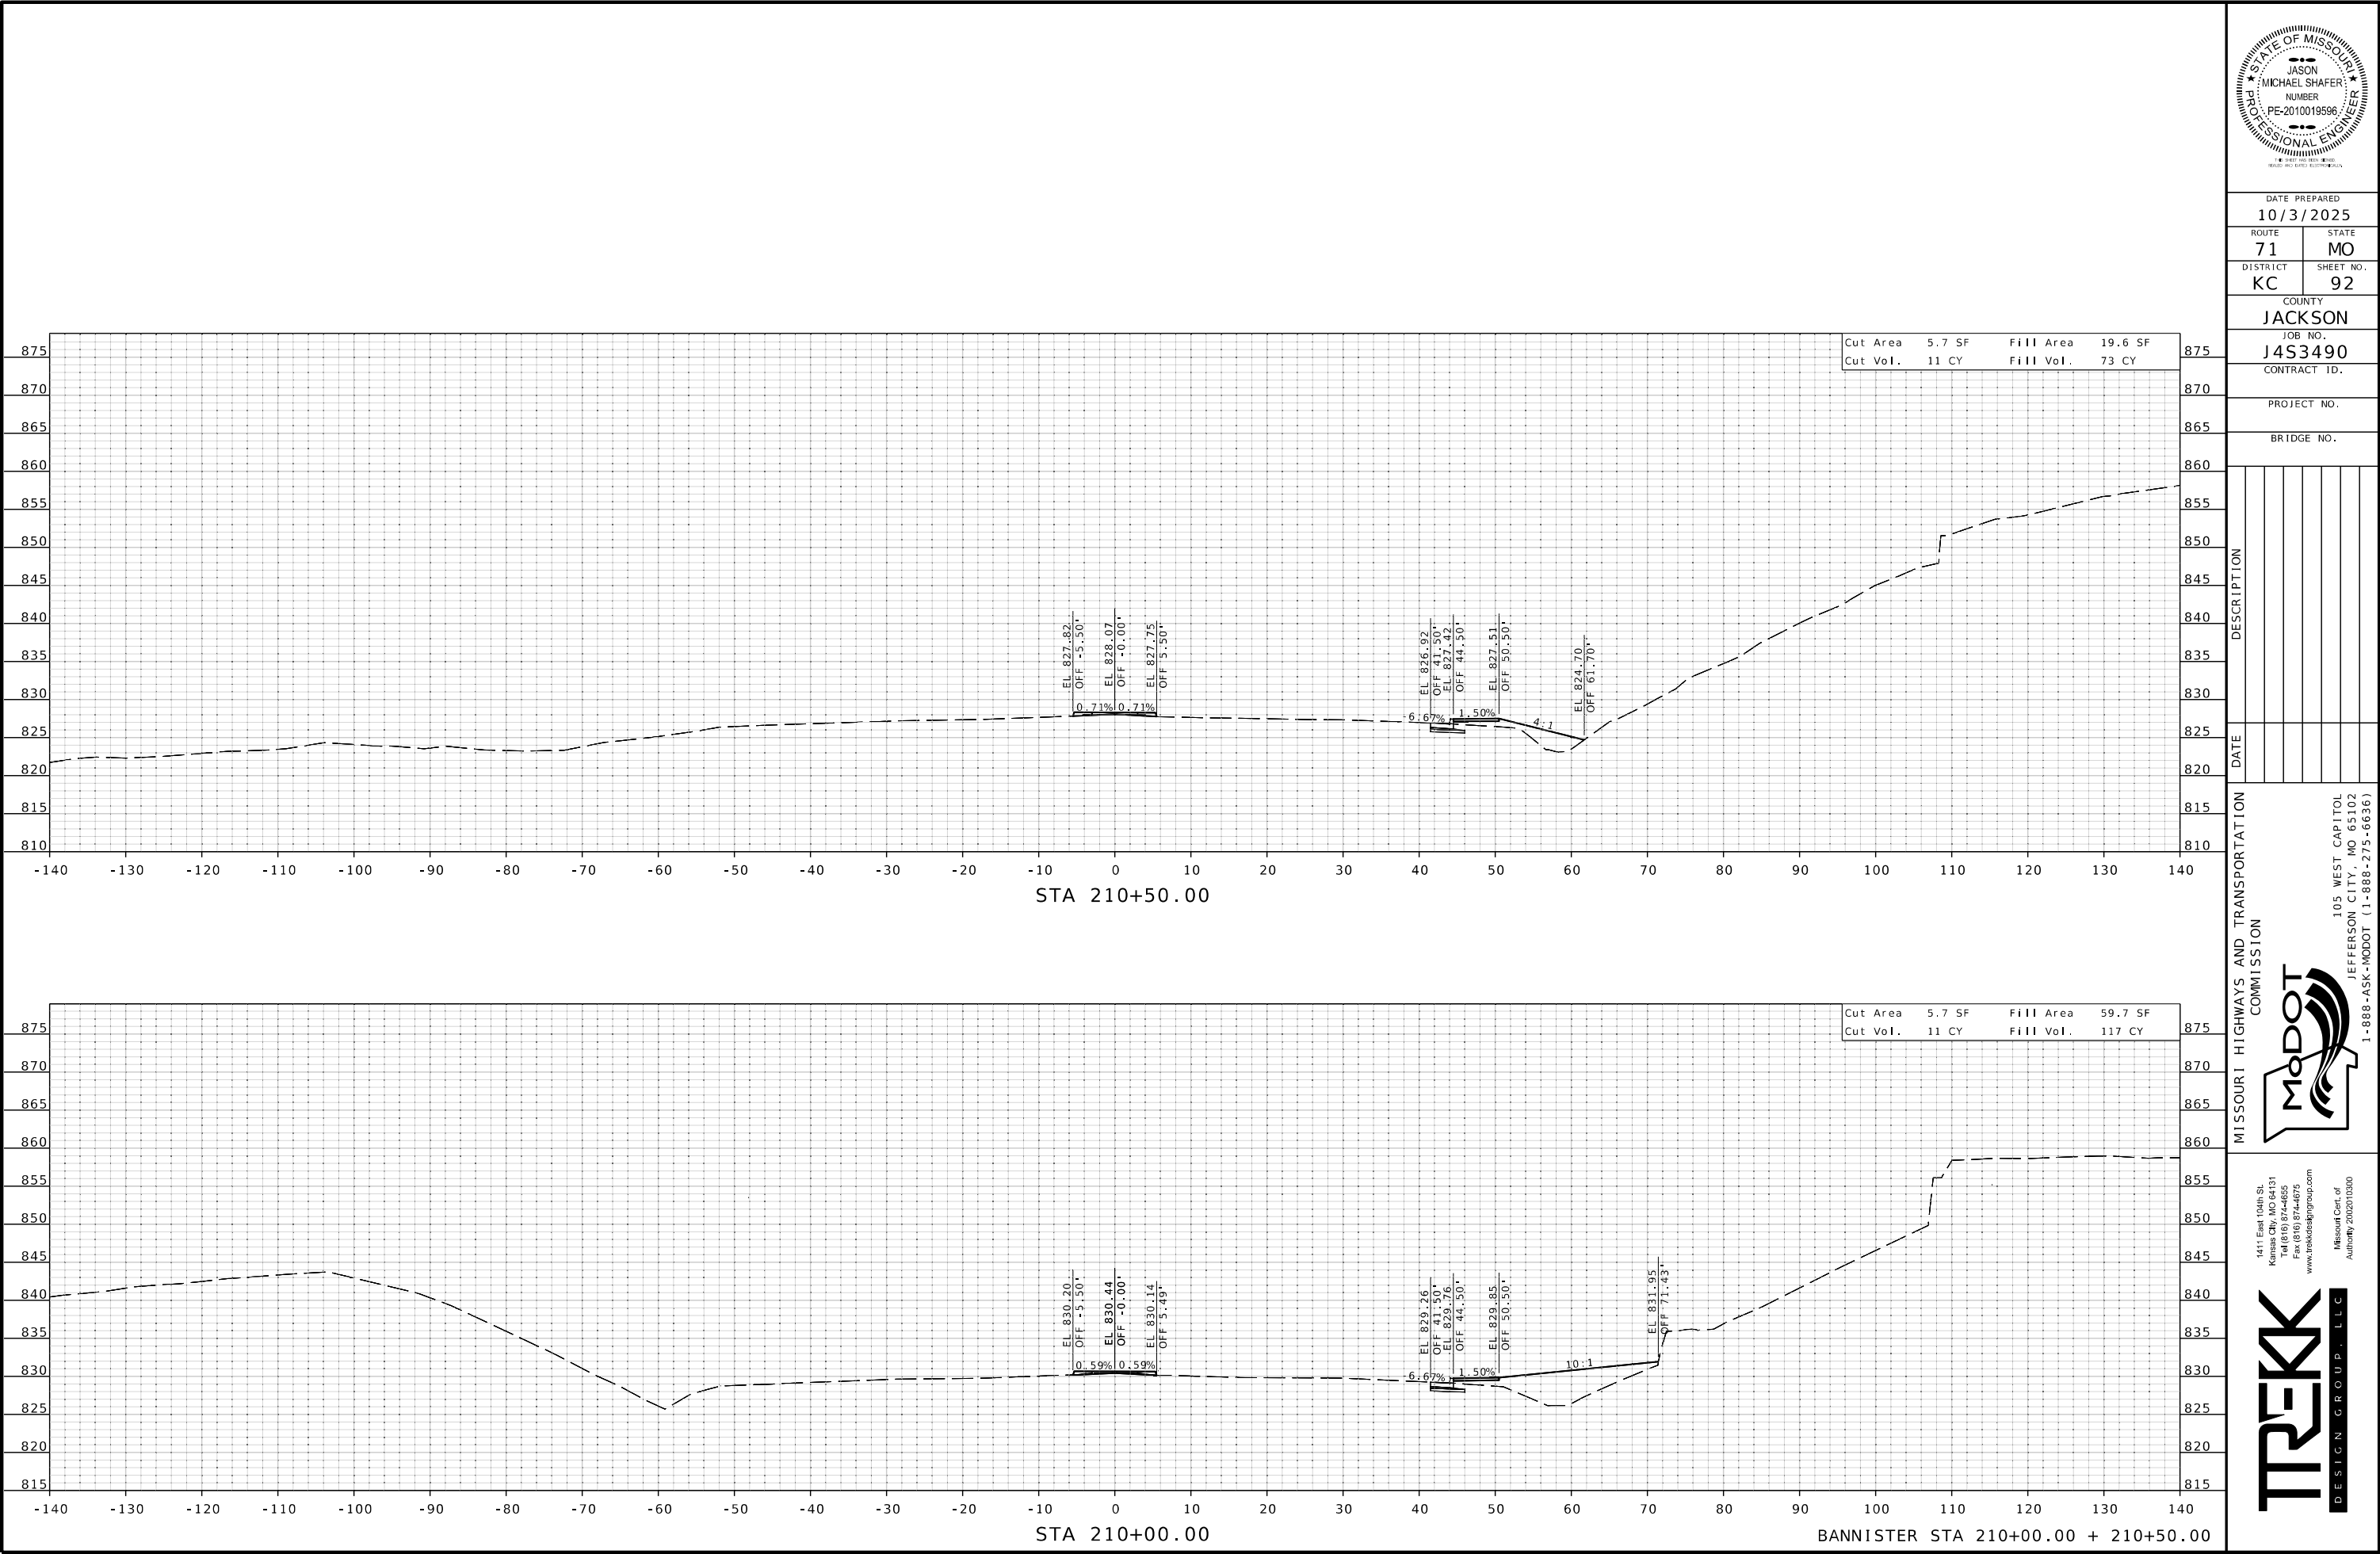

STATE OF MISSOURI

JASON MICHAEL SHAFER

NUMBER PE-2010019596

PROFESSIONAL ENGINEER

DATE PREPARED
10/3/2025

ROUTE
71

DISTRICT
KC

STATE
MO

SHEET NO.
92

COUNTY
JACKSON

JOB NO.
J453490

CONTRACT ID.

PROJECT NO.

BRIDGE NO.

DATE

DESCRIPTION

MISSOURI HIGHWAYS AND TRANSPORTATION COMMISSION

1411 East 104th St.
Kansas City, MO 64131
Tel (816) 874-6855
Fax (816) 874-6075
www.trekkdesigngroup.com

TREKK



DESIGN GROUP, LLC

Missouri Dept. of
Transportation
Authority 202510300

105 WEST CAPITOL
JEFFERSON CITY, MO 65102
1-888-ASK-MODOT (1-888-275-6636)

IF A SEAL IS PRESENT ON THIS SHEET IT HAS BEEN ELECTRONICALLY SEALED AND DATED.

XS_85-93_J453490_Bannister.dgn 11:42:53 AM 10/3/2025

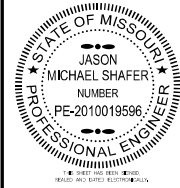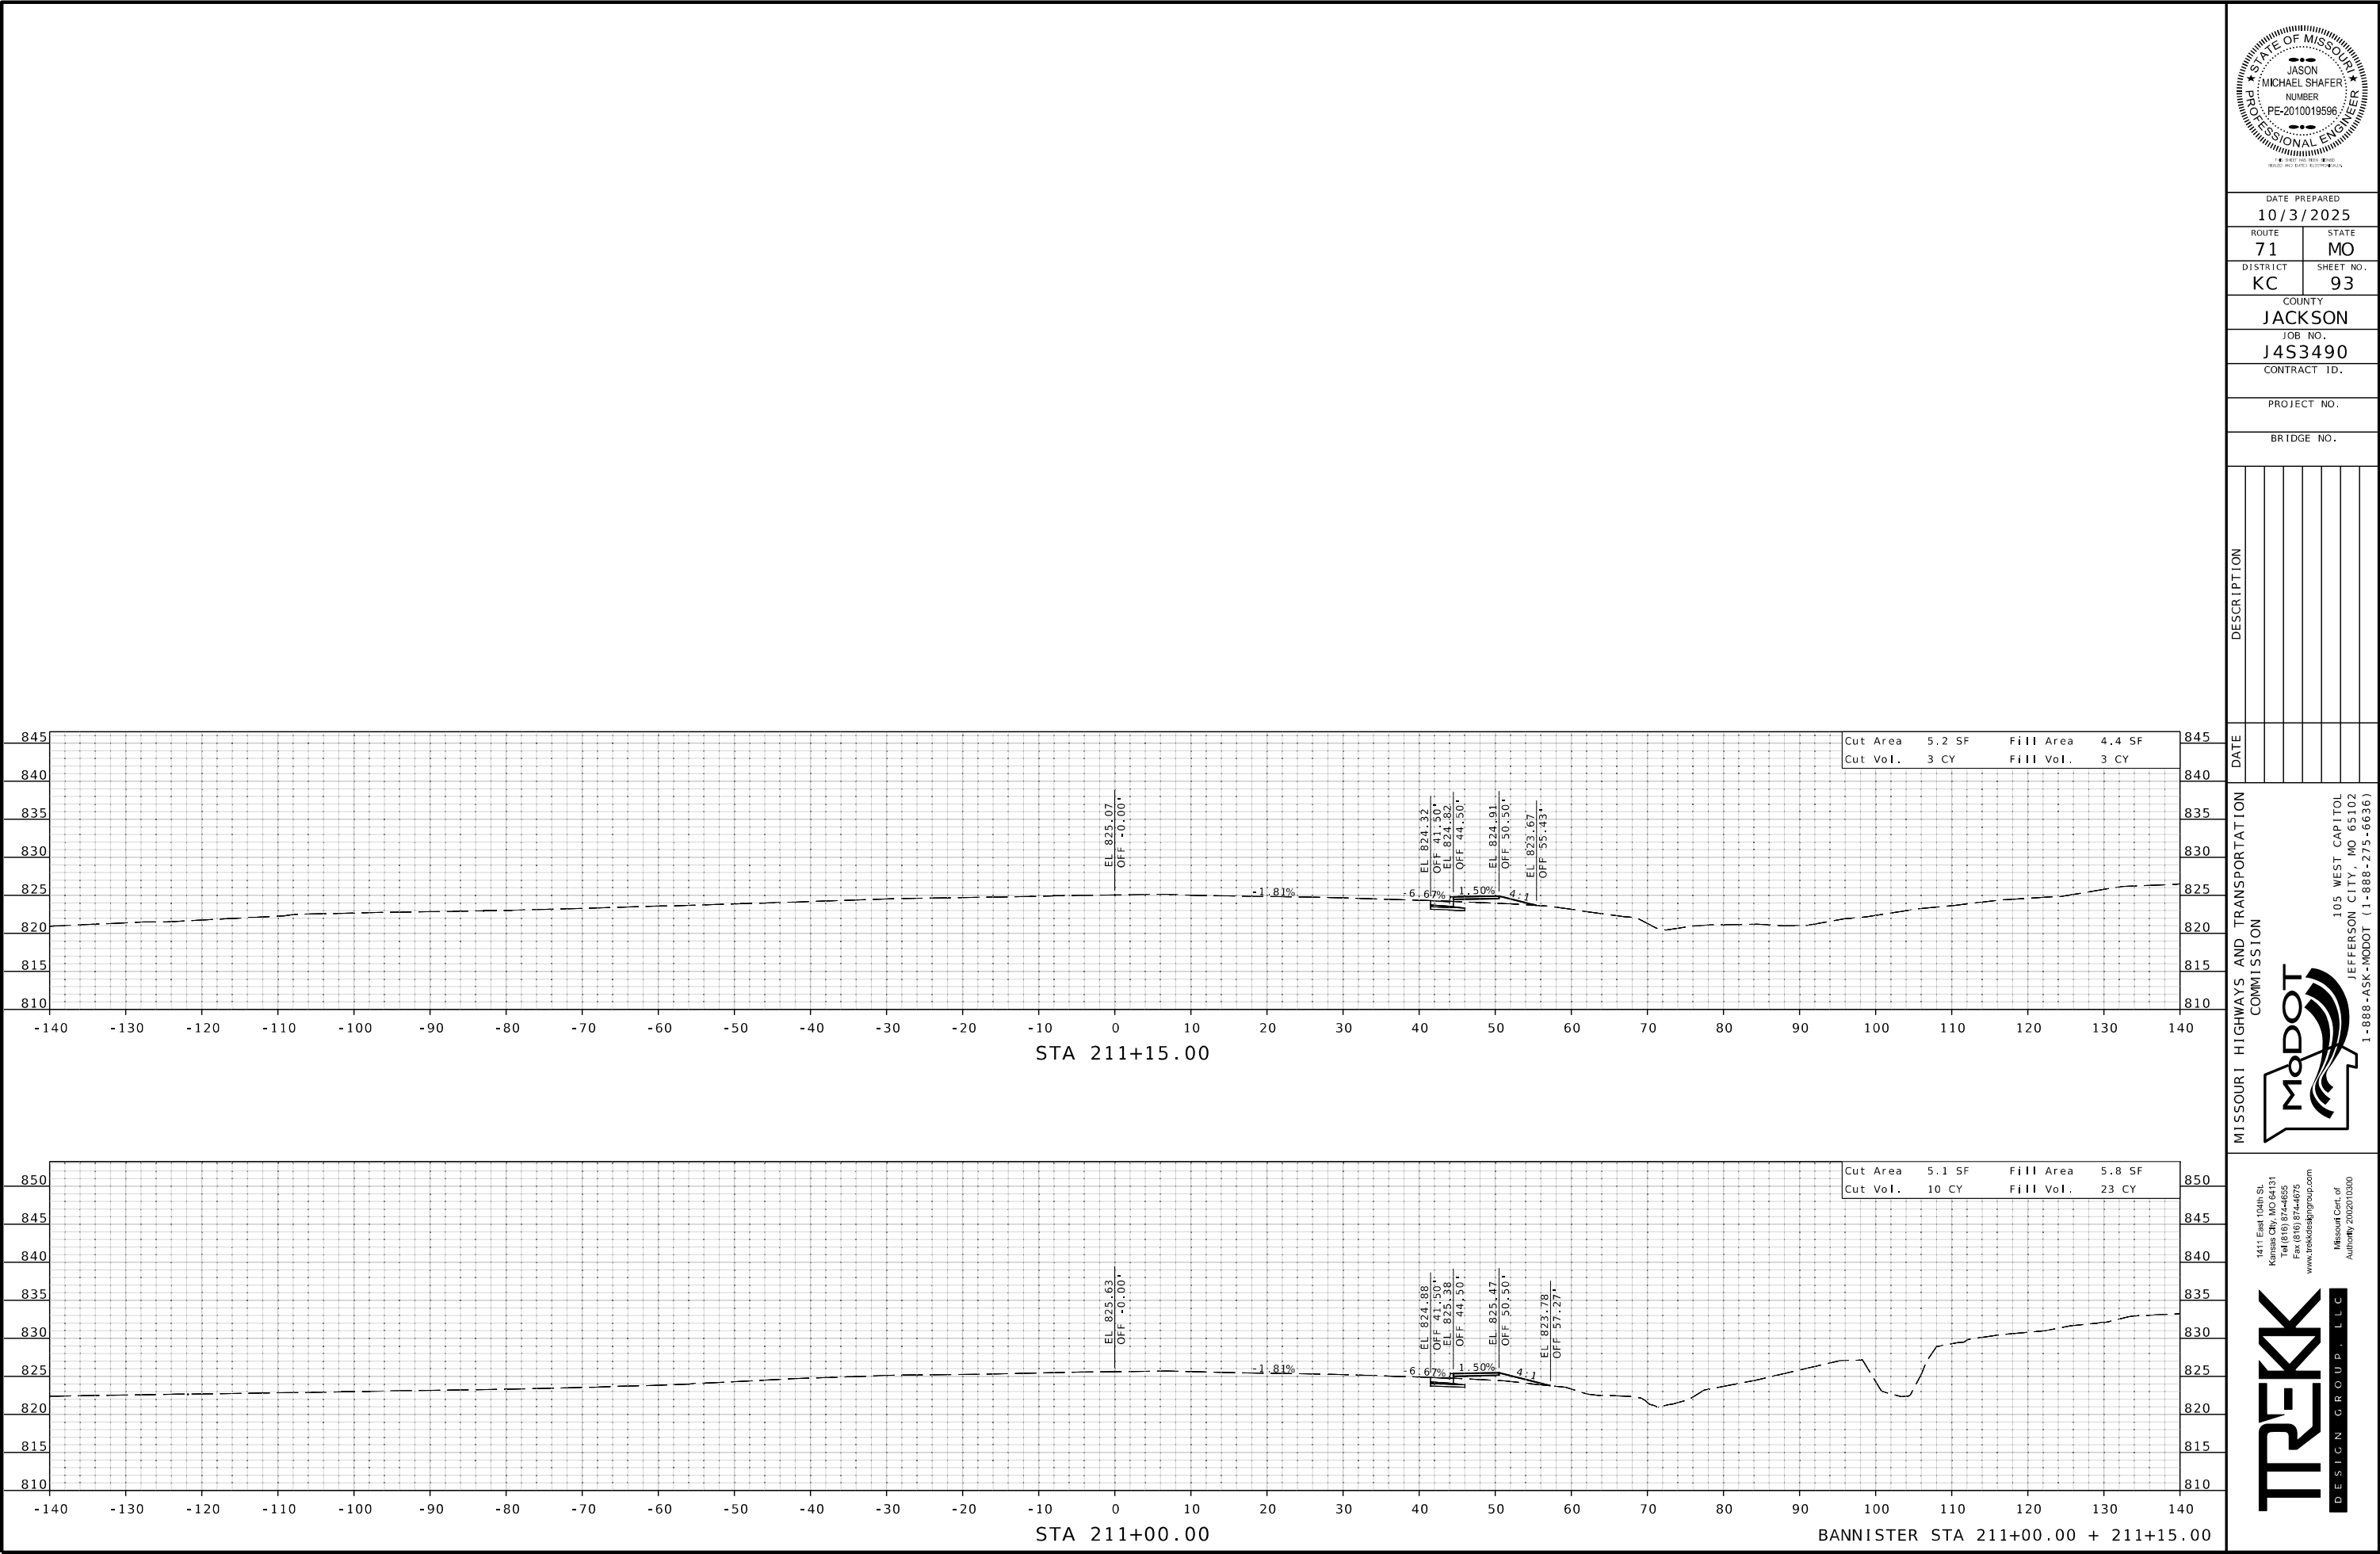

DATE PREPARED 10/3/2025	
ROUTE 71	STATE MO
DISTRICT KC	SHEET NO. 93
COUNTY JACKSON	
JOB NO. J453490	
CONTRACT ID.	
PROJECT NO.	
BRIDGE NO.	

DATE	DESCRIPTION

MISSOURI HIGHWAYS AND TRANSPORTATION COMMISSION



105 WEST CAPITOL
JEFFERSON CITY, MO 65102
1-888-ASK-MODOT (1-888-275-6636)

1411 East 104th St.
Kansas City, MO 64131
Tel (816) 874-6855
Fax (816) 874-6075
www.trekkgroup.com



Missouri Out of
Authority 202510300