
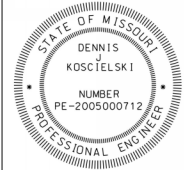


LAYOUT	CE	10/2025
DRAWN	CE	10/2025
REVIEWED	DK	10/2025

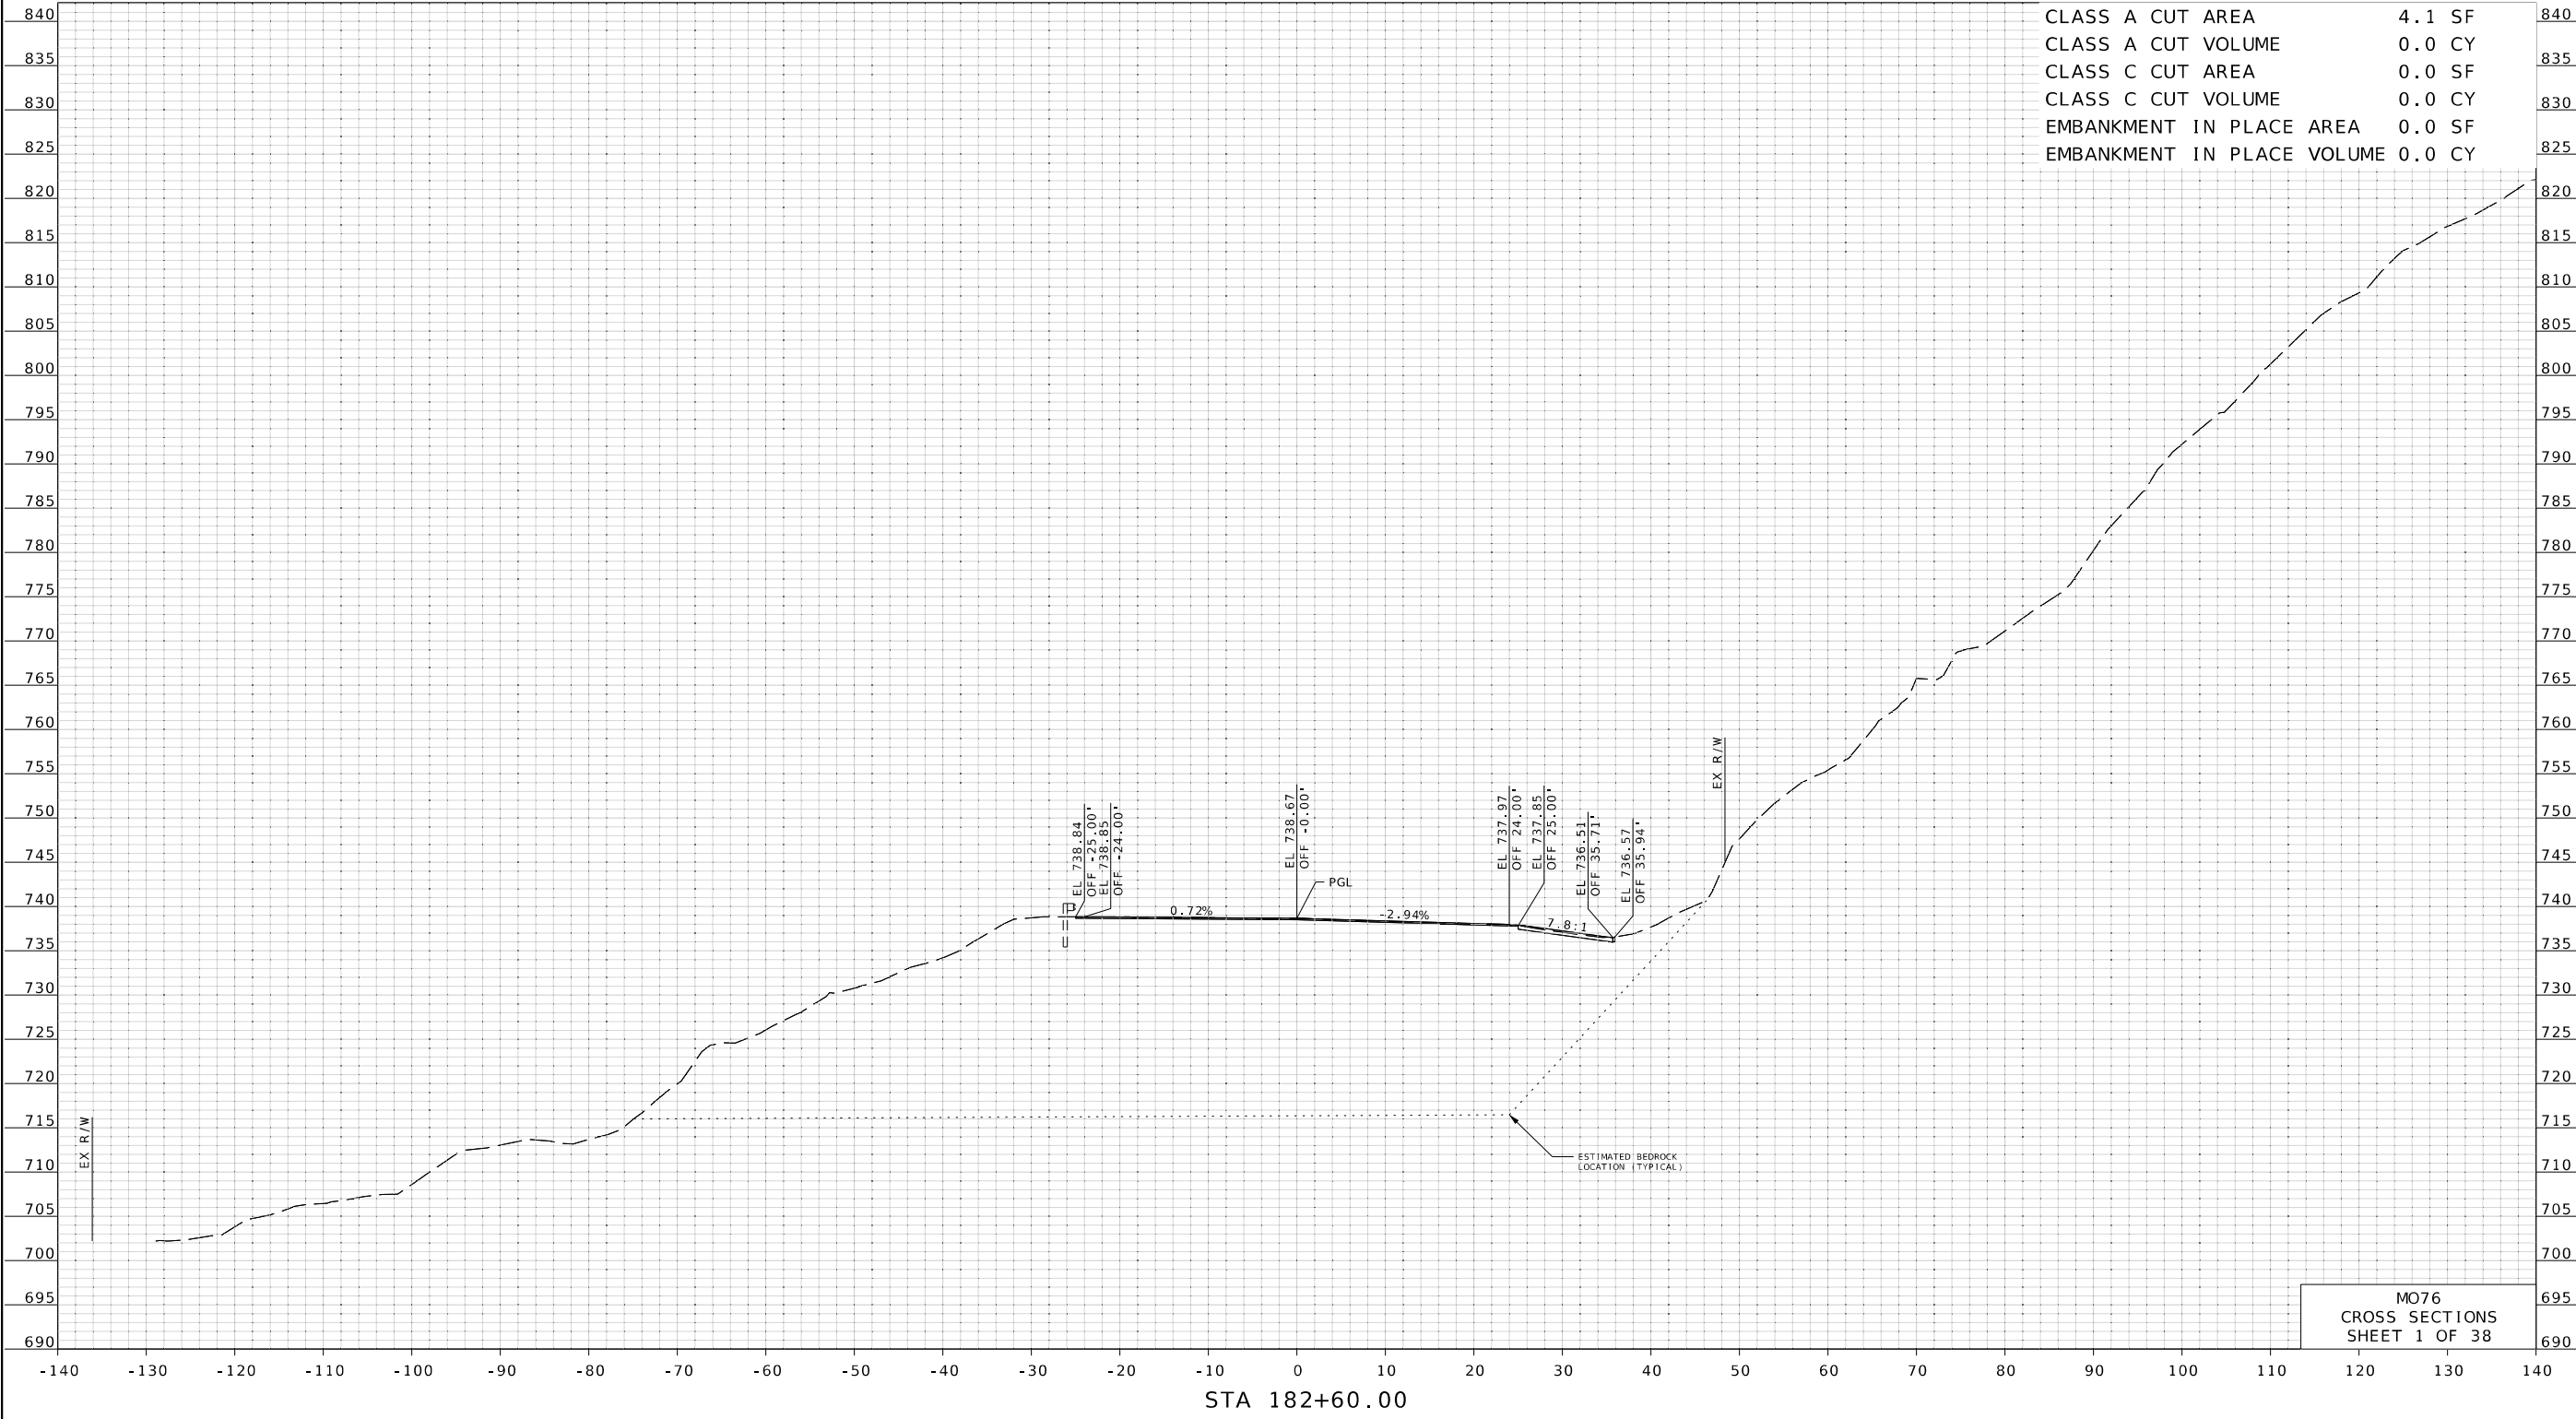

DATE PREPARED 11/5/2025	
ROUTE 76	STATE MO
DISTRICT SW	SHEET NO. 1

COUNTY TANEY
JOB NO. JSR0326
CONTRACT ID.

PROJECT NO.
BRIDGE NO.

DATE	DESCRIPTION


MISSOURI HIGHWAYS AND TRANSPORTATION COMMISSION

105 WEST CAPITOL
JEFFERSON CITY, MO 65102
1-888-ASK-MODOT (1-888-275-6636)

© Copyright Hanson Professional Services Inc.

Hanson Professional Services Inc.
600 Washington Ave., Suite 950
St. Louis, Missouri 63101
Professional Engineer 001632
www.hanson-inc.com
314.770.0467

LAYOUT	CE	10/2025
DRAWN	CE	10/2025
REVIEWED	DK	10/2025

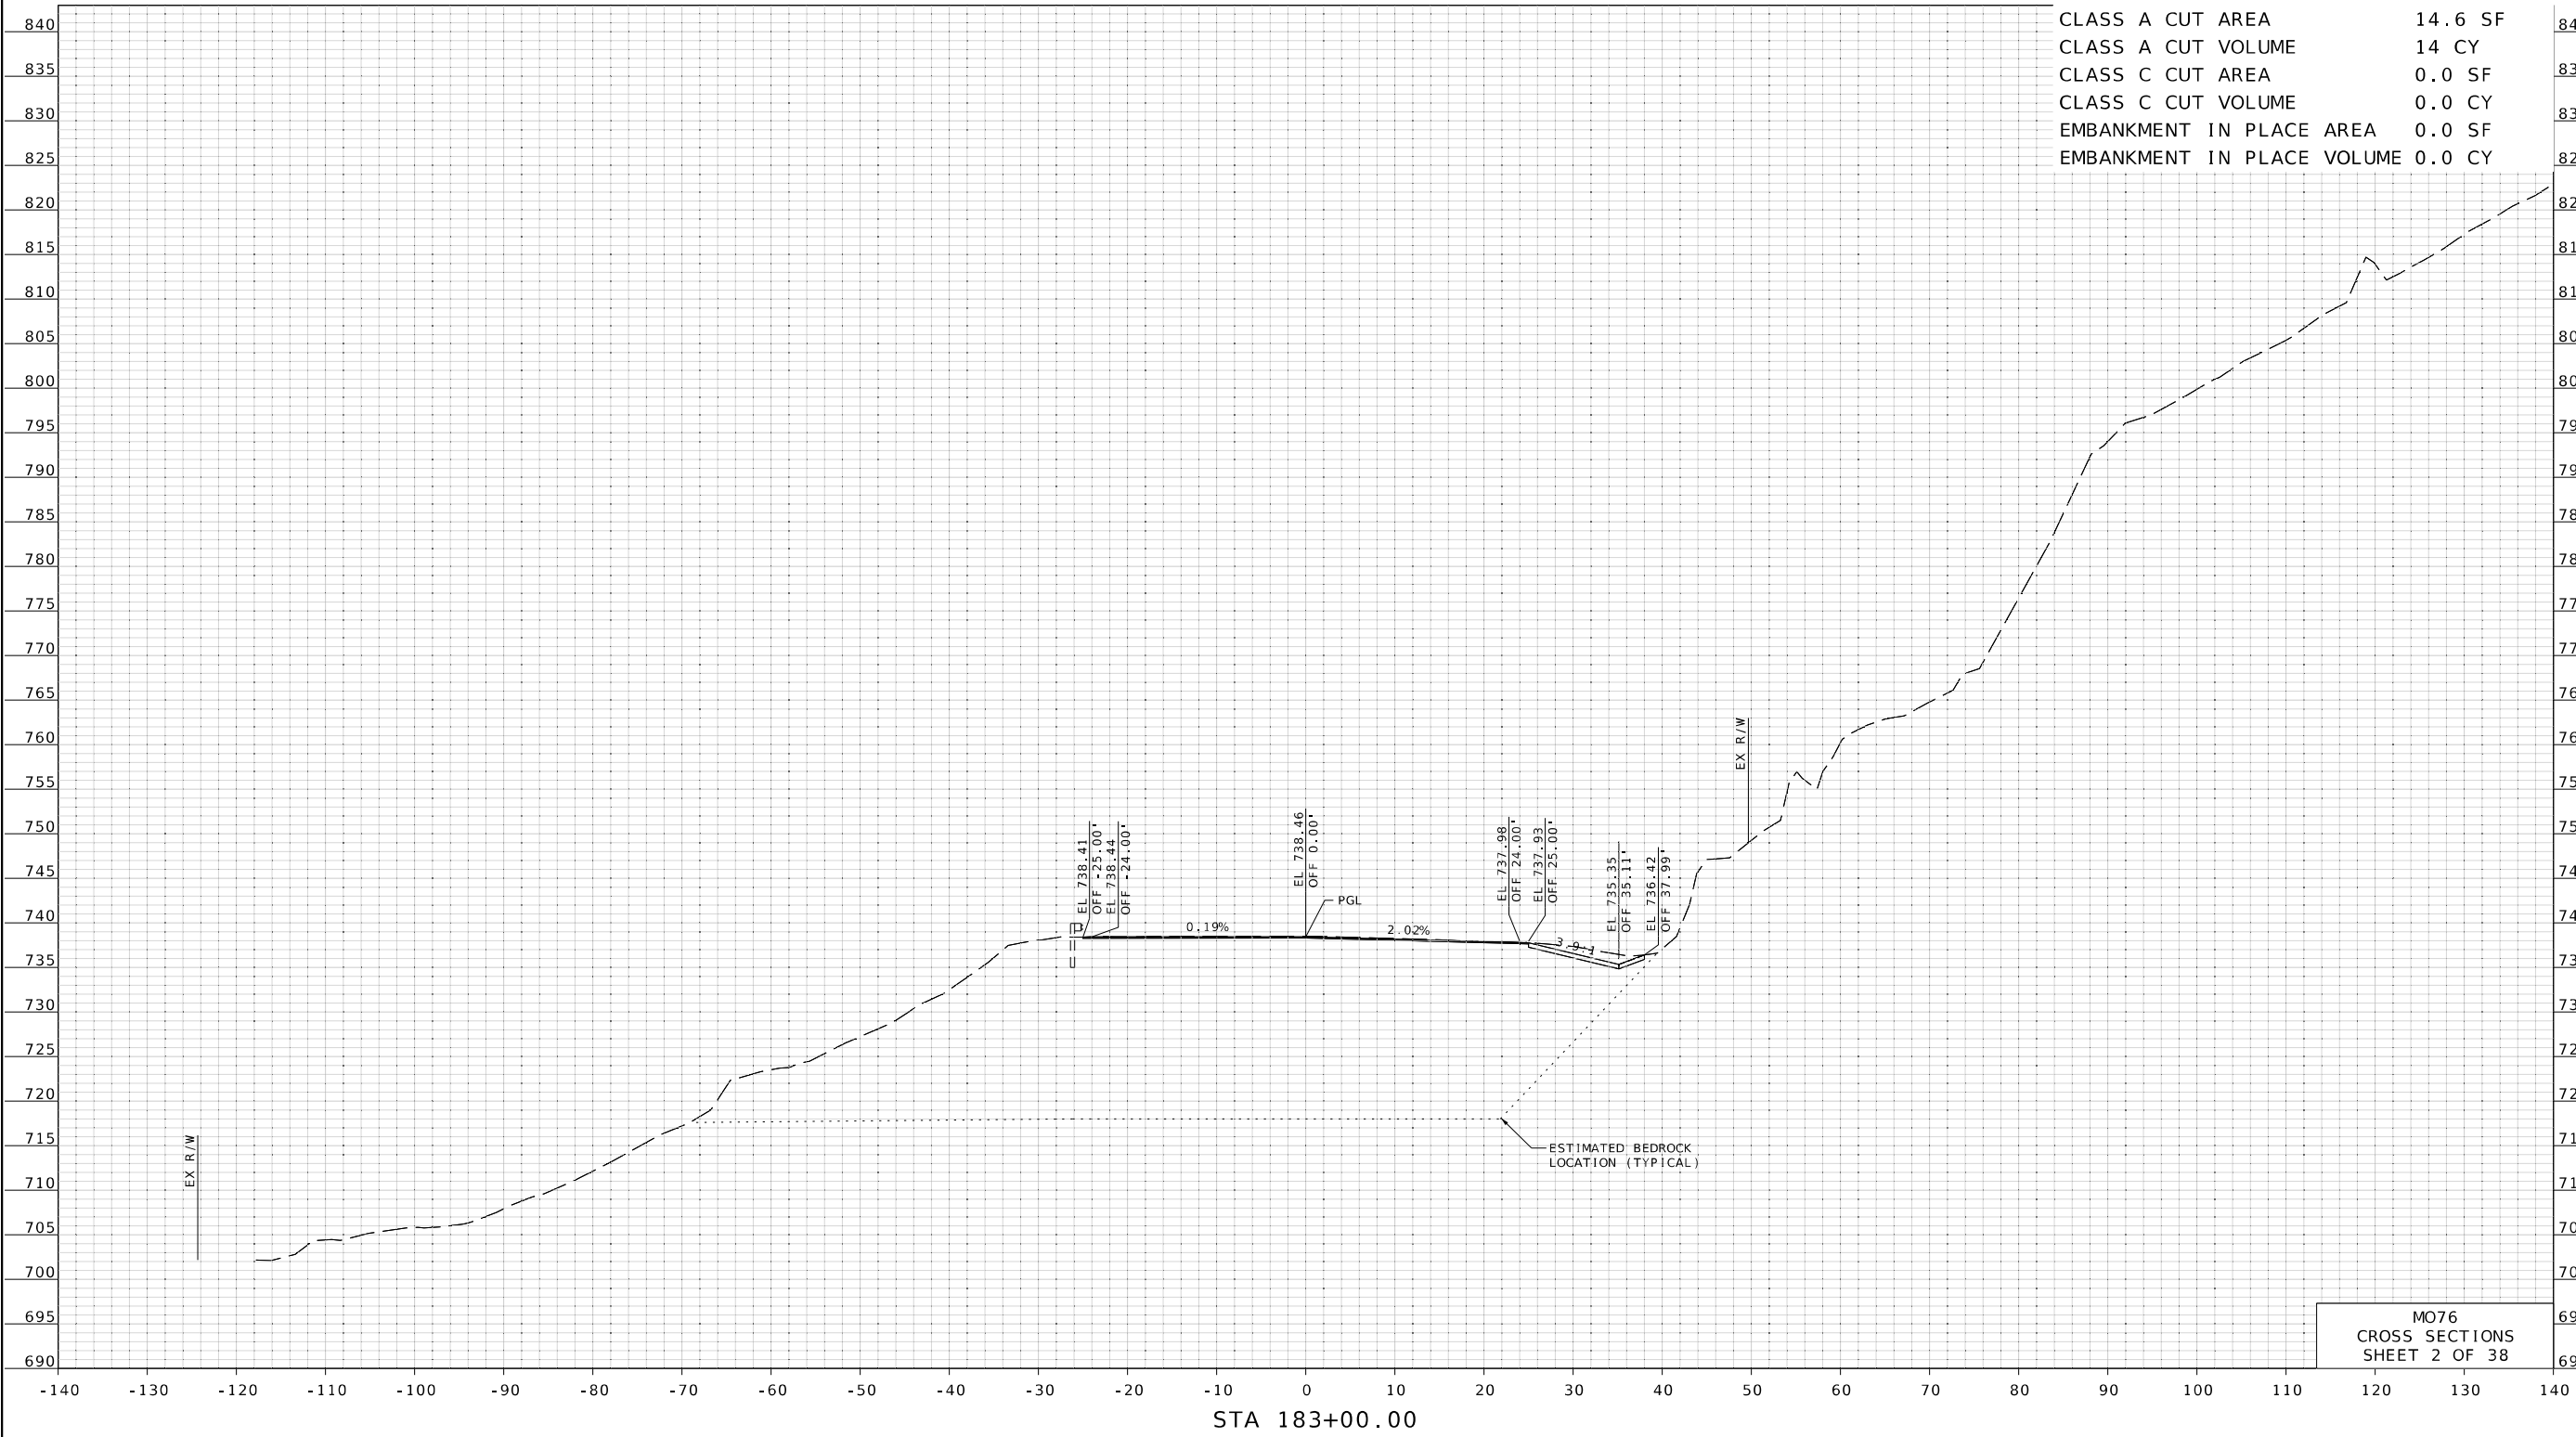[illegible]

MISSOURI HIGHWAYS AND TRANSPORTATION
COMMISSION

The logo for the Missouri Department of Transportation (MoDOT) features the word "MoDOT" in a bold, sans-serif font. The "M" and "D" are black, while the "o" is white with a black outline. To the right of the text is a stylized graphic of three curved, overlapping lines representing a road or a bridge, with the top line being the most prominent and the bottom line being the least prominent.



105 WEST CAPITAL
JEFFERSON CITY, MO 65102
1-888-ASK-MODOT (1-888-275-6636)

© Copyright Hanson Professional Services Inc.

HANSON™

Hanson Professional Services Inc.
600 Washington Ave., Suite 950
St. Louis, Missouri 63101
Professional Engineer 001632
www.hanson-inc.com
314.770.0467

LAYOUT	CE	10/2025
DRAWN	CE	10/2025
REVIEWED	DK	10/2025

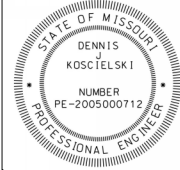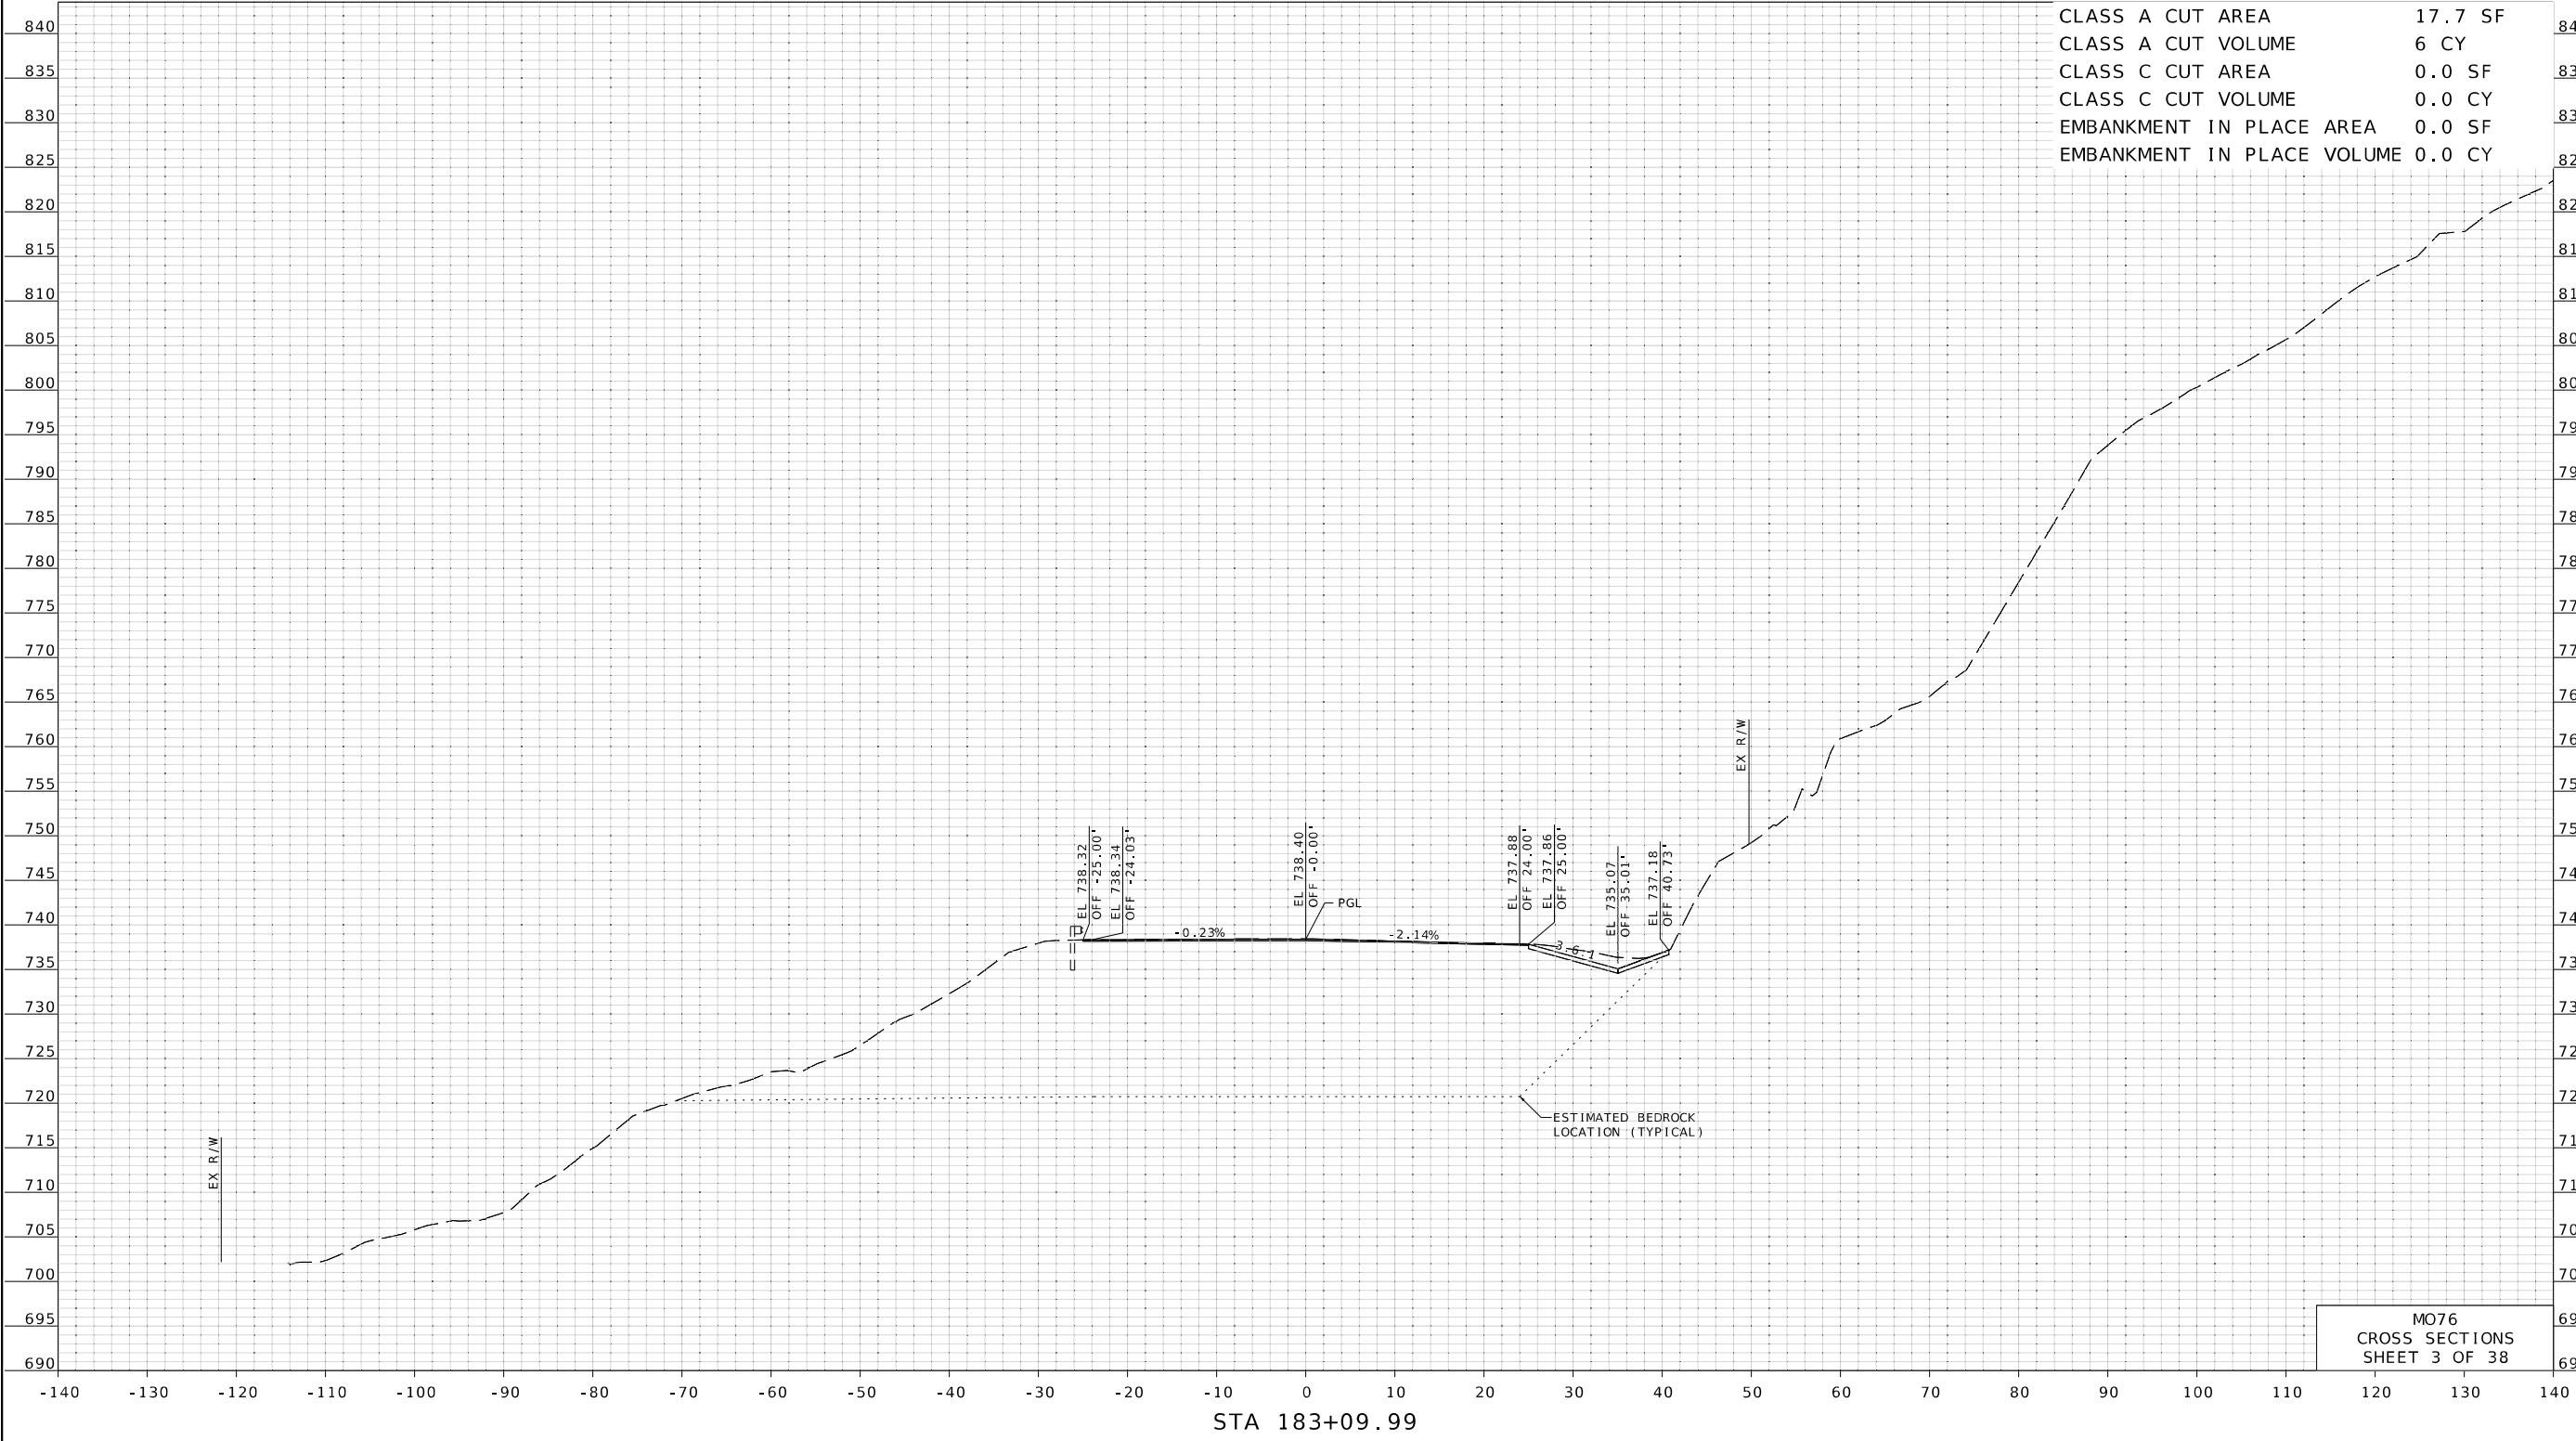

DATE PREPARED 11/5/2025	
ROUTE 76	STATE MO
DISTRICT SW	SHEET NO. 3
COUNTY TANEY	
JOB NO. JSR0326	
CONTRACT ID.	

PROJECT NO.
BRIDGE NO.

DATE	DESCRIPTION


MISSOURI HIGHWAYS AND TRANSPORTATION COMMISSION

105 WEST CAPITOL
JEFFERSON CITY, MO 65102
1-888-ASK-MODOT (1-888-275-6636)


© Copyright Hanson Professional Services Inc.

Hanson Professional Services Inc.
600 Washington Ave., Suite 950
St. Louis, Missouri 63101
Professional Engineer 001632
www.hanson-inc.com
314.770.0467

LAYOUT	CE	10/2025
DRAWN	CE	10/2025
REVIEWED	DK	10/2025

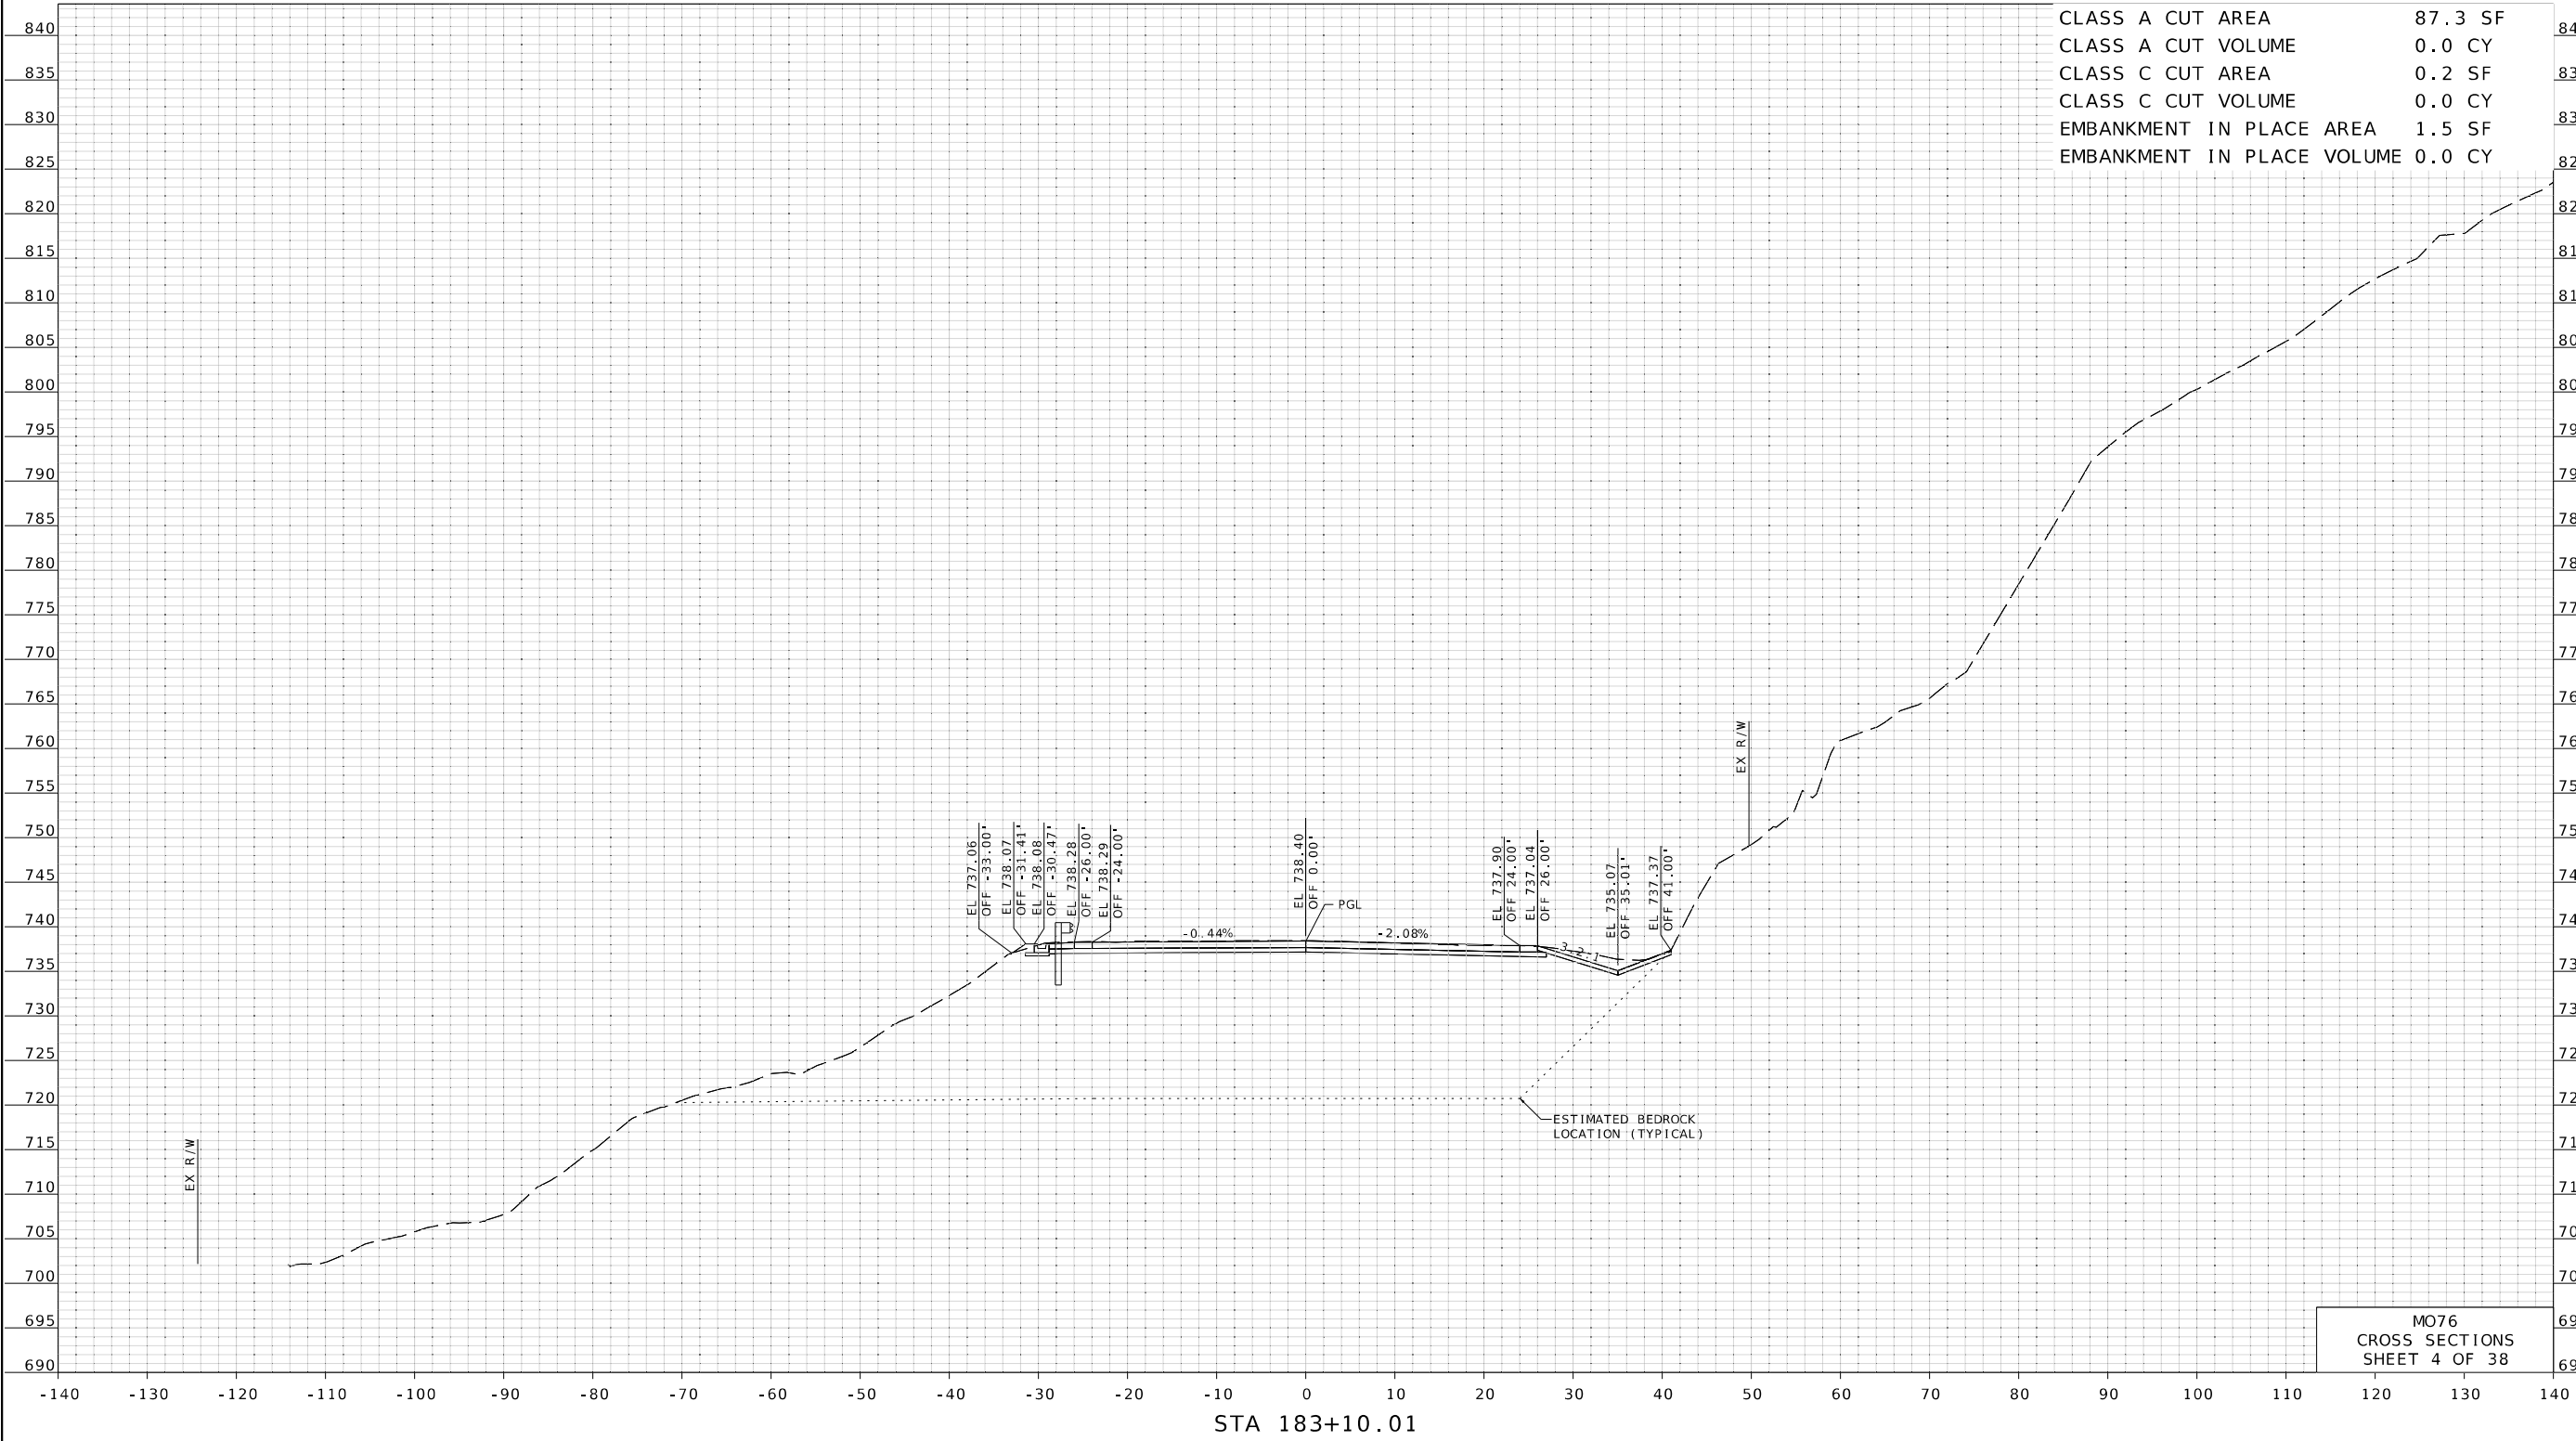

CLASS A CUT AREA	87.3 SF
CLASS A CUT VOLUME	0.0 CY
CLASS C CUT AREA	0.2 SF
CLASS C CUT VOLUME	0.0 CY
EMBANKMENT IN PLACE AREA	1.5 SF
EMBANKMENT IN PLACE VOLUME	0.0 CY

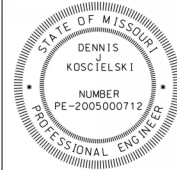

DATE PREPARED	
11/5/2025	
ROUTE	STATE
76	MO
DISTRICT	SHEET NO
SW	4
COUNTY	
TANEY	
JOB NO.	
JSR0326	
CONTRACT ID.	

PROJECT NO.
BRIDGE NO.

[illegible]

MISSOURI HIGHWAYS AND TRANSPORTATION
COMMISSION

MoDOT


105 WEST CAPITOL
JEFFERSON CITY, MO 65102

© Copyright Hanson Professional Services Inc.

HANSON™

Hanson Professional Services Inc.
600 Washington Ave., Suite 950
St. Louis, Missouri 63101
Professional Engineer 001632
www.hanson-inc.com

LAYOUT	CE	10/2025
DRAWN	CE	10/2025
REVIEWED	DK	10/2025

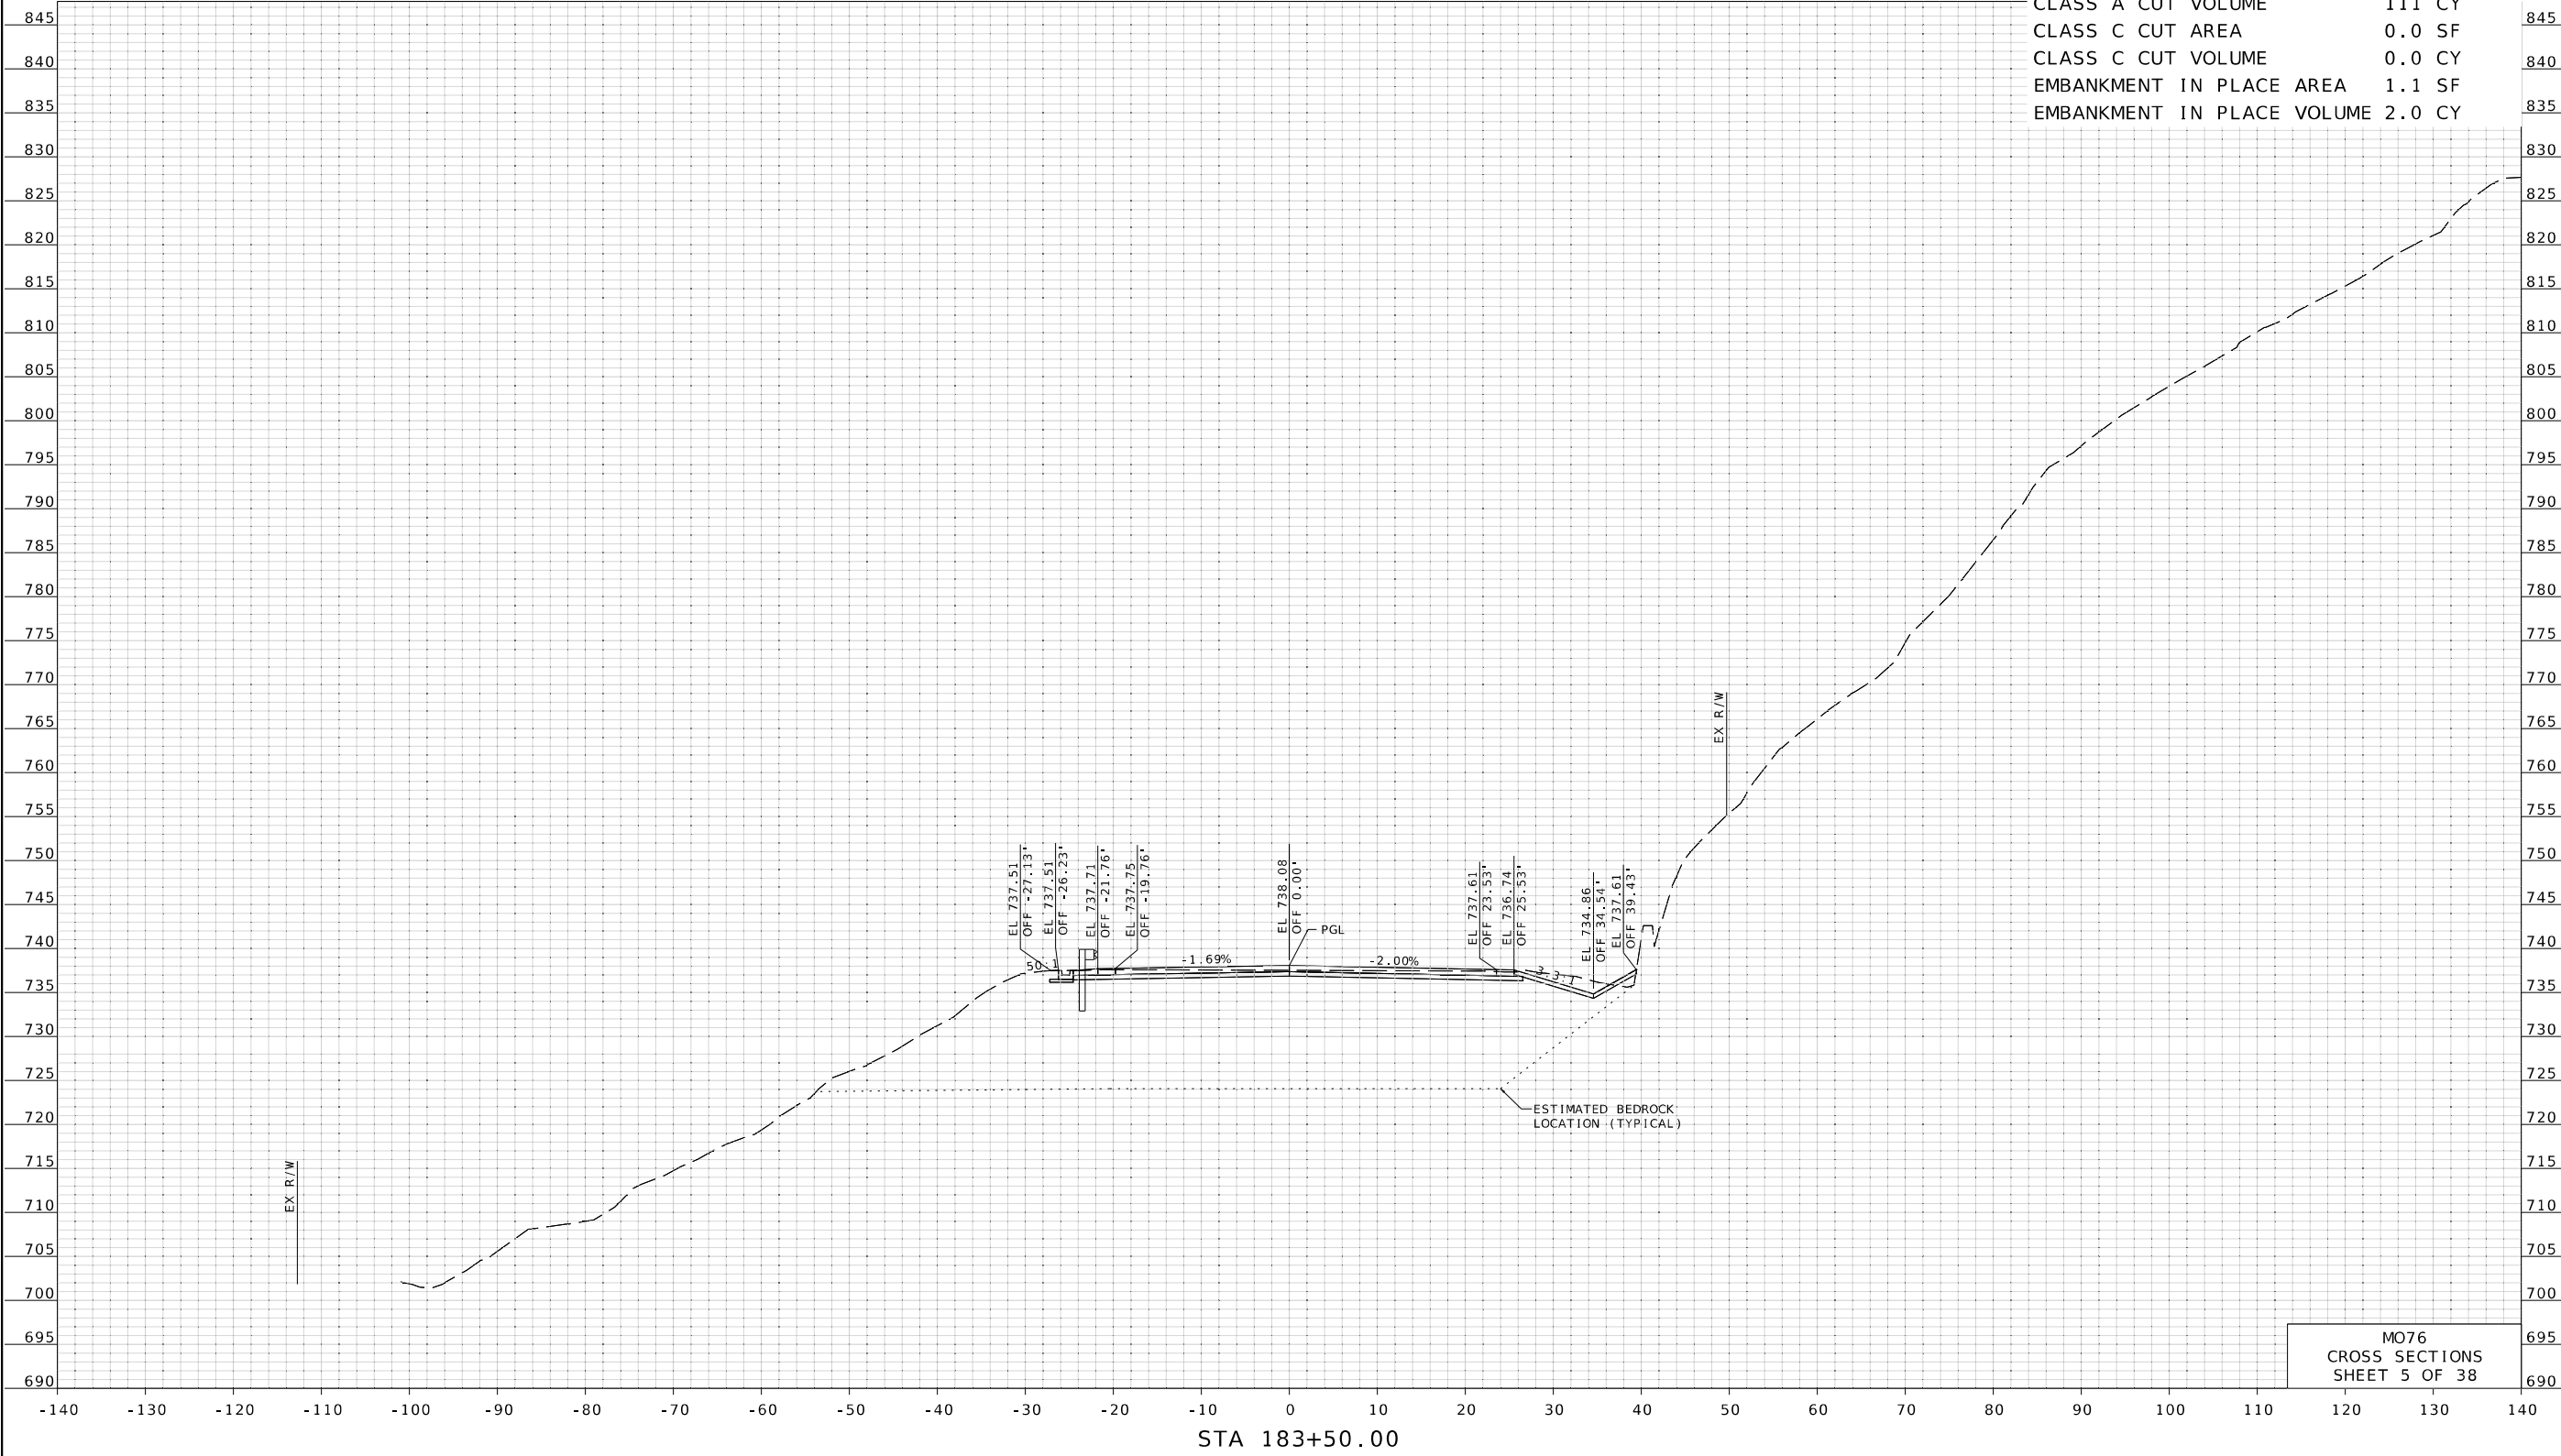

CLASS A CUT AREA	62.8 SF
CLASS A CUT VOLUME	111 CY
CLASS C CUT AREA	0.0 SF
CLASS C CUT VOLUME	0.0 CY
EMBANKMENT IN PLACE AREA	1.1 SF
EMBANKMENT IN PLACE VOLUME	2.0 CY

STATE OF MISSOURI
DENNIS J.
KOSCIELSKI
NUMBER
PE-2005000712
PROFESSIONAL ENGINEER

DATE PREPARED	
11/5/2025	
ROUTE	STATE
76	MO
DISTRICT	SHEET NO.
SW	5
COUNTY	
TANEY	
JOB NO.	
JSR0326	
CONTRACT ID.	

PROJECT NO.
BRIDGE NO.

[illegible]

MISSOURI HIGHWAYS AND TRANSPORTATION
COMMISSION


105 WEST CAPITOL
JEFFERSON CITY, MO 65102
1-888-ASK-MODOT (1-888-275-6636)

© Copyright Hanson Professional Services Inc.

HANSON™


Hanson Professional Services Inc.
600 Washington Ave., Suite 950
St. Louis, Missouri 63101
Professional Engineer 631032
www.hanson-inc.com
314.770.0467

LAYOUT	CE	10/2025
DRAWN	CE	10/2025
REVIEWED	DK	10/2025

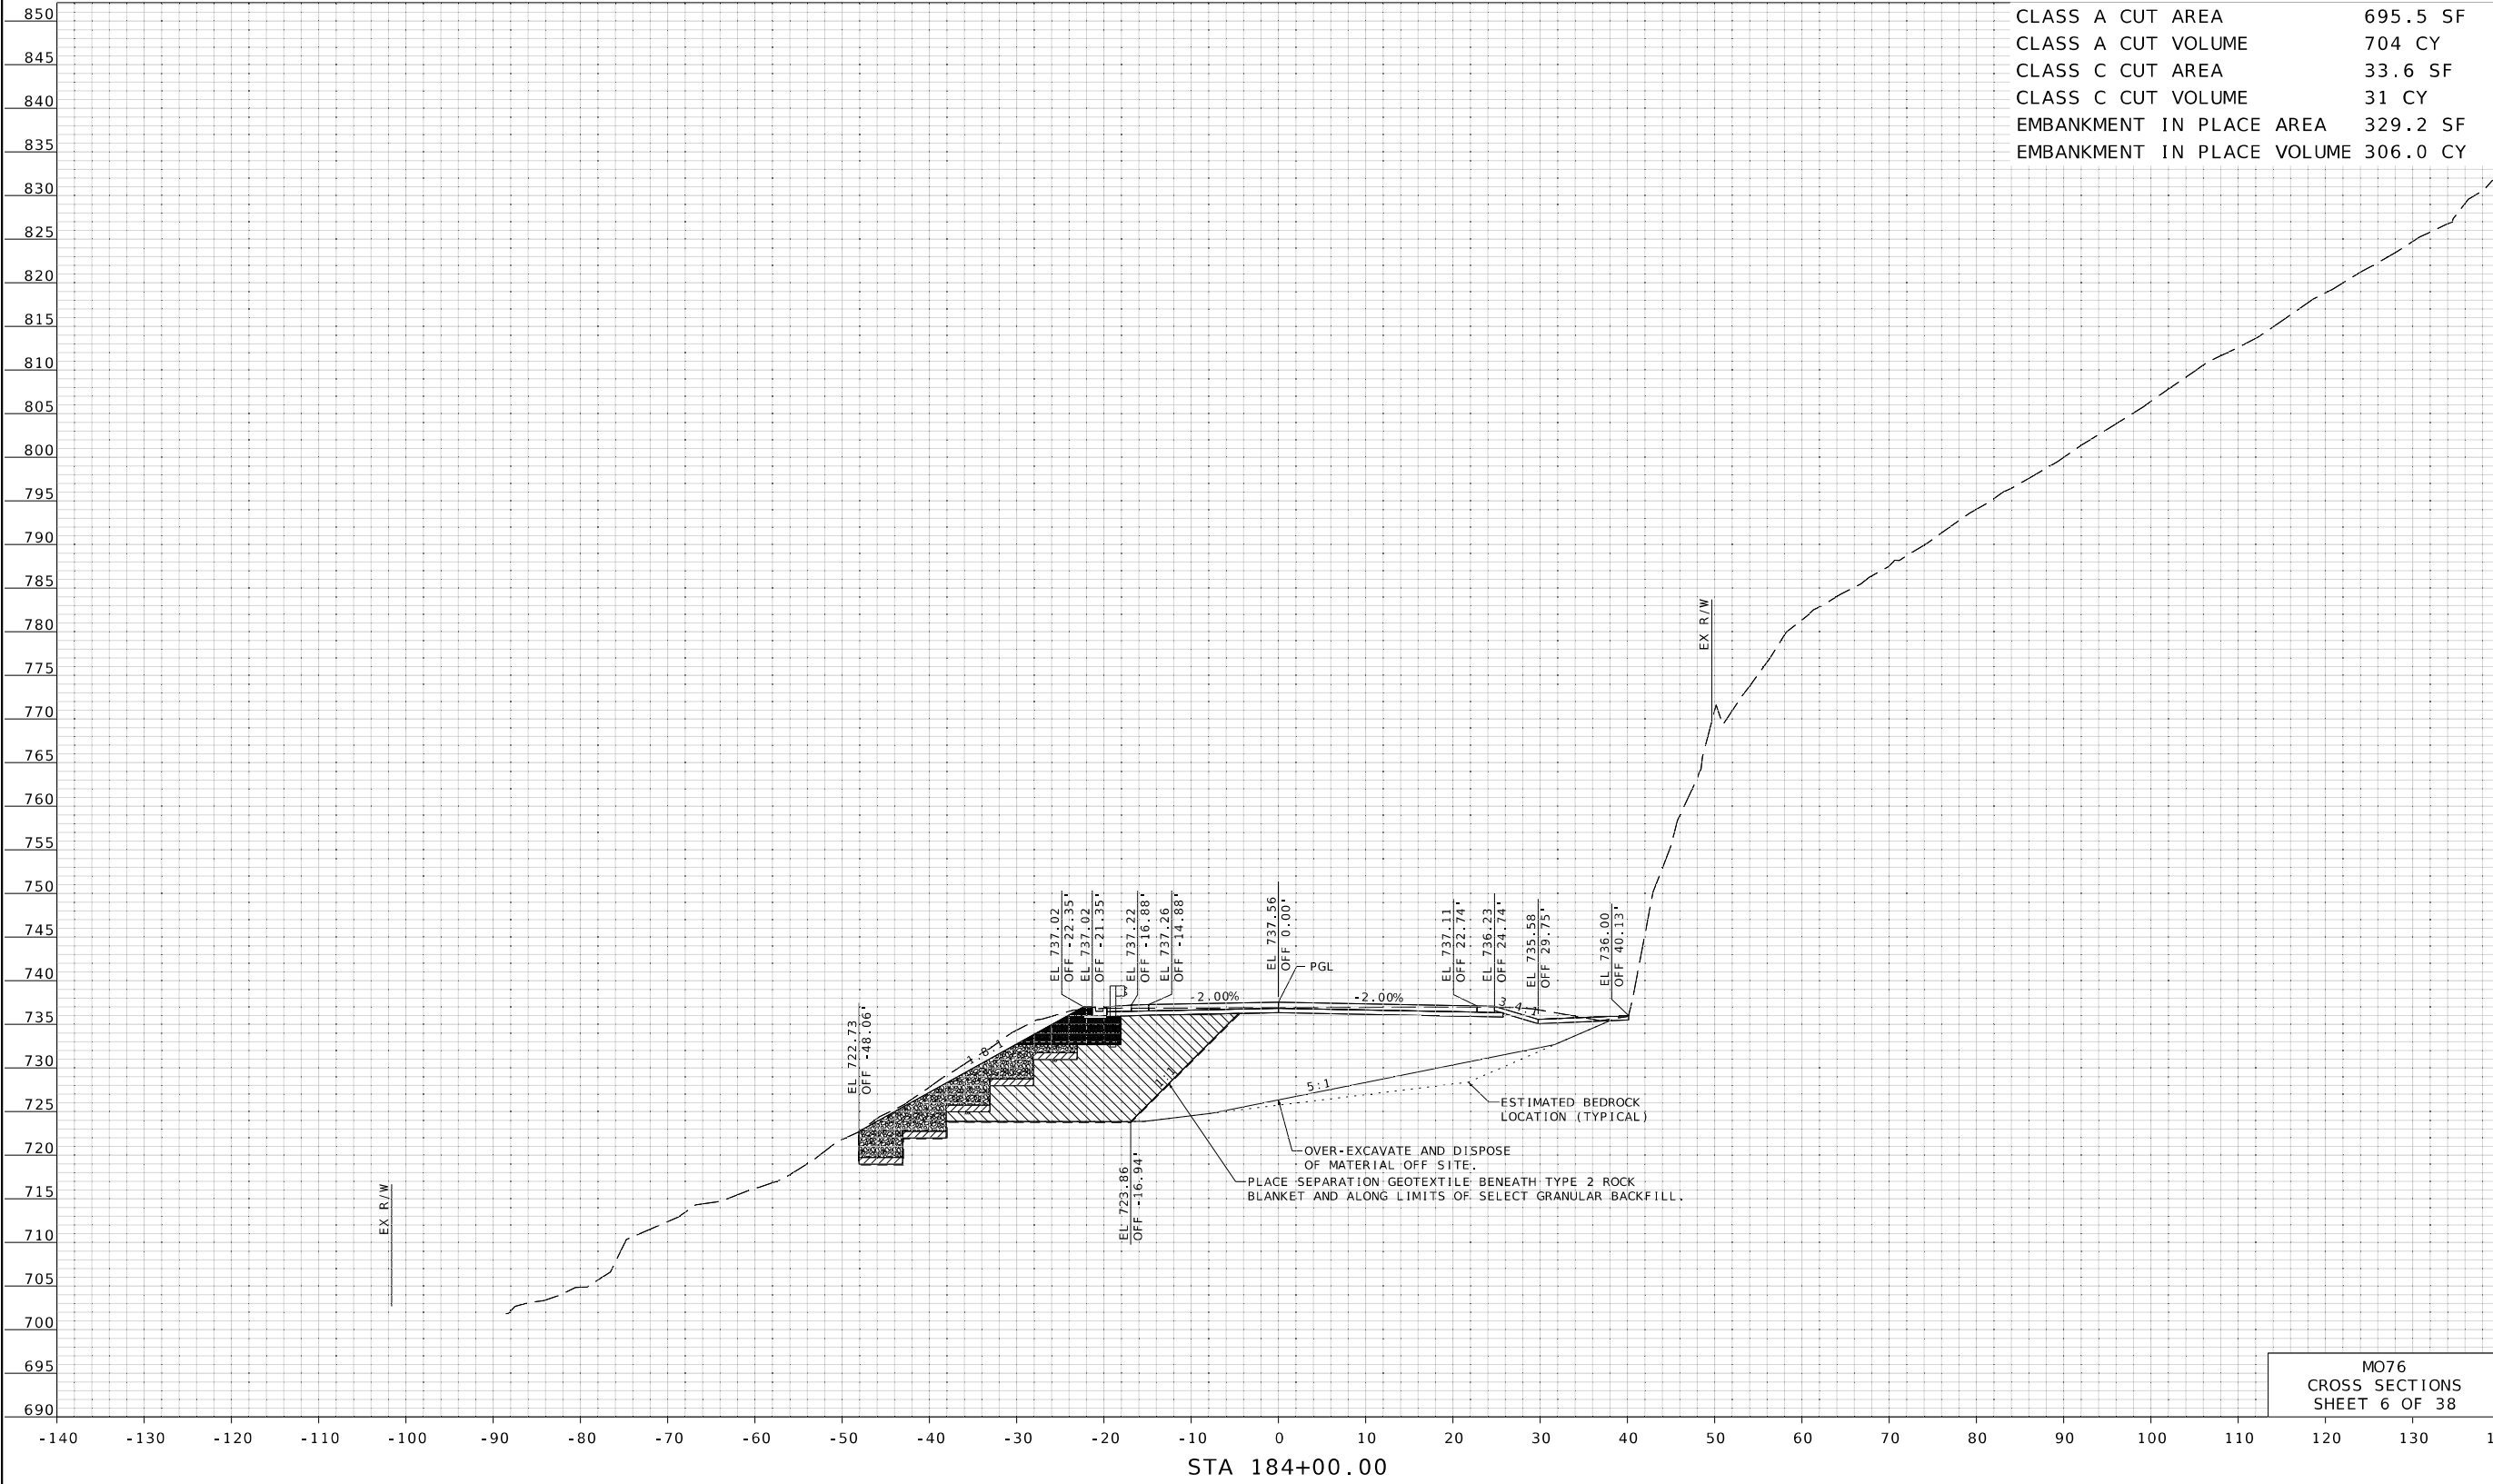

DATE PREPARED 11/5/2025			
ROUTE 76	STATE MO		
DISTRICT SW	SHEET NO. 6		
COUNTY TANEY			
JOB NO. JSR0326			
CONTRACT ID.			
PROJECT NO.			
BRIDGE NO.			
DESCRIPTION	DATE	MISSOURI HIGHWAYS AND TRANSPORTATION COMMISSION	
		105 WEST CAPITOL JEFFERSON CITY, MO 65102 1-888-ASK-MODOT (1-888-275-6636)	
Hanson Professional Services Inc. 600 Washington Ave., Suite 950 St. Louis, Missouri 63101 Professional Engineer 001632 www.hanson-inc.com 314.770.0467			


LAYOUT	CE	10/2025
DRAWN	CE	10/2025
REVIEWED	DK	10/2025

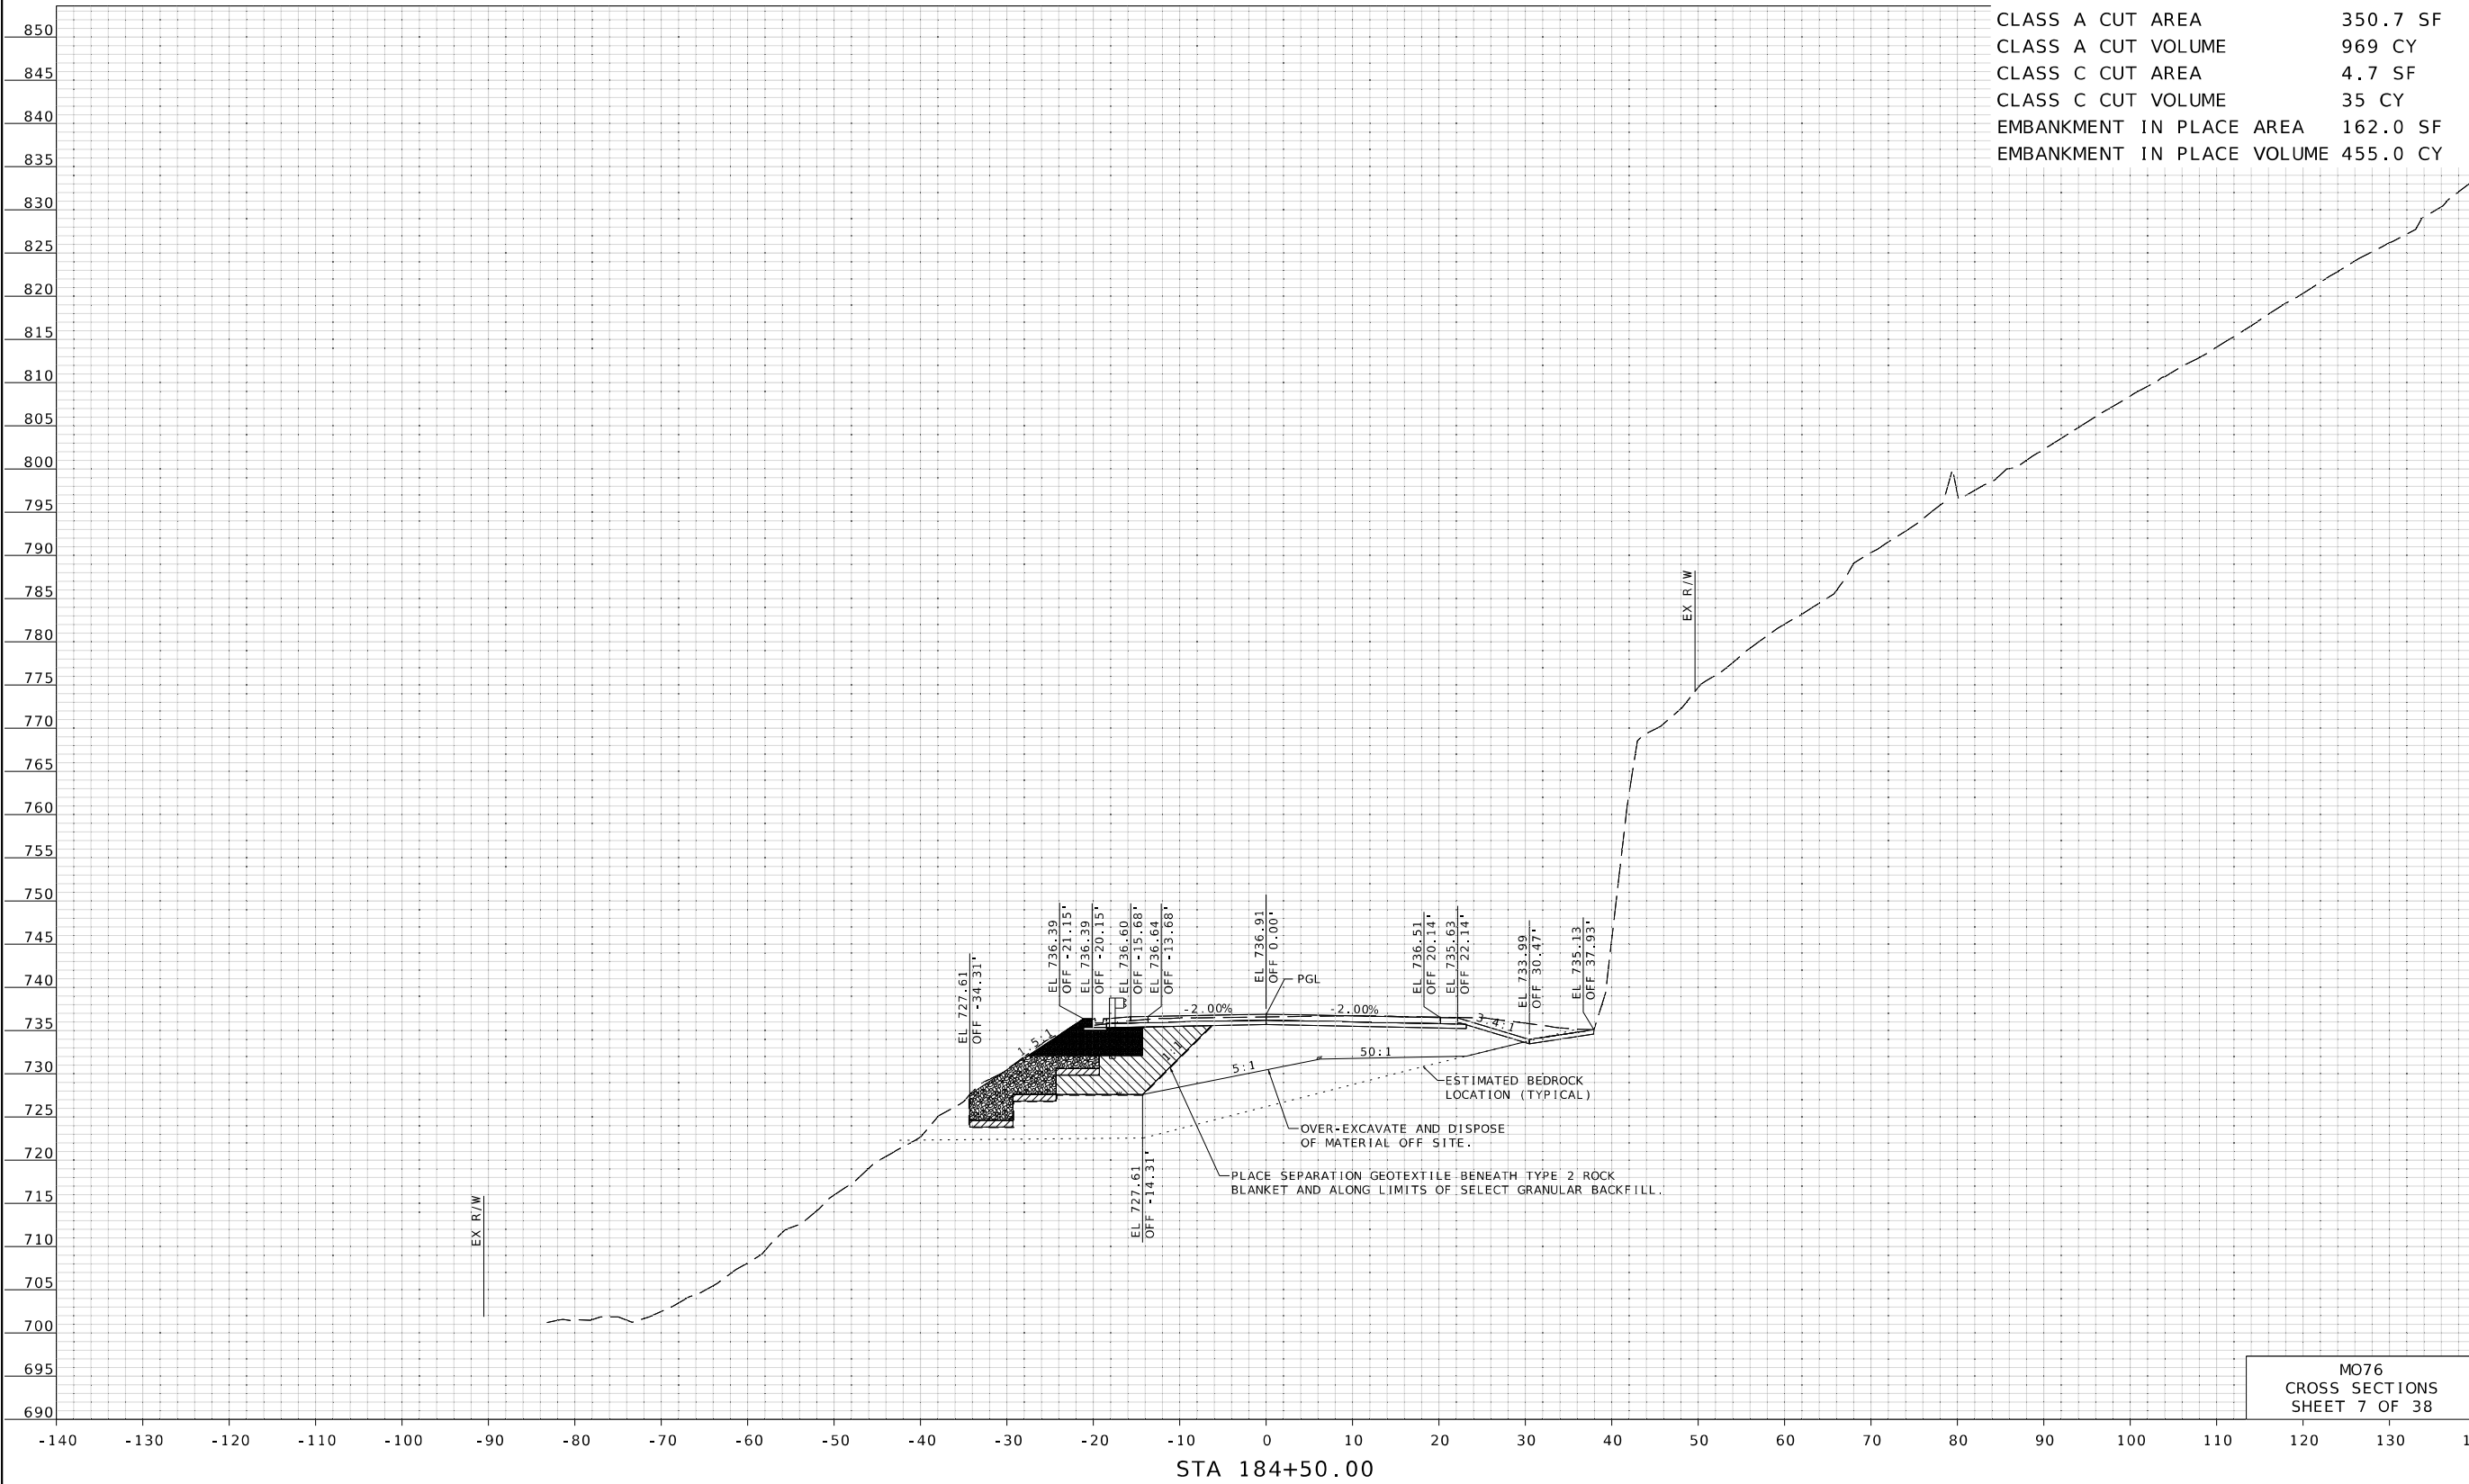

CLASS A CUT AREA	350.7 SF
CLASS A CUT VOLUME	969 CY
CLASS C CUT AREA	4.7 SF
CLASS C CUT VOLUME	35 CY
EMBANKMENT IN PLACE AREA	162.0 SF
EMBANKMENT IN PLACE VOLUME	455.0 CY

--	--	

LAYOUT	CE	10/2025
DRAWN	CE	10/2025
REVIEWED	DK	10/2025

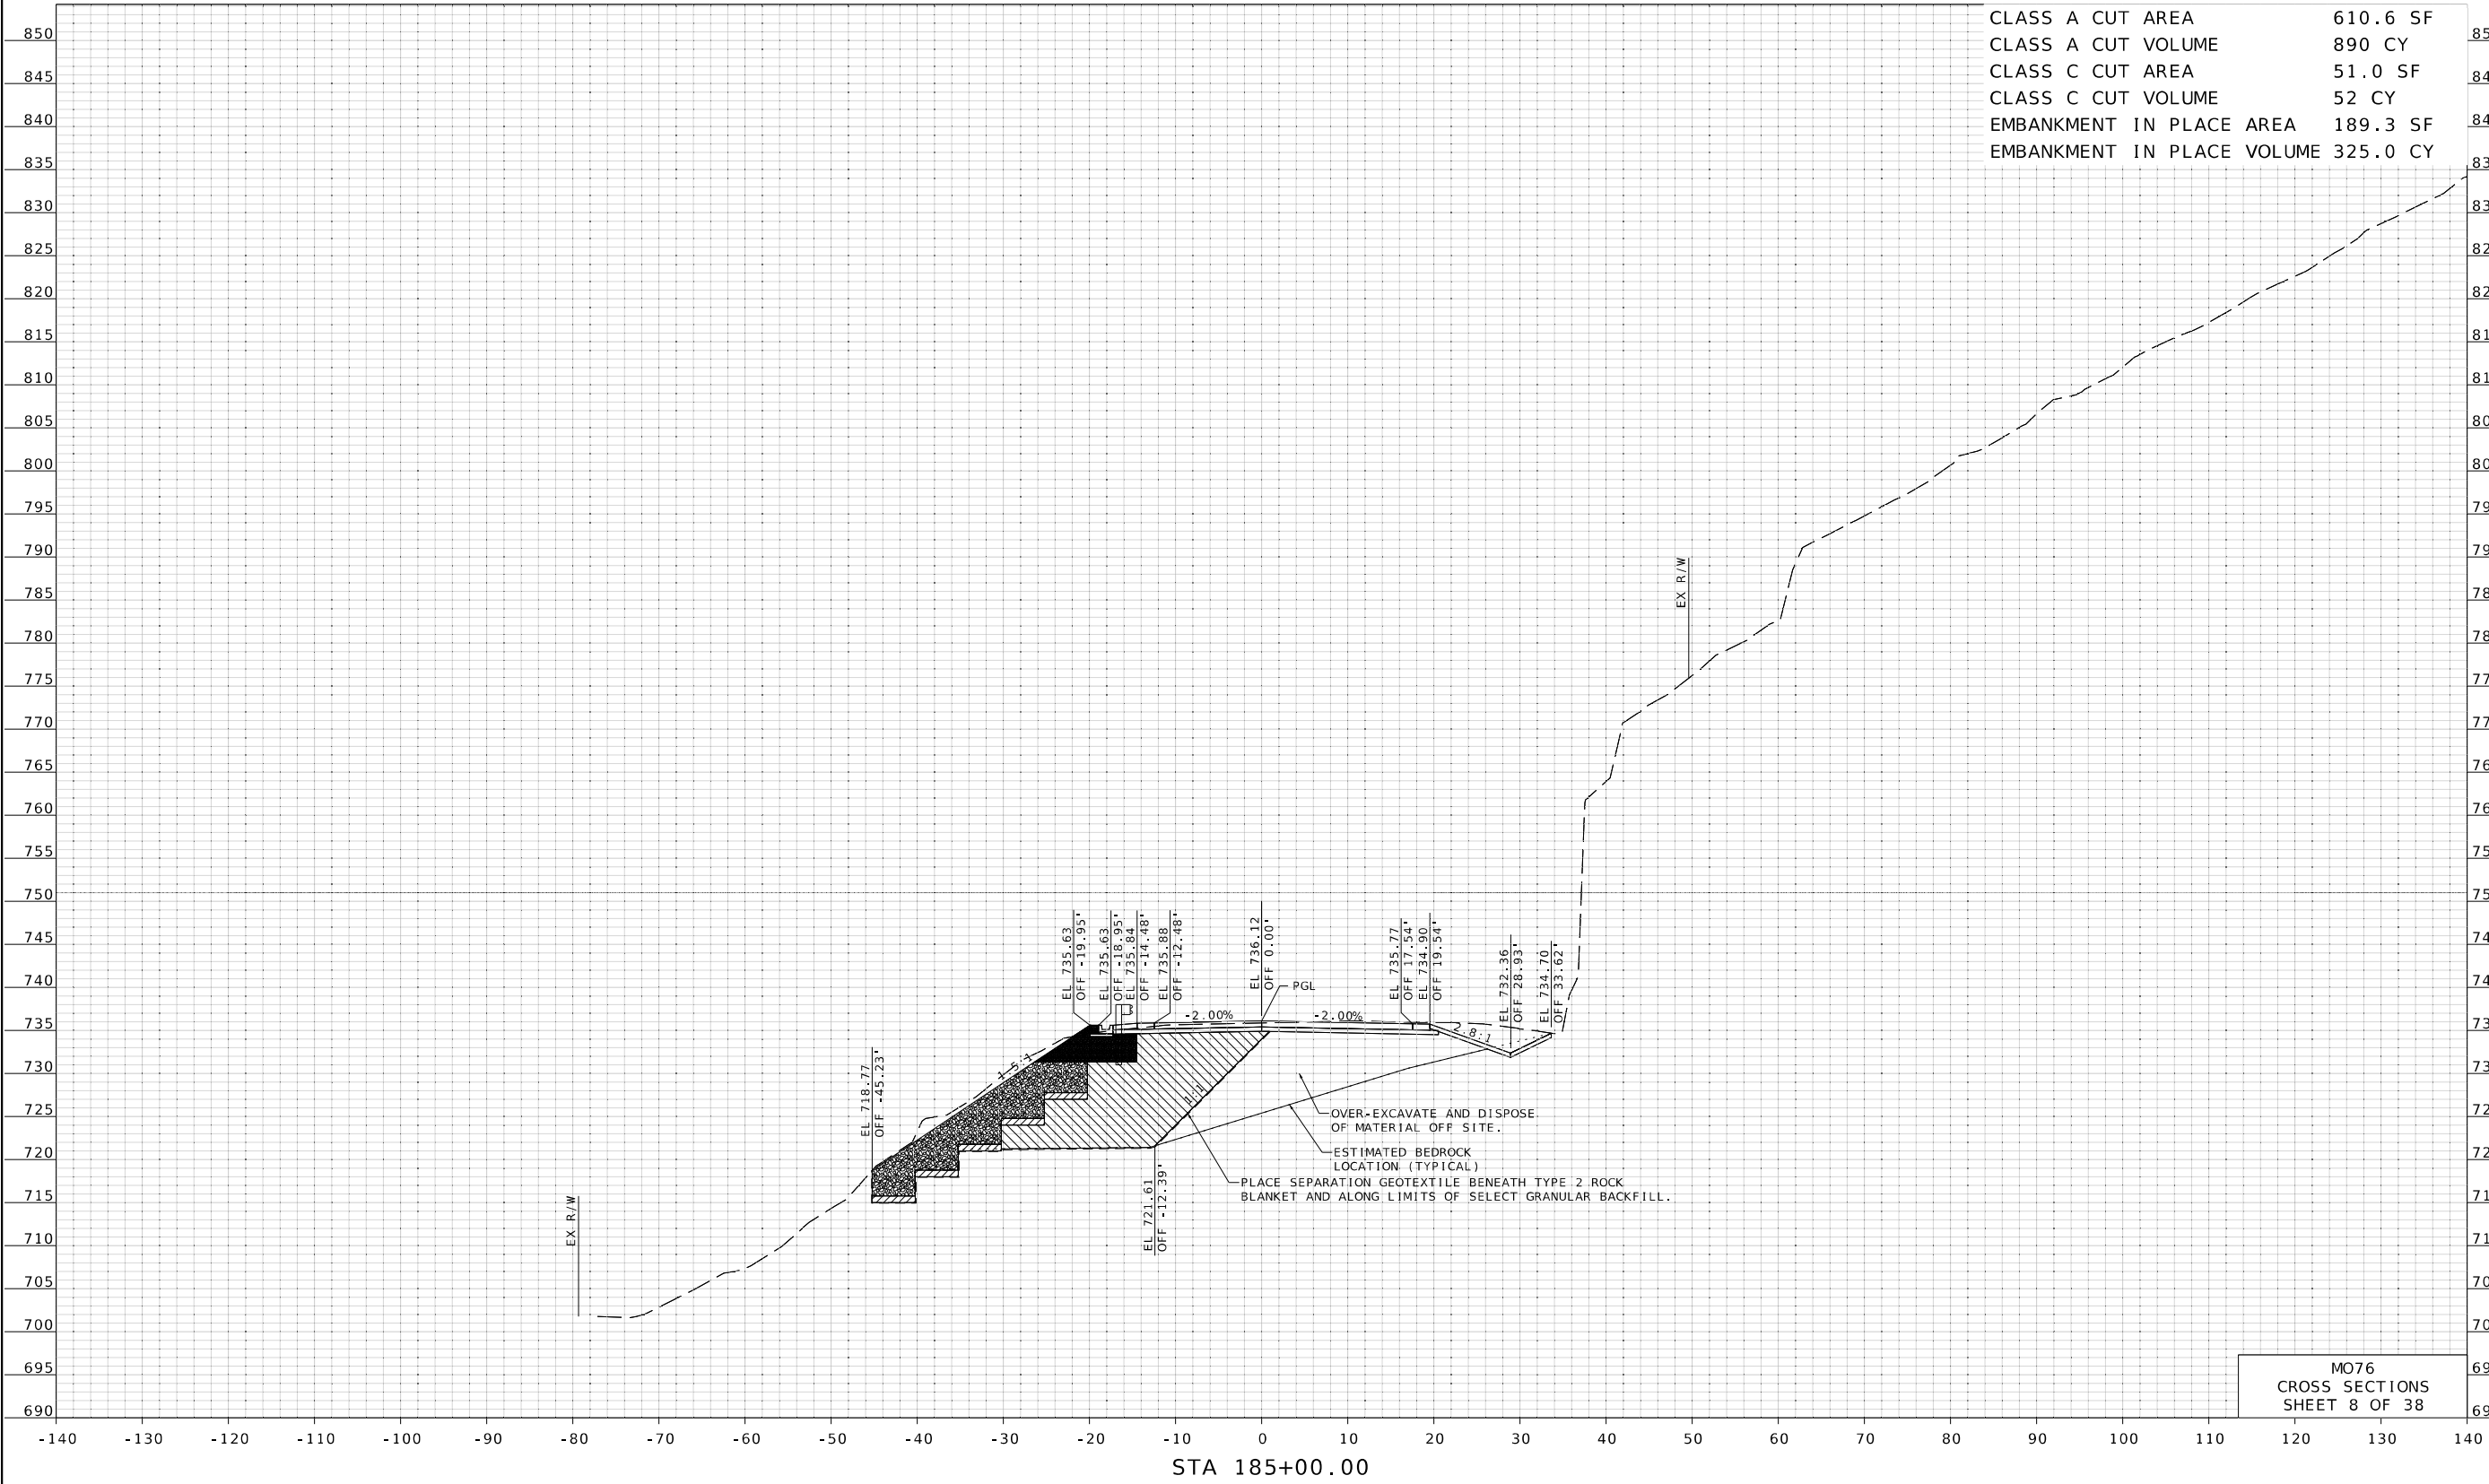

MISSOURI HIGHWAYS AND TRANSPORTATION COMMISSION		DATE	DESCRIPTION
 105 WEST CAPITAL JEFFERSON CITY, MO 65102 1-888-ASK-MODOT (1-888-275-6636)			


HANSON™
Hanson Professional Services Inc.
600 Washington Ave., Suite 950
St. Louis, Missouri 63101
Professional Engineer 001632
www.hanson-inc.com
314.770.0467



MISSOURI HIGHWAYS AND TRANSPORTATION
COMMISSION

105 WEST CAPITAL
JEFFERSON CITY, MO 65102
1-888-ASK-MODOT (1-888-275-6636)

LAYOUT	CE	10/2025
DRAWN	CE	10/2025
REVIEWED	DK	10/2025

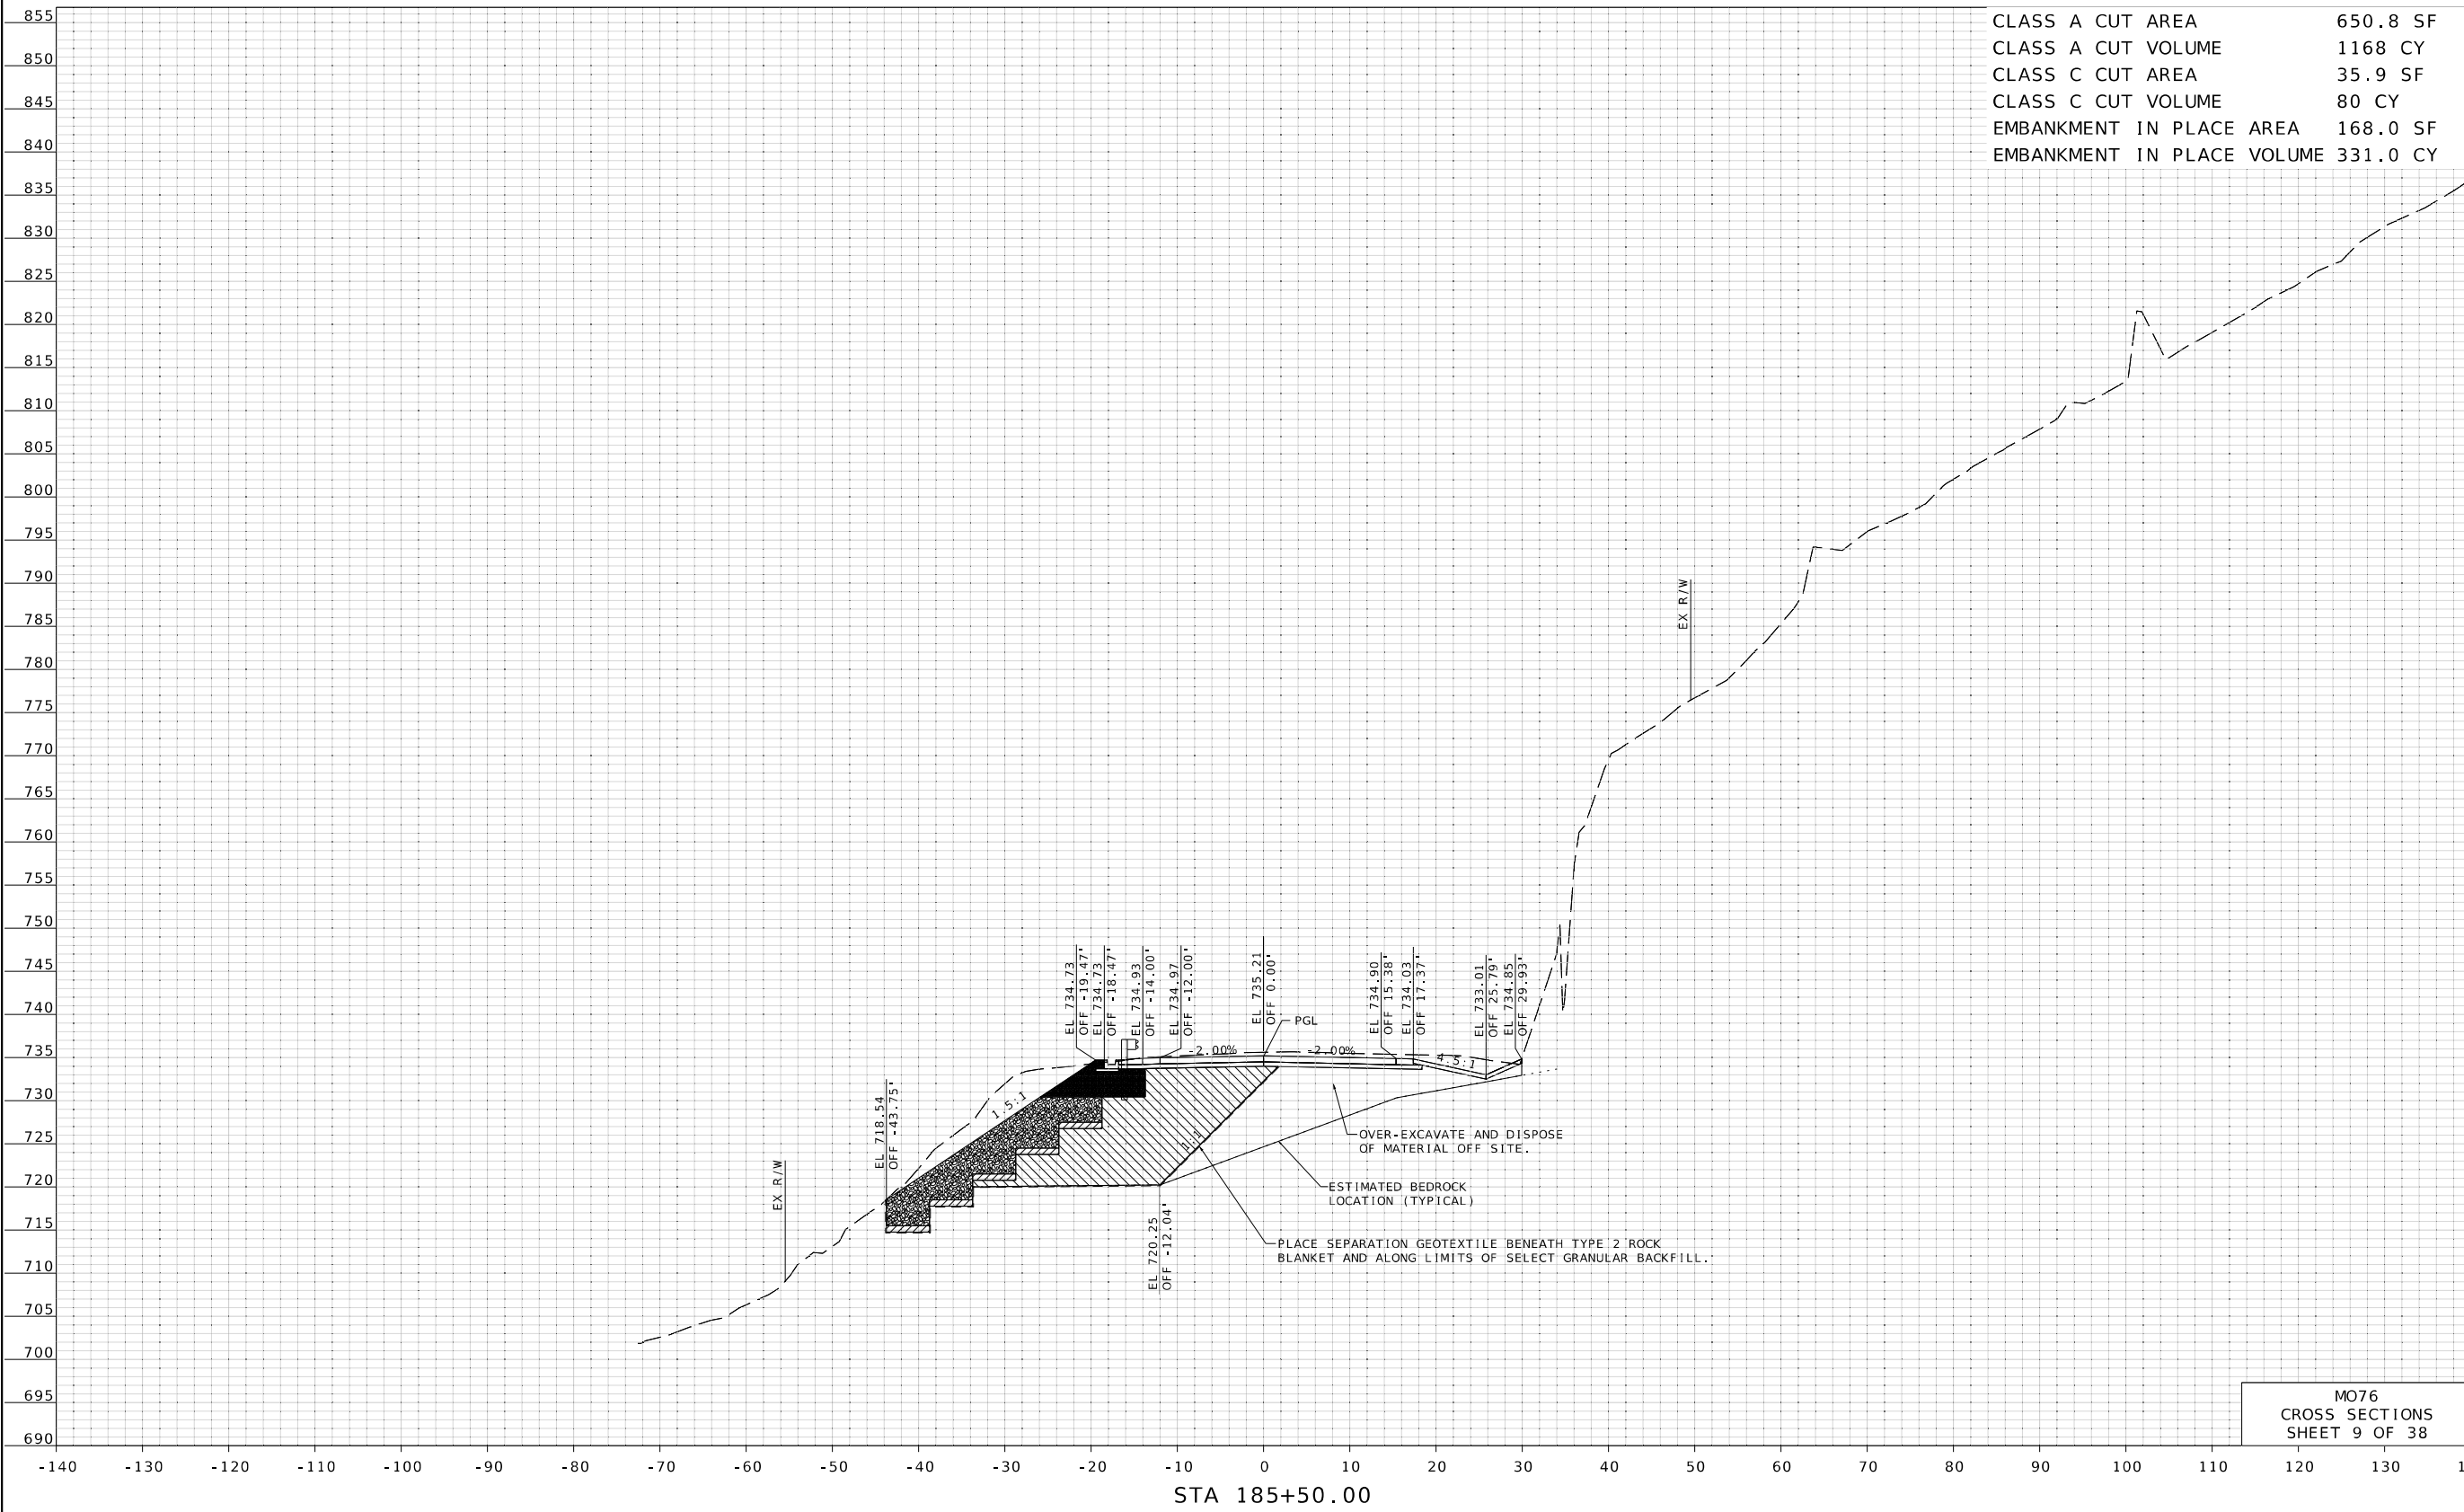

CLASS A CUT AREA	650.8 SF
CLASS A CUT VOLUME	1168 CY
CLASS C CUT AREA	35.9 SF
CLASS C CUT VOLUME	80 CY
EMBANKMENT IN PLACE AREA	168.0 SF
EMBANKMENT IN PLACE VOLUME	331.0 CY

820	DESCRIPTION	
815		
810		
805		
800		
795		
790	DATE	
785		

© Copyright Hanson Professional Services Inc.

HANSON™

Hanson Professional Services Inc.
 600 Washington Ave., Suite 950
 St. Louis, Missouri 63101
 Professional Engineer 001632
www.hanson-inc.com
 314.770.0467

MISSOURI HIGHWAYS AND TRANSPORTATION
 COMMISSION


MoDOT

105 WEST CAPITAL
 JEFFERSON CITY, MO 65102
 1-888-ASK-MODOT (1-888-275-6636)

STATE OF MISSOURI
DENNIS J.
KOSCIELSKI
NUMBER
PE-2005000712
PROFESSIONAL ENGINEER


DATE PREPARED	
11/5/2025	
ROUTE	STATE
76	MO
DISTRICT	SHEET NO.
SW	9
COUNTY	
TANEY	
JOB NO.	
JSR0326	
CONTRACT ID.	
PROJECT NO.	
BRIDGE NO.	

LAYOUT	CE	10/2025
DRAWN	CE	10/2025
REVIEWED	DK	10/2025

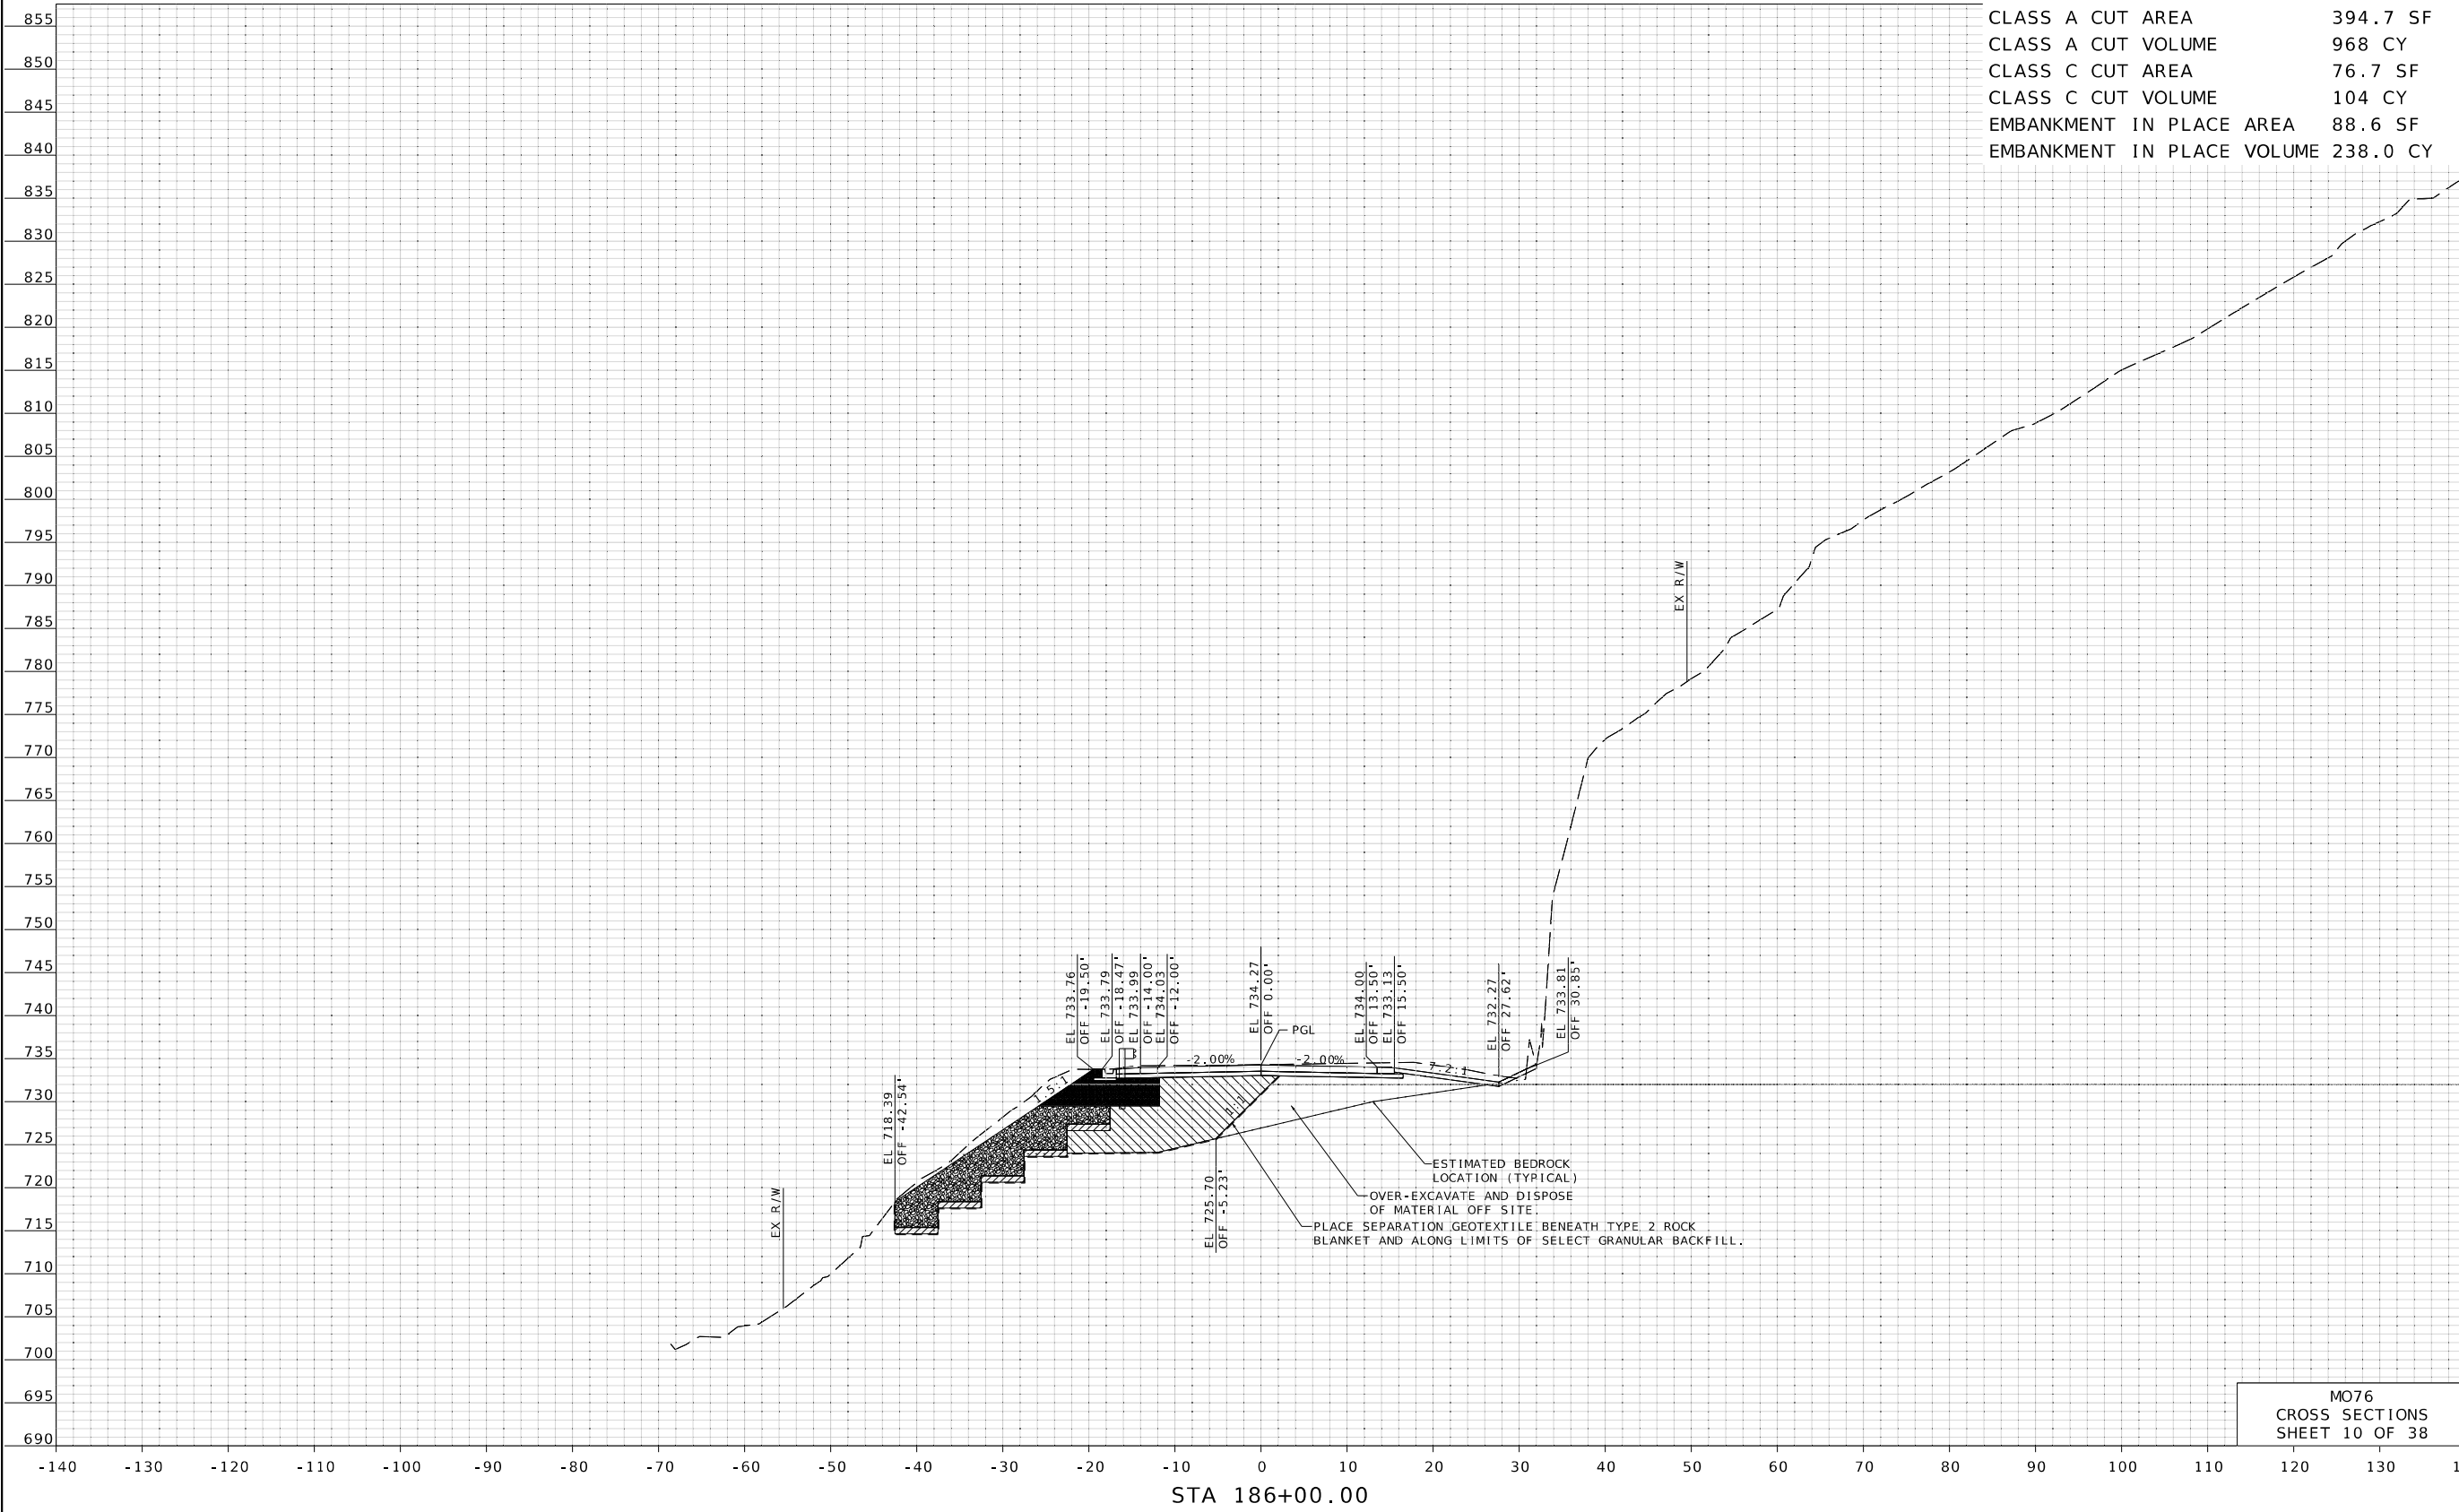

855		
850	DATE PREPARED 11/5/2025	
845	ROUTE 76	STATE MO
840	DISTRICT SW	SHEET NO. 10
835	COUNTY TANEY	
830	JOB NO. JSR0326	
825	CONTRACT ID.	
820	PROJECT NO.	
815	BRIDGE NO.	
810	DESCRIPTION	
805		
800		
795		
790		
785		
780		
775		
770		
765		
760	MISSOURI HIGHWAYS AND TRANSPORTATION COMMISSION	
755		
750	105 WEST CAPITAL JEFFERSON CITY, MO 65102 1-888-ASK-MODOT (1-888-275-6636)	
745		
740		
735		
730		
725		
720		
715		
710		
705		
700		
695		
690		
40		

LAYOUT	CE	10/2025
DRAWN	CE	10/2025
REVIEWED	DK	10/2025

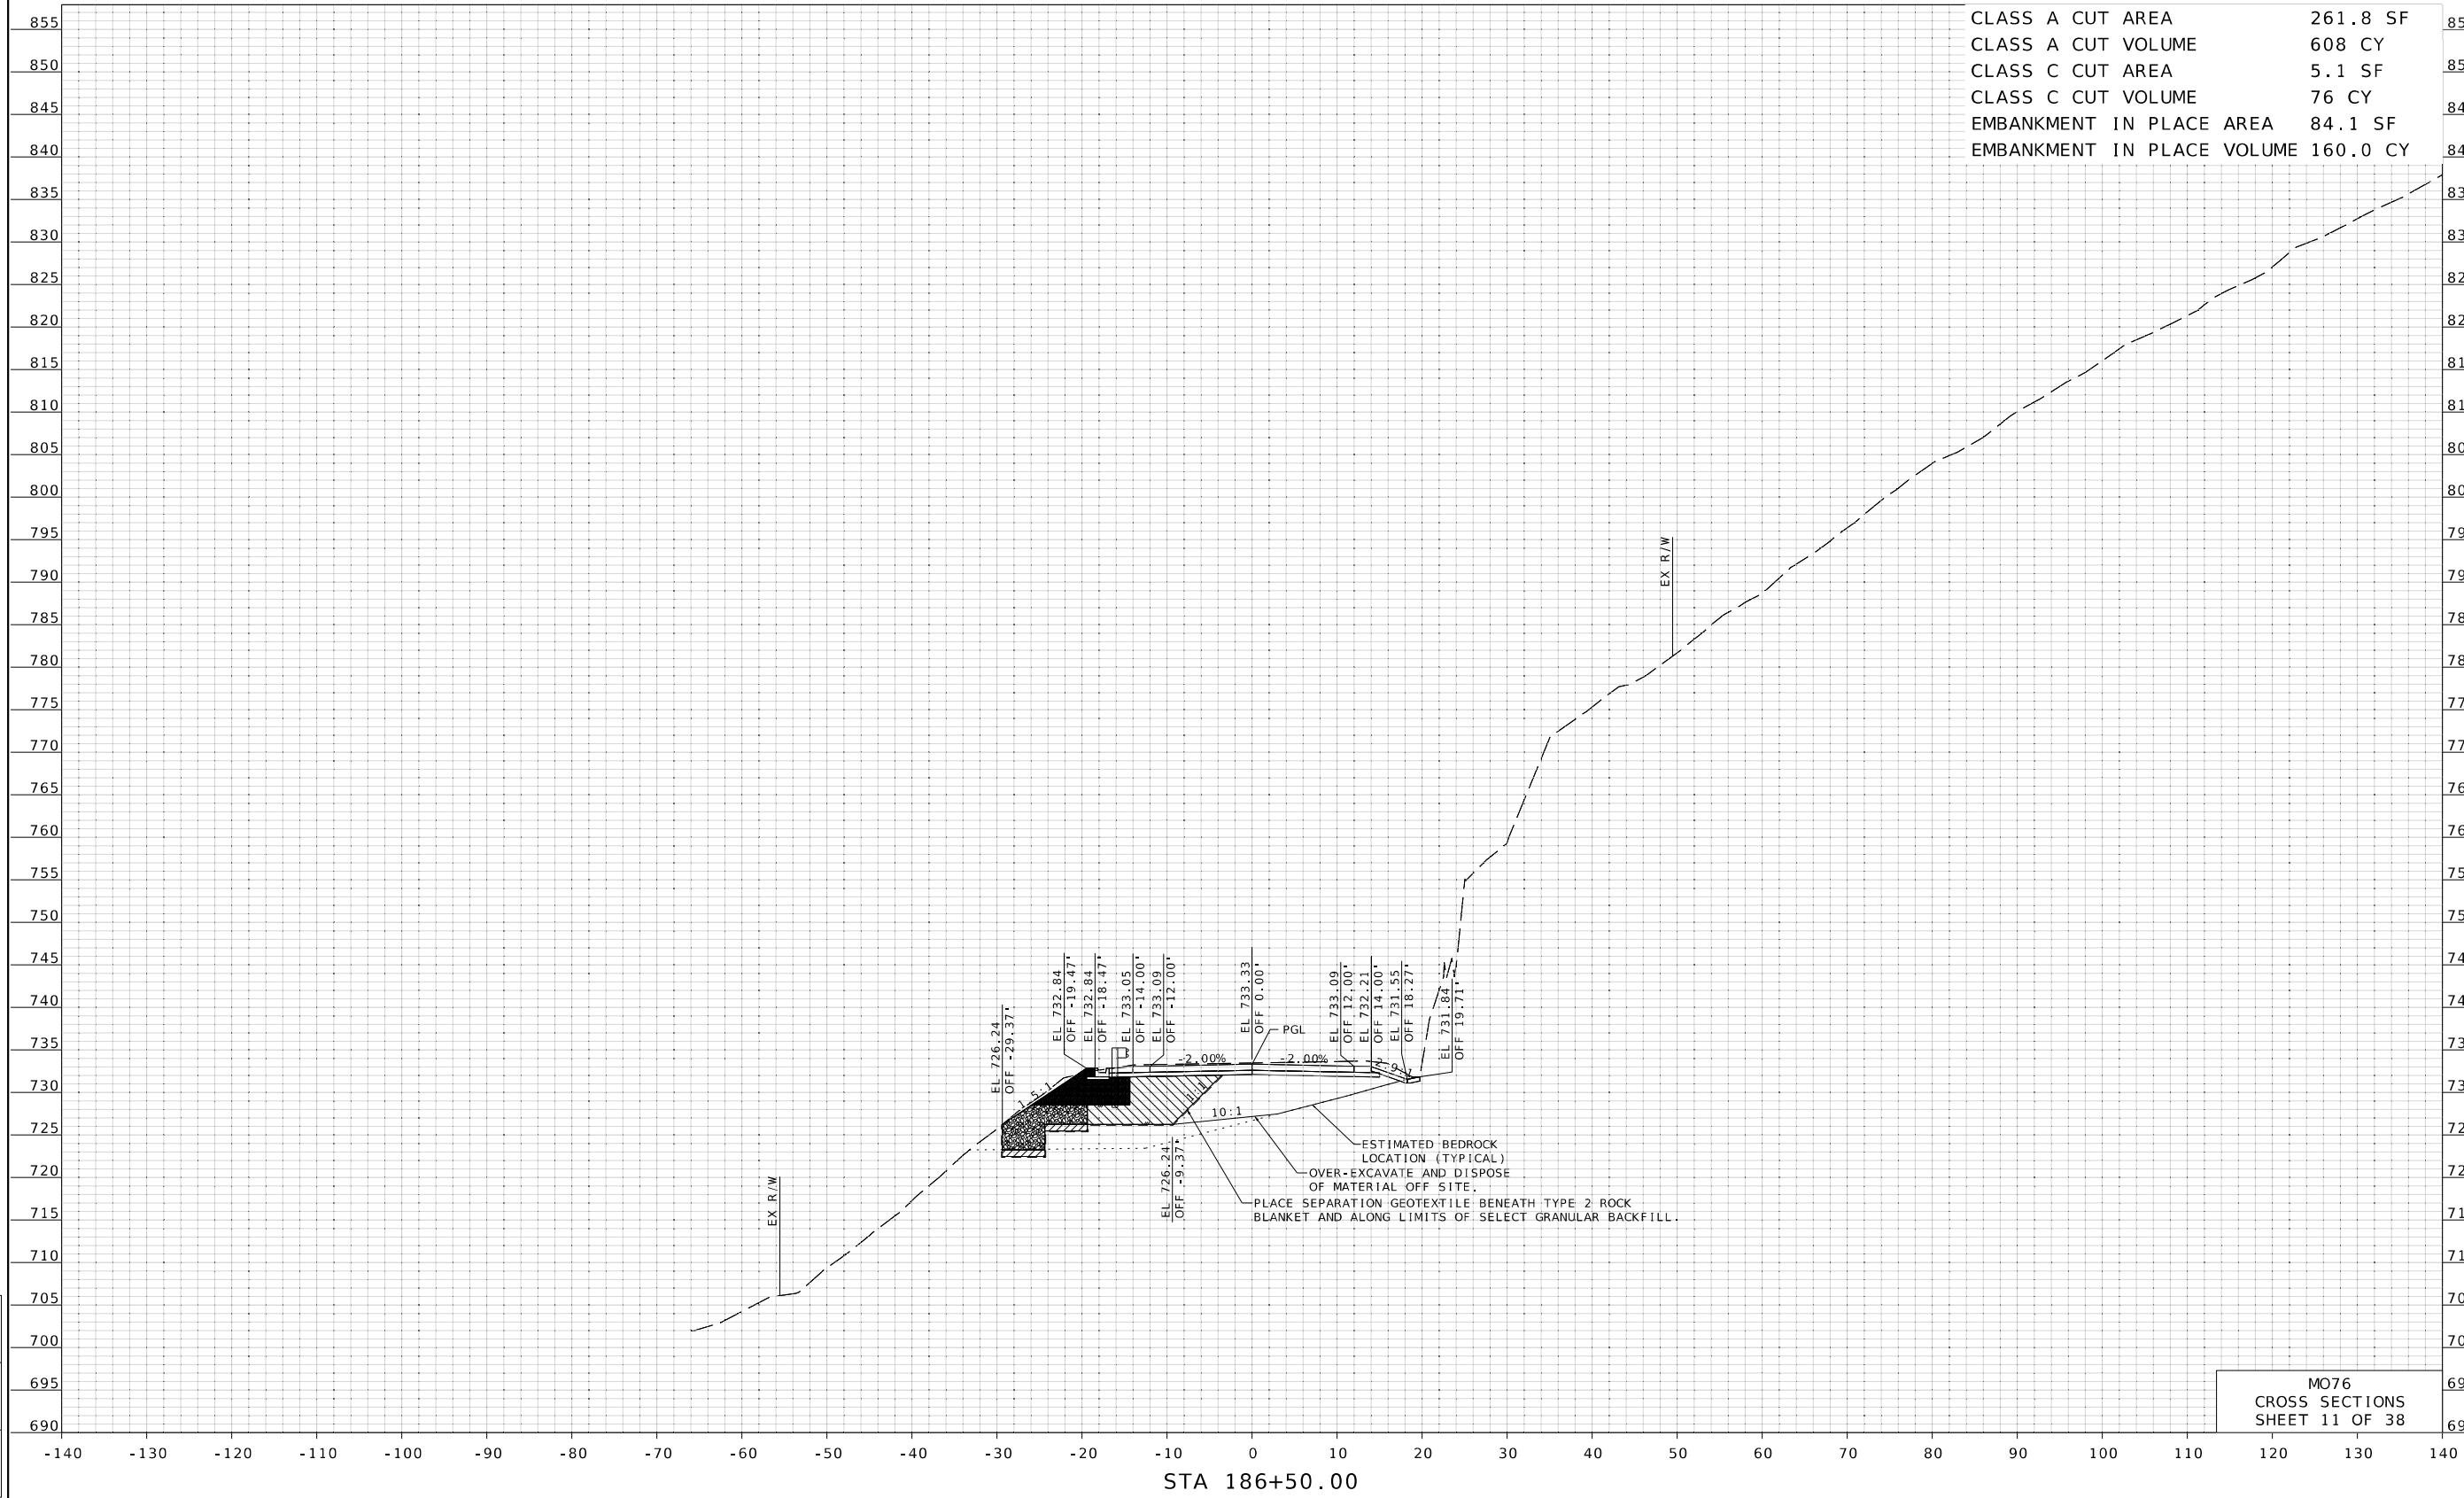

CLASS A CUT AREA	261.8 SF
CLASS A CUT VOLUME	608 CY
CLASS C CUT AREA	5.1 SF
CLASS C CUT VOLUME	76 CY
EMBANKMENT IN PLACE AREA	84.1 SF
EMBANKMENT IN PLACE VOLUME	160.0 CY

STATE OF MISSOURI
DENNIS
J
KOSCIELSKI
NUMBER
PE-2005000712
PROFESSIONAL ENGINEER

DATE PREPARED	
11/5/2025	
ROUTE	STATE
76	MO
DISTRICT	SHEET NO.
SW	11
COUNTY	
TANEY	
JOB NO.	
JSR0326	
CONTRACT ID.	

PROJECT NO.
BRIDGE NO.

[illegible]

MISSOURI HIGHWAYS AND TRANSPORTATION
COMMISSION


105 WEST CAPITAL
JEFFERSON CITY, MO 65102
1-888-ASK-MODOT (1-888-275-6636)

© Copyright Hanson Professional Services, Inc.


HANSONTM

Hanson Professional Services Inc.
600 Washington Ave., Suite 950
St. Louis, Missouri 63101
Professional Engineer 001632
www.hanson-inc.com
314.770.0467

LAYOUT	CE	10/2025
DRAWN	CE	10/2025
REVIEWED	DK	10/2025

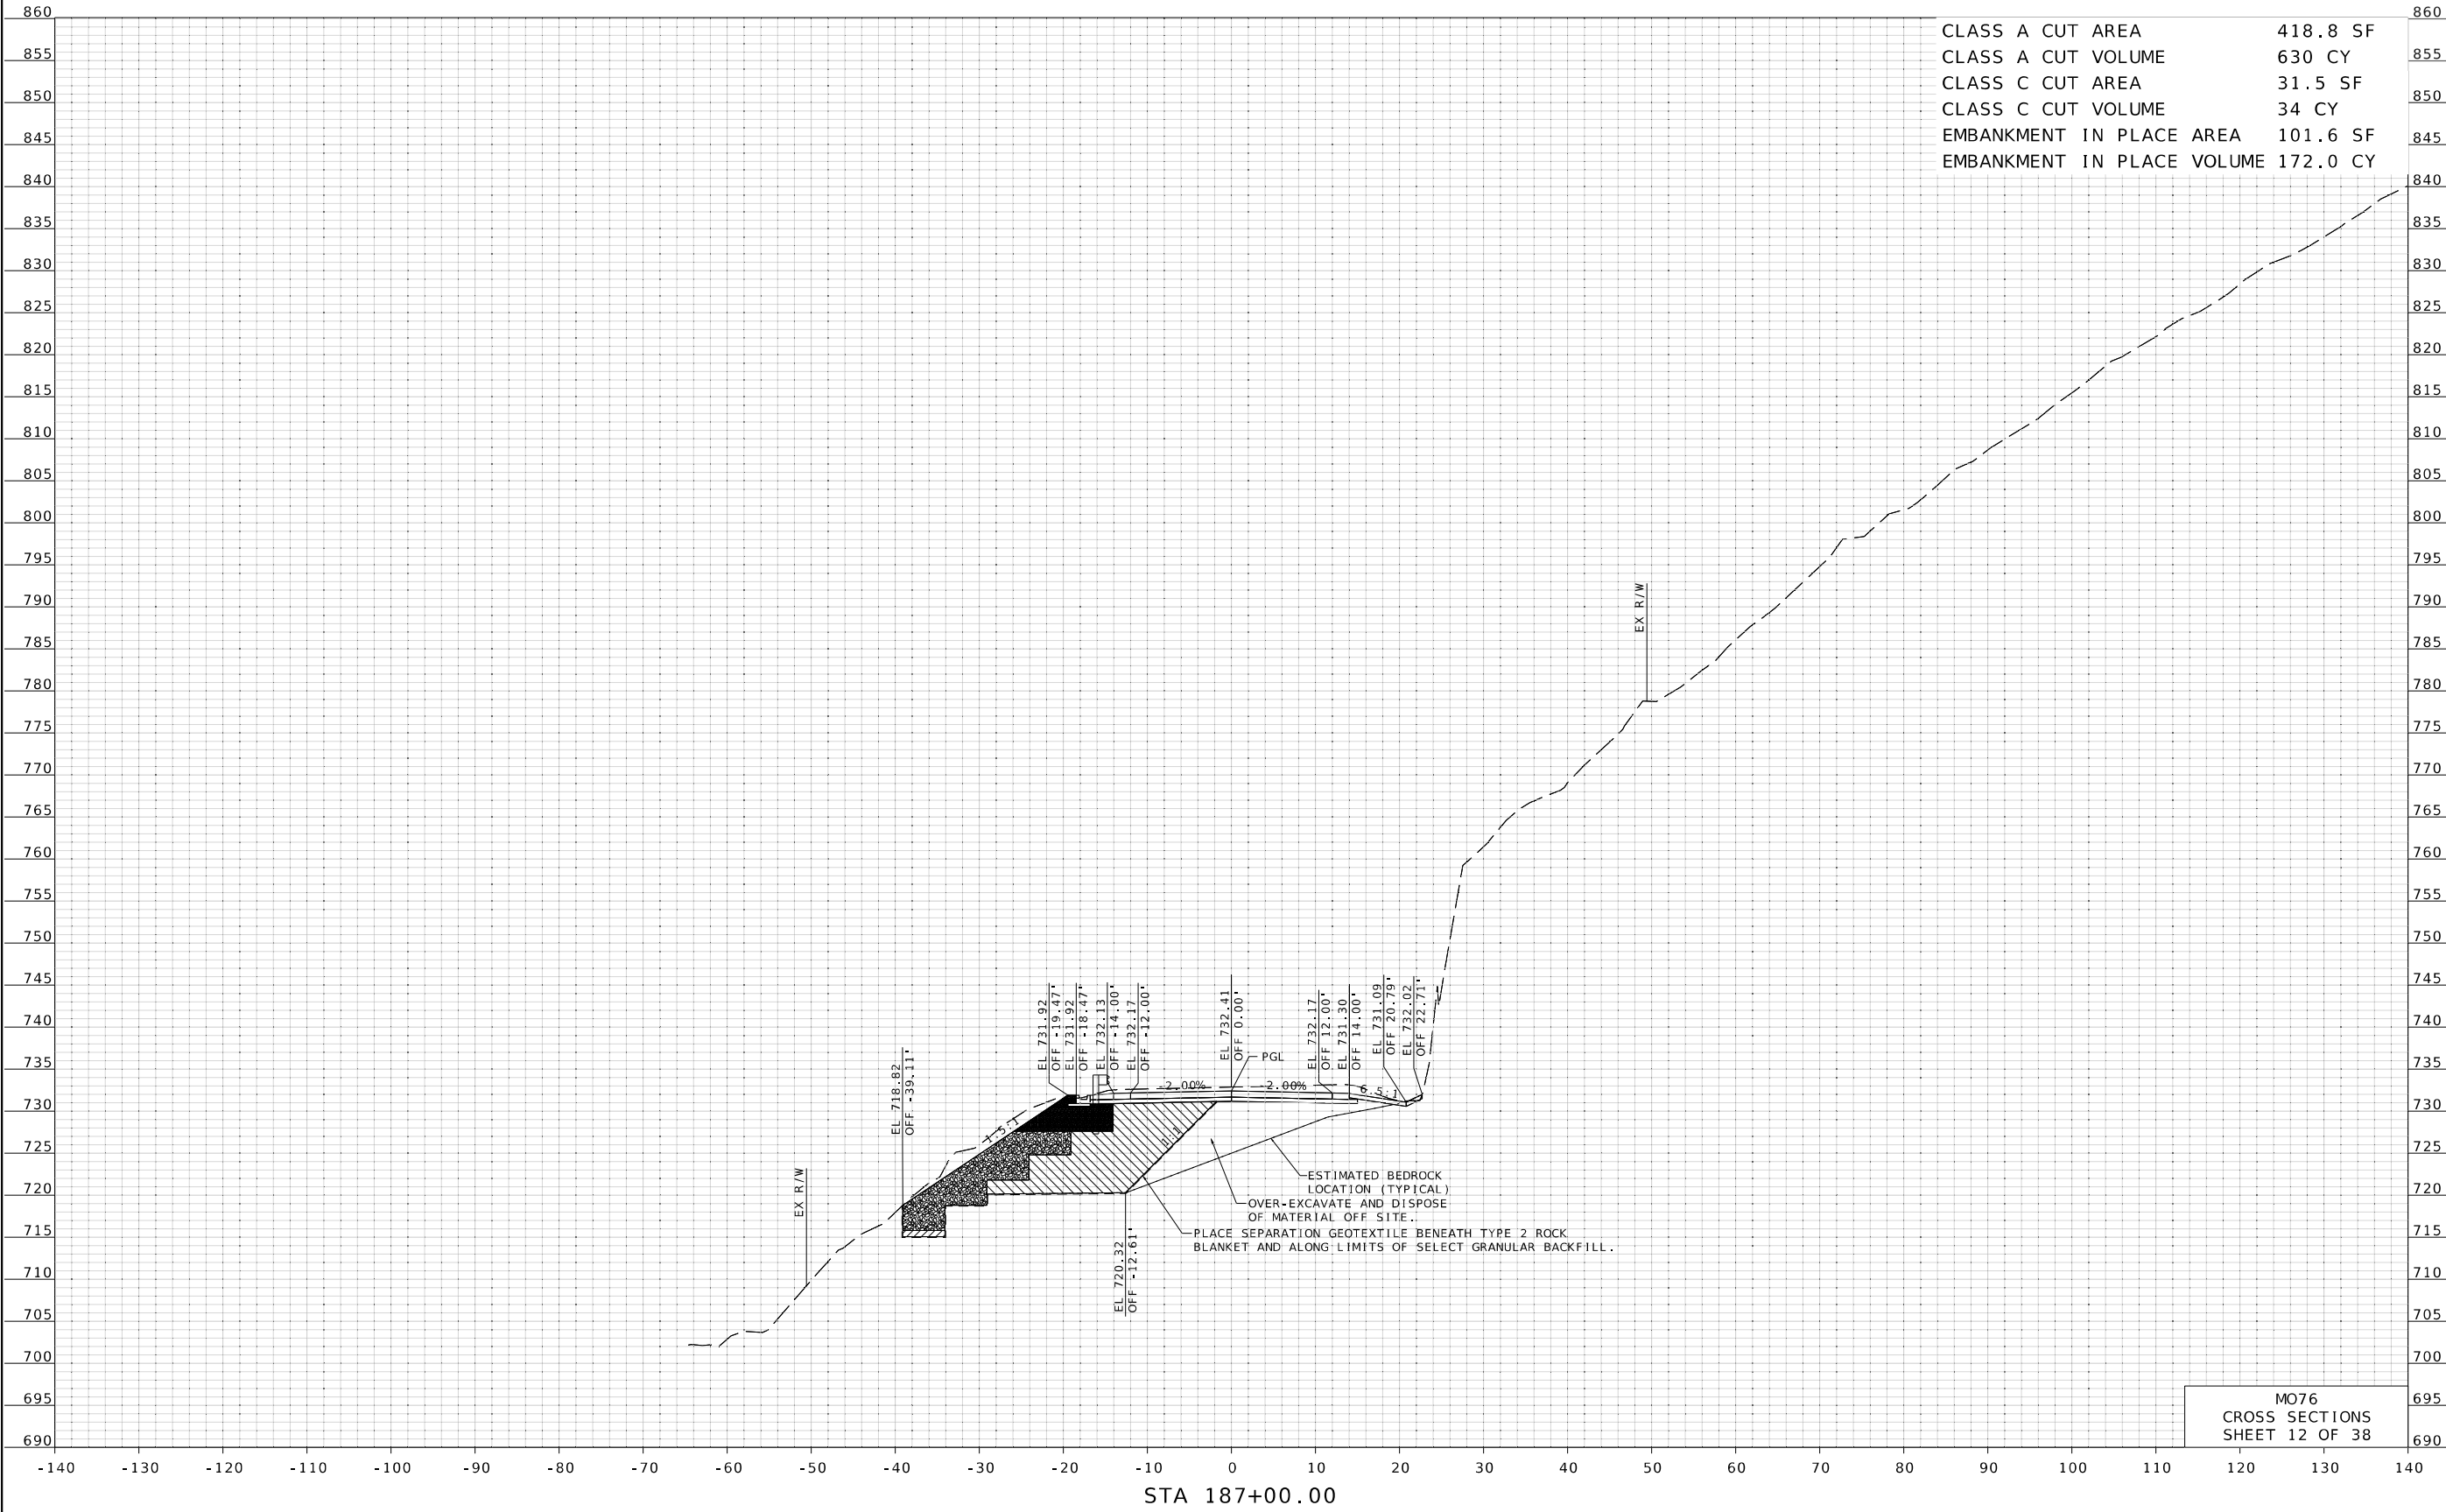

CLASS A CUT AREA	418.8 SF
CLASS A CUT VOLUME	630 CY
CLASS C CUT AREA	31.5 SF
CLASS C CUT VOLUME	34 CY
EMBANKMENT IN PLACE AREA	101.6 SF
EMBANKMENT IN PLACE VOLUME	172.0 CY

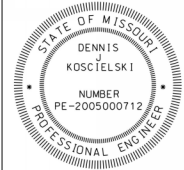

DATE PREPARED	
11/5/2025	
ROUTE	STATE
76	MO
DISTRICT	SHEET NO.
SW	12
COUNTY	
TANEY	
JOB NO.	
JSR0326	
CONTRACT ID.	
PROJECT NO.	
BRIDGE NO.	

[illegible]

MISSOURI HIGHWAYS AND TRANSPORTATION
COMMISSION


105 WEST CAPITOL
JEFFERSON CITY, MO 65102
1-888-ASK-MODOT (1-888-275-6636)

© Copyright Hanson Professional Services Inc.


HANSON™

Hanson Professional Services Inc.
600 Washington Ave., Suite 950
St. Louis, Missouri 63101
Professional Engineer 631032
www.hanson-inc.com
314.770.0467

LAYOUT	CE	10/2025
DRAWN	CE	10/2025
REVIEWED	DK	10/2025

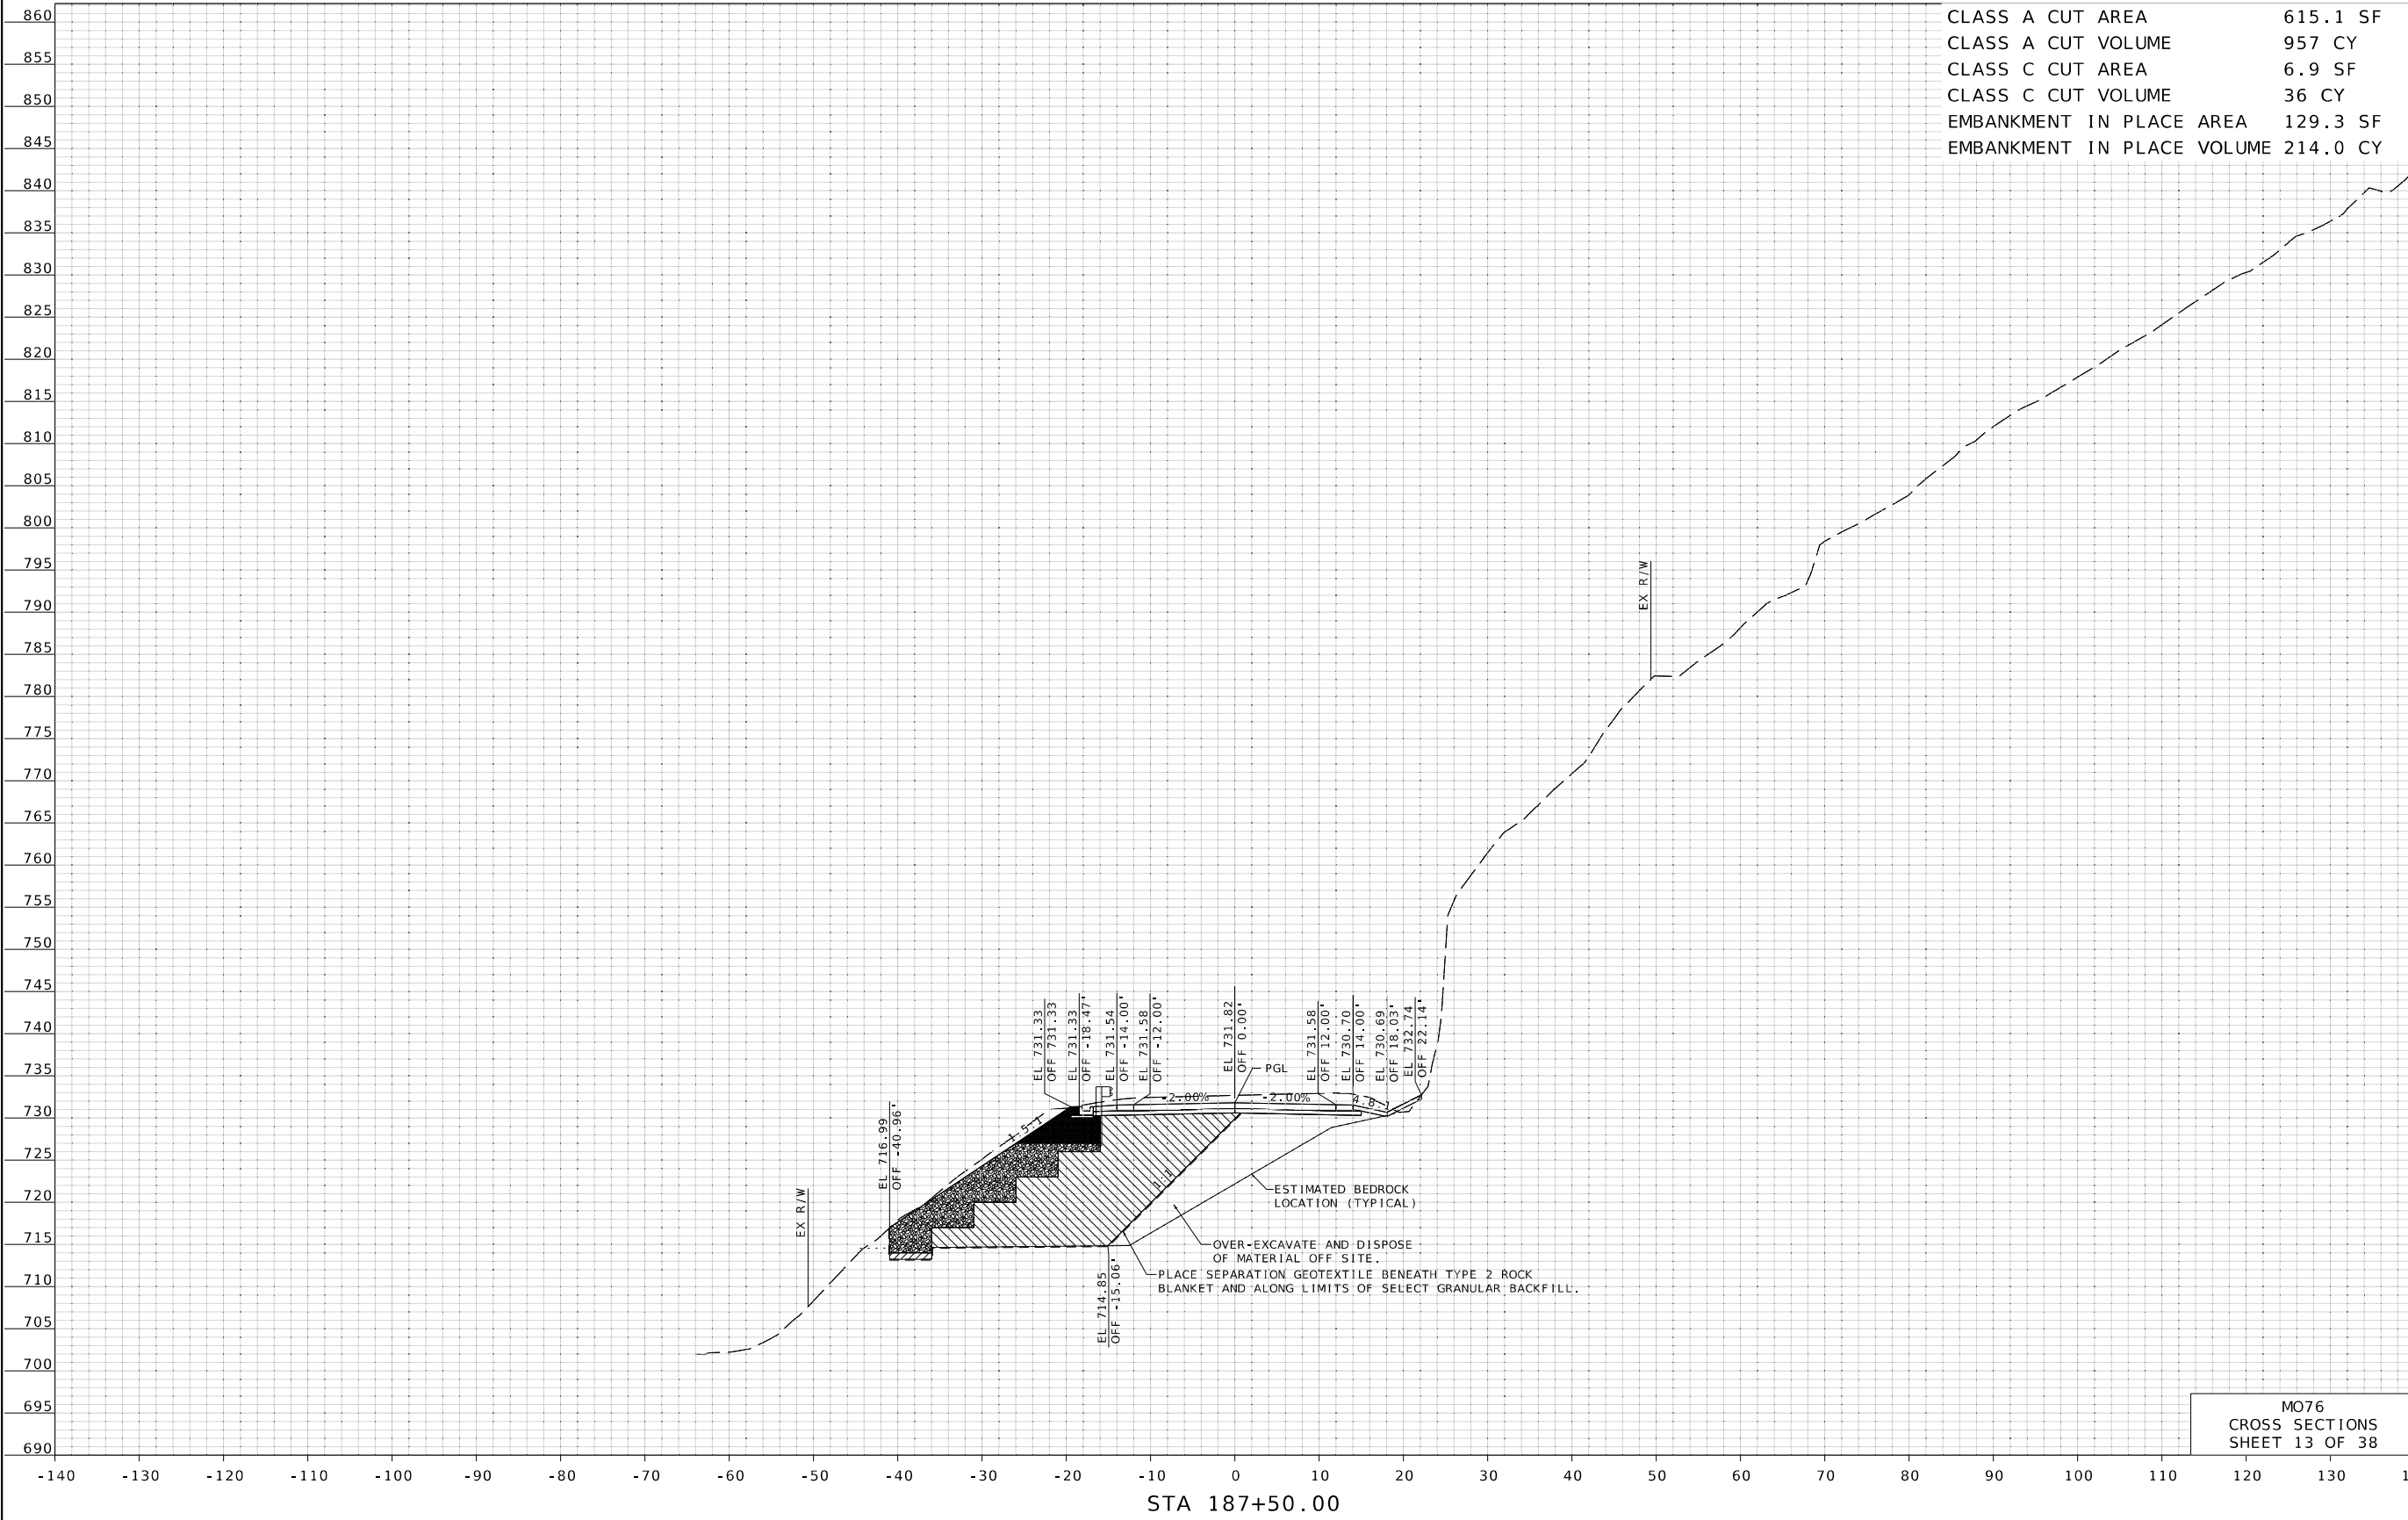

CLASS A CUT AREA	615.1 SF
CLASS A CUT VOLUME	957 CY
CLASS C CUT AREA	6.9 SF
CLASS C CUT VOLUME	36 CY
EMBANKMENT IN PLACE AREA	129.3 SF
EMBANKMENT IN PLACE VOLUME	214.0 CY

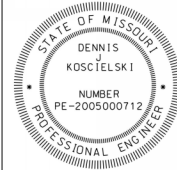

DATE PREPARED	
11/5/2025	
ROUTE	STATE
76	MO
DISTRICT	SHEET NO.
SW	13
COUNTY	
TANEY	
JOB NO.	
JSR0326	
CONTRACT ID.	

PROJECT NO.
BRIDGE NO.

[illegible]


MISSOURI HIGHWAYS AND TRANSPORTATION
COMMISSION

105 WEST CAPITOL
JEFFERSON CITY, MO 65102
1-888-ASK-MODOT (1-888-275-6636)

© Copyright Hanson Professional Services Inc.

HANSON™

Hanson Professional Services Inc.
600 Washington Ave., Suite 950
St. Louis, Missouri 63101
Professional Engineer 001632
www.hanson-inc.com
314.770.0467

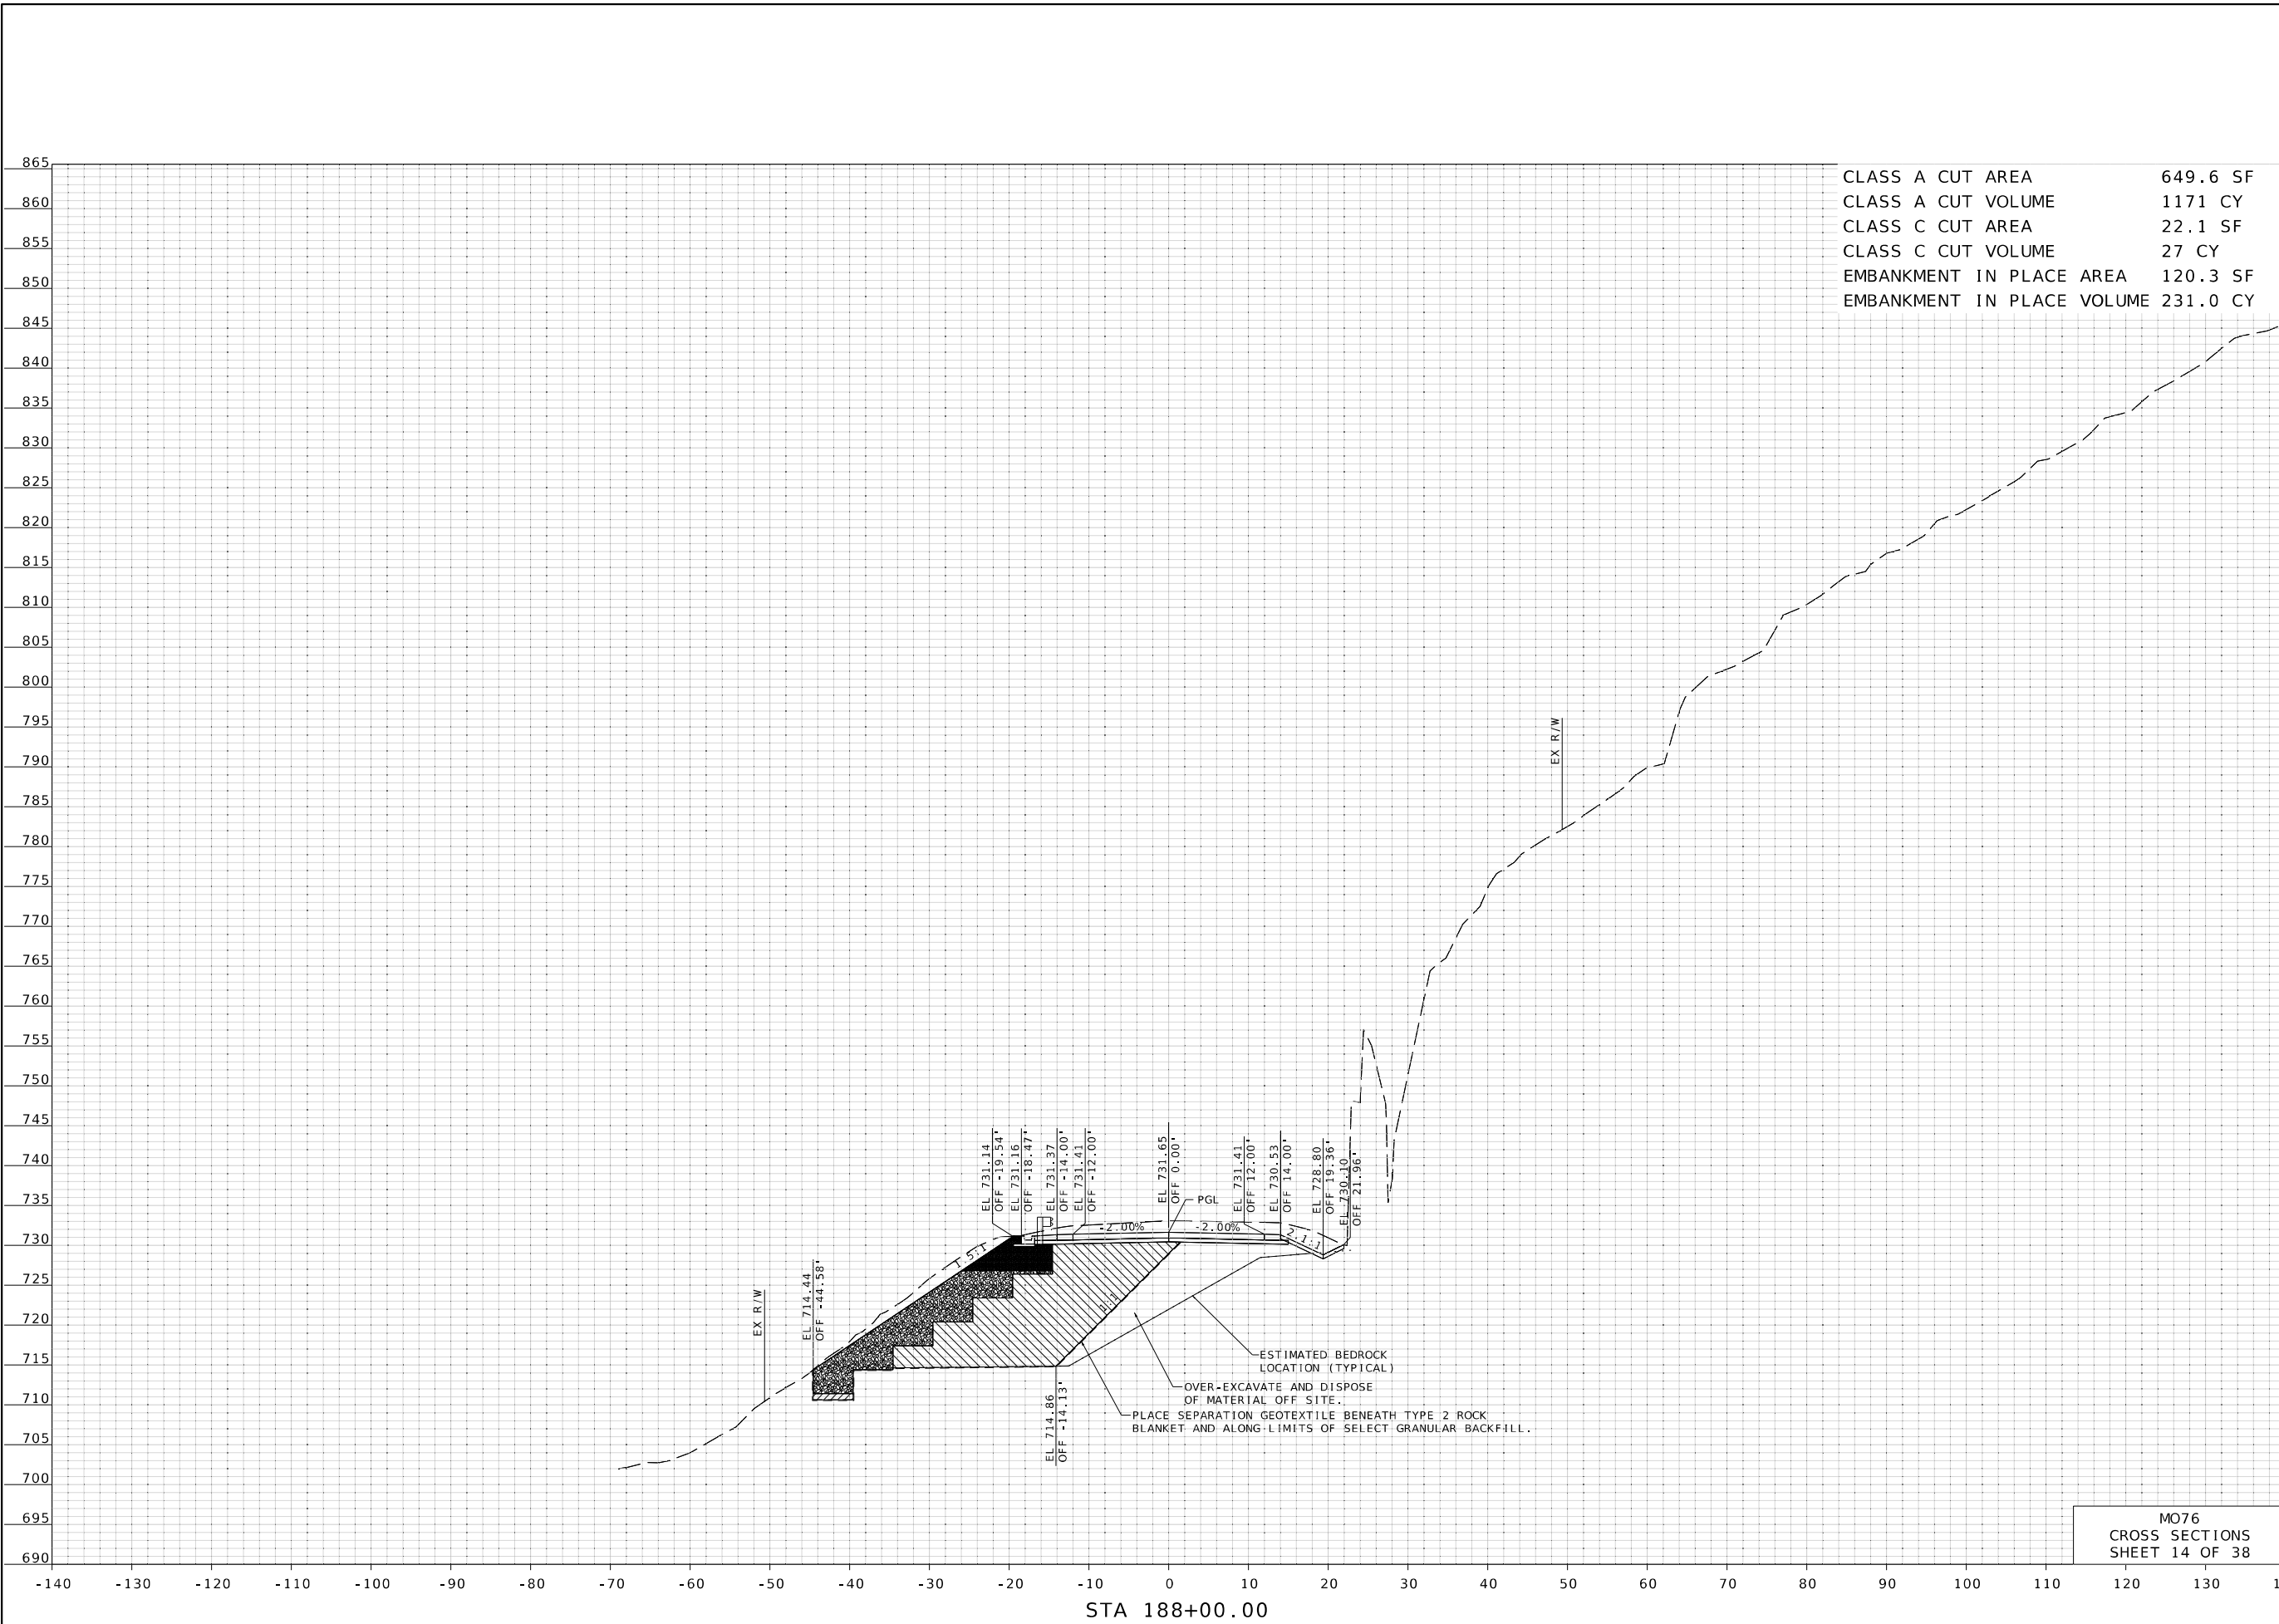


© Copyright Hanson Professional Services Inc.

HANSON™

Hanson Professional Services Inc.
600 Washington Ave., Suite 950
St. Louis, Missouri 63101
Professional Engineer 001632
www.hanson-inc.com

LAYOUT	CE	10/2025
DRAWN	CE	10/2025
REVIEWED	DK	10/2025

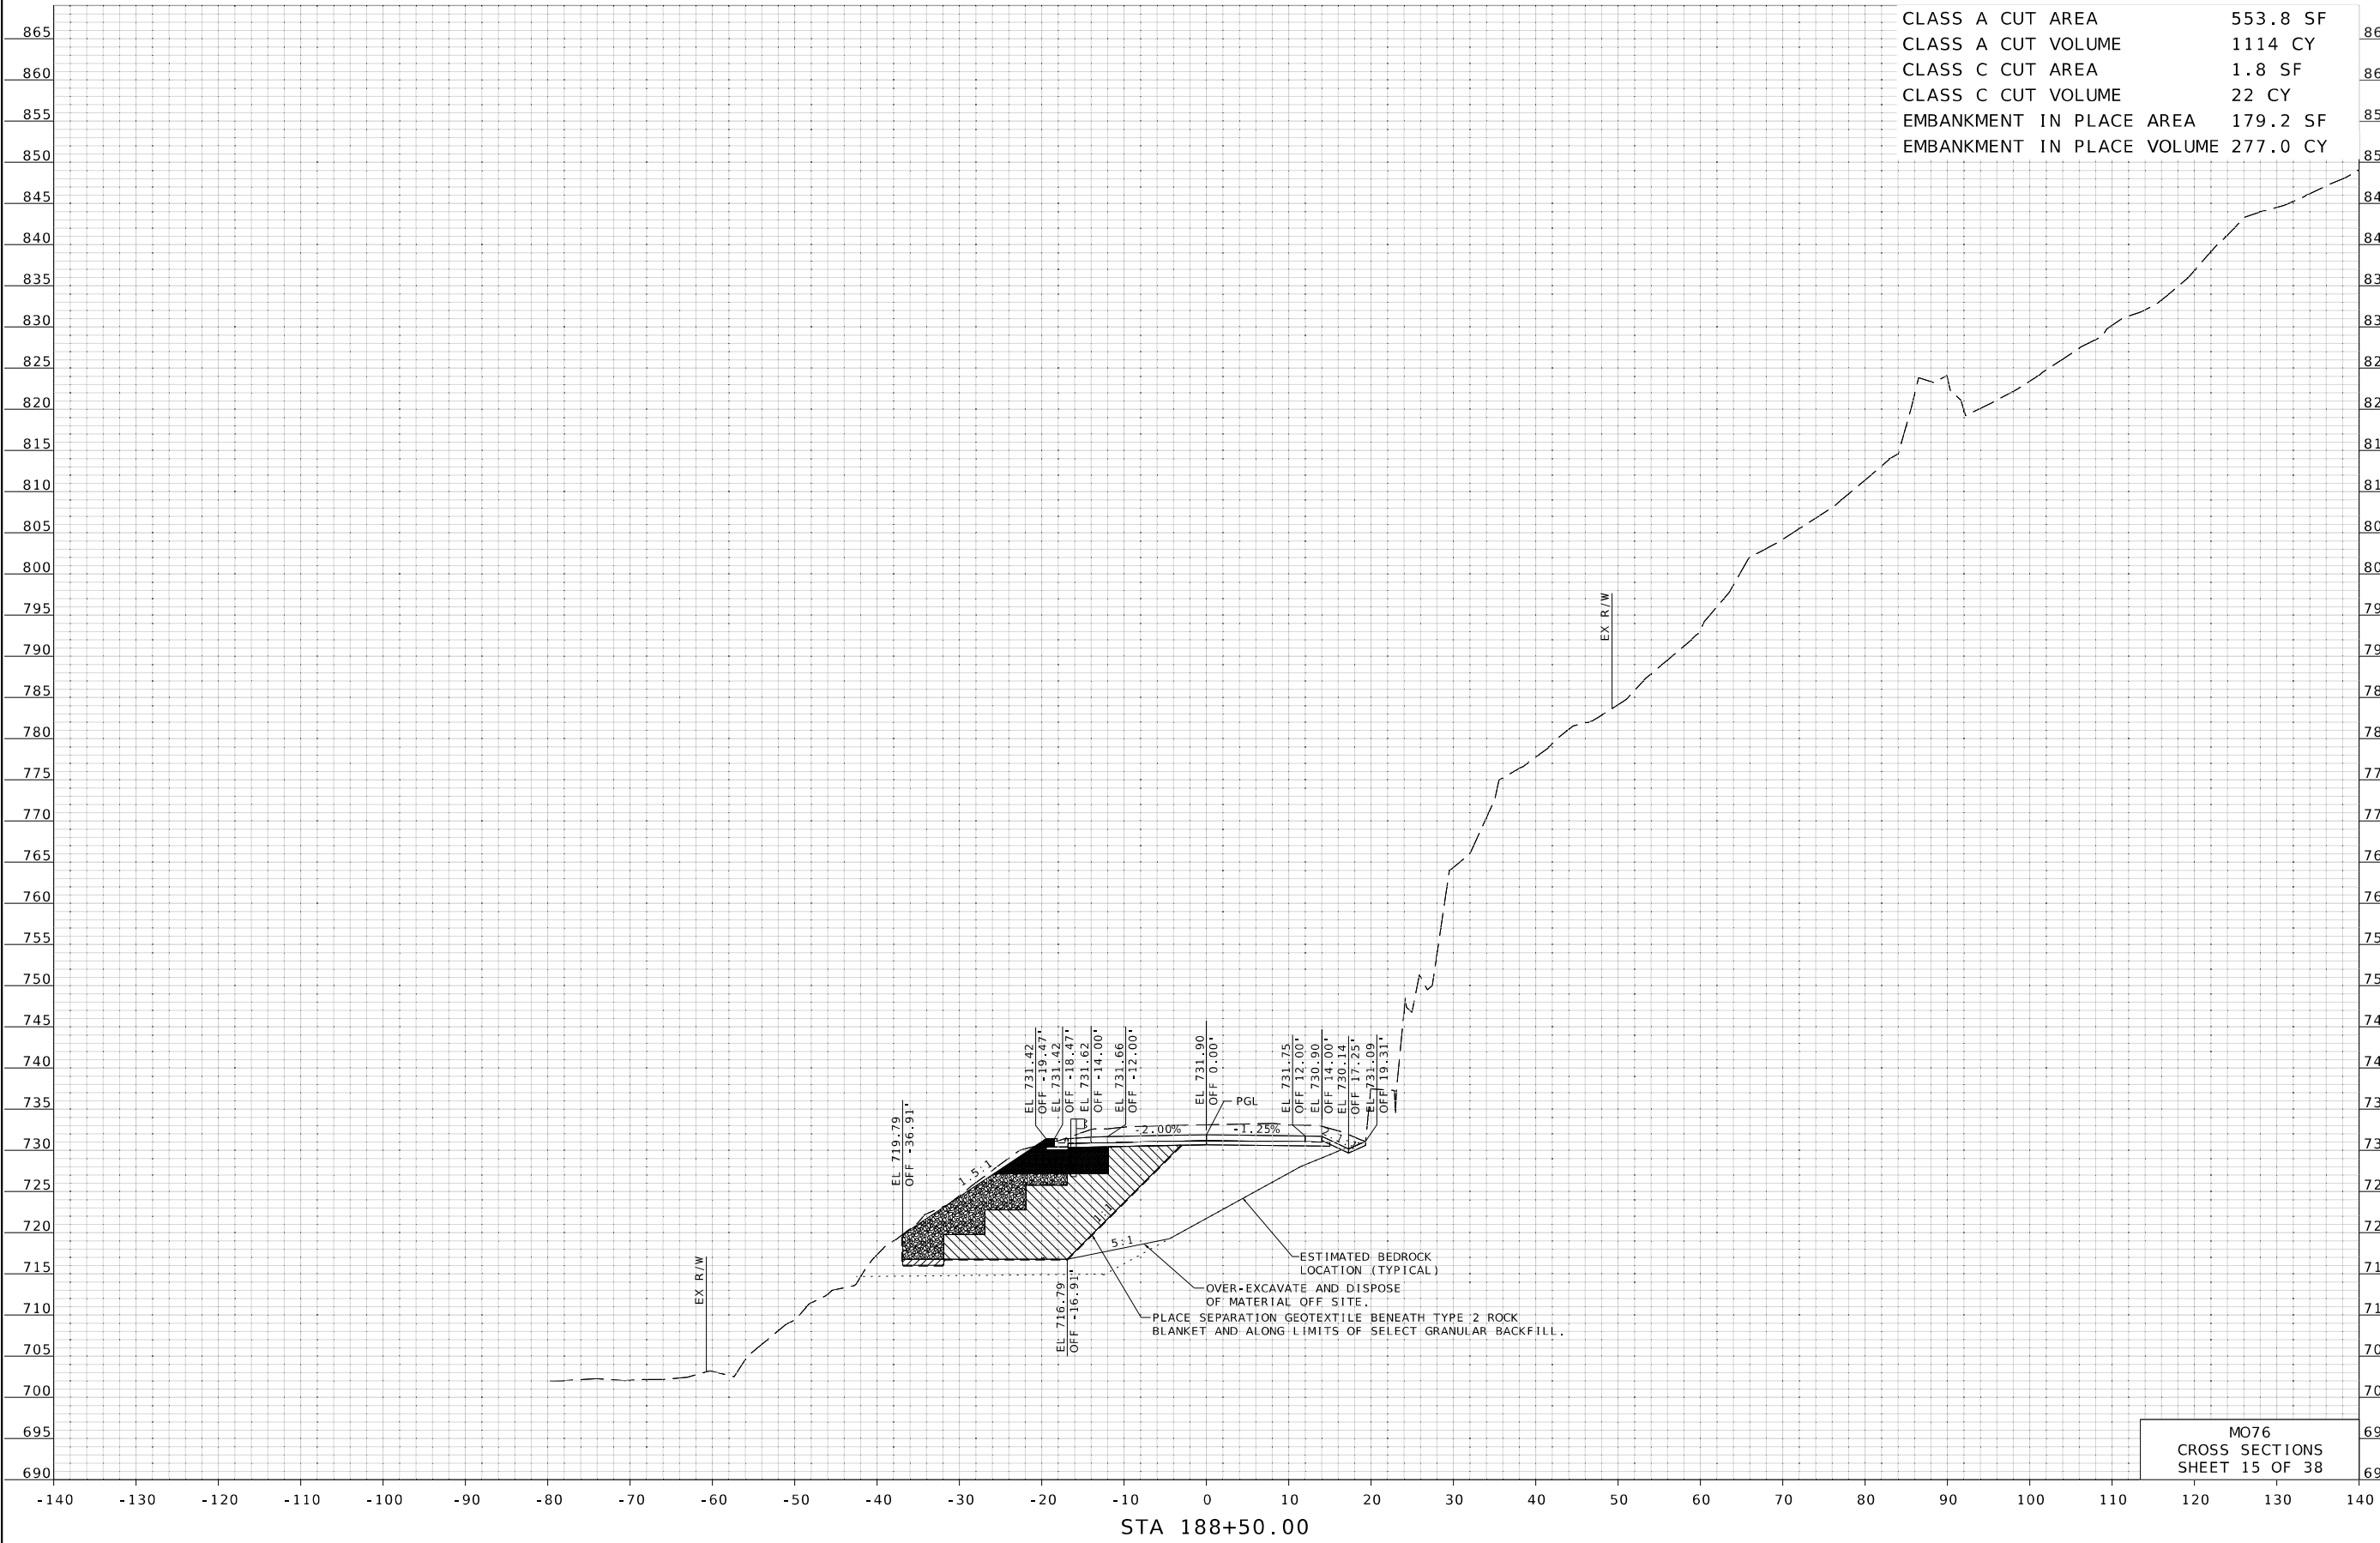

CLASS A CUT AREA	553.8 SF
CLASS A CUT VOLUME	1114 CY
CLASS C CUT AREA	1.8 SF
CLASS C CUT VOLUME	22 CY
EMBANKMENT IN PLACE AREA	179.2 SF
EMBANKMENT IN PLACE VOLUME	277.0 CY

STATE OF MISSOURI
DENNIS J.
KOSCIELSKI
NUMBER
PE-2005000712
PROFESSIONAL ENGINEER

DATE PREPARED	
11/5/2025	
ROUTE	STATE
76	MO
DISTRICT	SHEET NO.
SW	15
COUNTY	
TANEY	
JOB NO.	
JSR0326	
CONTRACT ID.	

PROJECT NO.
BRIDGE NO.

[illegible]

MISSOURI HIGHWAYS AND TRANSPORTATION
COMMISSION


105 WEST CAPITAL
JEFFERSON CITY, MO 65102
1-888-ASK-MODOT (1-888-275-6636)

© Copyright Hanson Professional Services, Inc.

HANSON™

Hanson Professional Services Inc.
600 Washington Ave., Suite 950
St. Louis, Missouri 63101
Professional Engineer 001632
www.hanson-inc.com
314.770.0467

LAYOUT	CE	10/2025
DRAWN	CE	10/2025
REVIEWED	DK	10/2025

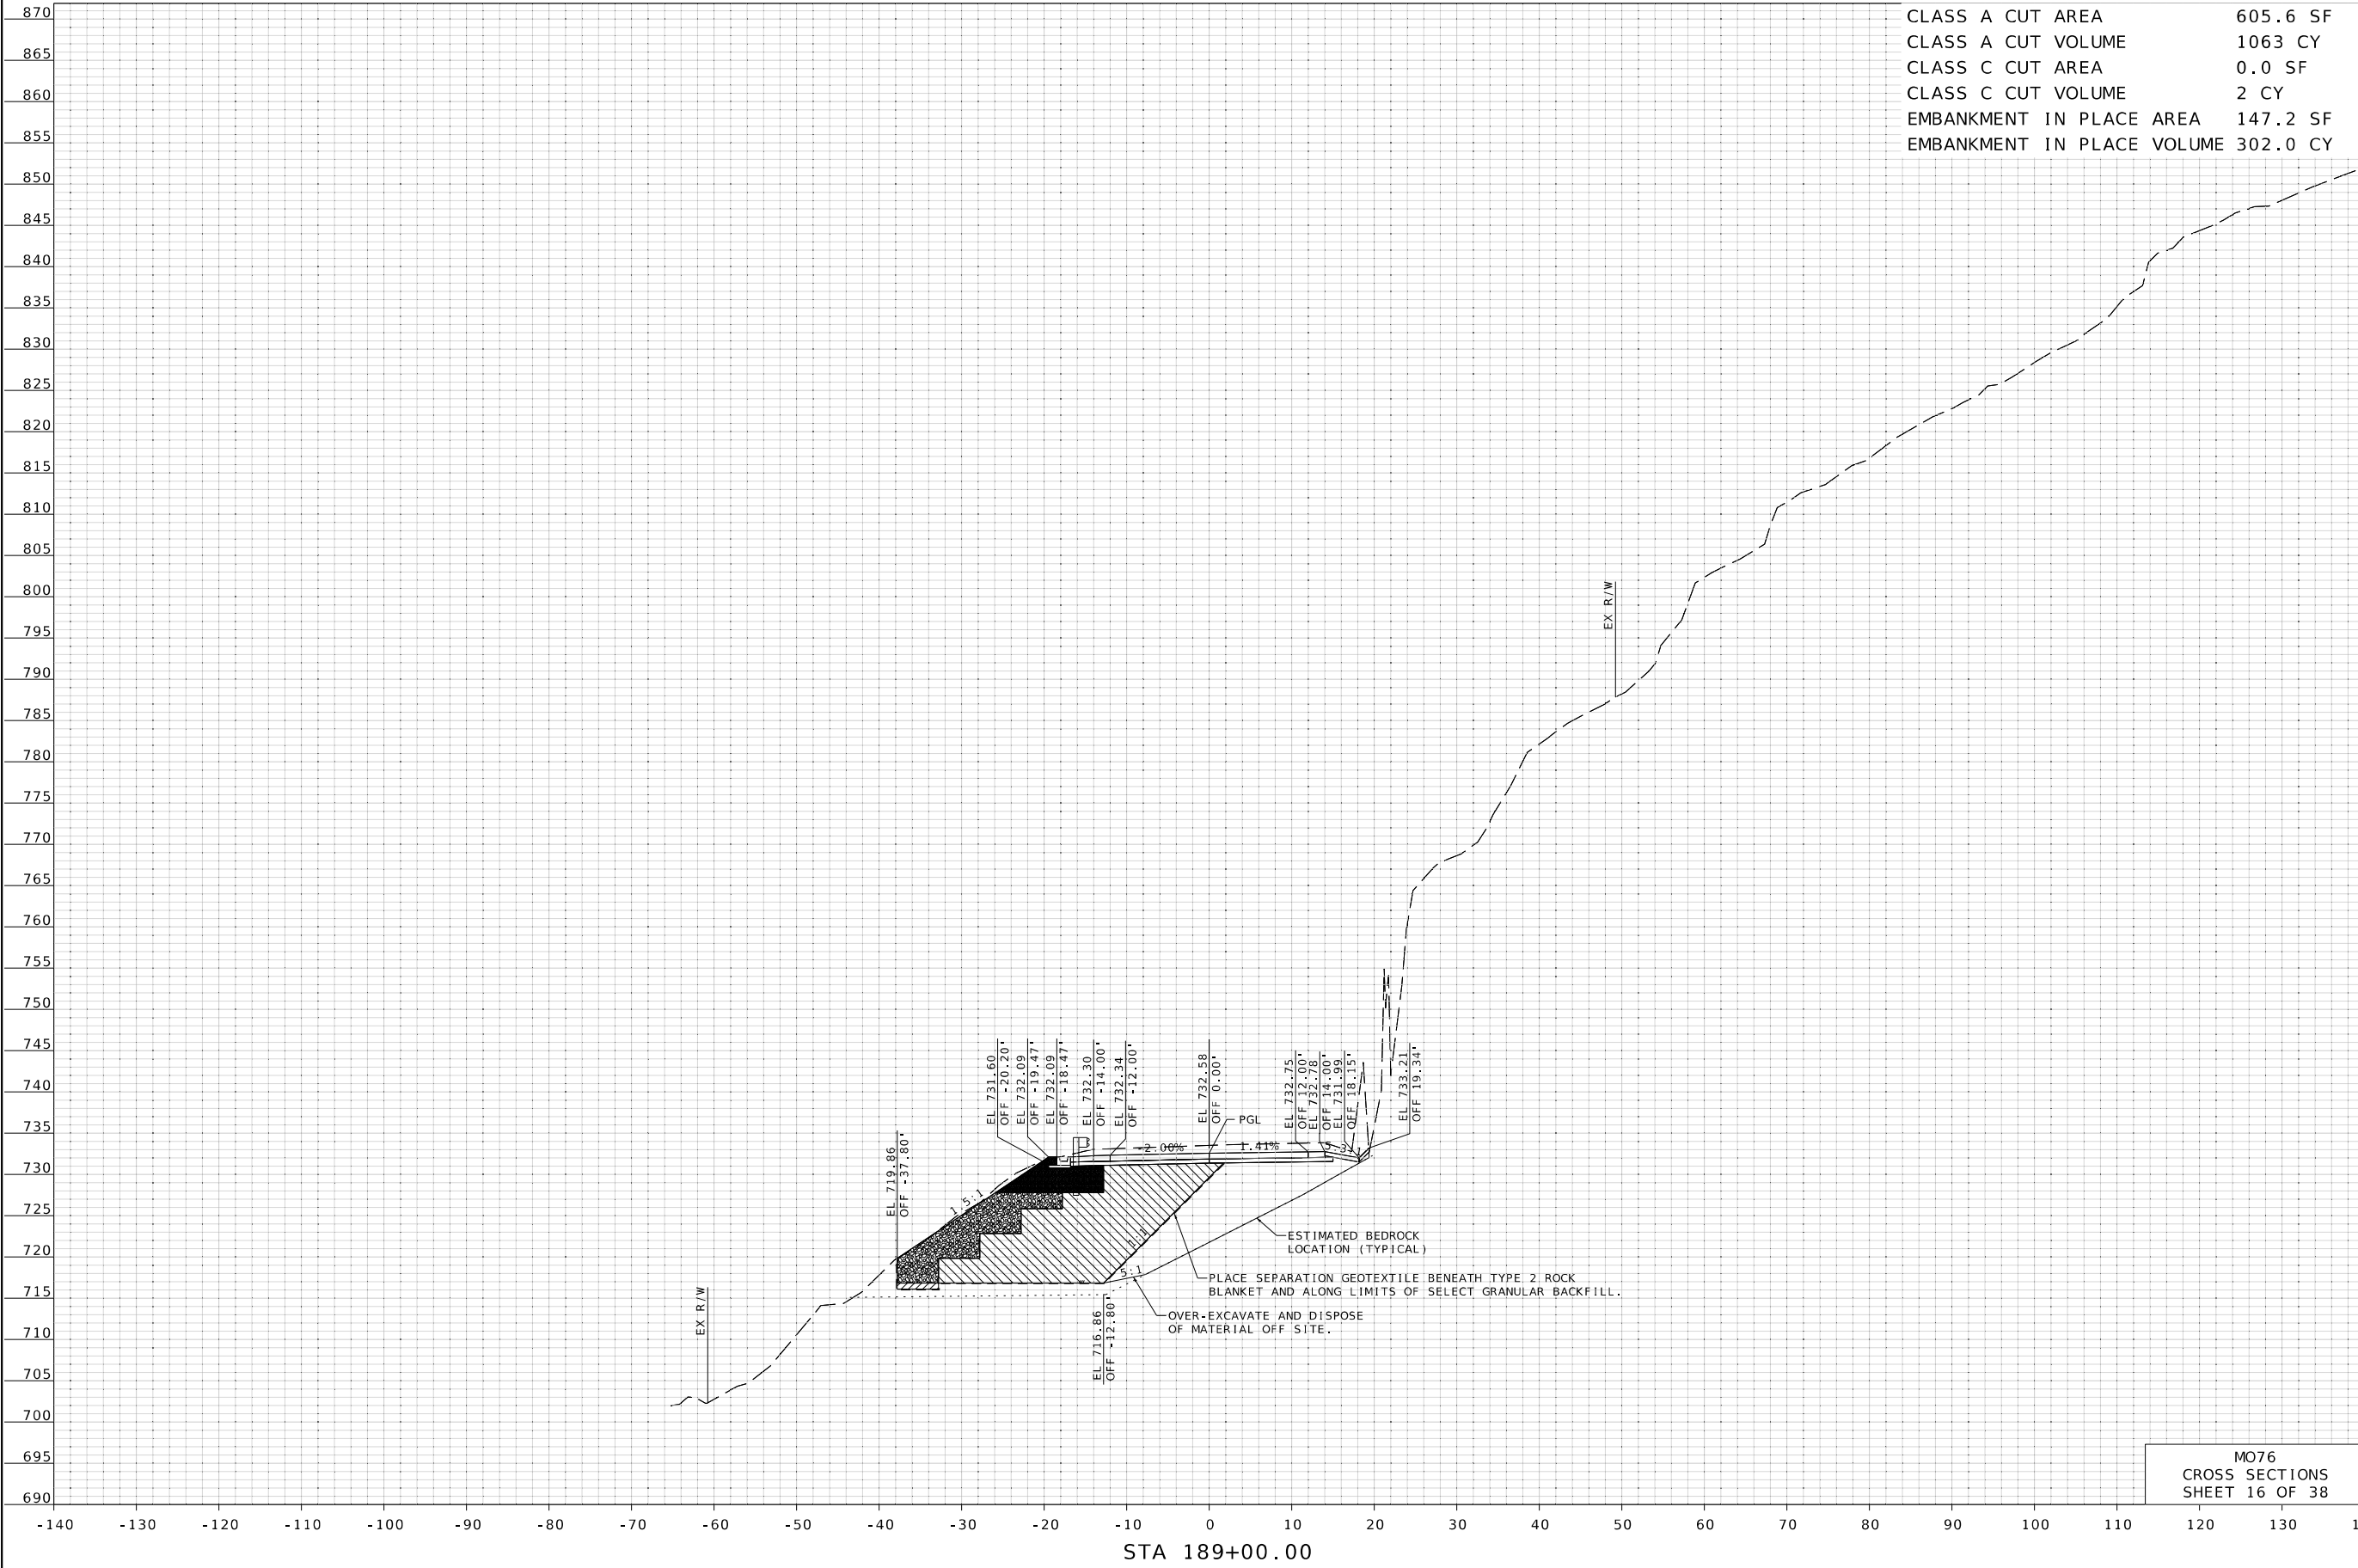

CLASS	A	CUT	AREA	605.6	SF
CLASS	A	CUT	VOLUME	1063	CY
CLASS	C	CUT	AREA	0.0	SF
CLASS	C	CUT	VOLUME	2	CY
EMBANKMENT	IN	PLACE	AREA	147.2	SF
EMBANKMENT	IN	PLACE	VOLUME	302.0	CY

A circular professional engineer seal for the State of Missouri. The outer ring contains the text "STATE OF MISSOURI" at the top and "PROFESSIONAL ENGINEER" at the bottom, separated by two small stars. The inner circle contains the name "DENNIS J. KOSCIELSKI" in the upper half and the license number "NUMBER PE-2005000712" in the lower half.

DATE PREPARED	
11/5/2025	
ROUTE	STATE
76	MO
DISTRICT	SHEET NO.
SW	16
COUNTY	
TANEY	
JOB NO.	
JSR0326	
CONTRACT ID.	

PROJECT NO.
BRIDGE NO.

[illegible]

MISSOURI HIGHWAYS AND TRANSPORTATION
COMMISSION


105 WEST CAPITAL
JEFFERSON CITY, MO 65102
1-888-ASK-MODOT (1-888-275-6636)

© Copyright Hanson Professional Services, Inc.

HANSON™


Hanson Professional Services Inc.
600 Washington Ave., Suite 950
St. Louis, Missouri 63101
Professional Engineer 001632
www.hanson-inc.com
314.770.0467

LAYOUT	CE	10/2025
DRAWN	CE	10/2025
REVIEWED	DK	10/2025

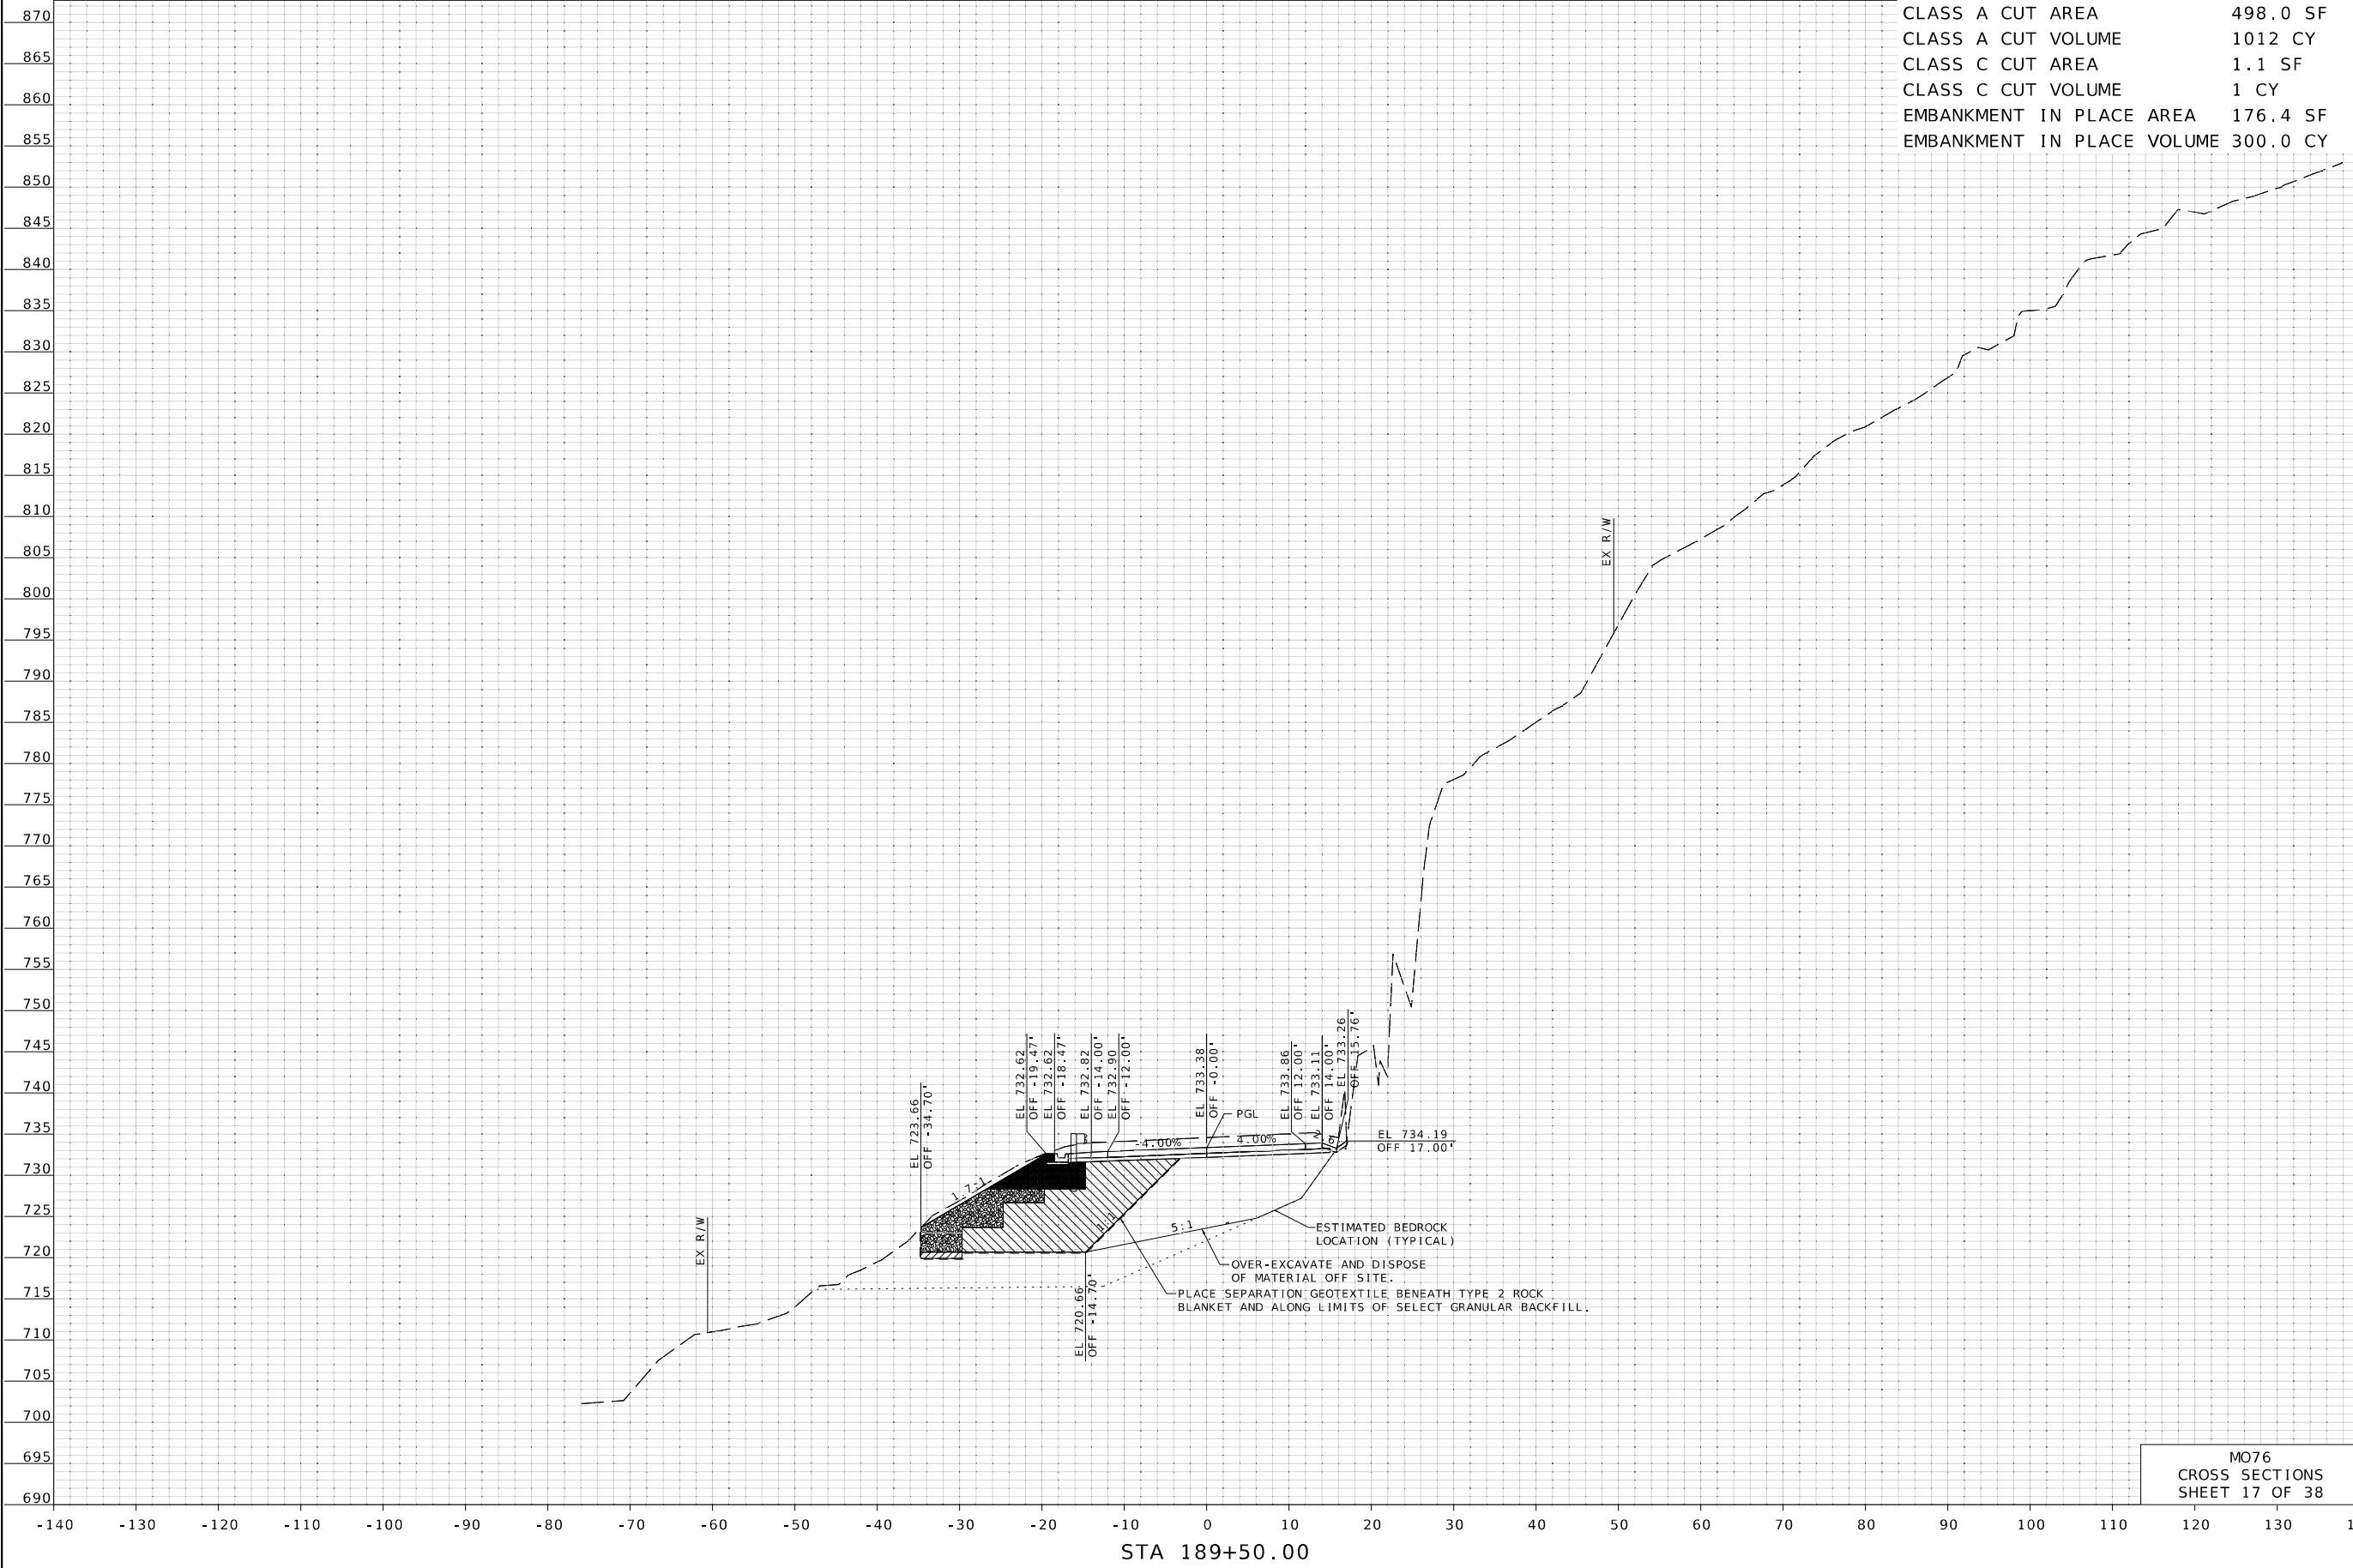


870							
865							
860							
855			DATE PREPARED 11/5/2025				
850			ROUTE 76	STATE MO			
845			DISTRICT SW	SHEET NO. 17			
840			COUNTY TANEY				
835			JOB NO. JSR0326				
830			CONTRACT ID.				
825			PROJECT NO.				
820	BRIDGE NO.						
815	DESCRIPTION						
810							
805							
800							
795							
790							
785							
780		MISSOURI HIGHWAYS AND TRANSPORTATION COMMISSION  105 WEST CAPITOL JEFFERSON CITY, MO 65102 1-888-ASK-MODOT (1-888-275-6636)					
775							
770							
765							
760							
755							
750							
745							
740							
735							
730	 © Copyright Hanson Professional Services Inc. HANSON TM Hanson Professional Services Inc. 600 Washington Ave., Suite 950 St. Louis, Missouri 63101 Professional Engineer 001632 www.hanson-inc.com 314.770.0467						
725							
720							
715							
710							
705							
700							
695							
690							
40							

LAYOUT	CE	10/2025
DRAWN	CE	10/2025
REVIEWED	DK	10/2025

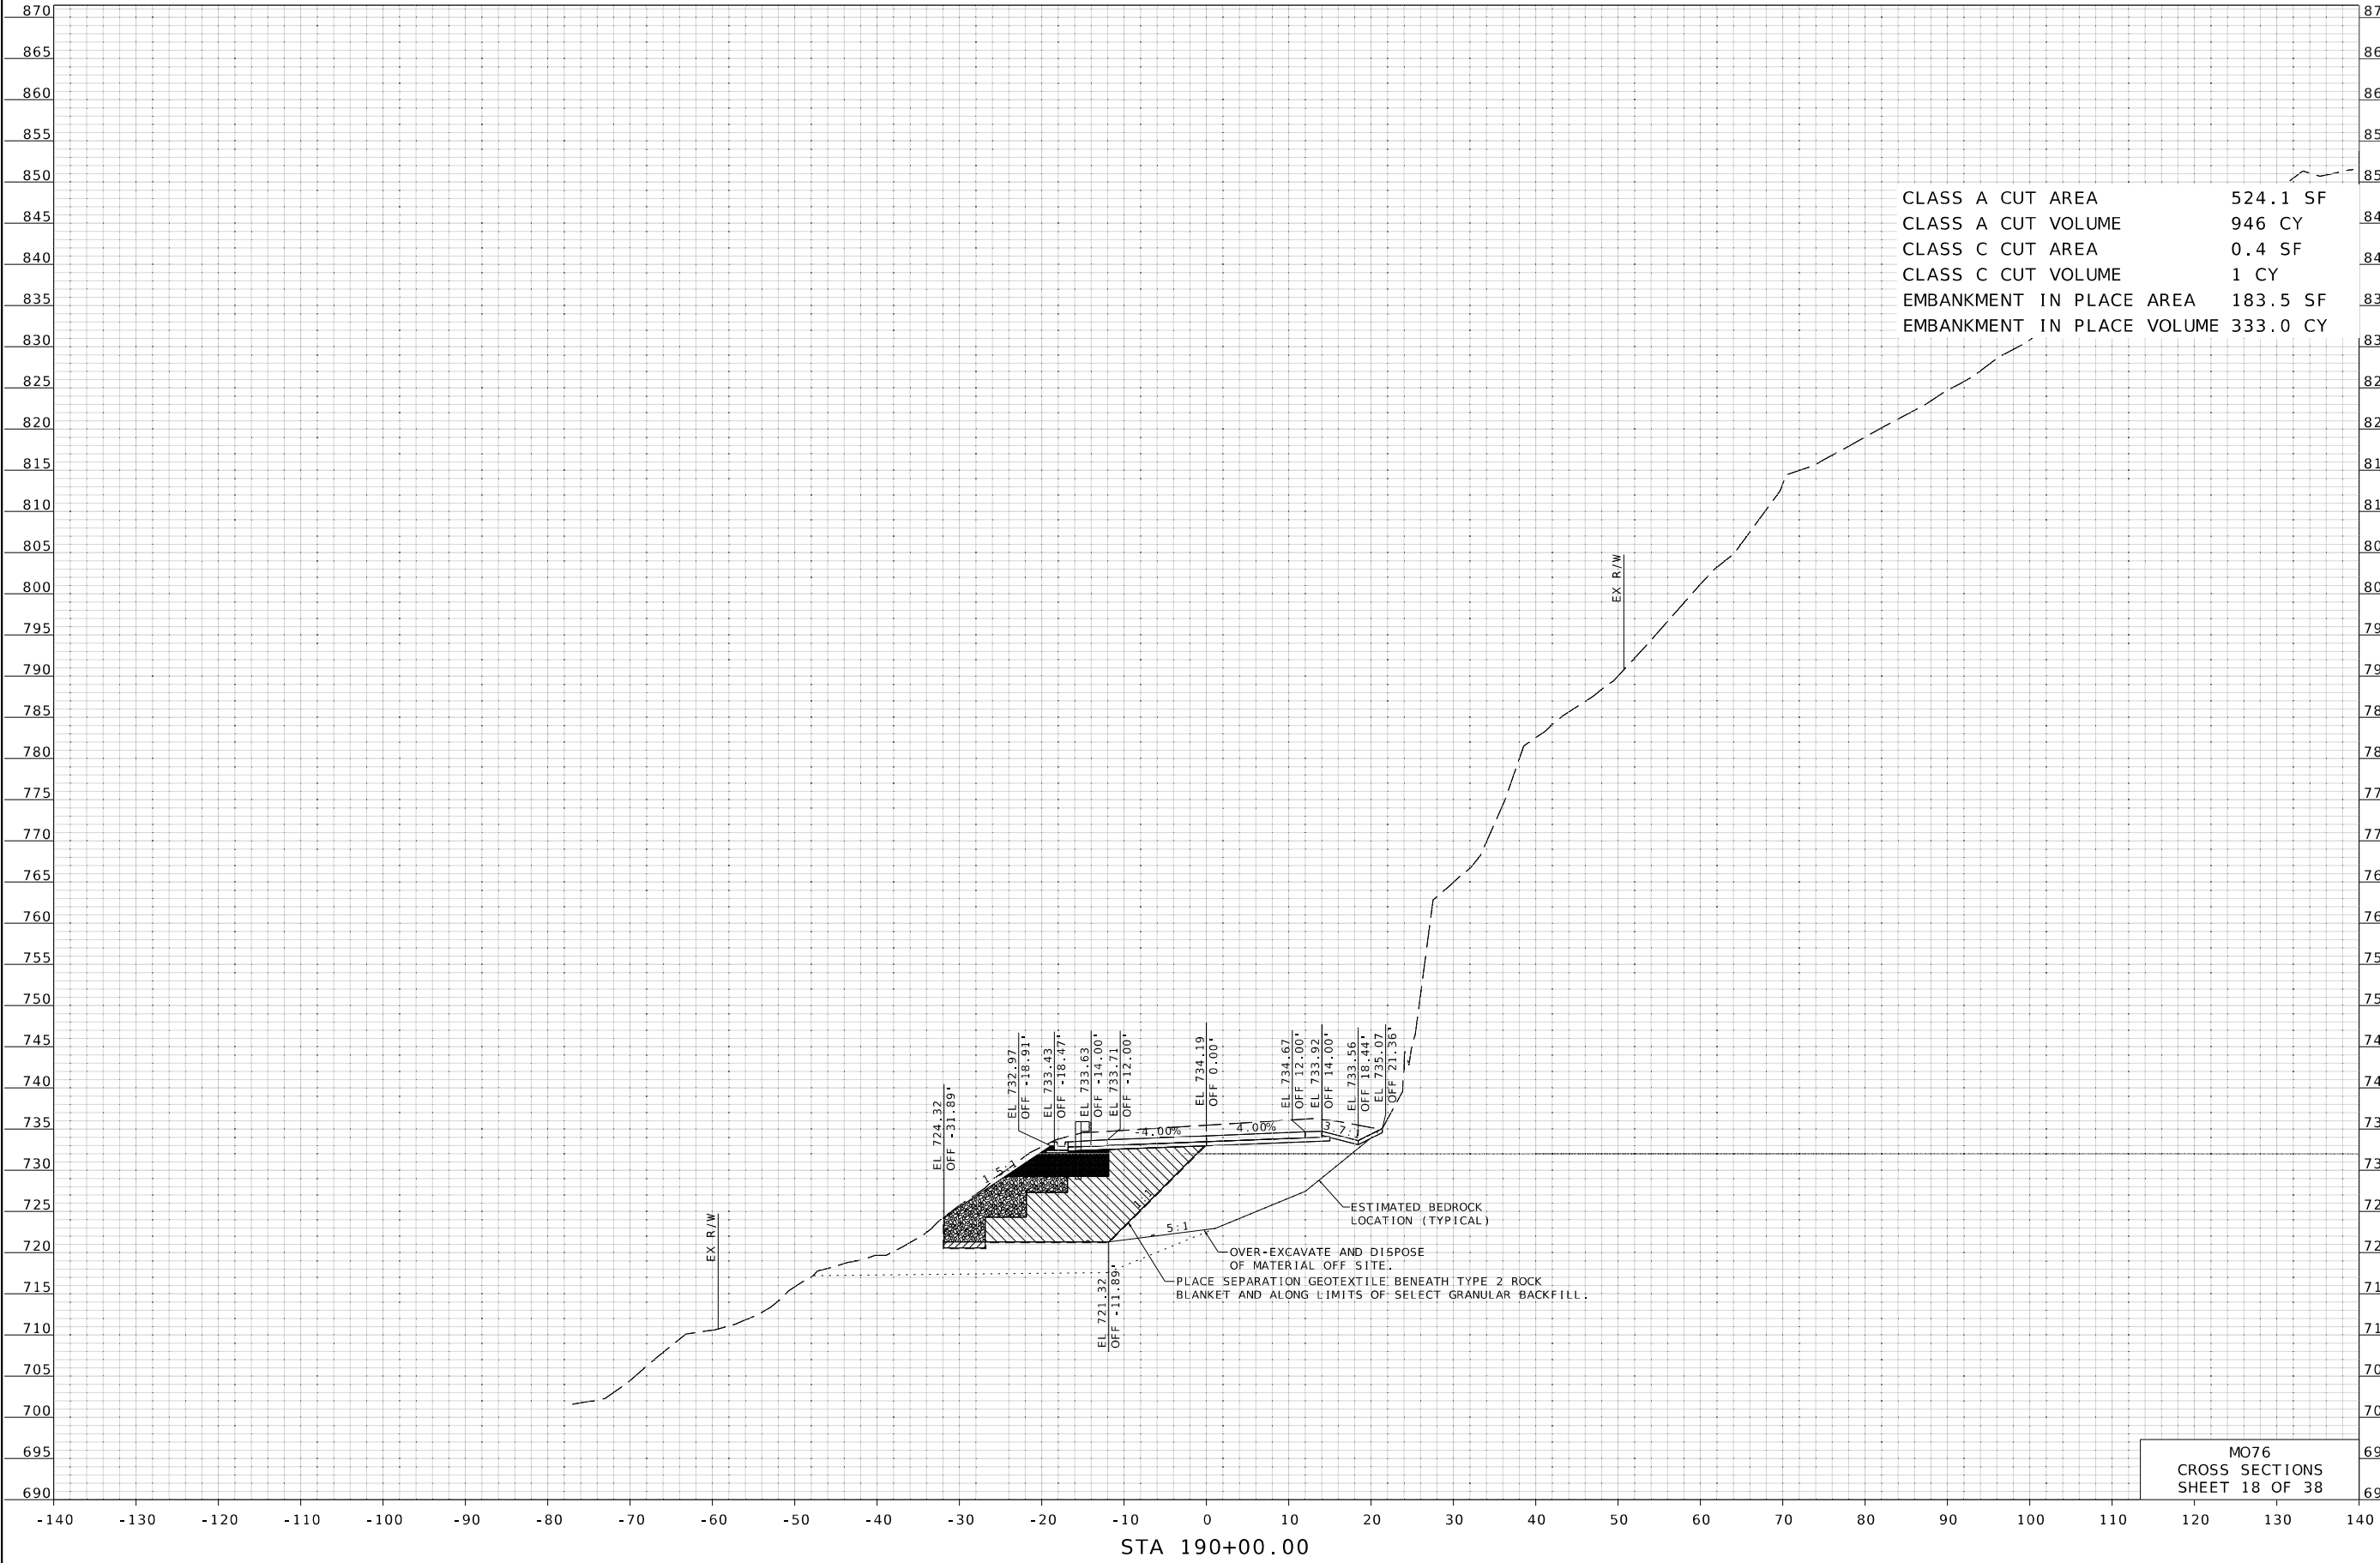[illegible]

DATE PREPARED	
11/5/2025	
ROUTE	STATE
76	MO
DISTRICT	SHEET NO.
SW	18
COUNTY	
TANEY	
JOB NO.	
JSR0326	
CONTRACT ID.	
PROJECT NO.	
BRIDGE NO.	



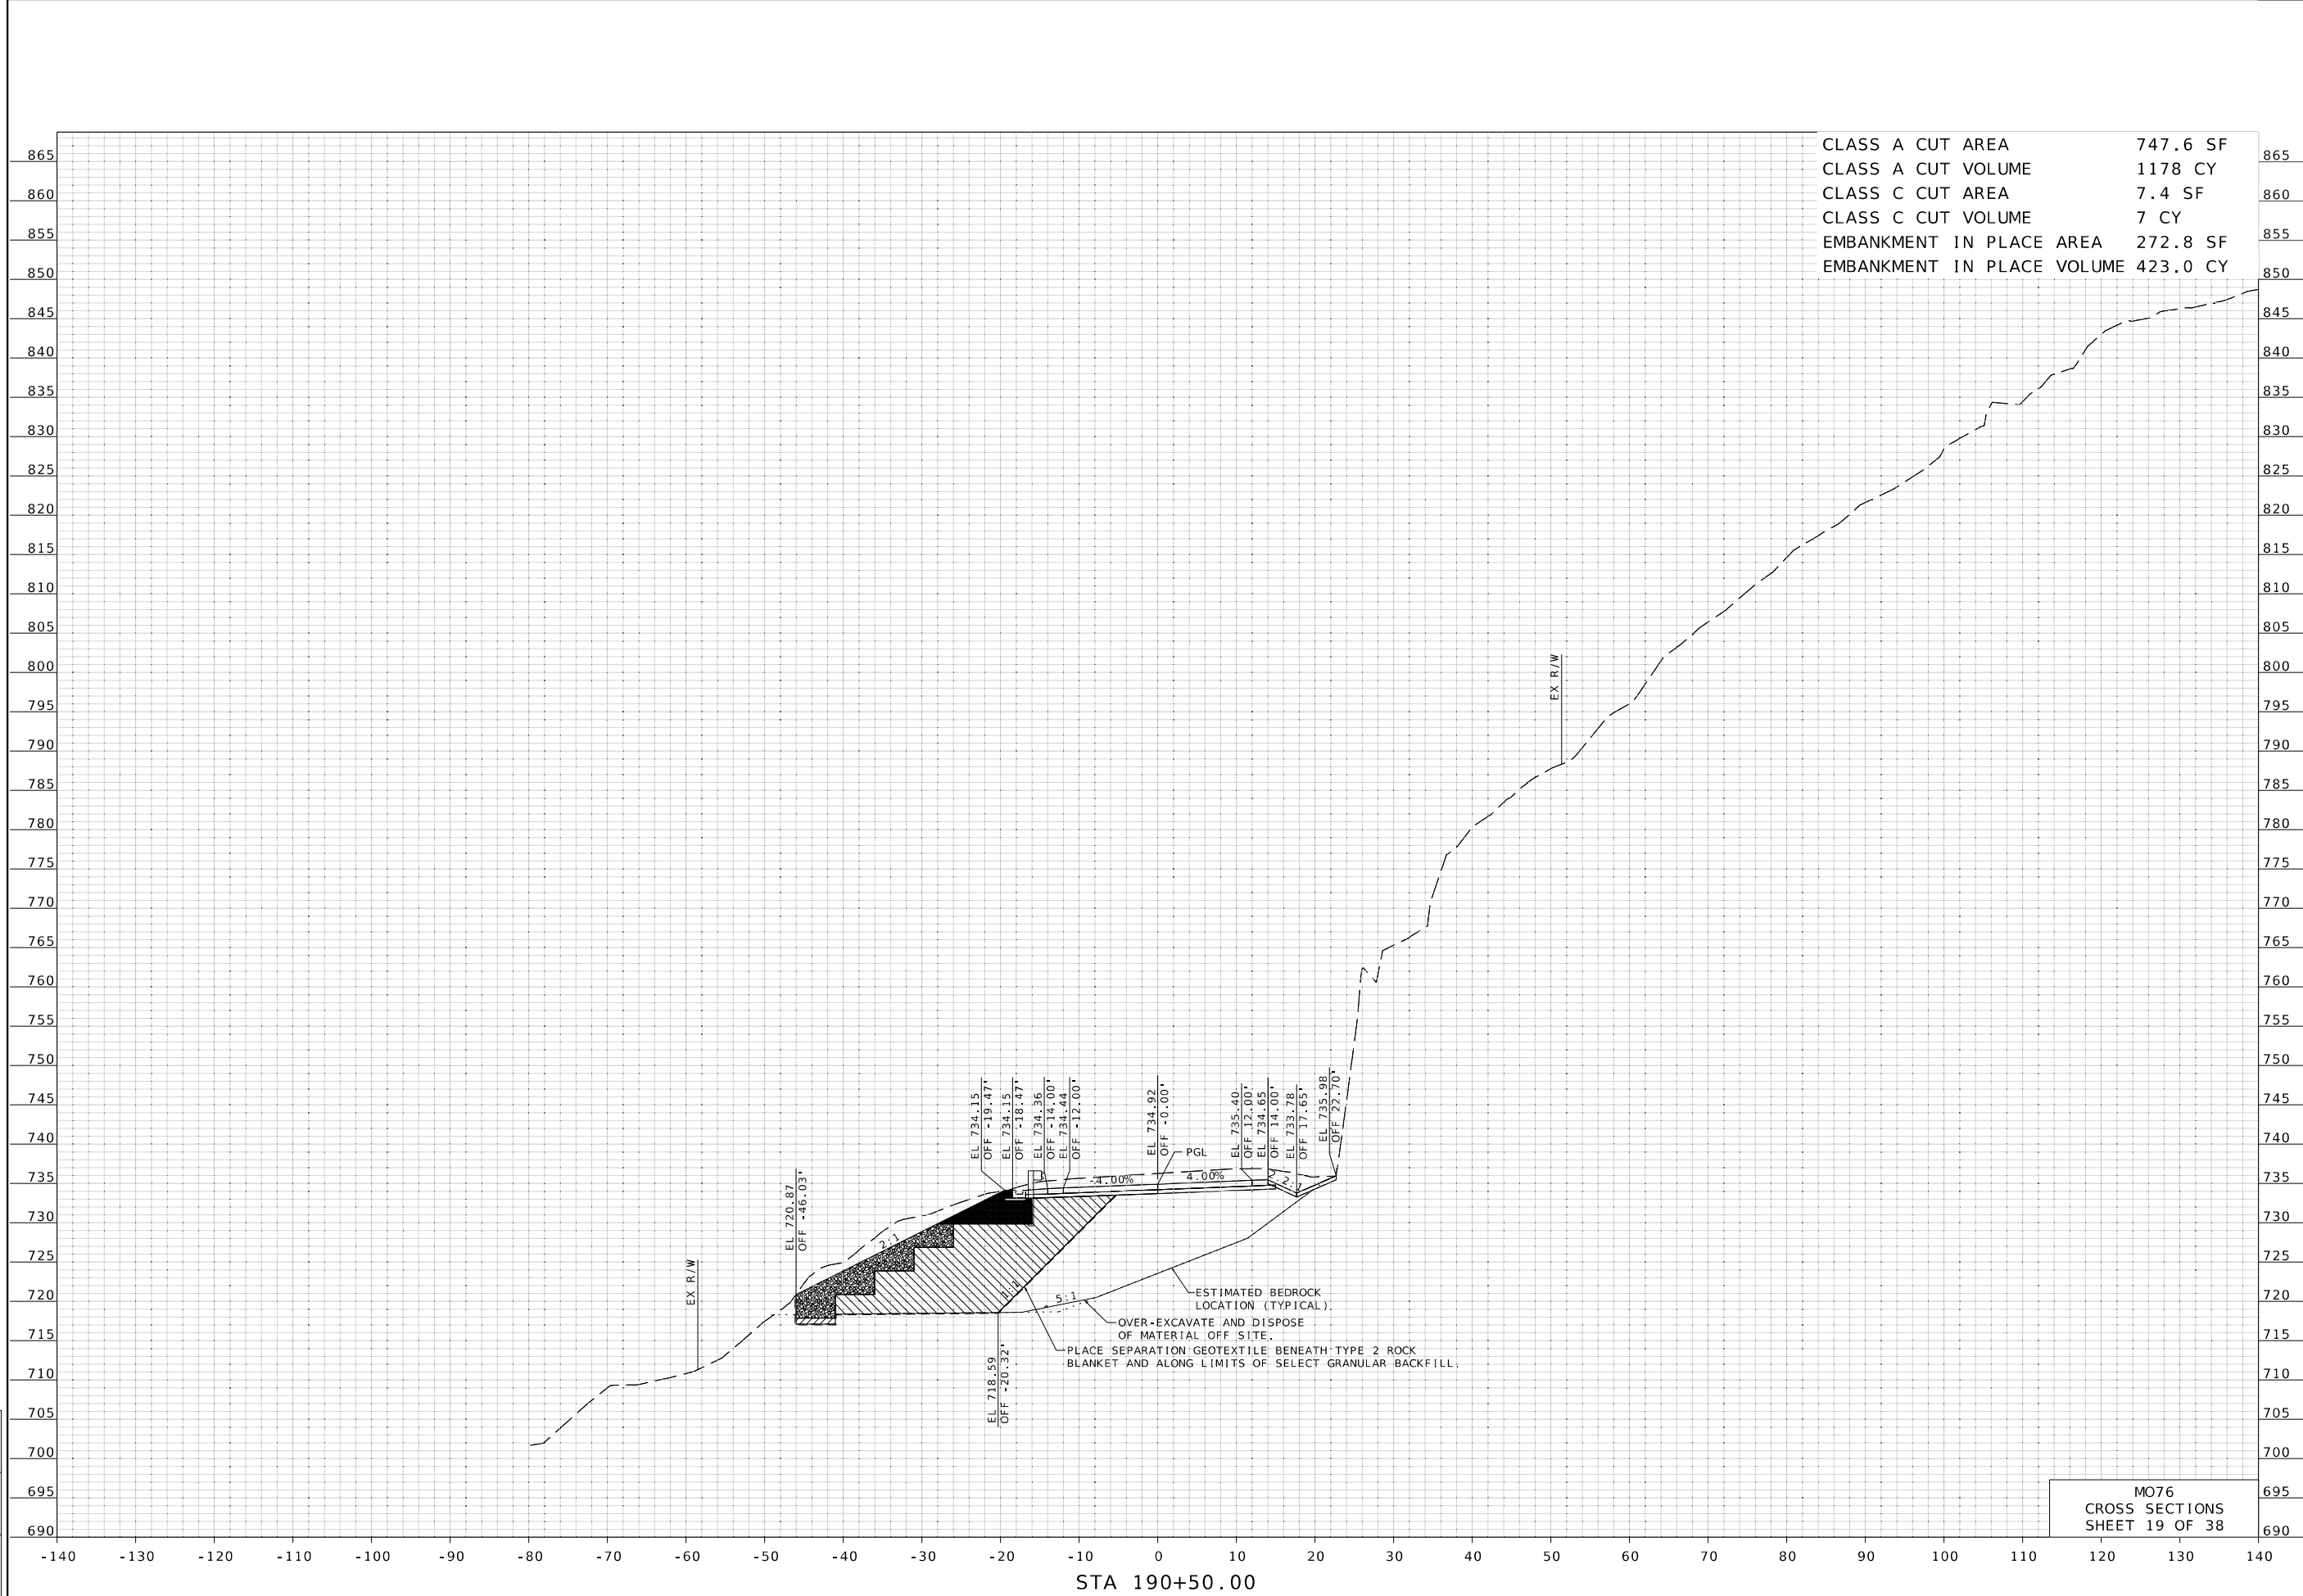


© Copyright Hanson Professional Services Inc.


HANSON™

Hanson Professional Services Inc.
600 Washington Ave., Suite 950
St. Louis, Missouri 63101
Professional Engineer 001632
www.hanson-inc.com

LAYOUT	CE	10/2025
DRAWN	CE	10/2025
REVIEWED	DK	10/2025

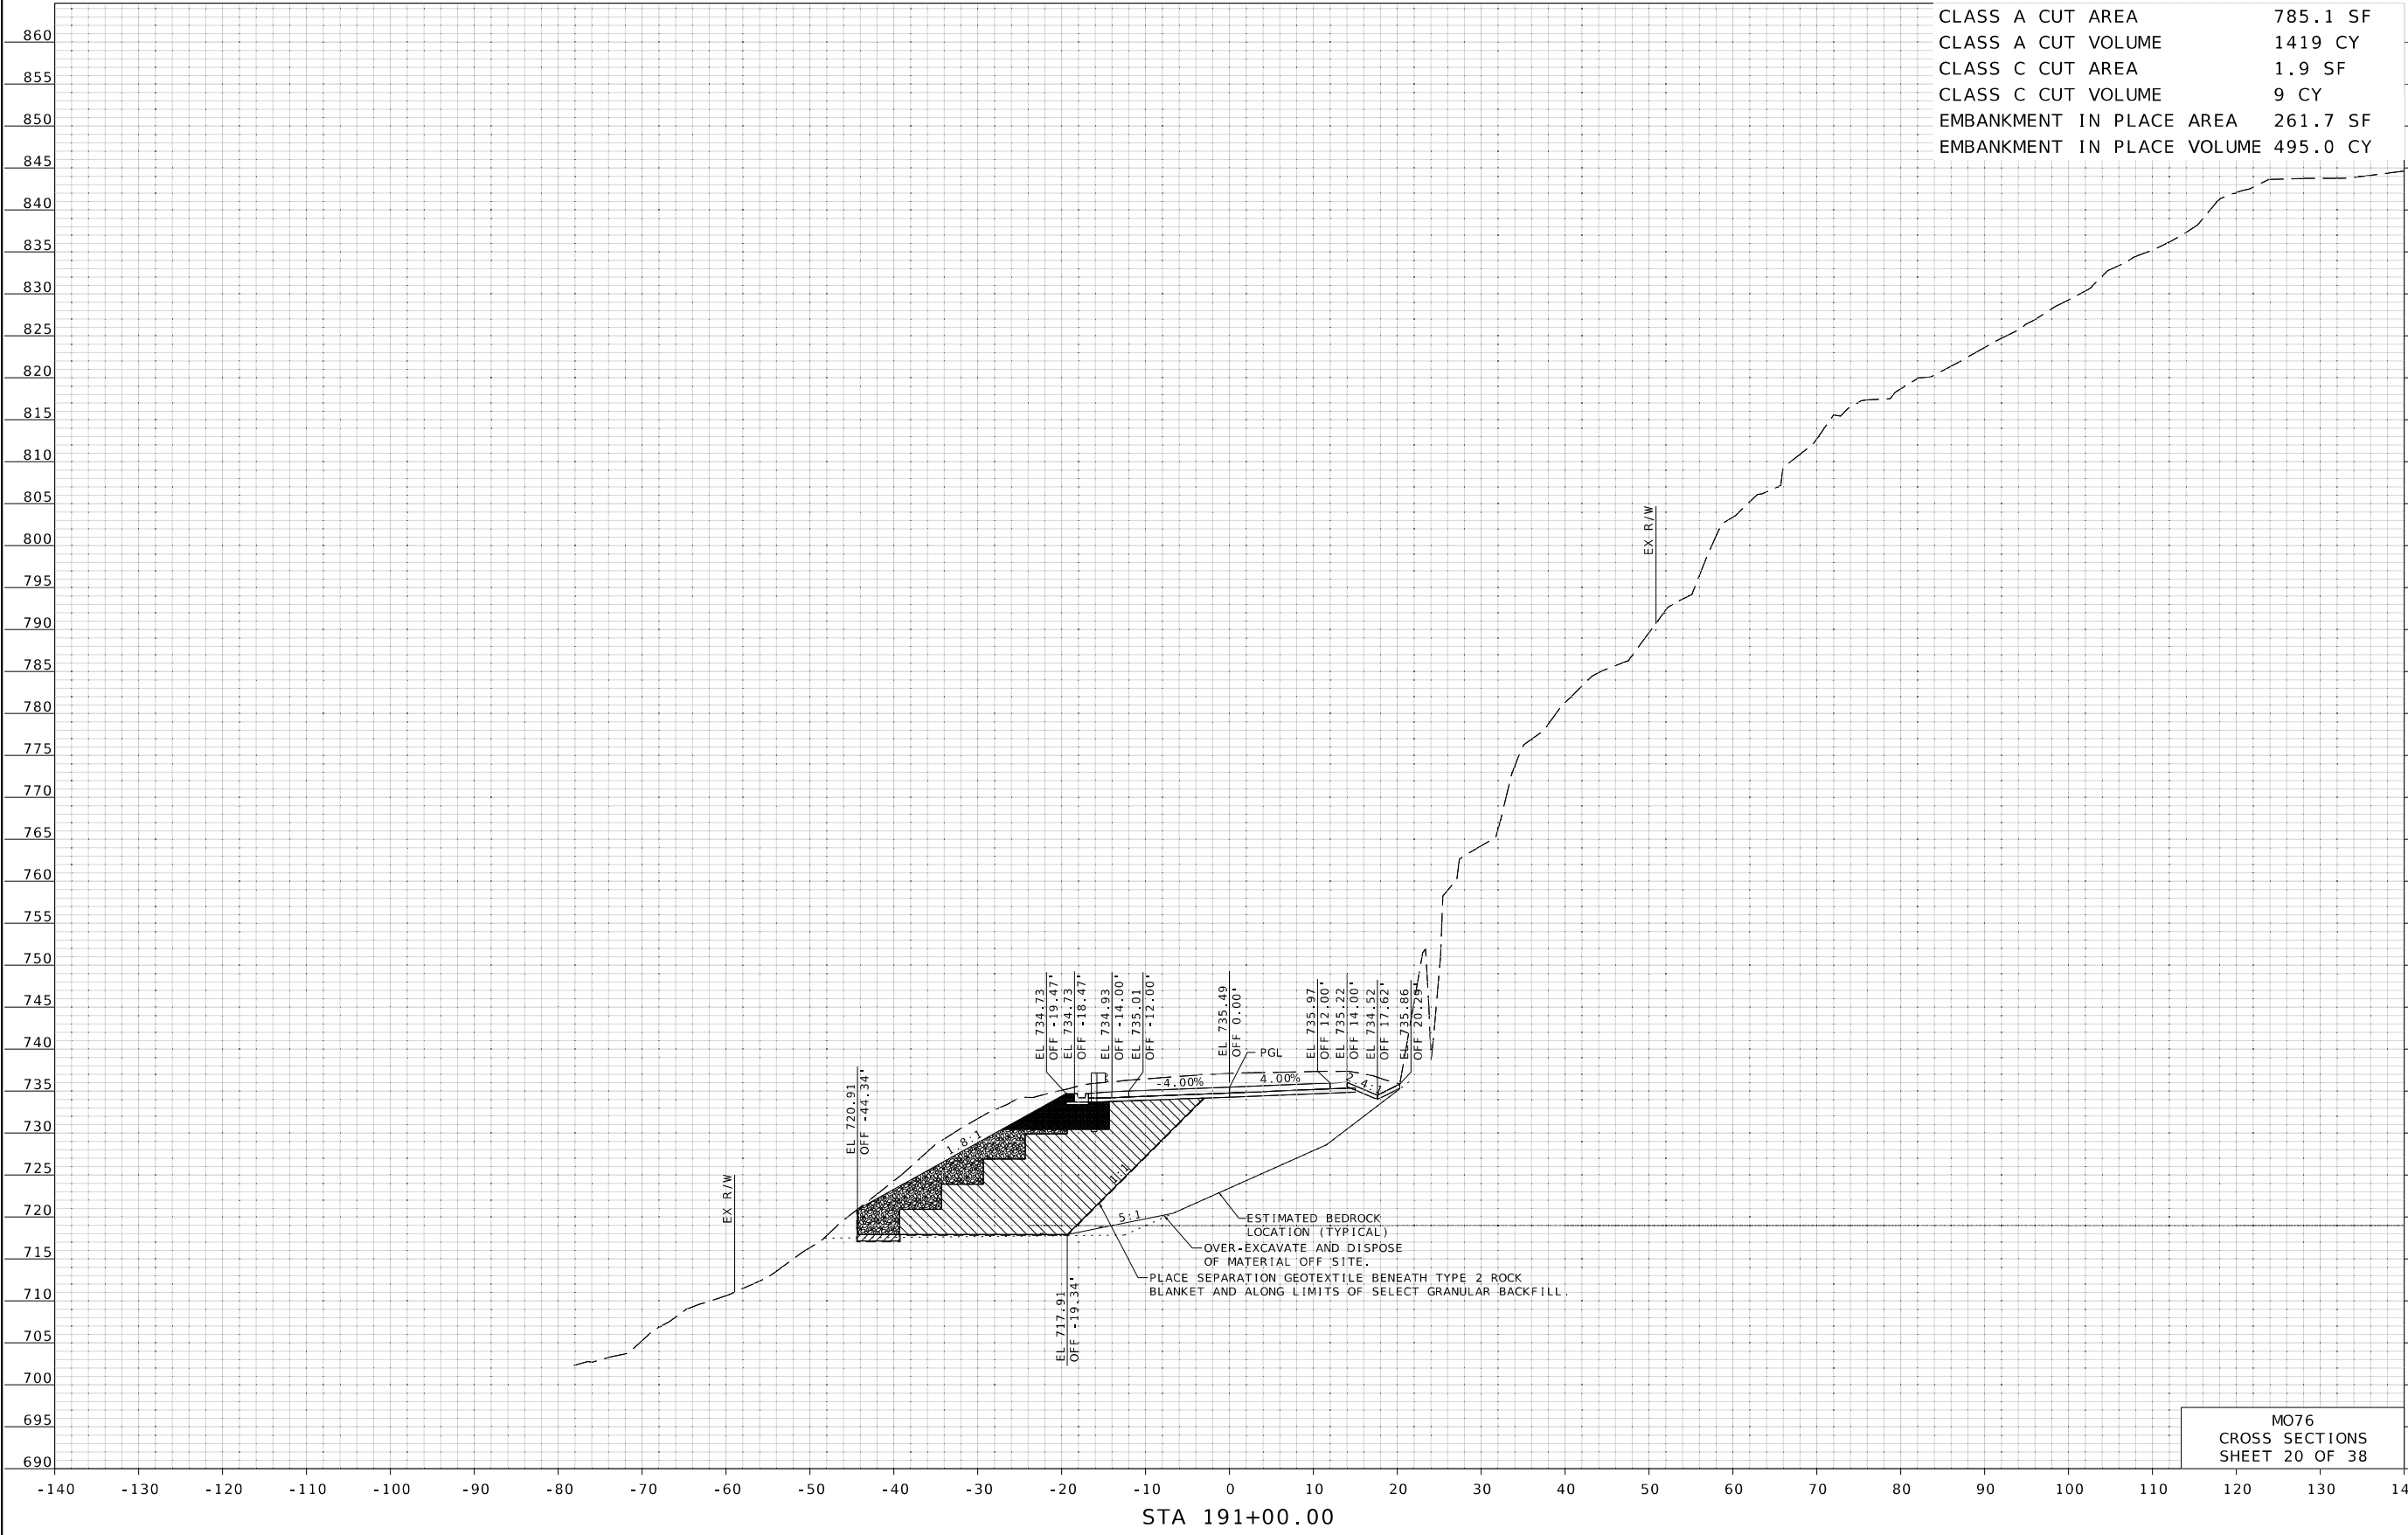


CLASS	A	CUT	AREA	785.1	SF
CLASS	A	CUT	VOLUME	1419	CY
CLASS	C	CUT	AREA	1.9	SF
CLASS	C	CUT	VOLUME	9	CY
EMBANKMENT	IN	PLACE	AREA	261.7	SF
EMBANKMENT	IN	PLACE	VOLUME	495.0	CY

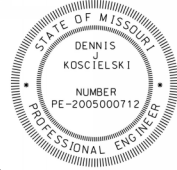


DATE PREPARED	
11/5/2025	
ROUTE	STATE
76	MO
DISTRICT	SHEET NO.
SW	20
COUNTY	
TANEY	
JOB NO.	
JSR0326	
CONTRACT ID.	


PROJECT NO.
BRIDGE NO.

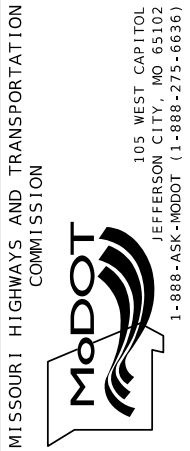
[illegible]

LAYOUT	CE	10/2025
DRAWN	CE	10/2025
REVIEWED	DK	10/2025

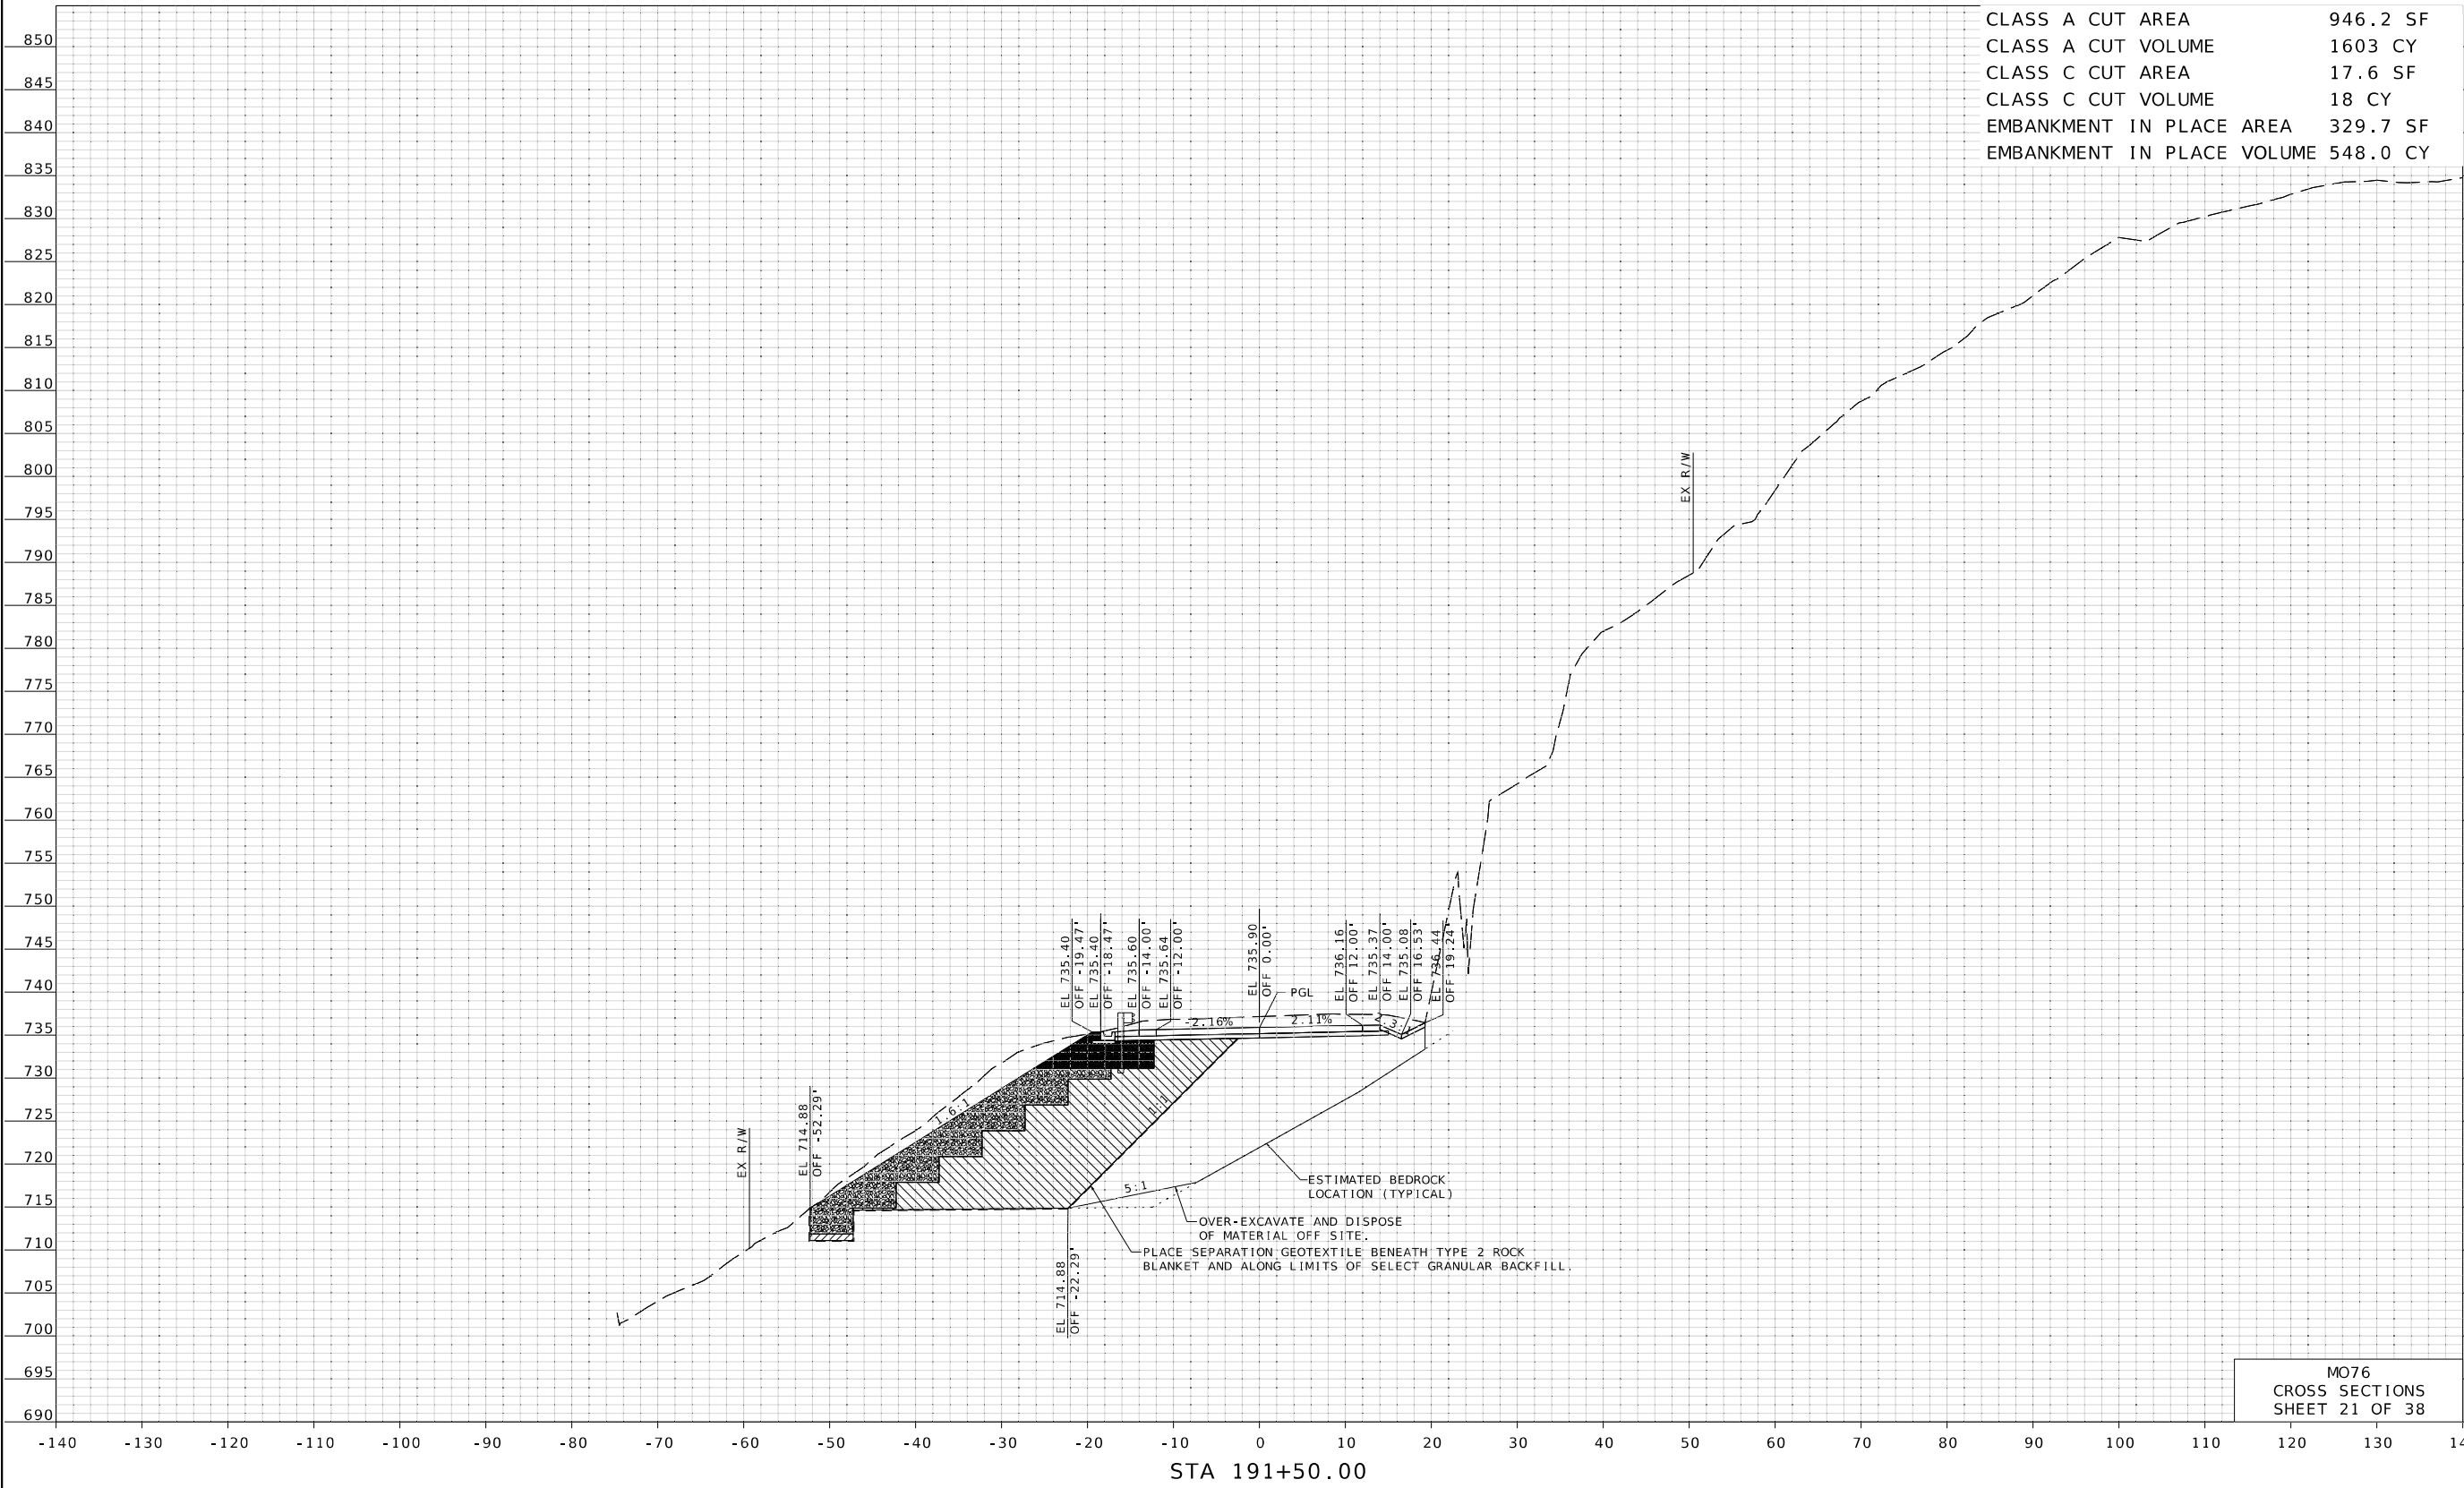
[illegible]

LAYOUT	CE	10/2025
DRAWN	CE	10/2025
REVIEWED	DK	10/2025

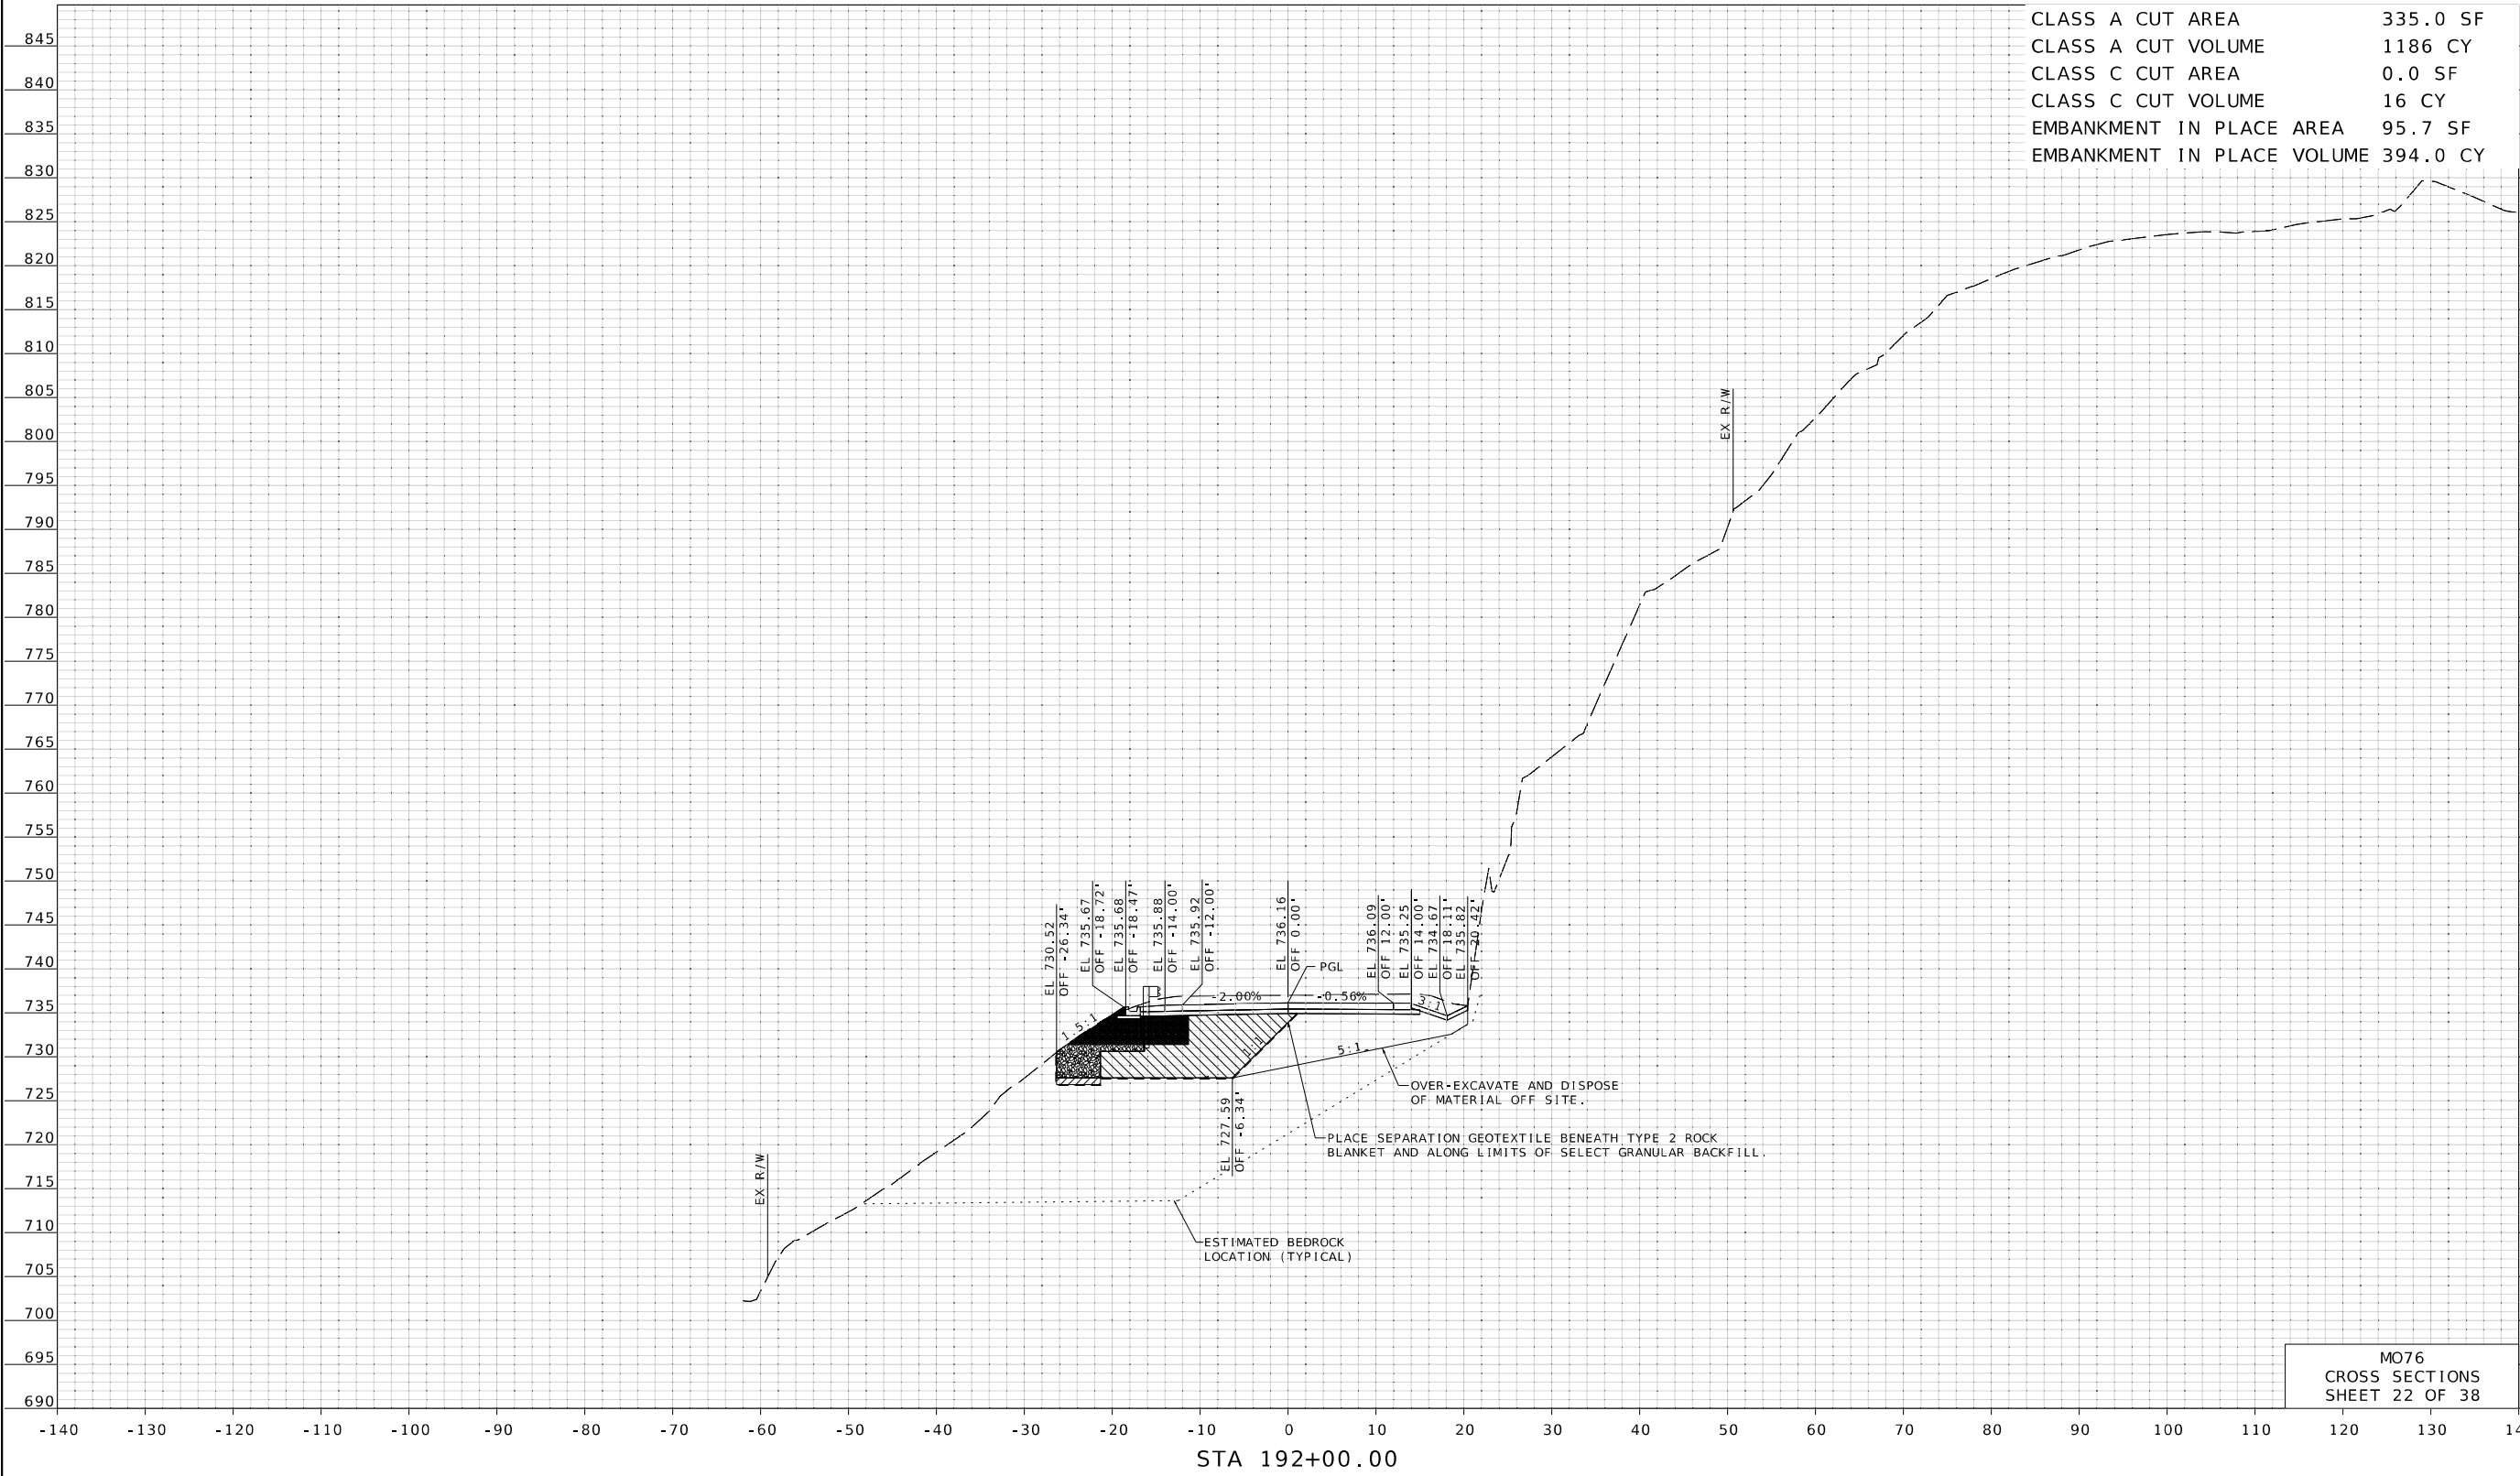


 
		DATE PREPARED 11/5/2025	
ROUTE 76	STATE MO		
DISTRICT SW	SHEET NO. 22		
COUNTY TANEY			
JOB NO. JSR0326			
CONTRACT ID.			
PROJECT NO.			
BRIDGE NO.			
DESCRIPTION			
DATE			
MISSOURI HIGHWAYS AND TRANSPORTATION COMMISSION		105 WEST CAPITOL JEFFERSON CITY, MO 65102 1-888-ASK-MODOT (1-888-275-6636)	
			
© Copyright Hanson Professional Services Inc. HANSON™ Hanson Professional Services Inc. 600 Washington Ave., Suite 950 St. Louis, Missouri 63101 Professional Engineer 001632 www.hanson-inc.com 314.770.0467			

LAYOUT	CE	10/2025
DRAWN	CE	10/2025
REVIEWED	DK	10/2025

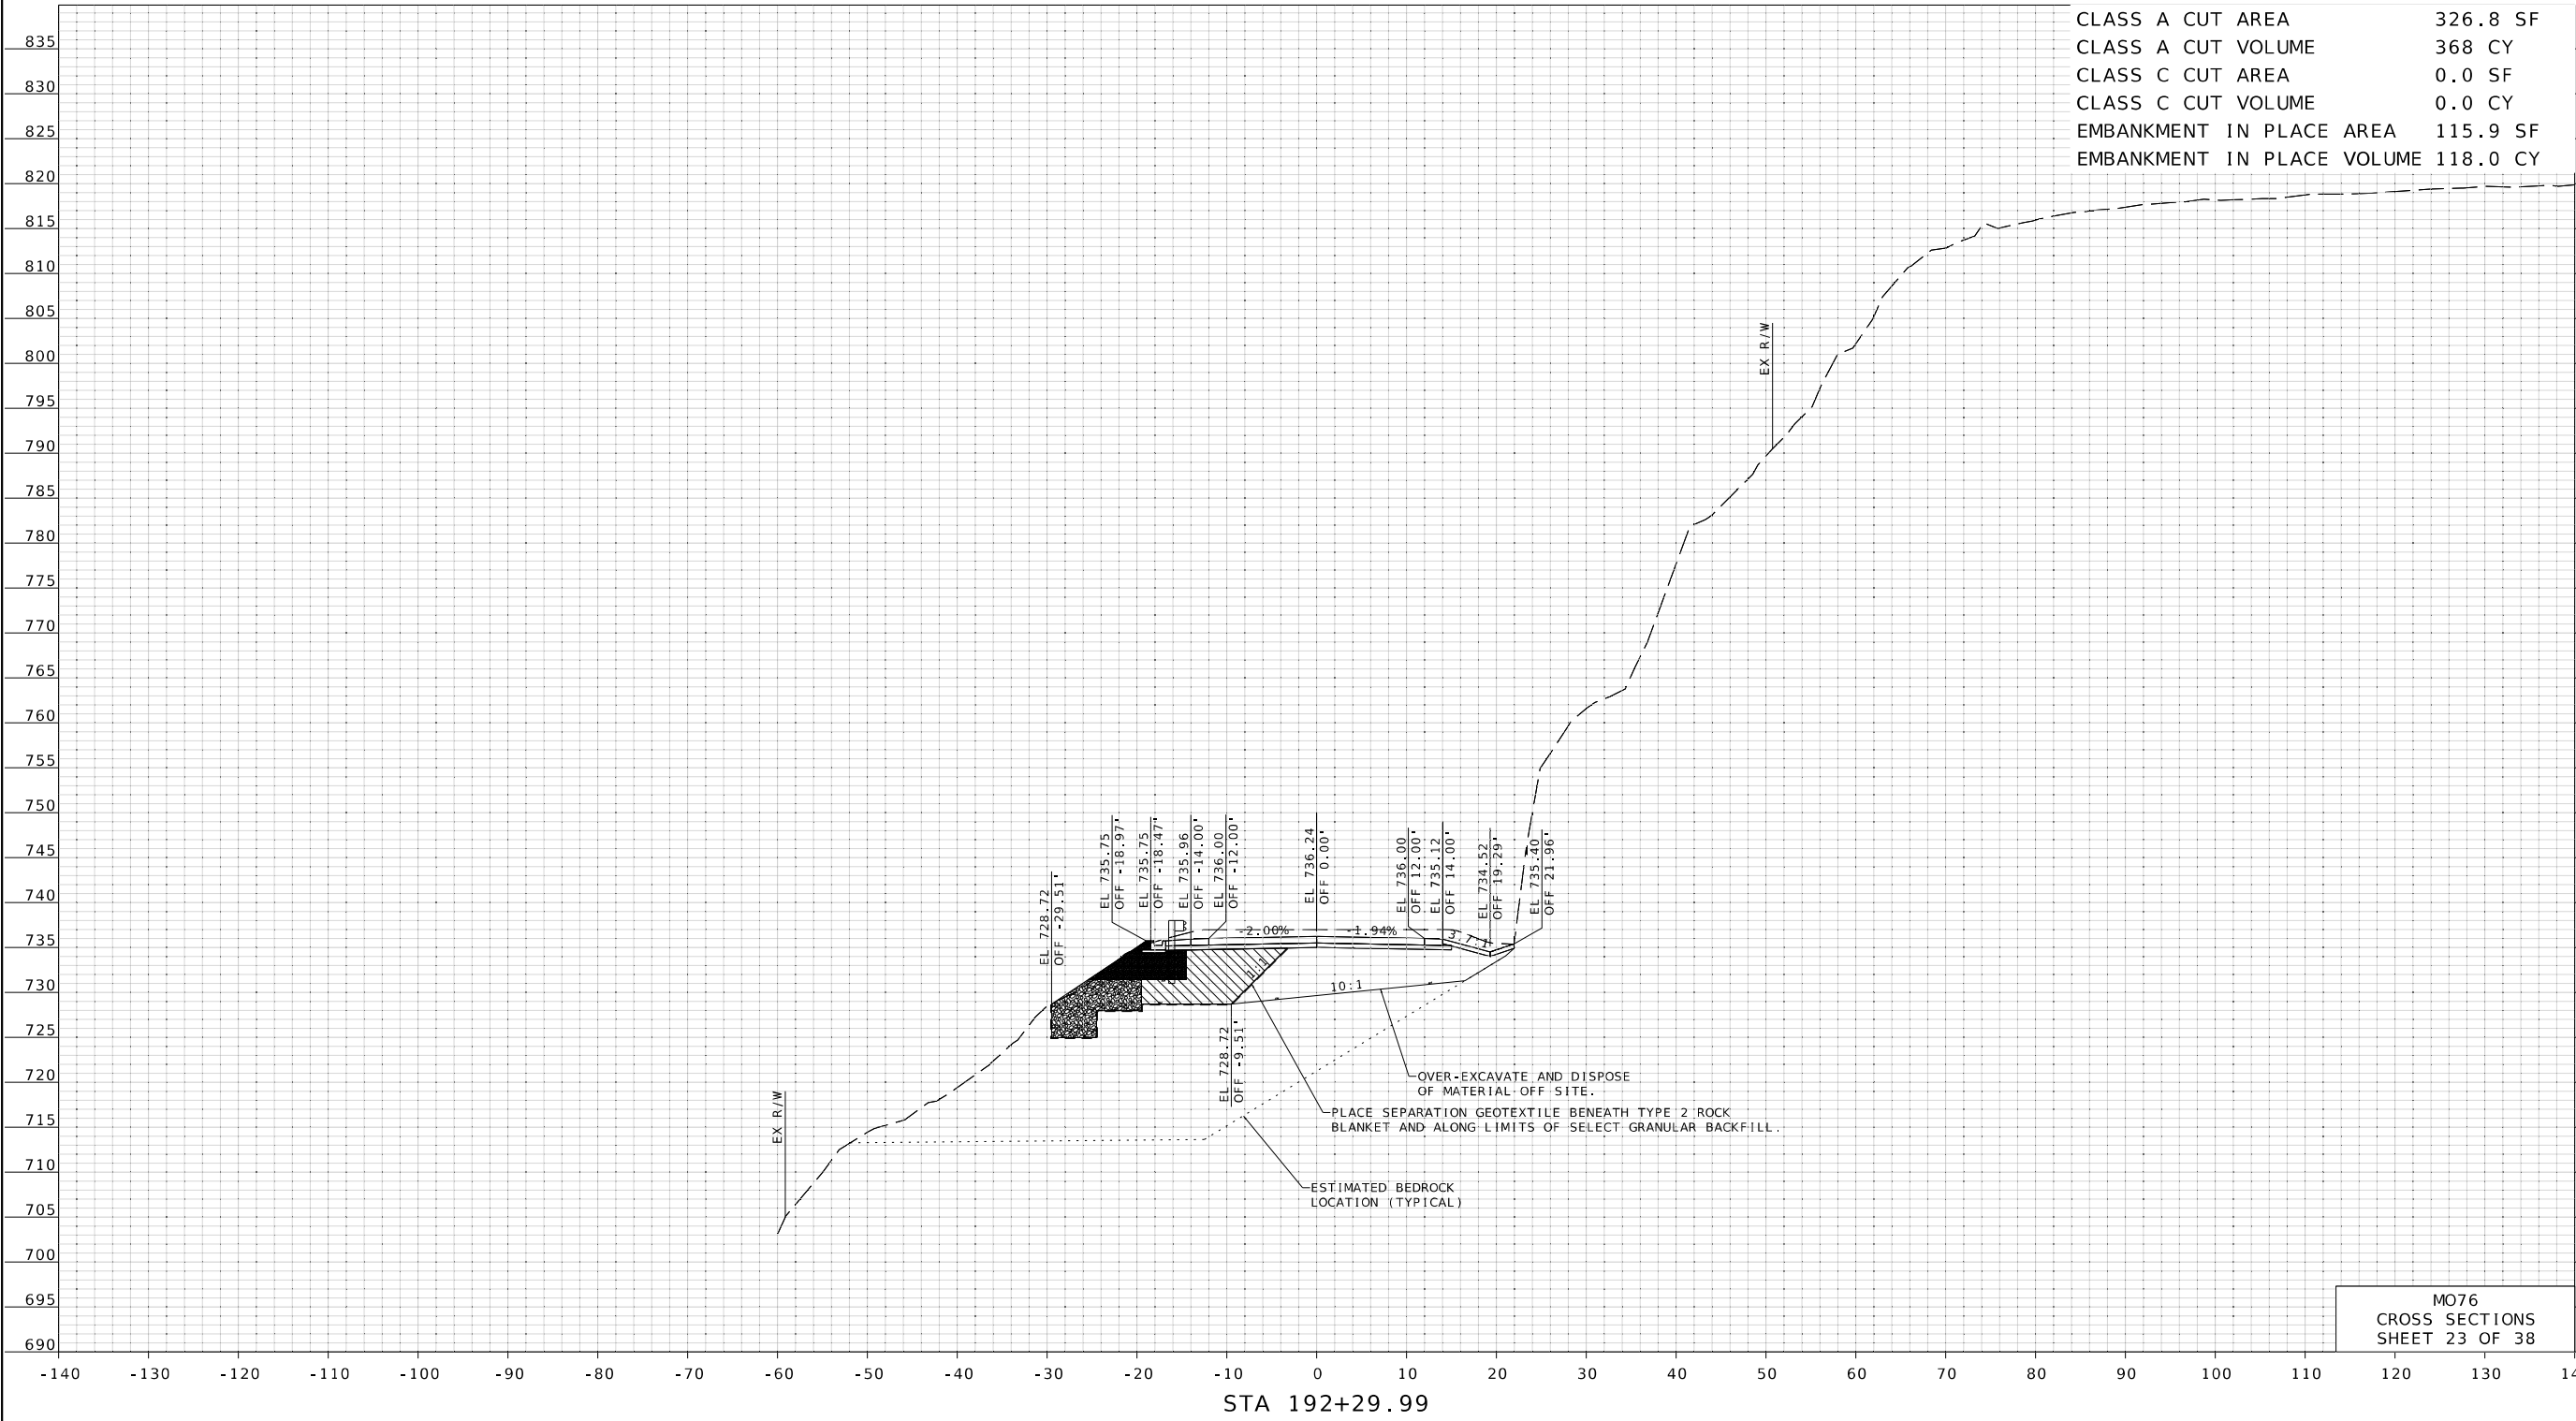
[illegible]

LAYOUT	CE	10/2025
DRAWN	CE	10/2025
REVIEWED	DK	10/2025

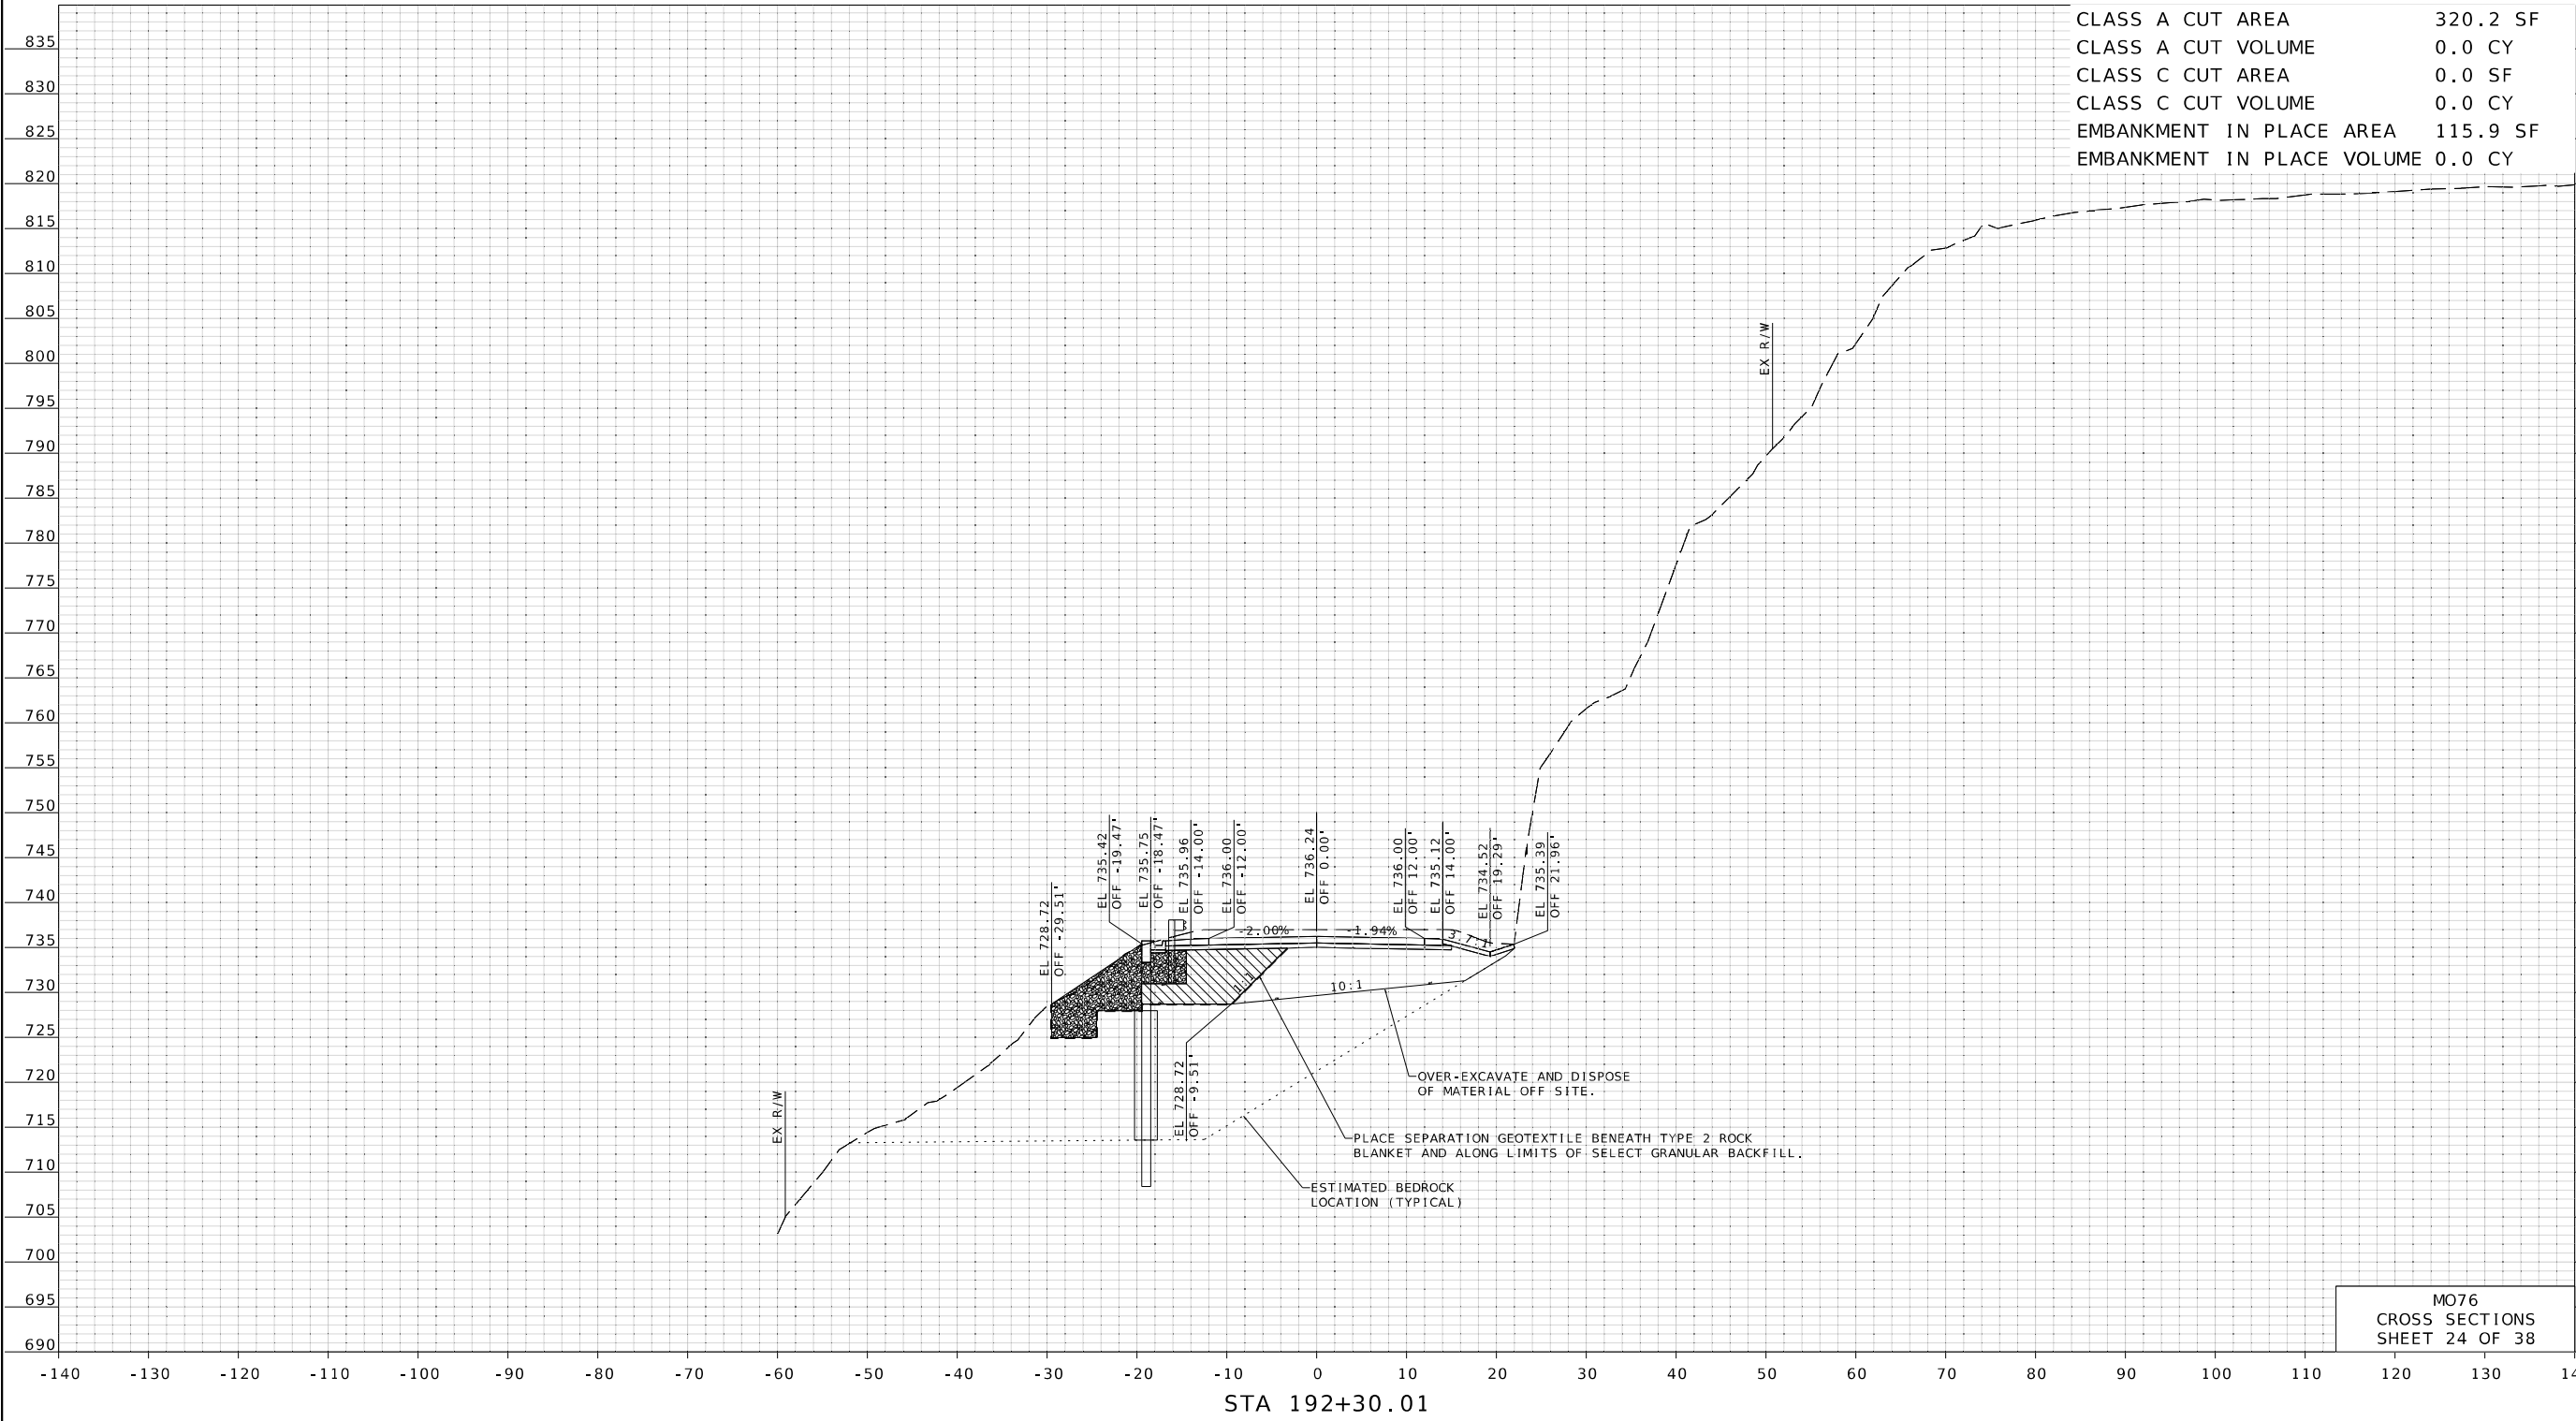


 	
DATE PREPARED 11/5/2025	
ROUTE 76	STATE MO
DISTRICT SW	SHEET NO. 24
COUNTY TANEY	
JOB NO. JSR0326	
CONTRACT ID.	
PROJECT NO.	
BRIDGE NO.	
DESCRIPTION	
DATE	
MISSOURI HIGHWAYS AND TRANSPORTATION COMMISSION	
	
105 WEST CAPITOL JEFFERSON CITY, MO 65102 1-888-ASK-MODOT (1-888-275-6636)	
	
© Copyright Hanson Professional Services Inc. Hanson Professional Services Inc. 600 Washington Ave., Suite 950 St. Louis, Missouri 63101 Professional Engineer 001632 www.hanson-inc.com 314.770.0467	


LAYOUT	CE	10/2025
DRAWN	CE	10/2025
REVIEWED	DK	10/2025

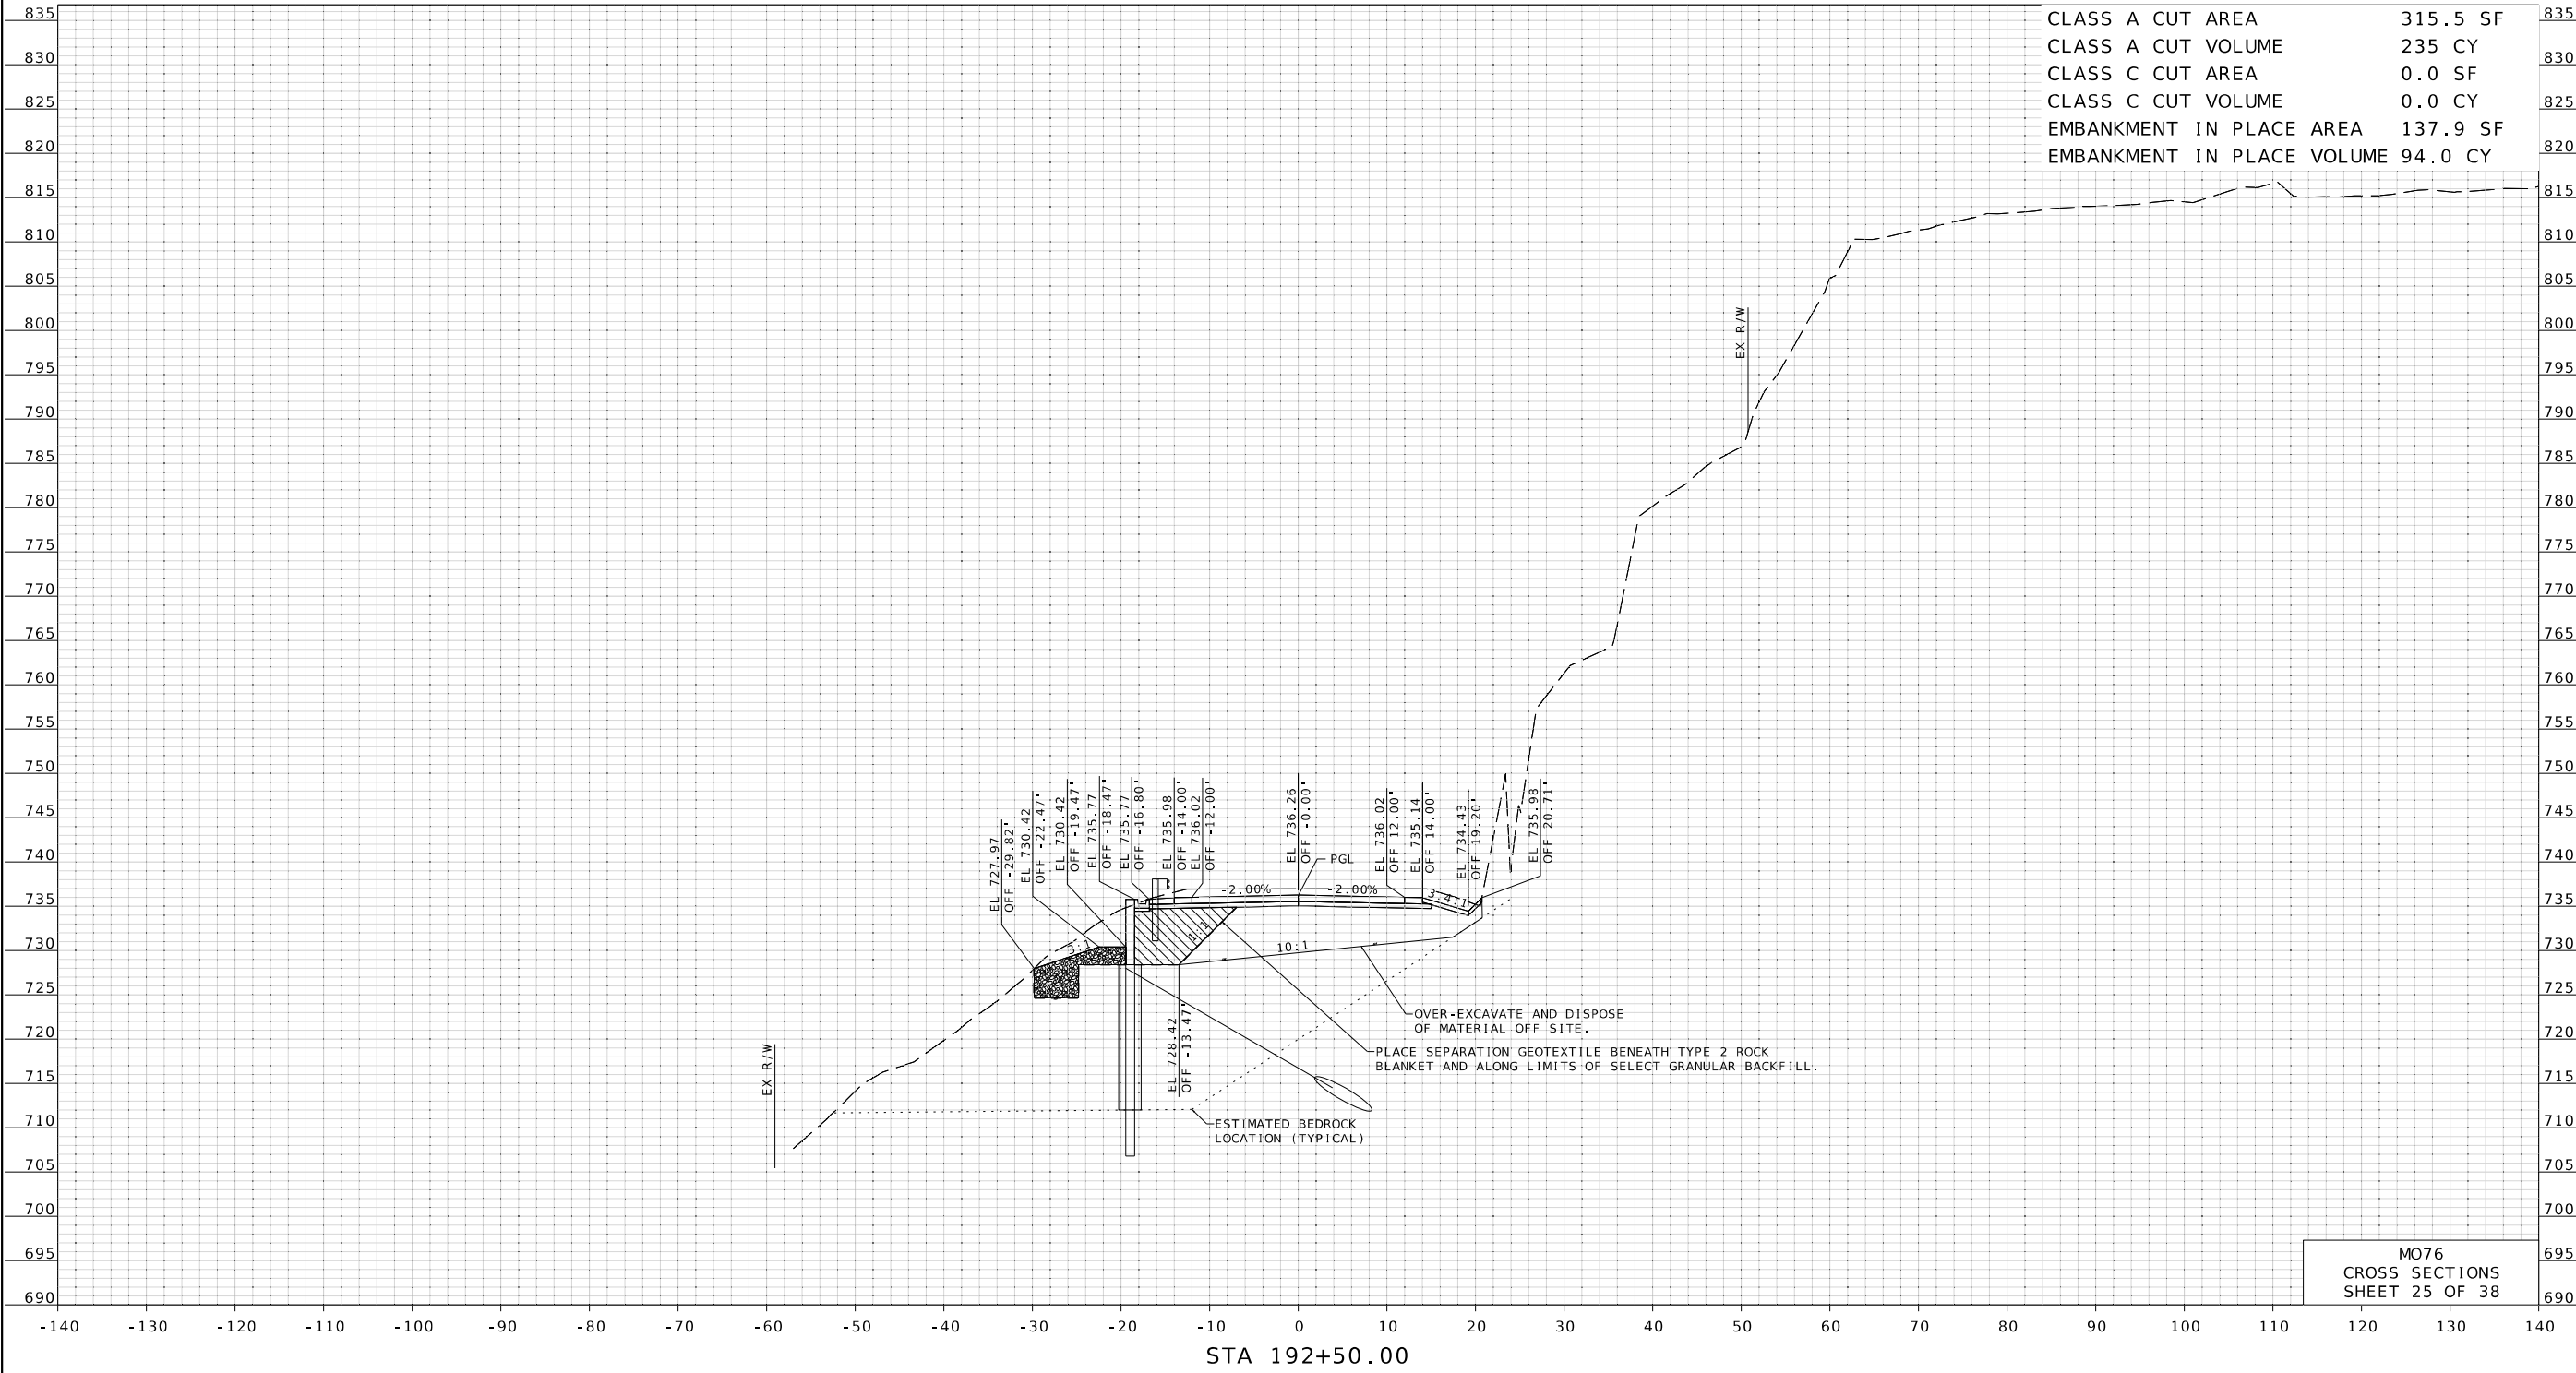[illegible]

LAYOUT	CE	10/2025
DRAWN	CE	10/2025
REVIEWED	DK	10/2025

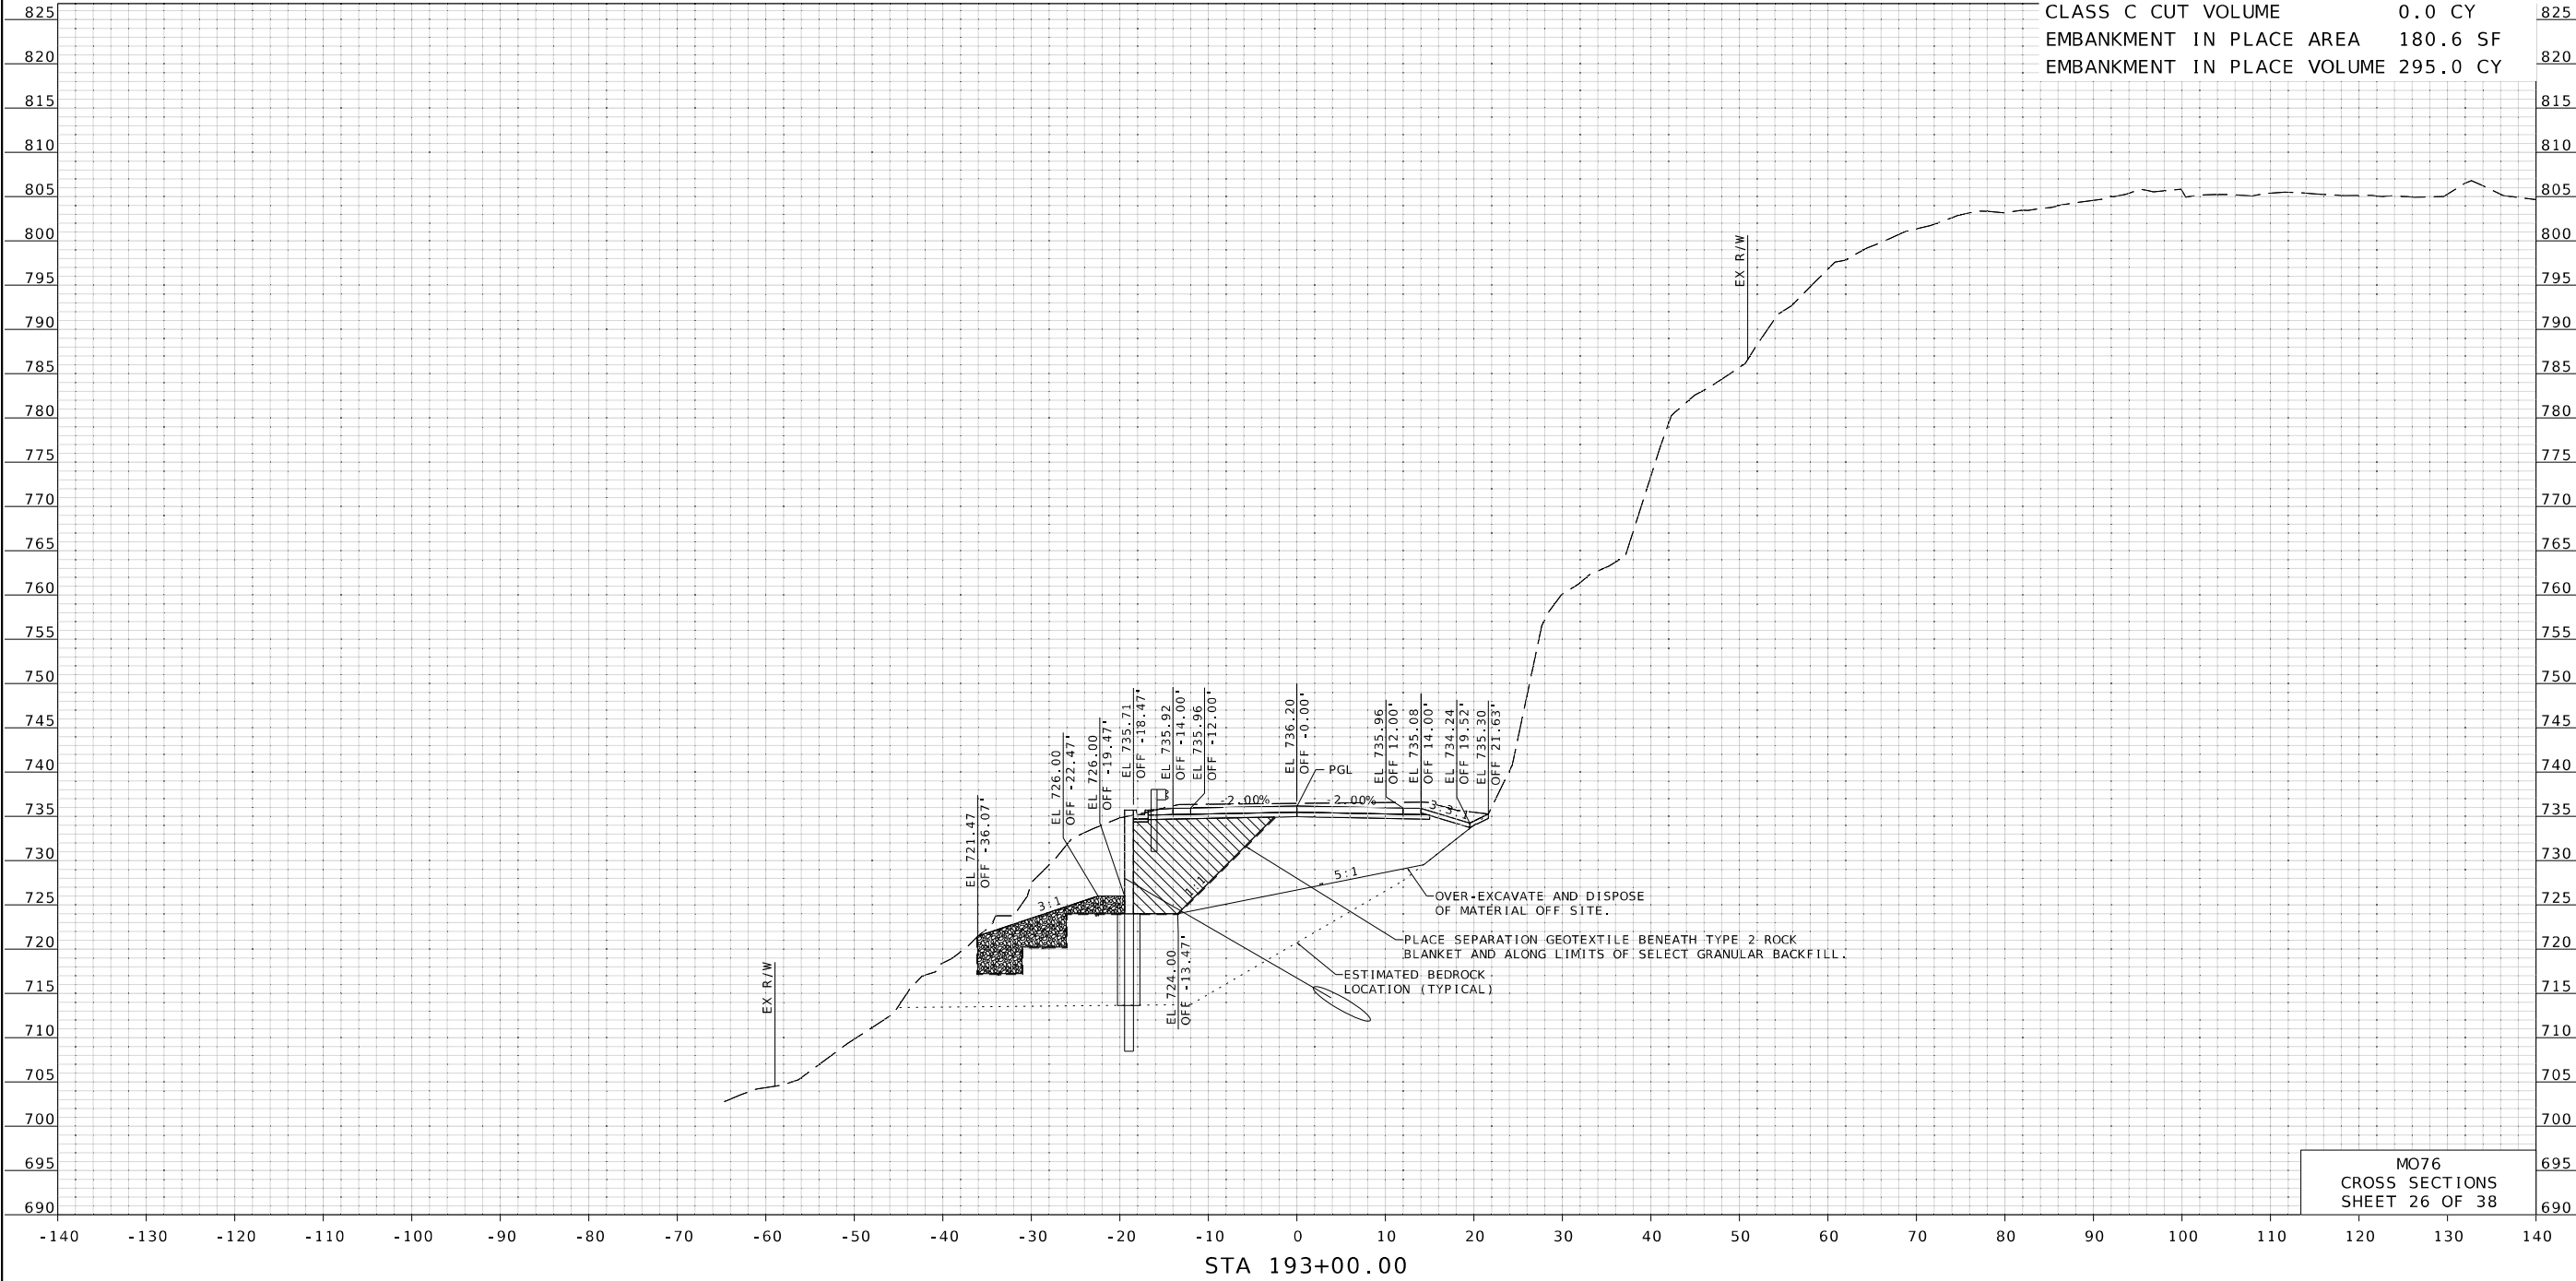

CLASS A CUT AREA 490.6 SF
CLASS A CUT VOLUME 746 CY
CLASS C CUT AREA 0.4 SF
CLASS C CUT VOLUME 0.0 CY
EMBANKMENT IN PLACE AREA 180.6 SF
EMBANKMENT IN PLACE VOLUME 295.0 CY

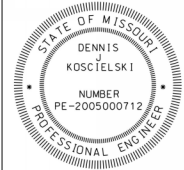

DATE PREPARED 11/5/2025	
ROUTE 76	STATE MO
DISTRICT SW	SHEET NO. 26
COUNTY TANEY	
JOB NO. JSR0326	
CONTRACT ID.	

PROJECT NO.
BRIDGE NO.

DATE	DESCRIPTION


MISSOURI HIGHWAYS AND TRANSPORTATION COMMISSION

105 WEST CAPITOL
JEFFERSON CITY, MO 65102
1-888-ASK-MODOT (1-888-275-6636)

© Copyright Hanson Professional Services Inc.

Hanson Professional Services Inc.
600 Washington Ave., Suite 950
St. Louis, Missouri 63101
Professional Engineer 001632
www.hanson-inc.com
314.770.0467

LAYOUT	CE	10/2025
DRAWN	CE	10/2025
REVIEWED	DK	10/2025

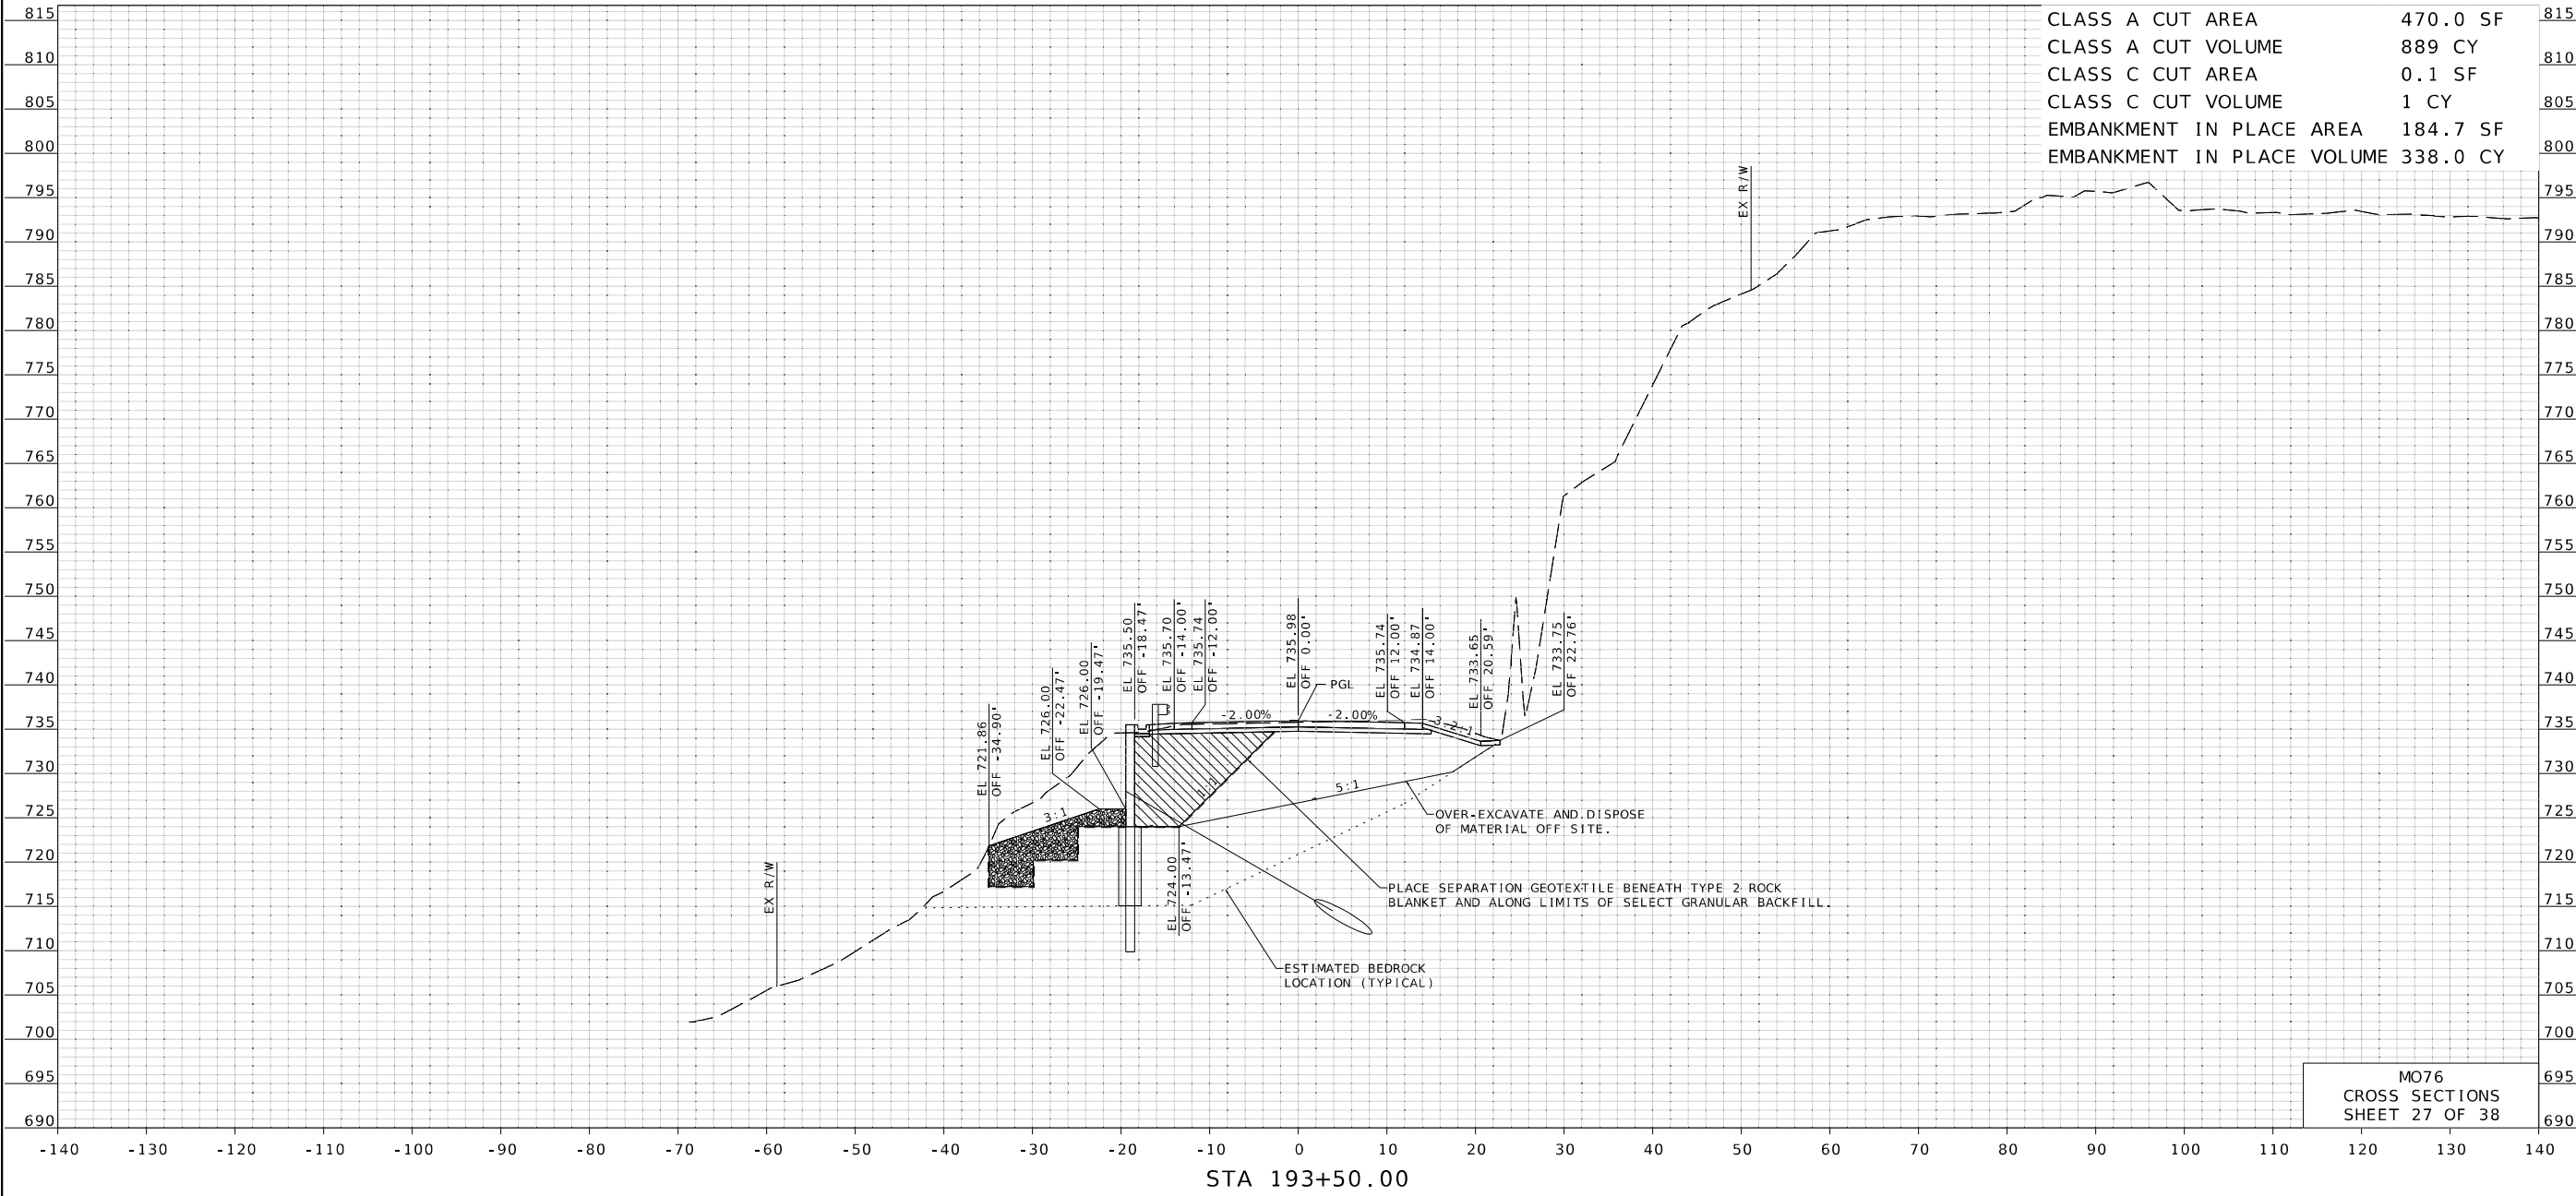

CLASS A CUT AREA	470.0 SF
CLASS A CUT VOLUME	889 CY
CLASS C CUT AREA	0.1 SF
CLASS C CUT VOLUME	1 CY
EMBANKMENT IN PLACE AREA	184.7 SF
EMBANKMENT IN PLACE VOLUME	338.0 CY

STATE OF MISSOURI
DENNIS
J.
KOSCIELSKI
NUMBER
PE-2005000712
PROFESSIONAL ENGINEER

DATE PREPARED	
11/5/2025	
ROUTE	STATE
76	MO
DISTRICT	SHEET NO.
SW	27
COUNTY	
TANEY	
JOB NO.	
JSR0326	
CONTRACT ID.	

PROJECT NO.
BRIDGE NO.

[illegible]

MISSOURI HIGHWAYS AND TRANSPORTATION
COMMISSION


105 WEST CAPITOL
JEFFERSON CITY, MO 65102
1-888-ASK-MODOT (1-888-275-6636)

© Copyright Hanson Professional Services Inc.

HANSON™

Hanson Professional Services Inc.
600 Washington Ave., Suite 950
St. Louis, Missouri 63101
Professional Engineer 6310632
www.hanson-inc.com
314.777.0467


LAYOUT	CE	10/2025
DRAWN	CE	10/2025
REVIEWED	DK	10/2025

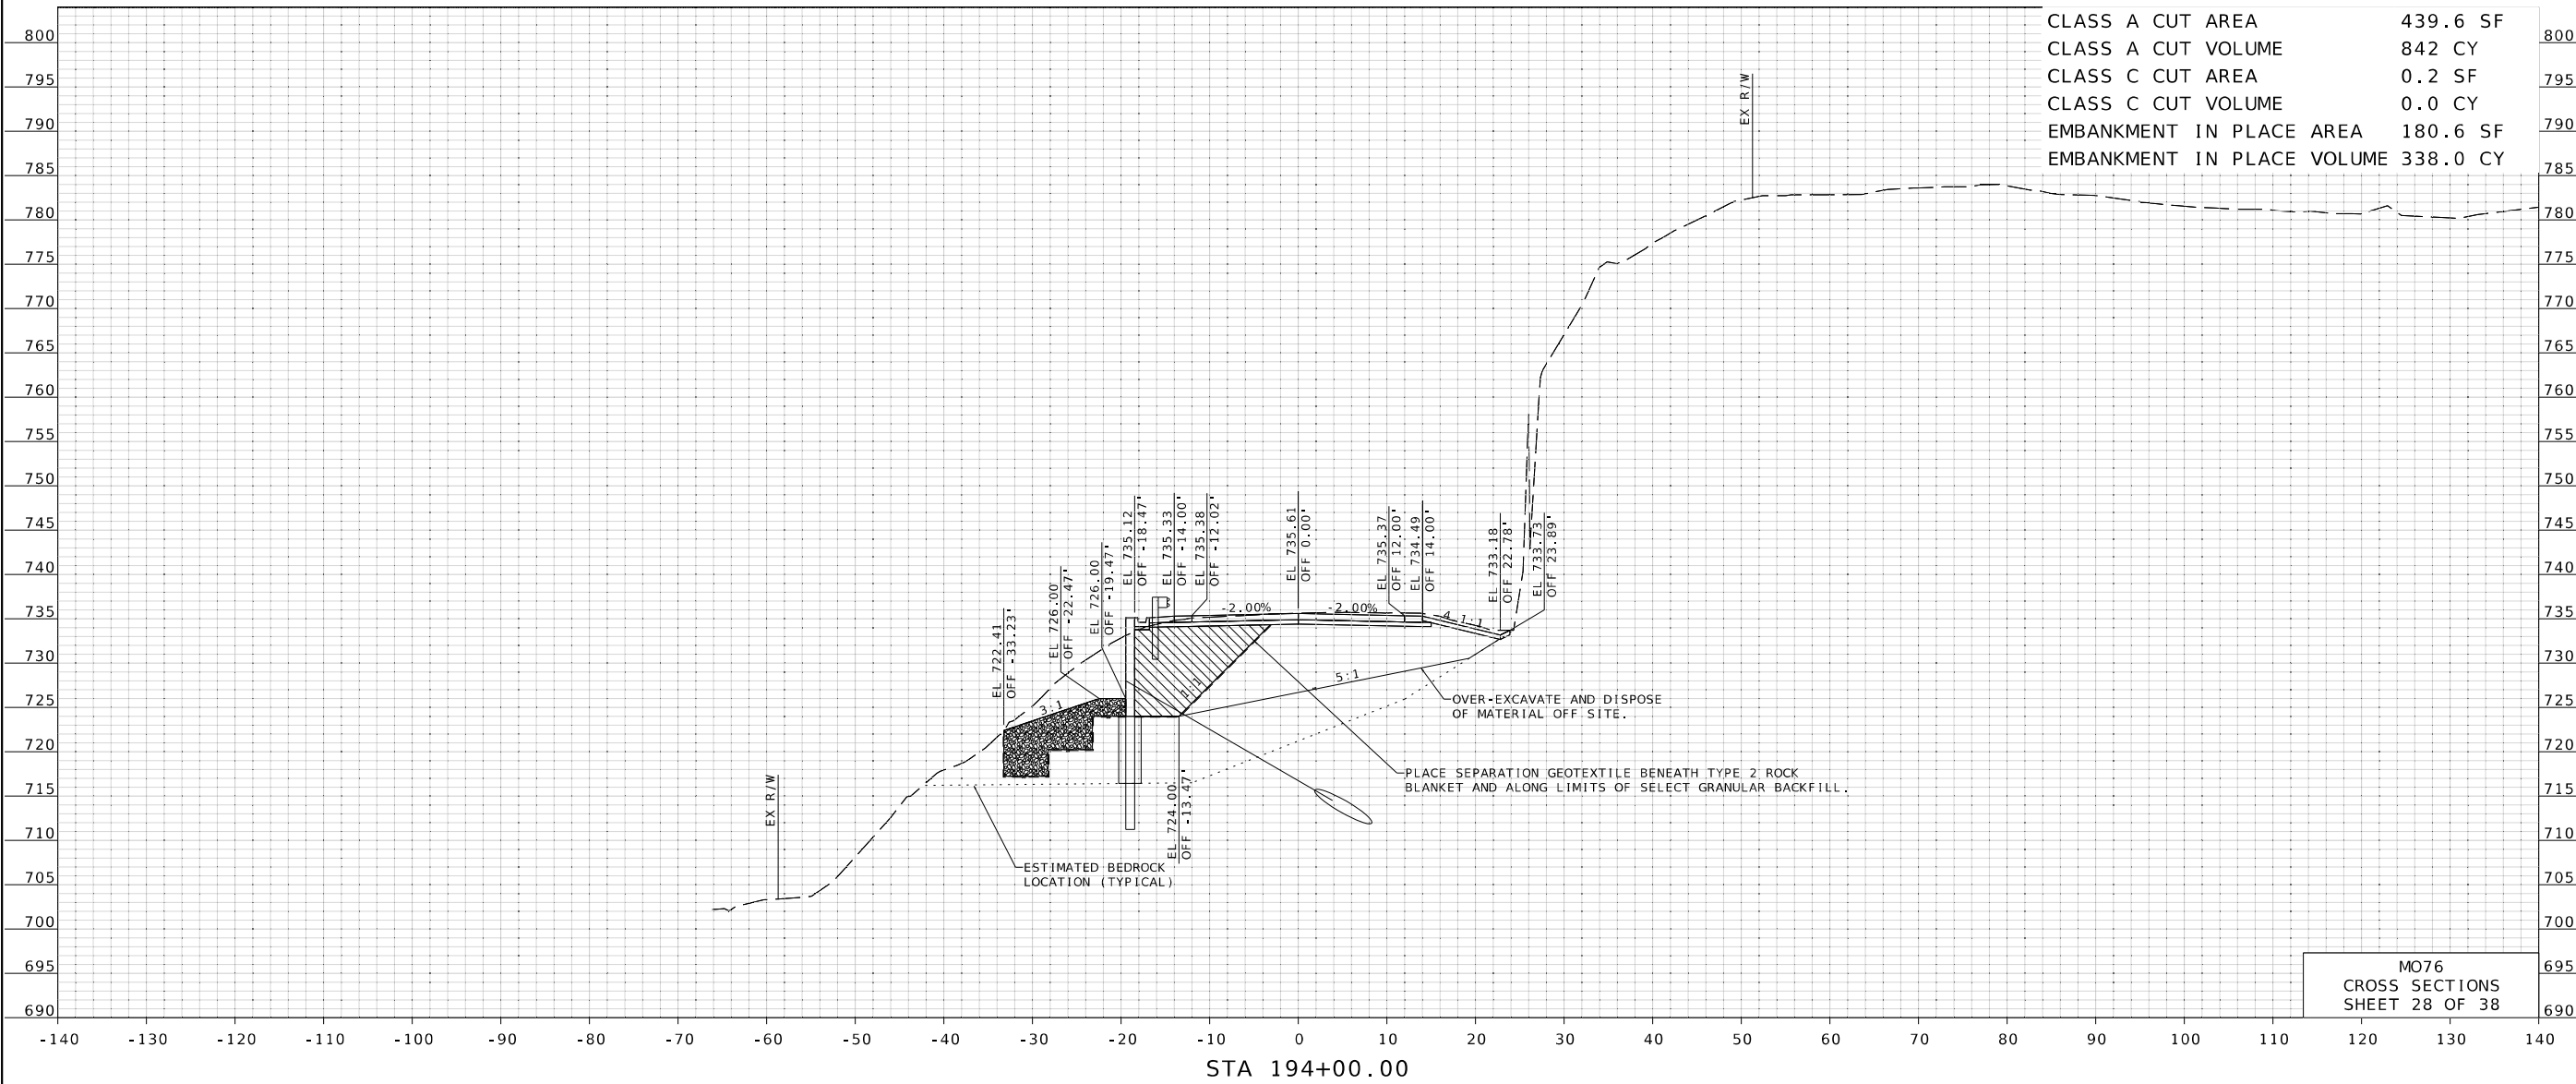[illegible]

© Copyright Hanson Professional Services Inc.
HANSON™
 Hanson Professional Services Inc.
 600 Washington Ave., Suite 950
 St. Louis, Missouri 63101
 Professional Engineer 001632
www.hanson-inc.com
 314.770.0467

A circular professional engineer seal for the State of Missouri. The outer ring contains the text "STATE OF MISSOURI" at the top and "PROFESSIONAL ENGINEER" at the bottom, separated by small stars. Inside the ring, the name "DENNIS KOSCIELISKI" is written in a larger font. Below the name, the license number "PE-2005000712" is displayed. The seal is surrounded by a decorative border of small stars.

LAYOUT	CE	10/2025
DRAWN	CE	10/2025
REVIEWED	DK	10/2025

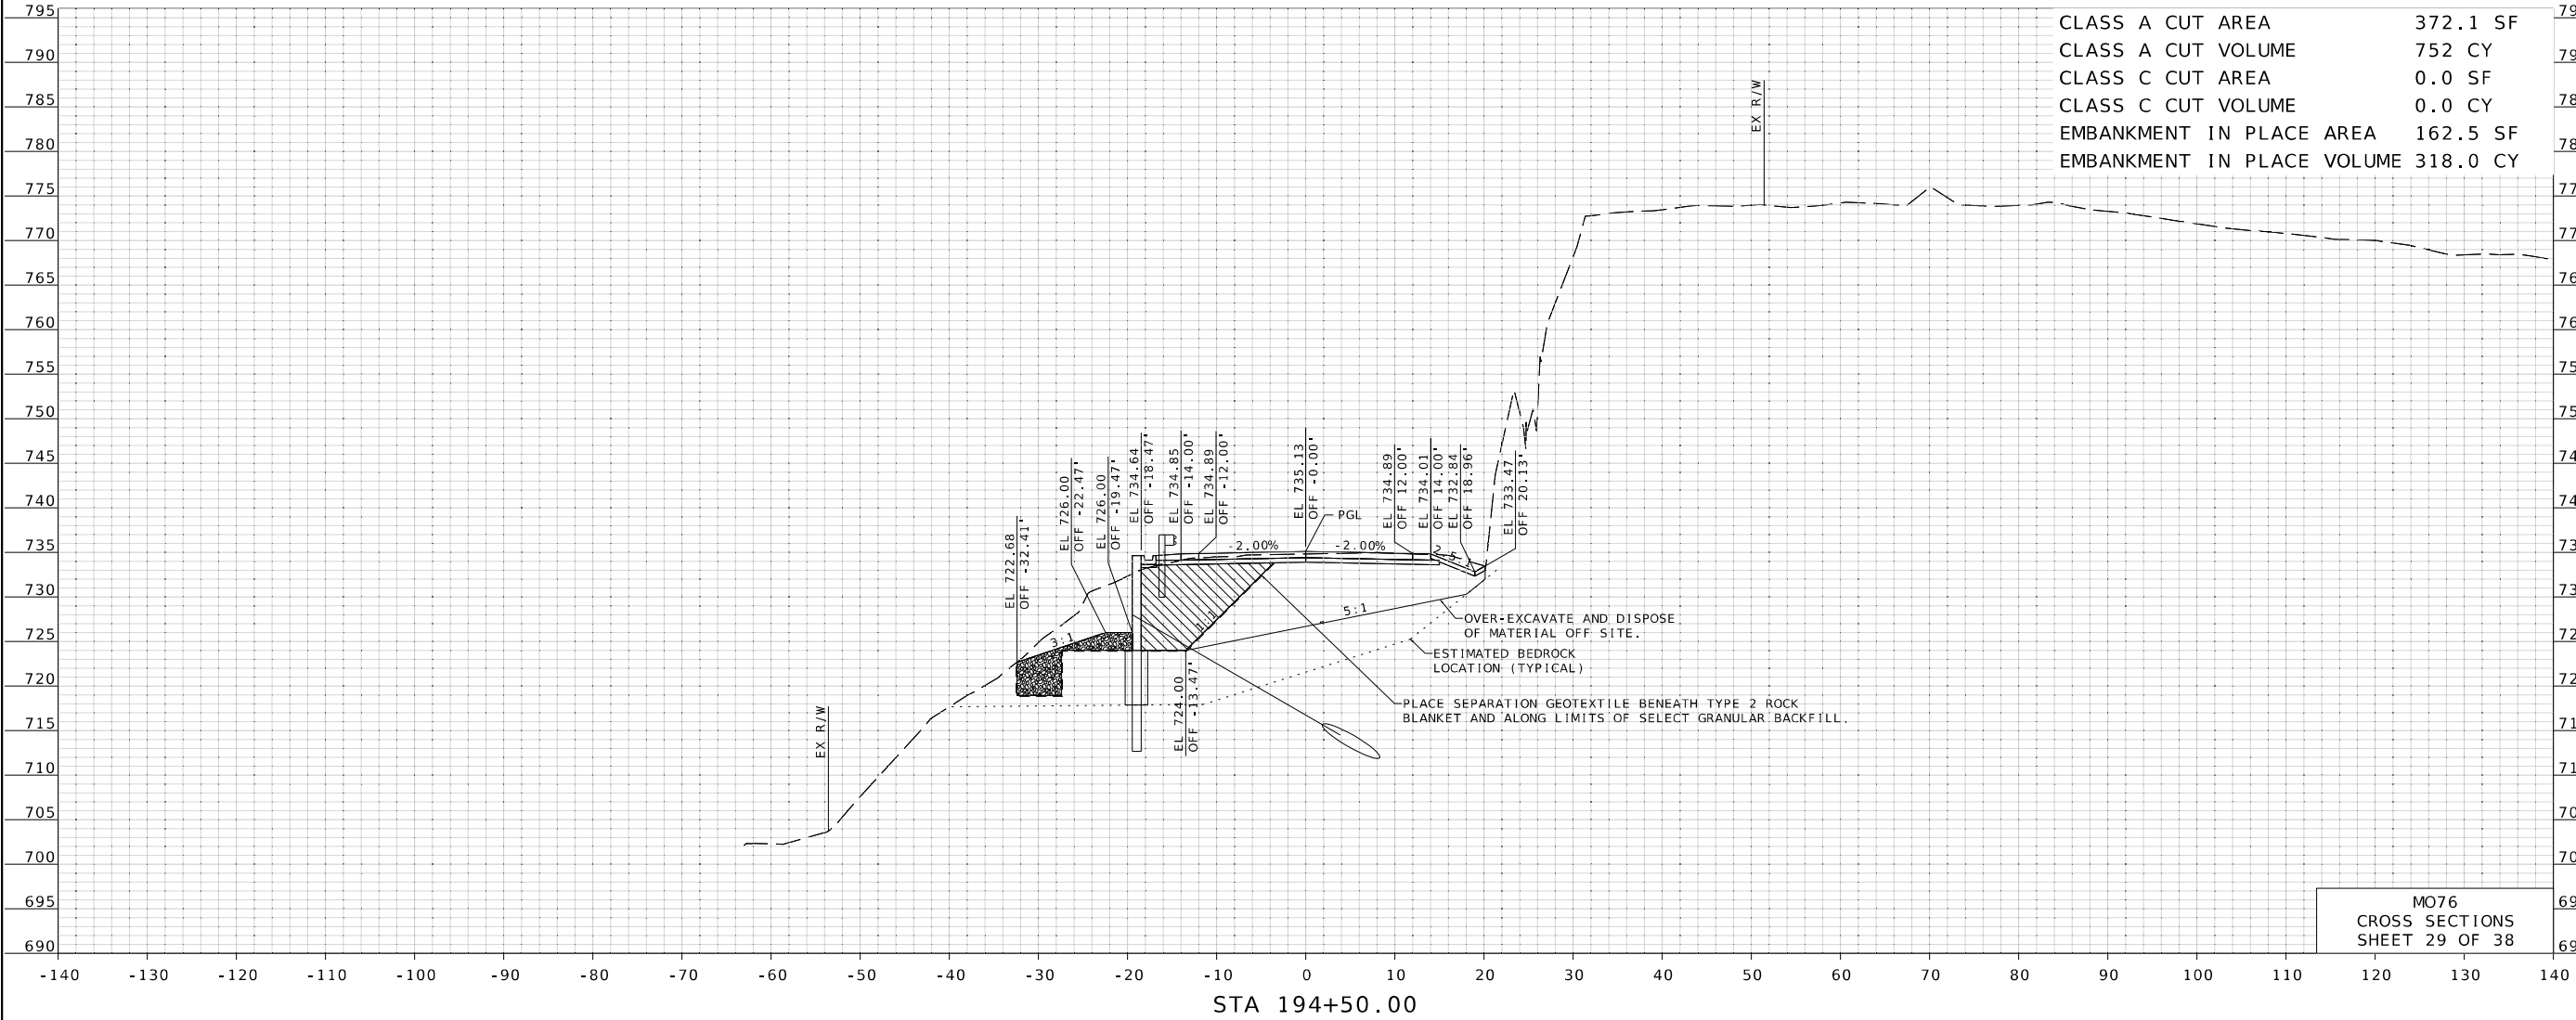

STATE OF MISSOURI
DENNIS KOSCIELSKI
NUMBER PE-2005000712
PROFESSIONAL ENGINEER

DATE PREPARED
11/5/2025

ROUTE
76

DISTRICT
SW

STATE
MO

SHEET NO.
29

COUNTY
TANEY

JOB NO.
JSR0326

CONTRACT ID.

PROJECT NO.

BRIDGE NO.

DESCRIPTION

DATE

MISSOURI HIGHWAYS AND TRANSPORTATION COMMISSION

MoDOT

105 WEST CAPITOL
JEFFERSON CITY, MO 65102
1-888-ASK-MODOT (1-888-275-6636)


© Copyright Hanson Professional Services Inc.

HANSON™

Hanson Professional Services Inc.
600 Washington Ave., Suite 950
St. Louis, Missouri 63101
Professional Engineer 001632
www.hanson-inc.com
314.770.0467

I:\24jobs\24H0082_00\CAD\Road\Sheet\Cross Sections 20251015\XS_XX_JS0326_I11.dgn 8:40:32 AM 11/5/2025

LAYOUT	CE	10/2025
DRAWN	CE	10/2025
REVIEWED	DK	10/2025

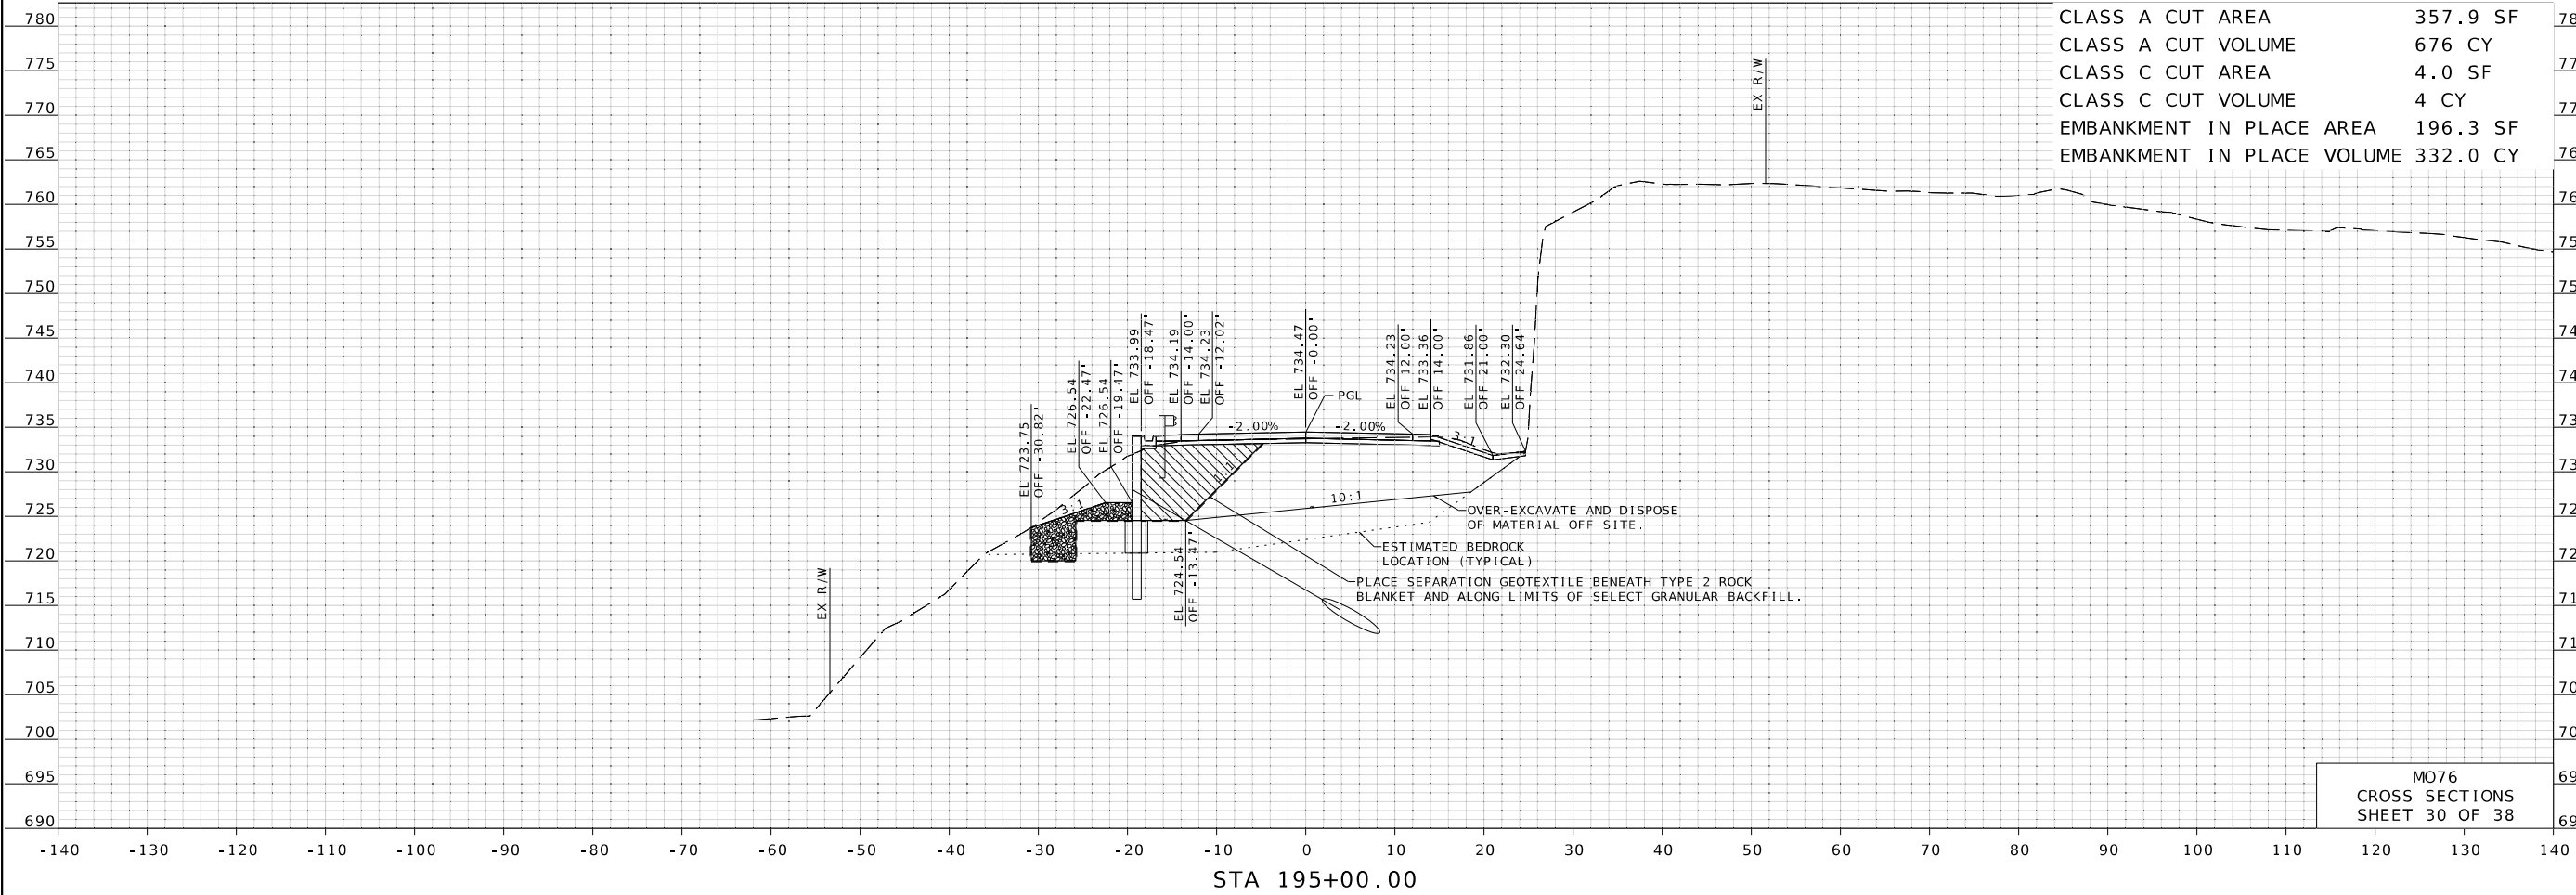

MO76
CROSS SECTIONS
SHEET 30 OF 38

STATE OF MISSOURI

DENNIS KOSCIELSKI

NUMBER PE-2005000712

PROFESSIONAL ENGINEER

DATE PREPARED

11/5/2025

ROUTE

76

STATE

MO

DISTRICT

SW

SHEET NO.

30

COUNTY

TANEY

JOB NO.

JSR0326

CONTRACT ID.

PROJECT NO.

BRIDGE NO.

DATE

DESCRIPTION

MISSOURI HIGHWAYS AND TRANSPORTATION COMMISSION

MoDOT

105 WEST CAPITOL
JEFFERSON CITY, MO 65102
1-888-ASK-MODOT (1-888-275-6636)

HANSON

© Copyright Hanson Professional Services Inc.

Hanson Professional Services Inc.

600 Washington Ave., Suite 950

St. Louis, Missouri 63101


Professional Engineer 001632

www.hanson-inc.com

314.770.0467

I:\24jobs\24H0082_00\CAD\Road\Sheet\Cross Sections 20251015\XS_XX_JS0326_I11.dgn 8:40:33 AM 11/5/2025

LAYOUT	CE	10/2025
DRAWN	CE	10/2025
REVIEWED	DK	10/2025

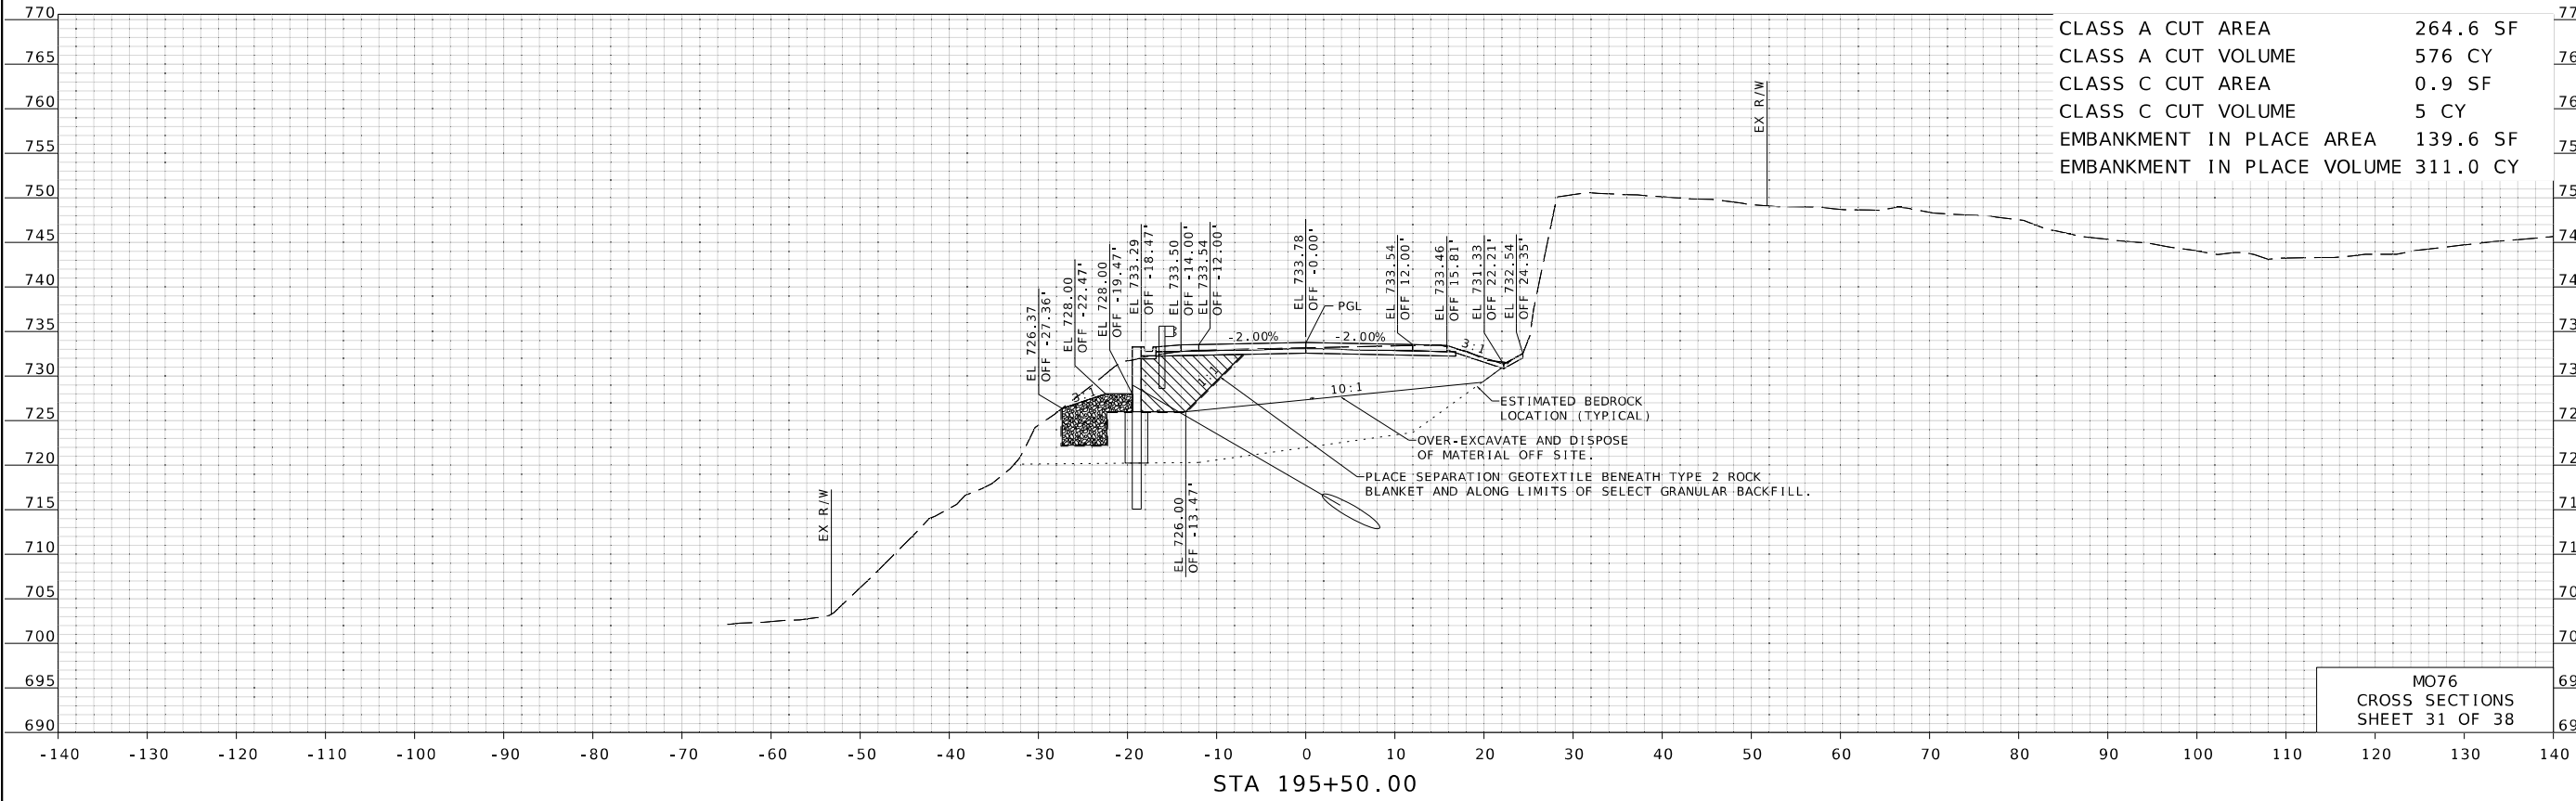[illegible]

MISSOURI HIGHWAYS AND TRANSPORTATION
COMMISSION


105 WEST CAPITOL
JEFFERSON CITY, MO 65102
1-888-ASK-MODOT (1-888-275-6636)

© Copyright Hanson Professional Services Inc.
HANSON™
Hanson Professional Services Inc.
600 Washington Ave., Suite 950
St. Louis, Missouri 63101
Professional Engineer 001632
www.hanson-inc.com
314.770.0467



DATE PREPARED	
11/5/2025	
ROUTE	STATE
76	MO
DISTRICT	SHEET NO.
SW	31
COUNTY	
TANEY	
JOB NO.	
JSR0326	
CONTRACT ID.	
PROJECT NO.	
BRIDGE NO.	

LAYOUT	CE	10/2025
DRAWN	CE	10/2025
REVIEWED	DK	10/2025

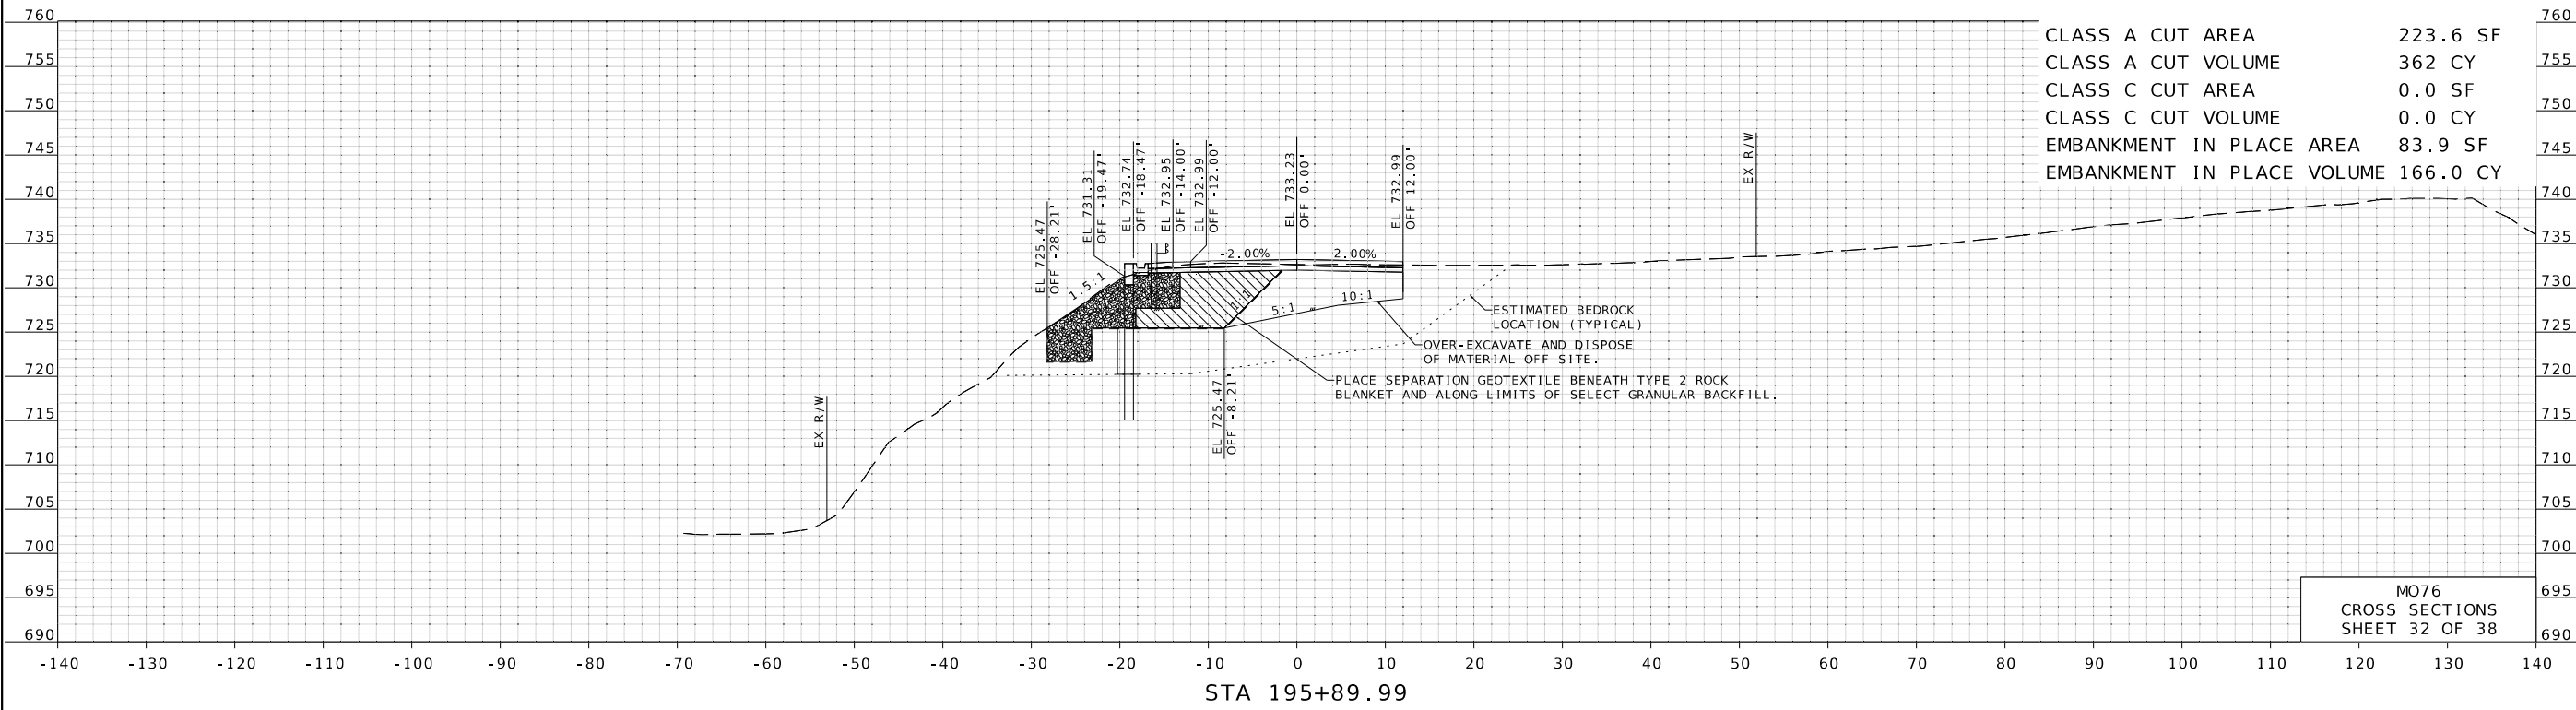[illegible]


MISSOURI HIGHWAYS AND TRANSPORTATION
COMMISSION

105 WEST CAPITAL
JEFFERSON CITY, MO 65102
1-888-ASK-MODOT (1-888-275-6636)

© Copyright Hanson Professional Services Inc.


HANSON™

Hanson Professional Services Inc.
600 Washington Ave., Suite 950
St. Louis, Missouri 63101
Professional Engineer 001632
www.hanson-inc.com
314.770.0467

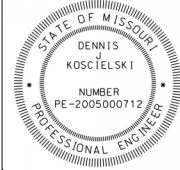


DATE PREPARED	
11/5/2025	
ROUTE	STATE
76	MO
DISTRICT	SHEET NO.
SW	32
COUNTY	
TANEY	
JOB NO.	
JSR0326	
CONTRACT ID.	
PROJECT NO.	
BRIDGE NO.	

LAYOUT	CE	10/2025
DRAWN	CE	10/2025
REVIEWED	DK	10/2025

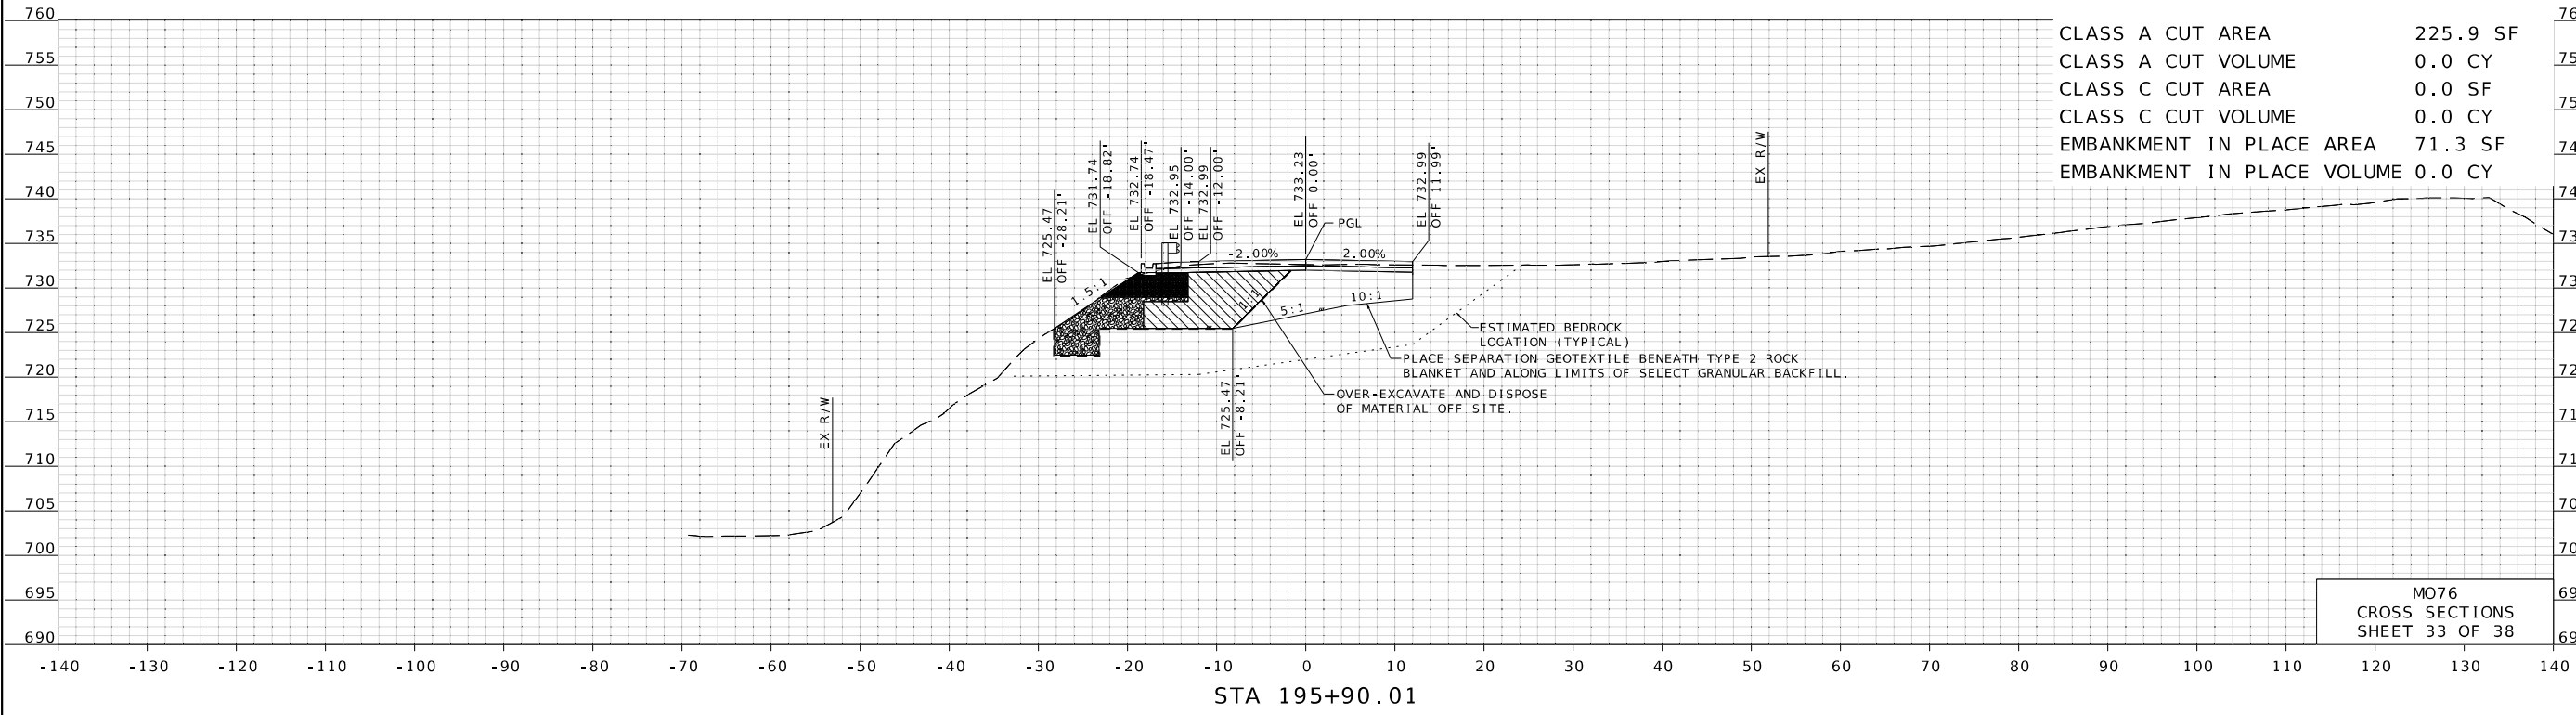

STA 195+90.01

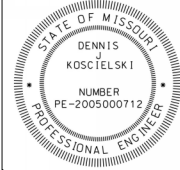

DATE PREPARED 11/5/2025	
ROUTE 76	STATE MO
DISTRICT SW	SHEET NO. 33
COUNTY TANEY	
JOB NO. JSR0326	
CONTRACT ID.	

PROJECT NO.
BRIDGE NO.

DATE	DESCRIPTION

MISSOURI HIGHWAYS AND TRANSPORTATION COMMISSION

MoDOT



105 WEST CAPITOL
JEFFERSON CITY, MO 65102
1-888-ASK-MODOT (1-888-275-6636)

© Copyright Hanson Professional Services Inc.

HANSON

Hanson Professional Services Inc.
600 Washington Ave., Suite 950
St. Louis, Missouri 63101
Professional Engineer 001632
www.hanson-inc.com
314.770.0467

LAYOUT	CE	10/2025
DRAWN	CE	10/2025
REVIEWED	DK	10/2025

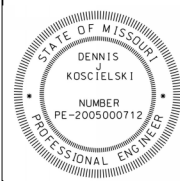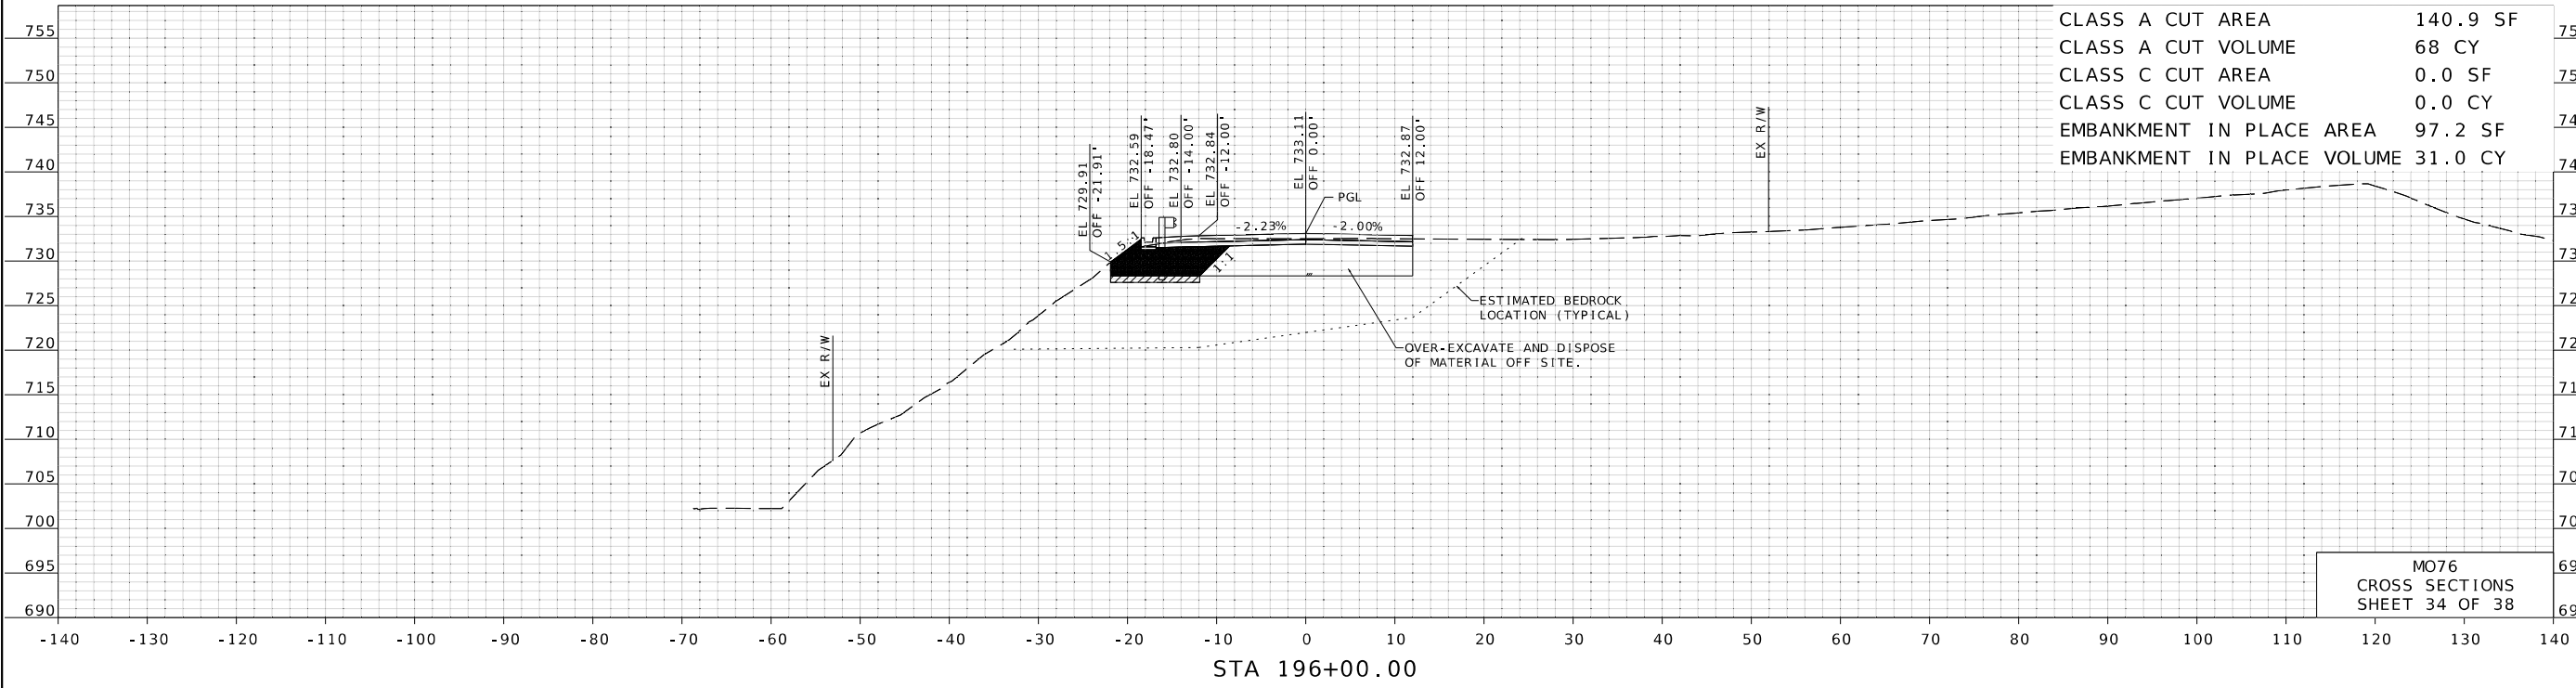

DATE PREPARED 11/5/2025	
ROUTE 76	STATE MO
DISTRICT SW	SHEET NO. 34
COUNTY TANEY	
JOB NO. JSR0326	
CONTRACT ID.	

PROJECT NO.
BRIDGE NO.

DESCRIPTION	DATE


MISSOURI HIGHWAYS AND TRANSPORTATION COMMISSION

105 WEST CAPITOL
JEFFERSON CITY, MO 65102
1-888-ASK-MODOT (1-888-275-6636)

© Copyright Hanson Professional Services Inc.

Hanson Professional Services Inc.
600 Washington Ave., Suite 950
St. Louis, Missouri 63101
Professional Engineer 001632
www.hanson-inc.com
314.770.0467

LAYOUT	CE	10/2025
DRAWN	CE	10/2025
REVIEWED	DK	10/2025

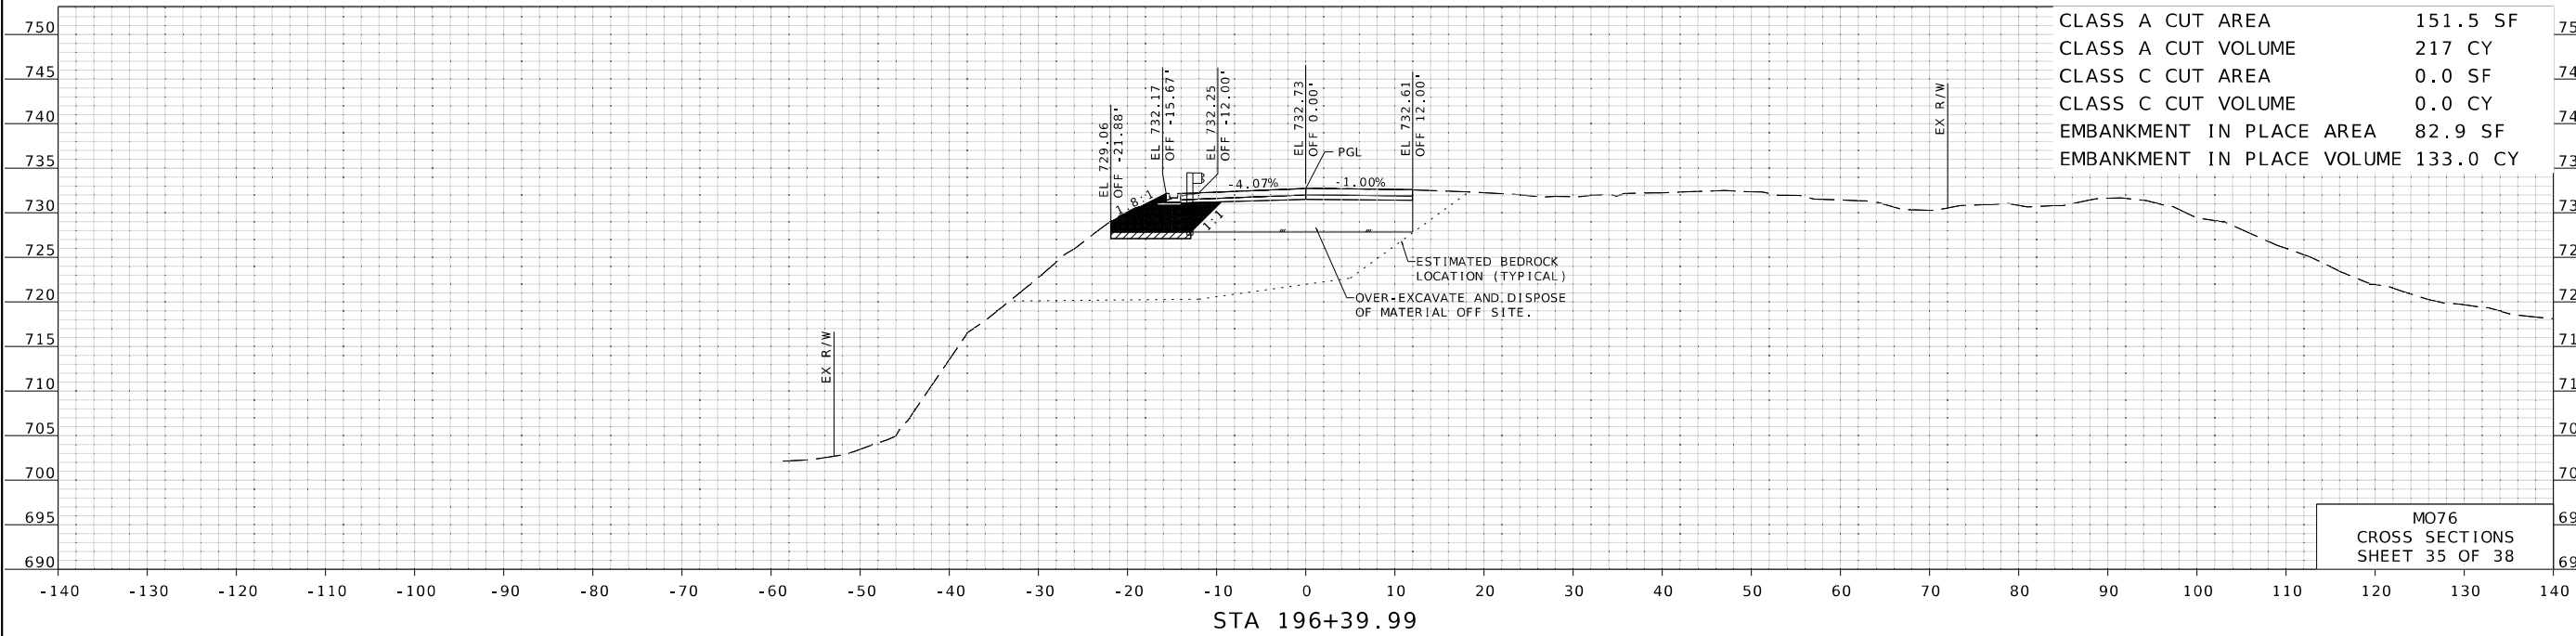[illegible]

**MISSOURI HIGHWAYS AND TRANSPORTATION
COMMISSION**

MoDOT


105 WEST CAPITOL
JEFFERSON CITY, MO 65102
1-888-ASK-MODOT (1-888-275-6636)

© Copyright Hanson Professional Services Inc.


HANSON™

Hanson Professional Services Inc.
600 Washington Ave., Suite 950
St. Louis, Missouri 63101
Professional Engineer 001632
www.hanson-inc.com
314.770.0467

LAYOUT	CE	10/2025
DRAWN	CE	10/2025
REVIEWED	DK	10/2025

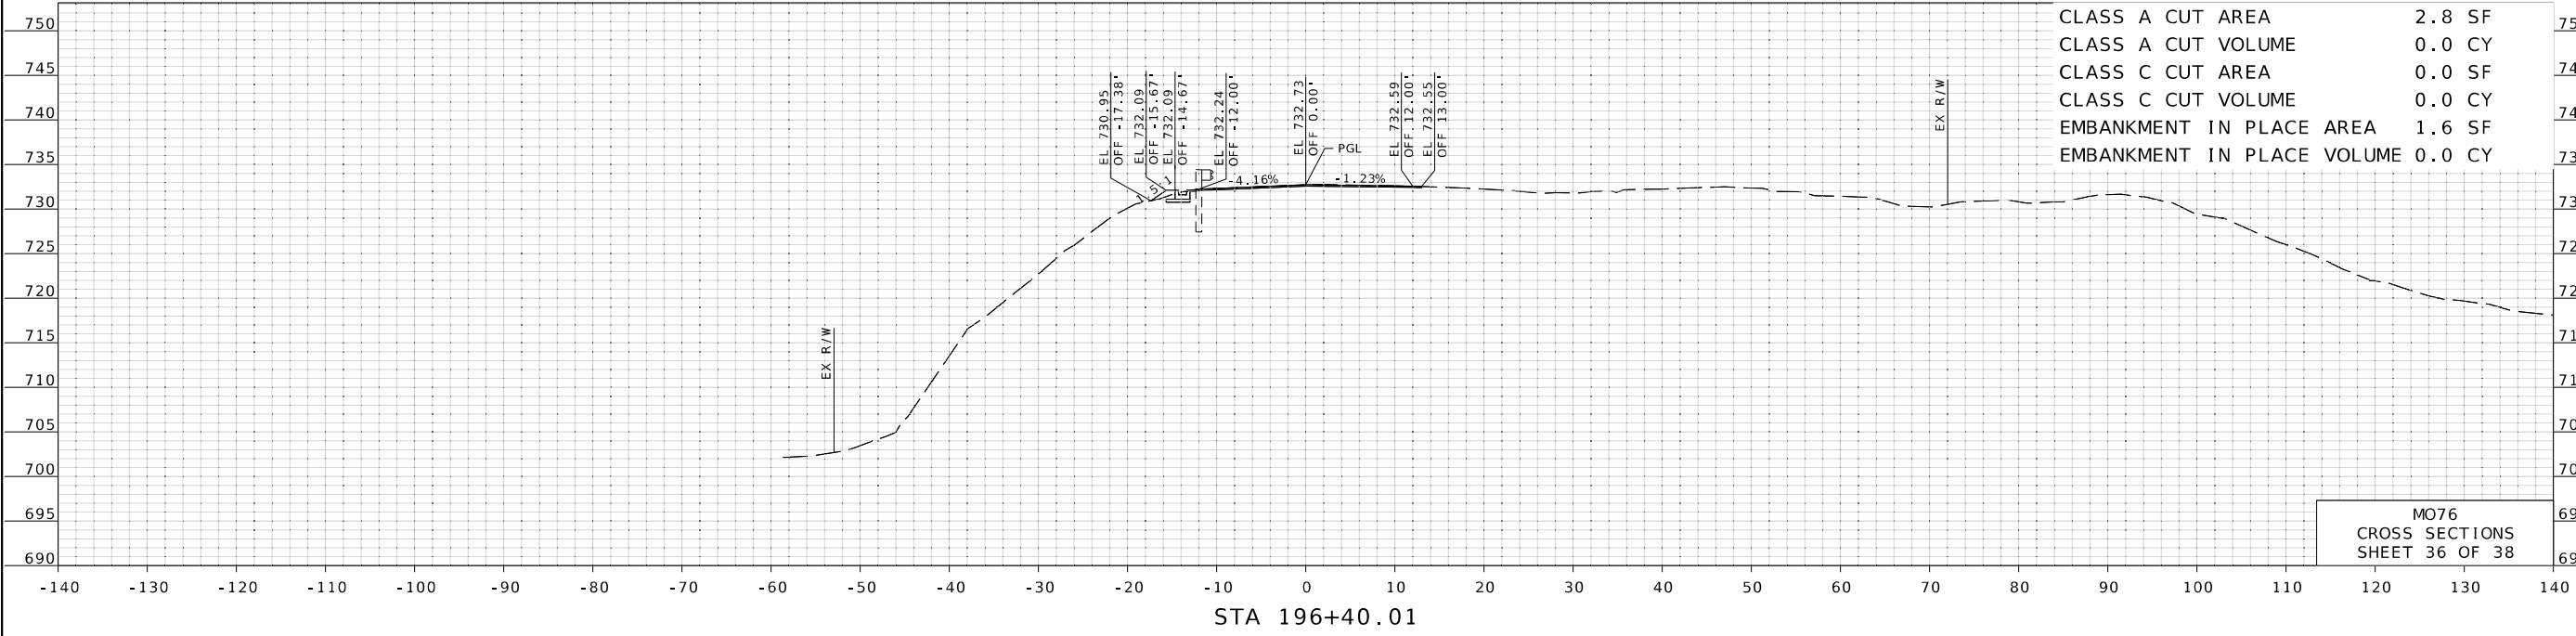

STA 196+40.01

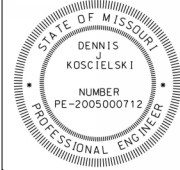

DATE PREPARED 11/5/2025	
ROUTE 76	STATE MO
DISTRICT SW	SHEET NO. 36
COUNTY TANEY	
JOB NO. JSR0326	
CONTRACT ID.	

PROJECT NO.
BRIDGE NO.

DATE	DESCRIPTION


MISSOURI HIGHWAYS AND TRANSPORTATION COMMISSION

105 WEST CAPITOL
JEFFERSON CITY, MO 65102
1-888-ASK-MODOT (1-888-275-6636)

© Copyright Hanson Professional Services Inc.


Hanson Professional Services Inc.
600 Washington Ave., Suite 950
St. Louis, Missouri 63101
Professional Engineer 001632
www.hanson-inc.com
314.770.0467

LAYOUT	CE	10/2025
DRAWN	CE	10/2025
REVIEWED	DK	10/2025

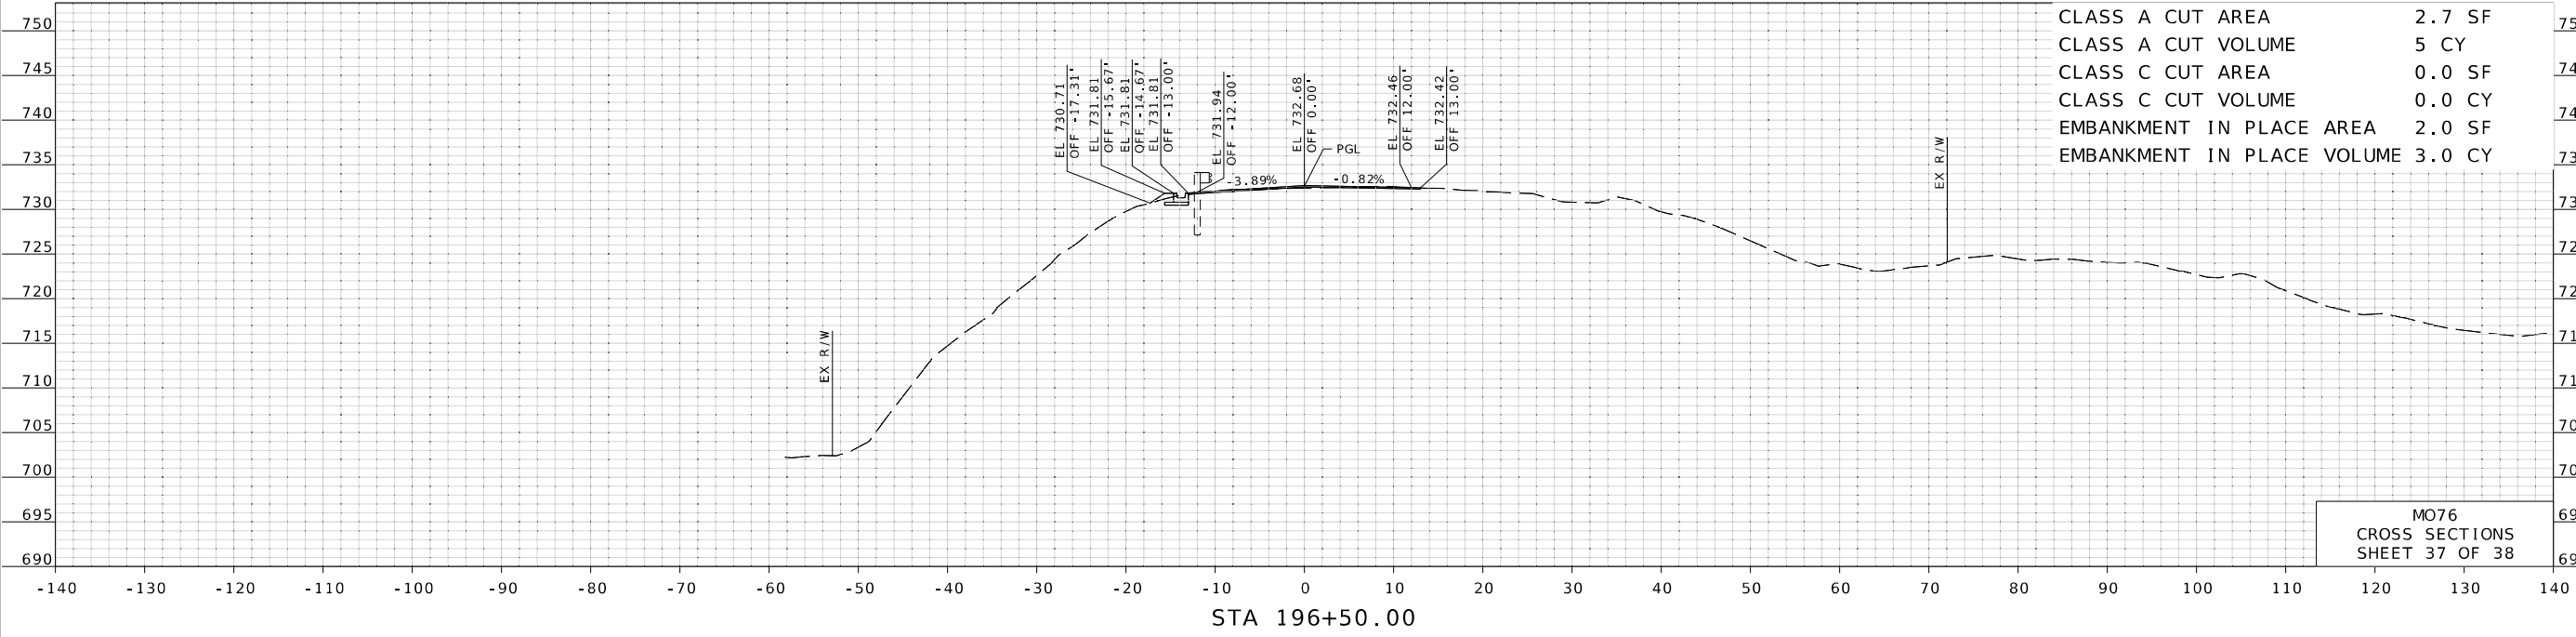

CLASS A CUT AREA 2.7 SF
CLASS A CUT VOLUME 5 CY
CLASS C CUT AREA 0.0 SF
CLASS C CUT VOLUME 0.0 CY
EMBANKMENT IN PLACE AREA 2.0 SF
EMBANKMENT IN PLACE VOLUME 3.0 CY

M076
CROSS SECTIONS
SHEET 37 OF 38

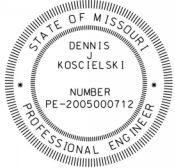

DATE PREPARED
11/5/2025
ROUTE 76 STATE MO
DISTRICT SW SHEET NO. 37
COUNTY TANEY
JOB NO. JSR0326
CONTRACT ID.

PROJECT NO.
BRIDGE NO.

DATE	DESCRIPTION



MISSOURI HIGHWAYS AND TRANSPORTATION COMMISSION

105 WEST CAPITOL
JEFFERSON CITY, MO 65102
1-888-ASK-MODOT (1-888-275-6636)

© Copyright Hanson Professional Services Inc.

Hanson Professional Services Inc.
600 Washington Ave., Suite 950
St. Louis, Missouri 63101
Professional Engineer 001632
www.hanson-inc.com
314.770.0467

LAYOUT	CE	10/2025
DRAWN	CE	10/2025
REVIEWED	DK	10/2025

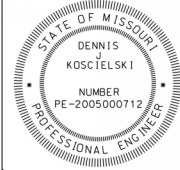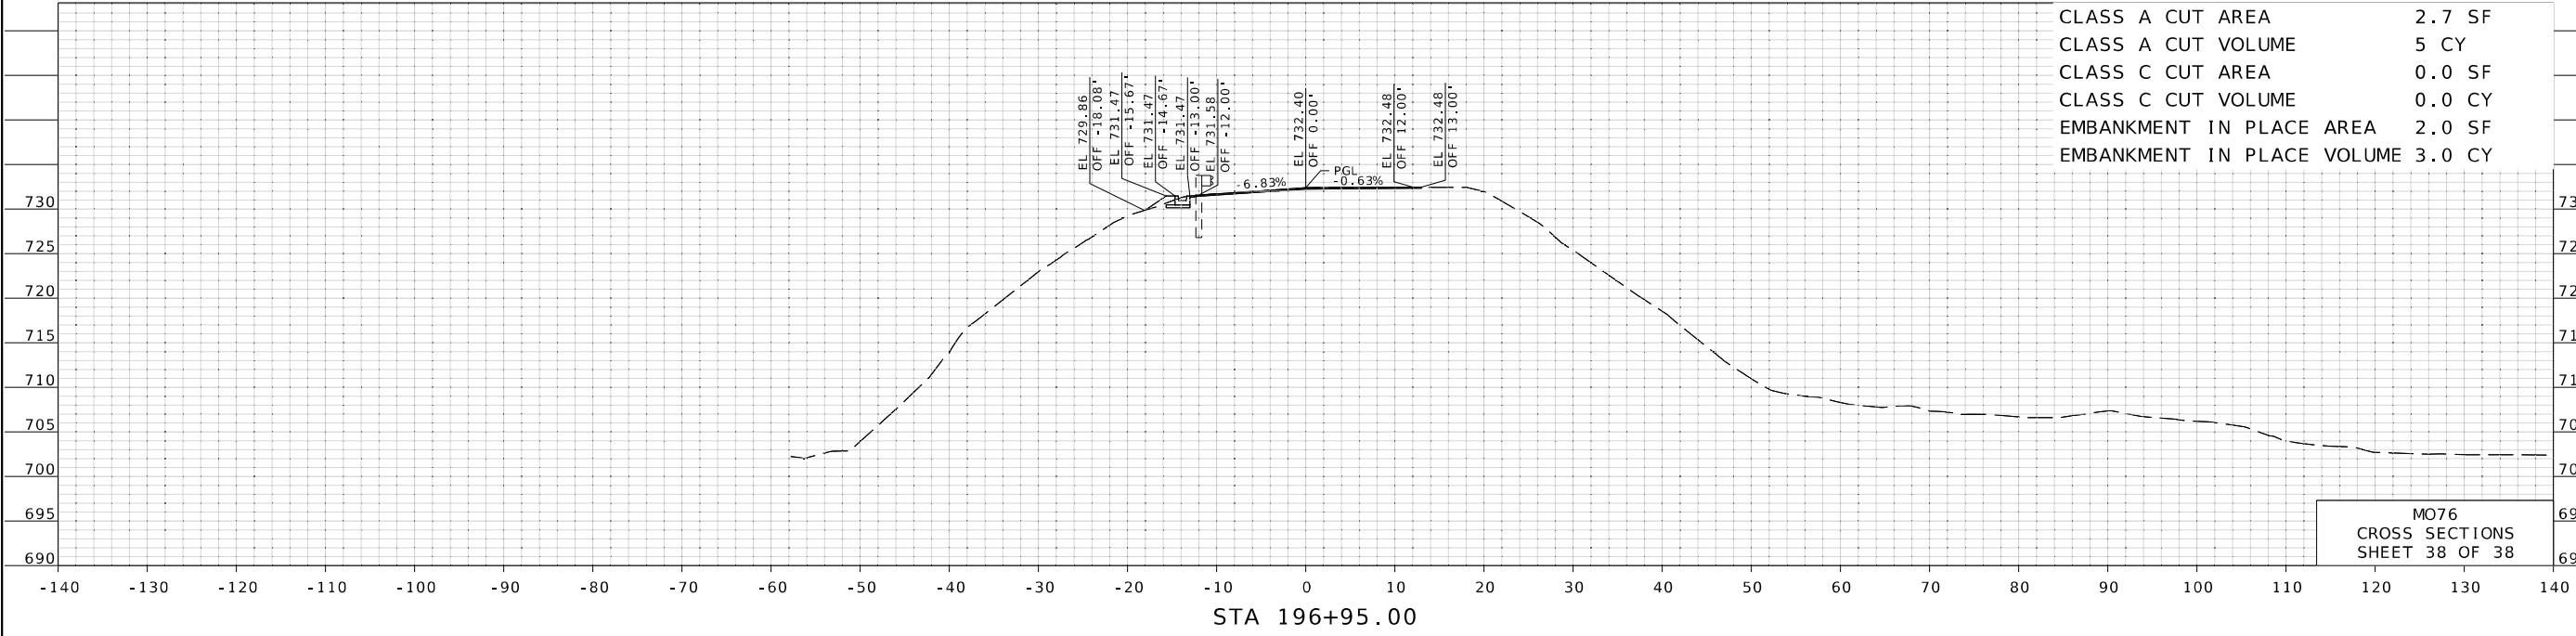

DATE PREPARED 11/5/2025	
ROUTE 76	STATE MO
DISTRICT SW	SHEET NO. 38
COUNTY TANEY	
JOB NO. JSR0326	
CONTRACT ID.	

PROJECT NO.
BRIDGE NO.

DATE	DESCRIPTION

MISSOURI HIGHWAYS AND TRANSPORTATION COMMISSION

105 WEST CAPITOL
JEFFERSON CITY, MO 65102
1-888-ASK-MODOT (1-888-275-6636)

© Copyright Hanson Professional Services Inc.

Hanson Professional Services Inc.
600 Washington Ave., Suite 950
St. Louis, Missouri 63101
Professional Engineer 001632
www.hanson-inc.com
314.770.0467