


STA 784+50.00

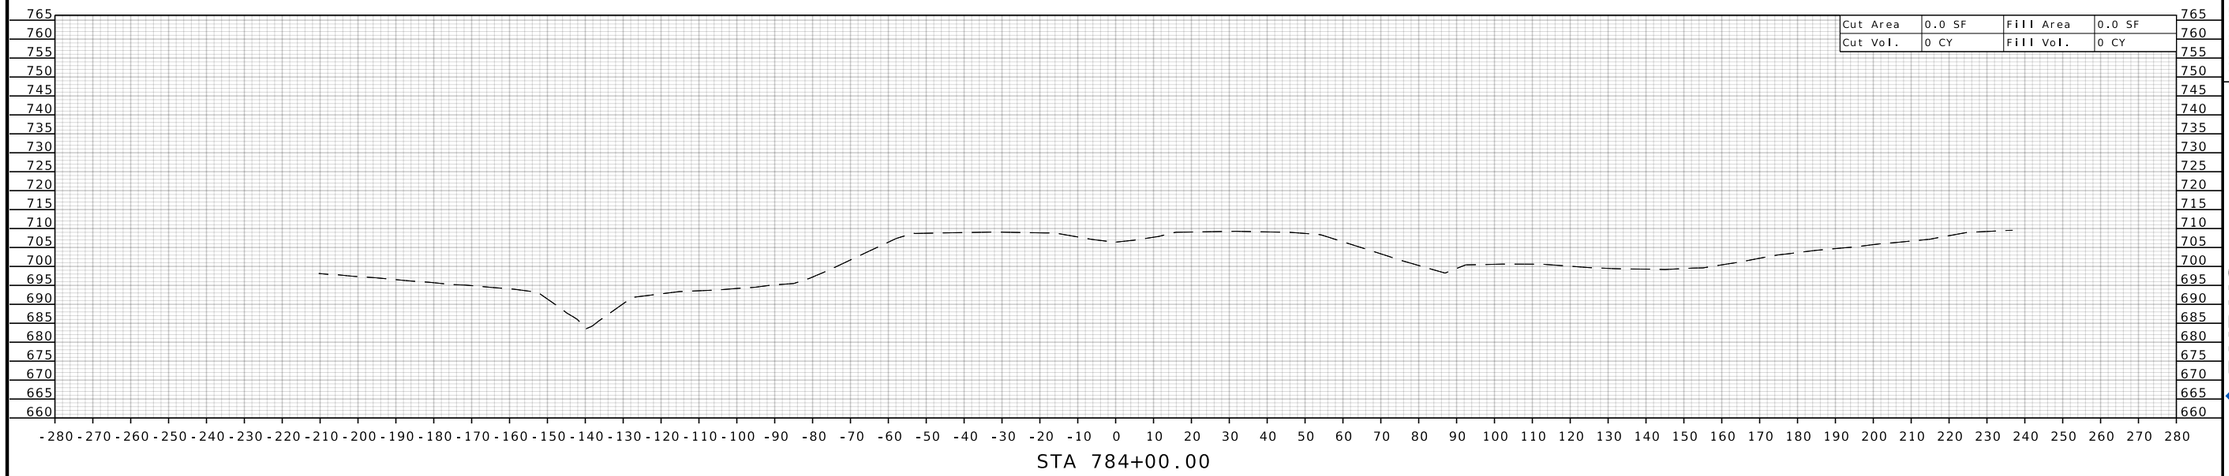

STA 784+00.00

STATE OF MISSOURI
RONNIE L. WILLIAMS
NUMBER PE-2010000879
PROFESSIONAL ENGINEER

THIS SHEET HAS BEEN SIGNED, SEALED, AND DATED ELECTRONICALLY

DATE PREPARED
10/27/2025

ROUTE	STATE
I-70	MO
DISTRICT	SHEET NO.
CD	1

COUNTY
COOPER

JOB NO.
JST0017B

CONTRACT ID.
-

PROJECT NO.
-


BRIDGE NO.
-

DESCRIPTION	DATE

MISSOURI HIGHWAYS AND TRANSPORTATION COMMISSION

105 WEST CAPITOL
JEFFERSON CITY, MO 65102
1-888-ASK-MODOT (1-888-275-6636)

BURNS McDONNELL
9400 Ward Parkway
Kansas City, MO 64114
(816) 333-9400
Certificate of Authority No.: 000165

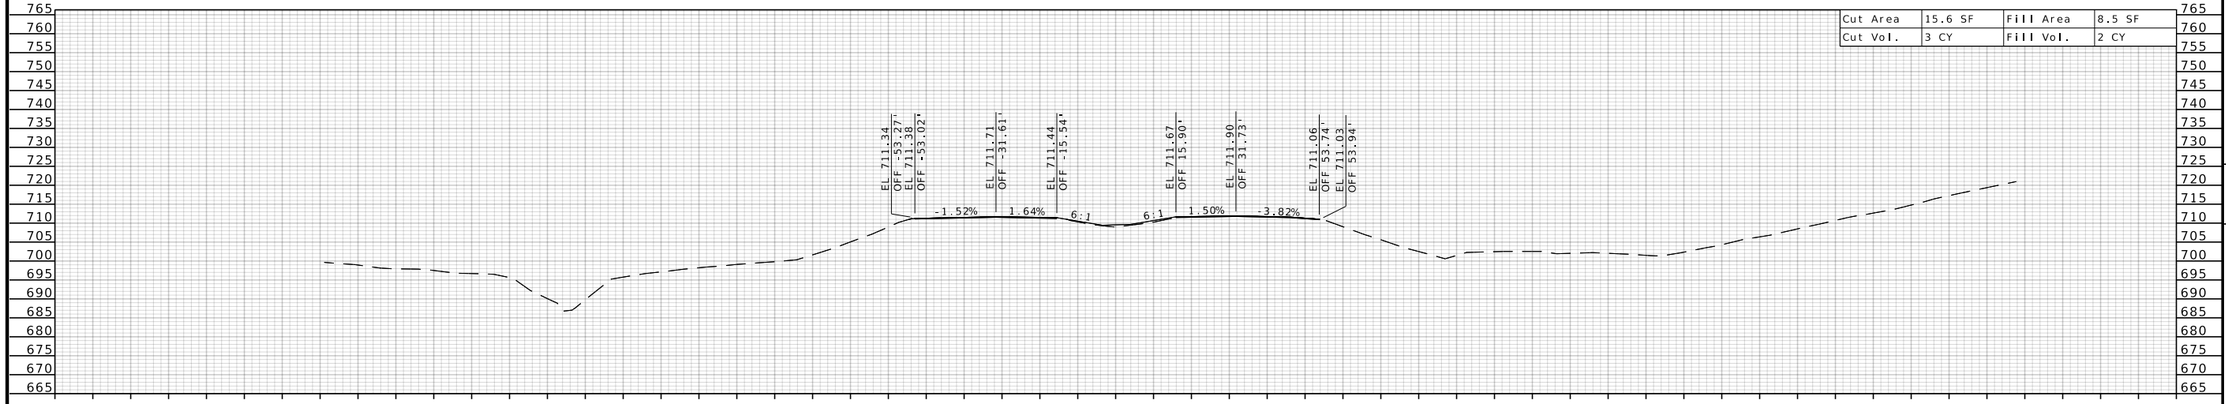

Cut Area	15.6 SF	Fill Area	8.5 SF
Cut Vol.	3 CY	Fill Vol.	2 CY

STA 785+00.00



Cut Area	0.0 SF	Fill Area	0.0 SF
Cut Vol.	0 CY	Fill Vol.	0 CY

STA 784+89.38

STATE OF MISSOURI
RONNIE L. WILLIAMS
NUMBER PE-2010000879
PROFESSIONAL ENGINEER

THIS SHEET HAS BEEN SIGNED, SEALED, AND DATED ELECTRONICALLY

DATE PREPARED
10/27/2025

ROUTE	STATE
I-70	MO
DISTRICT	SHEET NO.
CD	2

COUNTY
COOPER

JOB NO.
JST0017B

CONTRACT ID.
-

PROJECT NO.
-


BRIDGE NO.
-

DESCRIPTION	DATE


MISSOURI HIGHWAYS AND TRANSPORTATION COMMISSION

105 WEST CAPITOL
JEFFERSON CITY, MO 65102
1-888-ASK-MODOT (1-888-275-6636)

BURNS McDONNELL
9400 Ward Parkway
Kansas City, MO 64114
(816) 333-9400
Certificate of Authority
No.: 000165

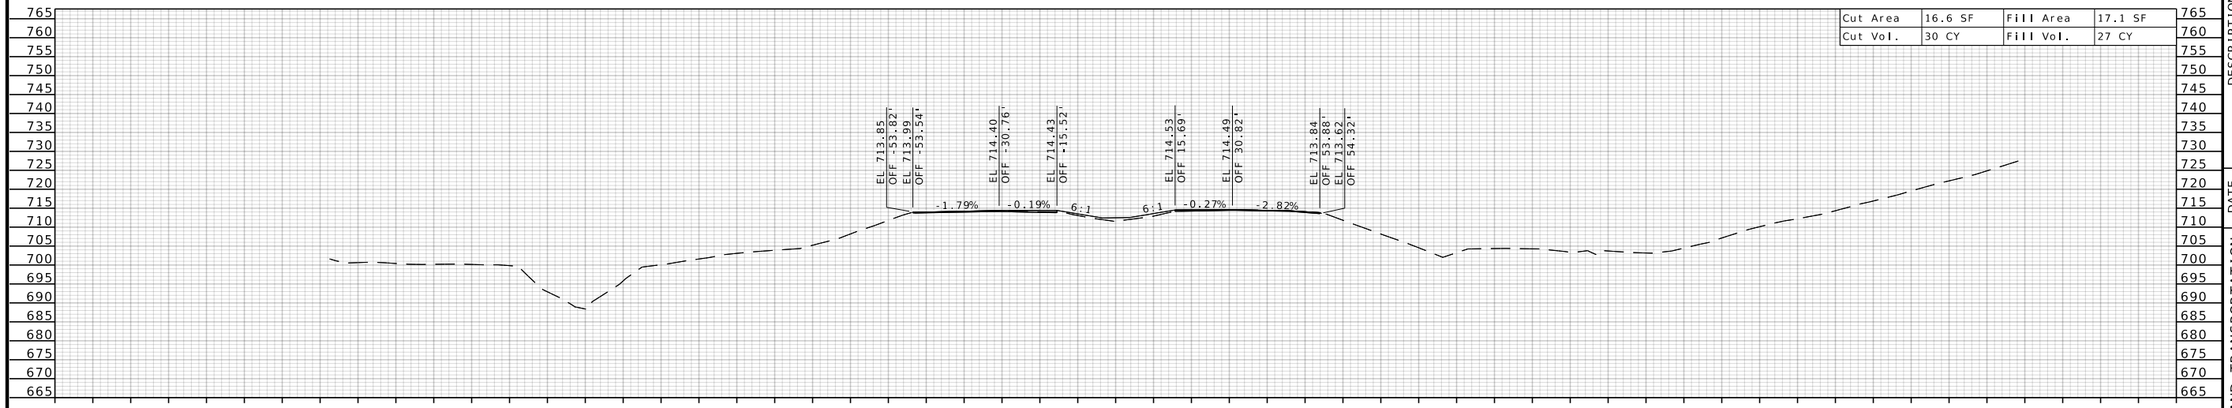

STA 786+00.00

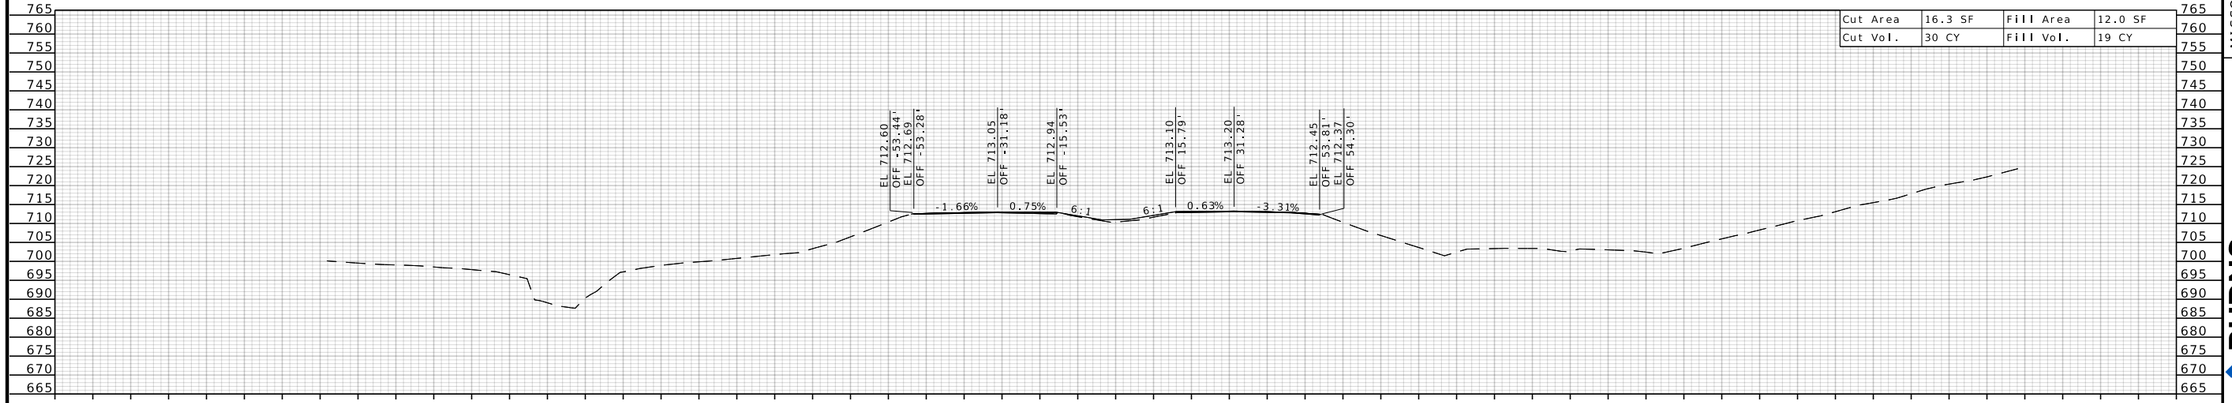

STA 785+50.00

STATE OF MISSOURI
RONNIE L. WILLIAMS
NUMBER PE-2010000879
PROFESSIONAL ENGINEER

THIS SHEET HAS BEEN SIGNED, SEALED, AND DATED ELECTRONICALLY

DATE PREPARED
10/27/2025

ROUTE	STATE
I-70	MO
DISTRICT	SHEET NO.
CD	3

COUNTY
COOPER

JOB NO.
JST0017B

CONTRACT ID.
-

PROJECT NO.
-

BRIDGE NO.
-


DESCRIPTION	DATE

MISSOURI HIGHWAYS AND TRANSPORTATION COMMISSION

105 WEST CAPITOL
JEFFERSON CITY, MO 65102
1-888-ASK-MODOT (1-888-275-6636)


BURNS McDONNELL
9400 Ward Parkway
Kansas City, MO 64114
(816) 333-9400
Certificate of Authority
No.: 000165

c:\bmcd_lib\pw_connect\trn\d0185111\XS_001-069_JST0017B_I20_I-70_Seg01.dgn 1:14:17 PM 10/27/2025

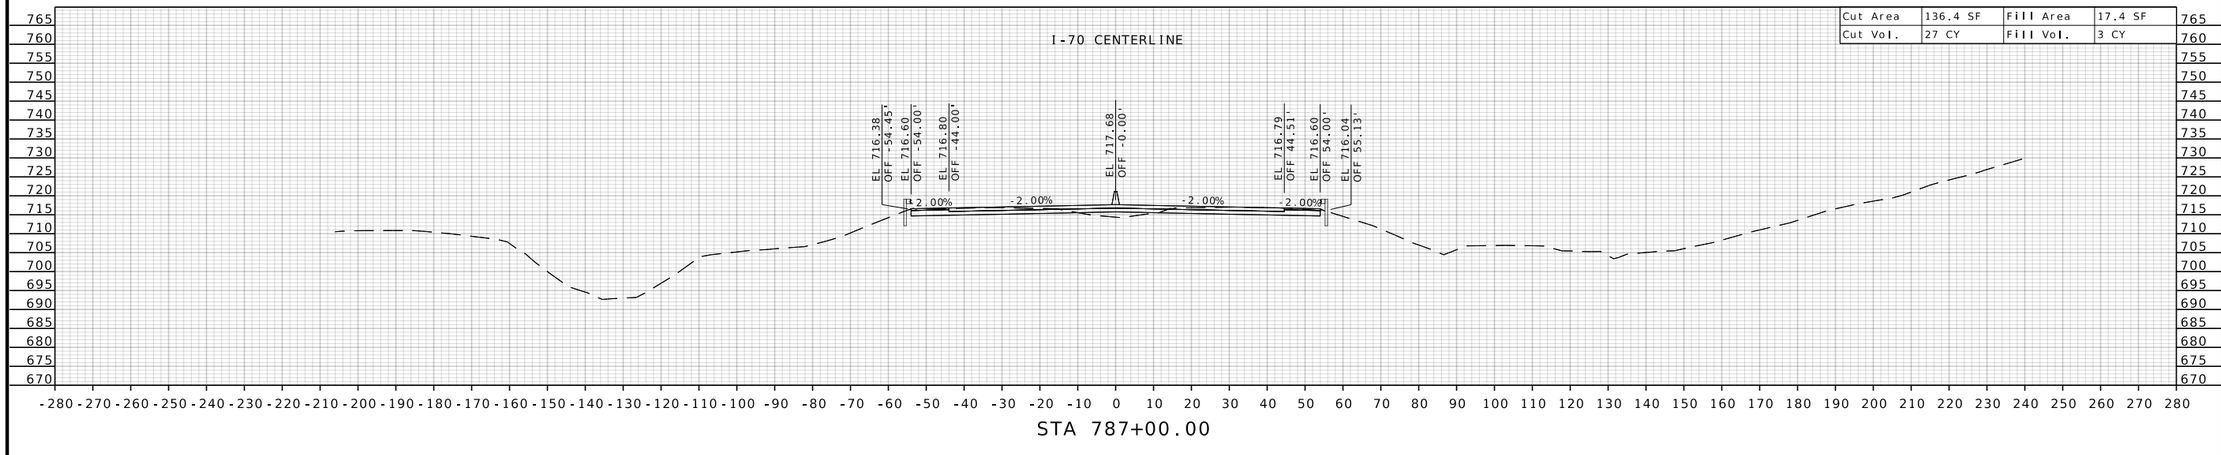


Cut Area	136.4 SF	Fill Area	17.4 SF
Cut Vol.	27 CY	Fill Vol.	3 CY

STA 787+00.00

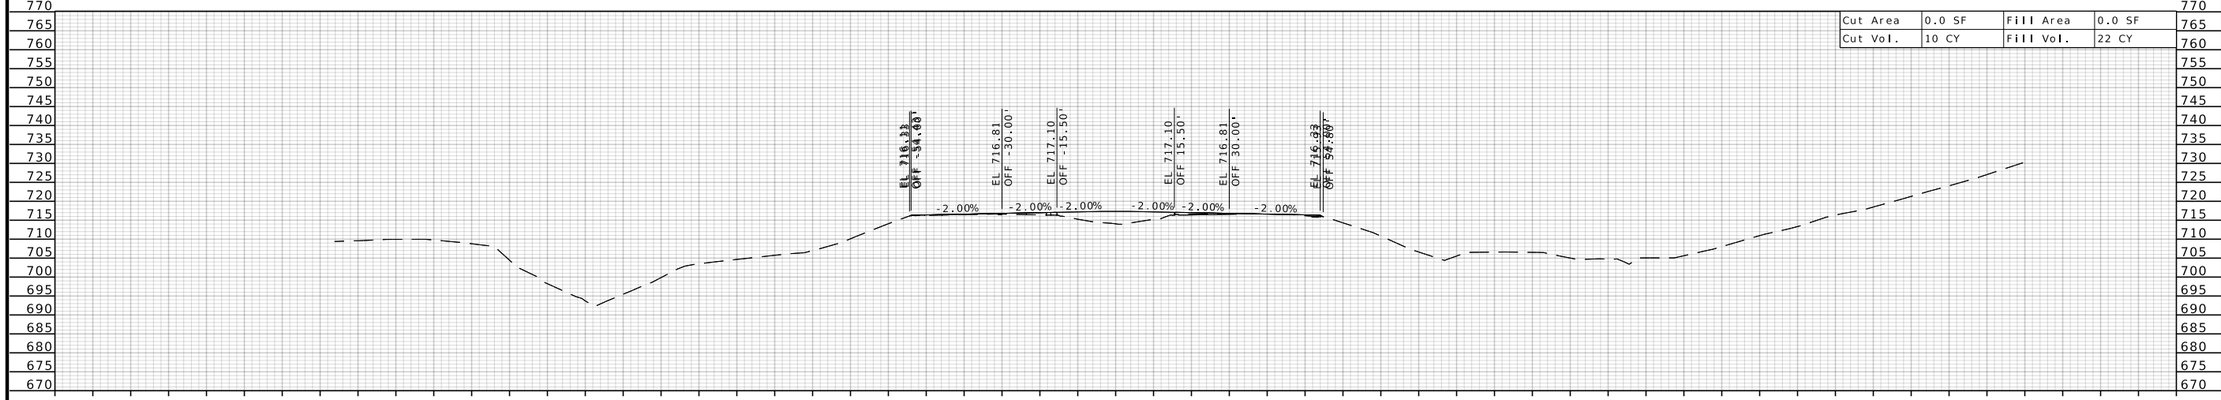

Cut Area	0.0 SF	Fill Area	0.0 SF
Cut Vol.	10 CY	Fill Vol.	22 CY

STA 786+89.38

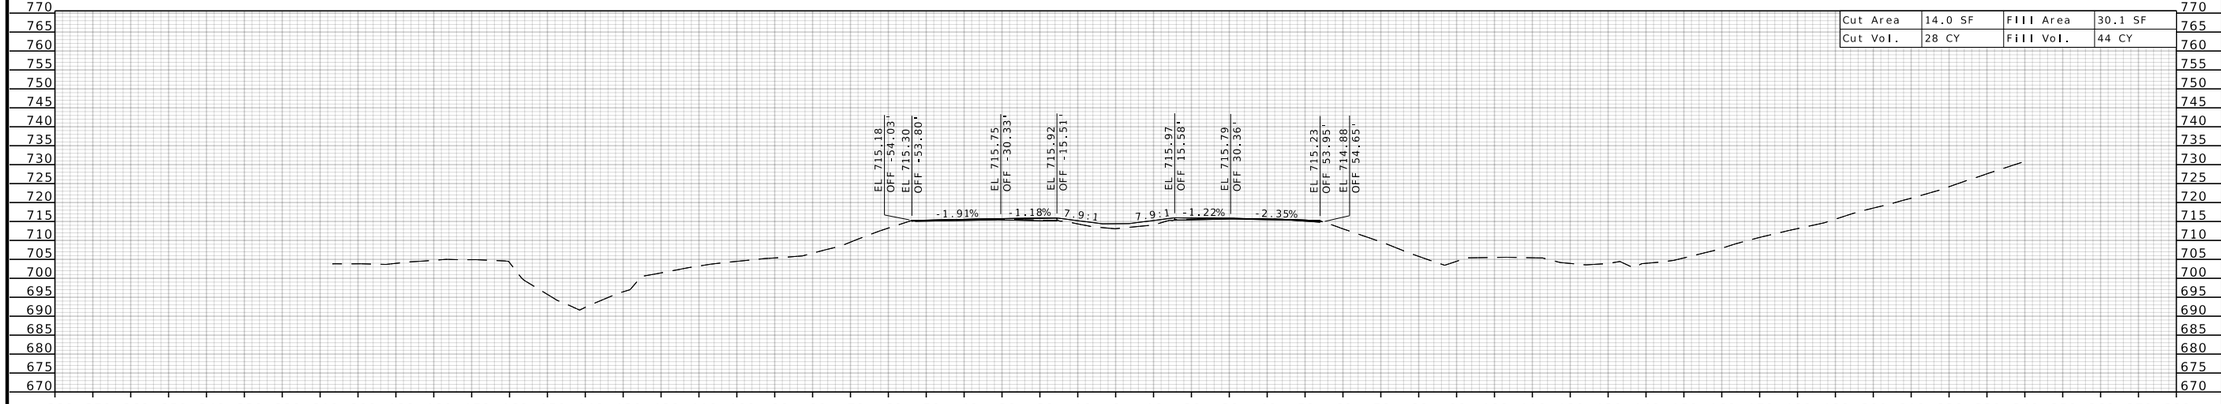

Cut Area	14.0 SF	Fill Area	30.1 SF
Cut Vol.	28 CY	Fill Vol.	44 CY

STA 786+50.00

STATE OF MISSOURI
RONNIE L. WILLIAMS
NUMBER PE-2010000879
PROFESSIONAL ENGINEER

THIS SHEET HAS BEEN SIGNED, SEALED, AND DATED ELECTRONICALLY

DATE PREPARED
10/27/2025

ROUTE	STATE
I-70	MO
DISTRICT	SHEET NO.
CD	4

COUNTY
COOPER

JOB NO.
JST0017B

CONTRACT ID.
-

PROJECT NO.
-

BRIDGE NO.
-


DESCRIPTION	DATE


MISSOURI HIGHWAYS AND TRANSPORTATION COMMISSION

105 WEST CAPITOL
JEFFERSON CITY, MO 65102
1-888-ASK-MODOT (1-888-275-6636)

MoDOT

BURNS McDONNELL
9400 Ward Parkway
Kansas City, MO 64114
(816) 333-9400
Certificate of Authority
No.: 000165

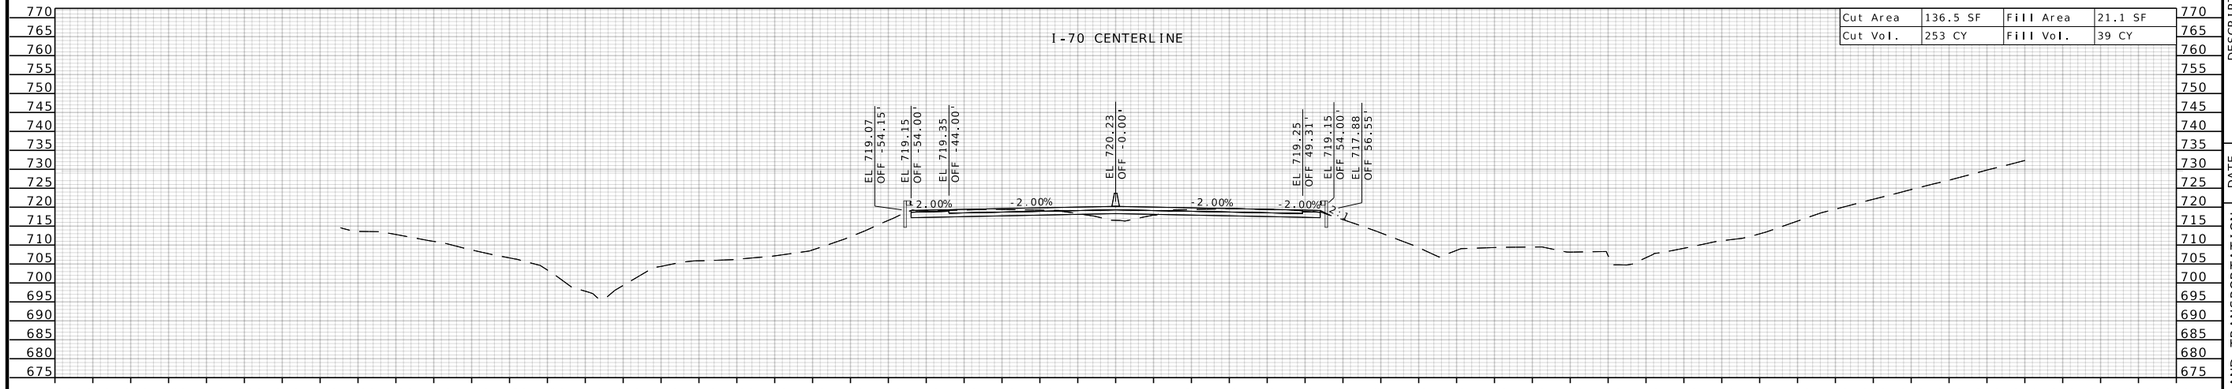

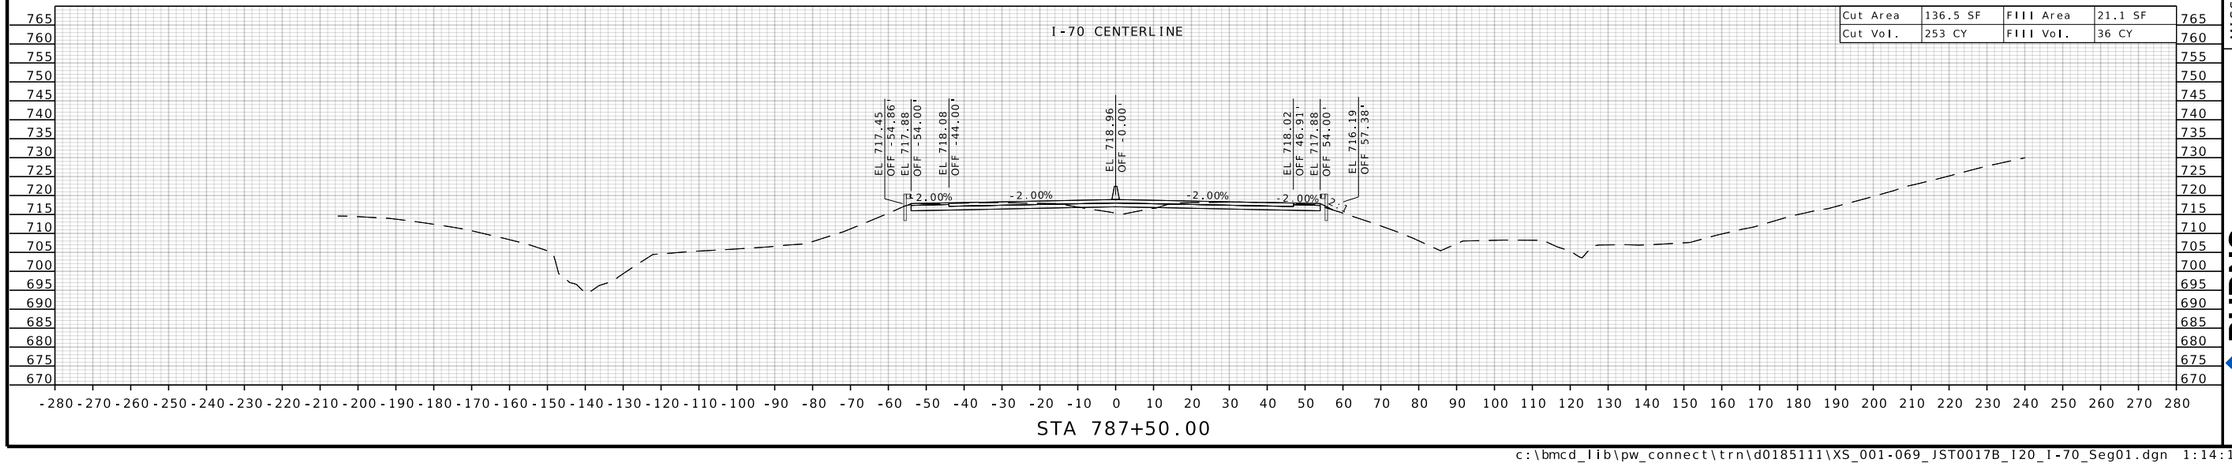

STATE OF MISSOURI
RONNIE L. WILLIAMS
NUMBER PE-2010000879
PROFESSIONAL ENGINEER

THIS SHEET HAS BEEN SIGNED, SEALED, AND DATED ELECTRONICALLY

DATE PREPARED
10/27/2025

ROUTE	STATE
I-70	MO
DISTRICT	SHEET NO.
CD	5

COUNTY
COOPER

JOB NO.
JST0017B

CONTRACT ID.
-

PROJECT NO.
-


BRIDGE NO.
-


DESCRIPTION	DATE


MISSOURI HIGHWAYS AND TRANSPORTATION COMMISSION

105 WEST CAPITOL
JEFFERSON CITY, MO 65102
1-888-ASK-MODOT (1-888-275-6636)

BURNS McDONNELL
9400 Ward Parkway
Kansas City, MO 64114
(816) 333-9400
Certificate of Authority
No.: 000165

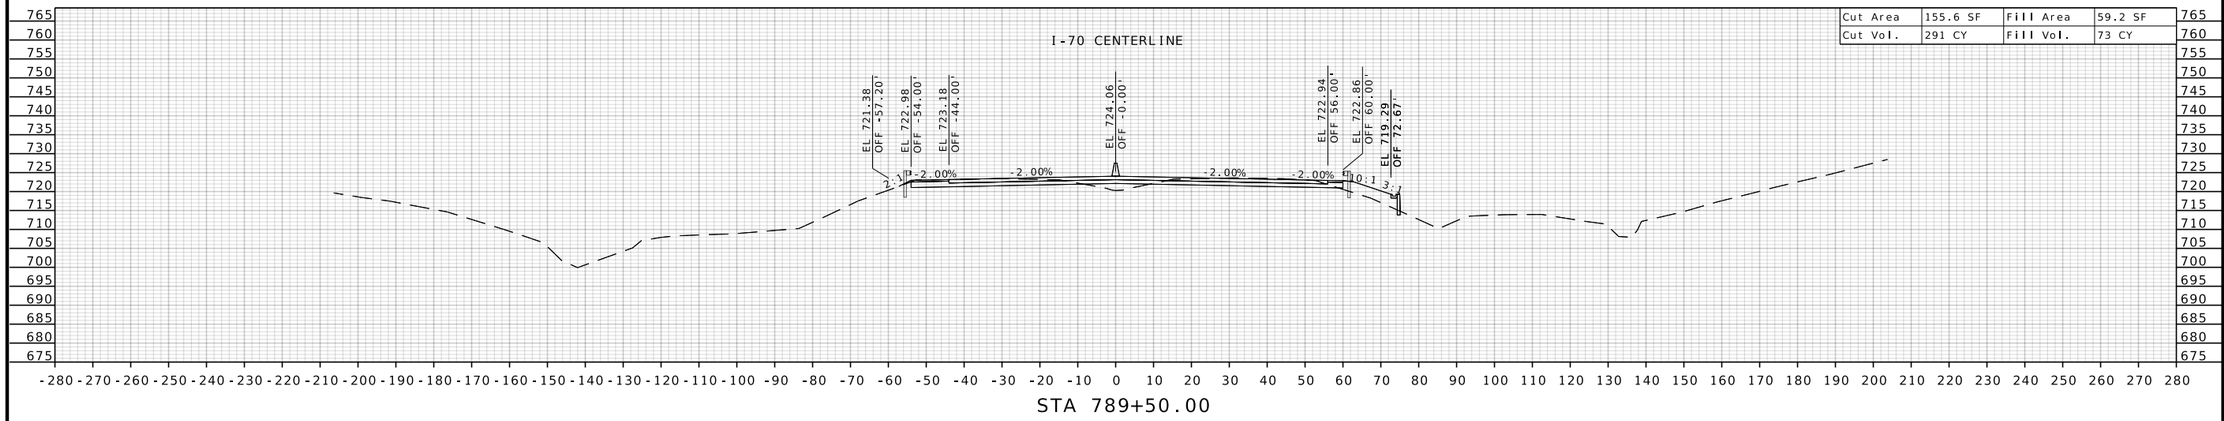

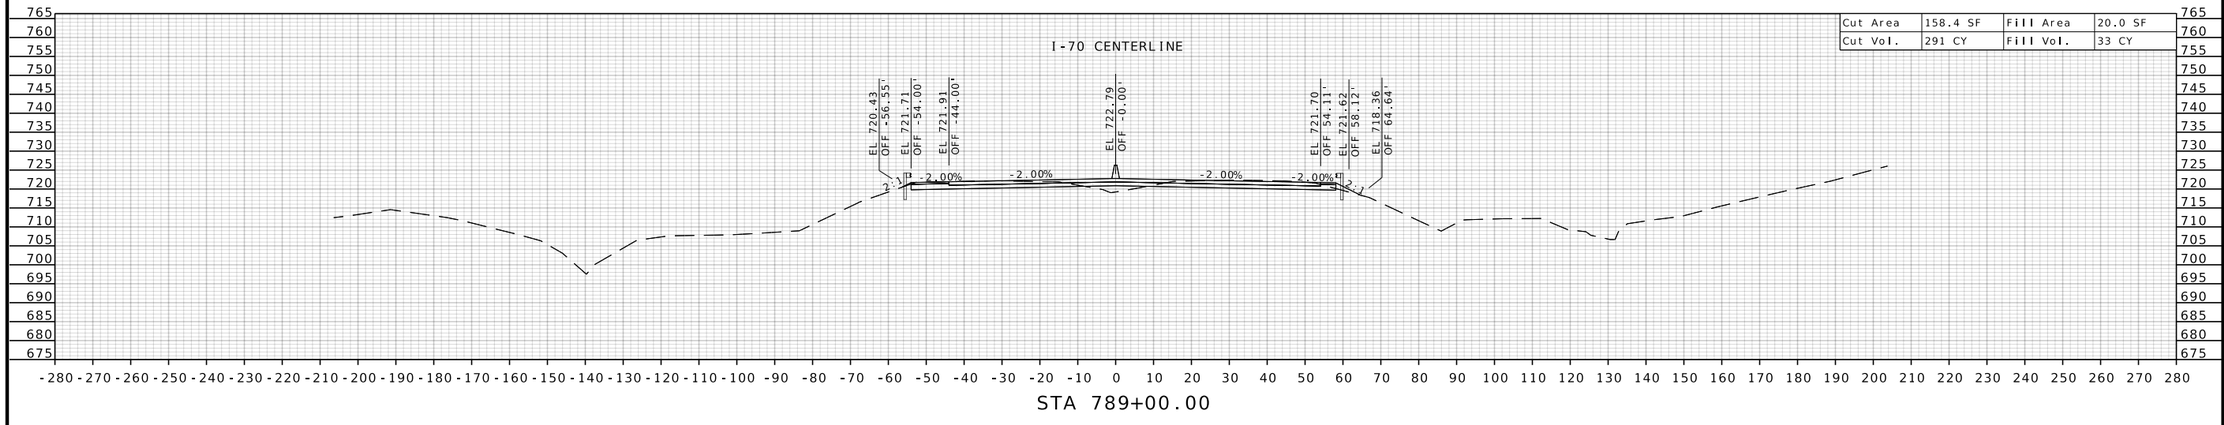

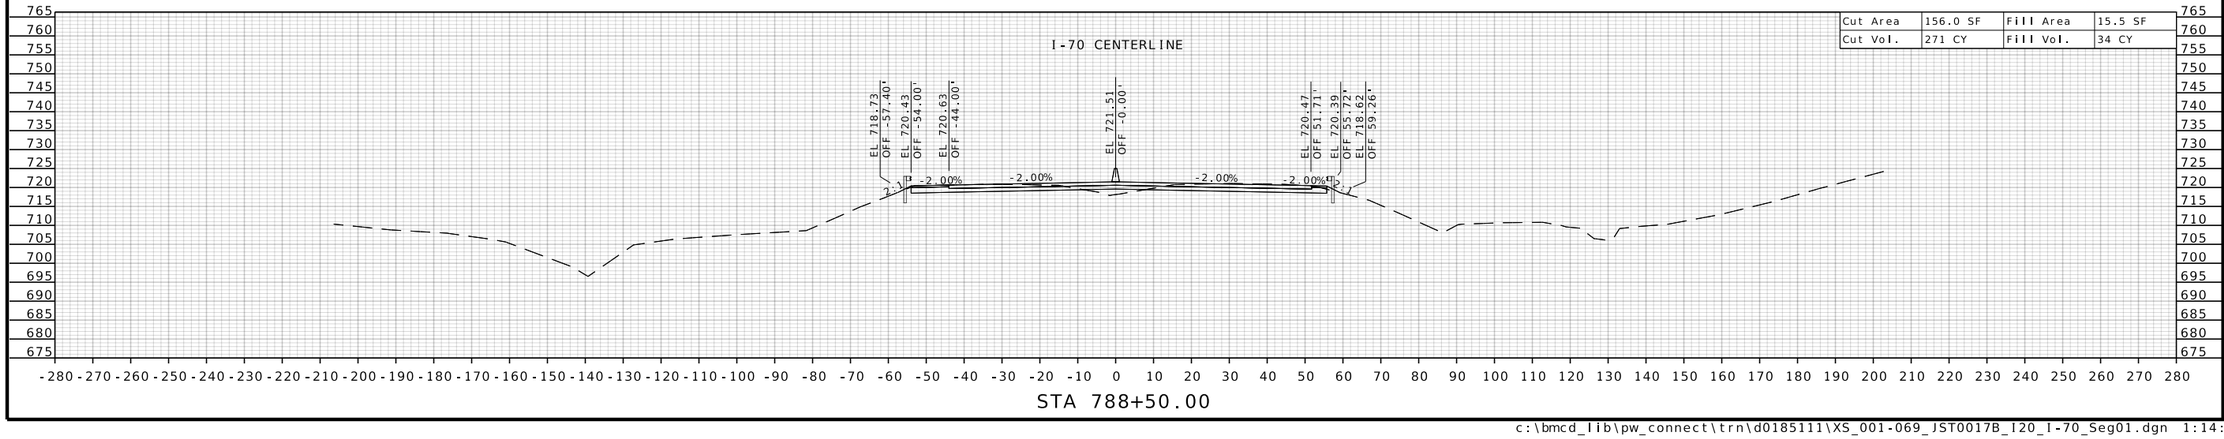

STATE OF MISSOURI
RONNIE L. WILLIAMS
NUMBER PE-2010000879
PROFESSIONAL ENGINEER

THIS SHEET HAS BEEN SIGNED, SEALED, AND DATED ELECTRONICALLY

DATE PREPARED 10/27/2025

ROUTE	STATE
I-70	MO
DISTRICT	SHEET NO.
CD	6

COUNTY: COOPER

JOB NO.: JST0017B

CONTRACT ID.: -


PROJECT NO.: -

BRIDGE NO.: -


DESCRIPTION	DATE

MISSOURI HIGHWAYS AND TRANSPORTATION COMMISSION
105 WEST CAPITOL
JEFFERSON CITY, MO 65102
1-888-ASK-MODOT (1-888-275-6636)


BURNS McDONNELL
9400 Ward Parkway
Kansas City, MO 64114
(816) 333-9400
Certificate of Authority No.: 000165

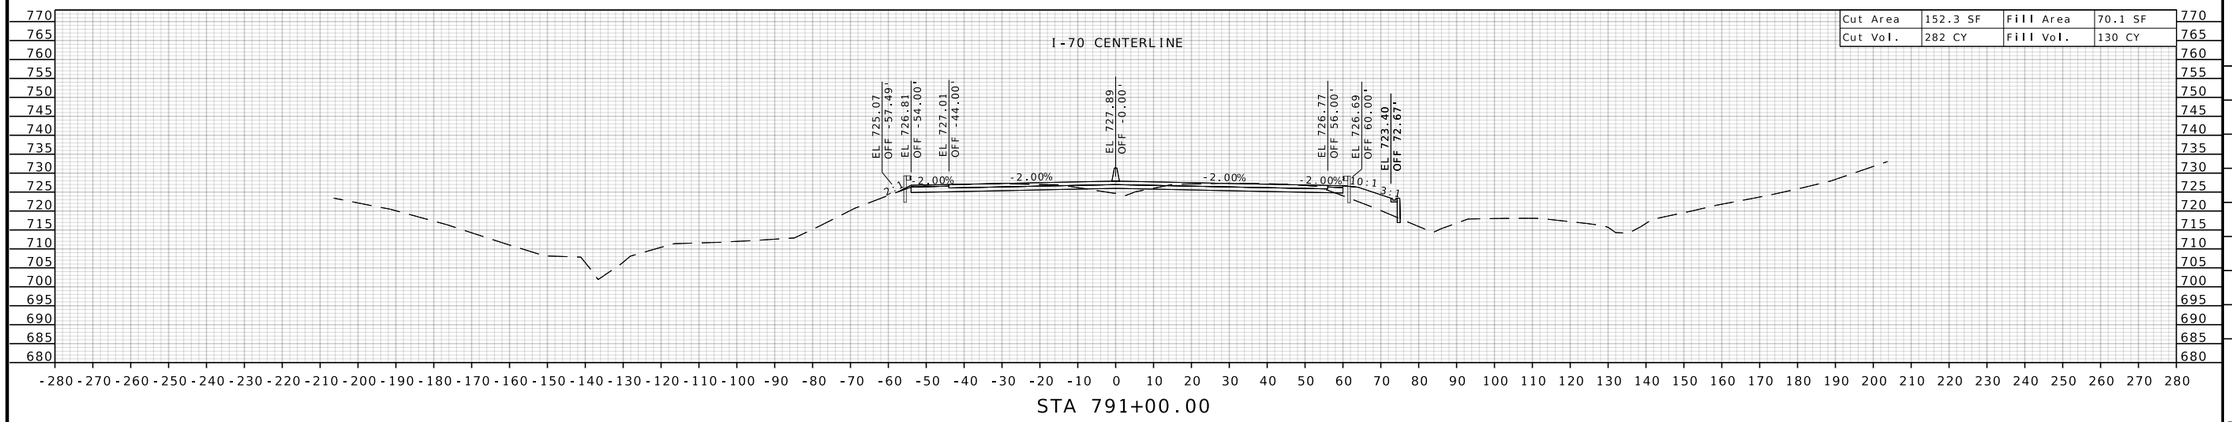

Cut Area	152.3 SF	Fill Area	70.1 SF
Cut Vol.	282 CY	Fill Vol.	130 CY

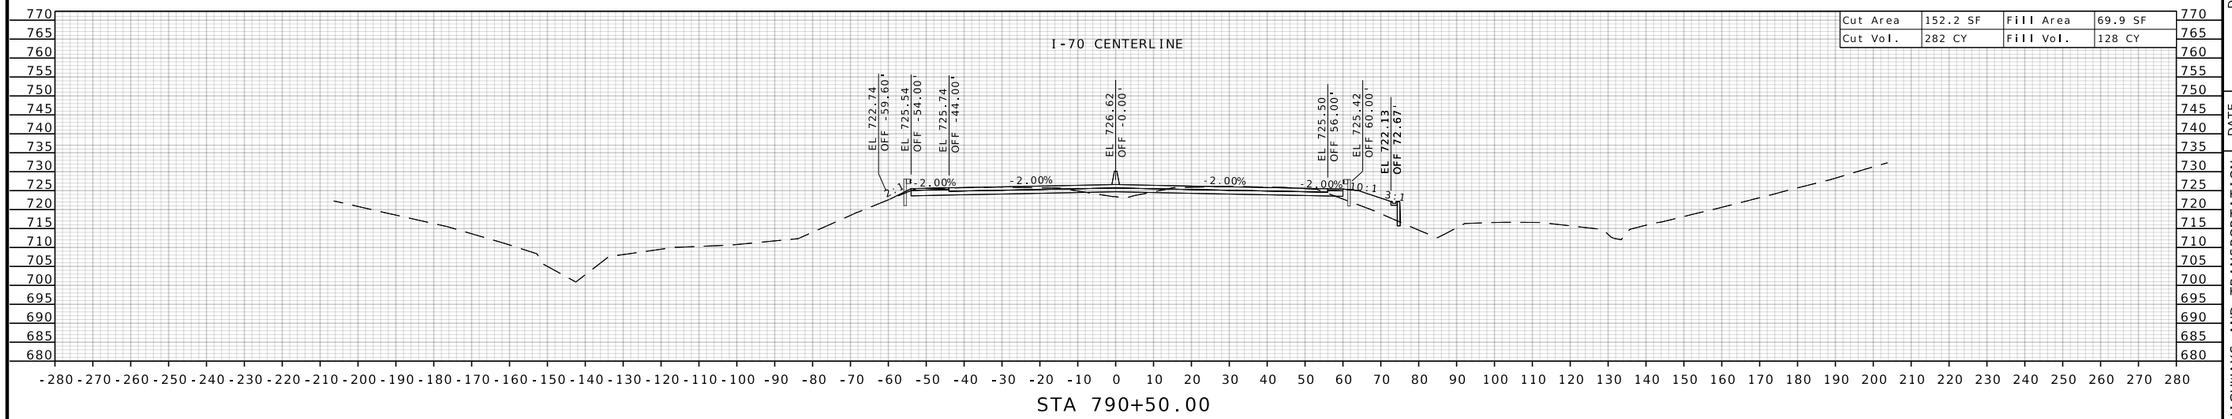

Cut Area	152.2 SF	Fill Area	69.9 SF
Cut Vol.	282 CY	Fill Vol.	128 CY

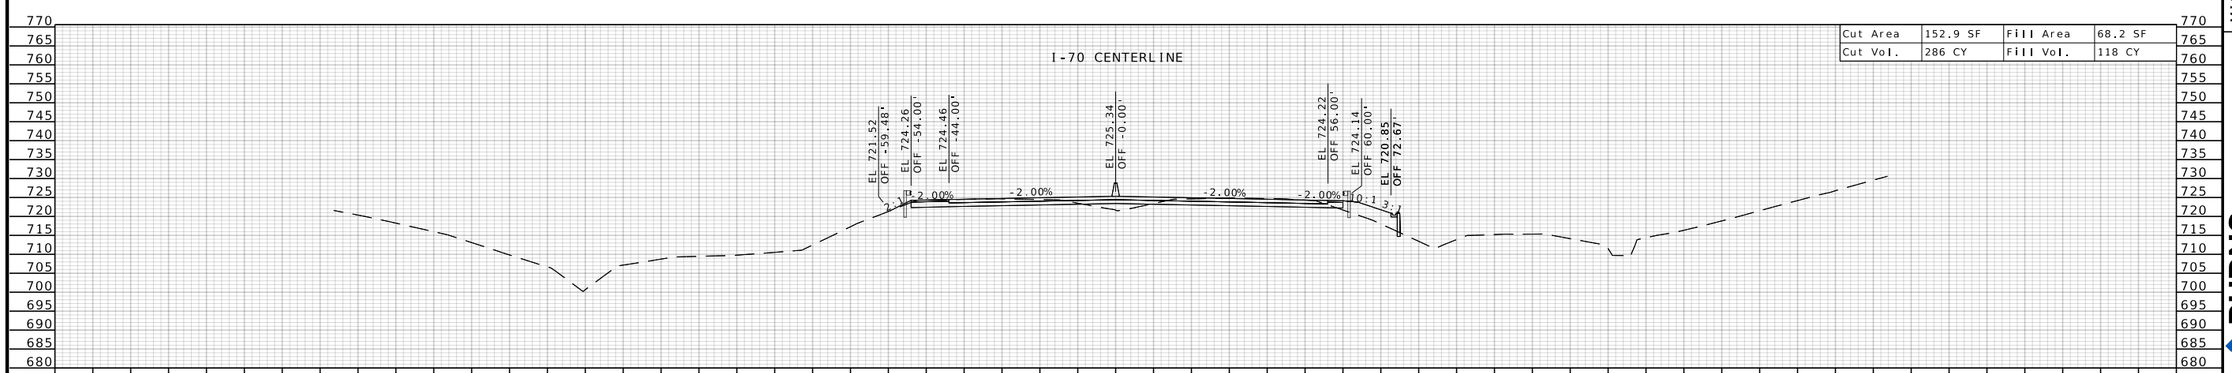

Cut Area	152.9 SF	Fill Area	68.2 SF
Cut Vol.	286 CY	Fill Vol.	118 CY

STATE OF MISSOURI
RONNIE L. WILLIAMS
NUMBER PE-2010000879
PROFESSIONAL ENGINEER

THIS SHEET HAS BEEN SIGNED, SEALED, AND DATED ELECTRONICALLY

DATE PREPARED
10/27/2025

ROUTE	STATE
I-70	MO
DISTRICT	SHEET NO.
CD	7

COUNTY
COOPER

JOB NO.
JST0017B

CONTRACT ID.
-

PROJECT NO.
-


BRIDGE NO.
-


DESCRIPTION	DATE


MISSOURI HIGHWAYS AND TRANSPORTATION COMMISSION

105 WEST CAPITOL
JEFFERSON CITY, MO 65102
1-888-ASK-MODOT (1-888-275-6636)

BURNS McDONNELL
9400 Ward Parkway
Kansas City, MO 64114
(816) 333-9400
Certificate of Authority No.: 000165

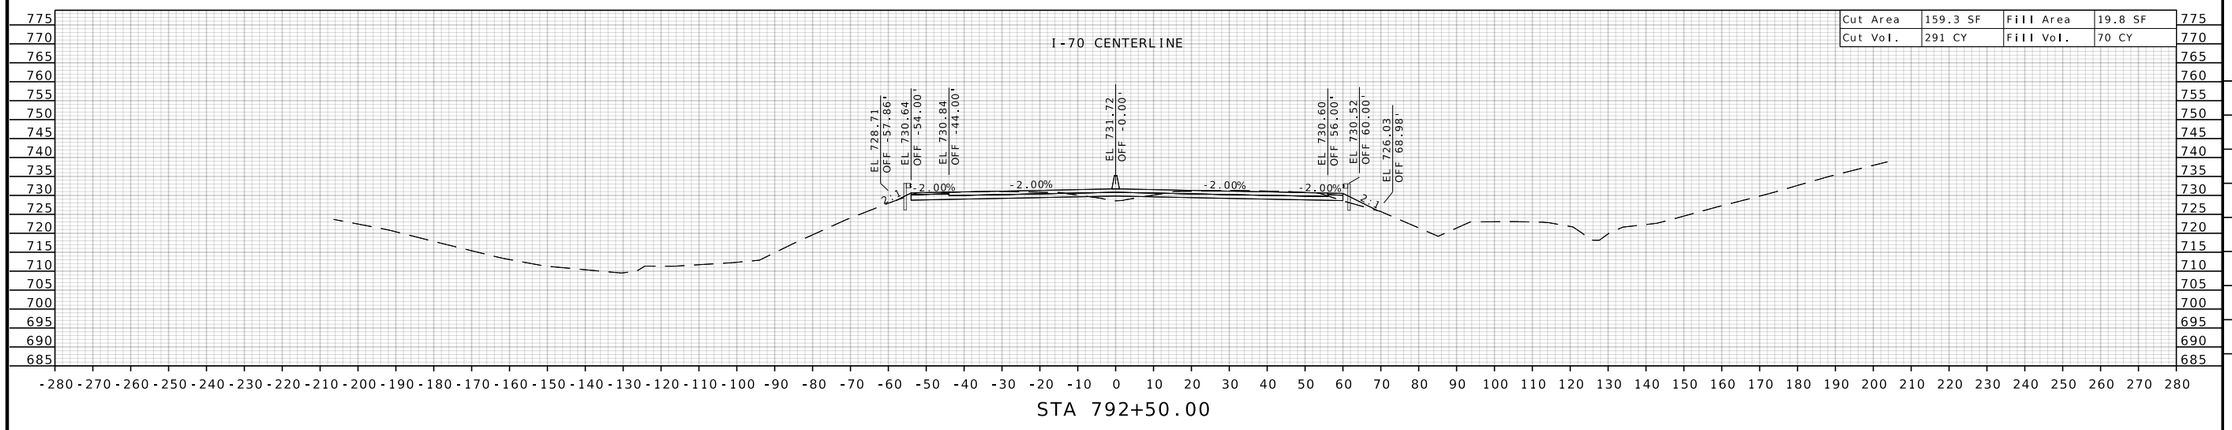

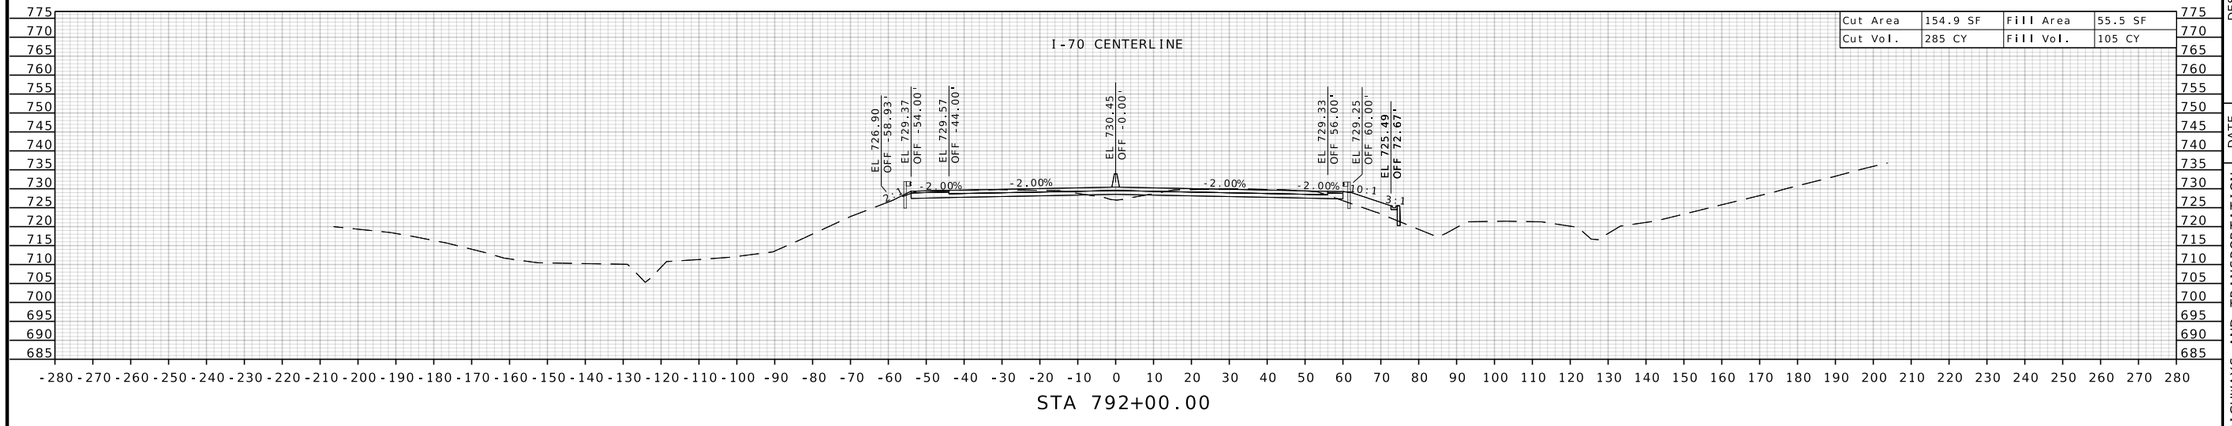

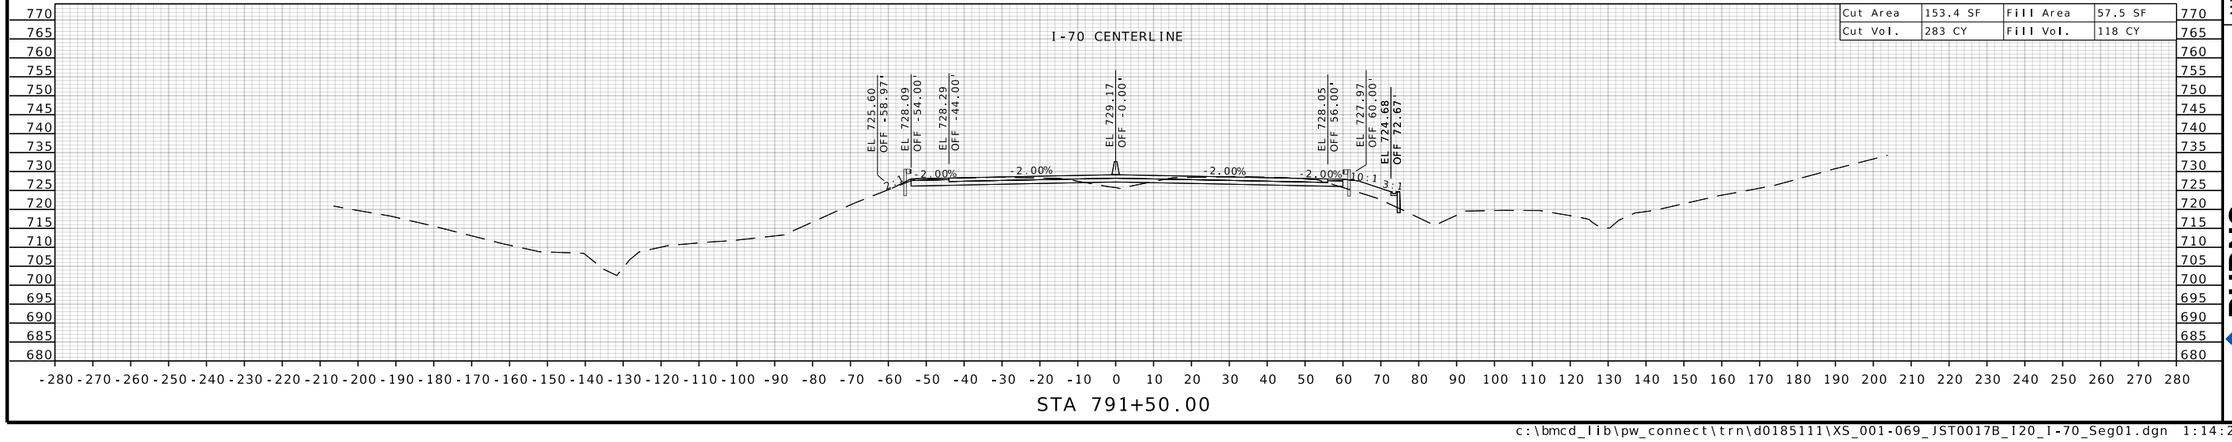

STATE OF MISSOURI
RONNIE L. WILLIAMS
NUMBER PE-2010000879
PROFESSIONAL ENGINEER

THIS SHEET HAS BEEN SIGNED, SEALED, AND DATED ELECTRONICALLY

DATE PREPARED
10/27/2025

ROUTE	STATE
I-70	MO
DISTRICT	SHEET NO.
CD	8

COUNTY
COOPER

JOB NO.
JST0017B

CONTRACT ID.
-

PROJECT NO.
-


BRIDGE NO.
-


DESCRIPTION	DATE


MISSOURI HIGHWAYS AND TRANSPORTATION COMMISSION

105 WEST CAPITOL
JEFFERSON CITY, MO 65102
1-888-ASK-MODOT (1-888-275-6636)

BURNS McDONNELL
9400 Ward Parkway
Kansas City, MO 64114
(816) 333-9400
Certificate of Authority
No.: 000165

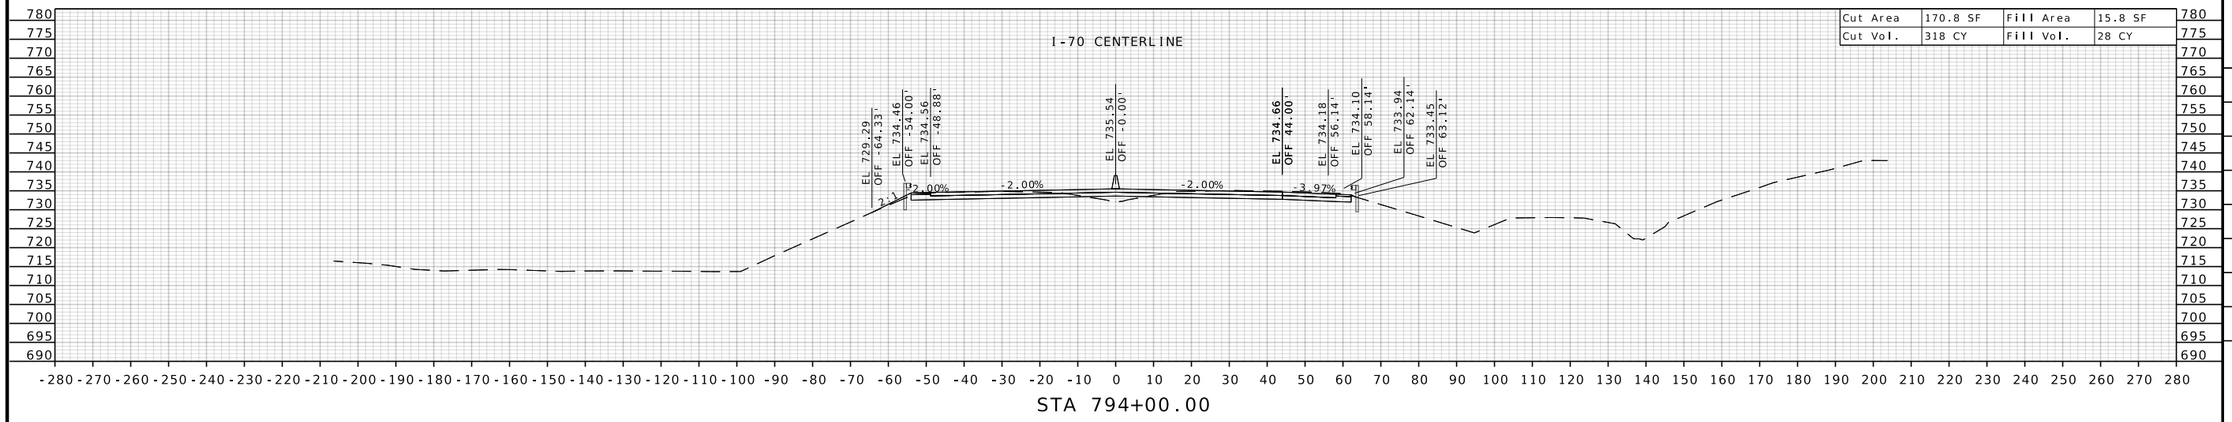

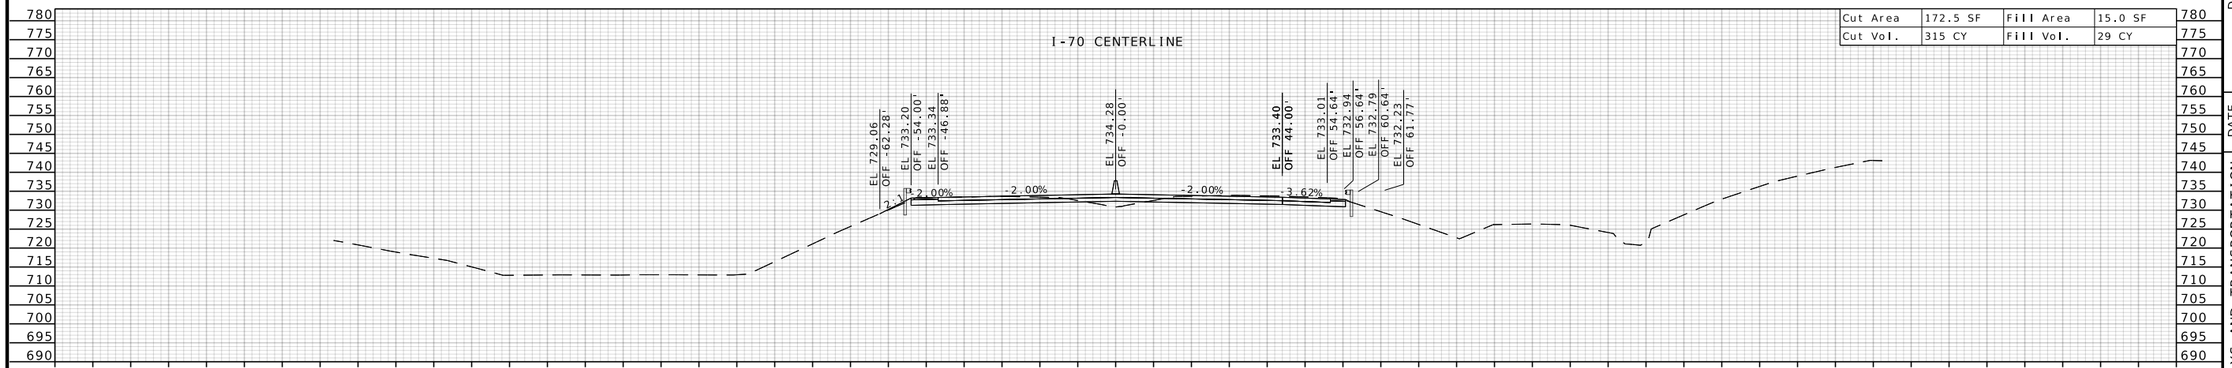

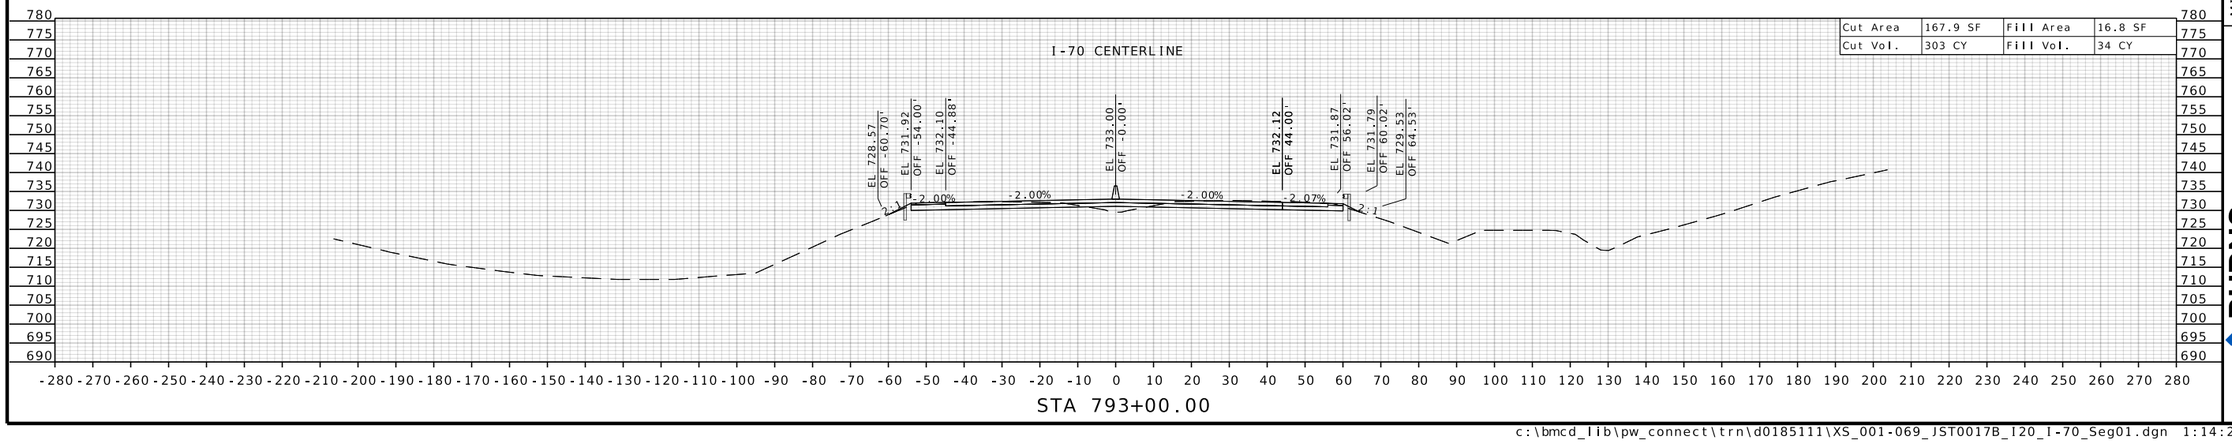

STATE OF MISSOURI
RONNIE L. WILLIAMS
NUMBER PE-2010000879
PROFESSIONAL ENGINEER

THIS SHEET HAS BEEN SIGNED, SEALED, AND DATED ELECTRONICALLY

DATE PREPARED
10/27/2025

ROUTE	STATE
I-70	MO
DISTRICT	SHEET NO.
CD	9

COUNTY
COOPER

JOB NO.
JST0017B

CONTRACT ID.
-


PROJECT NO.
-


BRIDGE NO.
-


DESCRIPTION	DATE

MISSOURI HIGHWAYS AND TRANSPORTATION COMMISSION
105 WEST CAPITOL
JEFFERSON CITY, MO 65102
1-888-ASK-MODOT (1-888-275-6636)

BURNS McDONNELL
9400 Ward Parkway
Kansas City, MO 64114
(816) 333-9400
Certificate of Authority No.: 000165

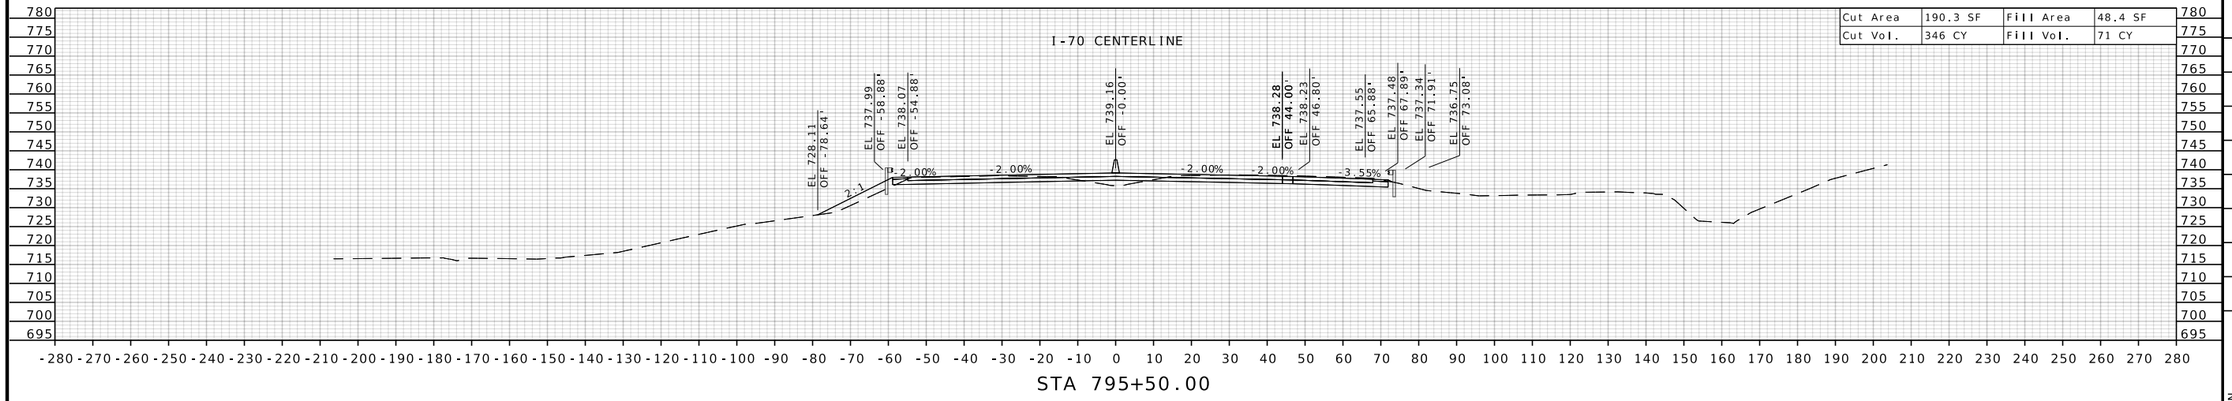

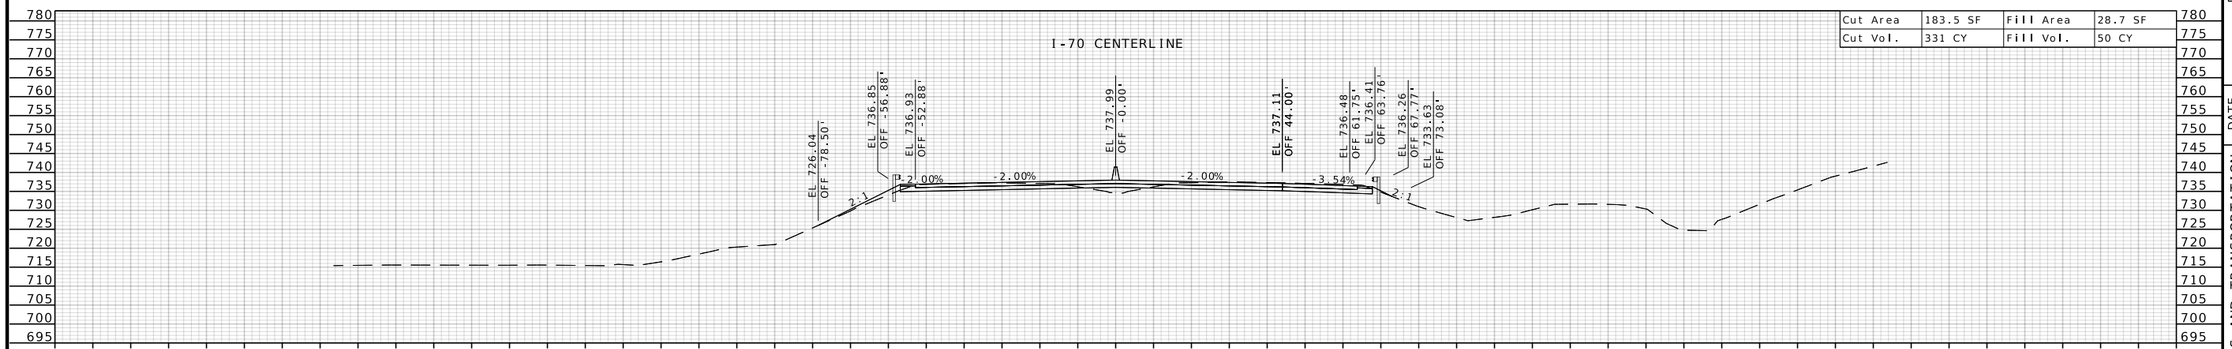

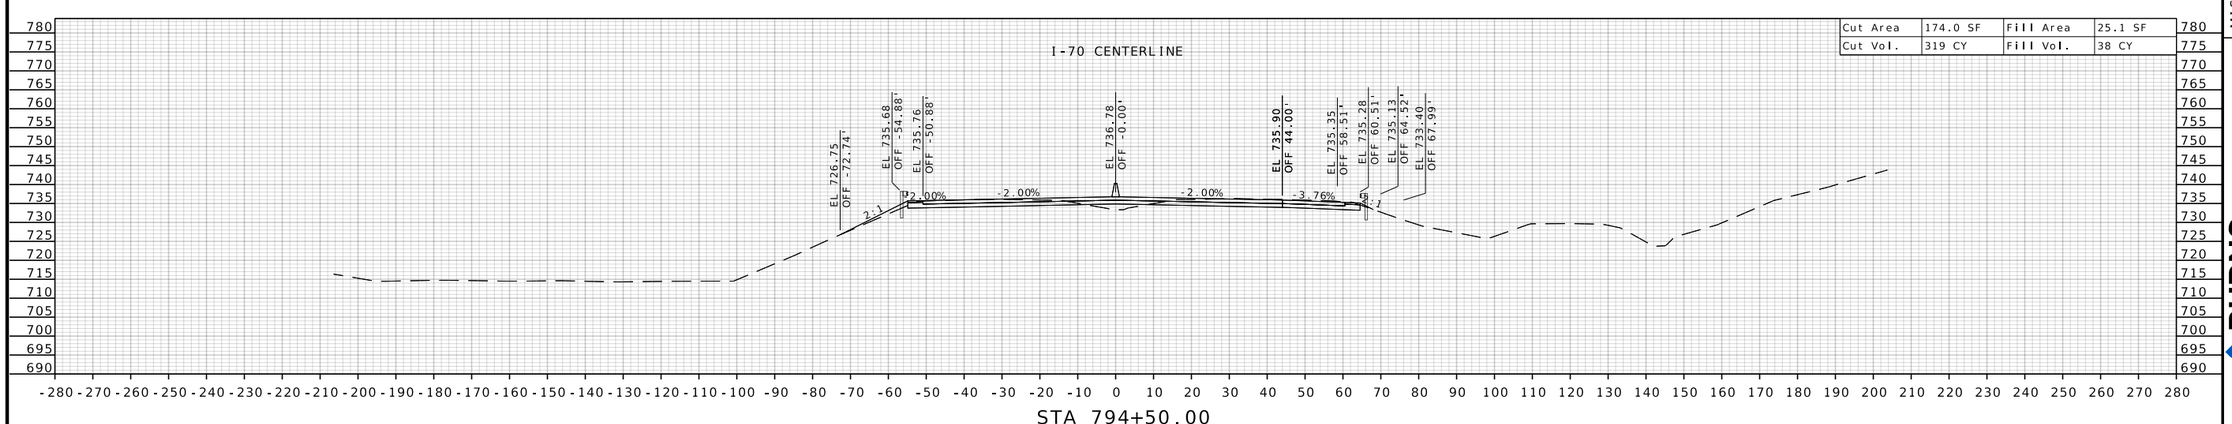

STATE OF MISSOURI
RONNIE L. WILLIAMS
NUMBER PE-2010000879
PROFESSIONAL ENGINEER

THIS SHEET HAS BEEN SIGNED, SEALED, AND DATED ELECTRONICALLY

DATE PREPARED
10/27/2025

ROUTE	STATE
I-70	MO
DISTRICT	SHEET NO.
CD	10

COUNTY
COOPER

JOB NO.
JST0017B

CONTRACT ID.
-


PROJECT NO.
-


BRIDGE NO.
-


DESCRIPTION	DATE

MISSOURI HIGHWAYS AND TRANSPORTATION COMMISSION
105 WEST CAPITOL
JEFFERSON CITY, MO 65102
1-888-ASK-MODOT (1-888-275-6636)

BURNS McDONNELL
9400 Ward Parkway
Kansas City, MO 64114
(816) 333-9400
Certificate of Authority No.: 000165

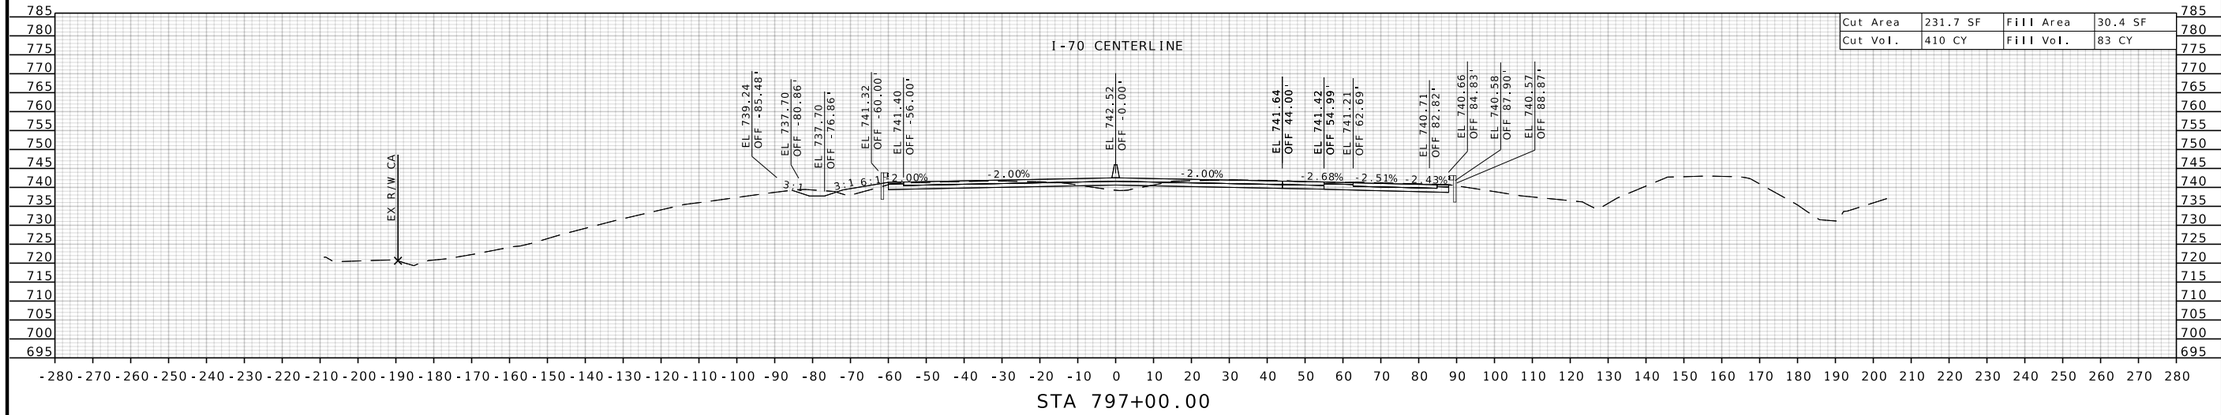

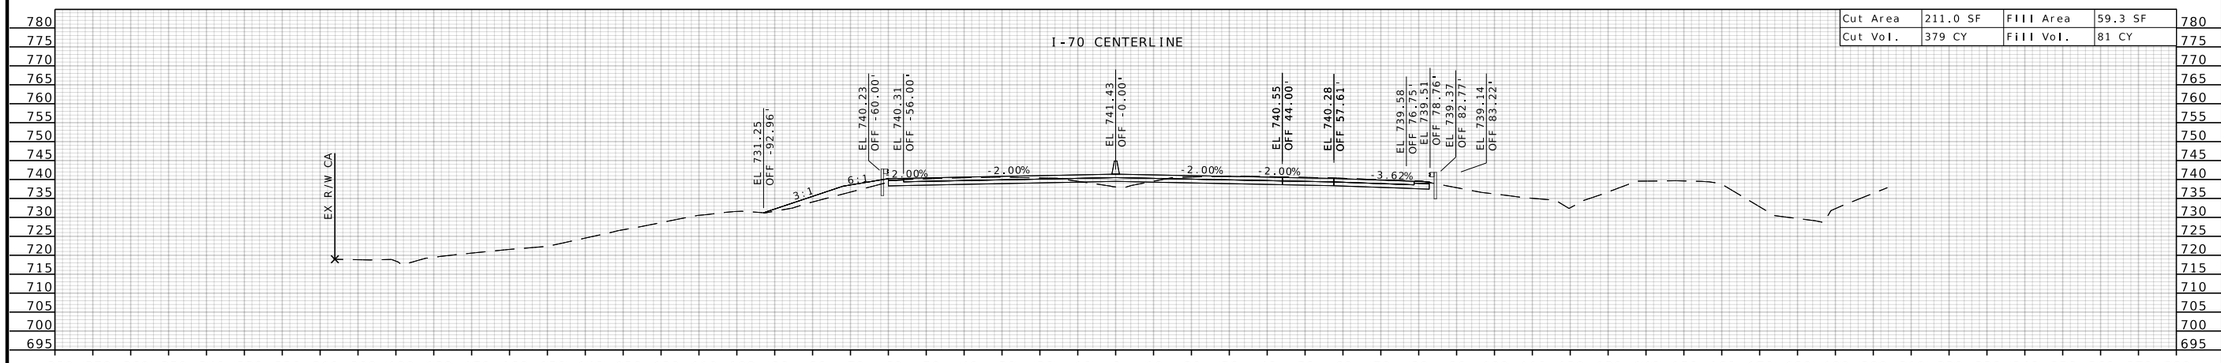

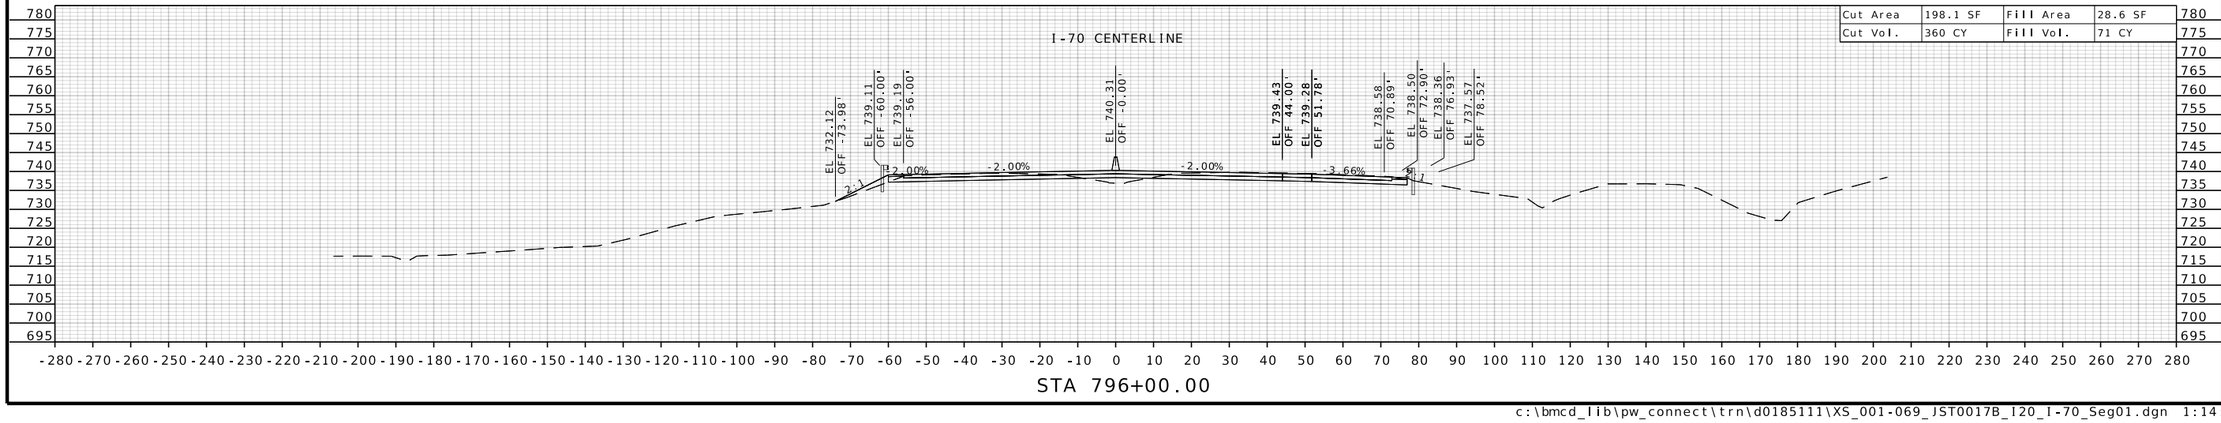

STATE OF MISSOURI
RONNIE L. WILLIAMS
NUMBER PE-2010000879
PROFESSIONAL ENGINEER

THIS SHEET HAS BEEN SIGNED, SEALED, AND DATED ELECTRONICALLY

DATE PREPARED
10/27/2025

ROUTE	STATE
I-70	MO
DISTRICT	SHEET NO.
CD	11

COUNTY
COOPER

JOB NO.
JST0017B

CONTRACT ID.
-


PROJECT NO.
-


BRIDGE NO.
-


DESCRIPTION	DATE

MISSOURI HIGHWAYS AND TRANSPORTATION COMMISSION
105 WEST CAPITOL
JEFFERSON CITY, MO 65102
1-888-ASK-MODOT (1-888-275-6636)

BURNS McDONNELL
9400 Ward Parkway
Kansas City, MO 64114
(816) 333-9400
Certificate of Authority No.: 000165

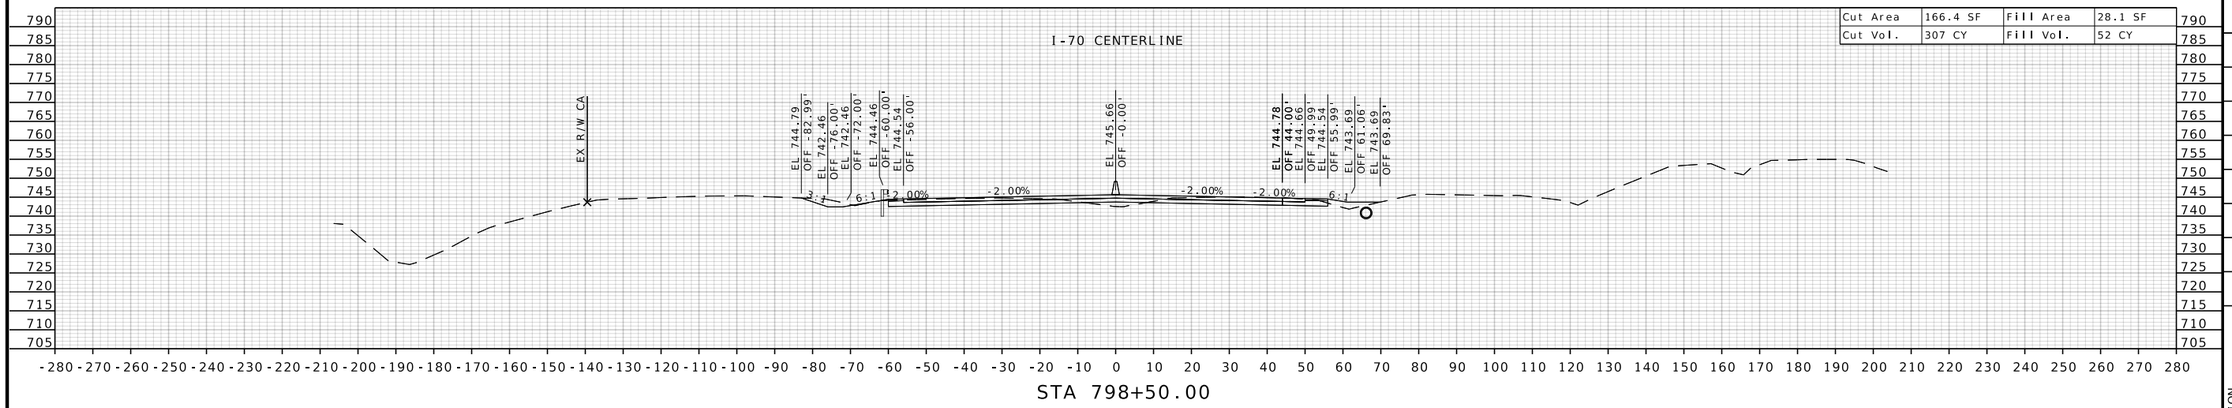

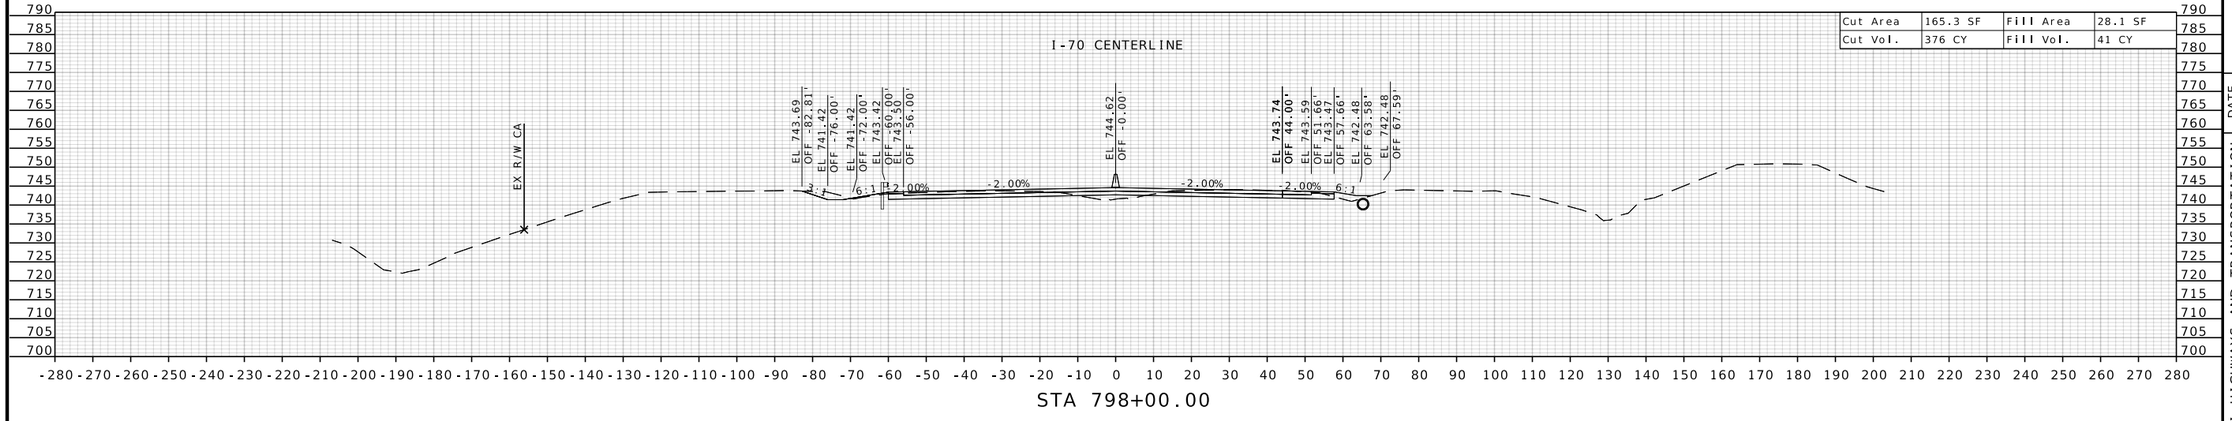

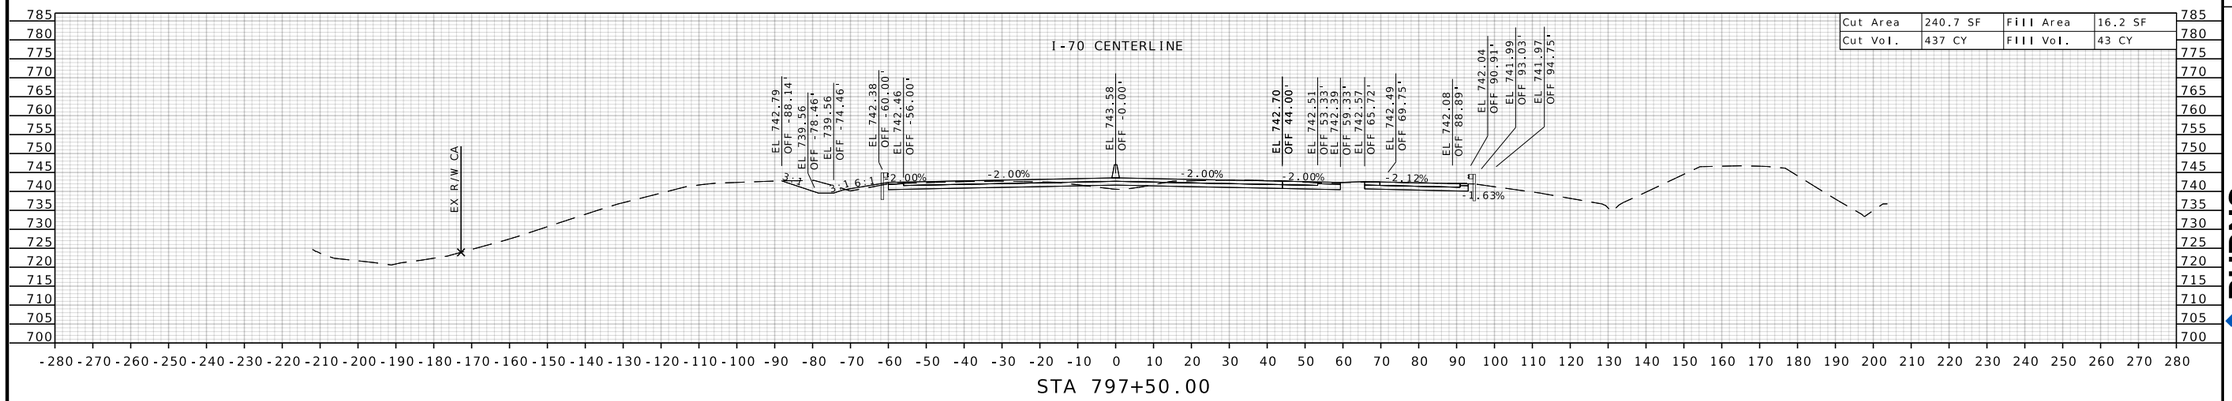

STATE OF MISSOURI
RONNIE L. WILLIAMS
NUMBER PE-2010000879
PROFESSIONAL ENGINEER

THIS SHEET HAS BEEN SIGNED, SEALED, AND DATED ELECTRONICALLY

DATE PREPARED
10/27/2025

ROUTE	STATE
I-70	MO
DISTRICT	SHEET NO.
CD	12

COUNTY
COOPER

JOB NO.
JST0017B

CONTRACT ID.
-


PROJECT NO.
-


BRIDGE NO.
-

DATE	DESCRIPTION

MISSOURI HIGHWAYS AND TRANSPORTATION COMMISSION
105 WEST CAPITOL
JEFFERSON CITY, MO 65102
1-888-ASK-MODOT (1-888-275-6636)

BURNS McDONNELL
9400 Ward Parkway
Kansas City, MO 64114
(816) 333-9400
Certificate of Authority
No.: 000165

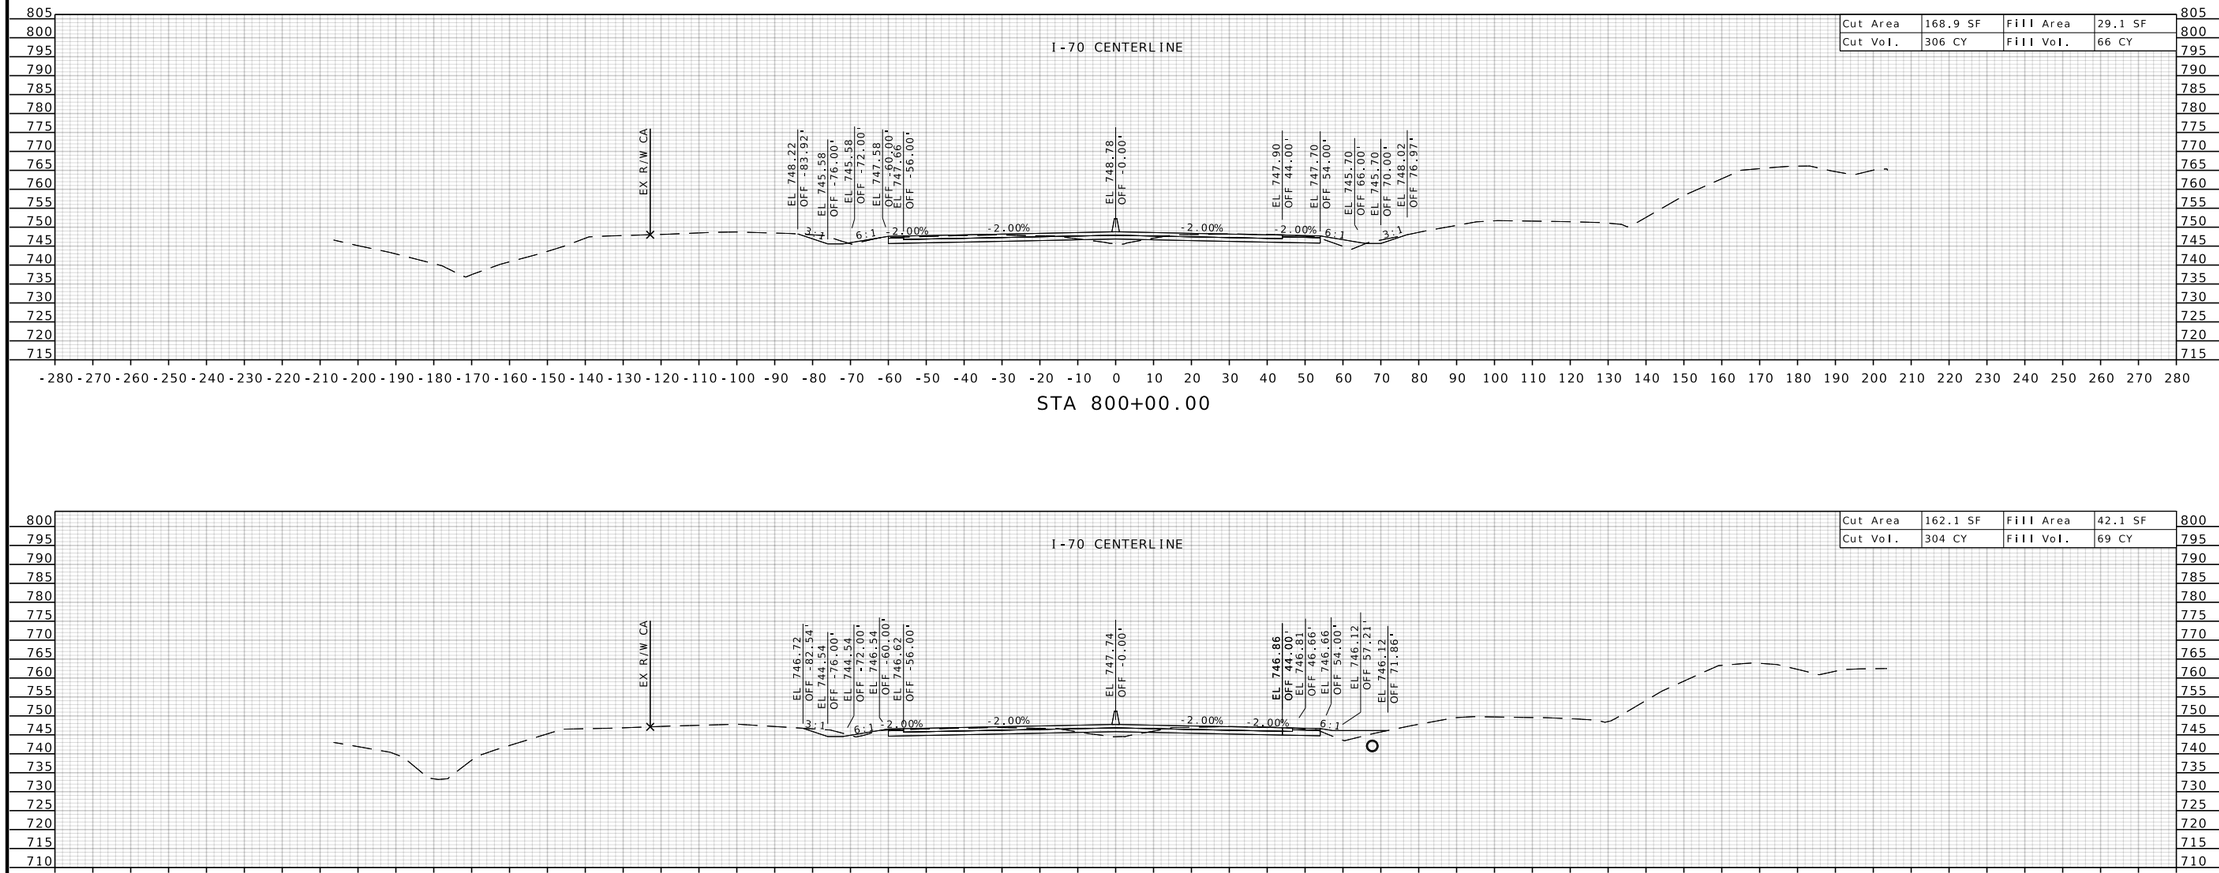

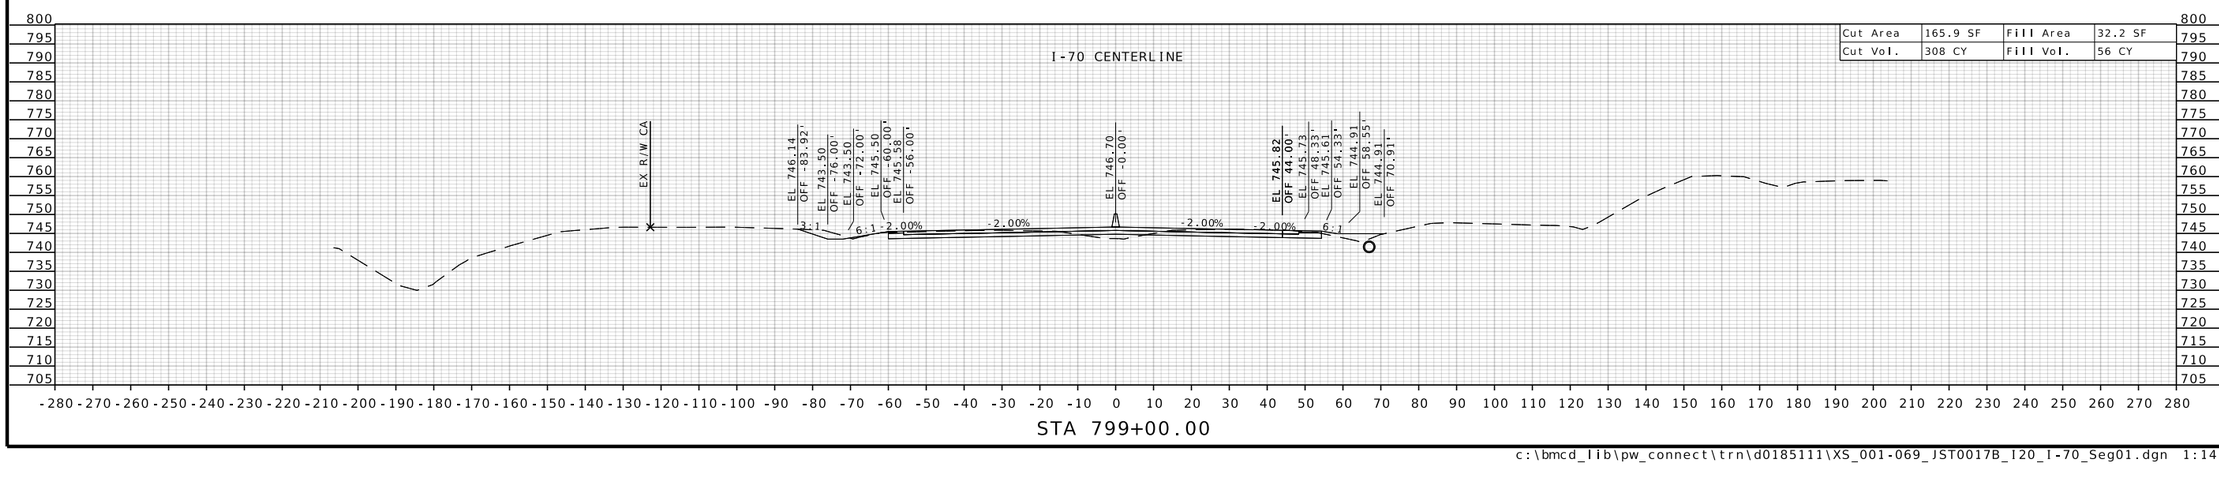

STATE OF MISSOURI
RONNIE L. WILLIAMS
NUMBER PE-2010000879
PROFESSIONAL ENGINEER

THIS SHEET HAS BEEN SIGNED, SEALED, AND DATED ELECTRONICALLY

DATE PREPARED
10/27/2025

ROUTE	STATE
I-70	MO
DISTRICT	SHEET NO.
CD	13

COUNTY
COOPER

JOB NO.
JST0017B

CONTRACT ID.
-

PROJECT NO.
-


BRIDGE NO.
-


DESCRIPTION	DATE


MISSOURI HIGHWAYS AND TRANSPORTATION COMMISSION

105 WEST CAPITOL
JEFFERSON CITY, MO 65102
1-888-ASK-MODOT (1-888-275-6636)

BURNS McDONNELL
9400 Ward Parkway
Kansas City, MO 64114
(816) 333-9400
Certificate of Authority
No.: 000165

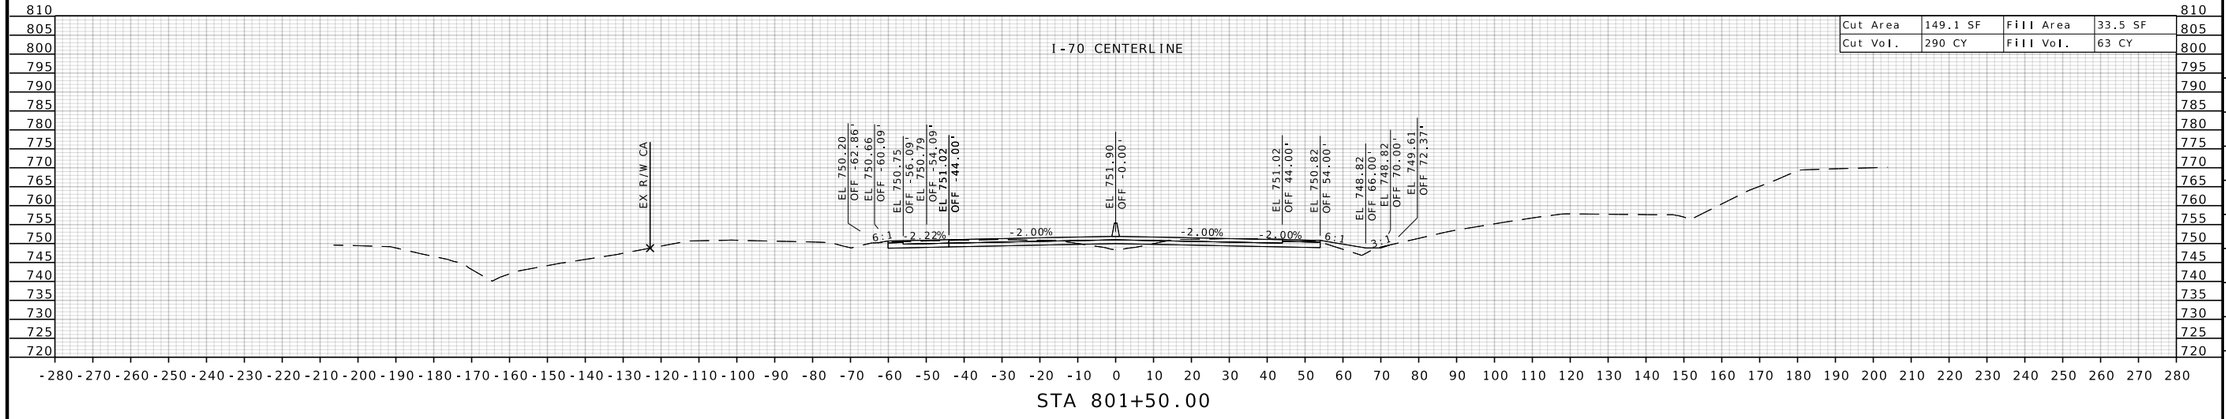

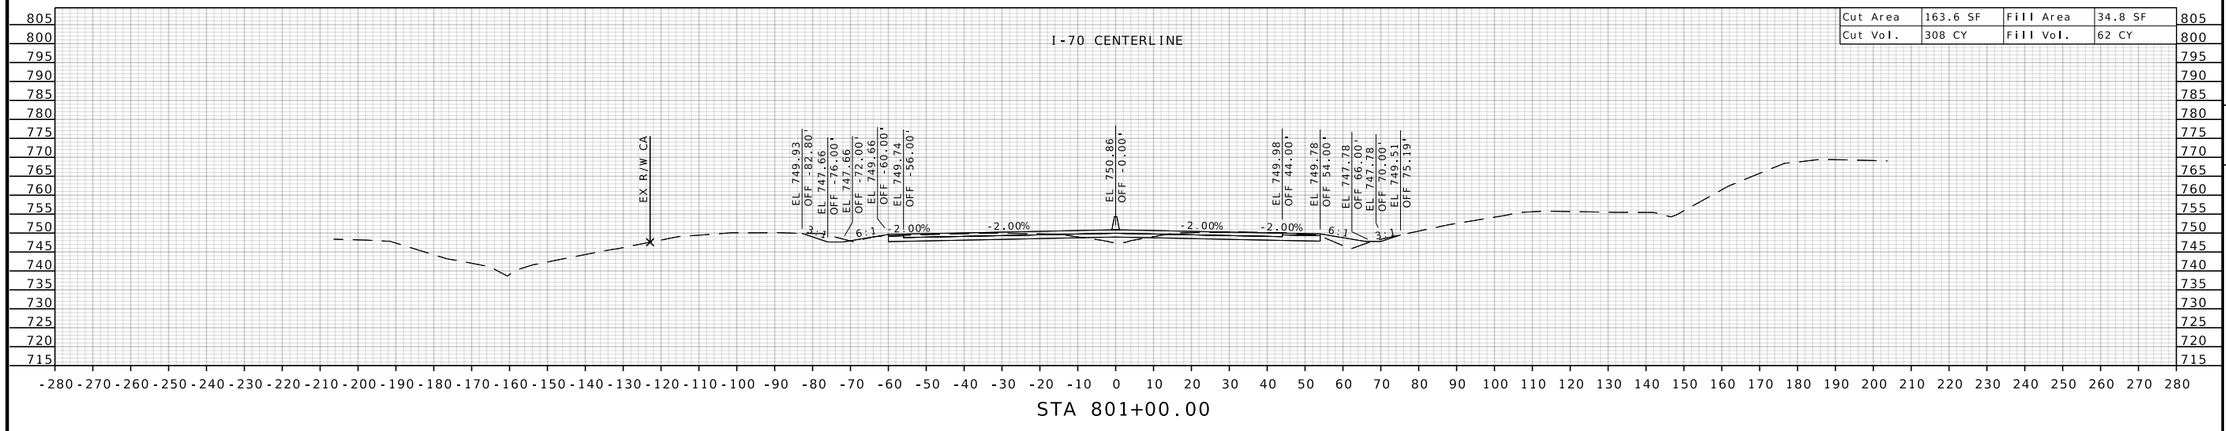

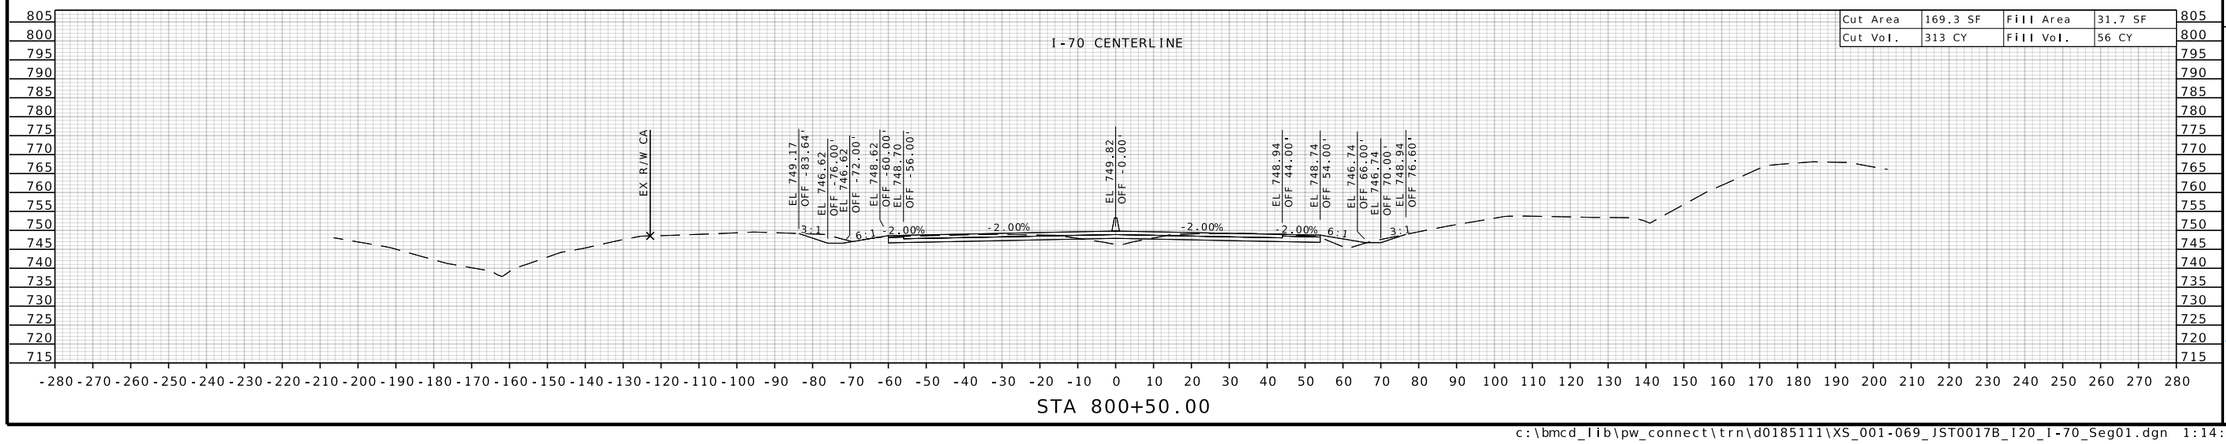

STATE OF MISSOURI
RONNIE L. WILLIAMS
NUMBER PE-2010000879
PROFESSIONAL ENGINEER

THIS SHEET HAS BEEN SIGNED, SEALED, AND DATED ELECTRONICALLY

DATE PREPARED
10/27/2025

ROUTE	STATE
I-70	MO
DISTRICT	SHEET NO.
CD	14

COUNTY
COOPER

JOB NO.
JST0017B

CONTRACT ID.
-


PROJECT NO.
-

BRIDGE NO.
-

DESCRIPTION	DATE

MISSOURI HIGHWAYS AND TRANSPORTATION COMMISSION
105 WEST CAPITOL
JEFFERSON CITY, MO 65102
1-888-ASK-MODOT (1-888-275-6636)

BURNS McDONNELL
9400 Ward Parkway
Kansas City, MO 64114
(816) 333-9400
Certificate of Authority No.: 000165

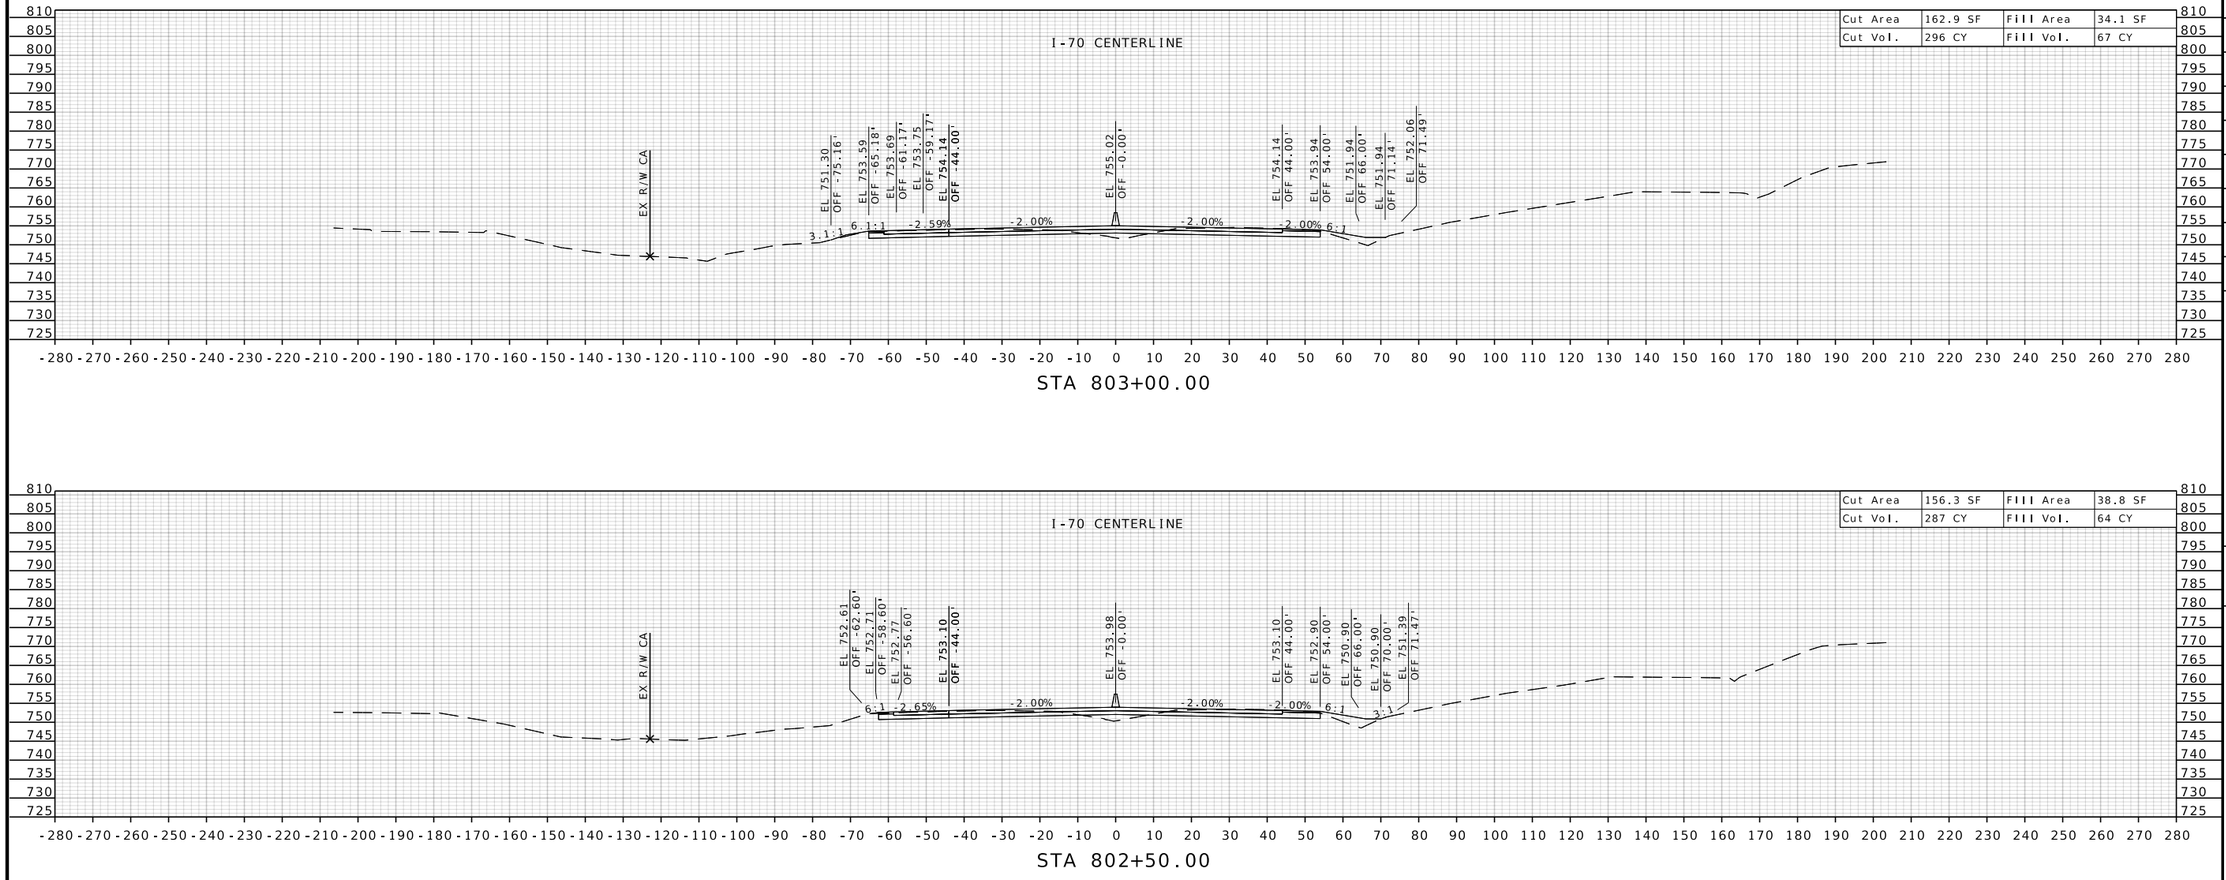

STATE OF MISSOURI
RONNIE L. WILLIAMS
NUMBER PE-2010000879
PROFESSIONAL ENGINEER

THIS SHEET HAS BEEN SIGNED, SEALED, AND DATED ELECTRONICALLY

DATE PREPARED
10/27/2025

ROUTE	STATE
I-70	MO
DISTRICT	SHEET NO.
CD	15

COUNTY
COOPER

JOB NO.
JST0017B

CONTRACT ID.
-

PROJECT NO.
-

BRIDGE NO.
-

DESCRIPTION


DATE


MISSOURI HIGHWAYS AND TRANSPORTATION COMMISSION


105 WEST CAPITOL
JEFFERSON CITY, MO 65102
1-888-ASK-MODOT (1-888-275-6636)

BURNS McDONNELL
9400 Ward Parkway
Kansas City, MO 64114
(816) 333-9400
Certificate of Authority
No.: 000165

c:\bmcd_lib\pw_connect\trn\d0185111\XS_001-069_JST0017B_I20_I-70_Seg01.dgn 1:14:48 PM 10/27/2025

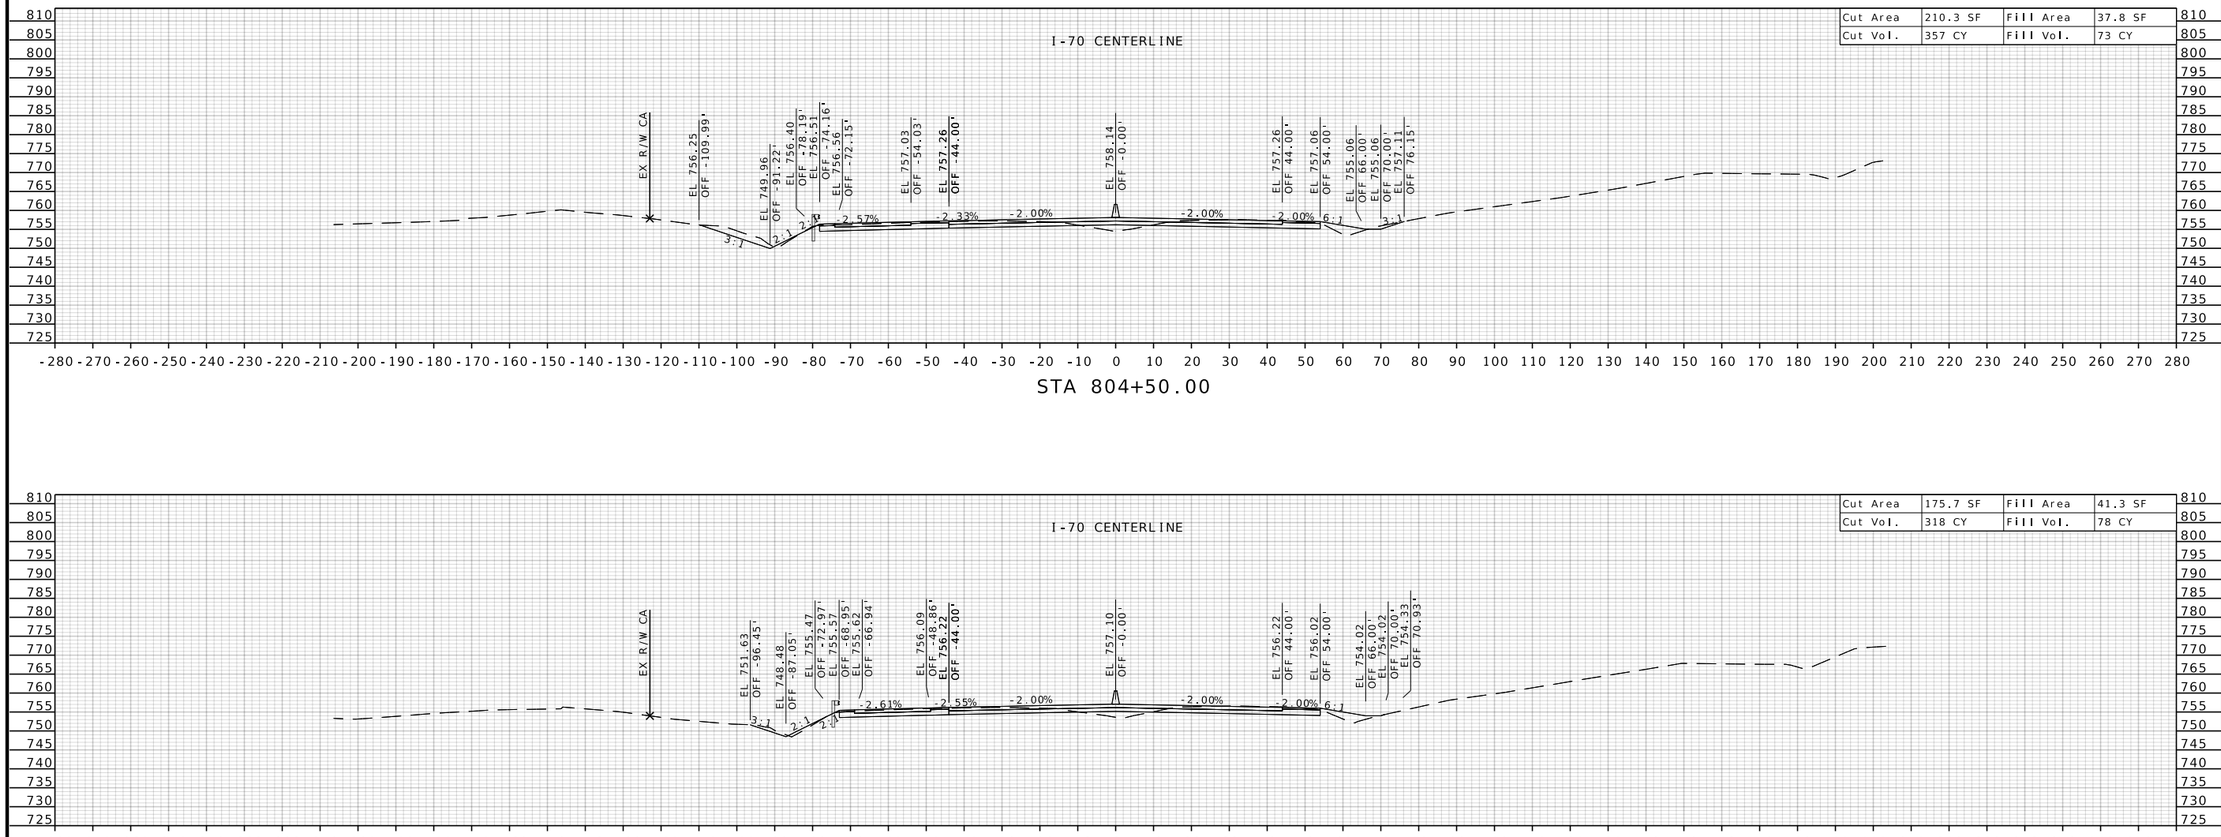

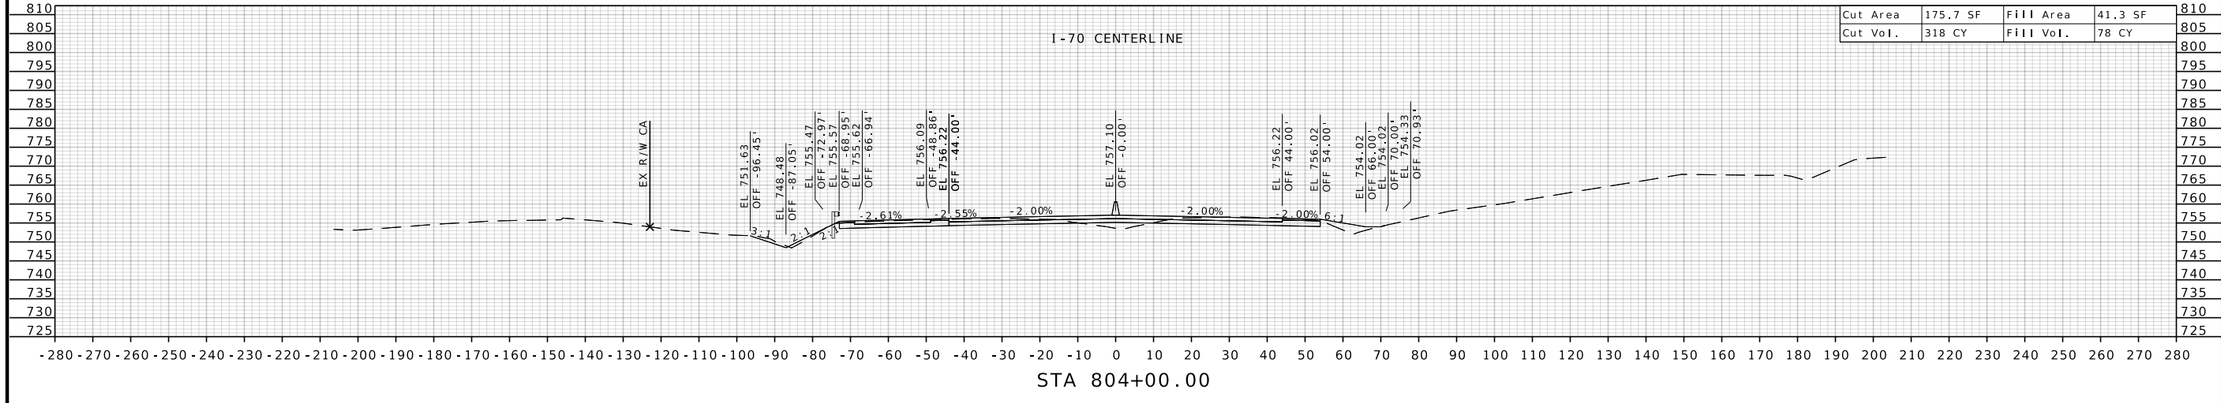

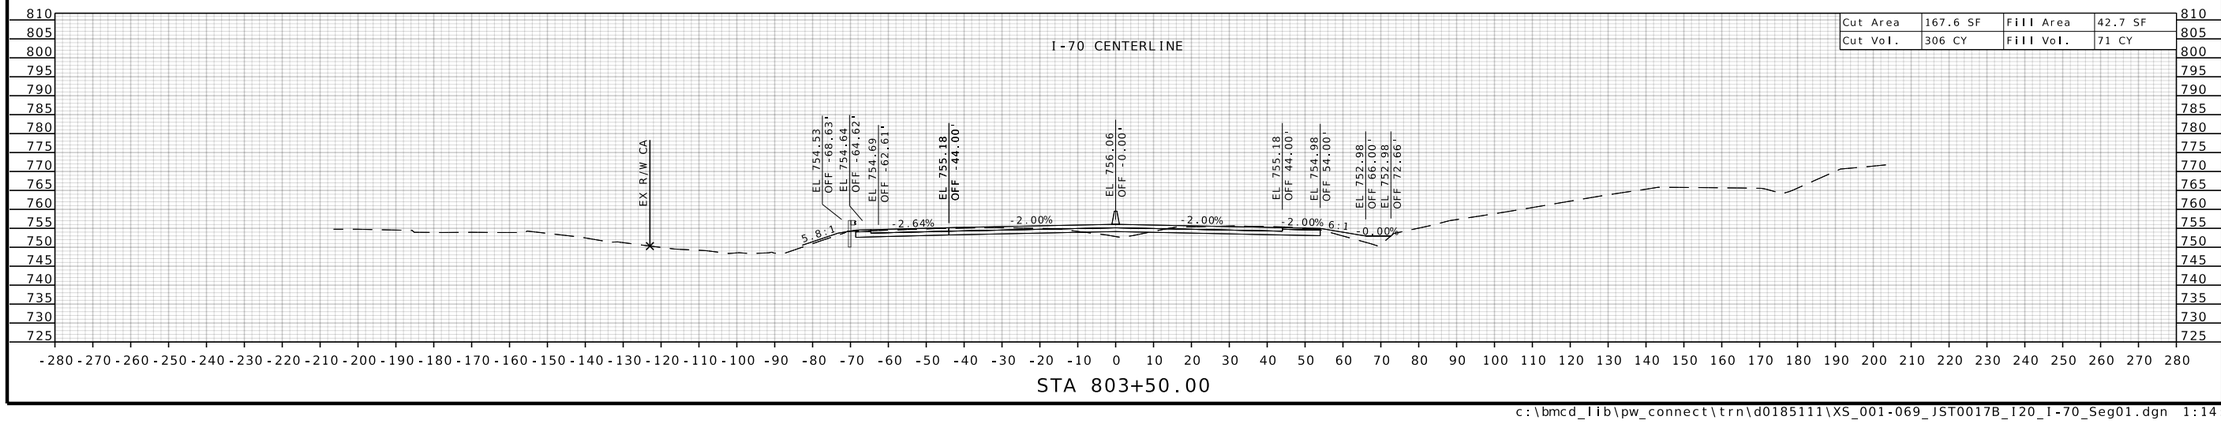

STATE OF MISSOURI
RONNIE L. WILLIAMS
NUMBER PE-2010000879
PROFESSIONAL ENGINEER

THIS SHEET HAS BEEN SIGNED, SEALED, AND DATED ELECTRONICALLY

DATE PREPARED
10/27/2025

ROUTE	STATE
I-70	MO
DISTRICT	SHEET NO.
CD	16

COUNTY
COOPER

JOB NO.
JST0017B

CONTRACT ID.
-


PROJECT NO.
-


BRIDGE NO.
-


DESCRIPTION	DATE

MISSOURI HIGHWAYS AND TRANSPORTATION COMMISSION
105 WEST CAPITOL
JEFFERSON CITY, MO 65102
1-888-ASK-MODOT (1-888-275-6636)

BURNS McDONNELL
9400 Ward Parkway
Kansas City, MO 64114
(816) 333-9400
Certificate of Authority
No.: 000165

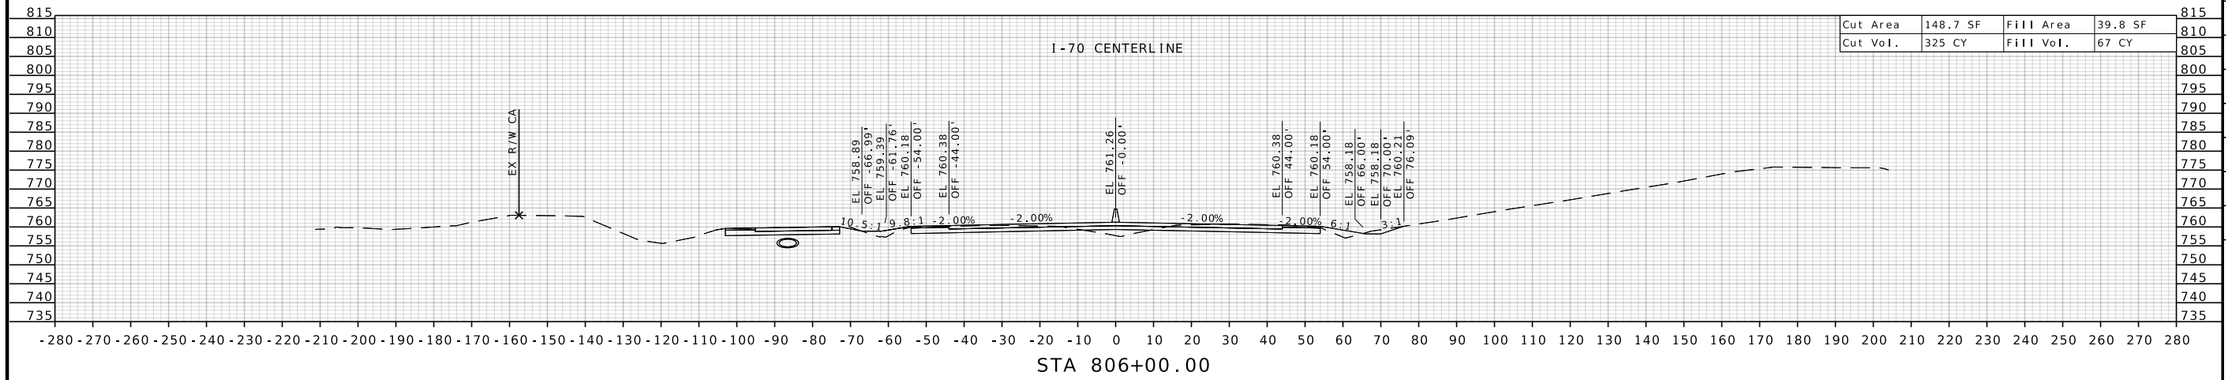

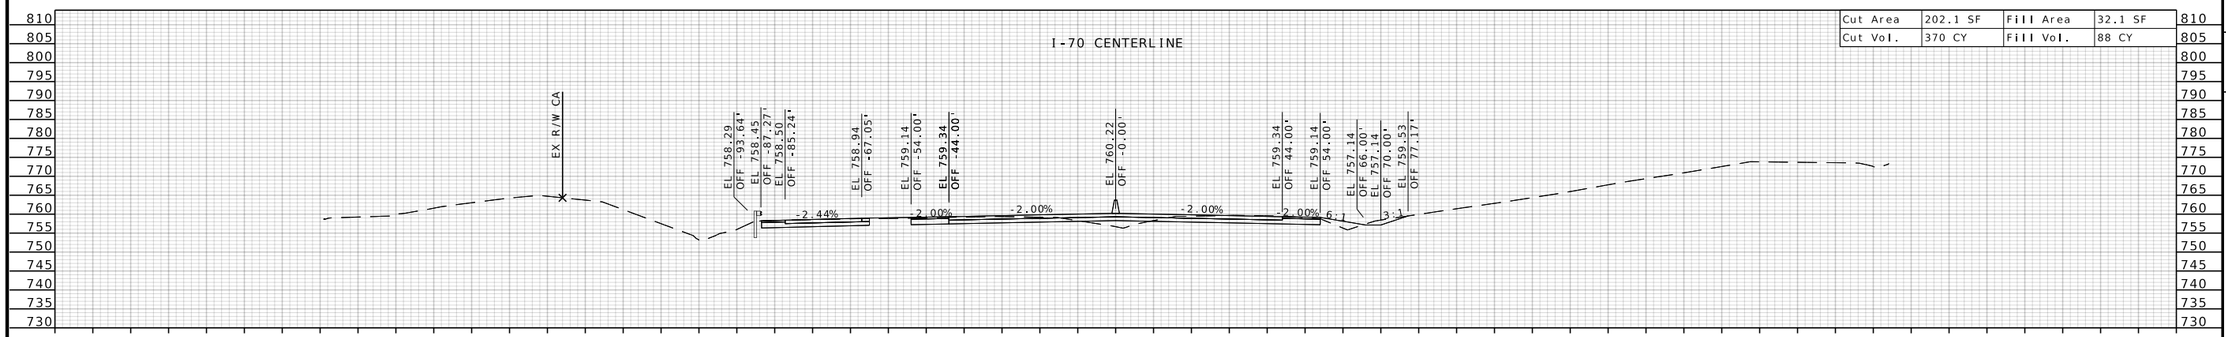

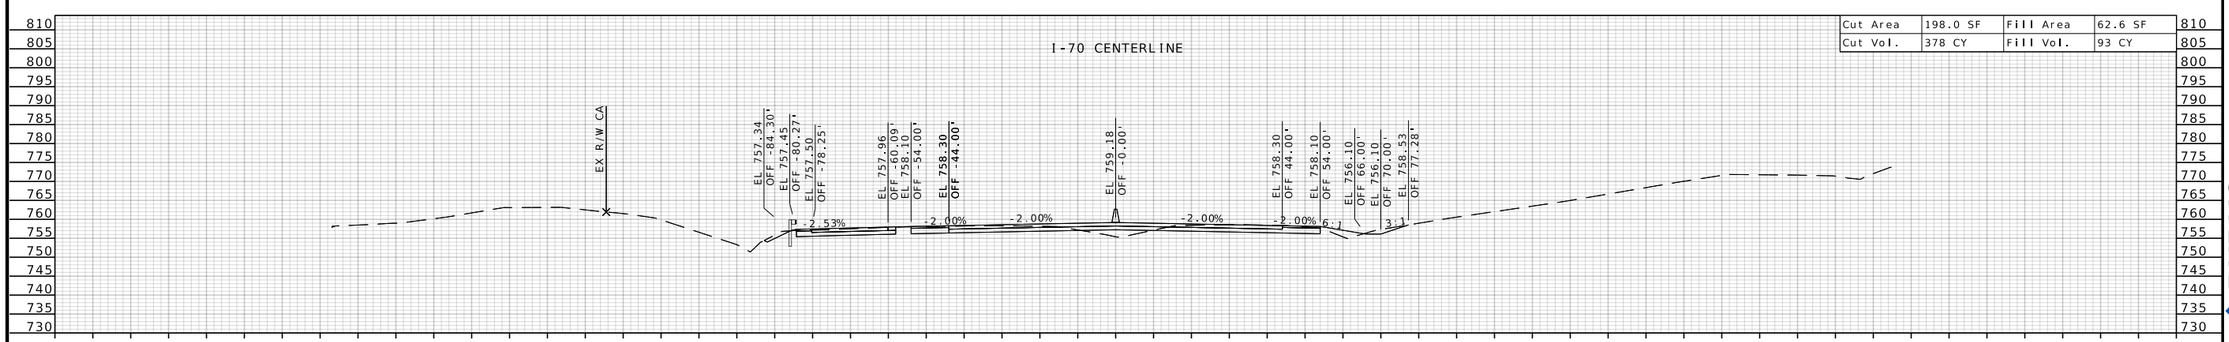

STATE OF MISSOURI
RONNIE L. WILLIAMS
NUMBER PE-2010000879
PROFESSIONAL ENGINEER

THIS SHEET HAS BEEN SIGNED, SEALED, AND DATED ELECTRONICALLY

DATE PREPARED
10/27/2025

ROUTE	STATE
I-70	MO
DISTRICT	SHEET NO.
CD	17

COUNTY
COOPER

JOB NO.
JST0017B

CONTRACT ID.
-

PROJECT NO.
-

BRIDGE NO.
-


DESCRIPTION	DATE


MISSOURI HIGHWAYS AND TRANSPORTATION COMMISSION


105 WEST CAPITOL
JEFFERSON CITY, MO 65102
1-888-ASK-MODOT (1-888-275-6636)

BURNS McDONNELL
9400 Ward Parkway
Kansas City, MO 64114
(816) 333-9400
Certificate of Authority
No.: 000165

c:\bmcd_lib\pw_connect\trn\d0185111\XS_001-069_JST0017B_I20_I-70_Seg01.dgn 1:14:50 PM 10/27/2025

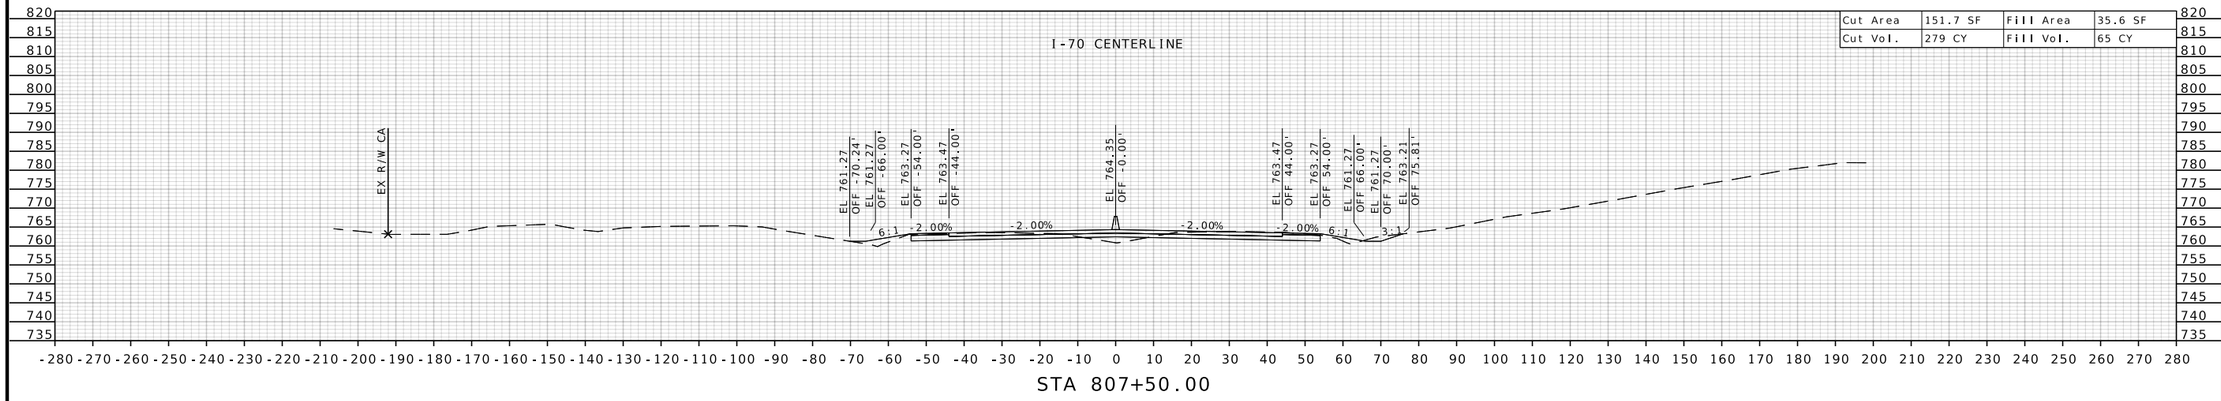

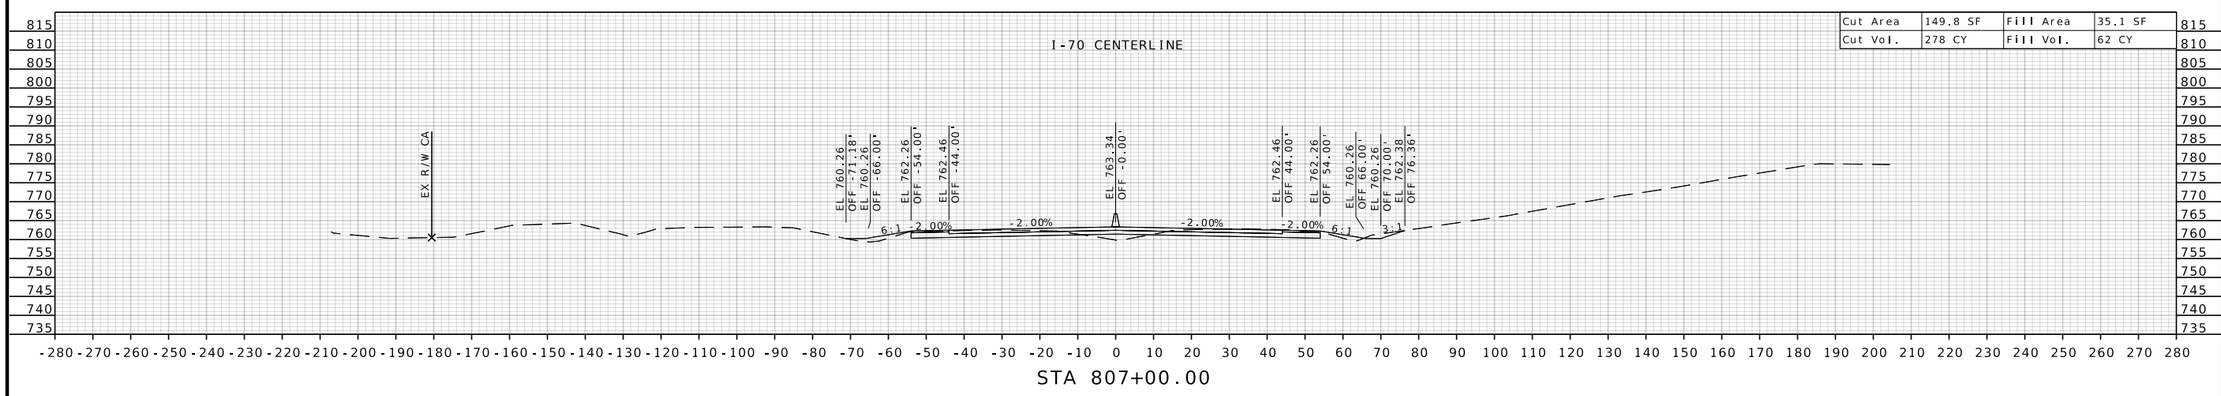

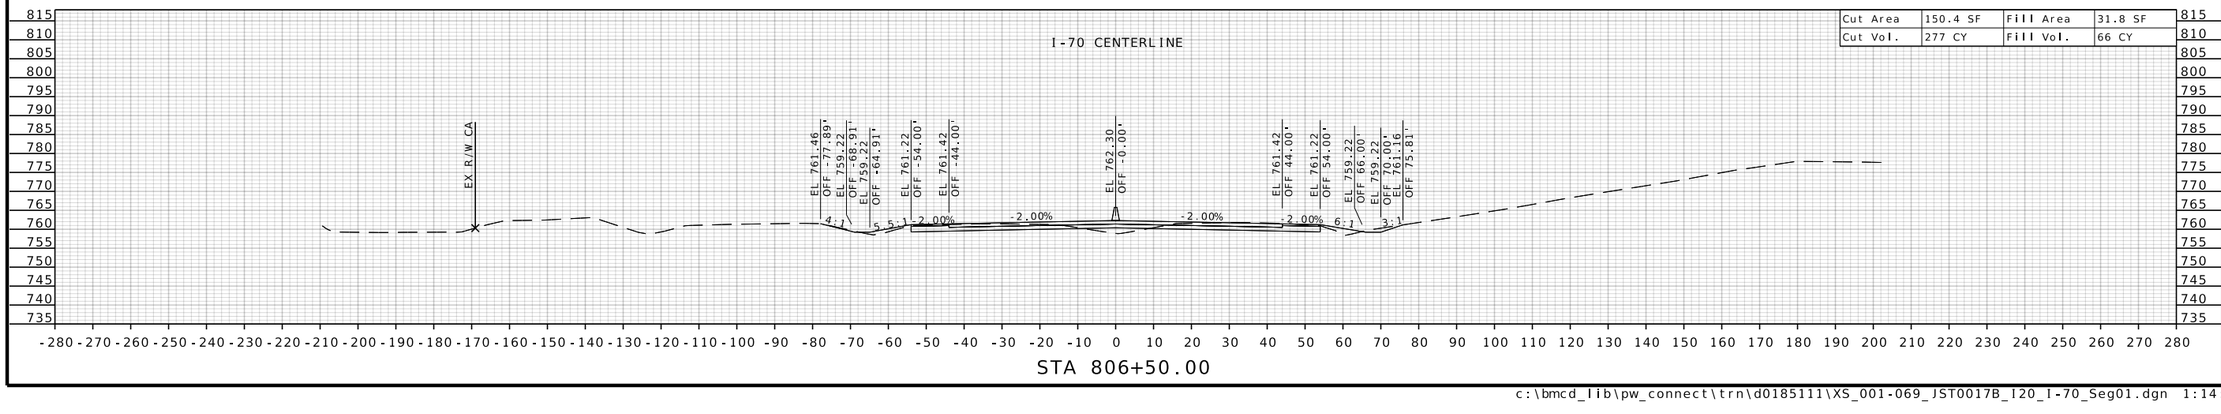

STATE OF MISSOURI
RONNIE L. WILLIAMS
NUMBER PE-2010000879
PROFESSIONAL ENGINEER

THIS SHEET HAS BEEN SIGNED, SEALED, AND DATED ELECTRONICALLY

DATE PREPARED
10/27/2025

ROUTE	STATE
I-70	MO
DISTRICT	SHEET NO.
CD	18

COUNTY
COOPER

JOB NO.
JST0017B

CONTRACT ID.
-

PROJECT NO.
-


BRIDGE NO.
-


DESCRIPTION	DATE


MISSOURI HIGHWAYS AND TRANSPORTATION COMMISSION

105 WEST CAPITOL
JEFFERSON CITY, MO 65102
1-888-ASK-MODOT (1-888-275-6636)

BURNS McDONNELL
9400 Ward Parkway
Kansas City, MO 64114
(816) 333-9400
Certificate of Authority
No.: 000165

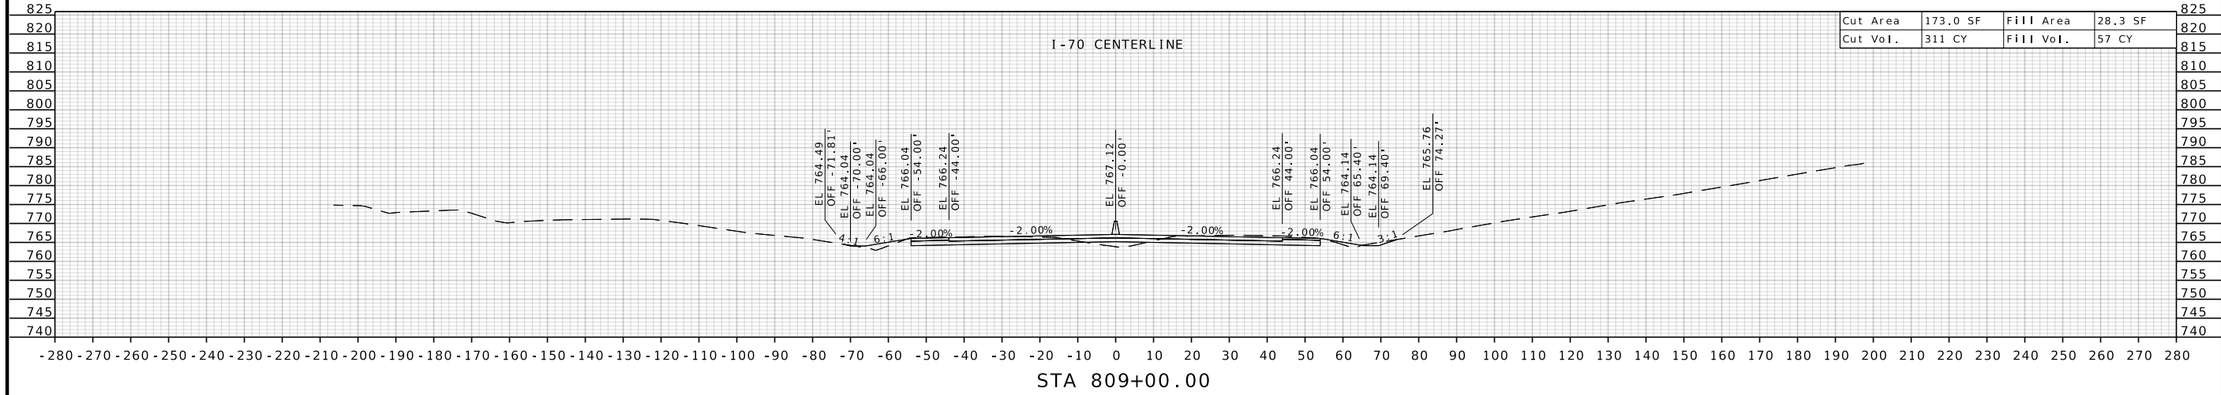

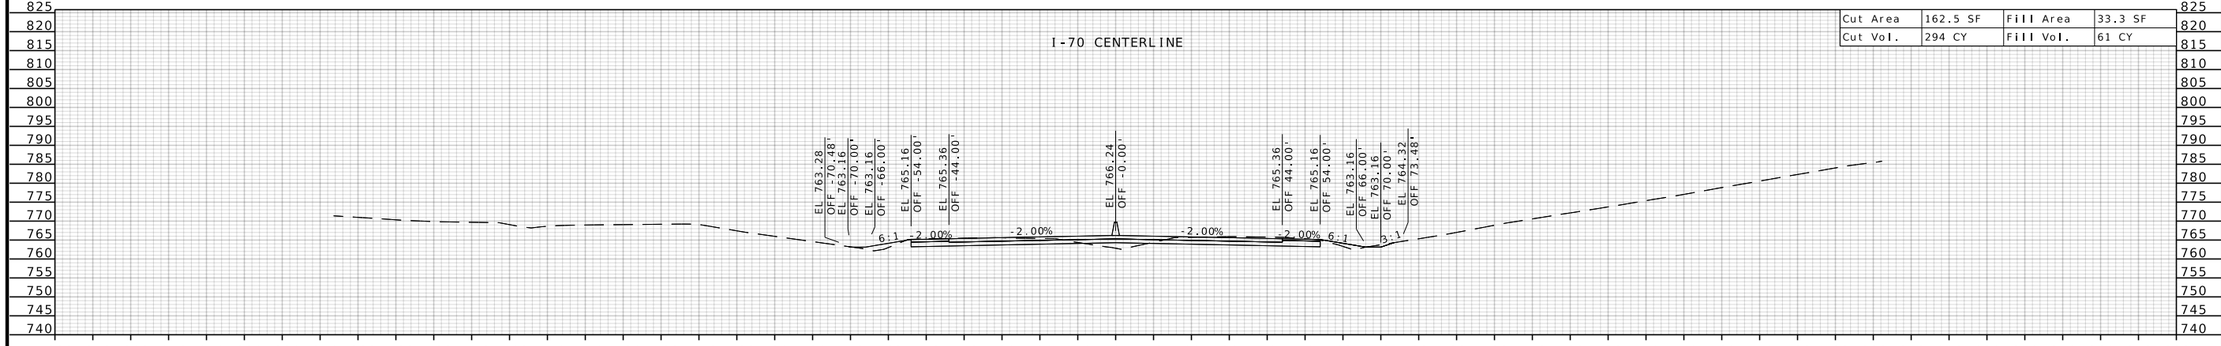

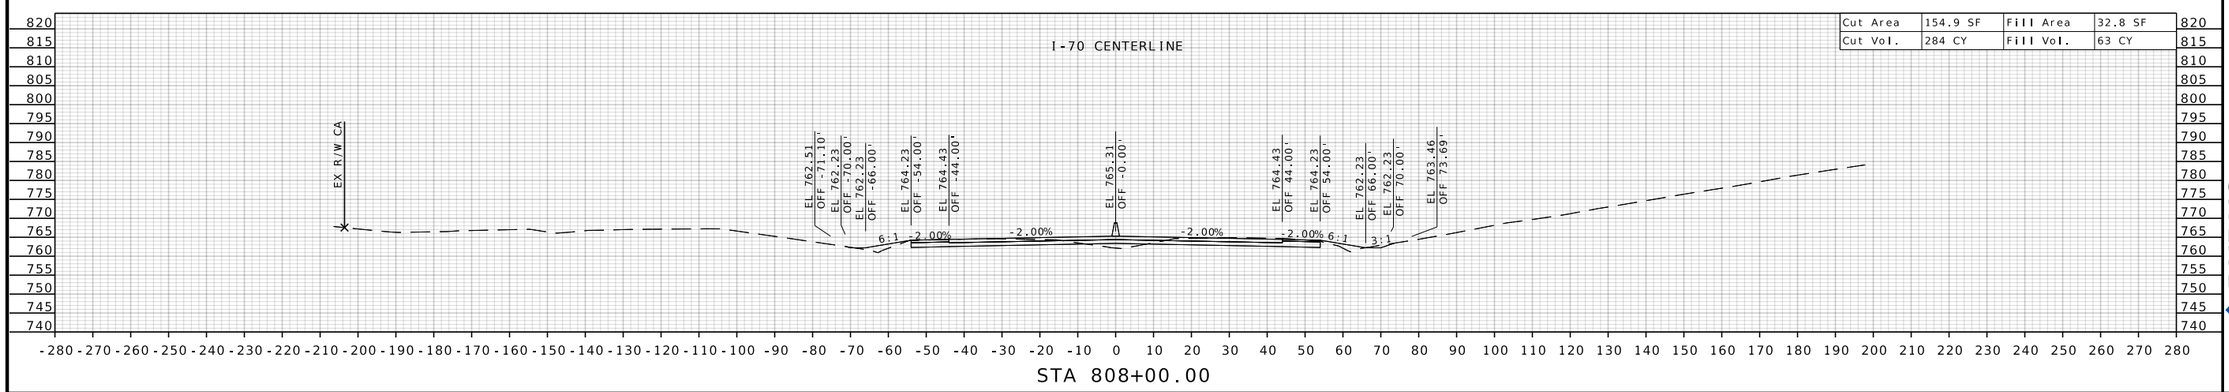

STATE OF MISSOURI
RONNIE L. WILLIAMS
NUMBER PE-2010000879
PROFESSIONAL ENGINEER

THIS SHEET HAS BEEN SIGNED, SEALED, AND DATED ELECTRONICALLY

DATE PREPARED
10/27/2025

ROUTE	STATE
I-70	MO
DISTRICT	SHEET NO.
CD	19

COUNTY
COOPER

JOB NO.
JST0017B

CONTRACT ID.
-

PROJECT NO.
-

BRIDGE NO.
-


DESCRIPTION	DATE


MISSOURI HIGHWAYS AND TRANSPORTATION COMMISSION


105 WEST CAPITOL
JEFFERSON CITY, MO 65102
1-888-ASK-MODOT (1-888-275-6636)

BURNS McDONNELL
9400 Ward Parkway
Kansas City, MO 64114
(816) 333-9400
Certificate of Authority
No.: 000165

c:\bmcd_lib\pw_connect\trn\d0185111\XS_001-069_JST0017B_I20_I-70_Seg01.dgn 1:14:53 PM 10/27/2025

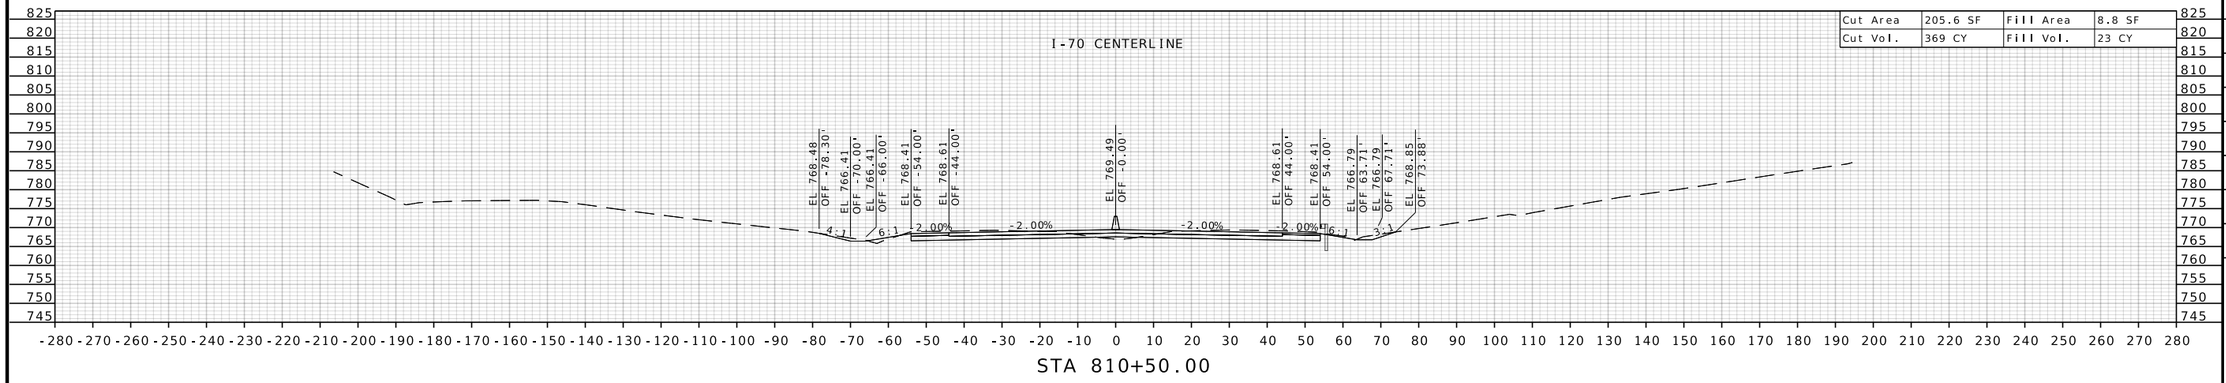

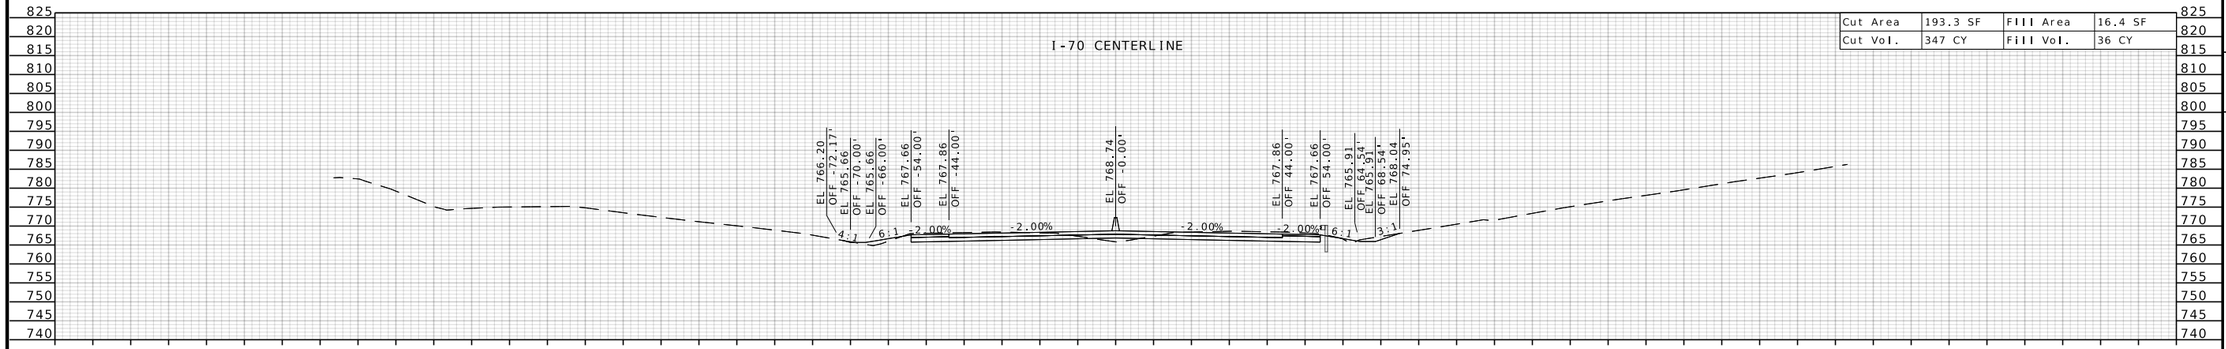

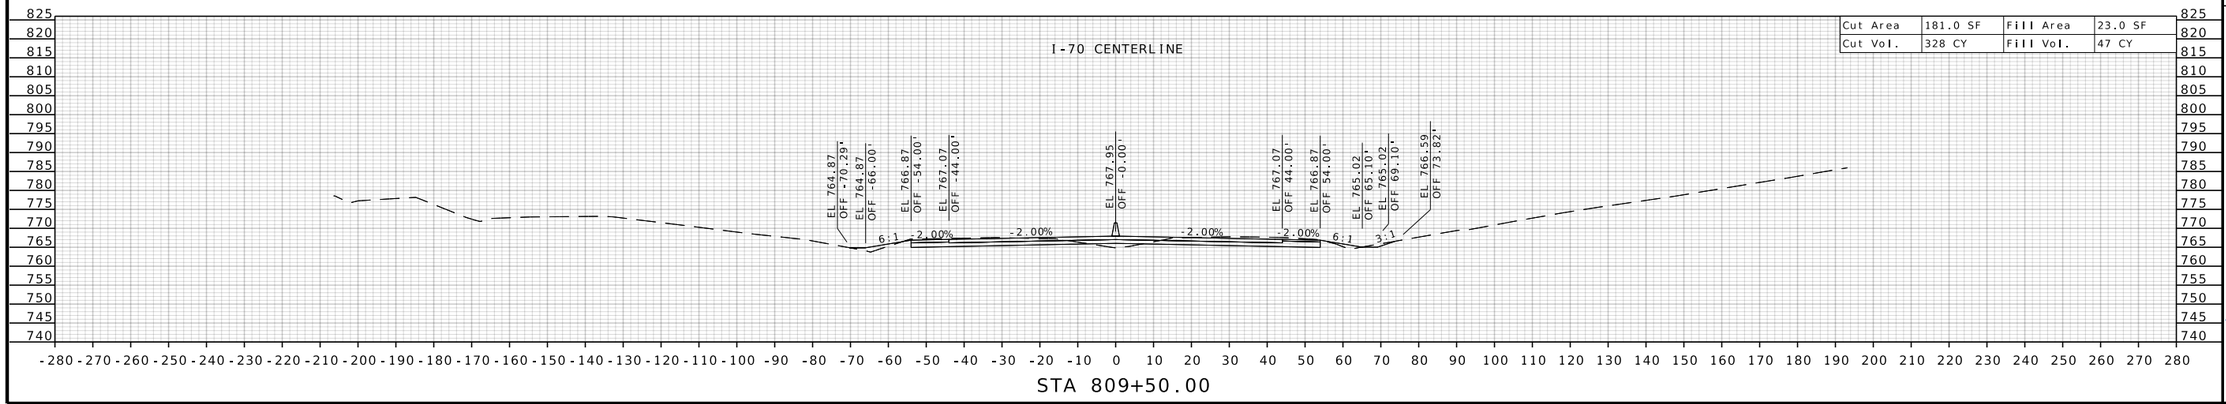

STATE OF MISSOURI
RONNIE L. WILLIAMS
NUMBER PE-2010000879
PROFESSIONAL ENGINEER

THIS SHEET HAS BEEN SIGNED, SEALED, AND DATED ELECTRONICALLY

DATE PREPARED
10/27/2025

ROUTE	STATE
I-70	MO
DISTRICT	SHEET NO.
CD	20

COUNTY
COOPER

JOB NO.
JST0017B

CONTRACT ID.
-

PROJECT NO.
-


BRIDGE NO.
-


DESCRIPTION	DATE


MISSOURI HIGHWAYS AND TRANSPORTATION COMMISSION

105 WEST CAPITOL
JEFFERSON CITY, MO 65102
1-888-ASK-MODOT (1-888-275-6636)

BURNS McDONNELL
9400 Ward Parkway
Kansas City, MO 64114
(816) 333-9400
Certificate of Authority
No.: 000165

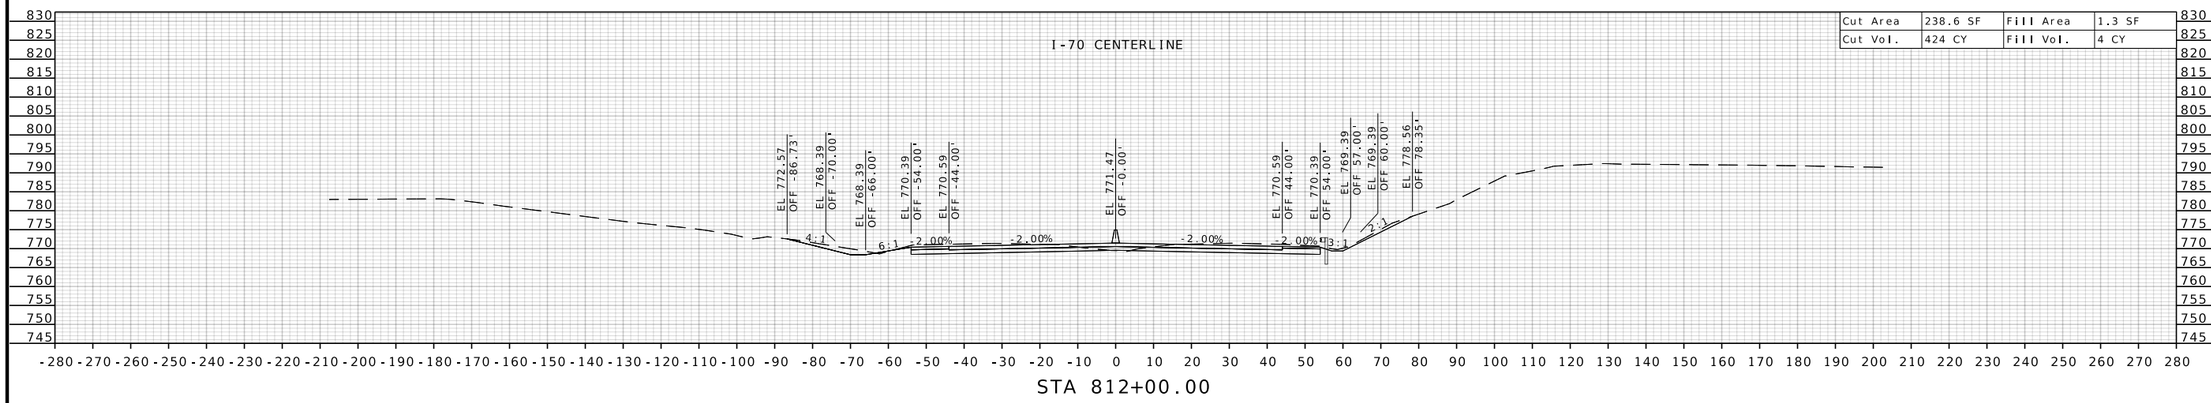

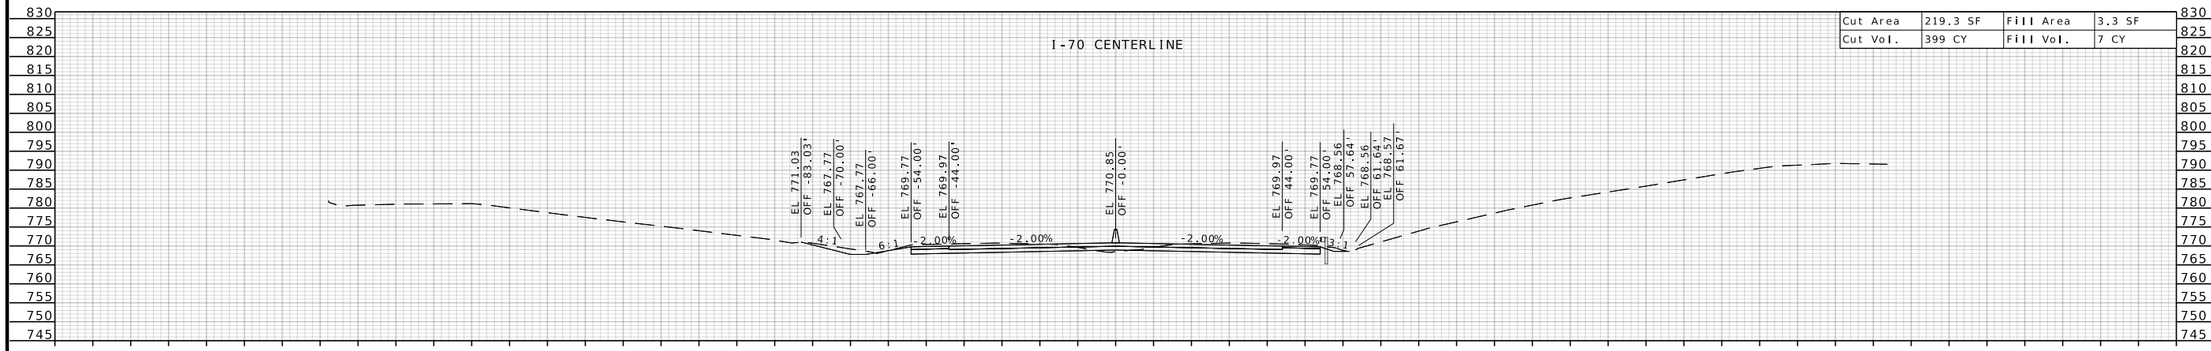

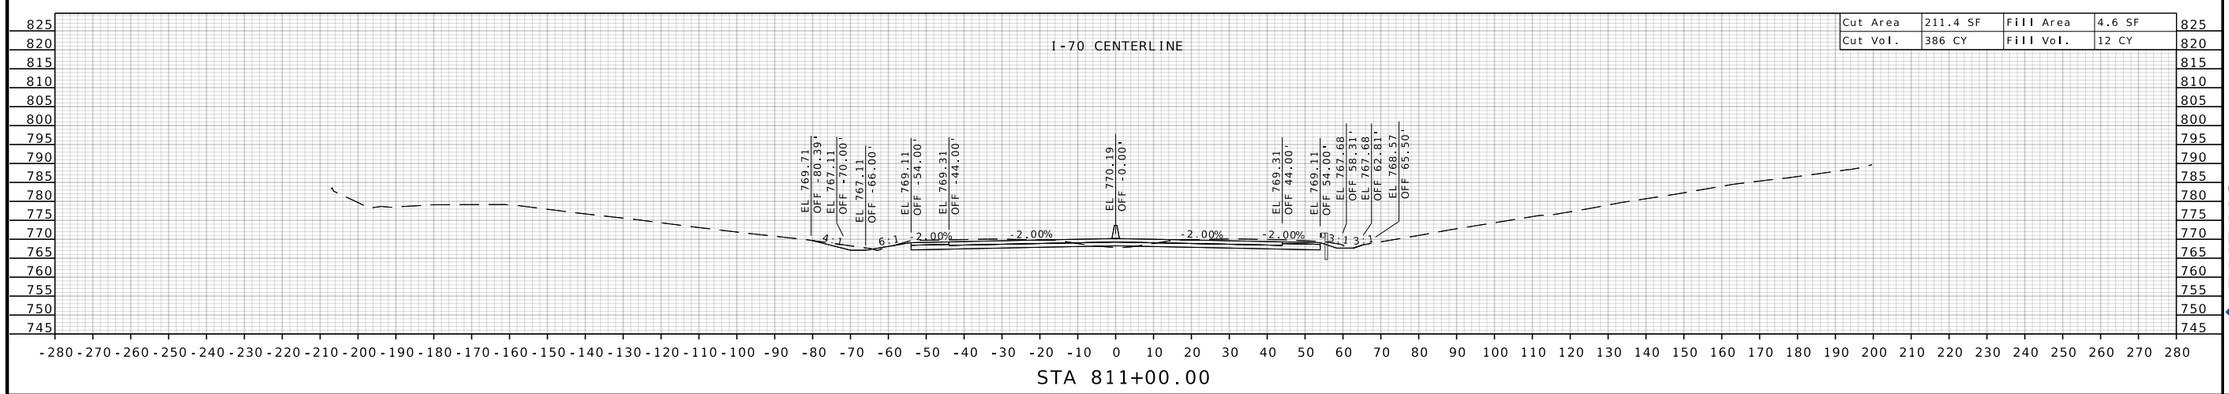

STATE OF MISSOURI
RONNIE L. WILLIAMS
NUMBER PE-2010000879
PROFESSIONAL ENGINEER

THIS SHEET HAS BEEN SIGNED, SEALED, AND DATED ELECTRONICALLY

DATE PREPARED
10/27/2025

ROUTE	STATE
I-70	MO
DISTRICT	SHEET NO.
CD	21

COUNTY
COOPER

JOB NO.
JST0017B

CONTRACT ID.
-

PROJECT NO.
-

BRIDGE NO.
-

DESCRIPTION	DATE


MISSOURI HIGHWAYS AND TRANSPORTATION COMMISSION


105 WEST CAPITOL
JEFFERSON CITY, MO 65102
1-888-ASK-MODOT (1-888-275-6636)


MoDOT

BURNS McDONNELL
9400 Ward Parkway
Kansas City, MO 64114
(816) 333-9400
Certificate of Authority
No.: 000165

c:\bmcd_lib\pw_connect\trn\d0185111\XS_001-069_JST0017B_I20_I-70_Seg01.dgn 1:14:55 PM 10/27/2025

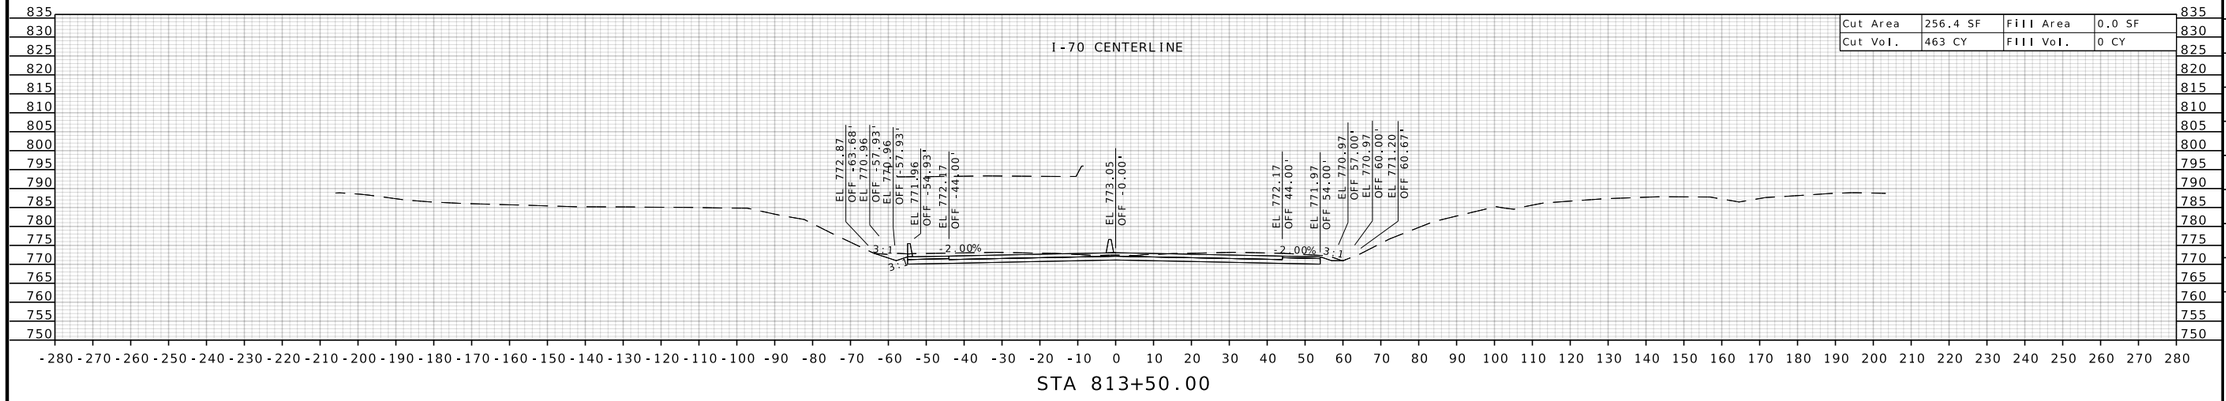

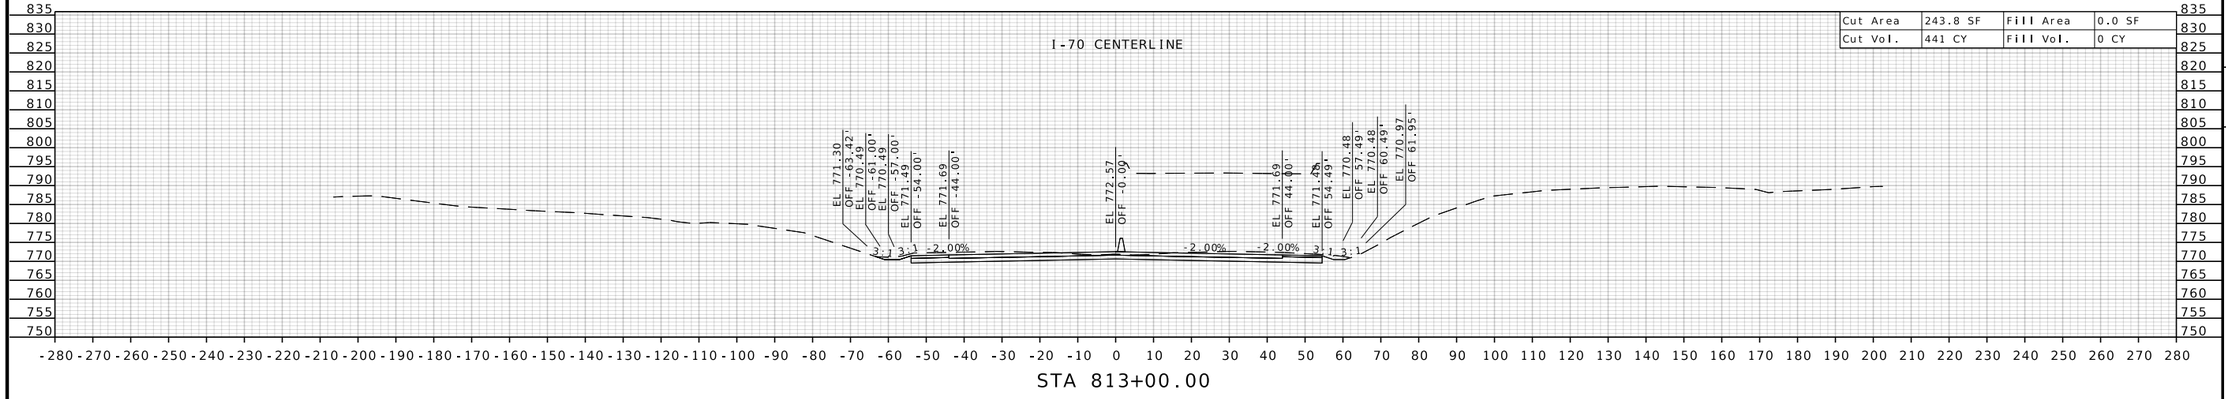

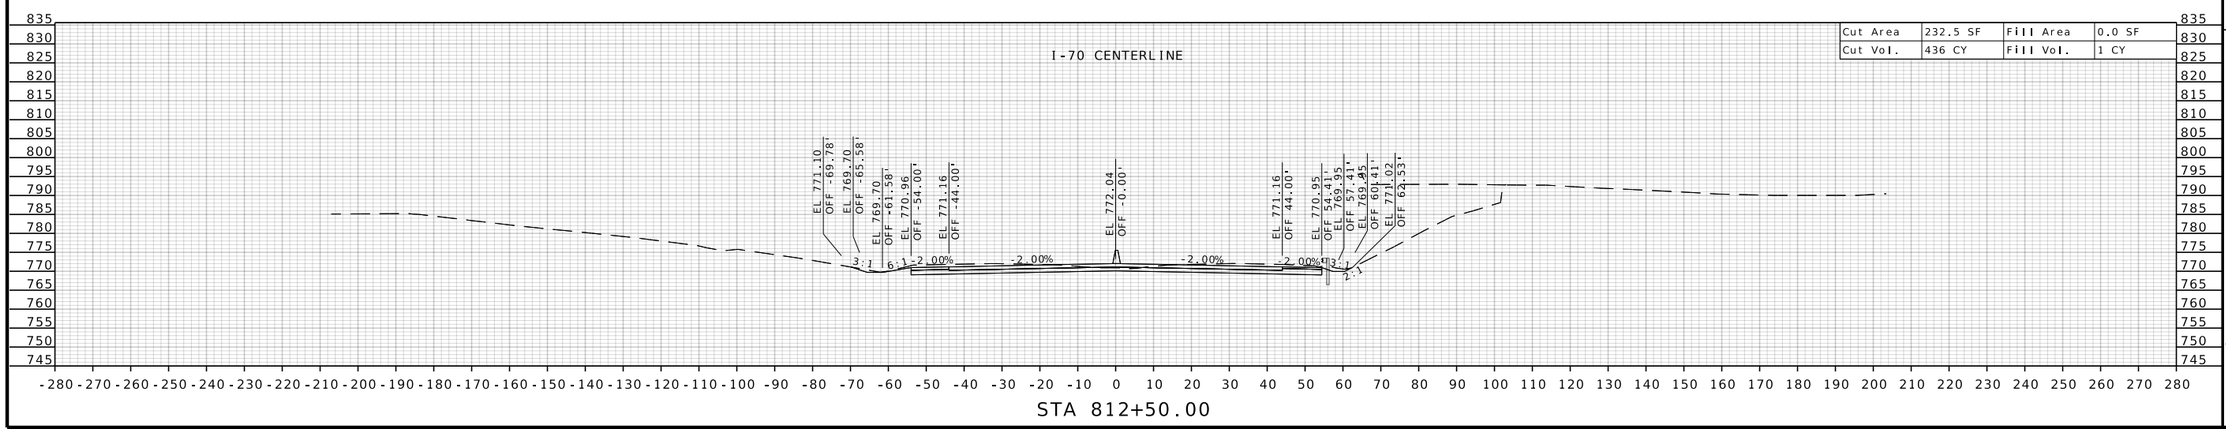

STATE OF MISSOURI
RONNIE L. WILLIAMS
NUMBER PE-2010000879
PROFESSIONAL ENGINEER

THIS SHEET HAS BEEN SIGNED, SEALED, AND DATED ELECTRONICALLY

DATE PREPARED
10/27/2025

ROUTE	STATE
I-70	MO
DISTRICT	SHEET NO.
CD	22

COUNTY
COOPER

JOB NO.
JST0017B

CONTRACT ID.
-


PROJECT NO.
-


BRIDGE NO.
-


DESCRIPTION	DATE

MISSOURI HIGHWAYS AND TRANSPORTATION COMMISSION
105 WEST CAPITOL
JEFFERSON CITY, MO 65102
1-888-ASK-MODOT (1-888-275-6636)

BURNS McDONNELL
9400 Ward Parkway
Kansas City, MO 64114
(816) 333-9400
Certificate of Authority
No.: 000165

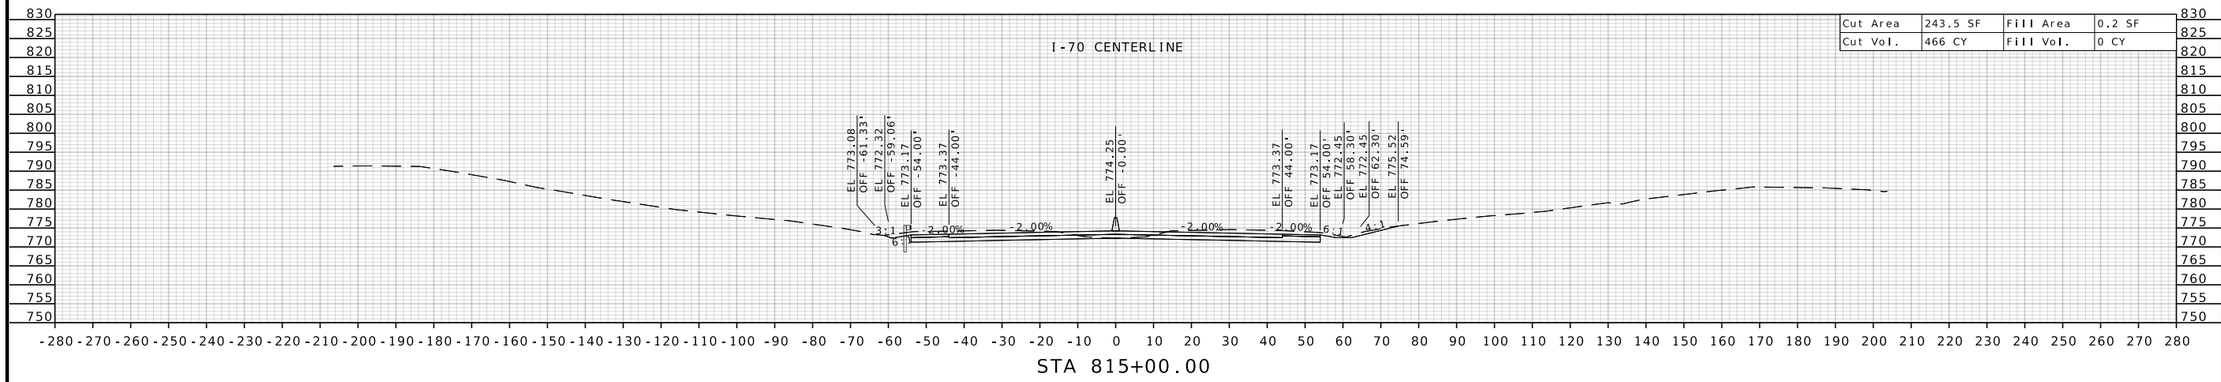

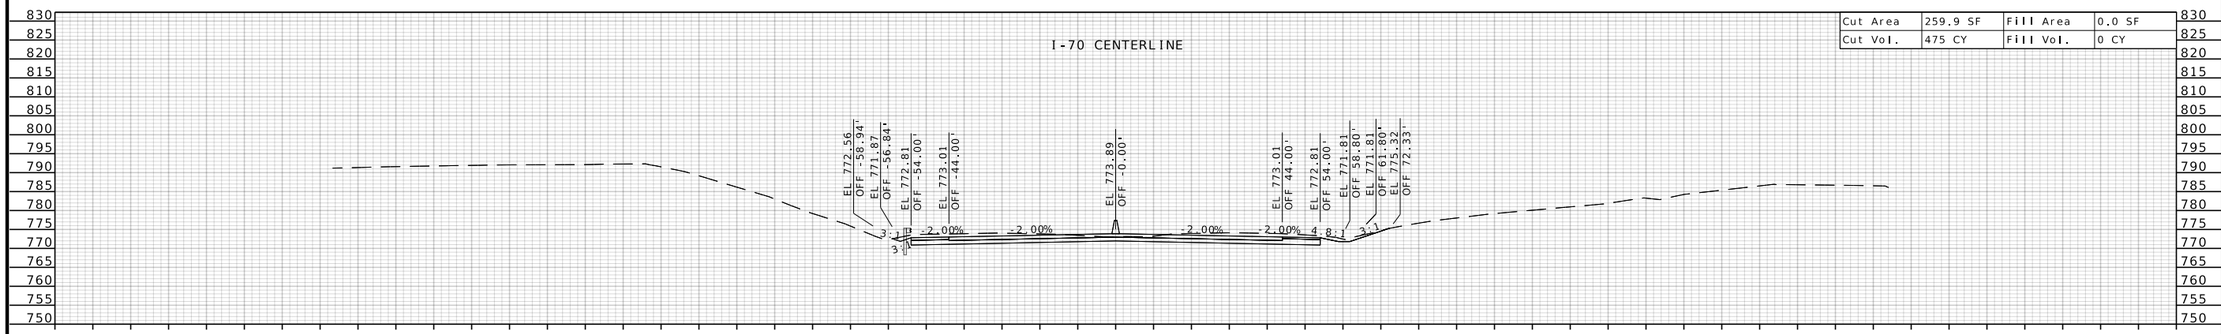

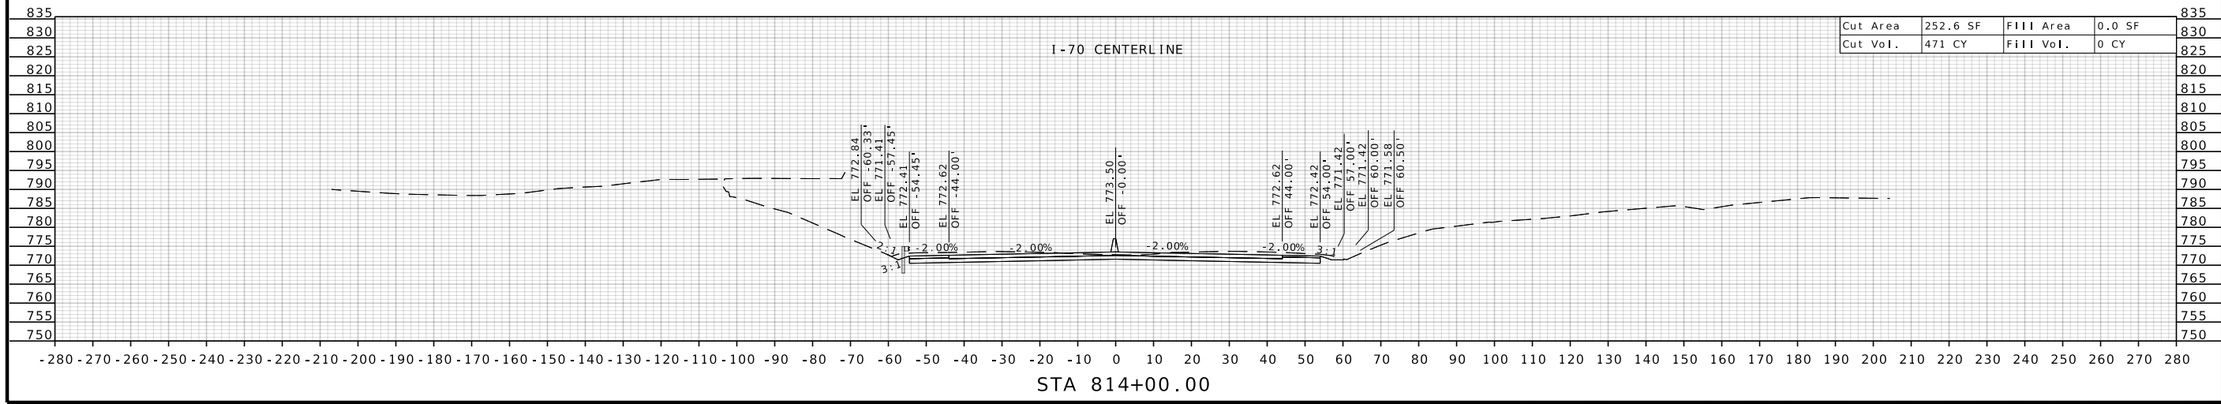

STATE OF MISSOURI
RONNIE L. WILLIAMS
NUMBER PE-2010000879
PROFESSIONAL ENGINEER

THIS SHEET HAS BEEN SIGNED, SEALED, AND DATED ELECTRONICALLY

DATE PREPARED
10/27/2025

ROUTE	STATE
I-70	MO
DISTRICT	SHEET NO.
CD	23

COUNTY
COOPER

JOB NO.
JST0017B

CONTRACT ID.
-

PROJECT NO.
-


BRIDGE NO.
-


DESCRIPTION	DATE


MISSOURI HIGHWAYS AND TRANSPORTATION COMMISSION

105 WEST CAPITOL
JEFFERSON CITY, MO 65102
1-888-ASK-MODOT (1-888-275-6636)

BURNS McDONNELL
9400 Ward Parkway
Kansas City, MO 64114
(816) 333-9400
Certificate of Authority
No.: 000165

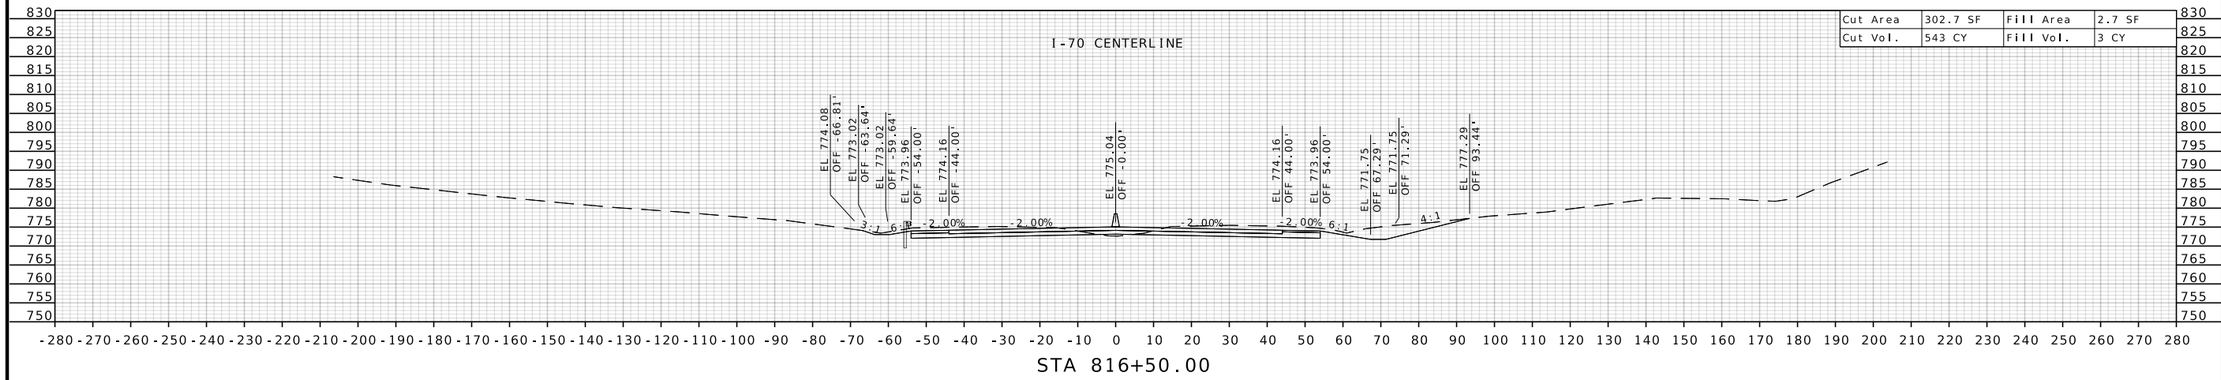

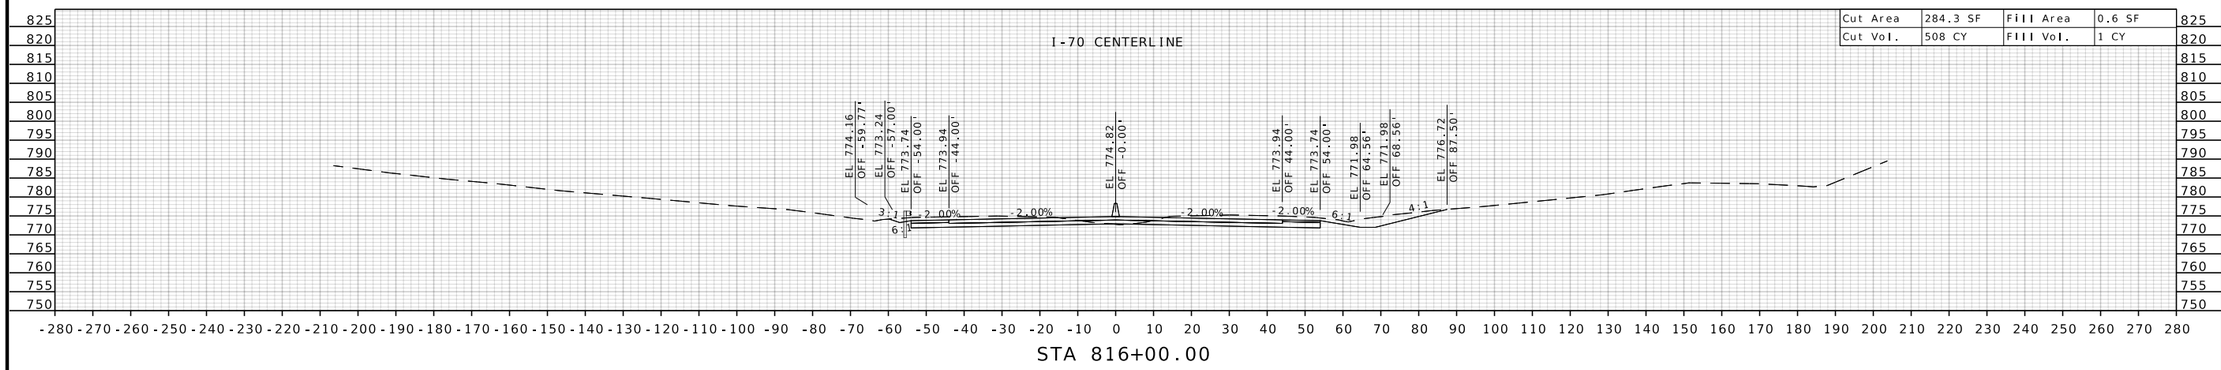

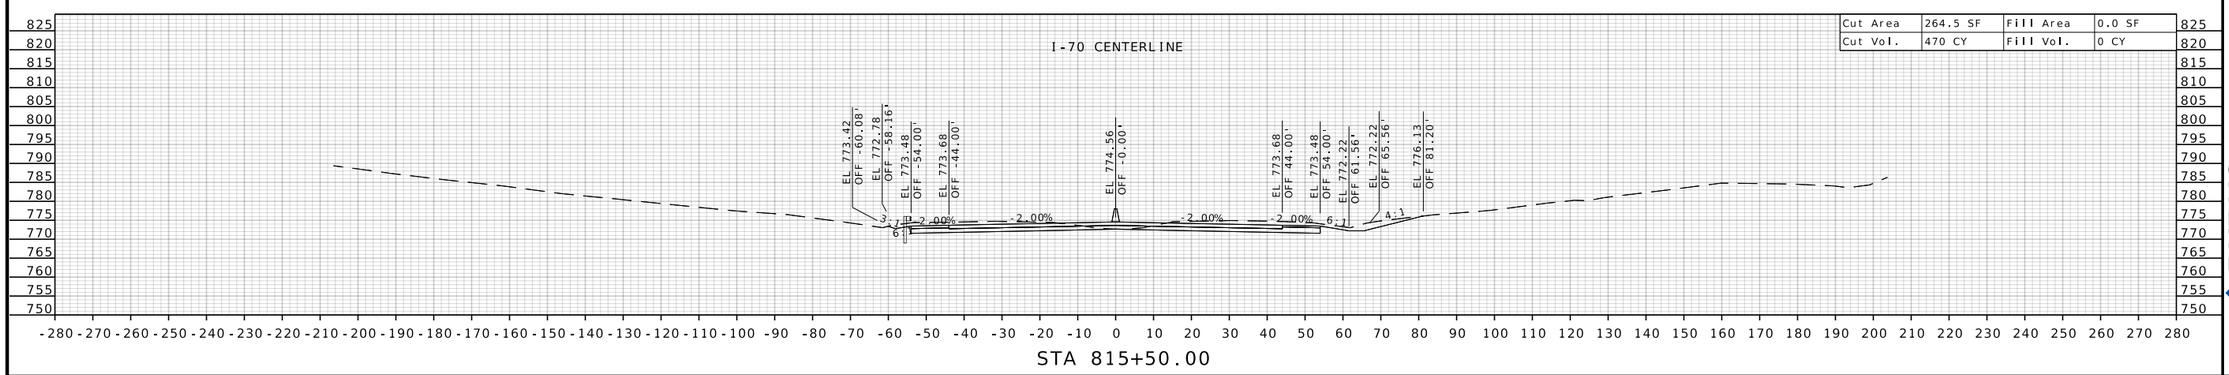

STATE OF MISSOURI
RONNIE L. WILLIAMS
NUMBER PE-2010000879
PROFESSIONAL ENGINEER

THIS SHEET HAS BEEN SIGNED, SEALED, AND DATED ELECTRONICALLY

DATE PREPARED
10/27/2025

ROUTE	STATE
I-70	MO
DISTRICT	SHEET NO.
CD	24

COUNTY
COOPER

JOB NO.
JST0017B

CONTRACT ID.
-

PROJECT NO.
-

BRIDGE NO.
-

DESCRIPTION	DATE


MISSOURI HIGHWAYS AND TRANSPORTATION COMMISSION


105 WEST CAPITOL
JEFFERSON CITY, MO 65102
1-888-ASK-MODOT (1-888-275-6636)


MoDOT

BURNS McDONNELL
9400 Ward Parkway
Kansas City, MO 64114
(816) 333-9400
Certificate of Authority
No.: 000165

c:\bmcd_lib\pw_connect\trn\d0185111\XS_001-069_JST0017B_I20_I-70_Seg01.dgn 1:14:59 PM 10/27/2025

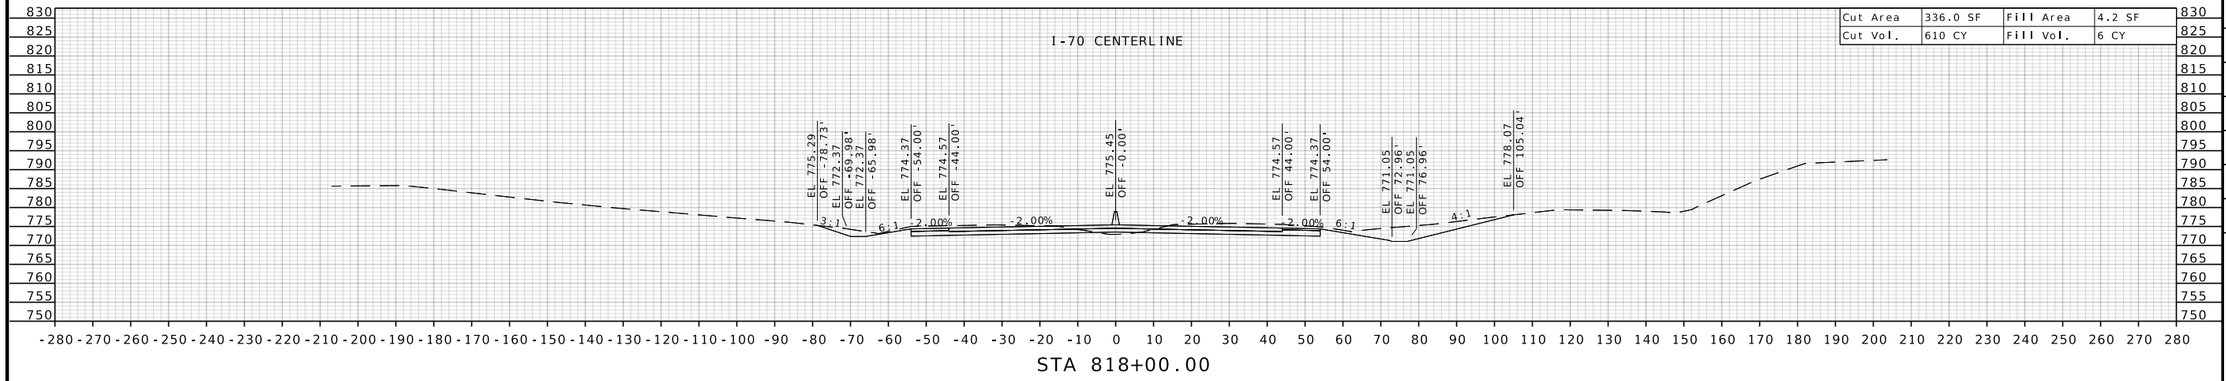

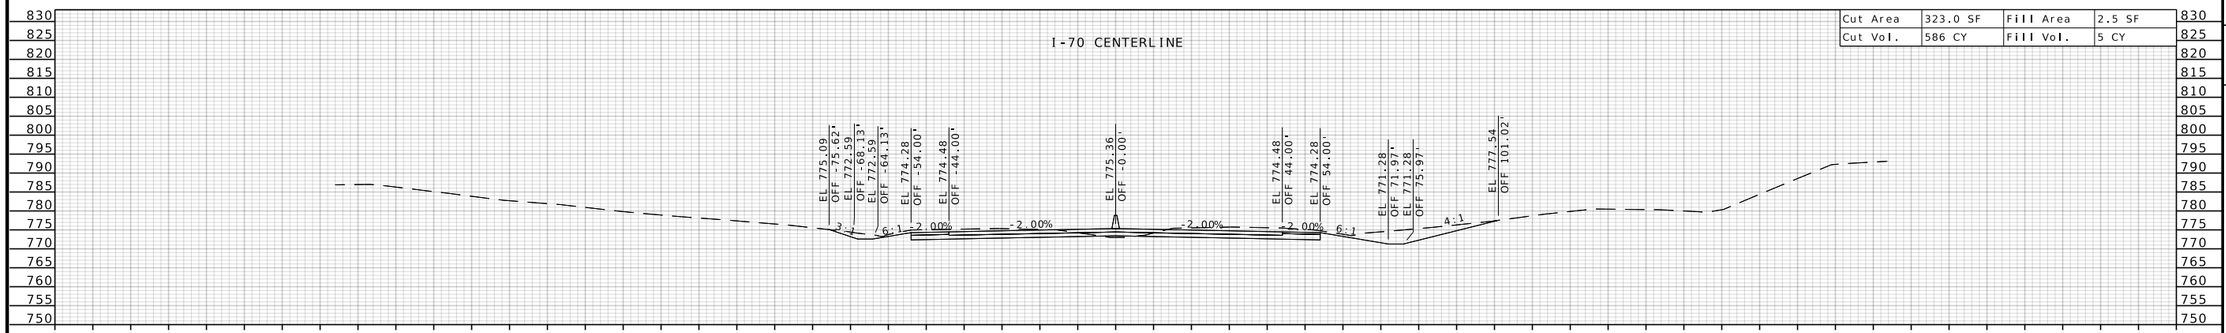

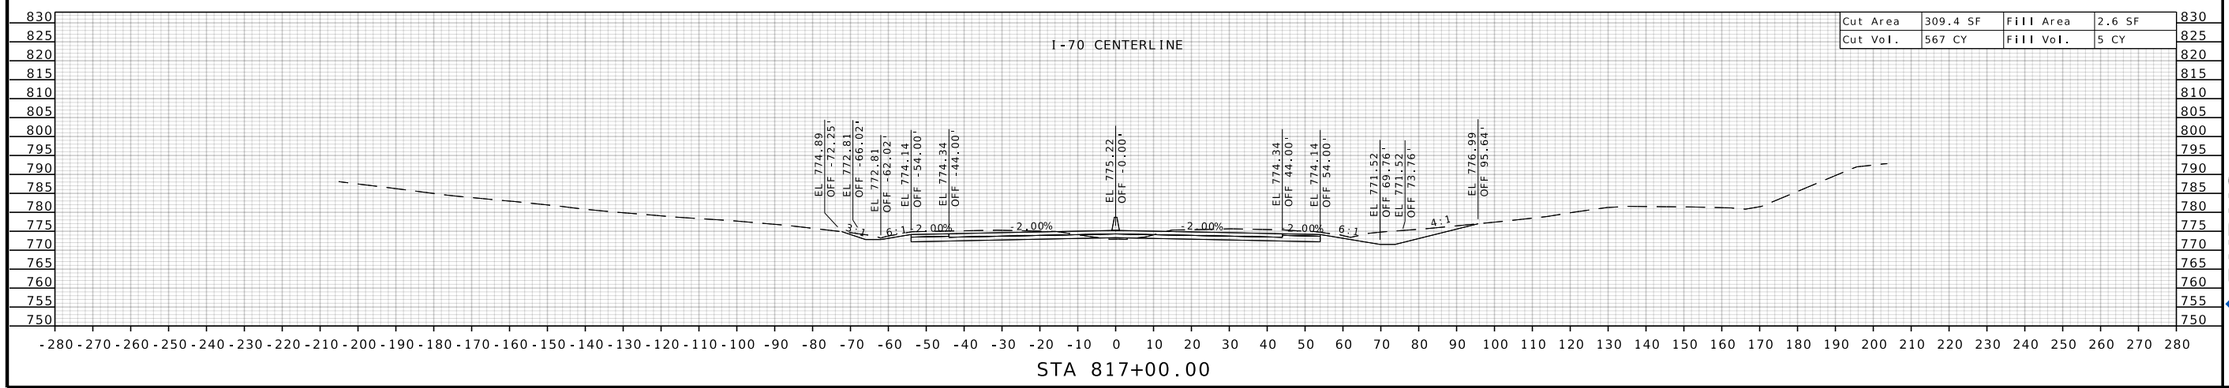

STATE OF MISSOURI
RONNIE L. WILLIAMS
NUMBER PE-2010000879
PROFESSIONAL ENGINEER

THIS SHEET HAS BEEN SIGNED, SEALED, AND DATED ELECTRONICALLY

DATE PREPARED
10/27/2025

ROUTE	STATE
I-70	MO
DISTRICT	SHEET NO.
CD	25

COUNTY
COOPER

JOB NO.
JST0017B

CONTRACT ID.
-

PROJECT NO.
-


BRIDGE NO.
-


DESCRIPTION	DATE


MISSOURI HIGHWAYS AND TRANSPORTATION COMMISSION

105 WEST CAPITOL
JEFFERSON CITY, MO 65102
1-888-ASK-MODOT (1-888-275-6636)

BURNS McDONNELL
9400 Ward Parkway
Kansas City, MO 64114
(816) 333-9400
Certificate of Authority
No.: 000165

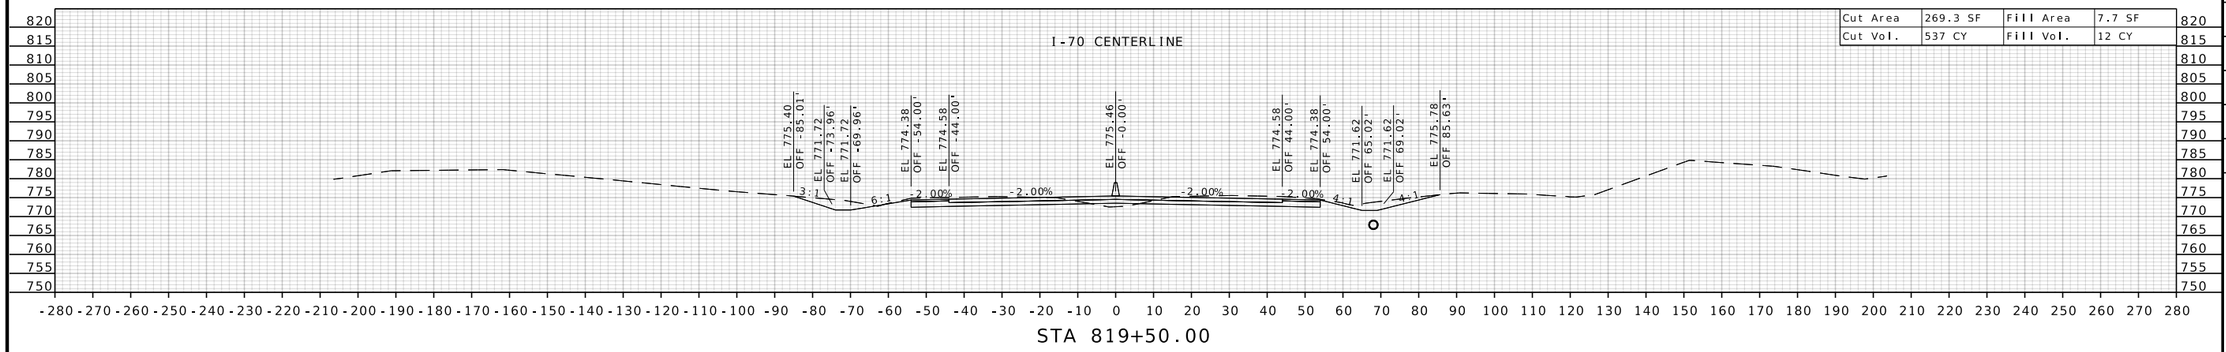

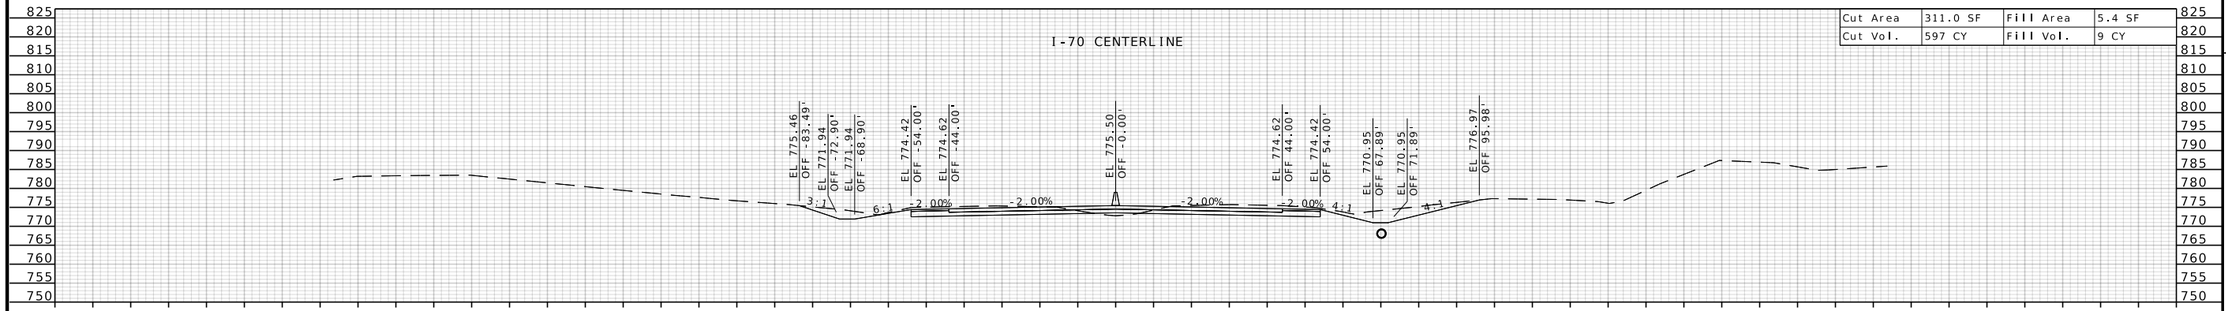

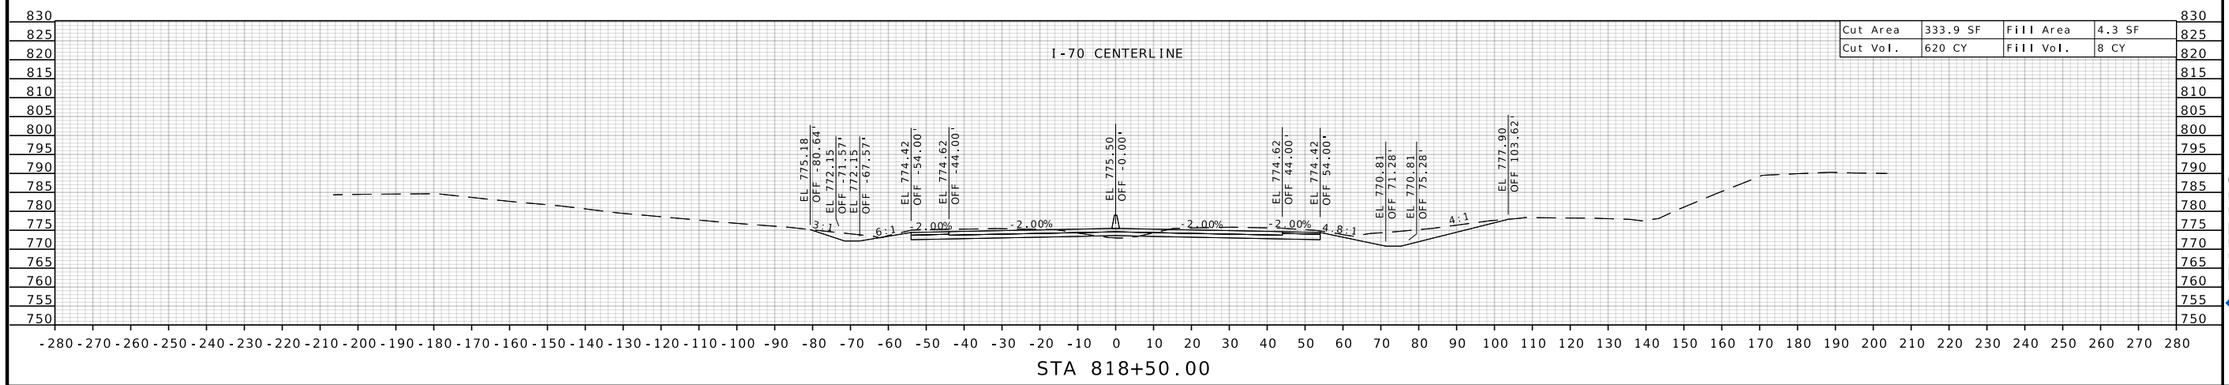

STATE OF MISSOURI
RONNIE L. WILLIAMS
NUMBER PE-2010000879
PROFESSIONAL ENGINEER

THIS SHEET HAS BEEN SIGNED, SEALED, AND DATED ELECTRONICALLY

DATE PREPARED
10/27/2025

ROUTE	STATE
I-70	MO
DISTRICT	SHEET NO.
CD	26

COUNTY
COOPER

JOB NO.
JST0017B

CONTRACT ID.
-

PROJECT NO.
-


BRIDGE NO.
-


DESCRIPTION	DATE

MISSOURI HIGHWAYS AND TRANSPORTATION COMMISSION

105 WEST CAPITOL
JEFFERSON CITY, MO 65102
1-888-ASK-MODOT (1-888-275-6636)

BURNS McDONNELL
9400 Ward Parkway
Kansas City, MO 64114
(816) 333-9400
Certificate of Authority
No.: 000165

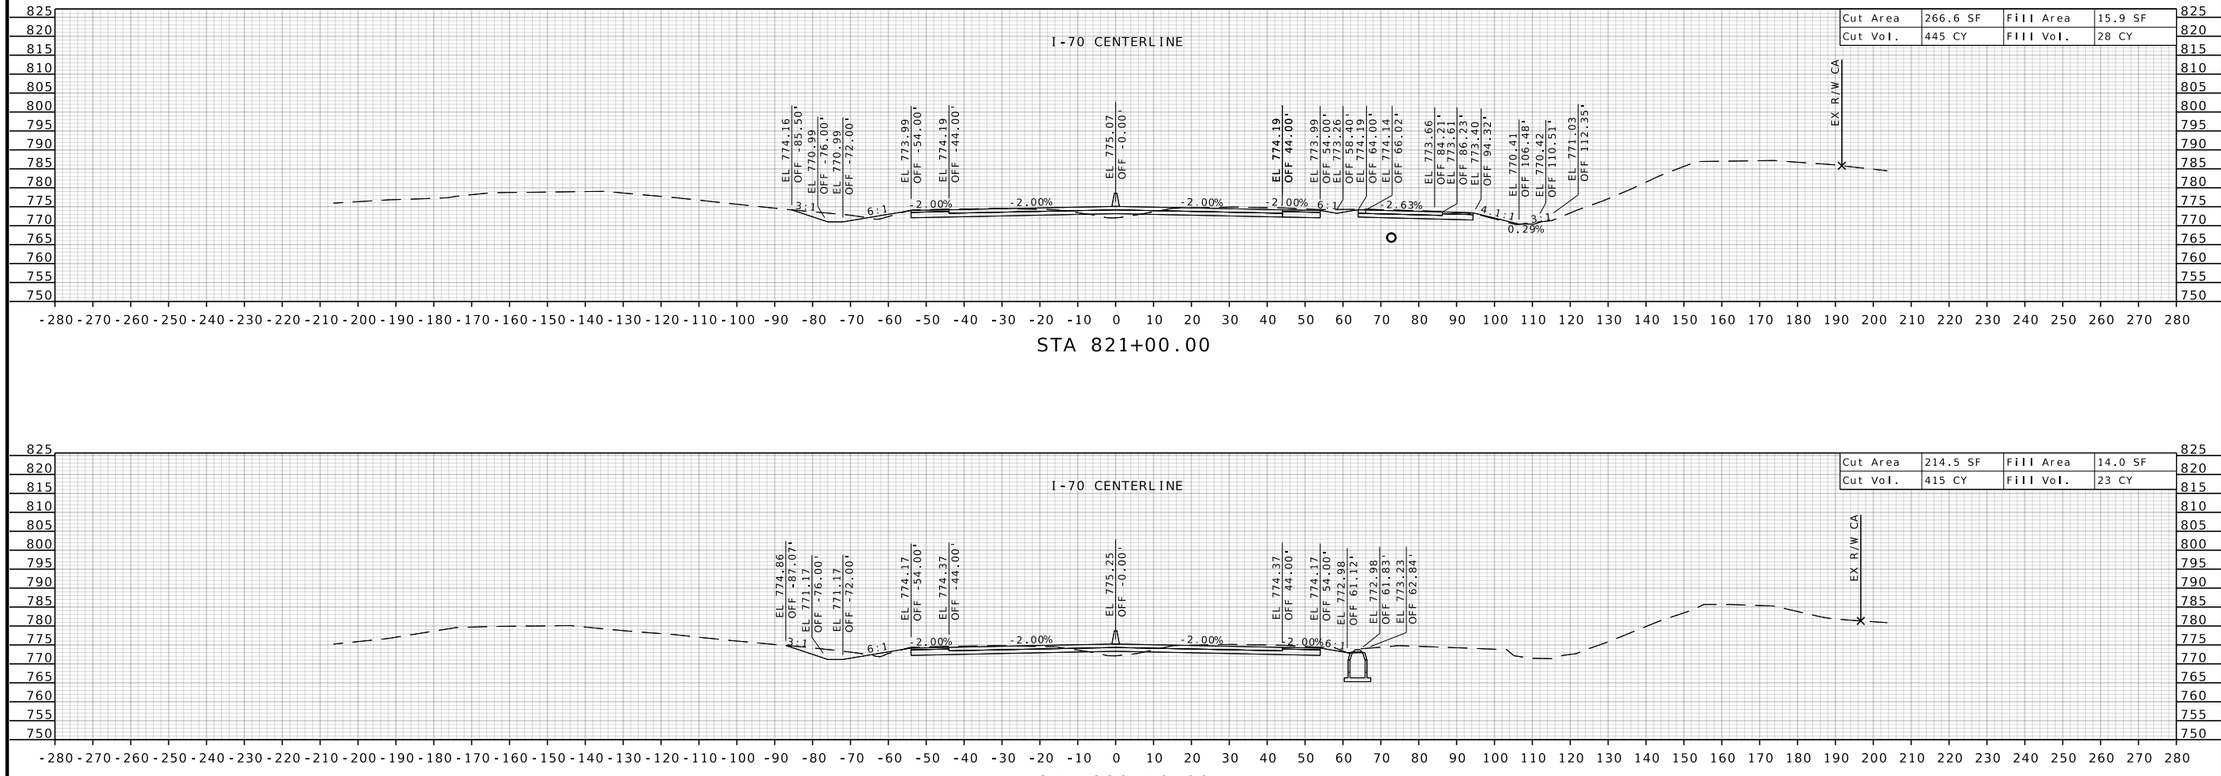

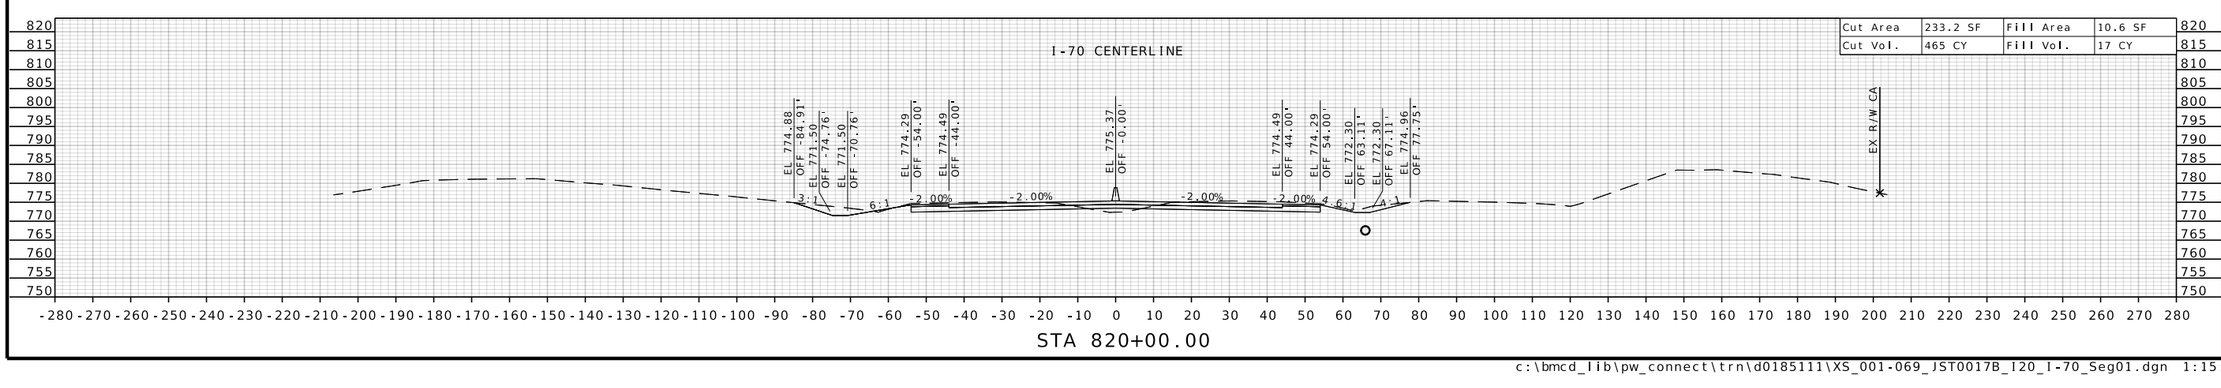

STATE OF MISSOURI
RONNIE L. WILLIAMS
NUMBER PE-2010000879
PROFESSIONAL ENGINEER

THIS SHEET HAS BEEN SIGNED, SEALED, AND DATED ELECTRONICALLY

DATE PREPARED
10/27/2025

ROUTE	STATE
I-70	MO
DISTRICT	SHEET NO.
CD	27

COUNTY
COOPER

JOB NO.
JST0017B

CONTRACT ID.
-


PROJECT NO.
-


BRIDGE NO.
-

DESCRIPTION	DATE

MISSOURI HIGHWAYS AND TRANSPORTATION COMMISSION
105 WEST CAPITOL
JEFFERSON CITY, MO 65102
1-888-ASK-MODOT (1-888-275-6636)

BURNS McDONNELL
9400 Ward Parkway
Kansas City, MO 64114
(816) 333-9400
Certificate of Authority
No.: 000165

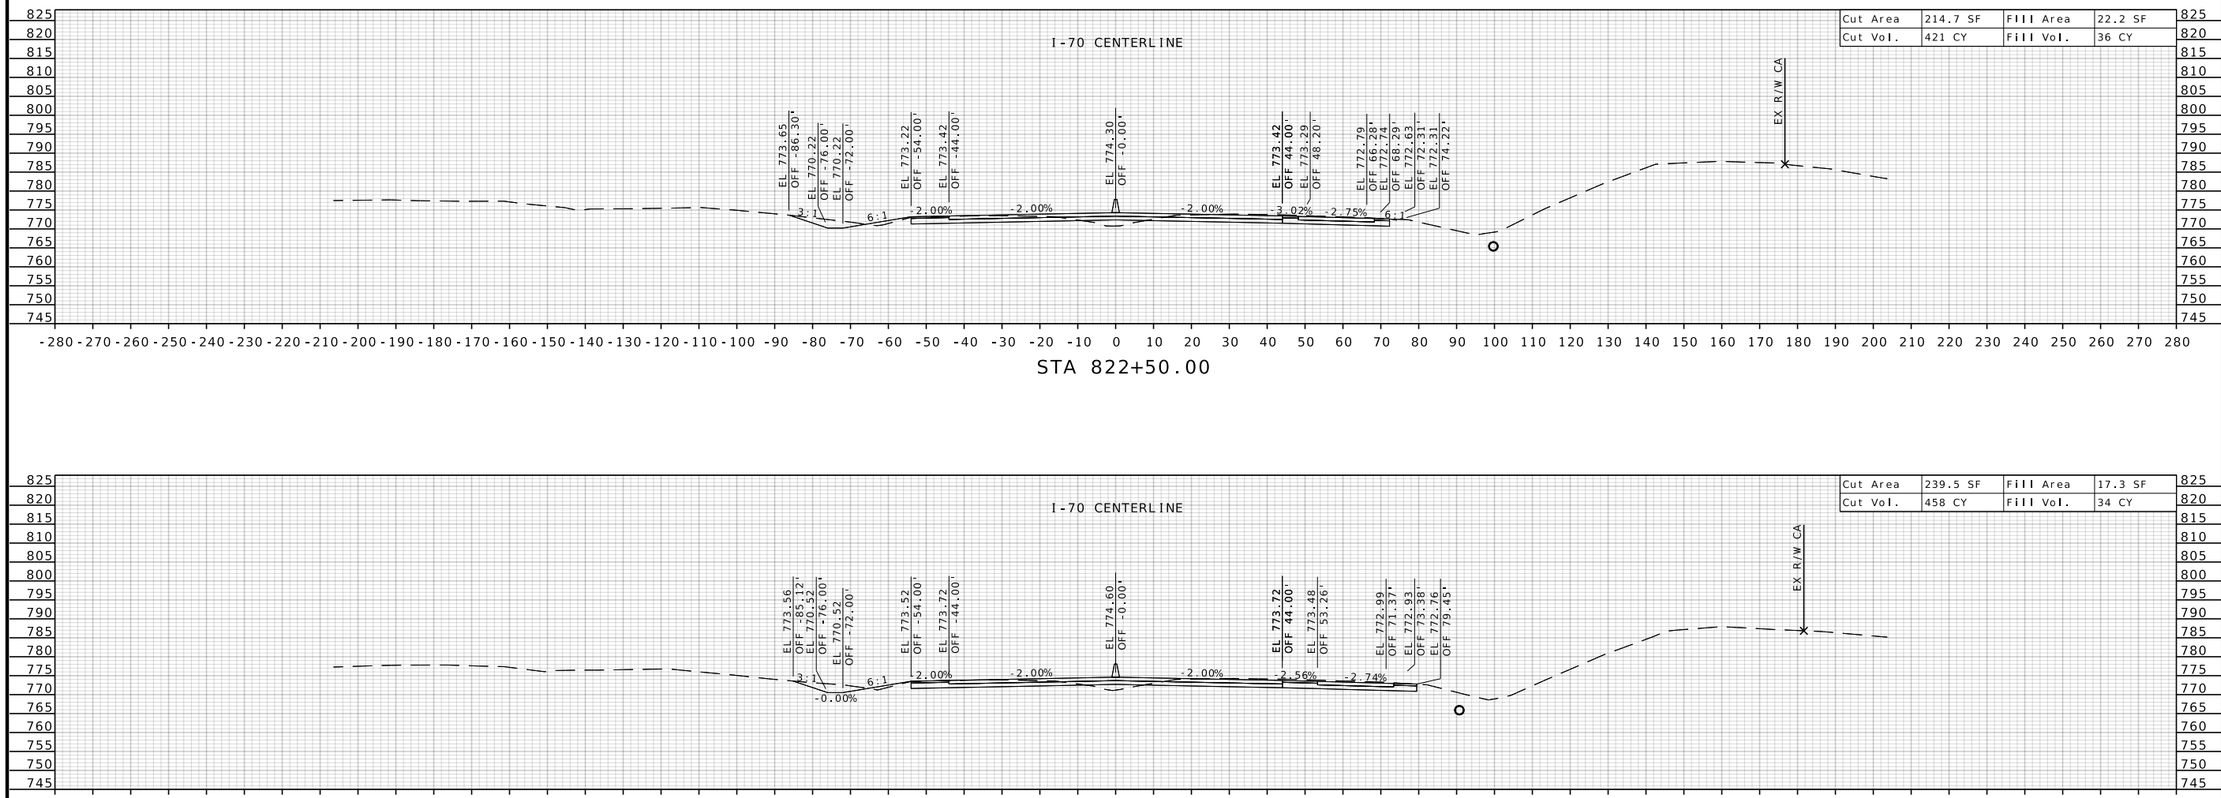

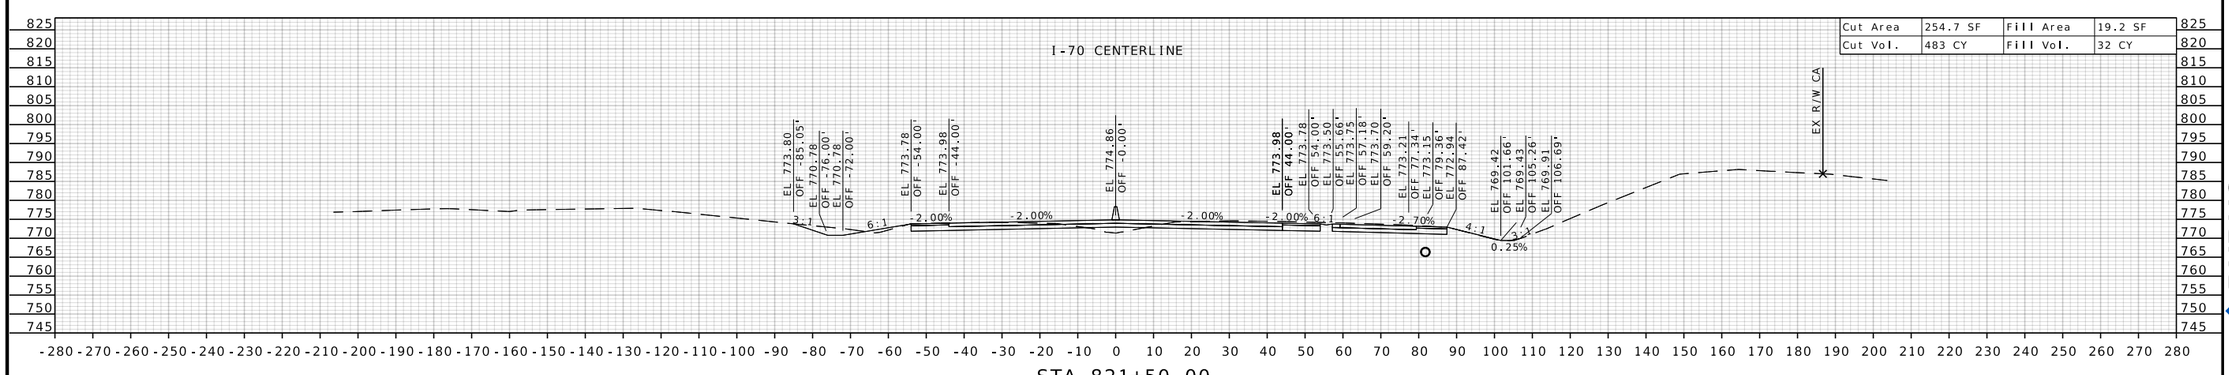

STATE OF MISSOURI
RONNIE L. WILLIAMS
NUMBER PE-2010000879
PROFESSIONAL ENGINEER

THIS SHEET HAS BEEN SIGNED, SEALED, AND DATED ELECTRONICALLY

DATE PREPARED
10/27/2025

ROUTE	STATE
I-70	MO
DISTRICT	SHEET NO.
CD	28

COUNTY
COOPER

JOB NO.
JST0017B

CONTRACT ID.
-

PROJECT NO.
-


BRIDGE NO.
-

DESCRIPTION	DATE


MISSOURI HIGHWAYS AND TRANSPORTATION COMMISSION
105 WEST CAPITOL
JEFFERSON CITY, MO 65102
1-888-ASK-MODOT (1-888-275-6636)

BURNS McDONNELL
9400 Ward Parkway
Kansas City, MO 64114
(816) 333-9400
Certificate of Authority No.: 000165


c:\bmcd_lib\pw_connect\trn\d0185111\XS_001-069_JST0017B_I20_I-70_Seg01.dgn 1:15:05 PM 10/27/2025

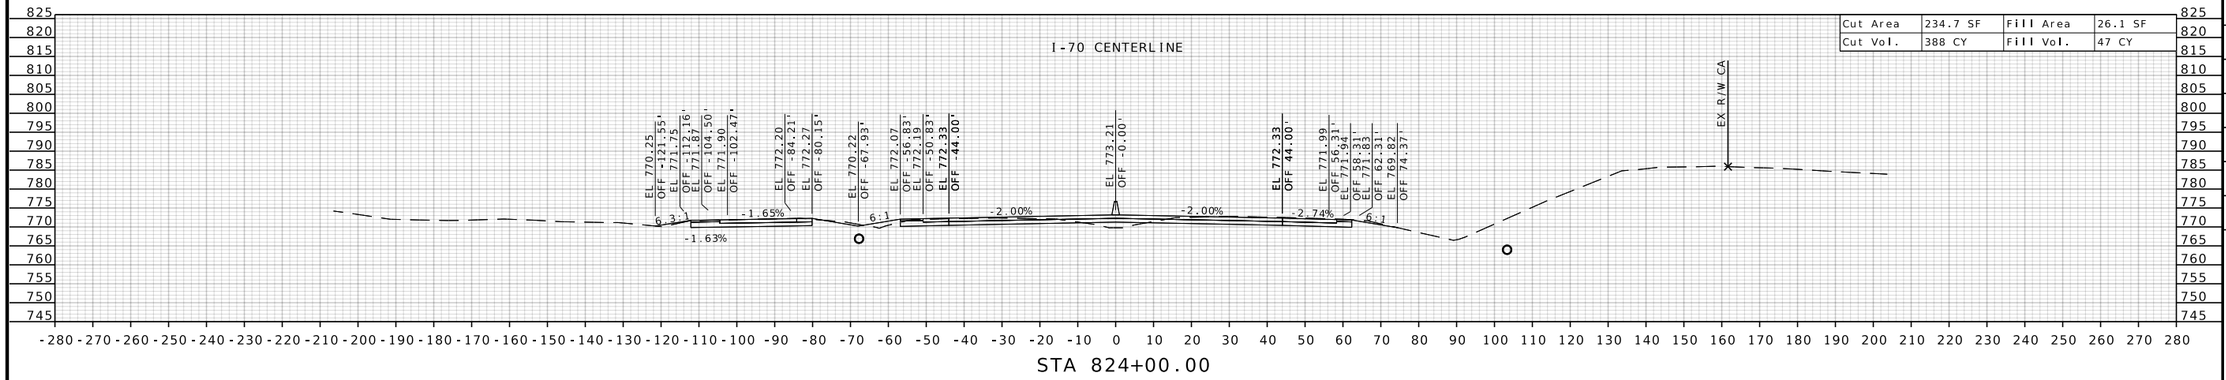

Cut Area	234.7 SF	Fill Area	26.1 SF
Cut Vol.	388 CY	Fill Vol.	47 CY

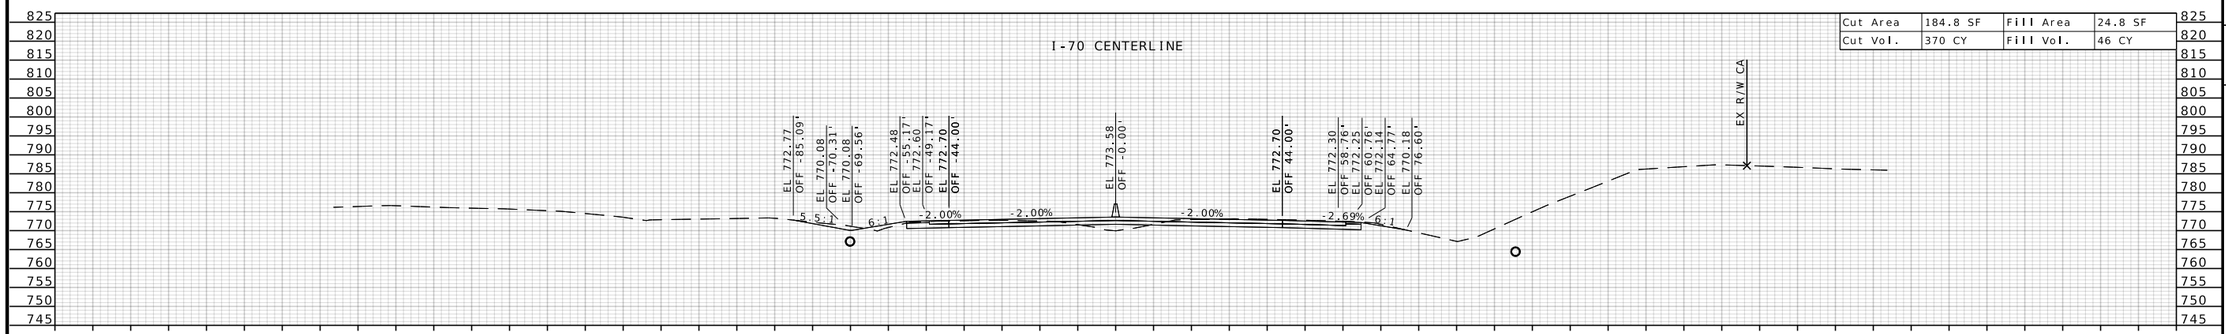

Cut Area	184.8 SF	Fill Area	24.8 SF
Cut Vol.	370 CY	Fill Vol.	46 CY

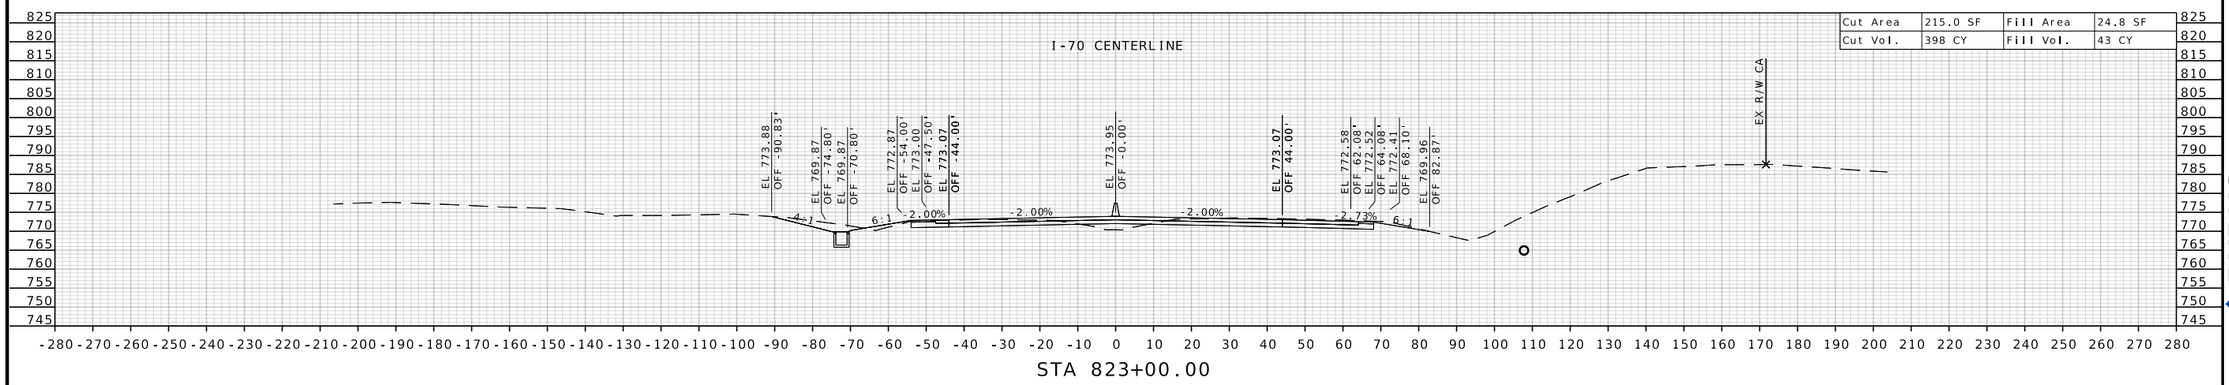

Cut Area	215.0 SF	Fill Area	24.8 SF
Cut Vol.	398 CY	Fill Vol.	43 CY

STATE OF MISSOURI
RONNIE L. WILLIAMS
NUMBER PE-2010000879
PROFESSIONAL ENGINEER

THIS SHEET HAS BEEN SIGNED, SEALED, AND DATED ELECTRONICALLY

DATE PREPARED
10/27/2025

ROUTE	STATE
I-70	MO
DISTRICT	SHEET NO.
CD	29

COUNTY
COOPER

JOB NO.
JST0017B

CONTRACT ID.
-

PROJECT NO.
-


BRIDGE NO.
-


DESCRIPTION	DATE


MISSOURI HIGHWAYS AND TRANSPORTATION COMMISSION

105 WEST CAPITOL
JEFFERSON CITY, MO 65102
1-888-ASK-MODOT (1-888-275-6636)

BURNS McDONNELL
9400 Ward Parkway
Kansas City, MO 64114
(816) 333-9400
Certificate of Authority
No.: 000165

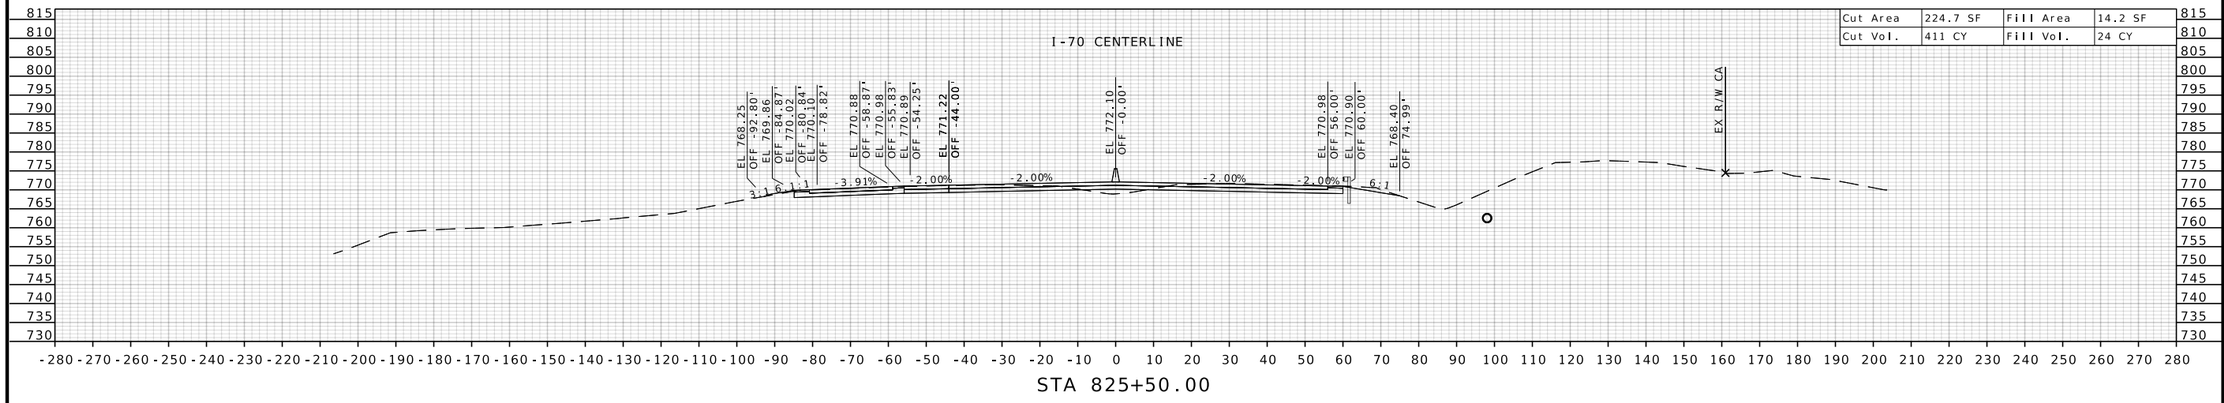

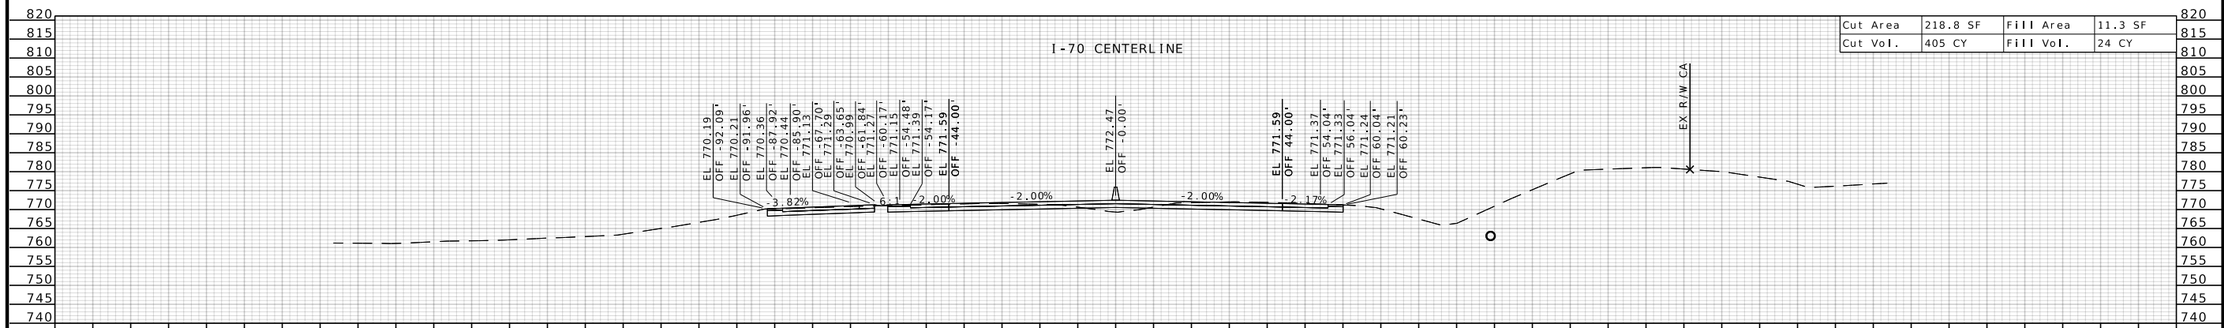

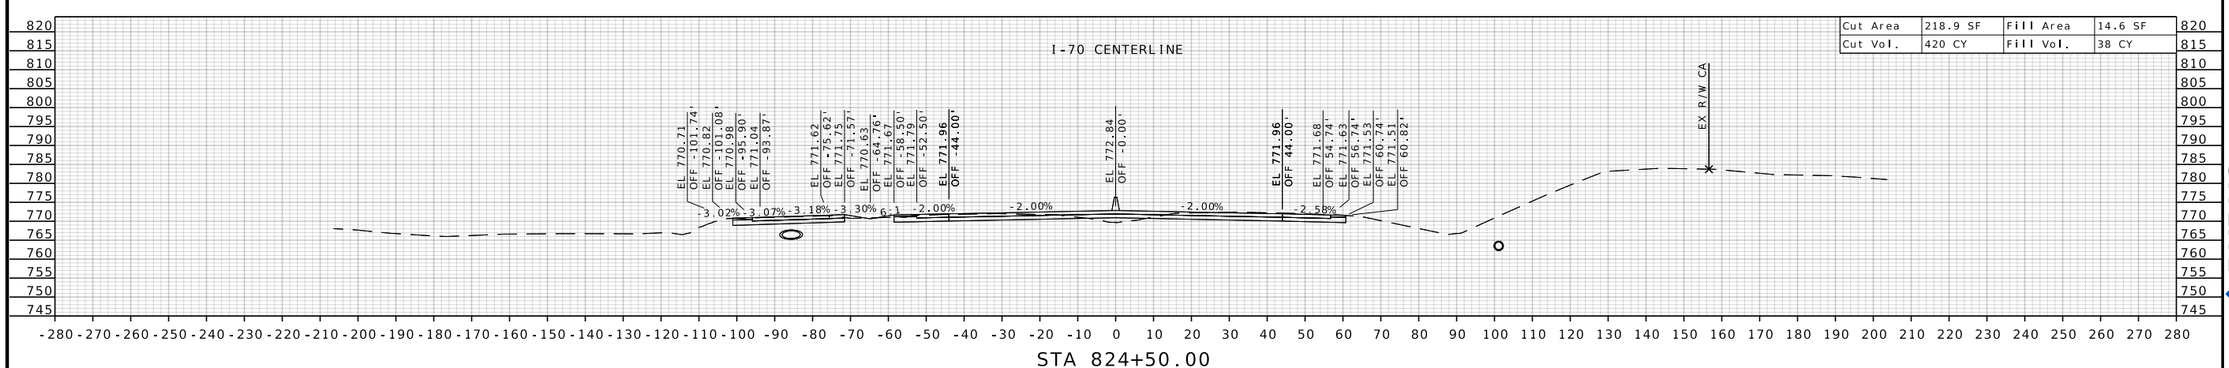

STATE OF MISSOURI
RONNIE L. WILLIAMS
NUMBER PE-2010000879
PROFESSIONAL ENGINEER

THIS SHEET HAS BEEN SIGNED, SEALED, AND DATED ELECTRONICALLY

DATE PREPARED
10/27/2025

ROUTE	STATE
I-70	MO
DISTRICT	SHEET NO.
CD	30

COUNTY
COOPER

JOB NO.
JST0017B

CONTRACT ID.
-

PROJECT NO.
-

BRIDGE NO.
-


DESCRIPTION	DATE

MISSOURI HIGHWAYS AND TRANSPORTATION COMMISSION


105 WEST CAPITOL
JEFFERSON CITY, MO 65102
1-888-ASK-MODOT (1-888-275-6636)

BURNS McDONNELL
9400 Ward Parkway
Kansas City, MO 64114
(816) 333-9400
Certificate of Authority
No.: 000165


c:\bmcd_lib\pw_connect\trn\d0185111\XS_001-069_JST0017B_I20_I-70_Seg01.dgn 1:15:07 PM 10/27/2025

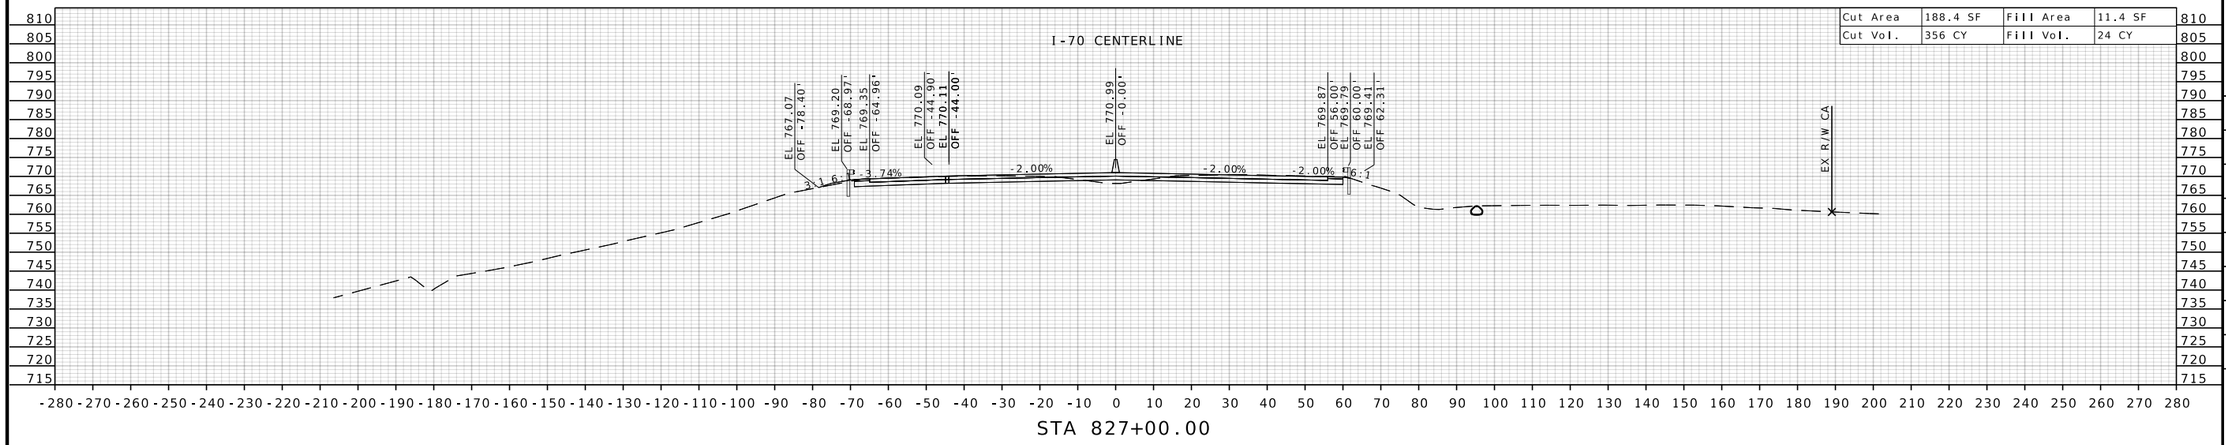

Cut Area	188.4 SF	Fill Area	11.4 SF
Cut Vol.	356 CY	Fill Vol.	24 CY

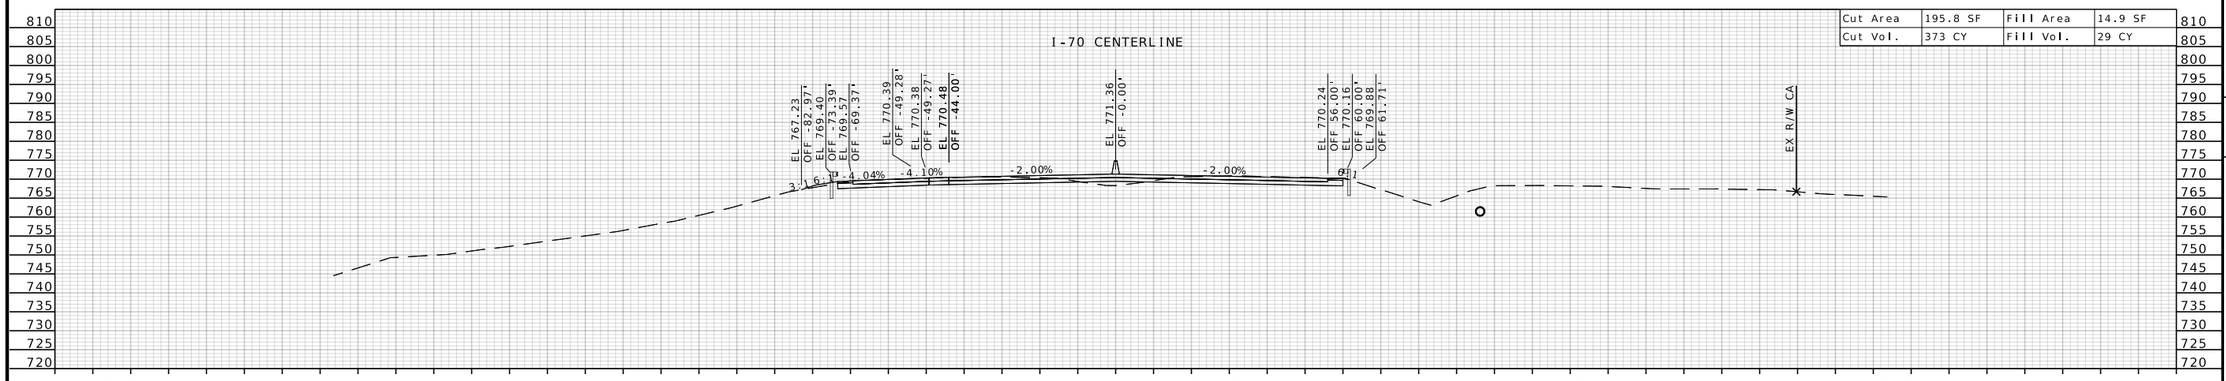

Cut Area	195.8 SF	Fill Area	14.9 SF
Cut Vol.	373 CY	Fill Vol.	29 CY

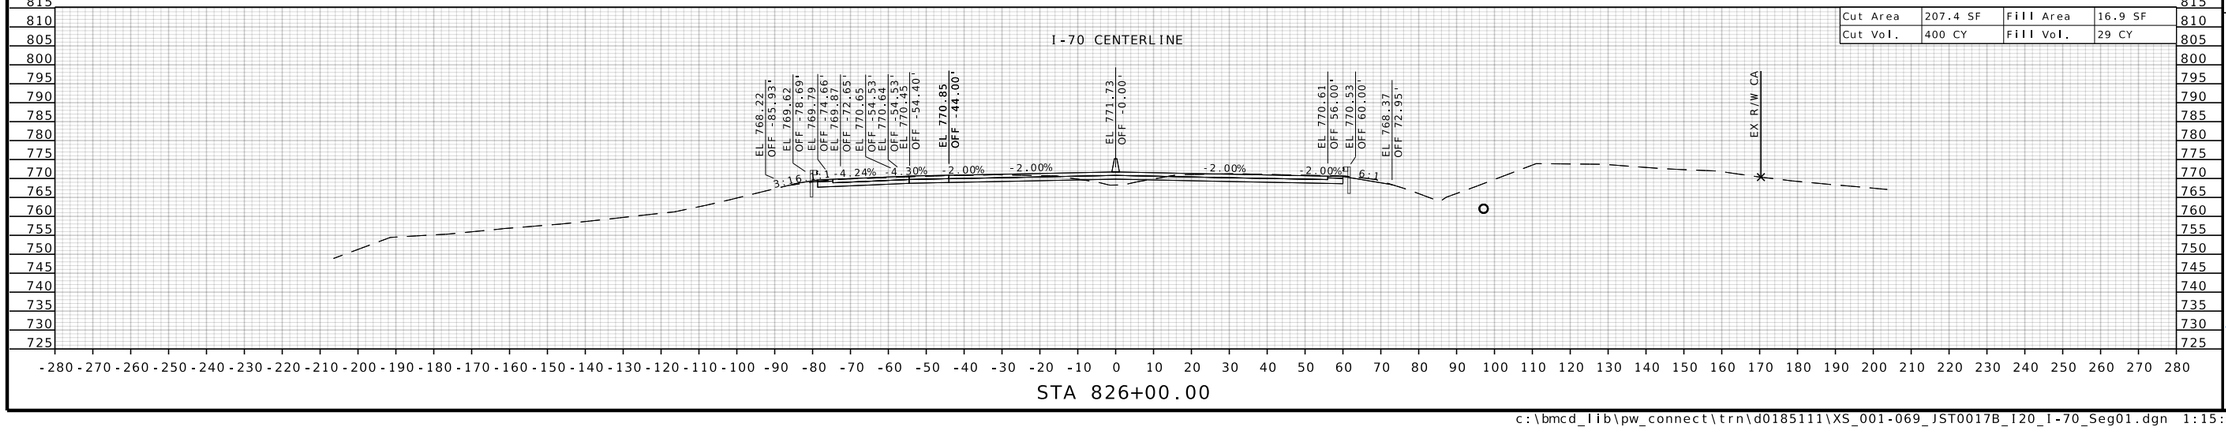

Cut Area	207.4 SF	Fill Area	16.9 SF
Cut Vol.	400 CY	Fill Vol.	29 CY

STATE OF MISSOURI
RONNIE L. WILLIAMS
NUMBER PE-2010000879
PROFESSIONAL ENGINEER

THIS SHEET HAS BEEN SIGNED, SEALED, AND DATED ELECTRONICALLY

DATE PREPARED
10/27/2025

ROUTE	STATE
I-70	MO
DISTRICT	SHEET NO.
CD	31

COUNTY
COOPER

JOB NO.
JST0017B

CONTRACT ID.
-

PROJECT NO.
-

BRIDGE NO.
-


DATE	DESCRIPTION

MISSOURI HIGHWAYS AND TRANSPORTATION COMMISSION

105 WEST CAPITOL
JEFFERSON CITY, MO 65102
1-888-ASK-MODOT (1-888-275-6636)

BURNS McDONNELL
9400 Ward Parkway
Kansas City, MO 64114
(816) 333-9400
Certificate of Authority No.: 000165

c:\bmcd_lib\pw_connect\trn\d0185111\XS_001-069_JST0017B_I20_I-70_Seg01.dgn 1:15:09 PM 10/27/2025

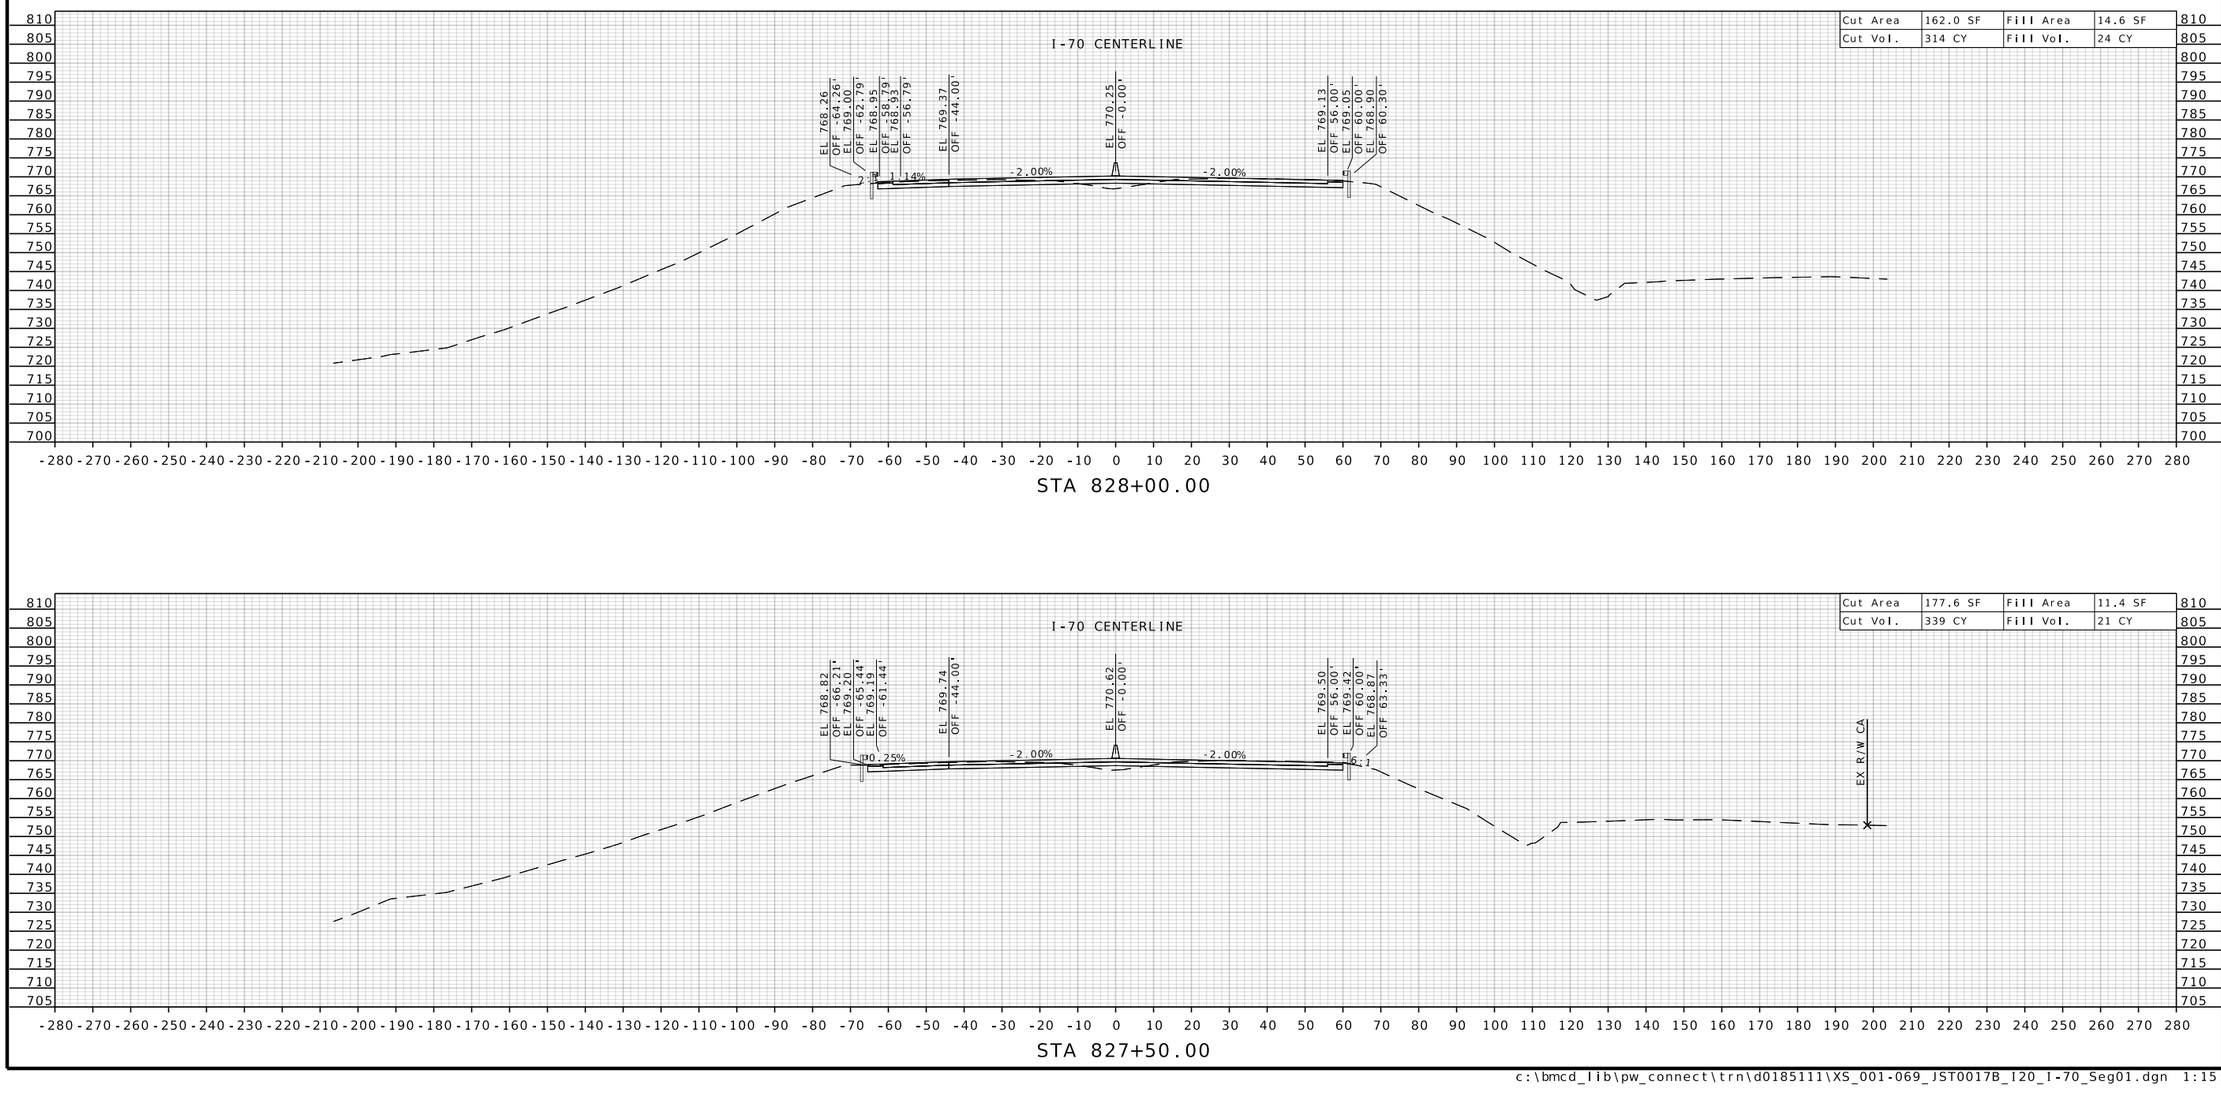

STATE OF MISSOURI
RONNIE L. WILLIAMS
NUMBER PE-2010000879
PROFESSIONAL ENGINEER

THIS SHEET HAS BEEN SIGNED, SEALED, AND DATED ELECTRONICALLY

DATE PREPARED
10/27/2025

ROUTE	STATE
I-70	MO
DISTRICT	SHEET NO.
CD	32

COUNTY
COOPER

JOB NO.
JST0017B

CONTRACT ID.
-

PROJECT NO.
-


BRIDGE NO.
-


DESCRIPTION	DATE

MISSOURI HIGHWAYS AND TRANSPORTATION COMMISSION

105 WEST CAPITOL
JEFFERSON CITY, MO 65102
1-888-ASK-MODOT (1-888-275-6636)

BURNS McDONNELL
9400 Ward Parkway
Kansas City, MO 64114
(816) 333-9400
Certificate of Authority
No.: 000165

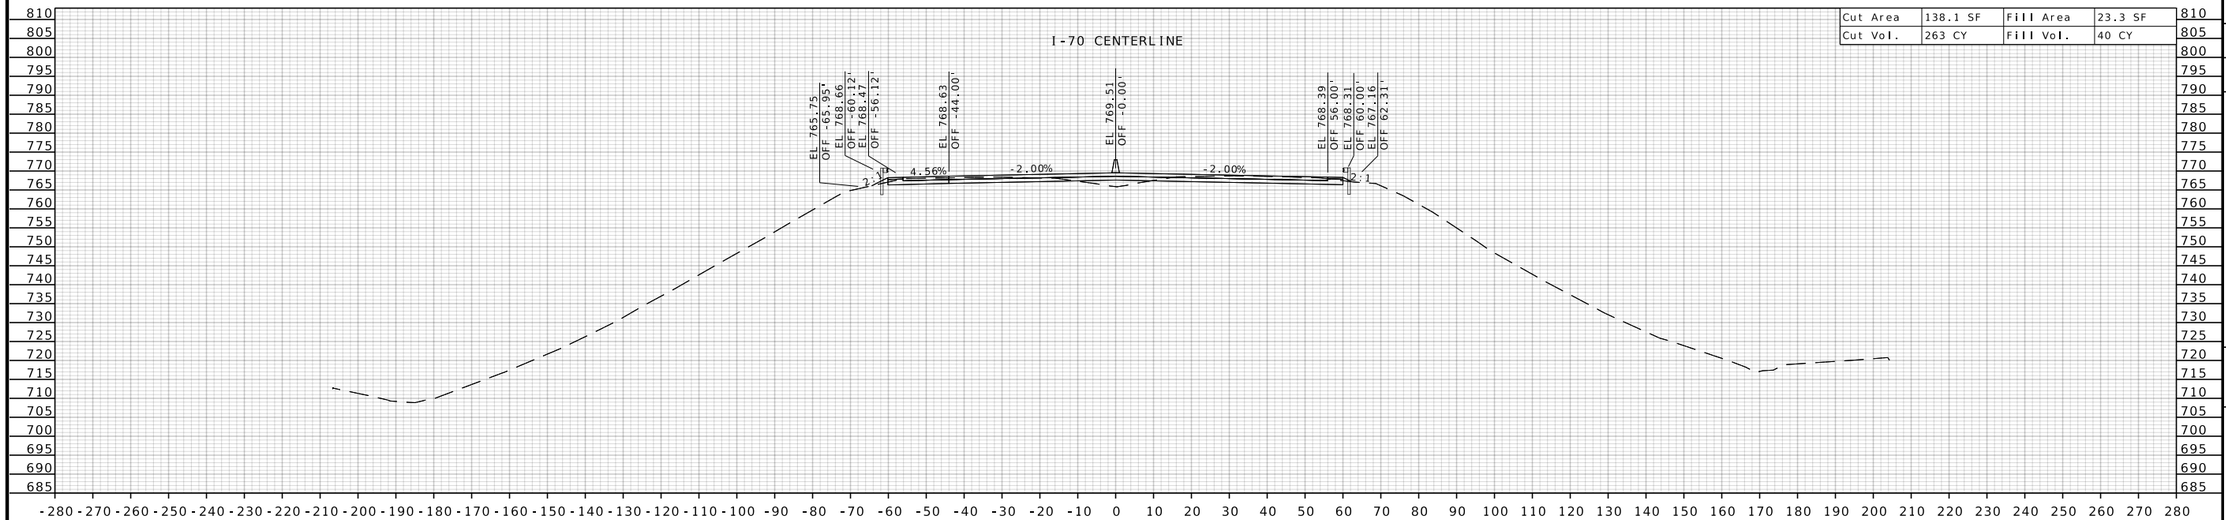

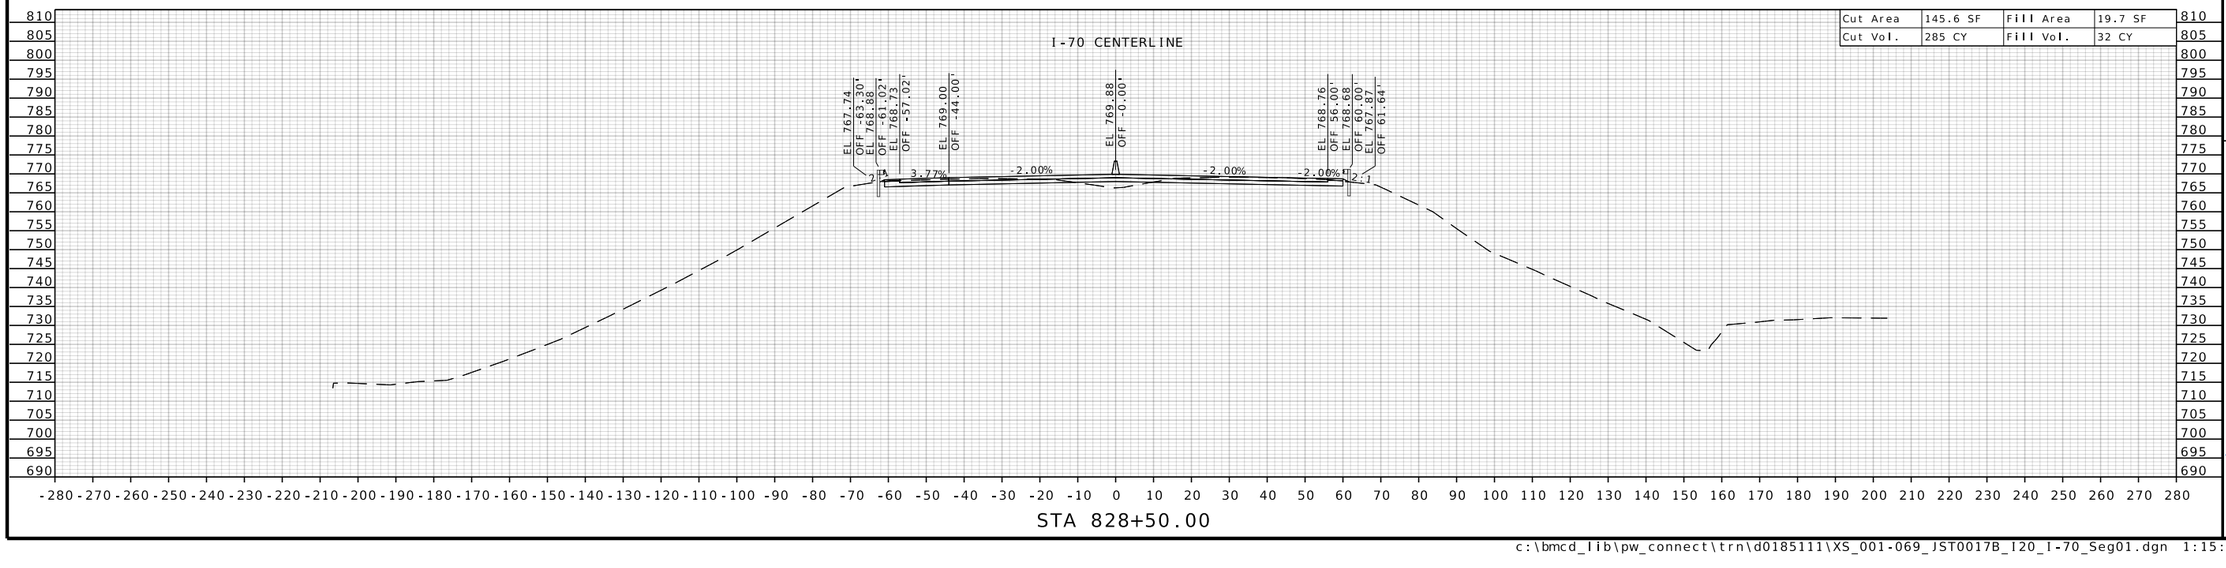

STATE OF MISSOURI
RONNIE L. WILLIAMS
NUMBER PE-2010000879
PROFESSIONAL ENGINEER

THIS SHEET HAS BEEN SIGNED, SEALED, AND DATED ELECTRONICALLY

DATE PREPARED
10/27/2025

ROUTE	STATE
I-70	MO
DISTRICT	SHEET NO.
CD	33

COUNTY
COOPER

JOB NO.
JST0017B

CONTRACT ID.
-

PROJECT NO.
-

BRIDGE NO.
-


DESCRIPTION	DATE


MISSOURI HIGHWAYS AND TRANSPORTATION COMMISSION

105 WEST CAPITOL
JEFFERSON CITY, MO 65102
1-888-ASK-MODOT (1-888-275-6636)

BURNS McDONNELL
9400 Ward Parkway
Kansas City, MO 64114
(816) 333-9400
Certificate of Authority
No.: 000165

c:\bmcd_lib\pw_connect\trn\d0185111\XS_001-069_JST0017B_I20_I-70_Seg01.dgn 1:15:11 PM 10/27/2025

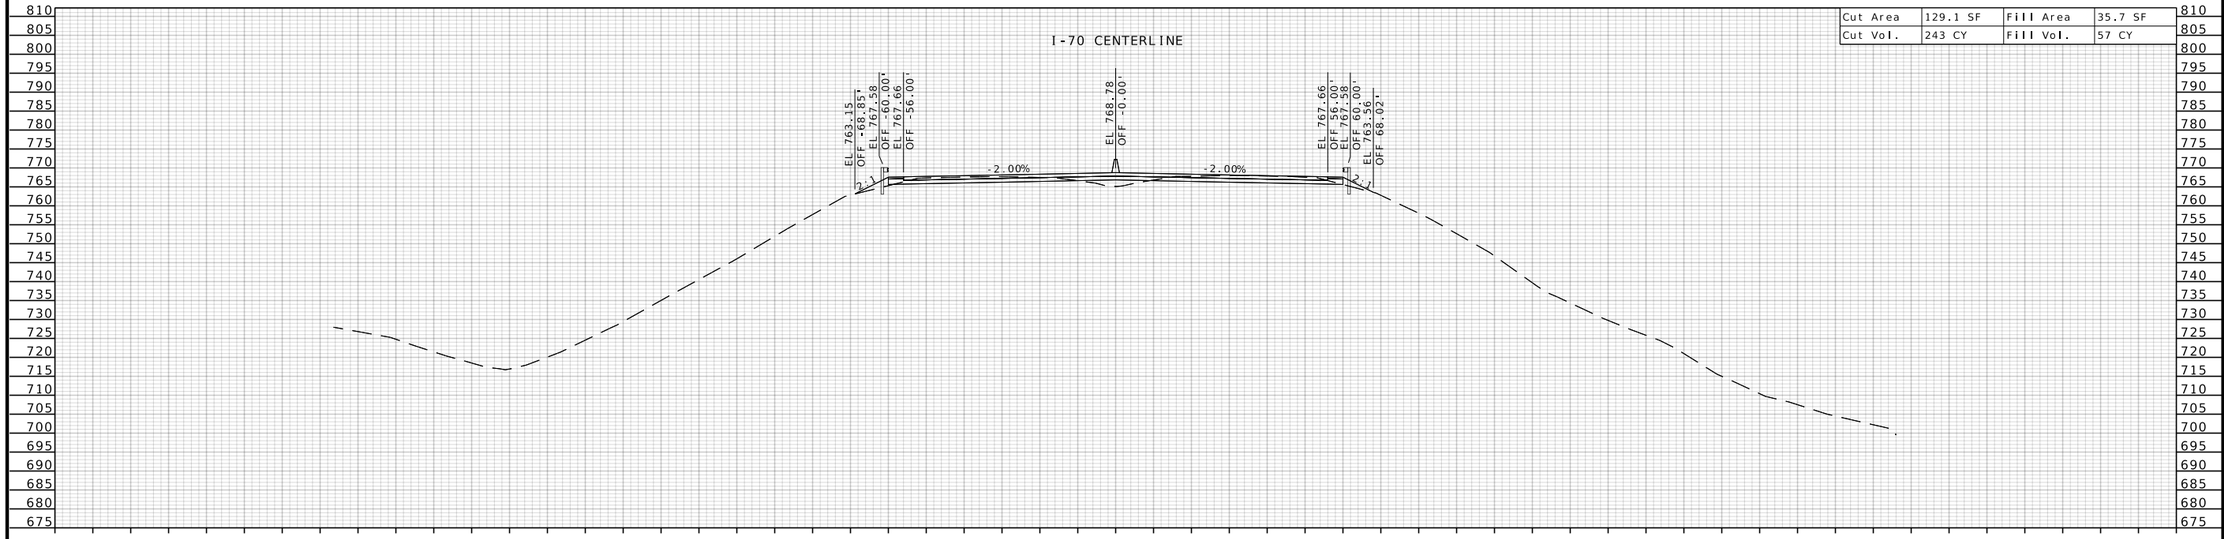

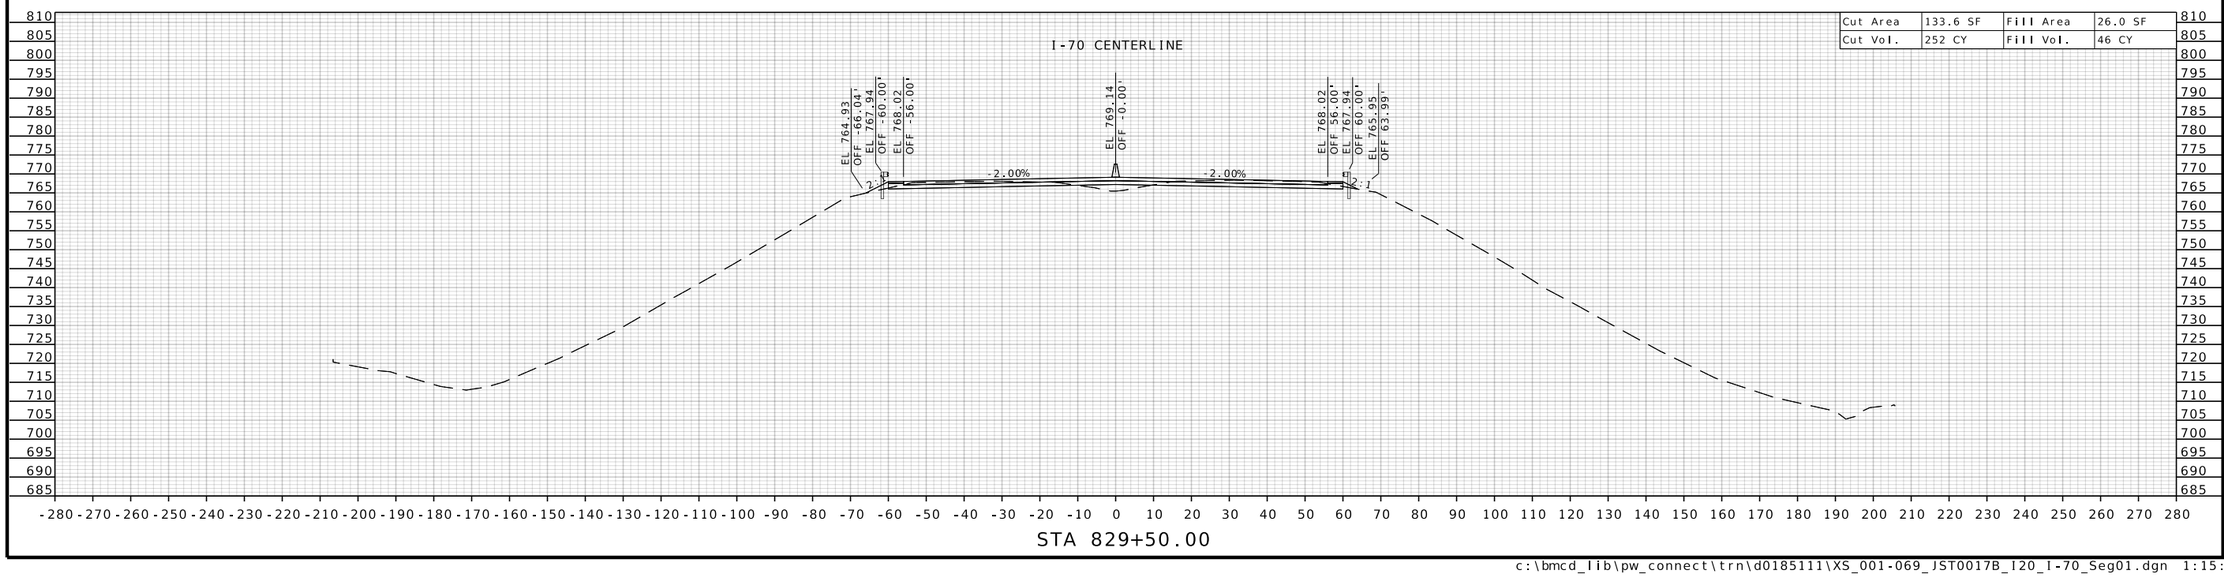

STATE OF MISSOURI
RONNIE L. WILLIAMS
NUMBER PE-2010000879
PROFESSIONAL ENGINEER

THIS SHEET HAS BEEN SIGNED, SEALED, AND DATED ELECTRONICALLY

DATE PREPARED
10/27/2025

ROUTE	STATE
I-70	MO
DISTRICT	SHEET NO.
CD	34

COUNTY
COOPER

JOB NO.
JST0017B

CONTRACT ID.
-

PROJECT NO.
-

BRIDGE NO.
-


NO.	DESCRIPTION	DATE


MISSOURI HIGHWAYS AND TRANSPORTATION COMMISSION

105 WEST CAPITOL
JEFFERSON CITY, MO 65102
1-888-ASK-MODOT (1-888-275-6636)

MoDOT

BURNS McDONNELL
9400 Ward Parkway
Kansas City, MO 64114
(816) 333-9400
Certificate of Authority
No.: 000165

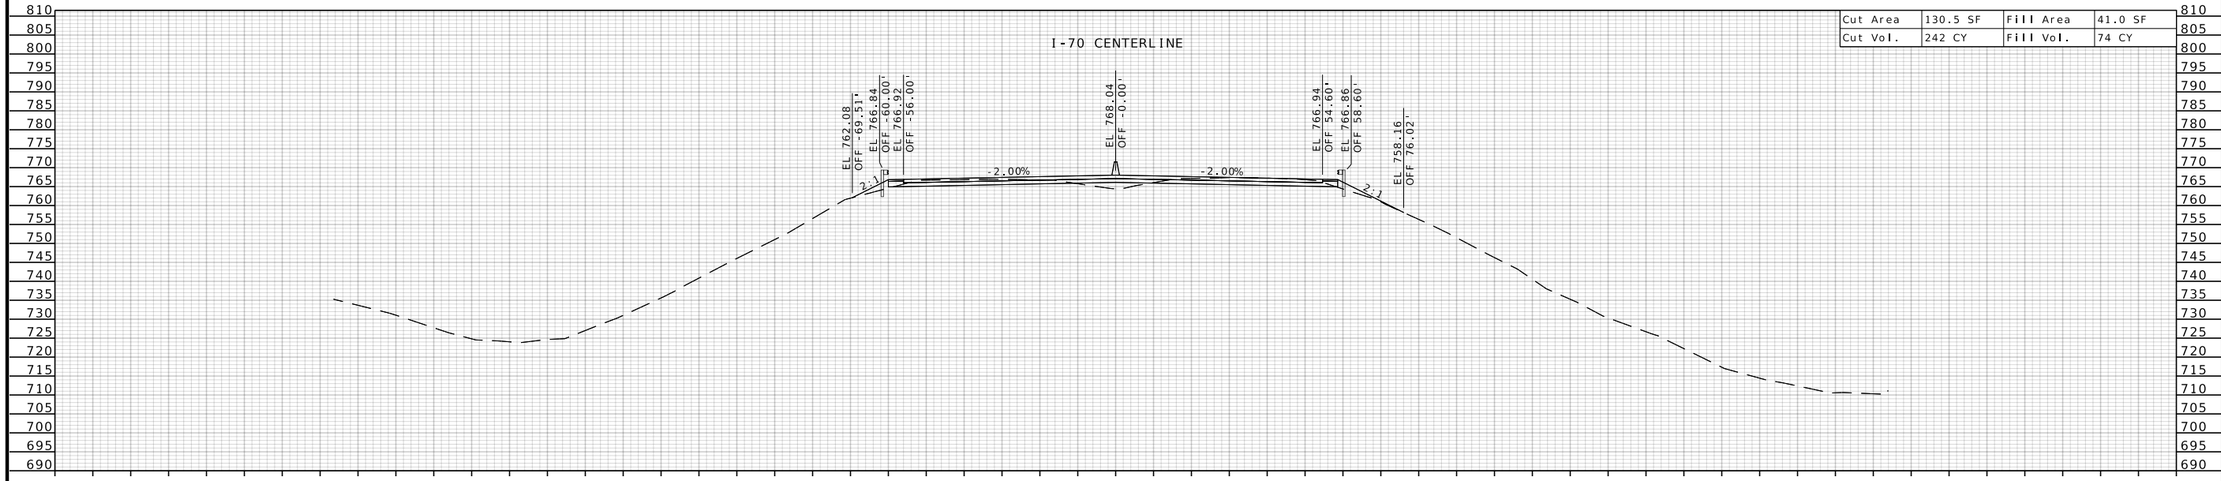

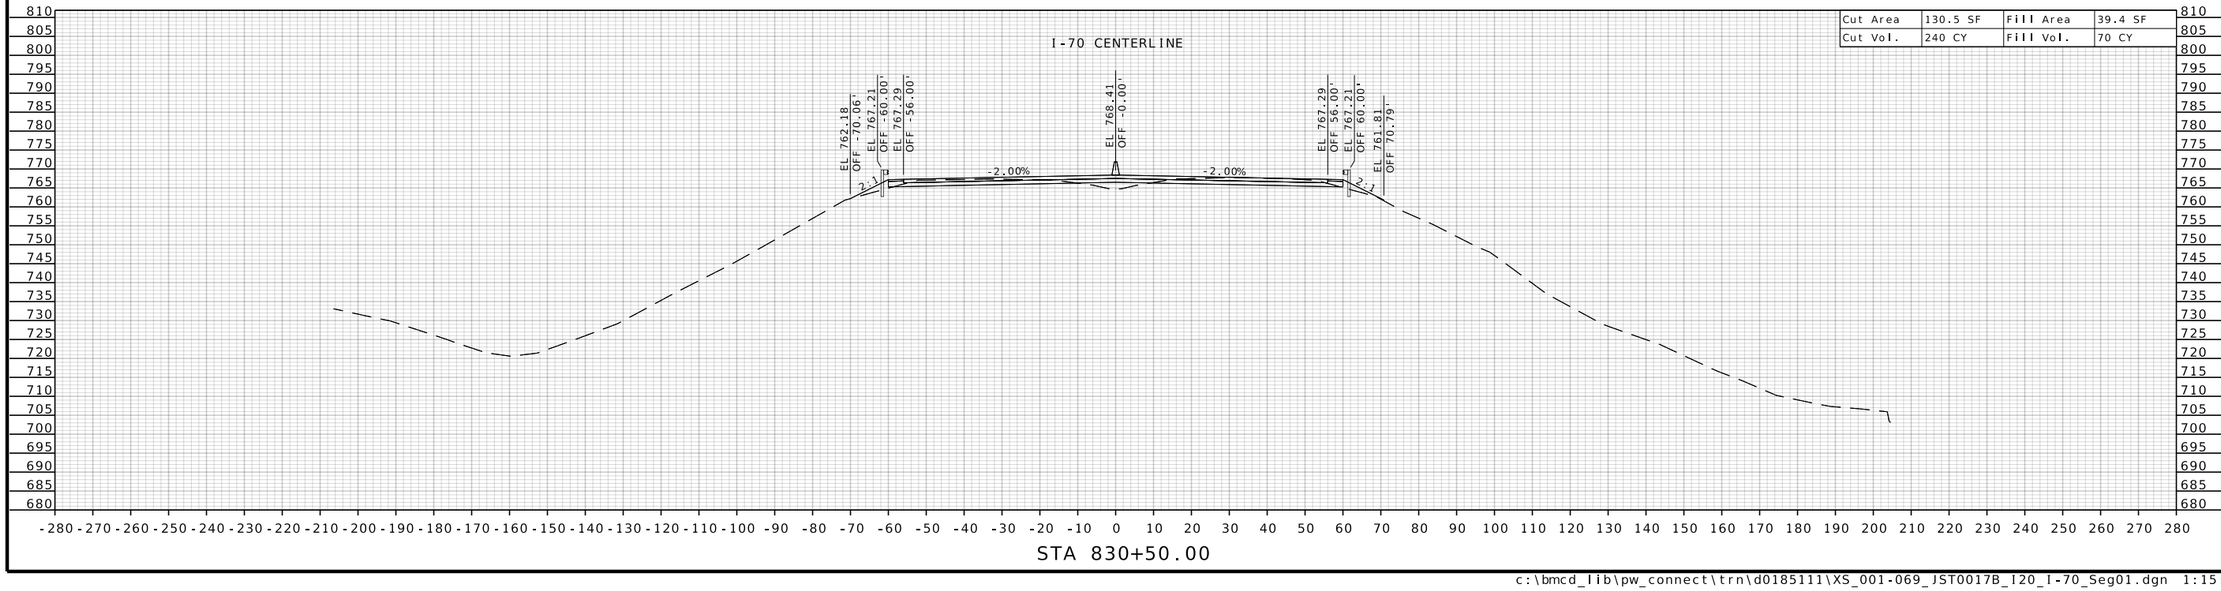

STATE OF MISSOURI
RONNIE L. WILLIAMS
NUMBER PE-2010000879
PROFESSIONAL ENGINEER

THIS SHEET HAS BEEN SIGNED, SEALED, AND DATED ELECTRONICALLY

DATE PREPARED
10/27/2025

ROUTE	STATE
I-70	MO
DISTRICT	SHEET NO.
CD	35

COUNTY
COOPER

JOB NO.
JST0017B

CONTRACT ID.
-

PROJECT NO.
-

BRIDGE NO.
-

DESCRIPTION	DATE

MISSOURI HIGHWAYS AND TRANSPORTATION COMMISSION


105 WEST CAPITOL
JEFFERSON CITY, MO 65102
1-888-ASK-MODOT (1-888-275-6636)

MoDOT


BURNS McDONNELL
9400 Ward Parkway
Kansas City, MO 64114
(816) 333-9400
Certificate of Authority No.: 000165

c:\bmcd_lib\pw_connect\trn\d0185111\XS_001-069_JST0017B_I20_I-70_Seg01.dgn 1:15:14 PM 10/27/2025

Cut Area	133.7 SF	Fill Area	34.7 SF
Cut Vol.	244 CY	Fill Vol.	75 CY

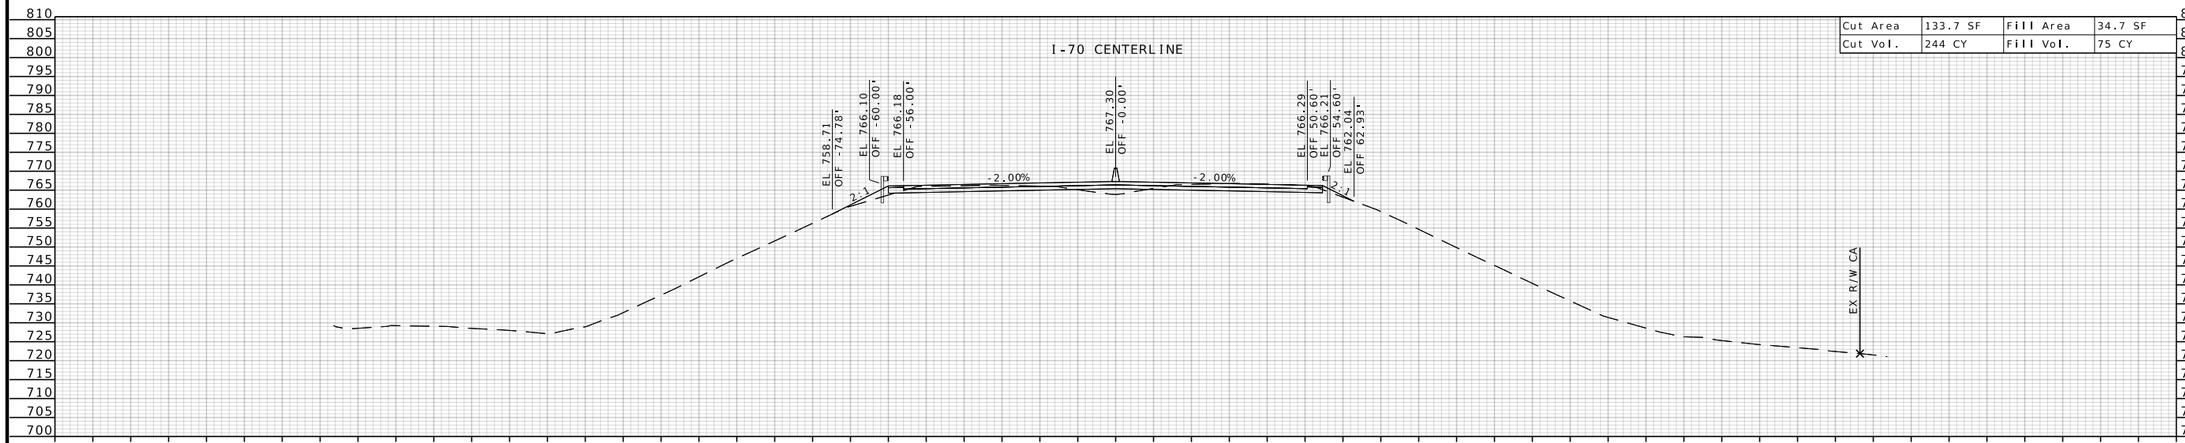

Cut Area	130.4 SF	Fill Area	45.8 SF
Cut Vol.	242 CY	Fill Vol.	80 CY

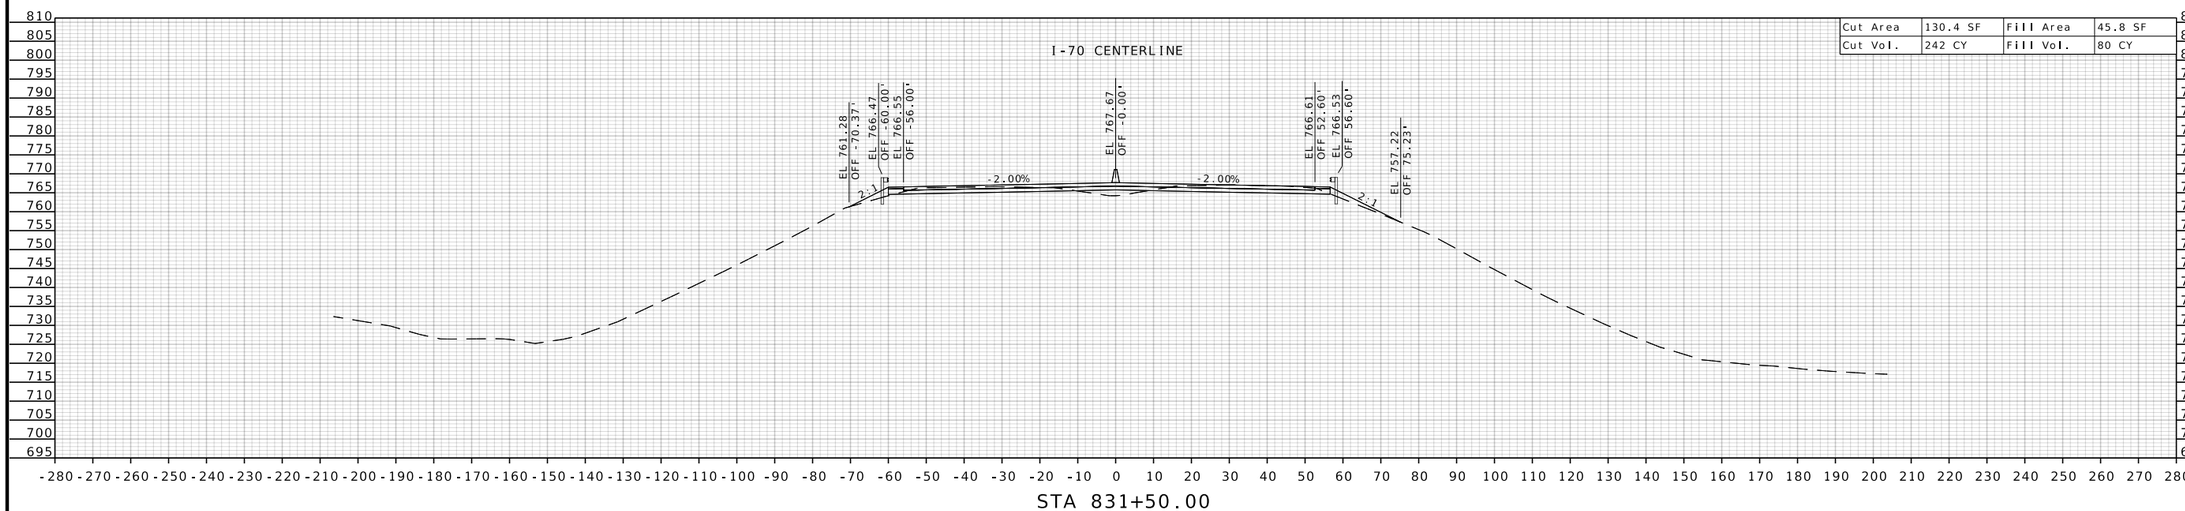

STATE OF MISSOURI
RONNIE L. WILLIAMS
NUMBER PE-2010000879
PROFESSIONAL ENGINEER

THIS SHEET HAS BEEN SIGNED, SEALED, AND DATED ELECTRONICALLY

DATE PREPARED
10/27/2025

ROUTE	STATE
I-70	MO
DISTRICT	SHEET NO.
CD	36

COUNTY
COOPER

JOB NO.
JST0017B

CONTRACT ID.
-

PROJECT NO.
-

BRIDGE NO.
-

DESCRIPTION	DATE


MISSOURI HIGHWAYS AND TRANSPORTATION COMMISSION


105 WEST CAPITOL
JEFFERSON CITY, MO 65102
1-888-ASK-MODOT (1-888-275-6636)

MoDOT

BURNS McDONNELL
9400 Ward Parkway
Kansas City, MO 64114
(816) 333-9400
Certificate of Authority No.: 000165

c:\bmcd_lib\pw_connect\trn\d0185111\XS_001-069_JST0017B_I20_I-70_Seg01.dgn 1:15:15 PM 10/27/2025

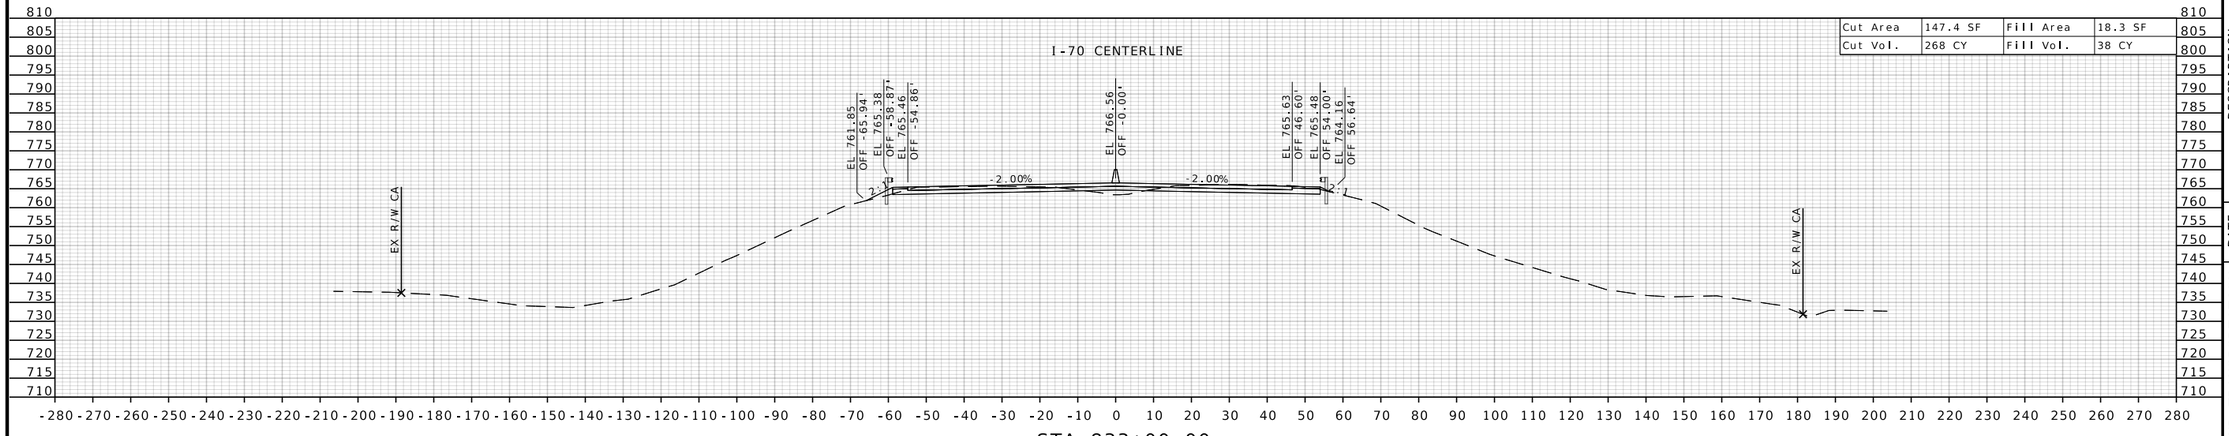

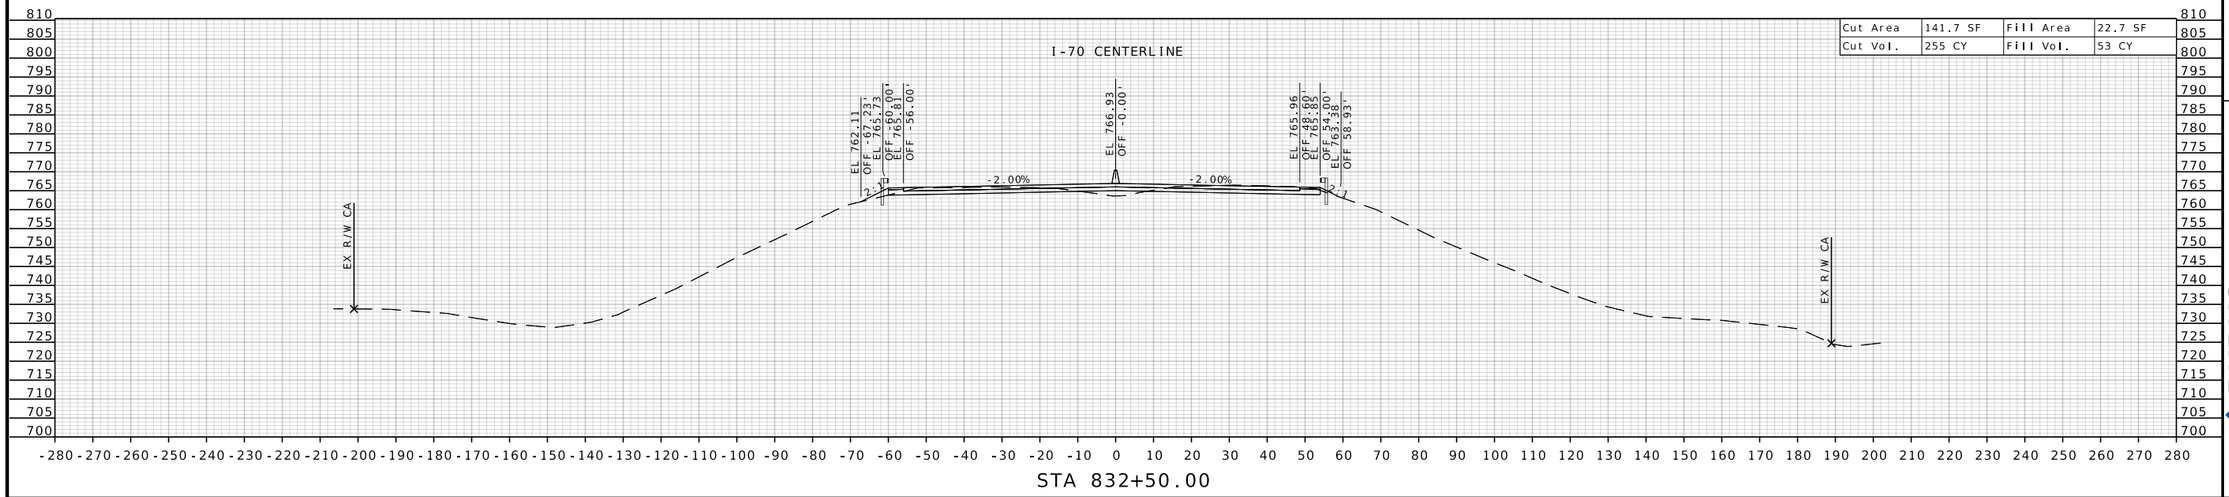

STATE OF MISSOURI
RONNIE L. WILLIAMS
NUMBER PE-2010000879
PROFESSIONAL ENGINEER

THIS SHEET HAS BEEN SIGNED, SEALED, AND DATED ELECTRONICALLY

DATE PREPARED
10/27/2025

ROUTE	STATE
I-70	MO
DISTRICT	SHEET NO.
CD	37

COUNTY
COOPER

JOB NO.
JST0017B

CONTRACT ID.
-

PROJECT NO.
-


BRIDGE NO.
-


DESCRIPTION	DATE


MISSOURI HIGHWAYS AND TRANSPORTATION COMMISSION

105 WEST CAPITOL
JEFFERSON CITY, MO 65102
1-888-ASK-MODOT (1-888-275-6636)

BURNS McDONNELL
9400 Ward Parkway
Kansas City, MO 64114
(816) 333-9400
Certificate of Authority
No.: 000165

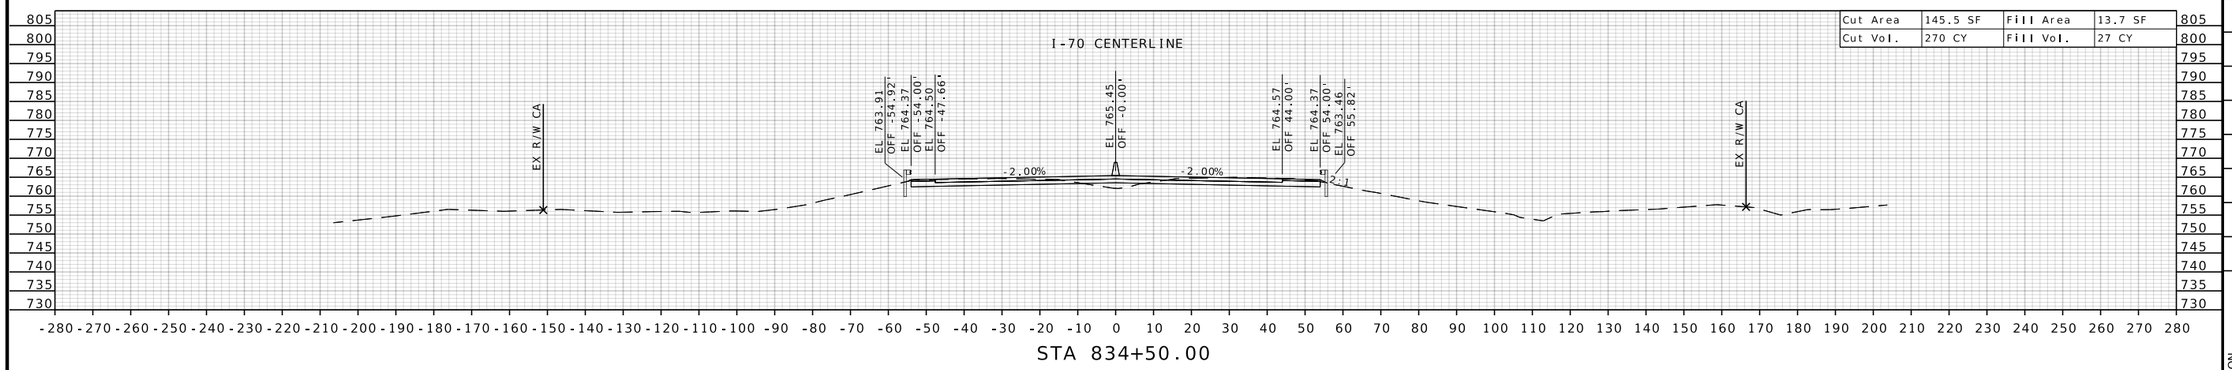

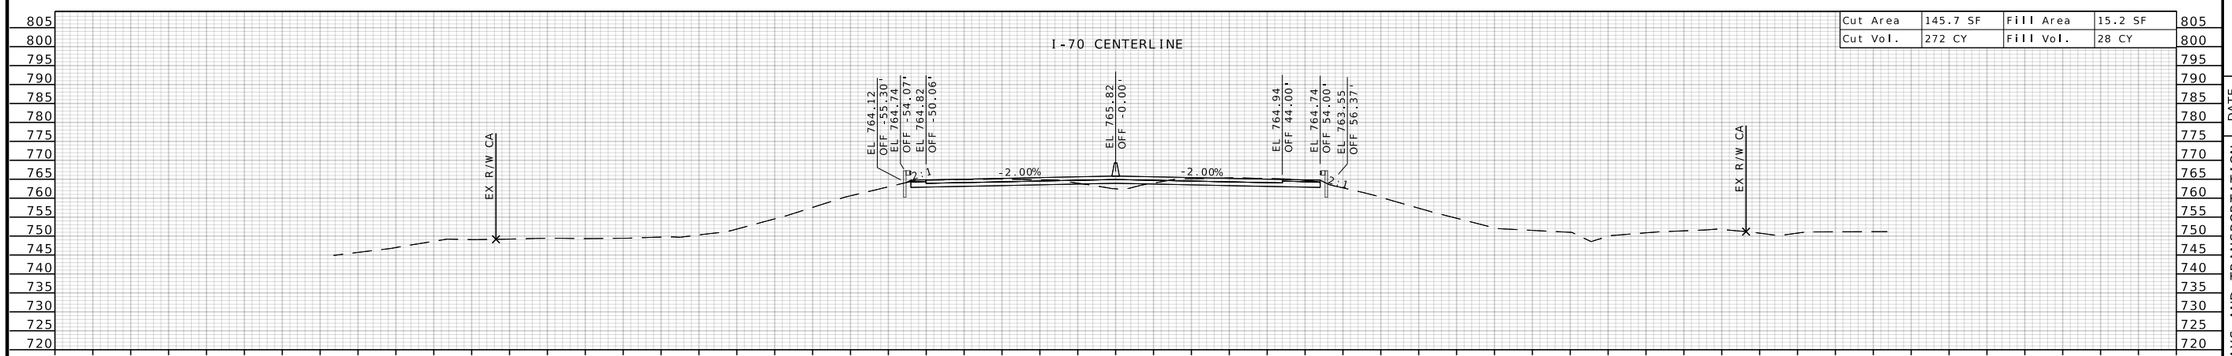

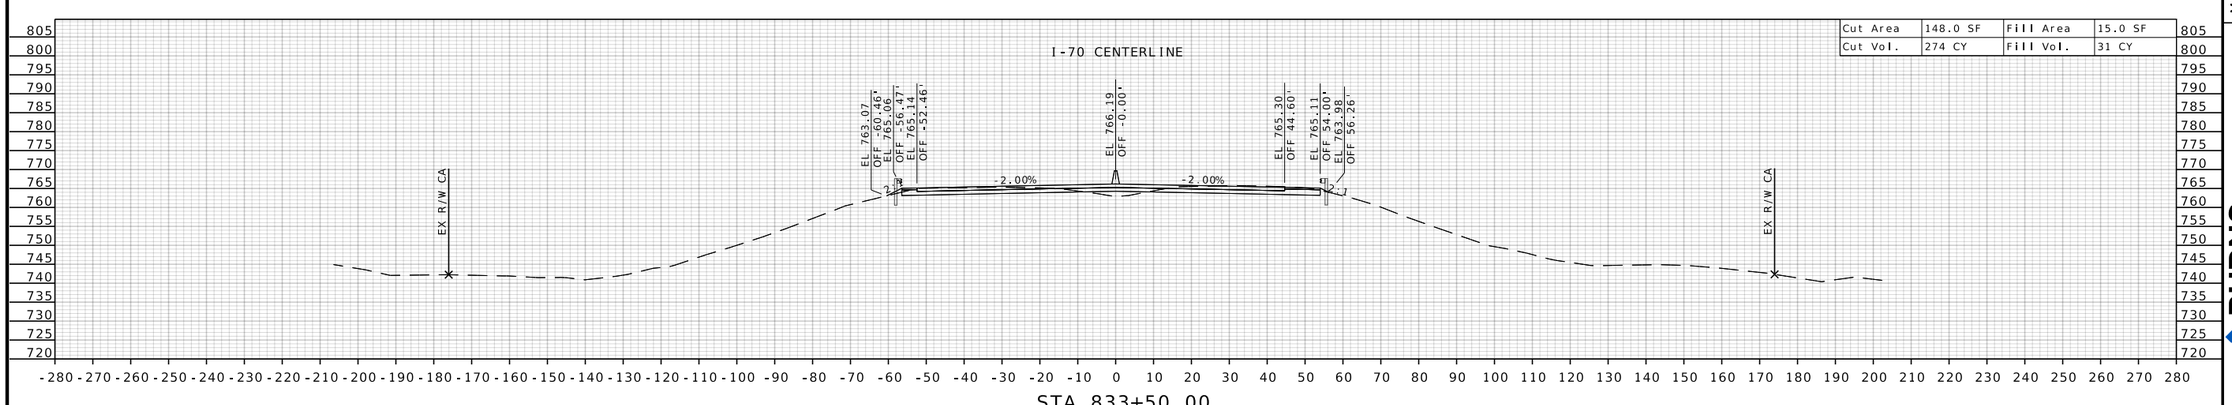

STATE OF MISSOURI
RONNIE L. WILLIAMS
NUMBER PE-2010000879
PROFESSIONAL ENGINEER

THIS SHEET HAS BEEN SIGNED, SEALED, AND DATED ELECTRONICALLY

DATE PREPARED
10/27/2025

ROUTE	STATE
I-70	MO
DISTRICT	SHEET NO.
CD	38

COUNTY
COOPER

JOB NO.
JST0017B

CONTRACT ID.
-


PROJECT NO.
-

BRIDGE NO.
-


DESCRIPTION	DATE

MISSOURI HIGHWAYS AND TRANSPORTATION COMMISSION
105 WEST CAPITOL
JEFFERSON CITY, MO 65102
1-888-ASK-MODOT (1-888-275-6636)


BURNS McDONNELL
9400 Ward Parkway
Kansas City, MO 64114
(816) 333-9400
Certificate of Authority No.: 000165

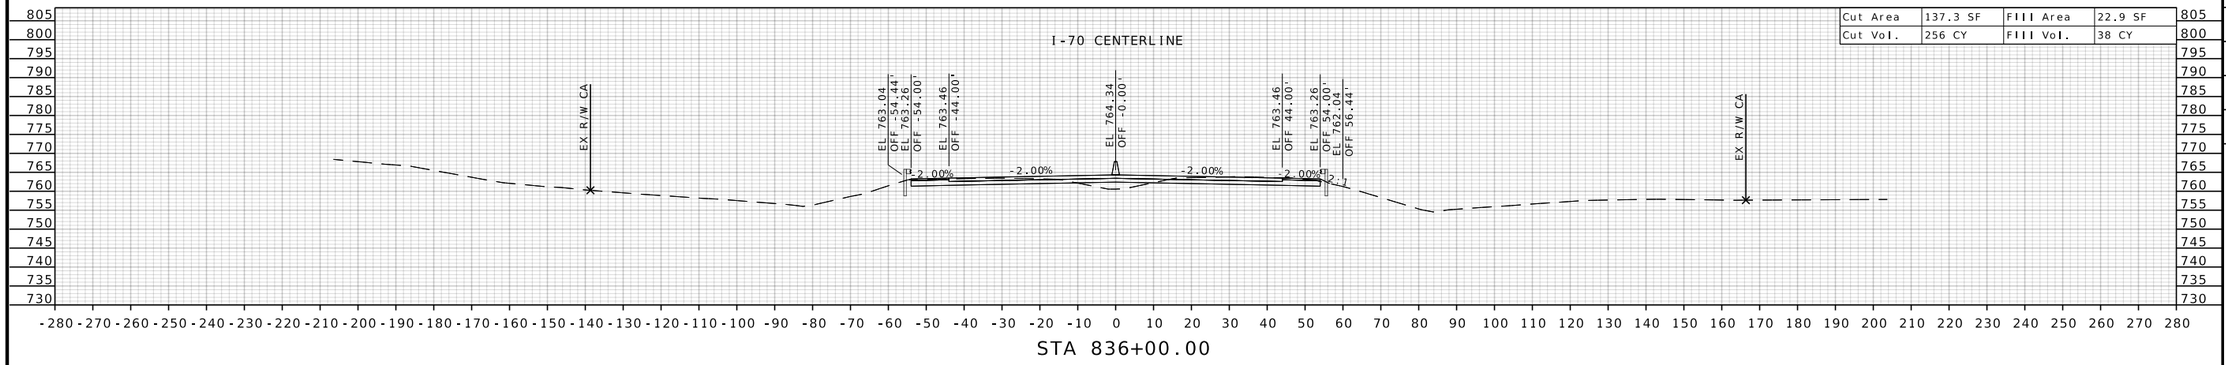

STA 836+00.00

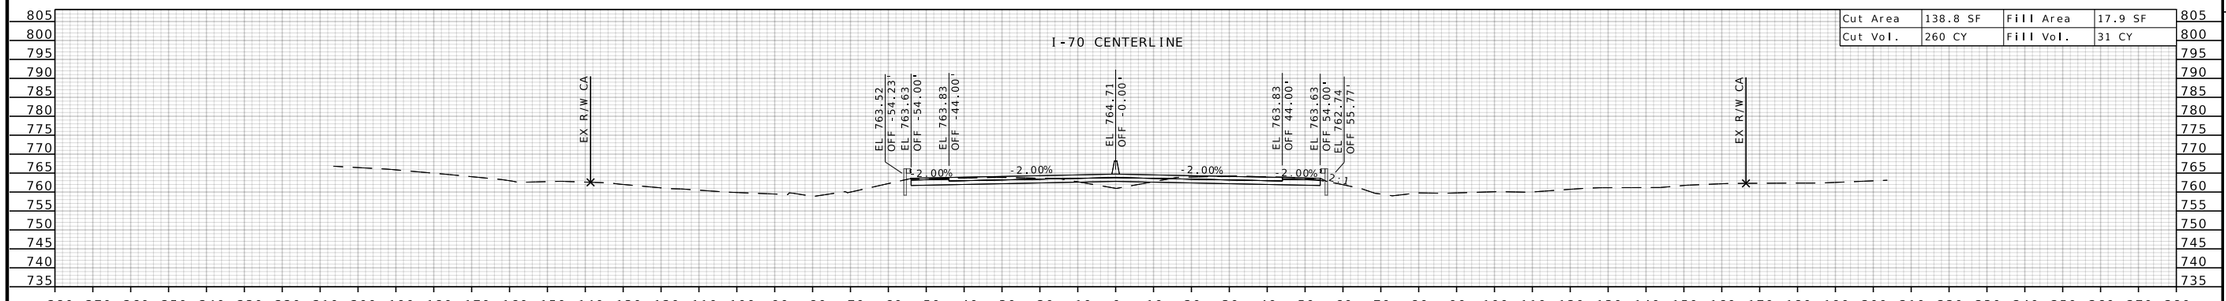

STA 835+50.00

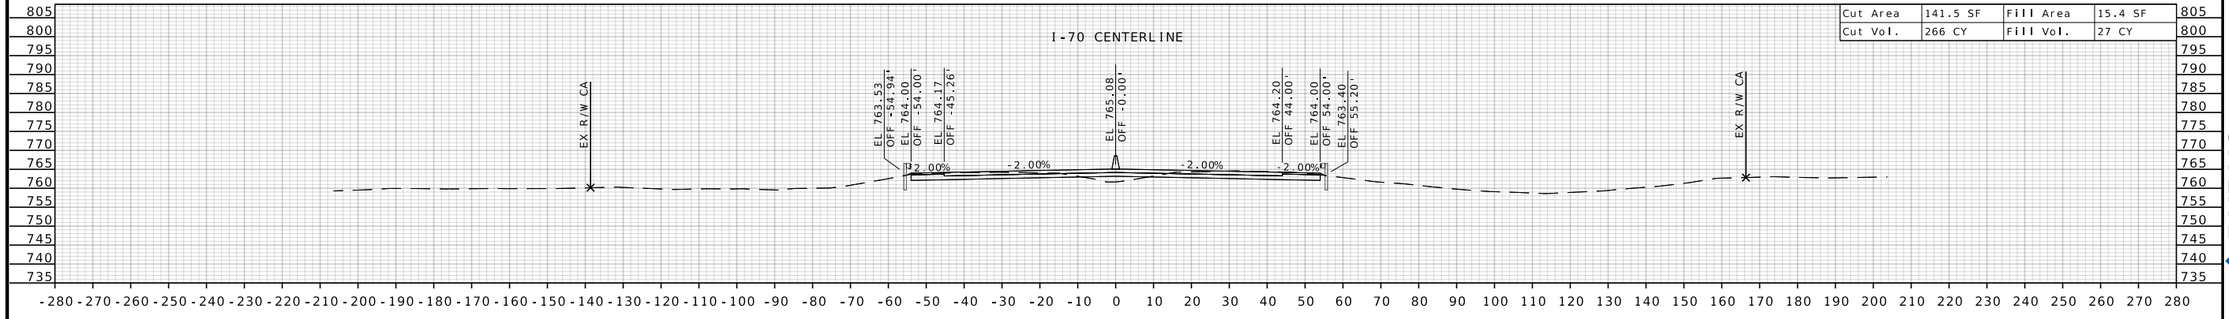

STA 835+00.00

STATE OF MISSOURI
RONNIE L. WILLIAMS
NUMBER PE-2010000879
PROFESSIONAL ENGINEER

THIS SHEET HAS BEEN SIGNED, SEALED, AND DATED ELECTRONICALLY

DATE PREPARED
10/27/2025

ROUTE	STATE
I-70	MO
DISTRICT	SHEET NO.
CD	39

COUNTY
COOPER

JOB NO.
JST0017B

CONTRACT ID.
-

PROJECT NO.
-

BRIDGE NO.
-


DATE	DESCRIPTION


MISSOURI HIGHWAYS AND TRANSPORTATION COMMISSION


105 WEST CAPITOL
JEFFERSON CITY, MO 65102
1-888-ASK-MODOT (1-888-275-6636)

MoDOT

BURNS McDONNELL
9400 Ward Parkway
Kansas City, MO 64114
(816) 333-9400
Certificate of Authority
No.: 000165

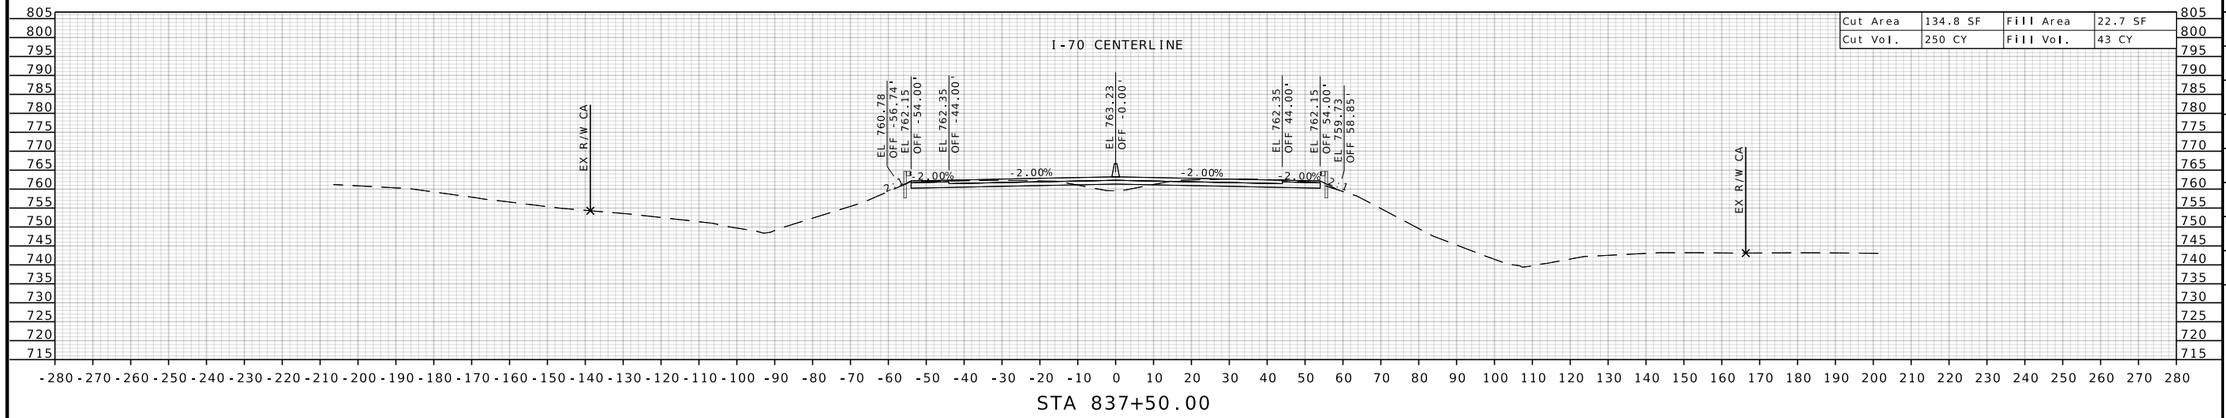

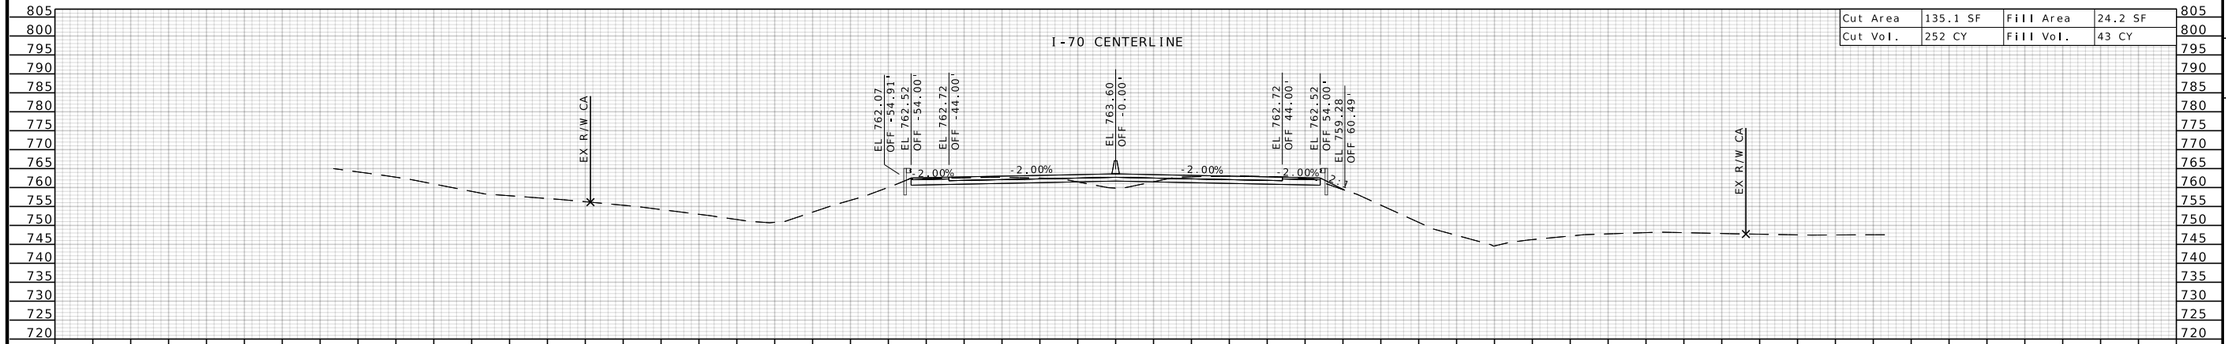

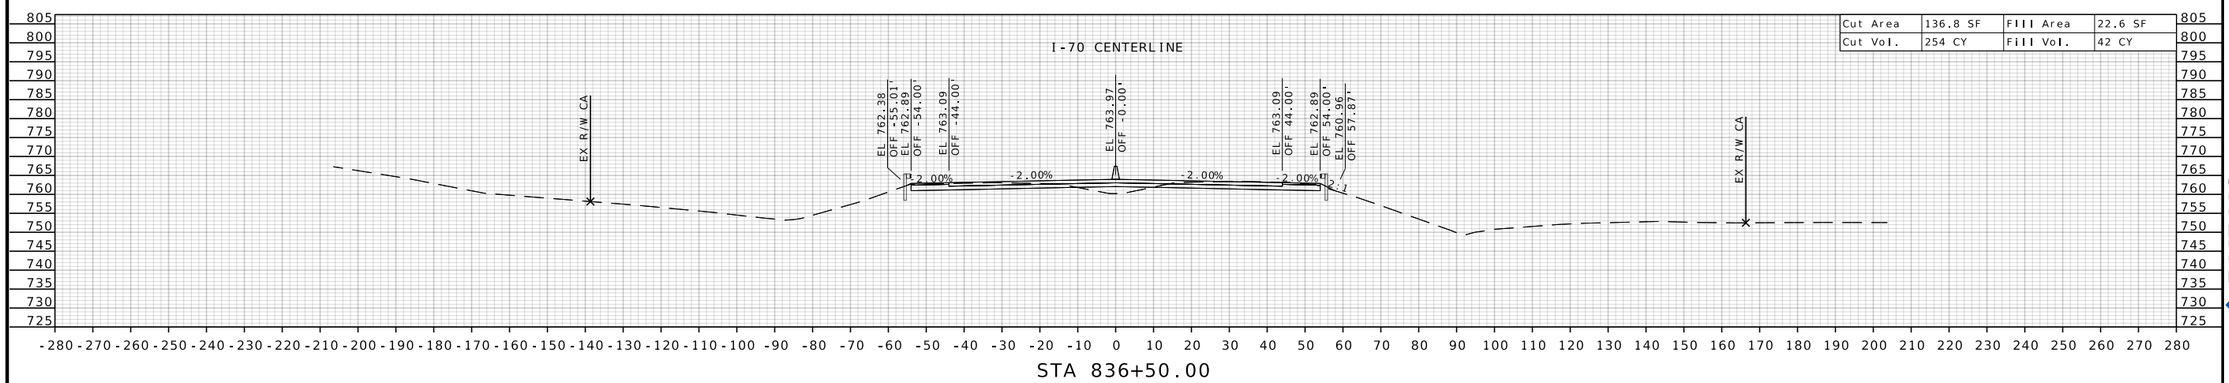

STATE OF MISSOURI
RONNIE L. WILLIAMS
NUMBER PE-2010000879
PROFESSIONAL ENGINEER

THIS SHEET HAS BEEN SIGNED, SEALED, AND DATED ELECTRONICALLY

DATE PREPARED
10/27/2025

ROUTE	STATE
I-70	MO
DISTRICT	SHEET NO.
CD	40

COUNTY
COOPER

JOB NO.
JST0017B

CONTRACT ID.
-

PROJECT NO.
-

BRIDGE NO.
-


DESCRIPTION

DATE

MISSOURI HIGHWAYS AND TRANSPORTATION COMMISSION


105 WEST CAPITOL
JEFFERSON CITY, MO 65102
1-888-ASK-MODOT (1-888-275-6636)

BURNS McDONNELL
9400 Ward Parkway
Kansas City, MO 64114
(816) 333-9400
Certificate of Authority No.: 000165

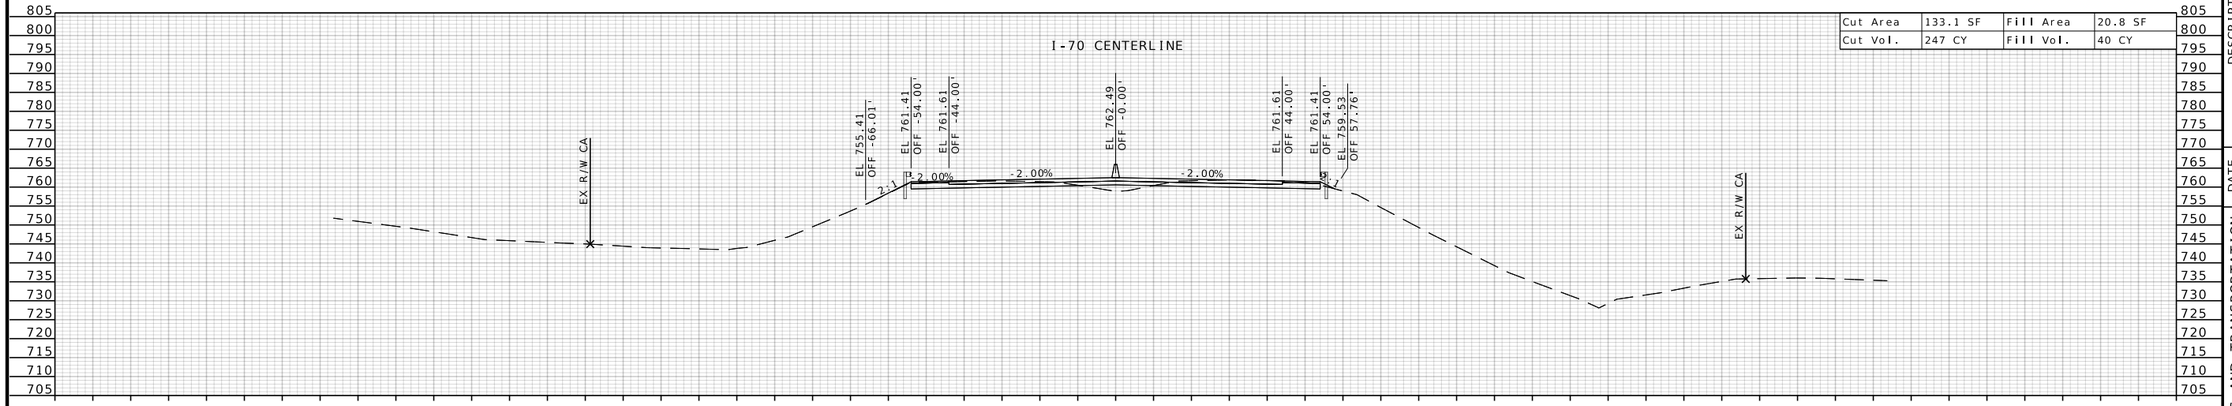

Cut Area	133.1 SF	Fill Area	20.8 SF
Cut Vol.	247 CY	Fill Vol.	40 CY

STA 838+50.00

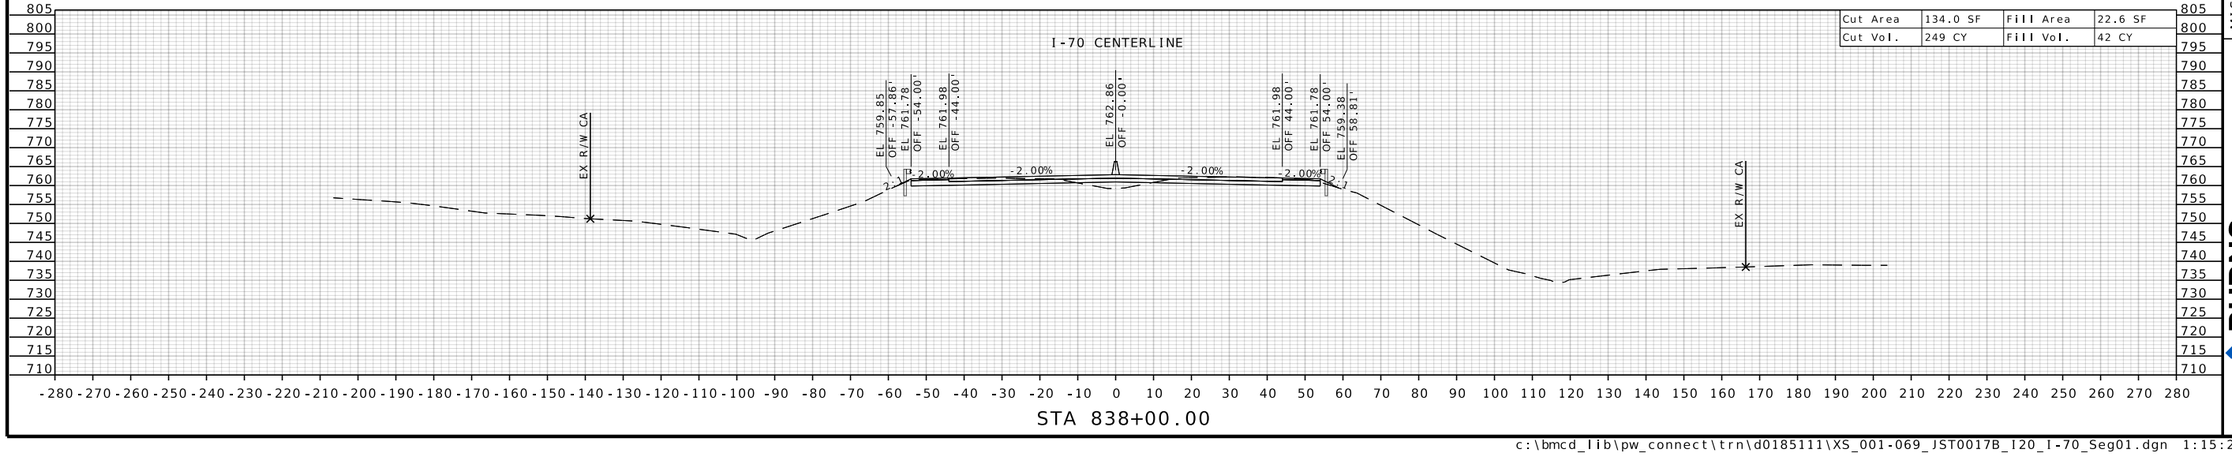

Cut Area	134.0 SF	Fill Area	22.6 SF
Cut Vol.	249 CY	Fill Vol.	42 CY

STA 838+00.00

STATE OF MISSOURI
RONNIE L. WILLIAMS
NUMBER PE-2010000879
PROFESSIONAL ENGINEER

THIS SHEET HAS BEEN SIGNED, SEALED, AND DATED ELECTRONICALLY

DATE PREPARED
10/27/2025

ROUTE	STATE
I-70	MO
DISTRICT	SHEET NO.
CD	41

COUNTY
COOPER

JOB NO.
JST0017B

CONTRACT ID.
-

PROJECT NO.
-


BRIDGE NO.
-

DESCRIPTION	DATE


MISSOURI HIGHWAYS AND TRANSPORTATION COMMISSION

105 WEST CAPITOL
JEFFERSON CITY, MO 65102
1-888-ASK-MODOT (1-888-275-6636)

BURNS McDONNELL
9400 Ward Parkway
Kansas City, MO 64114
(816) 333-9400
Certificate of Authority
No.: 000165

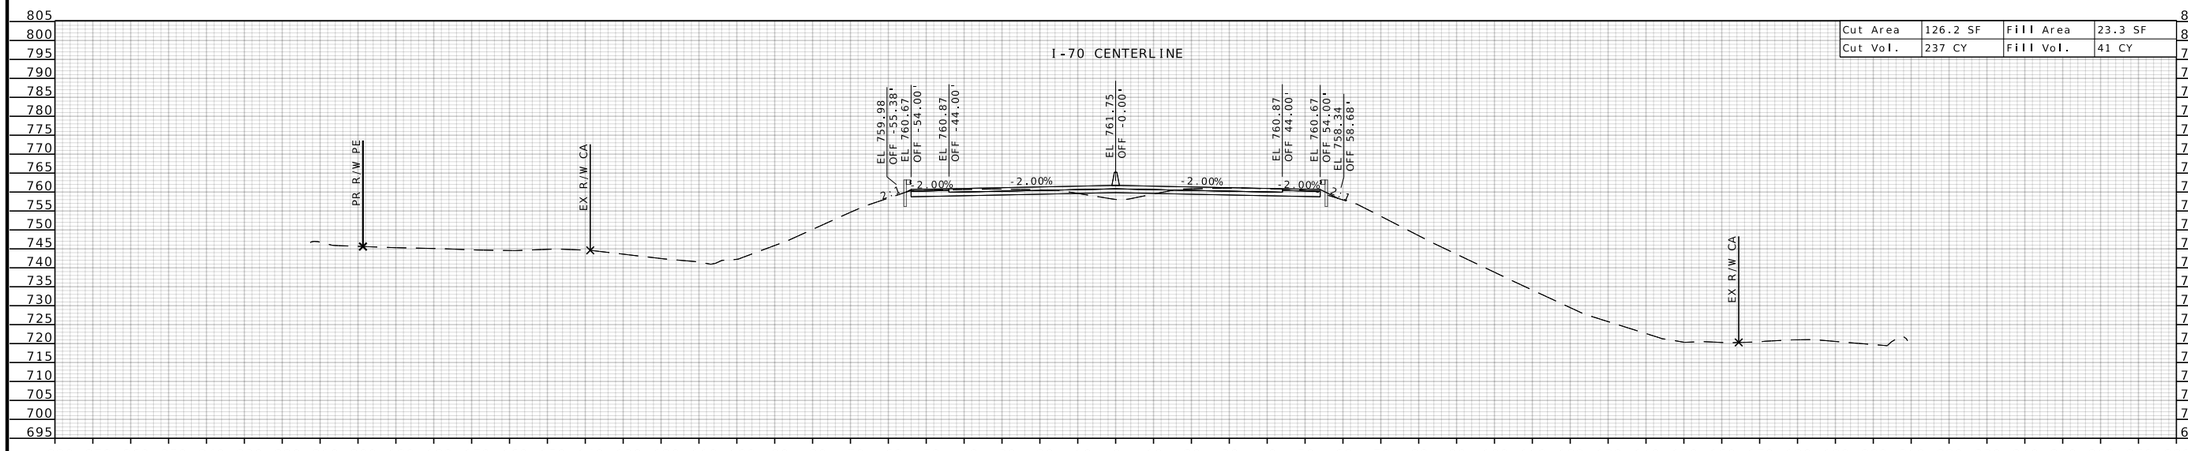

Cut Area	126.2 SF	Fill Area	23.3 SF
Cut Vol.	237 CY	Fill Vol.	41 CY

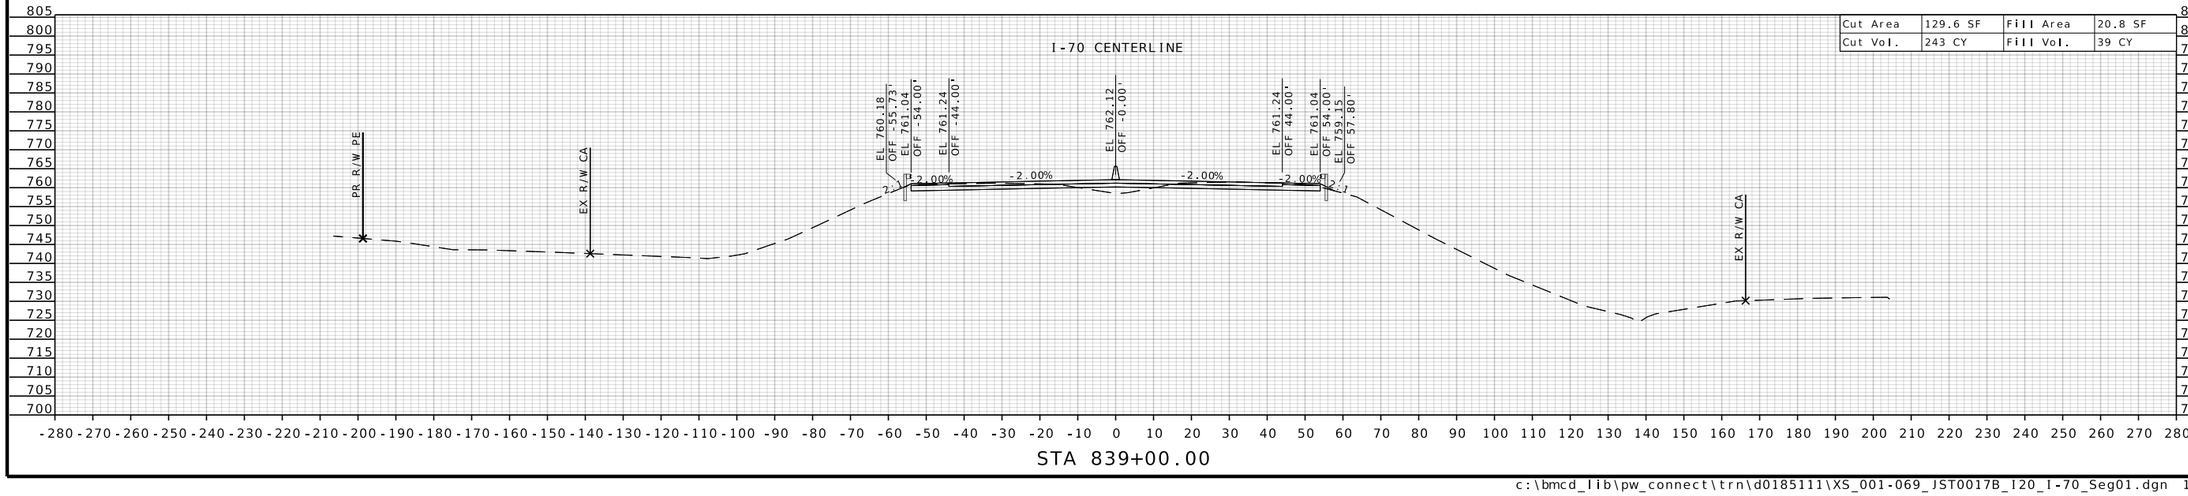

Cut Area	129.6 SF	Fill Area	20.8 SF
Cut Vol.	243 CY	Fill Vol.	39 CY

STATE OF MISSOURI
RONNIE L. WILLIAMS
NUMBER PE-2010000879
PROFESSIONAL ENGINEER

THIS SHEET HAS BEEN SIGNED, SEALED, AND DATED ELECTRONICALLY

DATE PREPARED
10/27/2025

ROUTE	STATE
I-70	MO
DISTRICT	SHEET NO.
CD	42

COUNTY
COOPER

JOB NO.
JST0017B

CONTRACT ID.
-

PROJECT NO.
-


BRIDGE NO.
-


DESCRIPTION	DATE

MISSOURI HIGHWAYS AND TRANSPORTATION COMMISSION

105 WEST CAPITOL
JEFFERSON CITY, MO 65102
1-888-ASK-MODOT (1-888-275-6636)

BURNS McDONNELL
9400 Ward Parkway
Kansas City, MO 64114
(816) 333-9400
Certificate of Authority
No.: 000165

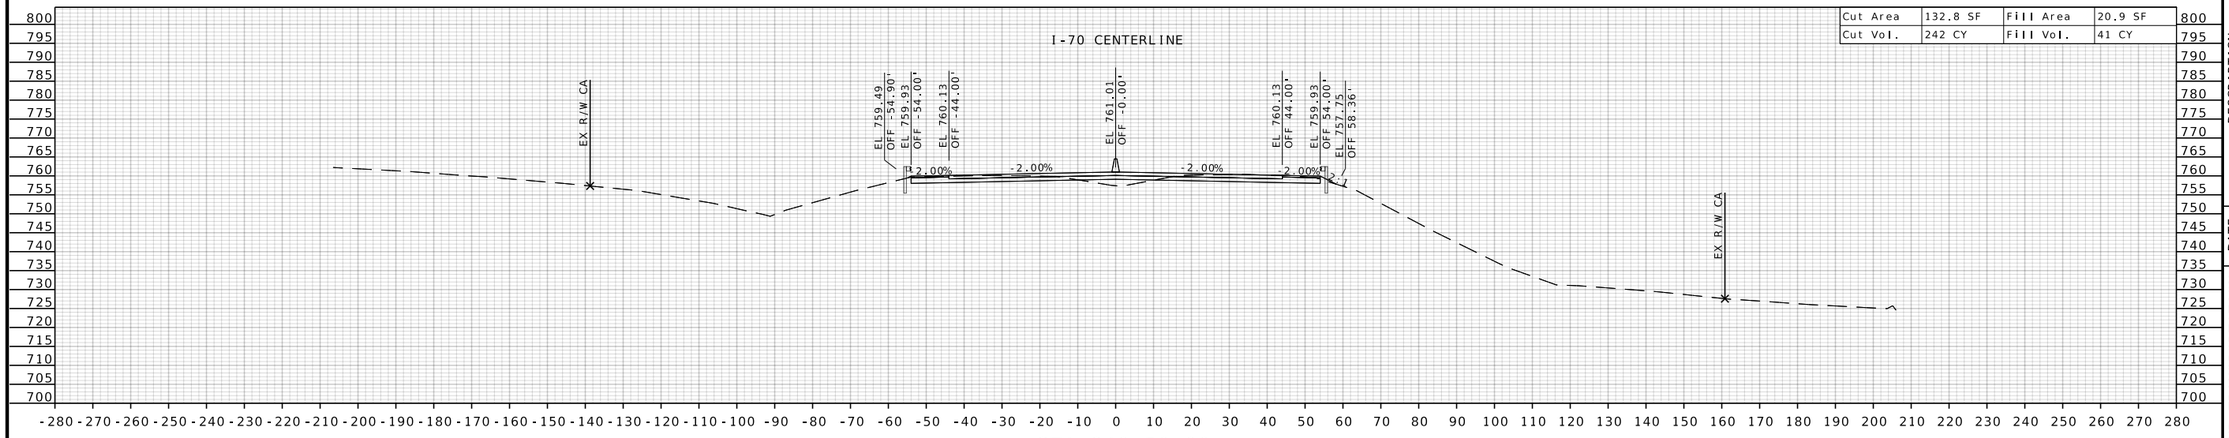

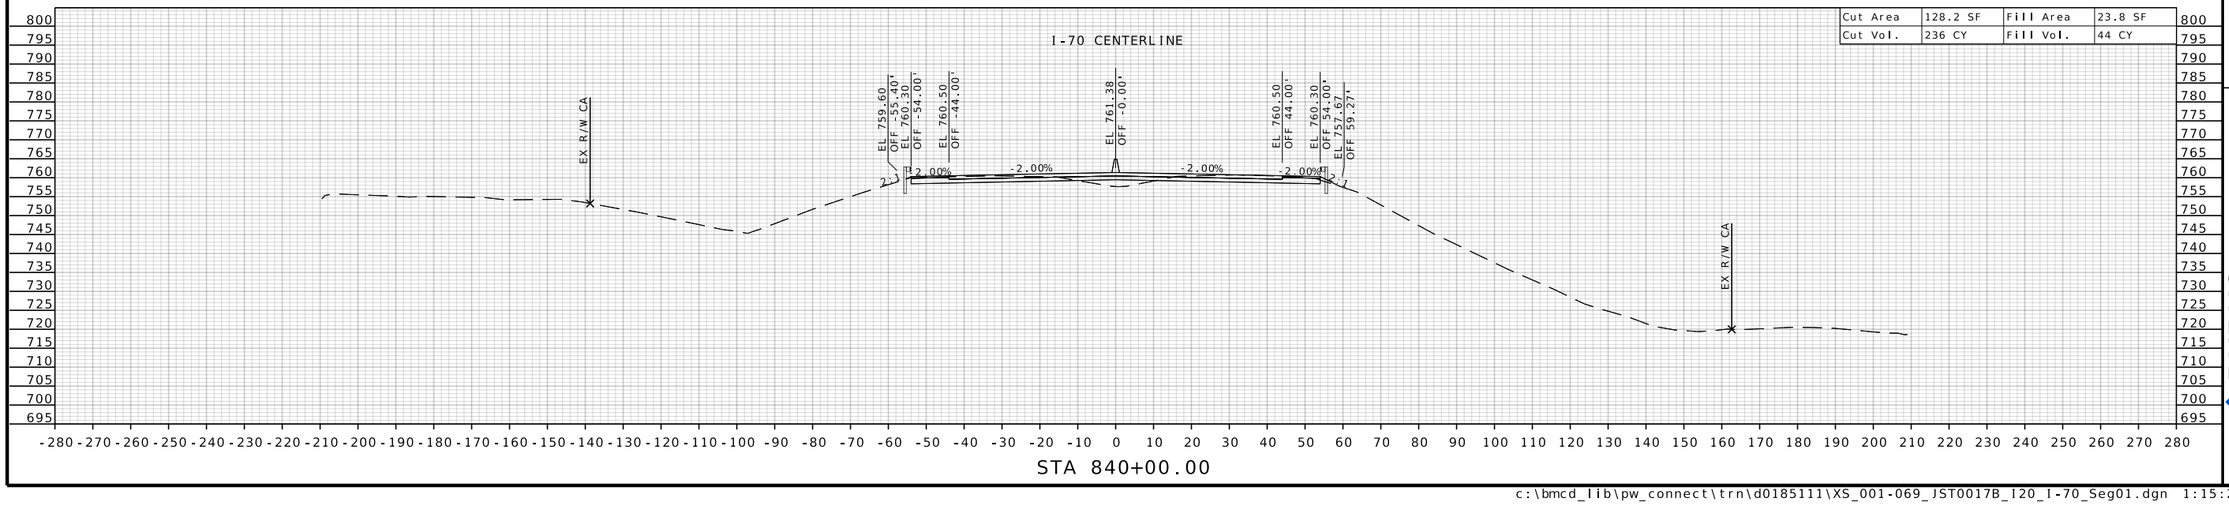

STATE OF MISSOURI
RONNIE L. WILLIAMS
NUMBER PE-2010000879
PROFESSIONAL ENGINEER

THIS SHEET HAS BEEN SIGNED, SEALED, AND DATED ELECTRONICALLY

DATE PREPARED
10/27/2025

ROUTE	STATE
I-70	MO
DISTRICT	SHEET NO.
CD	43

COUNTY
COOPER

JOB NO.
JST0017B

CONTRACT ID.
-

PROJECT NO.
-


BRIDGE NO.
-


DATE	DESCRIPTION

MISSOURI HIGHWAYS AND TRANSPORTATION COMMISSION

105 WEST CAPITOL
JEFFERSON CITY, MO 65102
1-888-ASK-MODOT (1-888-275-6636)

BURNS McDONNELL
9400 Ward Parkway
Kansas City, MO 64114
(816) 333-9400
Certificate of Authority
No.: 000165

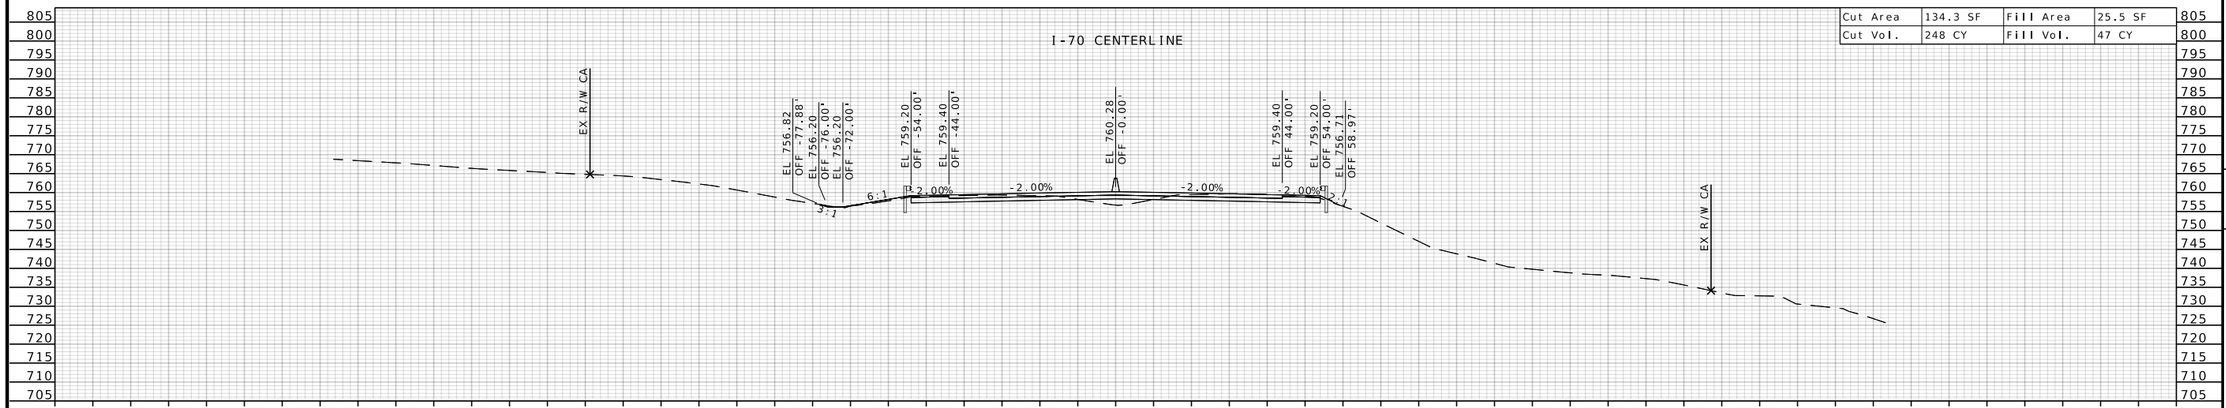

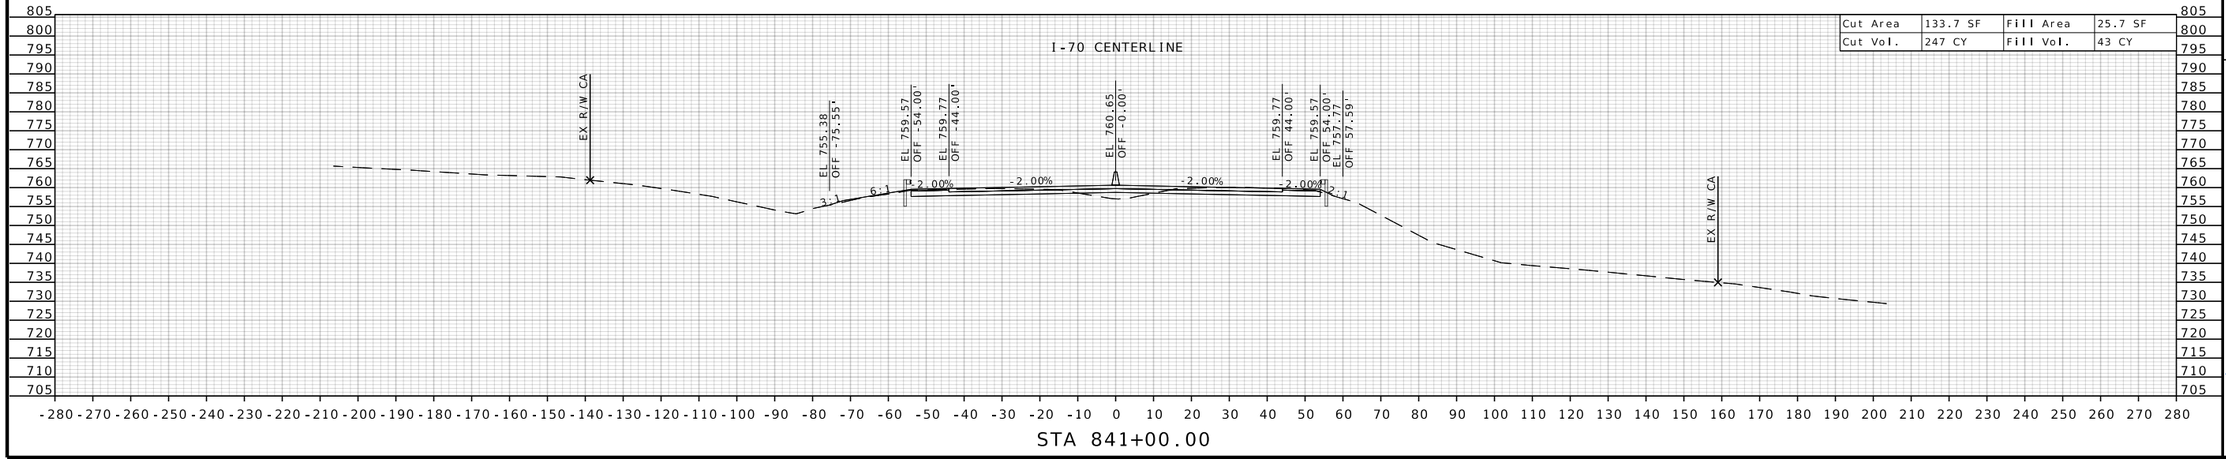

STATE OF MISSOURI
RONNIE L. WILLIAMS
NUMBER PE-2010000879
PROFESSIONAL ENGINEER

THIS SHEET HAS BEEN SIGNED, SEALED, AND DATED ELECTRONICALLY

DATE PREPARED
10/27/2025

ROUTE	STATE
I-70	MO
DISTRICT	SHEET NO.
CD	44

COUNTY
COOPER

JOB NO.
JST0017B

CONTRACT ID.
-

PROJECT NO.
-


BRIDGE NO.
-


DESCRIPTION	DATE

MISSOURI HIGHWAYS AND TRANSPORTATION COMMISSION

105 WEST CAPITOL
JEFFERSON CITY, MO 65102
1-888-ASK-MODOT (1-888-275-6636)

BURNS McDONNELL
9400 Ward Parkway
Kansas City, MO 64114
(816) 333-9400
Certificate of Authority
No.: 000165

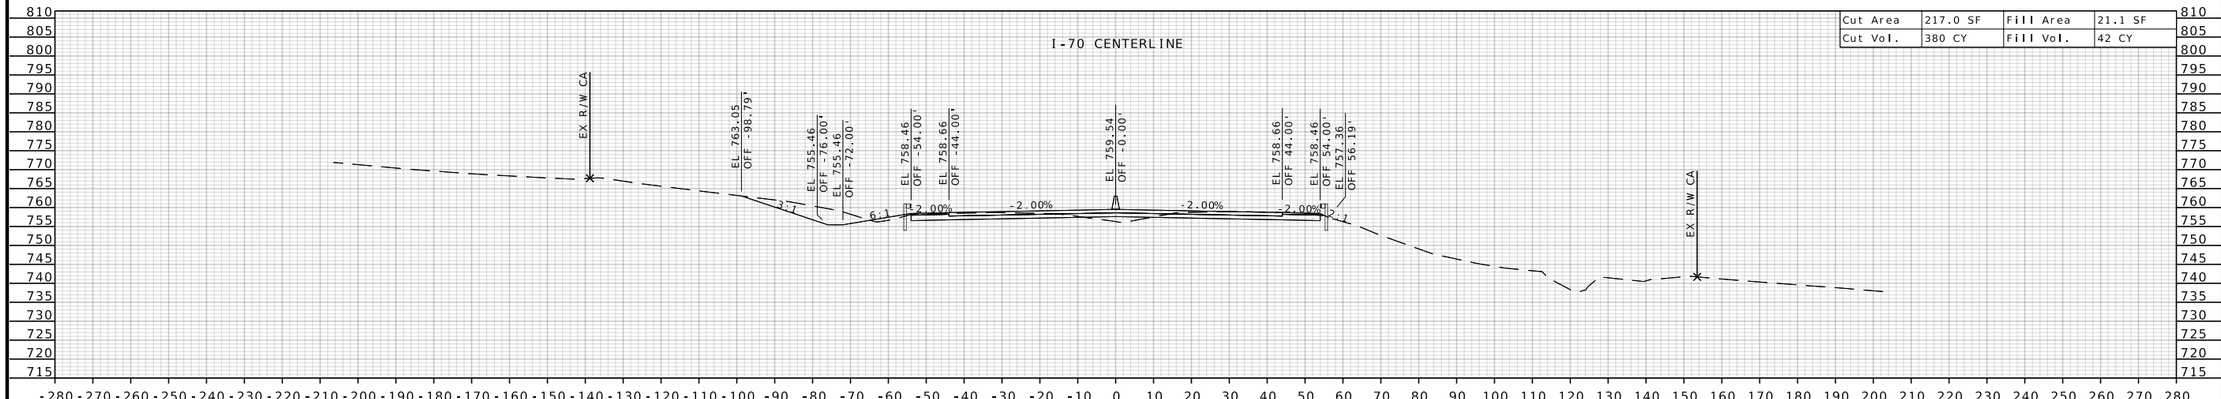

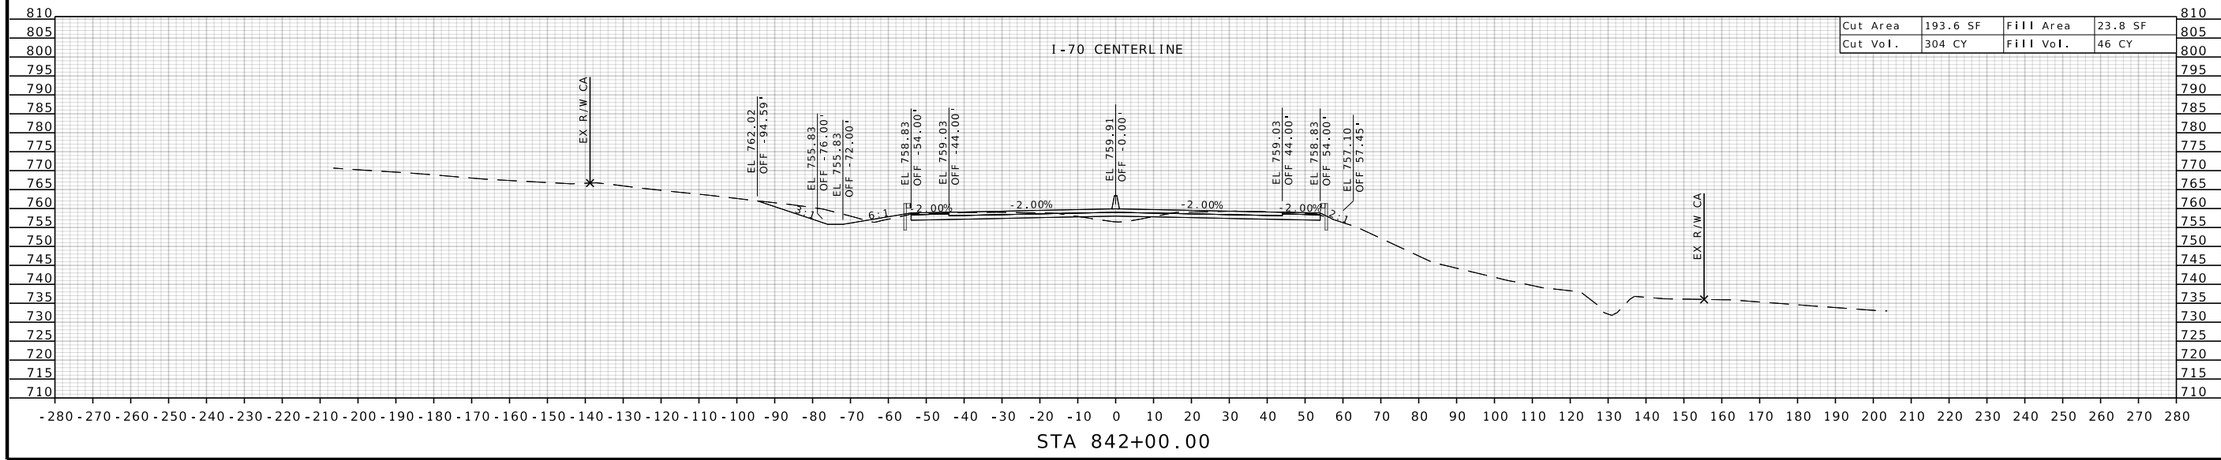

STATE OF MISSOURI
RONNIE L. WILLIAMS
NUMBER PE-2010000879
PROFESSIONAL ENGINEER

THIS SHEET HAS BEEN SIGNED, SEALED, AND DATED ELECTRONICALLY

DATE PREPARED
10/27/2025

ROUTE	STATE
I-70	MO
DISTRICT	SHEET NO.
CD	45

COUNTY
COOPER

JOB NO.
JST0017B

CONTRACT ID.
-

PROJECT NO.
-


BRIDGE NO.
-


DESCRIPTION	DATE


MISSOURI HIGHWAYS AND TRANSPORTATION COMMISSION

105 WEST CAPITOL
JEFFERSON CITY, MO 65102
1-888-ASK-MODOT (1-888-275-6636)

BURNS McDONNELL
9400 Ward Parkway
Kansas City, MO 64114
(816) 333-9400
Certificate of Authority No.: 000165

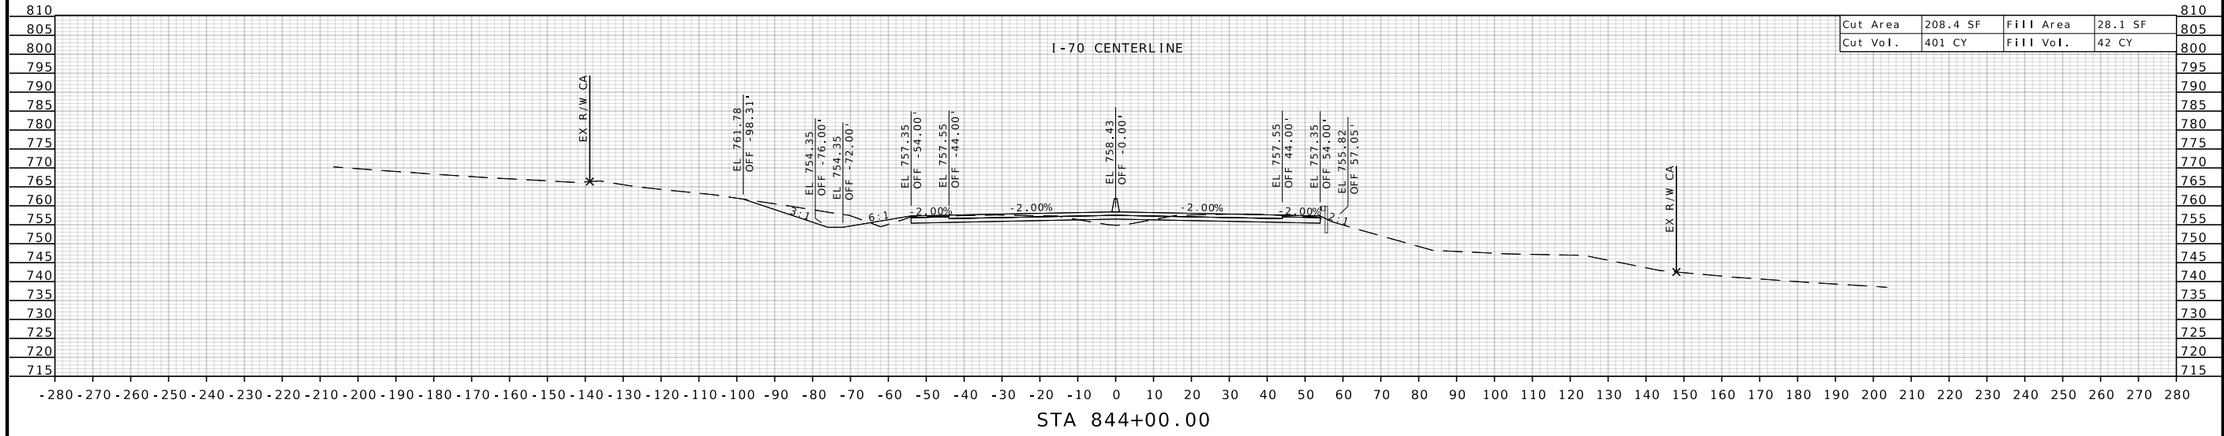

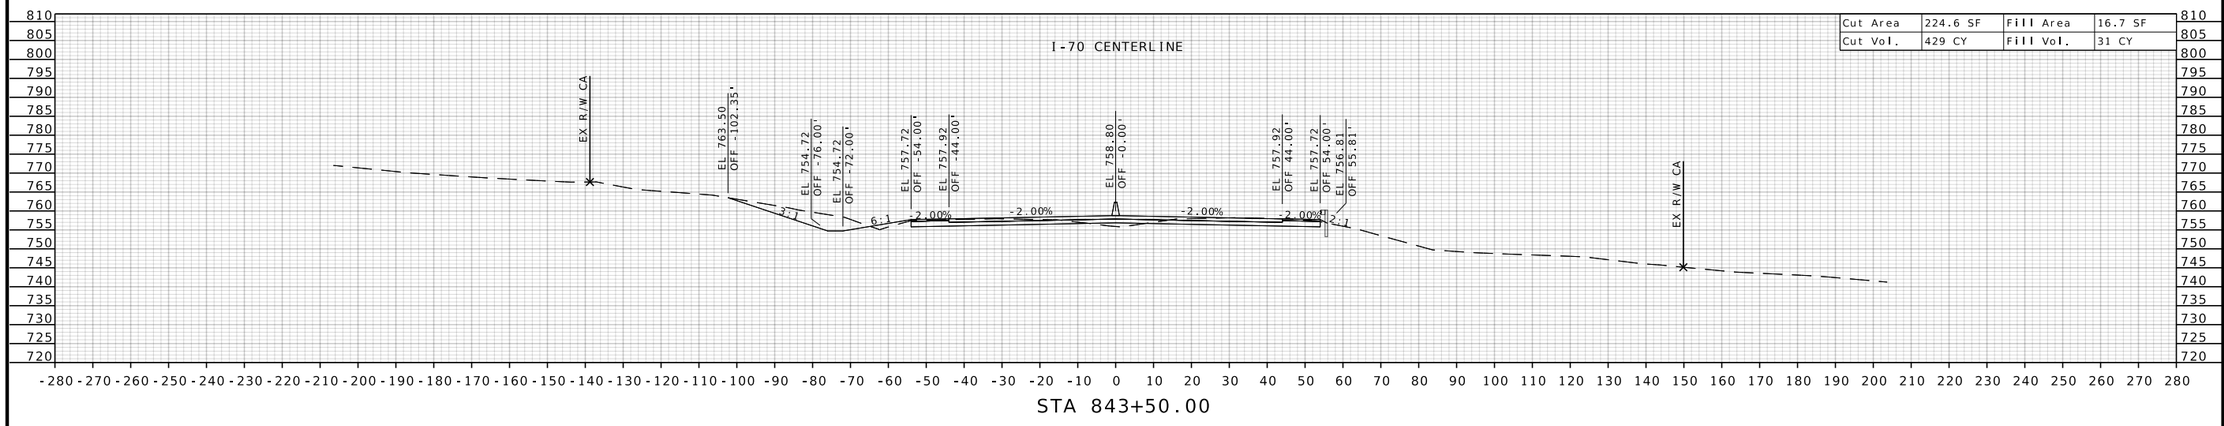

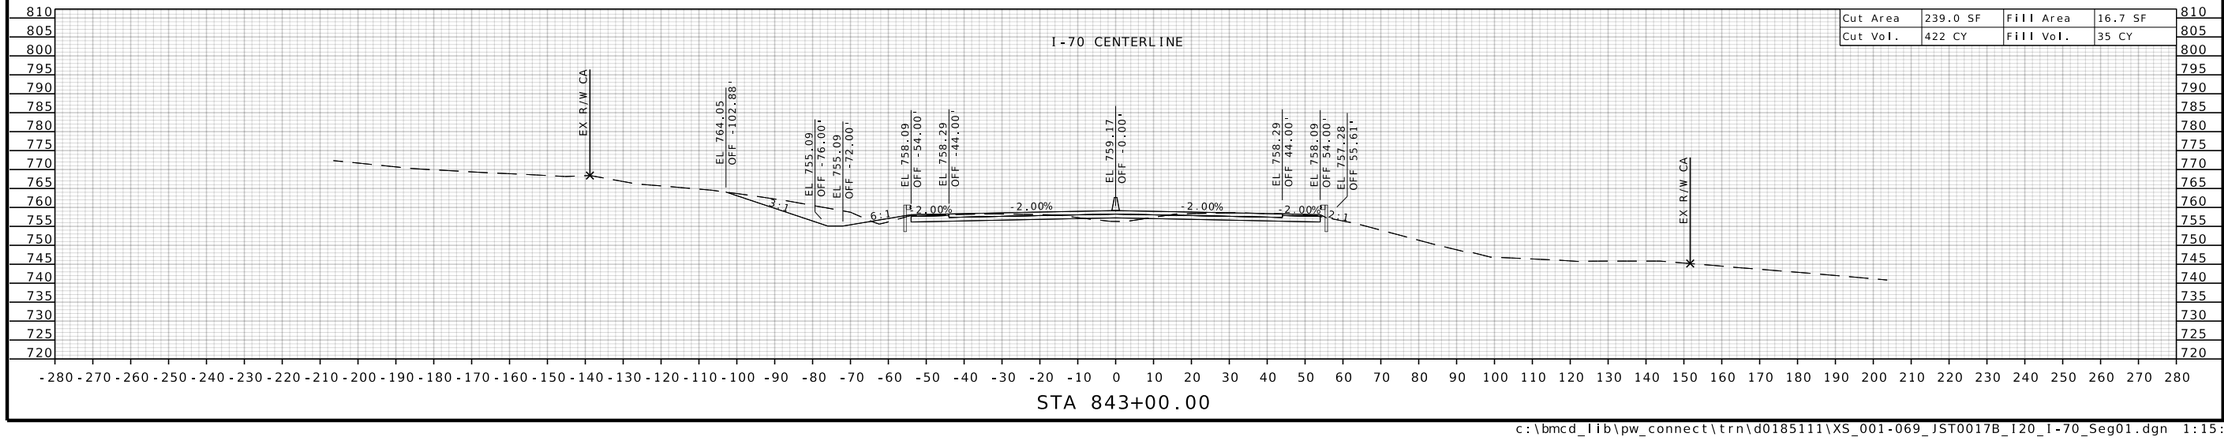

STATE OF MISSOURI
RONNIE L. WILLIAMS
NUMBER PE-2010000879
PROFESSIONAL ENGINEER

THIS SHEET HAS BEEN SIGNED, SEALED, AND DATED ELECTRONICALLY

DATE PREPARED
10/27/2025

ROUTE	STATE
I-70	MO
DISTRICT	SHEET NO.
CD	46

COUNTY
COOPER

JOB NO.
JST0017B

CONTRACT ID.
-

PROJECT NO.
-


BRIDGE NO.
-


DATE	DESCRIPTION

MISSOURI HIGHWAYS AND TRANSPORTATION COMMISSION

105 WEST CAPITOL
JEFFERSON CITY, MO 65102
1-888-ASK-MODOT (1-888-275-6636)

BURNS McDONNELL
9400 Ward Parkway
Kansas City, MO 64114
(816) 333-9400
Certificate of Authority
No.: 000165

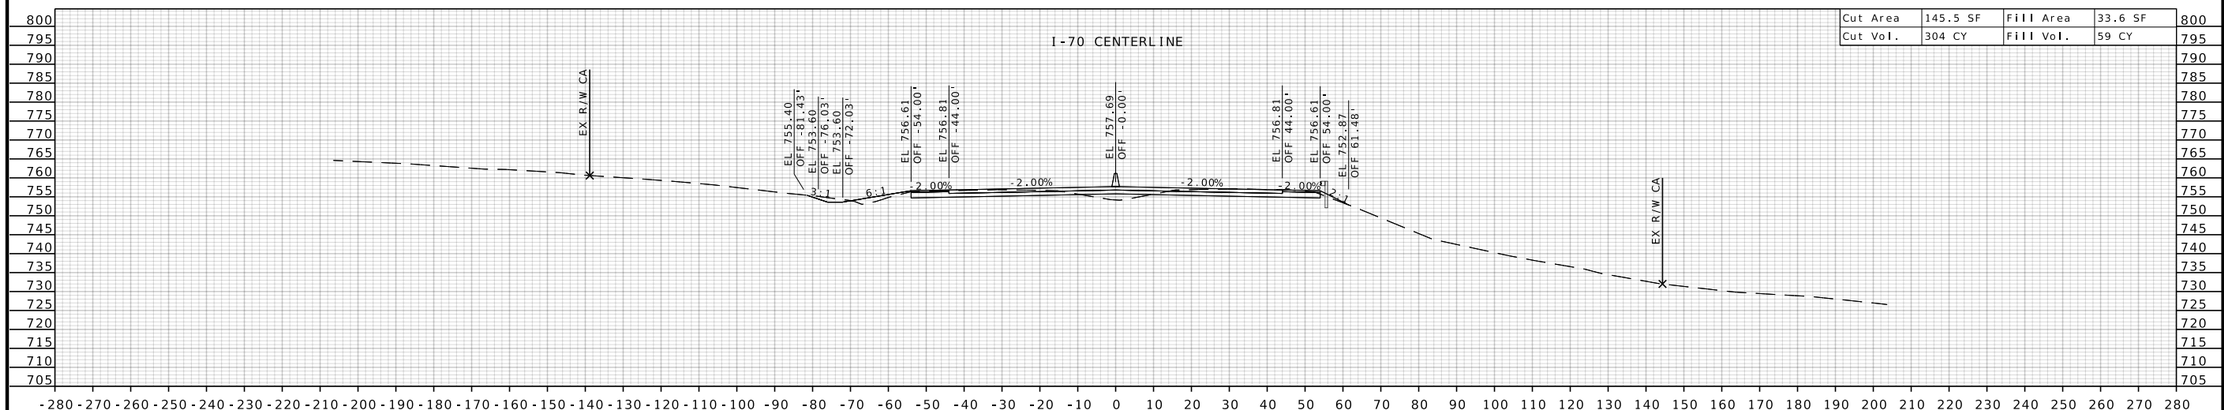

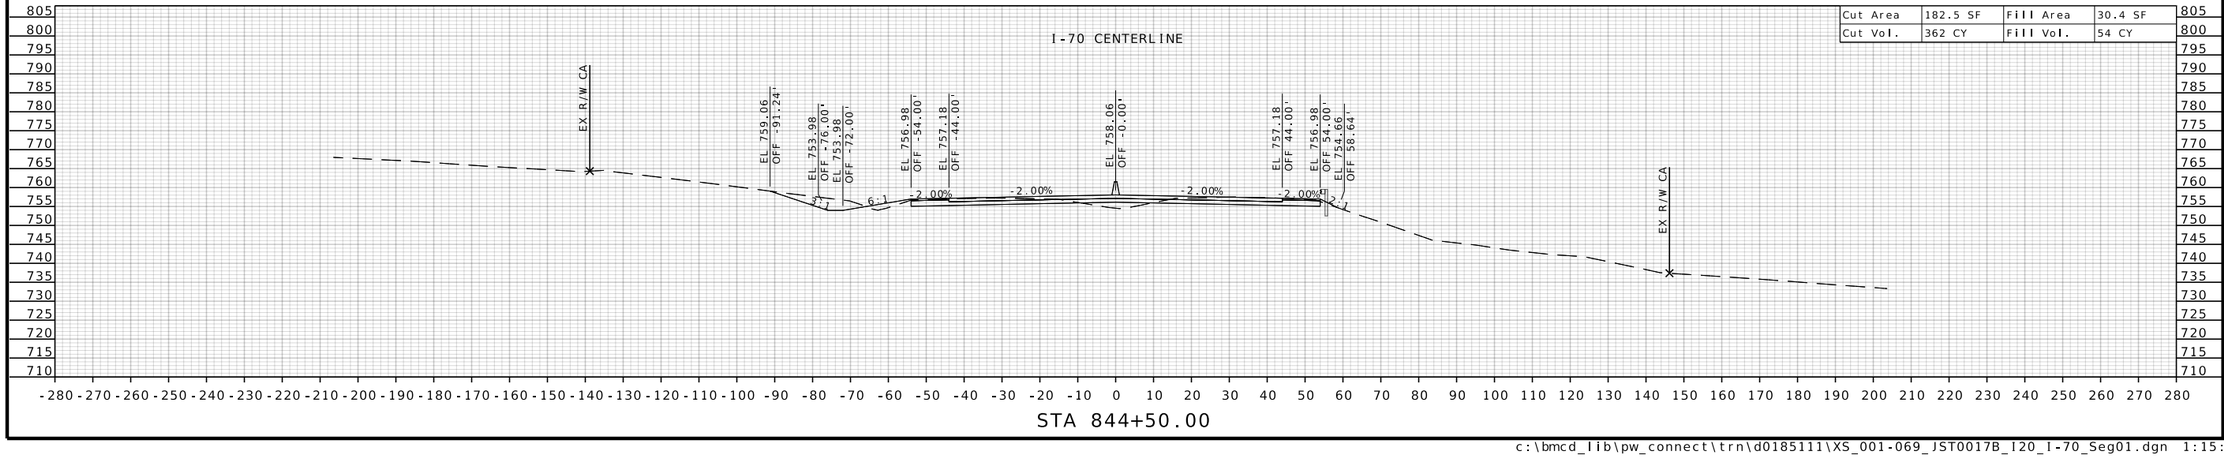

STATE OF MISSOURI
RONNIE L. WILLIAMS
NUMBER PE-2010000879
PROFESSIONAL ENGINEER

THIS SHEET HAS BEEN SIGNED, SEALED, AND DATED ELECTRONICALLY

DATE PREPARED
10/27/2025

ROUTE	STATE
I-70	MO
DISTRICT	SHEET NO.
CD	47

COUNTY
COOPER

JOB NO.
JST0017B

CONTRACT ID.
-

PROJECT NO.
-


BRIDGE NO.
-

DATE	DESCRIPTION

MISSOURI HIGHWAYS AND TRANSPORTATION COMMISSION


105 WEST CAPITOL
JEFFERSON CITY, MO 65102
1-888-ASK-MODOT (1-888-275-6636)

BURNS McDONNELL
9400 Ward Parkway
Kansas City, MO 64114
(816) 333-9400
Certificate of Authority
No.: 000165

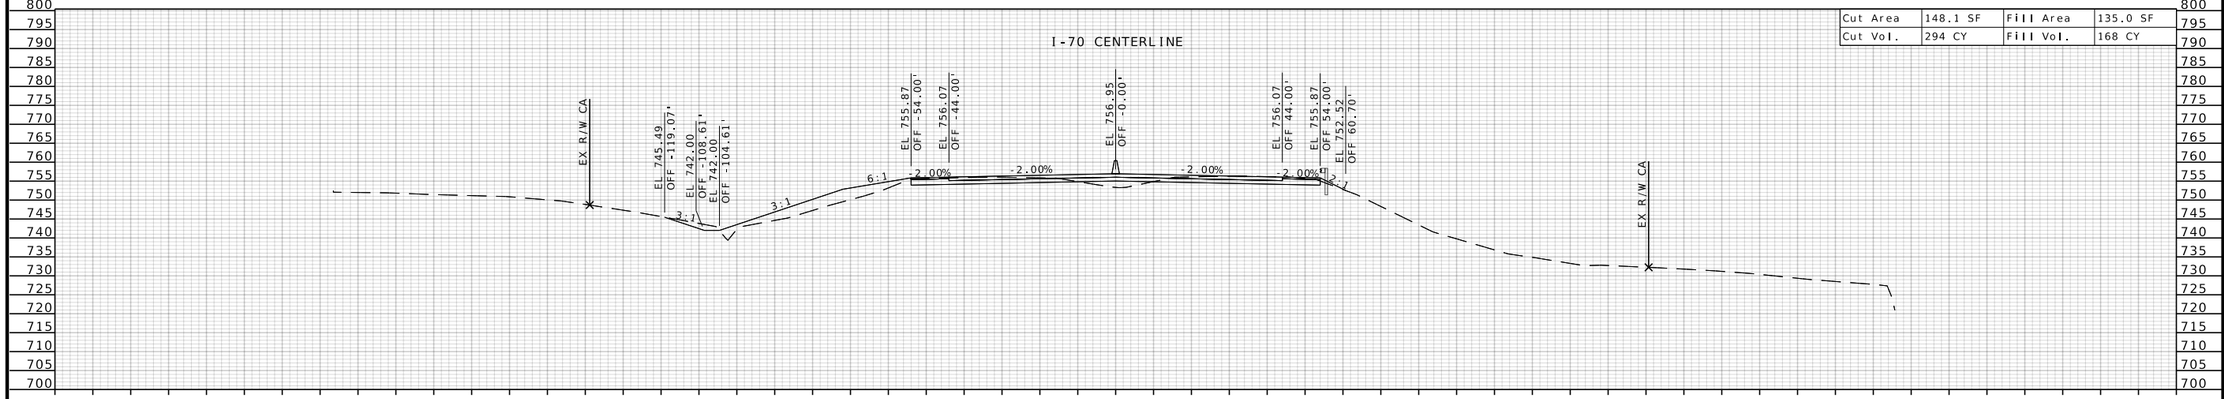

Cut Area	148.1 SF	Fill Area	135.0 SF
Cut Vol.	294 CY	Fill Vol.	168 CY

STA 846+00.00

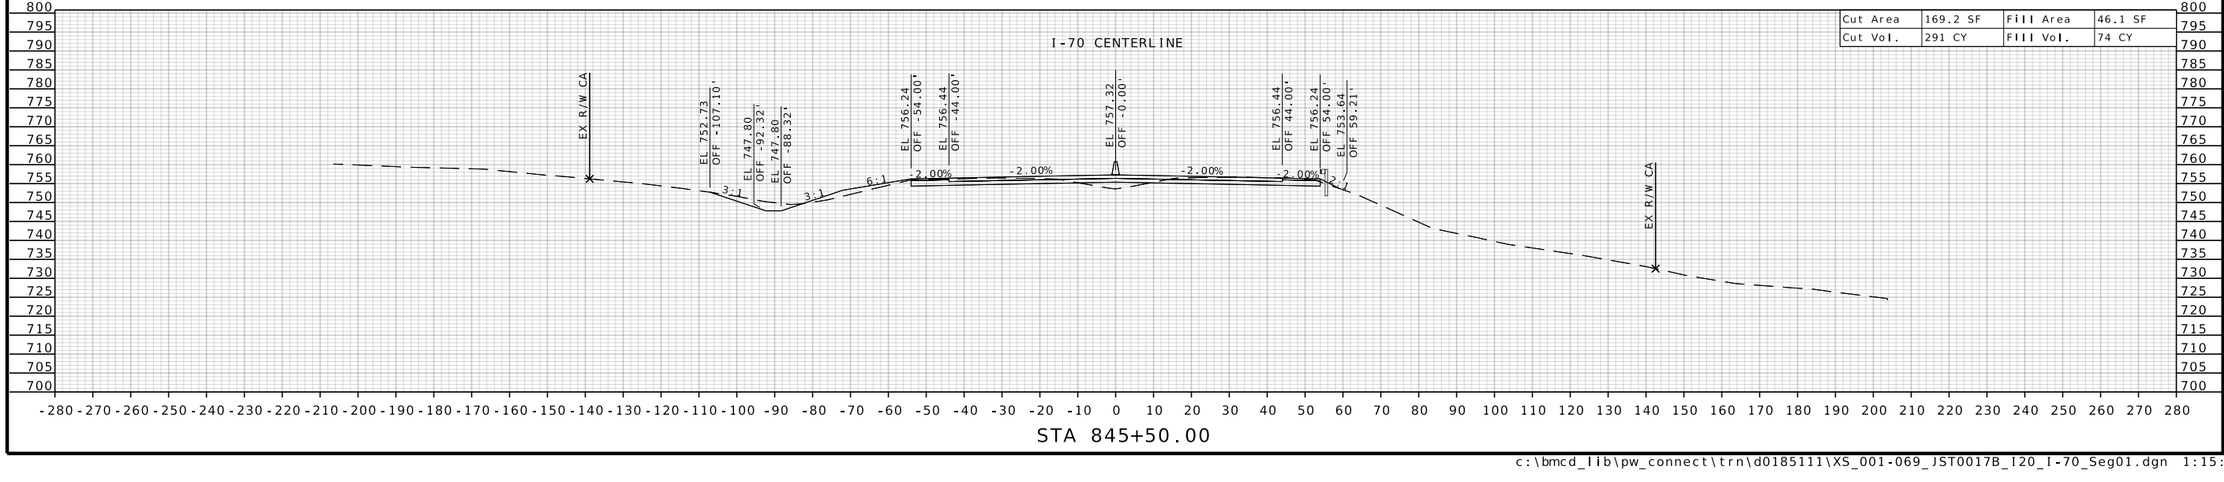

Cut Area	169.2 SF	Fill Area	46.1 SF
Cut Vol.	291 CY	Fill Vol.	74 CY

STA 845+50.00

STATE OF MISSOURI
RONNIE L. WILLIAMS
NUMBER PE-2010000879
PROFESSIONAL ENGINEER

THIS SHEET HAS BEEN SIGNED, SEALED, AND DATED ELECTRONICALLY

DATE PREPARED
10/27/2025

ROUTE	STATE
I-70	MO
DISTRICT	SHEET NO.
CD	48

COUNTY
COOPER

JOB NO.
JST0017B

CONTRACT ID.
-


PROJECT NO.
-


BRIDGE NO.
-

DESCRIPTION	DATE

MISSOURI HIGHWAYS AND TRANSPORTATION COMMISSION
105 WEST CAPITOL
JEFFERSON CITY, MO 65102
1-888-ASK-MODOT (1-888-275-6636)

BURNS McDONNELL
9400 Ward Parkway
Kansas City, MO 64114
(816) 333-9400
Certificate of Authority
No.: 000165

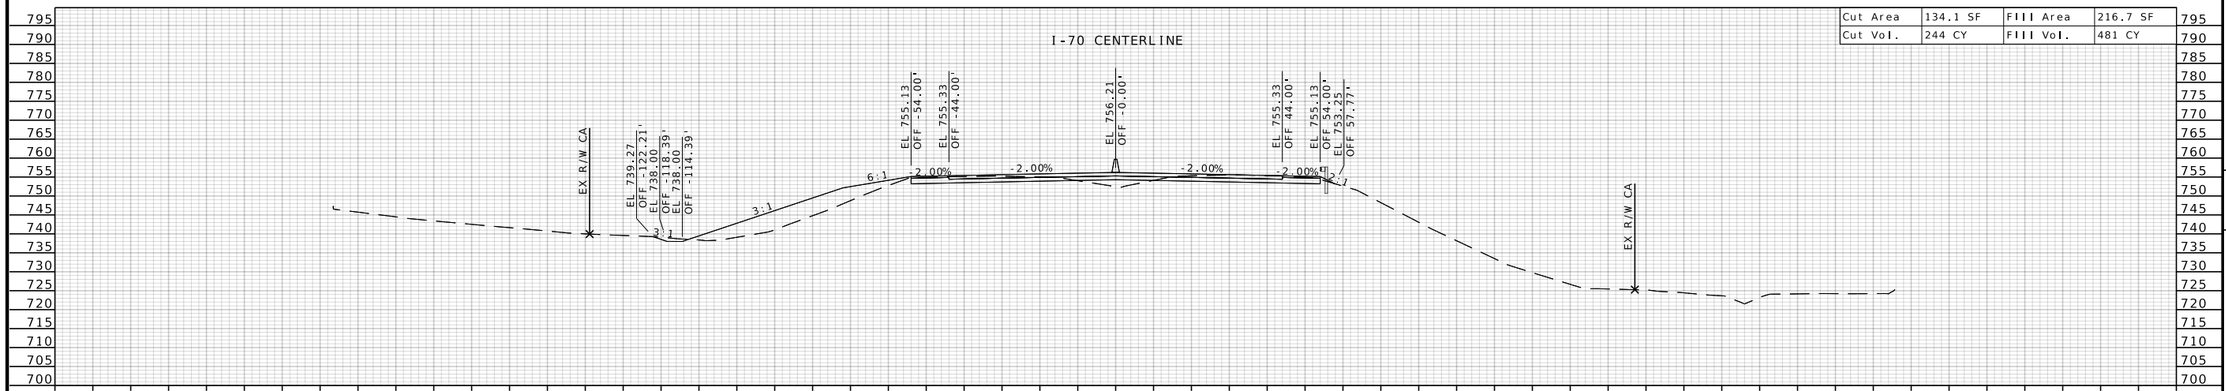

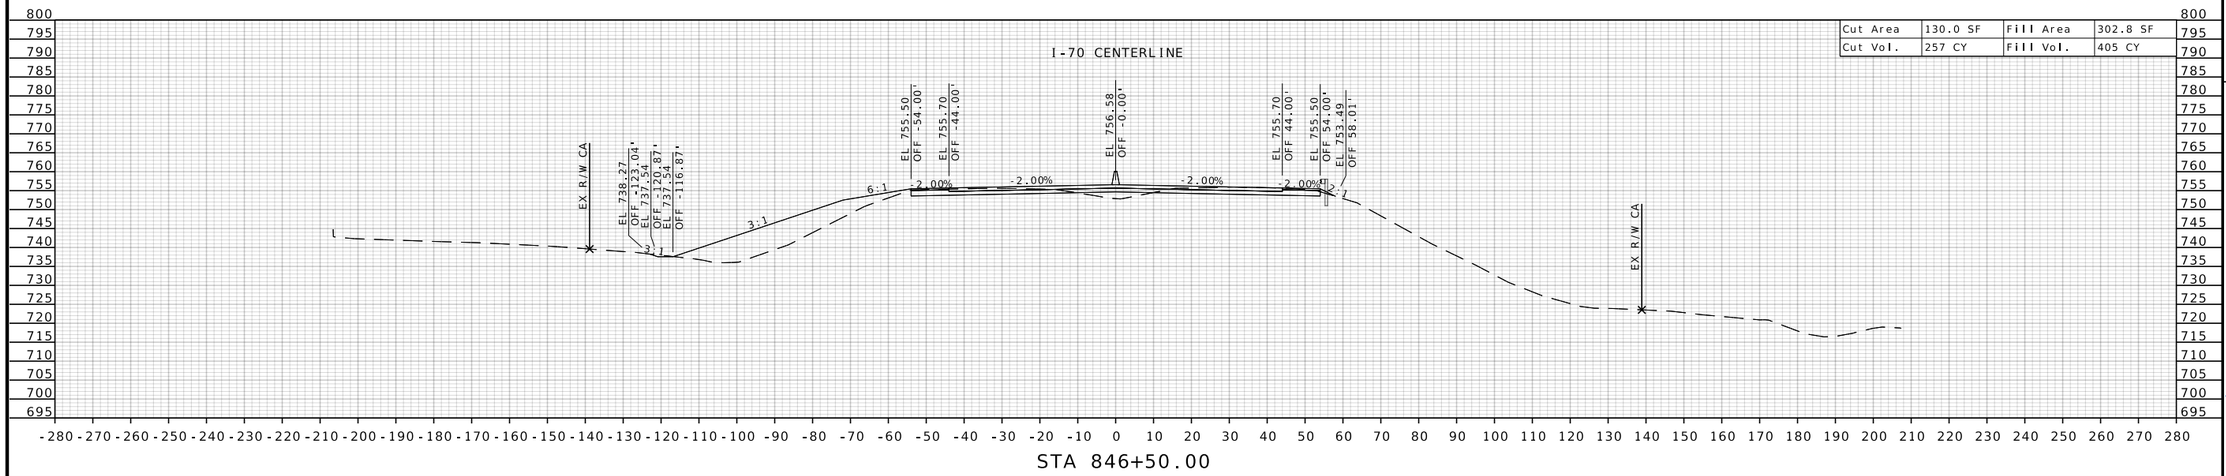

STATE OF MISSOURI
RONNIE L. WILLIAMS
NUMBER PE-2010000879
PROFESSIONAL ENGINEER

THIS SHEET HAS BEEN SIGNED, SEALED, AND DATED ELECTRONICALLY

DATE PREPARED
10/27/2025

ROUTE	STATE
I-70	MO
DISTRICT	SHEET NO.
CD	49

COUNTY
COOPER

JOB NO.
JST0017B

CONTRACT ID.
-

PROJECT NO.
-

BRIDGE NO.
-

DESCRIPTION	DATE


MISSOURI HIGHWAYS AND TRANSPORTATION COMMISSION


105 WEST CAPITOL
JEFFERSON CITY, MO 65102
1-888-ASK-MODOT (1-888-275-6636)


MoDOT

BURNS McDONNELL
9400 Ward Parkway
Kansas City, MO 64114
(816) 333-9400
Certificate of Authority No.: 000165

c:\bmcd_lib\pw_connect\trn\d0185111\XS_001-069_JST0017B_I20_I-70_Seg01.dgn 1:15:30 PM 10/27/2025

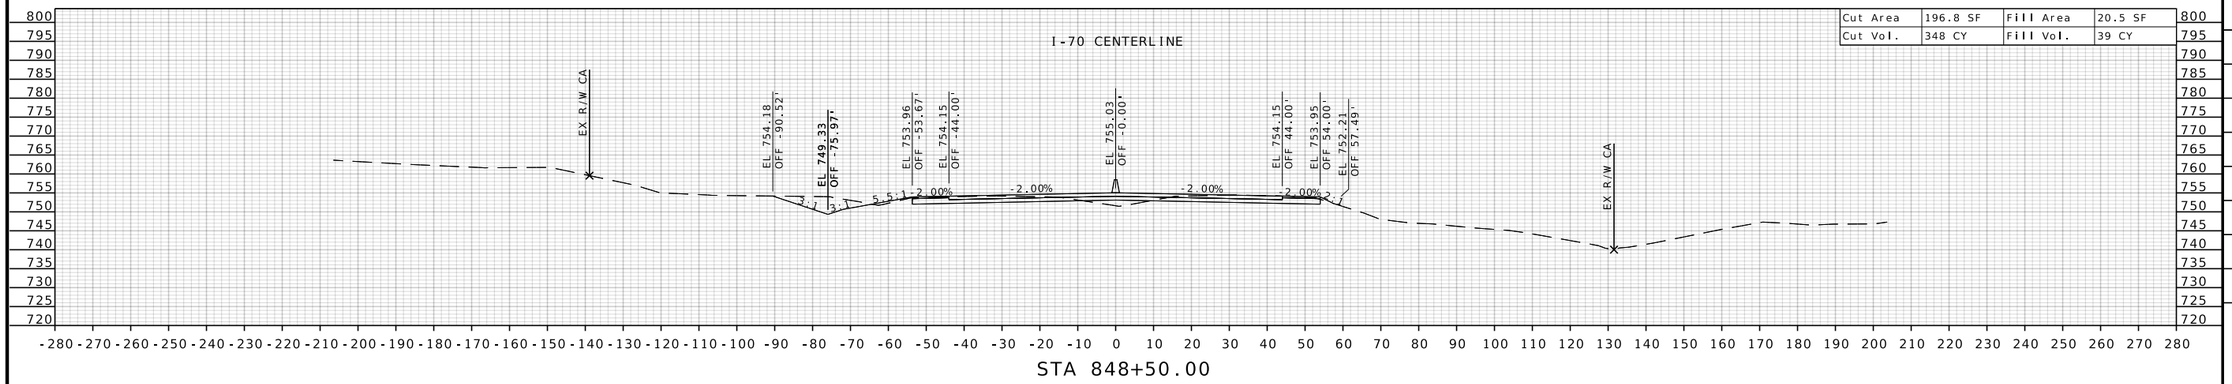

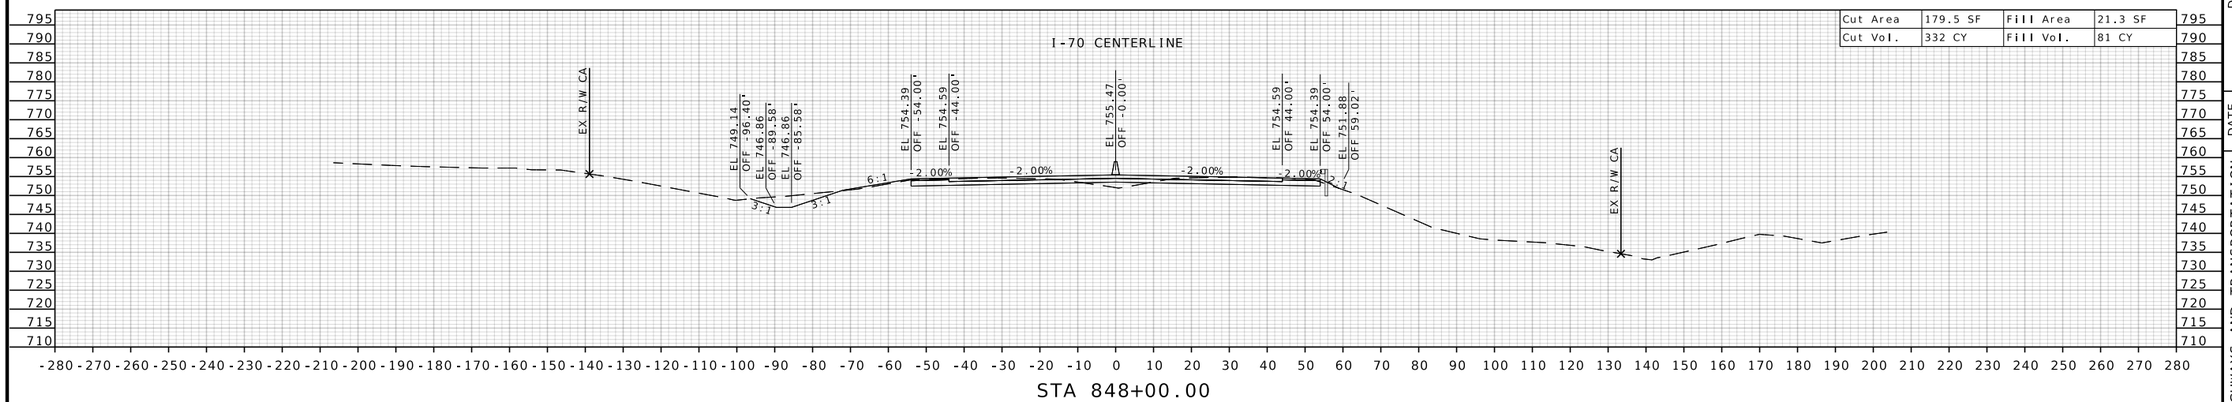

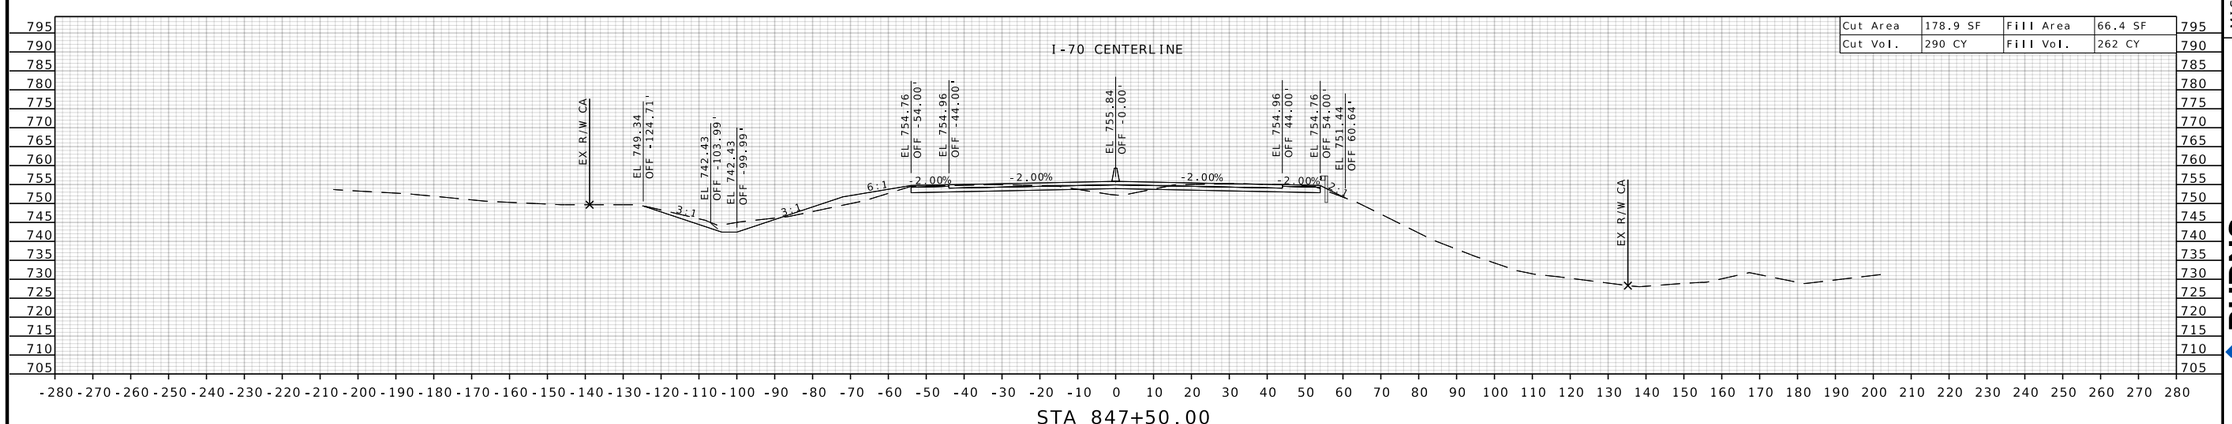

STATE OF MISSOURI
RONNIE L. WILLIAMS
NUMBER PE-2010000879
PROFESSIONAL ENGINEER

THIS SHEET HAS BEEN SIGNED, SEALED, AND DATED ELECTRONICALLY

DATE PREPARED
10/27/2025

ROUTE	STATE
I-70	MO
DISTRICT	SHEET NO.
CD	50

COUNTY
COOPER

JOB NO.
JST0017B

CONTRACT ID.
-


PROJECT NO.
-


BRIDGE NO.
-


DESCRIPTION	DATE

MISSOURI HIGHWAYS AND TRANSPORTATION COMMISSION
105 WEST CAPITOL
JEFFERSON CITY, MO 65102
1-888-ASK-MODOT (1-888-275-6636)

BURNS McDONNELL
9400 Ward Parkway
Kansas City, MO 64114
(816) 333-9400
Certificate of Authority No.: 000165

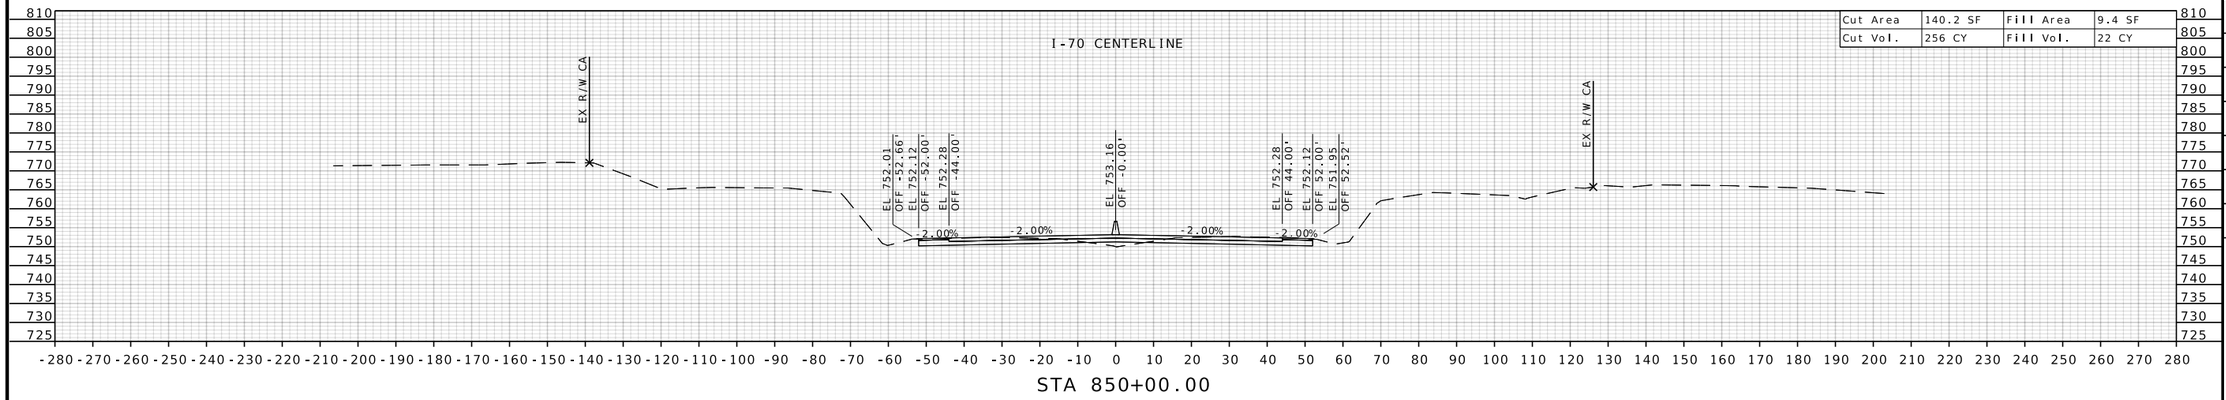

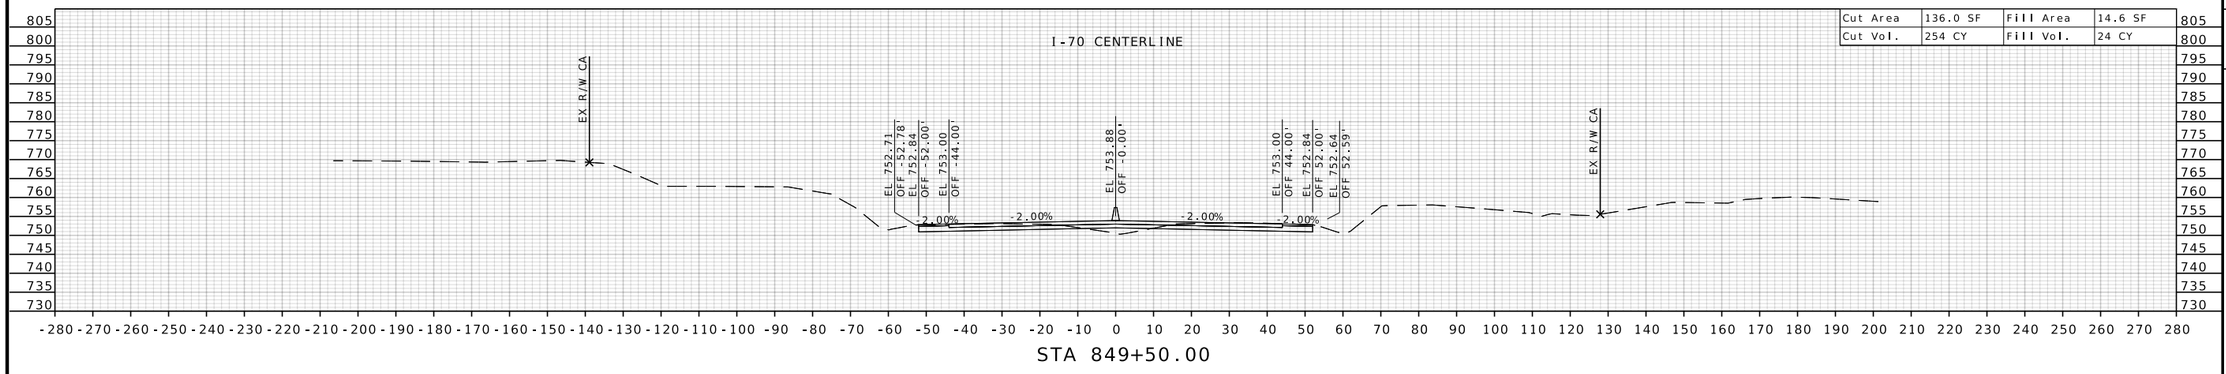

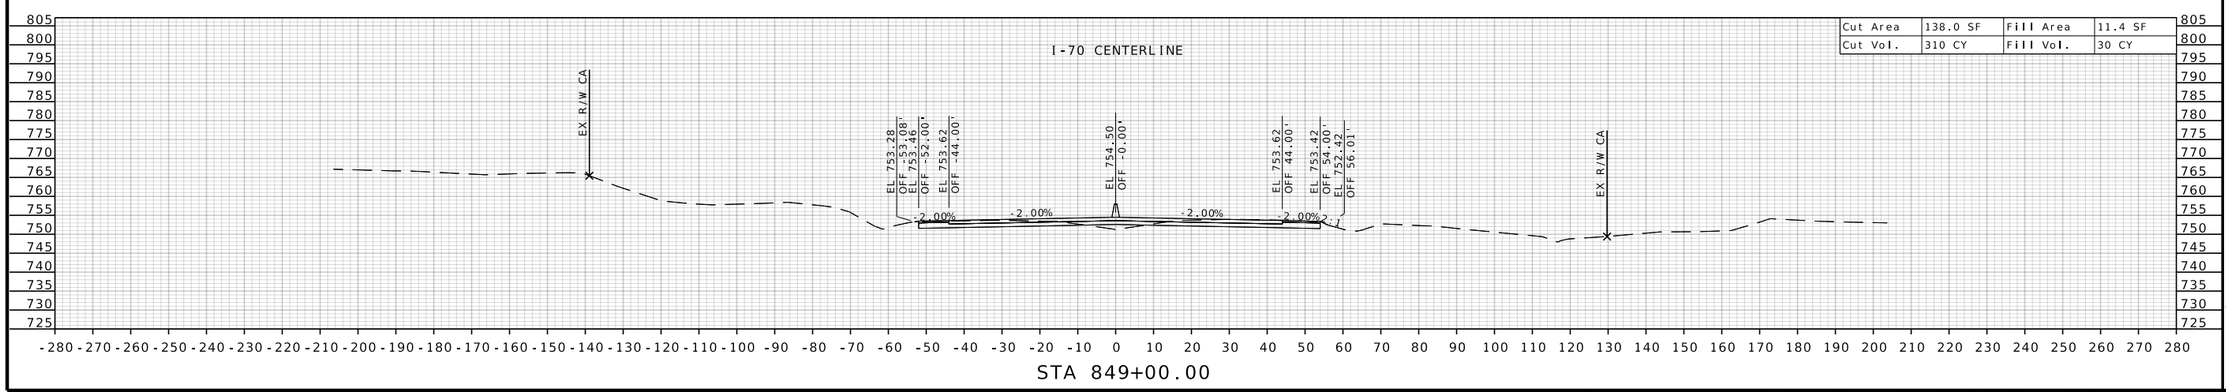

STATE OF MISSOURI
RONNIE L. WILLIAMS
NUMBER PE-2010000879
PROFESSIONAL ENGINEER

THIS SHEET HAS BEEN SIGNED, SEALED, AND DATED ELECTRONICALLY

DATE PREPARED
10/27/2025

ROUTE	STATE
I-70	MO
DISTRICT	SHEET NO.
CD	51

COUNTY
COOPER

JOB NO.
JST0017B

CONTRACT ID.
-

PROJECT NO.
-

BRIDGE NO.
-


DESCRIPTION	DATE


MISSOURI HIGHWAYS AND TRANSPORTATION COMMISSION


105 WEST CAPITOL
JEFFERSON CITY, MO 65102
1-888-ASK-MODOT (1-888-275-6636)

BURNS McDONNELL
9400 Ward Parkway
Kansas City, MO 64114
(816) 333-9400
Certificate of Authority
No.: 000165

c:\bmcd_lib\pw_connect\trn\d0185111\XS_001-069_JST0017B_I20_I-70_Seg01.dgn 1:15:32 PM 10/27/2025

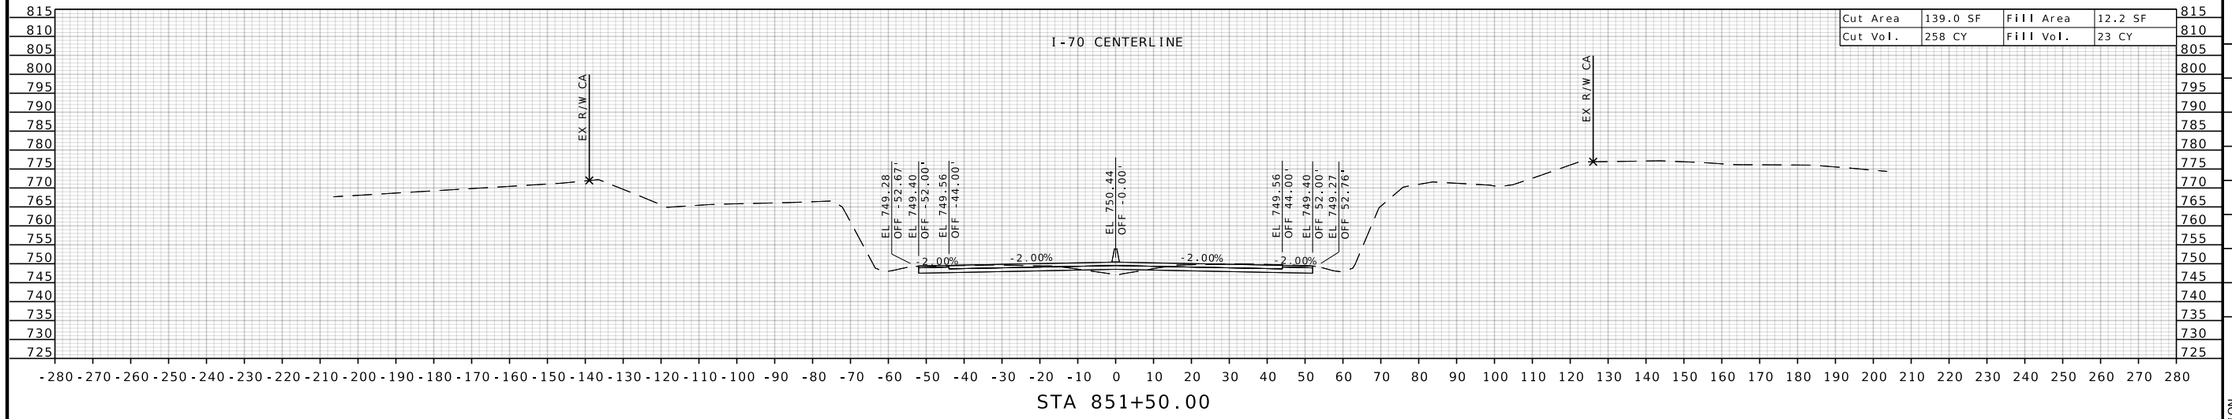

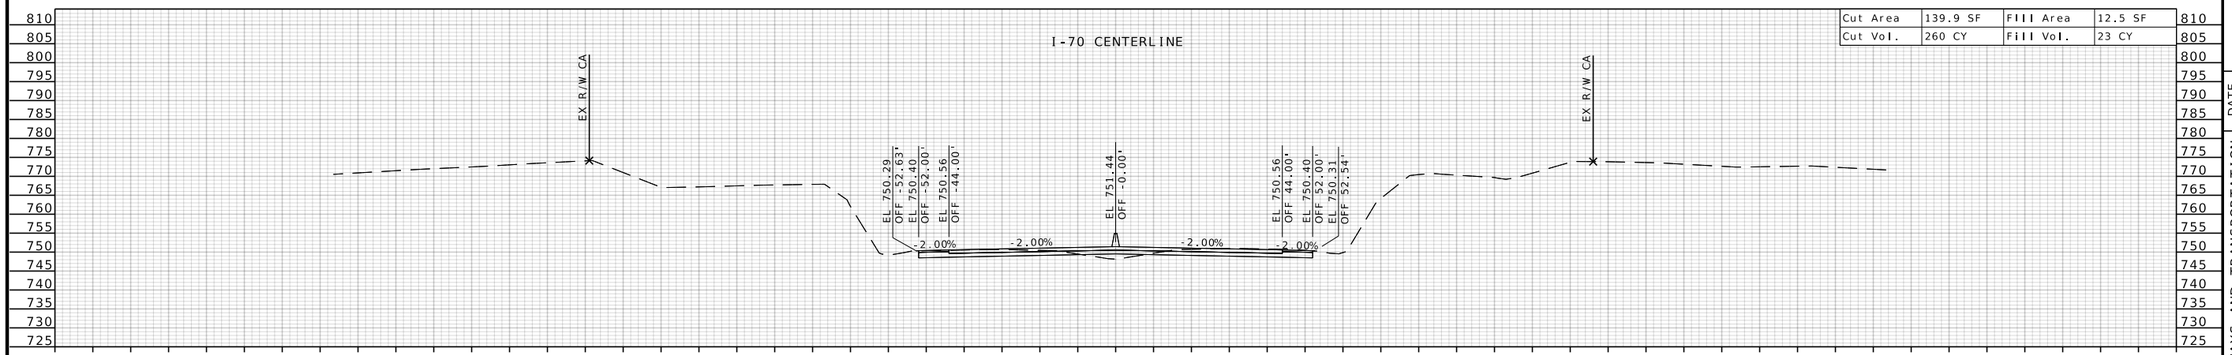

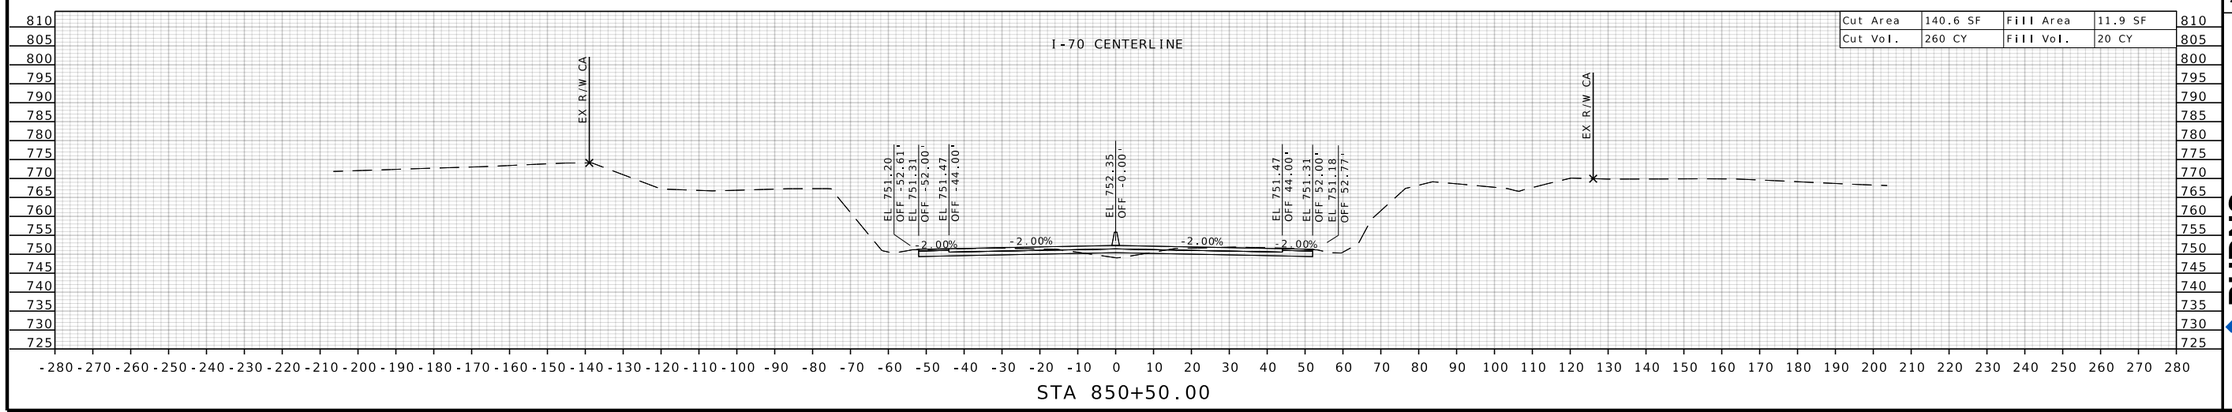

STATE OF MISSOURI
RONNIE L. WILLIAMS
NUMBER PE-2010000879
PROFESSIONAL ENGINEER

THIS SHEET HAS BEEN SIGNED, SEALED, AND DATED ELECTRONICALLY

DATE PREPARED
10/27/2025

ROUTE	STATE
I-70	MO
DISTRICT	SHEET NO.
CD	52

COUNTY
COOPER

JOB NO.
JST0017B

CONTRACT ID.
-

PROJECT NO.
-

BRIDGE NO.
-


DESCRIPTION	DATE


MISSOURI HIGHWAYS AND TRANSPORTATION COMMISSION


105 WEST CAPITOL
JEFFERSON CITY, MO 65102
1-888-ASK-MODOT (1-888-275-6636)

MoDOT

BURNS McDONNELL
9400 Ward Parkway
Kansas City, MO 64114
(816) 333-9400
Certificate of Authority
No.: 000165

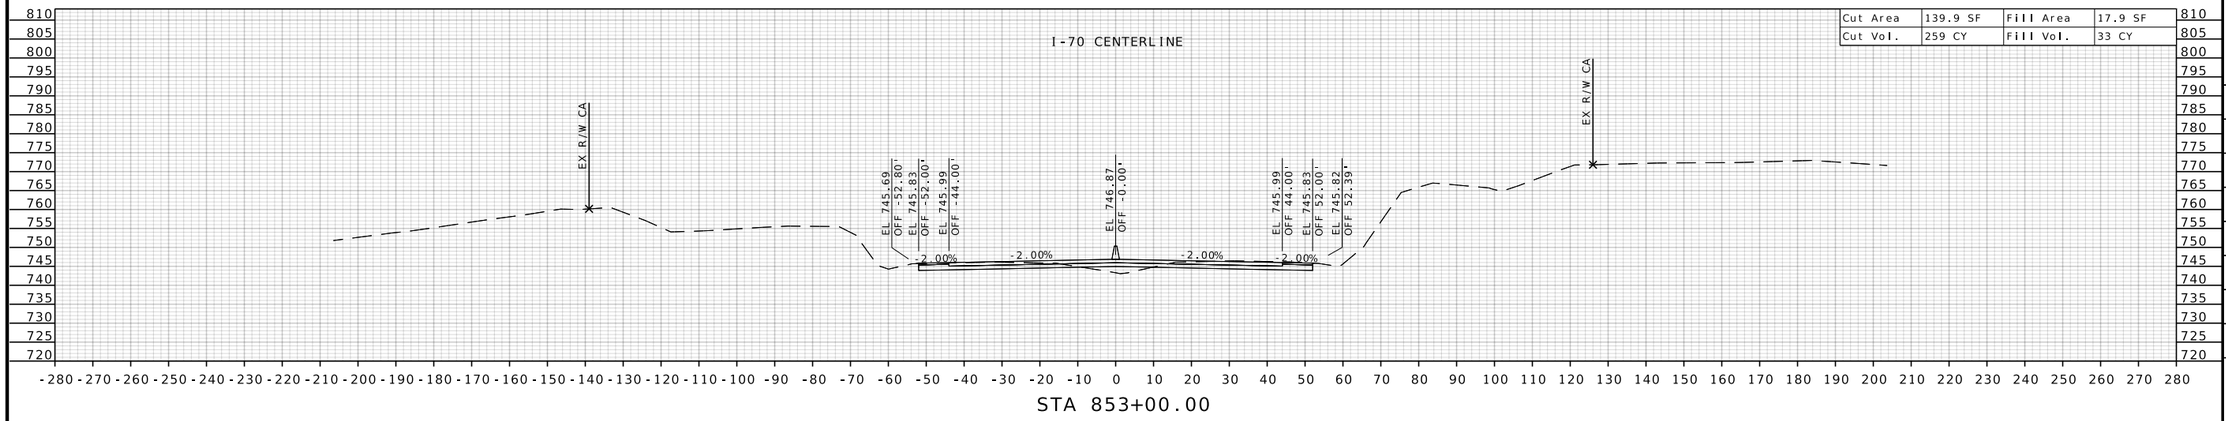

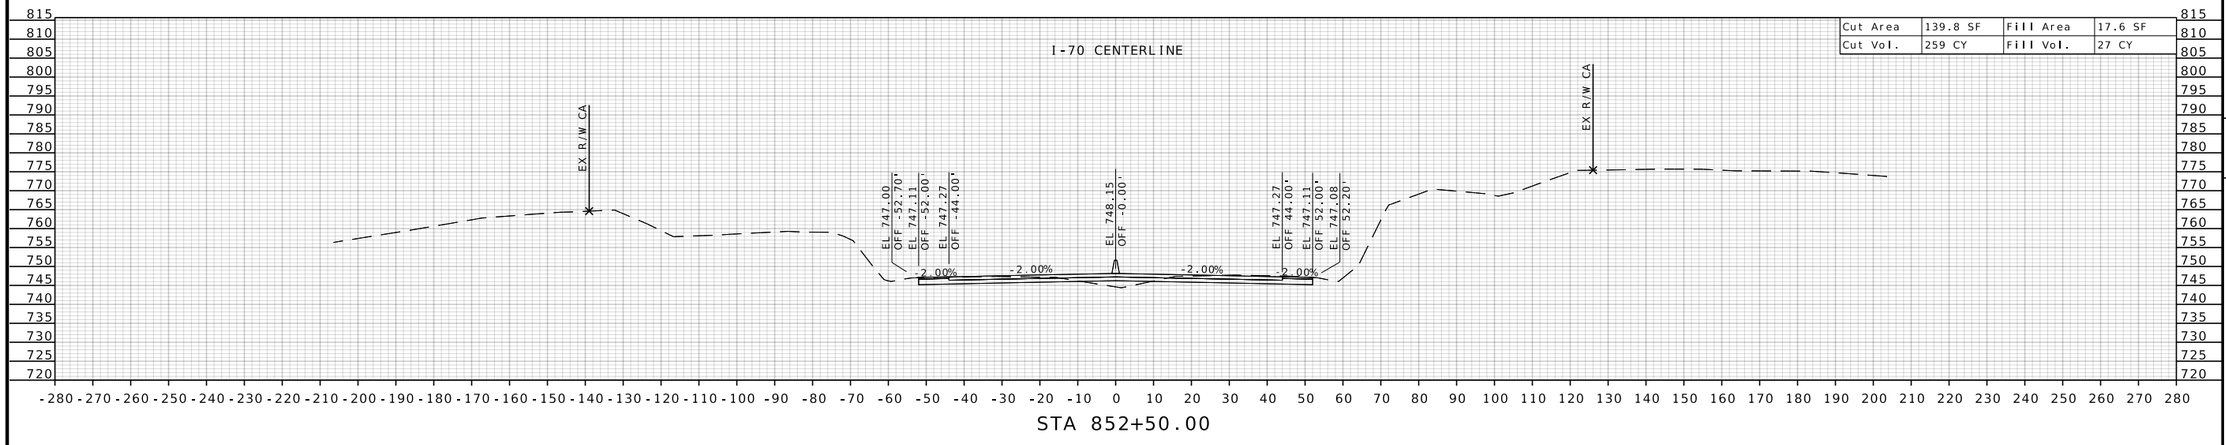

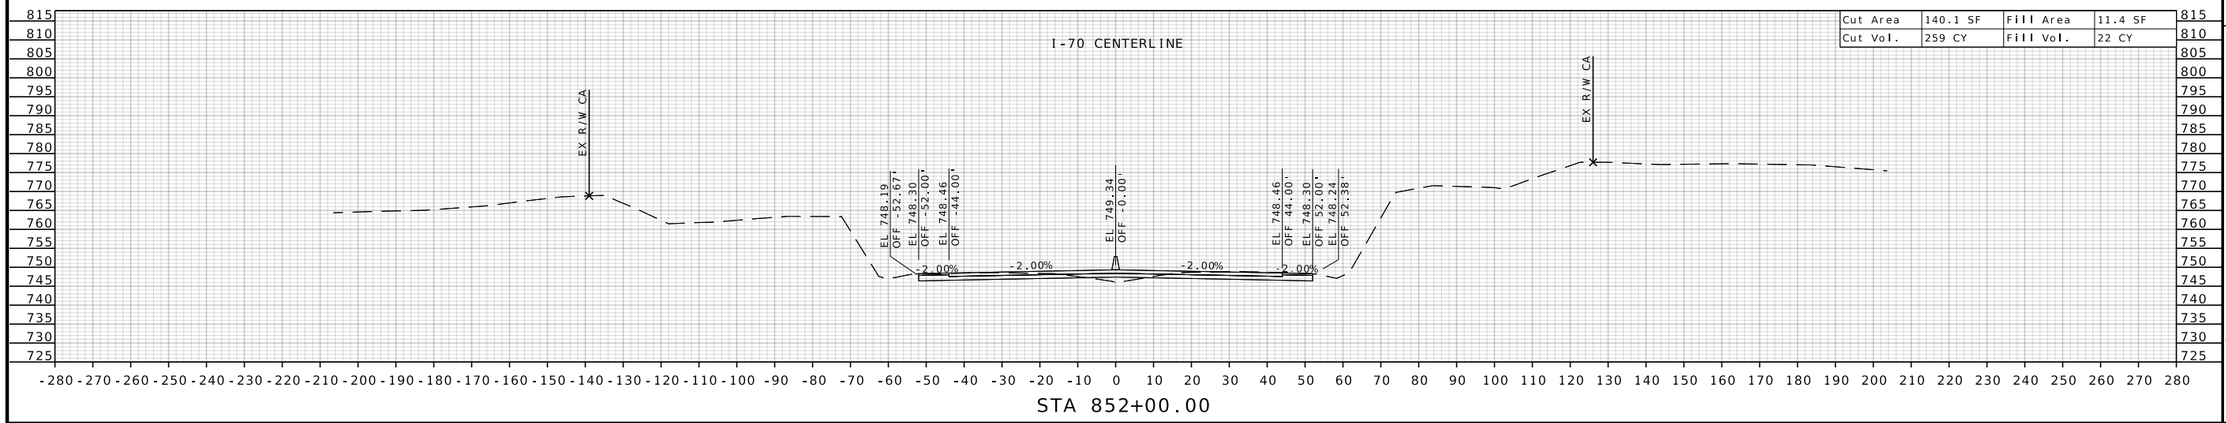

STATE OF MISSOURI
RONNIE L. WILLIAMS
NUMBER PE-2010000879
PROFESSIONAL ENGINEER

THIS SHEET HAS BEEN SIGNED, SEALED, AND DATED ELECTRONICALLY

DATE PREPARED
10/27/2025

ROUTE	STATE
I-70	MO
DISTRICT	SHEET NO.
CD	53

COUNTY
COOPER

JOB NO.
JST0017B

CONTRACT ID.
-

PROJECT NO.
-


BRIDGE NO.
-

DESCRIPTION	DATE


MISSOURI HIGHWAYS AND TRANSPORTATION COMMISSION

105 WEST CAPITOL
JEFFERSON CITY, MO 65102
1-888-ASK-MODOT (1-888-275-6636)


BURNS McDONNELL
9400 Ward Parkway
Kansas City, MO 64114
(816) 333-9400
Certificate of Authority
No.: 000165

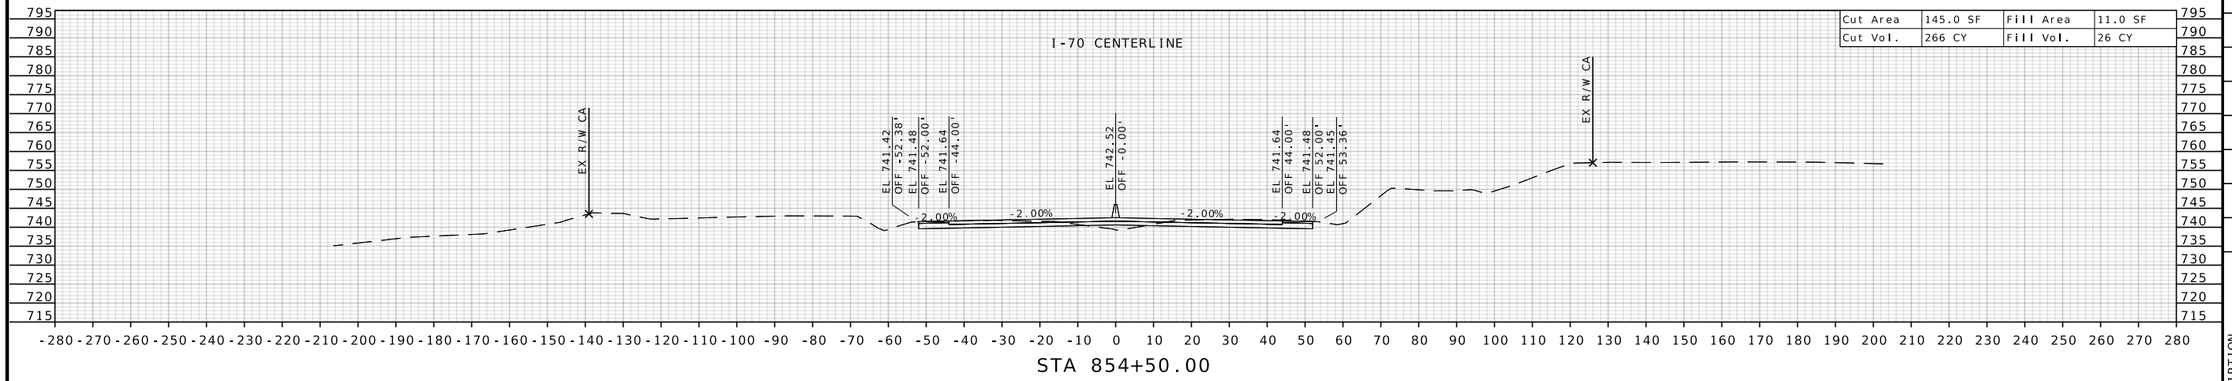

STA 854+50.00

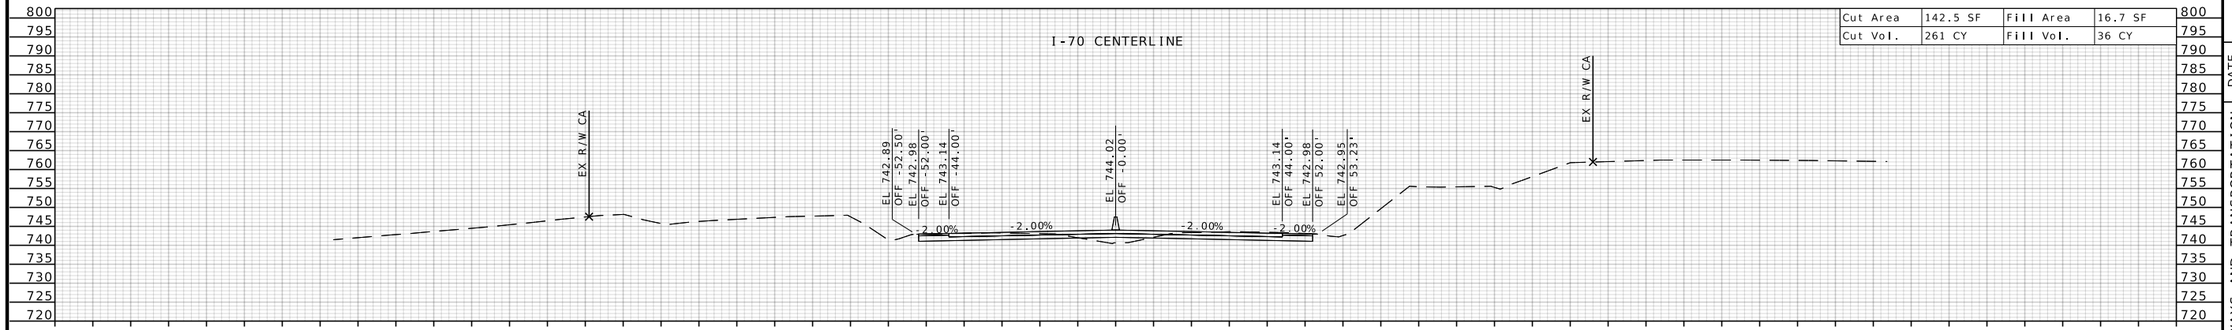

STA 854+00.00

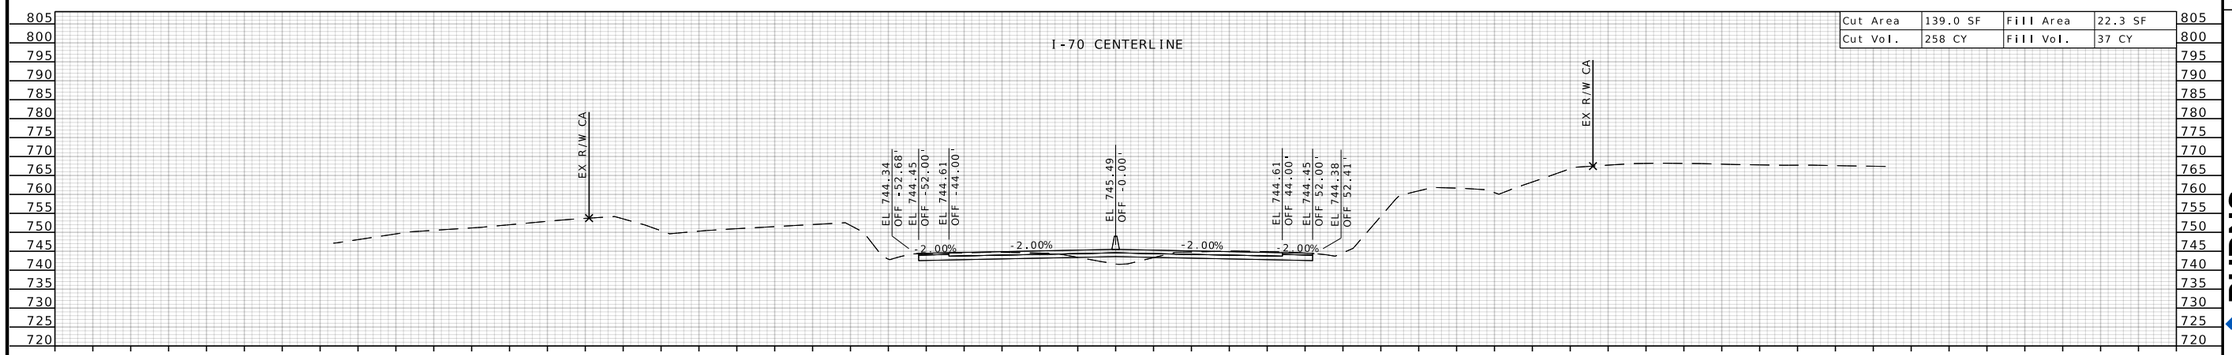

STA 853+50.00

STATE OF MISSOURI
RONNIE L. WILLIAMS
NUMBER PE-2010000879
PROFESSIONAL ENGINEER

THIS SHEET HAS BEEN SIGNED, SEALED, AND DATED ELECTRONICALLY

DATE PREPARED
10/27/2025

ROUTE	STATE
I-70	MO
DISTRICT	SHEET NO.
CD	54

COUNTY
COOPER

JOB NO.
JST0017B

CONTRACT ID.
-

PROJECT NO.
-

BRIDGE NO.
-


DESCRIPTION	DATE


MISSOURI HIGHWAYS AND TRANSPORTATION COMMISSION


105 WEST CAPITOL
JEFFERSON CITY, MO 65102
1-888-ASK-MODOT (1-888-275-6636)

BURNS McDONNELL
9400 Ward Parkway
Kansas City, MO 64114
(816) 333-9400
Certificate of Authority
No.: 000165

c:\bmcd_lib\pw_connect\trn\d0185111\XS_001-069_JST0017B_I20_I-70_Seg01.dgn 1:15:36 PM 10/27/2025

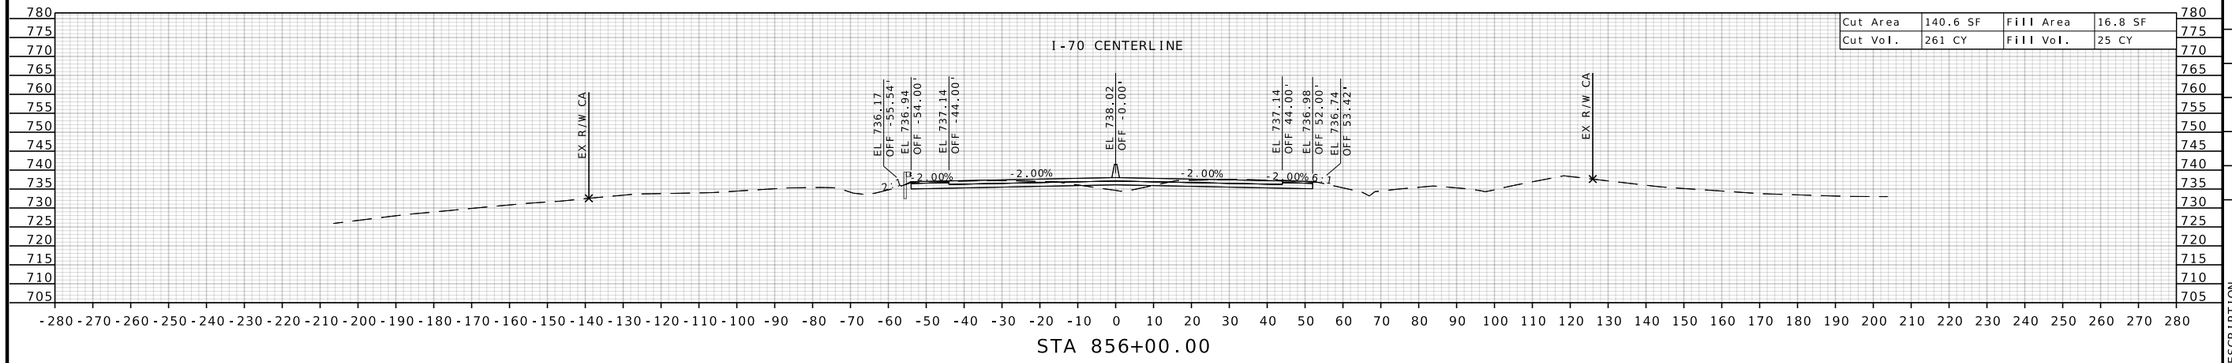

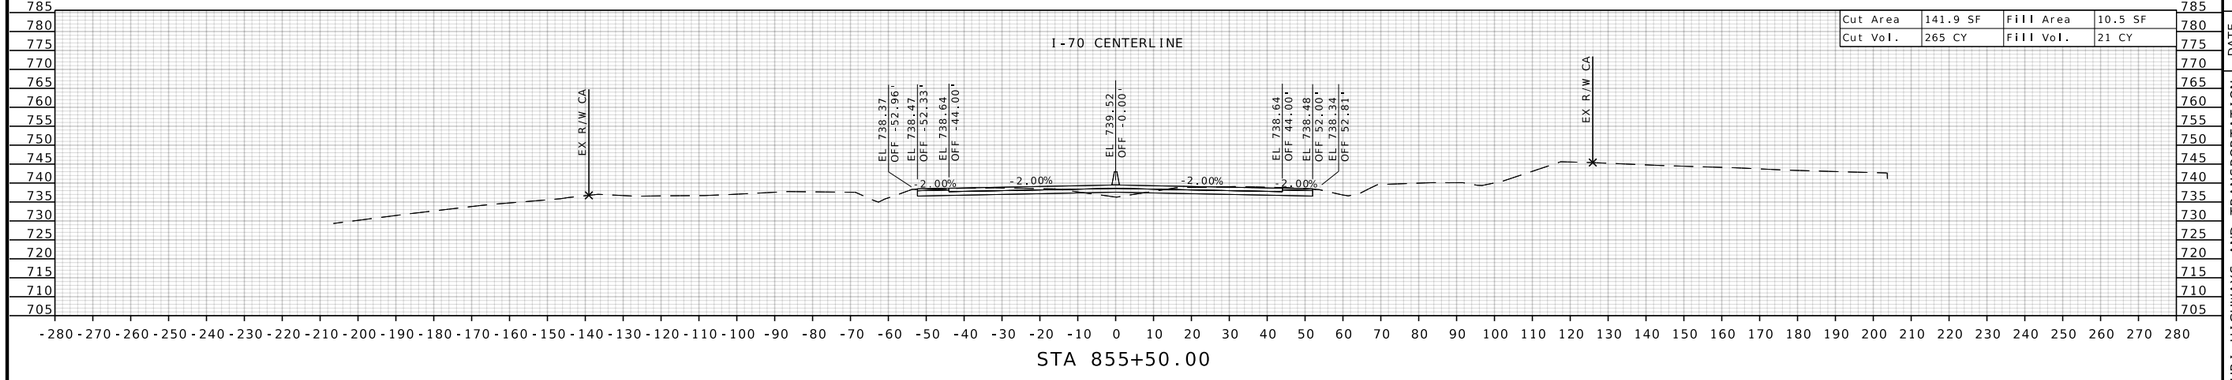

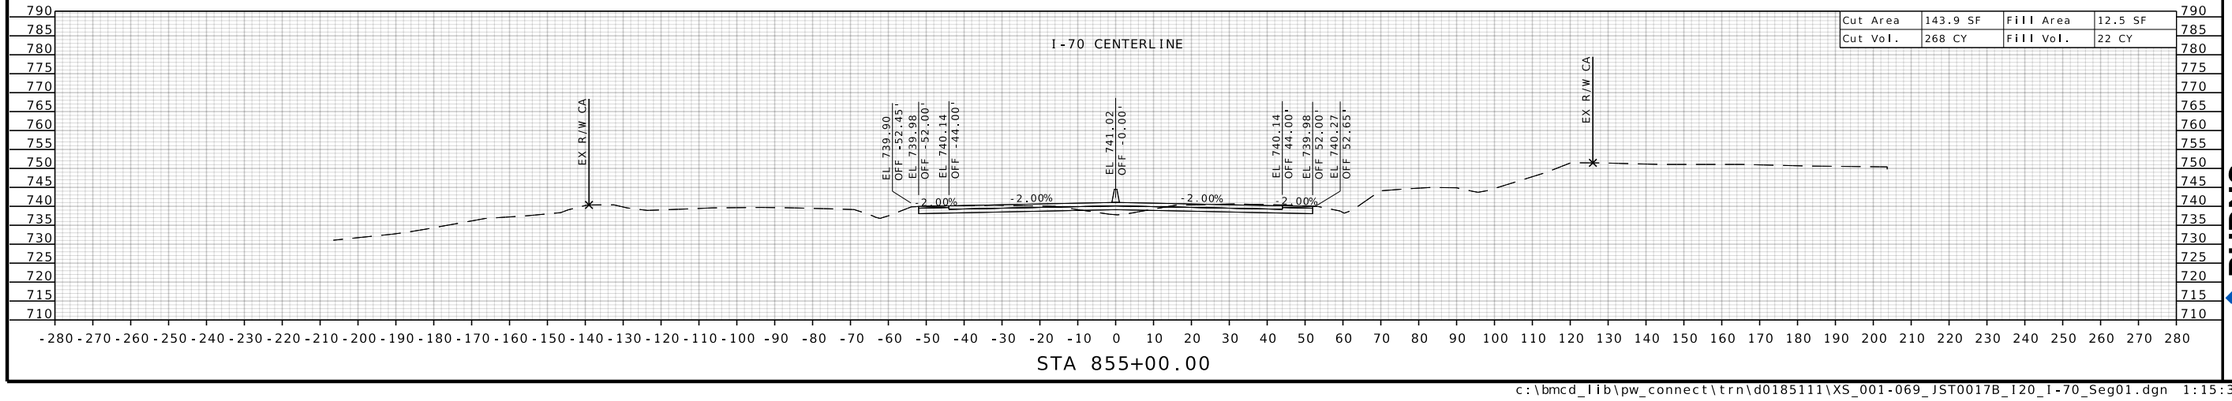

STATE OF MISSOURI
RONNIE L. WILLIAMS
NUMBER PE-2010000879
PROFESSIONAL ENGINEER

THIS SHEET HAS BEEN SIGNED, SEALED, AND DATED ELECTRONICALLY

DATE PREPARED
10/27/2025

ROUTE	STATE
I-70	MO
DISTRICT	SHEET NO.
CD	55

COUNTY
COOPER

JOB NO.
JST0017B

CONTRACT ID.
-

PROJECT NO.
-

BRIDGE NO.
-

DESCRIPTION

DATE


MISSOURI HIGHWAYS AND TRANSPORTATION COMMISSION

105 WEST CAPITOL
JEFFERSON CITY, MO 65102
1-888-ASK-MODOT (1-888-275-6636)


MoDOT

BURNS McDONNELL
9400 Ward Parkway
Kansas City, MO 64114
(816) 333-9400
Certificate of Authority No.: 000165


c:\bmcd_lib\pw_connect\trn\d0185111\XS_001-069_JST0017B_I20_I-70_Seg01.dgn 1:15:37 PM 10/27/2025

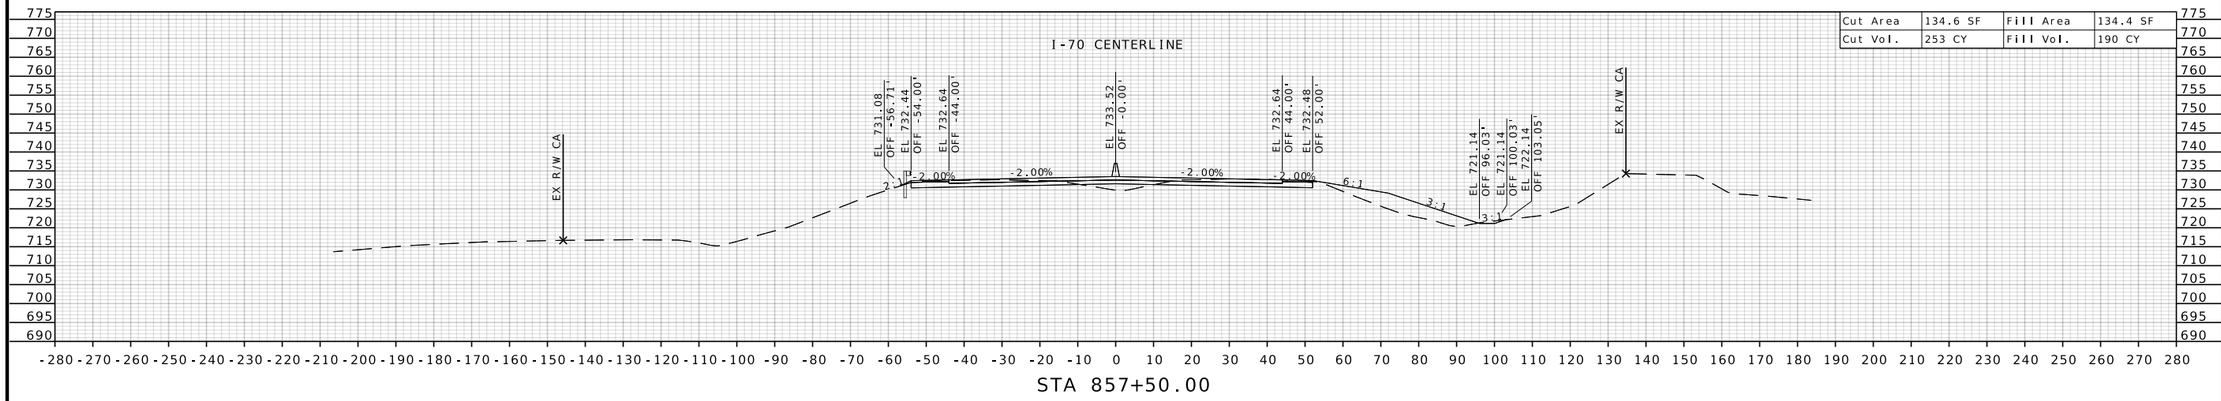

STA 857+50.00

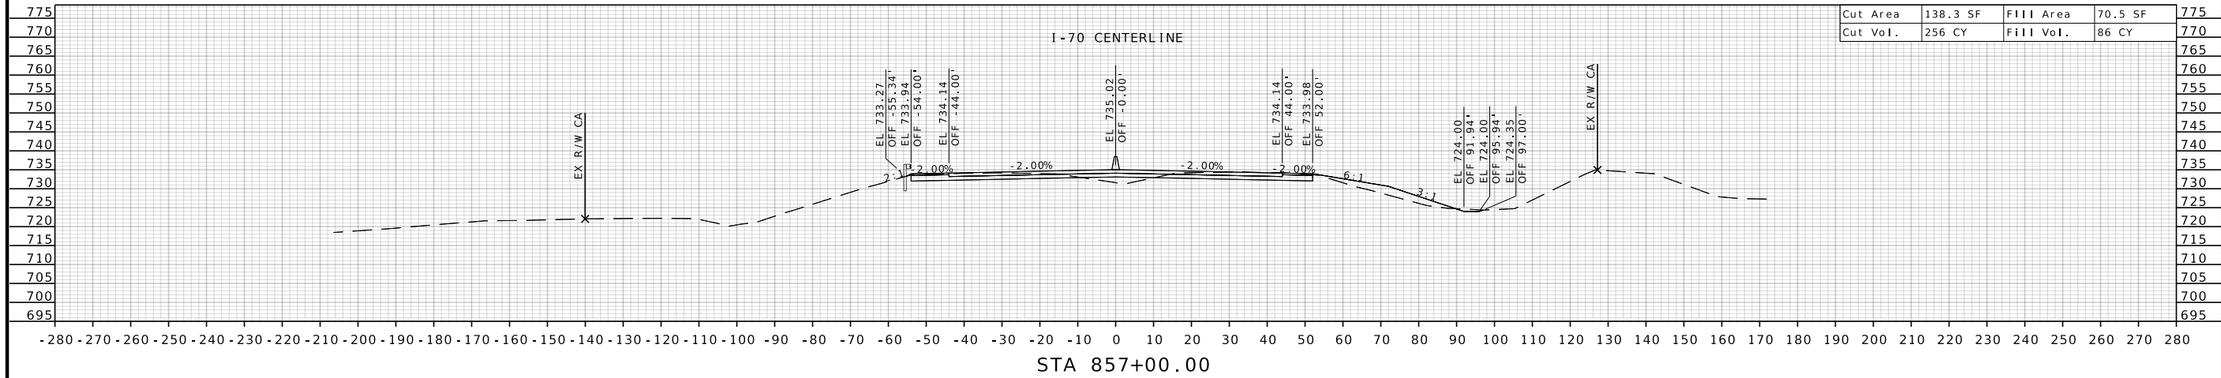

STA 857+00.00

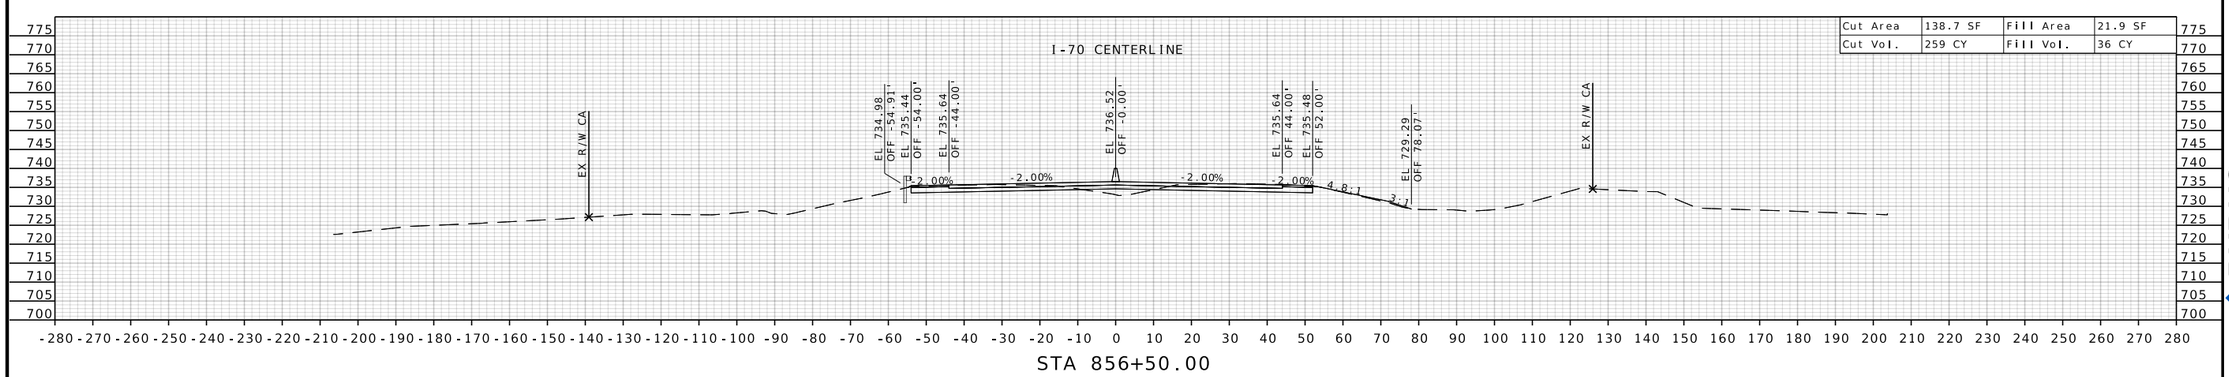

STA 856+50.00

STATE OF MISSOURI
RONNIE L. WILLIAMS
NUMBER PE-2010000879
PROFESSIONAL ENGINEER

THIS SHEET HAS BEEN SIGNED, SEALED, AND DATED ELECTRONICALLY

DATE PREPARED
10/27/2025

ROUTE	STATE
I-70	MO
DISTRICT	SHEET NO.
CD	56

COUNTY
COOPER

JOB NO.
JST0017B

CONTRACT ID.
-


PROJECT NO.
-


BRIDGE NO.
-


DESCRIPTION	DATE

MISSOURI HIGHWAYS AND TRANSPORTATION COMMISSION
105 WEST CAPITOL
JEFFERSON CITY, MO 65102
1-888-ASK-MODOT (1-888-275-6636)

BURNS McDONNELL
9400 Ward Parkway
Kansas City, MO 64114
(816) 333-9400
Certificate of Authority No.: 000165

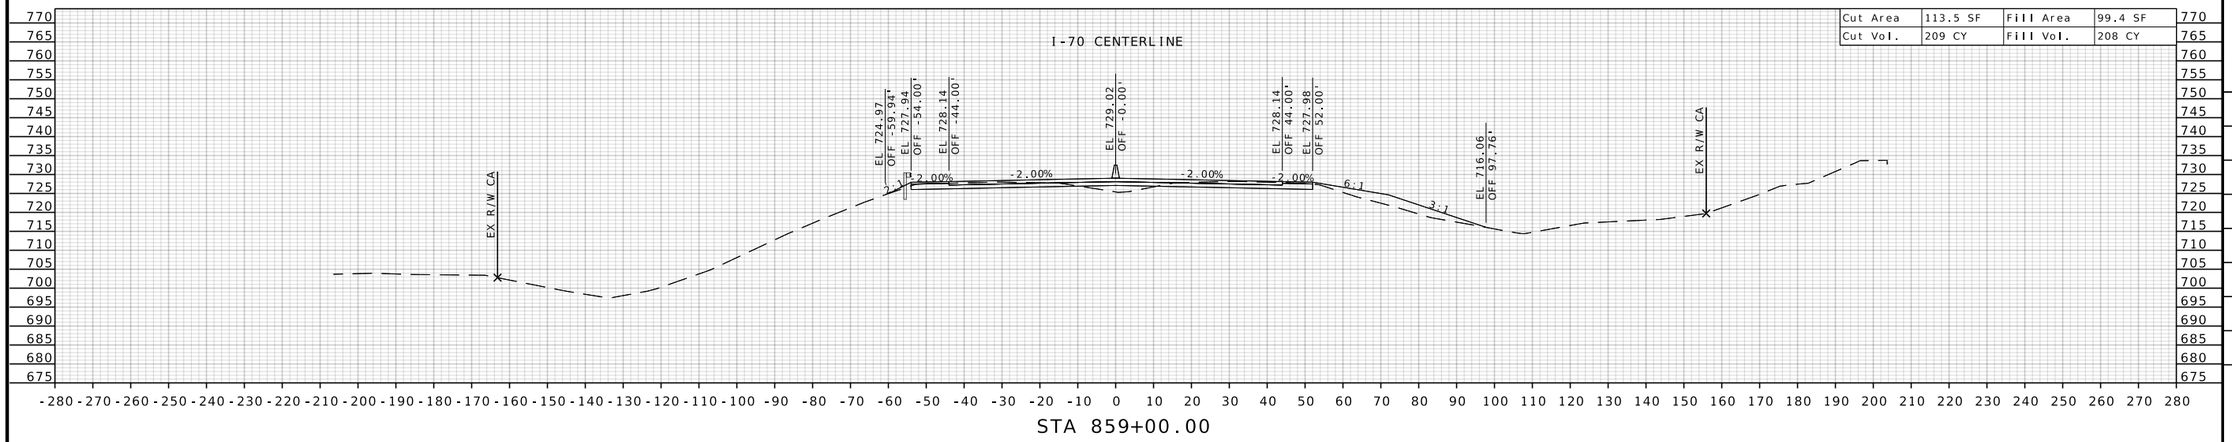

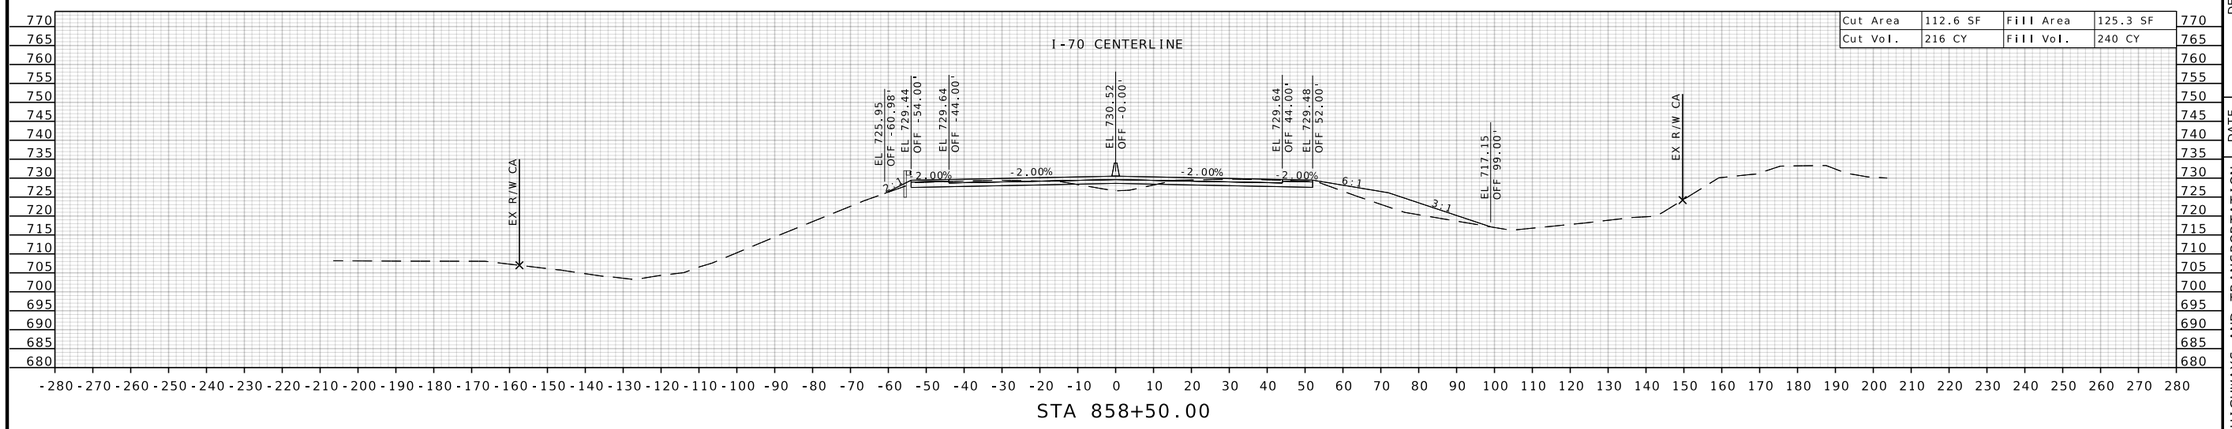

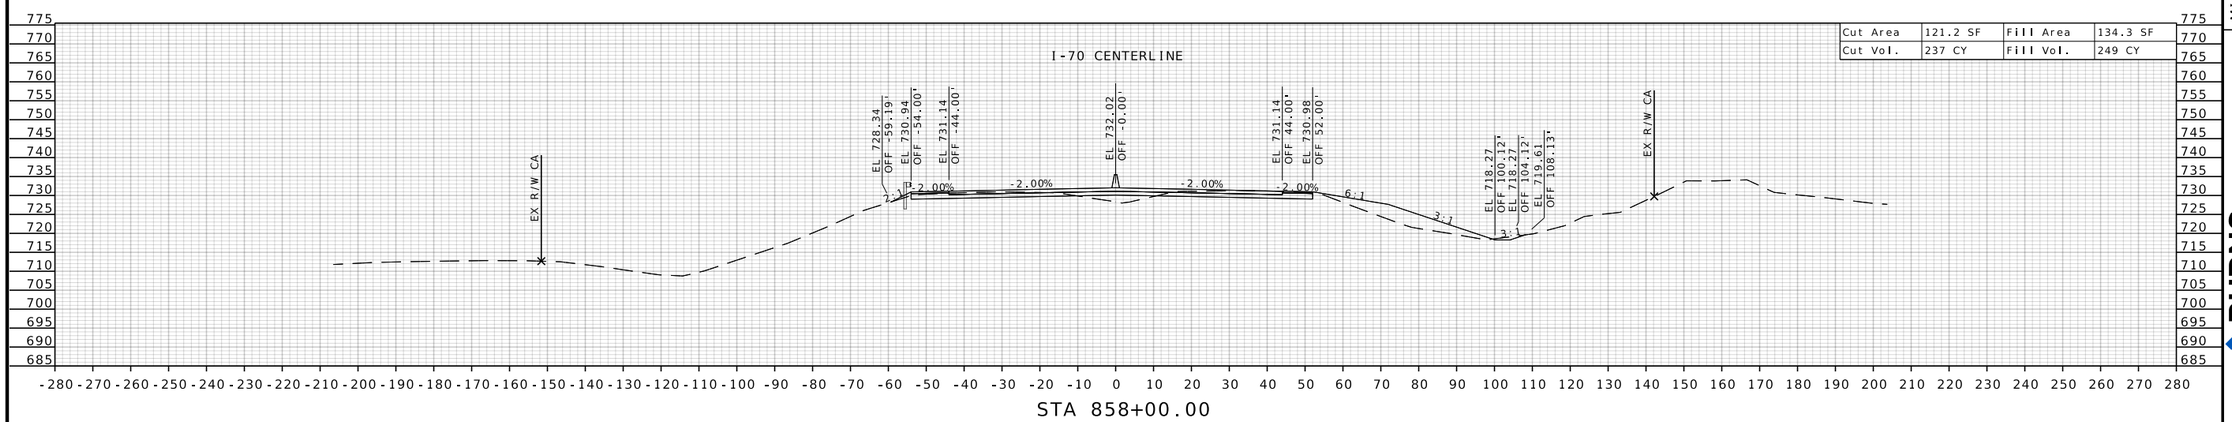

STATE OF MISSOURI
RONNIE L. WILLIAMS
NUMBER PE-2010000879
PROFESSIONAL ENGINEER

THIS SHEET HAS BEEN SIGNED, SEALED, AND DATED ELECTRONICALLY

DATE PREPARED
10/27/2025

ROUTE	STATE
I-70	MO
DISTRICT	SHEET NO.
CD	57

COUNTY
COOPER

JOB NO.
JST0017B

CONTRACT ID.
-

PROJECT NO.
-


BRIDGE NO.
-

DESCRIPTION	DATE


MISSOURI HIGHWAYS AND TRANSPORTATION COMMISSION

105 WEST CAPITOL
JEFFERSON CITY, MO 65102
1-888-ASK-MODOT (1-888-275-6636)

BURNS McDONNELL
9400 Ward Parkway
Kansas City, MO 64114
(816) 333-9400
Certificate of Authority
No.: 000165

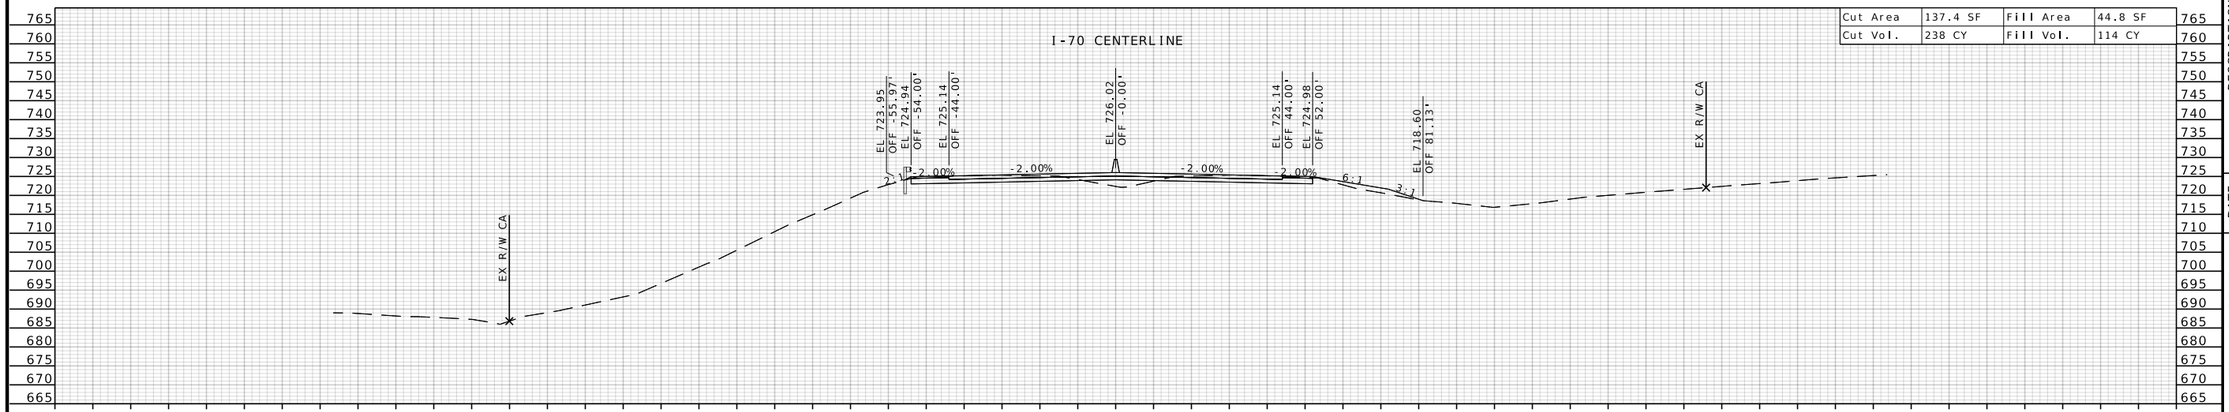

STA 860+00.00

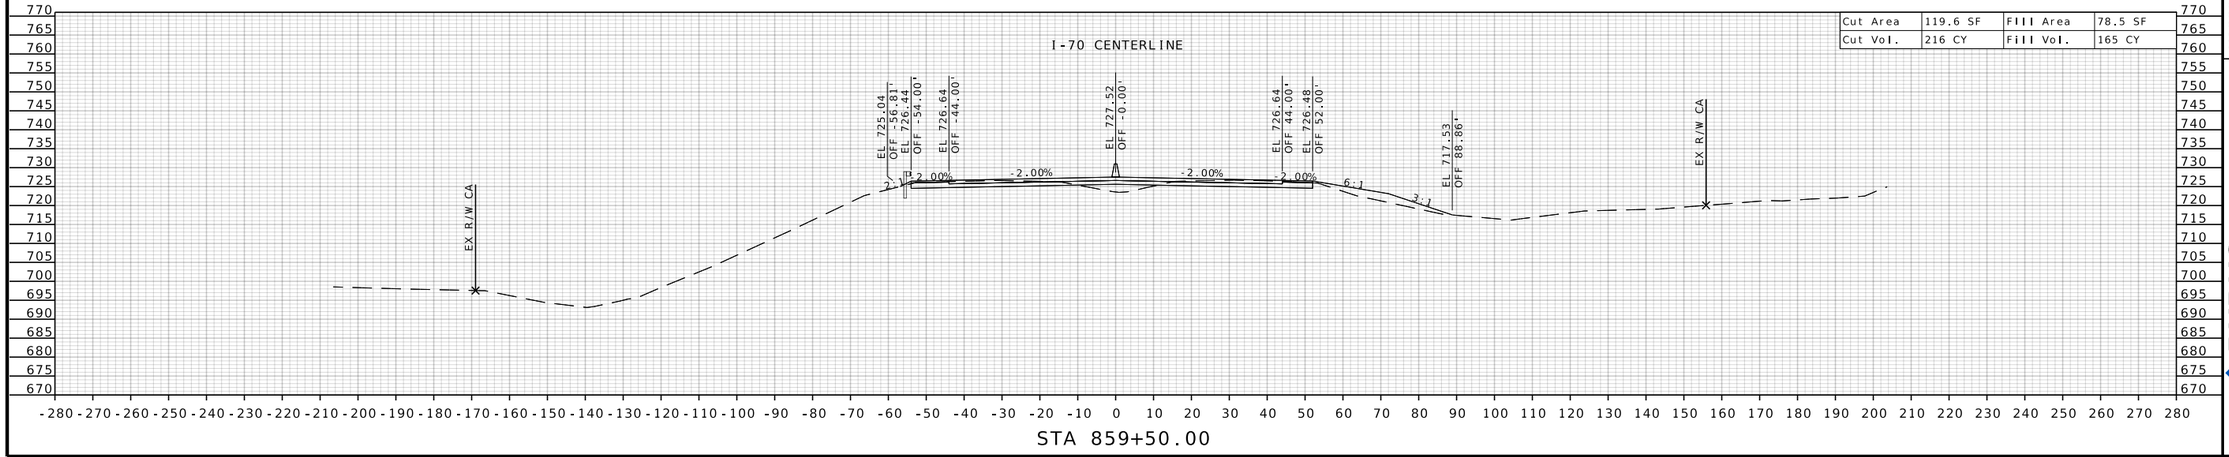

STA 859+50.00

STATE OF MISSOURI
RONNIE L. WILLIAMS
NUMBER PE-2010000879
PROFESSIONAL ENGINEER

THIS SHEET HAS BEEN SIGNED, SEALED, AND DATED ELECTRONICALLY

DATE PREPARED
10/27/2025

ROUTE	STATE
I-70	MO
DISTRICT	SHEET NO.
CD	58

COUNTY
COOPER

JOB NO.
JST0017B

CONTRACT ID.
-

PROJECT NO.
-

BRIDGE NO.
-


DESCRIPTION	DATE


MISSOURI HIGHWAYS AND TRANSPORTATION COMMISSION

105 WEST CAPITOL
JEFFERSON CITY, MO 65102
1-888-ASK-MODOT (1-888-275-6636)

MoDOT

BURNS McDONNELL
9400 Ward Parkway
Kansas City, MO 64114
(816) 333-9400
Certificate of Authority
No.: 000165

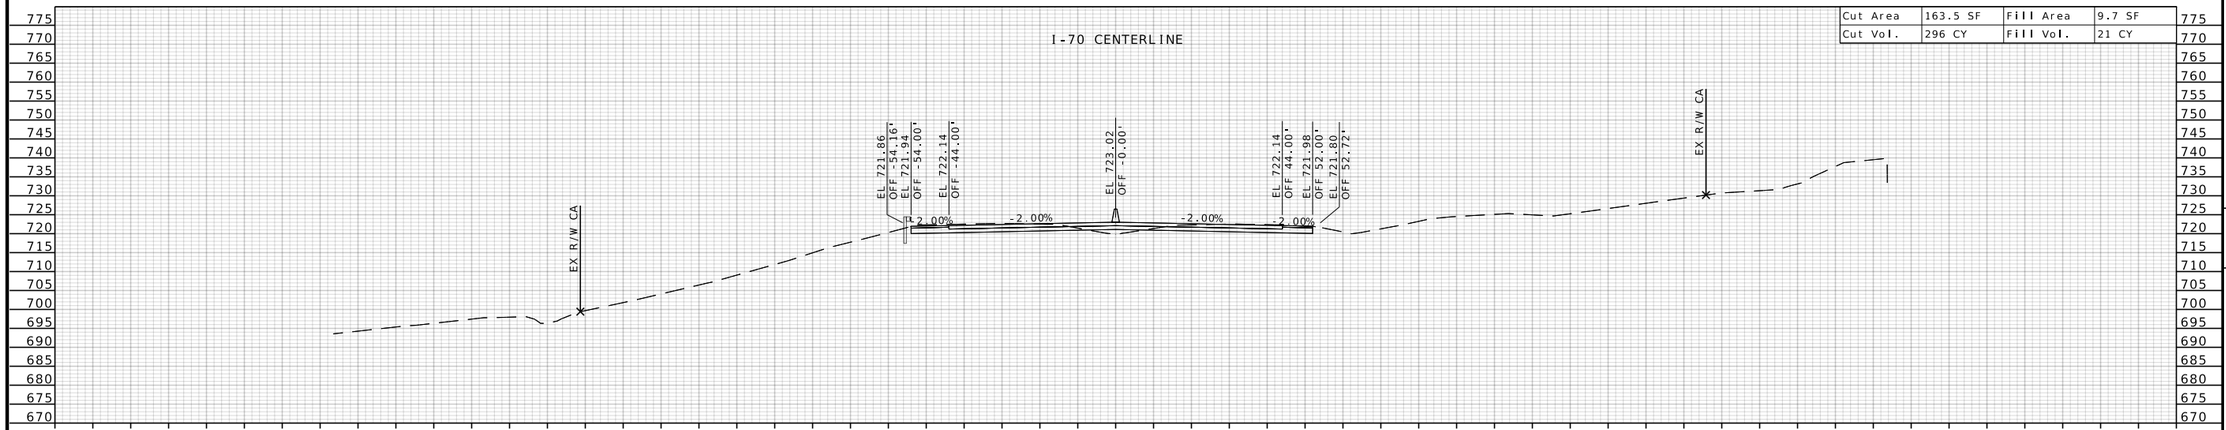

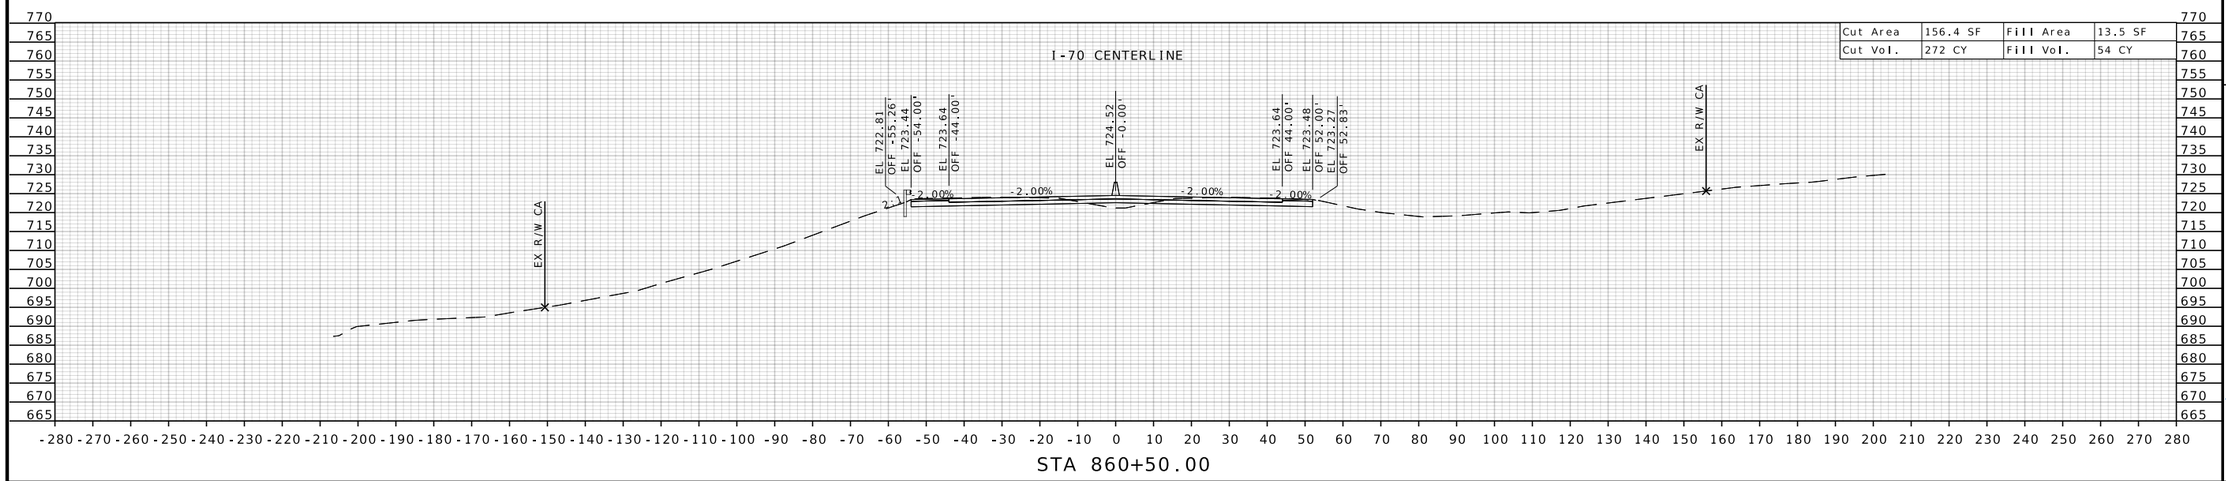

STATE OF MISSOURI
RONNIE L. WILLIAMS
NUMBER PE-2010000879
PROFESSIONAL ENGINEER

THIS SHEET HAS BEEN SIGNED, SEALED, AND DATED ELECTRONICALLY

DATE PREPARED
10/27/2025

ROUTE	STATE
I-70	MO
DISTRICT	SHEET NO.
CD	59

COUNTY
COOPER

JOB NO.
JST0017B

CONTRACT ID.
-

PROJECT NO.
-

BRIDGE NO.
-


DESCRIPTION	DATE


MISSOURI HIGHWAYS AND TRANSPORTATION COMMISSION

105 WEST CAPITOL
JEFFERSON CITY, MO 65102
1-888-ASK-MODOT (1-888-275-6636)

MoDOT

BURNS McDONNELL
9400 Ward Parkway
Kansas City, MO 64114
(816) 333-9400
Certificate of Authority
No.: 000165

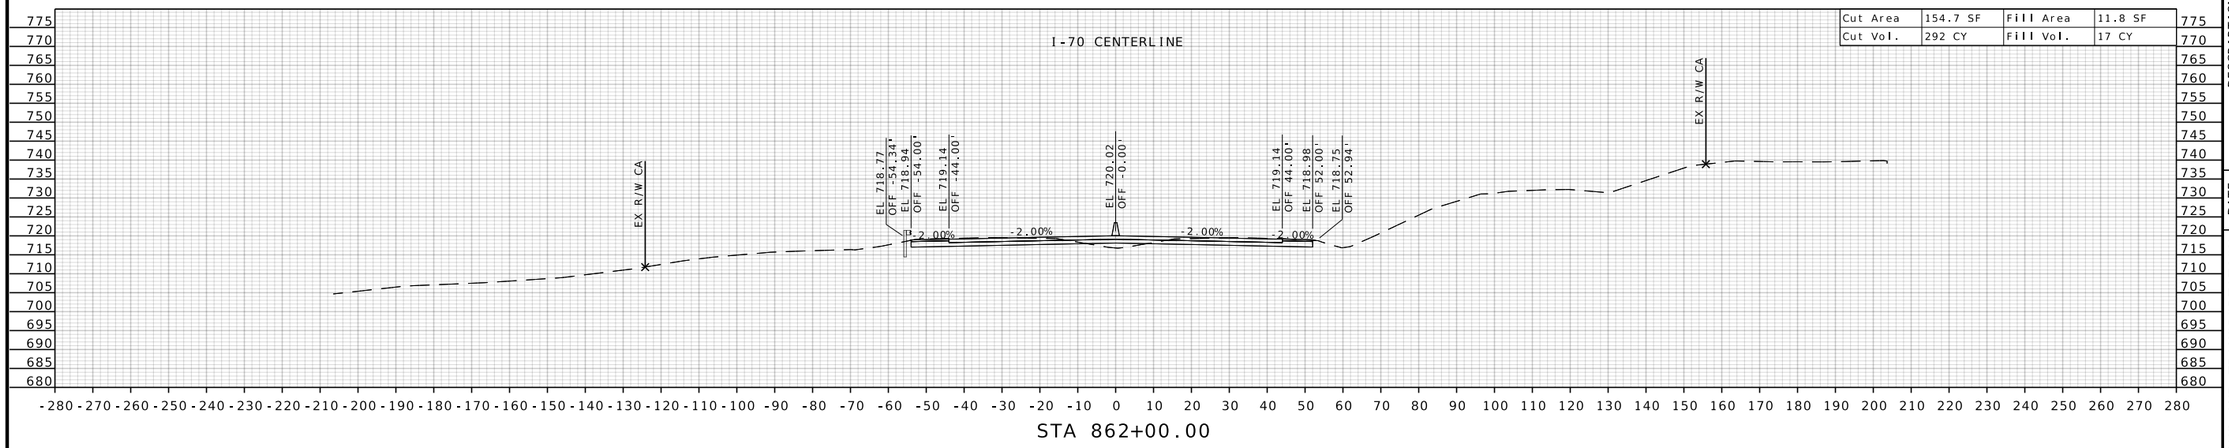

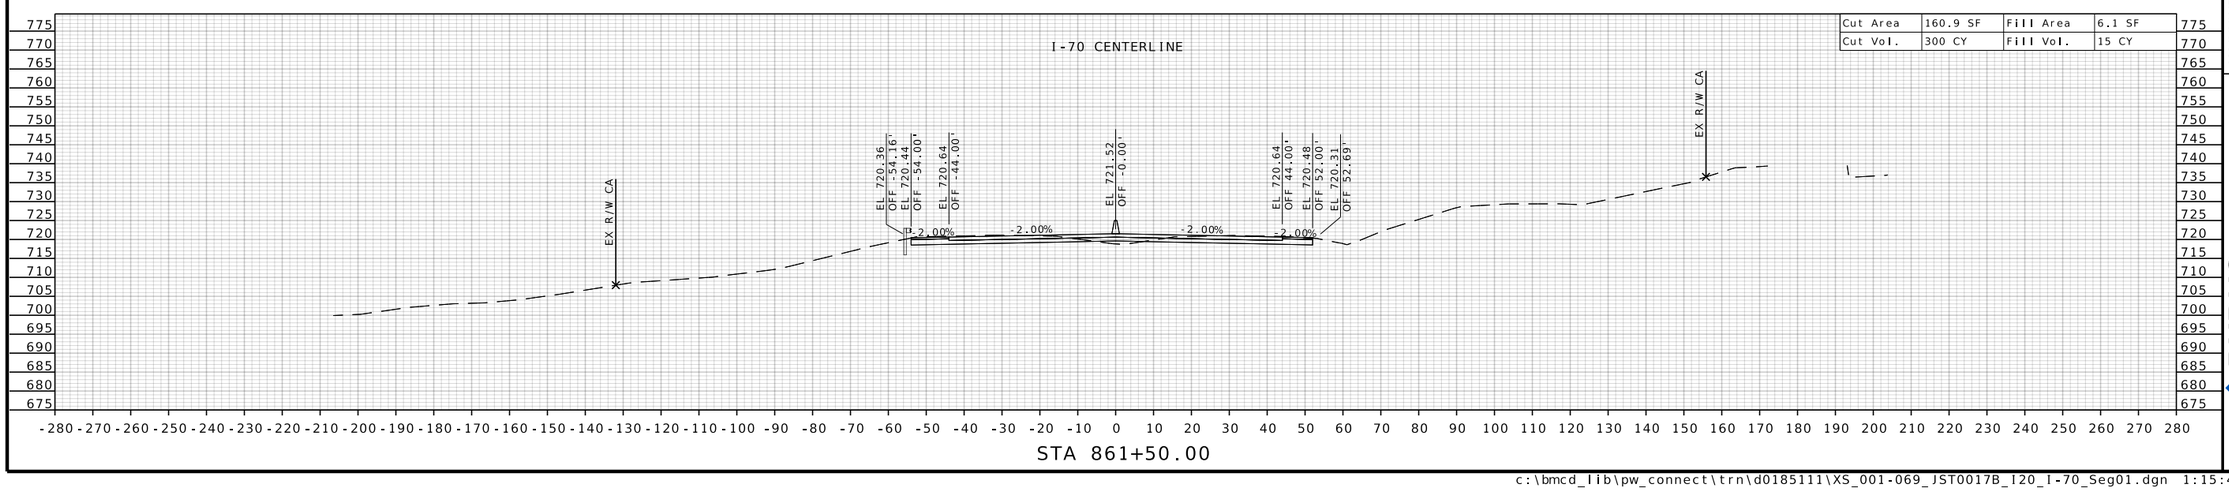

STATE OF MISSOURI
RONNIE L. WILLIAMS
NUMBER PE-2010000879
PROFESSIONAL ENGINEER

THIS SHEET HAS BEEN SIGNED, SEALED, AND DATED ELECTRONICALLY

DATE PREPARED
10/27/2025

ROUTE	STATE
I-70	MO
DISTRICT	SHEET NO.
CD	60

COUNTY
COOPER

JOB NO.
JST0017B

CONTRACT ID.
-

PROJECT NO.
-


BRIDGE NO.
-

DESCRIPTION	DATE

MISSOURI HIGHWAYS AND TRANSPORTATION COMMISSION


105 WEST CAPITOL
JEFFERSON CITY, MO 65102
1-888-ASK-MODOT (1-888-275-6636)

BURNS McDONNELL
9400 Ward Parkway
Kansas City, MO 64114
(816) 333-9400
Certificate of Authority
No.: 000165

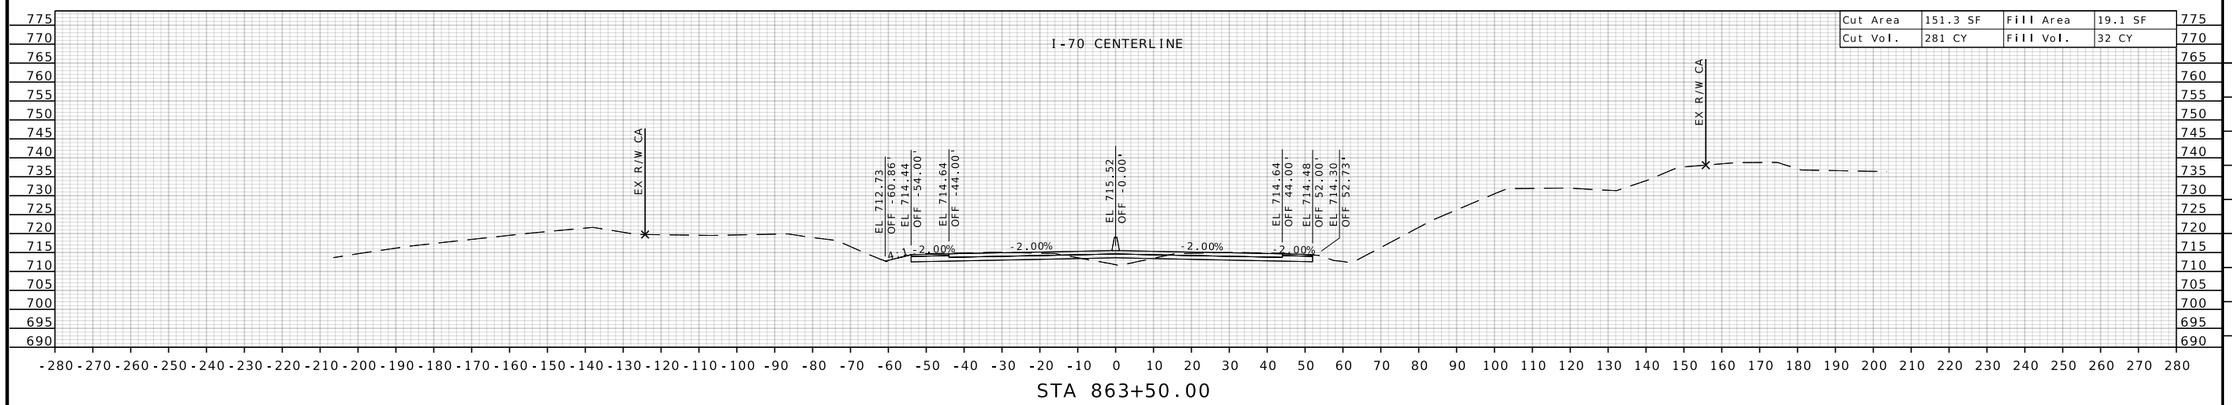


Cut Area	151.3 SF	Fill Area	19.1 SF
Cut Vol.	281 CY	Fill Vol.	32 CY

STA 863+50.00

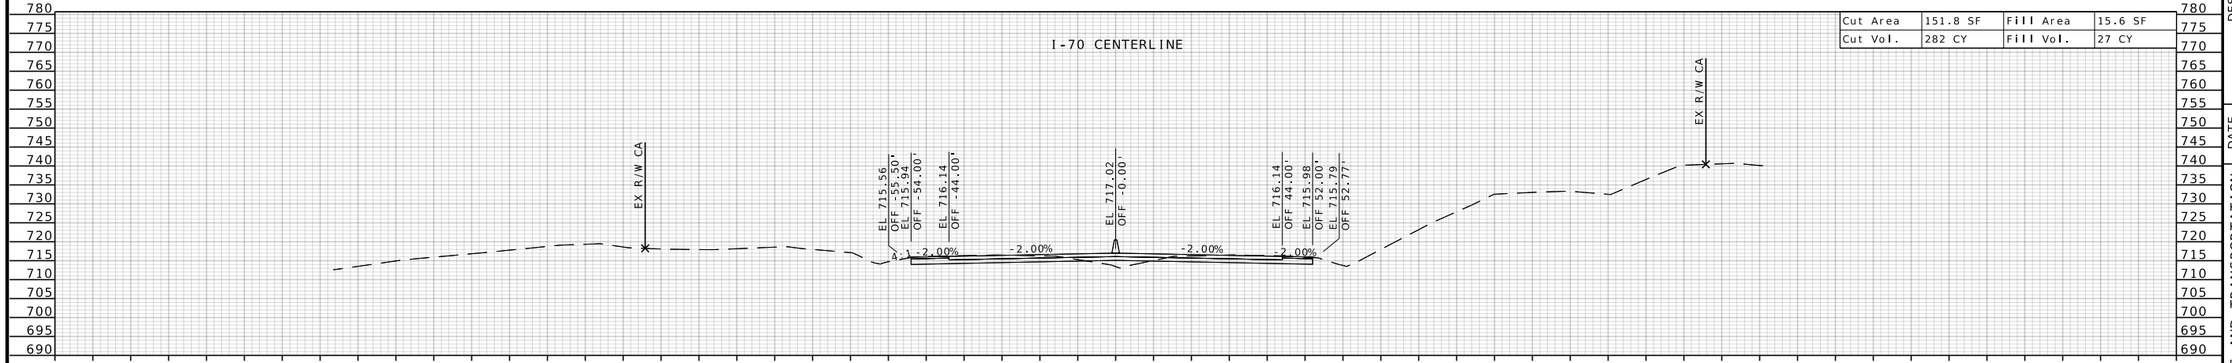

Cut Area	151.8 SF	Fill Area	15.6 SF
Cut Vol.	282 CY	Fill Vol.	27 CY

STA 863+00.00

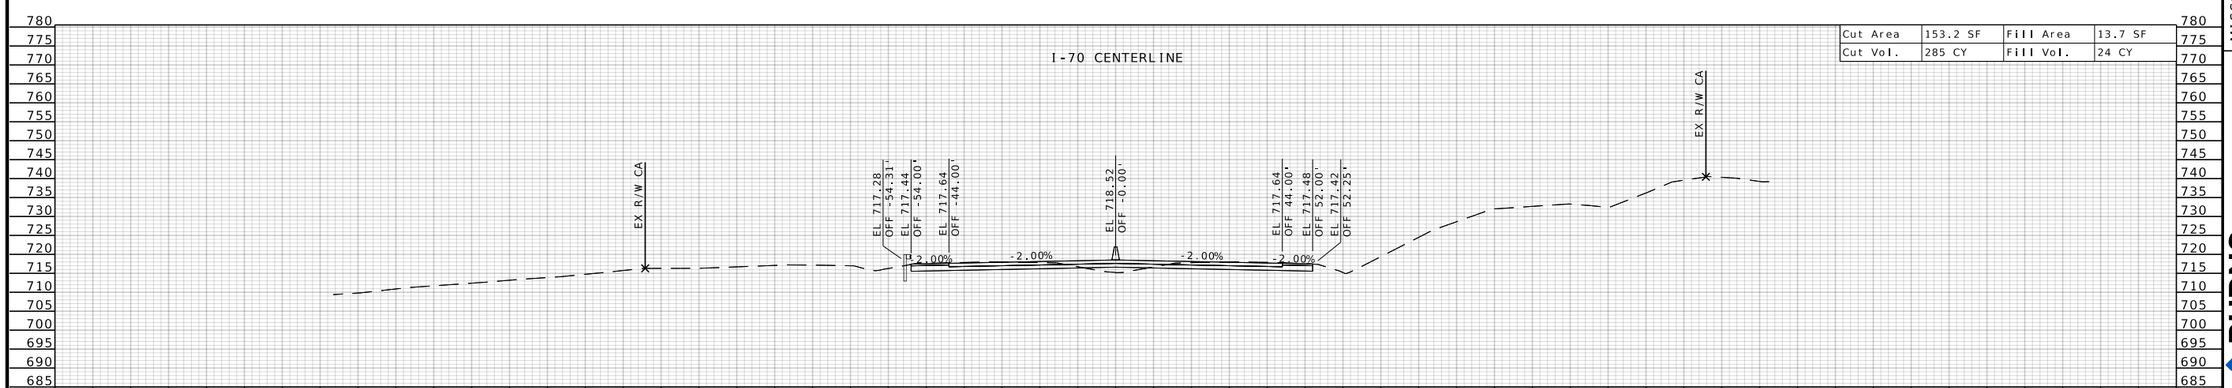

Cut Area	153.2 SF	Fill Area	13.7 SF
Cut Vol.	285 CY	Fill Vol.	24 CY

STA 862+50.00

STATE OF MISSOURI
RONNIE L. WILLIAMS
NUMBER PE-2010000879
PROFESSIONAL ENGINEER

THIS SHEET HAS BEEN SIGNED, SEALED, AND DATED ELECTRONICALLY

DATE PREPARED
10/27/2025

ROUTE	STATE
I-70	MO
DISTRICT	SHEET NO.
CD	61

COUNTY
COOPER

JOB NO.
JST0017B

CONTRACT ID.
-


PROJECT NO.
-

BRIDGE NO.
-

DESCRIPTION	DATE


MISSOURI HIGHWAYS AND TRANSPORTATION COMMISSION
105 WEST CAPITOL
JEFFERSON CITY, MO 65102
1-888-ASK-MODOT (1-888-275-6636)

BURNS McDONNELL
9400 Ward Parkway
Kansas City, MO 64114
(816) 333-9400
Certificate of Authority
No.: 000165

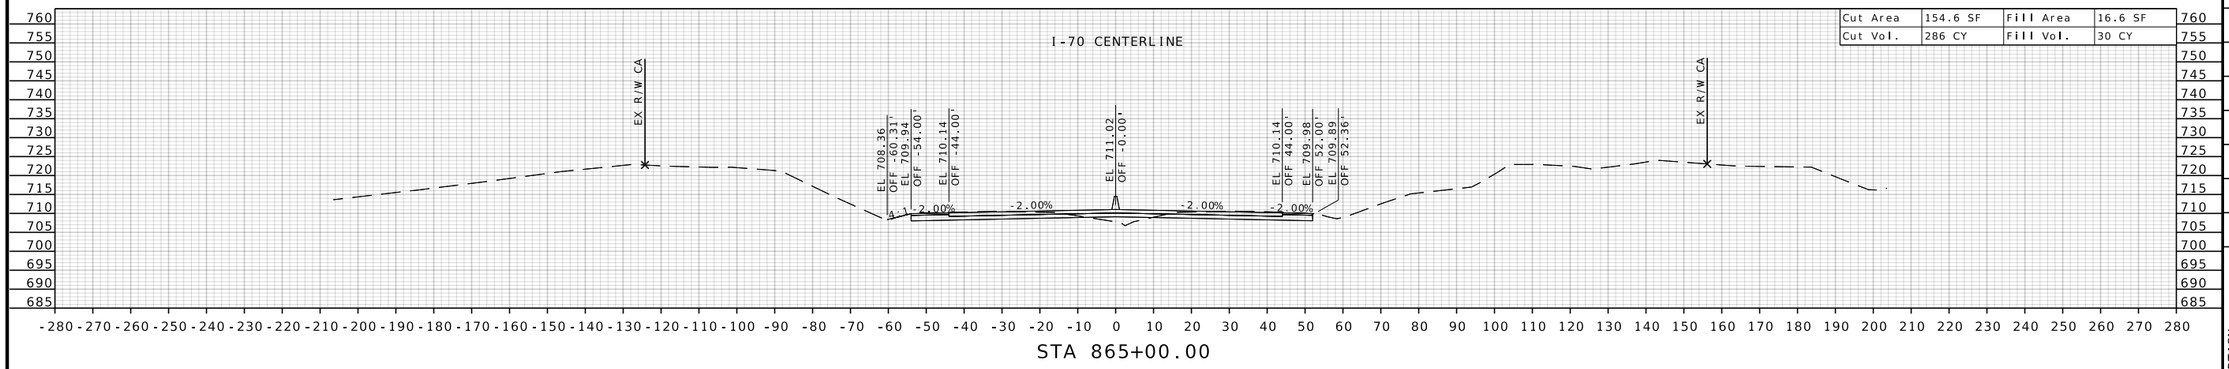


Cut Area	154.6 SF	Fill Area	16.6 SF
Cut Vol.	286 CY	Fill Vol.	30 CY

STA 865+00.00

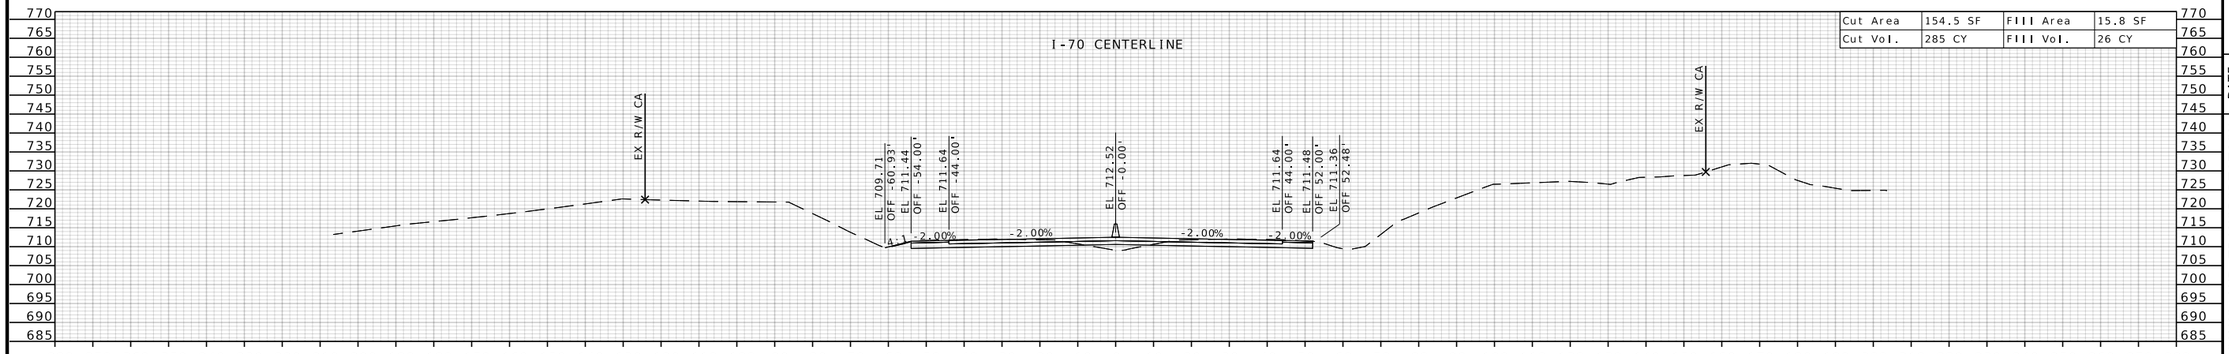

Cut Area	154.5 SF	Fill Area	15.8 SF
Cut Vol.	285 CY	Fill Vol.	26 CY

STA 864+50.00

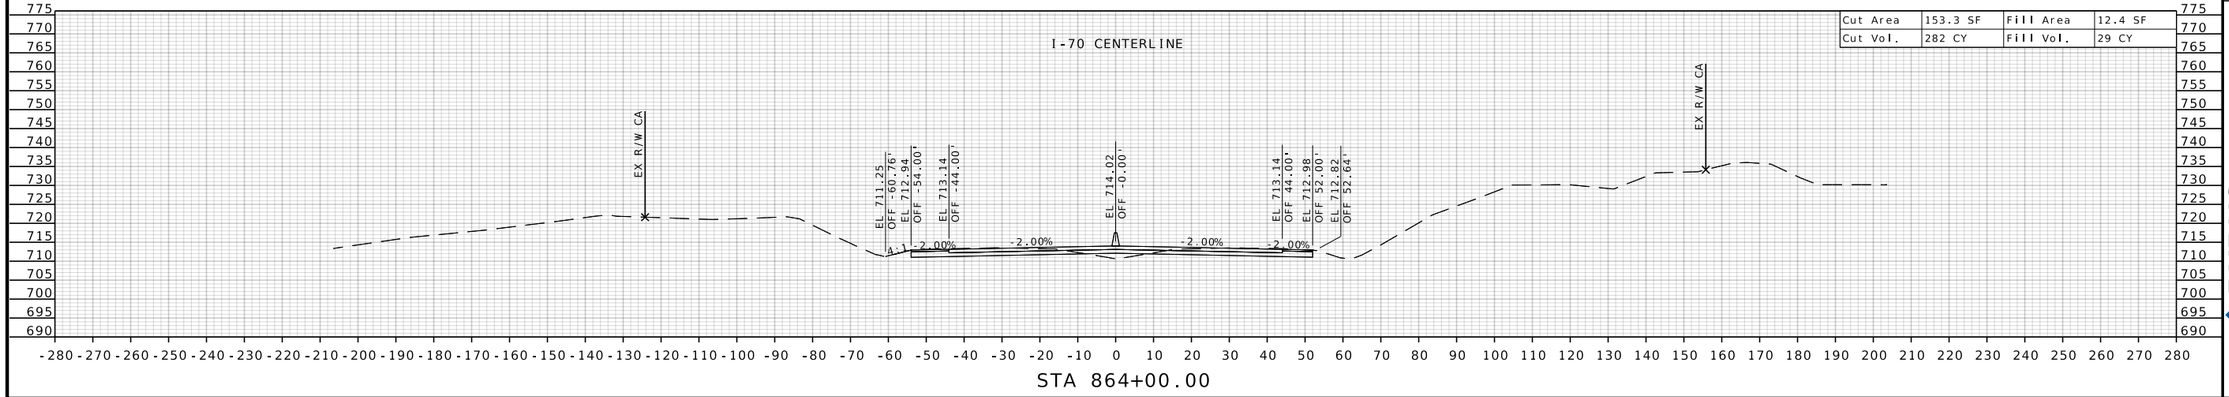

Cut Area	153.3 SF	Fill Area	12.4 SF
Cut Vol.	282 CY	Fill Vol.	29 CY

STA 864+00.00

STATE OF MISSOURI
RONNIE L. WILLIAMS
NUMBER PE-2010000879
PROFESSIONAL ENGINEER

THIS SHEET HAS BEEN SIGNED, SEALED, AND DATED ELECTRONICALLY

DATE PREPARED
10/27/2025

ROUTE	STATE
I-70	MO
DISTRICT	SHEET NO.
CD	62

COUNTY
COOPER

JOB NO.
JST0017B

CONTRACT ID.
-

PROJECT NO.
-


BRIDGE NO.
-


DESCRIPTION	DATE


MISSOURI HIGHWAYS AND TRANSPORTATION COMMISSION

105 WEST CAPITOL
JEFFERSON CITY, MO 65102
1-888-ASK-MODOT (1-888-275-6636)

BURNS McDONNELL
9400 Ward Parkway
Kansas City, MO 64114
(816) 333-9400
Certificate of Authority
No.: 000165

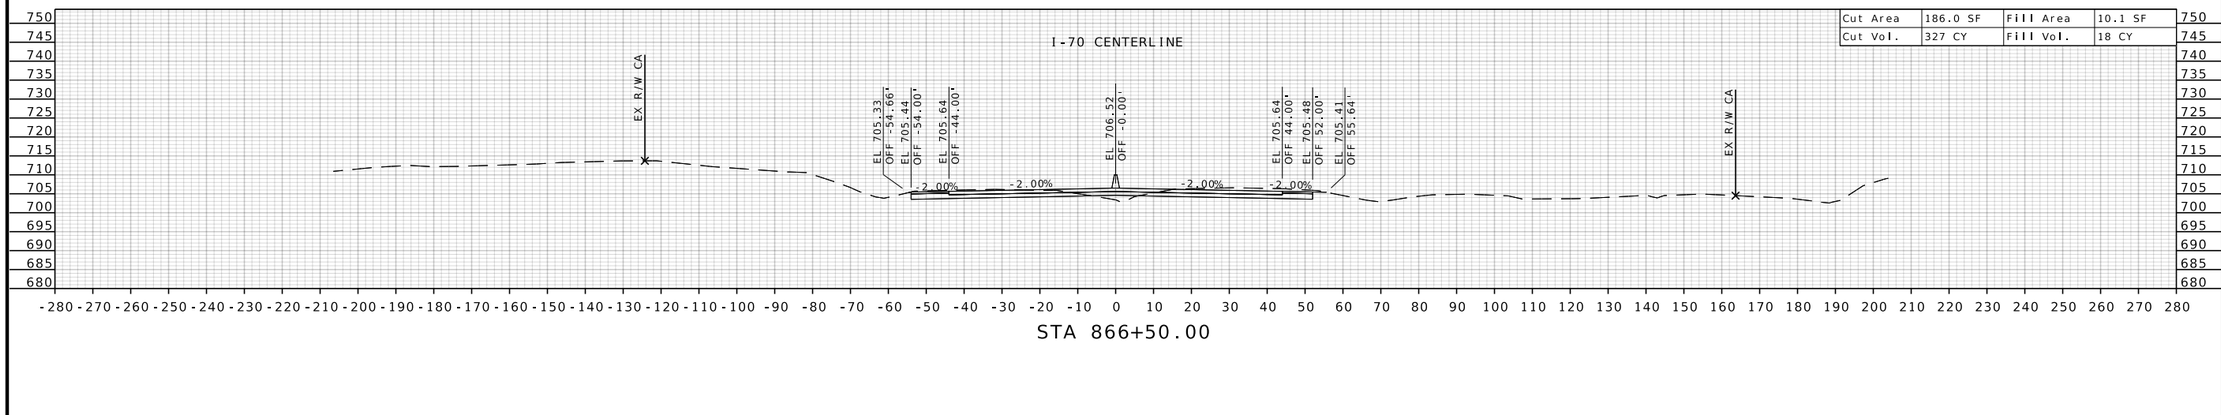

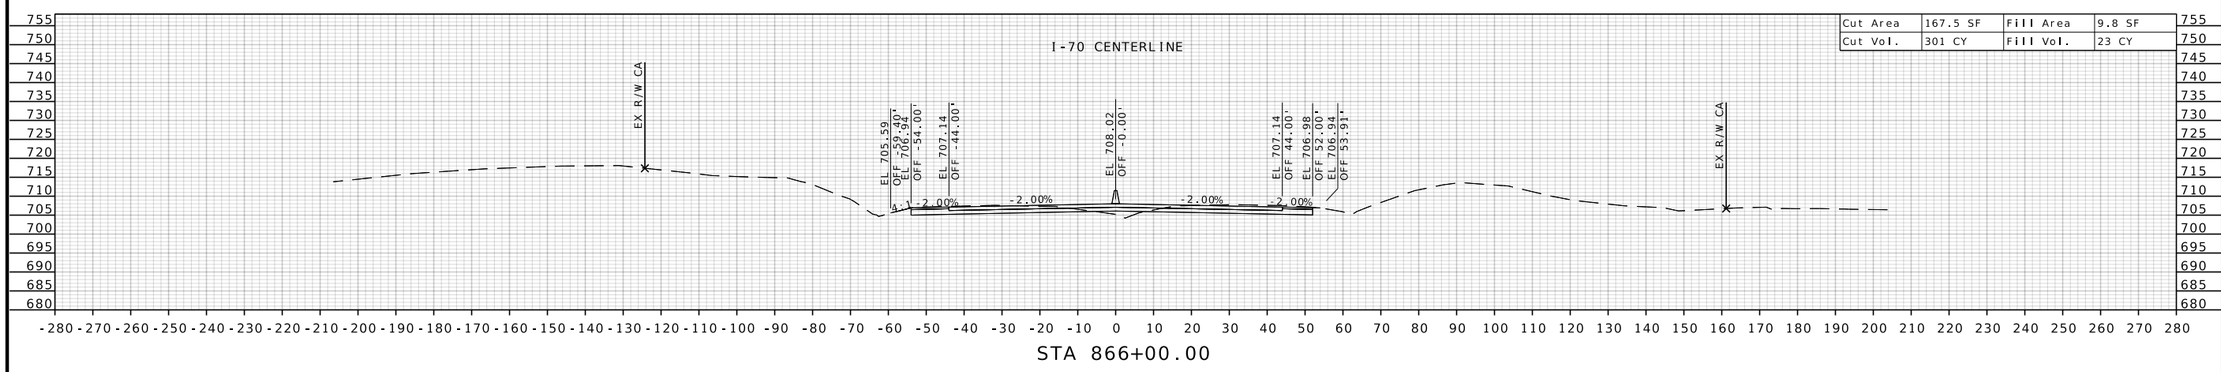

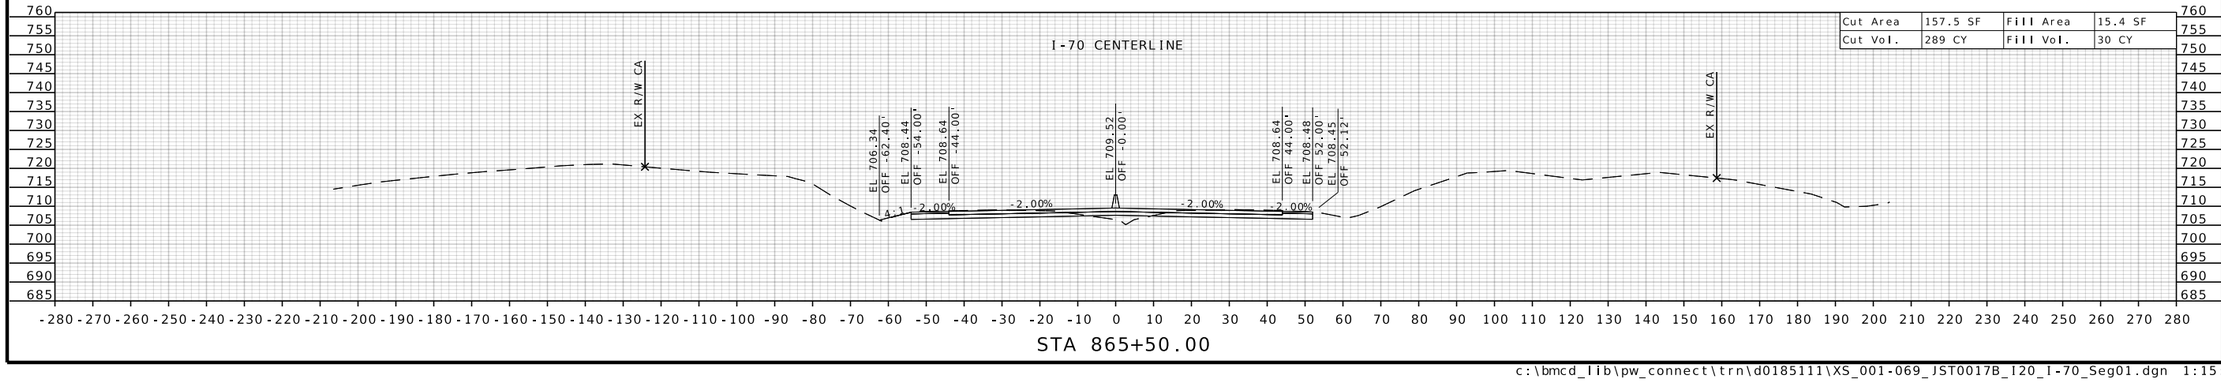

STATE OF MISSOURI
RONNIE L. WILLIAMS
NUMBER PE-2010000879
PROFESSIONAL ENGINEER

THIS SHEET HAS BEEN SIGNED, SEALED, AND DATED ELECTRONICALLY

DATE PREPARED
10/27/2025

ROUTE	STATE
I-70	MO
DISTRICT	SHEET NO.
CD	63

COUNTY
COOPER

JOB NO.
JST0017B

CONTRACT ID.
-

PROJECT NO.
-

BRIDGE NO.
-

DESCRIPTION	DATE


MISSOURI HIGHWAYS AND TRANSPORTATION COMMISSION

105 WEST CAPITOL
JEFFERSON CITY, MO 65102
1-888-ASK-MODOT (1-888-275-6636)

MoDOT


BURNS McDONNELL
9400 Ward Parkway
Kansas City, MO 64114
(816) 333-9400
Certificate of Authority No.: 000165

c:\bmcd_lib\pw_connect\trn\d0185111\XS_001-069_JST0017B_I20_I-70_Seg01.dgn 1:15:47 PM 10/27/2025

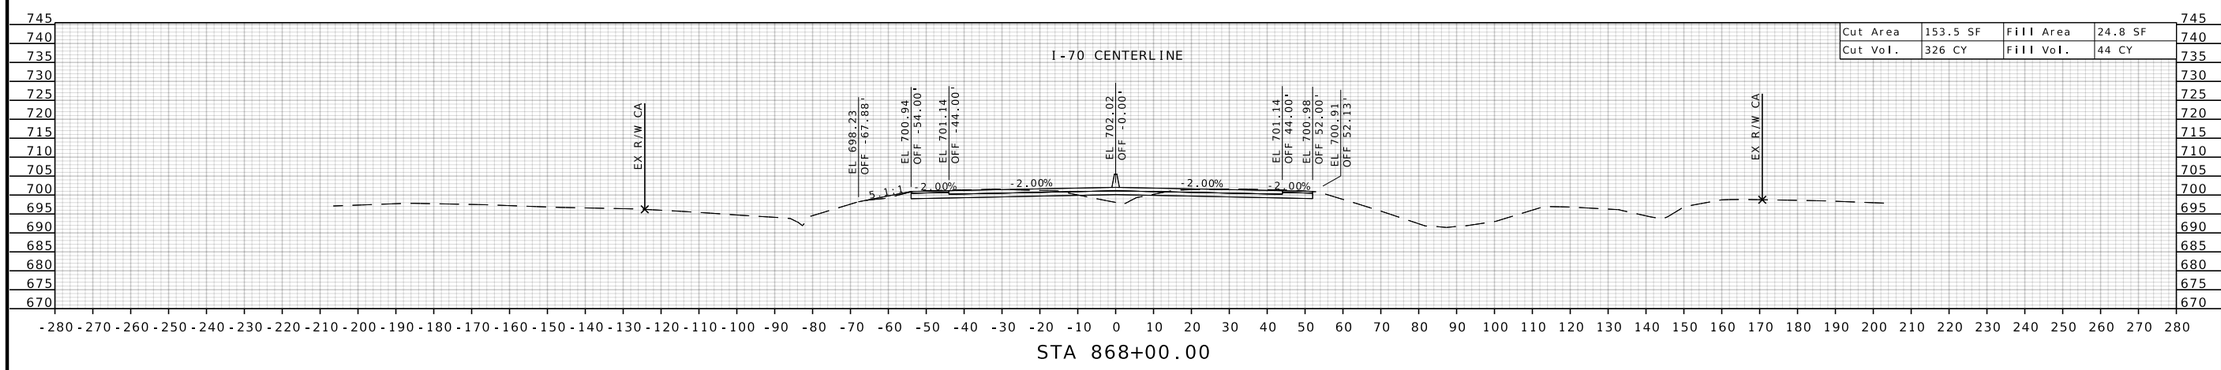


Cut Area	153.5 SF	Fill Area	24.8 SF
Cut Vol.	326 CY	Fill Vol.	44 CY

STA 868+00.00

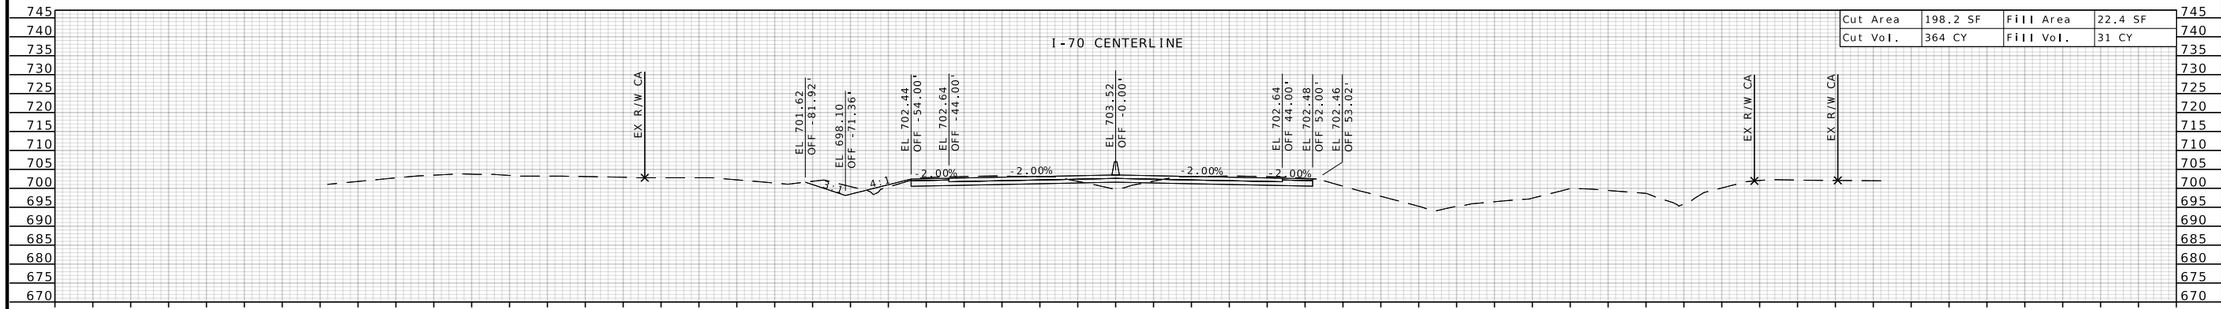

Cut Area	198.2 SF	Fill Area	22.4 SF
Cut Vol.	364 CY	Fill Vol.	31 CY

STA 867+50.00

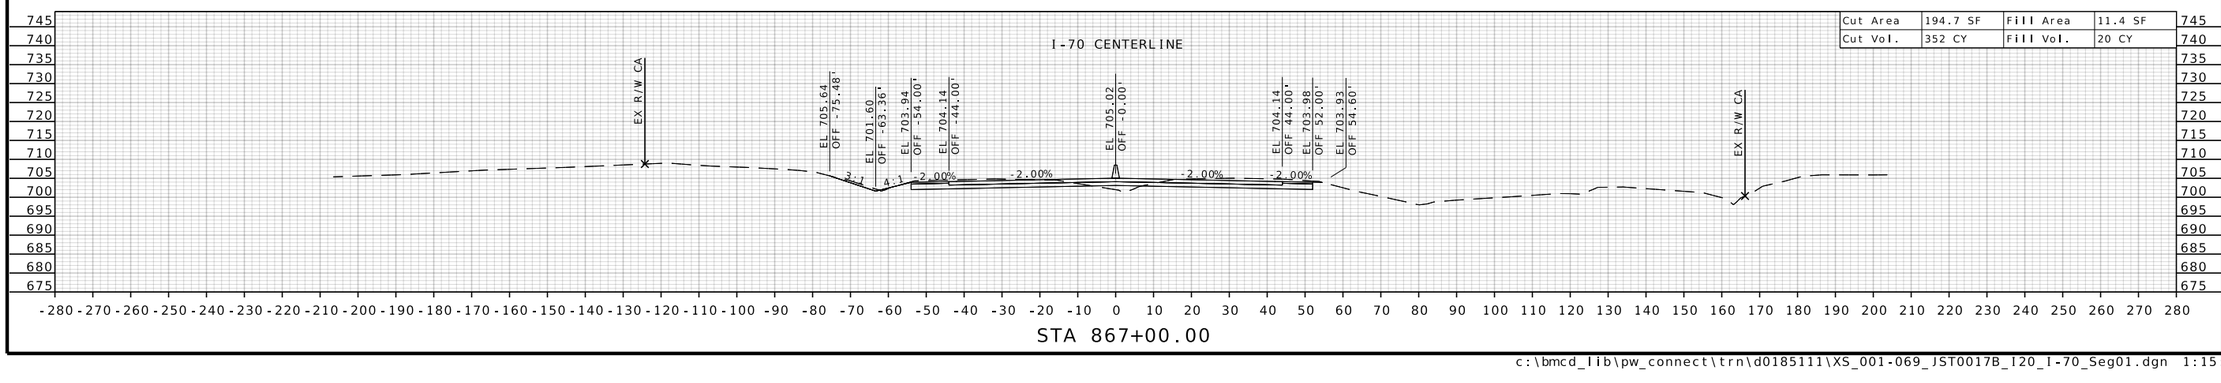

Cut Area	194.7 SF	Fill Area	11.4 SF
Cut Vol.	352 CY	Fill Vol.	20 CY

STA 867+00.00

STATE OF MISSOURI
RONNIE L. WILLIAMS
NUMBER PE-2010000879
PROFESSIONAL ENGINEER

THIS SHEET HAS BEEN SIGNED, SEALED, AND DATED ELECTRONICALLY

DATE PREPARED
10/27/2025

ROUTE	STATE
I-70	MO
DISTRICT	SHEET NO.
CD	64

COUNTY
COOPER

JOB NO.
JST0017B

CONTRACT ID.
-

PROJECT NO.
-


BRIDGE NO.
-

DESCRIPTION	DATE

MISSOURI HIGHWAYS AND TRANSPORTATION COMMISSION


105 WEST CAPITOL
JEFFERSON CITY, MO 65102
1-888-ASK-MODOT (1-888-275-6636)

BURNS McDONNELL
9400 Ward Parkway
Kansas City, MO 64114
(816) 333-9400
Certificate of Authority
No.: 000165

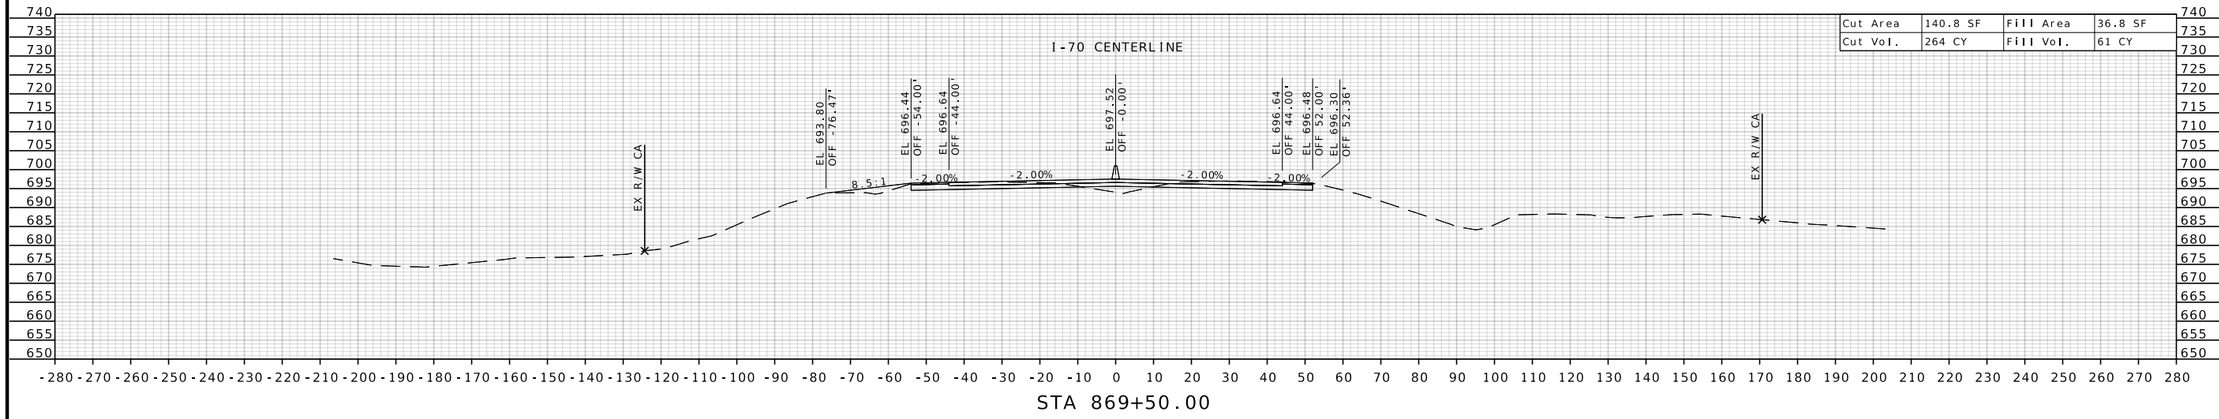


Cut Area	140.8 SF	Fill Area	36.8 SF
Cut Vol.	264 CY	Fill Vol.	61 CY

STA 869+50.00

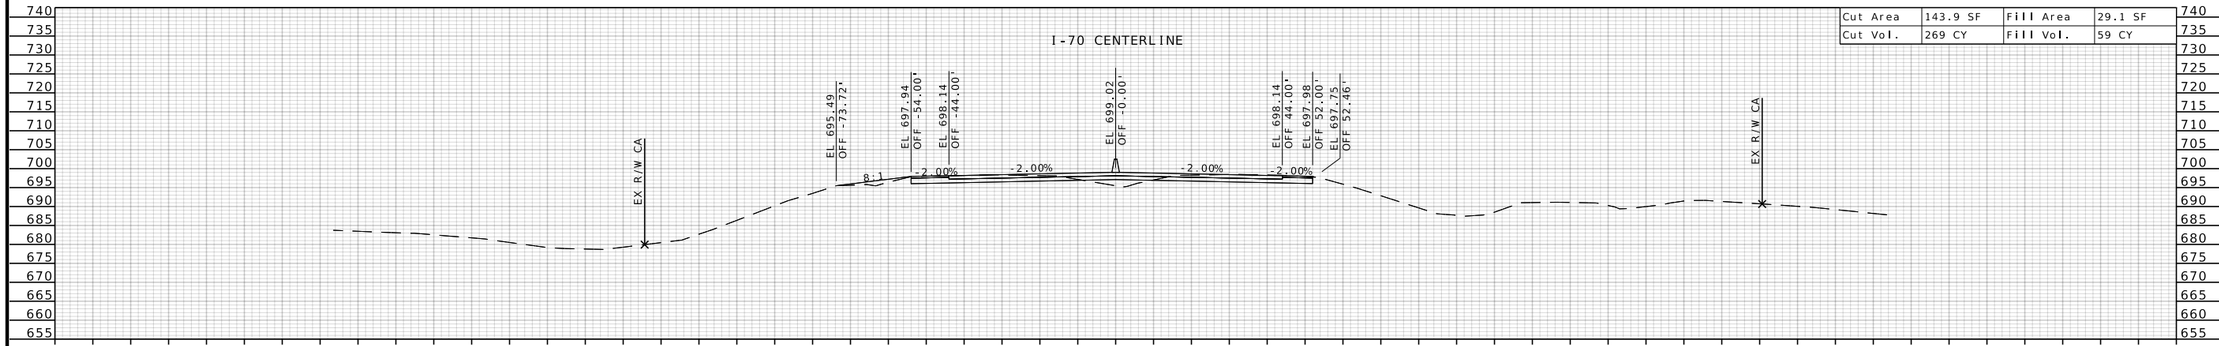

Cut Area	143.9 SF	Fill Area	29.1 SF
Cut Vol.	269 CY	Fill Vol.	59 CY

STA 869+00.00

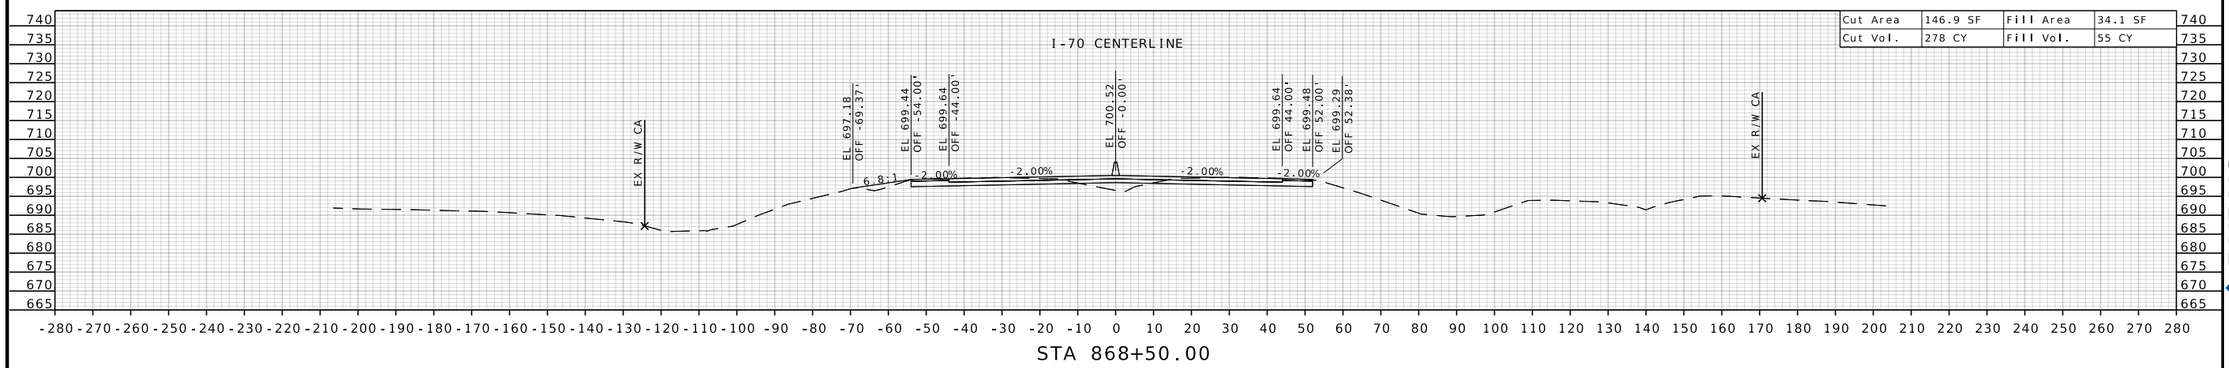

Cut Area	146.9 SF	Fill Area	34.1 SF
Cut Vol.	278 CY	Fill Vol.	55 CY

STA 868+50.00

STATE OF MISSOURI
RONNIE L. WILLIAMS
NUMBER PE-2010000879
PROFESSIONAL ENGINEER

THIS SHEET HAS BEEN SIGNED, SEALED, AND DATED ELECTRONICALLY

DATE PREPARED
10/27/2025

ROUTE	STATE
I-70	MO
DISTRICT	SHEET NO.
CD	65

COUNTY
COOPER

JOB NO.
JST0017B

CONTRACT ID.
-

PROJECT NO.
-


BRIDGE NO.
-

DESCRIPTION	DATE

MISSOURI HIGHWAYS AND TRANSPORTATION COMMISSION


105 WEST CAPITOL
JEFFERSON CITY, MO 65102
1-888-ASK-MODOT (1-888-275-6636)

BURNS McDONNELL
9400 Ward Parkway
Kansas City, MO 64114
(816) 333-9400
Certificate of Authority
No.: 000165

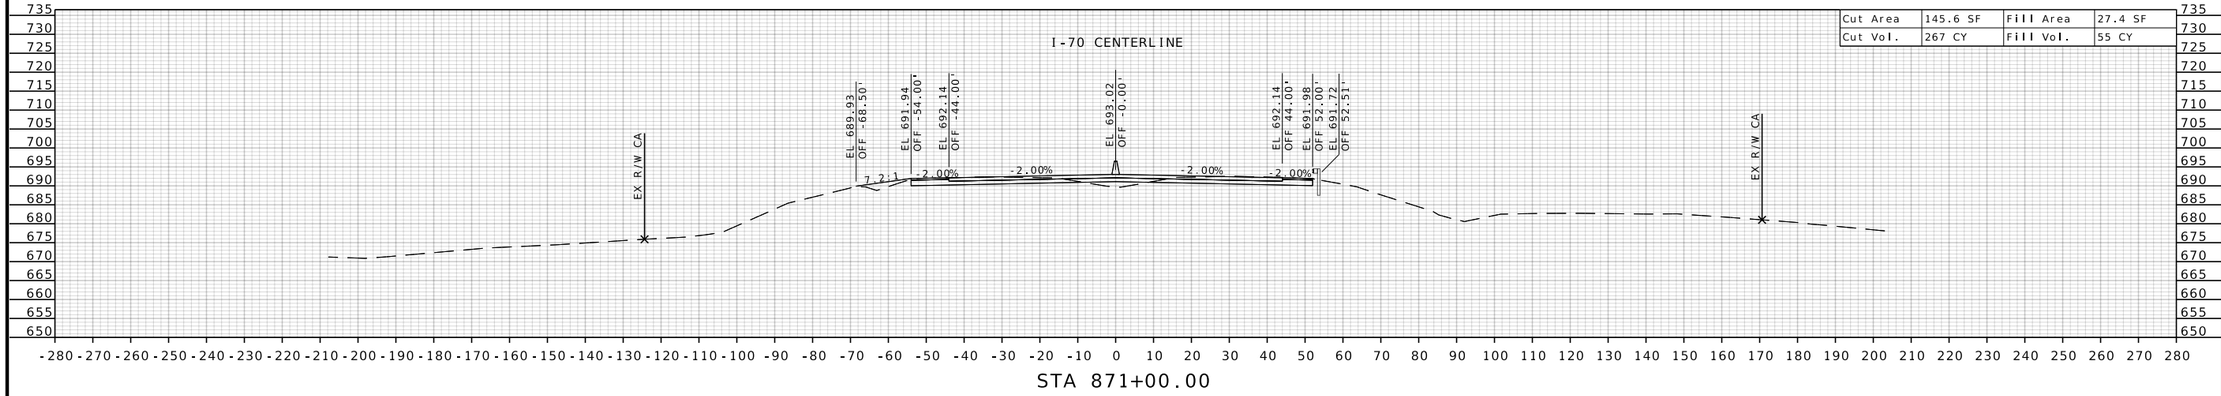


Cut Area	145.6 SF	Fill Area	27.4 SF
Cut Vol.	267 CY	Fill Vol.	55 CY

STA 871+00.00

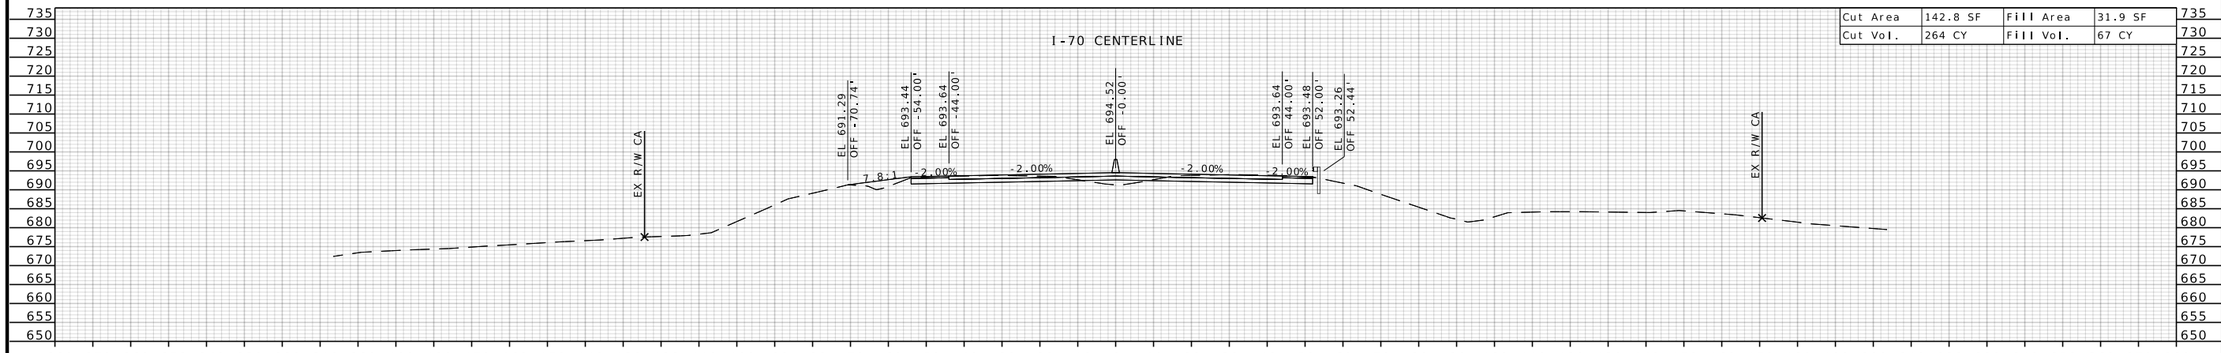

Cut Area	142.8 SF	Fill Area	31.9 SF
Cut Vol.	264 CY	Fill Vol.	67 CY

STA 870+50.00

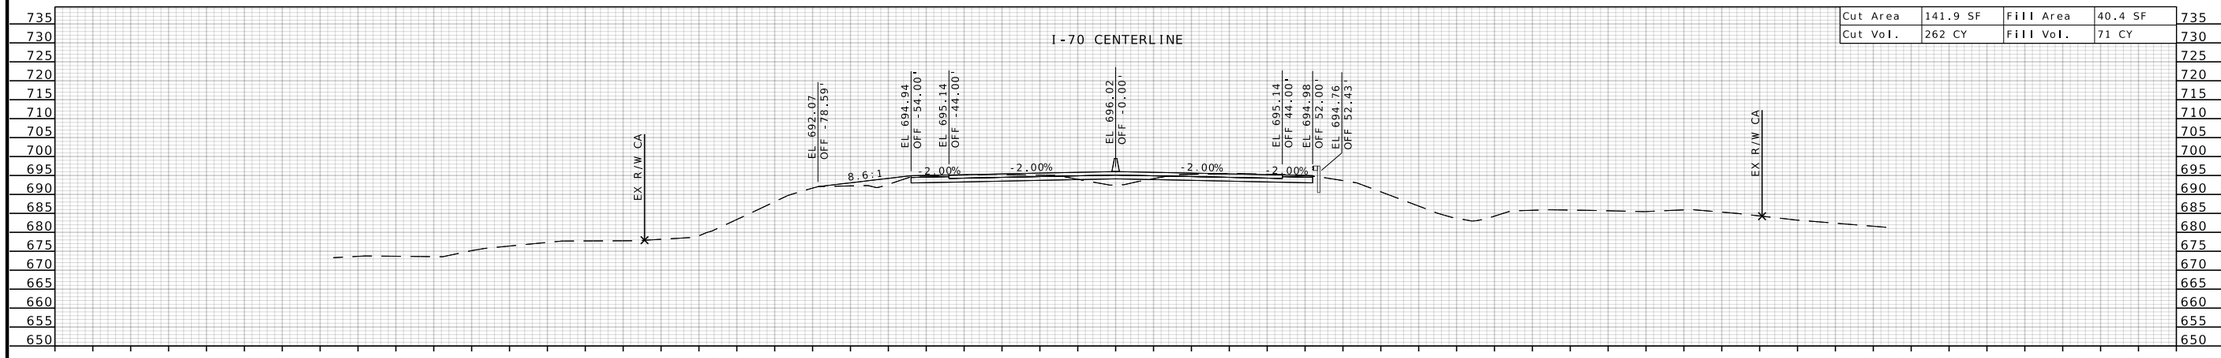

Cut Area	141.9 SF	Fill Area	40.4 SF
Cut Vol.	262 CY	Fill Vol.	71 CY

STA 870+00.00

STATE OF MISSOURI
RONNIE L. WILLIAMS
NUMBER PE-2010000879
PROFESSIONAL ENGINEER

THIS SHEET HAS BEEN SIGNED, SEALED, AND DATED ELECTRONICALLY

DATE PREPARED
10/27/2025

ROUTE	STATE
I-70	MO
DISTRICT	SHEET NO.
CD	66

COUNTY
COOPER

JOB NO.
JST0017B

CONTRACT ID.
-

PROJECT NO.
-

BRIDGE NO.
-

DATE	DESCRIPTION


MISSOURI HIGHWAYS AND TRANSPORTATION COMMISSION

105 WEST CAPITOL
JEFFERSON CITY, MO 65102
1-888-ASK-MODOT (1-888-275-6636)

MoDOT


BURNS McDONNELL
9400 Ward Parkway
Kansas City, MO 64114
(816) 333-9400
Certificate of Authority No.: 000165

c:\bmcd_lib\pw_connect\trn\d0185111\XS_001-069_JST0017B_I20_I-70_Seg01.dgn 1:15:51 PM 10/27/2025

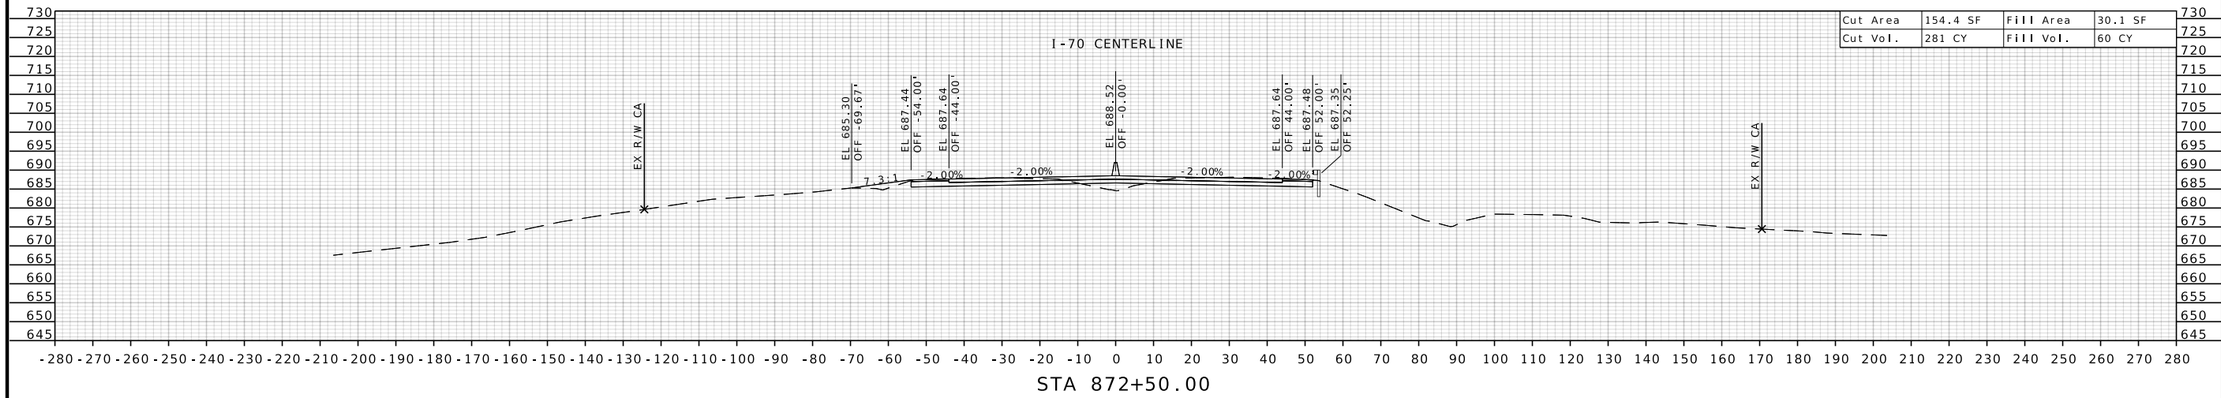


Cut Area	154.4 SF	Fill Area	30.1 SF
Cut Vol.	281 CY	Fill Vol.	60 CY

STA 872+50.00

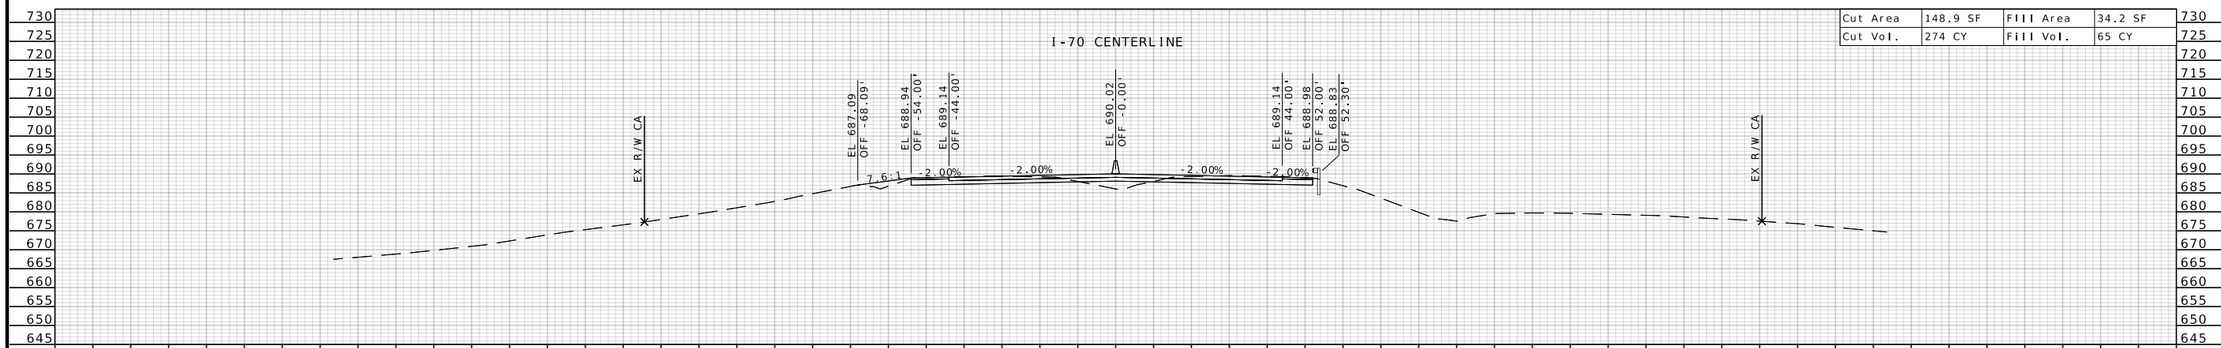

Cut Area	148.9 SF	Fill Area	34.2 SF
Cut Vol.	274 CY	Fill Vol.	65 CY

STA 872+00.00

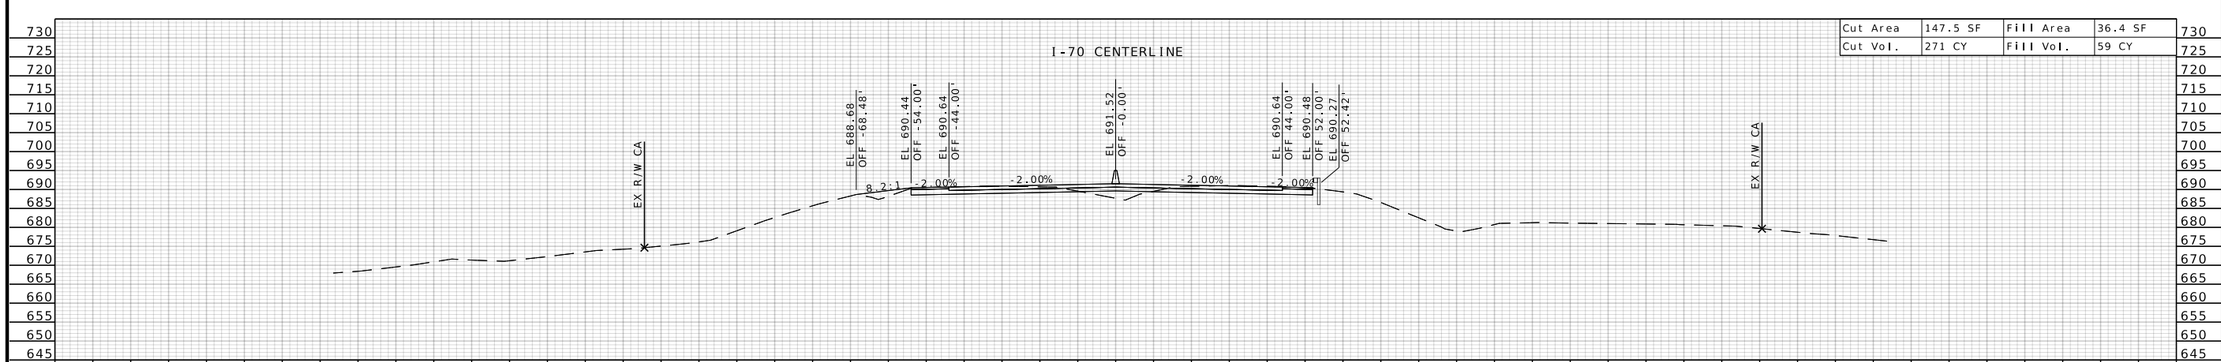

Cut Area	147.5 SF	Fill Area	36.4 SF
Cut Vol.	271 CY	Fill Vol.	59 CY

STA 871+50.00

STATE OF MISSOURI
RONNIE L. WILLIAMS
NUMBER PE-2010000879
PROFESSIONAL ENGINEER

THIS SHEET HAS BEEN SIGNED, SEALED, AND DATED ELECTRONICALLY

DATE PREPARED
10/27/2025

ROUTE	STATE
I-70	MO
DISTRICT	SHEET NO.
CD	67

COUNTY
COOPER

JOB NO.
JST0017B

CONTRACT ID.
-


PROJECT NO.
-

BRIDGE NO.
-

DESCRIPTION	DATE


MISSOURI HIGHWAYS AND TRANSPORTATION COMMISSION
105 WEST CAPITOL
JEFFERSON CITY, MO 65102
1-888-ASK-MODOT (1-888-275-6636)

BURNS McDONNELL
9400 Ward Parkway
Kansas City, MO 64114
(816) 333-9400
Certificate of Authority No.: 000165

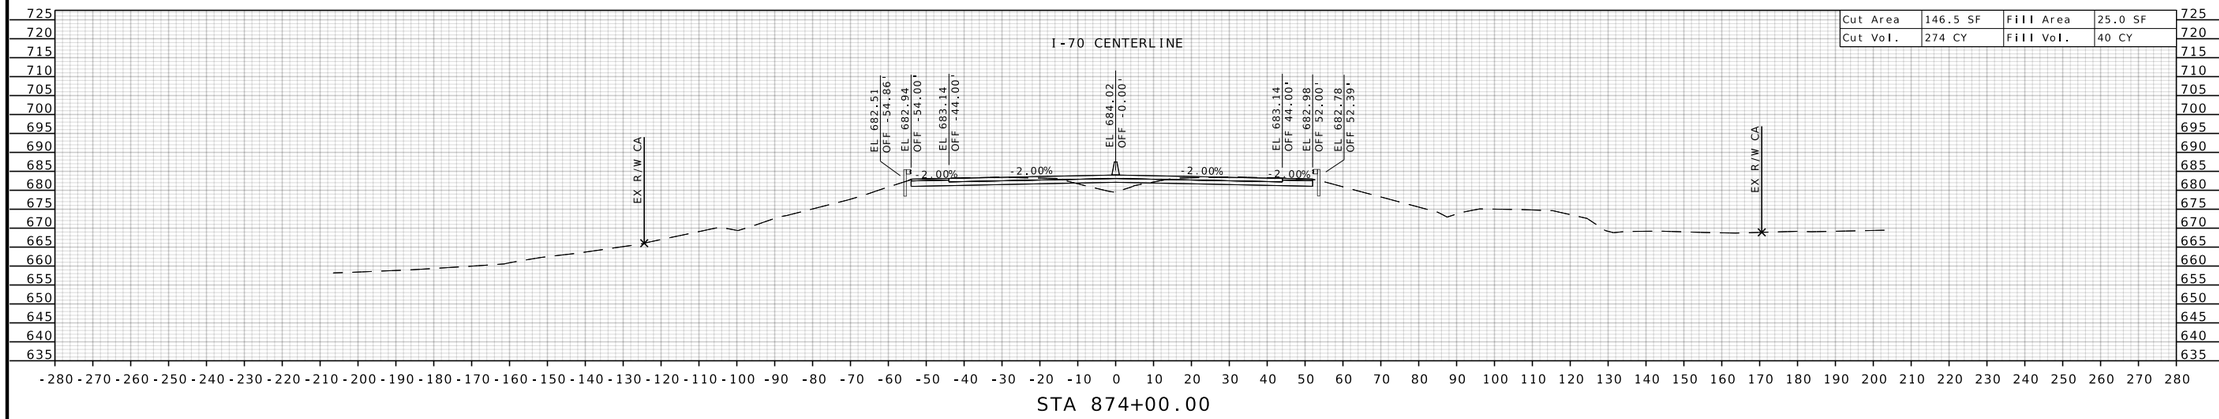


Cut Area	146.5 SF	Fill Area	25.0 SF
Cut Vol.	274 CY	Fill Vol.	40 CY

STA 874+00.00

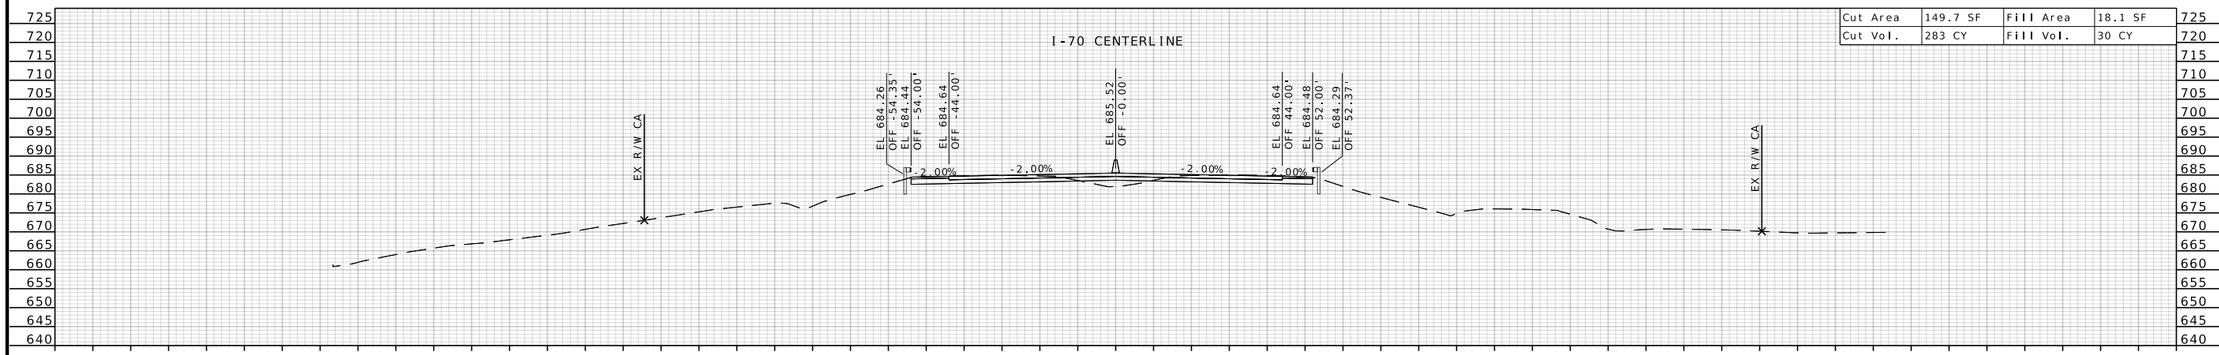

Cut Area	149.7 SF	Fill Area	18.1 SF
Cut Vol.	283 CY	Fill Vol.	30 CY

STA 873+50.00

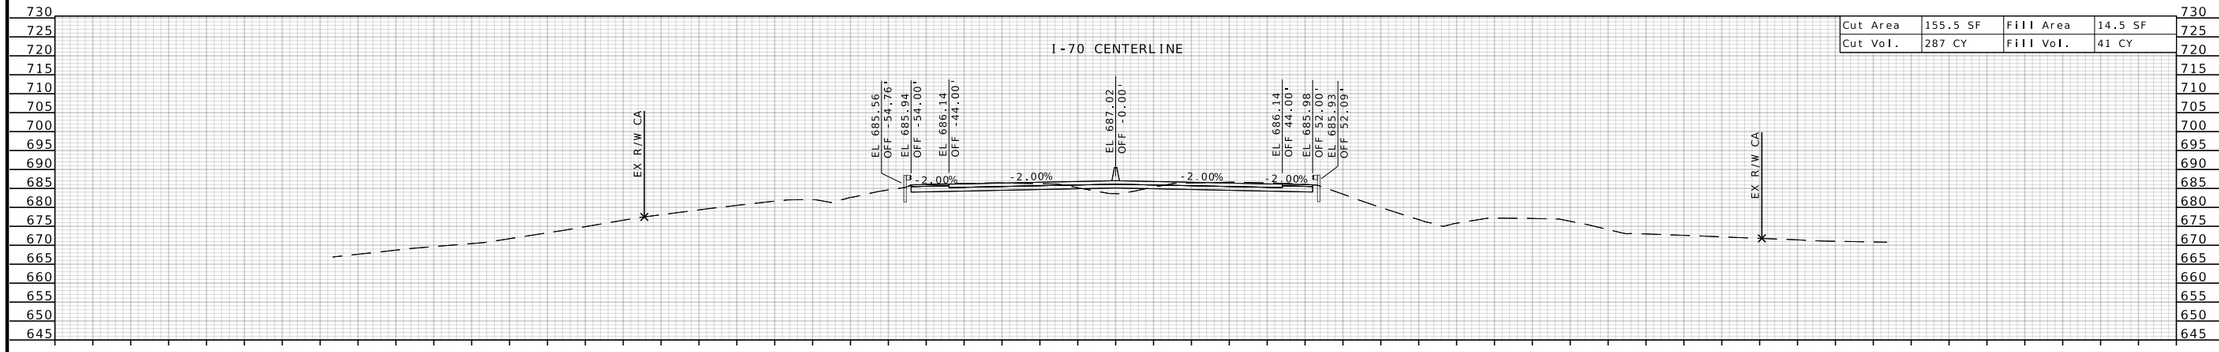

Cut Area	155.5 SF	Fill Area	14.5 SF
Cut Vol.	287 CY	Fill Vol.	41 CY

STA 873+00.00

STATE OF MISSOURI
RONNIE L. WILLIAMS
NUMBER PE-2010000879
PROFESSIONAL ENGINEER

THIS SHEET HAS BEEN SIGNED, SEALED, AND DATED ELECTRONICALLY

DATE PREPARED
10/27/2025

ROUTE	STATE
I-70	MO
DISTRICT	SHEET NO.
CD	68

COUNTY
COOPER

JOB NO.
JST0017B

CONTRACT ID.
-

PROJECT NO.
-

BRIDGE NO.
-

DESCRIPTION	DATE


MISSOURI HIGHWAYS AND TRANSPORTATION COMMISSION

105 WEST CAPITOL
JEFFERSON CITY, MO 65102
1-888-ASK-MODOT (1-888-275-6636)

MoDOT


BURNS McDONNELL
9400 Ward Parkway
Kansas City, MO 64114
(816) 333-9400
Certificate of Authority
No.: 000165

c:\bmcd_lib\pw_connect\trn\d0185111\XS_001-069_JST0017B_I20_I-70_Seg01.dgn 1:15:54 PM 10/27/2025

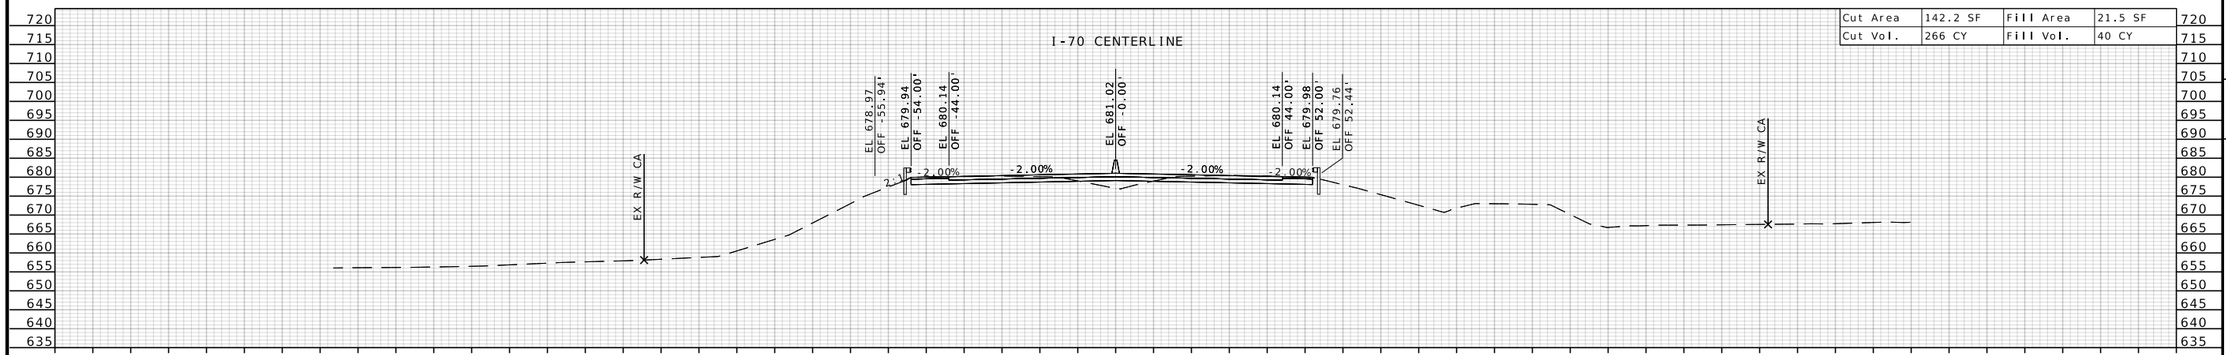

Cut Area	142.2 SF	Fill Area	21.5 SF
Cut Vol.	266 CY	Fill Vol.	40 CY

STA 875+00.00

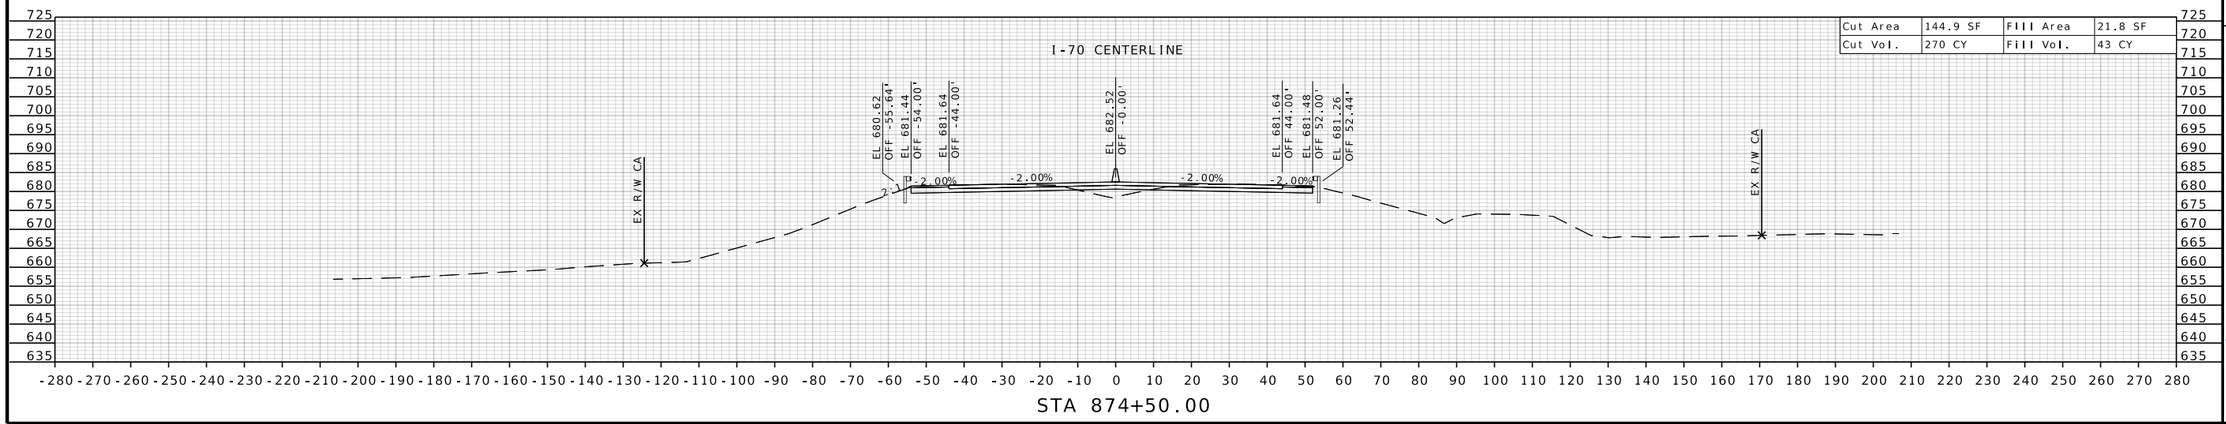

Cut Area	144.9 SF	Fill Area	21.8 SF
Cut Vol.	270 CY	Fill Vol.	43 CY

STA 874+50.00

STATE OF MISSOURI
RONNIE L. WILLIAMS
NUMBER PE-2010000879
PROFESSIONAL ENGINEER

THIS SHEET HAS BEEN SIGNED, SEALED, AND DATED ELECTRONICALLY

DATE PREPARED
10/27/2025

ROUTE	STATE
I-70	MO
DISTRICT	SHEET NO.
CD	69

COUNTY
COOPER

JOB NO.
JST0017B

CONTRACT ID.
-


PROJECT NO.
-

BRIDGE NO.
-

DATE	DESCRIPTION


MISSOURI HIGHWAYS AND TRANSPORTATION COMMISSION
105 WEST CAPITOL
JEFFERSON CITY, MO 65102
1-888-ASK-MODOT (1-888-275-6636)

BURNS McDONNELL
9400 Ward Parkway
Kansas City, MO 64114
(816) 333-9400
Certificate of Authority No.: 000165

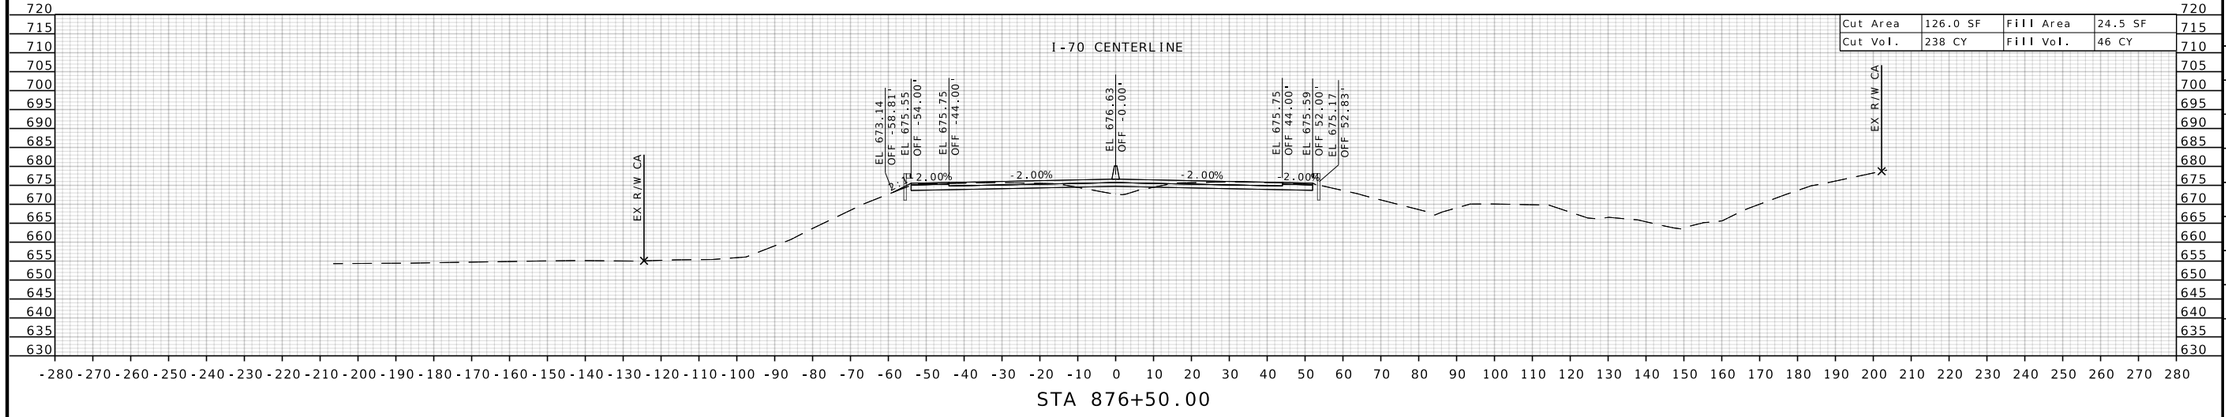


Cut Area	126.0 SF	Fill Area	24.5 SF
Cut Vol.	238 CY	Fill Vol.	46 CY

STA 876+50.00

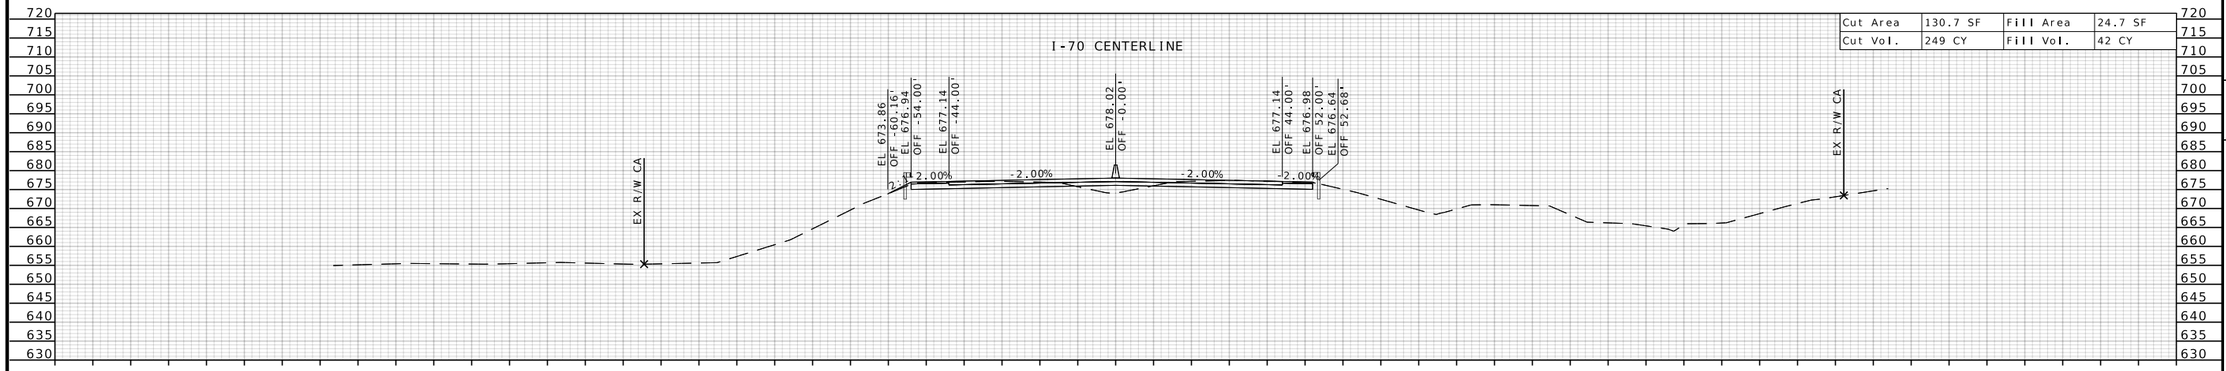

Cut Area	130.7 SF	Fill Area	24.7 SF
Cut Vol.	249 CY	Fill Vol.	42 CY

STA 876+00.00

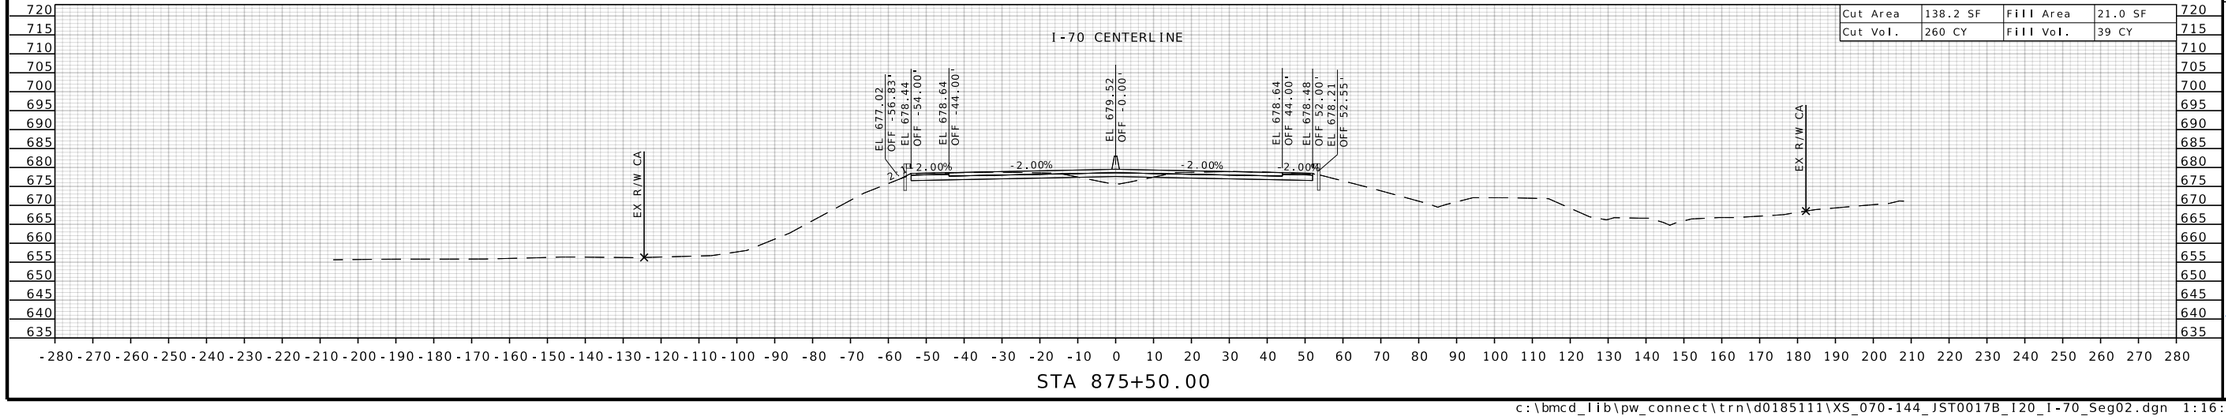

Cut Area	138.2 SF	Fill Area	21.0 SF
Cut Vol.	260 CY	Fill Vol.	39 CY

STA 875+50.00

STATE OF MISSOURI
RONNIE L. WILLIAMS
NUMBER PE-2010000879
PROFESSIONAL ENGINEER

THIS SHEET HAS BEEN SIGNED, SEALED, AND DATED ELECTRONICALLY

DATE PREPARED
10/27/2025

ROUTE	STATE
I-70	MO
DISTRICT	SHEET NO.
CD	70

COUNTY
COOPER

JOB NO.
JST0017B

CONTRACT ID.
-

PROJECT NO.
-

BRIDGE NO.
-


DESCRIPTION	DATE


MISSOURI HIGHWAYS AND TRANSPORTATION COMMISSION


105 WEST CAPITOL
JEFFERSON CITY, MO 65102
1-888-ASK-MODOT (1-888-275-6636)

MoDOT

BURNS McDONNELL
9400 Ward Parkway
Kansas City, MO 64114
(816) 333-9400
Certificate of Authority
No.: 000165

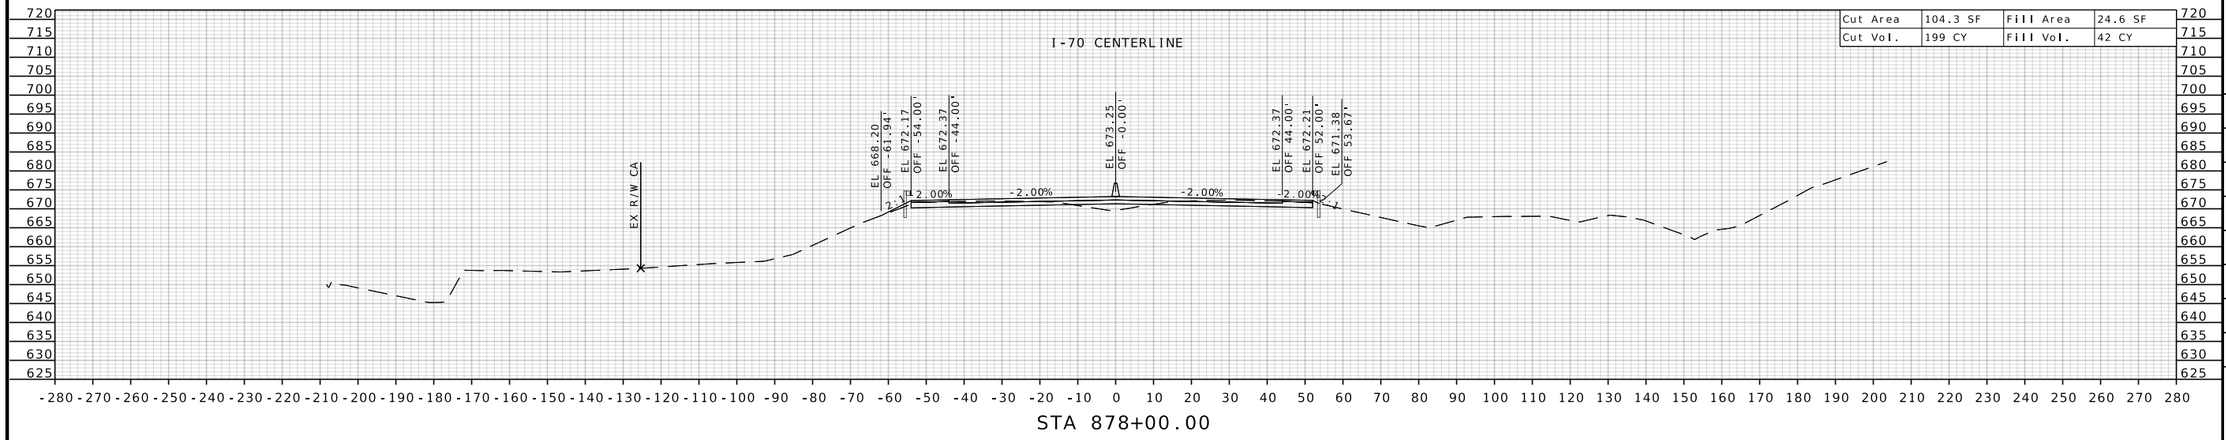

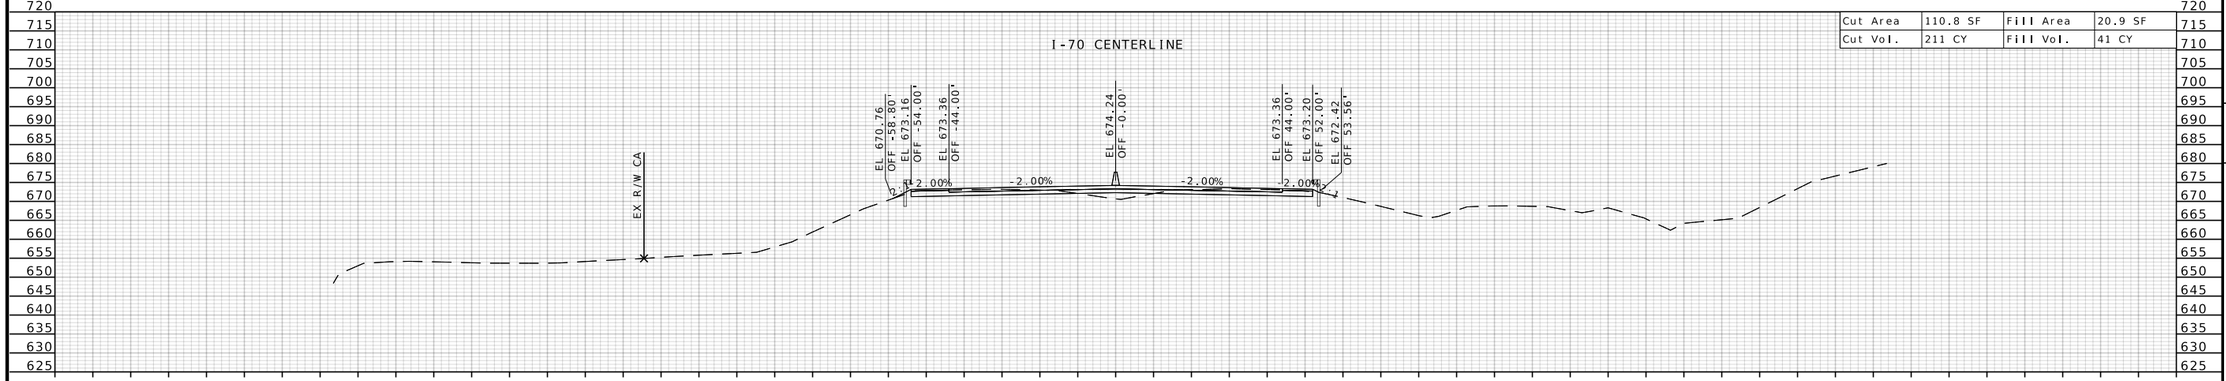

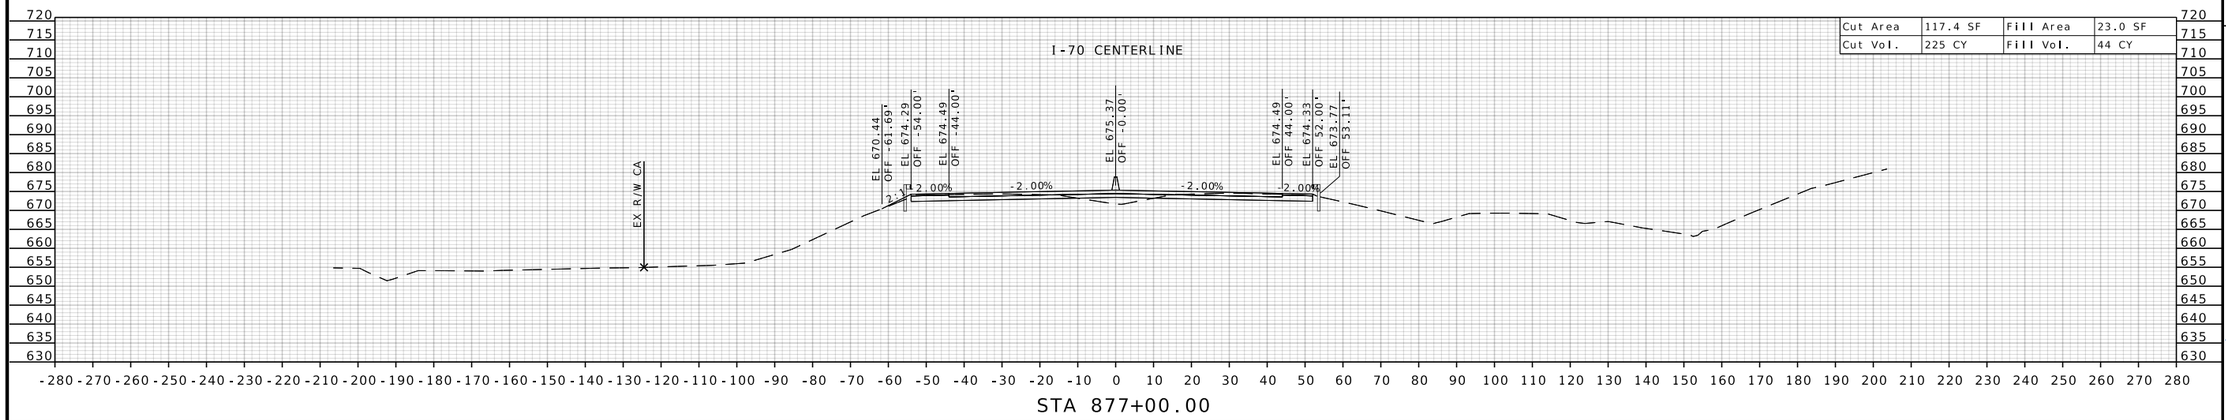

STATE OF MISSOURI
RONNIE L. WILLIAMS
NUMBER PE-2010000879
PROFESSIONAL ENGINEER

THIS SHEET HAS BEEN SIGNED, SEALED, AND DATED ELECTRONICALLY

DATE PREPARED
10/27/2025

ROUTE	STATE
I-70	MO
DISTRICT	SHEET NO.
CD	71

COUNTY
COOPER

JOB NO.
JST0017B

CONTRACT ID.
-

PROJECT NO.
-

BRIDGE NO.
-


DESCRIPTION	DATE


MISSOURI HIGHWAYS AND TRANSPORTATION COMMISSION


105 WEST CAPITOL
JEFFERSON CITY, MO 65102
1-888-ASK-MODOT (1-888-275-6636)

BURNS McDONNELL
9400 Ward Parkway
Kansas City, MO 64114
(816) 333-9400
Certificate of Authority No.: 000165

c:\bmcd_lib\pw_connect\trn\d0185111\XS_070-144_JST0017B_I20_I-70_Seg02.dgn 1:16:16 PM 10/27/2025

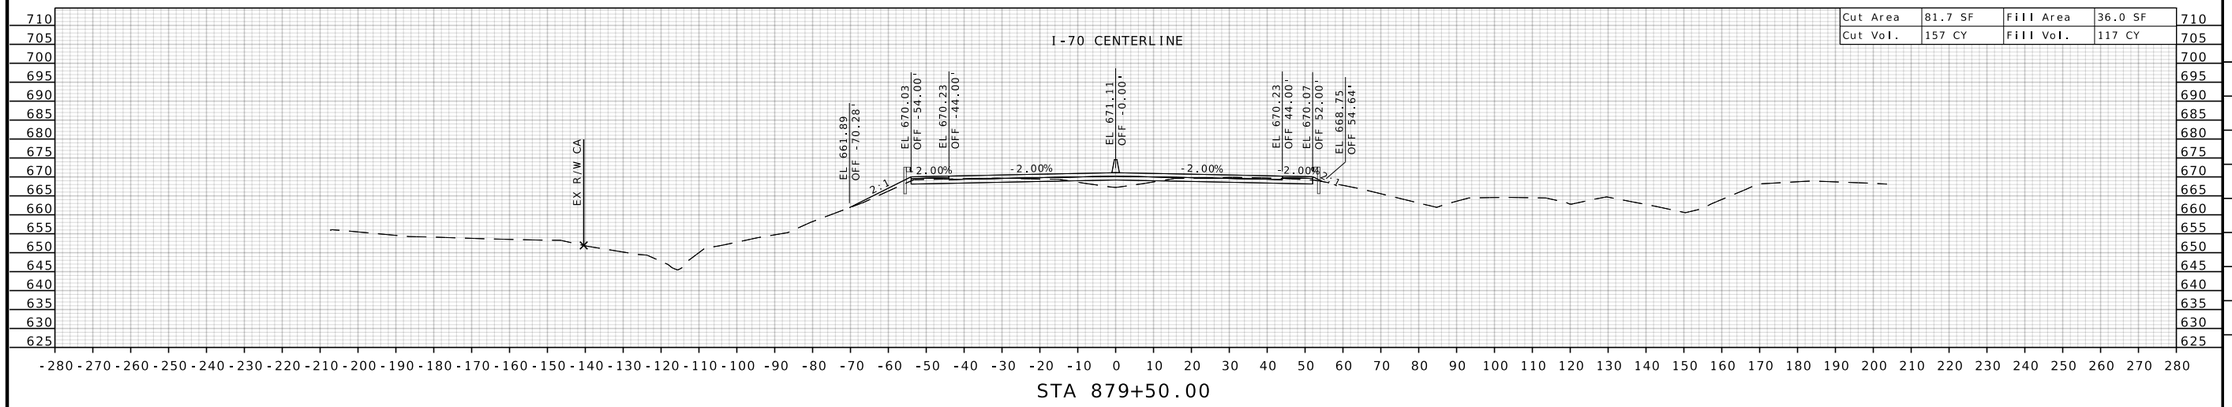

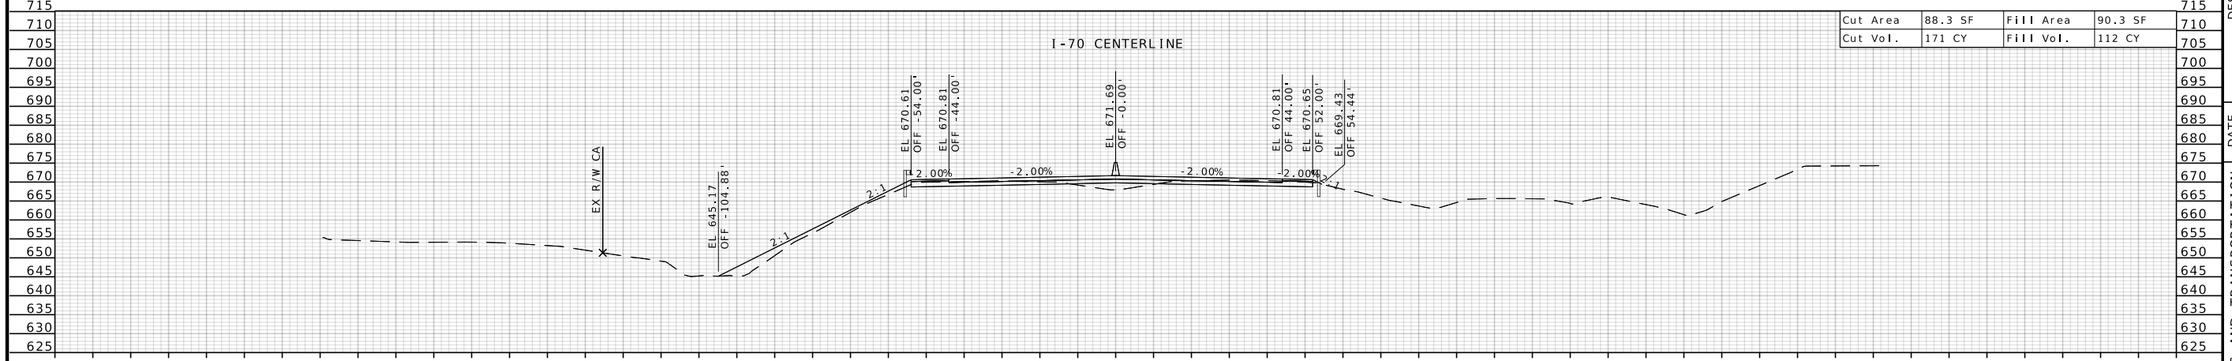

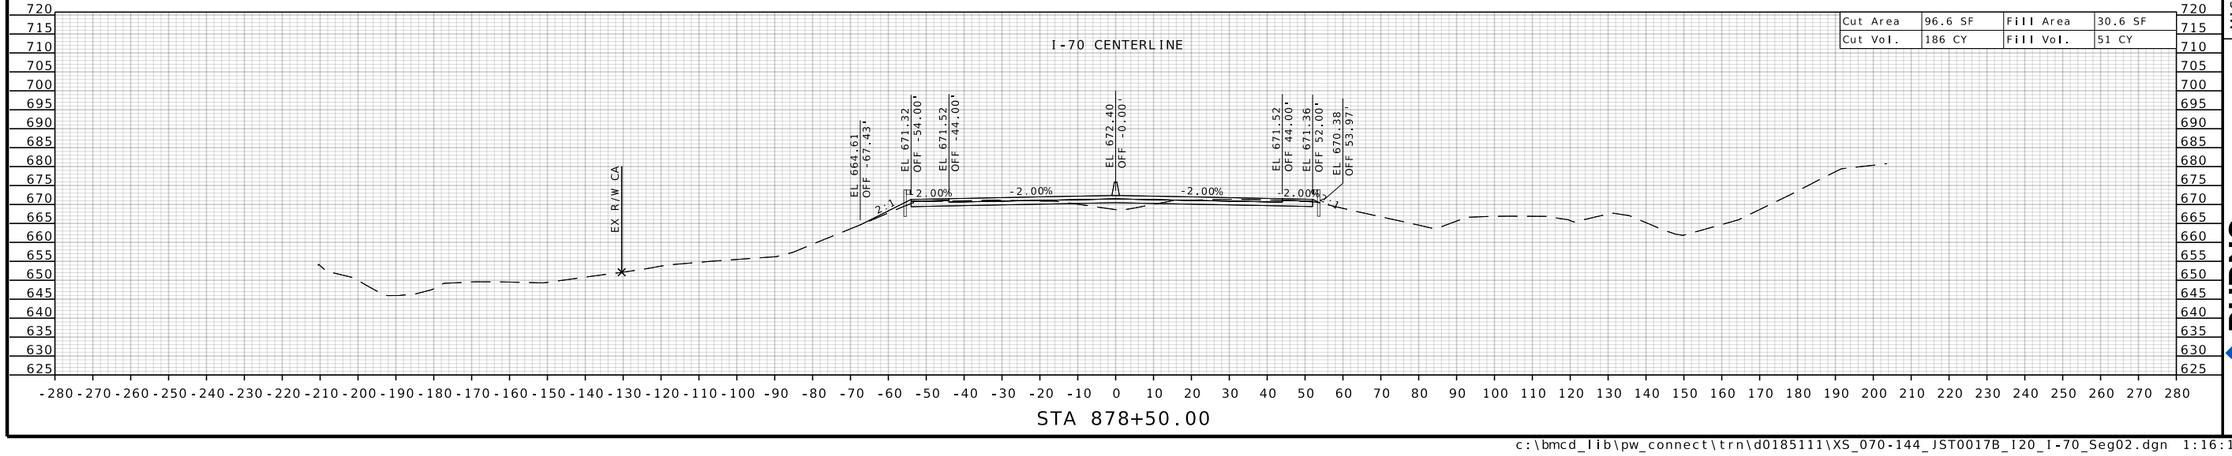

STATE OF MISSOURI
RONNIE L. WILLIAMS
NUMBER PE-2010000879
PROFESSIONAL ENGINEER

THIS SHEET HAS BEEN SIGNED, SEALED, AND DATED ELECTRONICALLY

DATE PREPARED
10/27/2025

ROUTE	STATE
I-70	MO
DISTRICT	SHEET NO.
CD	72

COUNTY
COOPER

JOB NO.
JST0017B

CONTRACT ID.
-

PROJECT NO.
-


BRIDGE NO.
-


NO.	DESCRIPTION	DATE


MISSOURI HIGHWAYS AND TRANSPORTATION COMMISSION

105 WEST CAPITOL
JEFFERSON CITY, MO 65102
1-888-ASK-MODOT (1-888-275-6636)

BURNS McDONNELL
9400 Ward Parkway
Kansas City, MO 64114
(816) 333-9400
Certificate of Authority
No.: 000165

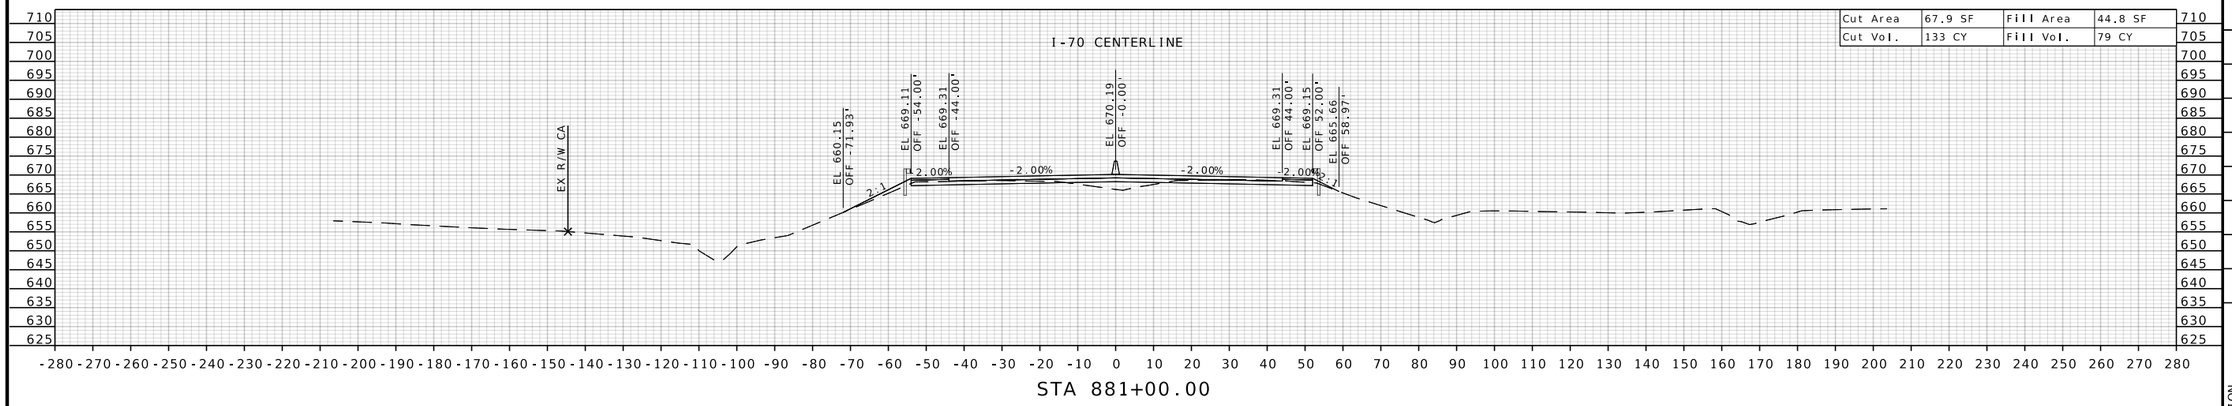

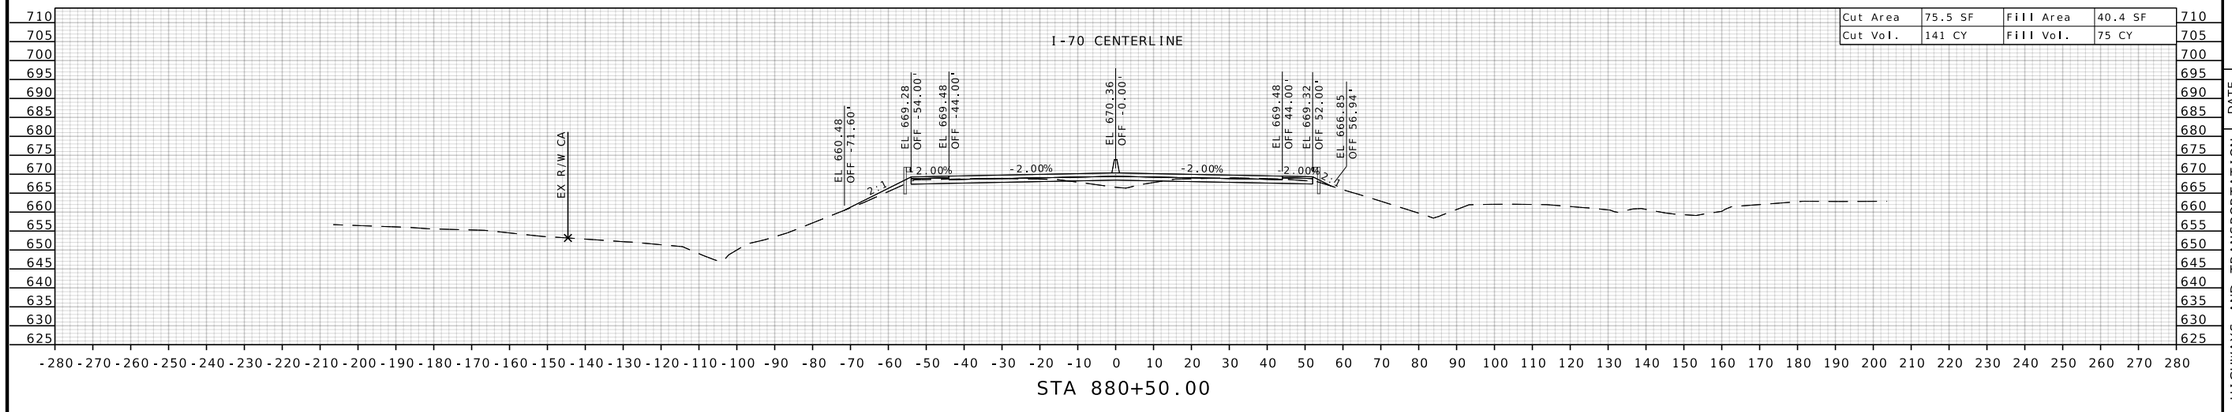

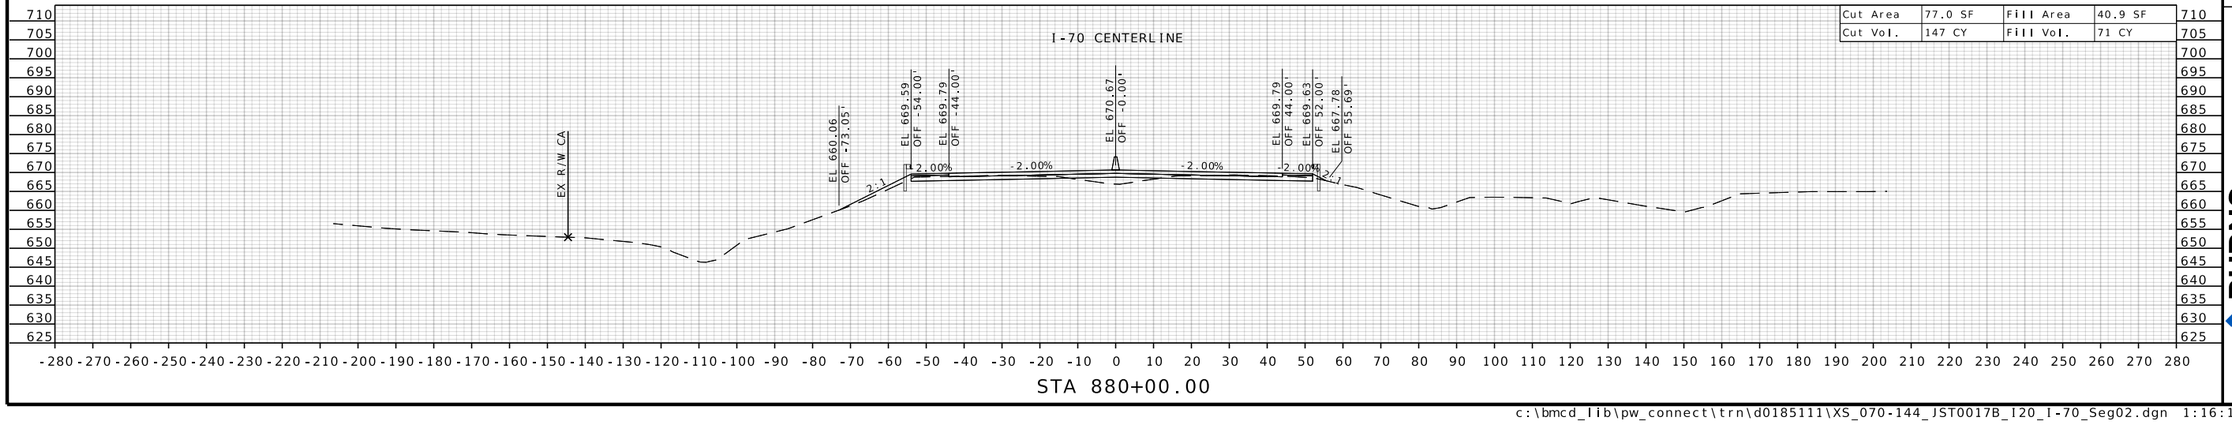

STATE OF MISSOURI
RONNIE L. WILLIAMS
NUMBER PE-2010000879
PROFESSIONAL ENGINEER

THIS SHEET HAS BEEN SIGNED, SEALED, AND DATED ELECTRONICALLY

DATE PREPARED
10/27/2025

ROUTE	STATE
I-70	MO
DISTRICT	SHEET NO.
CD	73

COUNTY
COOPER

JOB NO.
JST0017B

CONTRACT ID.
-


PROJECT NO.
-


BRIDGE NO.
-

DATE	DESCRIPTION

MISSOURI HIGHWAYS AND TRANSPORTATION COMMISSION
105 WEST CAPITOL
JEFFERSON CITY, MO 65102
1-888-ASK-MODOT (1-888-275-6636)

BURNS McDONNELL
9400 Ward Parkway
Kansas City, MO 64114
(816) 333-9400
Certificate of Authority No.: 000165

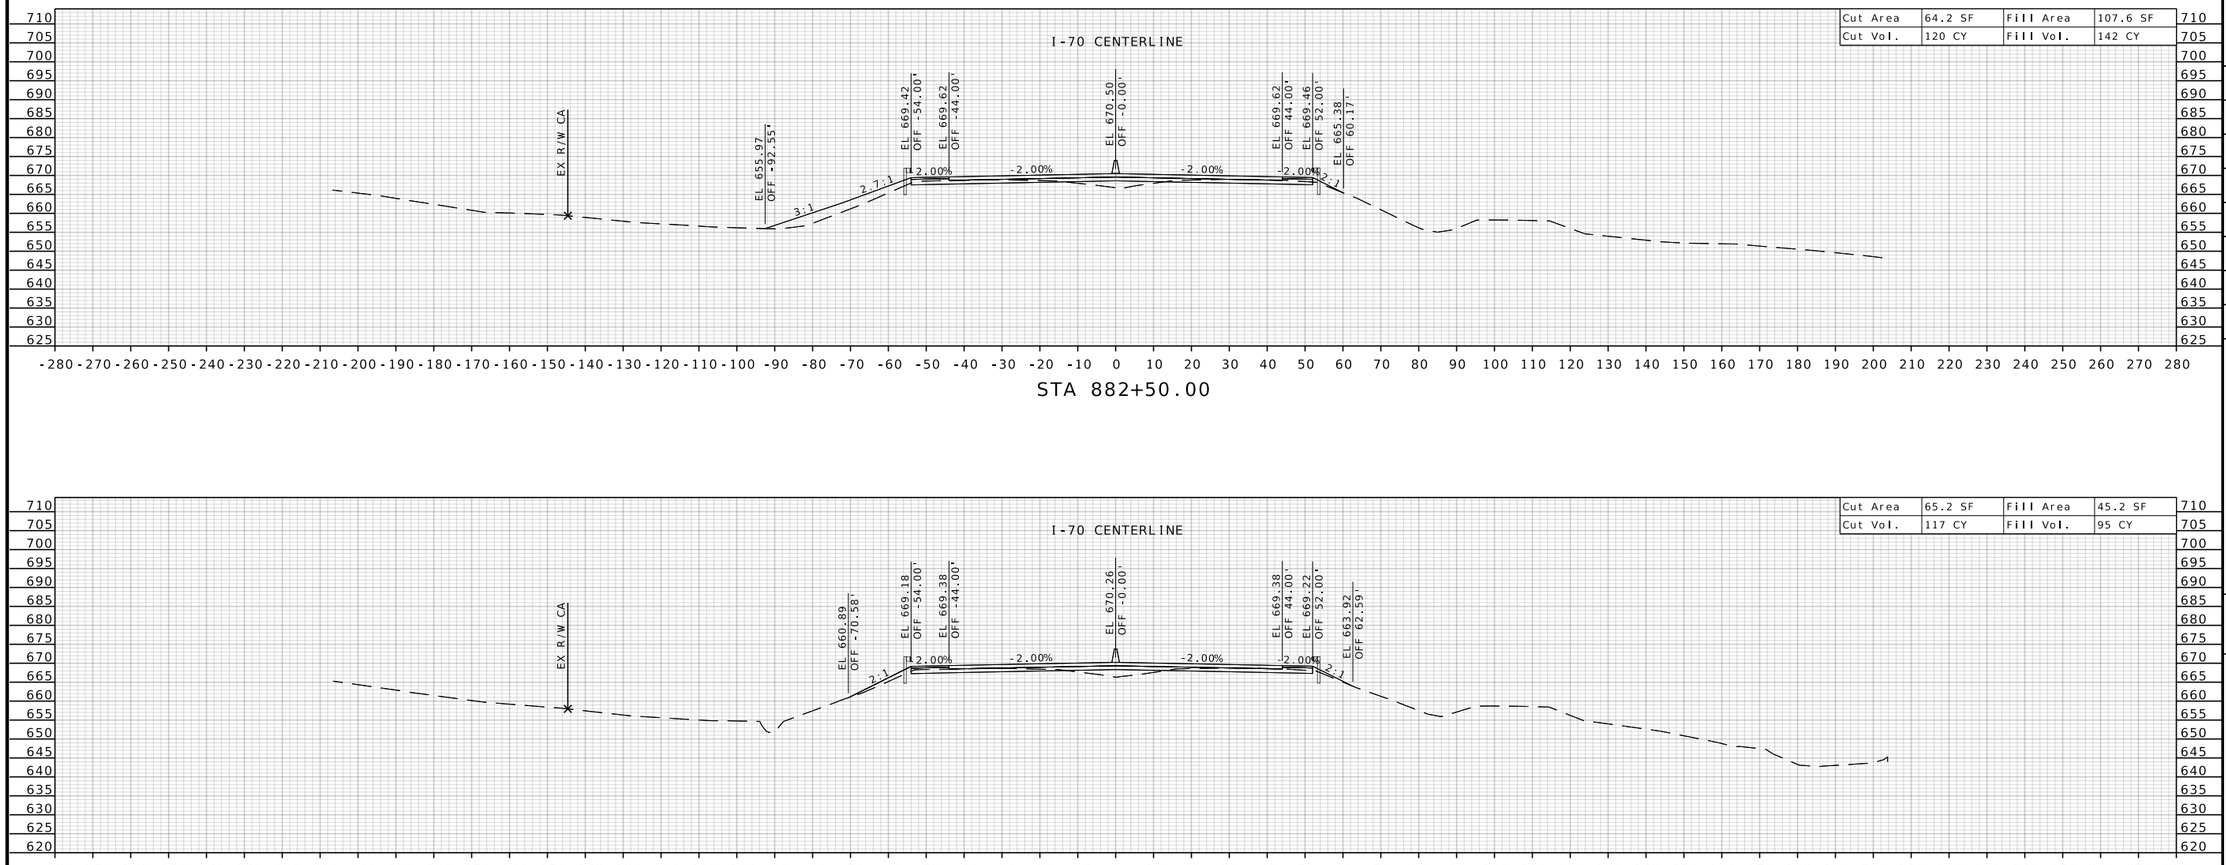

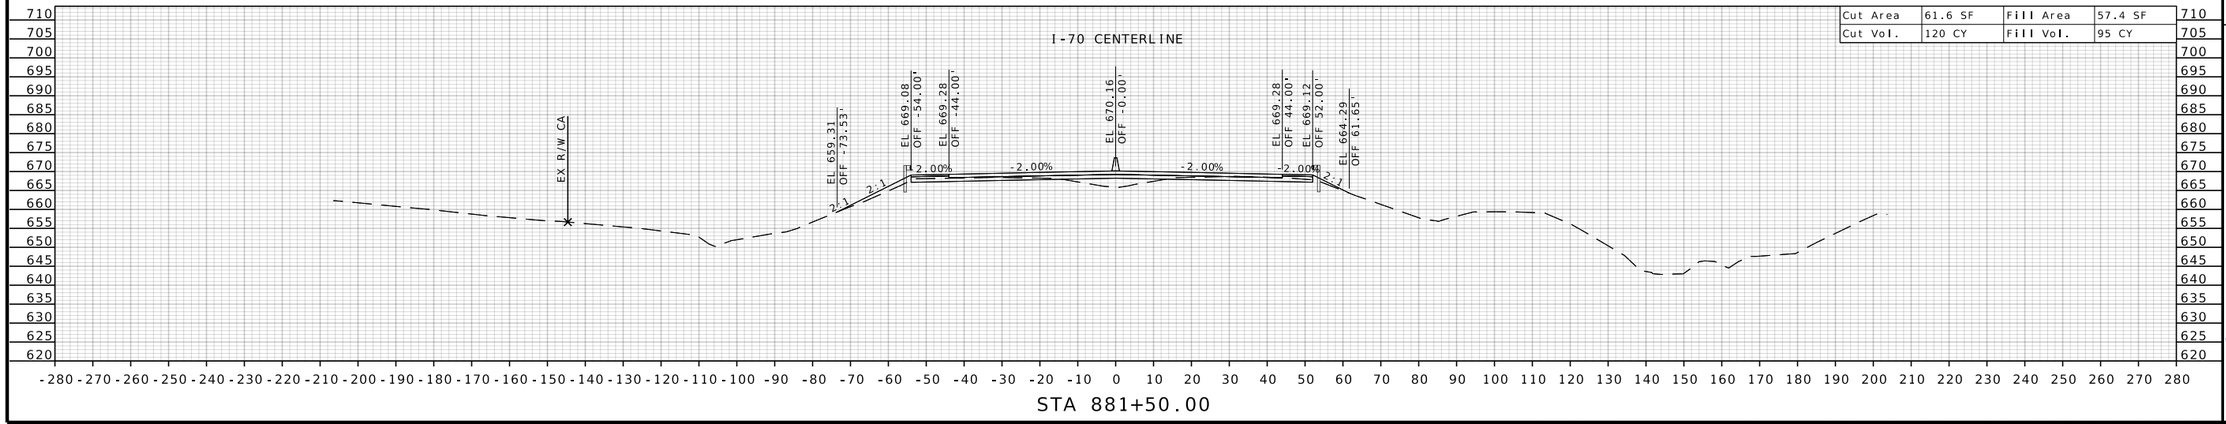

STATE OF MISSOURI
RONNIE L. WILLIAMS
NUMBER PE-2010000879
PROFESSIONAL ENGINEER

THIS SHEET HAS BEEN SIGNED, SEALED, AND DATED ELECTRONICALLY

DATE PREPARED
10/27/2025

ROUTE	STATE
I-70	MO
DISTRICT	SHEET NO.
CD	74

COUNTY
COOPER

JOB NO.
JST0017B

CONTRACT ID.
-


PROJECT NO.
-


BRIDGE NO.
-


DESCRIPTION	DATE

MISSOURI HIGHWAYS AND TRANSPORTATION COMMISSION
105 WEST CAPITOL
JEFFERSON CITY, MO 65102
1-888-ASK-MODOT (1-888-275-6636)

BURNS McDONNELL
9400 Ward Parkway
Kansas City, MO 64114
(816) 333-9400
Certificate of Authority
No.: 000165

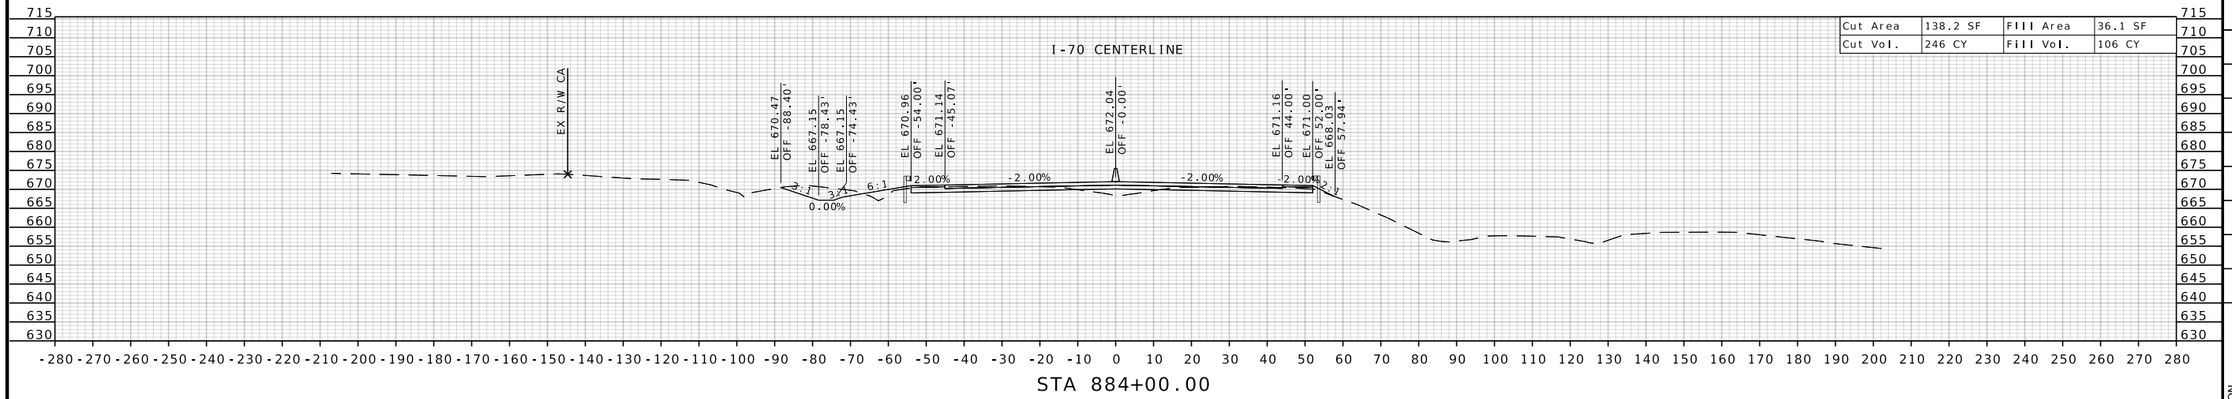

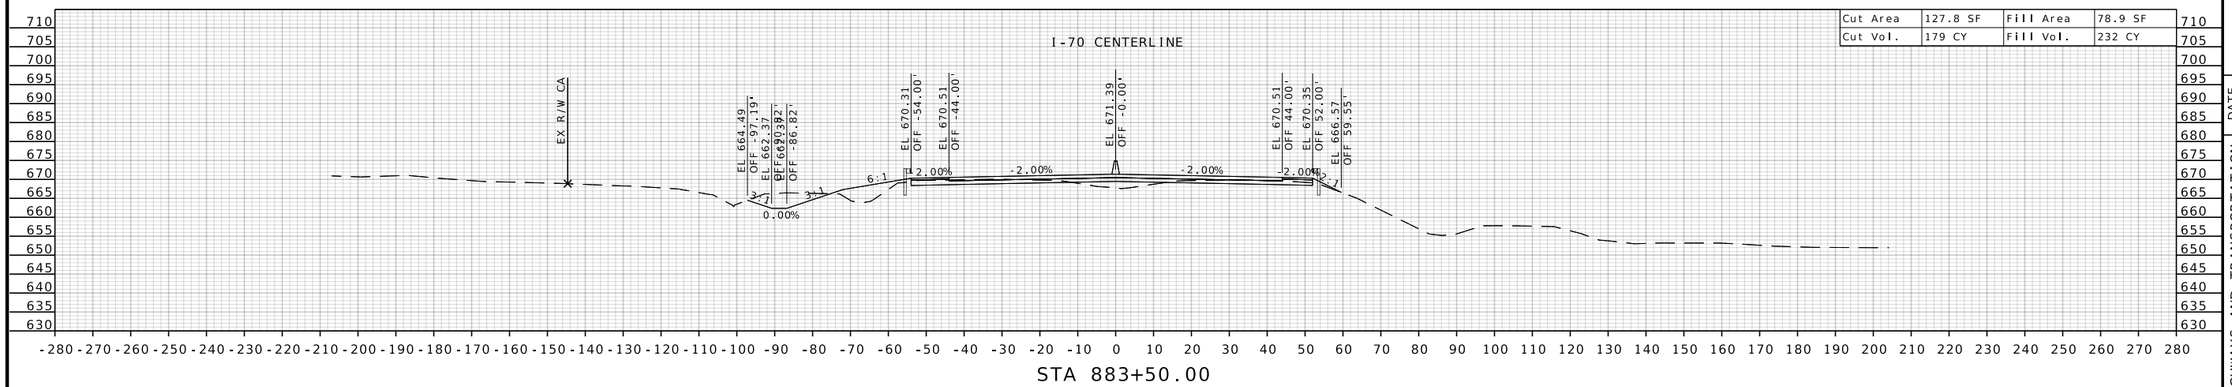

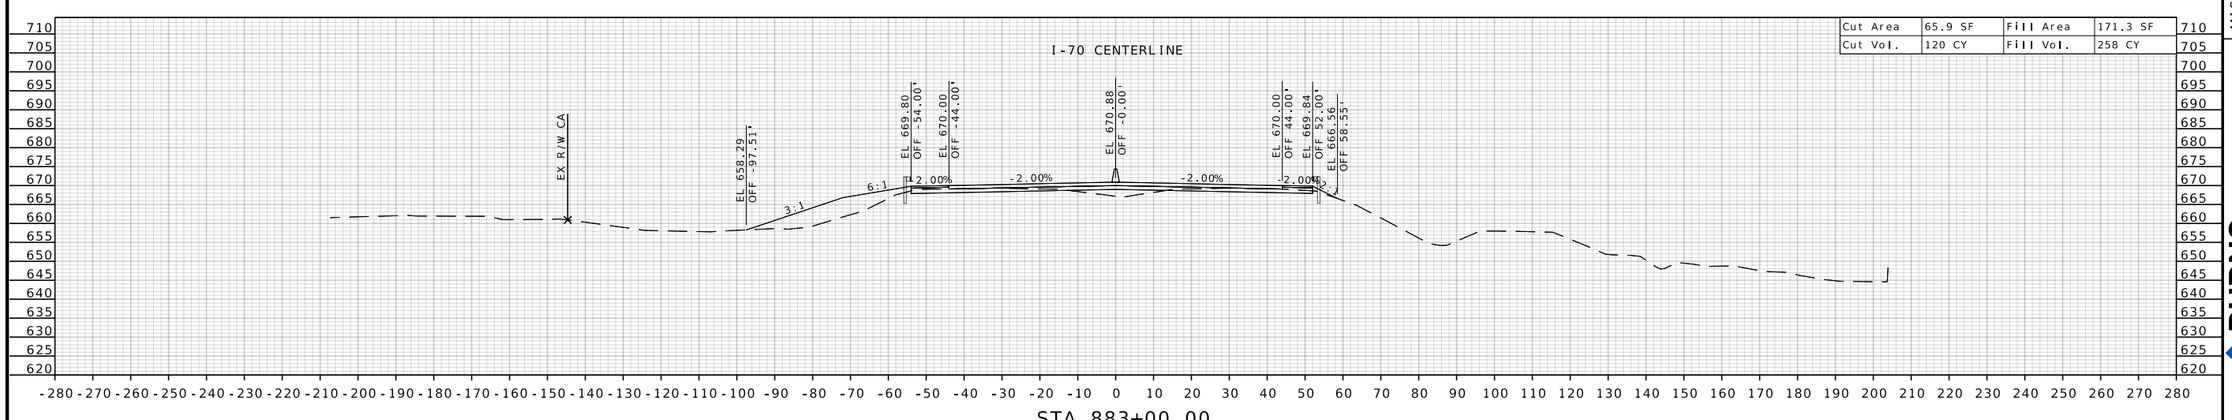

STATE OF MISSOURI
RONNIE L. WILLIAMS
NUMBER PE-2010000879
PROFESSIONAL ENGINEER

THIS SHEET HAS BEEN SIGNED, SEALED, AND DATED ELECTRONICALLY

DATE PREPARED
10/27/2025

ROUTE	STATE
I-70	MO
DISTRICT	SHEET NO.
CD	75

COUNTY
COOPER

JOB NO.
JST0017B

CONTRACT ID.
-

PROJECT NO.
-


BRIDGE NO.
-


DESCRIPTION	DATE


MISSOURI HIGHWAYS AND TRANSPORTATION COMMISSION

105 WEST CAPITOL
JEFFERSON CITY, MO 65102
1-888-ASK-MODOT (1-888-275-6636)

BURNS McDONNELL
9400 Ward Parkway
Kansas City, MO 64114
(816) 333-9400
Certificate of Authority No.: 000165

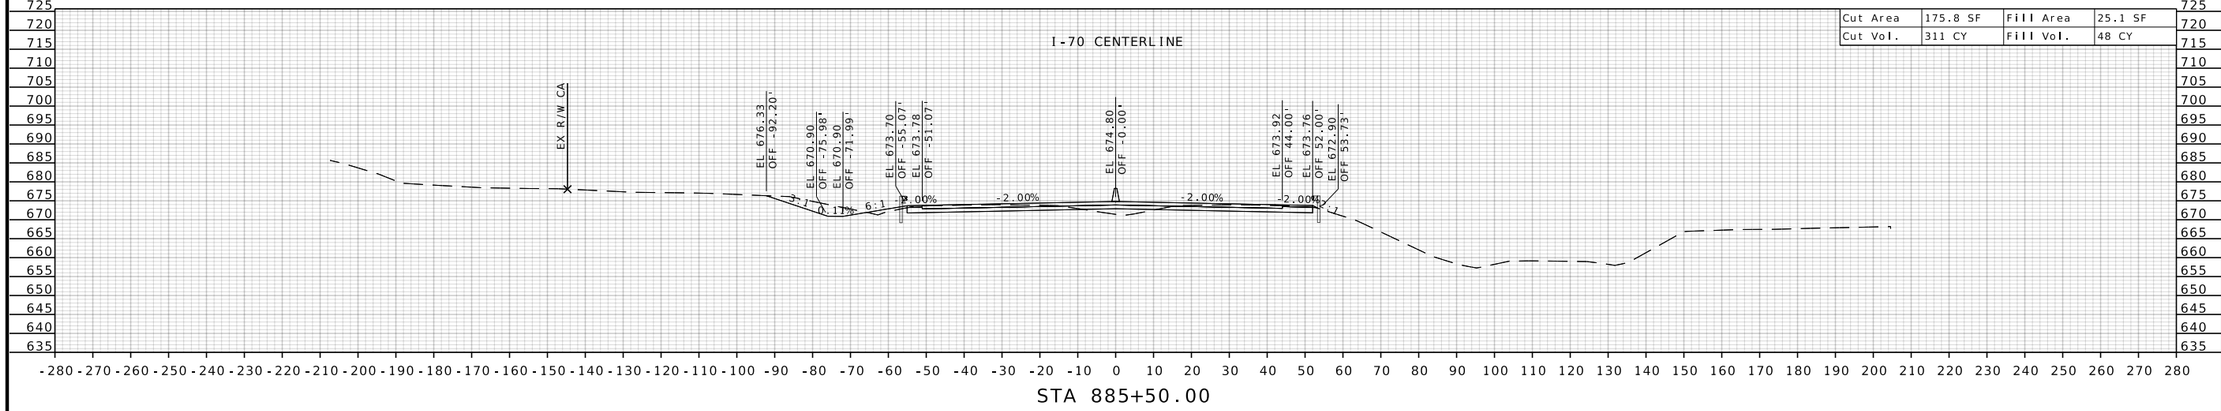

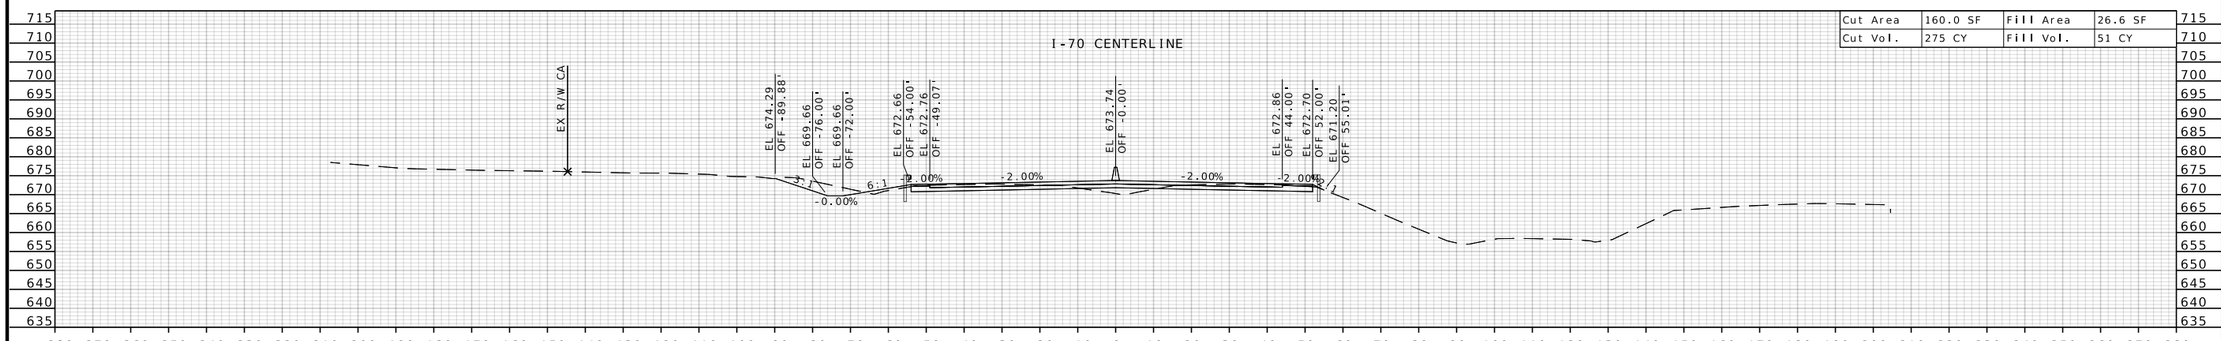

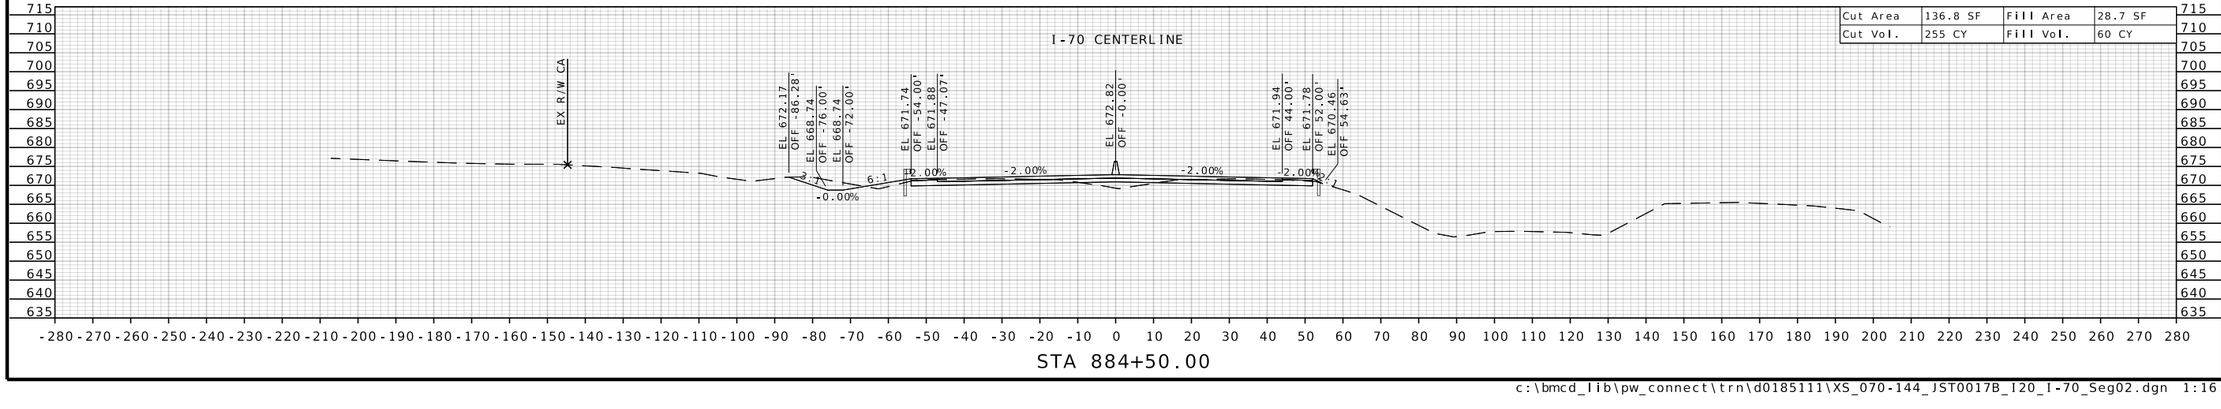

STATE OF MISSOURI
RONNIE L. WILLIAMS
NUMBER PE-2010000879
PROFESSIONAL ENGINEER

THIS SHEET HAS BEEN SIGNED, SEALED, AND DATED ELECTRONICALLY

DATE PREPARED
10/27/2025

ROUTE	STATE
I-70	MO
DISTRICT	SHEET NO.
CD	76

COUNTY
COOPER

JOB NO.
JST0017B

CONTRACT ID.
-

PROJECT NO.
-


BRIDGE NO.
-


DESCRIPTION	DATE


MISSOURI HIGHWAYS AND TRANSPORTATION COMMISSION

105 WEST CAPITOL
JEFFERSON CITY, MO 65102
1-888-ASK-MODOT (1-888-275-6636)

BURNS McDONNELL
9400 Ward Parkway
Kansas City, MO 64114
(816) 333-9400
Certificate of Authority
No.: 000165

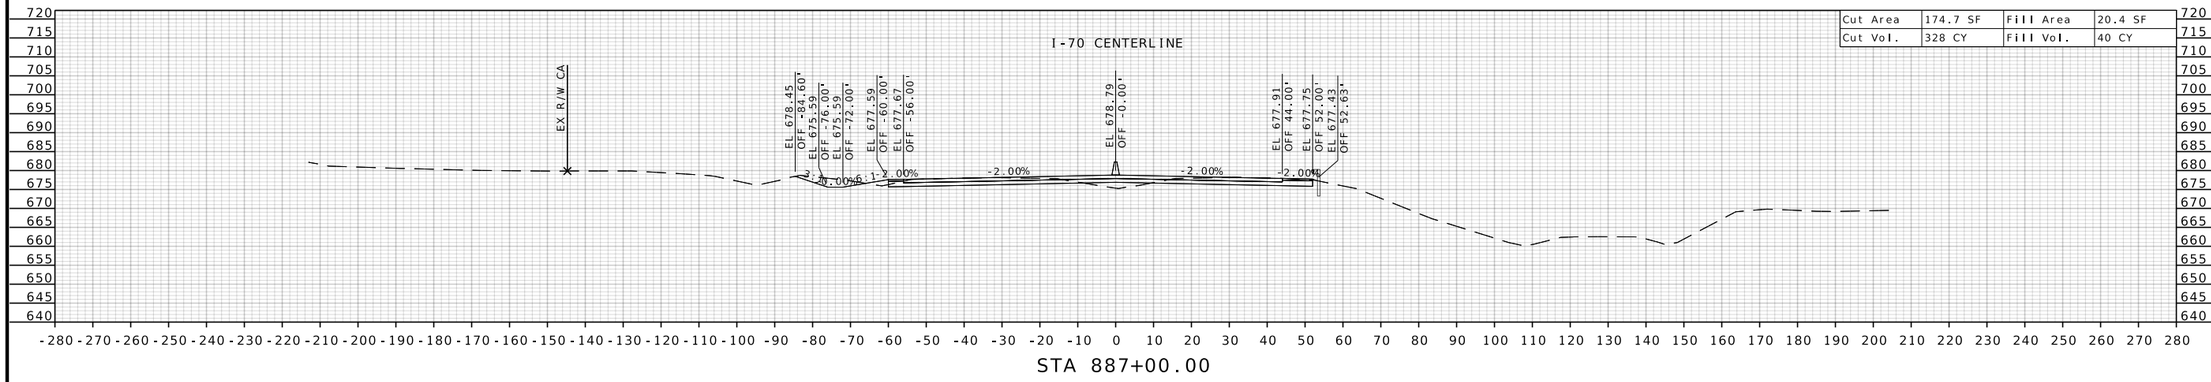

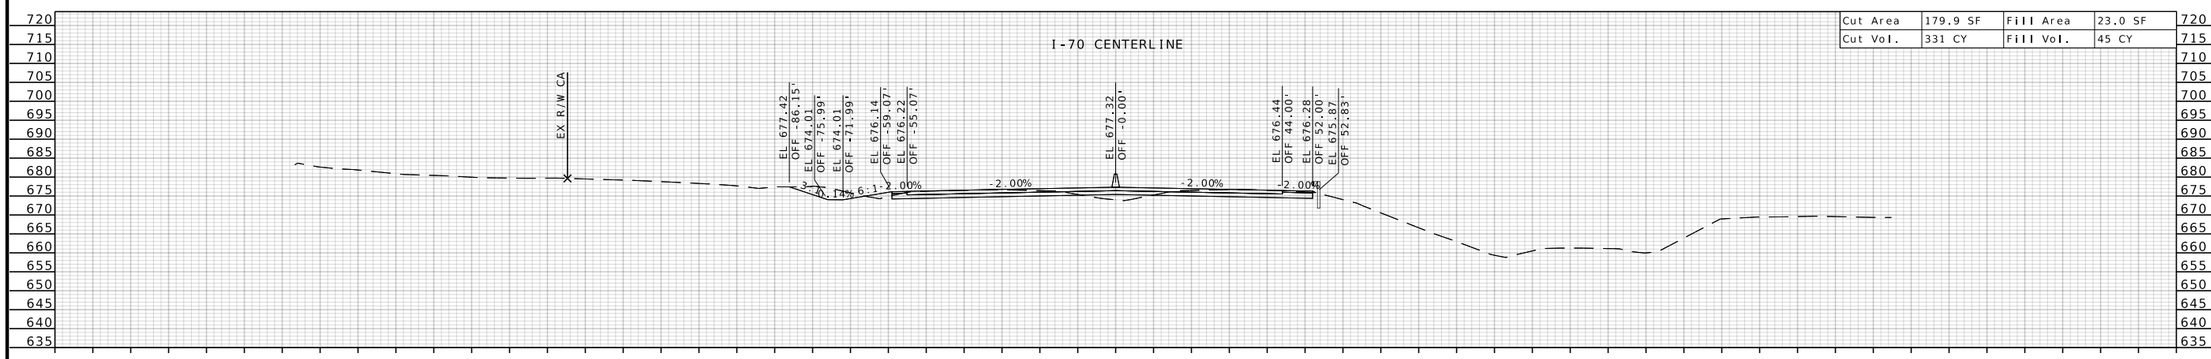

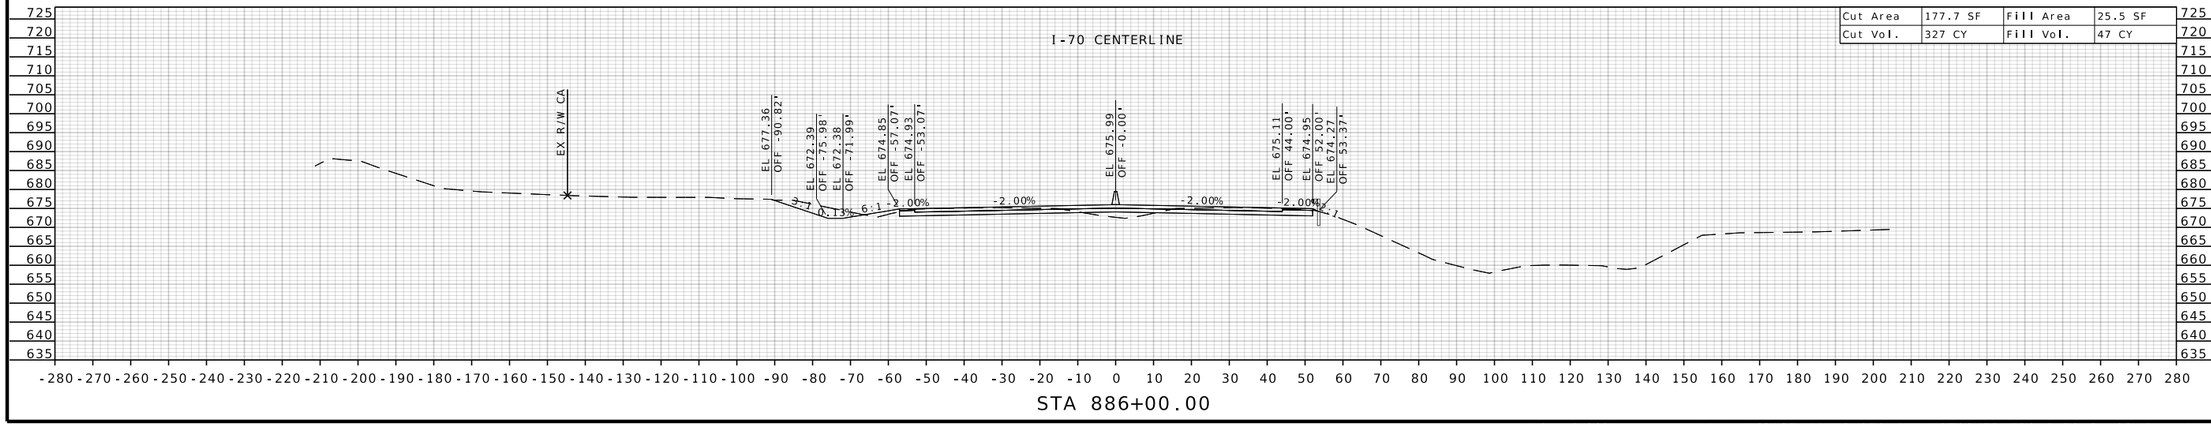

STATE OF MISSOURI
RONNIE L. WILLIAMS
NUMBER PE-2010000879
PROFESSIONAL ENGINEER

THIS SHEET HAS BEEN SIGNED, SEALED, AND DATED ELECTRONICALLY

DATE PREPARED
10/27/2025

ROUTE	STATE
I-70	MO
DISTRICT	SHEET NO.
CD	77

COUNTY
COOPER

JOB NO.
JST0017B

CONTRACT ID.
-

PROJECT NO.
-

BRIDGE NO.
-


DESCRIPTION	DATE


MISSOURI HIGHWAYS AND TRANSPORTATION COMMISSION


105 WEST CAPITOL
JEFFERSON CITY, MO 65102
1-888-ASK-MODOT (1-888-275-6636)

BURNS McDONNELL
9400 Ward Parkway
Kansas City, MO 64114
(816) 333-9400
Certificate of Authority
No.: 000165

c:\bmcd_lib\pw_connect\trn\d0185111\XS_070-144_JST0017B_I20_I-70_Seg02.dgn 1:16:25 PM 10/27/2025

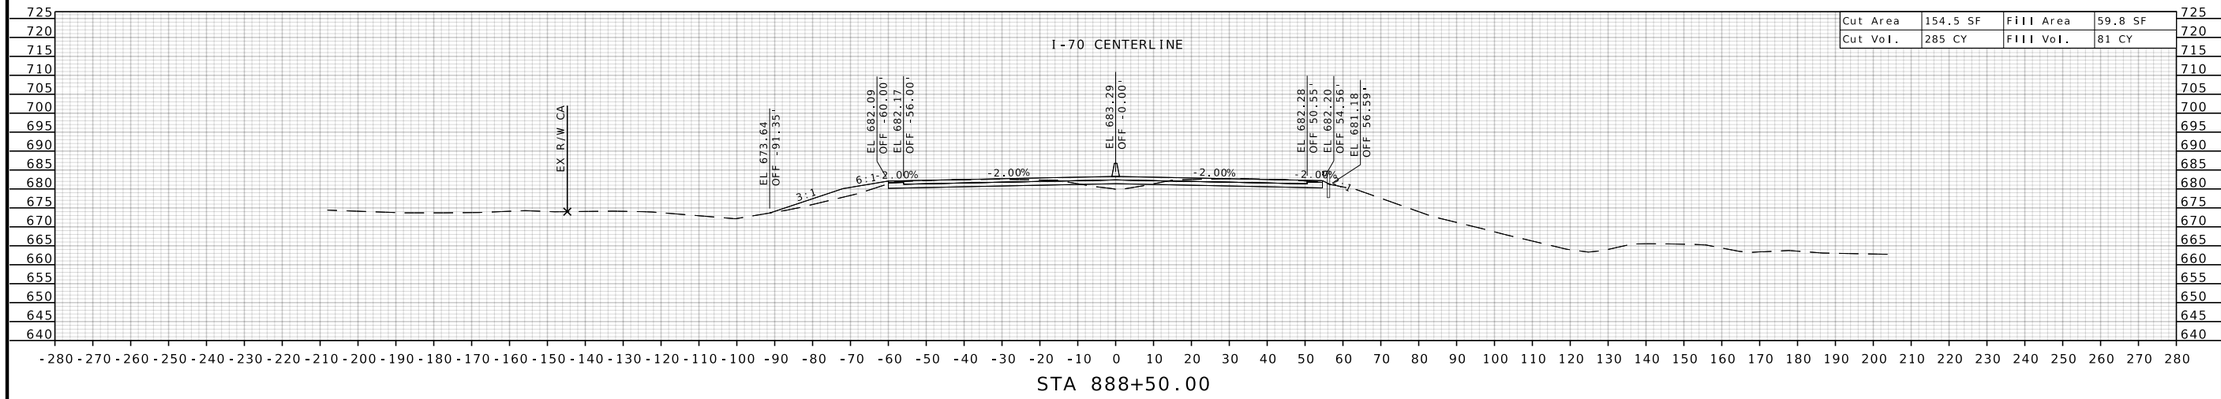

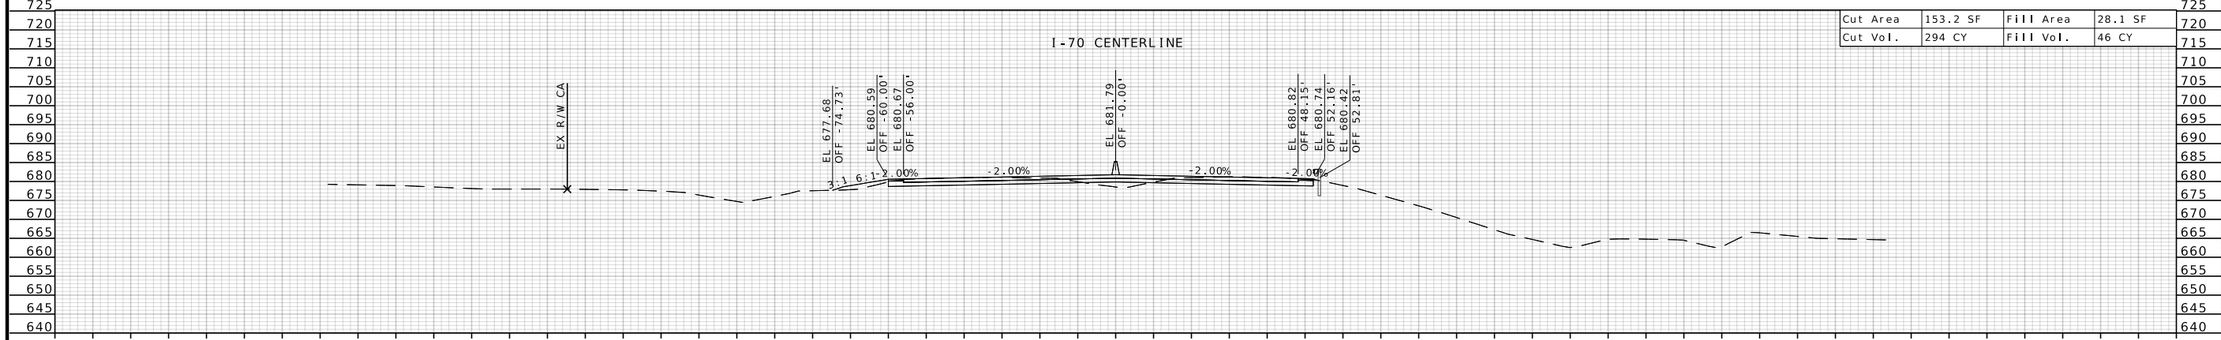

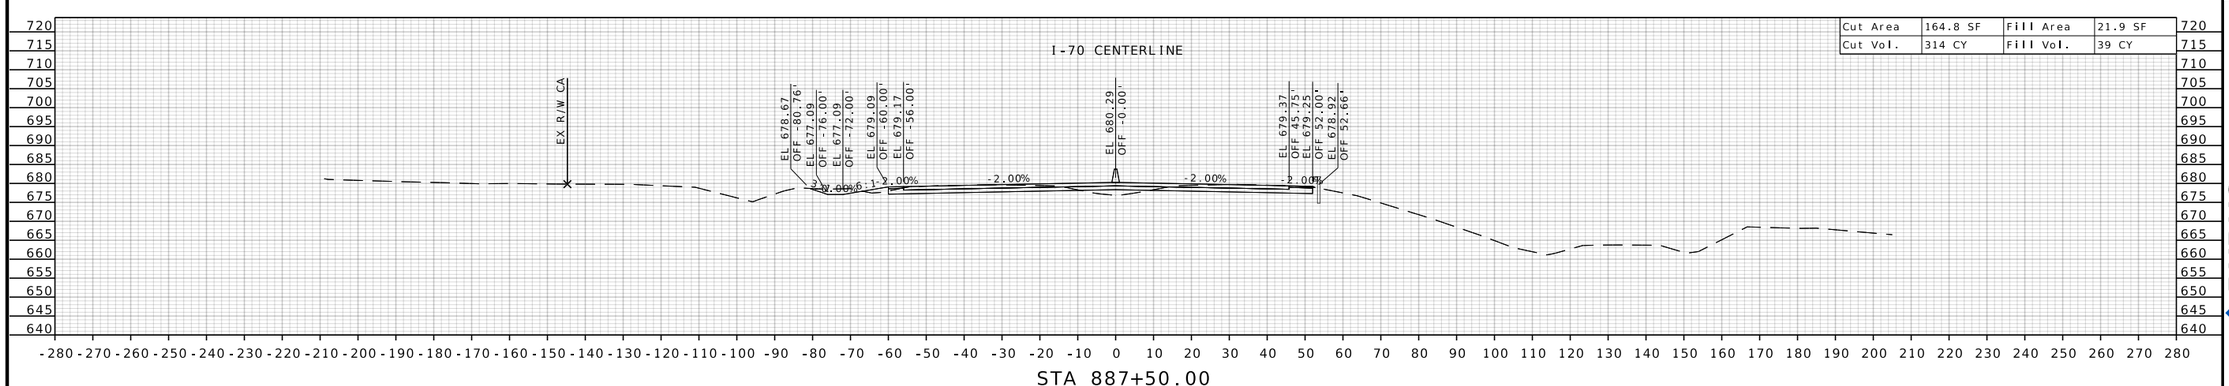

STATE OF MISSOURI
RONNIE L. WILLIAMS
NUMBER PE-2010000879
PROFESSIONAL ENGINEER

THIS SHEET HAS BEEN SIGNED, SEALED, AND DATED ELECTRONICALLY

DATE PREPARED
10/27/2025

ROUTE	STATE
I-70	MO
DISTRICT	SHEET NO.
CD	78

COUNTY
COOPER

JOB NO.
JST0017B

CONTRACT ID.
-

PROJECT NO.
-

BRIDGE NO.
-


DESCRIPTION

DATE


MISSOURI HIGHWAYS AND TRANSPORTATION COMMISSION

105 WEST CAPITOL
JEFFERSON CITY, MO 65102
1-888-ASK-MODOT (1-888-275-6636)

BURNS McDONNELL
9400 Ward Parkway
Kansas City, MO 64114
(816) 333-9400
Certificate of Authority No.: 000165

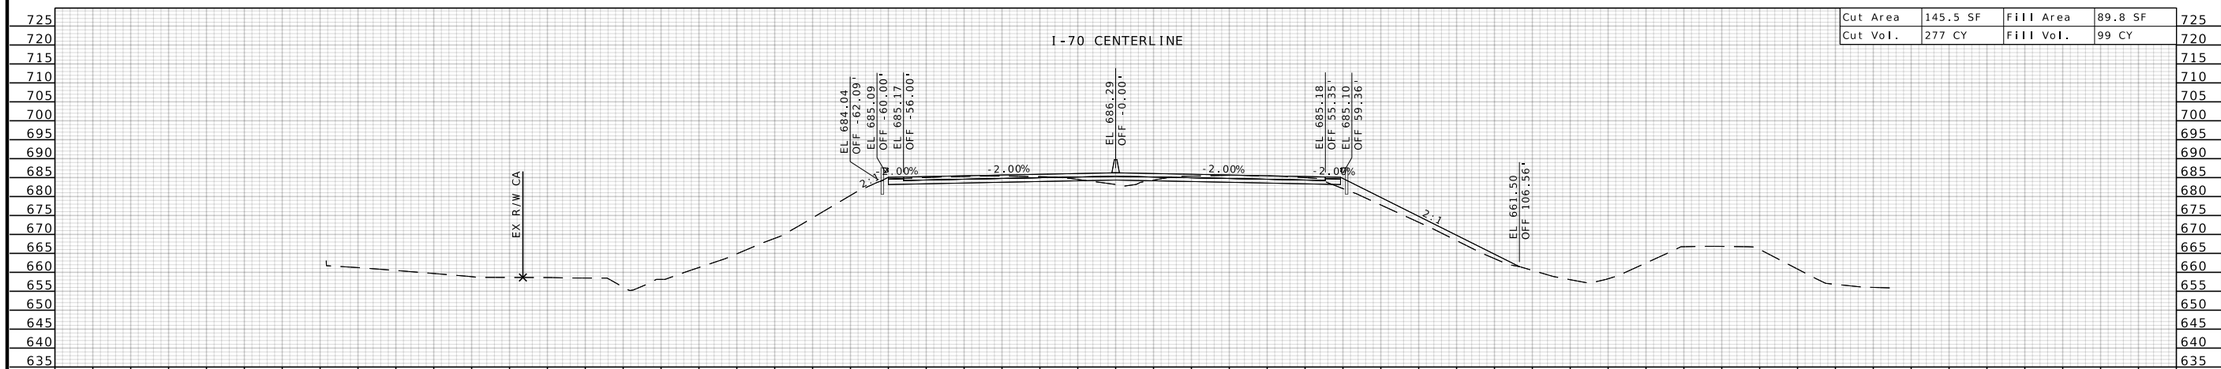

Cut Area	145.5 SF	Fill Area	89.8 SF
Cut Vol.	277 CY	Fill Vol.	99 CY

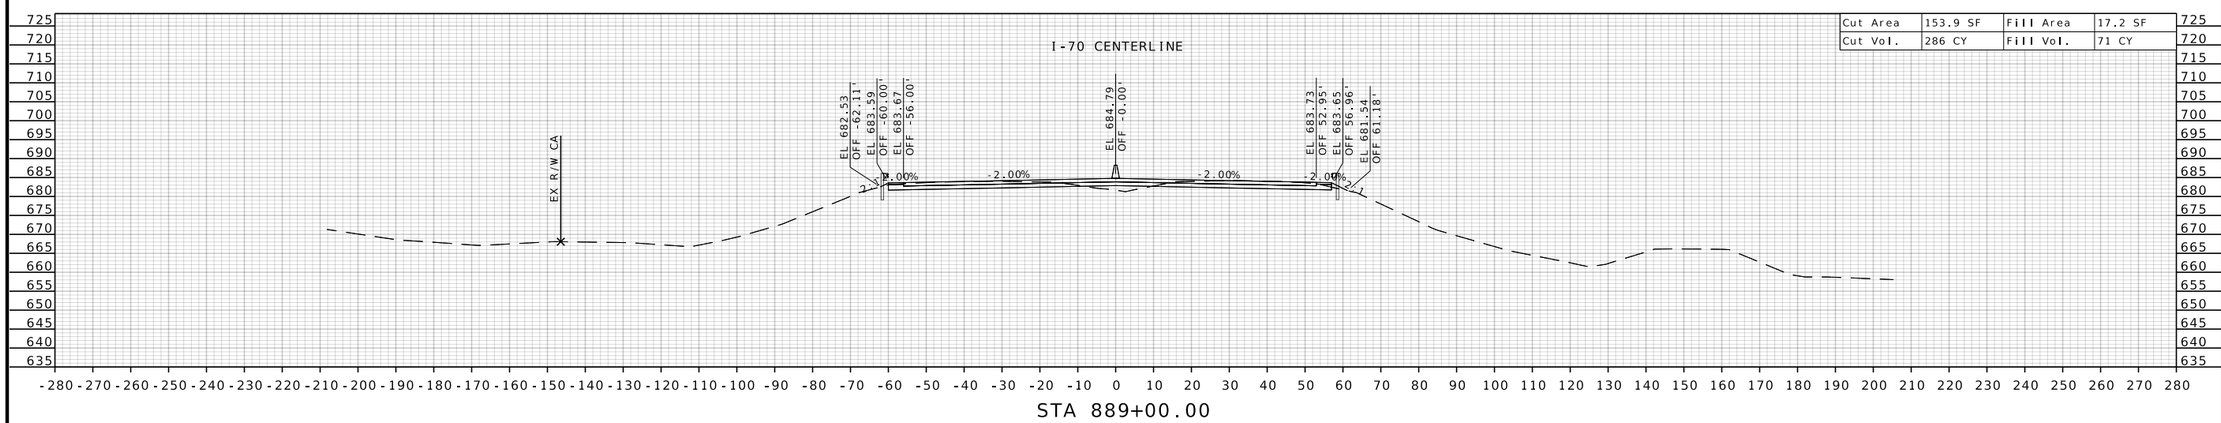

Cut Area	153.9 SF	Fill Area	17.2 SF
Cut Vol.	286 CY	Fill Vol.	71 CY

STATE OF MISSOURI
RONNIE L. WILLIAMS
NUMBER PE-2010000879
PROFESSIONAL ENGINEER

THIS SHEET HAS BEEN SIGNED, SEALED, AND DATED ELECTRONICALLY

DATE PREPARED
10/27/2025

ROUTE	STATE
I-70	MO
DISTRICT	SHEET NO.
CD	79

COUNTY
COOPER

JOB NO.
JST0017B

CONTRACT ID.
-


PROJECT NO.
-


BRIDGE NO.
-

DESCRIPTION	DATE

MISSOURI HIGHWAYS AND TRANSPORTATION COMMISSION
105 WEST CAPITOL
JEFFERSON CITY, MO 65102
1-888-ASK-MODOT (1-888-275-6636)

BURNS McDONNELL
9400 Ward Parkway
Kansas City, MO 64114
(816) 333-9400
Certifcate of Authority No.: 000165

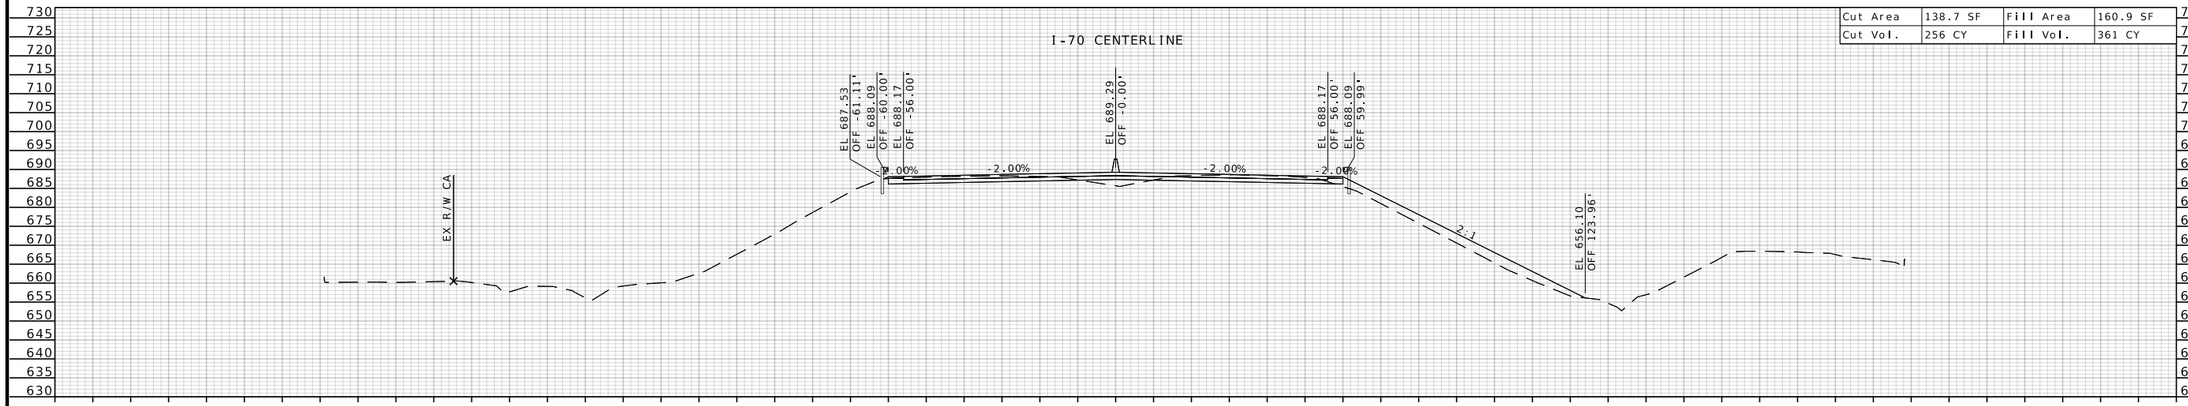

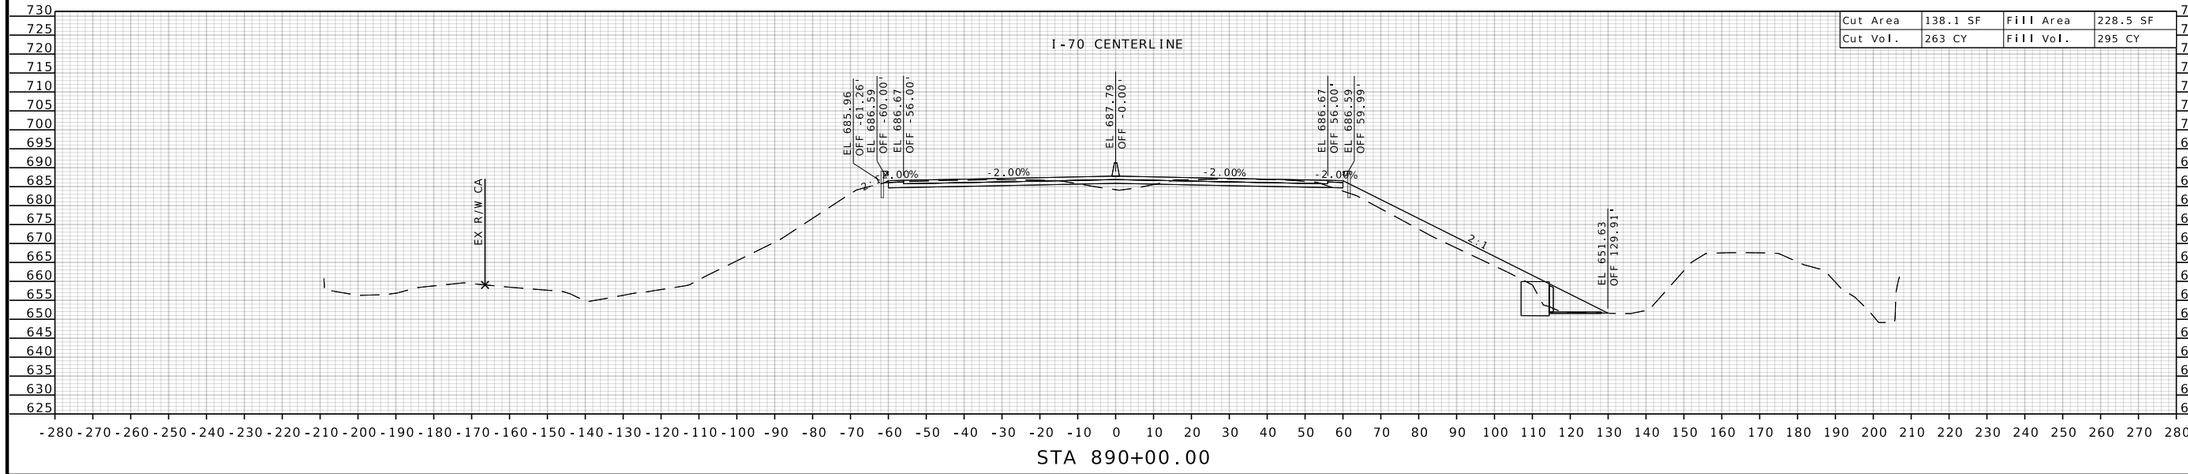

STATE OF MISSOURI
RONNIE L. WILLIAMS
NUMBER PE-2010000879
PROFESSIONAL ENGINEER

THIS SHEET HAS BEEN SIGNED, SEALED, AND DATED ELECTRONICALLY

DATE PREPARED
10/27/2025

ROUTE	STATE
I-70	MO
DISTRICT	SHEET NO.
CD	80

COUNTY
COOPER

JOB NO.
JST0017B

CONTRACT ID.
-

PROJECT NO.
-

BRIDGE NO.
-

DESCRIPTION	DATE


MISSOURI HIGHWAYS AND TRANSPORTATION COMMISSION

105 WEST CAPITOL
JEFFERSON CITY, MO 65102
1-888-ASK-MODOT (1-888-275-6636)


BURNS McDONNELL
9400 Ward Parkway
Kansas City, MO 64114
(816) 333-9400
Certificate of Authority No.: 000165

c:\bmcd_lib\pw_connect\trn\d0185111\XS_070-144_JST0017B_I20_I-70_Seg02.dgn 1:16:29 PM 10/27/2025

Cut Area	152.3 SF	Fill Area	129.1 SF
Cut Vol.	278 CY	Fill Vol.	268 CY

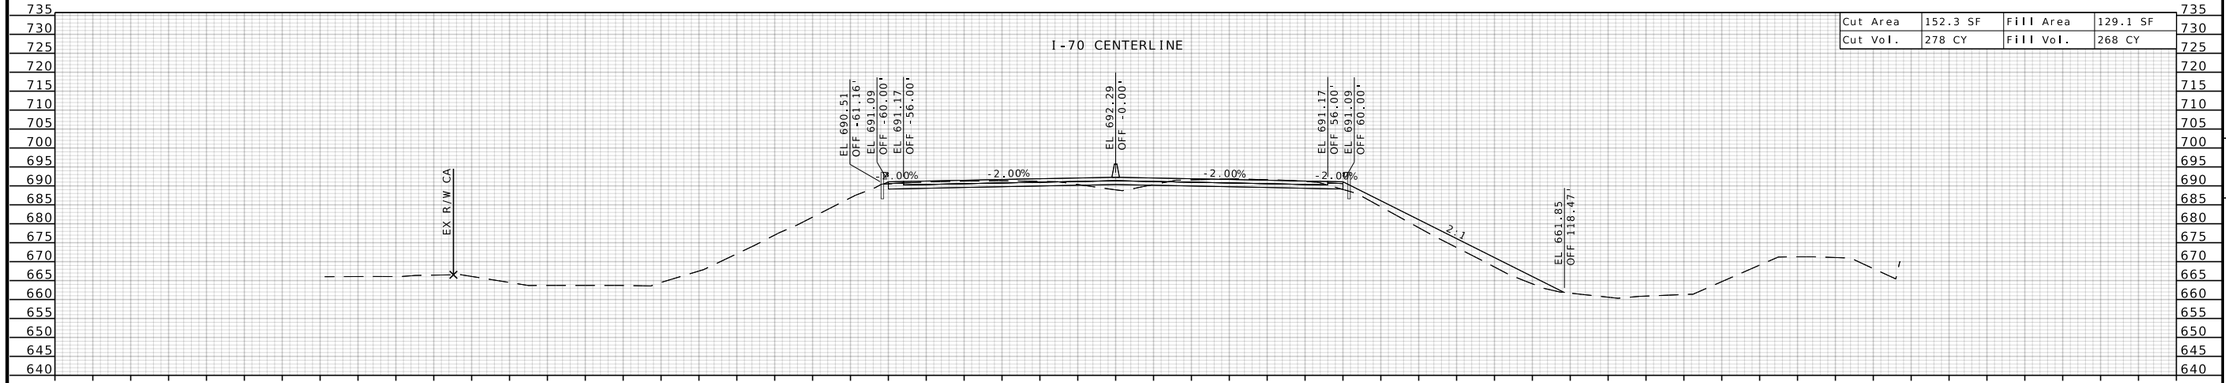

Cut Area	148.1 SF	Fill Area	160.0 SF
Cut Vol.	266 CY	Fill Vol.	297 CY

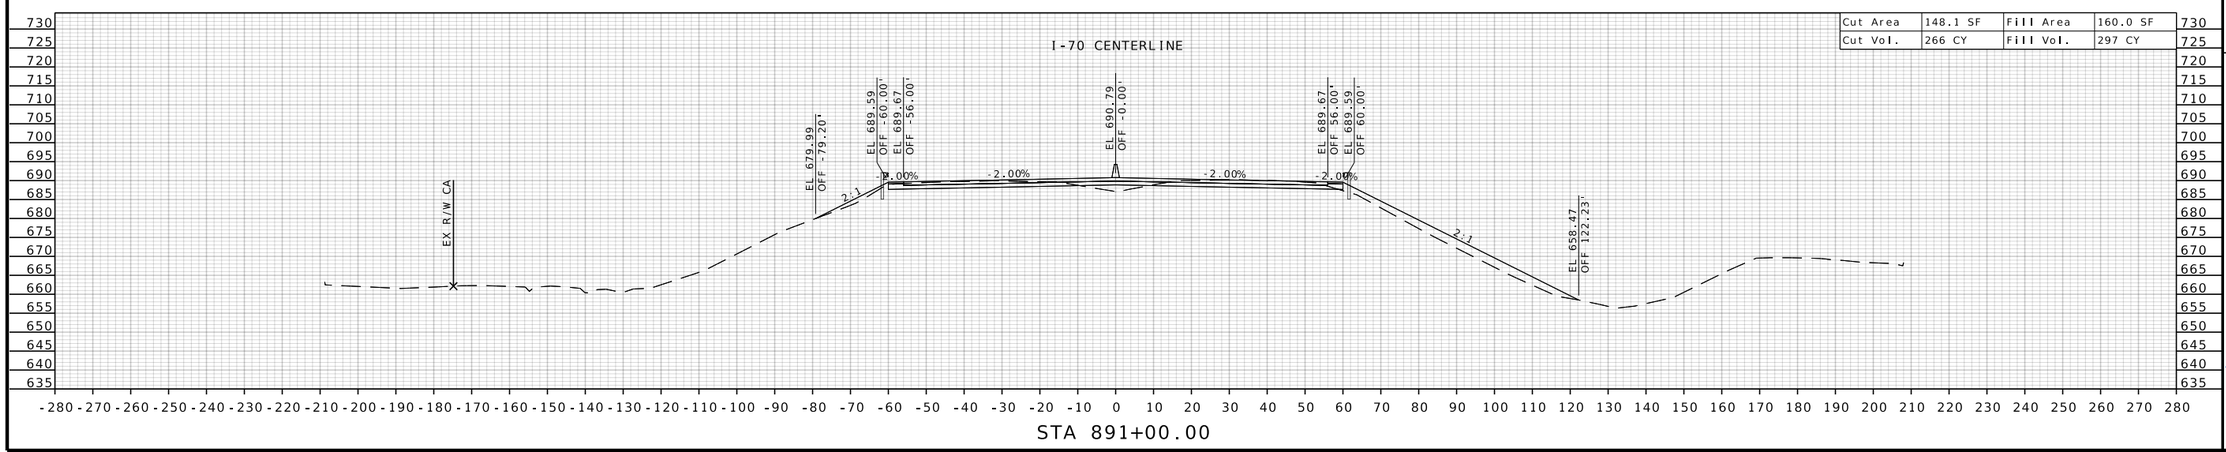

STATE OF MISSOURI
RONNIE L. WILLIAMS
NUMBER PE-2010000879
PROFESSIONAL ENGINEER

THIS SHEET HAS BEEN SIGNED, SEALED, AND DATED ELECTRONICALLY

DATE PREPARED
10/27/2025

ROUTE	STATE
I-70	MO
DISTRICT	SHEET NO.
CD	81

COUNTY
COOPER

JOB NO.
JST0017B

CONTRACT ID.
-

PROJECT NO.
-

BRIDGE NO.
-


DESCRIPTION	DATE


MISSOURI HIGHWAYS AND TRANSPORTATION COMMISSION

105 WEST CAPITOL
JEFFERSON CITY, MO 65102
1-888-ASK-MODOT (1-888-275-6636)

BURNS McDONNELL
9400 Ward Parkway
Kansas City, MO 64114
(816) 333-9400
Certificate of Authority
No.: 000165

c:\bmcd_lib\pw_connect\trn\d0185111\XS_070-144_JST0017B_I20_I-70_Seg02.dgn 1:16:33 PM 10/27/2025

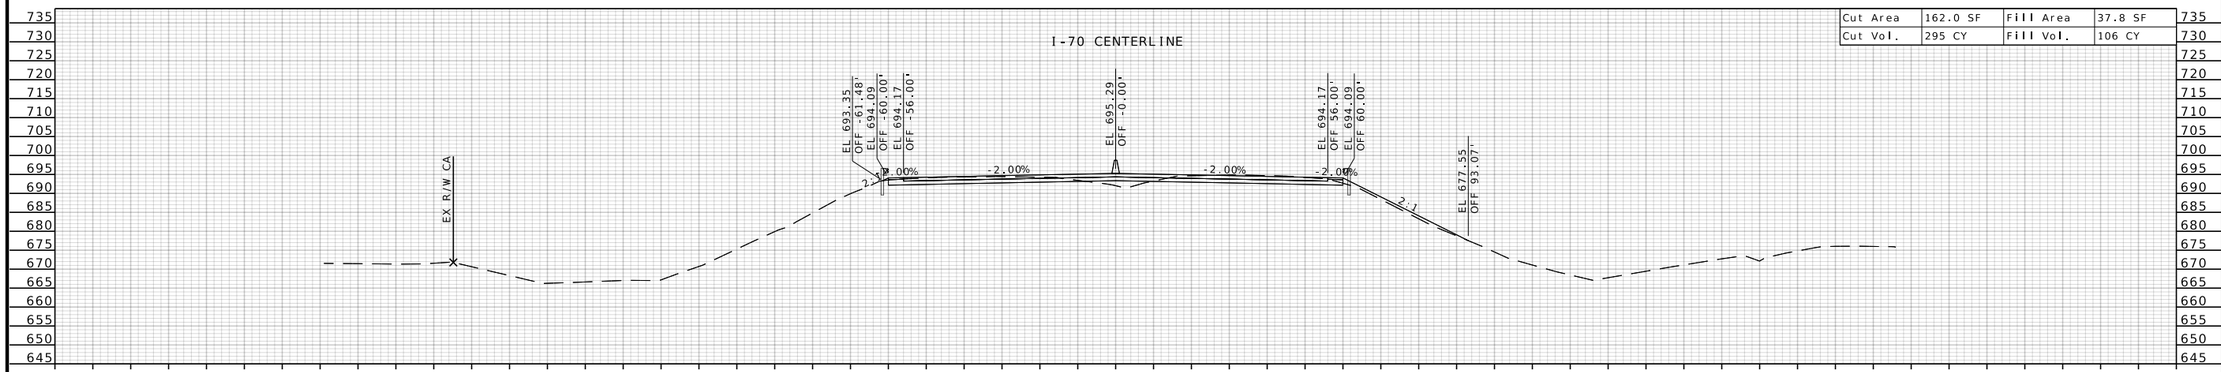

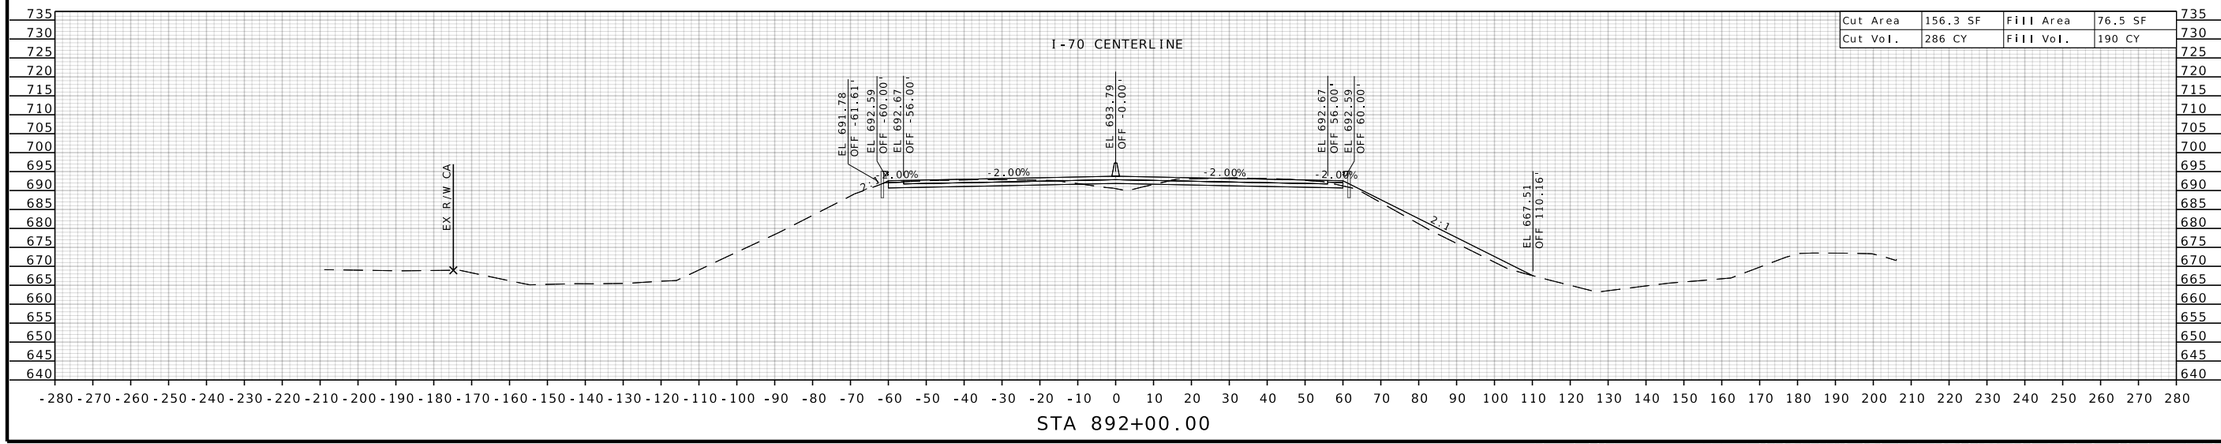

STATE OF MISSOURI
RONNIE L. WILLIAMS
NUMBER PE-2010000879
PROFESSIONAL ENGINEER

THIS SHEET HAS BEEN SIGNED, SEALED, AND DATED ELECTRONICALLY

DATE PREPARED
10/27/2025

ROUTE	STATE
I-70	MO
DISTRICT	SHEET NO.
CD	82

COUNTY
COOPER

JOB NO.
JST0017B

CONTRACT ID.
-


PROJECT NO.
-

BRIDGE NO.
-


DESCRIPTION	DATE

MISSOURI HIGHWAYS AND TRANSPORTATION COMMISSION
105 WEST CAPITOL
JEFFERSON CITY, MO 65102
1-888-ASK-MODOT (1-888-275-6636)

BURNS McDONNELL
9400 Ward Parkway
Kansas City, MO 64114
(816) 333-9400
Certificate of Authority
No.: 000165

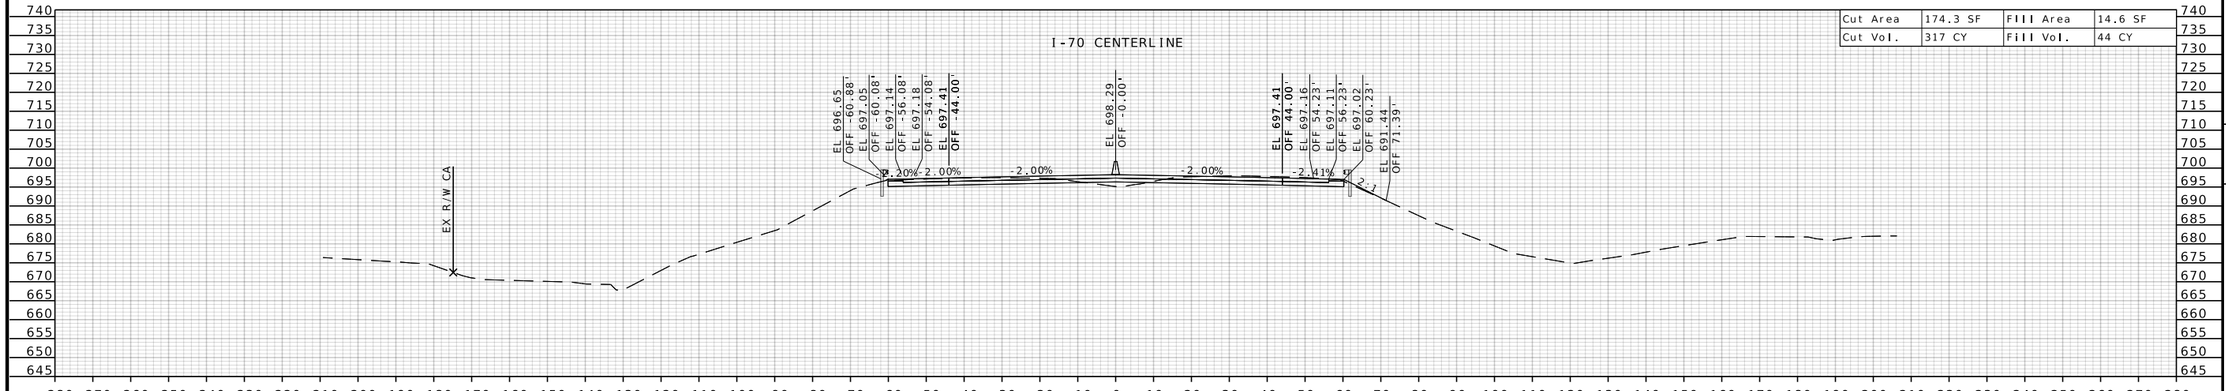

STA 893+50.00

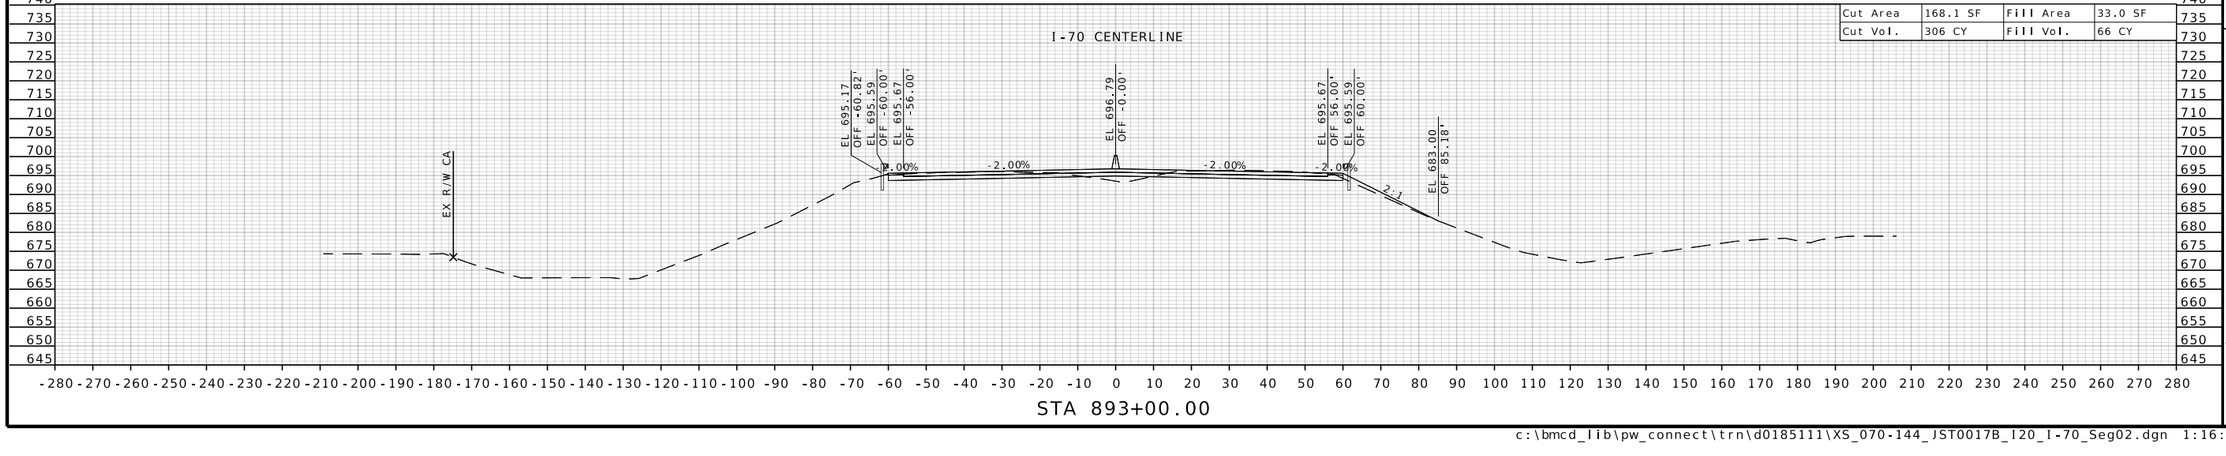

STA 893+00.00

STATE OF MISSOURI
RONNIE L. WILLIAMS
NUMBER PE-2010000879
PROFESSIONAL ENGINEER

THIS SHEET HAS BEEN SIGNED, SEALED, AND DATED ELECTRONICALLY

DATE PREPARED
10/27/2025

ROUTE	STATE
I-70	MO
DISTRICT	SHEET NO.
CD	83

COUNTY
COOPER

JOB NO.
JST0017B

CONTRACT ID.
-

PROJECT NO.
-


BRIDGE NO.
-


DATE	DESCRIPTION


MISSOURI HIGHWAYS AND TRANSPORTATION COMMISSION

105 WEST CAPITOL
JEFFERSON CITY, MO 65102
1-888-ASK-MODOT (1-888-275-6636)

BURNS McDONNELL
9400 Ward Parkway
Kansas City, MO 64114
(816) 333-9400
Certificate of Authority No.: 000165

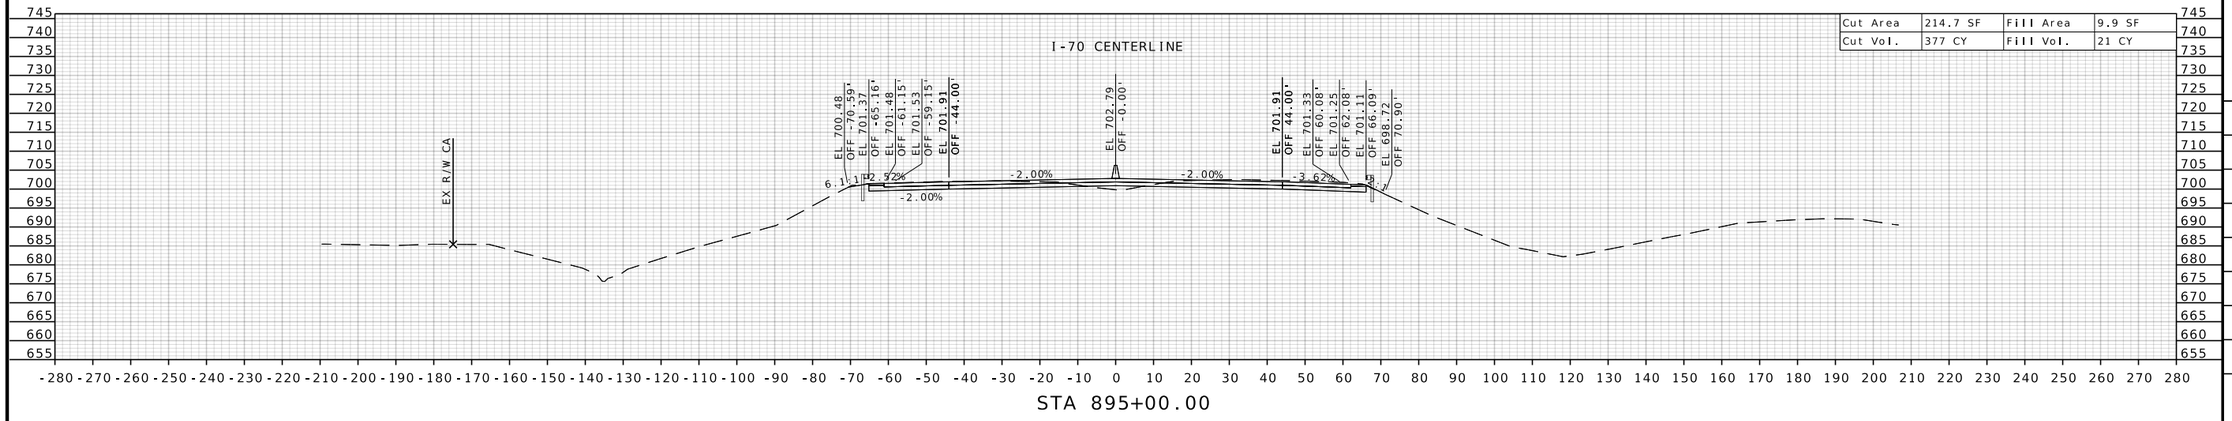

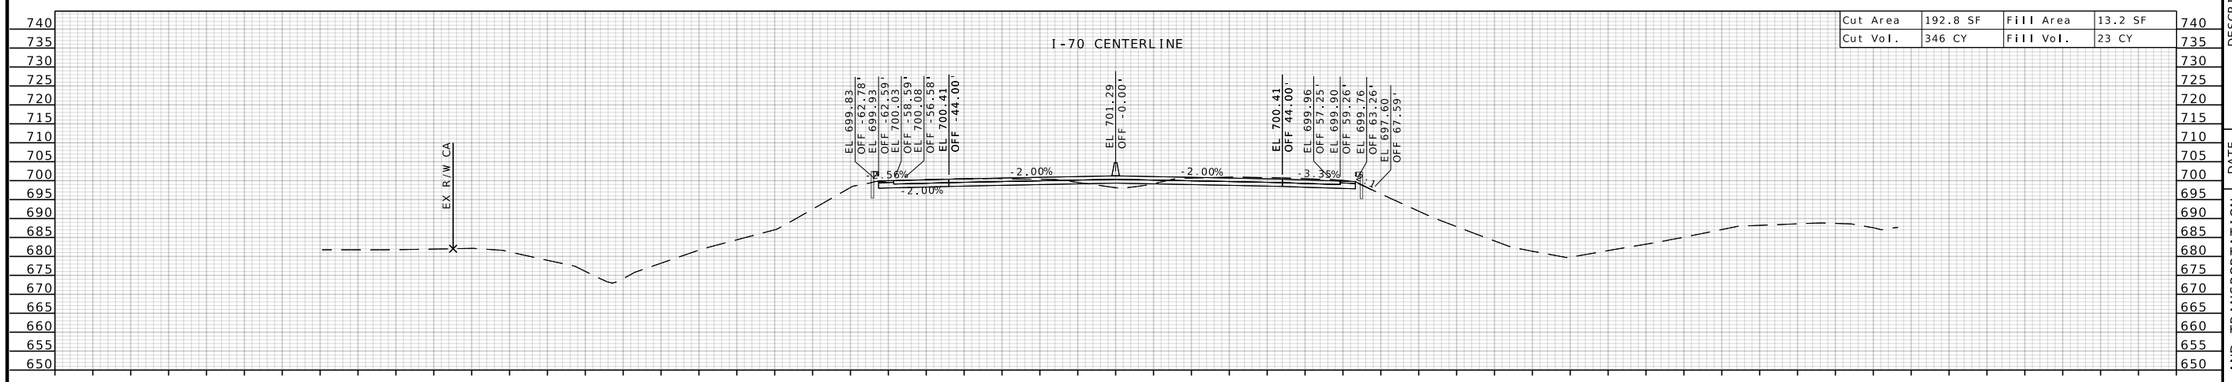

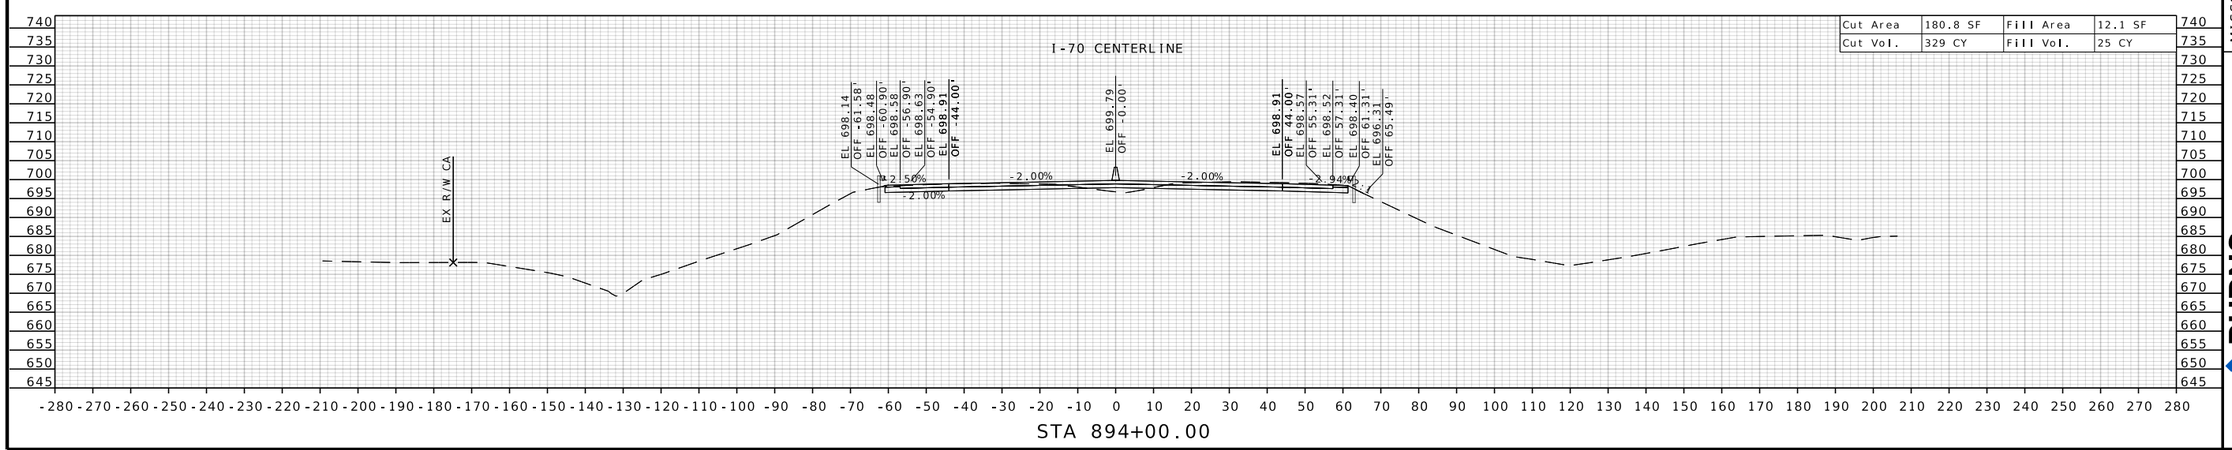

STATE OF MISSOURI
RONNIE L. WILLIAMS
NUMBER PE-2010000879
PROFESSIONAL ENGINEER

THIS SHEET HAS BEEN SIGNED, SEALED, AND DATED ELECTRONICALLY

DATE PREPARED
10/27/2025

ROUTE	STATE
I-70	MO
DISTRICT	SHEET NO.
CD	84

COUNTY
COOPER

JOB NO.
JST0017B

CONTRACT ID.
-

PROJECT NO.
-


BRIDGE NO.
-


DESCRIPTION	DATE


MISSOURI HIGHWAYS AND TRANSPORTATION COMMISSION
105 WEST CAPITOL
JEFFERSON CITY, MO 65102
1-888-ASK-MODOT (1-888-275-6636)

BURNS McDONNELL
9400 Ward Parkway
Kansas City, MO 64114
(816) 333-9400
Certificate of Authority
No.: 000165

c:\bmcd_lib\pw_connect\trn\d0185111\XS_070-144_JST0017B_I20_I-70_Seg02.dgn 1:16:37 PM 10/27/2025

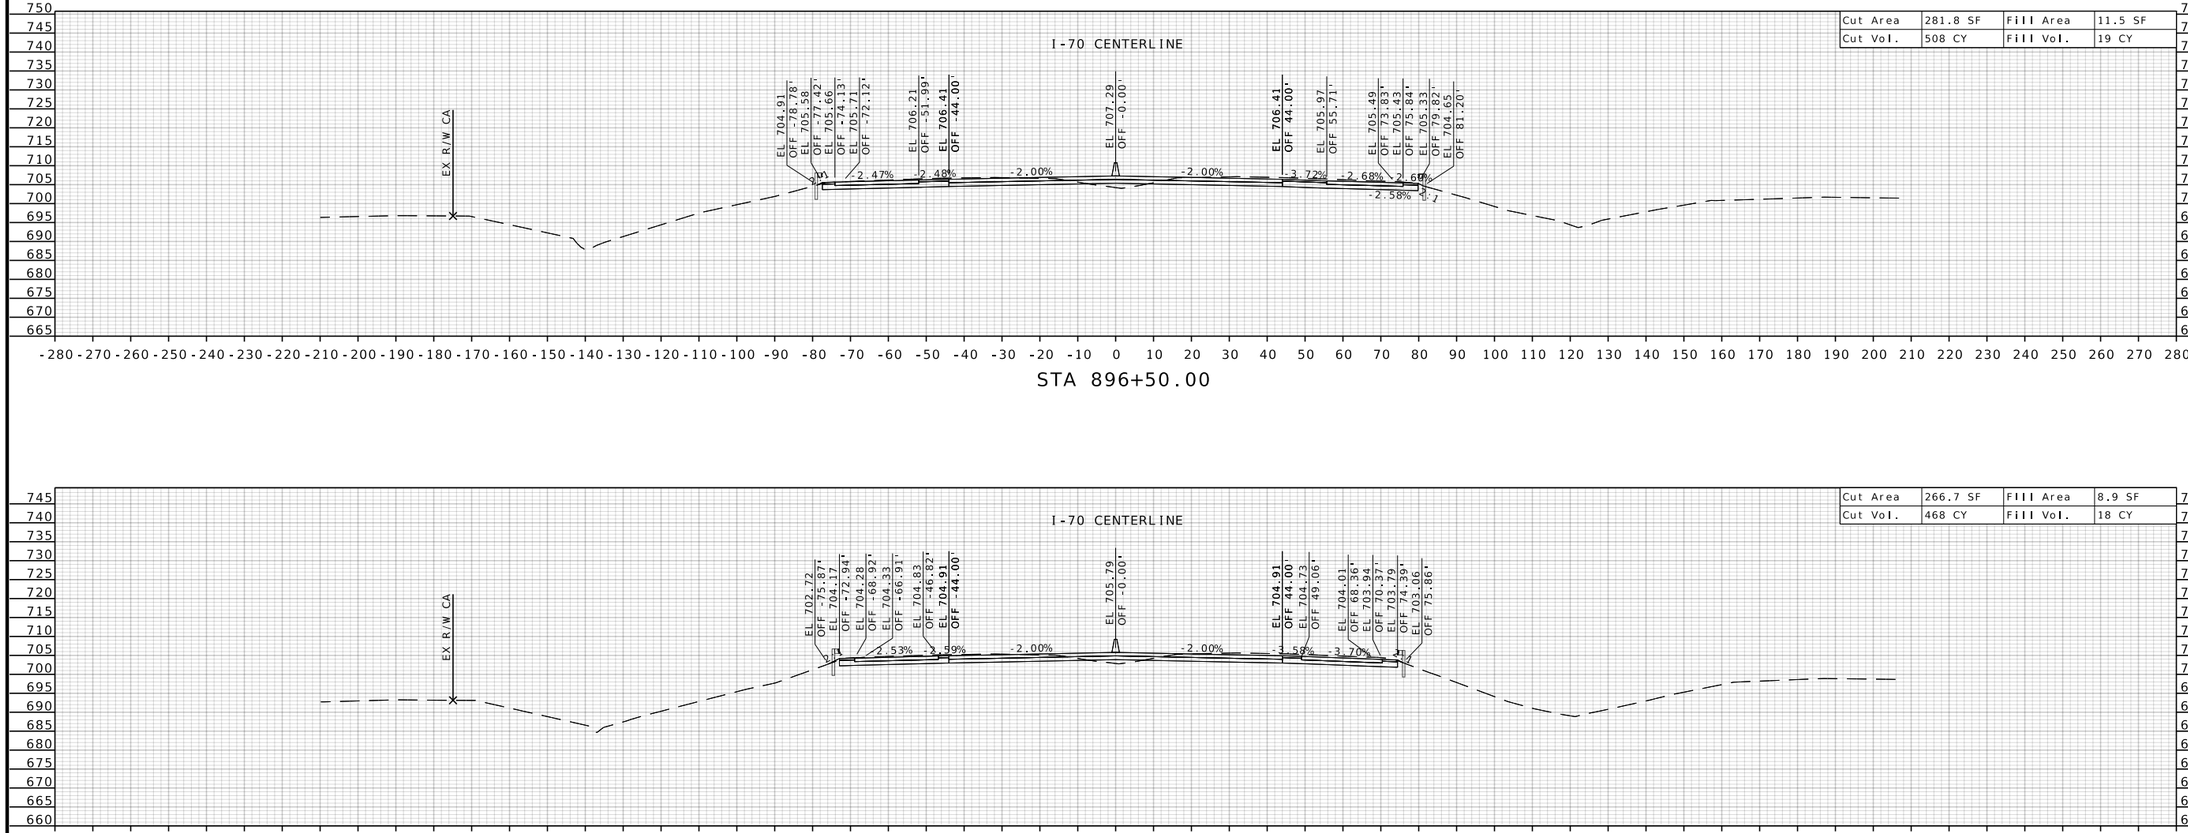

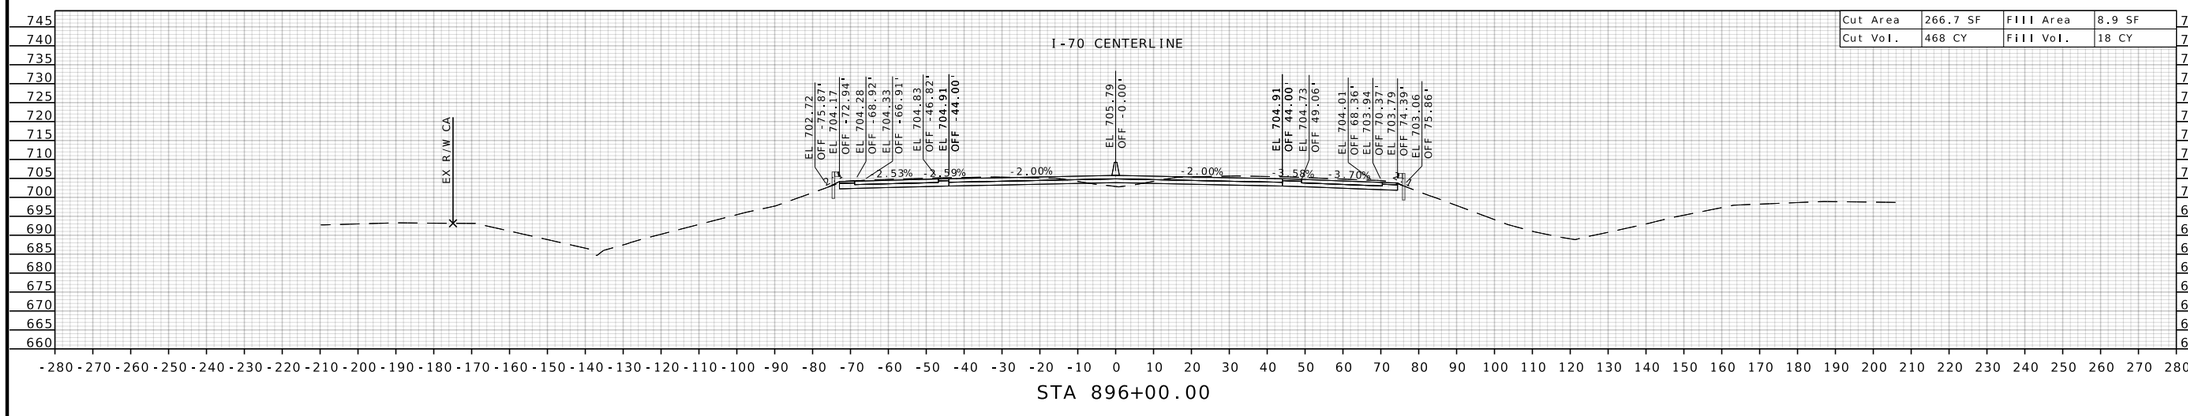

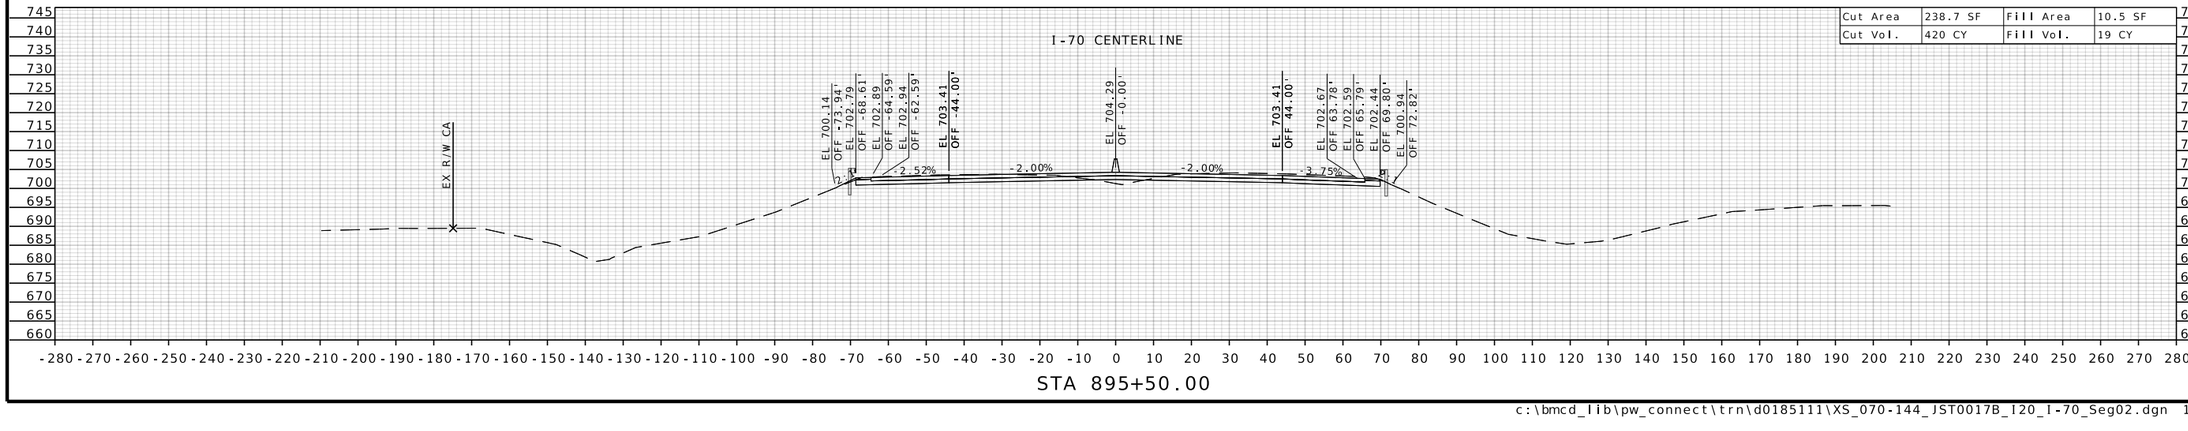

STATE OF MISSOURI
RONNIE L. WILLIAMS
NUMBER PE-2010000879
PROFESSIONAL ENGINEER

THIS SHEET HAS BEEN SIGNED, SEALED, AND DATED ELECTRONICALLY

DATE PREPARED
10/27/2025

ROUTE	STATE
I-70	MO
DISTRICT	SHEET NO.
CD	85

COUNTY
COOPER

JOB NO.
JST0017B

CONTRACT ID.
-

PROJECT NO.
-

BRIDGE NO.
-

DATE	DESCRIPTION


MISSOURI HIGHWAYS AND TRANSPORTATION COMMISSION


105 WEST CAPITOL
JEFFERSON CITY, MO 65102
1-888-ASK-MODOT (1-888-275-6636)


MoDOT

BURNS McDONNELL
9400 Ward Parkway
Kansas City, MO 64114
(816) 333-9400
Certificate of Authority
No.: 000165

c:\bmcd_lib\pw_connect\trn\d0185111\XS_070-144_JST0017B_I20_I-70_Seg02.dgn 1:16:39 PM 10/27/2025

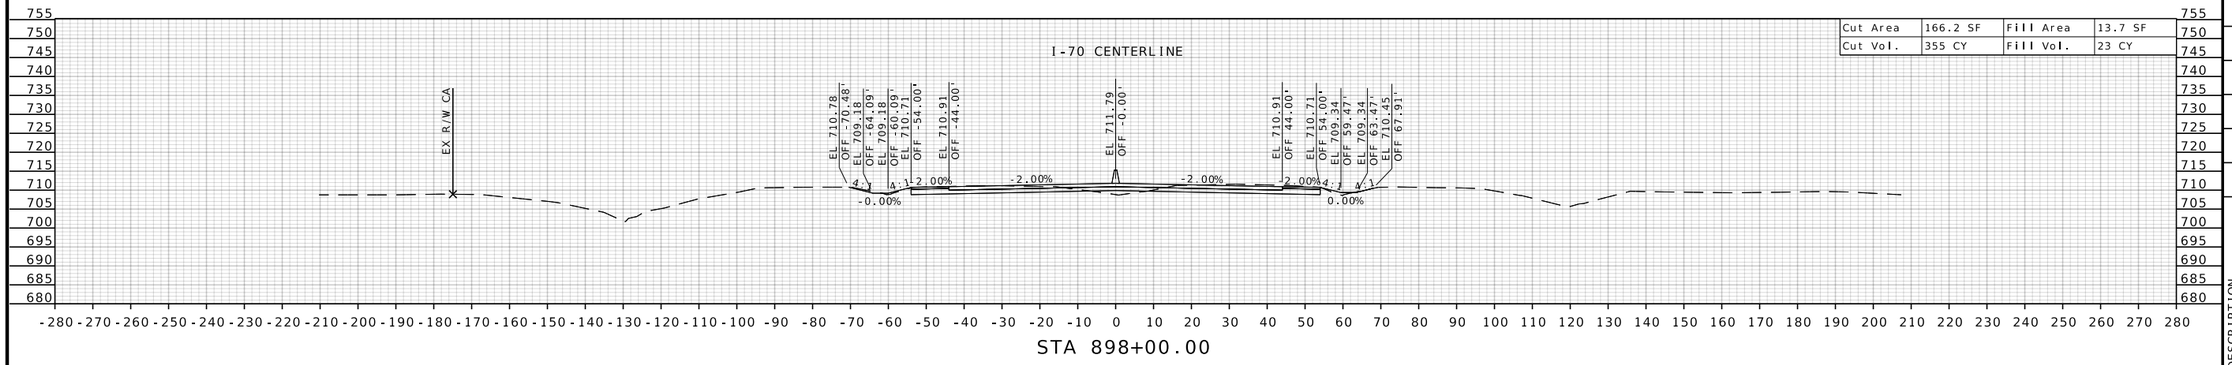

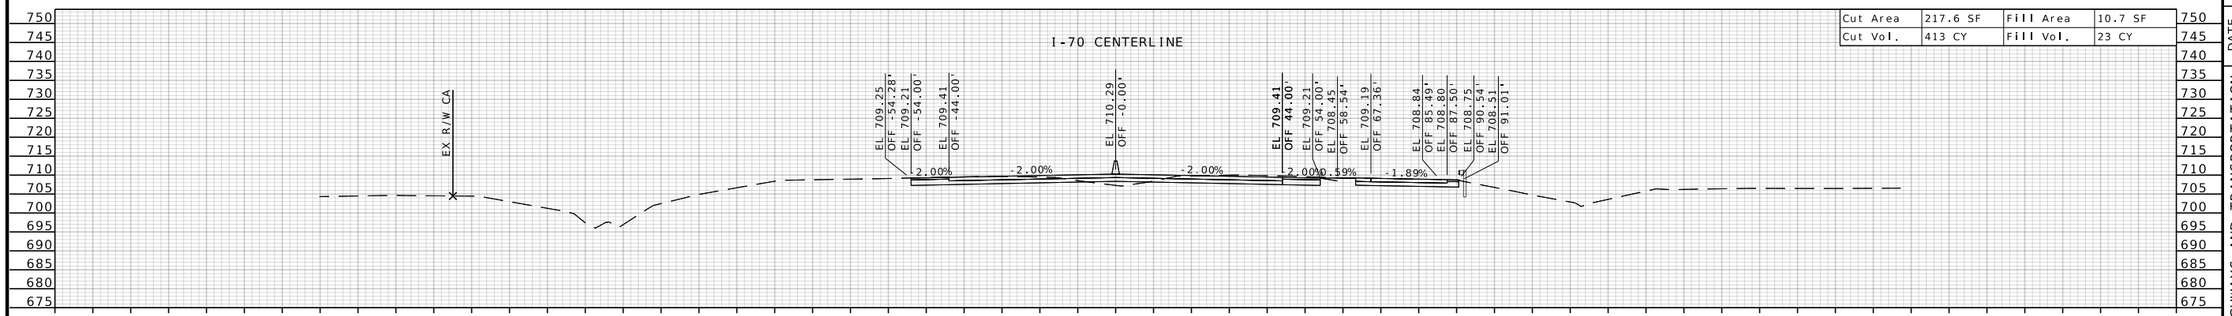

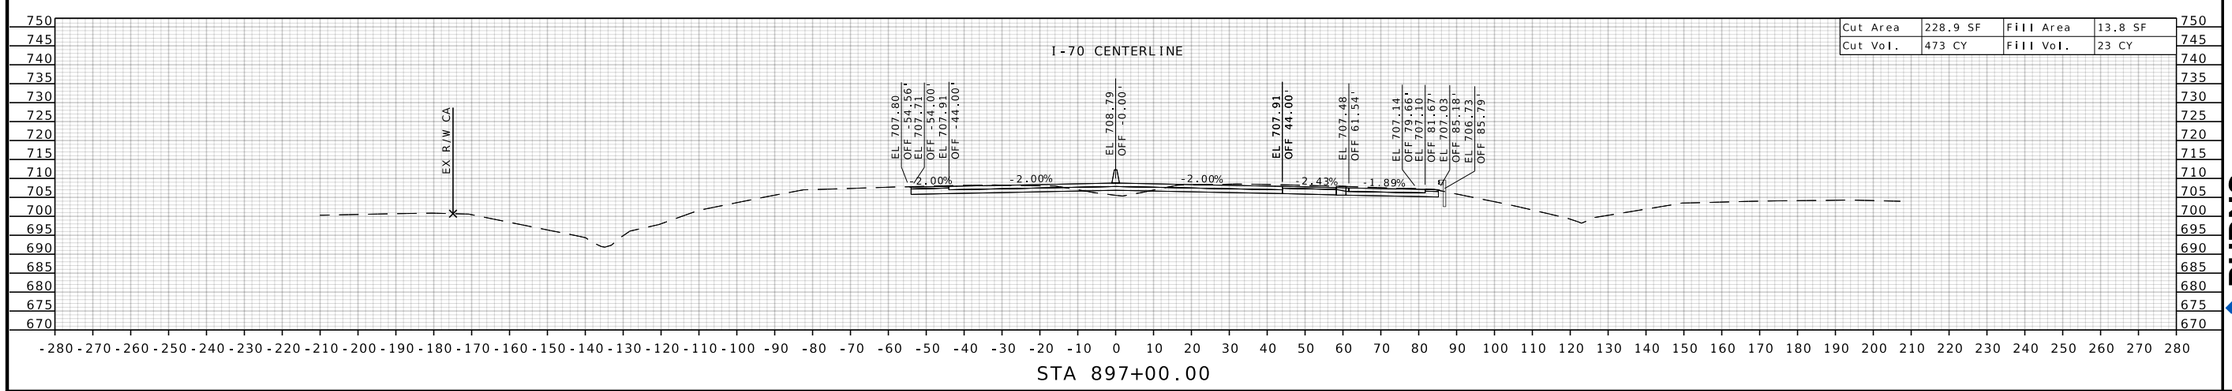

STATE OF MISSOURI
RONNIE L. WILLIAMS
NUMBER PE-2010000879
PROFESSIONAL ENGINEER

THIS SHEET HAS BEEN SIGNED, SEALED, AND DATED ELECTRONICALLY

DATE PREPARED
10/27/2025

ROUTE	STATE
I-70	MO
DISTRICT	SHEET NO.
CD	86

COUNTY
COOPER

JOB NO.
JST0017B

CONTRACT ID.
-

PROJECT NO.
-

BRIDGE NO.
-


DESCRIPTION	DATE


MISSOURI HIGHWAYS AND TRANSPORTATION COMMISSION


105 WEST CAPITOL
JEFFERSON CITY, MO 65102
1-888-ASK-MODOT (1-888-275-6636)

BURNS McDONNELL
9400 Ward Parkway
Kansas City, MO 64114
(816) 333-9400
Certificate of Authority No.: 000165

c:\bmcd_lib\pw_connect\trn\d0185111\XS_070-144_JST0017B_I20_I-70_Seg02.dgn 1:16:40 PM 10/27/2025

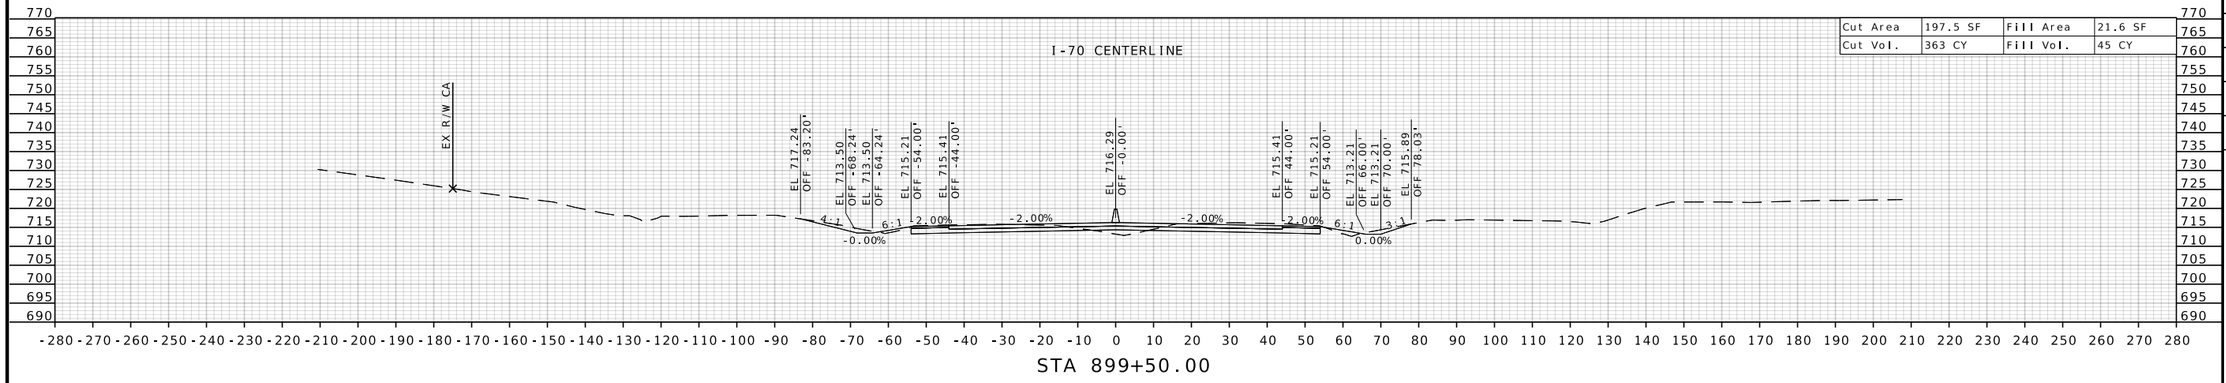

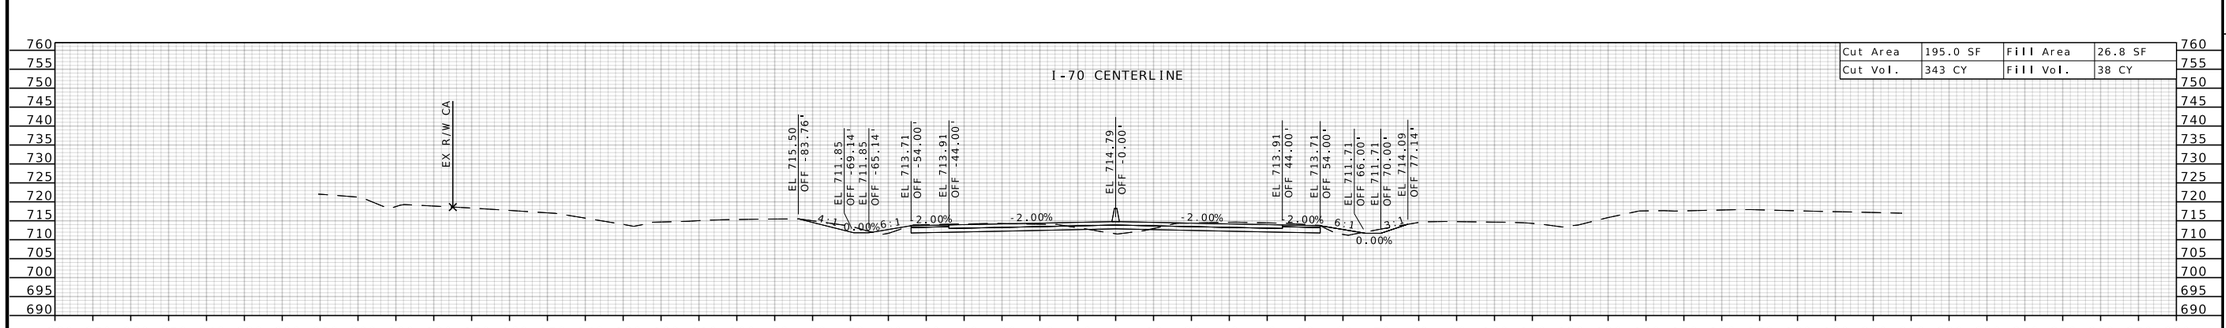

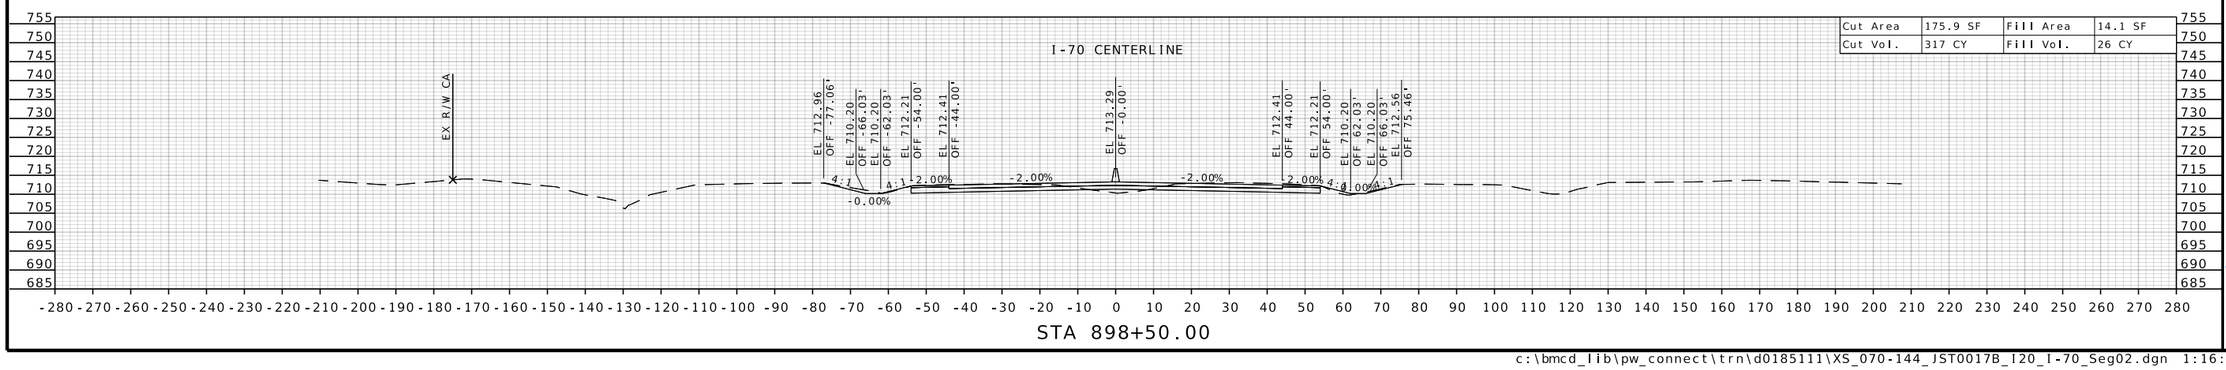

STATE OF MISSOURI
RONNIE L. WILLIAMS
NUMBER PE-2010000879
PROFESSIONAL ENGINEER

THIS SHEET HAS BEEN SIGNED, SEALED, AND DATED ELECTRONICALLY

DATE PREPARED
10/27/2025

ROUTE	STATE
I-70	MO
DISTRICT	SHEET NO.
CD	87

COUNTY
COOPER

JOB NO.
JST0017B

CONTRACT ID.
-


PROJECT NO.
-

BRIDGE NO.
-


DATE	DESCRIPTION

MISSOURI HIGHWAYS AND TRANSPORTATION COMMISSION
105 WEST CAPITOL
JEFFERSON CITY, MO 65102
1-888-ASK-MODOT (1-888-275-6636)


BURNS McDONNELL
9400 Ward Parkway
Kansas City, MO 64114
(816) 333-9400
Certificate of Authority No.: 000165

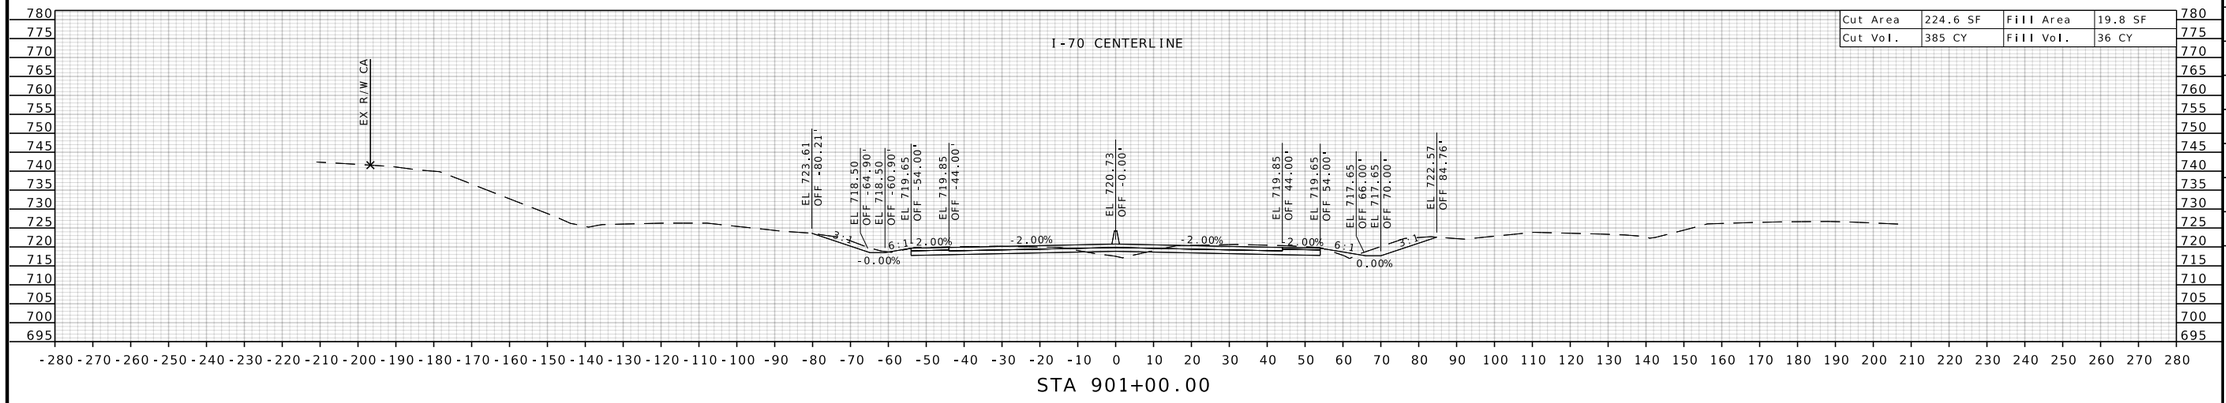

Cut Area	224.6 SF	Fill Area	19.8 SF
Cut Vol.	385 CY	Fill Vol.	36 CY

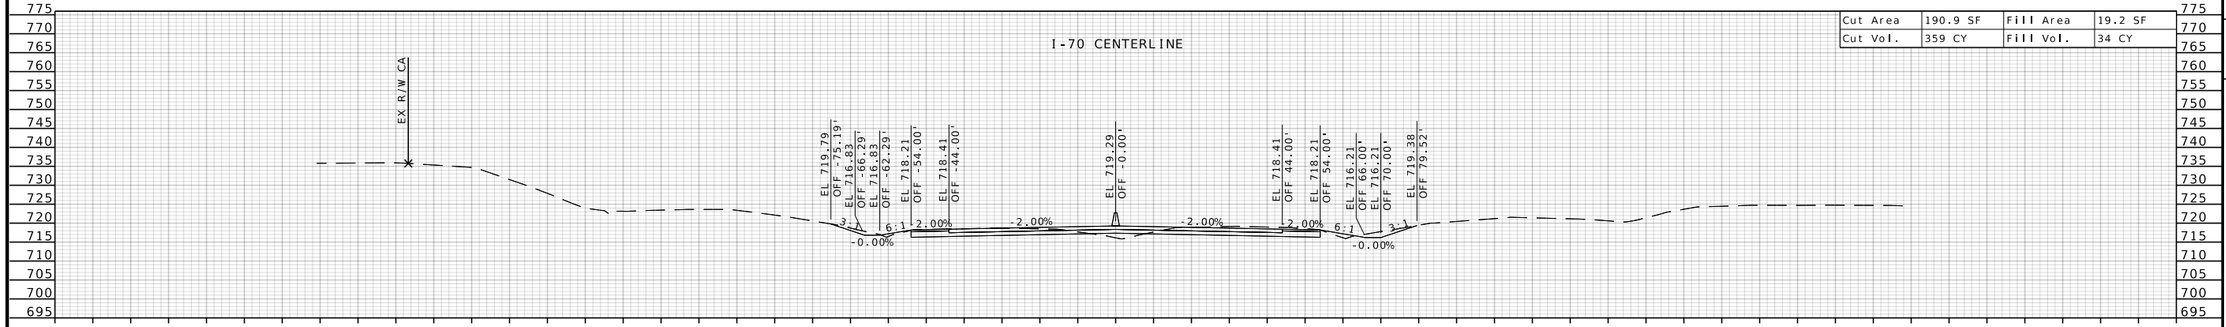

Cut Area	190.9 SF	Fill Area	19.2 SF
Cut Vol.	359 CY	Fill Vol.	34 CY

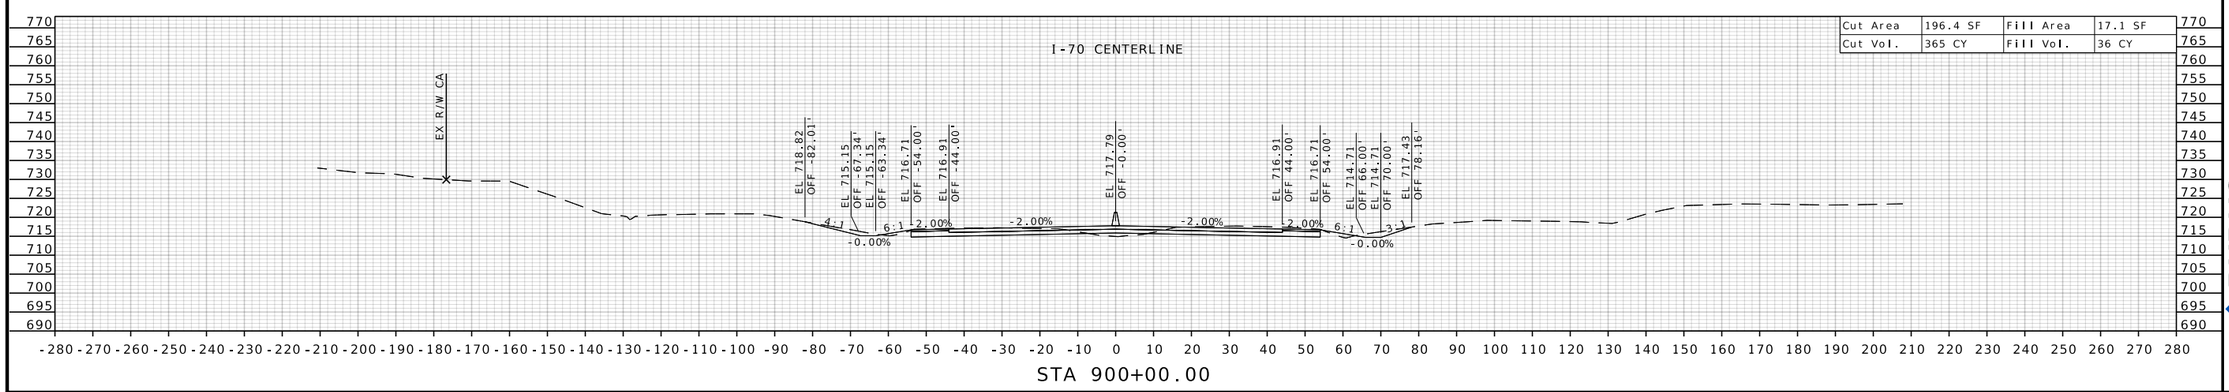

Cut Area	196.4 SF	Fill Area	17.1 SF
Cut Vol.	365 CY	Fill Vol.	36 CY

STATE OF MISSOURI
RONNIE L. WILLIAMS
NUMBER PE-2010000879
PROFESSIONAL ENGINEER

THIS SHEET HAS BEEN SIGNED, SEALED, AND DATED ELECTRONICALLY

DATE PREPARED
10/27/2025

ROUTE	STATE
I-70	MO
DISTRICT	SHEET NO.
CD	88

COUNTY
COOPER

JOB NO.
JST0017B

CONTRACT ID.
-

PROJECT NO.
-

BRIDGE NO.
-


DESCRIPTION	DATE


MISSOURI HIGHWAYS AND TRANSPORTATION COMMISSION


105 WEST CAPITOL
JEFFERSON CITY, MO 65102
1-888-ASK-MODOT (1-888-275-6636)

BURNS McDONNELL
9400 Ward Parkway
Kansas City, MO 64114
(816) 333-9400
Certificate of Authority
No.: 000165

c:\bmcd_lib\pw_connect\trn\d0185111\XS_070-144_JST0017B_I20_I-70_Seg02.dgn 1:16:44 PM 10/27/2025

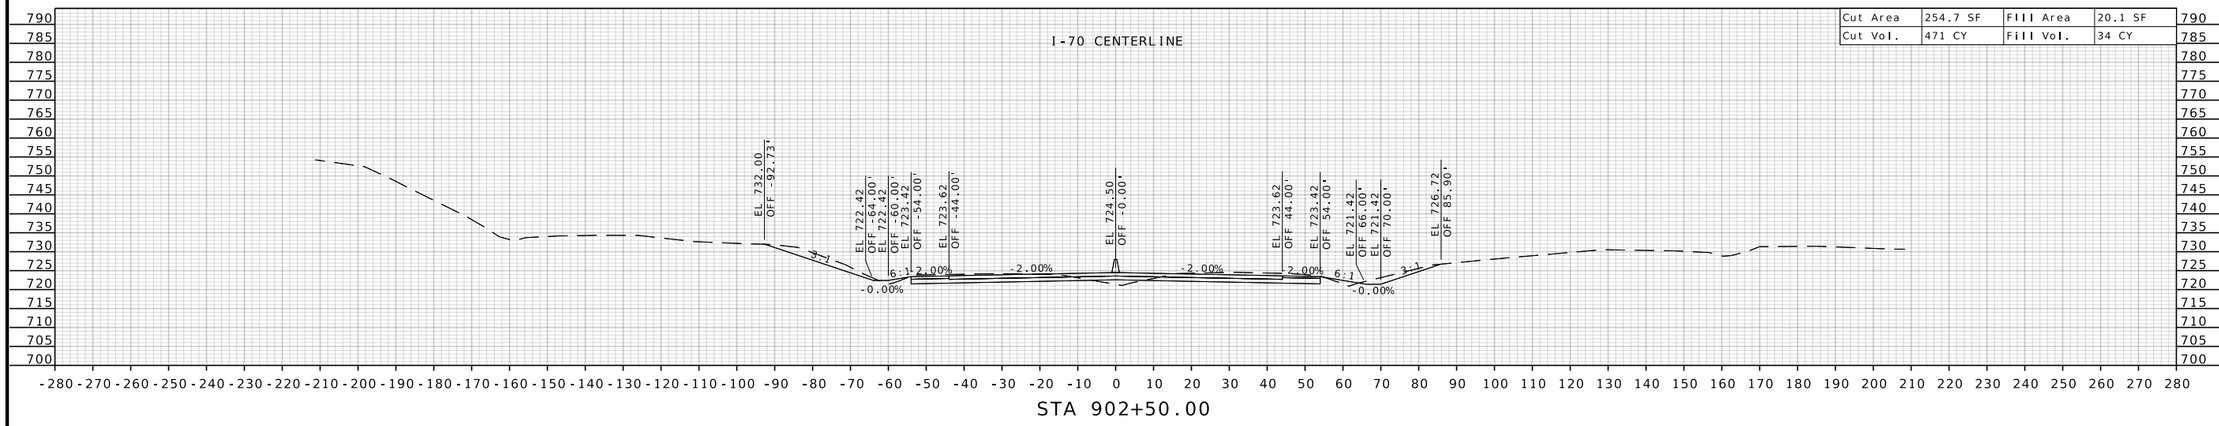

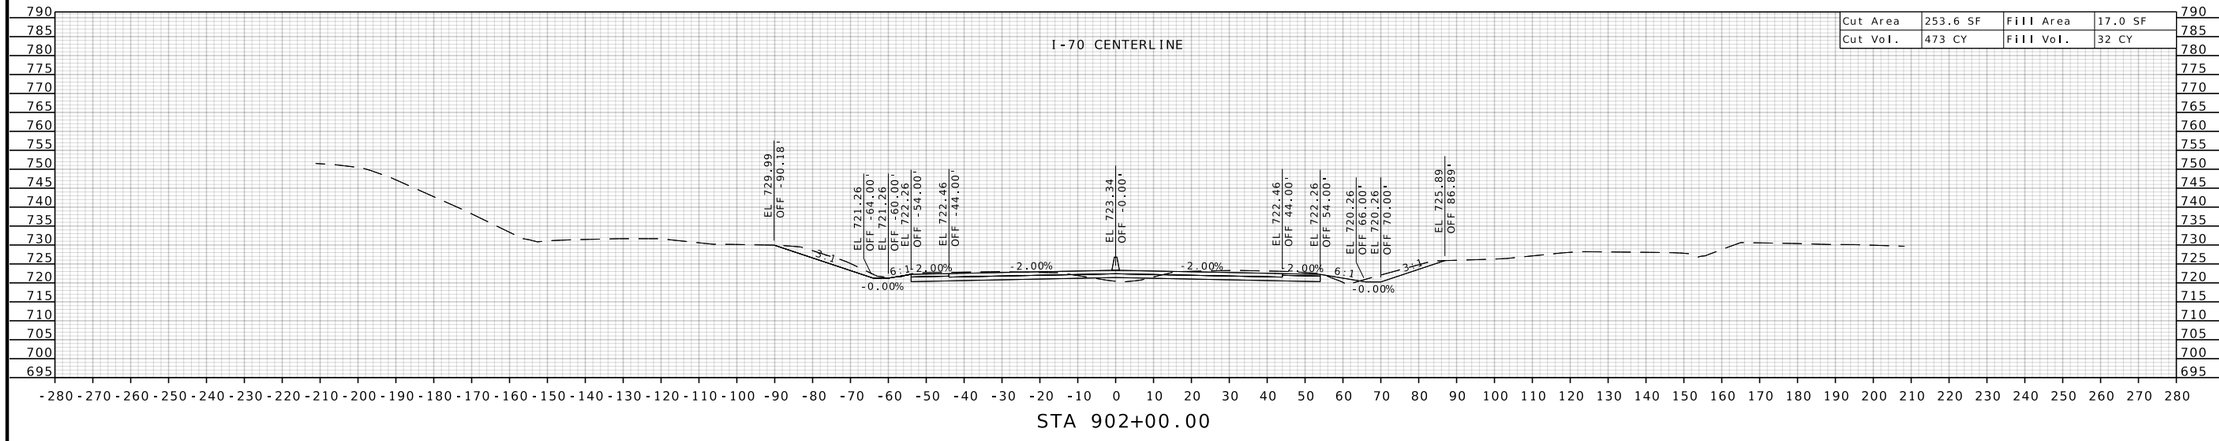

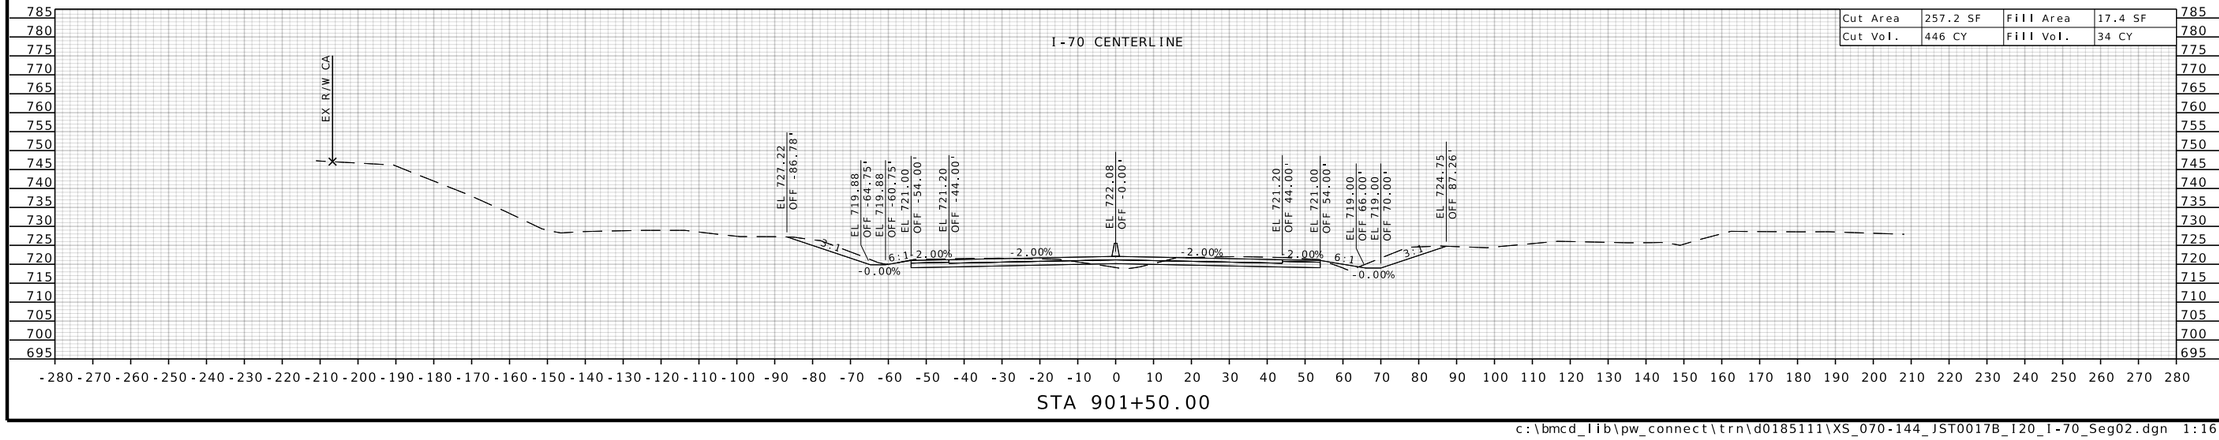

STATE OF MISSOURI
RONNIE L. WILLIAMS
NUMBER PE-2010000879
PROFESSIONAL ENGINEER

THIS SHEET HAS BEEN SIGNED, SEALED, AND DATED ELECTRONICALLY

DATE PREPARED
10/27/2025

ROUTE	STATE
I-70	MO
DISTRICT	SHEET NO.
CD	89

COUNTY
COOPER

JOB NO.
JST0017B

CONTRACT ID.
-


PROJECT NO.
-


BRIDGE NO.
-

DESCRIPTION	DATE

MISSOURI HIGHWAYS AND TRANSPORTATION COMMISSION
105 WEST CAPITOL
JEFFERSON CITY, MO 65102
1-888-ASK-MODOT (1-888-275-6636)

BURNS McDONNELL
9400 Ward Parkway
Kansas City, MO 64114
(816) 333-9400
Certificate of Authority No.: 000165

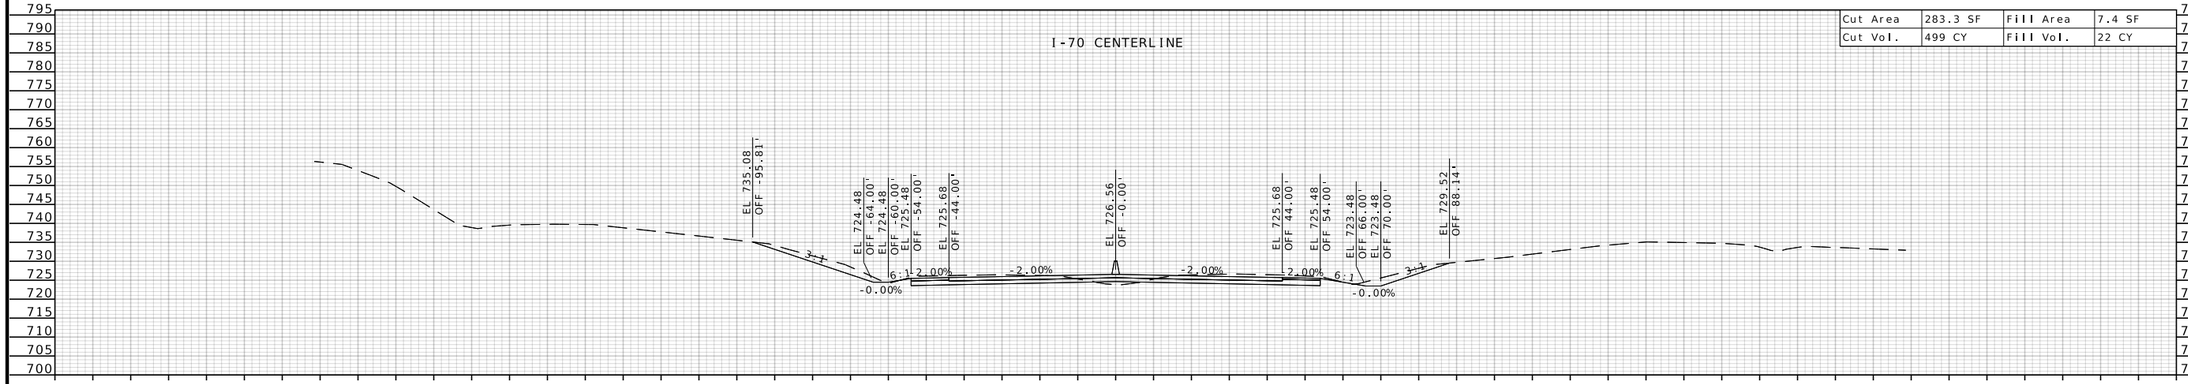

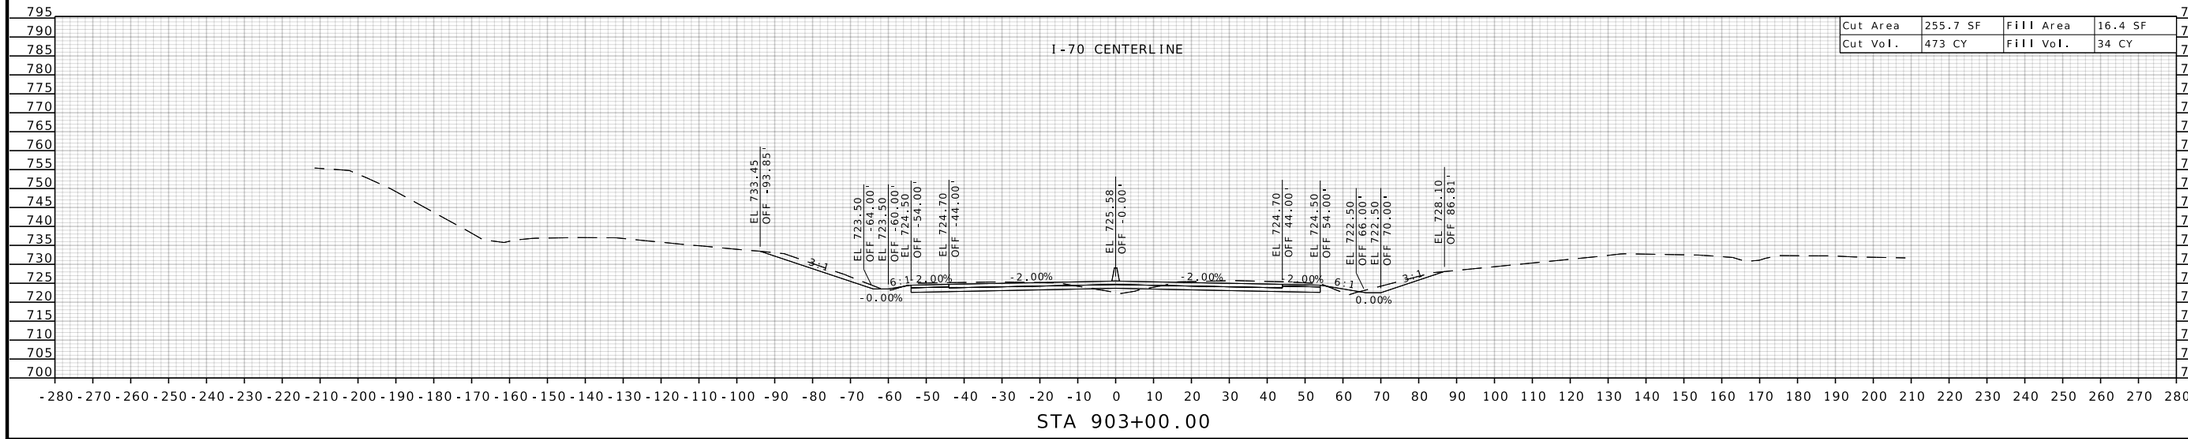

STATE OF MISSOURI
RONNIE L. WILLIAMS
NUMBER PE-2010000879
PROFESSIONAL ENGINEER

THIS SHEET HAS BEEN SIGNED, SEALED, AND DATED ELECTRONICALLY

DATE PREPARED
10/27/2025

ROUTE	STATE
I-70	MO
DISTRICT	SHEET NO.
CD	90

COUNTY
COOPER

JOB NO.
JST0017B

CONTRACT ID.
-


PROJECT NO.
-

BRIDGE NO.
-


DESCRIPTION	DATE

MISSOURI HIGHWAYS AND TRANSPORTATION COMMISSION
105 WEST CAPITOL
JEFFERSON CITY, MO 65102
1-888-ASK-MODOT (1-888-275-6636)


BURNS McDONNELL
9400 Ward Parkway
Kansas City, MO 64114
(816) 333-9400
Certificate of Authority
No.: 000165

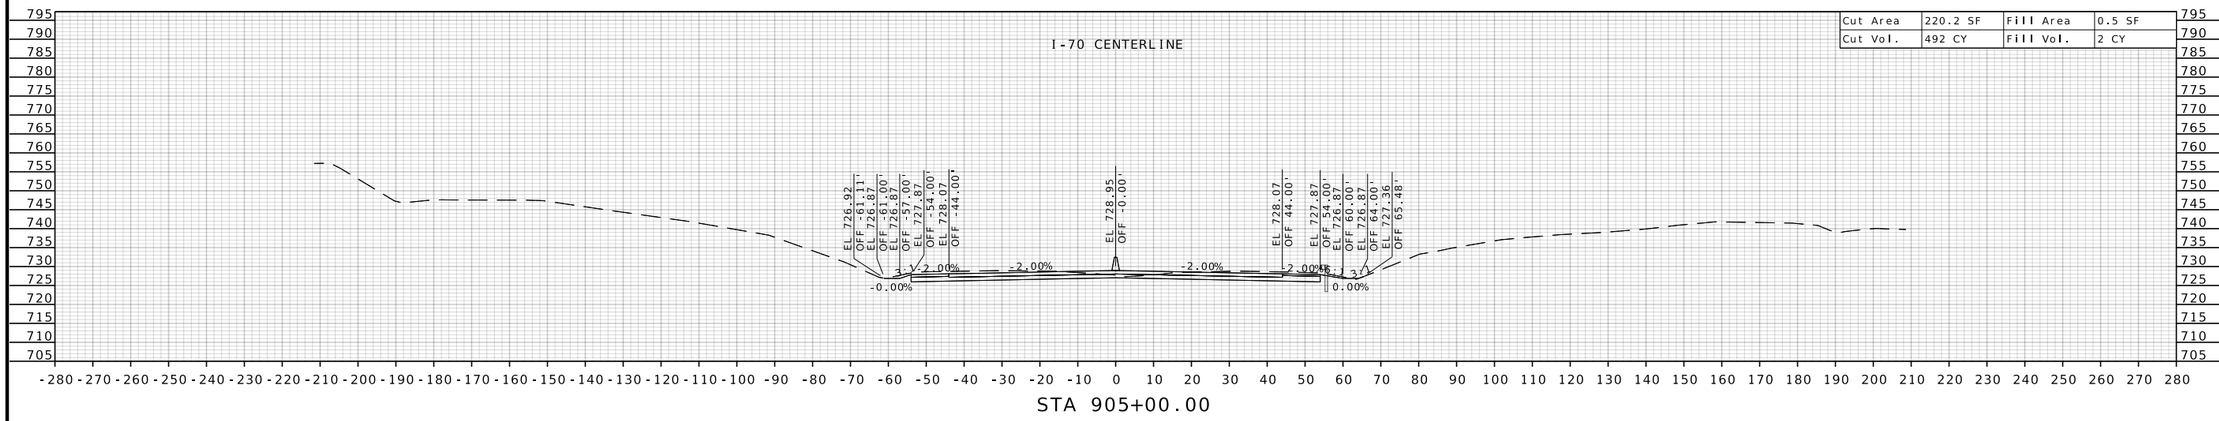

STA 905+00.00

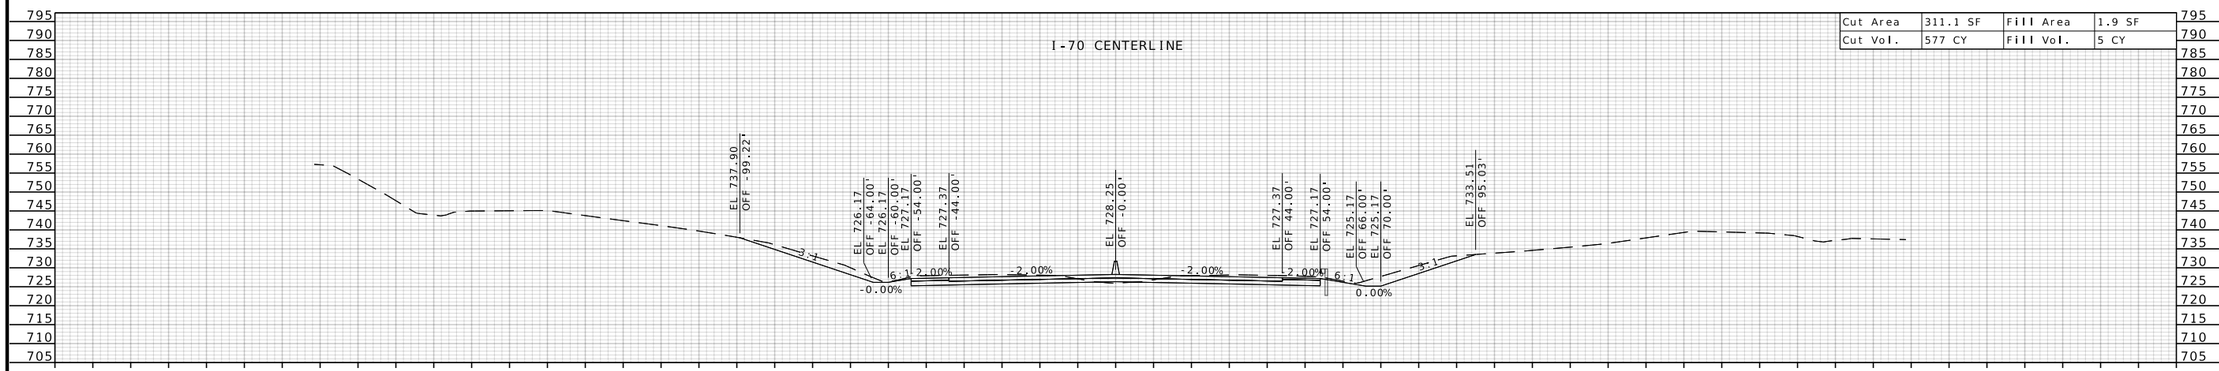

STA 904+50.00

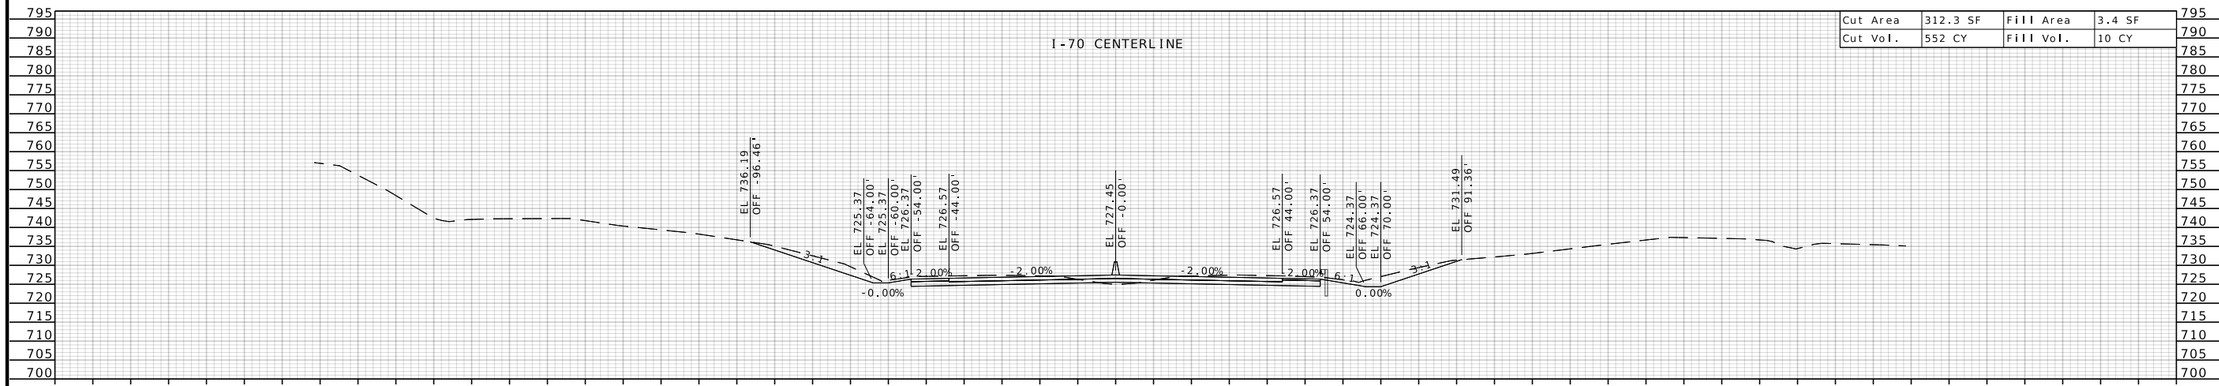

STA 904+00.00

STATE OF MISSOURI
RONNIE L. WILLIAMS
NUMBER PE-2010000879
PROFESSIONAL ENGINEER

THIS SHEET HAS BEEN SIGNED, SEALED, AND DATED ELECTRONICALLY

DATE PREPARED
10/27/2025

ROUTE	STATE
I-70	MO
DISTRICT	SHEET NO.
CD	91

COUNTY
COOPER

JOB NO.
JST0017B

CONTRACT ID.
-

PROJECT NO.
-

BRIDGE NO.
-

DESCRIPTION	DATE


MISSOURI HIGHWAYS AND TRANSPORTATION COMMISSION


105 WEST CAPITOL
JEFFERSON CITY, MO 65102
1-888-ASK-MODOT (1-888-275-6636)


MoDOT

BURNS McDONNELL
9400 Ward Parkway
Kansas City, MO 64114
(816) 333-9400
Certificate of Authority
No.: 000165

c:\bmcd_lib\pw_connect\trn\d0185111\XS_070-144_JST0017B_I20_I-70_Seg02.dgn 1:16:48 PM 10/27/2025

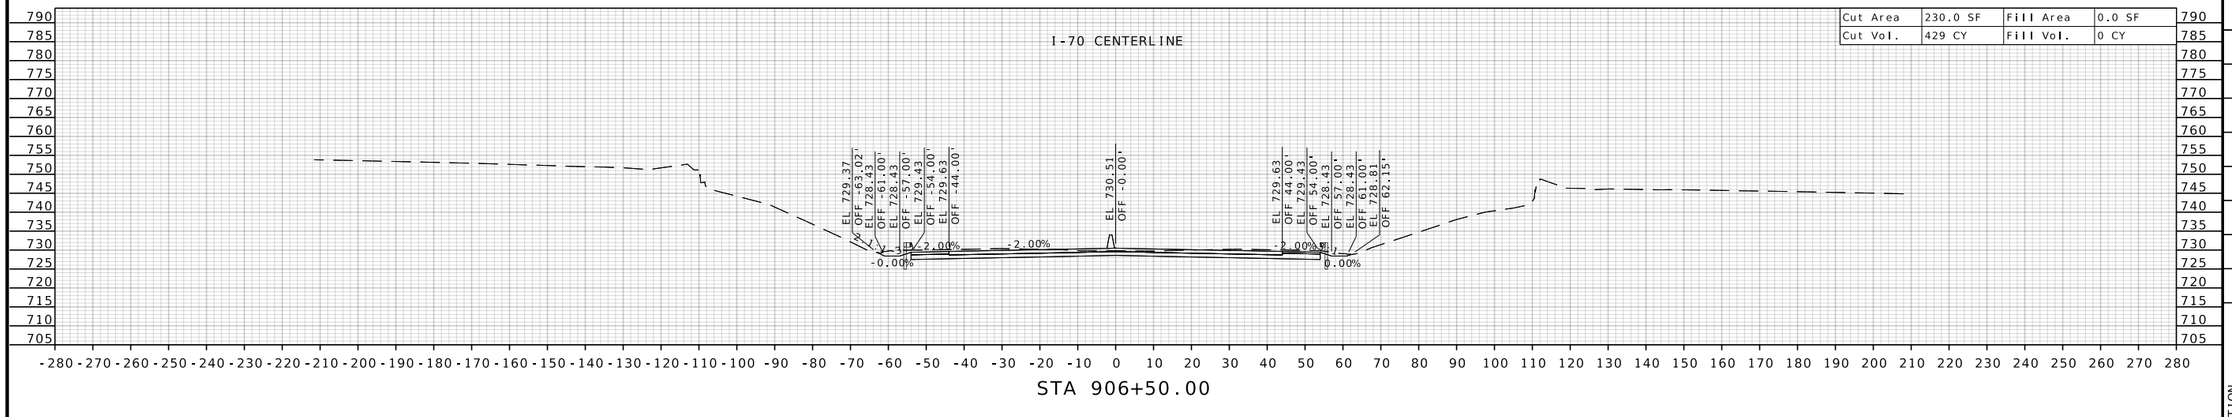

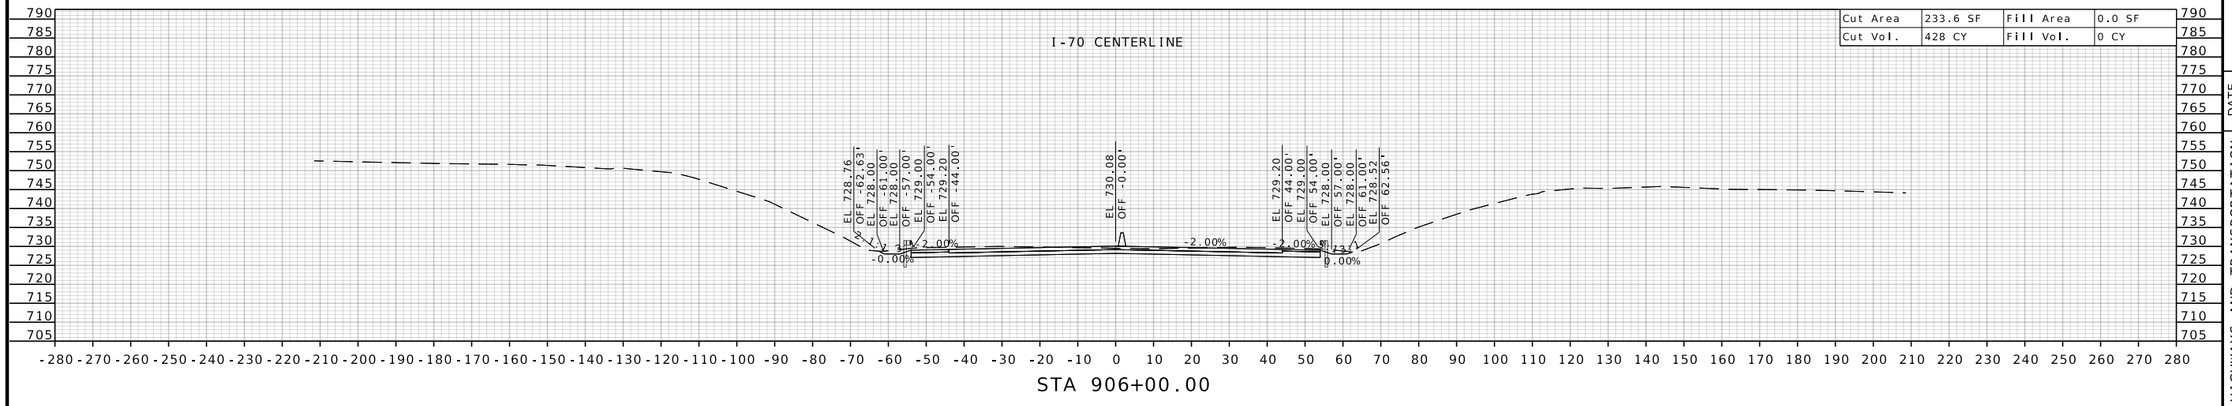

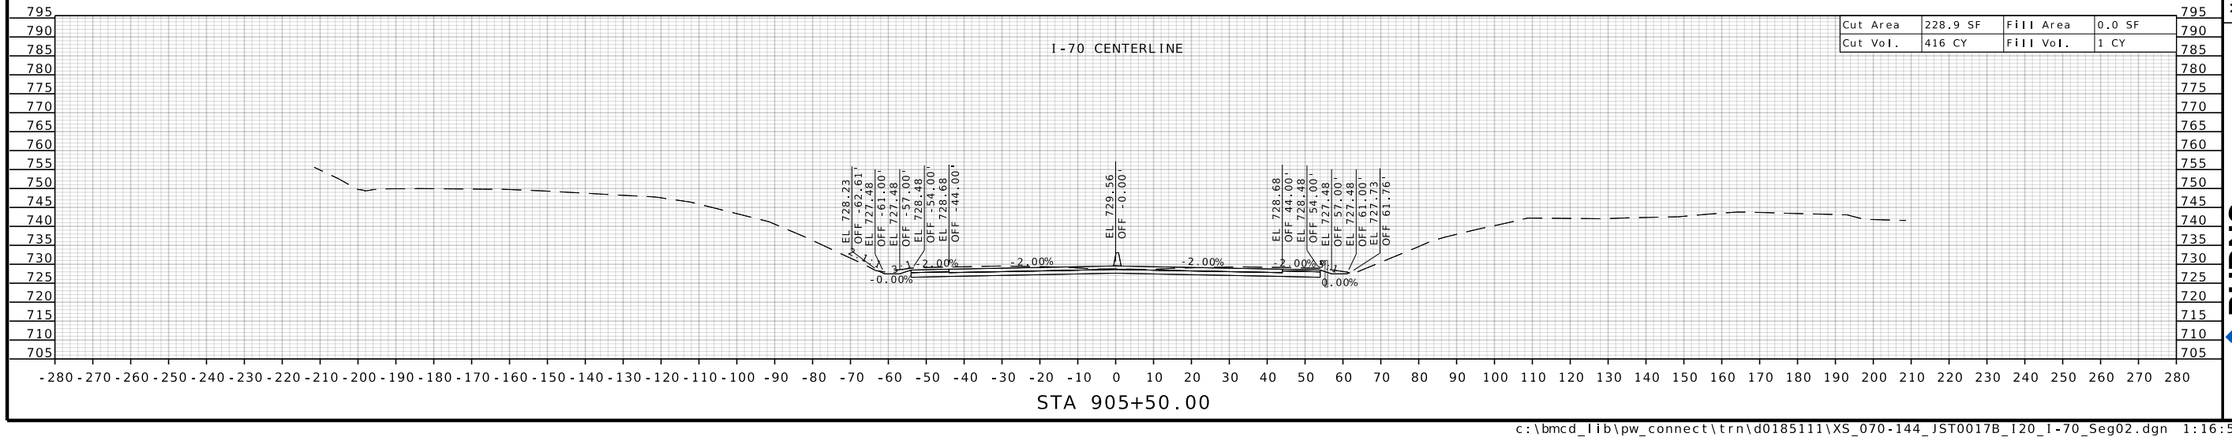

STATE OF MISSOURI
RONNIE L. WILLIAMS
NUMBER PE-2010000879
PROFESSIONAL ENGINEER

THIS SHEET HAS BEEN SIGNED, SEALED, AND DATED ELECTRONICALLY

DATE PREPARED
10/27/2025

ROUTE	STATE
I-70	MO
DISTRICT	SHEET NO.
CD	92

COUNTY
COOPER

JOB NO.
JST0017B

CONTRACT ID.
-


PROJECT NO.
-


BRIDGE NO.
-


DESCRIPTION	DATE

MISSOURI HIGHWAYS AND TRANSPORTATION COMMISSION
105 WEST CAPITOL
JEFFERSON CITY, MO 65102
1-888-ASK-MODOT (1-888-275-6636)

BURNS McDONNELL
9400 Ward Parkway
Kansas City, MO 64114
(816) 333-9400
Certificate of Authority
No.: 000165

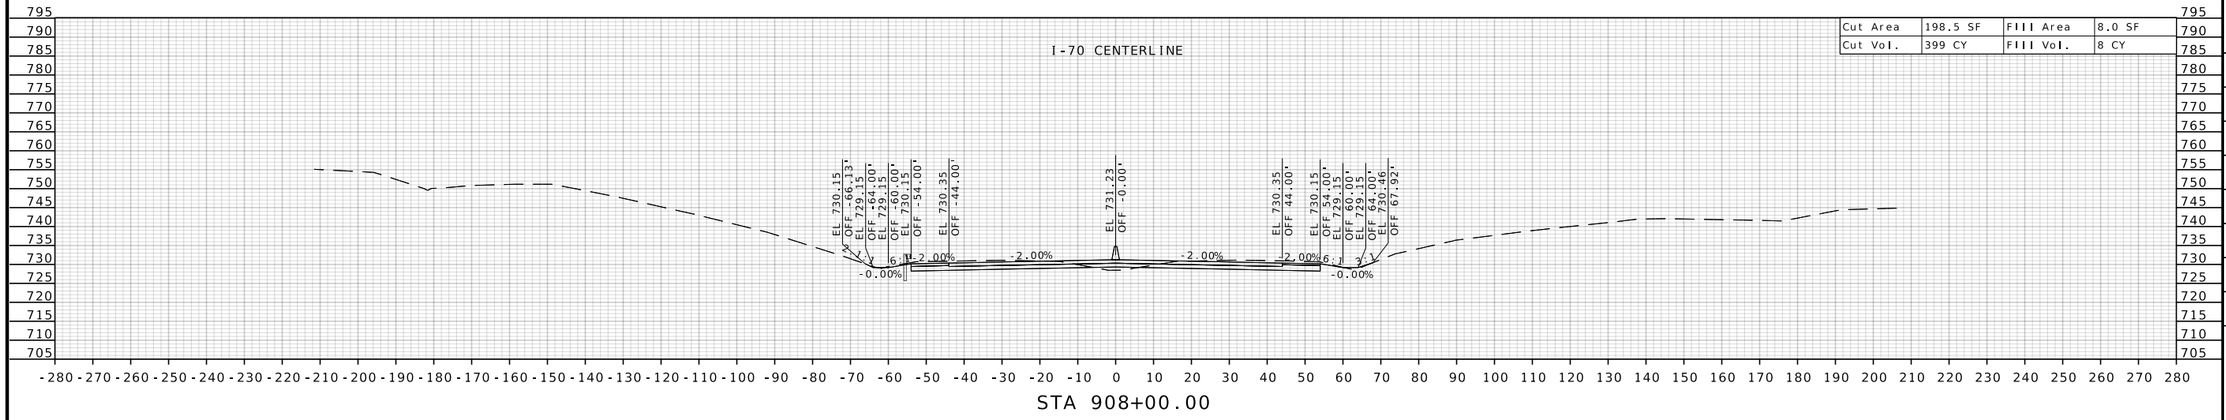

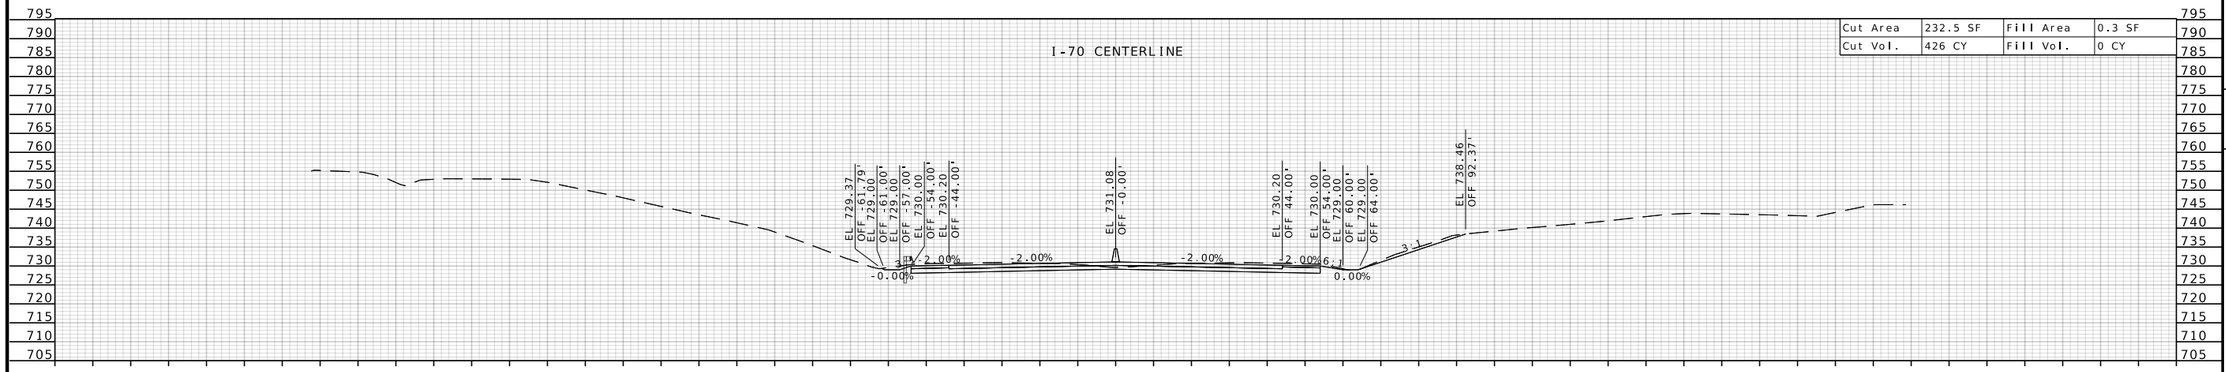

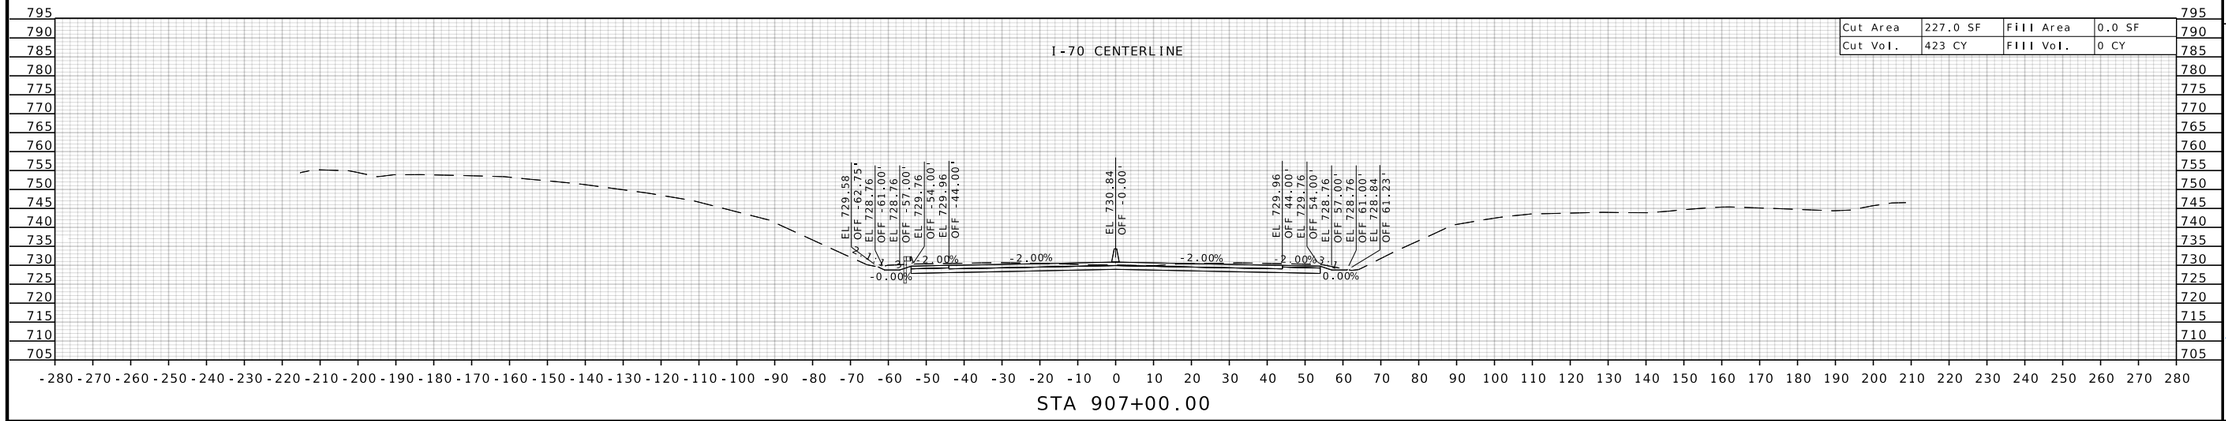

STATE OF MISSOURI
RONNIE L. WILLIAMS
NUMBER PE-2010000879
PROFESSIONAL ENGINEER

THIS SHEET HAS BEEN SIGNED, SEALED, AND DATED ELECTRONICALLY

DATE PREPARED
10/27/2025

ROUTE	STATE
I-70	MO
DISTRICT	SHEET NO.
CD	93

COUNTY
COOPER

JOB NO.
JST0017B

CONTRACT ID.
-


PROJECT NO.
-


BRIDGE NO.
-


DESCRIPTION	DATE

MISSOURI HIGHWAYS AND TRANSPORTATION COMMISSION
105 WEST CAPITOL
JEFFERSON CITY, MO 65102
1-888-ASK-MODOT (1-888-275-6636)

BURNS McDONNELL
9400 Ward Parkway
Kansas City, MO 64114
(816) 333-9400
Certificate of Authority
No.: 000165

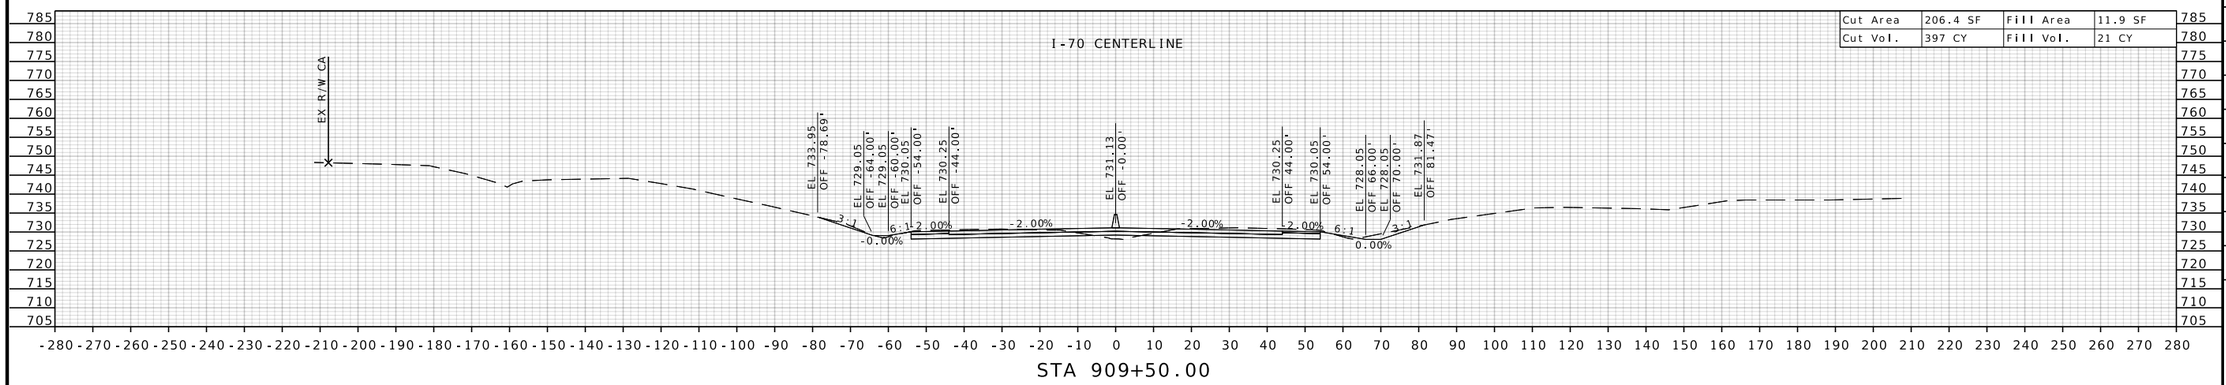

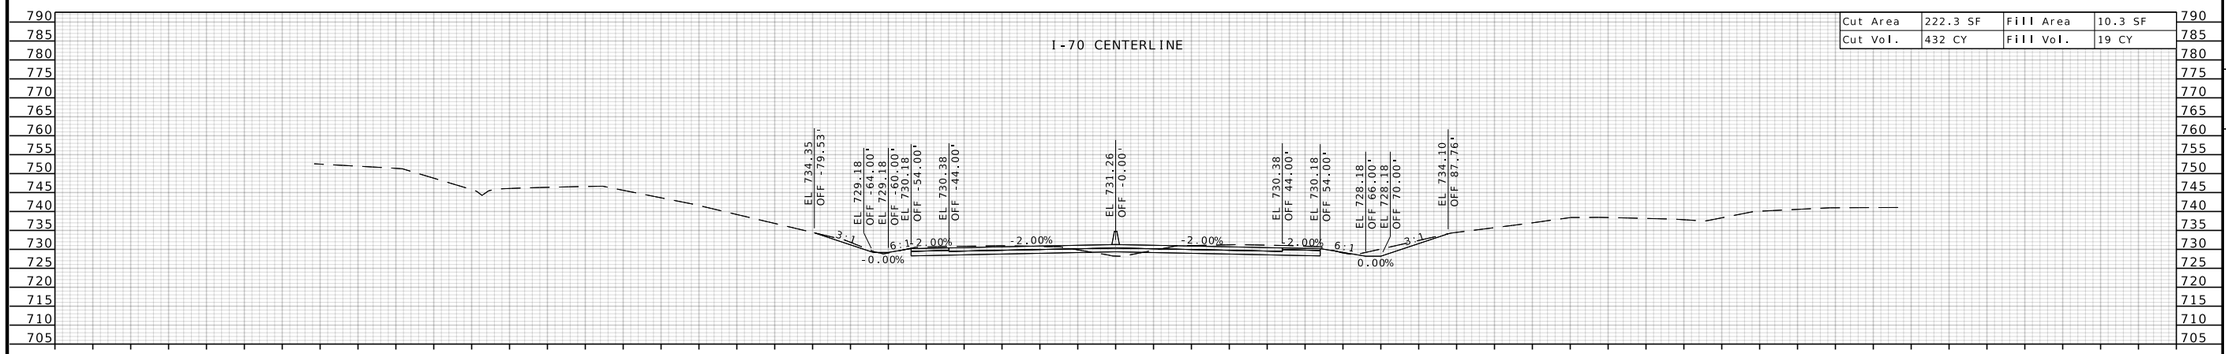

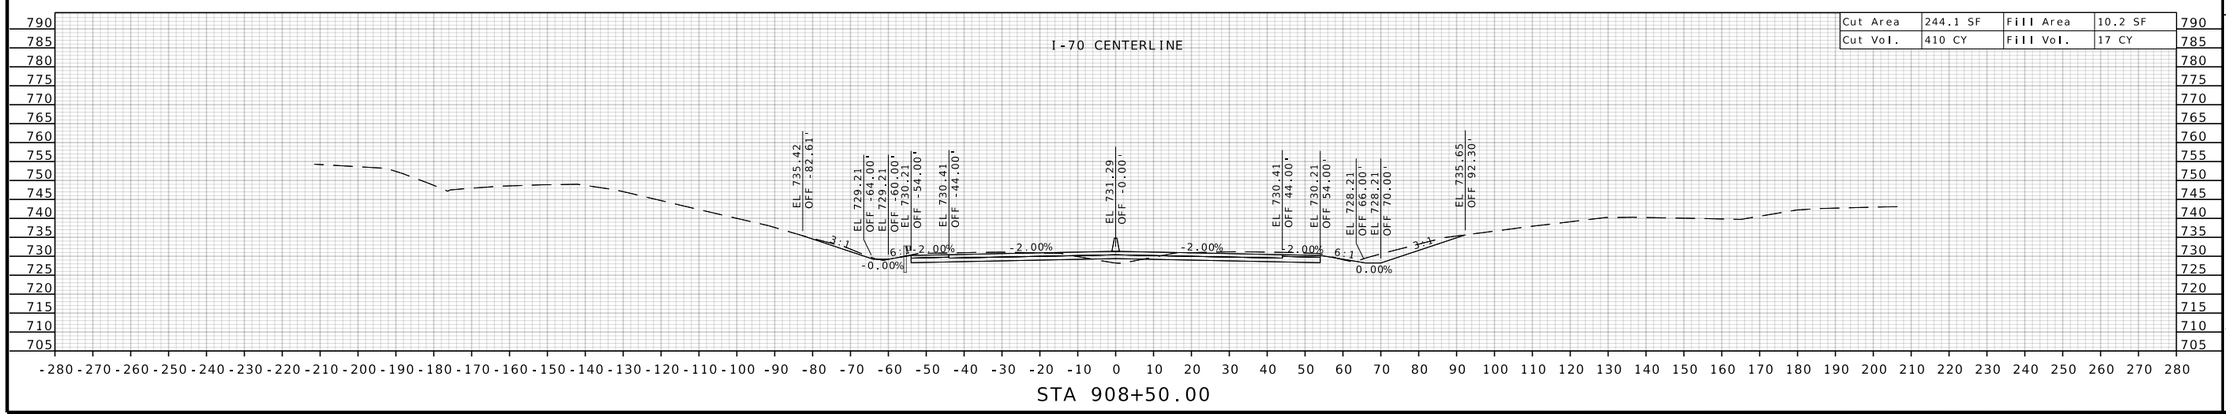

STATE OF MISSOURI
RONNIE L. WILLIAMS
NUMBER PE-2010000879
PROFESSIONAL ENGINEER

THIS SHEET HAS BEEN SIGNED, SEALED, AND DATED ELECTRONICALLY

DATE PREPARED
10/27/2025

ROUTE	STATE
I-70	MO
DISTRICT	SHEET NO.
CD	94

COUNTY
COOPER

JOB NO.
JST0017B

CONTRACT ID.
-

PROJECT NO.
-

BRIDGE NO.
-


DESCRIPTION	DATE


MISSOURI HIGHWAYS AND TRANSPORTATION COMMISSION


105 WEST CAPITOL
JEFFERSON CITY, MO 65102
1-888-ASK-MODOT (1-888-275-6636)

BURNS McDONNELL
9400 Ward Parkway
Kansas City, MO 64114
(816) 333-9400
Certificate of Authority No.: 000165

c:\bmcd_lib\pw_connect\trn\d0185111\XS_070-144_JST0017B_I20_I-70_Seg02.dgn 1:16:52 PM 10/27/2025

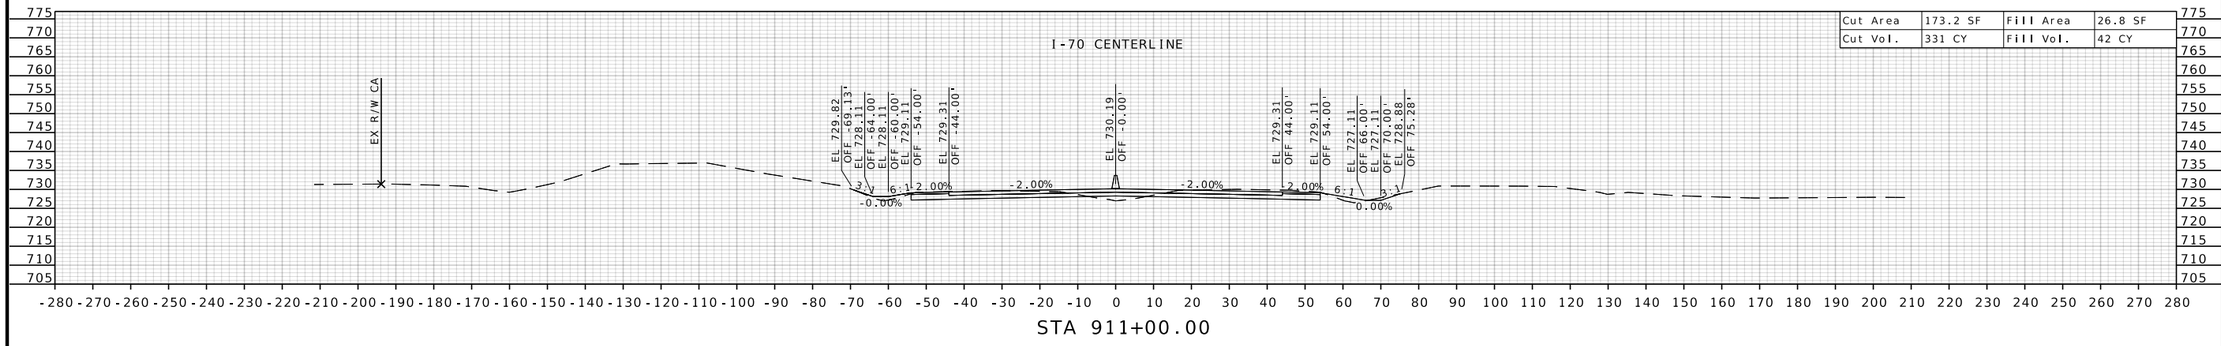

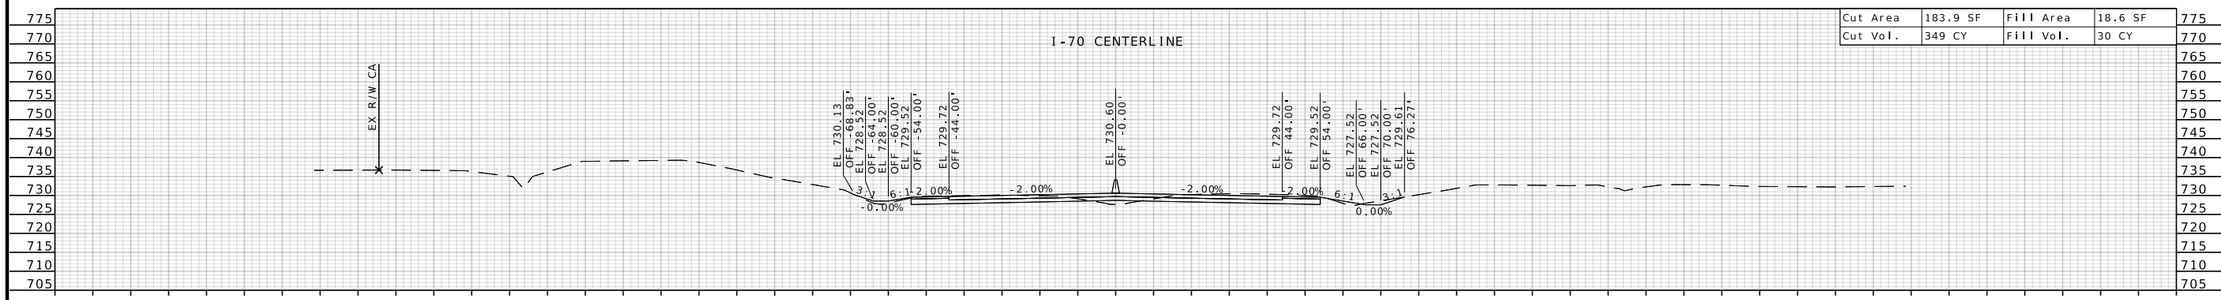

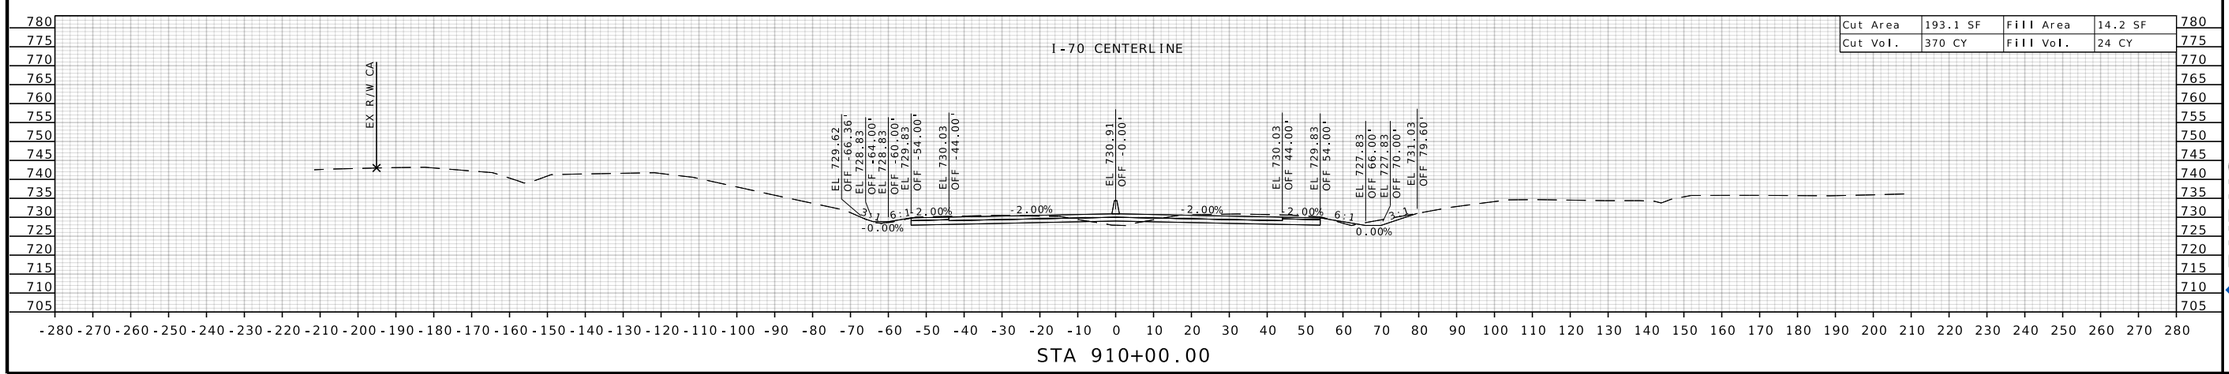

STATE OF MISSOURI
RONNIE L. WILLIAMS
NUMBER PE-2010000879
PROFESSIONAL ENGINEER

THIS SHEET HAS BEEN SIGNED, SEALED, AND DATED ELECTRONICALLY

DATE PREPARED
10/27/2025

ROUTE	STATE
I-70	MO
DISTRICT	SHEET NO.
CD	95

COUNTY
COOPER

JOB NO.
JST0017B

CONTRACT ID.
-

PROJECT NO.
-


BRIDGE NO.
-


DESCRIPTION	DATE


MISSOURI HIGHWAYS AND TRANSPORTATION COMMISSION

105 WEST CAPITOL
JEFFERSON CITY, MO 65102
1-888-ASK-MODOT (1-888-275-6636)

BURNS McDONNELL
9400 Ward Parkway
Kansas City, MO 64114
(816) 333-9400
Certificate of Authority
No.: 000165

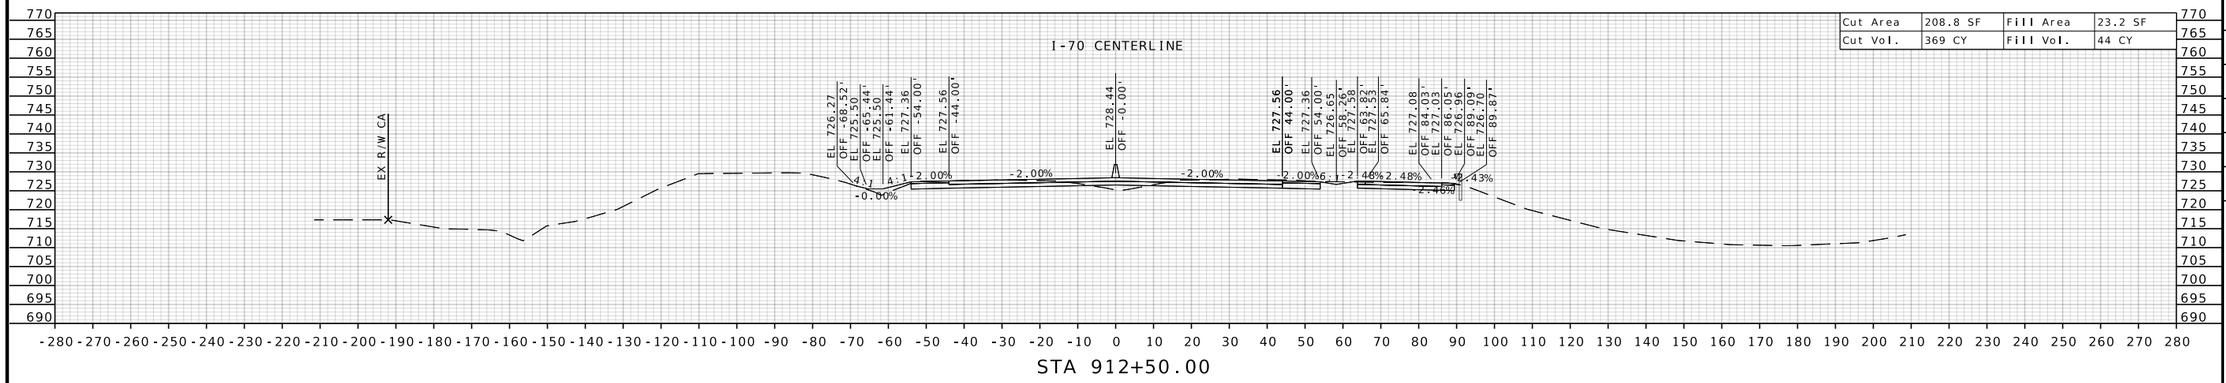

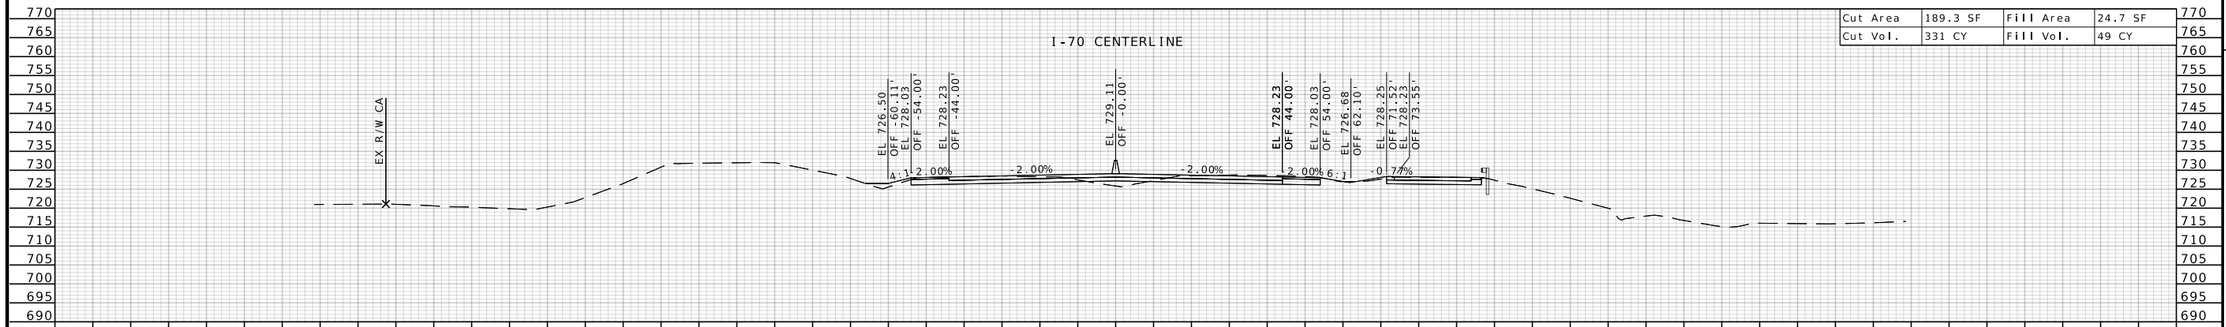

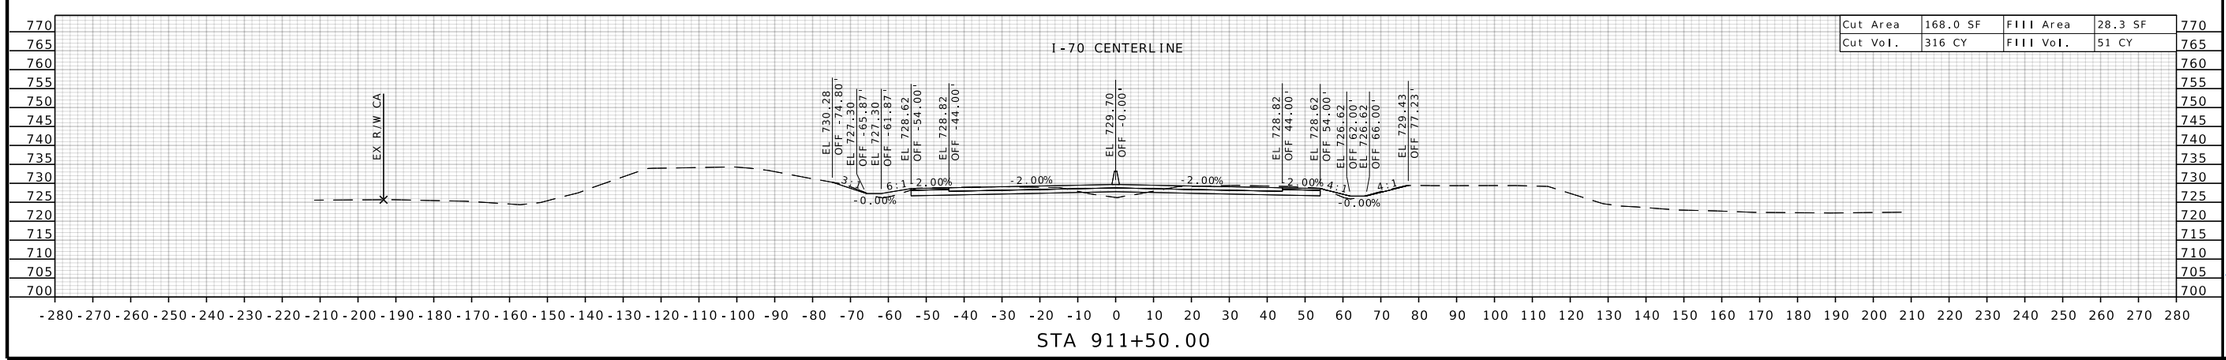

STATE OF MISSOURI
RONNIE L. WILLIAMS
NUMBER PE-2010000879
PROFESSIONAL ENGINEER

THIS SHEET HAS BEEN SIGNED, SEALED, AND DATED ELECTRONICALLY

DATE PREPARED
10/27/2025

ROUTE	STATE
I-70	MO
DISTRICT	SHEET NO.
CD	96

COUNTY
COOPER

JOB NO.
JST0017B

CONTRACT ID.
-


PROJECT NO.
-


BRIDGE NO.
-


DESCRIPTION	DATE

MISSOURI HIGHWAYS AND TRANSPORTATION COMMISSION
105 WEST CAPITOL
JEFFERSON CITY, MO 65102
1-888-ASK-MODOT (1-888-275-6636)

BURNS McDONNELL
9400 Ward Parkway
Kansas City, MO 64114
(816) 333-9400
Certificate of Authority
No.: 000165

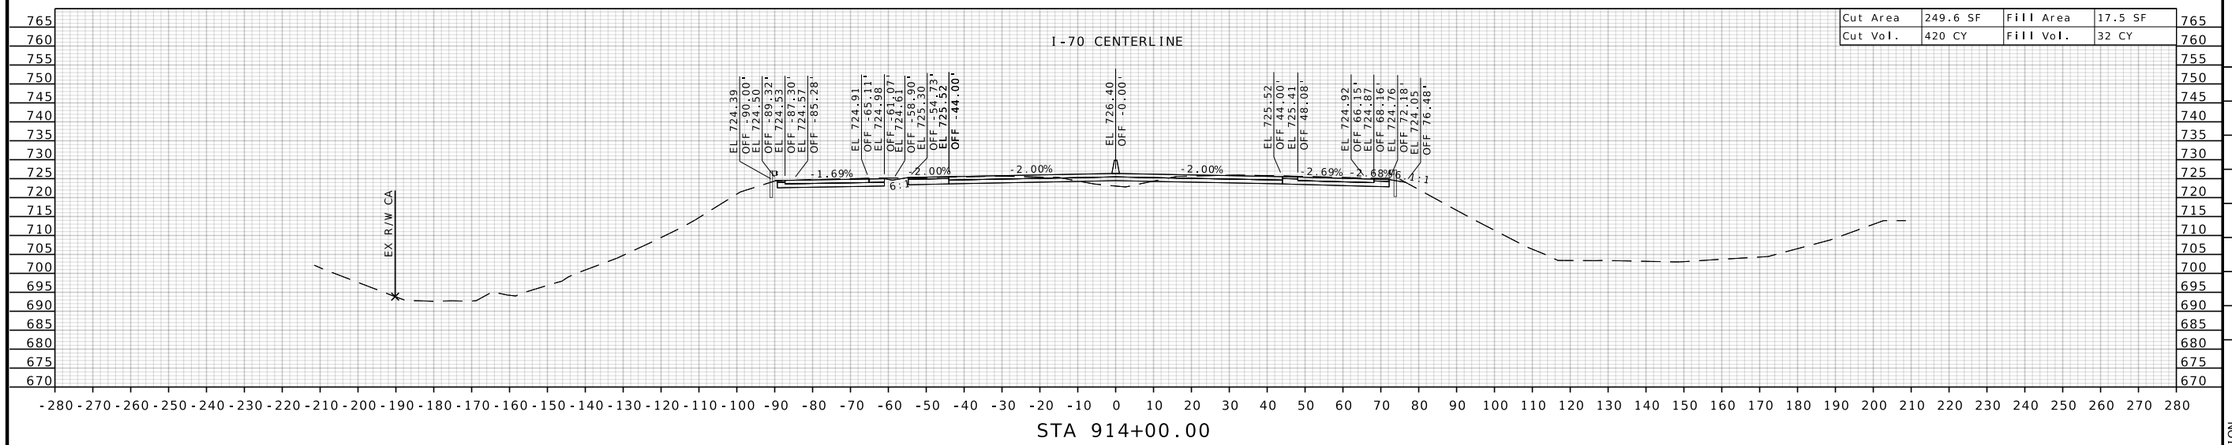

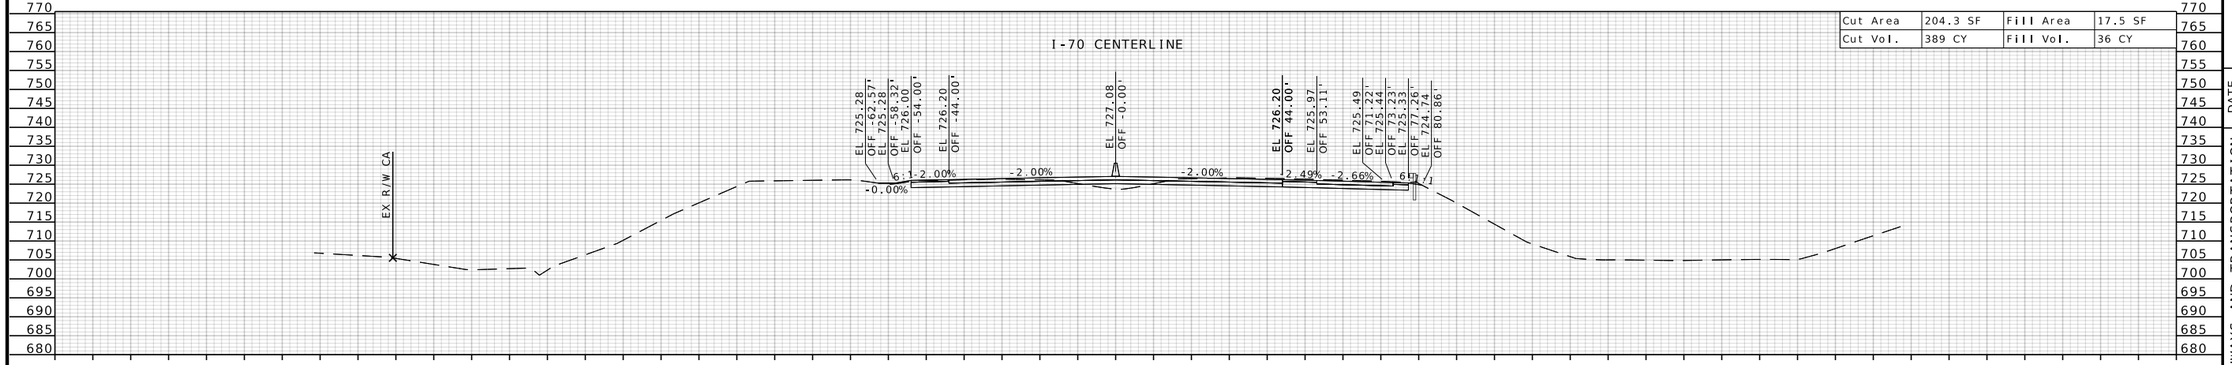

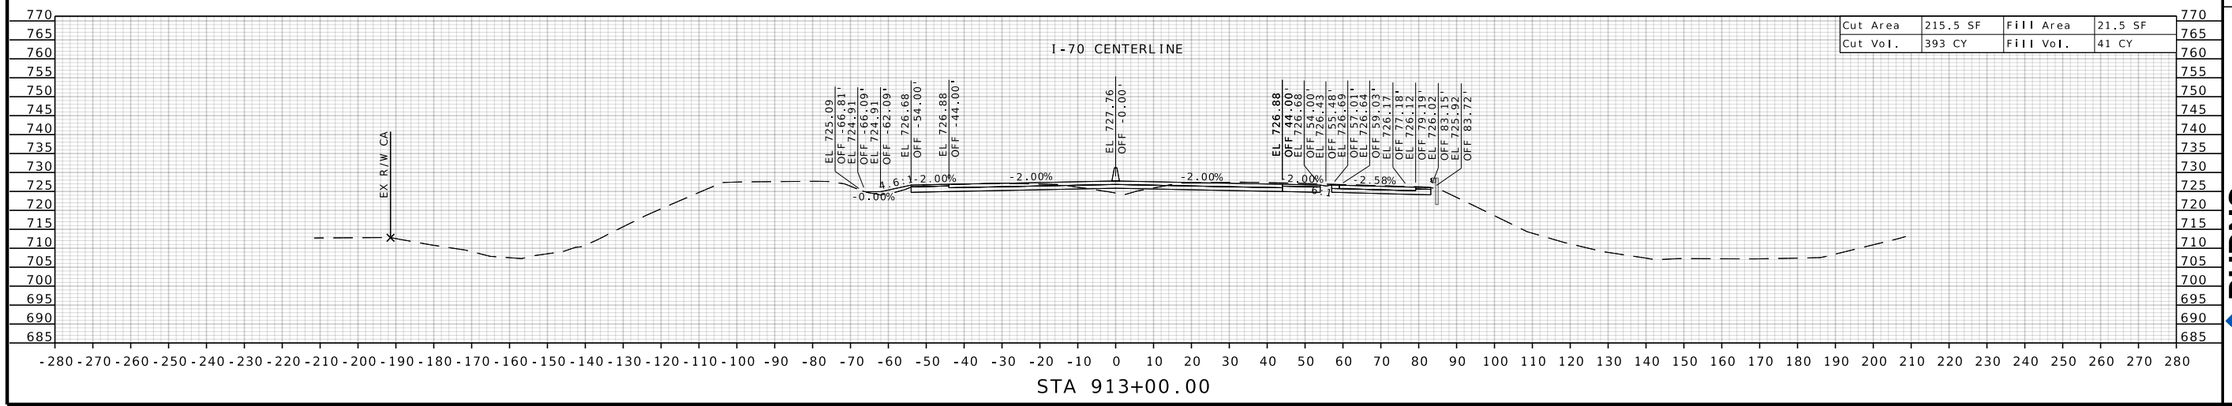

STATE OF MISSOURI
RONNIE L. WILLIAMS
NUMBER PE-2010000879
PROFESSIONAL ENGINEER

THIS SHEET HAS BEEN SIGNED, SEALED, AND DATED ELECTRONICALLY

DATE PREPARED
10/27/2025

ROUTE	STATE
I-70	MO
DISTRICT	SHEET NO.
CD	97

COUNTY
COOPER

JOB NO.
JST0017B

CONTRACT ID.
-

PROJECT NO.
-


BRIDGE NO.
-


DESCRIPTION	DATE

MISSOURI HIGHWAYS AND TRANSPORTATION COMMISSION

105 WEST CAPITOL
JEFFERSON CITY, MO 65102
1-888-ASK-MODOT (1-888-275-6636)

BURNS McDONNELL
9400 Ward Parkway
Kansas City, MO 64114
(816) 333-9400
Certificate of Authority
No.: 000165

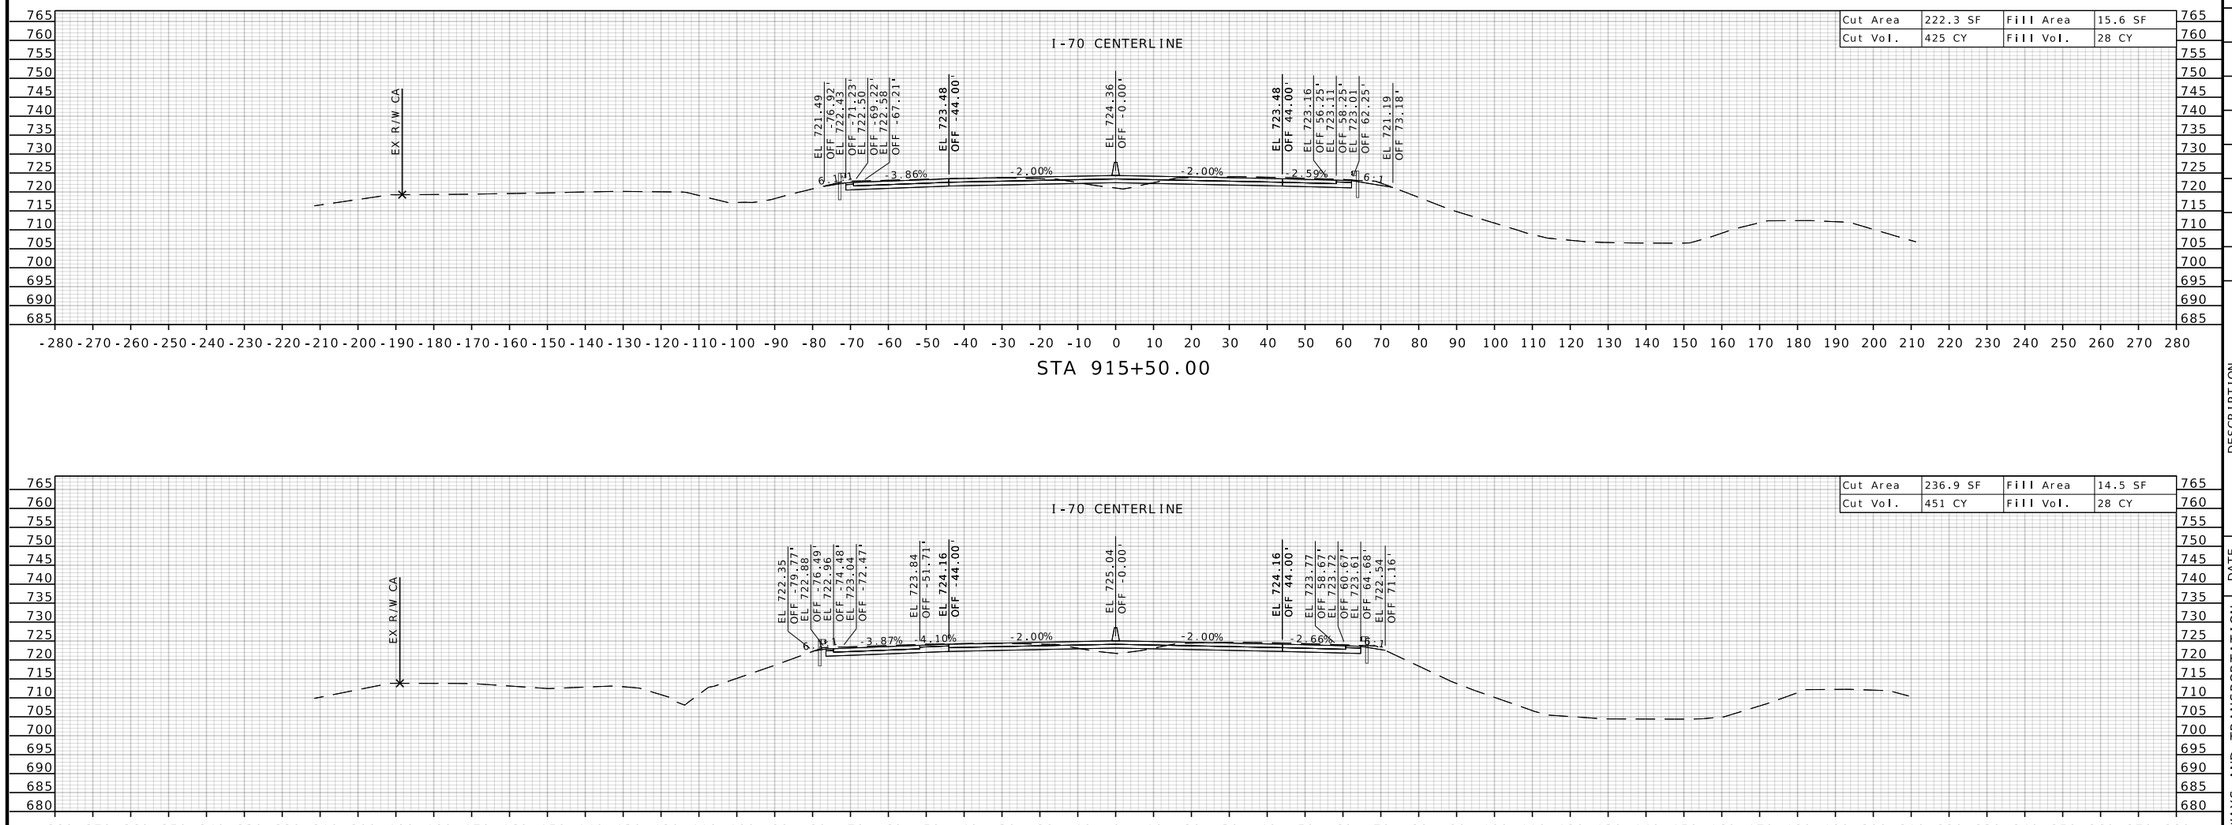

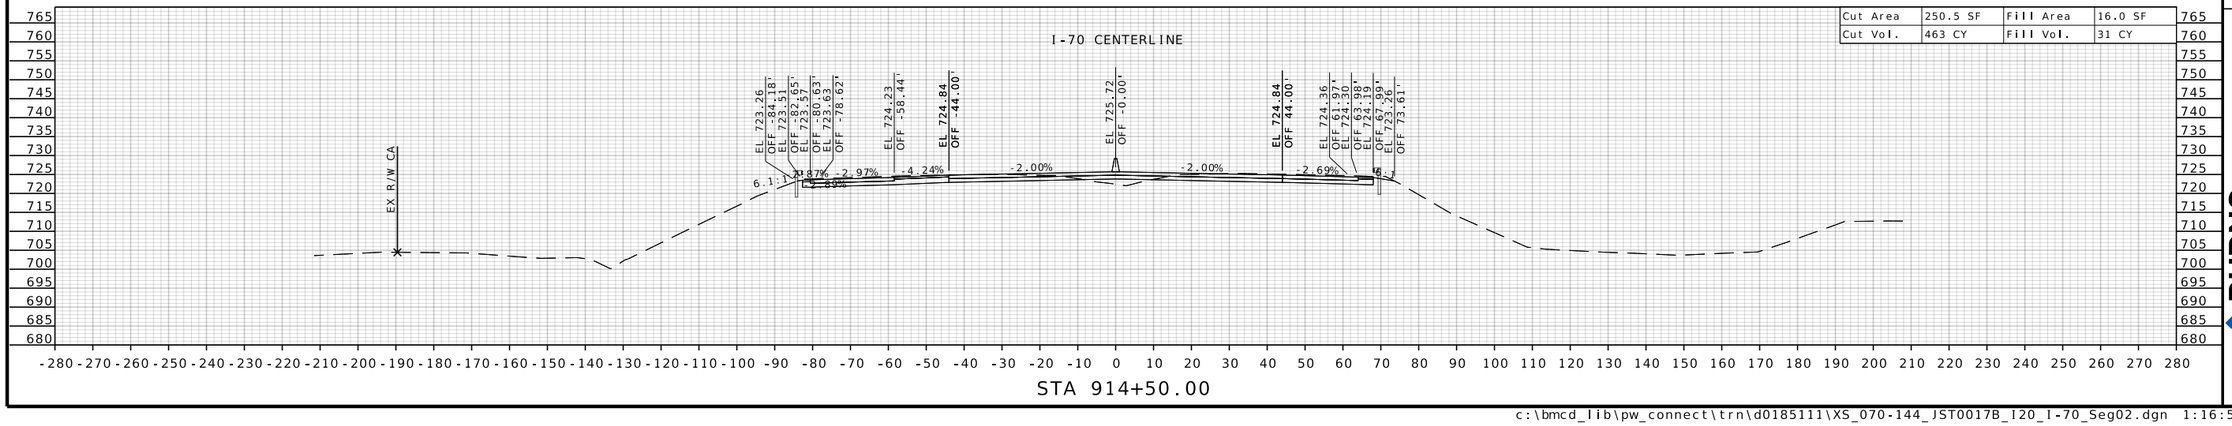

STATE OF MISSOURI
RONNIE L. WILLIAMS
NUMBER PE-2010000879
PROFESSIONAL ENGINEER

THIS SHEET HAS BEEN SIGNED, SEALED, AND DATED ELECTRONICALLY

DATE PREPARED
10/27/2025

ROUTE	STATE
I-70	MO
DISTRICT	SHEET NO.
CD	98

COUNTY
COOPER

JOB NO.
JST0017B

CONTRACT ID.
-

PROJECT NO.
-


BRIDGE NO.
-


DATE	DESCRIPTION


MISSOURI HIGHWAYS AND TRANSPORTATION COMMISSION

105 WEST CAPITOL
JEFFERSON CITY, MO 65102
1-888-ASK-MODOT (1-888-275-6636)

BURNS McDONNELL
9400 Ward Parkway
Kansas City, MO 64114
(816) 333-9400
Certificate of Authority
No.: 000165

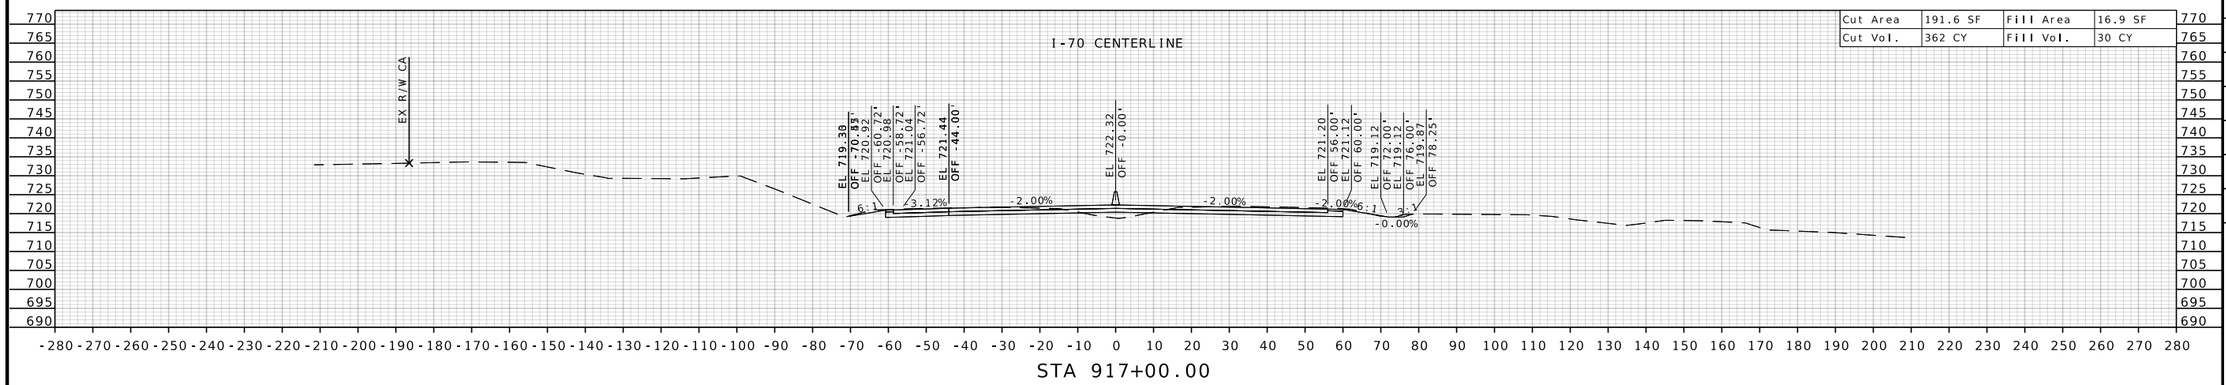

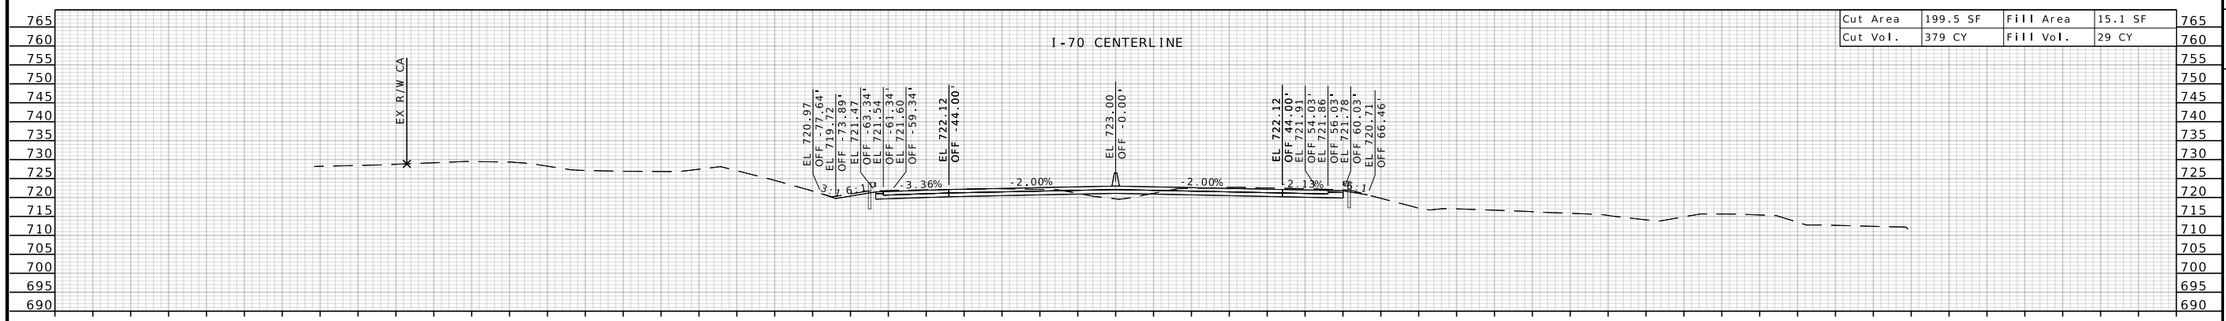

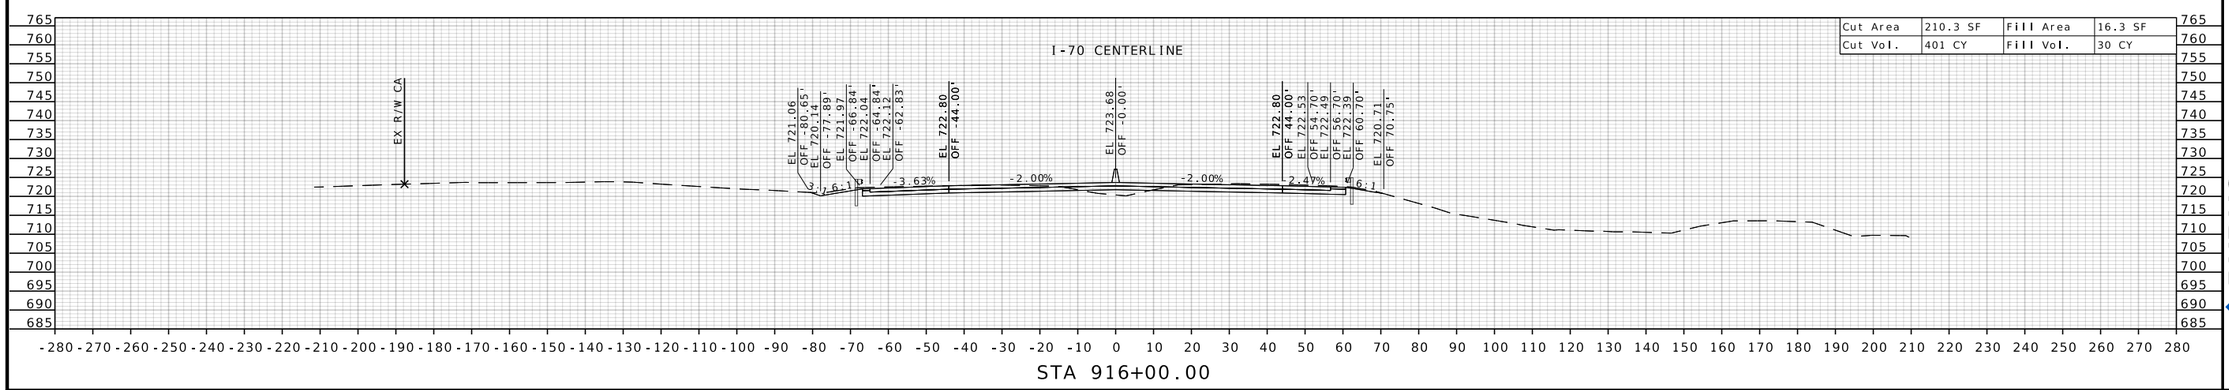

STATE OF MISSOURI
RONNIE L. WILLIAMS
NUMBER PE-2010000879
PROFESSIONAL ENGINEER

THIS SHEET HAS BEEN SIGNED, SEALED, AND DATED ELECTRONICALLY

DATE PREPARED
10/27/2025

ROUTE	STATE
I-70	MO
DISTRICT	SHEET NO.
CD	99

COUNTY
COOPER

JOB NO.
JST0017B

CONTRACT ID.
-


PROJECT NO.
-


BRIDGE NO.
-


DESCRIPTION	DATE

MISSOURI HIGHWAYS AND TRANSPORTATION COMMISSION
105 WEST CAPITOL
JEFFERSON CITY, MO 65102
1-888-ASK-MODOT (1-888-275-6636)

BURNS McDONNELL
9400 Ward Parkway
Kansas City, MO 64114
(816) 333-9400
Certificate of Authority
No.: 000165

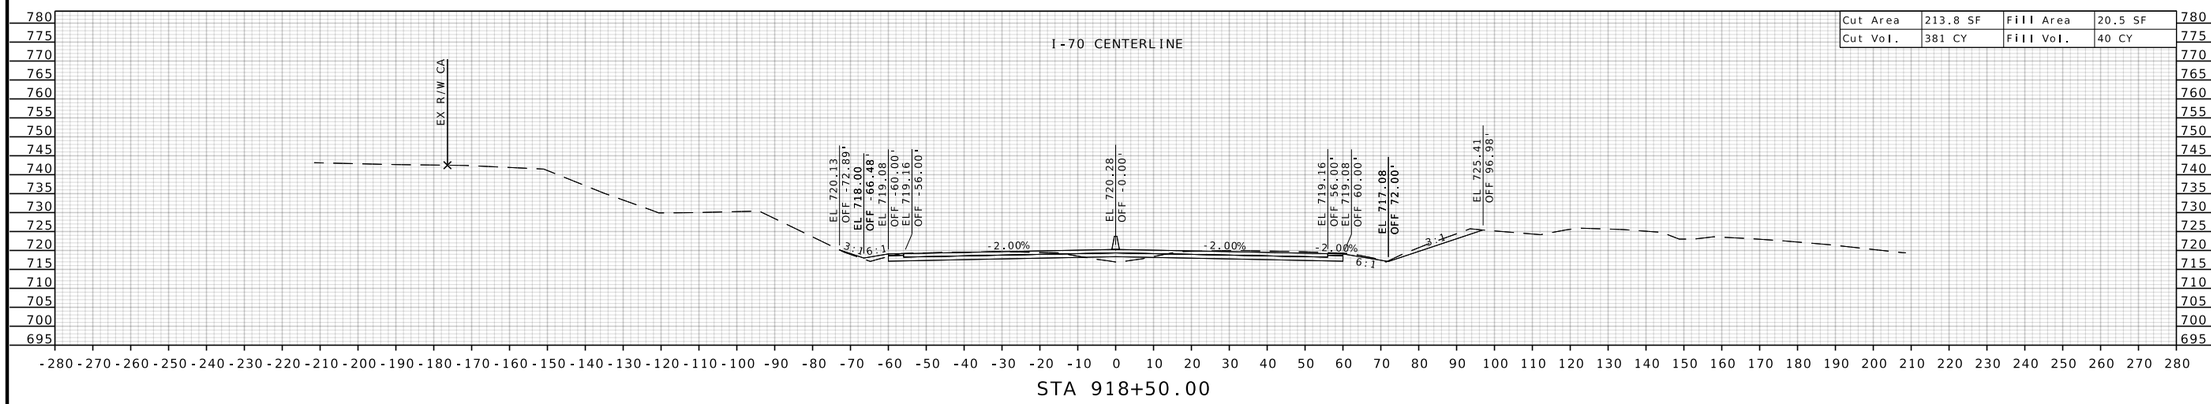

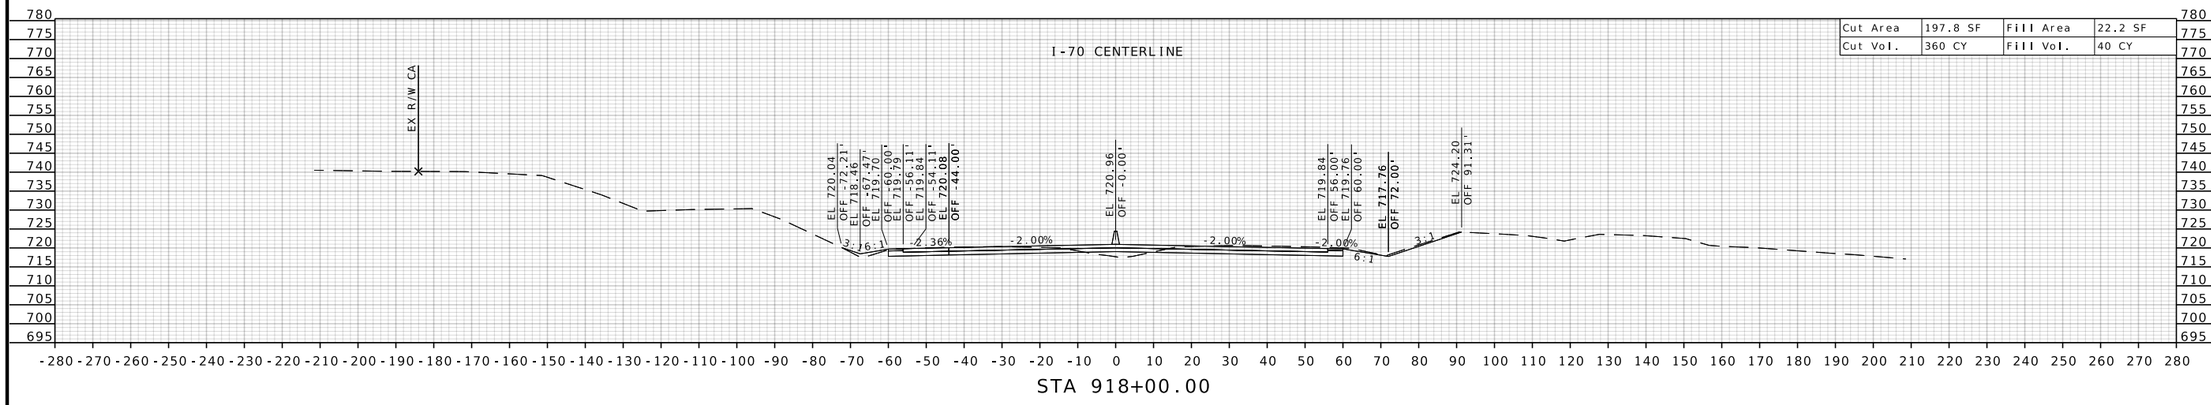

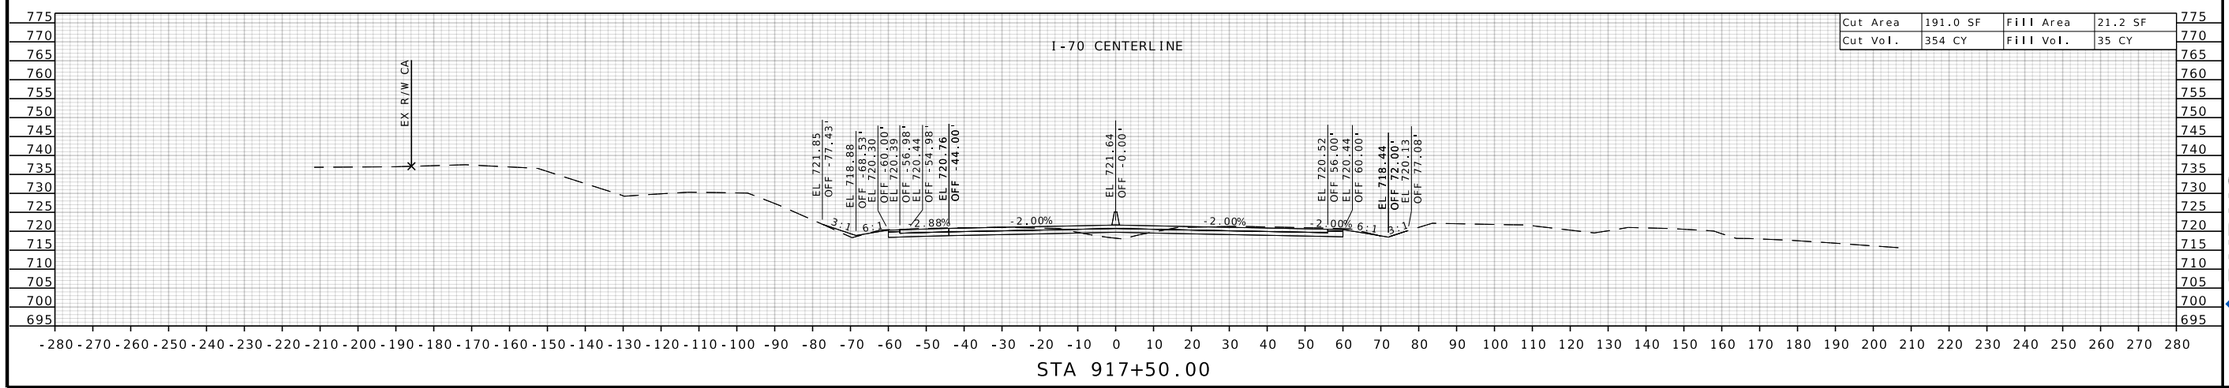

STATE OF MISSOURI
RONNIE L. WILLIAMS
NUMBER PE-2010000879
PROFESSIONAL ENGINEER

THIS SHEET HAS BEEN SIGNED, SEALED, AND DATED ELECTRONICALLY

DATE PREPARED
10/27/2025

ROUTE	STATE
I-70	MO
DISTRICT	SHEET NO.
CD	100

COUNTY
COOPER

JOB NO.
JST0017B

CONTRACT ID.
-

PROJECT NO.
-


BRIDGE NO.
-

NO.	DESCRIPTION	DATE


MISSOURI HIGHWAYS AND TRANSPORTATION COMMISSION
105 WEST CAPITOL
JEFFERSON CITY, MO 65102
1-888-ASK-MODOT (1-888-275-6636)

BURNS McDONNELL
9400 Ward Parkway
Kansas City, MO 64114
(816) 333-9400
Certificate of Authority No.: 000165


c:\bmcd_lib\pw_connect\trn\d0185111\XS_070-144_JST0017B_I20_I-70_Seg02.dgn 1:17:03 PM 10/27/2025

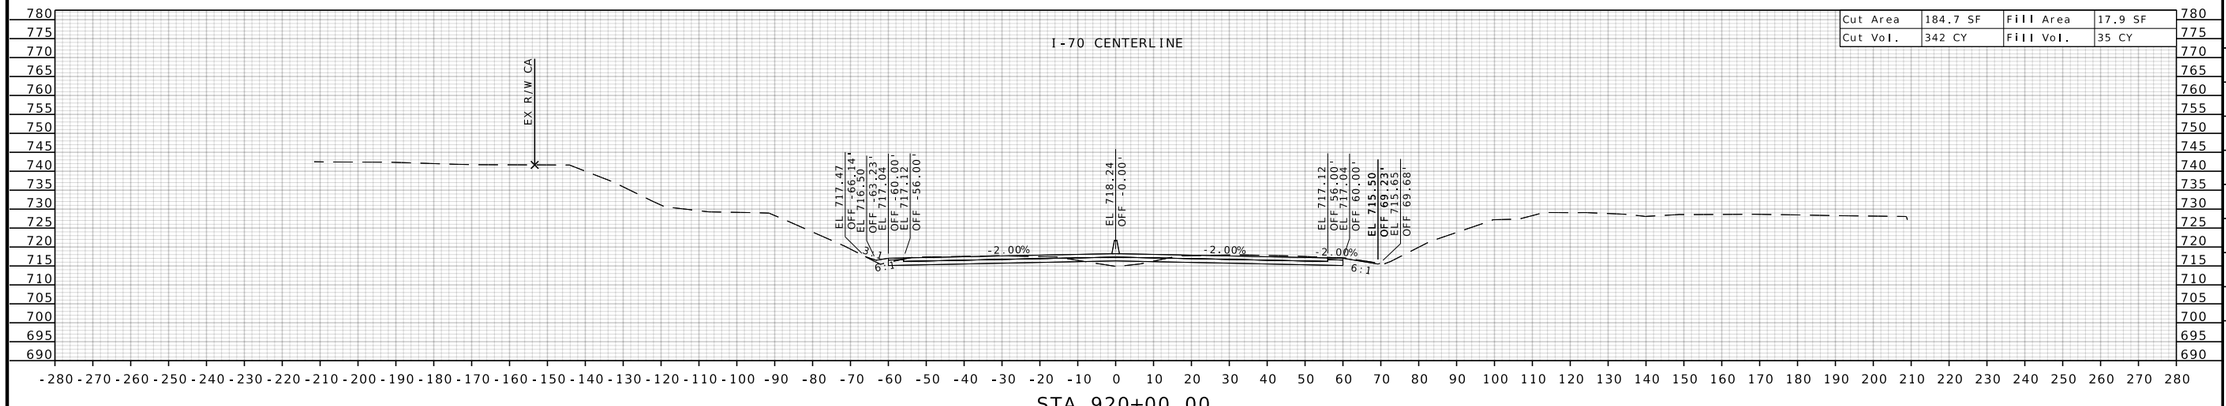

STA 920+00.00

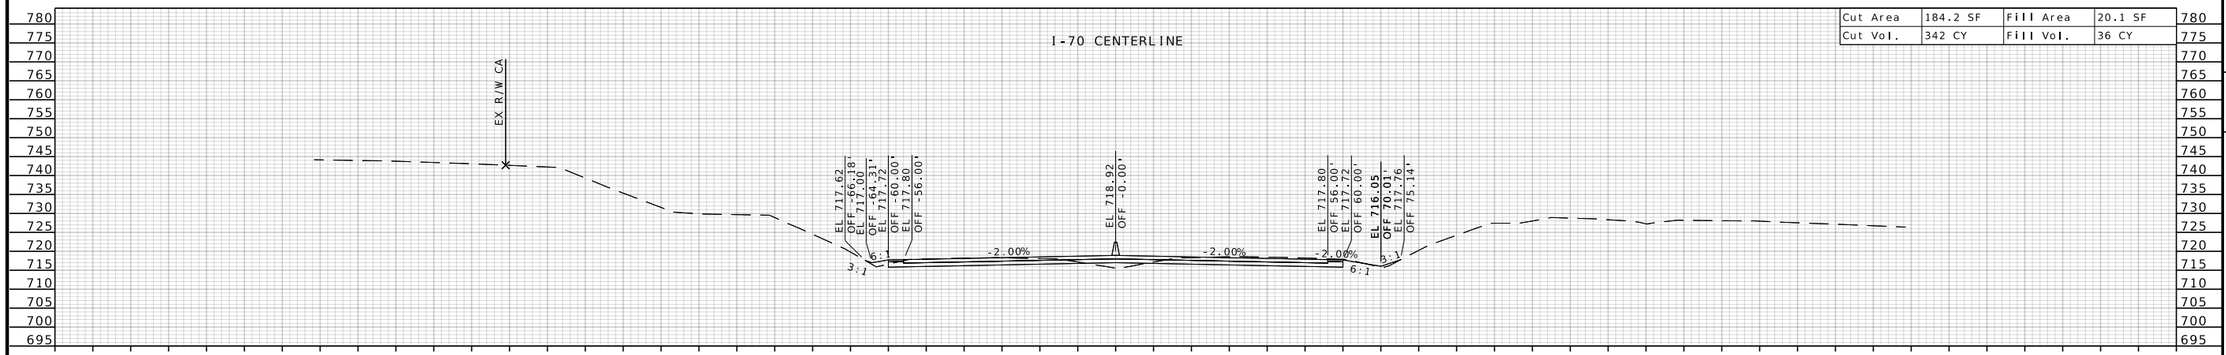

STA 919+50.00

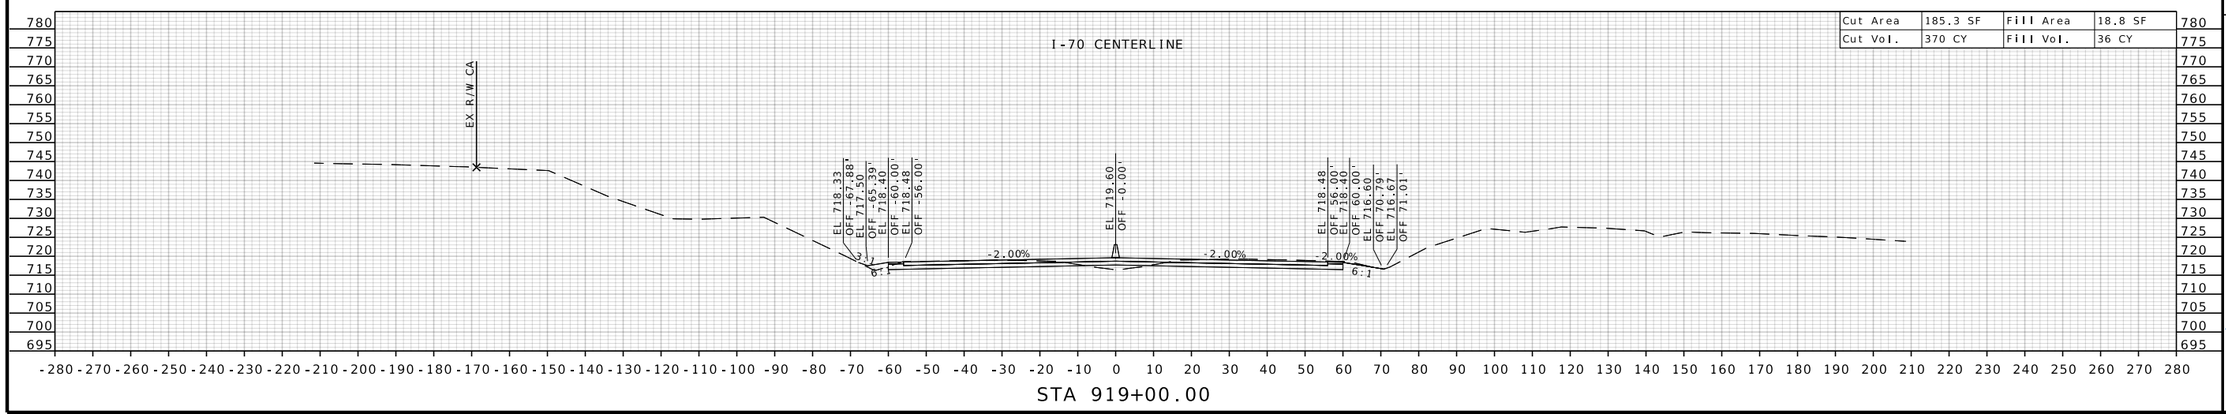

STA 919+00.00

STATE OF MISSOURI
RONNIE L. WILLIAMS
NUMBER PE-2010000879
PROFESSIONAL ENGINEER

THIS SHEET HAS BEEN SIGNED, SEALED, AND DATED ELECTRONICALLY

DATE PREPARED
10/27/2025

ROUTE	STATE
I-70	MO
DISTRICT	SHEET NO.
CD	101

COUNTY
COOPER

JOB NO.
JST0017B

CONTRACT ID.
-

PROJECT NO.
-


BRIDGE NO.
-


DESCRIPTION	DATE


MISSOURI HIGHWAYS AND TRANSPORTATION COMMISSION

105 WEST CAPITOL
JEFFERSON CITY, MO 65102
1-888-ASK-MODOT (1-888-275-6636)

BURNS McDONNELL
9400 Ward Parkway
Kansas City, MO 64114
(816) 333-9400
Certificate of Authority
No.: 000165

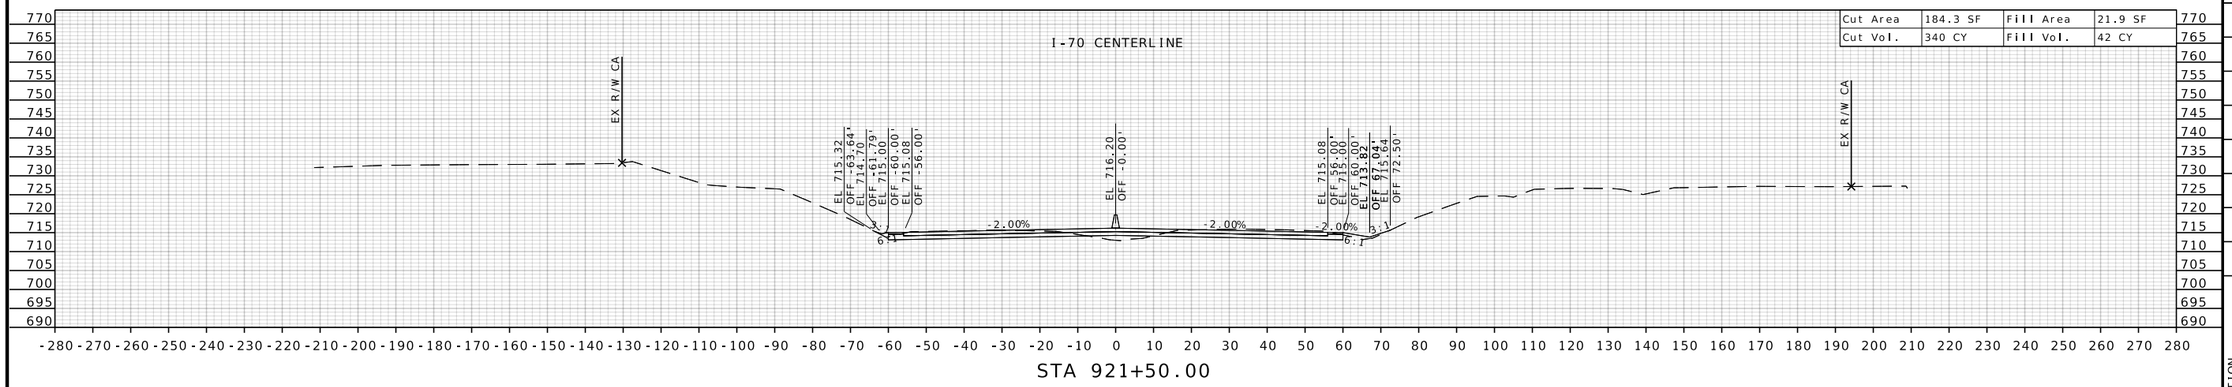

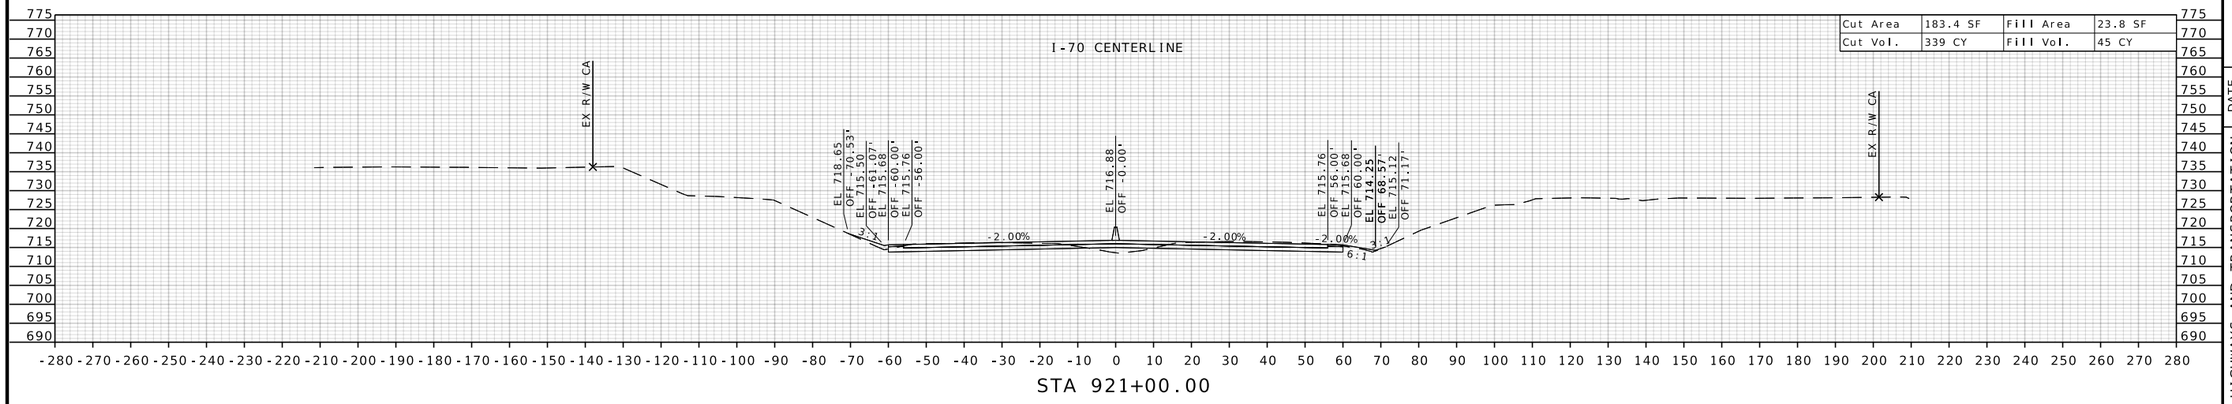

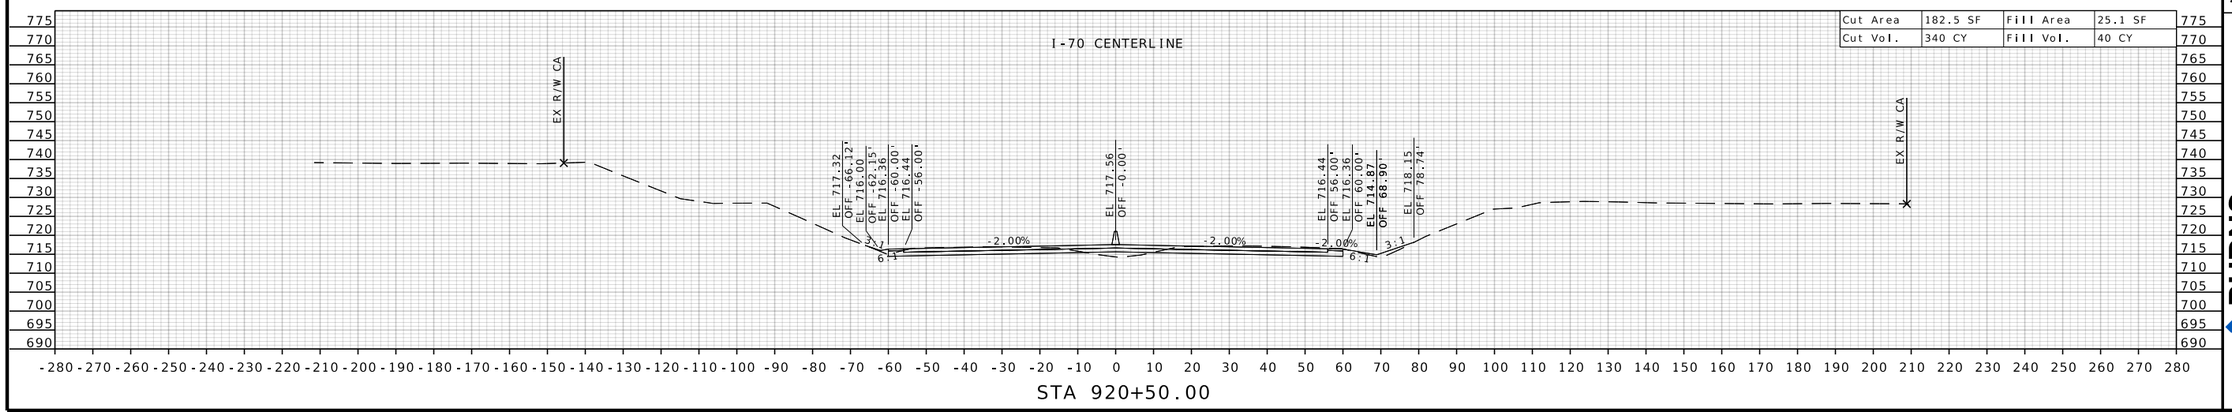

STATE OF MISSOURI
RONNIE L. WILLIAMS
NUMBER PE-2010000879
PROFESSIONAL ENGINEER

THIS SHEET HAS BEEN SIGNED, SEALED, AND DATED ELECTRONICALLY

DATE PREPARED
10/27/2025

ROUTE	STATE
I-70	MO
DISTRICT	SHEET NO.
CD	102

COUNTY
COOPER

JOB NO.
JST0017B

CONTRACT ID.
-

PROJECT NO.
-


BRIDGE NO.
-


NO.	DESCRIPTION	DATE


MISSOURI HIGHWAYS AND TRANSPORTATION COMMISSION
105 WEST CAPITOL
JEFFERSON CITY, MO 65102
1-888-ASK-MODOT (1-888-275-6636)

BURNS McDONNELL
9400 Ward Parkway
Kansas City, MO 64114
(816) 333-9400
Certificate of Authority
No.: 000165

c:\bmcd_lib\pw_connect\trn\d0185111\XS_070-144_JST0017B_I20_I-70_Seg02.dgn 1:17:06 PM 10/27/2025

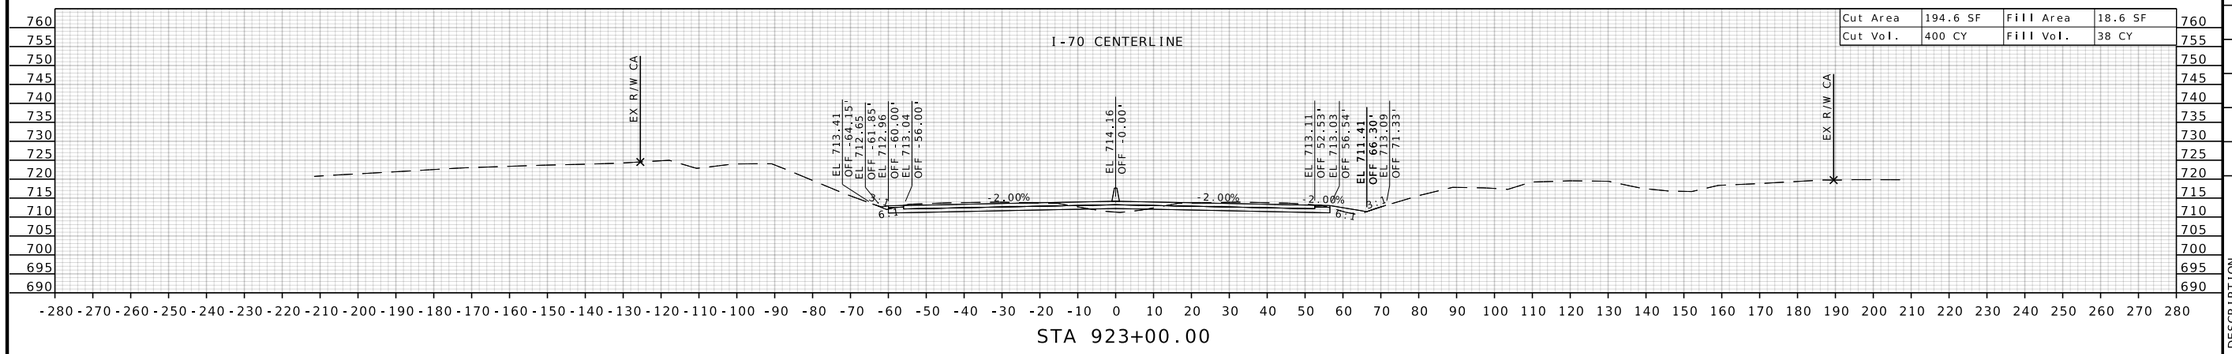

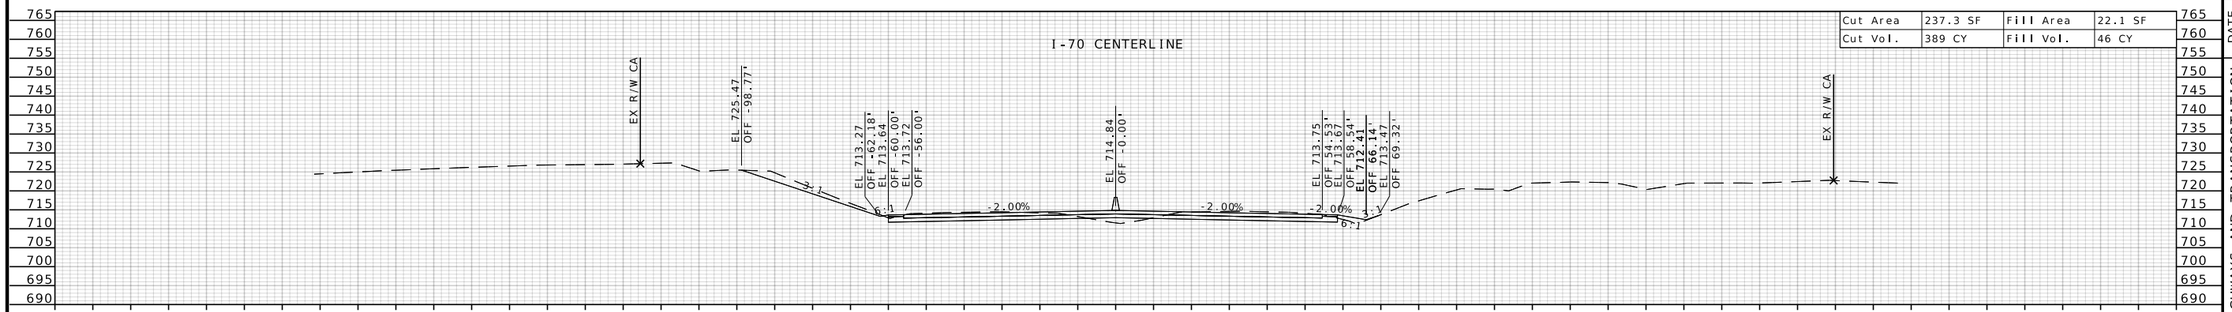

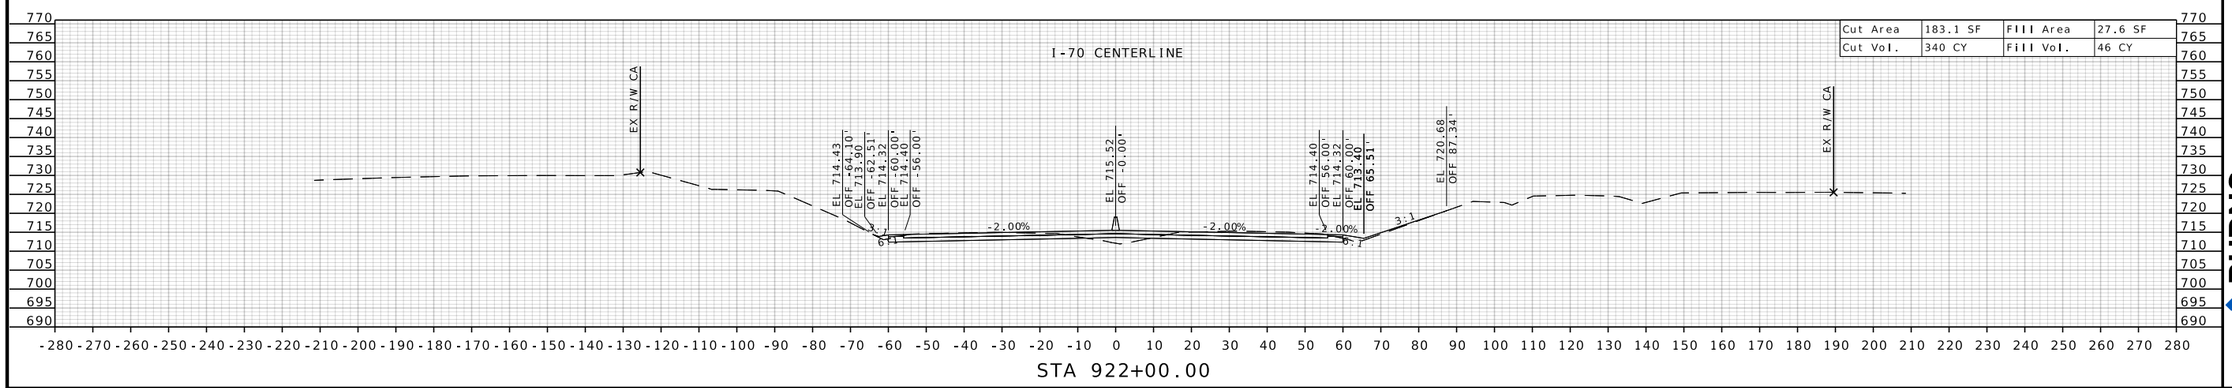

STATE OF MISSOURI
RONNIE L. WILLIAMS
NUMBER PE-2010000879
PROFESSIONAL ENGINEER

THIS SHEET HAS BEEN SIGNED, SEALED, AND DATED ELECTRONICALLY

DATE PREPARED
10/27/2025

ROUTE	STATE
I-70	MO
DISTRICT	SHEET NO.
CD	103

COUNTY
COOPER

JOB NO.
JST0017B

CONTRACT ID.
-

PROJECT NO.
-

BRIDGE NO.
-


DESCRIPTION	DATE

MISSOURI HIGHWAYS AND TRANSPORTATION COMMISSION


105 WEST CAPITOL
JEFFERSON CITY, MO 65102
1-888-ASK-MODOT (1-888-275-6636)

BURNS McDONNELL
9400 Ward Parkway
Kansas City, MO 64114
(816) 333-9400
Certificate of Authority
No.: 000165


c:\bmcd_lib\pw_connect\trn\d0185111\XS_070-144_JST0017B_I20_I-70_Seg02.dgn 1:17:08 PM 10/27/2025

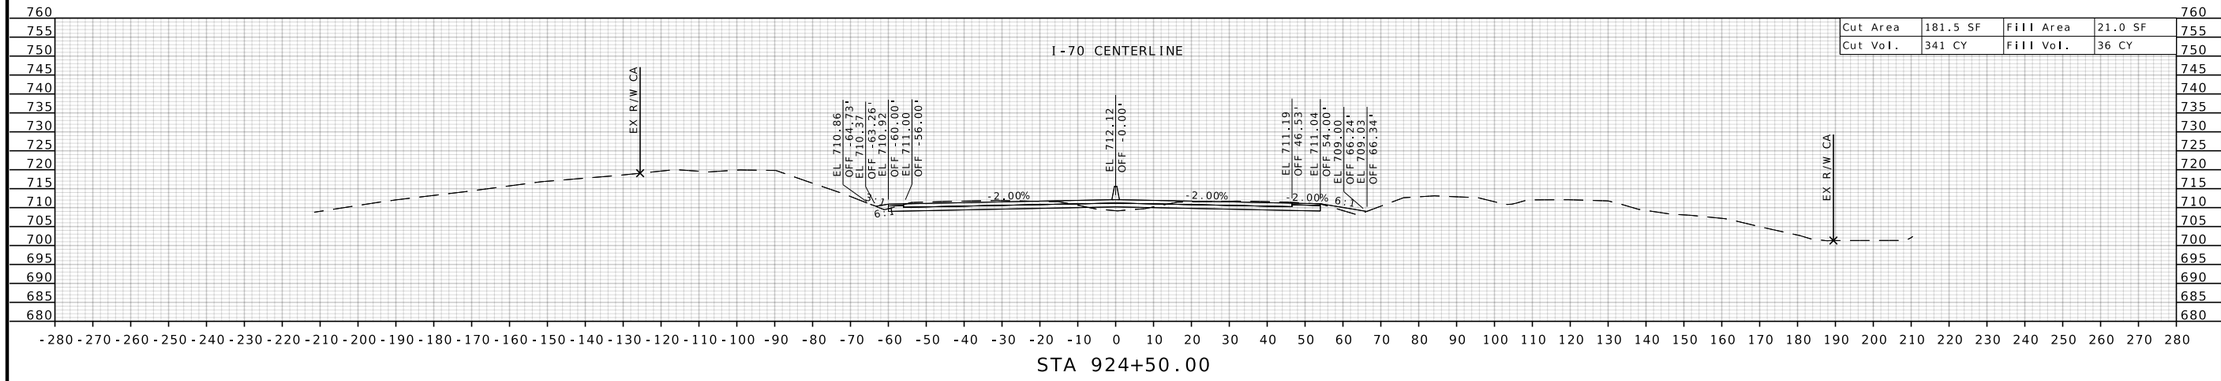

STA 924+50.00

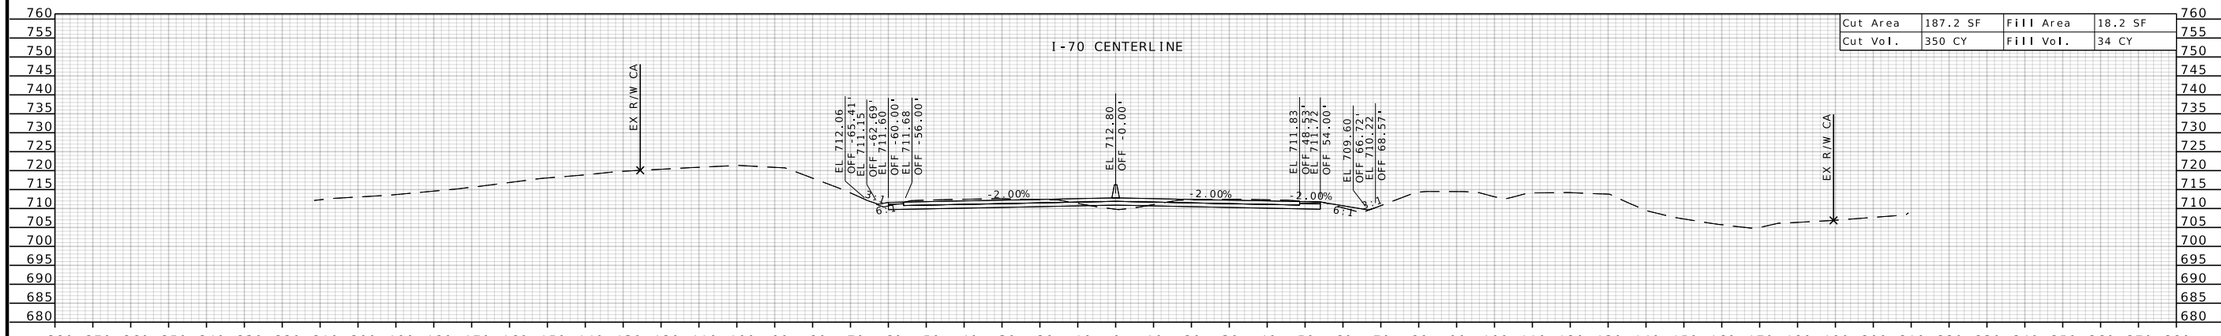

STA 924+00.00

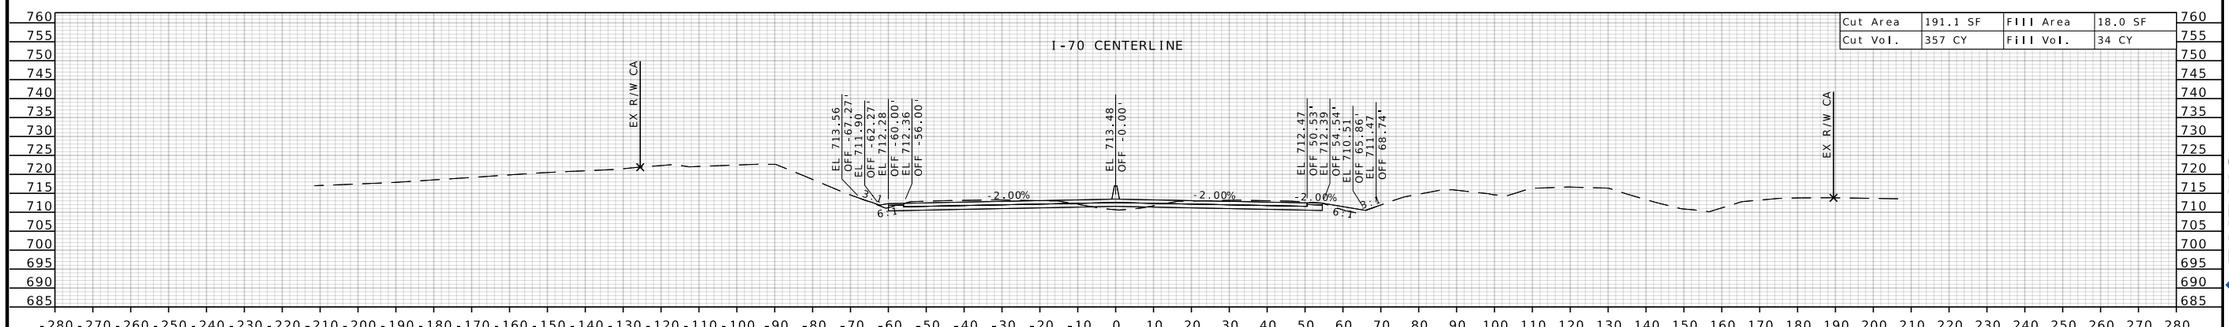

STA 923+50.00

STATE OF MISSOURI
RONNIE L. WILLIAMS
NUMBER PE-2010000879
PROFESSIONAL ENGINEER

THIS SHEET HAS BEEN SIGNED, SEALED, AND DATED ELECTRONICALLY

DATE PREPARED
10/27/2025

ROUTE	STATE
I-70	MO
DISTRICT	SHEET NO.
CD	104

COUNTY
COOPER

JOB NO.
JST0017B

CONTRACT ID.
-

PROJECT NO.
-

BRIDGE NO.
-

DESCRIPTION	DATE


MISSOURI HIGHWAYS AND TRANSPORTATION COMMISSION

105 WEST CAPITOL
JEFFERSON CITY, MO 65102
1-888-ASK-MODOT (1-888-275-6636)

MoDOT

BURNS McDONNELL
9400 Ward Parkway
Kansas City, MO 64114
(816) 333-9400
Certificate of Authority No.: 000165

c:\bmcd_lib\pw_connect\trn\d0185111\XS_070-144_JST0017B_I20_I-70_Seg02.dgn 1:17:09 PM 10/27/2025

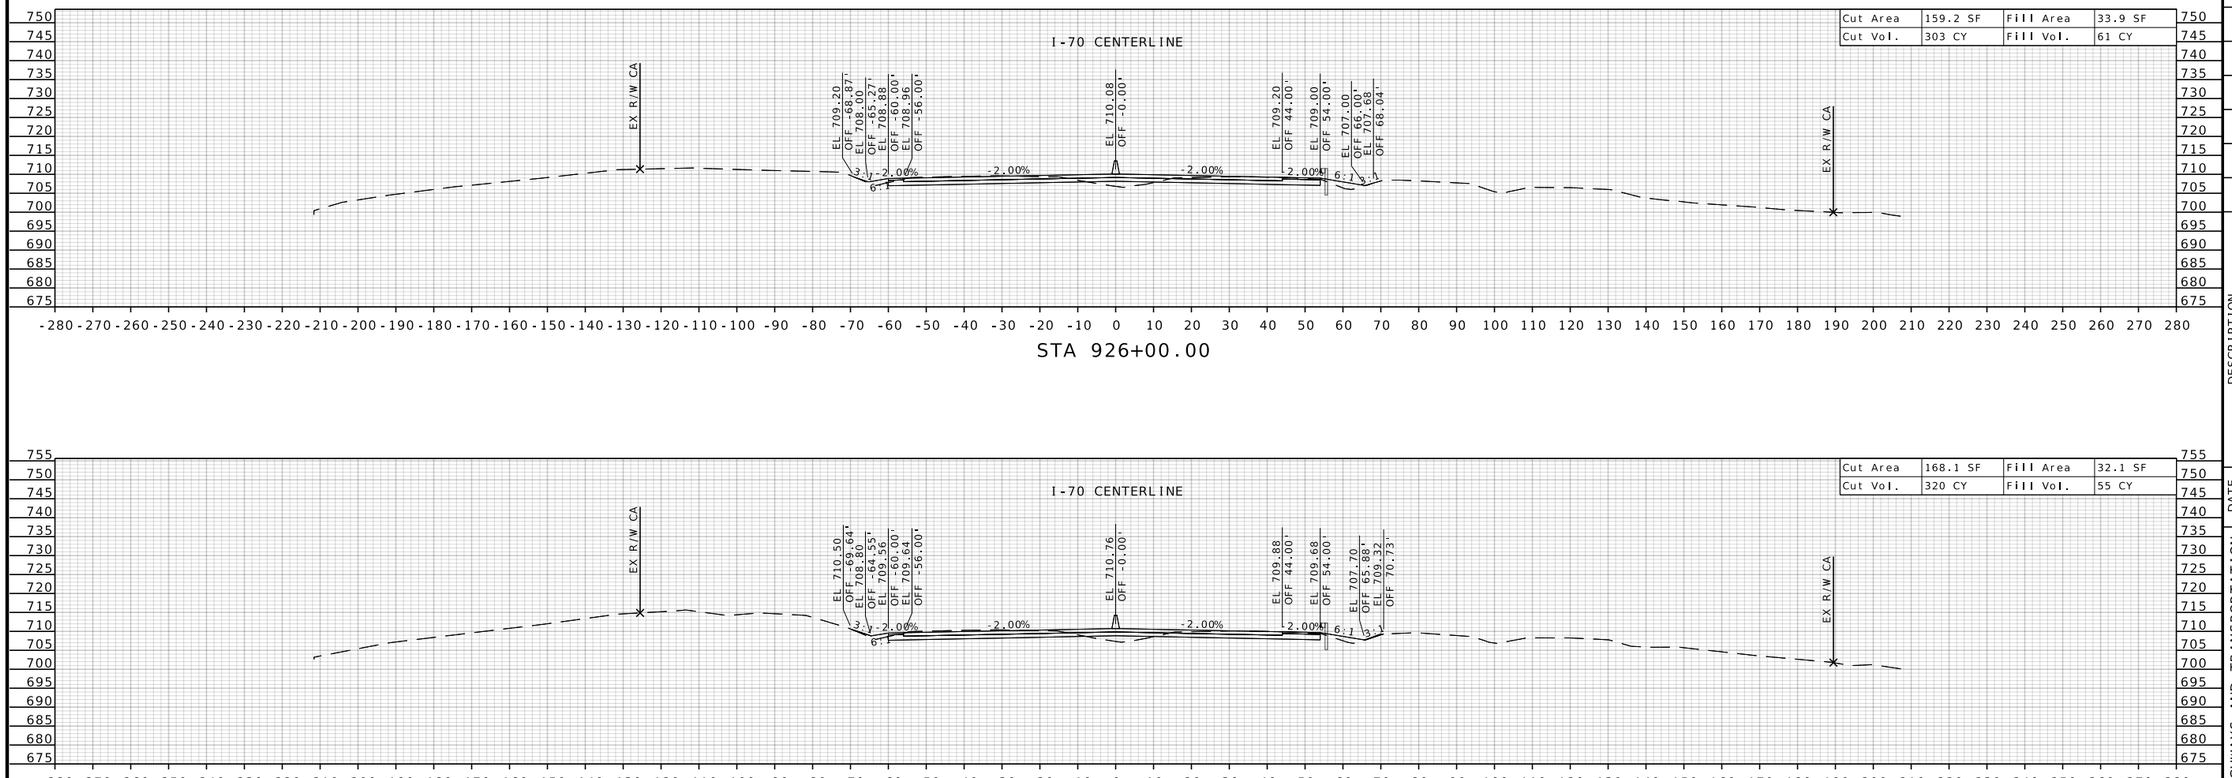

STATE OF MISSOURI
RONNIE L. WILLIAMS
NUMBER PE-2010000879
PROFESSIONAL ENGINEER

THIS SHEET HAS BEEN SIGNED, SEALED, AND DATED ELECTRONICALLY

DATE PREPARED
10/27/2025

ROUTE	STATE
I-70	MO
DISTRICT	SHEET NO.
CD	105

COUNTY
COOPER

JOB NO.
JST0017B

CONTRACT ID.
-

PROJECT NO.
-

BRIDGE NO.
-

DESCRIPTION


DATE


MISSOURI HIGHWAYS AND TRANSPORTATION COMMISSION

105 WEST CAPITOL
JEFFERSON CITY, MO 65102
1-888-ASK-MODOT (1-888-275-6636)

BURNS McDONNELL
9400 Ward Parkway
Kansas City, MO 64114
(816) 333-9400
Certifcate of Authority
No.: 000165

c:\bmcd_lib\pw_connect\trn\d0185111\XS_070-144_JST0017B_I20_I-70_Seg02.dgn 1:17:11 PM 10/27/2025

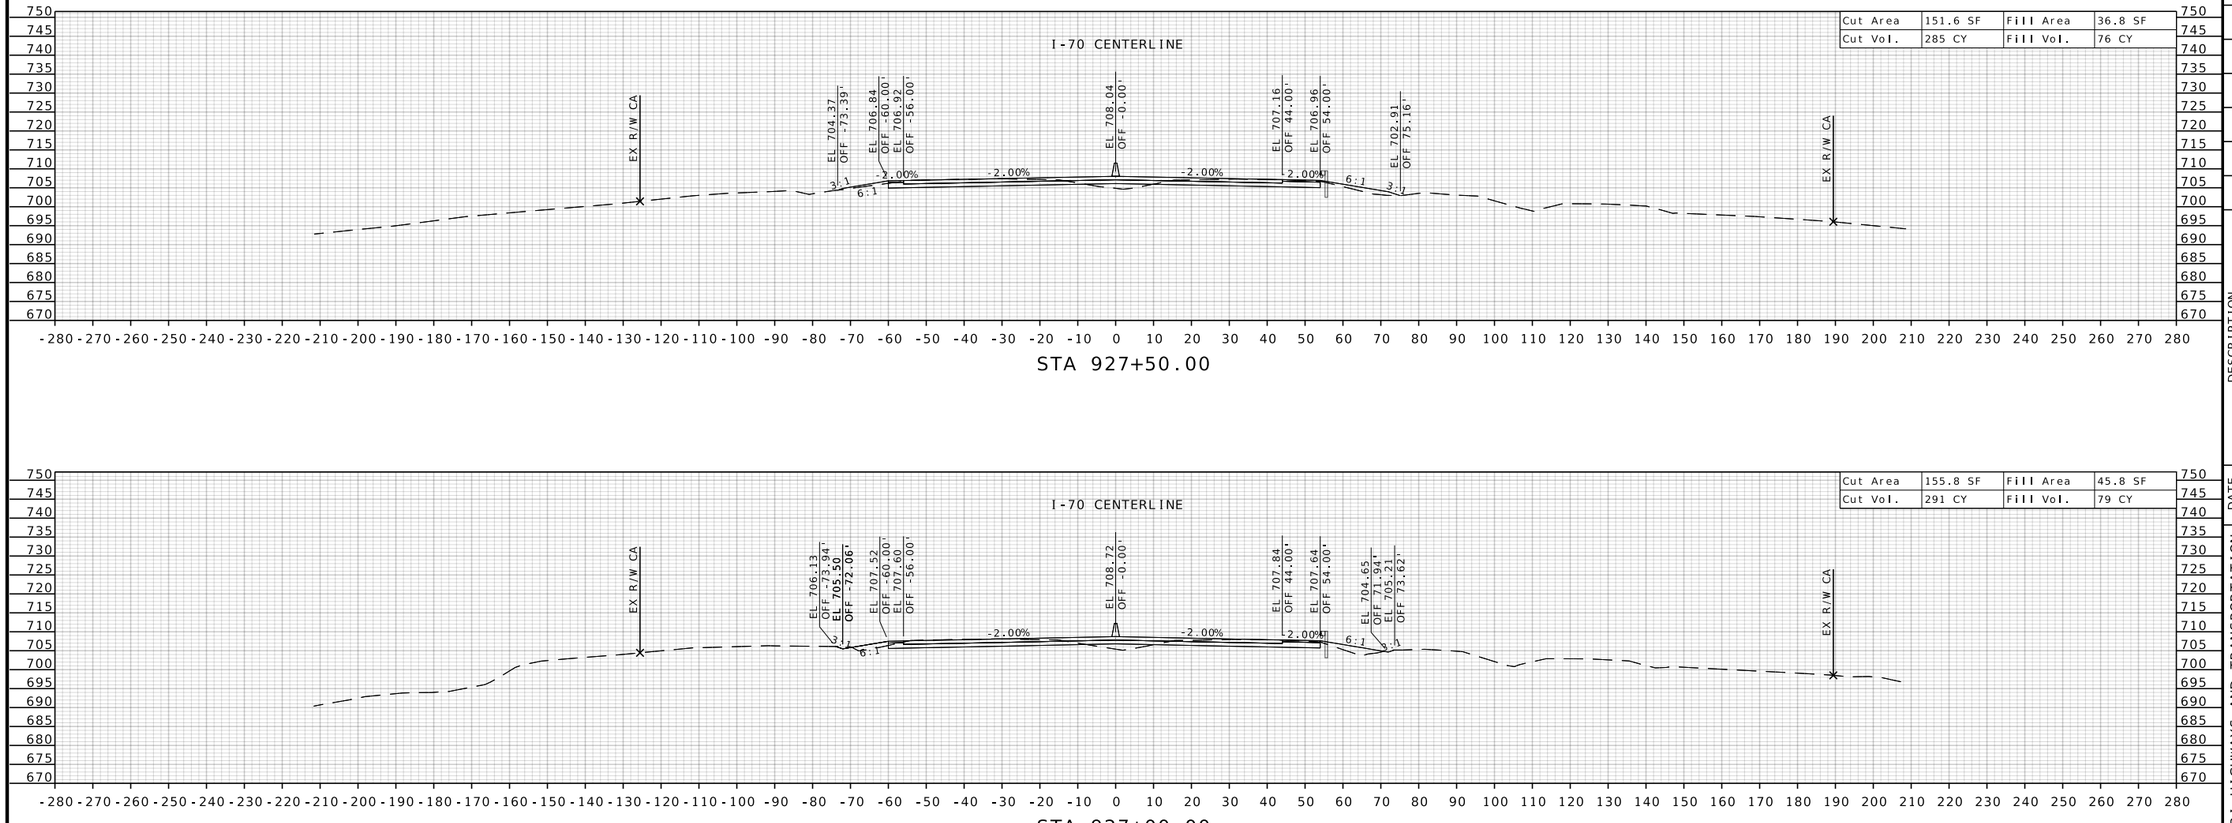

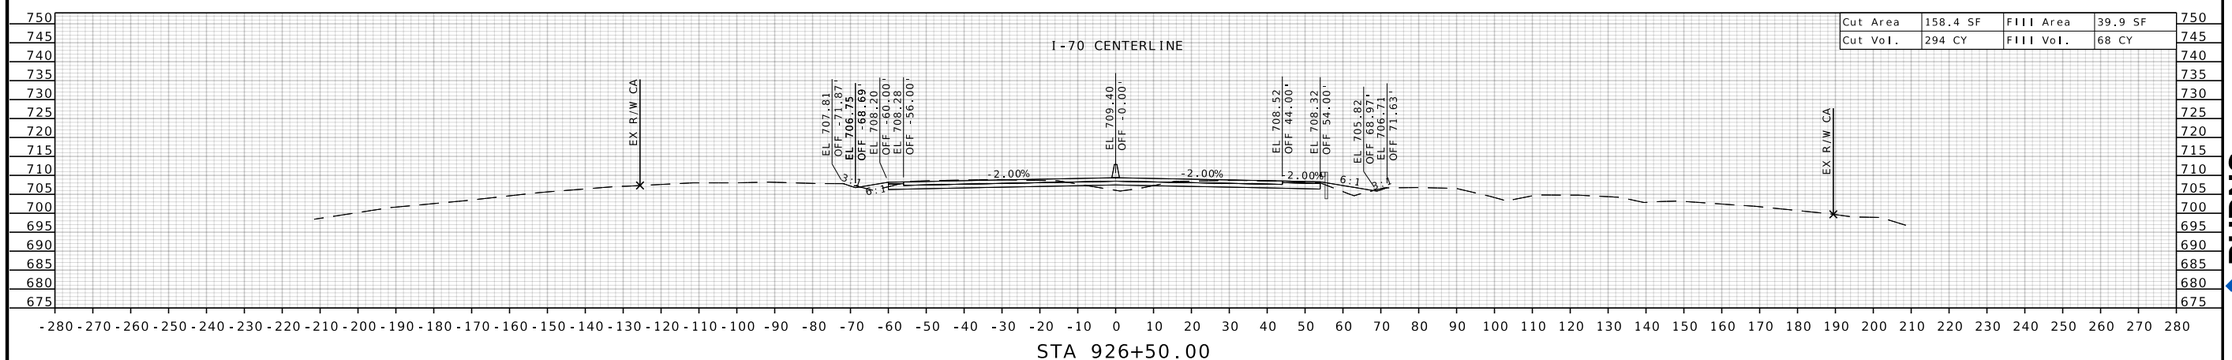

STATE OF MISSOURI
RONNIE L. WILLIAMS
NUMBER PE-2010000879
PROFESSIONAL ENGINEER

THIS SHEET HAS BEEN SIGNED, SEALED, AND DATED ELECTRONICALLY

DATE PREPARED
10/27/2025

ROUTE	STATE
I-70	MO
DISTRICT	SHEET NO.
CD	106

COUNTY
COOPER

JOB NO.
JST0017B

CONTRACT ID.
-

PROJECT NO.
-


BRIDGE NO.
-


DESCRIPTION	DATE


MISSOURI HIGHWAYS AND TRANSPORTATION COMMISSION

105 WEST CAPITOL
JEFFERSON CITY, MO 65102
1-888-ASK-MODOT (1-888-275-6636)

BURNS McDONNELL
9400 Ward Parkway
Kansas City, MO 64114
(816) 333-9400
Certificate of Authority
No.: 000165

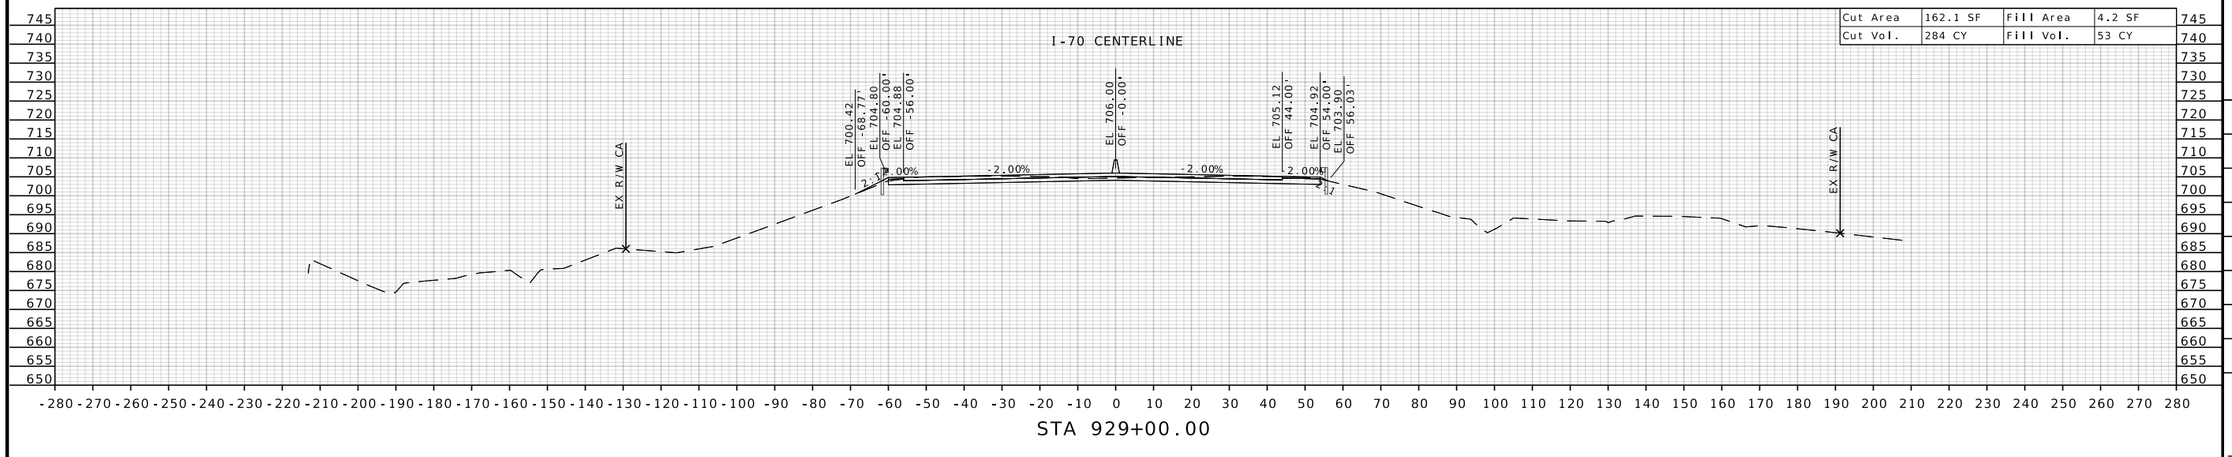

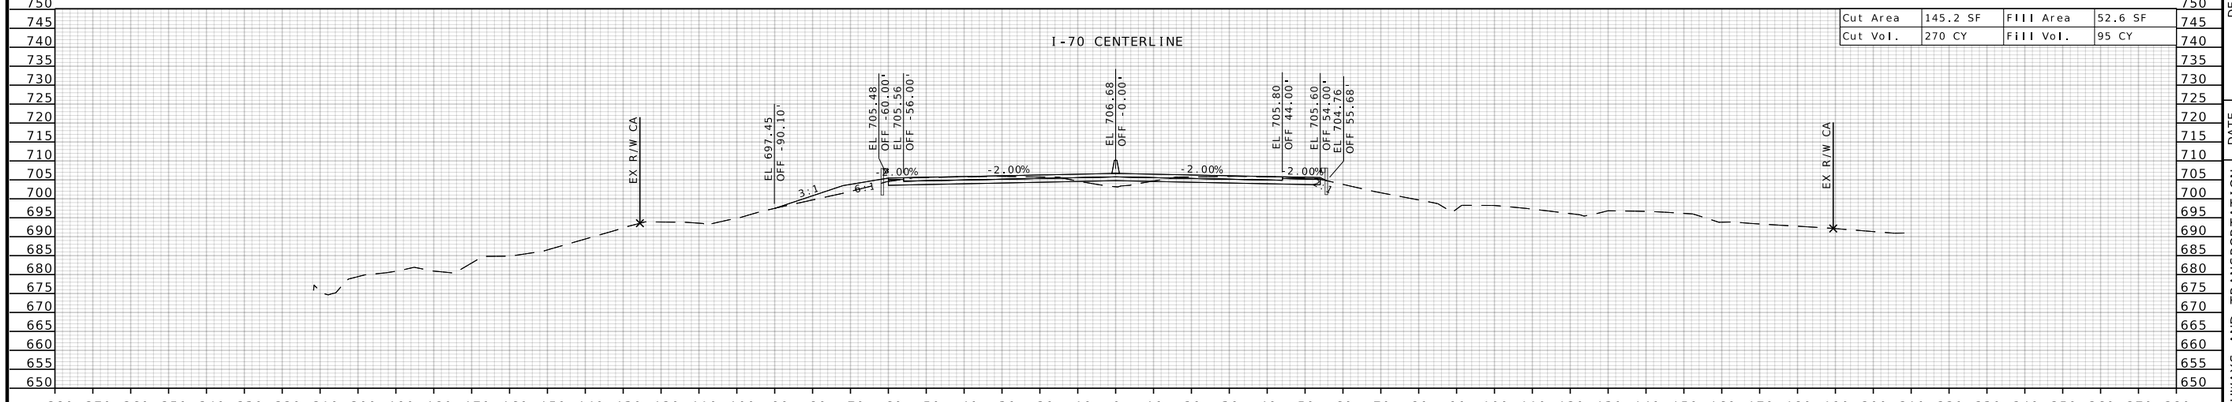

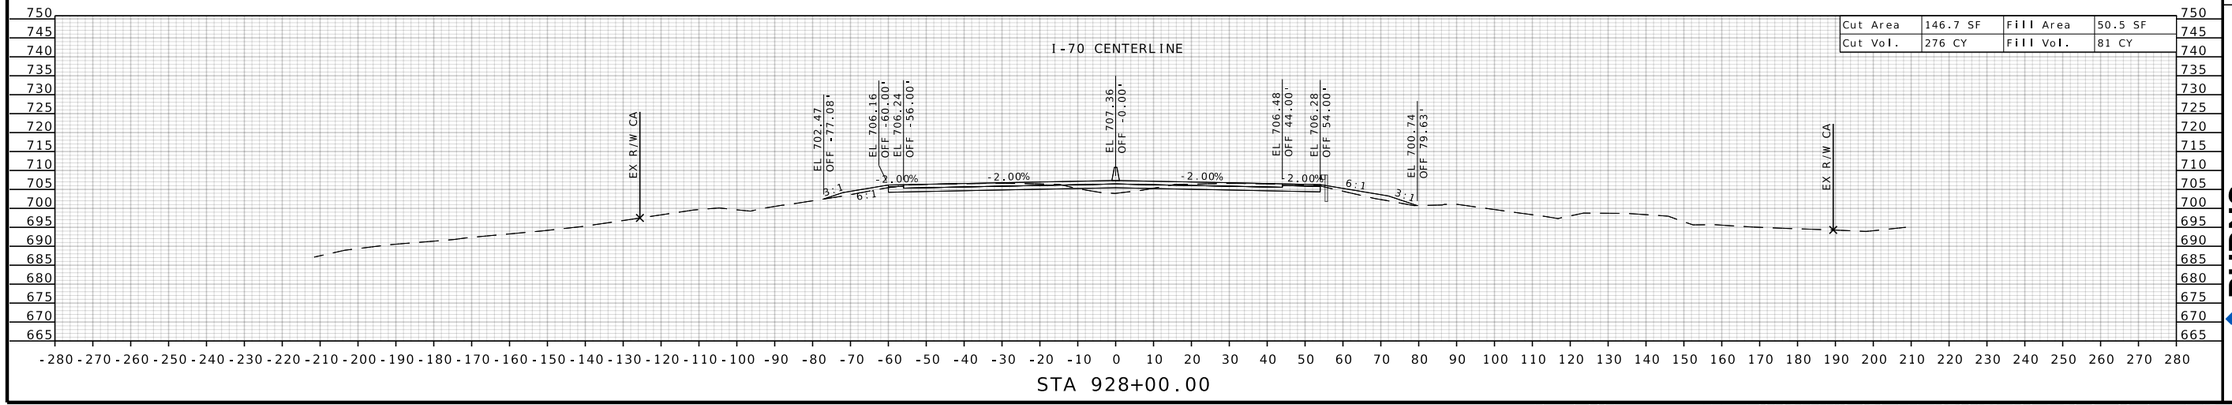

STATE OF MISSOURI
RONNIE L. WILLIAMS
NUMBER PE-2010000879
PROFESSIONAL ENGINEER

THIS SHEET HAS BEEN SIGNED, SEALED, AND DATED ELECTRONICALLY

DATE PREPARED
10/27/2025

ROUTE	STATE
I-70	MO
DISTRICT	SHEET NO.
CD	107

COUNTY
COOPER

JOB NO.
JST0017B

CONTRACT ID.
-

PROJECT NO.
-

BRIDGE NO.
-

DESCRIPTION	DATE


MISSOURI HIGHWAYS AND TRANSPORTATION COMMISSION


105 WEST CAPITOL
JEFFERSON CITY, MO 65102
1-888-ASK-MODOT (1-888-275-6636)

MoDOT

BURNS McDONNELL
9400 Ward Parkway
Kansas City, MO 64114
(816) 333-9400
Certificate of Authority
No.: 000165

c:\bmcd_lib\pw_connect\trn\d0185111\XS_070-144_JST0017B_I20_I-70_Seg02.dgn 1:17:14 PM 10/27/2025

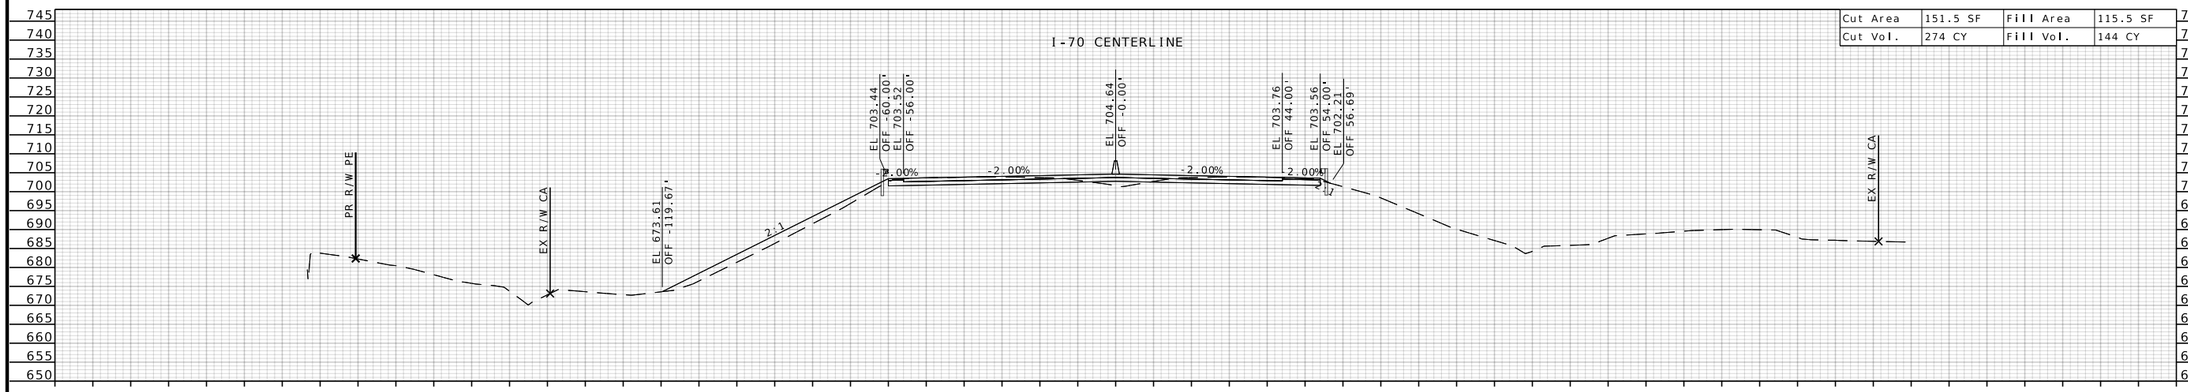

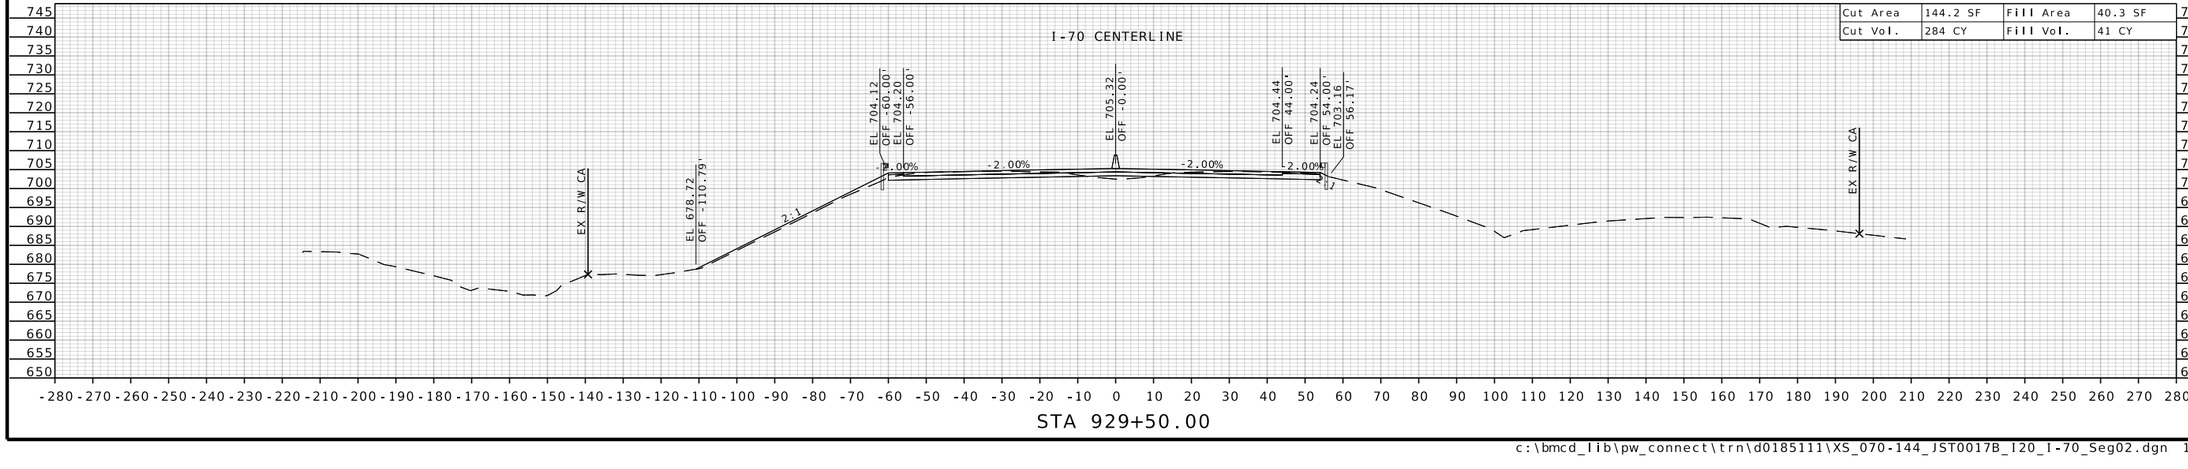

STATE OF MISSOURI
RONNIE L. WILLIAMS
NUMBER PE-2010000879
PROFESSIONAL ENGINEER

THIS SHEET HAS BEEN SIGNED, SEALED, AND DATED ELECTRONICALLY

DATE PREPARED
10/27/2025

ROUTE	STATE
I-70	MO
DISTRICT	SHEET NO.
CD	108

COUNTY
COOPER

JOB NO.
JST0017B

CONTRACT ID.
-

PROJECT NO.
-


BRIDGE NO.
-


DATE	DESCRIPTION

MISSOURI HIGHWAYS AND TRANSPORTATION COMMISSION

105 WEST CAPITOL
JEFFERSON CITY, MO 65102
1-888-ASK-MODOT (1-888-275-6636)

BURNS McDONNELL
9400 Ward Parkway
Kansas City, MO 64114
(816) 333-9400
Certificate of Authority
No.: 000165

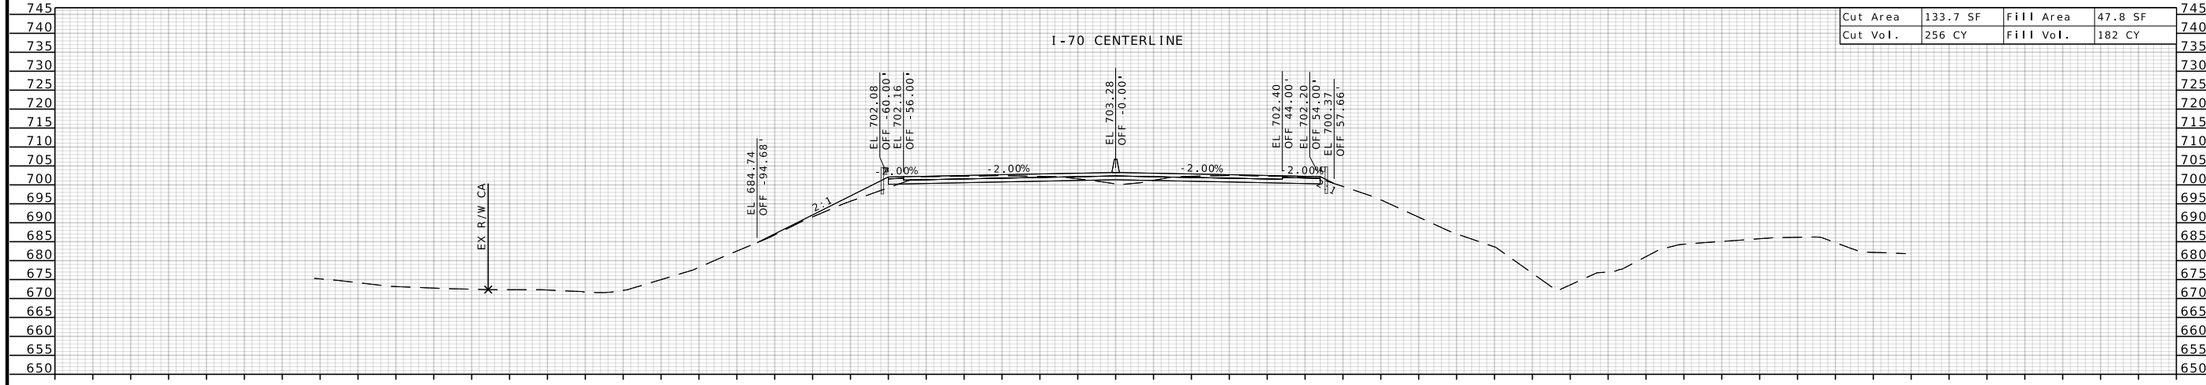

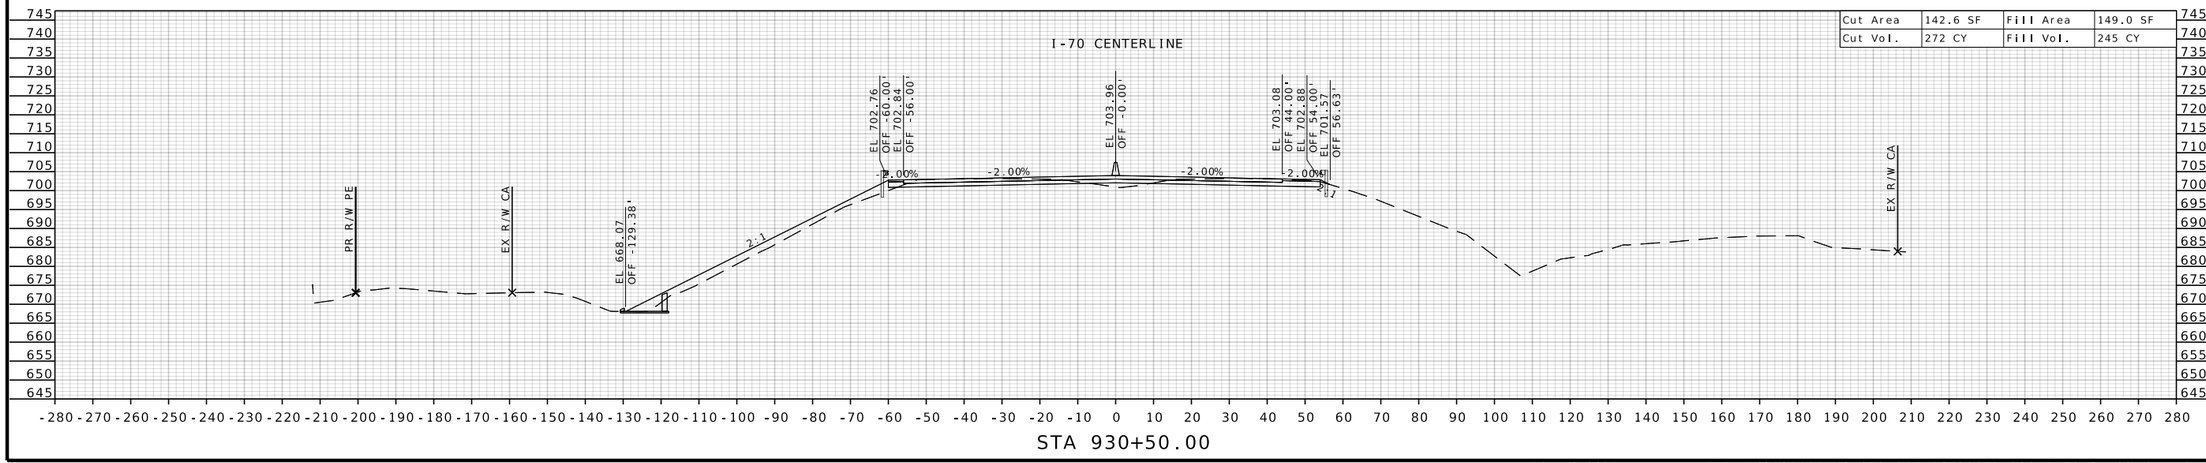

STATE OF MISSOURI
RONNIE L. WILLIAMS
NUMBER PE-2010000879
PROFESSIONAL ENGINEER

THIS SHEET HAS BEEN SIGNED, SEALED, AND DATED ELECTRONICALLY

DATE PREPARED
10/27/2025

ROUTE	STATE
I-70	MO
DISTRICT	SHEET NO.
CD	109

COUNTY
COOPER

JOB NO.
JST0017B

CONTRACT ID.
-

PROJECT NO.
-


BRIDGE NO.
-

DESCRIPTION	DATE


MISSOURI HIGHWAYS AND TRANSPORTATION COMMISSION
105 WEST CAPITOL
JEFFERSON CITY, MO 65102
1-888-ASK-MODOT (1-888-275-6636)

BURNS McDONNELL
9400 Ward Parkway
Kansas City, MO 64114
(816) 333-9400
Certificate of Authority
No.: 000165

c:\bmcd_lib\pw_connect\trn\d0185111\XS_070-144_JST0017B_I20_I-70_Seg02.dgn 1:17:16 PM 10/27/2025

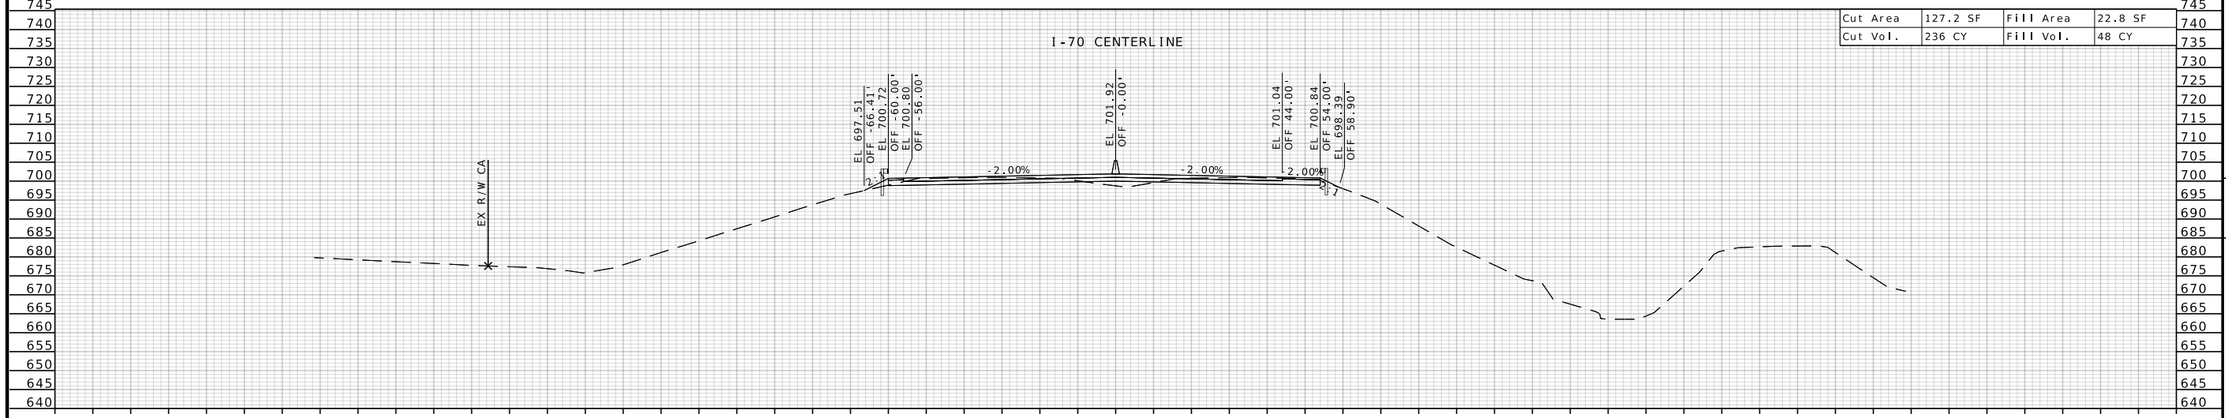

STA 932+00.00

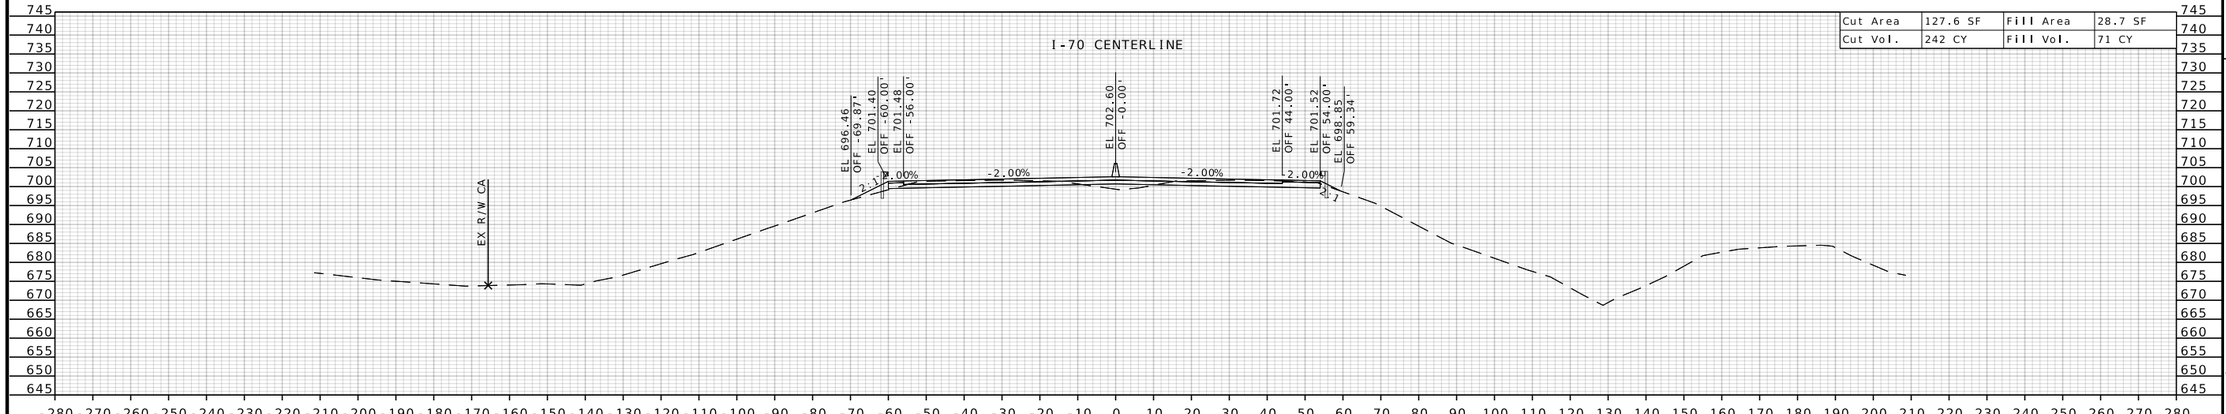

STA 931+50.00

STATE OF MISSOURI
RONNIE L. WILLIAMS
NUMBER PE-2010000879
PROFESSIONAL ENGINEER

THIS SHEET HAS BEEN SIGNED, SEALED, AND DATED ELECTRONICALLY

DATE PREPARED
10/27/2025

ROUTE	STATE
I-70	MO
DISTRICT	SHEET NO.
CD	110

COUNTY
COOPER

JOB NO.
JST0017B

CONTRACT ID.
-

PROJECT NO.
-


BRIDGE NO.
-

DESCRIPTION	DATE


MISSOURI HIGHWAYS AND TRANSPORTATION COMMISSION

105 WEST CAPITOL
JEFFERSON CITY, MO 65102
1-888-ASK-MODOT (1-888-275-6636)

BURNS McDONNELL
9400 Ward Parkway
Kansas City, MO 64114
(816) 333-9400
Certificate of Authority
No.: 000165

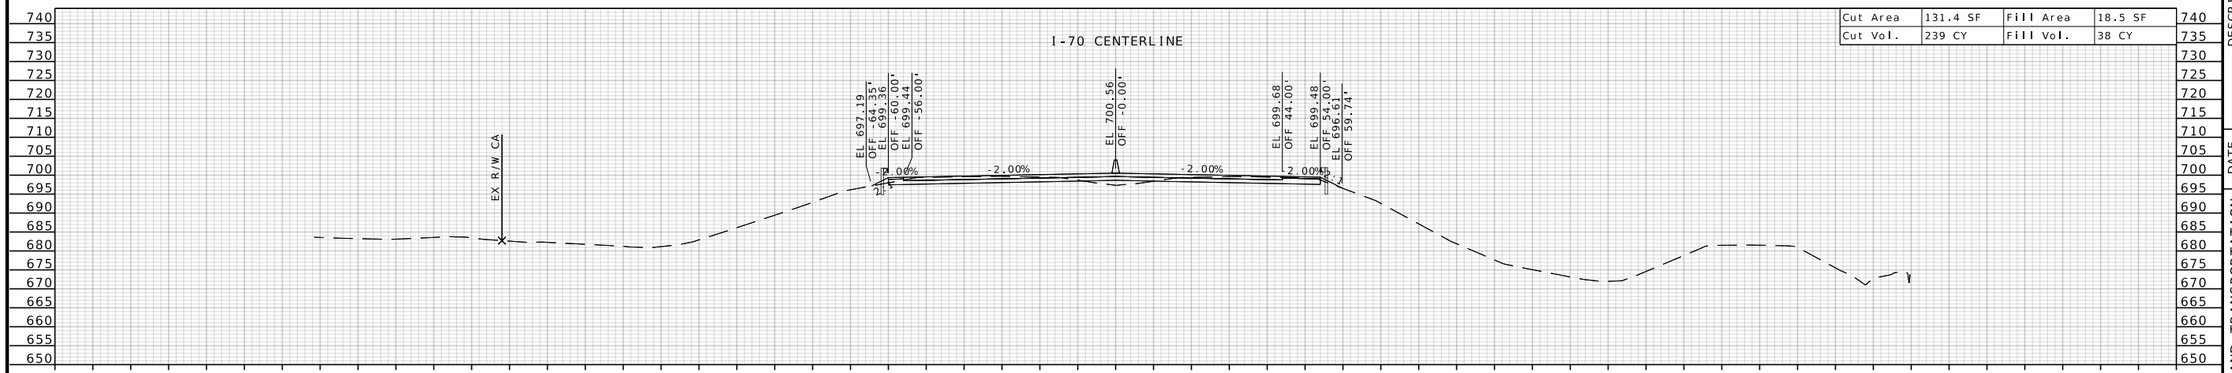

STA 933+00.00

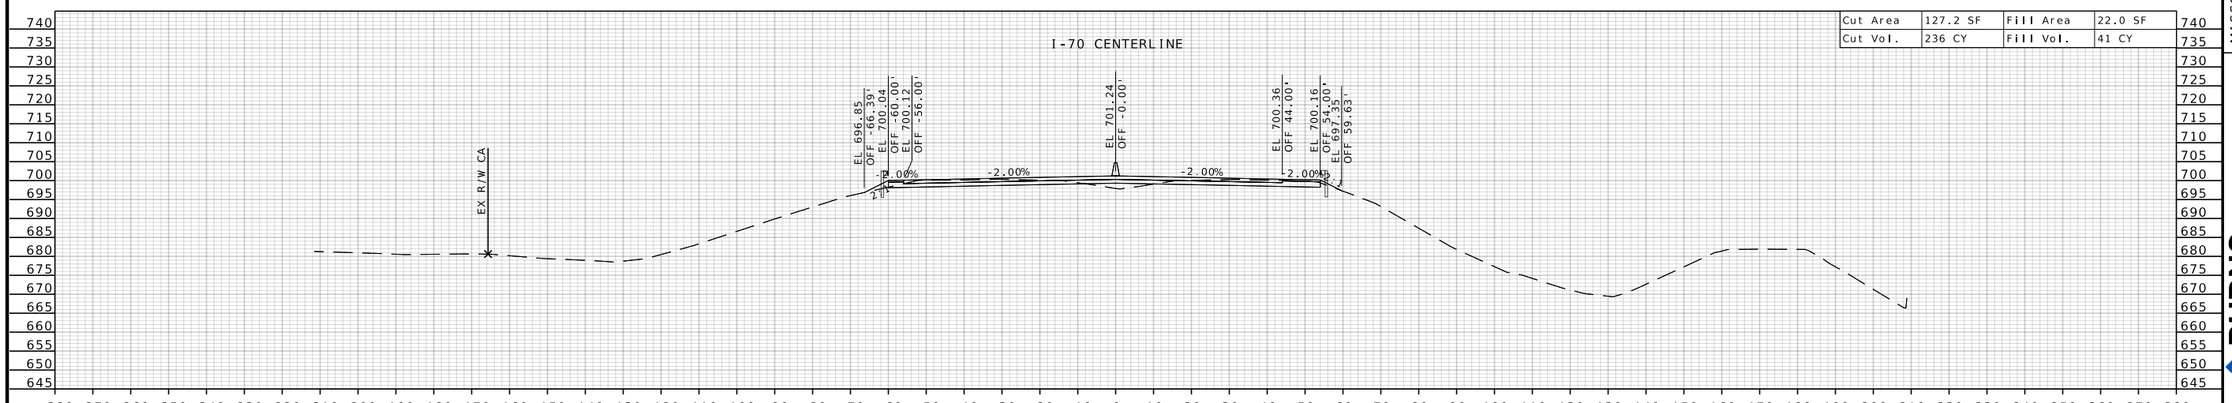

STA 932+50.00

STATE OF MISSOURI
RONNIE L. WILLIAMS
NUMBER PE-2010000879
PROFESSIONAL ENGINEER

THIS SHEET HAS BEEN SIGNED, SEALED, AND DATED ELECTRONICALLY

DATE PREPARED
10/27/2025

ROUTE	STATE
I-70	MO
DISTRICT	SHEET NO.
CD	111

COUNTY
COOPER

JOB NO.
JST0017B

CONTRACT ID.
-


PROJECT NO.
-

BRIDGE NO.
-


DESCRIPTION	DATE

MISSOURI HIGHWAYS AND TRANSPORTATION COMMISSION
105 WEST CAPITOL
JEFFERSON CITY, MO 65102
1-888-ASK-MODOT (1-888-275-6636)


BURNS McDONNELL
9400 Ward Parkway
Kansas City, MO 64114
(816) 333-9400
Certificate of Authority
No.: 000165

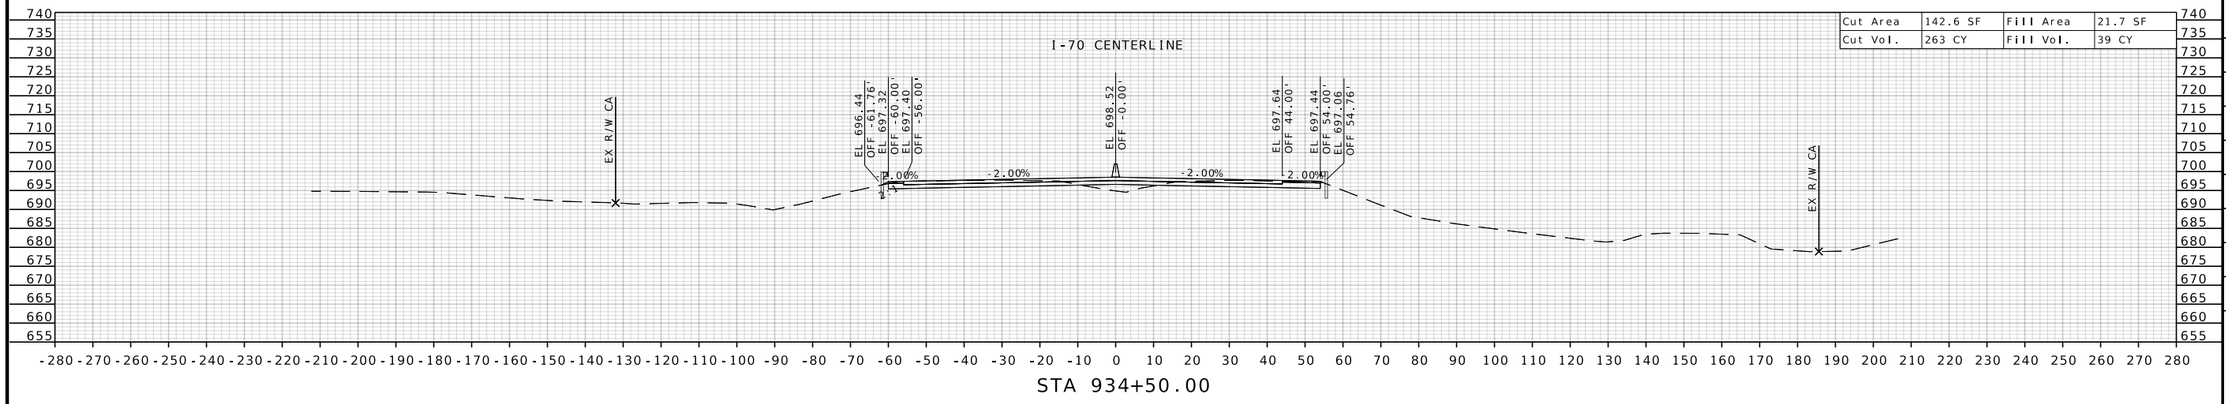

STA 934+50.00

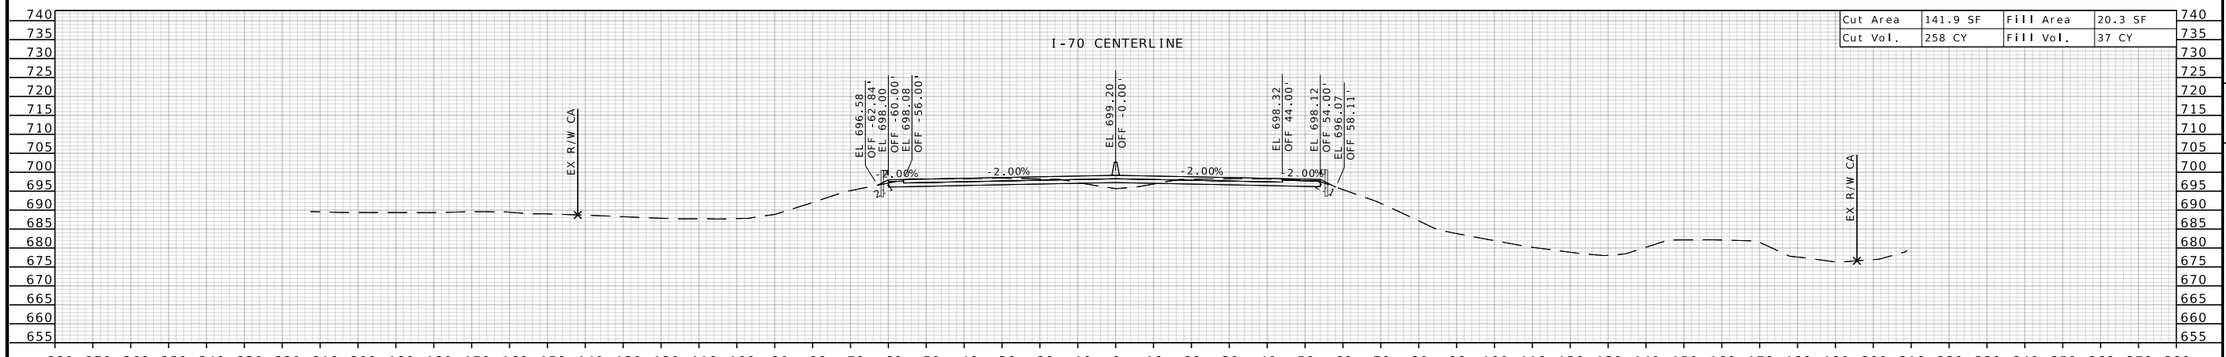

STA 934+00.00

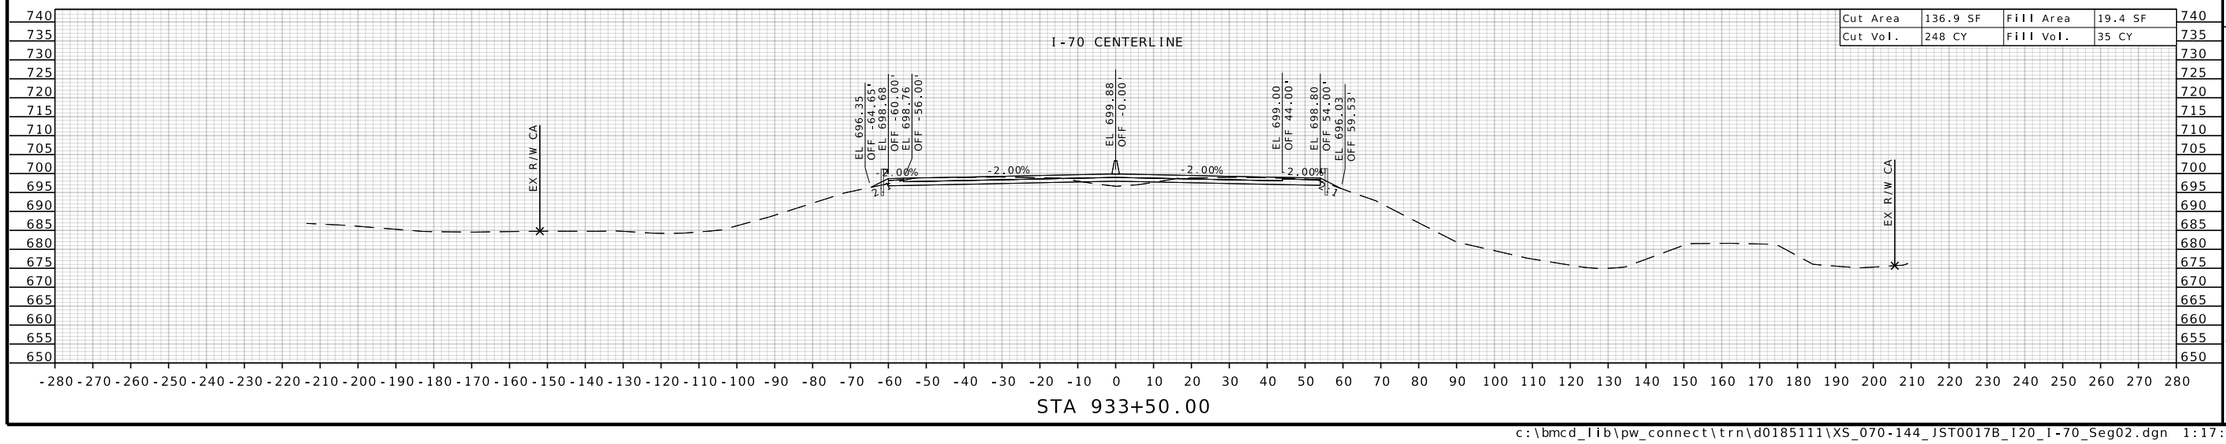

STA 933+50.00

STATE OF MISSOURI
RONNIE L. WILLIAMS
NUMBER PE-2010000879
PROFESSIONAL ENGINEER

THIS SHEET HAS BEEN SIGNED, SEALED, AND DATED ELECTRONICALLY

DATE PREPARED
10/27/2025

ROUTE	STATE
I-70	MO
DISTRICT	SHEET NO.
CD	112

COUNTY
COOPER

JOB NO.
JST0017B

CONTRACT ID.
-

PROJECT NO.
-

BRIDGE NO.
-


DESCRIPTION	DATE


MISSOURI HIGHWAYS AND TRANSPORTATION COMMISSION


105 WEST CAPITOL
JEFFERSON CITY, MO 65102
1-888-ASK-MODOT (1-888-275-6636)

MoDOT

BURNS McDONNELL
9400 Ward Parkway
Kansas City, MO 64114
(816) 333-9400
Certificate of Authority
No.: 000165

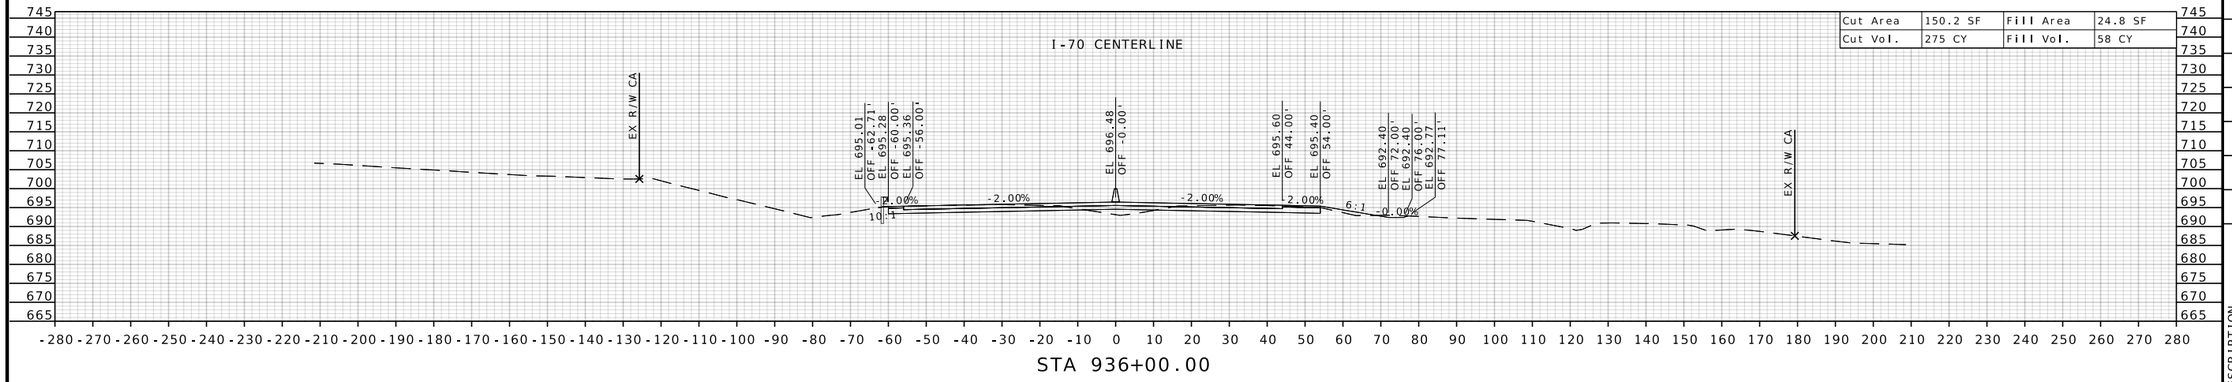

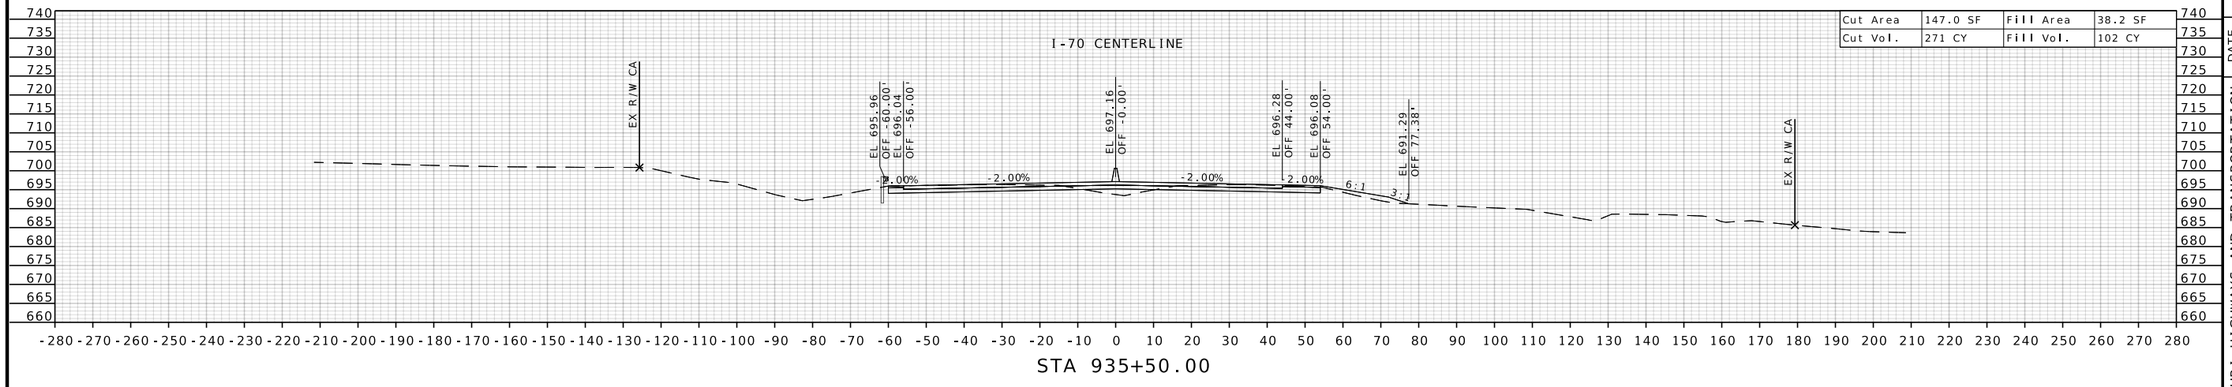

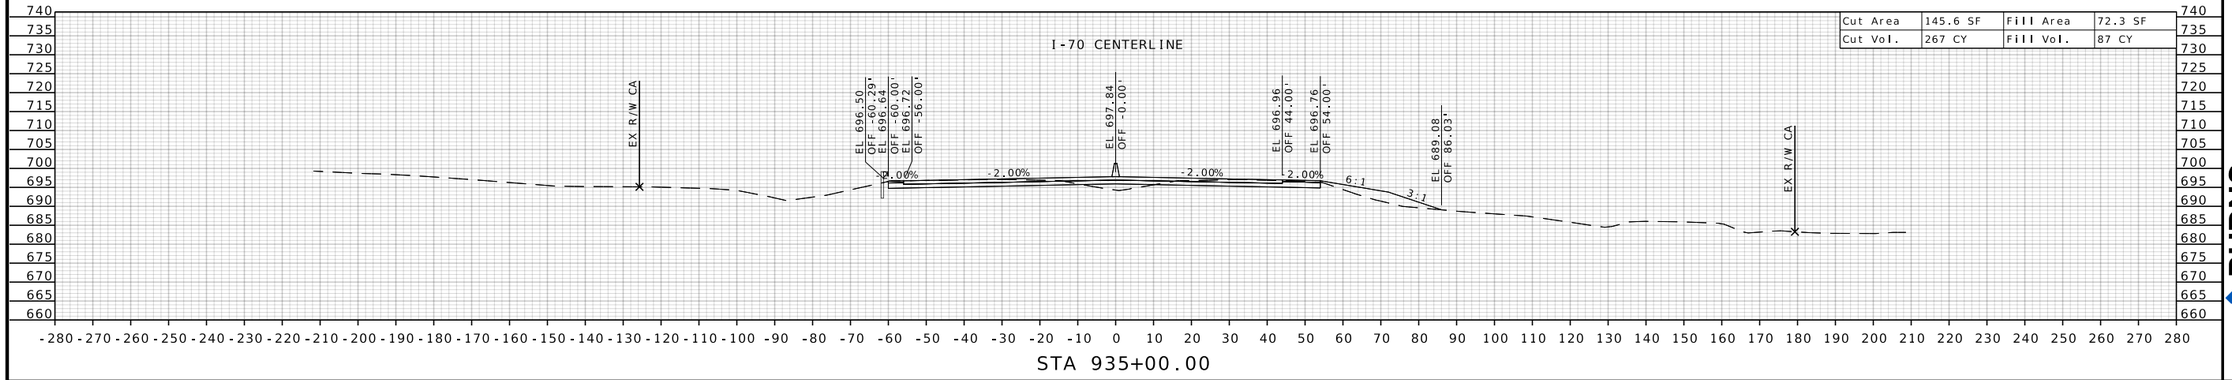

STATE OF MISSOURI
RONNIE L. WILLIAMS
NUMBER PE-2010000879
PROFESSIONAL ENGINEER

THIS SHEET HAS BEEN SIGNED, SEALED, AND DATED ELECTRONICALLY

DATE PREPARED
10/27/2025

ROUTE	STATE
I-70	MO
DISTRICT	SHEET NO.
CD	113

COUNTY
COOPER

JOB NO.
JST0017B

CONTRACT ID.
-

PROJECT NO.
-

BRIDGE NO.
-


DESCRIPTION	DATE


MISSOURI HIGHWAYS AND TRANSPORTATION COMMISSION


105 WEST CAPITOL
JEFFERSON CITY, MO 65102
1-888-ASK-MODOT (1-888-275-6636)

BURNS McDONNELL
9400 Ward Parkway
Kansas City, MO 64114
(816) 333-9400
Certificate of Authority No.: 000165

c:\bmcd_lib\pw_connect\trn\d0185111\XS_070-144_JST0017B_I20_I-70_Seg02.dgn 1:17:21 PM 10/27/2025

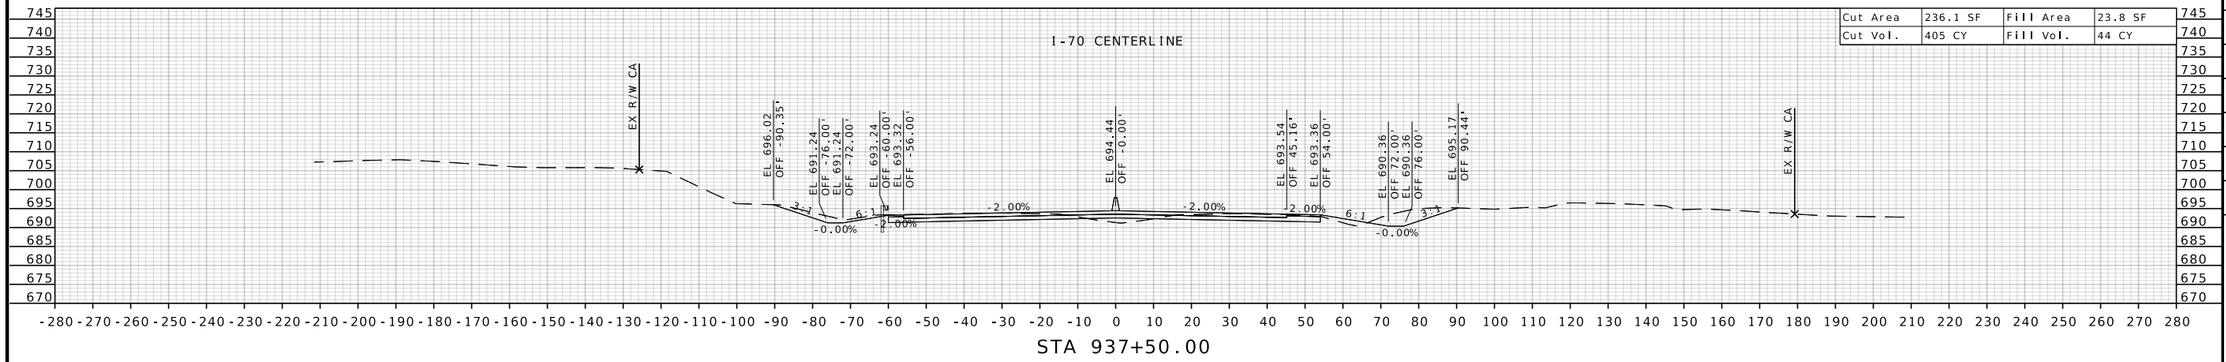

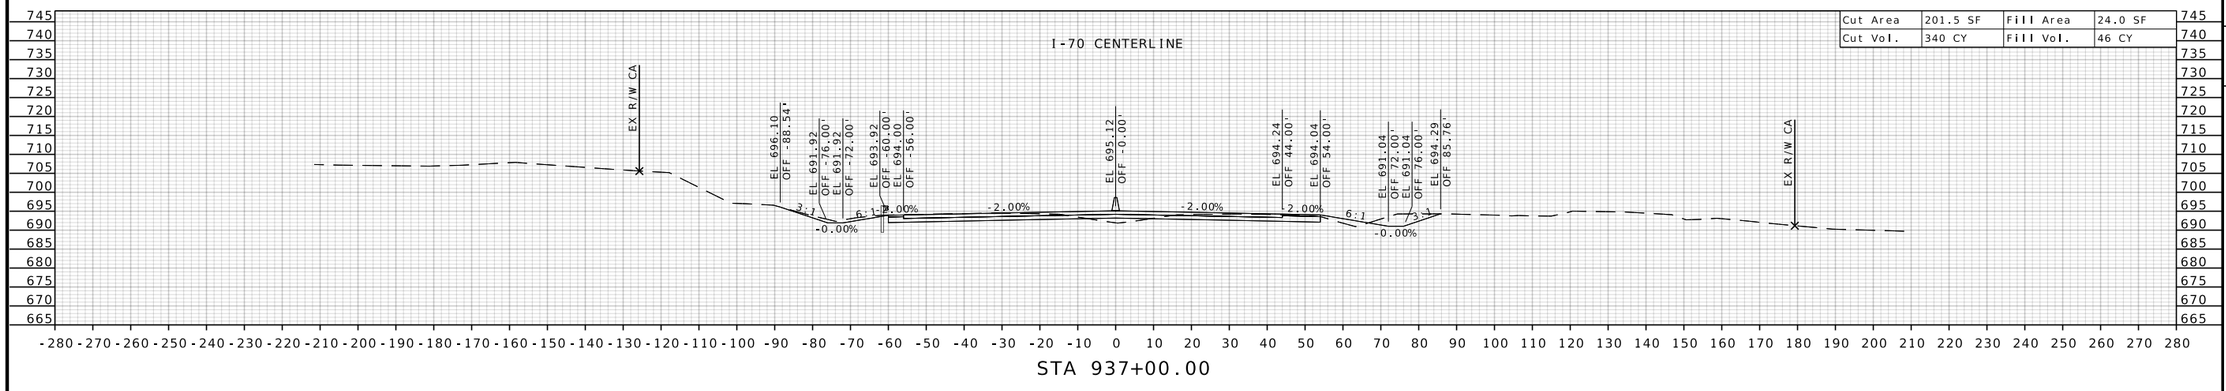

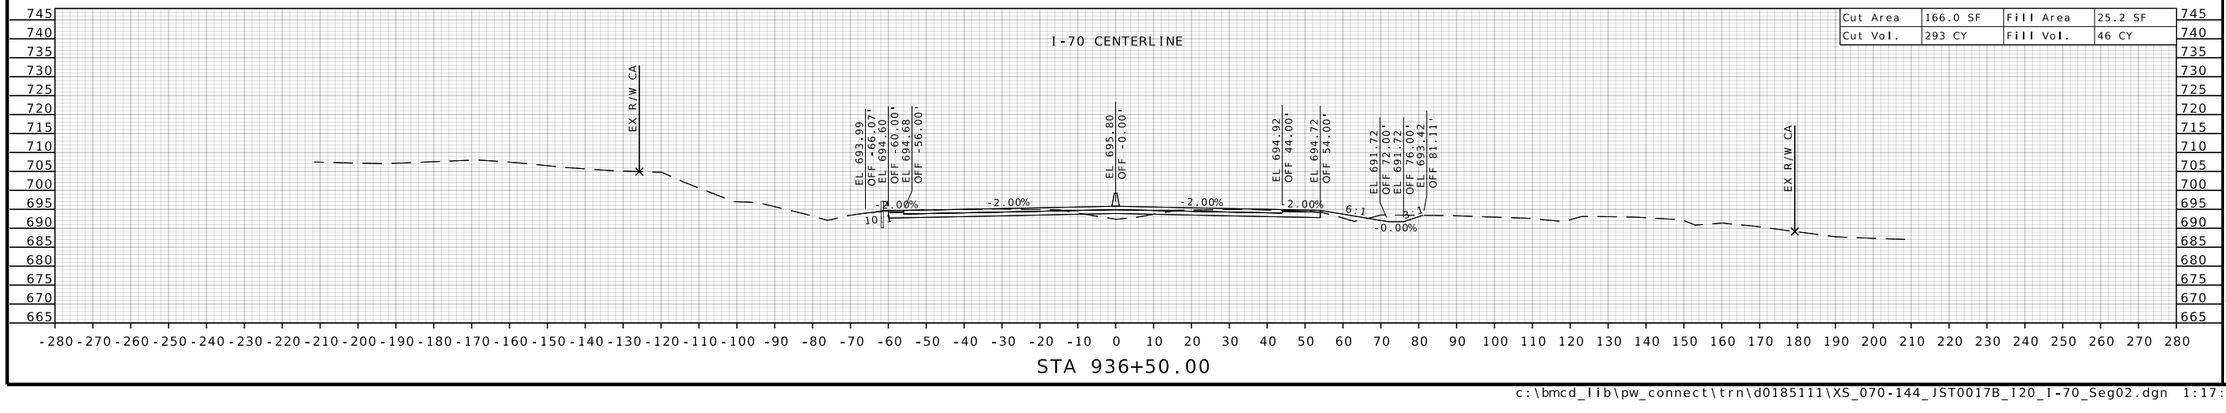

STATE OF MISSOURI
RONNIE L. WILLIAMS
NUMBER PE-2010000879
PROFESSIONAL ENGINEER

THIS SHEET HAS BEEN SIGNED, SEALED, AND DATED ELECTRONICALLY

DATE PREPARED
10/27/2025

ROUTE	STATE
I-70	MO
DISTRICT	SHEET NO.
CD	114

COUNTY
COOPER

JOB NO.
JST0017B

CONTRACT ID.
-

PROJECT NO.
-

BRIDGE NO.
-


DESCRIPTION	DATE


MISSOURI HIGHWAYS AND TRANSPORTATION COMMISSION


105 WEST CAPITOL
JEFFERSON CITY, MO 65102
1-888-ASK-MODOT (1-888-275-6636)

BURNS McDONNELL
9400 Ward Parkway
Kansas City, MO 64114
(816) 333-9400
Certificate of Authority No.: 000165

c:\bmcd_lib\pw_connect\trn\d0185111\XS_070-144_JST0017B_I20_I-70_Seg02.dgn 1:17:23 PM 10/27/2025

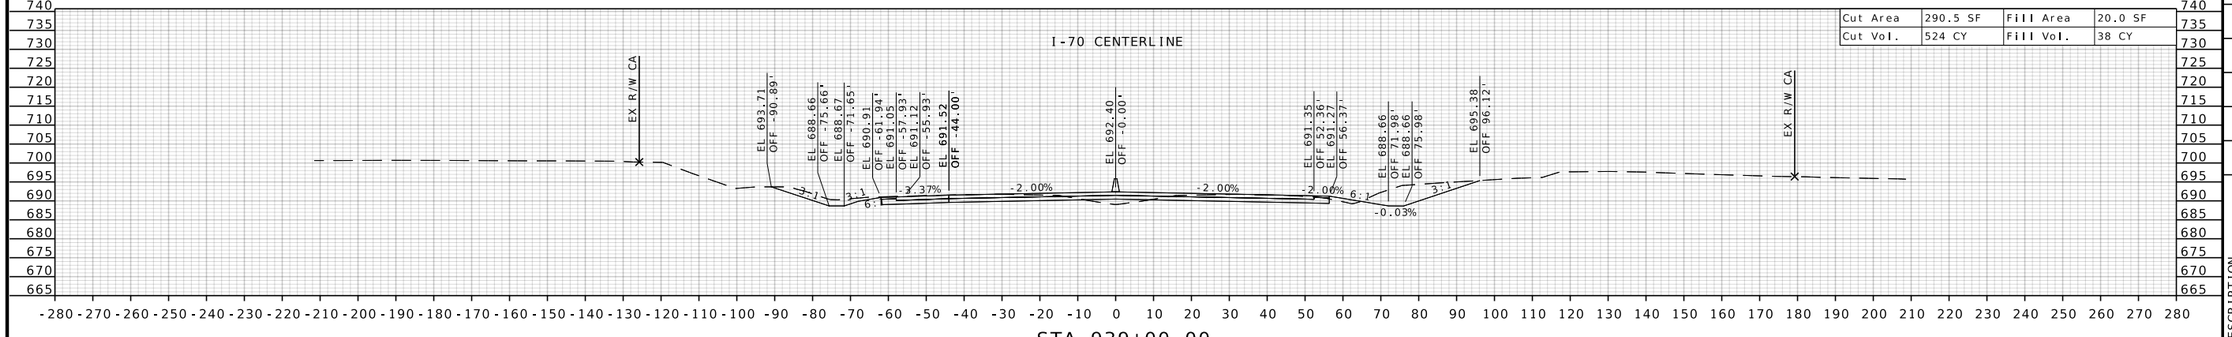

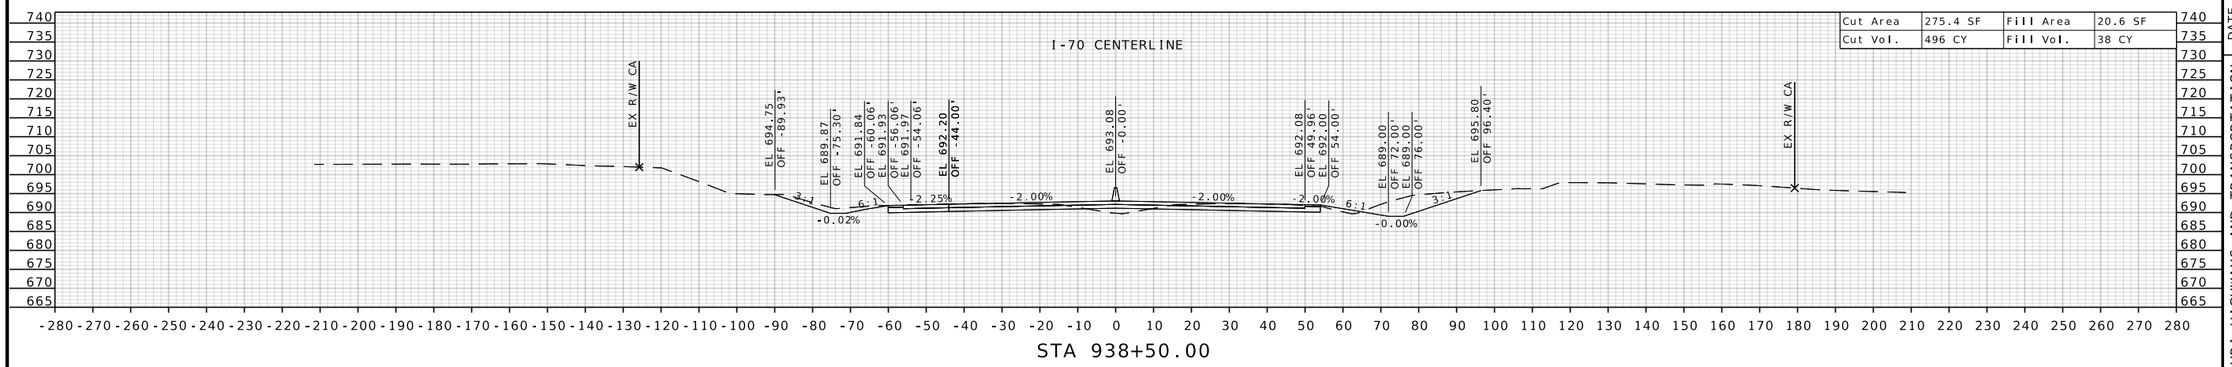

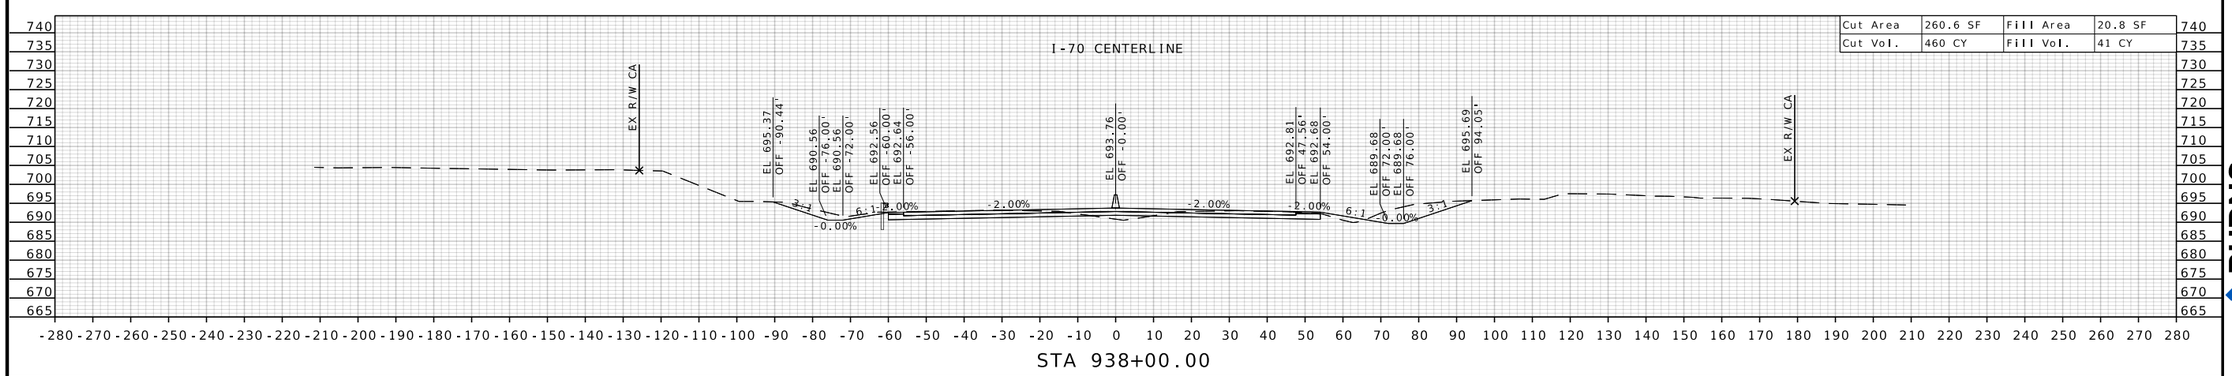

STATE OF MISSOURI
RONNIE L. WILLIAMS
NUMBER PE-2010000879
PROFESSIONAL ENGINEER

THIS SHEET HAS BEEN SIGNED, SEALED, AND DATED ELECTRONICALLY

DATE PREPARED
10/27/2025

ROUTE	STATE
I-70	MO
DISTRICT	SHEET NO.
CD	115

COUNTY
COOPER

JOB NO.
JST0017B

CONTRACT ID.
-

PROJECT NO.
-

BRIDGE NO.
-


DESCRIPTION	DATE


MISSOURI HIGHWAYS AND TRANSPORTATION COMMISSION


105 WEST CAPITOL
JEFFERSON CITY, MO 65102
1-888-ASK-MODOT (1-888-275-6636)

BURNS McDONNELL
9400 Ward Parkway
Kansas City, MO 64114
(816) 333-9400
Certificate of Authority
No.: 000165

c:\bmcd_lib\pw_connect\trn\d0185111\XS_070-144_JST0017B_I20_I-70_Seg02.dgn 1:17:25 PM 10/27/2025

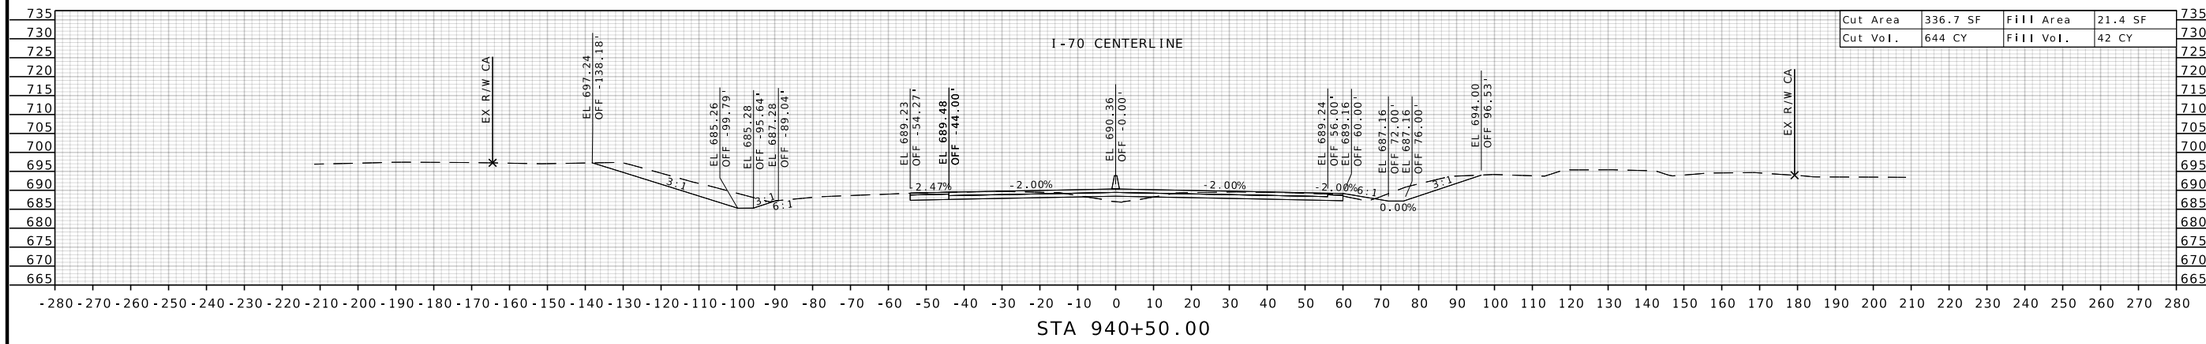

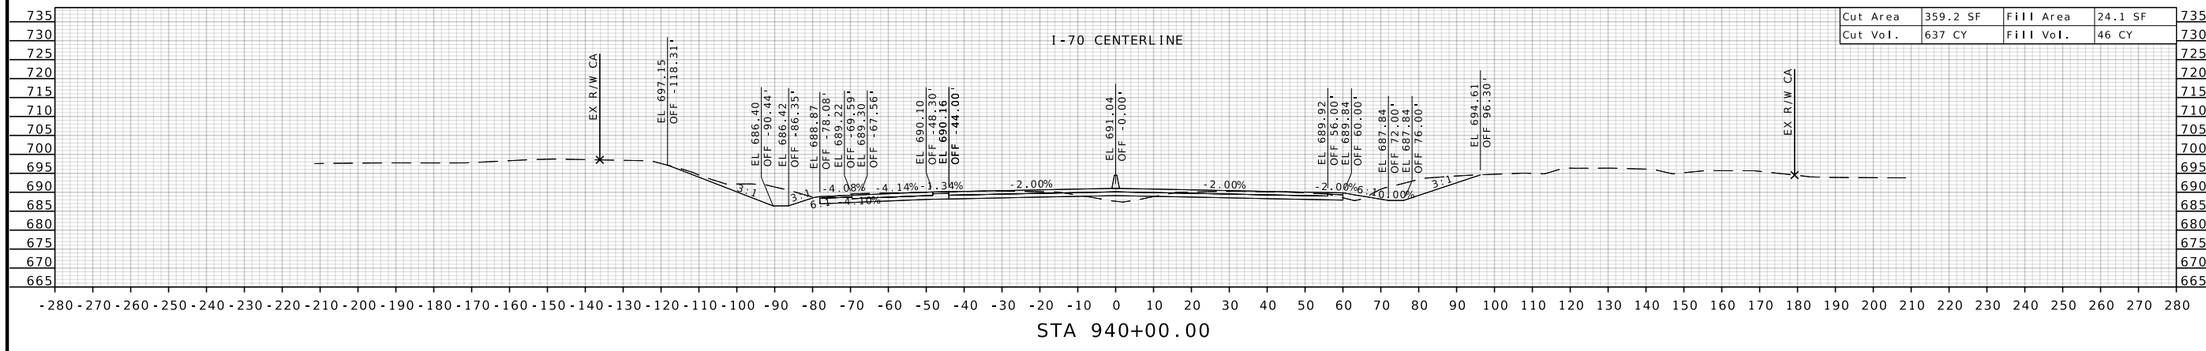

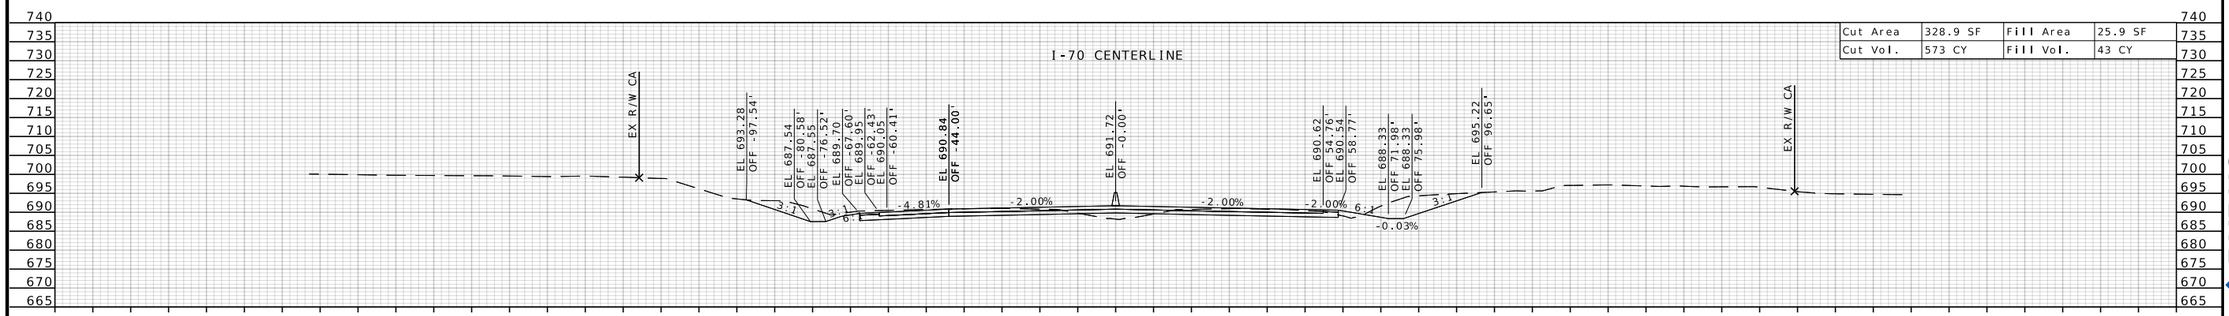

STATE OF MISSOURI
RONNIE L. WILLIAMS
NUMBER PE-2010000879
PROFESSIONAL ENGINEER

THIS SHEET HAS BEEN SIGNED, SEALED, AND DATED ELECTRONICALLY

DATE PREPARED
10/27/2025

ROUTE	STATE
I-70	MO
DISTRICT	SHEET NO.
CD	116

COUNTY
COOPER

JOB NO.
JST0017B

CONTRACT ID.
-

PROJECT NO.
-


BRIDGE NO.
-


DESCRIPTION


DATE

MISSOURI HIGHWAYS AND TRANSPORTATION COMMISSION
105 WEST CAPITOL
JEFFERSON CITY, MO 65102
1-888-ASK-MODOT (1-888-275-6636)

BURNS McDONNELL
9400 Ward Parkway
Kansas City, MO 64114
(816) 333-9400
Certificate of Authority
No.: 000165

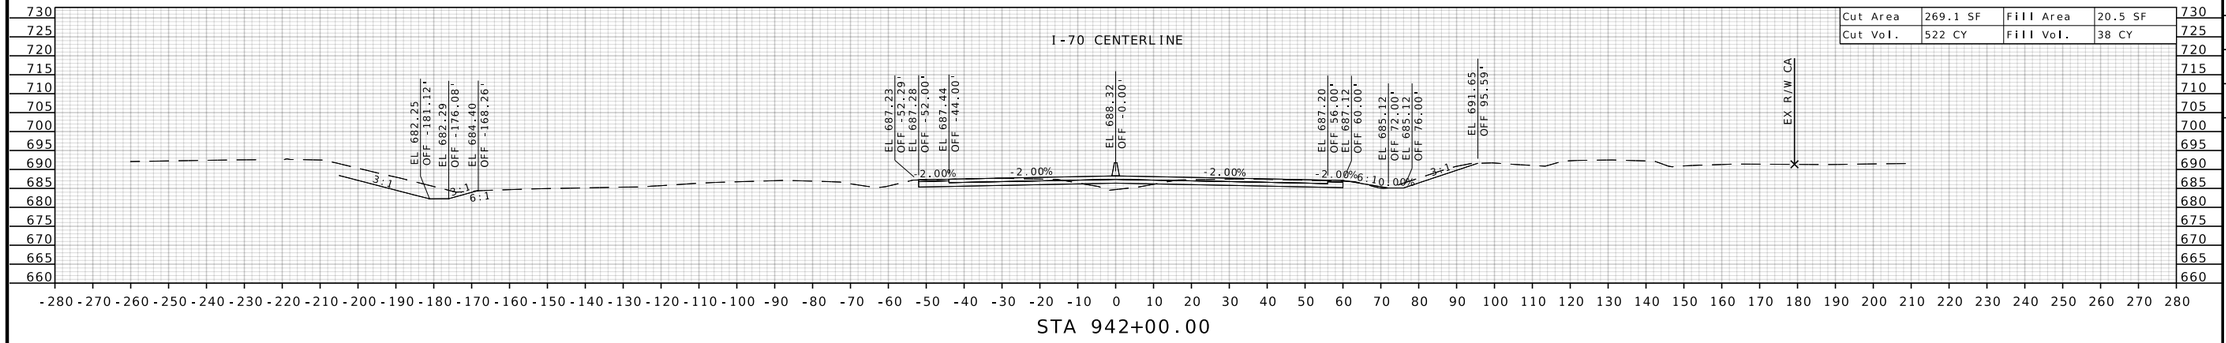

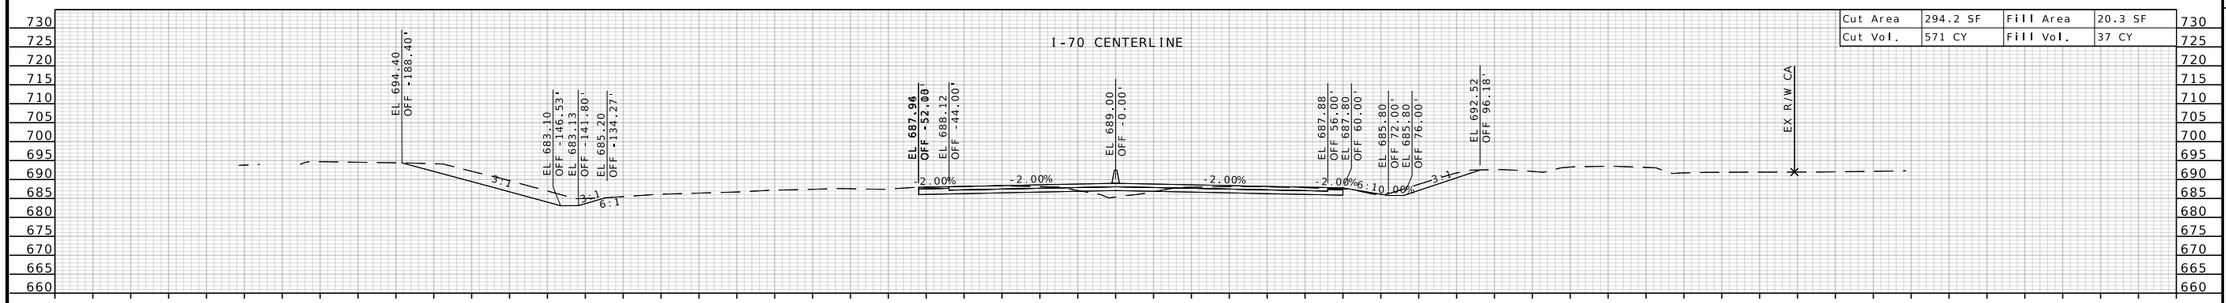

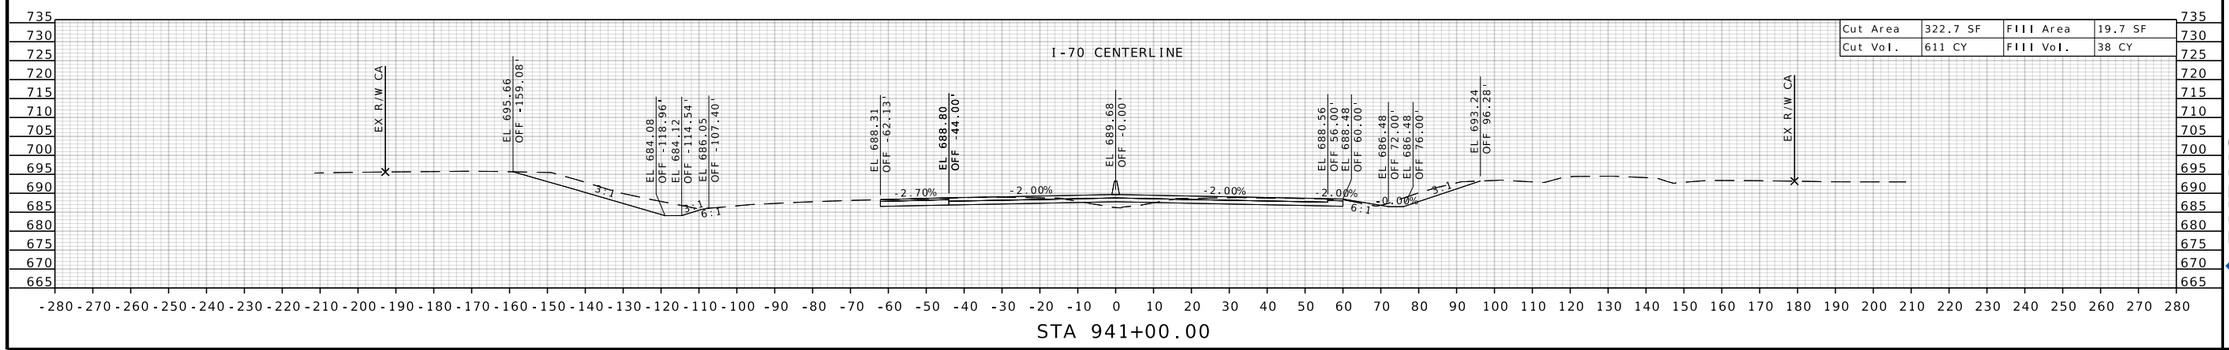

STATE OF MISSOURI
RONNIE L. WILLIAMS
NUMBER PE-2010000879
PROFESSIONAL ENGINEER

THIS SHEET HAS BEEN SIGNED, SEALED, AND DATED ELECTRONICALLY

DATE PREPARED
10/27/2025

ROUTE	STATE
I-70	MO
DISTRICT	SHEET NO.
CD	117

COUNTY
COOPER

JOB NO.
JST0017B

CONTRACT ID.
-


PROJECT NO.
-


BRIDGE NO.
-


DESCRIPTION	DATE

MISSOURI HIGHWAYS AND TRANSPORTATION COMMISSION
105 WEST CAPITOL
JEFFERSON CITY, MO 65102
1-888-ASK-MODOT (1-888-275-6636)

BURNS McDONNELL
9400 Ward Parkway
Kansas City, MO 64114
(816) 333-9400
Certificate of Authority
No.: 000165

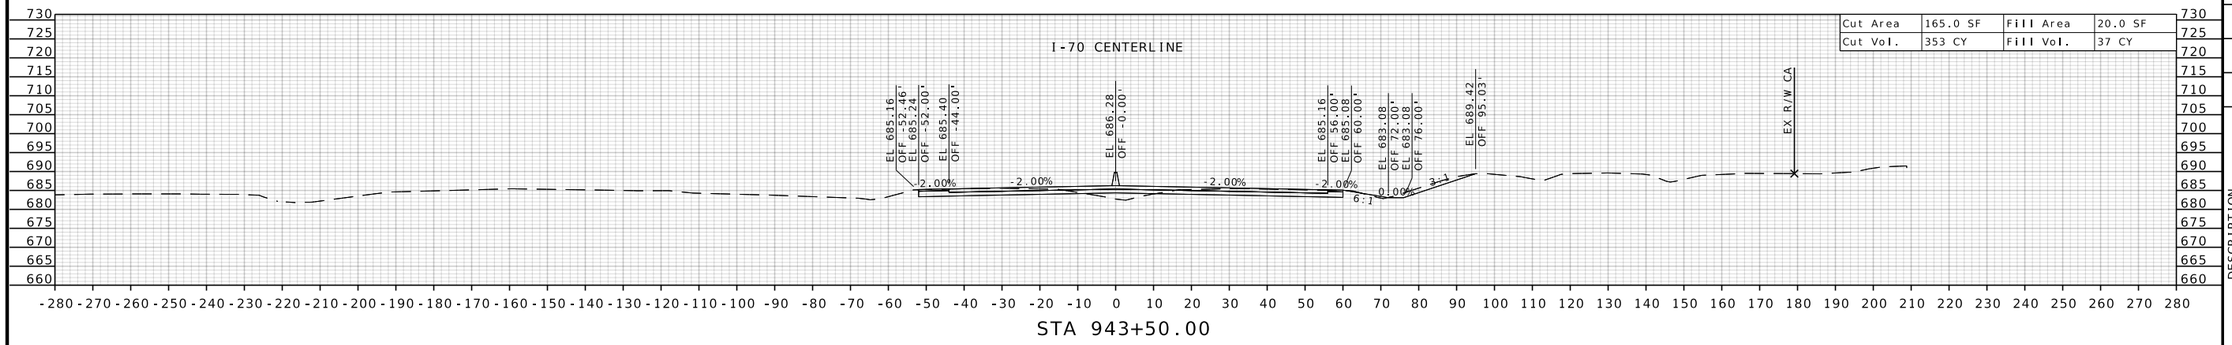

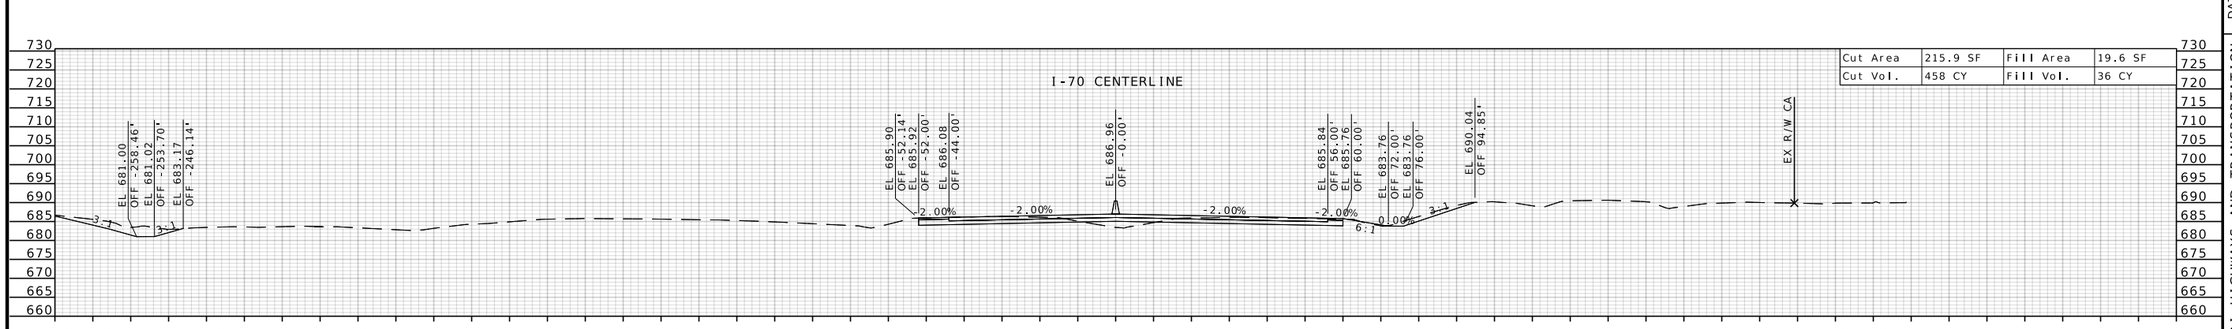

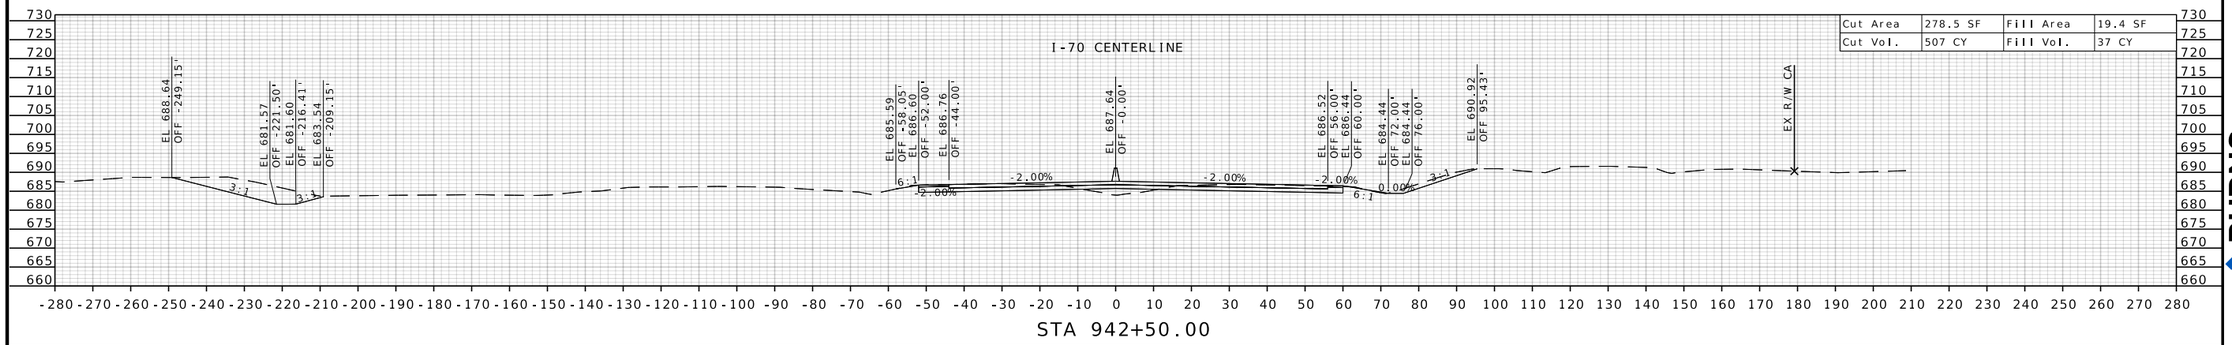

STATE OF MISSOURI
RONNIE L. WILLIAMS
NUMBER PE-2010000879
PROFESSIONAL ENGINEER

THIS SHEET HAS BEEN SIGNED, SEALED, AND DATED ELECTRONICALLY

DATE PREPARED
10/27/2025

ROUTE	STATE
I-70	MO
DISTRICT	SHEET NO.
CD	118

COUNTY
COOPER

JOB NO.
JST0017B

CONTRACT ID.
-

PROJECT NO.
-

BRIDGE NO.
-


DATE	DESCRIPTION

MISSOURI HIGHWAYS AND TRANSPORTATION COMMISSION

105 WEST CAPITOL
JEFFERSON CITY, MO 65102
1-888-ASK-MODOT (1-888-275-6636)

BURNS McDONNELL
9400 Ward Parkway
Kansas City, MO 64114
(816) 333-9400
Certificate of Authority No.: 000165

c:\bmcd_lib\pw_connect\trn\d0185111\XS_070-144_JST0017B_I20_I-70_Seg02.dgn 1:17:30 PM 10/27/2025

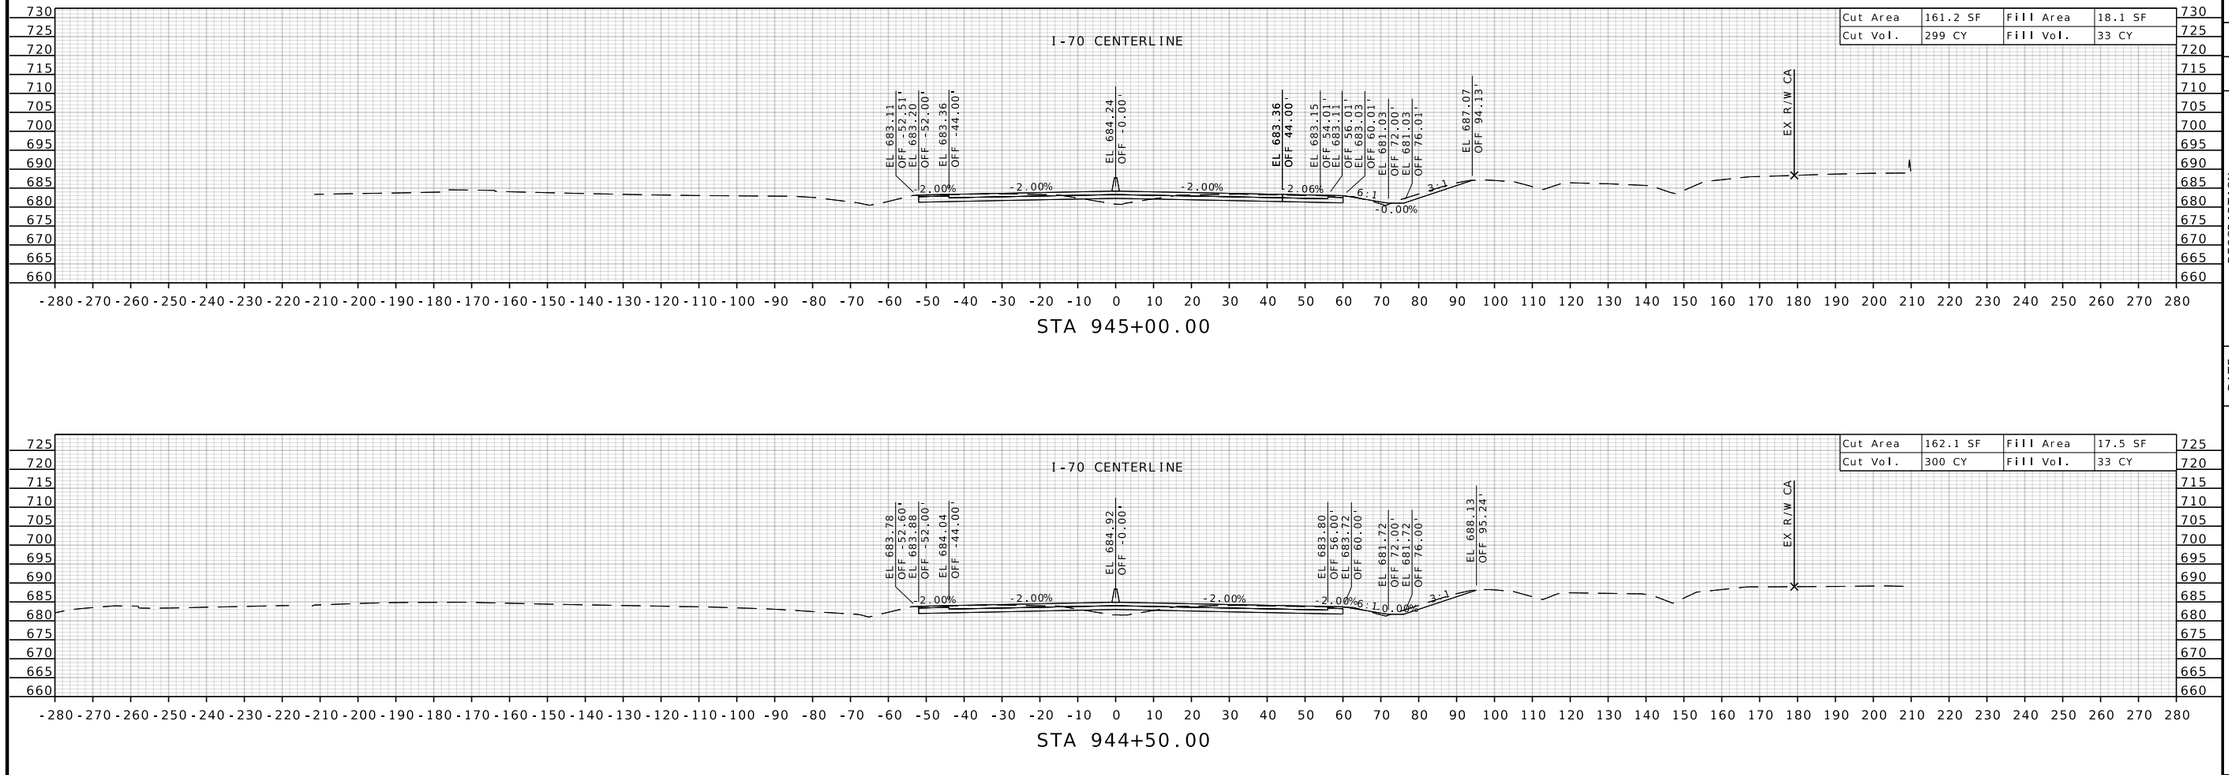

STATE OF MISSOURI
RONNIE L. WILLIAMS
NUMBER PE-2010000879
PROFESSIONAL ENGINEER

THIS SHEET HAS BEEN SIGNED, SEALED, AND DATED ELECTRONICALLY

DATE PREPARED
10/27/2025

ROUTE	STATE
I-70	MO
DISTRICT	SHEET NO.
CD	119

COUNTY
COOPER

JOB NO.
JST0017B

CONTRACT ID.
-

PROJECT NO.
-

BRIDGE NO.
-


DESCRIPTION	DATE


MISSOURI HIGHWAYS AND TRANSPORTATION COMMISSION


105 WEST CAPITOL
JEFFERSON CITY, MO 65102
1-888-ASK-MODOT (1-888-275-6636)

BURNS McDONNELL
9400 Ward Parkway
Kansas City, MO 64114
(816) 333-9400
Certificate of Authority No.: 000165

c:\bmcd_lib\pw_connect\trn\d0185111\XS_070-144_JST0017B_I20_I-70_Seg02.dgn 1:17:32 PM 10/27/2025

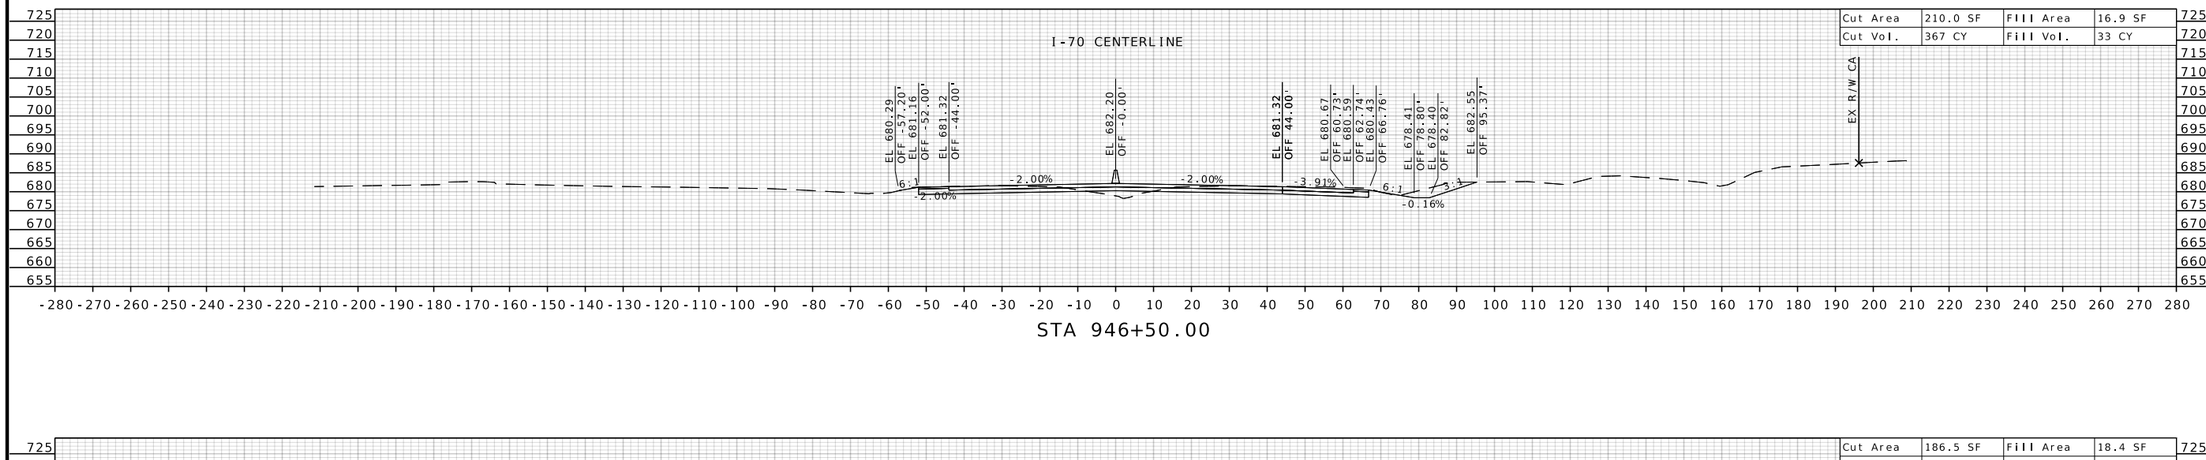

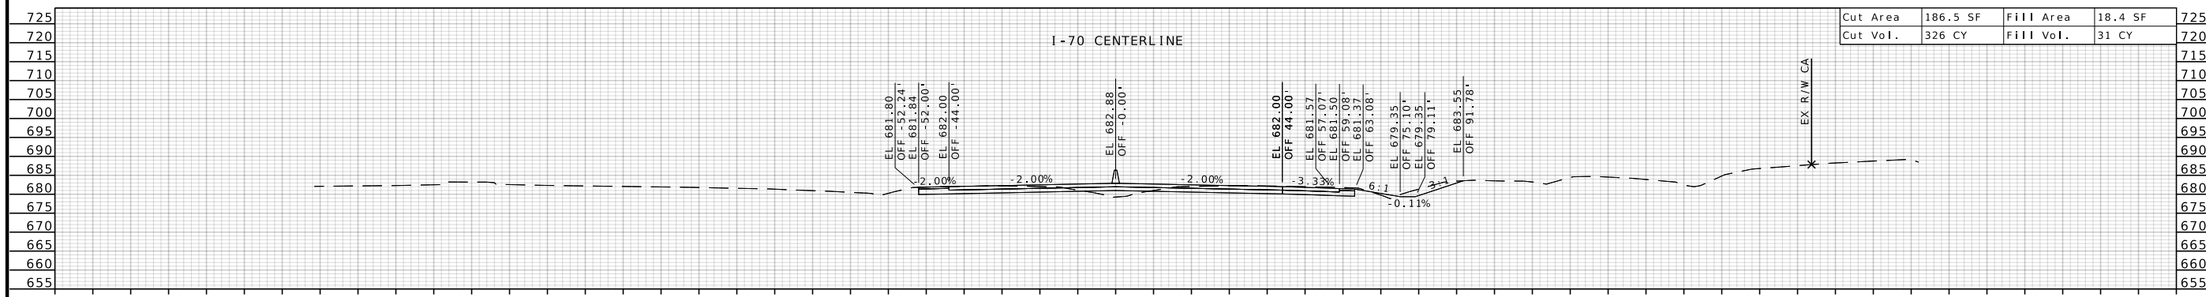

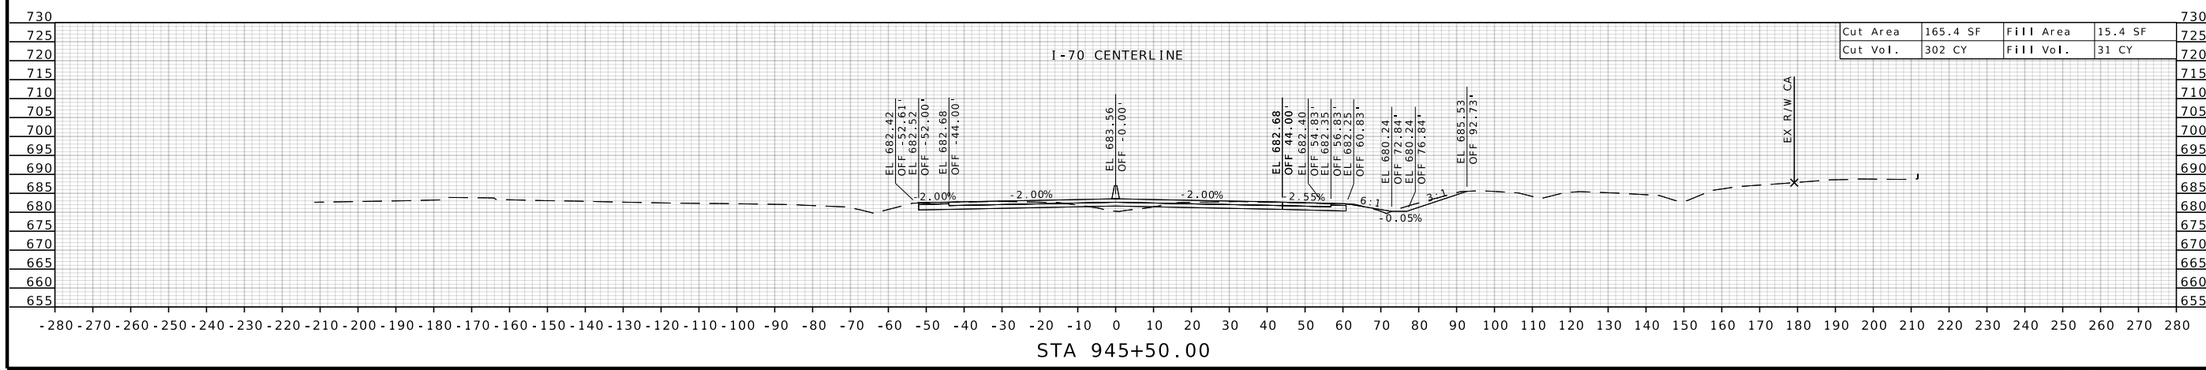

STATE OF MISSOURI
RONNIE L. WILLIAMS
NUMBER PE-2010000879
PROFESSIONAL ENGINEER

THIS SHEET HAS BEEN SIGNED, SEALED, AND DATED ELECTRONICALLY

DATE PREPARED
10/27/2025

ROUTE	STATE
I-70	MO
DISTRICT	SHEET NO.
CD	120

COUNTY
COOPER

JOB NO.
JST0017B

CONTRACT ID.
-

PROJECT NO.
-


BRIDGE NO.
-


DESCRIPTION	DATE


MISSOURI HIGHWAYS AND TRANSPORTATION COMMISSION

105 WEST CAPITOL
JEFFERSON CITY, MO 65102
1-888-ASK-MODOT (1-888-275-6636)

BURNS McDONNELL
9400 Ward Parkway
Kansas City, MO 64114
(816) 333-9400
Certificate of Authority
No.: 000165

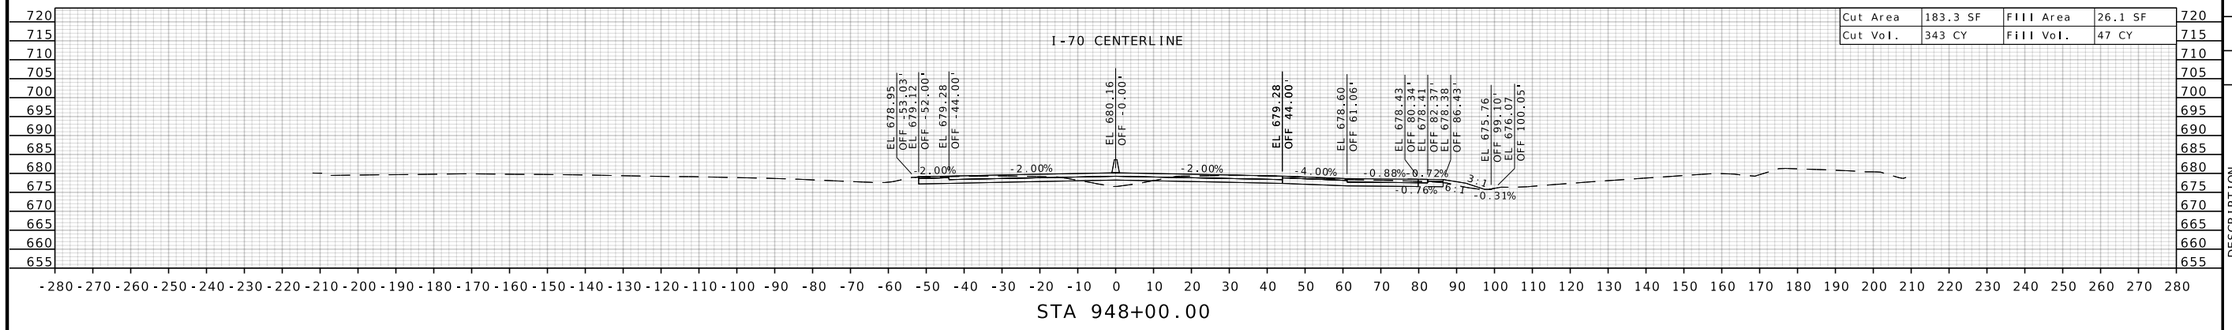

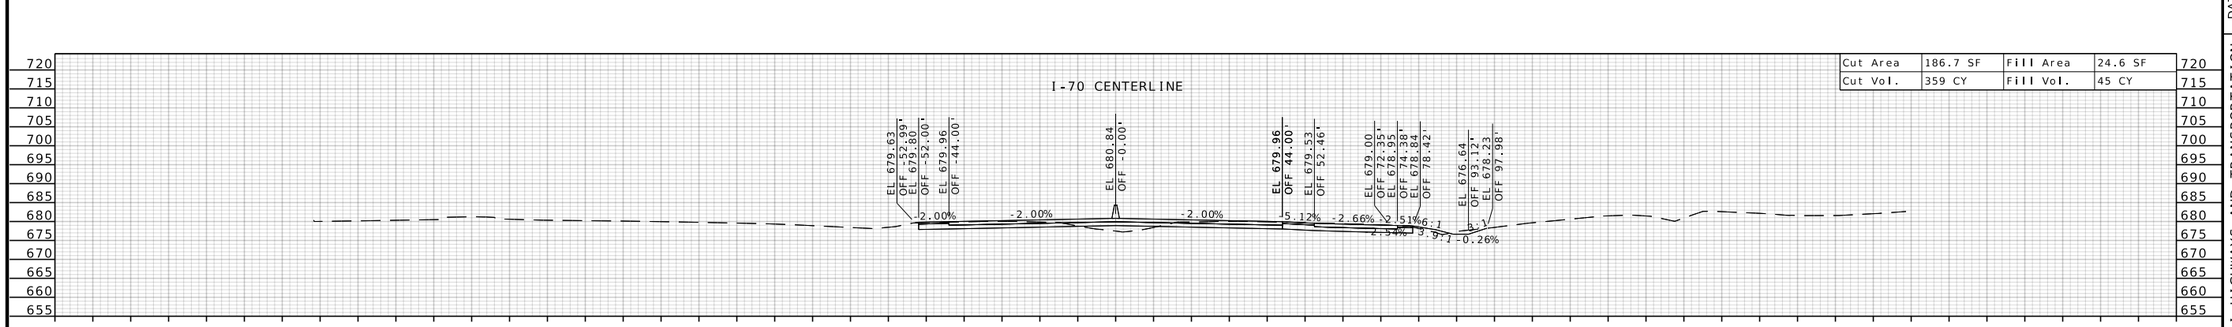

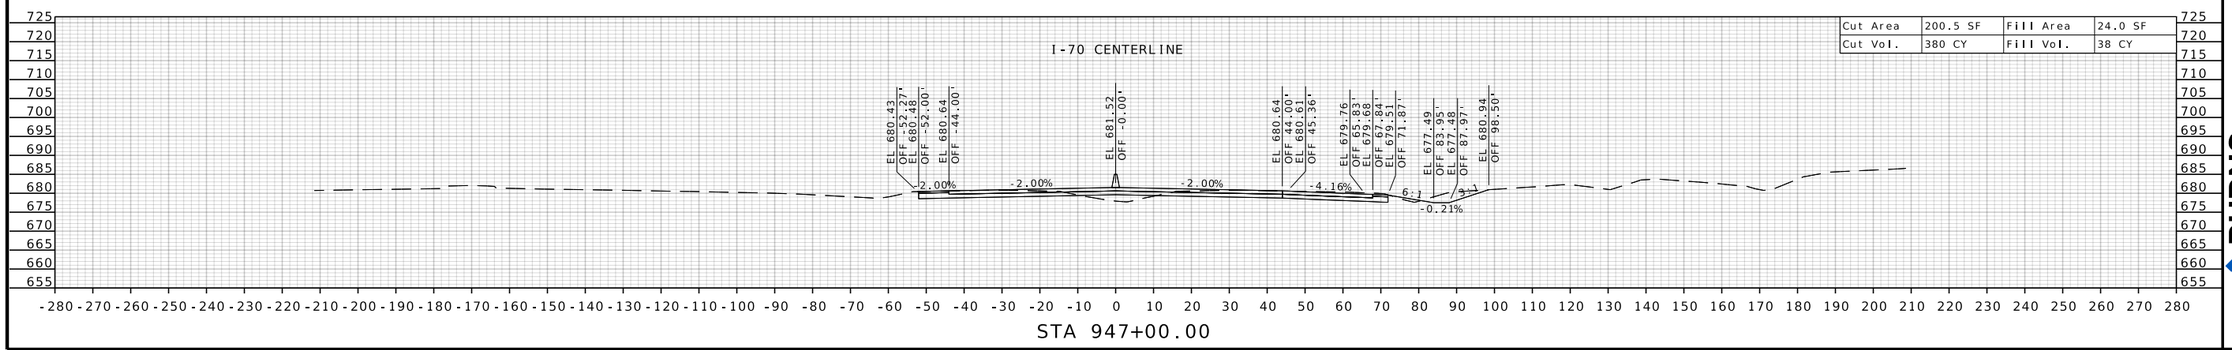

STATE OF MISSOURI
RONNIE L. WILLIAMS
NUMBER PE-2010000879
PROFESSIONAL ENGINEER

THIS SHEET HAS BEEN SIGNED, SEALED, AND DATED ELECTRONICALLY

DATE PREPARED
10/27/2025

ROUTE	STATE
I-70	MO
DISTRICT	SHEET NO.
CD	121

COUNTY
COOPER

JOB NO.
JST0017B

CONTRACT ID.
-

PROJECT NO.
-


BRIDGE NO.
-


DATE	DESCRIPTION


MISSOURI HIGHWAYS AND TRANSPORTATION COMMISSION

105 WEST CAPITOL
JEFFERSON CITY, MO 65102
1-888-ASK-MODOT (1-888-275-6636)

BURNS McDONNELL
9400 Ward Parkway
Kansas City, MO 64114
(816) 333-9400
Certificate of Authority
No.: 000165

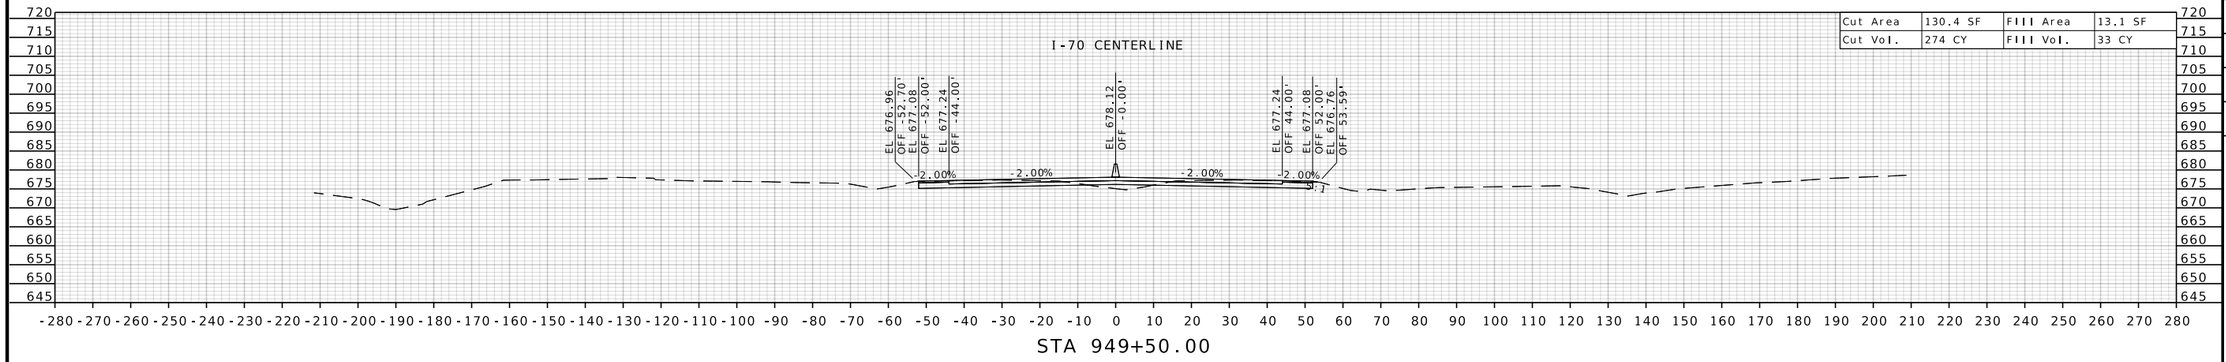

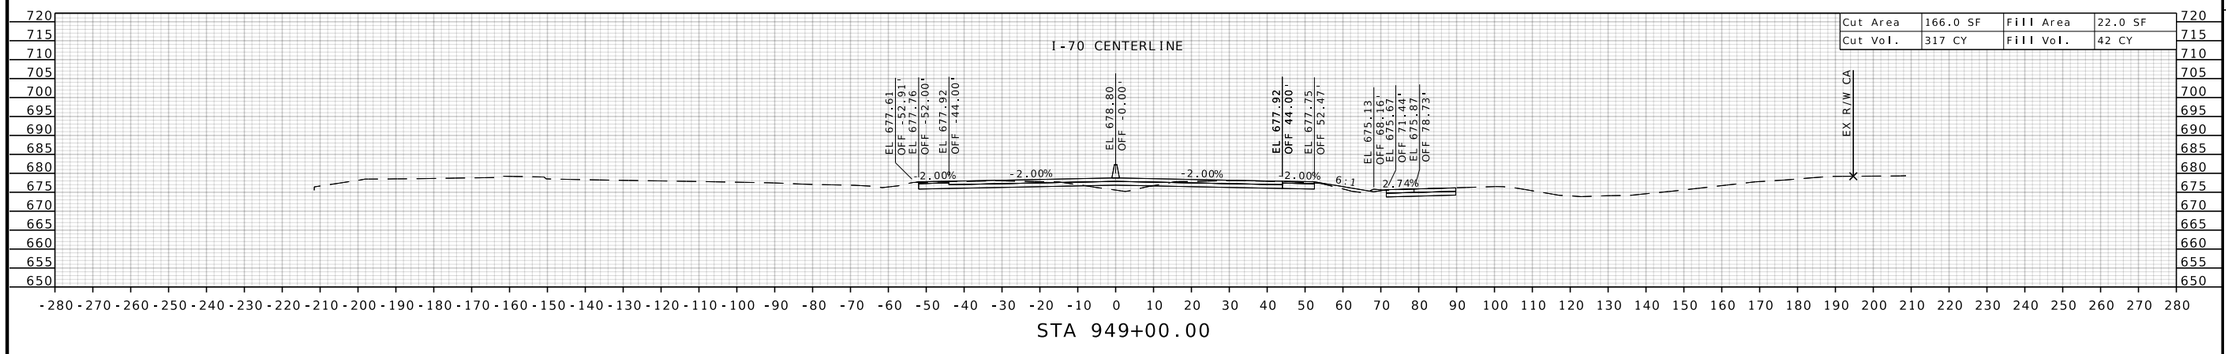

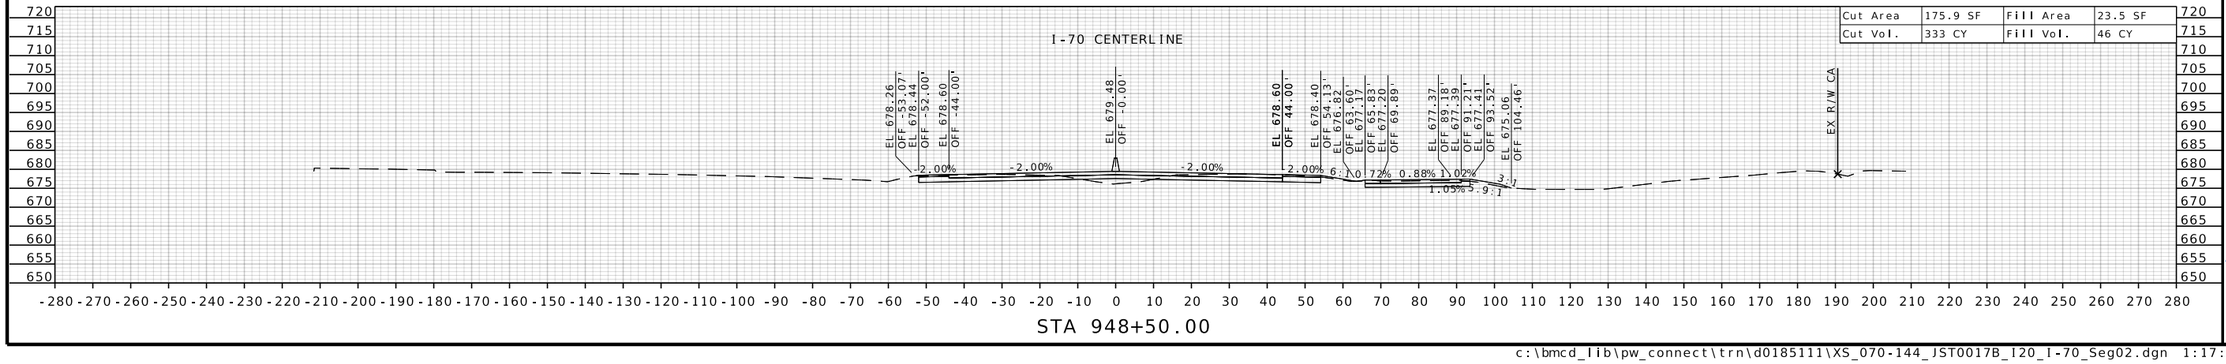

STATE OF MISSOURI
RONNIE L. WILLIAMS
NUMBER PE-2010000879
PROFESSIONAL ENGINEER

THIS SHEET HAS BEEN SIGNED, SEALED, AND DATED ELECTRONICALLY

DATE PREPARED
10/27/2025

ROUTE	STATE
I-70	MO
DISTRICT	SHEET NO.
CD	122

COUNTY
COOPER

JOB NO.
JST0017B

CONTRACT ID.
-

PROJECT NO.
-


BRIDGE NO.
-

DESCRIPTION	DATE

MISSOURI HIGHWAYS AND TRANSPORTATION COMMISSION


105 WEST CAPITOL
JEFFERSON CITY, MO 65102
1-888-ASK-MODOT (1-888-275-6636)

BURNS McDONNELL
9400 Ward Parkway
Kansas City, MO 64114
(816) 333-9400
Certificate of Authority
No.: 000165

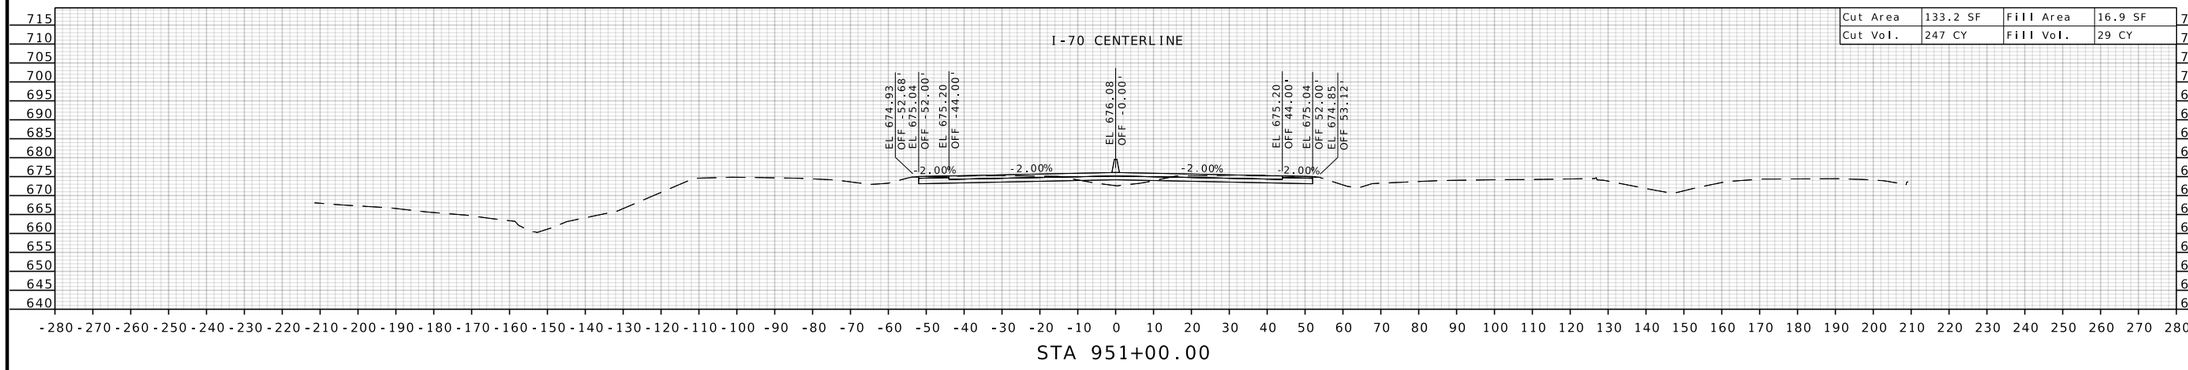


Cut Area	133.2 SF	Fill Area	16.9 SF
Cut Vol.	247 CY	Fill Vol.	29 CY

STA 951+00.00

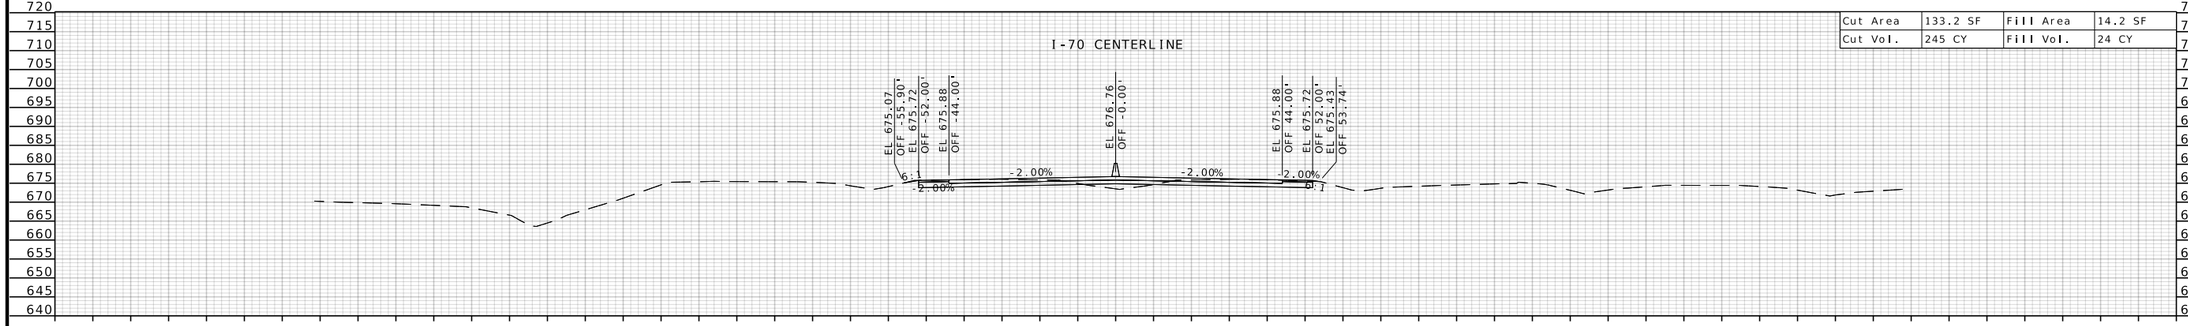

Cut Area	133.2 SF	Fill Area	14.2 SF
Cut Vol.	245 CY	Fill Vol.	24 CY

STA 950+50.00

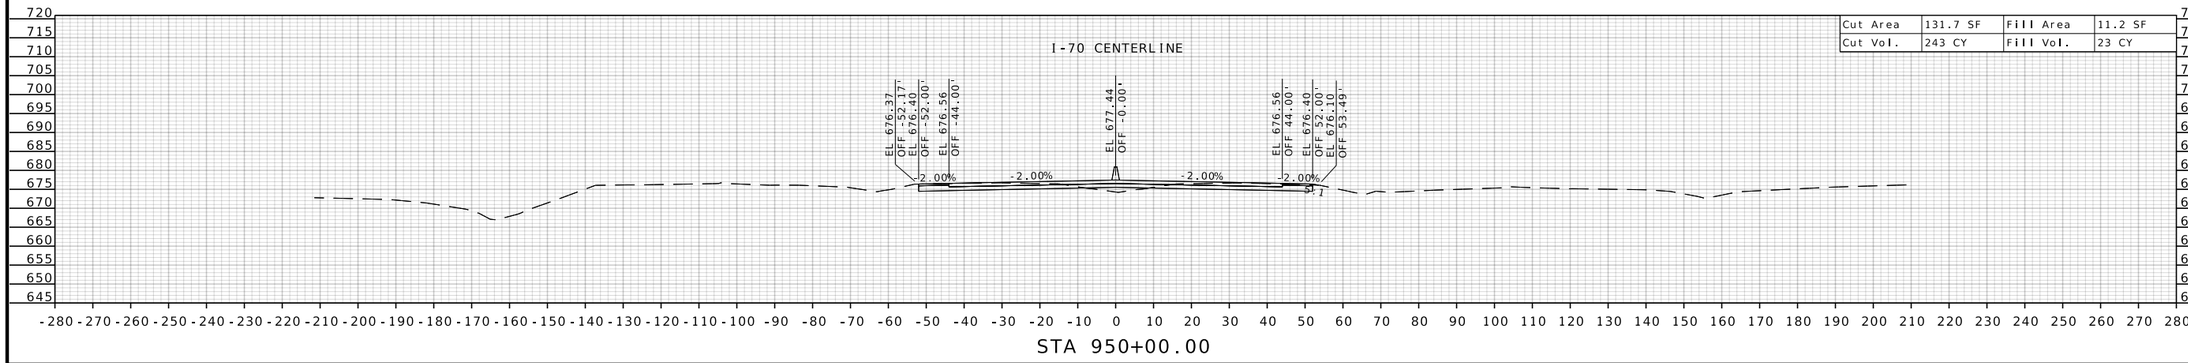

Cut Area	131.7 SF	Fill Area	11.2 SF
Cut Vol.	243 CY	Fill Vol.	23 CY

STA 950+00.00

STATE OF MISSOURI
RONNIE L. WILLIAMS
NUMBER PE-2010000879
PROFESSIONAL ENGINEER

THIS SHEET HAS BEEN SIGNED, SEALED, AND DATED ELECTRONICALLY

DATE PREPARED
10/27/2025

ROUTE	STATE
I-70	MO
DISTRICT	SHEET NO.
CD	123

COUNTY
COOPER

JOB NO.
JST0017B

CONTRACT ID.
-

PROJECT NO.
-


BRIDGE NO.
-

DESCRIPTION	DATE


MISSOURI HIGHWAYS AND TRANSPORTATION COMMISSION

105 WEST CAPITOL
JEFFERSON CITY, MO 65102
1-888-ASK-MODOT (1-888-275-6636)


BURNS McDONNELL
9400 Ward Parkway
Kansas City, MO 64114
(816) 333-9400
Certificate of Authority
No.: 000165

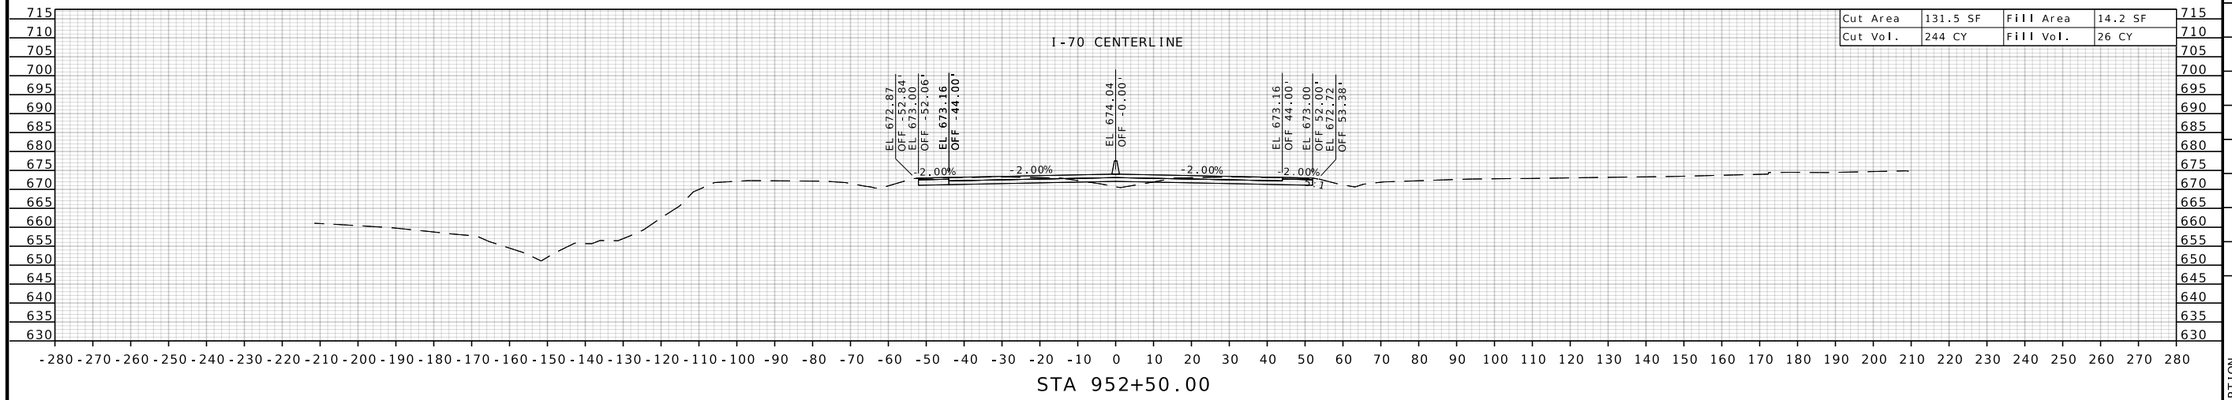

Cut Area	131.5 SF	Fill Area	14.2 SF
Cut Vol.	244 CY	Fill Vol.	26 CY

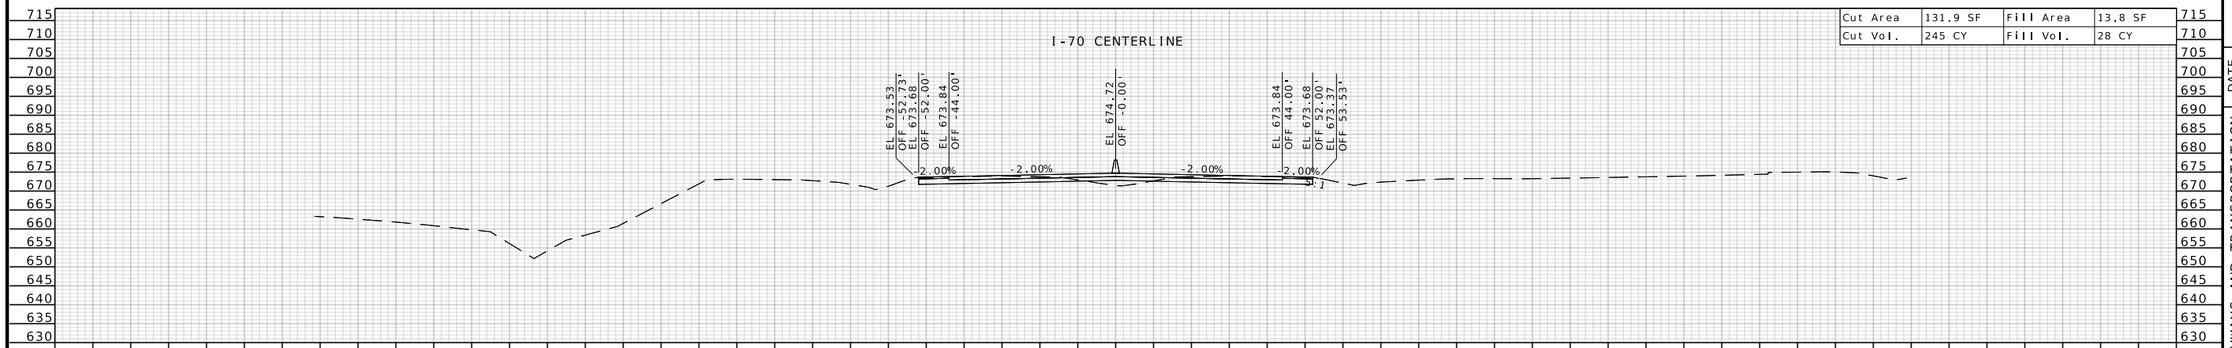

Cut Area	131.9 SF	Fill Area	13.8 SF
Cut Vol.	245 CY	Fill Vol.	28 CY

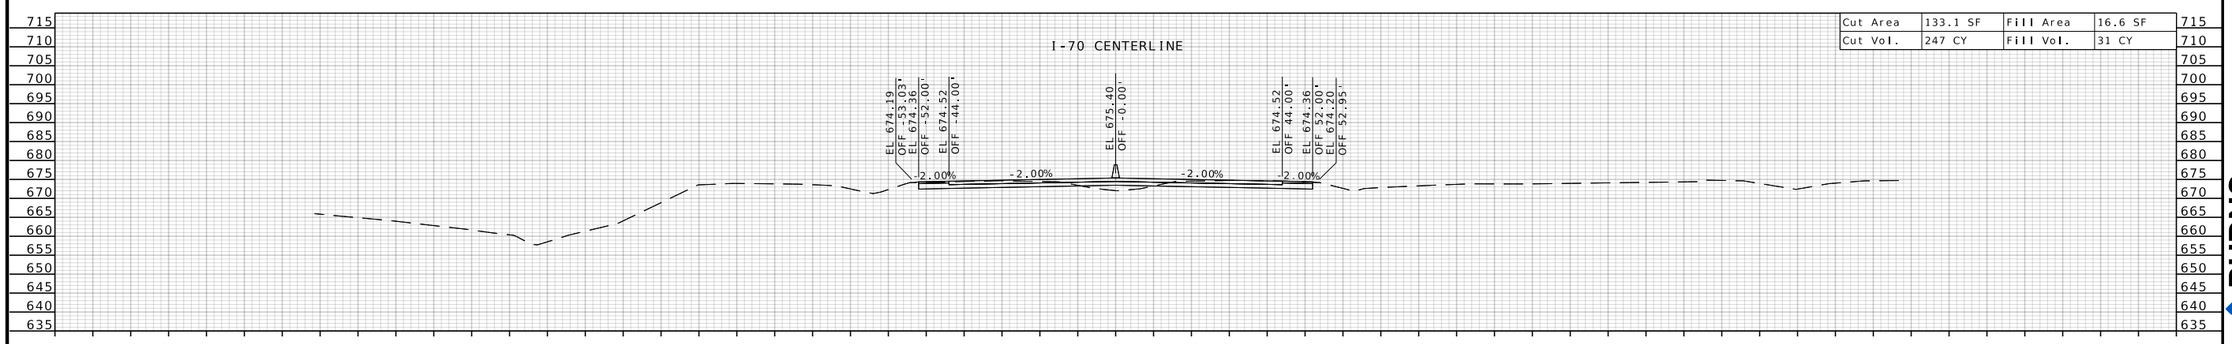

Cut Area	133.1 SF	Fill Area	16.6 SF
Cut Vol.	247 CY	Fill Vol.	31 CY

STATE OF MISSOURI
RONNIE L. WILLIAMS
NUMBER PE-2010000879
PROFESSIONAL ENGINEER

THIS SHEET HAS BEEN SIGNED, SEALED, AND DATED ELECTRONICALLY

DATE PREPARED
10/27/2025

ROUTE	STATE
I-70	MO
DISTRICT	SHEET NO.
CD	124

COUNTY
COOPER

JOB NO.
JST0017B

CONTRACT ID.
-

PROJECT NO.
-


BRIDGE NO.
-

DESCRIPTION	DATE


MISSOURI HIGHWAYS AND TRANSPORTATION COMMISSION

105 WEST CAPITOL
JEFFERSON CITY, MO 65102
1-888-ASK-MODOT (1-888-275-6636)


BURNS McDONNELL
9400 Ward Parkway
Kansas City, MO 64114
(816) 333-9400
Certificate of Authority
No.: 000165

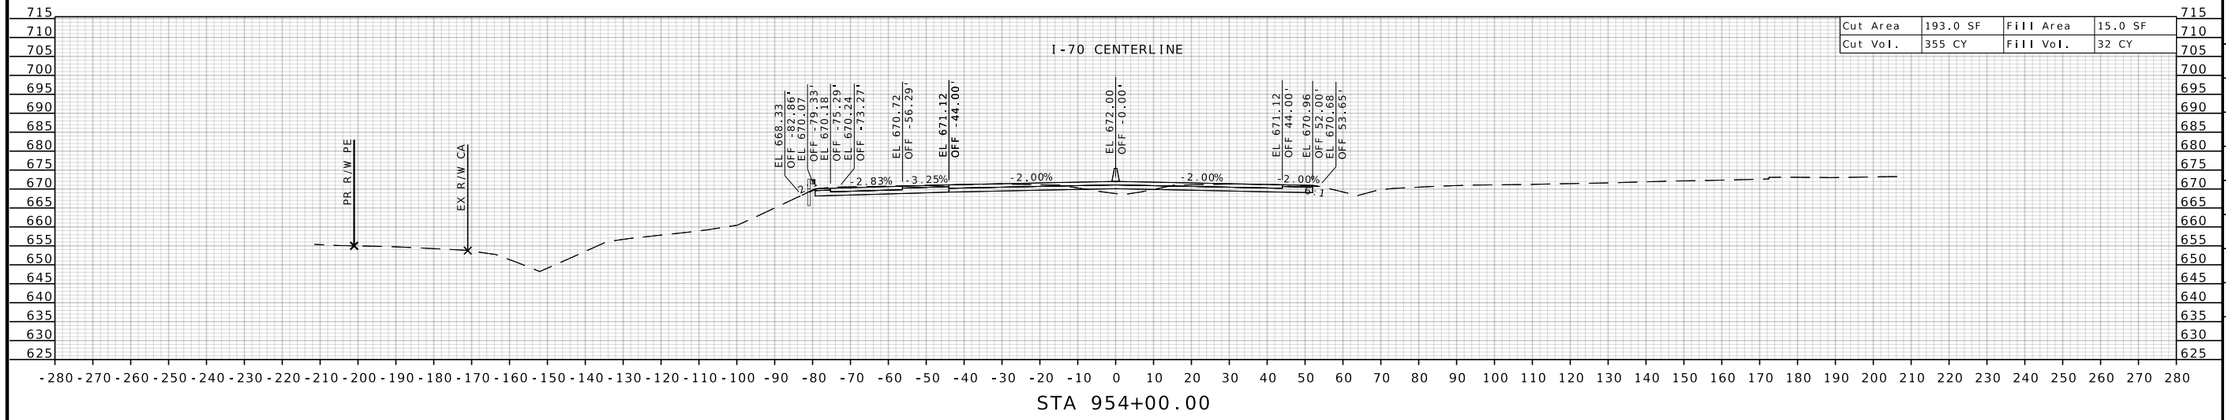

Cut Area	193.0 SF	Fill Area	15.0 SF
Cut Vol.	355 CY	Fill Vol.	32 CY

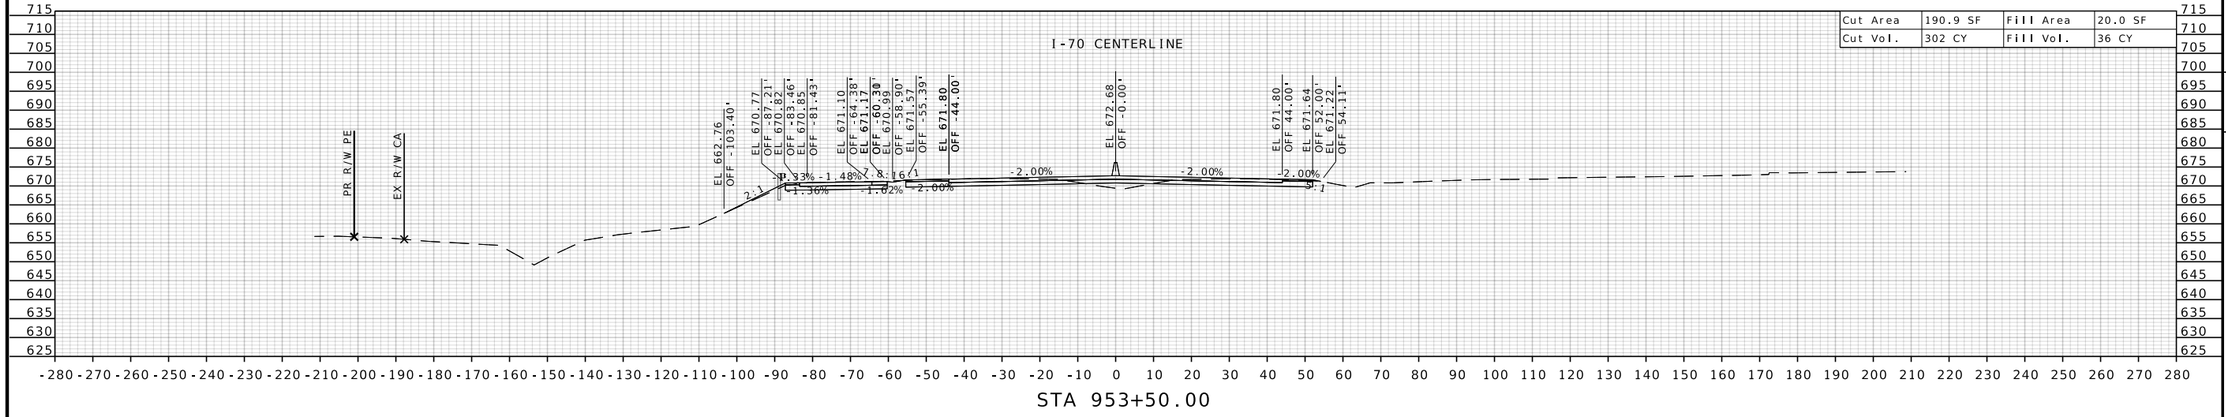

Cut Area	190.9 SF	Fill Area	20.0 SF
Cut Vol.	302 CY	Fill Vol.	36 CY

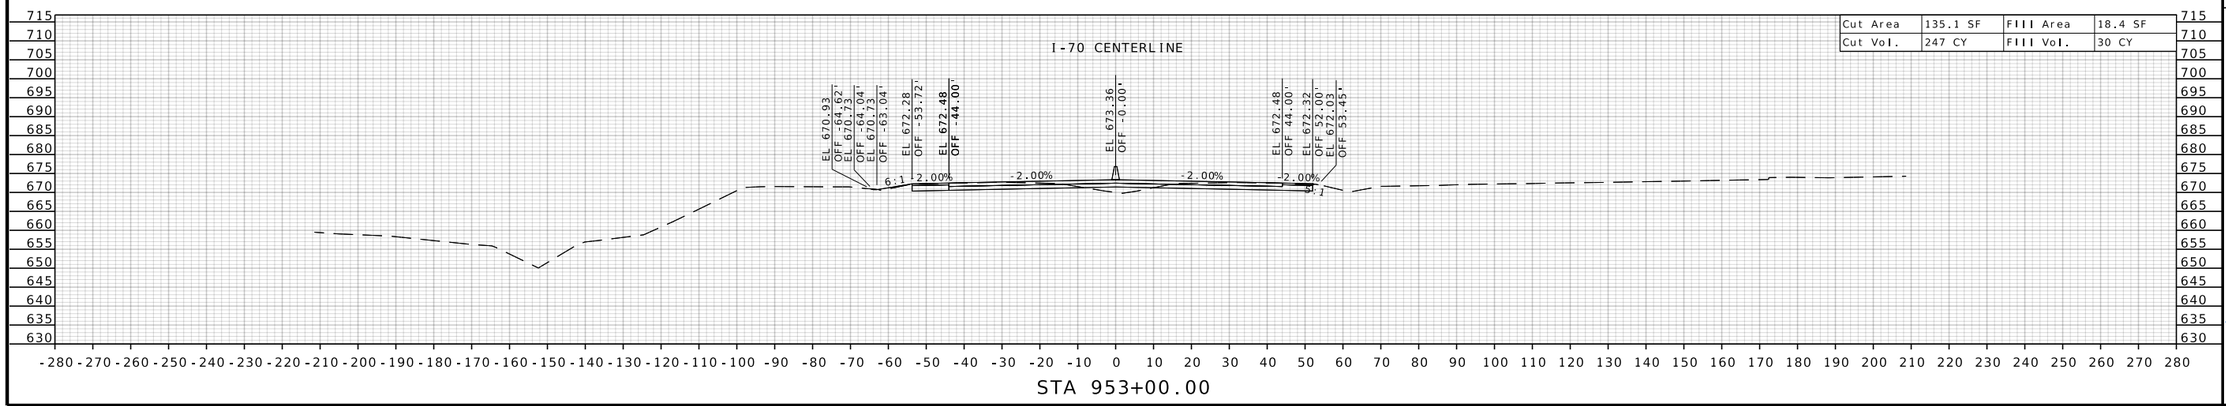

Cut Area	135.1 SF	Fill Area	18.4 SF
Cut Vol.	247 CY	Fill Vol.	30 CY

STATE OF MISSOURI
RONNIE L. WILLIAMS
NUMBER PE-2010000879
PROFESSIONAL ENGINEER

THIS SHEET HAS BEEN SIGNED, SEALED, AND DATED ELECTRONICALLY

DATE PREPARED
10/27/2025

ROUTE	STATE
I-70	MO
DISTRICT	SHEET NO.
CD	125

COUNTY
COOPER

JOB NO.
JST0017B

CONTRACT ID.
-

PROJECT NO.
-


BRIDGE NO.
-


DATE	DESCRIPTION


MISSOURI HIGHWAYS AND TRANSPORTATION COMMISSION

105 WEST CAPITOL
JEFFERSON CITY, MO 65102
1-888-ASK-MODOT (1-888-275-6636)

BURNS McDONNELL
9400 Ward Parkway
Kansas City, MO 64114
(816) 333-9400
Certificate of Authority No.: 000165

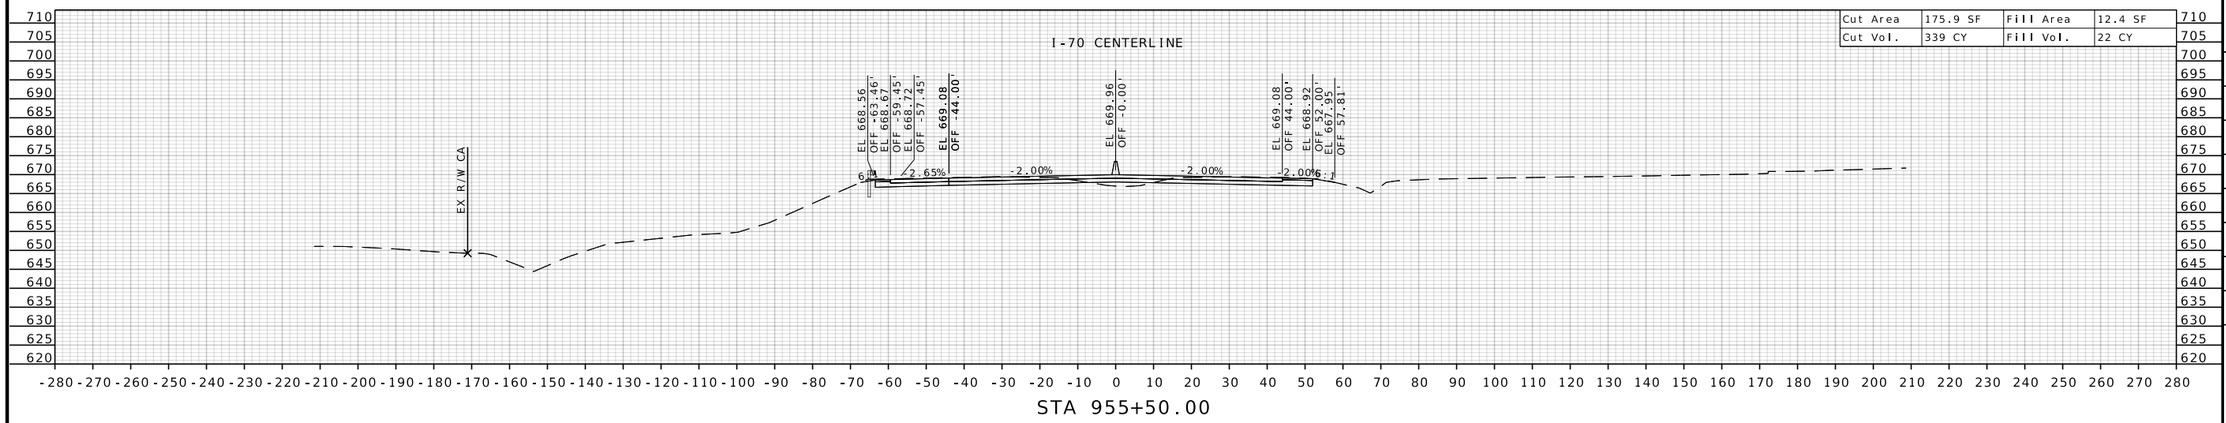

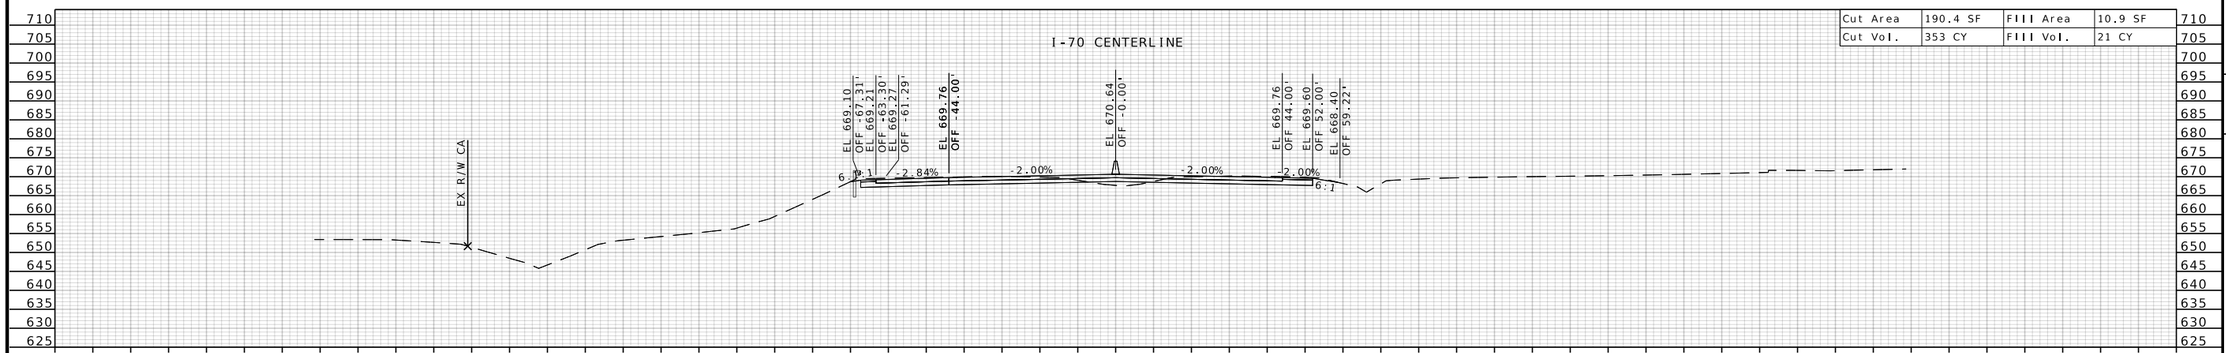

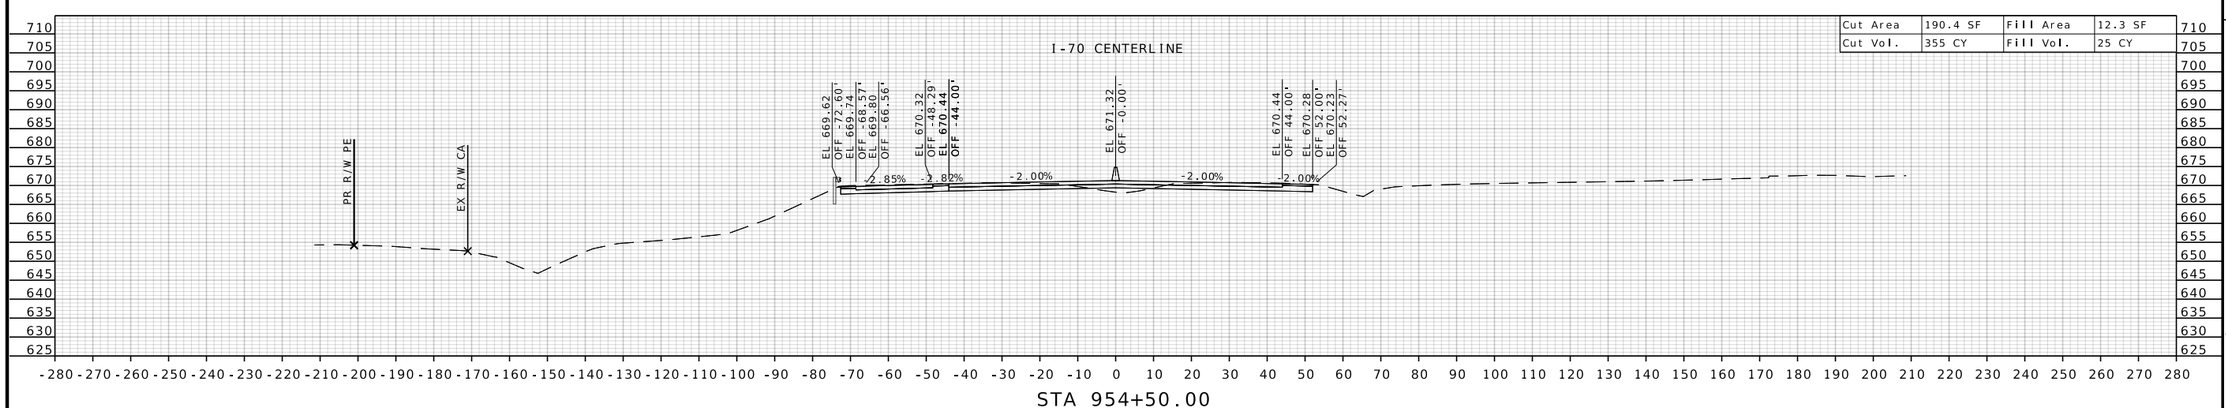

STATE OF MISSOURI
RONNIE L. WILLIAMS
NUMBER PE-2010000879
PROFESSIONAL ENGINEER

THIS SHEET HAS BEEN SIGNED, SEALED, AND DATED ELECTRONICALLY

DATE PREPARED
10/27/2025

ROUTE	STATE
I-70	MO
DISTRICT	SHEET NO.
CD	126

COUNTY
COOPER

JOB NO.
JST0017B

CONTRACT ID.
-

PROJECT NO.
-

BRIDGE NO.
-

DESCRIPTION	DATE


MISSOURI HIGHWAYS AND TRANSPORTATION COMMISSION


105 WEST CAPITOL
JEFFERSON CITY, MO 65102
1-888-ASK-MODOT (1-888-275-6636)


MoDOT

BURNS McDONNELL
9400 Ward Parkway
Kansas City, MO 64114
(816) 333-9400
Certificate of Authority No.: 000165

c:\bmcd_lib\pw_connect\trn\d0185111\XS_070-144_JST0017B_I20_I-70_Seg02.dgn 1:17:44 PM 10/27/2025

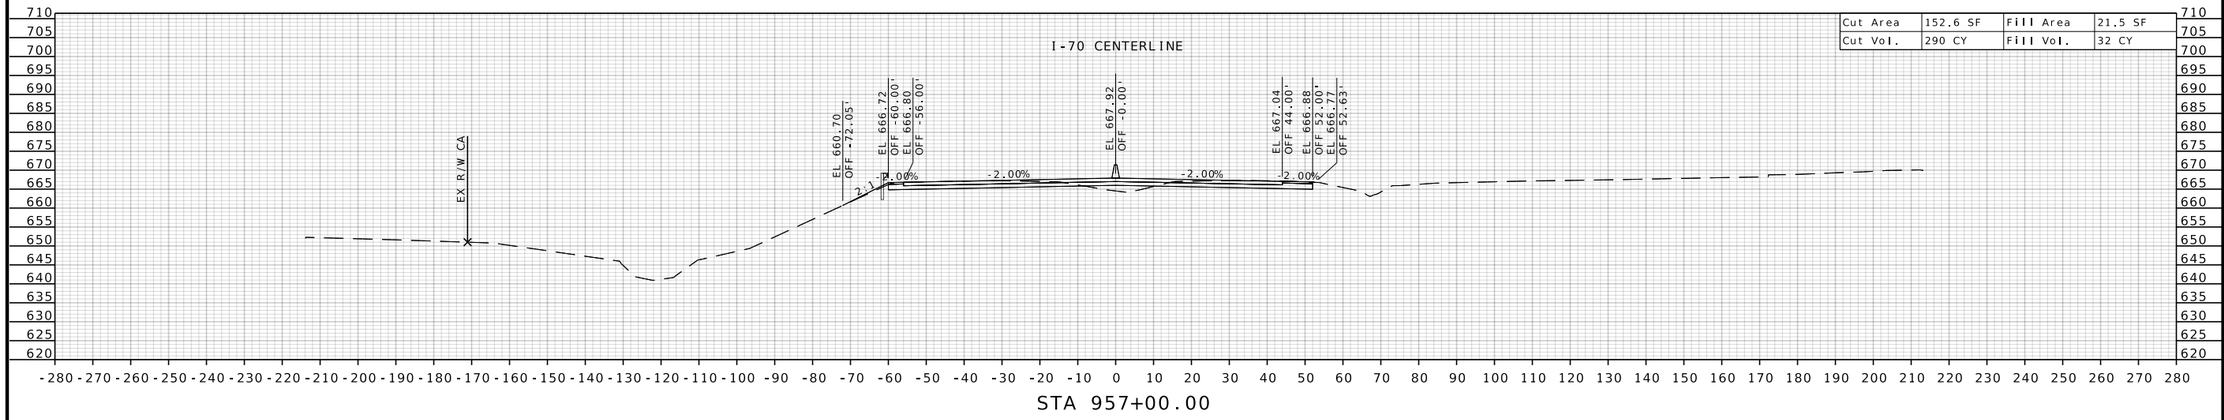

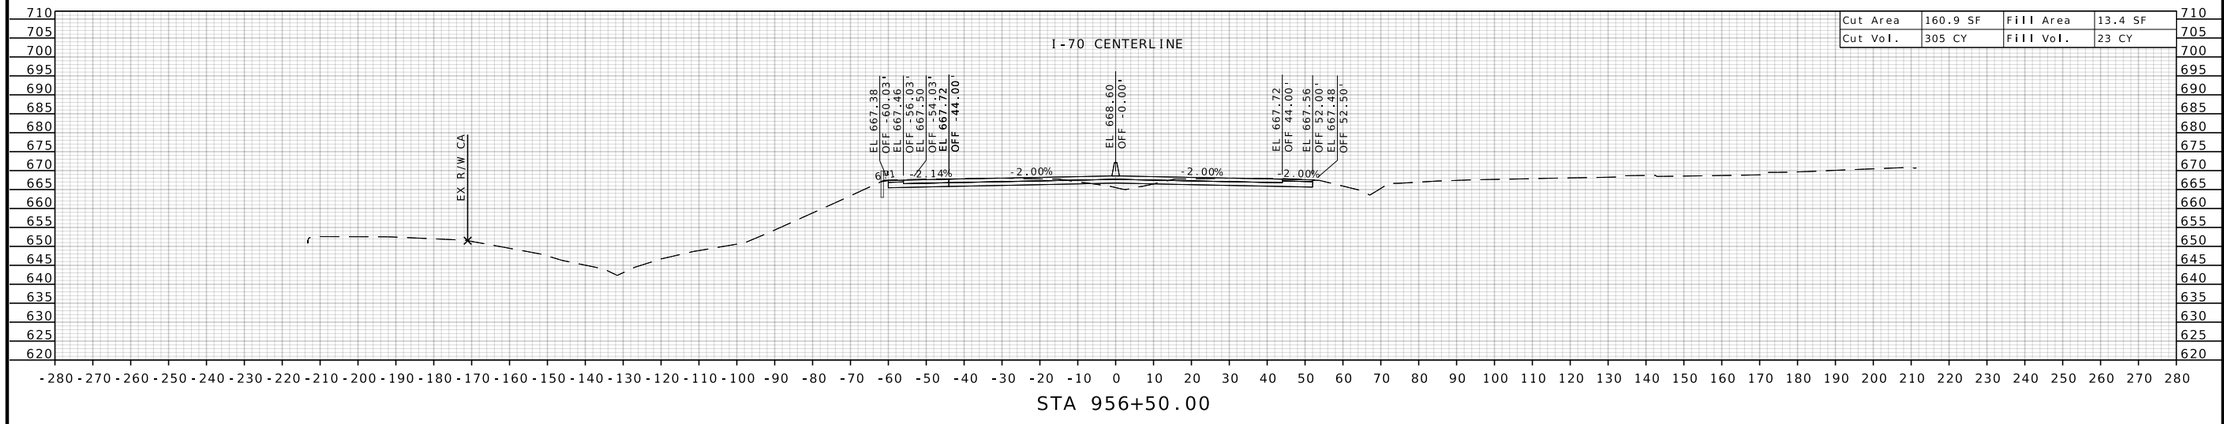

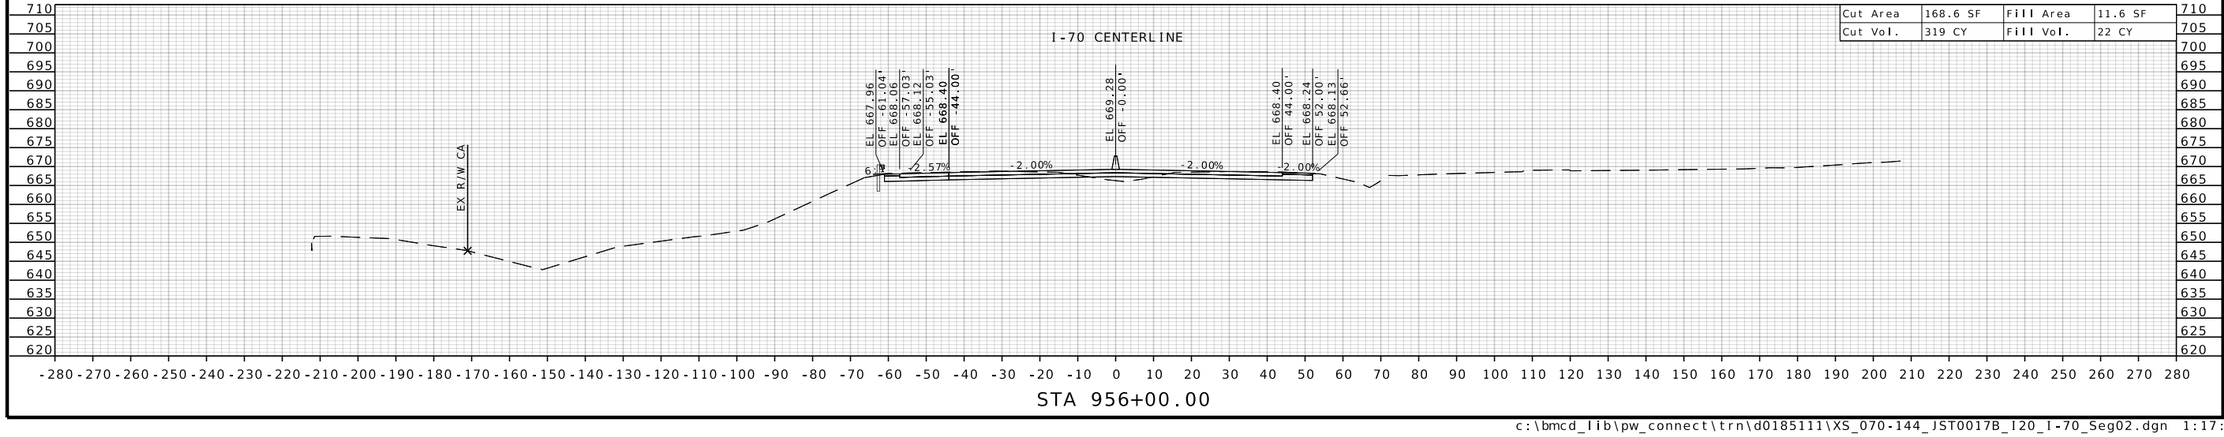

STATE OF MISSOURI
RONNIE L. WILLIAMS
NUMBER PE-2010000879
PROFESSIONAL ENGINEER

THIS SHEET HAS BEEN SIGNED, SEALED, AND DATED ELECTRONICALLY

DATE PREPARED
10/27/2025

ROUTE	STATE
I-70	MO
DISTRICT	SHEET NO.
CD	127

COUNTY
COOPER

JOB NO.
JST0017B

CONTRACT ID.
-

PROJECT NO.
-

BRIDGE NO.
-

DESCRIPTION	DATE


MISSOURI HIGHWAYS AND TRANSPORTATION COMMISSION


105 WEST CAPITOL
JEFFERSON CITY, MO 65102
1-888-ASK-MODOT (1-888-275-6636)


MoDOT

BURNS McDONNELL
9400 Ward Parkway
Kansas City, MO 64114
(816) 333-9400
Certificate of Authority
No.: 000165

c:\bmcd_lib\pw_connect\trn\d0185111\XS_070-144_JST0017B_I20_I-70_Seg02.dgn 1:17:46 PM 10/27/2025

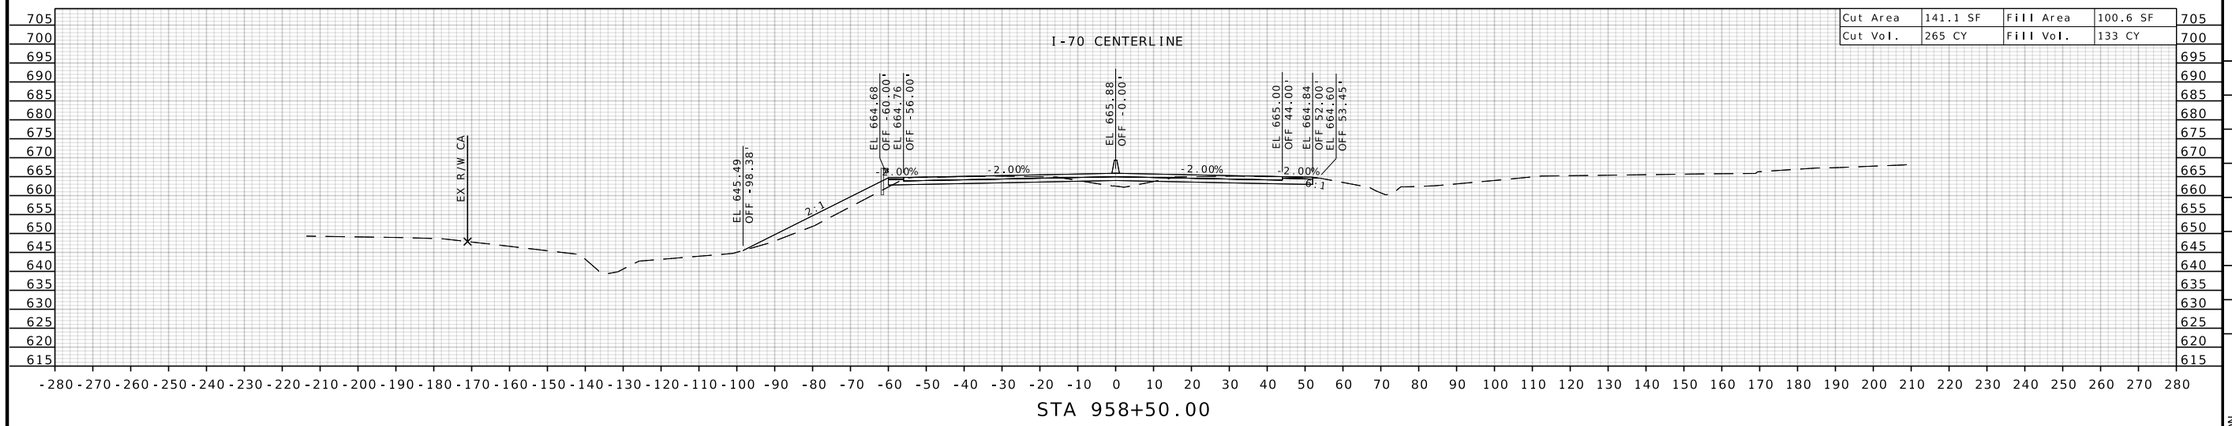

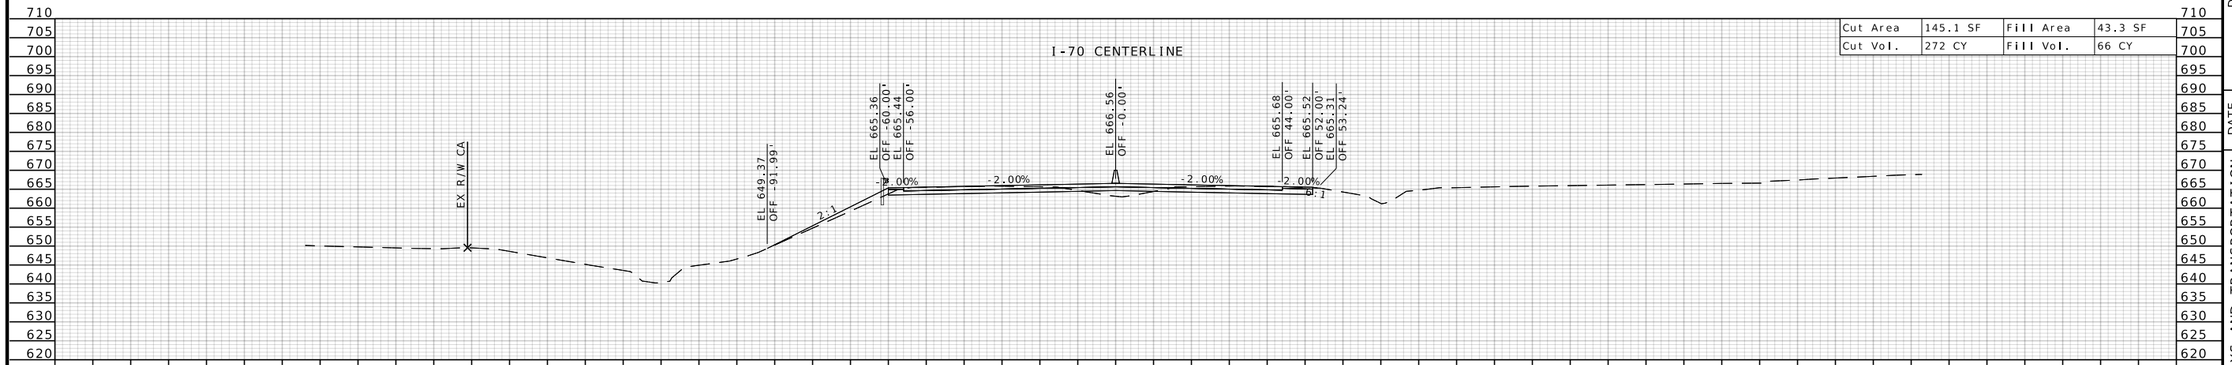

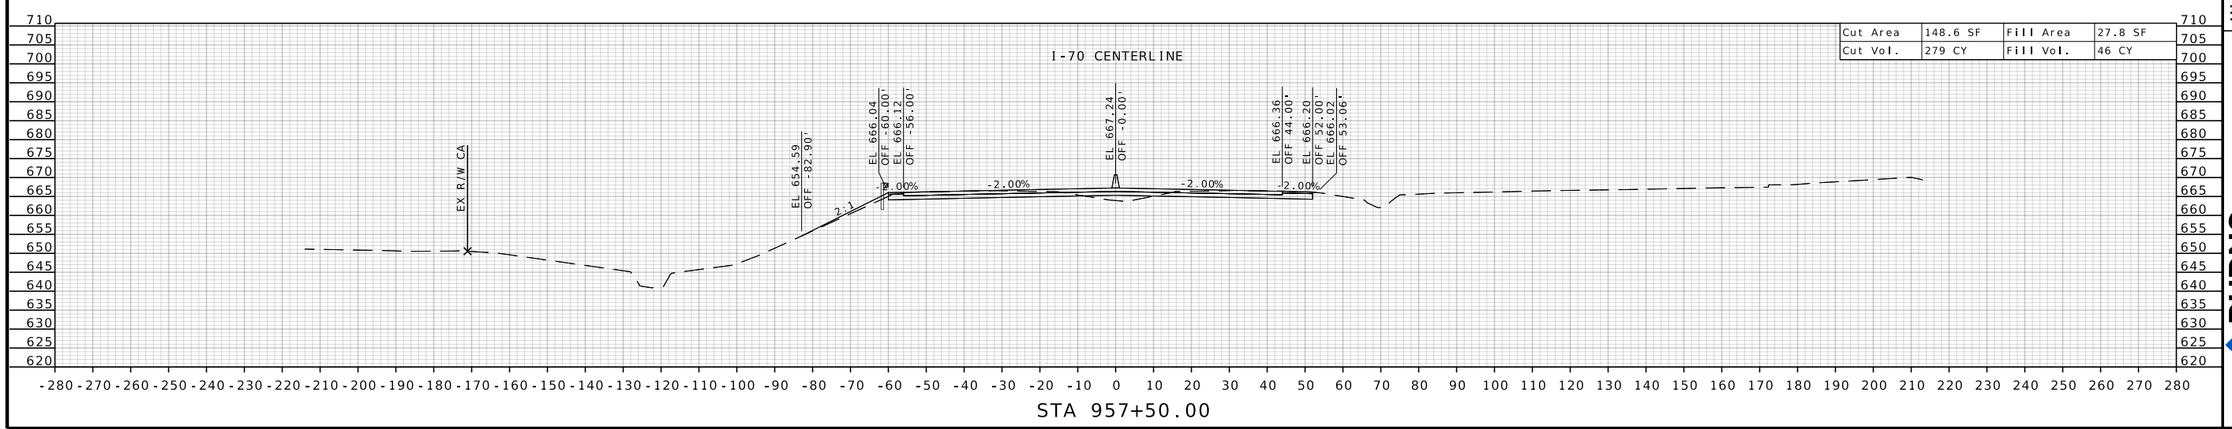

STATE OF MISSOURI
RONNIE L. WILLIAMS
NUMBER PE-2010000879
PROFESSIONAL ENGINEER

THIS SHEET HAS BEEN SIGNED, SEALED, AND DATED ELECTRONICALLY

DATE PREPARED
10/27/2025

ROUTE	STATE
I-70	MO
DISTRICT	SHEET NO.
CD	128

COUNTY
COOPER

JOB NO.
JST0017B

CONTRACT ID.
-


PROJECT NO.
-


BRIDGE NO.
-


DESCRIPTION	DATE

MISSOURI HIGHWAYS AND TRANSPORTATION COMMISSION
105 WEST CAPITOL
JEFFERSON CITY, MO 65102
1-888-ASK-MODOT (1-888-275-6636)

BURNS McDONNELL
9400 Ward Parkway
Kansas City, MO 64114
(816) 333-9400
Certificate of Authority No.: 000165

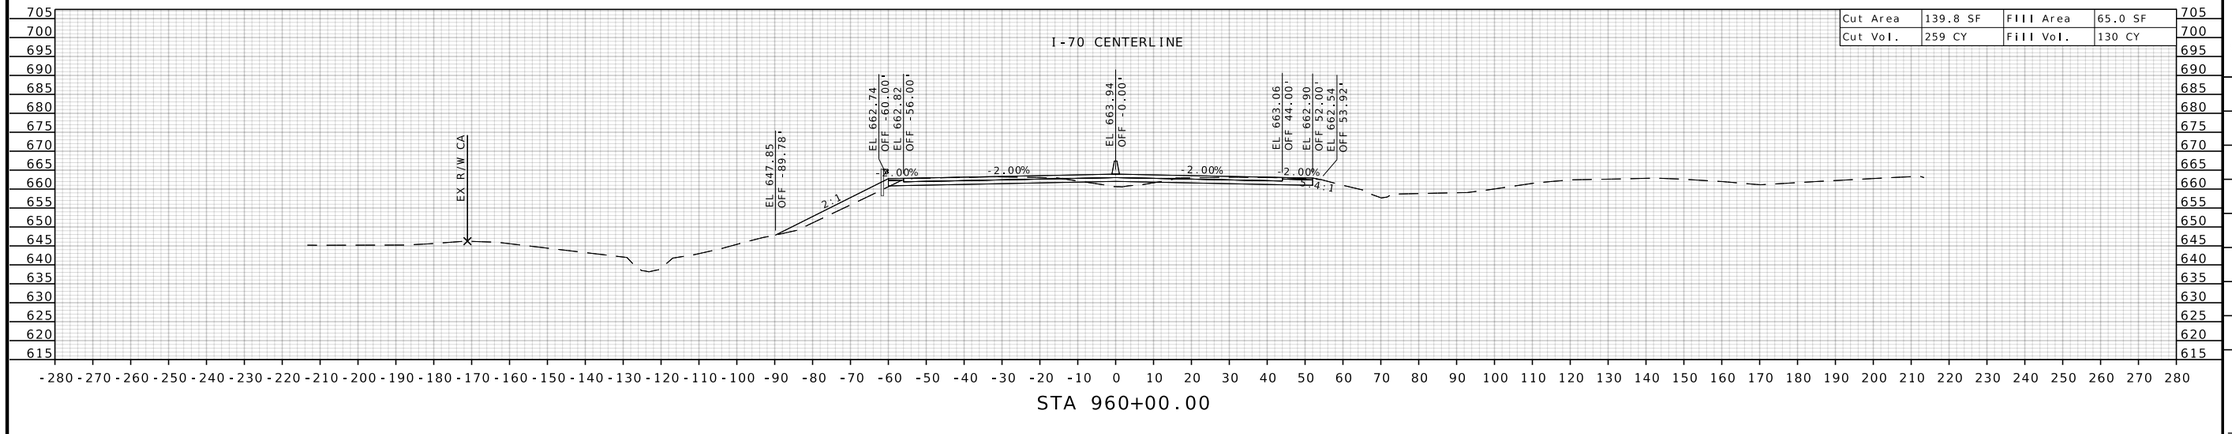

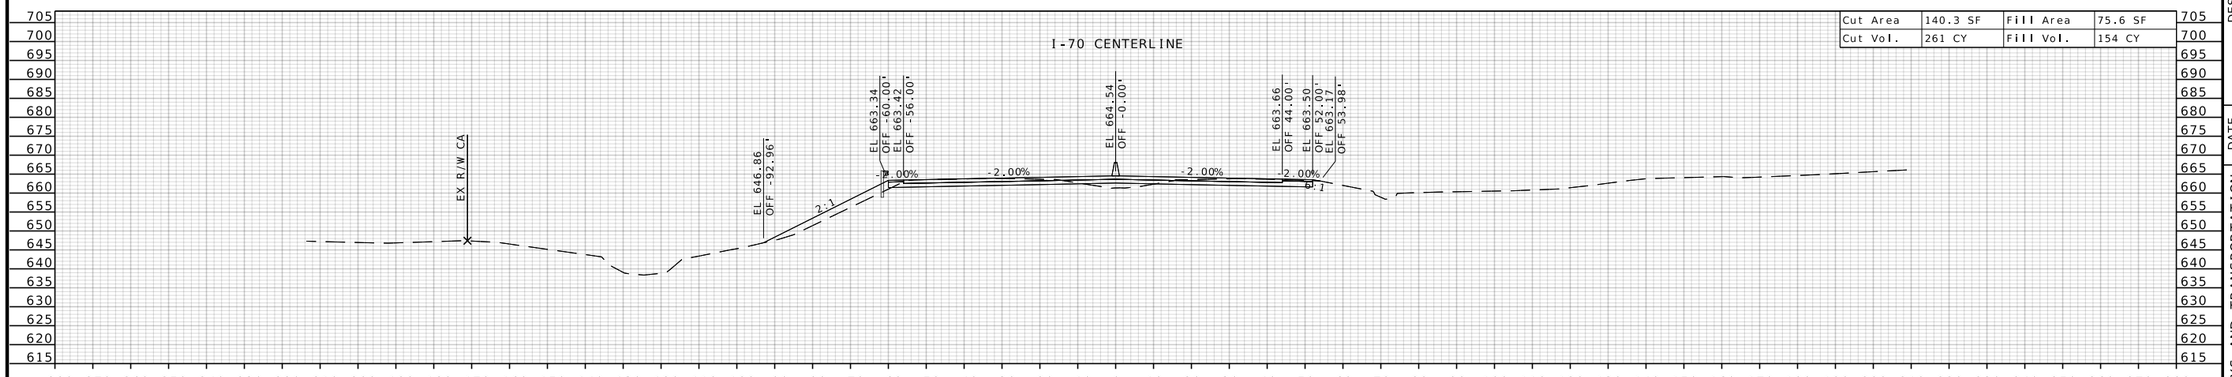

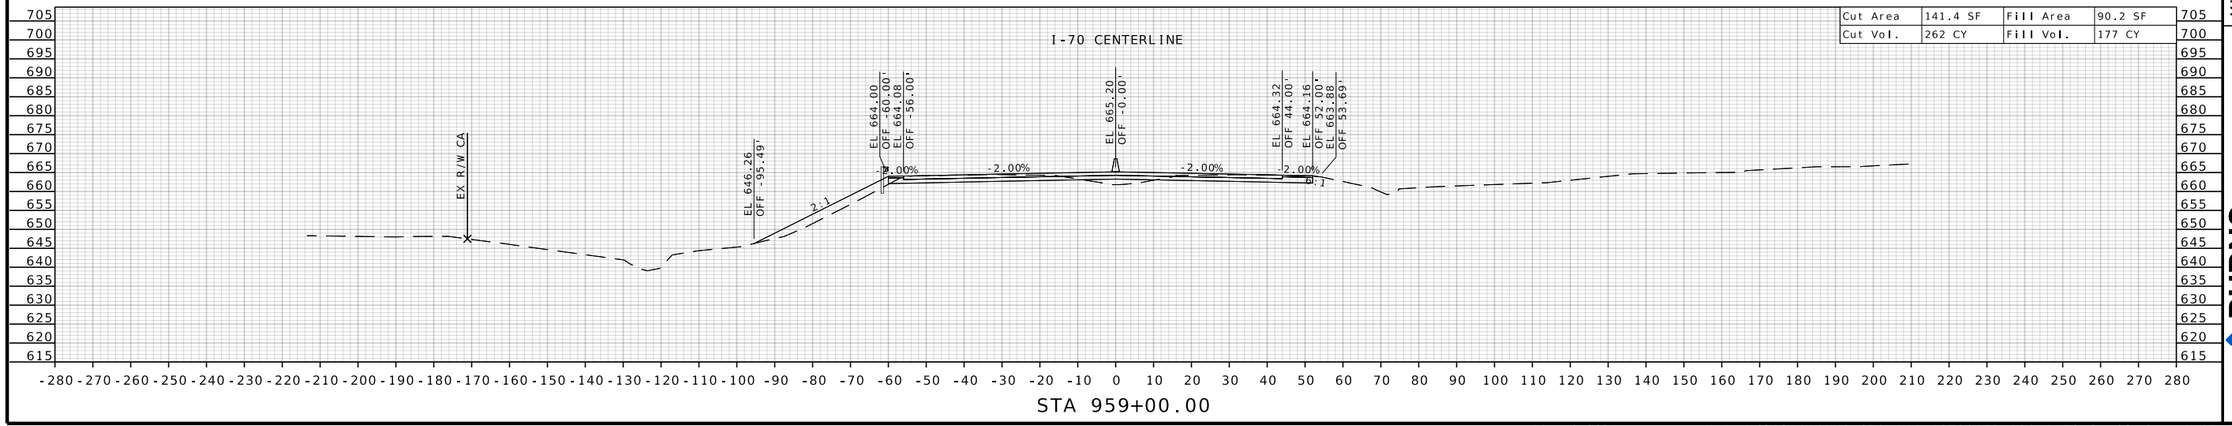

STATE OF MISSOURI
RONNIE L. WILLIAMS
NUMBER PE-2010000879
PROFESSIONAL ENGINEER

THIS SHEET HAS BEEN SIGNED, SEALED, AND DATED ELECTRONICALLY

DATE PREPARED
10/27/2025

ROUTE	STATE
I-70	MO
DISTRICT	SHEET NO.
CD	129

COUNTY
COOPER

JOB NO.
JST0017B

CONTRACT ID.
-

PROJECT NO.
-


BRIDGE NO.
-


DESCRIPTION	DATE


MISSOURI HIGHWAYS AND TRANSPORTATION COMMISSION

105 WEST CAPITOL
JEFFERSON CITY, MO 65102
1-888-ASK-MODOT (1-888-275-6636)

BURNS McDONNELL
9400 Ward Parkway
Kansas City, MO 64114
(816) 333-9400
Certificate of Authority
No.: 000165

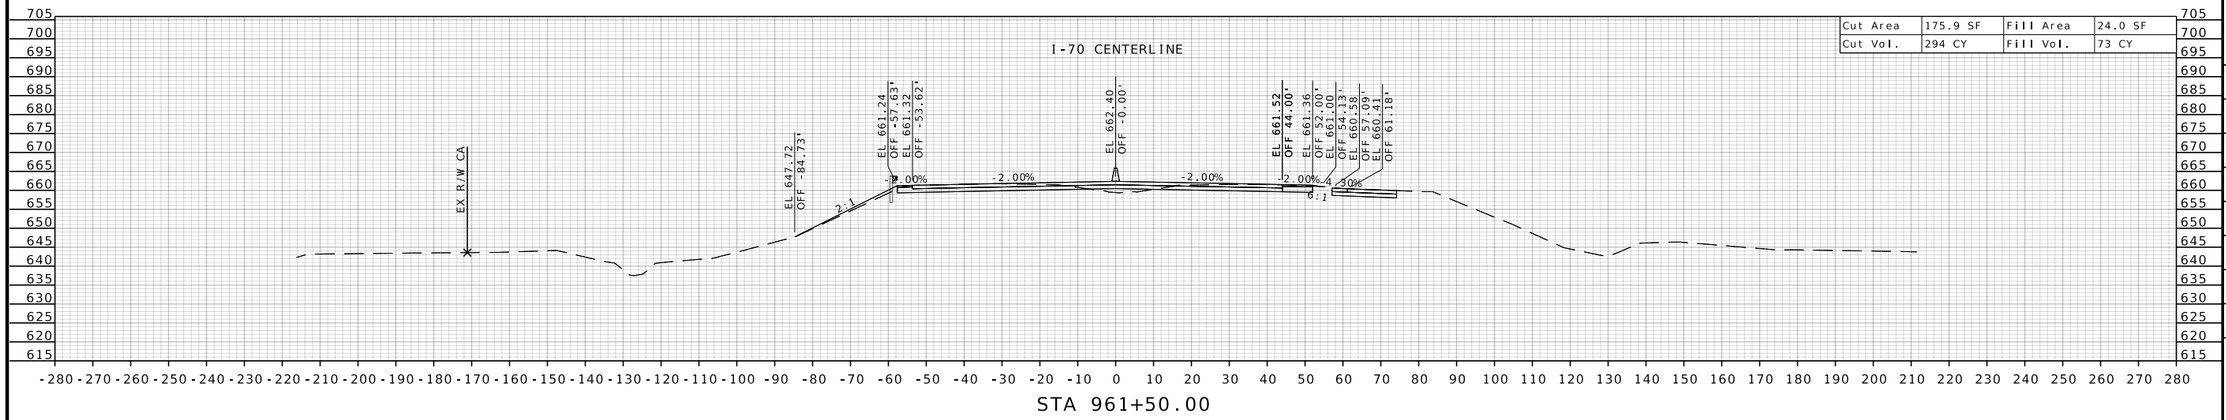

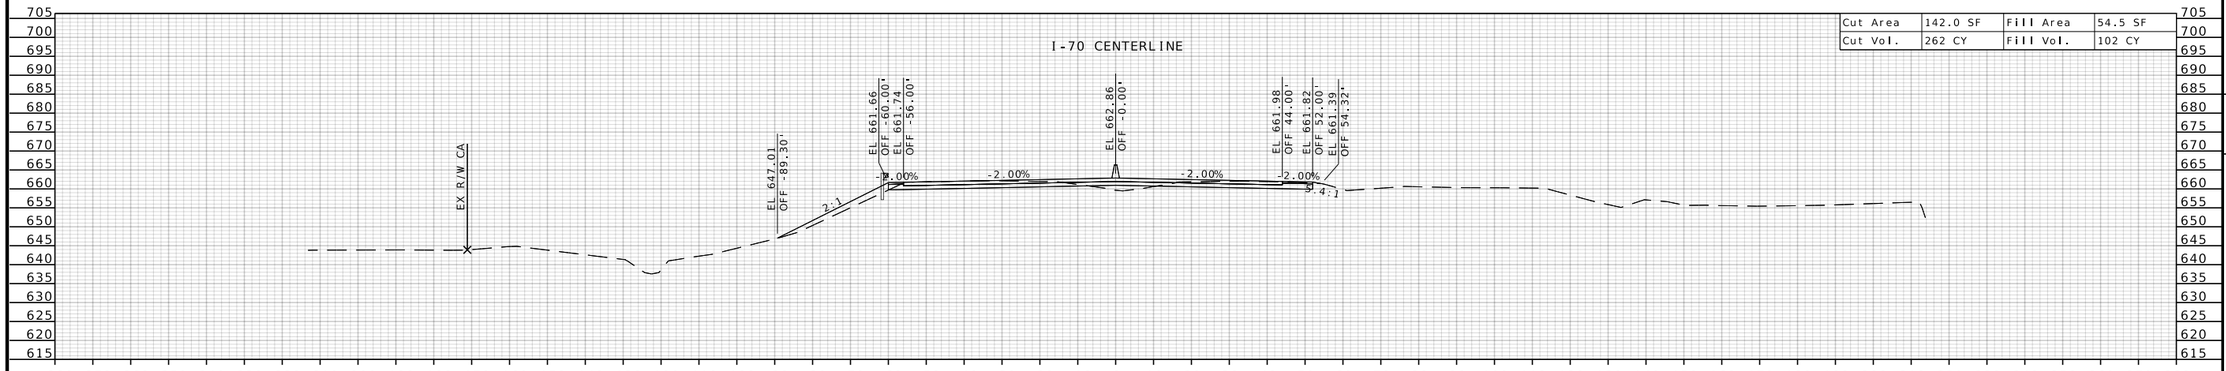

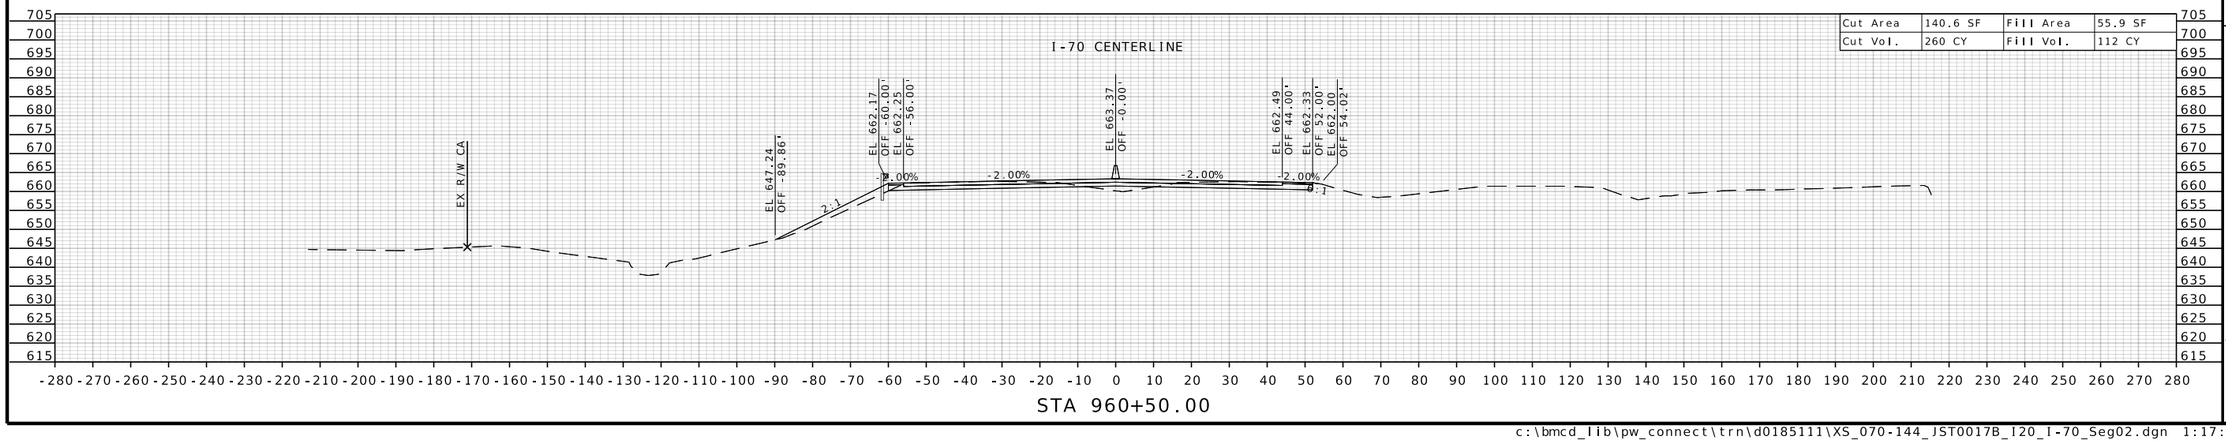

STATE OF MISSOURI
RONNIE L. WILLIAMS
NUMBER PE-2010000879
PROFESSIONAL ENGINEER

THIS SHEET HAS BEEN SIGNED, SEALED, AND DATED ELECTRONICALLY

DATE PREPARED
10/27/2025

ROUTE	STATE
I-70	MO
DISTRICT	SHEET NO.
CD	130

COUNTY
COOPER

JOB NO.
JST0017B

CONTRACT ID.
-


PROJECT NO.
-


BRIDGE NO.
-


DESCRIPTION	DATE

MISSOURI HIGHWAYS AND TRANSPORTATION COMMISSION
105 WEST CAPITOL
JEFFERSON CITY, MO 65102
1-888-ASK-MODOT (1-888-275-6636)

BURNS McDONNELL
9400 Ward Parkway
Kansas City, MO 64114
(816) 333-9400
Certificate of Authority
No.: 000165

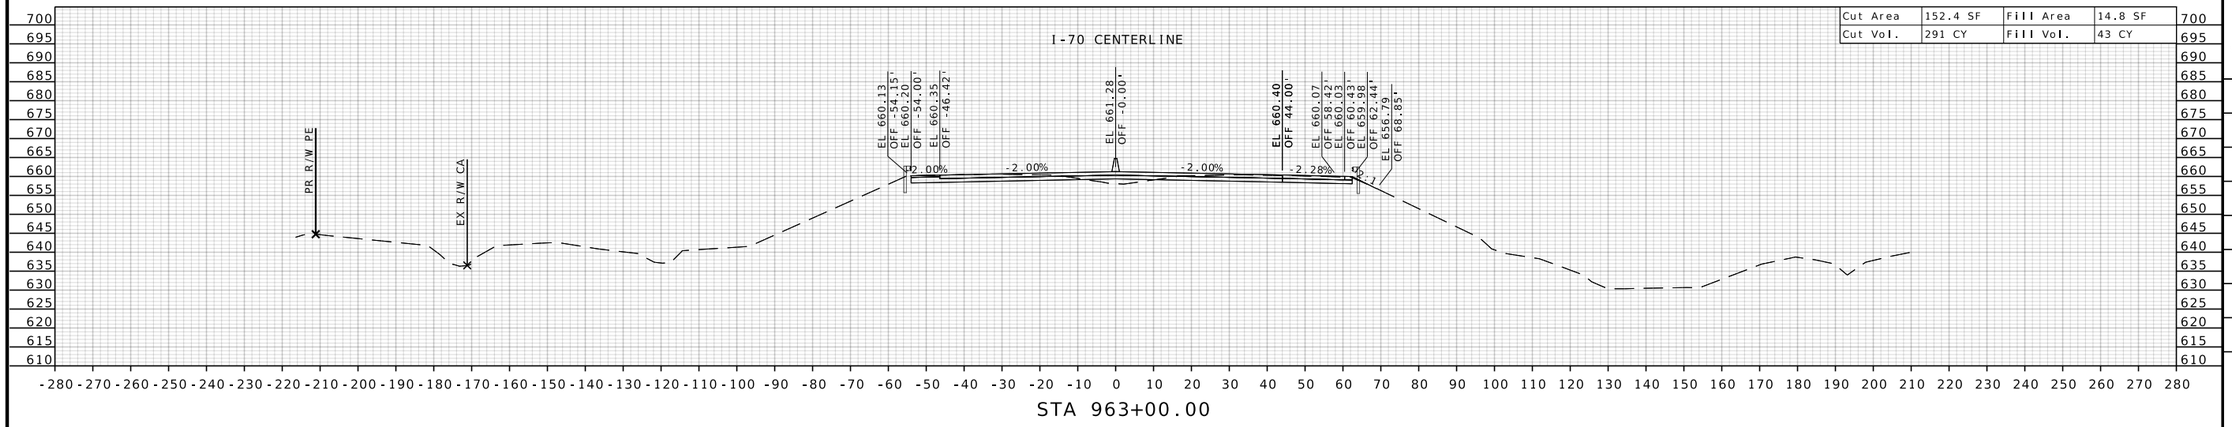

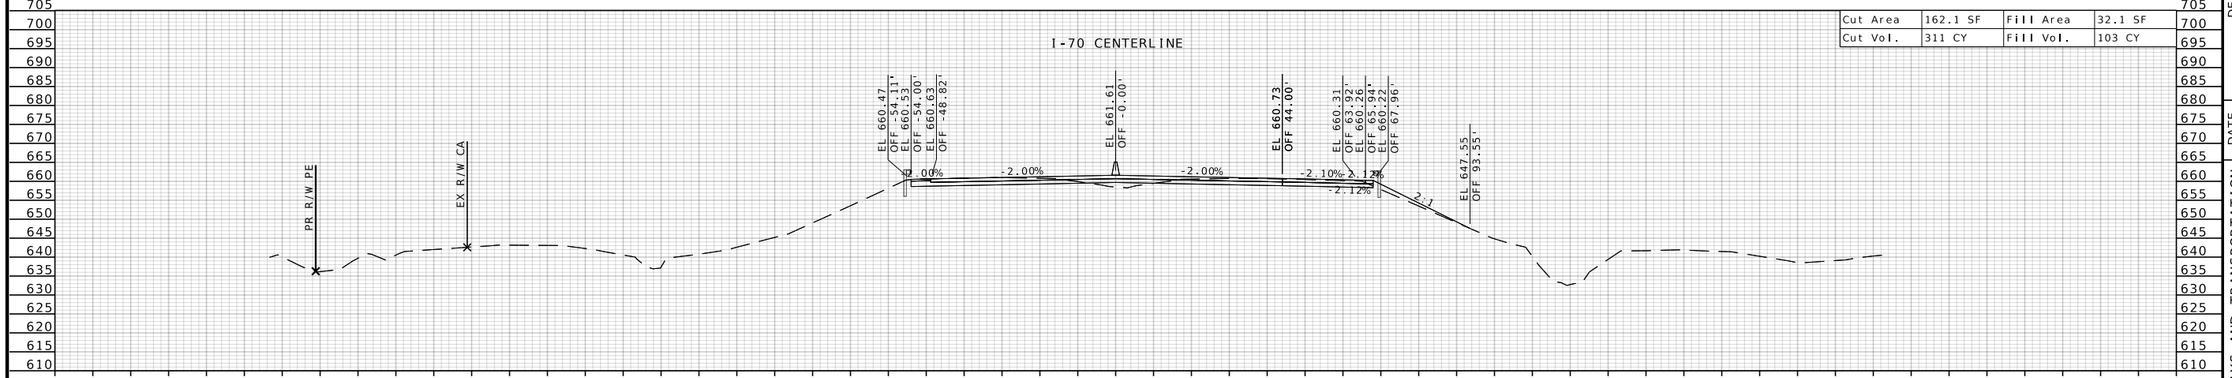

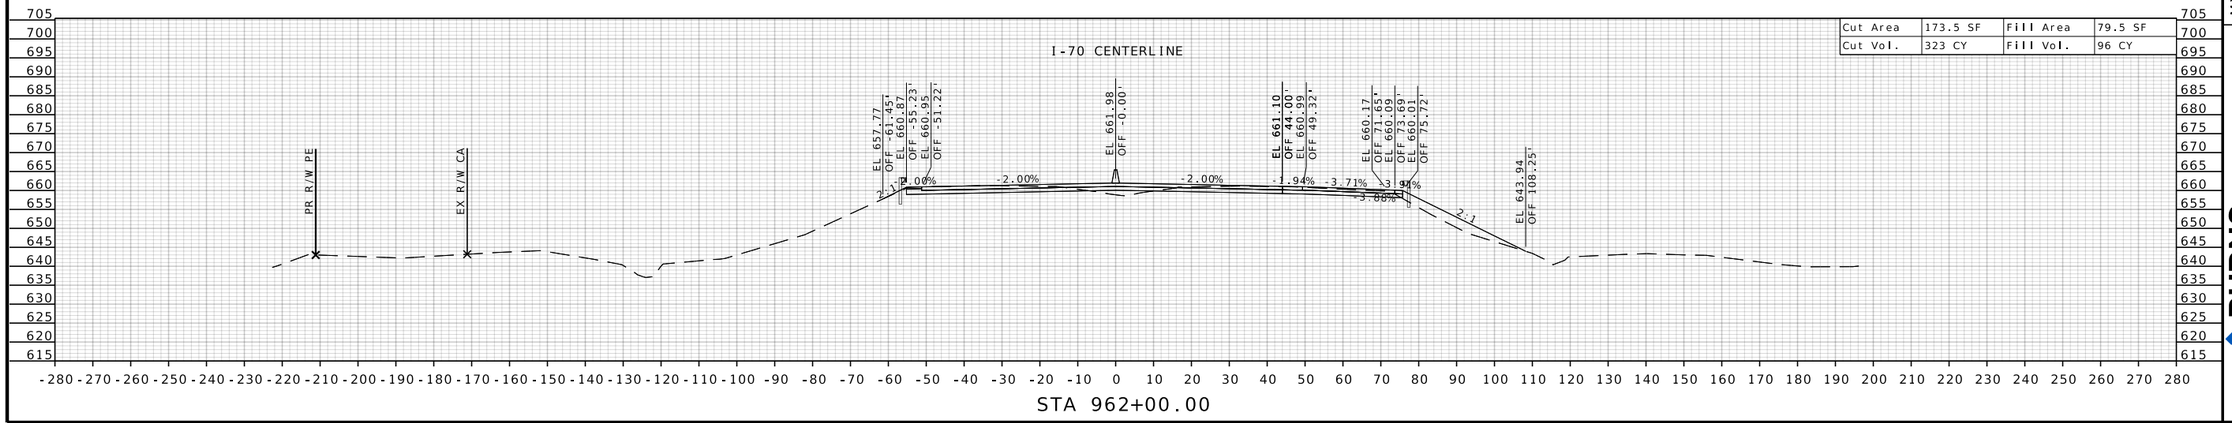

STATE OF MISSOURI
RONNIE L. WILLIAMS
NUMBER PE-2010000879
PROFESSIONAL ENGINEER

THIS SHEET HAS BEEN SIGNED, SEALED, AND DATED ELECTRONICALLY

DATE PREPARED
10/27/2025

ROUTE	STATE
I-70	MO
DISTRICT	SHEET NO.
CD	131

COUNTY
COOPER

JOB NO.
JST0017B

CONTRACT ID.
-


PROJECT NO.
-


BRIDGE NO.
-


DESCRIPTION	DATE

MISSOURI HIGHWAYS AND TRANSPORTATION COMMISSION
105 WEST CAPITOL
JEFFERSON CITY, MO 65102
1-888-ASK-MODOT (1-888-275-6636)

BURNS McDONNELL
9400 Ward Parkway
Kansas City, MO 64114
(816) 333-9400
Certificate of Authority No.: 000165

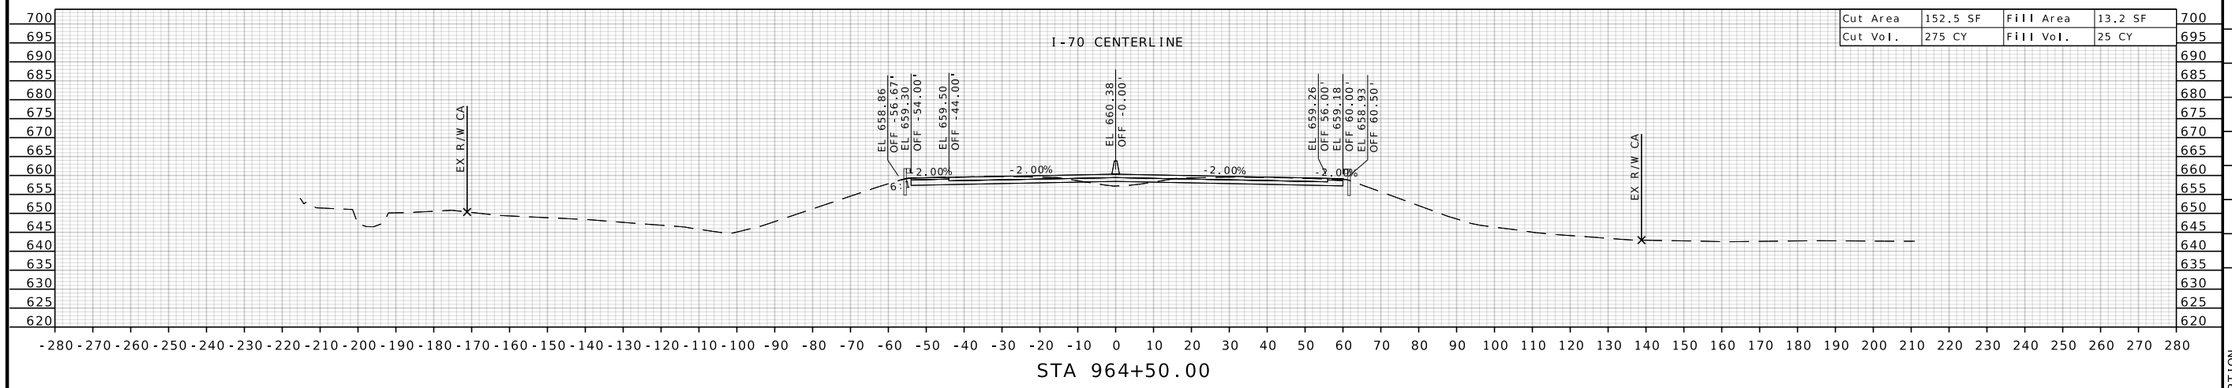

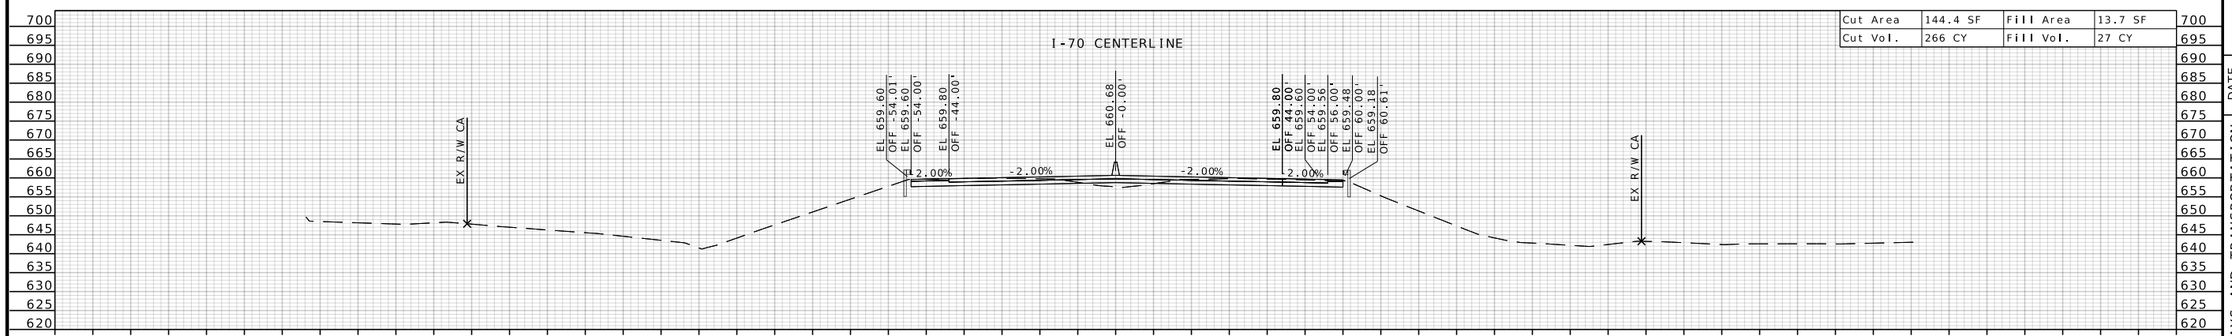

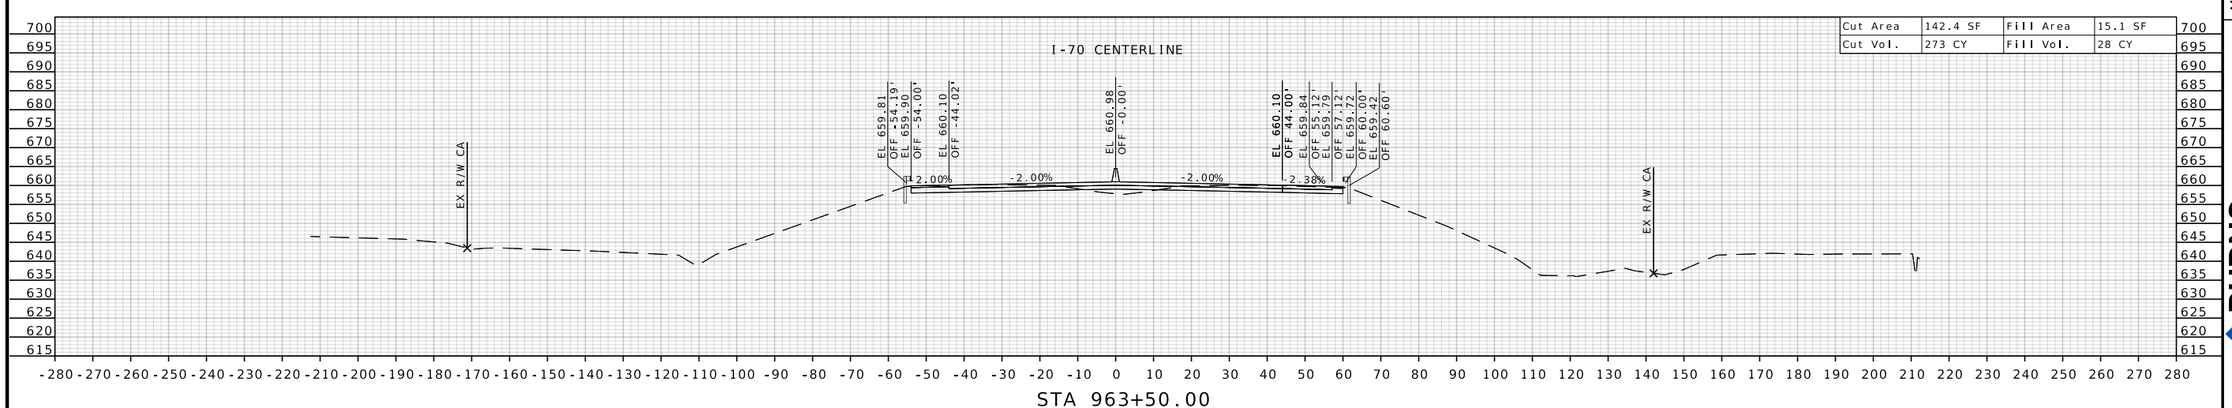

STATE OF MISSOURI
RONNIE L. WILLIAMS
NUMBER PE-2010000879
PROFESSIONAL ENGINEER

THIS SHEET HAS BEEN SIGNED, SEALED, AND DATED ELECTRONICALLY

DATE PREPARED
10/27/2025

ROUTE	STATE
I-70	MO
DISTRICT	SHEET NO.
CD	132

COUNTY
COOPER

JOB NO.
JST0017B

CONTRACT ID.
-

PROJECT NO.
-


BRIDGE NO.
-

DESCRIPTION	DATE


MISSOURI HIGHWAYS AND TRANSPORTATION COMMISSION

105 WEST CAPITOL
JEFFERSON CITY, MO 65102
1-888-ASK-MODOT (1-888-275-6636)


BURNS McDONNELL
9400 Ward Parkway
Kansas City, MO 64114
(816) 333-9400
Certificate of Authority No.: 000165

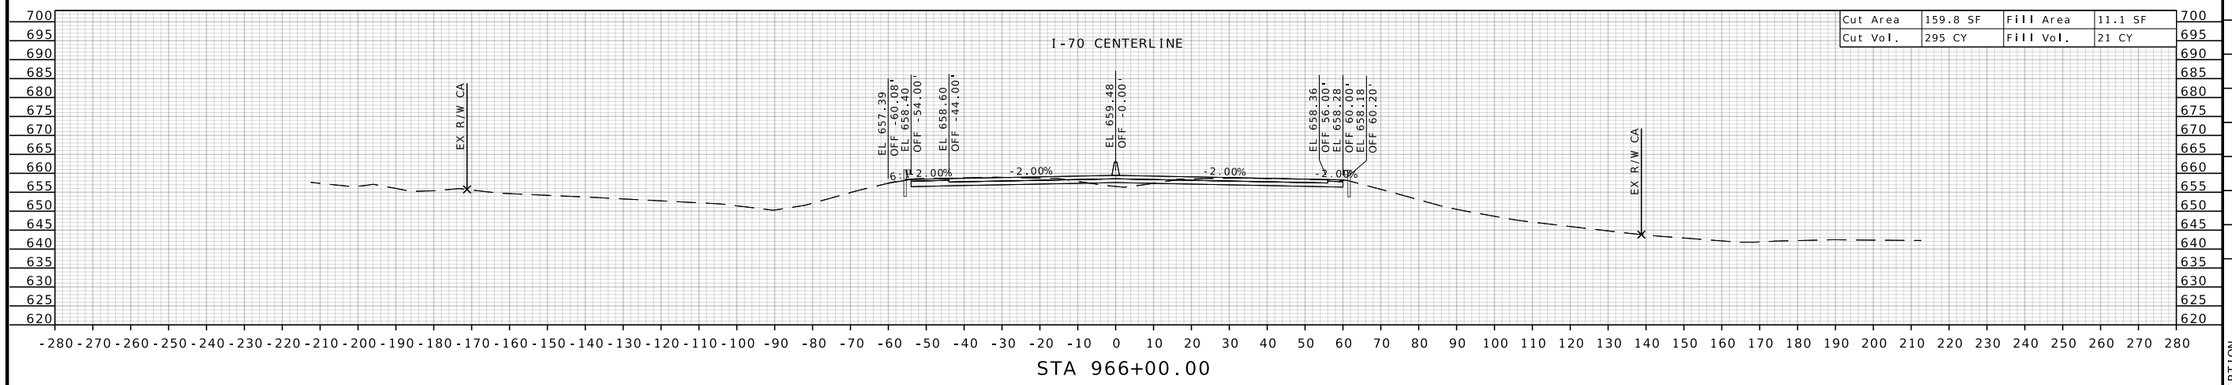

STA 966+00.00

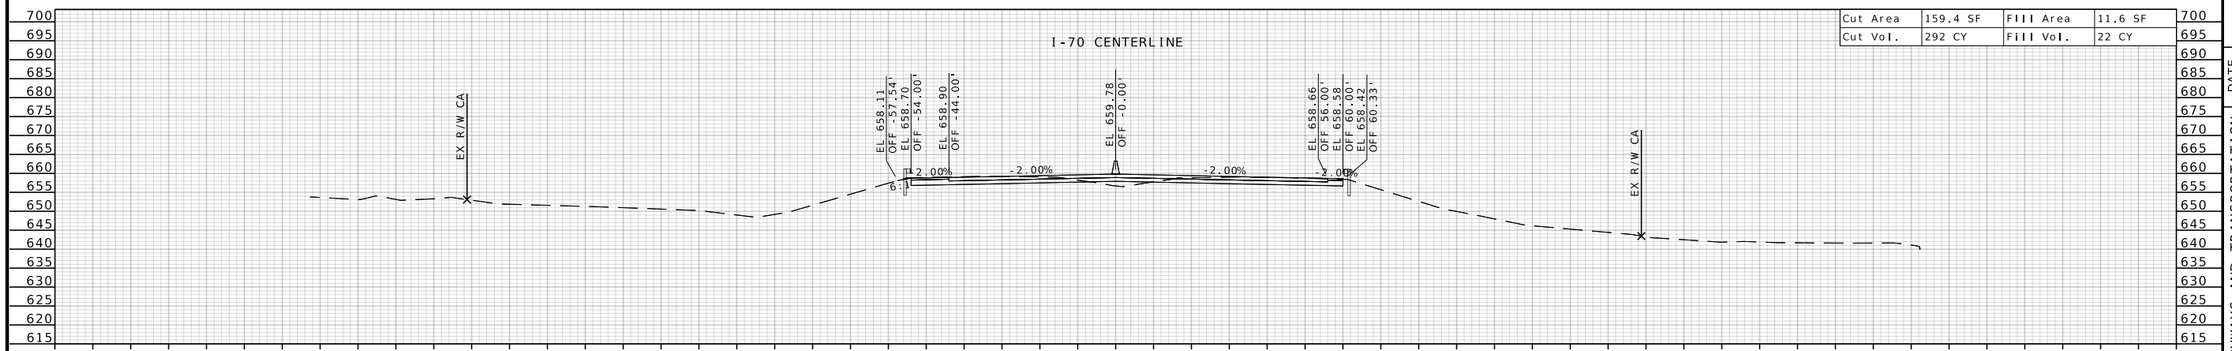

STA 965+50.00

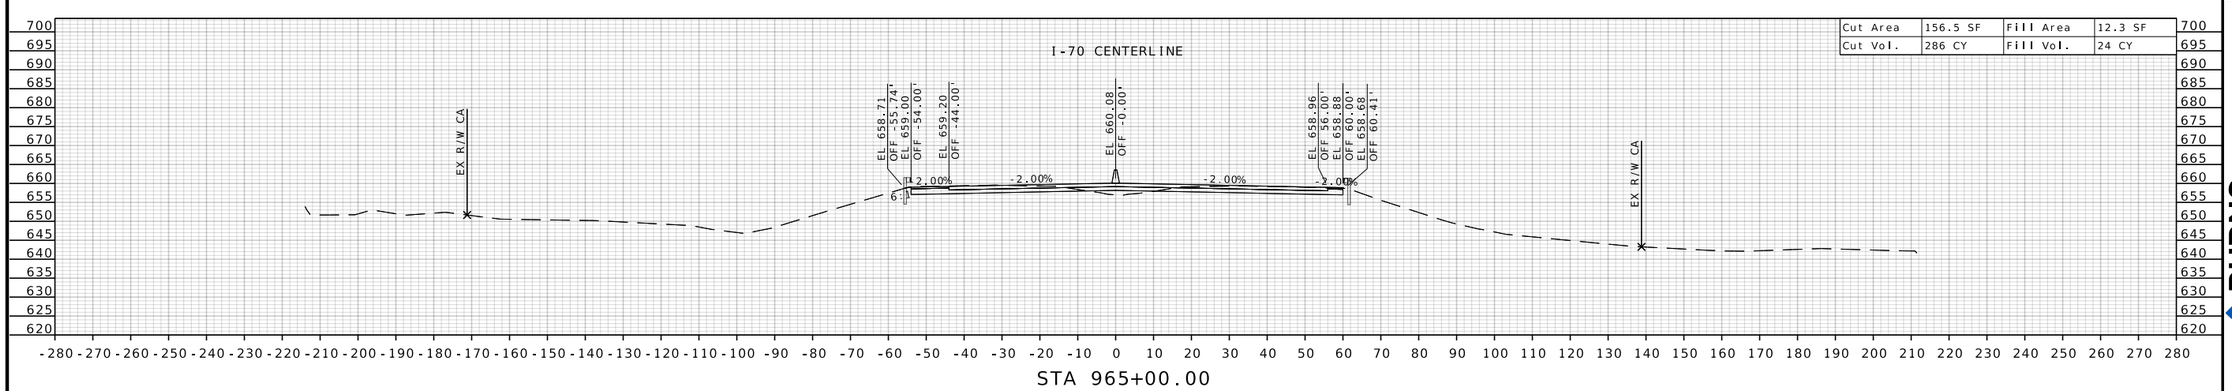

STA 965+00.00

STATE OF MISSOURI
RONNIE L. WILLIAMS
NUMBER PE-2010000879
PROFESSIONAL ENGINEER

THIS SHEET HAS BEEN SIGNED, SEALED, AND DATED ELECTRONICALLY

DATE PREPARED
10/27/2025

ROUTE	STATE
I-70	MO
DISTRICT	SHEET NO.
CD	133

COUNTY
COOPER

JOB NO.
JST0017B

CONTRACT ID.
-


PROJECT NO.
-


BRIDGE NO.
-


DESCRIPTION	DATE

MISSOURI HIGHWAYS AND TRANSPORTATION COMMISSION
105 WEST CAPITOL
JEFFERSON CITY, MO 65102
1-888-ASK-MODOT (1-888-275-6636)

BURNS McDONNELL
9400 Ward Parkway
Kansas City, MO 64114
(816) 333-9400
Certificate of Authority No.: 000165

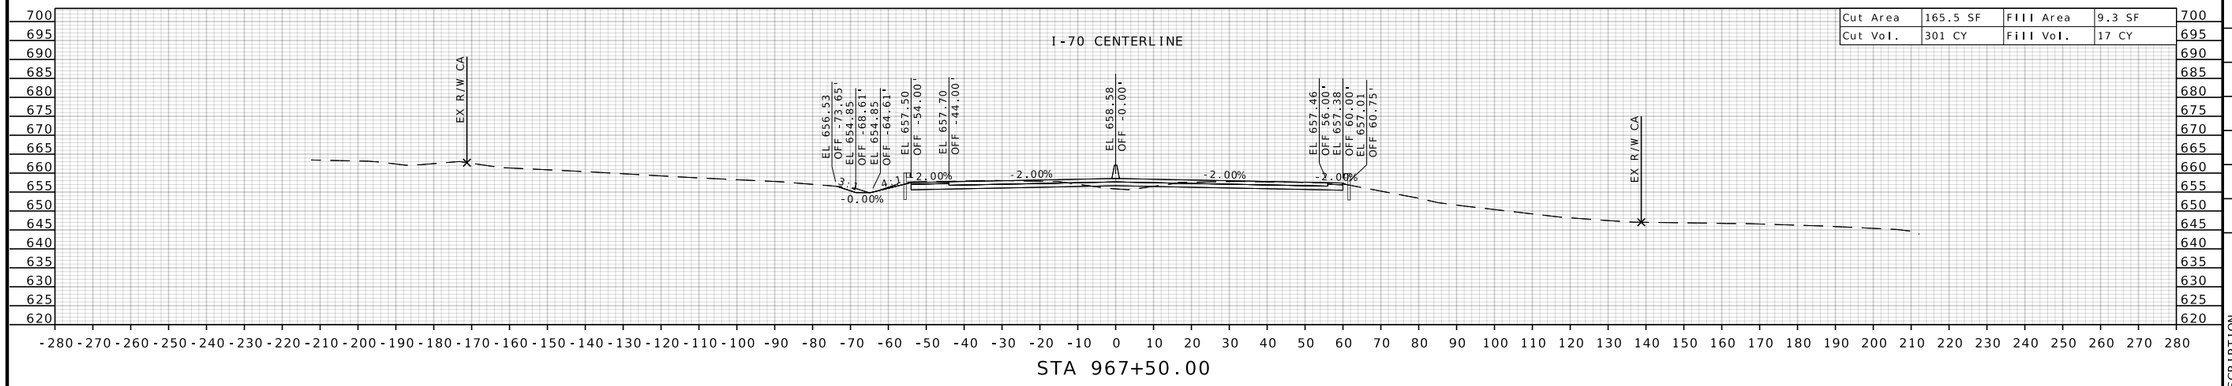

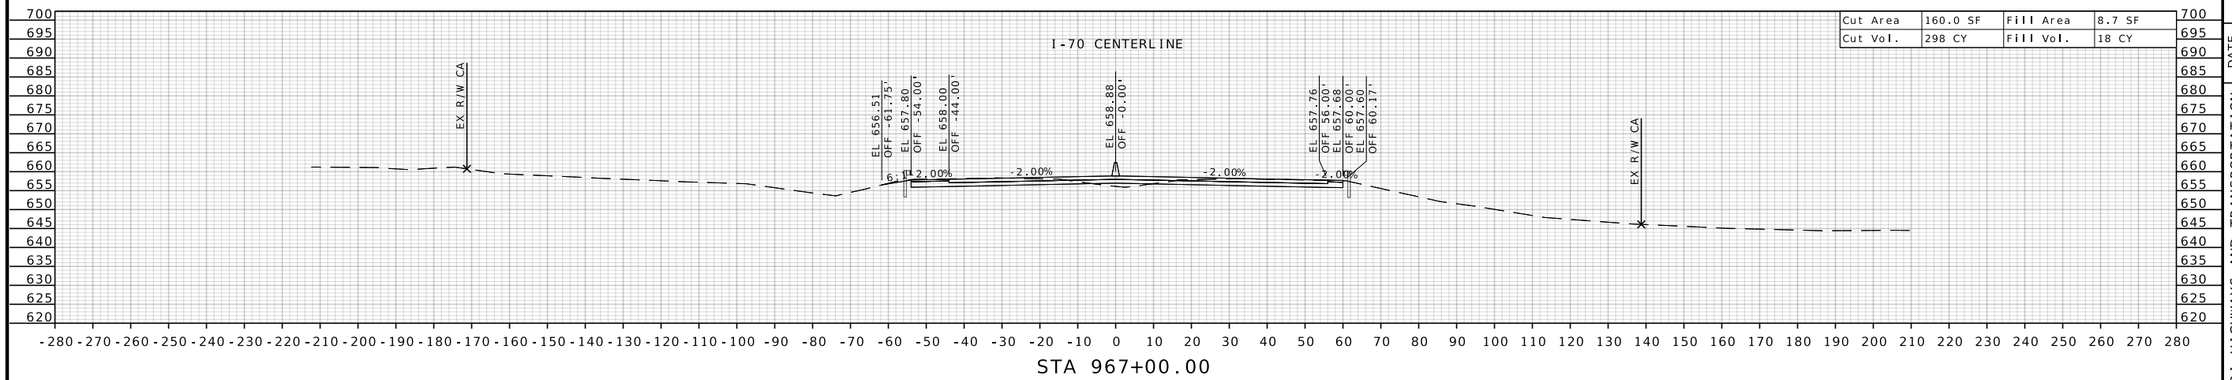

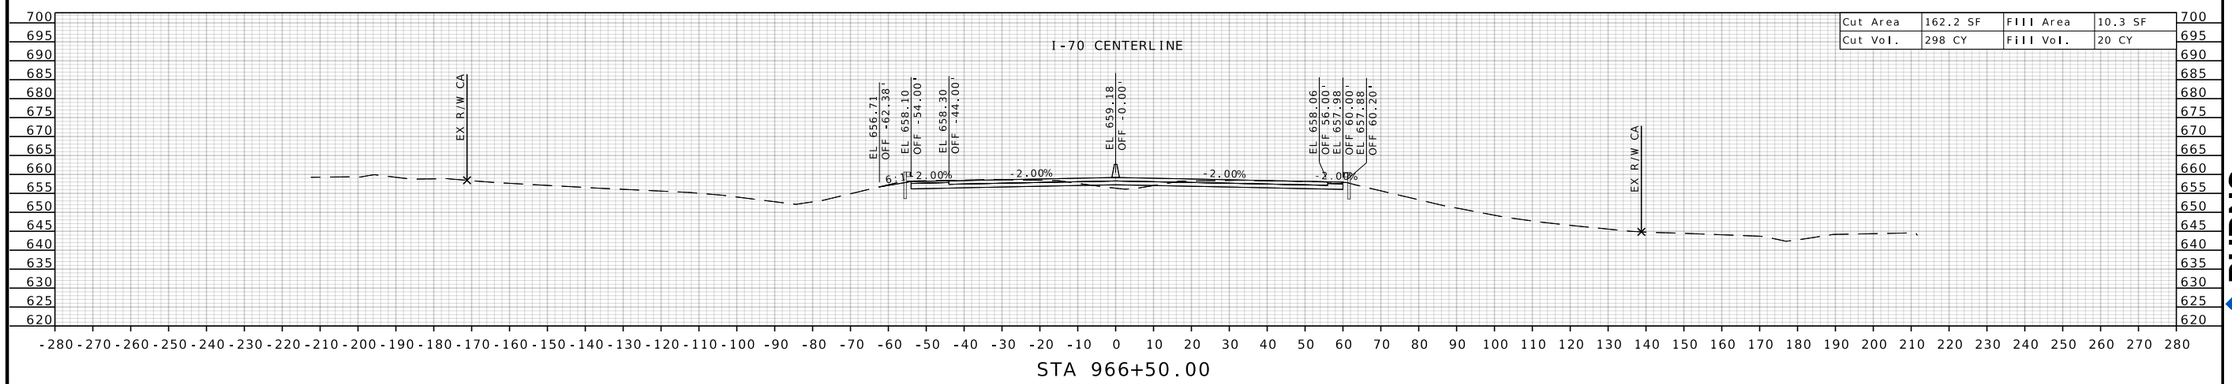

STATE OF MISSOURI
RONNIE L. WILLIAMS
NUMBER PE-2010000879
PROFESSIONAL ENGINEER

THIS SHEET HAS BEEN SIGNED, SEALED, AND DATED ELECTRONICALLY

DATE PREPARED
10/27/2025

ROUTE	STATE
I-70	MO
DISTRICT	SHEET NO.
CD	134

COUNTY
COOPER

JOB NO.
JST0017B

CONTRACT ID.
-

PROJECT NO.
-

BRIDGE NO.
-

DESCRIPTION

DATE


MISSOURI HIGHWAYS AND TRANSPORTATION COMMISSION

105 WEST CAPITOL
JEFFERSON CITY, MO 65102
1-888-ASK-MODOT (1-888-275-6636)

MoDOT


BURNS McDONNELL
9400 Ward Parkway
Kansas City, MO 64114
(816) 333-9400
Certificate of Authority
No.: 000165

c:\bmcd_lib\pw_connect\trn\d0185111\XS_070-144_JST0017B_I20_I-70_Seg02.dgn 1:17:58 PM 10/27/2025

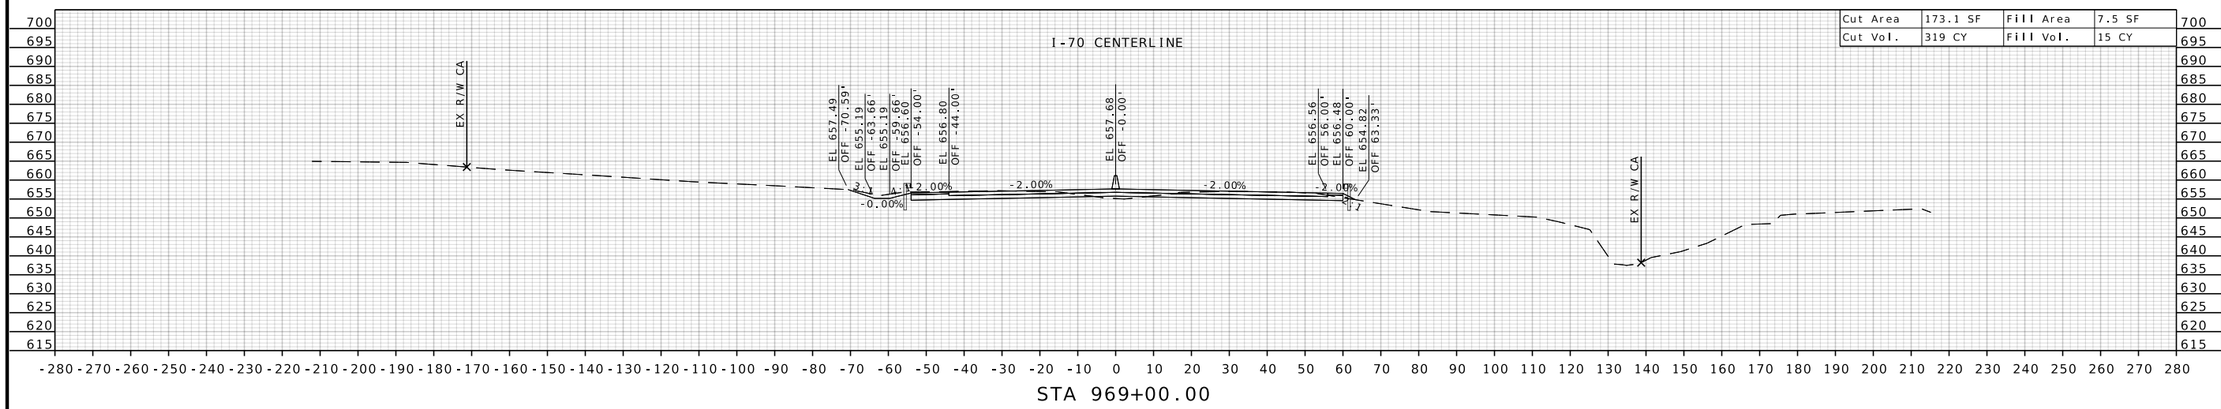


Cut Area	173.1 SF	Fill Area	7.5 SF
Cut Vol.	319 CY	Fill Vol.	15 CY

STA 969+00.00

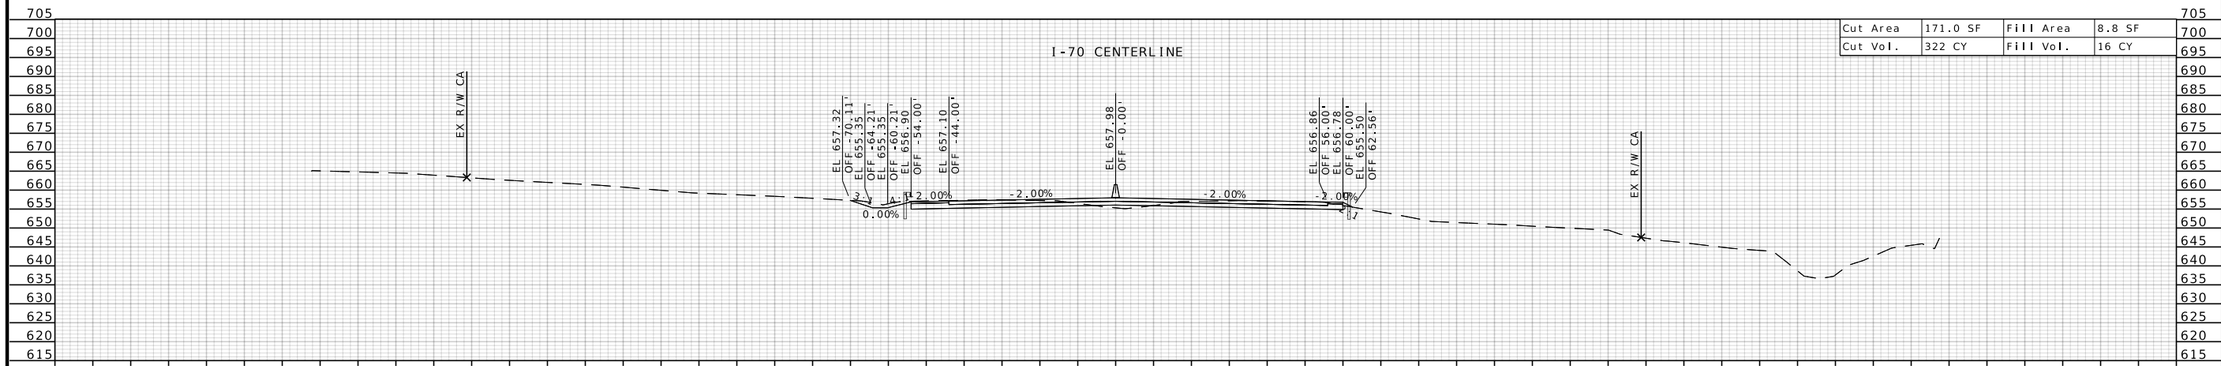

Cut Area	171.0 SF	Fill Area	8.8 SF
Cut Vol.	322 CY	Fill Vol.	16 CY

STA 968+50.00

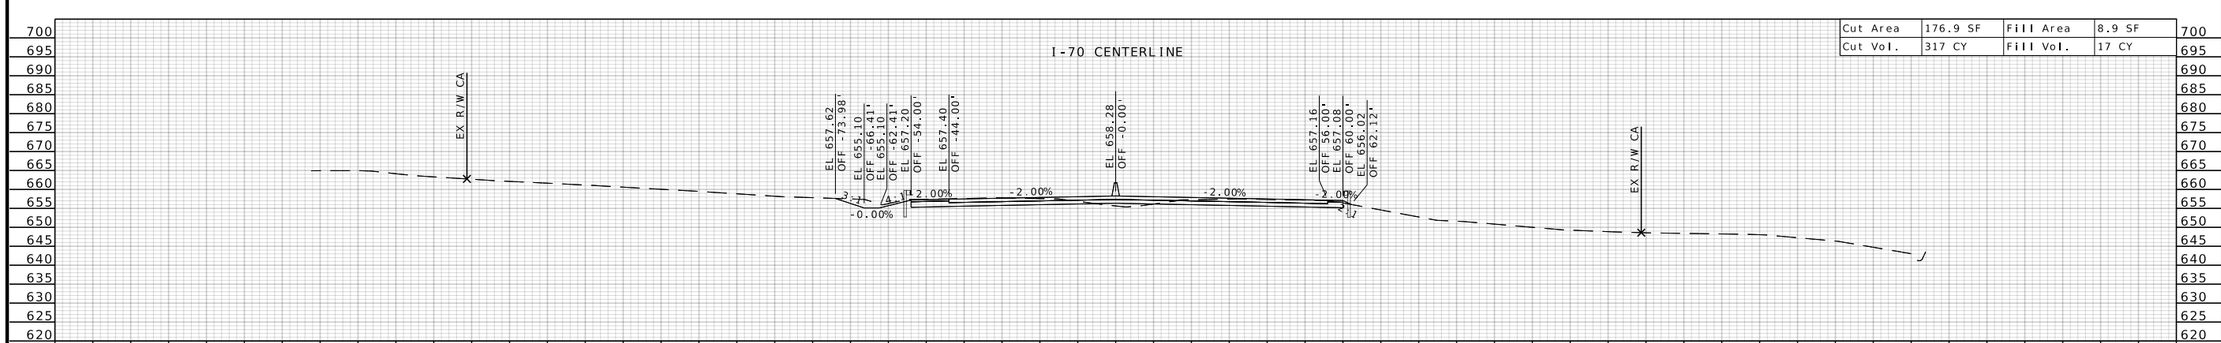

Cut Area	176.9 SF	Fill Area	8.9 SF
Cut Vol.	317 CY	Fill Vol.	17 CY

STA 968+00.00

STATE OF MISSOURI
RONNIE L. WILLIAMS
NUMBER PE-2010000879
PROFESSIONAL ENGINEER

THIS SHEET HAS BEEN SIGNED, SEALED, AND DATED ELECTRONICALLY

DATE PREPARED
10/27/2025

ROUTE	STATE
I-70	MO
DISTRICT	SHEET NO.
CD	135

COUNTY
COOPER

JOB NO.
JST0017B

CONTRACT ID.
-

PROJECT NO.
-


BRIDGE NO.
-


DESCRIPTION	DATE


MISSOURI HIGHWAYS AND TRANSPORTATION COMMISSION

105 WEST CAPITOL
JEFFERSON CITY, MO 65102
1-888-ASK-MODOT (1-888-275-6636)

BURNS McDONNELL
9400 Ward Parkway
Kansas City, MO 64114
(816) 333-9400
Certificate of Authority No.: 000165

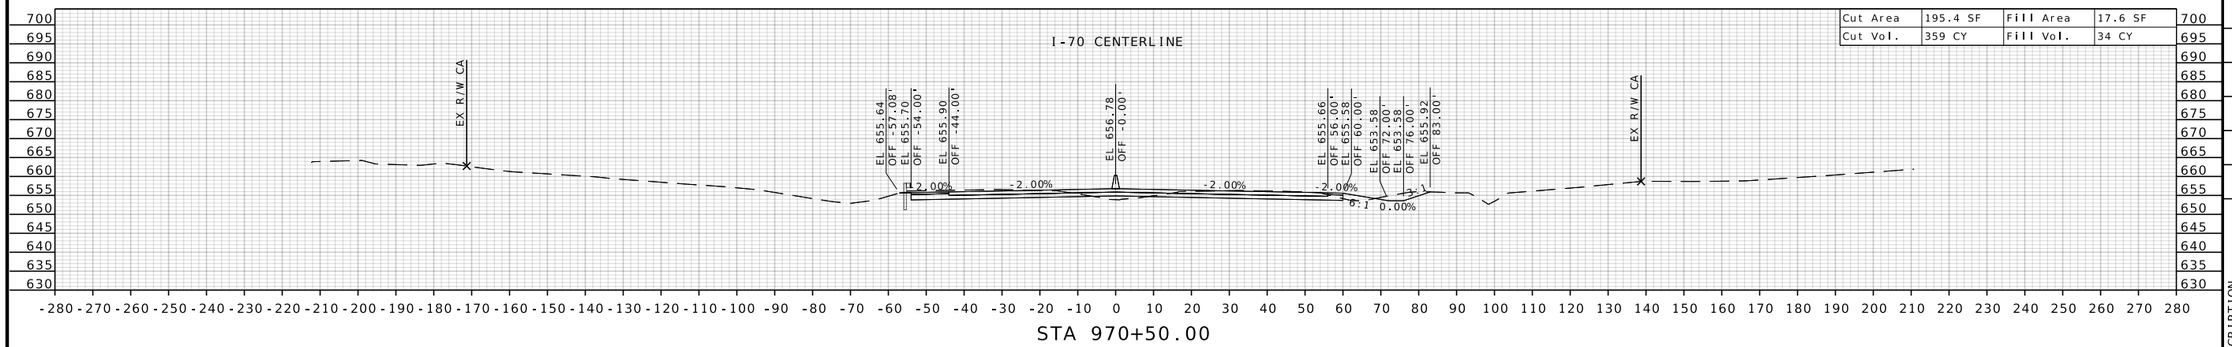

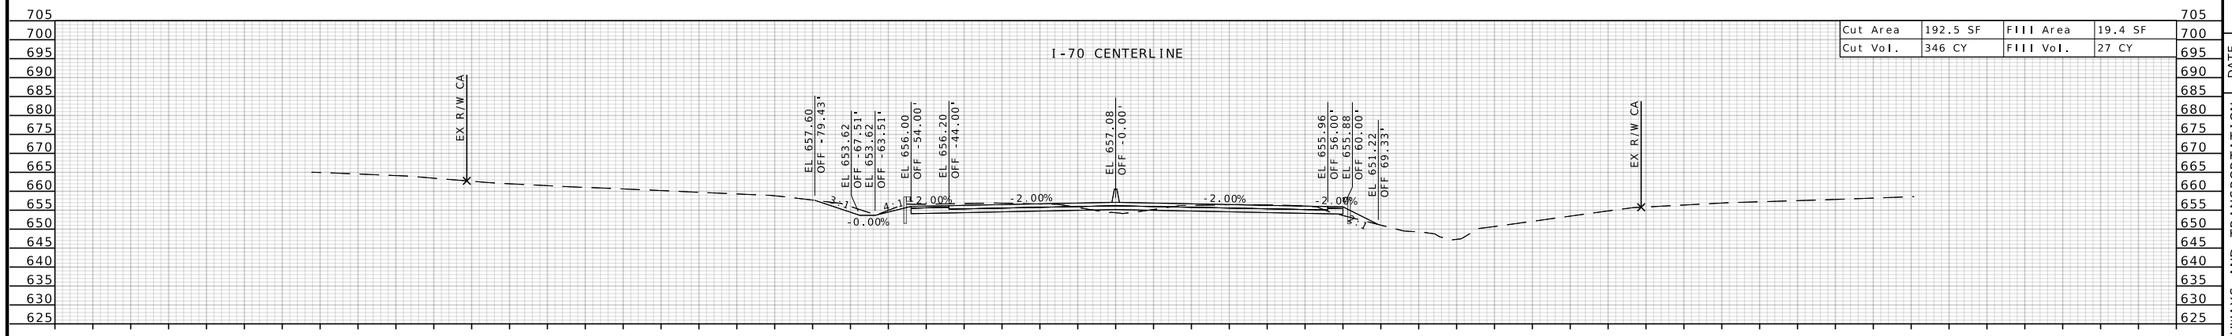

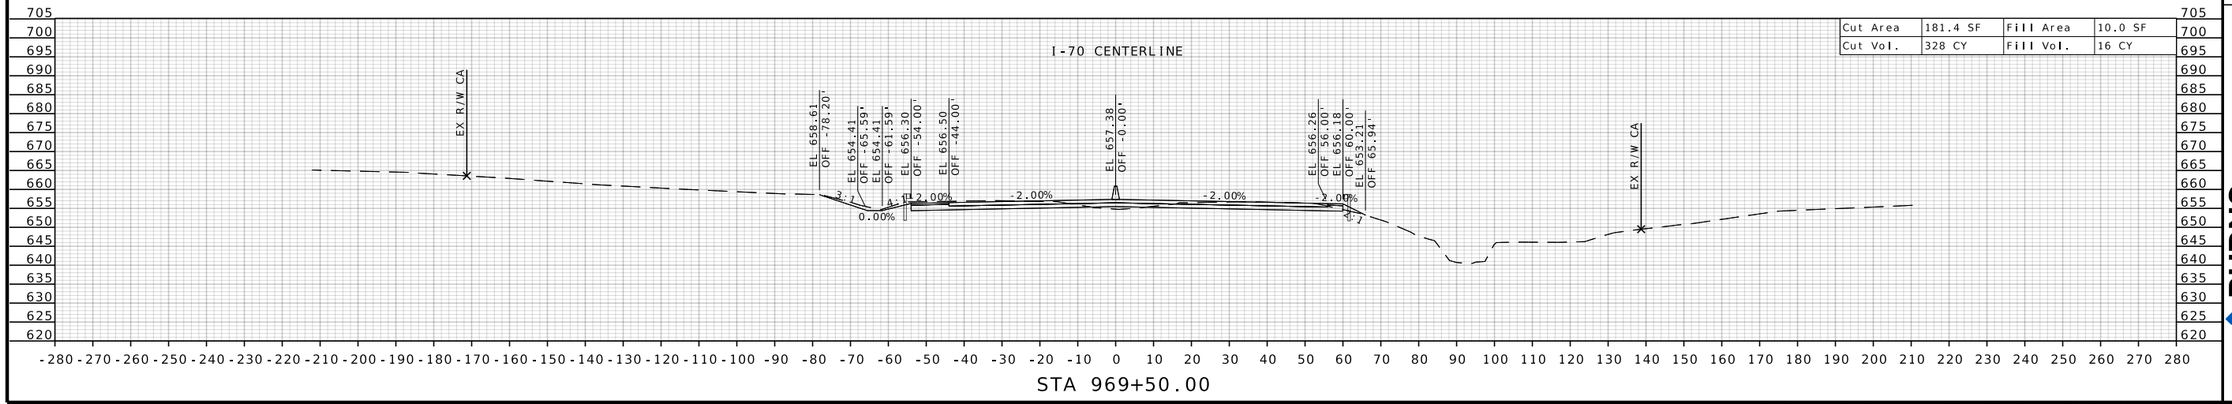

STATE OF MISSOURI
RONNIE L. WILLIAMS
NUMBER PE-2010000879
PROFESSIONAL ENGINEER

THIS SHEET HAS BEEN SIGNED, SEALED, AND DATED ELECTRONICALLY

DATE PREPARED
10/27/2025

ROUTE	STATE
I-70	MO
DISTRICT	SHEET NO.
CD	136

COUNTY
COOPER

JOB NO.
JST0017B

CONTRACT ID.
-

PROJECT NO.
-


BRIDGE NO.
-

DESCRIPTION


DATE

MISSOURI HIGHWAYS AND TRANSPORTATION COMMISSION
105 WEST CAPITOL
JEFFERSON CITY, MO 65102
1-888-ASK-MODOT (1-888-275-6636)


BURNS McDONNELL
9400 Ward Parkway
Kansas City, MO 64114
(816) 333-9400
Certificate of Authority
No.: 000165

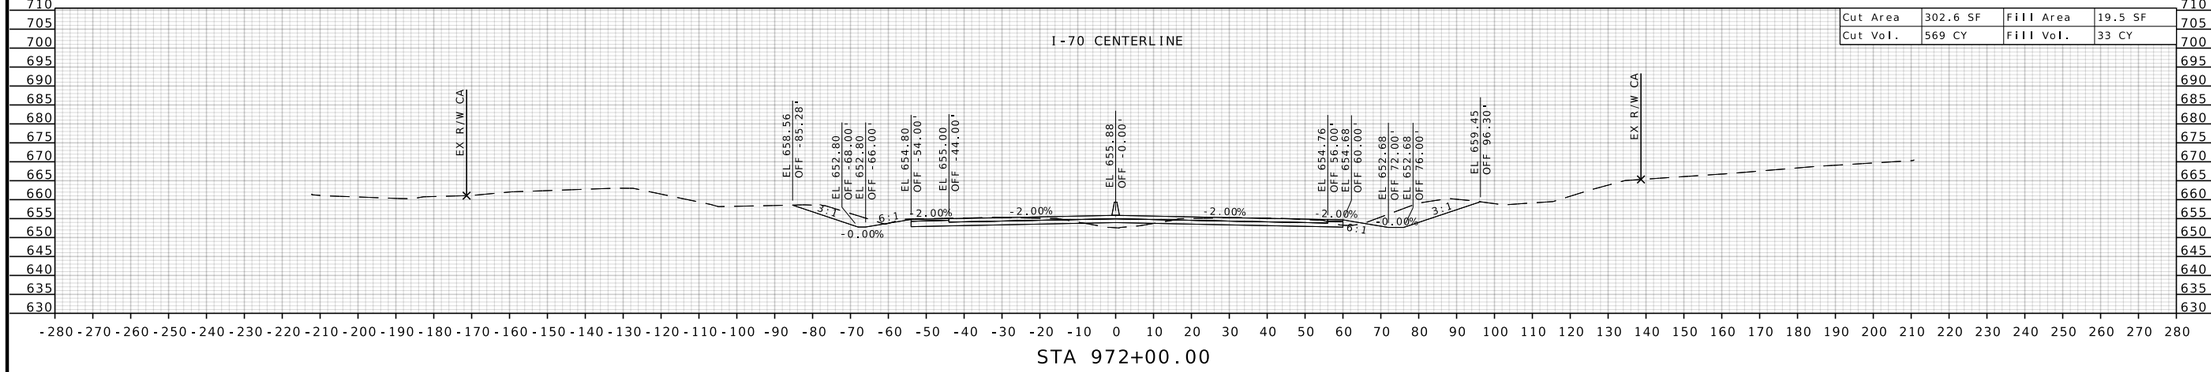

Cut Area	302.6 SF	Fill Area	19.5 SF
Cut Vol.	569 CY	Fill Vol.	33 CY

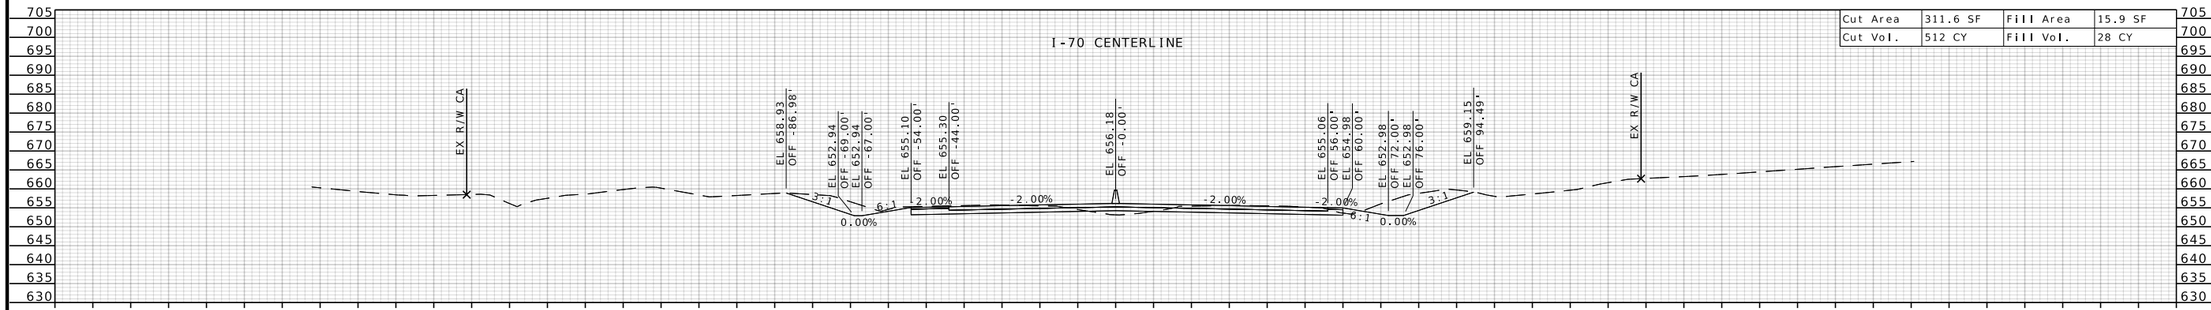

Cut Area	311.6 SF	Fill Area	15.9 SF
Cut Vol.	512 CY	Fill Vol.	28 CY

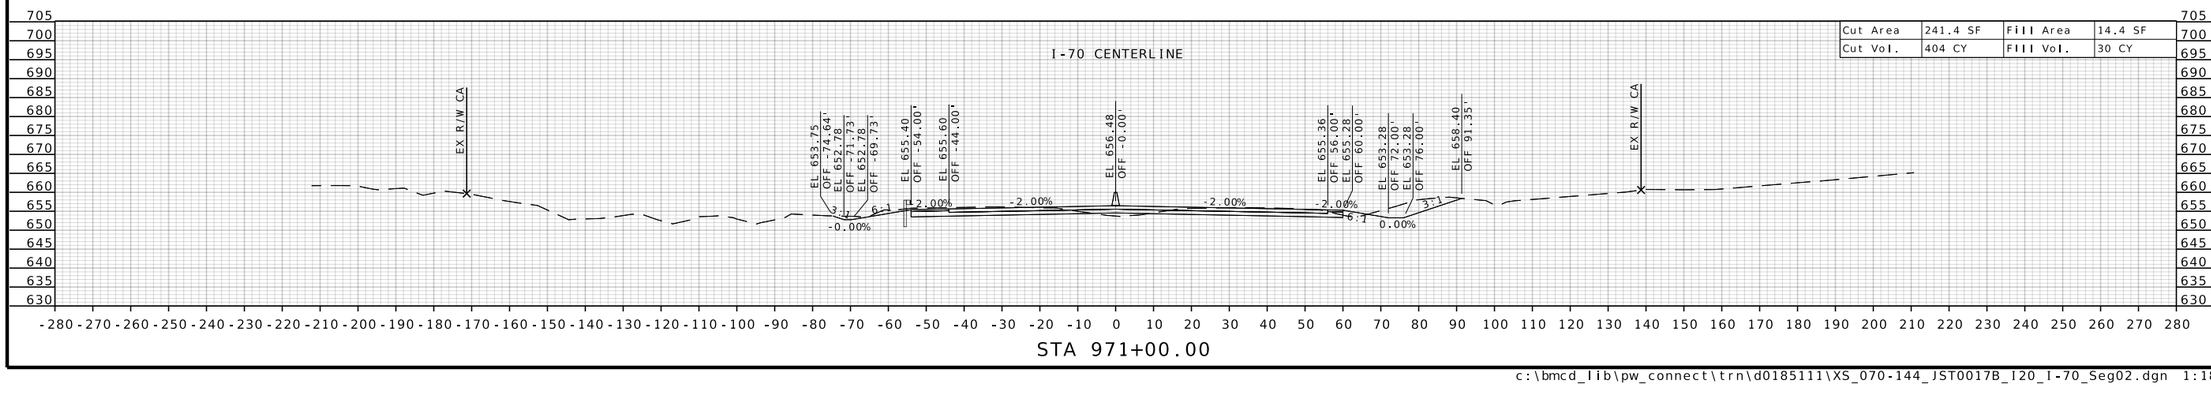

Cut Area	241.4 SF	Fill Area	14.4 SF
Cut Vol.	404 CY	Fill Vol.	30 CY

STATE OF MISSOURI
RONNIE L. WILLIAMS
NUMBER PE-2010000879
PROFESSIONAL ENGINEER

THIS SHEET HAS BEEN SIGNED, SEALED, AND DATED ELECTRONICALLY

DATE PREPARED
10/27/2025

ROUTE	STATE
I-70	MO
DISTRICT	SHEET NO.
CD	137

COUNTY
COOPER

JOB NO.
JST0017B

CONTRACT ID.
-

PROJECT NO.
-


BRIDGE NO.
-


DESCRIPTION	DATE


MISSOURI HIGHWAYS AND TRANSPORTATION COMMISSION

105 WEST CAPITOL
JEFFERSON CITY, MO 65102
1-888-ASK-MODOT (1-888-275-6636)

BURNS McDONNELL
9400 Ward Parkway
Kansas City, MO 64114
(816) 333-9400
Certificate of Authority
No.: 000165

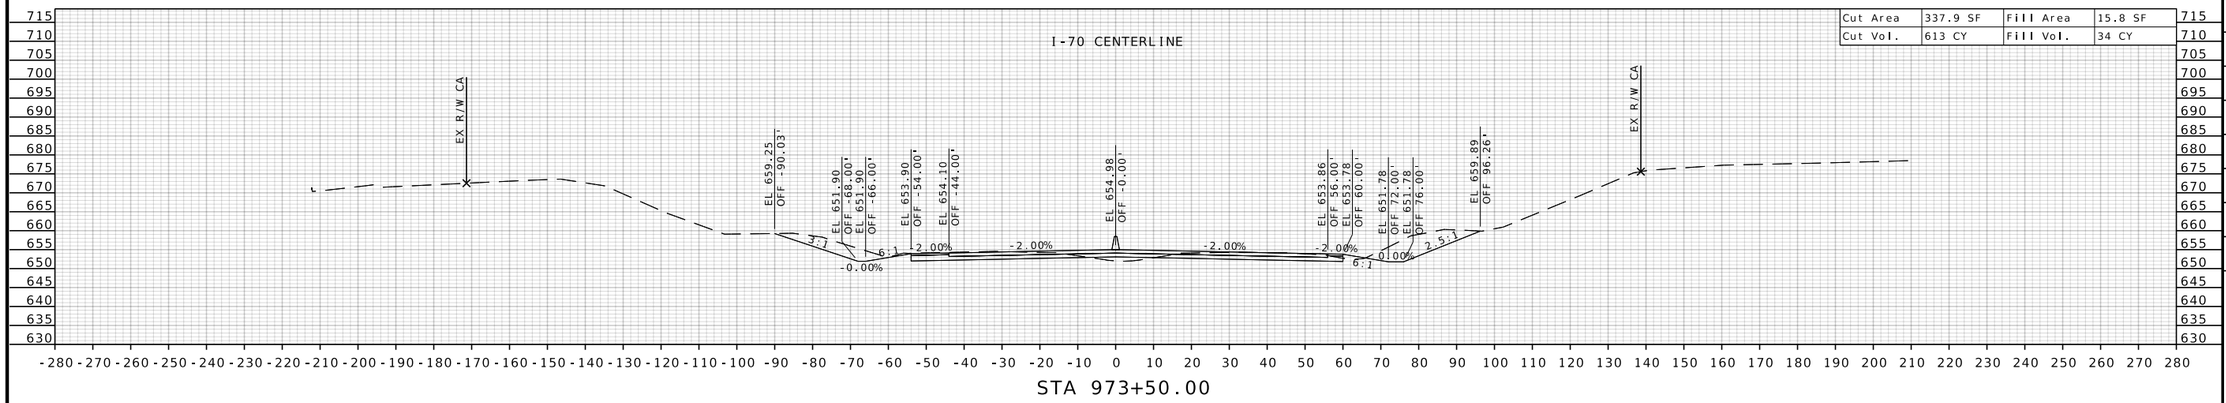

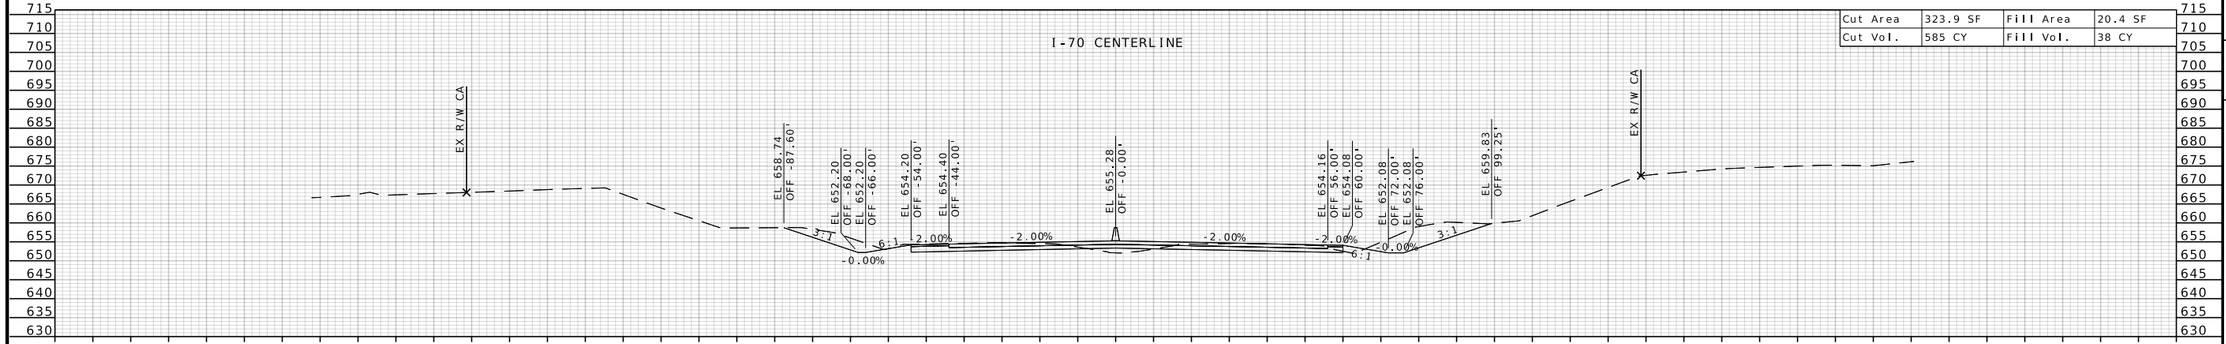

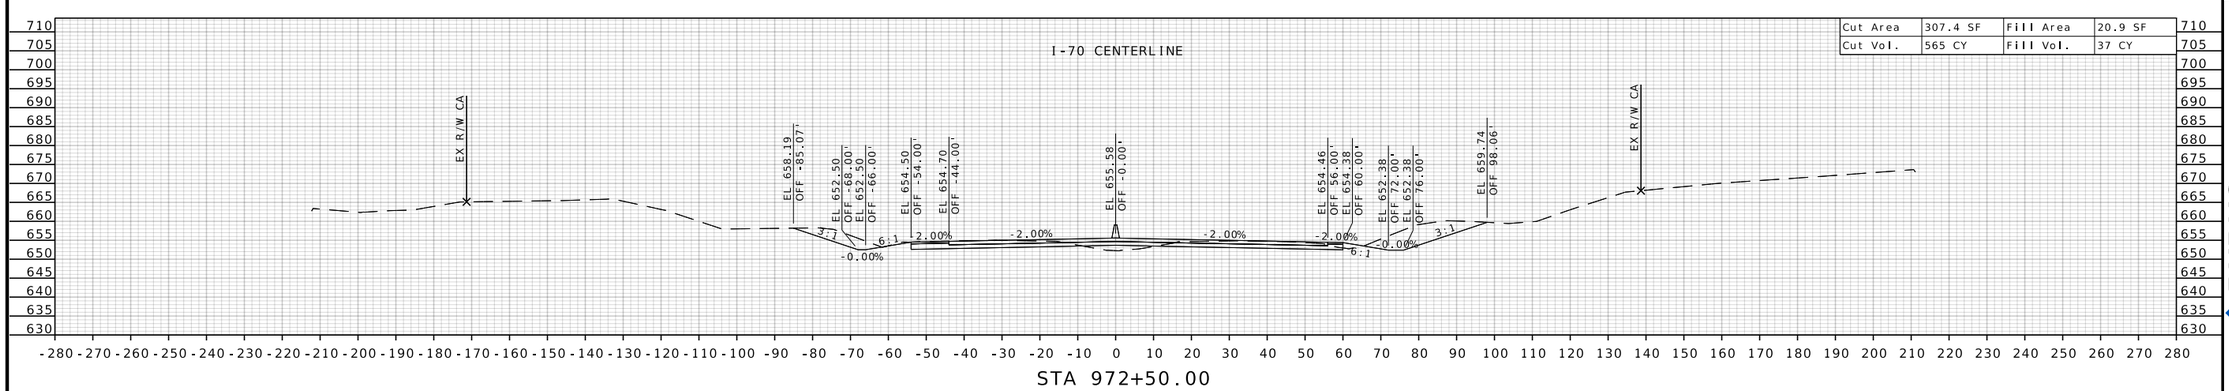

STATE OF MISSOURI
RONNIE L. WILLIAMS
NUMBER PE-2010000879
PROFESSIONAL ENGINEER

THIS SHEET HAS BEEN SIGNED, SEALED, AND DATED ELECTRONICALLY

DATE PREPARED
10/27/2025

ROUTE	STATE
I-70	MO
DISTRICT	SHEET NO.
CD	138

COUNTY
COOPER

JOB NO.
JST0017B

CONTRACT ID.
-

PROJECT NO.
-

BRIDGE NO.
-


DESCRIPTION	DATE


MISSOURI HIGHWAYS AND TRANSPORTATION COMMISSION


105 WEST CAPITOL
JEFFERSON CITY, MO 65102
1-888-ASK-MODOT (1-888-275-6636)

BURNS McDONNELL
9400 Ward Parkway
Kansas City, MO 64114
(816) 333-9400
Certificate of Authority No.: 000165

c:\bmcd_lib\pw_connect\trn\d0185111\XS_070-144_JST0017B_I20_I-70_Seg02.dgn 1:18:04 PM 10/27/2025

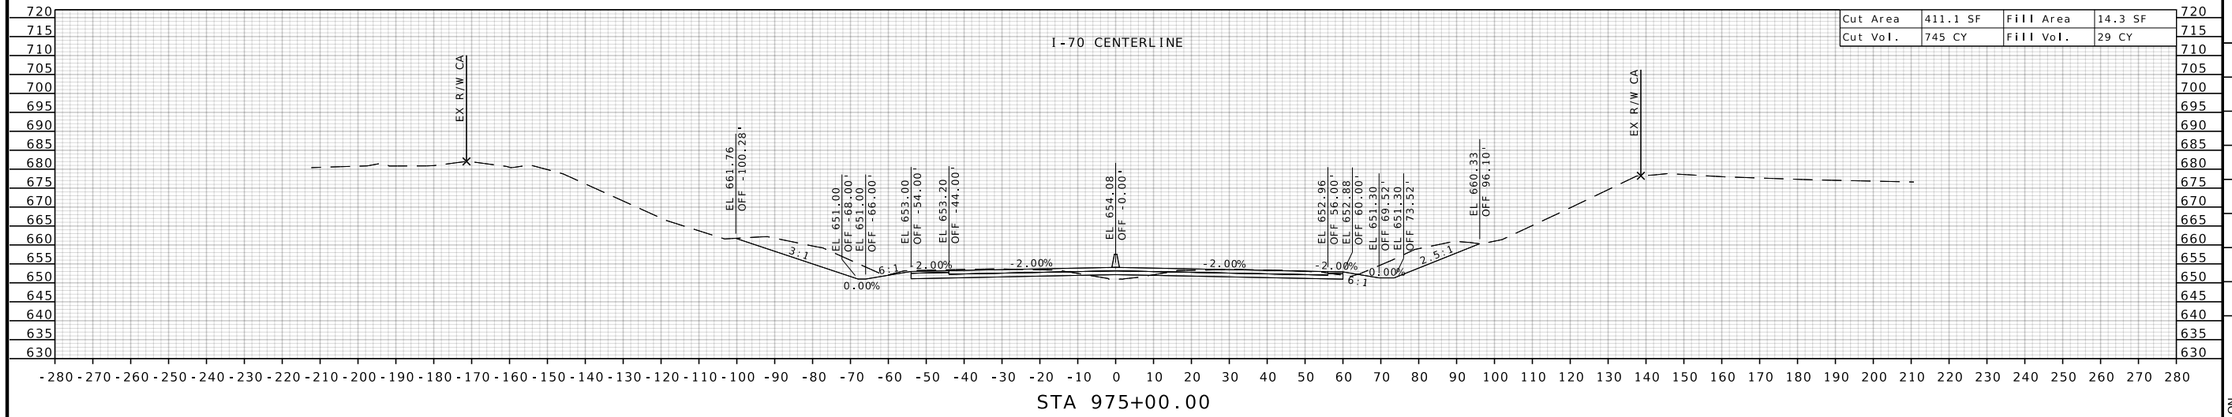

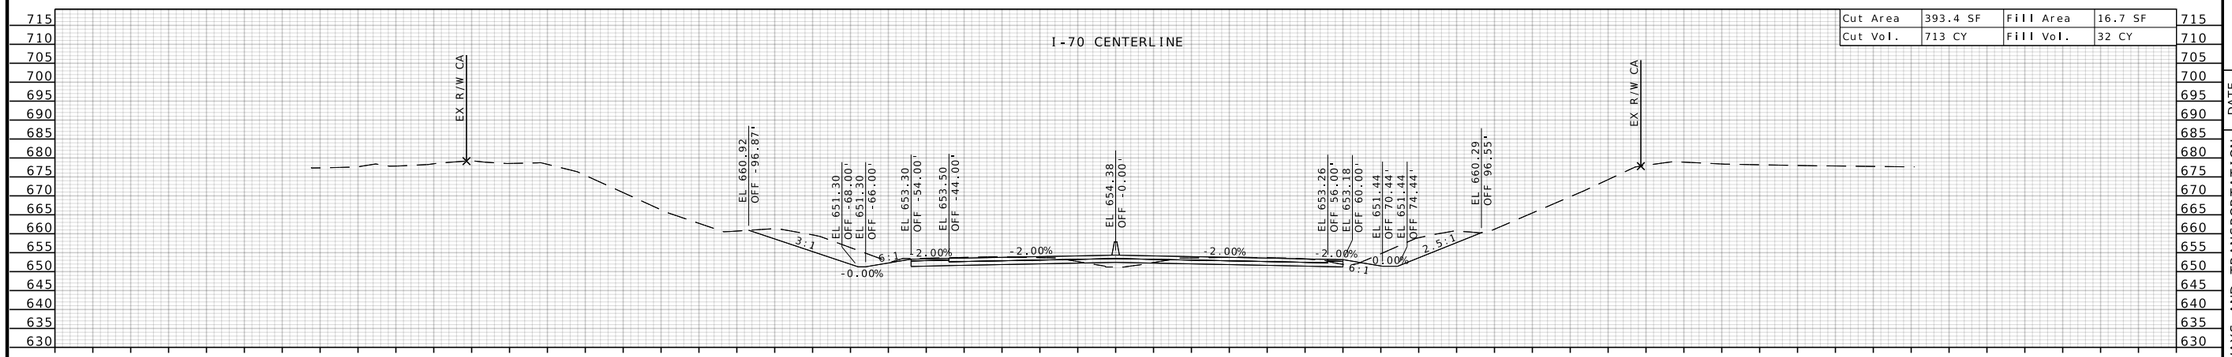

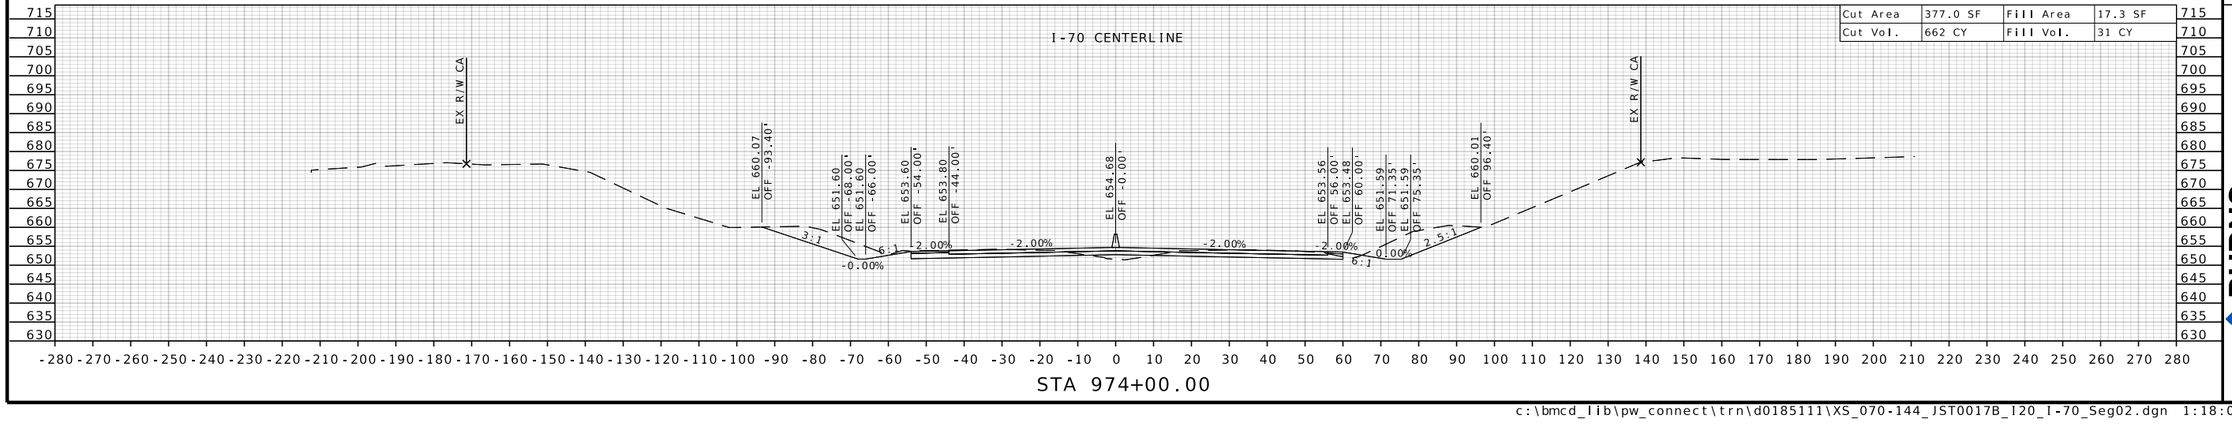

STATE OF MISSOURI
RONNIE L. WILLIAMS
NUMBER PE-2010000879
PROFESSIONAL ENGINEER

THIS SHEET HAS BEEN SIGNED, SEALED, AND DATED ELECTRONICALLY

DATE PREPARED
10/27/2025

ROUTE	STATE
I-70	MO
DISTRICT	SHEET NO.
CD	139

COUNTY
COOPER

JOB NO.
JST0017B

CONTRACT ID.
-

PROJECT NO.
-

BRIDGE NO.
-

DESCRIPTION	DATE


MISSOURI HIGHWAYS AND TRANSPORTATION COMMISSION

105 WEST CAPITOL
JEFFERSON CITY, MO 65102
1-888-ASK-MODOT (1-888-275-6636)

MoDOT

BURNS McDONNELL
9400 Ward Parkway
Kansas City, MO 64114
(816) 333-9400
Certificate of Authority No.: 000165

c:\bmcd_lib\pw_connect\trn\d0185111\XS_070-144_JST0017B_I20_I-70_Seg02.dgn 1:18:06 PM 10/27/2025

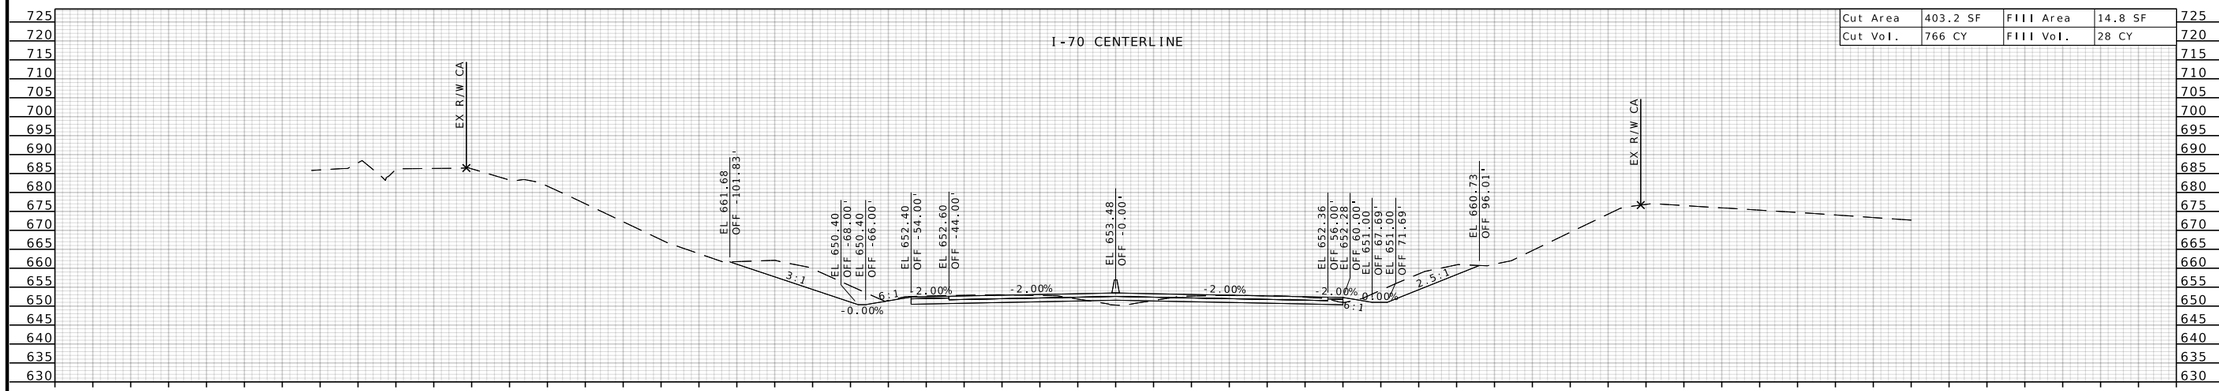

STATE OF MISSOURI
RONNIE L. WILLIAMS
NUMBER PE-2010000879
PROFESSIONAL ENGINEER

THIS SHEET HAS BEEN SIGNED, SEALED, AND DATED ELECTRONICALLY

DATE PREPARED
10/27/2025

ROUTE	STATE
I-70	MO
DISTRICT	SHEET NO.
CD	140

COUNTY
COOPER

JOB NO.
JST0017B

CONTRACT ID.
-


PROJECT NO.
-


BRIDGE NO.
-

DESCRIPTION	DATE

MISSOURI HIGHWAYS AND TRANSPORTATION COMMISSION
105 WEST CAPITOL
JEFFERSON CITY, MO 65102
1-888-ASK-MODOT (1-888-275-6636)

BURNS McDONNELL
9400 Ward Parkway
Kansas City, MO 64114
(816) 333-9400
Certificate of Authority
No.: 000165

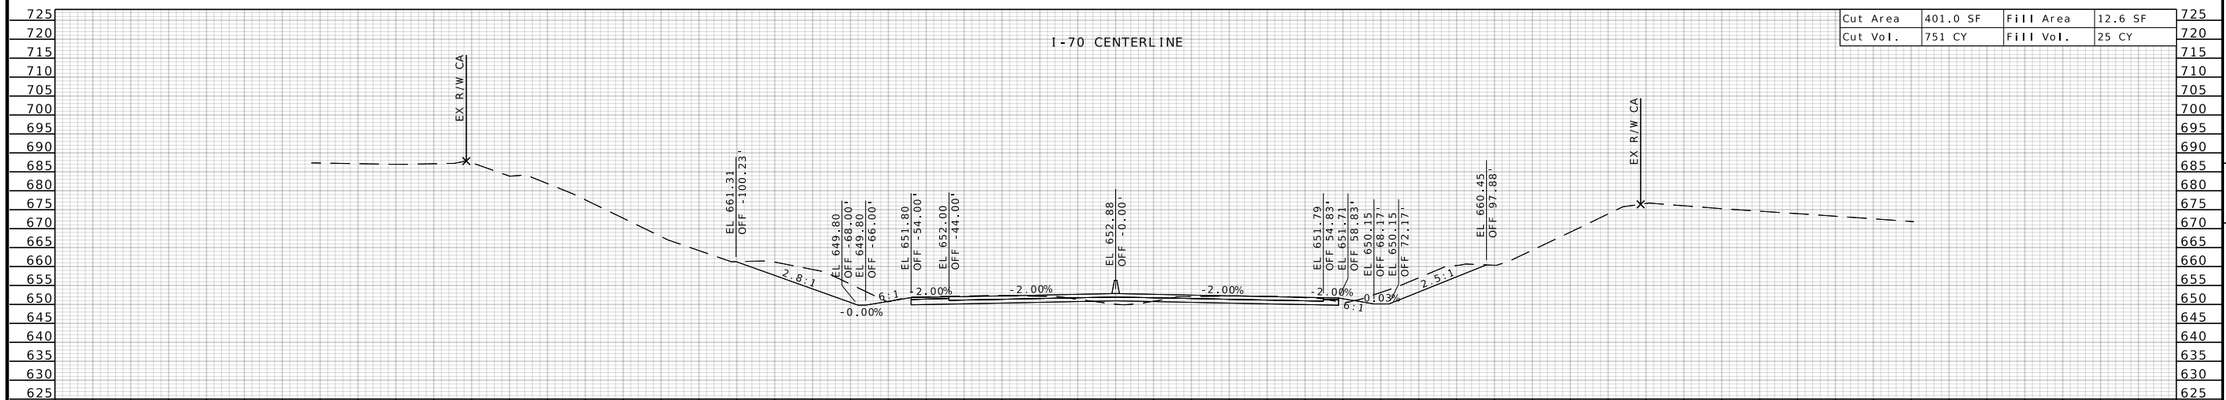

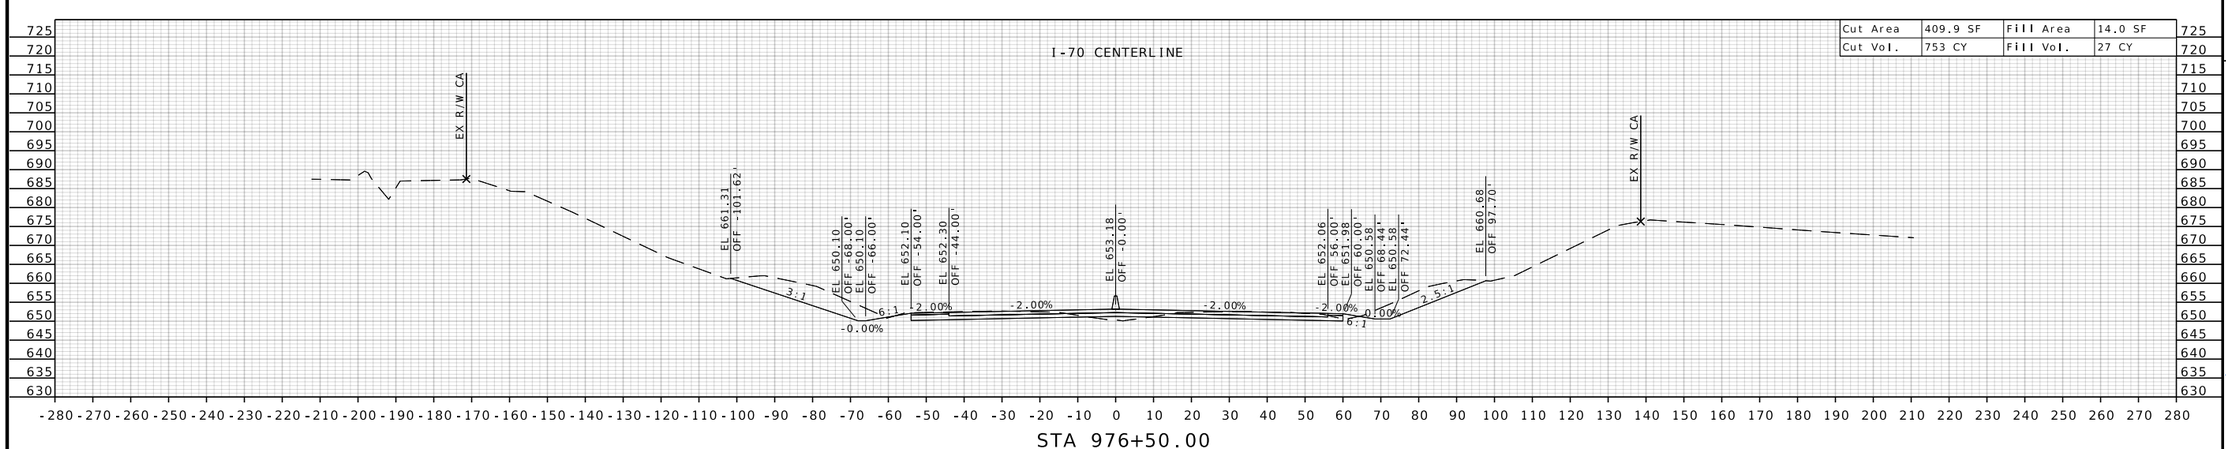

STATE OF MISSOURI
RONNIE L. WILLIAMS
NUMBER PE-2010000879
PROFESSIONAL ENGINEER

THIS SHEET HAS BEEN SIGNED, SEALED, AND DATED ELECTRONICALLY

DATE PREPARED
10/27/2025

ROUTE	STATE
I-70	MO
DISTRICT	SHEET NO.
CD	141

COUNTY
COOPER

JOB NO.
JST0017B

CONTRACT ID.
-

PROJECT NO.
-


BRIDGE NO.
-

DESCRIPTION	DATE


MISSOURI HIGHWAYS AND TRANSPORTATION COMMISSION

105 WEST CAPITOL
JEFFERSON CITY, MO 65102
1-888-ASK-MODOT (1-888-275-6636)

BURNS McDONNELL
9400 Ward Parkway
Kansas City, MO 64114
(816) 333-9400
Certificate of Authority No.: 000165

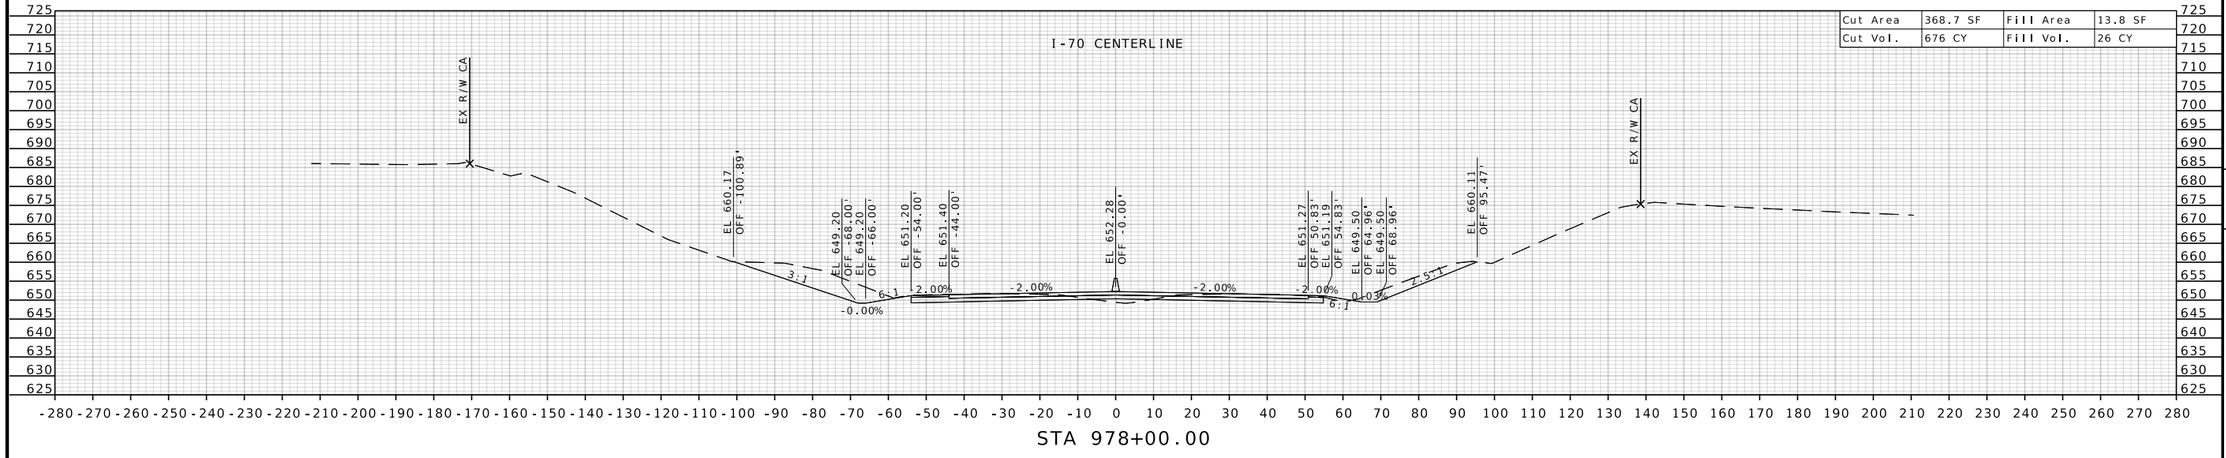

STA 978+00.00

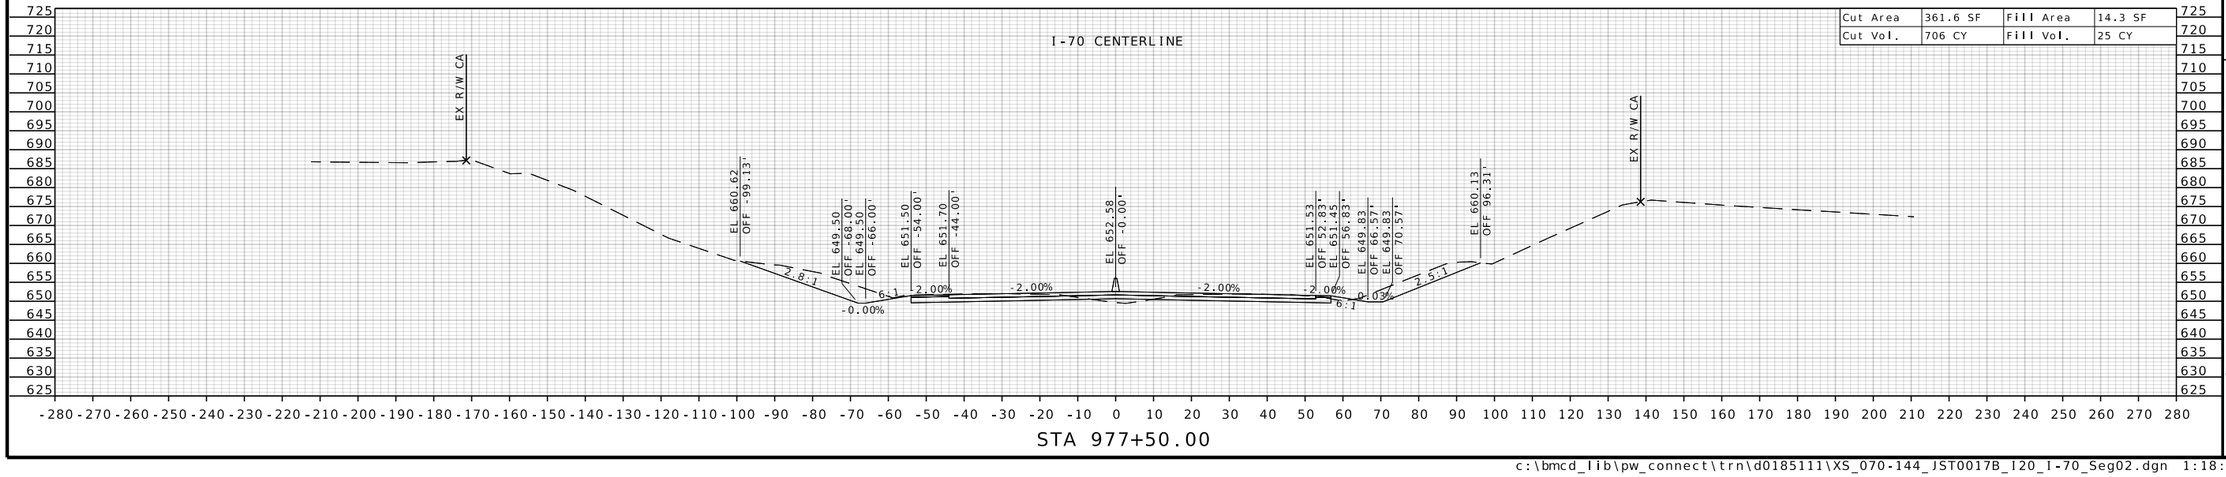

STA 977+50.00

STATE OF MISSOURI
RONNIE L. WILLIAMS
NUMBER PE-2010000879
PROFESSIONAL ENGINEER

THIS SHEET HAS BEEN SIGNED, SEALED, AND DATED ELECTRONICALLY

DATE PREPARED
10/27/2025

ROUTE	STATE
I-70	MO
DISTRICT	SHEET NO.
CD	142

COUNTY
COOPER

JOB NO.
JST0017B

CONTRACT ID.
-

PROJECT NO.
-


BRIDGE NO.
-

DATE	DESCRIPTION


MISSOURI HIGHWAYS AND TRANSPORTATION COMMISSION

105 WEST CAPITOL
JEFFERSON CITY, MO 65102
1-888-ASK-MODOT (1-888-275-6636)

BURNS McDONNELL
9400 Ward Parkway
Kansas City, MO 64114
(816) 333-9400
Certificate of Authority
No.: 000165

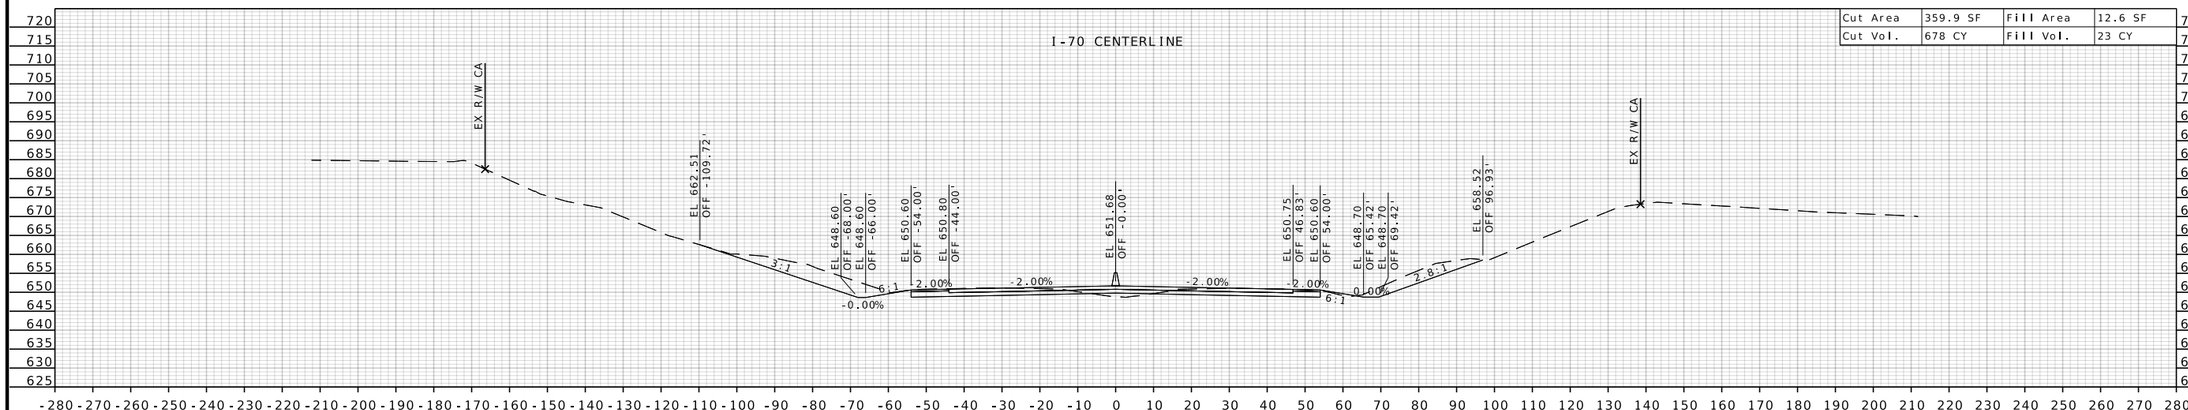

Cut Area	359.9 SF	Fill Area	12.6 SF
Cut Vol.	678 CY	Fill Vol.	23 CY

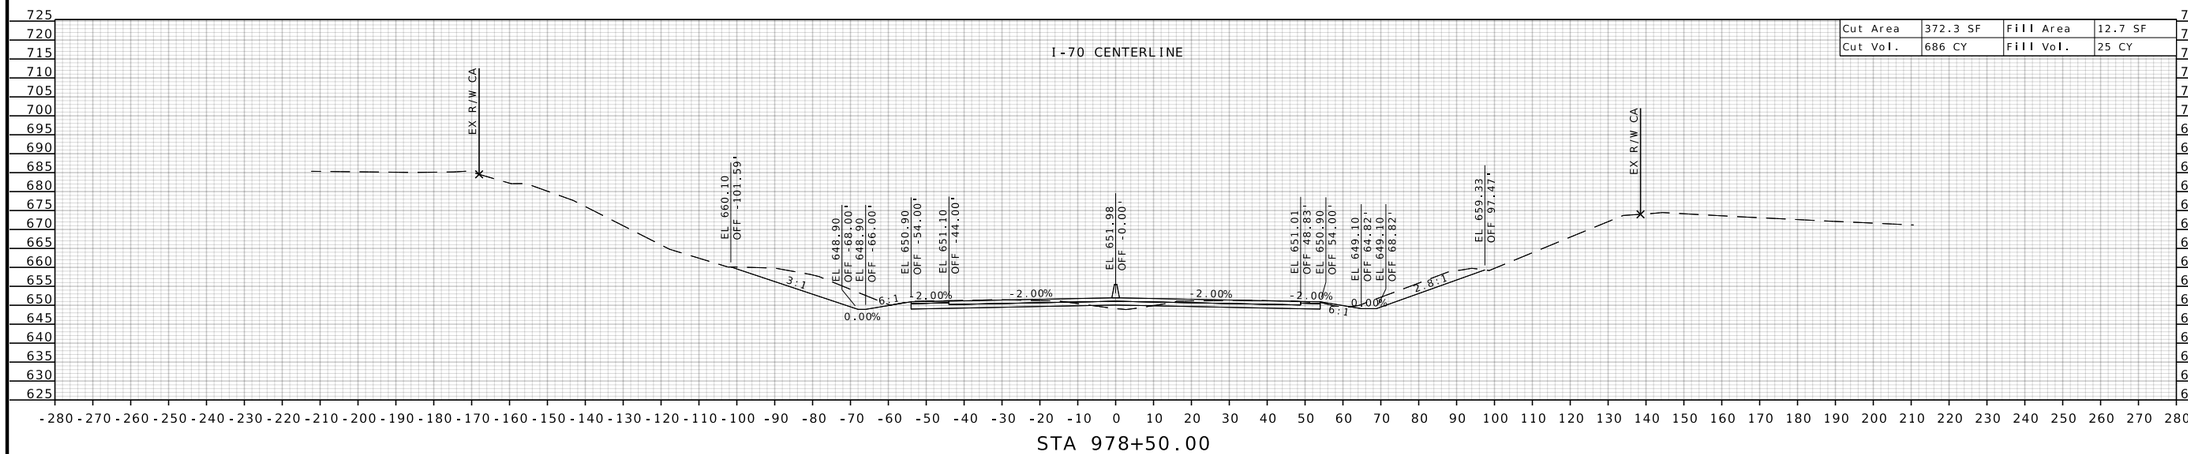

Cut Area	372.3 SF	Fill Area	12.7 SF
Cut Vol.	686 CY	Fill Vol.	25 CY

STATE OF MISSOURI
RONNIE L. WILLIAMS
NUMBER PE-2010000879
PROFESSIONAL ENGINEER

THIS SHEET HAS BEEN SIGNED, SEALED, AND DATED ELECTRONICALLY

DATE PREPARED
10/27/2025

ROUTE	STATE
I-70	MO
DISTRICT	SHEET NO.
CD	143

COUNTY
COOPER

JOB NO.
JST0017B

CONTRACT ID.
-


PROJECT NO.
-

BRIDGE NO.
-

DESCRIPTION	DATE


MISSOURI HIGHWAYS AND TRANSPORTATION COMMISSION
105 WEST CAPITOL
JEFFERSON CITY, MO 65102
1-888-ASK-MODOT (1-888-275-6636)

BURNS McDONNELL
9400 Ward Parkway
Kansas City, MO 64114
(816) 333-9400
Certificate of Authority No.: 000165

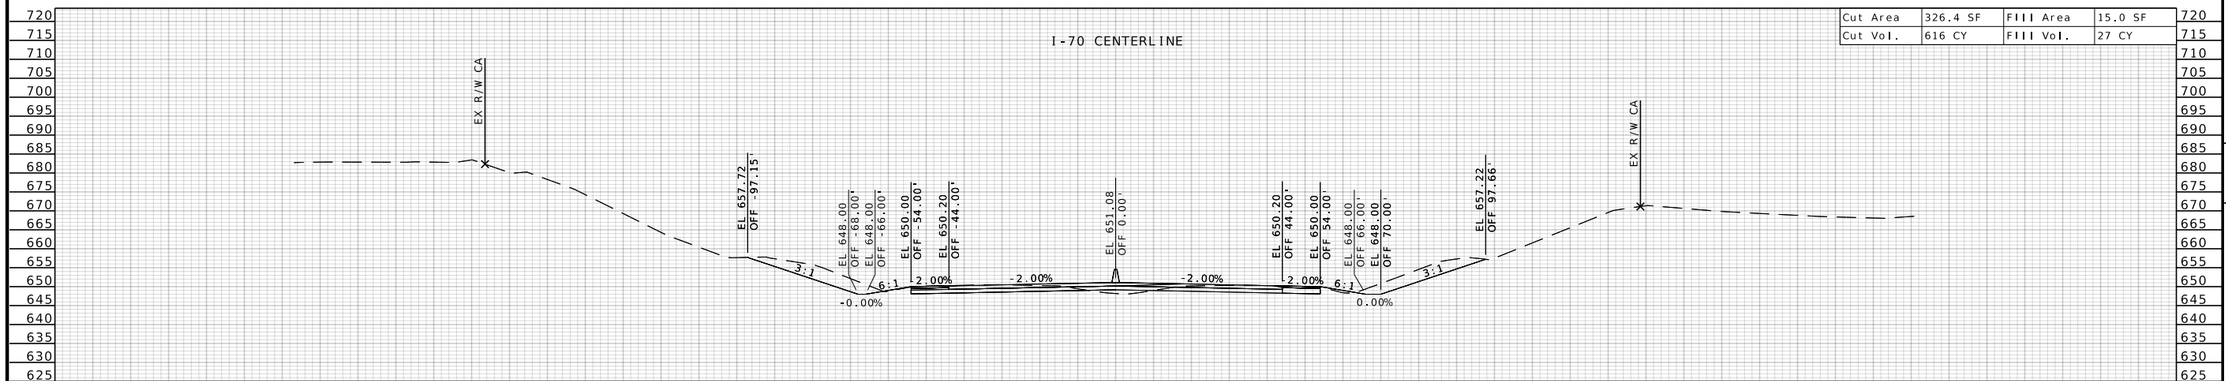

Cut Area	326.4 SF	Fill Area	15.0 SF
Cut Vol.	616 CY	Fill Vol.	27 CY

STA 980+00.00

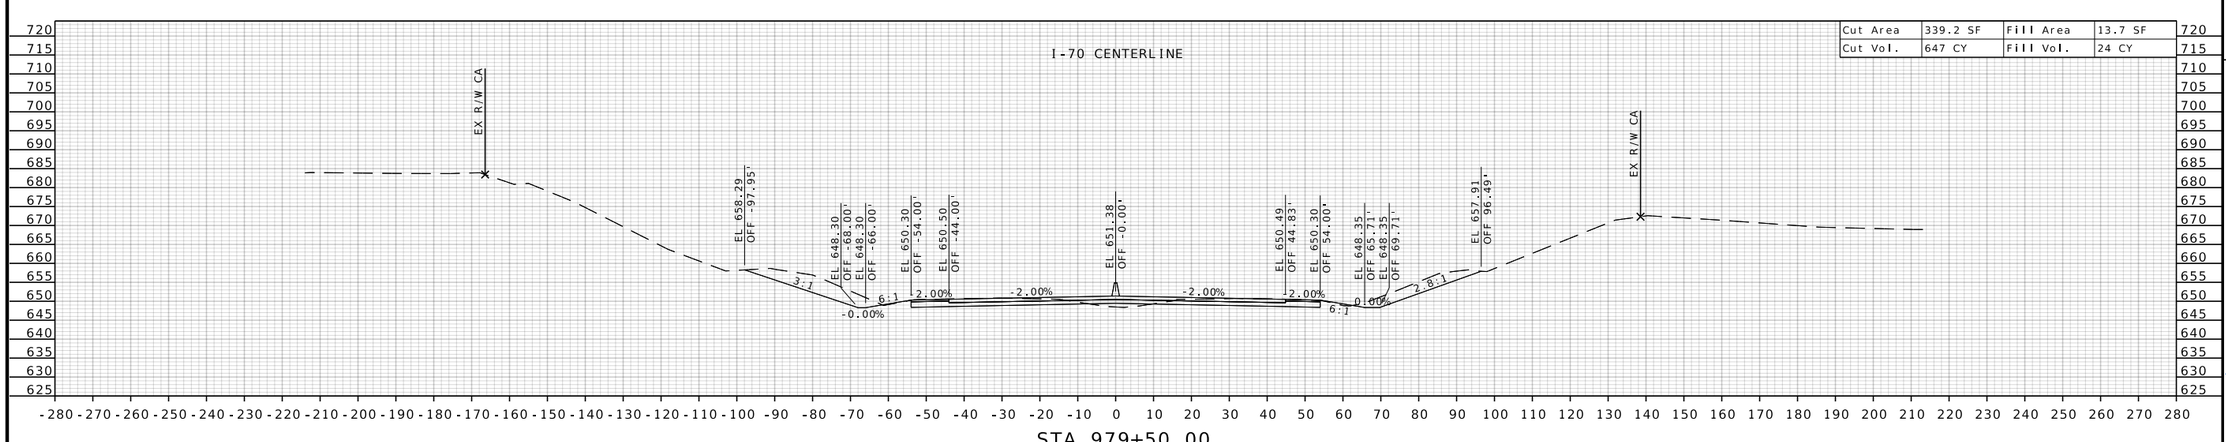

Cut Area	339.2 SF	Fill Area	13.7 SF
Cut Vol.	647 CY	Fill Vol.	24 CY

STA 979+50.00

STATE OF MISSOURI
RONNIE L. WILLIAMS
NUMBER PE-2010000879
PROFESSIONAL ENGINEER

THIS SHEET HAS BEEN SIGNED, SEALED, AND DATED ELECTRONICALLY

DATE PREPARED
10/27/2025

ROUTE	STATE
I-70	MO
DISTRICT	SHEET NO.
CD	144

COUNTY
COOPER

JOB NO.
JST0017B

CONTRACT ID.
-


PROJECT NO.
-

BRIDGE NO.
-


DESCRIPTION	DATE

MISSOURI HIGHWAYS AND TRANSPORTATION COMMISSION
105 WEST CAPITOL
JEFFERSON CITY, MO 65102
1-888-ASK-MODOT (1-888-275-6636)

BURNS McDONNELL
9400 Ward Parkway
Kansas City, MO 64114
(816) 333-9400
Certificate of Authority No.: 000165

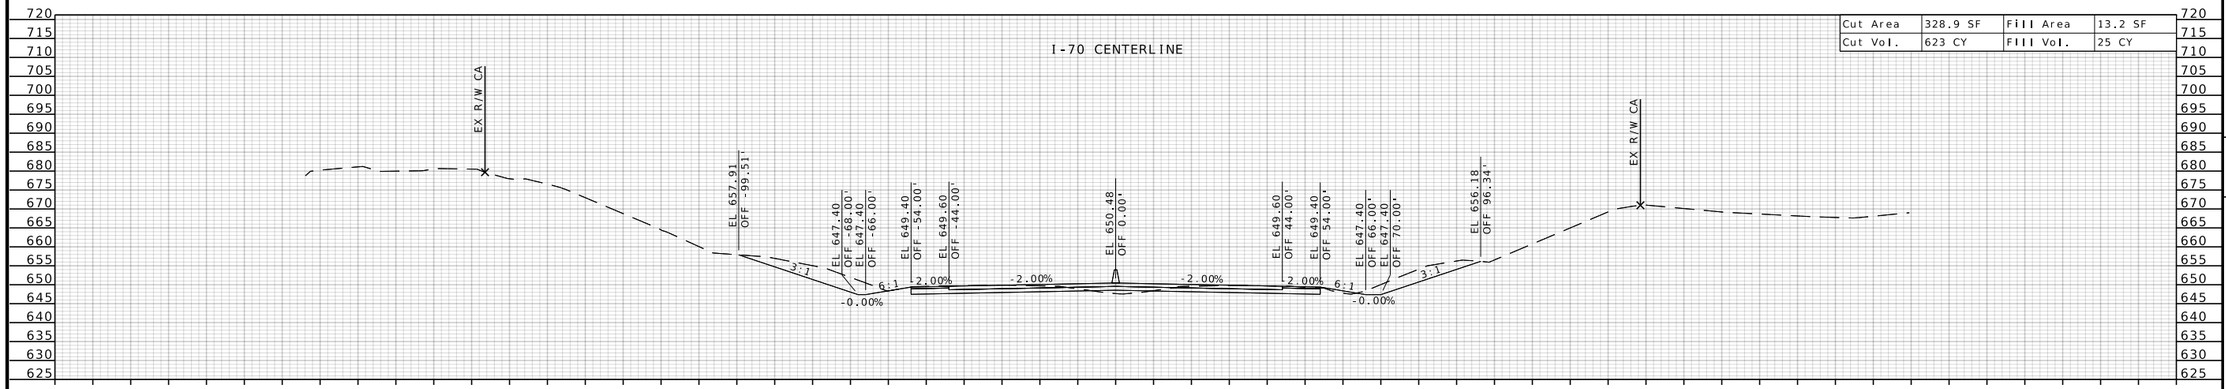

Cut Area	328.9 SF	Fill Area	13.2 SF
Cut Vol.	623 CY	Fill Vol.	25 CY

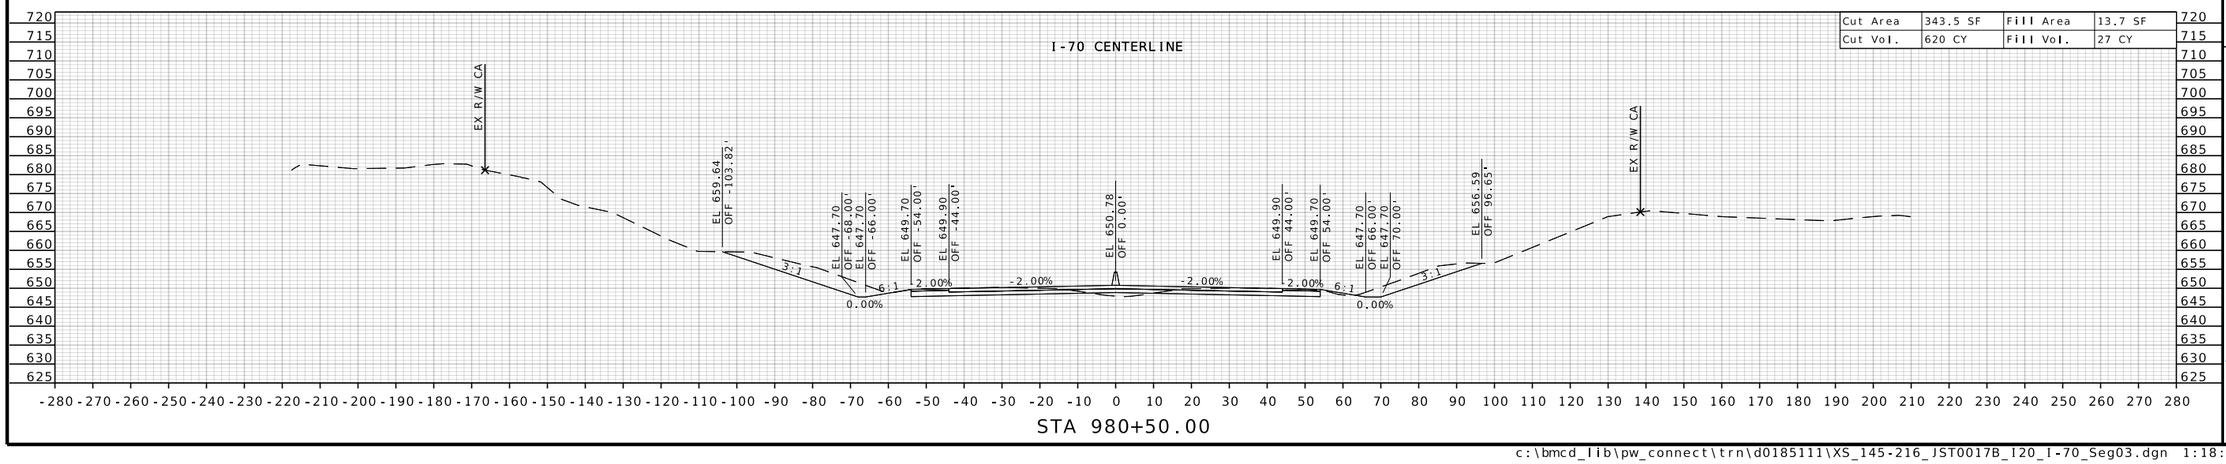

Cut Area	343.5 SF	Fill Area	13.7 SF
Cut Vol.	620 CY	Fill Vol.	27 CY

STATE OF MISSOURI
RONNIE L. WILLIAMS
NUMBER PE-2010000879
PROFESSIONAL ENGINEER

THIS SHEET HAS BEEN SIGNED, SEALED, AND DATED ELECTRONICALLY

DATE PREPARED
10/27/2025

ROUTE	STATE
I-70	MO
DISTRICT	SHEET NO.
CD	145

COUNTY
COOPER

JOB NO.
JST0017B

CONTRACT ID.
-


PROJECT NO.
-


BRIDGE NO.
-


DESCRIPTION	DATE

MISSOURI HIGHWAYS AND TRANSPORTATION COMMISSION
105 WEST CAPITOL
JEFFERSON CITY, MO 65102
1-888-ASK-MODOT (1-888-275-6636)

BURNS McDONNELL
9400 Ward Parkway
Kansas City, MO 64114
(816) 333-9400
Certificate of Authority No.: 000165

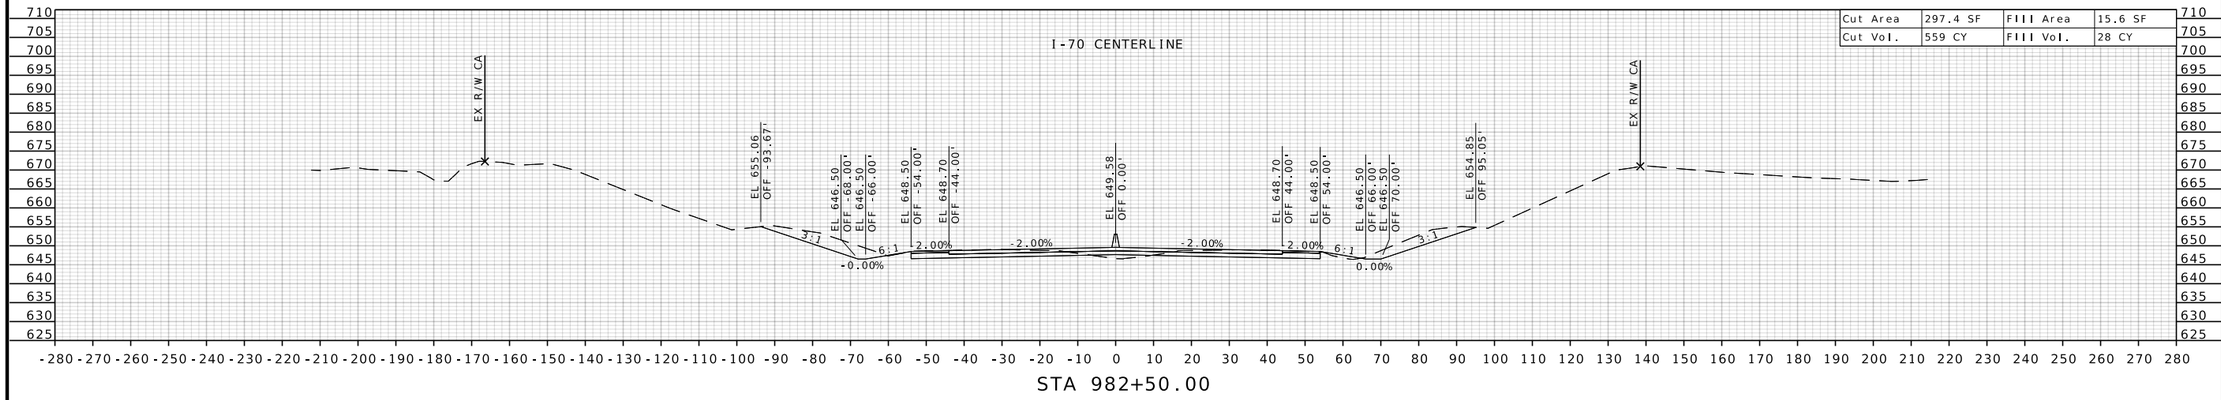

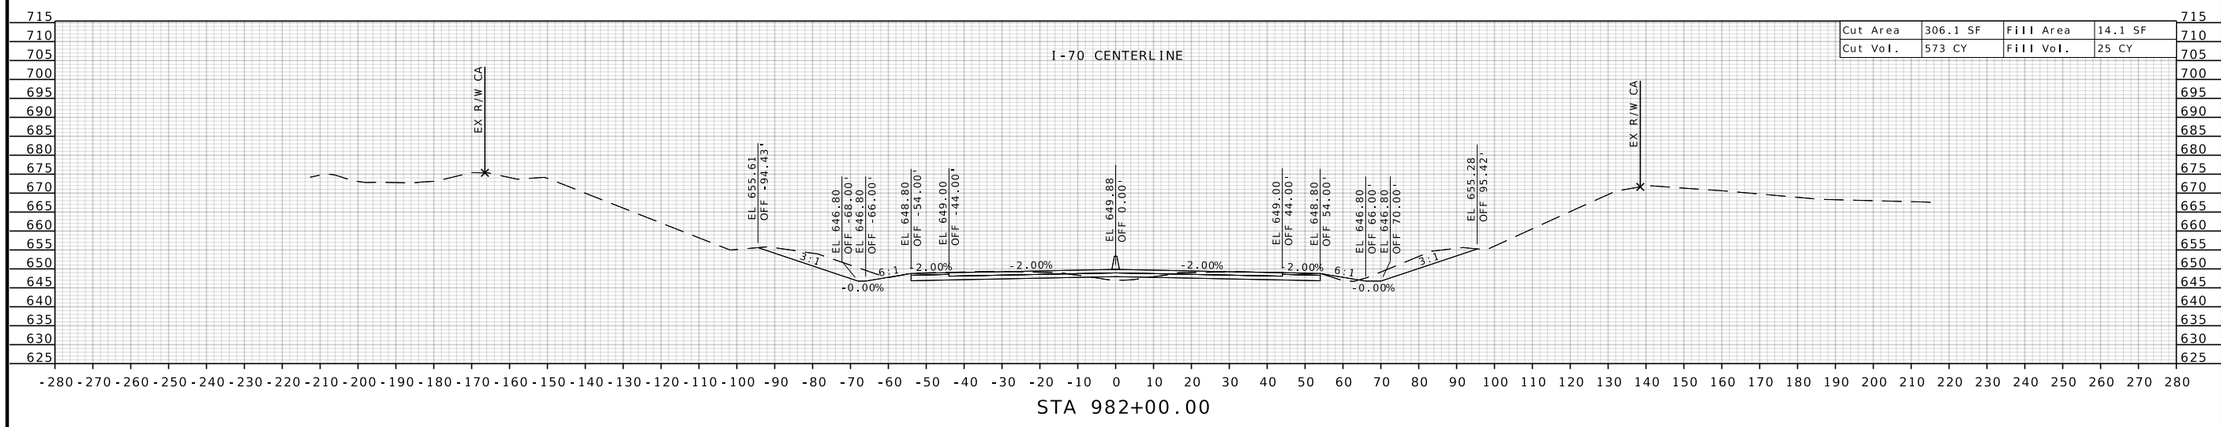

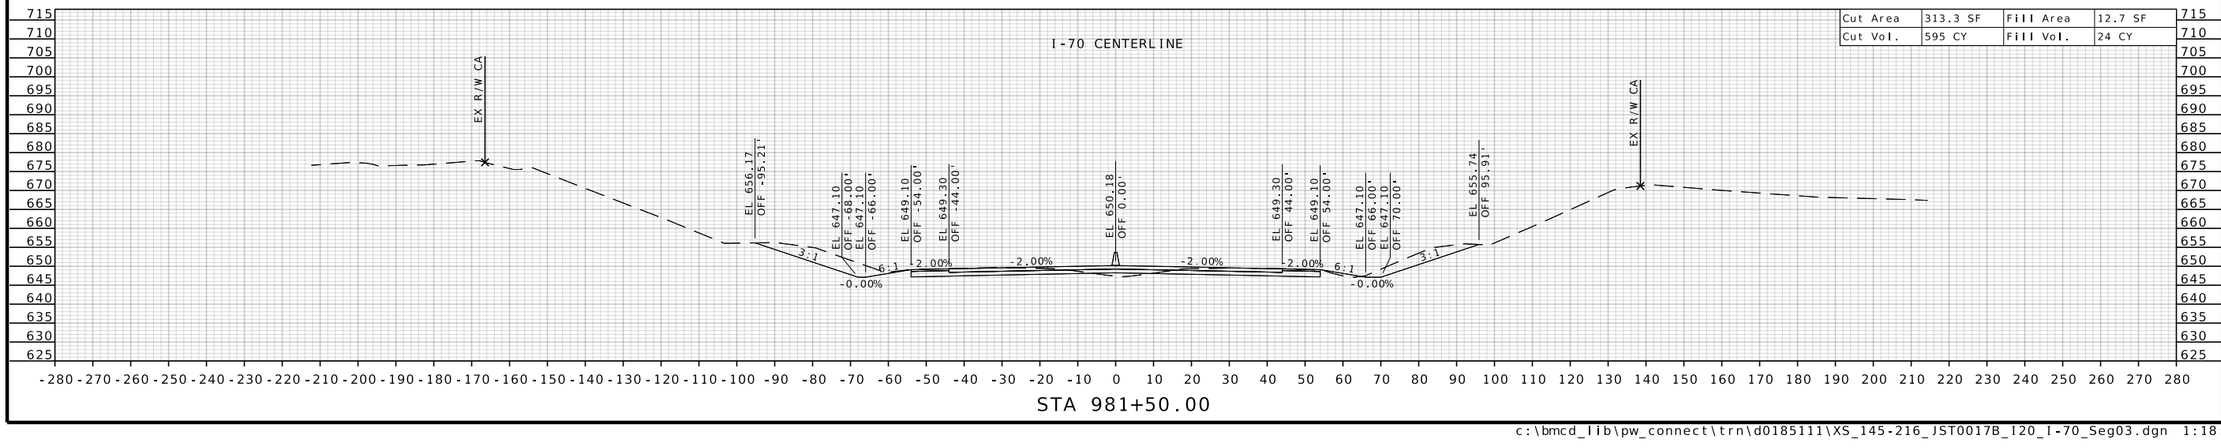

STATE OF MISSOURI
RONNIE L. WILLIAMS
NUMBER PE-2010000879
PROFESSIONAL ENGINEER

THIS SHEET HAS BEEN SIGNED, SEALED, AND DATED ELECTRONICALLY

DATE PREPARED
10/27/2025

ROUTE	STATE
I-70	MO
DISTRICT	SHEET NO.
CD	146

COUNTY
COOPER

JOB NO.
JST0017B

CONTRACT ID.
-

PROJECT NO.
-


BRIDGE NO.
-


DESCRIPTION	DATE


MISSOURI HIGHWAYS AND TRANSPORTATION COMMISSION

105 WEST CAPITOL
JEFFERSON CITY, MO 65102
1-888-ASK-MODOT (1-888-275-6636)

BURNS McDONNELL
9400 Ward Parkway
Kansas City, MO 64114
(816) 333-9400
Certificate of Authority
No.: 000165

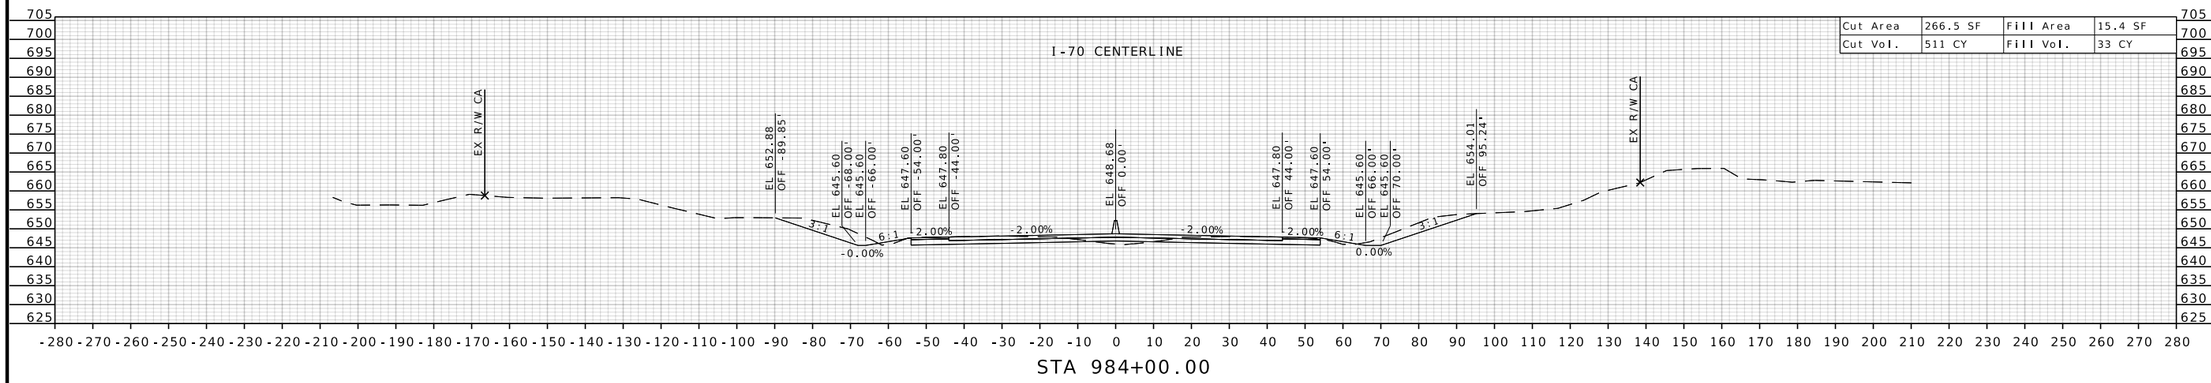

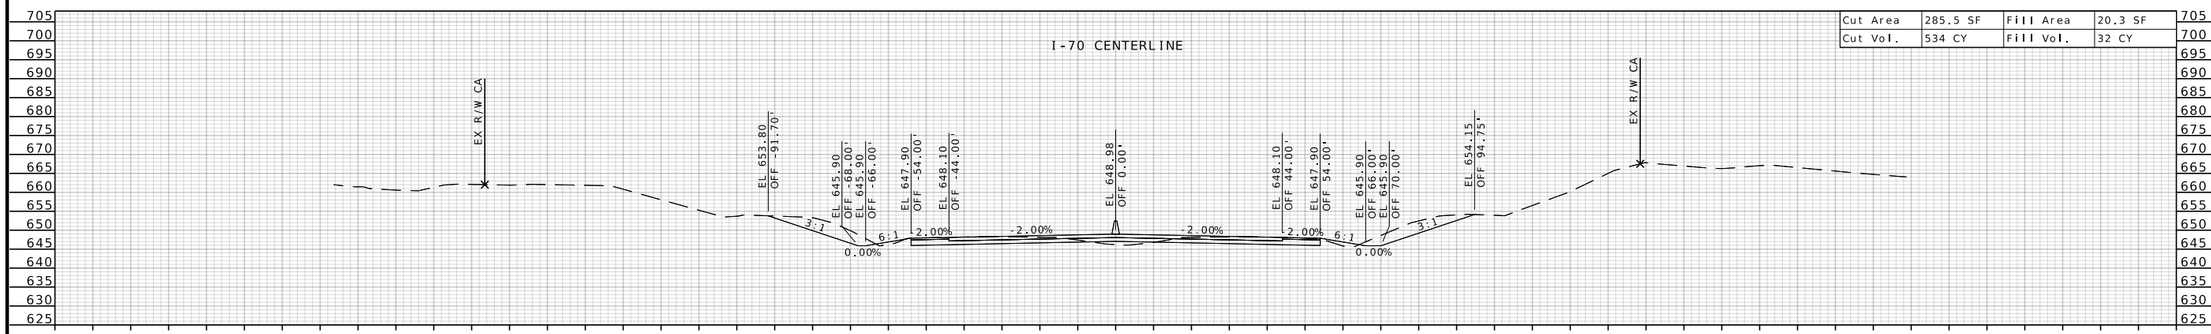

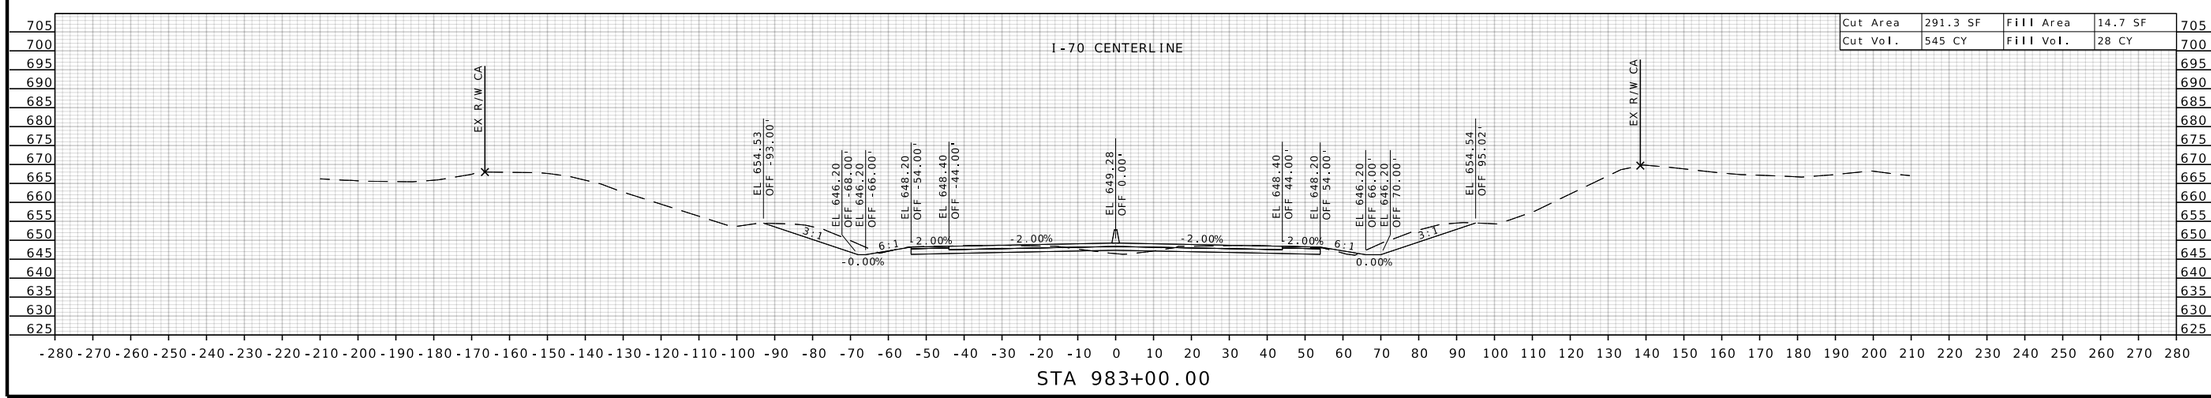

STATE OF MISSOURI
RONNIE L. WILLIAMS
NUMBER PE-2010000879
PROFESSIONAL ENGINEER

THIS SHEET HAS BEEN SIGNED, SEALED, AND DATED ELECTRONICALLY

DATE PREPARED
10/27/2025

ROUTE	STATE
I-70	MO
DISTRICT	SHEET NO.
CD	147

COUNTY
COOPER

JOB NO.
JST0017B

CONTRACT ID.
-

PROJECT NO.
-

BRIDGE NO.
-

DESCRIPTION	DATE


MISSOURI HIGHWAYS AND TRANSPORTATION COMMISSION


105 WEST CAPITOL
JEFFERSON CITY, MO 65102
1-888-ASK-MODOT (1-888-275-6636)


MoDOT

BURNS McDONNELL
9400 Ward Parkway
Kansas City, MO 64114
(816) 333-9400
Certificate of Authority
No.: 000165

c:\bmcd_lib\pw_connect\trn\d0185111\XS_145-216_JST0017B_I20_I-70_Seg03.dgn 1:18:37 PM 10/27/2025

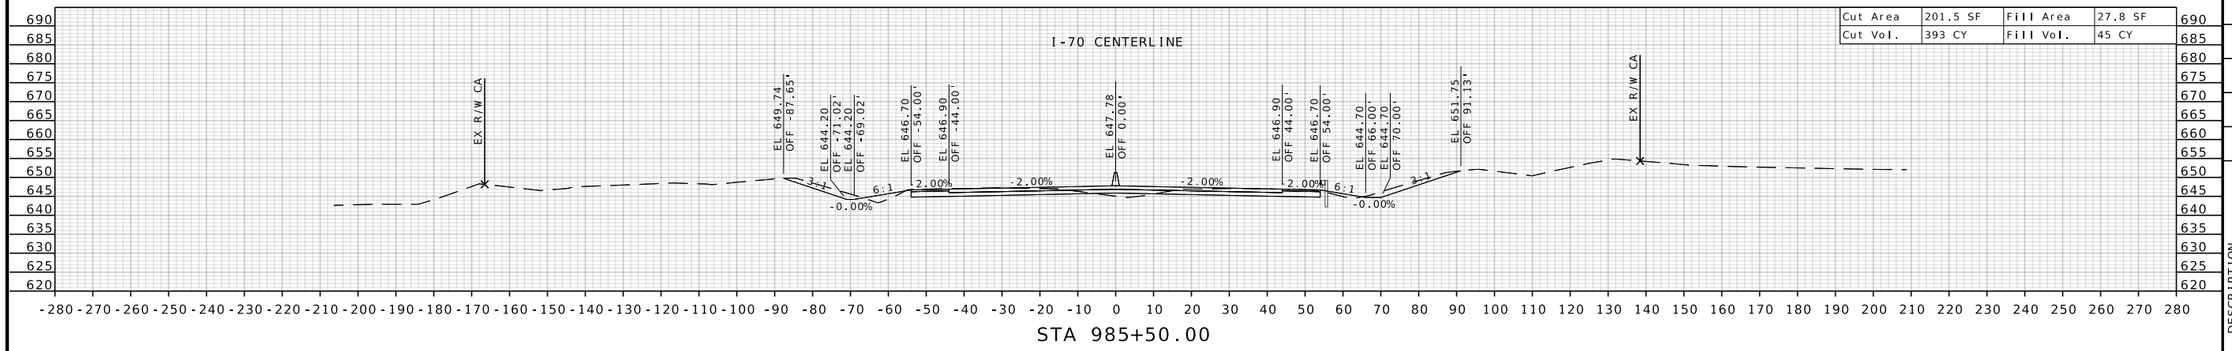

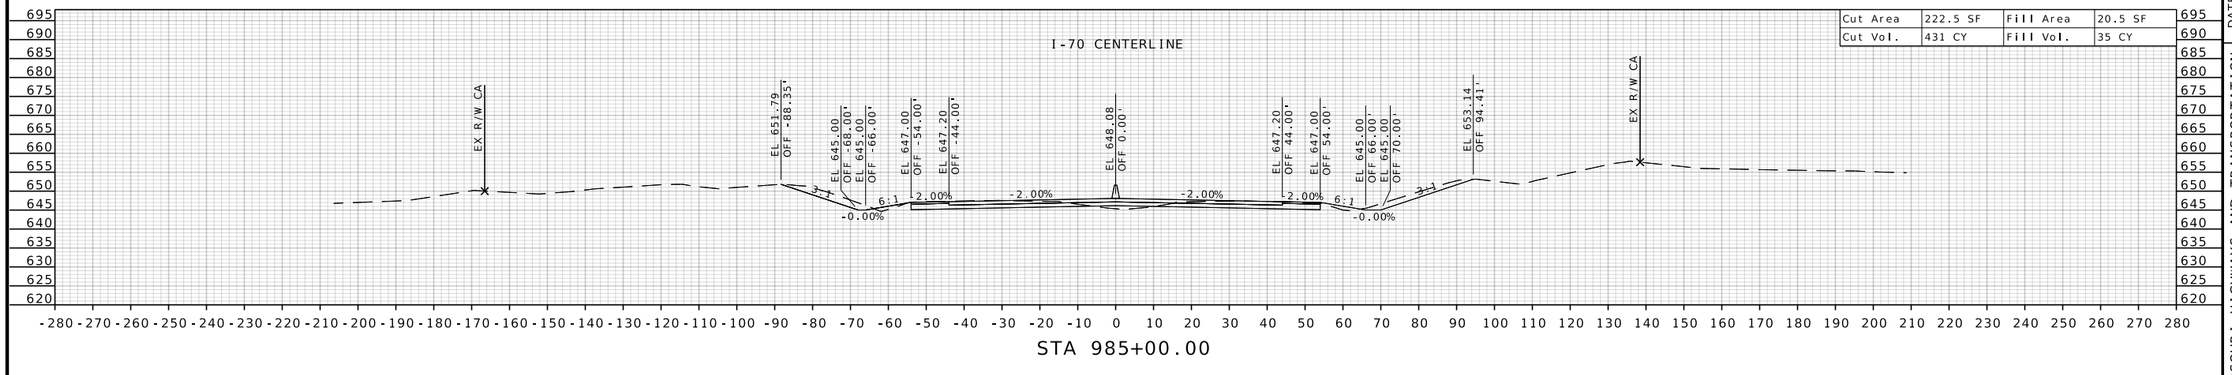

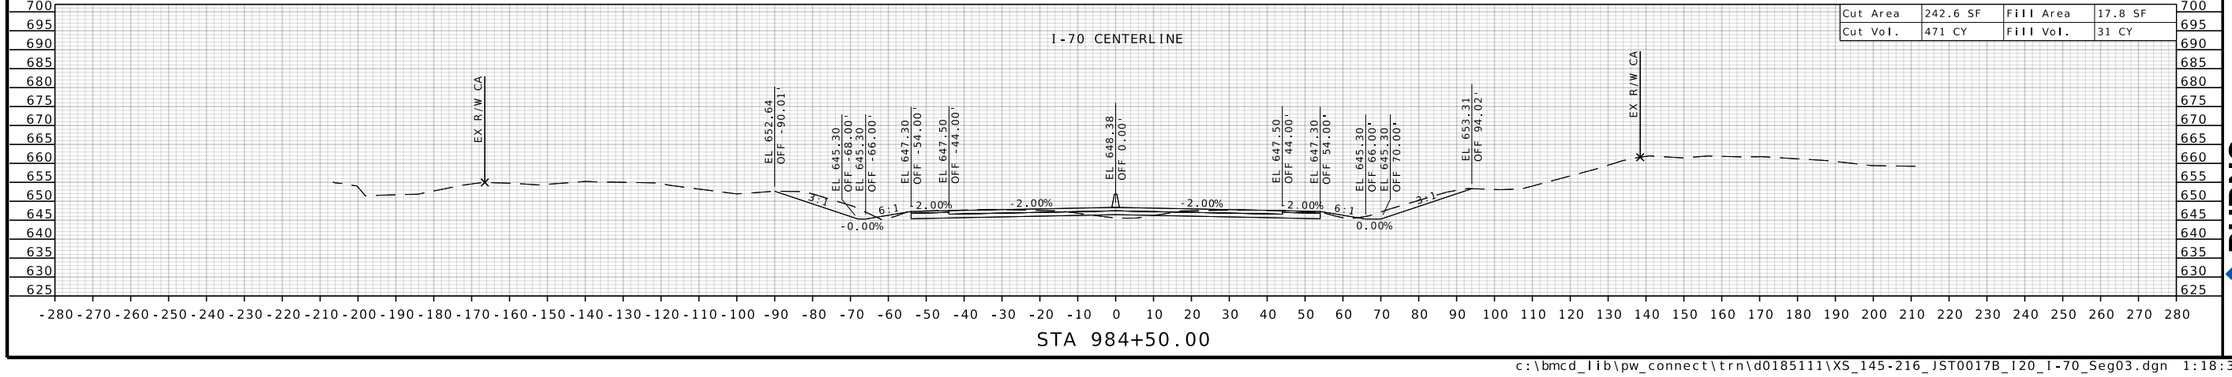

RONNIE L. WILLIAMS
NUMBER PE-2010000879
STATE OF MISSOURI
PROFESSIONAL ENGINEER

THIS SHEET HAS BEEN SIGNED, SEALED, AND DATED ELECTRONICALLY

DATE PREPARED
10/27/2025

ROUTE	STATE
I-70	MO
DISTRICT	SHEET NO.
CD	148

COUNTY
COOPER

JOB NO.
JST0017B

CONTRACT ID.
-


PROJECT NO.
-


BRIDGE NO.
-


DESCRIPTION	DATE

MISSOURI HIGHWAYS AND TRANSPORTATION COMMISSION
105 WEST CAPITOL
JEFFERSON CITY, MO 65102
1-888-ASK-MODOT (1-888-275-6636)

BURNS McDONNELL
9400 Ward Parkway
Kansas City, MO 64114
(816) 333-9400
Certificate of Authority No.: 000165

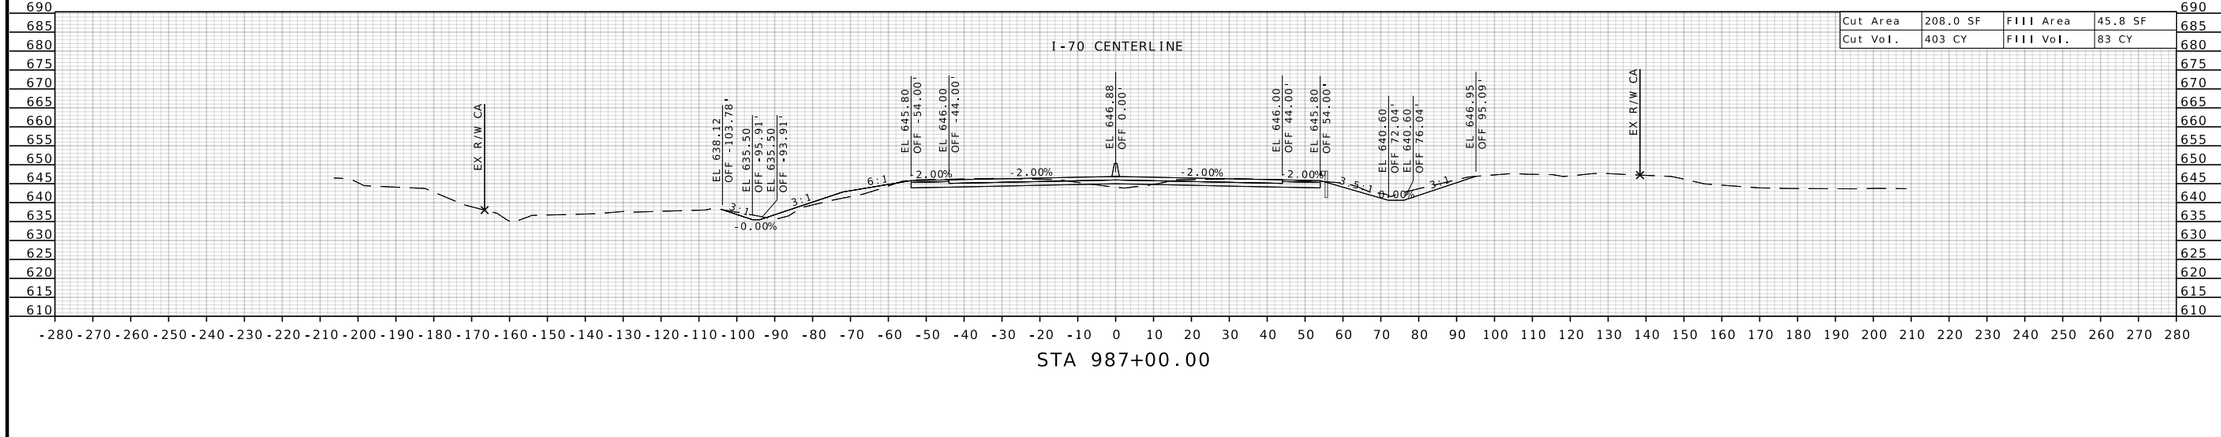

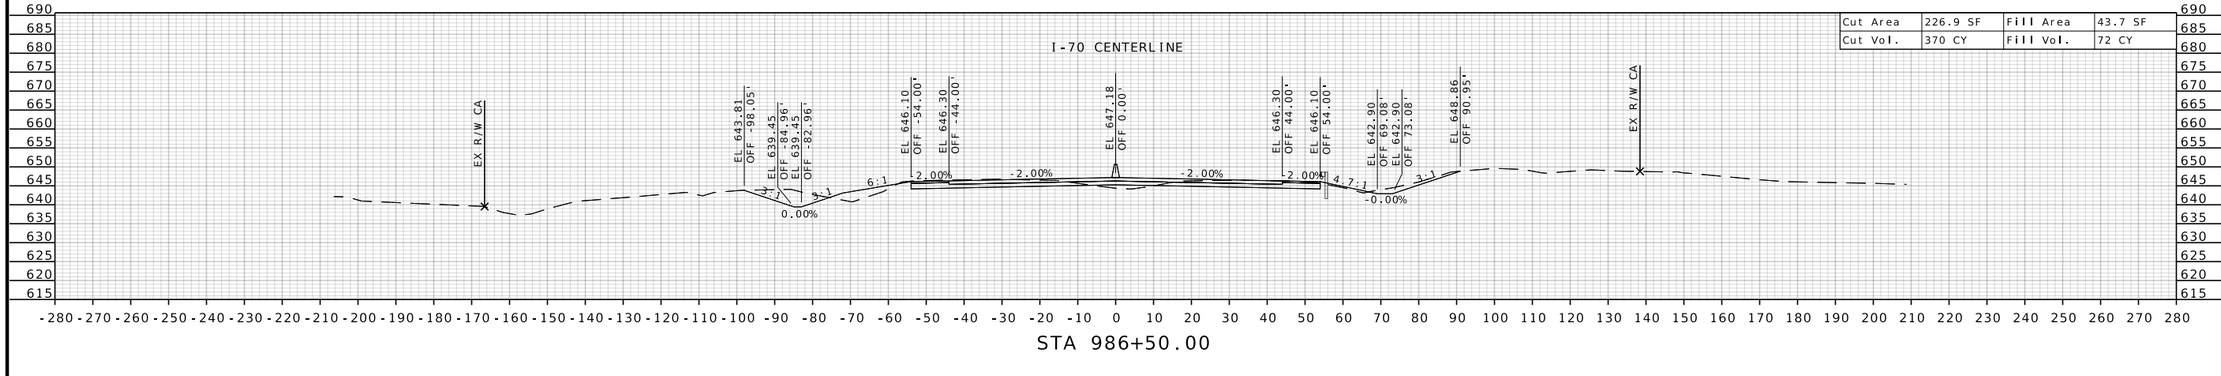

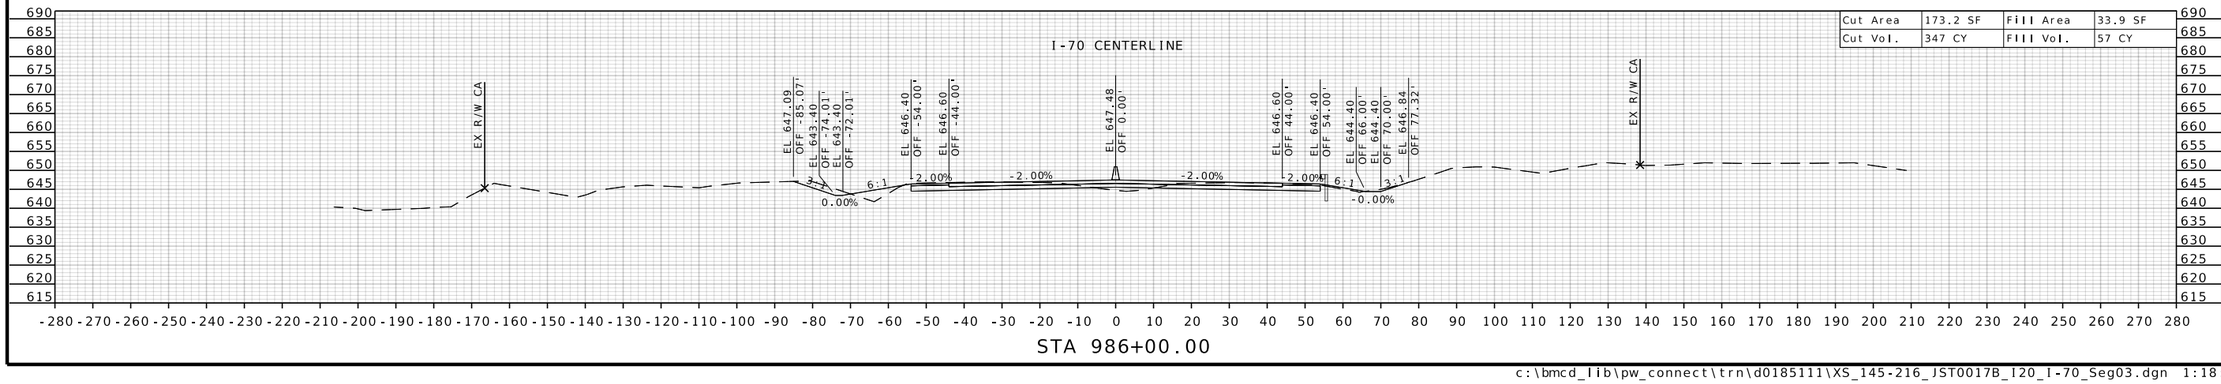

STATE OF MISSOURI
RONNIE L. WILLIAMS
NUMBER PE-2010000879
PROFESSIONAL ENGINEER

THIS SHEET HAS BEEN SIGNED, SEALED, AND DATED ELECTRONICALLY

DATE PREPARED
10/27/2025

ROUTE	STATE
I-70	MO
DISTRICT	SHEET NO.
CD	149

COUNTY
COOPER

JOB NO.
JST0017B

CONTRACT ID.
-

PROJECT NO.
-


BRIDGE NO.
-


DESCRIPTION	DATE


MISSOURI HIGHWAYS AND TRANSPORTATION COMMISSION

105 WEST CAPITOL
JEFFERSON CITY, MO 65102
1-888-ASK-MODOT (1-888-275-6636)

BURNS McDONNELL
9400 Ward Parkway
Kansas City, MO 64114
(816) 333-9400
Certificate of Authority No.: 000165

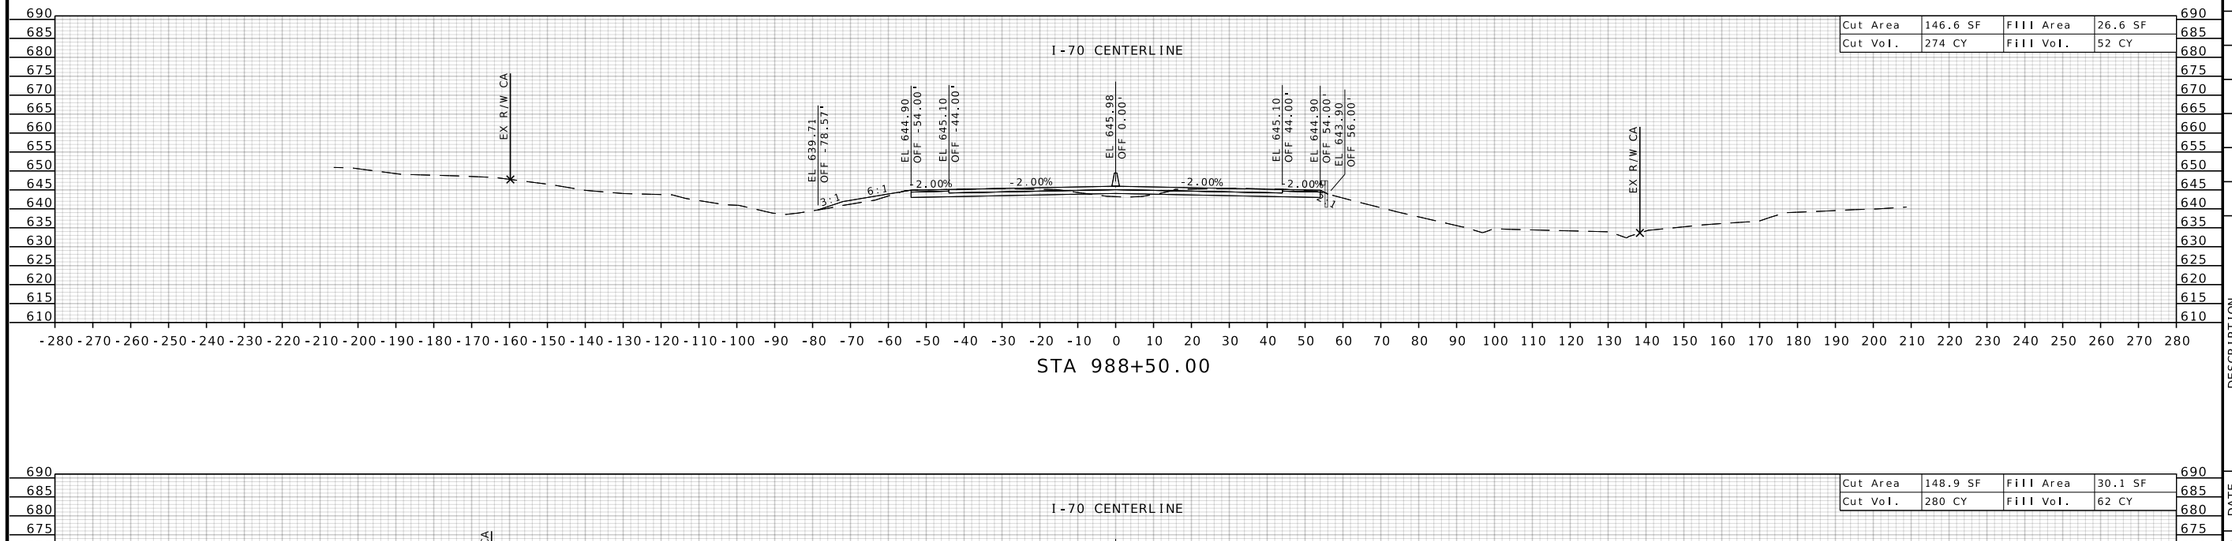

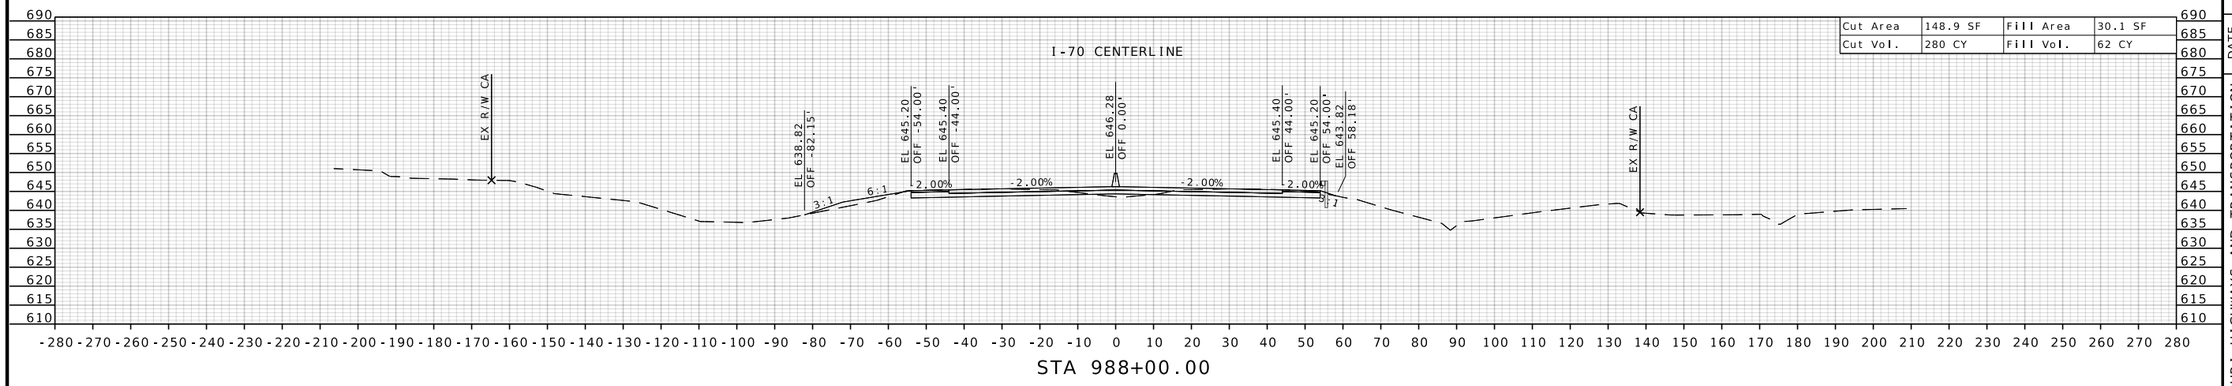

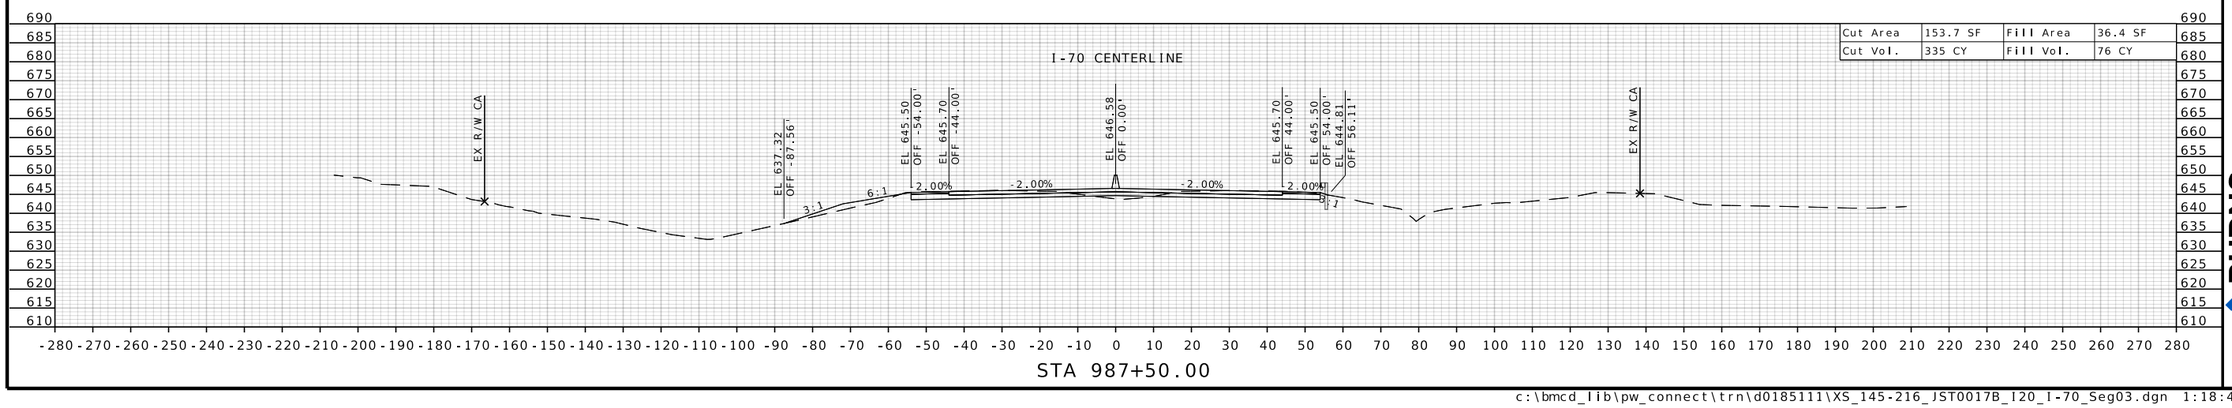

STATE OF MISSOURI
RONNIE L. WILLIAMS
NUMBER PE-2010000879
PROFESSIONAL ENGINEER

THIS SHEET HAS BEEN SIGNED, SEALED, AND DATED ELECTRONICALLY

DATE PREPARED
10/27/2025

ROUTE	STATE
I-70	MO
DISTRICT	SHEET NO.
CD	150

COUNTY
COOPER

JOB NO.
JST0017B

CONTRACT ID.
-

PROJECT NO.
-

BRIDGE NO.
-


DESCRIPTION	DATE


MISSOURI HIGHWAYS AND TRANSPORTATION COMMISSION


105 WEST CAPITOL
JEFFERSON CITY, MO 65102
1-888-ASK-MODOT (1-888-275-6636)

MoDOT

BURNS McDONNELL
9400 Ward Parkway
Kansas City, MO 64114
(816) 333-9400
Certificate of Authority
No.: 000165

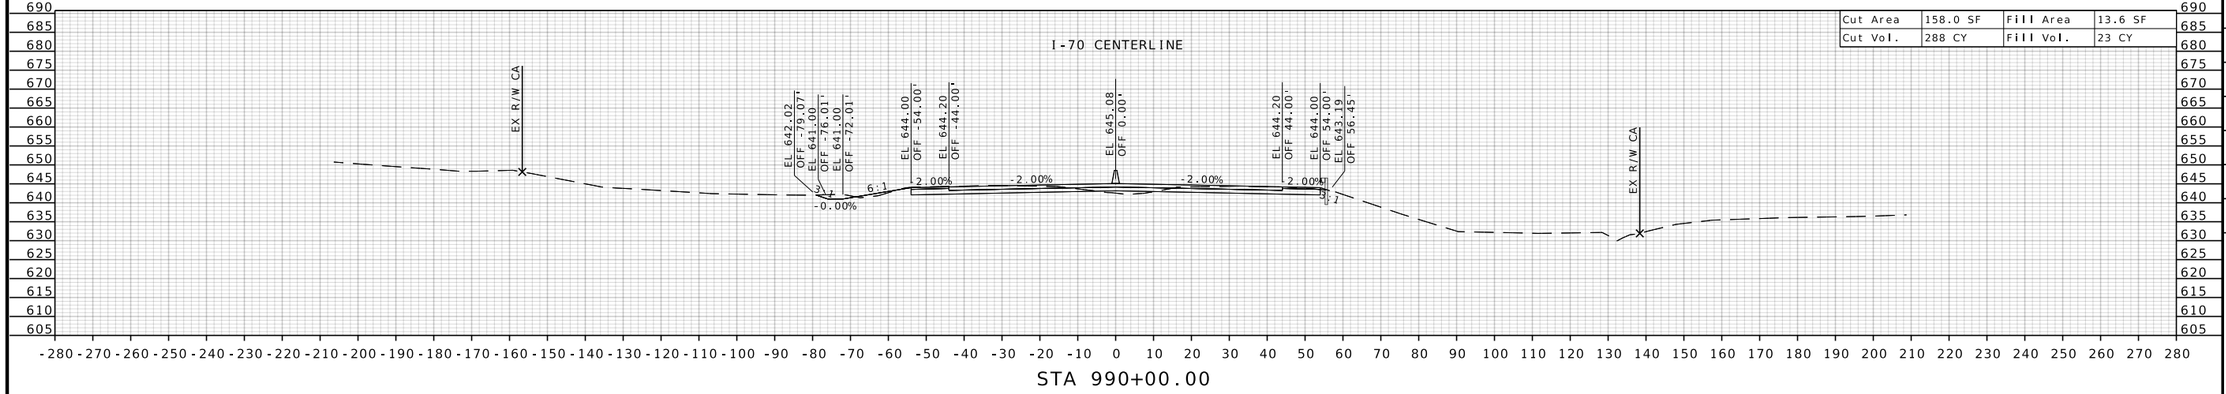

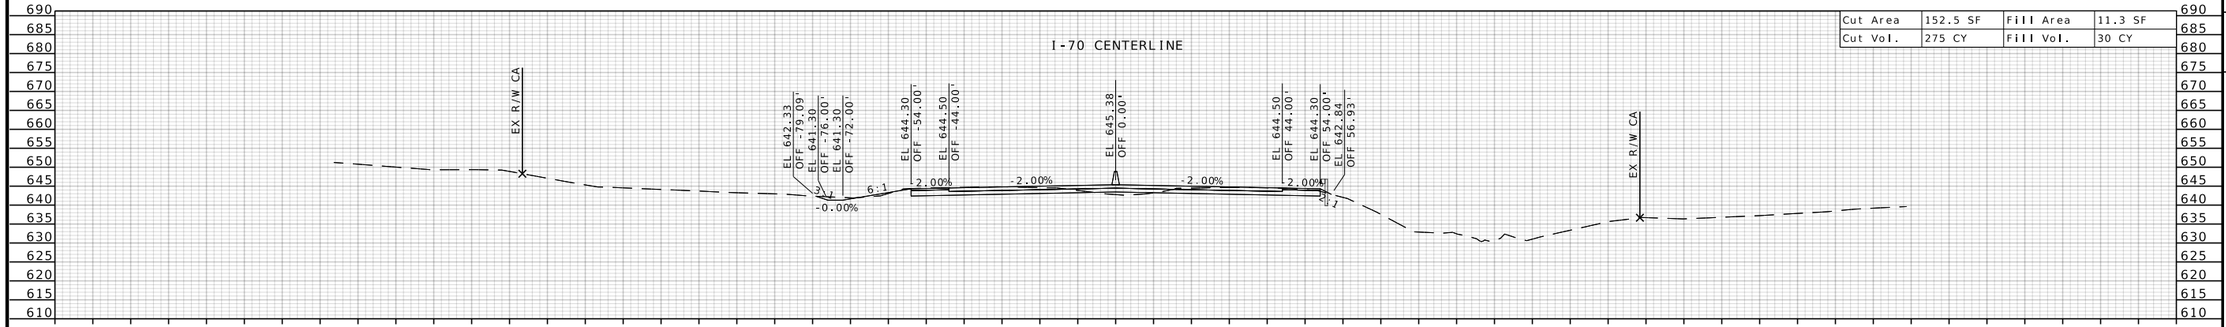

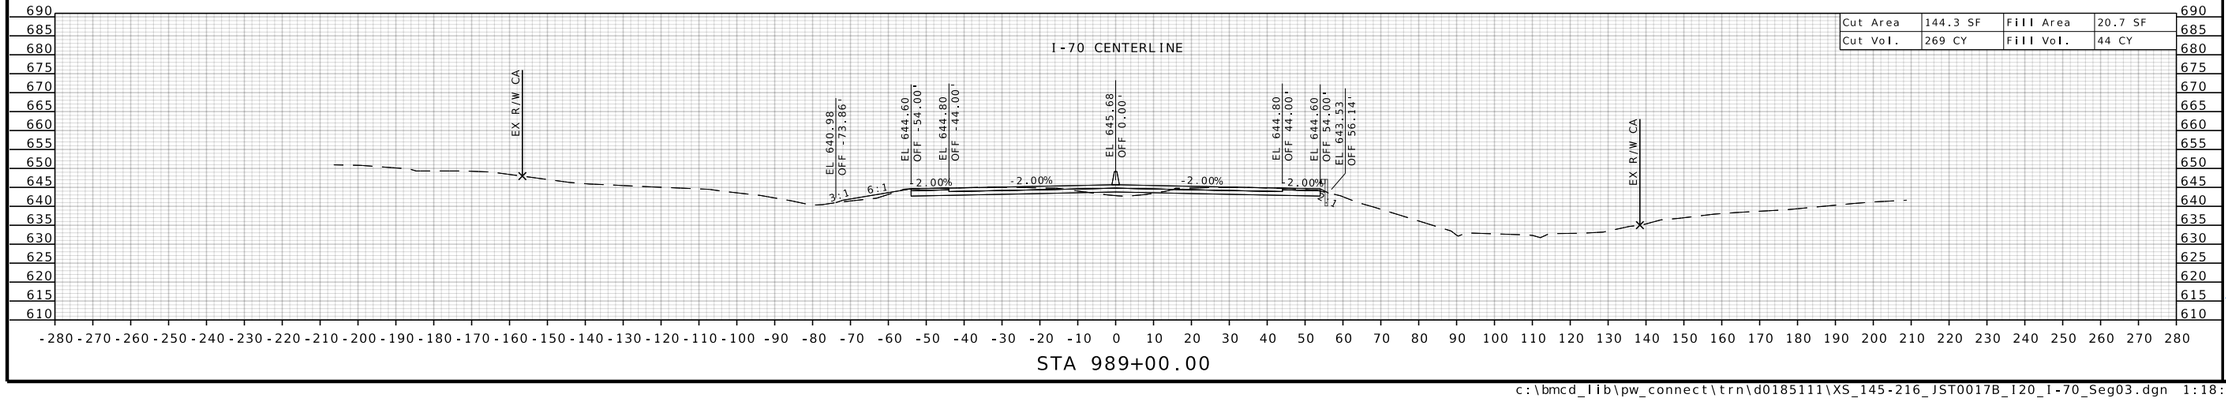

STATE OF MISSOURI
RONNIE L. WILLIAMS
NUMBER PE-2010000879
PROFESSIONAL ENGINEER

THIS SHEET HAS BEEN SIGNED, SEALED, AND DATED ELECTRONICALLY

DATE PREPARED
10/27/2025

ROUTE	STATE
I-70	MO
DISTRICT	SHEET NO.
CD	151

COUNTY
COOPER

JOB NO.
JST0017B

CONTRACT ID.
-


PROJECT NO.
-


BRIDGE NO.
-


DESCRIPTION	DATE

MISSOURI HIGHWAYS AND TRANSPORTATION COMMISSION
105 WEST CAPITOL
JEFFERSON CITY, MO 65102
1-888-ASK-MODOT (1-888-275-6636)

BURNS McDONNELL
9400 Ward Parkway
Kansas City, MO 64114
(816) 333-9400
Certificate of Authority
No.: 000165

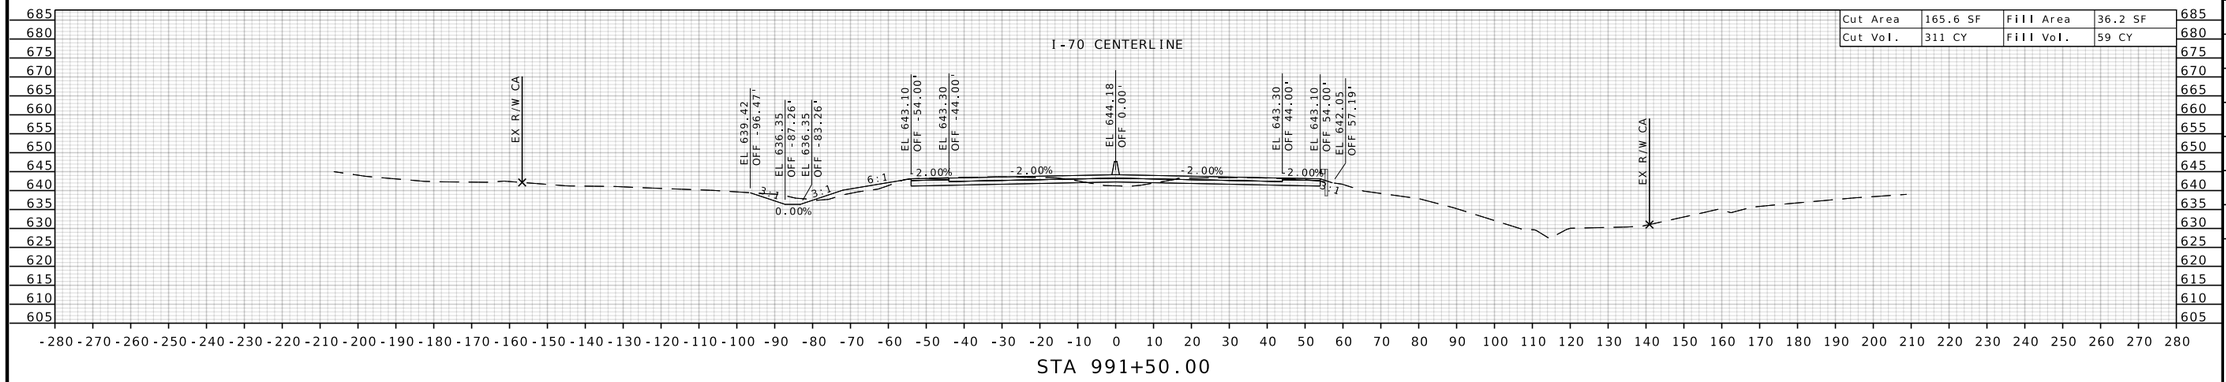

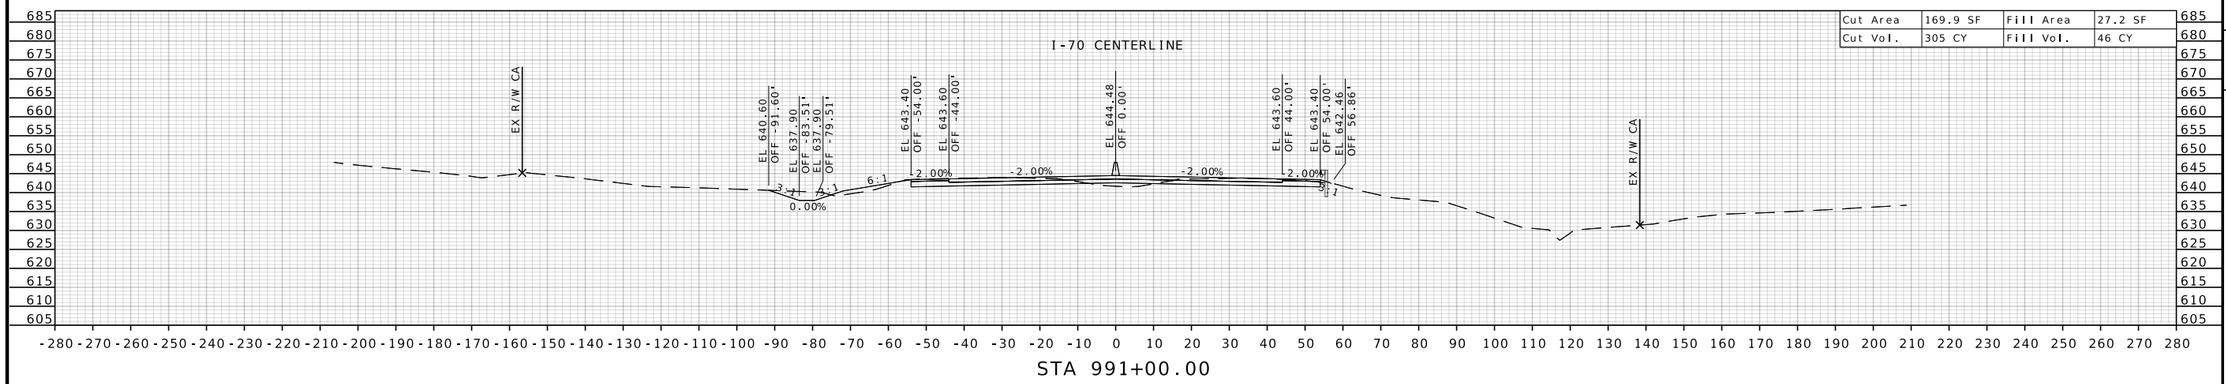

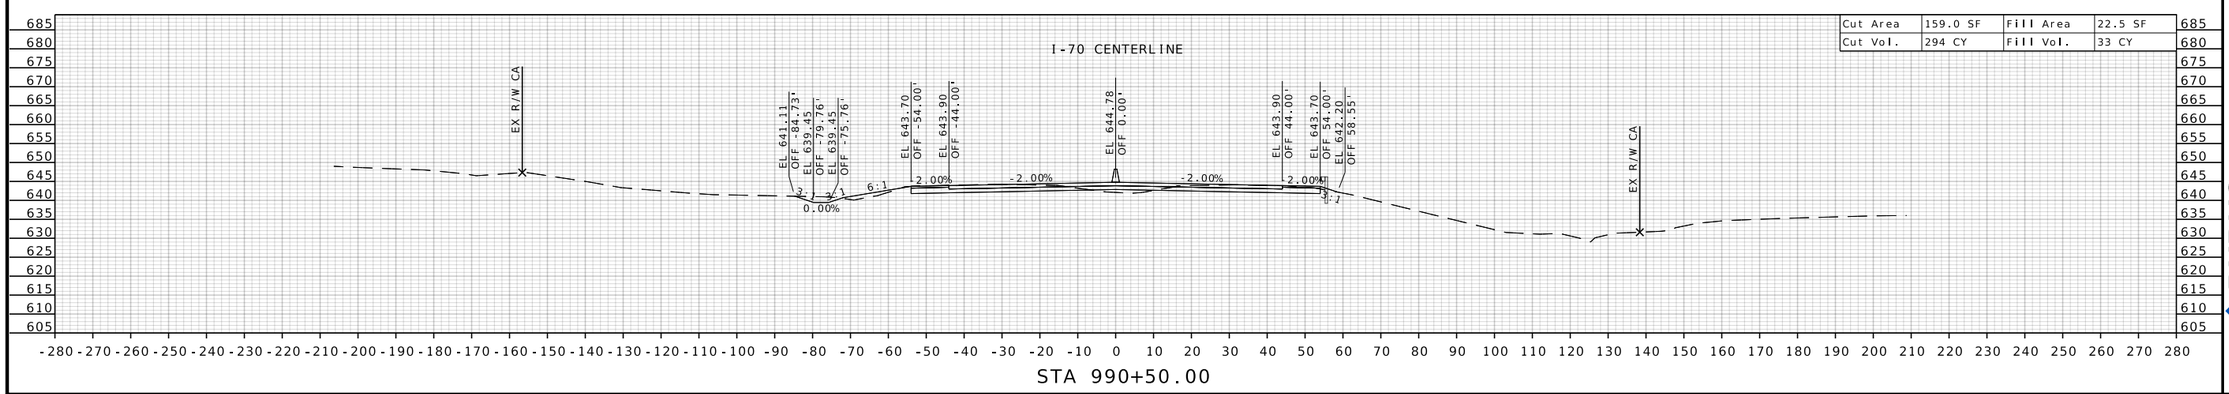

STATE OF MISSOURI
RONNIE L. WILLIAMS
NUMBER PE-2010000879
PROFESSIONAL ENGINEER

THIS SHEET HAS BEEN SIGNED, SEALED, AND DATED ELECTRONICALLY

DATE PREPARED
10/27/2025

ROUTE	STATE
I-70	MO
DISTRICT	SHEET NO.
CD	152

COUNTY
COOPER

JOB NO.
JST0017B

CONTRACT ID.
-

PROJECT NO.
-

BRIDGE NO.
-

DESCRIPTION

DATE


MISSOURI HIGHWAYS AND TRANSPORTATION COMMISSION


105 WEST CAPITOL
JEFFERSON CITY, MO 65102
1-888-ASK-MODOT (1-888-275-6636)


MoDOT

BURNS McDONNELL
9400 Ward Parkway
Kansas City, MO 64114
(816) 333-9400
Certificate of Authority No.: 000165

c:\bmcd_lib\pw_connect\trn\d0185111\XS_145-216_JST0017B_I20_I-70_Seg03.dgn 1:18:45 PM 10/27/2025

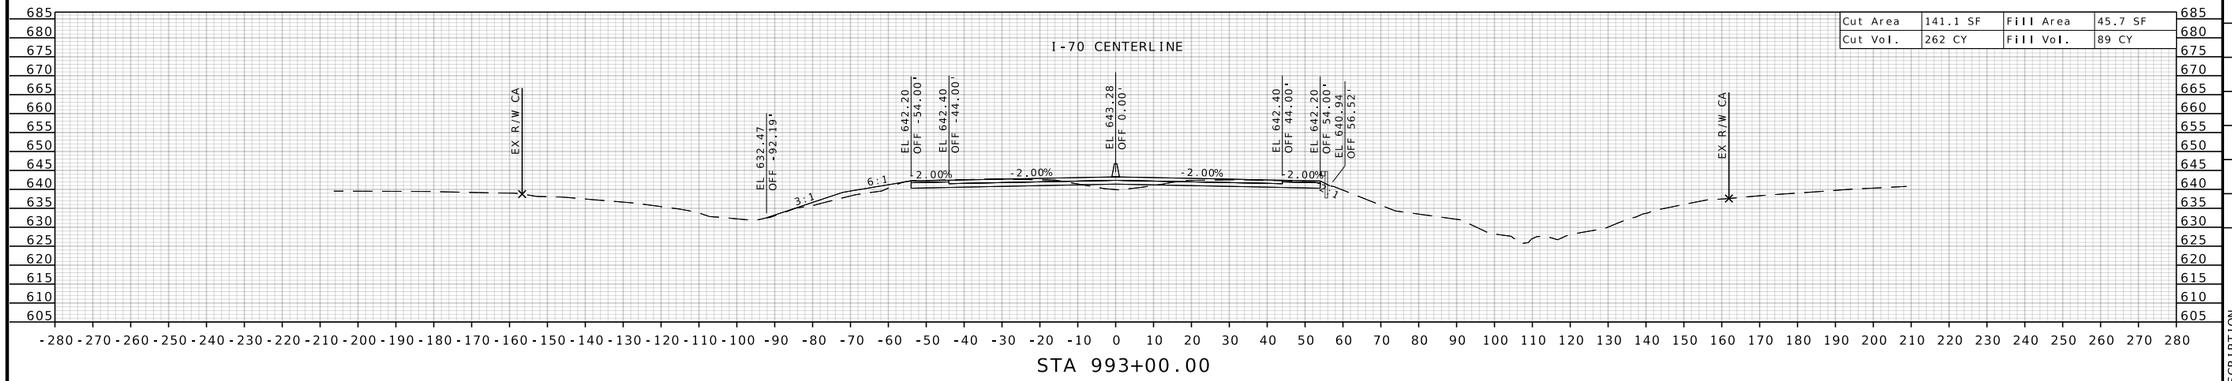

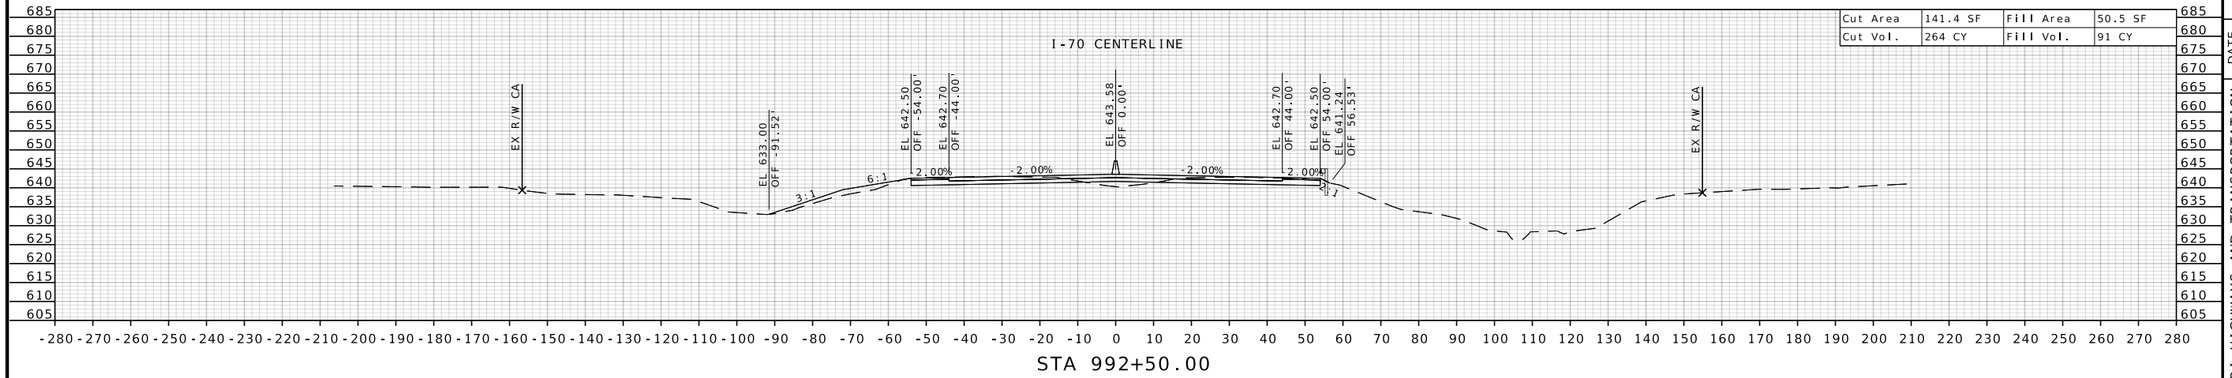

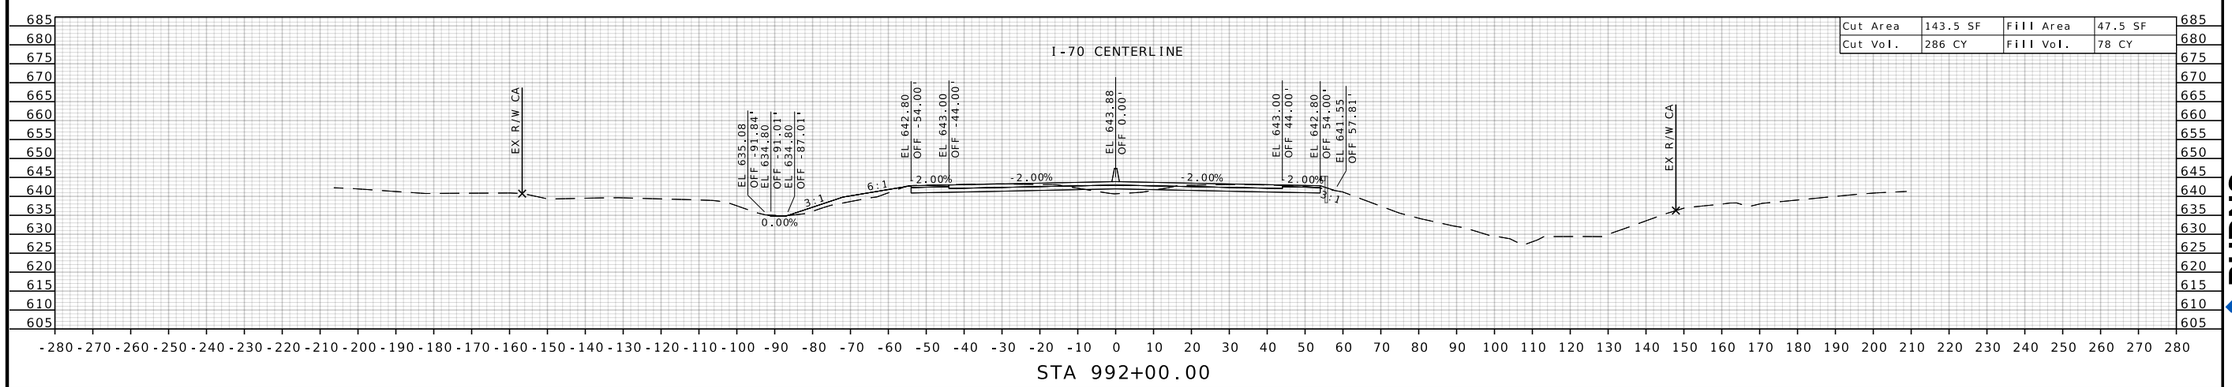

STATE OF MISSOURI
RONNIE L. WILLIAMS
NUMBER PE-2010000879
PROFESSIONAL ENGINEER

THIS SHEET HAS BEEN SIGNED, SEALED, AND DATED ELECTRONICALLY

DATE PREPARED
10/27/2025

ROUTE	STATE
I-70	MO
DISTRICT	SHEET NO.
CD	153

COUNTY
COOPER

JOB NO.
JST0017B

CONTRACT ID.
-

PROJECT NO.
-


BRIDGE NO.
-


DESCRIPTION


DATE

MISSOURI HIGHWAYS AND TRANSPORTATION COMMISSION
105 WEST CAPITOL
JEFFERSON CITY, MO 65102
1-888-ASK-MODOT (1-888-275-6636)

BURNS McDONNELL
9400 Ward Parkway
Kansas City, MO 64114
(816) 333-9400
Certificate of Authority
No.: 000165

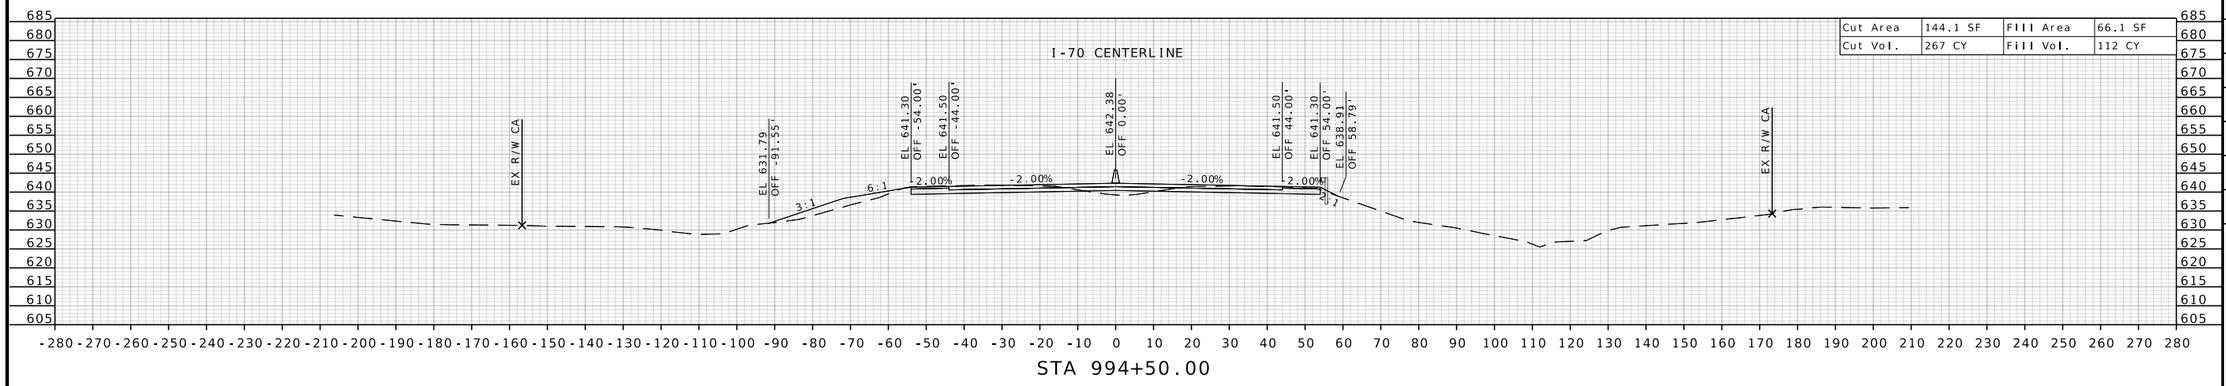

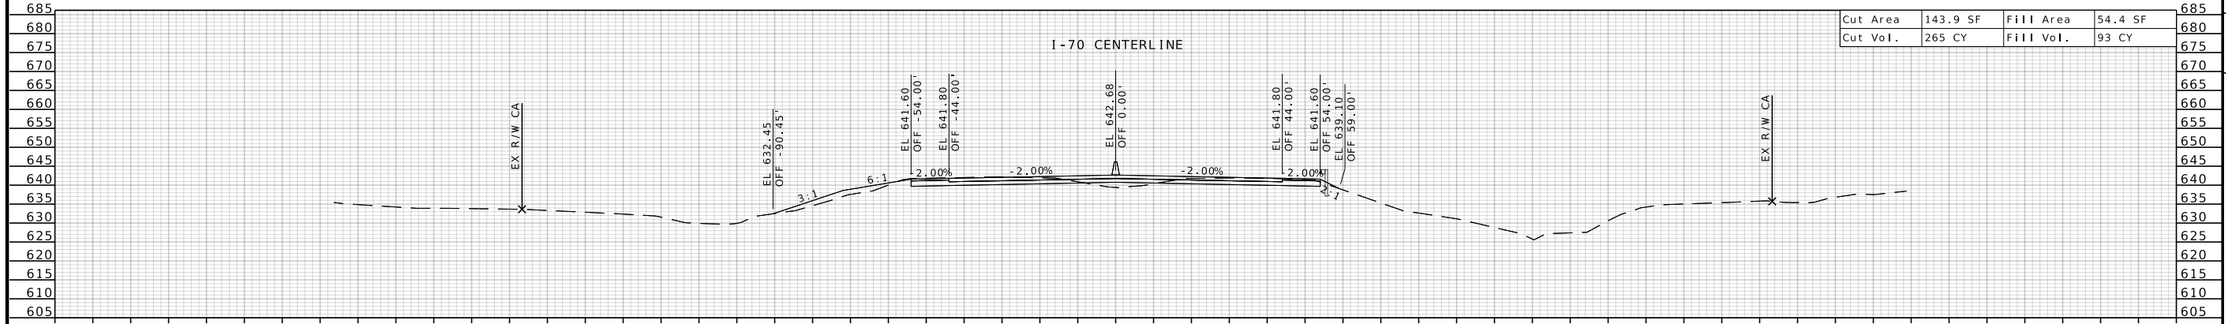

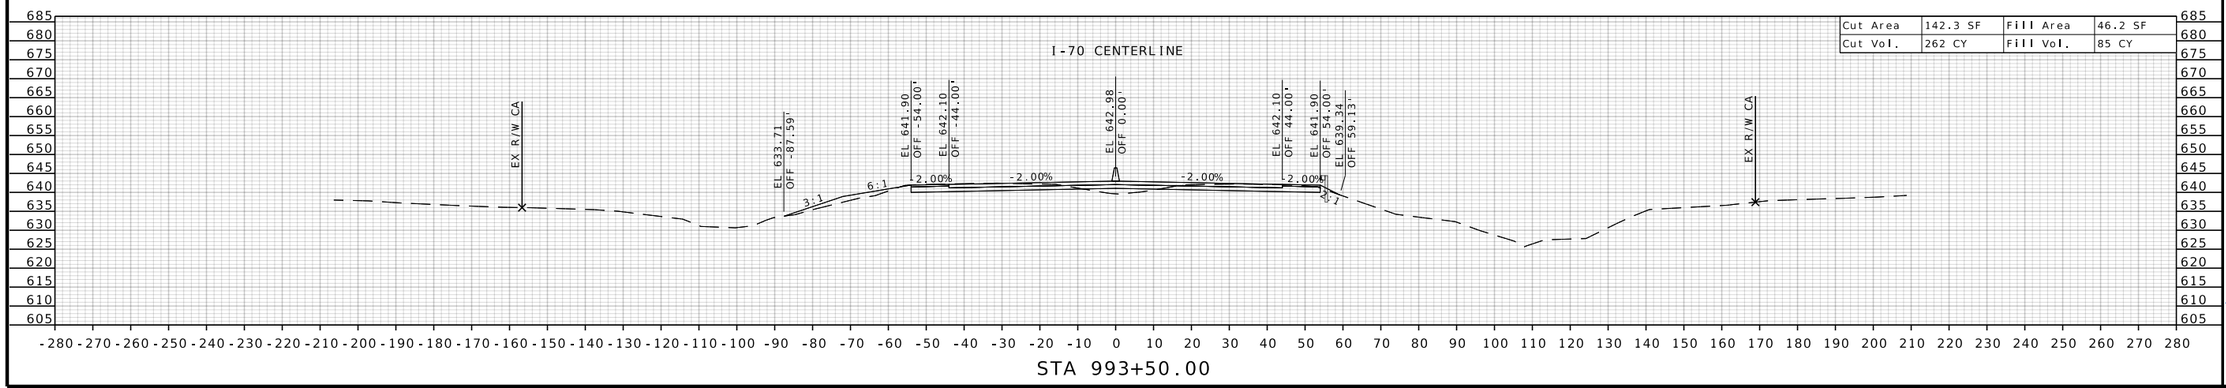

STATE OF MISSOURI
RONNIE L. WILLIAMS
NUMBER PE-2010000879
PROFESSIONAL ENGINEER

THIS SHEET HAS BEEN SIGNED, SEALED, AND DATED ELECTRONICALLY

DATE PREPARED
10/27/2025

ROUTE	STATE
I-70	MO
DISTRICT	SHEET NO.
CD	154

COUNTY
COOPER

JOB NO.
JST0017B

CONTRACT ID.
-

PROJECT NO.
-


BRIDGE NO.
-


DESCRIPTION	DATE


MISSOURI HIGHWAYS AND TRANSPORTATION COMMISSION

105 WEST CAPITOL
JEFFERSON CITY, MO 65102
1-888-ASK-MODOT (1-888-275-6636)

BURNS McDONNELL
9400 Ward Parkway
Kansas City, MO 64114
(816) 333-9400
Certificate of Authority
No.: 000165

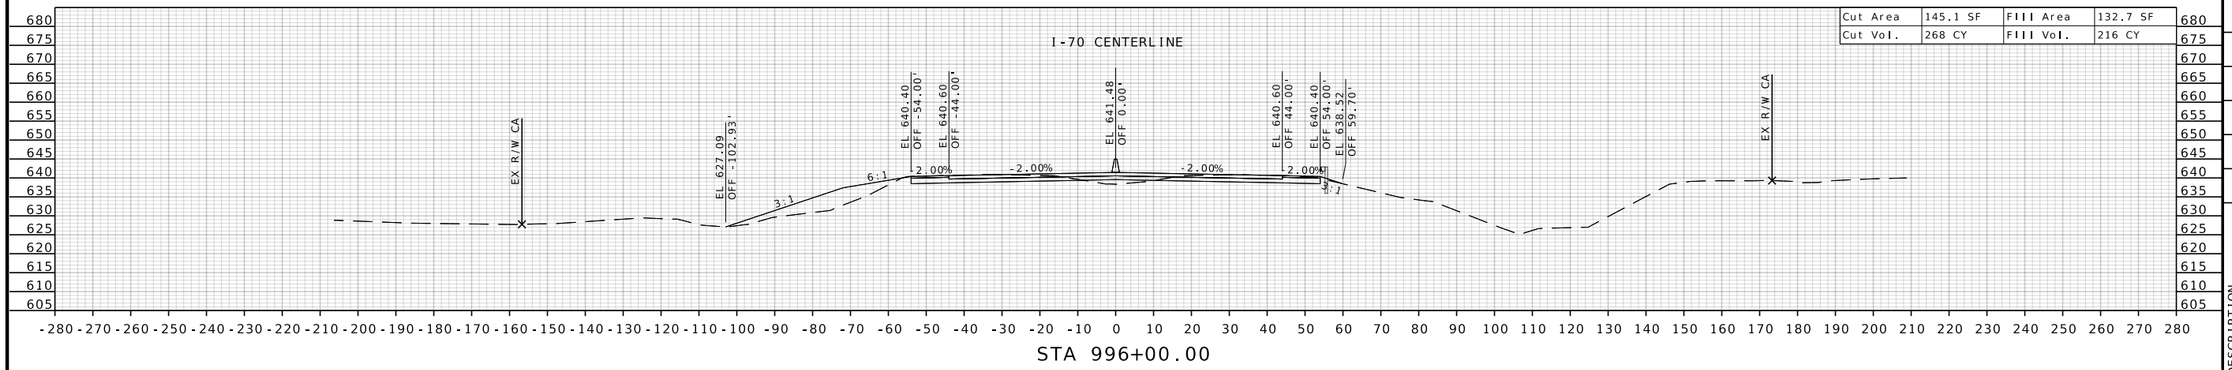

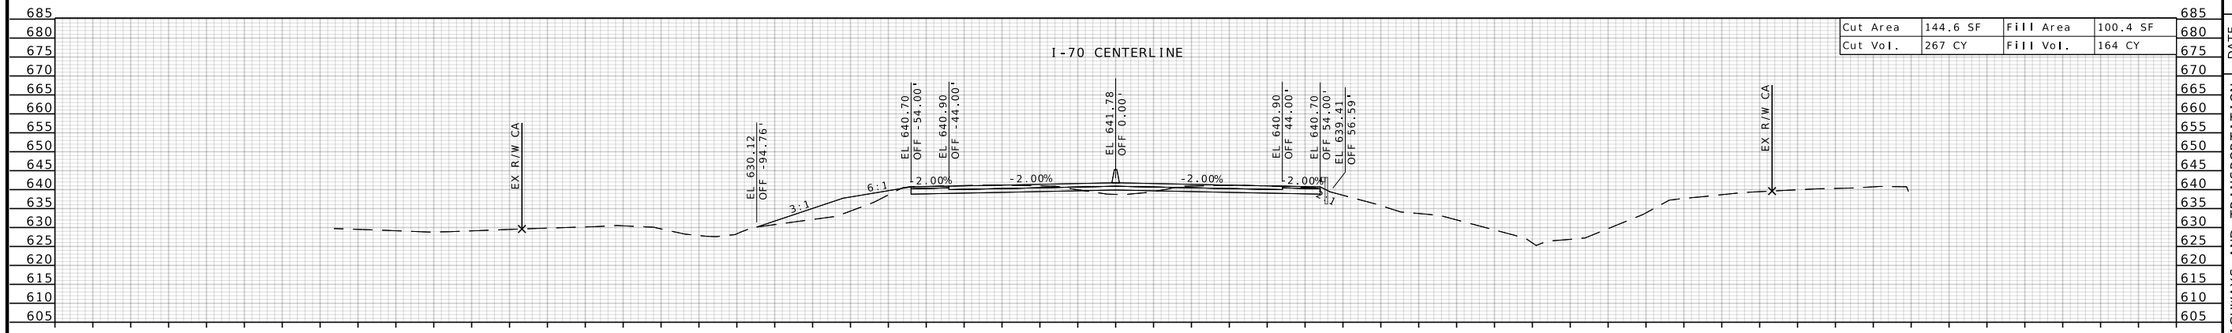

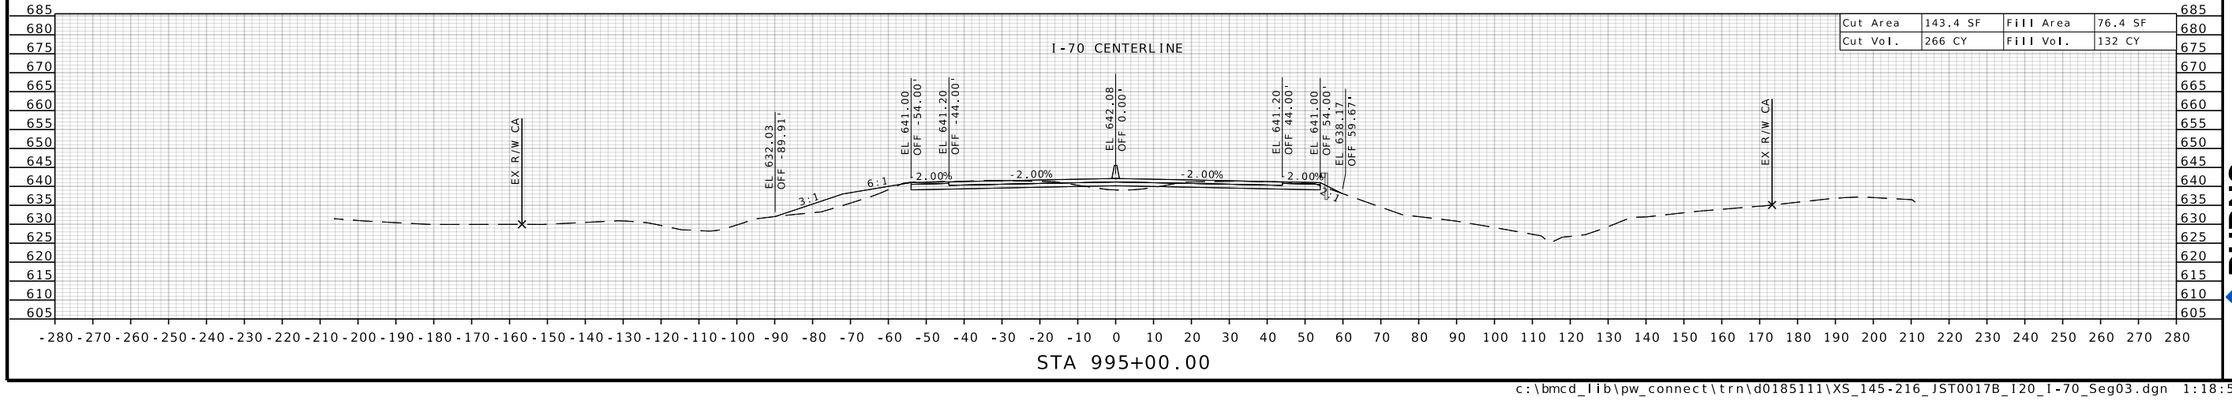

STATE OF MISSOURI
RONNIE L. WILLIAMS
NUMBER PE-2010000879
PROFESSIONAL ENGINEER

THIS SHEET HAS BEEN SIGNED, SEALED, AND DATED ELECTRONICALLY

DATE PREPARED
10/27/2025

ROUTE	STATE
I-70	MO
DISTRICT	SHEET NO.
CD	155

COUNTY
COOPER

JOB NO.
JST0017B

CONTRACT ID.
-

PROJECT NO.
-


BRIDGE NO.
-


DESCRIPTION	DATE


MISSOURI HIGHWAYS AND TRANSPORTATION COMMISSION
105 WEST CAPITOL
JEFFERSON CITY, MO 65102
1-888-ASK-MODOT (1-888-275-6636)

BURNS McDONNELL
9400 Ward Parkway
Kansas City, MO 64114
(816) 333-9400
Certificate of Authority
No.: 000165

c:\bmcd_lib\pw_connect\trn\d0185111\XS_145-216_JST0017B_I20_I-70_Seg03.dgn 1:18:50 PM 10/27/2025

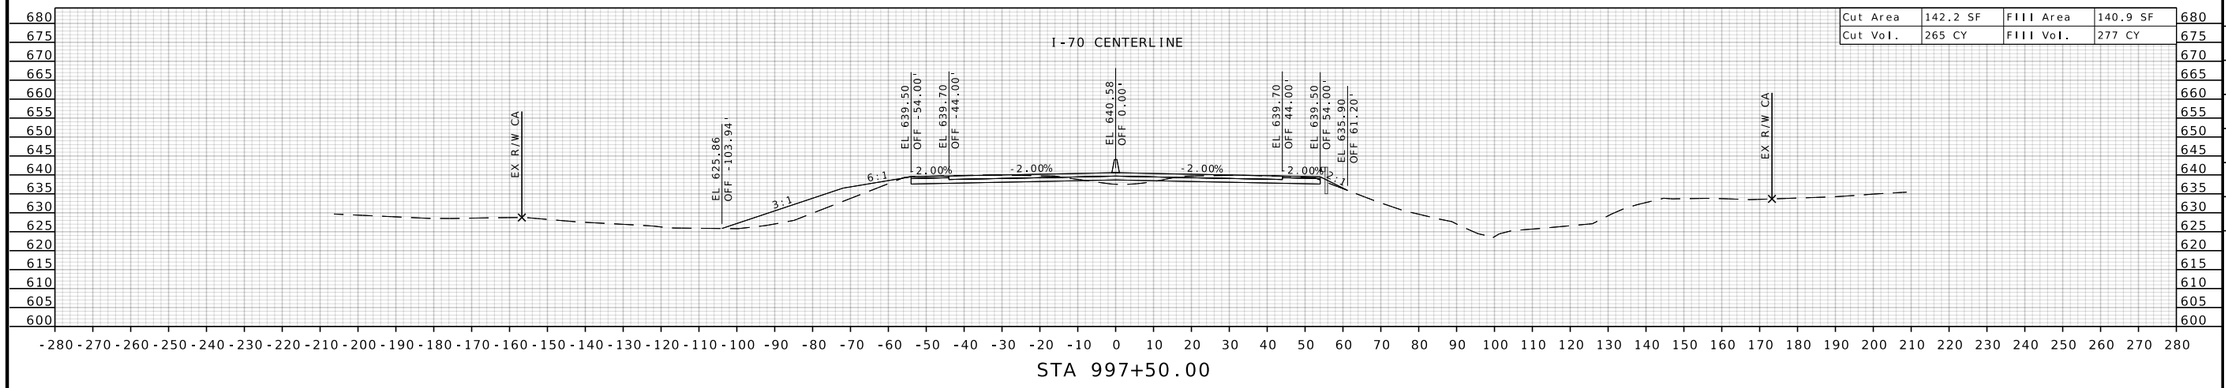

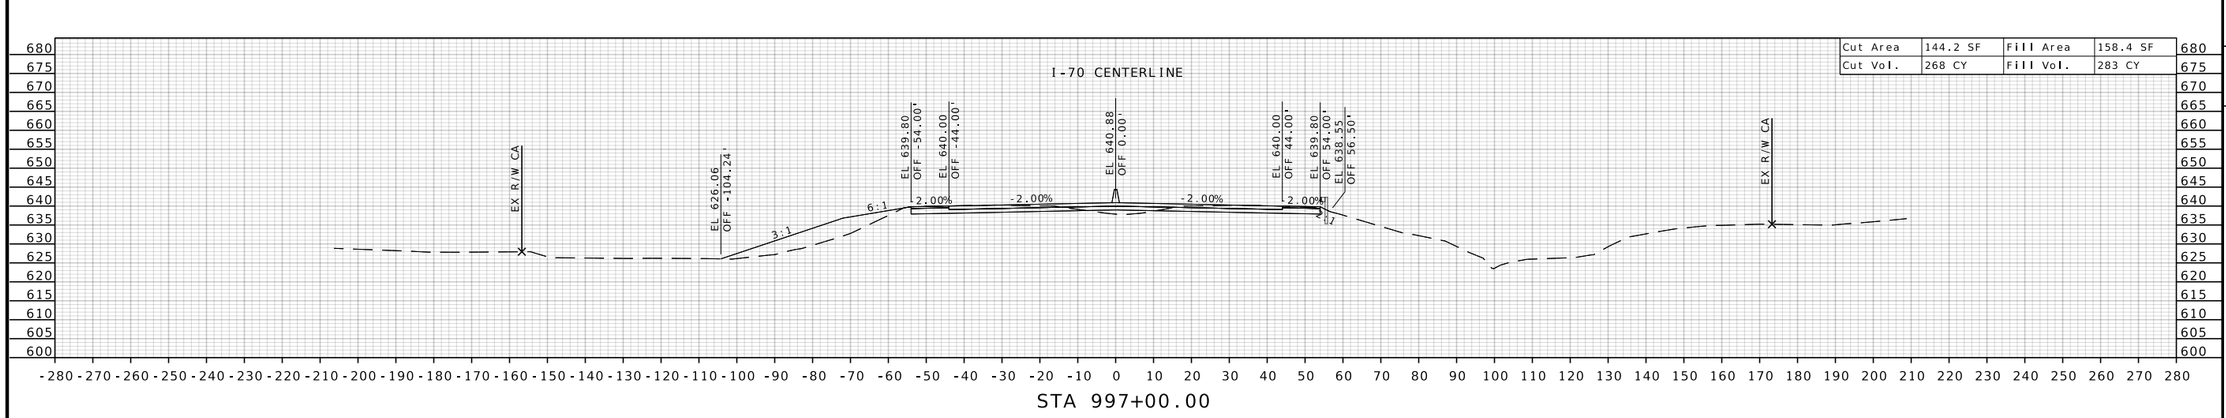

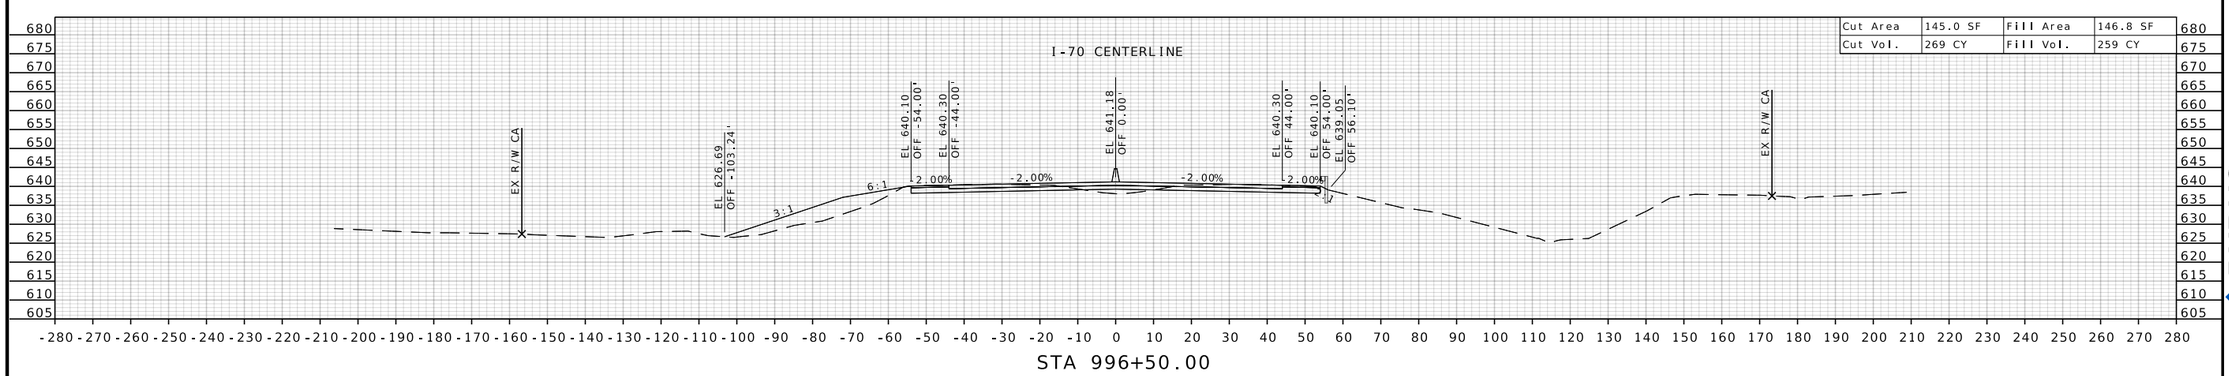

STATE OF MISSOURI
RONNIE L. WILLIAMS
NUMBER PE-2010000879
PROFESSIONAL ENGINEER

THIS SHEET HAS BEEN SIGNED, SEALED, AND DATED ELECTRONICALLY

DATE PREPARED
10/27/2025

ROUTE	STATE
I-70	MO
DISTRICT	SHEET NO.
CD	156

COUNTY
COOPER

JOB NO.
JST0017B

CONTRACT ID.
-


PROJECT NO.
-


BRIDGE NO.
-


DATE	DESCRIPTION

MISSOURI HIGHWAYS AND TRANSPORTATION COMMISSION
105 WEST CAPITOL
JEFFERSON CITY, MO 65102
1-888-ASK-MODOT (1-888-275-6636)

BURNS McDONNELL
9400 Ward Parkway
Kansas City, MO 64114
(816) 333-9400
Certificate of Authority No.: 000165

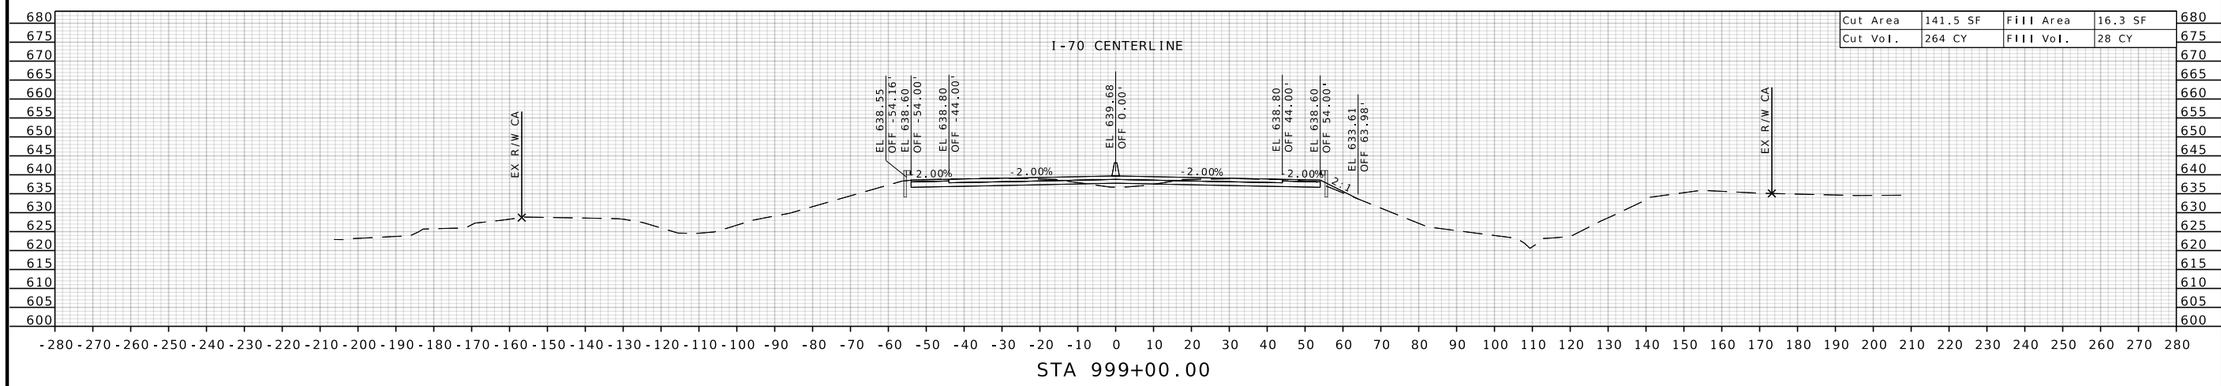

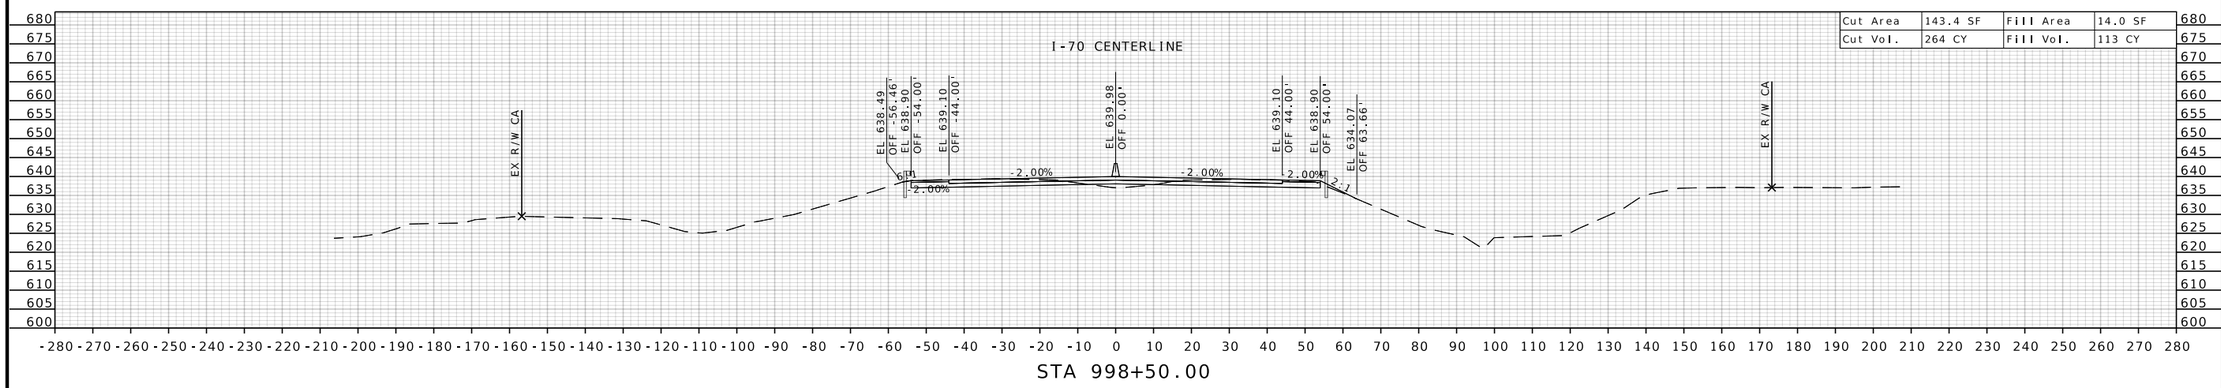

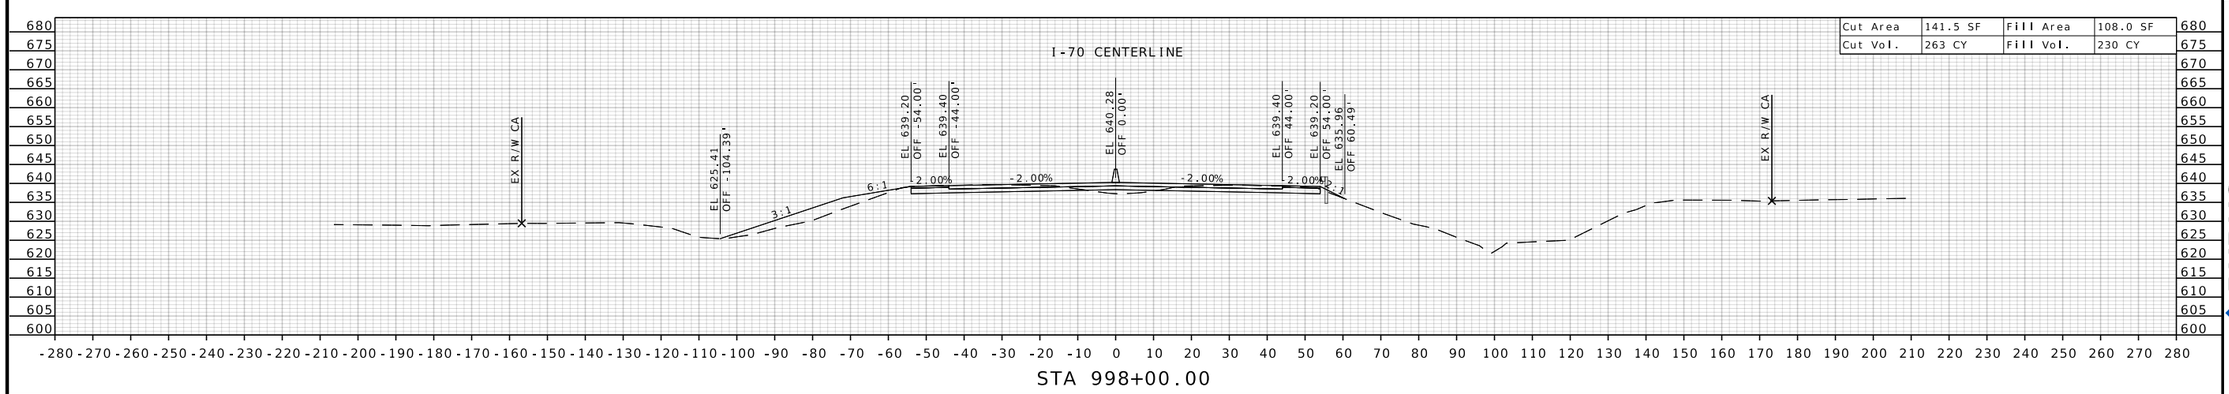

STATE OF MISSOURI
RONNIE L. WILLIAMS
NUMBER PE-2010000879
PROFESSIONAL ENGINEER

THIS SHEET HAS BEEN SIGNED, SEALED, AND DATED ELECTRONICALLY

DATE PREPARED
10/27/2025

ROUTE	STATE
I-70	MO
DISTRICT	SHEET NO.
CD	157

COUNTY
COOPER

JOB NO.
JST0017B

CONTRACT ID.
-


PROJECT NO.
-

BRIDGE NO.
-


DESCRIPTION	DATE

MISSOURI HIGHWAYS AND TRANSPORTATION COMMISSION
105 WEST CAPITOL
JEFFERSON CITY, MO 65102
1-888-ASK-MODOT (1-888-275-6636)


BURNS McDONNELL
9400 Ward Parkway
Kansas City, MO 64114
(816) 333-9400
Certificate of Authority No.: 000165

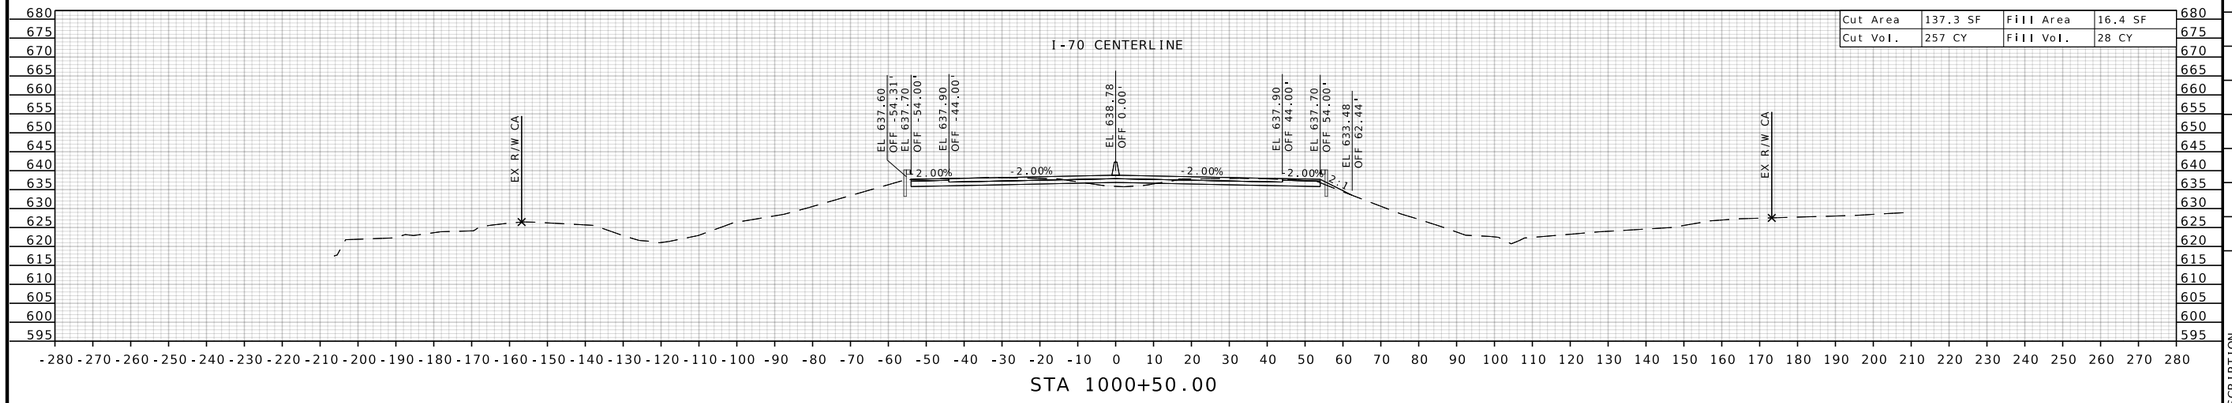

STA 1000+50.00

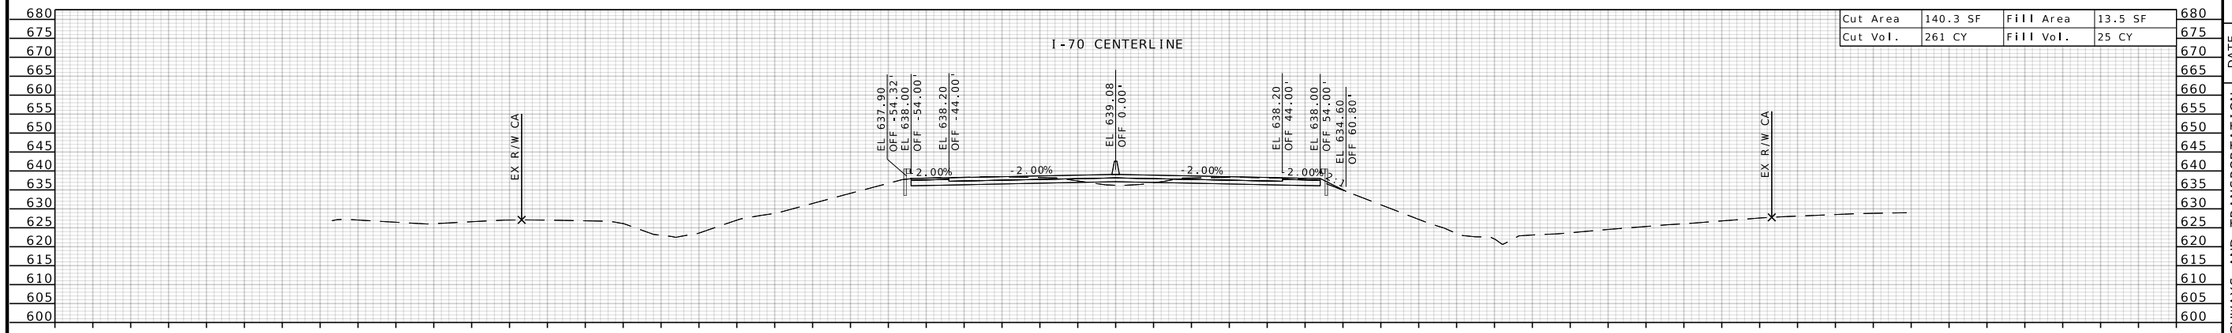

STA 1000+00.00

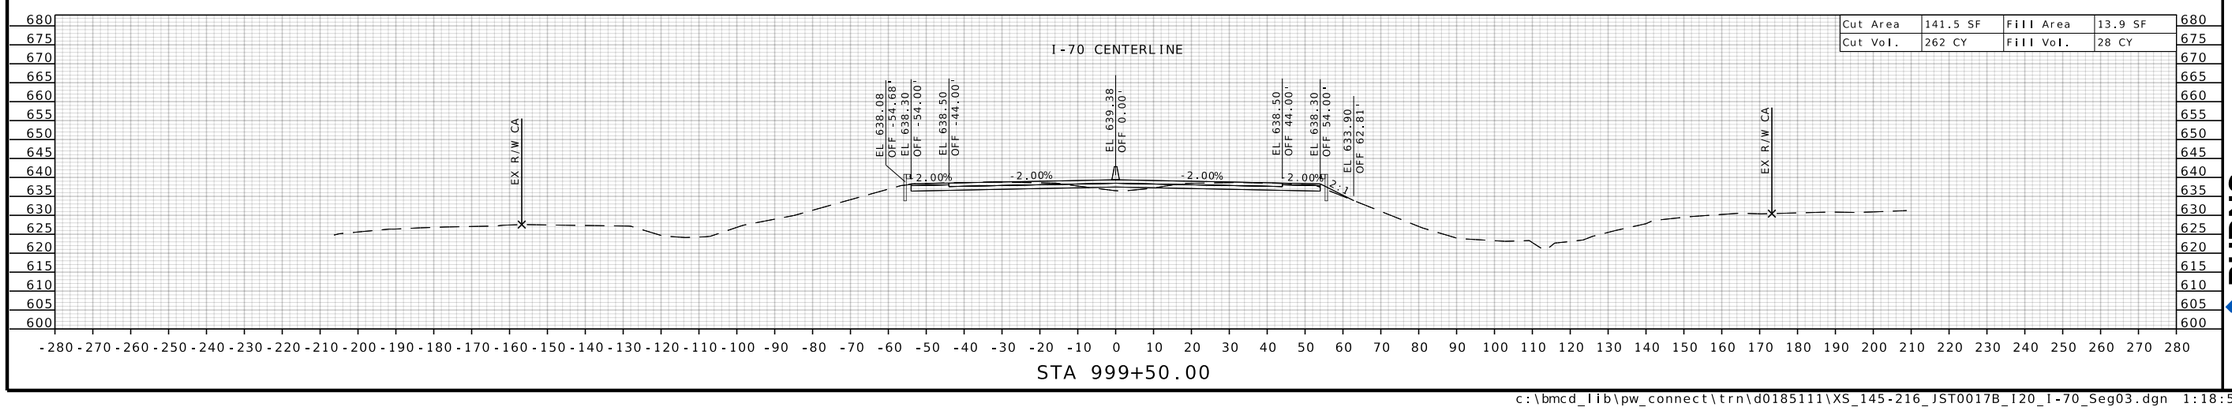

STA 999+50.00

STATE OF MISSOURI
RONNIE L. WILLIAMS
NUMBER PE-2010000879
PROFESSIONAL ENGINEER

THIS SHEET HAS BEEN SIGNED, SEALED, AND DATED ELECTRONICALLY

DATE PREPARED
10/27/2025

ROUTE	STATE
I-70	MO
DISTRICT	SHEET NO.
CD	158

COUNTY
COOPER

JOB NO.
JST0017B

CONTRACT ID.
-

PROJECT NO.
-

BRIDGE NO.
-

DESCRIPTION


DATE


MISSOURI HIGHWAYS AND TRANSPORTATION COMMISSION


105 WEST CAPITOL
JEFFERSON CITY, MO 65102
1-888-ASK-MODOT (1-888-275-6636)

BURNS McDONNELL
9400 Ward Parkway
Kansas City, MO 64114
(816) 333-9400
Certificate of Authority
No.: 000165

c:\bmcd_lib\pw_connect\trn\d0185111\XS_145-216_JST0017B_I20_I-70_Seg03.dgn 1:18:55 PM 10/27/2025

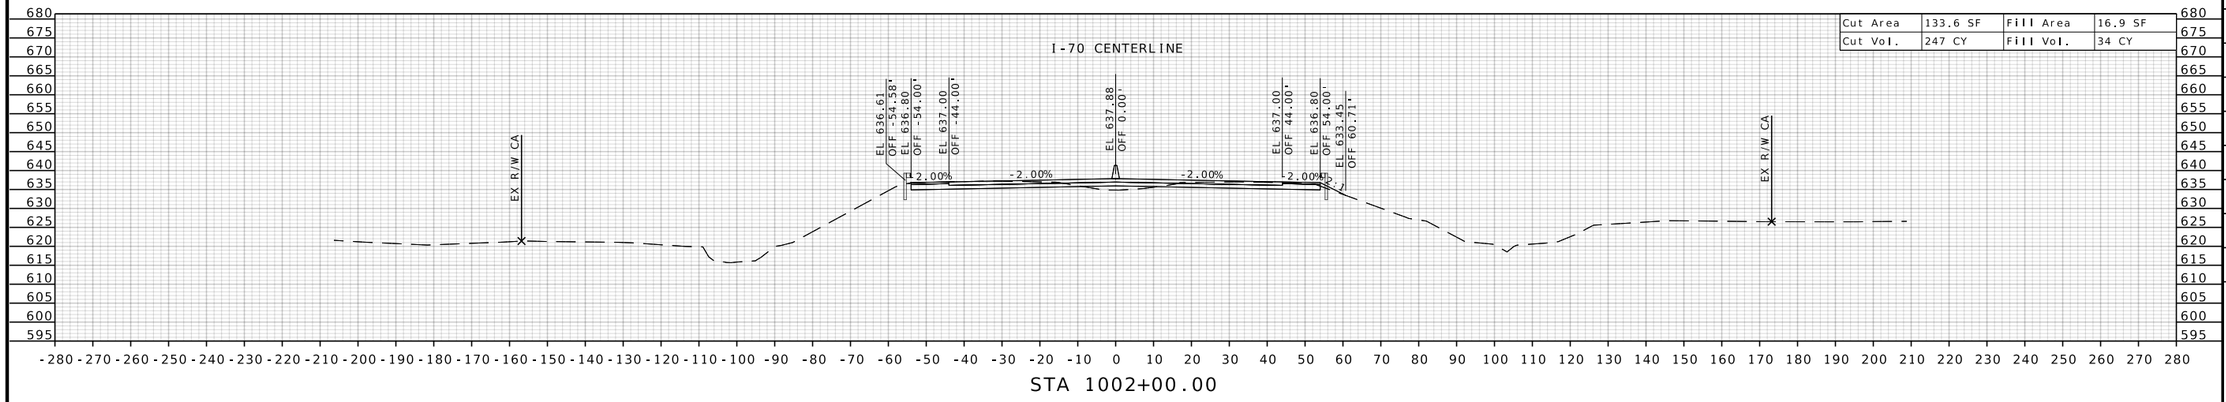

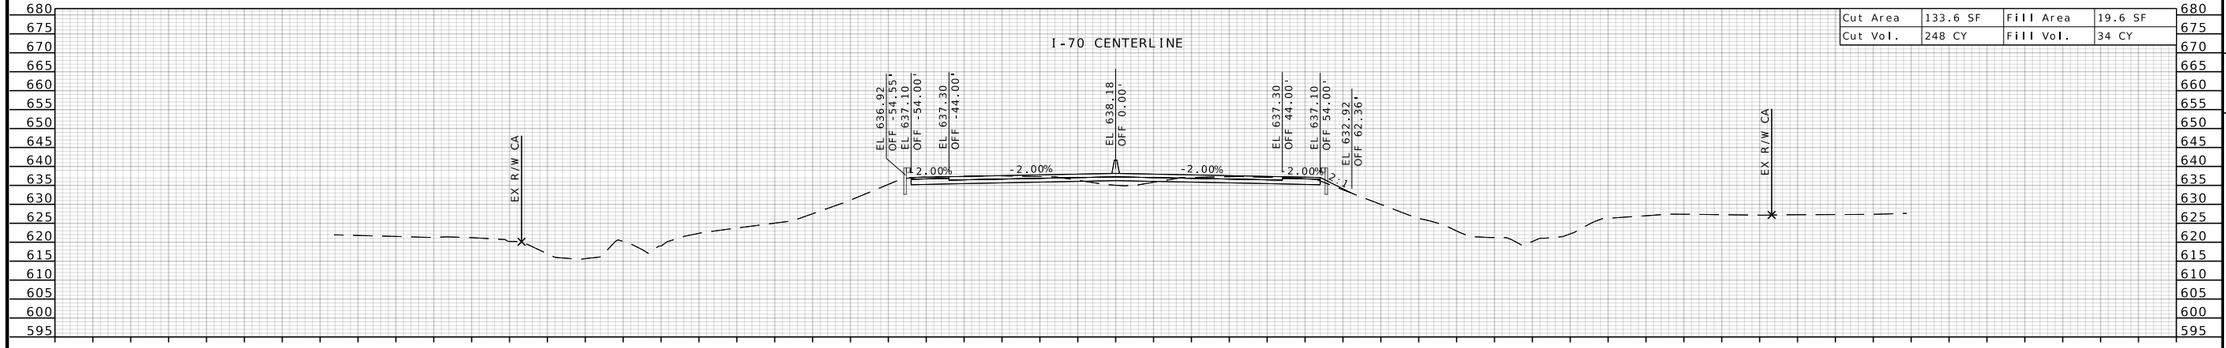

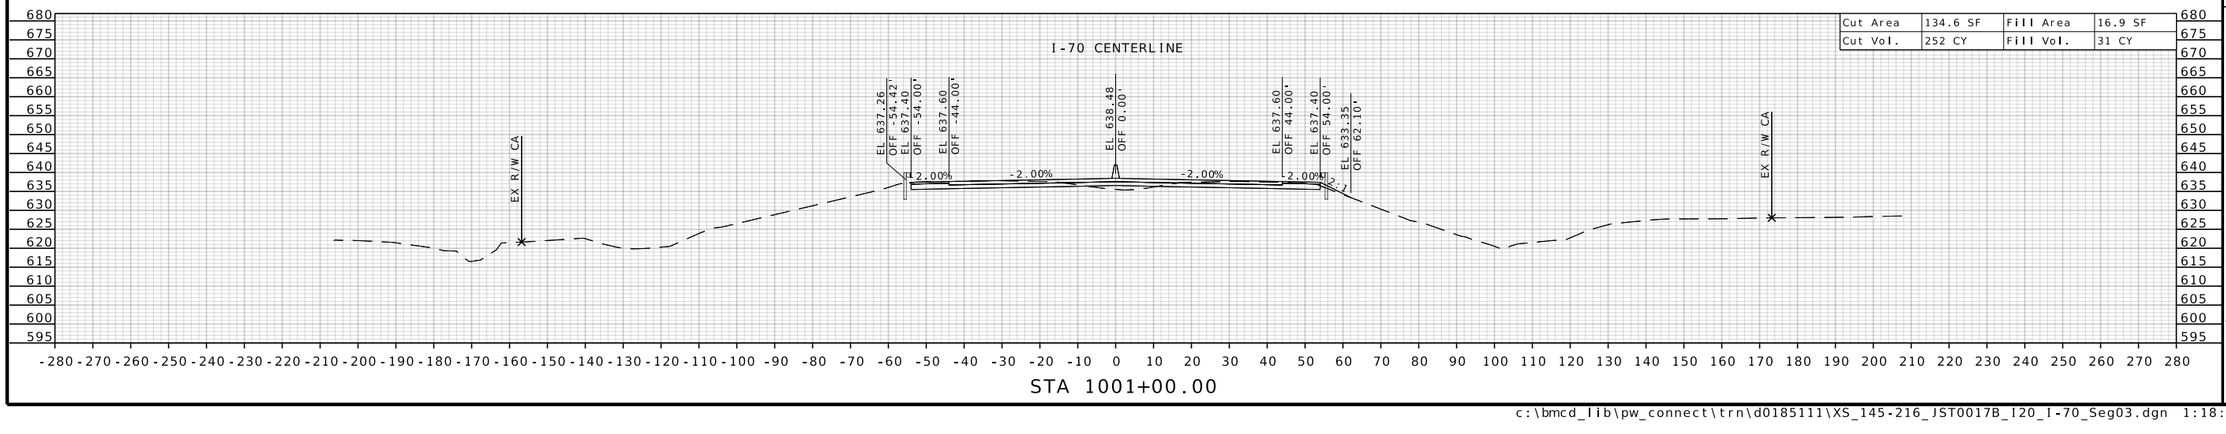

STATE OF MISSOURI
RONNIE L. WILLIAMS
NUMBER PE-2010000879
PROFESSIONAL ENGINEER

THIS SHEET HAS BEEN SIGNED, SEALED, AND DATED ELECTRONICALLY

DATE PREPARED
10/27/2025

ROUTE	STATE
I-70	MO
DISTRICT	SHEET NO.
CD	159

COUNTY
COOPER

JOB NO.
JST0017B

CONTRACT ID.
-

PROJECT NO.
-

BRIDGE NO.
-


DATE	DESCRIPTION

MISSOURI HIGHWAYS AND TRANSPORTATION COMMISSION


105 WEST CAPITOL
JEFFERSON CITY, MO 65102
1-888-ASK-MODOT (1-888-275-6636)

BURNS McDONNELL
9400 Ward Parkway
Kansas City, MO 64114
(816) 333-9400
Certificate of Authority
No.: 000165


c:\bmcd_lib\pw_connect\trn\d0185111\XS_145-216_JST0017B_I20_I-70_Seg03.dgn 1:18:57 PM 10/27/2025

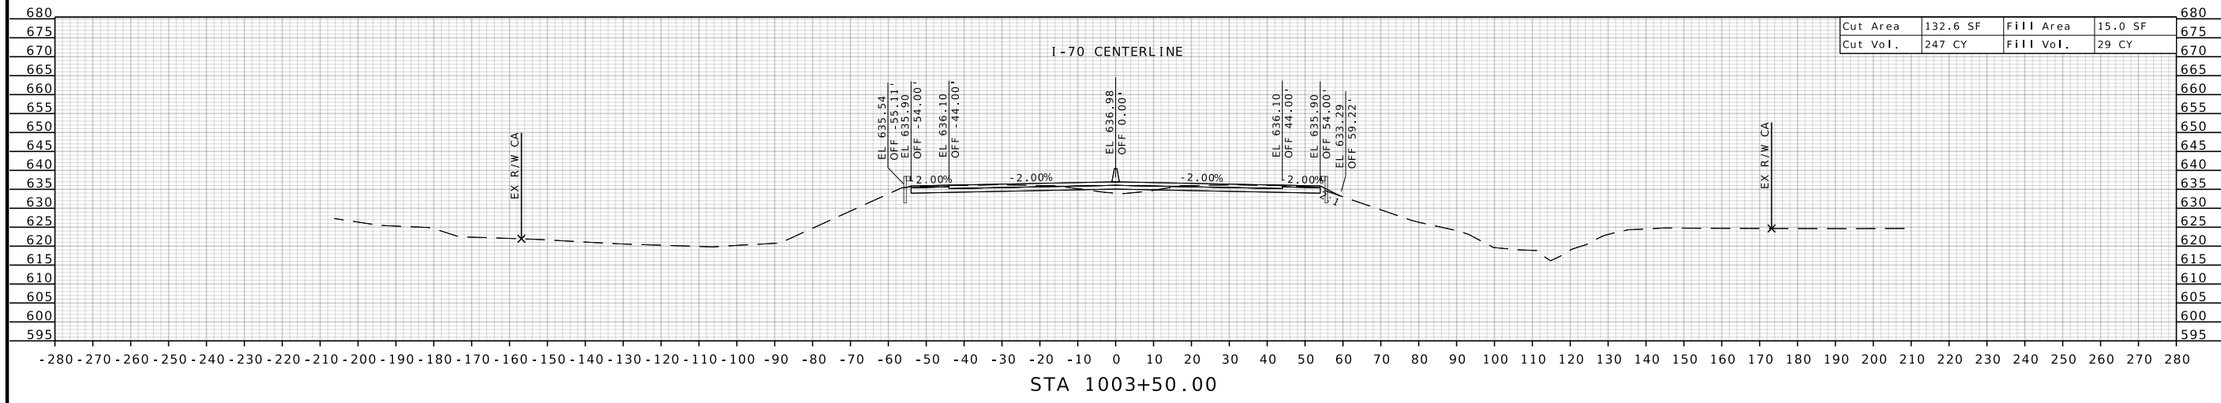

STA 1003+50.00

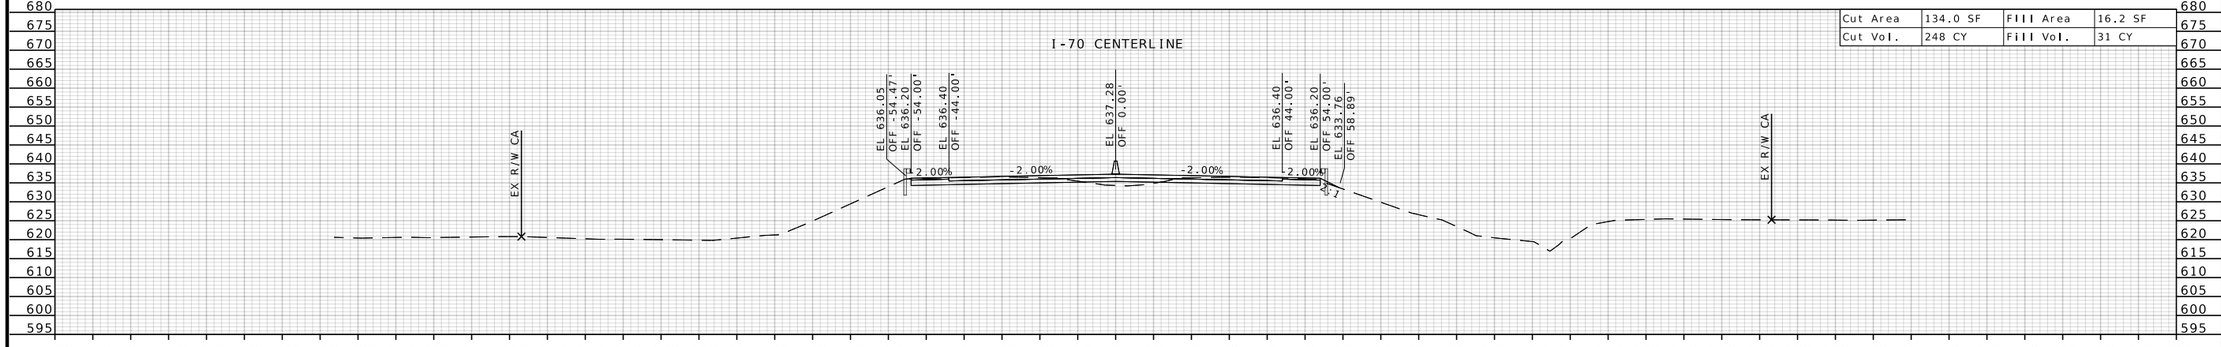

STA 1003+00.00

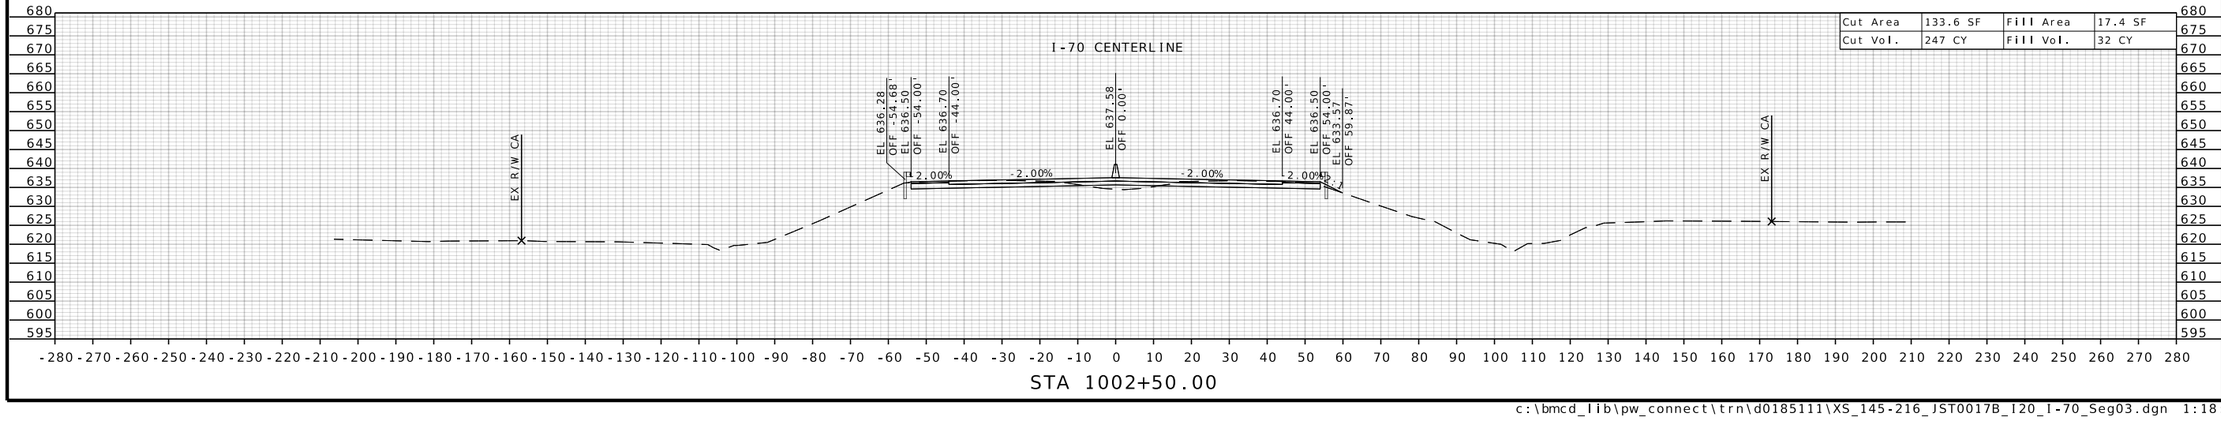

STA 1002+50.00

STATE OF MISSOURI
RONNIE L. WILLIAMS
NUMBER PE-2010000879
PROFESSIONAL ENGINEER

THIS SHEET HAS BEEN SIGNED, SEALED, AND DATED ELECTRONICALLY

DATE PREPARED
10/27/2025

ROUTE	STATE
I-70	MO
DISTRICT	SHEET NO.
CD	160

COUNTY
COOPER

JOB NO.
JST0017B

CONTRACT ID.
-

PROJECT NO.
-


BRIDGE NO.
-


DESCRIPTION	DATE


MISSOURI HIGHWAYS AND TRANSPORTATION COMMISSION

105 WEST CAPITOL
JEFFERSON CITY, MO 65102
1-888-ASK-MODOT (1-888-275-6636)

BURNS McDONNELL
9400 Ward Parkway
Kansas City, MO 64114
(816) 333-9400
Certificate of Authority
No.: 000165

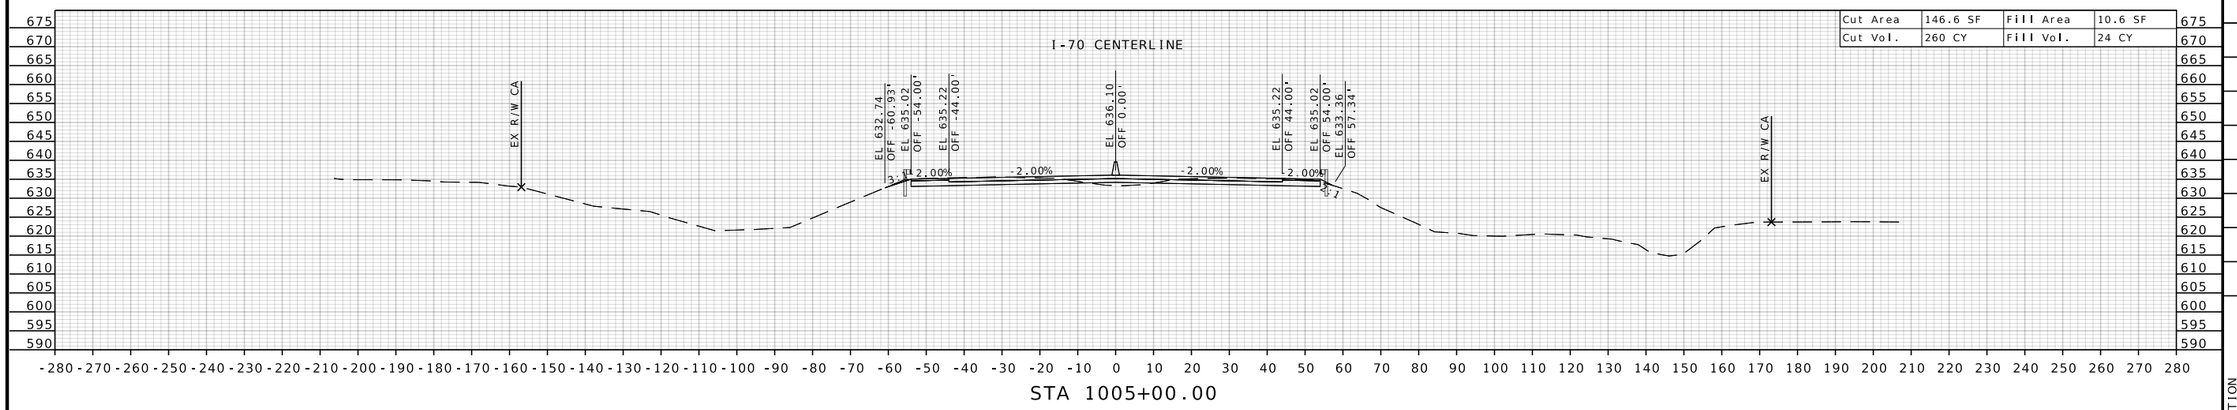

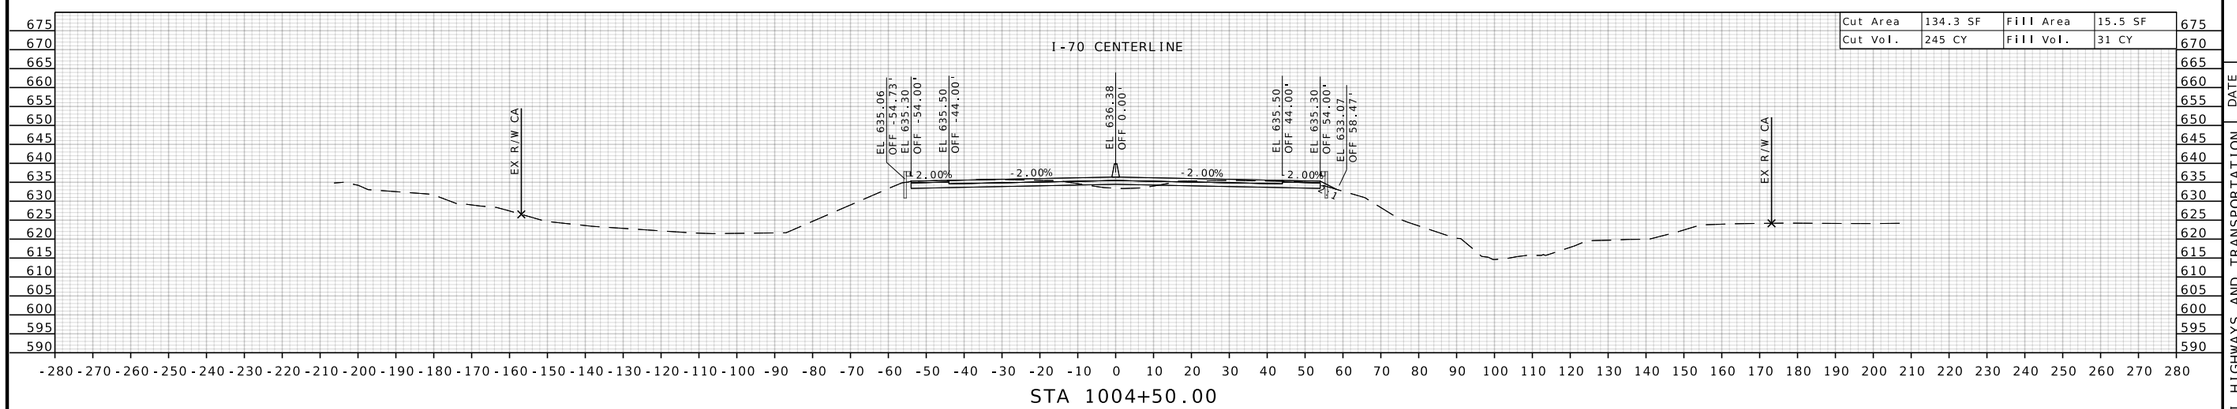

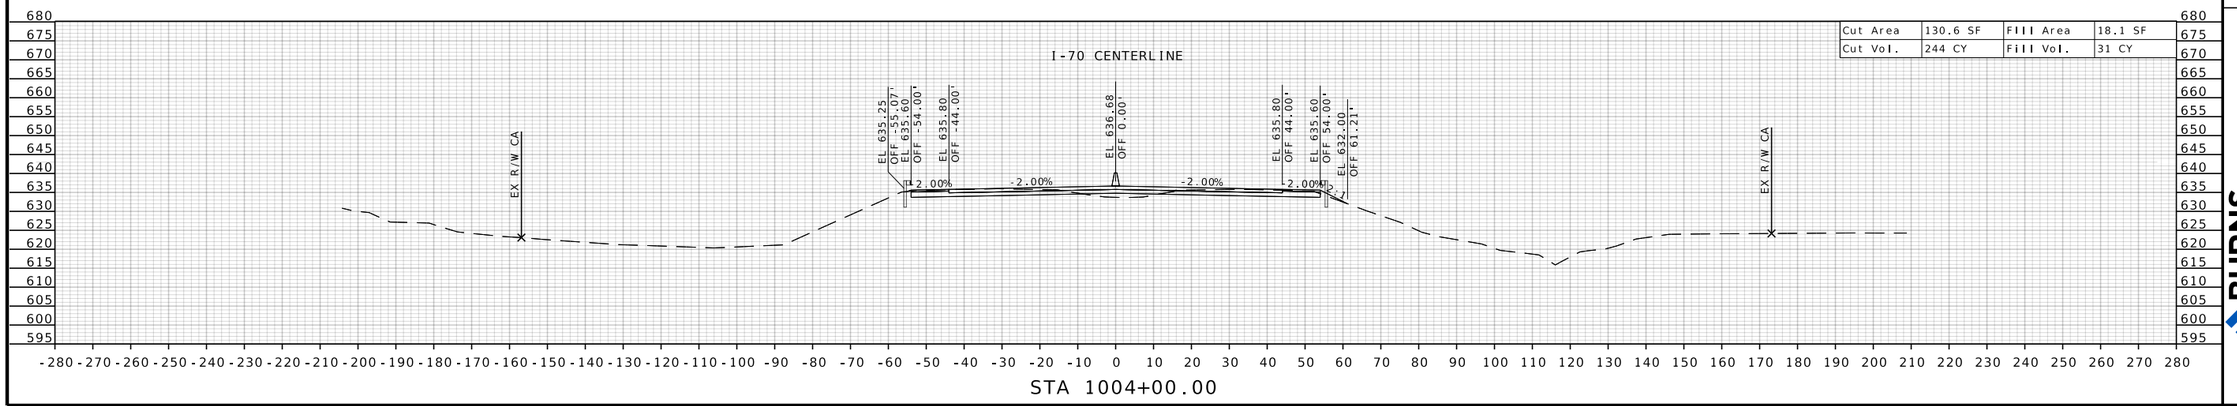

STATE OF MISSOURI
RONNIE L. WILLIAMS
NUMBER PE-2010000879
PROFESSIONAL ENGINEER

THIS SHEET HAS BEEN SIGNED, SEALED, AND DATED ELECTRONICALLY

DATE PREPARED
10/27/2025

ROUTE	STATE
I-70	MO
DISTRICT	SHEET NO.
CD	161

COUNTY
COOPER

JOB NO.
JST0017B

CONTRACT ID.
-

PROJECT NO.
-


BRIDGE NO.
-

DESCRIPTION	DATE


MISSOURI HIGHWAYS AND TRANSPORTATION COMMISSION

105 WEST CAPITOL
JEFFERSON CITY, MO 65102
1-888-ASK-MODOT (1-888-275-6636)


BURNS McDONNELL
9400 Ward Parkway
Kansas City, MO 64114
(816) 333-9400
Certificate of Authority No.: 000165

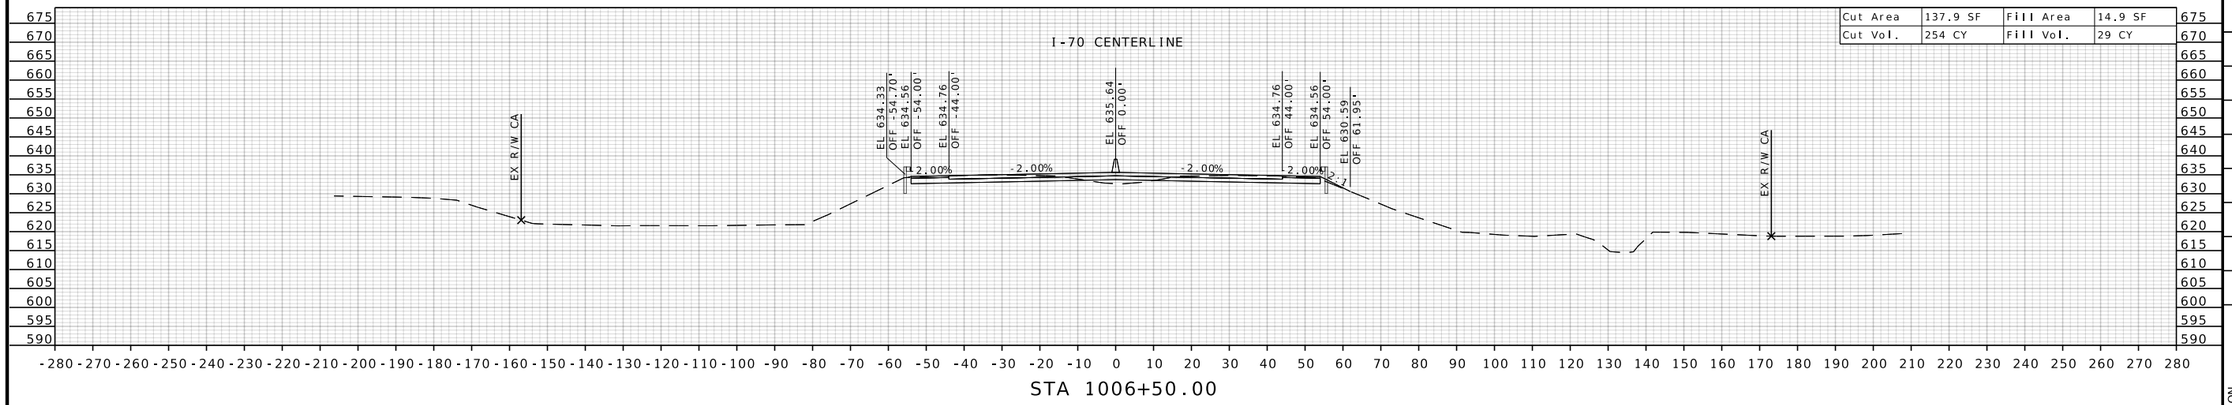

STA 1006+50.00

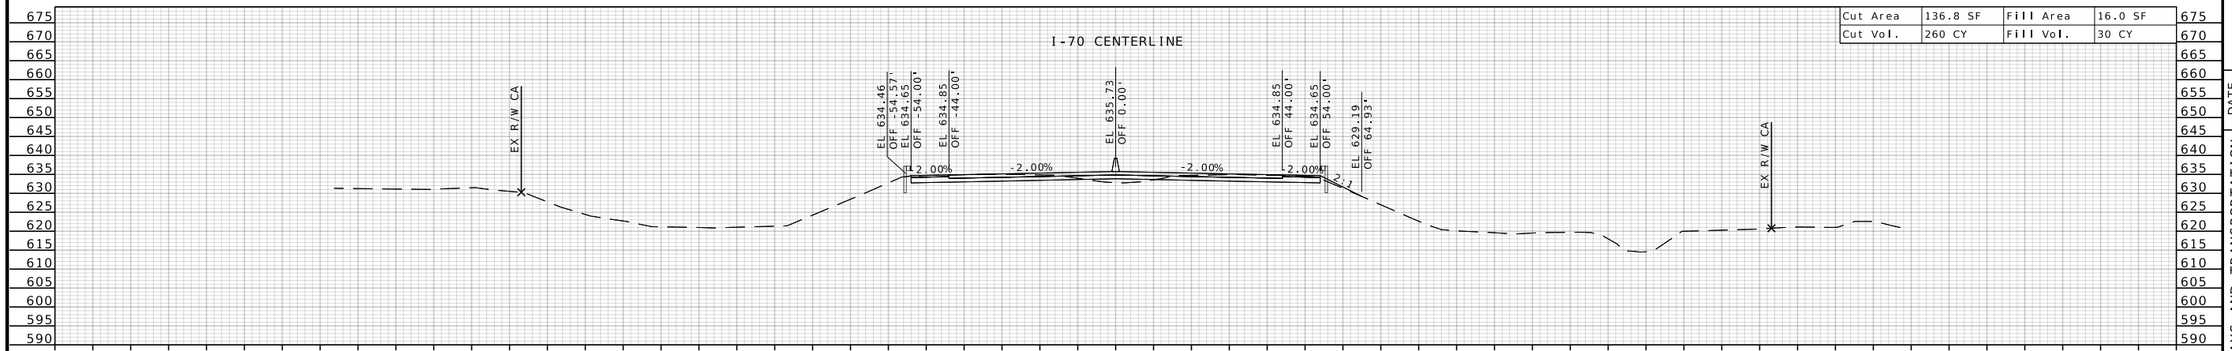

STA 1006+00.00

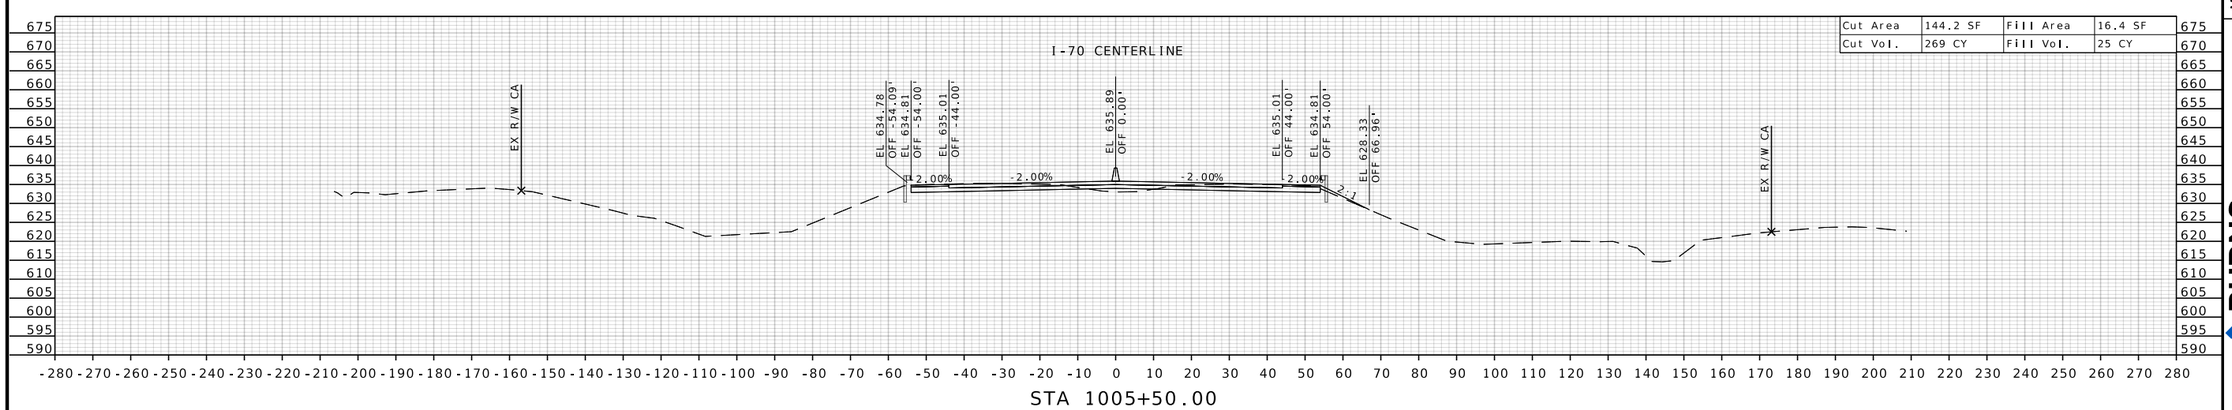

STA 1005+50.00

STATE OF MISSOURI
RONNIE L. WILLIAMS
NUMBER PE-2010000879
PROFESSIONAL ENGINEER

THIS SHEET HAS BEEN SIGNED, SEALED, AND DATED ELECTRONICALLY

DATE PREPARED
10/27/2025

ROUTE	STATE
I-70	MO
DISTRICT	SHEET NO.
CD	162

COUNTY
COOPER

JOB NO.
JST0017B

CONTRACT ID.
-

PROJECT NO.
-

BRIDGE NO.
-

DESCRIPTION	DATE


MISSOURI HIGHWAYS AND TRANSPORTATION COMMISSION

105 WEST CAPITOL
JEFFERSON CITY, MO 65102
1-888-ASK-MODOT (1-888-275-6636)


MoDOT

BURNS McDONNELL
9400 Ward Parkway
Kansas City, MO 64114
(816) 333-9400
Certifcate of Authority No.: 000165


c:\bmcd_lib\pw_connect\trn\d0185111\XS_145-216_JST0017B_I20_I-70_Seg03.dgn 1:19:02 PM 10/27/2025

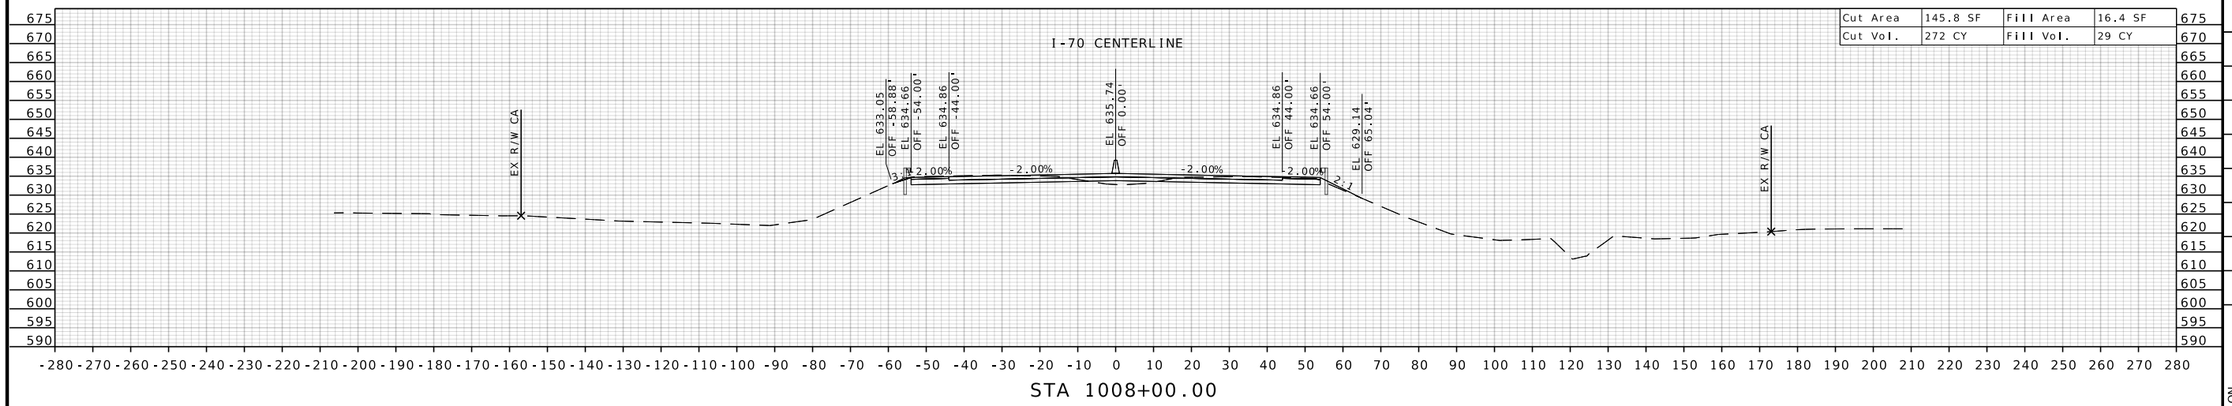

Cut Area	145.8 SF	Fill Area	16.4 SF
Cut Vol.	272 CY	Fill Vol.	29 CY

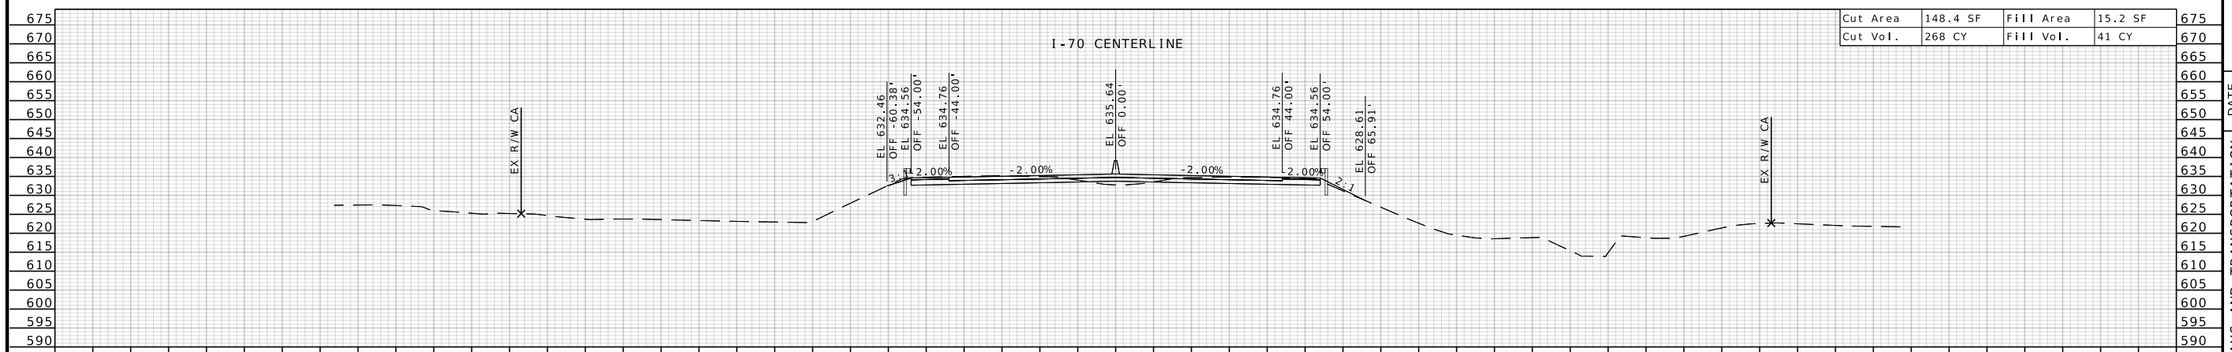

Cut Area	148.4 SF	Fill Area	15.2 SF
Cut Vol.	268 CY	Fill Vol.	41 CY

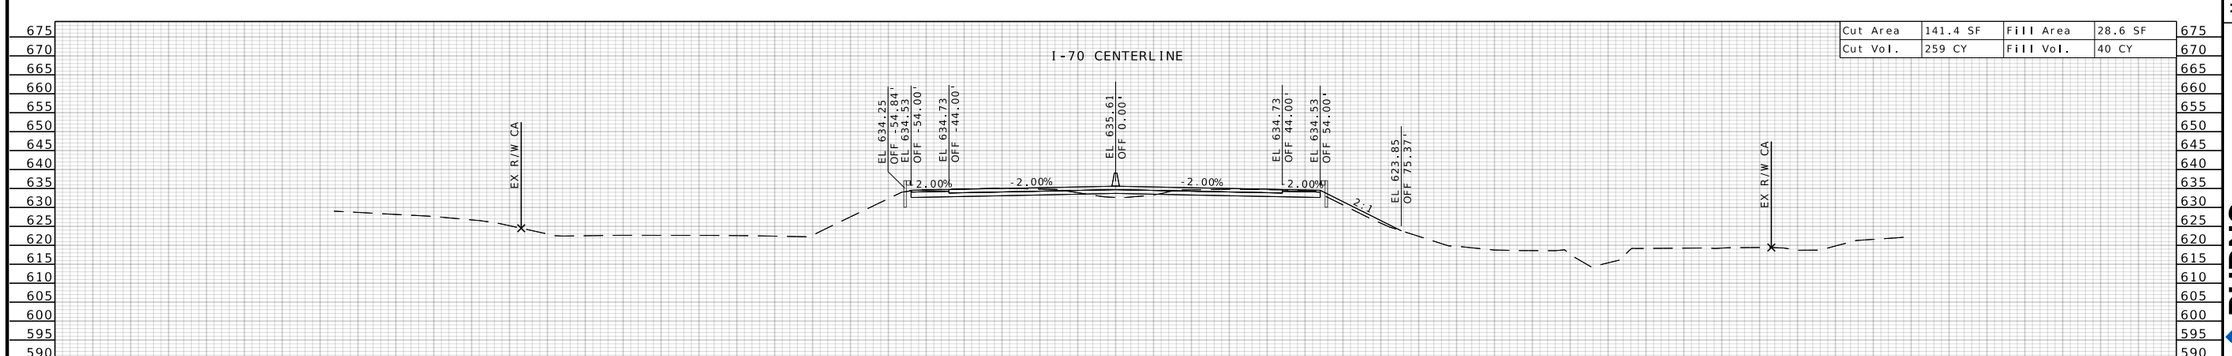

Cut Area	141.4 SF	Fill Area	28.6 SF
Cut Vol.	259 CY	Fill Vol.	40 CY

STATE OF MISSOURI
RONNIE L. WILLIAMS
NUMBER PE-2010000879
PROFESSIONAL ENGINEER

THIS SHEET HAS BEEN SIGNED, SEALED, AND DATED ELECTRONICALLY

DATE PREPARED
10/27/2025

ROUTE	STATE
I-70	MO
DISTRICT	SHEET NO.
CD	163

COUNTY
COOPER

JOB NO.
JST0017B

CONTRACT ID.
-

PROJECT NO.
-

BRIDGE NO.
-

DESCRIPTION	DATE


MISSOURI HIGHWAYS AND TRANSPORTATION COMMISSION

105 WEST CAPITOL
JEFFERSON CITY, MO 65102
1-888-ASK-MODOT (1-888-275-6636)

MoDOT


BURNS McDONNELL
9400 Ward Parkway
Kansas City, MO 64114
(816) 333-9400
Certificate of Authority No.: 000165

c:\bmcd_lib\pw_connect\trn\d0185111\XS_145-216_JST0017B_I20_I-70_Seg03.dgn 1:19:04 PM 10/27/2025

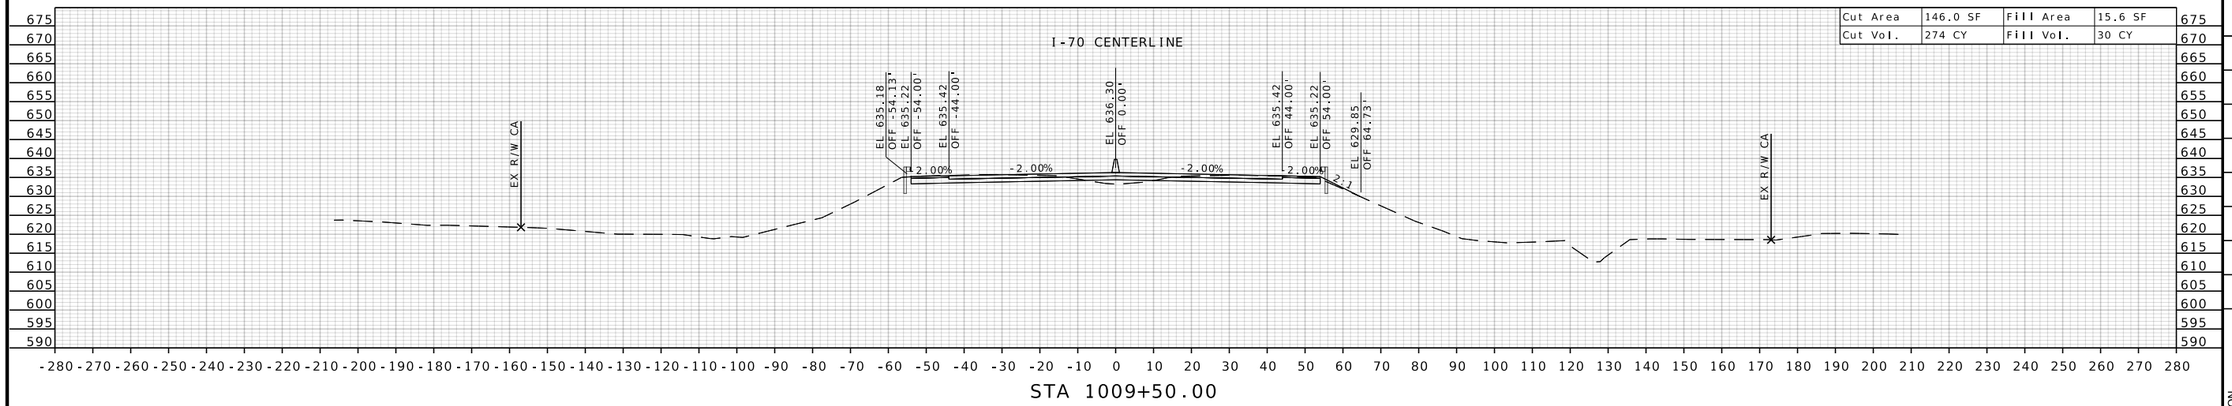


Cut Area	146.0 SF	Fill Area	15.6 SF
Cut Vol.	274 CY	Fill Vol.	30 CY

STA 1009+50.00

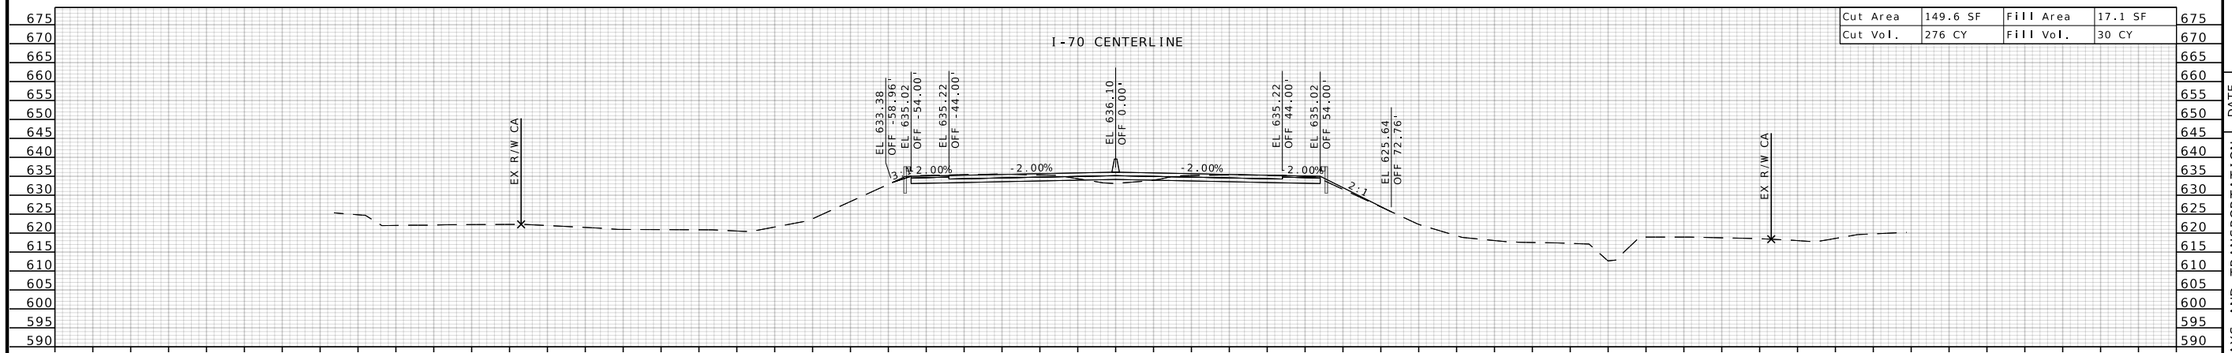

Cut Area	149.6 SF	Fill Area	17.1 SF
Cut Vol.	276 CY	Fill Vol.	30 CY

STA 1009+00.00

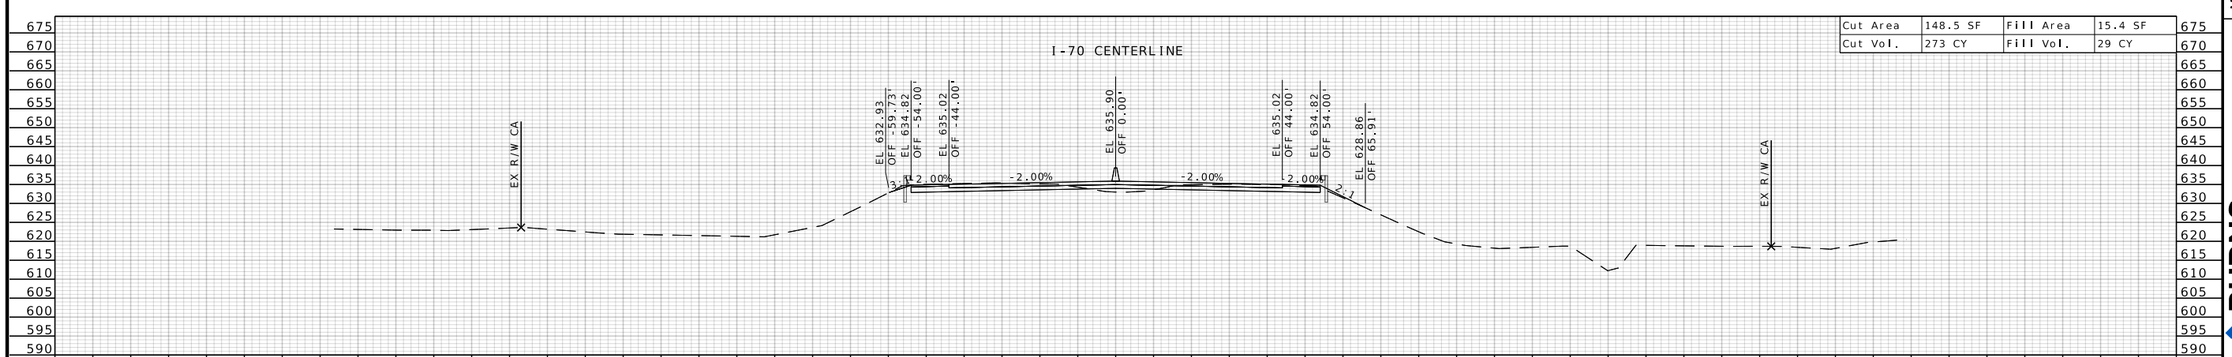

Cut Area	148.5 SF	Fill Area	15.4 SF
Cut Vol.	273 CY	Fill Vol.	29 CY

STA 1008+50.00

STATE OF MISSOURI
RONNIE L. WILLIAMS
NUMBER PE-2010000879
PROFESSIONAL ENGINEER

THIS SHEET HAS BEEN SIGNED, SEALED, AND DATED ELECTRONICALLY

DATE PREPARED
10/27/2025

ROUTE	STATE
I-70	MO
DISTRICT	SHEET NO.
CD	164

COUNTY
COOPER

JOB NO.
JST0017B

CONTRACT ID.
-

PROJECT NO.
-

BRIDGE NO.
-

DESCRIPTION	DATE


MISSOURI HIGHWAYS AND TRANSPORTATION COMMISSION


105 WEST CAPITOL
JEFFERSON CITY, MO 65102
1-888-ASK-MODOT (1-888-275-6636)


MoDOT

BURNS McDONNELL
9400 Ward Parkway
Kansas City, MO 64114
(816) 333-9400
Certifcate of Authority No.: 000165

c:\bmcd_lib\pw_connect\trn\d0185111\XS_145-216_JST0017B_I20_I-70_Seg03.dgn 1:19:05 PM 10/27/2025

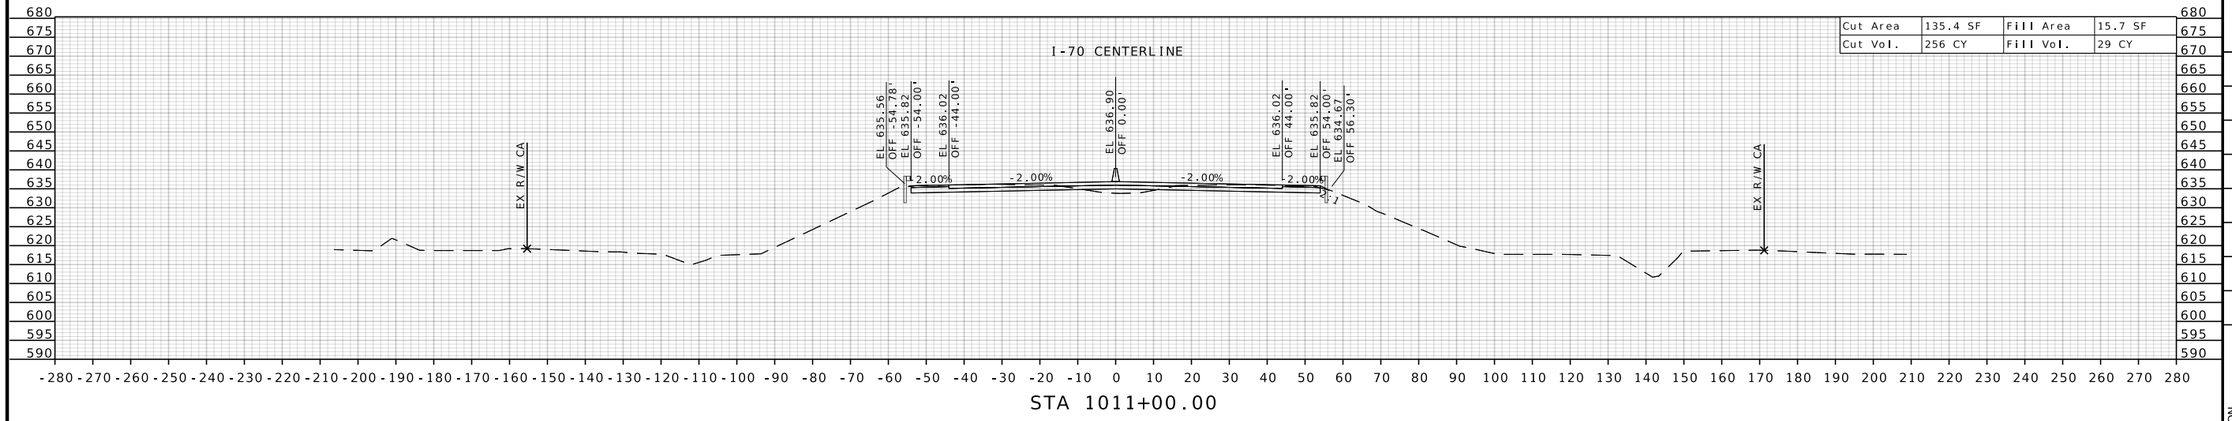

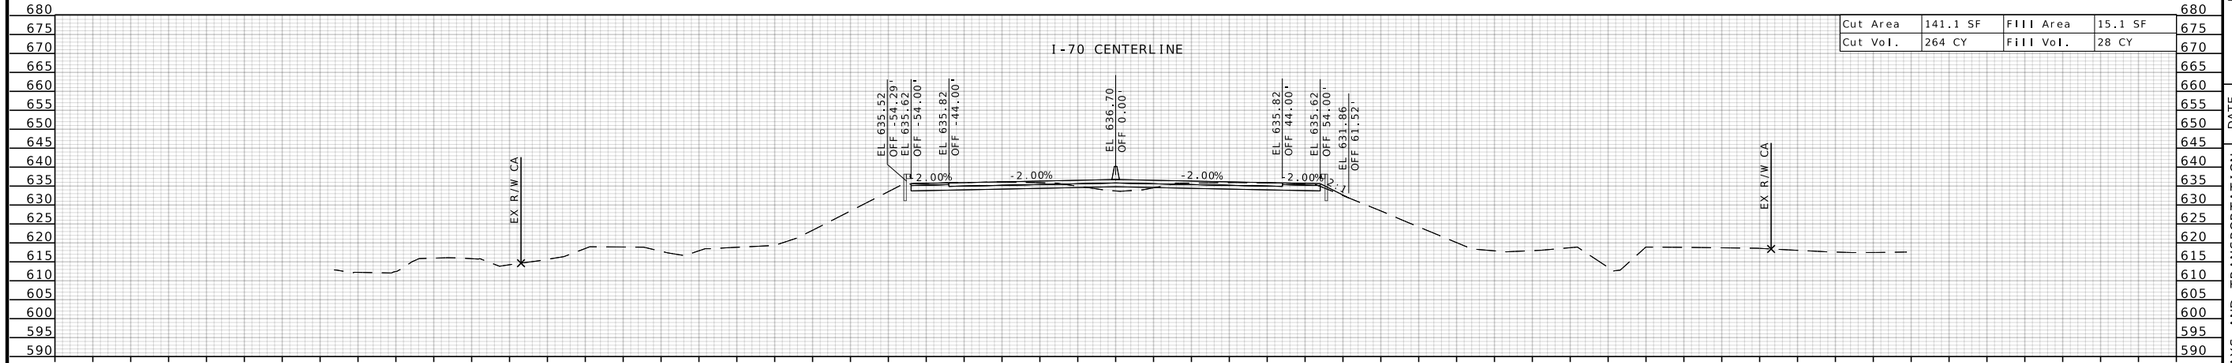

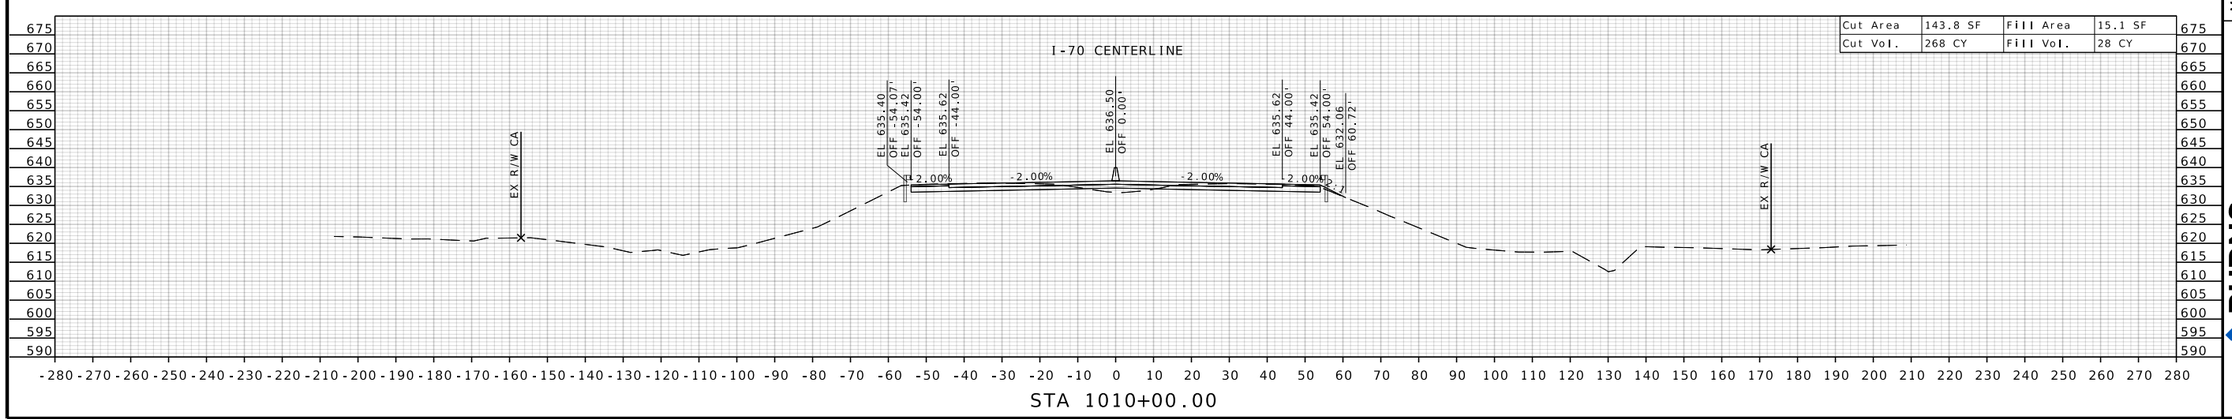

STATE OF MISSOURI
RONNIE L. WILLIAMS
NUMBER PE-2010000879
PROFESSIONAL ENGINEER

THIS SHEET HAS BEEN SIGNED, SEALED, AND DATED ELECTRONICALLY

DATE PREPARED
10/27/2025

ROUTE	STATE
I-70	MO
DISTRICT	SHEET NO.
CD	165

COUNTY
COOPER

JOB NO.
JST0017B

CONTRACT ID.
-


PROJECT NO.
-


BRIDGE NO.
-


DESCRIPTION	DATE

MISSOURI HIGHWAYS AND TRANSPORTATION COMMISSION
105 WEST CAPITOL
JEFFERSON CITY, MO 65102
1-888-ASK-MODOT (1-888-275-6636)

BURNS McDONNELL
9400 Ward Parkway
Kansas City, MO 64114
(816) 333-9400
Certificate of Authority No.: 000165

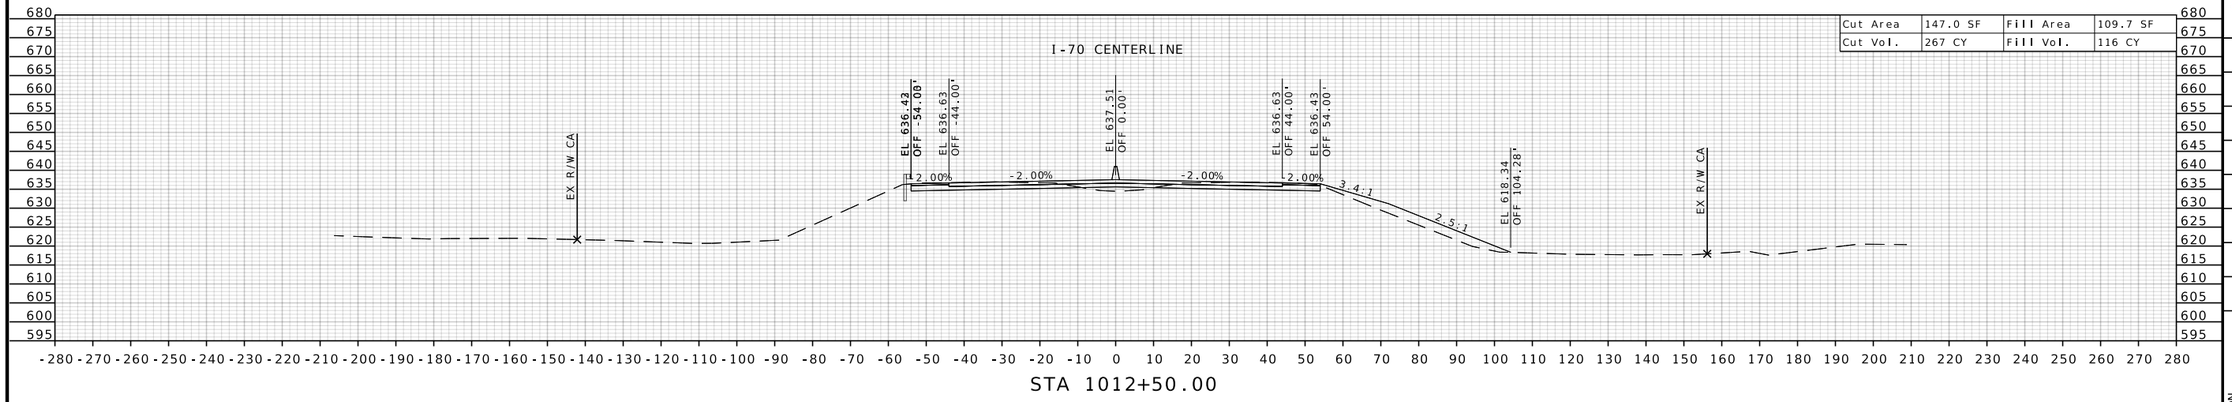

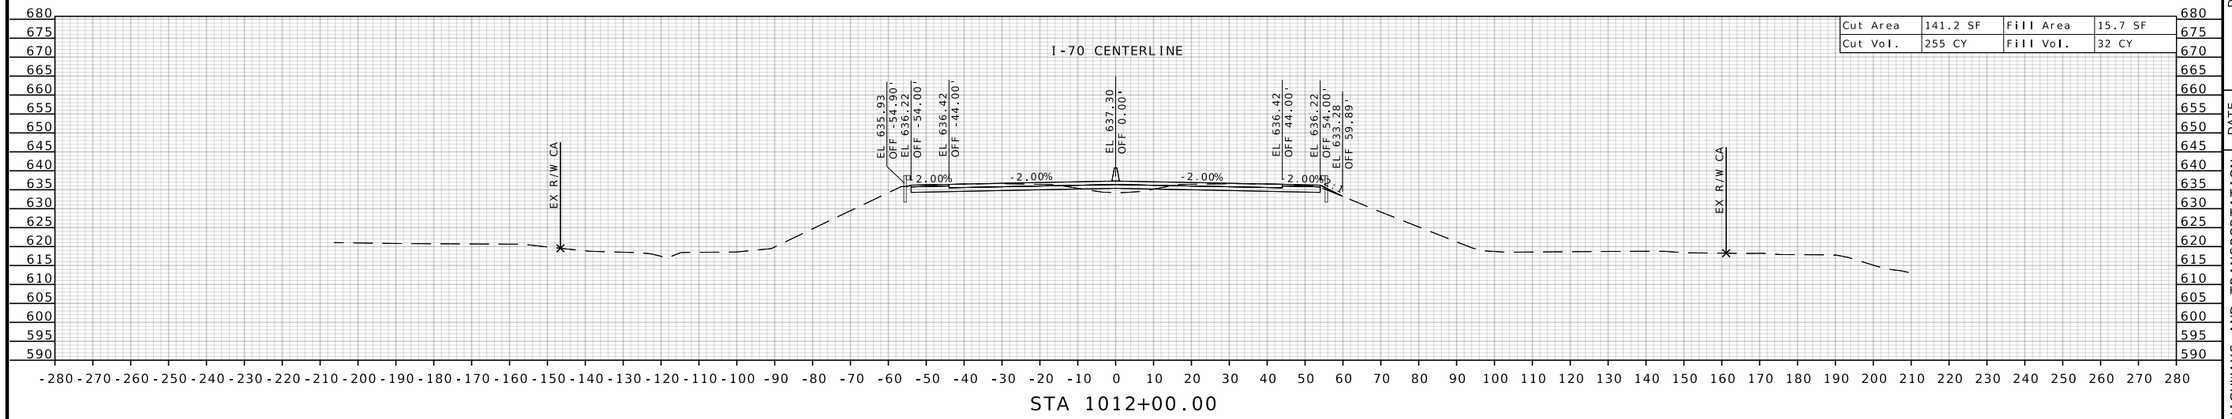

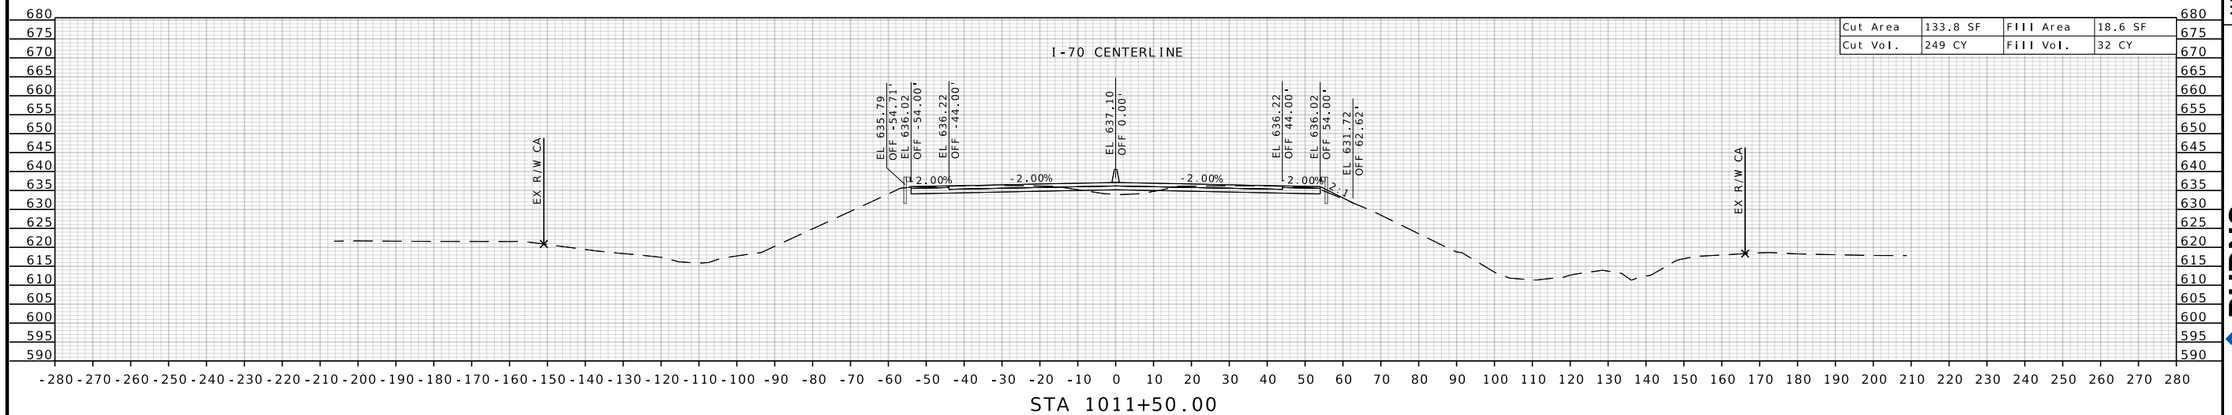

STATE OF MISSOURI
RONNIE L. WILLIAMS
NUMBER PE-2010000879
PROFESSIONAL ENGINEER

THIS SHEET HAS BEEN SIGNED, SEALED, AND DATED ELECTRONICALLY

DATE PREPARED
10/27/2025

ROUTE	STATE
I-70	MO
DISTRICT	SHEET NO.
CD	166

COUNTY
COOPER

JOB NO.
JST0017B

CONTRACT ID.
-

PROJECT NO.
-


BRIDGE NO.
-

DESCRIPTION	DATE

MISSOURI HIGHWAYS AND TRANSPORTATION COMMISSION


105 WEST CAPITOL
JEFFERSON CITY, MO 65102
1-888-ASK-MODOT (1-888-275-6636)

BURNS McDONNELL
9400 Ward Parkway
Kansas City, MO 64114
(816) 333-9400
Certificate of Authority No.: 000165

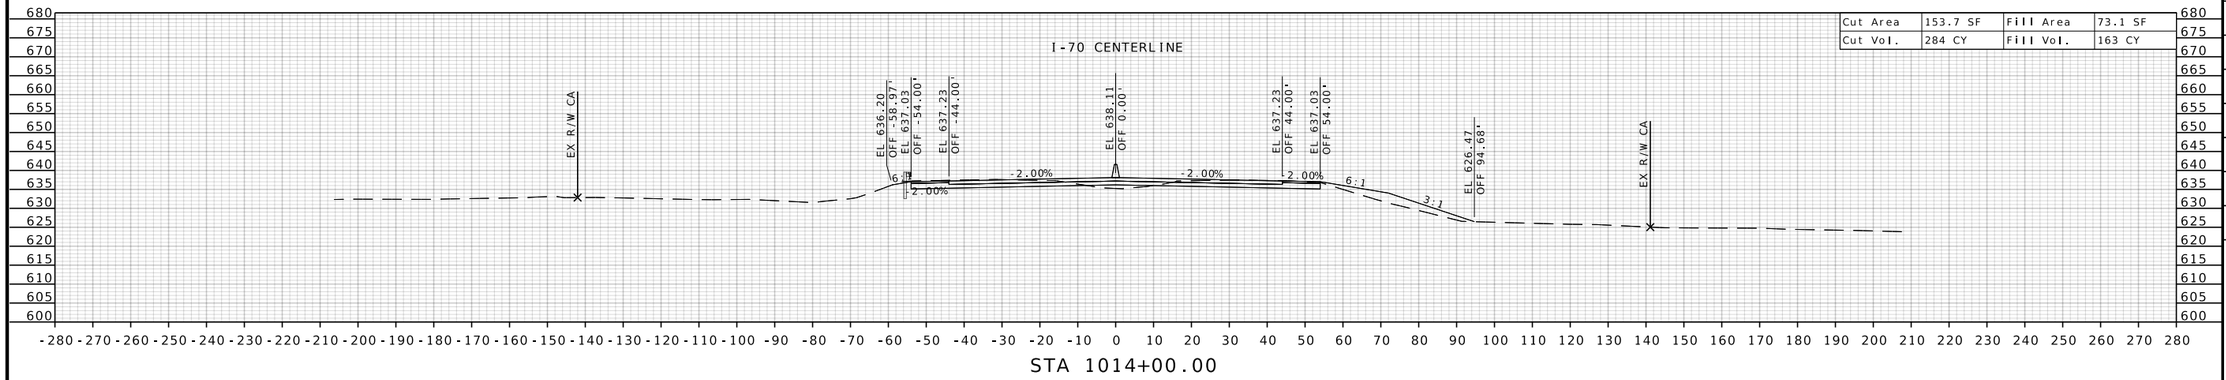


Cut Area	153.7 SF	Fill Area	73.1 SF
Cut Vol.	284 CY	Fill Vol.	163 CY

STA 1014+00.00

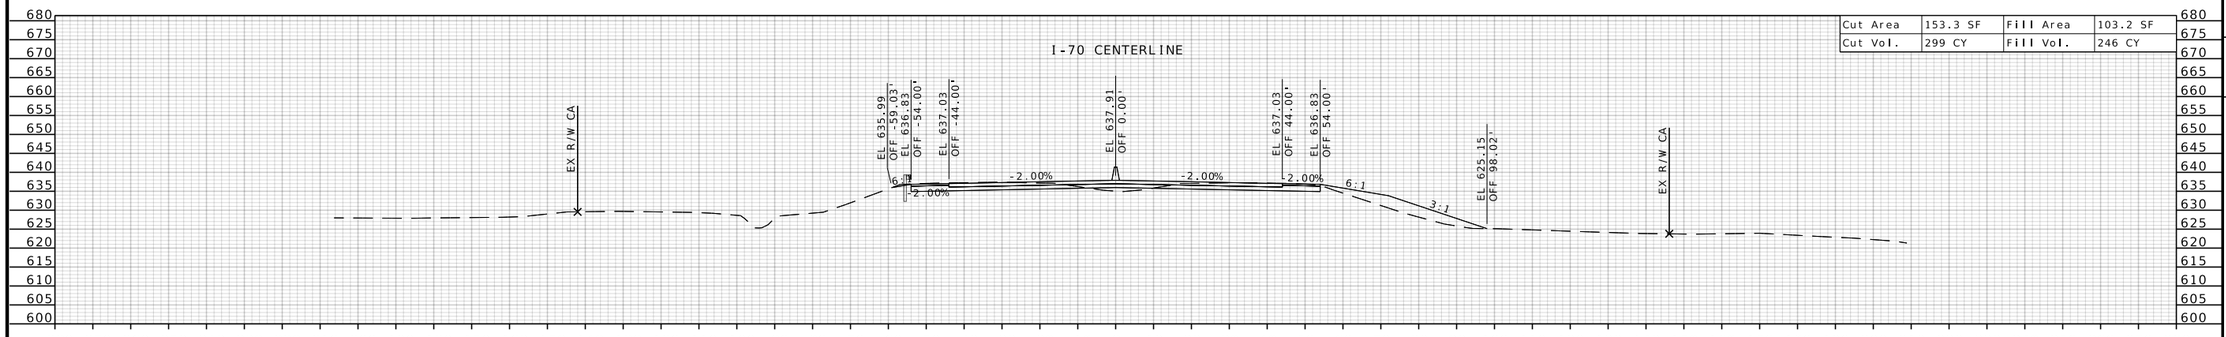

Cut Area	153.3 SF	Fill Area	103.2 SF
Cut Vol.	299 CY	Fill Vol.	246 CY

STA 1013+50.00

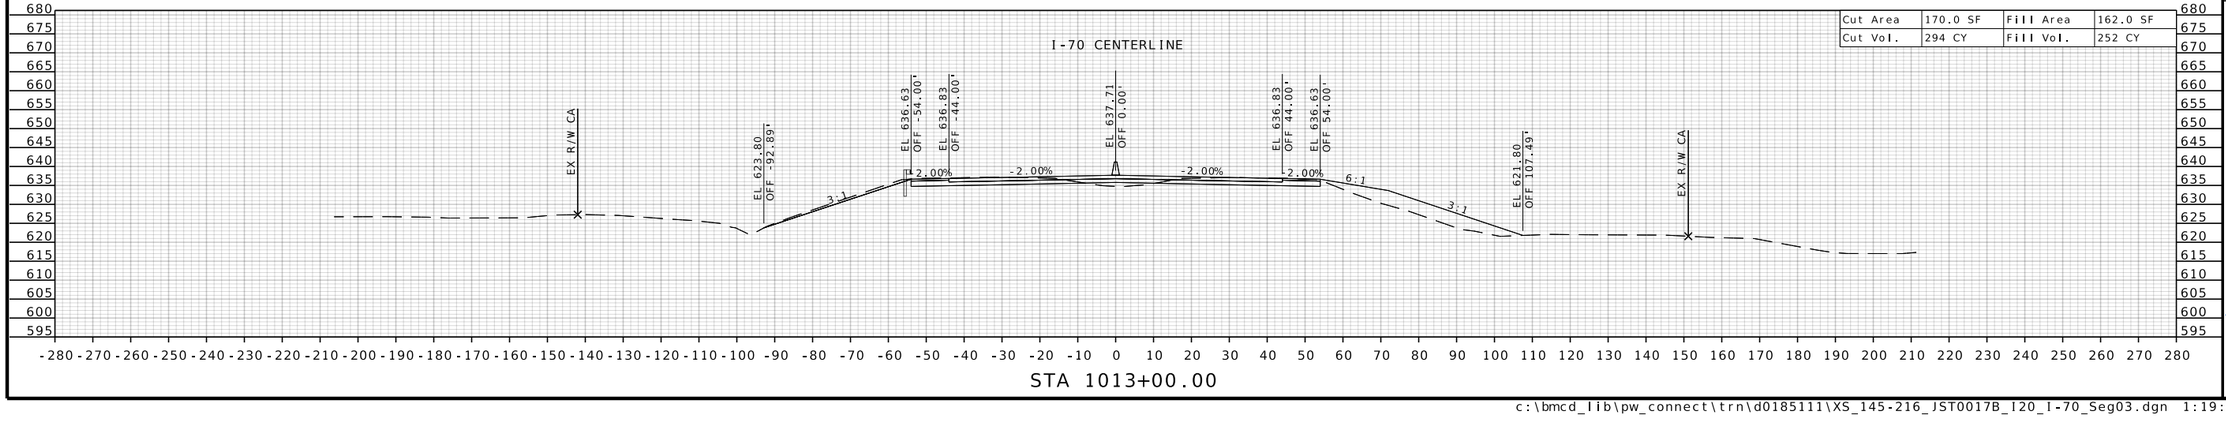

Cut Area	170.0 SF	Fill Area	162.0 SF
Cut Vol.	294 CY	Fill Vol.	252 CY

STA 1013+00.00

STATE OF MISSOURI
RONNIE L. WILLIAMS
NUMBER PE-2010000879
PROFESSIONAL ENGINEER

THIS SHEET HAS BEEN SIGNED, SEALED, AND DATED ELECTRONICALLY

DATE PREPARED
10/27/2025

ROUTE	STATE
I-70	MO
DISTRICT	SHEET NO.
CD	167

COUNTY
COOPER

JOB NO.
JST0017B

CONTRACT ID.
-

PROJECT NO.
-


BRIDGE NO.
-


DESCRIPTION	DATE


MISSOURI HIGHWAYS AND TRANSPORTATION COMMISSION

105 WEST CAPITOL
JEFFERSON CITY, MO 65102
1-888-ASK-MODOT (1-888-275-6636)

BURNS McDONNELL
9400 Ward Parkway
Kansas City, MO 64114
(816) 333-9400
Certificate of Authority
No.: 000165

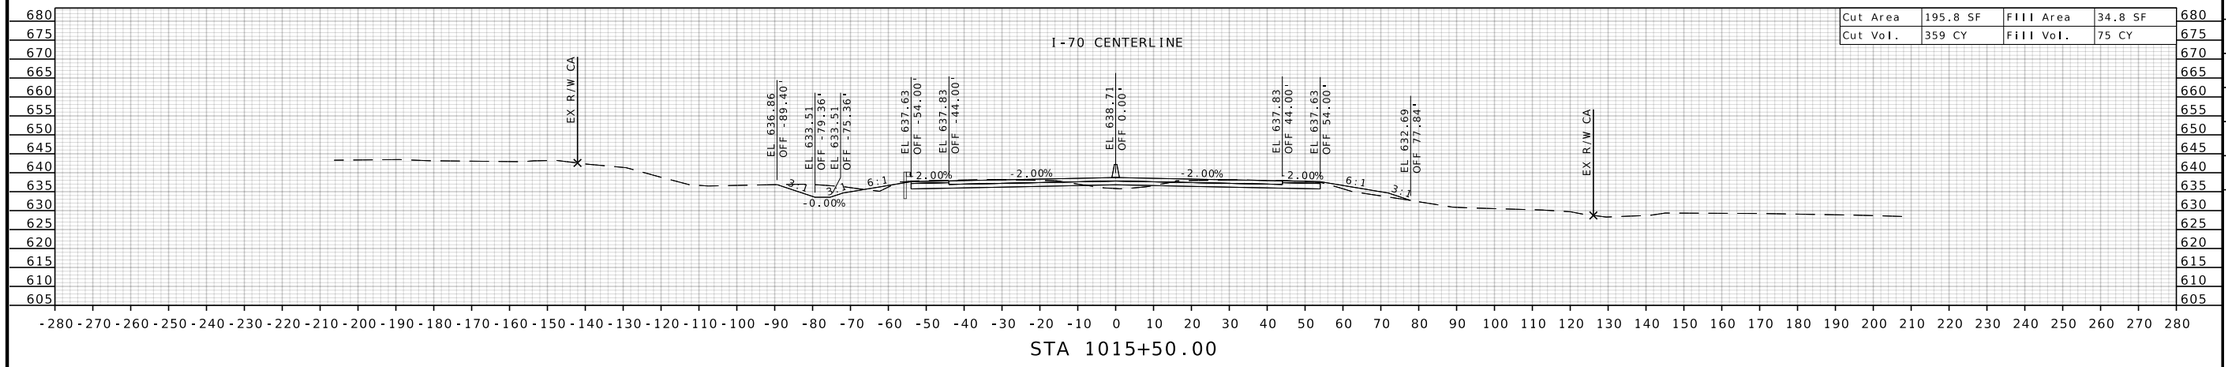

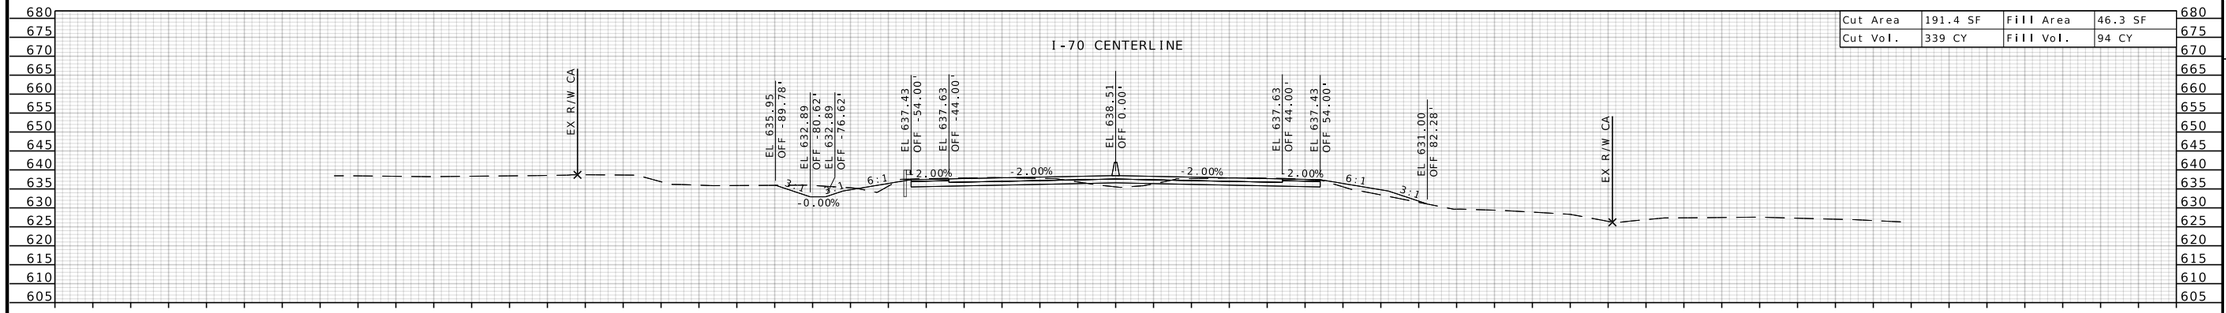

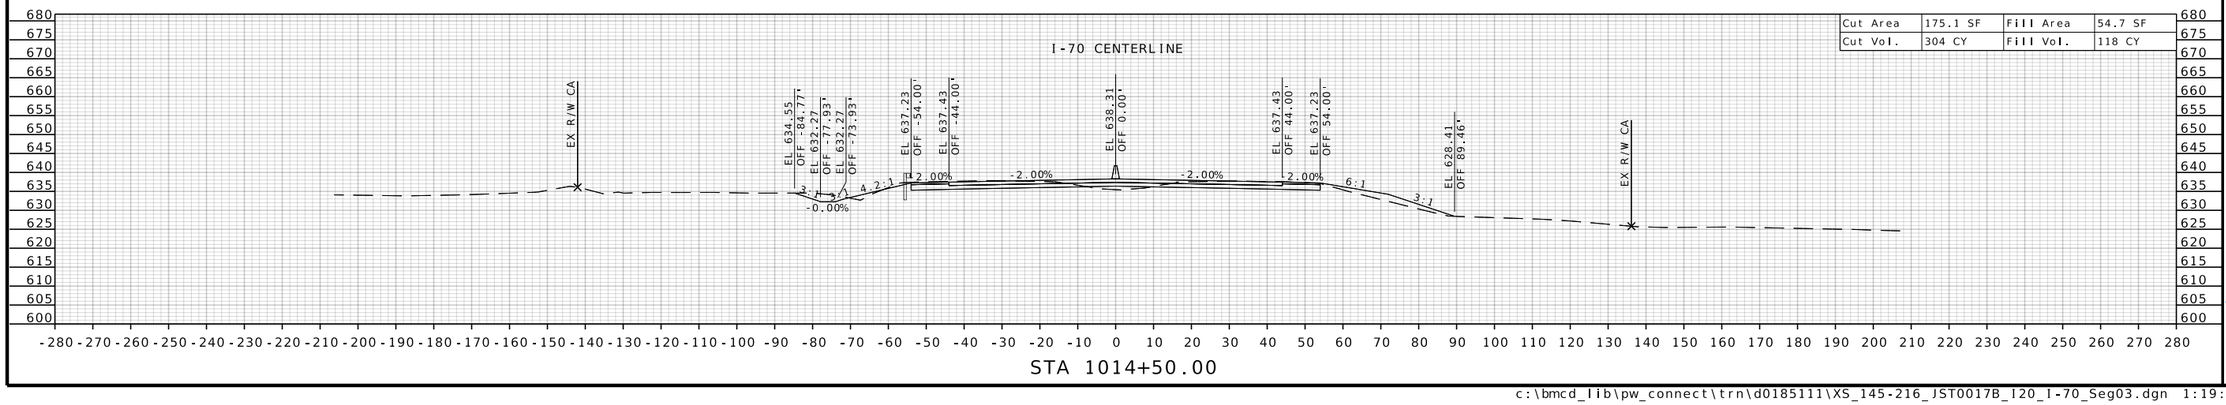

STATE OF MISSOURI
RONNIE L. WILLIAMS
NUMBER PE-2010000879
PROFESSIONAL ENGINEER

THIS SHEET HAS BEEN SIGNED, SEALED, AND DATED ELECTRONICALLY

DATE PREPARED
10/27/2025

ROUTE	STATE
I-70	MO
DISTRICT	SHEET NO.
CD	168

COUNTY
COOPER

JOB NO.
JST0017B

CONTRACT ID.
-

PROJECT NO.
-


BRIDGE NO.
-


DESCRIPTION	DATE


MISSOURI HIGHWAYS AND TRANSPORTATION COMMISSION

105 WEST CAPITOL
JEFFERSON CITY, MO 65102
1-888-ASK-MODOT (1-888-275-6636)

BURNS McDONNELL
9400 Ward Parkway
Kansas City, MO 64114
(816) 333-9400
Certificate of Authority
No.: 000165

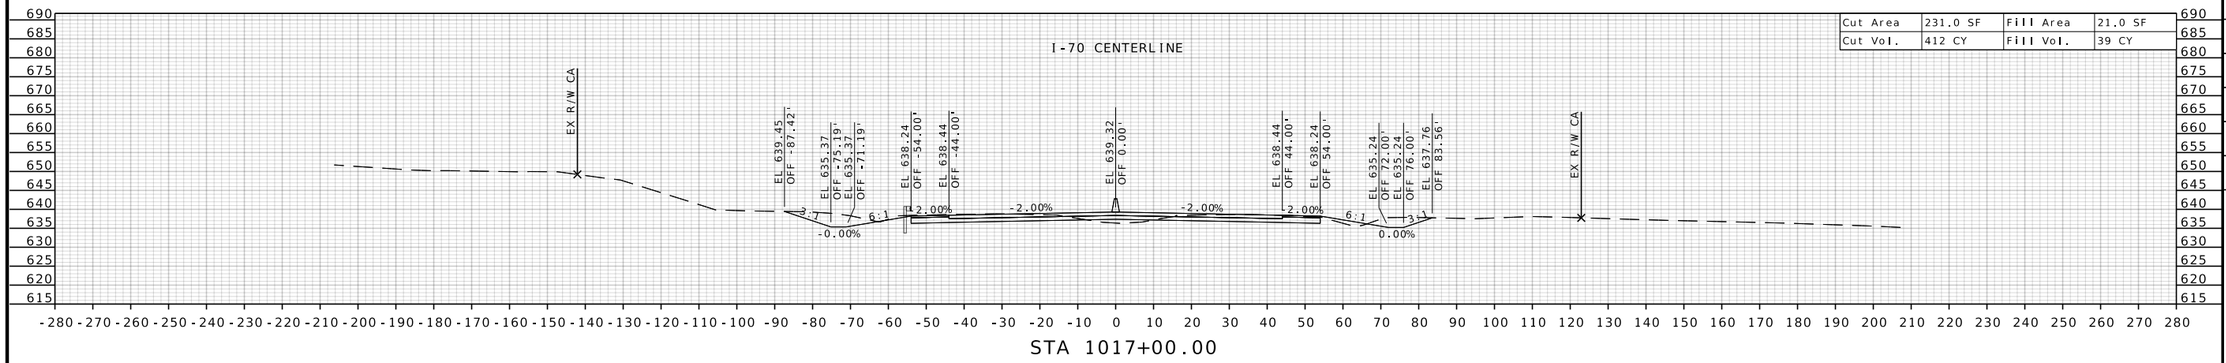

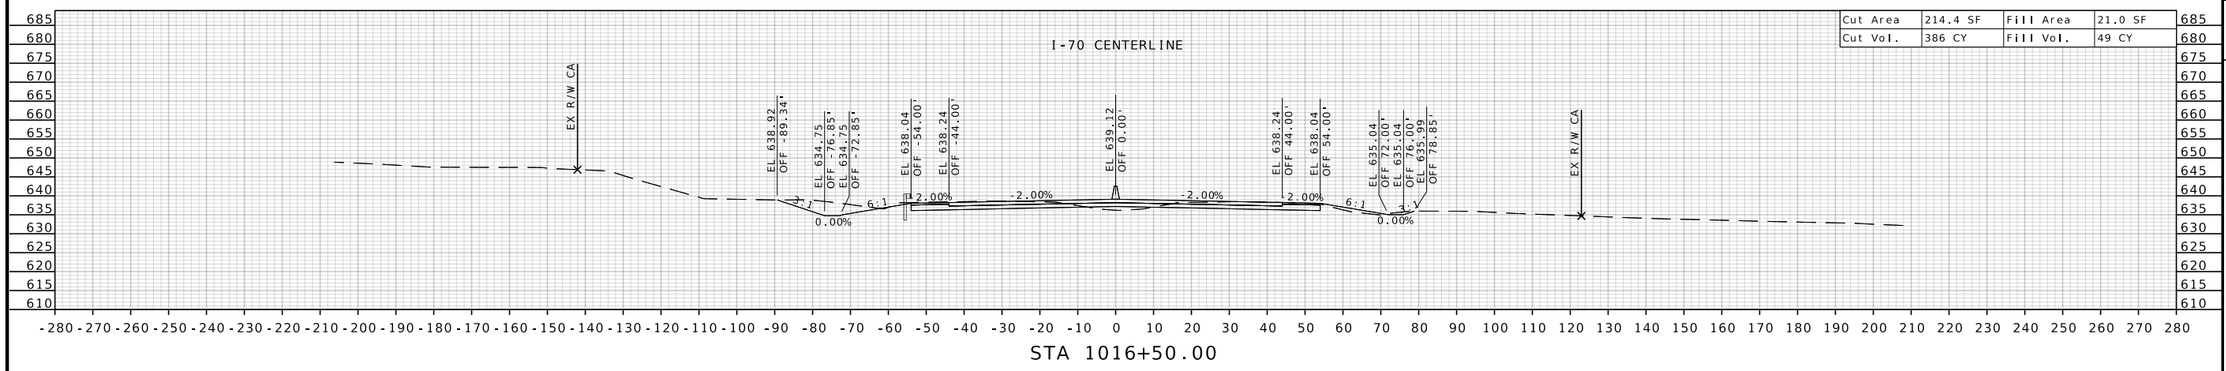

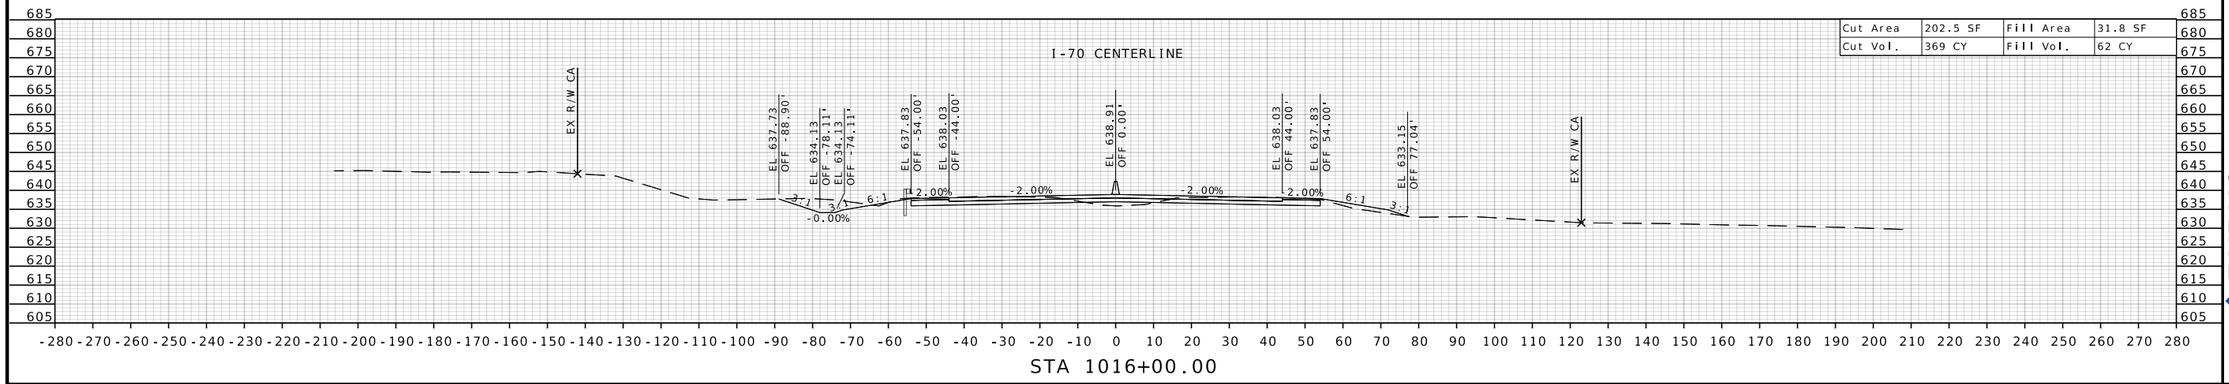

STATE OF MISSOURI
RONNIE L. WILLIAMS
NUMBER PE-2010000879
PROFESSIONAL ENGINEER

THIS SHEET HAS BEEN SIGNED, SEALED, AND DATED ELECTRONICALLY

DATE PREPARED
10/27/2025

ROUTE	STATE
I-70	MO
DISTRICT	SHEET NO.
CD	169

COUNTY
COOPER

JOB NO.
JST0017B

CONTRACT ID.
-

PROJECT NO.
-

BRIDGE NO.
-

DESCRIPTION	DATE


MISSOURI HIGHWAYS AND TRANSPORTATION COMMISSION

105 WEST CAPITOL
JEFFERSON CITY, MO 65102
1-888-ASK-MODOT (1-888-275-6636)


MoDOT

BURNS McDONNELL
9400 Ward Parkway
Kansas City, MO 64114
(816) 333-9400
Certificate of Authority
No.: 000165


c:\bmcd_lib\pw_connect\trn\d0185111\XS_145-216_JST0017B_I20_I-70_Seg03.dgn 1:19:14 PM 10/27/2025

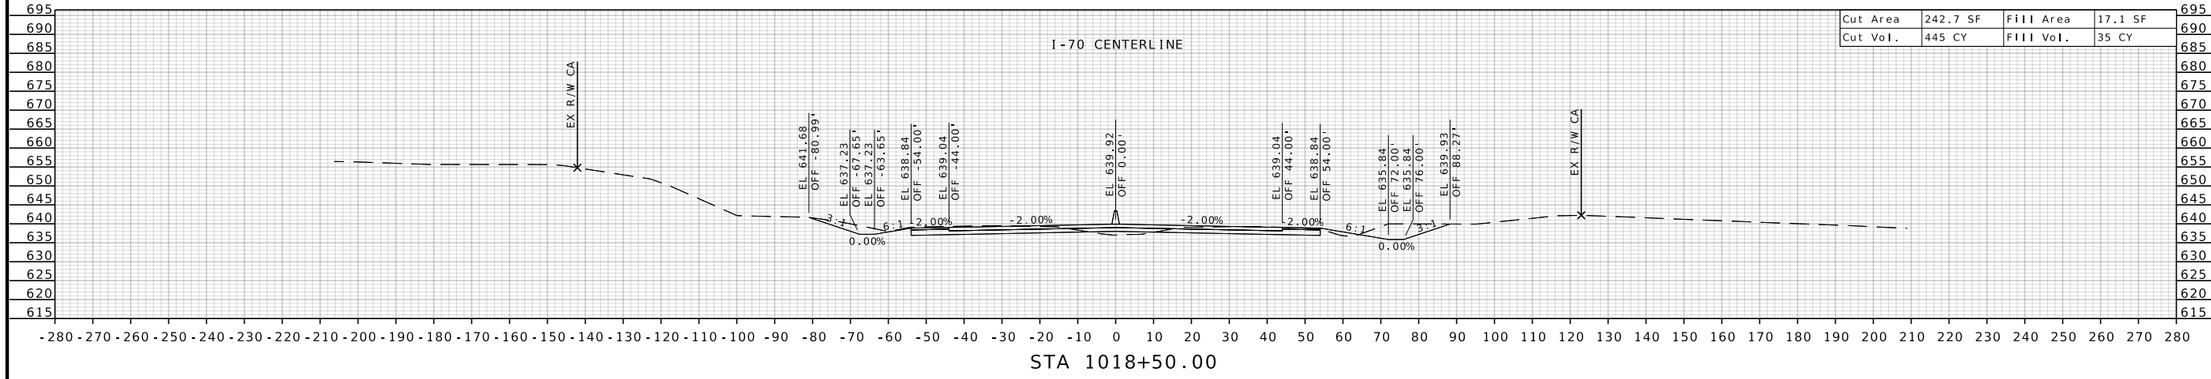

STA 1018+50.00

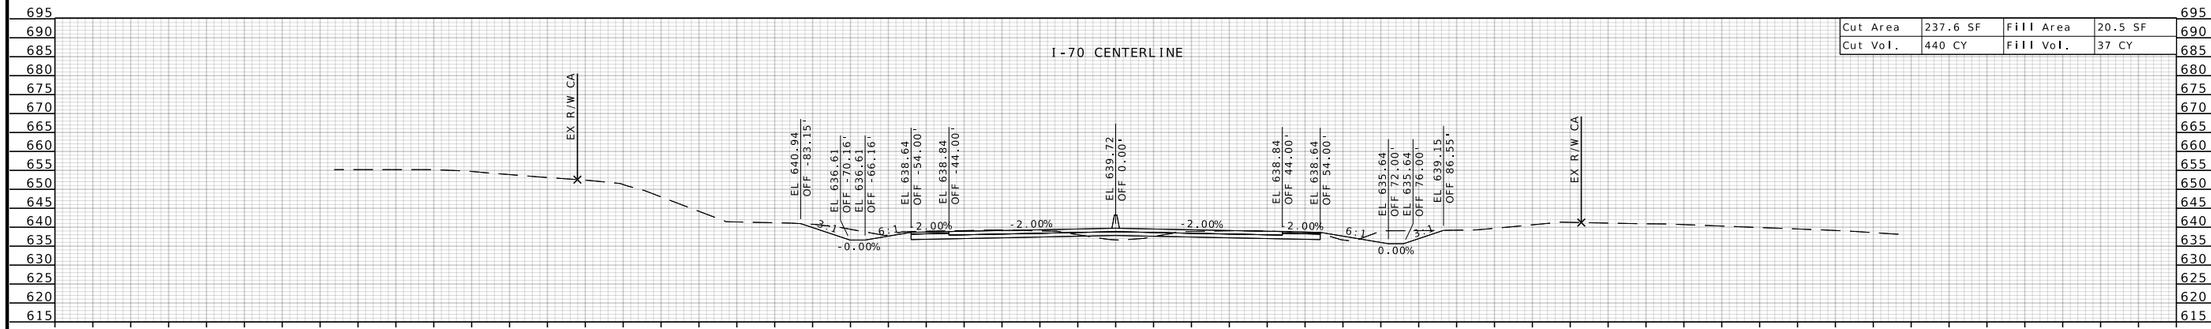

STA 1018+00.00

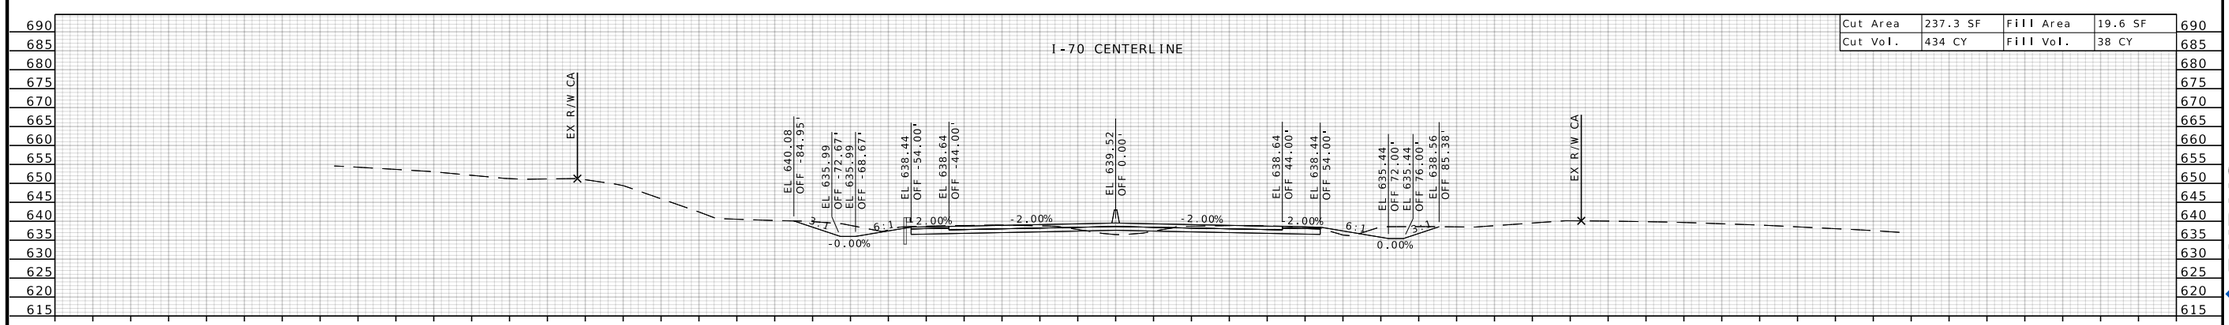

STA 1017+50.00

STATE OF MISSOURI
RONNIE L. WILLIAMS
NUMBER PE-2010000879
PROFESSIONAL ENGINEER

THIS SHEET HAS BEEN SIGNED, SEALED, AND DATED ELECTRONICALLY

DATE PREPARED
10/27/2025

ROUTE	STATE
I-70	MO
DISTRICT	SHEET NO.
CD	170

COUNTY
COOPER

JOB NO.
JST0017B

CONTRACT ID.
-

PROJECT NO.
-

BRIDGE NO.
-

DESCRIPTION	DATE


MISSOURI HIGHWAYS AND TRANSPORTATION COMMISSION


105 WEST CAPITOL
JEFFERSON CITY, MO 65102
1-888-ASK-MODOT (1-888-275-6636)


MoDOT

BURNS McDONNELL
9400 Ward Parkway
Kansas City, MO 64114
(816) 333-9400
Certificate of Authority
No.: 000165

c:\bmcd_lib\pw_connect\trn\d0185111\XS_145-216_JST0017B_I20_I-70_Seg03.dgn 1:19:15 PM 10/27/2025

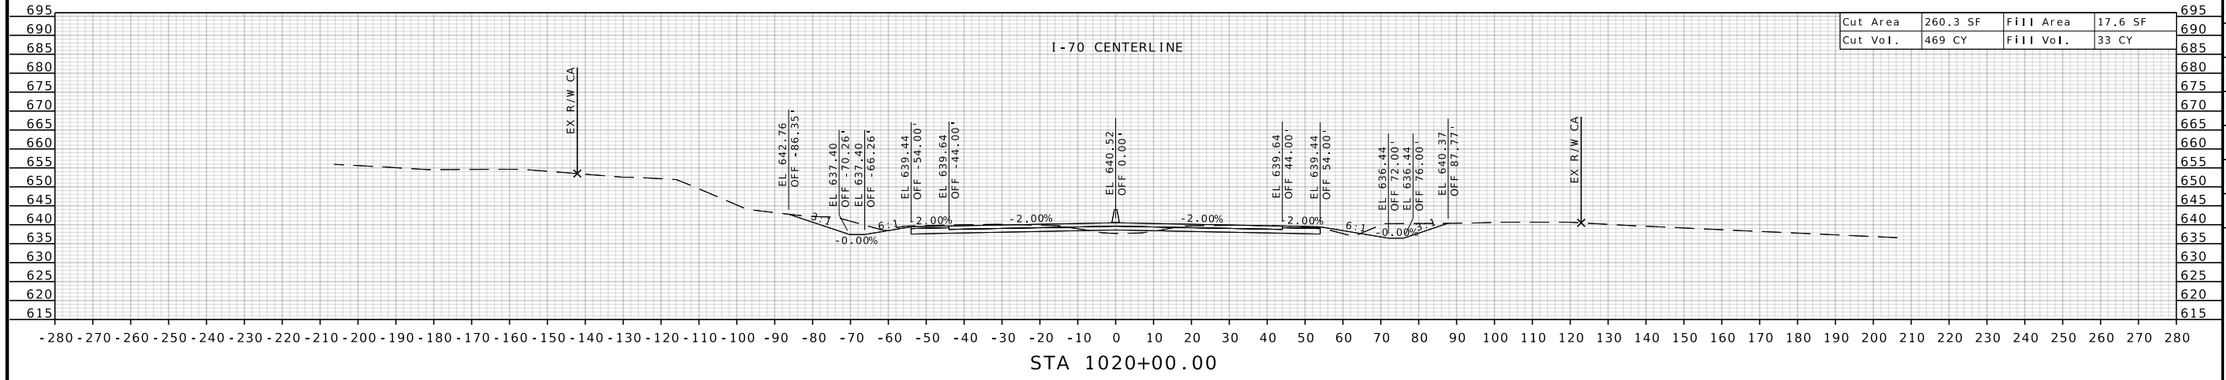

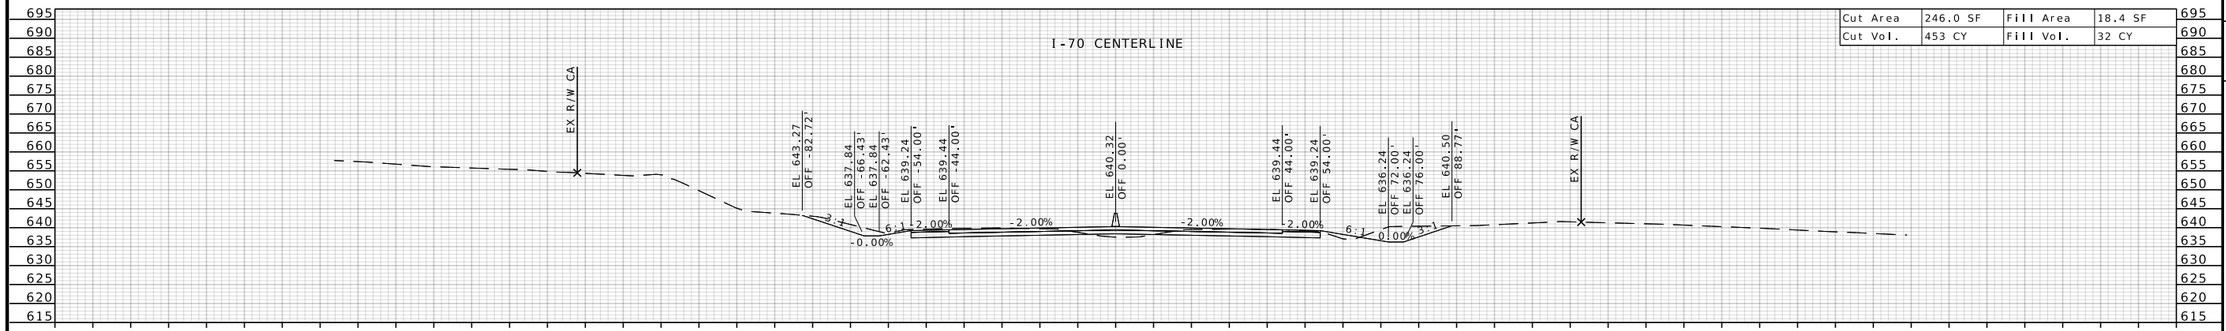

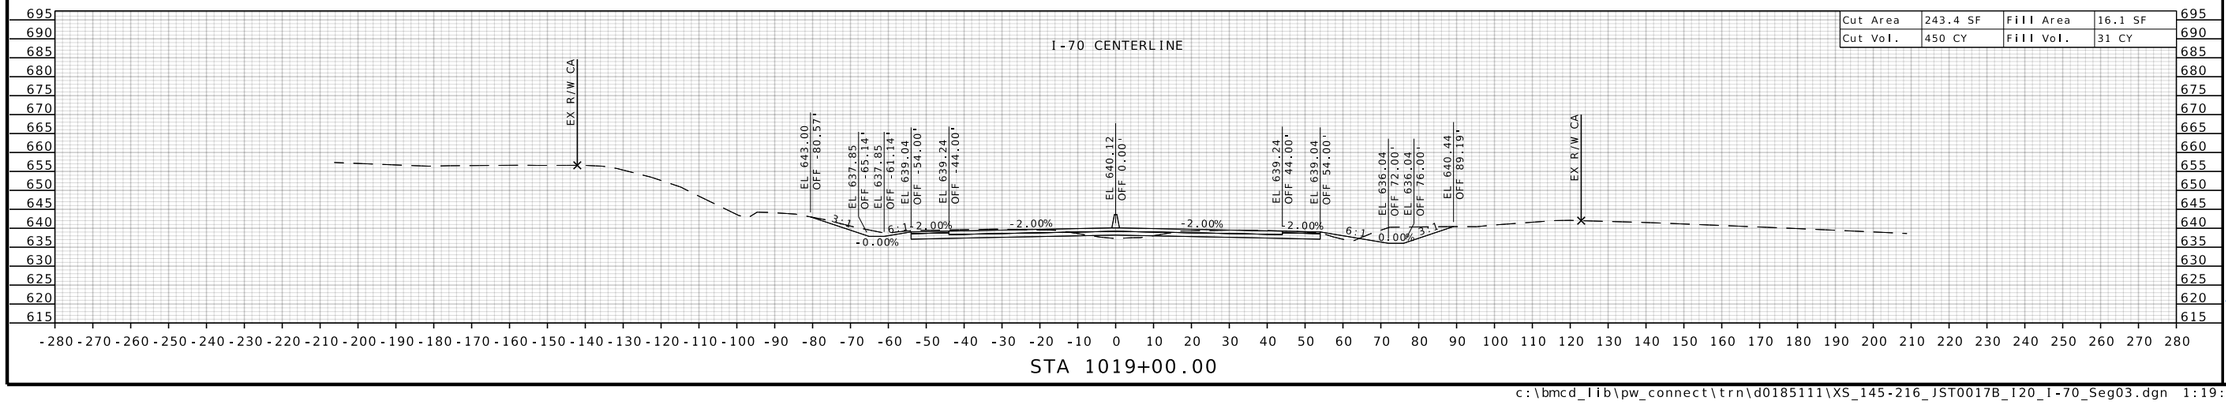

STATE OF MISSOURI
RONNIE L. WILLIAMS
NUMBER PE-2010000879
PROFESSIONAL ENGINEER

THIS SHEET HAS BEEN SIGNED, SEALED, AND DATED ELECTRONICALLY

DATE PREPARED
10/27/2025

ROUTE	STATE
I-70	MO
DISTRICT	SHEET NO.
CD	171

COUNTY
COOPER

JOB NO.
JST0017B

CONTRACT ID.
-

PROJECT NO.
-

BRIDGE NO.
-

DESCRIPTION	DATE


MISSOURI HIGHWAYS AND TRANSPORTATION COMMISSION


105 WEST CAPITOL
JEFFERSON CITY, MO 65102
1-888-ASK-MODOT (1-888-275-6636)


MoDOT

BURNS McDONNELL
9400 Ward Parkway
Kansas City, MO 64114
(816) 333-9400
Certificate of Authority No.: 000165

c:\bmcd_lib\pw_connect\trn\d0185111\XS_145-216_JST0017B_I20_I-70_Seg03.dgn 1:19:17 PM 10/27/2025

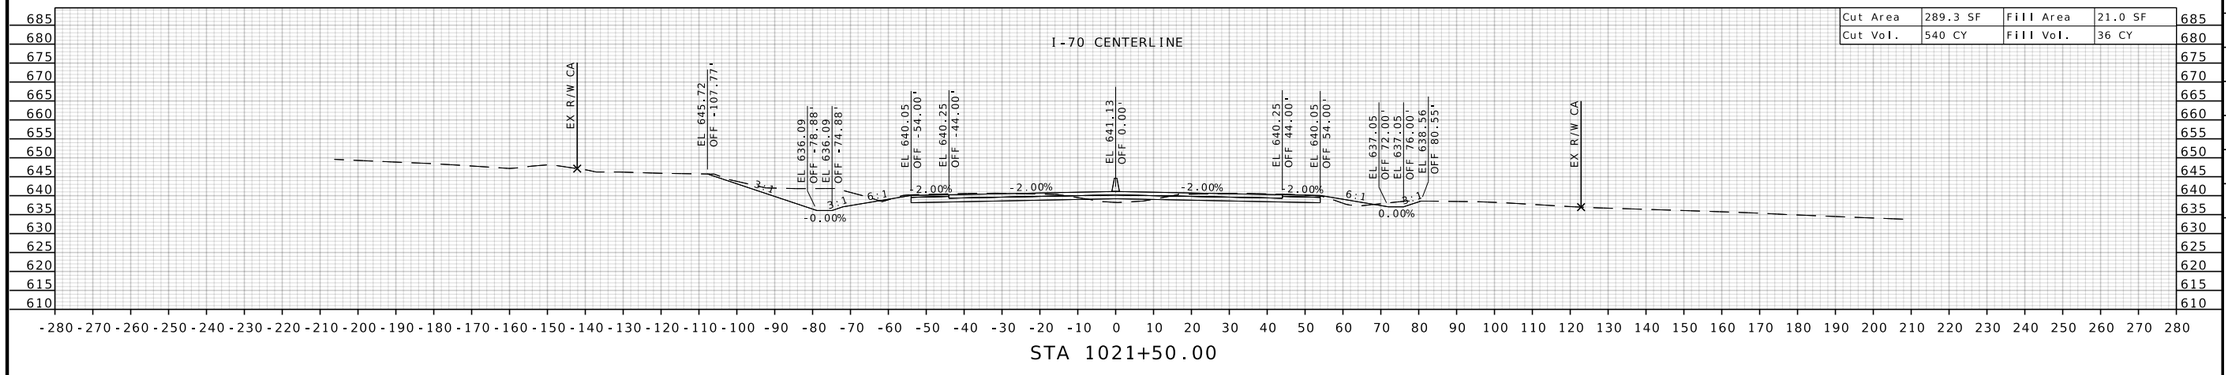

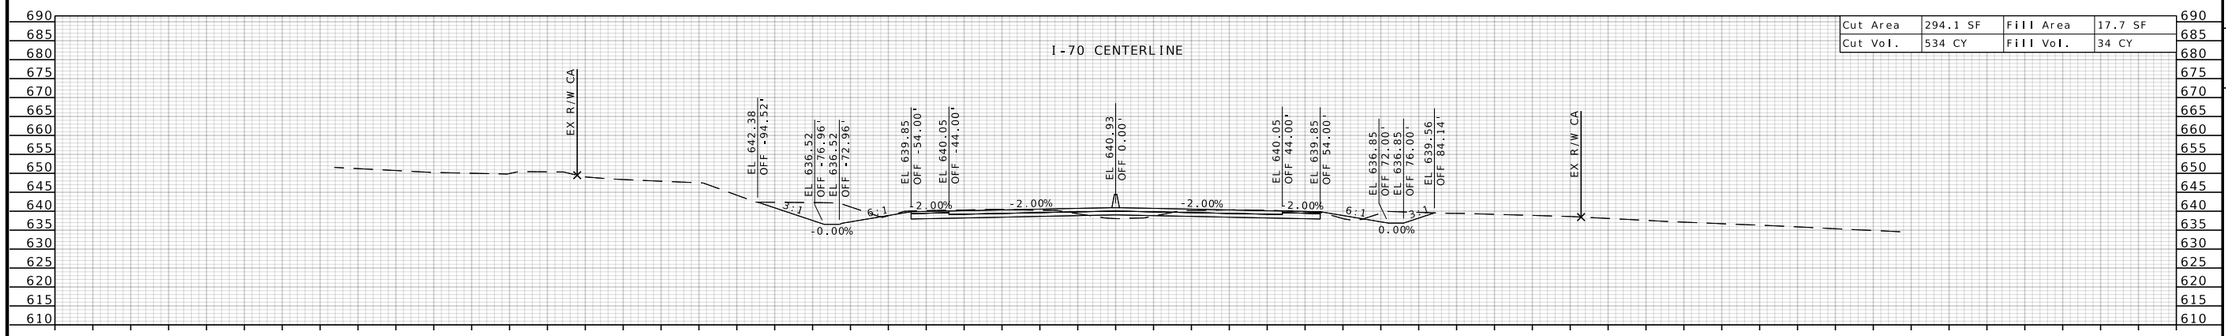

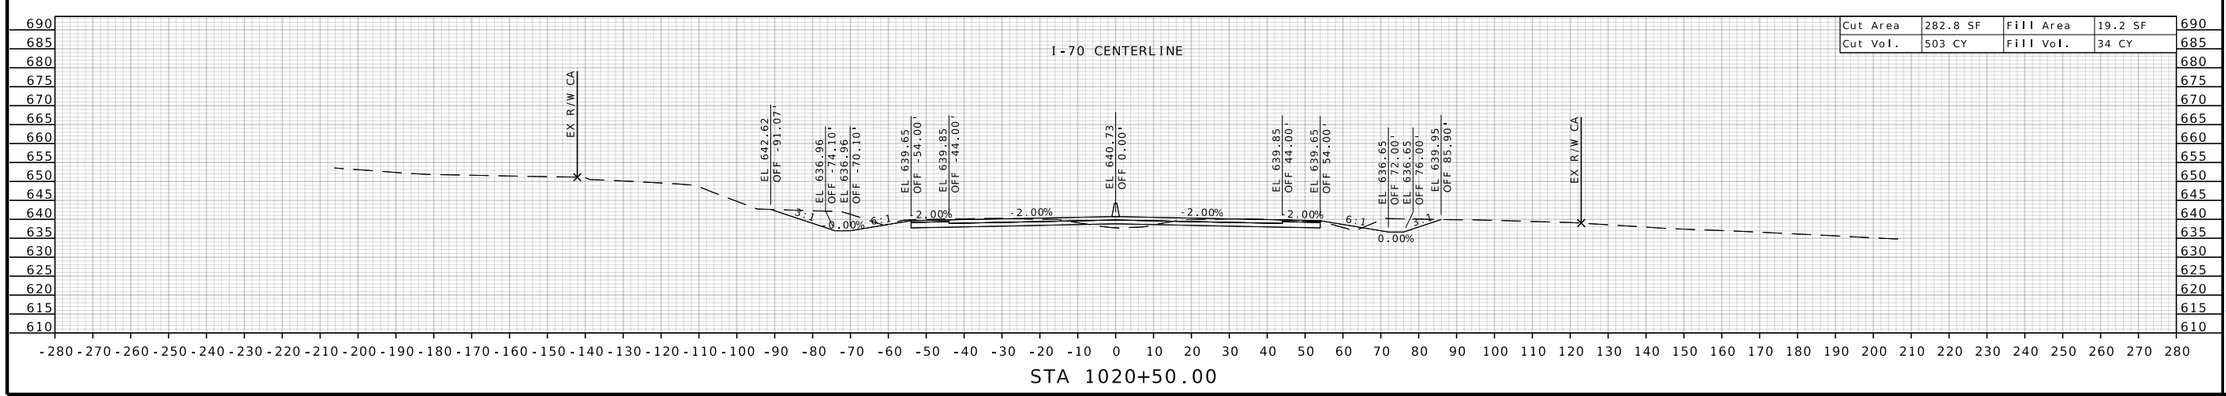

STATE OF MISSOURI
RONNIE L. WILLIAMS
NUMBER PE-2010000879
PROFESSIONAL ENGINEER

THIS SHEET HAS BEEN SIGNED, SEALED, AND DATED ELECTRONICALLY

DATE PREPARED
10/27/2025

ROUTE	STATE
I-70	MO
DISTRICT	SHEET NO.
CD	172

COUNTY
COOPER

JOB NO.
JST0017B

CONTRACT ID.
-

PROJECT NO.
-


BRIDGE NO.
-


NO.	DESCRIPTION	DATE

MISSOURI HIGHWAYS AND TRANSPORTATION COMMISSION
105 WEST CAPITOL
JEFFERSON CITY, MO 65102
1-888-ASK-MODOT (1-888-275-6636)

BURNS McDONNELL
9400 Ward Parkway
Kansas City, MO 64114
(816) 333-9400
Certificate of Authority
No.: 000165

c:\bmcd_lib\pw_connect\trn\d0185111\XS_145-216_JST0017B_I20_I-70_Seg03.dgn 1:19:19 PM 10/27/2025

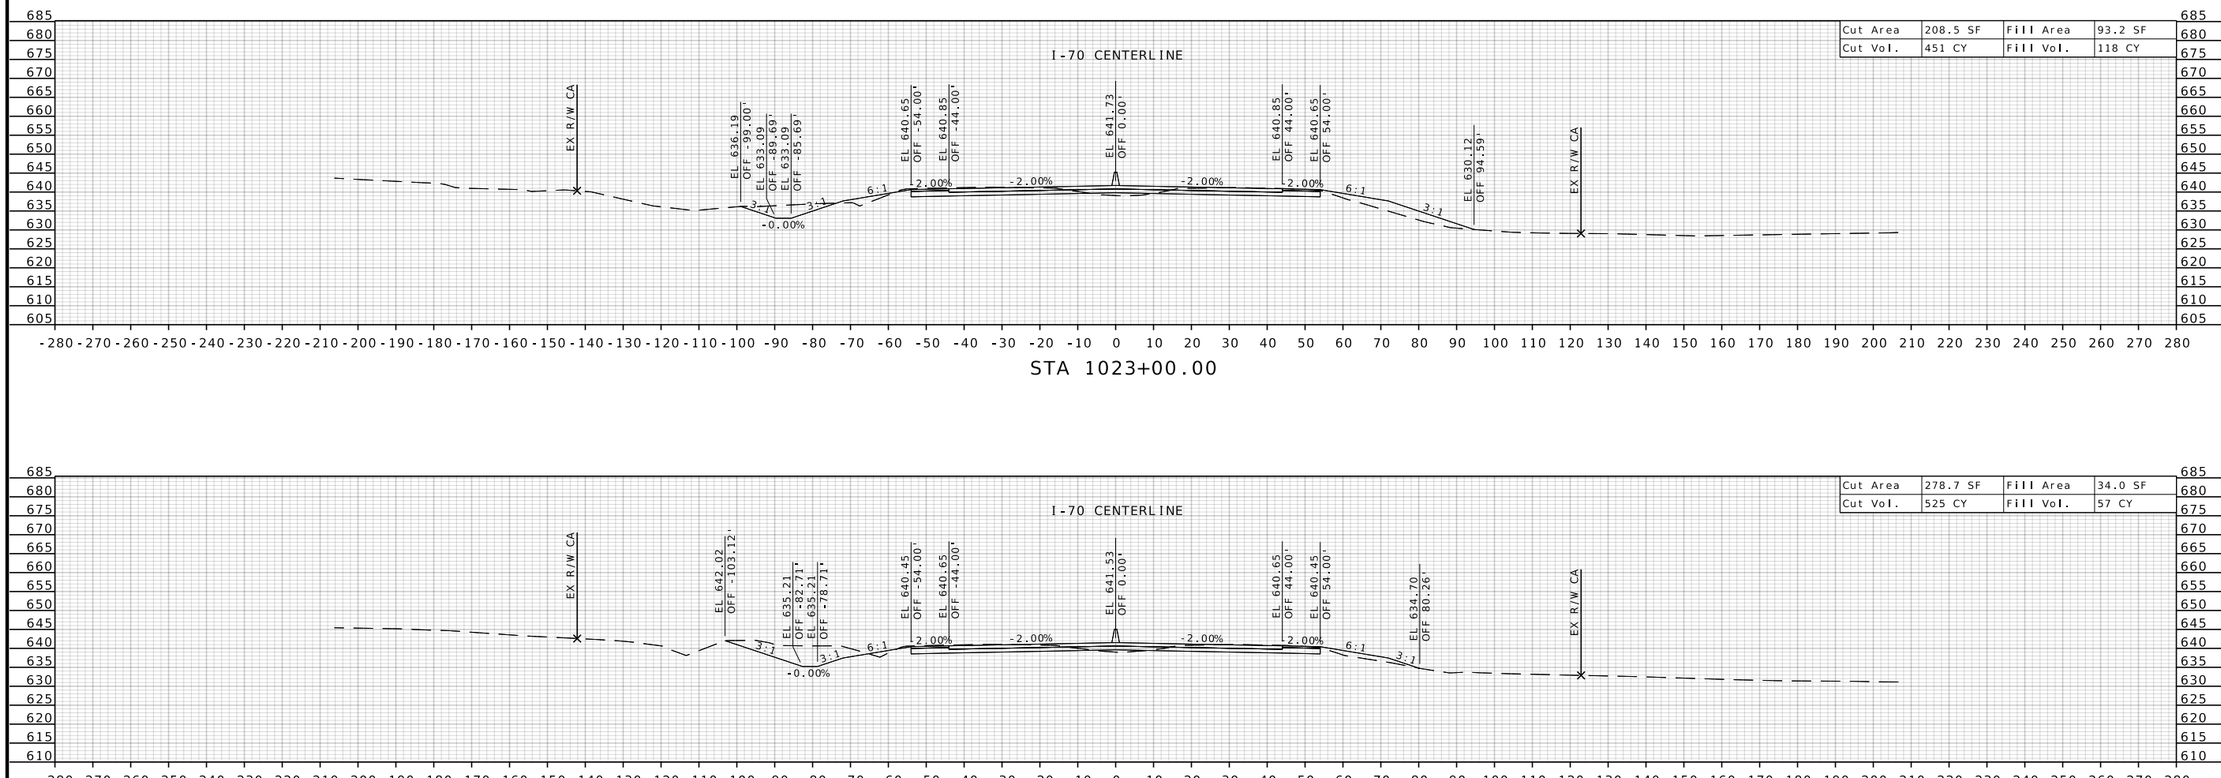

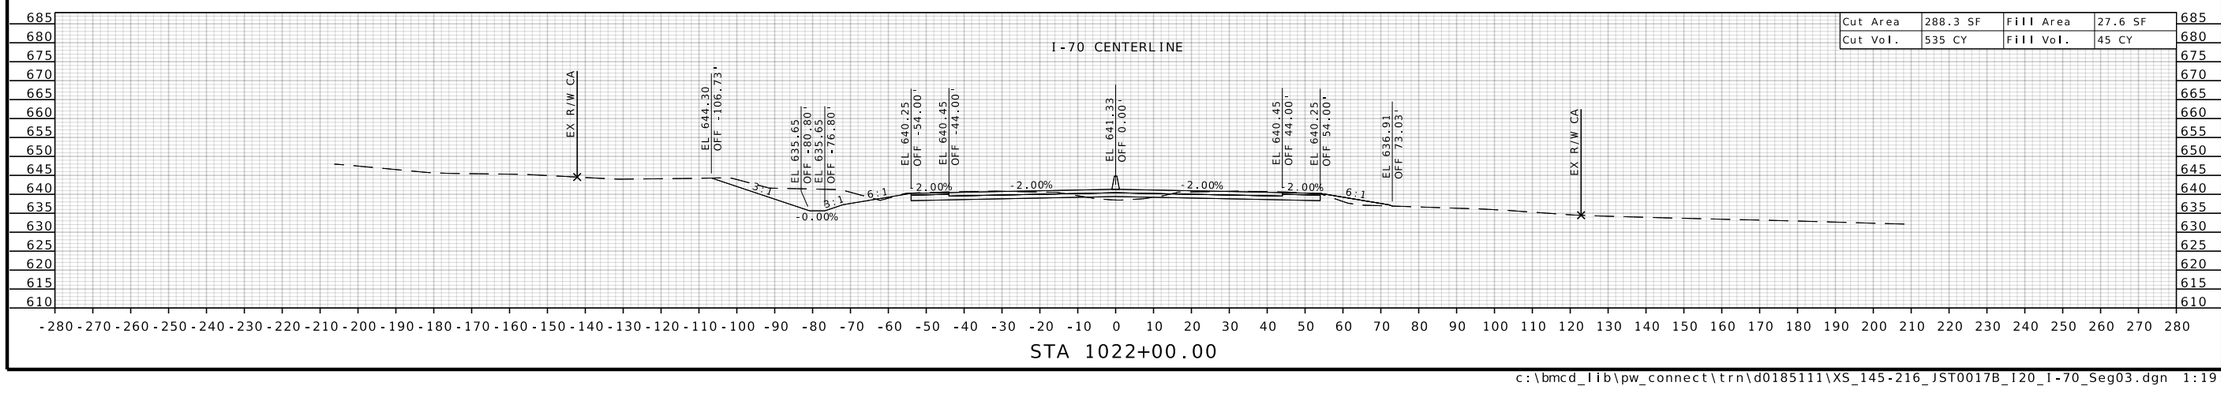

STATE OF MISSOURI
RONNIE L. WILLIAMS
NUMBER PE-2010000879
PROFESSIONAL ENGINEER

THIS SHEET HAS BEEN SIGNED, SEALED, AND DATED ELECTRONICALLY

DATE PREPARED
10/27/2025

ROUTE	STATE
I-70	MO
DISTRICT	SHEET NO.
CD	173

COUNTY
COOPER

JOB NO.
JST0017B

CONTRACT ID.
-

PROJECT NO.
-


BRIDGE NO.
-

DESCRIPTION	DATE


MISSOURI HIGHWAYS AND TRANSPORTATION COMMISSION

105 WEST CAPITOL
JEFFERSON CITY, MO 65102
1-888-ASK-MODOT (1-888-275-6636)


BURNS McDONNELL
9400 Ward Parkway
Kansas City, MO 64114
(816) 333-9400
Certificate of Authority
No.: 000165

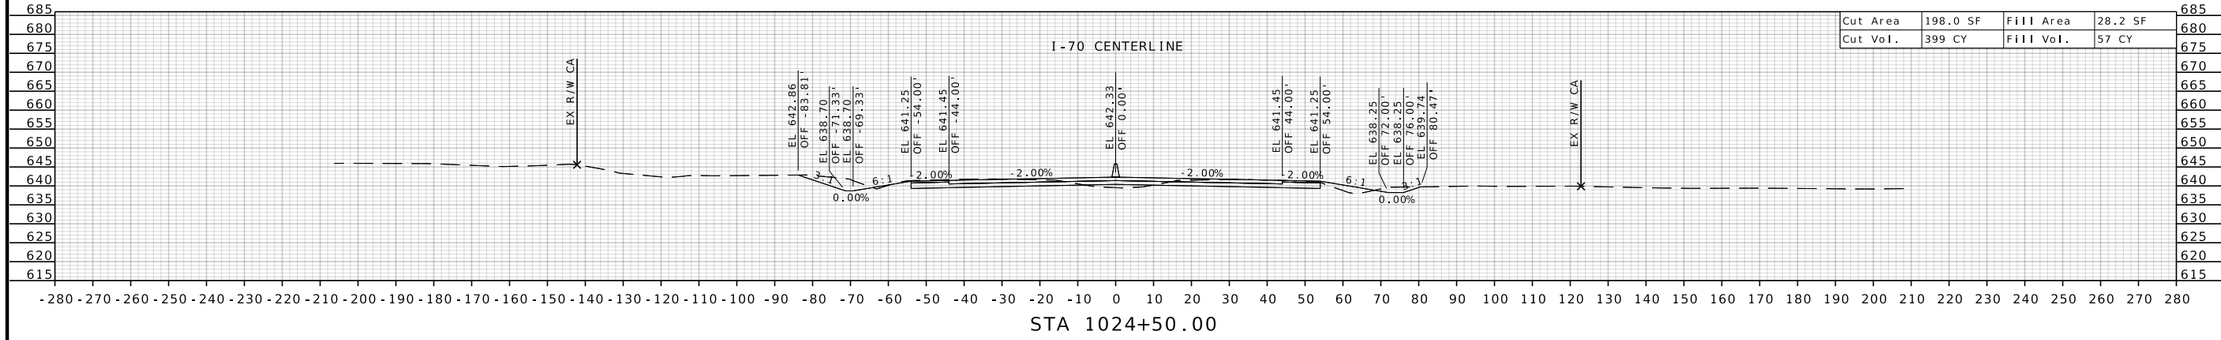

STA 1024+50.00

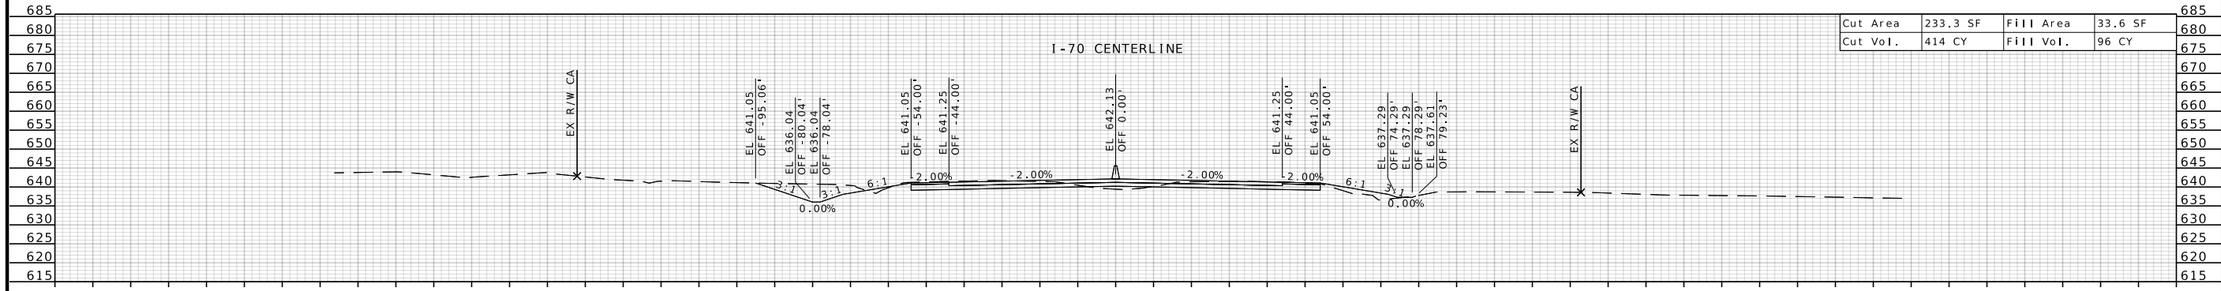

STA 1024+00.00

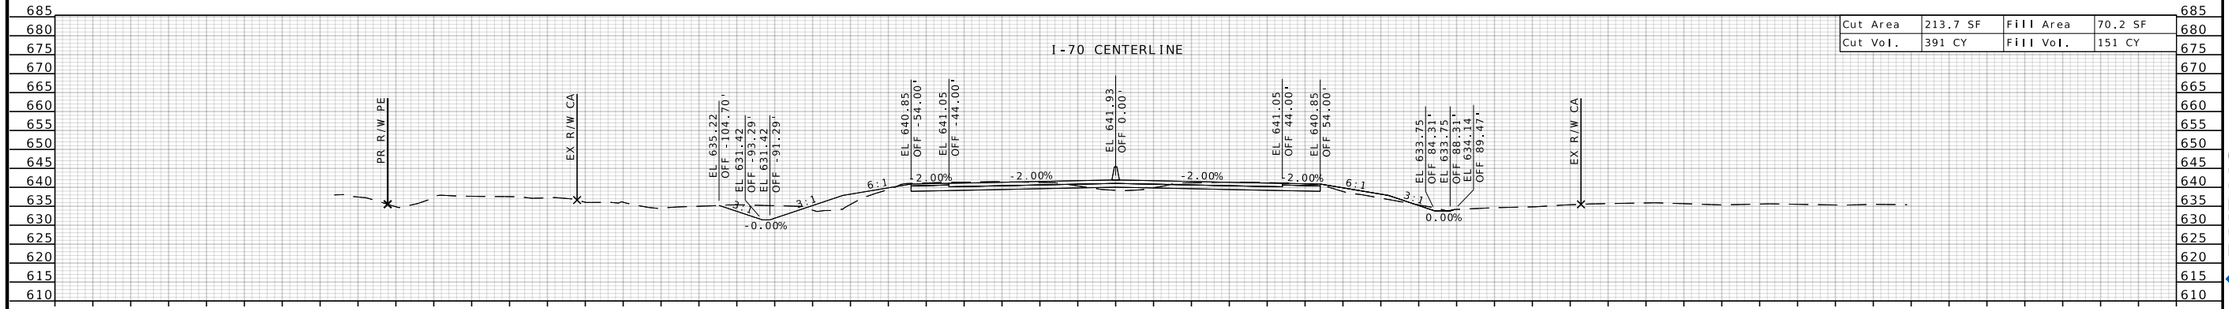

STA 1023+50.00

STATE OF MISSOURI
RONNIE L. WILLIAMS
NUMBER PE-2010000879
PROFESSIONAL ENGINEER

THIS SHEET HAS BEEN SIGNED, SEALED, AND DATED ELECTRONICALLY

DATE PREPARED
10/27/2025

ROUTE	STATE
I-70	MO
DISTRICT	SHEET NO.
CD	174

COUNTY
COOPER

JOB NO.
JST0017B

CONTRACT ID.
-

PROJECT NO.
-

BRIDGE NO.
-


DESCRIPTION	DATE

MISSOURI HIGHWAYS AND TRANSPORTATION COMMISSION

105 WEST CAPITOL
JEFFERSON CITY, MO 65102
1-888-ASK-MODOT (1-888-275-6636)

BURNS McDONNELL
9400 Ward Parkway
Kansas City, MO 64114
(816) 333-9400
Certificate of Authority
No.: 000165

c:\bmcd_lib\pw_connect\trn\d0185111\XS_145-216_JST0017B_I20_I-70_Seg03.dgn 1:19:23 PM 10/27/2025

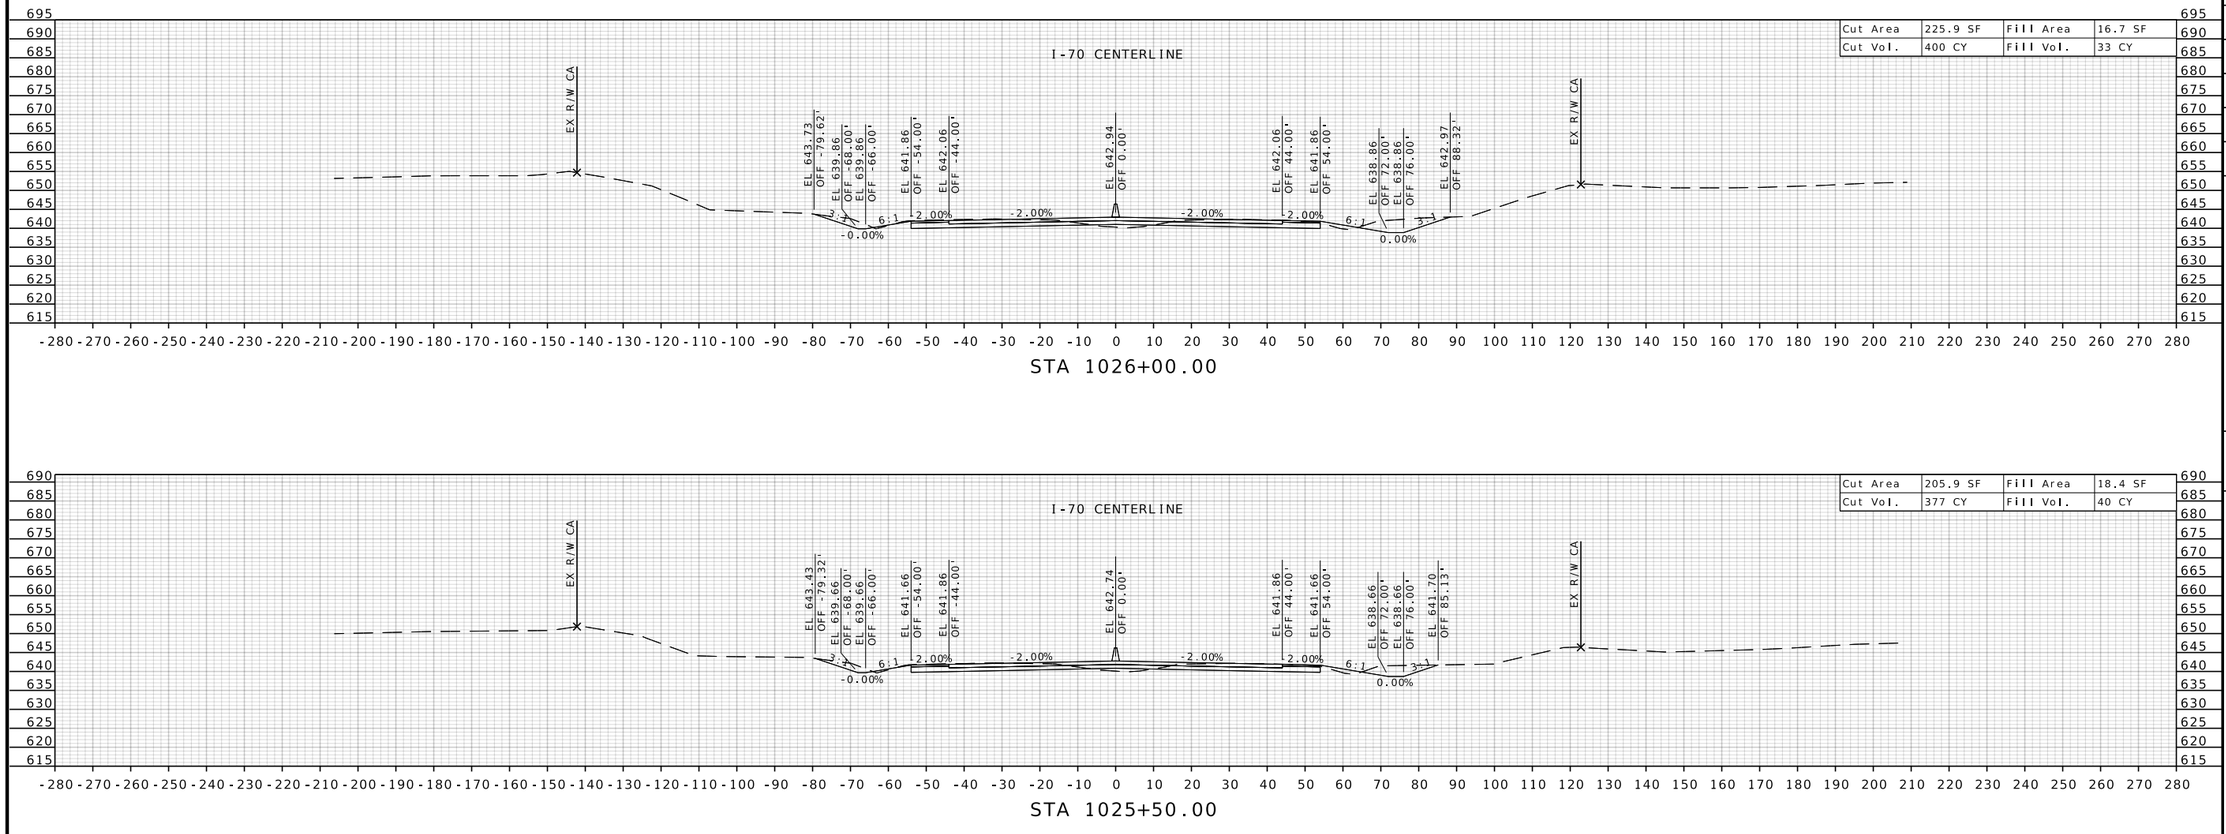

STATE OF MISSOURI
RONNIE L. WILLIAMS
NUMBER PE-2010000879
PROFESSIONAL ENGINEER

THIS SHEET HAS BEEN SIGNED, SEALED, AND DATED ELECTRONICALLY

DATE PREPARED
10/27/2025

ROUTE	STATE
I-70	MO
DISTRICT	SHEET NO.
CD	175

COUNTY
COOPER

JOB NO.
JST0017B

CONTRACT ID.
-

PROJECT NO.
-

BRIDGE NO.
-


DESCRIPTION	DATE


MISSOURI HIGHWAYS AND TRANSPORTATION COMMISSION


105 WEST CAPITOL
JEFFERSON CITY, MO 65102
1-888-ASK-MODOT (1-888-275-6636)

MoDOT

BURNS McDONNELL
9400 Ward Parkway
Kansas City, MO 64114
(816) 333-9400
Certificate of Authority
No.: 000165

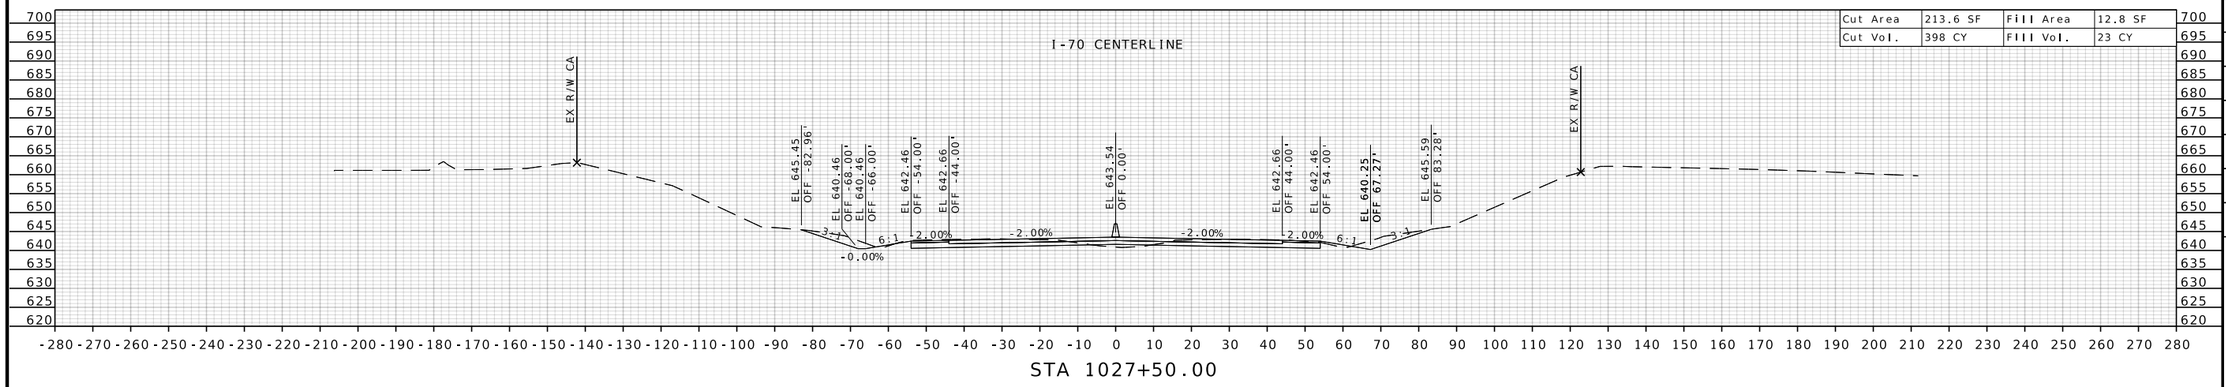

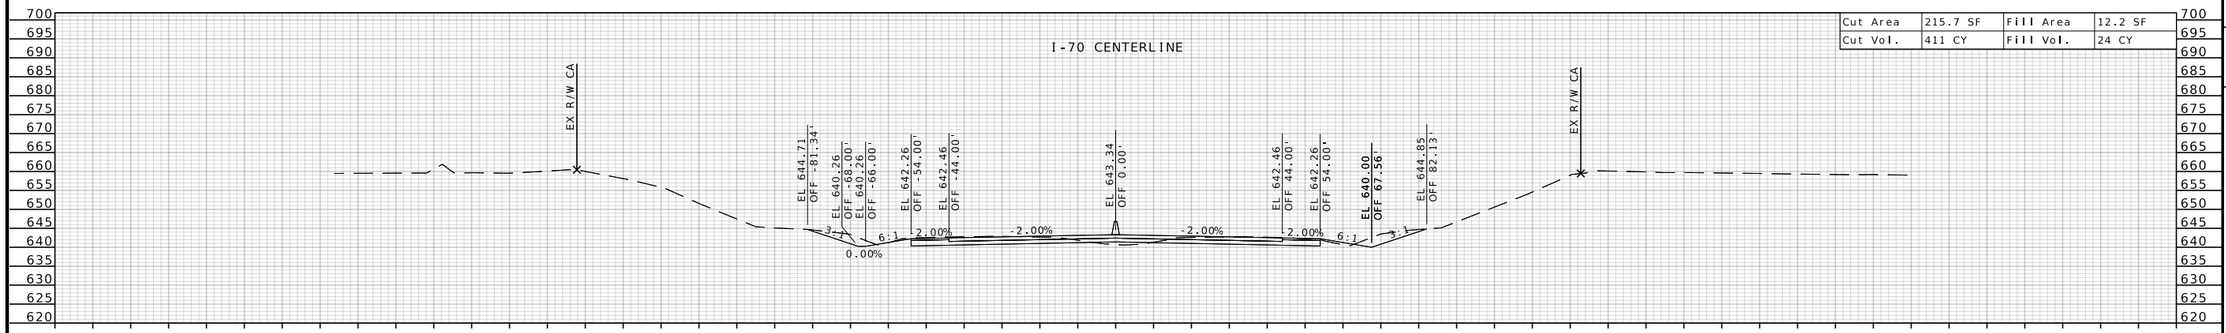

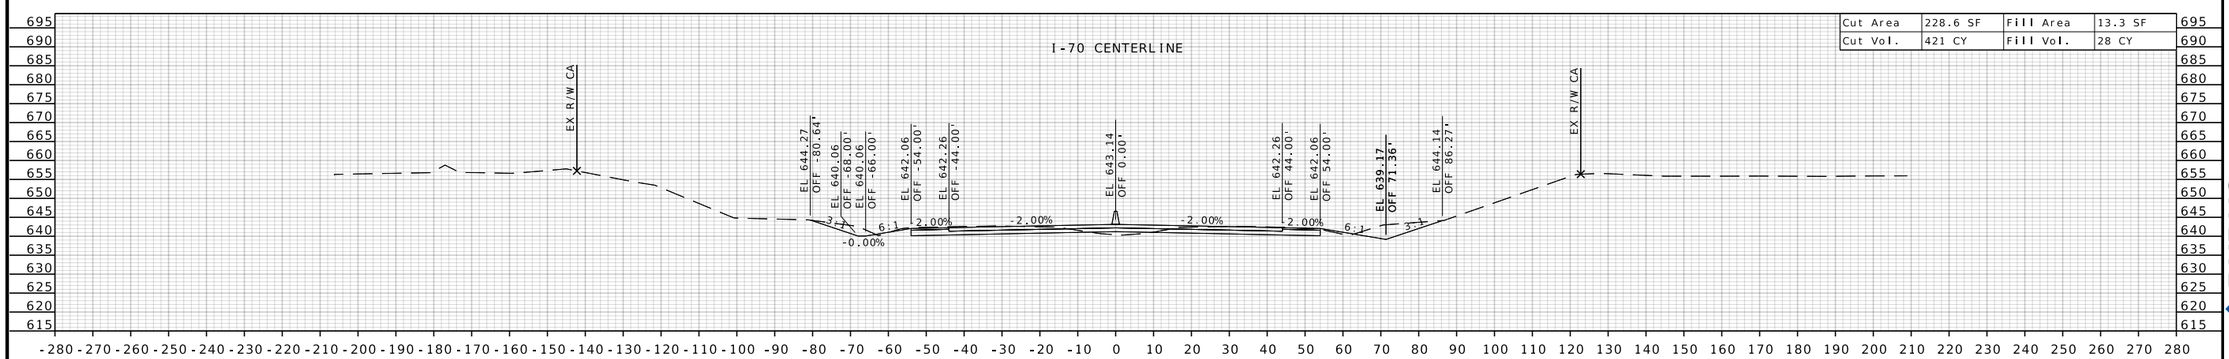

STATE OF MISSOURI
RONNIE L. WILLIAMS
NUMBER PE-2010000879
PROFESSIONAL ENGINEER

THIS SHEET HAS BEEN SIGNED, SEALED, AND DATED ELECTRONICALLY

DATE PREPARED
10/27/2025

ROUTE	STATE
I-70	MO
DISTRICT	SHEET NO.
CD	176

COUNTY
COOPER

JOB NO.
JST0017B

CONTRACT ID.
-

PROJECT NO.
-

BRIDGE NO.
-


DESCRIPTION	DATE


MISSOURI HIGHWAYS AND TRANSPORTATION COMMISSION


105 WEST CAPITOL
JEFFERSON CITY, MO 65102
1-888-ASK-MODOT (1-888-275-6636)

BURNS McDONNELL
9400 Ward Parkway
Kansas City, MO 64114
(816) 333-9400
Certificate of Authority
No.: 000165

c:\bmcd_lib\pw_connect\trn\d0185111\XS_145-216_JST0017B_I20_I-70_Seg03.dgn 1:19:26 PM 10/27/2025

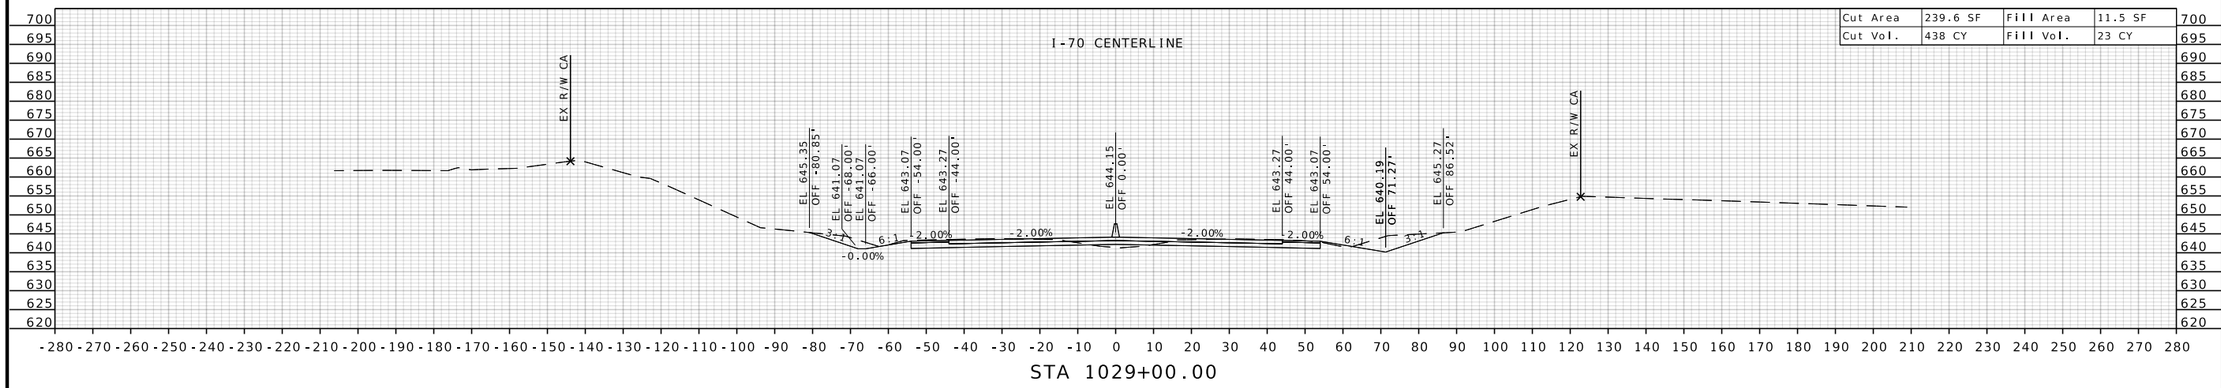

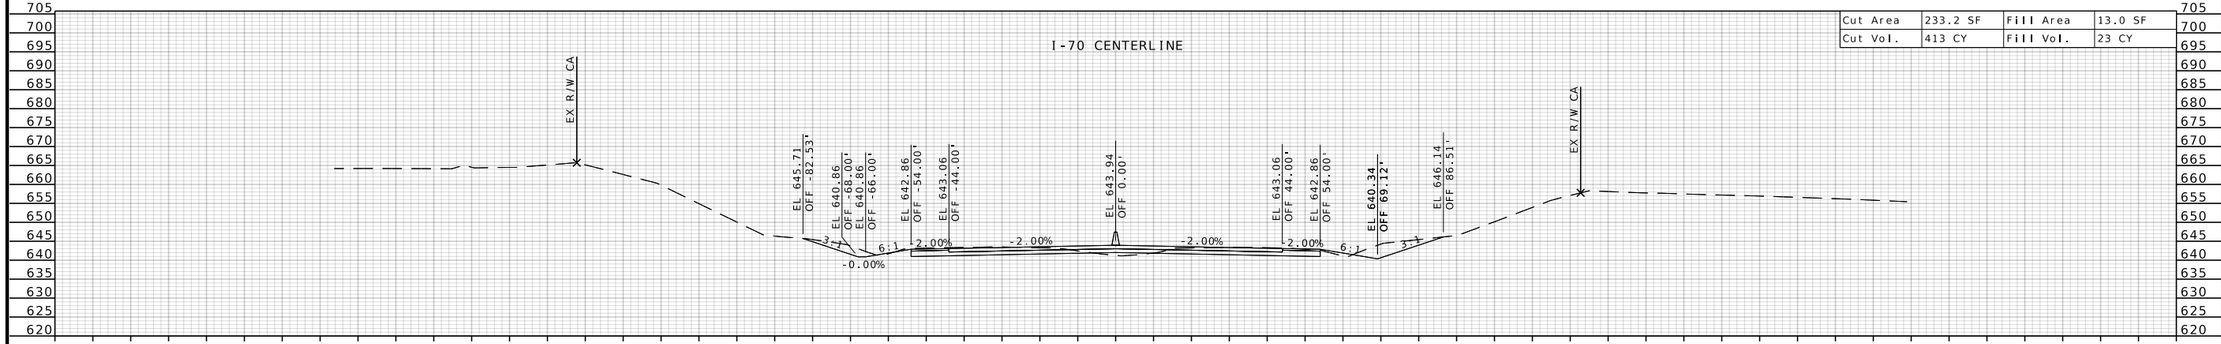

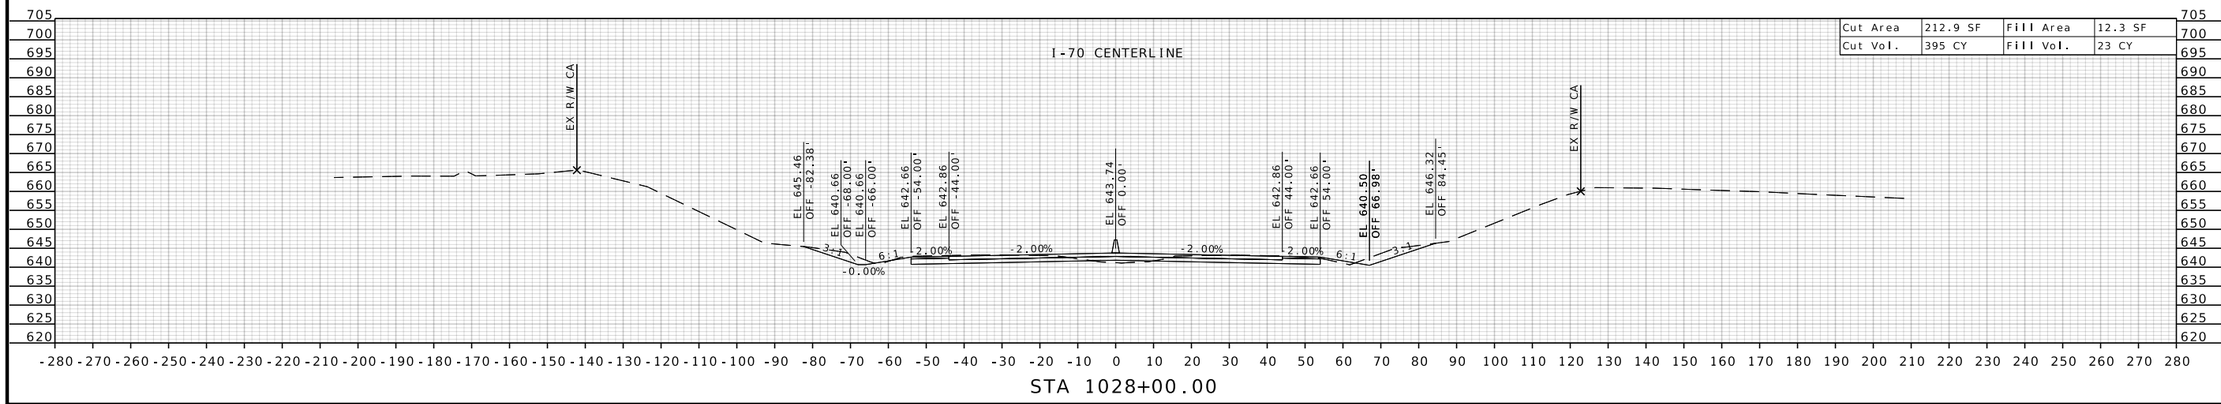

STATE OF MISSOURI
RONNIE L. WILLIAMS
NUMBER PE-2010000879
PROFESSIONAL ENGINEER

THIS SHEET HAS BEEN SIGNED, SEALED, AND DATED ELECTRONICALLY

DATE PREPARED
10/27/2025

ROUTE	STATE
I-70	MO
DISTRICT	SHEET NO.
CD	177

COUNTY
COOPER

JOB NO.
JST0017B

CONTRACT ID.
-

PROJECT NO.
-

BRIDGE NO.
-

DESCRIPTION	DATE


MISSOURI HIGHWAYS AND TRANSPORTATION COMMISSION

105 WEST CAPITOL
JEFFERSON CITY, MO 65102
1-888-ASK-MODOT (1-888-275-6636)

MoDOT


BURNS McDONNELL
9400 Ward Parkway
Kansas City, MO 64114
(816) 333-9400
Certificate of Authority
No.: 000165

c:\bmcd_lib\pw_connect\trn\d0185111\XS_145-216_JST0017B_I20_I-70_Seg03.dgn 1:19:28 PM 10/27/2025

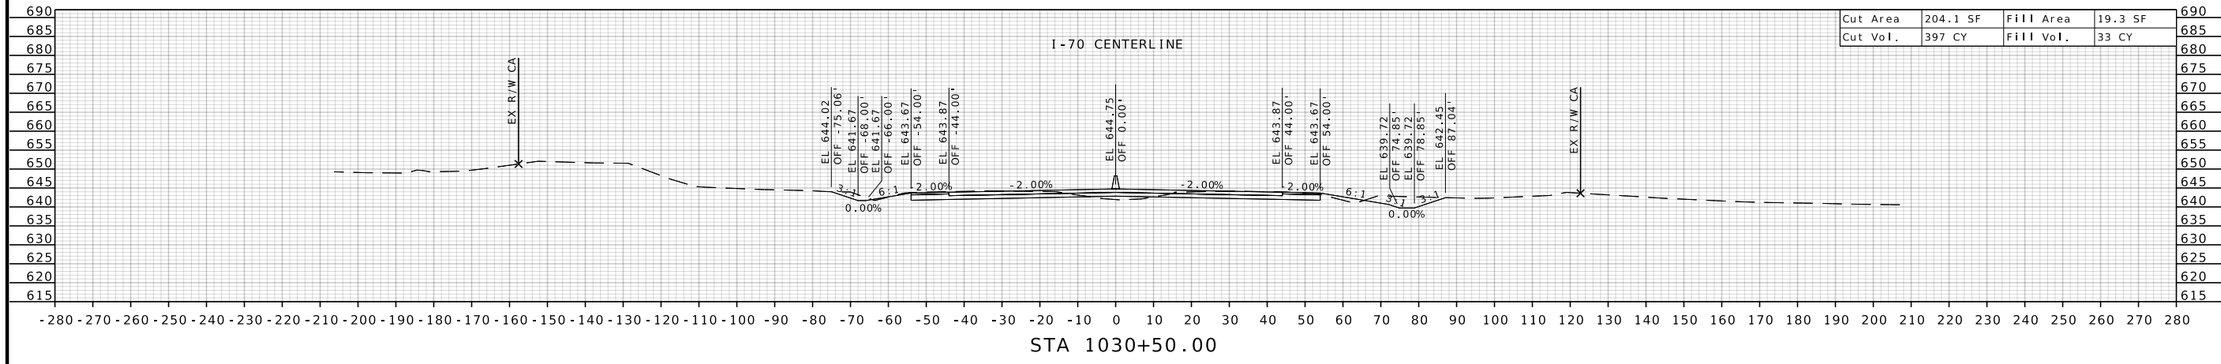


Cut Area	204.1 SF	Fill Area	19.3 SF
Cut Vol.	397 CY	Fill Vol.	33 CY

STA 1030+50.00

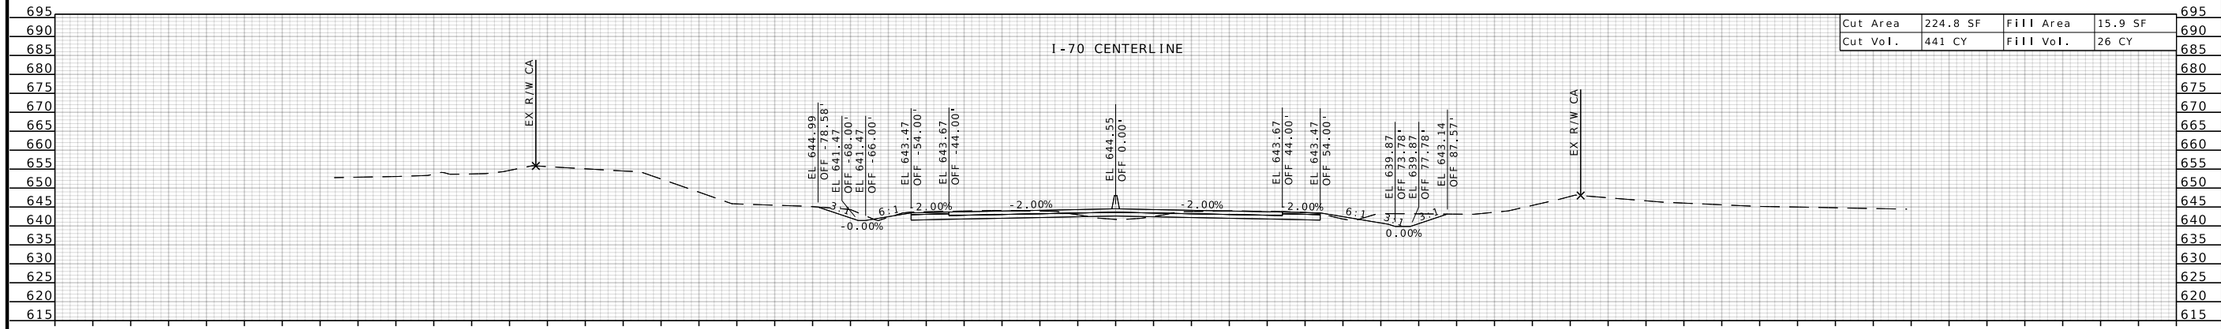

Cut Area	224.8 SF	Fill Area	15.9 SF
Cut Vol.	441 CY	Fill Vol.	26 CY

STA 1030+00.00

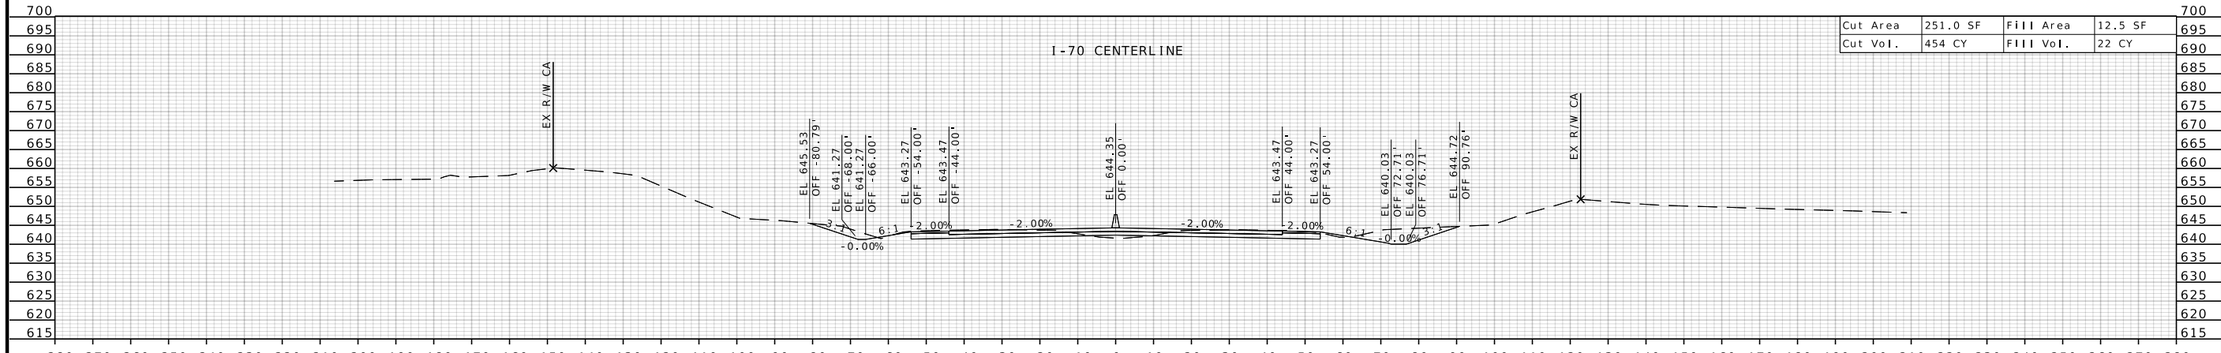

Cut Area	251.0 SF	Fill Area	12.5 SF
Cut Vol.	454 CY	Fill Vol.	22 CY

STA 1029+50.00

STATE OF MISSOURI
RONNIE L. WILLIAMS
NUMBER PE-2010000879
PROFESSIONAL ENGINEER

THIS SHEET HAS BEEN SIGNED, SEALED, AND DATED ELECTRONICALLY

DATE PREPARED
10/27/2025

ROUTE	STATE
I-70	MO
DISTRICT	SHEET NO.
CD	178

COUNTY
COOPER

JOB NO.
JST0017B

CONTRACT ID.
-


PROJECT NO.
-


BRIDGE NO.
-


DESCRIPTION	DATE

MISSOURI HIGHWAYS AND TRANSPORTATION COMMISSION
105 WEST CAPITOL
JEFFERSON CITY, MO 65102
1-888-ASK-MODOT (1-888-275-6636)

BURNS McDONNELL
9400 Ward Parkway
Kansas City, MO 64114
(816) 333-9400
Certificate of Authority
No.: 000165

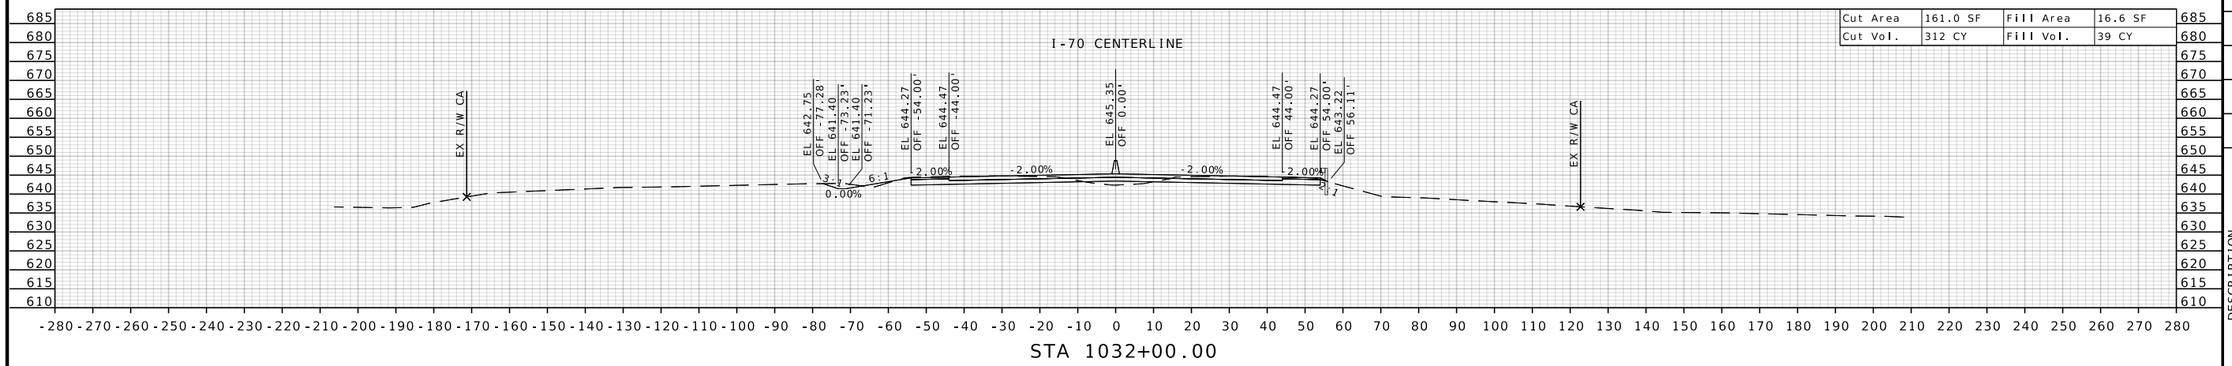

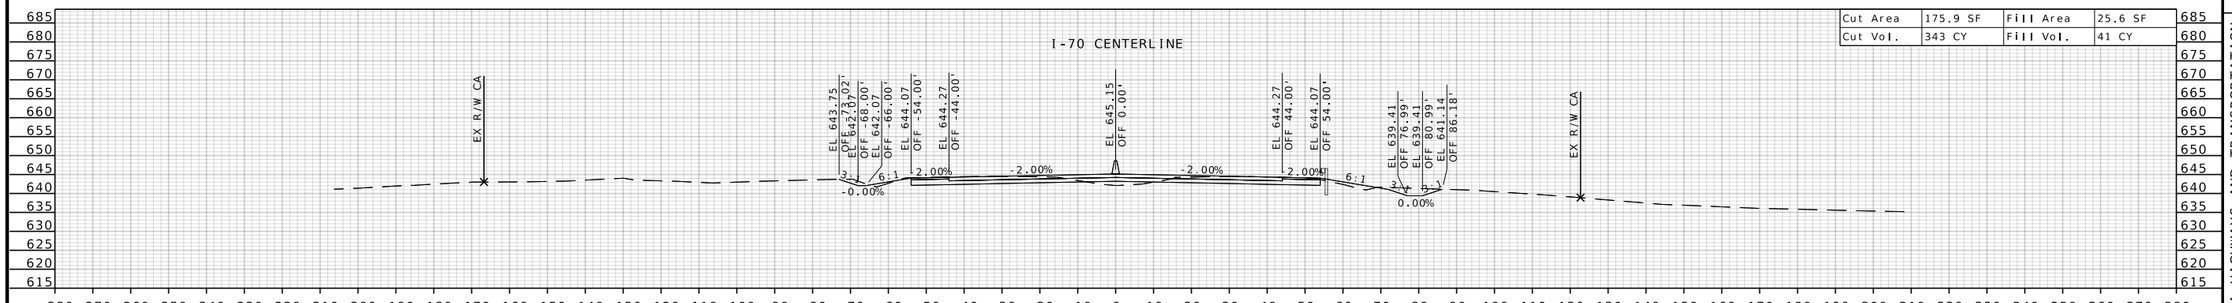

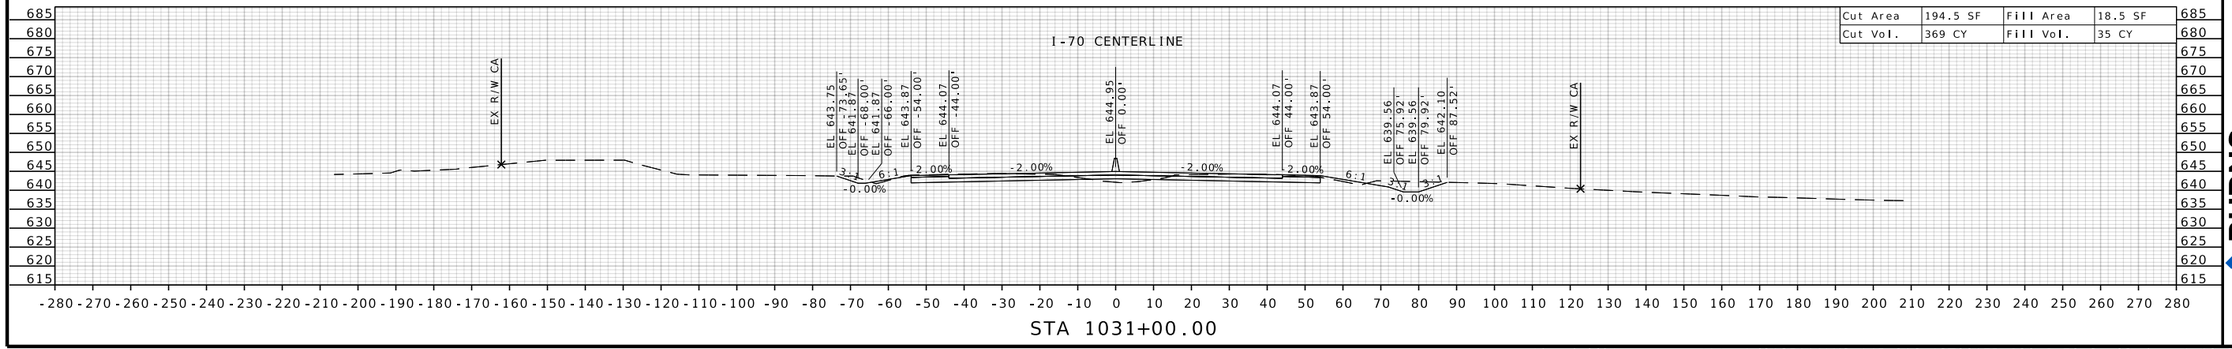

STATE OF MISSOURI
RONNIE L. WILLIAMS
NUMBER PE-2010000879
PROFESSIONAL ENGINEER

THIS SHEET HAS BEEN SIGNED, SEALED, AND DATED ELECTRONICALLY

DATE PREPARED
10/27/2025

ROUTE	STATE
I-70	MO
DISTRICT	SHEET NO.
CD	179

COUNTY
COOPER

JOB NO.
JST0017B

CONTRACT ID.
-

PROJECT NO.
-

BRIDGE NO.
-

DESCRIPTION

DATE


MISSOURI HIGHWAYS AND TRANSPORTATION COMMISSION


105 WEST CAPITOL
JEFFERSON CITY, MO 65102
1-888-ASK-MODOT (1-888-275-6636)


MoDOT

BURNS McDONNELL
9400 Ward Parkway
Kansas City, MO 64114
(816) 333-9400
Certificate of Authority
No.: 000165

c:\bmcd_lib\pw_connect\trn\d0185111\XS_145-216_JST0017B_I20_I-70_Seg03.dgn 1:19:31 PM 10/27/2025

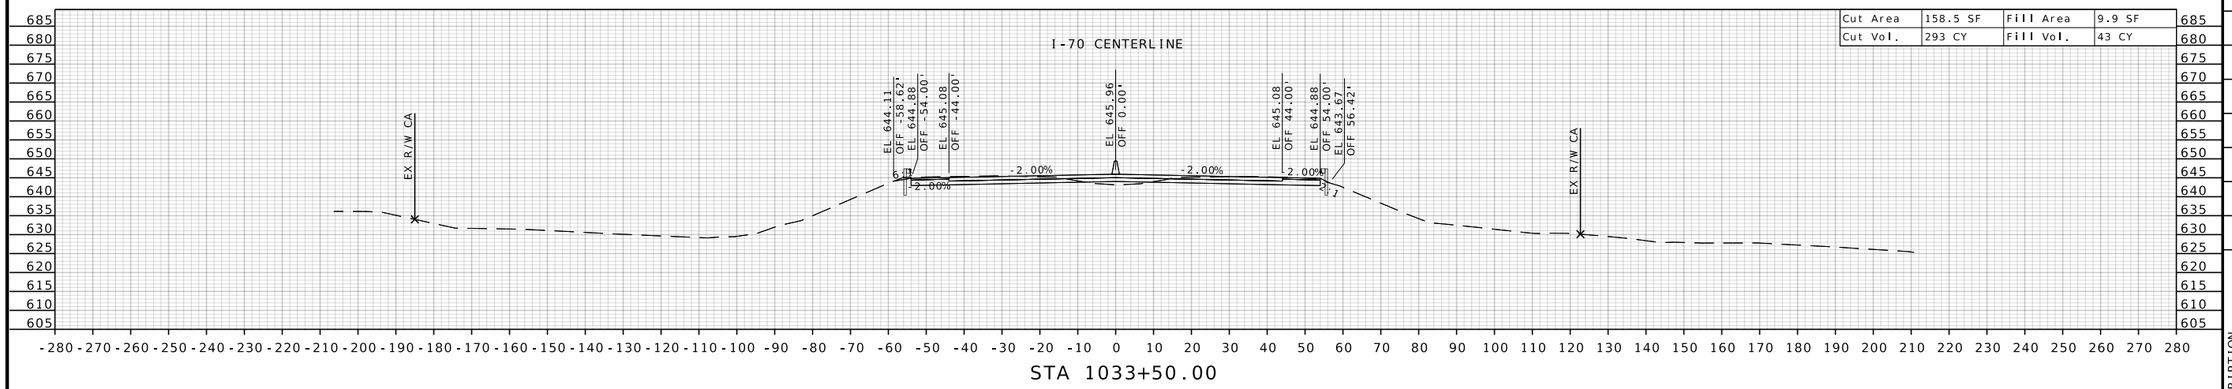

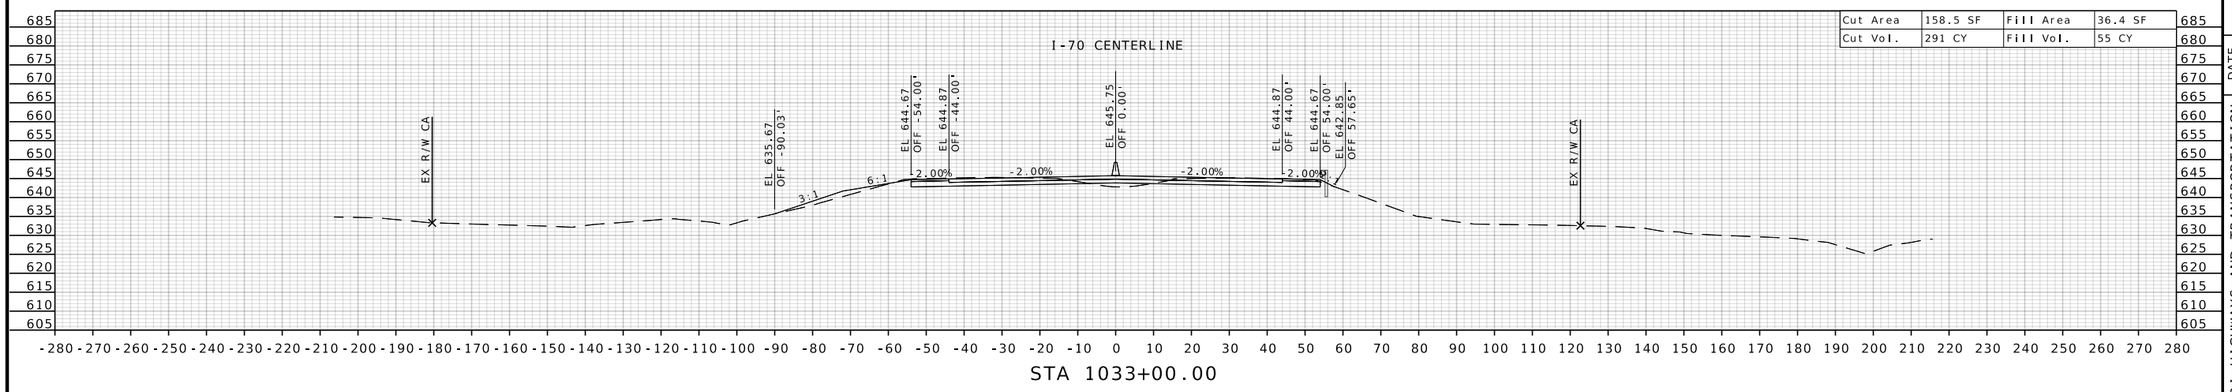

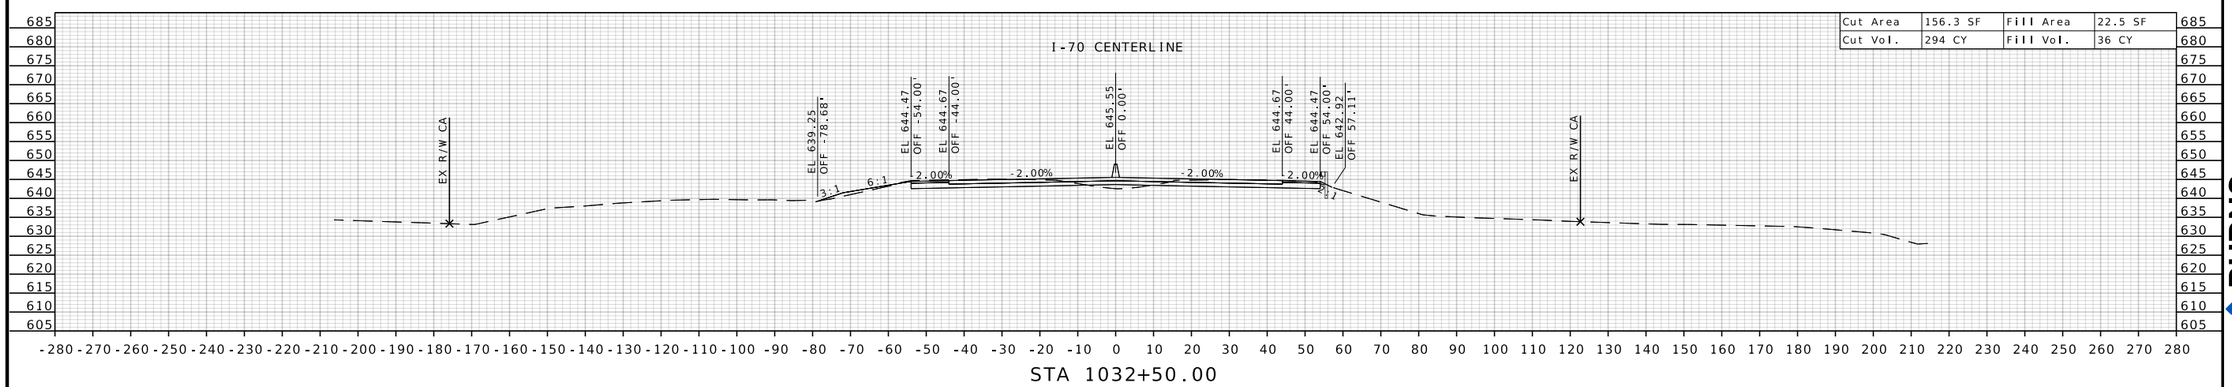

STATE OF MISSOURI
RONNIE L. WILLIAMS
NUMBER PE-2010000879
PROFESSIONAL ENGINEER

THIS SHEET HAS BEEN SIGNED, SEALED, AND DATED ELECTRONICALLY

DATE PREPARED
10/27/2025

ROUTE	STATE
I-70	MO
DISTRICT	SHEET NO.
CD	180

COUNTY
COOPER

JOB NO.
JST0017B

CONTRACT ID.
-

PROJECT NO.
-


BRIDGE NO.
-

DESCRIPTION	DATE

MISSOURI HIGHWAYS AND TRANSPORTATION COMMISSION


105 WEST CAPITOL
JEFFERSON CITY, MO 65102
1-888-ASK-MODOT (1-888-275-6636)

BURNS McDONNELL
9400 Ward Parkway
Kansas City, MO 64114
(816) 333-9400
Certifcate of Authority
No.: 000165

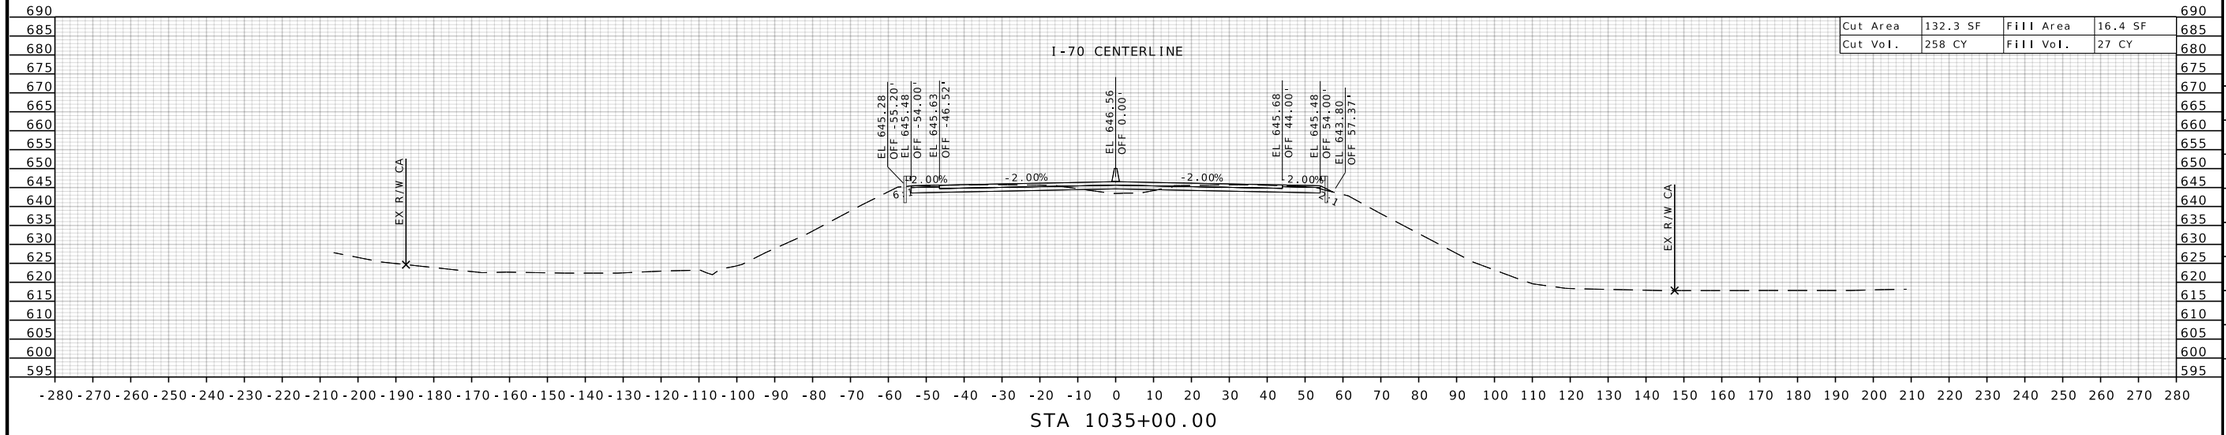


Cut Area	132.3 SF	Fill Area	16.4 SF
Cut Vol.	258 CY	Fill Vol.	27 CY

STA 1035+00.00

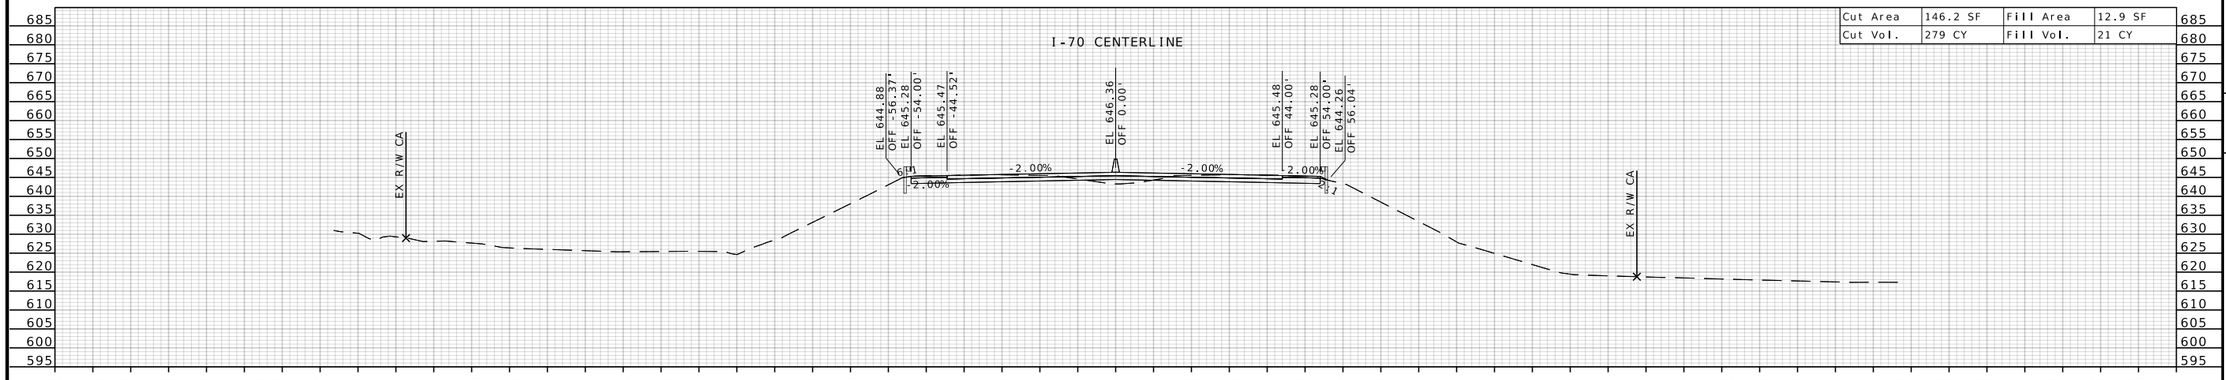

Cut Area	146.2 SF	Fill Area	12.9 SF
Cut Vol.	279 CY	Fill Vol.	21 CY

STA 1034+50.00

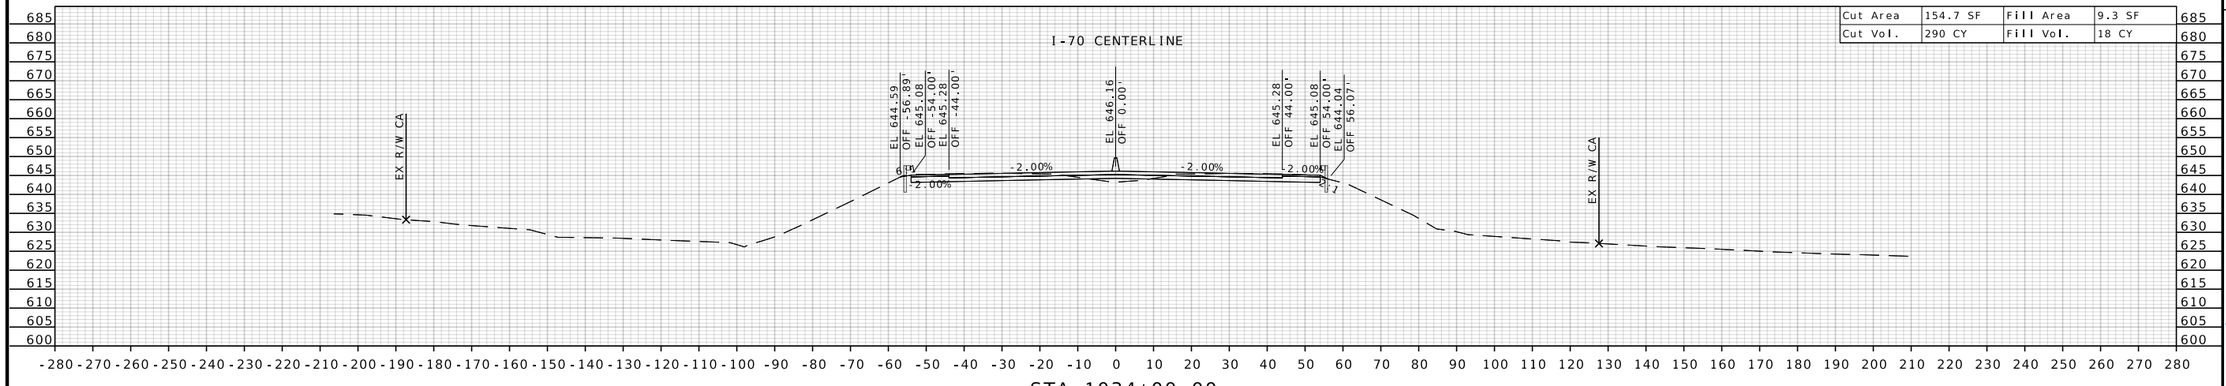

Cut Area	154.7 SF	Fill Area	9.3 SF
Cut Vol.	290 CY	Fill Vol.	18 CY

STA 1034+00.00

STATE OF MISSOURI
RONNIE L. WILLIAMS
NUMBER PE-2010000879
PROFESSIONAL ENGINEER

THIS SHEET HAS BEEN SIGNED, SEALED, AND DATED ELECTRONICALLY

DATE PREPARED
10/27/2025

ROUTE	STATE
I-70	MO
DISTRICT	SHEET NO.
CD	181

COUNTY
COOPER

JOB NO.
JST0017B

CONTRACT ID.
-

PROJECT NO.
-

BRIDGE NO.
-


DESCRIPTION	DATE

MISSOURI HIGHWAYS AND TRANSPORTATION COMMISSION

105 WEST CAPITOL
JEFFERSON CITY, MO 65102
1-888-ASK-MODOT (1-888-275-6636)


BURNS McDONNELL
9400 Ward Parkway
Kansas City, MO 64114
(816) 333-9400
Certificate of Authority No.: 000165

Cut Area	125.6 SF	Fill Area	19.9 SF
Cut Vol.	232 CY	Fill Vol.	37 CY

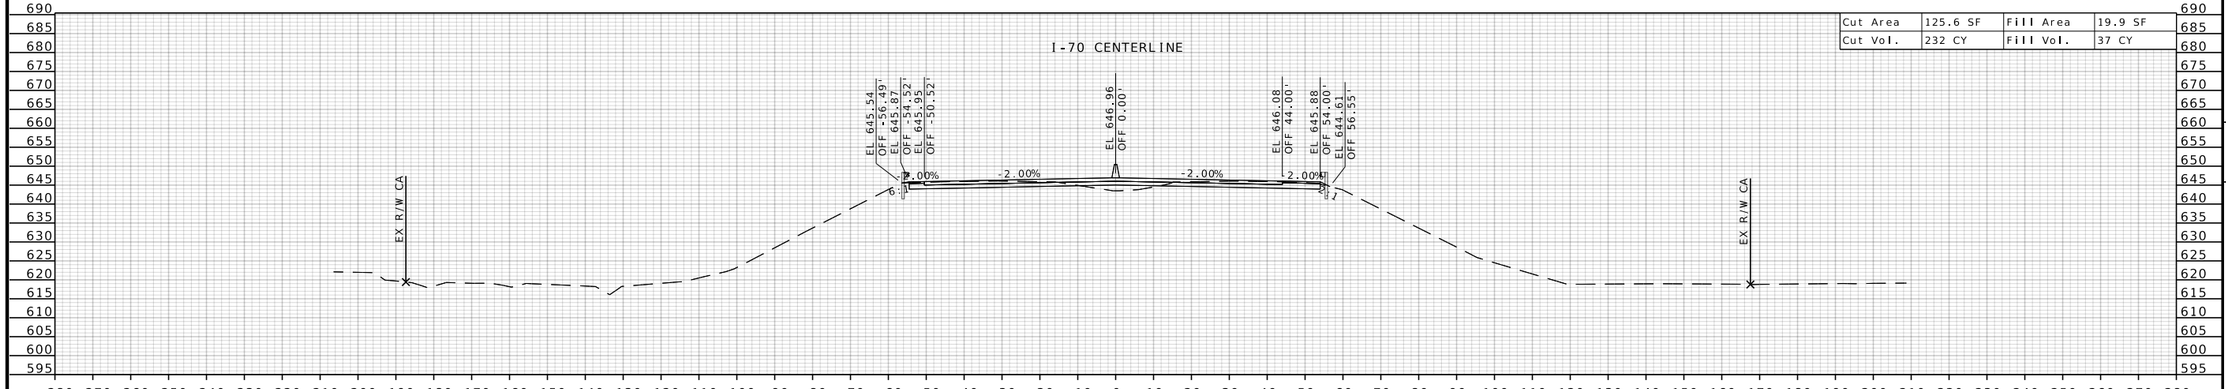

STA 1036+00.00

Cut Area	125.4 SF	Fill Area	20.0 SF
Cut Vol.	239 CY	Fill Vol.	34 CY

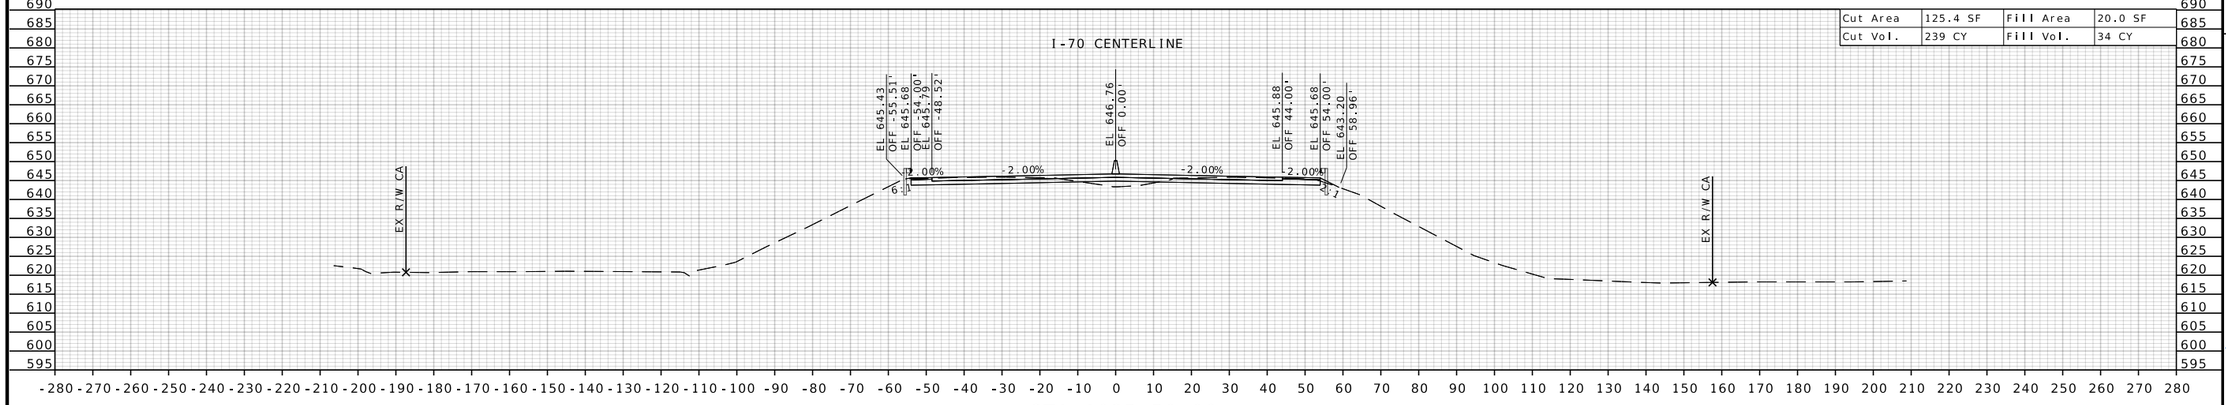

STA 1035+50.00

STATE OF MISSOURI
RONNIE L. WILLIAMS
NUMBER PE-2010000879
PROFESSIONAL ENGINEER

THIS SHEET HAS BEEN SIGNED, SEALED, AND DATED ELECTRONICALLY

DATE PREPARED
10/27/2025

ROUTE	STATE
I-70	MO
DISTRICT	SHEET NO.
CD	182

COUNTY
COOPER

JOB NO.
JST0017B

CONTRACT ID.
-

PROJECT NO.
-


BRIDGE NO.
-

DESCRIPTION	DATE


MISSOURI HIGHWAYS AND TRANSPORTATION COMMISSION

105 WEST CAPITOL
JEFFERSON CITY, MO 65102
1-888-ASK-MODOT (1-888-275-6636)

BURNS McDONNELL
9400 Ward Parkway
Kansas City, MO 64114
(816) 333-9400
Certificate of Authority
No.: 000165

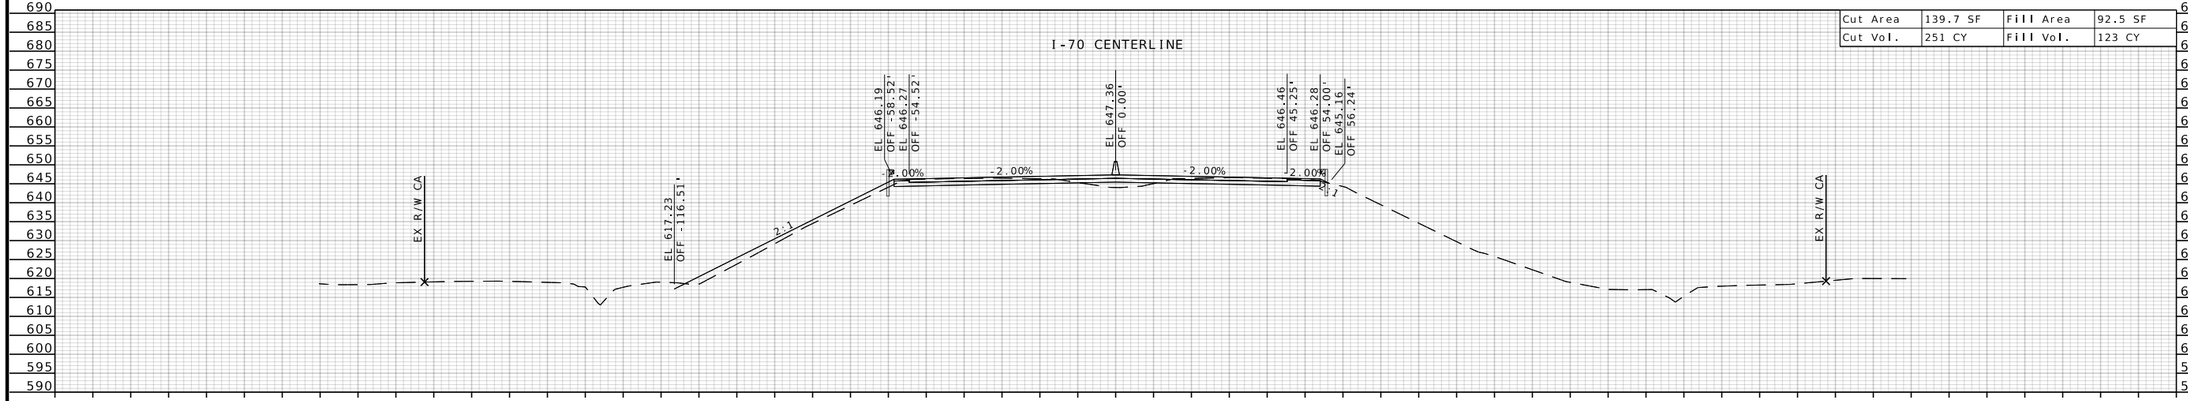

Cut Area	139.7 SF	Fill Area	92.5 SF
Cut Vol.	251 CY	Fill Vol.	123 CY

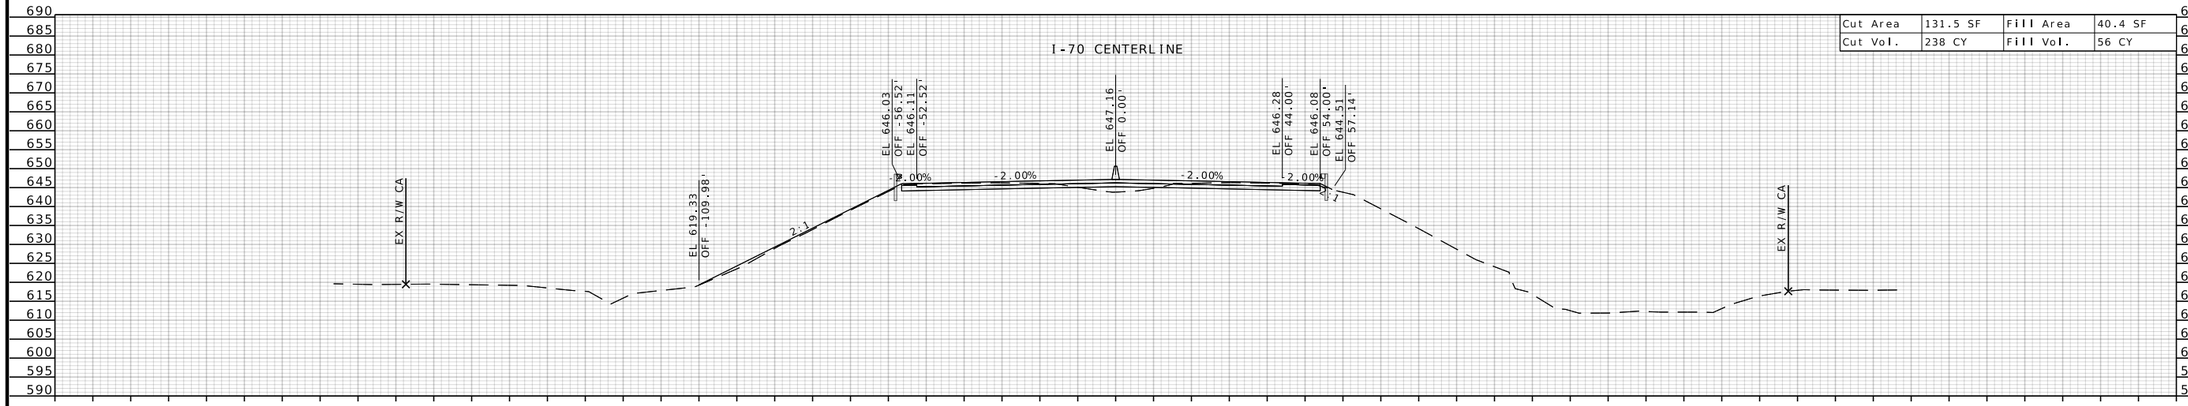

Cut Area	131.5 SF	Fill Area	40.4 SF
Cut Vol.	238 CY	Fill Vol.	56 CY

STATE OF MISSOURI
RONNIE L. WILLIAMS
NUMBER PE-2010000879
PROFESSIONAL ENGINEER

THIS SHEET HAS BEEN SIGNED, SEALED, AND DATED ELECTRONICALLY

DATE PREPARED
10/27/2025

ROUTE	STATE
I-70	MO
DISTRICT	SHEET NO.
CD	183

COUNTY
COOPER

JOB NO.
JST0017B

CONTRACT ID.
-

PROJECT NO.
-


BRIDGE NO.
-


DESCRIPTION	DATE

MISSOURI HIGHWAYS AND TRANSPORTATION COMMISSION

105 WEST CAPITOL
JEFFERSON CITY, MO 65102
1-888-ASK-MODOT (1-888-275-6636)

BURNS McDONNELL
9400 Ward Parkway
Kansas City, MO 64114
(816) 333-9400
Certificate of Authority
No.: 000165

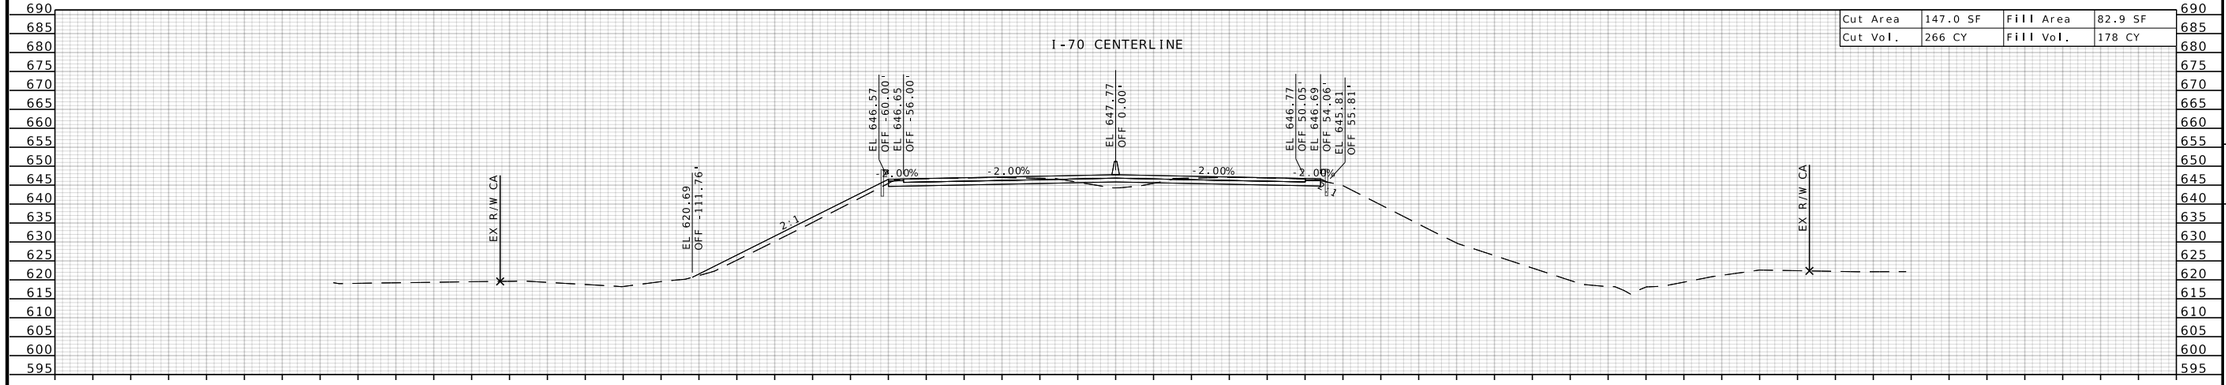

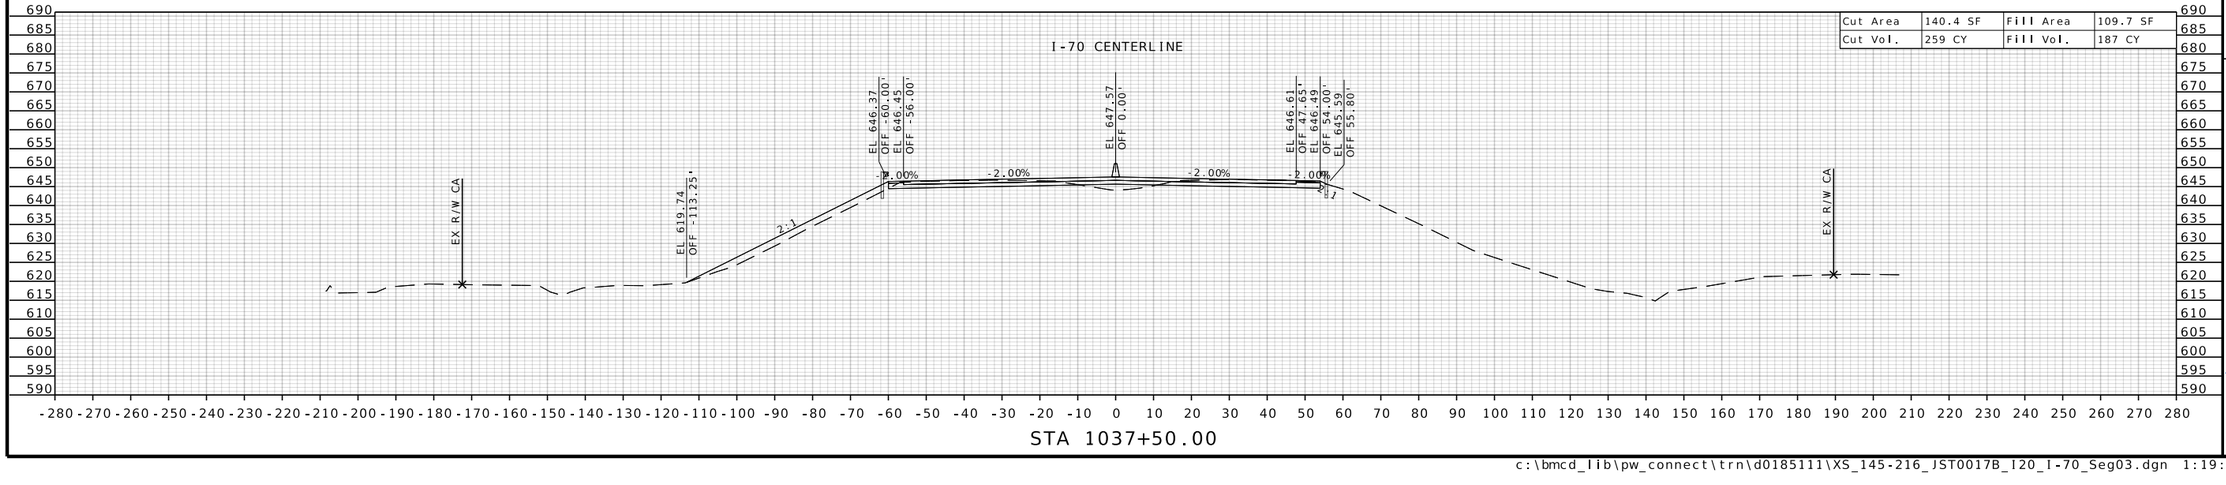

STATE OF MISSOURI
RONNIE L. WILLIAMS
NUMBER PE-2010000879
PROFESSIONAL ENGINEER

THIS SHEET HAS BEEN SIGNED, SEALED, AND DATED ELECTRONICALLY

DATE PREPARED
10/27/2025

ROUTE	STATE
I-70	MO
DISTRICT	SHEET NO.
CD	184

COUNTY
COOPER

JOB NO.
JST0017B

CONTRACT ID.
-

PROJECT NO.
-


BRIDGE NO.
-


DESCRIPTION	DATE


MISSOURI HIGHWAYS AND TRANSPORTATION COMMISSION

105 WEST CAPITOL
JEFFERSON CITY, MO 65102
1-888-ASK-MODOT (1-888-275-6636)

BURNS McDONNELL
9400 Ward Parkway
Kansas City, MO 64114
(816) 333-9400
Certificate of Authority
No.: 000165

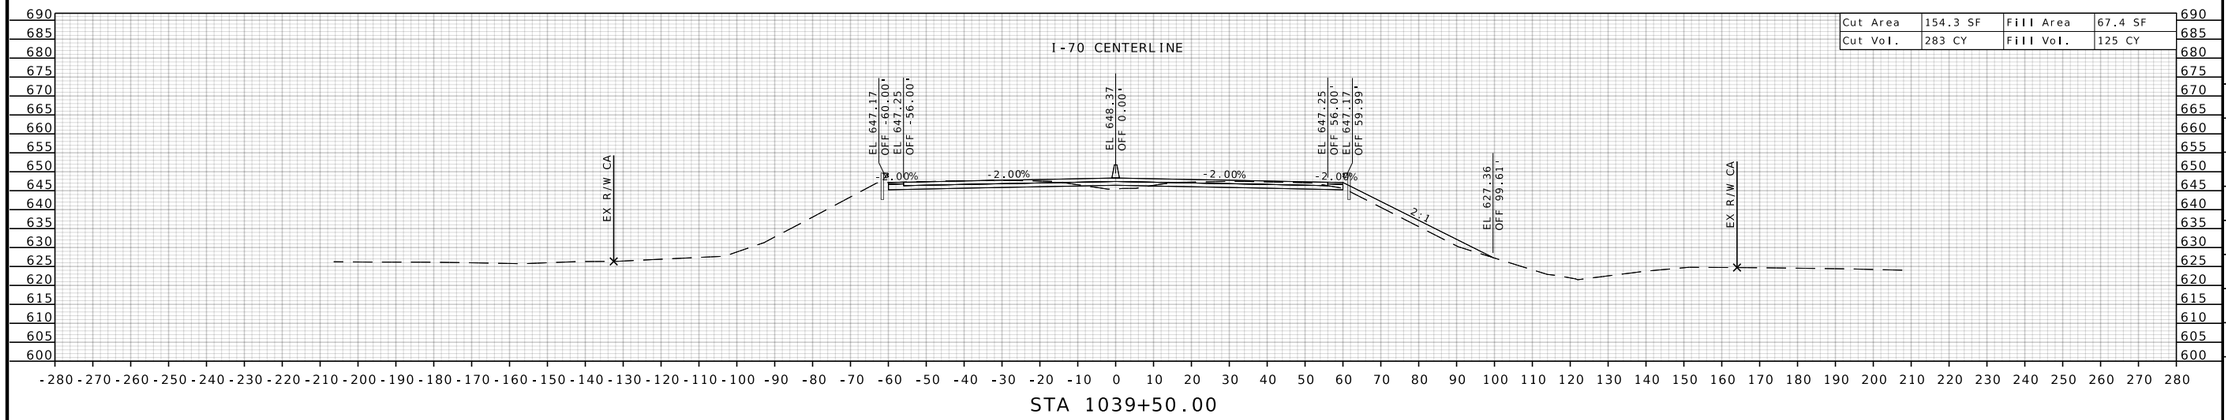

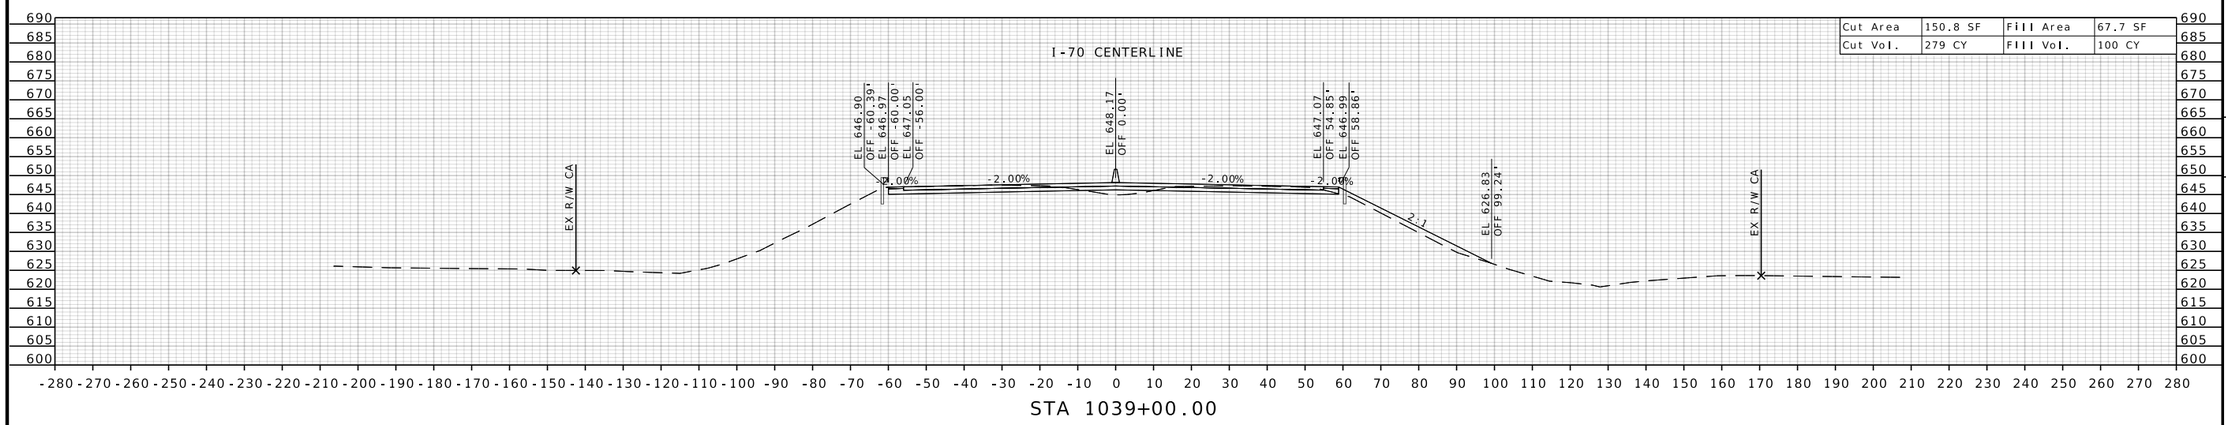

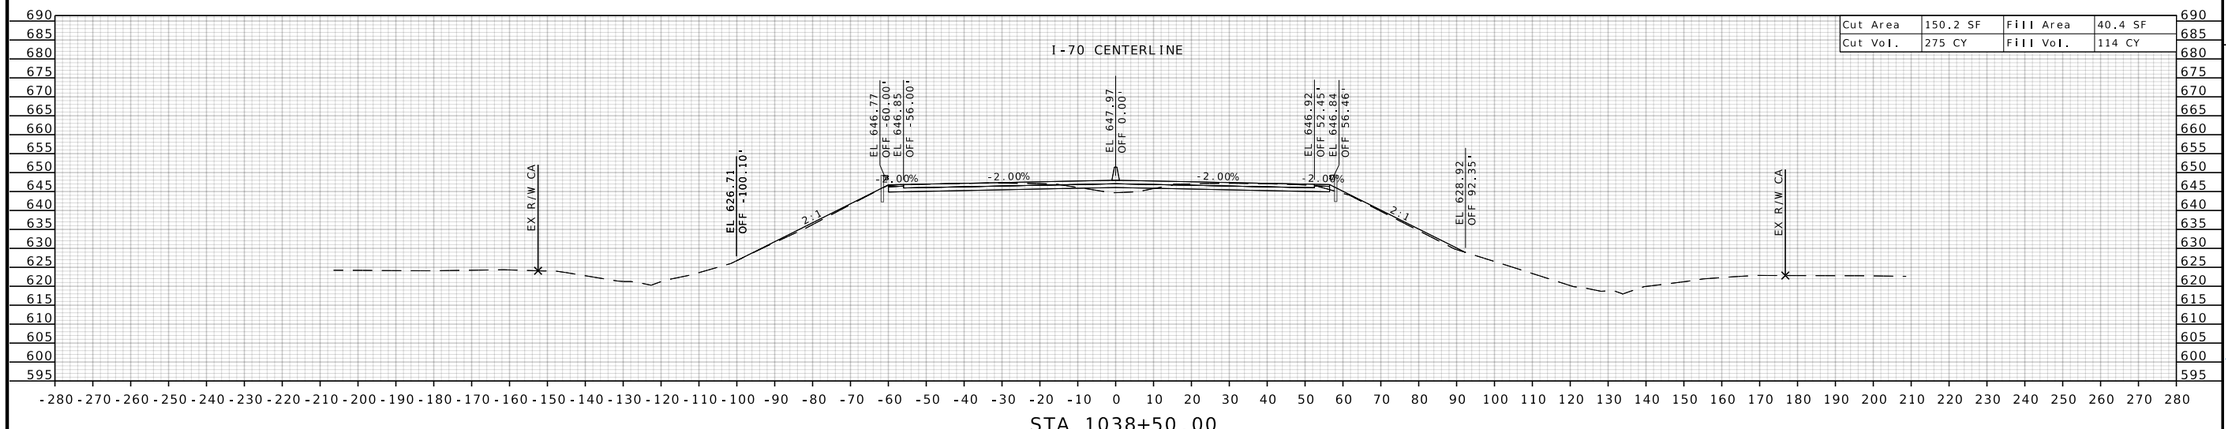

STATE OF MISSOURI
RONNIE L. WILLIAMS
NUMBER PE-2010000879
PROFESSIONAL ENGINEER

THIS SHEET HAS BEEN SIGNED, SEALED, AND DATED ELECTRONICALLY

DATE PREPARED
10/27/2025

ROUTE	STATE
I-70	MO
DISTRICT	SHEET NO.
CD	185

COUNTY
COOPER

JOB NO.
JST0017B

CONTRACT ID.
-


PROJECT NO.
-


BRIDGE NO.
-


NO.	DESCRIPTION	DATE

MISSOURI HIGHWAYS AND TRANSPORTATION COMMISSION
105 WEST CAPITOL
JEFFERSON CITY, MO 65102
1-888-ASK-MODOT (1-888-275-6636)

BURNS McDONNELL
9400 Ward Parkway
Kansas City, MO 64114
(816) 333-9400
Certificate of Authority No.: 000165

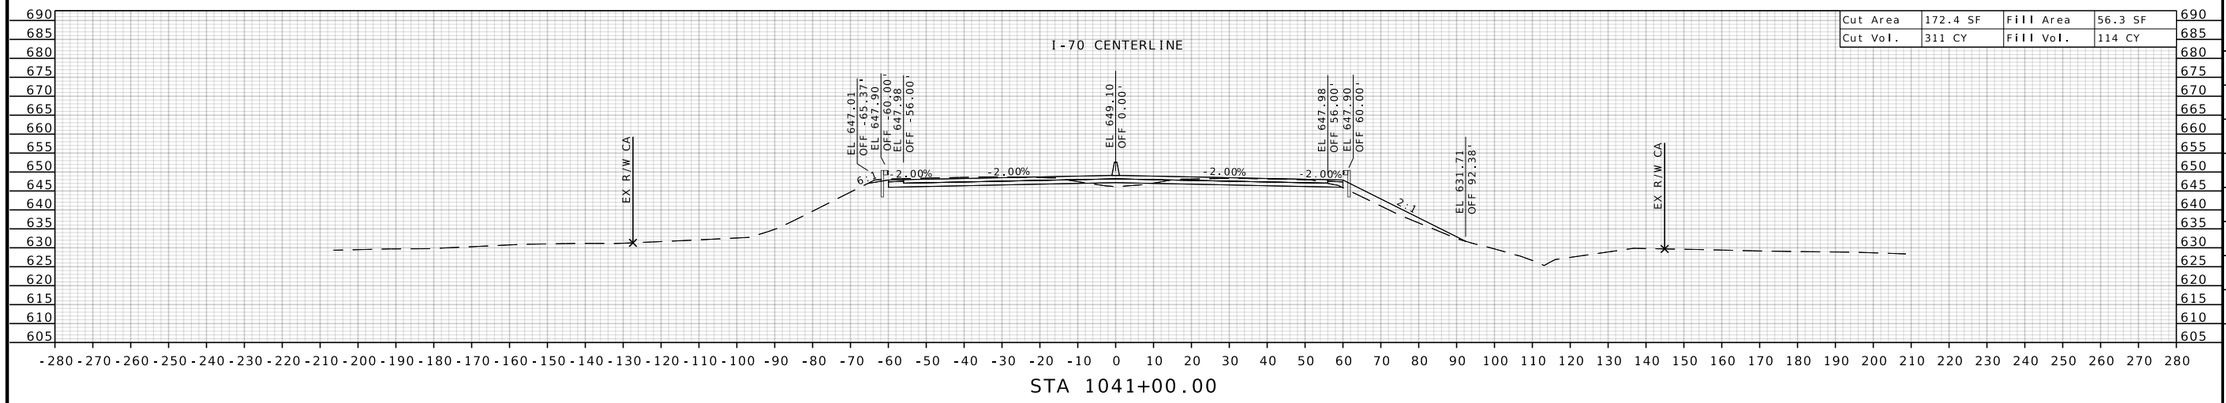

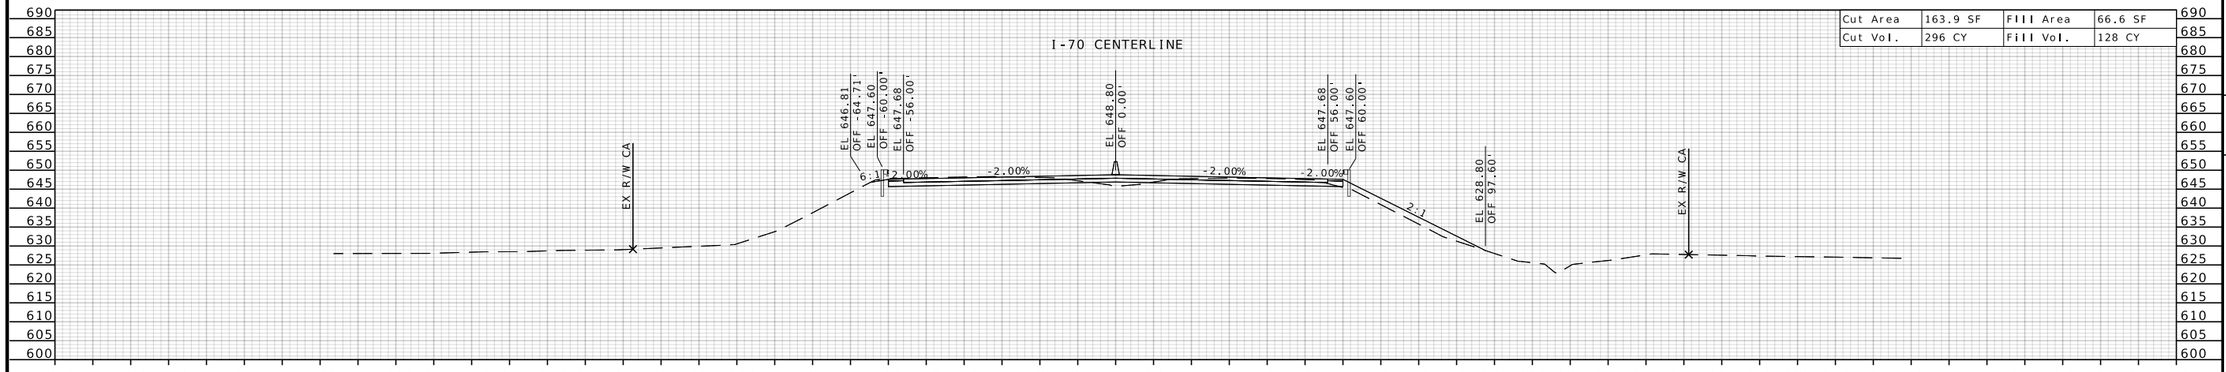

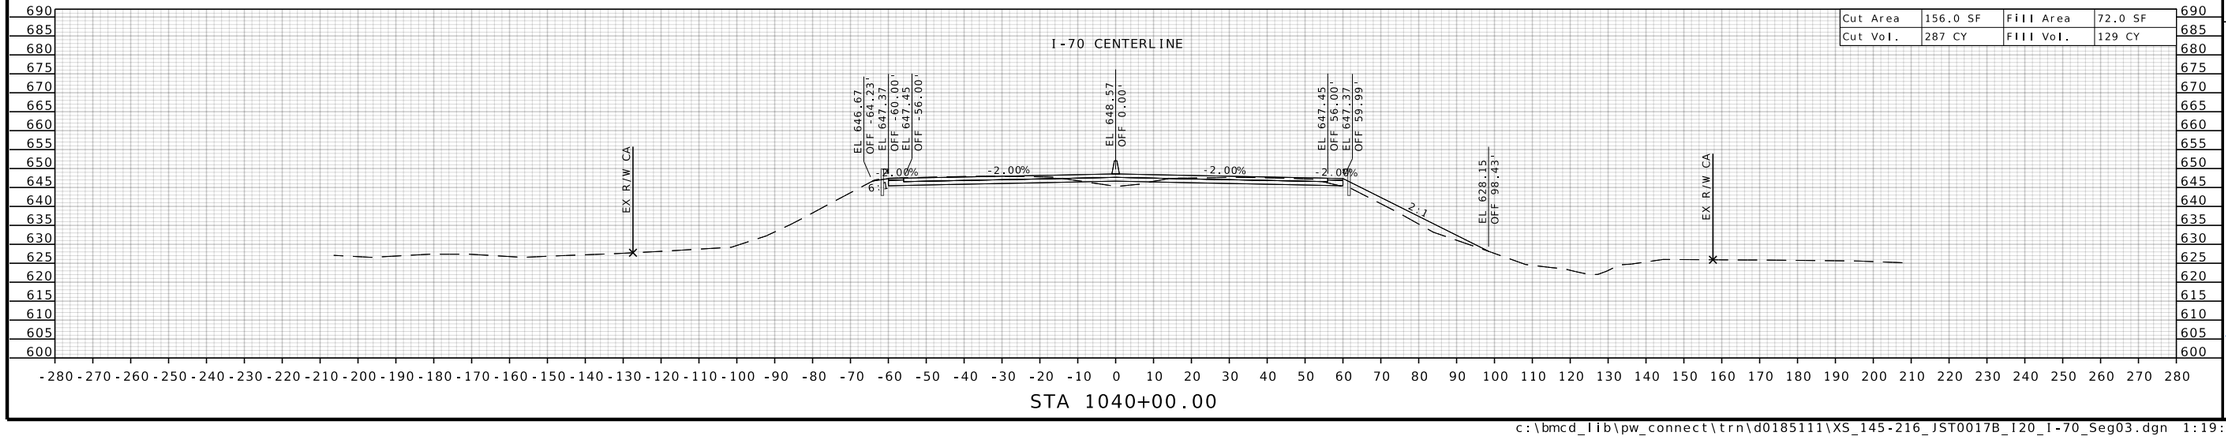

STATE OF MISSOURI
RONNIE L. WILLIAMS
NUMBER PE-2010000879
PROFESSIONAL ENGINEER

THIS SHEET HAS BEEN SIGNED, SEALED, AND DATED ELECTRONICALLY

DATE PREPARED
10/27/2025

ROUTE	STATE
I-70	MO
DISTRICT	SHEET NO.
CD	186

COUNTY
COOPER

JOB NO.
JST0017B

CONTRACT ID.
-

PROJECT NO.
-


BRIDGE NO.
-


DESCRIPTION	DATE


MISSOURI HIGHWAYS AND TRANSPORTATION COMMISSION
105 WEST CAPITOL
JEFFERSON CITY, MO 65102
1-888-ASK-MODOT (1-888-275-6636)

BURNS McDONNELL
9400 Ward Parkway
Kansas City, MO 64114
(816) 333-9400
Certificate of Authority
No.: 000165

c:\bmcd_lib\pw_connect\trn\d0185111\XS_145-216_JST0017B_I20_I-70_Seg03.dgn 1:19:42 PM 10/27/2025

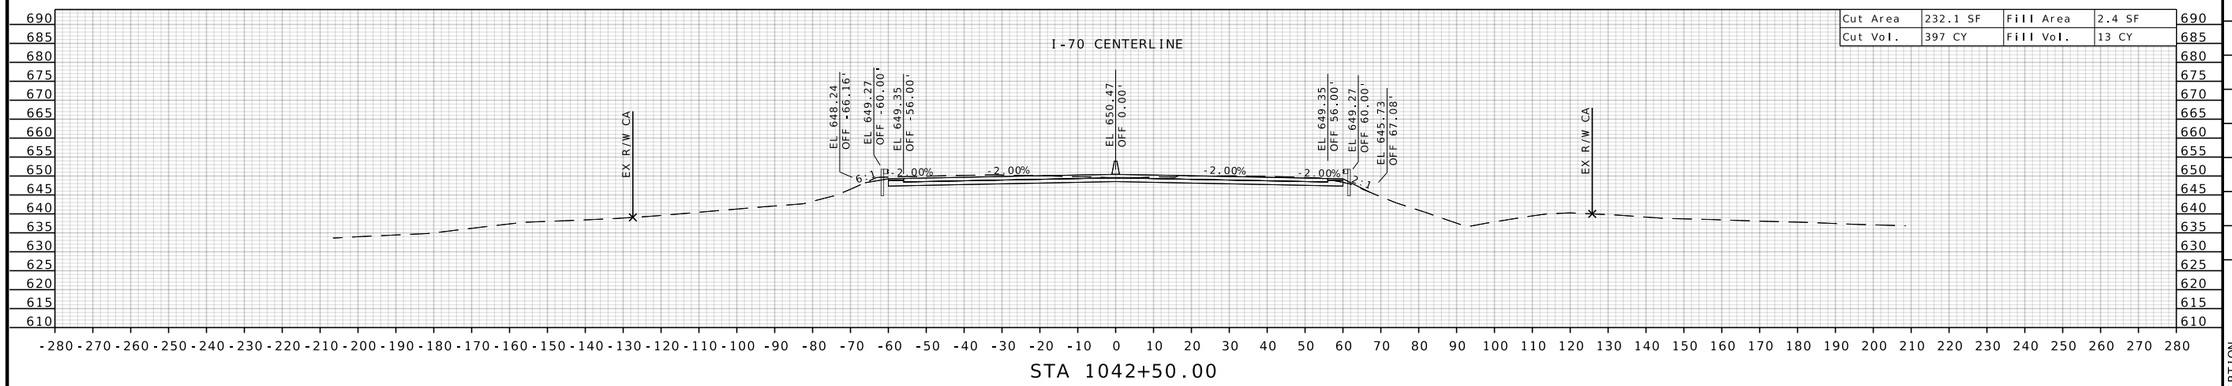

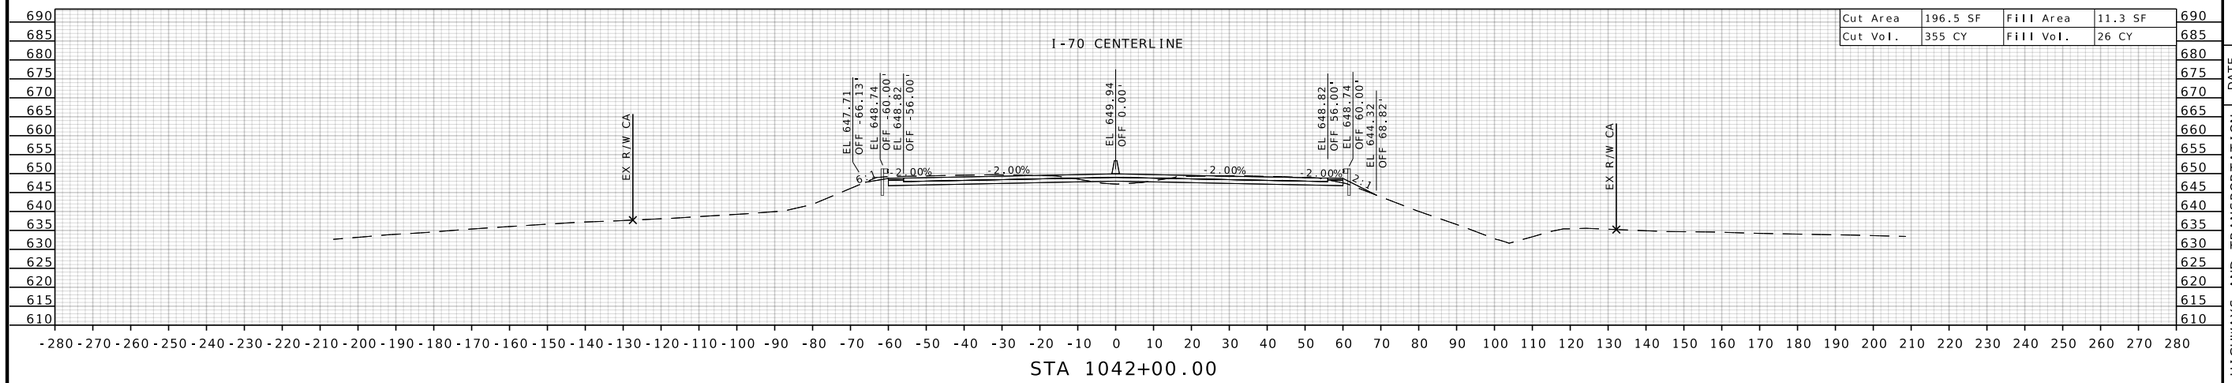

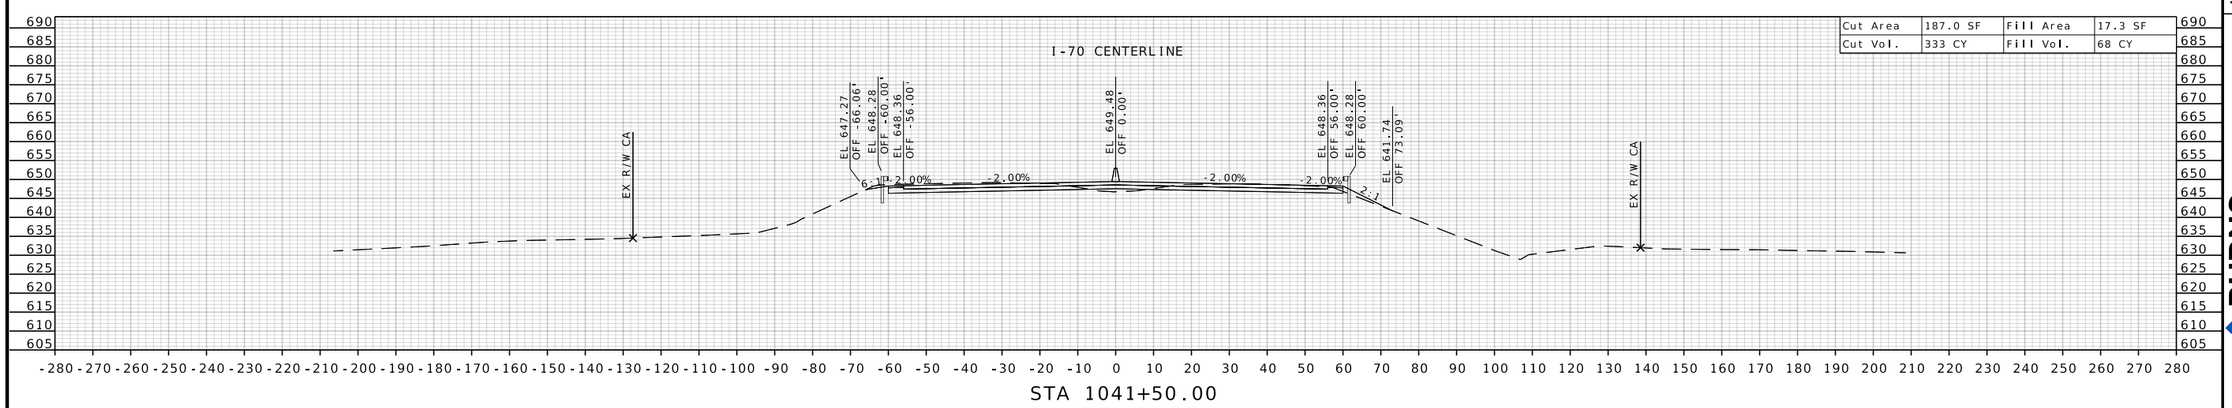

STATE OF MISSOURI
RONNIE L. WILLIAMS
NUMBER PE-2010000879
PROFESSIONAL ENGINEER

THIS SHEET HAS BEEN SIGNED, SEALED, AND DATED ELECTRONICALLY

DATE PREPARED
10/27/2025

ROUTE	STATE
I-70	MO
DISTRICT	SHEET NO.
CD	187

COUNTY
COOPER

JOB NO.
JST0017B

CONTRACT ID.
-

PROJECT NO.
-


BRIDGE NO.
-

DESCRIPTION	DATE

MISSOURI HIGHWAYS AND TRANSPORTATION COMMISSION

105 WEST CAPITOL
JEFFERSON CITY, MO 65102
1-888-ASK-MODOT (1-888-275-6636)

BURNS McDONNELL
9400 Ward Parkway
Kansas City, MO 64114
(816) 333-9400
Certificate of Authority
No.: 000165

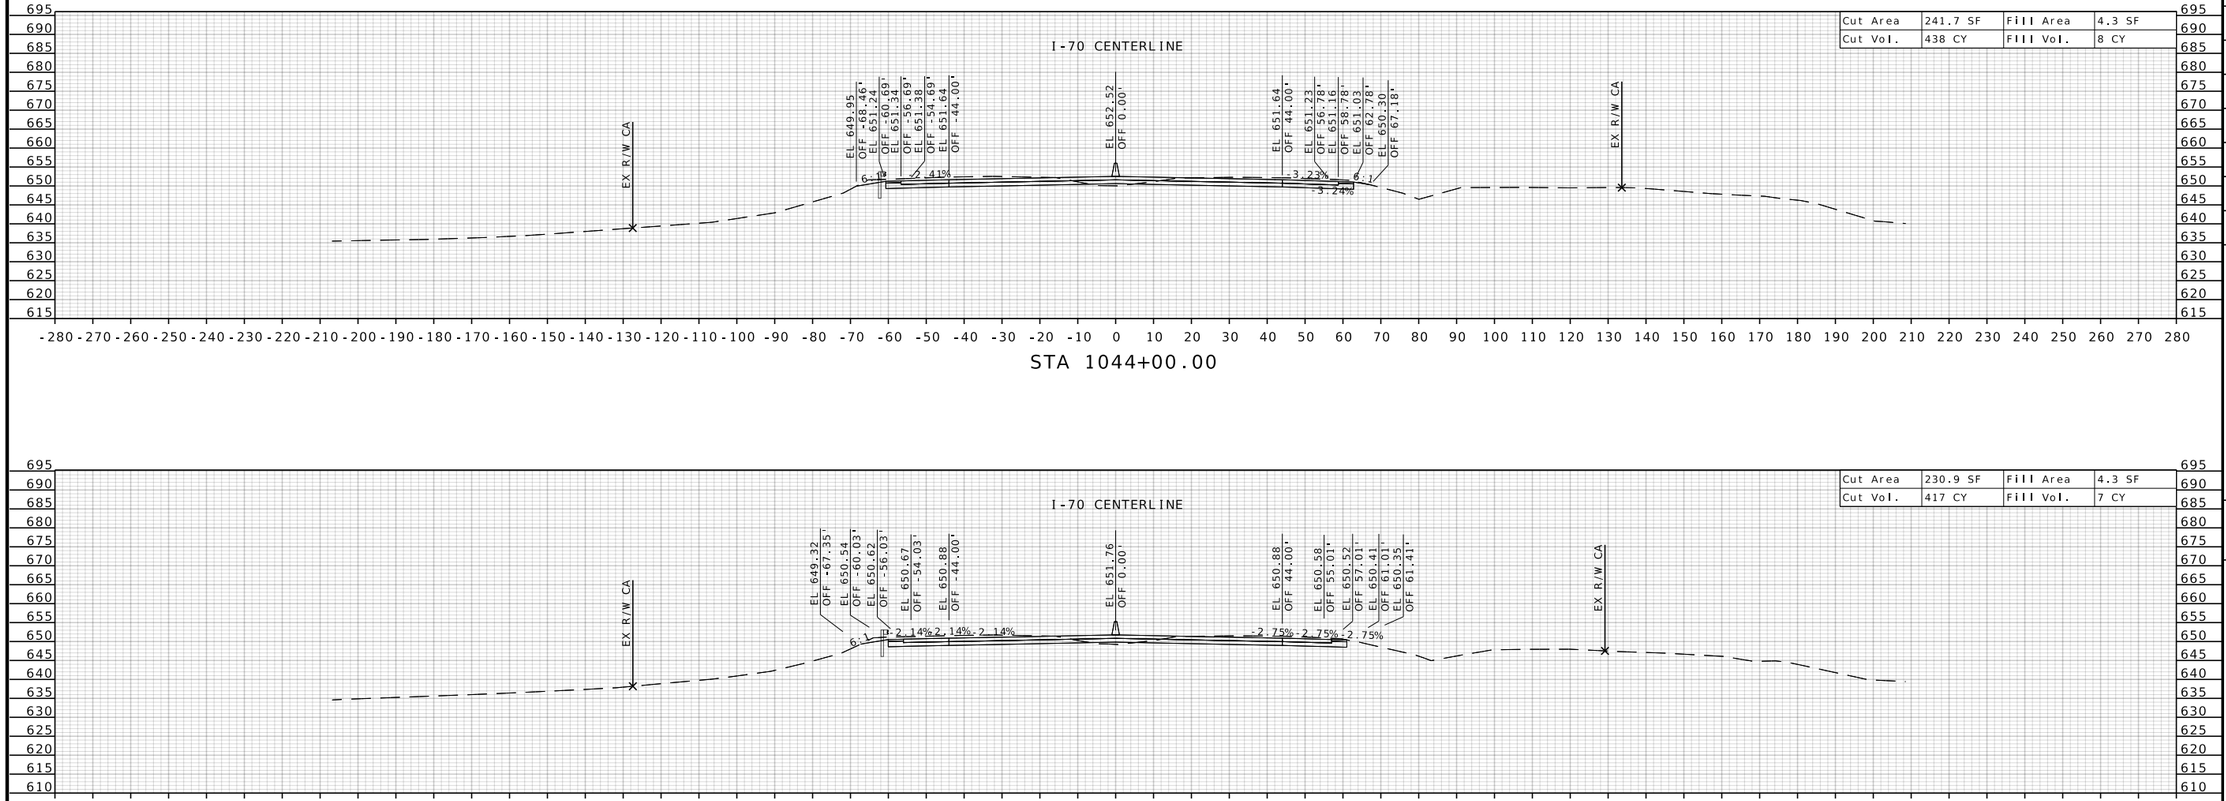

STATE OF MISSOURI
RONNIE L. WILLIAMS
NUMBER PE-2010000879
PROFESSIONAL ENGINEER

THIS SHEET HAS BEEN SIGNED, SEALED, AND DATED ELECTRONICALLY

DATE PREPARED
10/27/2025

ROUTE	STATE
I-70	MO
DISTRICT	SHEET NO.
CD	188

COUNTY
COOPER

JOB NO.
JST0017B

CONTRACT ID.
-

PROJECT NO.
-

BRIDGE NO.
-


DESCRIPTION	DATE


MISSOURI HIGHWAYS AND TRANSPORTATION COMMISSION


105 WEST CAPITOL
JEFFERSON CITY, MO 65102
1-888-ASK-MODOT (1-888-275-6636)

BURNS McDONNELL
9400 Ward Parkway
Kansas City, MO 64114
(816) 333-9400
Certificate of Authority
No.: 000165

c:\bmcd_lib\pw_connect\trn\d0185111\XS_145-216_JST0017B_I20_I-70_Seg03.dgn 1:19:46 PM 10/27/2025

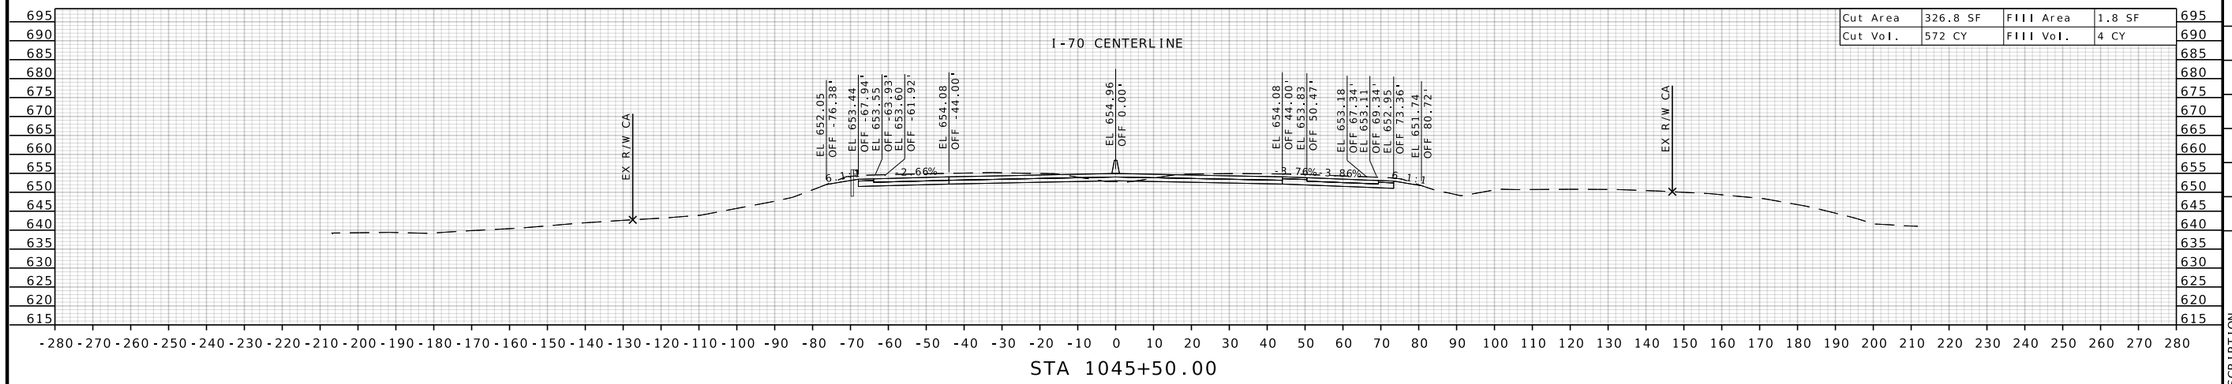

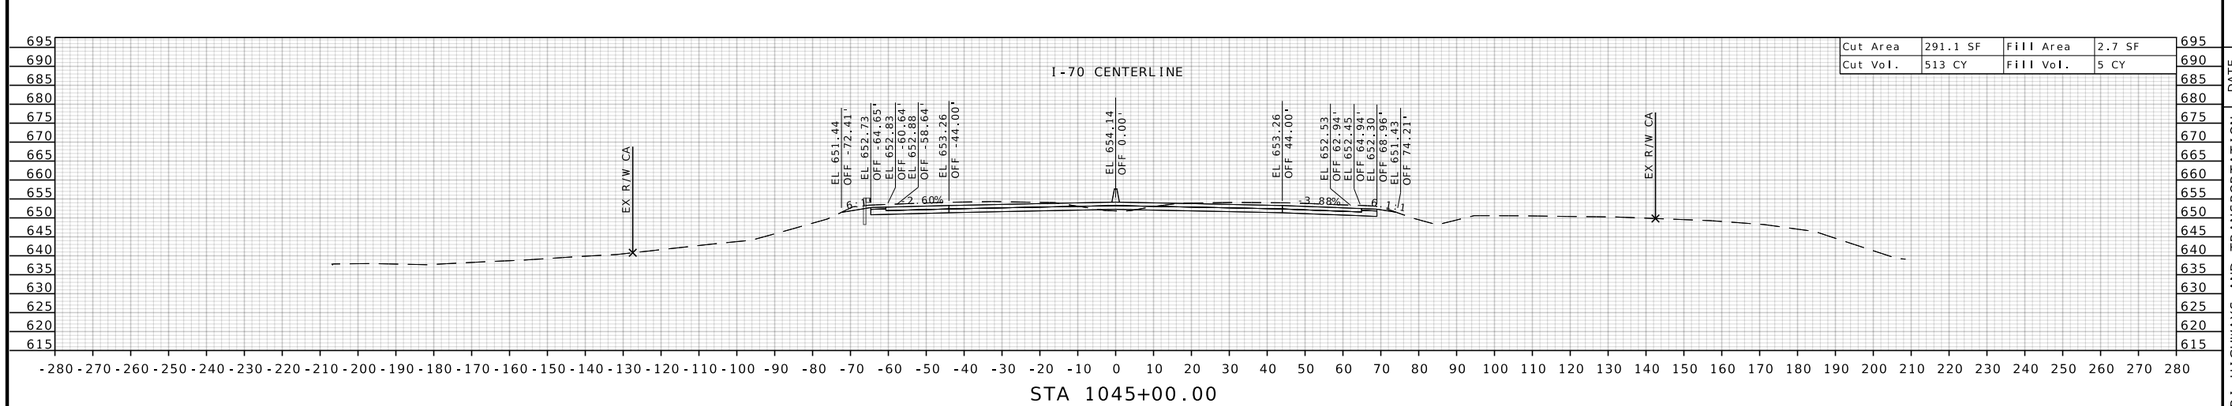

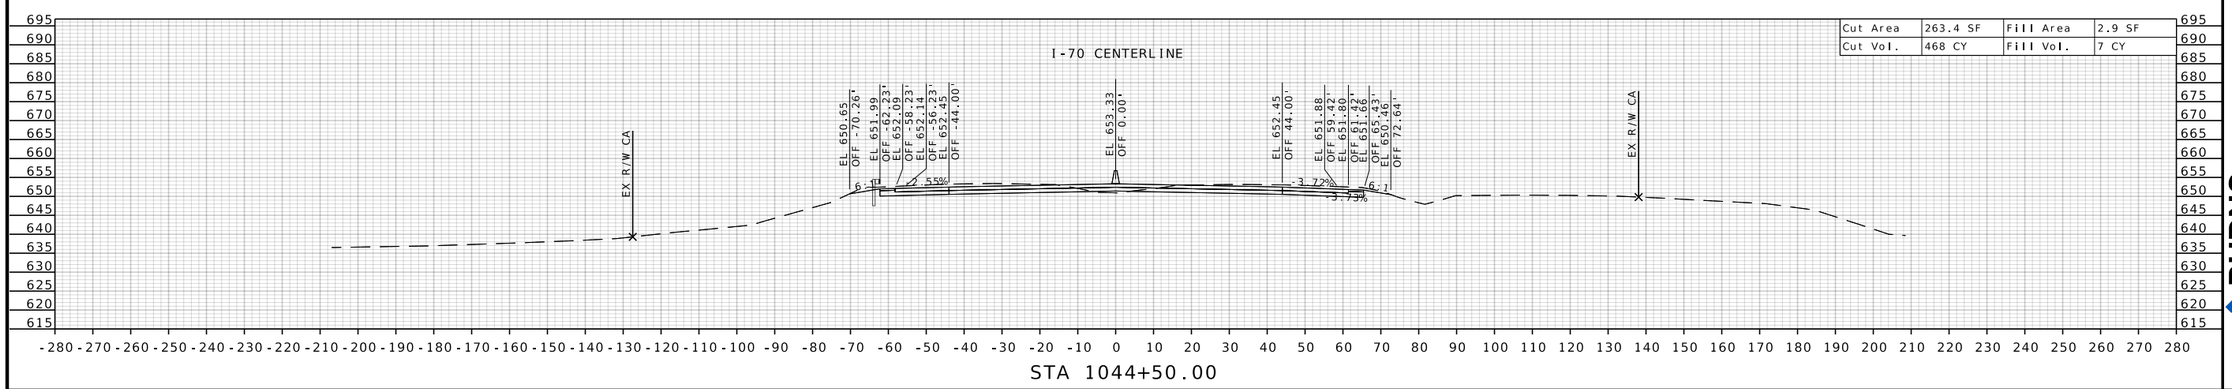

STATE OF MISSOURI
RONNIE L. WILLIAMS
NUMBER PE-2010000879
PROFESSIONAL ENGINEER

THIS SHEET HAS BEEN SIGNED, SEALED, AND DATED ELECTRONICALLY

DATE PREPARED
10/27/2025

ROUTE	STATE
I-70	MO
DISTRICT	SHEET NO.
CD	189

COUNTY
COOPER

JOB NO.
JST0017B

CONTRACT ID.
-

PROJECT NO.
-

BRIDGE NO.
-


DESCRIPTION	DATE

MISSOURI HIGHWAYS AND TRANSPORTATION COMMISSION


105 WEST CAPITOL
JEFFERSON CITY, MO 65102
1-888-ASK-MODOT (1-888-275-6636)

MoDOT


BURNS McDONNELL
9400 Ward Parkway
Kansas City, MO 64114
(816) 333-9400
Certificate of Authority No.: 000165

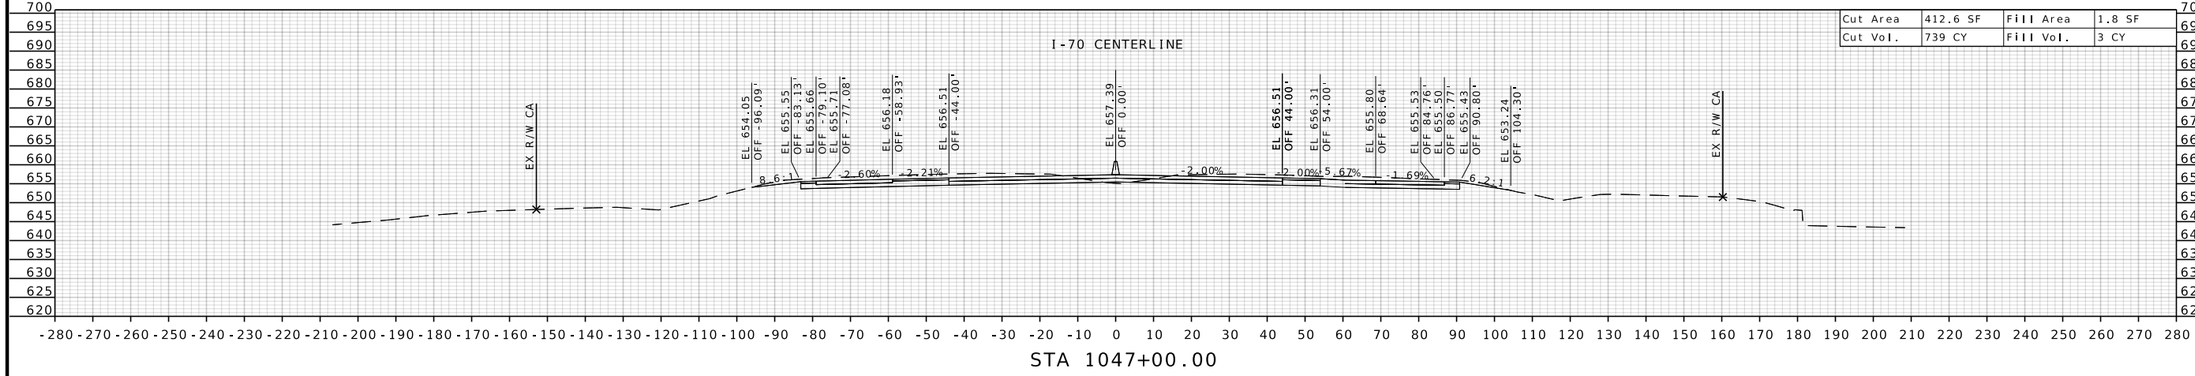

STA 1047+00.00

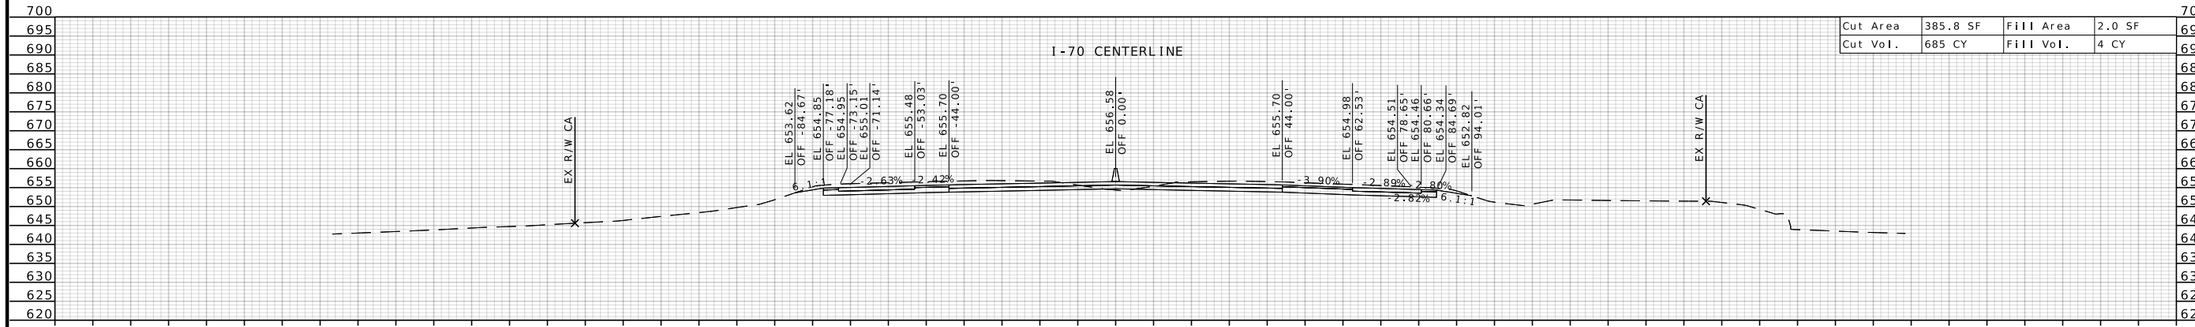

STA 1046+50.00

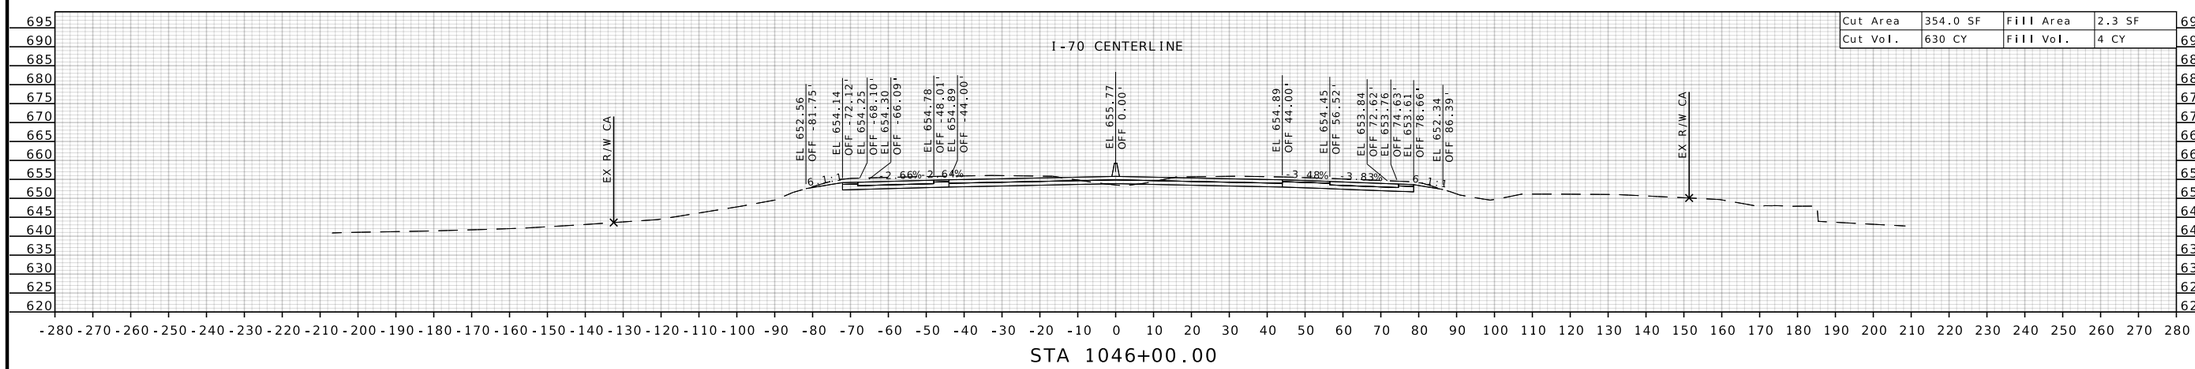

STA 1046+00.00

STATE OF MISSOURI
RONNIE L. WILLIAMS
NUMBER PE-2010000879
PROFESSIONAL ENGINEER

THIS SHEET HAS BEEN SIGNED, SEALED, AND DATED ELECTRONICALLY

DATE PREPARED
10/27/2025

ROUTE	STATE
I-70	MO
DISTRICT	SHEET NO.
CD	190

COUNTY
COOPER

JOB NO.
JST0017B

CONTRACT ID.
-

PROJECT NO.
-

BRIDGE NO.
-


DESCRIPTION	DATE


MISSOURI HIGHWAYS AND TRANSPORTATION COMMISSION


105 WEST CAPITOL
JEFFERSON CITY, MO 65102
1-888-ASK-MODOT (1-888-275-6636)

BURNS McDONNELL
9400 Ward Parkway
Kansas City, MO 64114
(816) 333-9400
Certificate of Authority
No.: 000165

c:\bmcd_lib\pw_connect\trn\d0185111\XS_145-216_JST0017B_I20_I-70_Seg03.dgn 1:19:50 PM 10/27/2025

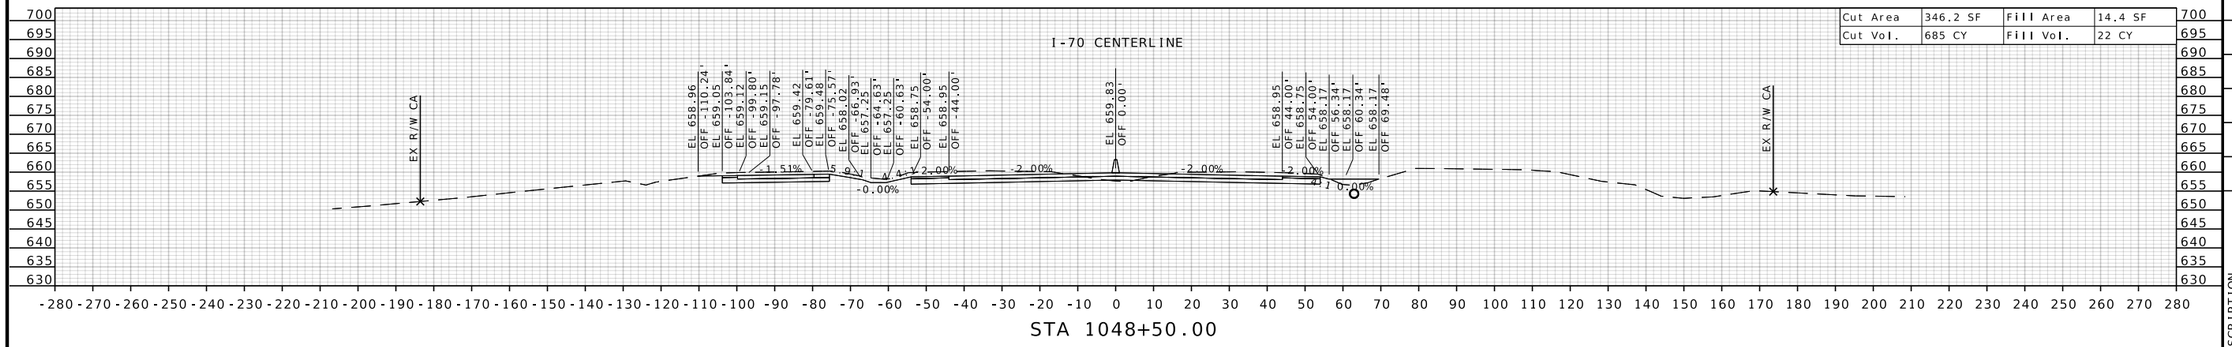

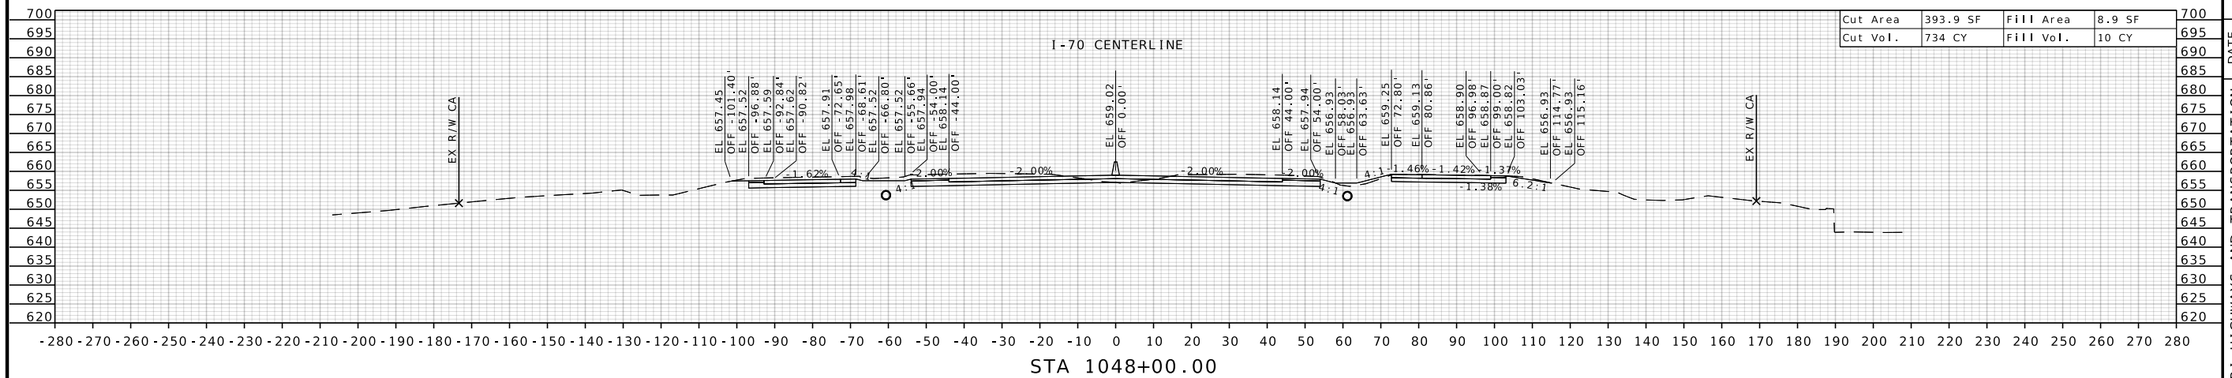

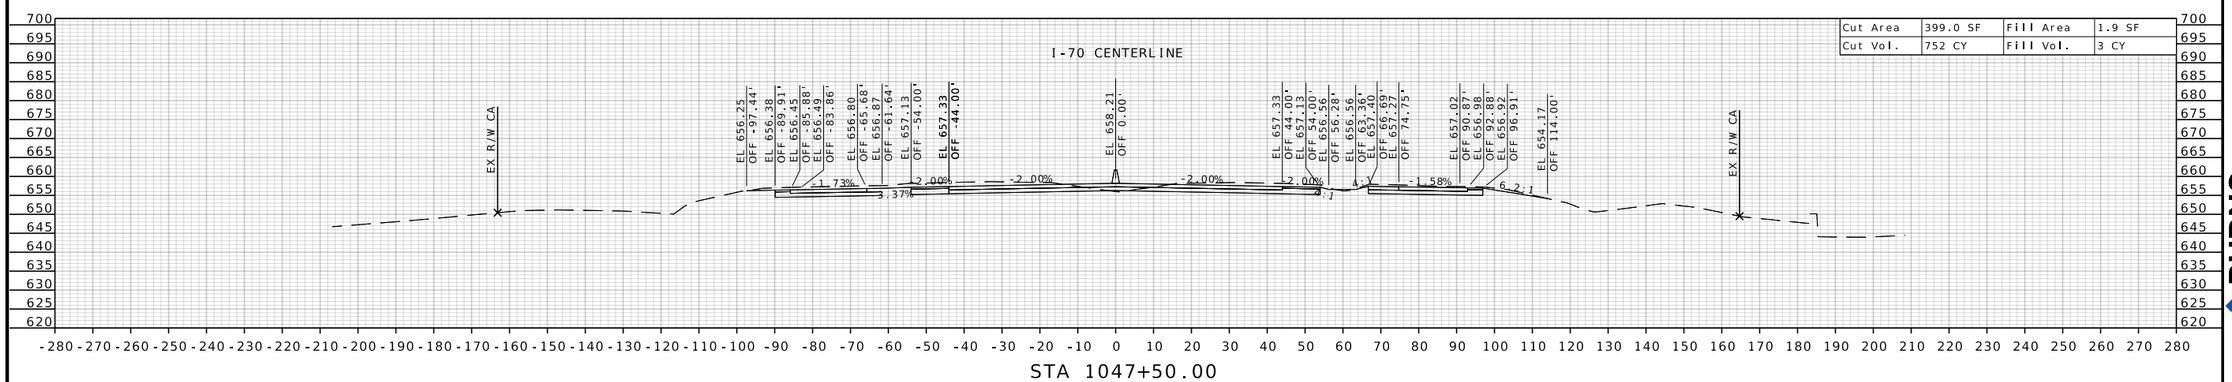

STATE OF MISSOURI
RONNIE L. WILLIAMS
NUMBER PE-2010000879
PROFESSIONAL ENGINEER

THIS SHEET HAS BEEN SIGNED, SEALED, AND DATED ELECTRONICALLY

DATE PREPARED
10/27/2025

ROUTE	STATE
I-70	MO
DISTRICT	SHEET NO.
CD	191

COUNTY
COOPER

JOB NO.
JST0017B

CONTRACT ID.
-

PROJECT NO.
-

BRIDGE NO.
-


DESCRIPTION	DATE


MISSOURI HIGHWAYS AND TRANSPORTATION COMMISSION


105 WEST CAPITOL
JEFFERSON CITY, MO 65102
1-888-ASK-MODOT (1-888-275-6636)

BURNS McDONNELL
9400 Ward Parkway
Kansas City, MO 64114
(816) 333-9400
Certificate of Authority No.: 000165

c:\bmcd_lib\pw_connect\trn\d0185111\XS_145-216_JST0017B_I20_I-70_Seg03.dgn 1:19:52 PM 10/27/2025

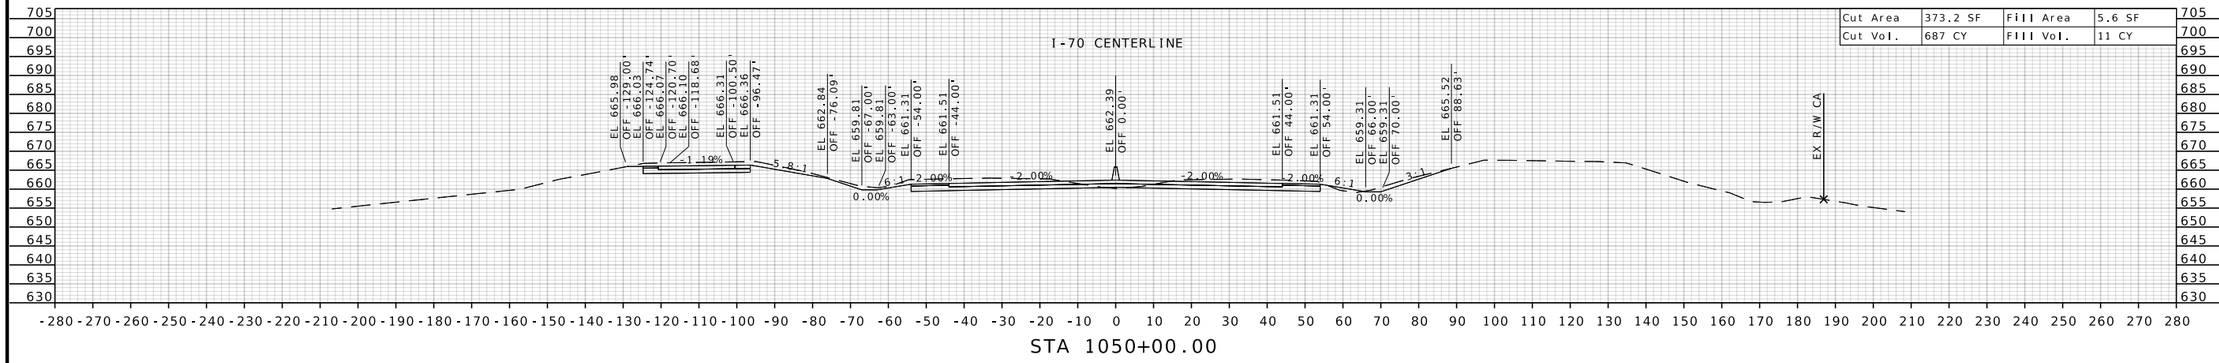

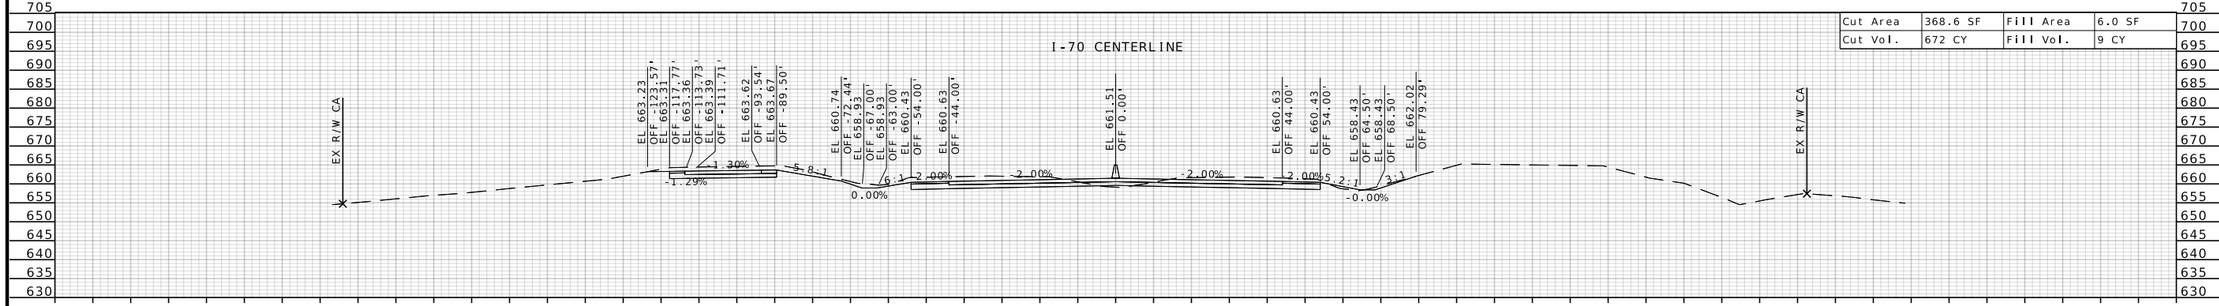

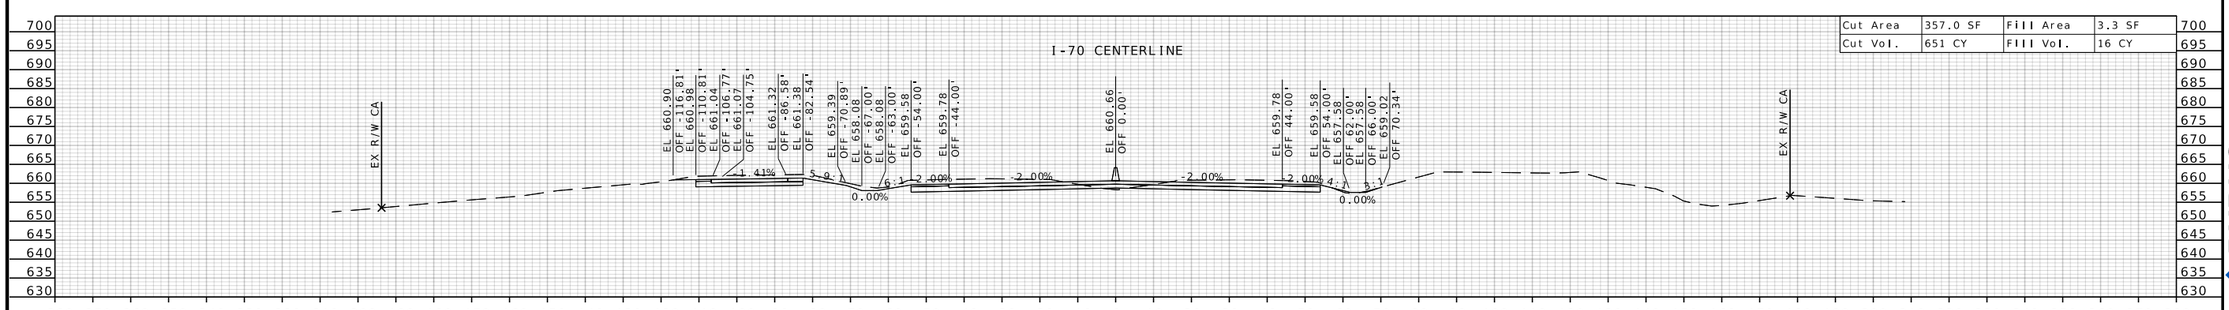

STATE OF MISSOURI
RONNIE L. WILLIAMS
NUMBER PE-2010000879
PROFESSIONAL ENGINEER

THIS SHEET HAS BEEN SIGNED, SEALED, AND DATED ELECTRONICALLY

DATE PREPARED
10/27/2025

ROUTE	STATE
I-70	MO
DISTRICT	SHEET NO.
CD	192

COUNTY
COOPER

JOB NO.
JST0017B

CONTRACT ID.
-

PROJECT NO.
-

BRIDGE NO.
-


DESCRIPTION	DATE

MISSOURI HIGHWAYS AND TRANSPORTATION COMMISSION

105 WEST CAPITOL
JEFFERSON CITY, MO 65102
1-888-ASK-MODOT (1-888-275-6636)


BURNS McDONNELL
9400 Ward Parkway
Kansas City, MO 64114
(816) 333-9400
Certificate of Authority No.: 000165

c:\bmcd_lib\pw_connect\trn\d0185111\XS_145-216_JST0017B_I20_I-70_Seg03.dgn 1:19:54 PM 10/27/2025

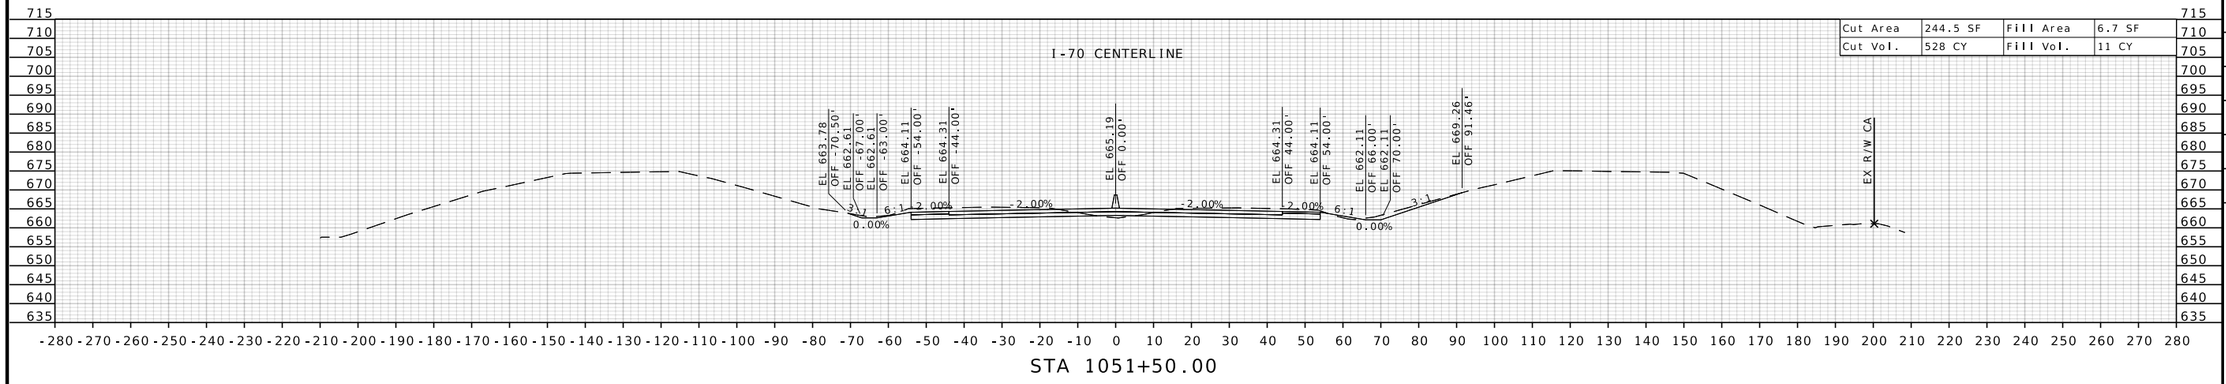


Cut Area	244.5 SF	Fill Area	6.7 SF
Cut Vol.	528 CY	Fill Vol.	11 CY

STA 1051+50.00

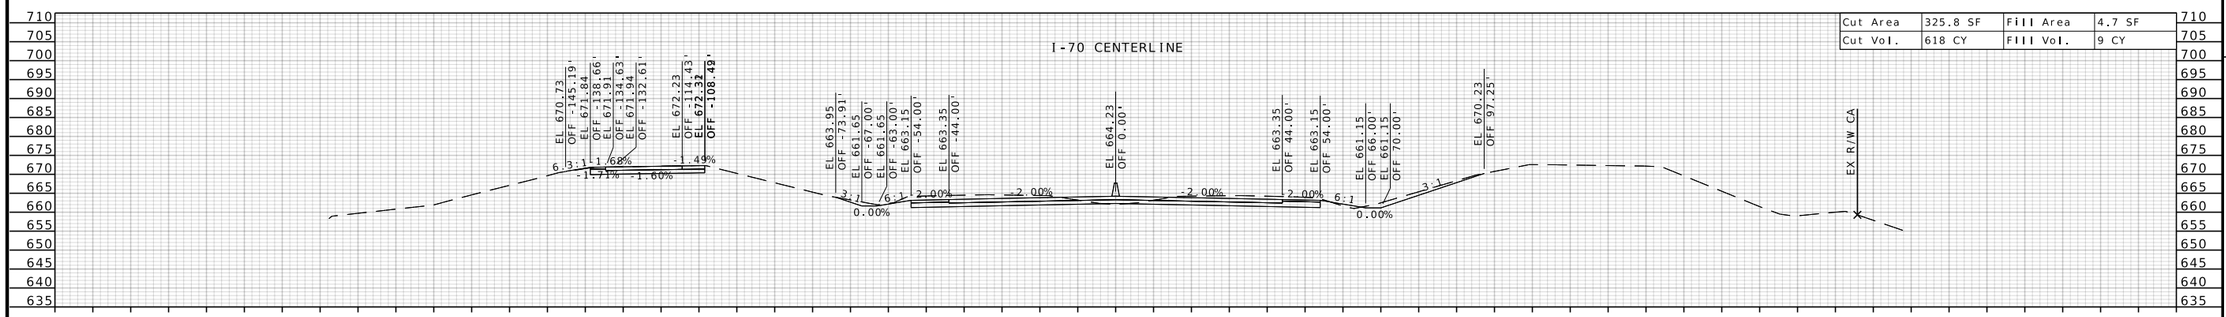

Cut Area	325.8 SF	Fill Area	4.7 SF
Cut Vol.	618 CY	Fill Vol.	9 CY

STA 1051+00.00

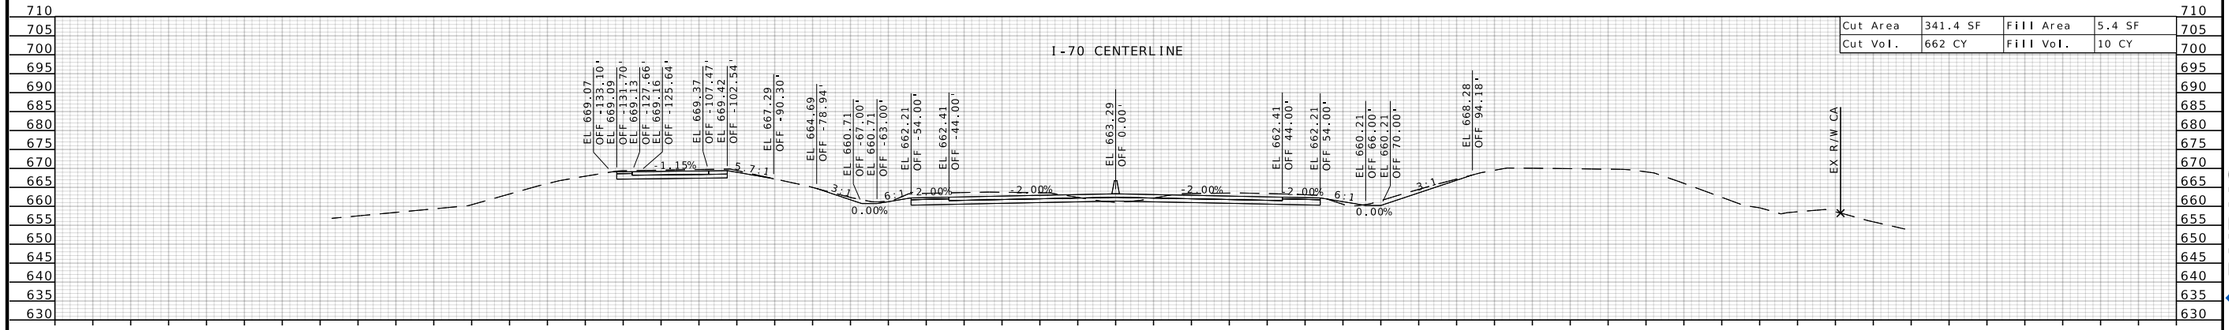

Cut Area	341.4 SF	Fill Area	5.4 SF
Cut Vol.	662 CY	Fill Vol.	10 CY

STA 1050+50.00

STATE OF MISSOURI
RONNIE L. WILLIAMS
NUMBER PE-2010000879
PROFESSIONAL ENGINEER

THIS SHEET HAS BEEN SIGNED, SEALED, AND DATED ELECTRONICALLY

DATE PREPARED
10/27/2025

ROUTE	STATE
I-70	MO
DISTRICT	SHEET NO.
CD	193

COUNTY
COOPER

JOB NO.
JST0017B

CONTRACT ID.
-

PROJECT NO.
-

BRIDGE NO.
-

DESCRIPTION	DATE


MISSOURI HIGHWAYS AND TRANSPORTATION COMMISSION

105 WEST CAPITOL
JEFFERSON CITY, MO 65102
1-888-ASK-MODOT (1-888-275-6636)


MoDOT

BURNS McDONNELL
9400 Ward Parkway
Kansas City, MO 64114
(816) 333-9400
Certificate of Authority No.: 000165


c:\bmcd_lib\pw_connect\trn\d0185111\XS_145-216_JST0017B_I20_I-70_Seg03.dgn 1:19:55 PM 10/27/2025

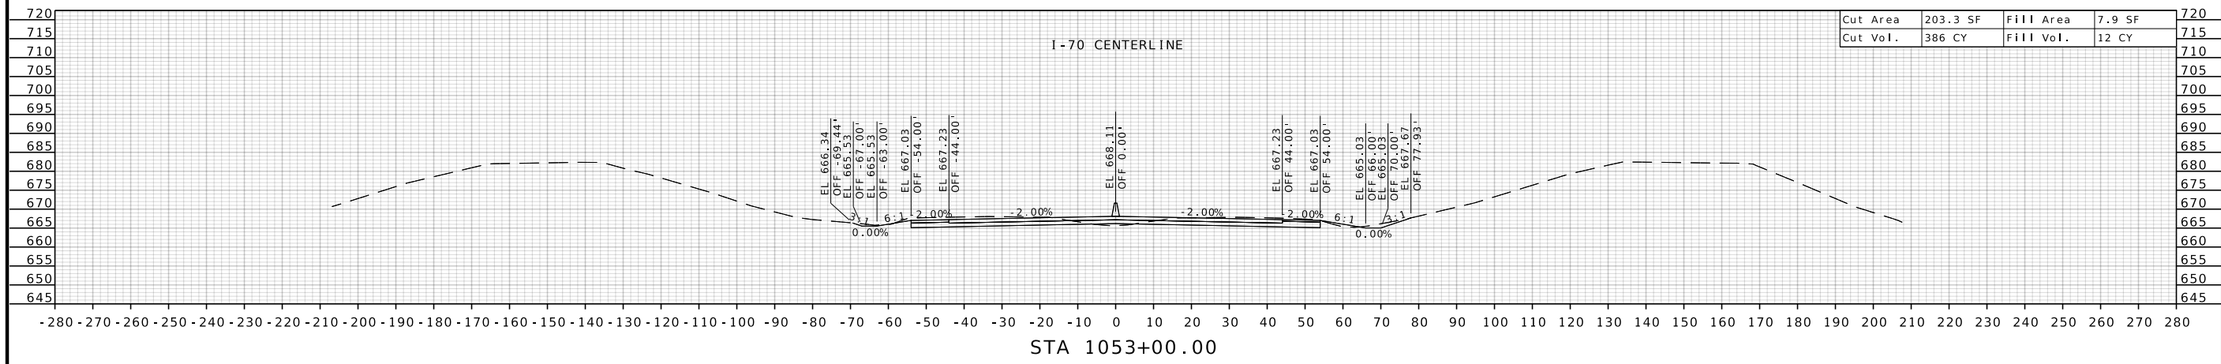

Cut Area	203.3 SF	Fill Area	7.9 SF
Cut Vol.	386 CY	Fill Vol.	12 CY

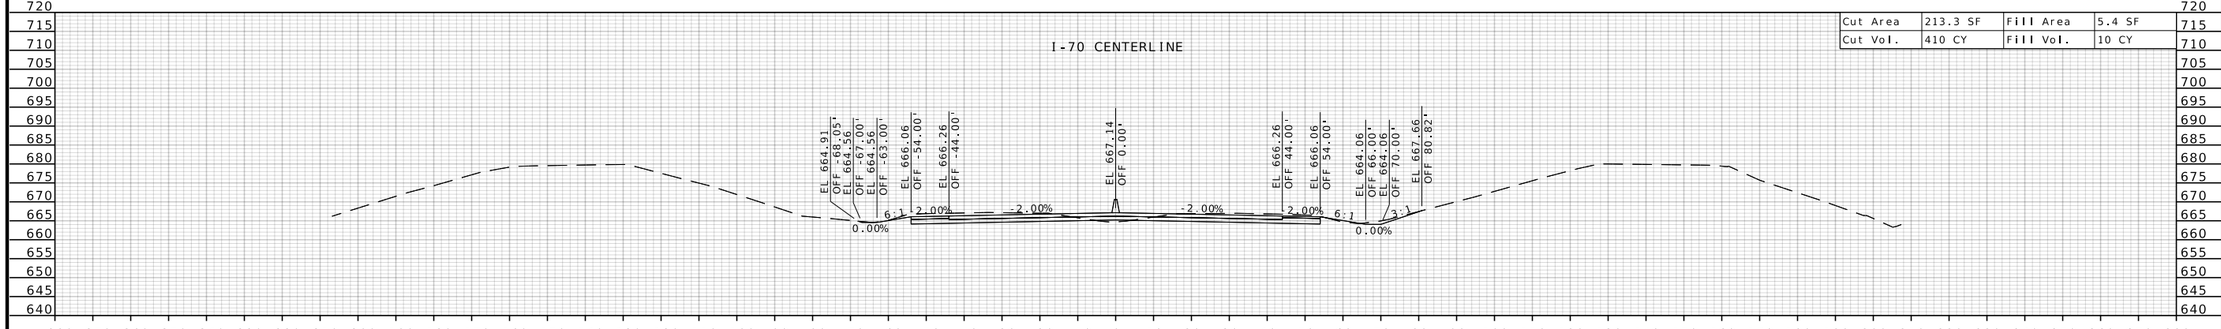

Cut Area	213.3 SF	Fill Area	5.4 SF
Cut Vol.	410 CY	Fill Vol.	10 CY

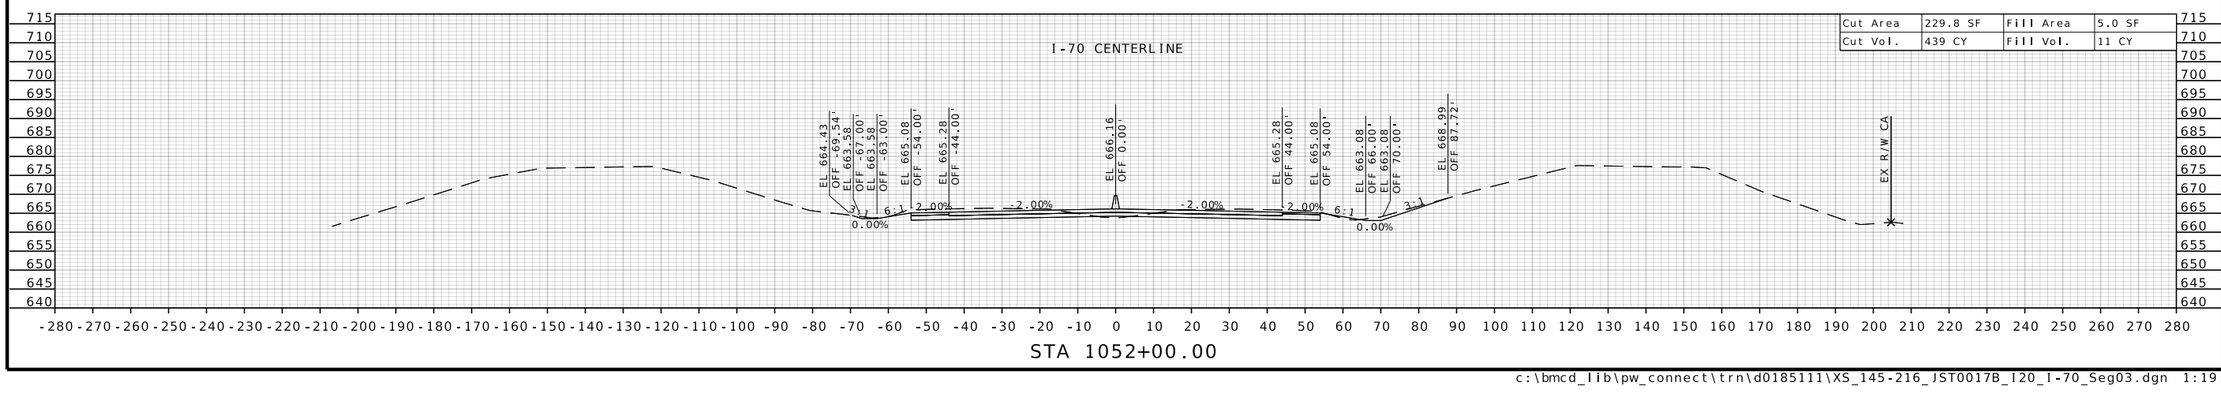

Cut Area	229.8 SF	Fill Area	5.0 SF
Cut Vol.	439 CY	Fill Vol.	11 CY

STATE OF MISSOURI
RONNIE L. WILLIAMS
NUMBER PE-2010000879
PROFESSIONAL ENGINEER

THIS SHEET HAS BEEN SIGNED, SEALED, AND DATED ELECTRONICALLY

DATE PREPARED
10/27/2025

ROUTE	STATE
I-70	MO
DISTRICT	SHEET NO.
CD	194

COUNTY
COOPER

JOB NO.
JST0017B

CONTRACT ID.
-

PROJECT NO.
-

BRIDGE NO.
-

DESCRIPTION	DATE


MISSOURI HIGHWAYS AND TRANSPORTATION COMMISSION


105 WEST CAPITOL
JEFFERSON CITY, MO 65102
1-888-ASK-MODOT (1-888-275-6636)


MoDOT

BURNS McDONNELL
9400 Ward Parkway
Kansas City, MO 64114
(816) 333-9400
Certificate of Authority
No.: 000165

c:\bmcd_lib\pw_connect\trn\d0185111\XS_145-216_JST0017B_I20_I-70_Seg03.dgn 1:19:57 PM 10/27/2025

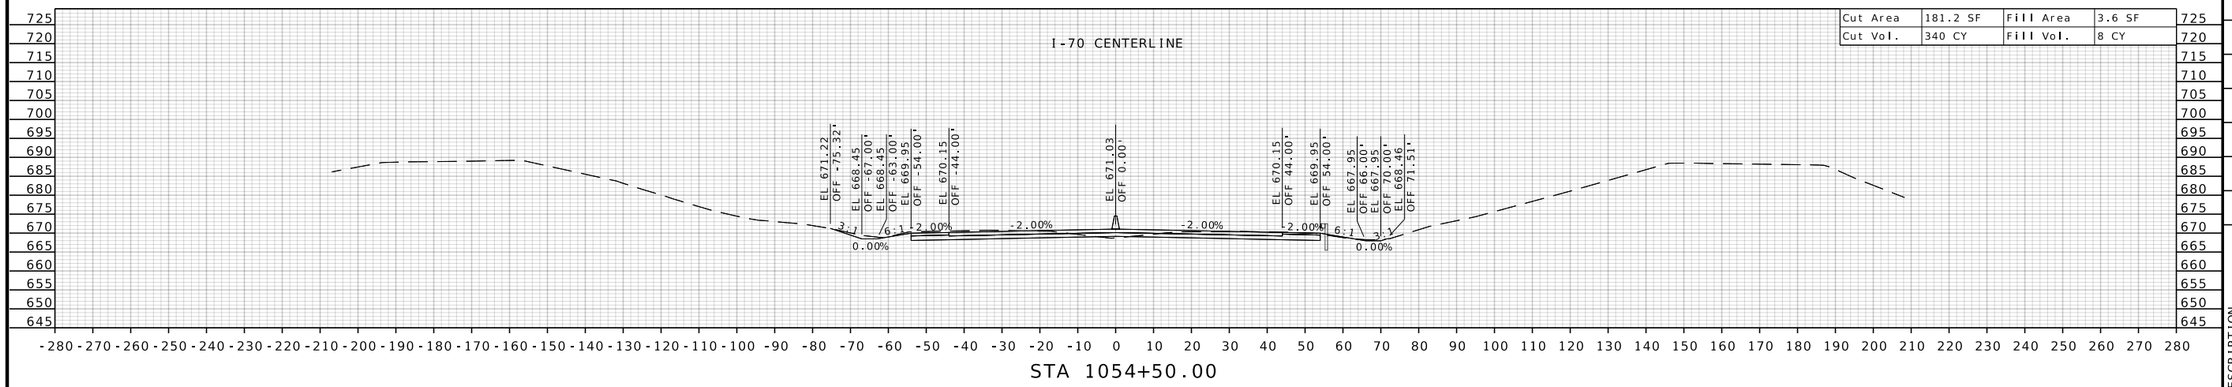

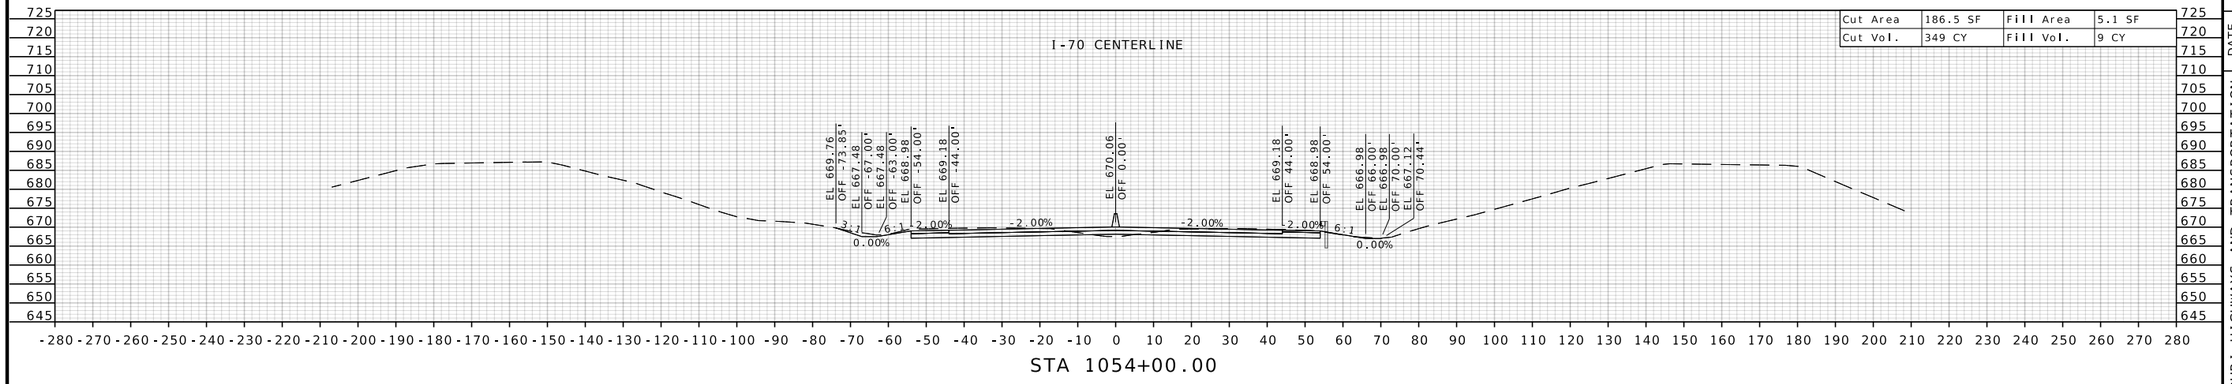

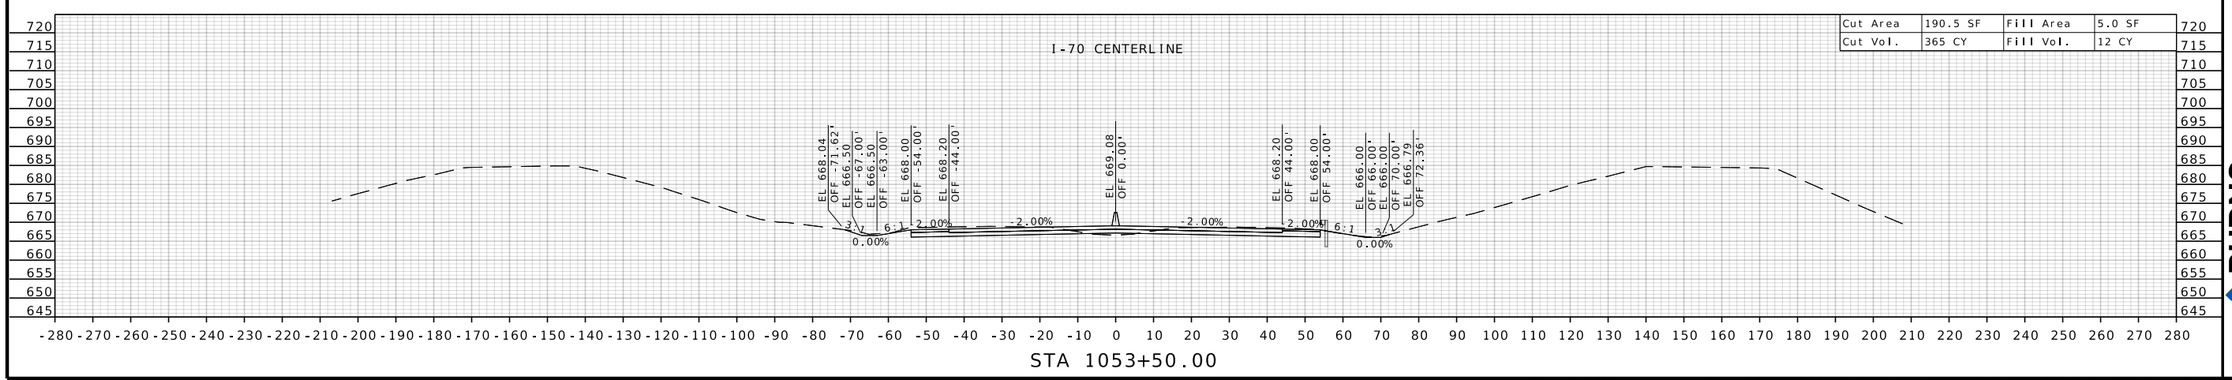

STATE OF MISSOURI
RONNIE L. WILLIAMS
NUMBER PE-2010000879
PROFESSIONAL ENGINEER

THIS SHEET HAS BEEN SIGNED, SEALED, AND DATED ELECTRONICALLY

DATE PREPARED
10/27/2025

ROUTE	STATE
I-70	MO
DISTRICT	SHEET NO.
CD	195

COUNTY
COOPER

JOB NO.
JST0017B

CONTRACT ID.
-

PROJECT NO.
-


BRIDGE NO.
-

DESCRIPTION	DATE

MISSOURI HIGHWAYS AND TRANSPORTATION COMMISSION

105 WEST CAPITOL
JEFFERSON CITY, MO 65102
1-888-ASK-MODOT (1-888-275-6636)


BURNS McDONNELL
9400 Ward Parkway
Kansas City, MO 64114
(816) 333-9400
Certificate of Authority
No.: 000165

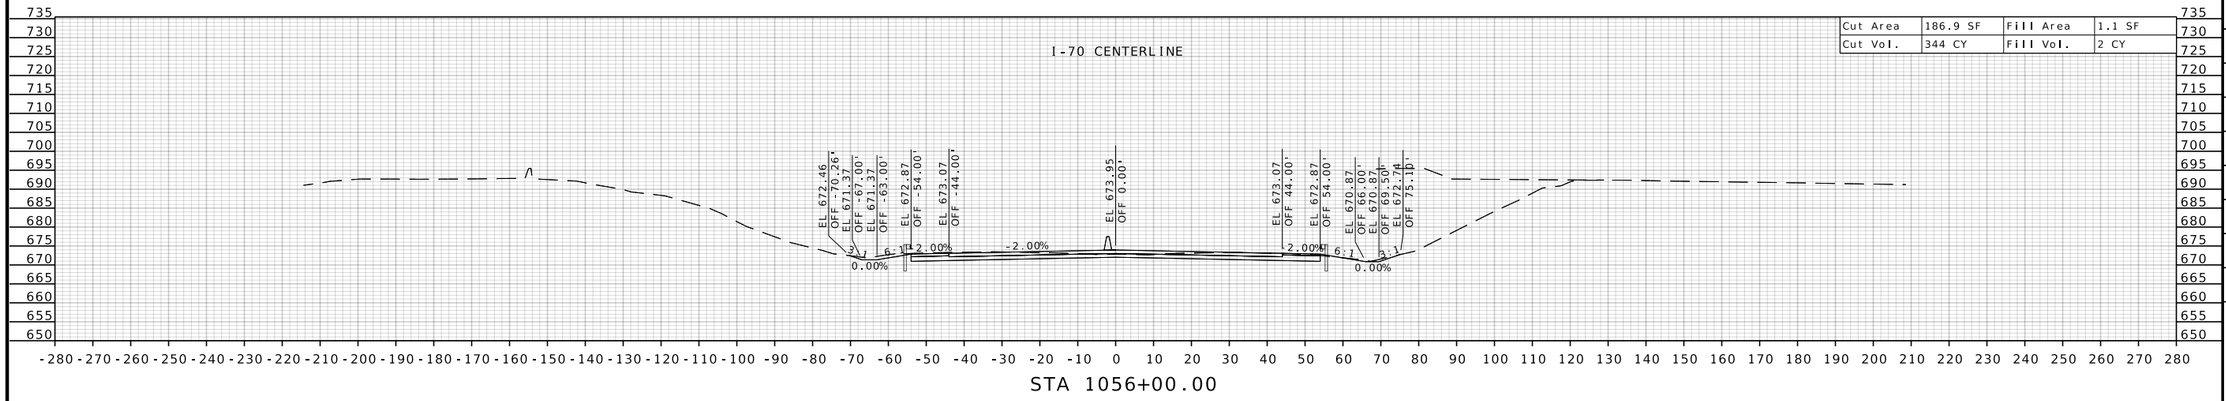

Cut Area	186.9 SF	Fill Area	1.1 SF
Cut Vol.	344 CY	Fill Vol.	2 CY

-280 -270 -260 -250 -240 -230 -220 -210 -200 -190 -180 -170 -160 -150 -140 -130 -120 -110 -100 -90 -80 -70 -60 -50 -40 -30 -20 -10 0 10 20 30 40 50 60 70 80 90 100 110 120 130 140 150 160 170 180 190 200 210 220 230 240 250 260 270 280


STA 1056+00.00

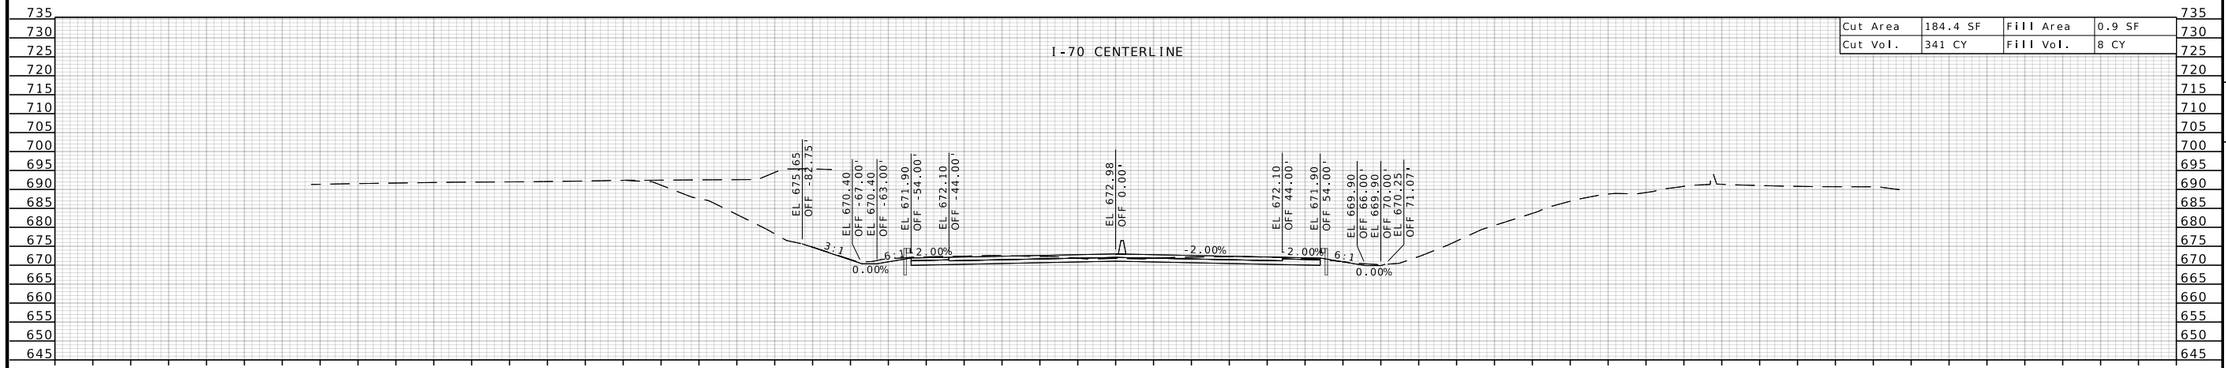

Cut Area	184.4 SF	Fill Area	0.9 SF
Cut Vol.	341 CY	Fill Vol.	8 CY

-280 -270 -260 -250 -240 -230 -220 -210 -200 -190 -180 -170 -160 -150 -140 -130 -120 -110 -100 -90 -80 -70 -60 -50 -40 -30 -20 -10 0 10 20 30 40 50 60 70 80 90 100 110 120 130 140 150 160 170 180 190 200 210 220 230 240 250 260 270 280

STA 1055+50.00

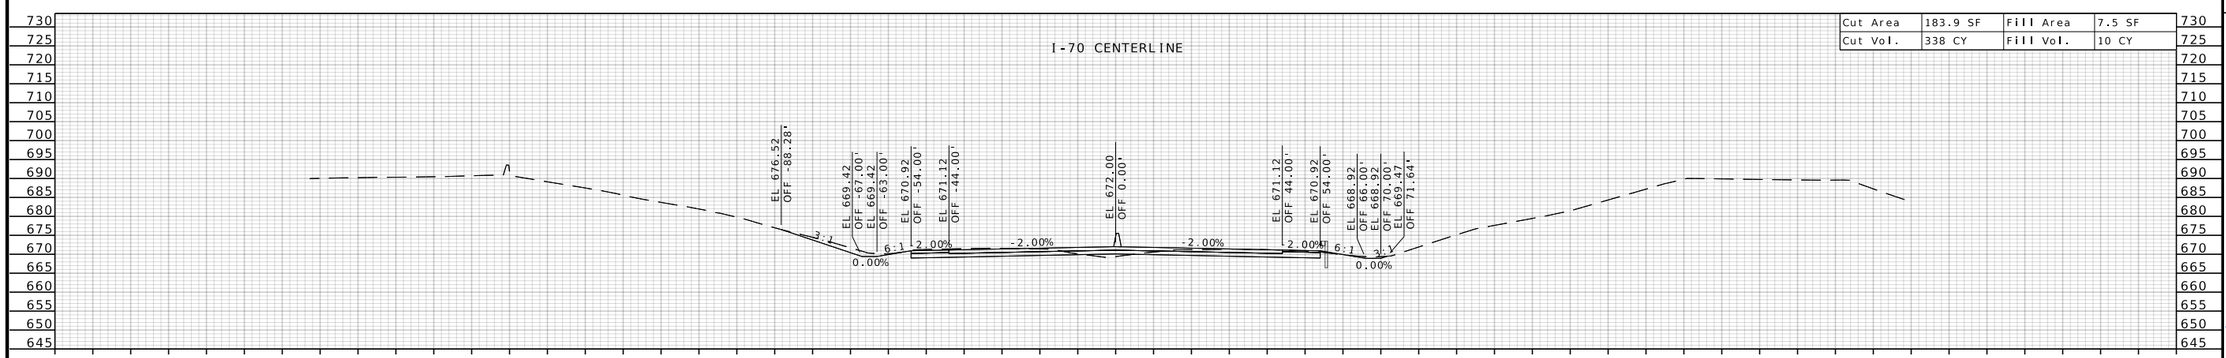

Cut Area	183.9 SF	Fill Area	7.5 SF
Cut Vol.	338 CY	Fill Vol.	10 CY

-280 -270 -260 -250 -240 -230 -220 -210 -200 -190 -180 -170 -160 -150 -140 -130 -120 -110 -100 -90 -80 -70 -60 -50 -40 -30 -20 -10 0 10 20 30 40 50 60 70 80 90 100 110 120 130 140 150 160 170 180 190 200 210 220 230 240 250 260 270 280

STA 1055+00.00

STATE OF MISSOURI
RONNIE L. WILLIAMS
NUMBER PE-2010000879
PROFESSIONAL ENGINEER

THIS SHEET HAS BEEN SIGNED, SEALED, AND DATED ELECTRONICALLY

DATE PREPARED
10/27/2025

ROUTE	STATE
I-70	MO
DISTRICT	SHEET NO.
CD	196

COUNTY
COOPER

JOB NO.
JST0017B

CONTRACT ID.
-

PROJECT NO.
-

BRIDGE NO.
-


DESCRIPTION	DATE

MISSOURI HIGHWAYS AND TRANSPORTATION COMMISSION


105 WEST CAPITOL
JEFFERSON CITY, MO 65102
1-888-ASK-MODOT (1-888-275-6636)

BURNS McDONNELL
9400 Ward Parkway
Kansas City, MO 64114
(816) 333-9400
Certificate of Authority
No.: 000165


c:\bmcd_lib\pw_connect\trn\d0185111\XS_145-216_JST0017B_I20_I-70_Seg03.dgn 1:20:00 PM 10/27/2025

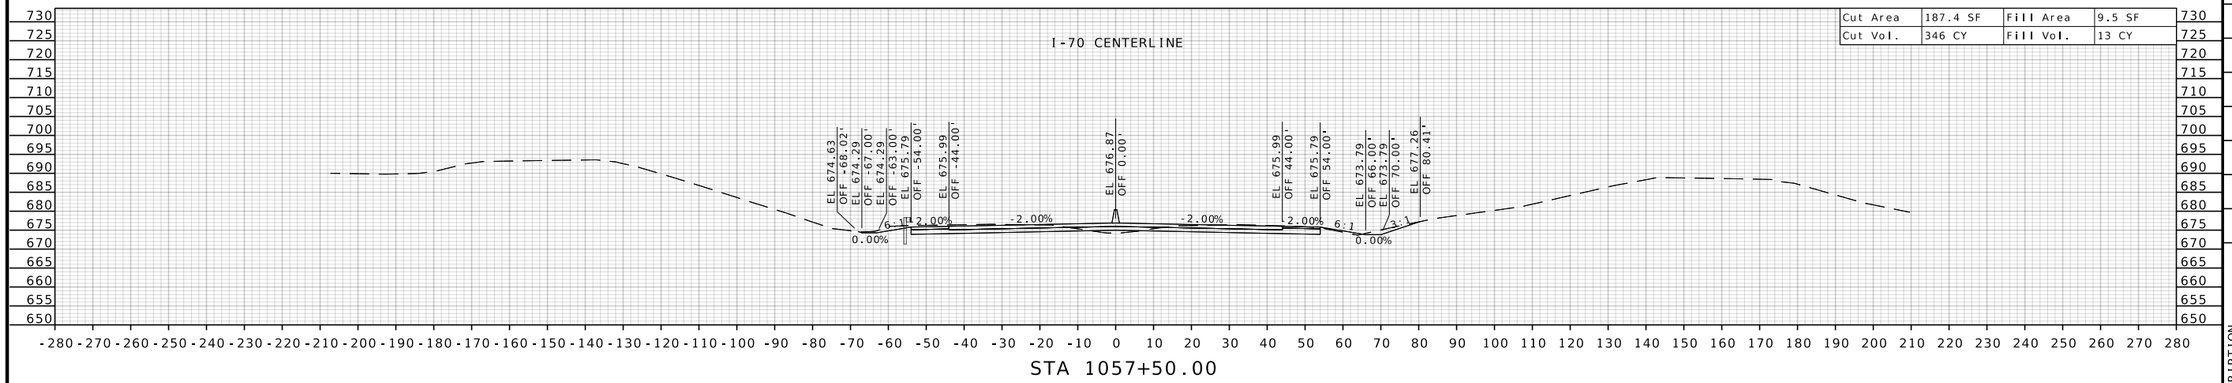

STA 1057+50.00

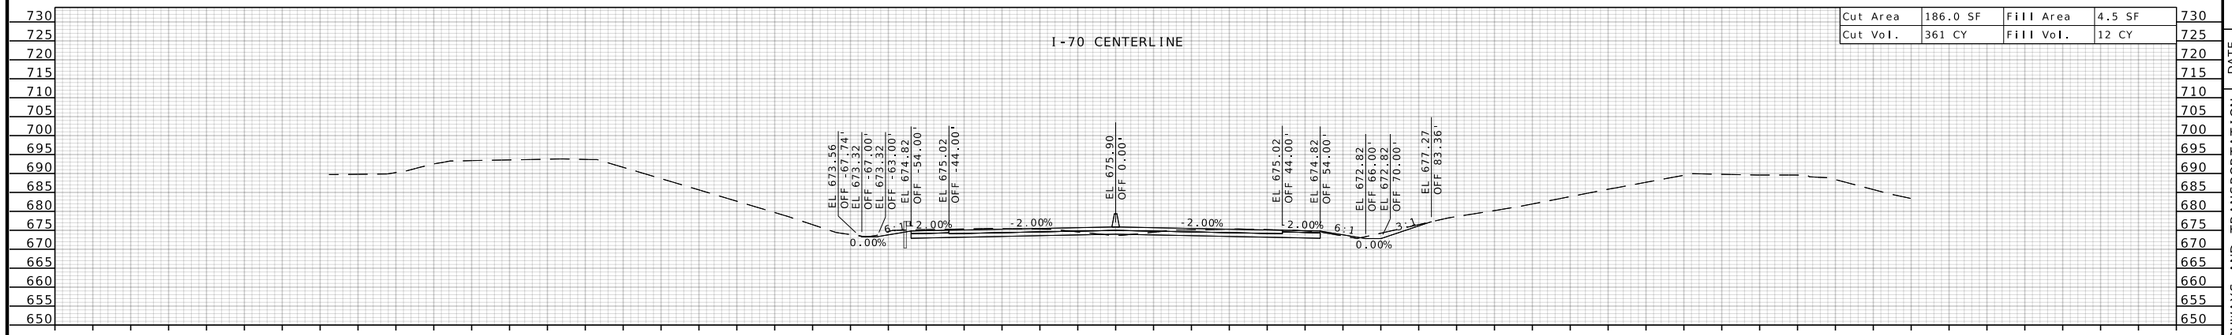

STA 1057+00.00

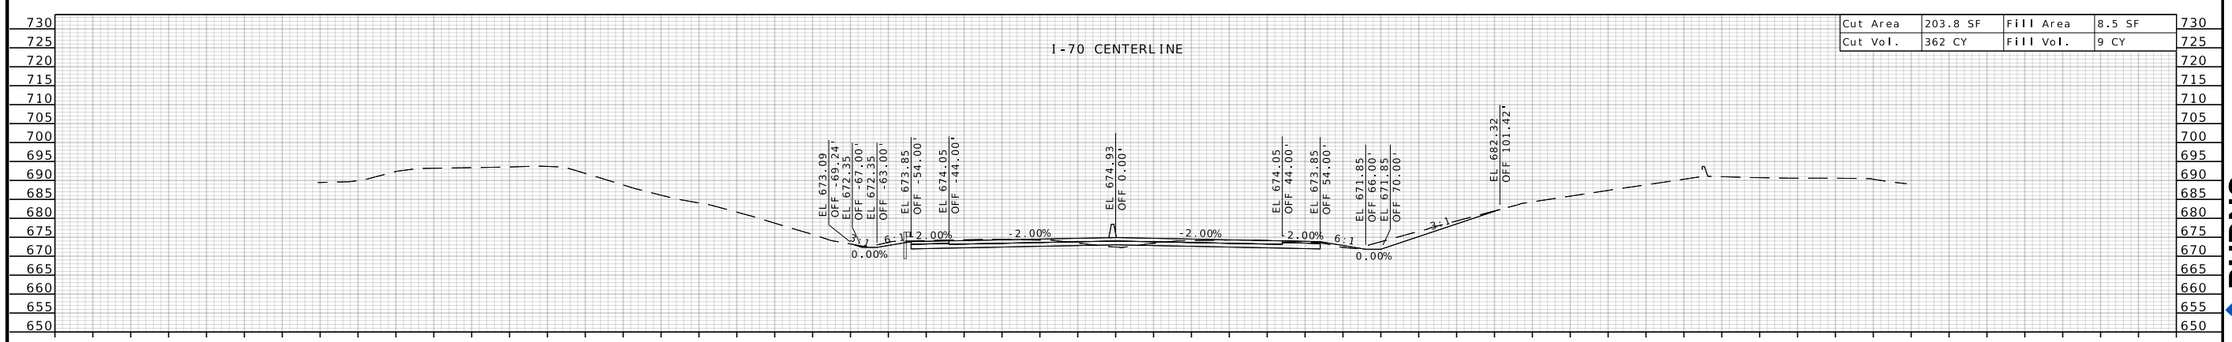

STA 1056+50.00

STATE OF MISSOURI
RONNIE L. WILLIAMS
NUMBER PE-2010000879
PROFESSIONAL ENGINEER

THIS SHEET HAS BEEN SIGNED, SEALED, AND DATED ELECTRONICALLY

DATE PREPARED
10/27/2025

ROUTE	STATE
I-70	MO
DISTRICT	SHEET NO.
CD	197

COUNTY
COOPER

JOB NO.
JST0017B

CONTRACT ID.
-

PROJECT NO.
-

BRIDGE NO.
-

DESCRIPTION	DATE


MISSOURI HIGHWAYS AND TRANSPORTATION COMMISSION


105 WEST CAPITOL
JEFFERSON CITY, MO 65102
1-888-ASK-MODOT (1-888-275-6636)


MoDOT

BURNS McDONNELL
9400 Ward Parkway
Kansas City, MO 64114
(816) 333-9400
Certificate of Authority No.: 000165

c:\bmcd_lib\pw_connect\trn\d0185111\XS_145-216_JST0017B_I20_I-70_Seg03.dgn 1:20:02 PM 10/27/2025

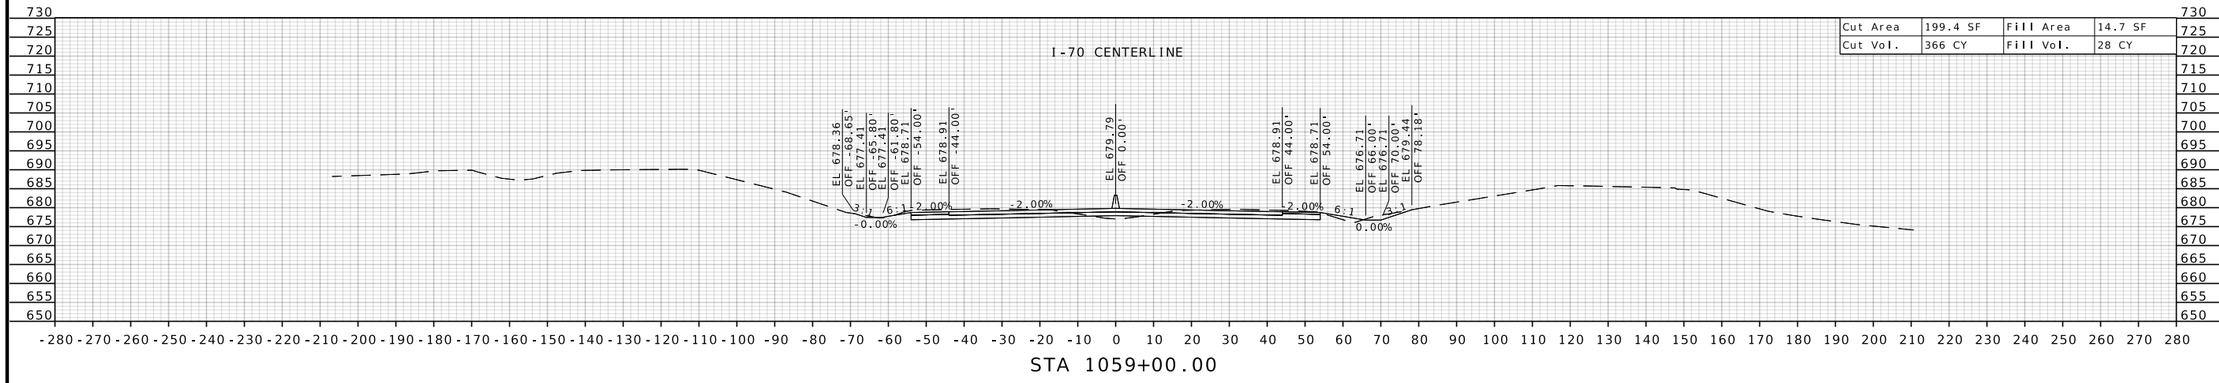

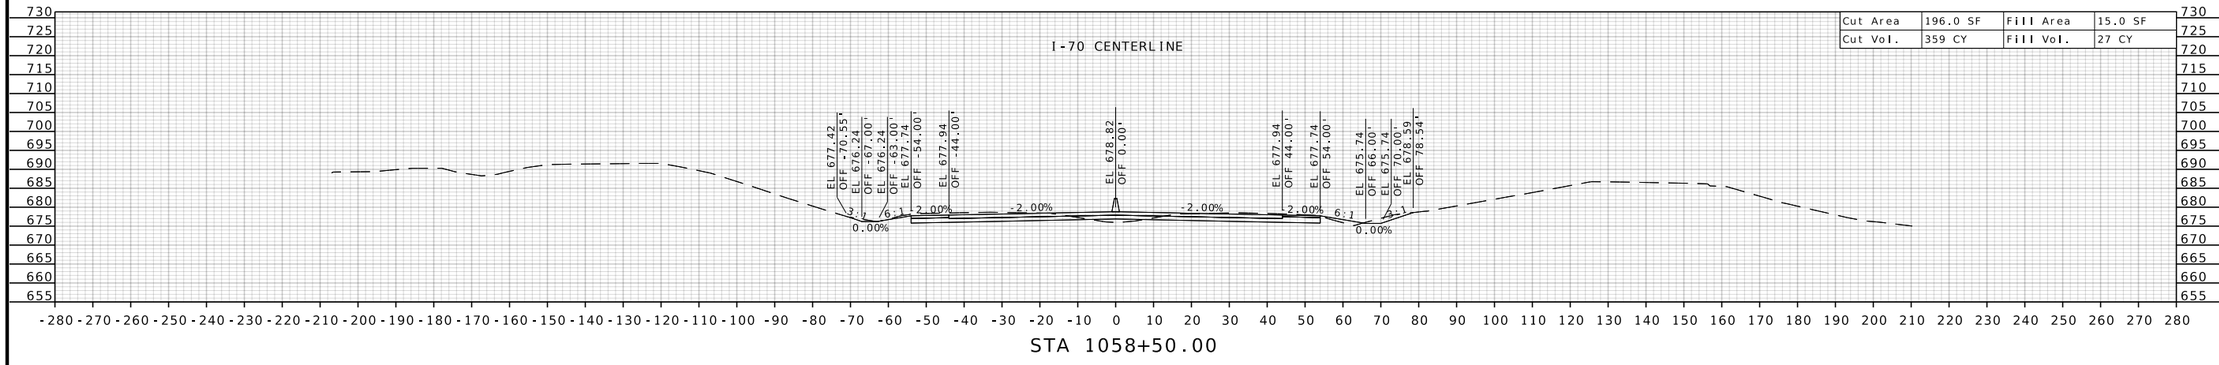

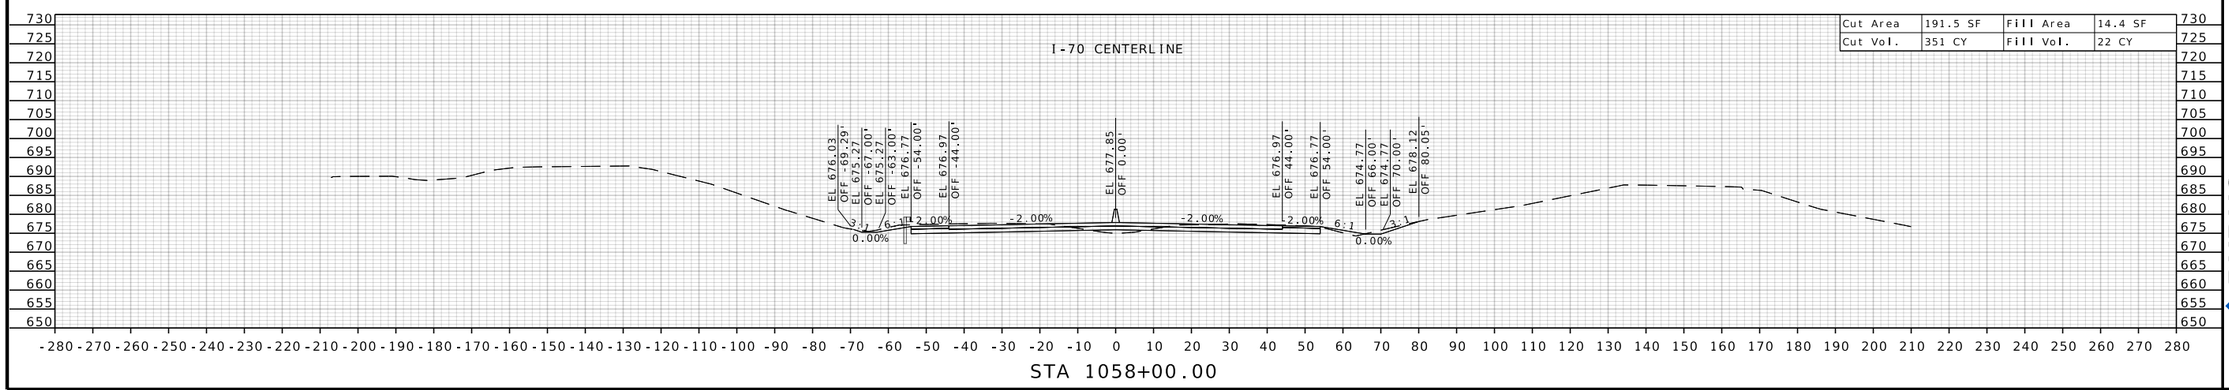

STATE OF MISSOURI
RONNIE L. WILLIAMS
NUMBER PE-2010000879
PROFESSIONAL ENGINEER

THIS SHEET HAS BEEN SIGNED, SEALED, AND DATED ELECTRONICALLY

DATE PREPARED
10/27/2025

ROUTE	STATE
I-70	MO
DISTRICT	SHEET NO.
CD	198

COUNTY
COOPER

JOB NO.
JST0017B

CONTRACT ID.
-

PROJECT NO.
-

BRIDGE NO.
-


DESCRIPTION	DATE

MISSOURI HIGHWAYS AND TRANSPORTATION COMMISSION


105 WEST CAPITOL
JEFFERSON CITY, MO 65102
1-888-ASK-MODOT (1-888-275-6636)

BURNS McDONNELL
9400 Ward Parkway
Kansas City, MO 64114
(816) 333-9400
Certificate of Authority No.: 000165


c:\bmcd_lib\pw_connect\trn\d0185111\XS_145-216_JST0017B_I20_I-70_Seg03.dgn 1:20:04 PM 10/27/2025

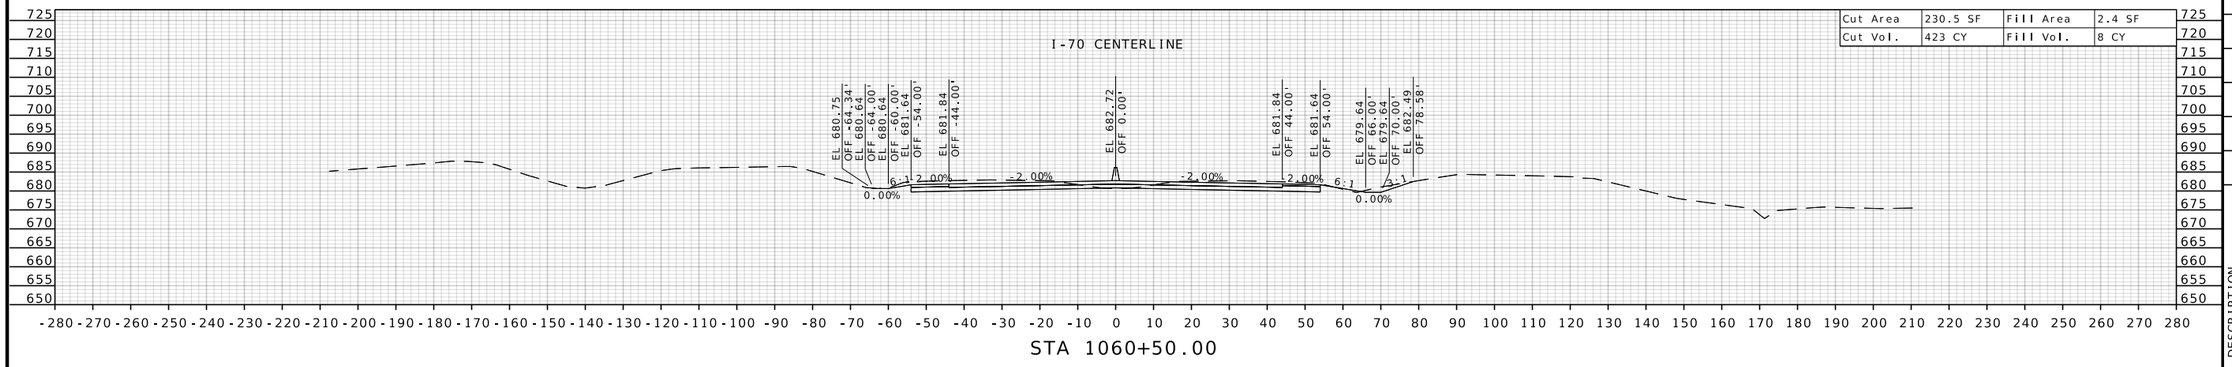

STA 1060+50.00

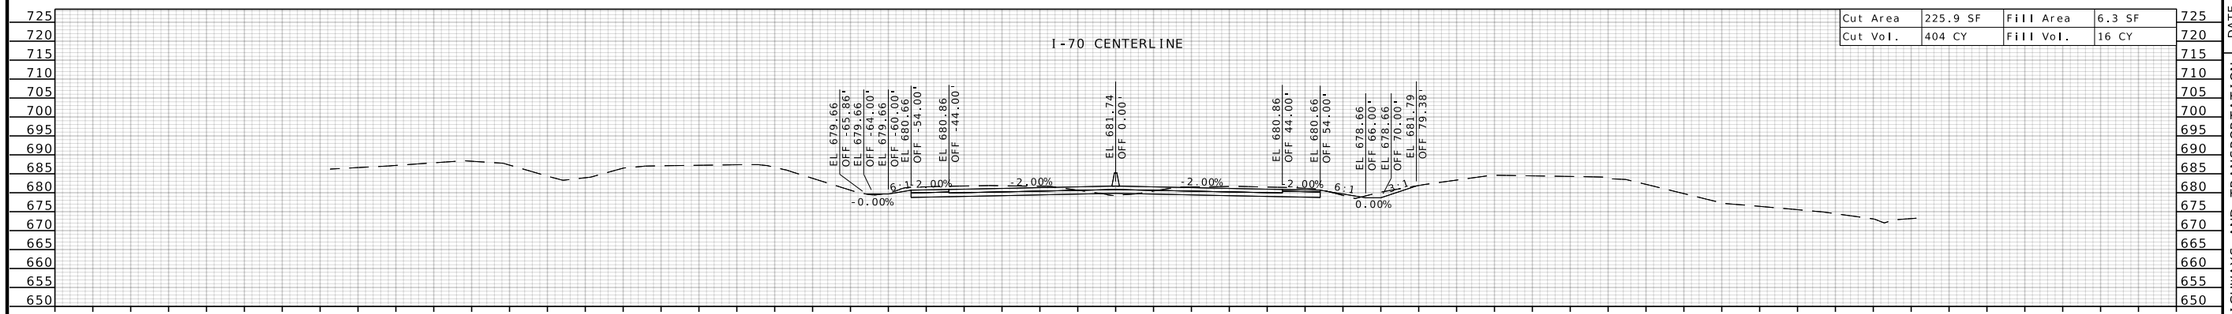

STA 1060+00.00

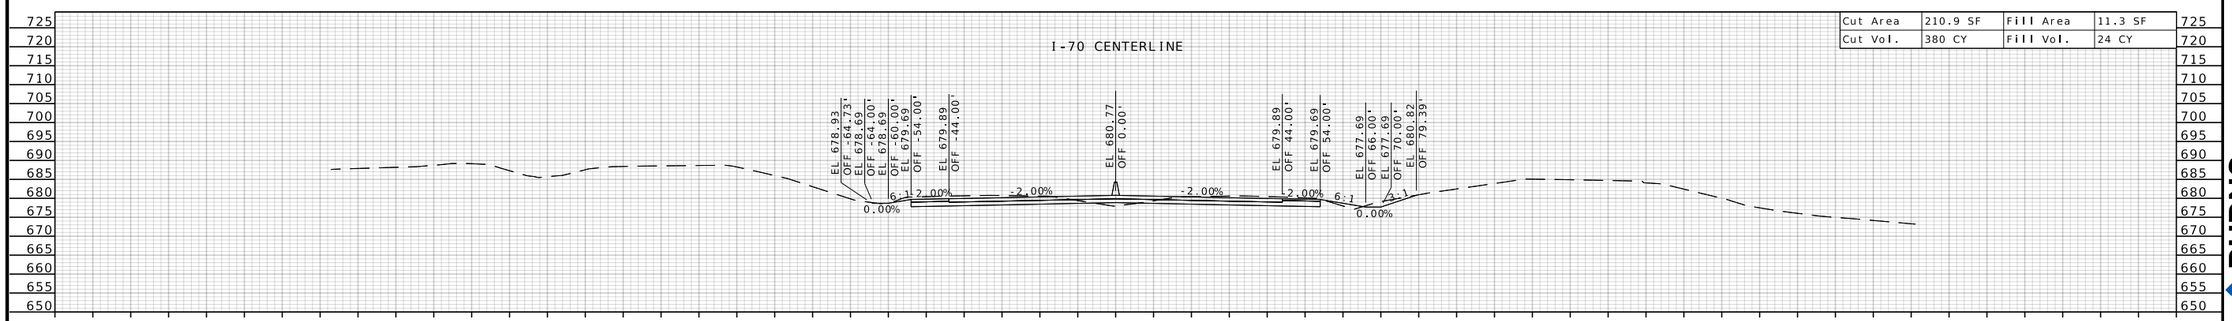

STA 1059+50.00

STATE OF MISSOURI
RONNIE L. WILLIAMS
NUMBER PE-2010000879
PROFESSIONAL ENGINEER

THIS SHEET HAS BEEN SIGNED, SEALED, AND DATED ELECTRONICALLY

DATE PREPARED
10/27/2025

ROUTE	STATE
I-70	MO
DISTRICT	SHEET NO.
CD	199

COUNTY
COOPER

JOB NO.
JST0017B

CONTRACT ID.
-

PROJECT NO.
-

BRIDGE NO.
-


DESCRIPTION	DATE


MISSOURI HIGHWAYS AND TRANSPORTATION COMMISSION


105 WEST CAPITOL
JEFFERSON CITY, MO 65102
1-888-ASK-MODOT (1-888-275-6636)

BURNS McDONNELL
9400 Ward Parkway
Kansas City, MO 64114
(816) 333-9400
Certificate of Authority
No.: 000165

c:\bmcd_lib\pw_connect\trn\d0185111\XS_145-216_JST0017B_I20_I-70_Seg03.dgn 1:20:05 PM 10/27/2025

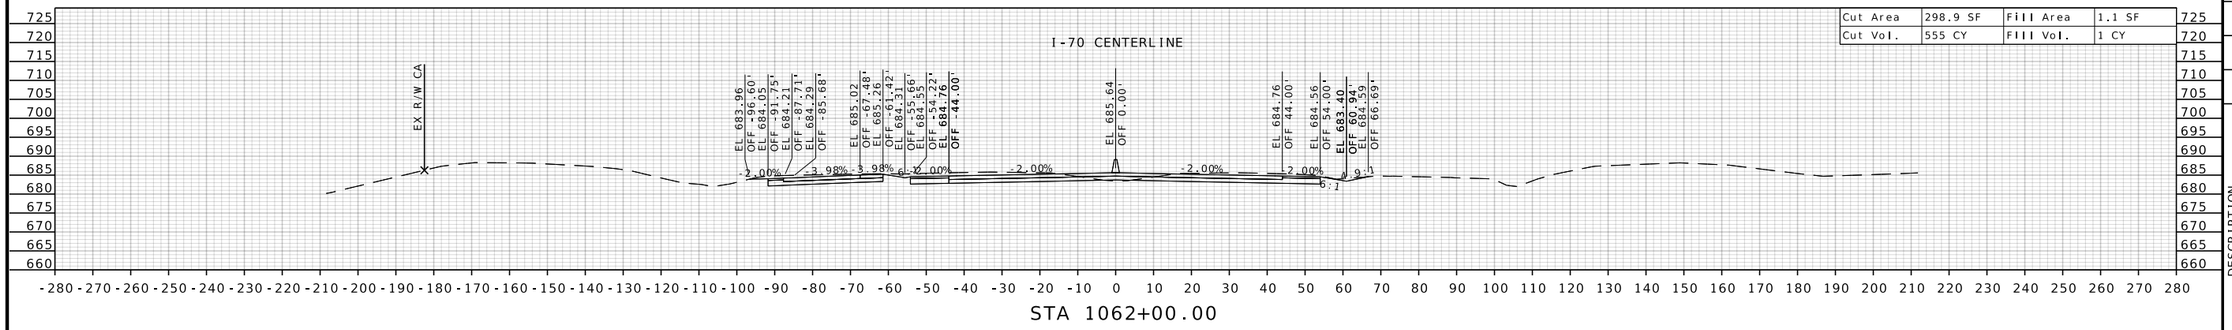

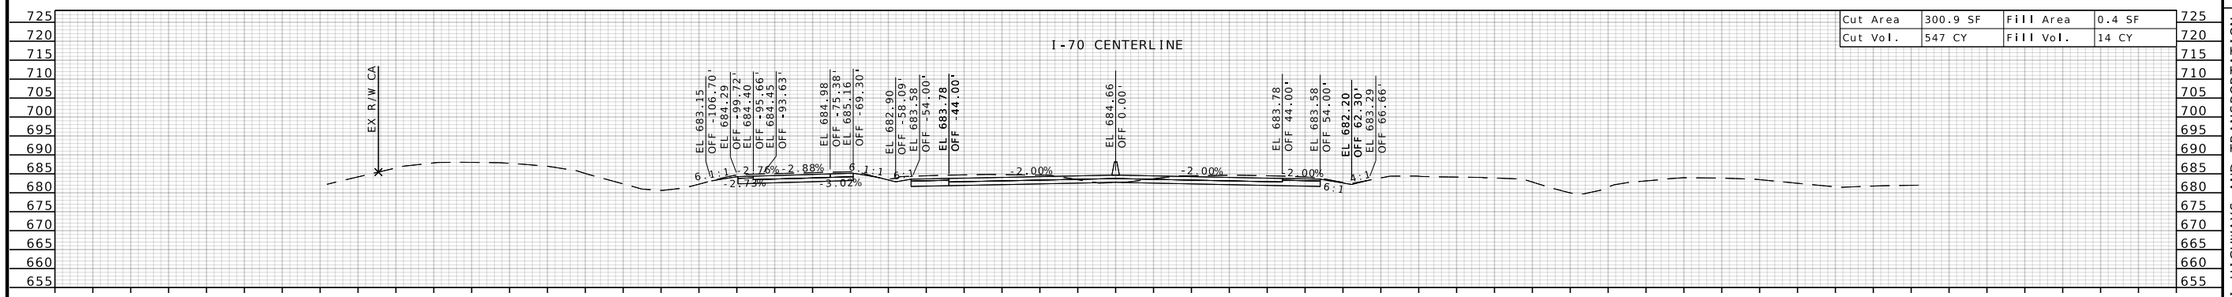

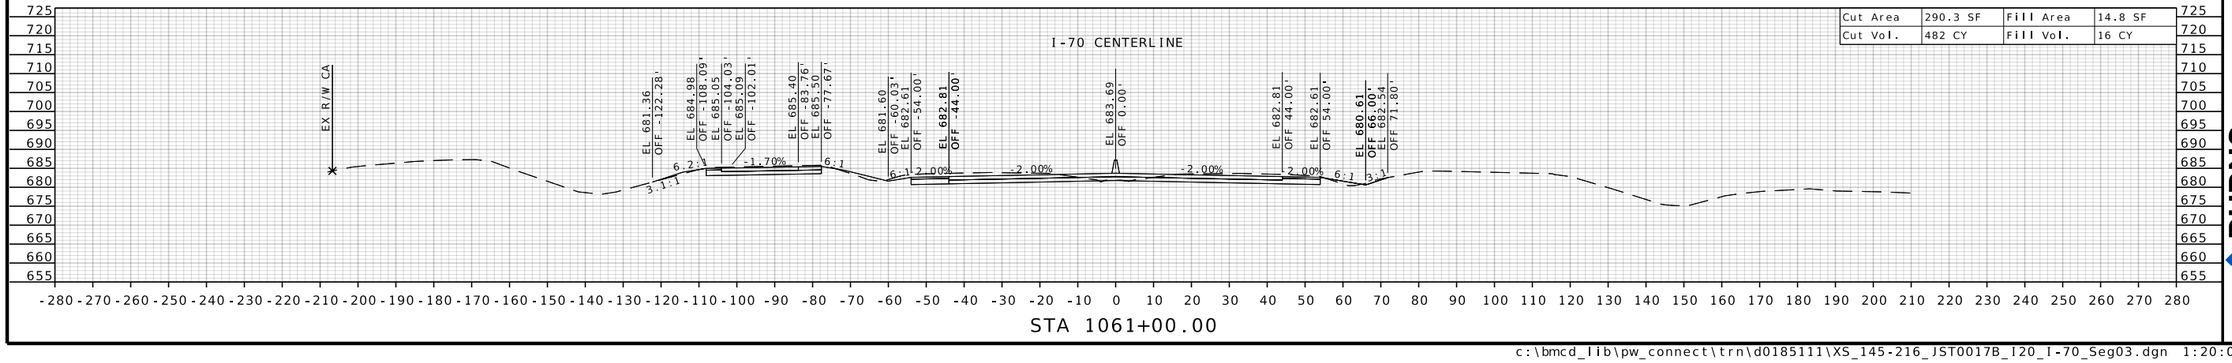

STATE OF MISSOURI
RONNIE L. WILLIAMS
NUMBER PE-2010000879
PROFESSIONAL ENGINEER

THIS SHEET HAS BEEN SIGNED, SEALED, AND DATED ELECTRONICALLY

DATE PREPARED
10/27/2025

ROUTE	STATE
I-70	MO
DISTRICT	SHEET NO.
CD	200

COUNTY
COOPER

JOB NO.
JST0017B

CONTRACT ID.
-

PROJECT NO.
-


BRIDGE NO.
-


DATE	DESCRIPTION


MISSOURI HIGHWAYS AND TRANSPORTATION COMMISSION
105 WEST CAPITOL
JEFFERSON CITY, MO 65102
1-888-ASK-MODOT (1-888-275-6636)

BURNS McDONNELL
9400 Ward Parkway
Kansas City, MO 64114
(816) 333-9400
Certificate of Authority
No.: 000165

c:\bmcd_lib\pw_connect\trn\d0185111\XS_145-216_JST0017B_I20_I-70_Seg03.dgn 1:20:07 PM 10/27/2025

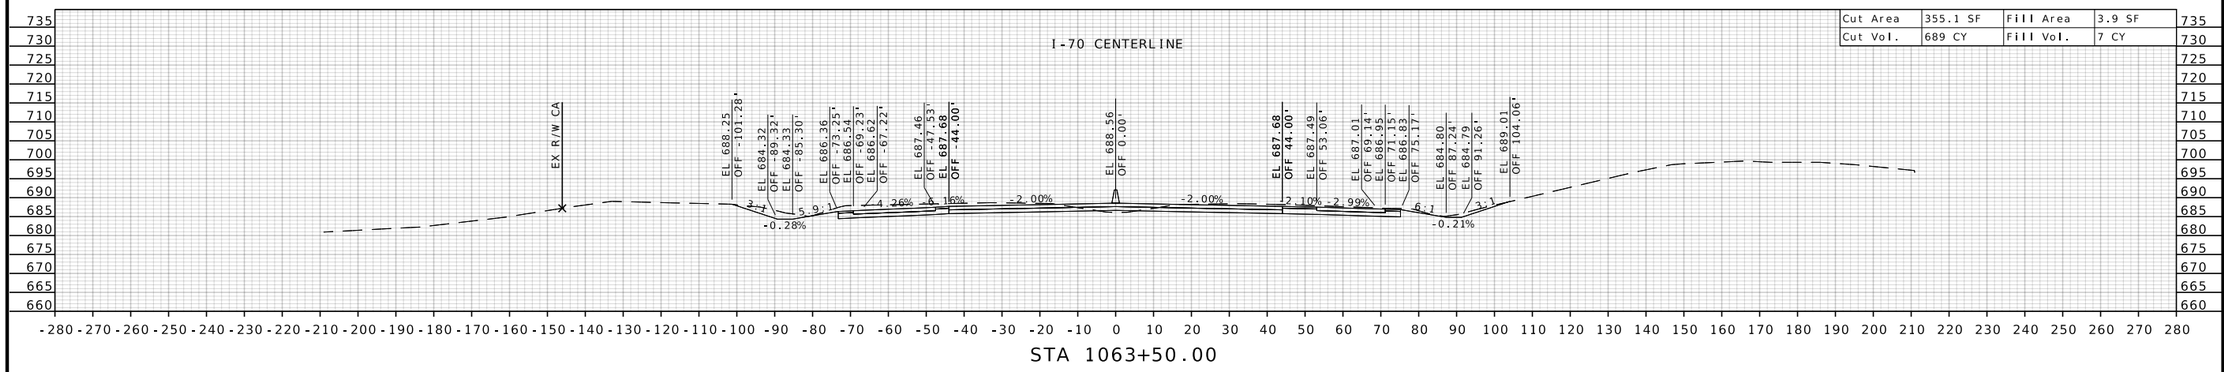

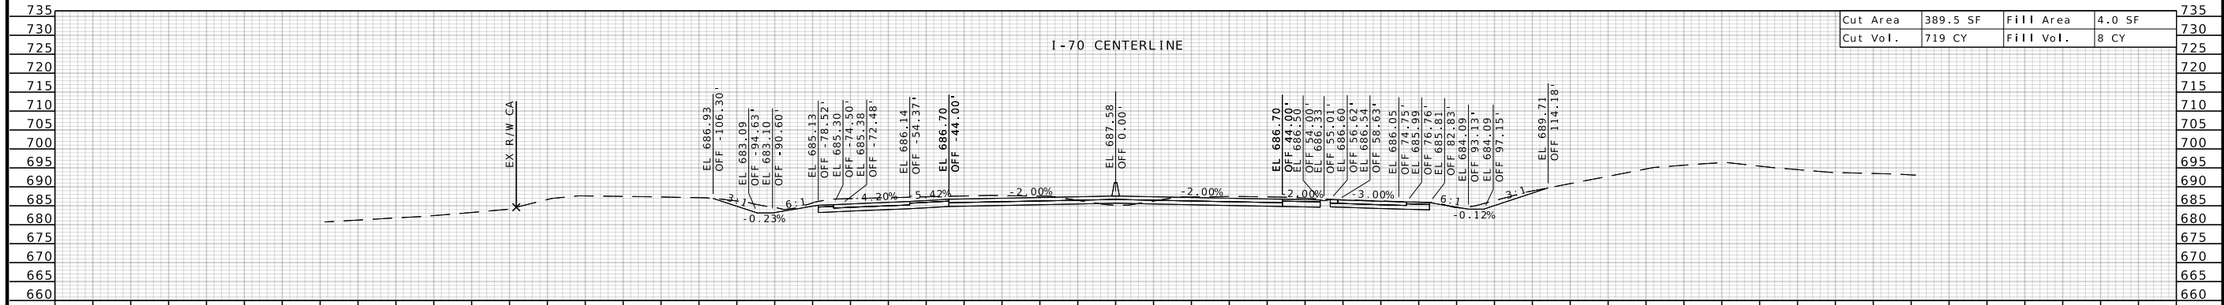

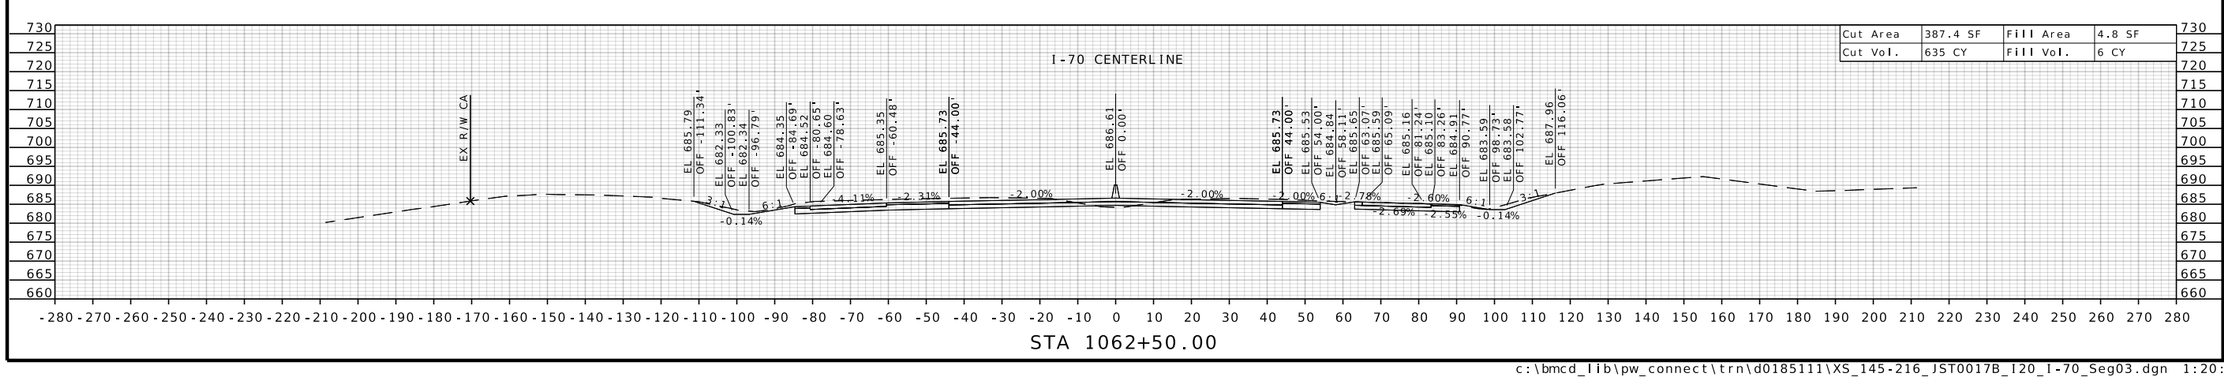

STATE OF MISSOURI
RONNIE L. WILLIAMS
NUMBER PE-2010000879
PROFESSIONAL ENGINEER

THIS SHEET HAS BEEN SIGNED, SEALED, AND DATED ELECTRONICALLY

DATE PREPARED
10/27/2025

ROUTE	STATE
I-70	MO
DISTRICT	SHEET NO.
CD	201

COUNTY
COOPER

JOB NO.
JST0017B

CONTRACT ID.
-

PROJECT NO.
-

BRIDGE NO.
-


DATE	DESCRIPTION


MISSOURI HIGHWAYS AND TRANSPORTATION COMMISSION


105 WEST CAPITOL
JEFFERSON CITY, MO 65102
1-888-ASK-MODOT (1-888-275-6636)

BURNS McDONNELL
9400 Ward Parkway
Kansas City, MO 64114
(816) 333-9400
Certificate of Authority No.: 000165

c:\bmcd_lib\pw_connect\trn\d0185111\XS_145-216_JST0017B_I20_I-70_Seg03.dgn 1:20:09 PM 10/27/2025

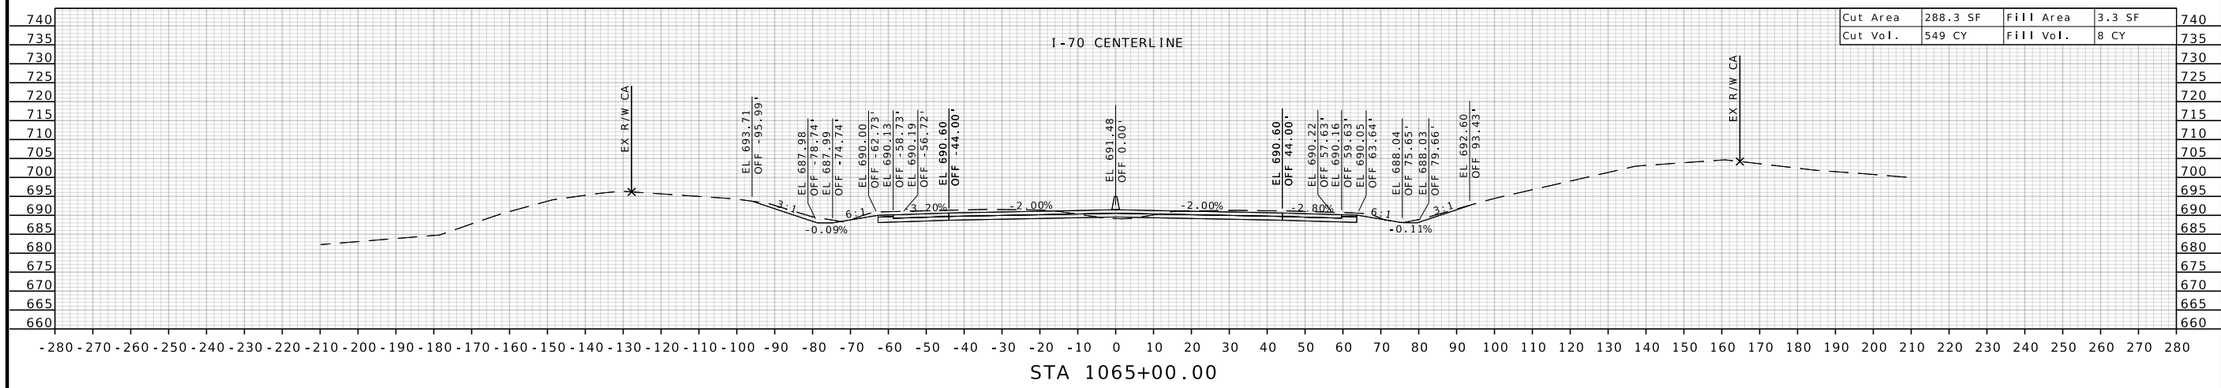

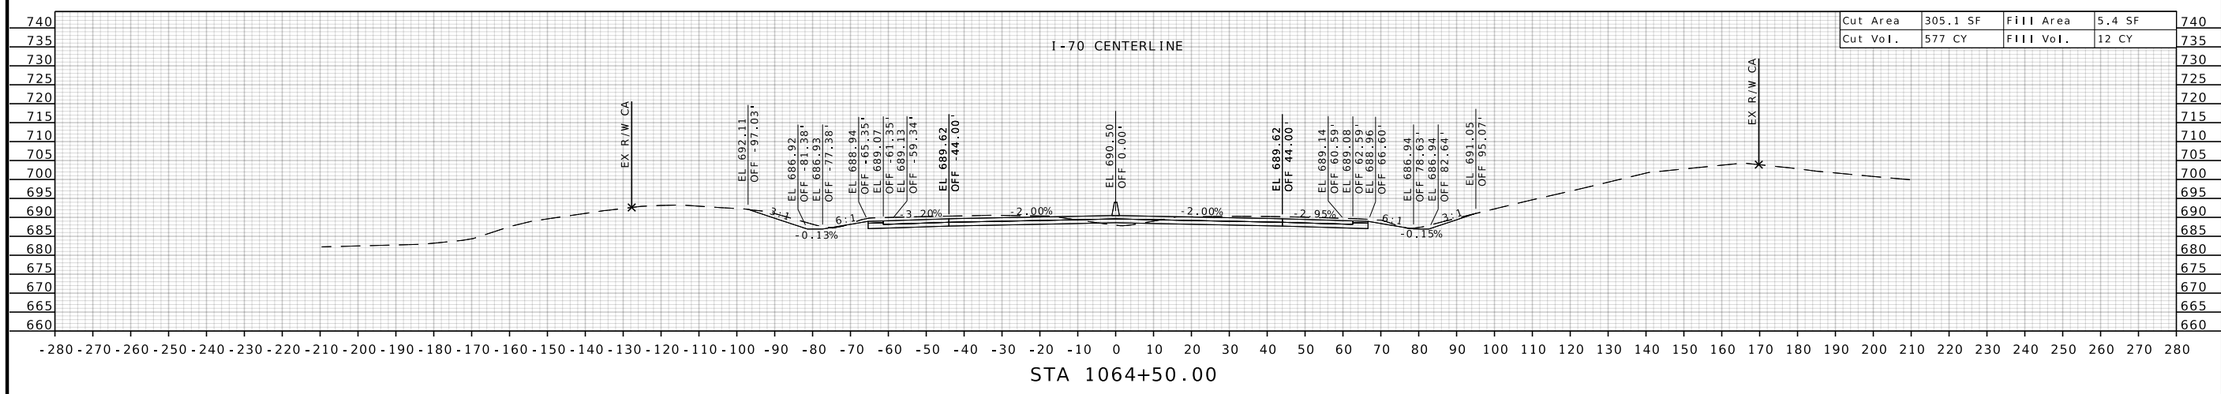

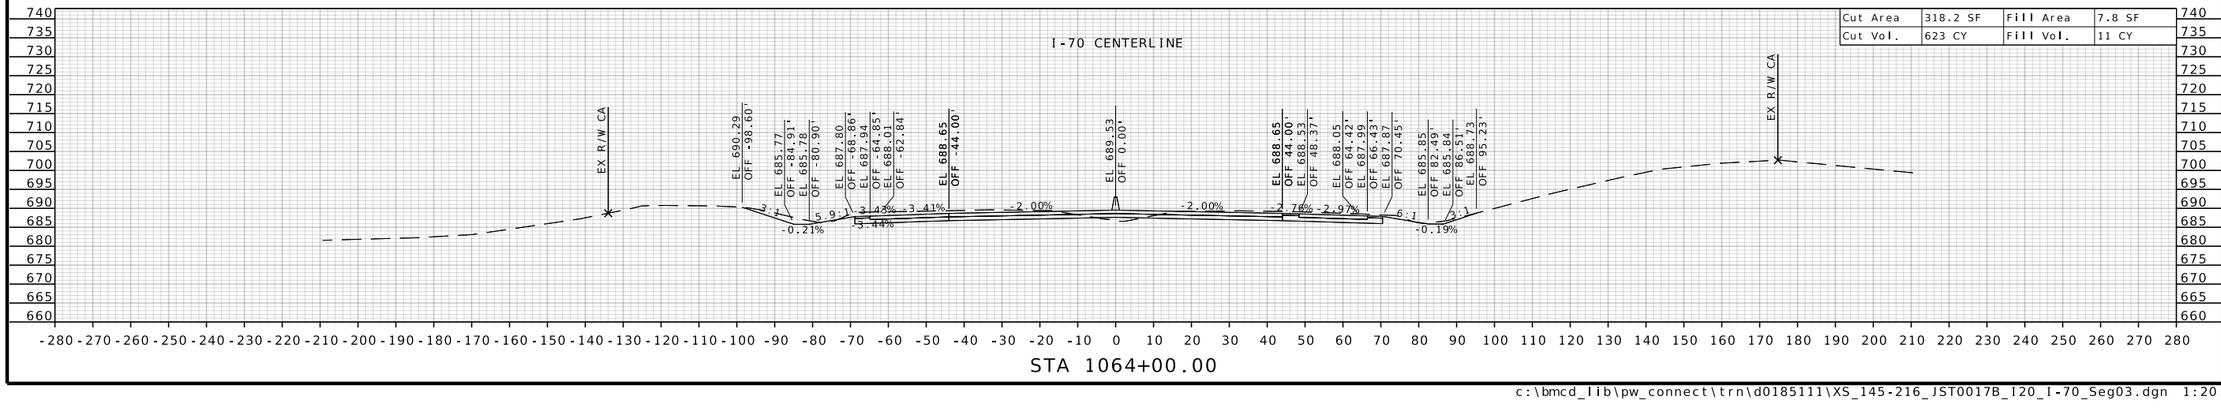

RONNIE L. WILLIAMS
NUMBER PE-2010000879
STATE OF MISSOURI
PROFESSIONAL ENGINEER

THIS SHEET HAS BEEN SIGNED, SEALED, AND DATED ELECTRONICALLY

DATE PREPARED
10/27/2025

ROUTE	STATE
I-70	MO
DISTRICT	SHEET NO.
CD	202

COUNTY
COOPER

JOB NO.
JST0017B

CONTRACT ID.
-


PROJECT NO.
-

BRIDGE NO.
-


NO.	DESCRIPTION	DATE

MISSOURI HIGHWAYS AND TRANSPORTATION COMMISSION
105 WEST CAPITOL
JEFFERSON CITY, MO 65102
1-888-ASK-MODOT (1-888-275-6636)


BURNS McDONNELL
9400 Ward Parkway
Kansas City, MO 64114
(816) 333-9400
Certificate of Authority
No.: 000165

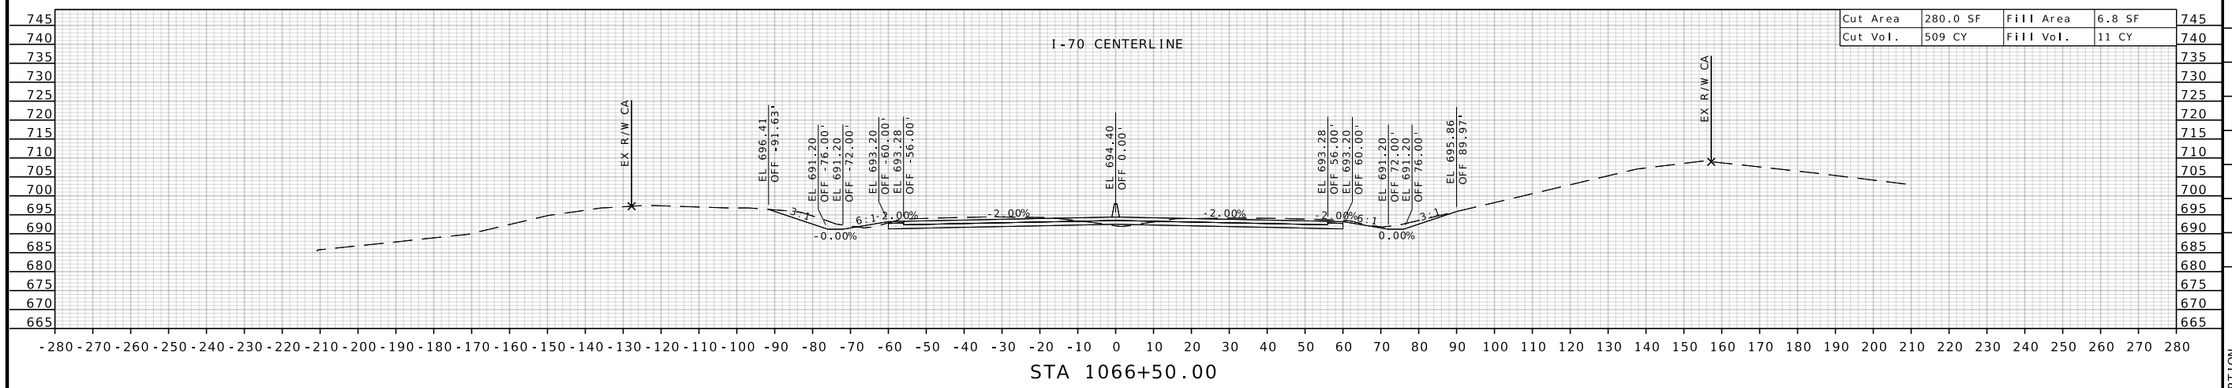

Cut Area	280.0 SF	Fill Area	6.8 SF
Cut Vol.	509 CY	Fill Vol.	11 CY

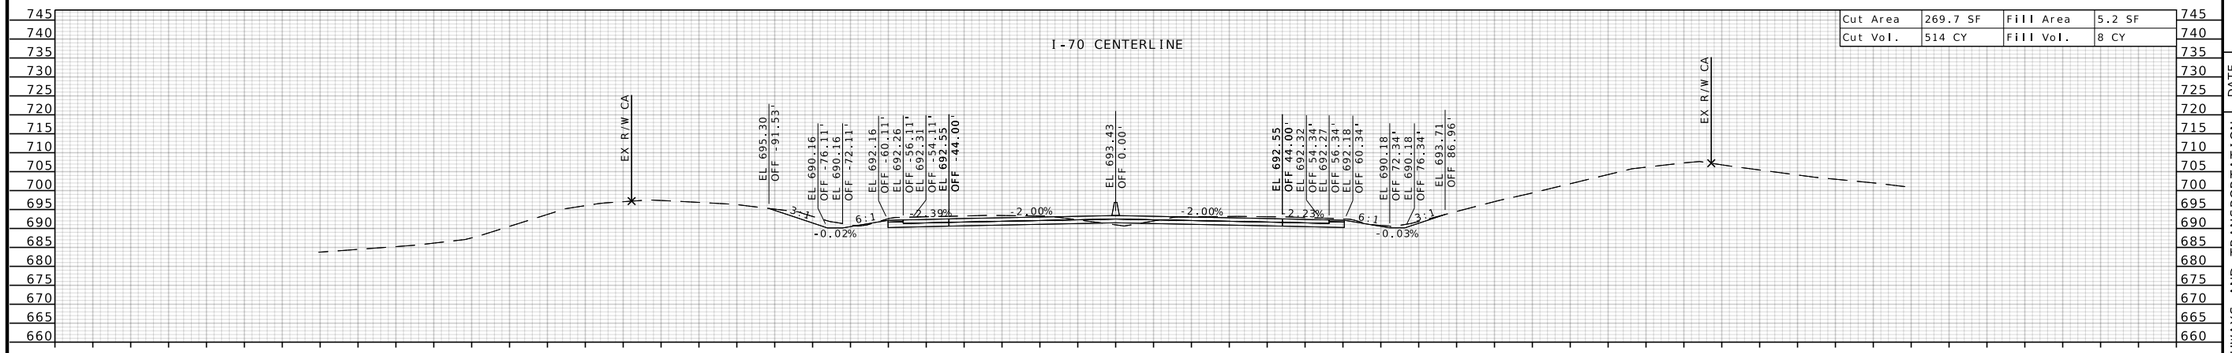

Cut Area	269.7 SF	Fill Area	5.2 SF
Cut Vol.	514 CY	Fill Vol.	8 CY

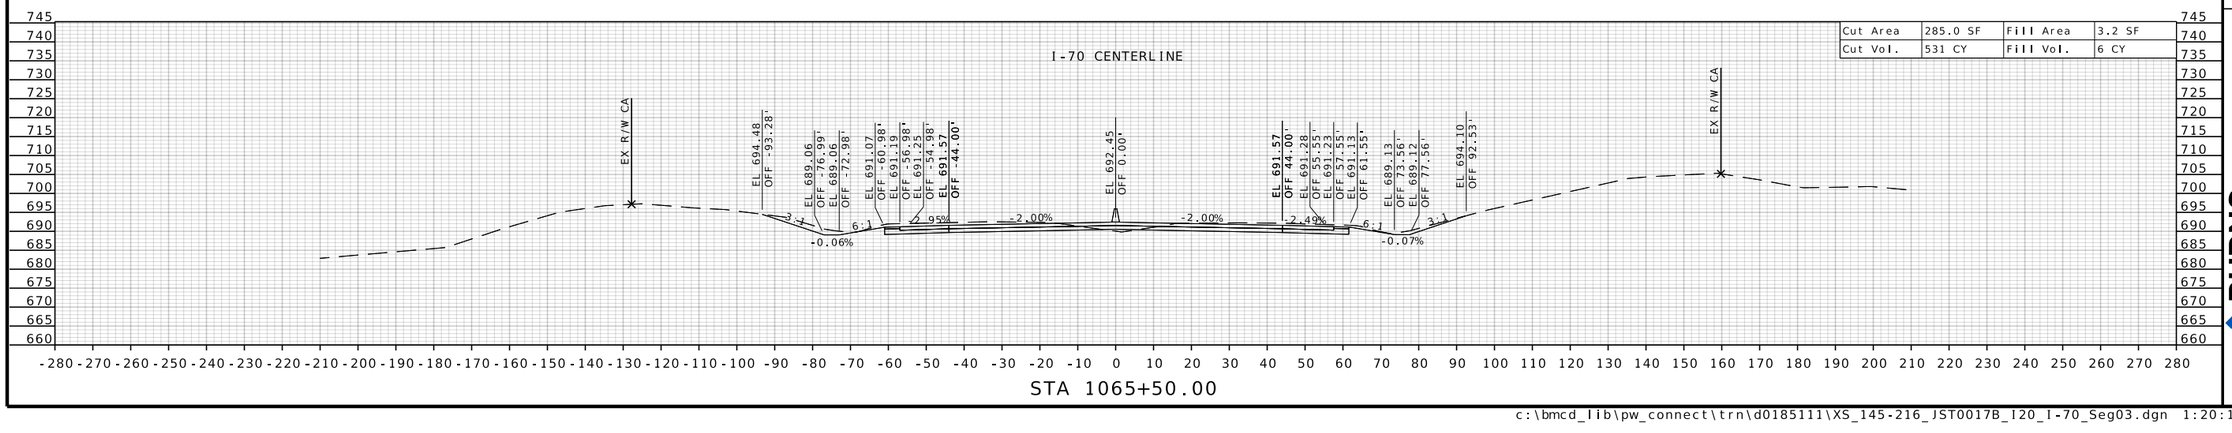

Cut Area	285.0 SF	Fill Area	3.2 SF
Cut Vol.	531 CY	Fill Vol.	6 CY

STATE OF MISSOURI
RONNIE L. WILLIAMS
NUMBER PE-2010000879
PROFESSIONAL ENGINEER

THIS SHEET HAS BEEN SIGNED, SEALED, AND DATED ELECTRONICALLY

DATE PREPARED
10/27/2025

ROUTE	STATE
I-70	MO
DISTRICT	SHEET NO.
CD	203

COUNTY
COOPER

JOB NO.
JST0017B

CONTRACT ID.
-

PROJECT NO.
-


BRIDGE NO.
-


DESCRIPTION	DATE


MISSOURI HIGHWAYS AND TRANSPORTATION COMMISSION

105 WEST CAPITOL
JEFFERSON CITY, MO 65102
1-888-ASK-MODOT (1-888-275-6636)

BURNS McDONNELL
9400 Ward Parkway
Kansas City, MO 64114
(816) 333-9400
Certificate of Authority
No.: 000165

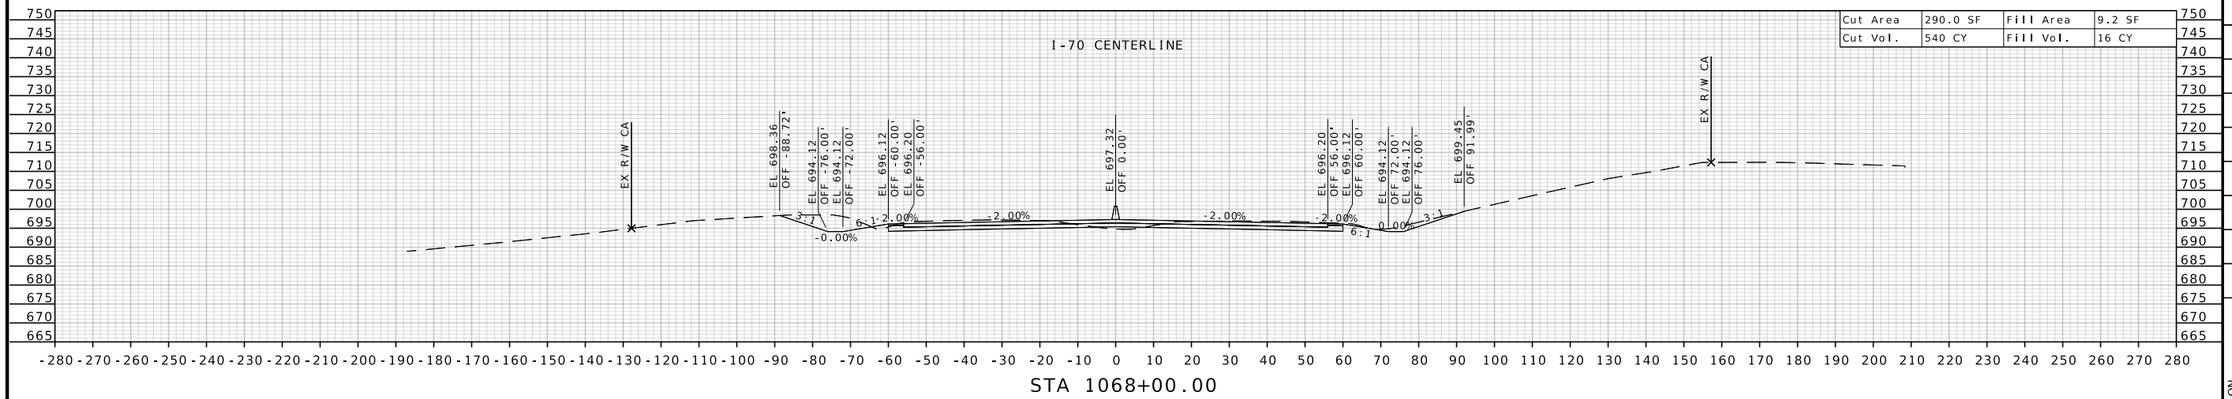

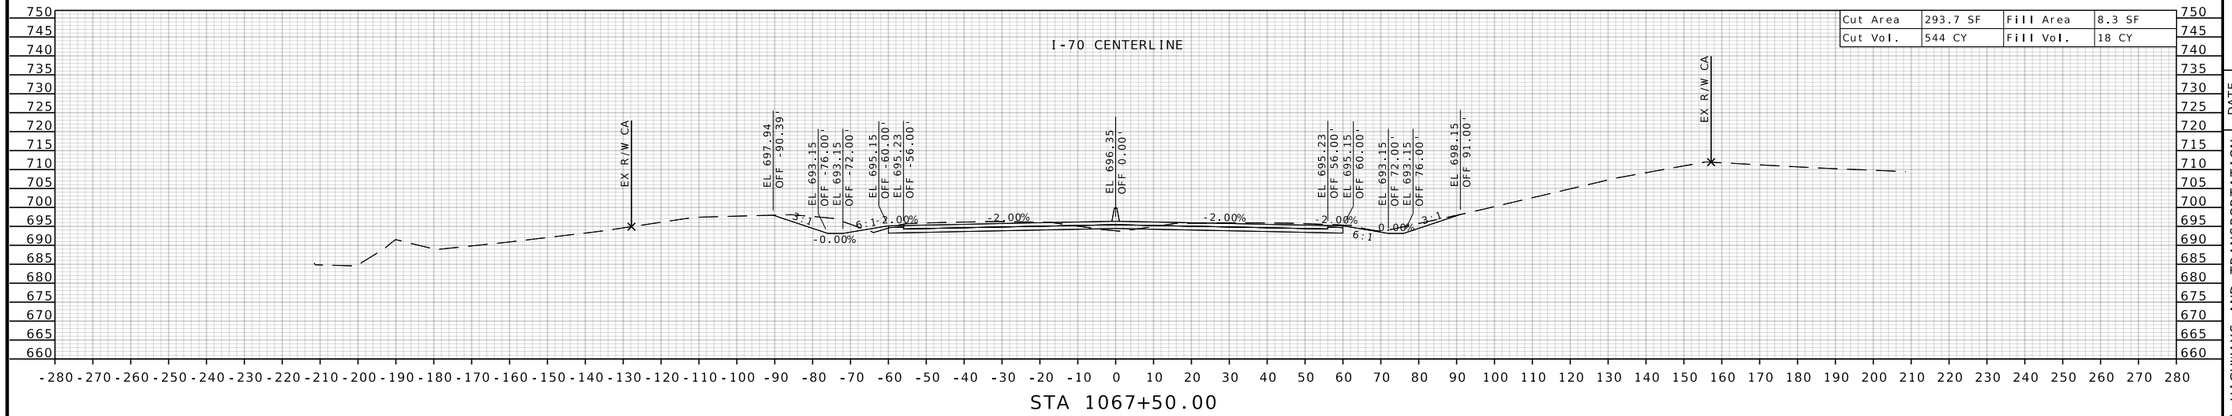

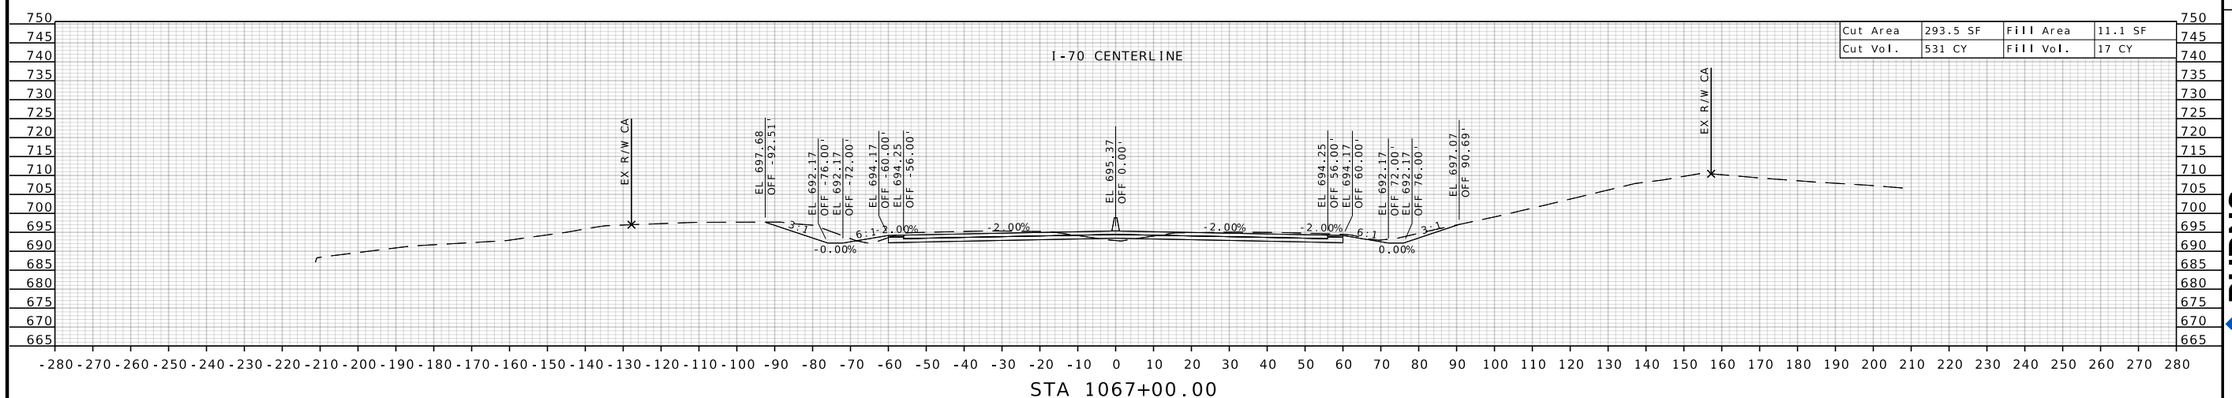

STATE OF MISSOURI
RONNIE L. WILLIAMS
NUMBER PE-2010000879
PROFESSIONAL ENGINEER

THIS SHEET HAS BEEN SIGNED, SEALED, AND DATED ELECTRONICALLY

DATE PREPARED
10/27/2025

ROUTE	STATE
I-70	MO
DISTRICT	SHEET NO.
CD	204

COUNTY
COOPER

JOB NO.
JST0017B

CONTRACT ID.
-

PROJECT NO.
-


BRIDGE NO.
-


DESCRIPTION	DATE


MISSOURI HIGHWAYS AND TRANSPORTATION COMMISSION

105 WEST CAPITOL
JEFFERSON CITY, MO 65102
1-888-ASK-MODOT (1-888-275-6636)

BURNS McDONNELL
9400 Ward Parkway
Kansas City, MO 64114
(816) 333-9400
Certificate of Authority No.: 000165

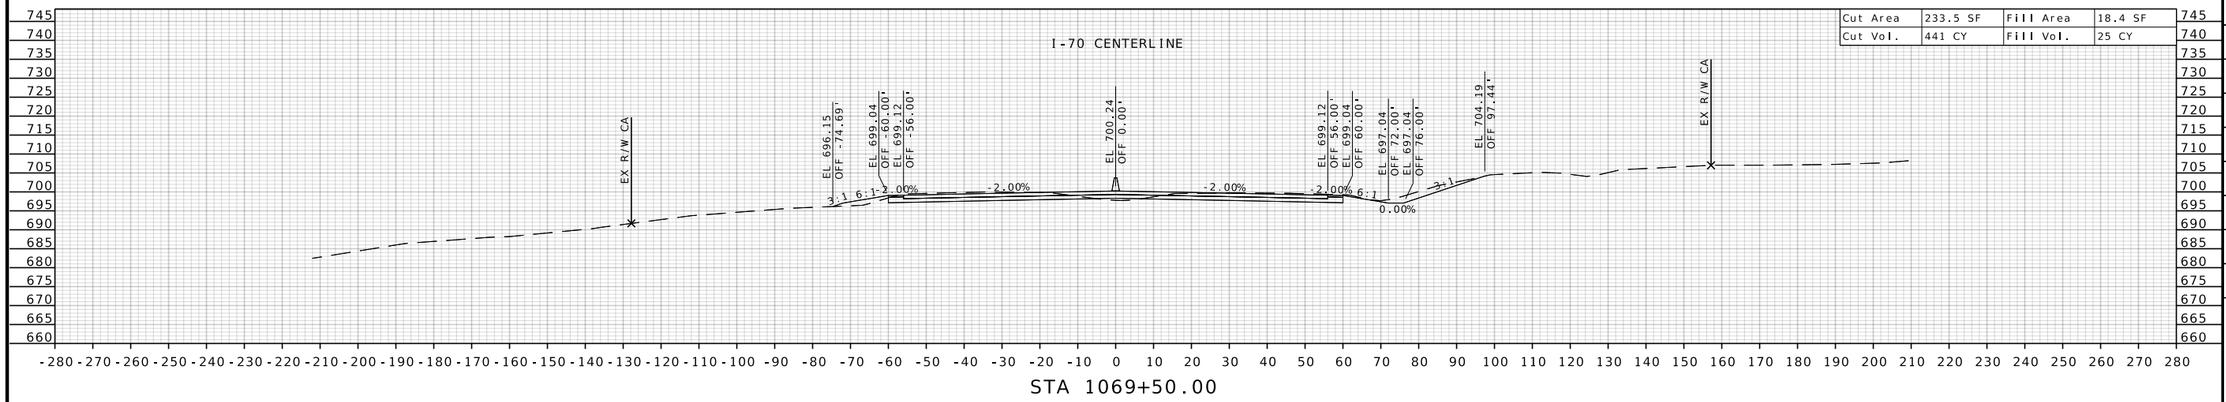

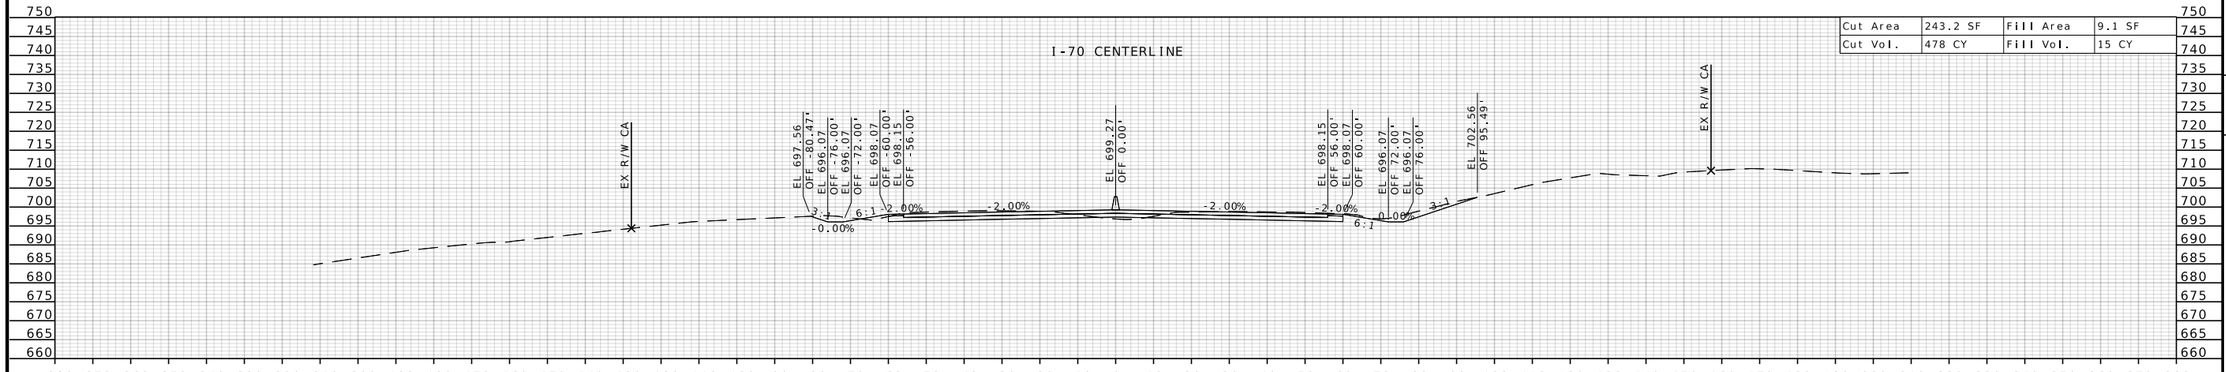

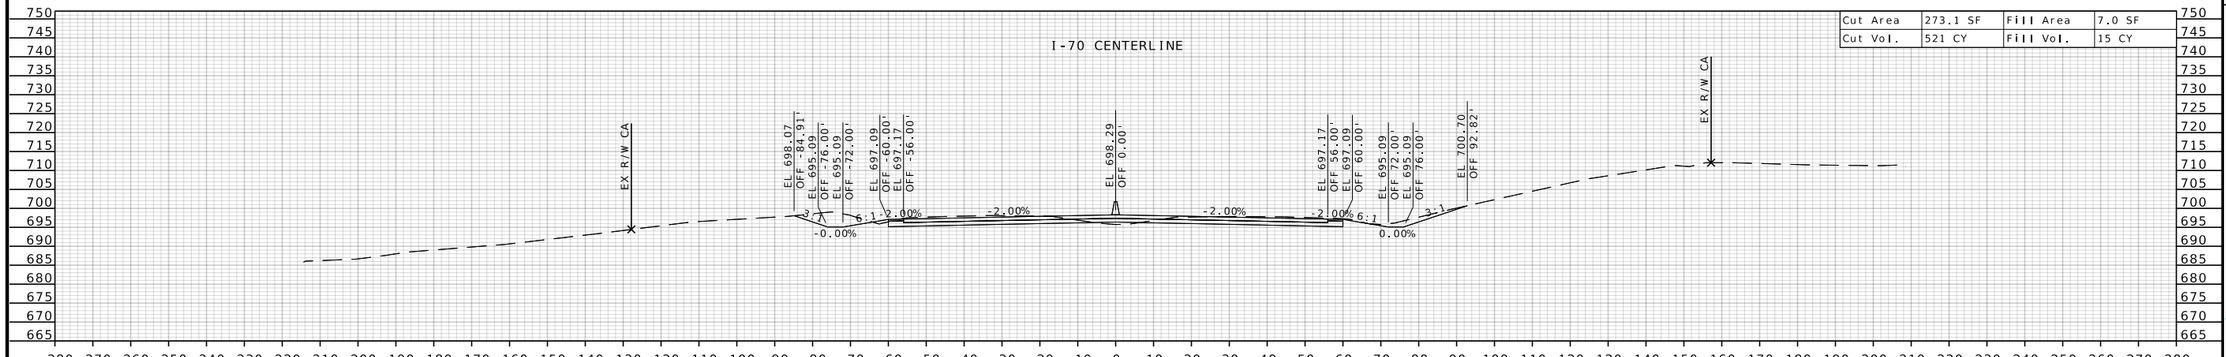

STATE OF MISSOURI
RONNIE L. WILLIAMS
NUMBER PE-2010000879
PROFESSIONAL ENGINEER

THIS SHEET HAS BEEN SIGNED, SEALED, AND DATED ELECTRONICALLY

DATE PREPARED
10/27/2025

ROUTE	STATE
I-70	MO
DISTRICT	SHEET NO.
CD	205

COUNTY
COOPER

JOB NO.
JST0017B

CONTRACT ID.
-

PROJECT NO.
-


BRIDGE NO.
-

DATE	DESCRIPTION


MISSOURI HIGHWAYS AND TRANSPORTATION COMMISSION

105 WEST CAPITOL
JEFFERSON CITY, MO 65102
1-888-ASK-MODOT (1-888-275-6636)


BURNS McDONNELL
9400 Ward Parkway
Kansas City, MO 64114
(816) 333-9400
Certificate of Authority
No.: 000165

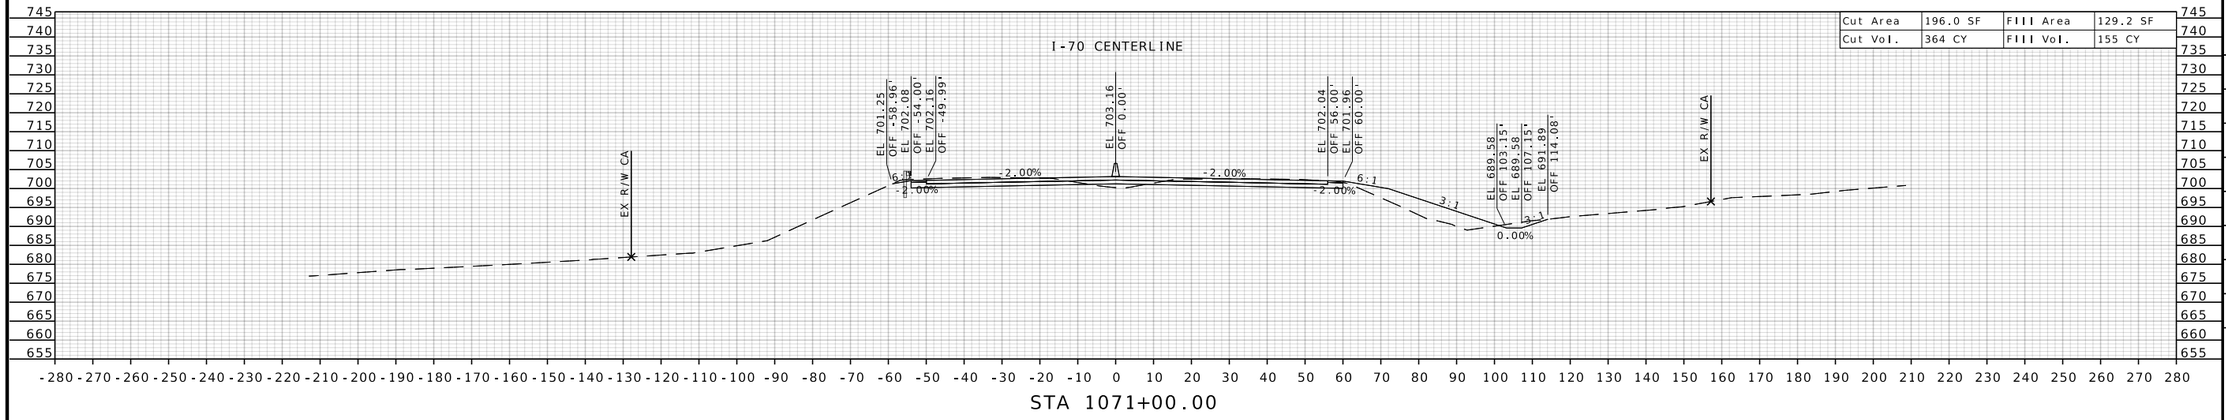

Cut Area	196.0 SF	Fill Area	129.2 SF
Cut Vol.	364 CY	Fill Vol.	155 CY

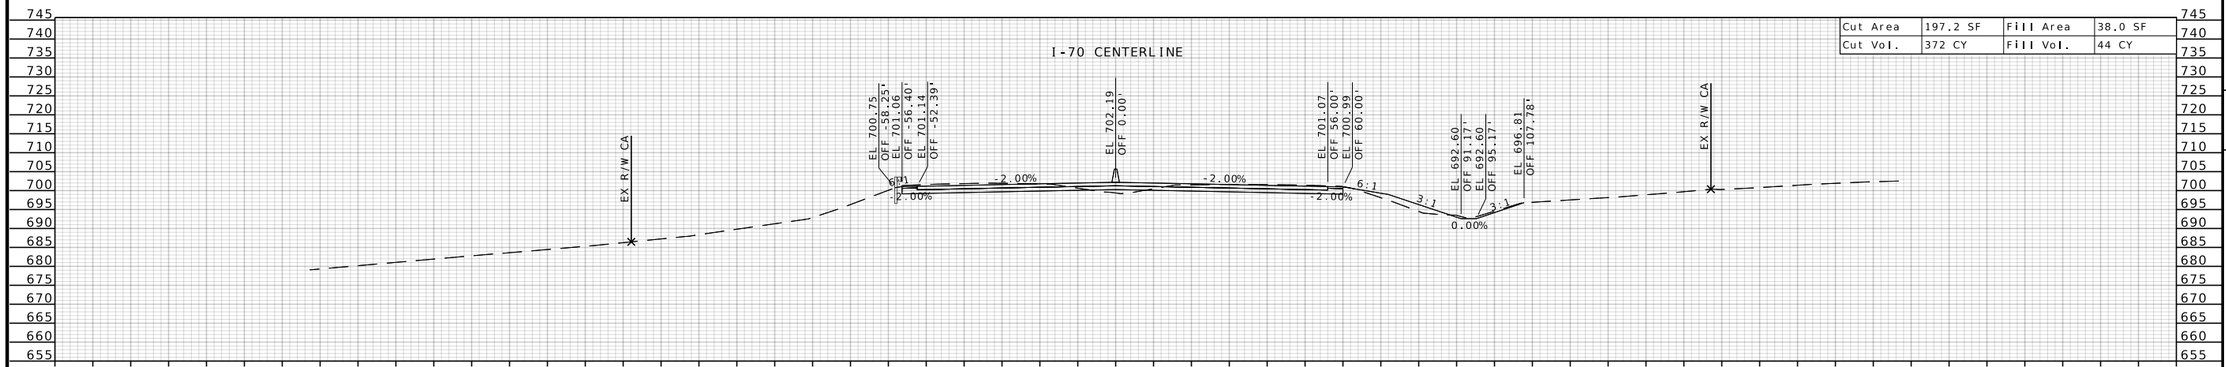

Cut Area	197.2 SF	Fill Area	38.0 SF
Cut Vol.	372 CY	Fill Vol.	44 CY

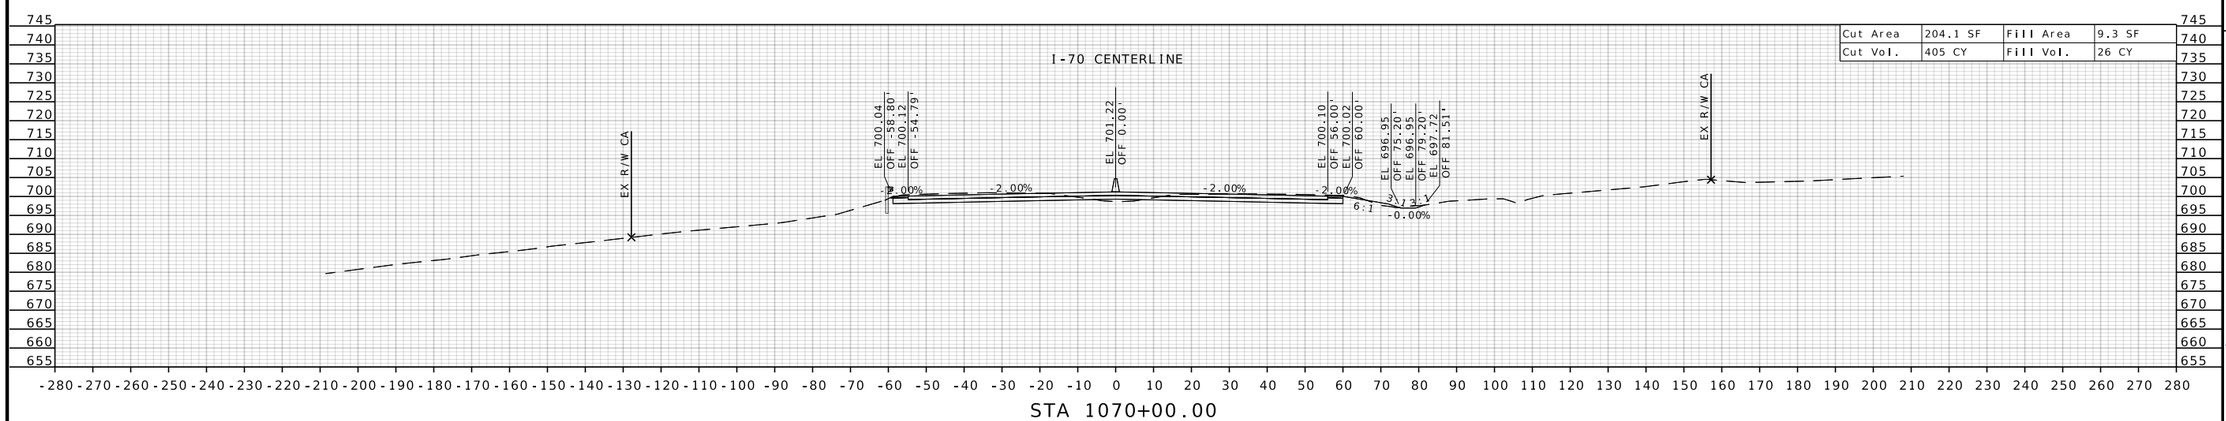

Cut Area	204.1 SF	Fill Area	9.3 SF
Cut Vol.	405 CY	Fill Vol.	26 CY

STATE OF MISSOURI
RONNIE L. WILLIAMS
NUMBER PE-2010000879
PROFESSIONAL ENGINEER

THIS SHEET HAS BEEN SIGNED, SEALED, AND DATED ELECTRONICALLY

DATE PREPARED
10/27/2025

ROUTE	STATE
I-70	MO
DISTRICT	SHEET NO.
CD	206

COUNTY
COOPER

JOB NO.
JST0017B

CONTRACT ID.
-

PROJECT NO.
-

BRIDGE NO.
-


DESCRIPTION	DATE

MISSOURI HIGHWAYS AND TRANSPORTATION COMMISSION


105 WEST CAPITOL
JEFFERSON CITY, MO 65102
1-888-ASK-MODOT (1-888-275-6636)

BURNS McDONNELL
9400 Ward Parkway
Kansas City, MO 64114
(816) 333-9400
Certificate of Authority No.: 000165


c:\bmcd_lib\pw_connect\trn\d0185111\XS_145-216_JST0017B_I20_I-70_Seg03.dgn 1:20:17 PM 10/27/2025

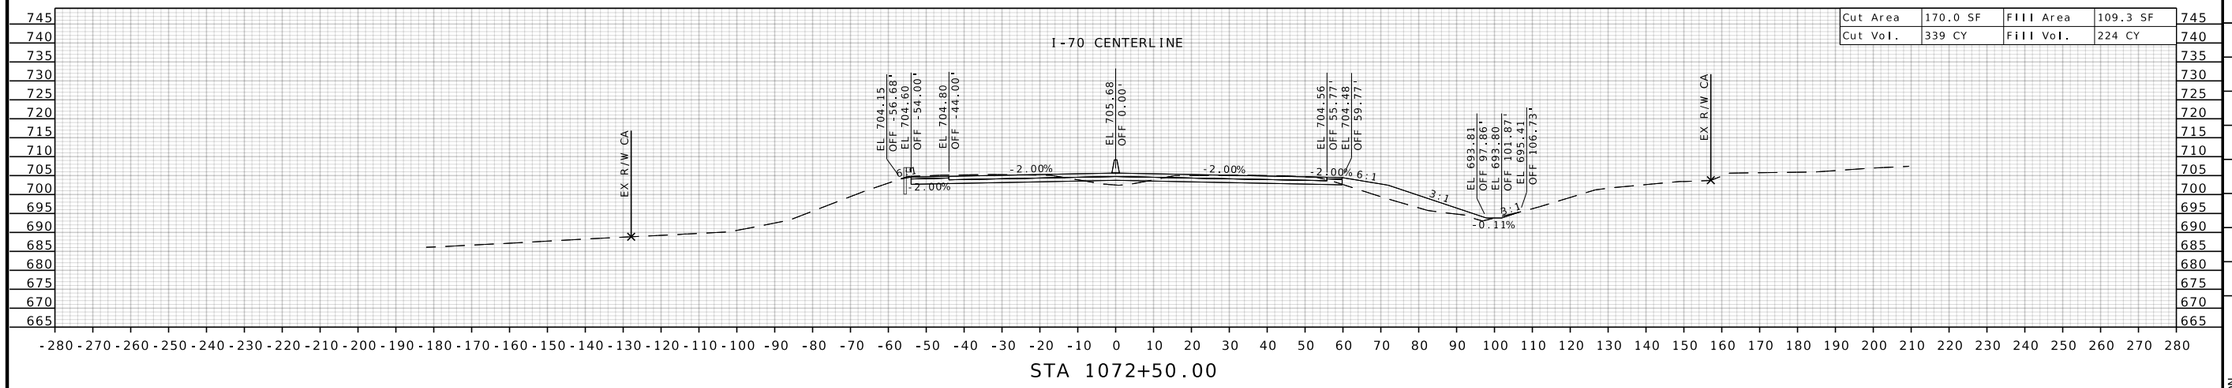

Cut Area	170.0 SF	Fill Area	109.3 SF
Cut Vol.	339 CY	Fill Vol.	224 CY

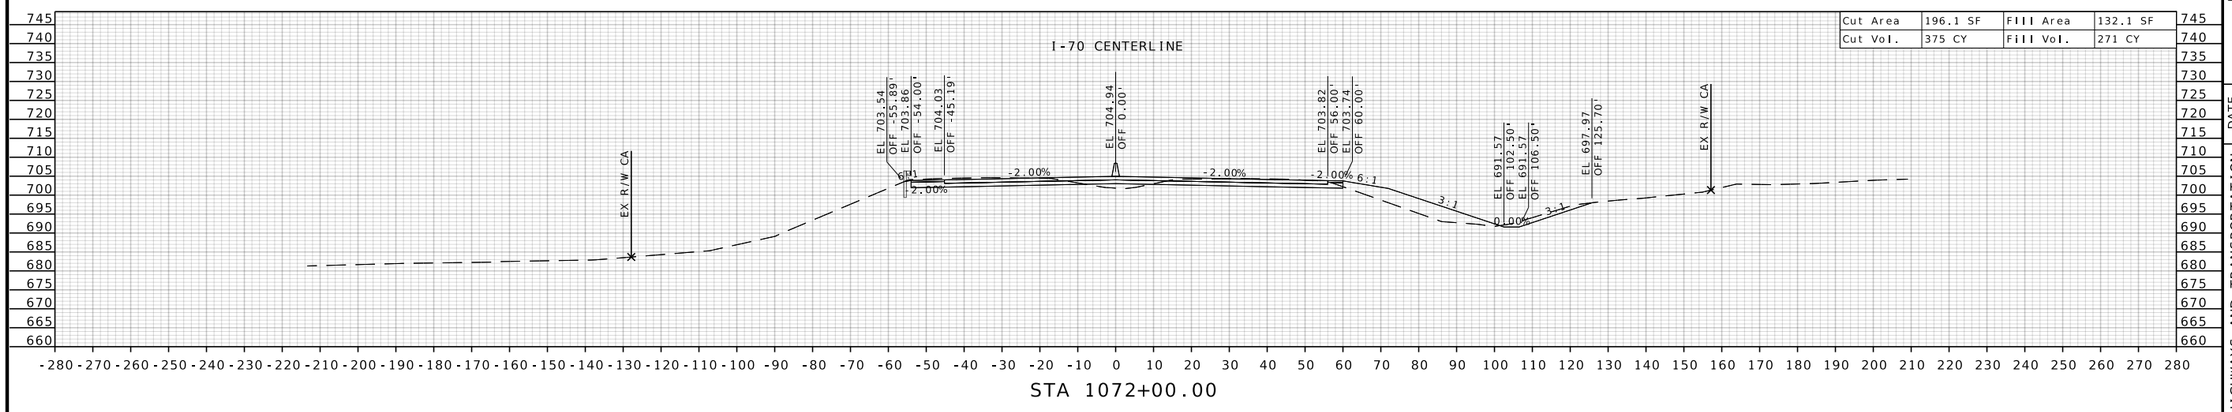

Cut Area	196.1 SF	Fill Area	132.1 SF
Cut Vol.	375 CY	Fill Vol.	271 CY

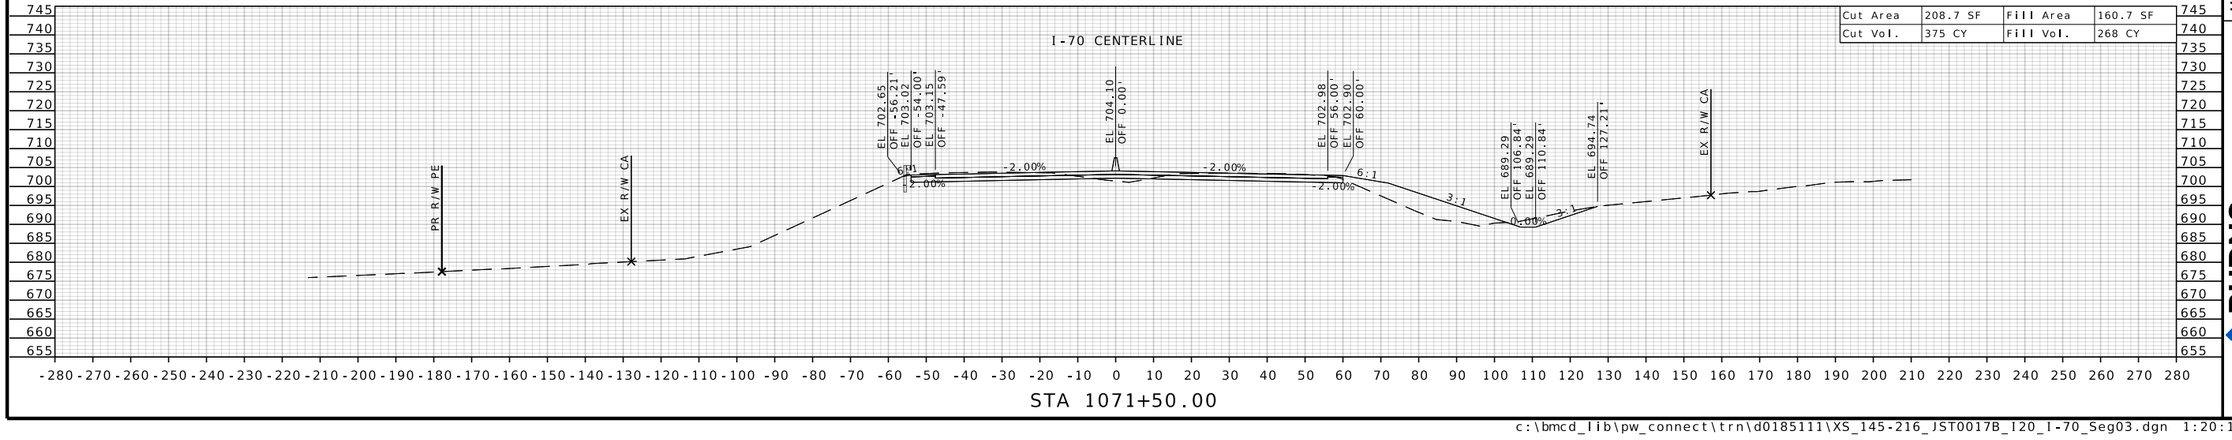

Cut Area	208.7 SF	Fill Area	160.7 SF
Cut Vol.	375 CY	Fill Vol.	268 CY

STATE OF MISSOURI
RONNIE L. WILLIAMS
NUMBER PE-2010000879
PROFESSIONAL ENGINEER

THIS SHEET HAS BEEN SIGNED, SEALED, AND DATED ELECTRONICALLY

DATE PREPARED
10/27/2025

ROUTE	STATE
I-70	MO
DISTRICT	SHEET NO.
CD	207

COUNTY
COOPER

JOB NO.
JST0017B

CONTRACT ID.
-


PROJECT NO.
-


BRIDGE NO.
-


DESCRIPTION	DATE

MISSOURI HIGHWAYS AND TRANSPORTATION COMMISSION
105 WEST CAPITOL
JEFFERSON CITY, MO 65102
1-888-ASK-MODOT (1-888-275-6636)

BURNS McDONNELL
9400 Ward Parkway
Kansas City, MO 64114
(816) 333-9400
Certificate of Authority No.: 000165

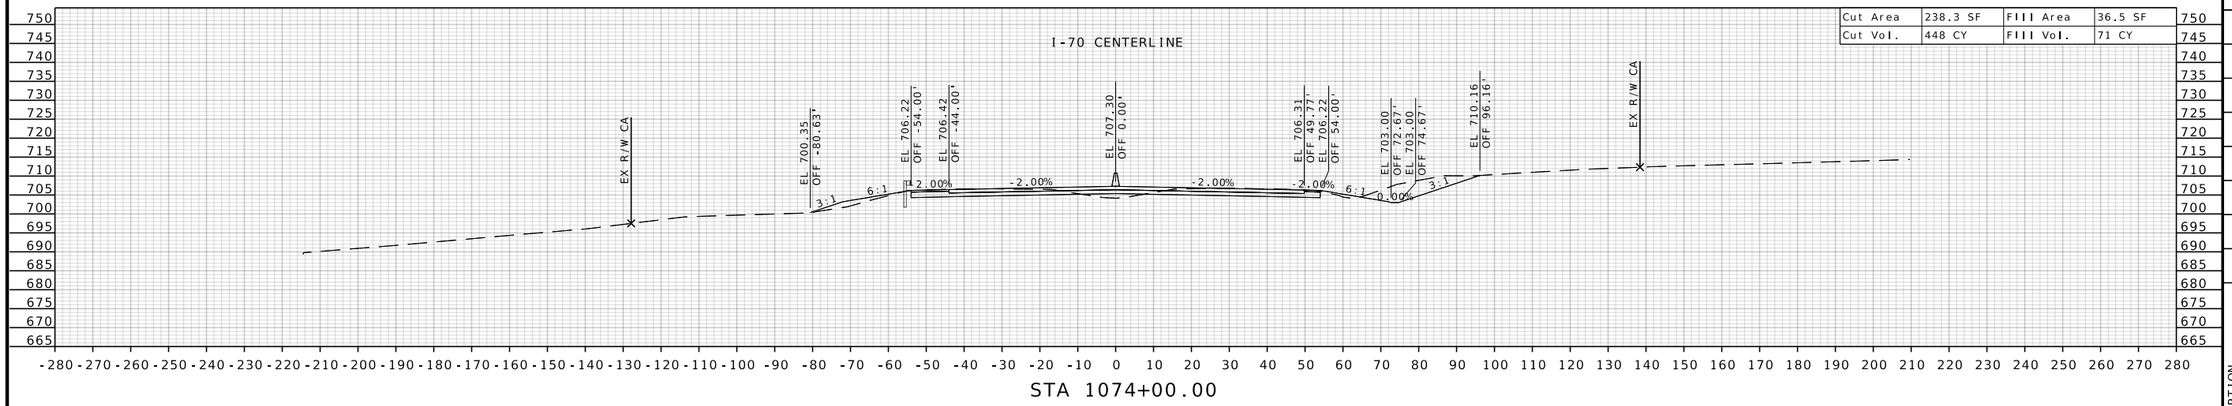

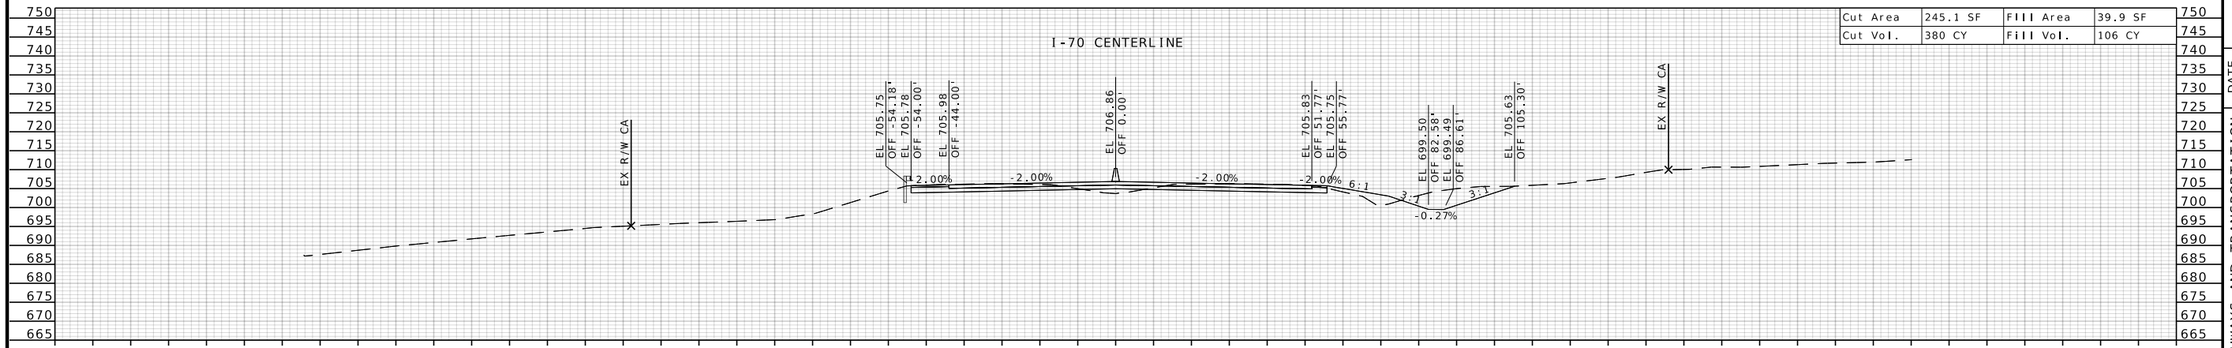

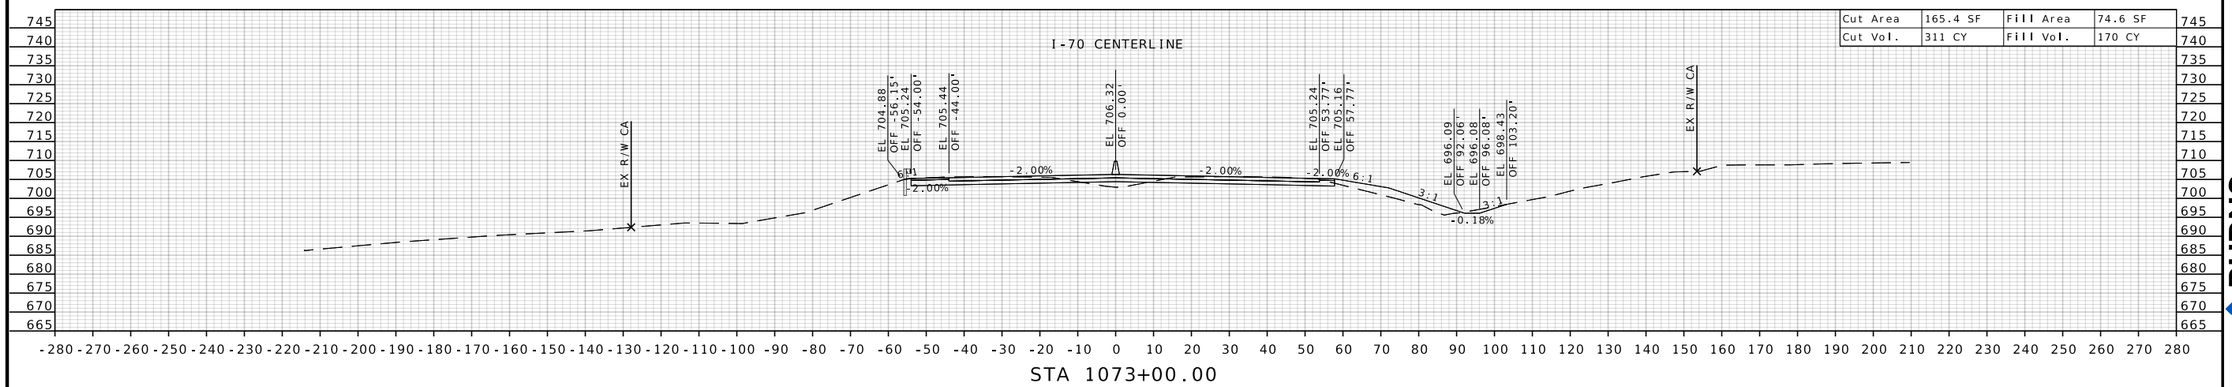

STATE OF MISSOURI
RONNIE L. WILLIAMS
NUMBER PE-2010000879
PROFESSIONAL ENGINEER

THIS SHEET HAS BEEN SIGNED, SEALED, AND DATED ELECTRONICALLY

DATE PREPARED
10/27/2025

ROUTE	STATE
I-70	MO
DISTRICT	SHEET NO.
CD	208

COUNTY
COOPER

JOB NO.
JST0017B

CONTRACT ID.
-

PROJECT NO.
-

BRIDGE NO.
-

DESCRIPTION	DATE


MISSOURI HIGHWAYS AND TRANSPORTATION COMMISSION

105 WEST CAPITOL
JEFFERSON CITY, MO 65102
1-888-ASK-MODOT (1-888-275-6636)


MoDOT

BURNS McDONNELL
9400 Ward Parkway
Kansas City, MO 64114
(816) 333-9400
Certificate of Authority
No.: 000165


c:\bmcd_lib\pw_connect\trn\d0185111\XS_145-216_JST0017B_I20_I-70_Seg03.dgn 1:20:21 PM 10/27/2025

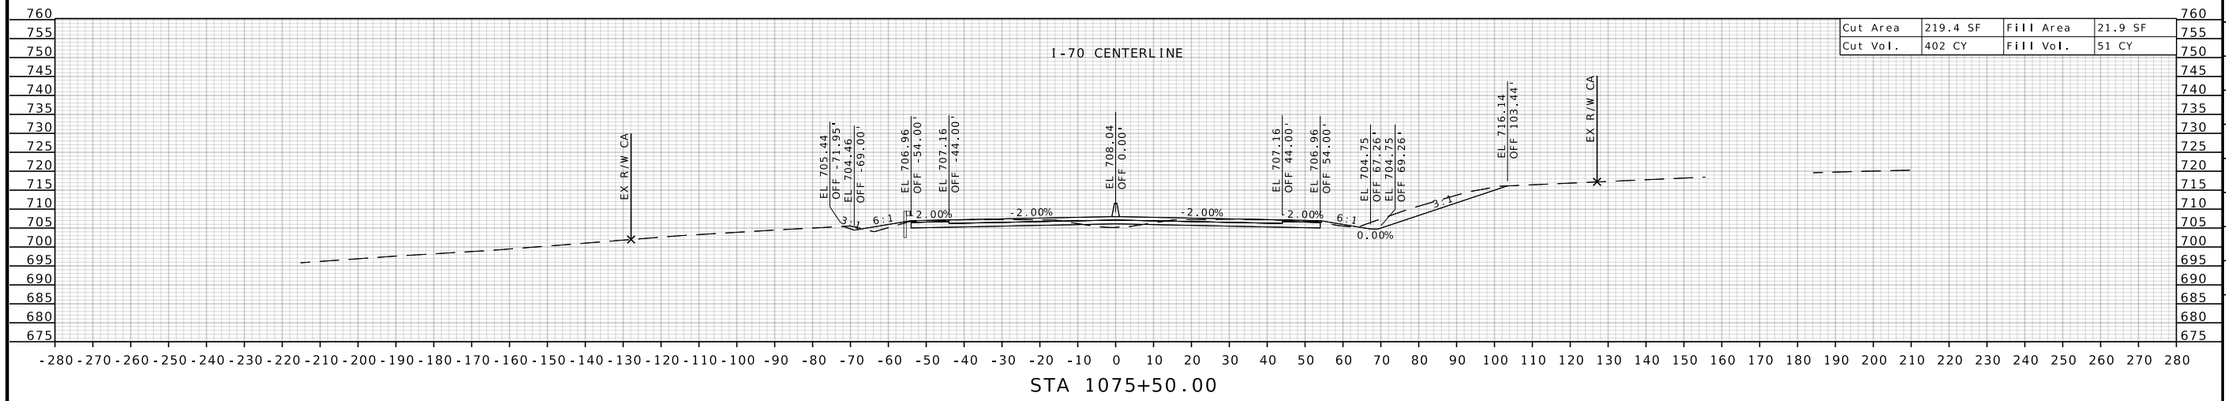

Cut Area	219.4 SF	Fill Area	21.9 SF
Cut Vol.	402 CY	Fill Vol.	51 CY

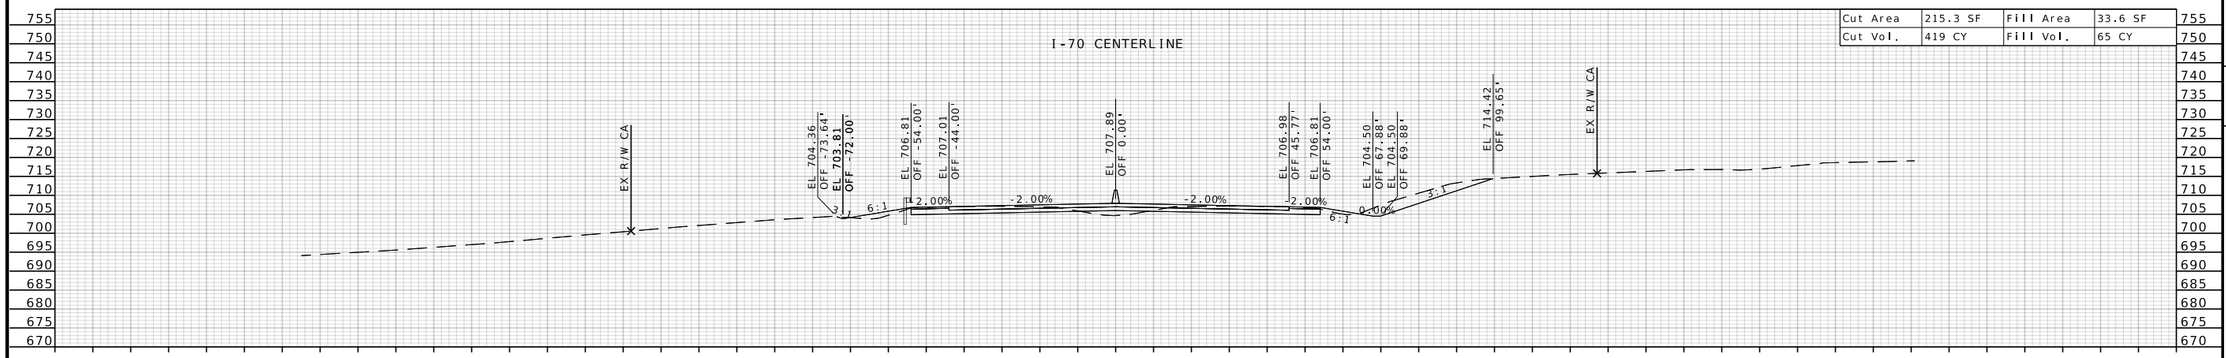

Cut Area	215.3 SF	Fill Area	33.6 SF
Cut Vol.	419 CY	Fill Vol.	65 CY

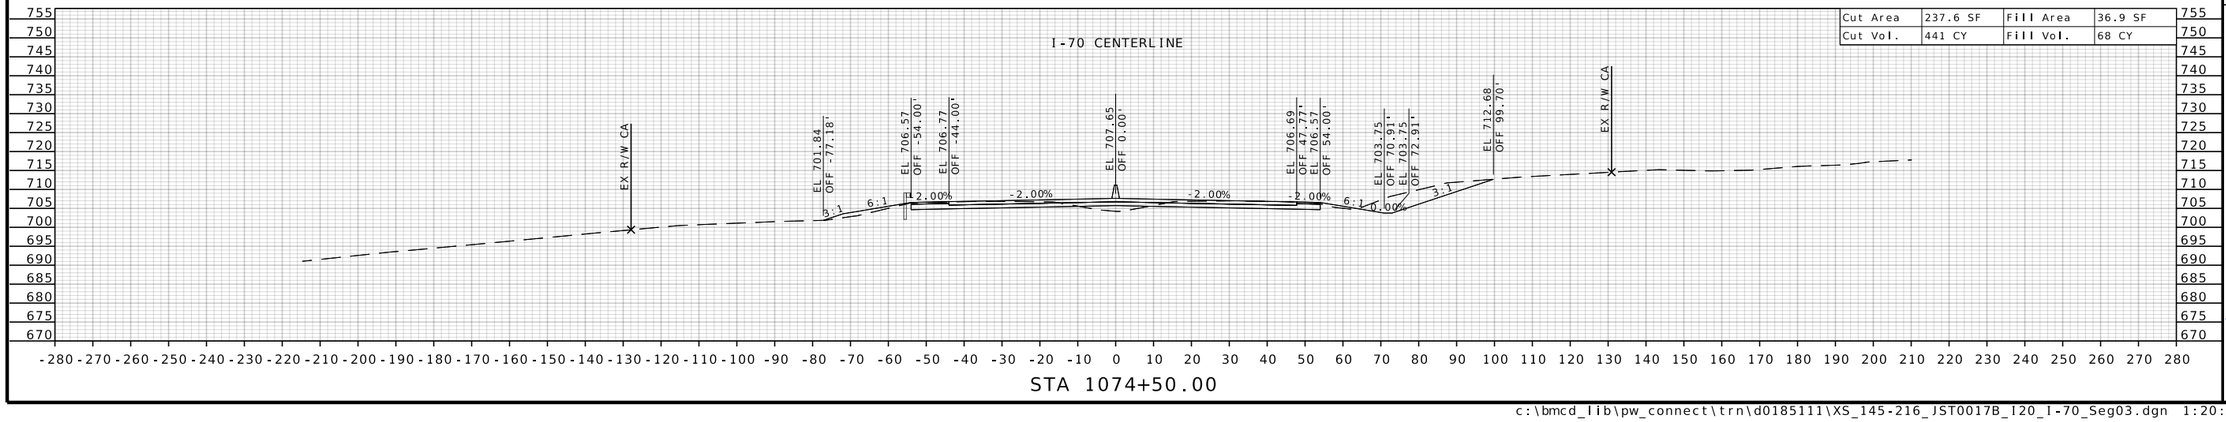

Cut Area	237.6 SF	Fill Area	36.9 SF
Cut Vol.	441 CY	Fill Vol.	68 CY

STATE OF MISSOURI
RONNIE L. WILLIAMS
NUMBER PE-2010000879
PROFESSIONAL ENGINEER

THIS SHEET HAS BEEN SIGNED, SEALED, AND DATED ELECTRONICALLY

DATE PREPARED
10/27/2025

ROUTE	STATE
I-70	MO
DISTRICT	SHEET NO.
CD	209

COUNTY
COOPER

JOB NO.
JST0017B

CONTRACT ID.
-

PROJECT NO.
-


BRIDGE NO.
-


DESCRIPTION	DATE


MISSOURI HIGHWAYS AND TRANSPORTATION COMMISSION

105 WEST CAPITOL
JEFFERSON CITY, MO 65102
1-888-ASK-MODOT (1-888-275-6636)

BURNS McDONNELL
9400 Ward Parkway
Kansas City, MO 64114
(816) 333-9400
Certificate of Authority
No.: 000165

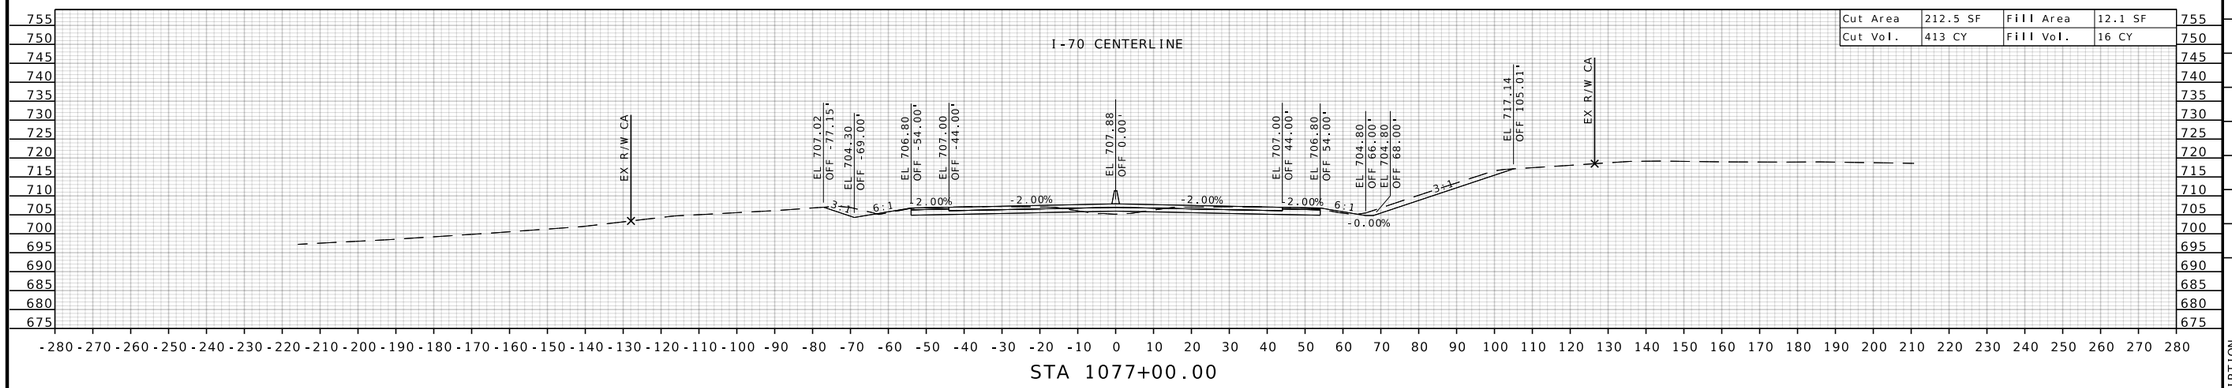

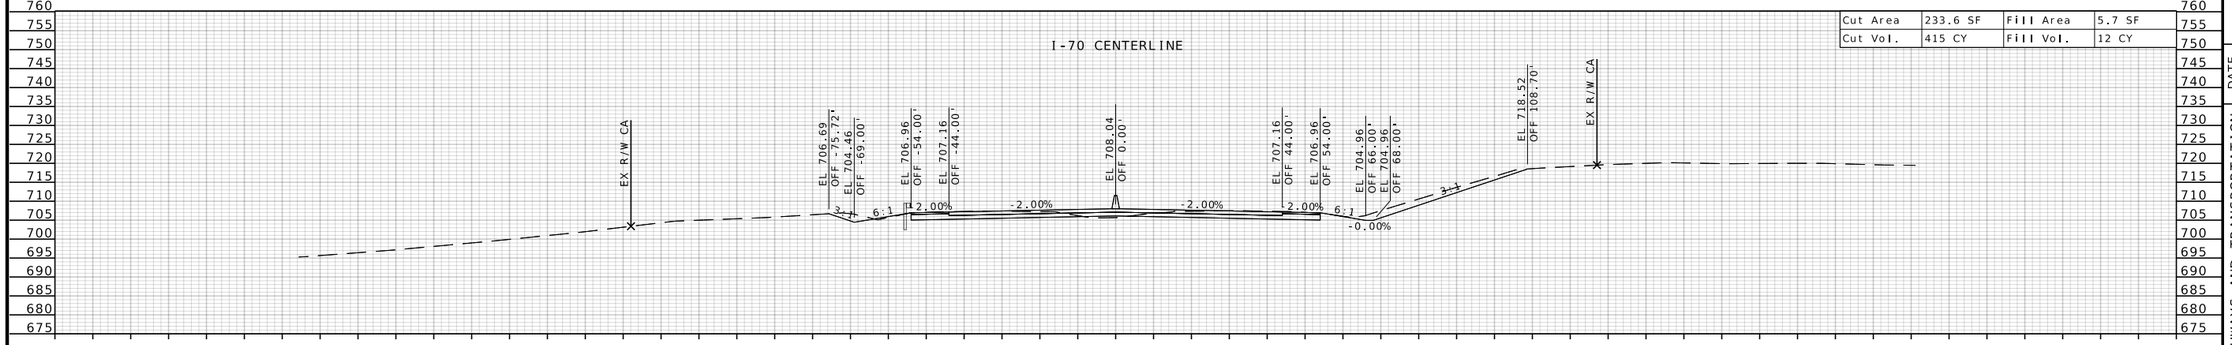

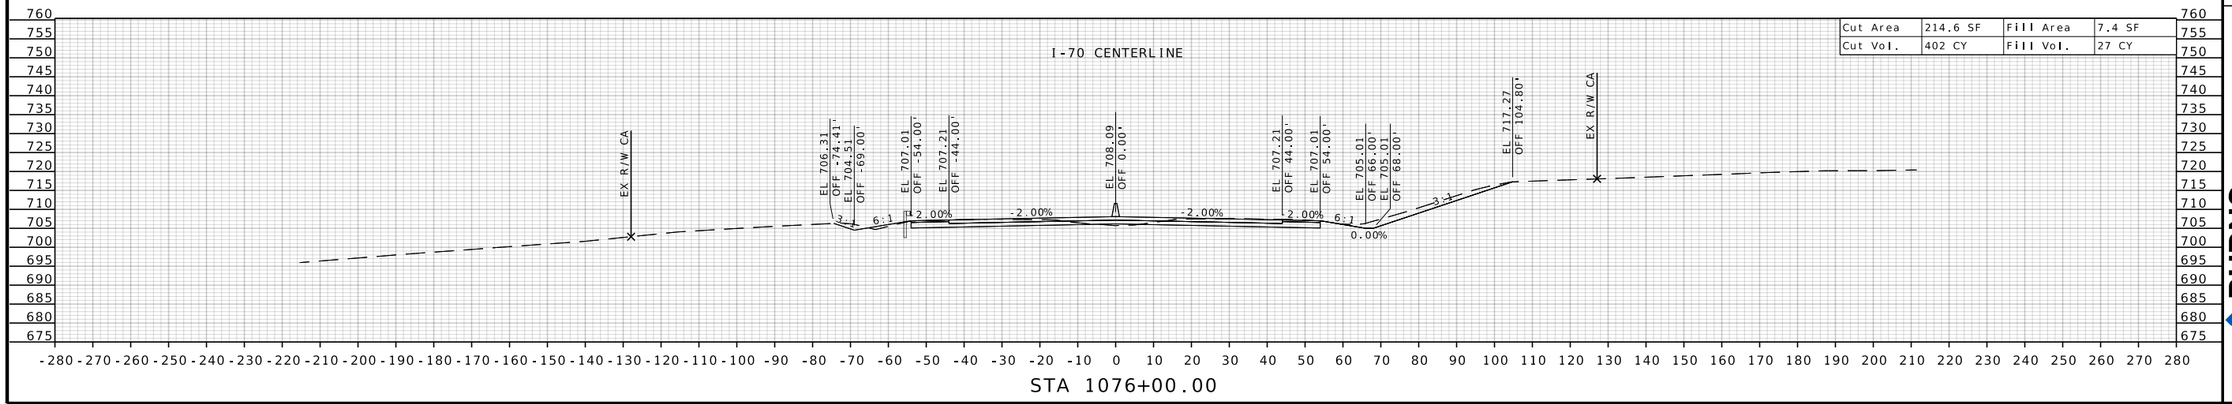

STATE OF MISSOURI
RONNIE L. WILLIAMS
NUMBER PE-2010000879
PROFESSIONAL ENGINEER

THIS SHEET HAS BEEN SIGNED, SEALED, AND DATED ELECTRONICALLY

DATE PREPARED
10/27/2025

ROUTE	STATE
I-70	MO
DISTRICT	SHEET NO.
CD	210

COUNTY
COOPER

JOB NO.
JST0017B

CONTRACT ID.
-

PROJECT NO.
-


BRIDGE NO.
-


DESCRIPTION	DATE


MISSOURI HIGHWAYS AND TRANSPORTATION COMMISSION

105 WEST CAPITOL
JEFFERSON CITY, MO 65102
1-888-ASK-MODOT (1-888-275-6636)

BURNS McDONNELL
9400 Ward Parkway
Kansas City, MO 64114
(816) 333-9400
Certificate of Authority
No.: 000165

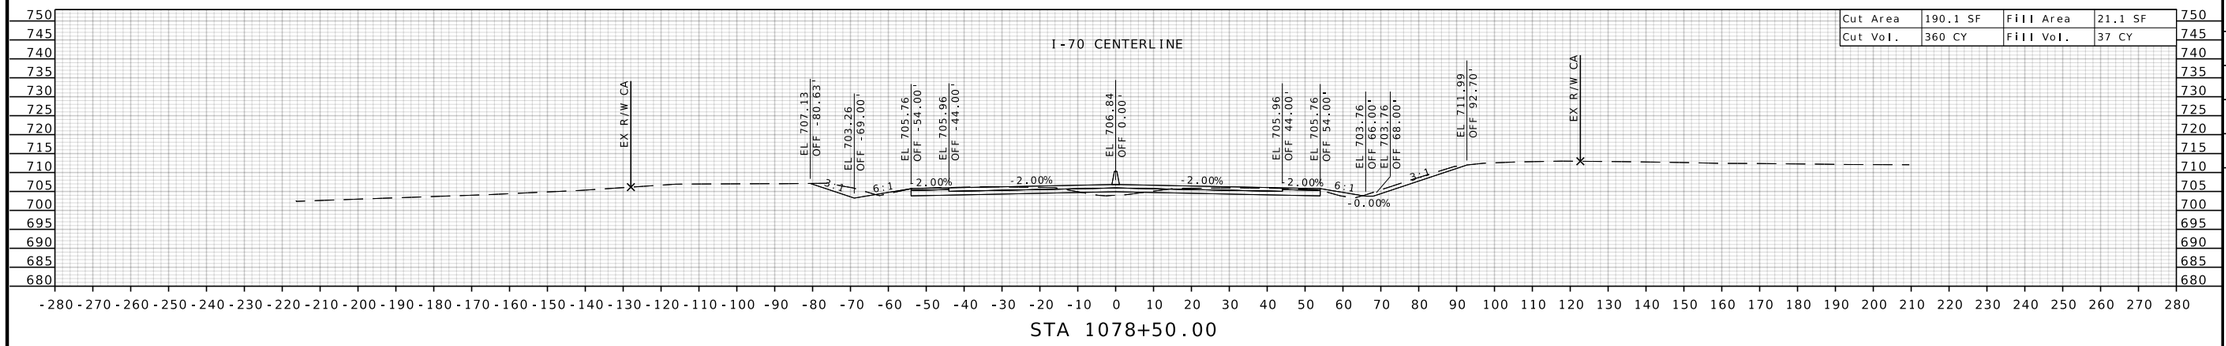

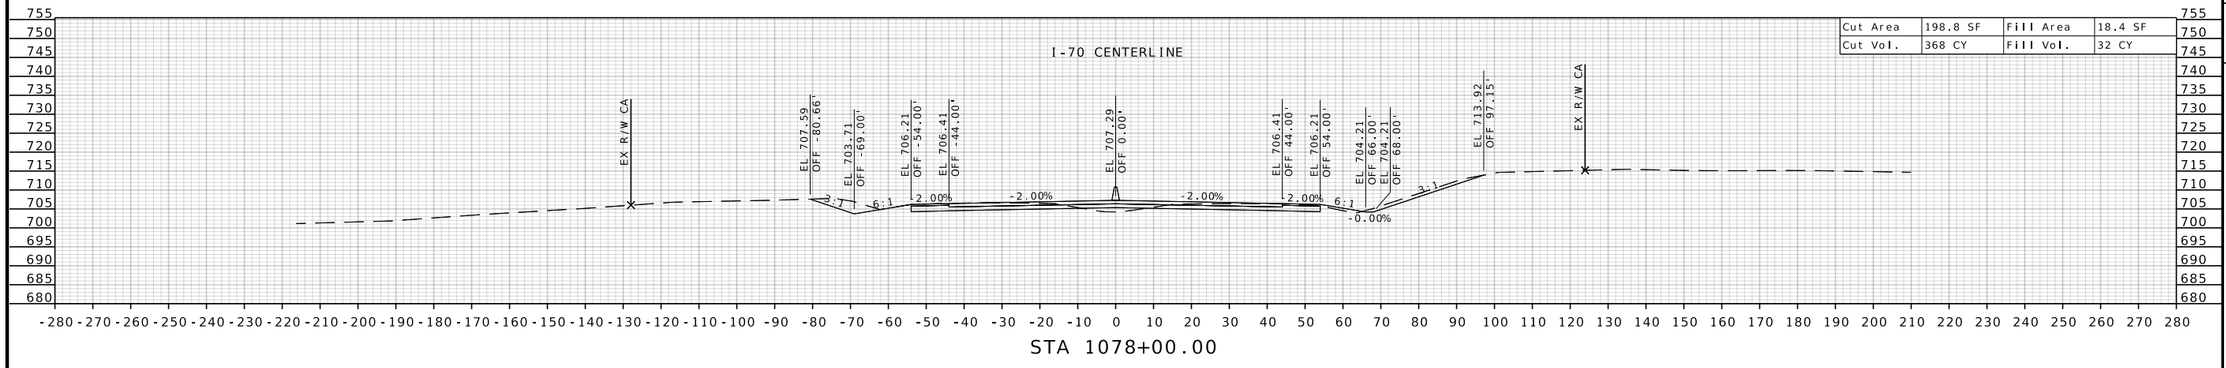

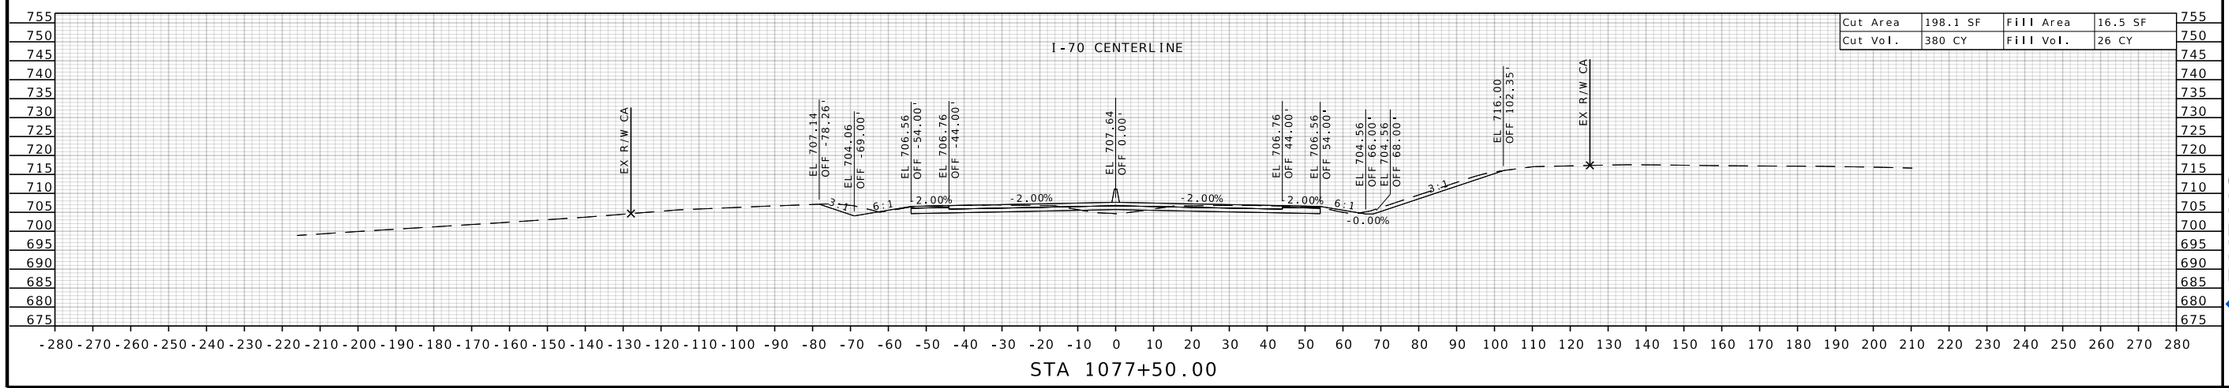

STATE OF MISSOURI
RONNIE L. WILLIAMS
NUMBER PE-2010000879
PROFESSIONAL ENGINEER

THIS SHEET HAS BEEN SIGNED, SEALED, AND DATED ELECTRONICALLY

DATE PREPARED
10/27/2025

ROUTE	STATE
I-70	MO
DISTRICT	SHEET NO.
CD	211

COUNTY
COOPER

JOB NO.
JST0017B

CONTRACT ID.
-


PROJECT NO.
-

BRIDGE NO.
-

NO.	DESCRIPTION	DATE

MISSOURI HIGHWAYS AND TRANSPORTATION COMMISSION
105 WEST CAPITOL
JEFFERSON CITY, MO 65102
1-888-ASK-MODOT (1-888-275-6636)

BURNS McDONNELL
9400 Ward Parkway
Kansas City, MO 64114
(816) 333-9400
Certificate of Authority
No.: 000165

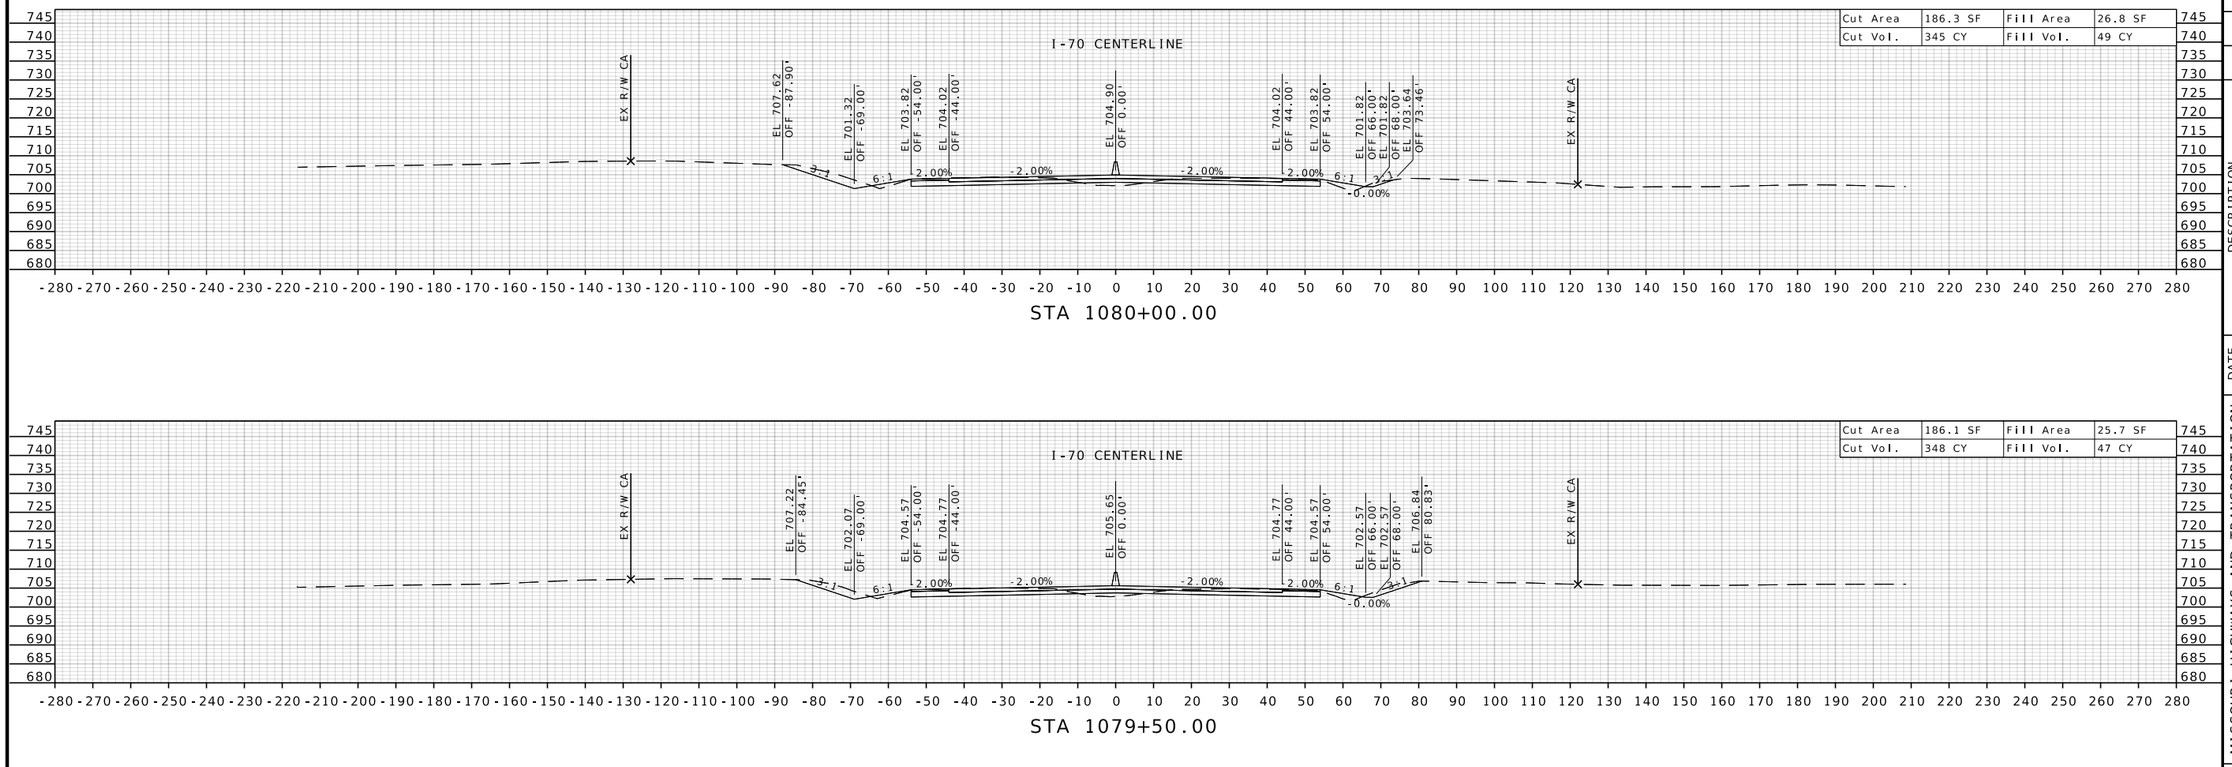

STATE OF MISSOURI
RONNIE L. WILLIAMS
NUMBER PE-2010000879
PROFESSIONAL ENGINEER

THIS SHEET HAS BEEN SIGNED, SEALED, AND DATED ELECTRONICALLY

DATE PREPARED
10/27/2025

ROUTE	STATE
I-70	MO
DISTRICT	SHEET NO.
CD	212

COUNTY
COOPER

JOB NO.
JST0017B

CONTRACT ID.
-

PROJECT NO.
-


BRIDGE NO.
-


DESCRIPTION	DATE


MISSOURI HIGHWAYS AND TRANSPORTATION COMMISSION
105 WEST CAPITOL
JEFFERSON CITY, MO 65102
1-888-ASK-MODOT (1-888-275-6636)

BURNS McDONNELL
9400 Ward Parkway
Kansas City, MO 64114
(816) 333-9400
Certificate of Authority No.: 000165

c:\bmcd_lib\pw_connect\trn\d0185111\XS_145-216_JST0017B_I20_I-70_Seg03.dgn 1:20:28 PM 10/27/2025

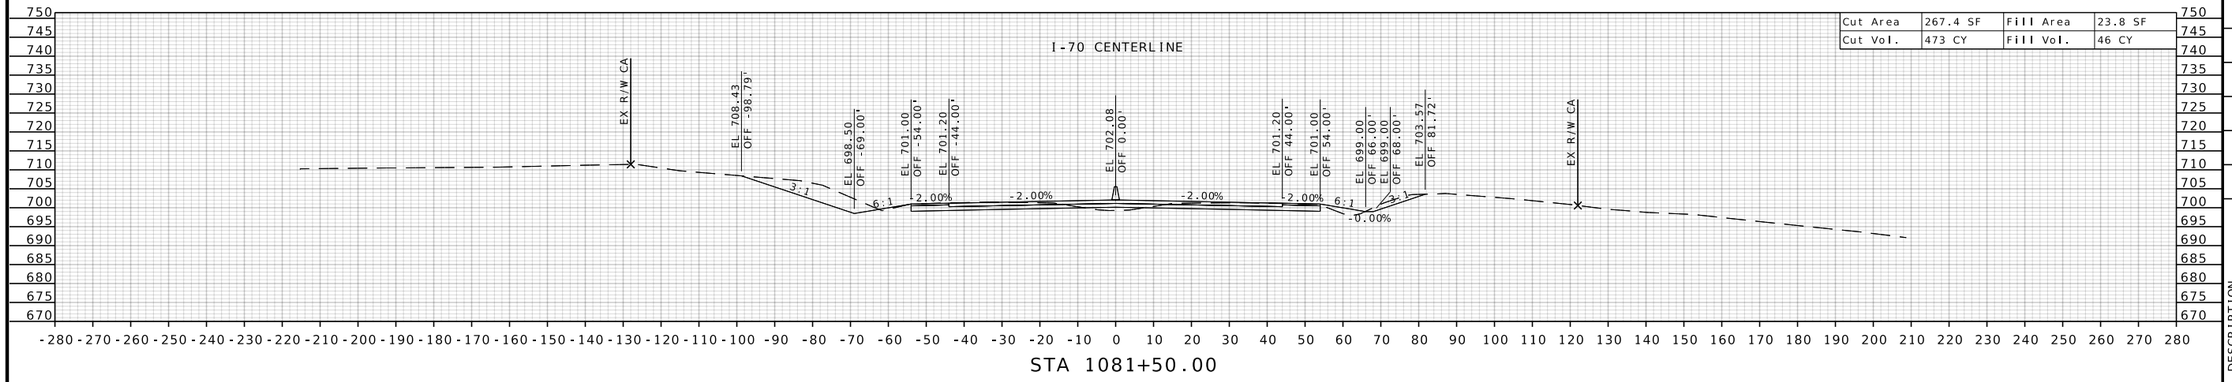

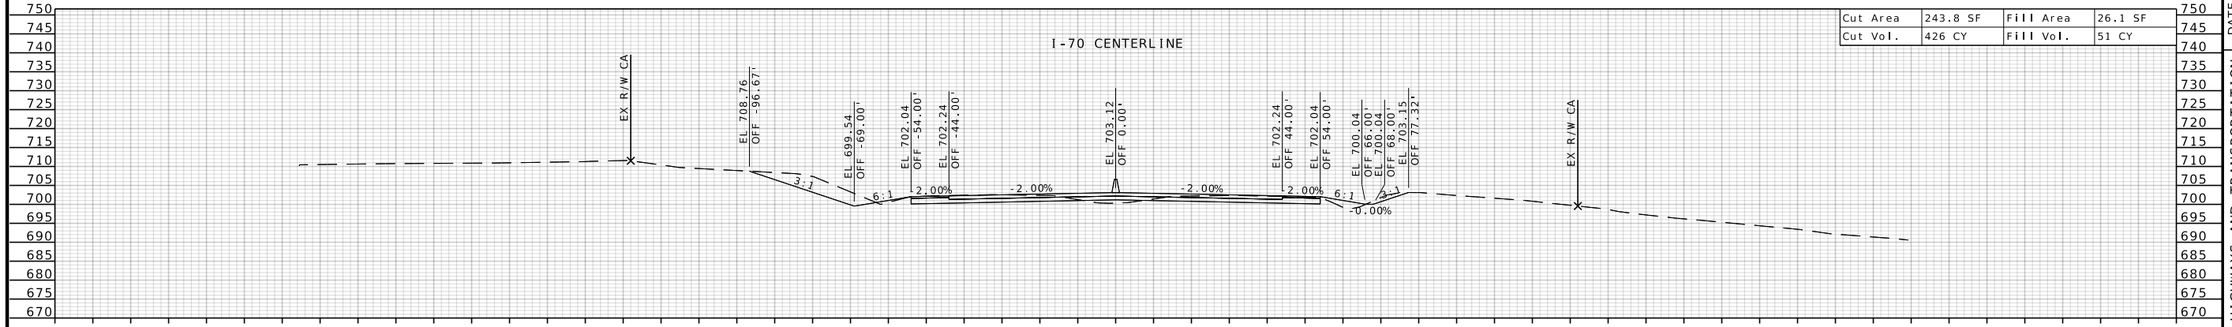

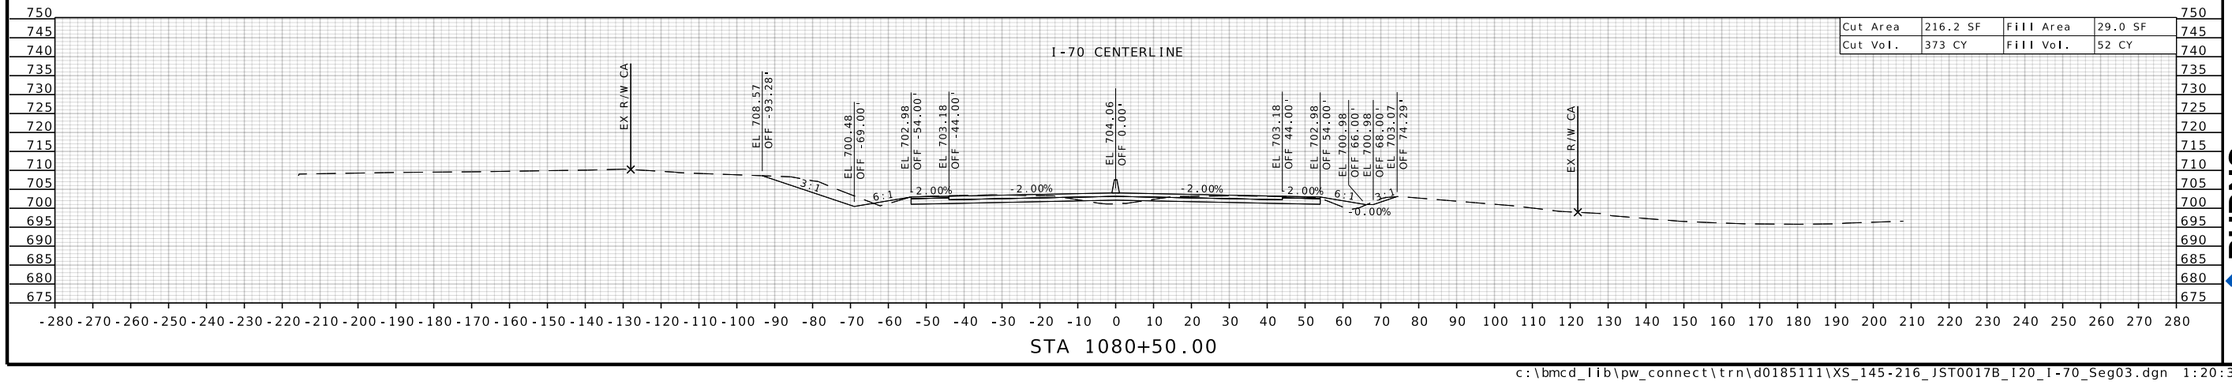

STATE OF MISSOURI
RONNIE L. WILLIAMS
NUMBER PE-2010000879
PROFESSIONAL ENGINEER

THIS SHEET HAS BEEN SIGNED, SEALED, AND DATED ELECTRONICALLY

DATE PREPARED
10/27/2025

ROUTE	STATE
I-70	MO
DISTRICT	SHEET NO.
CD	213

COUNTY
COOPER

JOB NO.
JST0017B

CONTRACT ID.
-


PROJECT NO.
-

BRIDGE NO.
-


DESCRIPTION	DATE

MISSOURI HIGHWAYS AND TRANSPORTATION COMMISSION
105 WEST CAPITOL
JEFFERSON CITY, MO 65102
1-888-ASK-MODOT (1-888-275-6636)


BURNS McDONNELL
9400 Ward Parkway
Kansas City, MO 64114
(816) 333-9400
Certificate of Authority
No.: 000165

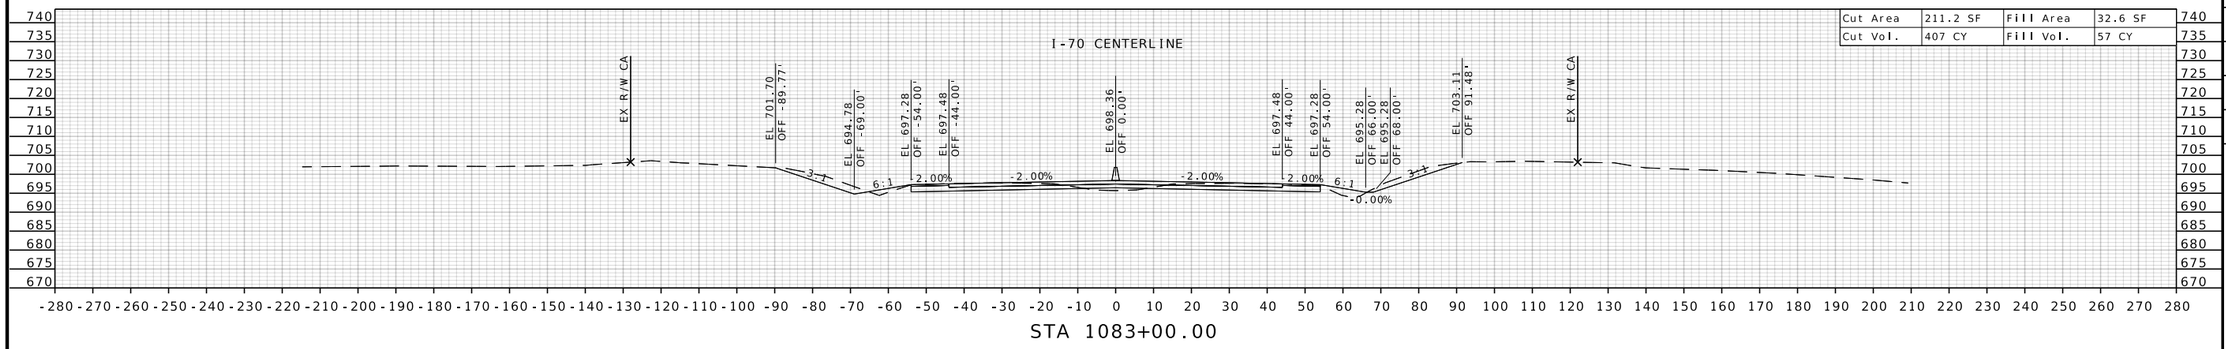

STA 1083+00.00

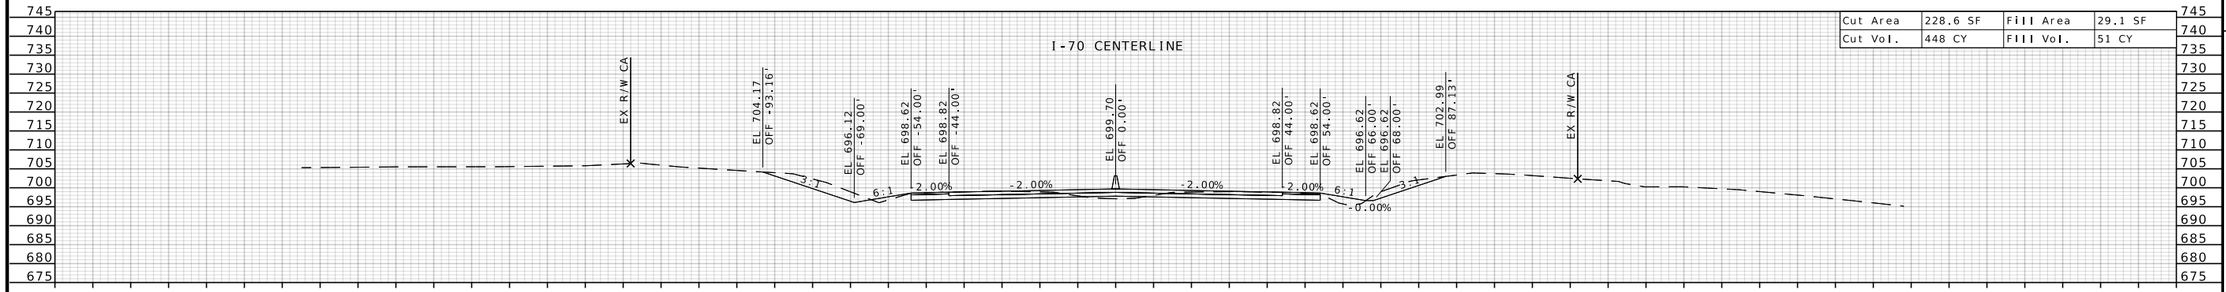

STA 1082+50.00

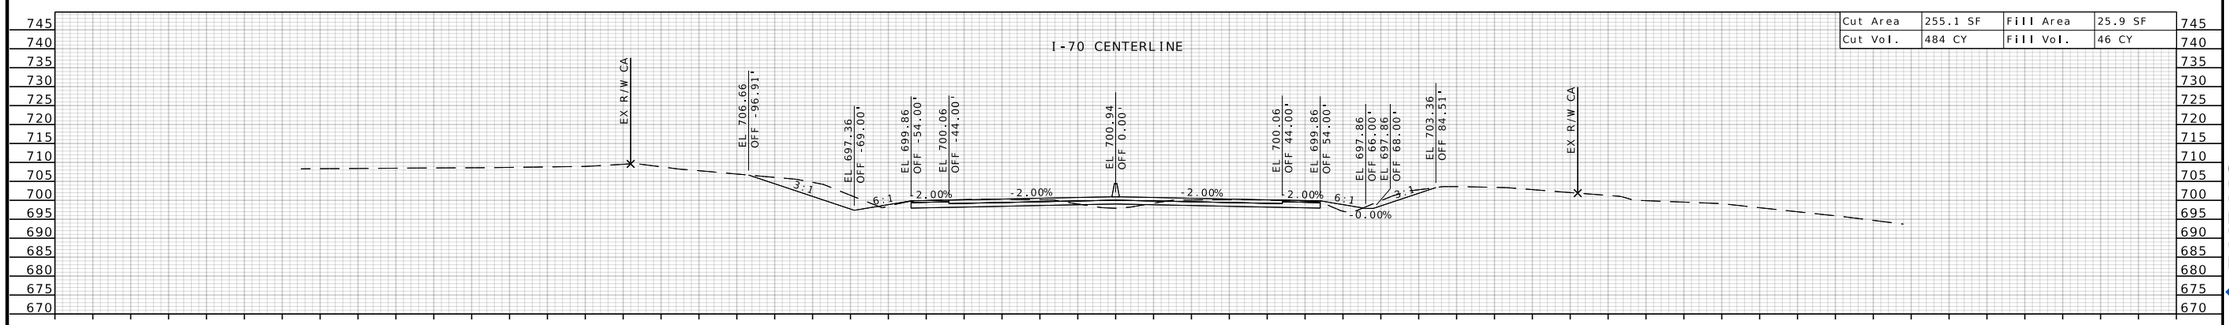

STA 1082+00.00

STATE OF MISSOURI
RONNIE L. WILLIAMS
NUMBER PE-2010000879
PROFESSIONAL ENGINEER

THIS SHEET HAS BEEN SIGNED, SEALED, AND DATED ELECTRONICALLY

DATE PREPARED
10/27/2025

ROUTE	STATE
I-70	MO
DISTRICT	SHEET NO.
CD	214

COUNTY
COOPER

JOB NO.
JST0017B

CONTRACT ID.
-

PROJECT NO.
-


BRIDGE NO.
-


DESCRIPTION	DATE

MISSOURI HIGHWAYS AND TRANSPORTATION COMMISSION

105 WEST CAPITOL
JEFFERSON CITY, MO 65102
1-888-ASK-MODOT (1-888-275-6636)

BURNS McDONNELL
9400 Ward Parkway
Kansas City, MO 64114
(816) 333-9400
Certificate of Authority
No.: 000165

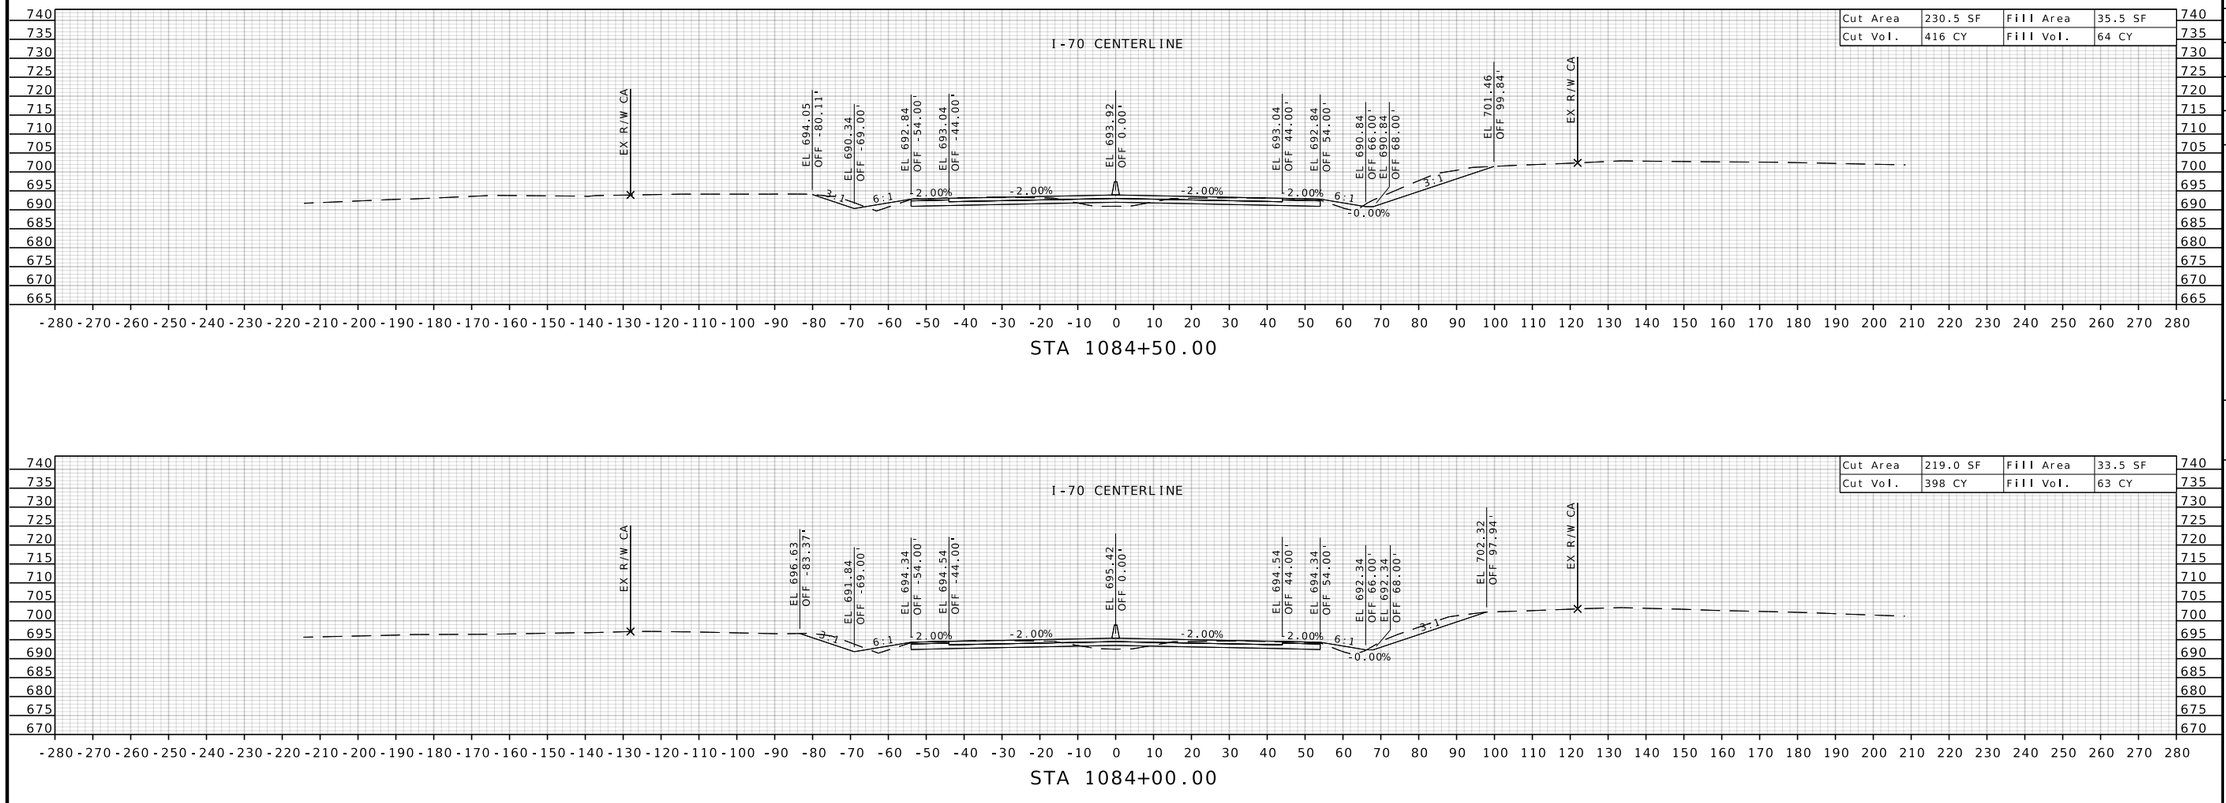

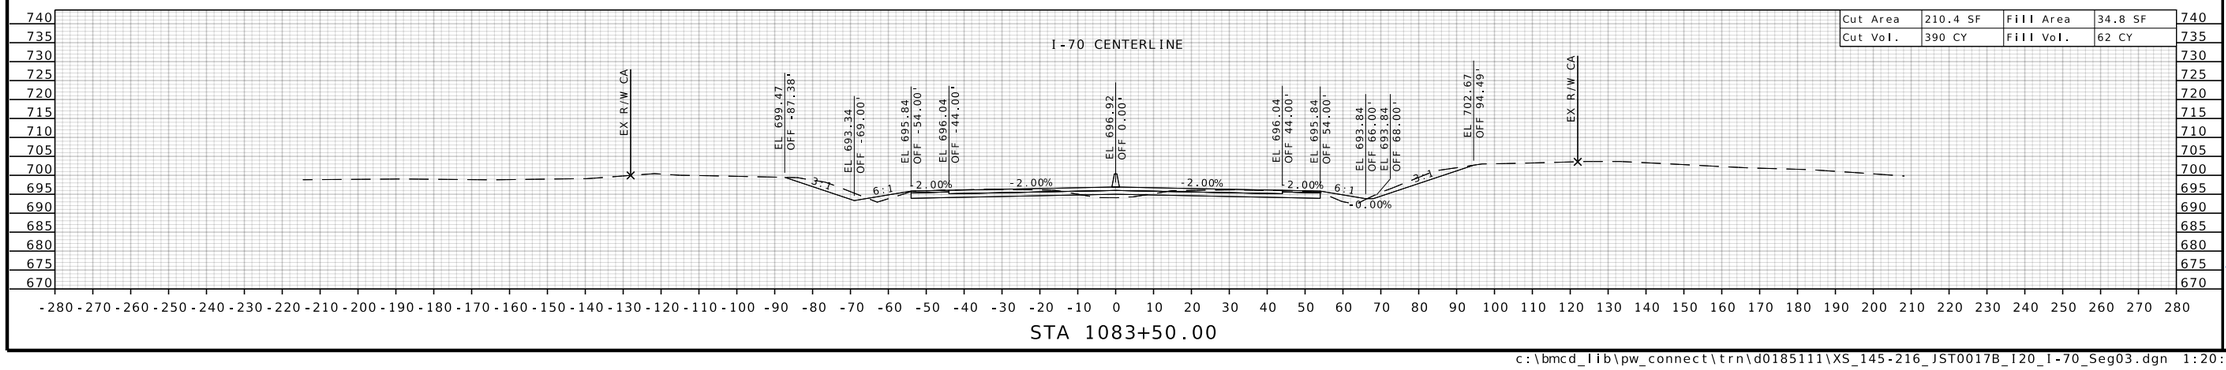

STATE OF MISSOURI
RONNIE L. WILLIAMS
NUMBER PE-2010000879
PROFESSIONAL ENGINEER

THIS SHEET HAS BEEN SIGNED, SEALED, AND DATED ELECTRONICALLY

DATE PREPARED
10/27/2025

ROUTE	STATE
I-70	MO
DISTRICT	SHEET NO.
CD	215

COUNTY
COOPER

JOB NO.
JST0017B

CONTRACT ID.
-

PROJECT NO.
-

BRIDGE NO.
-

DESCRIPTION	DATE

MISSOURI HIGHWAYS AND TRANSPORTATION COMMISSION

105 WEST CAPITOL
JEFFERSON CITY, MO 65102
1-888-ASK-MODOT (1-888-275-6636)

BURNS McDONNELL
9400 Ward Parkway
Kansas City, MO 64114
(816) 333-9400
Certificate of Authority
No.: 000165



STATE OF MISSOURI
RONNIE L. WILLIAMS
NUMBER PE-2010000879
PROFESSIONAL ENGINEER

THIS SHEET HAS BEEN SIGNED, SEALED, AND DATED ELECTRONICALLY

DATE PREPARED
10/27/2025

ROUTE	STATE
I-70	MO
DISTRICT	SHEET NO.
CD	216

COUNTY
COOPER

JOB NO.
JST0017B

CONTRACT ID.
-


PROJECT NO.
-


BRIDGE NO.
-


DESCRIPTION	DATE

MISSOURI HIGHWAYS AND TRANSPORTATION COMMISSION
105 WEST CAPITOL
JEFFERSON CITY, MO 65102
1-888-ASK-MODOT (1-888-275-6636)

BURNS McDONNELL
9400 Ward Parkway
Kansas City, MO 64114
(816) 333-9400
Certificate of Authority No.: 000165

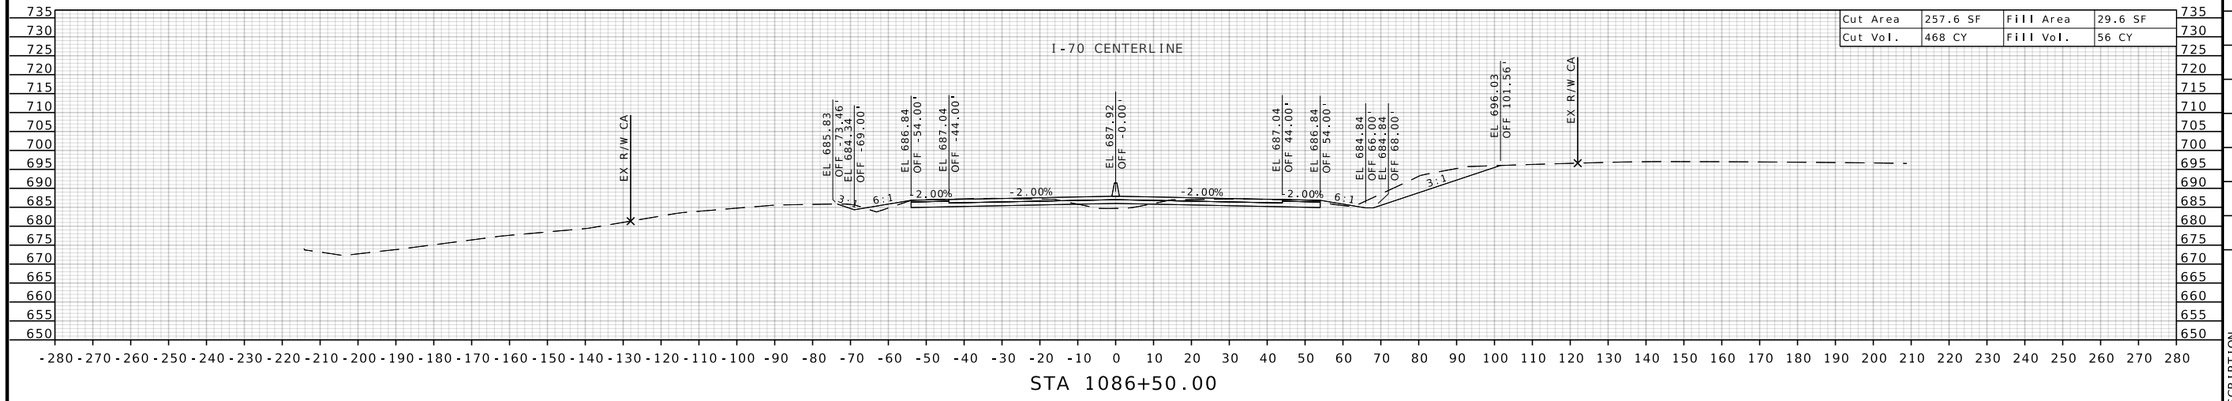

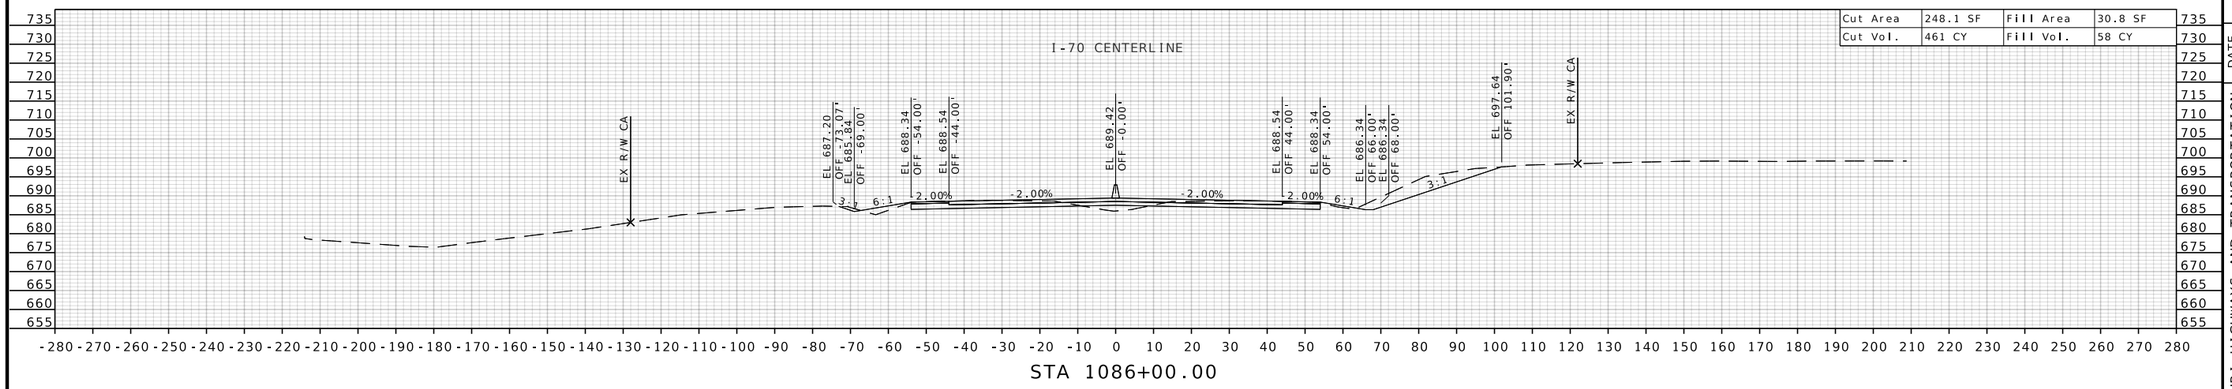

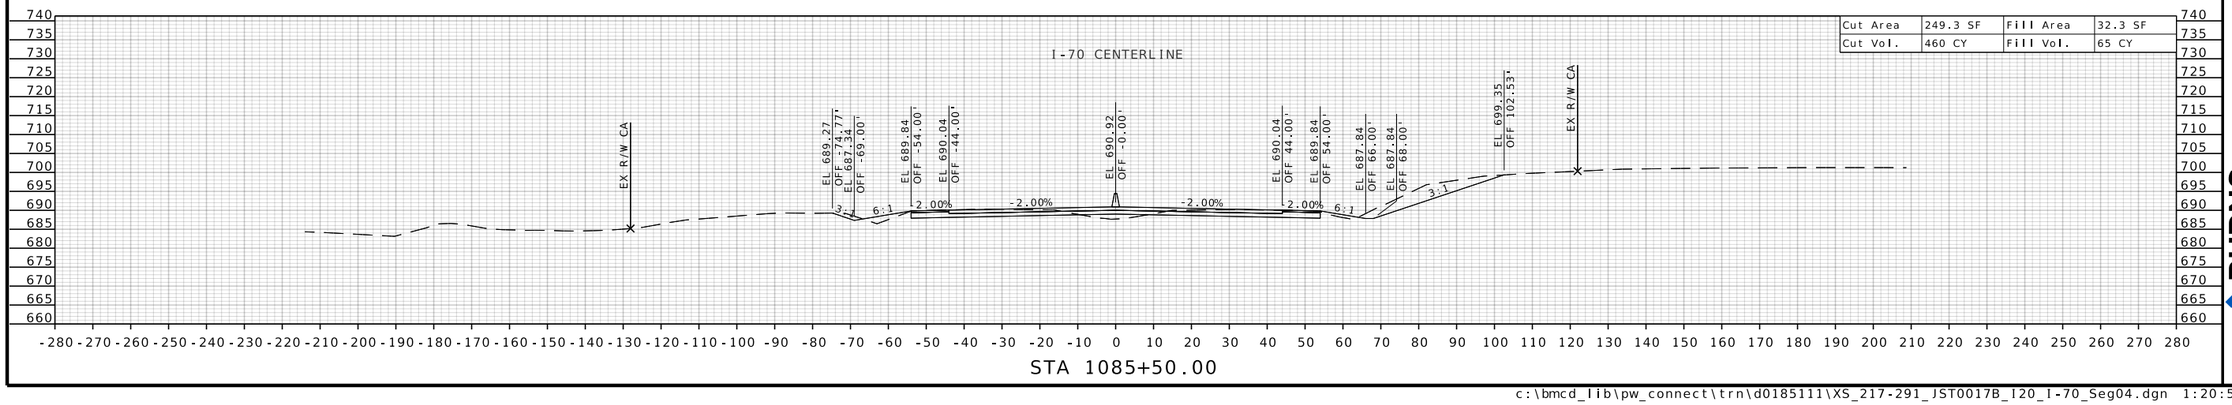

STATE OF MISSOURI
RONNIE L. WILLIAMS
NUMBER PE-2010000879
PROFESSIONAL ENGINEER

THIS SHEET HAS BEEN SIGNED, SEALED, AND DATED ELECTRONICALLY

DATE PREPARED
10/27/2025

ROUTE	STATE
I-70	MO
DISTRICT	SHEET NO.
CD	217

COUNTY
COOPER

JOB NO.
JST0017B

CONTRACT ID.
-

PROJECT NO.
-

BRIDGE NO.
-


DESCRIPTION	DATE


MISSOURI HIGHWAYS AND TRANSPORTATION COMMISSION


105 WEST CAPITOL
JEFFERSON CITY, MO 65102
1-888-ASK-MODOT (1-888-275-6636)

BURNS McDONNELL
9400 Ward Parkway
Kansas City, MO 64114
(816) 333-9400
Certificate of Authority
No.: 000165

c:\bmcd_lib\pw_connect\trn\d0185111\XS_217-291_JST0017B_I20_I-70_Seg04.dgn 1:20:55 PM 10/27/2025

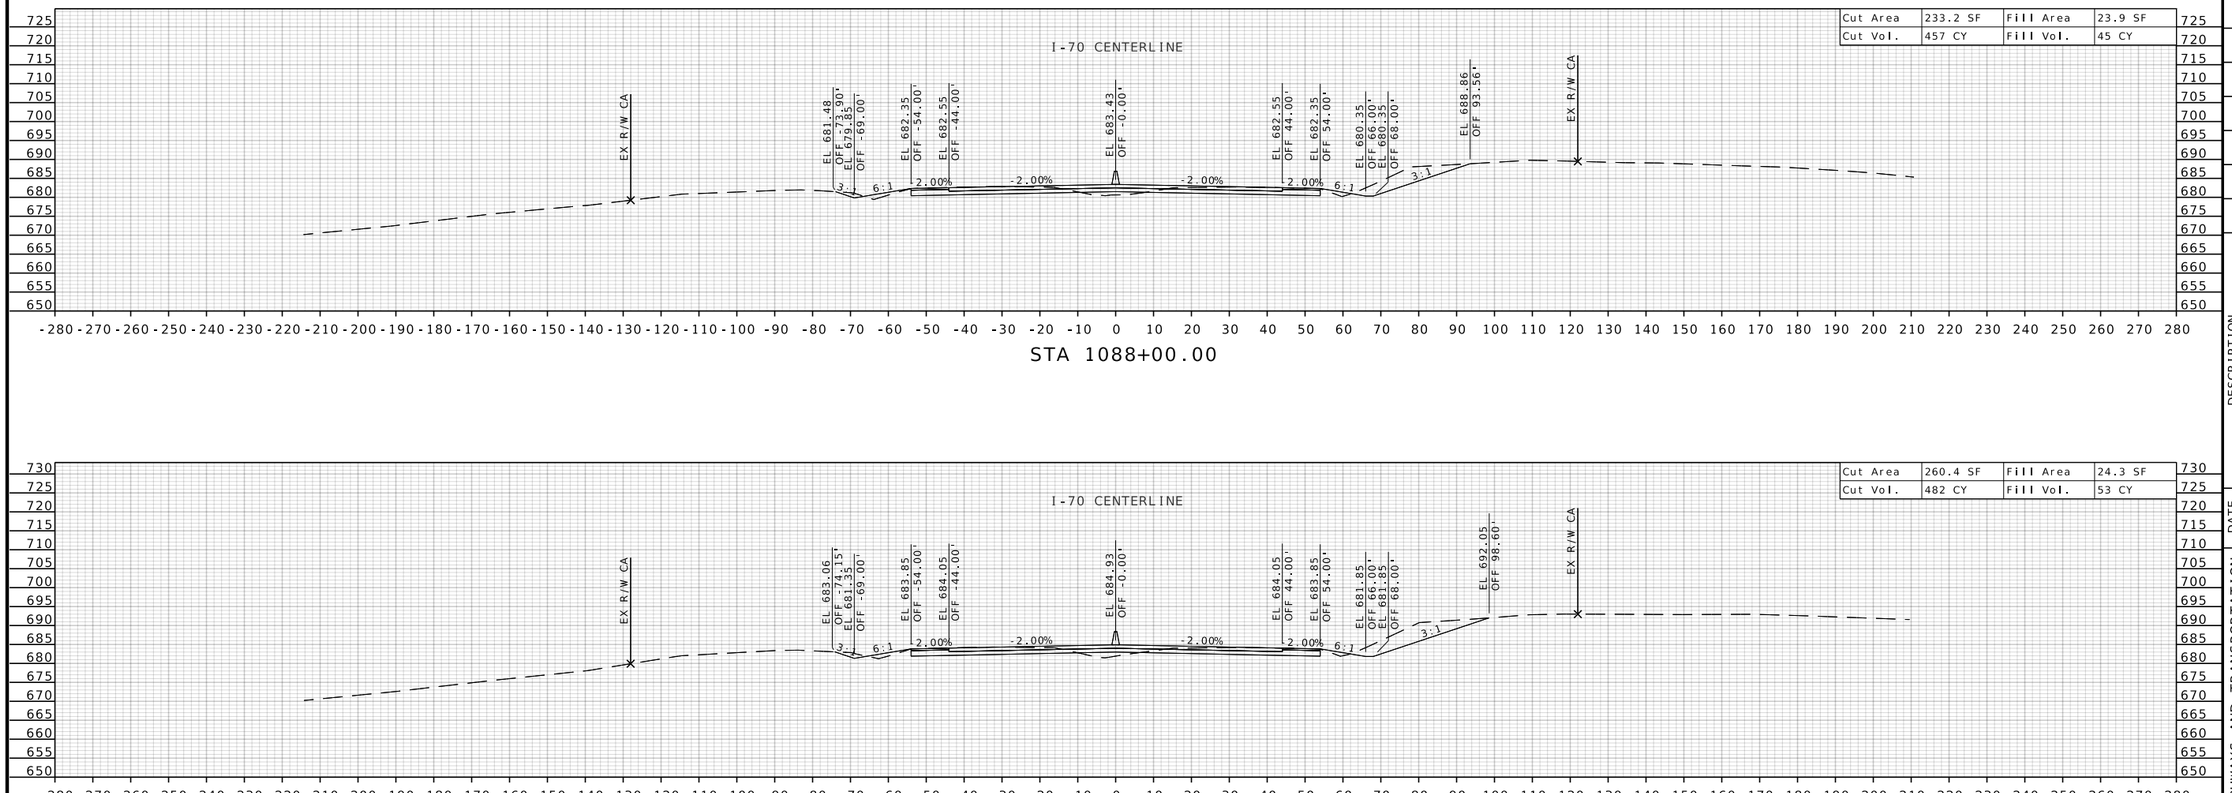

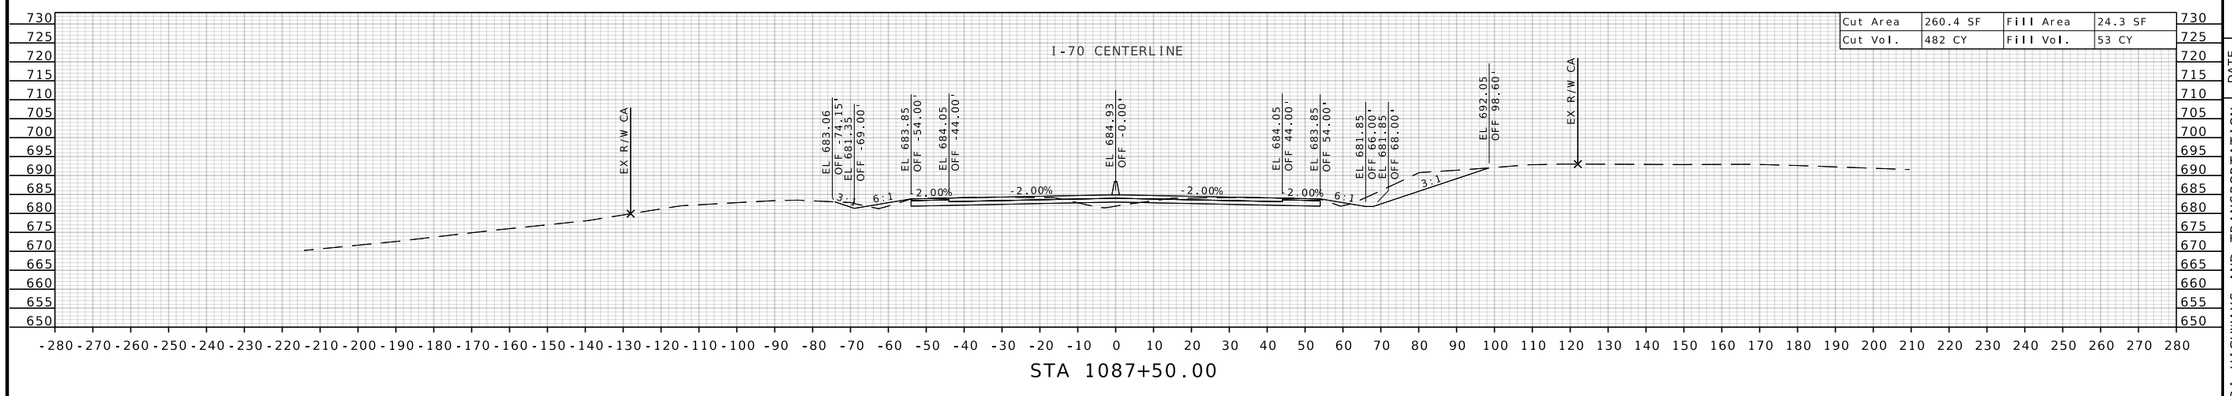

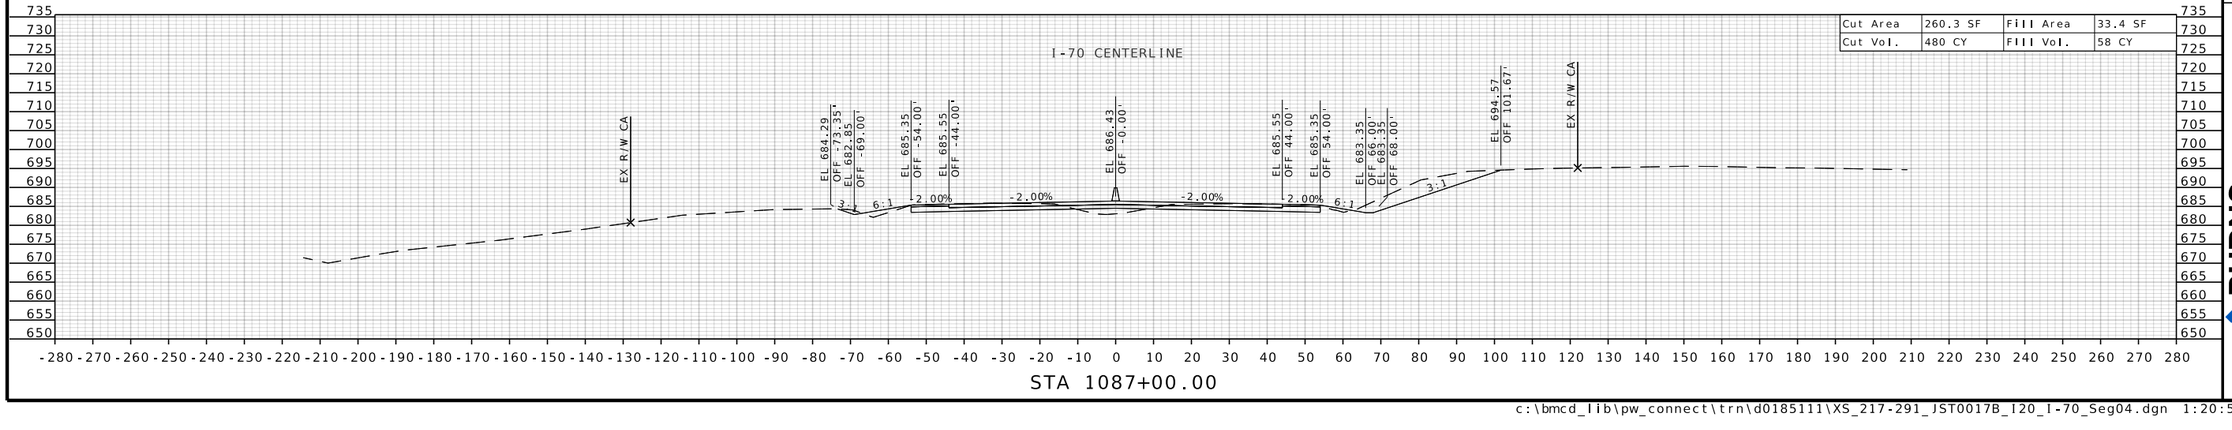

STATE OF MISSOURI
RONNIE L. WILLIAMS
NUMBER PE-2010000879
PROFESSIONAL ENGINEER

THIS SHEET HAS BEEN SIGNED, SEALED, AND DATED ELECTRONICALLY

DATE PREPARED
10/27/2025

ROUTE	STATE
I-70	MO
DISTRICT	SHEET NO.
CD	218

COUNTY
COOPER

JOB NO.
JST0017B

CONTRACT ID.
-

PROJECT NO.
-


BRIDGE NO.
-

DESCRIPTION	DATE

MISSOURI HIGHWAYS AND TRANSPORTATION COMMISSION


105 WEST CAPITOL
JEFFERSON CITY, MO 65102
1-888-ASK-MODOT (1-888-275-6636)

BURNS McDONNELL
9400 Ward Parkway
Kansas City, MO 64114
(816) 333-9400
Certificate of Authority
No.: 000165

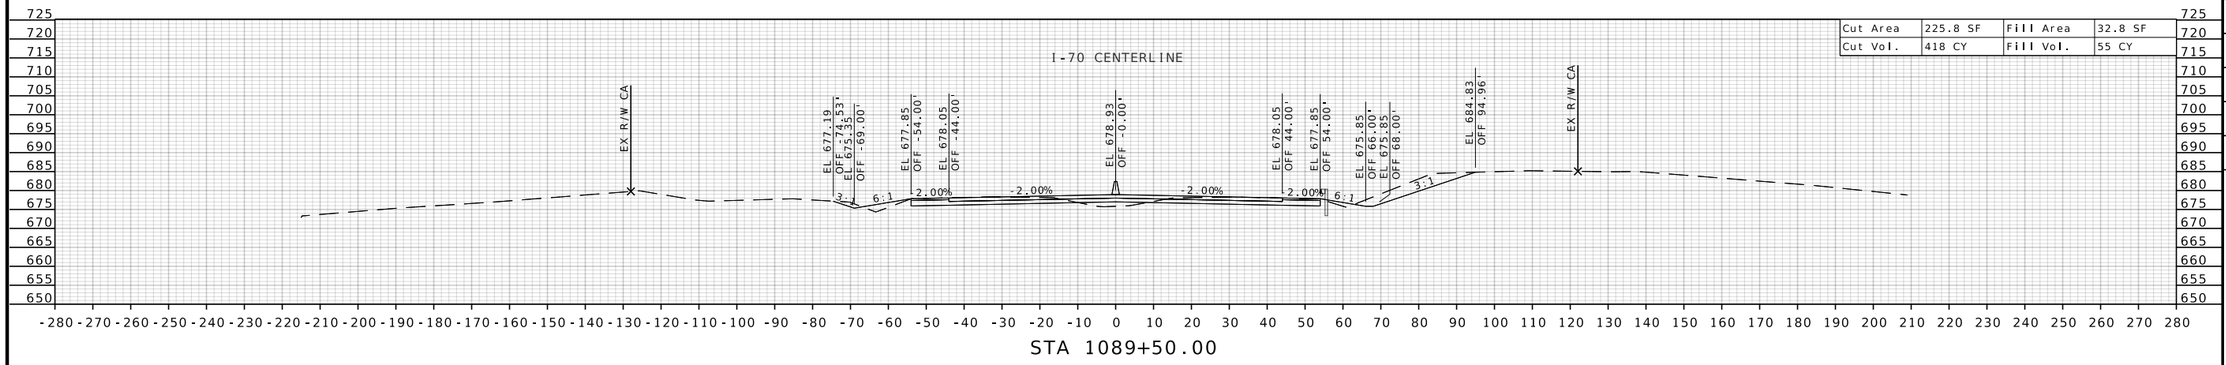


Cut Area	225.8 SF	Fill Area	32.8 SF
Cut Vol.	418 CY	Fill Vol.	55 CY

STA 1089+50.00

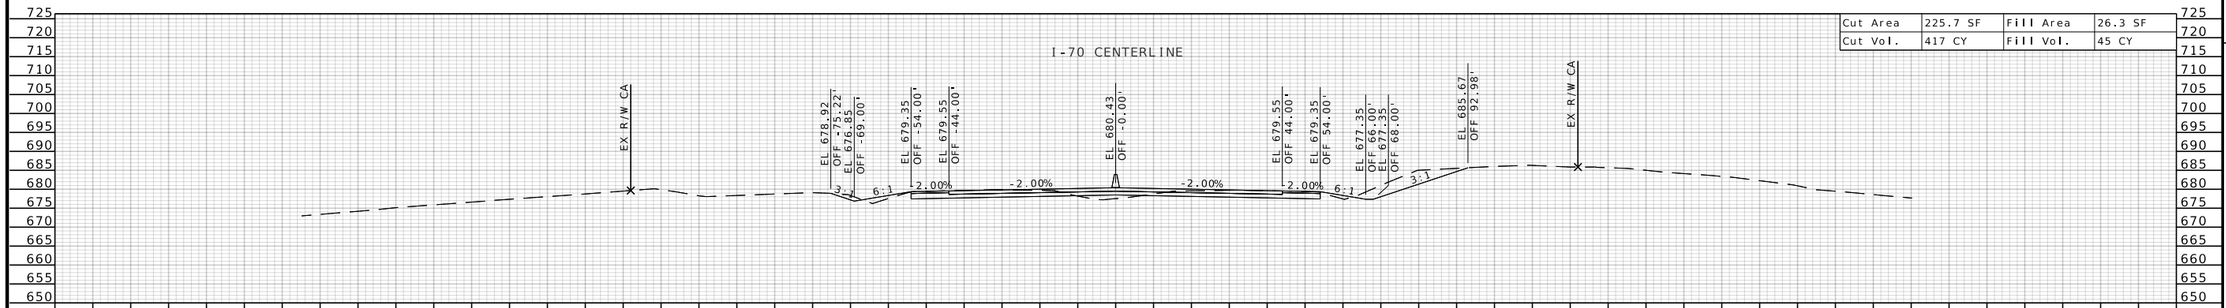

Cut Area	225.7 SF	Fill Area	26.3 SF
Cut Vol.	417 CY	Fill Vol.	45 CY

STA 1089+00.00

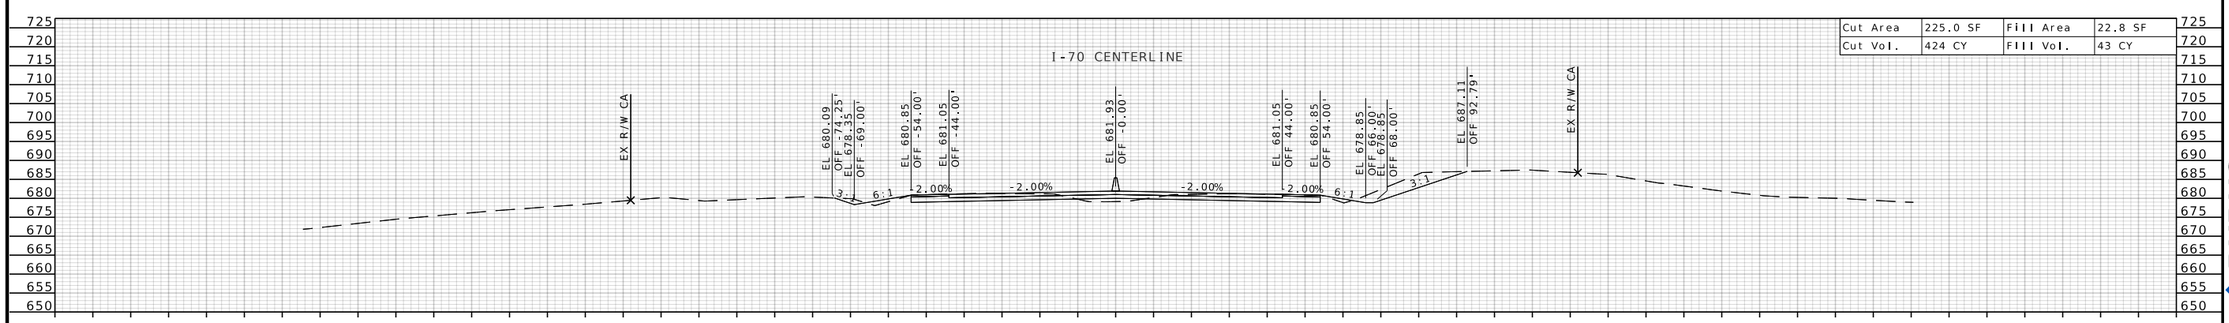

Cut Area	225.0 SF	Fill Area	22.8 SF
Cut Vol.	424 CY	Fill Vol.	43 CY

STA 1088+50.00

STATE OF MISSOURI
RONNIE L. WILLIAMS
NUMBER PE-2010000879
PROFESSIONAL ENGINEER

THIS SHEET HAS BEEN SIGNED, SEALED, AND DATED ELECTRONICALLY

DATE PREPARED
10/27/2025

ROUTE	STATE
I-70	MO
DISTRICT	SHEET NO.
CD	219

COUNTY
COOPER

JOB NO.
JST0017B

CONTRACT ID.
-

PROJECT NO.
-


BRIDGE NO.
-


DESCRIPTION	DATE


MISSOURI HIGHWAYS AND TRANSPORTATION COMMISSION
105 WEST CAPITOL
JEFFERSON CITY, MO 65102
1-888-ASK-MODOT (1-888-275-6636)

BURNS McDONNELL
9400 Ward Parkway
Kansas City, MO 64114
(816) 333-9400
Certificate of Authority No.: 000165

c:\bmcd_lib\pw_connect\trn\d0185111\XS_217-291_JST0017B_I20_I-70_Seg04.dgn 1:20:59 PM 10/27/2025

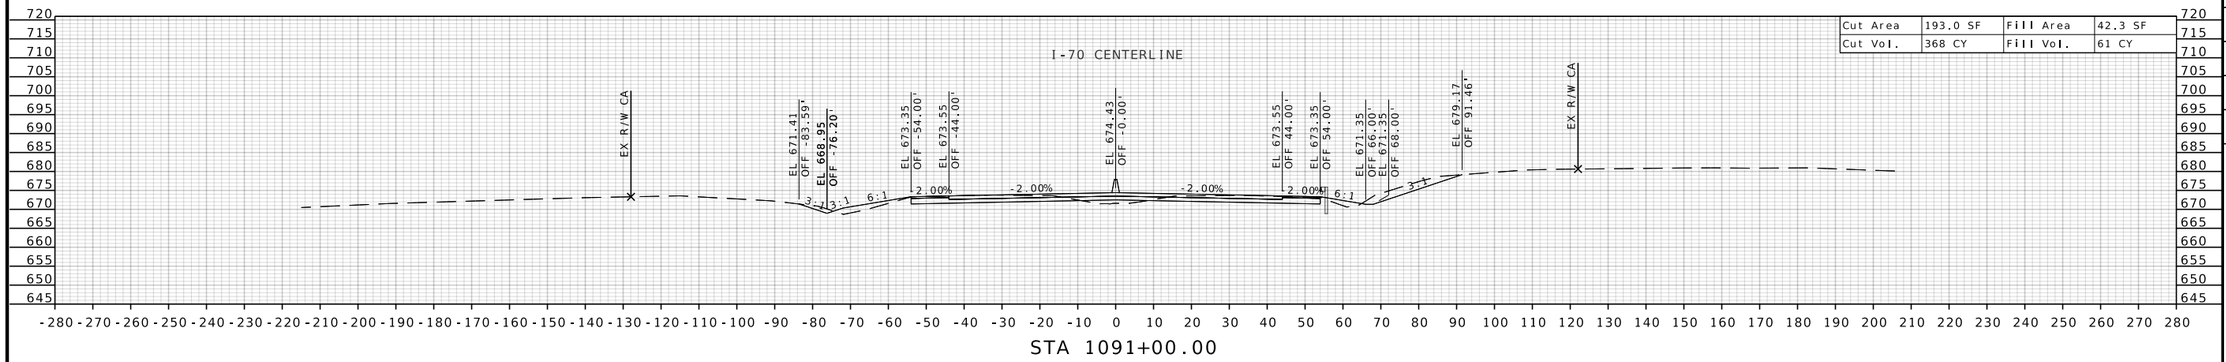

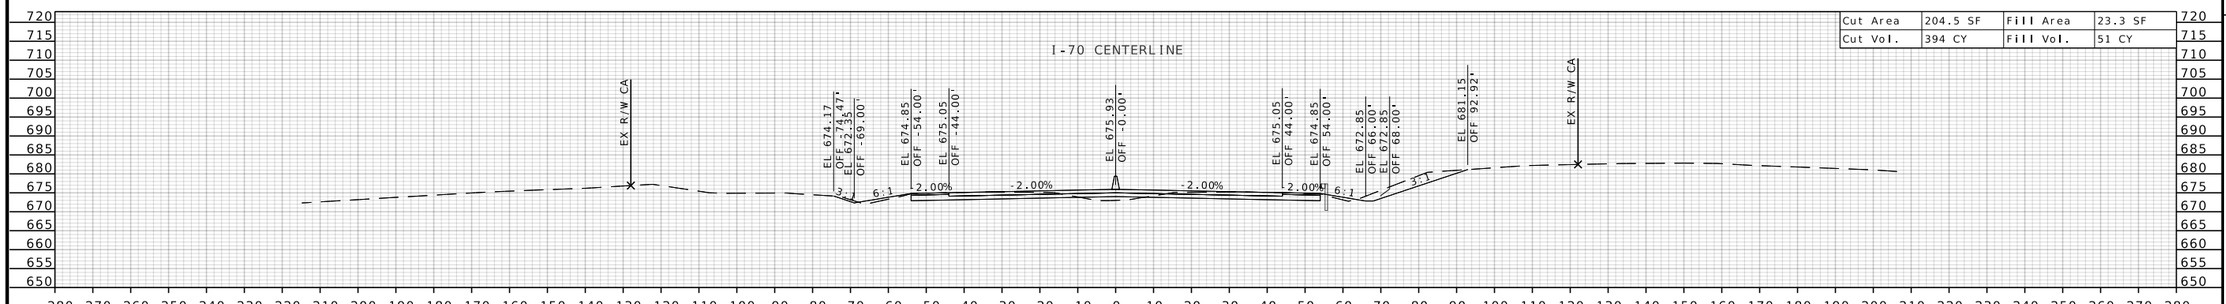

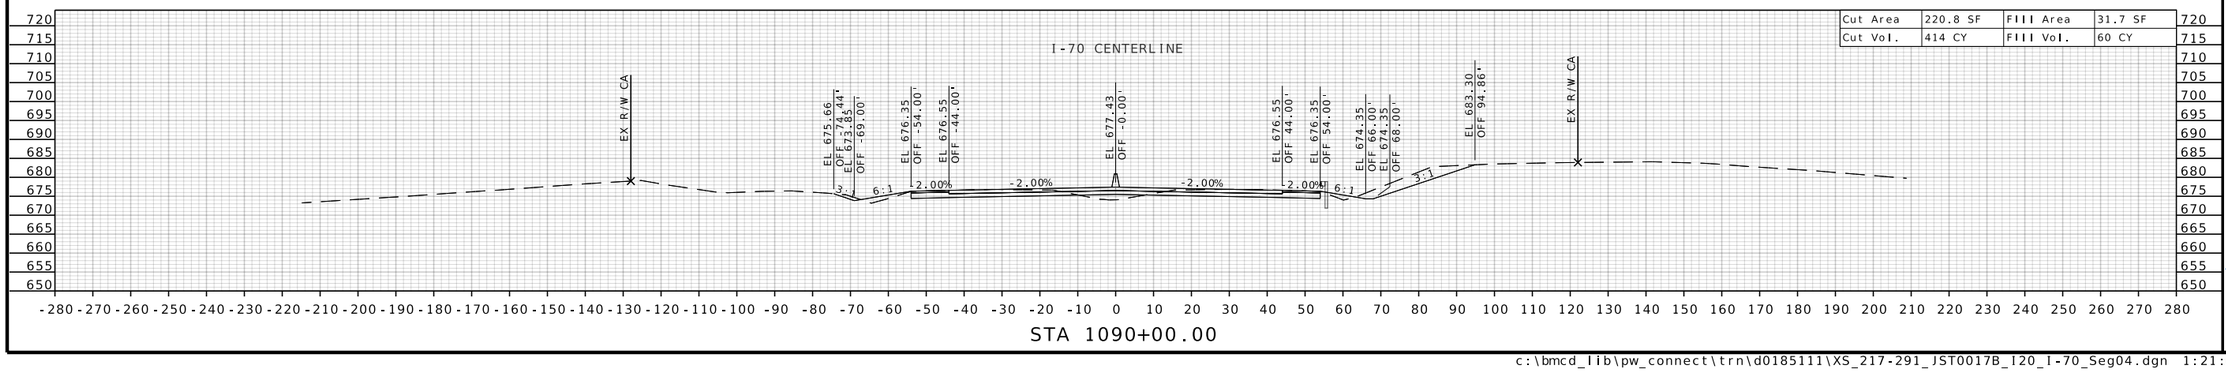

STATE OF MISSOURI
RONNIE L. WILLIAMS
NUMBER PE-2010000879
PROFESSIONAL ENGINEER

THIS SHEET HAS BEEN SIGNED, SEALED, AND DATED ELECTRONICALLY

DATE PREPARED
10/27/2025

ROUTE	STATE
I-70	MO
DISTRICT	SHEET NO.
CD	220

COUNTY
COOPER

JOB NO.
JST0017B

CONTRACT ID.
-


PROJECT NO.
-


BRIDGE NO.
-


DESCRIPTION	DATE

MISSOURI HIGHWAYS AND TRANSPORTATION COMMISSION
105 WEST CAPITOL
JEFFERSON CITY, MO 65102
1-888-ASK-MODOT (1-888-275-6636)

BURNS McDONNELL
9400 Ward Parkway
Kansas City, MO 64114
(816) 333-9400
Certificate of Authority No.: 000165

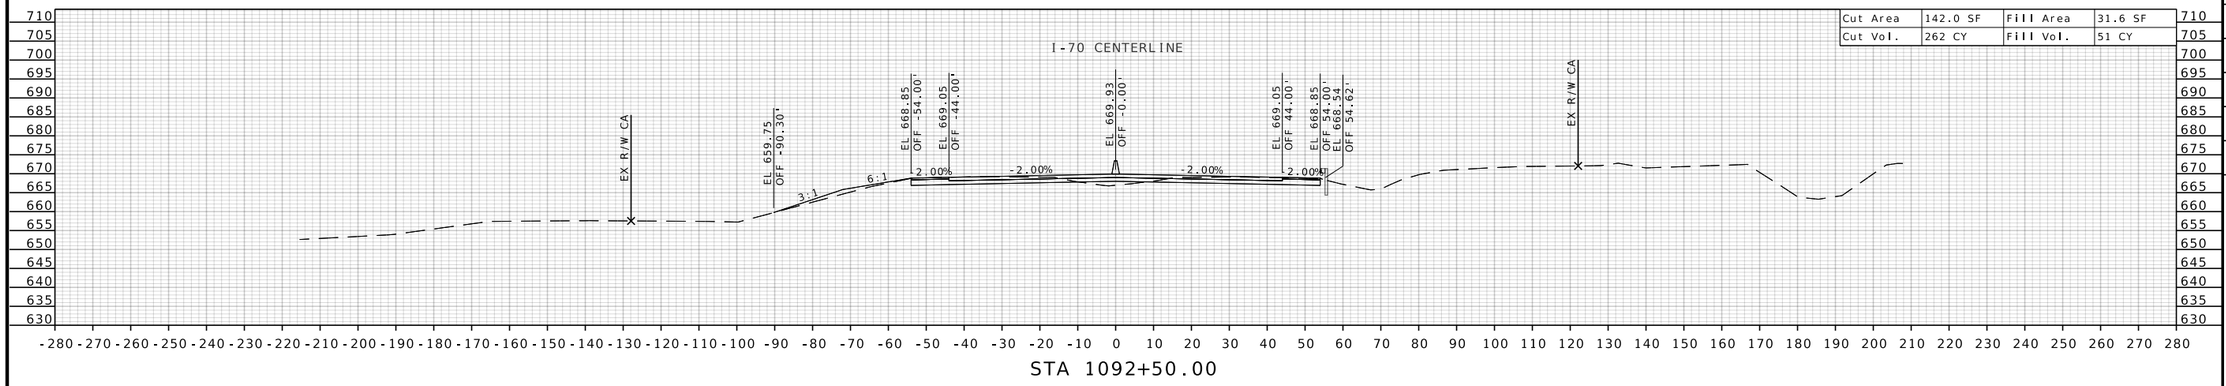

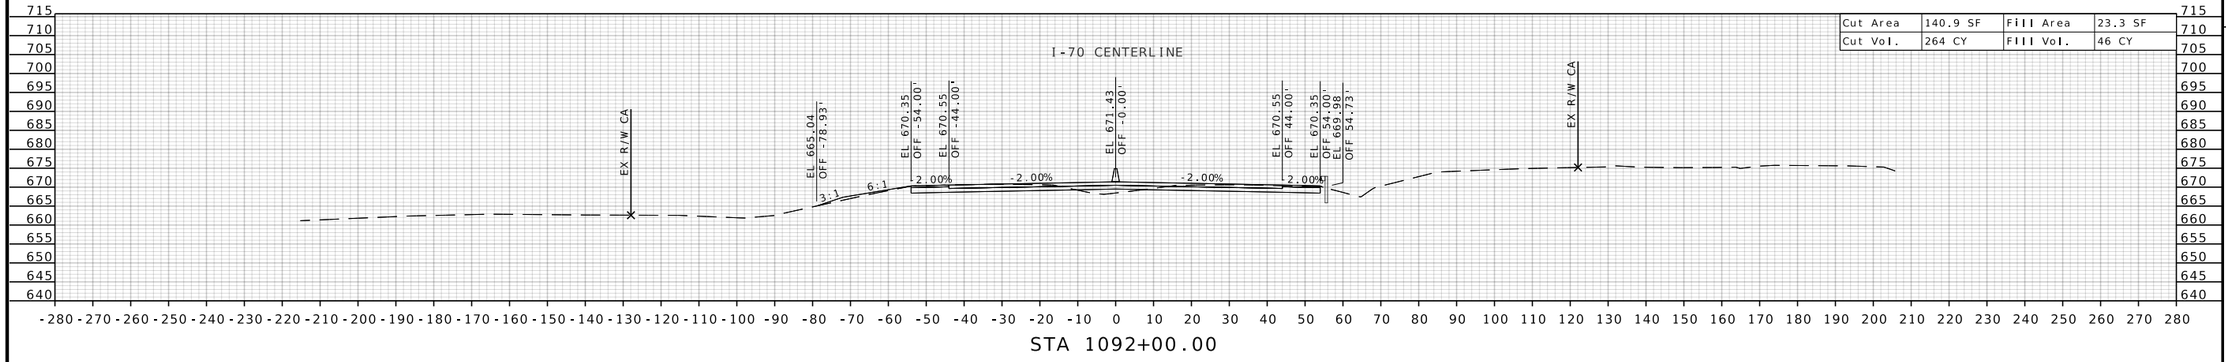

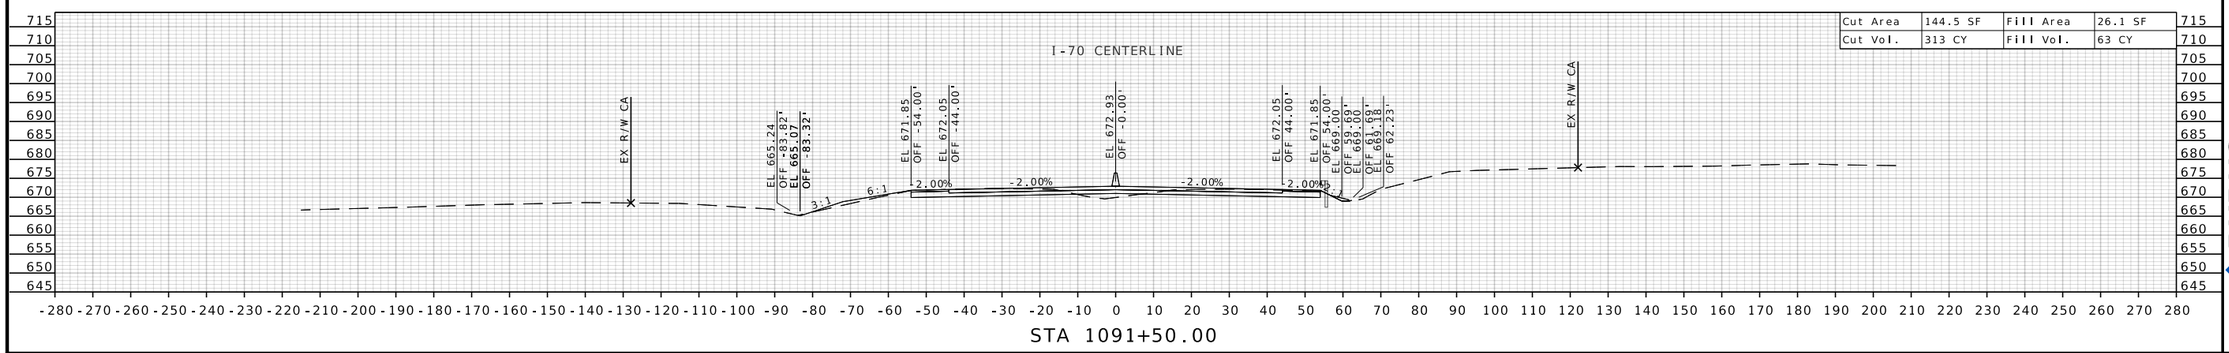

STATE OF MISSOURI
RONNIE L. WILLIAMS
NUMBER PE-2010000879
PROFESSIONAL ENGINEER

THIS SHEET HAS BEEN SIGNED, SEALED, AND DATED ELECTRONICALLY

DATE PREPARED
10/27/2025

ROUTE	STATE
I-70	MO
DISTRICT	SHEET NO.
CD	221

COUNTY
COOPER

JOB NO.
JST0017B

CONTRACT ID.
-

PROJECT NO.
-


BRIDGE NO.
-

DESCRIPTION	DATE

MISSOURI HIGHWAYS AND TRANSPORTATION COMMISSION


105 WEST CAPITOL
JEFFERSON CITY, MO 65102
1-888-ASK-MODOT (1-888-275-6636)

BURNS McDONNELL
9400 Ward Parkway
Kansas City, MO 64114
(816) 333-9400
Certificate of Authority
No.: 000165

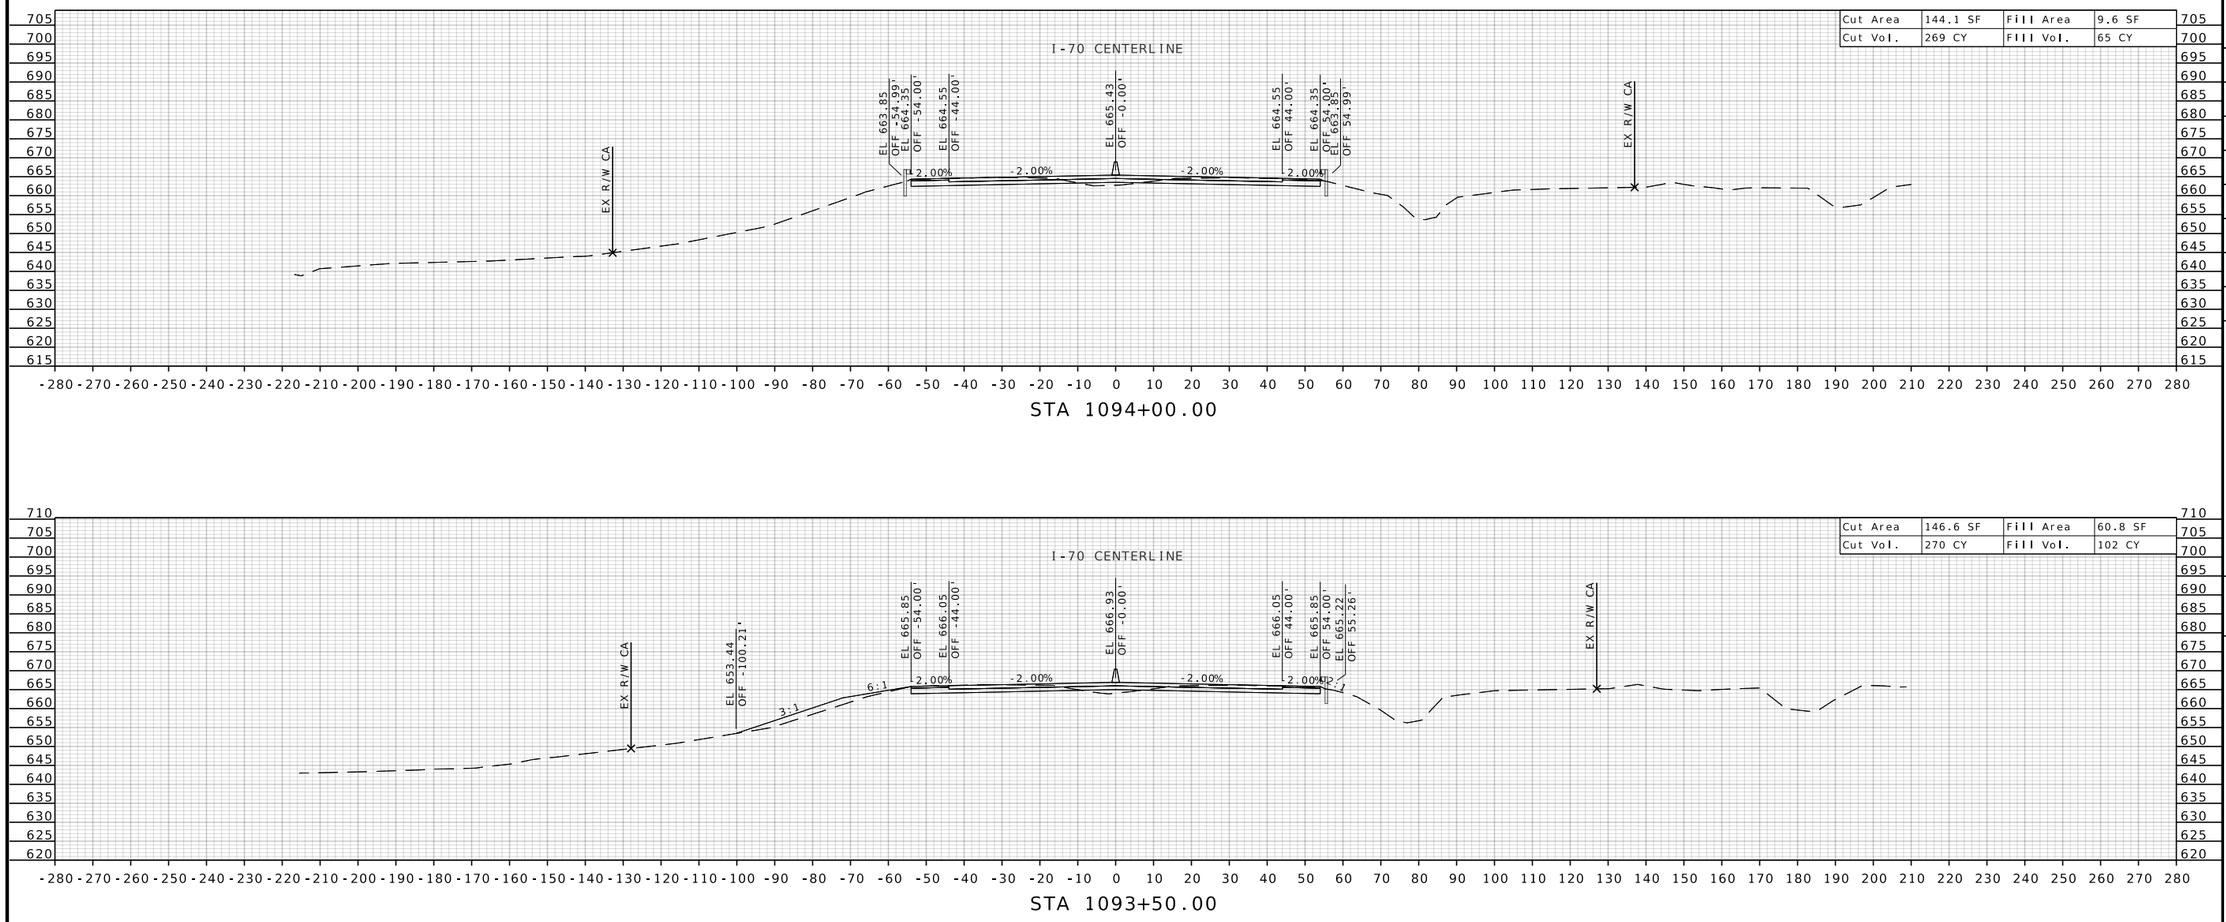

STA 1094+00.00

STA 1093+50.00

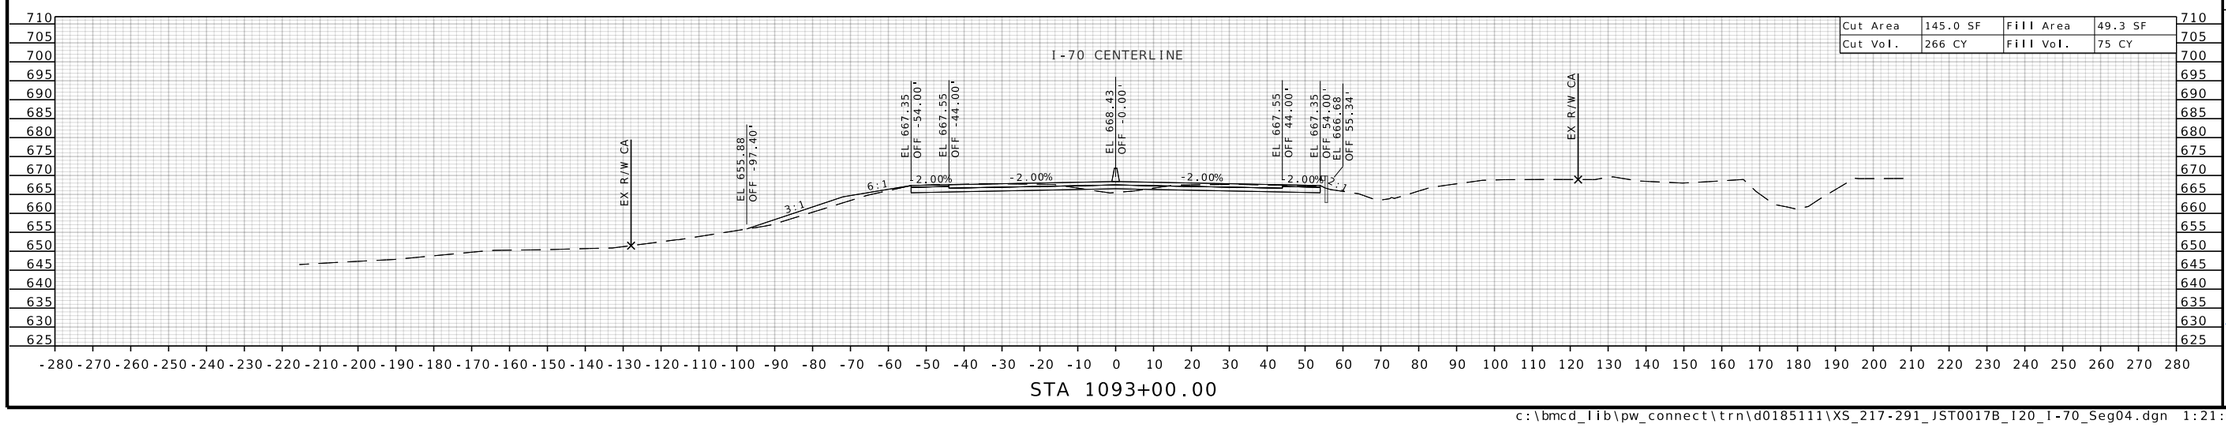

STA 1093+00.00

STATE OF MISSOURI
RONNIE L. WILLIAMS
NUMBER PE-2010000879
PROFESSIONAL ENGINEER

THIS SHEET HAS BEEN SIGNED, SEALED, AND DATED ELECTRONICALLY

DATE PREPARED
10/27/2025

ROUTE	STATE
I-70	MO
DISTRICT	SHEET NO.
CD	222

COUNTY
COOPER

JOB NO.
JST0017B

CONTRACT ID.
-

PROJECT NO.
-

BRIDGE NO.
-


DESCRIPTION	DATE

MISSOURI HIGHWAYS AND TRANSPORTATION COMMISSION


105 WEST CAPITOL
JEFFERSON CITY, MO 65102
1-888-ASK-MODOT (1-888-275-6636)

BURNS McDONNELL
9400 Ward Parkway
Kansas City, MO 64114
(816) 333-9400
Certificate of Authority No.: 000165


c:\bmcd_lib\pw_connect\trn\d0185111\XS_217-291_JST0017B_I20_I-70_Seg04.dgn 1:21:04 PM 10/27/2025

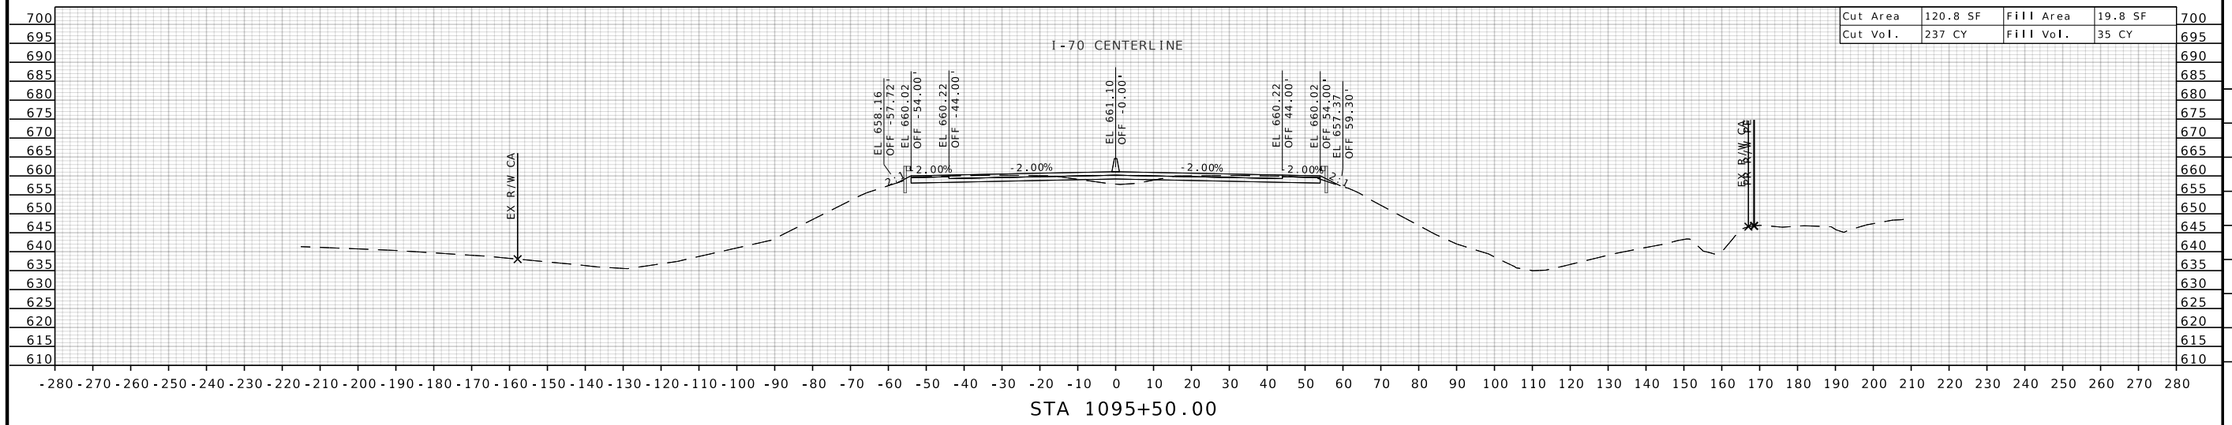

STA 1095+50.00

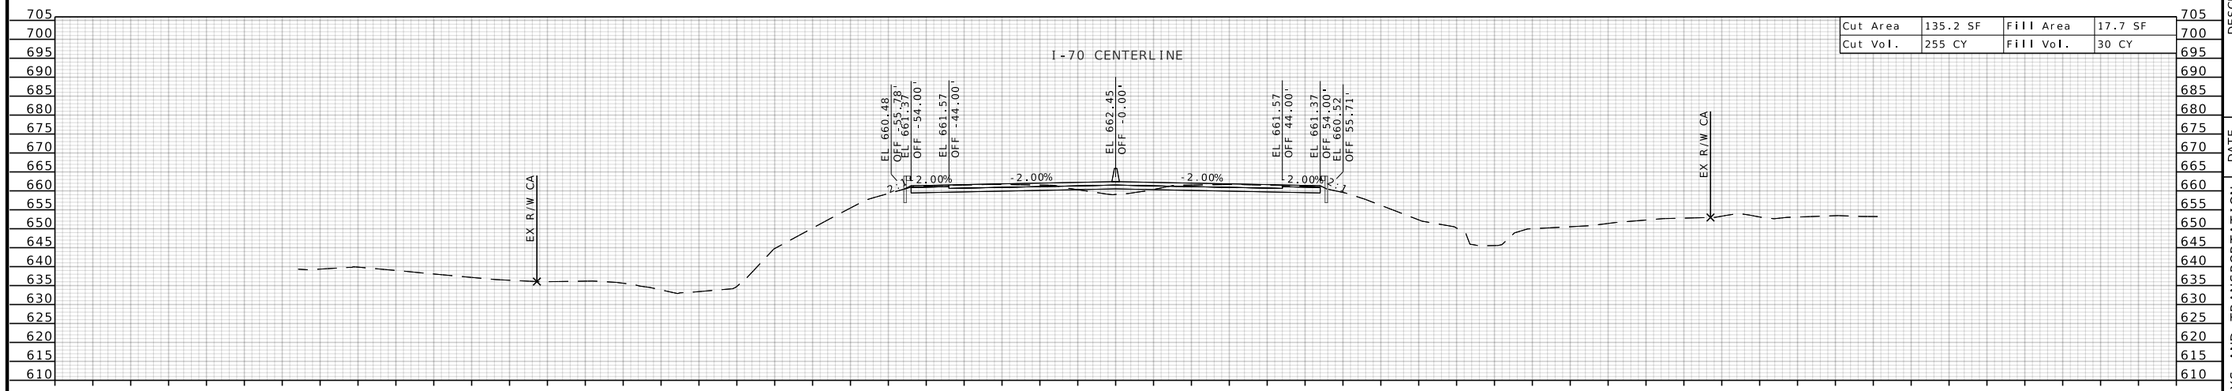

STA 1095+00.00

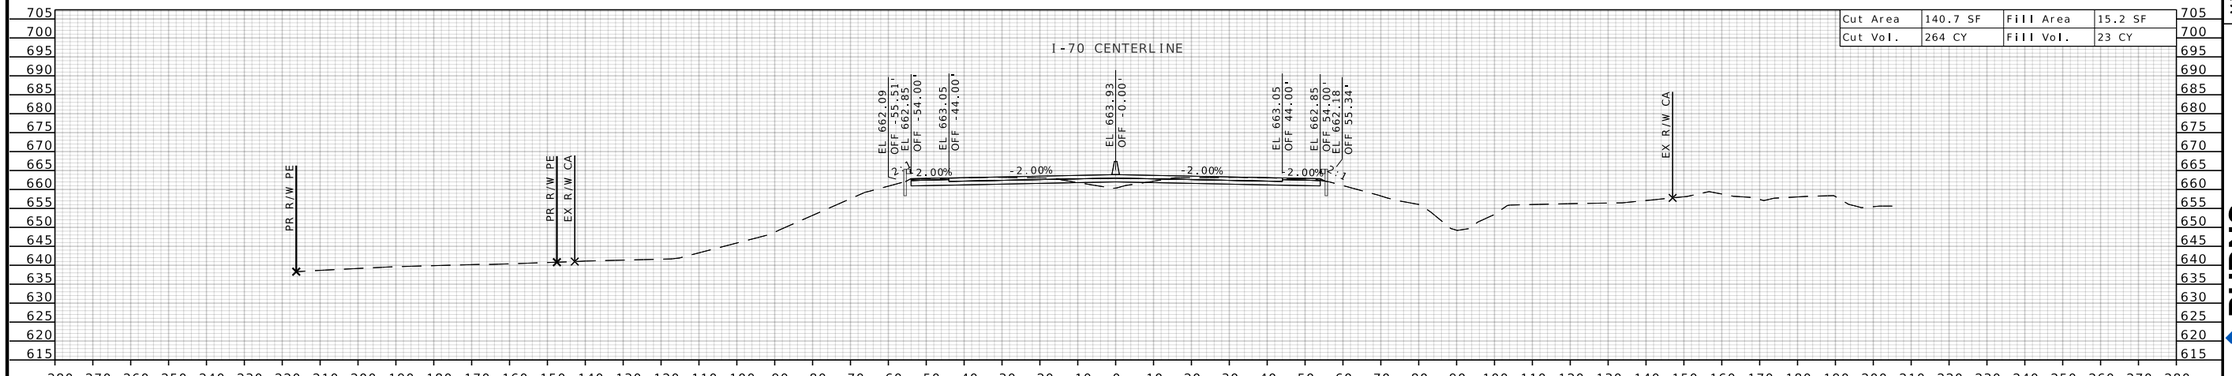

STA 1094+50.00

STATE OF MISSOURI
RONNIE L. WILLIAMS
NUMBER PE-2010000879
PROFESSIONAL ENGINEER

THIS SHEET HAS BEEN SIGNED, SEALED, AND DATED ELECTRONICALLY

DATE PREPARED
10/27/2025

ROUTE	STATE
I-70	MO
DISTRICT	SHEET NO.
CD	223

COUNTY
COOPER

JOB NO.
JST0017B

CONTRACT ID.
-

PROJECT NO.
-


BRIDGE NO.
-


DESCRIPTION	DATE

MISSOURI HIGHWAYS AND TRANSPORTATION COMMISSION
105 WEST CAPITOL
JEFFERSON CITY, MO 65102
1-888-ASK-MODOT (1-888-275-6636)

BURNS McDONNELL
9400 Ward Parkway
Kansas City, MO 64114
(816) 333-9400
Certificate of Authority
No.: 000165

c:\bmcd_lib\pw_connect\trn\d0185111\XS_217-291_JST0017B_I20_I-70_Seg04.dgn 1:21:05 PM 10/27/2025

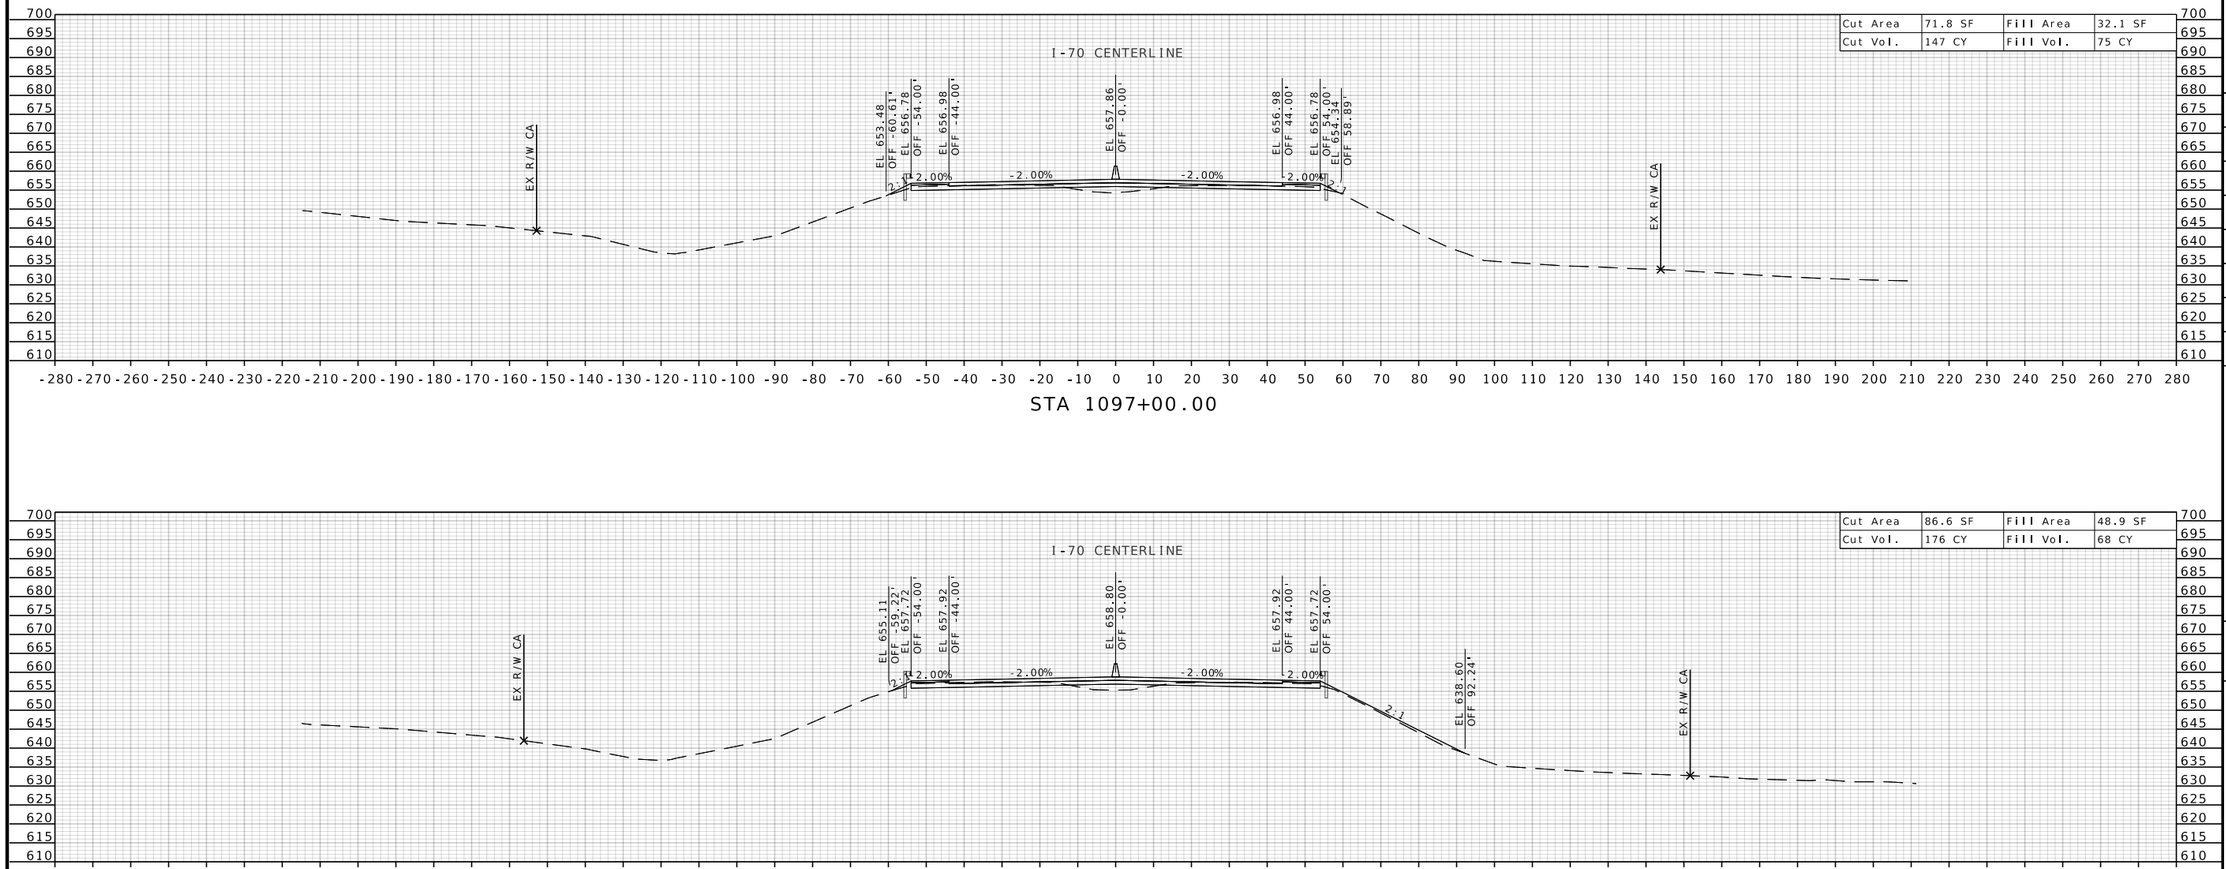

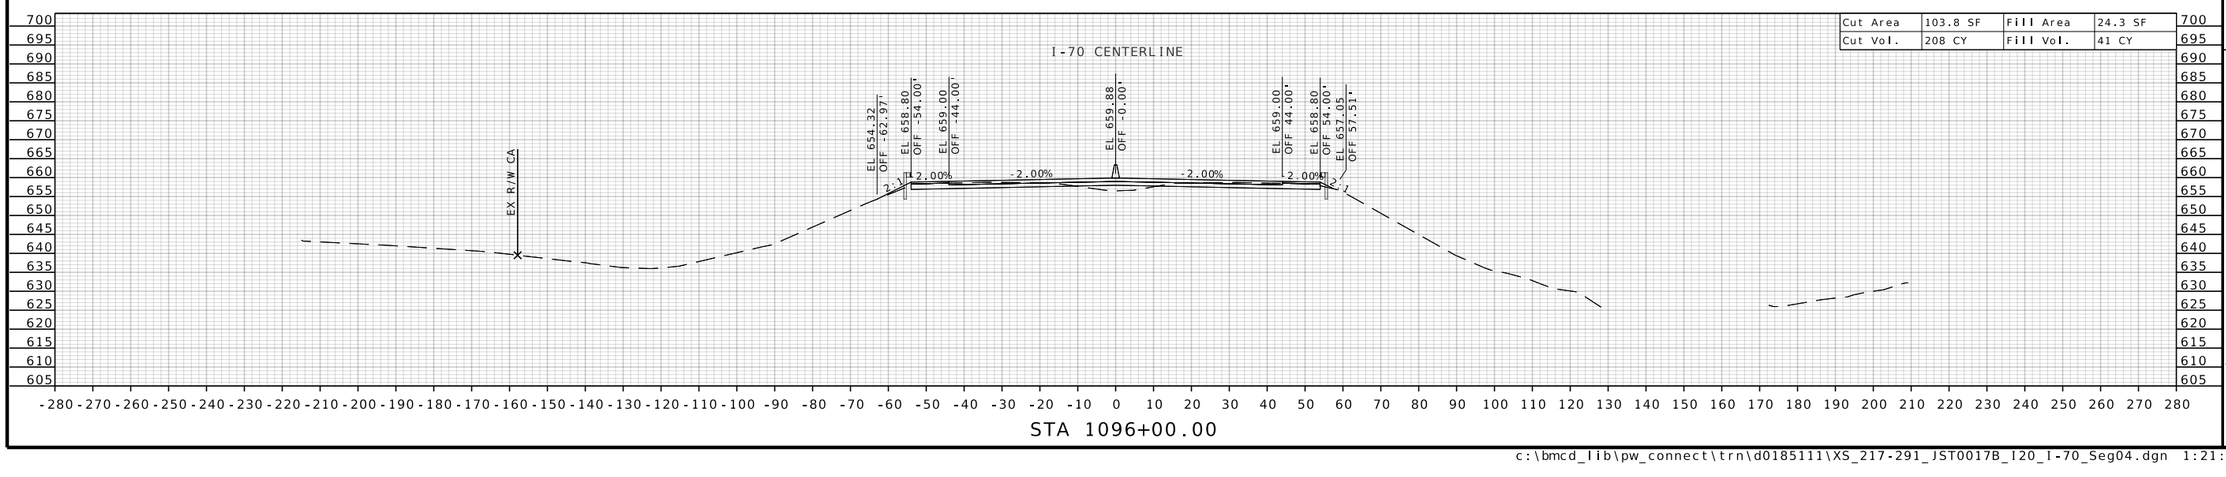

STATE OF MISSOURI
RONNIE L. WILLIAMS
NUMBER PE-2010000879
PROFESSIONAL ENGINEER

THIS SHEET HAS BEEN SIGNED, SEALED, AND DATED ELECTRONICALLY

DATE PREPARED
10/27/2025

ROUTE	STATE
I-70	MO
DISTRICT	SHEET NO.
CD	224

COUNTY
COOPER

JOB NO.
JST0017B

CONTRACT ID.
-

PROJECT NO.
-


BRIDGE NO.
-


DESCRIPTION	DATE

MISSOURI HIGHWAYS AND TRANSPORTATION COMMISSION

105 WEST CAPITOL
JEFFERSON CITY, MO 65102
1-888-ASK-MODOT (1-888-275-6636)

BURNS McDONNELL
9400 Ward Parkway
Kansas City, MO 64114
(816) 333-9400
Certificate of Authority
No.: 000165

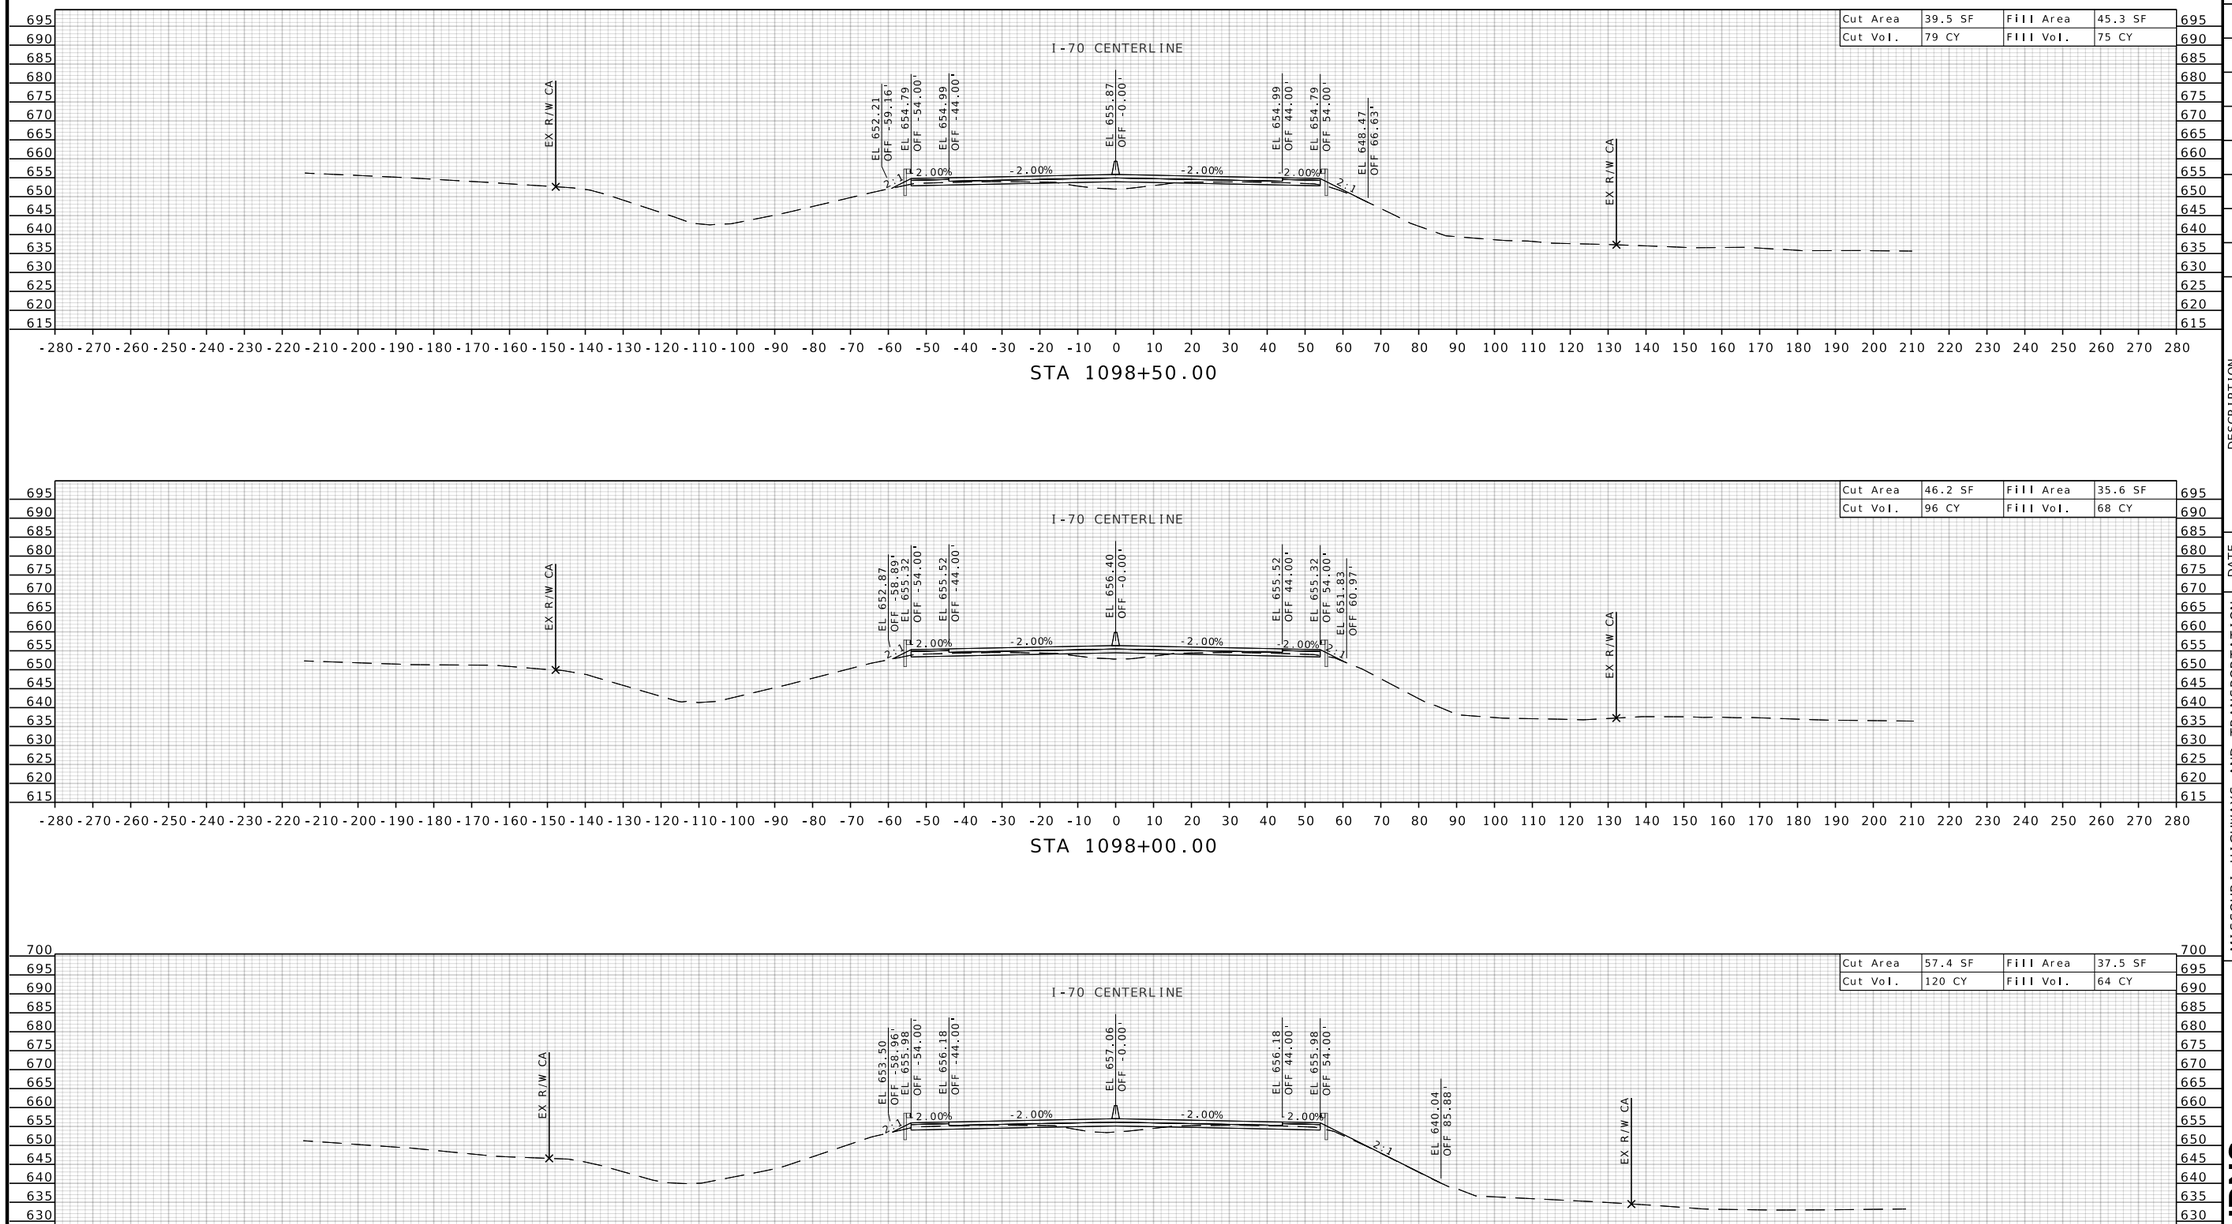

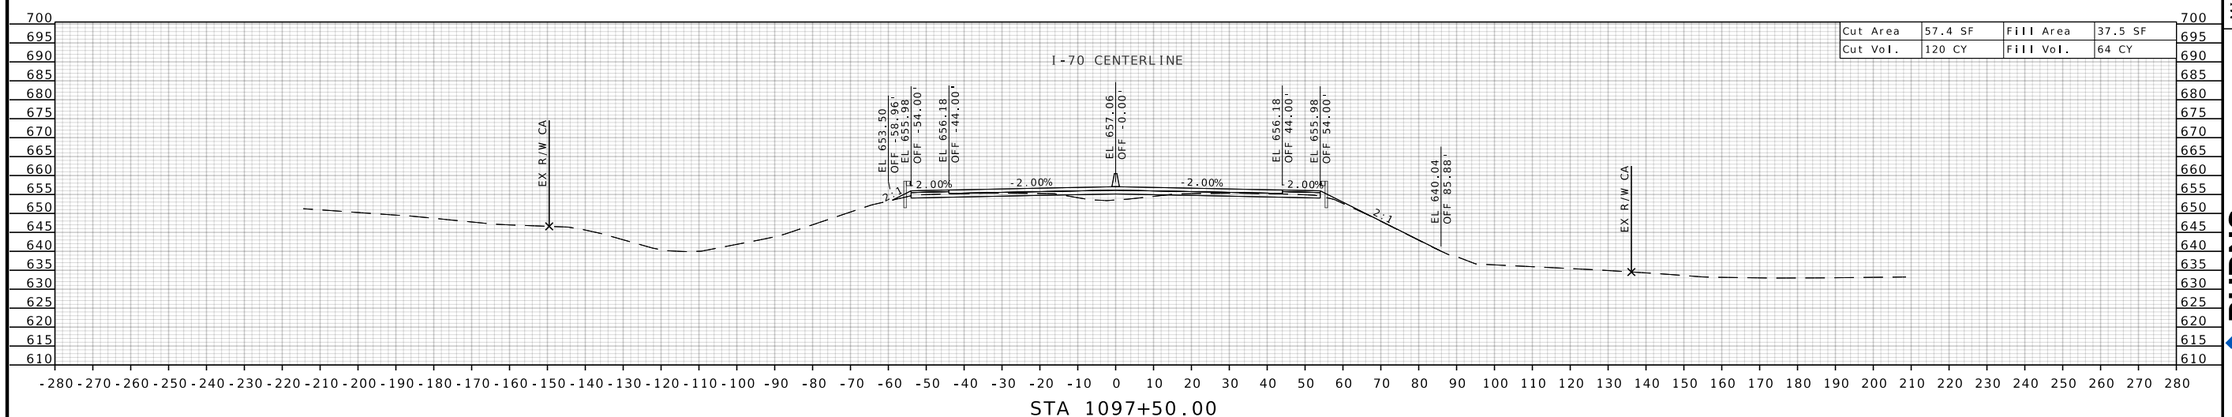

STATE OF MISSOURI
RONNIE L. WILLIAMS
NUMBER PE-2010000879
PROFESSIONAL ENGINEER

THIS SHEET HAS BEEN SIGNED, SEALED, AND DATED ELECTRONICALLY

DATE PREPARED
10/27/2025

ROUTE	STATE
I-70	MO
DISTRICT	SHEET NO.
CD	225

COUNTY
COOPER

JOB NO.
JST0017B

CONTRACT ID.
-

PROJECT NO.
-


BRIDGE NO.
-


DESCRIPTION	DATE


MISSOURI HIGHWAYS AND TRANSPORTATION COMMISSION

105 WEST CAPITOL
JEFFERSON CITY, MO 65102
1-888-ASK-MODOT (1-888-275-6636)

BURNS McDONNELL
9400 Ward Parkway
Kansas City, MO 64114
(816) 333-9400
Certificate of Authority No.: 000165

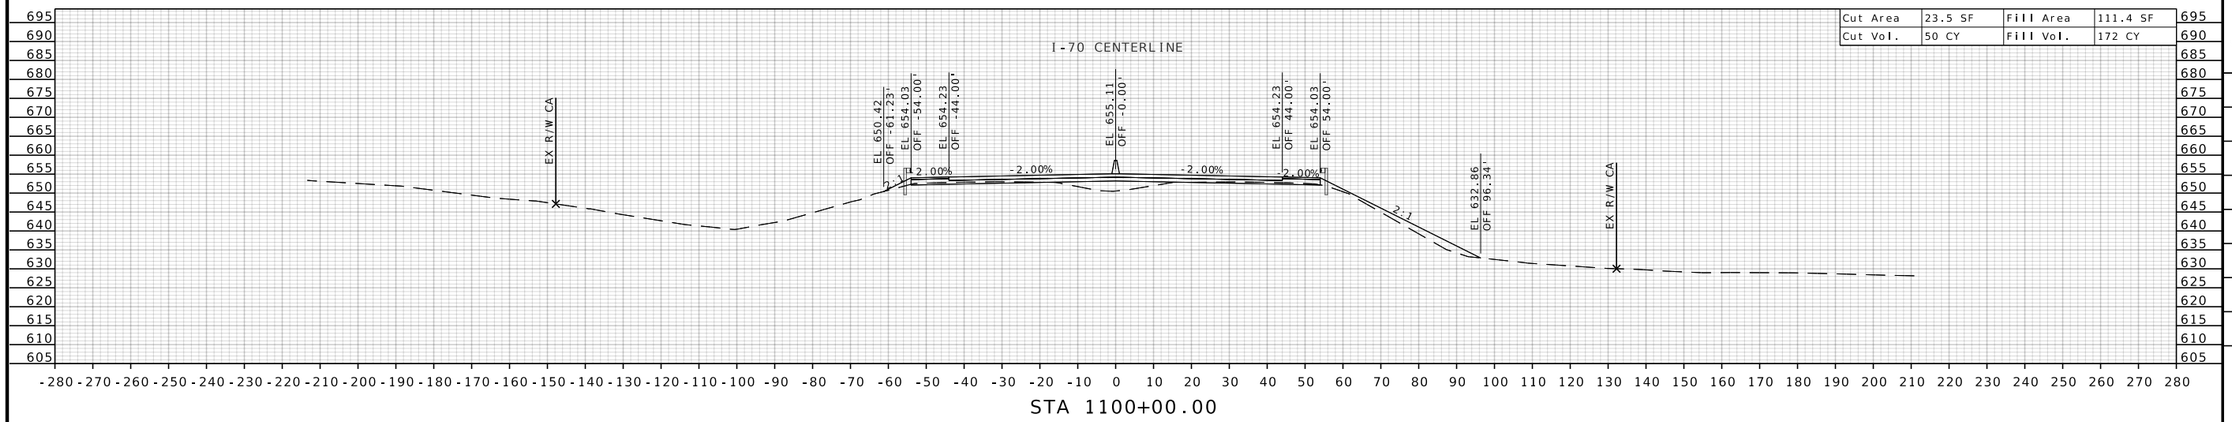

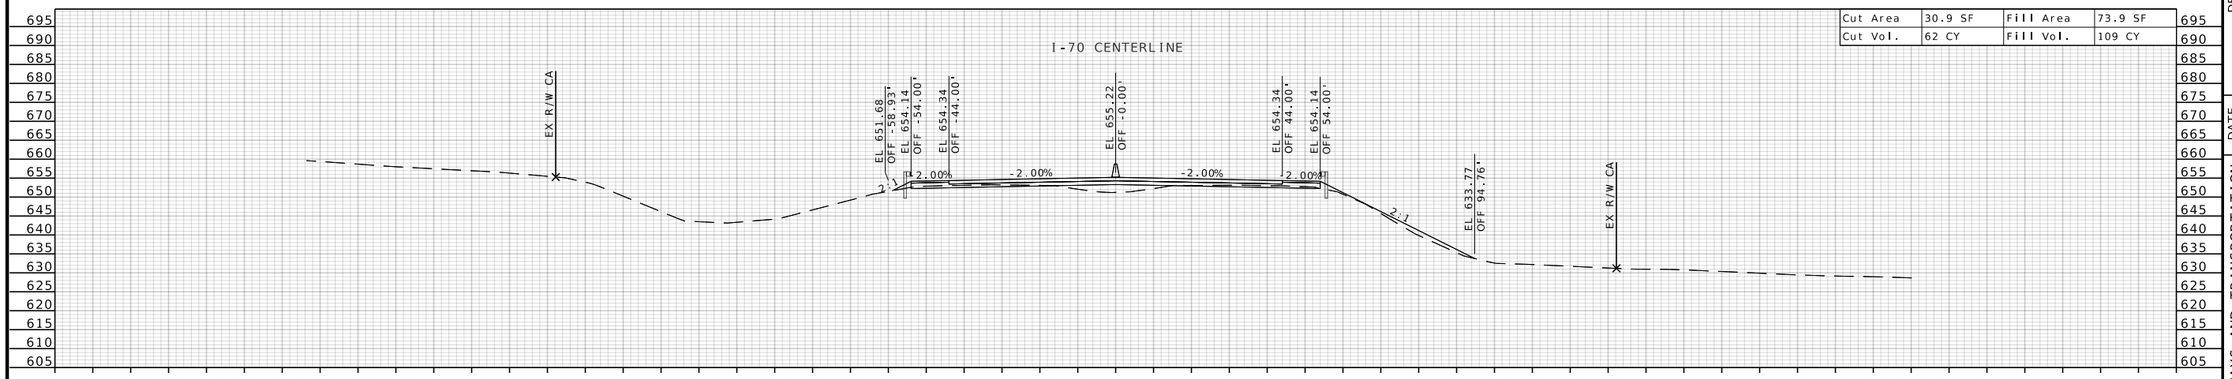

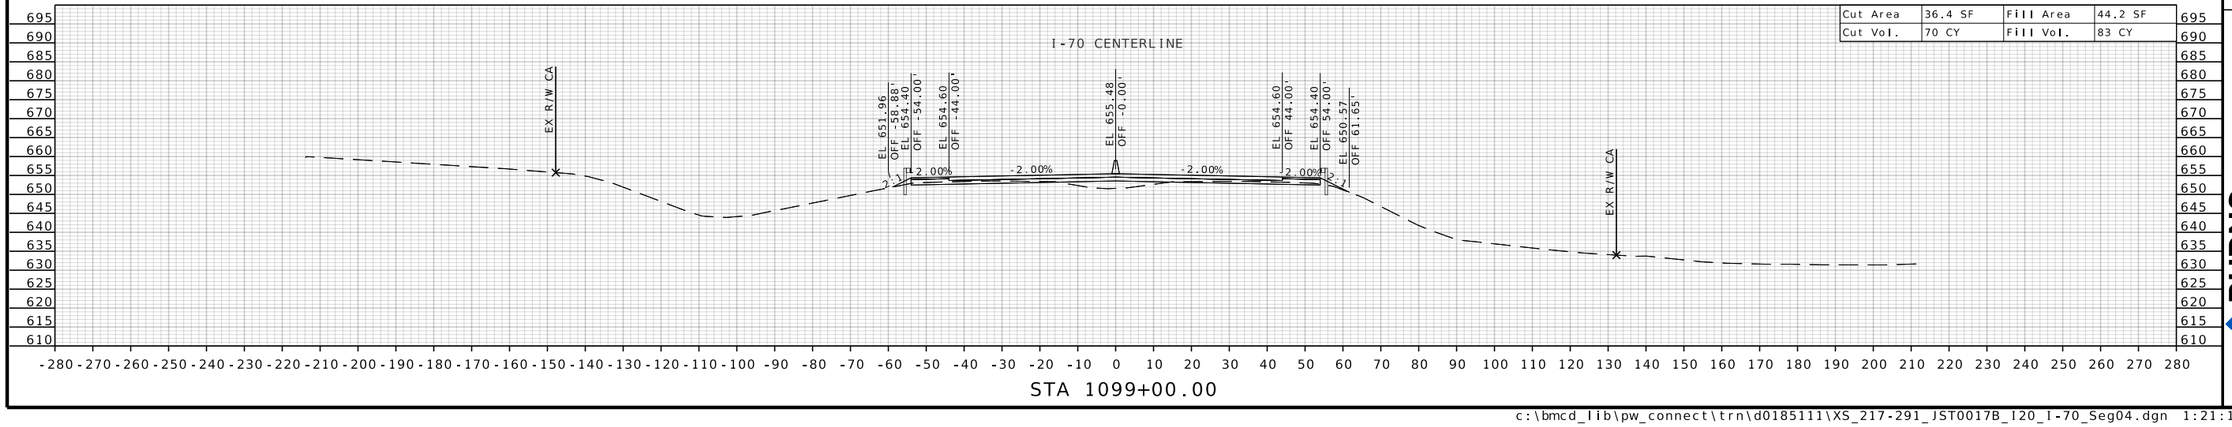

STATE OF MISSOURI
RONNIE L. WILLIAMS
NUMBER PE-2010000879
PROFESSIONAL ENGINEER

THIS SHEET HAS BEEN SIGNED, SEALED, AND DATED ELECTRONICALLY

DATE PREPARED
10/27/2025

ROUTE	STATE
I-70	MO
DISTRICT	SHEET NO.
CD	226

COUNTY
COOPER

JOB NO.
JST0017B

CONTRACT ID.
-

PROJECT NO.
-

BRIDGE NO.
-


DESCRIPTION	DATE


MISSOURI HIGHWAYS AND TRANSPORTATION COMMISSION

105 WEST CAPITOL
JEFFERSON CITY, MO 65102
1-888-ASK-MODOT (1-888-275-6636)

BURNS McDONNELL
9400 Ward Parkway
Kansas City, MO 64114
(816) 333-9400
Certificate of Authority No.: 000165

c:\bmcd_lib\pw_connect\trn\d0185111\XS_217-291_JST0017B_I20_I-70_Seg04.dgn 1:21:10 PM 10/27/2025

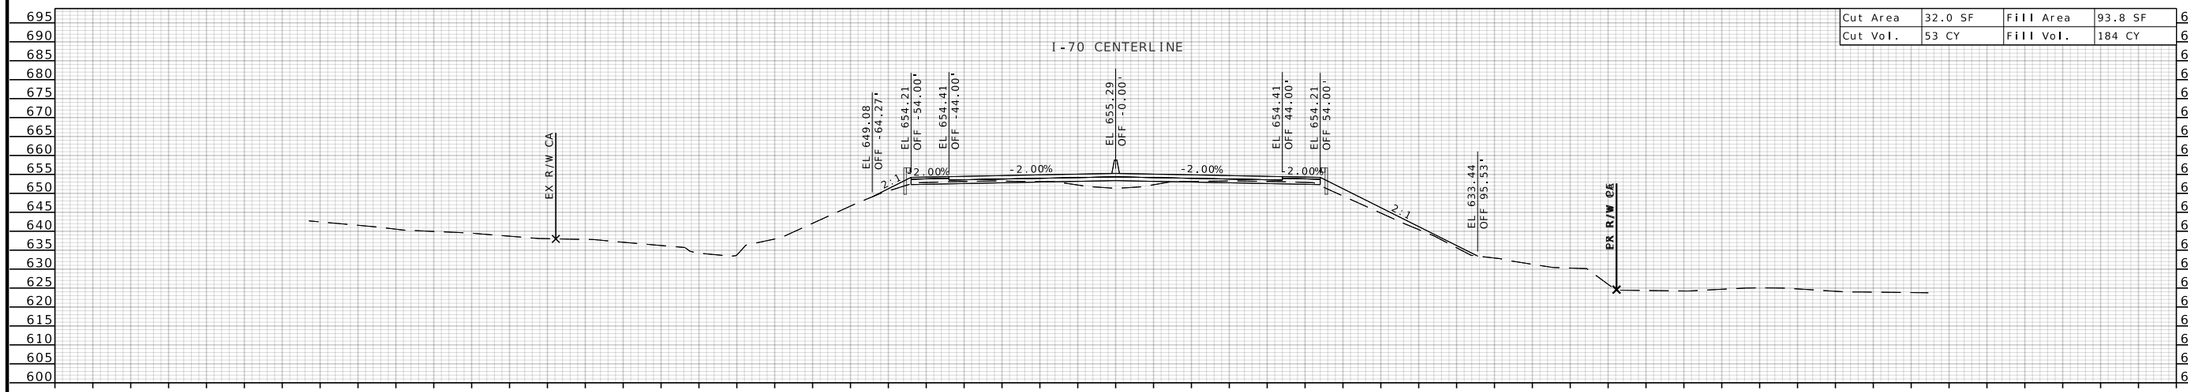

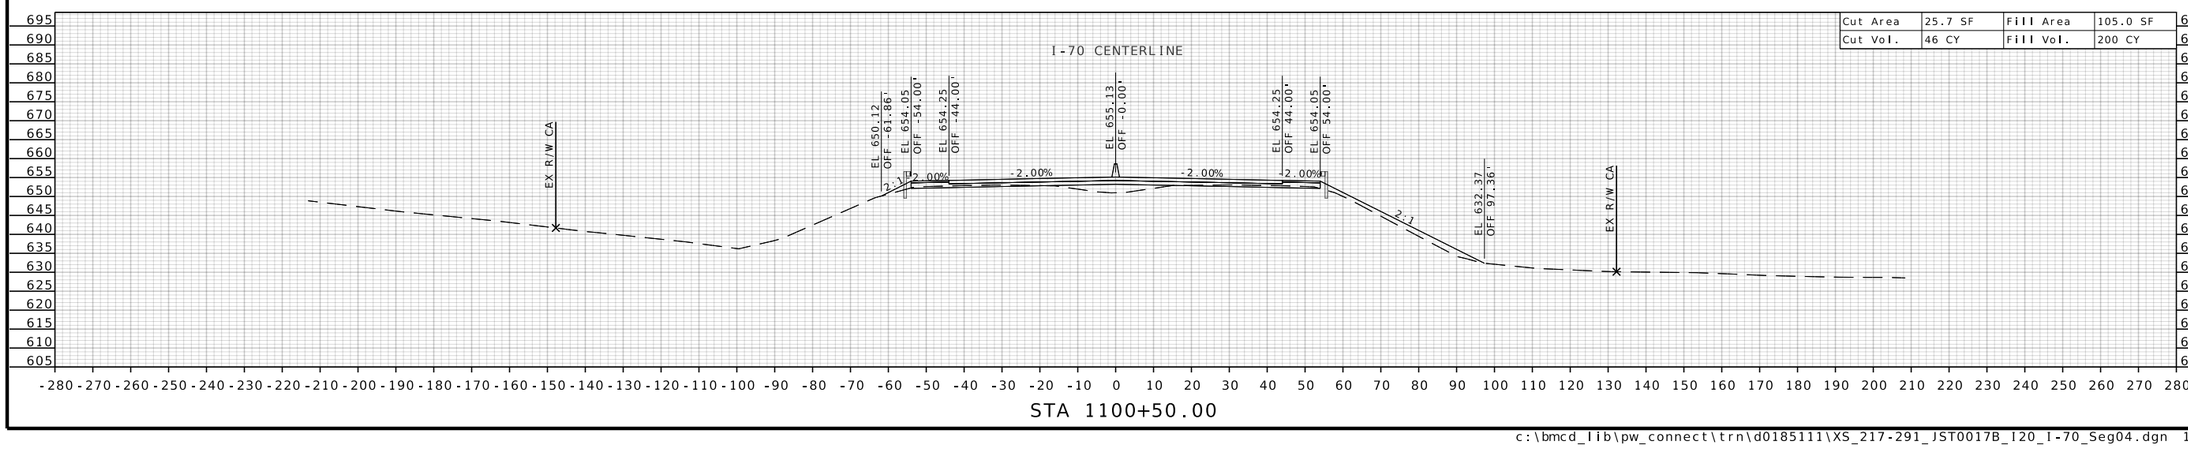

STATE OF MISSOURI
RONNIE L. WILLIAMS
NUMBER PE-2010000879
PROFESSIONAL ENGINEER

THIS SHEET HAS BEEN SIGNED, SEALED, AND DATED ELECTRONICALLY

DATE PREPARED
10/27/2025

ROUTE	STATE
I-70	MO
DISTRICT	SHEET NO.
CD	227

COUNTY
COOPER

JOB NO.
JST0017B

CONTRACT ID.
-

PROJECT NO.
-


BRIDGE NO.
-

DESCRIPTION	DATE


MISSOURI HIGHWAYS AND TRANSPORTATION COMMISSION

105 WEST CAPITOL
JEFFERSON CITY, MO 65102
1-888-ASK-MODOT (1-888-275-6636)


BURNS McDONNELL
9400 Ward Parkway
Kansas City, MO 64114
(816) 333-9400
Certificate of Authority No.: 000165

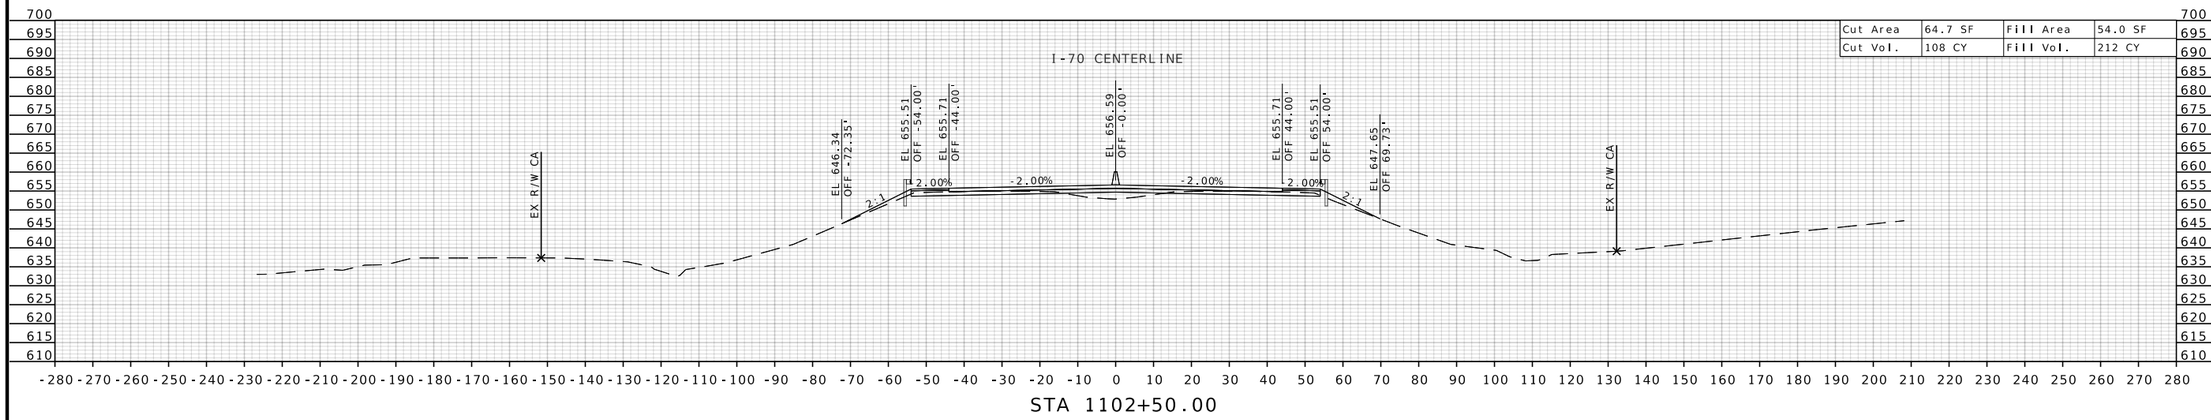

STA 1102+50.00

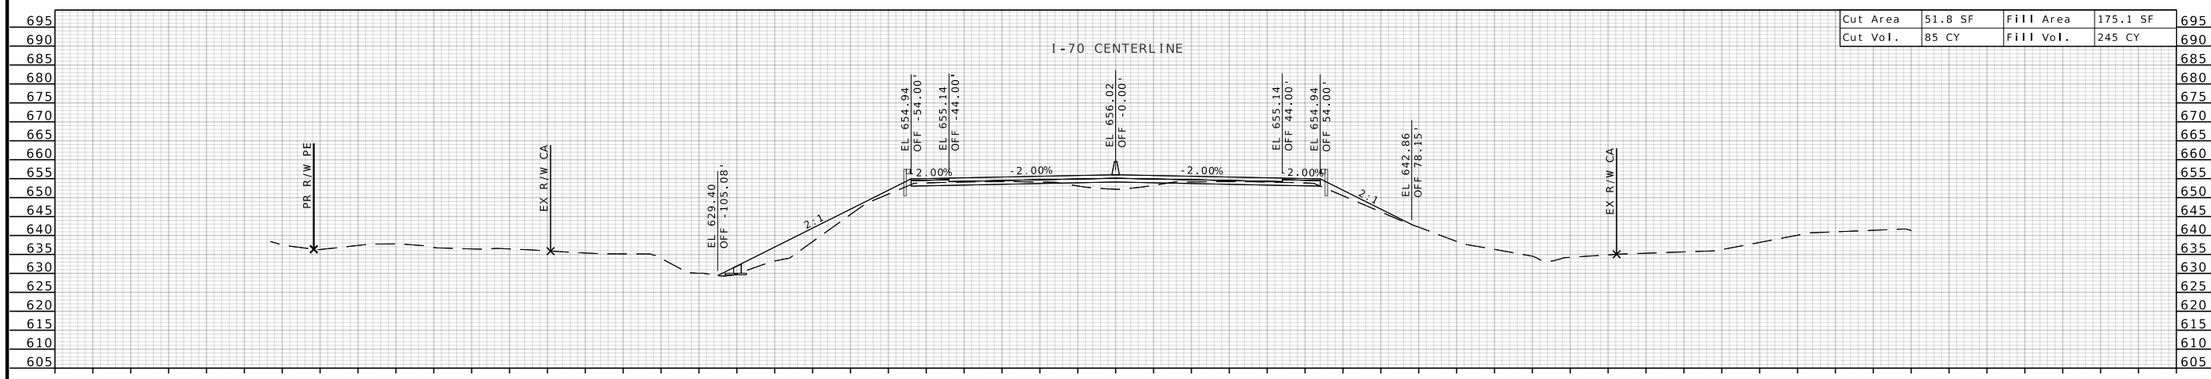

STA 1102+00.00

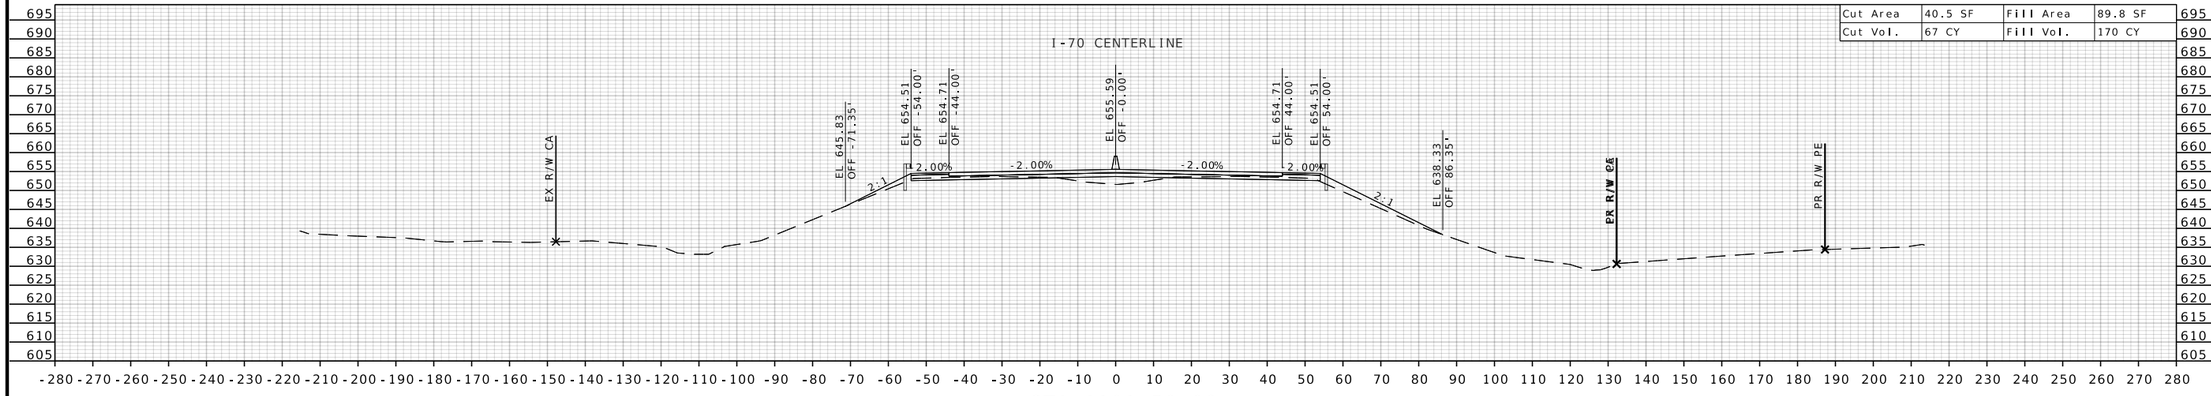

STA 1101+50.00

STATE OF MISSOURI
RONNIE L. WILLIAMS
NUMBER PE-2010000879
PROFESSIONAL ENGINEER

THIS SHEET HAS BEEN SIGNED, SEALED, AND DATED ELECTRONICALLY

DATE PREPARED
10/27/2025

ROUTE	STATE
I-70	MO
DISTRICT	SHEET NO.
CD	228

COUNTY
COOPER

JOB NO.
JST0017B

CONTRACT ID.
-

PROJECT NO.
-

BRIDGE NO.
-


DESCRIPTION	DATE

MISSOURI HIGHWAYS AND TRANSPORTATION COMMISSION

105 WEST CAPITOL
JEFFERSON CITY, MO 65102
1-888-ASK-MODOT (1-888-275-6636)


MoDOT

BURNS McDONNELL
9400 Ward Parkway
Kansas City, MO 64114
(816) 333-9400
Certificate of Authority
No.: 000165

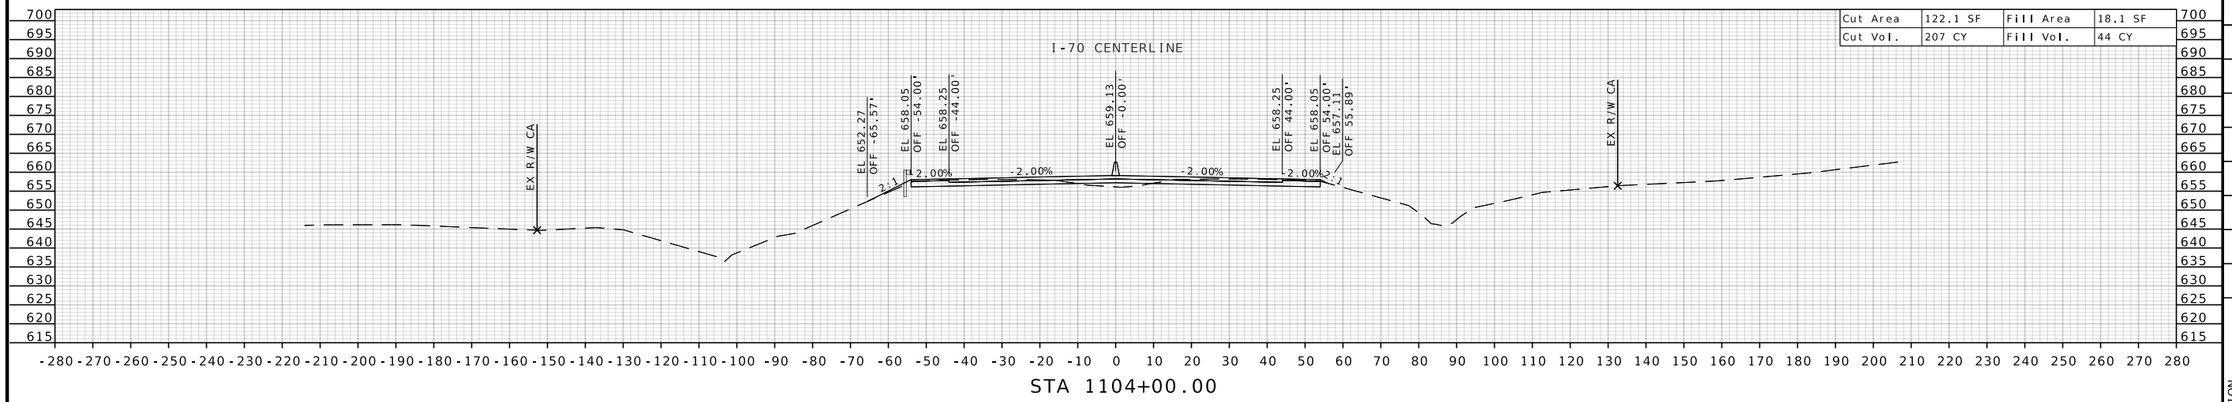


Cut Area	122.1 SF	Fill Area	18.1 SF
Cut Vol.	207 CY	Fill Vol.	44 CY

STA 1104+00.00

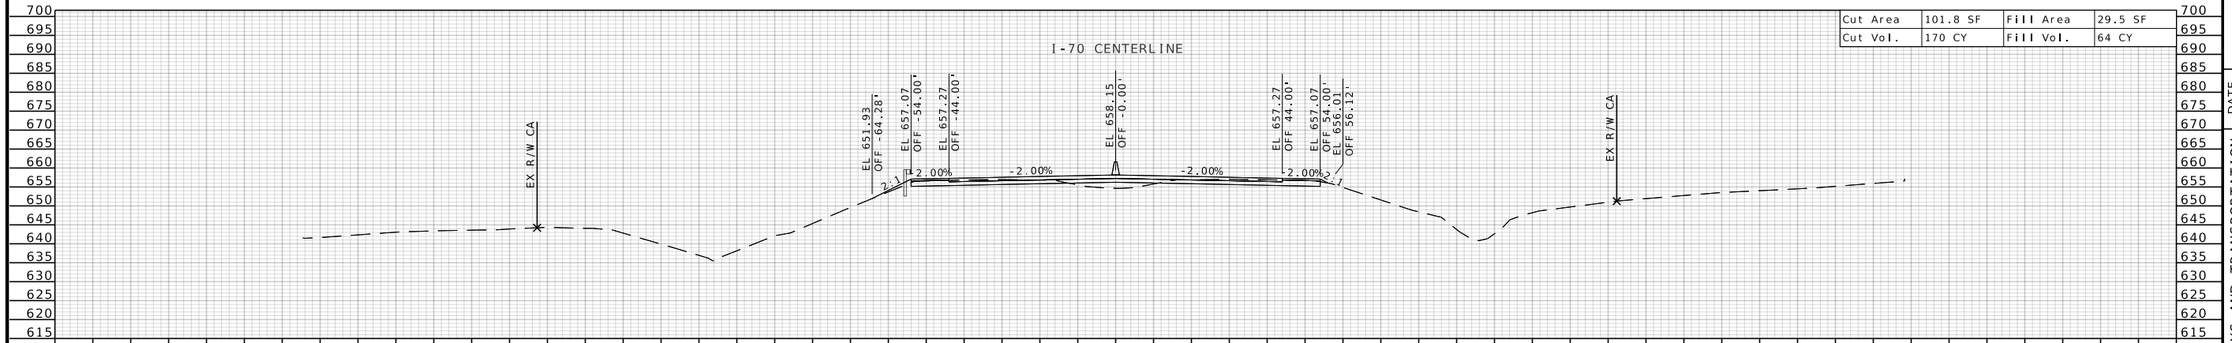

Cut Area	101.8 SF	Fill Area	29.5 SF
Cut Vol.	170 CY	Fill Vol.	64 CY

STA 1103+50.00

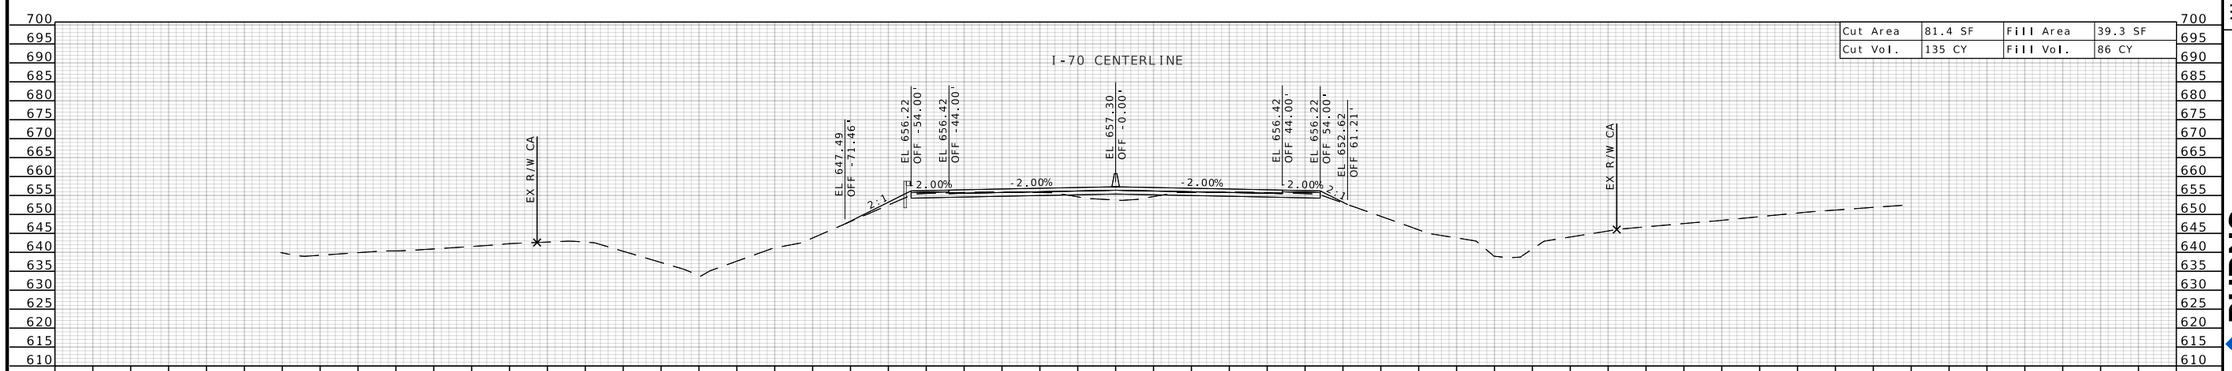

Cut Area	81.4 SF	Fill Area	39.3 SF
Cut Vol.	135 CY	Fill Vol.	86 CY

STA 1103+00.00

STATE OF MISSOURI
RONNIE L. WILLIAMS
NUMBER PE-2010000879
PROFESSIONAL ENGINEER

THIS SHEET HAS BEEN SIGNED, SEALED, AND DATED ELECTRONICALLY

DATE PREPARED
10/27/2025

ROUTE	STATE
I-70	MO
DISTRICT	SHEET NO.
CD	229

COUNTY
COOPER

JOB NO.
JST0017B

CONTRACT ID.
-

PROJECT NO.
-

BRIDGE NO.
-


DESCRIPTION	DATE


MISSOURI HIGHWAYS AND TRANSPORTATION COMMISSION


105 WEST CAPITOL
JEFFERSON CITY, MO 65102
1-888-ASK-MODOT (1-888-275-6636)

MoDOT

BURNS McDONNELL
9400 Ward Parkway
Kansas City, MO 64114
(816) 333-9400
Certificate of Authority No.: 000165

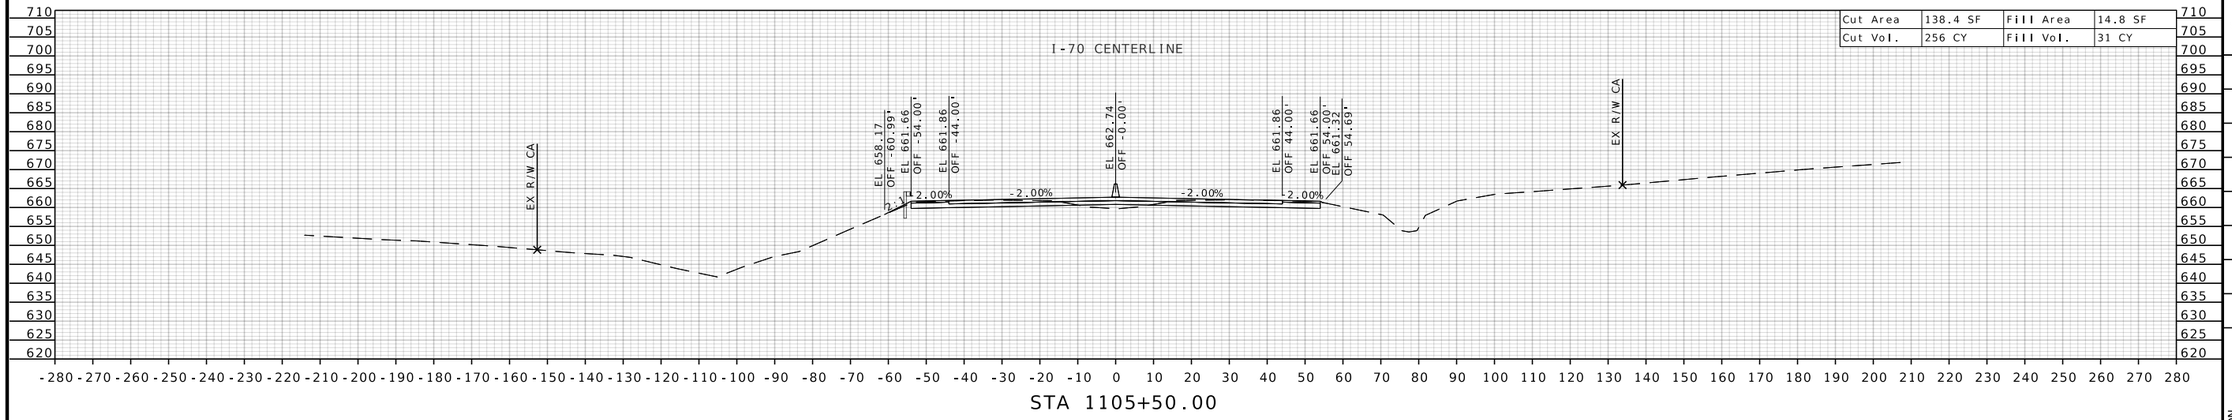

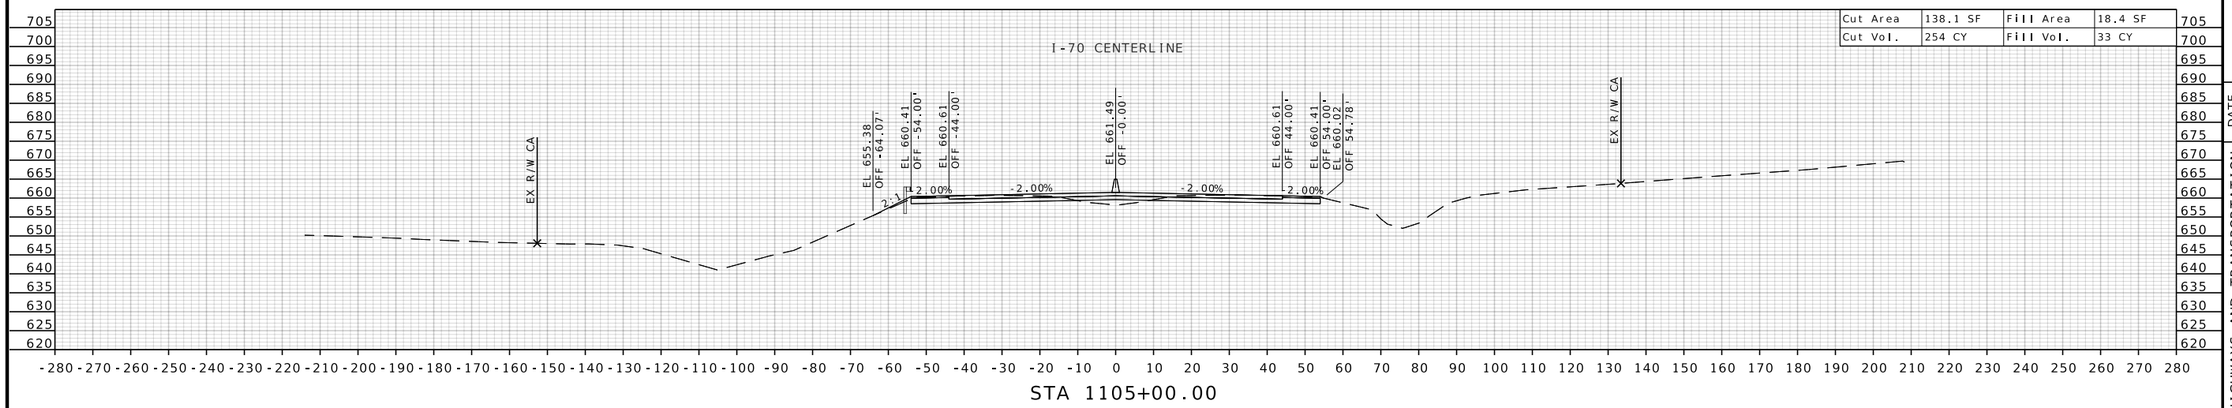

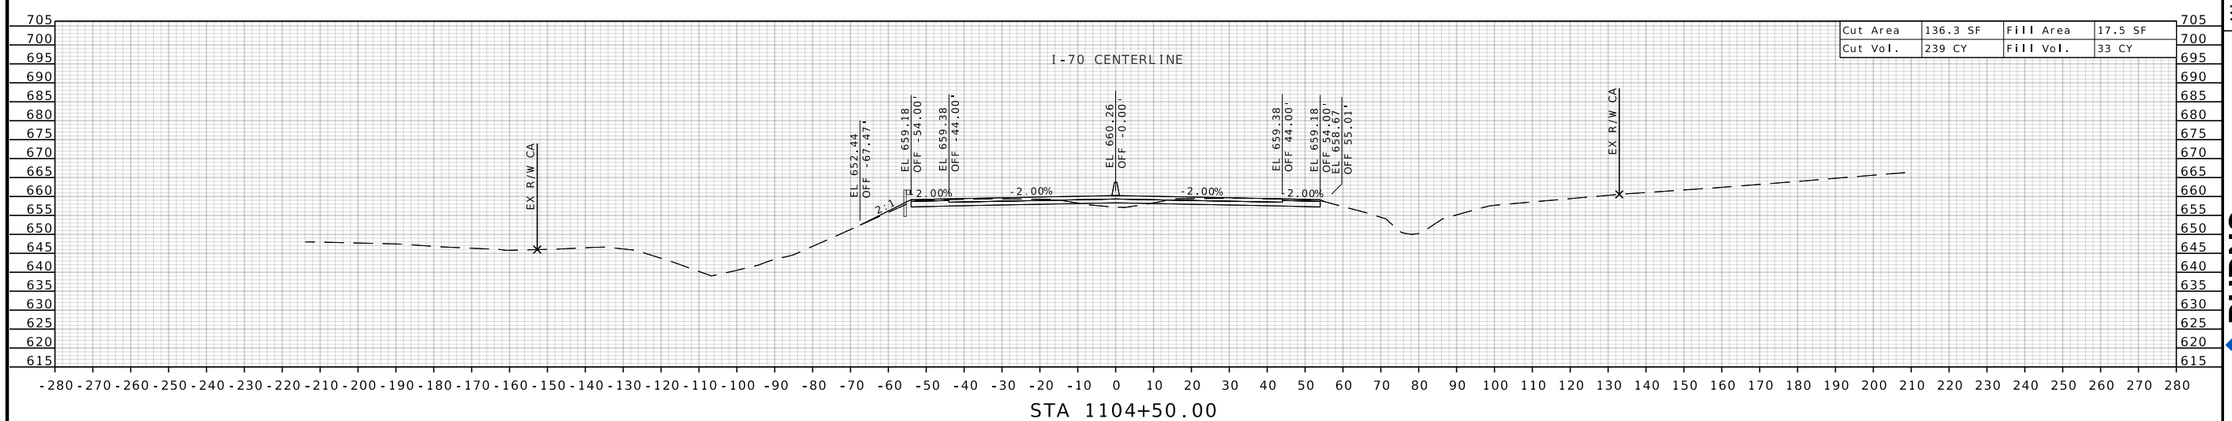

STATE OF MISSOURI
RONNIE L. WILLIAMS
NUMBER PE-2010000879
PROFESSIONAL ENGINEER

THIS SHEET HAS BEEN SIGNED, SEALED, AND DATED ELECTRONICALLY

DATE PREPARED
10/27/2025

ROUTE	STATE
I-70	MO
DISTRICT	SHEET NO.
CD	230

COUNTY
COOPER

JOB NO.
JST0017B

CONTRACT ID.
-

PROJECT NO.
-


BRIDGE NO.
-


DESCRIPTION	DATE


MISSOURI HIGHWAYS AND TRANSPORTATION COMMISSION

105 WEST CAPITOL
JEFFERSON CITY, MO 65102
1-888-ASK-MODOT (1-888-275-6636)

BURNS McDONNELL
9400 Ward Parkway
Kansas City, MO 64114
(816) 333-9400
Certificate of Authority
No.: 000165

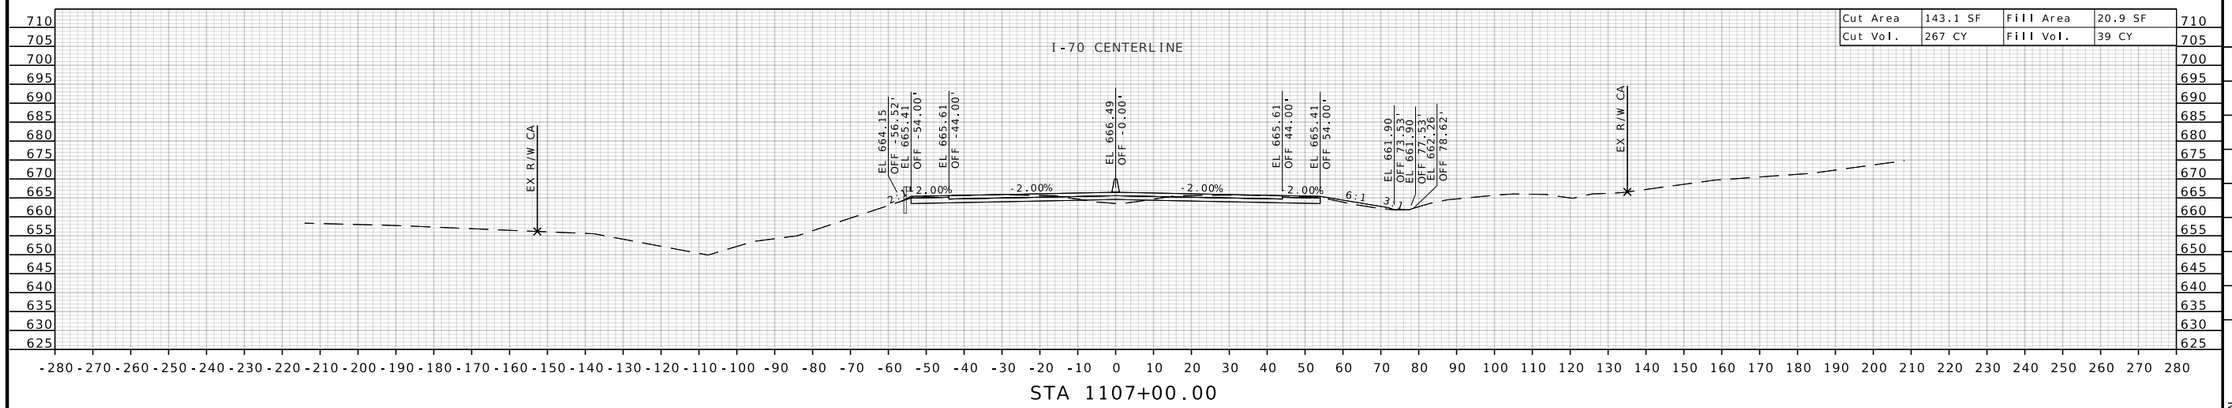

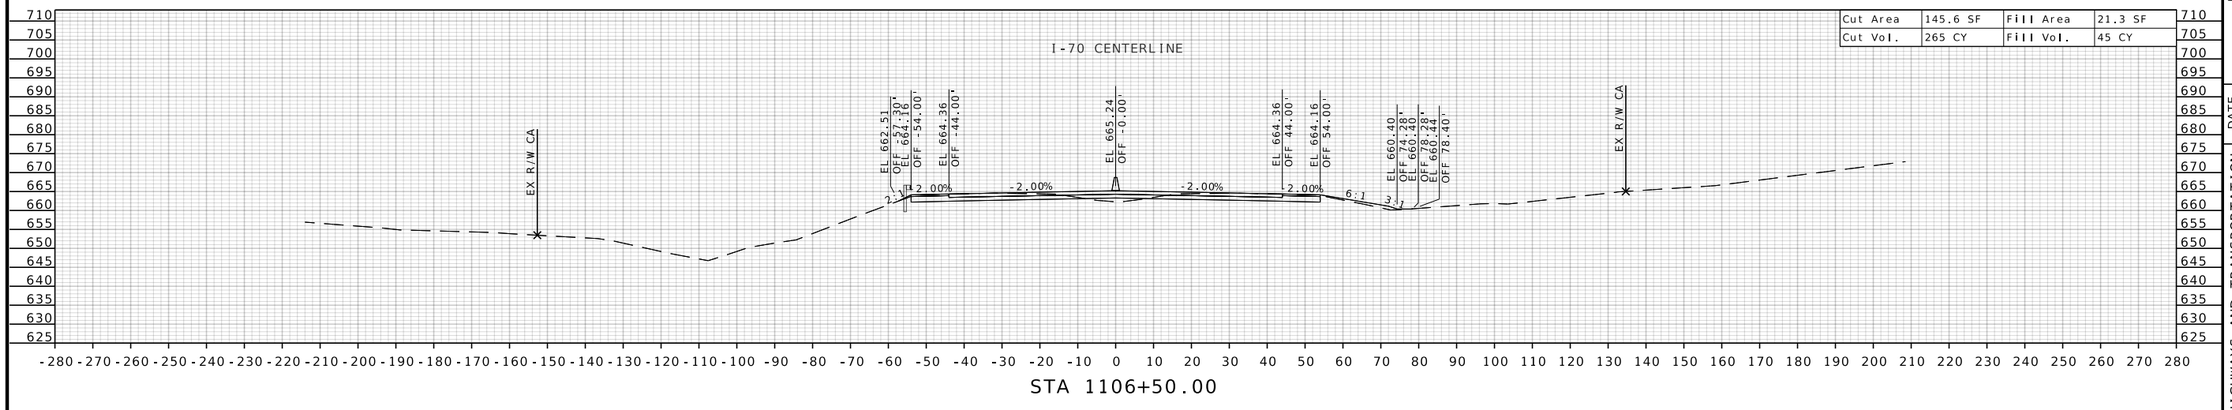

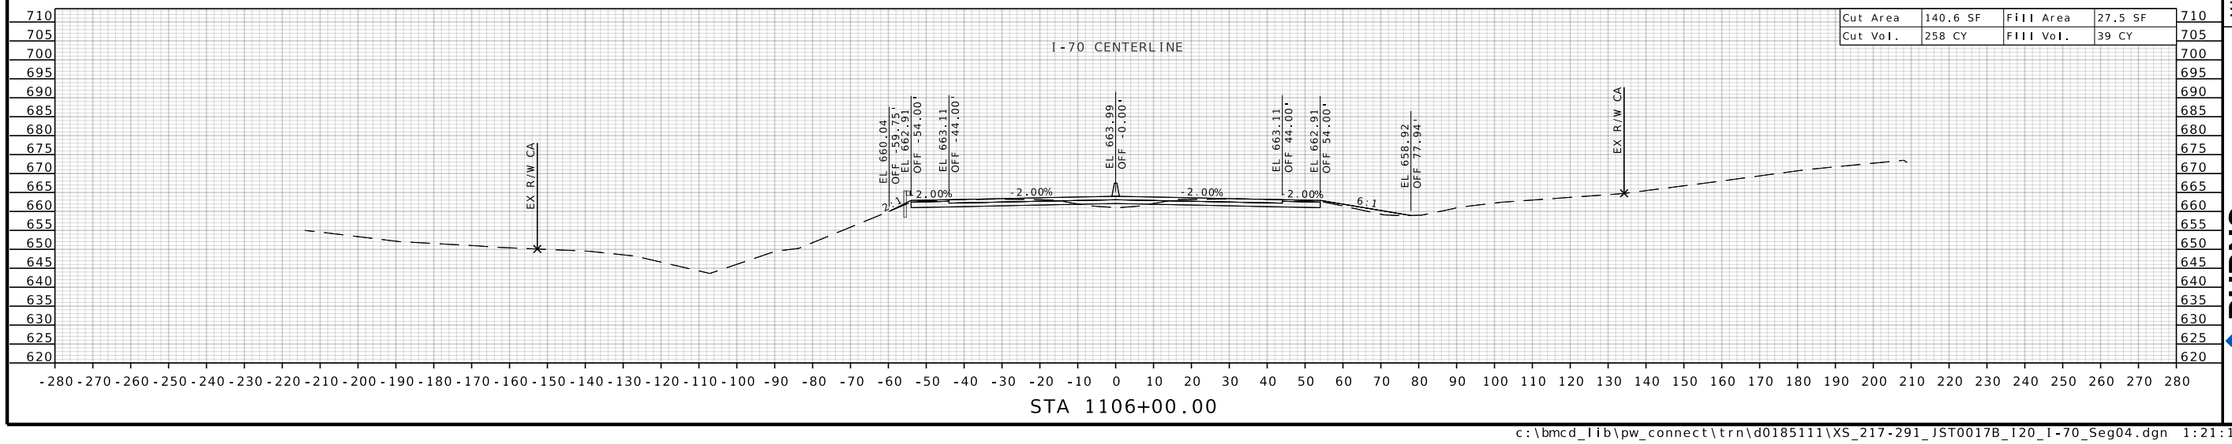

STATE OF MISSOURI
RONNIE L. WILLIAMS
NUMBER PE-2010000879
PROFESSIONAL ENGINEER

THIS SHEET HAS BEEN SIGNED, SEALED, AND DATED ELECTRONICALLY

DATE PREPARED
10/27/2025

ROUTE	STATE
I-70	MO
DISTRICT	SHEET NO.
CD	231

COUNTY
COOPER

JOB NO.
JST0017B

CONTRACT ID.
-

PROJECT NO.
-

BRIDGE NO.
-

DESCRIPTION	DATE


MISSOURI HIGHWAYS AND TRANSPORTATION COMMISSION

105 WEST CAPITOL
JEFFERSON CITY, MO 65102
1-888-ASK-MODOT (1-888-275-6636)

MoDOT

BURNS McDONNELL
9400 Ward Parkway
Kansas City, MO 64114
(816) 333-9400
Certificate of Authority
No.: 000165

c:\bmcd_lib\pw_connect\trn\d0185111\XS_217-291_JST0017B_I20_I-70_Seg04.dgn 1:21:18 PM 10/27/2025

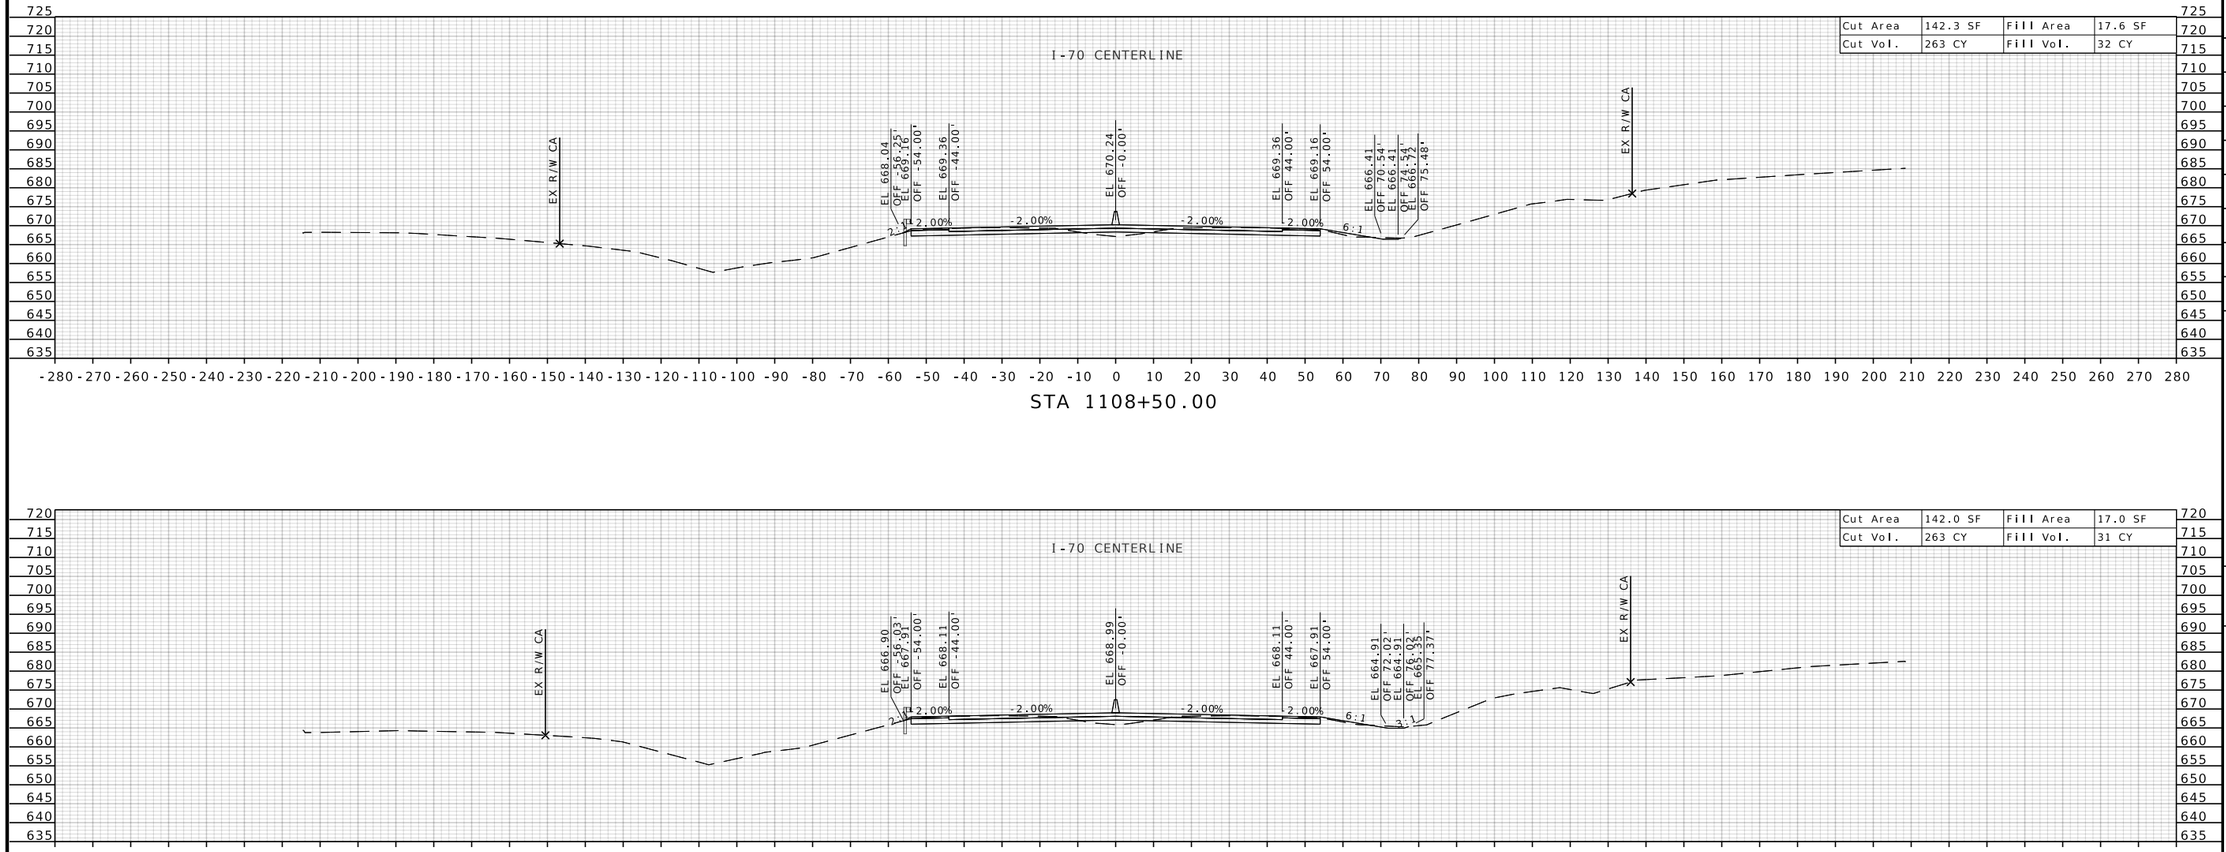

STATE OF MISSOURI
RONNIE L. WILLIAMS
NUMBER PE-2010000879
PROFESSIONAL ENGINEER

THIS SHEET HAS BEEN SIGNED, SEALED, AND DATED ELECTRONICALLY

DATE PREPARED
10/27/2025

ROUTE	STATE
I-70	MO
DISTRICT	SHEET NO.
CD	232

COUNTY
COOPER

JOB NO.
JST0017B

CONTRACT ID.
-

PROJECT NO.
-

BRIDGE NO.
-


DATE	DESCRIPTION

MISSOURI HIGHWAYS AND TRANSPORTATION COMMISSION

105 WEST CAPITOL
JEFFERSON CITY, MO 65102
1-888-ASK-MODOT (1-888-275-6636)


BURNS McDONNELL
9400 Ward Parkway
Kansas City, MO 64114
(816) 333-9400
Certificate of Authority
No.: 000165

c:\bmcd_lib\pw_connect\trn\d0185111\XS_217-291_JST0017B_I20_I-70_Seg04.dgn 1:21:19 PM 10/27/2025

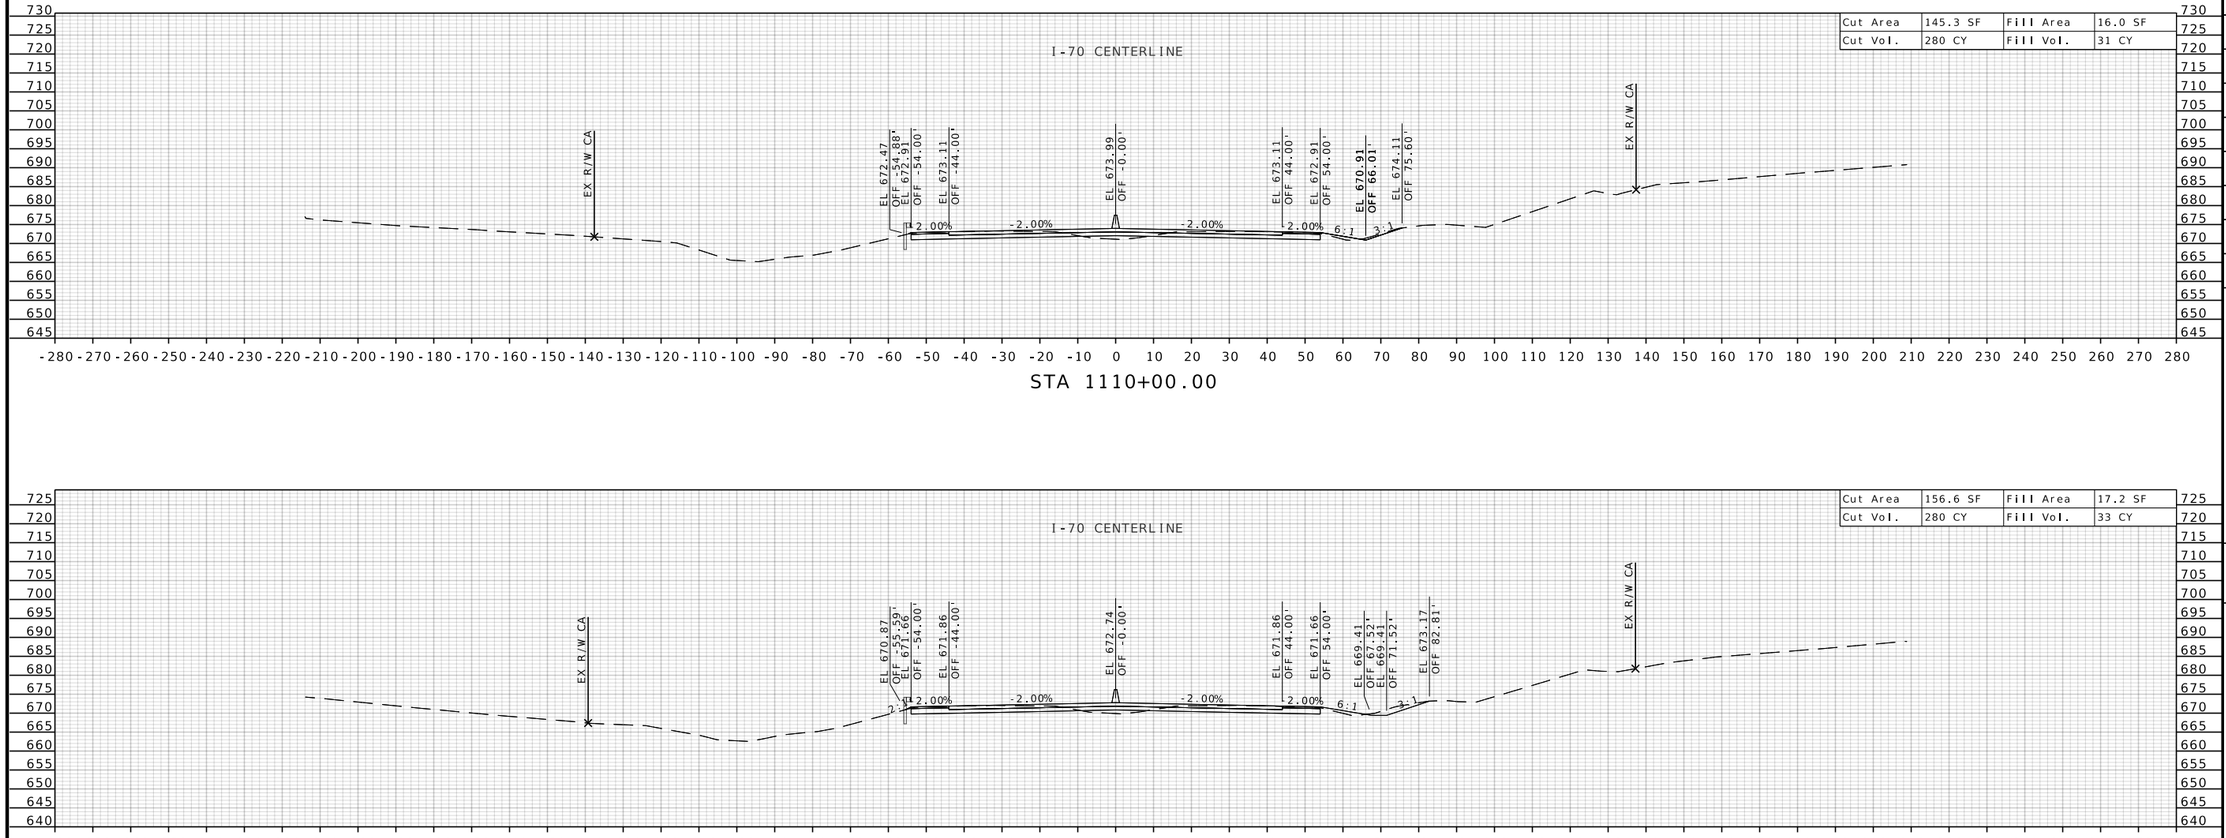

Cut Area	145.3 SF	Fill Area	16.0 SF
Cut Vol.	280 CY	Fill Vol.	31 CY

Cut Area	156.6 SF	Fill Area	17.2 SF
Cut Vol.	280 CY	Fill Vol.	33 CY

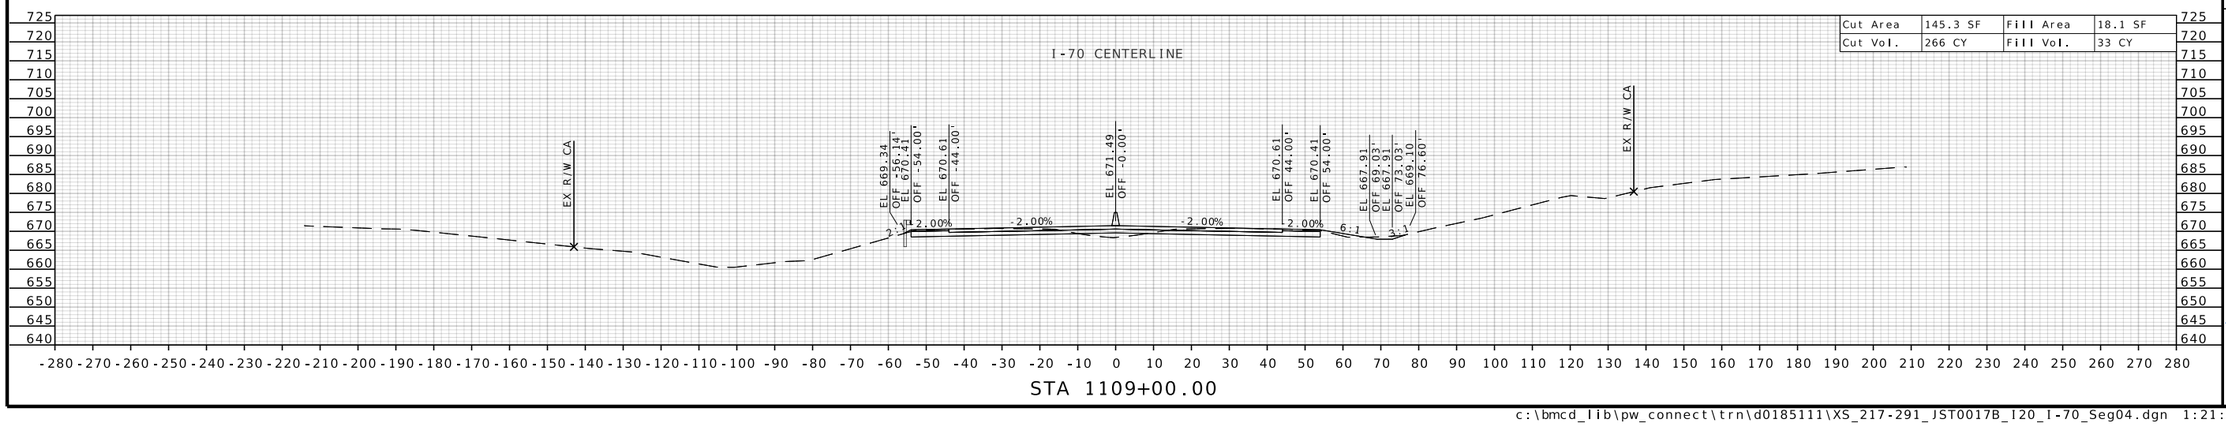

Cut Area	145.3 SF	Fill Area	18.1 SF
Cut Vol.	266 CY	Fill Vol.	33 CY

STATE OF MISSOURI
RONNIE L. WILLIAMS
NUMBER PE-2010000879
PROFESSIONAL ENGINEER

THIS SHEET HAS BEEN SIGNED, SEALED, AND DATED ELECTRONICALLY

DATE PREPARED
10/27/2025

ROUTE	STATE
I-70	MO
DISTRICT	SHEET NO.
CD	233

COUNTY
COOPER

JOB NO.
JST0017B

CONTRACT ID.
-

PROJECT NO.
-

BRIDGE NO.
-

DATE	DESCRIPTION


MISSOURI HIGHWAYS AND TRANSPORTATION COMMISSION

105 WEST CAPITOL
JEFFERSON CITY, MO 65102
1-888-ASK-MODOT (1-888-275-6636)


MoDOT

BURNS McDONNELL
9400 Ward Parkway
Kansas City, MO 64114
(816) 333-9400
Certificate of Authority
No.: 000165


c:\bmcd_lib\pw_connect\trn\d0185111\XS_217-291_JST0017B_I20_I-70_Seg04.dgn 1:21:21 PM 10/27/2025

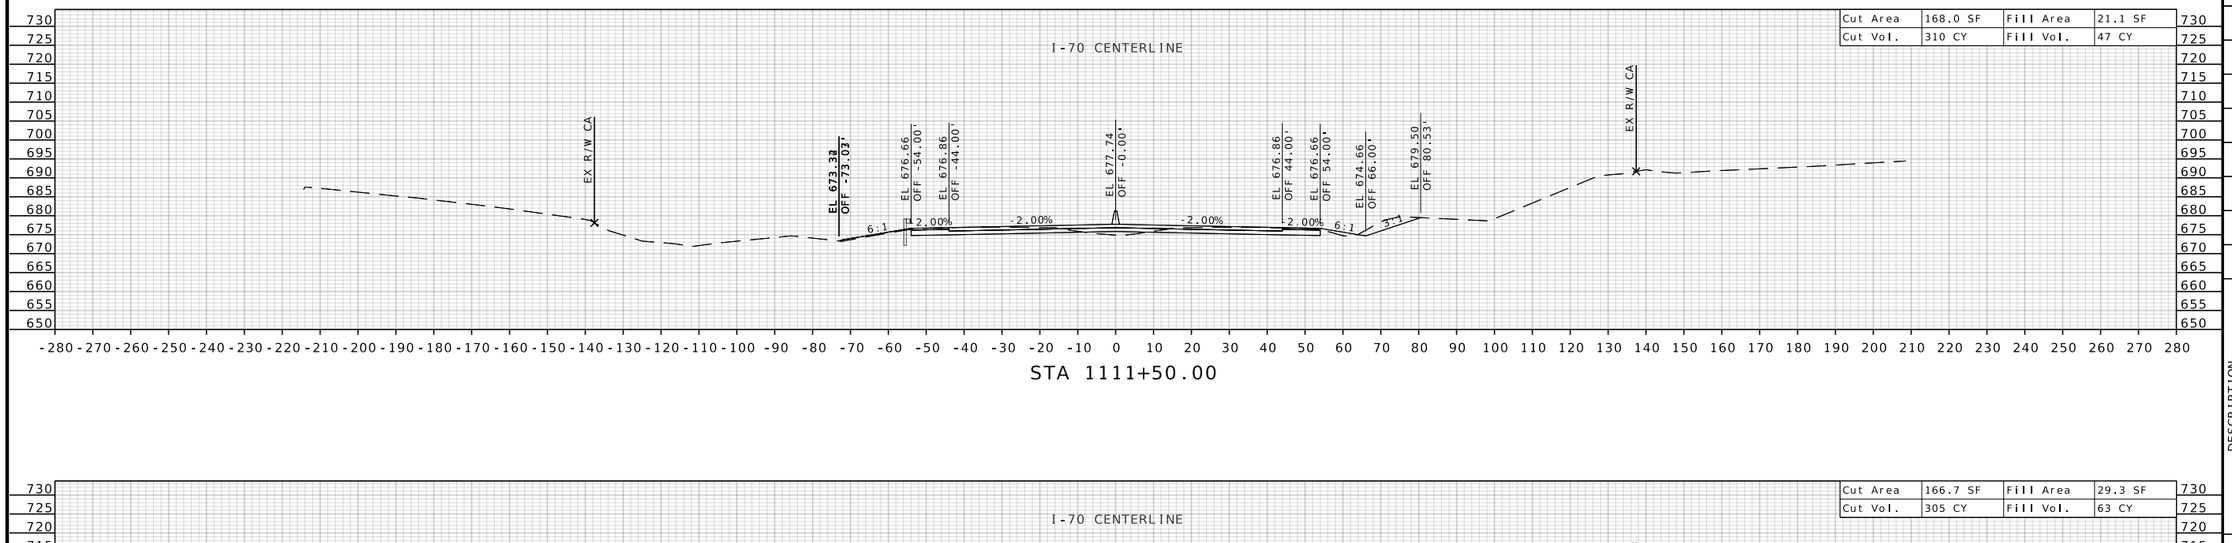

STA 1111+50.00

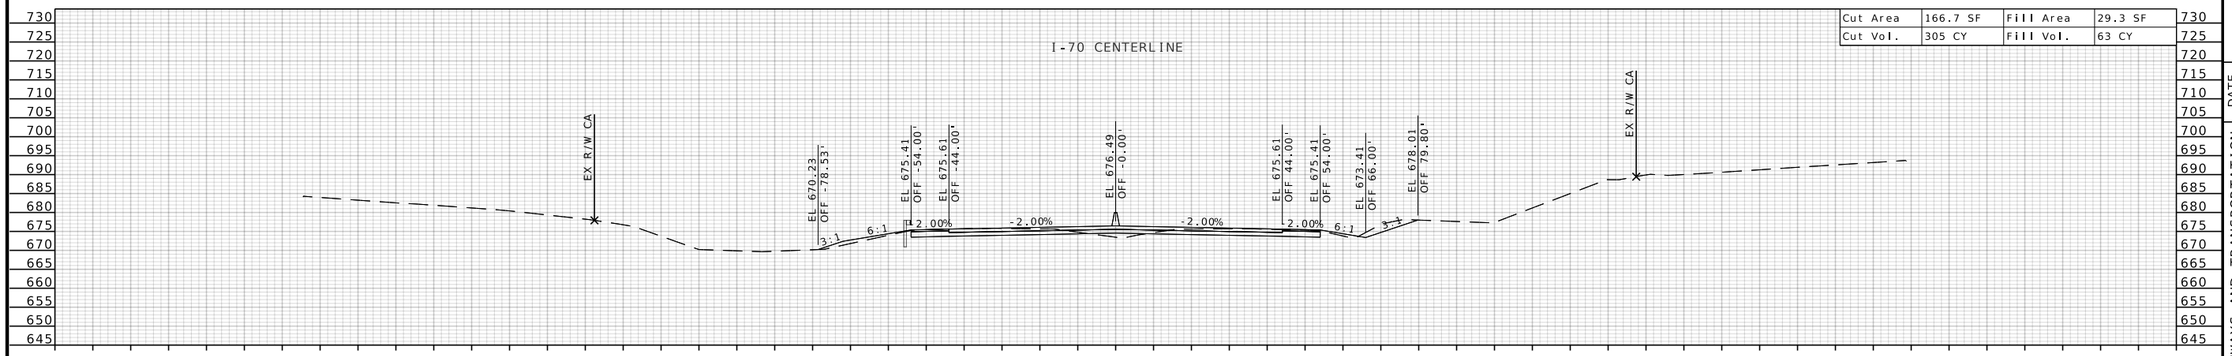

STA 1111+00.00

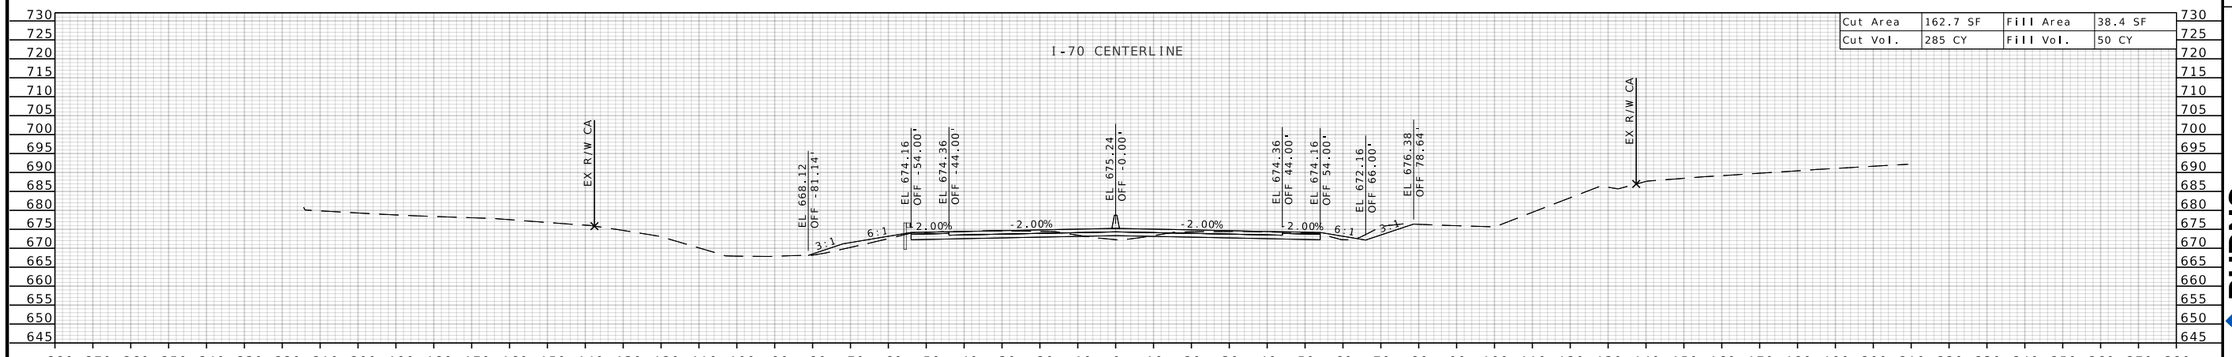

STA 1110+50.00

STATE OF MISSOURI
RONNIE L. WILLIAMS
NUMBER PE-2010000879
PROFESSIONAL ENGINEER

THIS SHEET HAS BEEN SIGNED, SEALED, AND DATED ELECTRONICALLY


DATE PREPARED	10/27/2025
ROUTE	I-70
STATE	MO
DISTRICT	CD
SHEET NO.	234
COUNTY	COOPER
JOB NO.	JST0017B
CONTRACT ID.	-
PROJECT NO.	-
BRIDGE NO.	-


DESCRIPTION


DATE

MISSOURI HIGHWAYS AND TRANSPORTATION COMMISSION
105 WEST CAPITOL
JEFFERSON CITY, MO 65102
1-888-ASK-MODOT (1-888-275-6636)

BURNS McDONNELL
9400 Ward Parkway
Kansas City, MO 64114
(816) 333-9400
Certificate of Authority No.: 000165

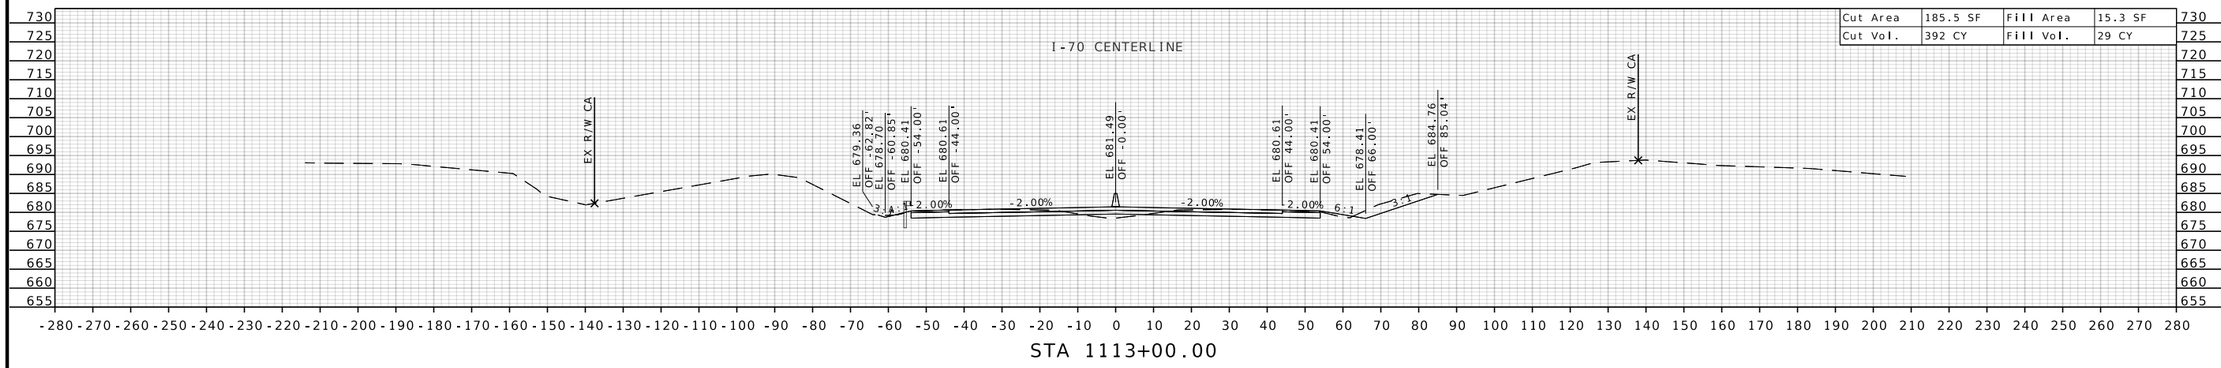

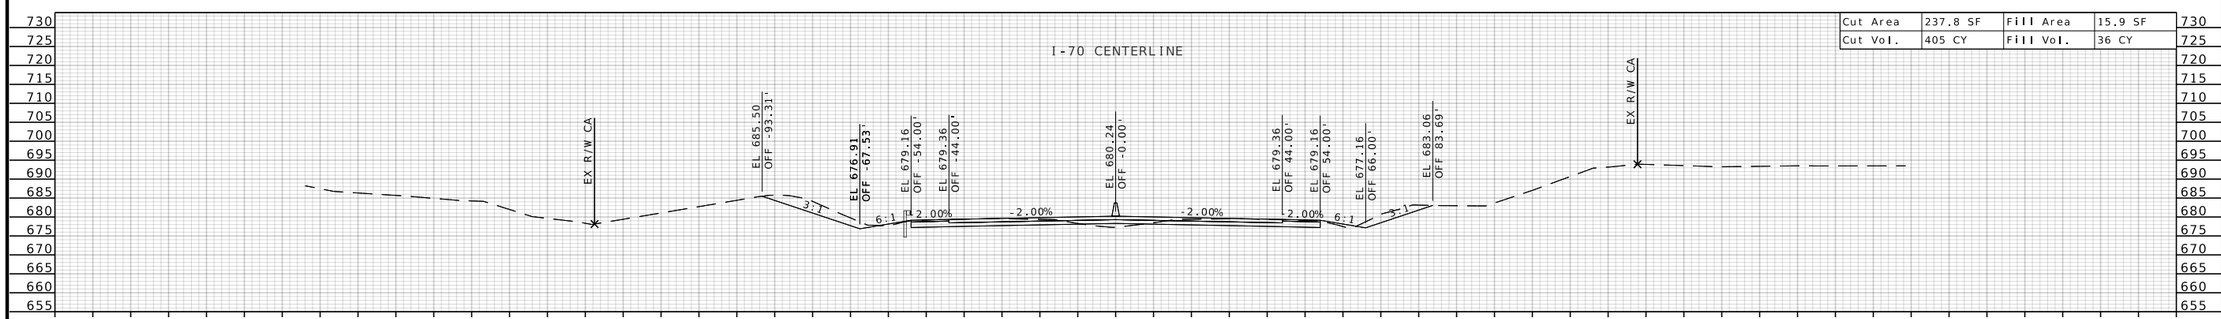

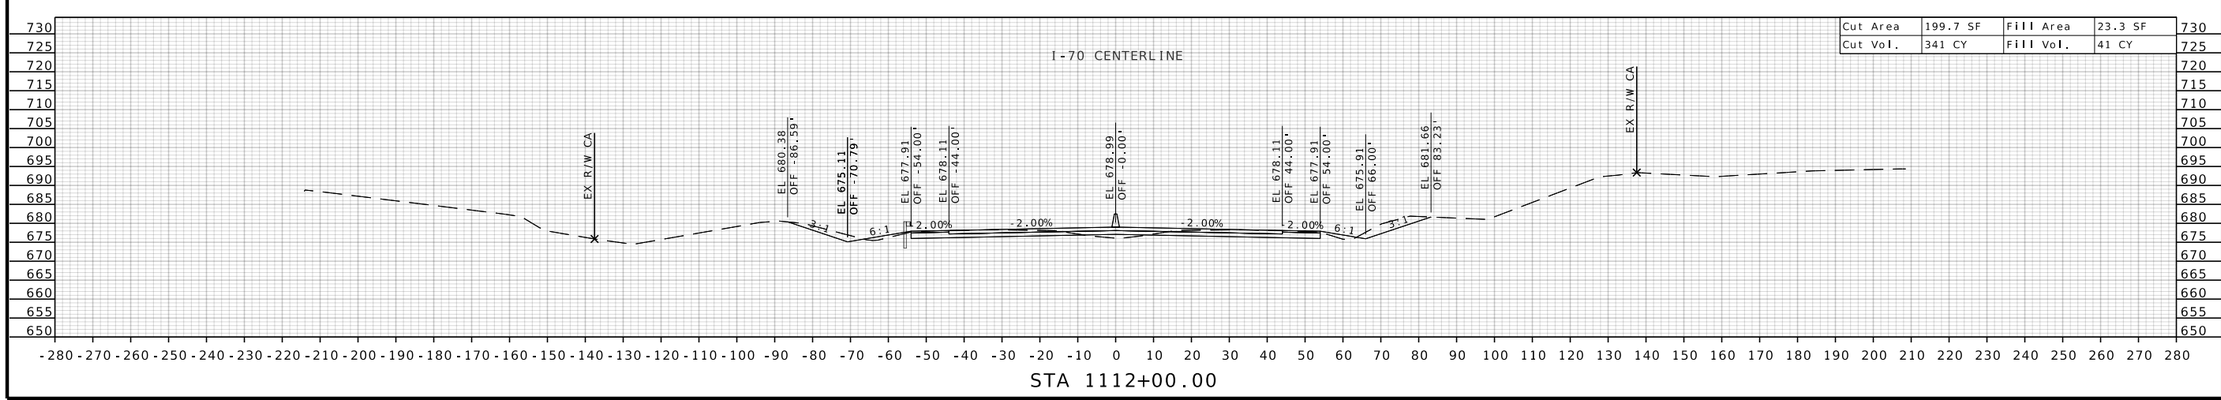

STATE OF MISSOURI
RONNIE L. WILLIAMS
NUMBER PE-2010000879
PROFESSIONAL ENGINEER

THIS SHEET HAS BEEN SIGNED, SEALED, AND DATED ELECTRONICALLY

DATE PREPARED
10/27/2025

ROUTE	STATE
I-70	MO
DISTRICT	SHEET NO.
CD	235

COUNTY
COOPER

JOB NO.
JST0017B

CONTRACT ID.
-

PROJECT NO.
-

BRIDGE NO.
-


DESCRIPTION	DATE


MISSOURI HIGHWAYS AND TRANSPORTATION COMMISSION


105 WEST CAPITOL
JEFFERSON CITY, MO 65102
1-888-ASK-MODOT (1-888-275-6636)

BURNS McDONNELL
9400 Ward Parkway
Kansas City, MO 64114
(816) 333-9400
Certificate of Authority
No.: 000165

c:\bmcd_lib\pw_connect\trn\d0185111\XS_217-291_JST0017B_I20_I-70_Seg04.dgn 1:21:24 PM 10/27/2025

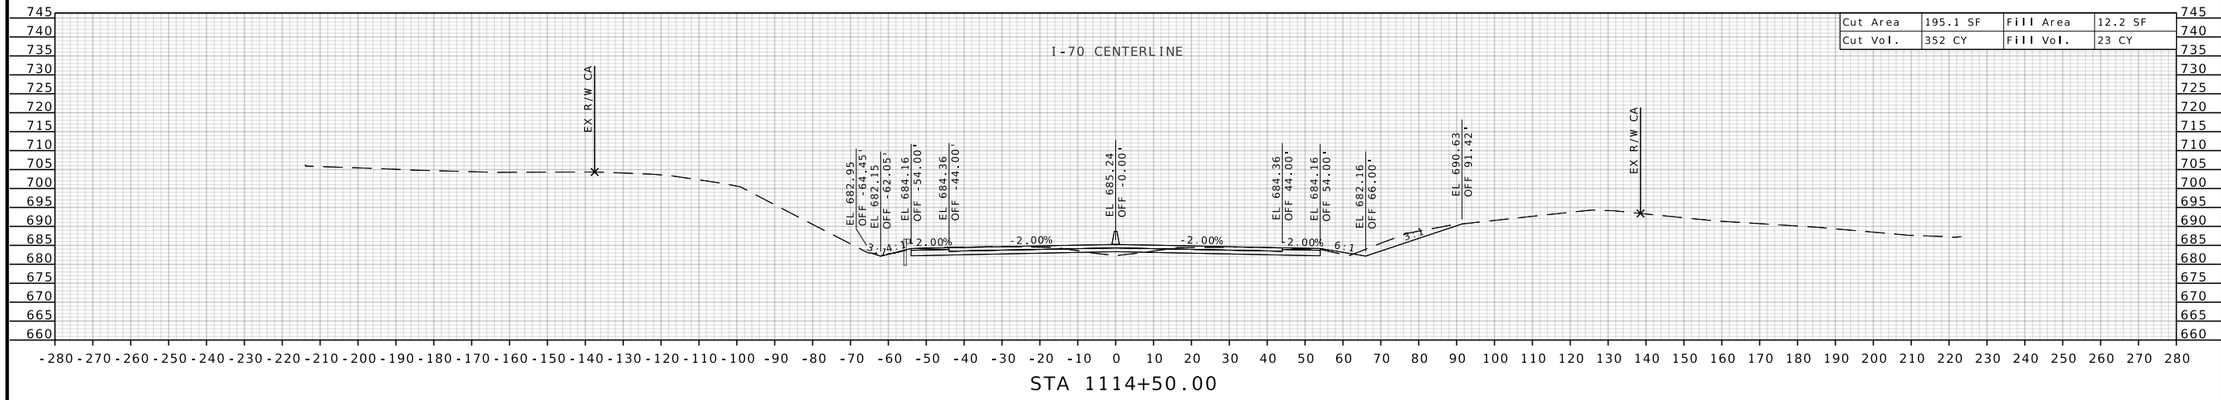

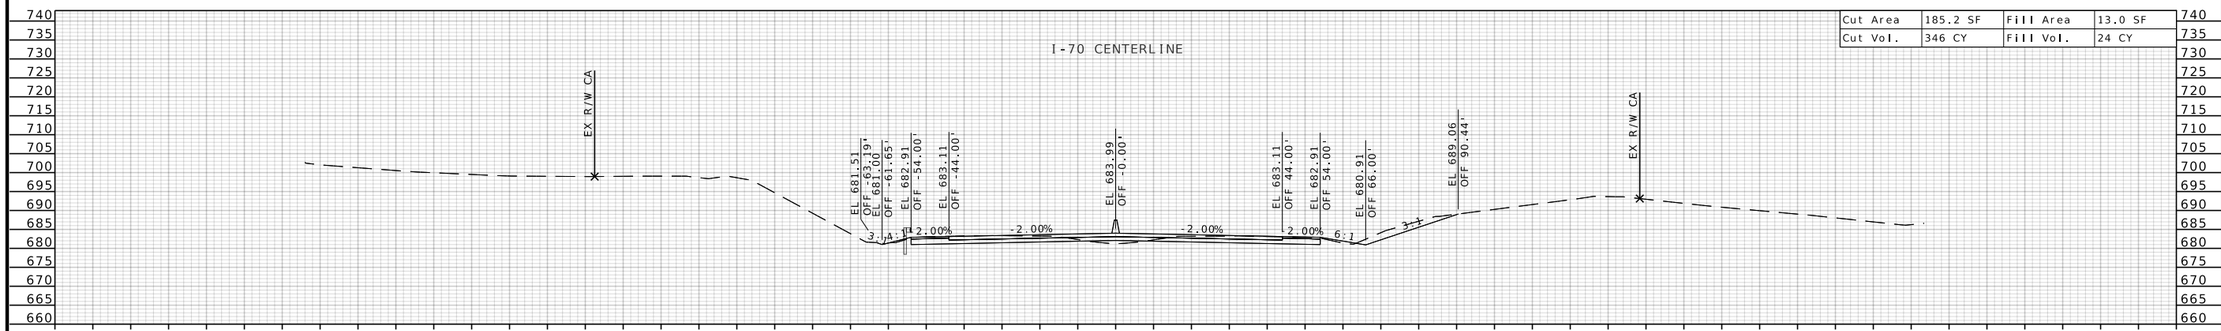

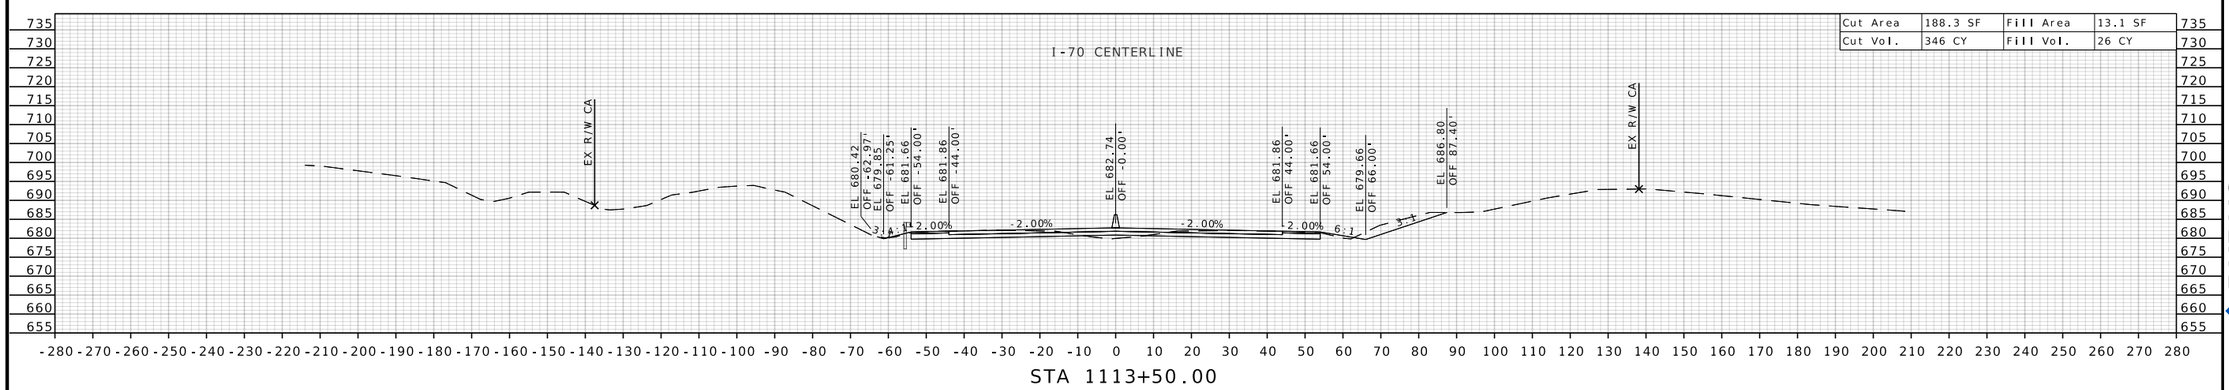

STATE OF MISSOURI
RONNIE L. WILLIAMS
NUMBER PE-2010000879
PROFESSIONAL ENGINEER

THIS SHEET HAS BEEN SIGNED, SEALED, AND DATED ELECTRONICALLY

DATE PREPARED
10/27/2025

ROUTE	STATE
I-70	MO
DISTRICT	SHEET NO.
CD	236

COUNTY
COOPER

JOB NO.
JST0017B

CONTRACT ID.
-

PROJECT NO.
-

BRIDGE NO.
-


DESCRIPTION	DATE


MISSOURI HIGHWAYS AND TRANSPORTATION COMMISSION


105 WEST CAPITOL
JEFFERSON CITY, MO 65102
1-888-ASK-MODOT (1-888-275-6636)

BURNS McDONNELL
9400 Ward Parkway
Kansas City, MO 64114
(816) 333-9400
Certificate of Authority
No.: 000165

c:\bmcd_lib\pw_connect\trn\d0185111\XS_217-291_JST0017B_I20_I-70_Seg04.dgn 1:21:25 PM 10/27/2025

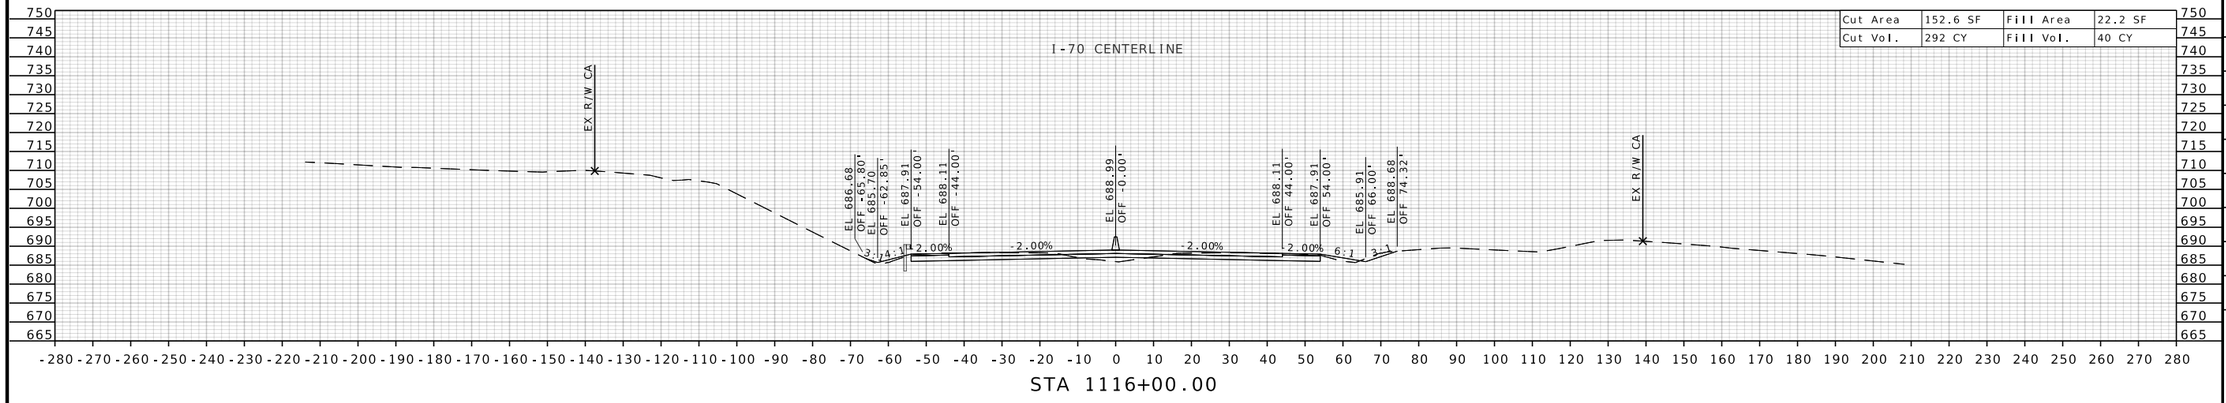

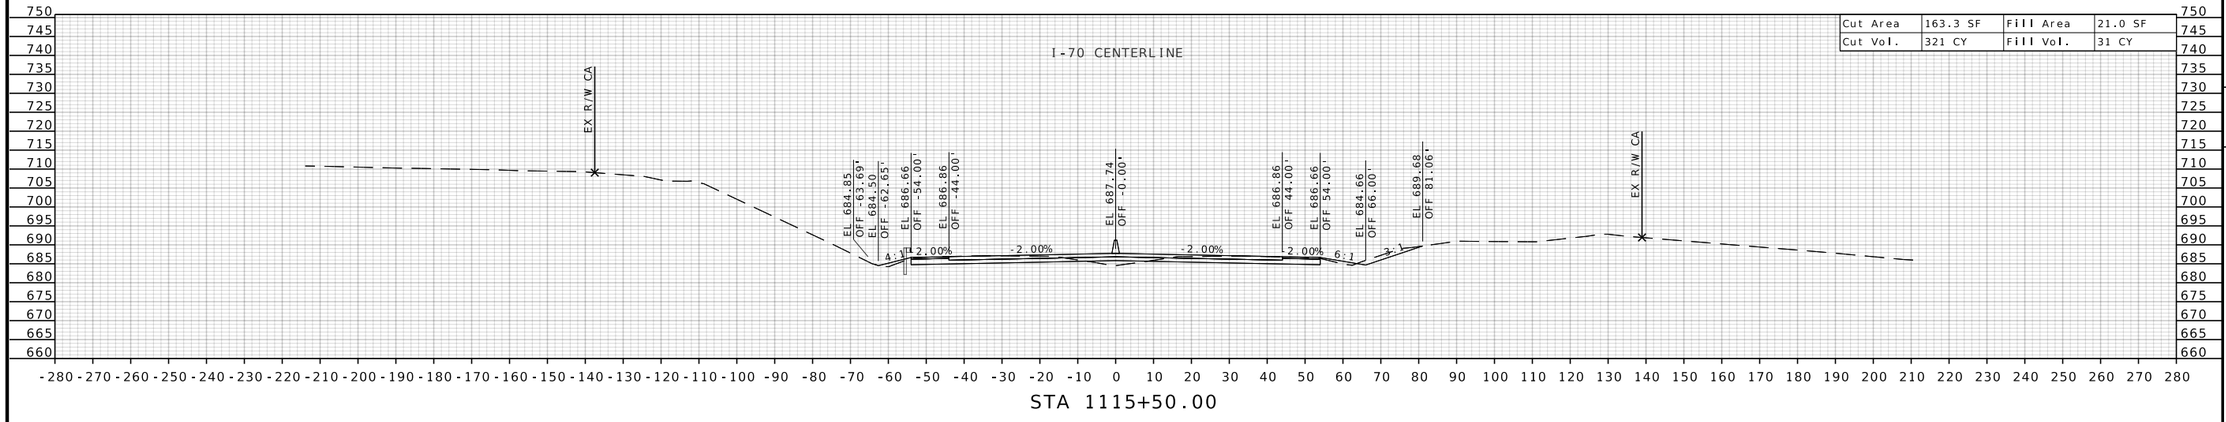

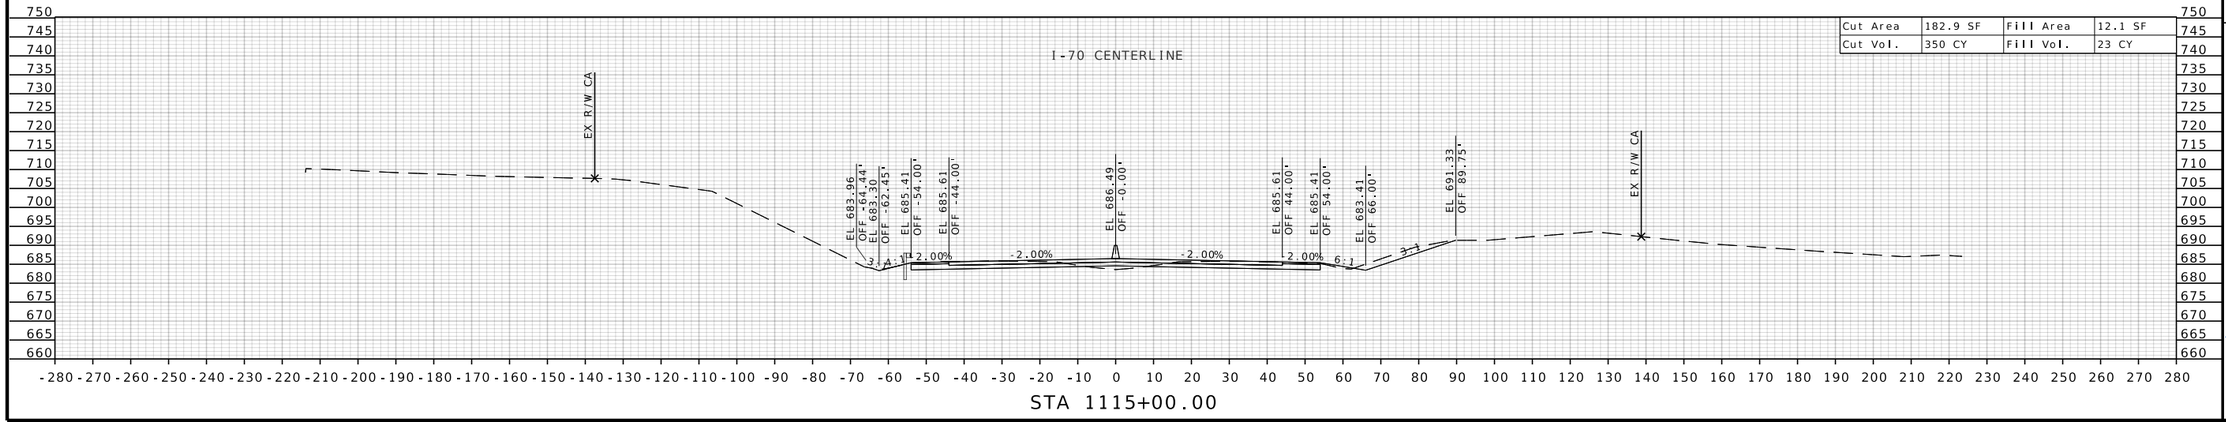

STATE OF MISSOURI
RONNIE L. WILLIAMS
NUMBER PE-2010000879
PROFESSIONAL ENGINEER

THIS SHEET HAS BEEN SIGNED, SEALED, AND DATED ELECTRONICALLY

DATE PREPARED
10/27/2025

ROUTE	STATE
I-70	MO
DISTRICT	SHEET NO.
CD	237

COUNTY
COOPER

JOB NO.
JST0017B

CONTRACT ID.
-


PROJECT NO.
-

BRIDGE NO.
-

DESCRIPTION	DATE


MISSOURI HIGHWAYS AND TRANSPORTATION COMMISSION
105 WEST CAPITOL
JEFFERSON CITY, MO 65102
1-888-ASK-MODOT (1-888-275-6636)

BURNS McDONNELL
9400 Ward Parkway
Kansas City, MO 64114
(816) 333-9400
Certificate of Authority
No.: 000165

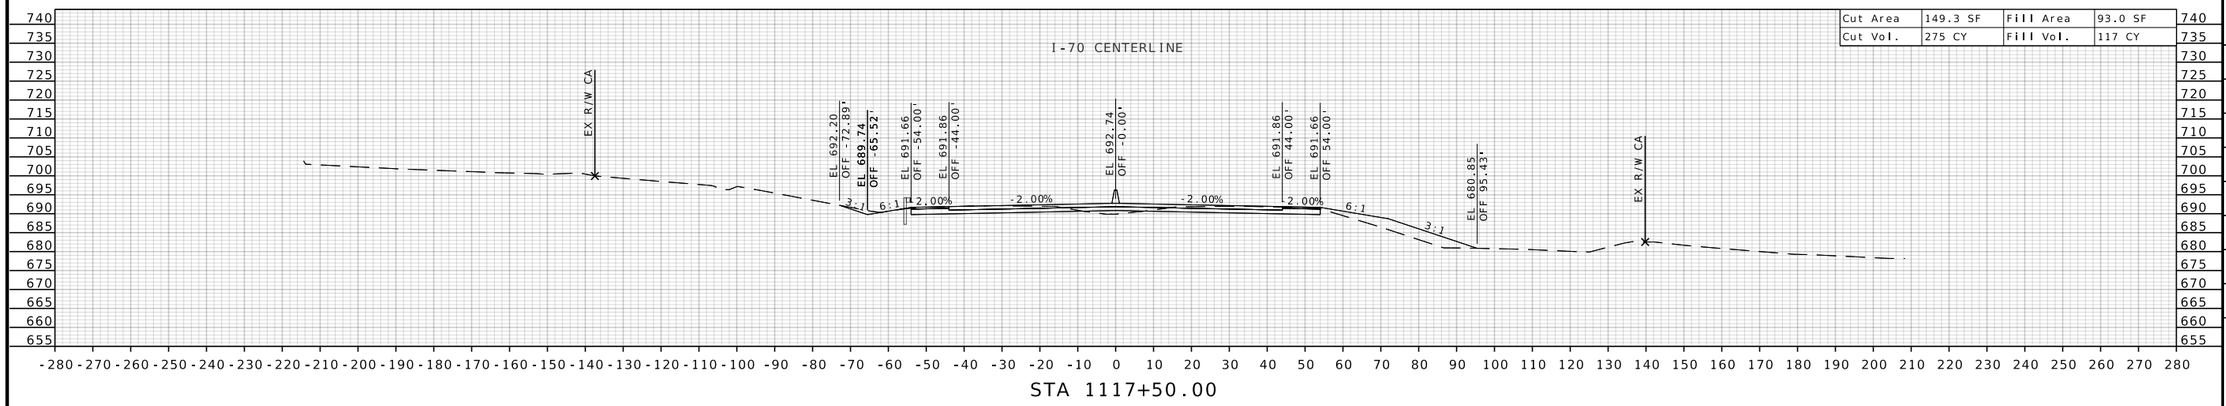


Cut Area	149.3 SF	Fill Area	93.0 SF
Cut Vol.	275 CY	Fill Vol.	117 CY

STA 1117+50.00

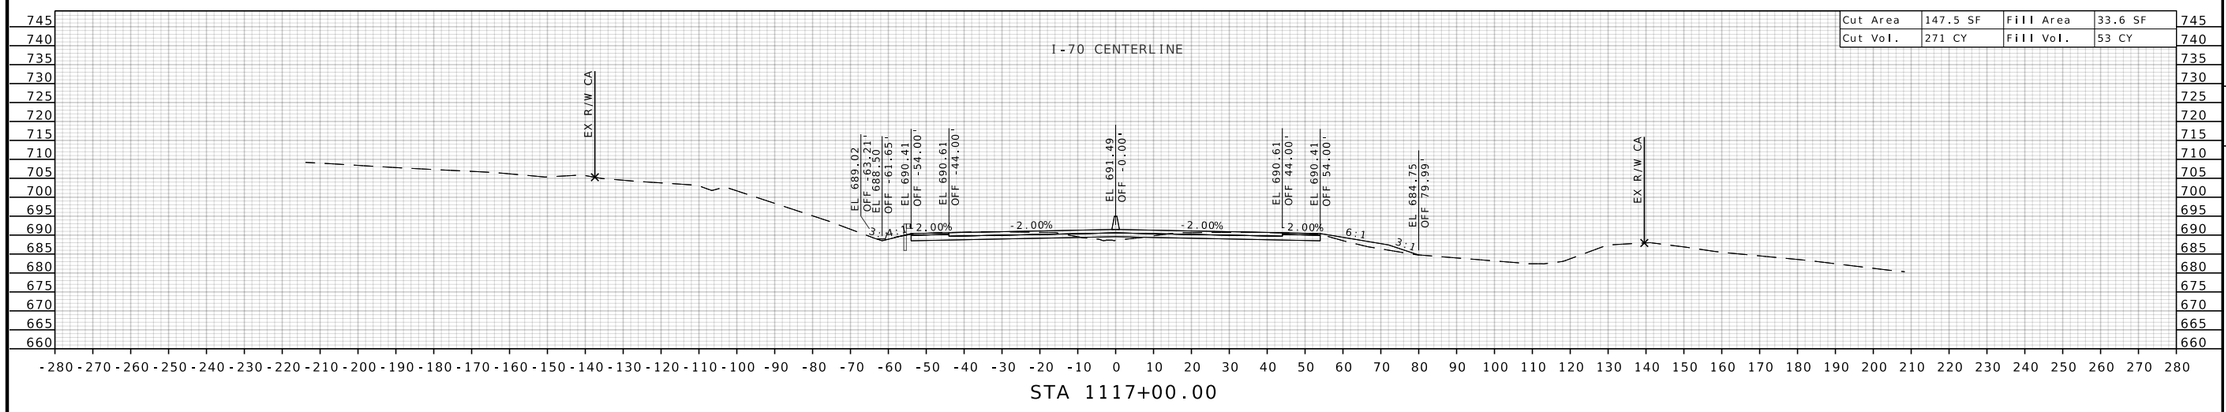

Cut Area	147.5 SF	Fill Area	33.6 SF
Cut Vol.	271 CY	Fill Vol.	53 CY

STA 1117+00.00

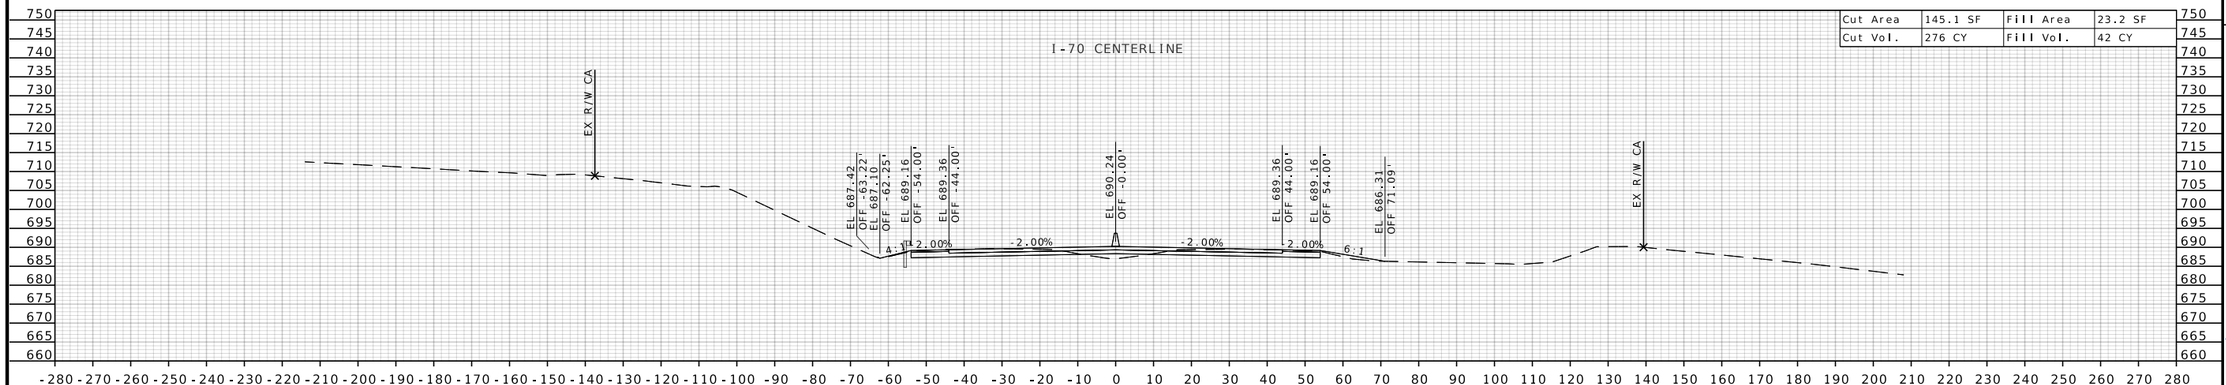

Cut Area	145.1 SF	Fill Area	23.2 SF
Cut Vol.	276 CY	Fill Vol.	42 CY

STA 1116+50.00

STATE OF MISSOURI
RONNIE L. WILLIAMS
NUMBER PE-2010000879
PROFESSIONAL ENGINEER

THIS SHEET HAS BEEN SIGNED, SEALED, AND DATED ELECTRONICALLY

DATE PREPARED
10/27/2025

ROUTE	STATE
I-70	MO
DISTRICT	SHEET NO.
CD	238

COUNTY
COOPER

JOB NO.
JST0017B

CONTRACT ID.
-


PROJECT NO.
-

BRIDGE NO.
-

DESCRIPTION	DATE


MISSOURI HIGHWAYS AND TRANSPORTATION COMMISSION
105 WEST CAPITOL
JEFFERSON CITY, MO 65102
1-888-ASK-MODOT (1-888-275-6636)

BURNS McDONNELL
9400 Ward Parkway
Kansas City, MO 64114
(816) 333-9400
Certificate of Authority No.: 000165

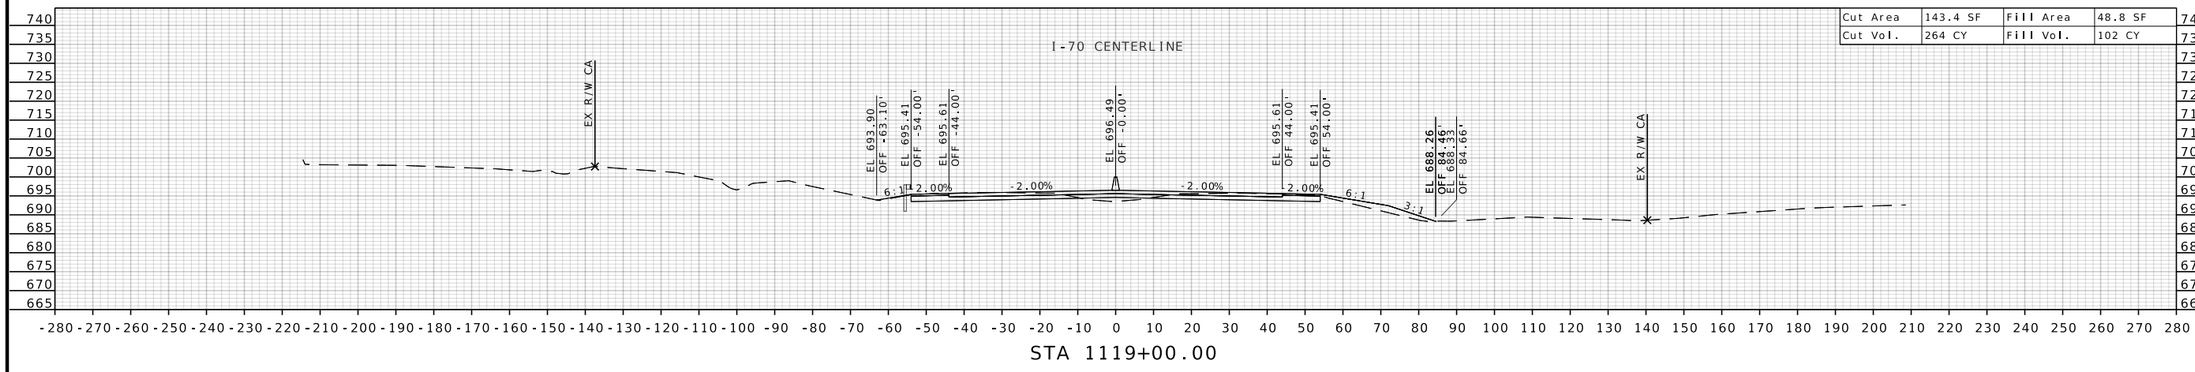


Cut Area	143.4 SF	Fill Area	48.8 SF
Cut Vol.	264 CY	Fill Vol.	102 CY

STA 1119+00.00

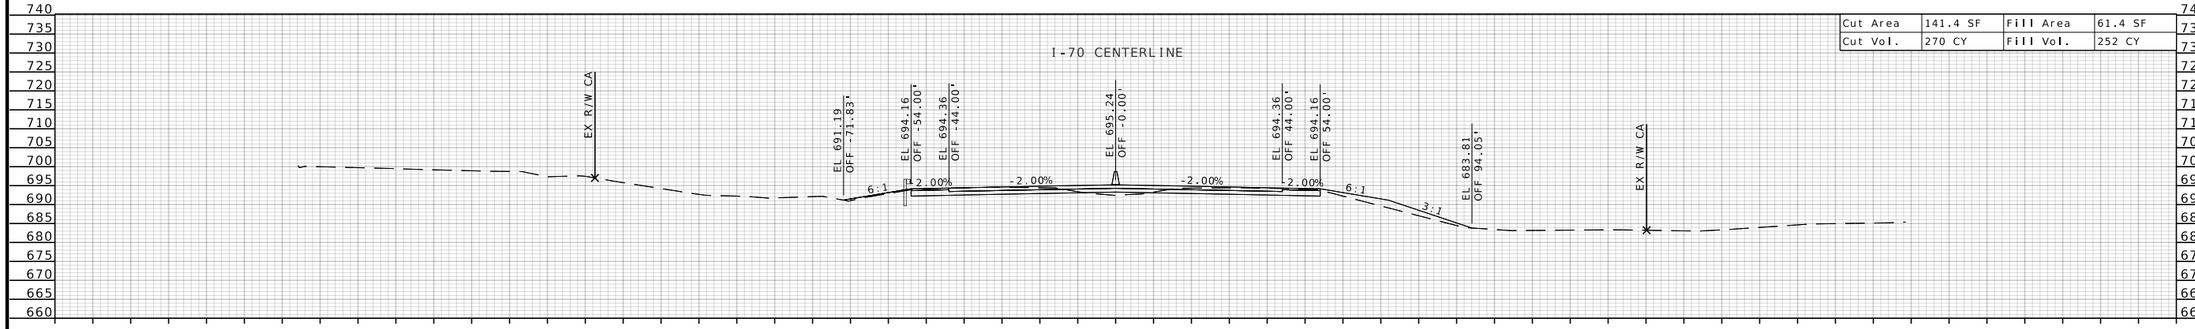

Cut Area	141.4 SF	Fill Area	61.4 SF
Cut Vol.	270 CY	Fill Vol.	252 CY

STA 1118+50.00

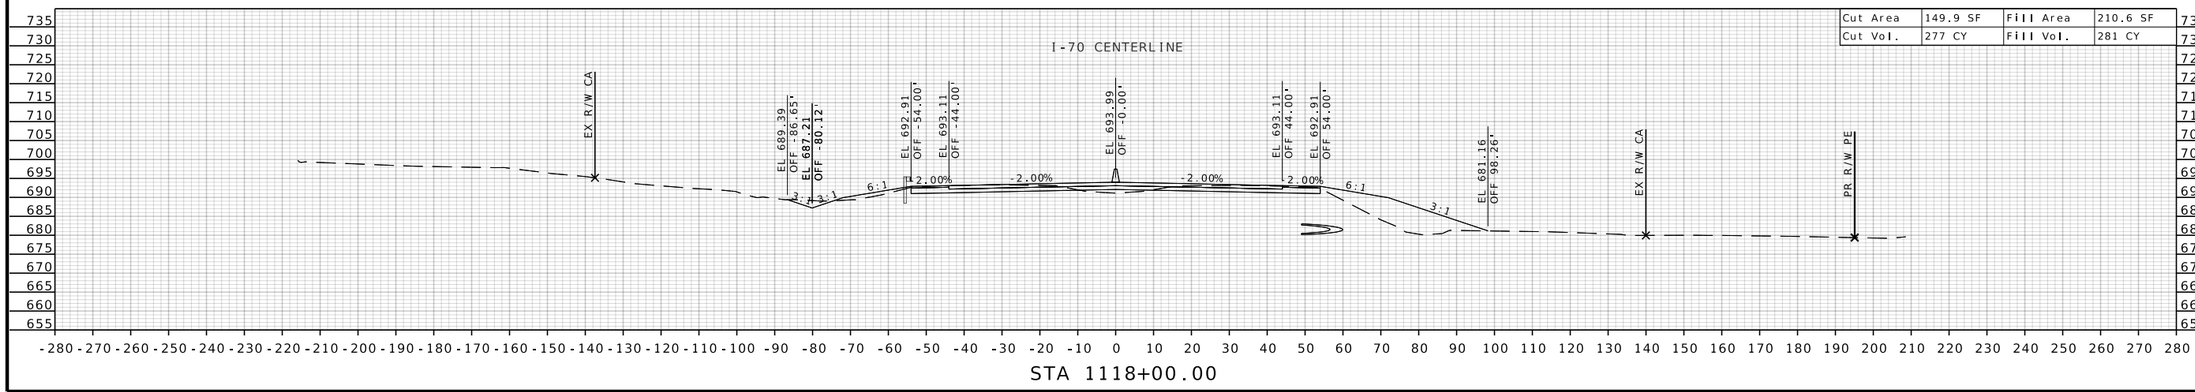

Cut Area	149.9 SF	Fill Area	210.6 SF
Cut Vol.	277 CY	Fill Vol.	281 CY

STA 1118+00.00

STATE OF MISSOURI
RONNIE L. WILLIAMS
NUMBER PE-2010000879
PROFESSIONAL ENGINEER

THIS SHEET HAS BEEN SIGNED, SEALED, AND DATED ELECTRONICALLY

DATE PREPARED
10/27/2025

ROUTE	STATE
I-70	MO
DISTRICT	SHEET NO.
CD	239

COUNTY
COOPER

JOB NO.
JST0017B

CONTRACT ID.
-

PROJECT NO.
-

BRIDGE NO.
-

DESCRIPTION	DATE


MISSOURI HIGHWAYS AND TRANSPORTATION COMMISSION


105 WEST CAPITOL
JEFFERSON CITY, MO 65102
1-888-ASK-MODOT (1-888-275-6636)


MoDOT

BURNS McDONNELL
9400 Ward Parkway
Kansas City, MO 64114
(816) 333-9400
Certificate of Authority
No.: 000165

c:\bmcd_lib\pw_connect\trn\d0185111\XS_217-291_JST0017B_I20_I-70_Seg04.dgn 1:21:30 PM 10/27/2025

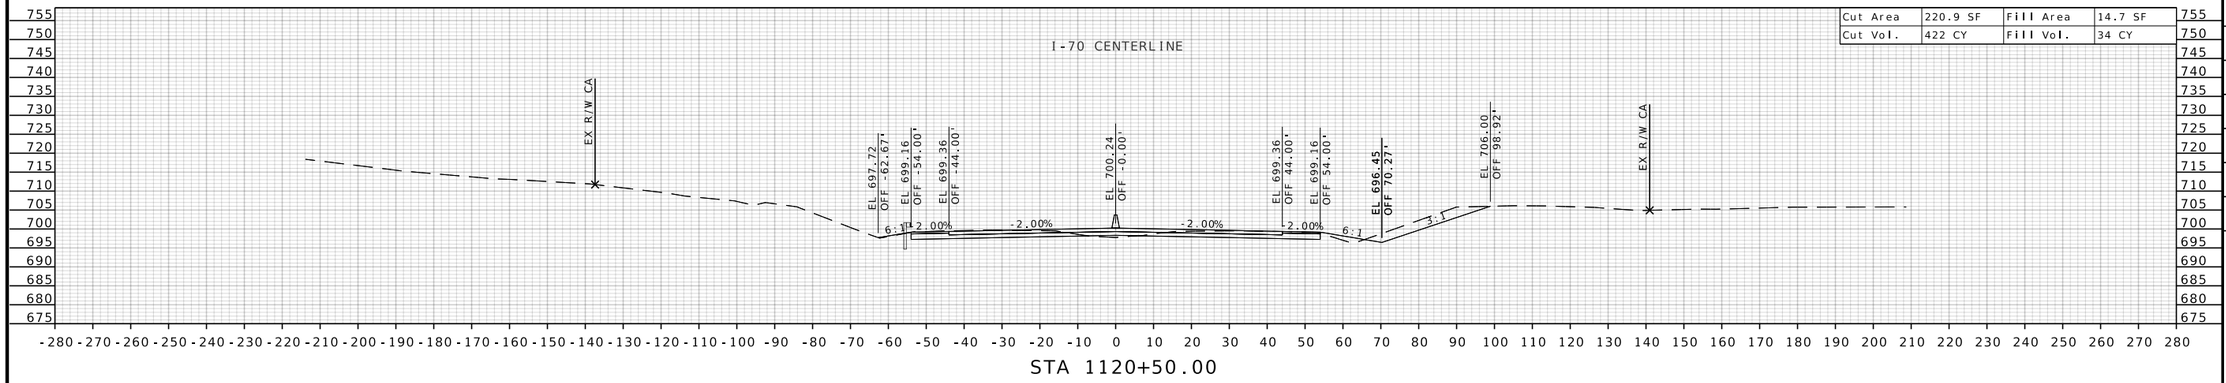

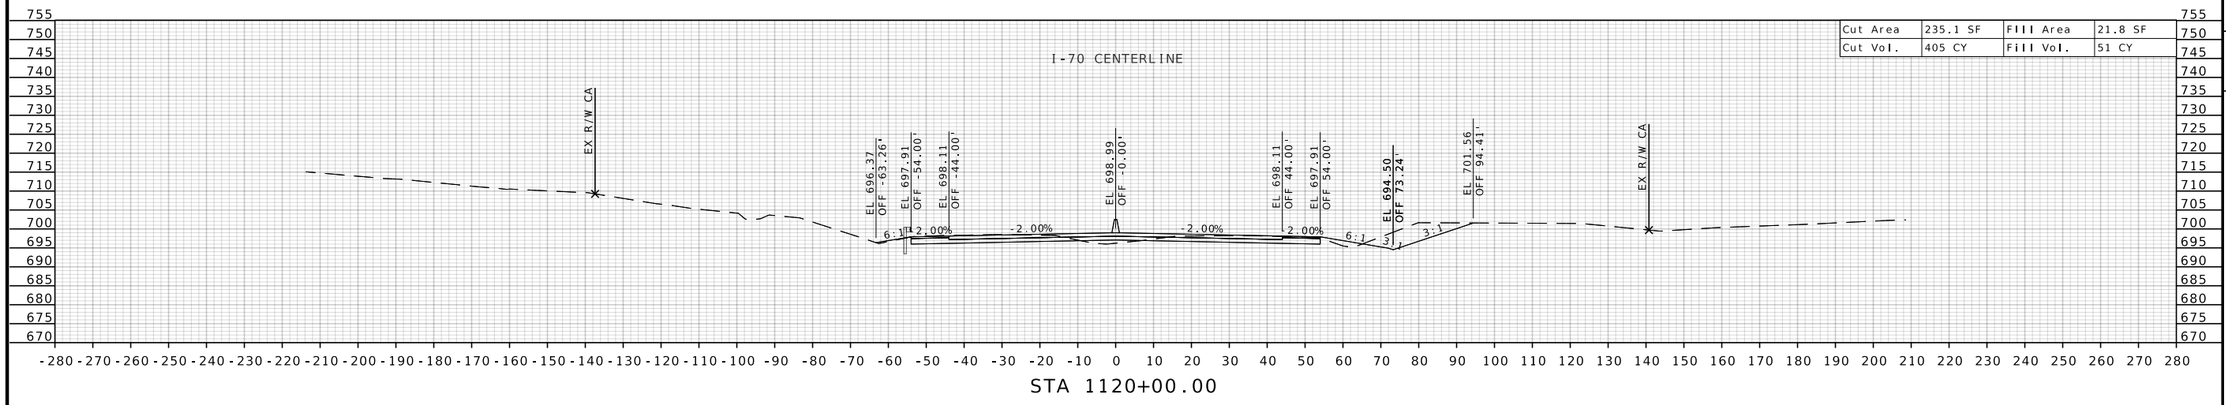

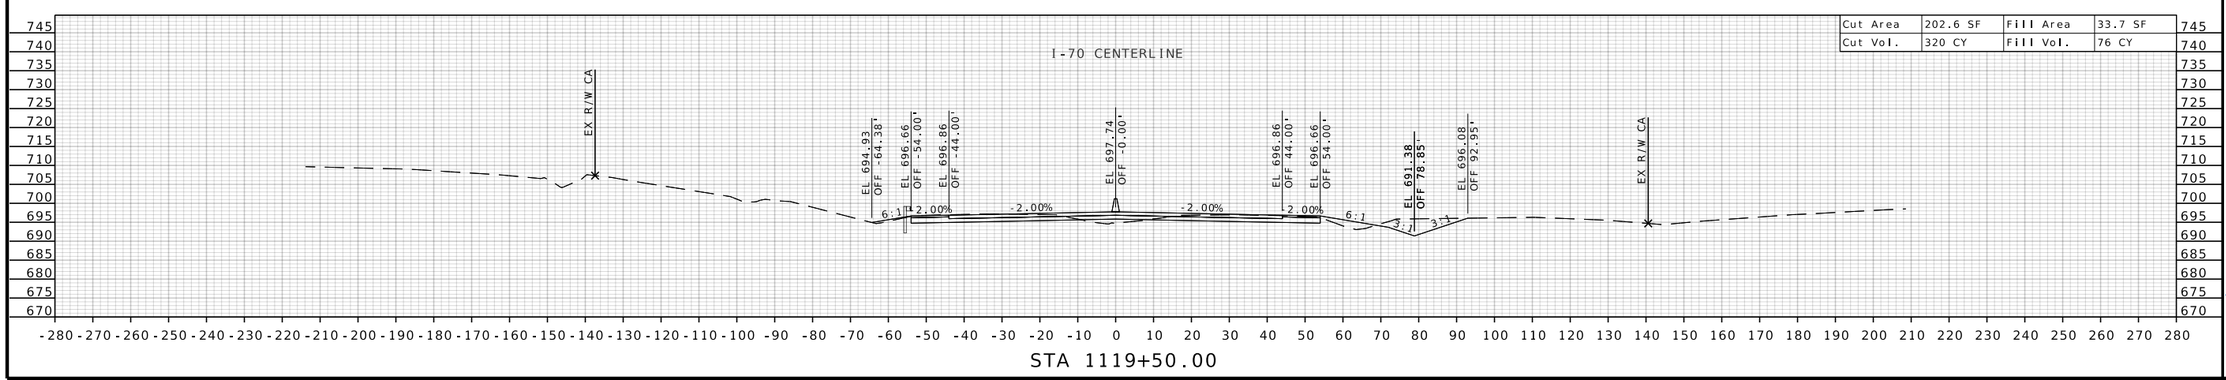

STATE OF MISSOURI
RONNIE L. WILLIAMS
NUMBER PE-2010000879
PROFESSIONAL ENGINEER

THIS SHEET HAS BEEN SIGNED, SEALED, AND DATED ELECTRONICALLY

DATE PREPARED
10/27/2025

ROUTE	STATE
I-70	MO
DISTRICT	SHEET NO.
CD	240

COUNTY
COOPER

JOB NO.
JST0017B

CONTRACT ID.
-

PROJECT NO.
-

BRIDGE NO.
-


DESCRIPTION	DATE

MISSOURI HIGHWAYS AND TRANSPORTATION COMMISSION


105 WEST CAPITOL
JEFFERSON CITY, MO 65102
1-888-ASK-MODOT (1-888-275-6636)

BURNS McDONNELL
9400 Ward Parkway
Kansas City, MO 64114
(816) 333-9400
Certificate of Authority
No.: 000165


c:\bmcd_lib\pw_connect\trn\d0185111\XS_217-291_JST0017B_I20_I-70_Seg04.dgn 1:21:32 PM 10/27/2025

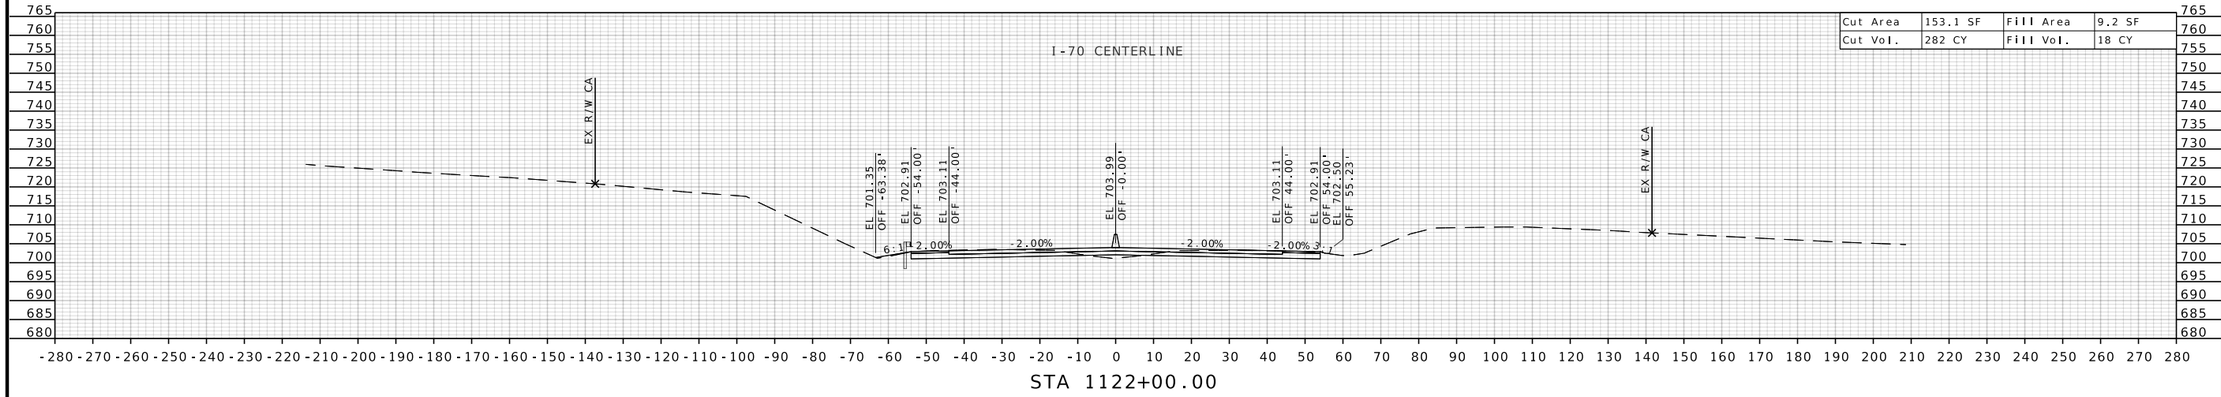

STA 1122+00.00

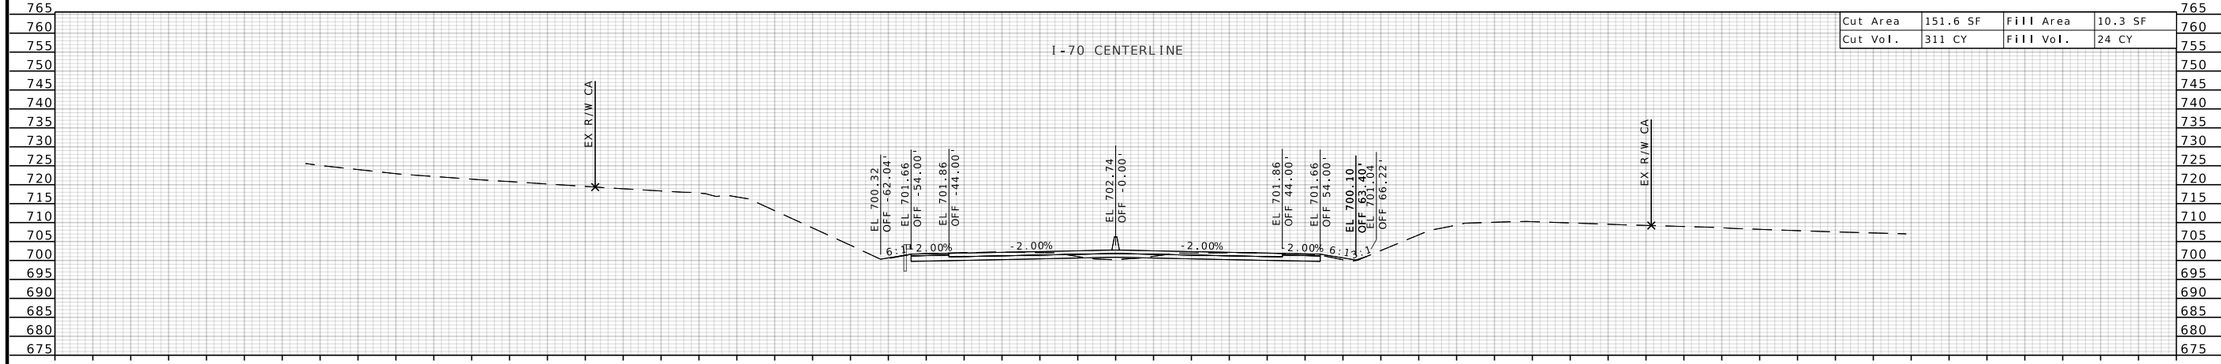

STA 1121+50.00

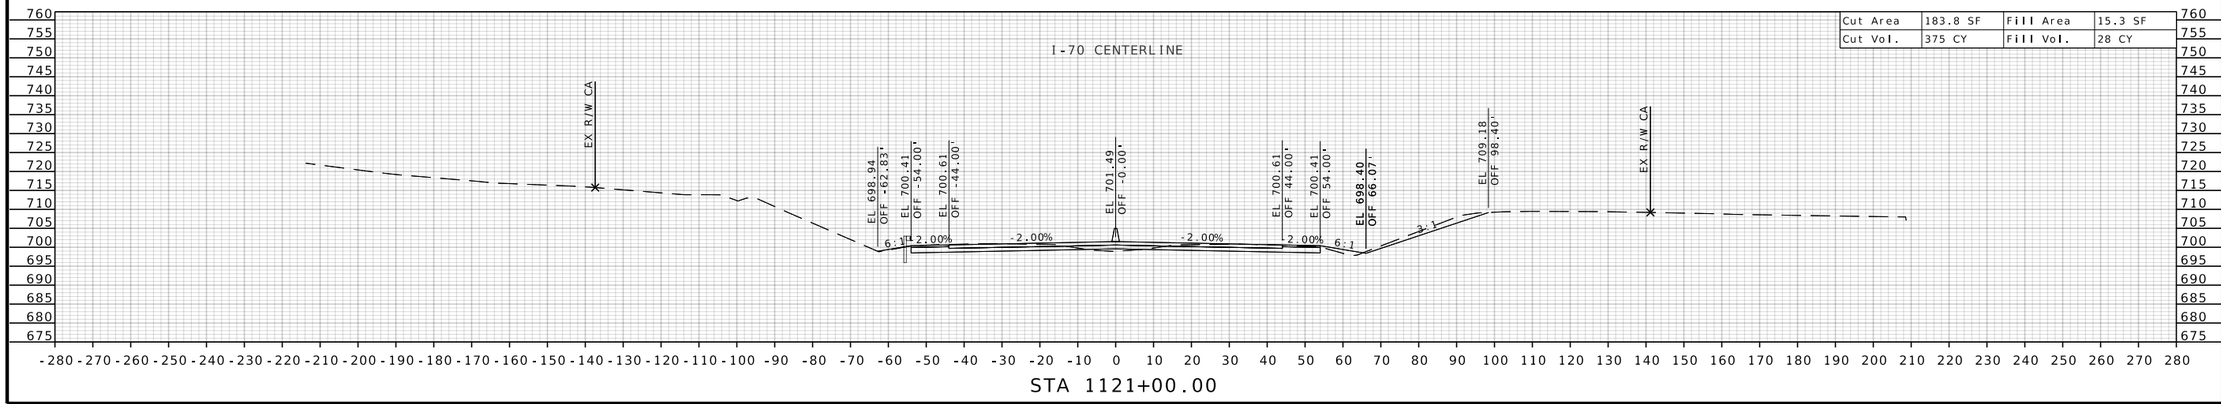

STA 1121+00.00

STATE OF MISSOURI
RONNIE L. WILLIAMS
NUMBER PE-2010000879
PROFESSIONAL ENGINEER

THIS SHEET HAS BEEN SIGNED, SEALED, AND DATED ELECTRONICALLY

DATE PREPARED
10/27/2025

ROUTE	STATE
I-70	MO
DISTRICT	SHEET NO.
CD	241

COUNTY
COOPER

JOB NO.
JST0017B

CONTRACT ID.
-

PROJECT NO.
-

BRIDGE NO.
-


DESCRIPTION	DATE


MISSOURI HIGHWAYS AND TRANSPORTATION COMMISSION


105 WEST CAPITOL
JEFFERSON CITY, MO 65102
1-888-ASK-MODOT (1-888-275-6636)

BURNS McDONNELL
9400 Ward Parkway
Kansas City, MO 64114
(816) 333-9400
Certificate of Authority
No.: 000165

c:\bmcd_lib\pw_connect\trn\d0185111\XS_217-291_JST0017B_I20_I-70_Seg04.dgn 1:21:33 PM 10/27/2025

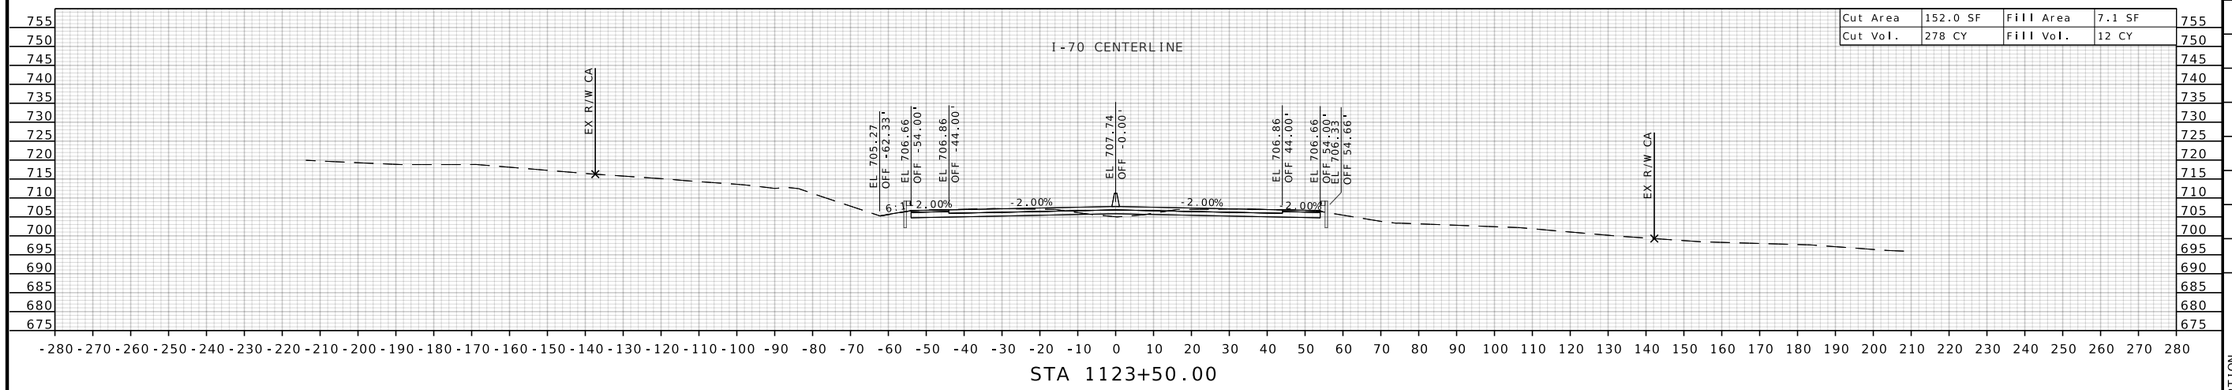

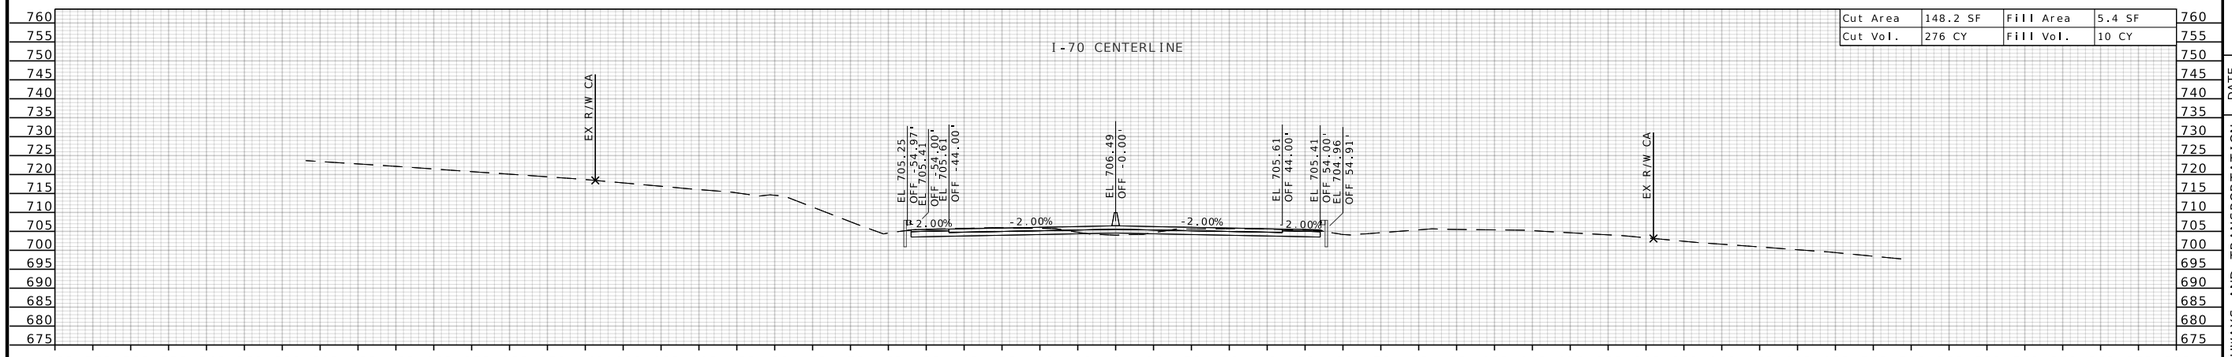

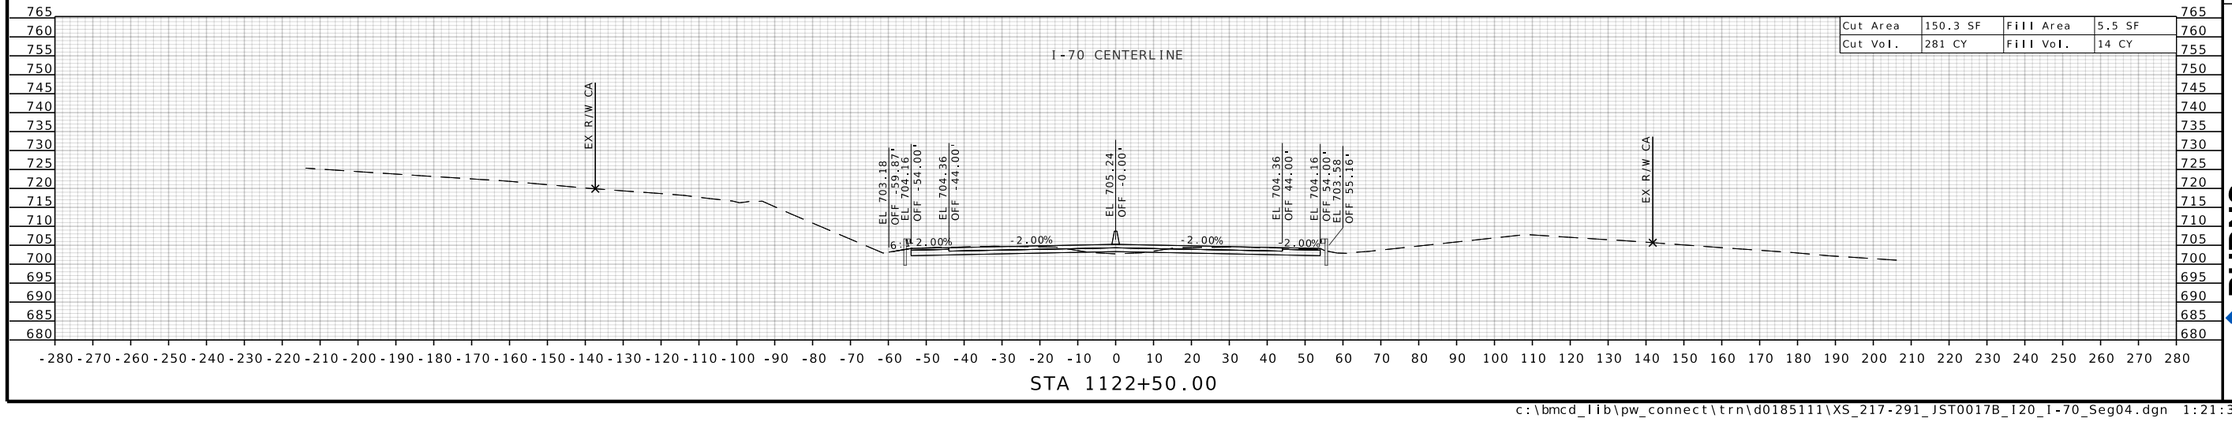

STATE OF MISSOURI
RONNIE L. WILLIAMS
NUMBER PE-2010000879
PROFESSIONAL ENGINEER

THIS SHEET HAS BEEN SIGNED, SEALED, AND DATED ELECTRONICALLY

DATE PREPARED
10/27/2025

ROUTE	STATE
I-70	MO
DISTRICT	SHEET NO.
CD	242

COUNTY
COOPER

JOB NO.
JST0017B

CONTRACT ID.
-

PROJECT NO.
-

BRIDGE NO.
-

DESCRIPTION


DATE


MISSOURI HIGHWAYS AND TRANSPORTATION COMMISSION


105 WEST CAPITOL
JEFFERSON CITY, MO 65102
1-888-ASK-MODOT (1-888-275-6636)

BURNS McDONNELL
9400 Ward Parkway
Kansas City, MO 64114
(816) 333-9400
Certificate of Authority
No.: 000165

c:\bmcd_lib\pw_connect\trn\d0185111\XS_217-291_JST0017B_I20_I-70_Seg04.dgn 1:21:35 PM 10/27/2025

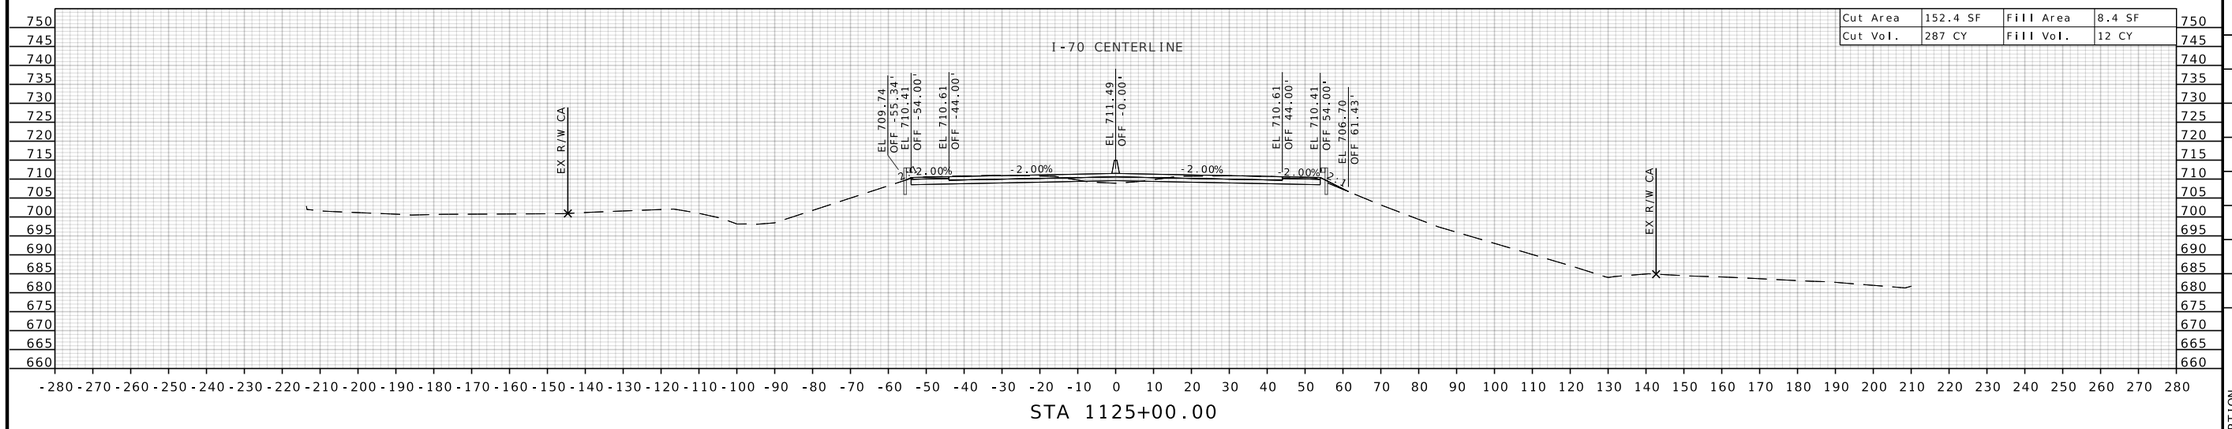

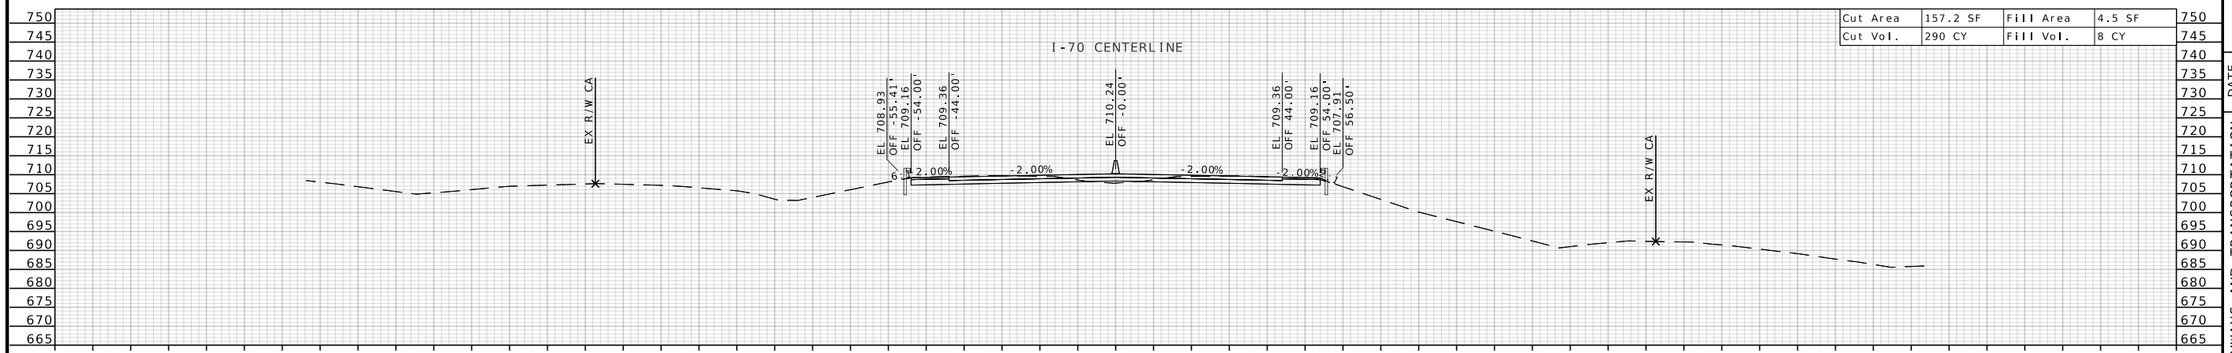

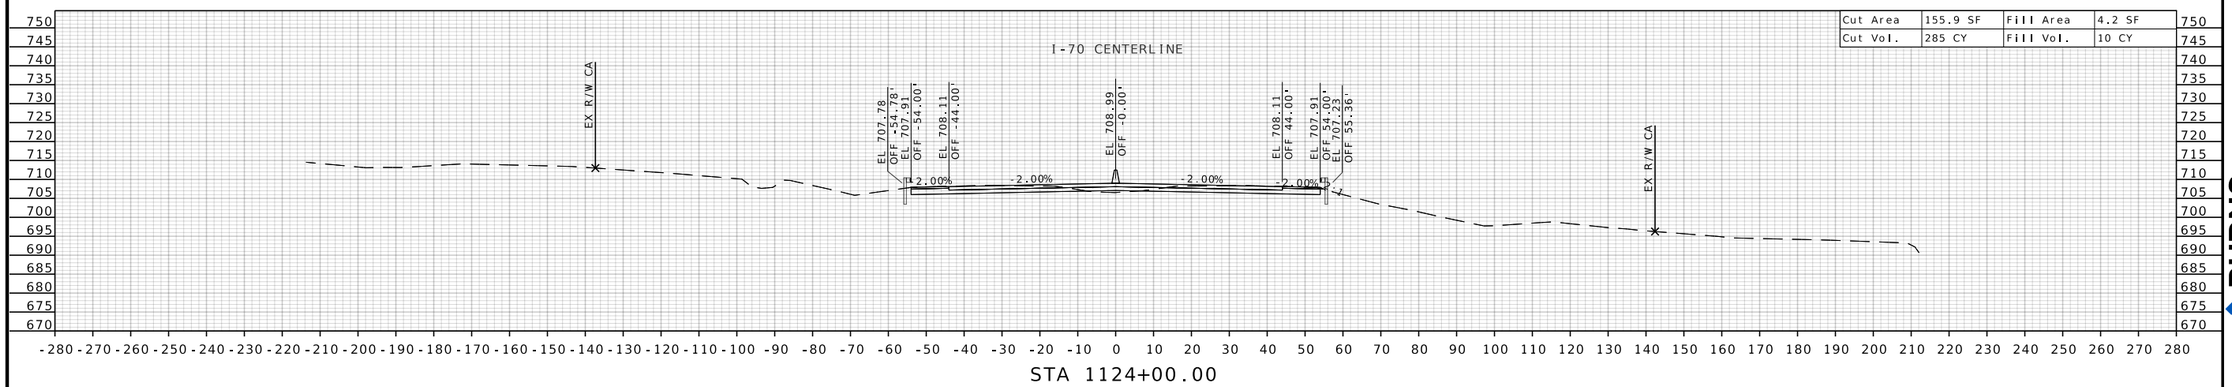

STATE OF MISSOURI
RONNIE L. WILLIAMS
NUMBER PE-2010000879
PROFESSIONAL ENGINEER

THIS SHEET HAS BEEN SIGNED, SEALED, AND DATED ELECTRONICALLY

DATE PREPARED
10/27/2025

ROUTE	STATE
I-70	MO
DISTRICT	SHEET NO.
CD	243

COUNTY
COOPER

JOB NO.
JST0017B

CONTRACT ID.
-


PROJECT NO.
-

BRIDGE NO.
-


DESCRIPTION	DATE

MISSOURI HIGHWAYS AND TRANSPORTATION COMMISSION
105 WEST CAPITOL
JEFFERSON CITY, MO 65102
1-888-ASK-MODOT (1-888-275-6636)

BURNS McDONNELL
9400 Ward Parkway
Kansas City, MO 64114
(816) 333-9400
Certificate of Authority
No.: 000165

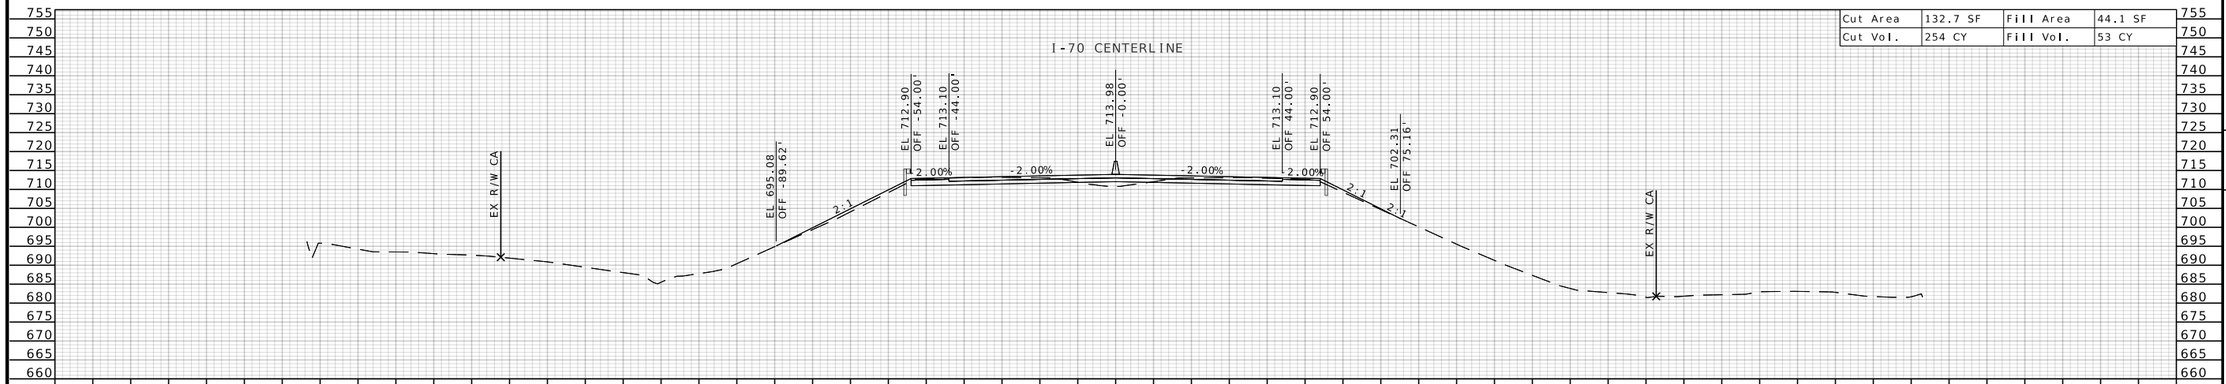

Cut Area	132.7 SF	Fill Area	44.1 SF
Cut Vol.	254 CY	Fill Vol.	53 CY

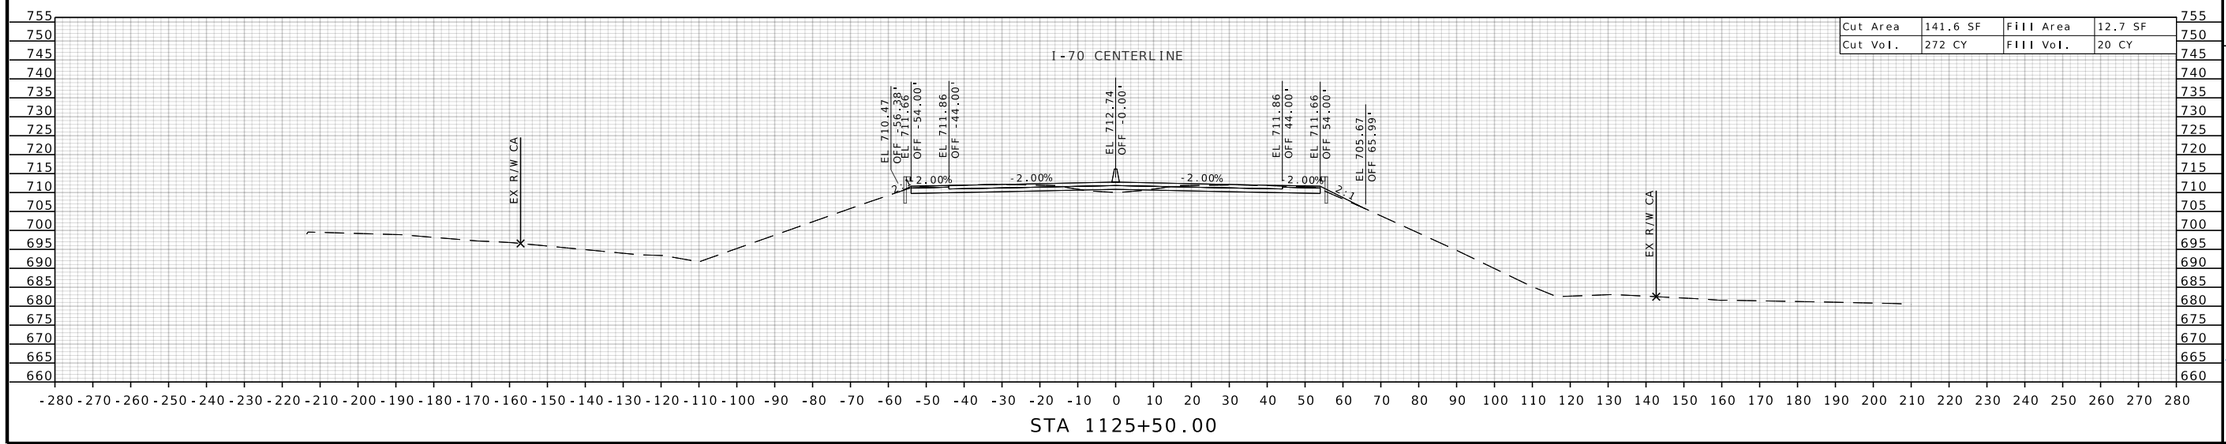

Cut Area	141.6 SF	Fill Area	12.7 SF
Cut Vol.	272 CY	Fill Vol.	20 CY

STATE OF MISSOURI
RONNIE L. WILLIAMS
NUMBER PE-2010000879
PROFESSIONAL ENGINEER

THIS SHEET HAS BEEN SIGNED, SEALED, AND DATED ELECTRONICALLY

DATE PREPARED
10/27/2025

ROUTE	STATE
I-70	MO
DISTRICT	SHEET NO.
CD	244

COUNTY
COOPER

JOB NO.
JST0017B

CONTRACT ID.
-

PROJECT NO.
-


BRIDGE NO.
-

DESCRIPTION	DATE

MISSOURI HIGHWAYS AND TRANSPORTATION COMMISSION
105 WEST CAPITOL
JEFFERSON CITY, MO 65102
1-888-ASK-MODOT (1-888-275-6636)


BURNS McDONNELL
9400 Ward Parkway
Kansas City, MO 64114
(816) 333-9400
Certificate of Authority No.: 000165

c:\bmcd_lib\pw_connect\trn\d0185111\XS_217-291_JST0017B_I20_I-70_Seg04.dgn 1:21:38 PM 10/27/2025

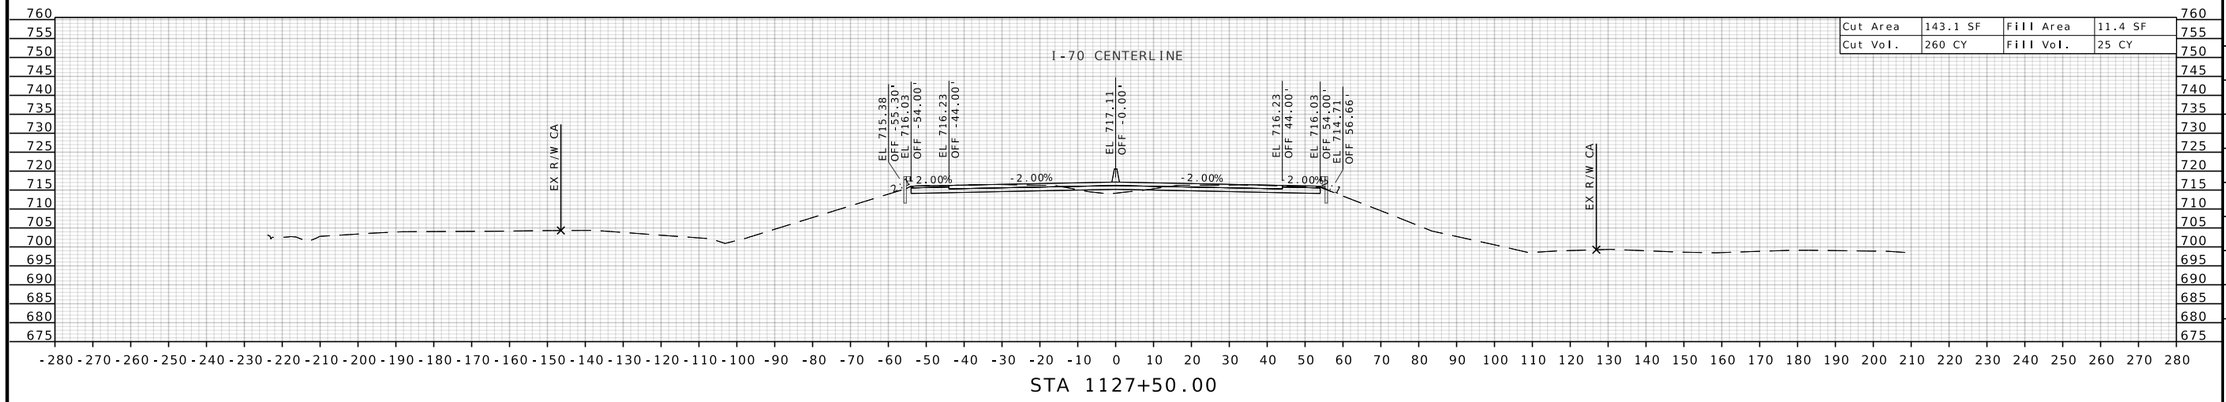


Cut Area	143.1 SF	Fill Area	11.4 SF
Cut Vol.	260 CY	Fill Vol.	25 CY

STA 1127+50.00

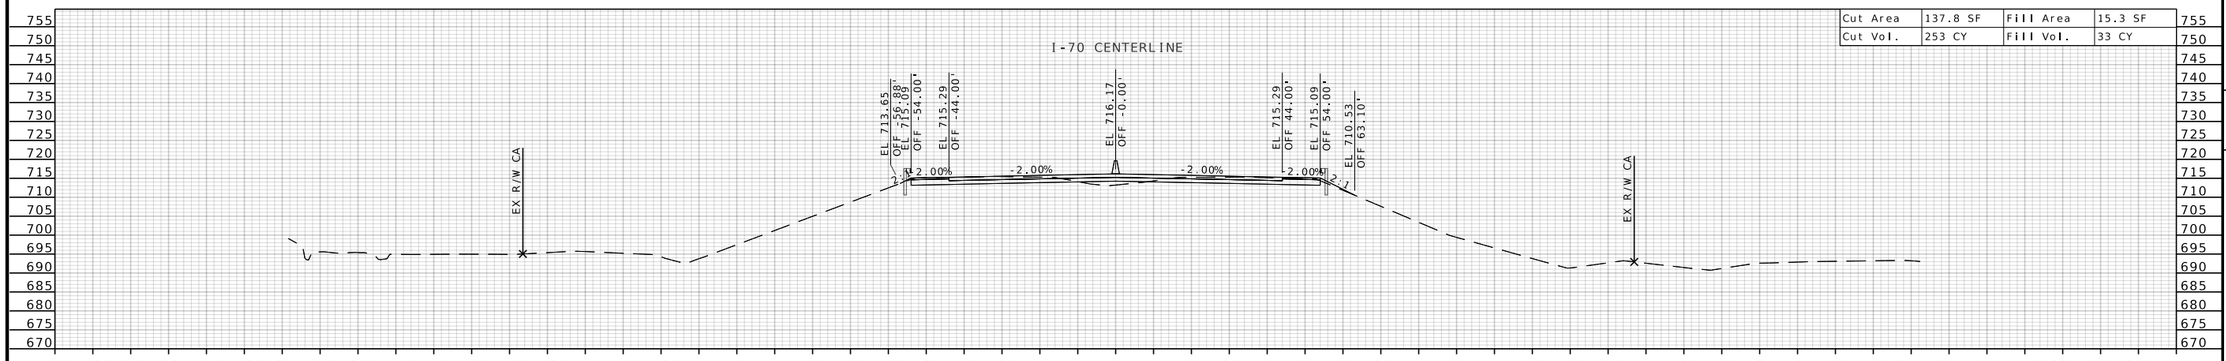

Cut Area	137.8 SF	Fill Area	15.3 SF
Cut Vol.	253 CY	Fill Vol.	33 CY

STA 1127+00.00

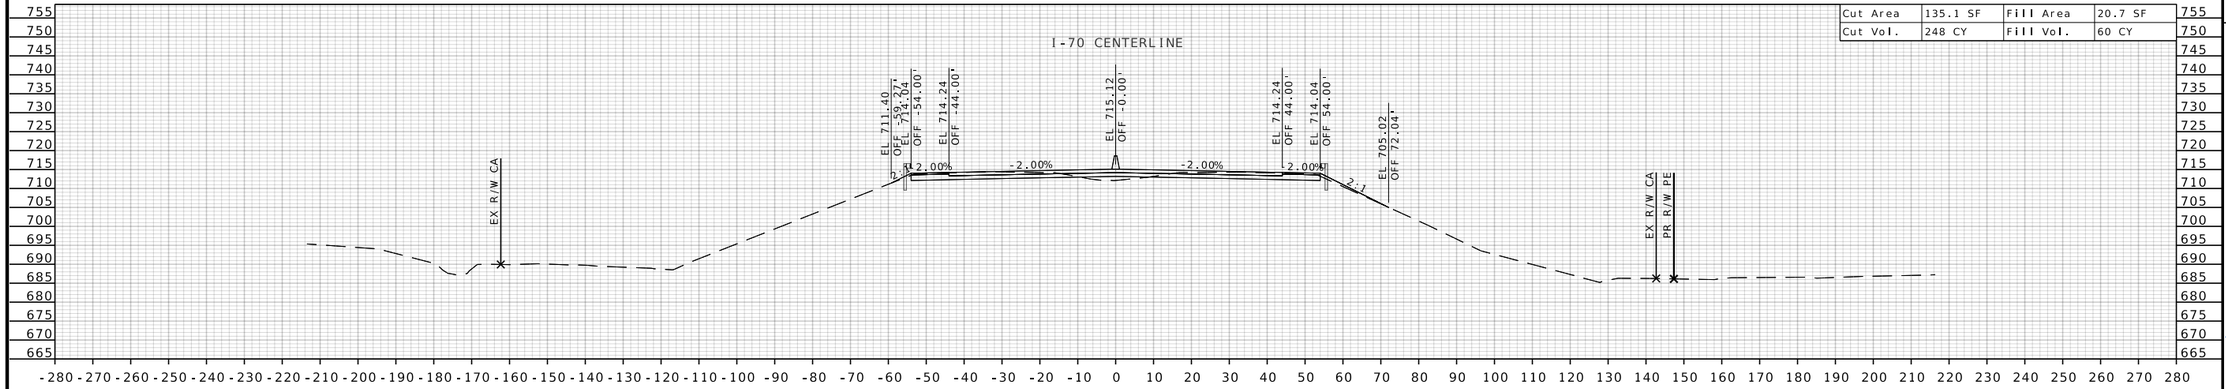

Cut Area	135.1 SF	Fill Area	20.7 SF
Cut Vol.	248 CY	Fill Vol.	60 CY

STA 1126+50.00

STATE OF MISSOURI
RONNIE L. WILLIAMS
NUMBER PE-2010000879
PROFESSIONAL ENGINEER

THIS SHEET HAS BEEN SIGNED, SEALED, AND DATED ELECTRONICALLY

DATE PREPARED
10/27/2025

ROUTE	STATE
I-70	MO
DISTRICT	SHEET NO.
CD	245

COUNTY
COOPER

JOB NO.
JST0017B

CONTRACT ID.
-

PROJECT NO.
-

BRIDGE NO.
-


DESCRIPTION	DATE

MISSOURI HIGHWAYS AND TRANSPORTATION COMMISSION

105 WEST CAPITOL
JEFFERSON CITY, MO 65102
1-888-ASK-MODOT (1-888-275-6636)


BURNS McDONNELL
9400 Ward Parkway
Kansas City, MO 64114
(816) 333-9400
Certificate of Authority
No.: 000165

c:\bmcd_lib\pw_connect\trn\d0185111\XS_217-291_JST0017B_I20_I-70_Seg04.dgn 1:21:39 PM 10/27/2025

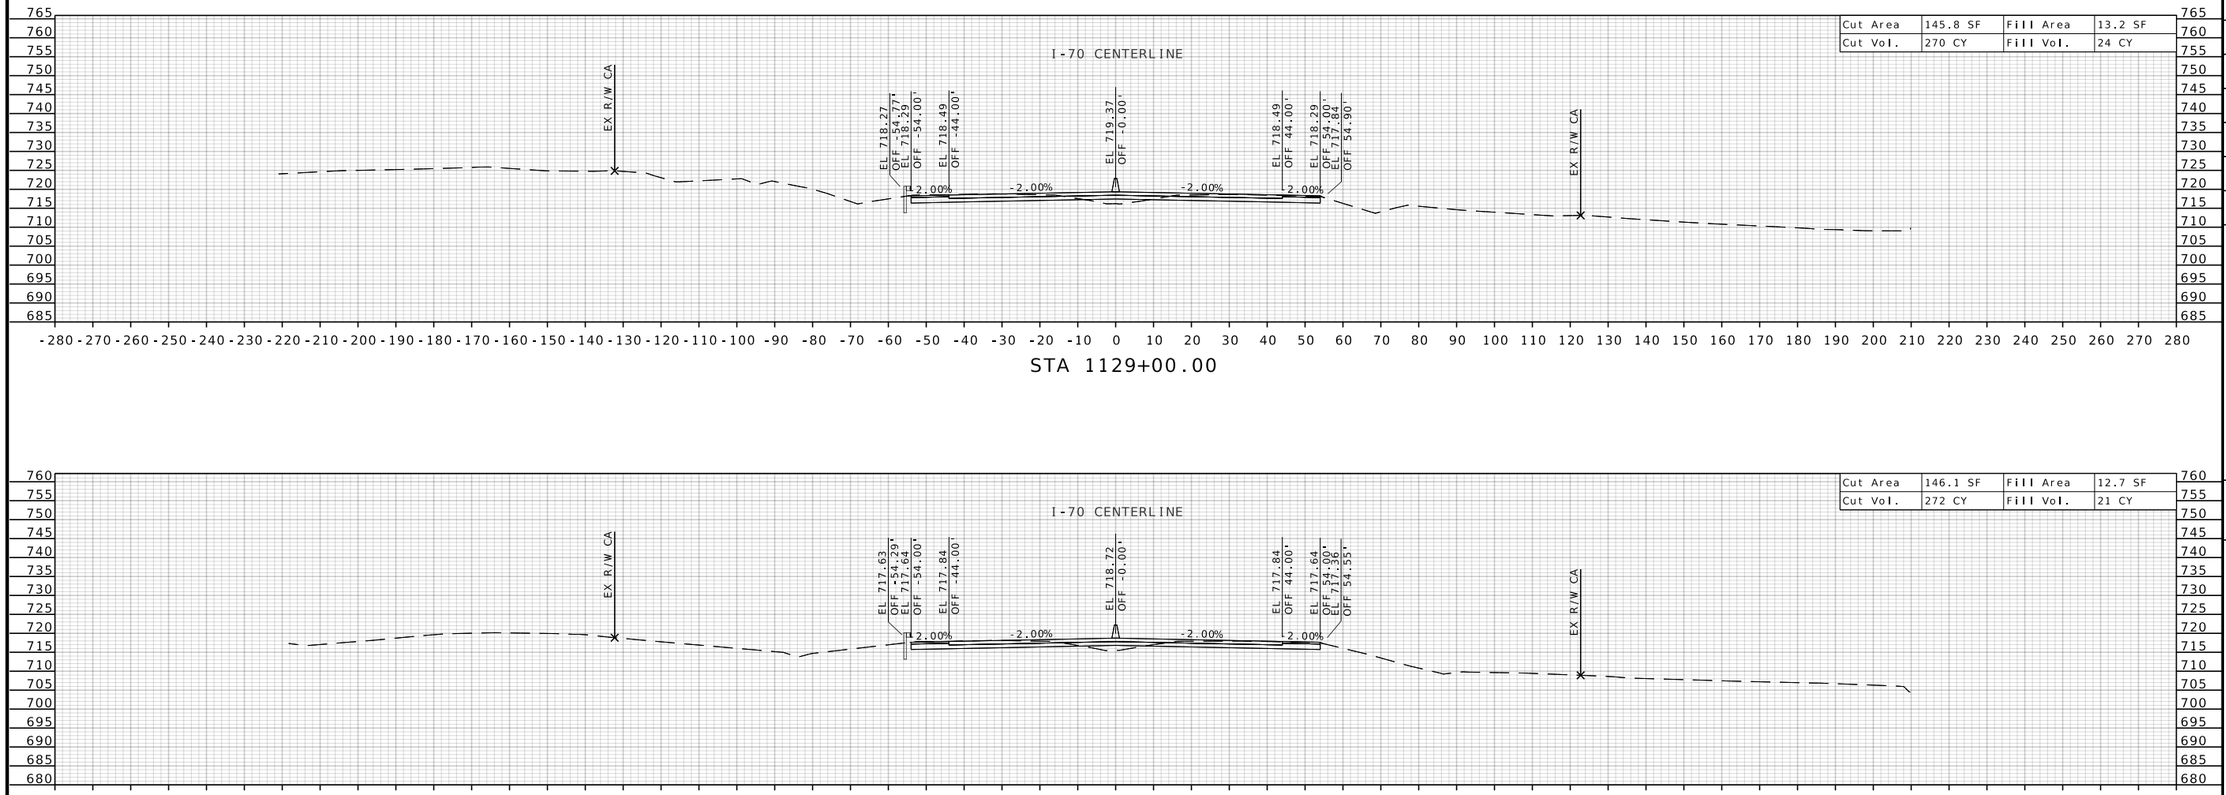

STA 1129+00.00

STA 1128+50.00

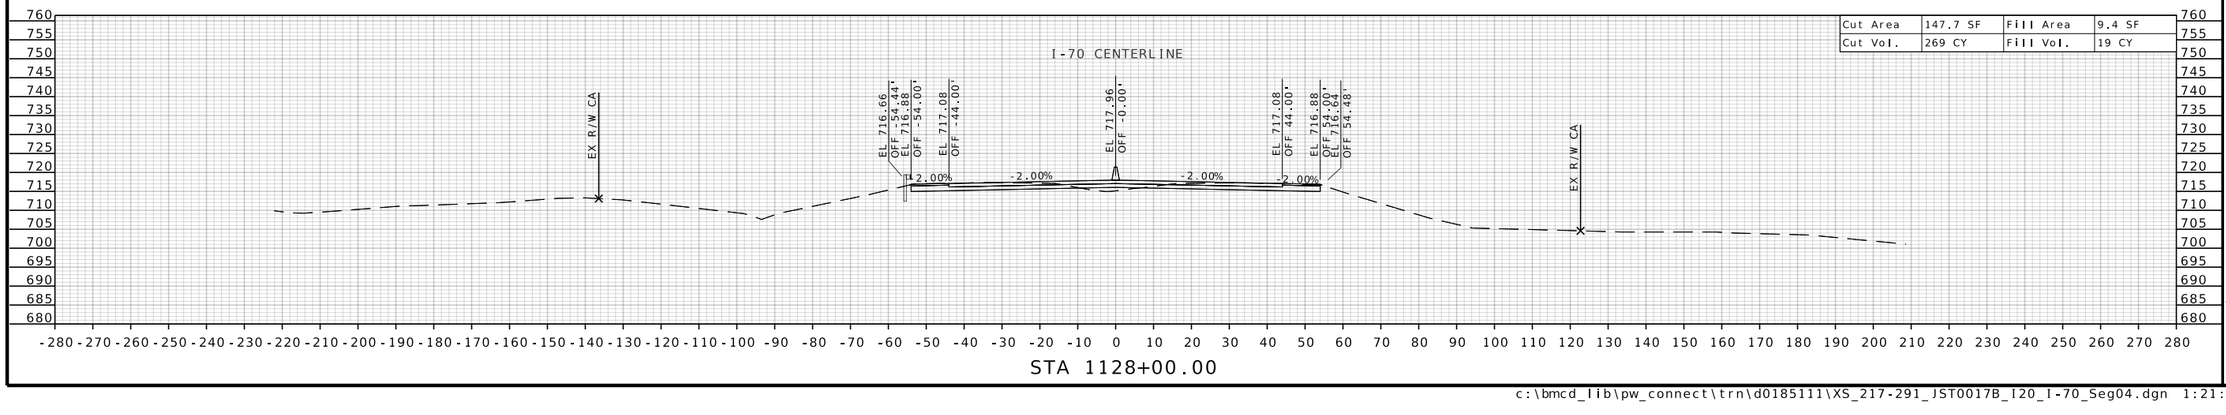

STA 1128+00.00

STATE OF MISSOURI
RONNIE L. WILLIAMS
NUMBER PE-2010000879
PROFESSIONAL ENGINEER

THIS SHEET HAS BEEN SIGNED, SEALED, AND DATED ELECTRONICALLY

DATE PREPARED
10/27/2025

ROUTE	STATE
I-70	MO
DISTRICT	SHEET NO.
CD	246

COUNTY
COOPER

JOB NO.
JST0017B

CONTRACT ID.
-

PROJECT NO.
-


BRIDGE NO.
-


DESCRIPTION	DATE


MISSOURI HIGHWAYS AND TRANSPORTATION COMMISSION

105 WEST CAPITOL
JEFFERSON CITY, MO 65102
1-888-ASK-MODOT (1-888-275-6636)

BURNS McDONNELL
9400 Ward Parkway
Kansas City, MO 64114
(816) 333-9400
Certificate of Authority No.: 000165

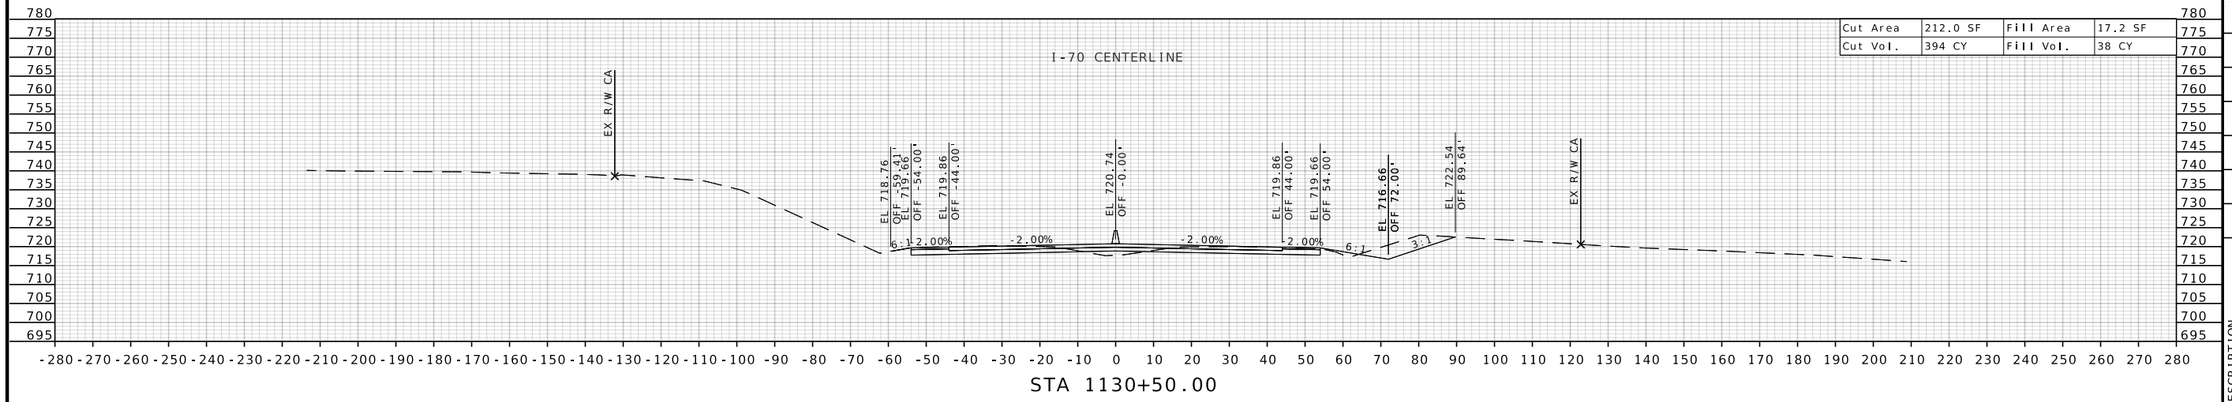

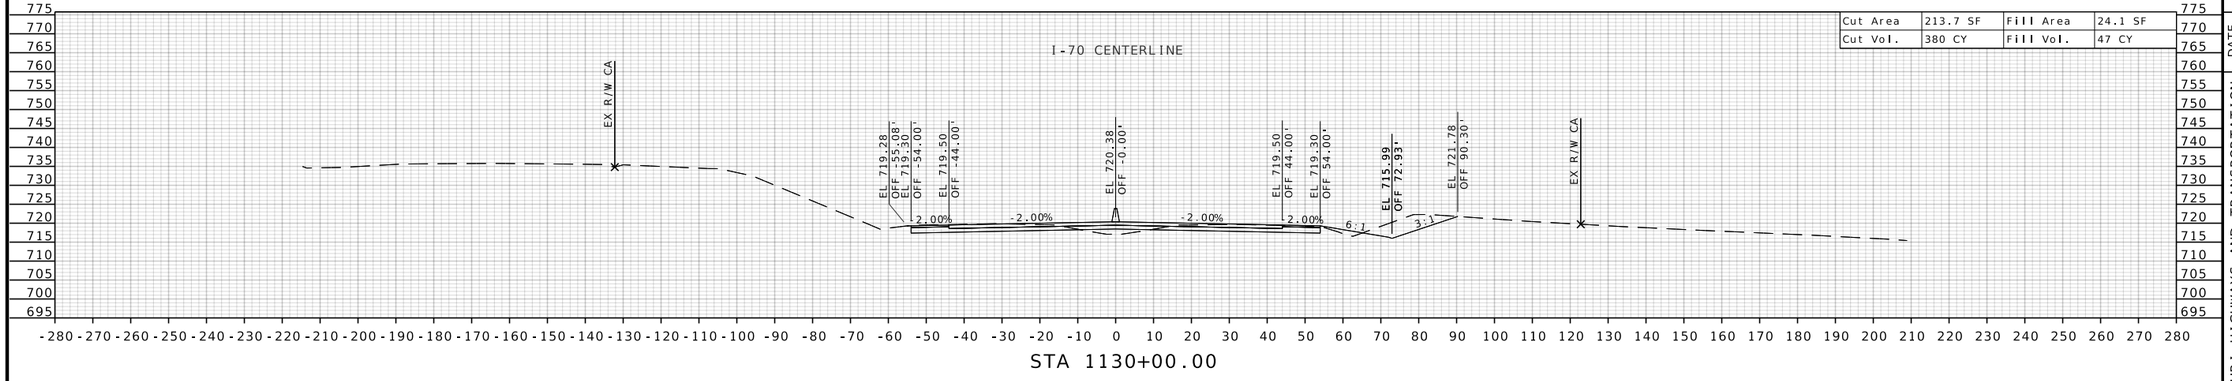

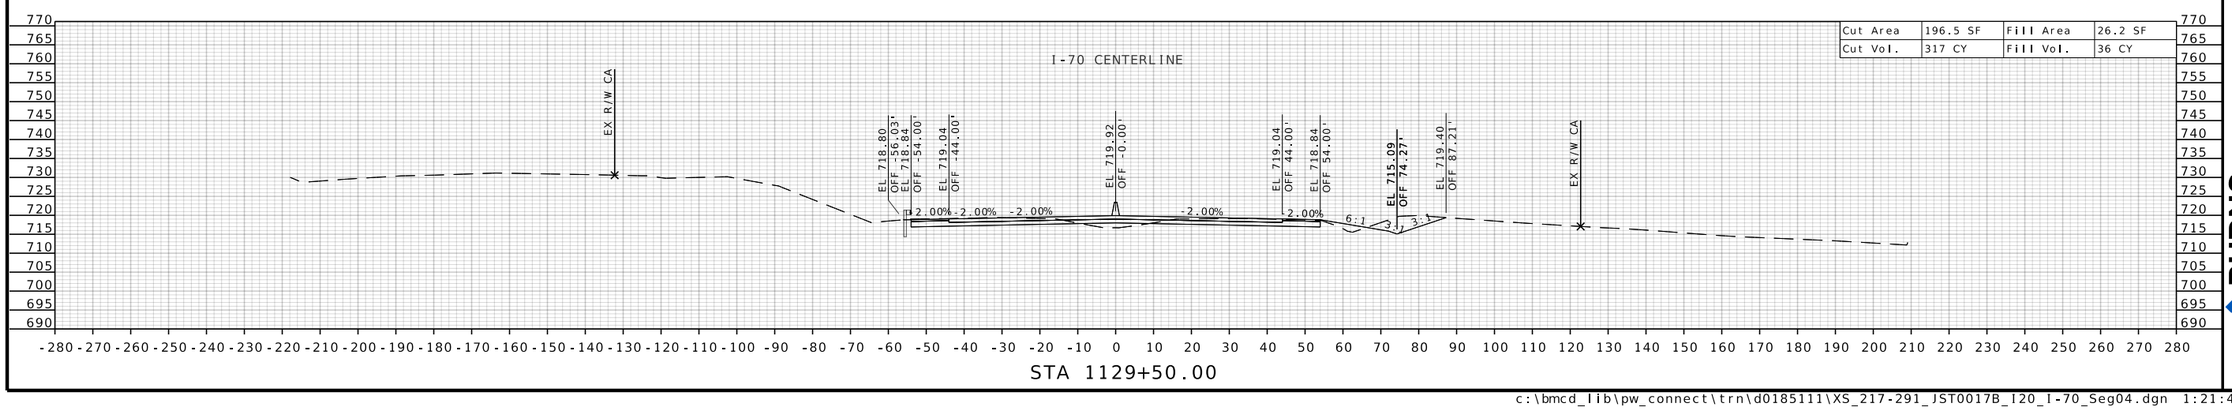

STATE OF MISSOURI
RONNIE L. WILLIAMS
NUMBER PE-2010000879
PROFESSIONAL ENGINEER

THIS SHEET HAS BEEN SIGNED, SEALED, AND DATED ELECTRONICALLY

DATE PREPARED
10/27/2025

ROUTE	STATE
I-70	MO
DISTRICT	SHEET NO.
CD	247

COUNTY
COOPER

JOB NO.
JST0017B

CONTRACT ID.
-

PROJECT NO.
-

BRIDGE NO.
-


DESCRIPTION	DATE

MISSOURI HIGHWAYS AND TRANSPORTATION COMMISSION


105 WEST CAPITOL
JEFFERSON CITY, MO 65102
1-888-ASK-MODOT (1-888-275-6636)

BURNS McDONNELL
9400 Ward Parkway
Kansas City, MO 64114
(816) 333-9400
Certificate of Authority
No.: 000165


c:\bmcd_lib\pw_connect\trn\d0185111\XS_217-291_JST0017B_I20_I-70_Seg04.dgn 1:21:43 PM 10/27/2025

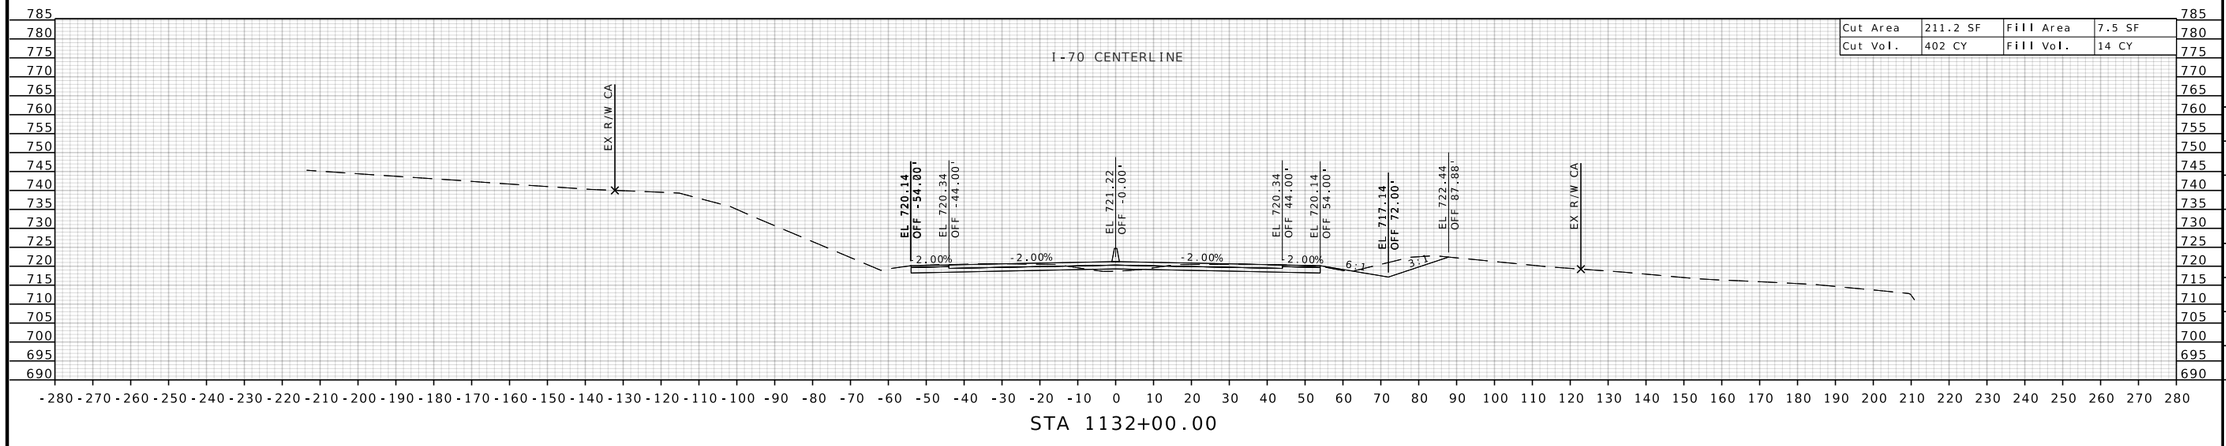

STA 1132+00.00

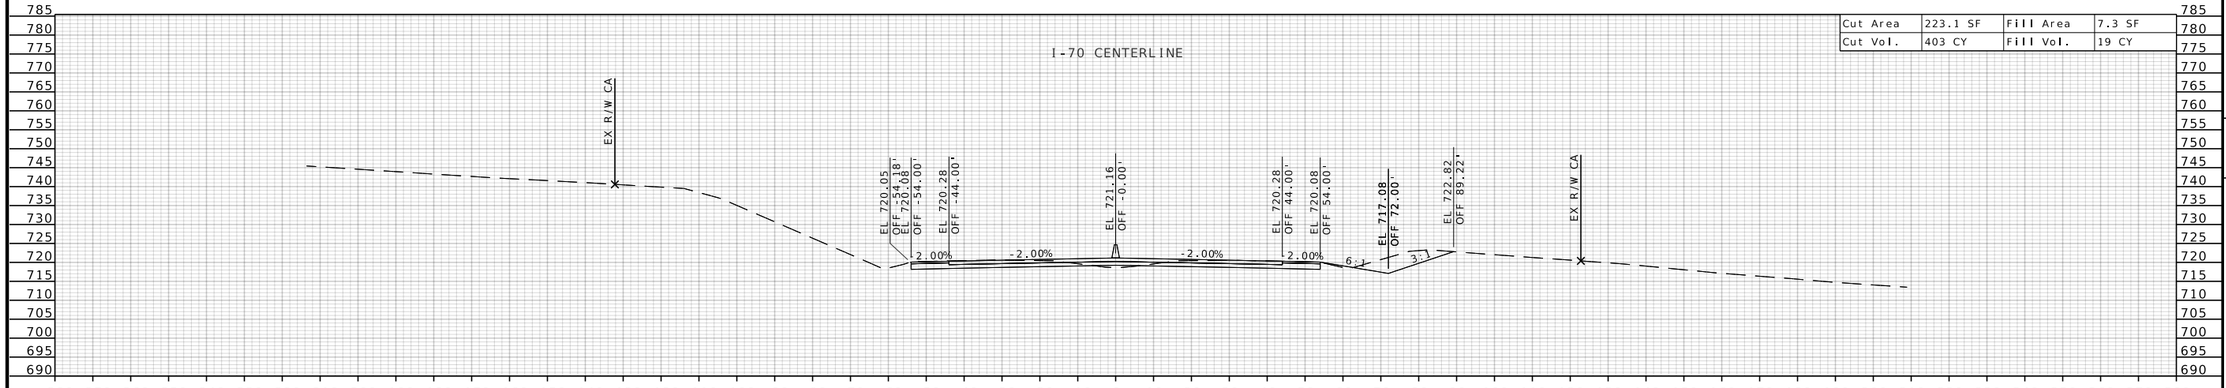

STA 1131+50.00

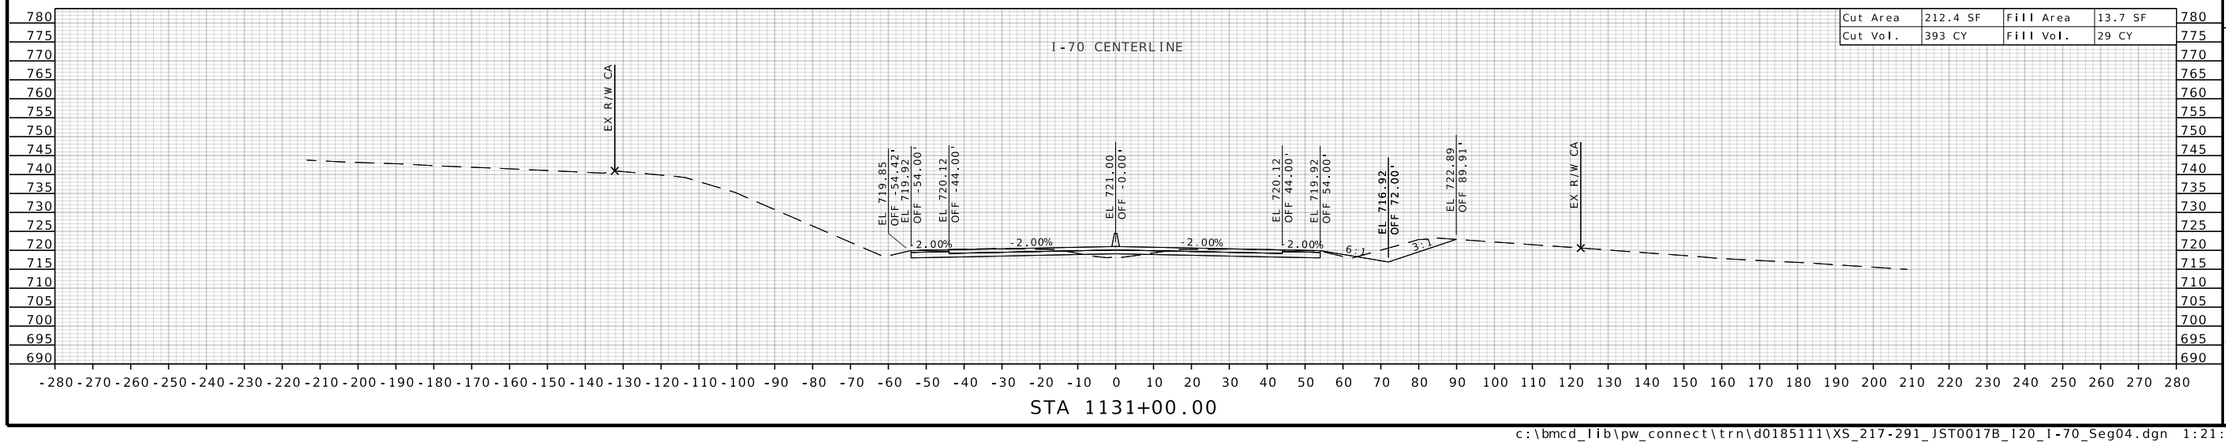

STA 1131+00.00

STATE OF MISSOURI
RONNIE L. WILLIAMS
NUMBER PE-2010000879
PROFESSIONAL ENGINEER

THIS SHEET HAS BEEN SIGNED, SEALED, AND DATED ELECTRONICALLY

DATE PREPARED
10/27/2025

ROUTE	STATE
I-70	MO
DISTRICT	SHEET NO.
CD	248

COUNTY
COOPER

JOB NO.
JST0017B

CONTRACT ID.
-

PROJECT NO.
-

BRIDGE NO.
-


DESCRIPTION	DATE


MISSOURI HIGHWAYS AND TRANSPORTATION COMMISSION

105 WEST CAPITOL
JEFFERSON CITY, MO 65102
1-888-ASK-MODOT (1-888-275-6636)

MoDOT

BURNS McDONNELL
9400 Ward Parkway
Kansas City, MO 64114
(816) 333-9400
Certificate of Authority No.: 000165

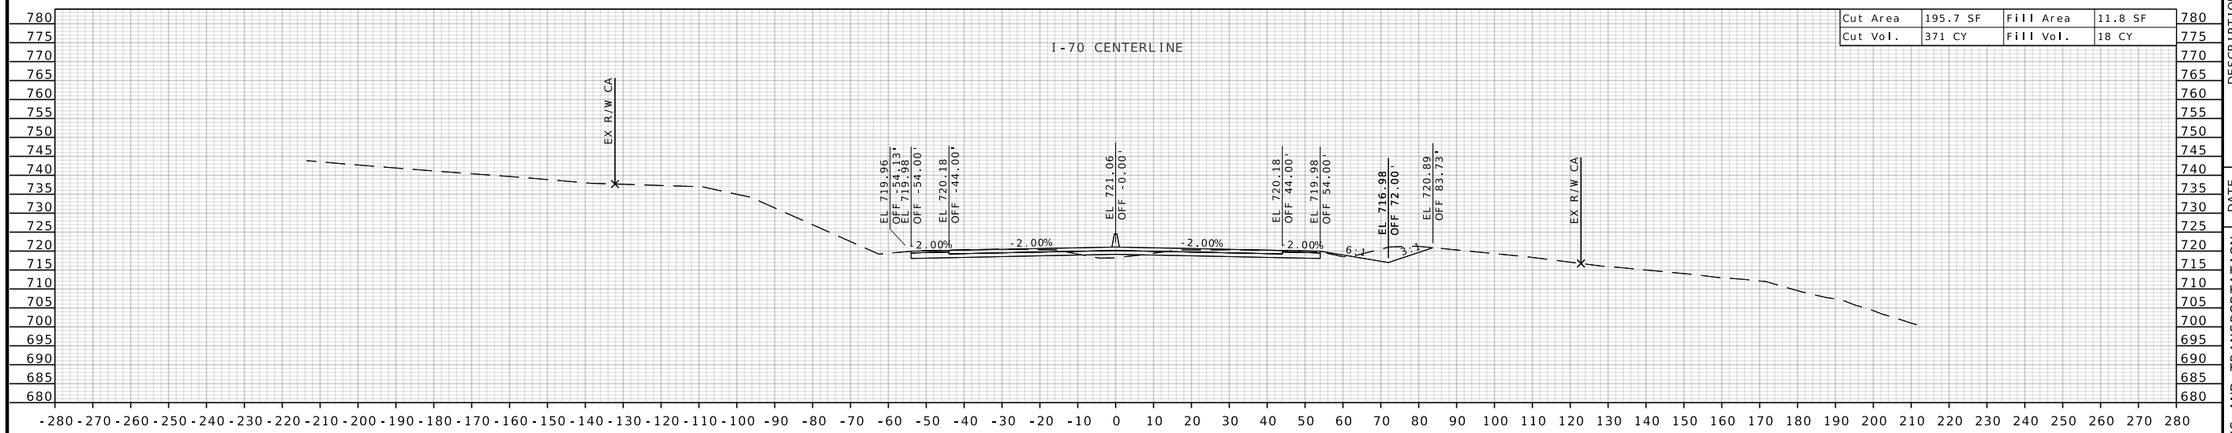

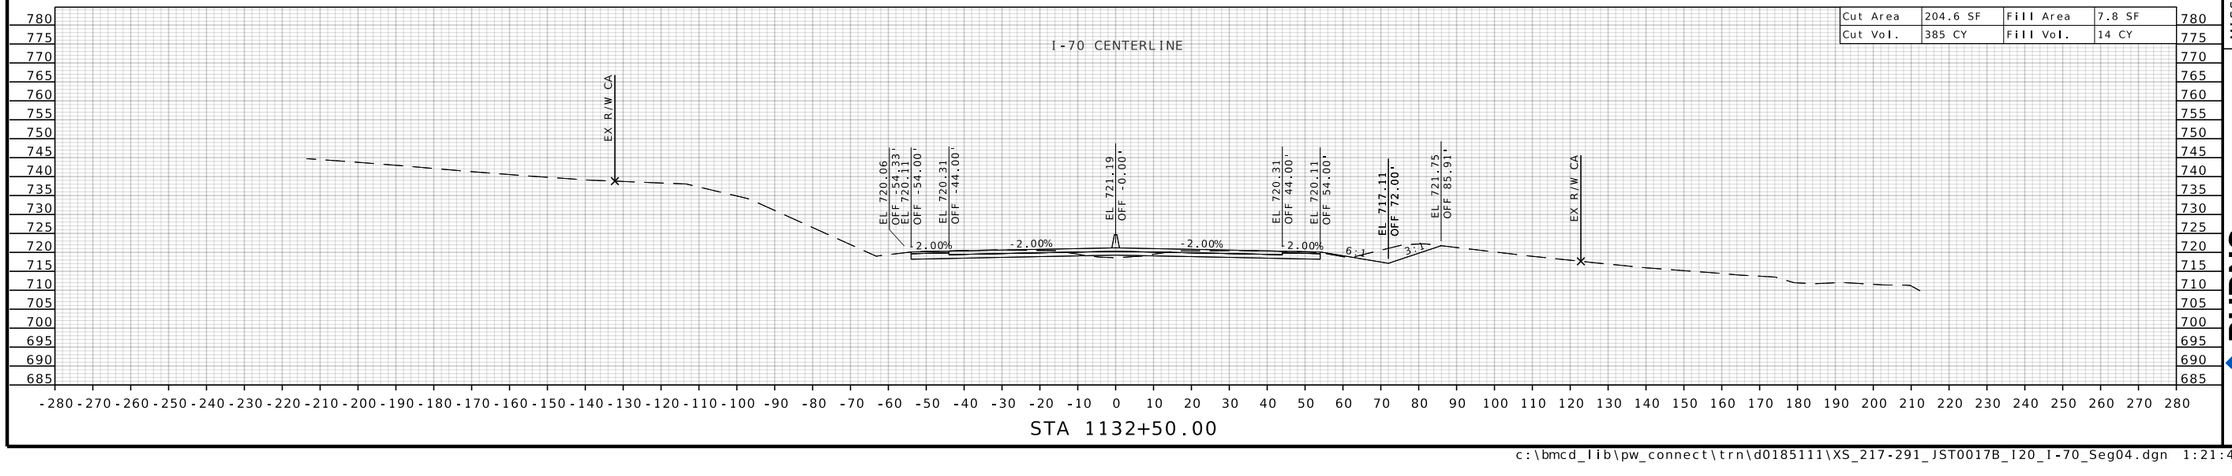

STATE OF MISSOURI
RONNIE L. WILLIAMS
NUMBER PE-2010000879
PROFESSIONAL ENGINEER

THIS SHEET HAS BEEN SIGNED, SEALED, AND DATED ELECTRONICALLY

DATE PREPARED
10/27/2025

ROUTE	STATE
I-70	MO
DISTRICT	SHEET NO.
CD	249

COUNTY
COOPER

JOB NO.
JST0017B

CONTRACT ID.
-


PROJECT NO.
-


BRIDGE NO.
-


DESCRIPTION	DATE

MISSOURI HIGHWAYS AND TRANSPORTATION COMMISSION
105 WEST CAPITOL
JEFFERSON CITY, MO 65102
1-888-ASK-MODOT (1-888-275-6636)

BURNS McDONNELL
9400 Ward Parkway
Kansas City, MO 64114
(816) 333-9400
Certificate of Authority
No.: 000165

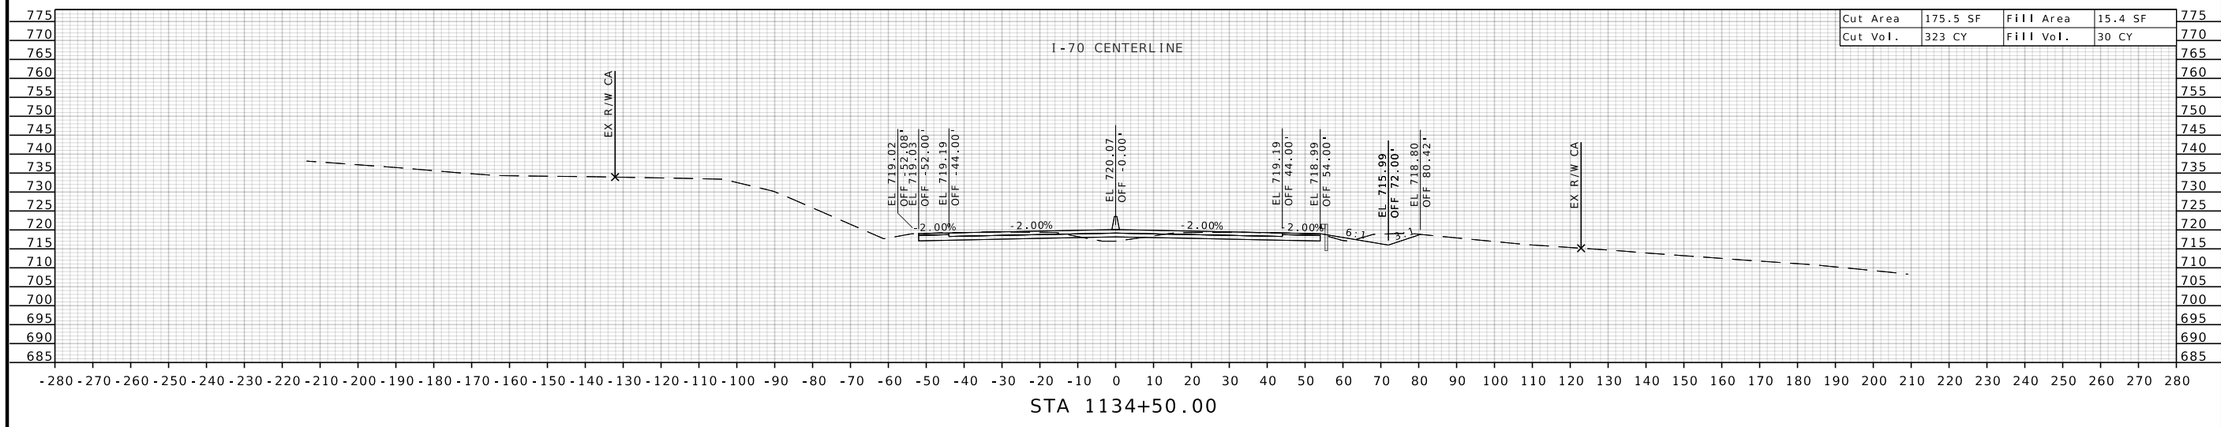

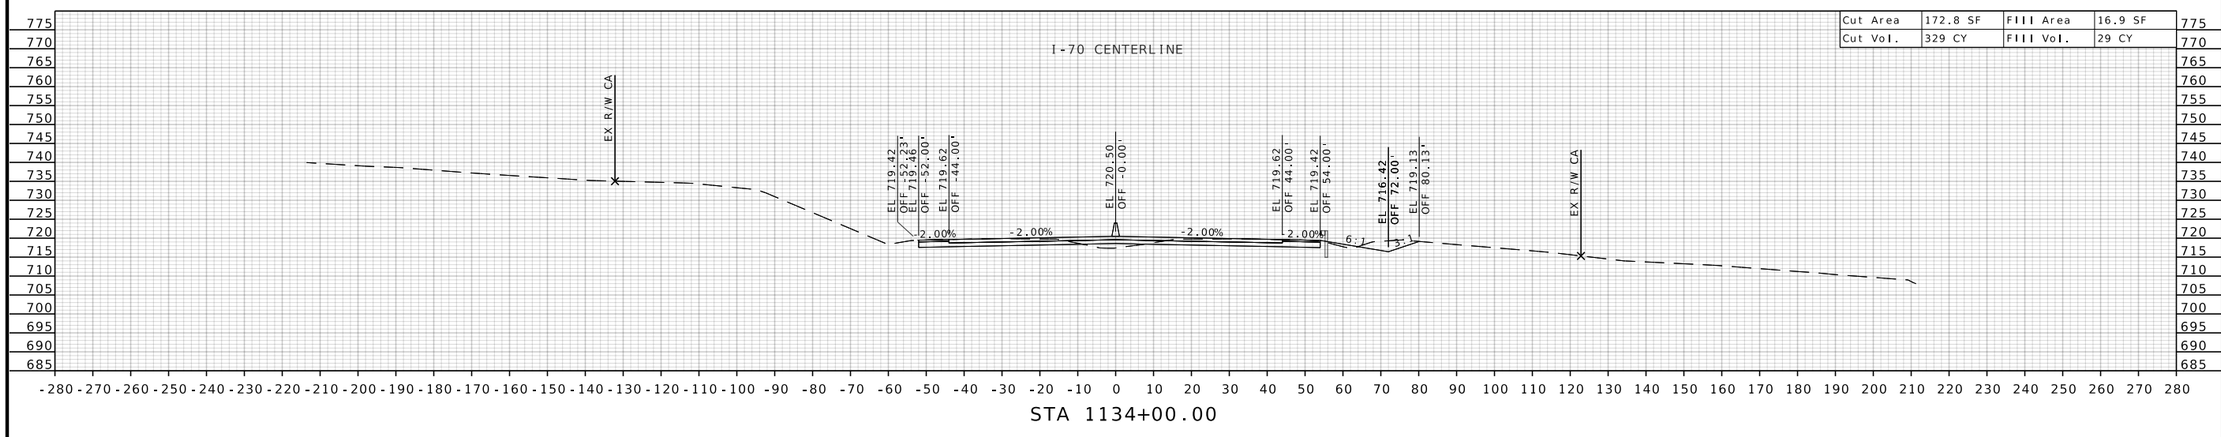

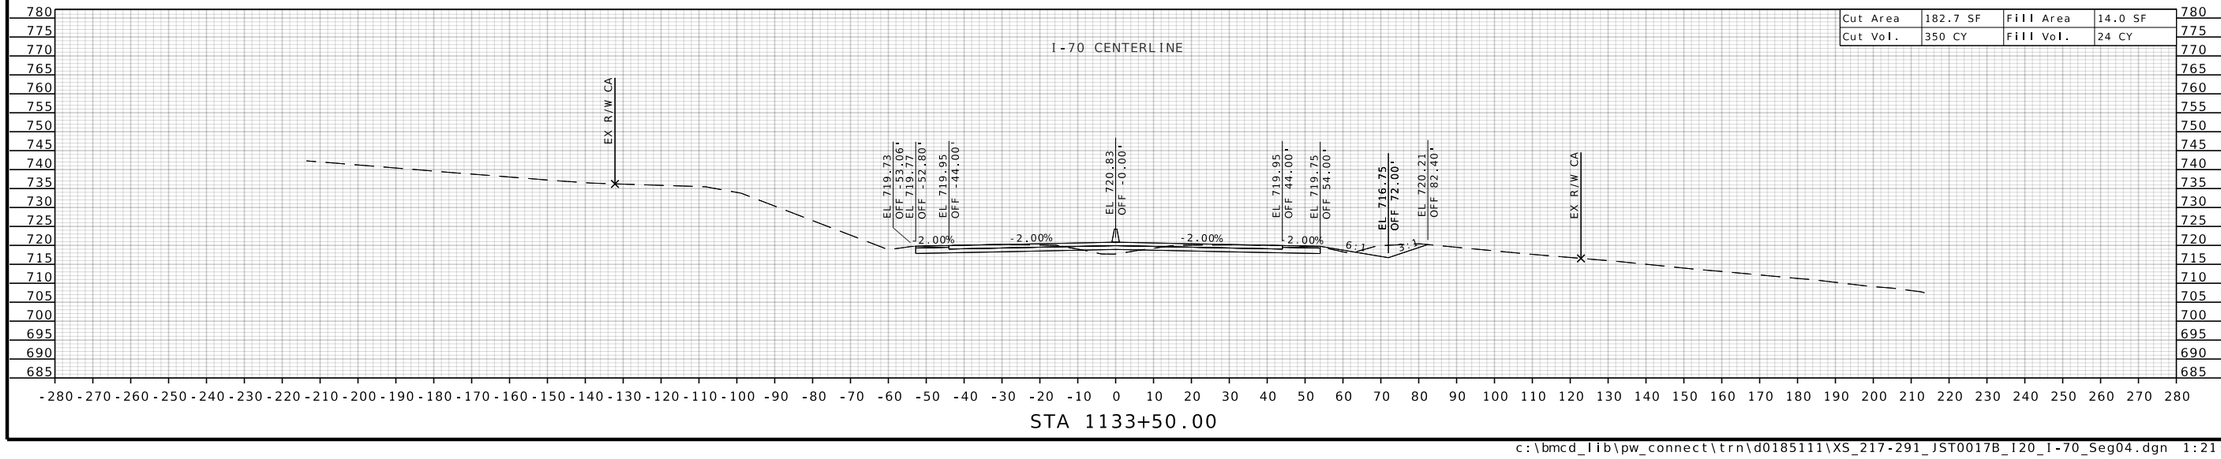

STATE OF MISSOURI
RONNIE L. WILLIAMS
NUMBER PE-2010000879
PROFESSIONAL ENGINEER

THIS SHEET HAS BEEN SIGNED, SEALED, AND DATED ELECTRONICALLY

DATE PREPARED
10/27/2025

ROUTE	STATE
I-70	MO
DISTRICT	SHEET NO.
CD	250

COUNTY
COOPER

JOB NO.
JST0017B

CONTRACT ID.
-

PROJECT NO.
-


BRIDGE NO.
-


DESCRIPTION	DATE


MISSOURI HIGHWAYS AND TRANSPORTATION COMMISSION

105 WEST CAPITOL
JEFFERSON CITY, MO 65102
1-888-ASK-MODOT (1-888-275-6636)

BURNS McDONNELL
9400 Ward Parkway
Kansas City, MO 64114
(816) 333-9400
Certificate of Authority
No.: 000165

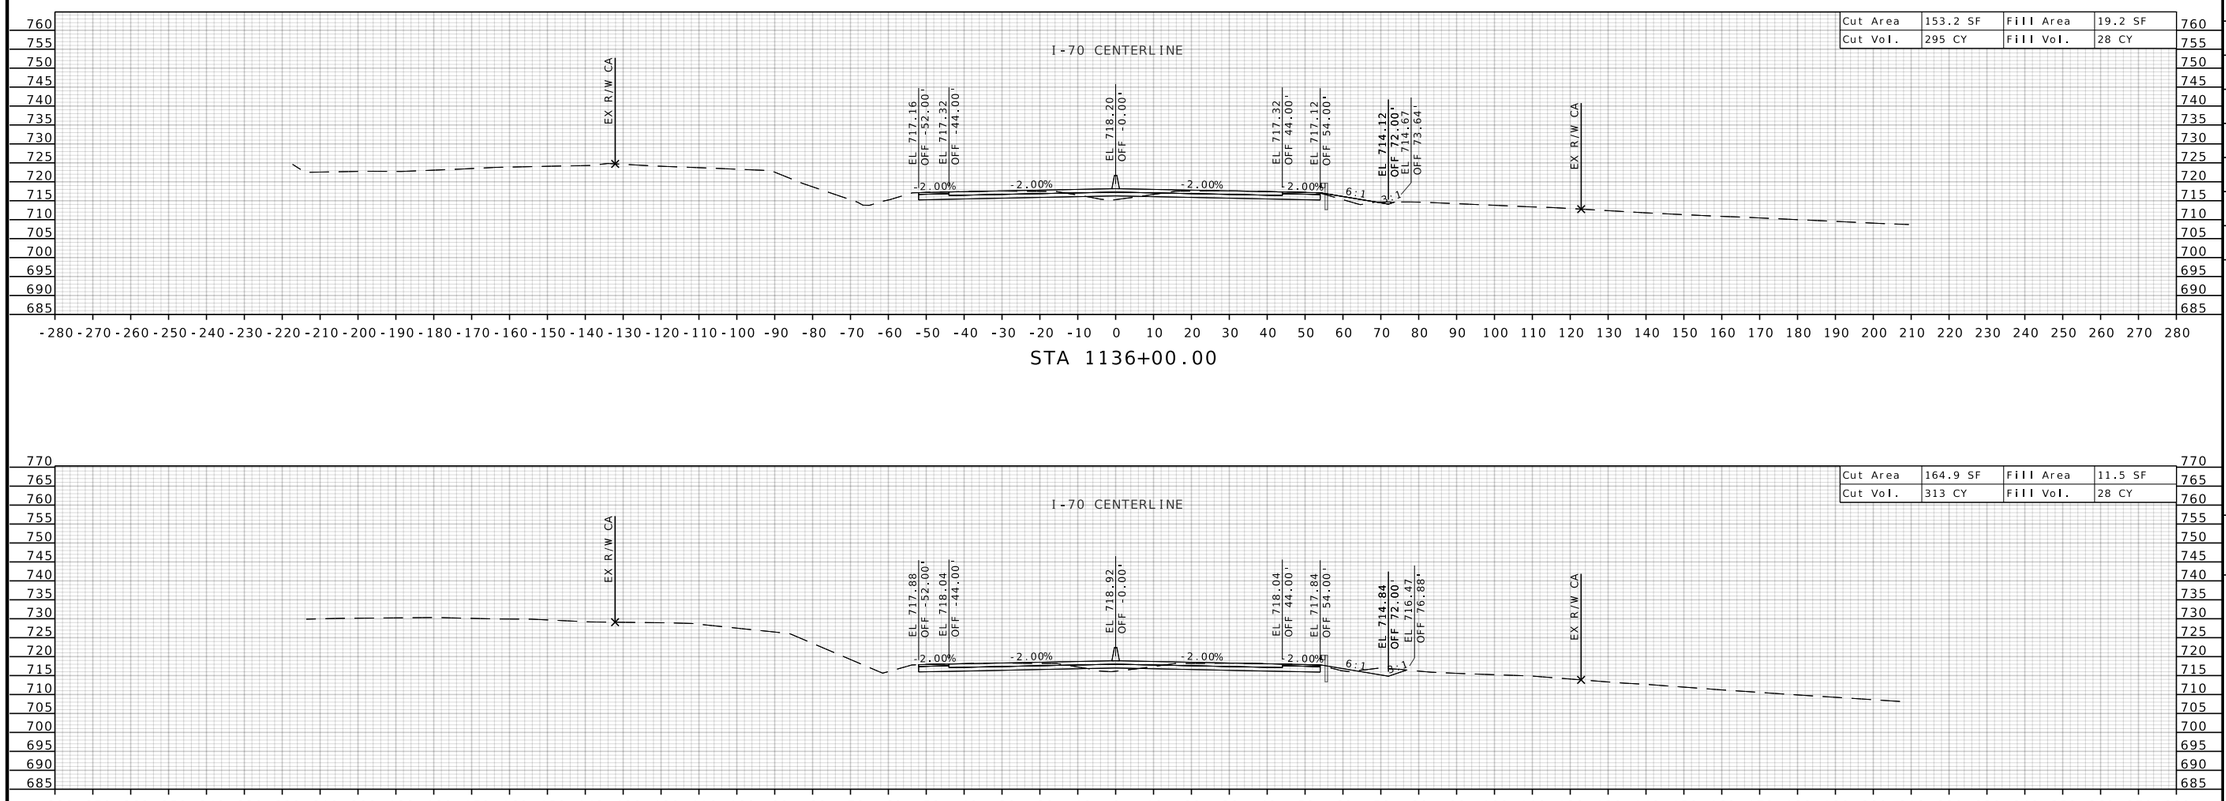

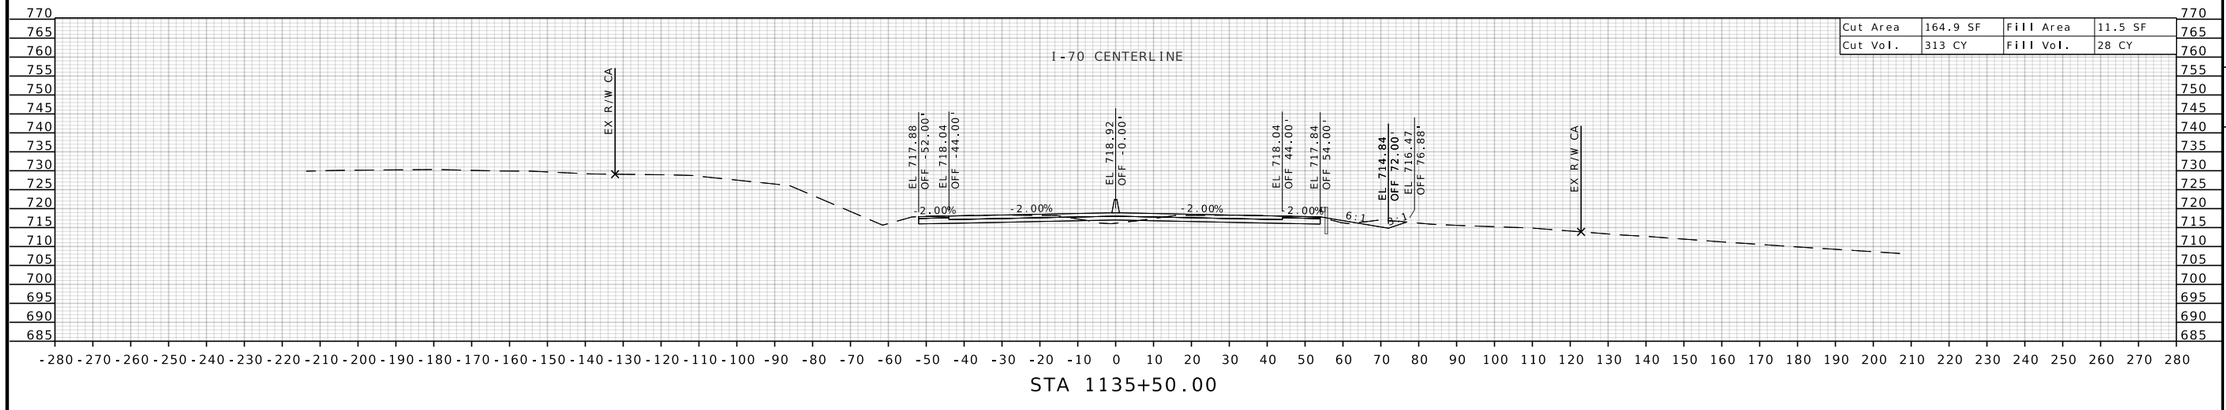

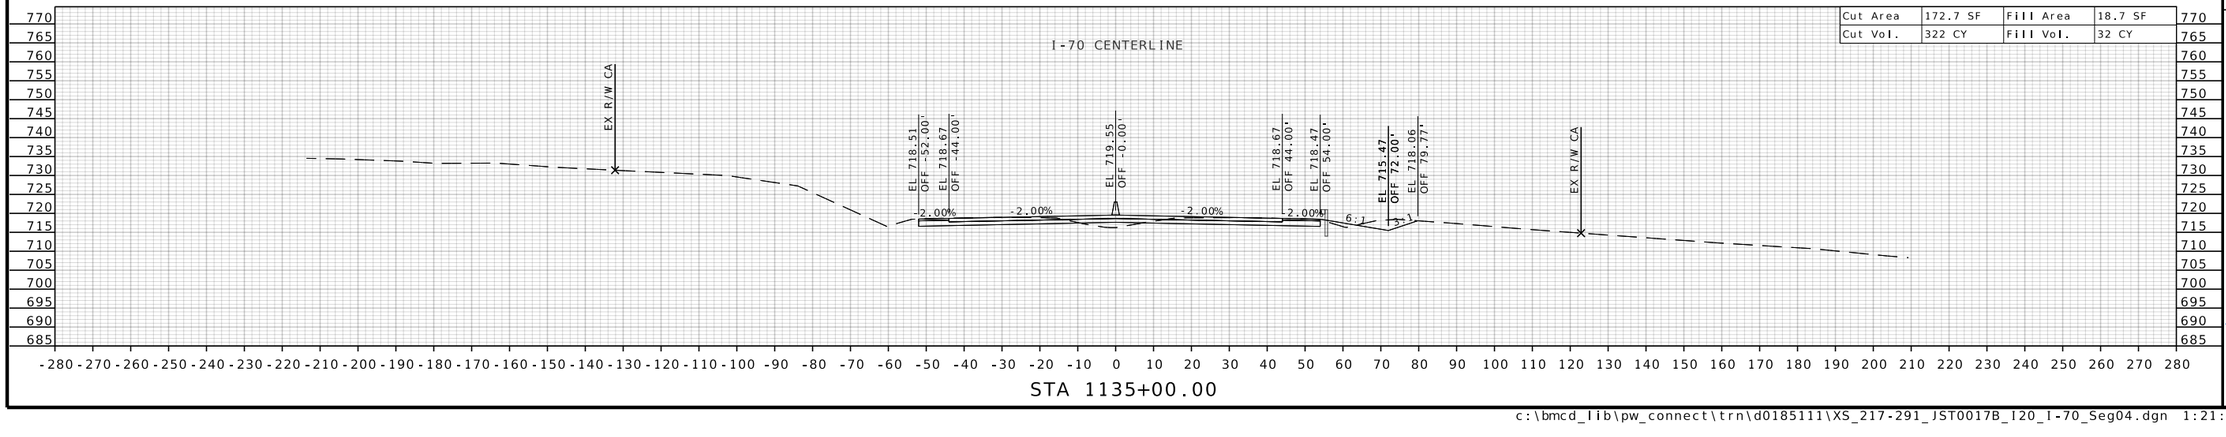

STATE OF MISSOURI
RONNIE L. WILLIAMS
NUMBER PE-2010000879
PROFESSIONAL ENGINEER

THIS SHEET HAS BEEN SIGNED, SEALED, AND DATED ELECTRONICALLY

DATE PREPARED
10/27/2025

ROUTE	STATE
I-70	MO
DISTRICT	SHEET NO.
CD	251

COUNTY
COOPER

JOB NO.
JST0017B

CONTRACT ID.
-

PROJECT NO.
-

BRIDGE NO.
-

DESCRIPTION	DATE


MISSOURI HIGHWAYS AND TRANSPORTATION COMMISSION

105 WEST CAPITOL
JEFFERSON CITY, MO 65102
1-888-ASK-MODOT (1-888-275-6636)

MoDOT


BURNS McDONNELL
9400 Ward Parkway
Kansas City, MO 64114
(816) 333-9400
Certificate of Authority No.: 000165

c:\bmcd_lib\pw_connect\trn\d0185111\XS_217-291_JST0017B_I20_I-70_Seg04.dgn 1:21:49 PM 10/27/2025

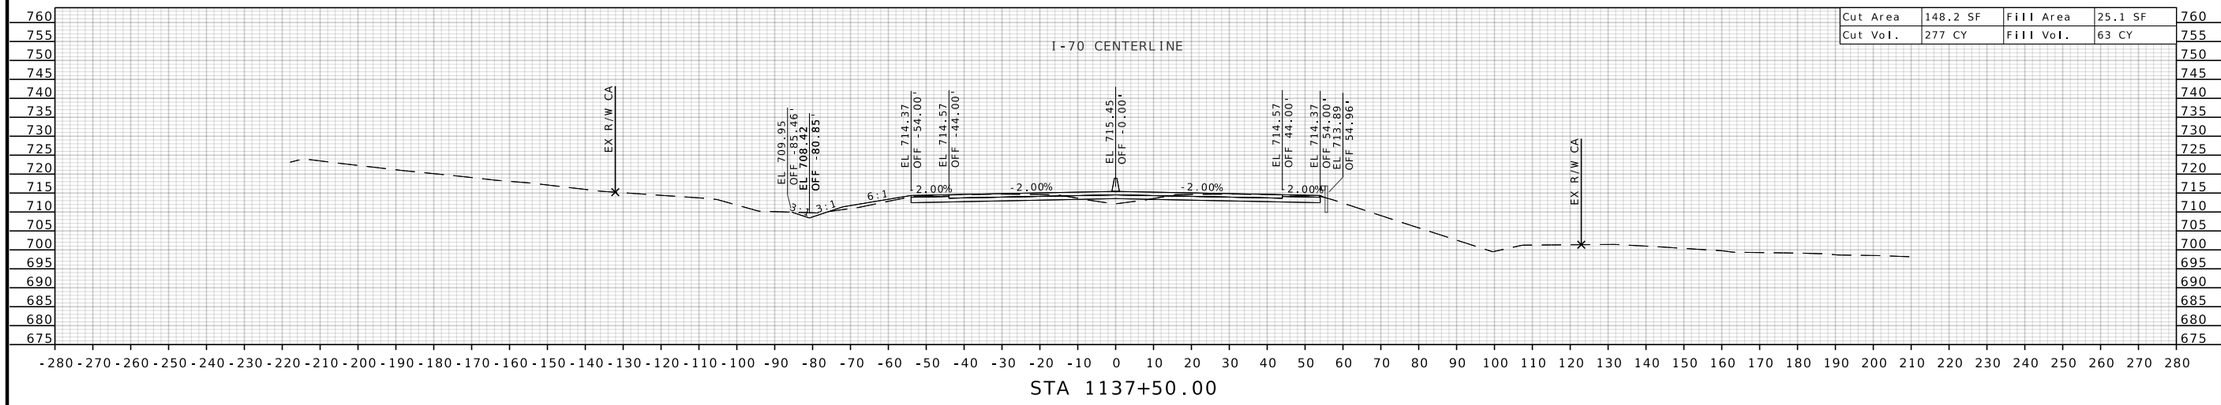


STA 1137+50.00

Cut Area	148.2 SF	Fill Area	25.1 SF
Cut Vol.	277 CY	Fill Vol.	63 CY

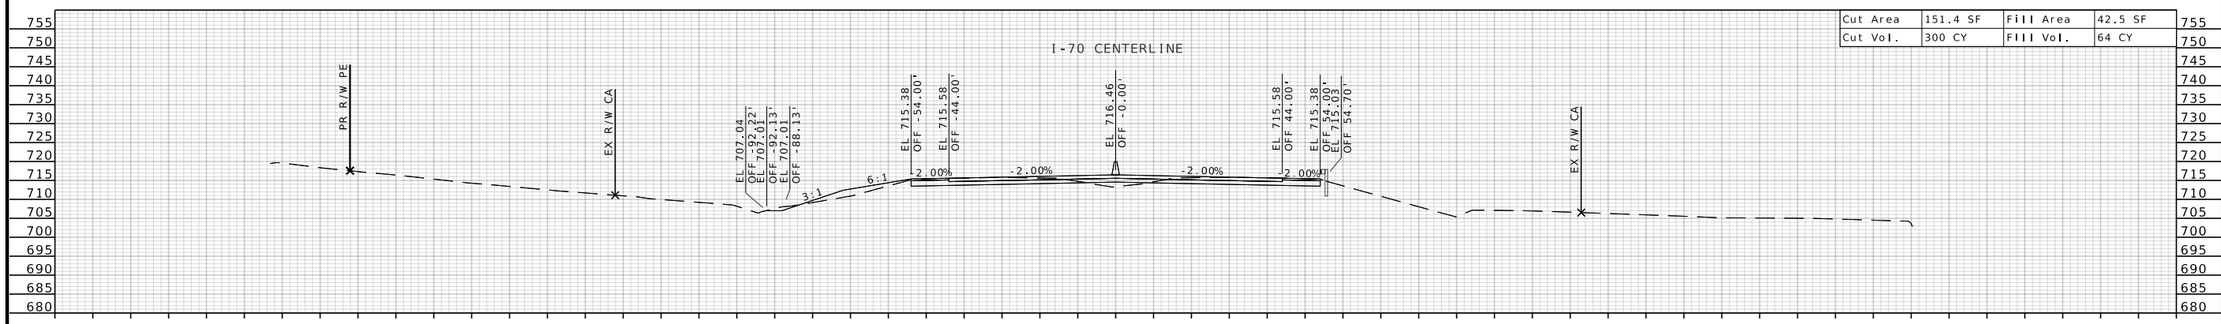

STA 1137+00.00

Cut Area	151.4 SF	Fill Area	42.5 SF
Cut Vol.	300 CY	Fill Vol.	64 CY

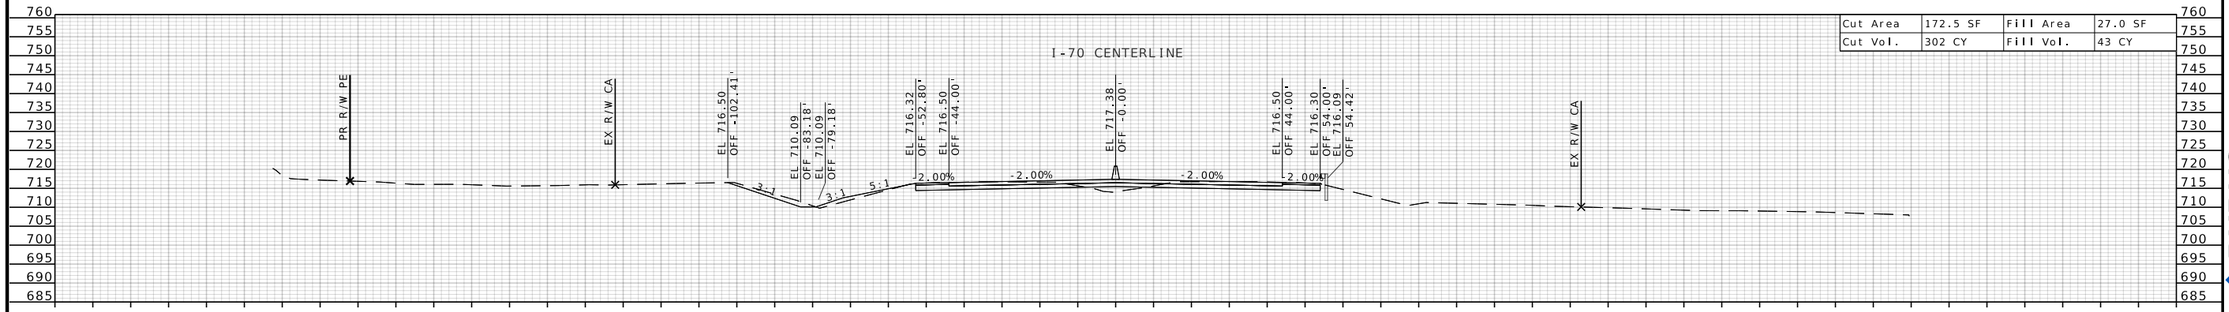

STA 1136+50.00

Cut Area	172.5 SF	Fill Area	27.0 SF
Cut Vol.	302 CY	Fill Vol.	43 CY

STATE OF MISSOURI
RONNIE L. WILLIAMS
NUMBER PE-2010000879
PROFESSIONAL ENGINEER

THIS SHEET HAS BEEN SIGNED, SEALED, AND DATED ELECTRONICALLY

DATE PREPARED
10/27/2025

ROUTE	STATE
I-70	MO
DISTRICT	SHEET NO.
CD	252

COUNTY
COOPER

JOB NO.
JST0017B

CONTRACT ID.
-

PROJECT NO.
-

BRIDGE NO.
-

DESCRIPTION	DATE


MISSOURI HIGHWAYS AND TRANSPORTATION COMMISSION


105 WEST CAPITOL
JEFFERSON CITY, MO 65102
1-888-ASK-MODOT (1-888-275-6636)

MoDOT

BURNS McDONNELL
9400 Ward Parkway
Kansas City, MO 64114
(816) 333-9400
Certificate of Authority
No.: 000165

c:\bmcd_lib\pw_connect\trn\d0185111\XS_217-291_JST0017B_I20_I-70_Seg04.dgn 1:21:51 PM 10/27/2025

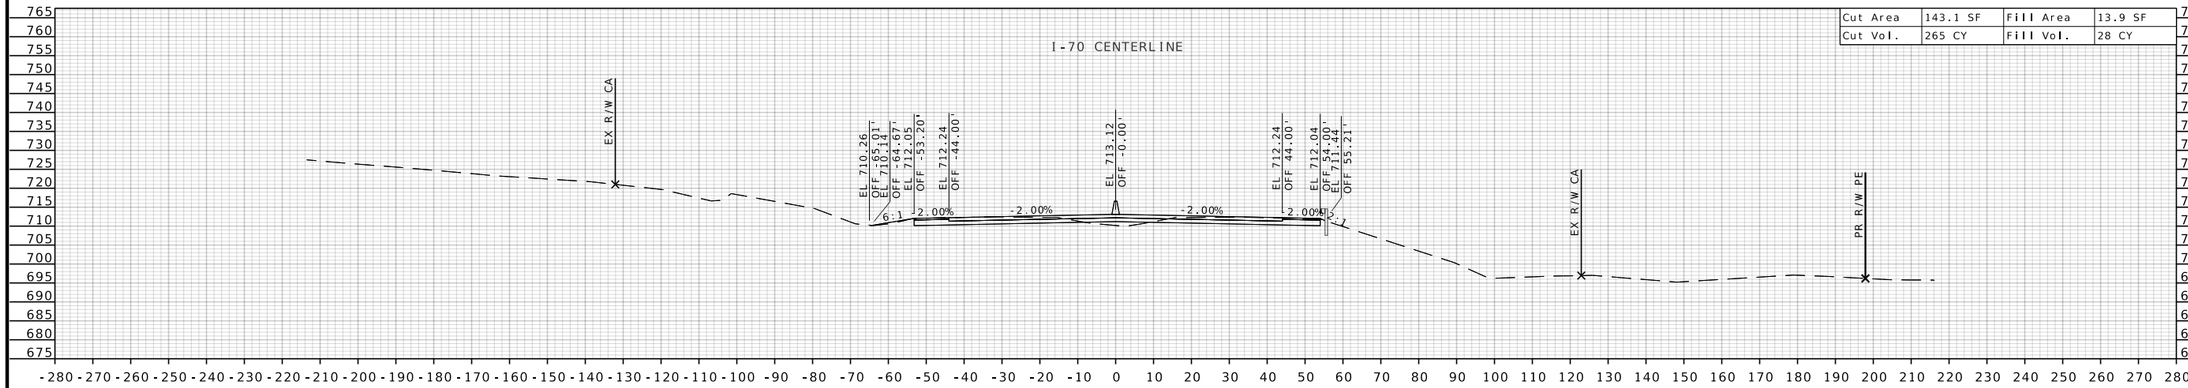

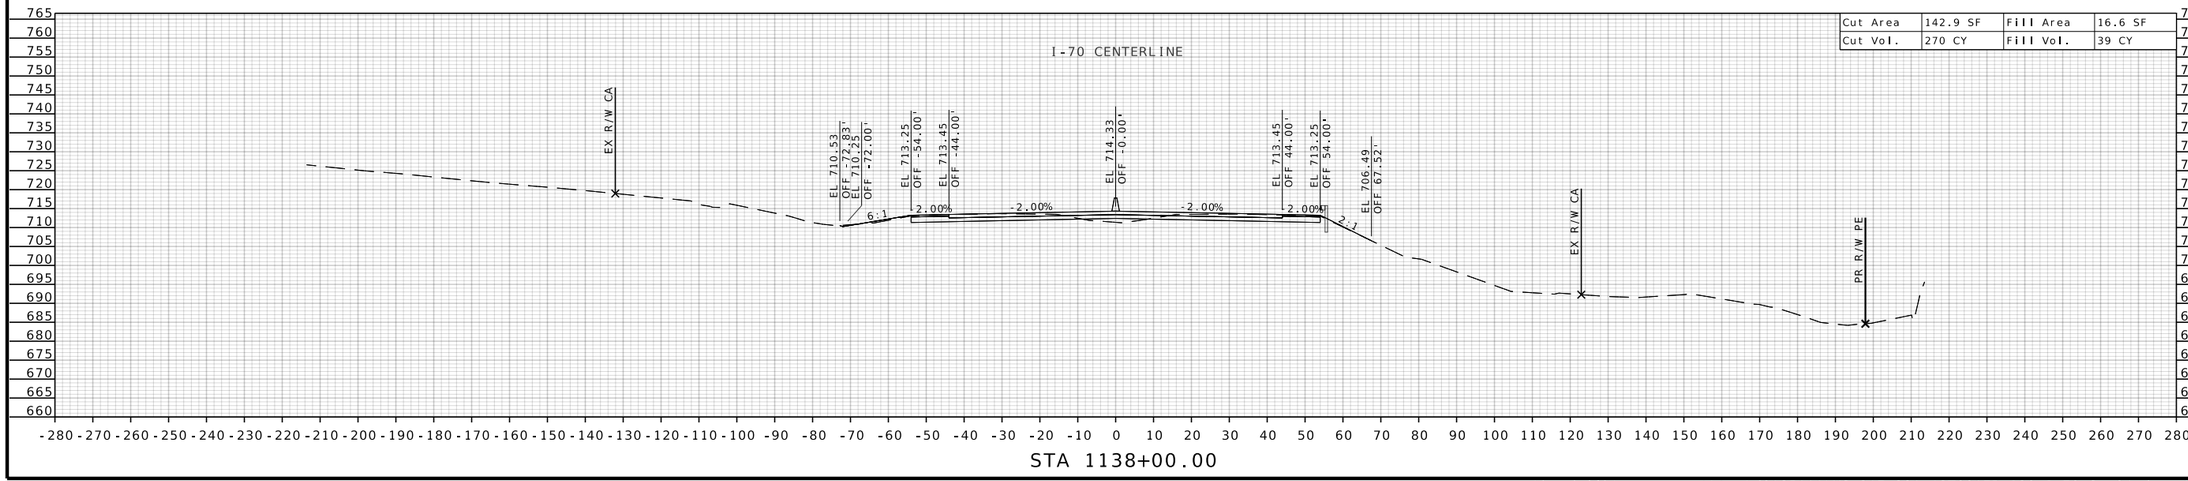

STATE OF MISSOURI
RONNIE L. WILLIAMS
NUMBER PE-2010000879
PROFESSIONAL ENGINEER

THIS SHEET HAS BEEN SIGNED, SEALED, AND DATED ELECTRONICALLY

DATE PREPARED
10/27/2025

ROUTE	STATE
I-70	MO
DISTRICT	SHEET NO.
CD	253

COUNTY
COOPER

JOB NO.
JST0017B

CONTRACT ID.
-


PROJECT NO.
-

BRIDGE NO.
-


DESCRIPTION	DATE

MISSOURI HIGHWAYS AND TRANSPORTATION COMMISSION
105 WEST CAPITOL
JEFFERSON CITY, MO 65102
1-888-ASK-MODOT (1-888-275-6636)


BURNS McDONNELL
9400 Ward Parkway
Kansas City, MO 64114
(816) 333-9400
Certificate of Authority
No.: 000165

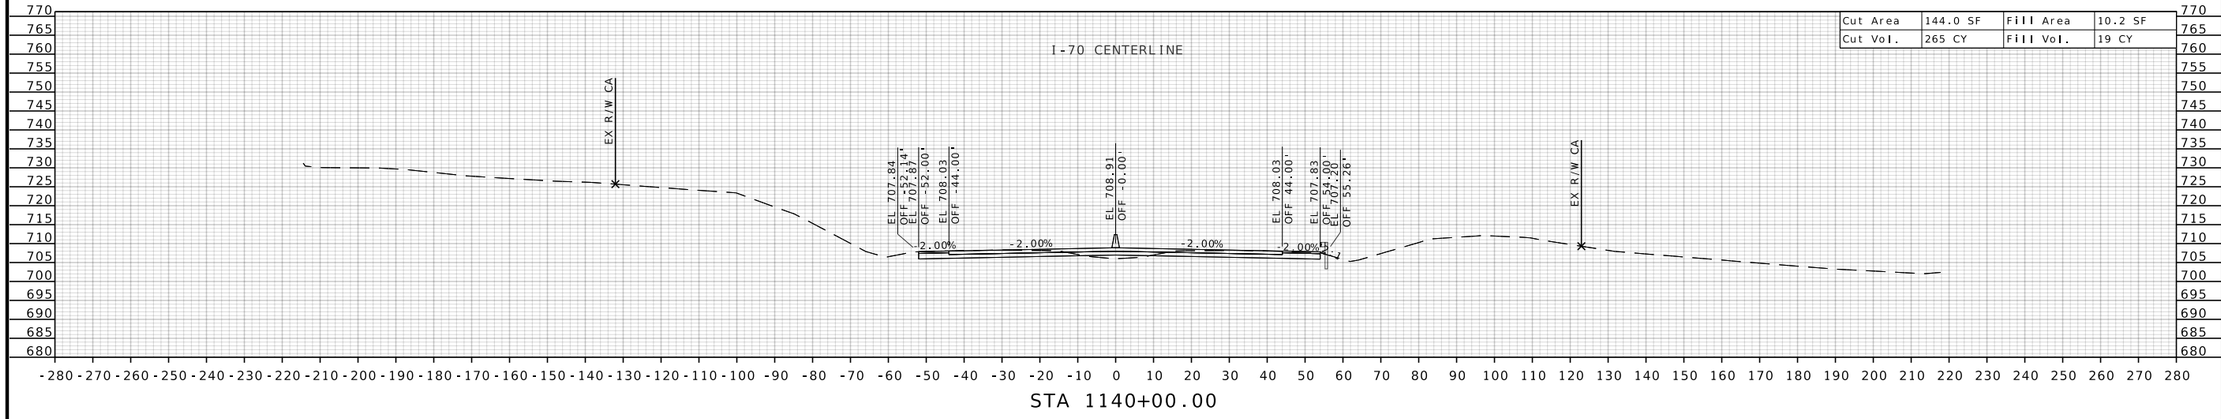

Cut Area	144.0 SF	Fill Area	10.2 SF
Cut Vol.	265 CY	Fill Vol.	19 CY

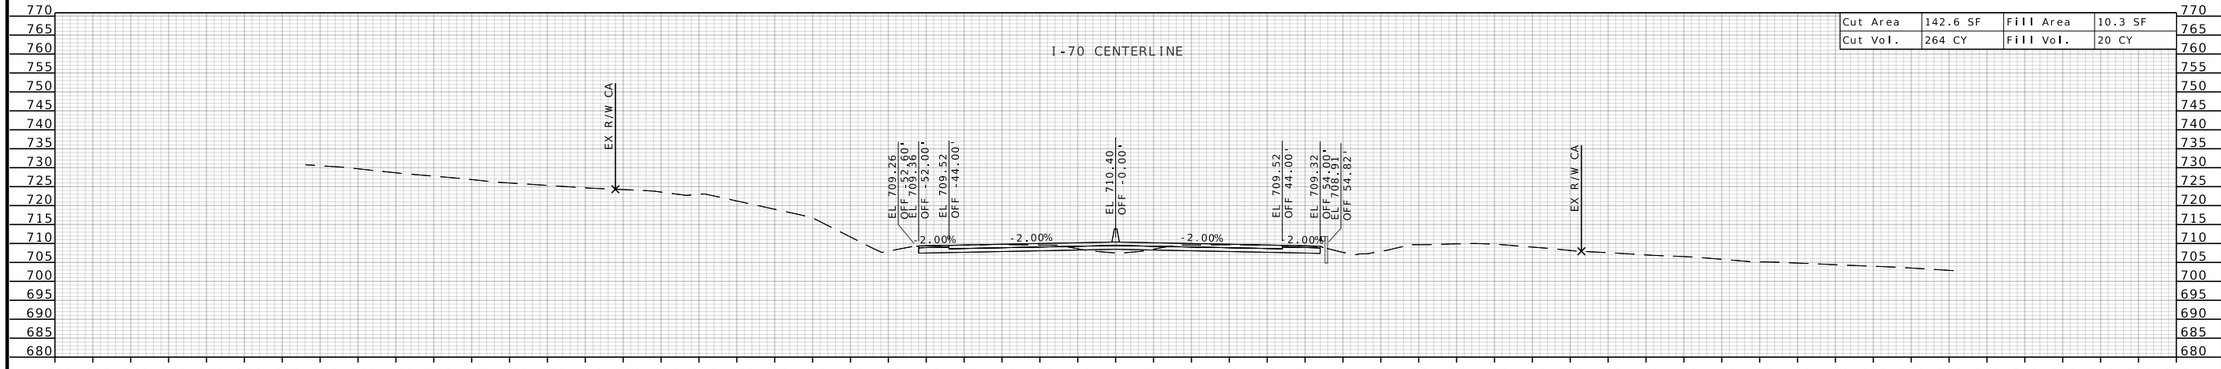

Cut Area	142.6 SF	Fill Area	10.3 SF
Cut Vol.	264 CY	Fill Vol.	20 CY

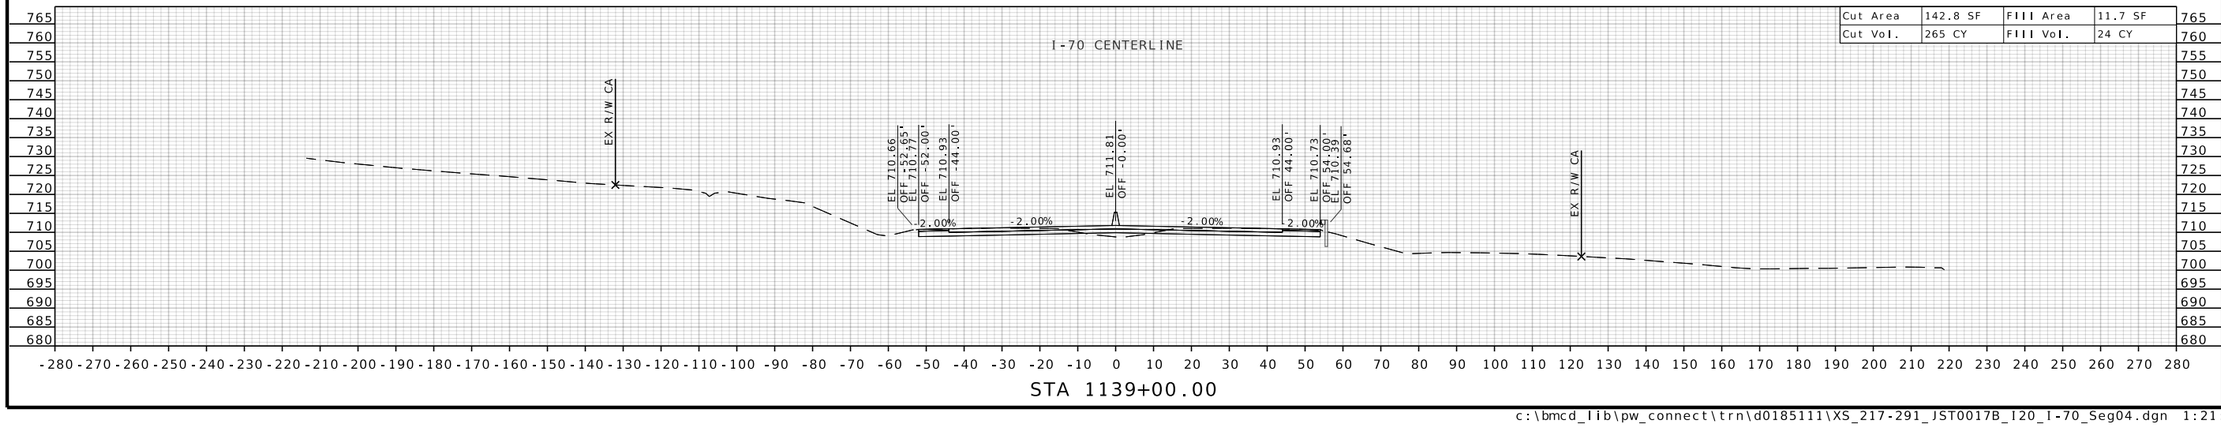

Cut Area	142.8 SF	Fill Area	11.7 SF
Cut Vol.	265 CY	Fill Vol.	24 CY

STATE OF MISSOURI
RONNIE L. WILLIAMS
NUMBER PE-2010000879
PROFESSIONAL ENGINEER

THIS SHEET HAS BEEN SIGNED, SEALED, AND DATED ELECTRONICALLY

DATE PREPARED
10/27/2025

ROUTE	STATE
I-70	MO
DISTRICT	SHEET NO.
CD	254

COUNTY
COOPER

JOB NO.
JST0017B

CONTRACT ID.
-

PROJECT NO.
-

BRIDGE NO.
-


DESCRIPTION	DATE


MISSOURI HIGHWAYS AND TRANSPORTATION COMMISSION


105 WEST CAPITOL
JEFFERSON CITY, MO 65102
1-888-ASK-MODOT (1-888-275-6636)

MoDOT

BURNS McDONNELL
9400 Ward Parkway
Kansas City, MO 64114
(816) 333-9400
Certificate of Authority
No.: 000165

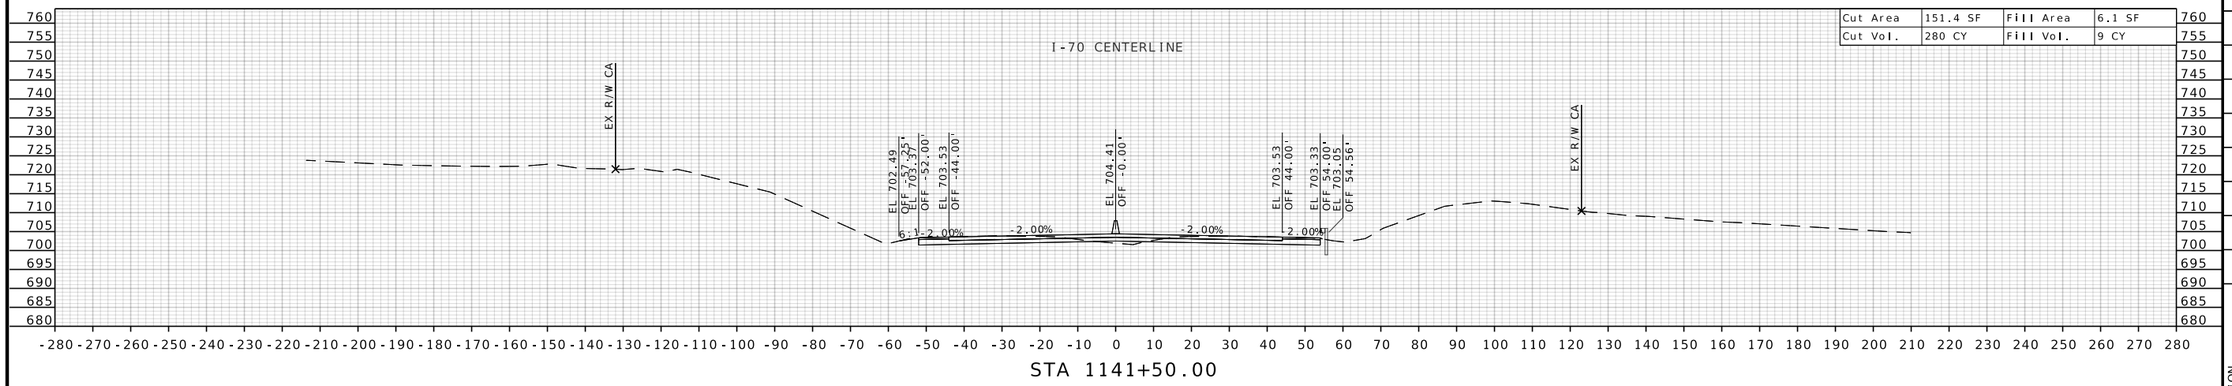

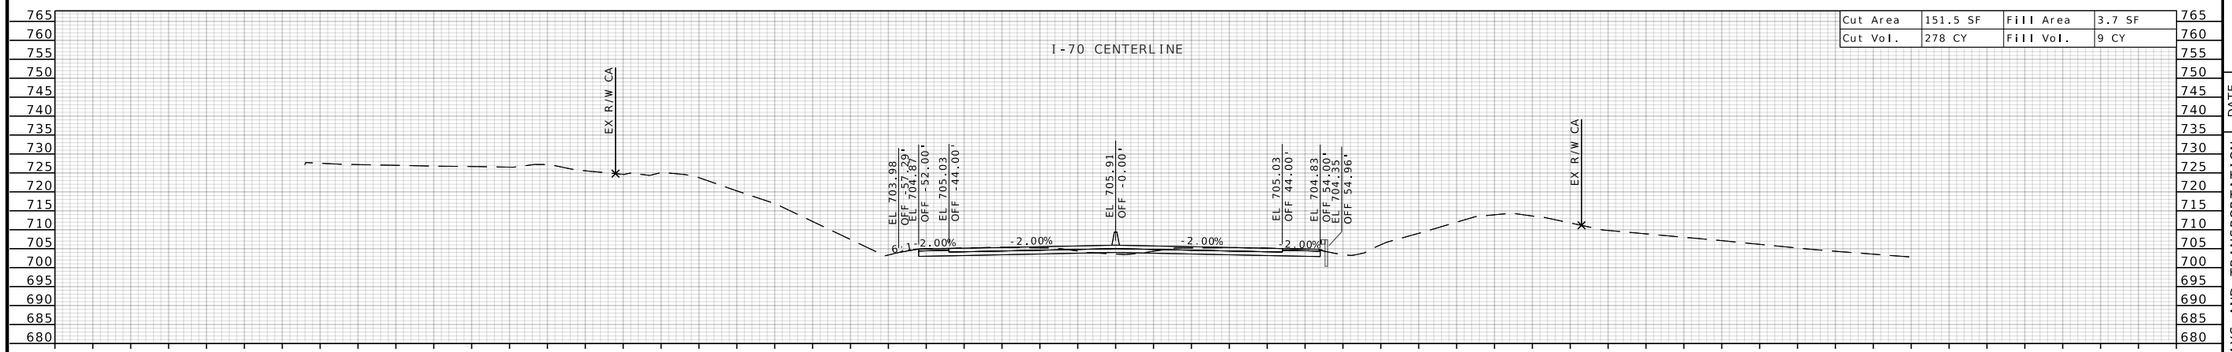

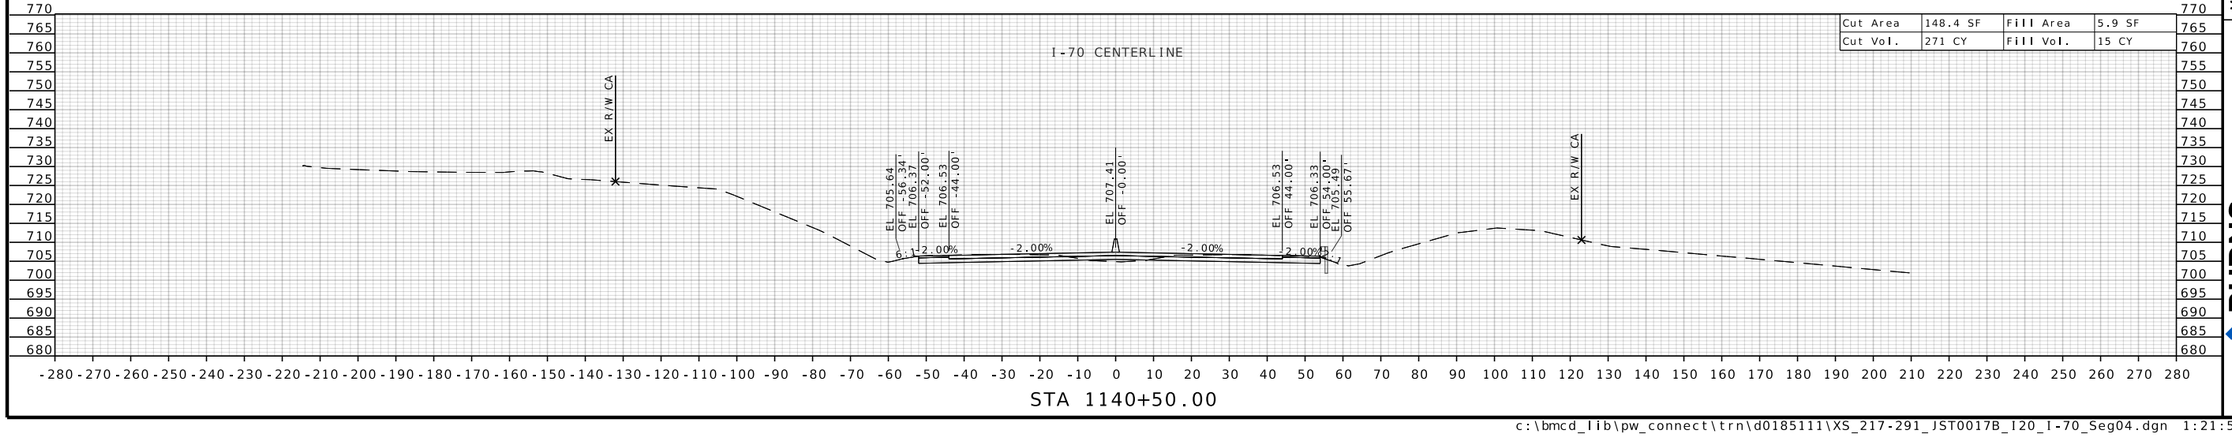

STATE OF MISSOURI
RONNIE L. WILLIAMS
NUMBER PE-2010000879
PROFESSIONAL ENGINEER

THIS SHEET HAS BEEN SIGNED, SEALED, AND DATED ELECTRONICALLY

DATE PREPARED
10/27/2025

ROUTE	STATE
I-70	MO
DISTRICT	SHEET NO.
CD	255

COUNTY
COOPER

JOB NO.
JST0017B

CONTRACT ID.
-

PROJECT NO.
-

BRIDGE NO.
-


DESCRIPTION	DATE

MISSOURI HIGHWAYS AND TRANSPORTATION COMMISSION


105 WEST CAPITOL
JEFFERSON CITY, MO 65102
1-888-ASK-MODOT (1-888-275-6636)

BURNS McDONNELL
9400 Ward Parkway
Kansas City, MO 64114
(816) 333-9400
Certificate of Authority
No.: 000165


c:\bmcd_lib\pw_connect\trn\d0185111\XS_217-291_JST0017B_I20_I-70_Seg04.dgn 1:21:55 PM 10/27/2025

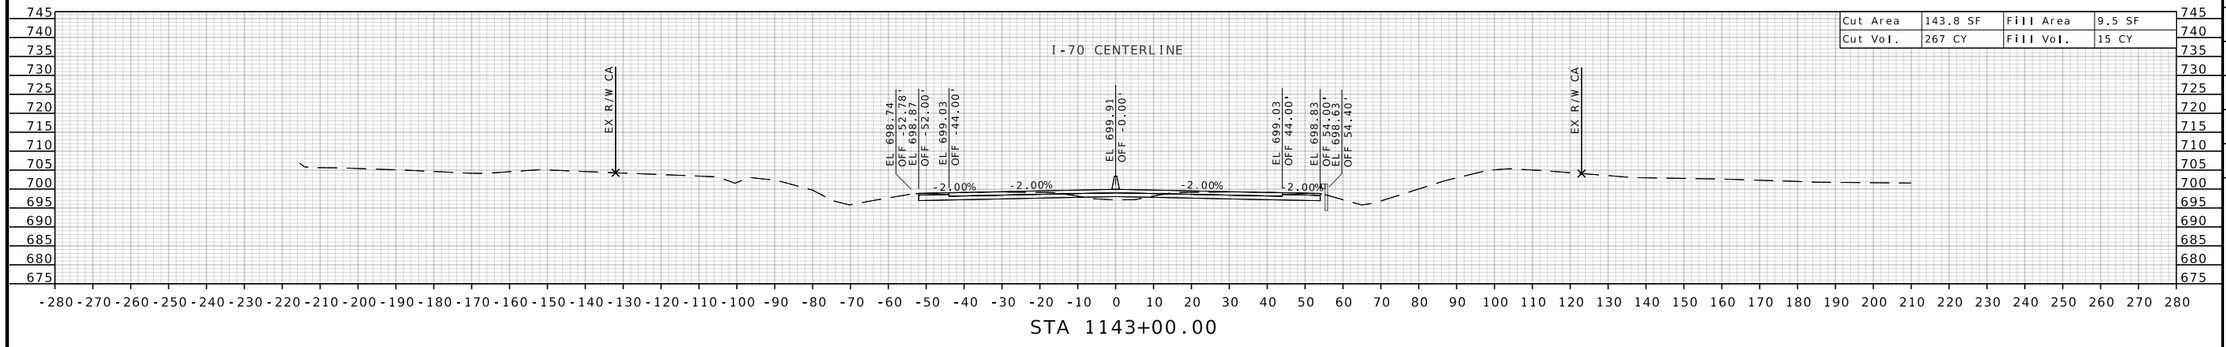

Cut Area	143.8 SF	Fill Area	9.5 SF
Cut Vol.	267 CY	Fill Vol.	15 CY

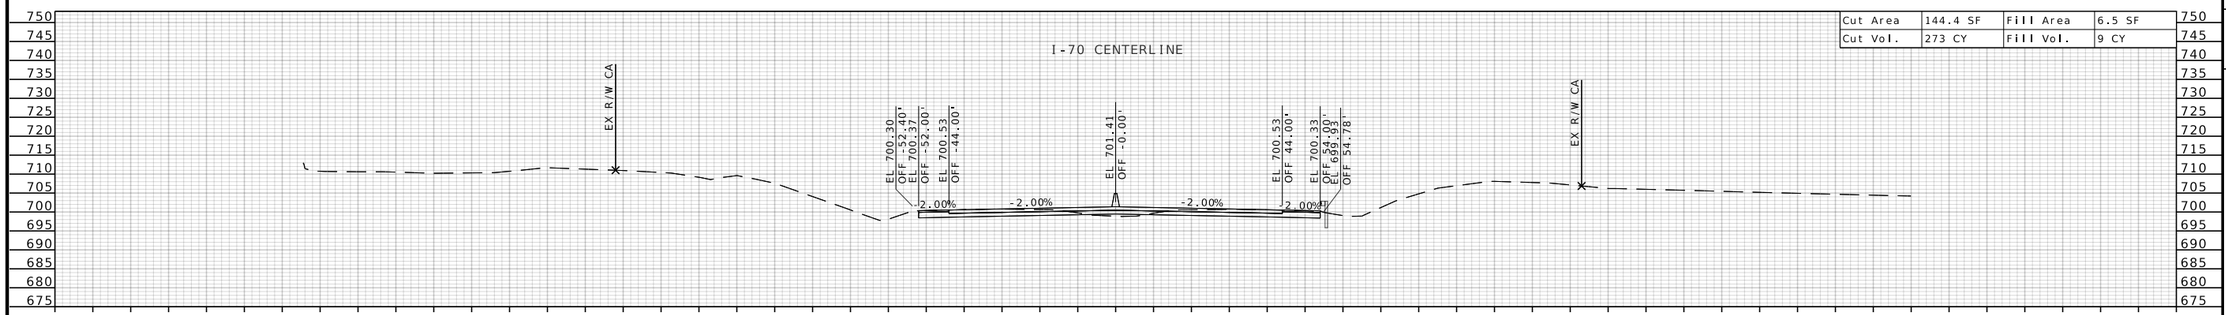

Cut Area	144.4 SF	Fill Area	6.5 SF
Cut Vol.	273 CY	Fill Vol.	9 CY

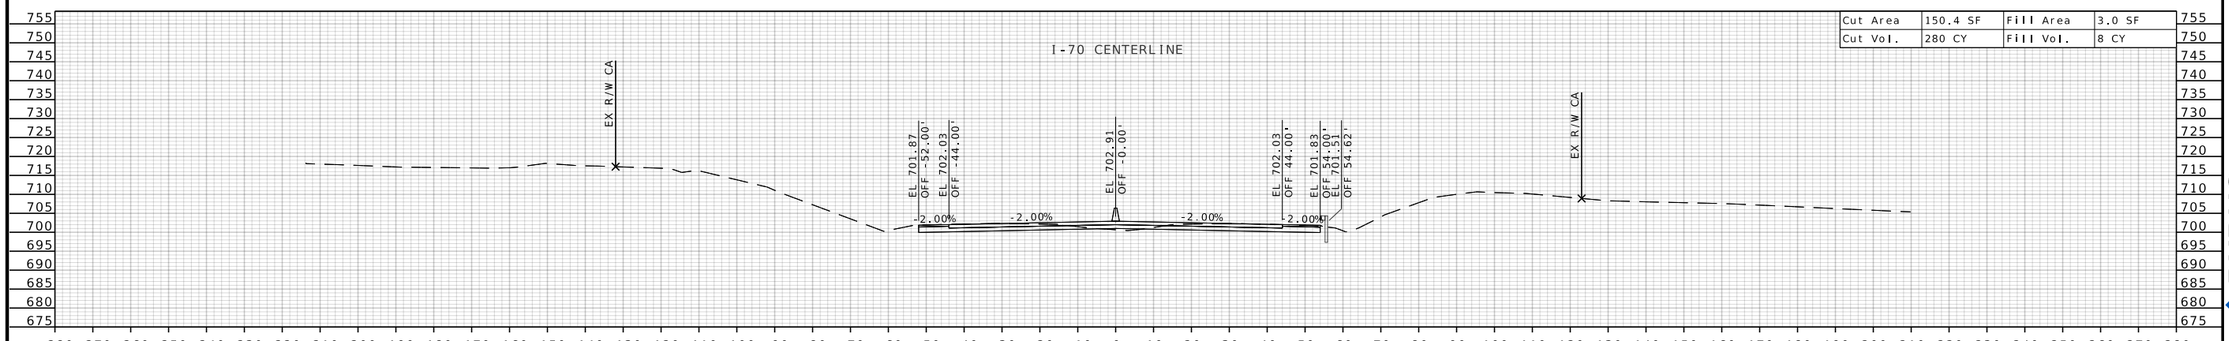

Cut Area	150.4 SF	Fill Area	3.0 SF
Cut Vol.	280 CY	Fill Vol.	8 CY

STATE OF MISSOURI
RONNIE L. WILLIAMS
NUMBER PE-2010000879
PROFESSIONAL ENGINEER

THIS SHEET HAS BEEN SIGNED, SEALED, AND DATED ELECTRONICALLY

DATE PREPARED
10/27/2025

ROUTE	STATE
I-70	MO
DISTRICT	SHEET NO.
CD	256

COUNTY
COOPER

JOB NO.
JST0017B

CONTRACT ID.
-

PROJECT NO.
-


BRIDGE NO.
-

DESCRIPTION	DATE


MISSOURI HIGHWAYS AND TRANSPORTATION COMMISSION

105 WEST CAPITOL
JEFFERSON CITY, MO 65102
1-888-ASK-MODOT (1-888-275-6636)


BURNS McDONNELL
9400 Ward Parkway
Kansas City, MO 64114
(816) 333-9400
Certificate of Authority
No.: 000165

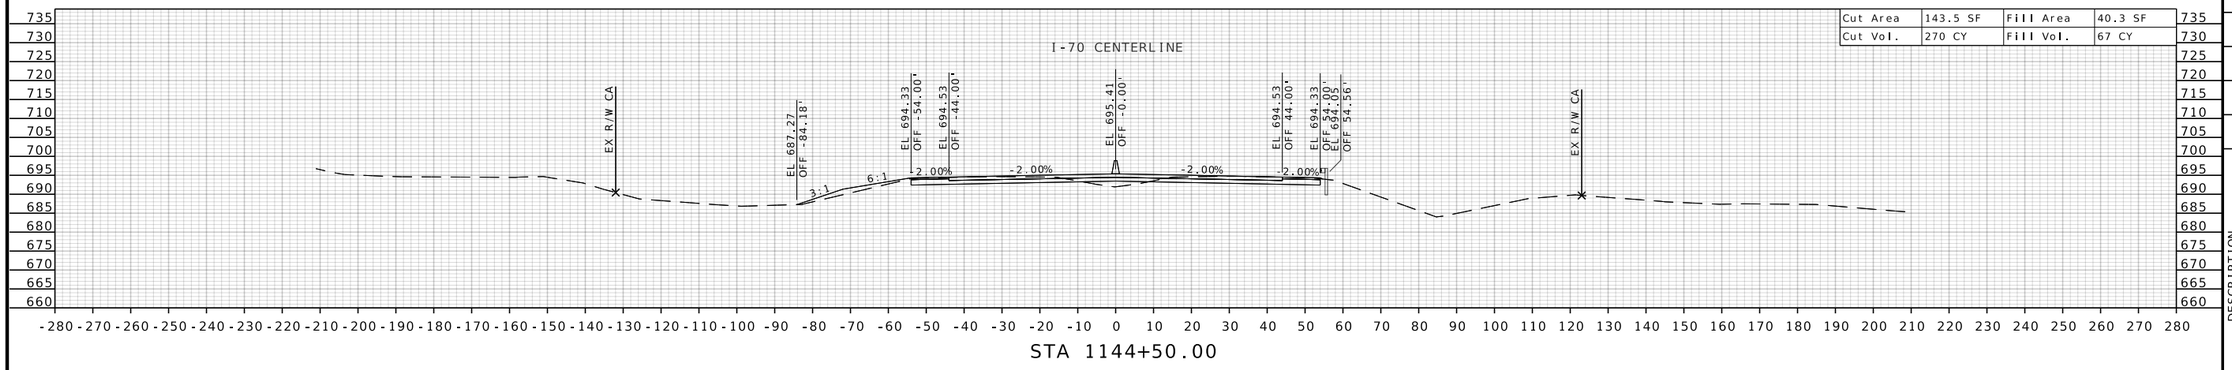

STA 1144+50.00

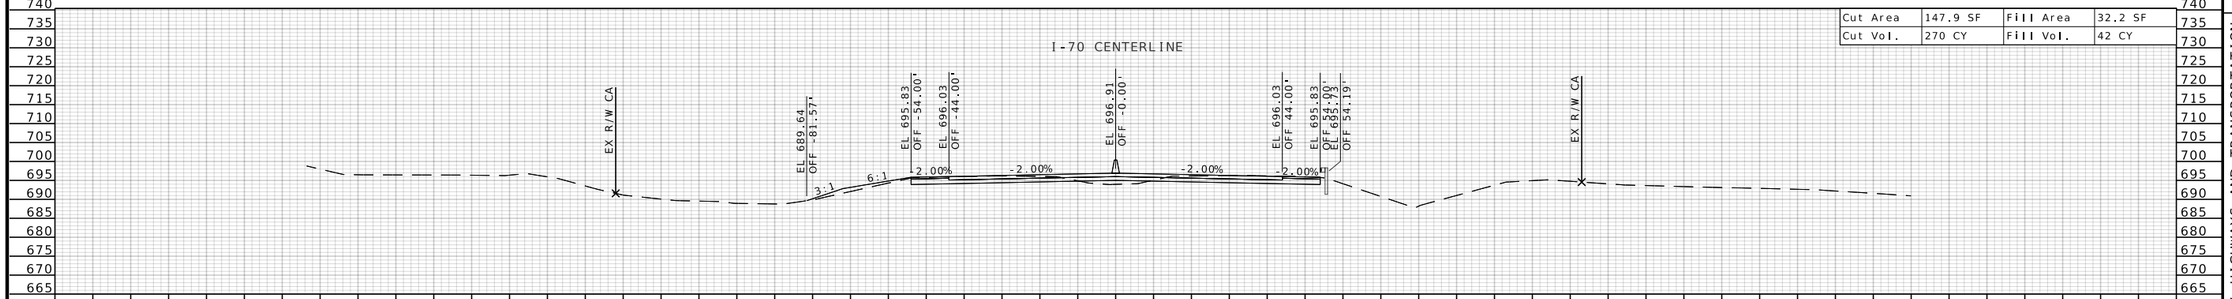

STA 1144+00.00

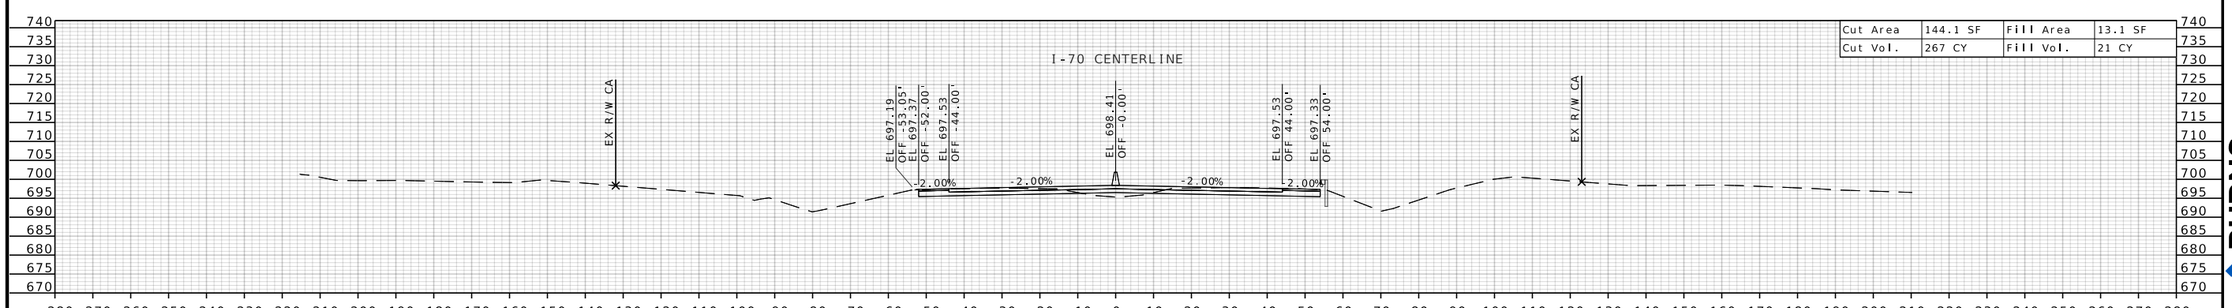

STA 1143+50.00

STATE OF MISSOURI
RONNIE L. WILLIAMS
NUMBER PE-2010000879
PROFESSIONAL ENGINEER

THIS SHEET HAS BEEN SIGNED, SEALED, AND DATED ELECTRONICALLY

DATE PREPARED
10/27/2025

ROUTE	STATE
I-70	MO
DISTRICT	SHEET NO.
CD	257

COUNTY
COOPER

JOB NO.
JST0017B

CONTRACT ID.
-

PROJECT NO.
-


BRIDGE NO.
-

DESCRIPTION	DATE


MISSOURI HIGHWAYS AND TRANSPORTATION COMMISSION

105 WEST CAPITOL
JEFFERSON CITY, MO 65102
1-888-ASK-MODOT (1-888-275-6636)


BURNS McDONNELL
9400 Ward Parkway
Kansas City, MO 64114
(816) 333-9400
Certificate of Authority
No.: 000165

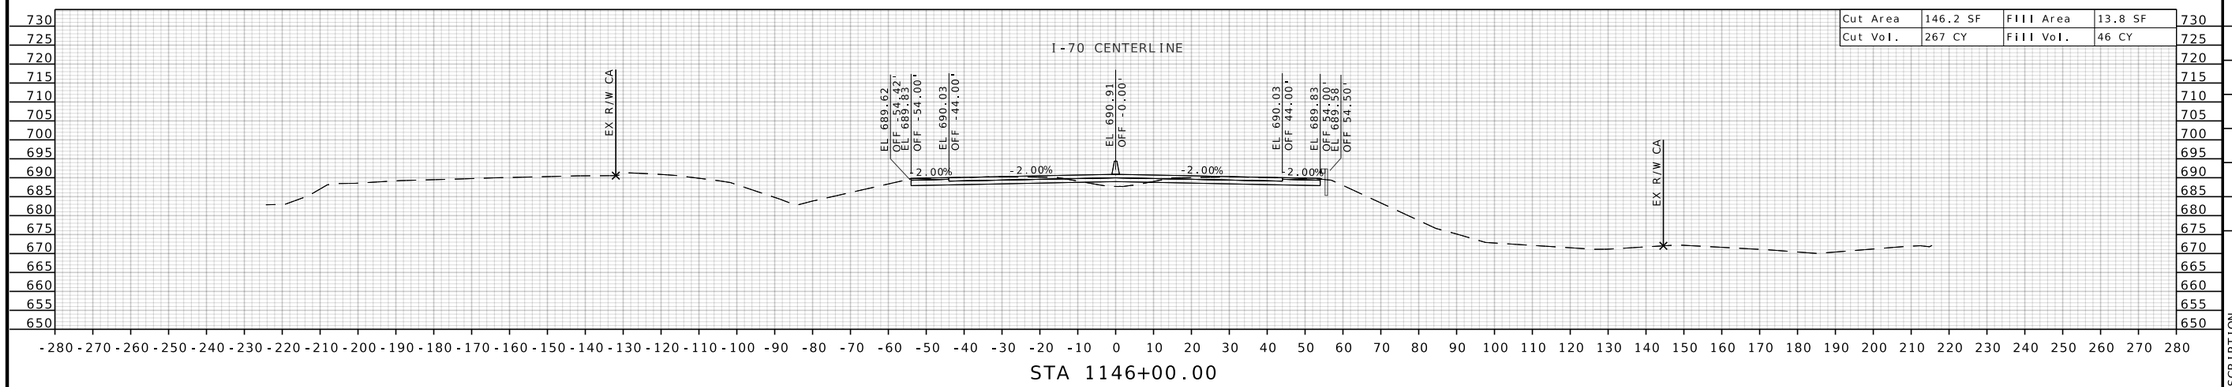

Cut Area	146.2 SF	Fill Area	13.8 SF
Cut Vol.	267 CY	Fill Vol.	46 CY

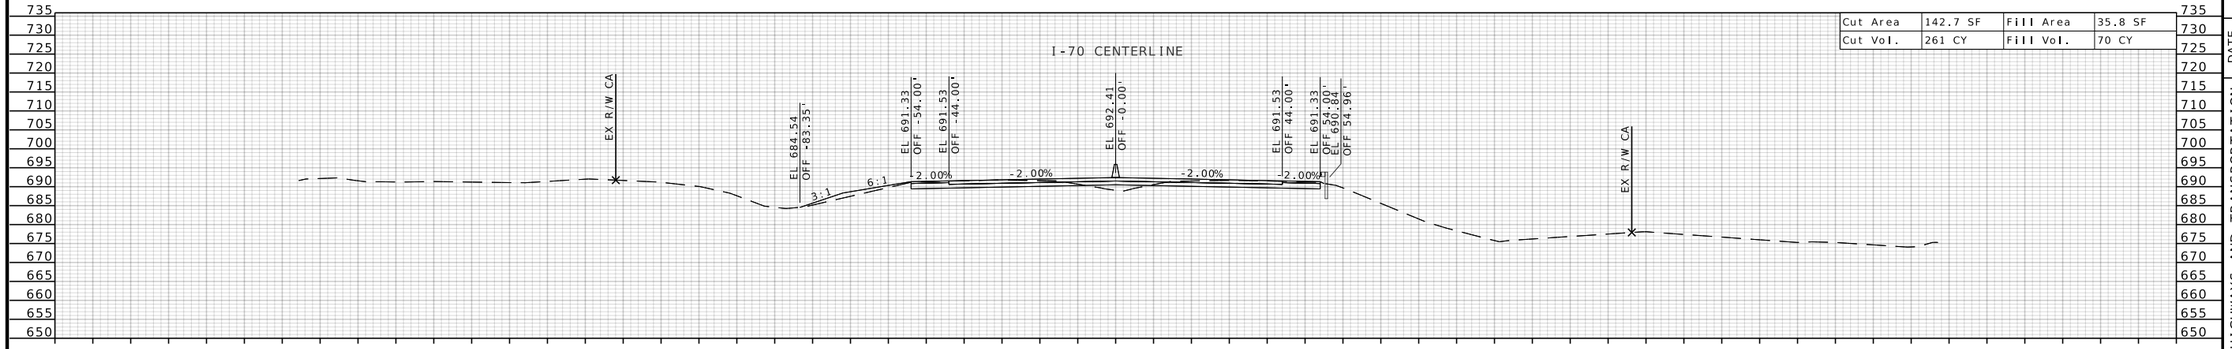

Cut Area	142.7 SF	Fill Area	35.8 SF
Cut Vol.	261 CY	Fill Vol.	70 CY

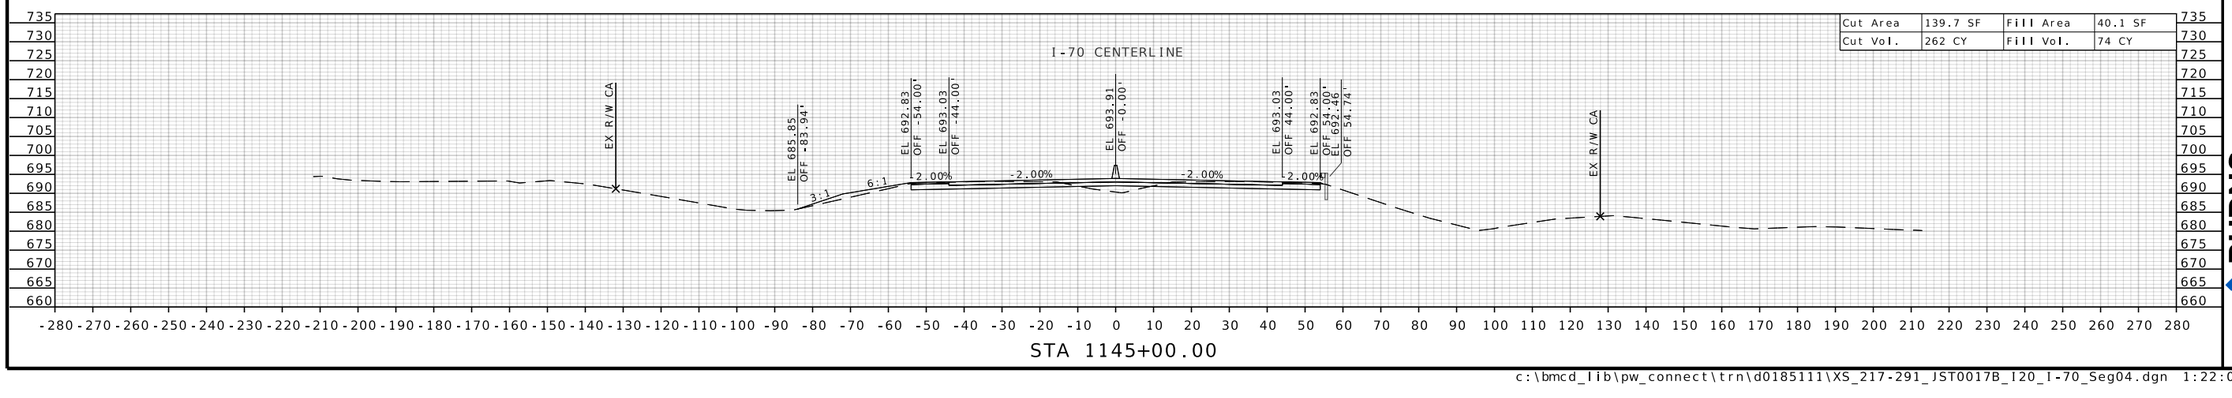

Cut Area	139.7 SF	Fill Area	40.1 SF
Cut Vol.	262 CY	Fill Vol.	74 CY

STATE OF MISSOURI
RONNIE L. WILLIAMS
NUMBER PE-2010000879
PROFESSIONAL ENGINEER

THIS SHEET HAS BEEN SIGNED, SEALED, AND DATED ELECTRONICALLY

DATE PREPARED
10/27/2025

ROUTE	STATE
I-70	MO
DISTRICT	SHEET NO.
CD	258

COUNTY
COOPER

JOB NO.
JST0017B

CONTRACT ID.
-

PROJECT NO.
-

BRIDGE NO.
-

DESCRIPTION	DATE


MISSOURI HIGHWAYS AND TRANSPORTATION COMMISSION

105 WEST CAPITOL
JEFFERSON CITY, MO 65102
1-888-ASK-MODOT (1-888-275-6636)


MoDOT

BURNS McDONNELL
9400 Ward Parkway
Kansas City, MO 64114
(816) 333-9400
Certificate of Authority
No.: 000165


c:\bmcd_lib\pw_connect\trn\d0185111\XS_217-291_JST0017B_I20_I-70_Seg04.dgn 1:22:00 PM 10/27/2025

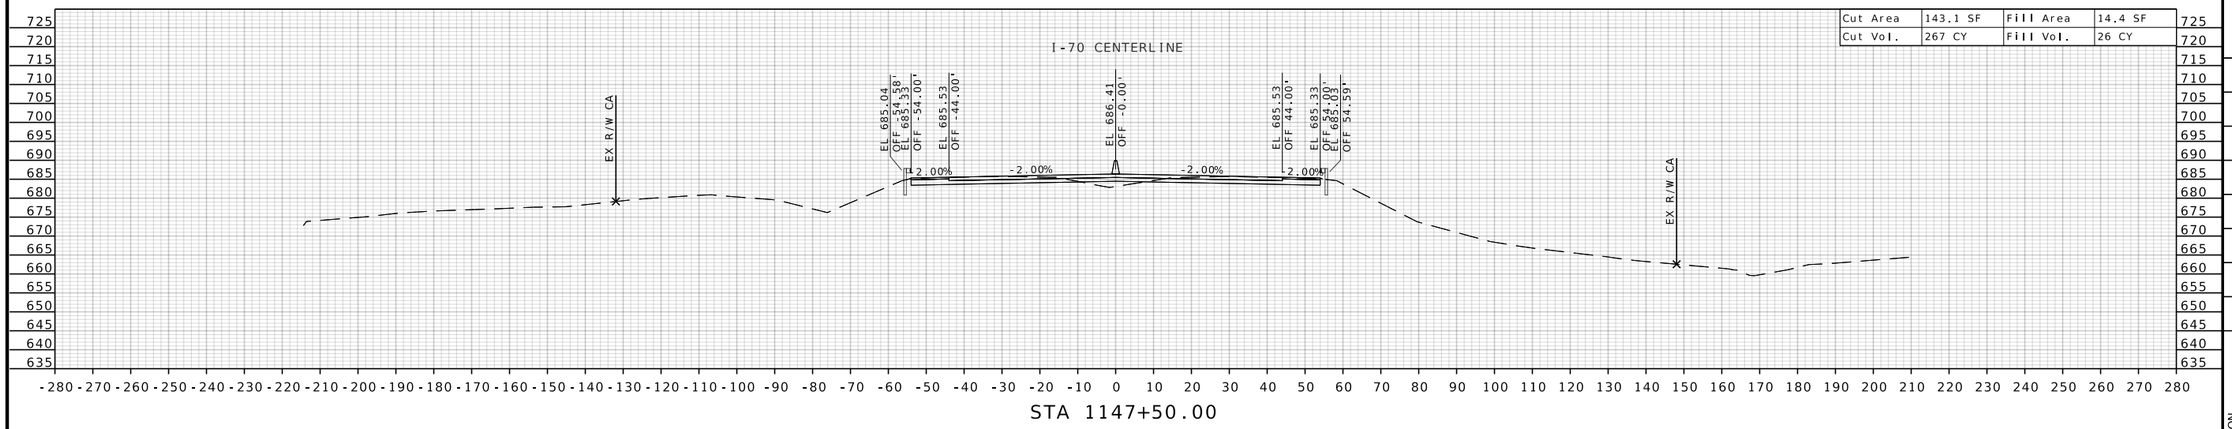

Cut Area	143.1 SF	Fill Area	14.4 SF
Cut Vol.	267 CY	Fill Vol.	26 CY

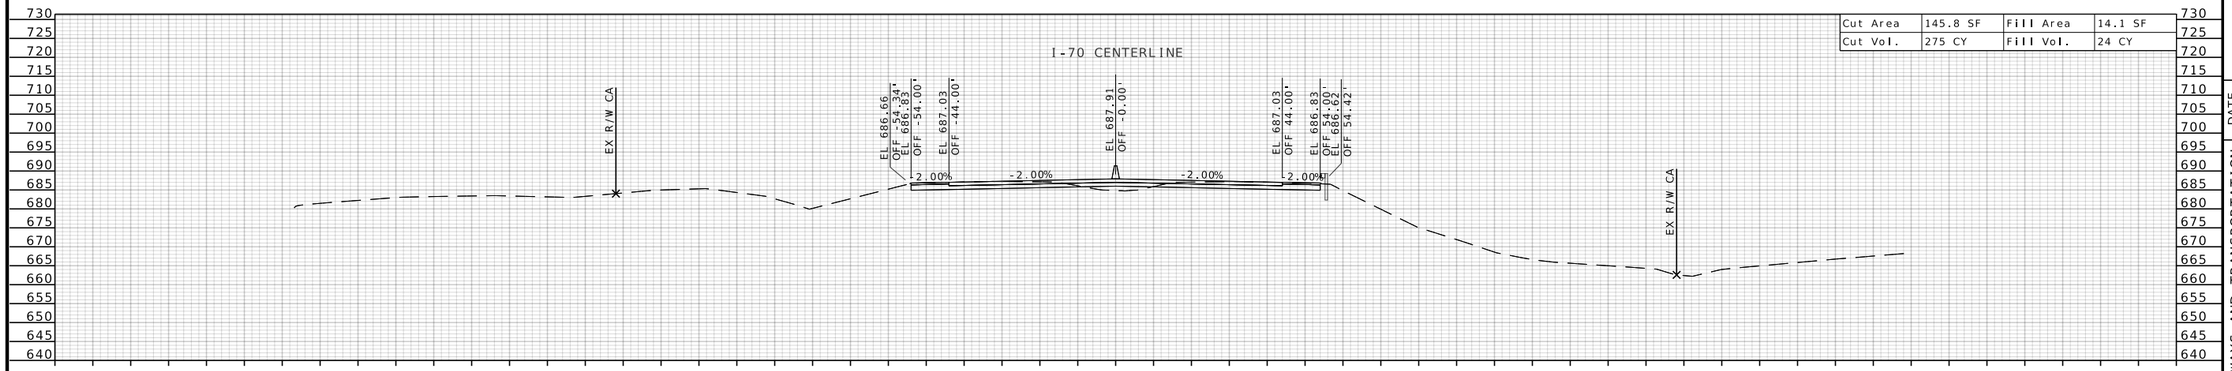

Cut Area	145.8 SF	Fill Area	14.1 SF
Cut Vol.	275 CY	Fill Vol.	24 CY

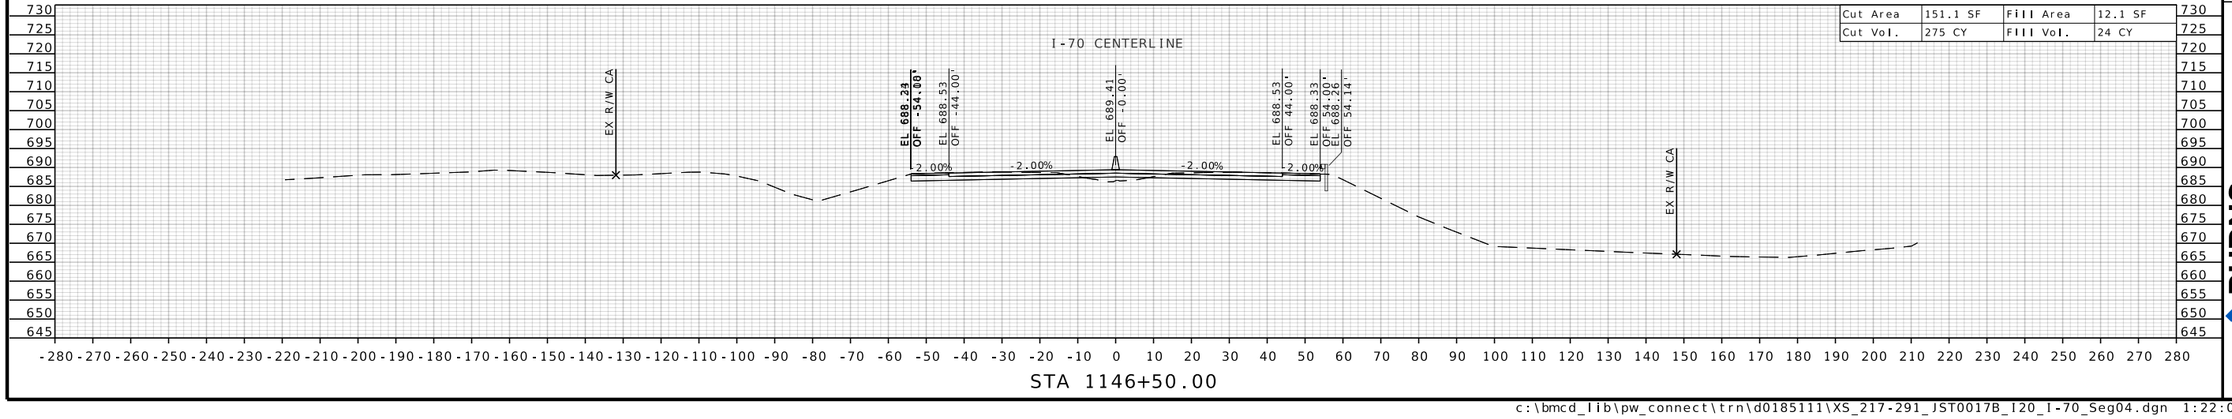

Cut Area	151.1 SF	Fill Area	12.1 SF
Cut Vol.	275 CY	Fill Vol.	24 CY

STATE OF MISSOURI
RONNIE L. WILLIAMS
NUMBER PE-2010000879
PROFESSIONAL ENGINEER

THIS SHEET HAS BEEN SIGNED, SEALED, AND DATED ELECTRONICALLY

DATE PREPARED
10/27/2025

ROUTE	STATE
I-70	MO
DISTRICT	SHEET NO.
CD	259

COUNTY
COOPER

JOB NO.
JST0017B

CONTRACT ID.
-


PROJECT NO.
-


BRIDGE NO.
-

DESCRIPTION	DATE

MISSOURI HIGHWAYS AND TRANSPORTATION COMMISSION
105 WEST CAPITOL
JEFFERSON CITY, MO 65102
1-888-ASK-MODOT (1-888-275-6636)

BURNS McDONNELL
9400 Ward Parkway
Kansas City, MO 64114
(816) 333-9400
Certificate of Authority No.: 000165

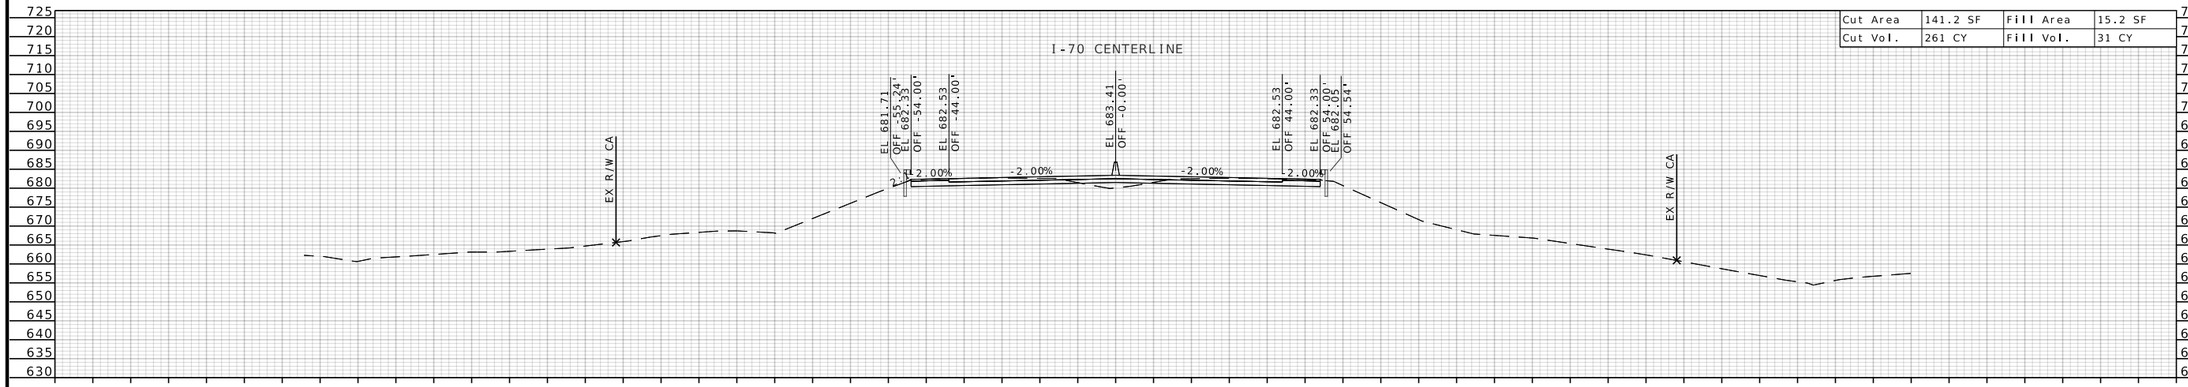

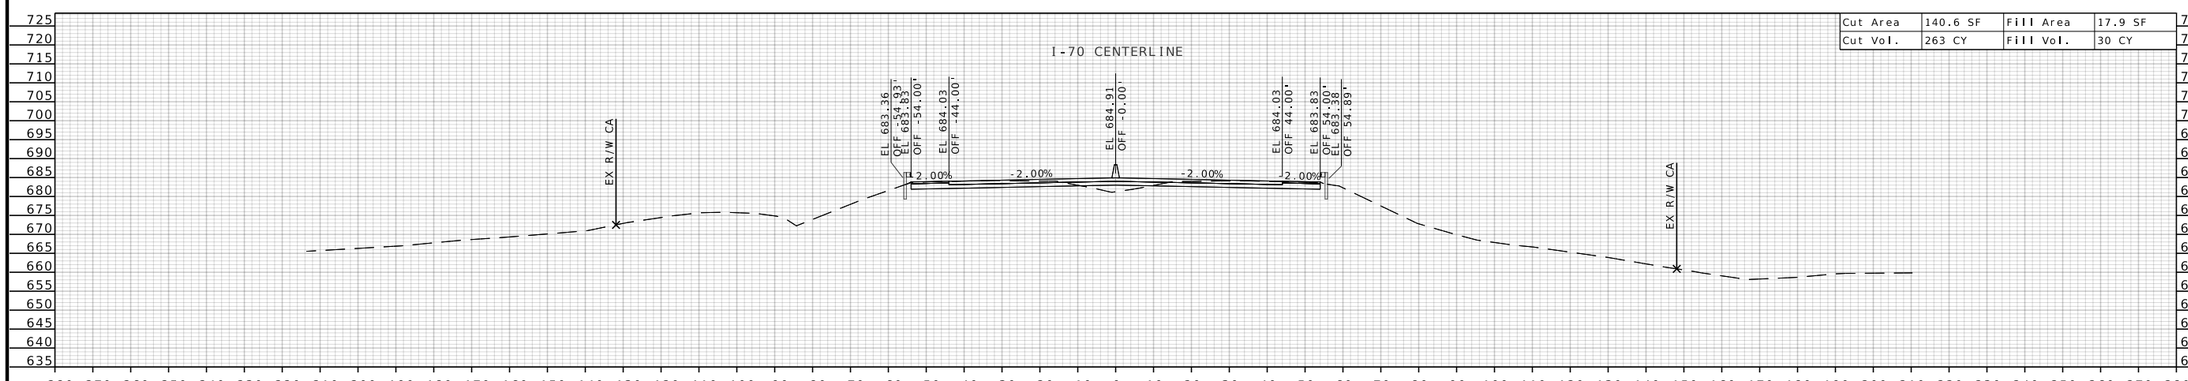

STATE OF MISSOURI
RONNIE L. WILLIAMS
NUMBER PE-2010000879
PROFESSIONAL ENGINEER

THIS SHEET HAS BEEN SIGNED, SEALED, AND DATED ELECTRONICALLY

DATE PREPARED
10/27/2025

ROUTE	STATE
I-70	MO
DISTRICT	SHEET NO.
CD	260

COUNTY
COOPER

JOB NO.
JST0017B

CONTRACT ID.
-

PROJECT NO.
-

BRIDGE NO.
-


DESCRIPTION	DATE

MISSOURI HIGHWAYS AND TRANSPORTATION COMMISSION

105 WEST CAPITOL
JEFFERSON CITY, MO 65102
1-888-ASK-MODOT (1-888-275-6636)


BURNS McDONNELL
9400 Ward Parkway
Kansas City, MO 64114
(816) 333-9400
Certificate of Authority
No.: 000165

c:\bmcd_lib\pw_connect\trn\d0185111\XS_217-291_JST0017B_I20_I-70_Seg04.dgn 1:22:03 PM 10/27/2025

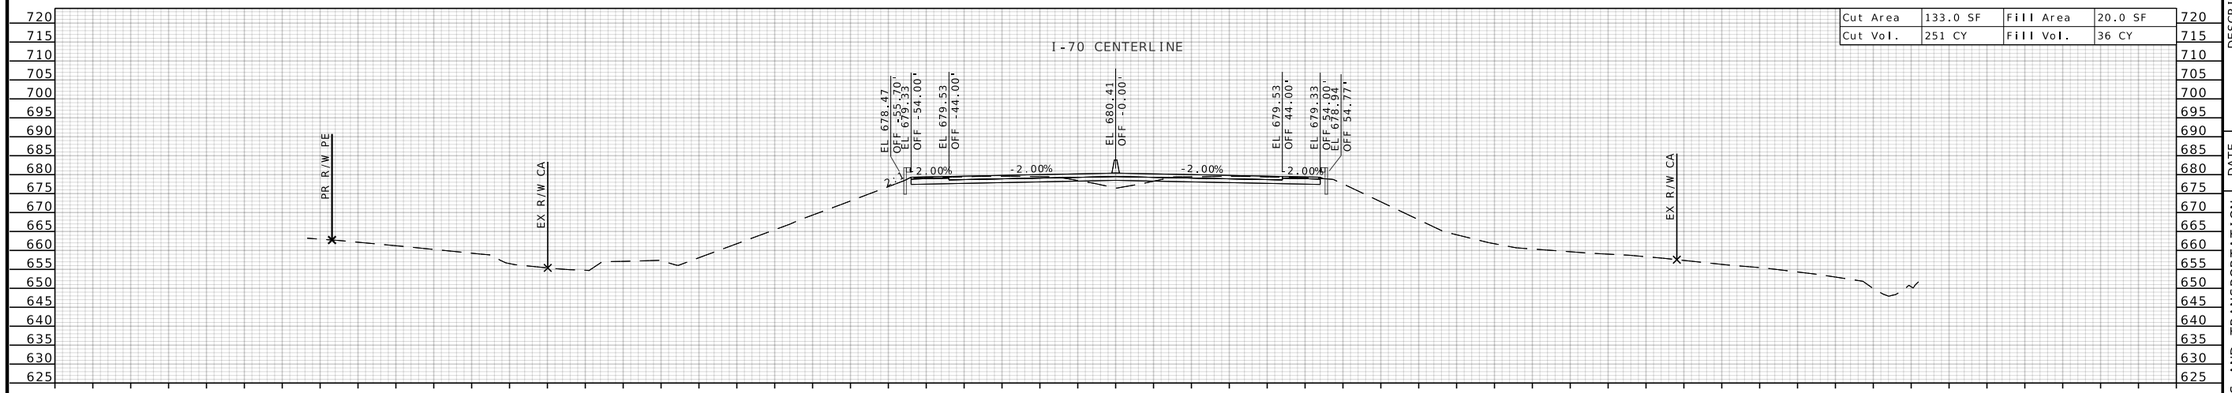

STA 1149+50.00

Cut Area	133.0 SF	Fill Area	20.0 SF
Cut Vol.	251 CY	Fill Vol.	36 CY

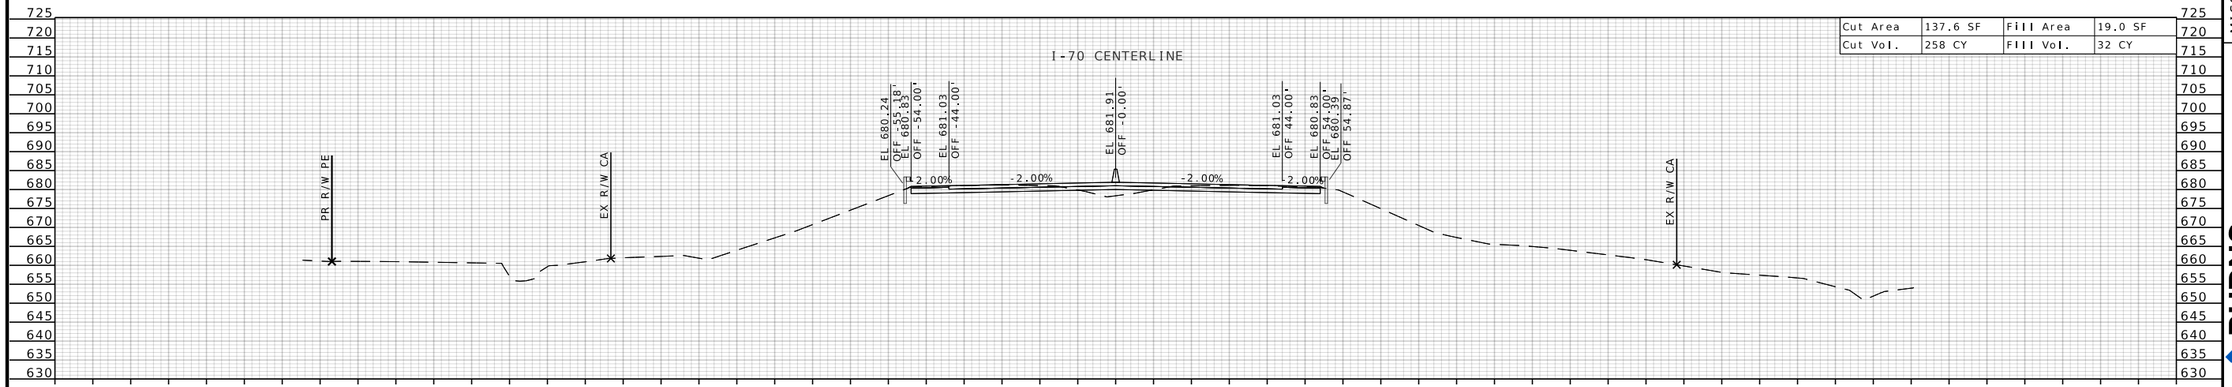

STA 1149+00.00

Cut Area	137.6 SF	Fill Area	19.0 SF
Cut Vol.	258 CY	Fill Vol.	32 CY

STATE OF MISSOURI
RONNIE L. WILLIAMS
NUMBER PE-2010000879
PROFESSIONAL ENGINEER

THIS SHEET HAS BEEN SIGNED, SEALED, AND DATED ELECTRONICALLY

DATE PREPARED
10/27/2025

ROUTE	STATE
I-70	MO
DISTRICT	SHEET NO.
CD	261

COUNTY
COOPER

JOB NO.
JST0017B

CONTRACT ID.
-

PROJECT NO.
-

BRIDGE NO.
-

DESCRIPTION	DATE


MISSOURI HIGHWAYS AND TRANSPORTATION COMMISSION

105 WEST CAPITOL
JEFFERSON CITY, MO 65102
1-888-ASK-MODOT (1-888-275-6636)

MoDOT


BURNS McDONNELL
9400 Ward Parkway
Kansas City, MO 64114
(816) 333-9400
Certificate of Authority
No.: 000165

c:\bmcd_lib\pw_connect\trn\d0185111\XS_217-291_JST0017B_I20_I-70_Seg04.dgn 1:22:04 PM 10/27/2025

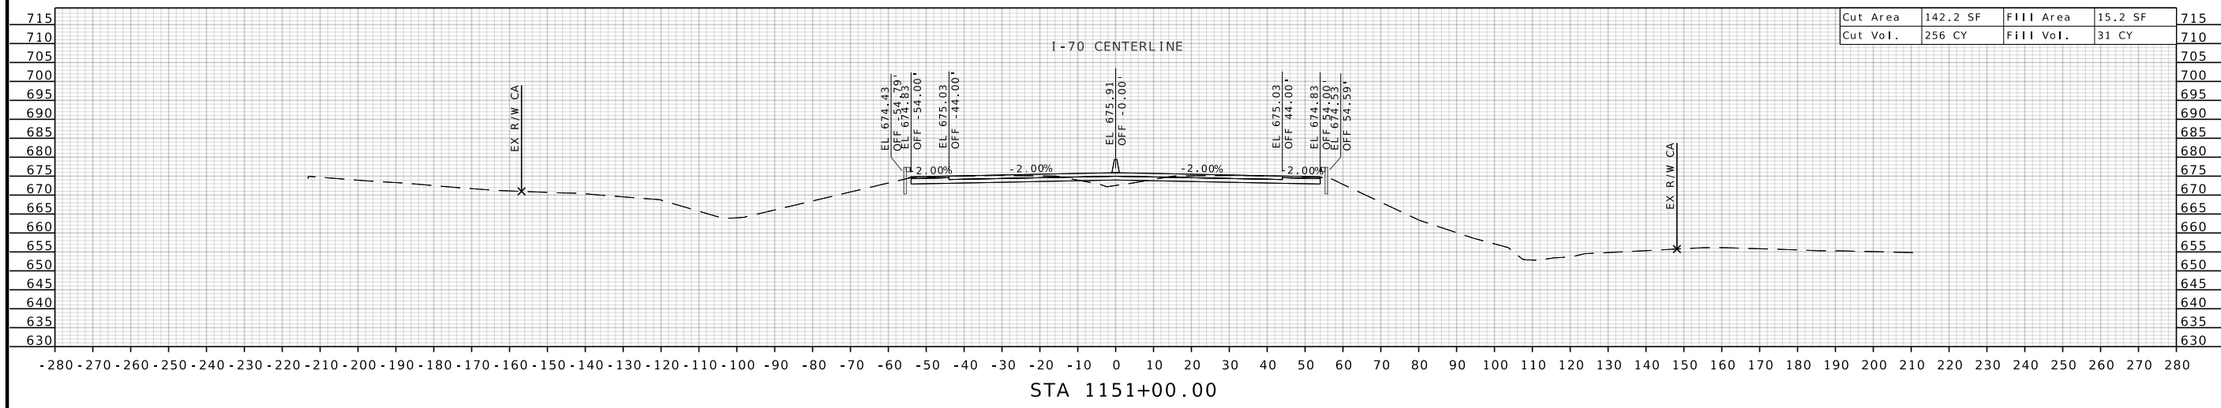


Cut Area	142.2 SF	Fill Area	15.2 SF
Cut Vol.	256 CY	Fill Vol.	31 CY

STA 1151+00.00

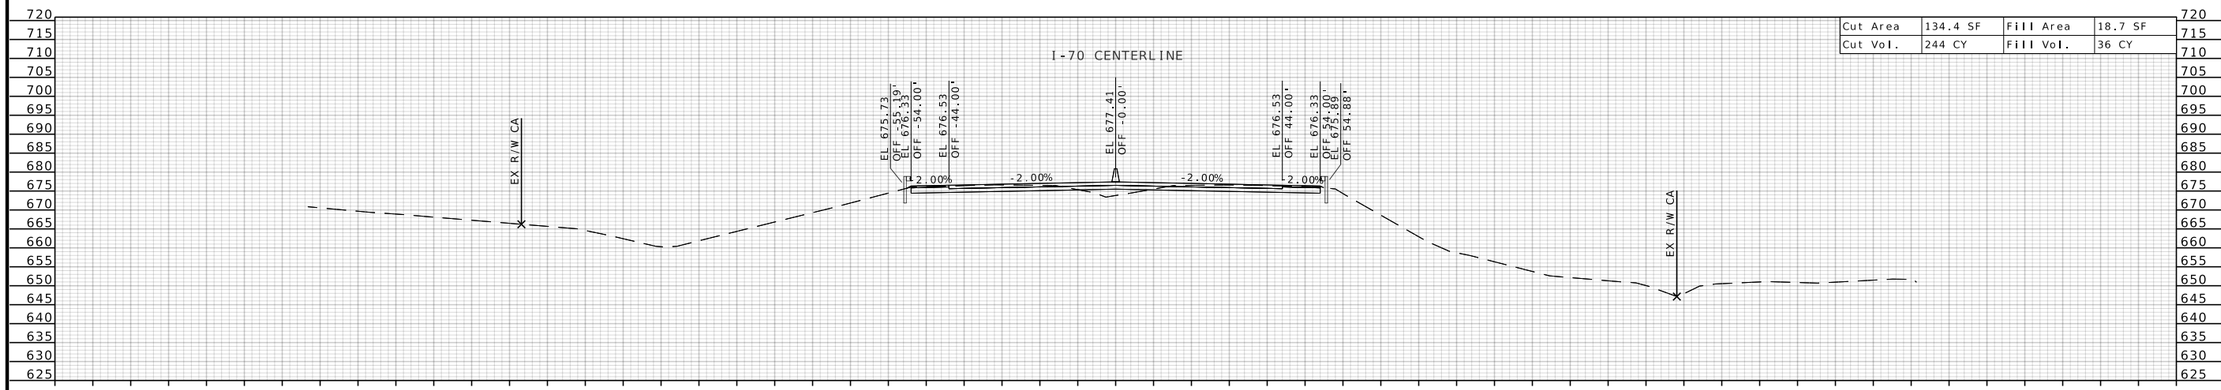

Cut Area	134.4 SF	Fill Area	18.7 SF
Cut Vol.	244 CY	Fill Vol.	36 CY

STA 1150+50.00

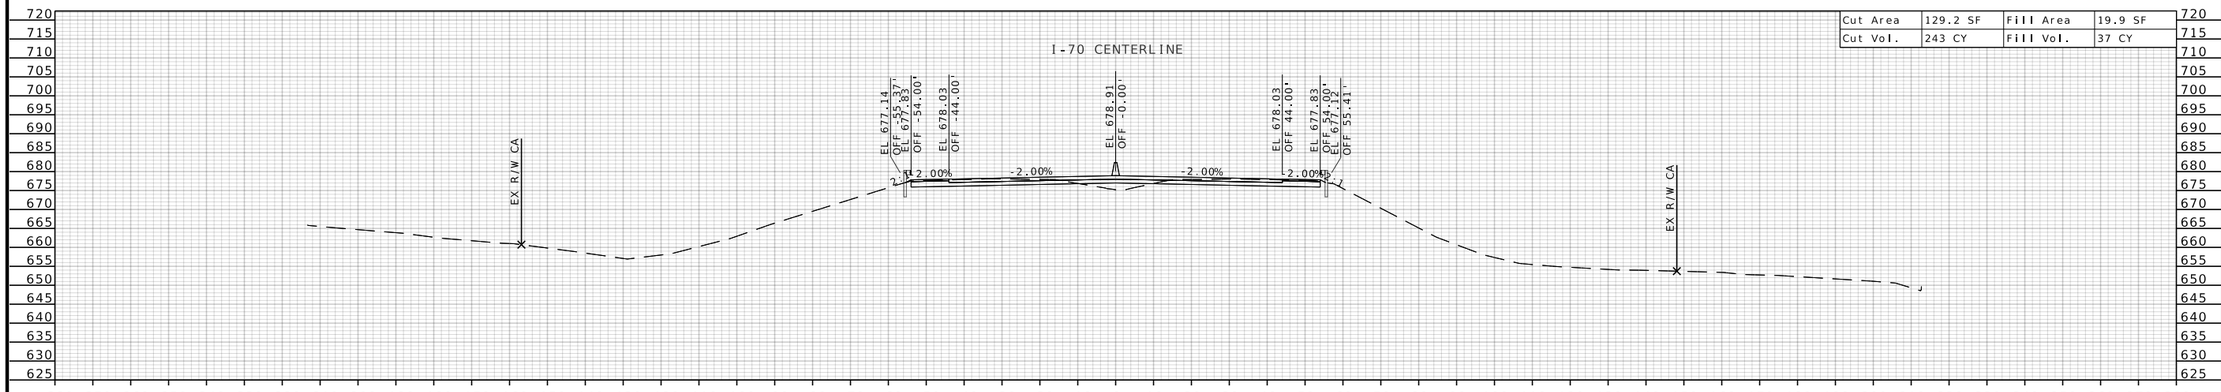

Cut Area	129.2 SF	Fill Area	19.9 SF
Cut Vol.	243 CY	Fill Vol.	37 CY

STA 1150+00.00

STATE OF MISSOURI
RONNIE L. WILLIAMS
NUMBER PE-2010000879
PROFESSIONAL ENGINEER

THIS SHEET HAS BEEN SIGNED, SEALED, AND DATED ELECTRONICALLY

DATE PREPARED
10/27/2025

ROUTE	STATE
I-70	MO
DISTRICT	SHEET NO.
CD	262

COUNTY
COOPER

JOB NO.
JST0017B

CONTRACT ID.
-

PROJECT NO.
-

BRIDGE NO.
-


DESCRIPTION	DATE

MISSOURI HIGHWAYS AND TRANSPORTATION COMMISSION

105 WEST CAPITOL
JEFFERSON CITY, MO 65102
1-888-ASK-MODOT (1-888-275-6636)


MoDOT

BURNS McDONNELL
9400 Ward Parkway
Kansas City, MO 64114
(816) 333-9400
Certificate of Authority
No.: 000165

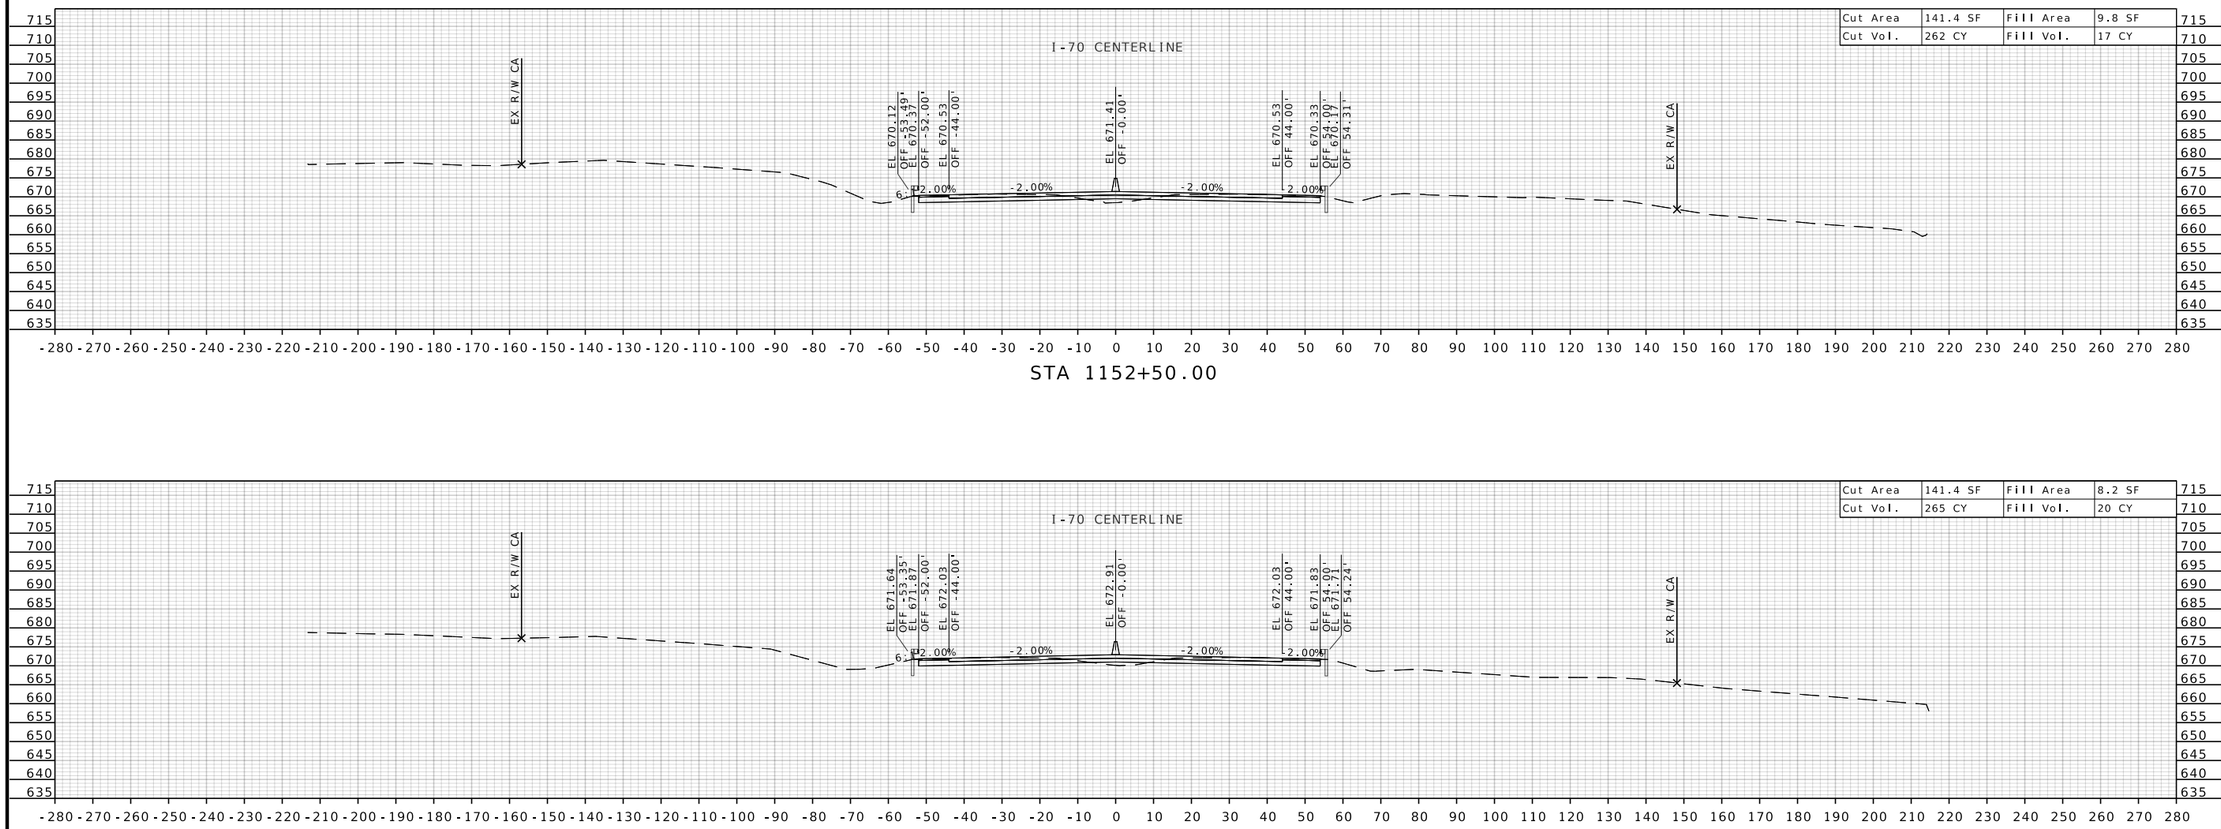

STA 1152+50.00

STA 1152+00.00

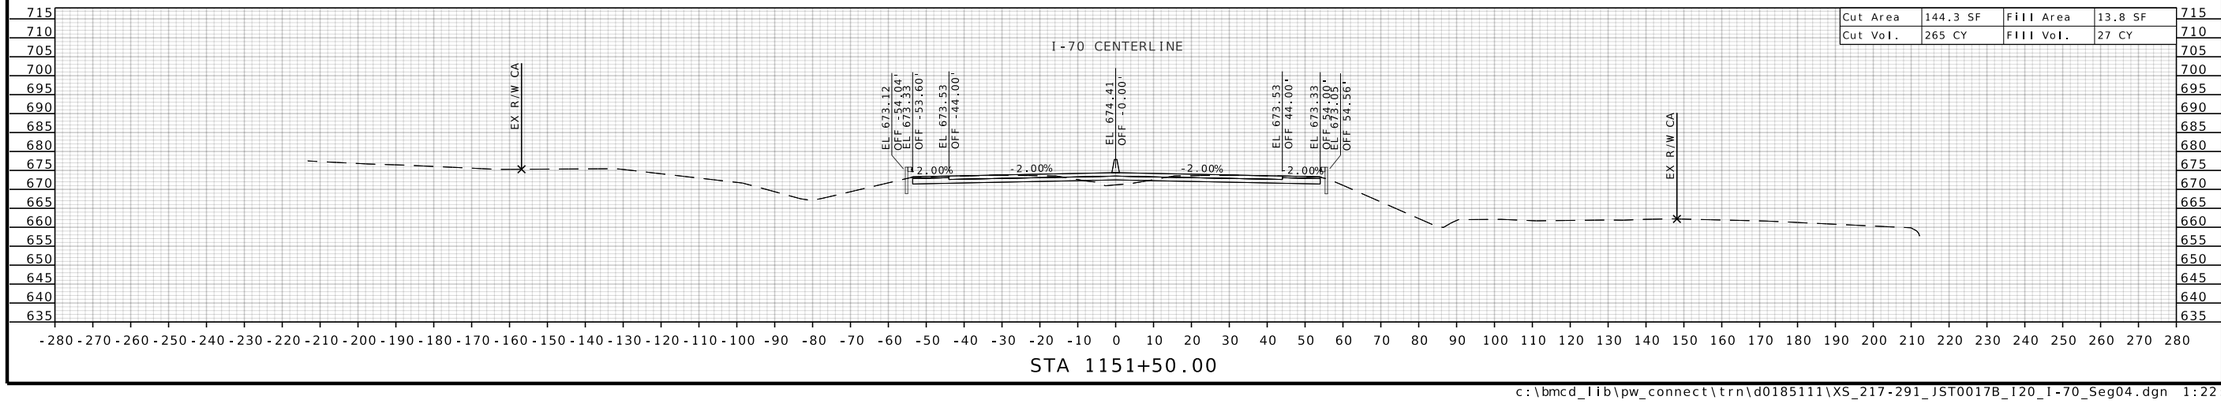

STA 1151+50.00

STATE OF MISSOURI
RONNIE L. WILLIAMS
NUMBER PE-2010000879
PROFESSIONAL ENGINEER

THIS SHEET HAS BEEN SIGNED, SEALED, AND DATED ELECTRONICALLY

DATE PREPARED
10/27/2025

ROUTE	STATE
I-70	MO
DISTRICT	SHEET NO.
CD	263

COUNTY
COOPER

JOB NO.
JST0017B

CONTRACT ID.
-

PROJECT NO.
-


BRIDGE NO.
-

DATE	DESCRIPTION

MISSOURI HIGHWAYS AND TRANSPORTATION COMMISSION
105 WEST CAPITOL
JEFFERSON CITY, MO 65102
1-888-ASK-MODOT (1-888-275-6636)


BURNS McDONNELL
9400 Ward Parkway
Kansas City, MO 64114
(816) 333-9400
Certificate of Authority
No.: 000165

c:\bmcd_lib\pw_connect\trn\d0185111\XS_217-291_JST0017B_I20_I-70_Seg04.dgn 1:22:07 PM 10/27/2025

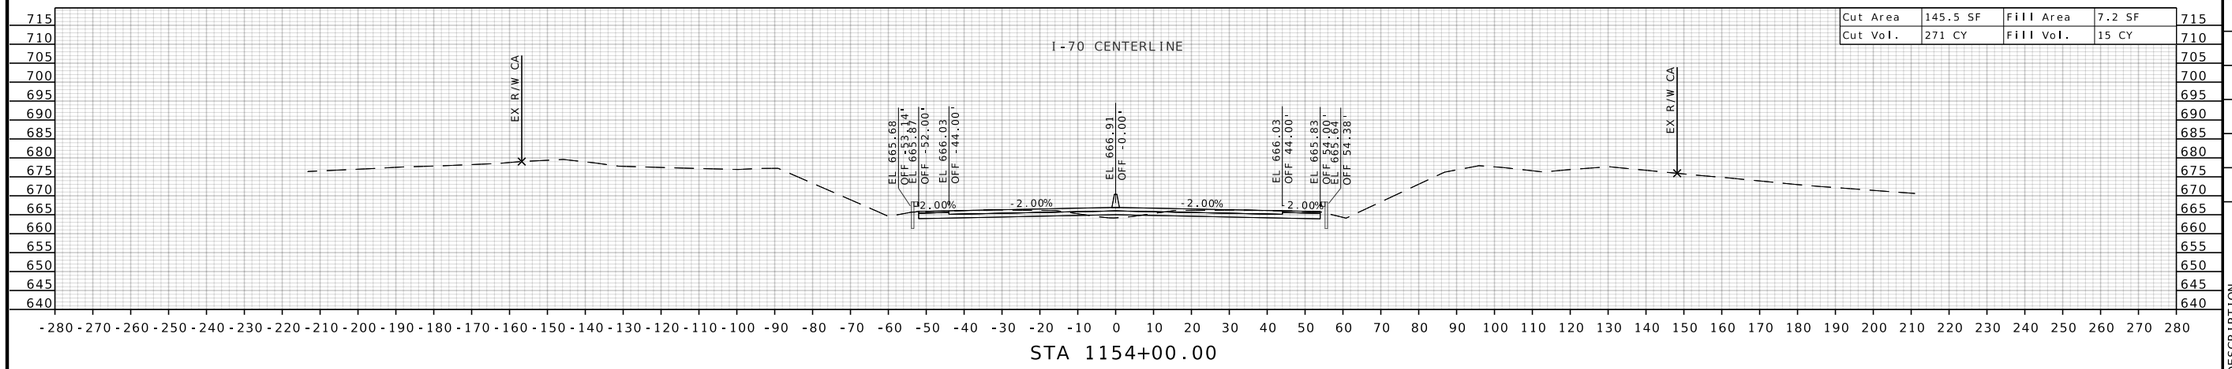


Cut Area	145.5 SF	Fill Area	7.2 SF
Cut Vol.	271 CY	Fill Vol.	15 CY

STA 1154+00.00

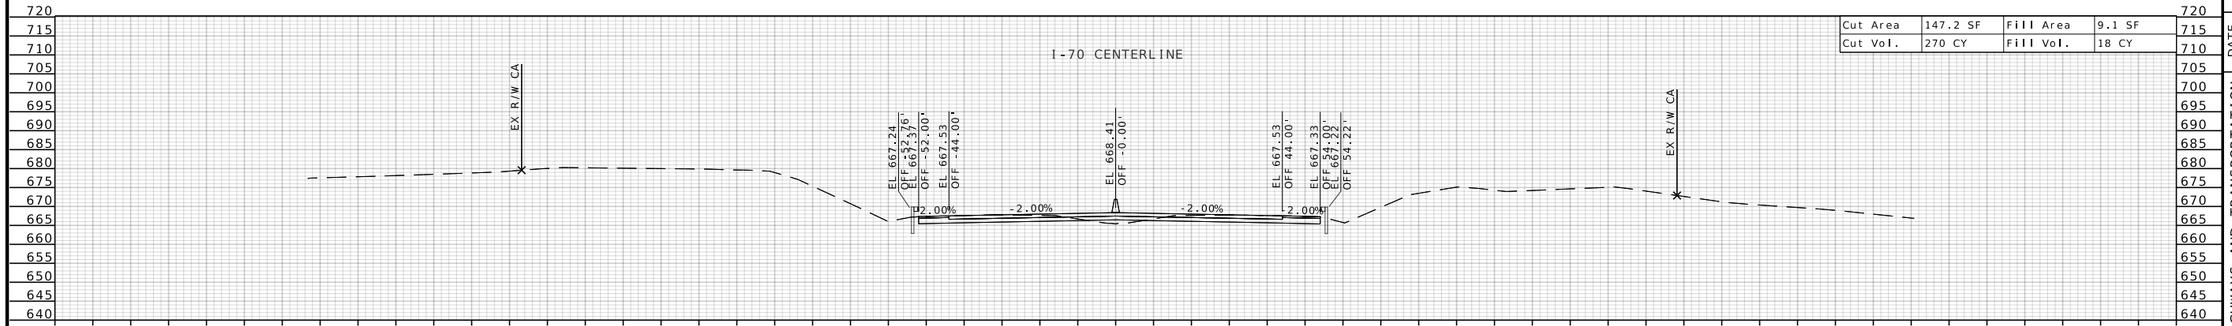

Cut Area	147.2 SF	Fill Area	9.1 SF
Cut Vol.	270 CY	Fill Vol.	18 CY

STA 1153+50.00

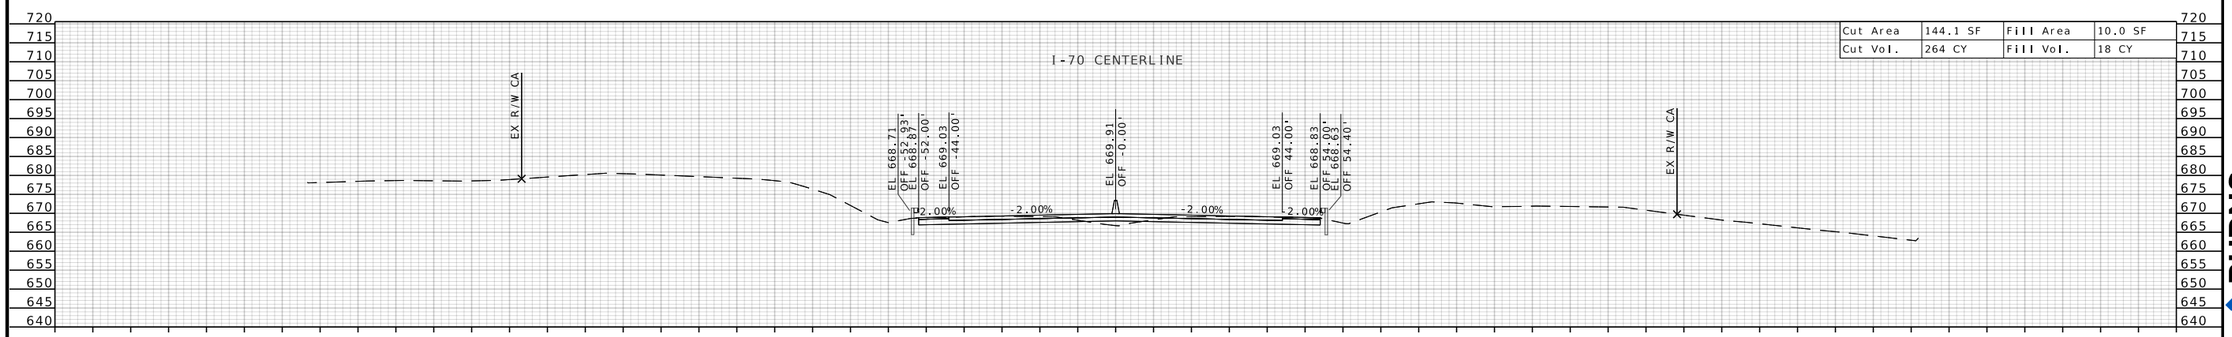

Cut Area	144.1 SF	Fill Area	10.0 SF
Cut Vol.	264 CY	Fill Vol.	18 CY

STA 1153+00.00

STATE OF MISSOURI
RONNIE L. WILLIAMS
NUMBER PE-2010000879
PROFESSIONAL ENGINEER

THIS SHEET HAS BEEN SIGNED, SEALED, AND DATED ELECTRONICALLY

DATE PREPARED
10/27/2025

ROUTE	STATE
I-70	MO
DISTRICT	SHEET NO.
CD	264

COUNTY
COOPER

JOB NO.
JST0017B

CONTRACT ID.
-

PROJECT NO.
-

BRIDGE NO.
-

DESCRIPTION	DATE


MISSOURI HIGHWAYS AND TRANSPORTATION COMMISSION

105 WEST CAPITOL
JEFFERSON CITY, MO 65102
1-888-ASK-MODOT (1-888-275-6636)


MoDOT

BURNS McDONNELL
9400 Ward Parkway
Kansas City, MO 64114
(816) 333-9400
Certificate of Authority
No.: 000165


c:\bmcd_lib\pw_connect\trn\d0185111\XS_217-291_JST0017B_I20_I-70_Seg04.dgn 1:22:08 PM 10/27/2025

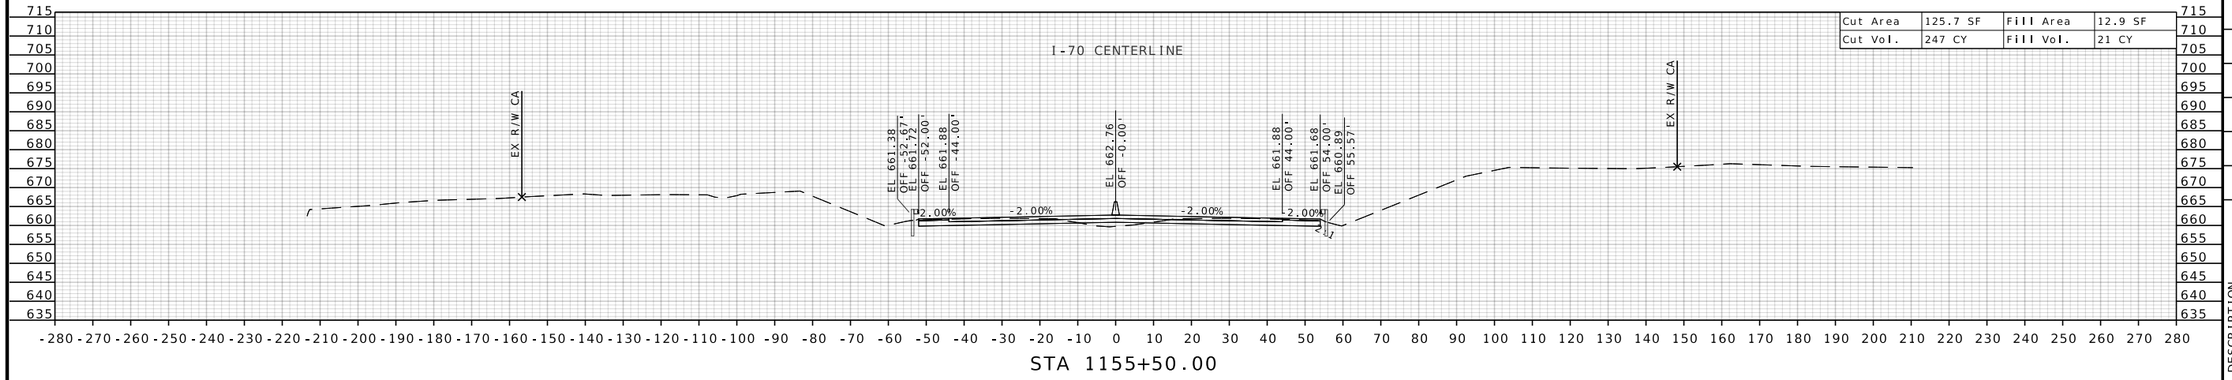

STA 1155+50.00

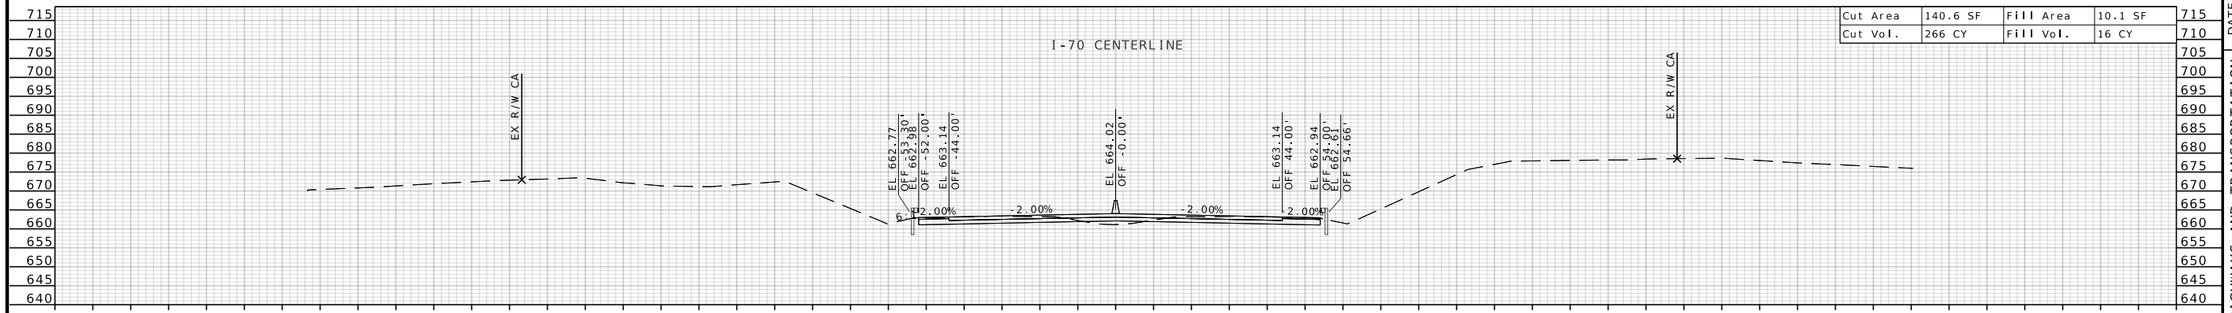

STA 1155+00.00

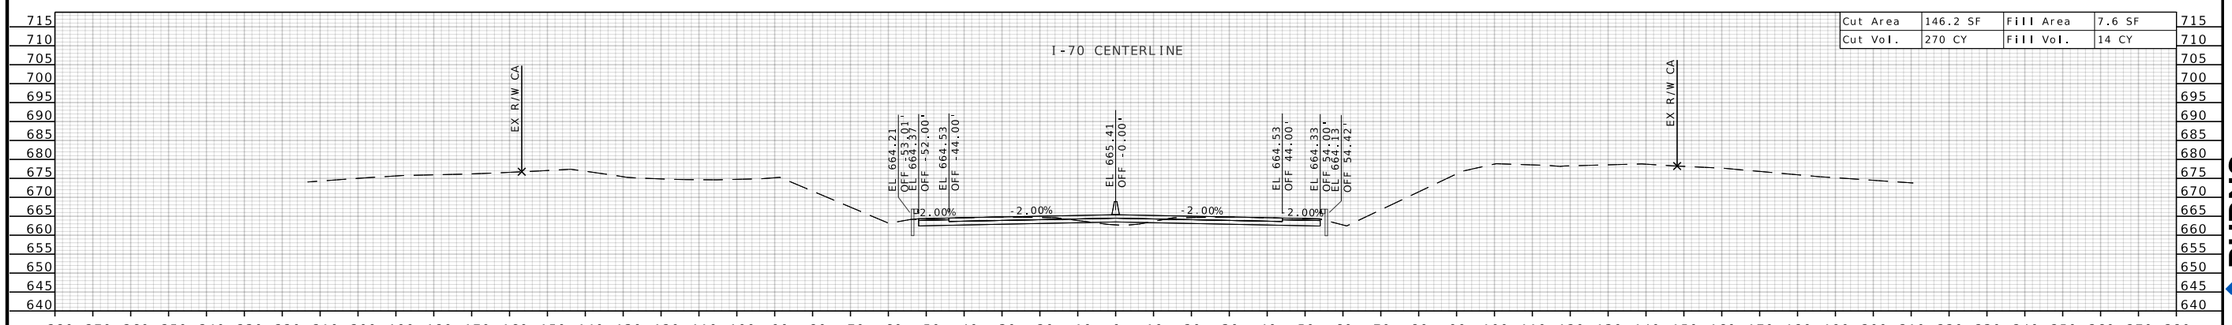

STA 1154+50.00

STATE OF MISSOURI
RONNIE L. WILLIAMS
NUMBER PE-2010000879
PROFESSIONAL ENGINEER

THIS SHEET HAS BEEN SIGNED, SEALED, AND DATED ELECTRONICALLY

DATE PREPARED
10/27/2025

ROUTE	STATE
I-70	MO
DISTRICT	SHEET NO.
CD	265

COUNTY
COOPER

JOB NO.
JST0017B

CONTRACT ID.
-

PROJECT NO.
-

BRIDGE NO.
-


DESCRIPTION	DATE


MISSOURI HIGHWAYS AND TRANSPORTATION COMMISSION

105 WEST CAPITOL
JEFFERSON CITY, MO 65102
1-888-ASK-MODOT (1-888-275-6636)

BURNS McDONNELL
9400 Ward Parkway
Kansas City, MO 64114
(816) 333-9400
Certificate of Authority
No.: 000165

c:\bmcd_lib\pw_connect\trn\d0185111\XS_217-291_JST0017B_I20_I-70_Seg04.dgn 1:22:10 PM 10/27/2025

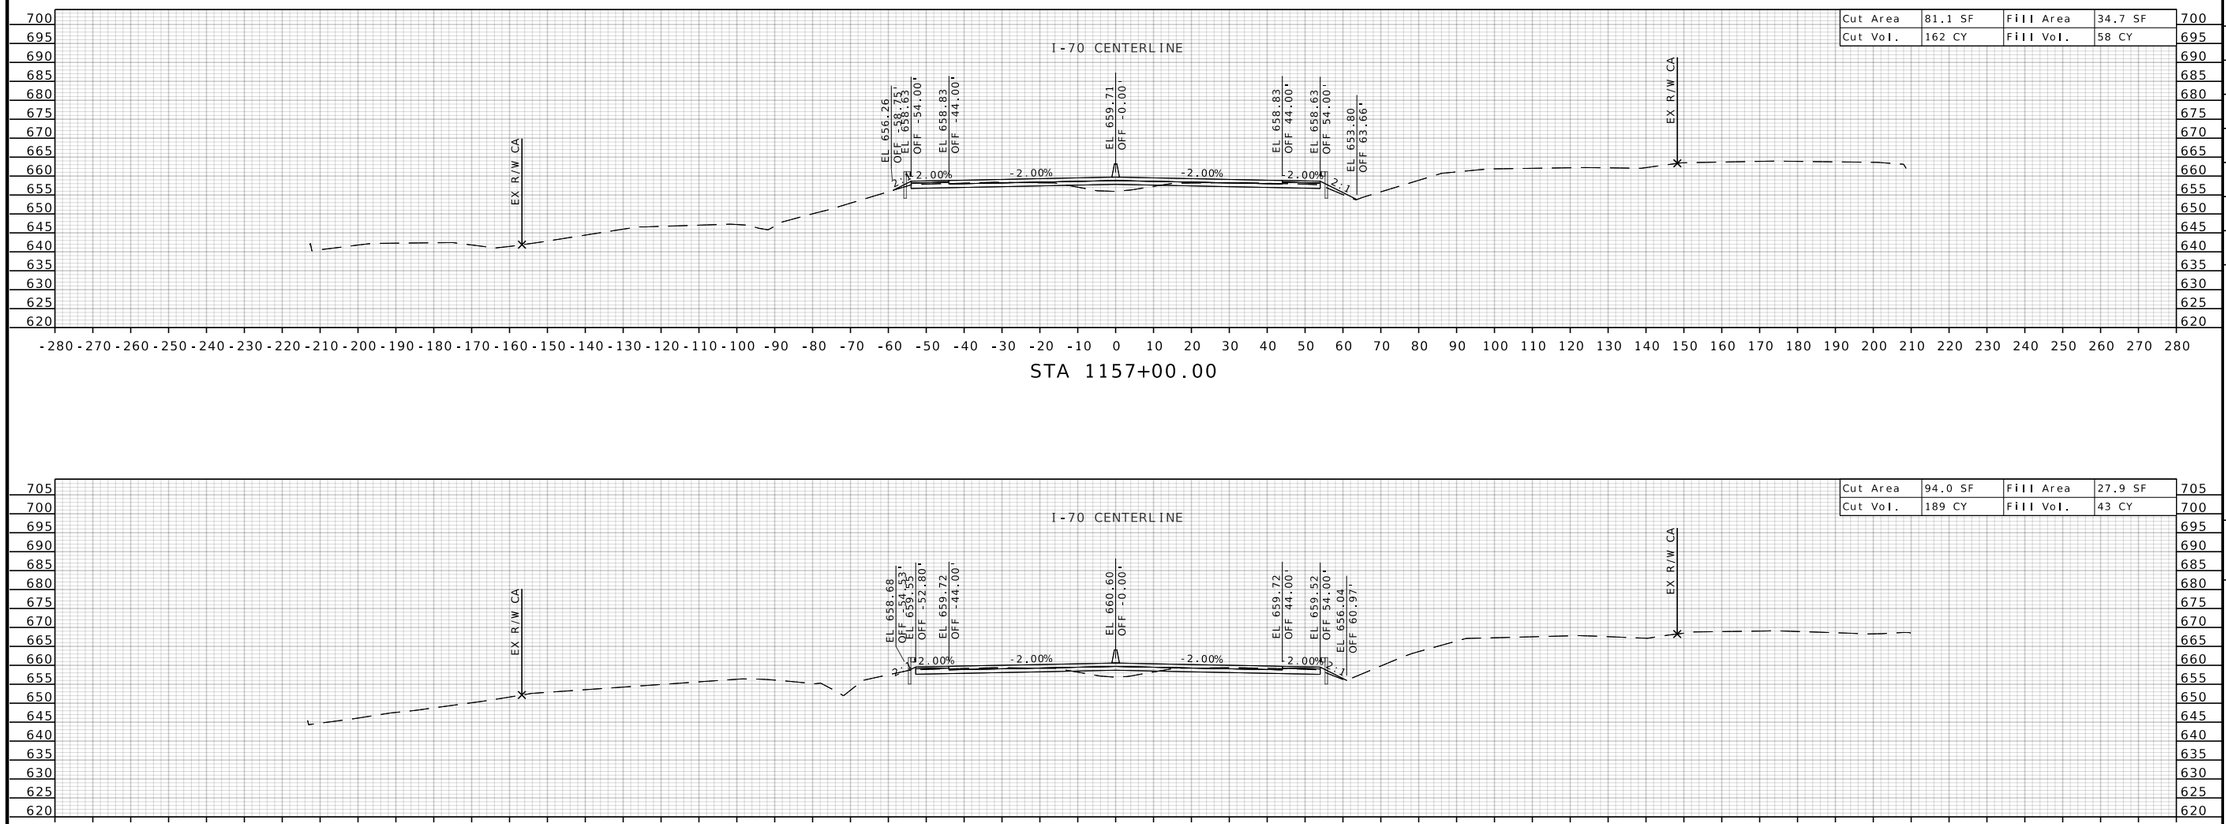

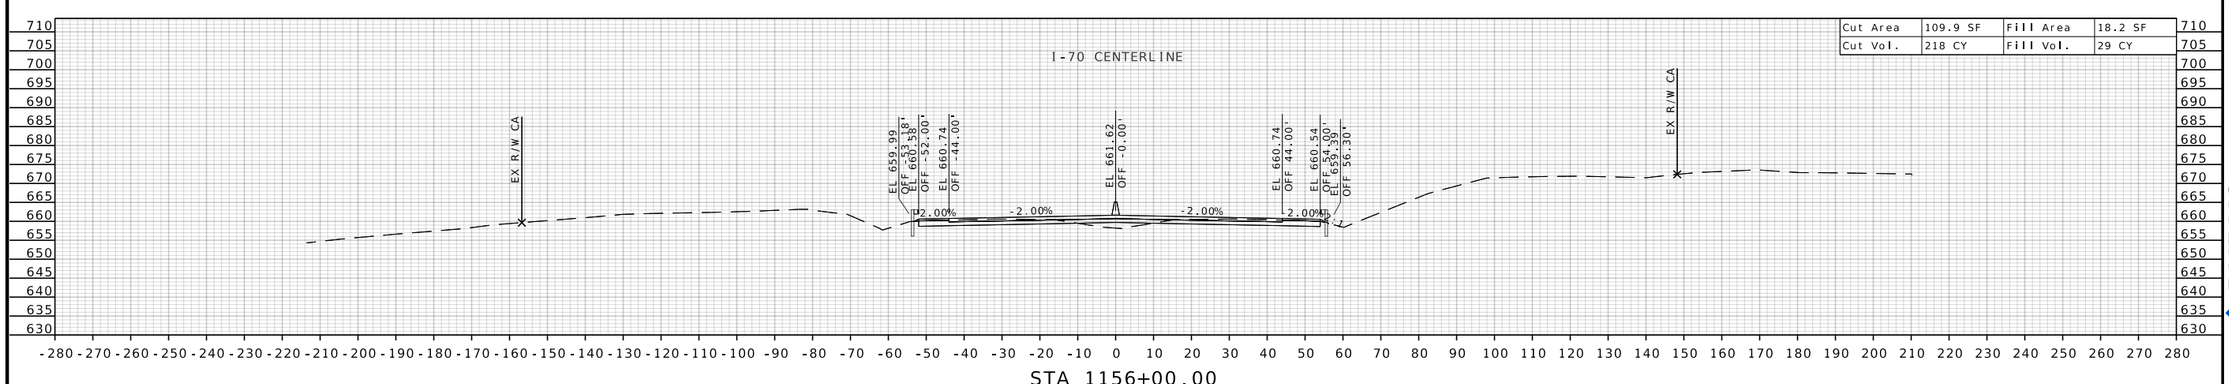

STATE OF MISSOURI
RONNIE L. WILLIAMS
NUMBER PE-2010000879
PROFESSIONAL ENGINEER

THIS SHEET HAS BEEN SIGNED, SEALED, AND DATED ELECTRONICALLY

DATE PREPARED
10/27/2025

ROUTE	STATE
I-70	MO
DISTRICT	SHEET NO.
CD	266

COUNTY
COOPER

JOB NO.
JST0017B

CONTRACT ID.
-


PROJECT NO.
-

BRIDGE NO.
-


DESCRIPTION	DATE

MISSOURI HIGHWAYS AND TRANSPORTATION COMMISSION
105 WEST CAPITOL
JEFFERSON CITY, MO 65102
1-888-ASK-MODOT (1-888-275-6636)


BURNS McDONNELL
9400 Ward Parkway
Kansas City, MO 64114
(816) 333-9400
Certificate of Authority No.: 000165

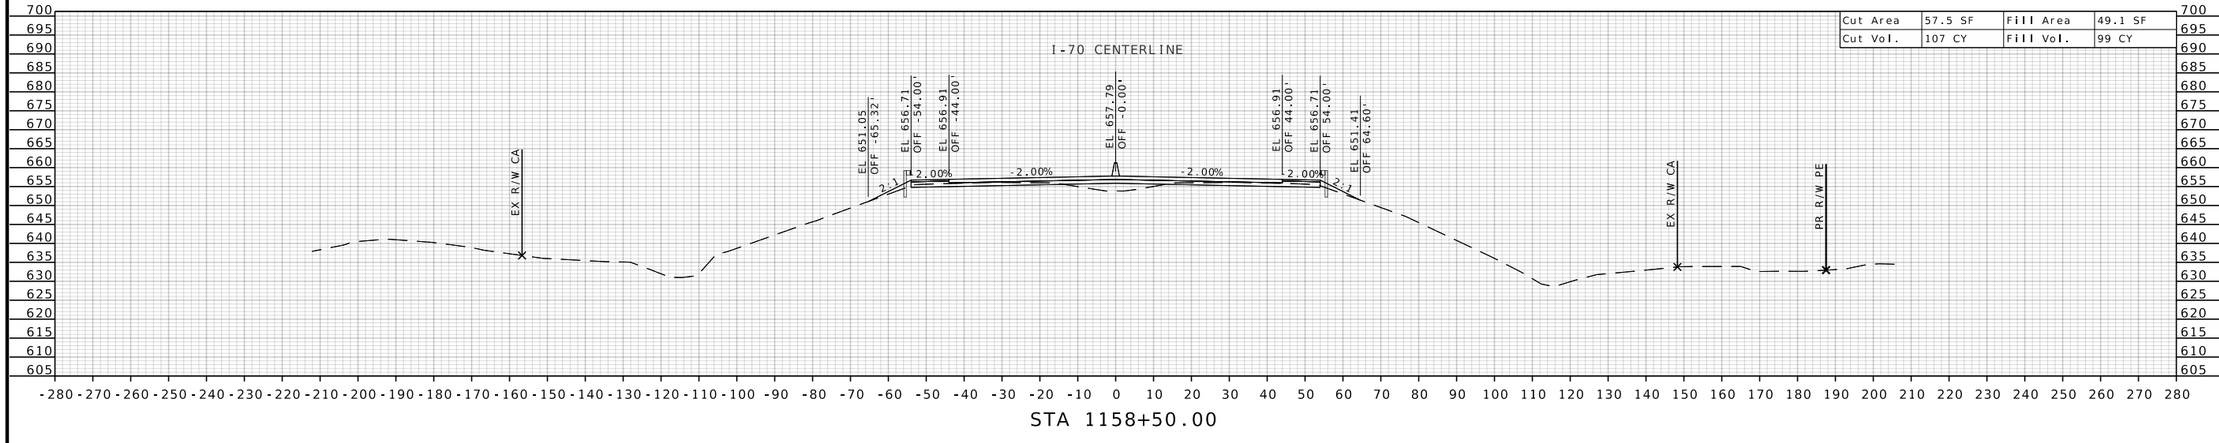

STA 1158+50.00

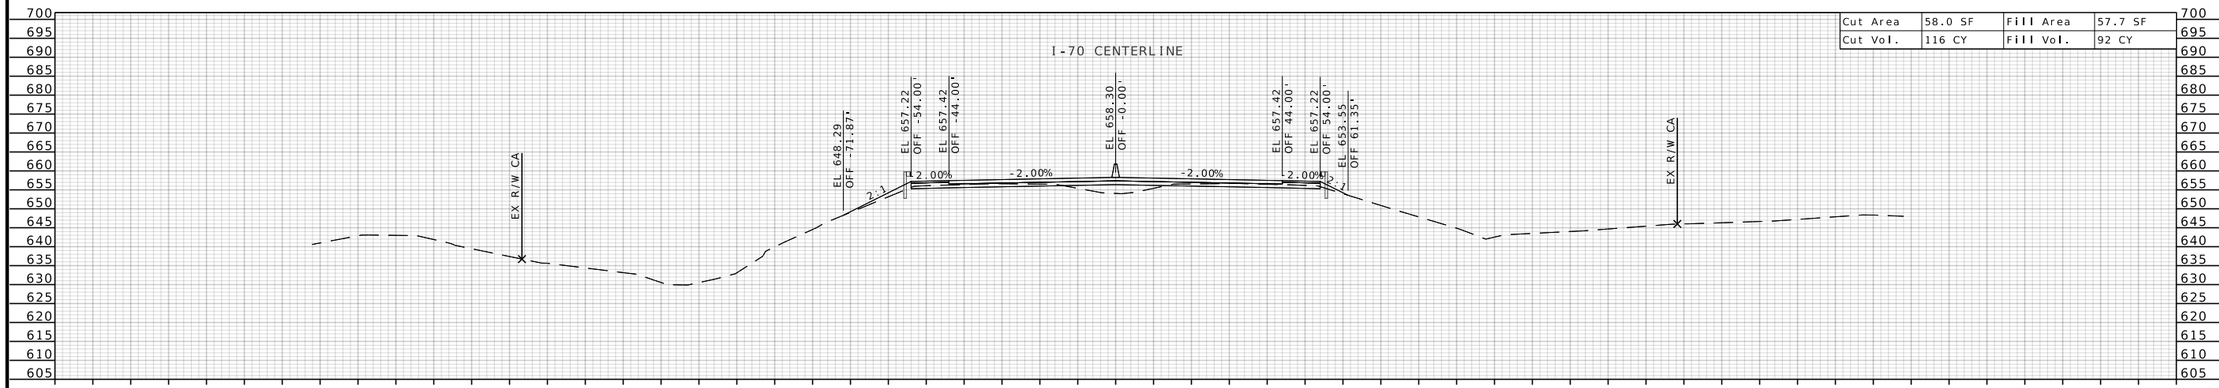

STA 1158+00.00

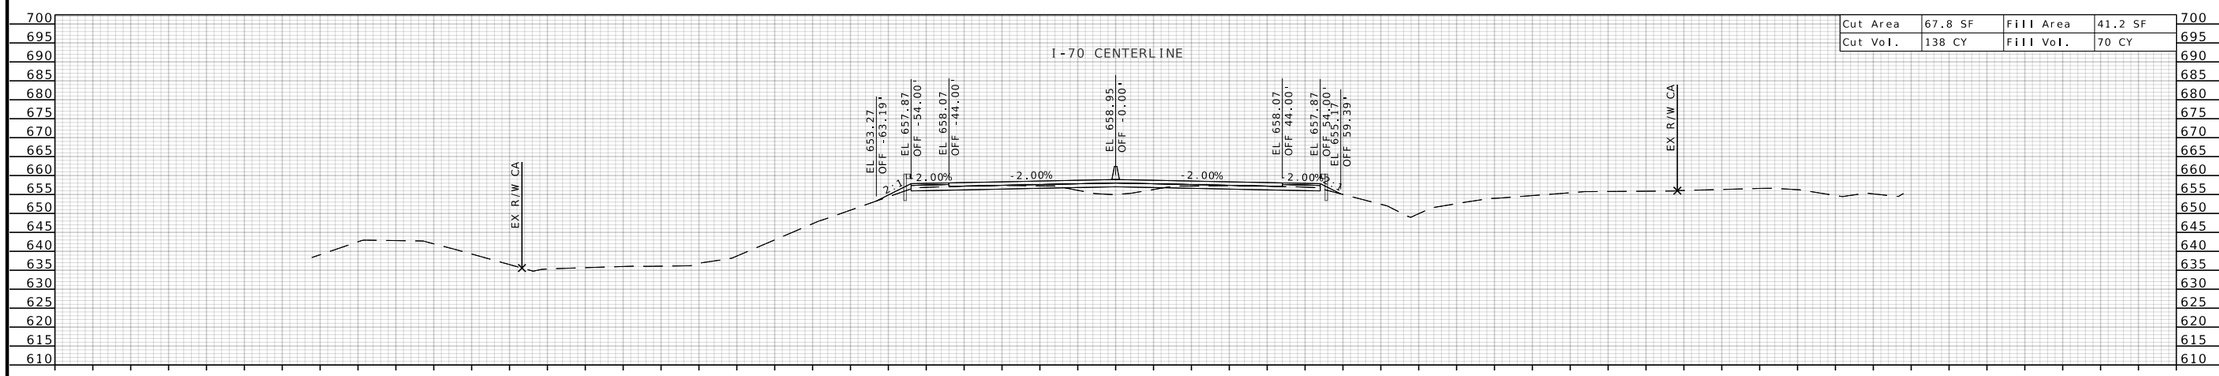

STA 1157+50.00

STATE OF MISSOURI
RONNIE L. WILLIAMS
NUMBER PE-2010000879
PROFESSIONAL ENGINEER

THIS SHEET HAS BEEN SIGNED, SEALED, AND DATED ELECTRONICALLY

DATE PREPARED
10/27/2025

ROUTE	STATE
I-70	MO
DISTRICT	SHEET NO.
CD	267

COUNTY
COOPER

JOB NO.
JST0017B

CONTRACT ID.
-

PROJECT NO.
-

BRIDGE NO.
-


DESCRIPTION	DATE

MISSOURI HIGHWAYS AND TRANSPORTATION COMMISSION

105 WEST CAPITOL
JEFFERSON CITY, MO 65102
1-888-ASK-MODOT (1-888-275-6636)


BURNS McDONNELL
9400 Ward Parkway
Kansas City, MO 64114
(816) 333-9400
Certificate of Authority
No.: 000165

c:\bmcd_lib\pw_connect\trn\d0185111\XS_217-291_JST0017B_I20_I-70_Seg04.dgn 1:22:13 PM 10/27/2025

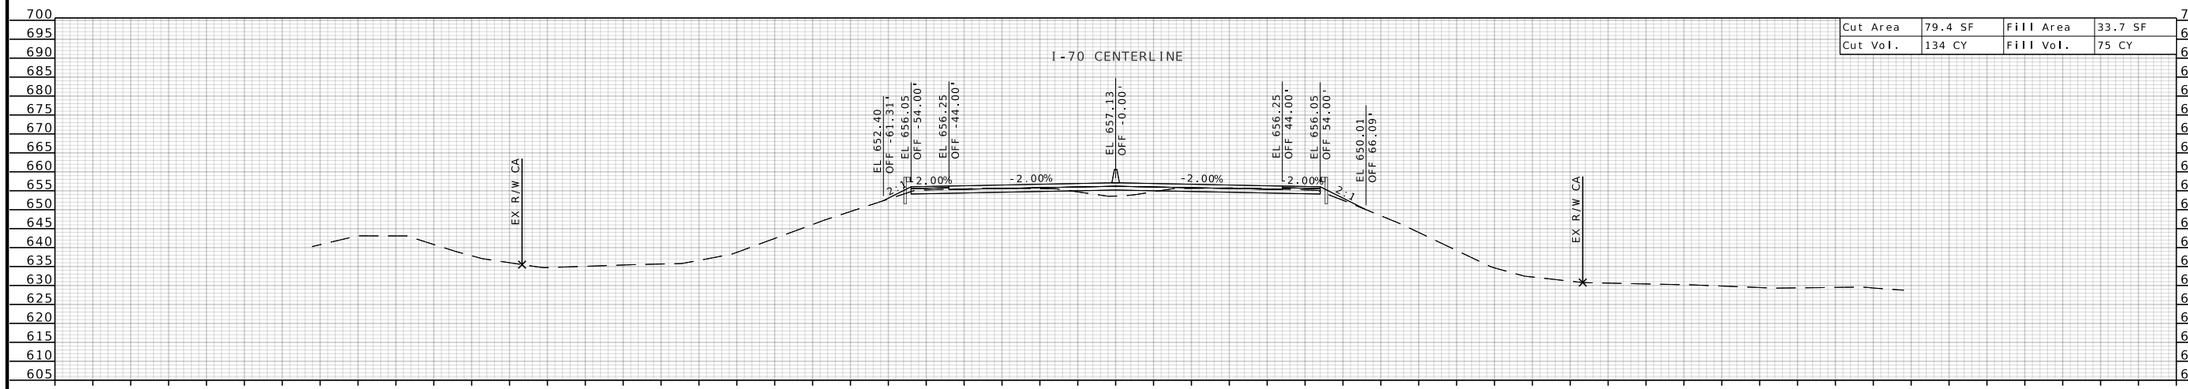

Cut Area	79.4 SF	Fill Area	33.7 SF
Cut Vol.	134 CY	Fill Vol.	75 CY

STA 1159+50.00

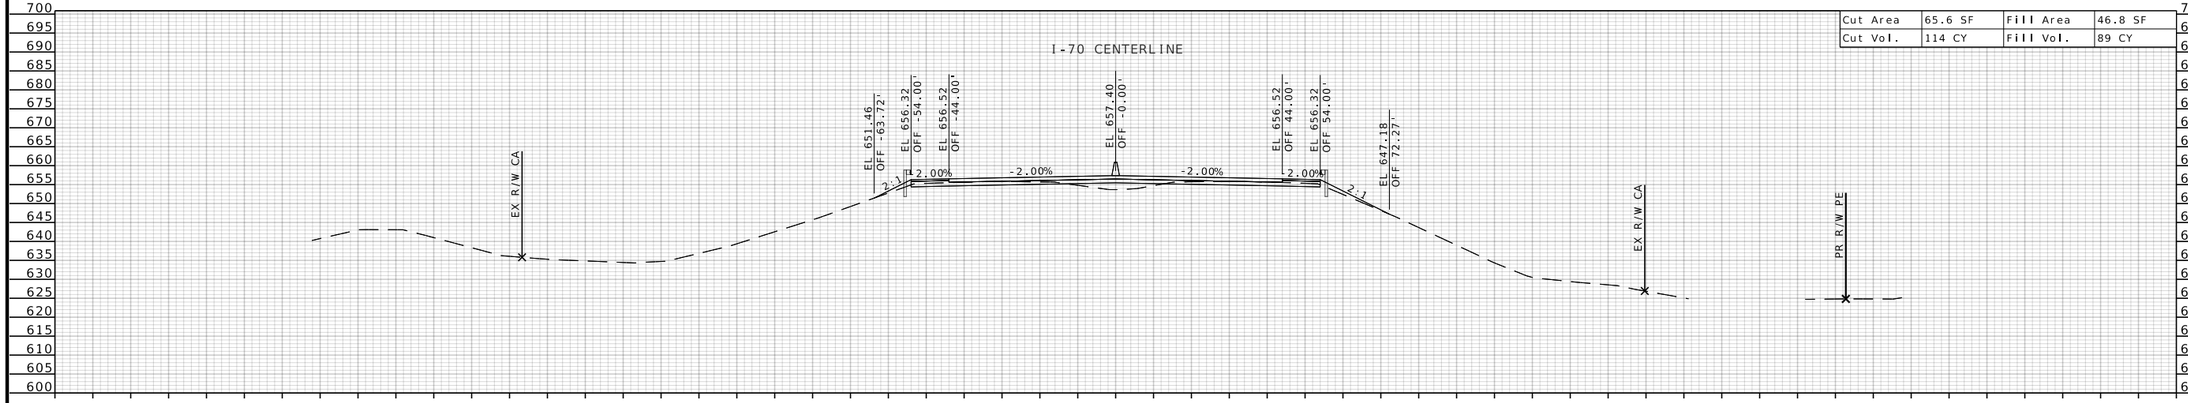

Cut Area	65.6 SF	Fill Area	46.8 SF
Cut Vol.	114 CY	Fill Vol.	89 CY

STA 1159+00.00

STATE OF MISSOURI
RONNIE L. WILLIAMS
NUMBER PE-2010000879
PROFESSIONAL ENGINEER

THIS SHEET HAS BEEN SIGNED, SEALED, AND DATED ELECTRONICALLY

DATE PREPARED
10/27/2025

ROUTE	STATE
I-70	MO
DISTRICT	SHEET NO.
CD	268

COUNTY
COOPER

JOB NO.
JST0017B

CONTRACT ID.
-

PROJECT NO.
-


BRIDGE NO.
-

DESCRIPTION	DATE

MISSOURI HIGHWAYS AND TRANSPORTATION COMMISSION


105 WEST CAPITOL
JEFFERSON CITY, MO 65102
1-888-ASK-MODOT (1-888-275-6636)

BURNS McDONNELL
9400 Ward Parkway
Kansas City, MO 64114
(816) 333-9400
Certifcate of Authority
No.: 000165

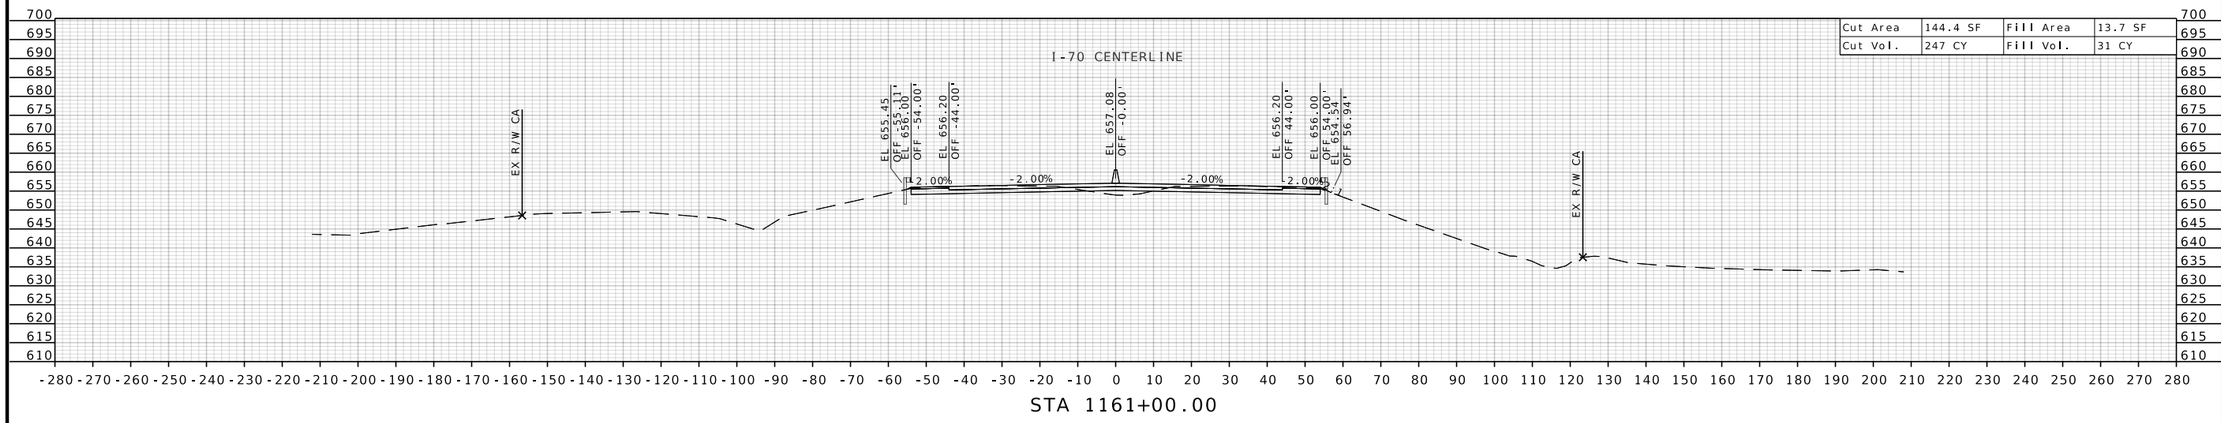


Cut Area	144.4 SF	Fill Area	13.7 SF
Cut Vol.	247 CY	Fill Vol.	31 CY

STA 1161+00.00

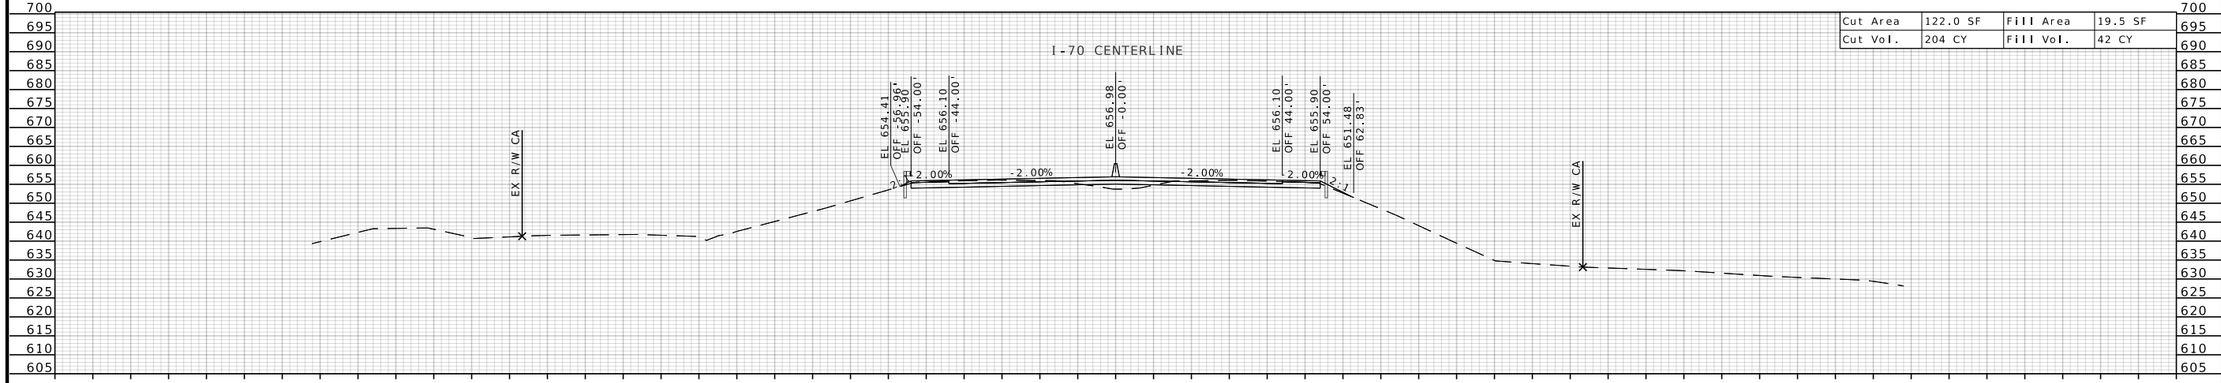

Cut Area	122.0 SF	Fill Area	19.5 SF
Cut Vol.	204 CY	Fill Vol.	42 CY

STA 1160+50.00

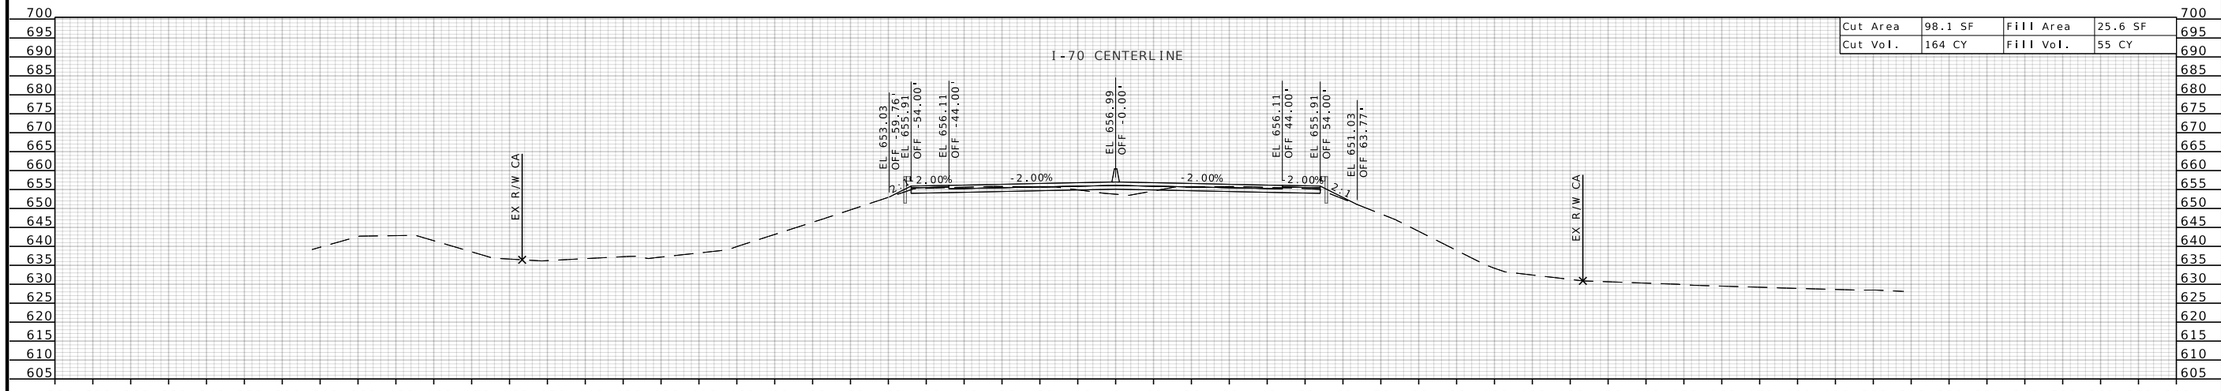

Cut Area	98.1 SF	Fill Area	25.6 SF
Cut Vol.	164 CY	Fill Vol.	55 CY

STA 1160+00.00

STATE OF MISSOURI
RONNIE L. WILLIAMS
NUMBER PE-2010000879
PROFESSIONAL ENGINEER

THIS SHEET HAS BEEN SIGNED, SEALED, AND DATED ELECTRONICALLY

DATE PREPARED
10/27/2025

ROUTE	STATE
I-70	MO
DISTRICT	SHEET NO.
CD	269

COUNTY
COOPER

JOB NO.
JST0017B

CONTRACT ID.
-

PROJECT NO.
-


BRIDGE NO.
-

DESCRIPTION	DATE


MISSOURI HIGHWAYS AND TRANSPORTATION COMMISSION

105 WEST CAPITOL
JEFFERSON CITY, MO 65102
1-888-ASK-MODOT (1-888-275-6636)


BURNS McDONNELL
9400 Ward Parkway
Kansas City, MO 64114
(816) 333-9400
Certificate of Authority
No.: 000165

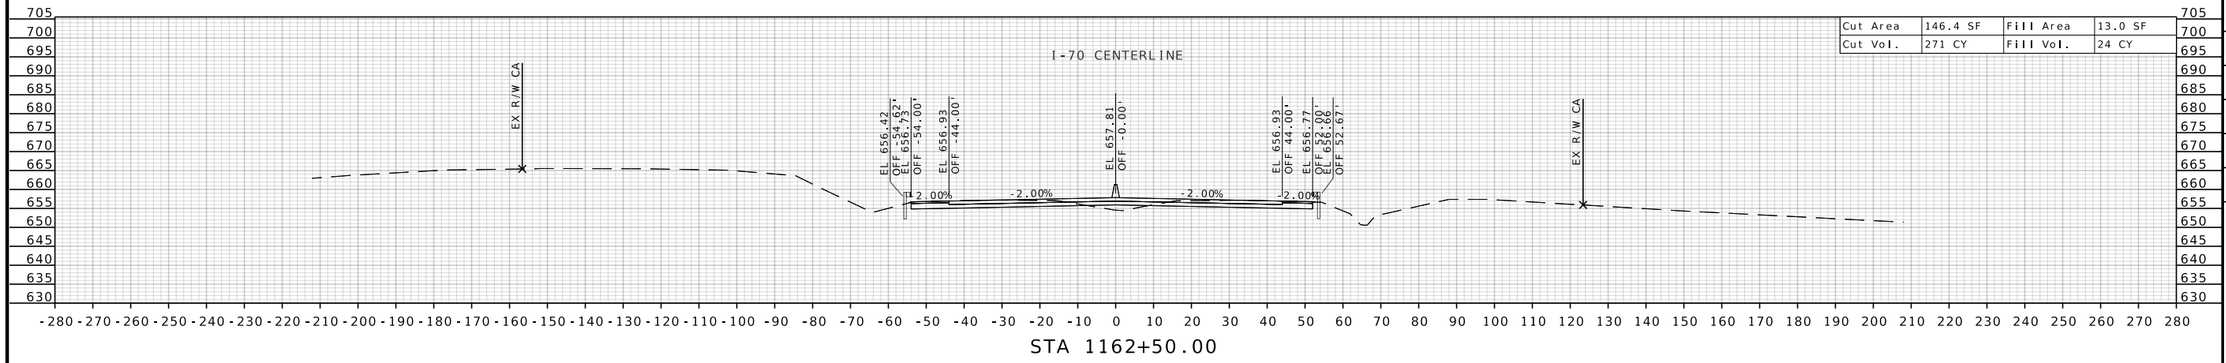

Cut Area	146.4 SF	Fill Area	13.0 SF
Cut Vol.	271 CY	Fill Vol.	24 CY

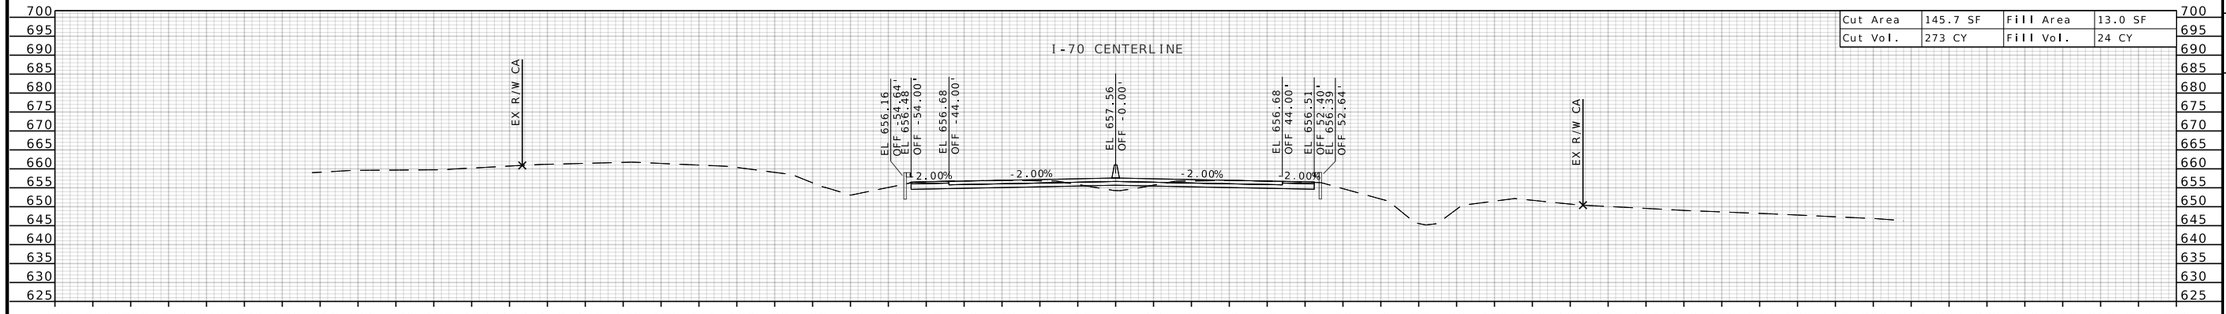

Cut Area	145.7 SF	Fill Area	13.0 SF
Cut Vol.	273 CY	Fill Vol.	24 CY

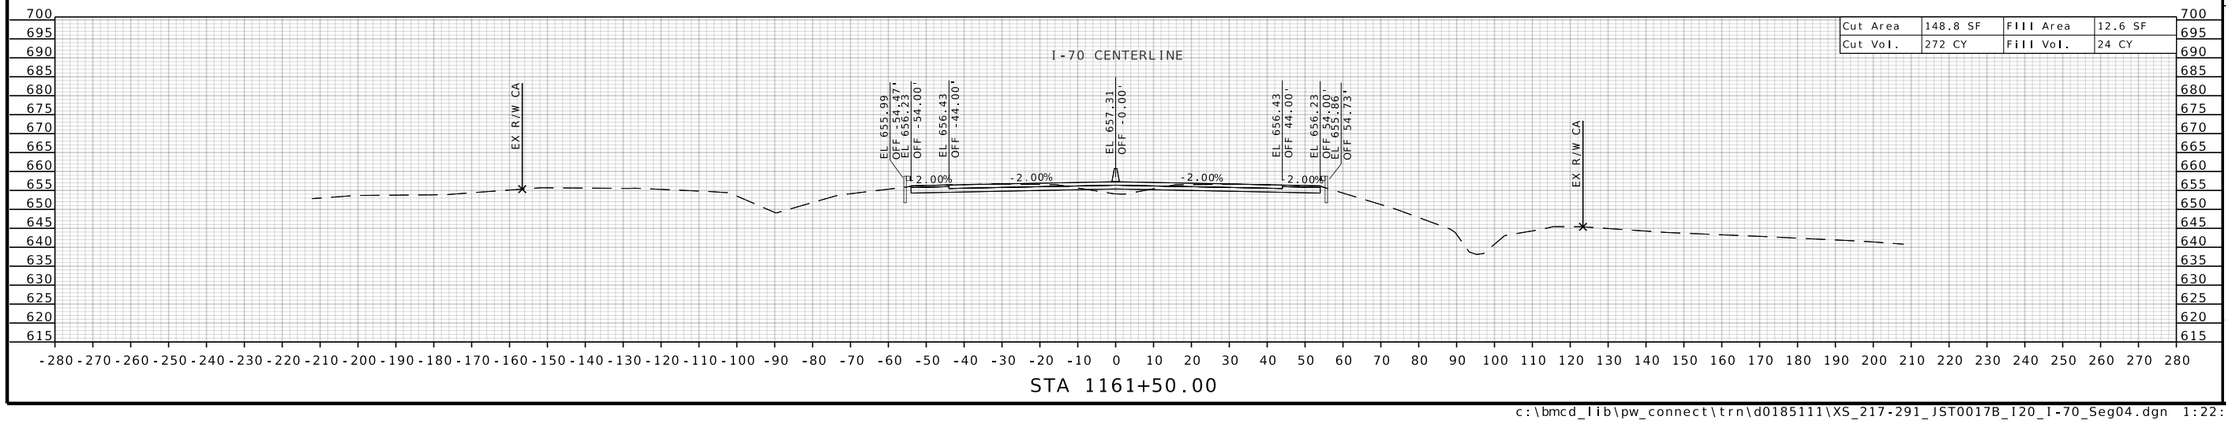

Cut Area	148.8 SF	Fill Area	12.6 SF
Cut Vol.	272 CY	Fill Vol.	24 CY

STATE OF MISSOURI
RONNIE L. WILLIAMS
NUMBER PE-2010000879
PROFESSIONAL ENGINEER

THIS SHEET HAS BEEN SIGNED, SEALED, AND DATED ELECTRONICALLY

DATE PREPARED
10/27/2025

ROUTE	STATE
I-70	MO
DISTRICT	SHEET NO.
CD	270

COUNTY
COOPER

JOB NO.
JST0017B

CONTRACT ID.
-

PROJECT NO.
-


BRIDGE NO.
-


DESCRIPTION	DATE


MISSOURI HIGHWAYS AND TRANSPORTATION COMMISSION

105 WEST CAPITOL
JEFFERSON CITY, MO 65102
1-888-ASK-MODOT (1-888-275-6636)

BURNS McDONNELL
9400 Ward Parkway
Kansas City, MO 64114
(816) 333-9400
Certificate of Authority
No.: 000165

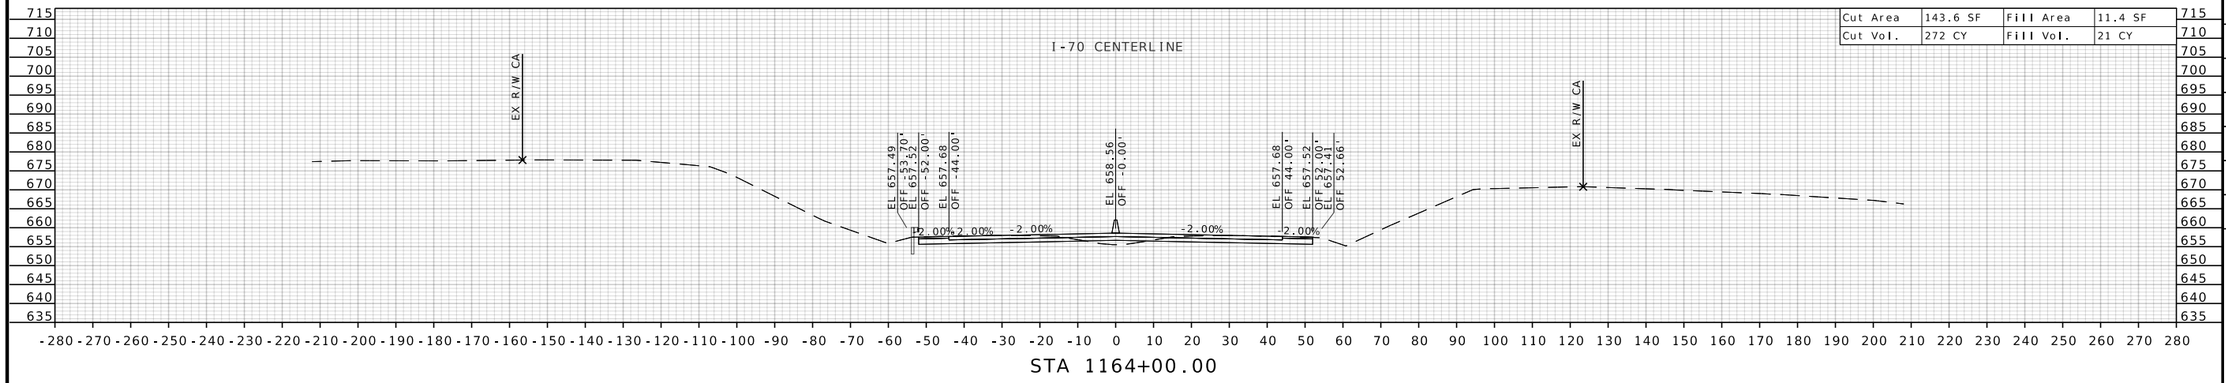

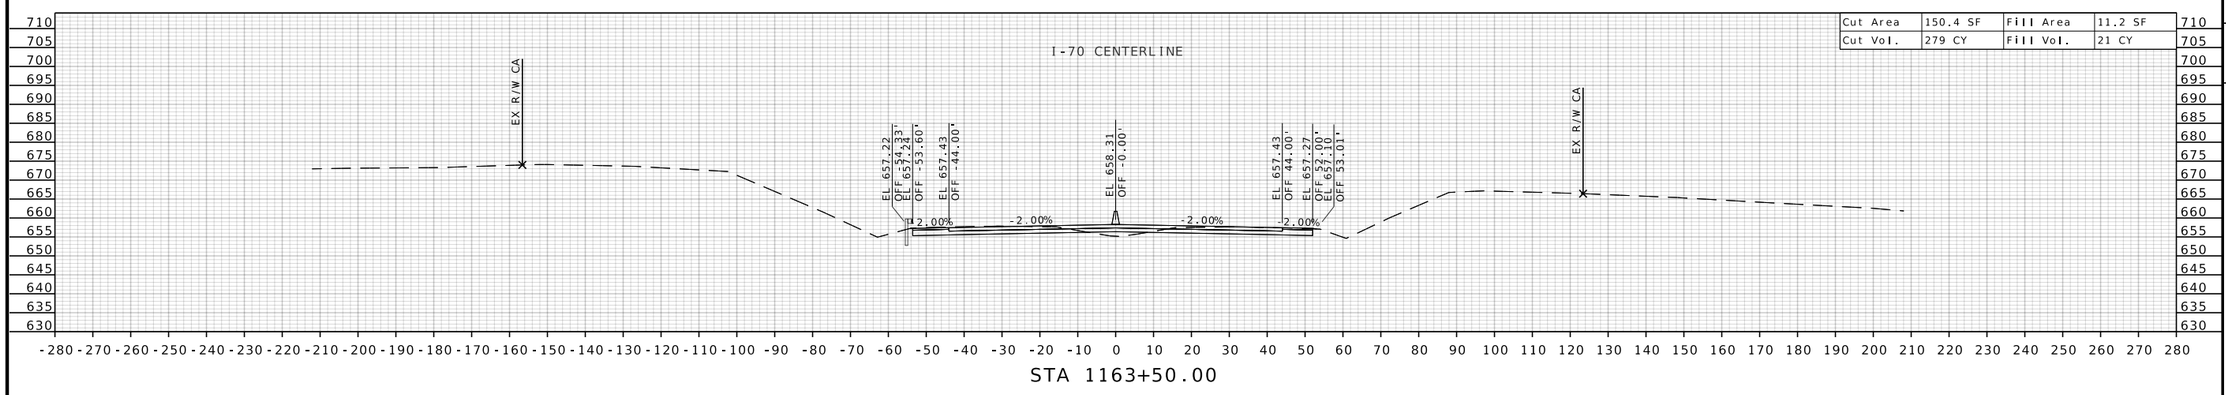

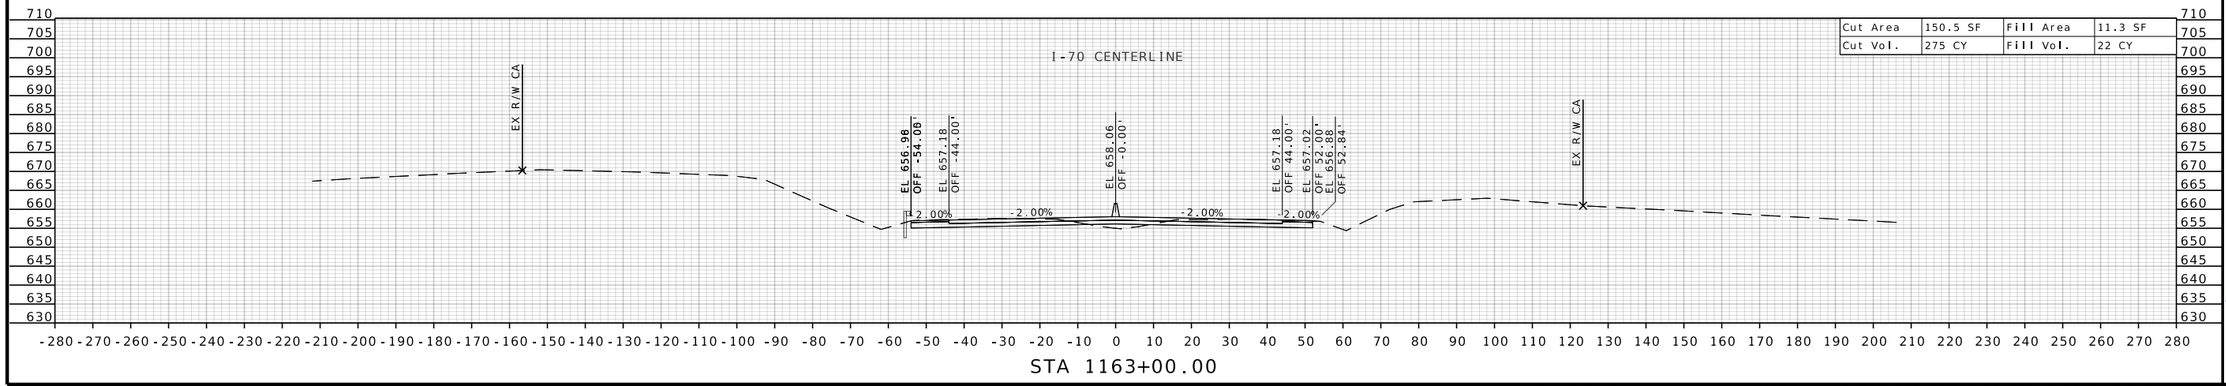

STATE OF MISSOURI
RONNIE L. WILLIAMS
NUMBER PE-2010000879
PROFESSIONAL ENGINEER

THIS SHEET HAS BEEN SIGNED, SEALED, AND DATED ELECTRONICALLY

DATE PREPARED
10/27/2025

ROUTE	STATE
I-70	MO
DISTRICT	SHEET NO.
CD	271

COUNTY
COOPER

JOB NO.
JST0017B

CONTRACT ID.
-

PROJECT NO.
-

BRIDGE NO.
-

DESCRIPTION	DATE


MISSOURI HIGHWAYS AND TRANSPORTATION COMMISSION

105 WEST CAPITOL
JEFFERSON CITY, MO 65102
1-888-ASK-MODOT (1-888-275-6636)


MoDOT

BURNS McDONNELL
9400 Ward Parkway
Kansas City, MO 64114
(816) 333-9400
Certificate of Authority
No.: 000165


c:\bmcd_lib\pw_connect\trn\d0185111\XS_217-291_JST0017B_I20_I-70_Seg04.dgn 1:22:19 PM 10/27/2025

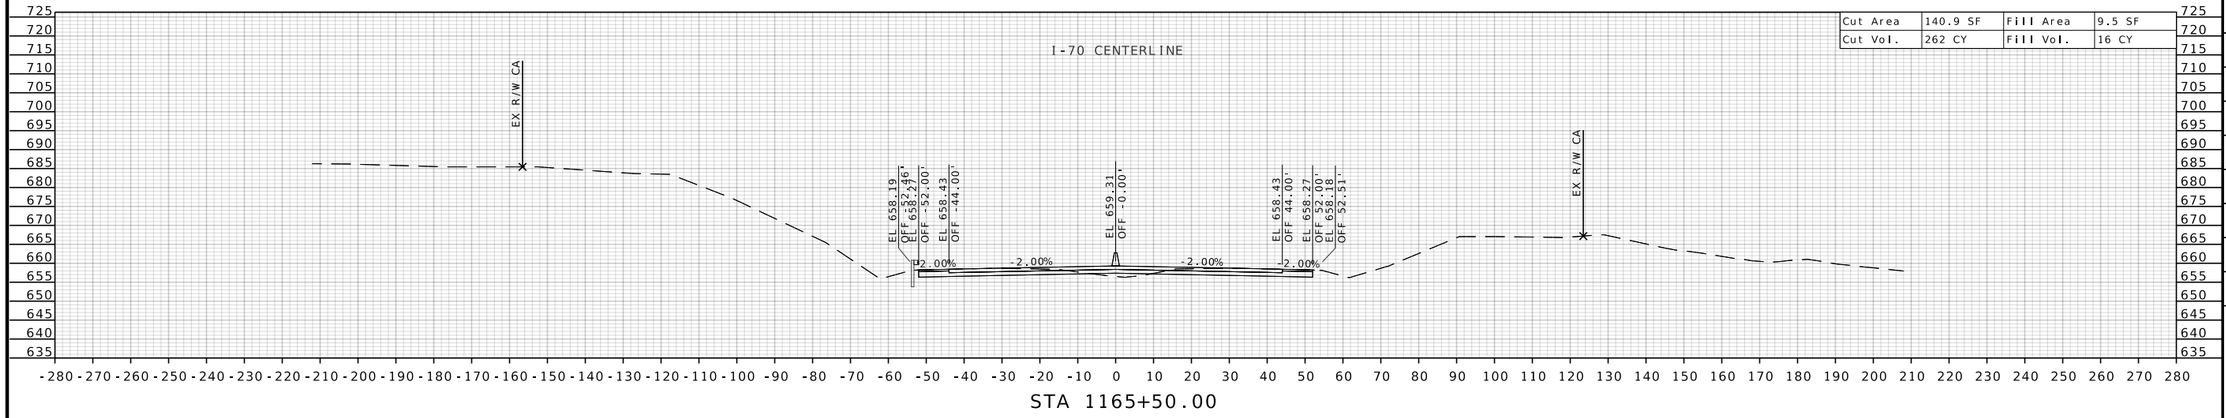

STA 1165+50.00

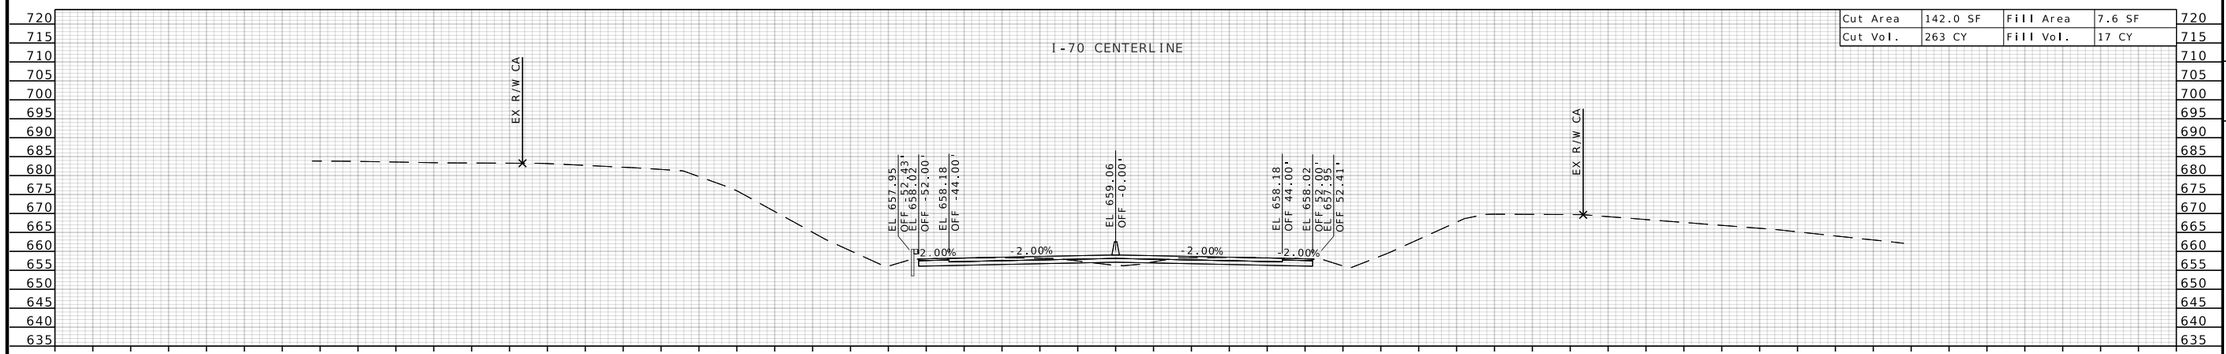

STA 1165+00.00

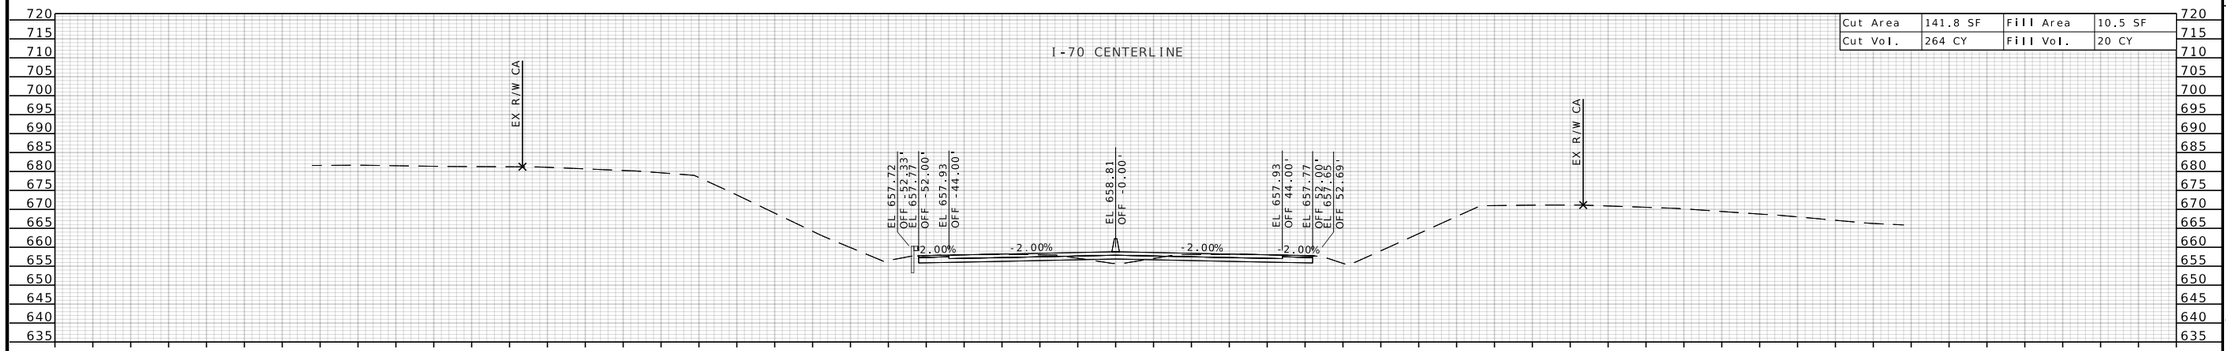

STA 1164+50.00

STATE OF MISSOURI
RONNIE L. WILLIAMS
NUMBER PE-2010000879
PROFESSIONAL ENGINEER

THIS SHEET HAS BEEN SIGNED, SEALED, AND DATED ELECTRONICALLY

DATE PREPARED
10/27/2025

ROUTE	STATE
I-70	MO
DISTRICT	SHEET NO.
CD	272

COUNTY
COOPER

JOB NO.
JST0017B

CONTRACT ID.
-

PROJECT NO.
-

BRIDGE NO.
-


DESCRIPTION	DATE

MISSOURI HIGHWAYS AND TRANSPORTATION COMMISSION


105 WEST CAPITOL
JEFFERSON CITY, MO 65102
1-888-ASK-MODOT (1-888-275-6636)

BURNS McDONNELL
9400 Ward Parkway
Kansas City, MO 64114
(816) 333-9400
Certificate of Authority No.: 000165

c:\bmcd_lib\pw_connect\trn\d0185111\XS_217-291_JST0017B_I20_I-70_Seg04.dgn 1:22:20 PM 10/27/2025

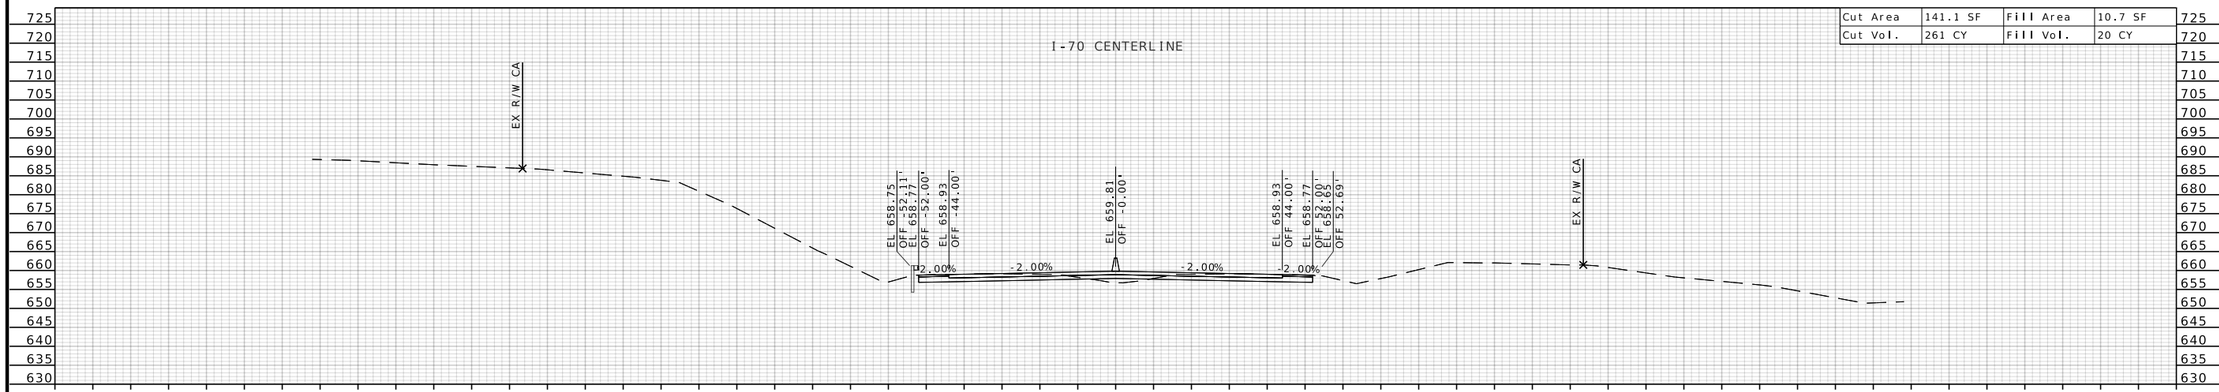

Cut Area	141.1 SF	Fill Area	10.7 SF
Cut Vol.	261 CY	Fill Vol.	20 CY

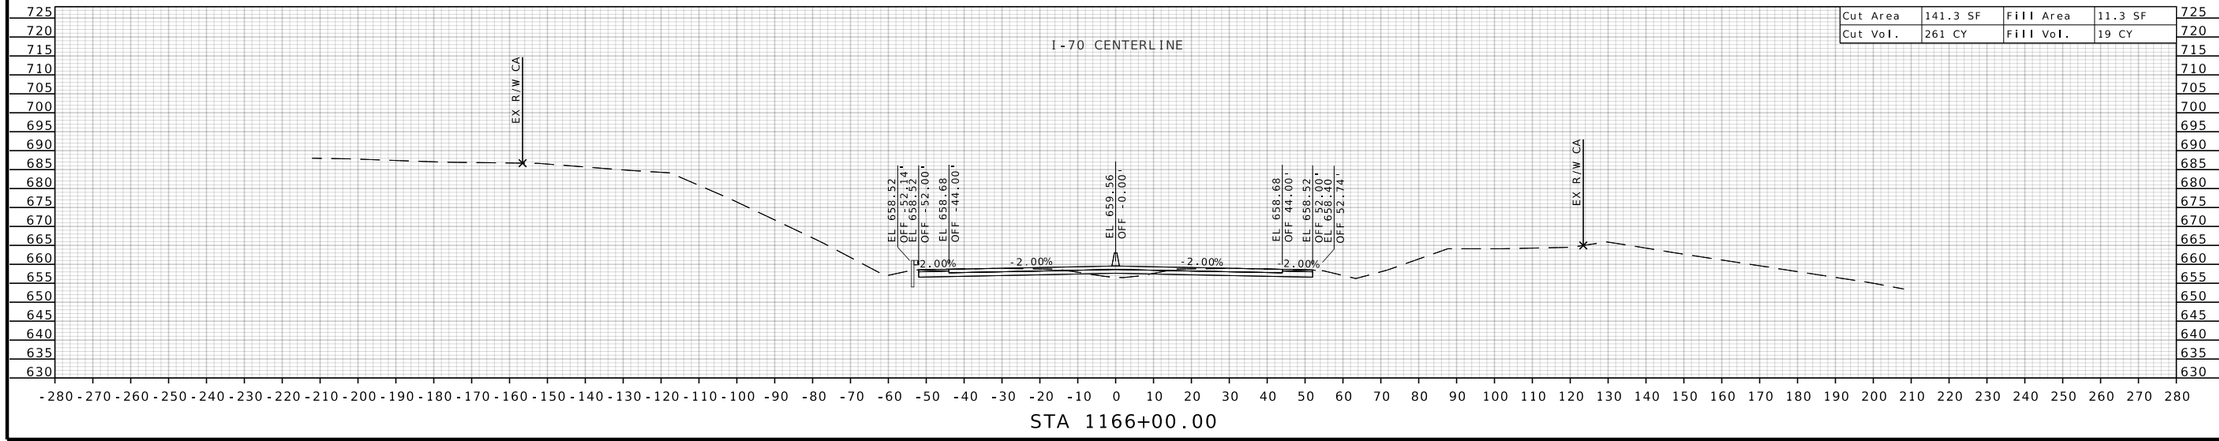

Cut Area	141.3 SF	Fill Area	11.3 SF
Cut Vol.	261 CY	Fill Vol.	19 CY

STATE OF MISSOURI
RONNIE L. WILLIAMS
NUMBER PE-2010000879
PROFESSIONAL ENGINEER

THIS SHEET HAS BEEN SIGNED, SEALED, AND DATED ELECTRONICALLY

DATE PREPARED
10/27/2025

ROUTE	STATE
I-70	MO
DISTRICT	SHEET NO.
CD	273

COUNTY
COOPER

JOB NO.
JST0017B

CONTRACT ID.
-

PROJECT NO.
-


BRIDGE NO.
-


DESCRIPTION	DATE

MISSOURI HIGHWAYS AND TRANSPORTATION COMMISSION

105 WEST CAPITOL
JEFFERSON CITY, MO 65102
1-888-ASK-MODOT (1-888-275-6636)

BURNS McDONNELL
9400 Ward Parkway
Kansas City, MO 64114
(816) 333-9400
Certificate of Authority
No.: 000165

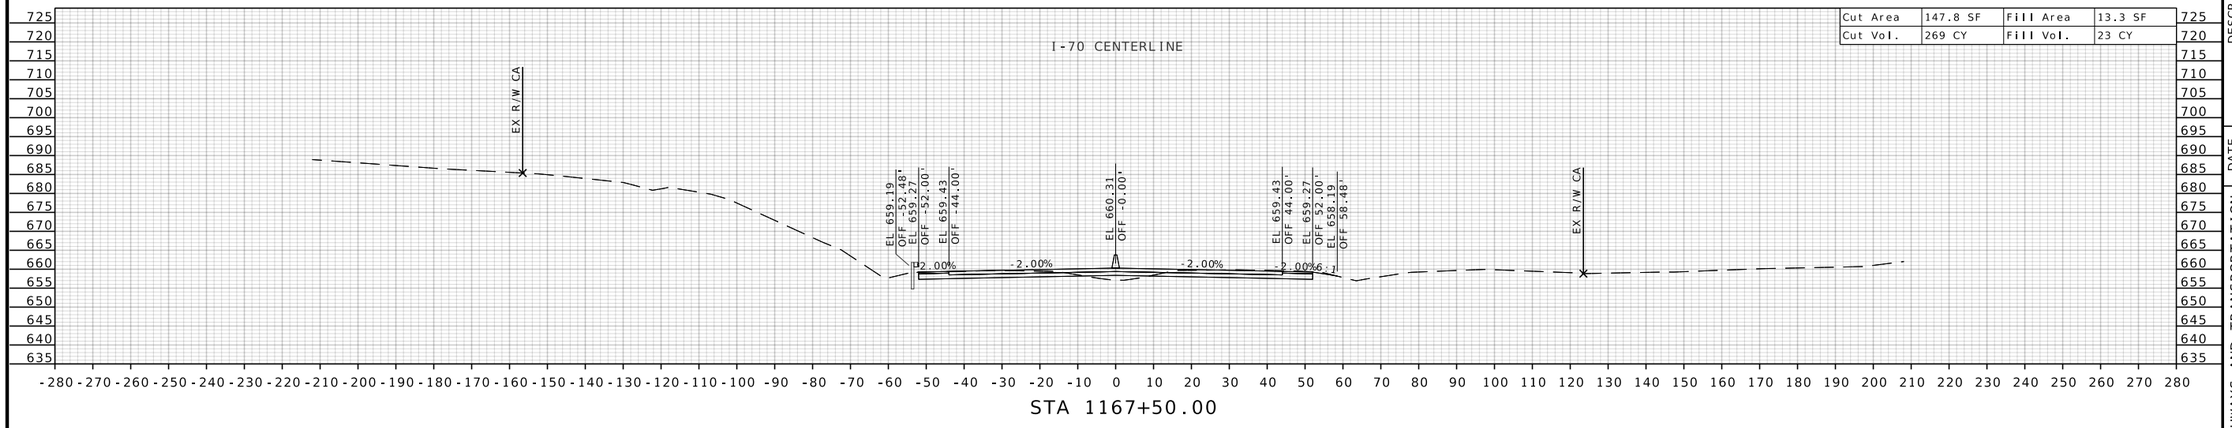

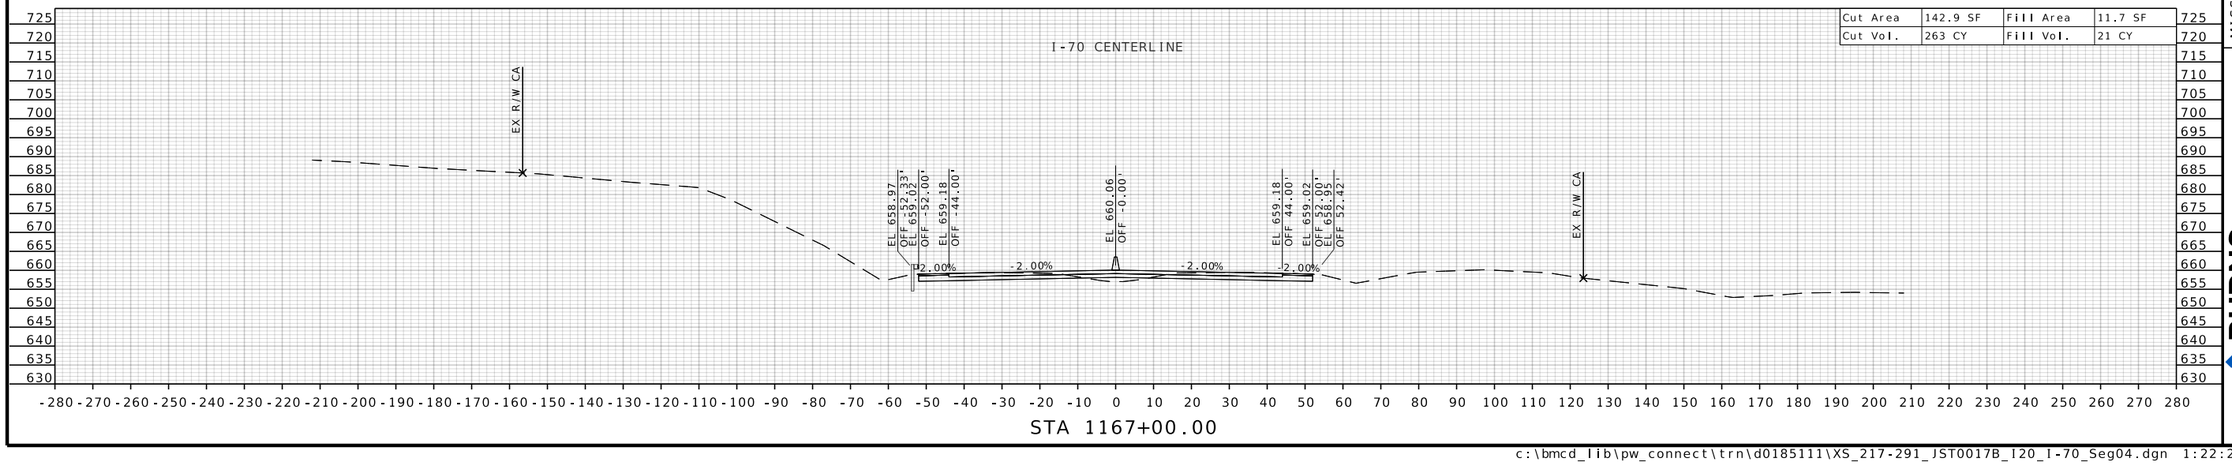

STATE OF MISSOURI
RONNIE L. WILLIAMS
NUMBER PE-2010000879
PROFESSIONAL ENGINEER

THIS SHEET HAS BEEN SIGNED, SEALED, AND DATED ELECTRONICALLY

DATE PREPARED
10/27/2025

ROUTE	STATE
I-70	MO
DISTRICT	SHEET NO.
CD	274

COUNTY
COOPER

JOB NO.
JST0017B

CONTRACT ID.
-

PROJECT NO.
-


BRIDGE NO.
-

DESCRIPTION	DATE


MISSOURI HIGHWAYS AND TRANSPORTATION COMMISSION

105 WEST CAPITOL
JEFFERSON CITY, MO 65102
1-888-ASK-MODOT (1-888-275-6636)


BURNS McDONNELL
9400 Ward Parkway
Kansas City, MO 64114
(816) 333-9400
Certificate of Authority
No.: 000165

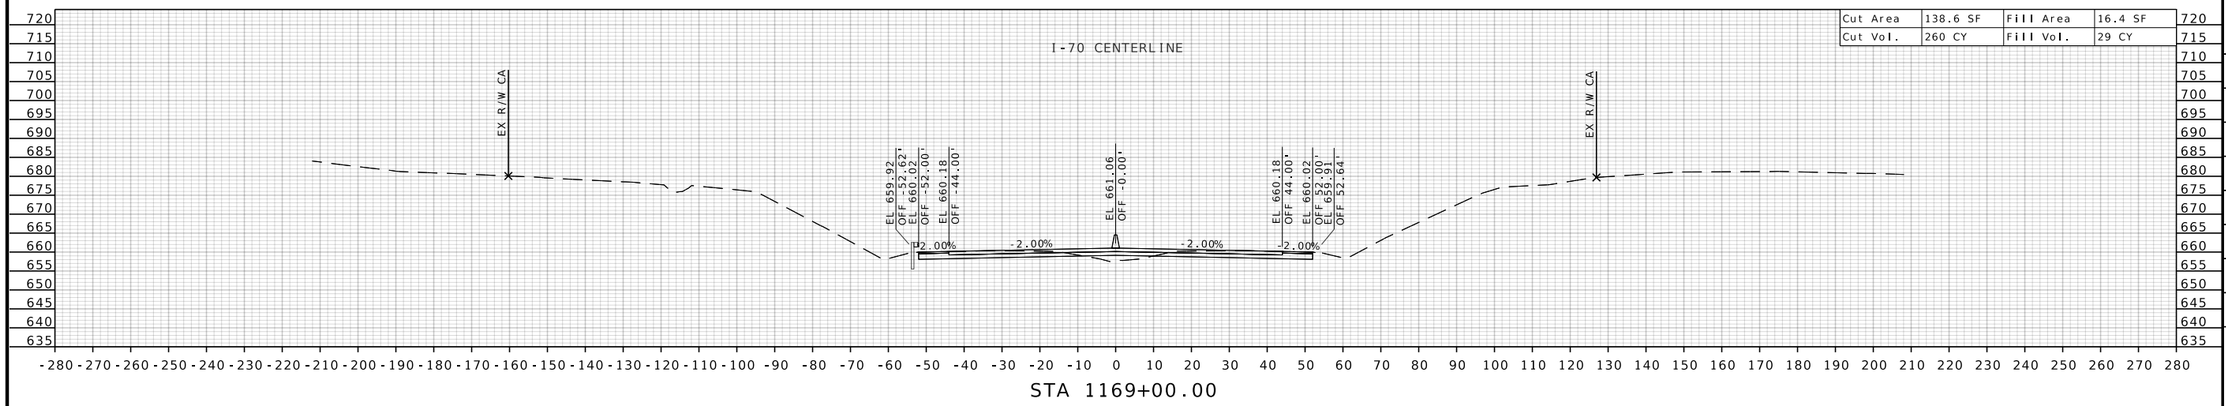

Cut Area	138.6 SF	Fill Area	16.4 SF
Cut Vol.	260 CY	Fill Vol.	29 CY

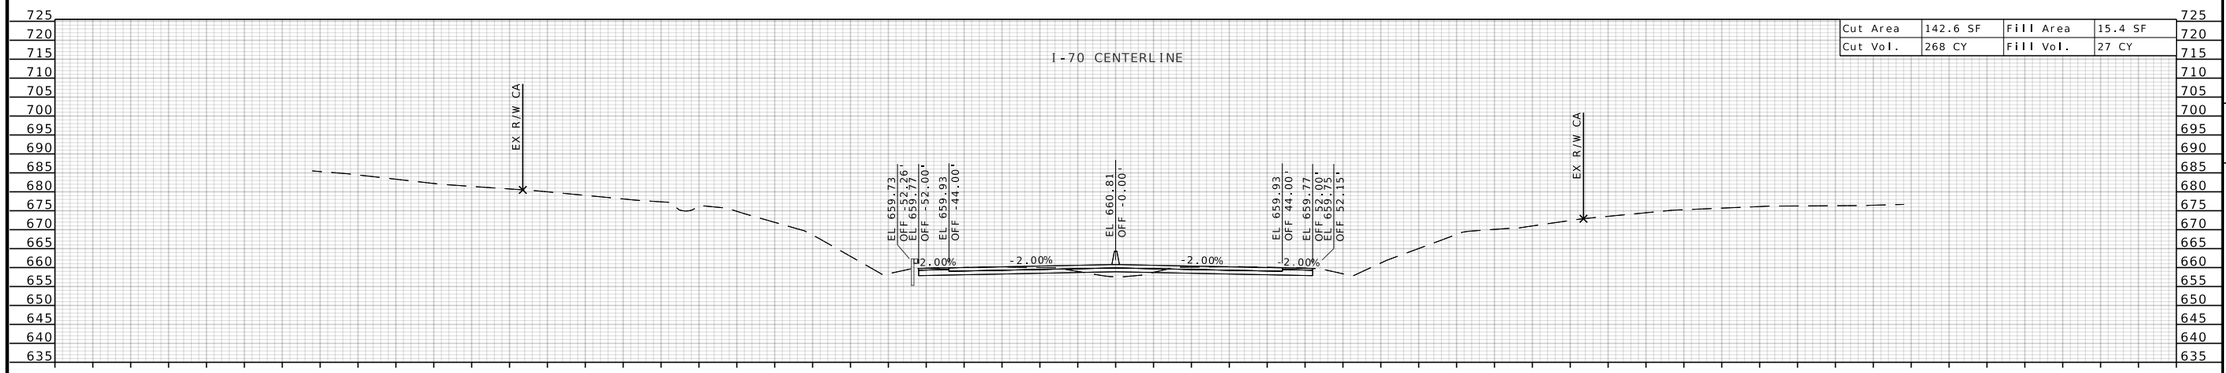

Cut Area	142.6 SF	Fill Area	15.4 SF
Cut Vol.	268 CY	Fill Vol.	27 CY

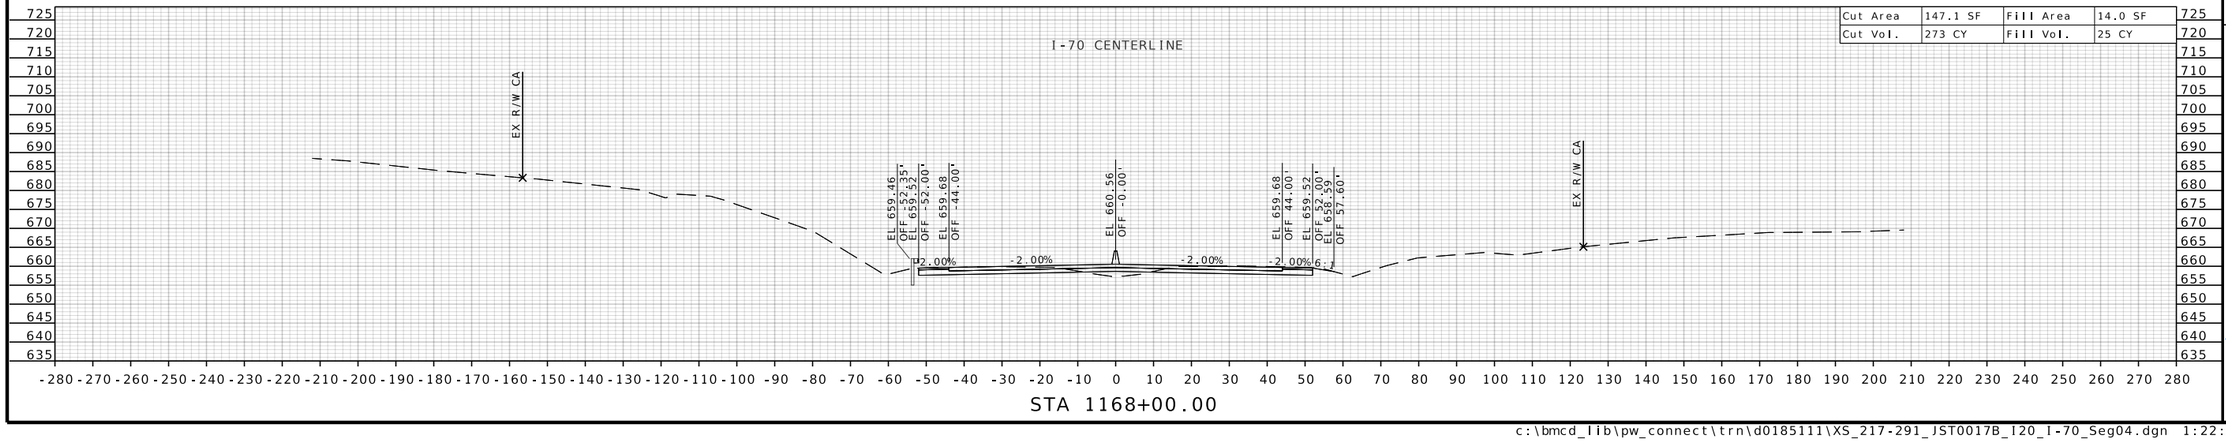

Cut Area	147.1 SF	Fill Area	14.0 SF
Cut Vol.	273 CY	Fill Vol.	25 CY

STATE OF MISSOURI
RONNIE L. WILLIAMS
NUMBER PE-2010000879
PROFESSIONAL ENGINEER

THIS SHEET HAS BEEN SIGNED, SEALED, AND DATED ELECTRONICALLY

DATE PREPARED
10/27/2025

ROUTE	STATE
I-70	MO
DISTRICT	SHEET NO.
CD	275

COUNTY
COOPER

JOB NO.
JST0017B

CONTRACT ID.
-

PROJECT NO.
-


BRIDGE NO.
-


DESCRIPTION	DATE


MISSOURI HIGHWAYS AND TRANSPORTATION COMMISSION

105 WEST CAPITOL
JEFFERSON CITY, MO 65102
1-888-ASK-MODOT (1-888-275-6636)

BURNS McDONNELL
9400 Ward Parkway
Kansas City, MO 64114
(816) 333-9400
Certificate of Authority
No.: 000165

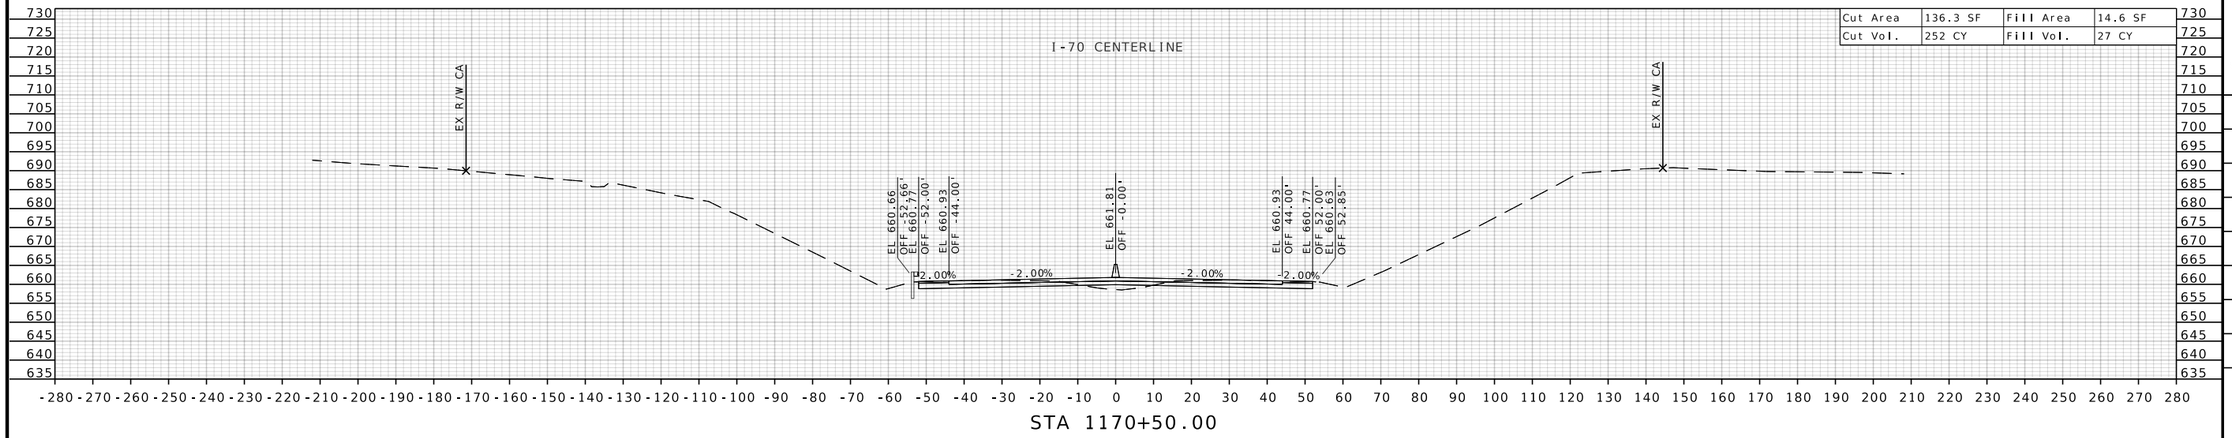

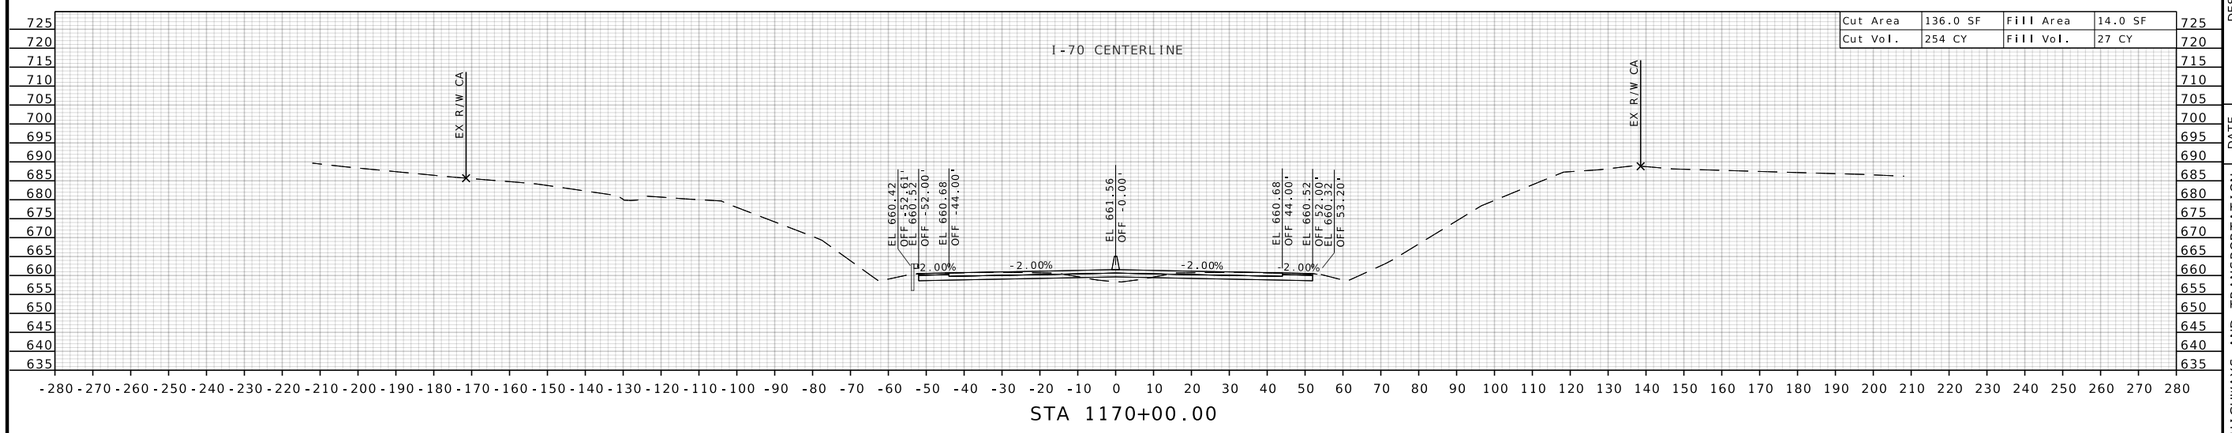

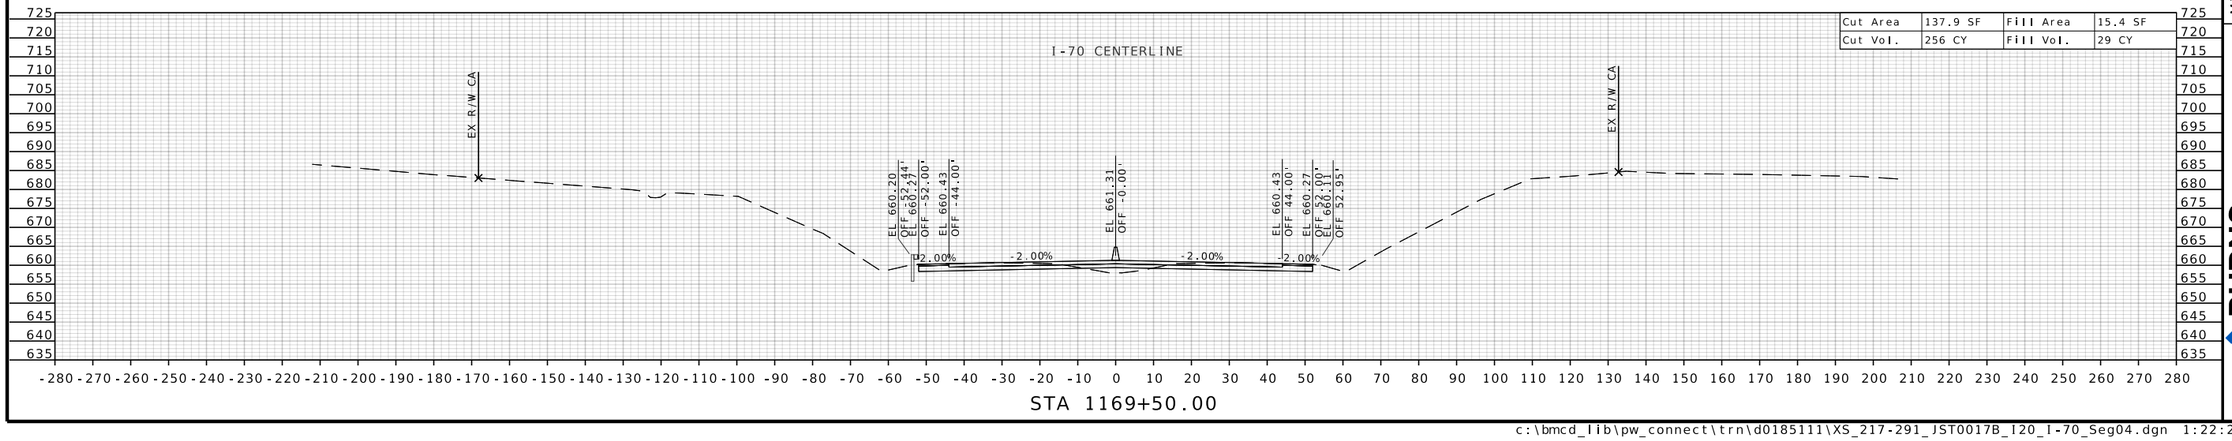

STATE OF MISSOURI
RONNIE L. WILLIAMS
NUMBER PE-2010000879
PROFESSIONAL ENGINEER

THIS SHEET HAS BEEN SIGNED, SEALED, AND DATED ELECTRONICALLY

DATE PREPARED
10/27/2025

ROUTE	STATE
I-70	MO
DISTRICT	SHEET NO.
CD	276

COUNTY
COOPER

JOB NO.
JST0017B

CONTRACT ID.
-

PROJECT NO.
-

BRIDGE NO.
-

DESCRIPTION	DATE


MISSOURI HIGHWAYS AND TRANSPORTATION COMMISSION

105 WEST CAPITOL
JEFFERSON CITY, MO 65102
1-888-ASK-MODOT (1-888-275-6636)


MoDOT

BURNS McDONNELL
9400 Ward Parkway
Kansas City, MO 64114
(816) 333-9400
Certificate of Authority
No.: 000165

c:\bmcd_lib\pw_connect\trn\d0185111\XS_217-291_JST0017B_I20_I-70_Seg04.dgn 1:22:26 PM 10/27/2025

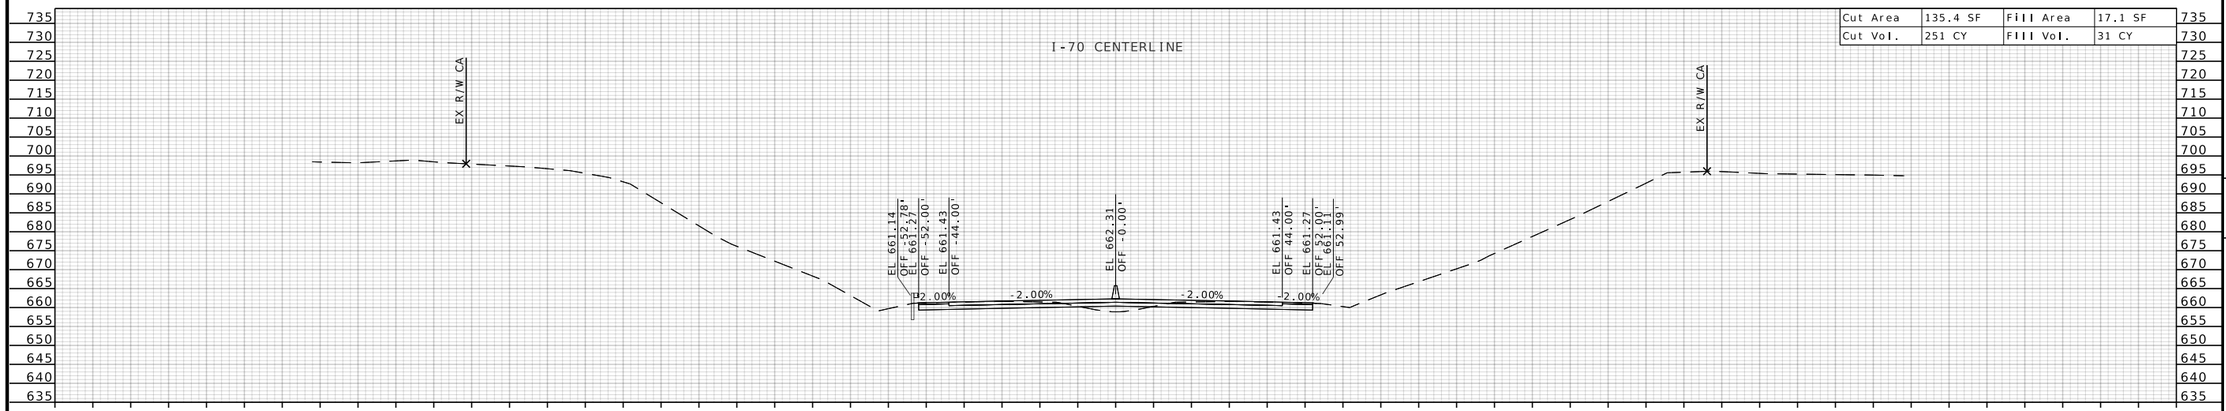

Cut Area	135.4 SF	Fill Area	17.1 SF
Cut Vol.	251 CY	Fill Vol.	31 CY

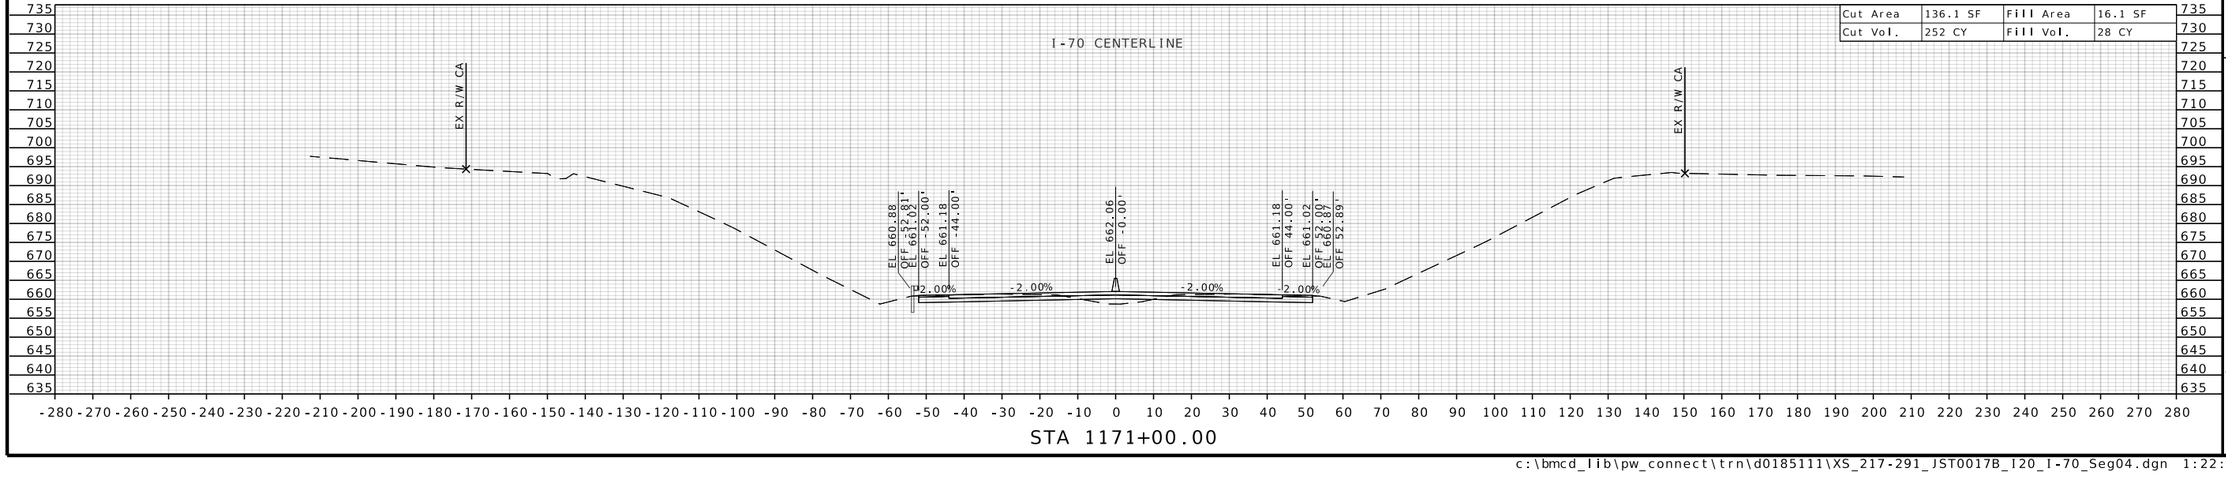

Cut Area	136.1 SF	Fill Area	16.1 SF
Cut Vol.	252 CY	Fill Vol.	28 CY

STATE OF MISSOURI
RONNIE L. WILLIAMS
NUMBER PE-2010000879
PROFESSIONAL ENGINEER

THIS SHEET HAS BEEN SIGNED, SEALED, AND DATED ELECTRONICALLY

DATE PREPARED
10/27/2025

ROUTE	STATE
I-70	MO
DISTRICT	SHEET NO.
CD	277

COUNTY
COOPER

JOB NO.
JST0017B

CONTRACT ID.
-


PROJECT NO.
-


BRIDGE NO.
-

DESCRIPTION	DATE

MISSOURI HIGHWAYS AND TRANSPORTATION COMMISSION
105 WEST CAPITOL
JEFFERSON CITY, MO 65102
1-888-ASK-MODOT (1-888-275-6636)

BURNS McDONNELL
9400 Ward Parkway
Kansas City, MO 64114
(816) 333-9400
Certificate of Authority
No.: 000165

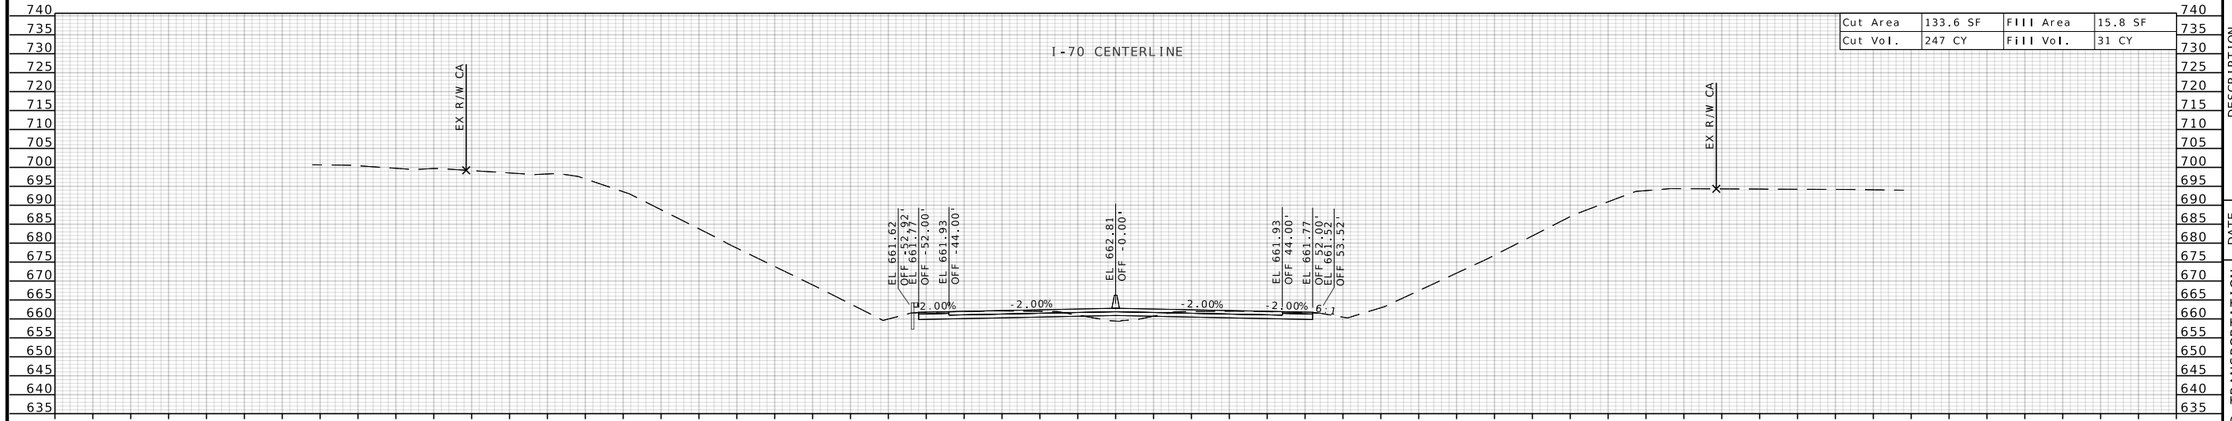

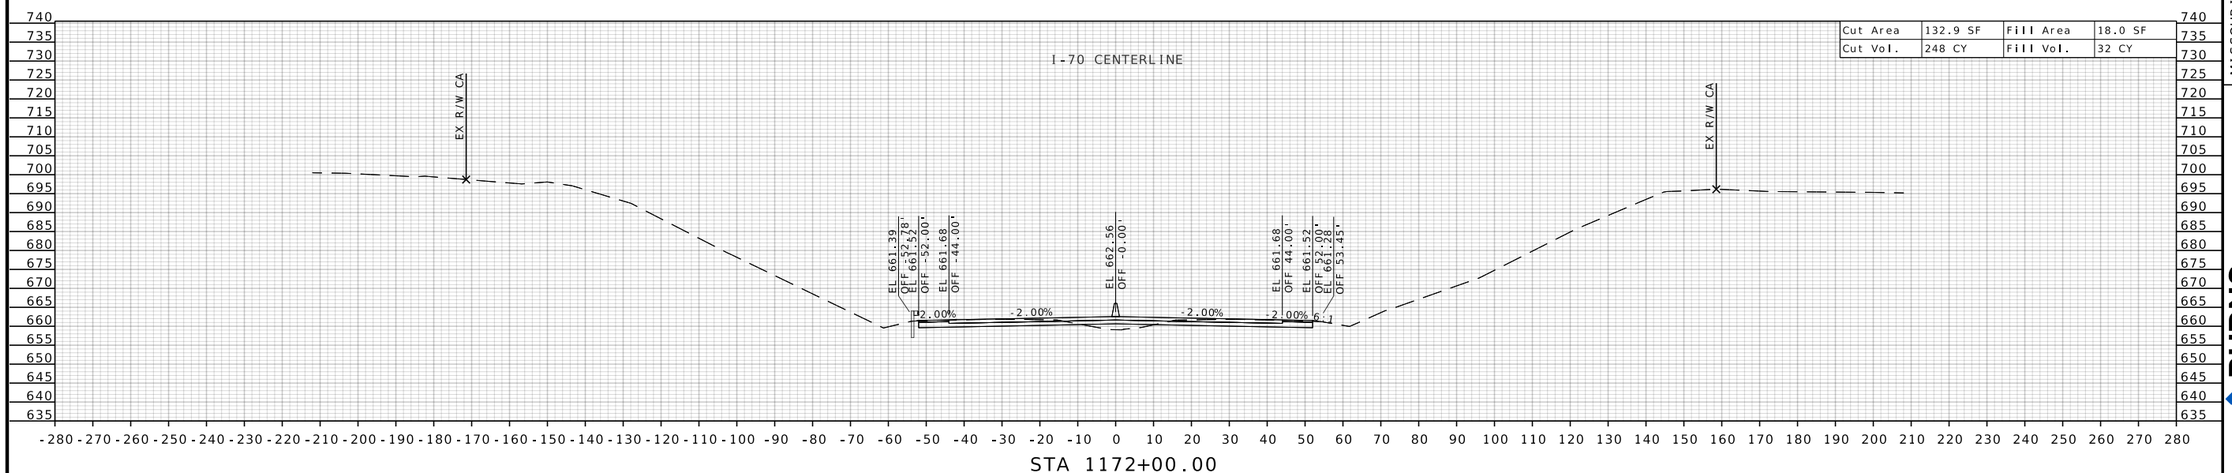

STATE OF MISSOURI
RONNIE L. WILLIAMS
NUMBER PE-2010000879
PROFESSIONAL ENGINEER

THIS SHEET HAS BEEN SIGNED, SEALED, AND DATED ELECTRONICALLY

DATE PREPARED
10/27/2025

ROUTE	STATE
I-70	MO
DISTRICT	SHEET NO.
CD	278

COUNTY
COOPER

JOB NO.
JST0017B

CONTRACT ID.
-


PROJECT NO.
-


BRIDGE NO.
-

DATE	DESCRIPTION

MISSOURI HIGHWAYS AND TRANSPORTATION COMMISSION
105 WEST CAPITOL
JEFFERSON CITY, MO 65102
1-888-ASK-MODOT (1-888-275-6636)

BURNS McDONNELL
9400 Ward Parkway
Kansas City, MO 64114
(816) 333-9400
Certificate of Authority No.: 000165

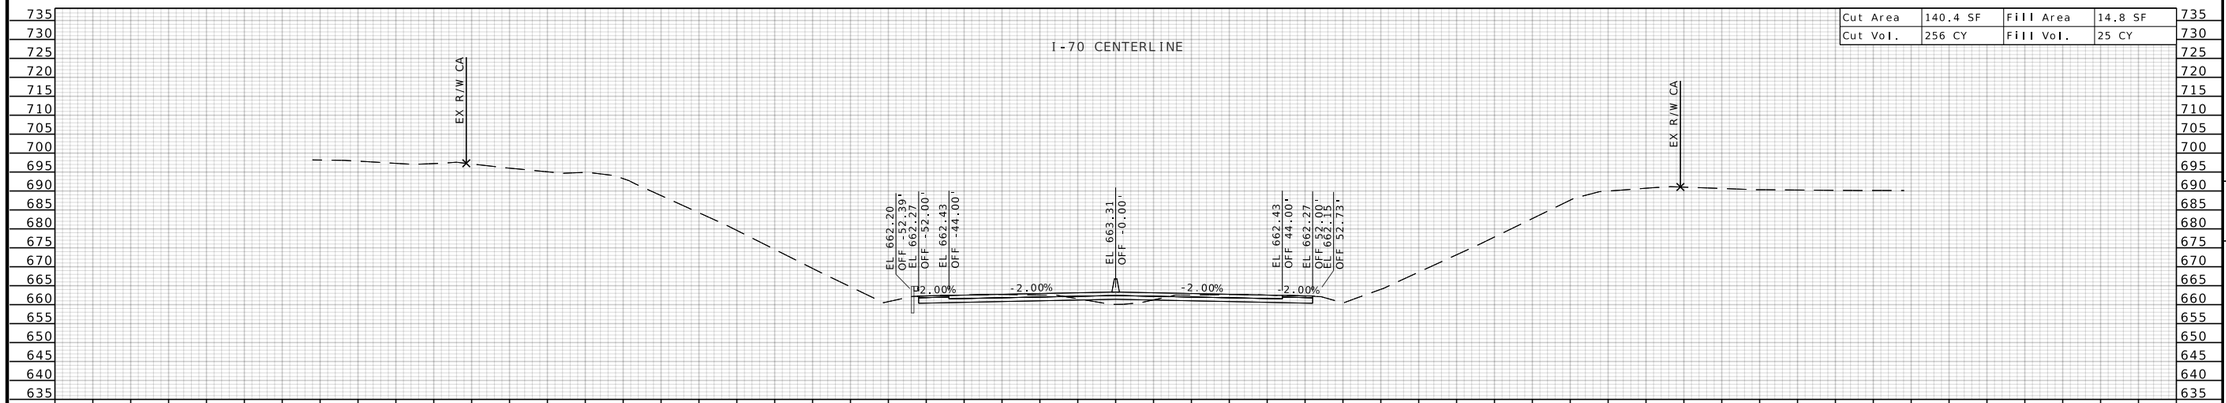

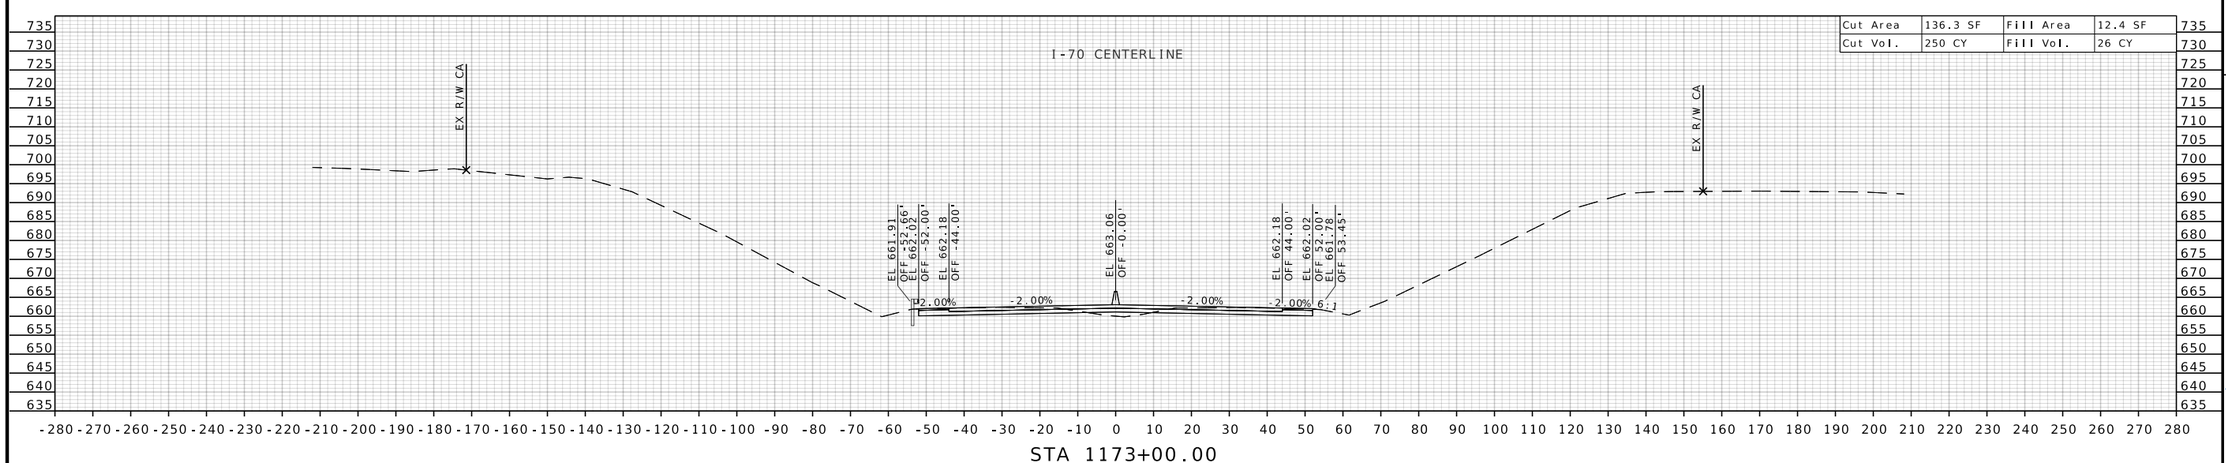

STATE OF MISSOURI
RONNIE L. WILLIAMS
NUMBER PE-2010000879
PROFESSIONAL ENGINEER

THIS SHEET HAS BEEN SIGNED, SEALED, AND DATED ELECTRONICALLY

DATE PREPARED
10/27/2025

ROUTE	STATE
I-70	MO
DISTRICT	SHEET NO.
CD	279

COUNTY
COOPER

JOB NO.
JST0017B

CONTRACT ID.
-


PROJECT NO.
-


BRIDGE NO.
-


DESCRIPTION	DATE

MISSOURI HIGHWAYS AND TRANSPORTATION COMMISSION
105 WEST CAPITOL
JEFFERSON CITY, MO 65102
1-888-ASK-MODOT (1-888-275-6636)

BURNS McDONNELL
9400 Ward Parkway
Kansas City, MO 64114
(816) 333-9400
Certificate of Authority No.: 000165

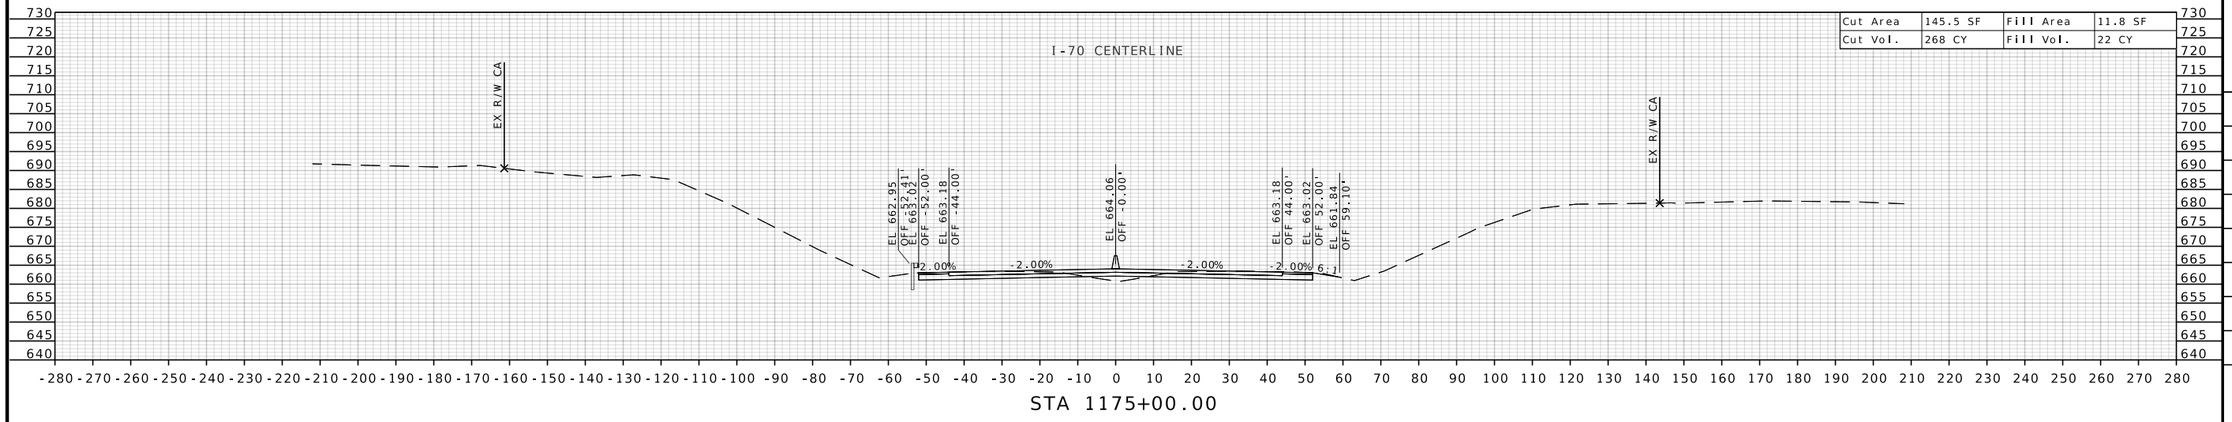

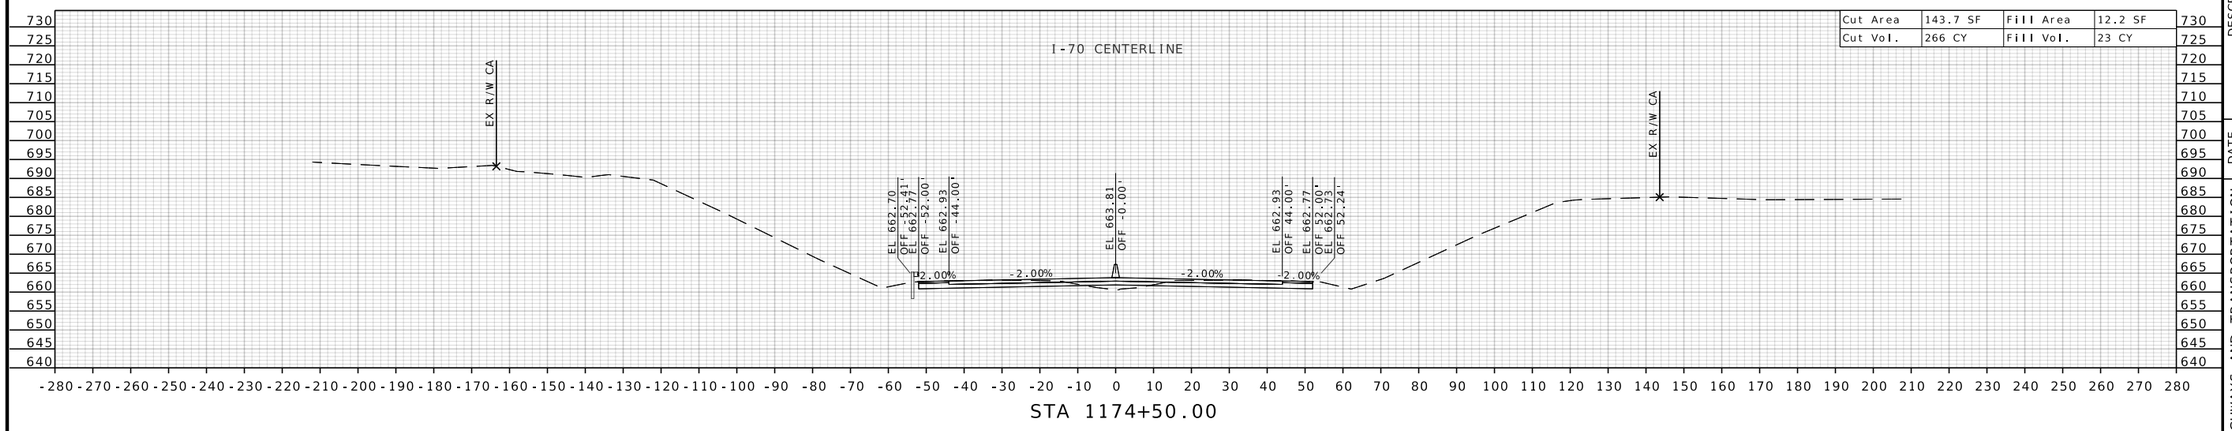

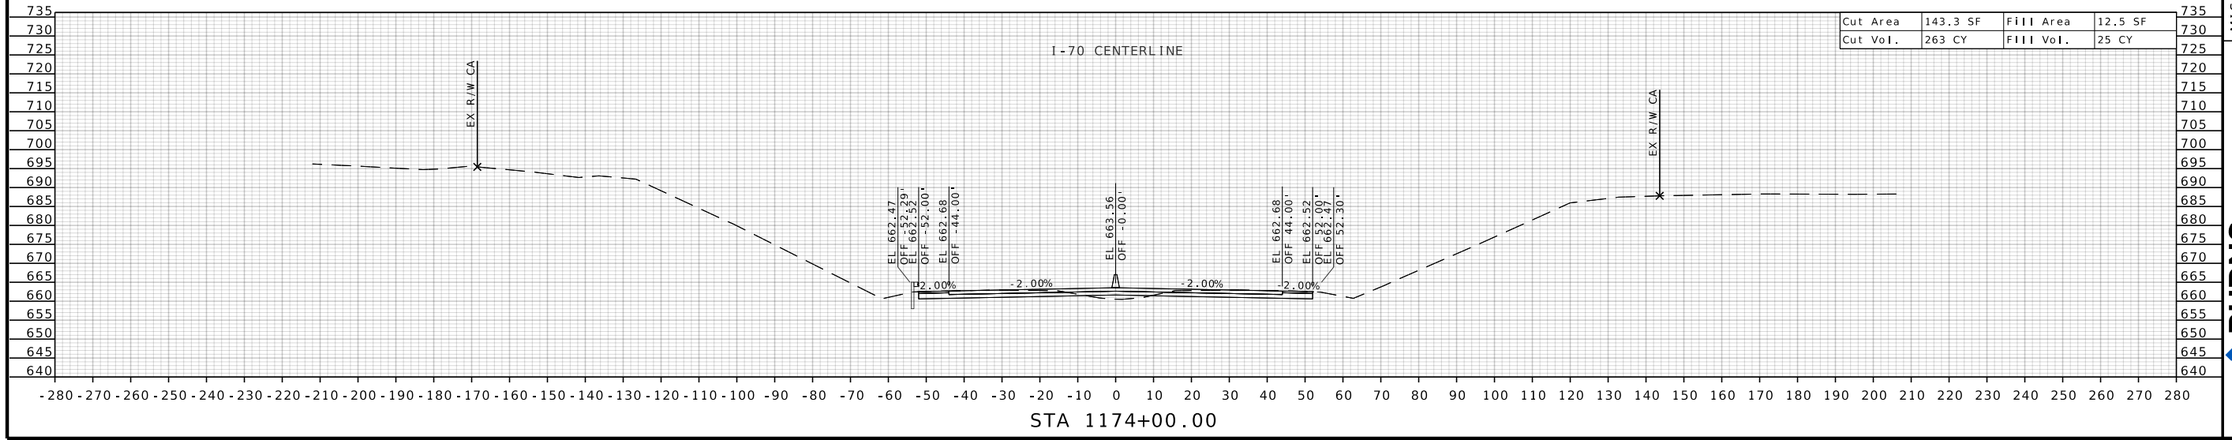

STATE OF MISSOURI
RONNIE L. WILLIAMS
NUMBER PE-2010000879
PROFESSIONAL ENGINEER

THIS SHEET HAS BEEN SIGNED, SEALED, AND DATED ELECTRONICALLY

DATE PREPARED
10/27/2025

ROUTE	STATE
I-70	MO
DISTRICT	SHEET NO.
CD	280

COUNTY
COOPER

JOB NO.
JST0017B

CONTRACT ID.
-

PROJECT NO.
-

BRIDGE NO.
-

DESCRIPTION	DATE


MISSOURI HIGHWAYS AND TRANSPORTATION COMMISSION


105 WEST CAPITOL
JEFFERSON CITY, MO 65102
1-888-ASK-MODOT (1-888-275-6636)


MoDOT

BURNS McDONNELL
9400 Ward Parkway
Kansas City, MO 64114
(816) 333-9400
Certificate of Authority
No.: 000165

c:\bmcd_lib\pw_connect\trn\d0185111\XS_217-291_JST0017B_I20_I-70_Seg04.dgn 1:22:30 PM 10/27/2025

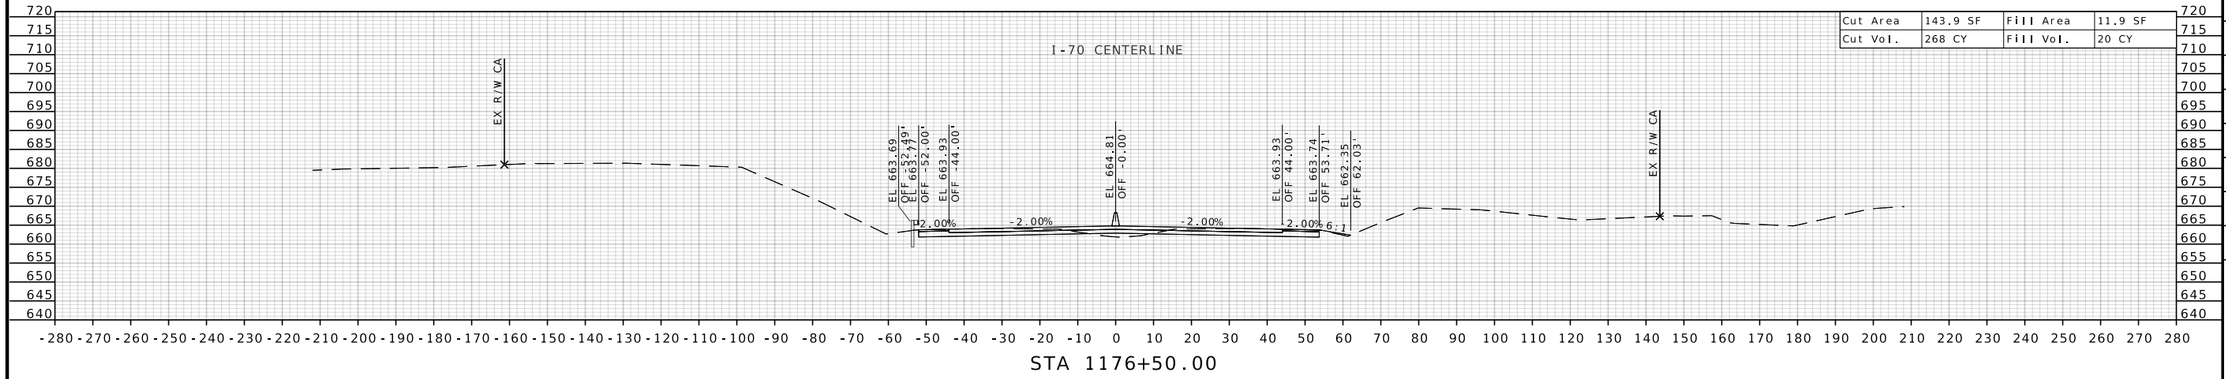

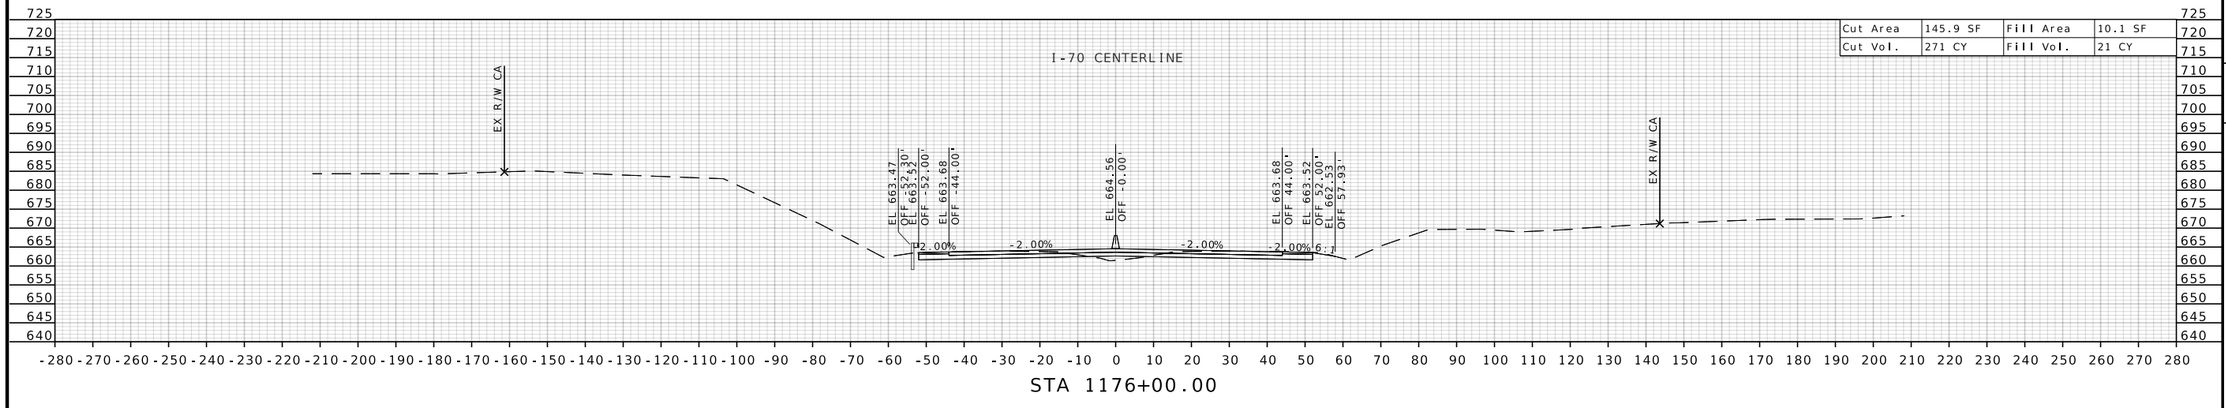

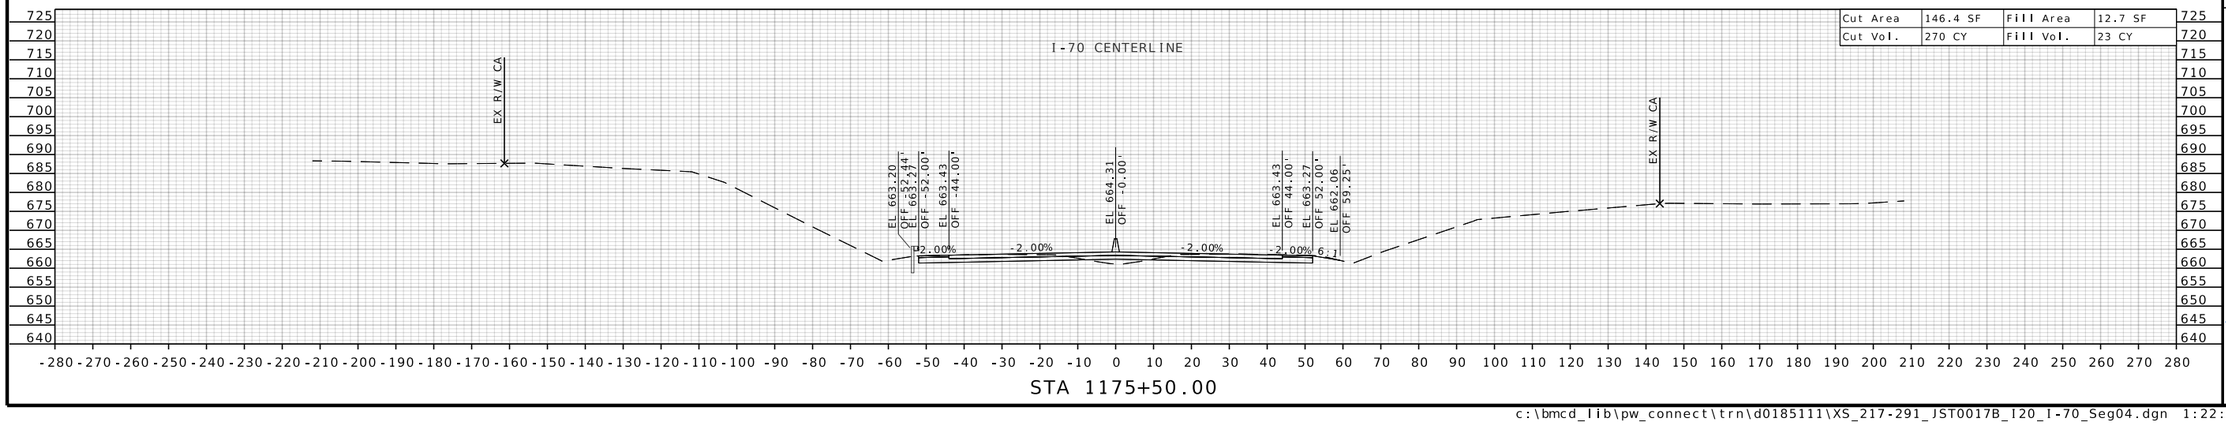

STATE OF MISSOURI
RONNIE L. WILLIAMS
NUMBER PE-2010000879
PROFESSIONAL ENGINEER

THIS SHEET HAS BEEN SIGNED, SEALED, AND DATED ELECTRONICALLY

DATE PREPARED
10/27/2025

ROUTE	STATE
I-70	MO
DISTRICT	SHEET NO.
CD	281

COUNTY
COOPER

JOB NO.
JST0017B

CONTRACT ID.
-

PROJECT NO.
-

BRIDGE NO.
-

DATE	DESCRIPTION


MISSOURI HIGHWAYS AND TRANSPORTATION COMMISSION

105 WEST CAPITOL
JEFFERSON CITY, MO 65102
1-888-ASK-MODOT (1-888-275-6636)

MoDOT


BURNS McDONNELL
9400 Ward Parkway
Kansas City, MO 64114
(816) 333-9400
Certificate of Authority No.: 000165

c:\bmcd_lib\pw_connect\trn\d0185111\XS_217-291_JST0017B_I20_I-70_Seg04.dgn 1:22:32 PM 10/27/2025

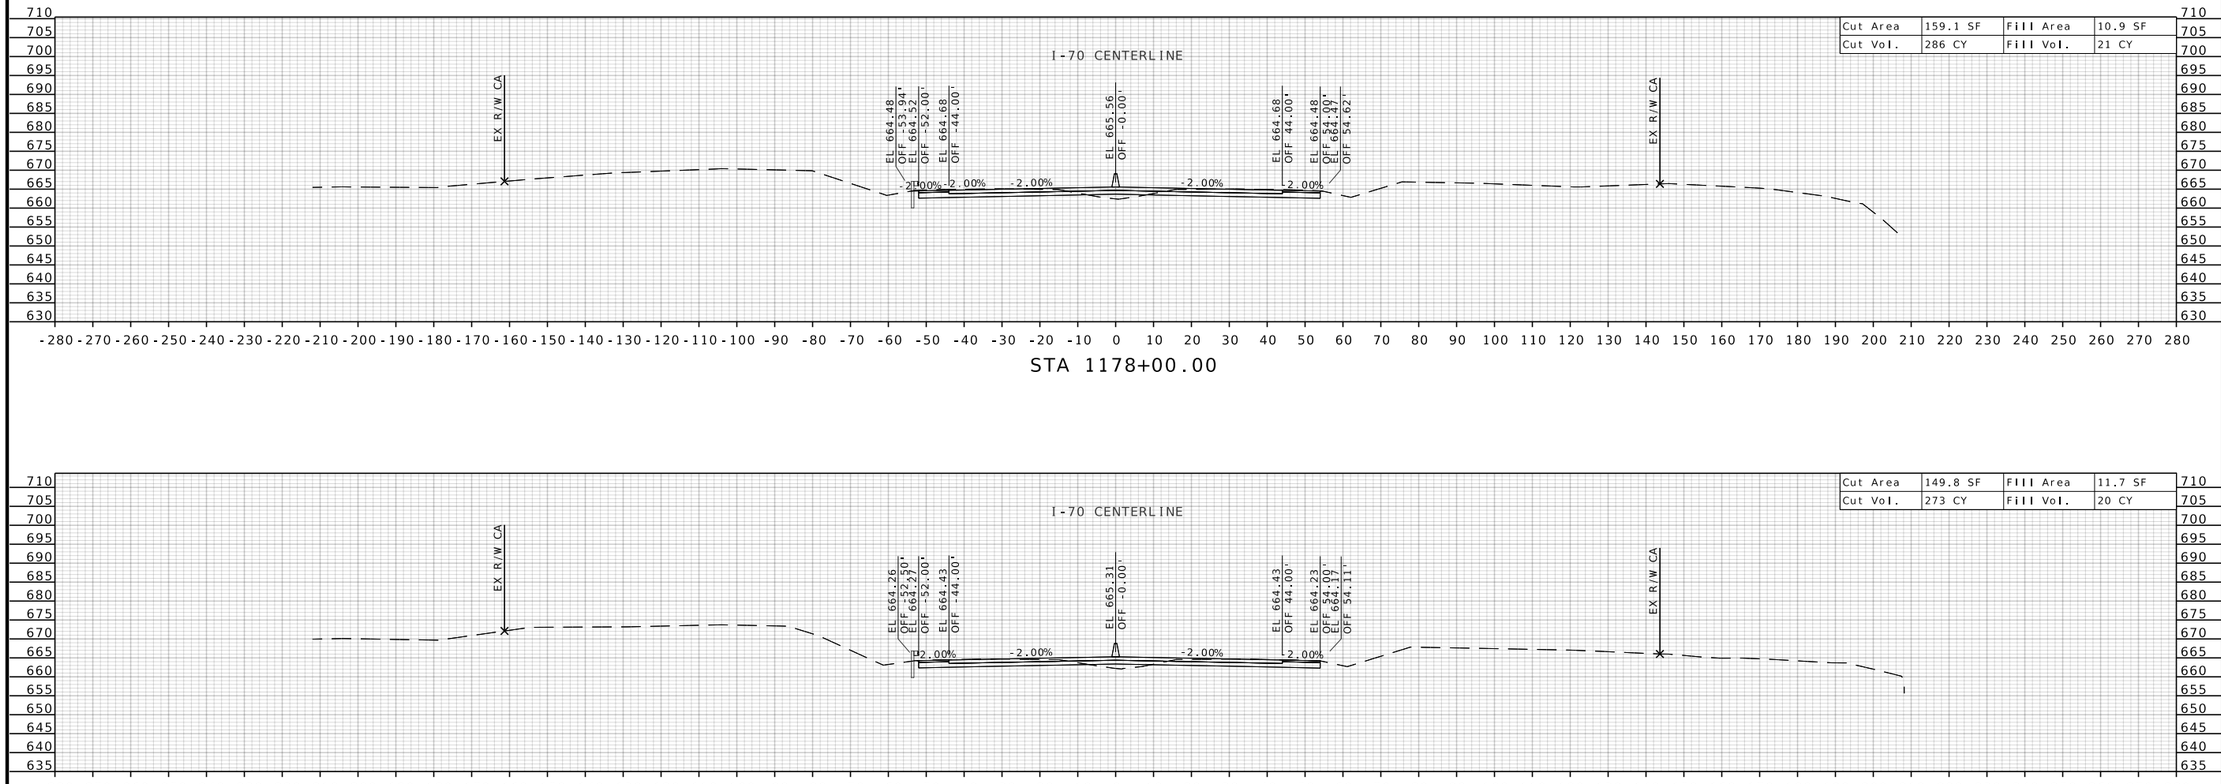

STA 1178+00.00

STA 1177+50.00

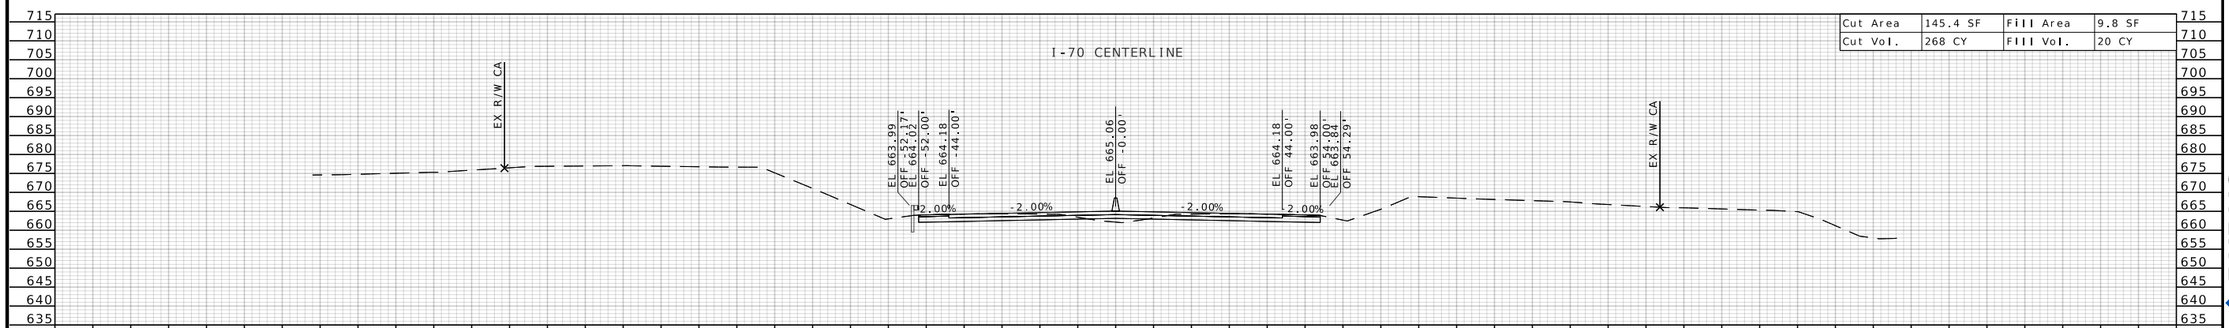

STA 1177+00.00

STATE OF MISSOURI
RONNIE L. WILLIAMS
NUMBER PE-2010000879
PROFESSIONAL ENGINEER

THIS SHEET HAS BEEN SIGNED, SEALED, AND DATED ELECTRONICALLY

DATE PREPARED
10/27/2025

ROUTE	STATE
I-70	MO
DISTRICT	SHEET NO.
CD	282

COUNTY
COOPER

JOB NO.
JST0017B

CONTRACT ID.
-

PROJECT NO.
-

BRIDGE NO.
-


NO.	DESCRIPTION	DATE


MISSOURI HIGHWAYS AND TRANSPORTATION COMMISSION


105 WEST CAPITOL
JEFFERSON CITY, MO 65102
1-888-ASK-MODOT (1-888-275-6636)

BURNS McDONNELL
9400 Ward Parkway
Kansas City, MO 64114
(816) 333-9400
Certificate of Authority
No.: 000165

c:\bmcd_lib\pw_connect\trn\d0185111\XS_217-291_JST0017B_I20_I-70_Seg04.dgn 1:22:33 PM 10/27/2025

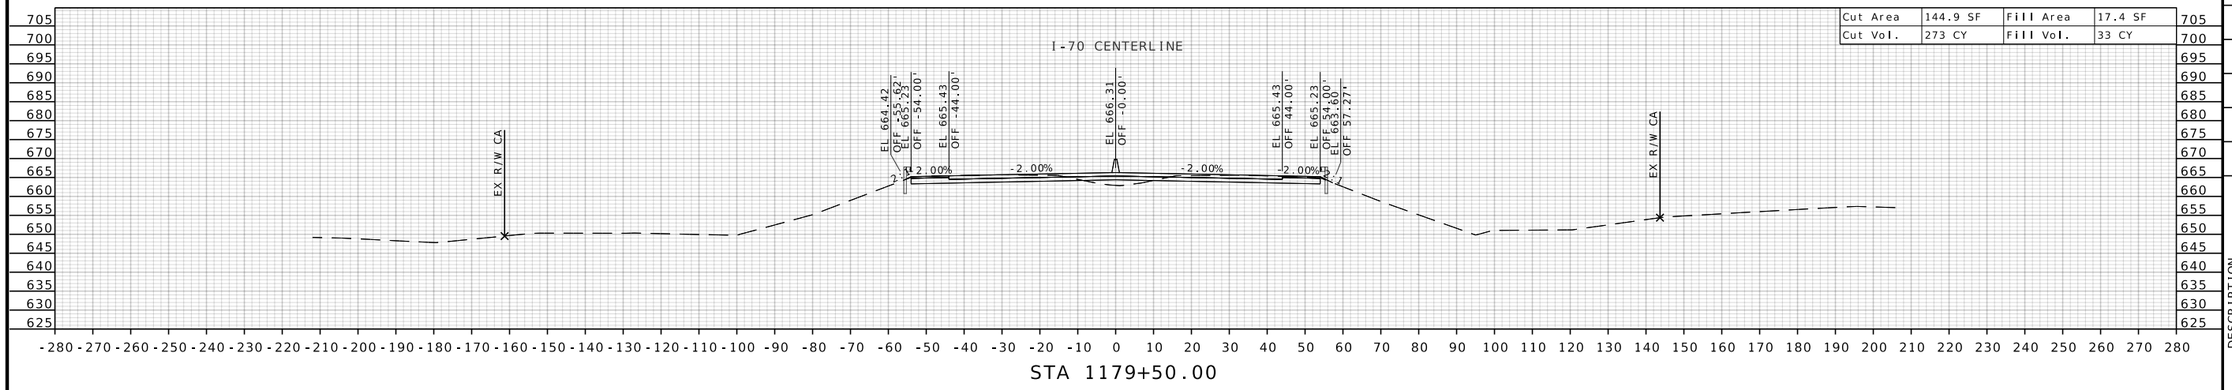

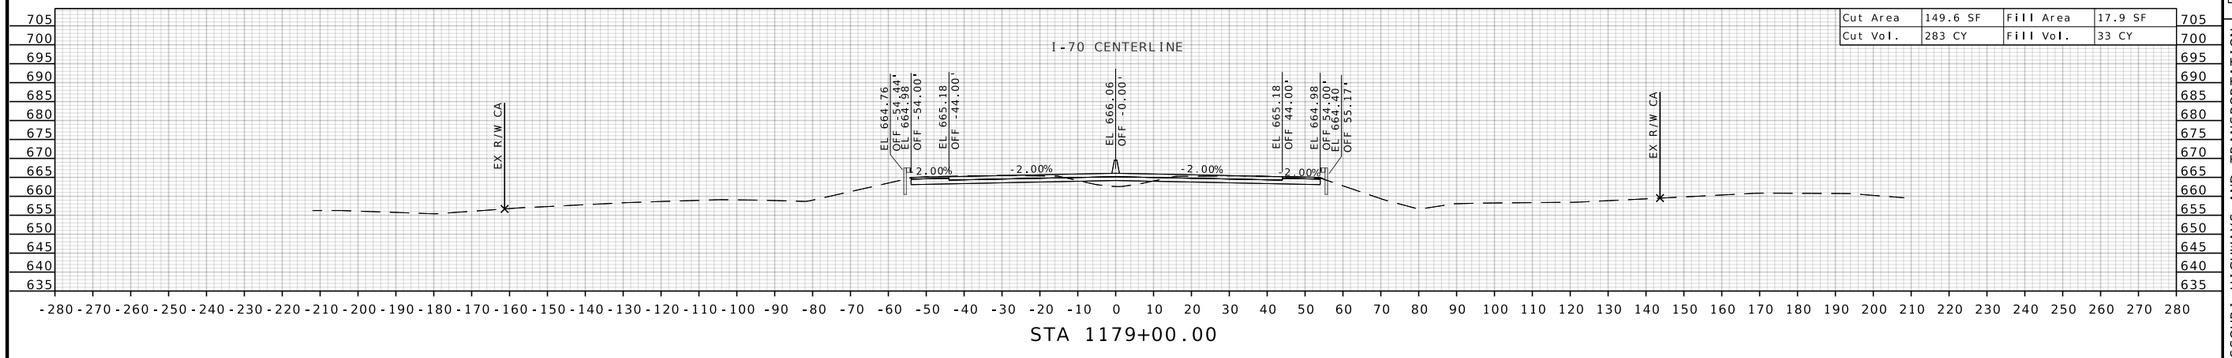

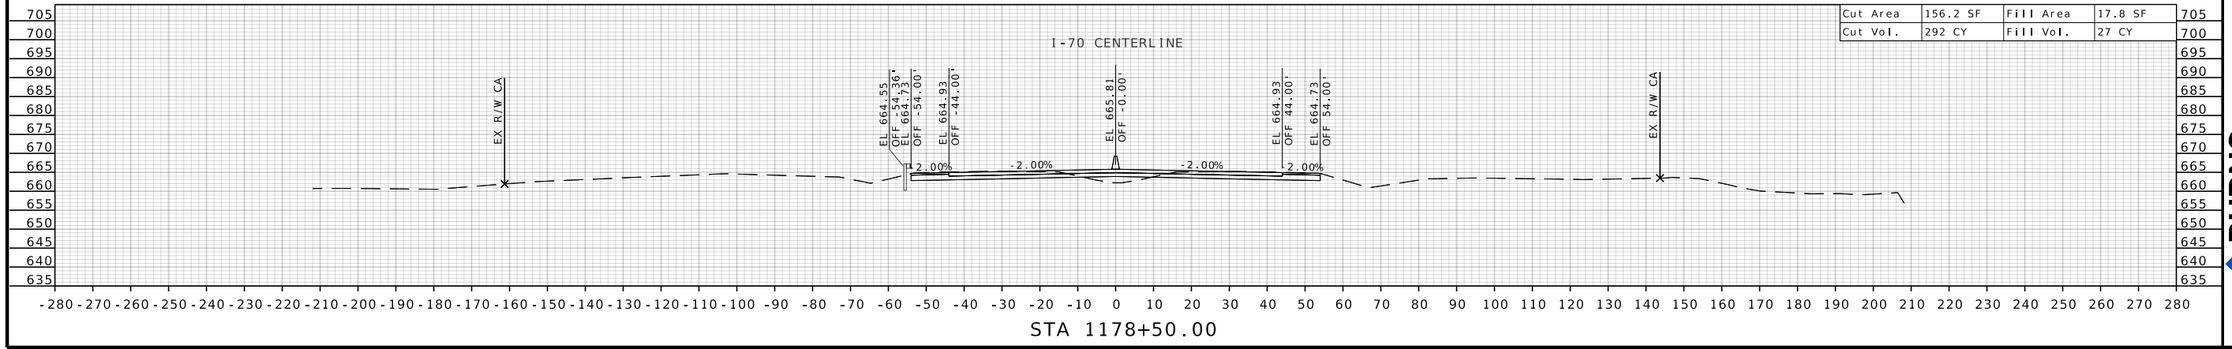

STATE OF MISSOURI
RONNIE L. WILLIAMS
NUMBER PE-2010000879
PROFESSIONAL ENGINEER

THIS SHEET HAS BEEN SIGNED, SEALED, AND DATED ELECTRONICALLY

DATE PREPARED
10/27/2025

ROUTE	STATE
I-70	MO
DISTRICT	SHEET NO.
CD	283

COUNTY
COOPER

JOB NO.
JST0017B

CONTRACT ID.
-

PROJECT NO.
-

BRIDGE NO.
-


DATE	DESCRIPTION

MISSOURI HIGHWAYS AND TRANSPORTATION COMMISSION

105 WEST CAPITOL
JEFFERSON CITY, MO 65102
1-888-ASK-MODOT (1-888-275-6636)


BURNS McDONNELL
9400 Ward Parkway
Kansas City, MO 64114
(816) 333-9400
Certificate of Authority
No.: 000165

c:\bmcd_lib\pw_connect\trn\d0185111\XS_217-291_JST0017B_I20_I-70_Seg04.dgn 1:22:35 PM 10/27/2025

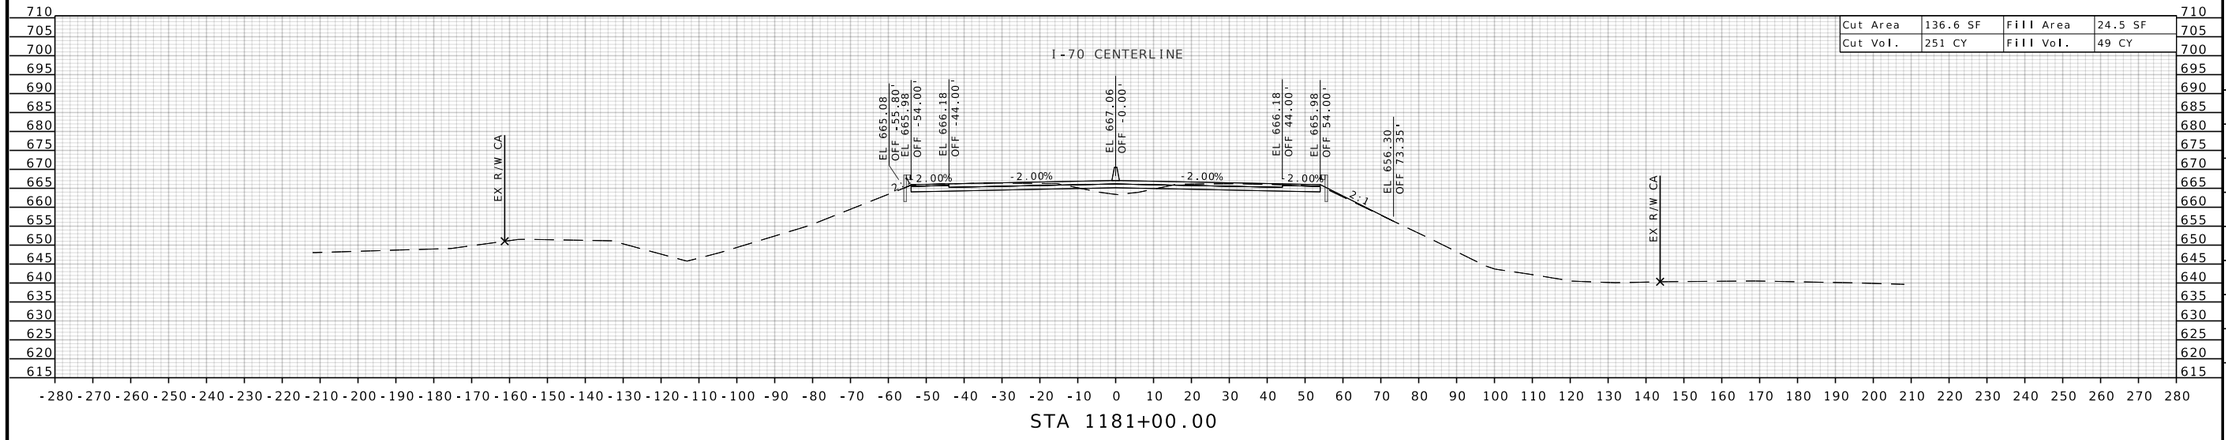


Cut Area	136.6 SF	Fill Area	24.5 SF
Cut Vol.	251 CY	Fill Vol.	49 CY

STA 1181+00.00

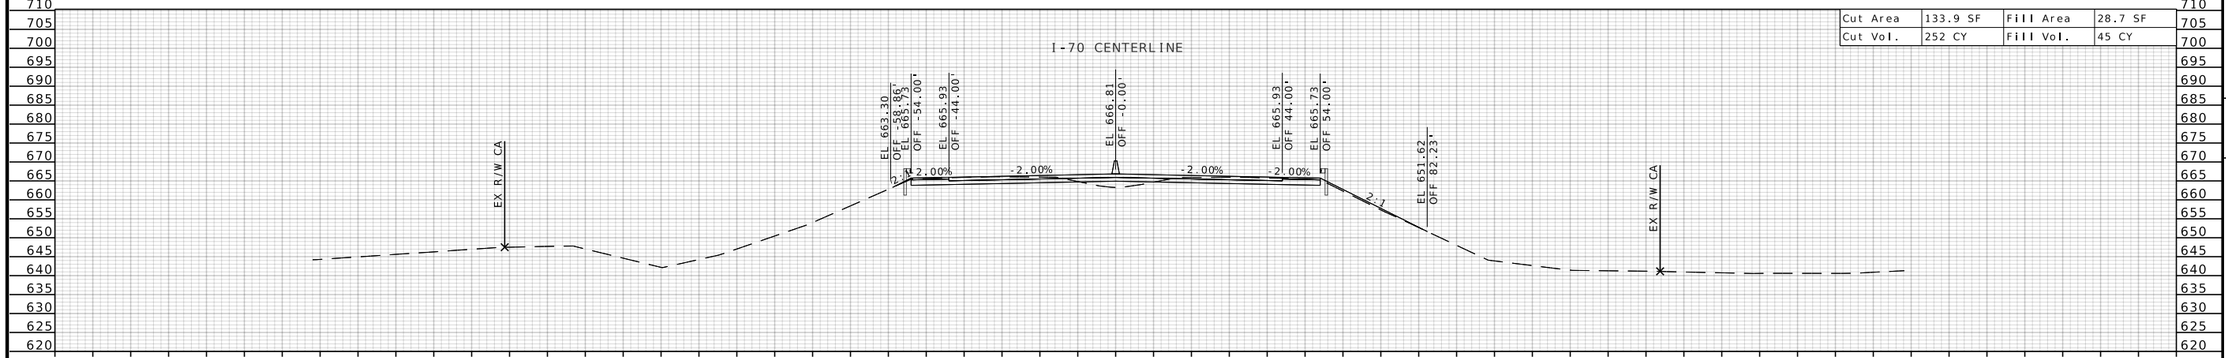

Cut Area	133.9 SF	Fill Area	28.7 SF
Cut Vol.	252 CY	Fill Vol.	45 CY

STA 1180+50.00

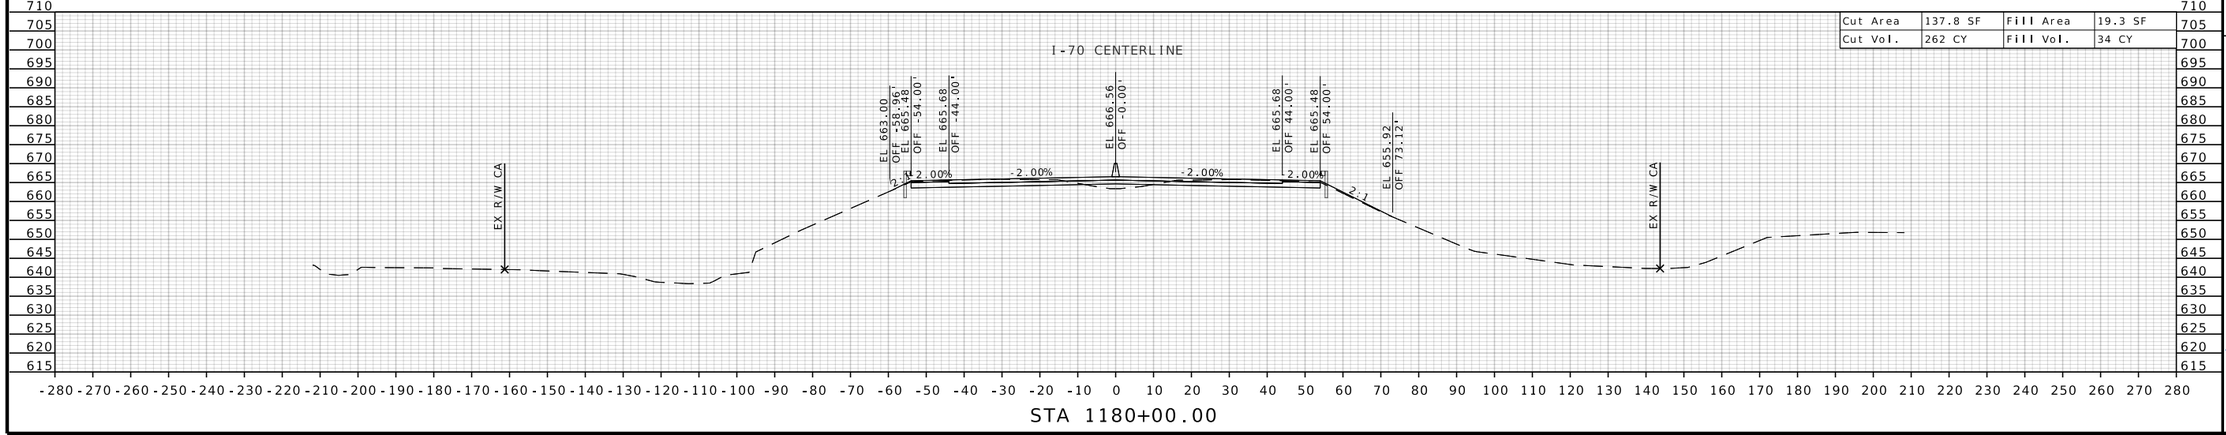

Cut Area	137.8 SF	Fill Area	19.3 SF
Cut Vol.	262 CY	Fill Vol.	34 CY

STA 1180+00.00

STATE OF MISSOURI
RONNIE L. WILLIAMS
NUMBER PE-2010000879
PROFESSIONAL ENGINEER

THIS SHEET HAS BEEN SIGNED, SEALED, AND DATED ELECTRONICALLY

DATE PREPARED
10/27/2025

ROUTE	STATE
I-70	MO
DISTRICT	SHEET NO.
CD	284

COUNTY
COOPER

JOB NO.
JST0017B

CONTRACT ID.
-

PROJECT NO.
-


BRIDGE NO.
-


DESCRIPTION	DATE

MISSOURI HIGHWAYS AND TRANSPORTATION COMMISSION

105 WEST CAPITOL
JEFFERSON CITY, MO 65102
1-888-ASK-MODOT (1-888-275-6636)

BURNS McDONNELL
9400 Ward Parkway
Kansas City, MO 64114
(816) 333-9400
Certificate of Authority
No.: 000165

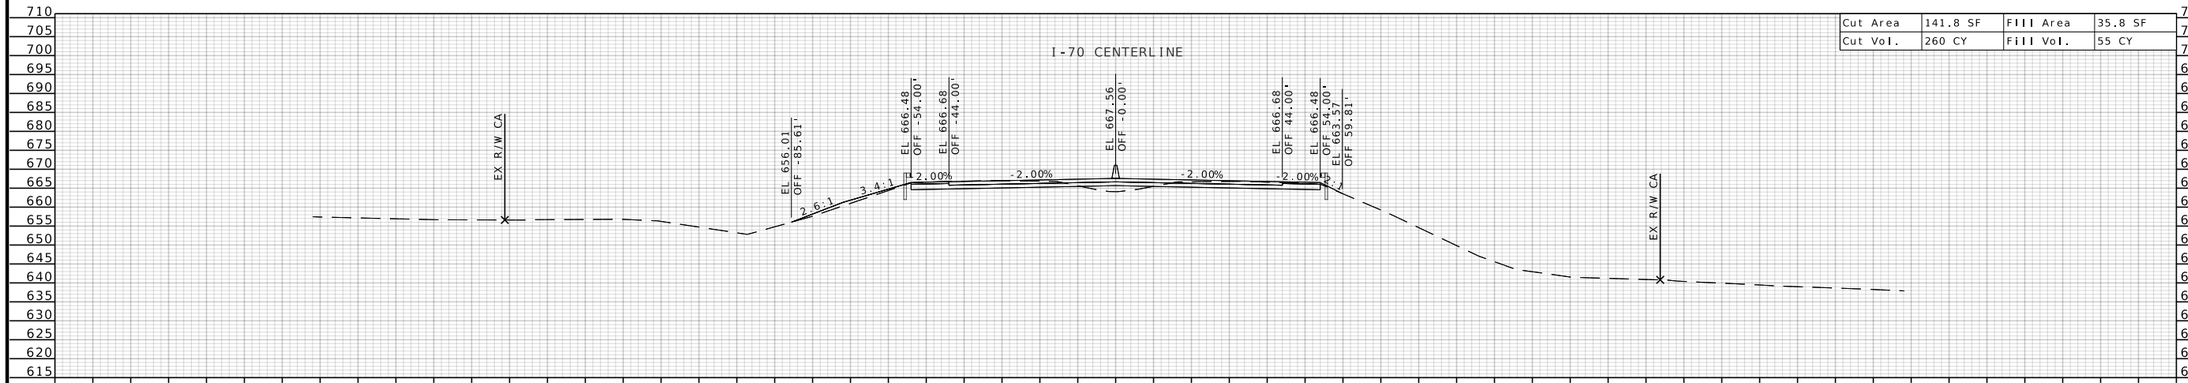

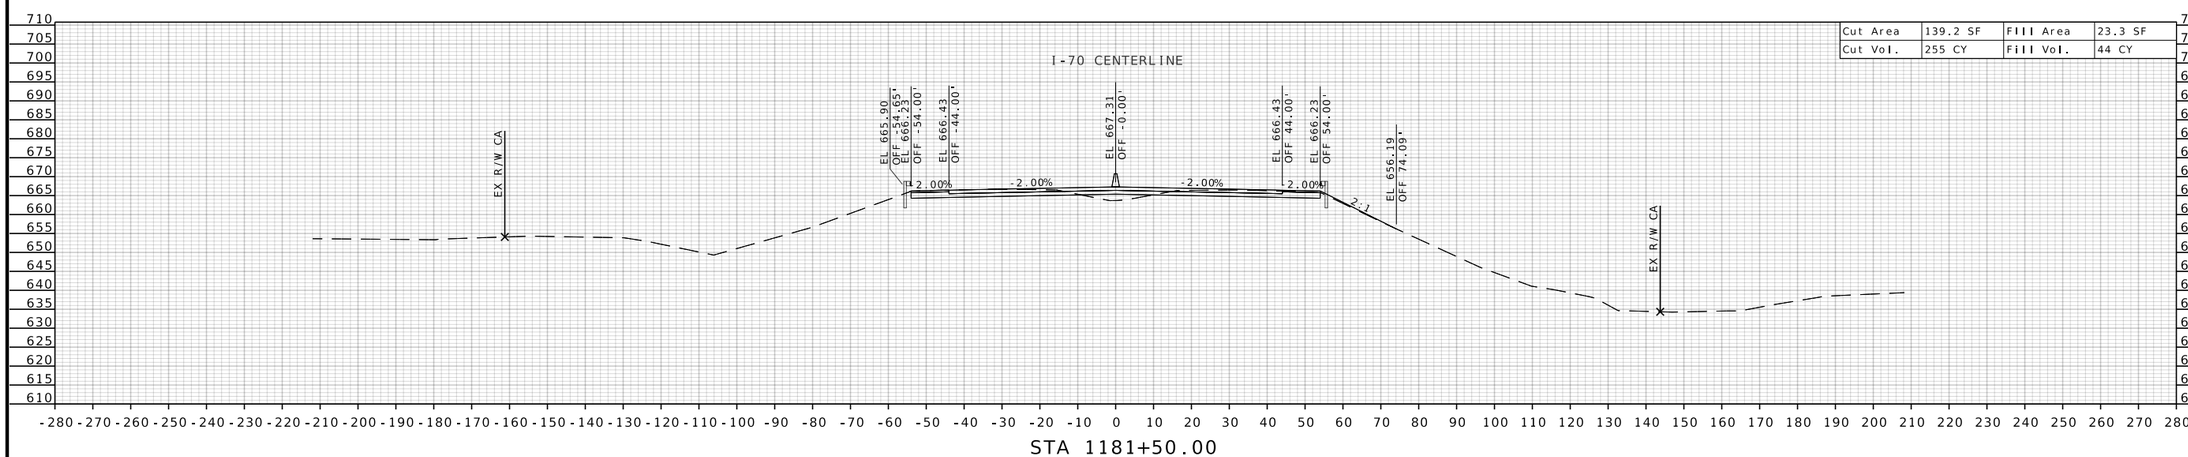

RONNIE L. WILLIAMS
NUMBER PE-2010000879
STATE OF MISSOURI
PROFESSIONAL ENGINEER

THIS SHEET HAS BEEN SIGNED, SEALED, AND DATED ELECTRONICALLY

DATE PREPARED
10/27/2025

ROUTE	STATE
I-70	MO
DISTRICT	SHEET NO.
CD	285

COUNTY
COOPER

JOB NO.
JST0017B

CONTRACT ID.
-

PROJECT NO.
-

BRIDGE NO.
-


DESCRIPTION	DATE


MISSOURI HIGHWAYS AND TRANSPORTATION COMMISSION


105 WEST CAPITOL
JEFFERSON CITY, MO 65102
1-888-ASK-MODOT (1-888-275-6636)

BURNS McDONNELL
9400 Ward Parkway
Kansas City, MO 64114
(816) 333-9400
Certificate of Authority No.: 000165

c:\bmcd_lib\pw_connect\trn\d0185111\XS_217-291_JST0017B_I20_I-70_Seg04.dgn 1:22:38 PM 10/27/2025

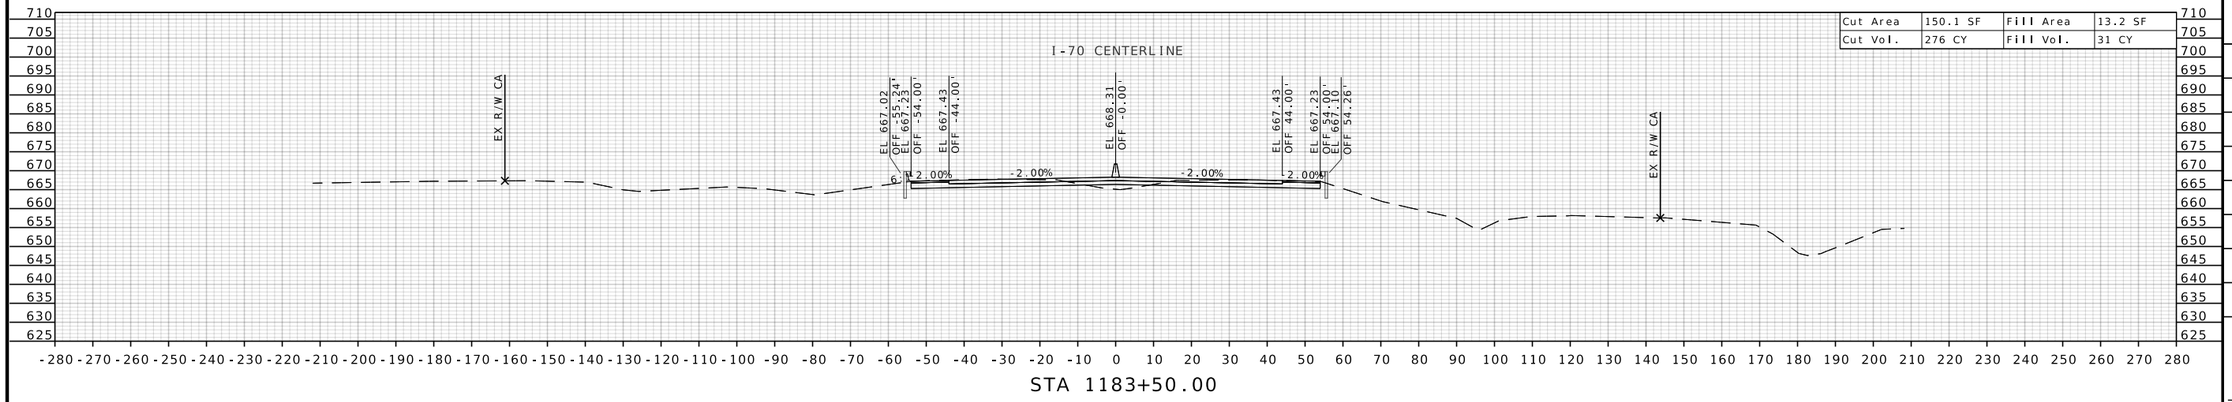

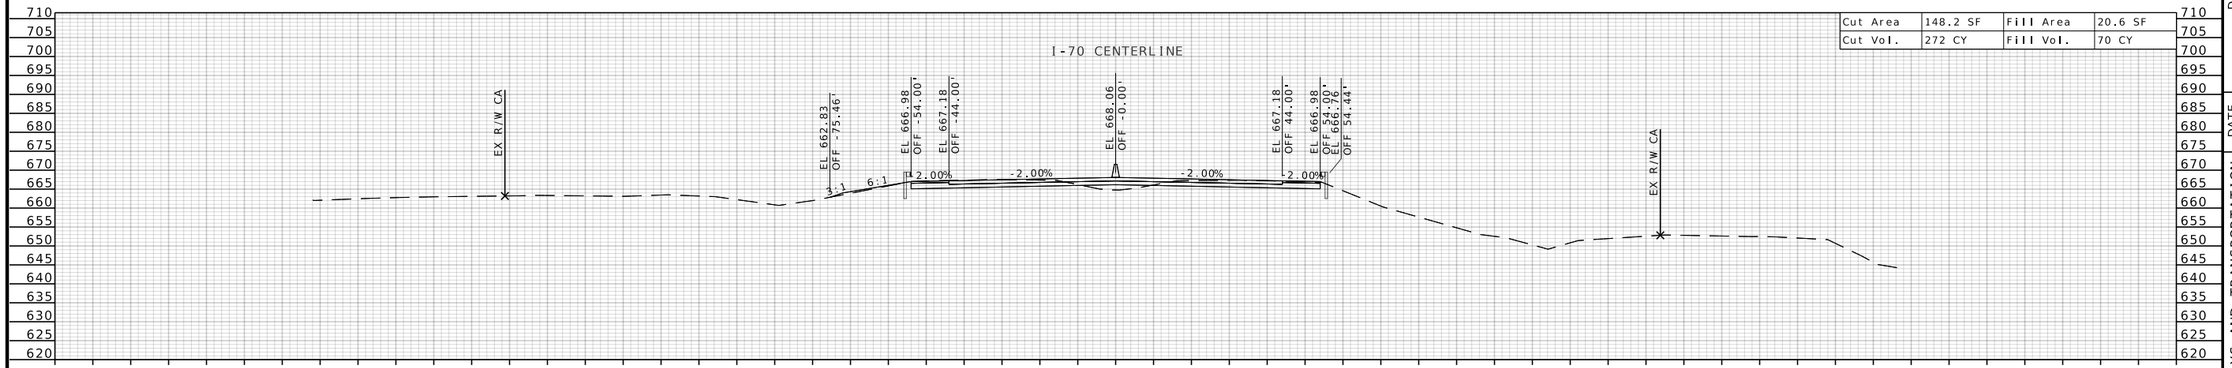

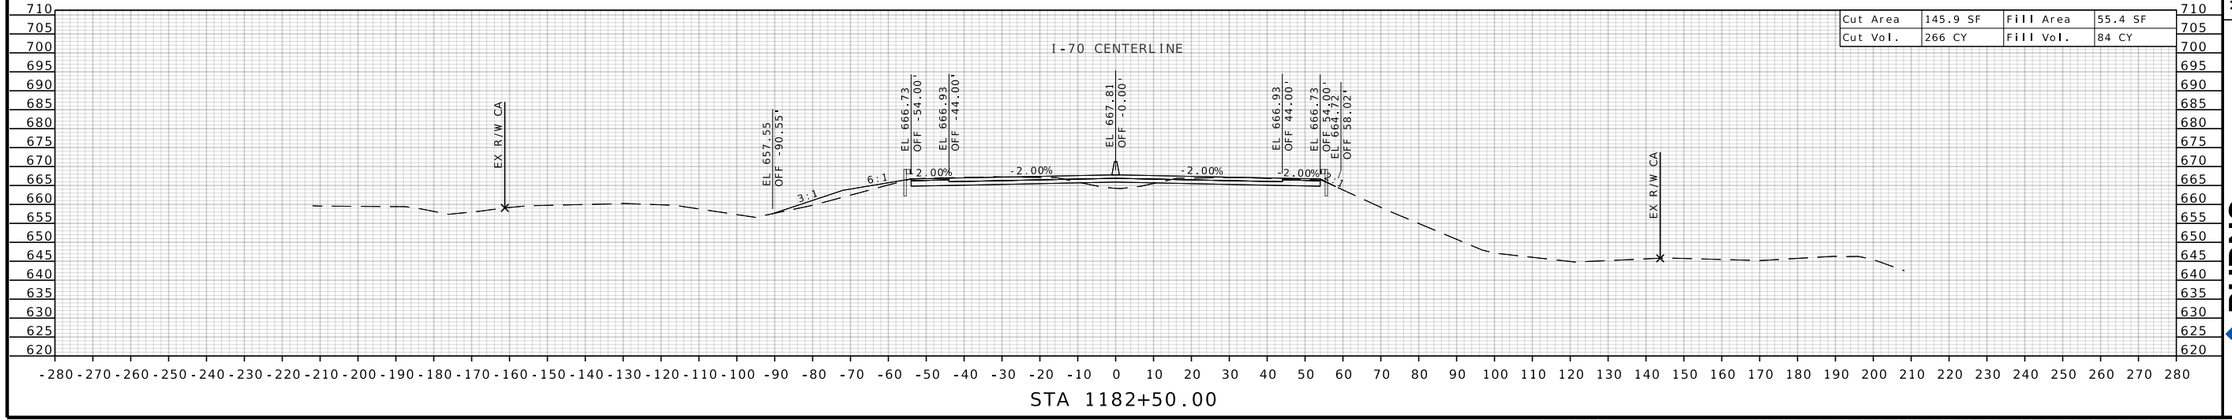

STATE OF MISSOURI
RONNIE L. WILLIAMS
NUMBER PE-2010000879
PROFESSIONAL ENGINEER

THIS SHEET HAS BEEN SIGNED, SEALED, AND DATED ELECTRONICALLY

DATE PREPARED
10/27/2025

ROUTE	STATE
I-70	MO
DISTRICT	SHEET NO.
CD	286

COUNTY
COOPER

JOB NO.
JST0017B

CONTRACT ID.
-

PROJECT NO.
-


BRIDGE NO.
-


DESCRIPTION	DATE


MISSOURI HIGHWAYS AND TRANSPORTATION COMMISSION

105 WEST CAPITOL
JEFFERSON CITY, MO 65102
1-888-ASK-MODOT (1-888-275-6636)

BURNS McDONNELL
9400 Ward Parkway
Kansas City, MO 64114
(816) 333-9400
Certificate of Authority
No.: 000165

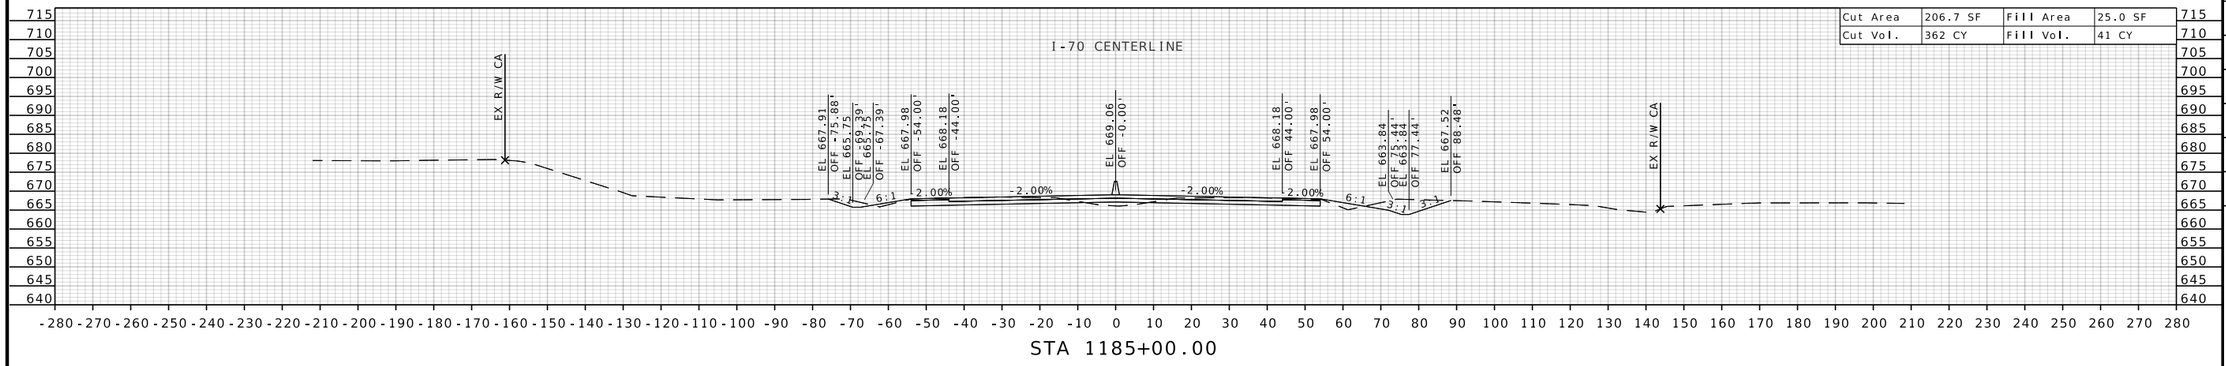

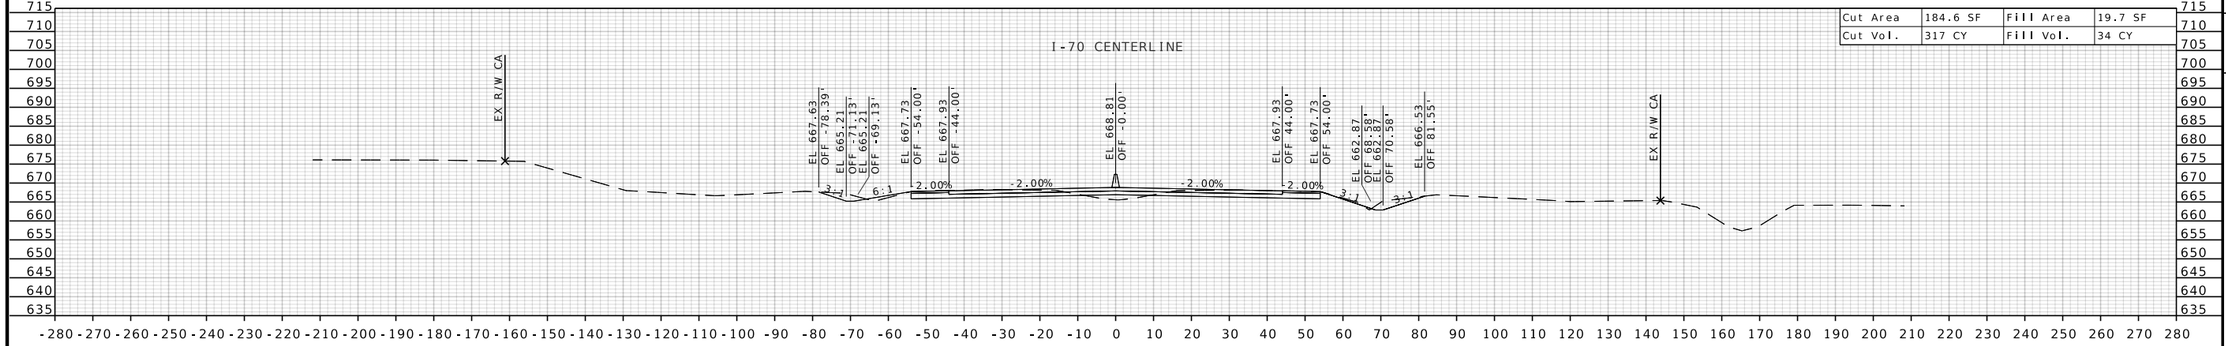

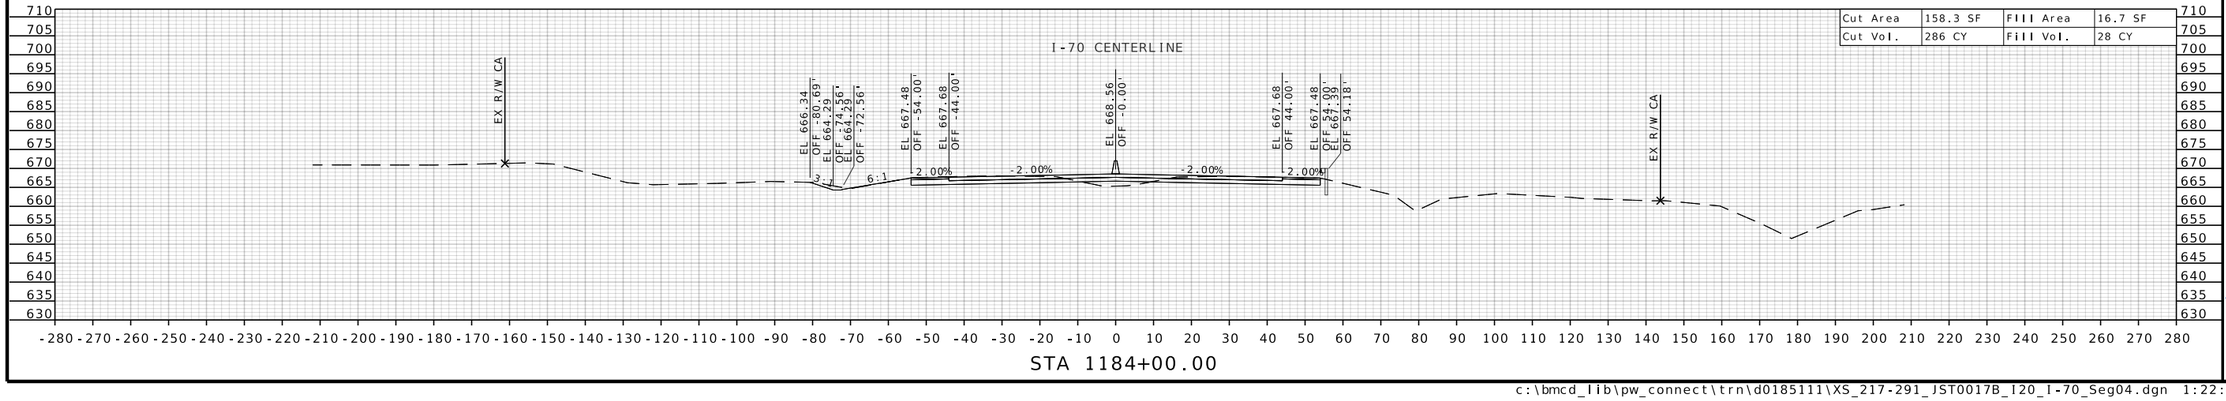

STATE OF MISSOURI
RONNIE L. WILLIAMS
NUMBER PE-2010000879
PROFESSIONAL ENGINEER

THIS SHEET HAS BEEN SIGNED, SEALED, AND DATED ELECTRONICALLY

DATE PREPARED
10/27/2025

ROUTE	STATE
I-70	MO
DISTRICT	SHEET NO.
CD	287

COUNTY
COOPER

JOB NO.
JST0017B

CONTRACT ID.
-

PROJECT NO.
-


BRIDGE NO.
-


DESCRIPTION	DATE


MISSOURI HIGHWAYS AND TRANSPORTATION COMMISSION

105 WEST CAPITOL
JEFFERSON CITY, MO 65102
1-888-ASK-MODOT (1-888-275-6636)

BURNS McDONNELL
9400 Ward Parkway
Kansas City, MO 64114
(816) 333-9400
Certificate of Authority
No.: 000165

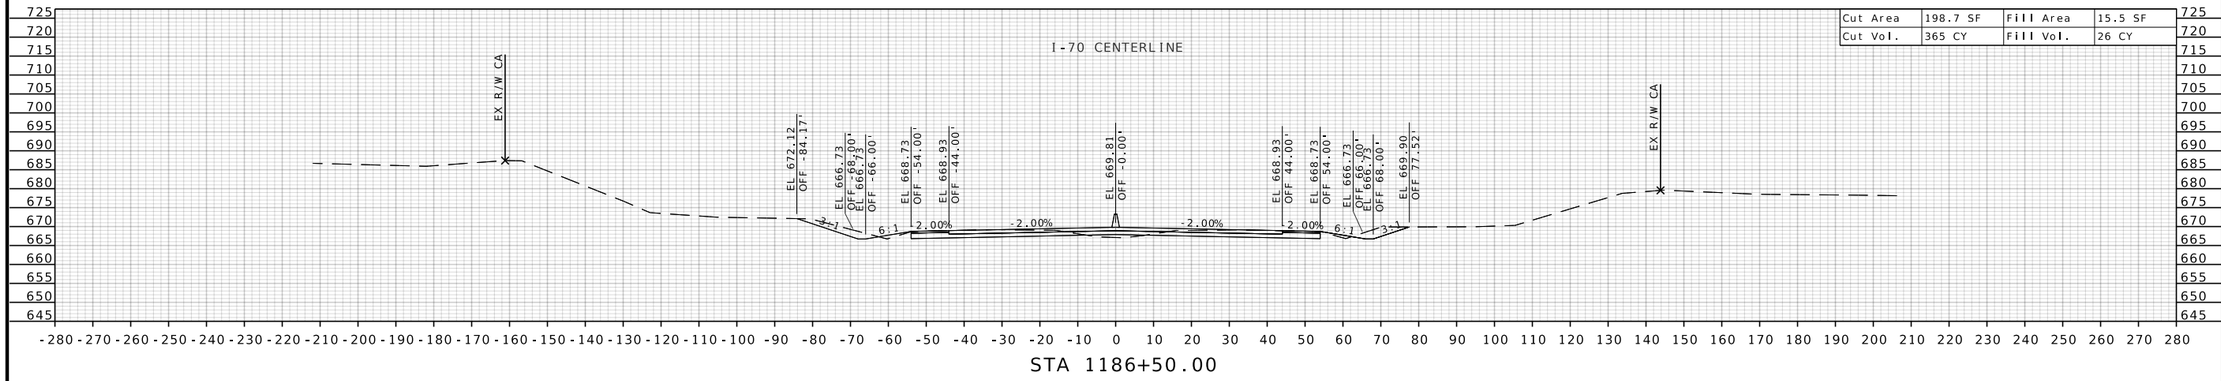

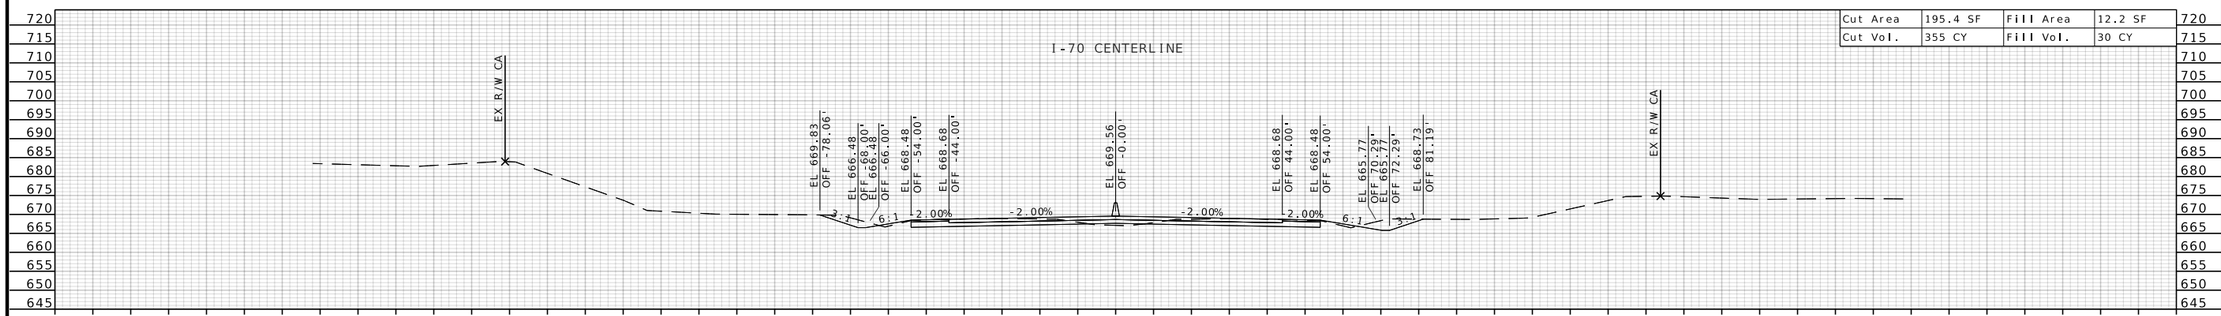

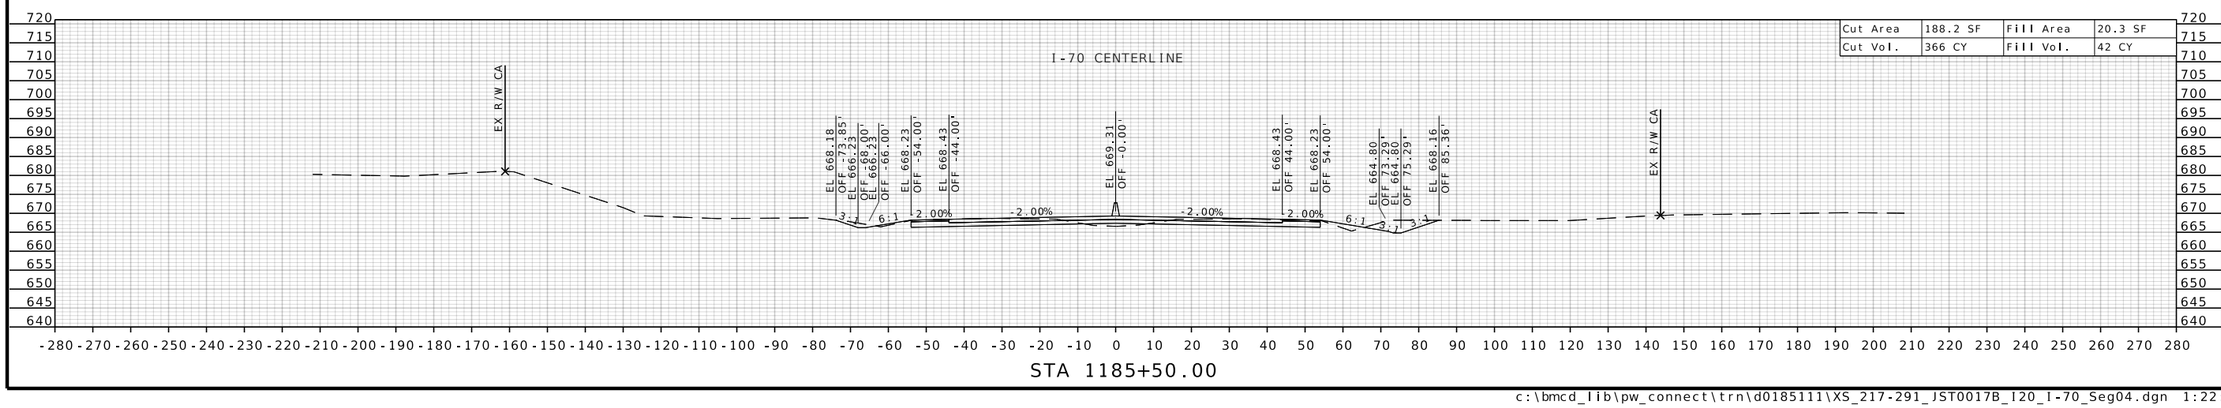

STATE OF MISSOURI
RONNIE L. WILLIAMS
NUMBER PE-2010000879
PROFESSIONAL ENGINEER

THIS SHEET HAS BEEN SIGNED, SEALED, AND DATED ELECTRONICALLY

DATE PREPARED
10/27/2025

ROUTE	STATE
I-70	MO
DISTRICT	SHEET NO.
CD	288

COUNTY
COOPER

JOB NO.
JST0017B

CONTRACT ID.
-


PROJECT NO.
-


BRIDGE NO.
-


DESCRIPTION	DATE

MISSOURI HIGHWAYS AND TRANSPORTATION COMMISSION
105 WEST CAPITOL
JEFFERSON CITY, MO 65102
1-888-ASK-MODOT (1-888-275-6636)

BURNS McDONNELL
9400 Ward Parkway
Kansas City, MO 64114
(816) 333-9400
Certificate of Authority
No.: 000165

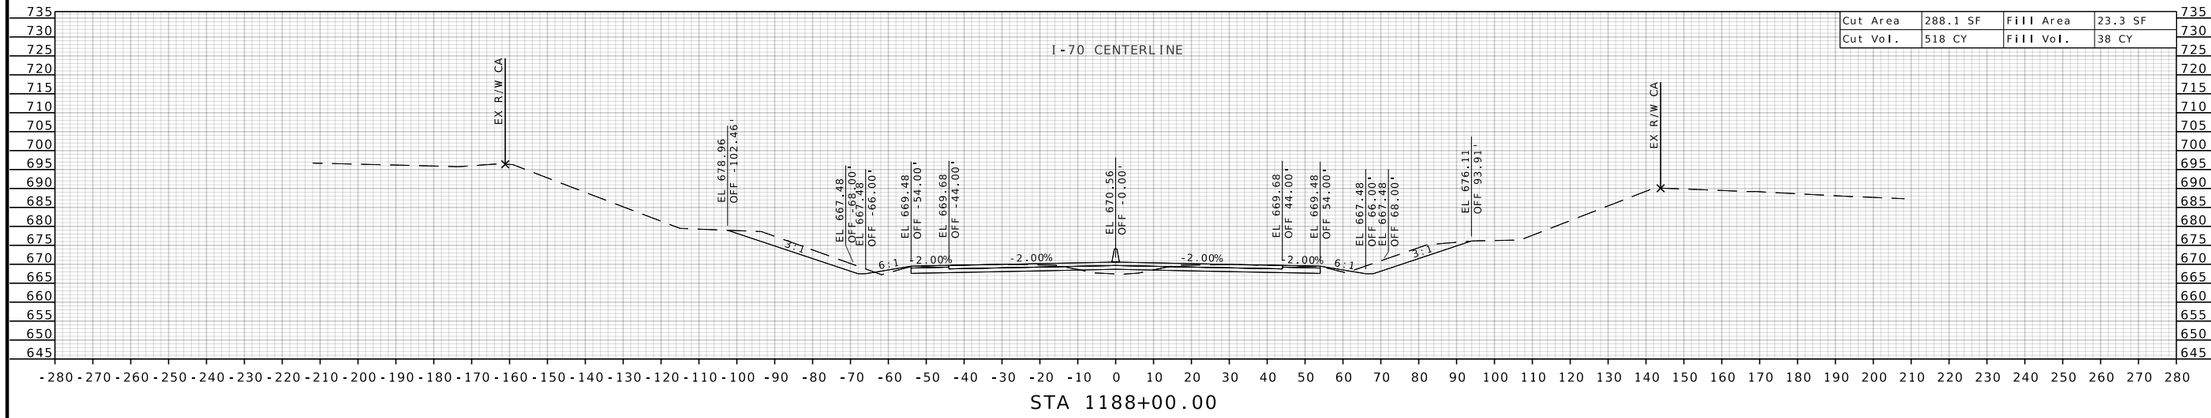

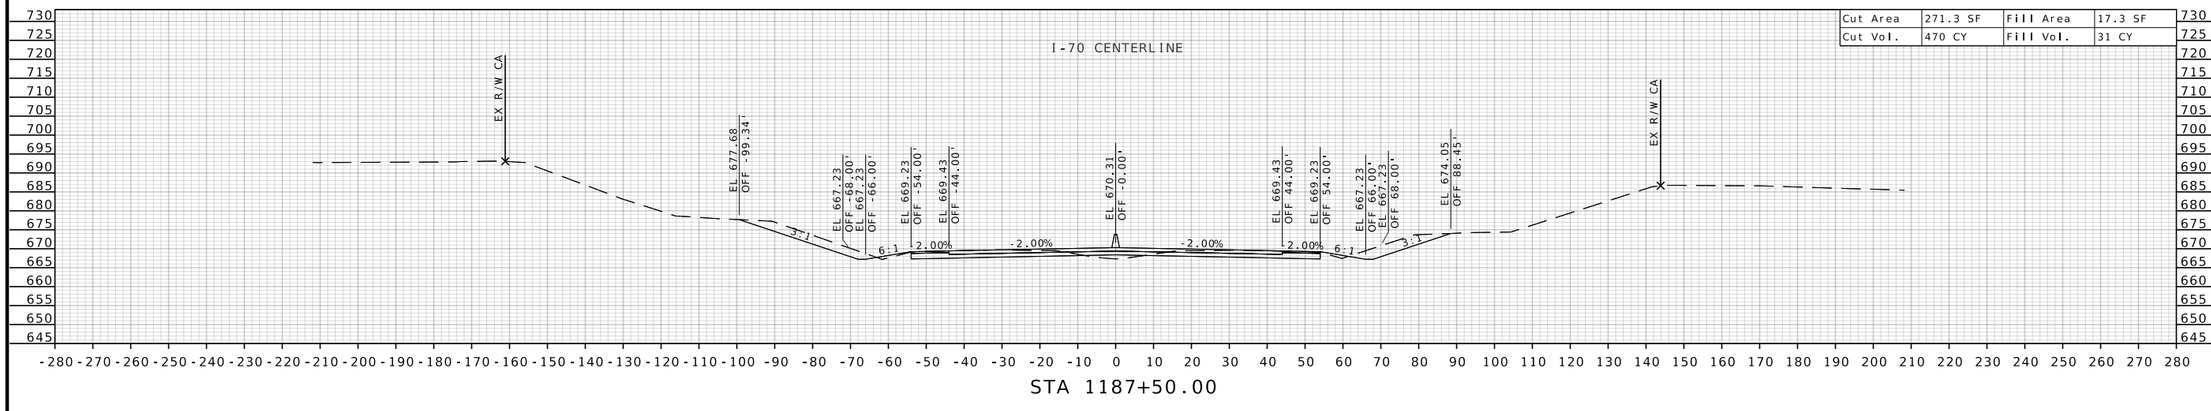

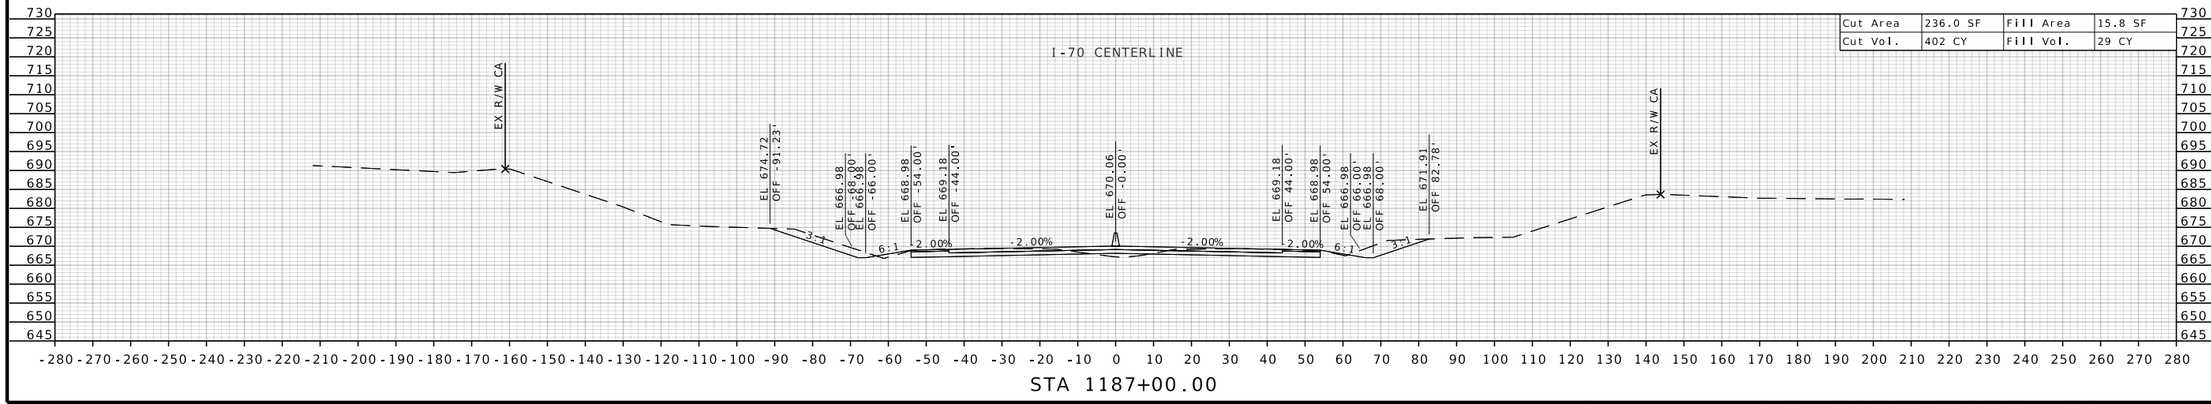

STATE OF MISSOURI
RONNIE L. WILLIAMS
NUMBER PE-2010000879
PROFESSIONAL ENGINEER

THIS SHEET HAS BEEN SIGNED, SEALED, AND DATED ELECTRONICALLY

DATE PREPARED
10/27/2025

ROUTE	STATE
I-70	MO
DISTRICT	SHEET NO.
CD	289

COUNTY
COOPER

JOB NO.
JST0017B

CONTRACT ID.
-

PROJECT NO.
-

BRIDGE NO.
-


DESCRIPTION	DATE

MISSOURI HIGHWAYS AND TRANSPORTATION COMMISSION


105 WEST CAPITOL
JEFFERSON CITY, MO 65102
1-888-ASK-MODOT (1-888-275-6636)

BURNS McDONNELL
9400 Ward Parkway
Kansas City, MO 64114
(816) 333-9400
Certificate of Authority
No.: 000165


c:\bmcd_lib\pw_connect\trn\d0185111\XS_217-291_JST0017B_I20_I-70_Seg04.dgn 1:22:44 PM 10/27/2025

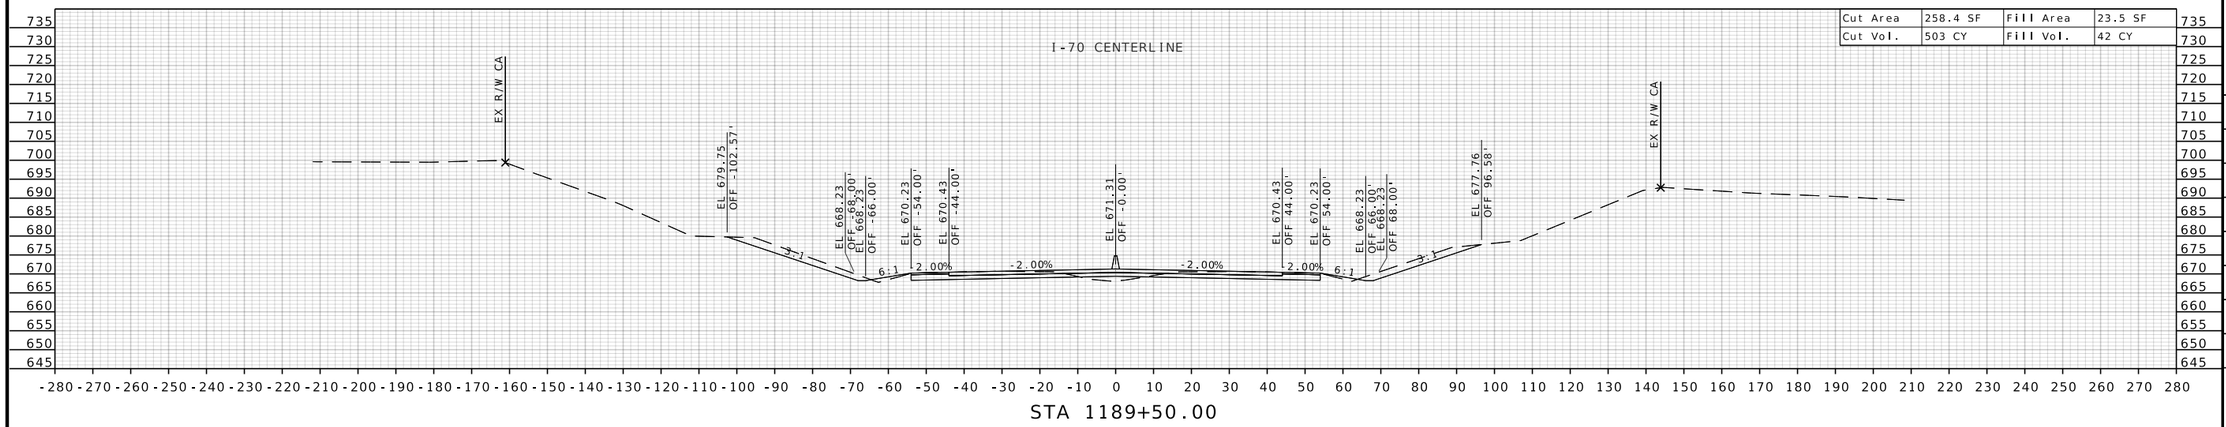

STA 1189+50.00

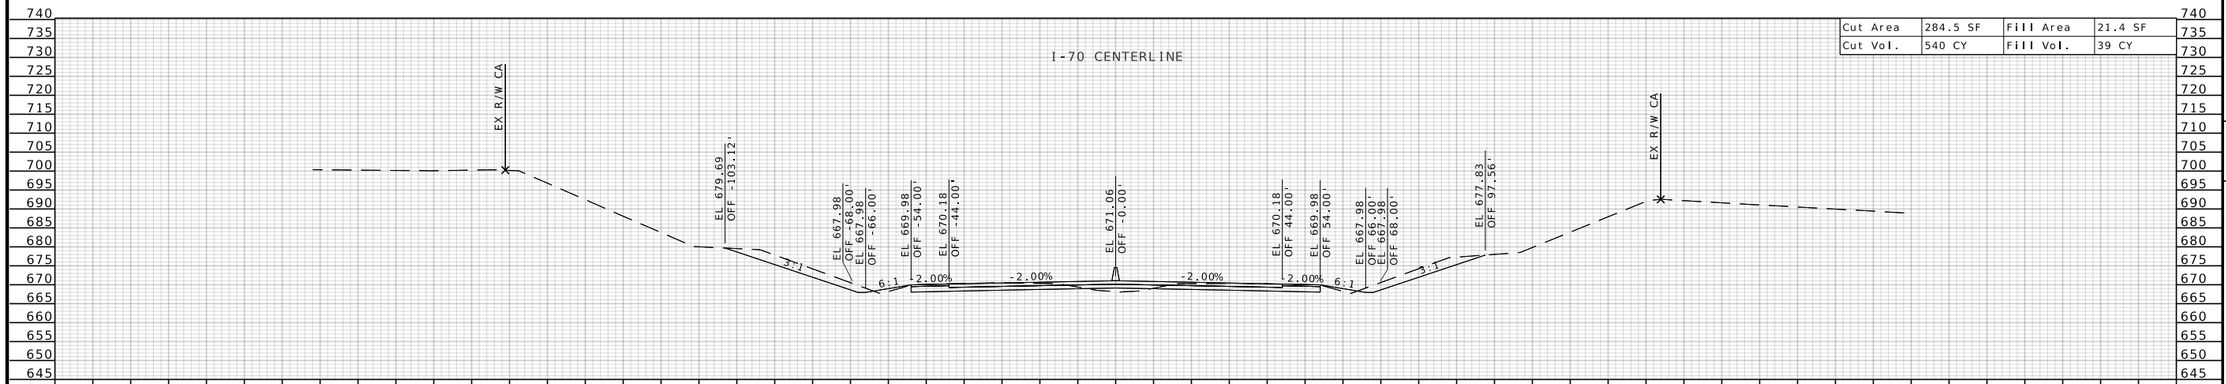

STA 1189+00.00

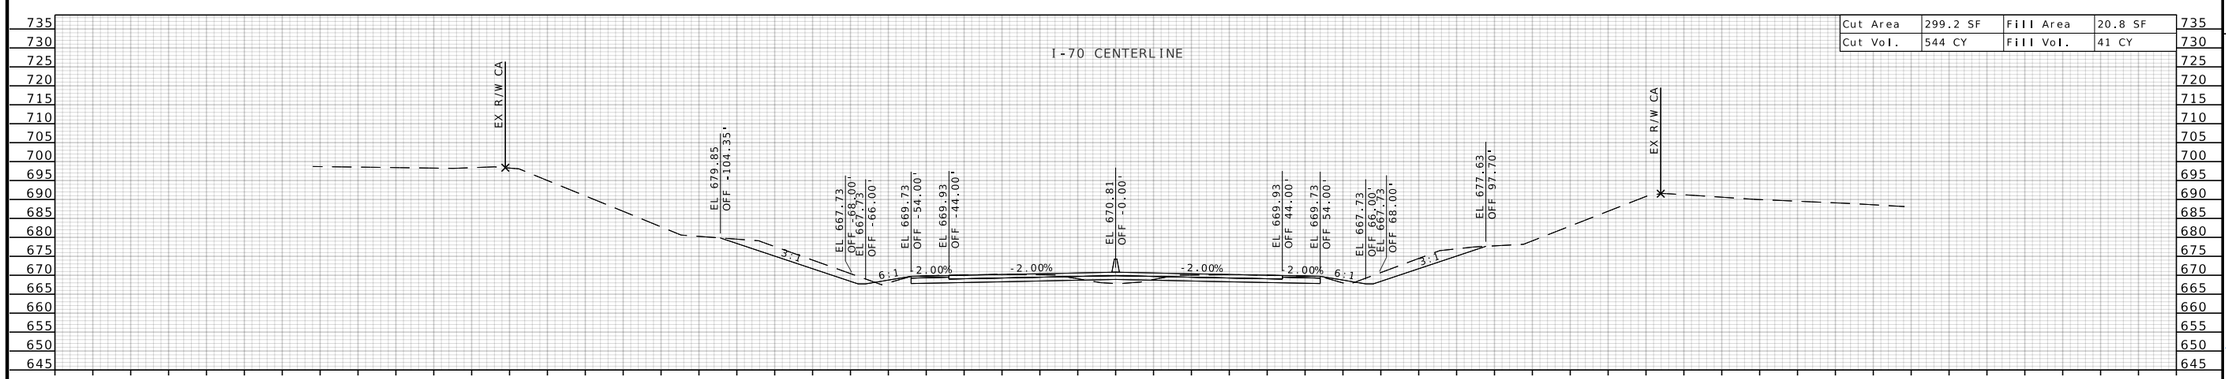

STA 1188+50.00

STATE OF MISSOURI
RONNIE L. WILLIAMS
NUMBER PE-2010000879
PROFESSIONAL ENGINEER

THIS SHEET HAS BEEN SIGNED, SEALED, AND DATED ELECTRONICALLY

DATE PREPARED
10/27/2025

ROUTE	STATE
I-70	MO
DISTRICT	SHEET NO.
CD	290

COUNTY
COOPER

JOB NO.
JST0017B

CONTRACT ID.
-

PROJECT NO.
-


BRIDGE NO.
-

DESCRIPTION	DATE

MISSOURI HIGHWAYS AND TRANSPORTATION COMMISSION

105 WEST CAPITOL
JEFFERSON CITY, MO 65102
1-888-ASK-MODOT (1-888-275-6636)

BURNS McDONNELL
9400 Ward Parkway
Kansas City, MO 64114
(816) 333-9400
Certificate of Authority No.: 000165

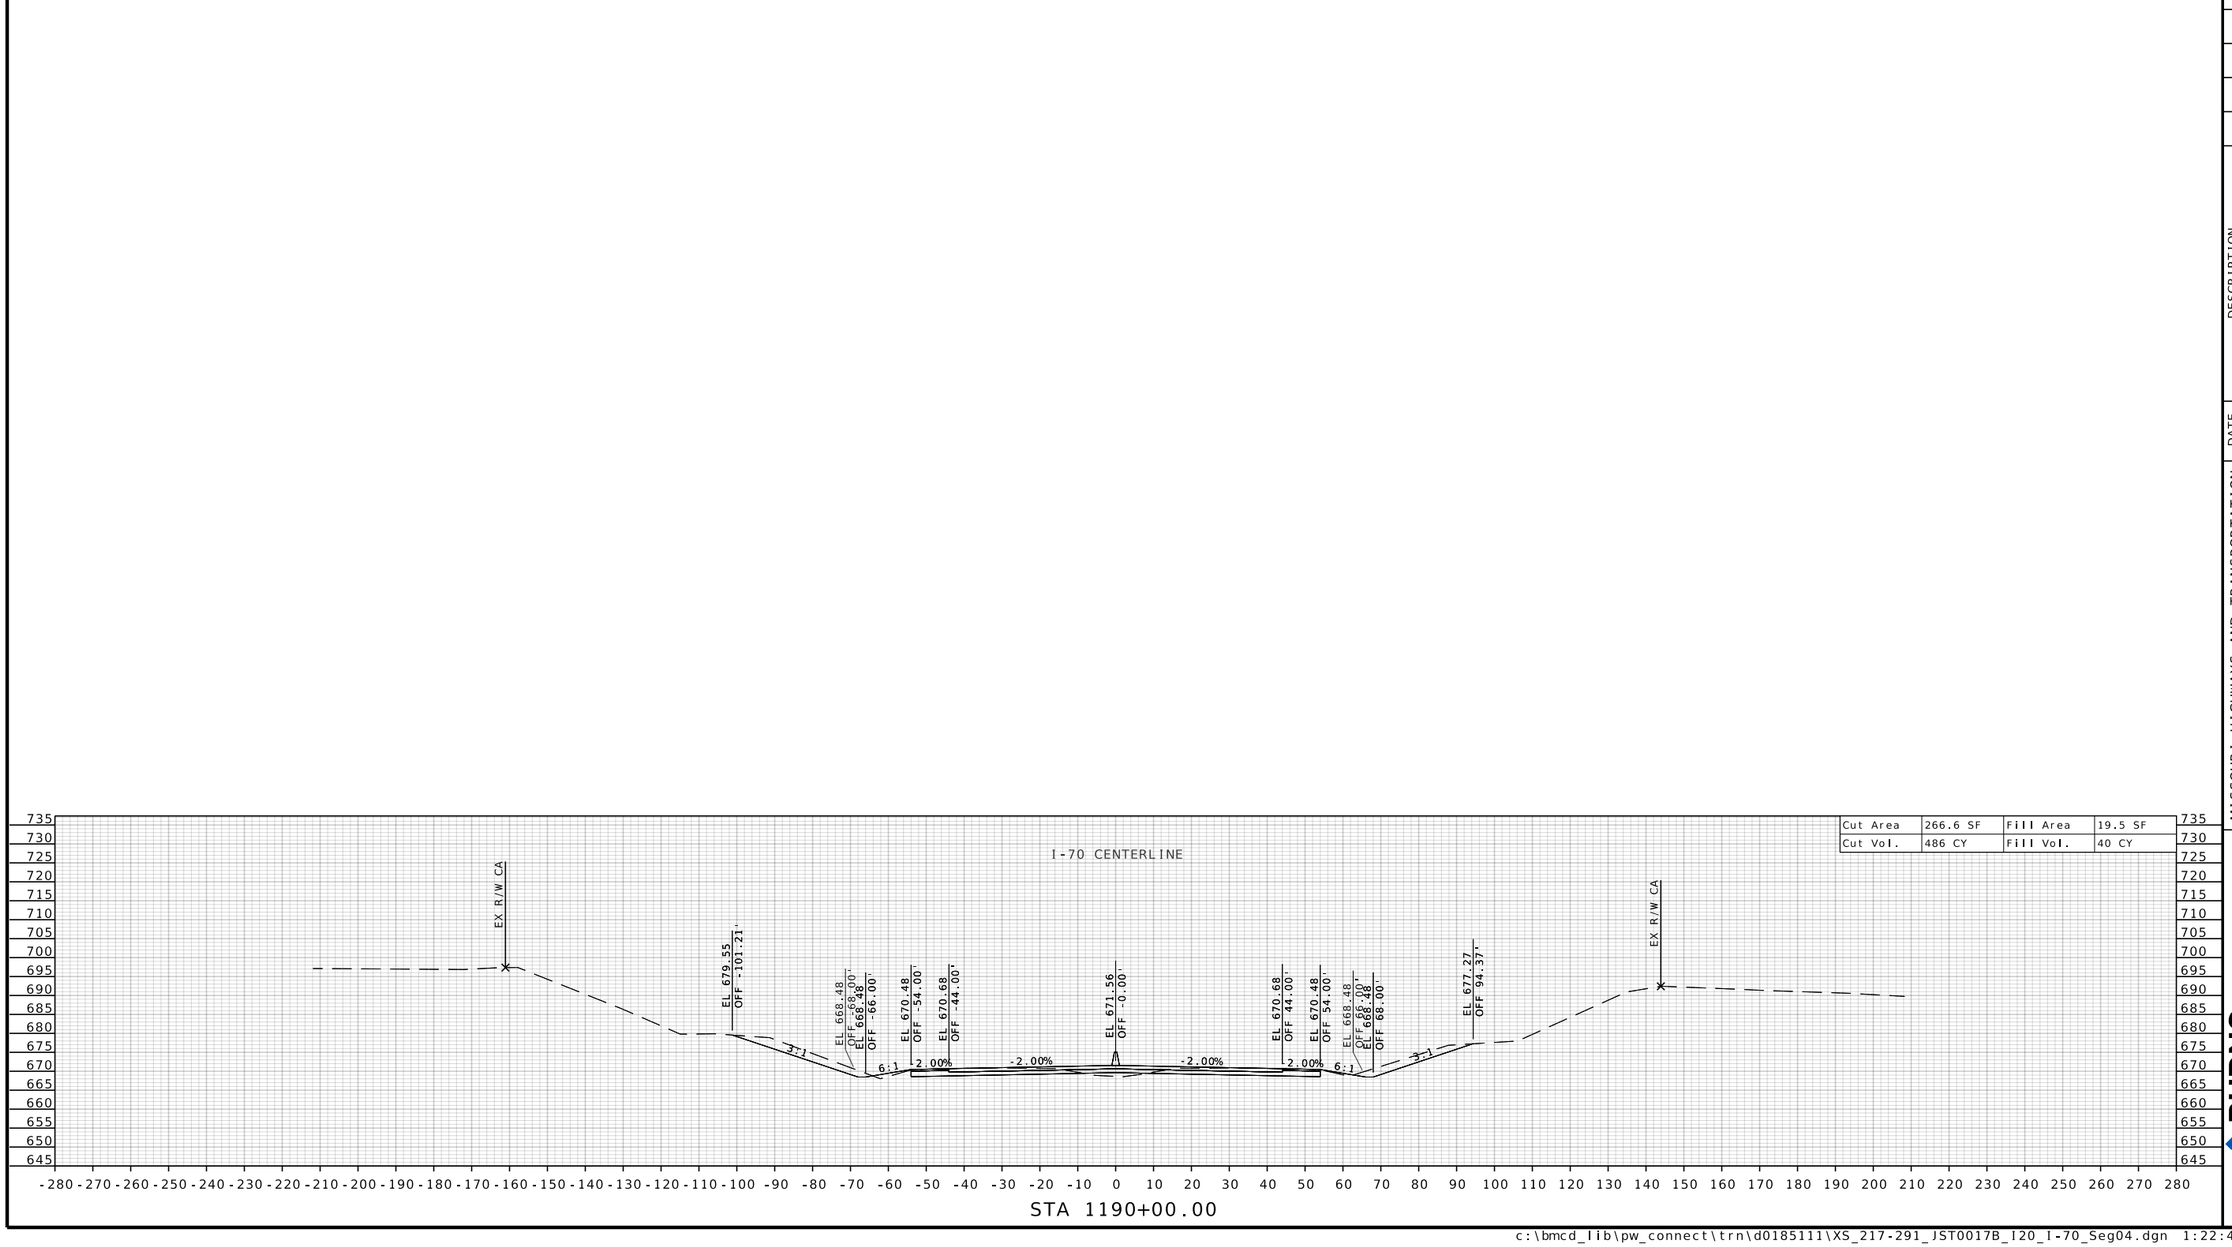

Cut Area	266.6 SF	Fill Area	19.5 SF
Cut Vol.	486 CY	Fill Vol.	40 CY

STATE OF MISSOURI
RONNIE L. WILLIAMS
NUMBER PE-2010000879
PROFESSIONAL ENGINEER

THIS SHEET HAS BEEN SIGNED, SEALED, AND DATED ELECTRONICALLY

DATE PREPARED
10/27/2025

ROUTE	STATE
I-70	MO
DISTRICT	SHEET NO.
CD	291

COUNTY
COOPER

JOB NO.
JST0017B

CONTRACT ID.
-


PROJECT NO.
-


BRIDGE NO.
-


DESCRIPTION	DATE

MISSOURI HIGHWAYS AND TRANSPORTATION COMMISSION
105 WEST CAPITOL
JEFFERSON CITY, MO 65102
1-888-ASK-MODOT (1-888-275-6636)

BURNS McDONNELL
9400 Ward Parkway
Kansas City, MO 64114
(816) 333-9400
Certificate of Authority
No.: 000165

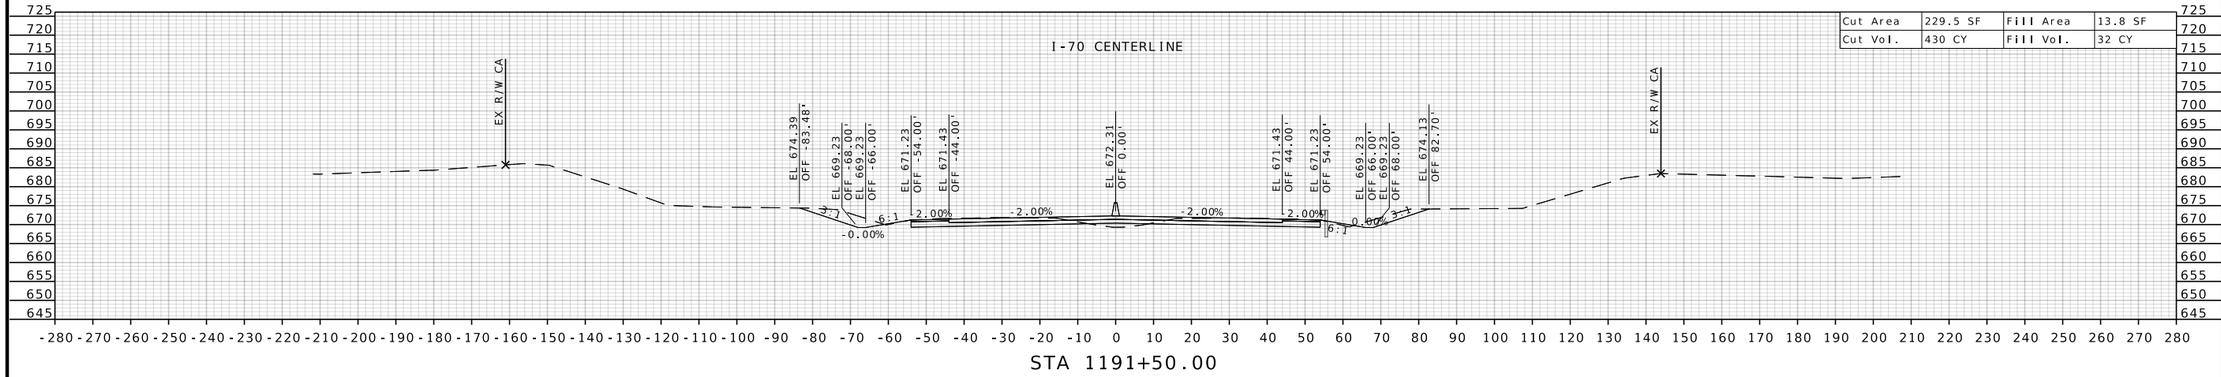

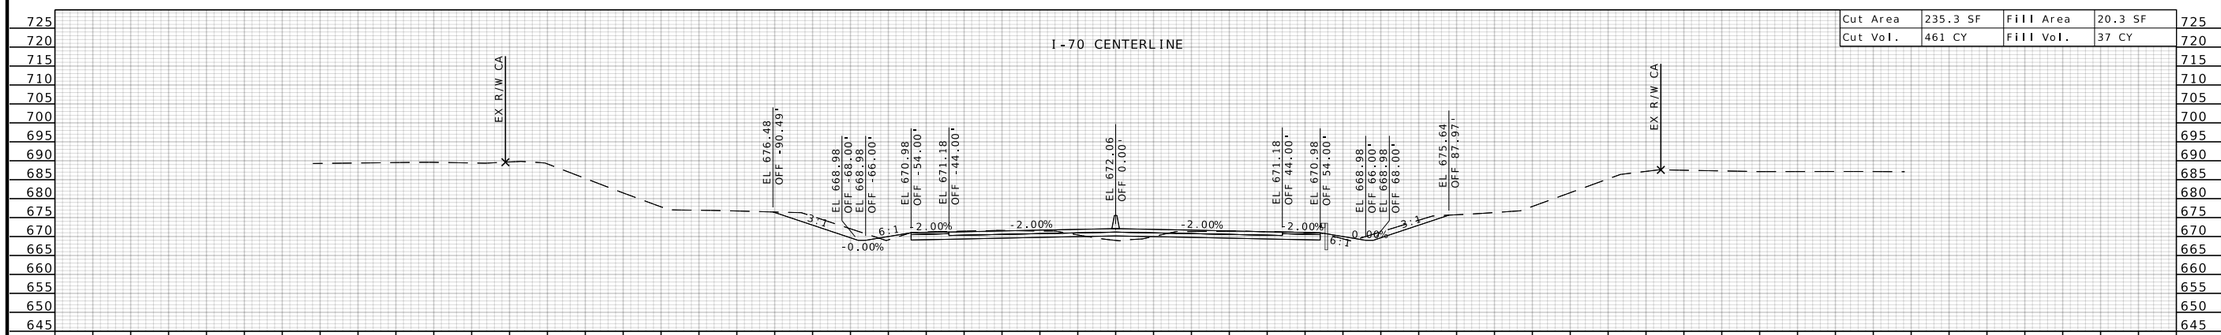

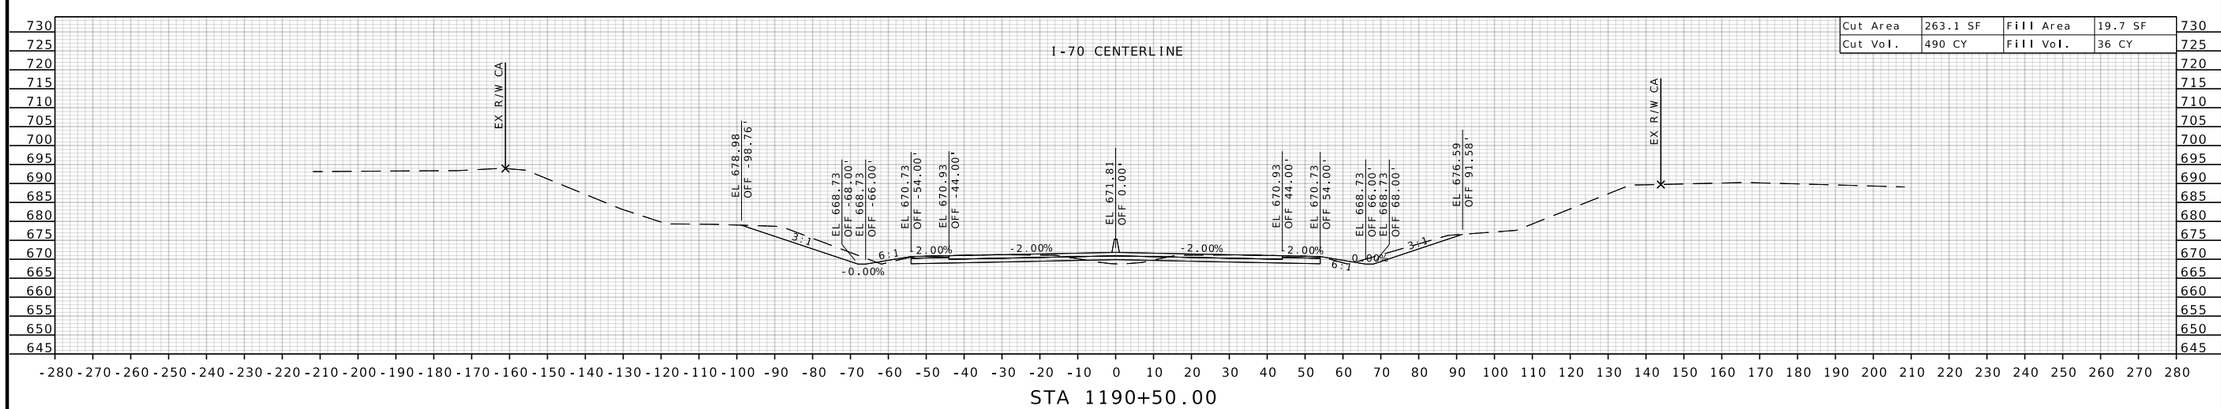

STATE OF MISSOURI
RONNIE L. WILLIAMS
NUMBER PE-2010000879
PROFESSIONAL ENGINEER

THIS SHEET HAS BEEN SIGNED, SEALED, AND DATED ELECTRONICALLY

DATE PREPARED
10/27/2025

ROUTE	STATE
I-70	MO
DISTRICT	SHEET NO.
CD	292

COUNTY
COOPER

JOB NO.
JST0017B

CONTRACT ID.
-


PROJECT NO.
-

BRIDGE NO.
-

DESCRIPTION	DATE


MISSOURI HIGHWAYS AND TRANSPORTATION COMMISSION
105 WEST CAPITOL
JEFFERSON CITY, MO 65102
1-888-ASK-MODOT (1-888-275-6636)

BURNS McDONNELL
9400 Ward Parkway
Kansas City, MO 64114
(816) 333-9400
Certificate of Authority No.: 000165

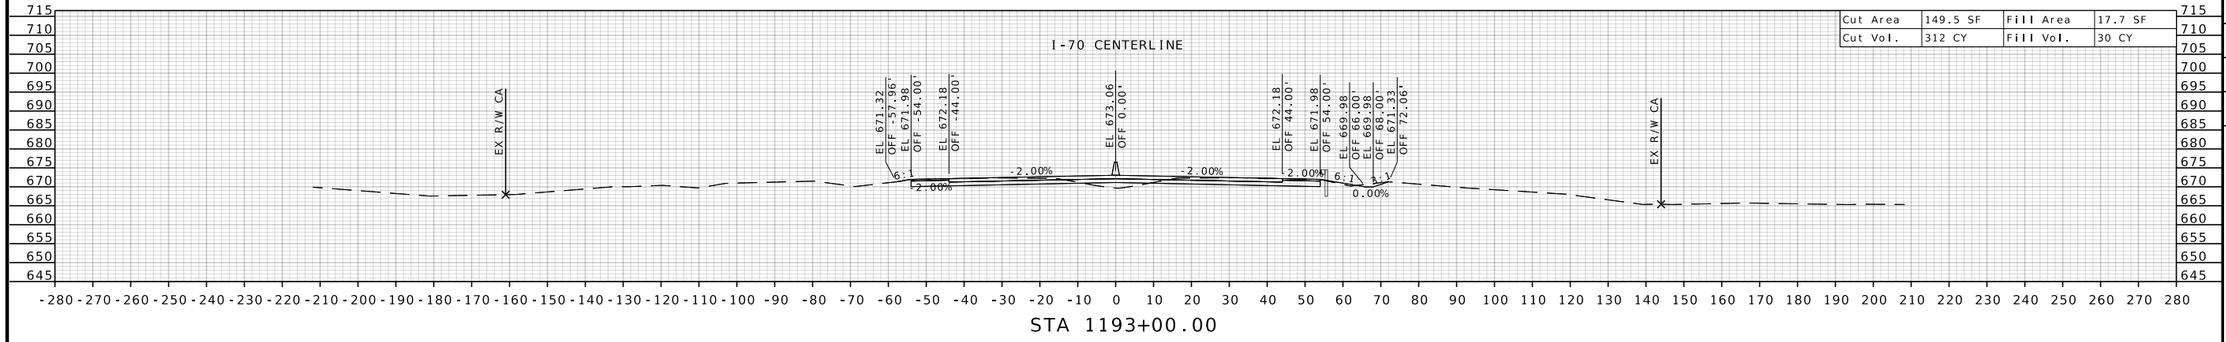


Cut Area	149.5 SF	Fill Area	17.7 SF
Cut Vol.	312 CY	Fill Vol.	30 CY

STA 1193+00.00

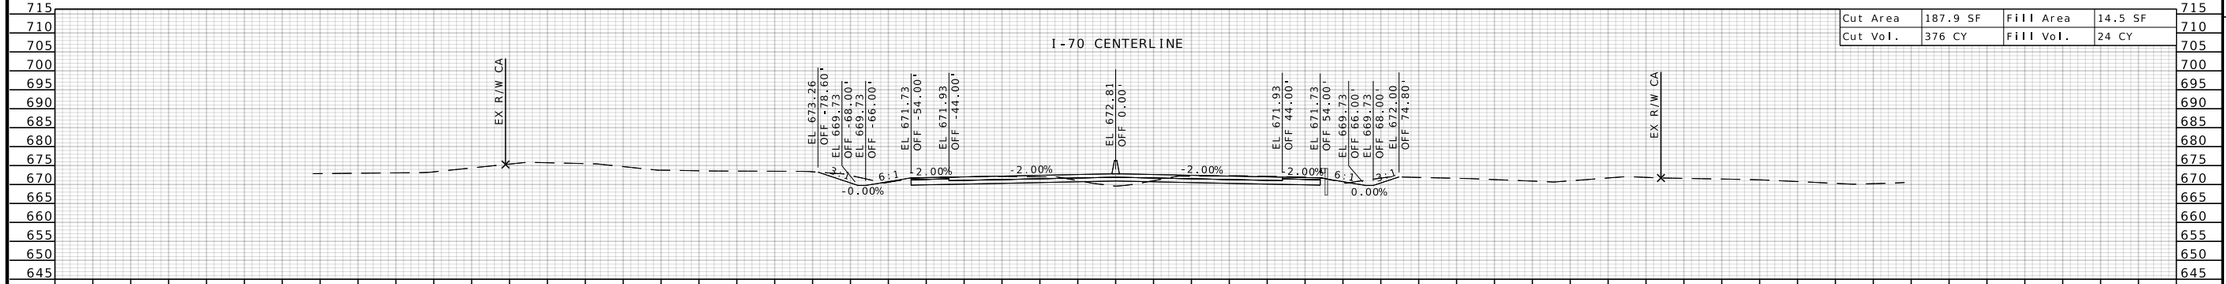

Cut Area	187.9 SF	Fill Area	14.5 SF
Cut Vol.	376 CY	Fill Vol.	24 CY

STA 1192+50.00

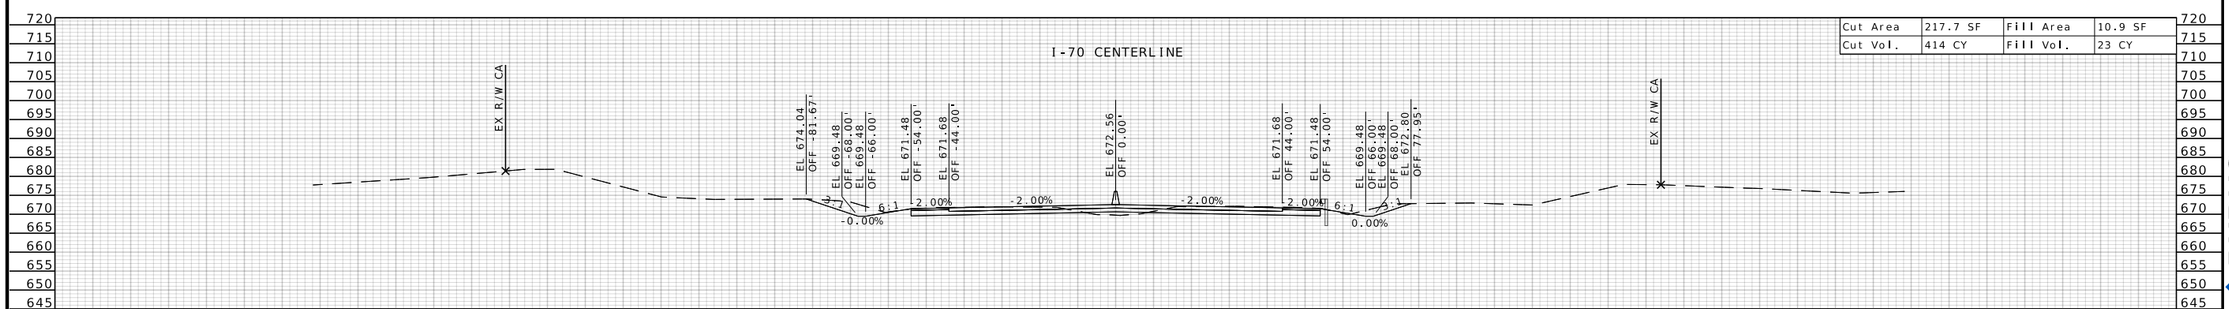

Cut Area	217.7 SF	Fill Area	10.9 SF
Cut Vol.	414 CY	Fill Vol.	23 CY

STA 1192+00.00

STATE OF MISSOURI
RONNIE L. WILLIAMS
NUMBER PE-2010000879
PROFESSIONAL ENGINEER

THIS SHEET HAS BEEN SIGNED, SEALED, AND DATED ELECTRONICALLY

DATE PREPARED
10/27/2025

ROUTE	STATE
I-70	MO
DISTRICT	SHEET NO.
CD	293

COUNTY
COOPER

JOB NO.
JST0017B

CONTRACT ID.
-

PROJECT NO.
-

BRIDGE NO.
-


DESCRIPTION	DATE

MISSOURI HIGHWAYS AND TRANSPORTATION COMMISSION


105 WEST CAPITOL
JEFFERSON CITY, MO 65102
1-888-ASK-MODOT (1-888-275-6636)

BURNS McDONNELL
9400 Ward Parkway
Kansas City, MO 64114
(816) 333-9400
Certificate of Authority No.: 000165


c:\bmcd_lib\pw_connect\trn\d0185111\XS_292-354_JST0017B_I20_I-70_Seg05.dgn 1:23:12 PM 10/27/2025

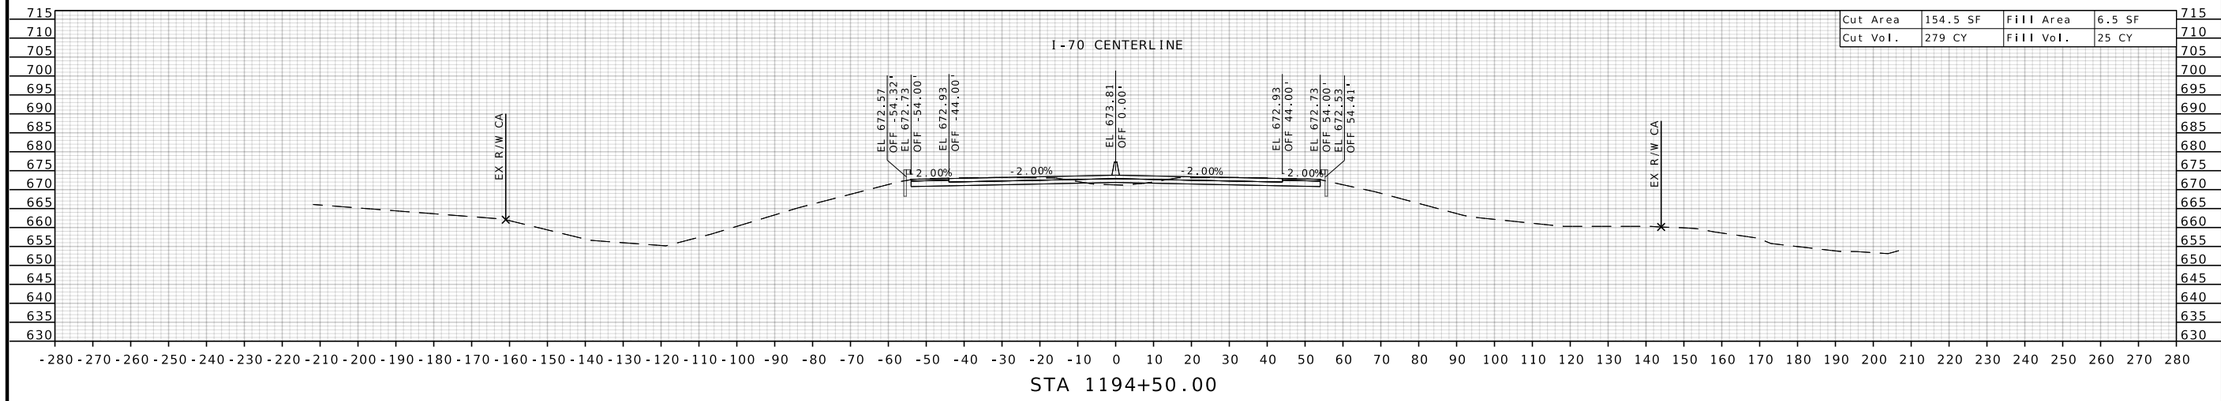

STA 1194+50.00

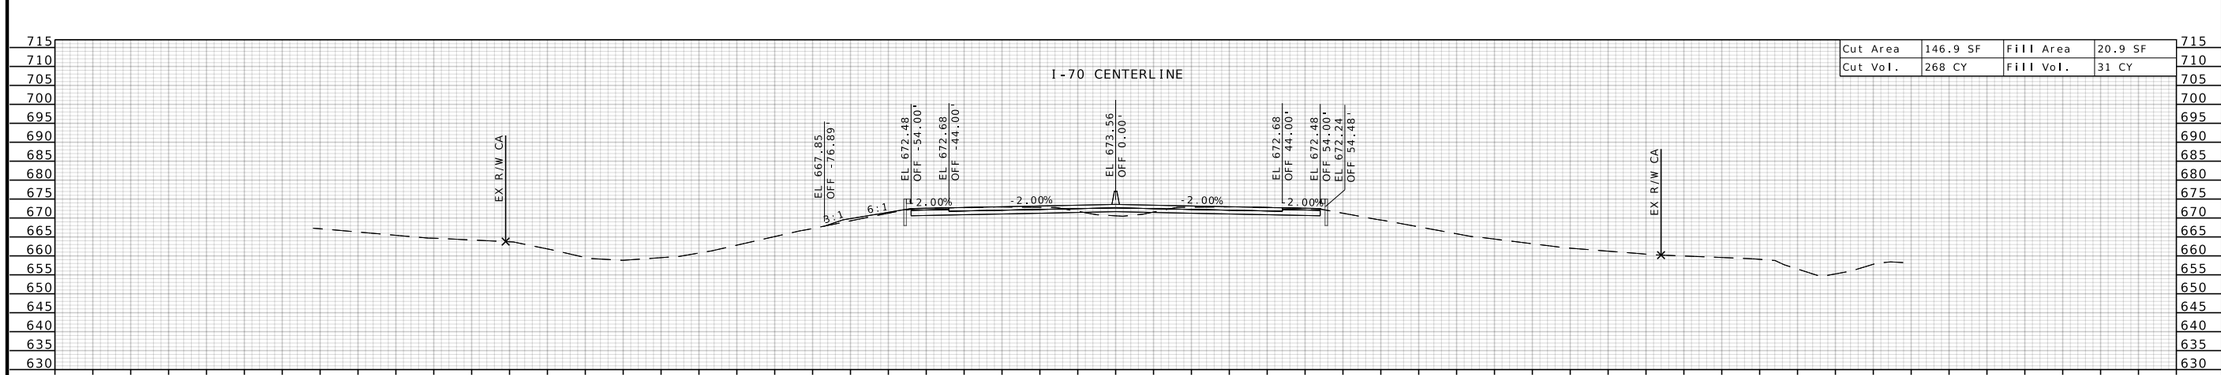

STA 1194+00.00

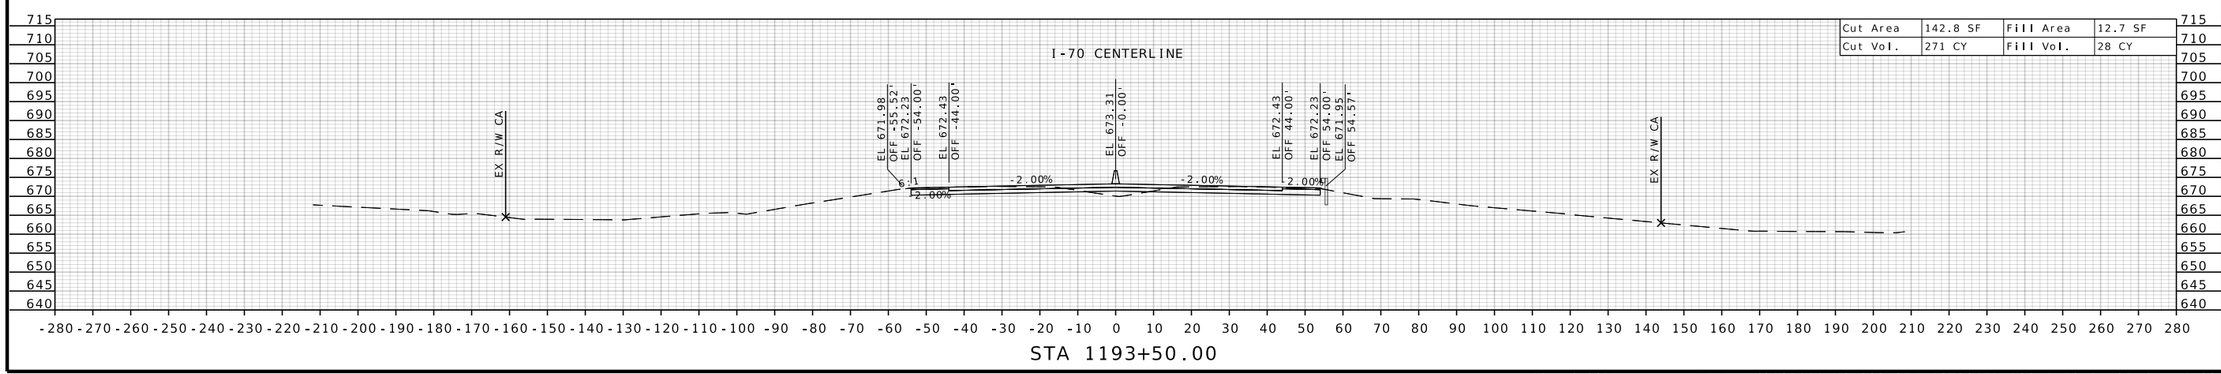

STA 1193+50.00

STATE OF MISSOURI
RONNIE L. WILLIAMS
NUMBER PE-2010000879
PROFESSIONAL ENGINEER

THIS SHEET HAS BEEN SIGNED, SEALED, AND DATED ELECTRONICALLY

DATE PREPARED
10/27/2025

ROUTE	STATE
I-70	MO
DISTRICT	SHEET NO.
CD	294

COUNTY
COOPER

JOB NO.
JST0017B

CONTRACT ID.
-

PROJECT NO.
-

BRIDGE NO.
-

DESCRIPTION	DATE


MISSOURI HIGHWAYS AND TRANSPORTATION COMMISSION

105 WEST CAPITOL
JEFFERSON CITY, MO 65102
1-888-ASK-MODOT (1-888-275-6636)


MoDOT

BURNS McDONNELL
9400 Ward Parkway
Kansas City, MO 64114
(816) 333-9400
Certificate of Authority No.: 000165

c:\bmcd_lib\pw_connect\trn\d0185111\XS_292-354_JST0017B_I20_I-70_Seg05.dgn 1:23:14 PM 10/27/2025

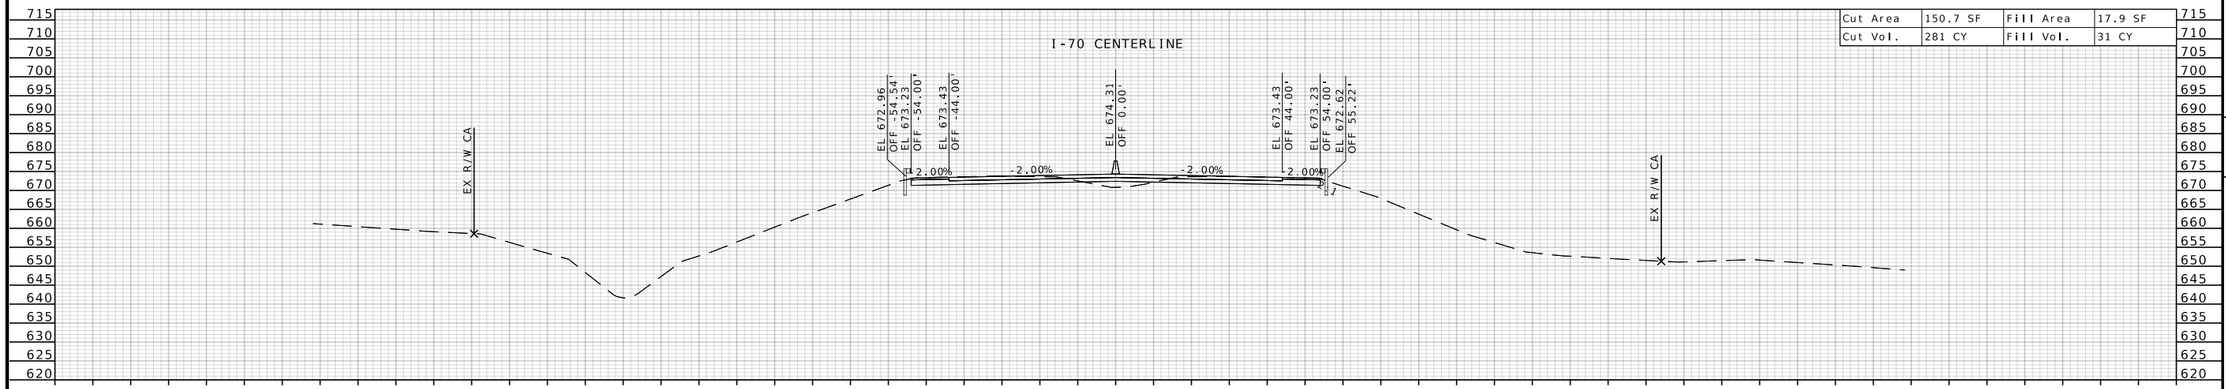

Cut Area	150.7 SF	Fill Area	17.9 SF
Cut Vol.	281 CY	Fill Vol.	31 CY

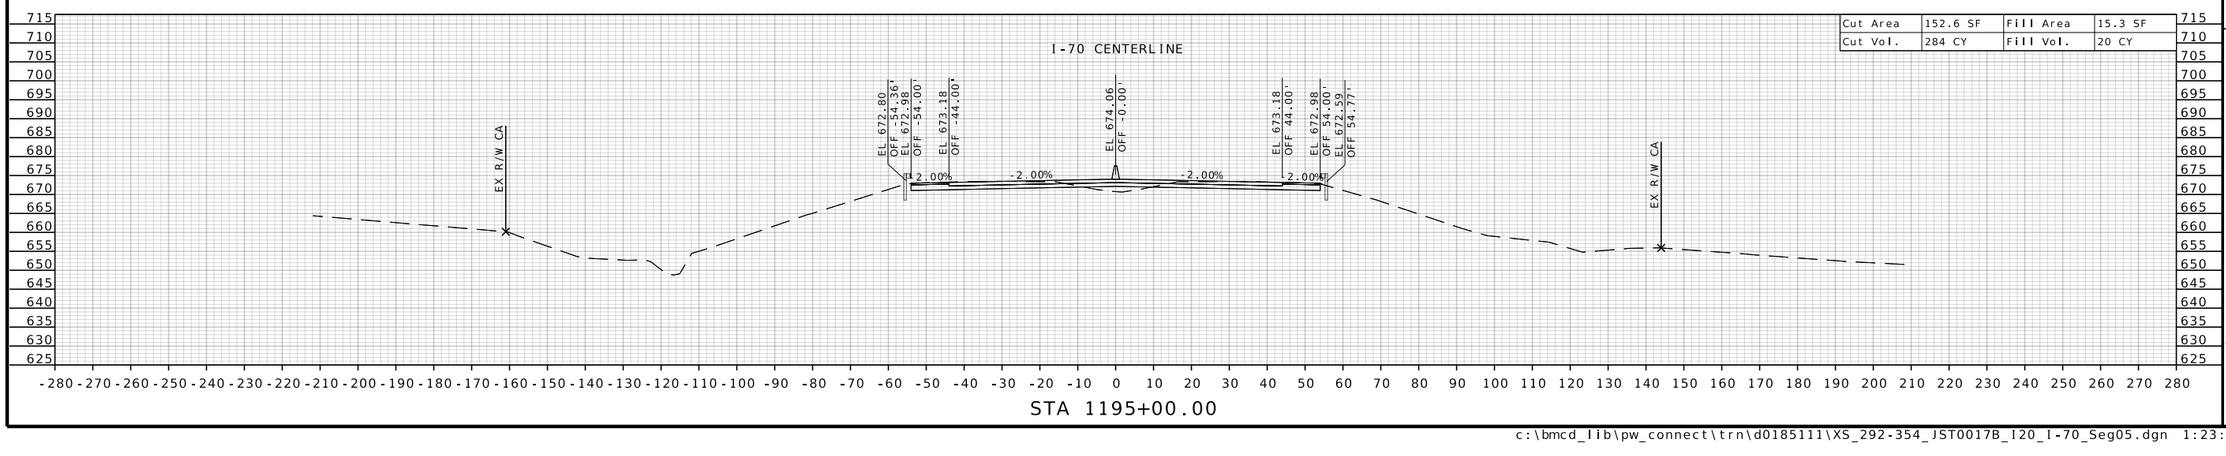

Cut Area	152.6 SF	Fill Area	15.3 SF
Cut Vol.	284 CY	Fill Vol.	20 CY

STATE OF MISSOURI
RONNIE L. WILLIAMS
NUMBER PE-2010000879
PROFESSIONAL ENGINEER

THIS SHEET HAS BEEN SIGNED, SEALED, AND DATED ELECTRONICALLY

DATE PREPARED
10/27/2025

ROUTE	STATE
I-70	MO
DISTRICT	SHEET NO.
CD	295

COUNTY
COOPER

JOB NO.
JST0017B

CONTRACT ID.
-

PROJECT NO.
-

BRIDGE NO.
-


DESCRIPTION	DATE

MISSOURI HIGHWAYS AND TRANSPORTATION COMMISSION

105 WEST CAPITOL
JEFFERSON CITY, MO 65102
1-888-ASK-MODOT (1-888-275-6636)


BURNS McDONNELL
9400 Ward Parkway
Kansas City, MO 64114
(816) 333-9400
Certificate of Authority No.: 000165

c:\bmcd_lib\pw_connect\trn\d0185111\XS_292-354_JST0017B_I20_I-70_Seg05.dgn 1:23:16 PM 10/27/2025

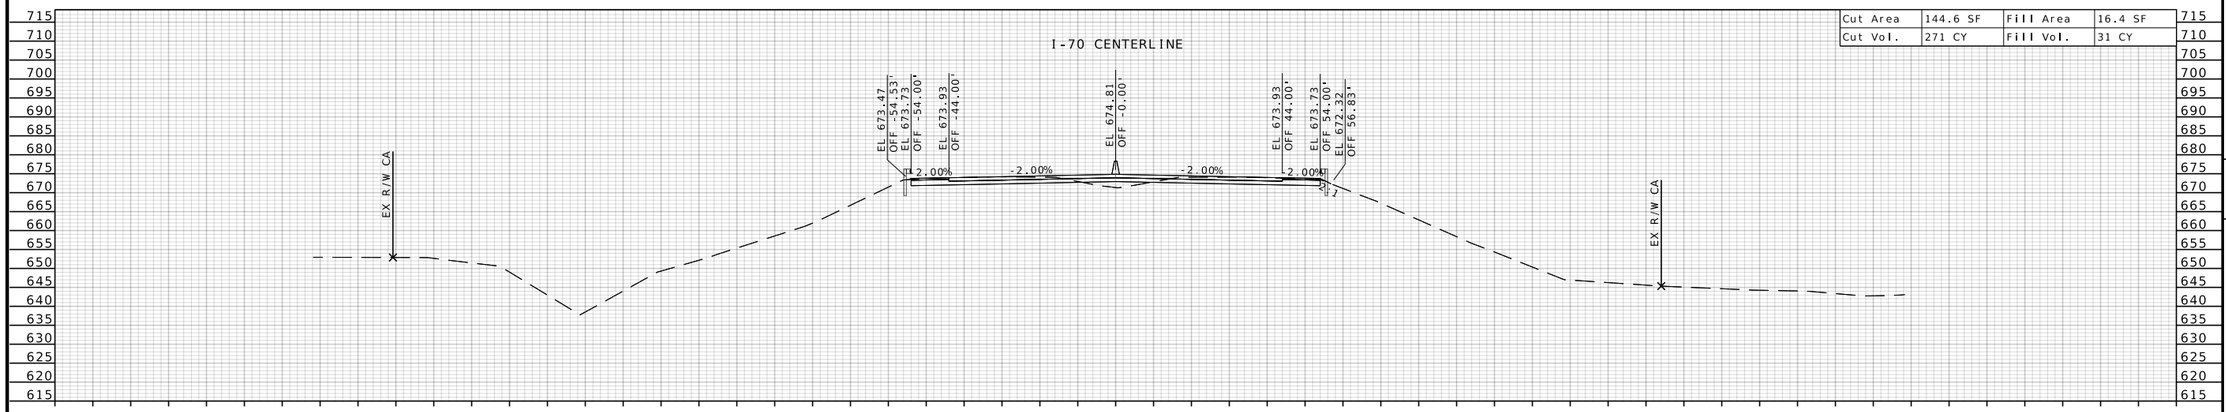

Cut Area	144.6 SF	Fill Area	16.4 SF
Cut Vol.	271 CY	Fill Vol.	31 CY

STA 1196+50.00

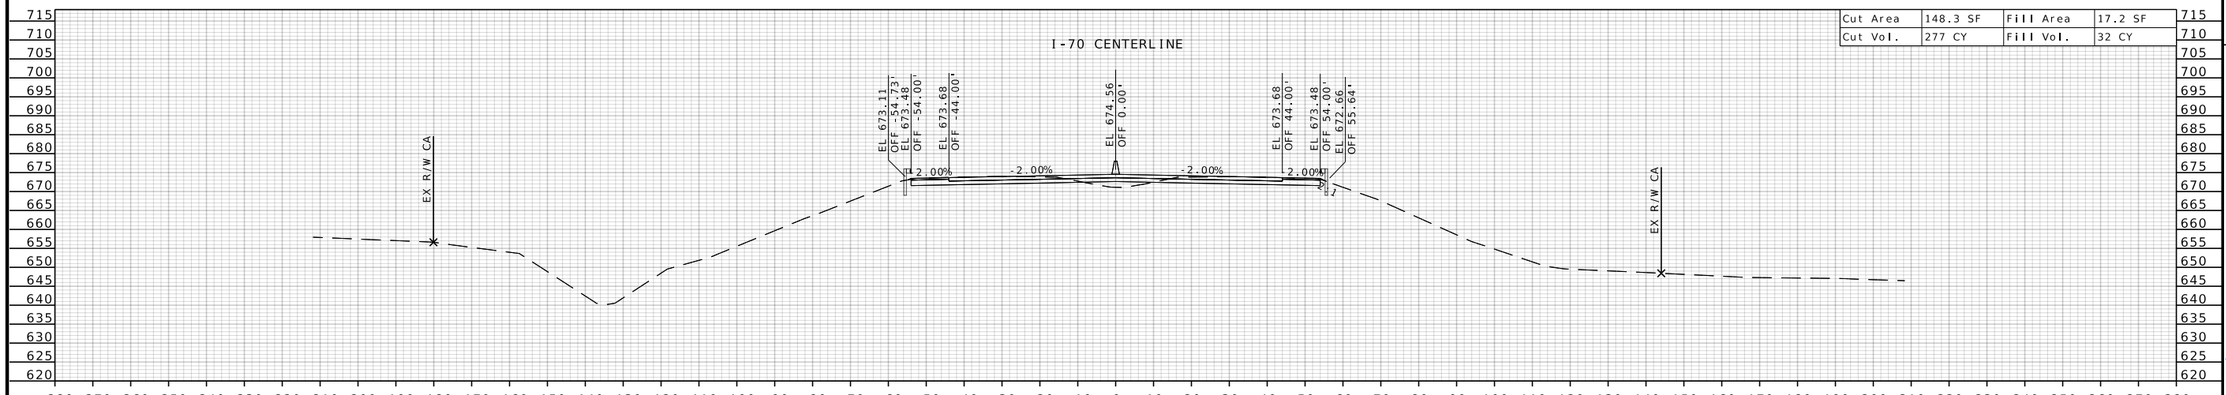

Cut Area	148.3 SF	Fill Area	17.2 SF
Cut Vol.	277 CY	Fill Vol.	32 CY

STA 1196+00.00

STATE OF MISSOURI
RONNIE L. WILLIAMS
NUMBER PE-2010000879
PROFESSIONAL ENGINEER

THIS SHEET HAS BEEN SIGNED, SEALED, AND DATED ELECTRONICALLY

DATE PREPARED
10/27/2025

ROUTE	STATE
I-70	MO
DISTRICT	SHEET NO.
CD	296

COUNTY
COOPER

JOB NO.
JST0017B

CONTRACT ID.
-


PROJECT NO.
-


BRIDGE NO.
-

DESCRIPTION	DATE

MISSOURI HIGHWAYS AND TRANSPORTATION COMMISSION
105 WEST CAPITOL
JEFFERSON CITY, MO 65102
1-888-ASK-MODOT (1-888-275-6636)

BURNS McDONNELL
9400 Ward Parkway
Kansas City, MO 64114
(816) 333-9400
Certificate of Authority
No.: 000165

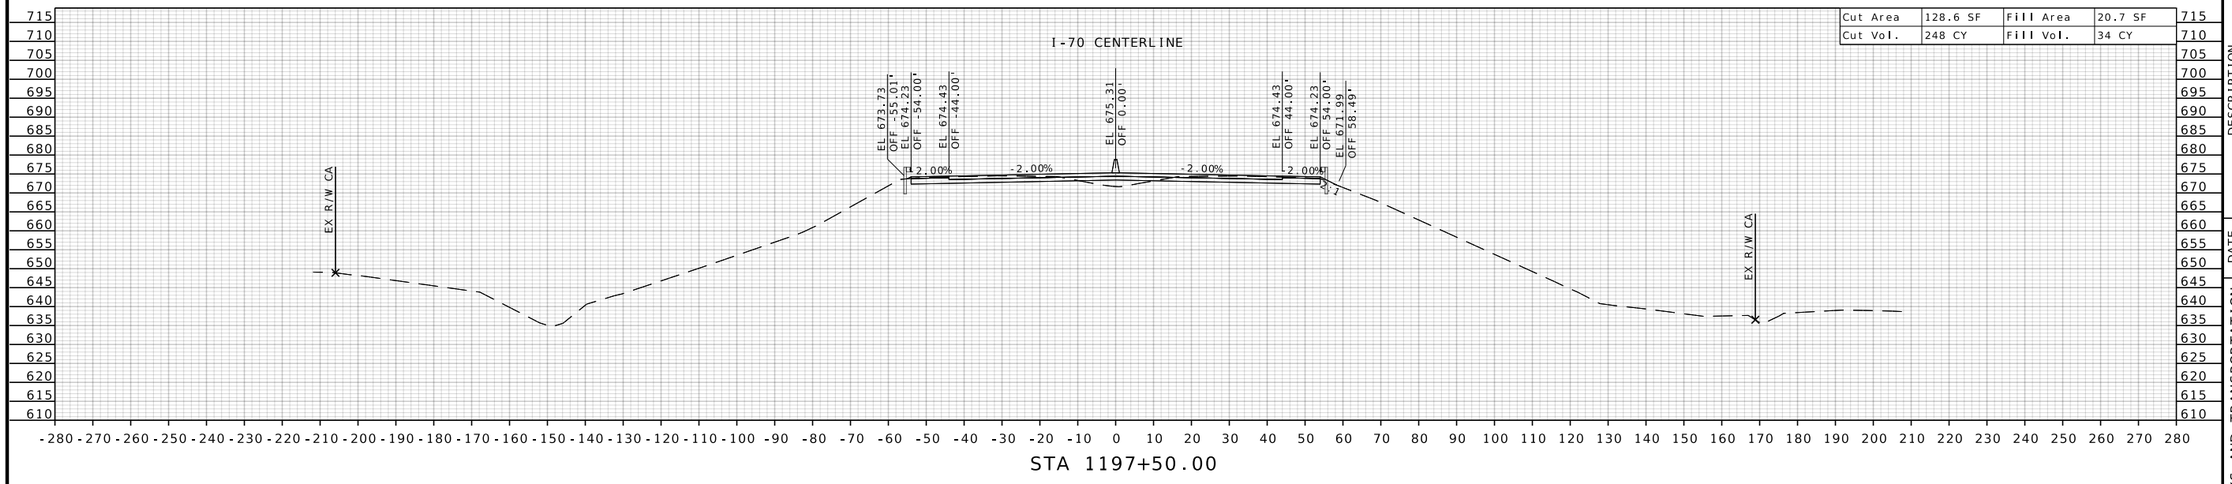

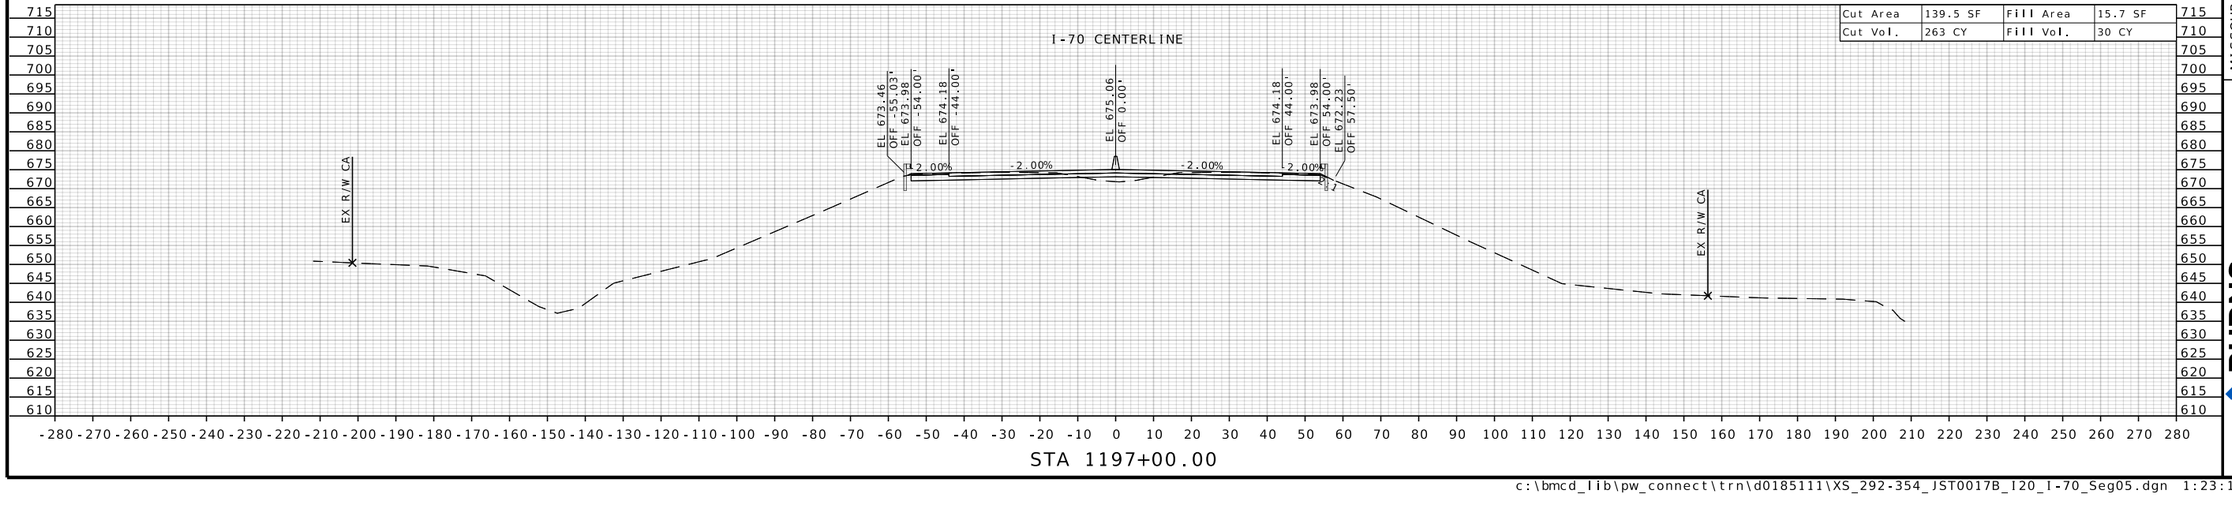

STATE OF MISSOURI
RONNIE L. WILLIAMS
NUMBER PE-2010000879
PROFESSIONAL ENGINEER

THIS SHEET HAS BEEN SIGNED, SEALED, AND DATED ELECTRONICALLY

DATE PREPARED
10/27/2025

ROUTE	STATE
I-70	MO
DISTRICT	SHEET NO.
CD	297

COUNTY
COOPER

JOB NO.
JST0017B

CONTRACT ID.
-

PROJECT NO.
-


BRIDGE NO.
-


DESCRIPTION	DATE

MISSOURI HIGHWAYS AND TRANSPORTATION COMMISSION

105 WEST CAPITOL
JEFFERSON CITY, MO 65102
1-888-ASK-MODOT (1-888-275-6636)

BURNS McDONNELL
9400 Ward Parkway
Kansas City, MO 64114
(816) 333-9400
Certificate of Authority
No.: 000165

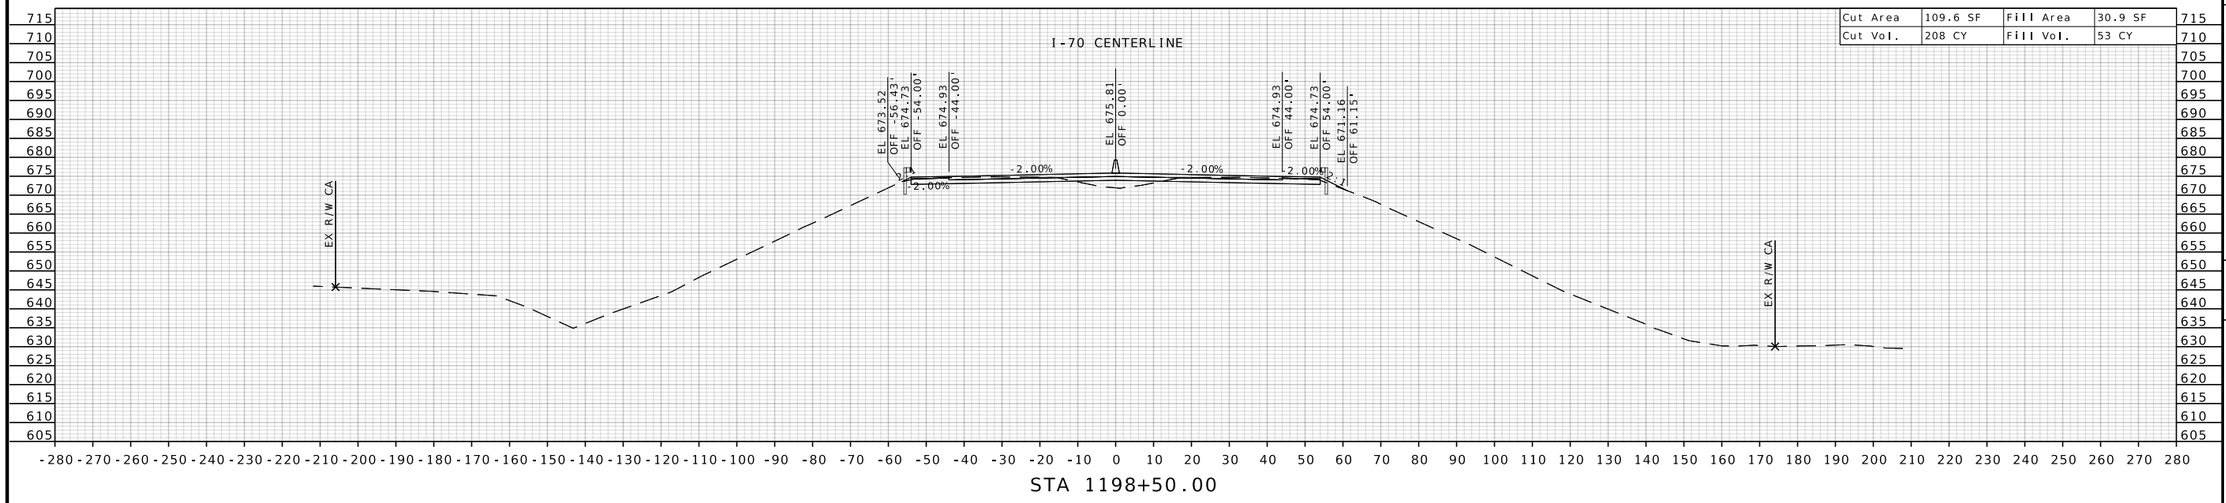

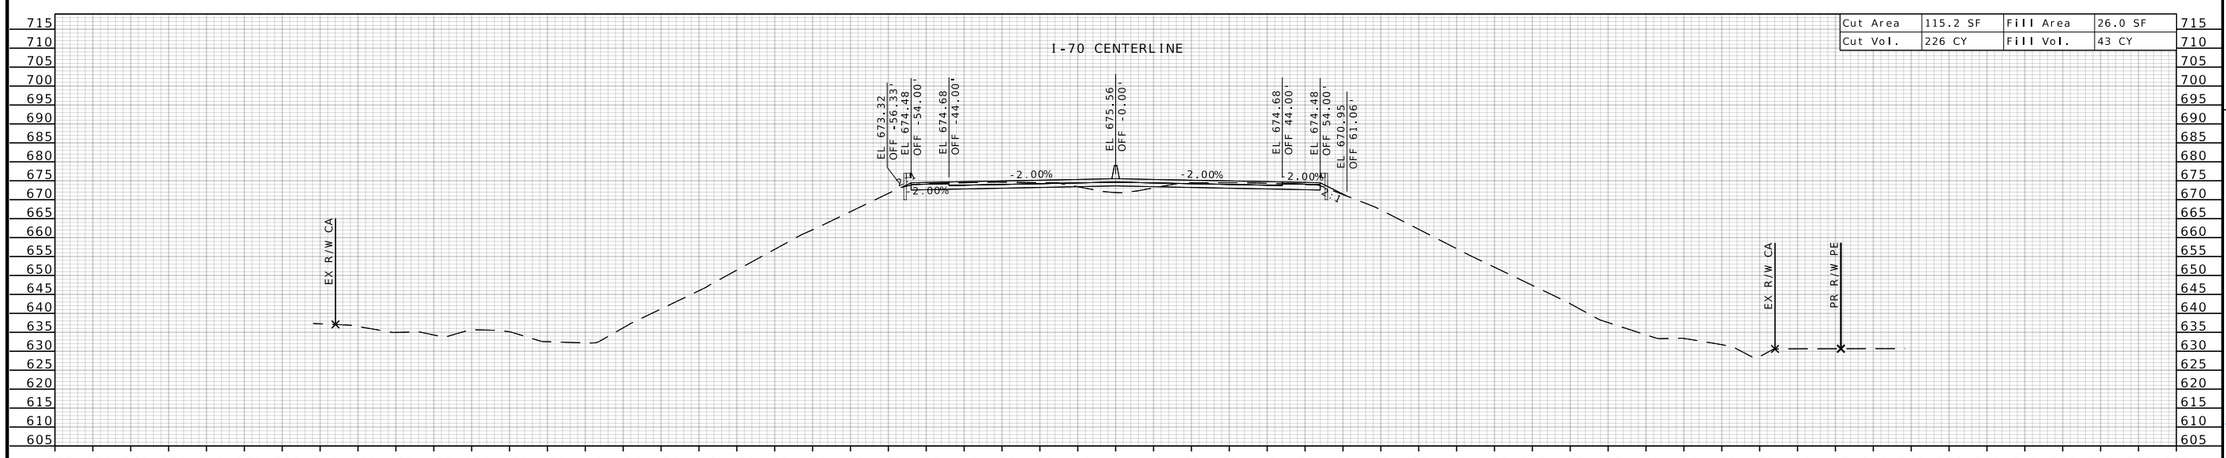

STATE OF MISSOURI
RONNIE L. WILLIAMS
NUMBER PE-2010000879
PROFESSIONAL ENGINEER

THIS SHEET HAS BEEN SIGNED, SEALED, AND DATED ELECTRONICALLY

DATE PREPARED
10/27/2025

ROUTE	STATE
I-70	MO
DISTRICT	SHEET NO.
CD	298

COUNTY
COOPER

JOB NO.
JST0017B

CONTRACT ID.
-

PROJECT NO.
-


BRIDGE NO.
-


DESCRIPTION	DATE

MISSOURI HIGHWAYS AND TRANSPORTATION COMMISSION

105 WEST CAPITOL
JEFFERSON CITY, MO 65102
1-888-ASK-MODOT (1-888-275-6636)

BURNS McDONNELL
9400 Ward Parkway
Kansas City, MO 64114
(816) 333-9400
Certificate of Authority
No.: 000165

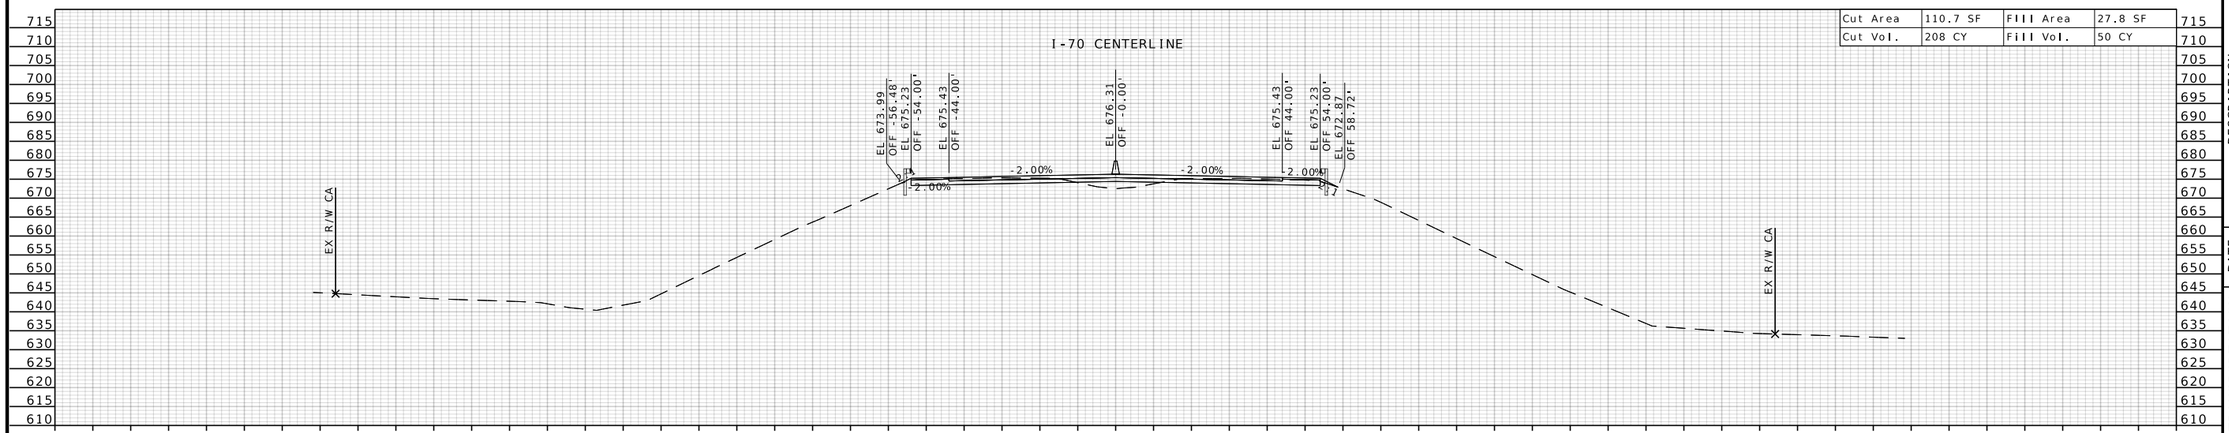

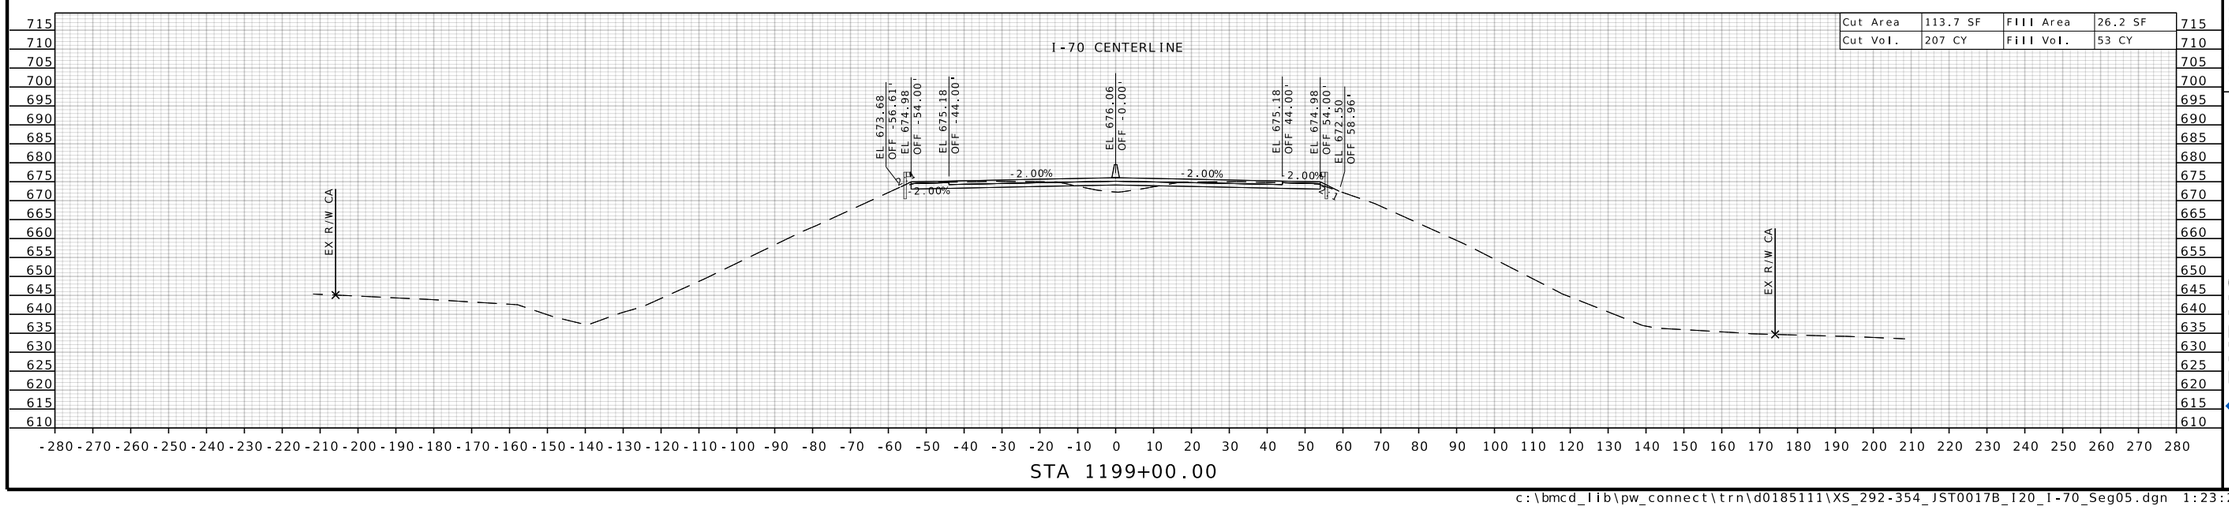

STATE OF MISSOURI
RONNIE L. WILLIAMS
NUMBER PE-2010000879
PROFESSIONAL ENGINEER

THIS SHEET HAS BEEN SIGNED, SEALED, AND DATED ELECTRONICALLY

DATE PREPARED
10/27/2025

ROUTE	STATE
I-70	MO
DISTRICT	SHEET NO.
CD	299

COUNTY
COOPER

JOB NO.
JST0017B

CONTRACT ID.
-

PROJECT NO.
-


BRIDGE NO.
-


DESCRIPTION	DATE

MISSOURI HIGHWAYS AND TRANSPORTATION COMMISSION

105 WEST CAPITOL
JEFFERSON CITY, MO 65102
1-888-ASK-MODOT (1-888-275-6636)

BURNS McDONNELL
9400 Ward Parkway
Kansas City, MO 64114
(816) 333-9400
Certificate of Authority
No.: 000165

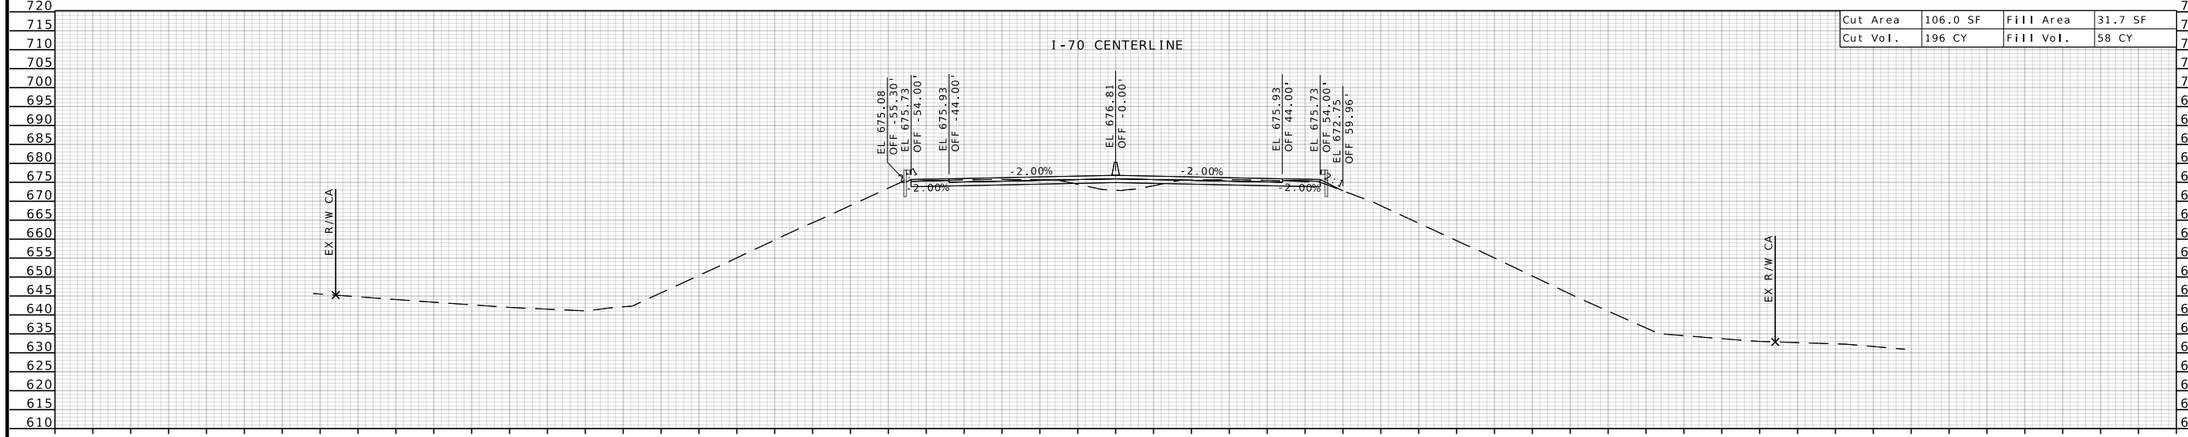

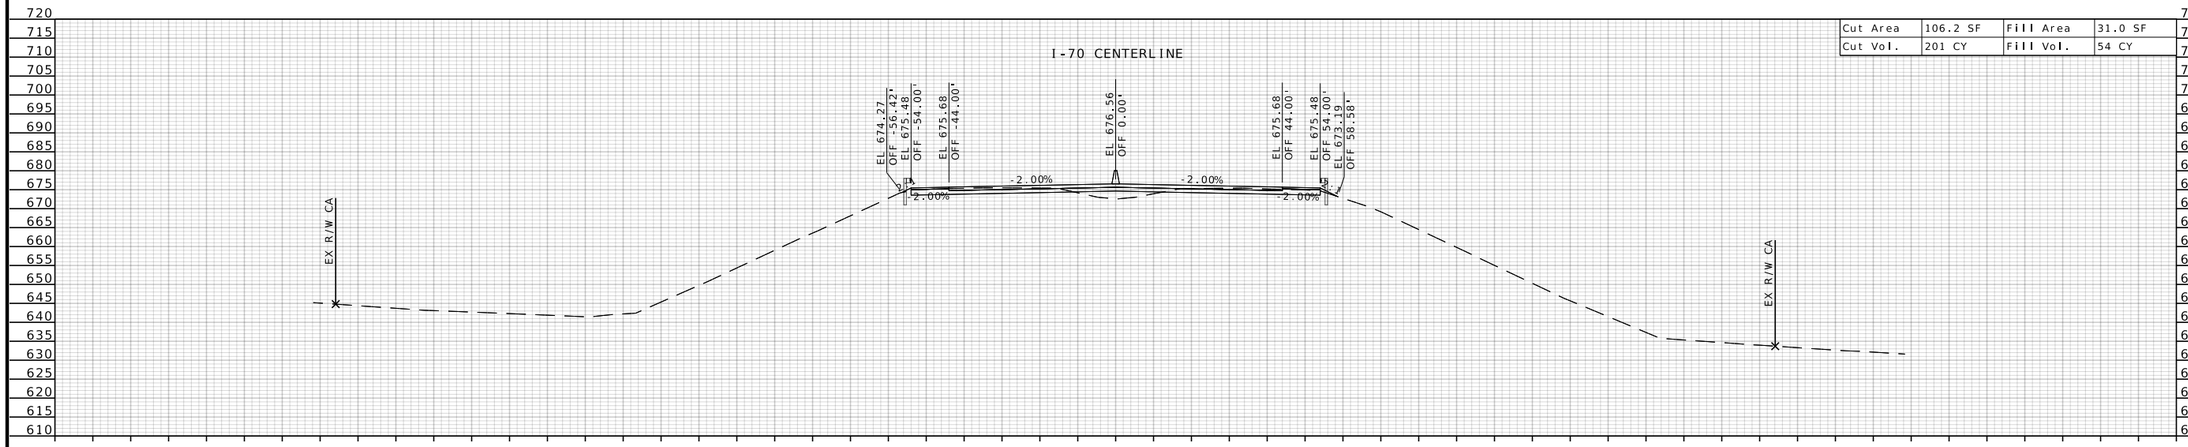

STATE OF MISSOURI
RONNIE L. WILLIAMS
NUMBER PE-2010000879
PROFESSIONAL ENGINEER

THIS SHEET HAS BEEN SIGNED, SEALED, AND DATED ELECTRONICALLY

DATE PREPARED
10/27/2025

ROUTE	STATE
I-70	MO
DISTRICT	SHEET NO.
CD	300

COUNTY
COOPER

JOB NO.
JST0017B

CONTRACT ID.
-

PROJECT NO.
-


BRIDGE NO.
-

DESCRIPTION	DATE

MISSOURI HIGHWAYS AND TRANSPORTATION COMMISSION


105 WEST CAPITOL
JEFFERSON CITY, MO 65102
1-888-ASK-MODOT (1-888-275-6636)

BURNS McDONNELL
9400 Ward Parkway
Kansas City, MO 64114
(816) 333-9400
Certificate of Authority
No.: 000165

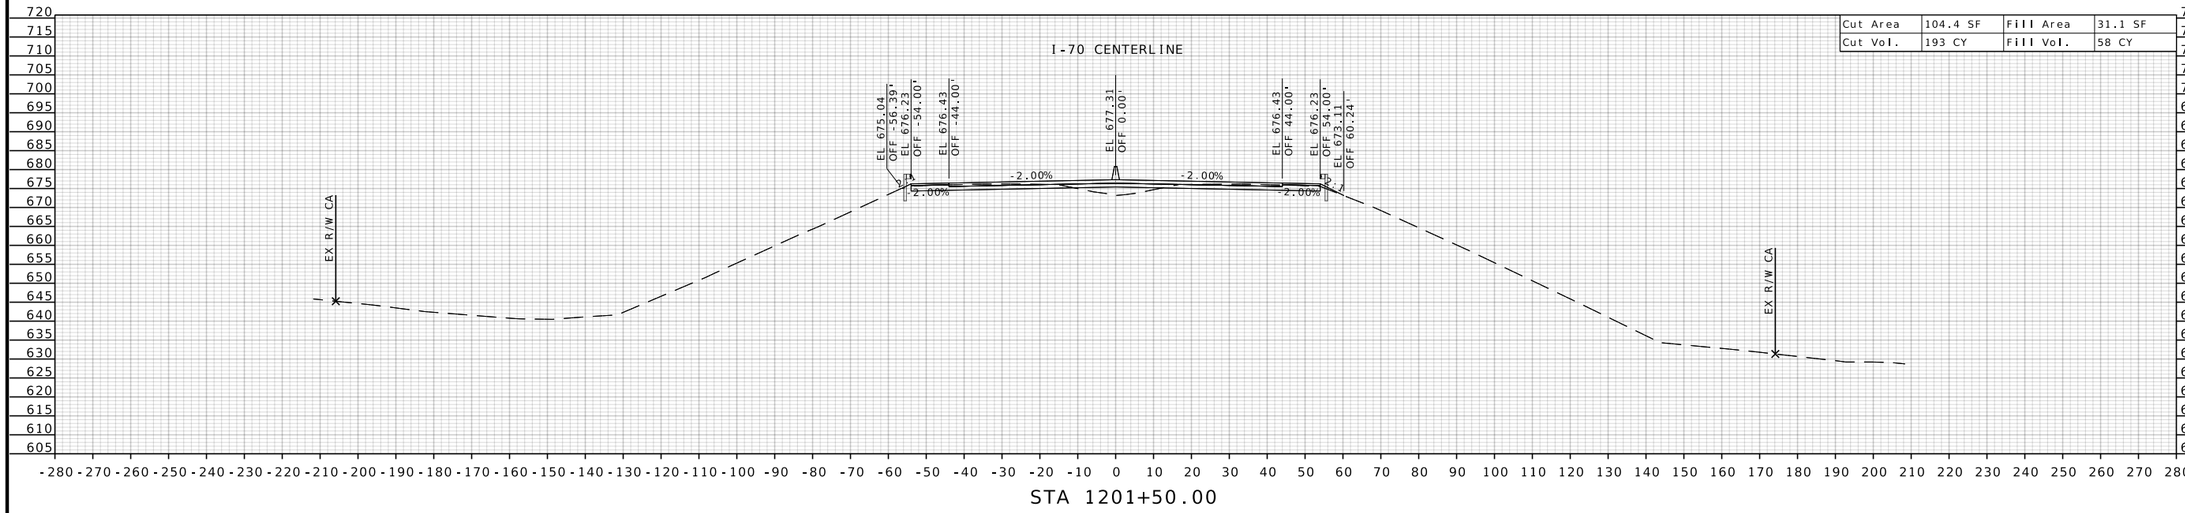

Cut Area	104.4 SF	Fill Area	31.1 SF
Cut Vol.	193 CY	Fill Vol.	58 CY

STA 1201+50.00

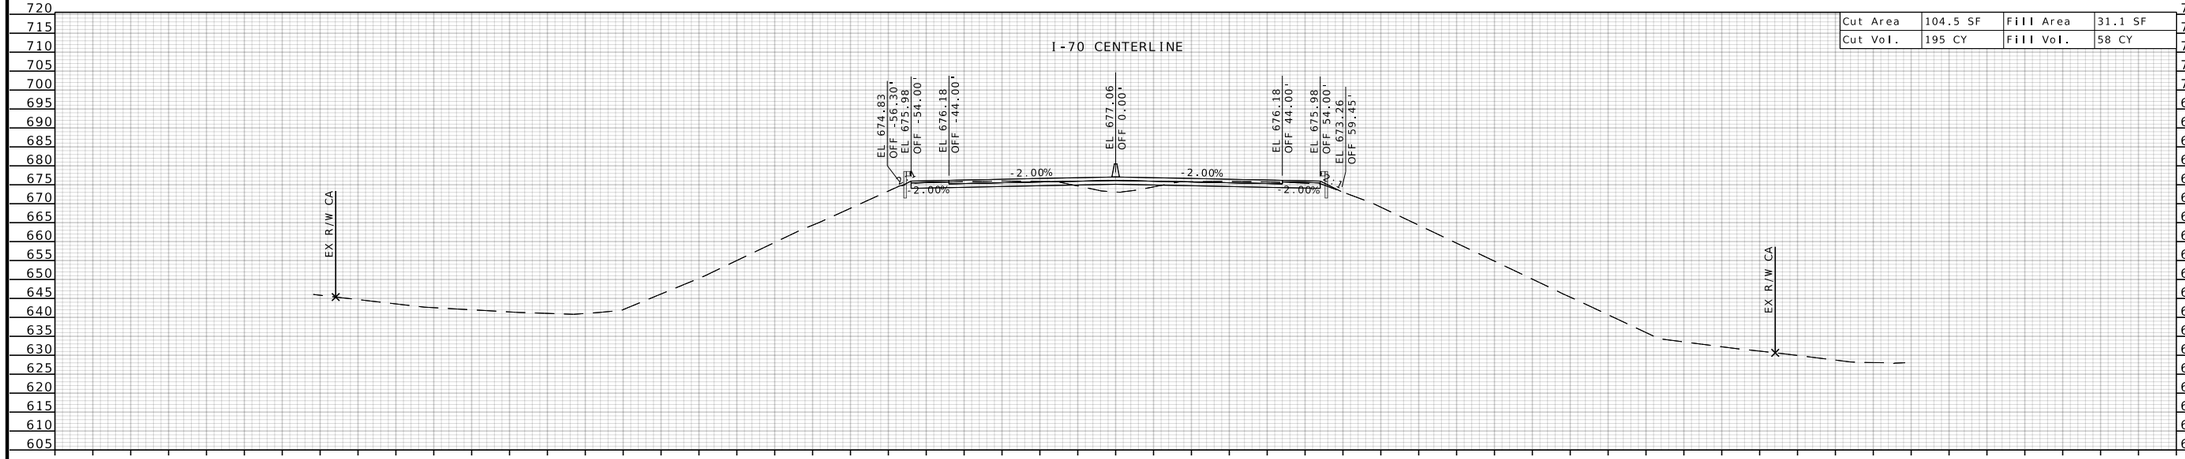

Cut Area	104.5 SF	Fill Area	31.1 SF
Cut Vol.	195 CY	Fill Vol.	58 CY

STA 1201+00.00

STATE OF MISSOURI
RONNIE L. WILLIAMS
NUMBER PE-2010000879
PROFESSIONAL ENGINEER

THIS SHEET HAS BEEN SIGNED, SEALED, AND DATED ELECTRONICALLY

DATE PREPARED
10/27/2025

ROUTE	STATE
I-70	MO
DISTRICT	SHEET NO.
CD	301

COUNTY
COOPER

JOB NO.
JST0017B

CONTRACT ID.
-

PROJECT NO.
-


BRIDGE NO.
-

DESCRIPTION	DATE


MISSOURI HIGHWAYS AND TRANSPORTATION COMMISSION

105 WEST CAPITOL
JEFFERSON CITY, MO 65102
1-888-ASK-MODOT (1-888-275-6636)

BURNS McDONNELL
9400 Ward Parkway
Kansas City, MO 64114
(816) 333-9400
Certificate of Authority
No.: 000165

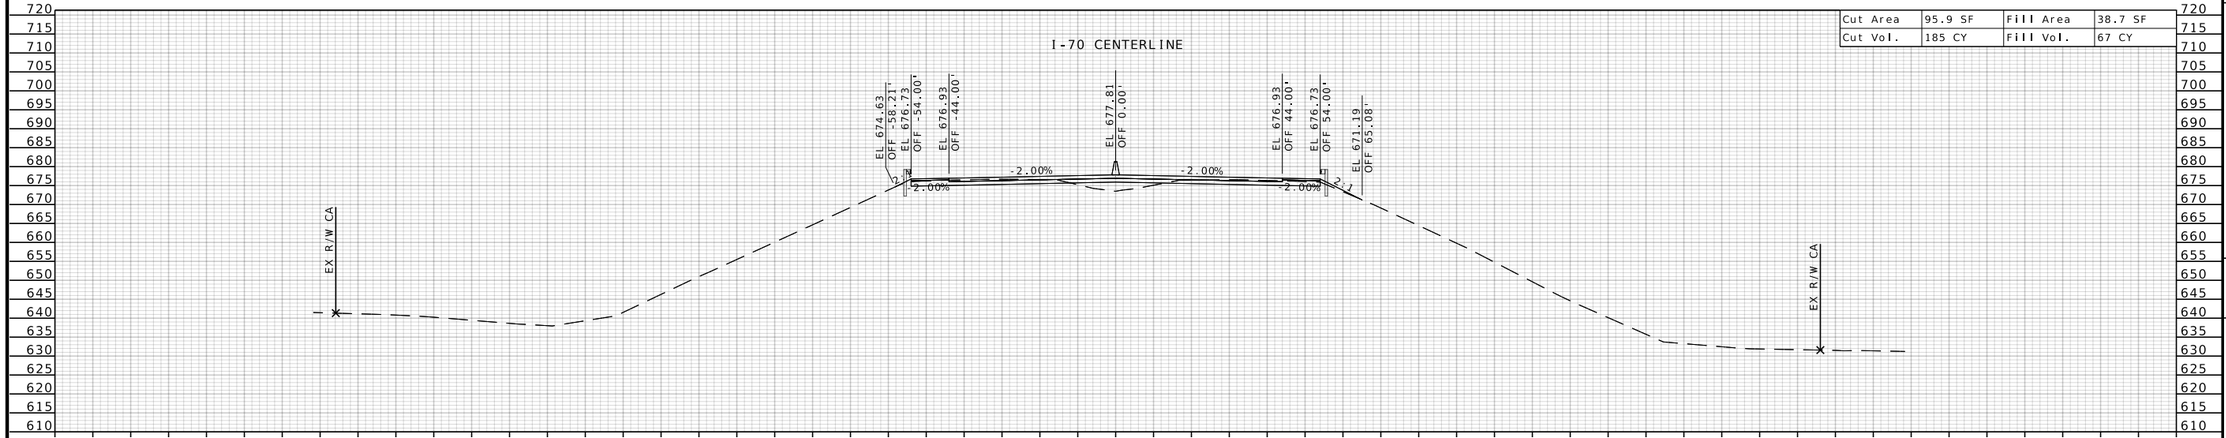

STA 1202+50.00

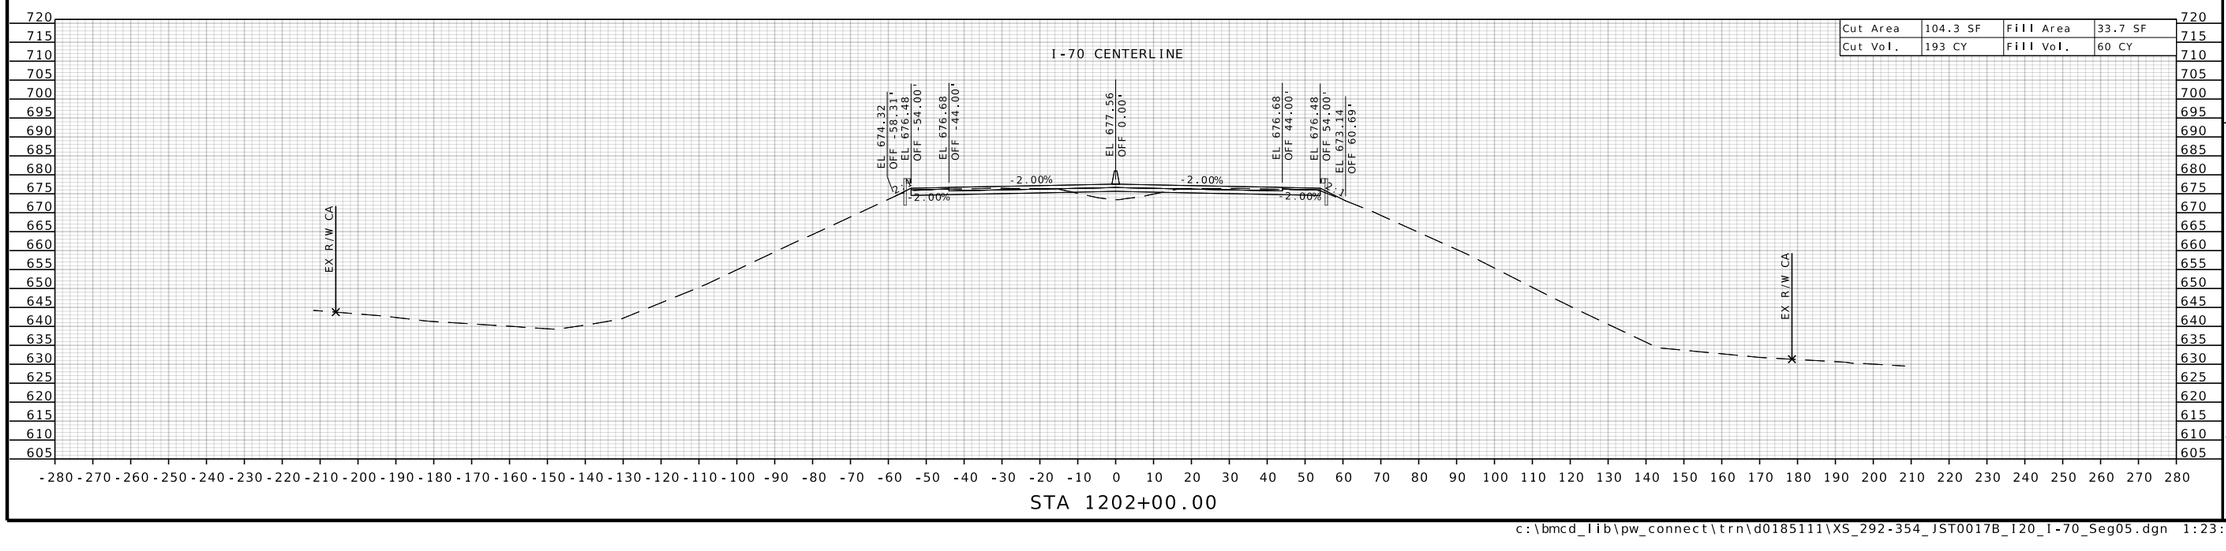

STA 1202+00.00

STATE OF MISSOURI
RONNIE L. WILLIAMS
NUMBER PE-2010000879
PROFESSIONAL ENGINEER

THIS SHEET HAS BEEN SIGNED, SEALED, AND DATED ELECTRONICALLY

DATE PREPARED
10/27/2025

ROUTE	STATE
I-70	MO
DISTRICT	SHEET NO.
CD	302

COUNTY
COOPER

JOB NO.
JST0017B

CONTRACT ID.
-

PROJECT NO.
-

BRIDGE NO.
-


DESCRIPTION	DATE


MISSOURI HIGHWAYS AND TRANSPORTATION COMMISSION

105 WEST CAPITOL
JEFFERSON CITY, MO 65102
1-888-ASK-MODOT (1-888-275-6636)

BURNS McDONNELL
9400 Ward Parkway
Kansas City, MO 64114
(816) 333-9400
Certificate of Authority No.: 000165

c:\bmcd_lib\pw_connect\trn\d0185111\XS_292-354_JST0017B_I20_I-70_Seg05.dgn 1:23:24 PM 10/27/2025

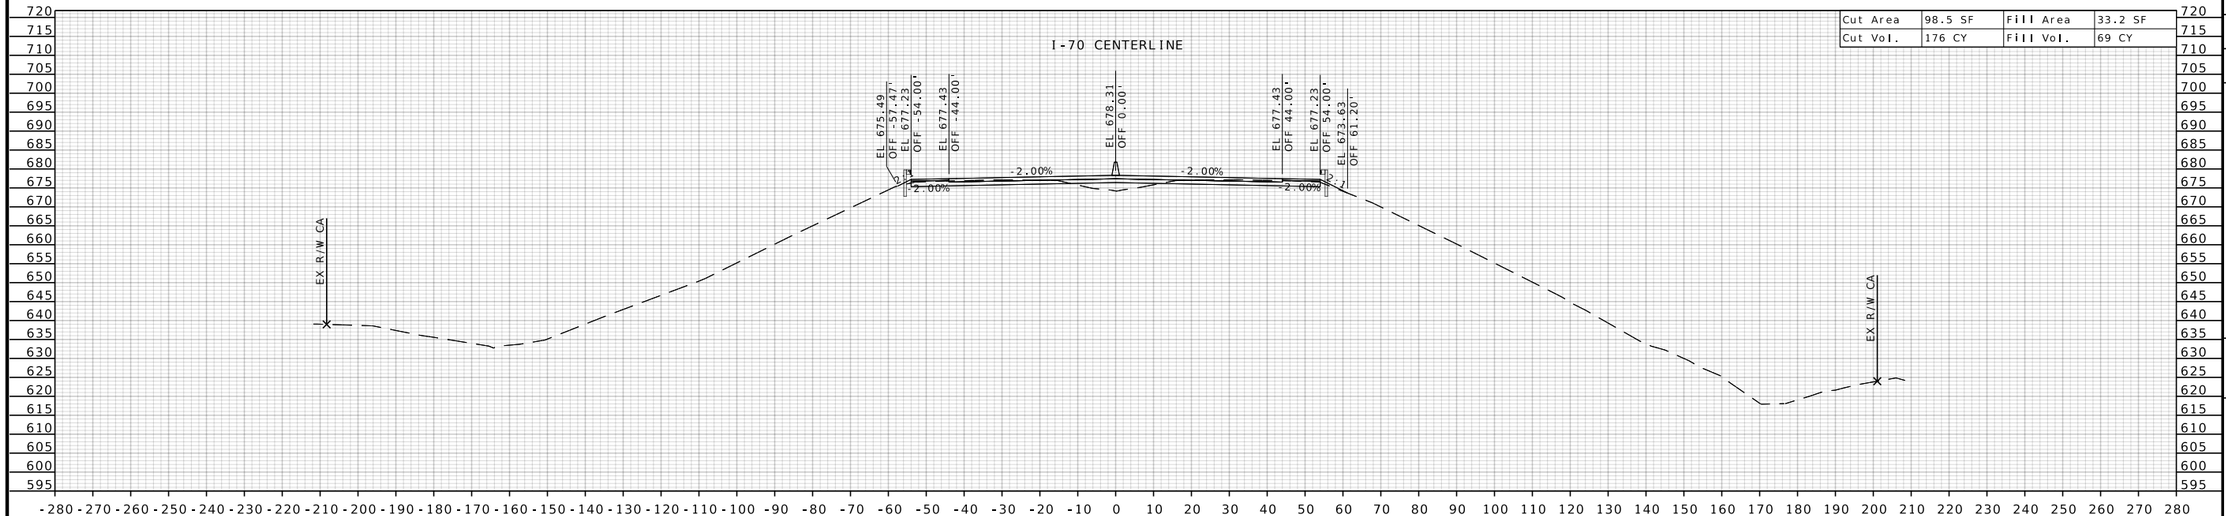

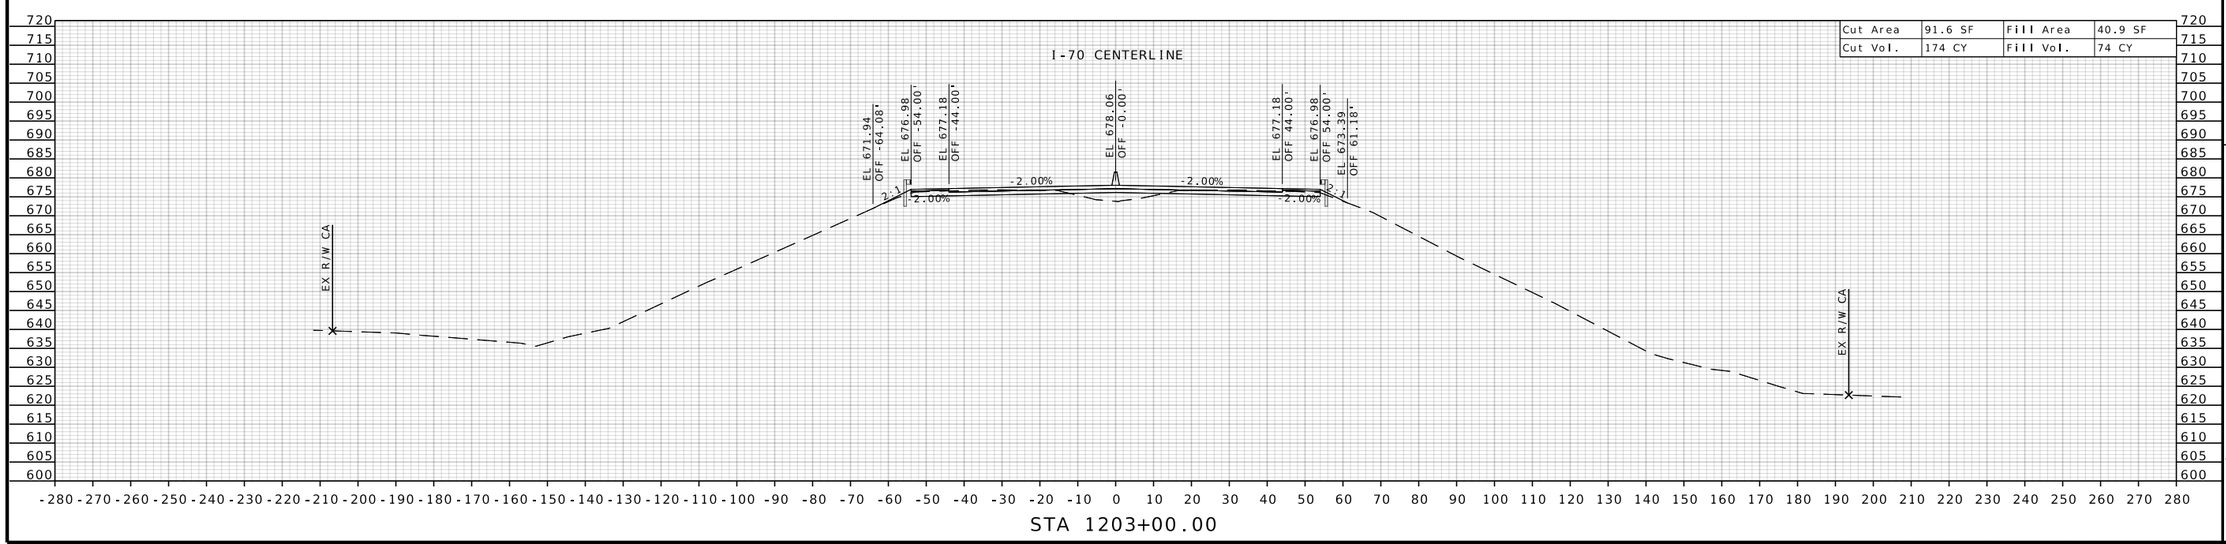

STATE OF MISSOURI
RONNIE L. WILLIAMS
NUMBER PE-2010000879
PROFESSIONAL ENGINEER

THIS SHEET HAS BEEN SIGNED, SEALED, AND DATED ELECTRONICALLY

DATE PREPARED
10/27/2025

ROUTE	STATE
I-70	MO
DISTRICT	SHEET NO.
CD	303

COUNTY
COOPER

JOB NO.
JST0017B

CONTRACT ID.
-

PROJECT NO.
-

BRIDGE NO.
-


DESCRIPTION	DATE

MISSOURI HIGHWAYS AND TRANSPORTATION COMMISSION


105 WEST CAPITOL
JEFFERSON CITY, MO 65102
1-888-ASK-MODOT (1-888-275-6636)

BURNS McDONNELL
9400 Ward Parkway
Kansas City, MO 64114
(816) 333-9400
Certificate of Authority No.: 000165

c:\bmcd_lib\pw_connect\trn\d0185111\XS_292-354_JST0017B_I20_I-70_Seg05.dgn 1:23:26 PM 10/27/2025

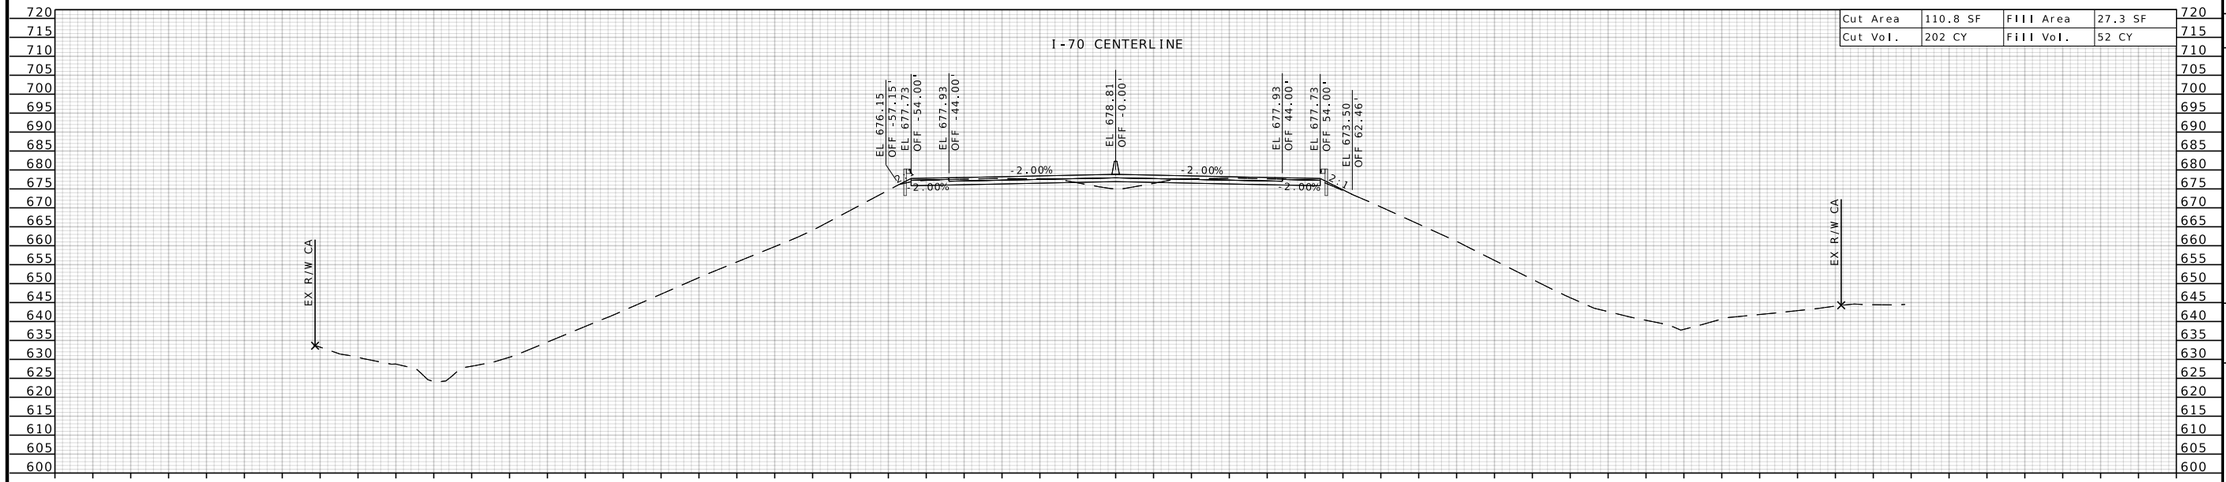

STA 1204+50.00

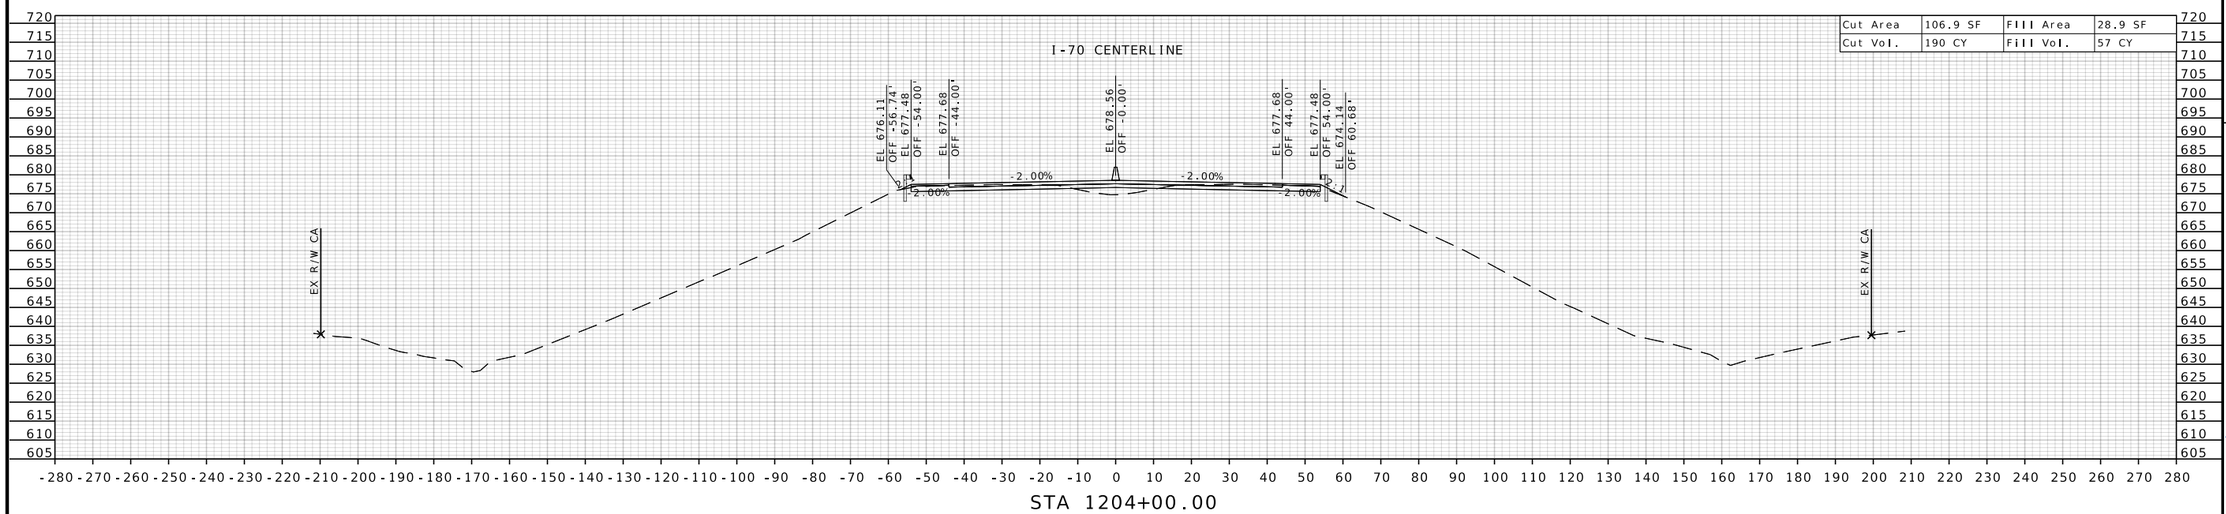

STA 1204+00.00

STATE OF MISSOURI
RONNIE L. WILLIAMS
NUMBER PE-2010000879
PROFESSIONAL ENGINEER

THIS SHEET HAS BEEN SIGNED, SEALED, AND DATED ELECTRONICALLY

DATE PREPARED
10/27/2025

ROUTE	STATE
I-70	MO
DISTRICT	SHEET NO.
CD	304

COUNTY
COOPER

JOB NO.
JST0017B

CONTRACT ID.
-

PROJECT NO.
-

BRIDGE NO.
-

DESCRIPTION	DATE


MISSOURI HIGHWAYS AND TRANSPORTATION COMMISSION

105 WEST CAPITOL
JEFFERSON CITY, MO 65102
1-888-ASK-MODOT (1-888-275-6636)

MoDOT


BURNS McDONNELL
9400 Ward Parkway
Kansas City, MO 64114
(816) 333-9400
Certificate of Authority No.: 000165

c:\bmcd_lib\pw_connect\trn\d0185111\XS_292-354_JST0017B_I20_I-70_Seg05.dgn 1:23:27 PM 10/27/2025

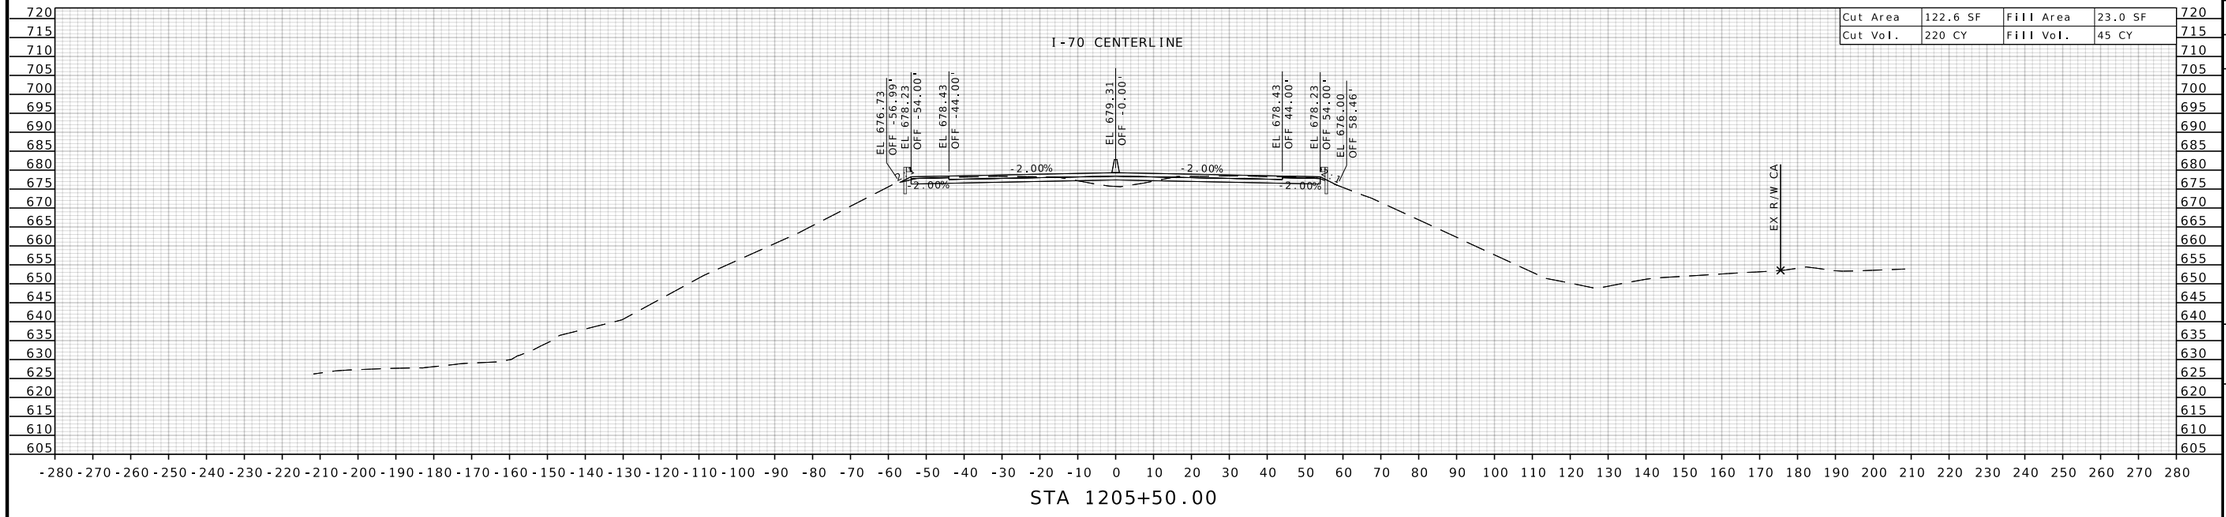

Cut Area	122.6 SF	Fill Area	23.0 SF
Cut Vol.	220 CY	Fill Vol.	45 CY

STA 1205+50.00

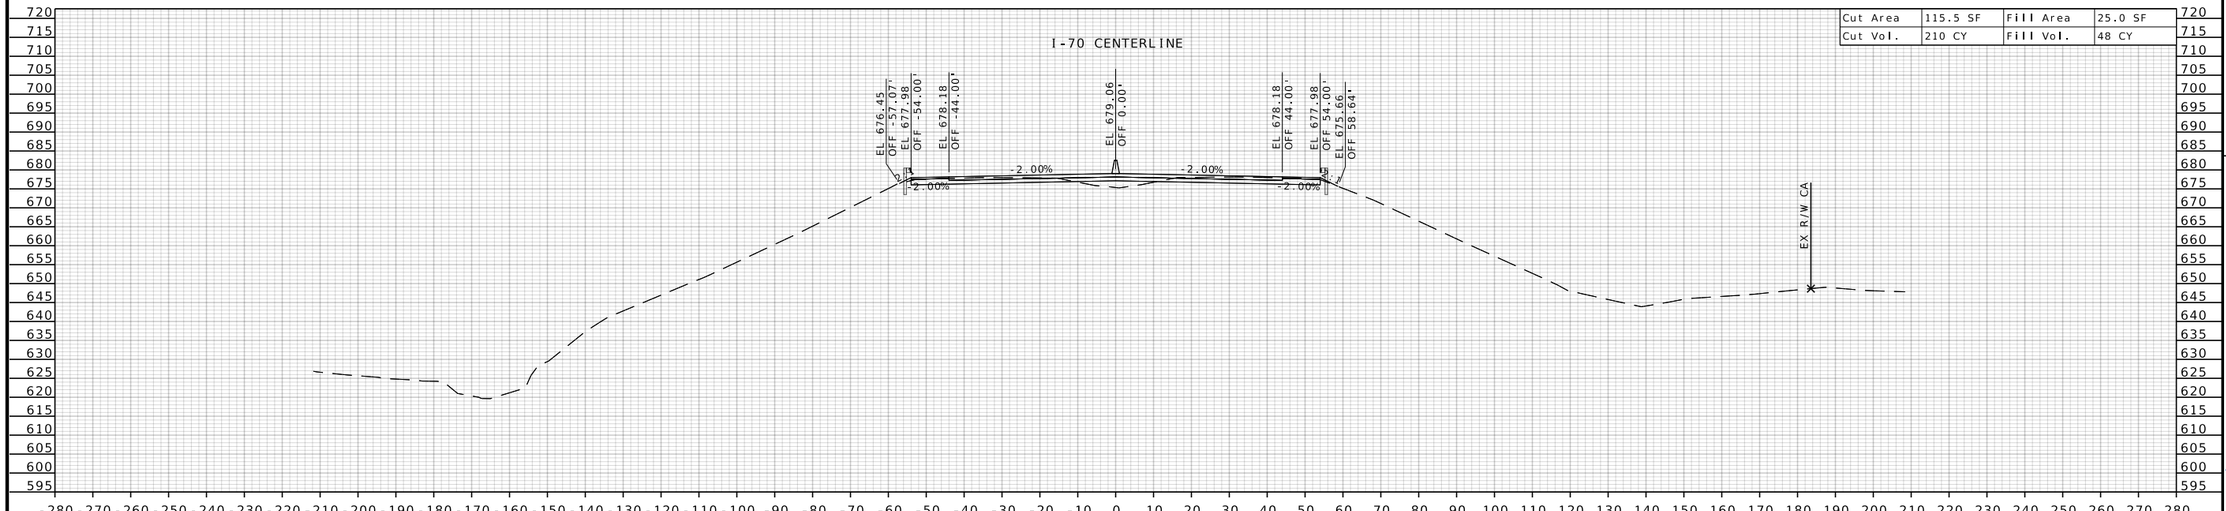

Cut Area	115.5 SF	Fill Area	25.0 SF
Cut Vol.	210 CY	Fill Vol.	48 CY

STA 1205+00.00

STATE OF MISSOURI
RONNIE L. WILLIAMS
NUMBER PE-2010000879
PROFESSIONAL ENGINEER

THIS SHEET HAS BEEN SIGNED, SEALED, AND DATED ELECTRONICALLY

DATE PREPARED
10/27/2025

ROUTE	STATE
I-70	MO
DISTRICT	SHEET NO.
CD	305

COUNTY
COOPER

JOB NO.
JST0017B

CONTRACT ID.
-

PROJECT NO.
-


BRIDGE NO.
-

DESCRIPTION	DATE

MISSOURI HIGHWAYS AND TRANSPORTATION COMMISSION


105 WEST CAPITOL
JEFFERSON CITY, MO 65102
1-888-ASK-MODOT (1-888-275-6636)

BURNS McDONNELL
9400 Ward Parkway
Kansas City, MO 64114
(816) 333-9400
Certificate of Authority
No.: 000165

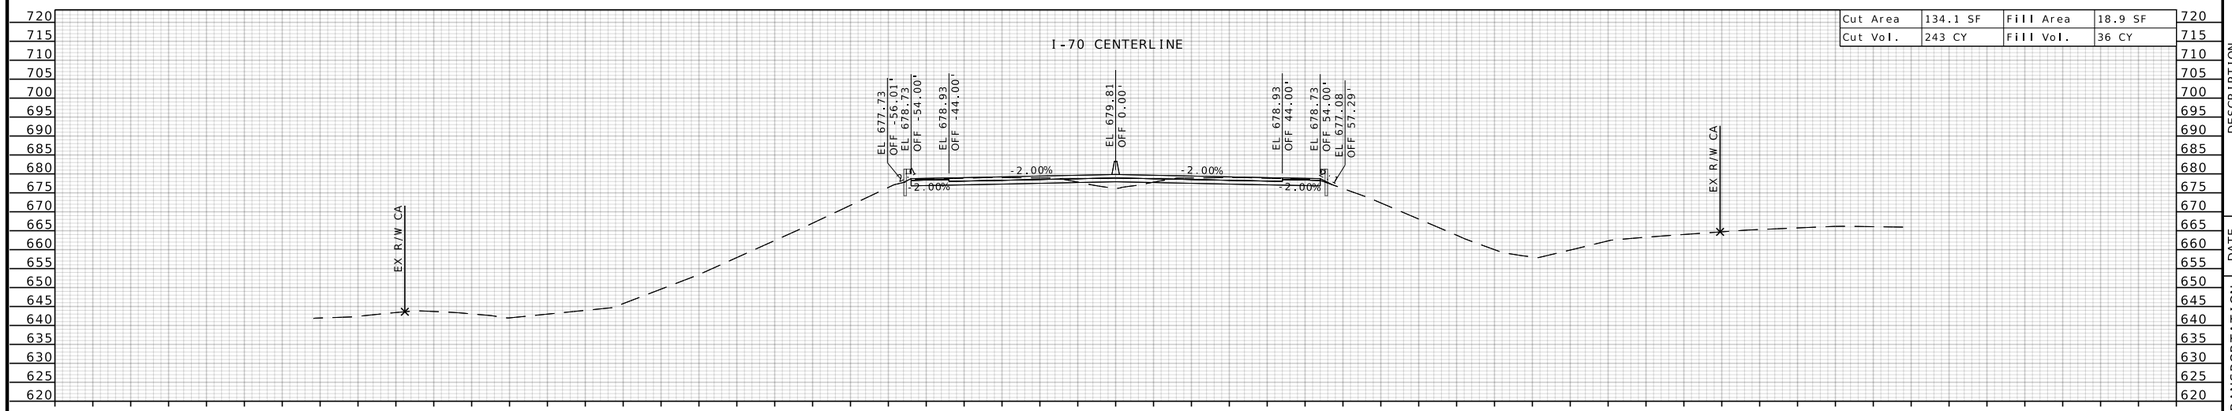

Cut Area	134.1 SF	Fill Area	18.9 SF
Cut Vol.	243 CY	Fill Vol.	36 CY

STA 1206+50.00

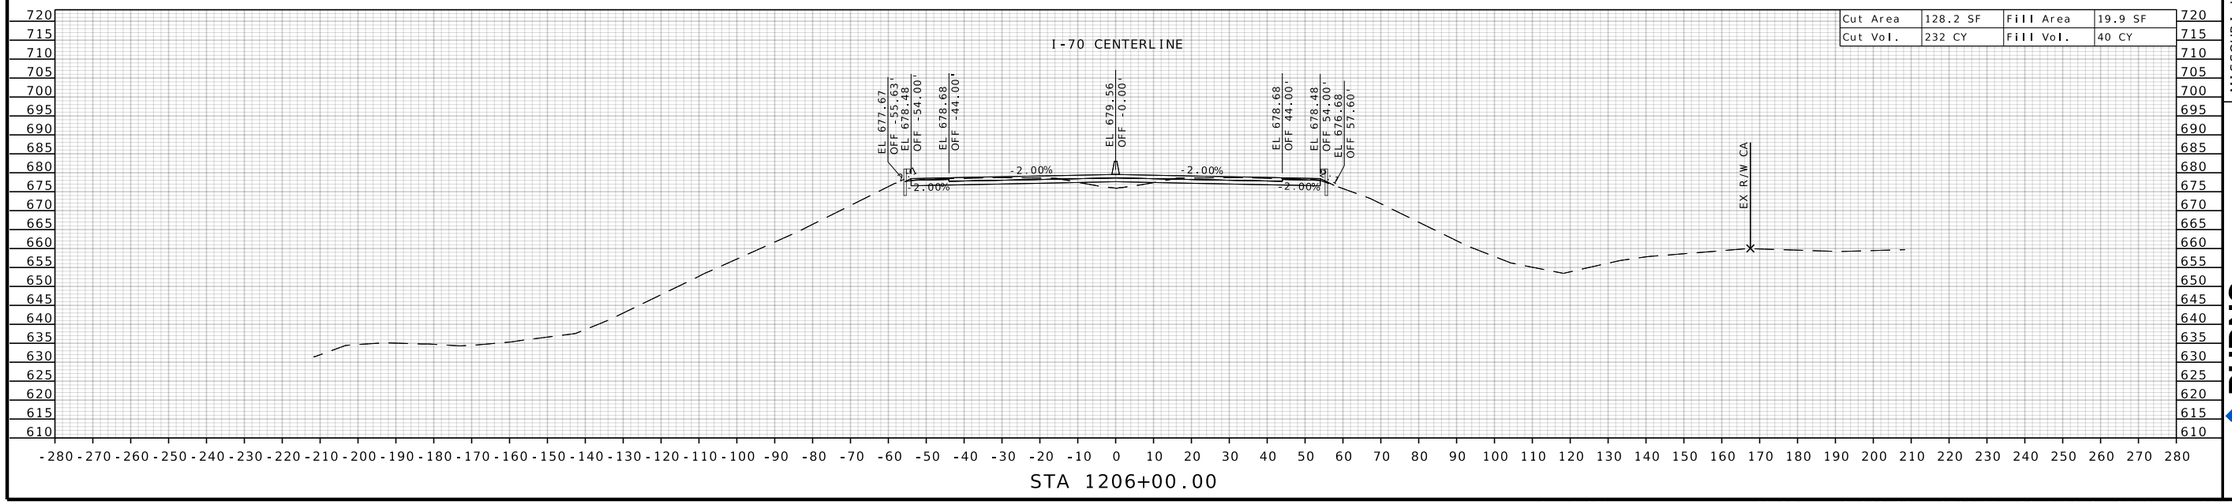

Cut Area	128.2 SF	Fill Area	19.9 SF
Cut Vol.	232 CY	Fill Vol.	40 CY

STA 1206+00.00

STATE OF MISSOURI
RONNIE L. WILLIAMS
NUMBER PE-2010000879
PROFESSIONAL ENGINEER

THIS SHEET HAS BEEN SIGNED, SEALED, AND DATED ELECTRONICALLY

DATE PREPARED
10/27/2025

ROUTE	STATE
I-70	MO
DISTRICT	SHEET NO.
CD	306

COUNTY
COOPER

JOB NO.
JST0017B

CONTRACT ID.
-

PROJECT NO.
-


BRIDGE NO.
-

DESCRIPTION	DATE


MISSOURI HIGHWAYS AND TRANSPORTATION COMMISSION

105 WEST CAPITOL
JEFFERSON CITY, MO 65102
1-888-ASK-MODOT (1-888-275-6636)

BURNS McDONNELL
9400 Ward Parkway
Kansas City, MO 64114
(816) 333-9400
Certificate of Authority
No.: 000165

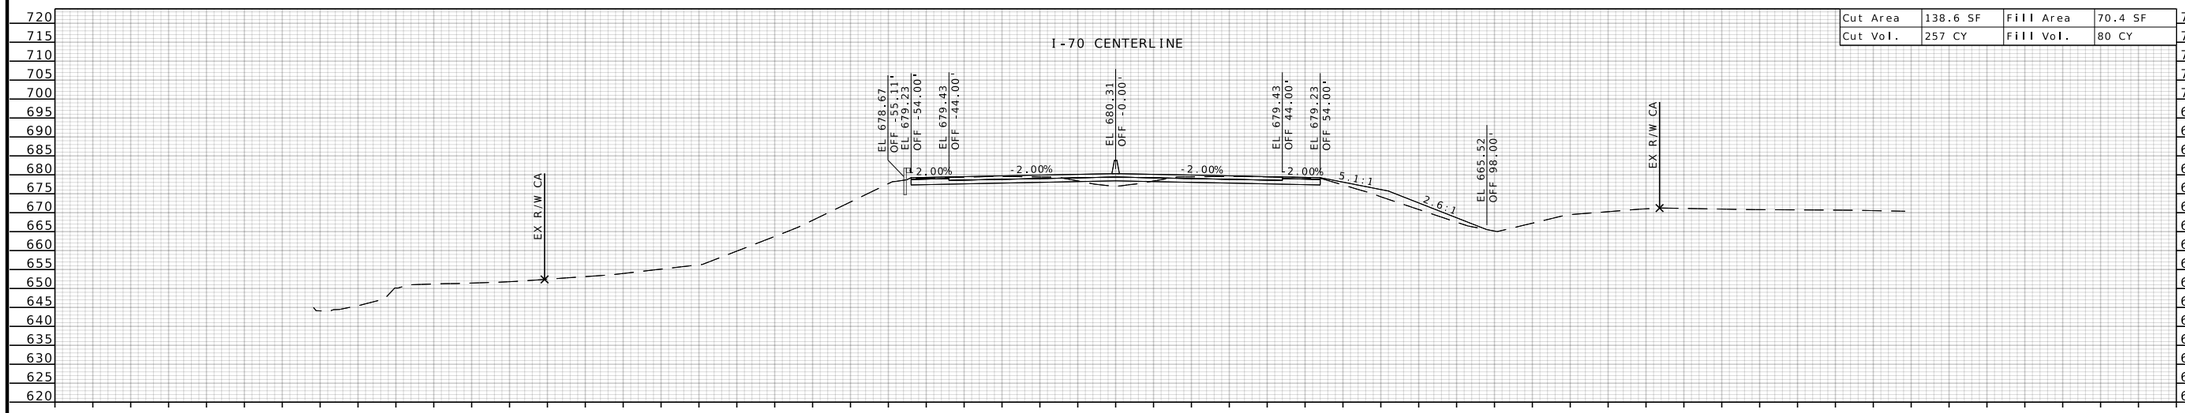

STA 1207+50.00

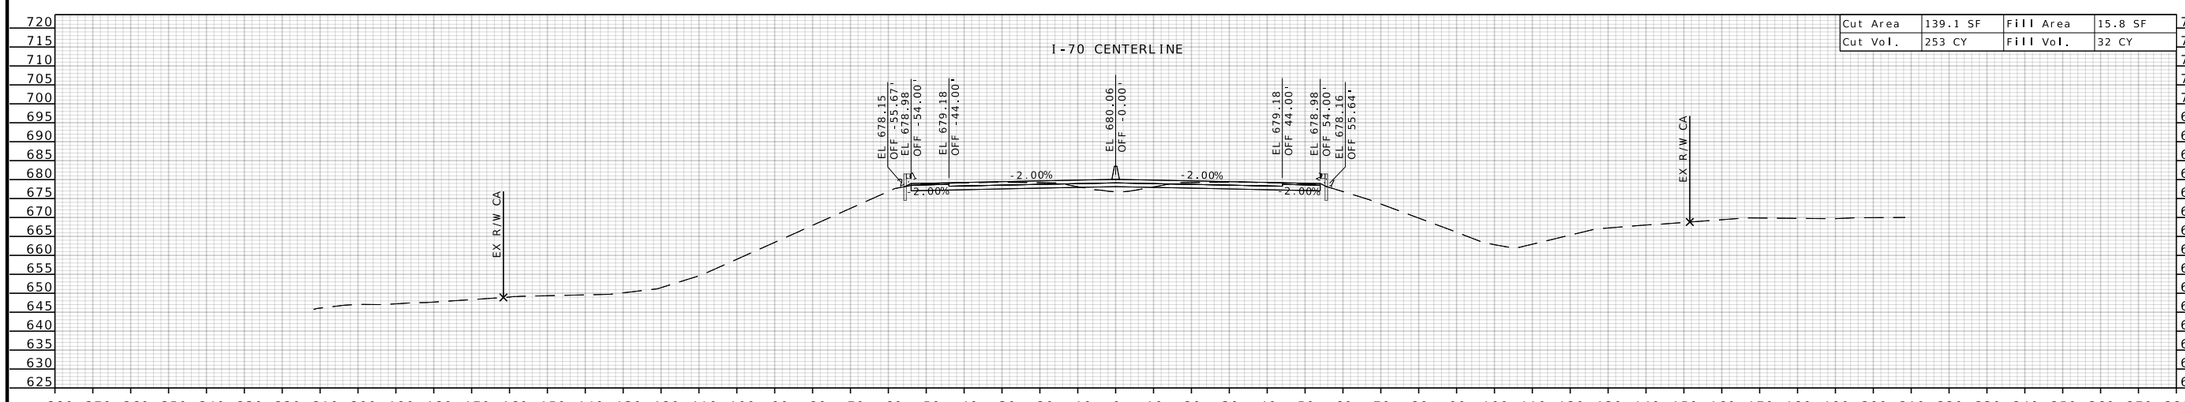

STA 1207+00.00

STATE OF MISSOURI
RONNIE L. WILLIAMS
NUMBER PE-2010000879
PROFESSIONAL ENGINEER

THIS SHEET HAS BEEN SIGNED, SEALED, AND DATED ELECTRONICALLY

DATE PREPARED
10/27/2025

ROUTE	STATE
I-70	MO
DISTRICT	SHEET NO.
CD	307

COUNTY
COOPER

JOB NO.
JST0017B

CONTRACT ID.
-


PROJECT NO.
-


BRIDGE NO.
-


DESCRIPTION	DATE

MISSOURI HIGHWAYS AND TRANSPORTATION COMMISSION
105 WEST CAPITOL
JEFFERSON CITY, MO 65102
1-888-ASK-MODOT (1-888-275-6636)

BURNS McDONNELL
9400 Ward Parkway
Kansas City, MO 64114
(816) 333-9400
Certificate of Authority
No.: 000165

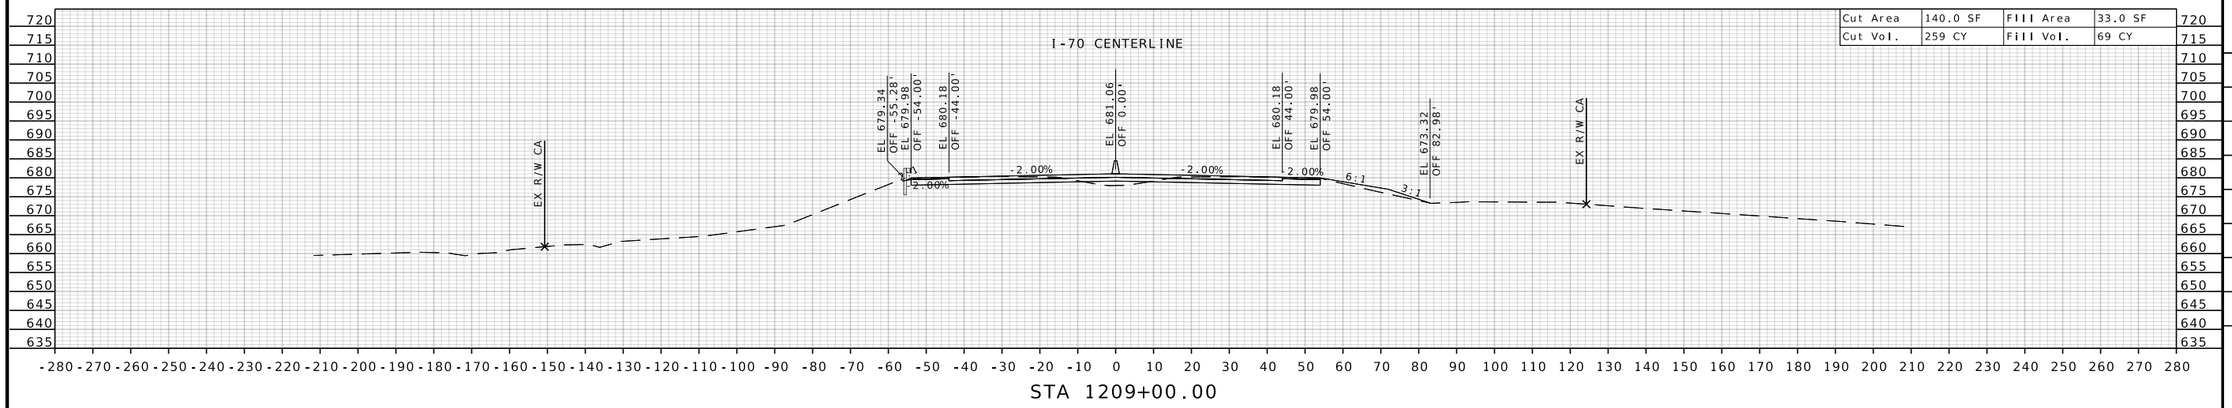

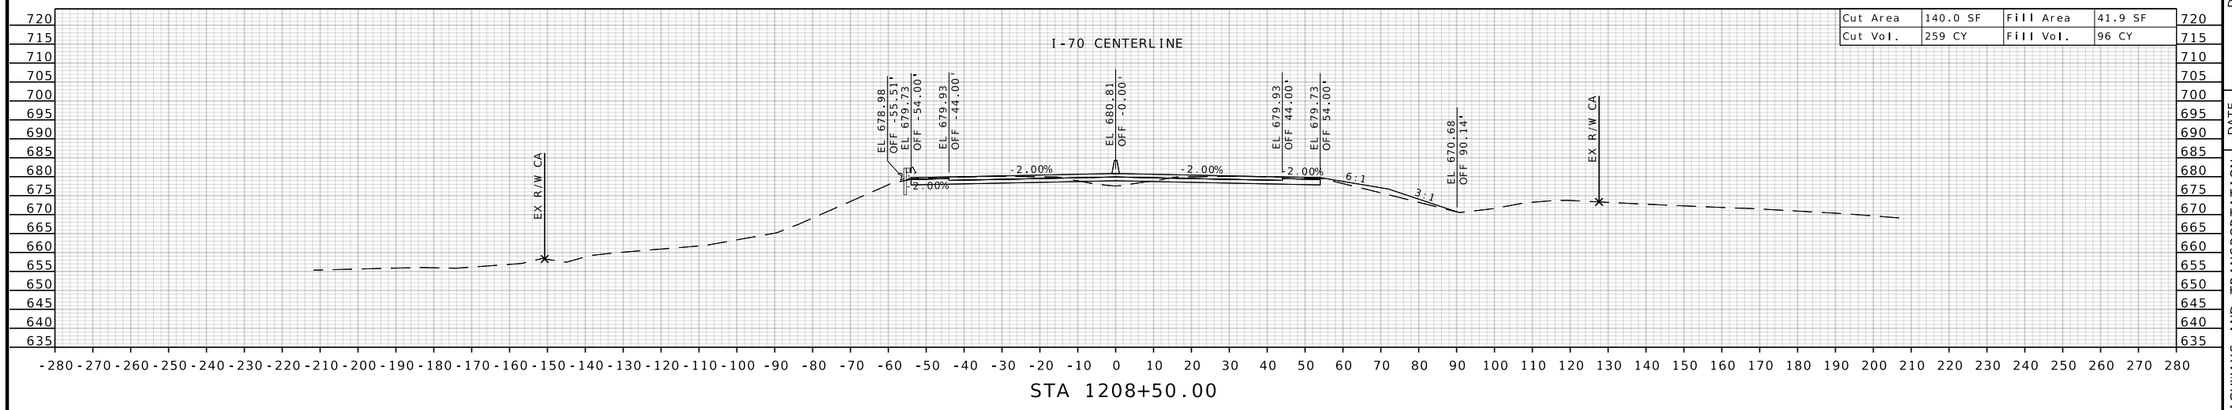

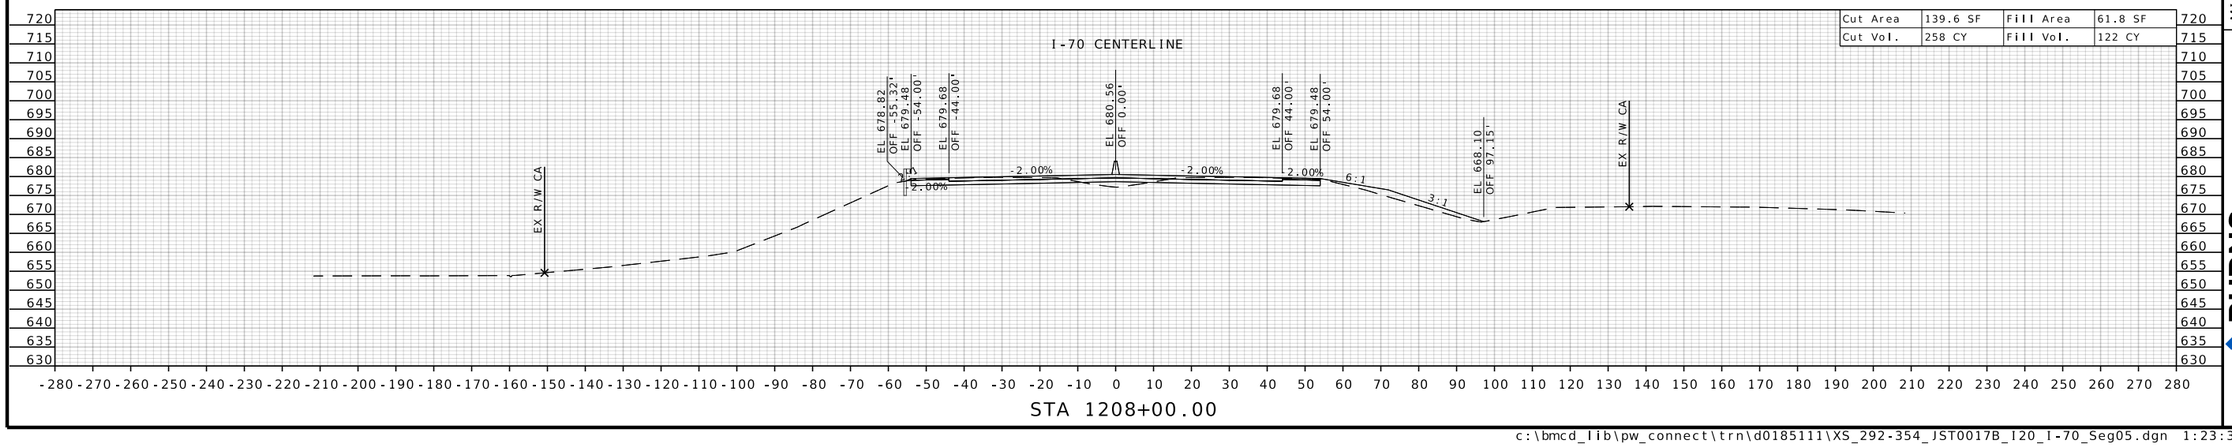

STATE OF MISSOURI
RONNIE L. WILLIAMS
NUMBER PE-2010000879
PROFESSIONAL ENGINEER

THIS SHEET HAS BEEN SIGNED, SEALED, AND DATED ELECTRONICALLY

DATE PREPARED
10/27/2025

ROUTE	STATE
I-70	MO
DISTRICT	SHEET NO.
CD	308

COUNTY
COOPER

JOB NO.
JST0017B

CONTRACT ID.
-

PROJECT NO.
-


BRIDGE NO.
-


DESCRIPTION	DATE

MISSOURI HIGHWAYS AND TRANSPORTATION COMMISSION

105 WEST CAPITOL
JEFFERSON CITY, MO 65102
1-888-ASK-MODOT (1-888-275-6636)

BURNS McDONNELL
9400 Ward Parkway
Kansas City, MO 64114
(816) 333-9400
Certificate of Authority
No.: 000165

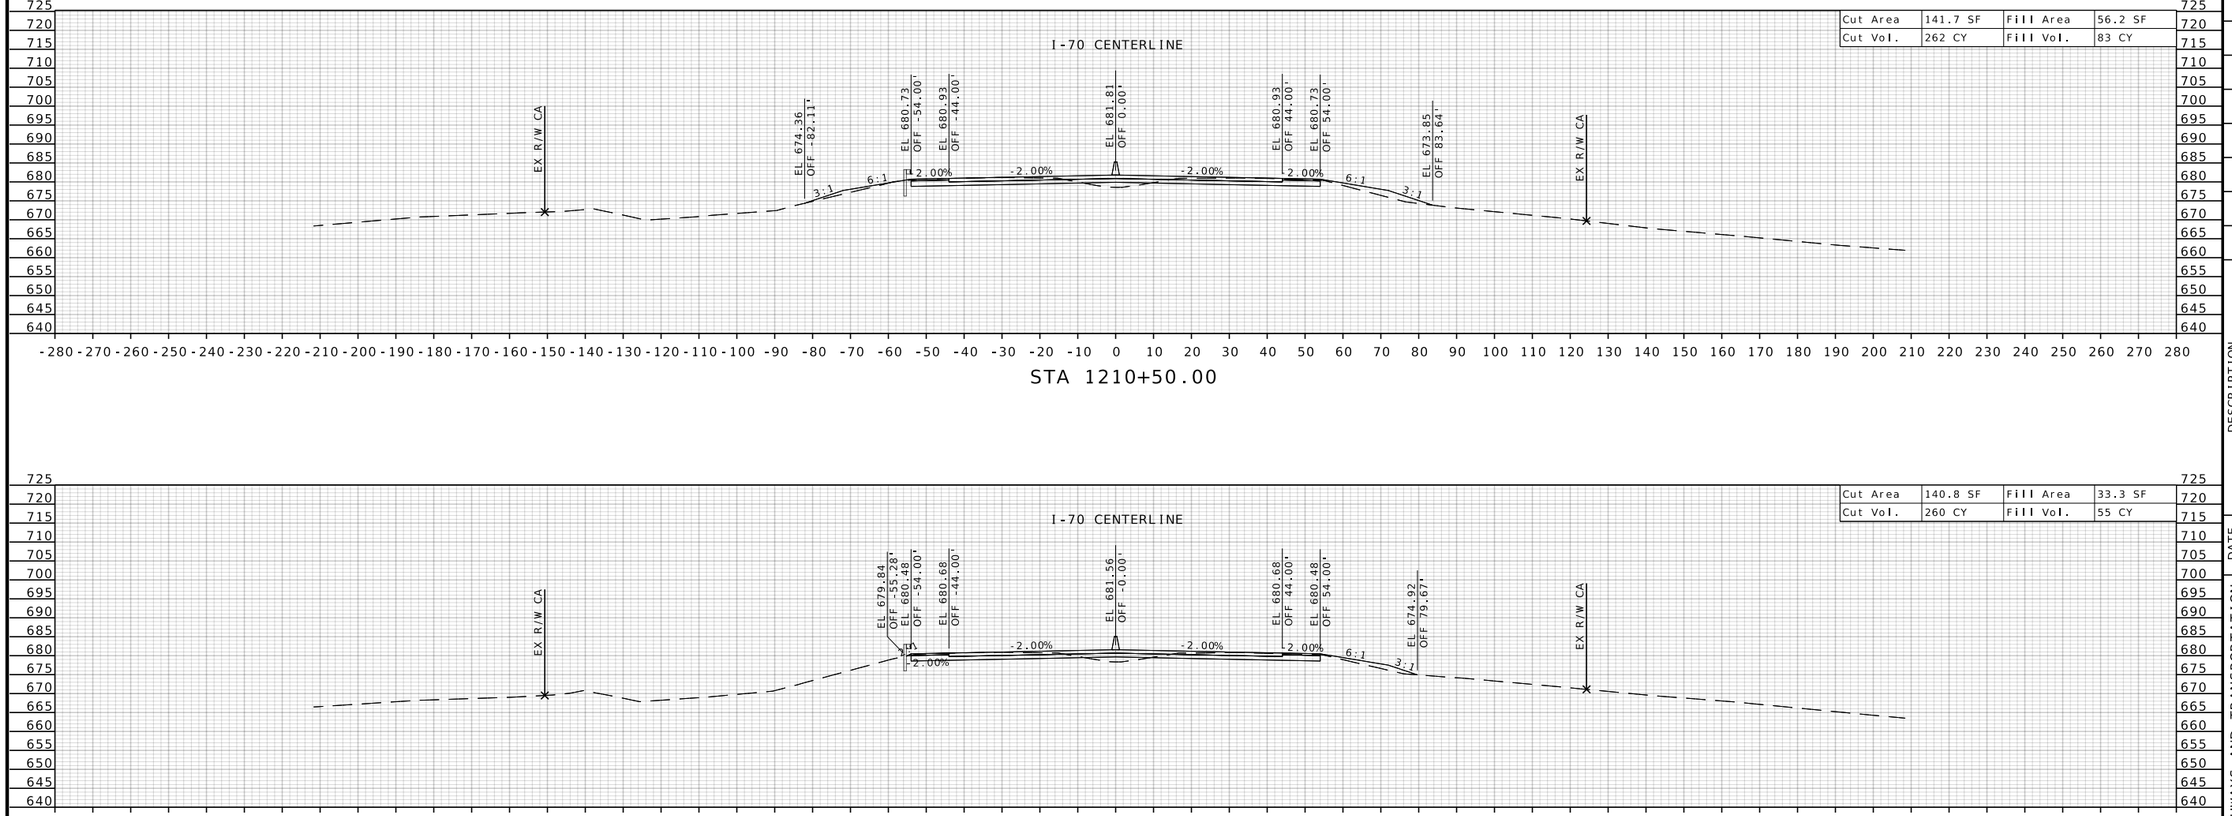

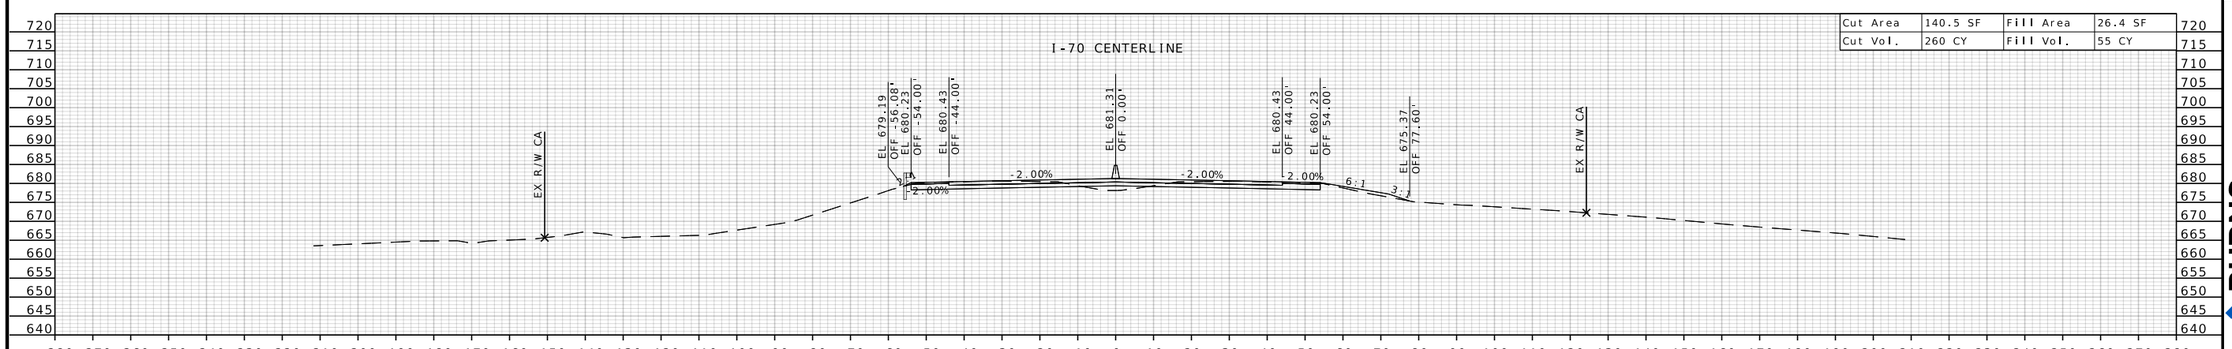

STATE OF MISSOURI
RONNIE L. WILLIAMS
NUMBER PE-2010000879
PROFESSIONAL ENGINEER

THIS SHEET HAS BEEN SIGNED, SEALED, AND DATED ELECTRONICALLY

DATE PREPARED
10/27/2025

ROUTE	STATE
I-70	MO
DISTRICT	SHEET NO.
CD	309

COUNTY
COOPER

JOB NO.
JST0017B

CONTRACT ID.
-

PROJECT NO.
-

BRIDGE NO.
-


DESCRIPTION	DATE


MISSOURI HIGHWAYS AND TRANSPORTATION COMMISSION

105 WEST CAPITOL
JEFFERSON CITY, MO 65102
1-888-ASK-MODOT (1-888-275-6636)

MoDOT

BURNS McDONNELL
9400 Ward Parkway
Kansas City, MO 64114
(816) 333-9400
Certificate of Authority
No.: 000165

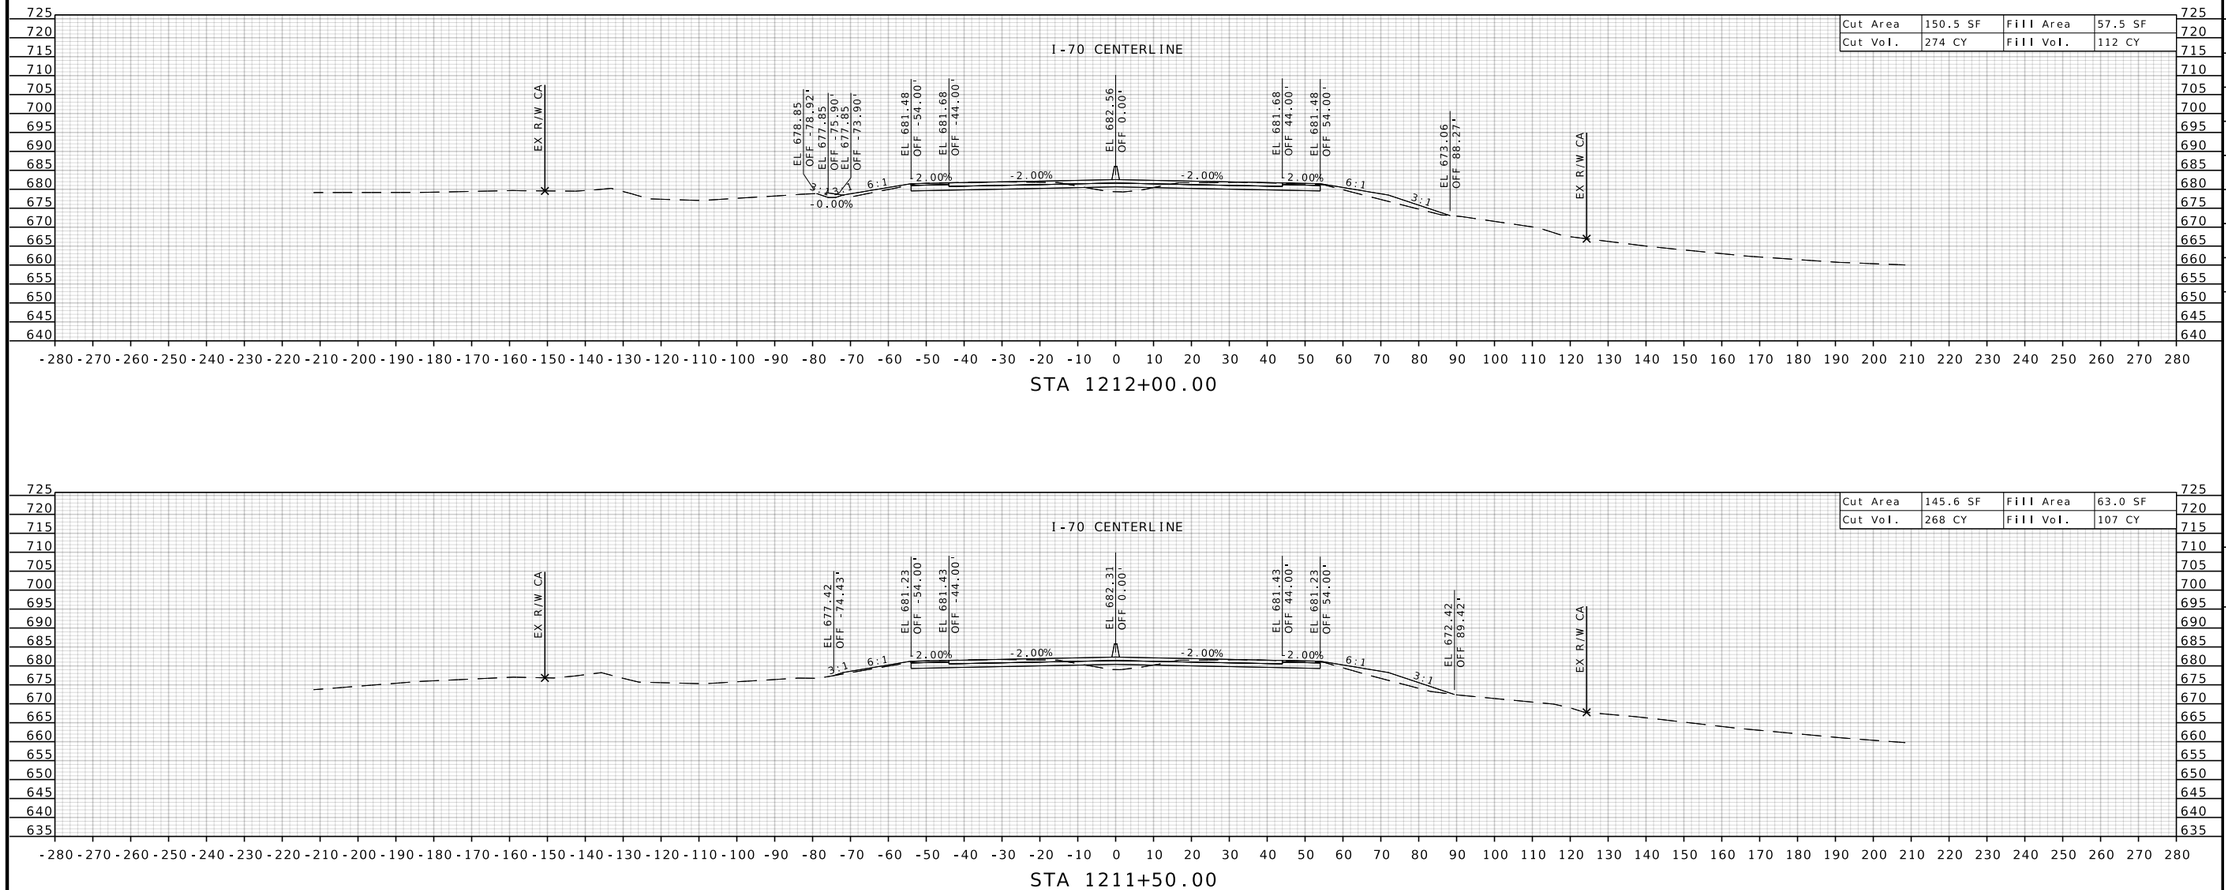

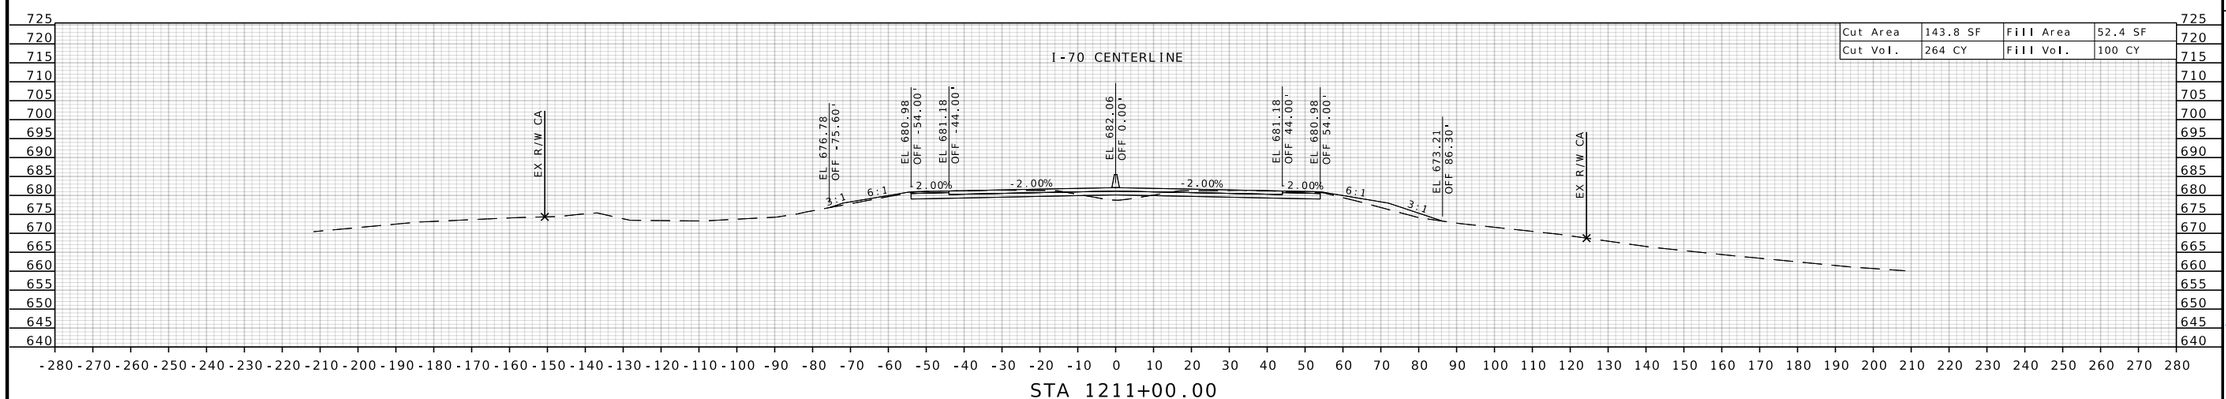

STATE OF MISSOURI
RONNIE L. WILLIAMS
NUMBER PE-2010000879
PROFESSIONAL ENGINEER

THIS SHEET HAS BEEN SIGNED, SEALED, AND DATED ELECTRONICALLY

DATE PREPARED
10/27/2025

ROUTE	STATE
I-70	MO
DISTRICT	SHEET NO.
CD	310

COUNTY
COOPER

JOB NO.
JST0017B

CONTRACT ID.
-

PROJECT NO.
-

BRIDGE NO.
-

DESCRIPTION	DATE


MISSOURI HIGHWAYS AND TRANSPORTATION COMMISSION


105 WEST CAPITOL
JEFFERSON CITY, MO 65102
1-888-ASK-MODOT (1-888-275-6636)


MoDOT

BURNS McDONNELL
9400 Ward Parkway
Kansas City, MO 64114
(816) 333-9400
Certificate of Authority No.: 000165

c:\bmcd_lib\pw_connect\trn\d0185111\XS_292-354_JST0017B_I20_I-70_Seg05.dgn 1:23:34 PM 10/27/2025

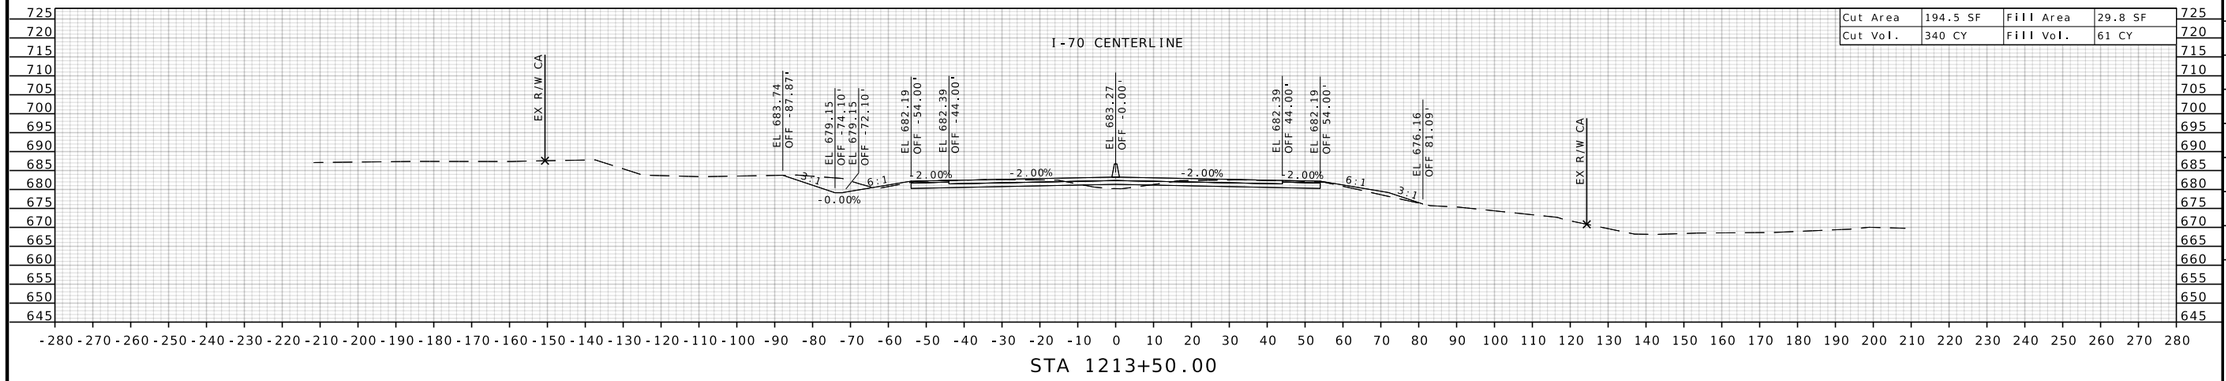

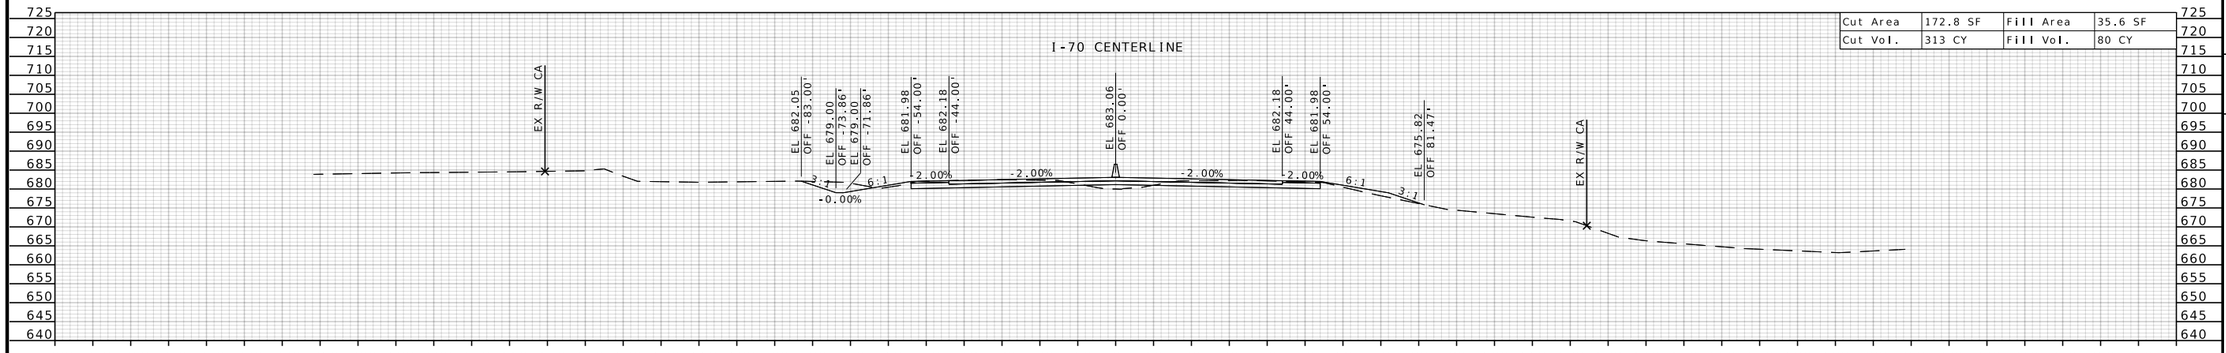

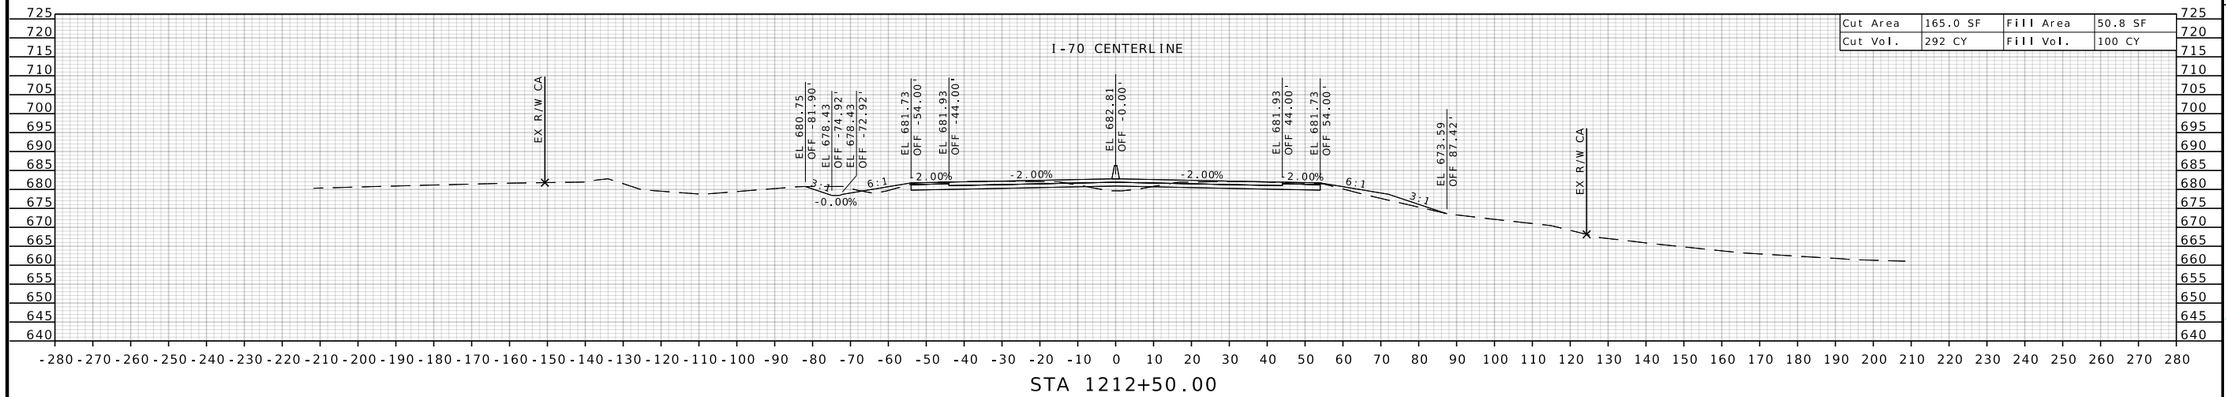

STATE OF MISSOURI
RONNIE L. WILLIAMS
NUMBER PE-2010000879
PROFESSIONAL ENGINEER

THIS SHEET HAS BEEN SIGNED, SEALED, AND DATED ELECTRONICALLY

DATE PREPARED
10/27/2025

ROUTE	STATE
I-70	MO
DISTRICT	SHEET NO.
CD	311

COUNTY
COOPER

JOB NO.
JST0017B

CONTRACT ID.
-

PROJECT NO.
-


BRIDGE NO.
-

DESCRIPTION	DATE

MISSOURI HIGHWAYS AND TRANSPORTATION COMMISSION


105 WEST CAPITOL
JEFFERSON CITY, MO 65102
1-888-ASK-MODOT (1-888-275-6636)

BURNS McDONNELL
9400 Ward Parkway
Kansas City, MO 64114
(816) 333-9400
Certificate of Authority
No.: 000165

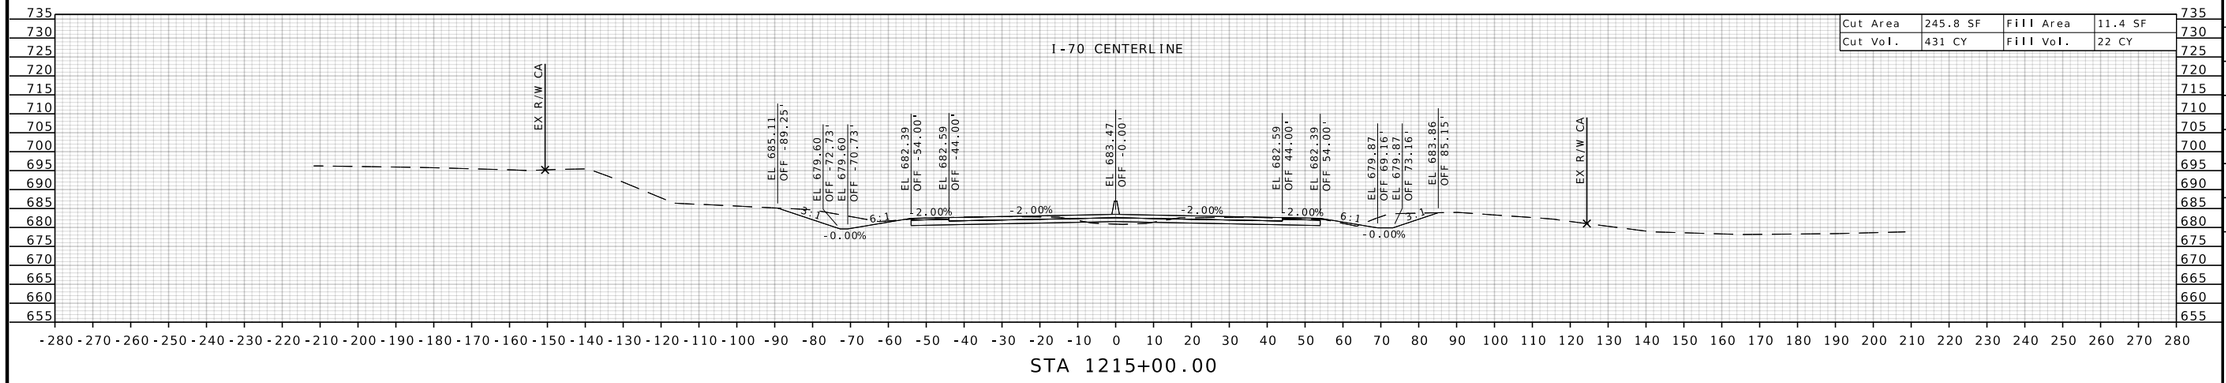


Cut Area	245.8 SF	Fill Area	11.4 SF
Cut Vol.	431 CY	Fill Vol.	22 CY

STA 1215+00.00

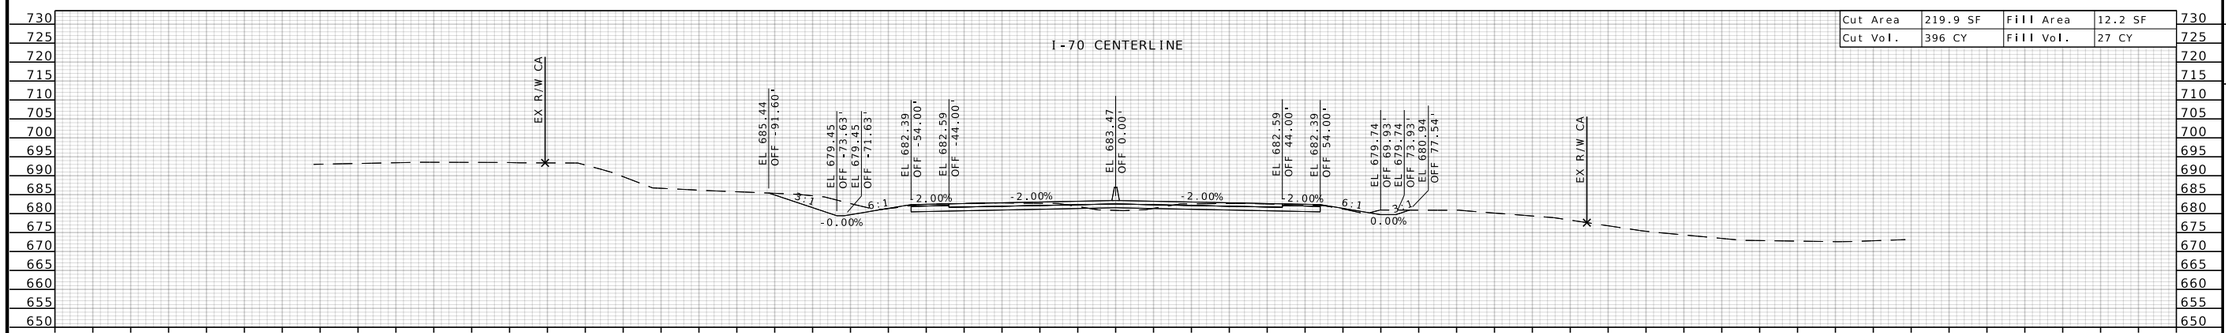

Cut Area	219.9 SF	Fill Area	12.2 SF
Cut Vol.	396 CY	Fill Vol.	27 CY

STA 1214+50.00

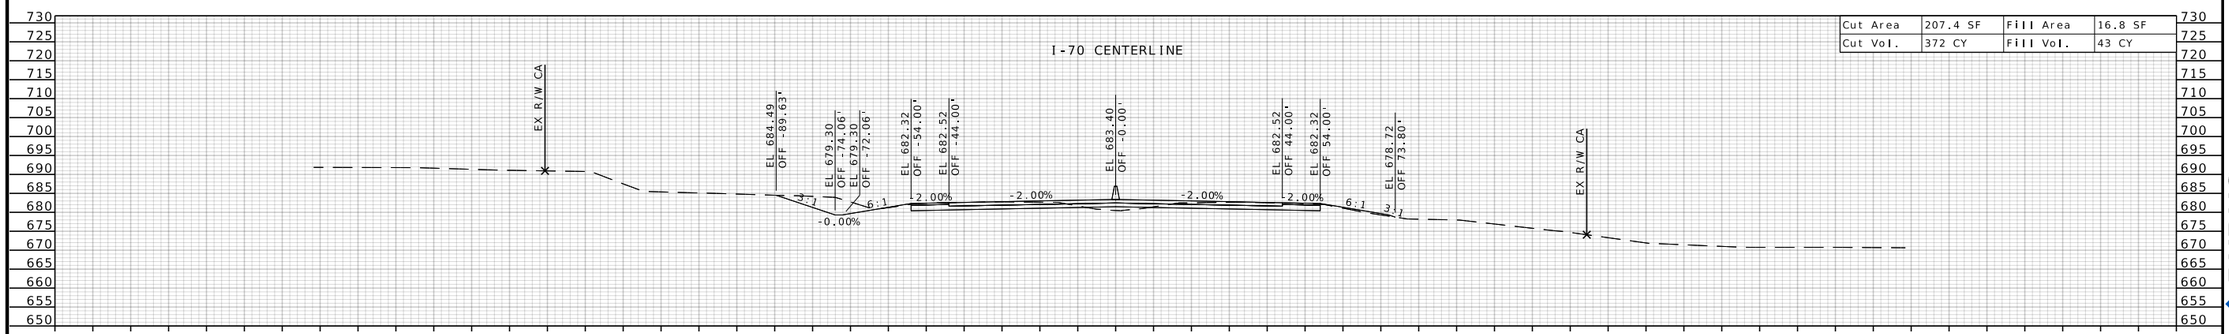

Cut Area	207.4 SF	Fill Area	16.8 SF
Cut Vol.	372 CY	Fill Vol.	43 CY

STA 1214+00.00

STATE OF MISSOURI
RONNIE L. WILLIAMS
NUMBER PE-2010000879
PROFESSIONAL ENGINEER

THIS SHEET HAS BEEN SIGNED, SEALED, AND DATED ELECTRONICALLY

DATE PREPARED
10/27/2025

ROUTE	STATE
I-70	MO
DISTRICT	SHEET NO.
CD	312

COUNTY
COOPER

JOB NO.
JST0017B

CONTRACT ID.
-

PROJECT NO.
-

BRIDGE NO.
-

DESCRIPTION


DATE

MISSOURI HIGHWAYS AND TRANSPORTATION COMMISSION

105 WEST CAPITOL
JEFFERSON CITY, MO 65102
1-888-ASK-MODOT (1-888-275-6636)


BURNS McDONNELL
9400 Ward Parkway
Kansas City, MO 64114
(816) 333-9400
Certificate of Authority No.: 000165

c:\bmcd_lib\pw_connect\trn\d0185111\XS_292-354_JST0017B_I20_I-70_Seg05.dgn 1:23:36 PM 10/27/2025

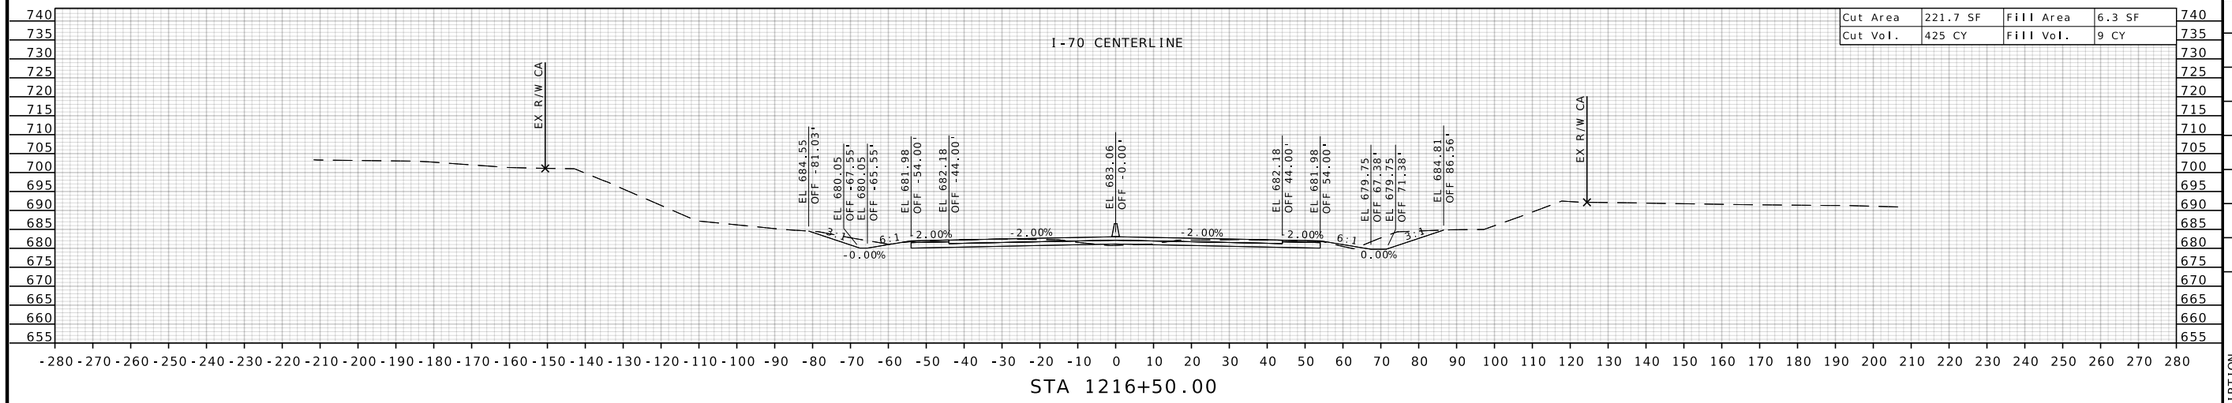


Cut Area	221.7 SF	Fill Area	6.3 SF
Cut Vol.	425 CY	Fill Vol.	9 CY

STA 1216+50.00

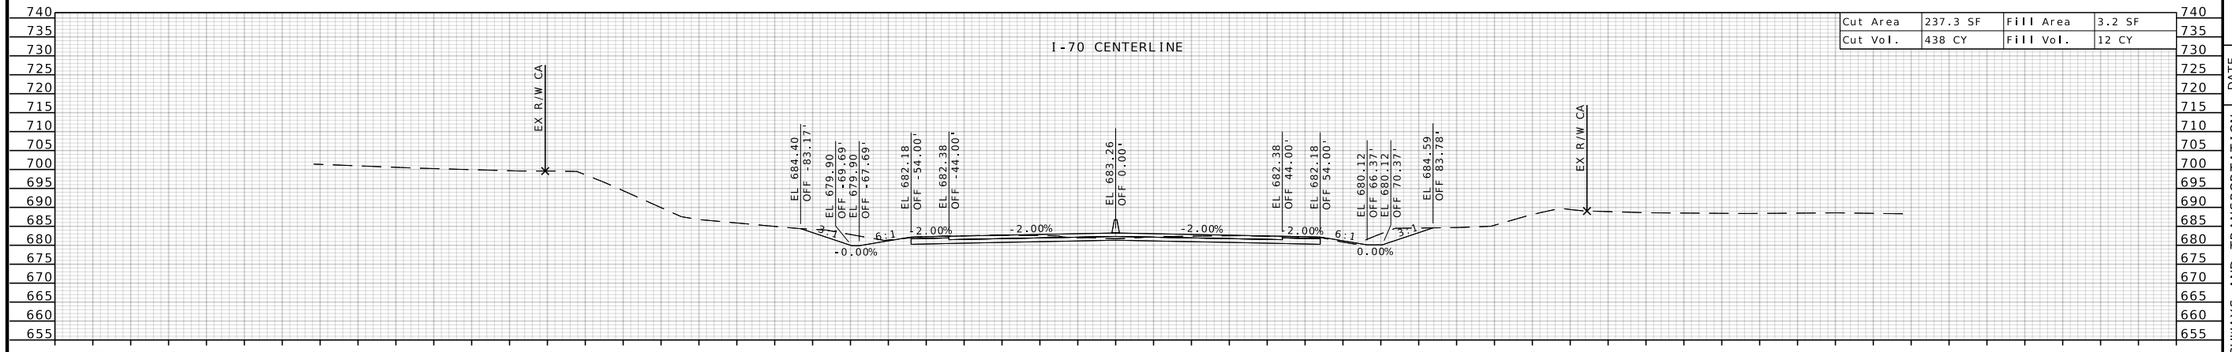

Cut Area	237.3 SF	Fill Area	3.2 SF
Cut Vol.	438 CY	Fill Vol.	12 CY

STA 1216+00.00

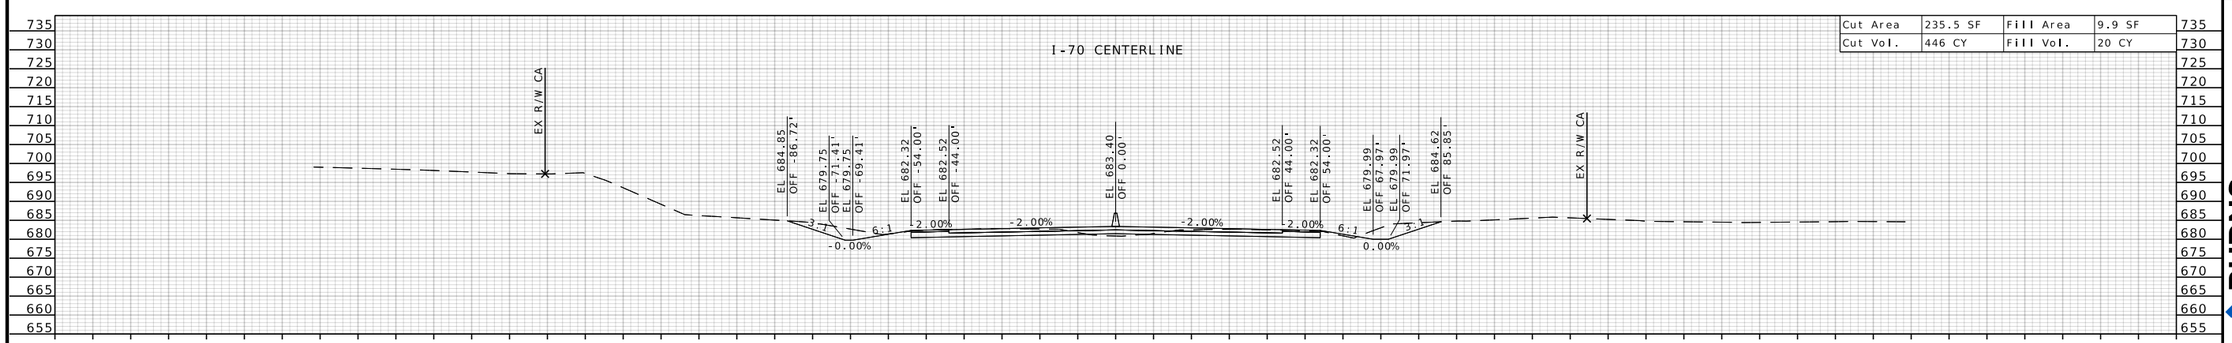

Cut Area	235.5 SF	Fill Area	9.9 SF
Cut Vol.	446 CY	Fill Vol.	20 CY

STA 1215+50.00

STATE OF MISSOURI
RONNIE L. WILLIAMS
NUMBER PE-2010000879
PROFESSIONAL ENGINEER

THIS SHEET HAS BEEN SIGNED, SEALED, AND DATED ELECTRONICALLY

DATE PREPARED: 10/27/2025

ROUTE	STATE
I-70	MO
DISTRICT	SHEET NO.
CD	313

COUNTY: COOPER

JOB NO.: JST0017B

CONTRACT ID.: -


PROJECT NO.: -


BRIDGE NO.: -


DESCRIPTION	DATE

MISSOURI HIGHWAYS AND TRANSPORTATION COMMISSION
105 WEST CAPITOL
JEFFERSON CITY, MO 65102
1-888-ASK-MODOT (1-888-275-6636)

BURNS McDONNELL
9400 Ward Parkway
Kansas City, MO 64114
(816) 333-9400
Certificate of Authority No.: 000165

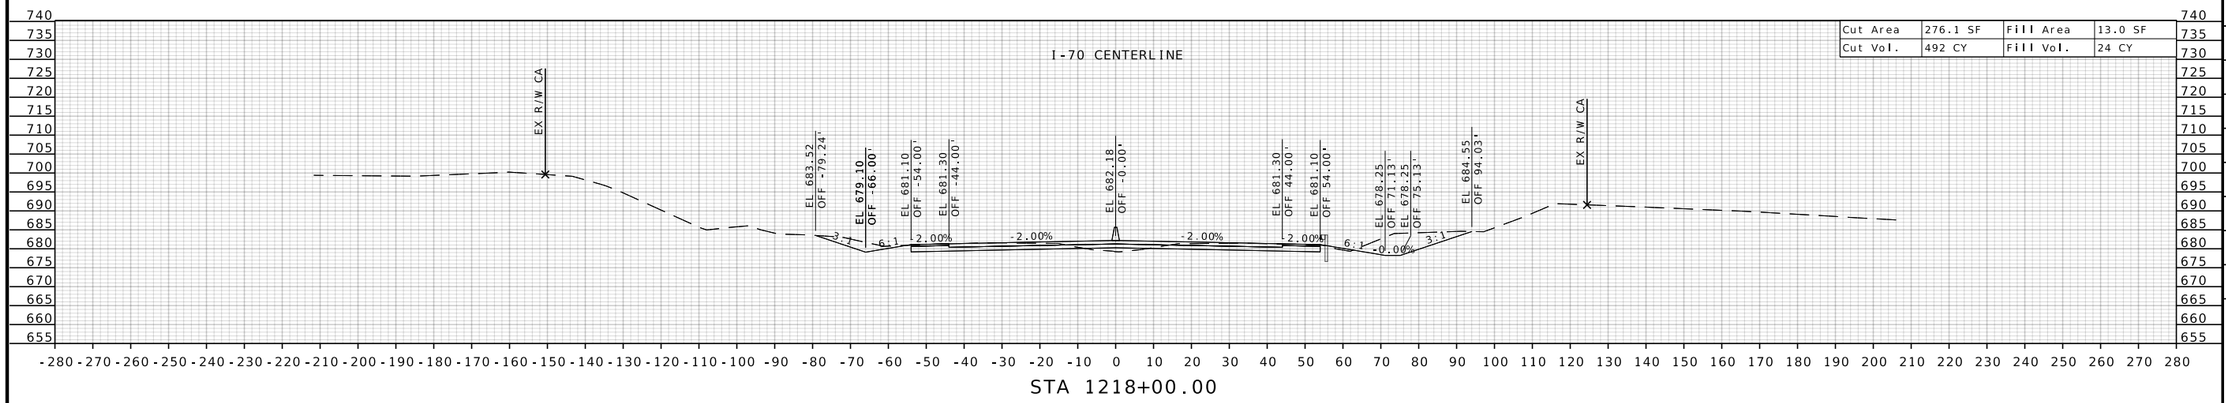

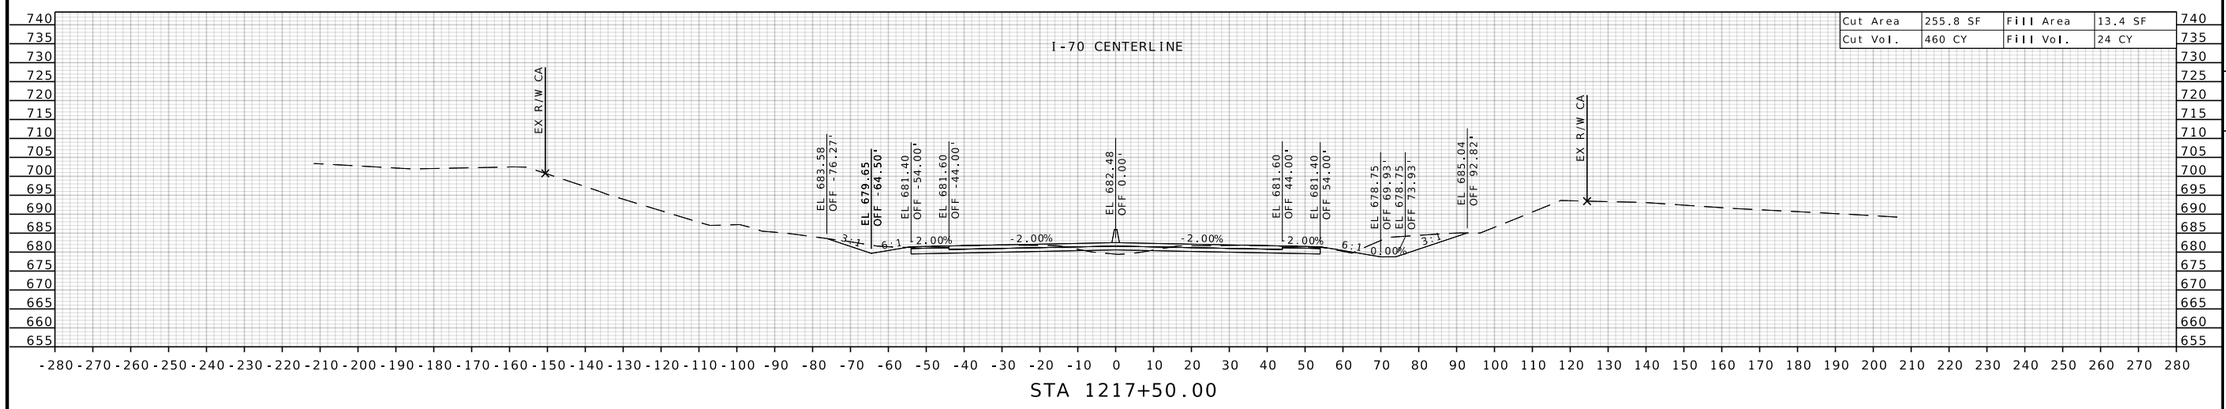

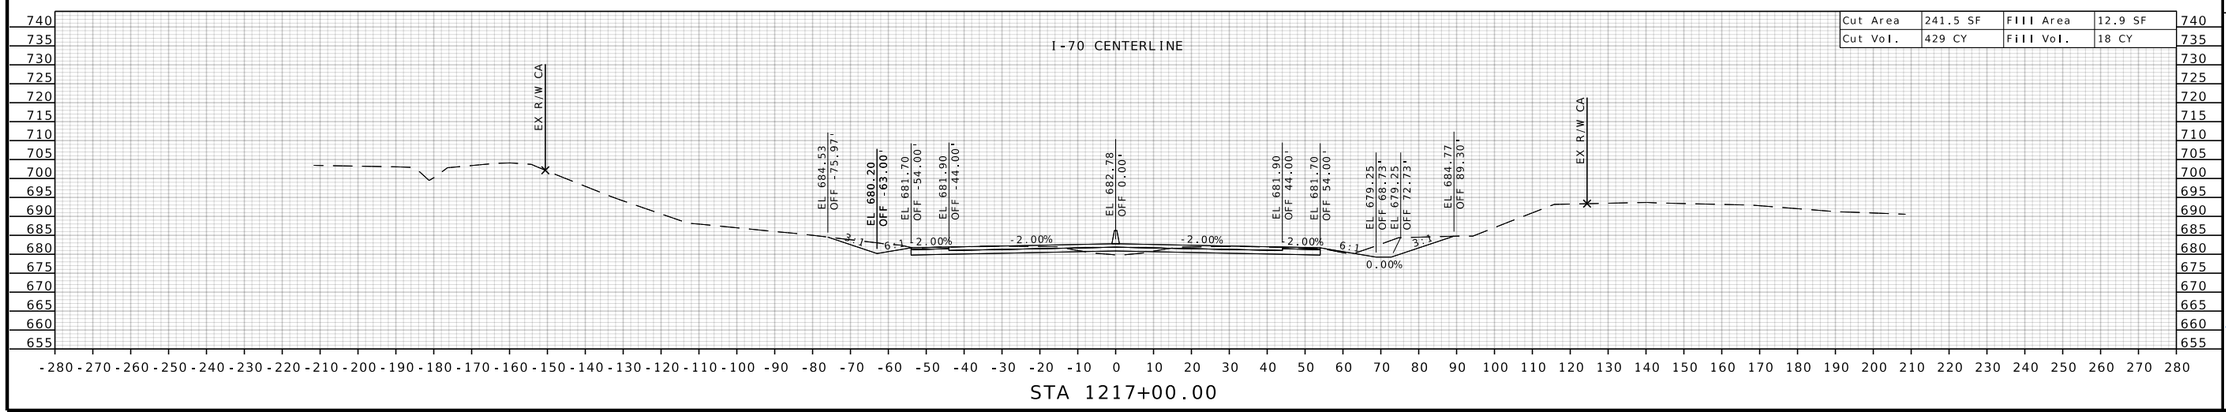

STATE OF MISSOURI
RONNIE L. WILLIAMS
NUMBER PE-2010000879
PROFESSIONAL ENGINEER

THIS SHEET HAS BEEN SIGNED, SEALED, AND DATED ELECTRONICALLY

DATE PREPARED
10/27/2025

ROUTE	STATE
I-70	MO
DISTRICT	SHEET NO.
CD	314

COUNTY
COOPER

JOB NO.
JST0017B

CONTRACT ID.
-

PROJECT NO.
-

BRIDGE NO.
-


DESCRIPTION	DATE


MISSOURI HIGHWAYS AND TRANSPORTATION COMMISSION


105 WEST CAPITOL
JEFFERSON CITY, MO 65102
1-888-ASK-MODOT (1-888-275-6636)

BURNS McDONNELL
9400 Ward Parkway
Kansas City, MO 64114
(816) 333-9400
Certificate of Authority
No.: 000165

c:\bmcd_lib\pw_connect\trn\d0185111\XS_292-354_JST0017B_I20_I-70_Seg05.dgn 1:23:39 PM 10/27/2025

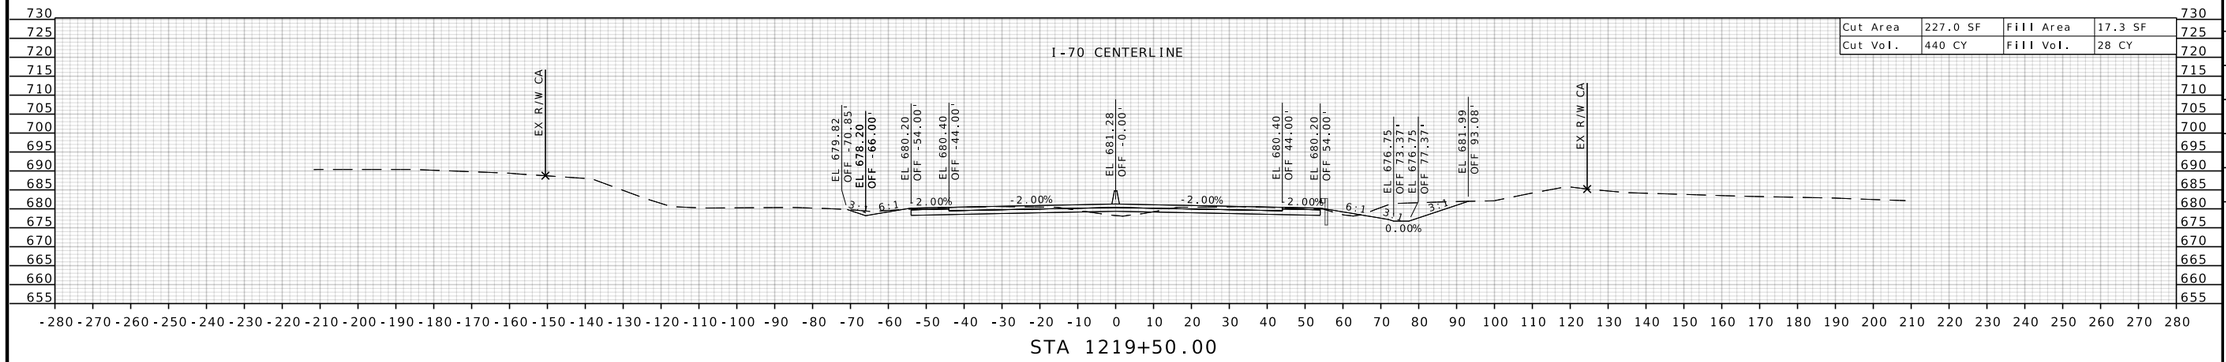

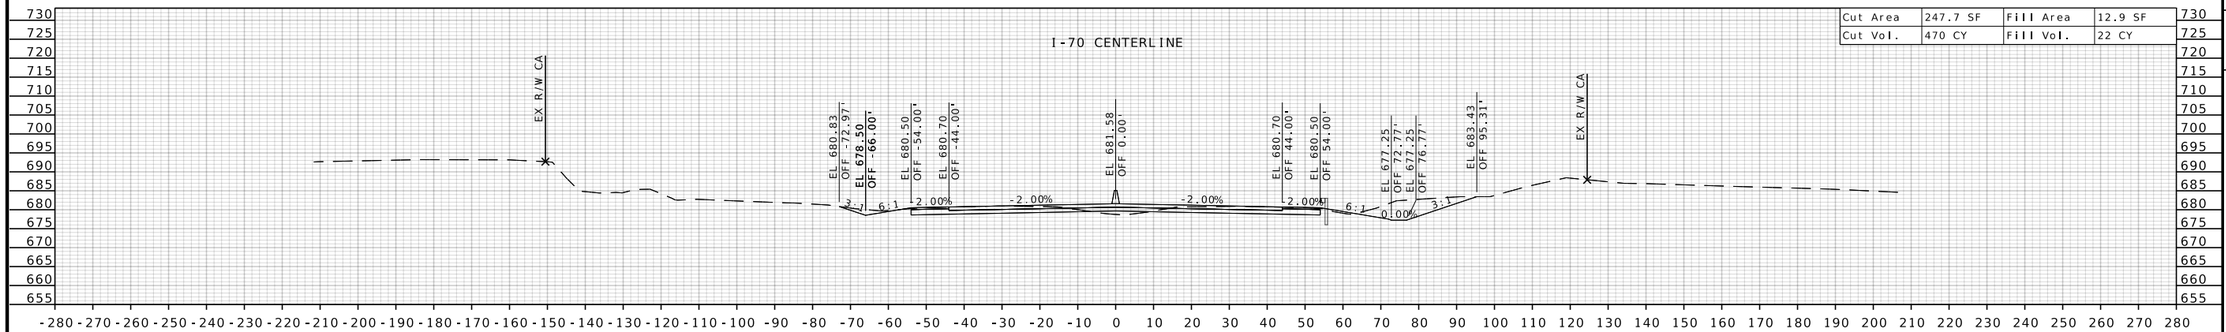

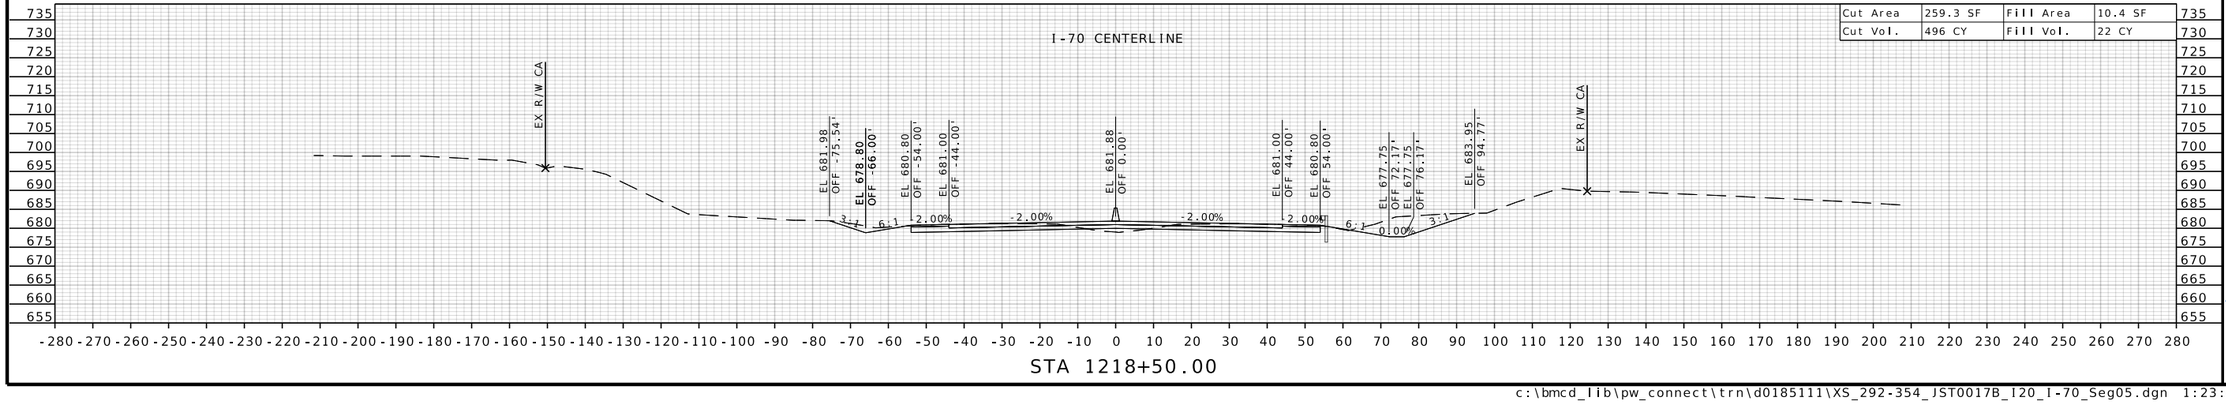

STATE OF MISSOURI
RONNIE L. WILLIAMS
NUMBER PE-2010000879
PROFESSIONAL ENGINEER

THIS SHEET HAS BEEN SIGNED, SEALED, AND DATED ELECTRONICALLY

DATE PREPARED
10/27/2025

ROUTE	STATE
I-70	MO
DISTRICT	SHEET NO.
CD	315

COUNTY
COOPER

JOB NO.
JST0017B

CONTRACT ID.
-

PROJECT NO.
-

BRIDGE NO.
-

DESCRIPTION	DATE


MISSOURI HIGHWAYS AND TRANSPORTATION COMMISSION

105 WEST CAPITOL
JEFFERSON CITY, MO 65102
1-888-ASK-MODOT (1-888-275-6636)


MoDOT

BURNS McDONNELL
9400 Ward Parkway
Kansas City, MO 64114
(816) 333-9400
Certificate of Authority No.: 000165


c:\bmcd_lib\pw_connect\trn\d0185111\XS_292-354_JST0017B_I20_I-70_Seg05.dgn 1:23:40 PM 10/27/2025

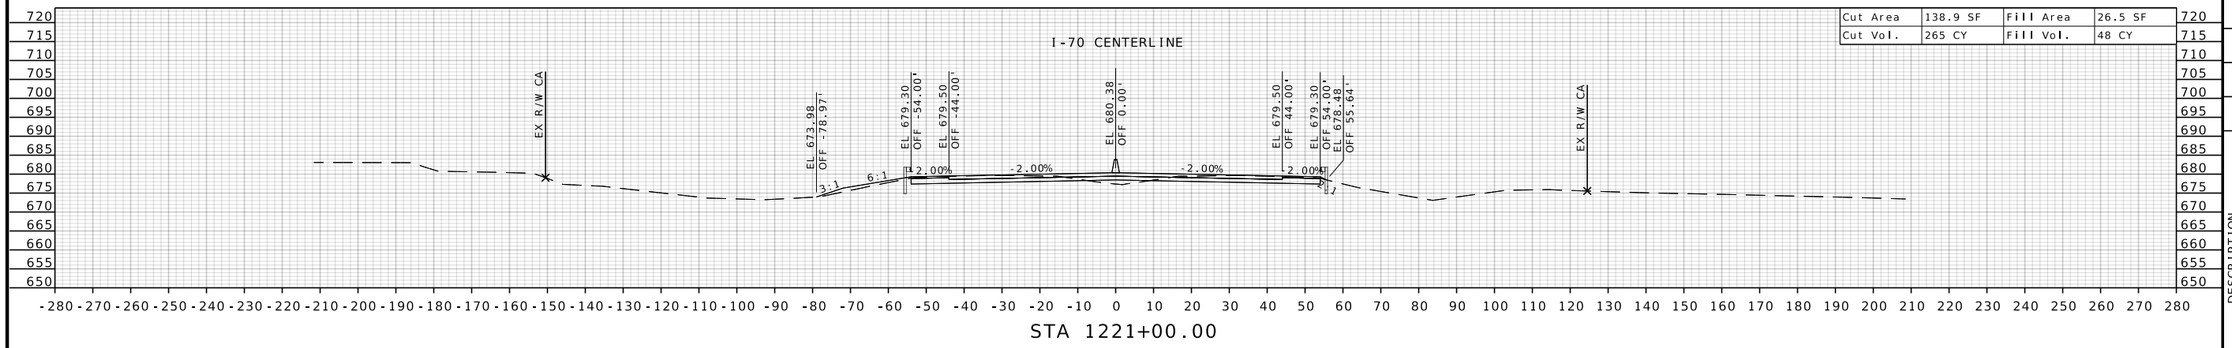

STA 1221+00.00

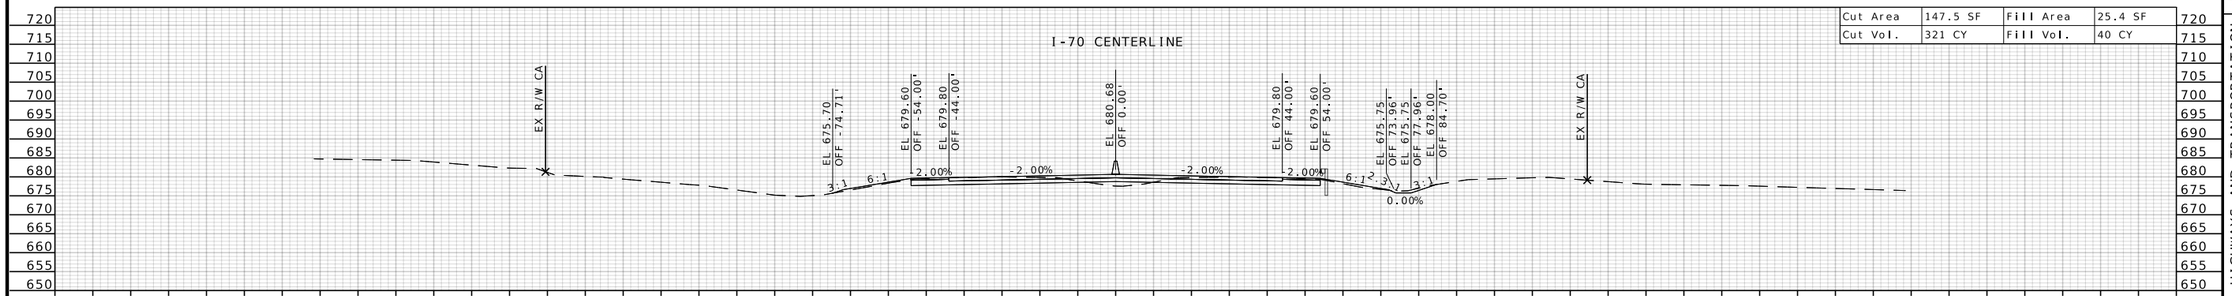

STA 1220+50.00

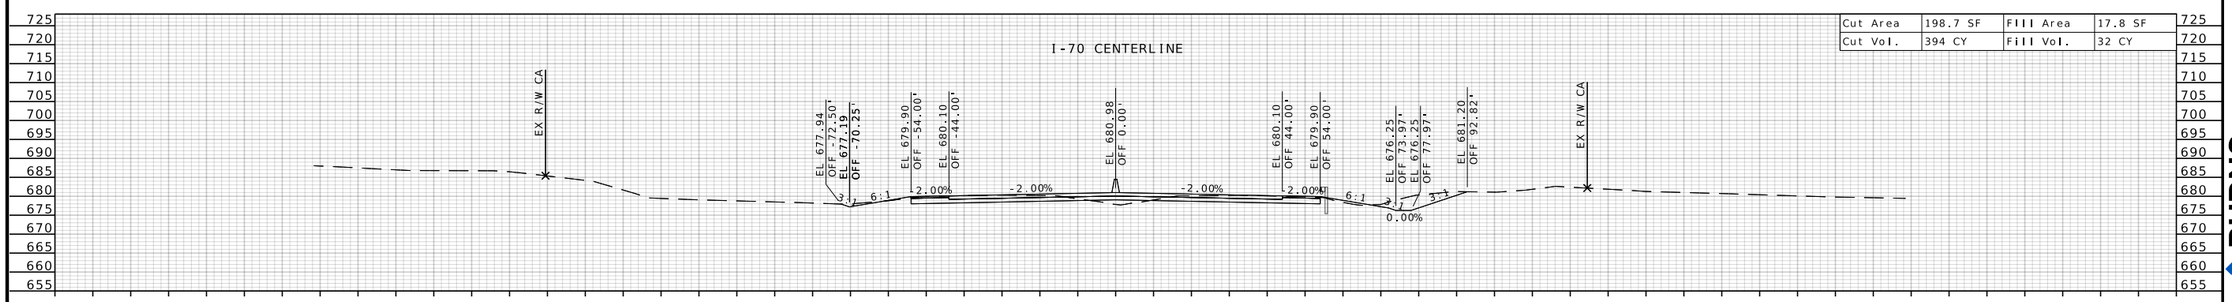

STA 1220+00.00

STATE OF MISSOURI
RONNIE L. WILLIAMS
NUMBER PE-2010000879
PROFESSIONAL ENGINEER

THIS SHEET HAS BEEN SIGNED, SEALED, AND DATED ELECTRONICALLY

DATE PREPARED
10/27/2025

ROUTE	STATE
I-70	MO
DISTRICT	SHEET NO.
CD	316

COUNTY
COOPER

JOB NO.
JST0017B

CONTRACT ID.
-

PROJECT NO.
-

BRIDGE NO.
-

DATE	DESCRIPTION


MISSOURI HIGHWAYS AND TRANSPORTATION COMMISSION

105 WEST CAPITOL
JEFFERSON CITY, MO 65102
1-888-ASK-MODOT (1-888-275-6636)


MoDOT

BURNS McDONNELL
9400 Ward Parkway
Kansas City, MO 64114
(816) 333-9400
Certificate of Authority
No.: 000165


c:\bmcd_lib\pw_connect\trn\d0185111\XS_292-354_JST0017B_I20_I-70_Seg05.dgn 1:23:42 PM 10/27/2025

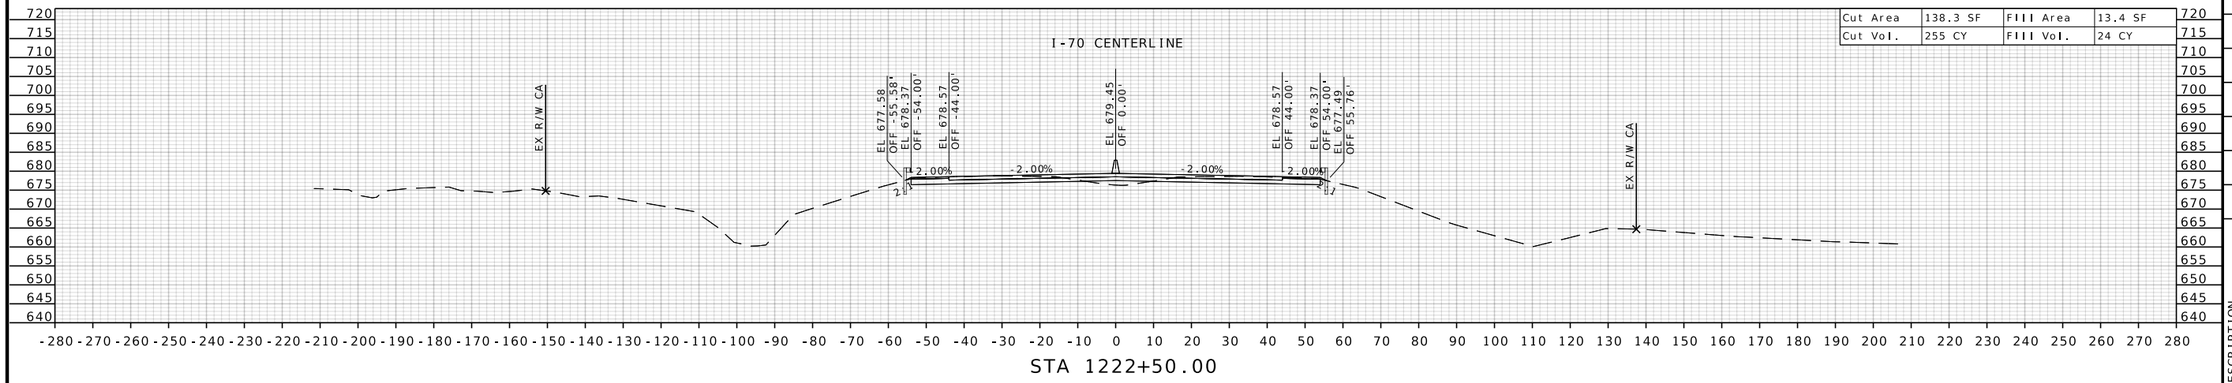

STA 1222+50.00

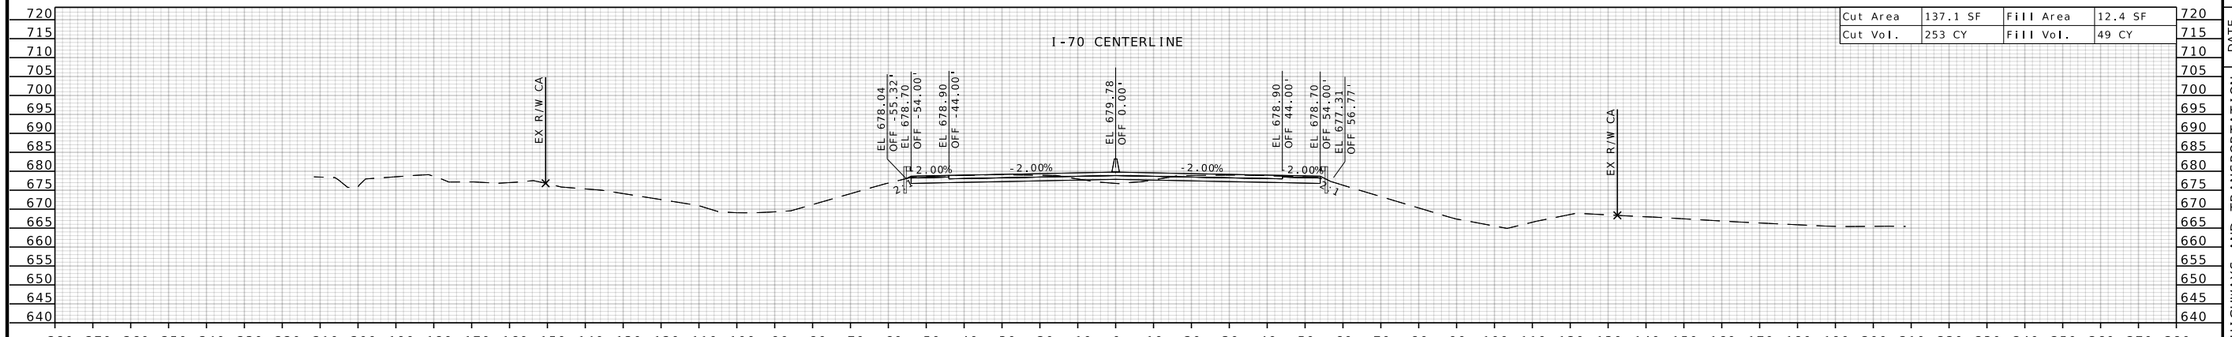

STA 1222+00.00

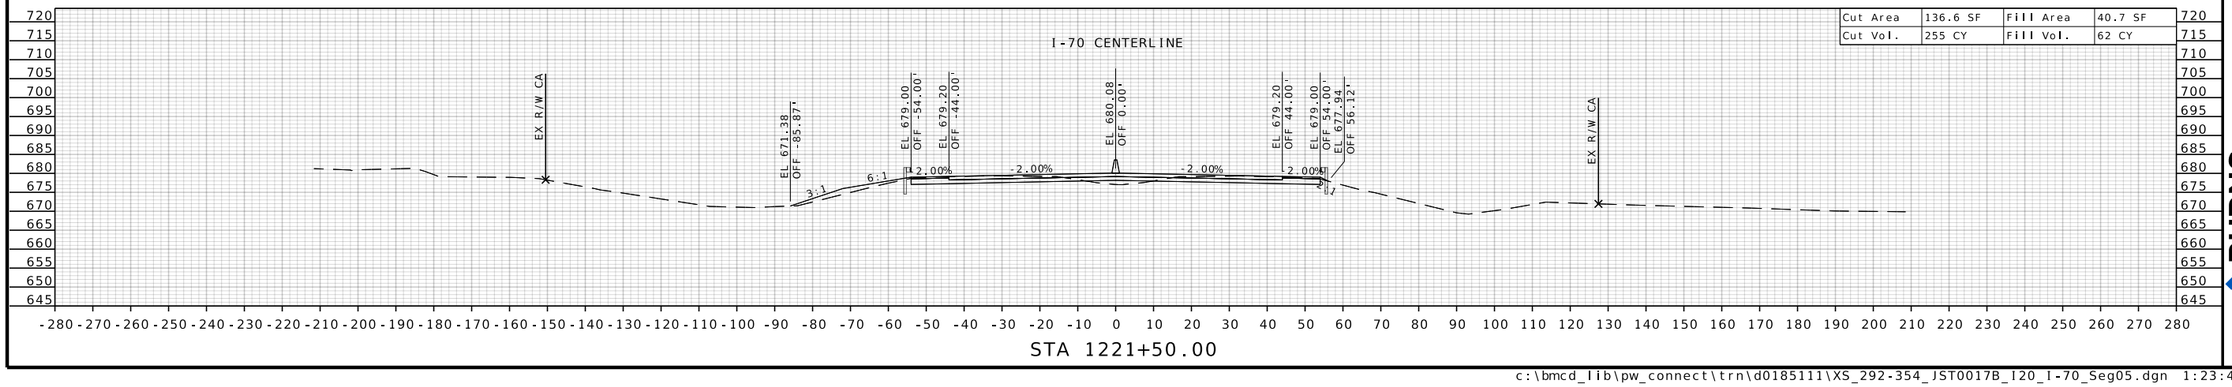

STA 1221+50.00

STATE OF MISSOURI
RONNIE L. WILLIAMS
NUMBER PE-2010000879
PROFESSIONAL ENGINEER

THIS SHEET HAS BEEN SIGNED, SEALED, AND DATED ELECTRONICALLY

DATE PREPARED
10/27/2025

ROUTE	STATE
I-70	MO
DISTRICT	SHEET NO.
CD	317

COUNTY
COOPER

JOB NO.
JST0017B

CONTRACT ID.
-

PROJECT NO.
-


BRIDGE NO.
-


DESCRIPTION	DATE

MISSOURI HIGHWAYS AND TRANSPORTATION COMMISSION

105 WEST CAPITOL
JEFFERSON CITY, MO 65102
1-888-ASK-MODOT (1-888-275-6636)

BURNS McDONNELL
9400 Ward Parkway
Kansas City, MO 64114
(816) 333-9400
Certificate of Authority
No.: 000165

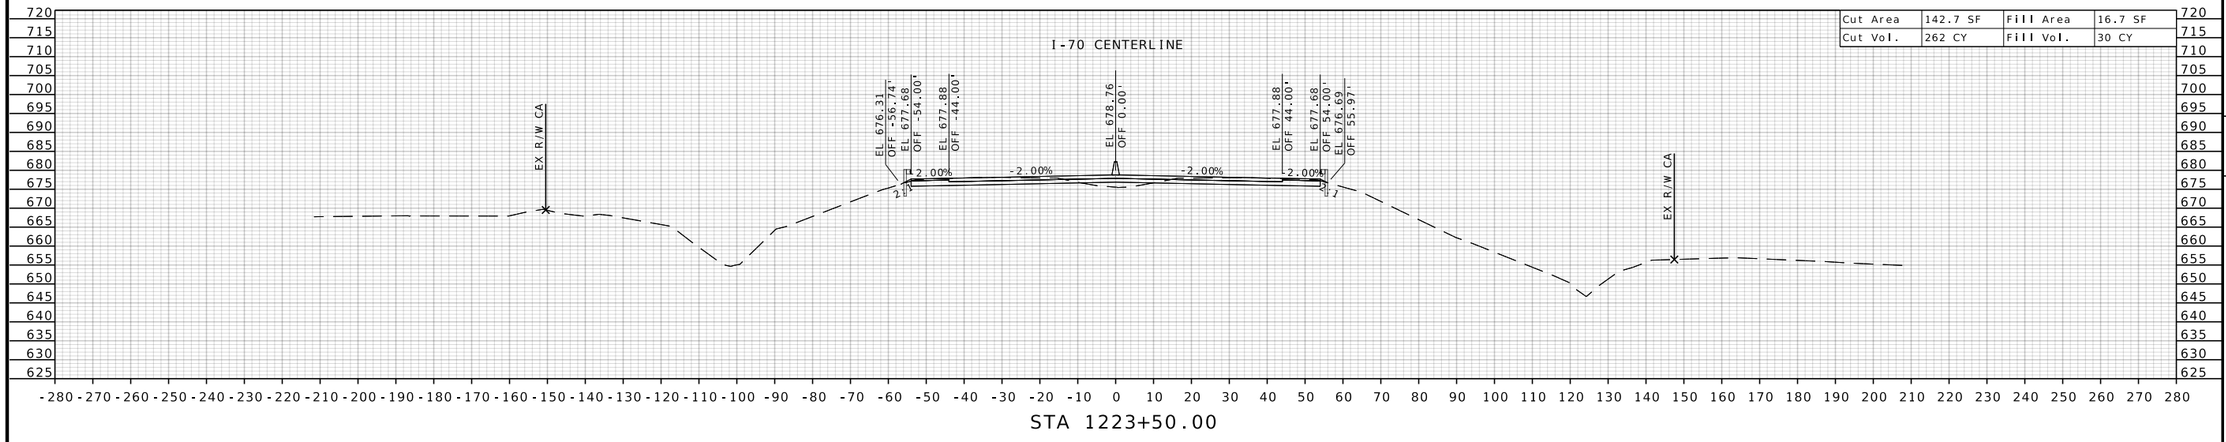

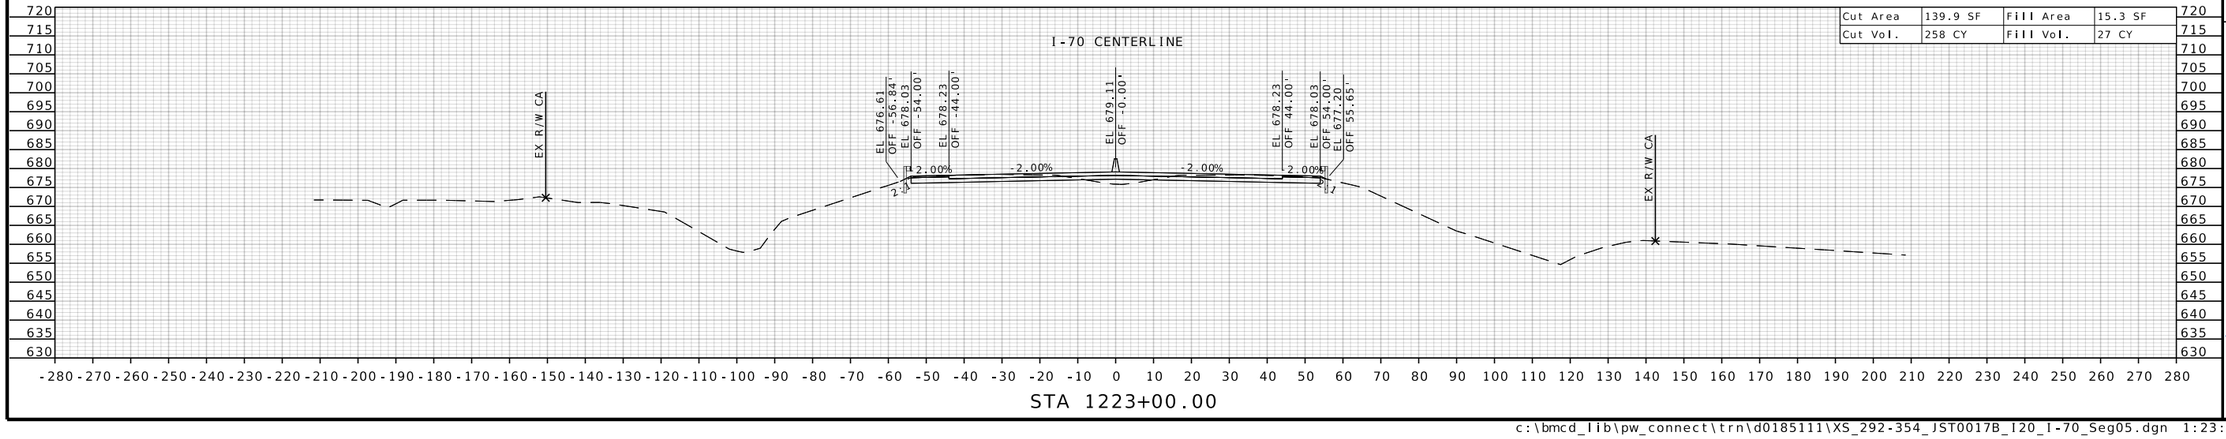

STATE OF MISSOURI
RONNIE L. WILLIAMS
NUMBER PE-2010000879
PROFESSIONAL ENGINEER

THIS SHEET HAS BEEN SIGNED, SEALED, AND DATED ELECTRONICALLY

DATE PREPARED
10/27/2025

ROUTE	STATE
I-70	MO
DISTRICT	SHEET NO.
CD	318

COUNTY
COOPER

JOB NO.
JST0017B

CONTRACT ID.
-


PROJECT NO.
-


BRIDGE NO.
-

DESCRIPTION	DATE

MISSOURI HIGHWAYS AND TRANSPORTATION COMMISSION
105 WEST CAPITOL
JEFFERSON CITY, MO 65102
1-888-ASK-MODOT (1-888-275-6636)

BURNS McDONNELL
9400 Ward Parkway
Kansas City, MO 64114
(816) 333-9400
Certificate of Authority
No.: 000165

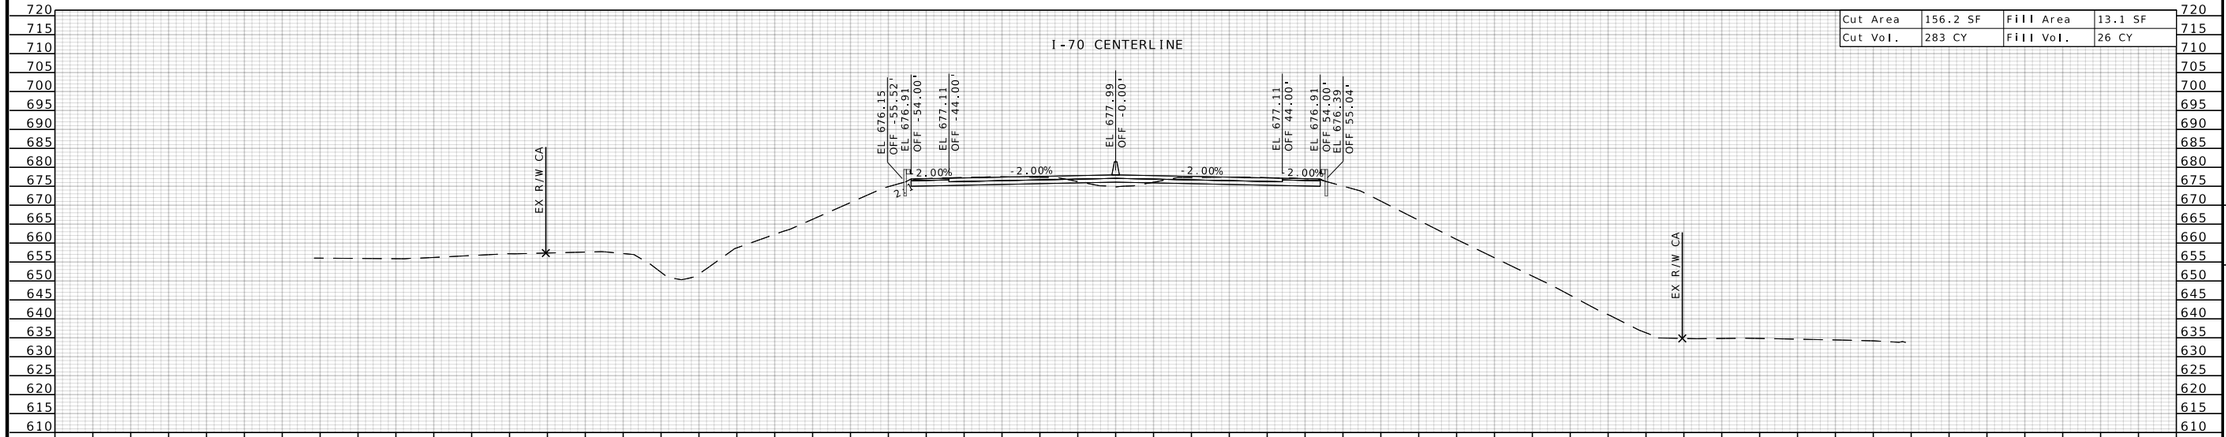

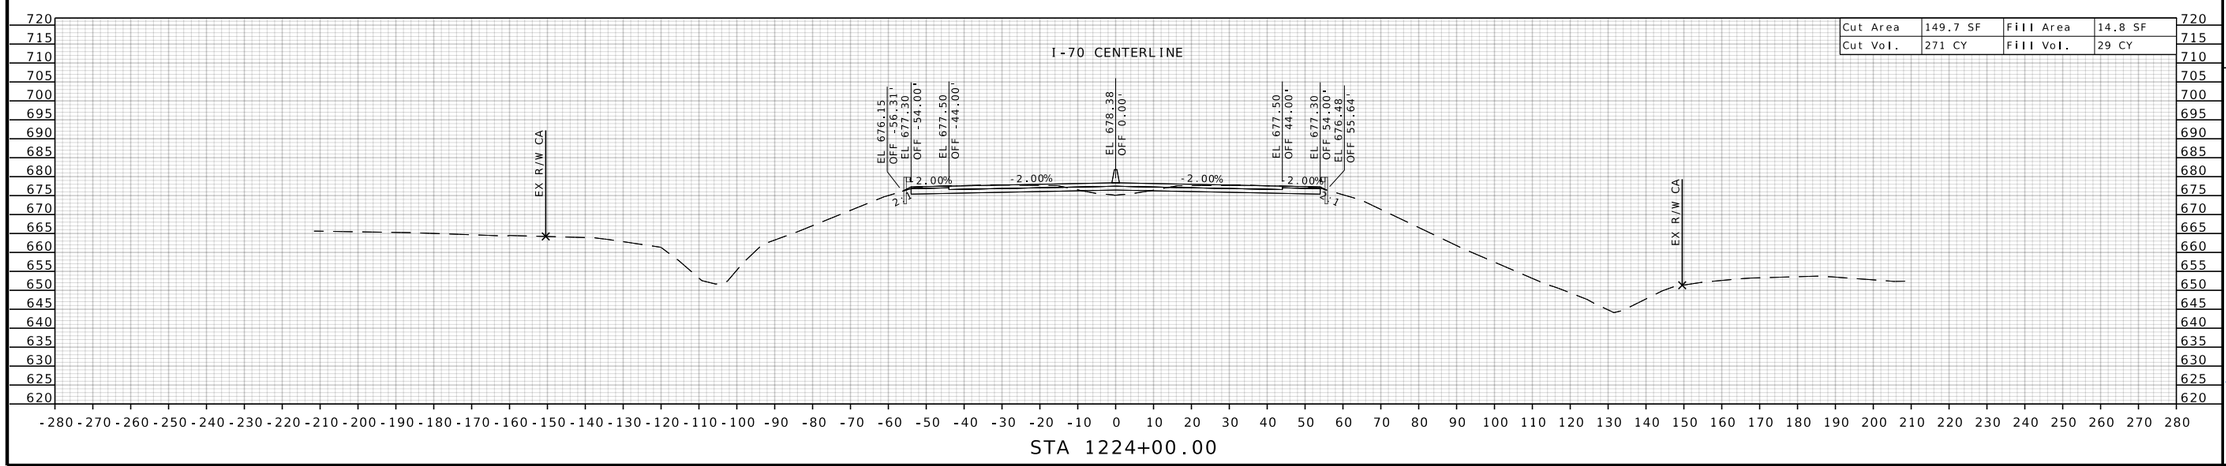

STATE OF MISSOURI
RONNIE L. WILLIAMS
NUMBER PE-2010000879
PROFESSIONAL ENGINEER

THIS SHEET HAS BEEN SIGNED, SEALED, AND DATED ELECTRONICALLY

DATE PREPARED
10/27/2025

ROUTE	STATE
I-70	MO
DISTRICT	SHEET NO.
CD	319

COUNTY
COOPER

JOB NO.
JST0017B

CONTRACT ID.
-

PROJECT NO.
-

BRIDGE NO.
-

DESCRIPTION	DATE


MISSOURI HIGHWAYS AND TRANSPORTATION COMMISSION


105 WEST CAPITOL
JEFFERSON CITY, MO 65102
1-888-ASK-MODOT (1-888-275-6636)


MoDOT

BURNS McDONNELL
9400 Ward Parkway
Kansas City, MO 64114
(816) 333-9400
Certificate of Authority No.: 000165

c:\bmcd_lib\pw_connect\trn\d0185111\XS_292-354_JST0017B_I20_I-70_Seg05.dgn 1:23:45 PM 10/27/2025

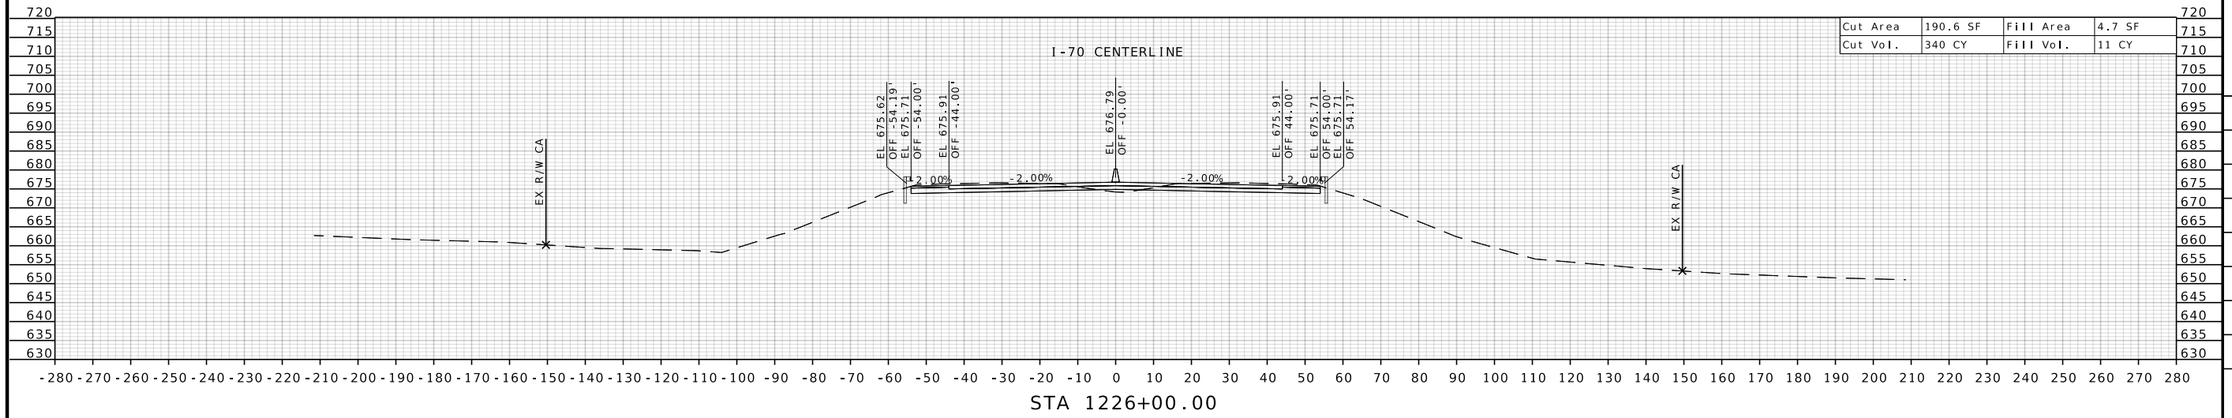

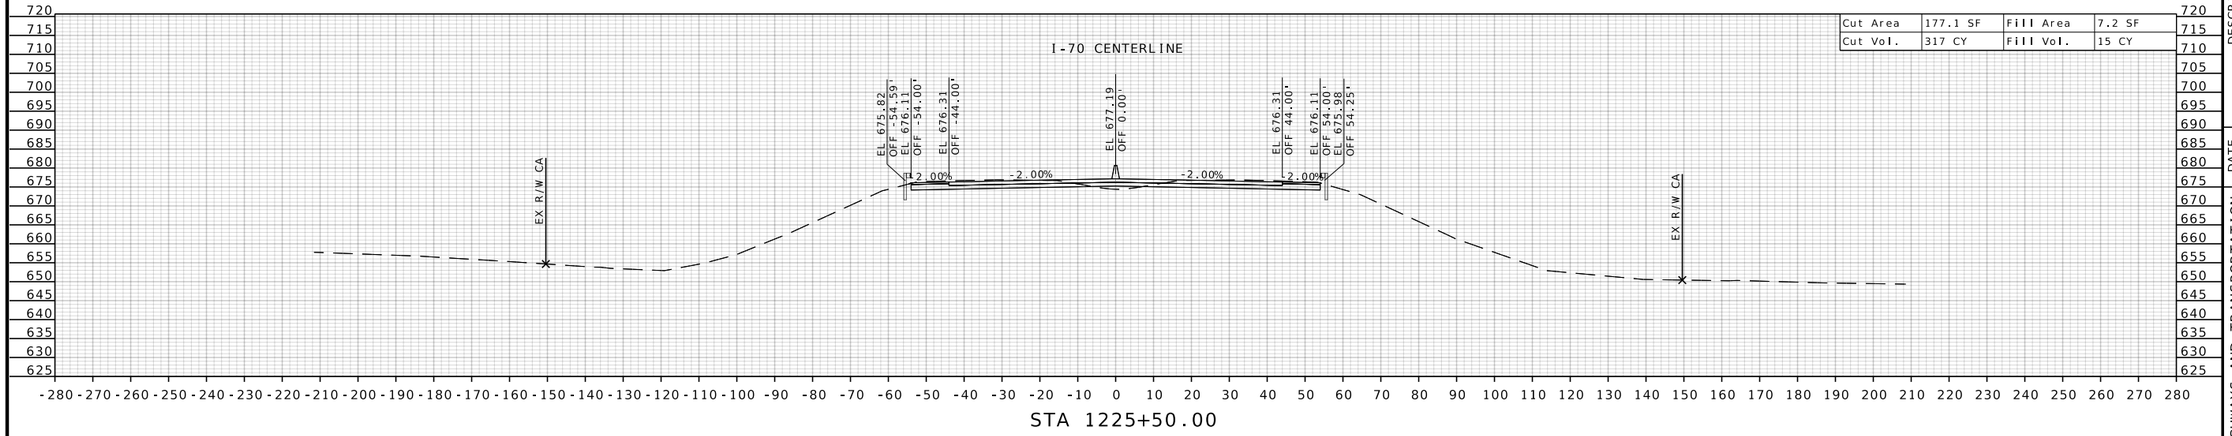

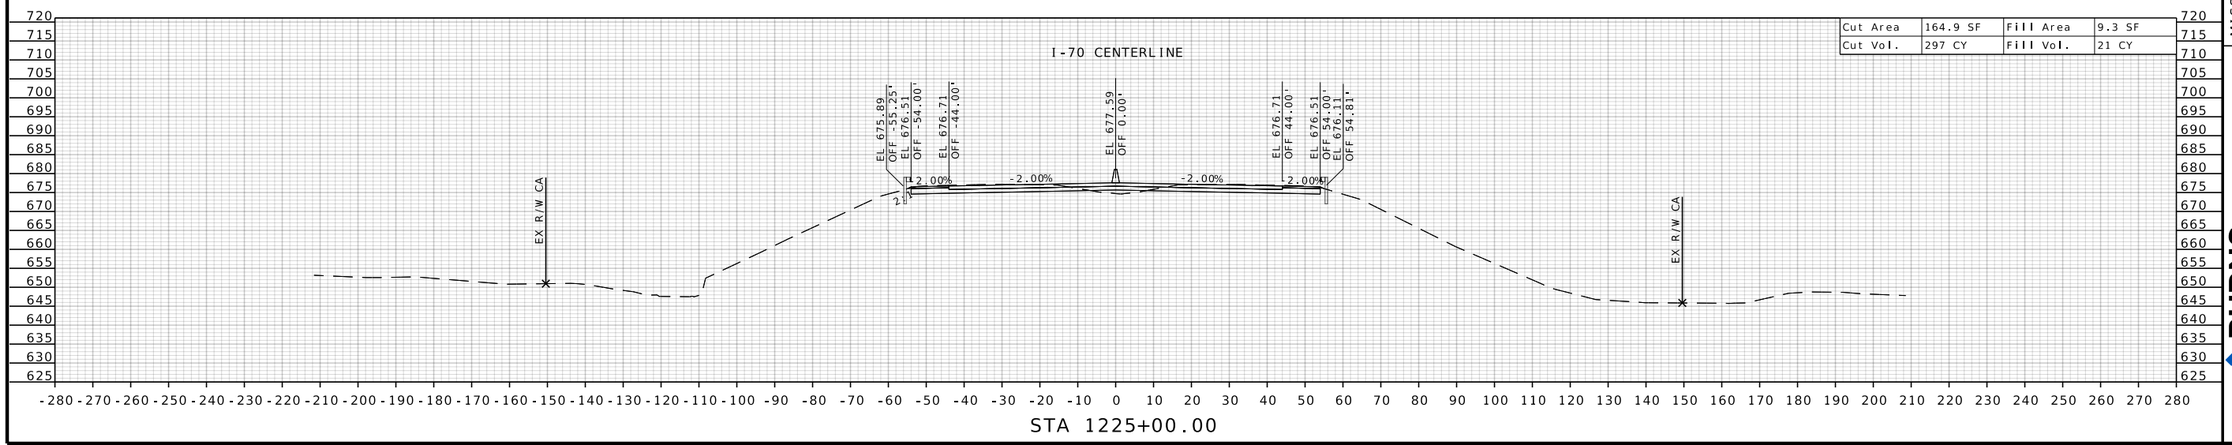

STATE OF MISSOURI
RONNIE L. WILLIAMS
NUMBER PE-2010000879
PROFESSIONAL ENGINEER

THIS SHEET HAS BEEN SIGNED, SEALED, AND DATED ELECTRONICALLY

DATE PREPARED
10/27/2025

ROUTE	STATE
I-70	MO
DISTRICT	SHEET NO.
CD	320

COUNTY
COOPER

JOB NO.
JST0017B

CONTRACT ID.
-


PROJECT NO.
-

BRIDGE NO.
-

DESCRIPTION	DATE


MISSOURI HIGHWAYS AND TRANSPORTATION COMMISSION
105 WEST CAPITOL
JEFFERSON CITY, MO 65102
1-888-ASK-MODOT (1-888-275-6636)

BURNS McDONNELL
9400 Ward Parkway
Kansas City, MO 64114
(816) 333-9400
Certificate of Authority No.: 000165

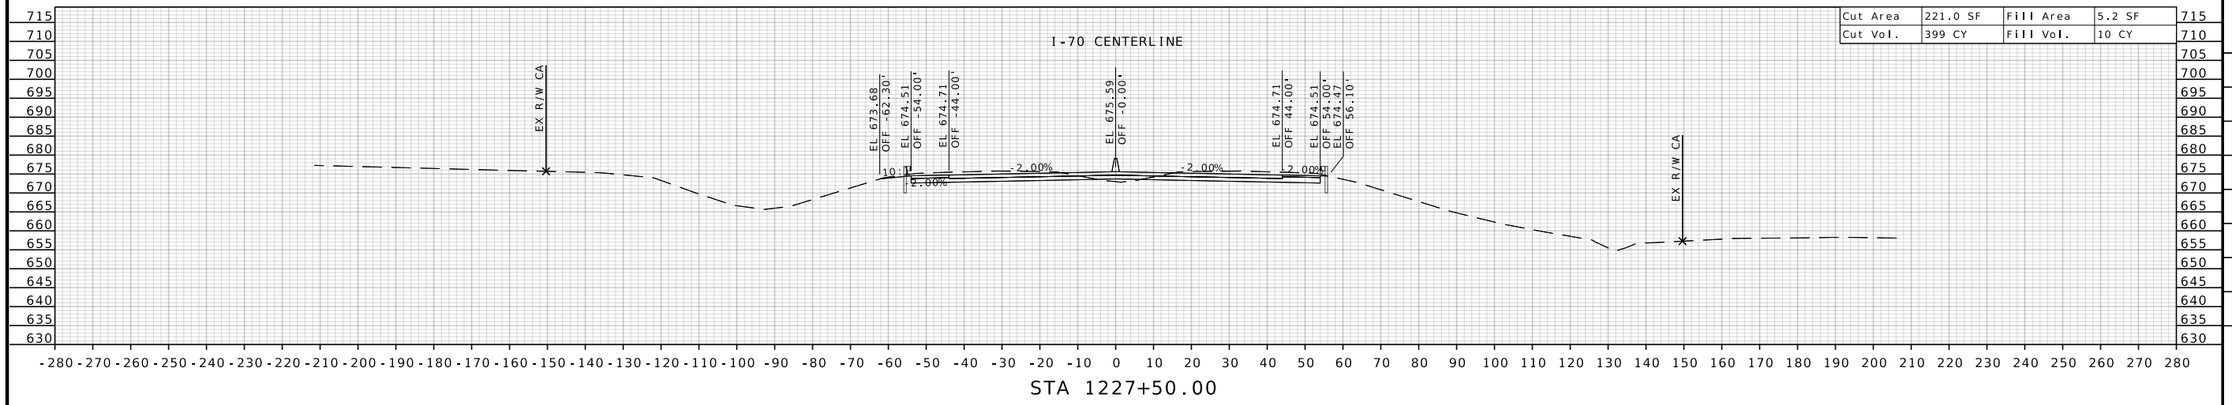


Cut Area	221.0 SF	Fill Area	5.2 SF
Cut Vol.	399 CY	Fill Vol.	10 CY

STA 1227+50.00

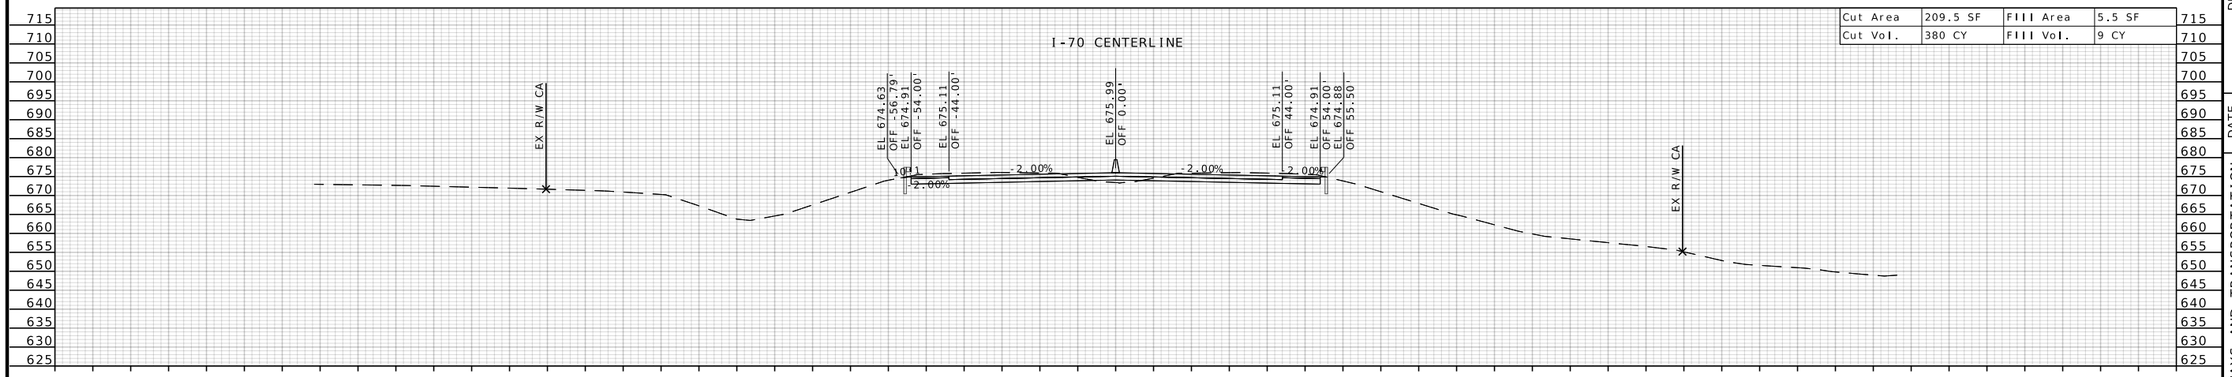

Cut Area	209.5 SF	Fill Area	5.5 SF
Cut Vol.	380 CY	Fill Vol.	9 CY

STA 1227+00.00

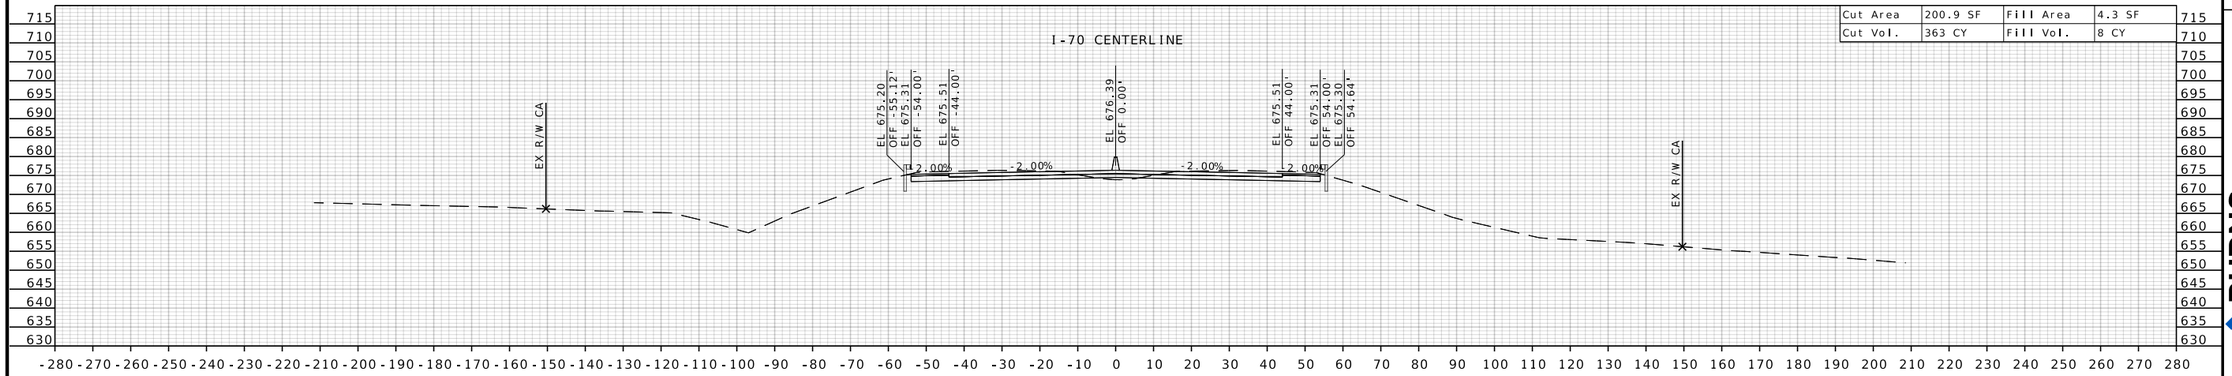

Cut Area	200.9 SF	Fill Area	4.3 SF
Cut Vol.	363 CY	Fill Vol.	8 CY

STA 1226+50.00

STATE OF MISSOURI
RONNIE L. WILLIAMS
NUMBER PE-2010000879
PROFESSIONAL ENGINEER

THIS SHEET HAS BEEN SIGNED, SEALED, AND DATED ELECTRONICALLY

DATE PREPARED
10/27/2025

ROUTE	STATE
I-70	MO
DISTRICT	SHEET NO.
CD	321

COUNTY
COOPER

JOB NO.
JST0017B

CONTRACT ID.
-

PROJECT NO.
-

BRIDGE NO.
-


DESCRIPTION	DATE

MISSOURI HIGHWAYS AND TRANSPORTATION COMMISSION

105 WEST CAPITOL
JEFFERSON CITY, MO 65102
1-888-ASK-MODOT (1-888-275-6636)


BURNS McDONNELL
9400 Ward Parkway
Kansas City, MO 64114
(816) 333-9400
Certificate of Authority
No.: 000165

c:\bmcd_lib\pw_connect\trn\d0185111\XS_292-354_JST0017B_I20_I-70_Seg05.dgn 1:23:47 PM 10/27/2025

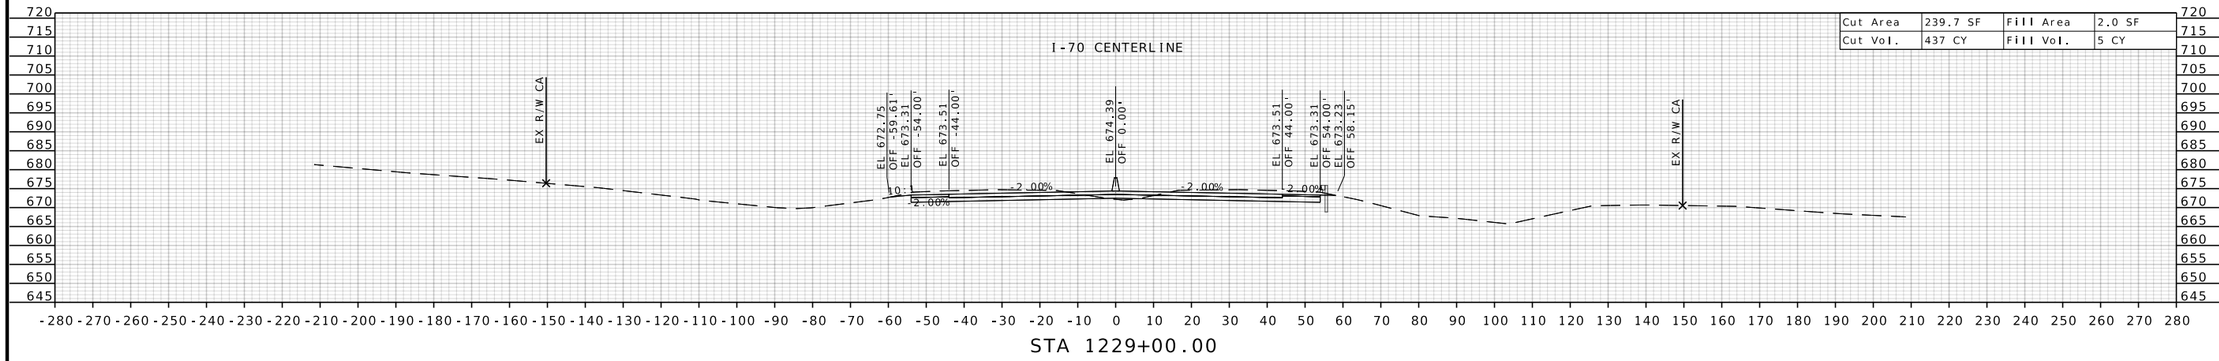


Cut Area	239.7 SF	Fill Area	2.0 SF
Cut Vol.	437 CY	Fill Vol.	5 CY

STA 1229+00.00

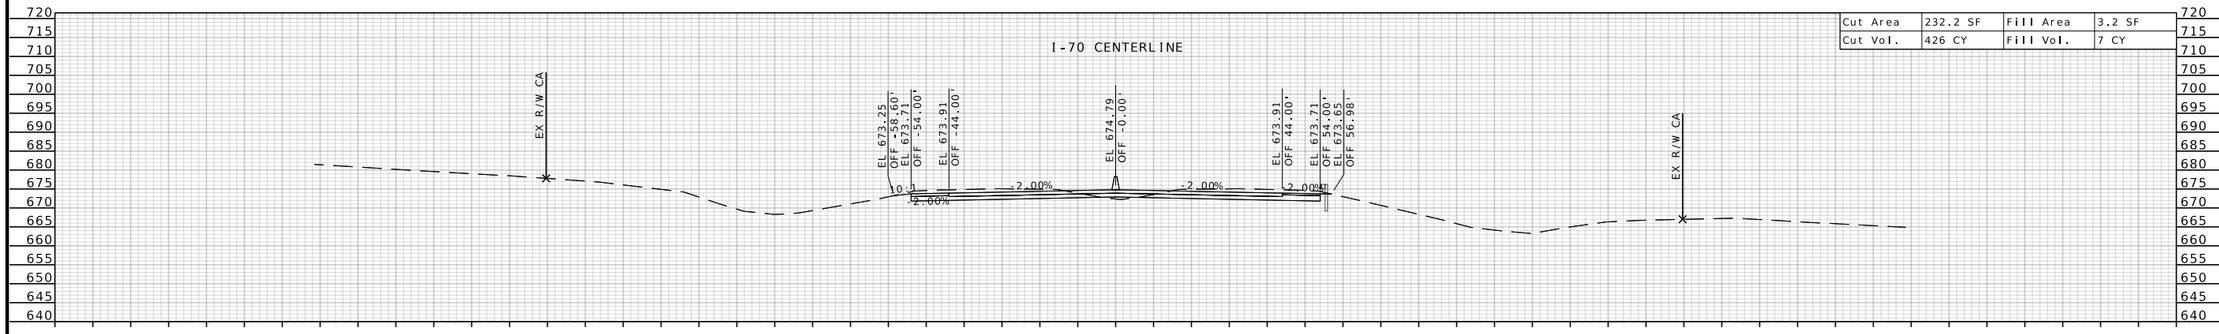

Cut Area	232.2 SF	Fill Area	3.2 SF
Cut Vol.	426 CY	Fill Vol.	7 CY

STA 1228+50.00

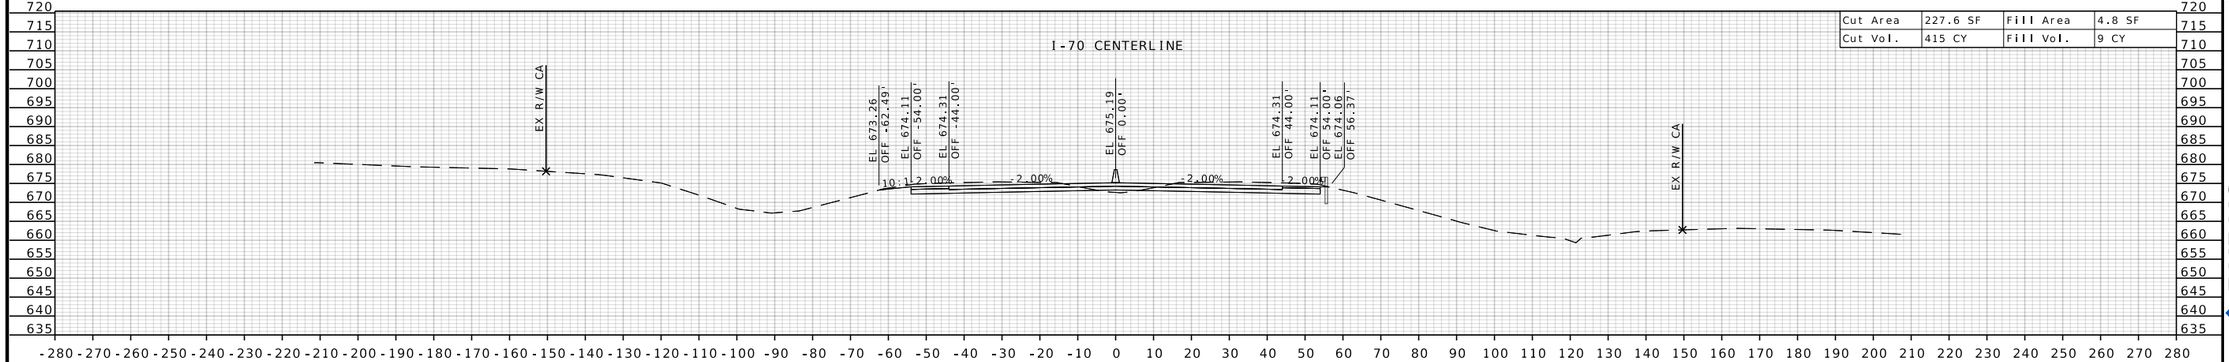

Cut Area	227.6 SF	Fill Area	4.8 SF
Cut Vol.	415 CY	Fill Vol.	9 CY

STA 1228+00.00

STATE OF MISSOURI
RONNIE L. WILLIAMS
NUMBER PE-2010000879
PROFESSIONAL ENGINEER

THIS SHEET HAS BEEN SIGNED, SEALED, AND DATED ELECTRONICALLY

DATE PREPARED
10/27/2025

ROUTE	STATE
I-70	MO
DISTRICT	SHEET NO.
CD	322

COUNTY
COOPER

JOB NO.
JST0017B

CONTRACT ID.
-

PROJECT NO.
-

BRIDGE NO.
-


DESCRIPTION

DATE

MISSOURI HIGHWAYS AND TRANSPORTATION COMMISSION

105 WEST CAPITOL
JEFFERSON CITY, MO 65102
1-888-ASK-MODOT (1-888-275-6636)

BURNS McDONNELL
9400 Ward Parkway
Kansas City, MO 64114
(816) 333-9400
Certificate of Authority
No.: 000165

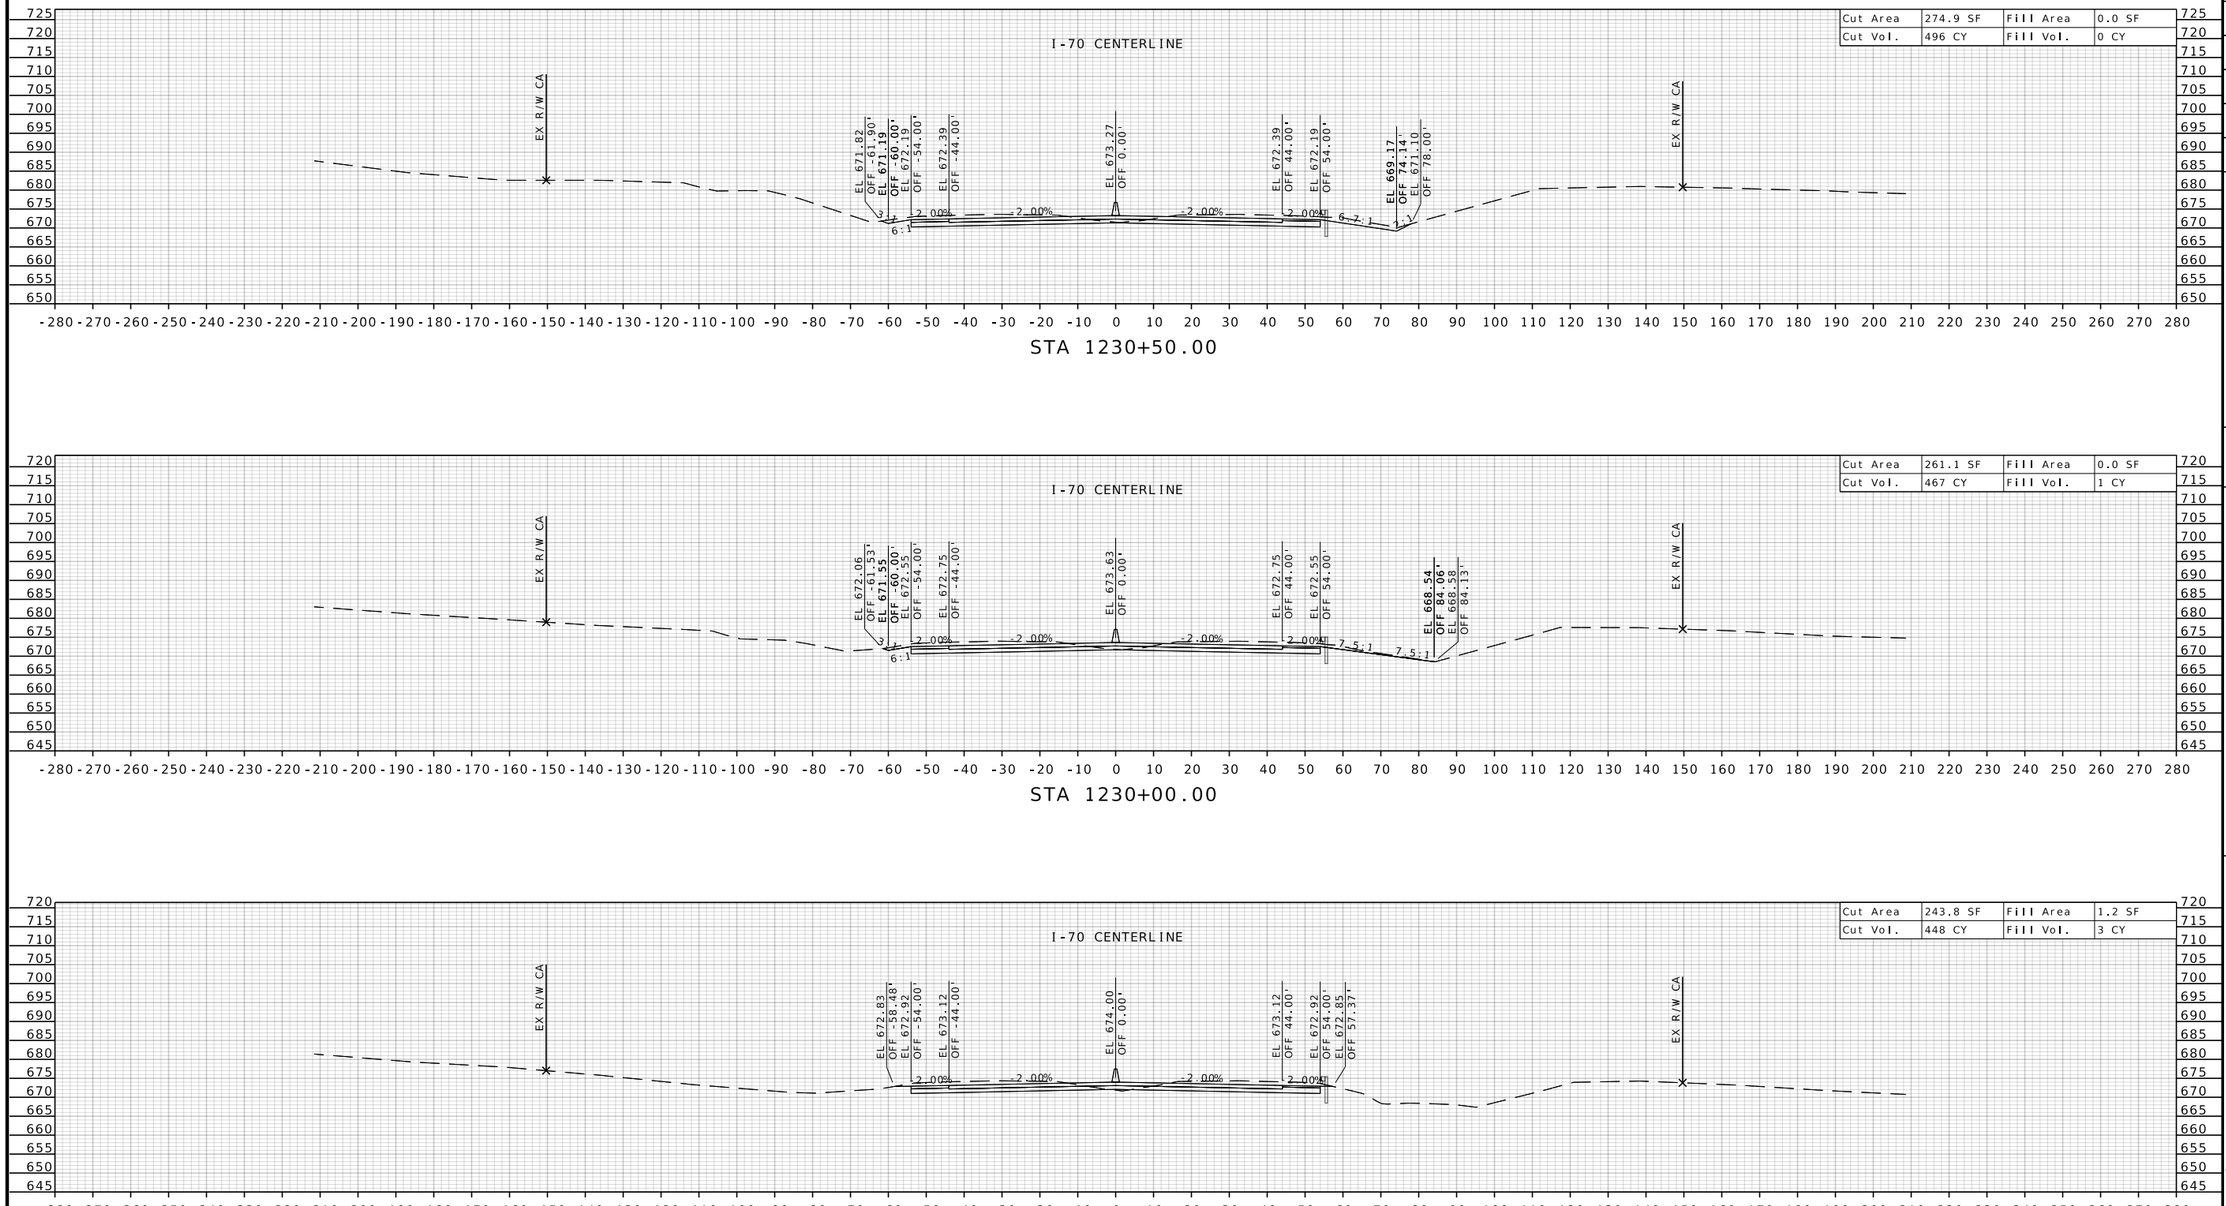

STATE OF MISSOURI
RONNIE L. WILLIAMS
NUMBER PE-2010000879
PROFESSIONAL ENGINEER

THIS SHEET HAS BEEN SIGNED, SEALED, AND DATED ELECTRONICALLY

DATE PREPARED
10/27/2025

ROUTE	STATE
I-70	MO
DISTRICT	SHEET NO.
CD	323

COUNTY
COOPER

JOB NO.
JST0017B

CONTRACT ID.
-

PROJECT NO.
-

BRIDGE NO.
-


DESCRIPTION	DATE


MISSOURI HIGHWAYS AND TRANSPORTATION COMMISSION


105 WEST CAPITOL
JEFFERSON CITY, MO 65102
1-888-ASK-MODOT (1-888-275-6636)

BURNS McDONNELL
9400 Ward Parkway
Kansas City, MO 64114
(816) 333-9400
Certificate of Authority No.: 000165

c:\bmcd_lib\pw_connect\trn\d0185111\XS_292-354_JST0017B_I20_I-70_Seg05.dgn 1:23:50 PM 10/27/2025

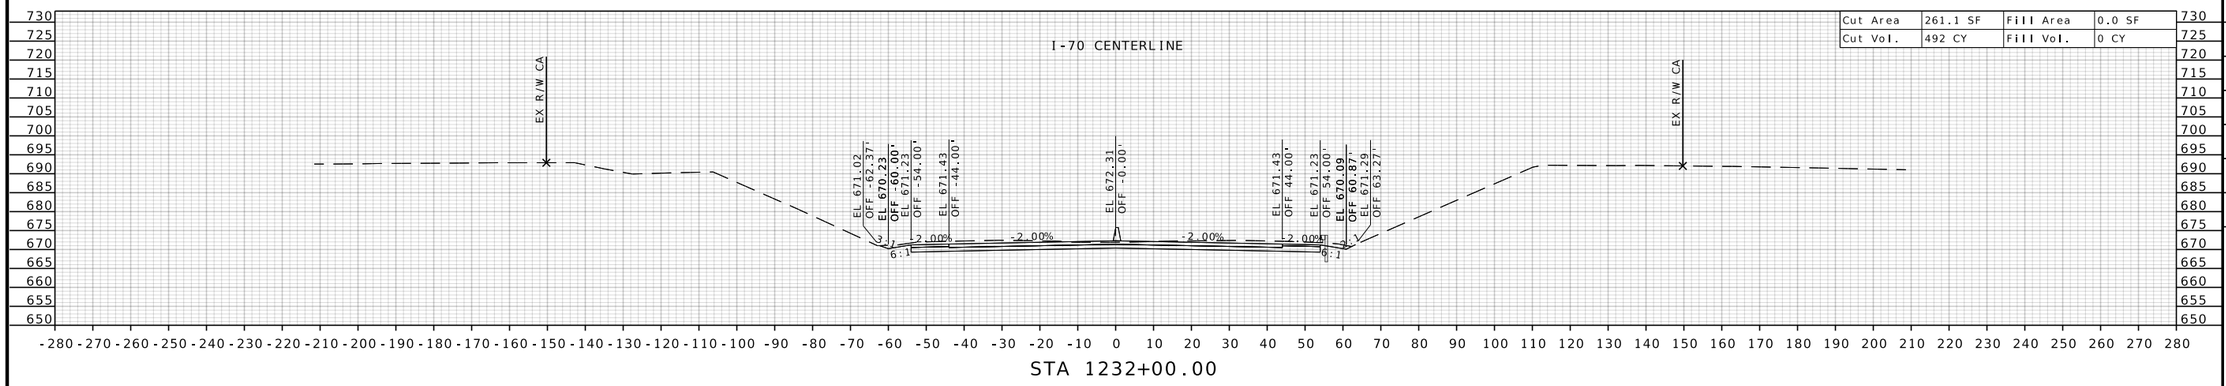

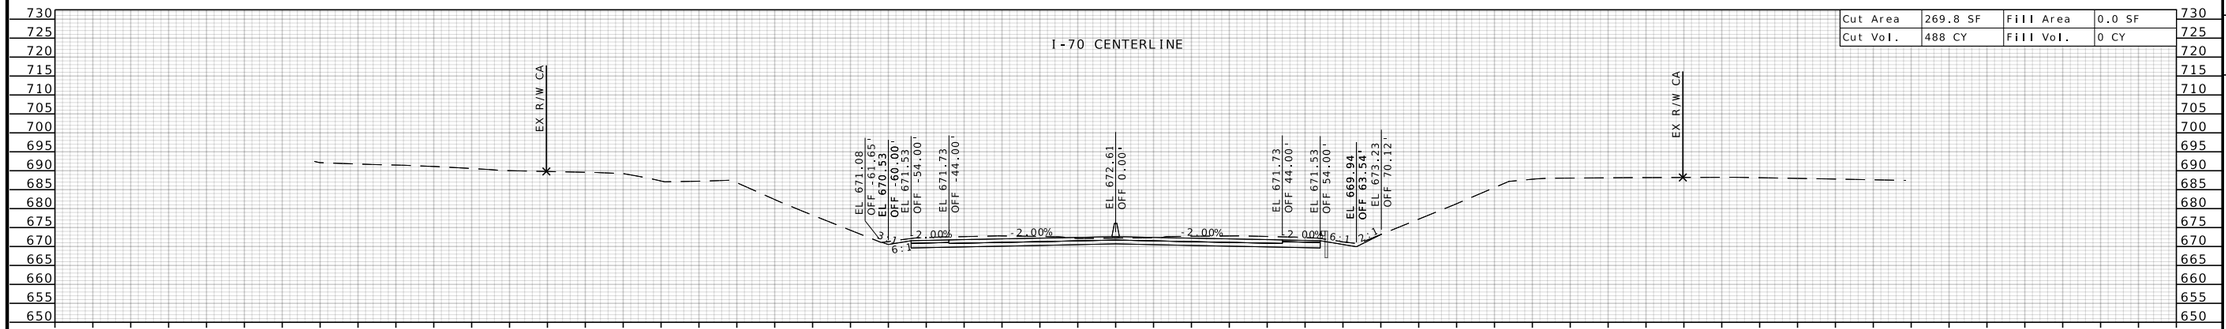

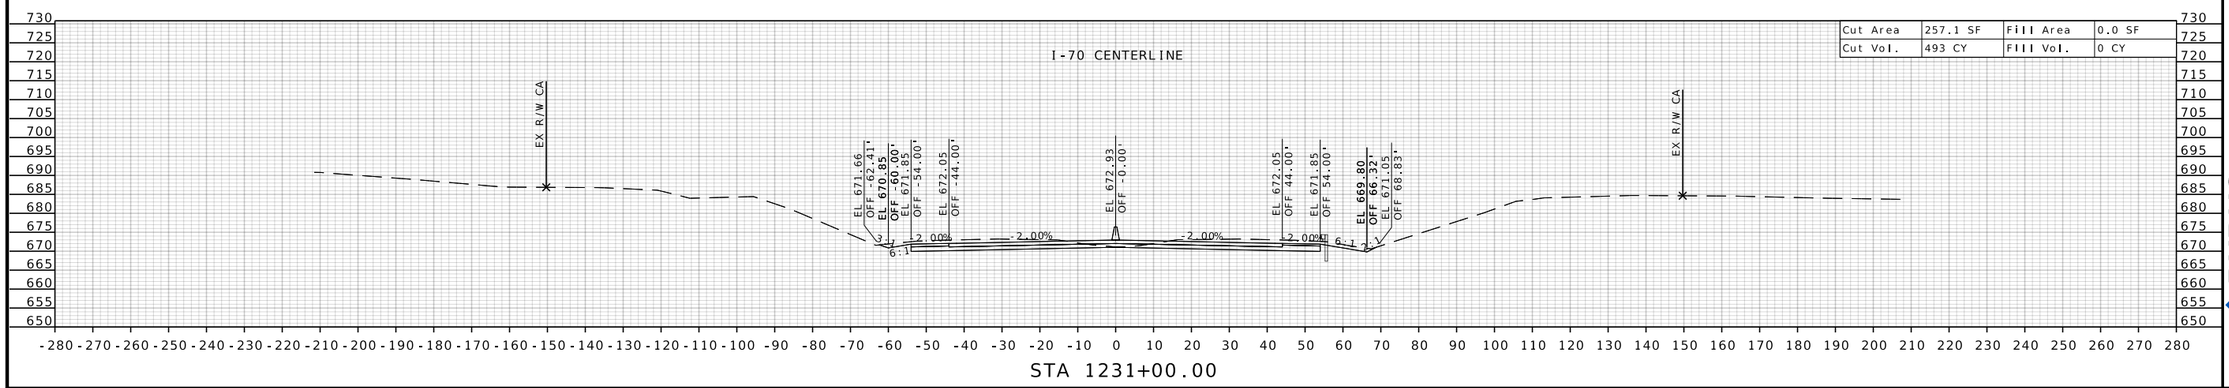

STATE OF MISSOURI
RONNIE L. WILLIAMS
NUMBER PE-2010000879
PROFESSIONAL ENGINEER

THIS SHEET HAS BEEN SIGNED, SEALED, AND DATED ELECTRONICALLY

DATE PREPARED
10/27/2025

ROUTE	STATE
I-70	MO
DISTRICT	SHEET NO.
CD	324

COUNTY
COOPER

JOB NO.
JST0017B

CONTRACT ID.
-

PROJECT NO.
-


BRIDGE NO.
-


DESCRIPTION	DATE


MISSOURI HIGHWAYS AND TRANSPORTATION COMMISSION
105 WEST CAPITOL
JEFFERSON CITY, MO 65102
1-888-ASK-MODOT (1-888-275-6636)

BURNS McDONNELL
9400 Ward Parkway
Kansas City, MO 64114
(816) 333-9400
Certificate of Authority
No.: 000165

c:\bmcd_lib\pw_connect\trn\d0185111\XS_292-354_JST0017B_I20_I-70_Seg05.dgn 1:23:51 PM 10/27/2025

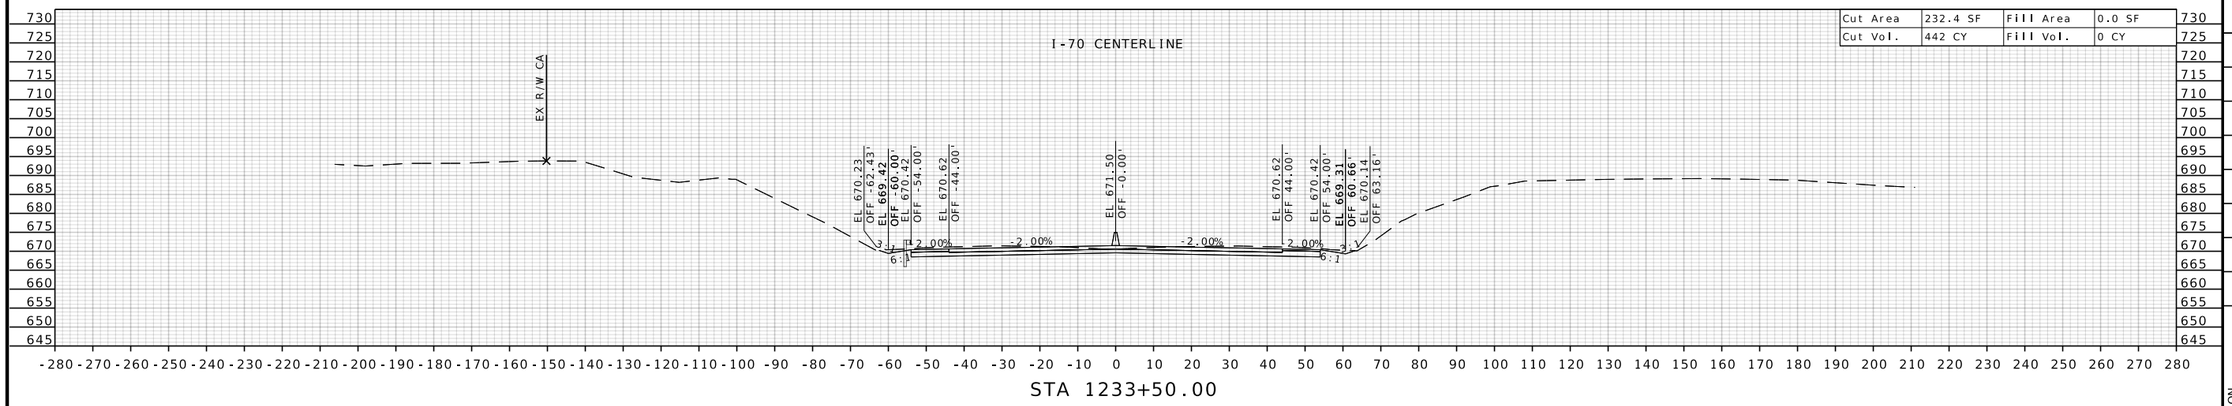

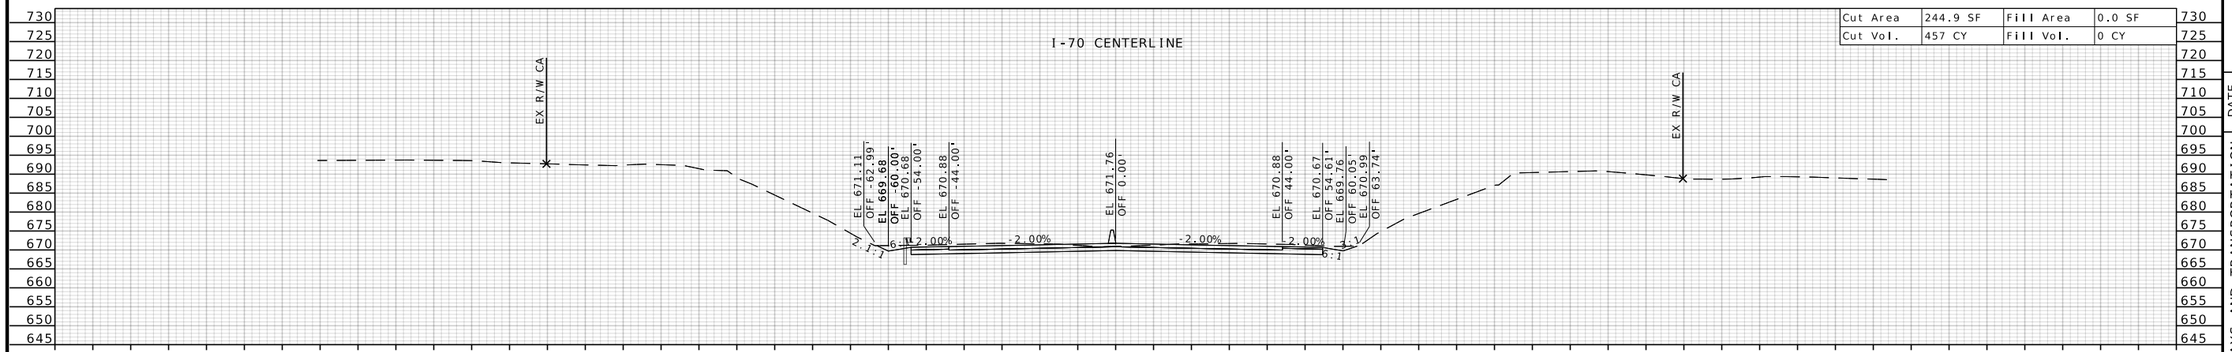

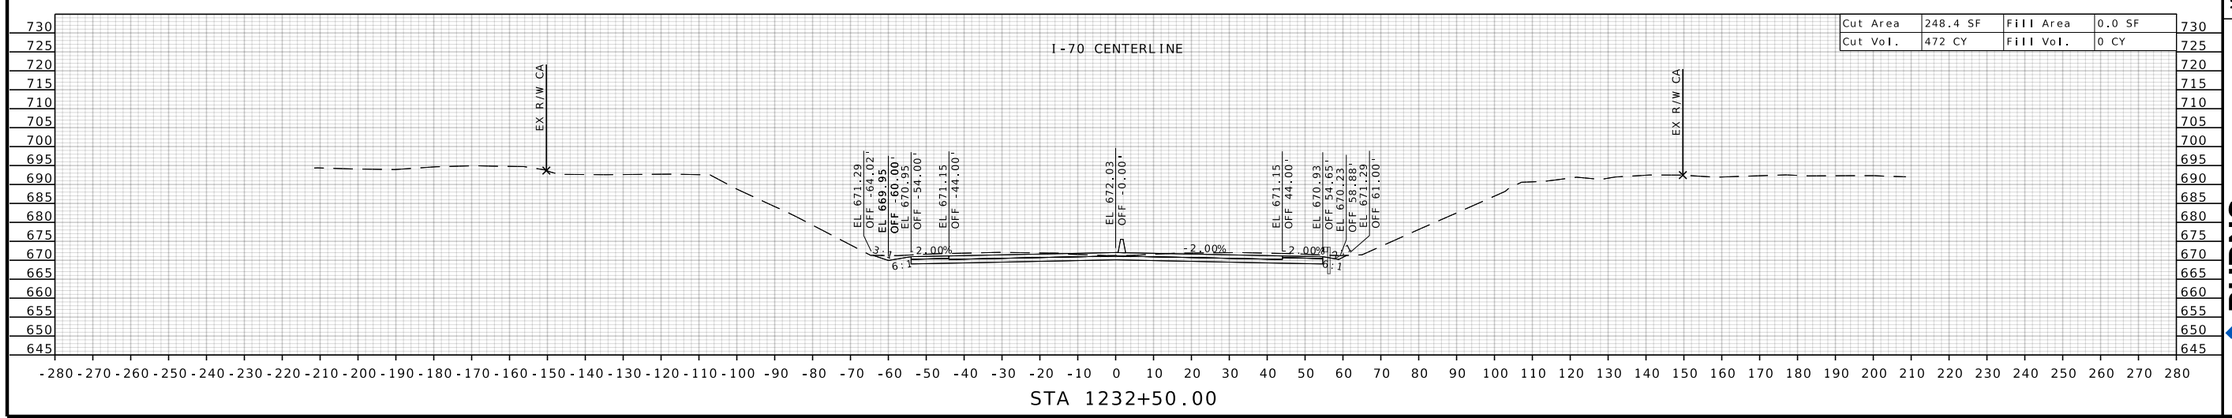

STATE OF MISSOURI
RONNIE L. WILLIAMS
NUMBER PE-2010000879
PROFESSIONAL ENGINEER

THIS SHEET HAS BEEN SIGNED, SEALED, AND DATED ELECTRONICALLY

DATE PREPARED
10/27/2025

ROUTE	STATE
I-70	MO
DISTRICT	SHEET NO.
CD	325

COUNTY
COOPER

JOB NO.
JST0017B

CONTRACT ID.
-

PROJECT NO.
-


BRIDGE NO.
-

DESCRIPTION	DATE

MISSOURI HIGHWAYS AND TRANSPORTATION COMMISSION

105 WEST CAPITOL
JEFFERSON CITY, MO 65102
1-888-ASK-MODOT (1-888-275-6636)


BURNS McDONNELL
9400 Ward Parkway
Kansas City, MO 64114
(816) 333-9400
Certificate of Authority
No.: 000165

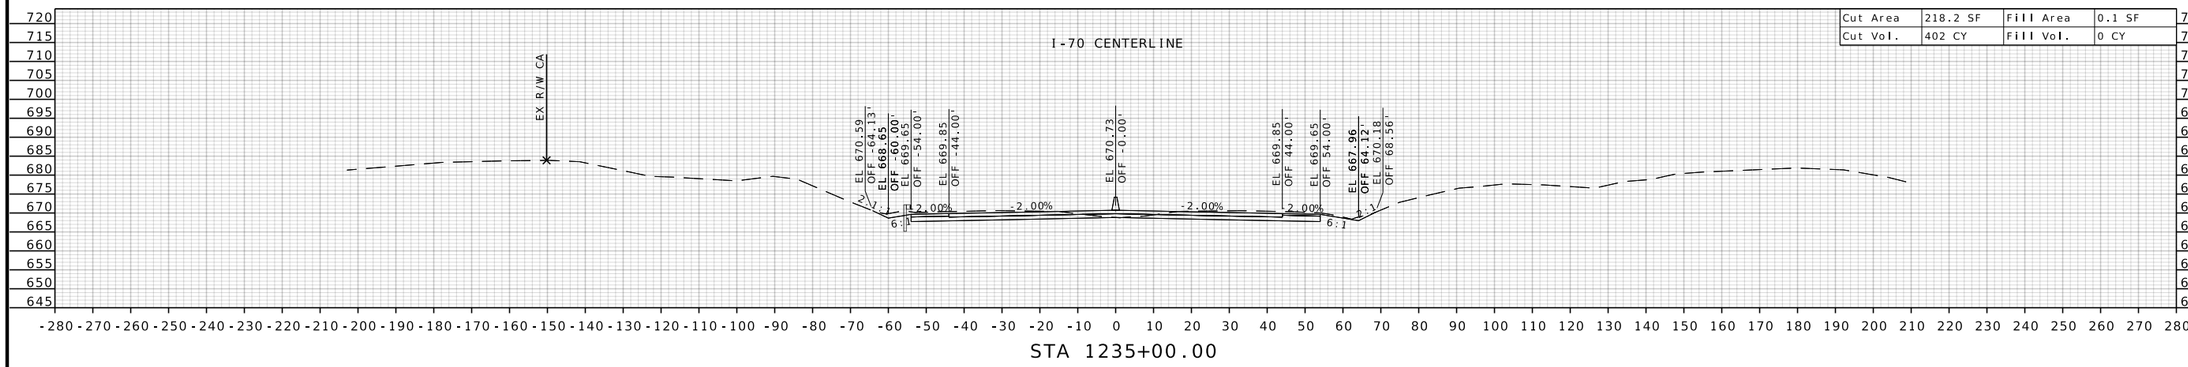

Cut Area	218.2 SF	Fill Area	0.1 SF
Cut Vol.	402 CY	Fill Vol.	0 CY

-280 -270 -260 -250 -240 -230 -220 -210 -200 -190 -180 -170 -160 -150 -140 -130 -120 -110 -100 -90 -80 -70 -60 -50 -40 -30 -20 -10 0 10 20 30 40 50 60 70 80 90 100 110 120 130 140 150 160 170 180 190 200 210 220 230 240 250 260 270 280


STA 1235+00.00

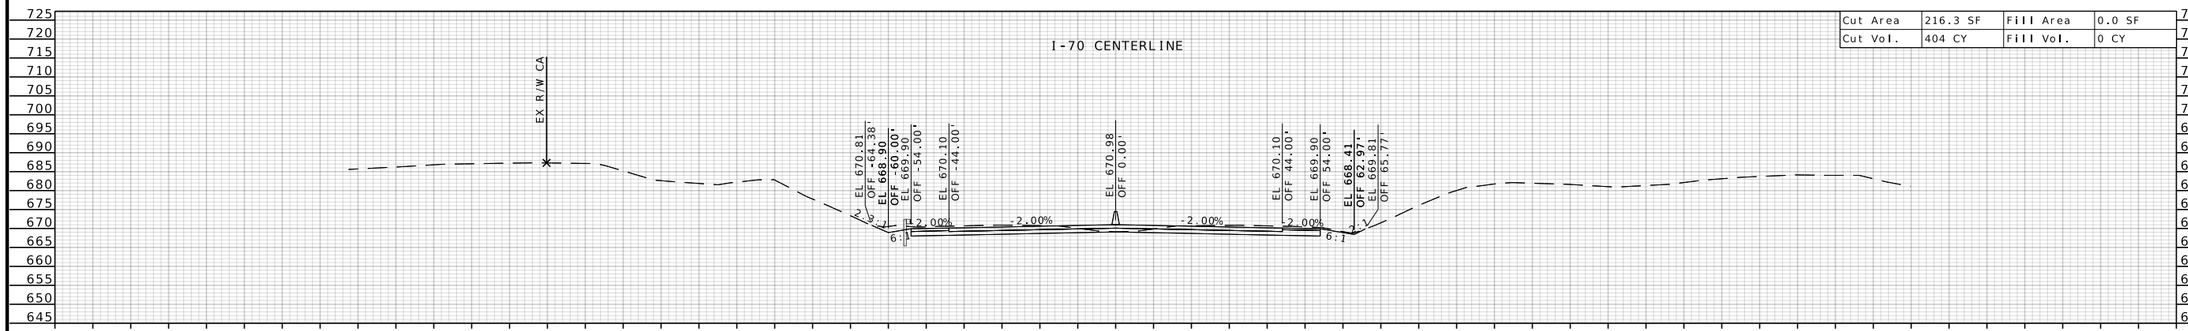

Cut Area	216.3 SF	Fill Area	0.0 SF
Cut Vol.	404 CY	Fill Vol.	0 CY

-280 -270 -260 -250 -240 -230 -220 -210 -200 -190 -180 -170 -160 -150 -140 -130 -120 -110 -100 -90 -80 -70 -60 -50 -40 -30 -20 -10 0 10 20 30 40 50 60 70 80 90 100 110 120 130 140 150 160 170 180 190 200 210 220 230 240 250 260 270 280

STA 1234+50.00

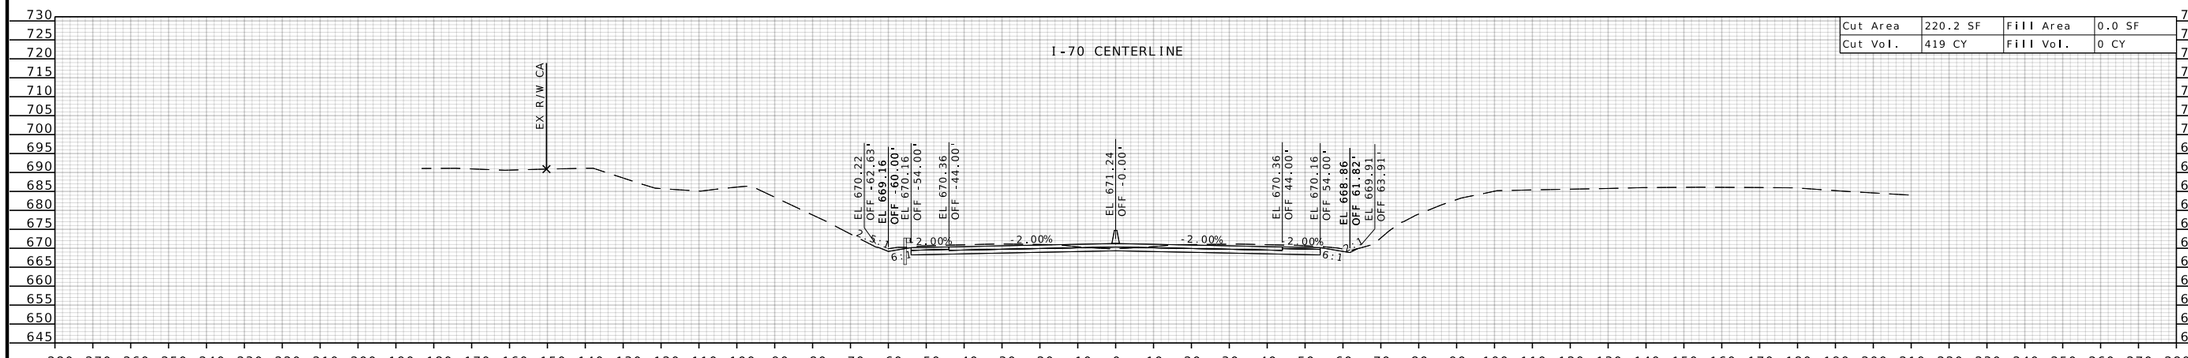

Cut Area	220.2 SF	Fill Area	0.0 SF
Cut Vol.	419 CY	Fill Vol.	0 CY

-280 -270 -260 -250 -240 -230 -220 -210 -200 -190 -180 -170 -160 -150 -140 -130 -120 -110 -100 -90 -80 -70 -60 -50 -40 -30 -20 -10 0 10 20 30 40 50 60 70 80 90 100 110 120 130 140 150 160 170 180 190 200 210 220 230 240 250 260 270 280

STA 1234+00.00

STATE OF MISSOURI
RONNIE L. WILLIAMS
NUMBER PE-2010000879
PROFESSIONAL ENGINEER

THIS SHEET HAS BEEN SIGNED, SEALED, AND DATED ELECTRONICALLY

DATE PREPARED
10/27/2025

ROUTE	STATE
I-70	MO
DISTRICT	SHEET NO.
CD	326

COUNTY
COOPER

JOB NO.
JST0017B

CONTRACT ID.
-

PROJECT NO.
-

BRIDGE NO.
-


DESCRIPTION	DATE


MISSOURI HIGHWAYS AND TRANSPORTATION COMMISSION


105 WEST CAPITOL
JEFFERSON CITY, MO 65102
1-888-ASK-MODOT (1-888-275-6636)

BURNS McDONNELL
9400 Ward Parkway
Kansas City, MO 64114
(816) 333-9400
Certificate of Authority No.: 000165

c:\bmcd_lib\pw_connect\trn\d0185111\XS_292-354_JST0017B_I20_I-70_Seg05.dgn 1:23:53 PM 10/27/2025

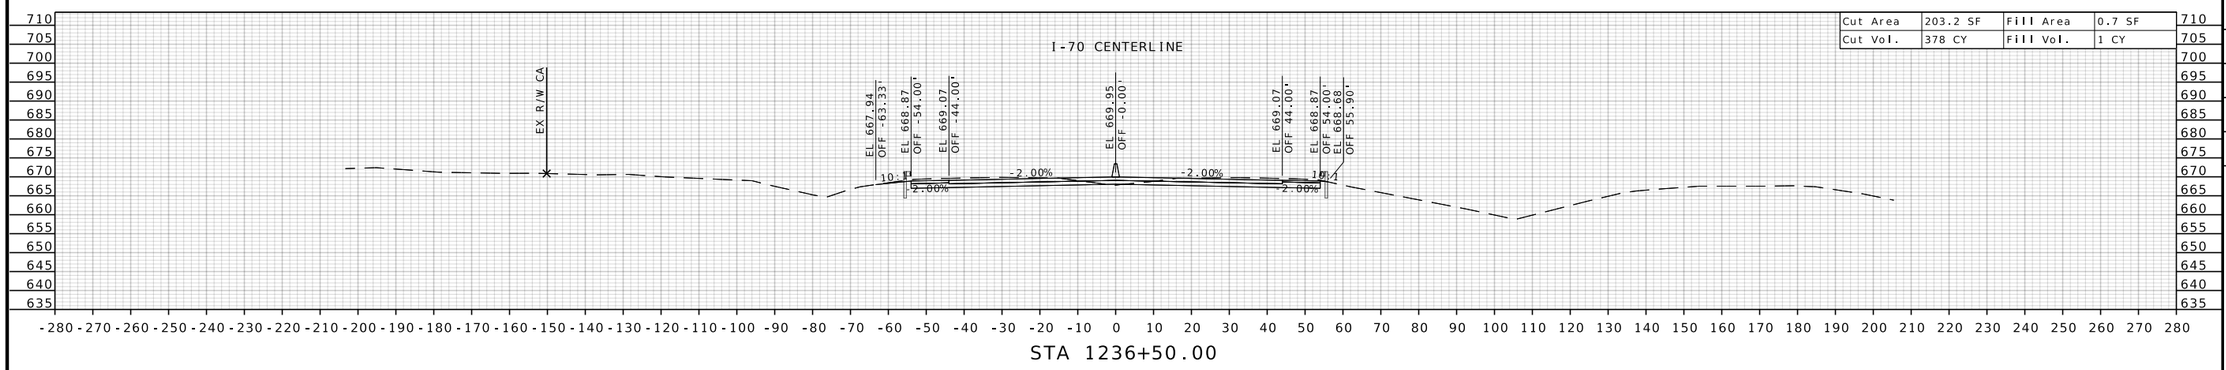

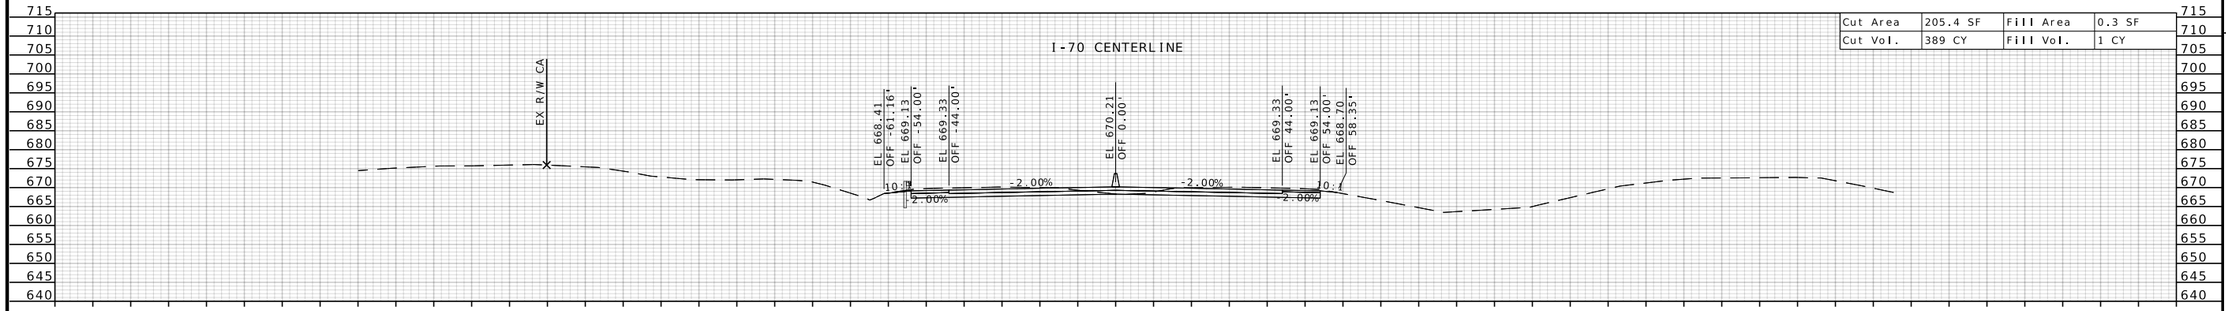

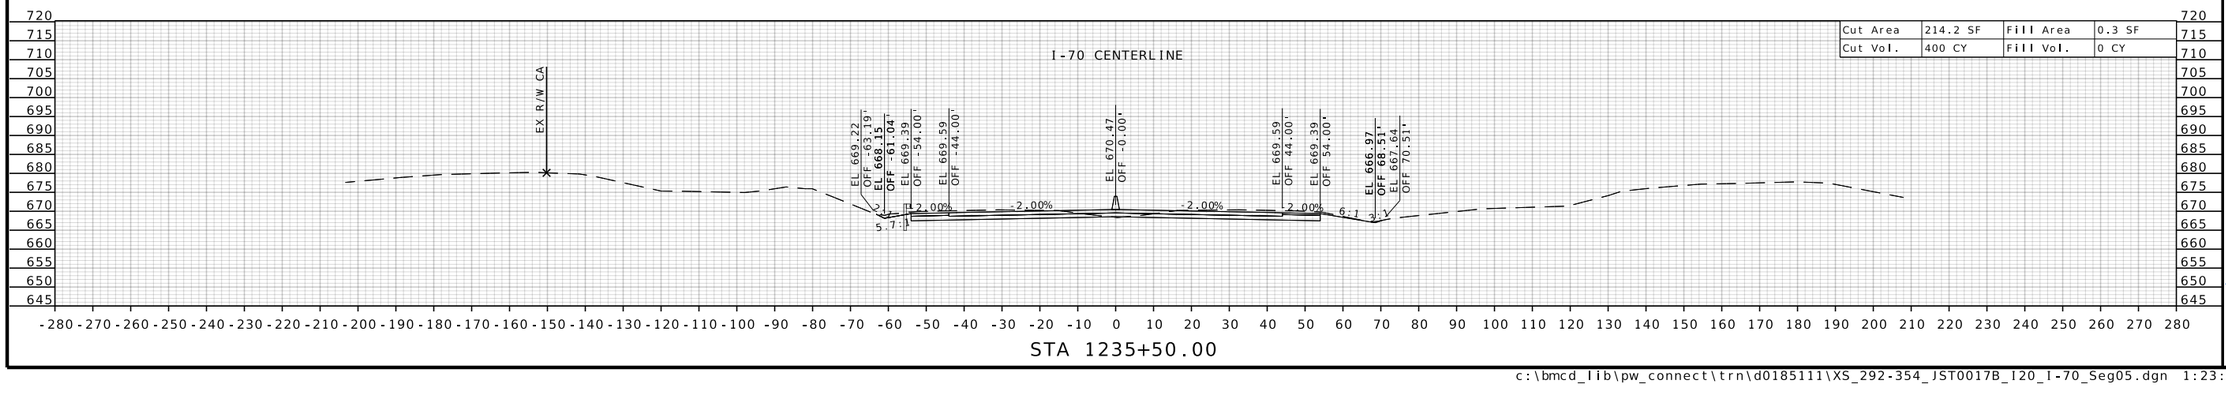

STATE OF MISSOURI
RONNIE L. WILLIAMS
NUMBER PE-2010000879
PROFESSIONAL ENGINEER

THIS SHEET HAS BEEN SIGNED, SEALED, AND DATED ELECTRONICALLY

DATE PREPARED
10/27/2025

ROUTE	STATE
I-70	MO
DISTRICT	SHEET NO.
CD	327

COUNTY
COOPER

JOB NO.
JST0017B

CONTRACT ID.
-

PROJECT NO.
-


BRIDGE NO.
-

DESCRIPTION	DATE

MISSOURI HIGHWAYS AND TRANSPORTATION COMMISSION


105 WEST CAPITOL
JEFFERSON CITY, MO 65102
1-888-ASK-MODOT (1-888-275-6636)

BURNS McDONNELL
9400 Ward Parkway
Kansas City, MO 64114
(816) 333-9400
Certificate of Authority
No.: 000165

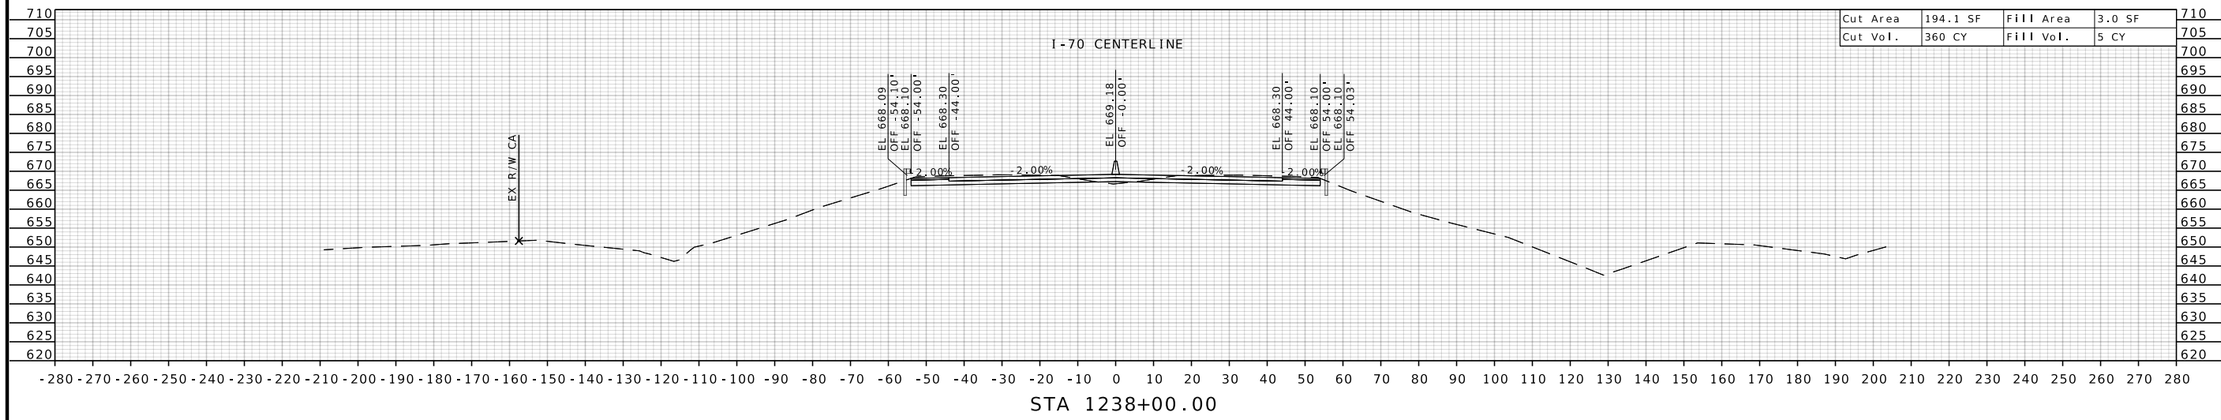


Cut Area	194.1 SF	Fill Area	3.0 SF
Cut Vol.	360 CY	Fill Vol.	5 CY

STA 1238+00.00

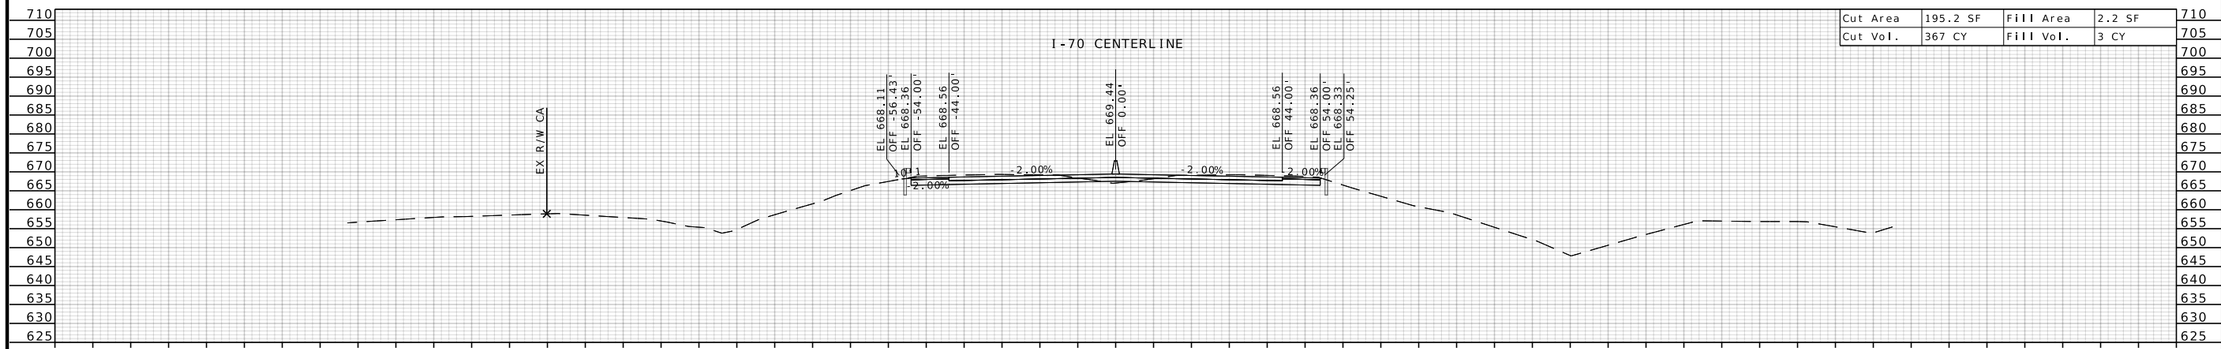

Cut Area	195.2 SF	Fill Area	2.2 SF
Cut Vol.	367 CY	Fill Vol.	3 CY

STA 1237+50.00

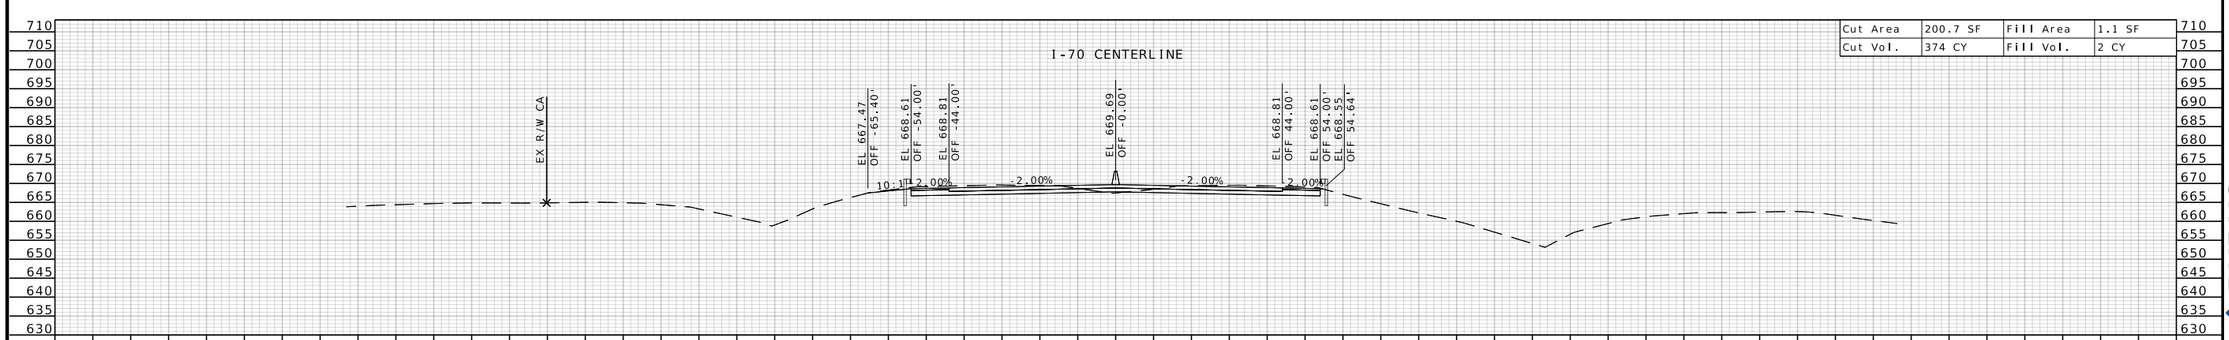

Cut Area	200.7 SF	Fill Area	1.1 SF
Cut Vol.	374 CY	Fill Vol.	2 CY

STA 1237+00.00

STATE OF MISSOURI
RONNIE L. WILLIAMS
NUMBER PE-2010000879
PROFESSIONAL ENGINEER

THIS SHEET HAS BEEN SIGNED, SEALED, AND DATED ELECTRONICALLY

DATE PREPARED
10/27/2025

ROUTE	STATE
I-70	MO
DISTRICT	SHEET NO.
CD	328

COUNTY
COOPER

JOB NO.
JST0017B

CONTRACT ID.
-

PROJECT NO.
-


BRIDGE NO.
-

DESCRIPTION	DATE


MISSOURI HIGHWAYS AND TRANSPORTATION COMMISSION

105 WEST CAPITOL
JEFFERSON CITY, MO 65102
1-888-ASK-MODOT (1-888-275-6636)

BURNS McDONNELL
9400 Ward Parkway
Kansas City, MO 64114
(816) 333-9400
Certificate of Authority No.: 000165

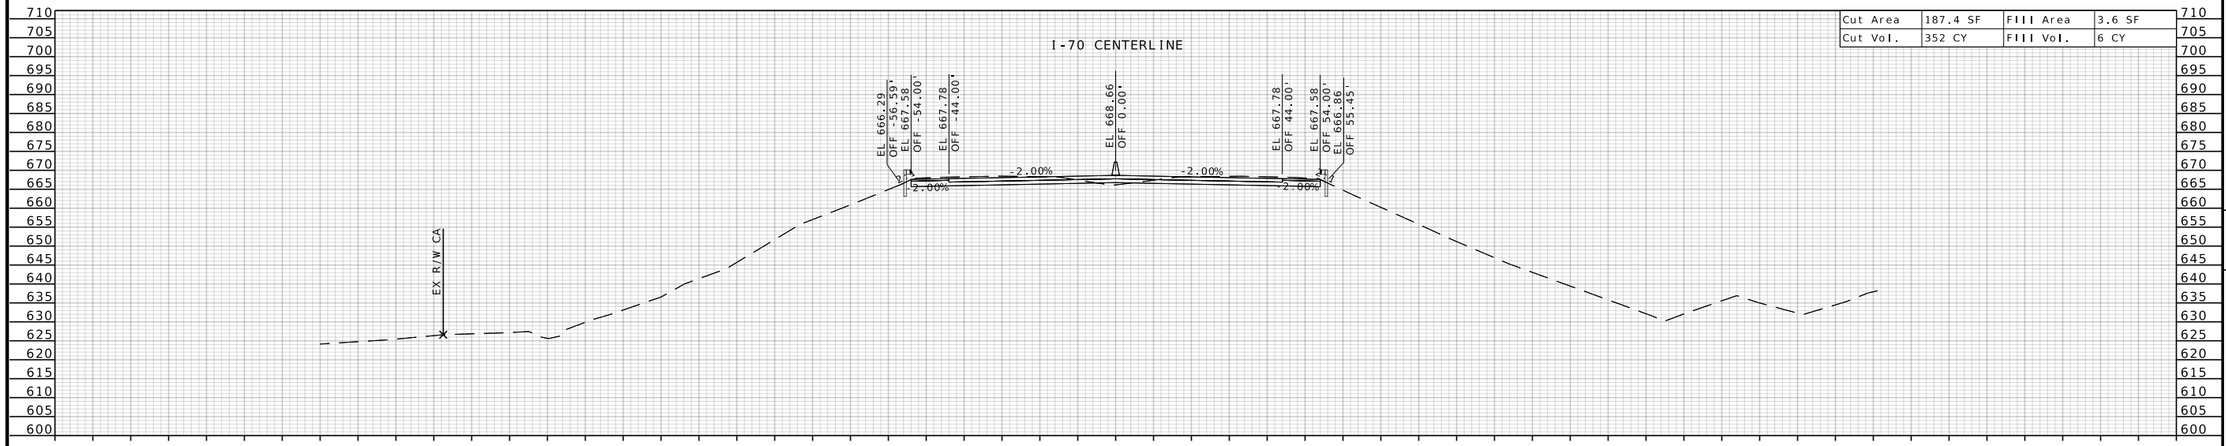

STA 1239+00.00

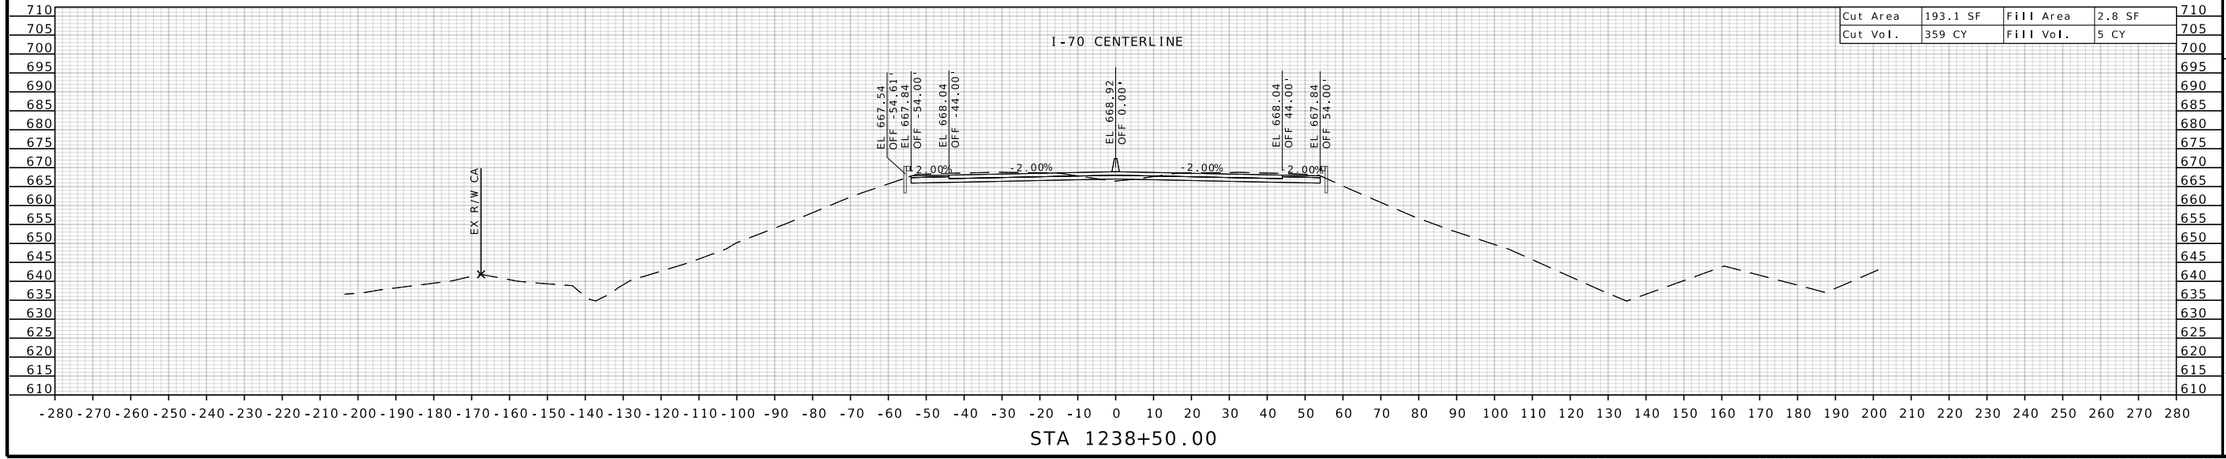

STA 1238+50.00

STATE OF MISSOURI
RONNIE L. WILLIAMS
NUMBER PE-2010000879
PROFESSIONAL ENGINEER

THIS SHEET HAS BEEN SIGNED, SEALED, AND DATED ELECTRONICALLY

DATE PREPARED
10/27/2025

ROUTE	STATE
I-70	MO
DISTRICT	SHEET NO.
CD	329

COUNTY
COOPER

JOB NO.
JST0017B

CONTRACT ID.
-

PROJECT NO.
-

BRIDGE NO.
-

DESCRIPTION	DATE


MISSOURI HIGHWAYS AND TRANSPORTATION COMMISSION


105 WEST CAPITOL
JEFFERSON CITY, MO 65102
1-888-ASK-MODOT (1-888-275-6636)

MoDOT

BURNS McDONNELL
9400 Ward Parkway
Kansas City, MO 64114
(816) 333-9400
Certificate of Authority
No.: 000165

c:\bmcd_lib\pw_connect\trn\d0185111\XS_292-354_JST0017B_I20_I-70_Seg05.dgn 1:23:57 PM 10/27/2025

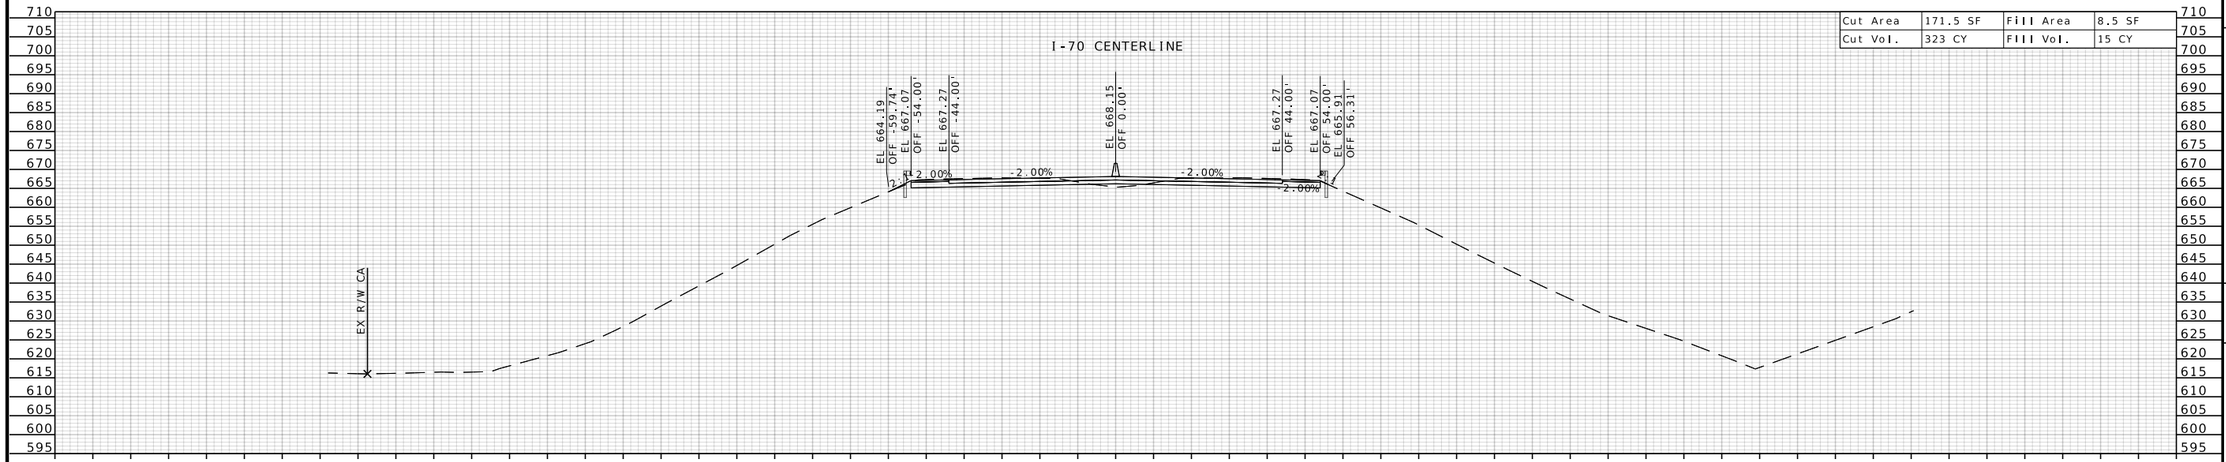

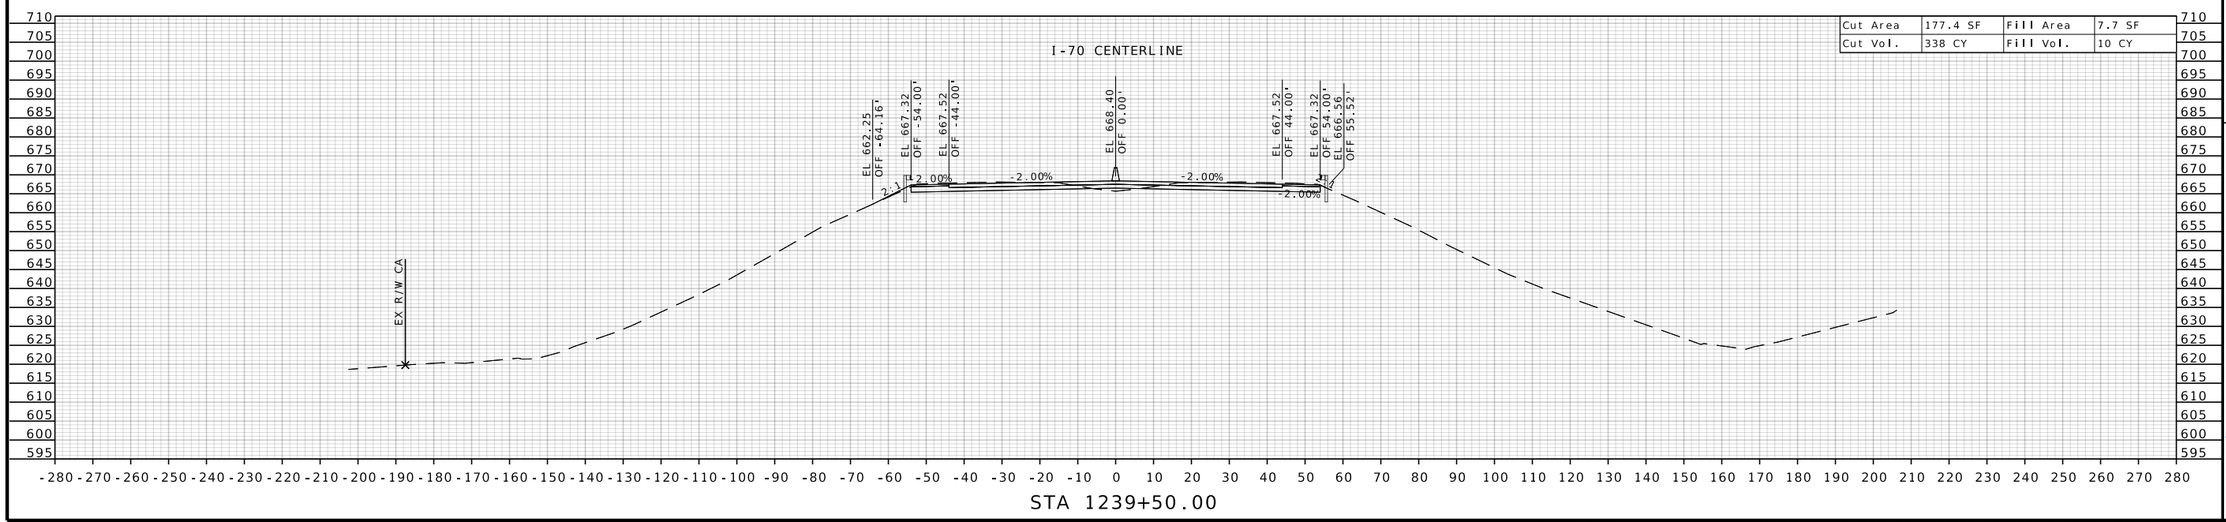

STATE OF MISSOURI
RONNIE L. WILLIAMS
NUMBER PE-2010000879
PROFESSIONAL ENGINEER

THIS SHEET HAS BEEN SIGNED, SEALED, AND DATED ELECTRONICALLY

DATE PREPARED
10/27/2025

ROUTE	STATE
I-70	MO
DISTRICT	SHEET NO.
CD	330

COUNTY
COOPER

JOB NO.
JST0017B

CONTRACT ID.
-

PROJECT NO.
-

BRIDGE NO.
-


DATE	DESCRIPTION

MISSOURI HIGHWAYS AND TRANSPORTATION COMMISSION

105 WEST CAPITOL
JEFFERSON CITY, MO 65102
1-888-ASK-MODOT (1-888-275-6636)

BURNS McDONNELL
9400 Ward Parkway
Kansas City, MO 64114
(816) 333-9400
Certificate of Authority No.: 000165

c:\bmcd_lib\pw_connect\trn\d0185111\XS_292-354_JST0017B_I20_I-70_Seg05.dgn 1:23:58 PM 10/27/2025

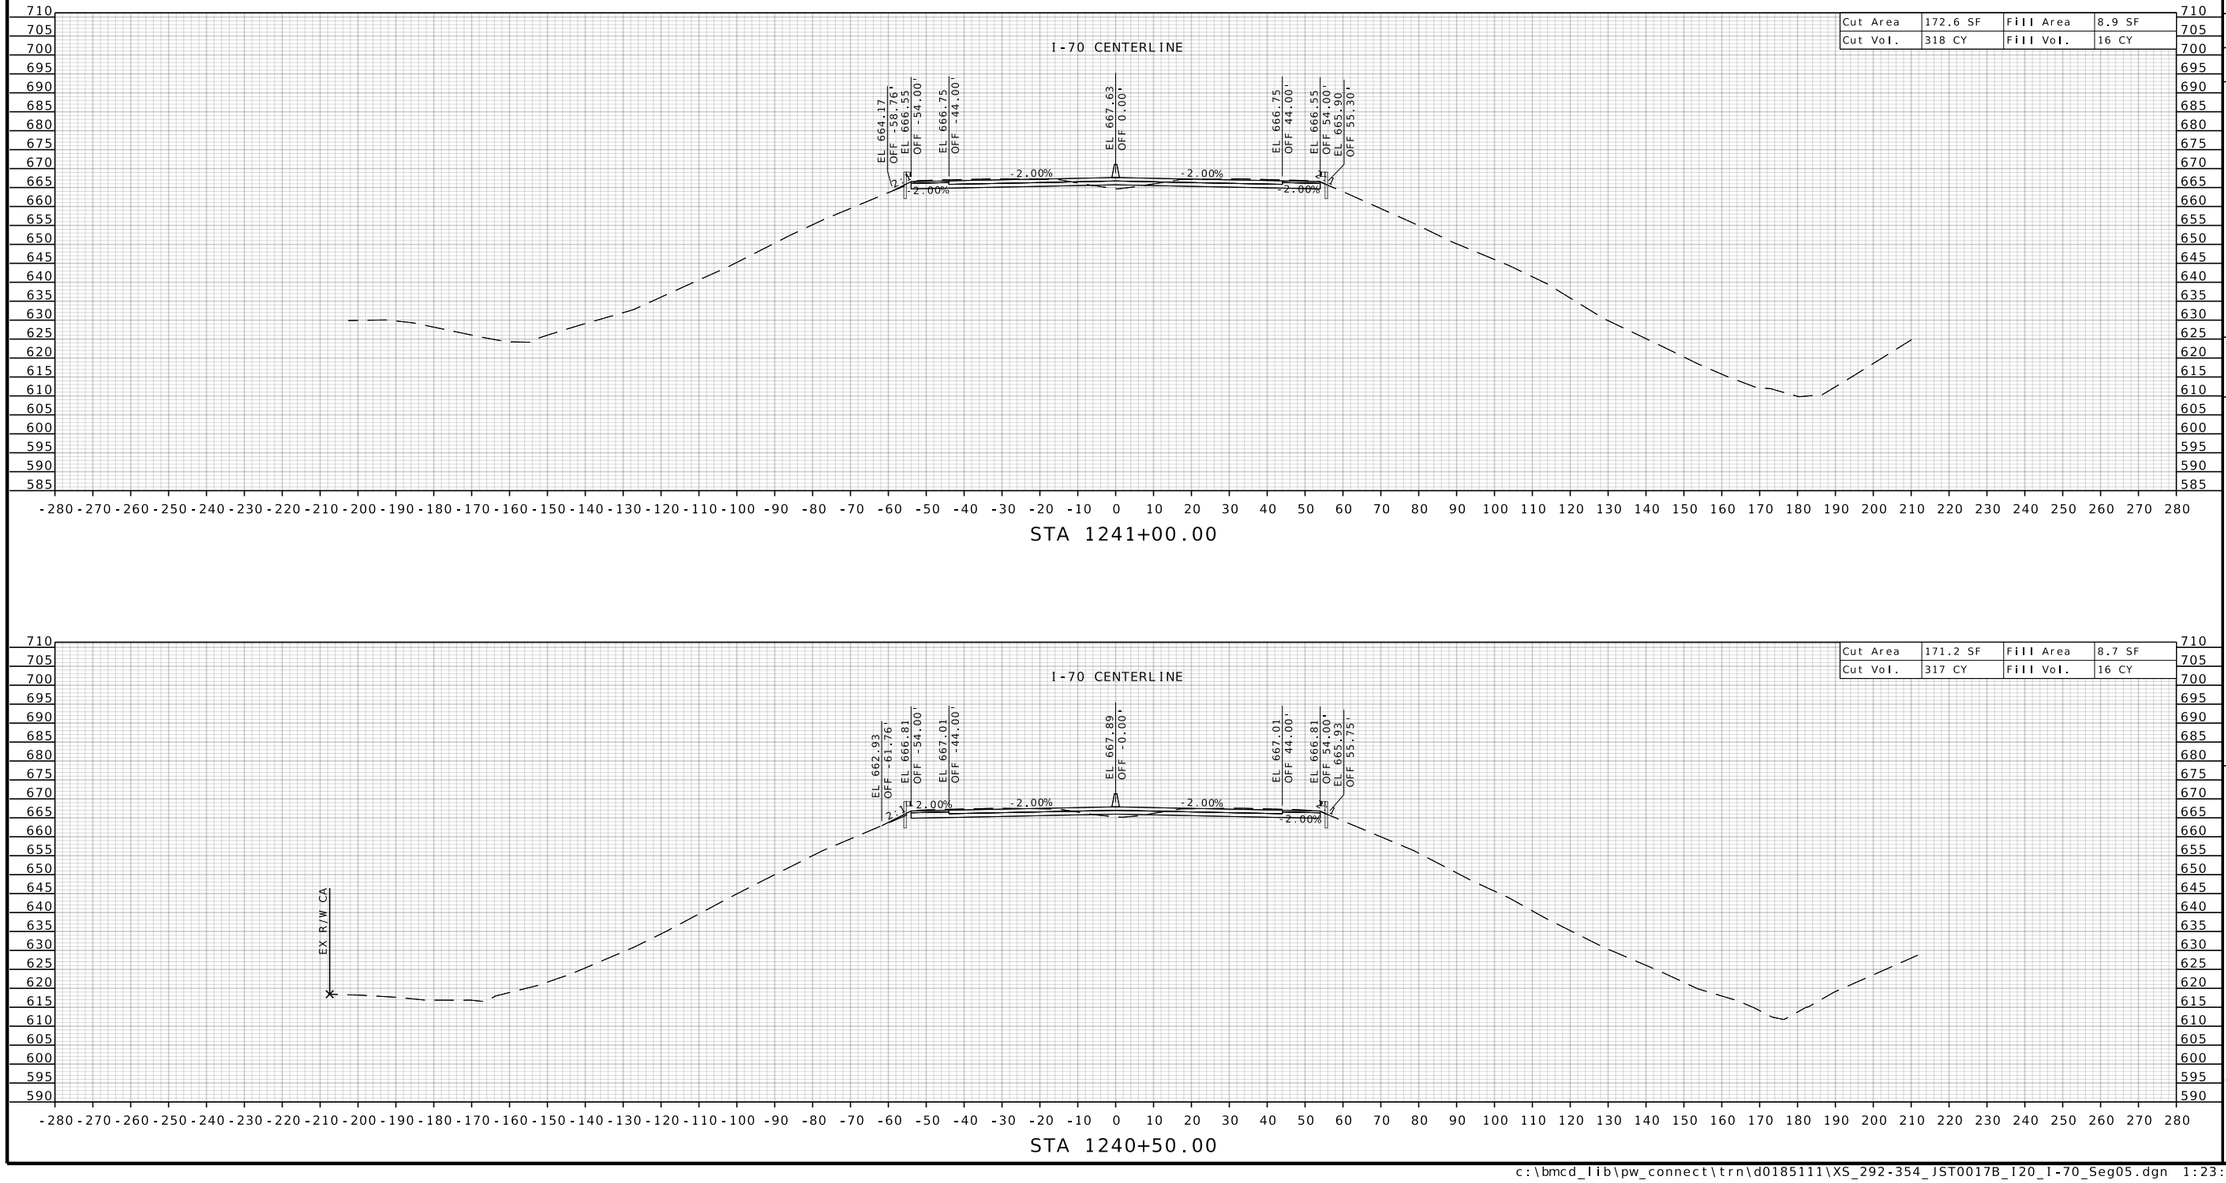

STATE OF MISSOURI
RONNIE L. WILLIAMS
NUMBER PE-2010000879
PROFESSIONAL ENGINEER

THIS SHEET HAS BEEN SIGNED, SEALED, AND DATED ELECTRONICALLY

DATE PREPARED
10/27/2025

ROUTE	STATE
I-70	MO
DISTRICT	SHEET NO.
CD	331

COUNTY
COOPER

JOB NO.
JST0017B

CONTRACT ID.
-

PROJECT NO.
-


BRIDGE NO.
-


DESCRIPTION	DATE

MISSOURI HIGHWAYS AND TRANSPORTATION COMMISSION

105 WEST CAPITOL
JEFFERSON CITY, MO 65102
1-888-ASK-MODOT (1-888-275-6636)

BURNS McDONNELL
9400 Ward Parkway
Kansas City, MO 64114
(816) 333-9400
Certificate of Authority
No.: 000165

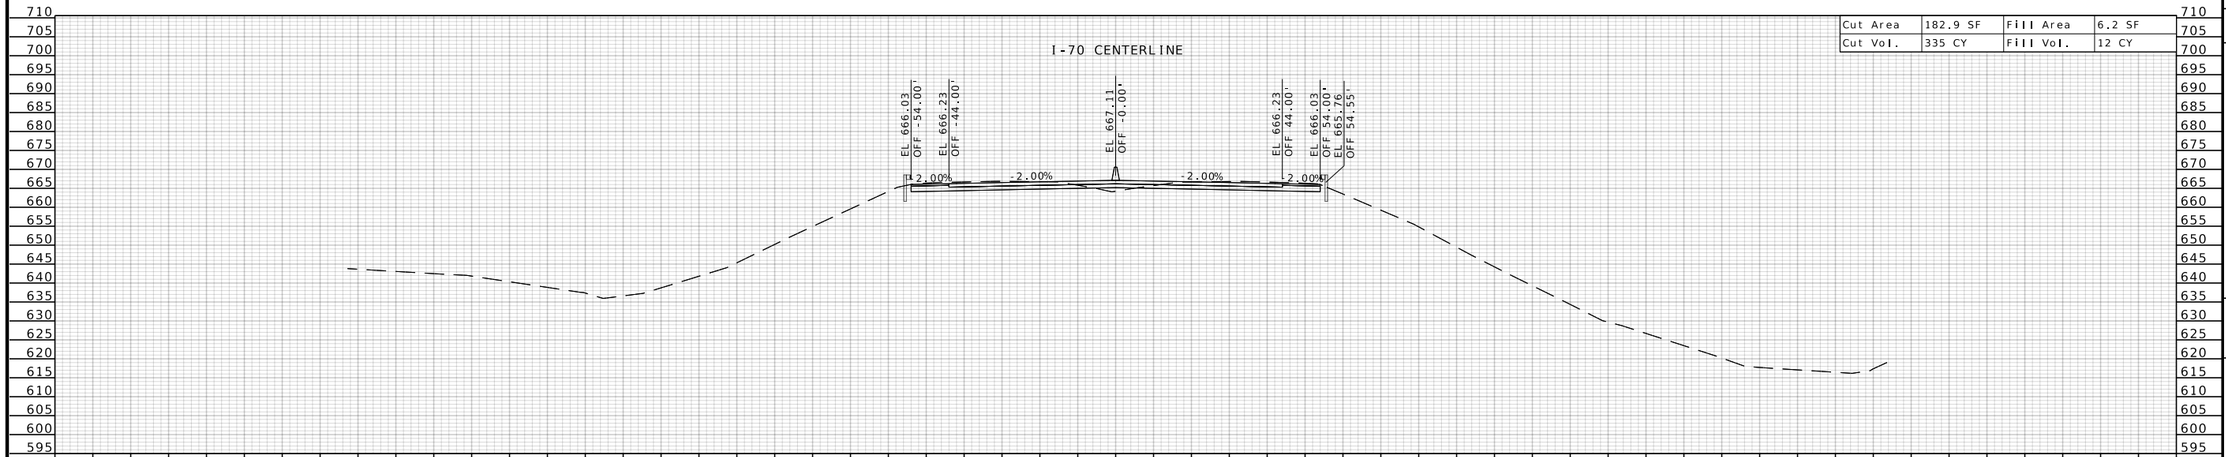

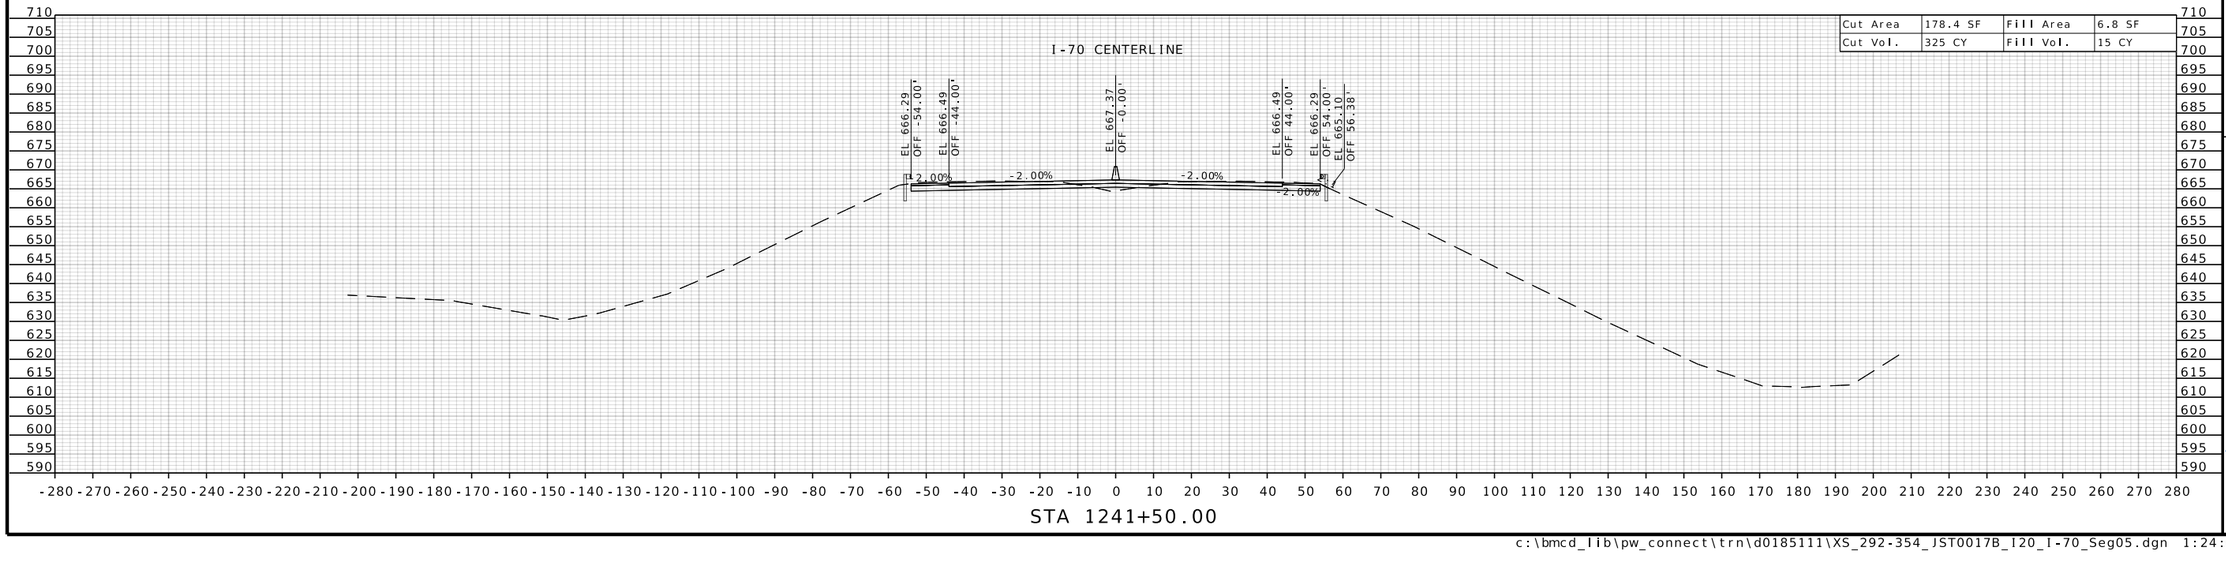

STATE OF MISSOURI
RONNIE L. WILLIAMS
NUMBER PE-2010000879
PROFESSIONAL ENGINEER

THIS SHEET HAS BEEN SIGNED, SEALED, AND DATED ELECTRONICALLY

DATE PREPARED
10/27/2025

ROUTE	STATE
I-70	MO
DISTRICT	SHEET NO.
CD	332

COUNTY
COOPER

JOB NO.
JST0017B

CONTRACT ID.
-

PROJECT NO.
-


BRIDGE NO.
-

DESCRIPTION	DATE

MISSOURI HIGHWAYS AND TRANSPORTATION COMMISSION


105 WEST CAPITOL
JEFFERSON CITY, MO 65102
1-888-ASK-MODOT (1-888-275-6636)

BURNS McDONNELL
9400 Ward Parkway
Kansas City, MO 64114
(816) 333-9400
Certificate of Authority
No.: 000165

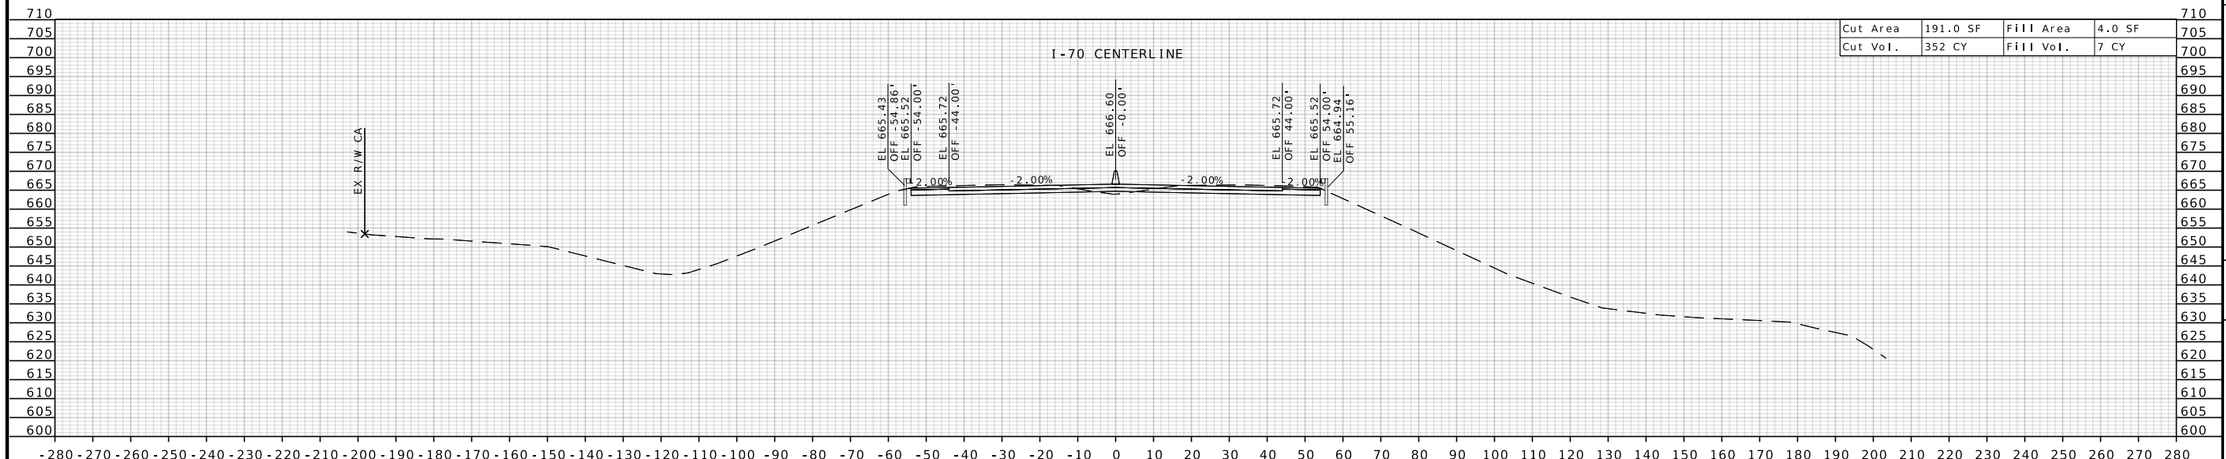

Cut Area	191.0 SF	Fill Area	4.0 SF
Cut Vol.	352 CY	Fill Vol.	7 CY

STA 1243+00.00

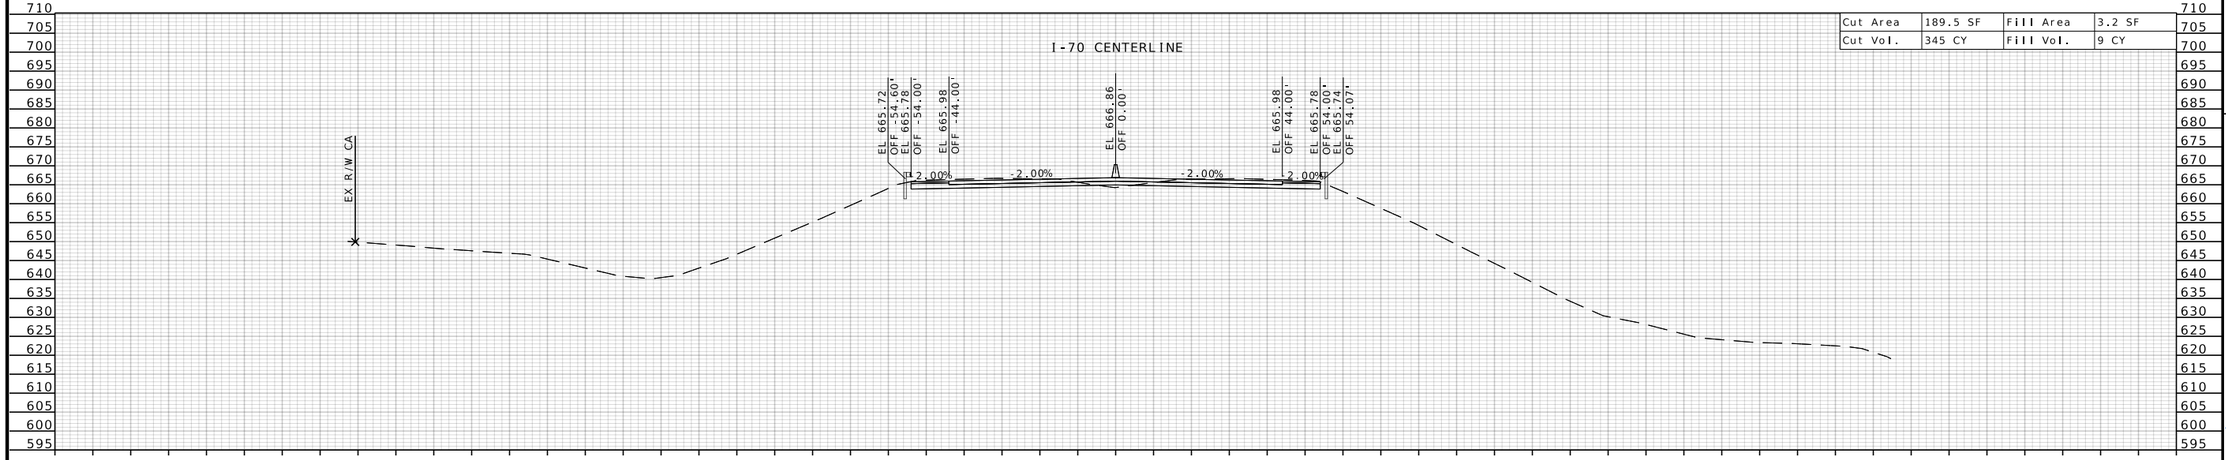

Cut Area	189.5 SF	Fill Area	3.2 SF
Cut Vol.	345 CY	Fill Vol.	9 CY

STA 1242+50.00

STATE OF MISSOURI
RONNIE L. WILLIAMS
NUMBER PE-2010000879
PROFESSIONAL ENGINEER

THIS SHEET HAS BEEN SIGNED, SEALED, AND DATED ELECTRONICALLY

DATE PREPARED
10/27/2025

ROUTE	STATE
I-70	MO
DISTRICT	SHEET NO.
CD	333

COUNTY
COOPER

JOB NO.
JST0017B

CONTRACT ID.
-

PROJECT NO.
-

BRIDGE NO.
-


DESCRIPTION	DATE


MISSOURI HIGHWAYS AND TRANSPORTATION COMMISSION

105 WEST CAPITOL
JEFFERSON CITY, MO 65102
1-888-ASK-MODOT (1-888-275-6636)

BURNS McDONNELL
9400 Ward Parkway
Kansas City, MO 64114
(816) 333-9400
Certificate of Authority
No.: 000165

c:\bmcd_lib\pw_connect\trn\d0185111\XS_292-354_JST0017B_I20_I-70_Seg05.dgn 1:24:01 PM 10/27/2025

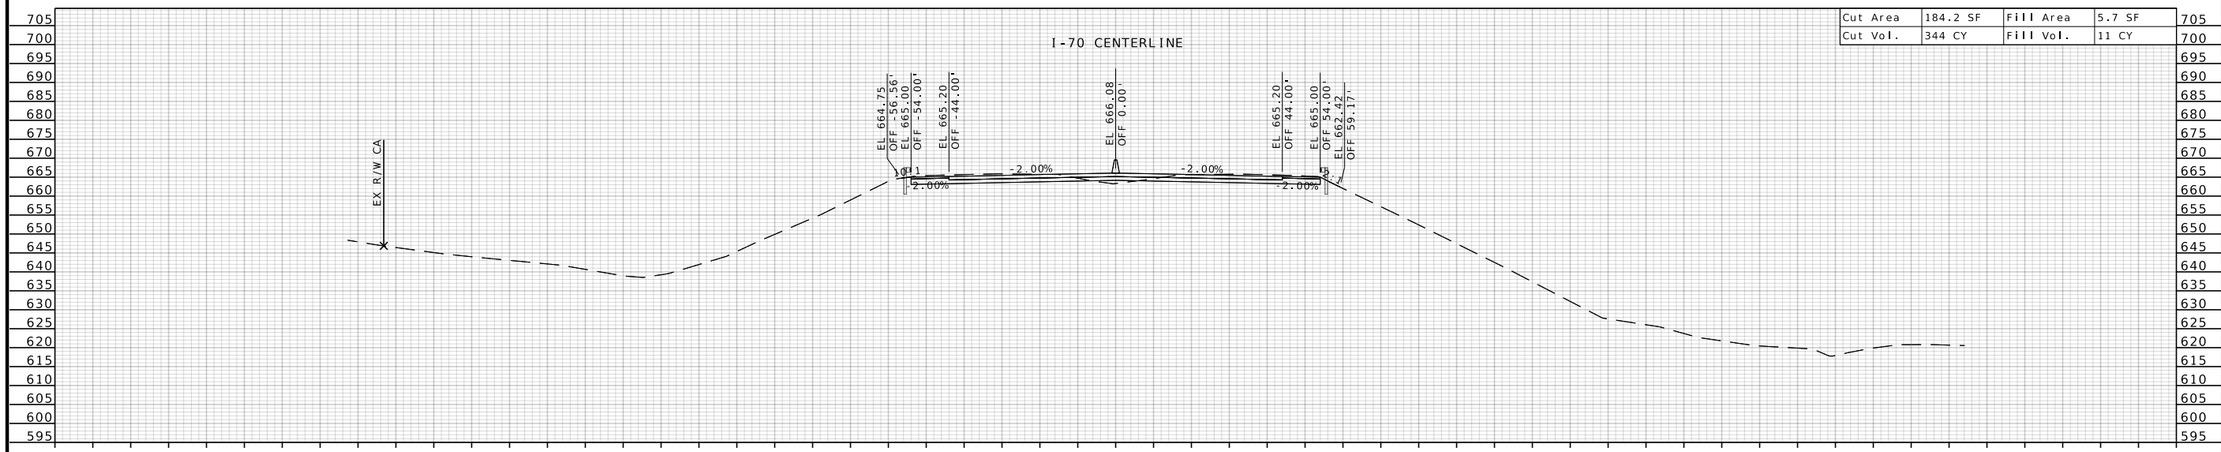

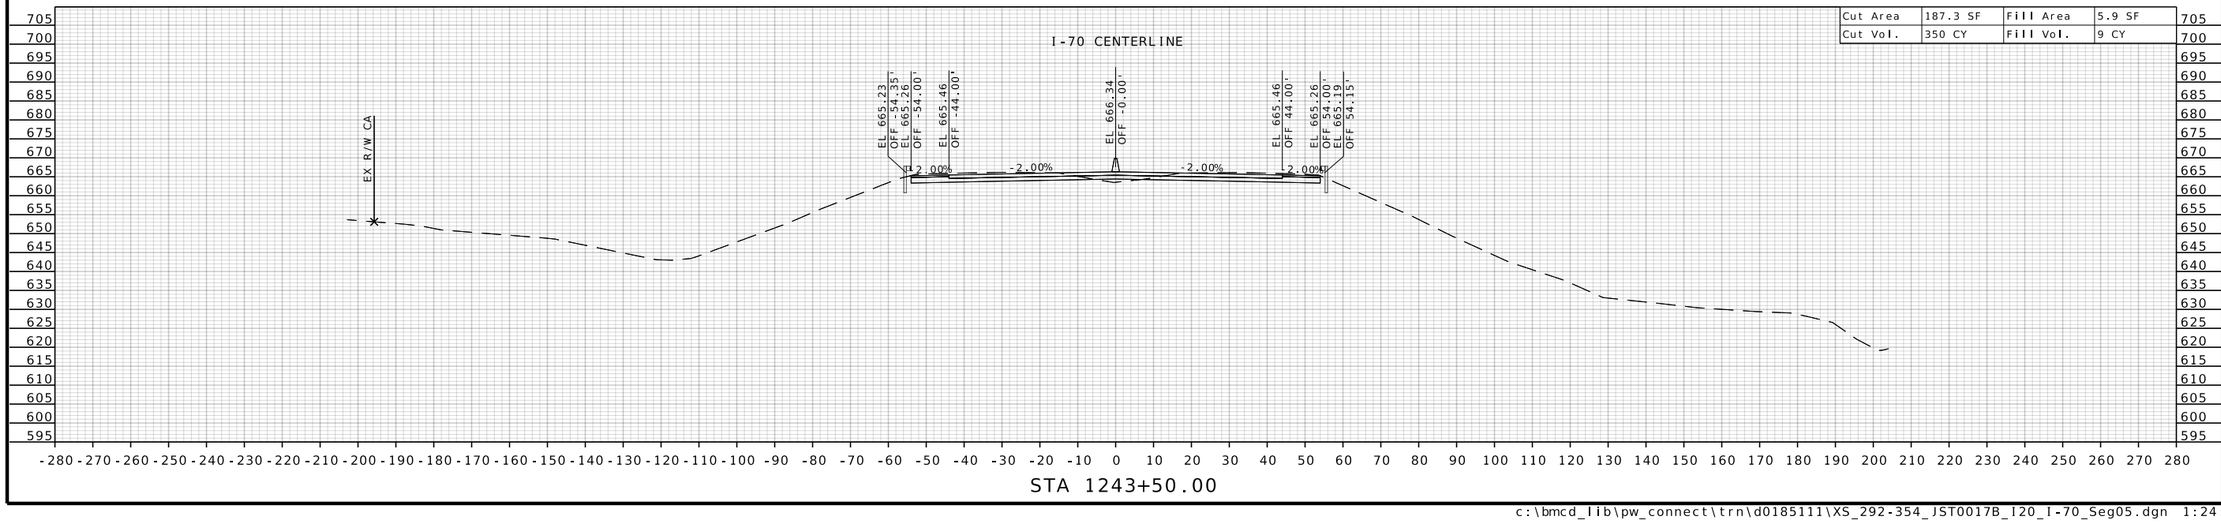

STATE OF MISSOURI
RONNIE L. WILLIAMS
NUMBER PE-2010000879
PROFESSIONAL ENGINEER

THIS SHEET HAS BEEN SIGNED, SEALED, AND DATED ELECTRONICALLY

DATE PREPARED
10/27/2025

ROUTE	STATE
I-70	MO
DISTRICT	SHEET NO.
CD	334

COUNTY
COOPER

JOB NO.
JST0017B

CONTRACT ID.
-

PROJECT NO.
-


BRIDGE NO.
-


DESCRIPTION	DATE

MISSOURI HIGHWAYS AND TRANSPORTATION COMMISSION

105 WEST CAPITOL
JEFFERSON CITY, MO 65102
1-888-ASK-MODOT (1-888-275-6636)

BURNS McDONNELL
9400 Ward Parkway
Kansas City, MO 64114
(816) 333-9400
Certificate of Authority
No.: 000165

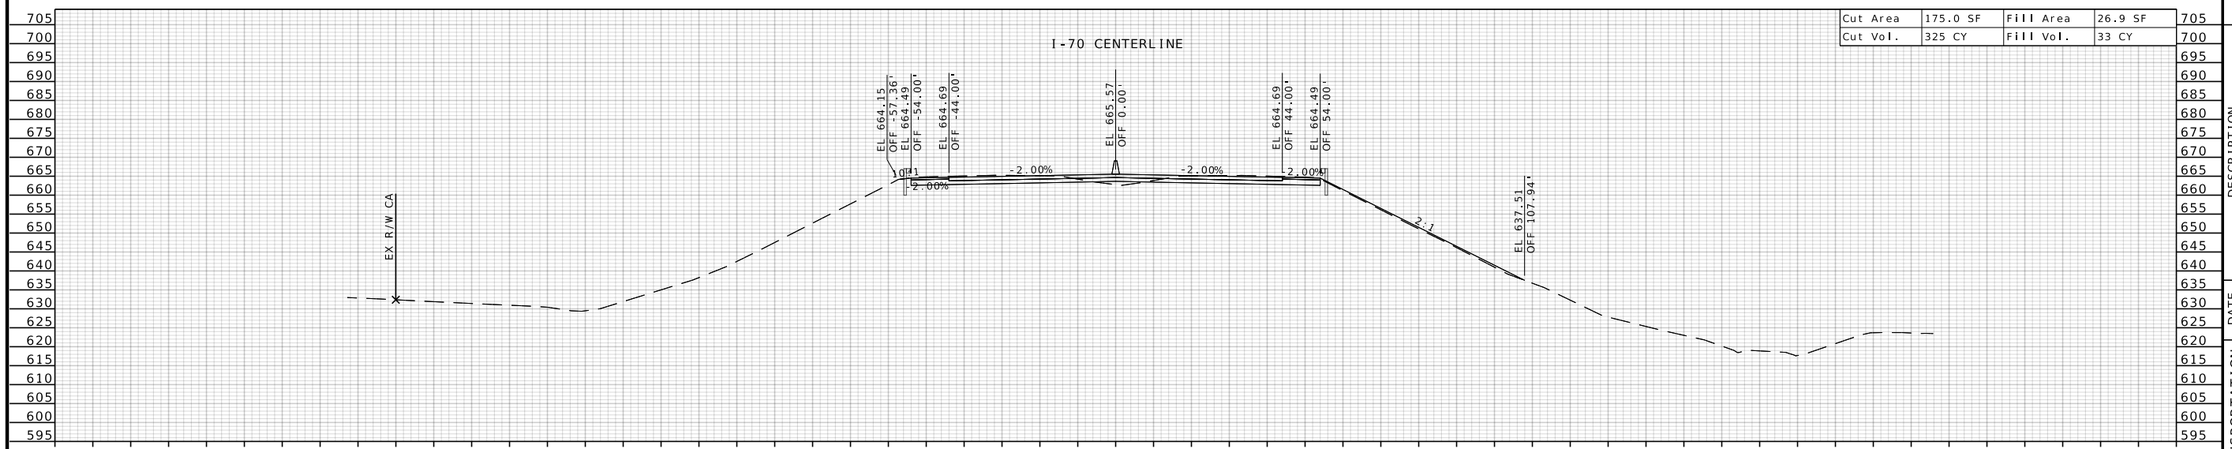

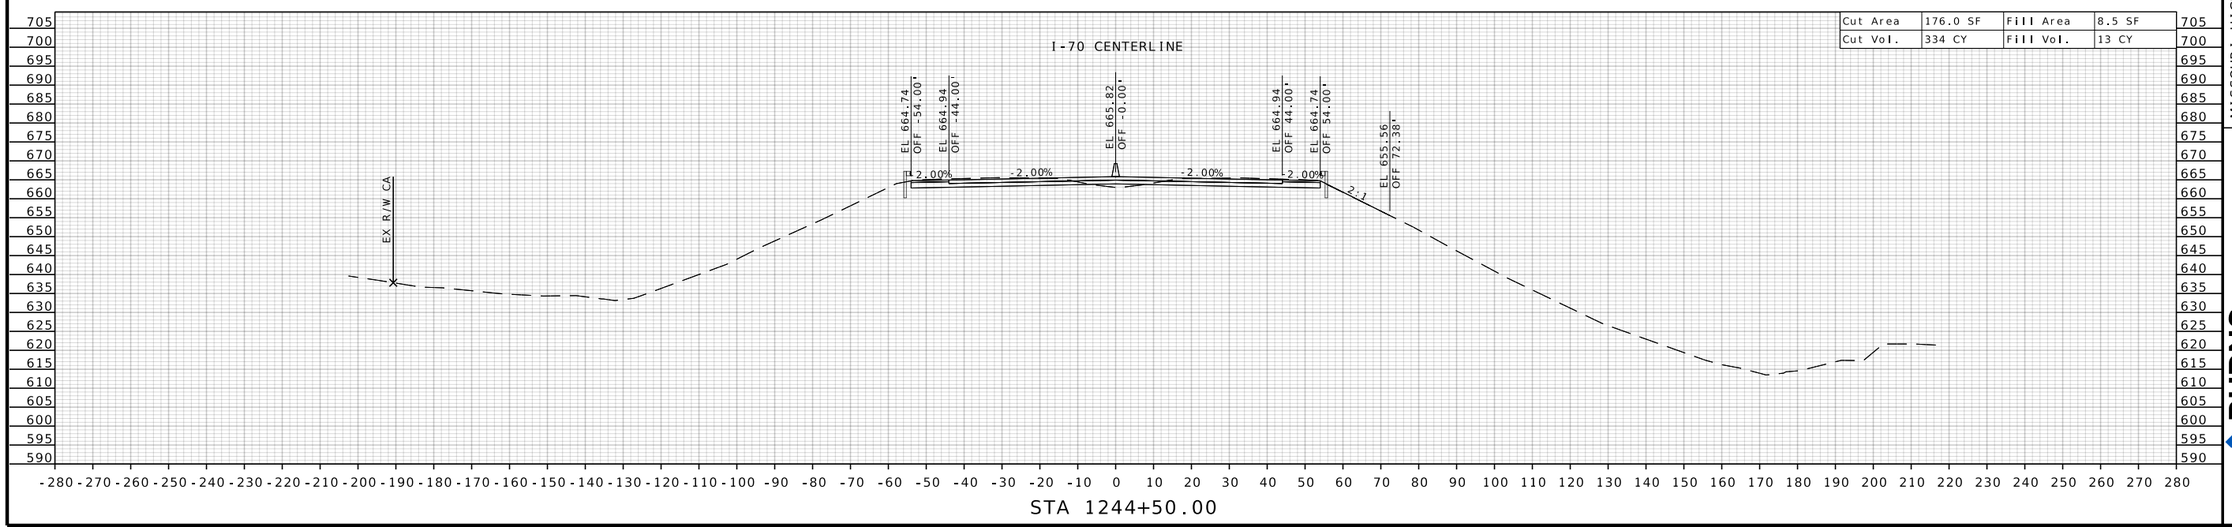

STATE OF MISSOURI
RONNIE L. WILLIAMS
NUMBER PE-2010000879
PROFESSIONAL ENGINEER

THIS SHEET HAS BEEN SIGNED, SEALED, AND DATED ELECTRONICALLY

DATE PREPARED
10/27/2025

ROUTE	STATE
I-70	MO
DISTRICT	SHEET NO.
CD	335

COUNTY
COOPER

JOB NO.
JST0017B

CONTRACT ID.
-

PROJECT NO.
-


BRIDGE NO.
-


DESCRIPTION	DATE

MISSOURI HIGHWAYS AND TRANSPORTATION COMMISSION

105 WEST CAPITOL
JEFFERSON CITY, MO 65102
1-888-ASK-MODOT (1-888-275-6636)

BURNS McDONNELL
9400 Ward Parkway
Kansas City, MO 64114
(816) 333-9400
Certificate of Authority
No.: 000165

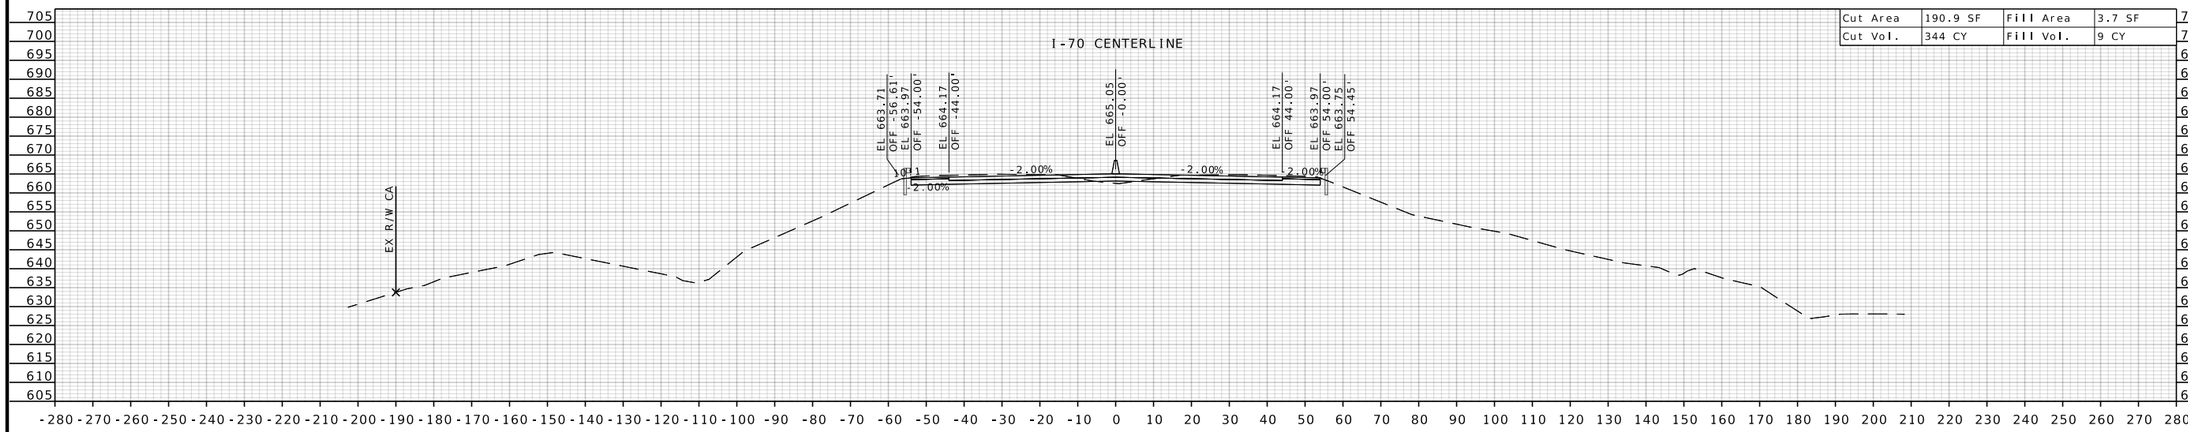

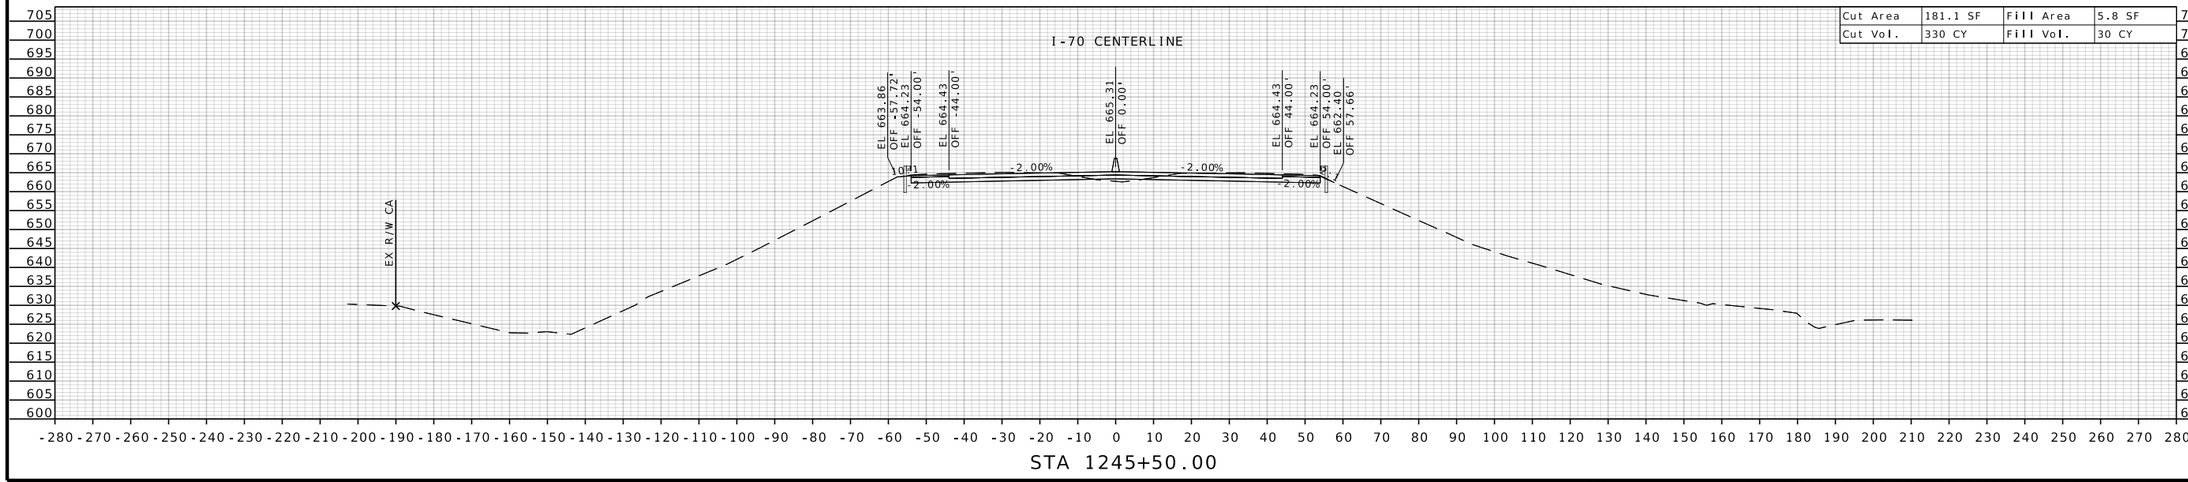

STATE OF MISSOURI
RONNIE L. WILLIAMS
NUMBER PE-2010000879
PROFESSIONAL ENGINEER

THIS SHEET HAS BEEN SIGNED, SEALED, AND DATED ELECTRONICALLY

DATE PREPARED
10/27/2025

ROUTE	STATE
I-70	MO
DISTRICT	SHEET NO.
CD	336

COUNTY
COOPER

JOB NO.
JST0017B

CONTRACT ID.
-

PROJECT NO.
-

BRIDGE NO.
-

DESCRIPTION


DATE

MISSOURI HIGHWAYS AND TRANSPORTATION COMMISSION

105 WEST CAPITOL
JEFFERSON CITY, MO 65102
1-888-ASK-MODOT (1-888-275-6636)


BURNS McDONNELL
9400 Ward Parkway
Kansas City, MO 64114
(816) 333-9400
Certificate of Authority No.: 000165

c:\bmcd_lib\pw_connect\trn\d0185111\XS_292-354_JST0017B_I20_I-70_Seg05.dgn 1:24:04 PM 10/27/2025

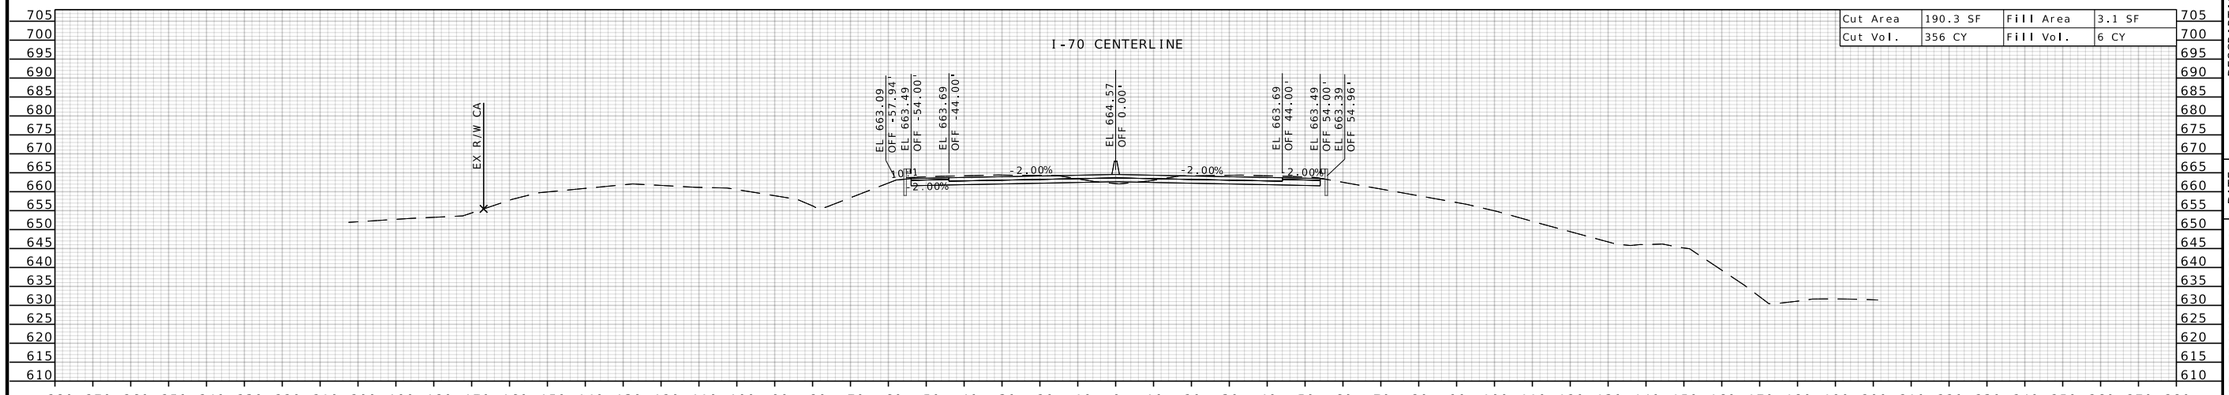

Cut Area	190.3 SF	Fill Area	3.1 SF
Cut Vol.	356 CY	Fill Vol.	6 CY

STA 1247+00.00

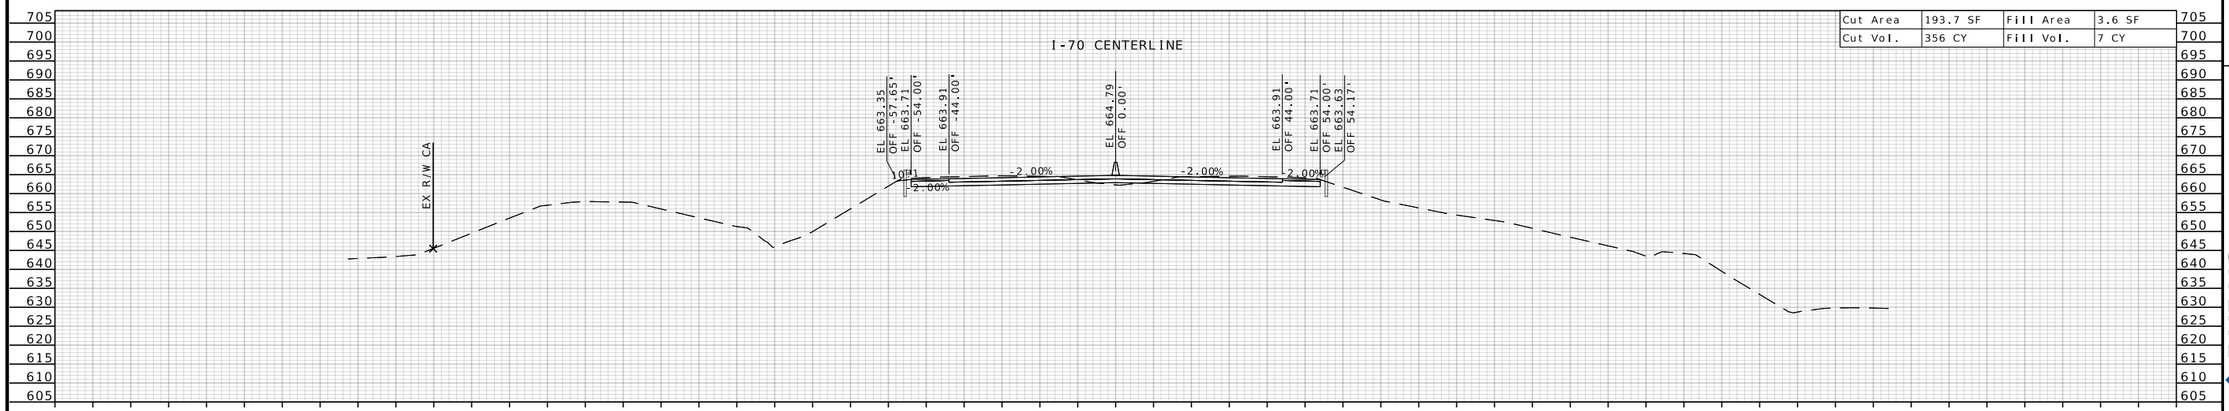

Cut Area	193.7 SF	Fill Area	3.6 SF
Cut Vol.	356 CY	Fill Vol.	7 CY

STA 1246+50.00

STATE OF MISSOURI
RONNIE L. WILLIAMS
NUMBER PE-2010000879
PROFESSIONAL ENGINEER

THIS SHEET HAS BEEN SIGNED, SEALED, AND DATED ELECTRONICALLY

DATE PREPARED
10/27/2025

ROUTE	STATE
I-70	MO
DISTRICT	SHEET NO.
CD	337

COUNTY
COOPER

JOB NO.
JST0017B

CONTRACT ID.
-

PROJECT NO.
-


BRIDGE NO.
-


DESCRIPTION	DATE

MISSOURI HIGHWAYS AND TRANSPORTATION COMMISSION

105 WEST CAPITOL
JEFFERSON CITY, MO 65102
1-888-ASK-MODOT (1-888-275-6636)

BURNS McDONNELL
9400 Ward Parkway
Kansas City, MO 64114
(816) 333-9400
Certificate of Authority
No.: 000165

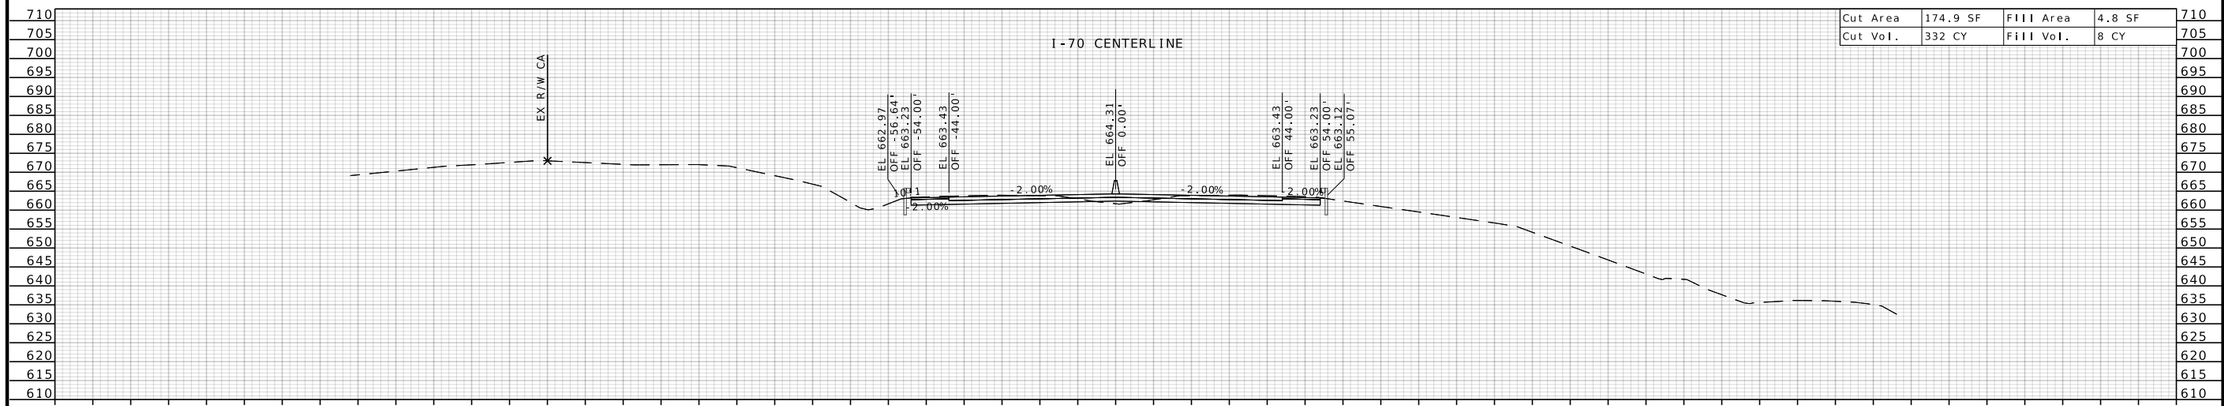

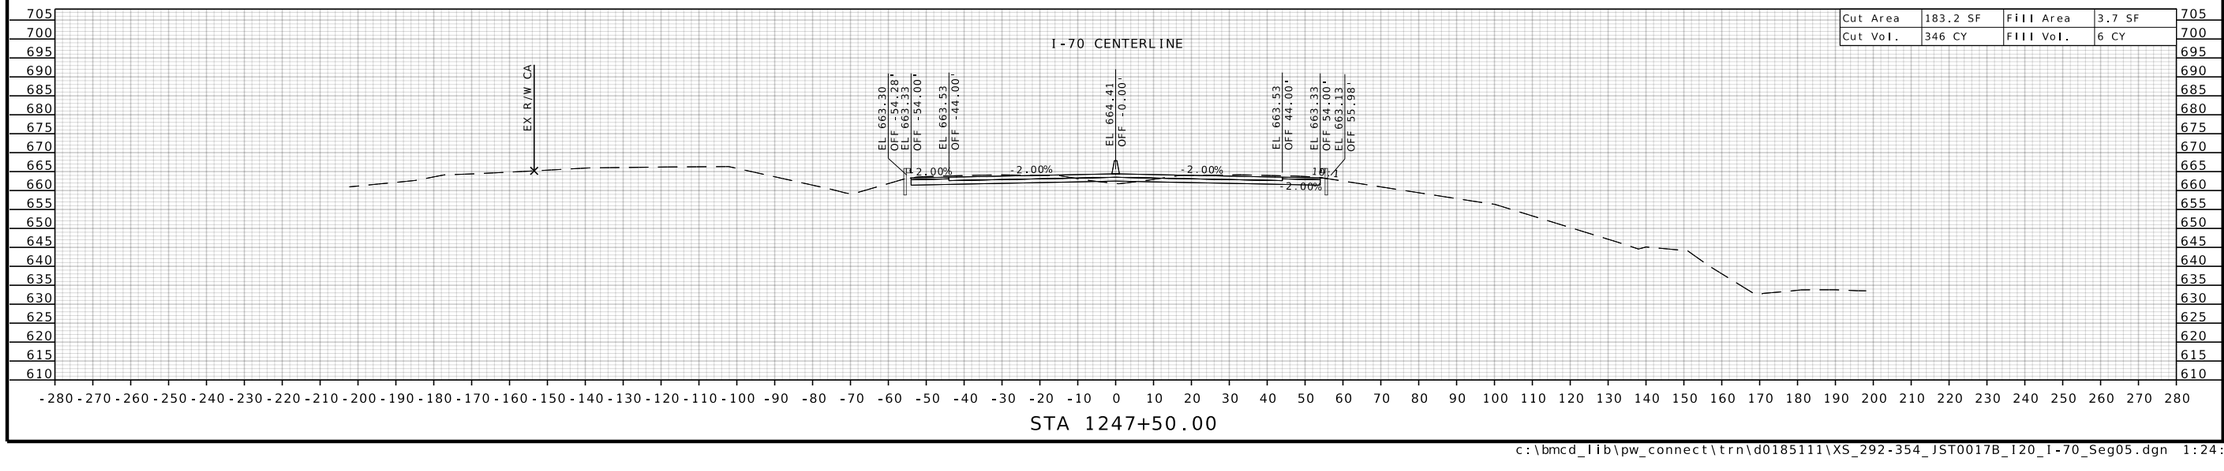

STATE OF MISSOURI
RONNIE L. WILLIAMS
NUMBER PE-2010000879
PROFESSIONAL ENGINEER

THIS SHEET HAS BEEN SIGNED, SEALED, AND DATED ELECTRONICALLY

DATE PREPARED
10/27/2025

ROUTE	STATE
I-70	MO
DISTRICT	SHEET NO.
CD	338

COUNTY
COOPER

JOB NO.
JST0017B

CONTRACT ID.
-

PROJECT NO.
-


BRIDGE NO.
-


DESCRIPTION	DATE

MISSOURI HIGHWAYS AND TRANSPORTATION COMMISSION

105 WEST CAPITOL
JEFFERSON CITY, MO 65102
1-888-ASK-MODOT (1-888-275-6636)

BURNS McDONNELL
9400 Ward Parkway
Kansas City, MO 64114
(816) 333-9400
Certificate of Authority
No.: 000165

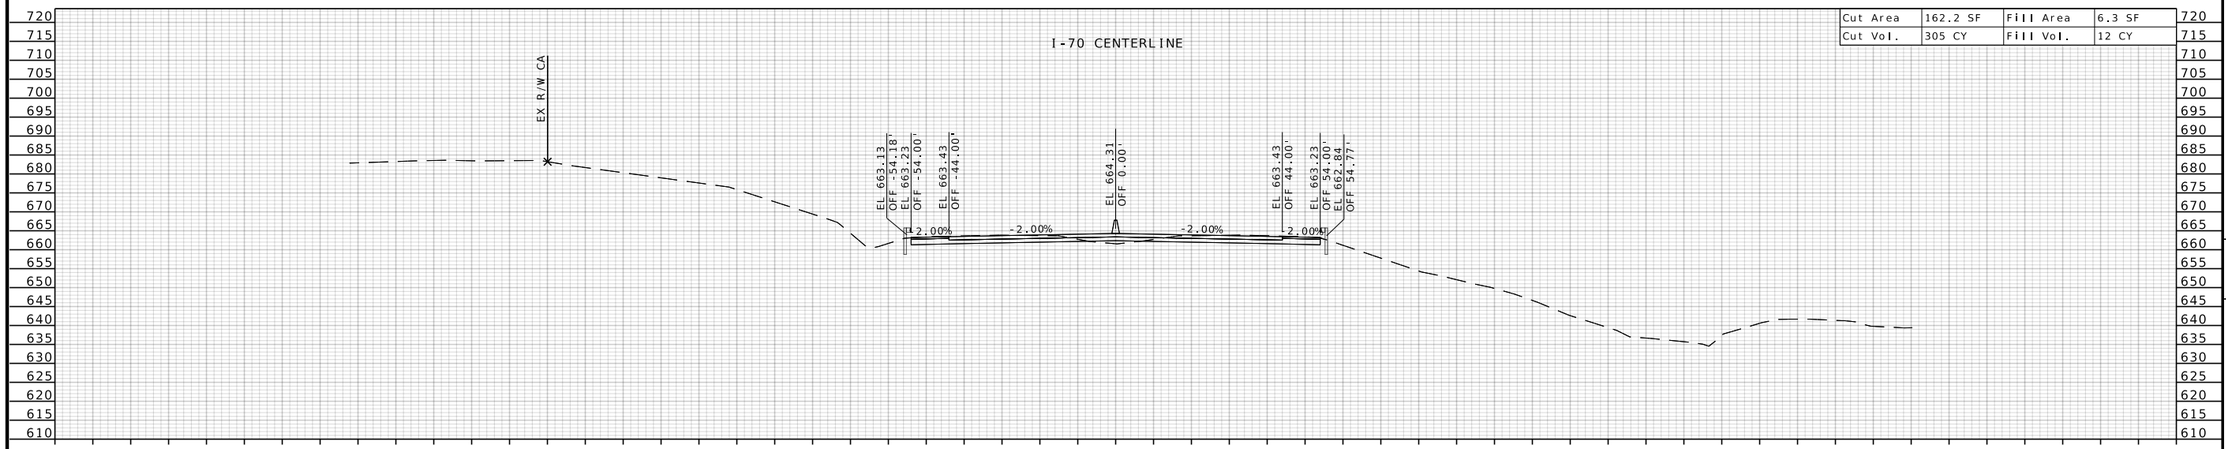

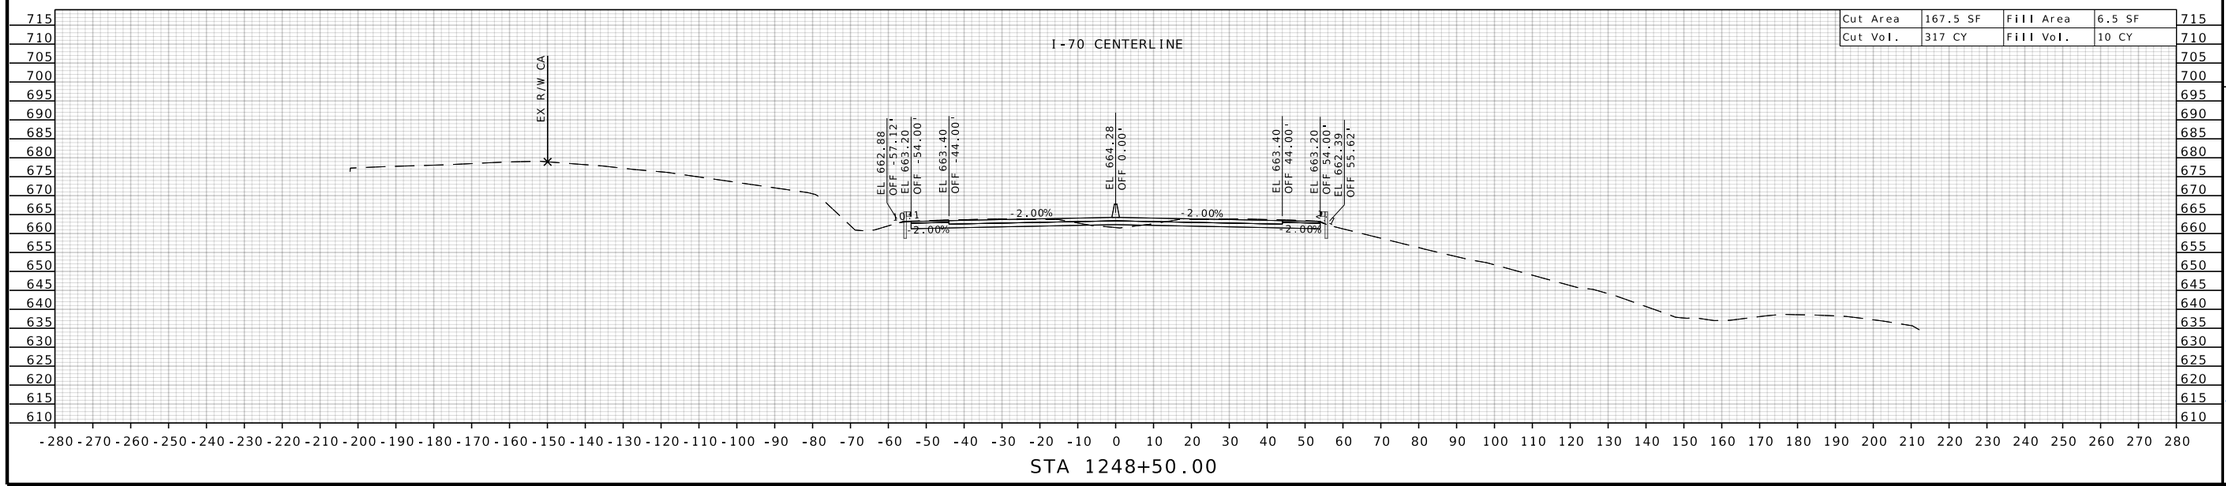

STATE OF MISSOURI
RONNIE L. WILLIAMS
NUMBER PE-2010000879
PROFESSIONAL ENGINEER

THIS SHEET HAS BEEN SIGNED, SEALED, AND DATED ELECTRONICALLY

DATE PREPARED
10/27/2025

ROUTE	STATE
I-70	MO
DISTRICT	SHEET NO.
CD	339

COUNTY
COOPER

JOB NO.
JST0017B

CONTRACT ID.
-

PROJECT NO.
-


BRIDGE NO.
-


DESCRIPTION	DATE

MISSOURI HIGHWAYS AND TRANSPORTATION COMMISSION

105 WEST CAPITOL
JEFFERSON CITY, MO 65102
1-888-ASK-MODOT (1-888-275-6636)

BURNS McDONNELL
9400 Ward Parkway
Kansas City, MO 64114
(816) 333-9400
Certificate of Authority
No.: 000165

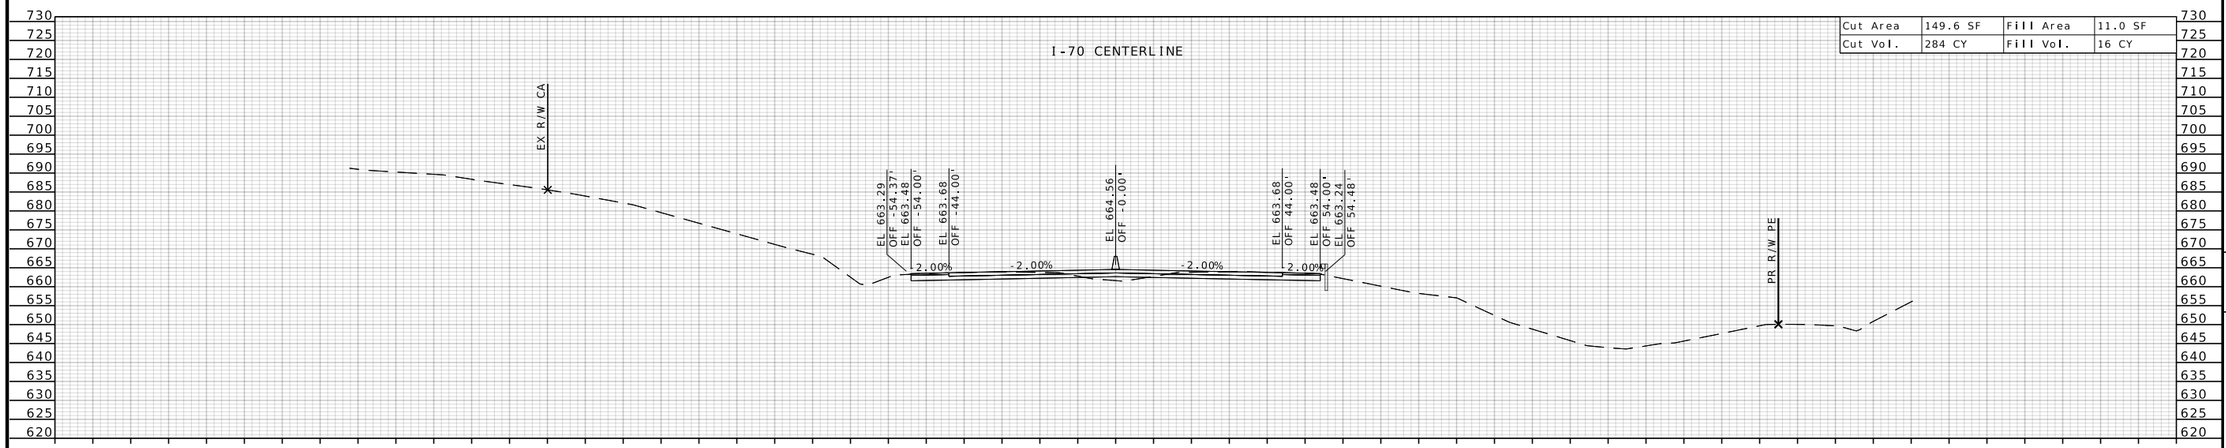

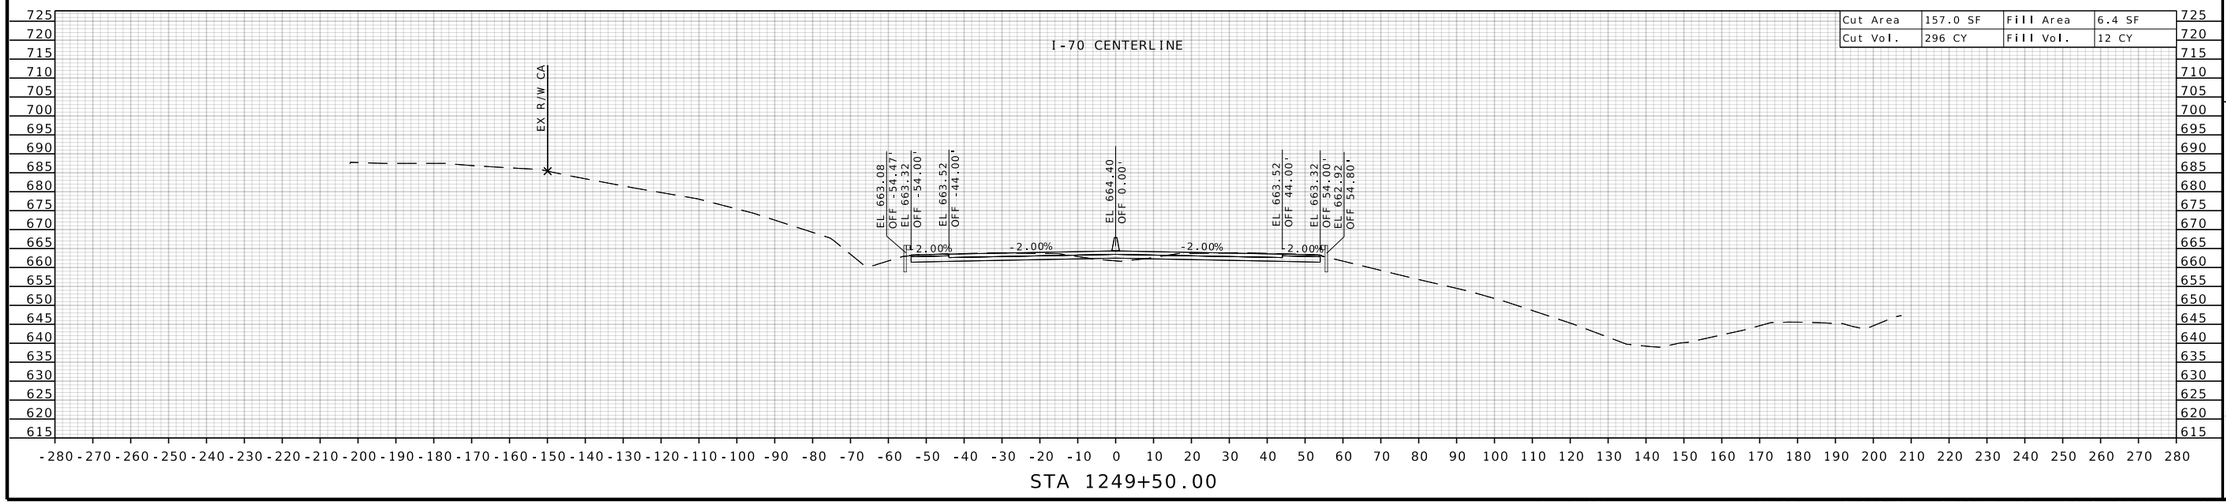

STATE OF MISSOURI
RONNIE L. WILLIAMS
NUMBER PE-2010000879
PROFESSIONAL ENGINEER

THIS SHEET HAS BEEN SIGNED, SEALED, AND DATED ELECTRONICALLY

DATE PREPARED
10/27/2025

ROUTE	STATE
I-70	MO
DISTRICT	SHEET NO.
CD	340

COUNTY
COOPER

JOB NO.
JST0017B

CONTRACT ID.
-

PROJECT NO.
-

BRIDGE NO.
-


DESCRIPTION	DATE


MISSOURI HIGHWAYS AND TRANSPORTATION COMMISSION

105 WEST CAPITOL
JEFFERSON CITY, MO 65102
1-888-ASK-MODOT (1-888-275-6636)

MoDOT

BURNS McDONNELL
9400 Ward Parkway
Kansas City, MO 64114
(816) 333-9400
Certificate of Authority
No.: 000165

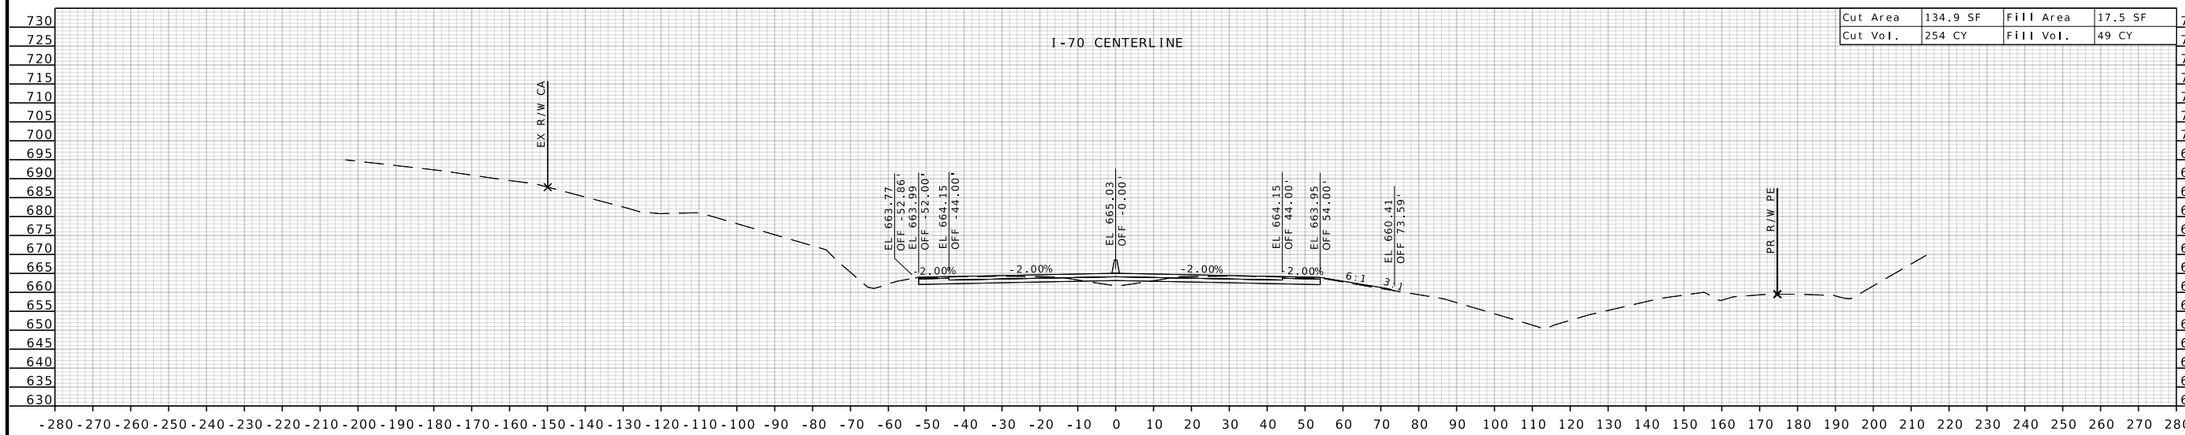

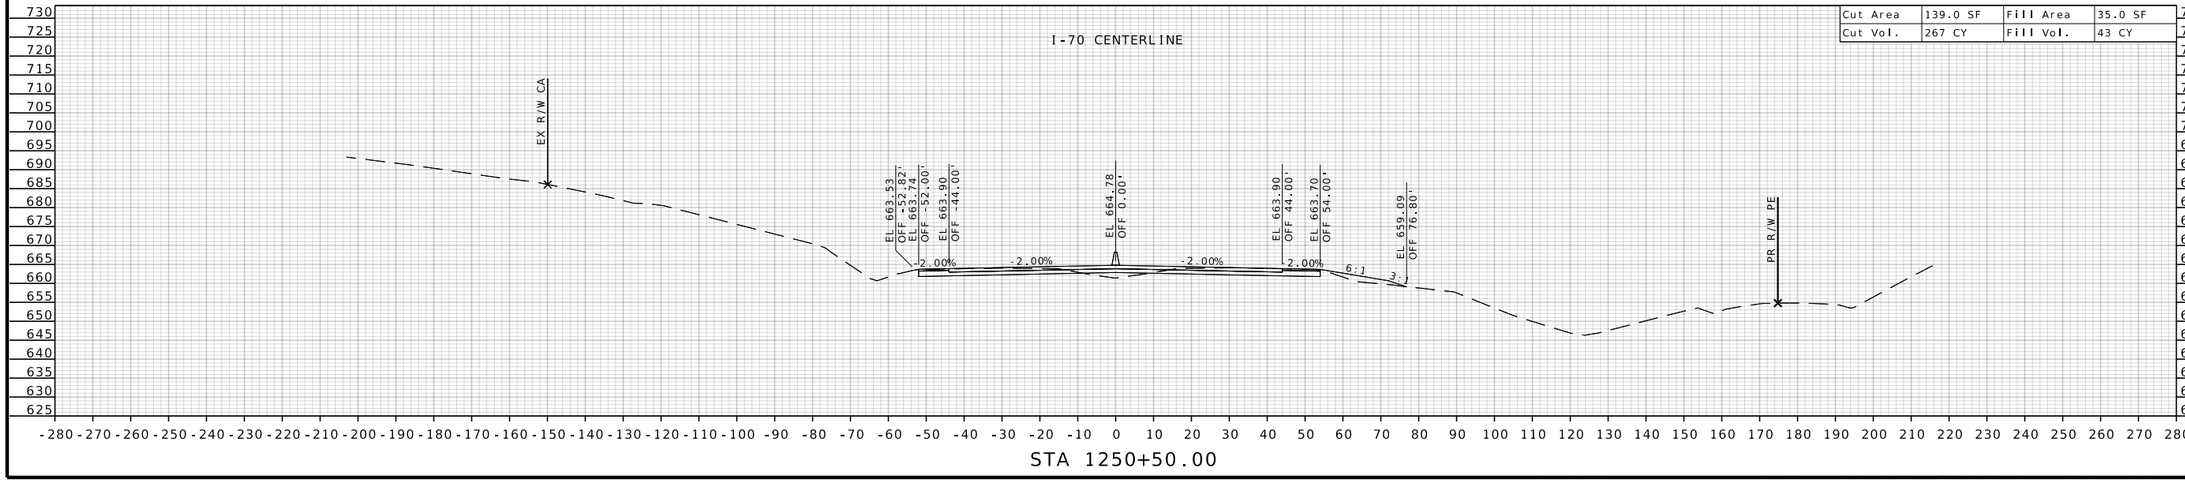

STATE OF MISSOURI
RONNIE L. WILLIAMS
NUMBER PE-2010000879
PROFESSIONAL ENGINEER

THIS SHEET HAS BEEN SIGNED, SEALED, AND DATED ELECTRONICALLY

DATE PREPARED
10/27/2025

ROUTE	STATE
I-70	MO
DISTRICT	SHEET NO.
CD	341

COUNTY
COOPER

JOB NO.
JST0017B

CONTRACT ID.
-

PROJECT NO.
-

BRIDGE NO.
-


DESCRIPTION	DATE

MISSOURI HIGHWAYS AND TRANSPORTATION COMMISSION


105 WEST CAPITOL
JEFFERSON CITY, MO 65102
1-888-ASK-MODOT (1-888-275-6636)

MoDOT

BURNS McDONNELL
9400 Ward Parkway
Kansas City, MO 64114
(816) 333-9400
Certificate of Authority
No.: 000165

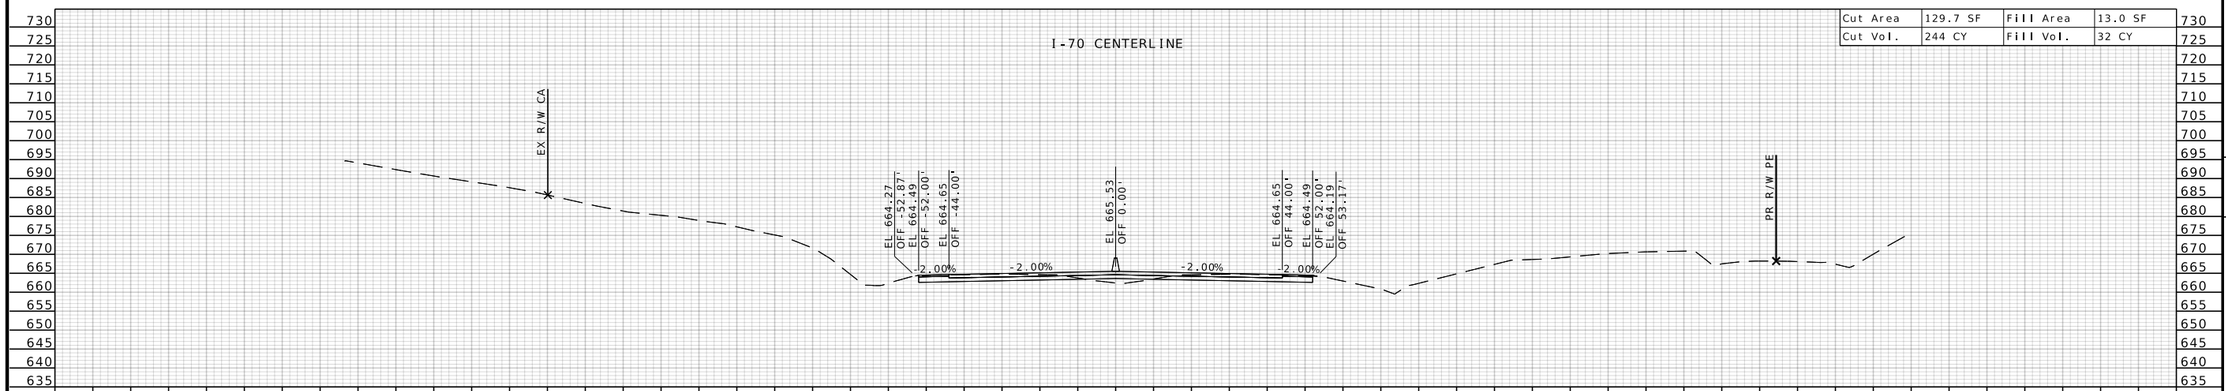

STA 1252+00.00

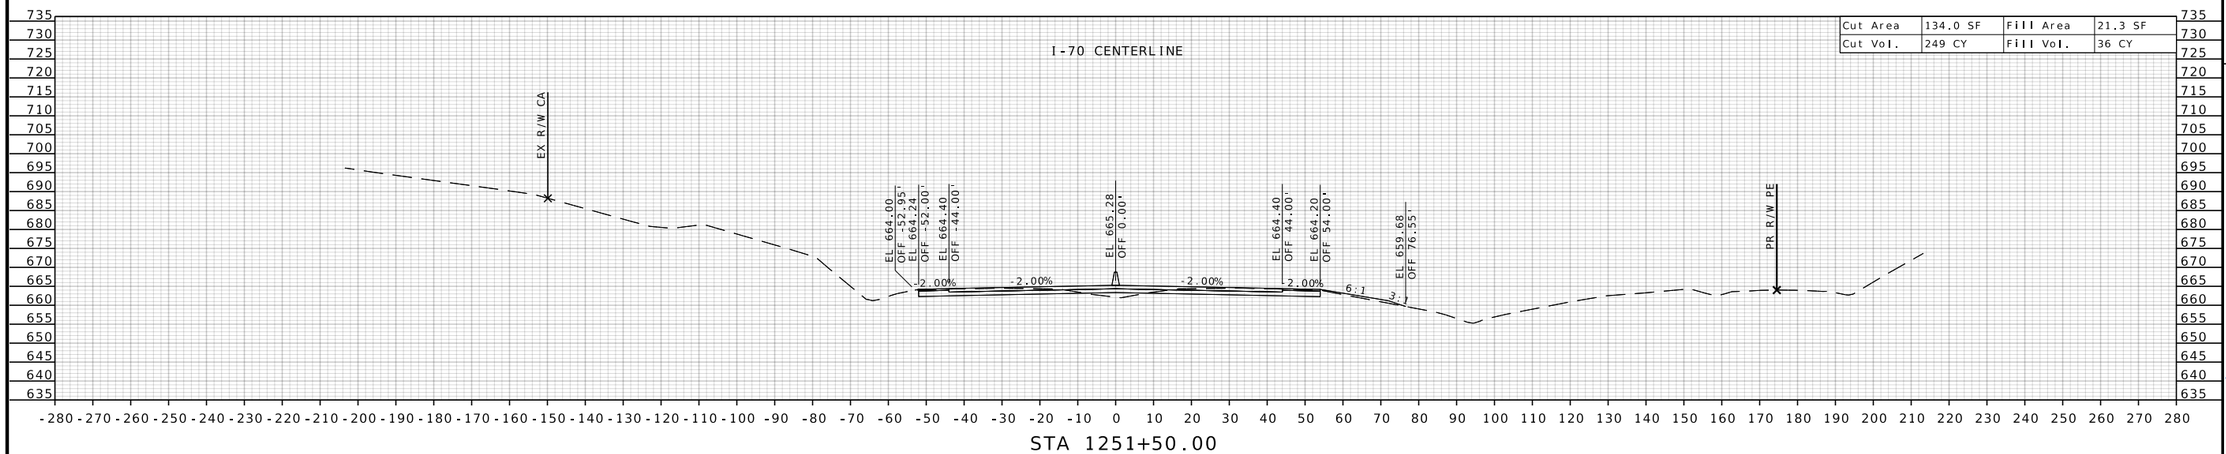

STA 1251+50.00

STATE OF MISSOURI
RONNIE L. WILLIAMS
NUMBER PE-2010000879
PROFESSIONAL ENGINEER

THIS SHEET HAS BEEN SIGNED, SEALED, AND DATED ELECTRONICALLY

DATE PREPARED
10/27/2025

ROUTE	STATE
I-70	MO
DISTRICT	SHEET NO.
CD	342

COUNTY
COOPER

JOB NO.
JST0017B

CONTRACT ID.
-

PROJECT NO.
-


BRIDGE NO.
-


DESCRIPTION	DATE


MISSOURI HIGHWAYS AND TRANSPORTATION COMMISSION

105 WEST CAPITOL
JEFFERSON CITY, MO 65102
1-888-ASK-MODOT (1-888-275-6636)

BURNS McDONNELL
9400 Ward Parkway
Kansas City, MO 64114
(816) 333-9400
Certificate of Authority No.: 000165

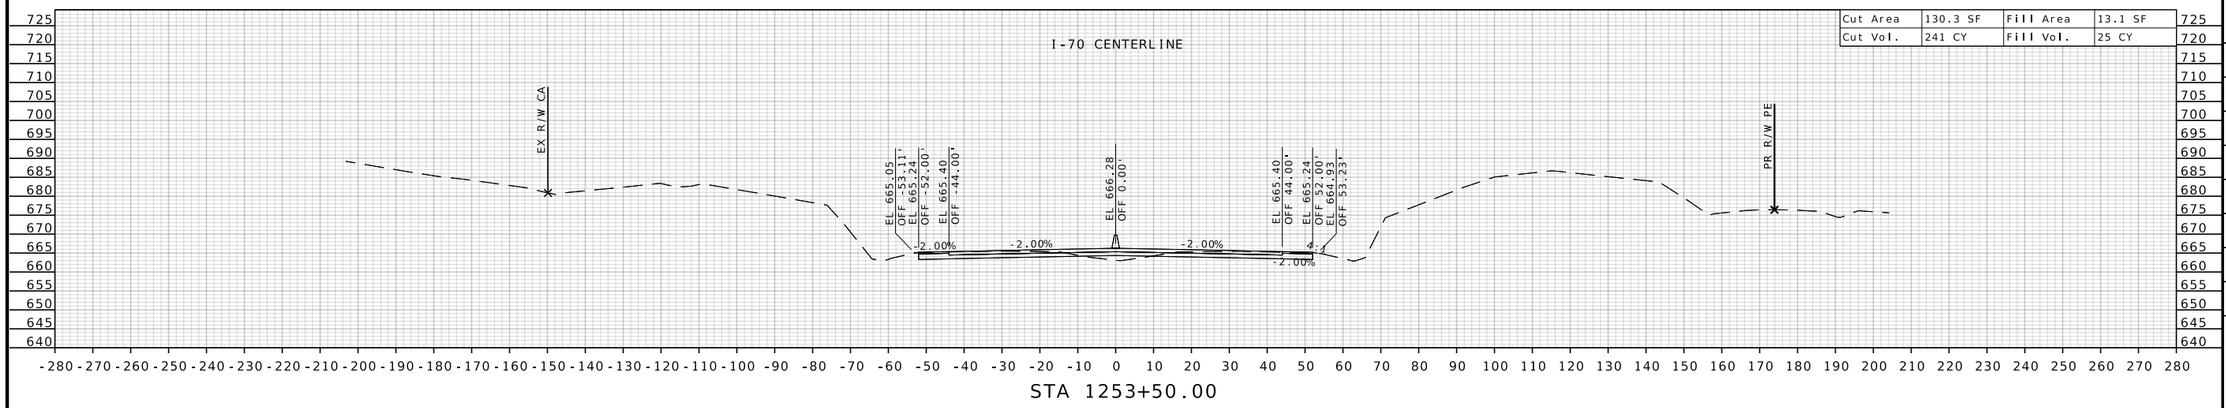

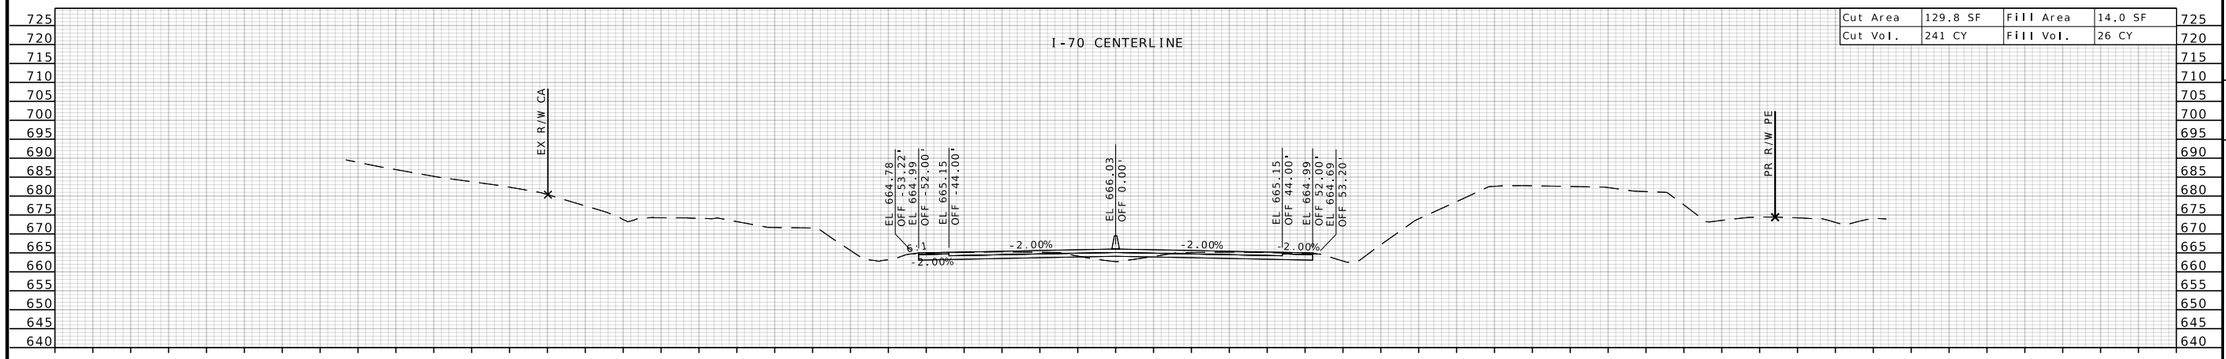

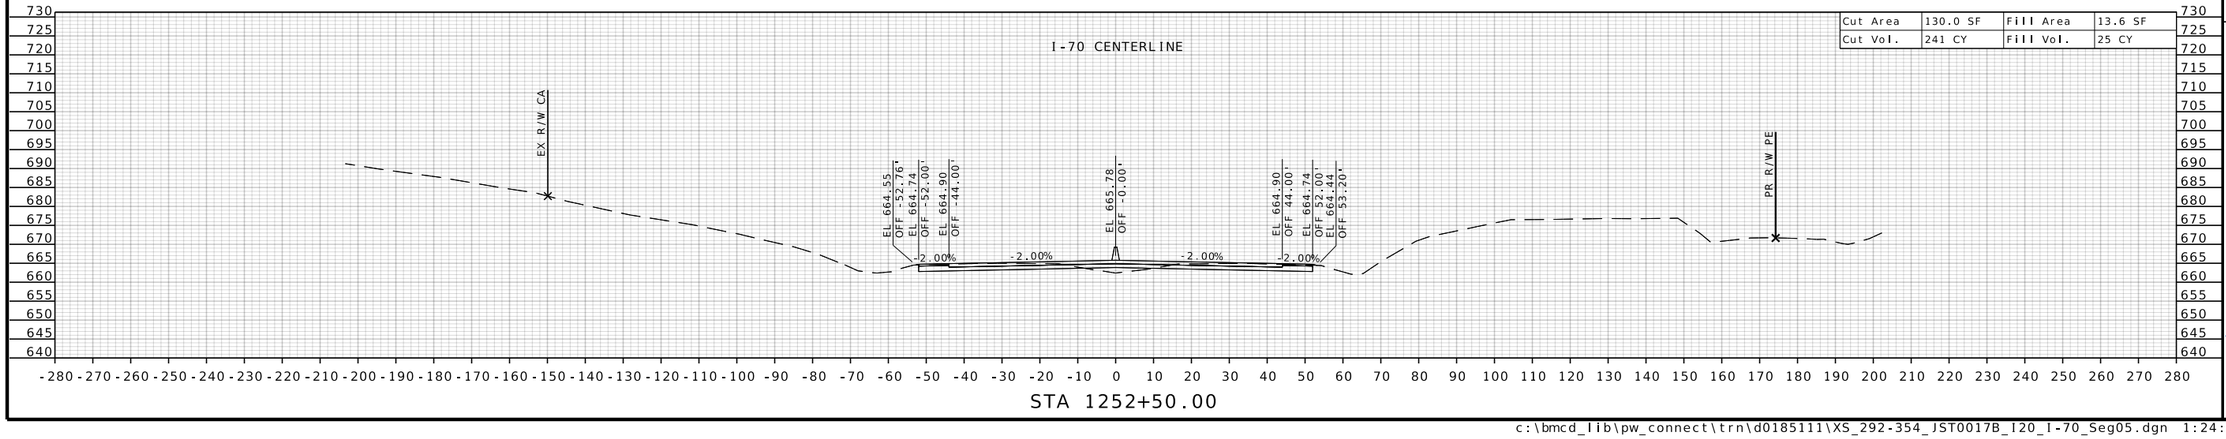

STATE OF MISSOURI
RONNIE L. WILLIAMS
NUMBER PE-2010000879
PROFESSIONAL ENGINEER

THIS SHEET HAS BEEN SIGNED, SEALED, AND DATED ELECTRONICALLY

DATE PREPARED
10/27/2025

ROUTE	STATE
I-70	MO
DISTRICT	SHEET NO.
CD	343

COUNTY
COOPER

JOB NO.
JST0017B

CONTRACT ID.
-

PROJECT NO.
-

BRIDGE NO.
-


DESCRIPTION	DATE


MISSOURI HIGHWAYS AND TRANSPORTATION COMMISSION

105 WEST CAPITOL
JEFFERSON CITY, MO 65102
1-888-ASK-MODOT (1-888-275-6636)

BURNS McDONNELL
9400 Ward Parkway
Kansas City, MO 64114
(816) 333-9400
Certificate of Authority No.: 000165

c:\bmcd_lib\pw_connect\trn\d0185111\XS_292-354_JST0017B_I20_I-70_Seg05.dgn 1:24:10 PM 10/27/2025

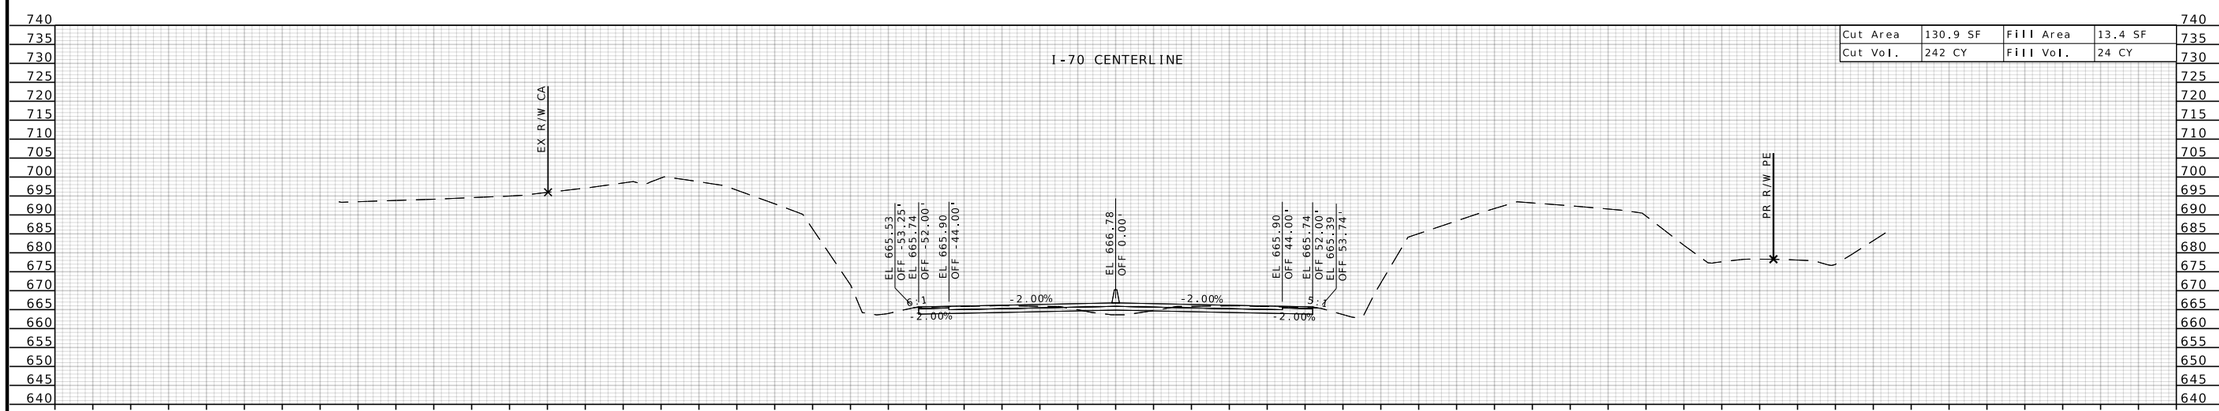

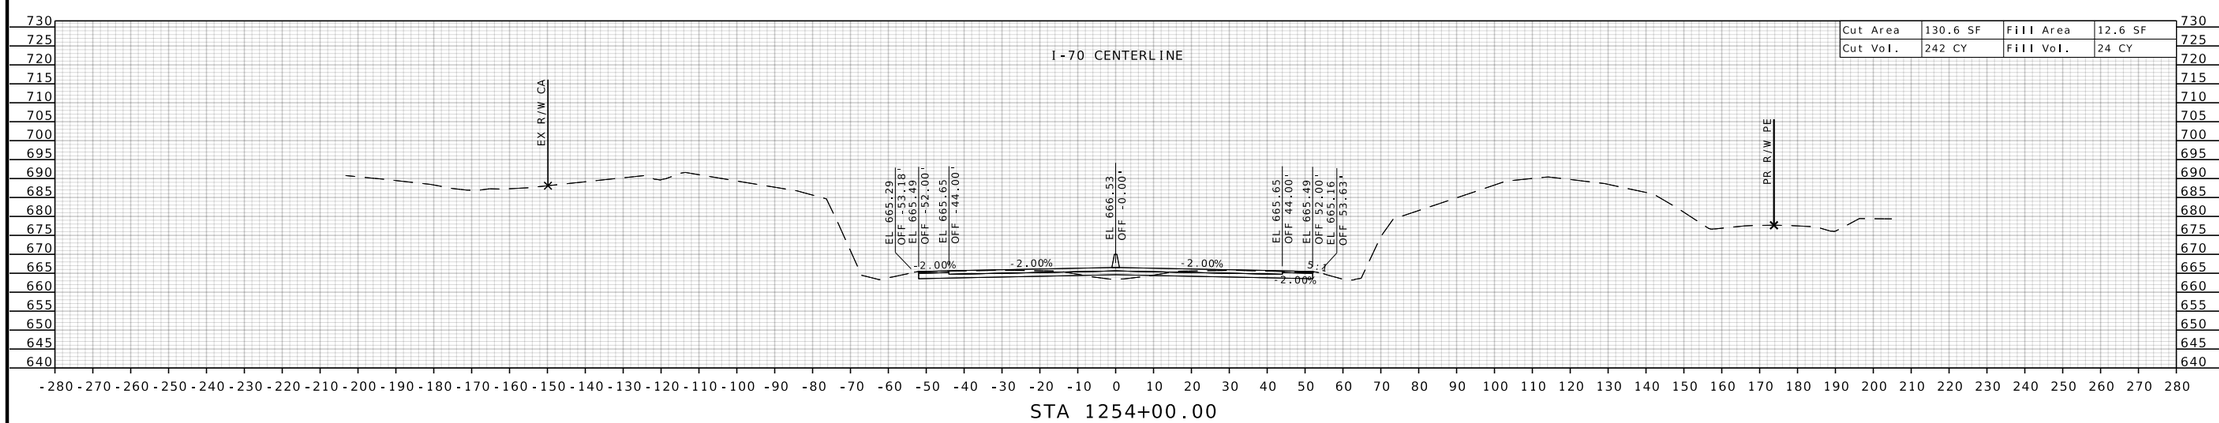

STATE OF MISSOURI
RONNIE L. WILLIAMS
NUMBER PE-2010000879
PROFESSIONAL ENGINEER

THIS SHEET HAS BEEN SIGNED, SEALED, AND DATED ELECTRONICALLY

DATE PREPARED
10/27/2025

ROUTE	STATE
I-70	MO
DISTRICT	SHEET NO.
CD	344

COUNTY
COOPER

JOB NO.
JST0017B

CONTRACT ID.
-

PROJECT NO.
-


BRIDGE NO.
-


DESCRIPTION	DATE

MISSOURI HIGHWAYS AND TRANSPORTATION COMMISSION

105 WEST CAPITOL
JEFFERSON CITY, MO 65102
1-888-ASK-MODOT (1-888-275-6636)

BURNS McDONNELL
9400 Ward Parkway
Kansas City, MO 64114
(816) 333-9400
Certificate of Authority
No.: 000165

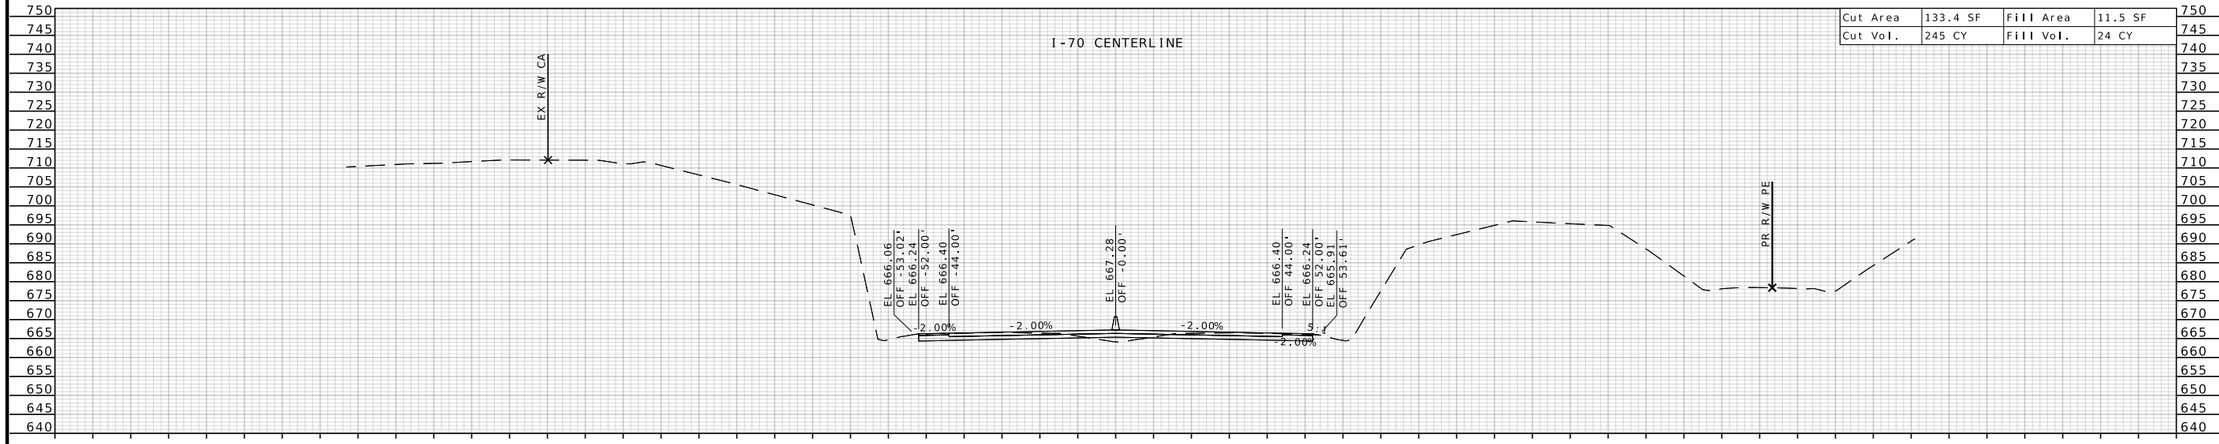

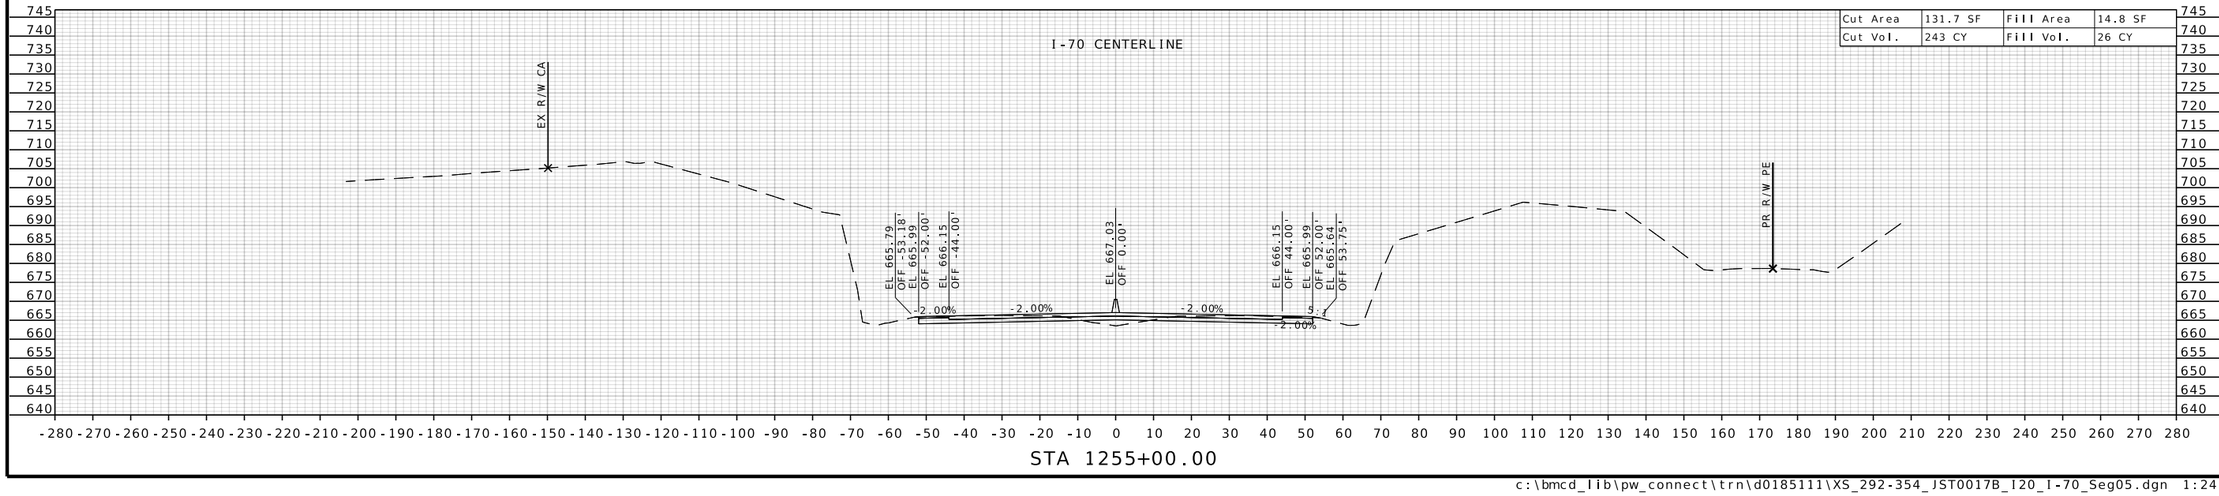

STATE OF MISSOURI
RONNIE L. WILLIAMS
NUMBER PE-2010000879
PROFESSIONAL ENGINEER

THIS SHEET HAS BEEN SIGNED, SEALED, AND DATED ELECTRONICALLY

DATE PREPARED
10/27/2025

ROUTE	STATE
I-70	MO
DISTRICT	SHEET NO.
CD	345

COUNTY
COOPER

JOB NO.
JST0017B

CONTRACT ID.
-

PROJECT NO.
-


BRIDGE NO.
-


DATE	DESCRIPTION

MISSOURI HIGHWAYS AND TRANSPORTATION COMMISSION

105 WEST CAPITOL
JEFFERSON CITY, MO 65102
1-888-ASK-MODOT (1-888-275-6636)

BURNS McDONNELL
9400 Ward Parkway
Kansas City, MO 64114
(816) 333-9400
Certificate of Authority
No.: 000165

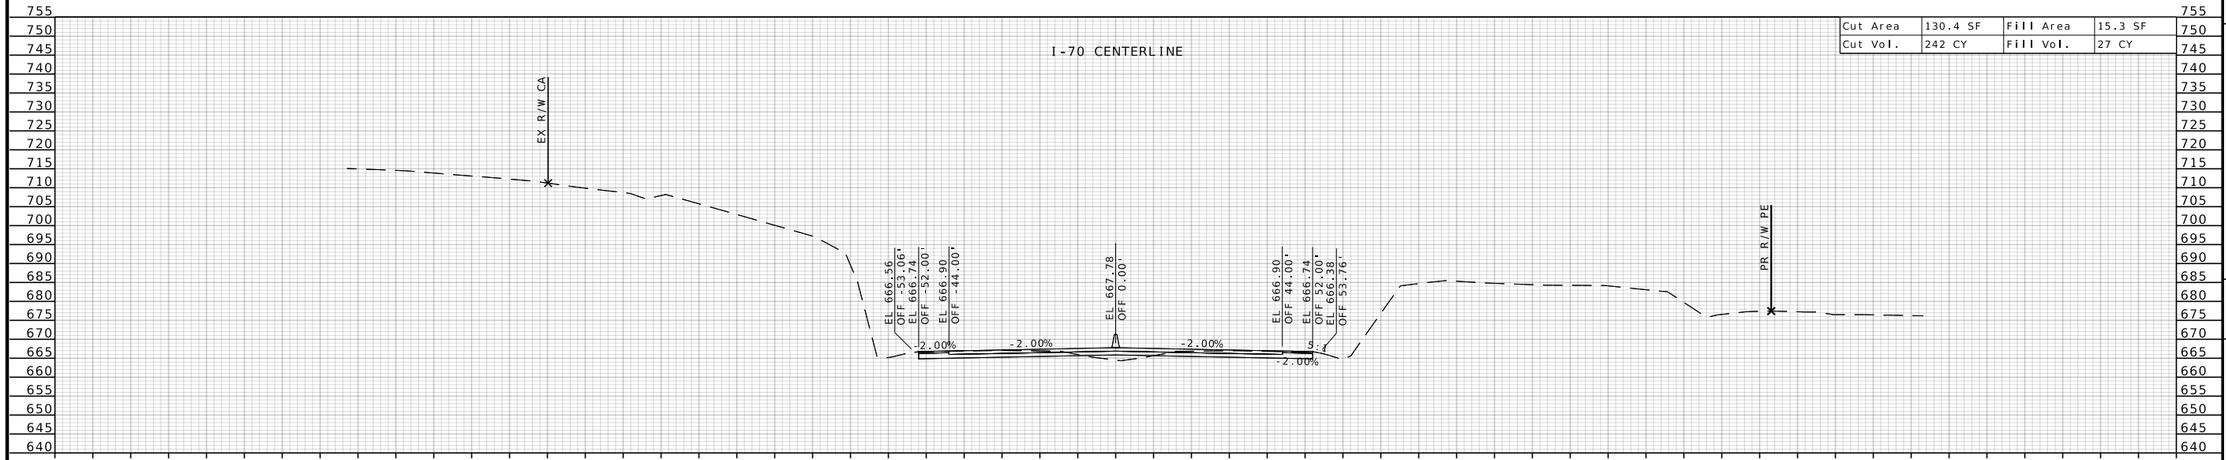

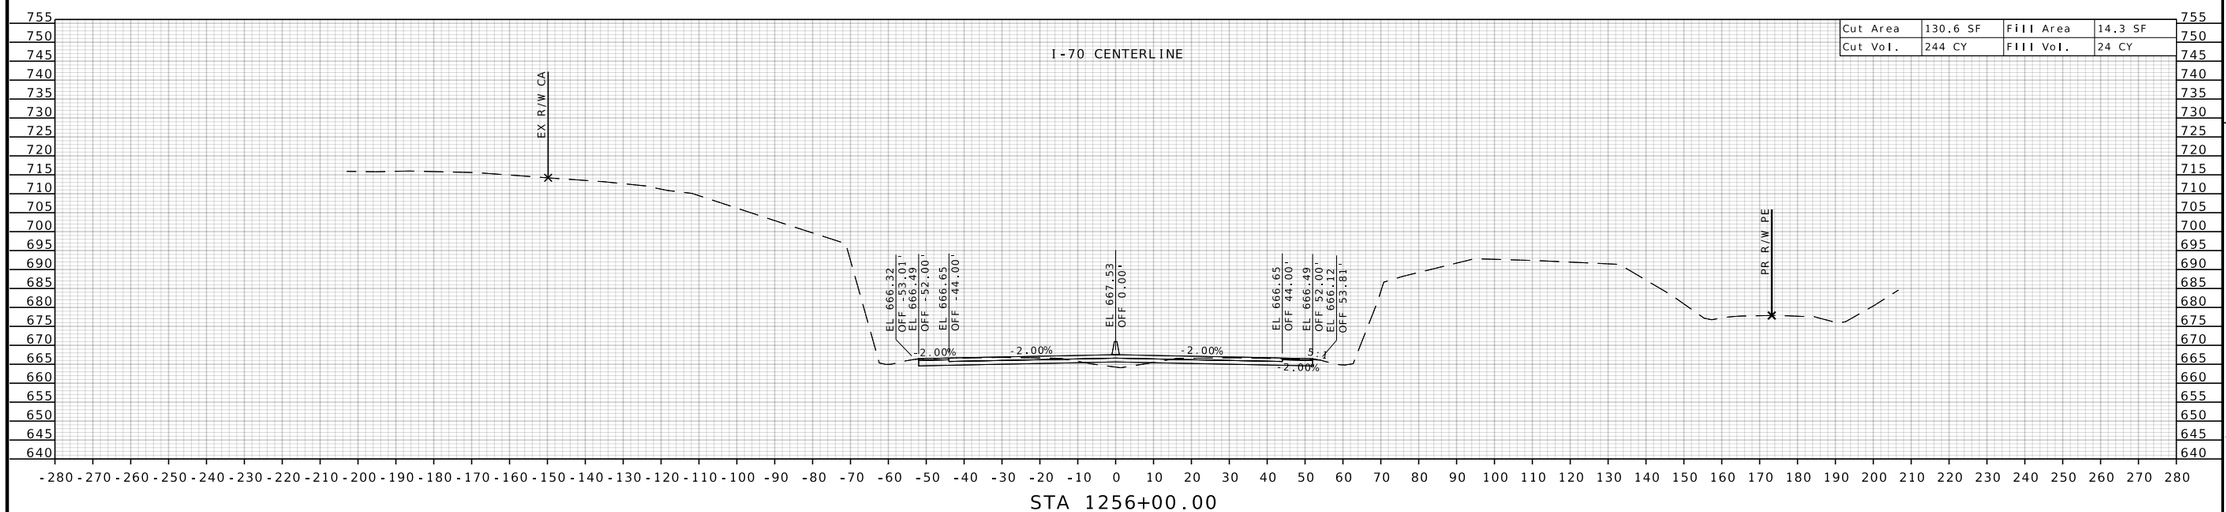

STATE OF MISSOURI
RONNIE L. WILLIAMS
NUMBER PE-2010000879
PROFESSIONAL ENGINEER

THIS SHEET HAS BEEN SIGNED, SEALED, AND DATED ELECTRONICALLY

DATE PREPARED
10/27/2025

ROUTE	STATE
I-70	MO
DISTRICT	SHEET NO.
CD	346

COUNTY
COOPER

JOB NO.
JST0017B

CONTRACT ID.
-

PROJECT NO.
-

BRIDGE NO.
-

DESCRIPTION	DATE


MISSOURI HIGHWAYS AND TRANSPORTATION COMMISSION


105 WEST CAPITOL
JEFFERSON CITY, MO 65102
1-888-ASK-MODOT (1-888-275-6636)

MoDOT

BURNS McDONNELL
9400 Ward Parkway
Kansas City, MO 64114
(816) 333-9400
Certificate of Authority No.: 000165

c:\bmcd_lib\pw_connect\trn\d0185111\XS_292-354_JST0017B_I20_I-70_Seg05.dgn 1:24:13 PM 10/27/2025

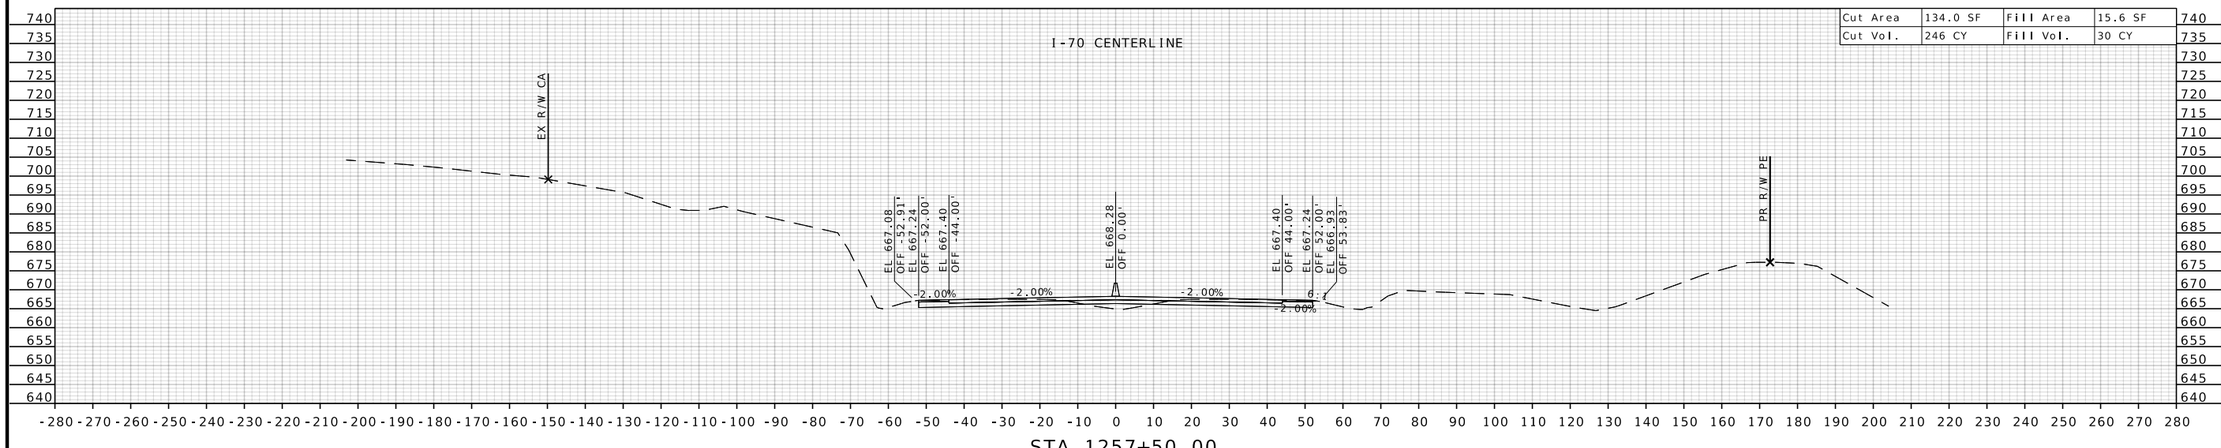

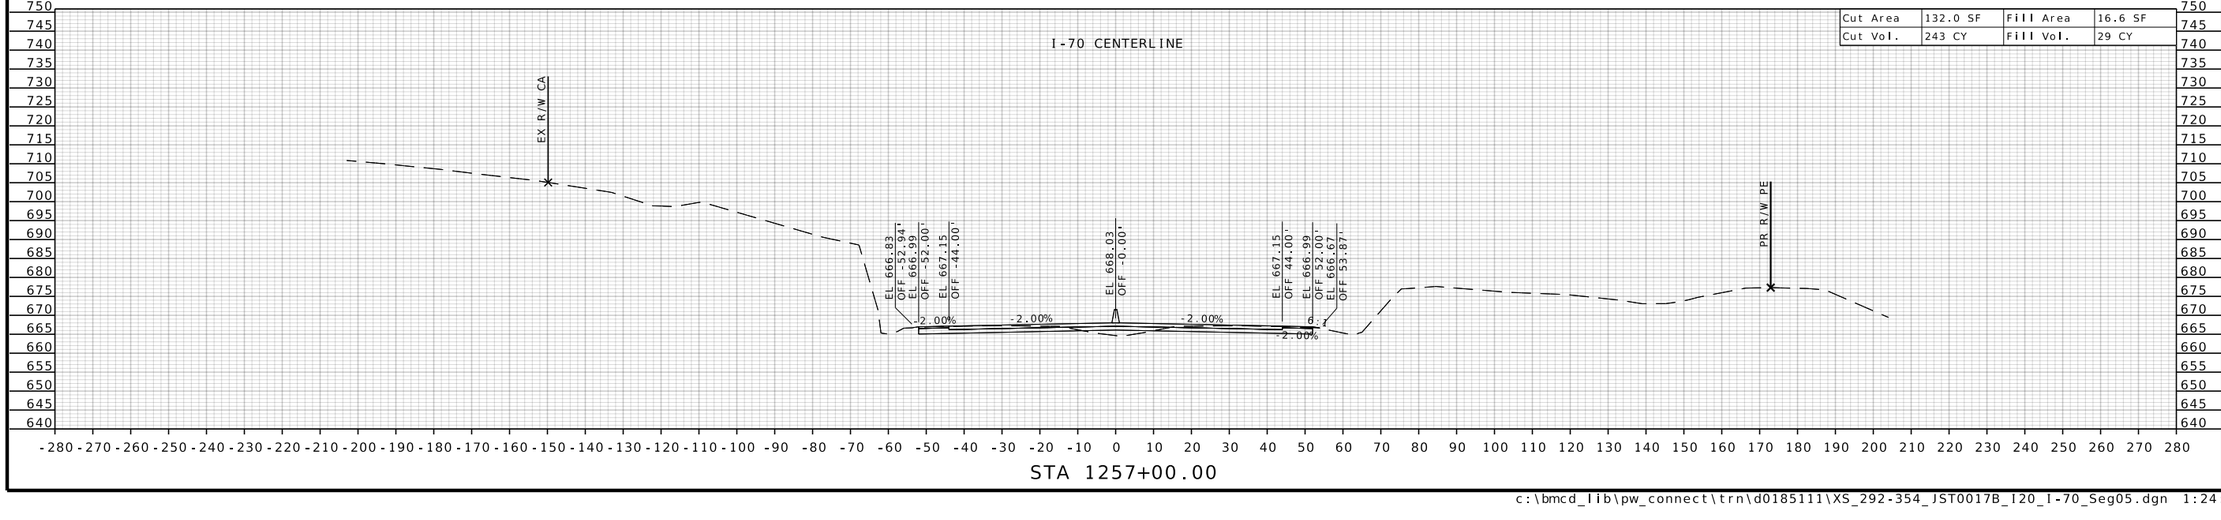

STATE OF MISSOURI
RONNIE L. WILLIAMS
NUMBER PE-2010000879
PROFESSIONAL ENGINEER

THIS SHEET HAS BEEN SIGNED, SEALED, AND DATED ELECTRONICALLY

DATE PREPARED
10/27/2025

ROUTE	STATE
I-70	MO
DISTRICT	SHEET NO.
CD	347

COUNTY
COOPER

JOB NO.
JST0017B

CONTRACT ID.
-

PROJECT NO.
-


BRIDGE NO.
-

DESCRIPTION	DATE


MISSOURI HIGHWAYS AND TRANSPORTATION COMMISSION

105 WEST CAPITOL
JEFFERSON CITY, MO 65102
1-888-ASK-MODOT (1-888-275-6636)

BURNS McDONNELL
9400 Ward Parkway
Kansas City, MO 64114
(816) 333-9400
Certificate of Authority
No.: 000165

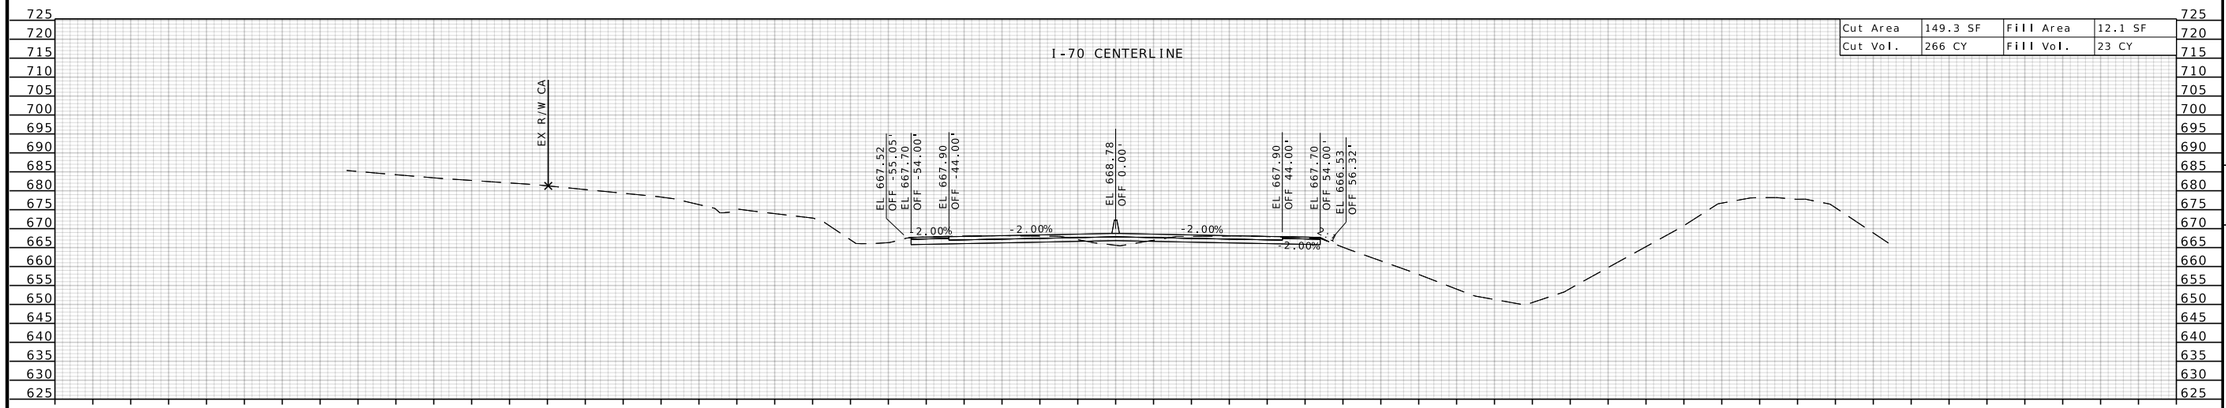

STA 1258+50.00

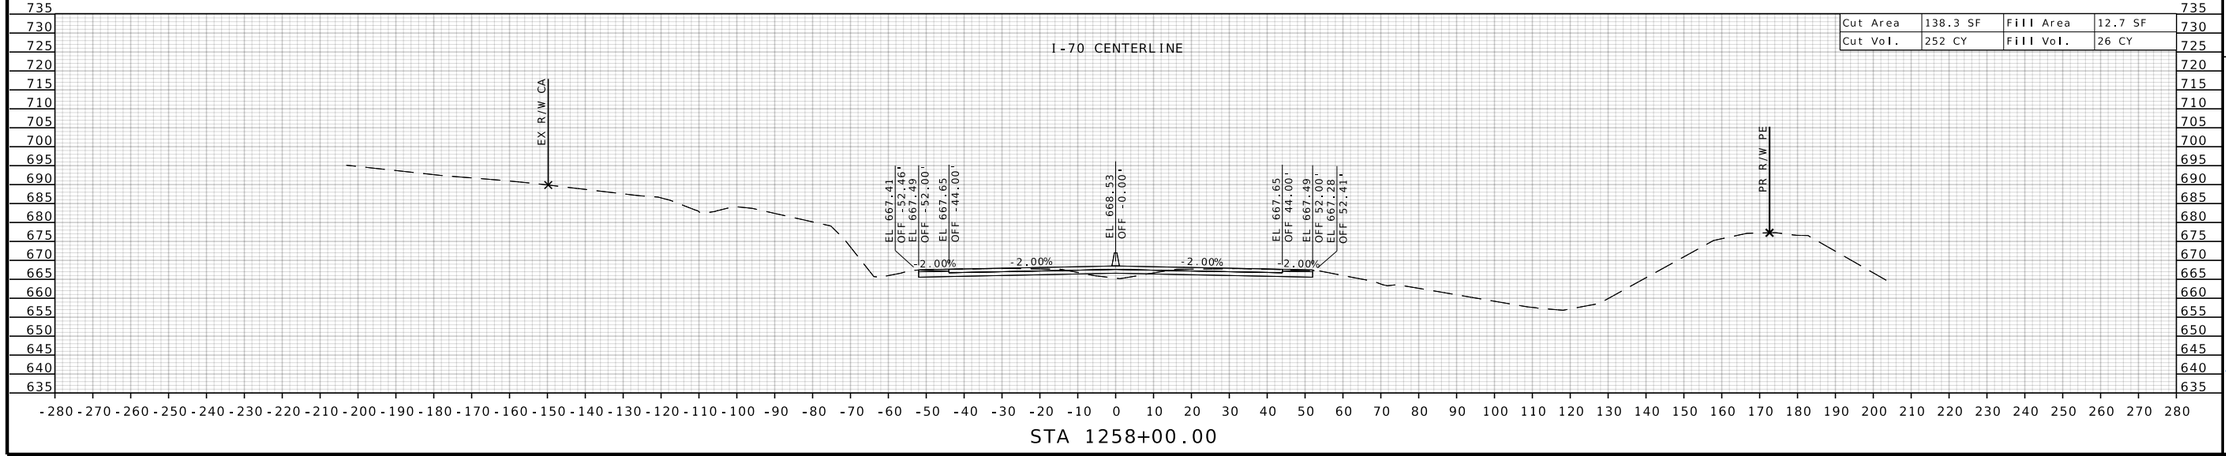

STA 1258+00.00

STATE OF MISSOURI
RONNIE L. WILLIAMS
NUMBER PE-2010000879
PROFESSIONAL ENGINEER

THIS SHEET HAS BEEN SIGNED, SEALED, AND DATED ELECTRONICALLY

DATE PREPARED
10/27/2025

ROUTE	STATE
I-70	MO
DISTRICT	SHEET NO.
CD	348

COUNTY
COOPER

JOB NO.
JST0017B

CONTRACT ID.
-

PROJECT NO.
-


BRIDGE NO.
-


DESCRIPTION	DATE


MISSOURI HIGHWAYS AND TRANSPORTATION COMMISSION

105 WEST CAPITOL
JEFFERSON CITY, MO 65102
1-888-ASK-MODOT (1-888-275-6636)

BURNS McDONNELL
9400 Ward Parkway
Kansas City, MO 64114
(816) 333-9400
Certificate of Authority
No.: 000165

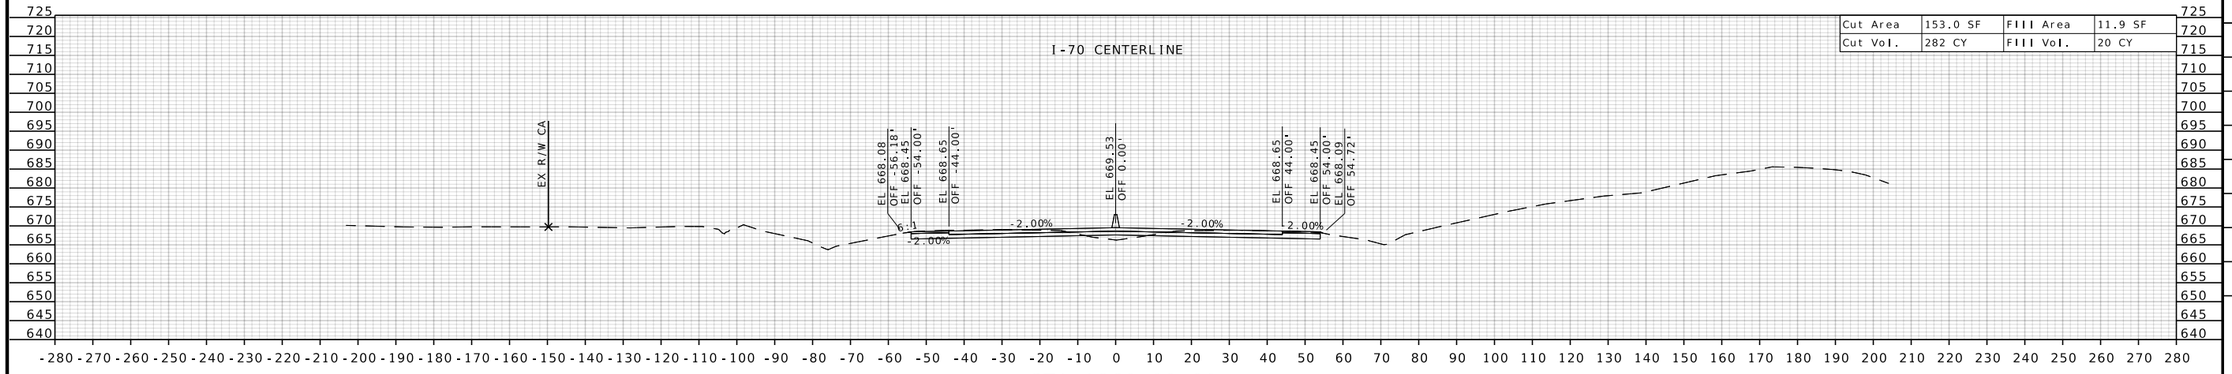

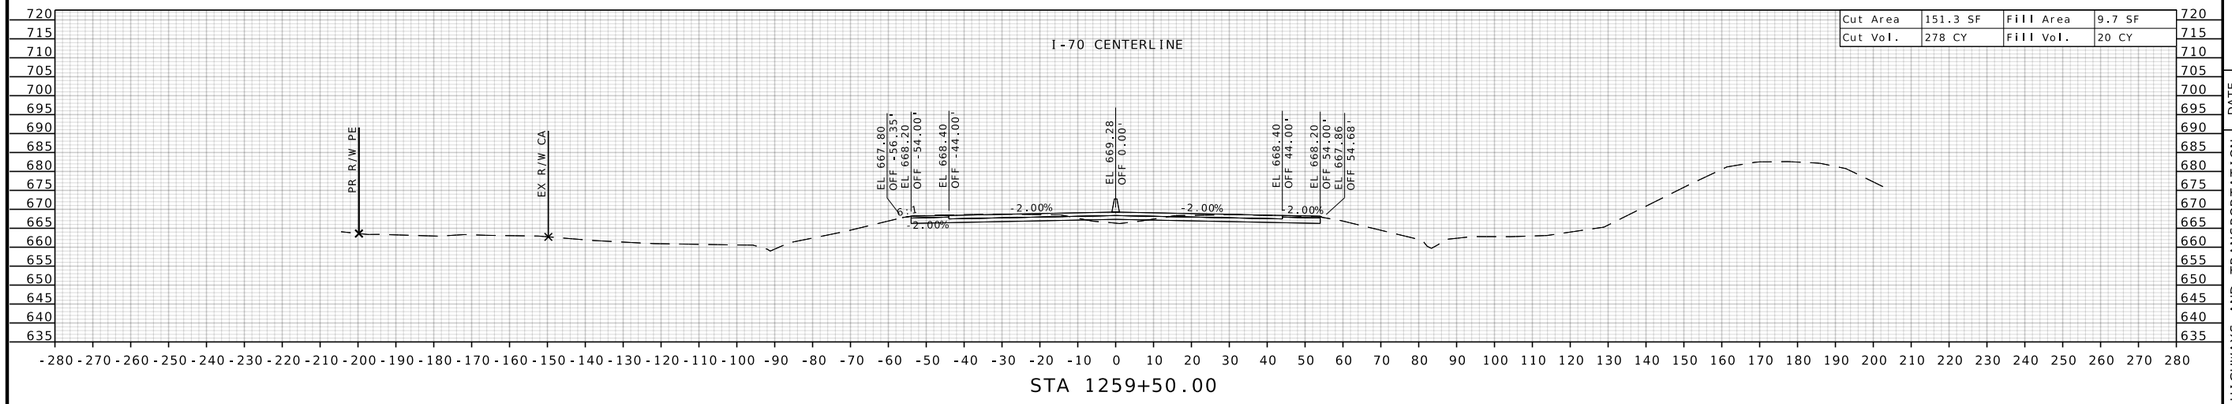

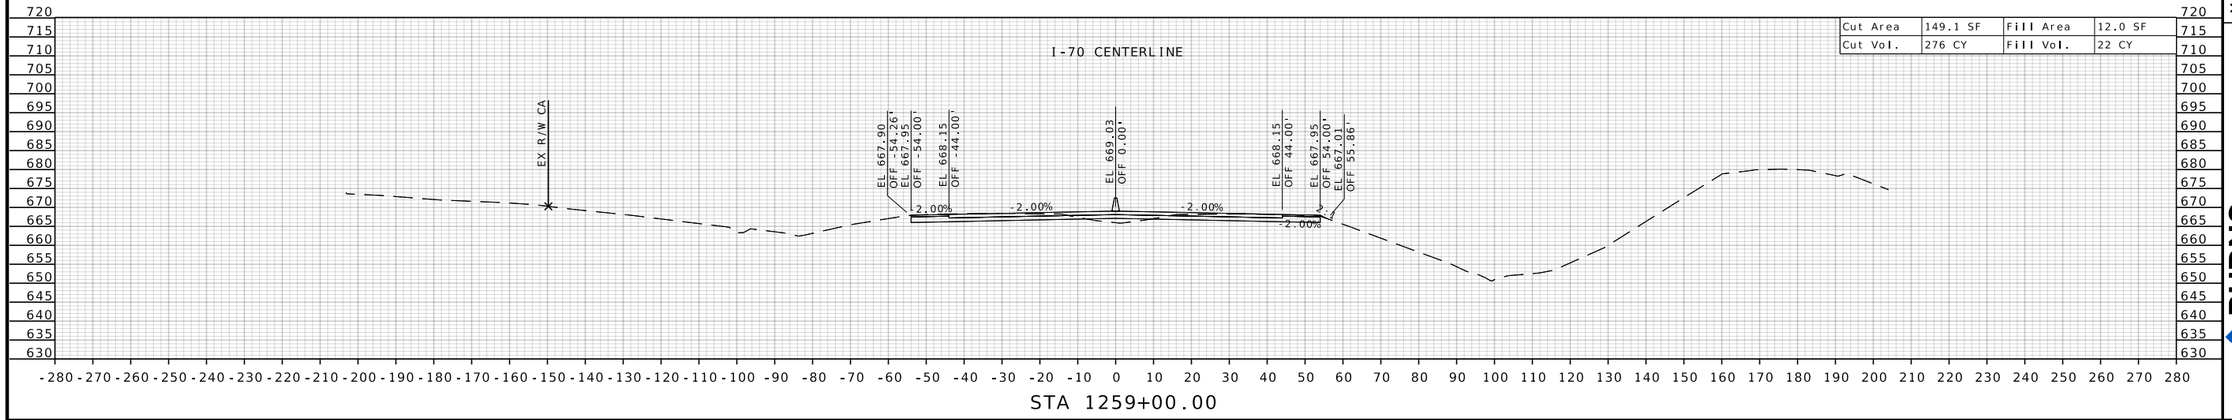

STATE OF MISSOURI
RONNIE L. WILLIAMS
NUMBER PE-2010000879
PROFESSIONAL ENGINEER

THIS SHEET HAS BEEN SIGNED, SEALED, AND DATED ELECTRONICALLY

DATE PREPARED
10/27/2025

ROUTE	STATE
I-70	MO
DISTRICT	SHEET NO.
CD	349

COUNTY
COOPER

JOB NO.
JST0017B

CONTRACT ID.
-

PROJECT NO.
-


BRIDGE NO.
-


DESCRIPTION	DATE


MISSOURI HIGHWAYS AND TRANSPORTATION COMMISSION

105 WEST CAPITOL
JEFFERSON CITY, MO 65102
1-888-ASK-MODOT (1-888-275-6636)

BURNS McDONNELL
9400 Ward Parkway
Kansas City, MO 64114
(816) 333-9400
Certificate of Authority
No.: 000165

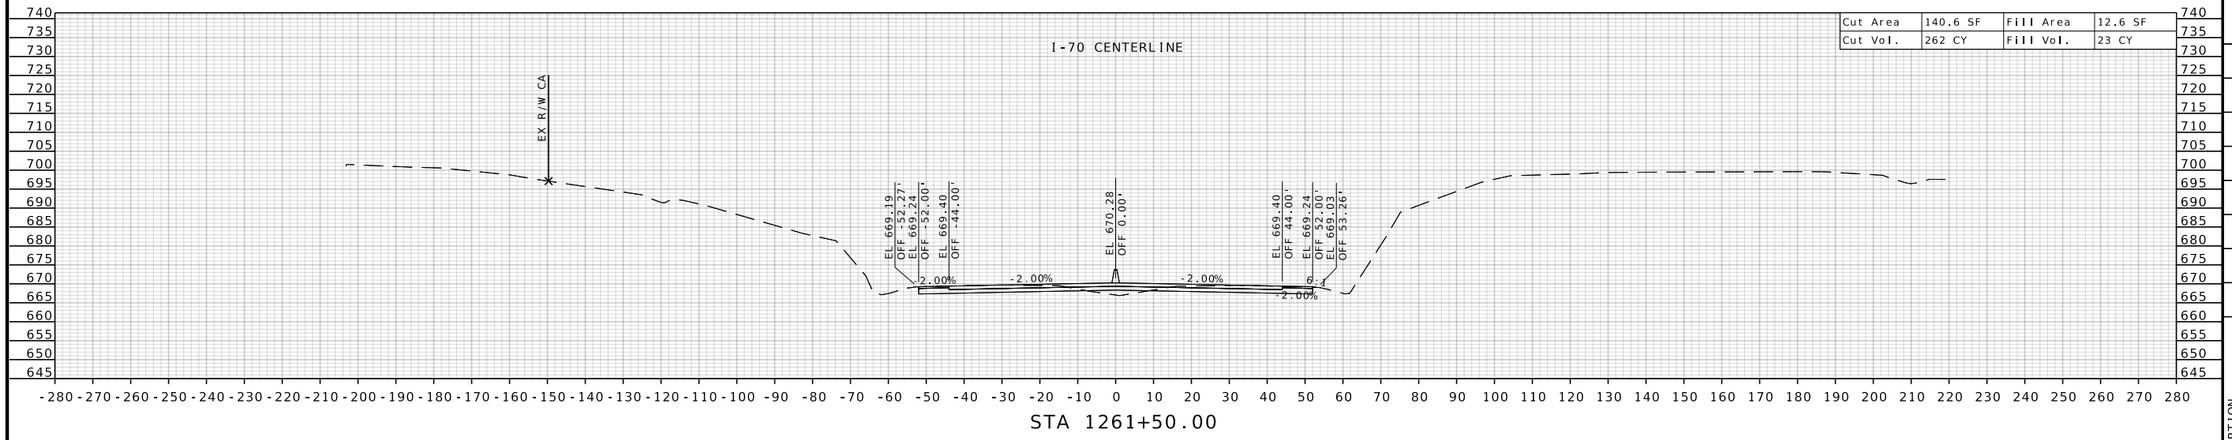

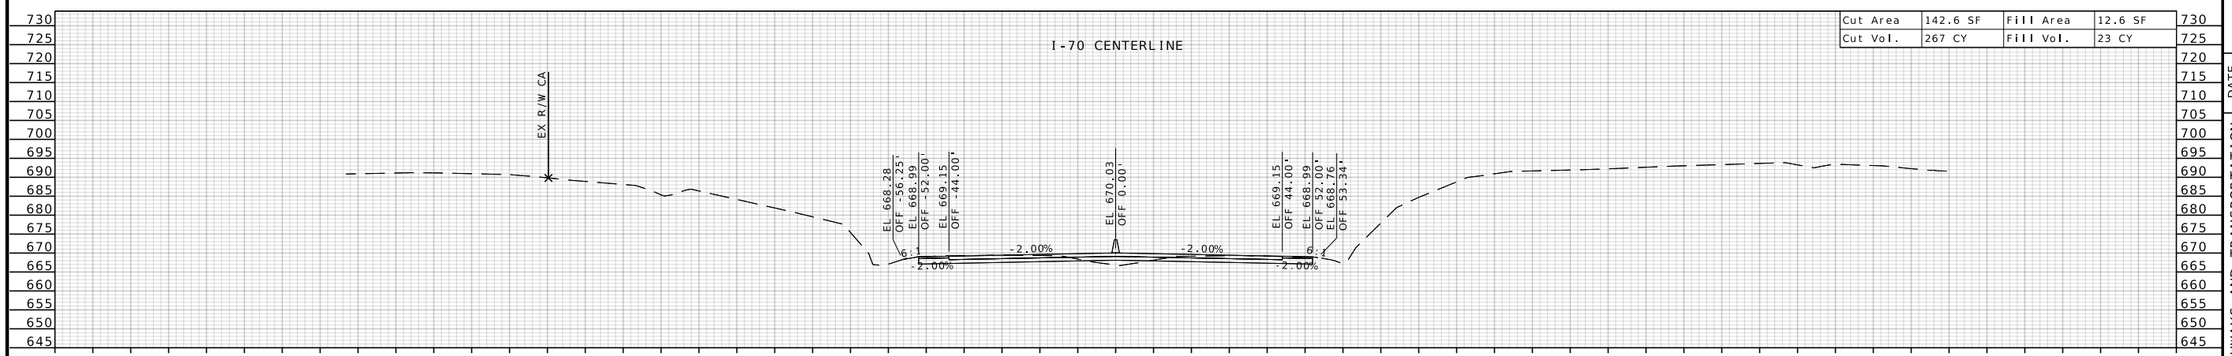

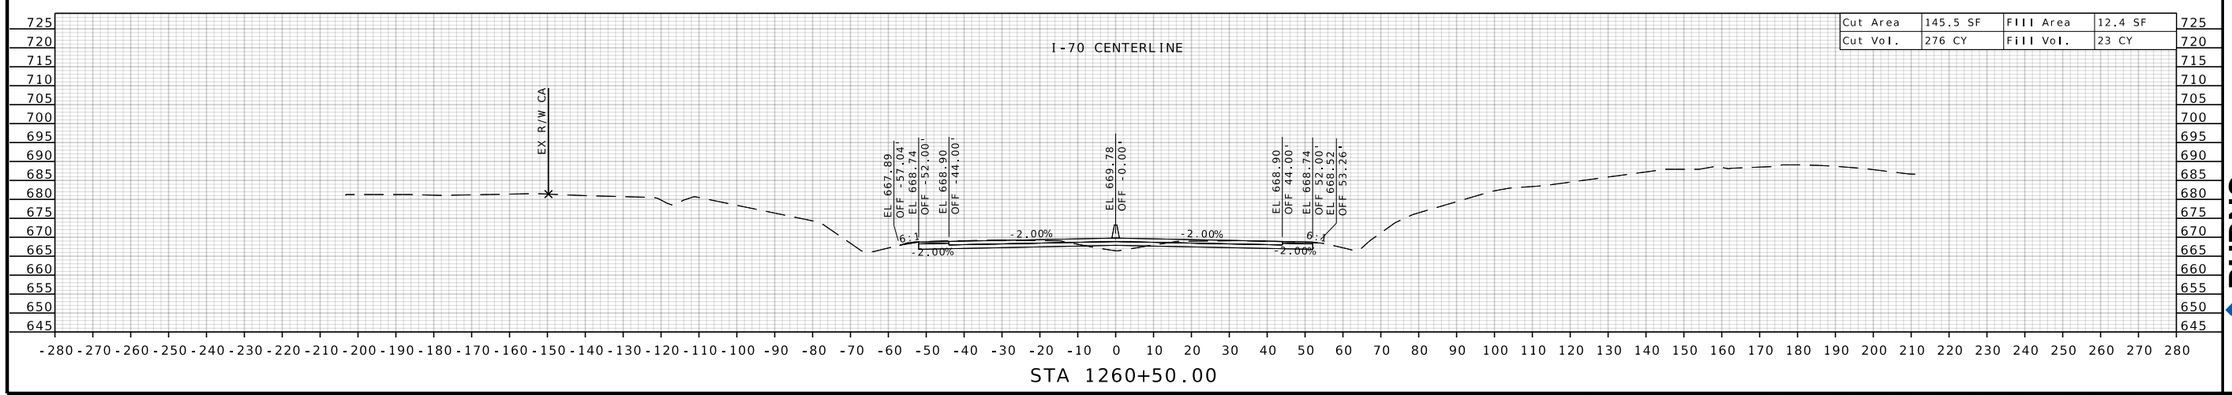

STATE OF MISSOURI
RONNIE L. WILLIAMS
NUMBER PE-2010000879
PROFESSIONAL ENGINEER

THIS SHEET HAS BEEN SIGNED, SEALED, AND DATED ELECTRONICALLY

DATE PREPARED
10/27/2025

ROUTE	STATE
I-70	MO
DISTRICT	SHEET NO.
CD	350

COUNTY
COOPER

JOB NO.
JST0017B

CONTRACT ID.
-

PROJECT NO.
-

BRIDGE NO.
-

DESCRIPTION	DATE


MISSOURI HIGHWAYS AND TRANSPORTATION COMMISSION

105 WEST CAPITOL
JEFFERSON CITY, MO 65102
1-888-ASK-MODOT (1-888-275-6636)

MoDOT


BURNS McDONNELL
9400 Ward Parkway
Kansas City, MO 64114
(816) 333-9400
Certificate of Authority
No.: 000165

c:\bmcd_lib\pw_connect\trn\d0185111\XS_292-354_JST0017B_I20_I-70_Seg05.dgn 1:24:19 PM 10/27/2025

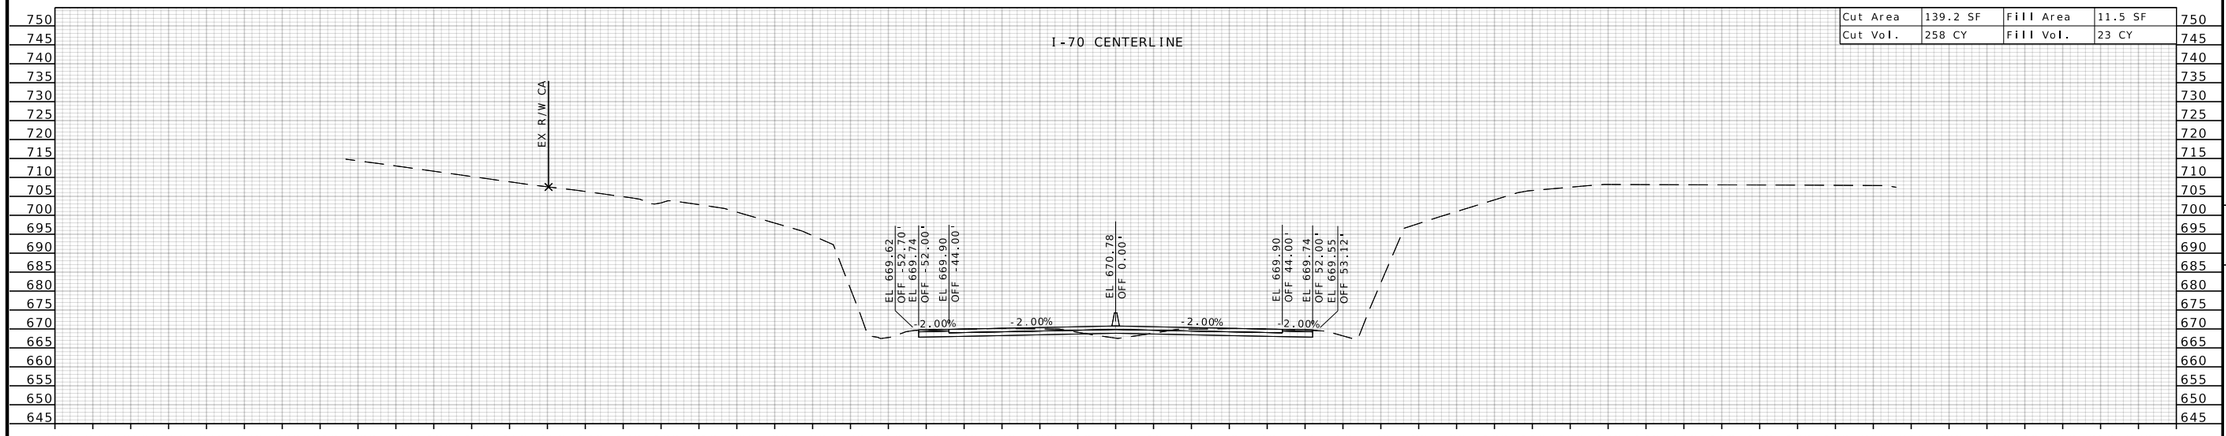

Cut Area	139.2 SF	Fill Area	11.5 SF
Cut Vol.	258 CY	Fill Vol.	23 CY

STA 1262+50.00

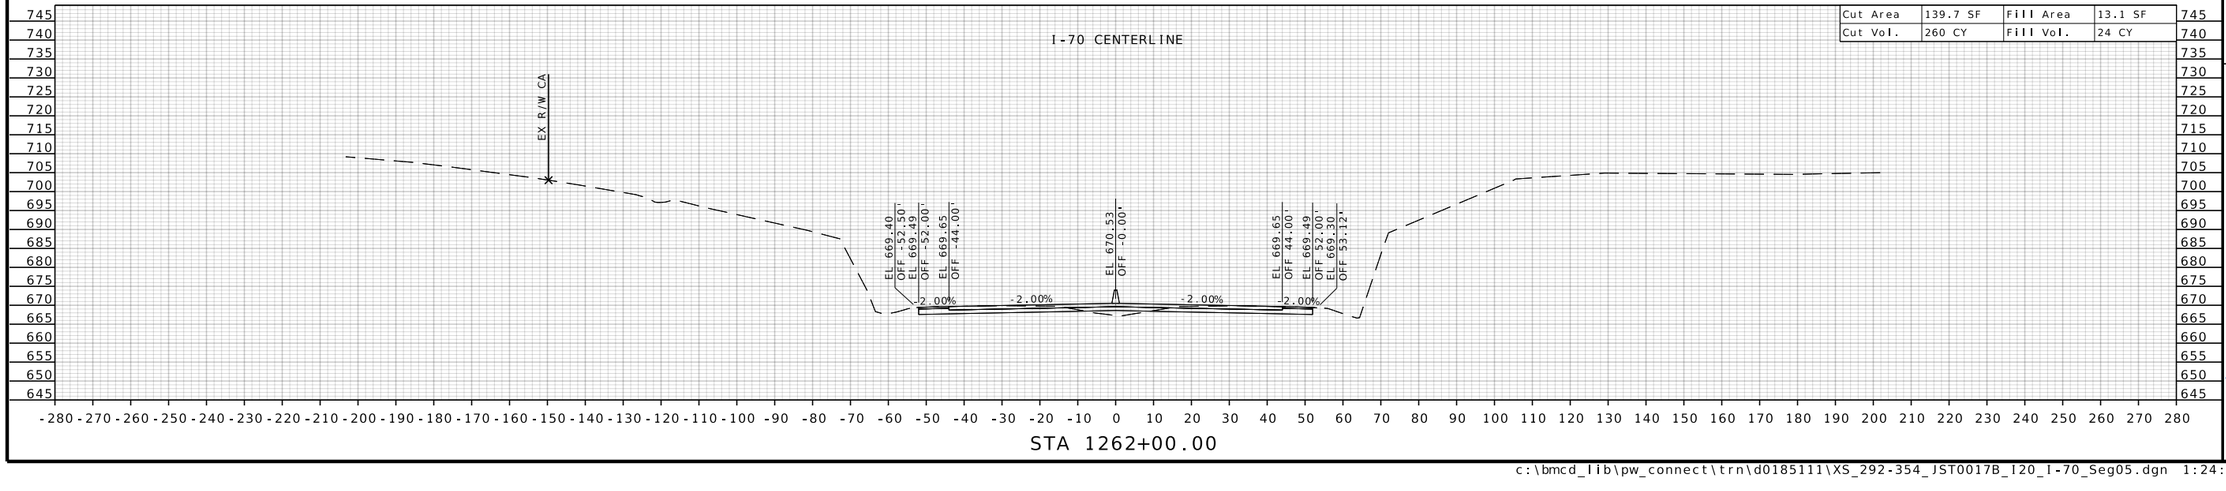

Cut Area	139.7 SF	Fill Area	13.1 SF
Cut Vol.	260 CY	Fill Vol.	24 CY

STA 1262+00.00

STATE OF MISSOURI
RONNIE L. WILLIAMS
NUMBER PE-2010000879
PROFESSIONAL ENGINEER

THIS SHEET HAS BEEN SIGNED, SEALED, AND DATED ELECTRONICALLY

DATE PREPARED
10/27/2025

ROUTE	STATE
I-70	MO
DISTRICT	SHEET NO.
CD	351

COUNTY
COOPER

JOB NO.
JST0017B

CONTRACT ID.
-


PROJECT NO.
-

BRIDGE NO.
-


DESCRIPTION	DATE

MISSOURI HIGHWAYS AND TRANSPORTATION COMMISSION
105 WEST CAPITOL
JEFFERSON CITY, MO 65102
1-888-ASK-MODOT (1-888-275-6636)

BURNS McDONNELL
9400 Ward Parkway
Kansas City, MO 64114
(816) 333-9400
Certificate of Authority
No.: 000165

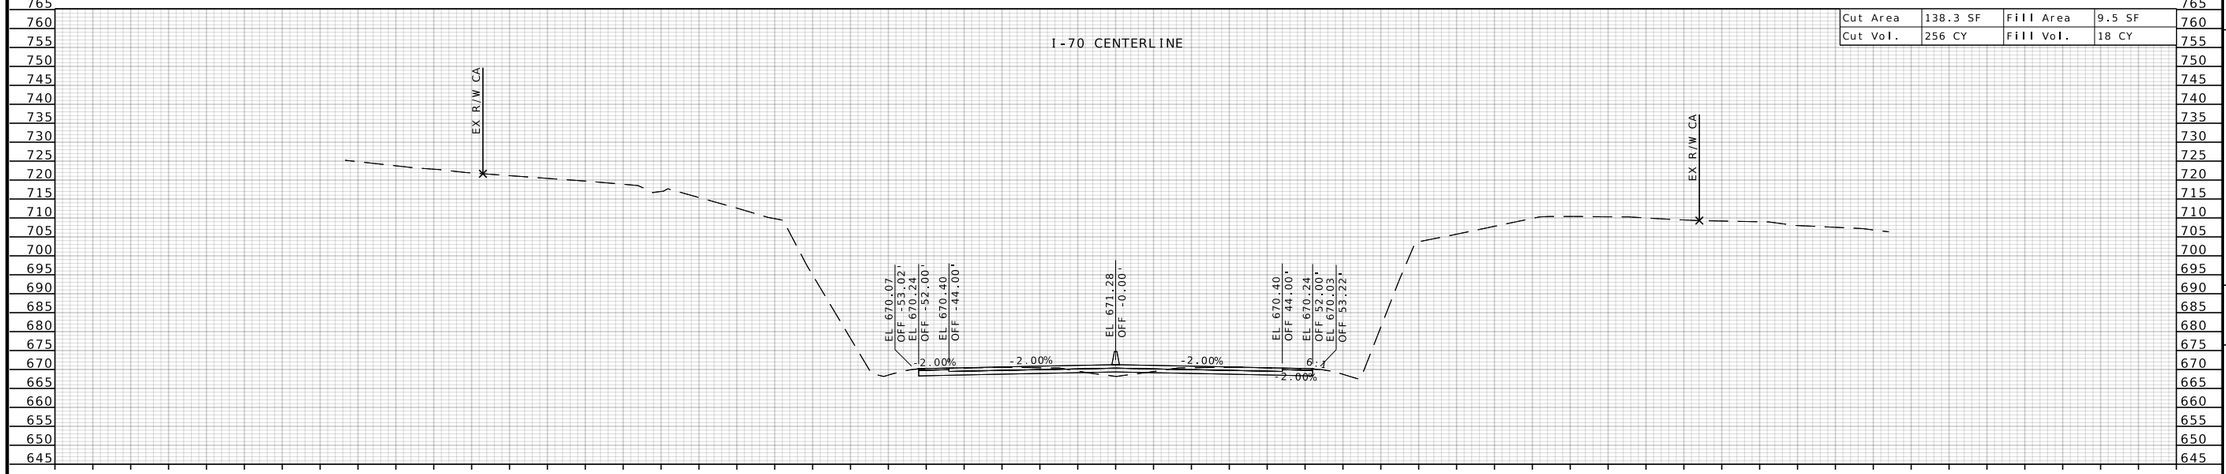

Cut Area	138.3 SF	Fill Area	9.5 SF
Cut Vol.	256 CY	Fill Vol.	18 CY

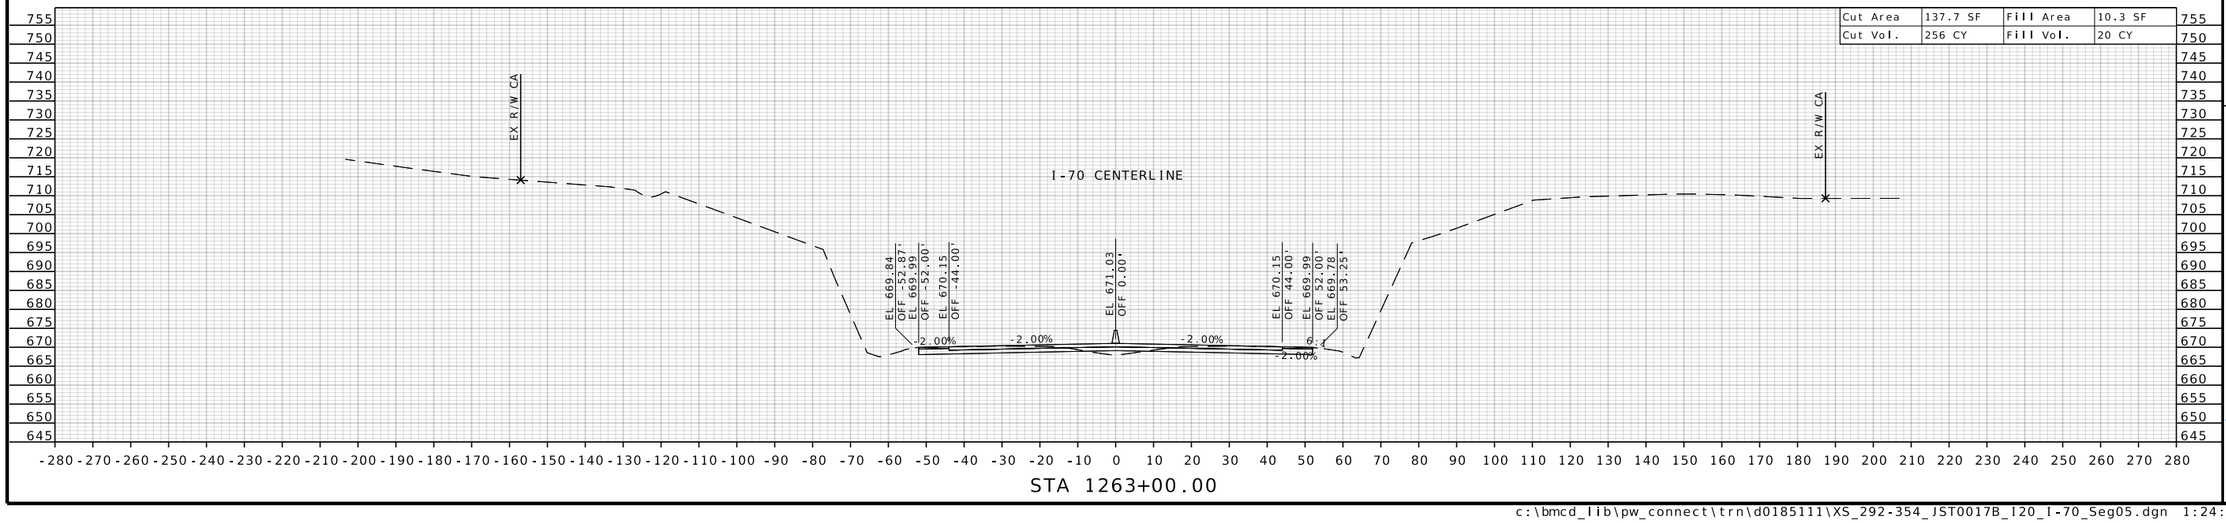

Cut Area	137.7 SF	Fill Area	10.3 SF
Cut Vol.	256 CY	Fill Vol.	20 CY

STATE OF MISSOURI
RONNIE L. WILLIAMS
NUMBER PE-2010000879
PROFESSIONAL ENGINEER

THIS SHEET HAS BEEN SIGNED, SEALED, AND DATED ELECTRONICALLY

DATE PREPARED
10/27/2025

ROUTE	STATE
I-70	MO
DISTRICT	SHEET NO.
CD	352

COUNTY
COOPER

JOB NO.
JST0017B

CONTRACT ID.
-

PROJECT NO.
-

BRIDGE NO.
-


DESCRIPTION	DATE


MISSOURI HIGHWAYS AND TRANSPORTATION COMMISSION

105 WEST CAPITOL
JEFFERSON CITY, MO 65102
1-888-ASK-MODOT (1-888-275-6636)

BURNS McDONNELL
9400 Ward Parkway
Kansas City, MO 64114
(816) 333-9400
Certificate of Authority
No.: 000165

c:\bmcd_lib\pw_connect\trn\d0185111\XS_292-354_JST0017B_I20_I-70_Seg05.dgn 1:24:21 PM 10/27/2025

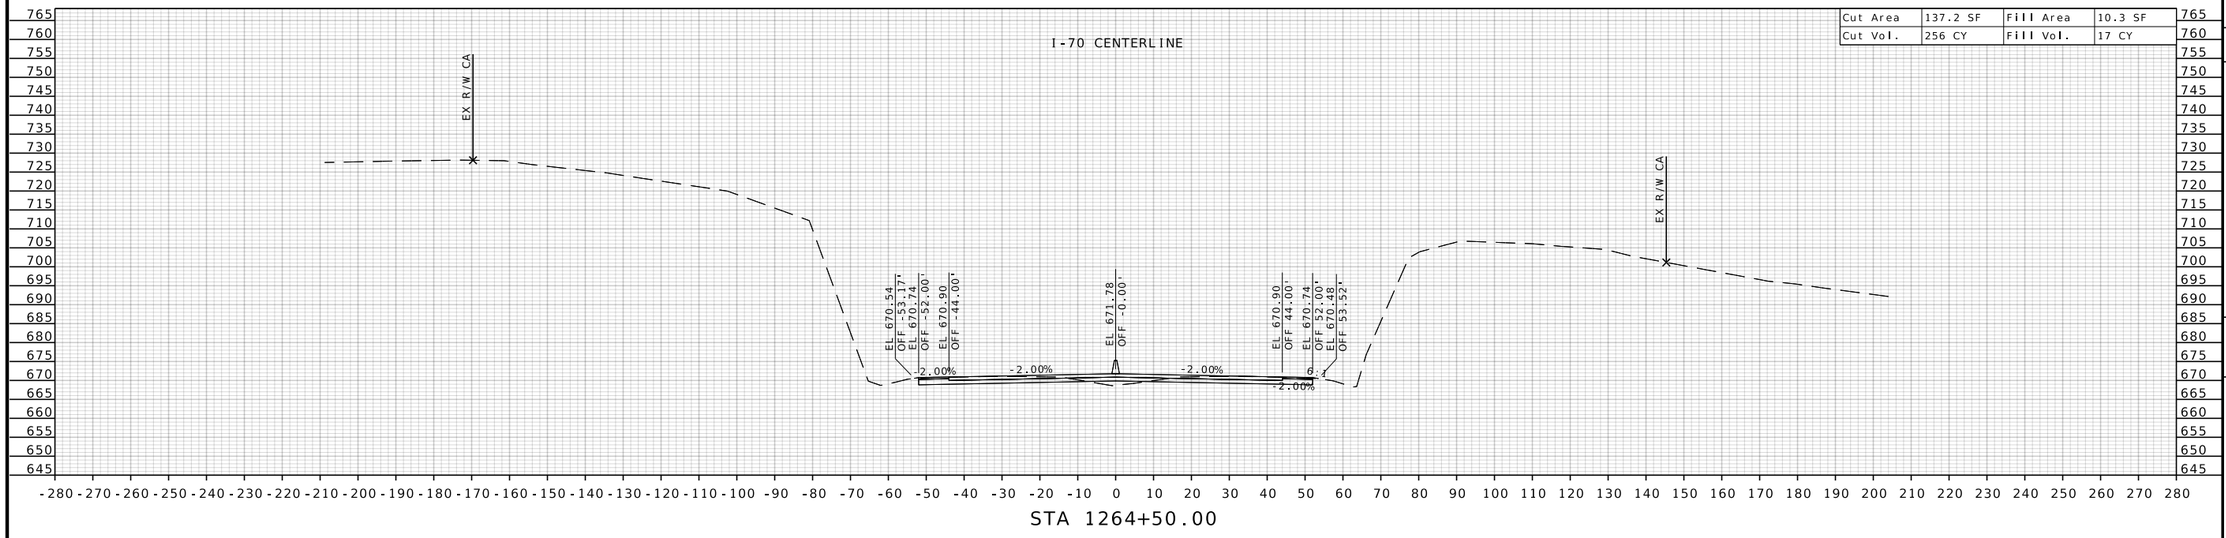

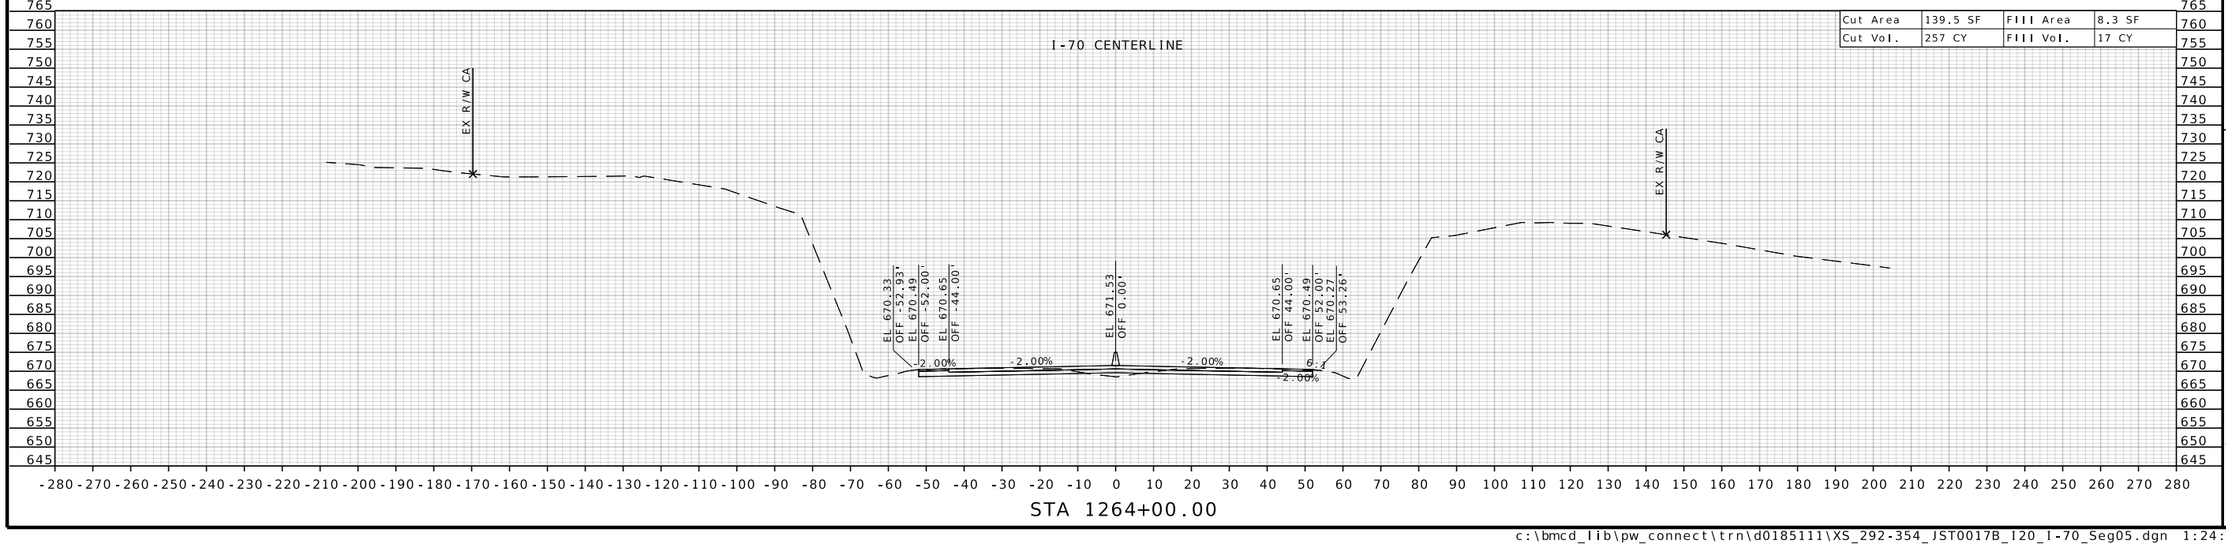

STATE OF MISSOURI
RONNIE L. WILLIAMS
NUMBER PE-2010000879
PROFESSIONAL ENGINEER

THIS SHEET HAS BEEN SIGNED, SEALED, AND DATED ELECTRONICALLY

DATE PREPARED
10/27/2025

ROUTE	STATE
I-70	MO
DISTRICT	SHEET NO.
CD	353

COUNTY
COOPER

JOB NO.
JST0017B

CONTRACT ID.
-

PROJECT NO.
-

BRIDGE NO.
-


DESCRIPTION	DATE

MISSOURI HIGHWAYS AND TRANSPORTATION COMMISSION

105 WEST CAPITOL
JEFFERSON CITY, MO 65102
1-888-ASK-MODOT (1-888-275-6636)

BURNS McDONNELL
9400 Ward Parkway
Kansas City, MO 64114
(816) 333-9400
Certificate of Authority
No.: 000165

Cut Area	137.2 SF	Fill Area	11.3 SF
Cut Vol.	254 CY	Fill Vol.	20 CY

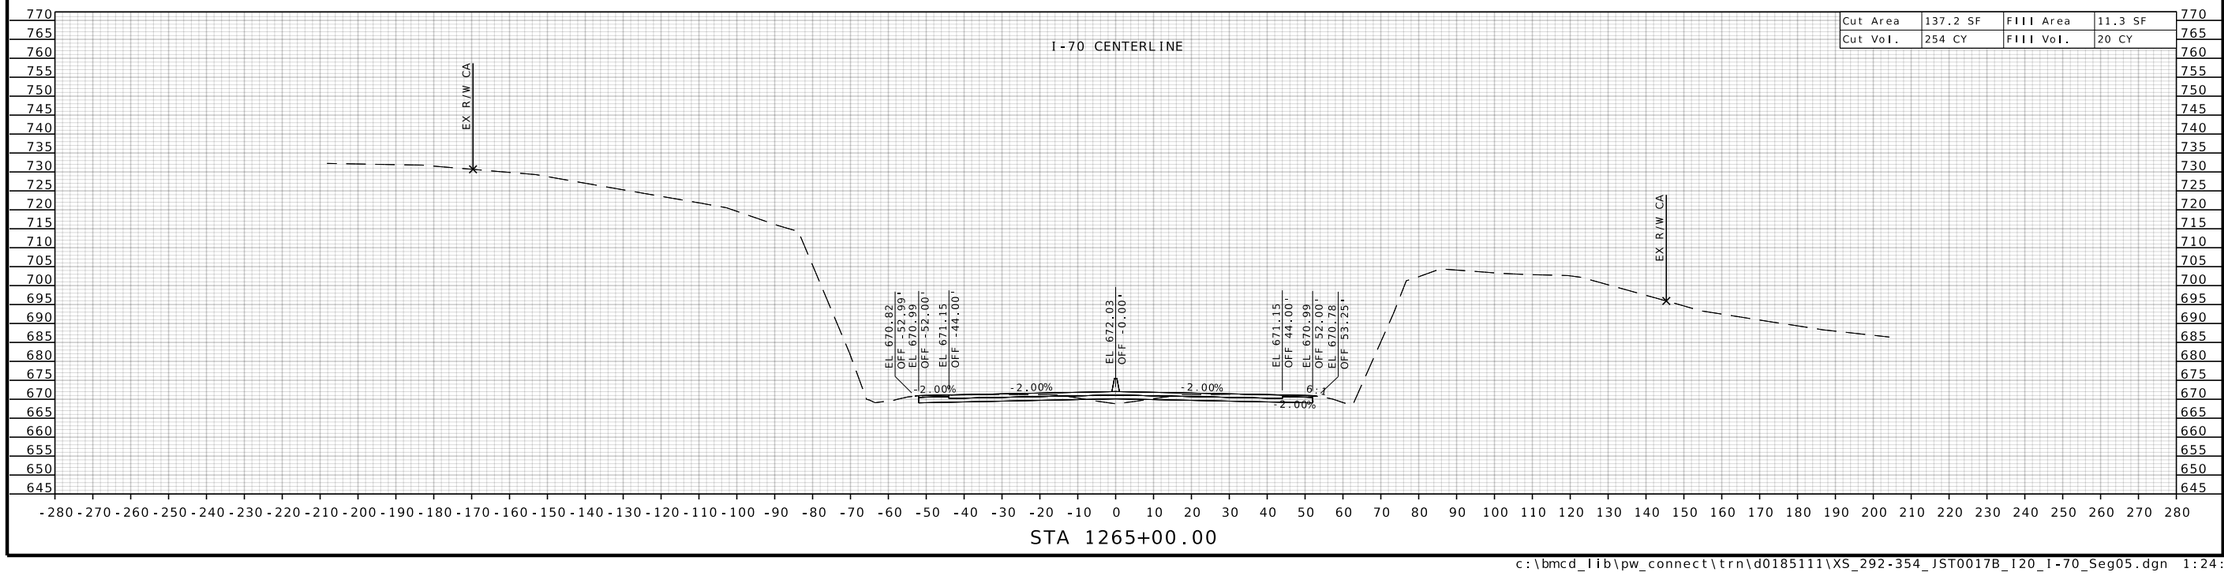

STATE OF MISSOURI
RONNIE L. WILLIAMS
NUMBER PE-2010000879
PROFESSIONAL ENGINEER

THIS SHEET HAS BEEN SIGNED, SEALED, AND DATED ELECTRONICALLY

DATE PREPARED
10/27/2025

ROUTE	STATE
I-70	MO
DISTRICT	SHEET NO.
CD	354

COUNTY
COOPER

JOB NO.
JST0017B

CONTRACT ID.
-


PROJECT NO.
-


BRIDGE NO.
-

DESCRIPTION	DATE

MISSOURI HIGHWAYS AND TRANSPORTATION COMMISSION
105 WEST CAPITOL
JEFFERSON CITY, MO 65102
1-888-ASK-MODOT (1-888-275-6636)

BURNS McDONNELL
9400 Ward Parkway
Kansas City, MO 64114
(816) 333-9400
Certificate of Authority No.: 000165

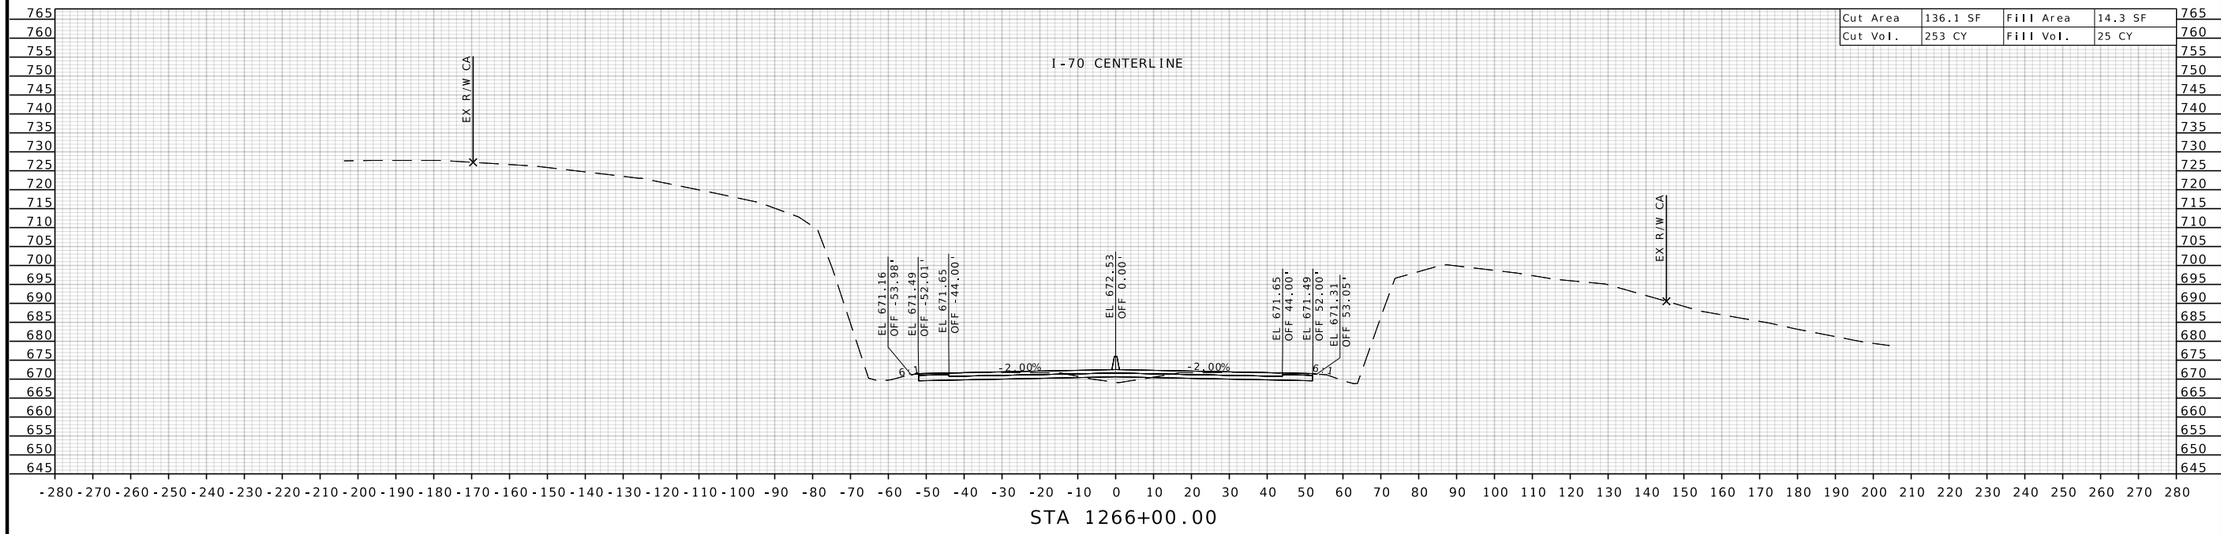

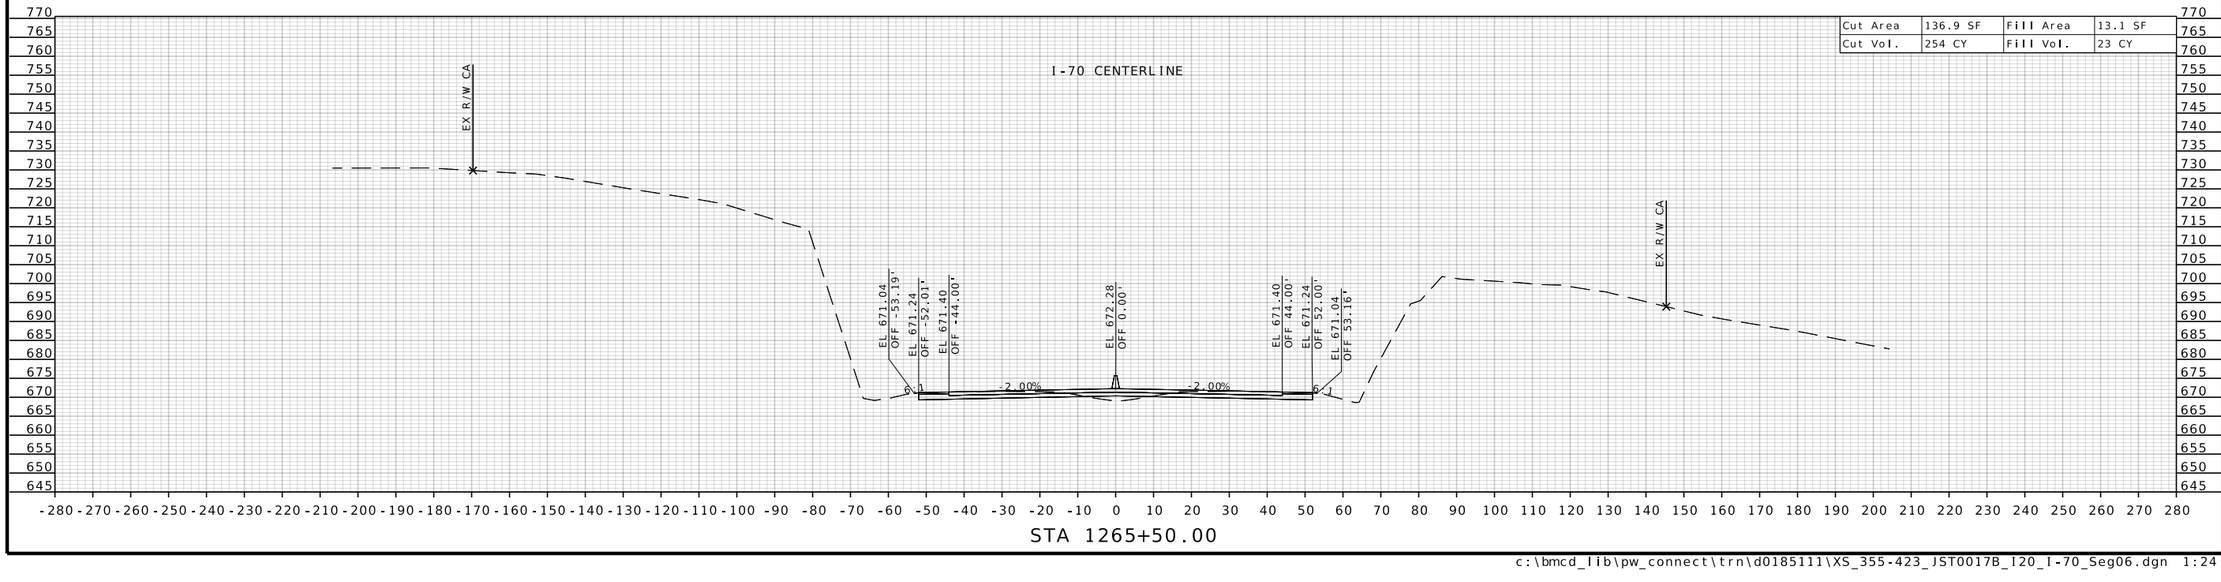

STATE OF MISSOURI
RONNIE L. WILLIAMS
NUMBER PE-2010000879
PROFESSIONAL ENGINEER

THIS SHEET HAS BEEN SIGNED, SEALED, AND DATED ELECTRONICALLY

DATE PREPARED
10/27/2025

ROUTE	STATE
I-70	MO
DISTRICT	SHEET NO.
CD	355

COUNTY
COOPER

JOB NO.
JST0017B

CONTRACT ID.
-

PROJECT NO.
-

BRIDGE NO.
-

DESCRIPTION	DATE


MISSOURI HIGHWAYS AND TRANSPORTATION COMMISSION

105 WEST CAPITOL
JEFFERSON CITY, MO 65102
1-888-ASK-MODOT (1-888-275-6636)


MoDOT

BURNS McDONNELL
9400 Ward Parkway
Kansas City, MO 64114
(816) 333-9400
Certificate of Authority No.: 000165

c:\bmcd_lib\pw_connect\trn\d0185111\XS_355-423_JST0017B_I20_I-70_Seg06.dgn 1:24:41 PM 10/27/2025

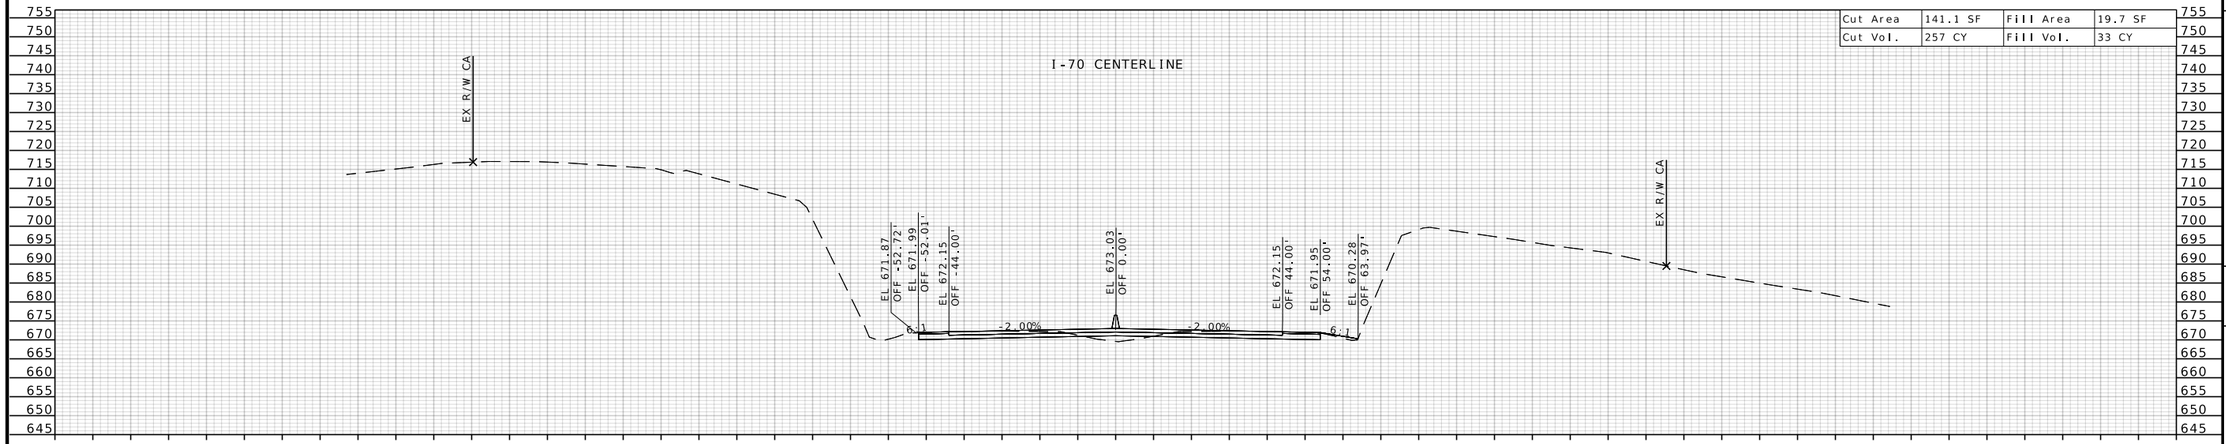

STA 1267+00.00

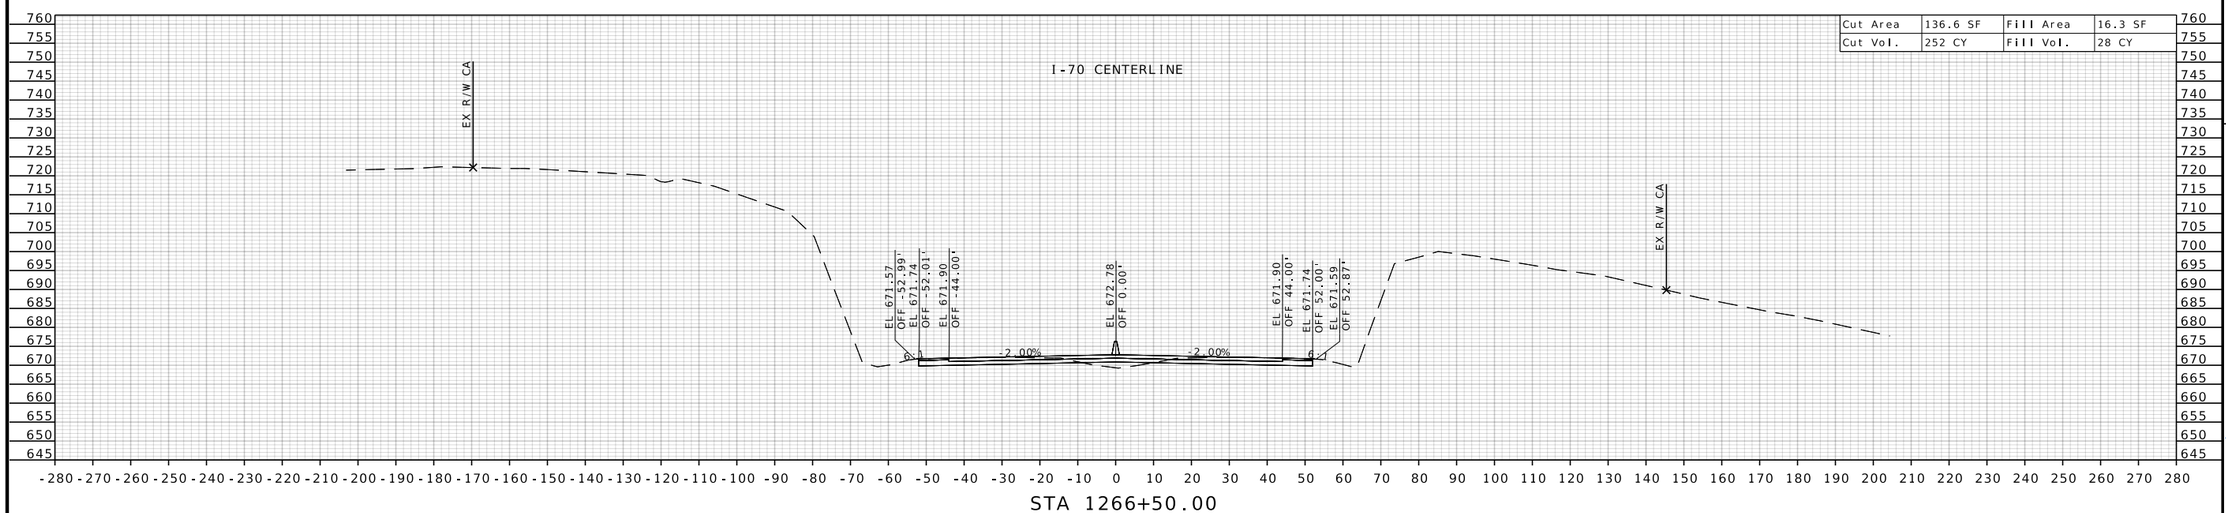

STA 1266+50.00

STATE OF MISSOURI
RONNIE L. WILLIAMS
NUMBER PE-2010000879
PROFESSIONAL ENGINEER

THIS SHEET HAS BEEN SIGNED, SEALED, AND DATED ELECTRONICALLY

DATE PREPARED
10/27/2025

ROUTE	STATE
I-70	MO
DISTRICT	SHEET NO.
CD	356

COUNTY
COOPER

JOB NO.
JST0017B

CONTRACT ID.
-

PROJECT NO.
-

BRIDGE NO.
-

DESCRIPTION	DATE


MISSOURI HIGHWAYS AND TRANSPORTATION COMMISSION
105 WEST CAPITOL
JEFFERSON CITY, MO 65102
1-888-ASK-MODOT (1-888-275-6636)

MoDOT

BURNS McDONNELL
9400 Ward Parkway
Kansas City, MO 64114
(816) 333-9400
Certificate of Authority No.: 000165


c:\bmcd_lib\pw_connect\trn\d0185111\XS_355-423_JST0017B_I20_I-70_Seg06.dgn 1:24:43 PM 10/27/2025

Cut Area	141.9 SF	Fill Area	16.1 SF
Cut Vol.	262 CY	Fill Vol.	30 CY

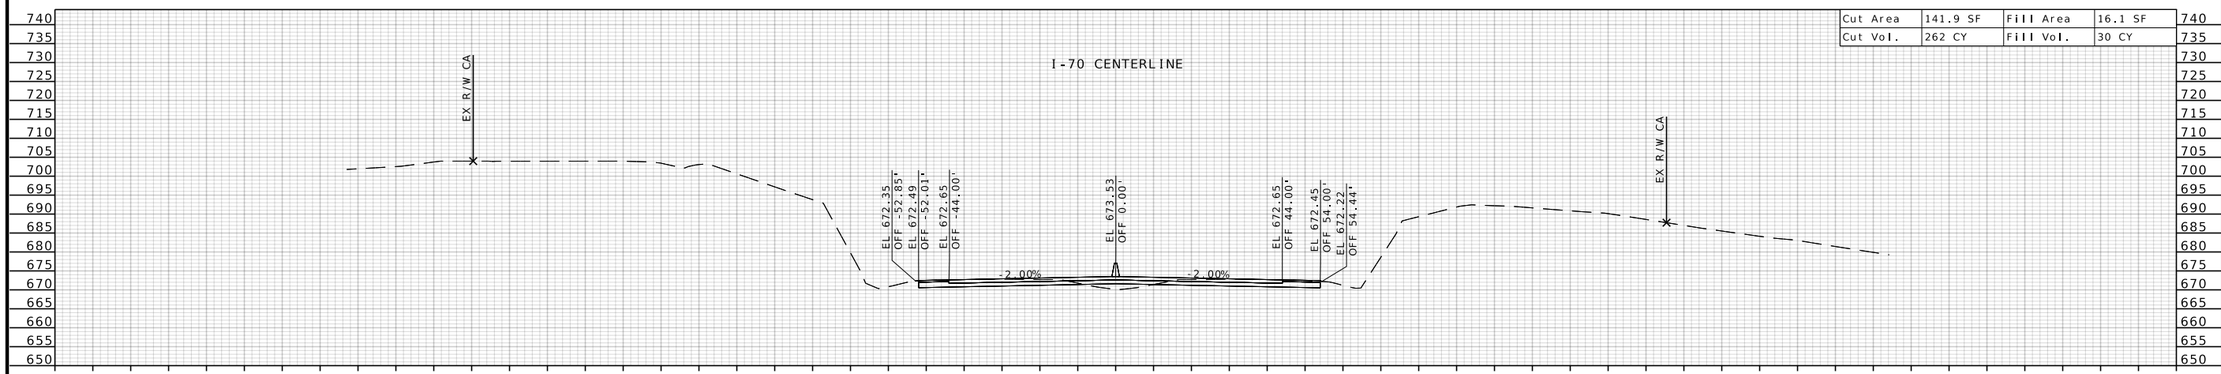

STA 1268+00.00

Cut Area	141.2 SF	Fill Area	16.4 SF
Cut Vol.	261 CY	Fill Vol.	33 CY

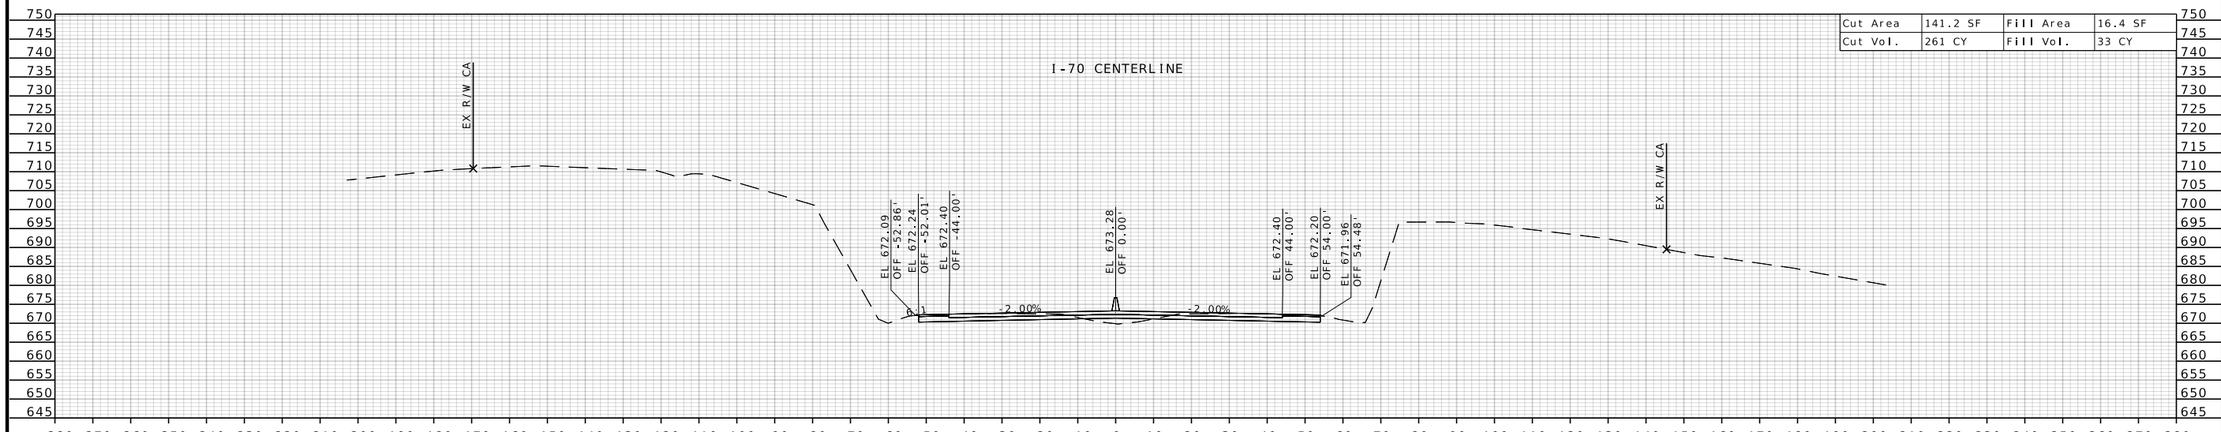

STA 1267+50.00

STATE OF MISSOURI
RONNIE L. WILLIAMS
NUMBER PE-2010000879
PROFESSIONAL ENGINEER

THIS SHEET HAS BEEN SIGNED, SEALED, AND DATED ELECTRONICALLY

DATE PREPARED
10/27/2025

ROUTE	STATE
I-70	MO
DISTRICT	SHEET NO.
CD	357

COUNTY
COOPER

JOB NO.
JST0017B

CONTRACT ID.
-


PROJECT NO.
-

BRIDGE NO.
-


DESCRIPTION	DATE

MISSOURI HIGHWAYS AND TRANSPORTATION COMMISSION
105 WEST CAPITOL
JEFFERSON CITY, MO 65102
1-888-ASK-MODOT (1-888-275-6636)


BURNS McDONNELL
9400 Ward Parkway
Kansas City, MO 64114
(816) 333-9400
Certificate of Authority No.: 000165

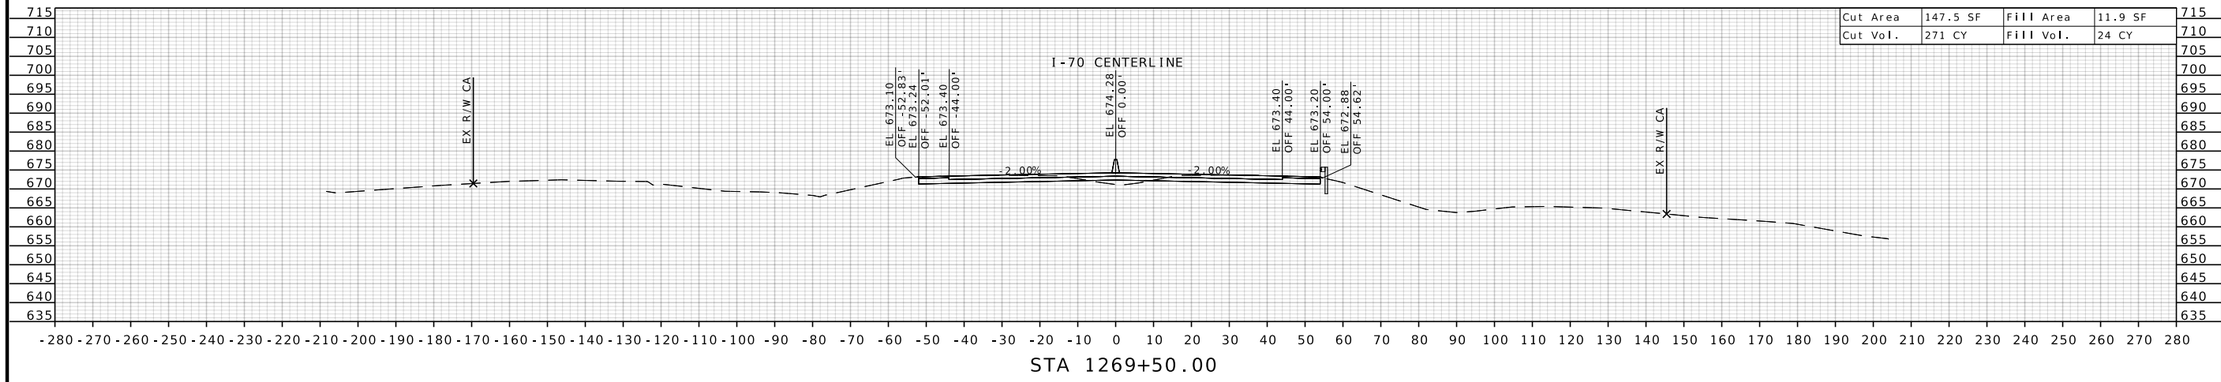

STA 1269+50.00

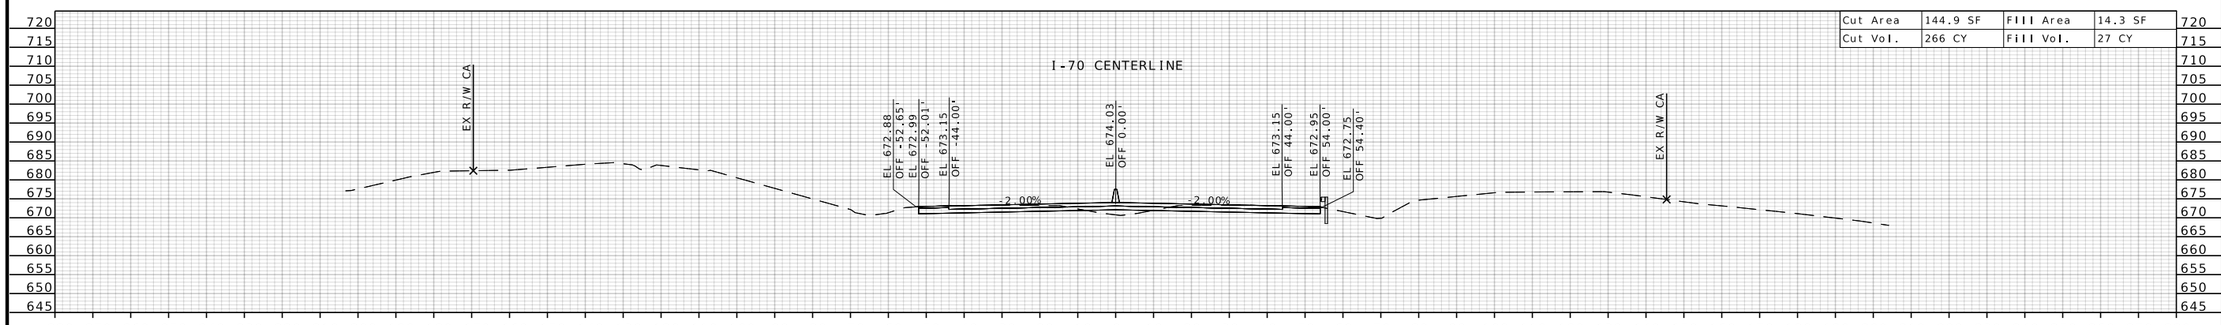

STA 1269+00.00

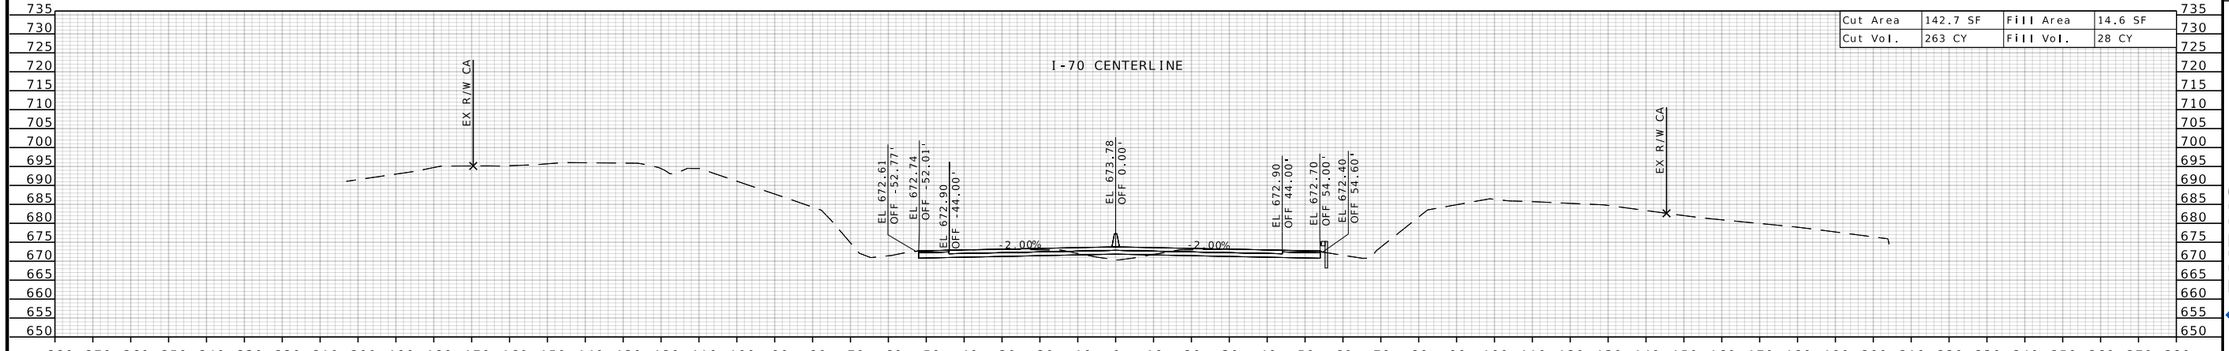

STA 1268+50.00

STATE OF MISSOURI
RONNIE L. WILLIAMS
NUMBER PE-2010000879
PROFESSIONAL ENGINEER

THIS SHEET HAS BEEN SIGNED, SEALED, AND DATED ELECTRONICALLY

DATE PREPARED
10/27/2025

ROUTE	STATE
I-70	MO
DISTRICT	SHEET NO.
CD	358

COUNTY
COOPER

JOB NO.
JST0017B

CONTRACT ID.
-


PROJECT NO.
-

BRIDGE NO.
-


DESCRIPTION	DATE

MISSOURI HIGHWAYS AND TRANSPORTATION COMMISSION
105 WEST CAPITOL
JEFFERSON CITY, MO 65102
1-888-ASK-MODOT (1-888-275-6636)

BURNS McDONNELL
9400 Ward Parkway
Kansas City, MO 64114
(816) 333-9400
Certificate of Authority
No.: 000165

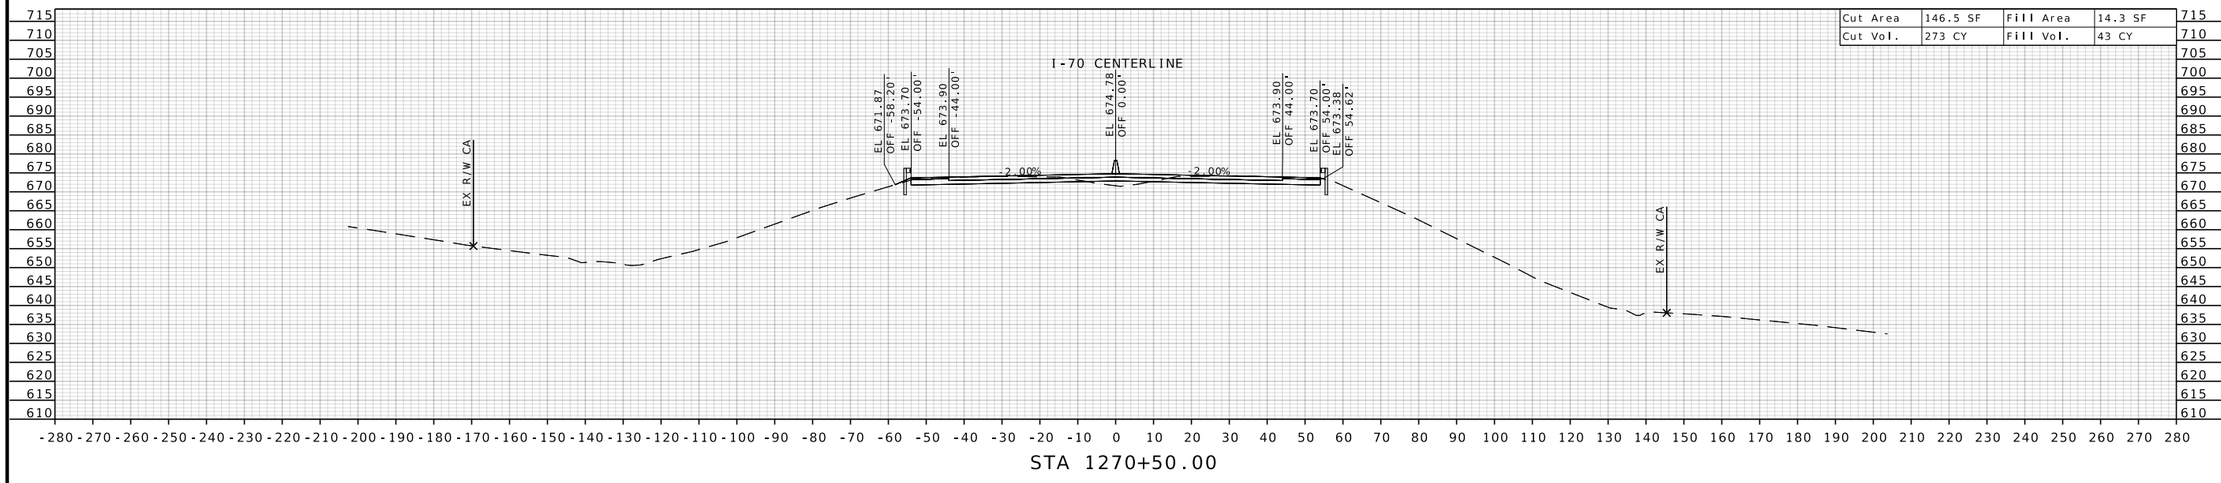

STA 1270+50.00

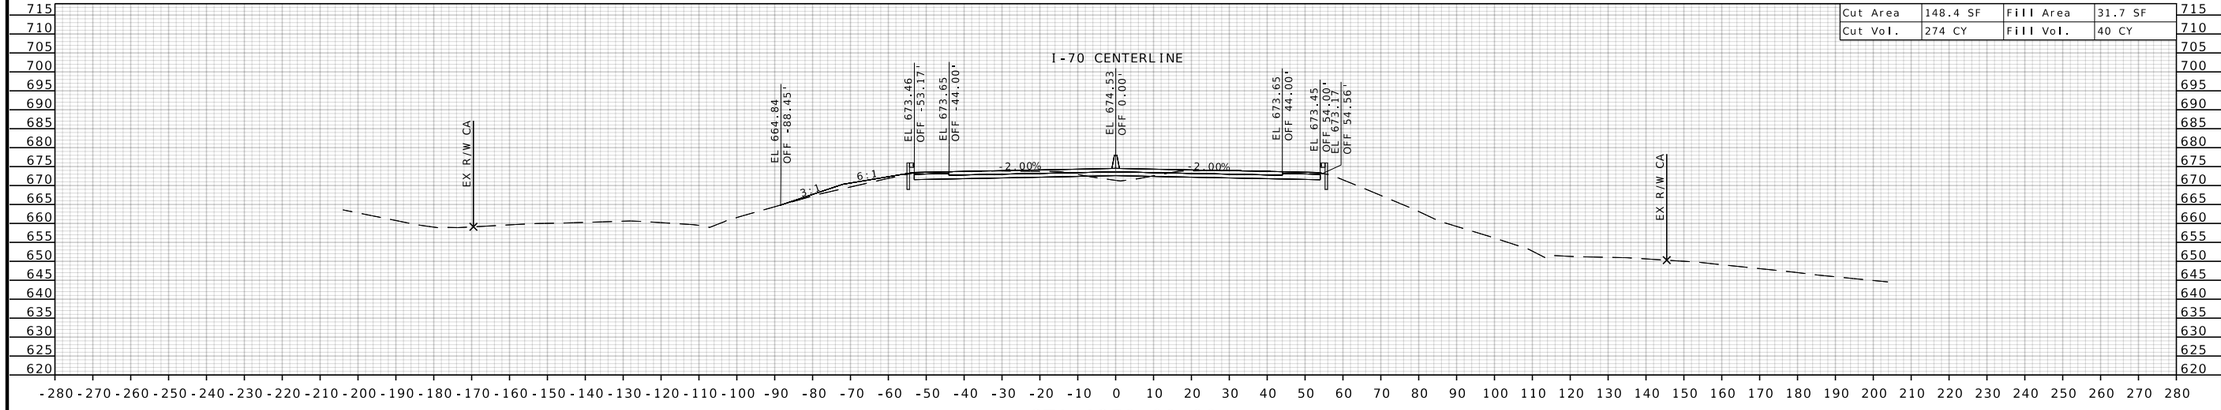

STA 1270+00.00

STATE OF MISSOURI
RONNIE L. WILLIAMS
NUMBER PE-2010000879
PROFESSIONAL ENGINEER

THIS SHEET HAS BEEN SIGNED, SEALED, AND DATED ELECTRONICALLY

DATE PREPARED
10/27/2025

ROUTE	STATE
I-70	MO
DISTRICT	SHEET NO.
CD	359

COUNTY
COOPER

JOB NO.
JST0017B

CONTRACT ID.
-

PROJECT NO.
-


BRIDGE NO.
-

DESCRIPTION	DATE

MISSOURI HIGHWAYS AND TRANSPORTATION COMMISSION


105 WEST CAPITOL
JEFFERSON CITY, MO 65102
1-888-ASK-MODOT (1-888-275-6636)

BURNS McDONNELL
9400 Ward Parkway
Kansas City, MO 64114
(816) 333-9400
Certificate of Authority
No.: 000165

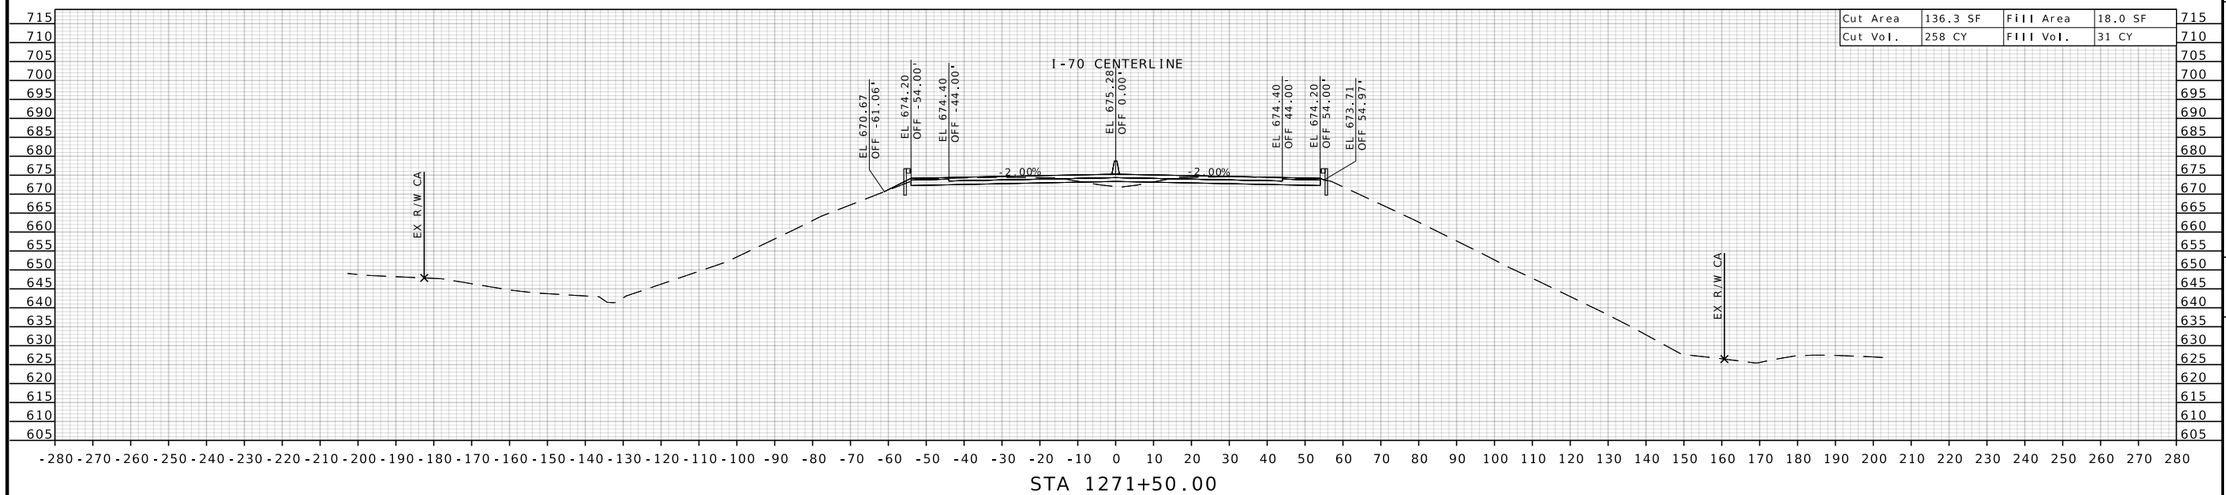

Cut Area	136.3 SF	Fill Area	18.0 SF
Cut Vol.	258 CY	Fill Vol.	31 CY

STA 1271+50.00

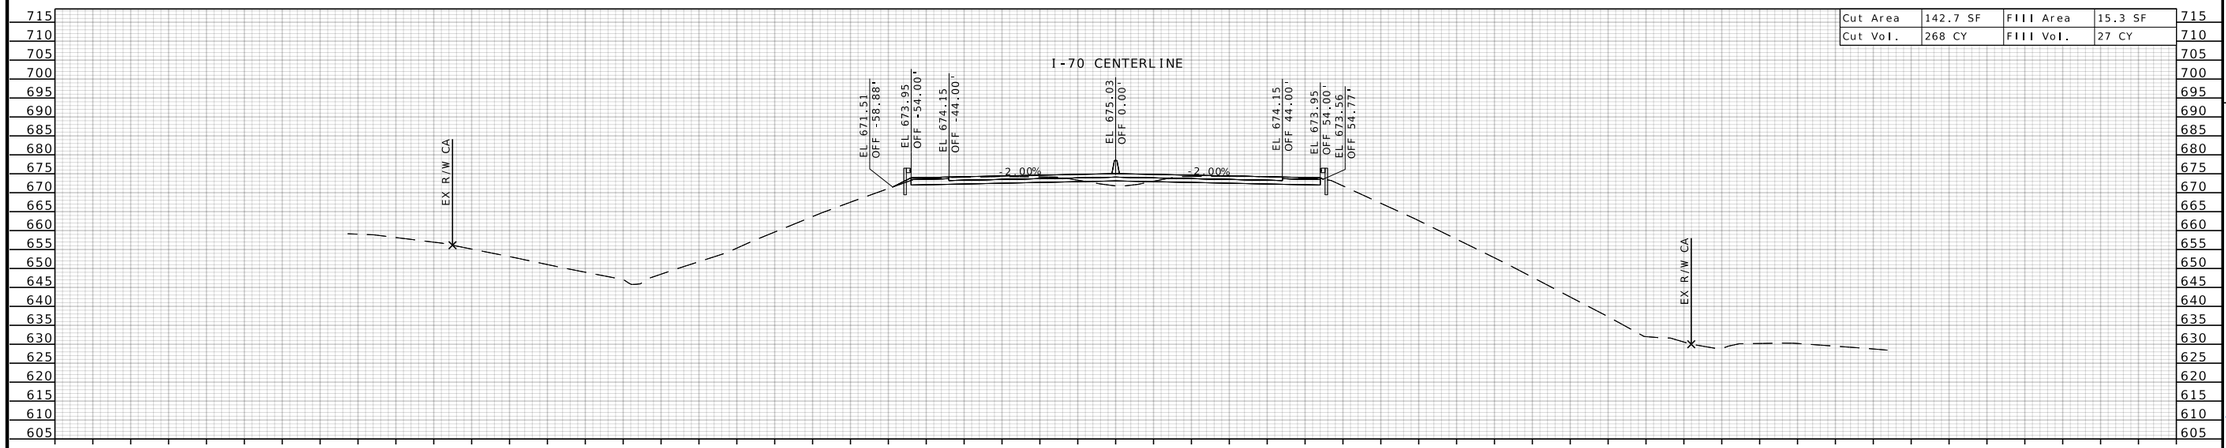

Cut Area	142.7 SF	Fill Area	15.3 SF
Cut Vol.	268 CY	Fill Vol.	27 CY

STA 1271+00.00

STATE OF MISSOURI
RONNIE L. WILLIAMS
NUMBER PE-2010000879
PROFESSIONAL ENGINEER

THIS SHEET HAS BEEN SIGNED, SEALED, AND DATED ELECTRONICALLY

DATE PREPARED
10/27/2025

ROUTE	STATE
I-70	MO
DISTRICT	SHEET NO.
CD	360

COUNTY
COOPER

JOB NO.
JST0017B

CONTRACT ID.
-

PROJECT NO.
-

BRIDGE NO.
-


DESCRIPTION	DATE

MISSOURI HIGHWAYS AND TRANSPORTATION COMMISSION


105 WEST CAPITOL
JEFFERSON CITY, MO 65102
1-888-ASK-MODOT (1-888-275-6636)

BURNS McDONNELL
9400 Ward Parkway
Kansas City, MO 64114
(816) 333-9400
Certificate of Authority
No.: 000165

c:\bmcd_lib\pw_connect\trn\d0185111\XS_355-423_JST0017B_I20_I-70_Seg06.dgn 1:24:50 PM 10/27/2025

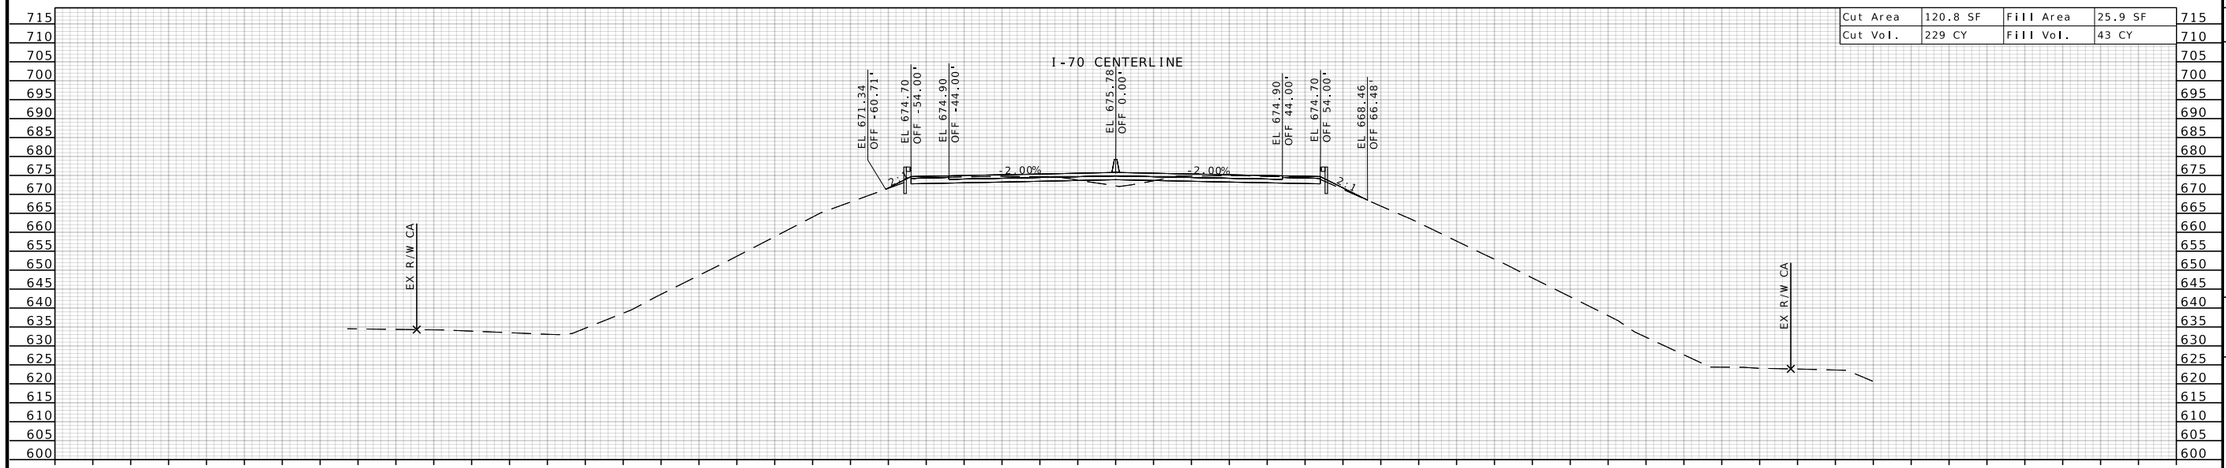

STA 1272+50.00

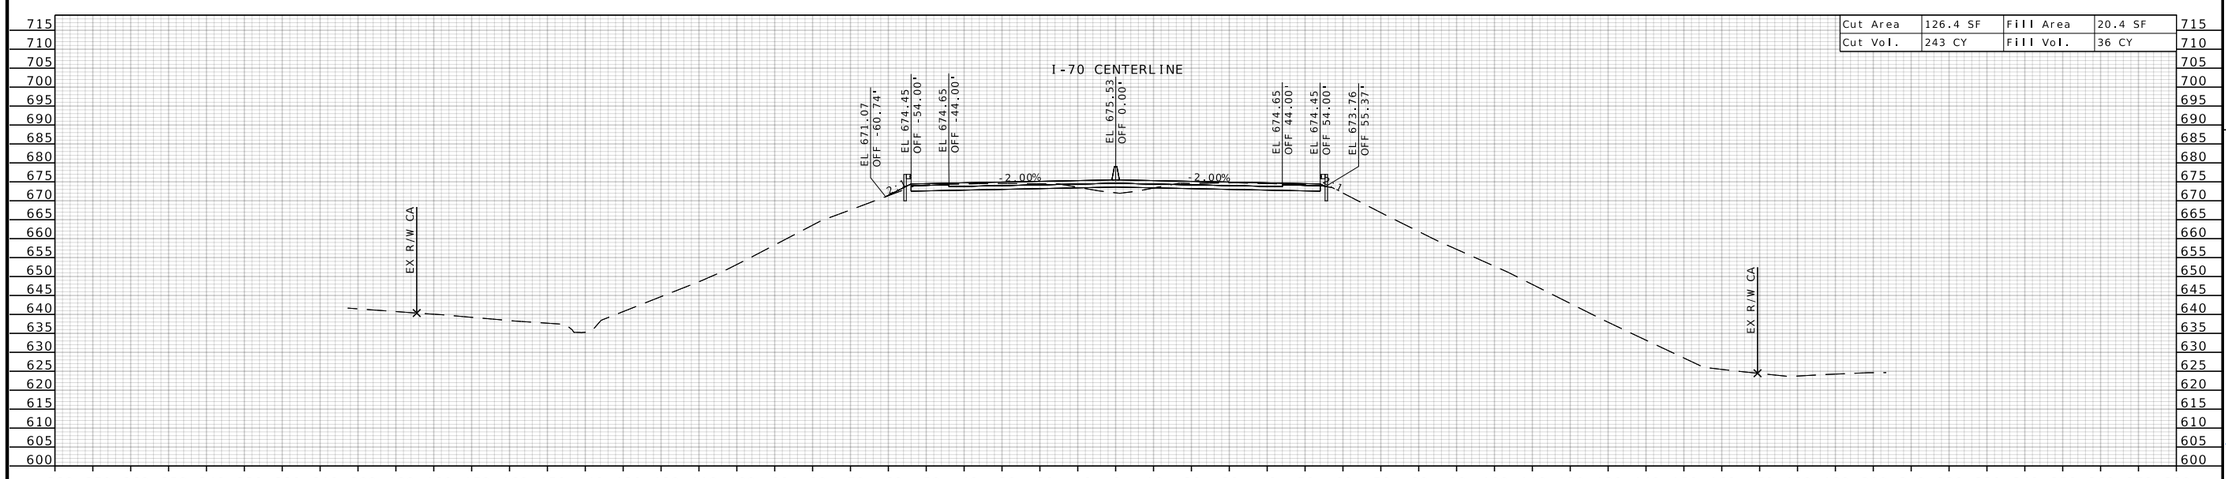

STA 1272+00.00

STATE OF MISSOURI
RONNIE L. WILLIAMS
NUMBER PE-2010000879
PROFESSIONAL ENGINEER

THIS SHEET HAS BEEN SIGNED, SEALED, AND DATED ELECTRONICALLY

DATE PREPARED
10/27/2025

ROUTE	STATE
I-70	MO
DISTRICT	SHEET NO.
CD	361

COUNTY
COOPER

JOB NO.
JST0017B

CONTRACT ID.
-

PROJECT NO.
-


BRIDGE NO.
-


DESCRIPTION	DATE

MISSOURI HIGHWAYS AND TRANSPORTATION COMMISSION

105 WEST CAPITOL
JEFFERSON CITY, MO 65102
1-888-ASK-MODOT (1-888-275-6636)

BURNS McDONNELL
9400 Ward Parkway
Kansas City, MO 64114
(816) 333-9400
Certificate of Authority
No.: 000165

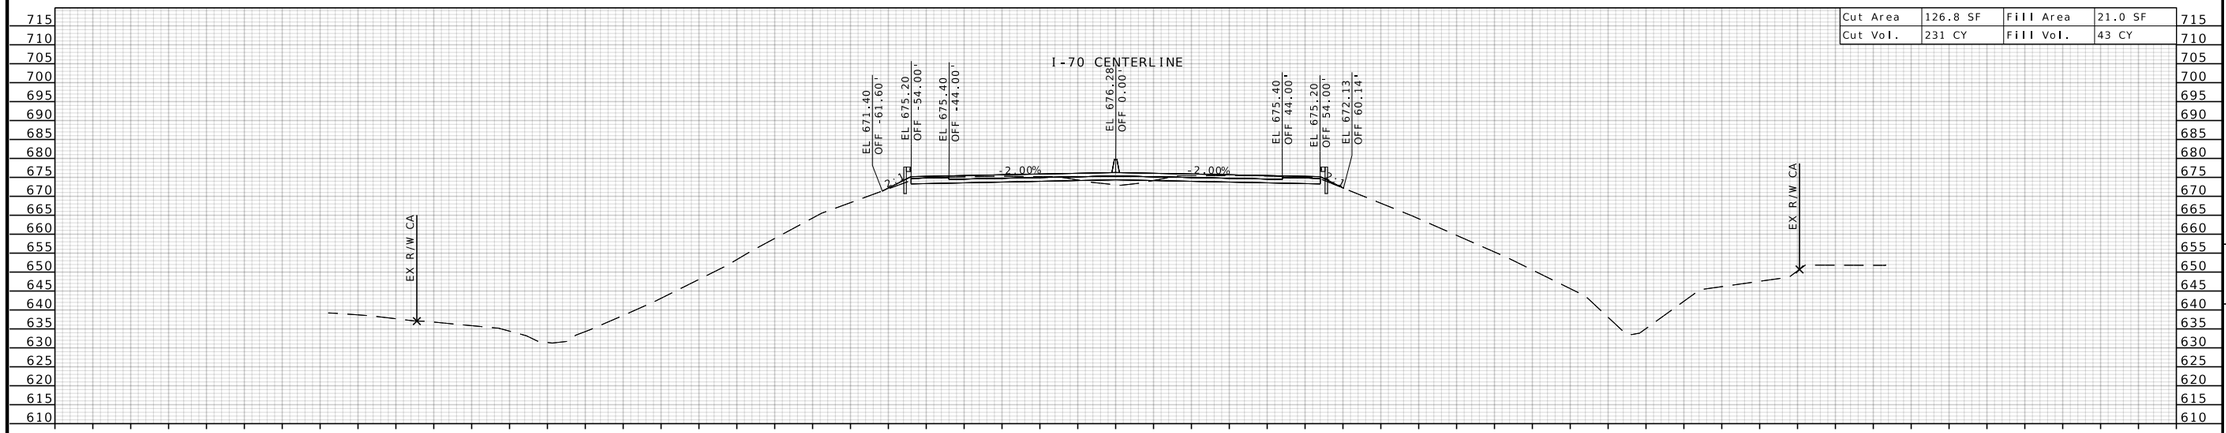

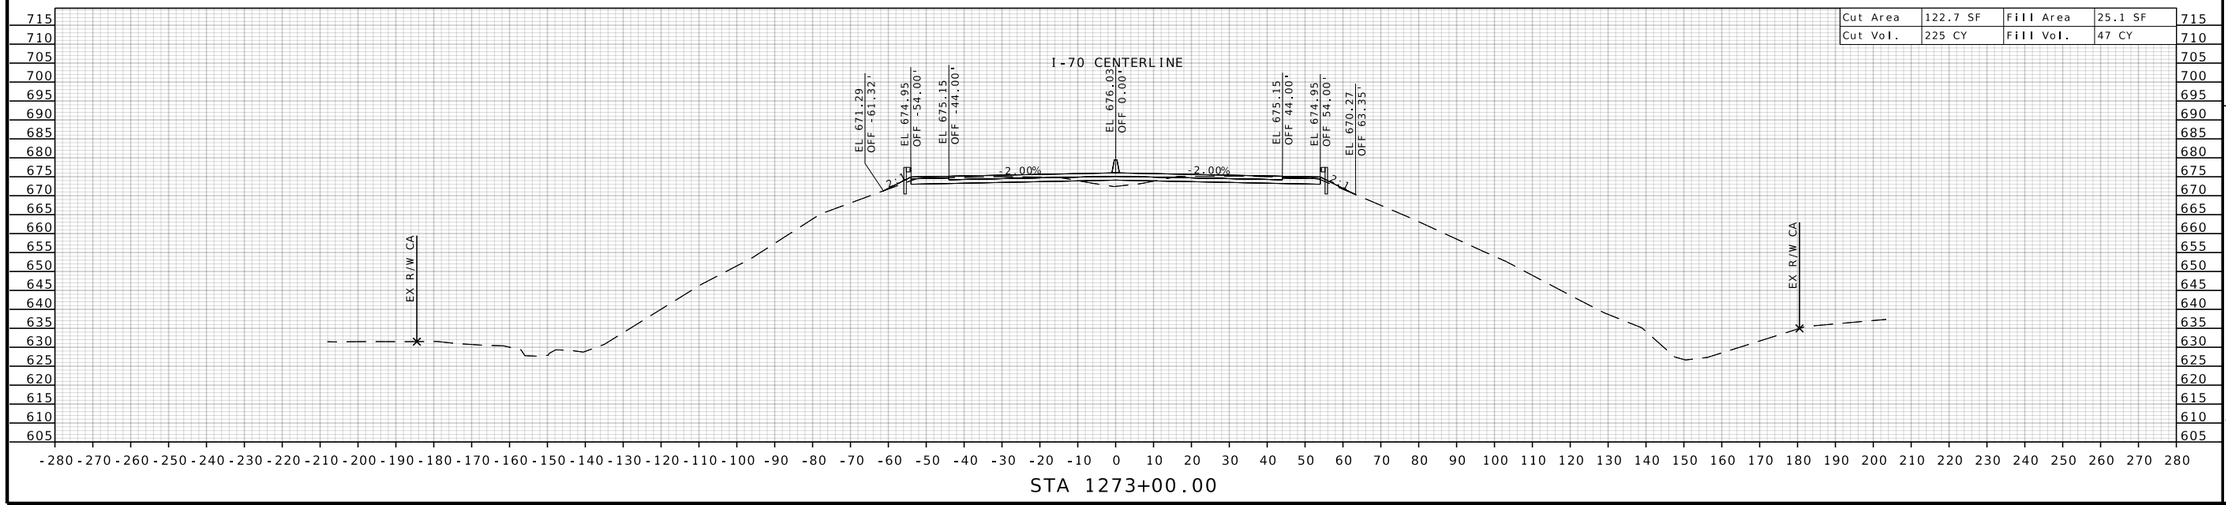

STATE OF MISSOURI
RONNIE L. WILLIAMS
NUMBER PE-2010000879
PROFESSIONAL ENGINEER

THIS SHEET HAS BEEN SIGNED, SEALED, AND DATED ELECTRONICALLY

DATE PREPARED
10/27/2025

ROUTE	STATE
I-70	MO
DISTRICT	SHEET NO.
CD	362

COUNTY
COOPER

JOB NO.
JST0017B

CONTRACT ID.
-

PROJECT NO.
-

BRIDGE NO.
-

DESCRIPTION


DATE

MISSOURI HIGHWAYS AND TRANSPORTATION COMMISSION

105 WEST CAPITOL
JEFFERSON CITY, MO 65102
1-888-ASK-MODOT (1-888-275-6636)


BURNS McDONNELL
9400 Ward Parkway
Kansas City, MO 64114
(816) 333-9400
Certificate of Authority No.: 000165

c:\bmcd_lib\pw_connect\trn\d0185111\XS_355-423_JST0017B_I20_I-70_Seg06.dgn 1:24:52 PM 10/27/2025

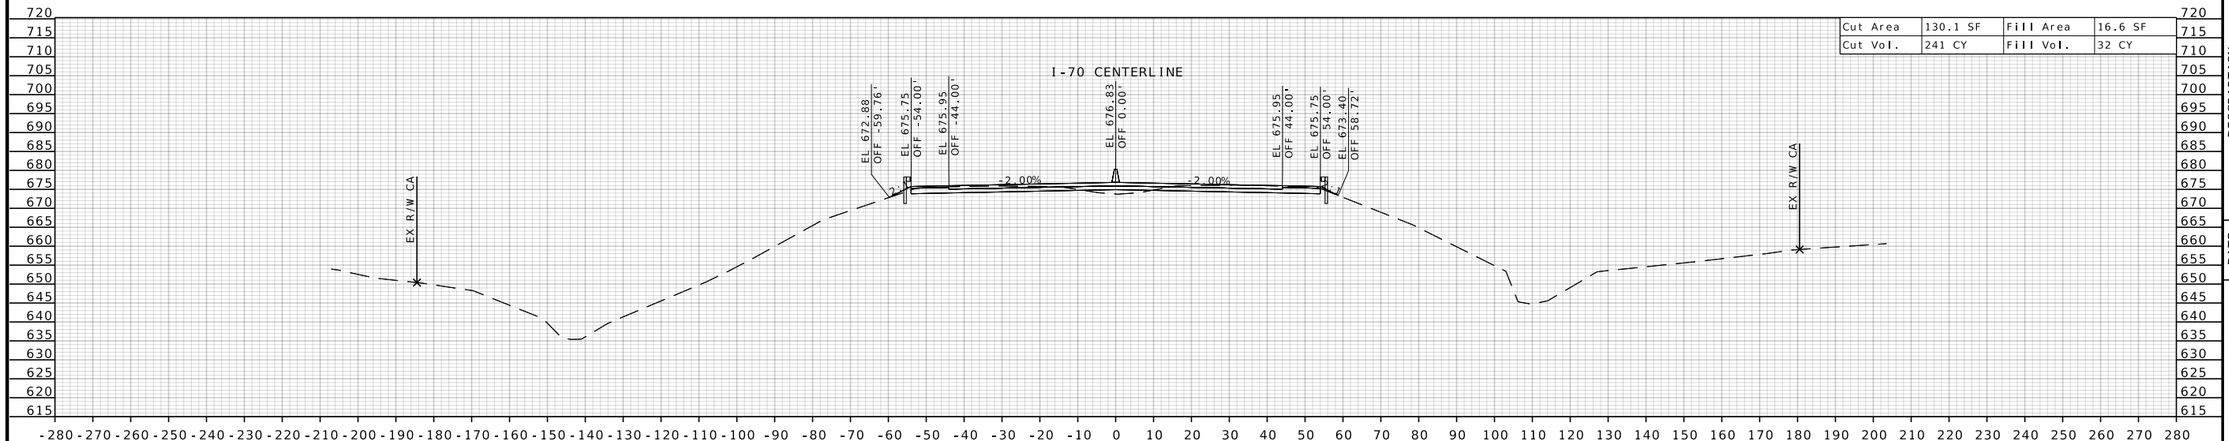

Cut Area	130.1 SF	Fill Area	16.6 SF
Cut Vol.	241 CY	Fill Vol.	32 CY

STA 1274+50.00

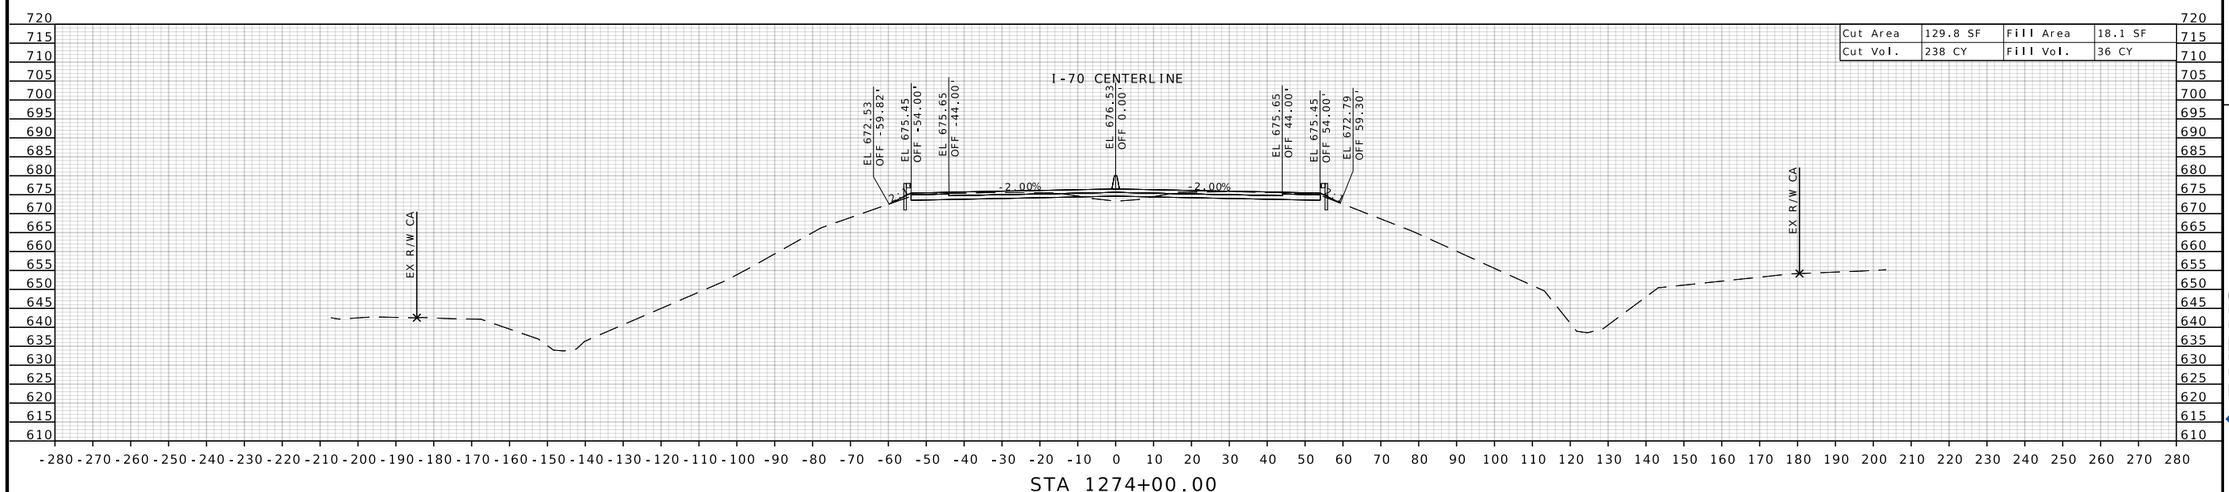

Cut Area	129.8 SF	Fill Area	18.1 SF
Cut Vol.	238 CY	Fill Vol.	36 CY

STA 1274+00.00

STATE OF MISSOURI
RONNIE L. WILLIAMS
NUMBER PE-2010000879
PROFESSIONAL ENGINEER

THIS SHEET HAS BEEN SIGNED, SEALED, AND DATED ELECTRONICALLY

DATE PREPARED
10/27/2025

ROUTE	STATE
I-70	MO
DISTRICT	SHEET NO.
CD	363

COUNTY
COOPER

JOB NO.
JST0017B

CONTRACT ID.
-


PROJECT NO.
-


BRIDGE NO.
-

DESCRIPTION	DATE

MISSOURI HIGHWAYS AND TRANSPORTATION COMMISSION
105 WEST CAPITOL
JEFFERSON CITY, MO 65102
1-888-ASK-MODOT (1-888-275-6636)

BURNS McDONNELL
9400 Ward Parkway
Kansas City, MO 64114
(816) 333-9400
Certificate of Authority
No.: 000165

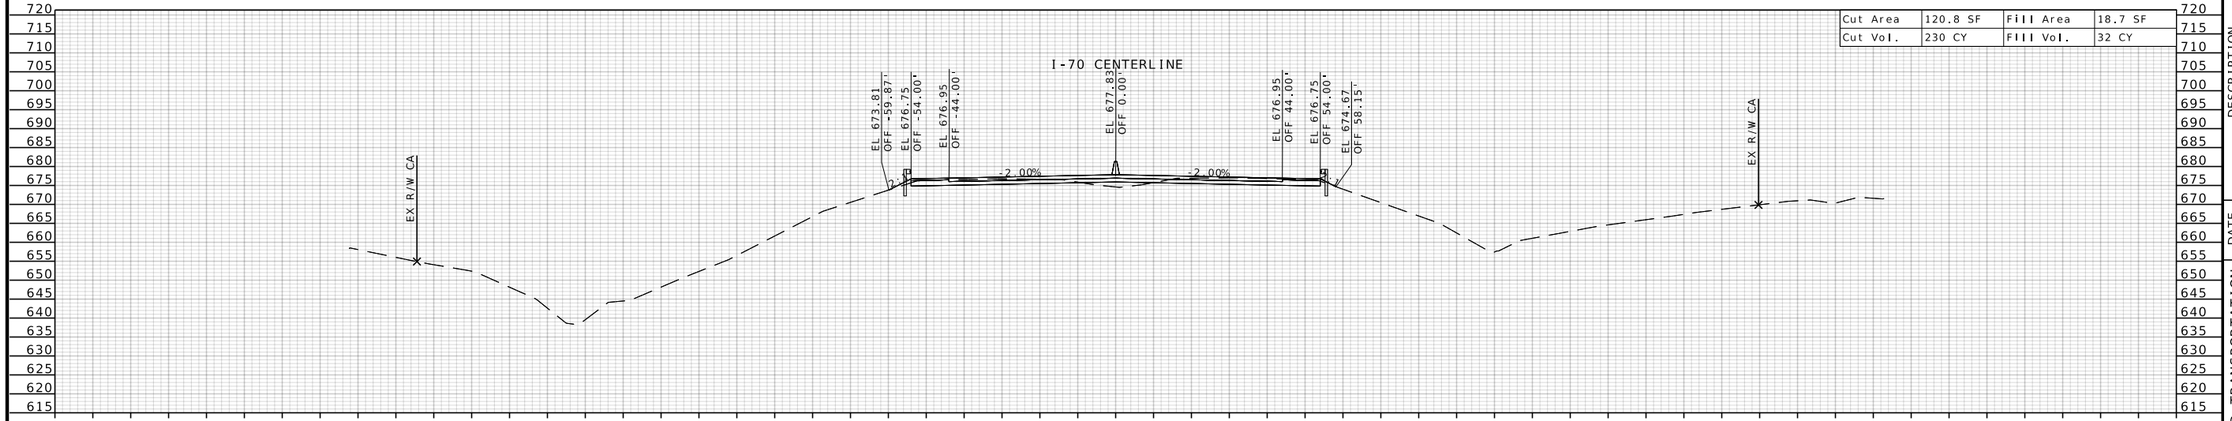

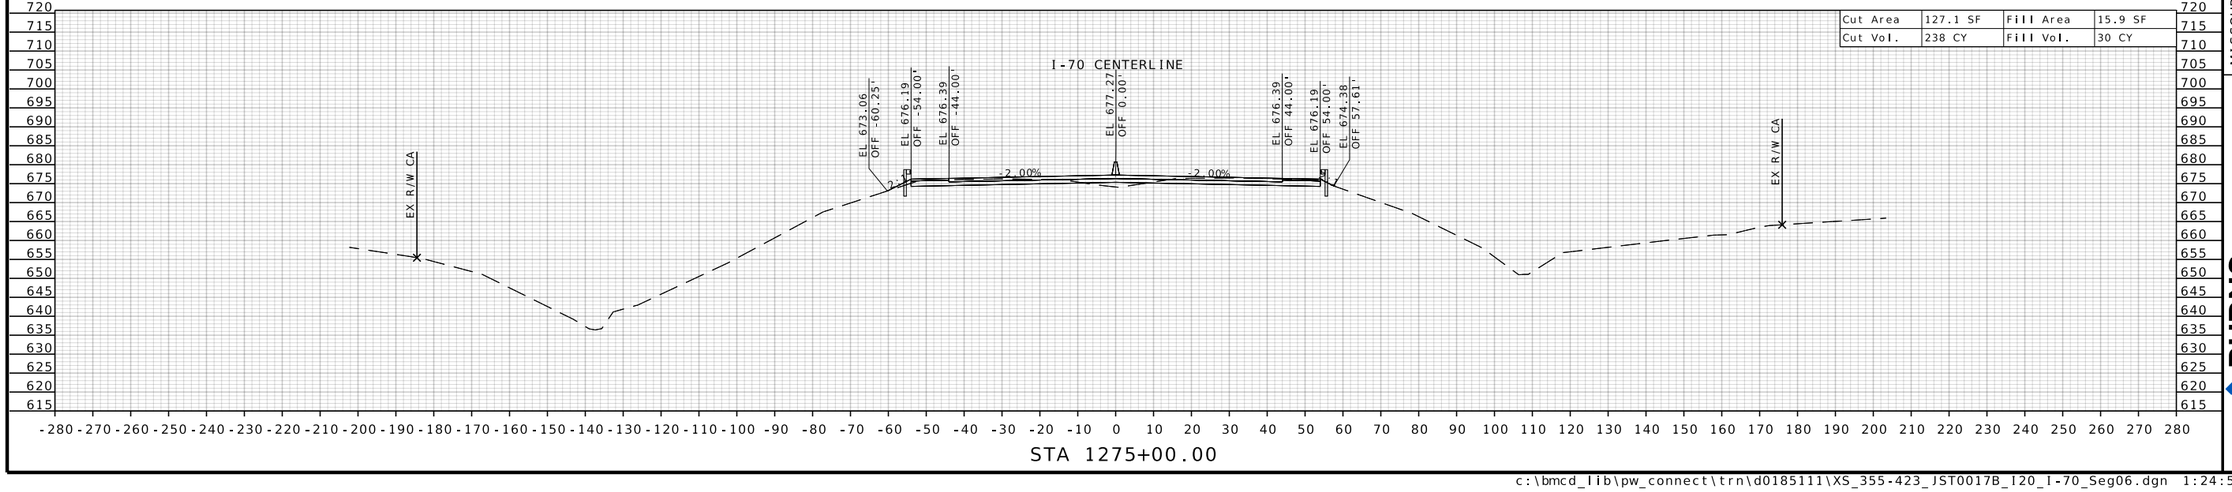

STATE OF MISSOURI
RONNIE L. WILLIAMS
NUMBER PE-2010000879
PROFESSIONAL ENGINEER

THIS SHEET HAS BEEN SIGNED, SEALED, AND DATED ELECTRONICALLY

DATE PREPARED
10/27/2025

ROUTE	STATE
I-70	MO
DISTRICT	SHEET NO.
CD	364

COUNTY
COOPER

JOB NO.
JST0017B

CONTRACT ID.
-

PROJECT NO.
-


BRIDGE NO.
-


DESCRIPTION	DATE

MISSOURI HIGHWAYS AND TRANSPORTATION COMMISSION

105 WEST CAPITOL
JEFFERSON CITY, MO 65102
1-888-ASK-MODOT (1-888-275-6636)

BURNS McDONNELL
9400 Ward Parkway
Kansas City, MO 64114
(816) 333-9400
Certificate of Authority
No.: 000165

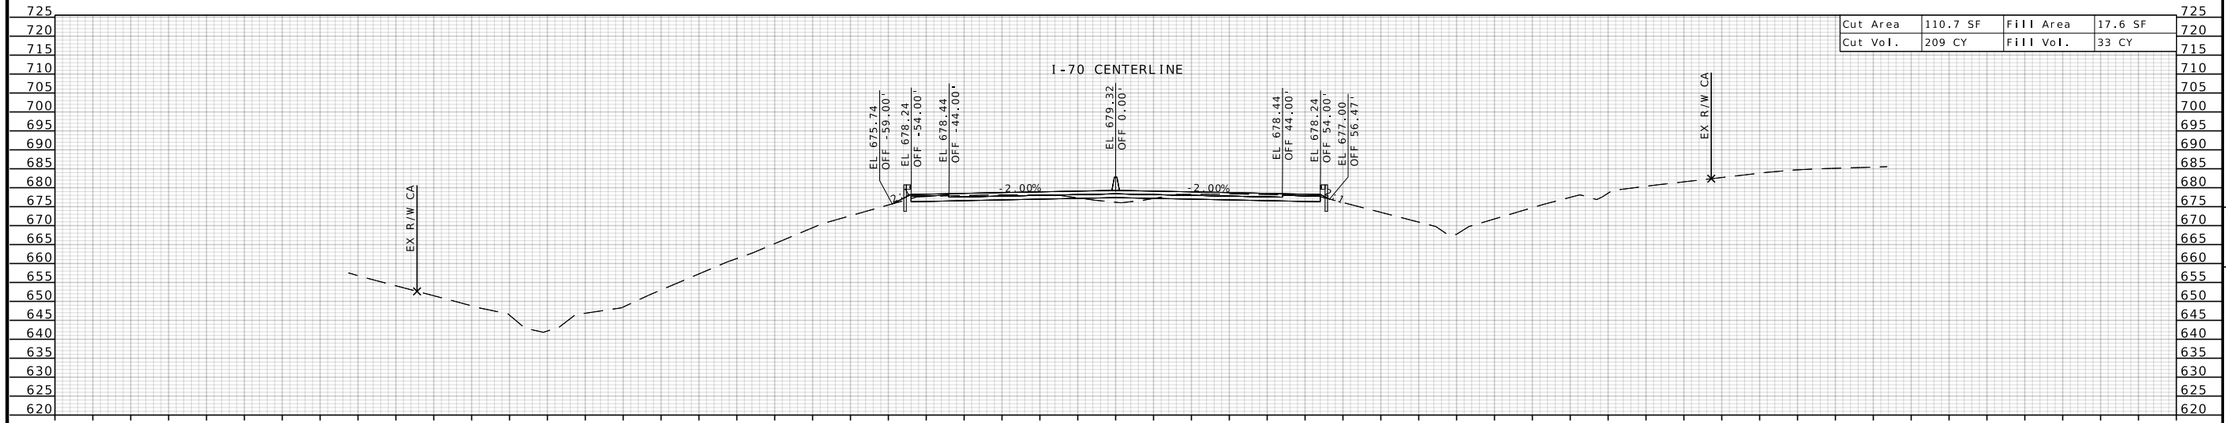

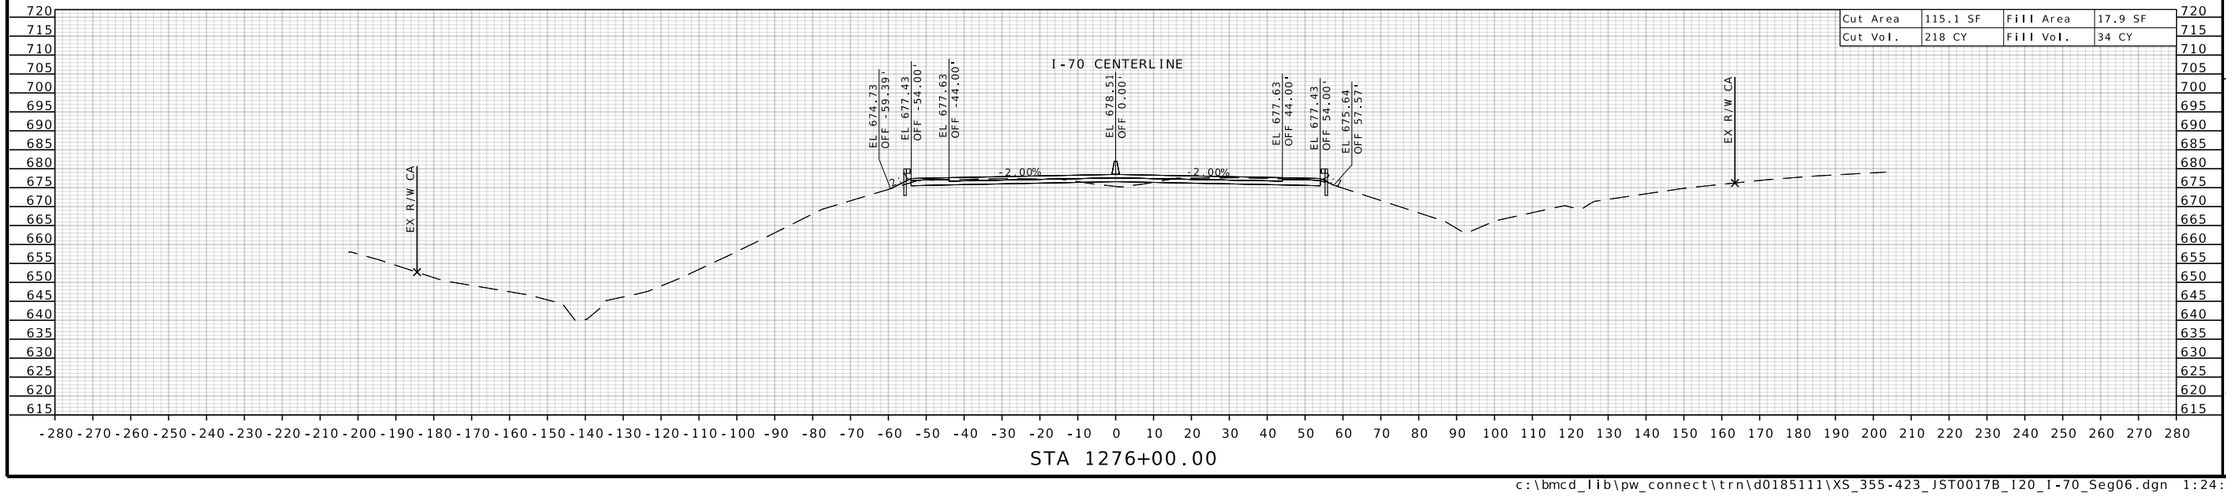

STATE OF MISSOURI
RONNIE L. WILLIAMS
NUMBER PE-2010000879
PROFESSIONAL ENGINEER

THIS SHEET HAS BEEN SIGNED, SEALED, AND DATED ELECTRONICALLY

DATE PREPARED
10/27/2025

ROUTE	STATE
I-70	MO
DISTRICT	SHEET NO.
CD	365

COUNTY
COOPER

JOB NO.
JST0017B

CONTRACT ID.
-

PROJECT NO.
-


BRIDGE NO.
-


DESCRIPTION	DATE

MISSOURI HIGHWAYS AND TRANSPORTATION COMMISSION

105 WEST CAPITOL
JEFFERSON CITY, MO 65102
1-888-ASK-MODOT (1-888-275-6636)

BURNS McDONNELL
9400 Ward Parkway
Kansas City, MO 64114
(816) 333-9400
Certificate of Authority
No.: 000165

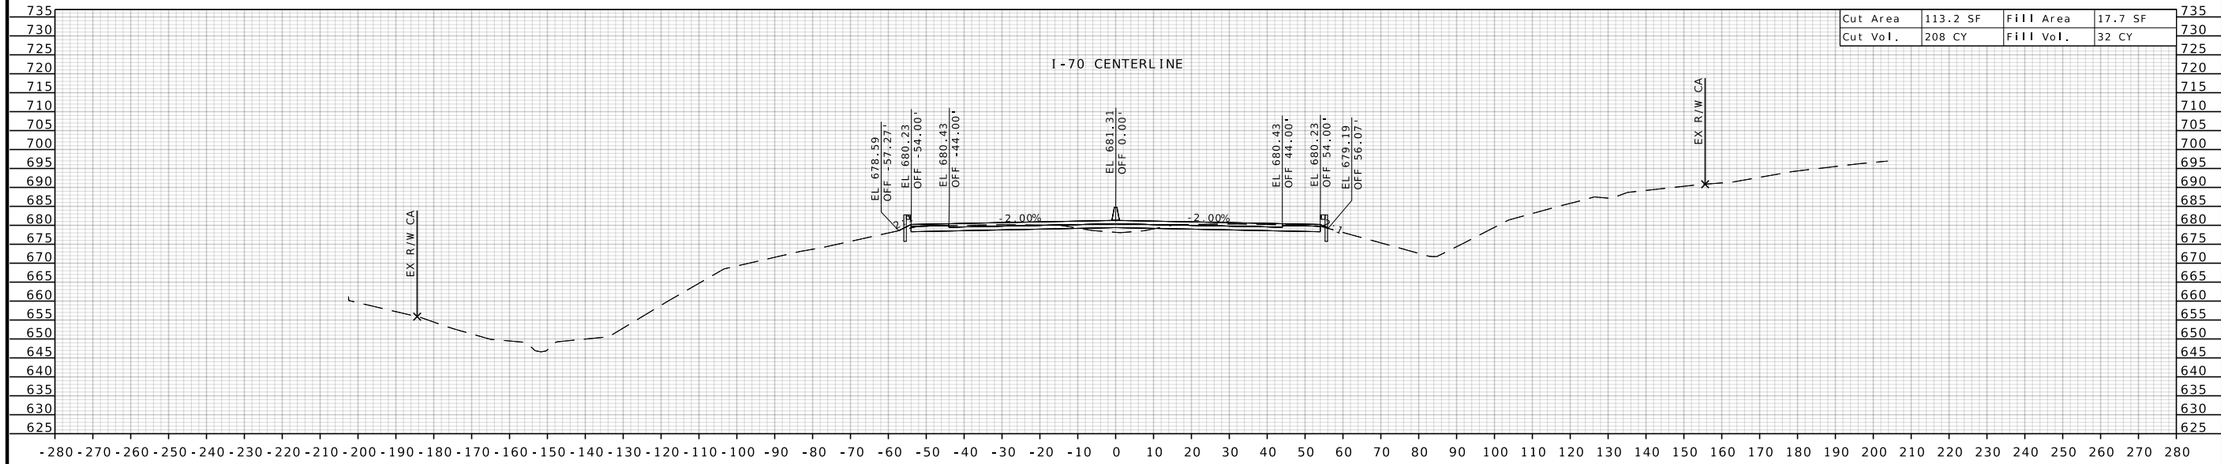

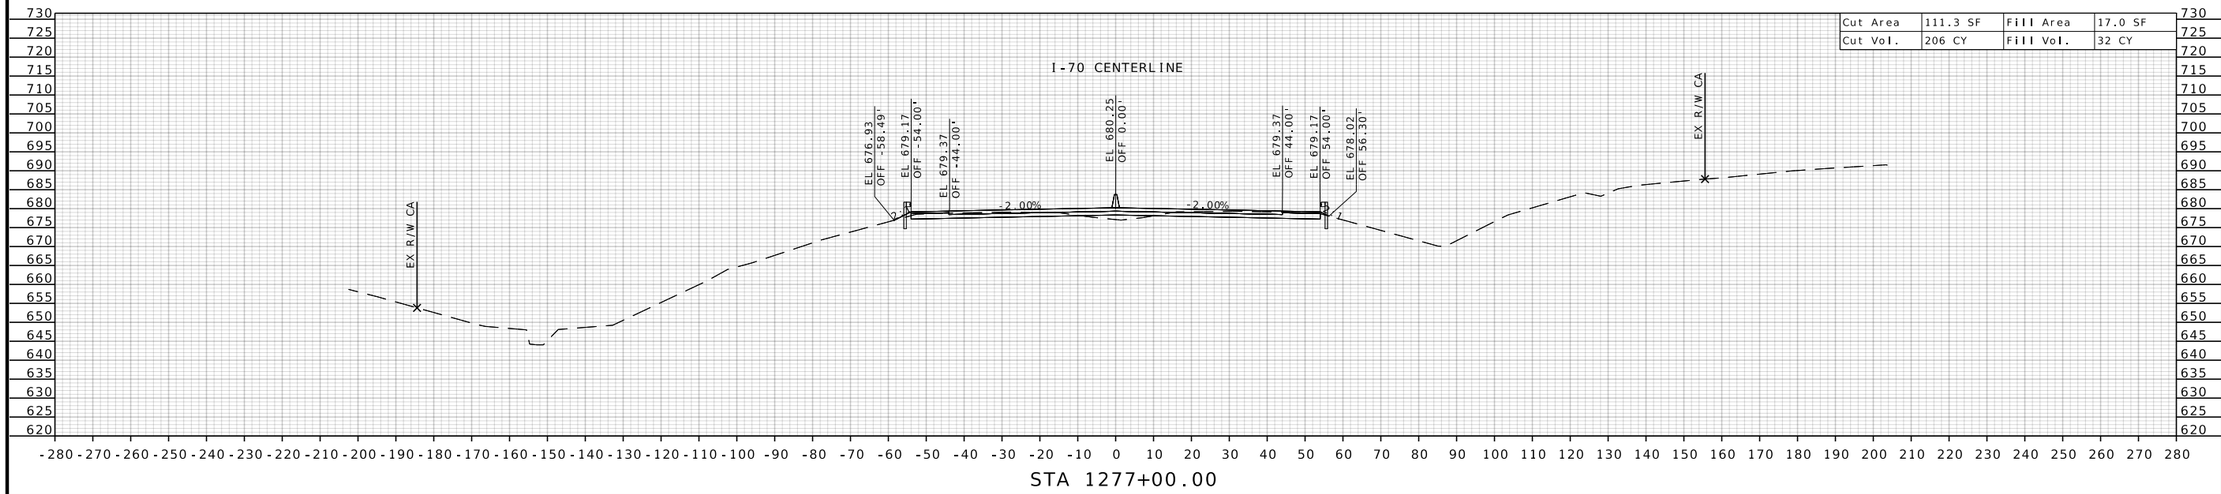

STATE OF MISSOURI
RONNIE L. WILLIAMS
NUMBER PE-2010000879
PROFESSIONAL ENGINEER

THIS SHEET HAS BEEN SIGNED, SEALED, AND DATED ELECTRONICALLY

DATE PREPARED
10/27/2025

ROUTE	STATE
I-70	MO
DISTRICT	SHEET NO.
CD	366

COUNTY
COOPER

JOB NO.
JST0017B

CONTRACT ID.
-

PROJECT NO.
-

BRIDGE NO.
-

DESCRIPTION	DATE

MISSOURI HIGHWAYS AND TRANSPORTATION COMMISSION


105 WEST CAPITOL
JEFFERSON CITY, MO 65102
1-888-ASK-MODOT (1-888-275-6636)

MoDOT

BURNS McDONNELL
9400 Ward Parkway
Kansas City, MO 64114
(816) 333-9400
Certificate of Authority No.: 000165


c:\bmcd_lib\pw_connect\trn\d0185111\XS_355-423_JST0017B_I20_I-70_Seg06.dgn 1:24:58 PM 10/27/2025

Cut Area	125.0 SF	Fill Area	11.9 SF
Cut Vol.	225 CY	Fill Vol.	26 CY

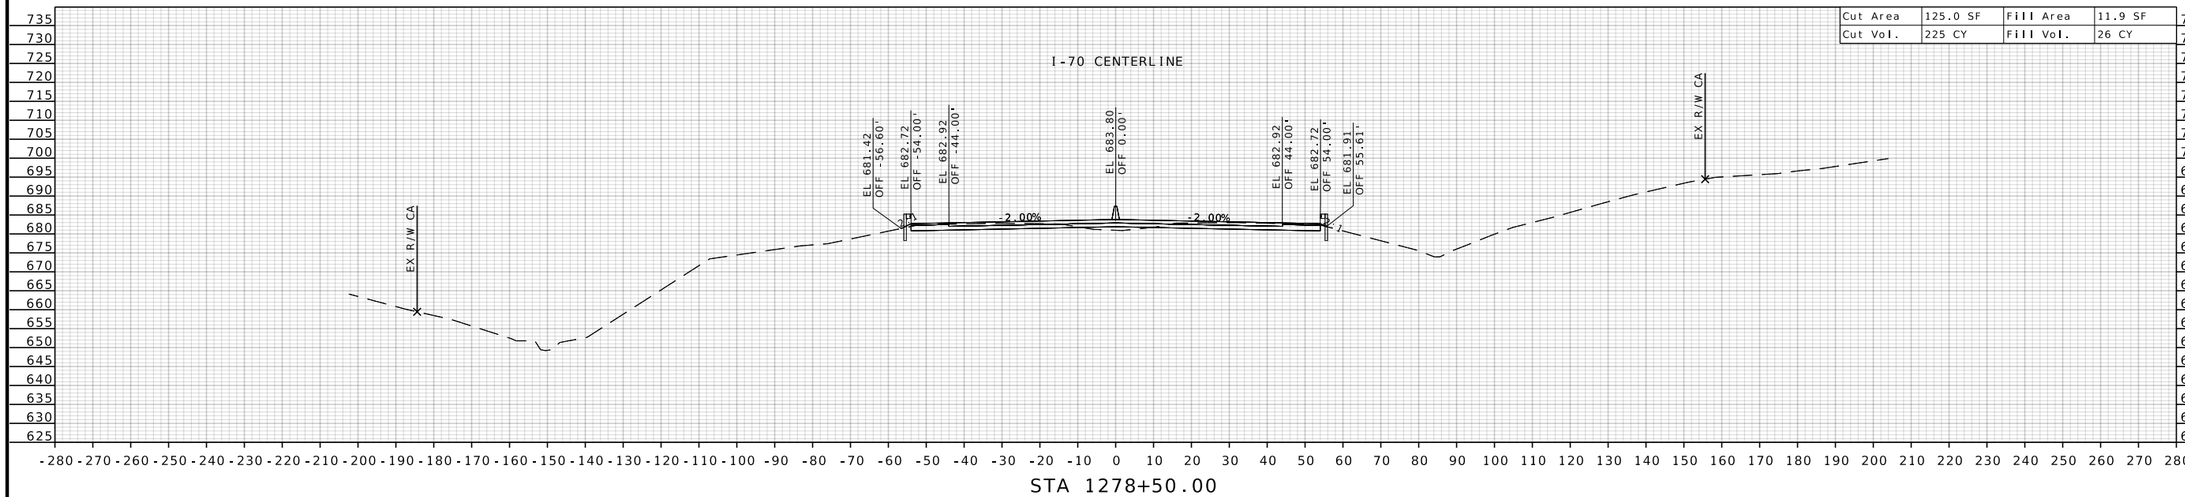

STA 1278+50.00

Cut Area	118.0 SF	Fill Area	15.7 SF
Cut Vol.	214 CY	Fill Vol.	31 CY

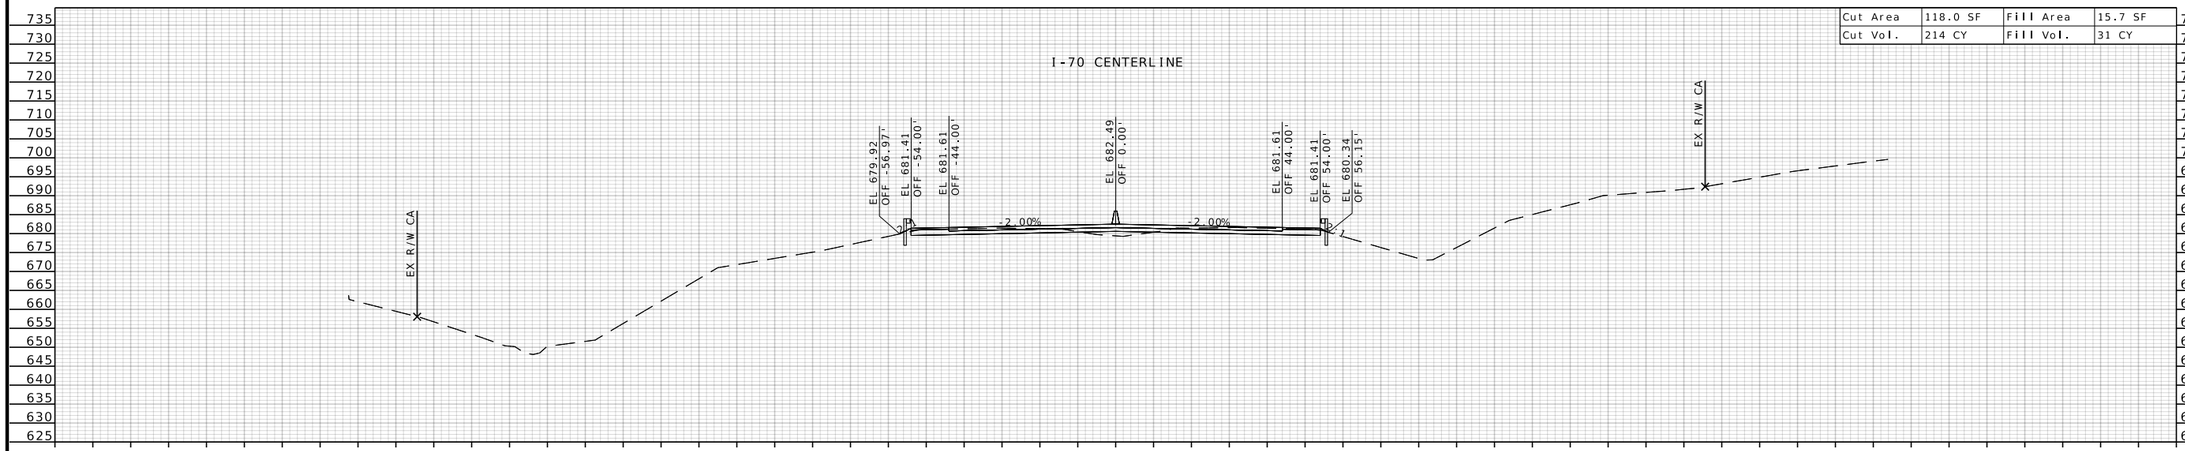

STA 1278+00.00

STATE OF MISSOURI
RONNIE L. WILLIAMS
NUMBER PE-2010000879
PROFESSIONAL ENGINEER

THIS SHEET HAS BEEN SIGNED, SEALED, AND DATED ELECTRONICALLY

DATE PREPARED
10/27/2025

ROUTE	STATE
I-70	MO
DISTRICT	SHEET NO.
CD	367

COUNTY
COOPER

JOB NO.
JST0017B

CONTRACT ID.
-

PROJECT NO.
-

BRIDGE NO.
-


DESCRIPTION	DATE


MISSOURI HIGHWAYS AND TRANSPORTATION COMMISSION

105 WEST CAPITOL
JEFFERSON CITY, MO 65102
1-888-ASK-MODOT (1-888-275-6636)

MoDOT

BURNS McDONNELL
9400 Ward Parkway
Kansas City, MO 64114
(816) 333-9400
Certificate of Authority
No.: 000165

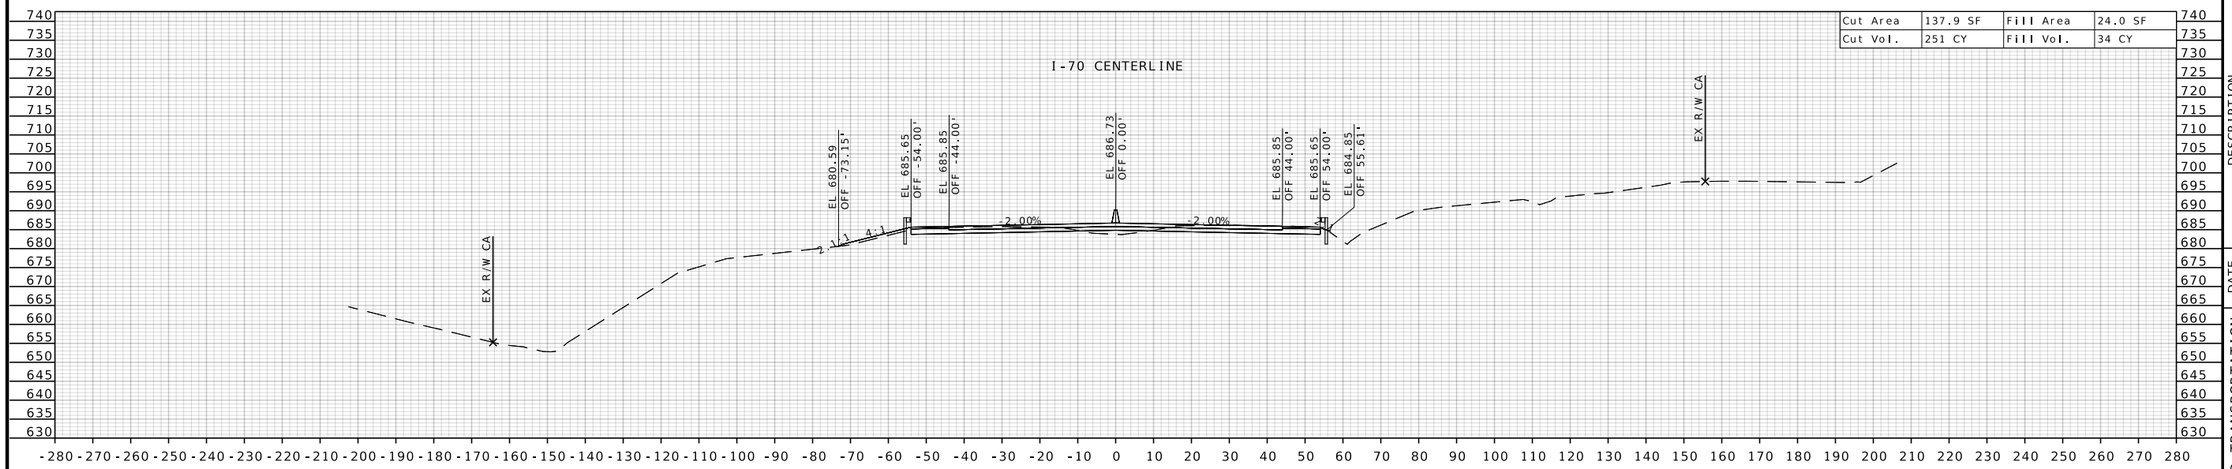

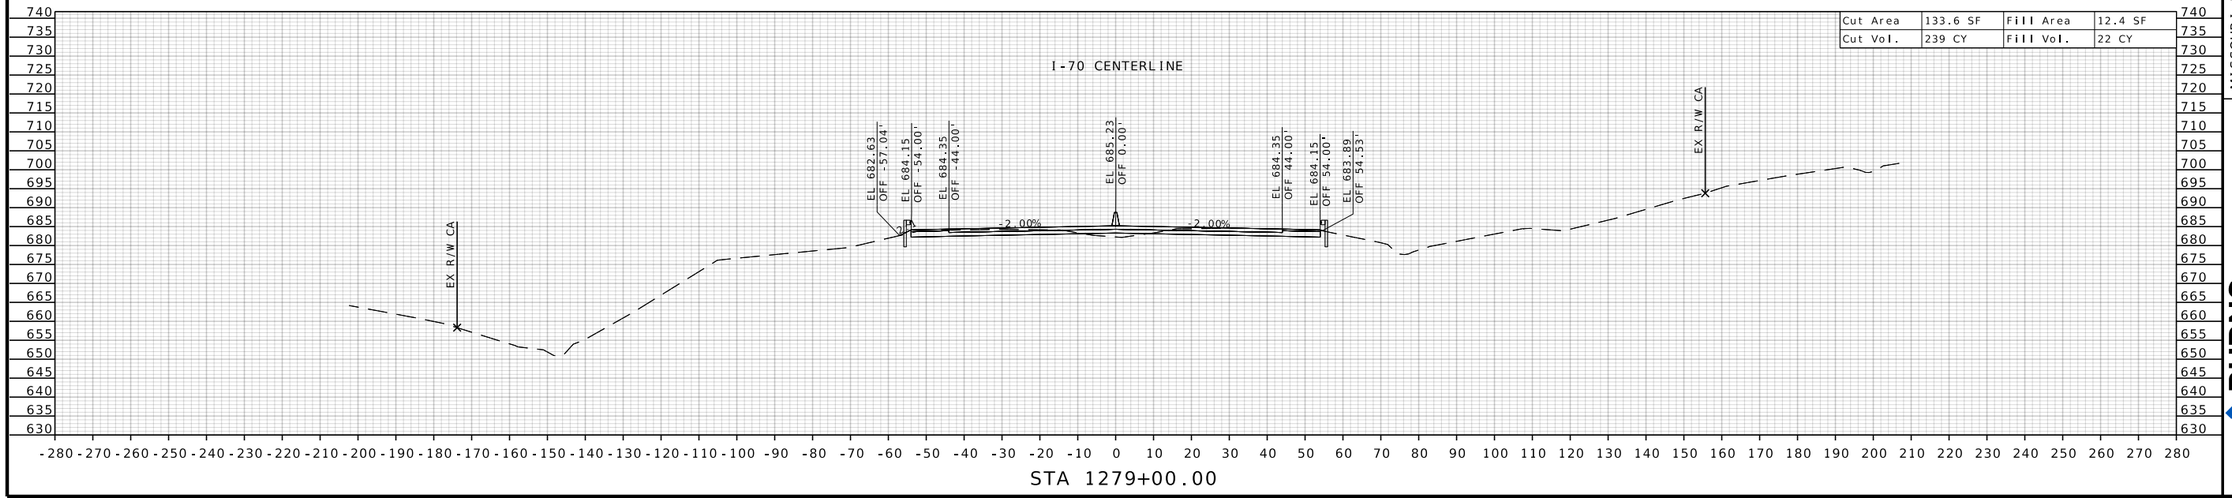

STATE OF MISSOURI
RONNIE L. WILLIAMS
NUMBER PE-2010000879
PROFESSIONAL ENGINEER

THIS SHEET HAS BEEN SIGNED, SEALED, AND DATED ELECTRONICALLY

DATE PREPARED
10/27/2025

ROUTE	STATE
I-70	MO
DISTRICT	SHEET NO.
CD	368

COUNTY
COOPER

JOB NO.
JST0017B

CONTRACT ID.
-

PROJECT NO.
-


BRIDGE NO.
-


DESCRIPTION	DATE

MISSOURI HIGHWAYS AND TRANSPORTATION COMMISSION

105 WEST CAPITOL
JEFFERSON CITY, MO 65102
1-888-ASK-MODOT (1-888-275-6636)

BURNS McDONNELL
9400 Ward Parkway
Kansas City, MO 64114
(816) 333-9400
Certificate of Authority No.: 000165

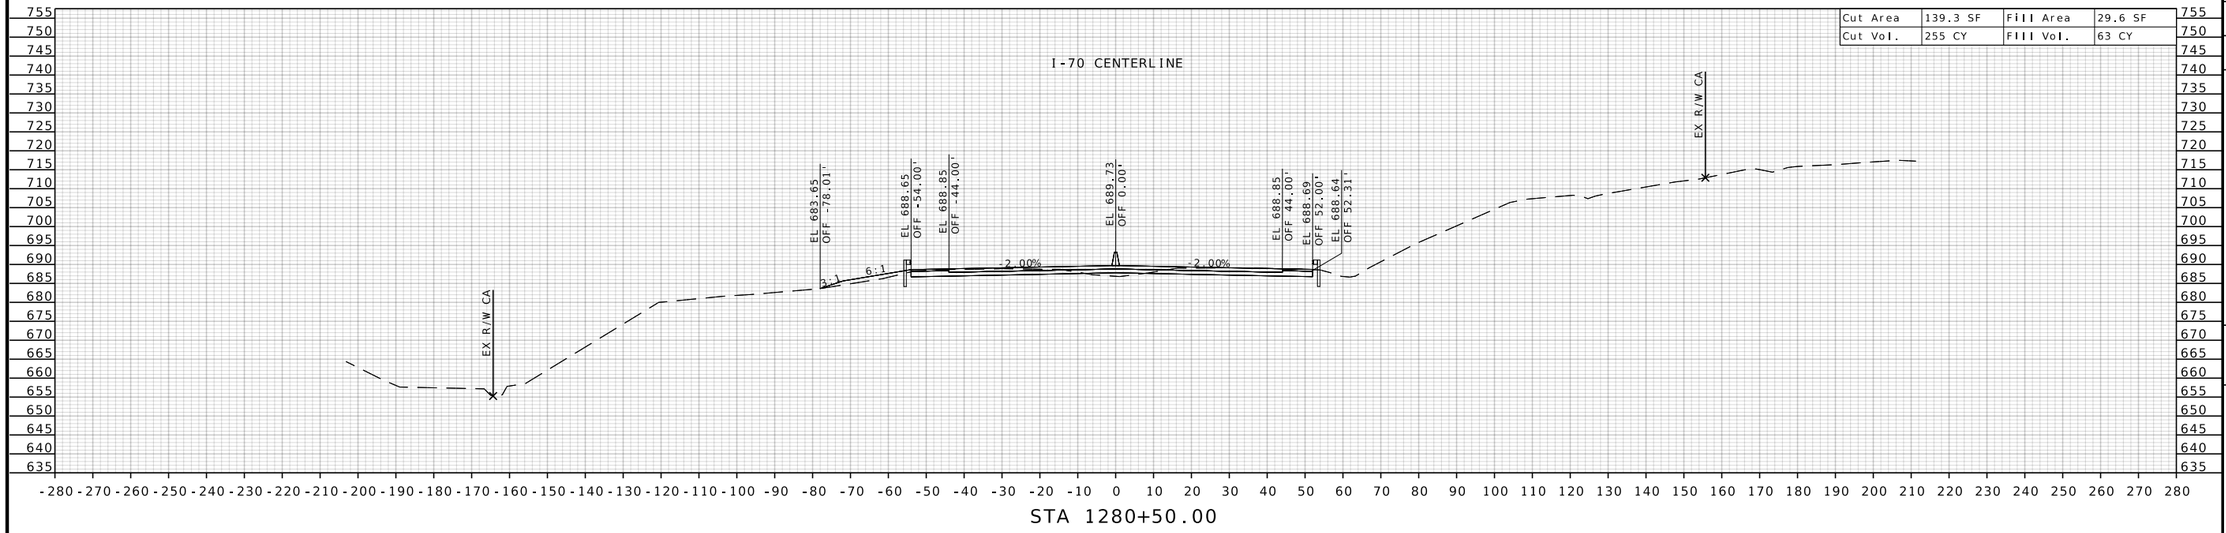

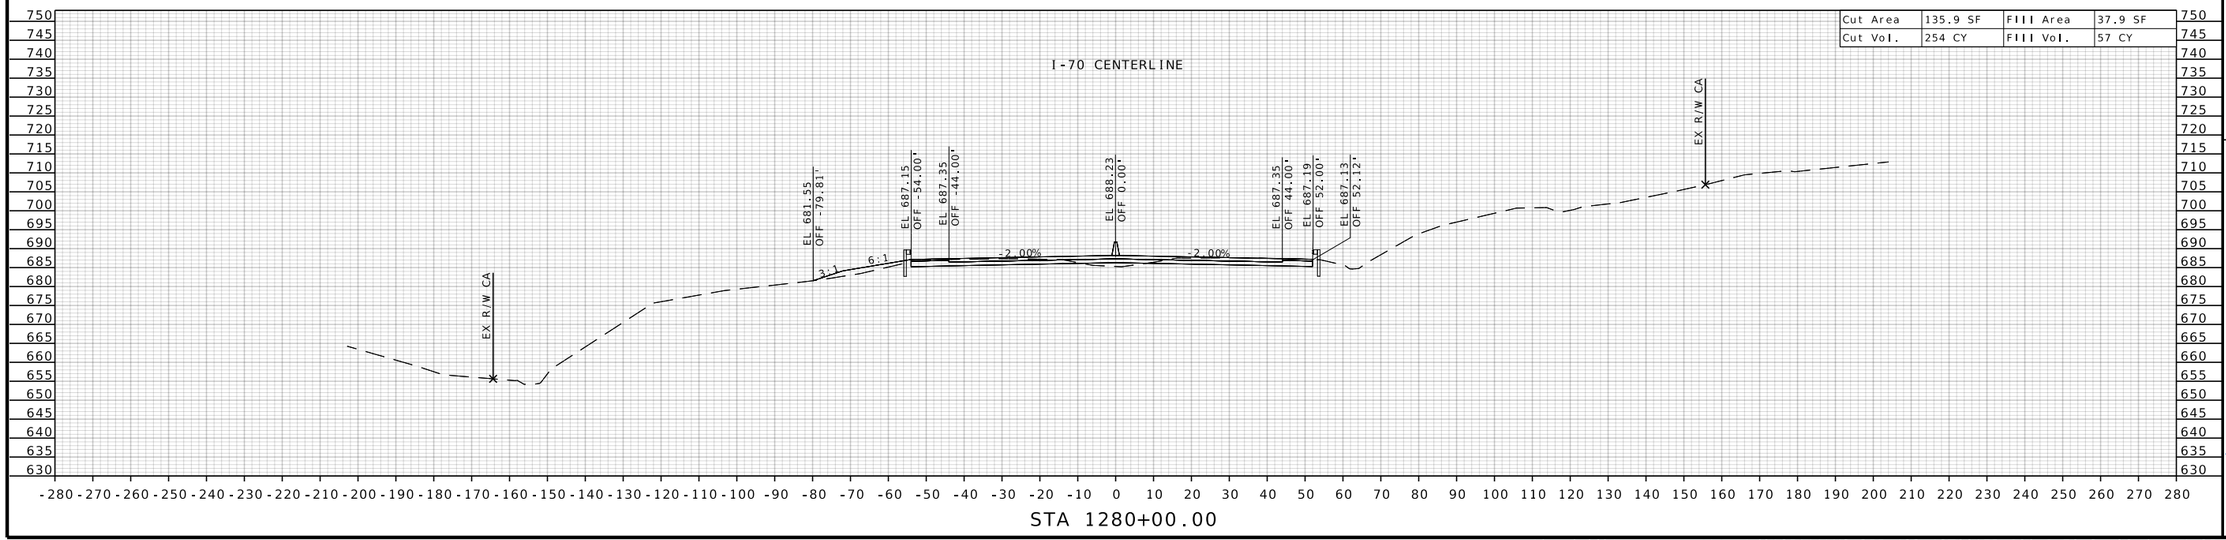

STATE OF MISSOURI
RONNIE L. WILLIAMS
NUMBER PE-2010000879
PROFESSIONAL ENGINEER

THIS SHEET HAS BEEN SIGNED, SEALED, AND DATED ELECTRONICALLY

DATE PREPARED
10/27/2025

ROUTE	STATE
I-70	MO
DISTRICT	SHEET NO.
CD	369

COUNTY
COOPER

JOB NO.
JST0017B

CONTRACT ID.
-

PROJECT NO.
-

BRIDGE NO.
-


DATE	DESCRIPTION


MISSOURI HIGHWAYS AND TRANSPORTATION COMMISSION

105 WEST CAPITOL
JEFFERSON CITY, MO 65102
1-888-ASK-MODOT (1-888-275-6636)

BURNS McDONNELL
9400 Ward Parkway
Kansas City, MO 64114
(816) 333-9400
Certificate of Authority
No.: 000165

c:\bmcd_lib\pw_connect\trn\d0185111\XS_355-423_JST0017B_I20_I-70_Seg06.dgn 1:25:02 PM 10/27/2025

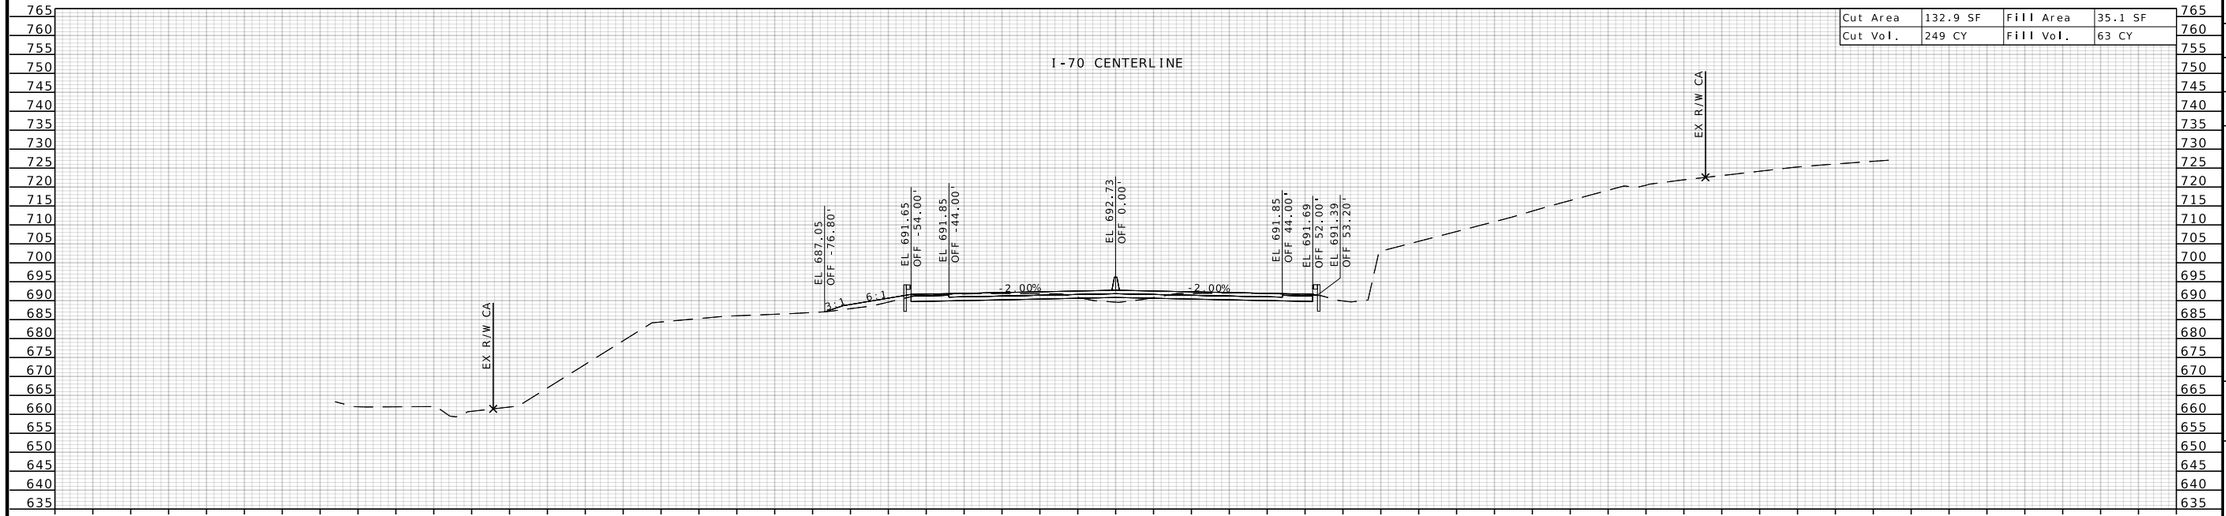

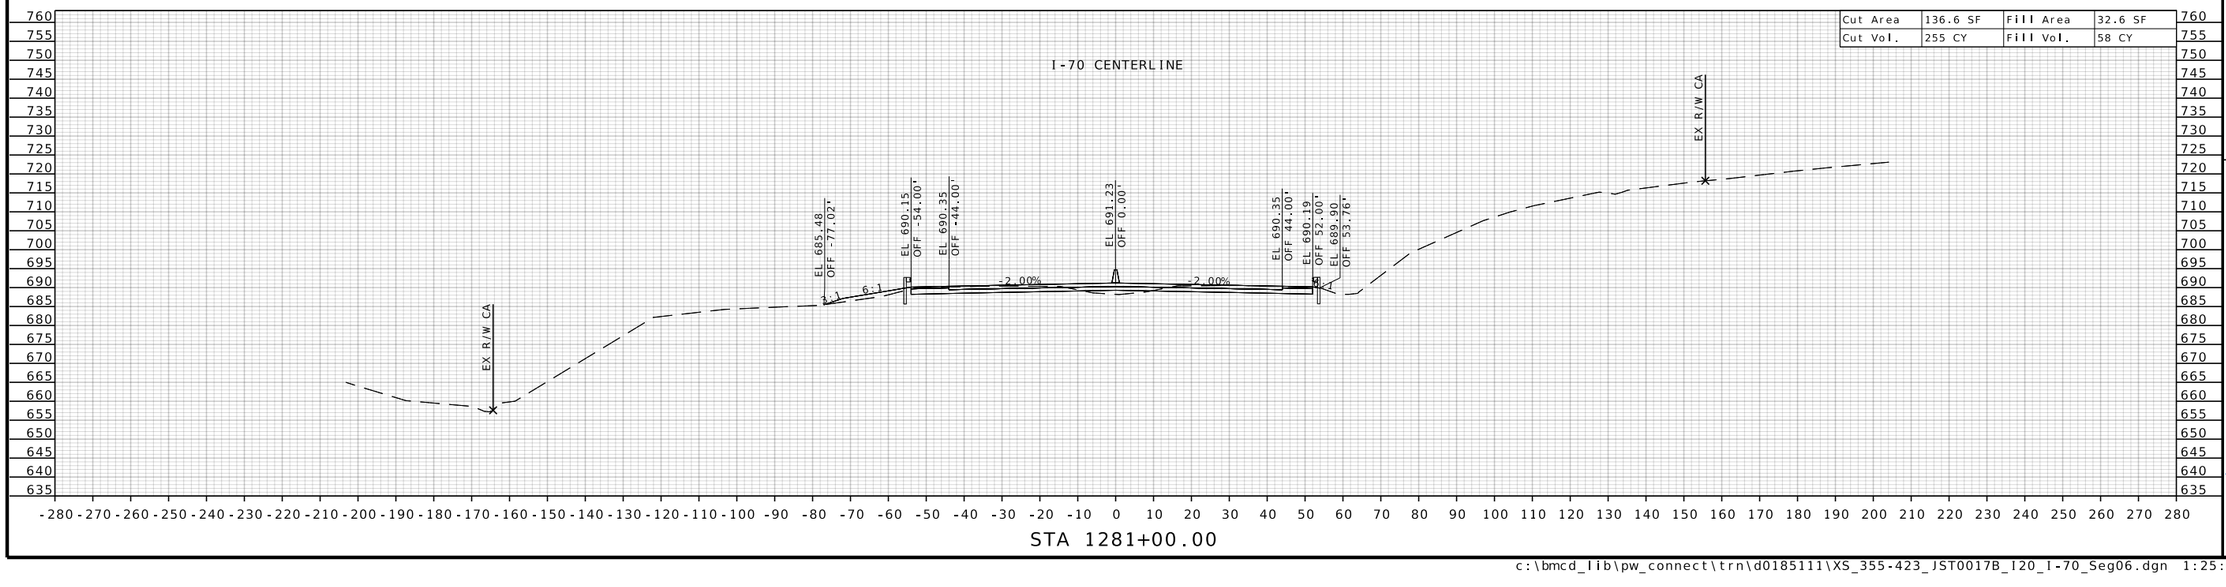

STATE OF MISSOURI
RONNIE L. WILLIAMS
NUMBER PE-2010000879
PROFESSIONAL ENGINEER

THIS SHEET HAS BEEN SIGNED, SEALED, AND DATED ELECTRONICALLY

DATE PREPARED
10/27/2025

ROUTE	STATE
I-70	MO
DISTRICT	SHEET NO.
CD	370

COUNTY
COOPER

JOB NO.
JST0017B

CONTRACT ID.
-

PROJECT NO.
-

BRIDGE NO.
-


DESCRIPTION	DATE


MISSOURI HIGHWAYS AND TRANSPORTATION COMMISSION

105 WEST CAPITOL
JEFFERSON CITY, MO 65102
1-888-ASK-MODOT (1-888-275-6636)

BURNS McDONNELL
9400 Ward Parkway
Kansas City, MO 64114
(816) 333-9400
Certificate of Authority
No.: 000165

c:\bmcd_lib\pw_connect\trn\d0185111\XS_355-423_JST0017B_I20_I-70_Seg06.dgn 1:25:04 PM 10/27/2025

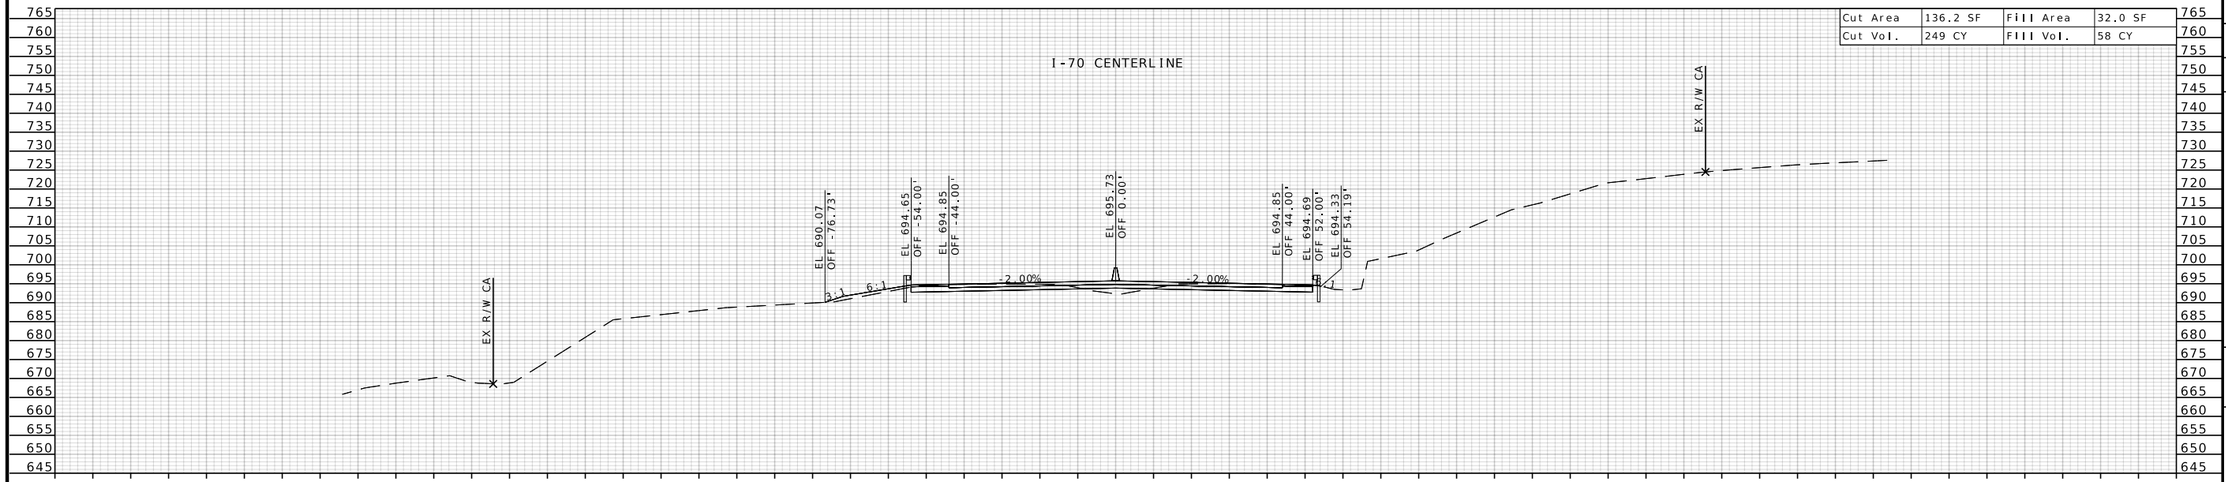

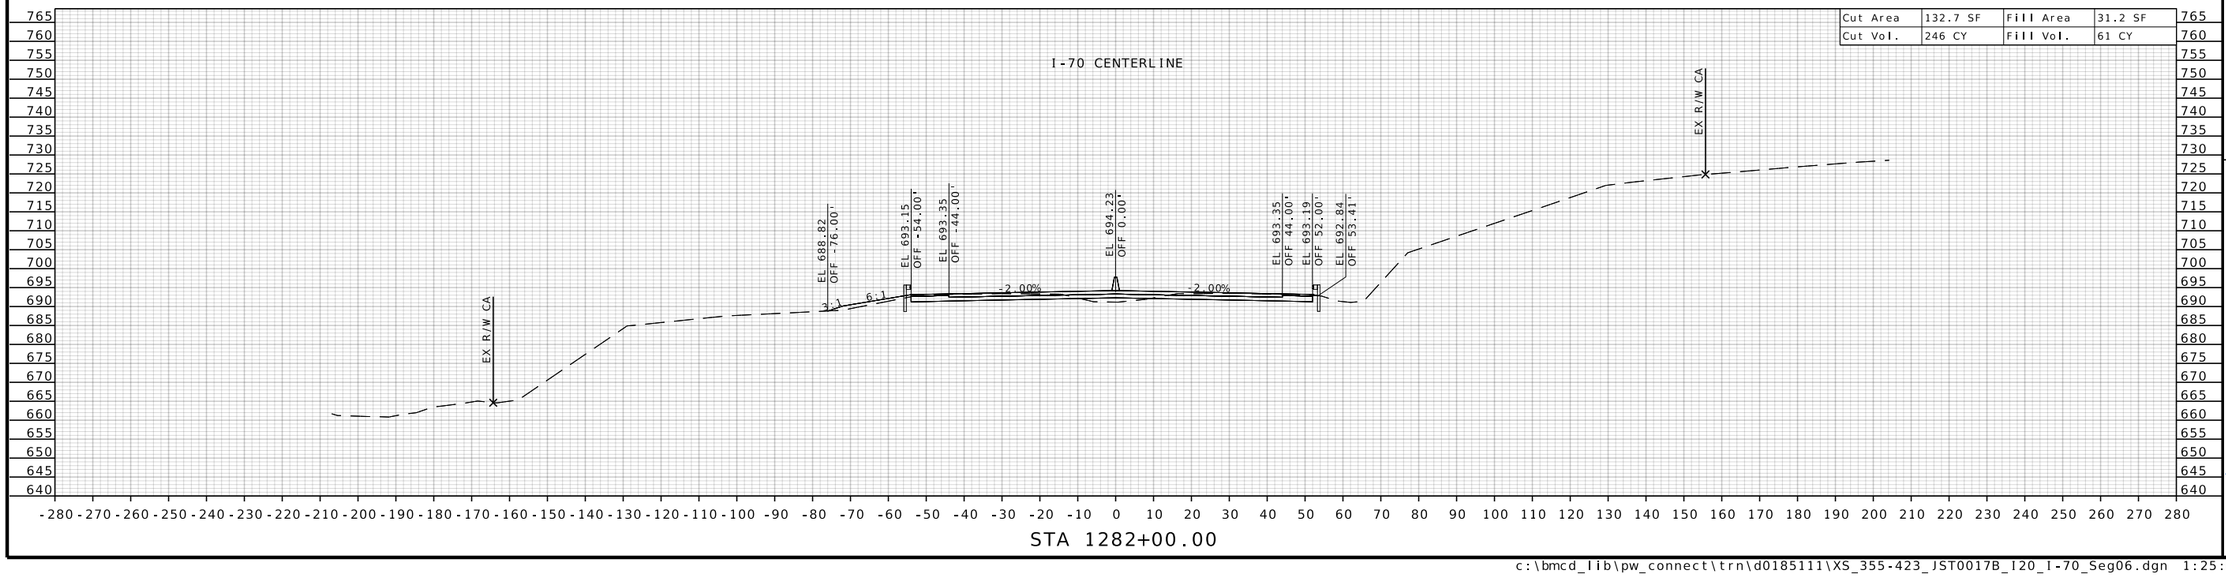

STATE OF MISSOURI
RONNIE L. WILLIAMS
NUMBER PE-2010000879
PROFESSIONAL ENGINEER

THIS SHEET HAS BEEN SIGNED, SEALED, AND DATED ELECTRONICALLY

DATE PREPARED
10/27/2025

ROUTE	STATE
I-70	MO
DISTRICT	SHEET NO.
CD	371

COUNTY
COOPER

JOB NO.
JST0017B

CONTRACT ID.
-

PROJECT NO.
-


BRIDGE NO.
-

DESCRIPTION	DATE

MISSOURI HIGHWAYS AND TRANSPORTATION COMMISSION


105 WEST CAPITOL
JEFFERSON CITY, MO 65102
1-888-ASK-MODOT (1-888-275-6636)

BURNS McDONNELL
9400 Ward Parkway
Kansas City, MO 64114
(816) 333-9400
Certificate of Authority
No.: 000165

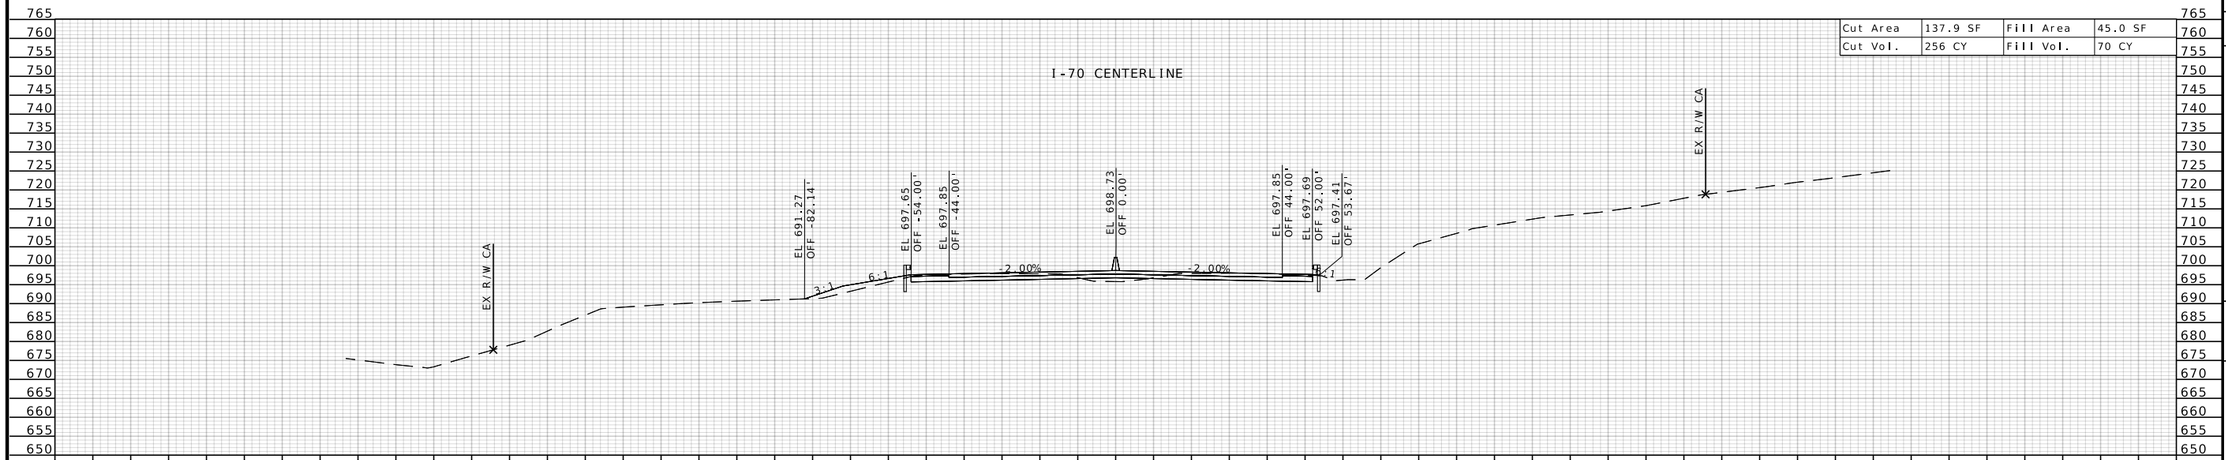

Cut Area	137.9 SF	Fill Area	45.0 SF
Cut Vol.	256 CY	Fill Vol.	70 CY

STA 1283+50.00

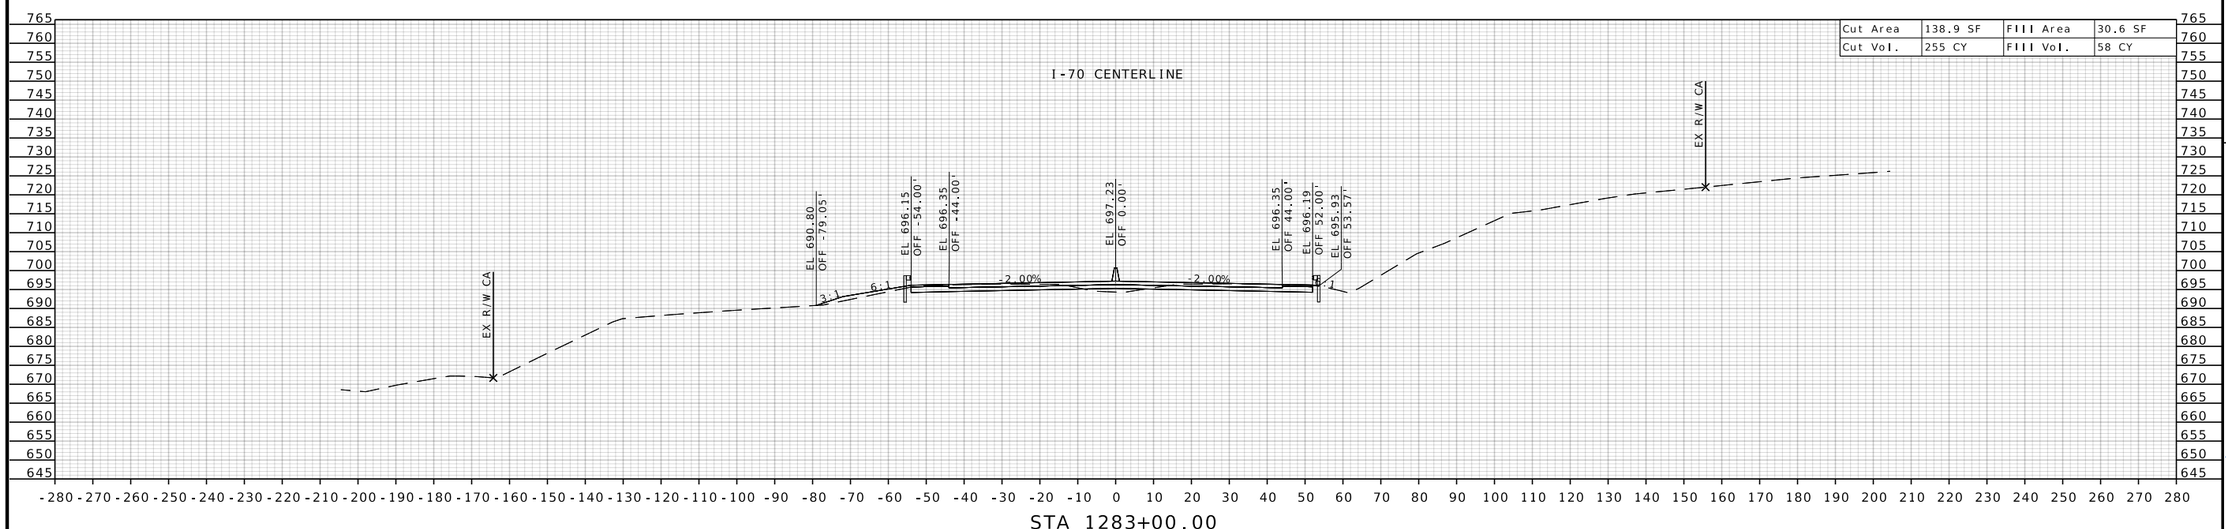

Cut Area	138.9 SF	Fill Area	30.6 SF
Cut Vol.	255 CY	Fill Vol.	58 CY

STA 1283+00.00

STATE OF MISSOURI
RONNIE L. WILLIAMS
NUMBER PE-2010000879
PROFESSIONAL ENGINEER

THIS SHEET HAS BEEN SIGNED, SEALED, AND DATED ELECTRONICALLY

DATE PREPARED
10/27/2025

ROUTE	STATE
I-70	MO
DISTRICT	SHEET NO.
CD	372

COUNTY
COOPER

JOB NO.
JST0017B

CONTRACT ID.
-

PROJECT NO.
-

BRIDGE NO.
-


DESCRIPTION	DATE


MISSOURI HIGHWAYS AND TRANSPORTATION COMMISSION

105 WEST CAPITOL
JEFFERSON CITY, MO 65102
1-888-ASK-MODOT (1-888-275-6636)

BURNS McDONNELL
9400 Ward Parkway
Kansas City, MO 64114
(816) 333-9400
Certificate of Authority No.: 000165

c:\bmcd_lib\pw_connect\trn\d0185111\XS_355-423_JST0017B_I20_I-70_Seg06.dgn 1:25:06 PM 10/27/2025

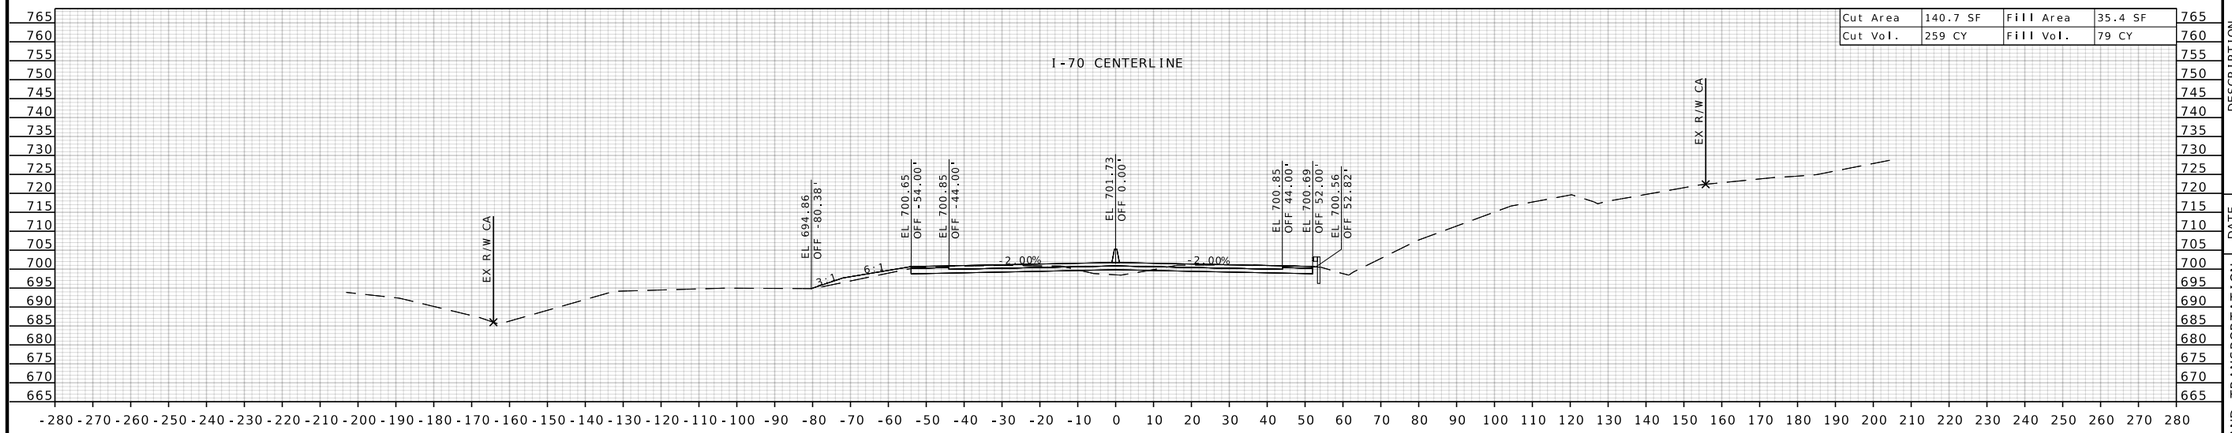

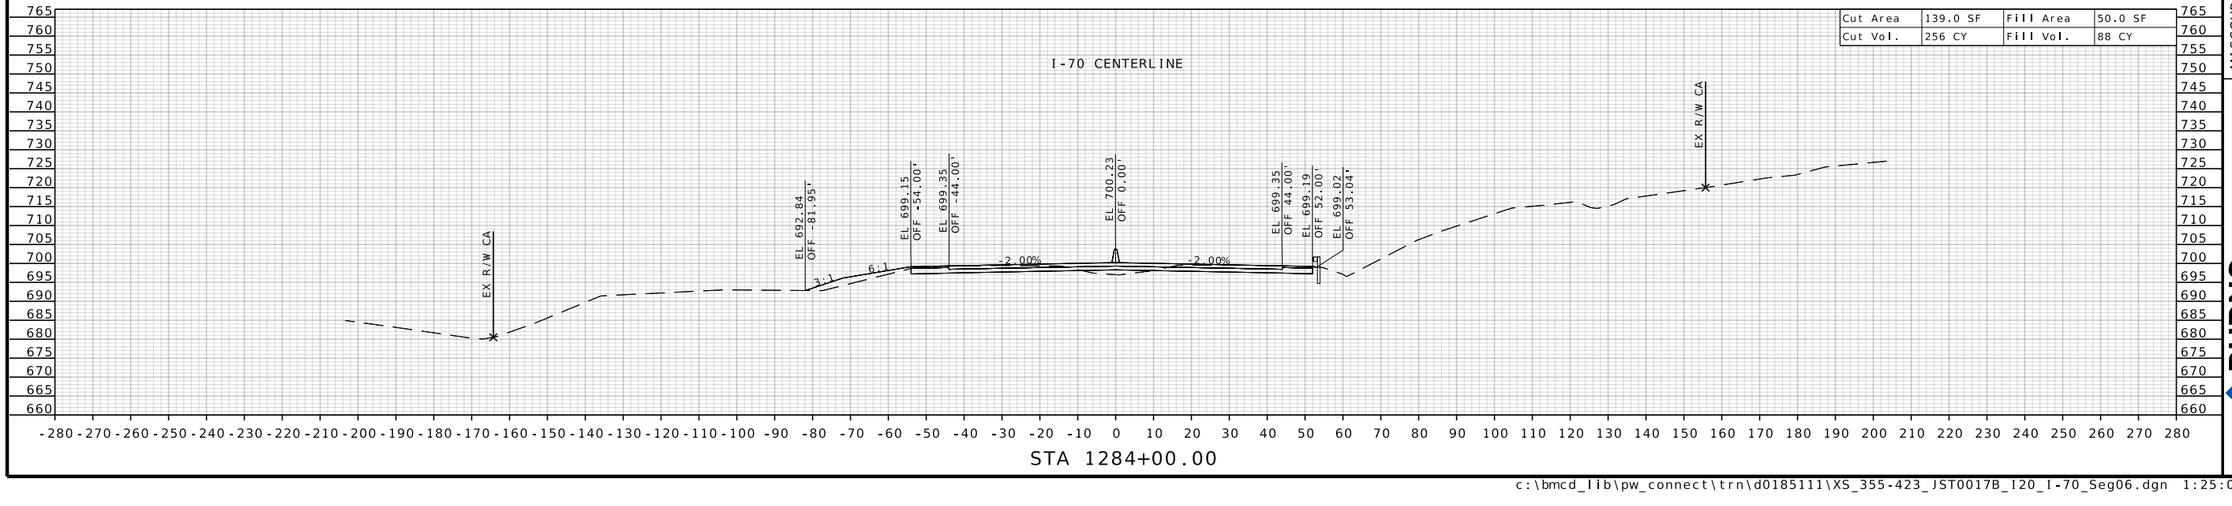

STATE OF MISSOURI
RONNIE L. WILLIAMS
NUMBER PE-2010000879
PROFESSIONAL ENGINEER

THIS SHEET HAS BEEN SIGNED, SEALED, AND DATED ELECTRONICALLY

DATE PREPARED
10/27/2025

ROUTE	STATE
I-70	MO
DISTRICT	SHEET NO.
CD	373

COUNTY
COOPER

JOB NO.
JST0017B

CONTRACT ID.
-


PROJECT NO.
-


BRIDGE NO.
-

DESCRIPTION	DATE

MISSOURI HIGHWAYS AND TRANSPORTATION COMMISSION
105 WEST CAPITOL
JEFFERSON CITY, MO 65102
1-888-ASK-MODOT (1-888-275-6636)

BURNS McDONNELL
9400 Ward Parkway
Kansas City, MO 64114
(816) 333-9400
Certificate of Authority
No.: 000165

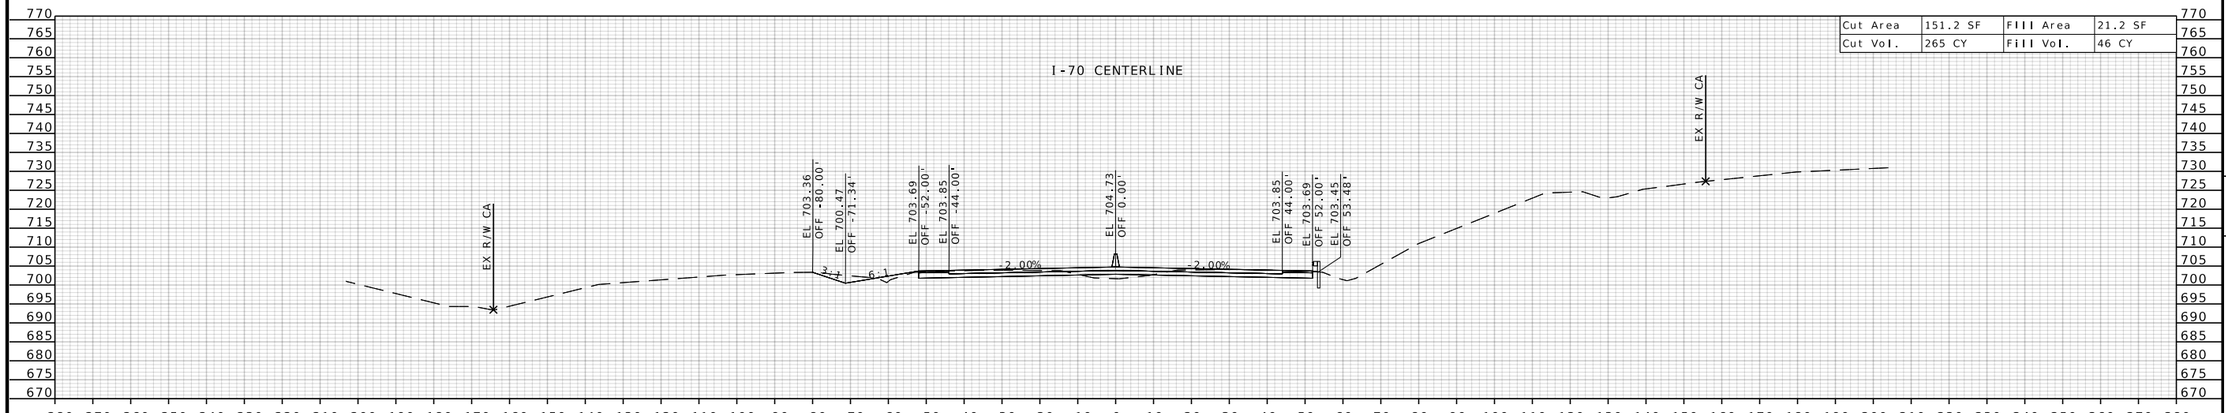

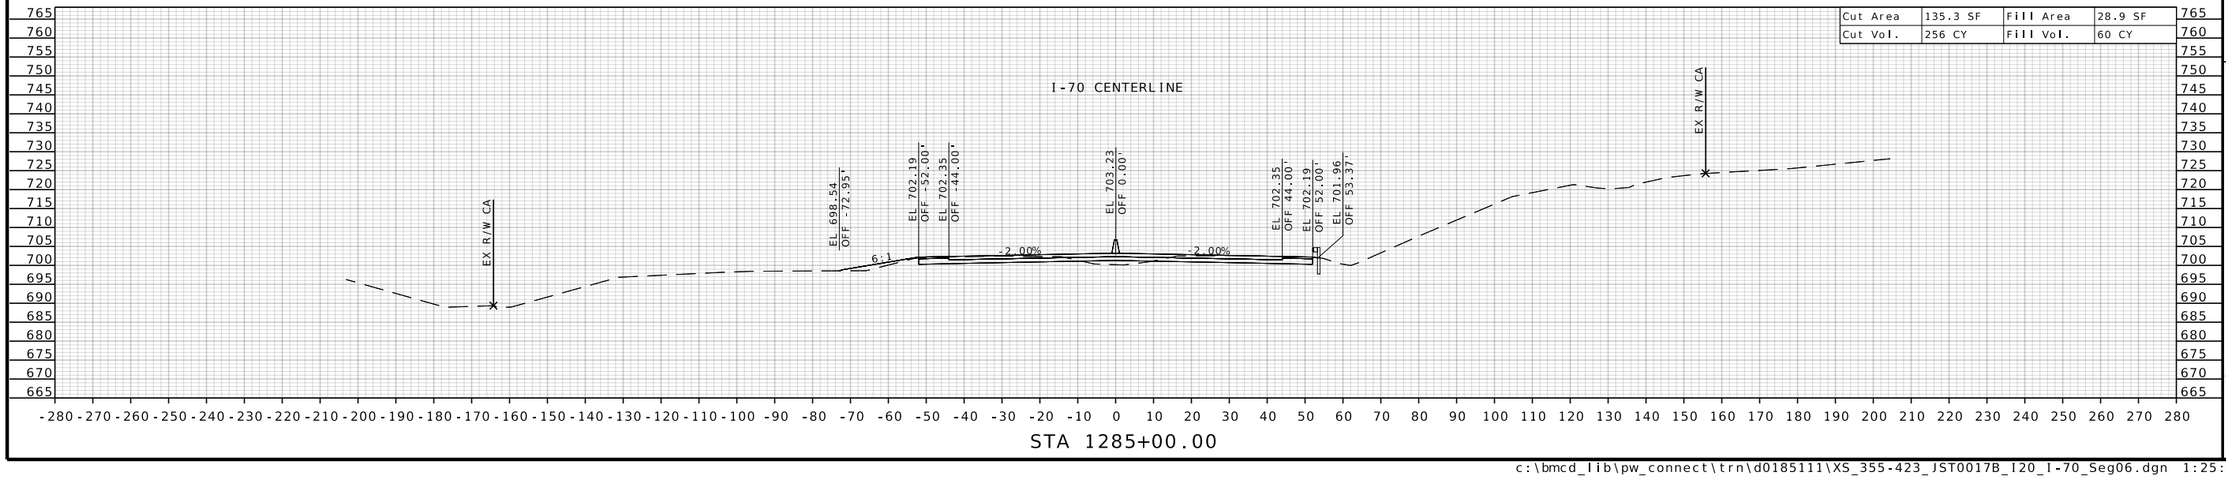

STATE OF MISSOURI
RONNIE L. WILLIAMS
NUMBER PE-2010000879
PROFESSIONAL ENGINEER

THIS SHEET HAS BEEN SIGNED, SEALED, AND DATED ELECTRONICALLY

DATE PREPARED
10/27/2025

ROUTE	STATE
I-70	MO
DISTRICT	SHEET NO.
CD	374

COUNTY
COOPER

JOB NO.
JST0017B

CONTRACT ID.
-


PROJECT NO.
-


BRIDGE NO.
-


DESCRIPTION	DATE

MISSOURI HIGHWAYS AND TRANSPORTATION COMMISSION
105 WEST CAPITOL
JEFFERSON CITY, MO 65102
1-888-ASK-MODOT (1-888-275-6636)

BURNS McDONNELL
9400 Ward Parkway
Kansas City, MO 64114
(816) 333-9400
Certificate of Authority
No.: 000165

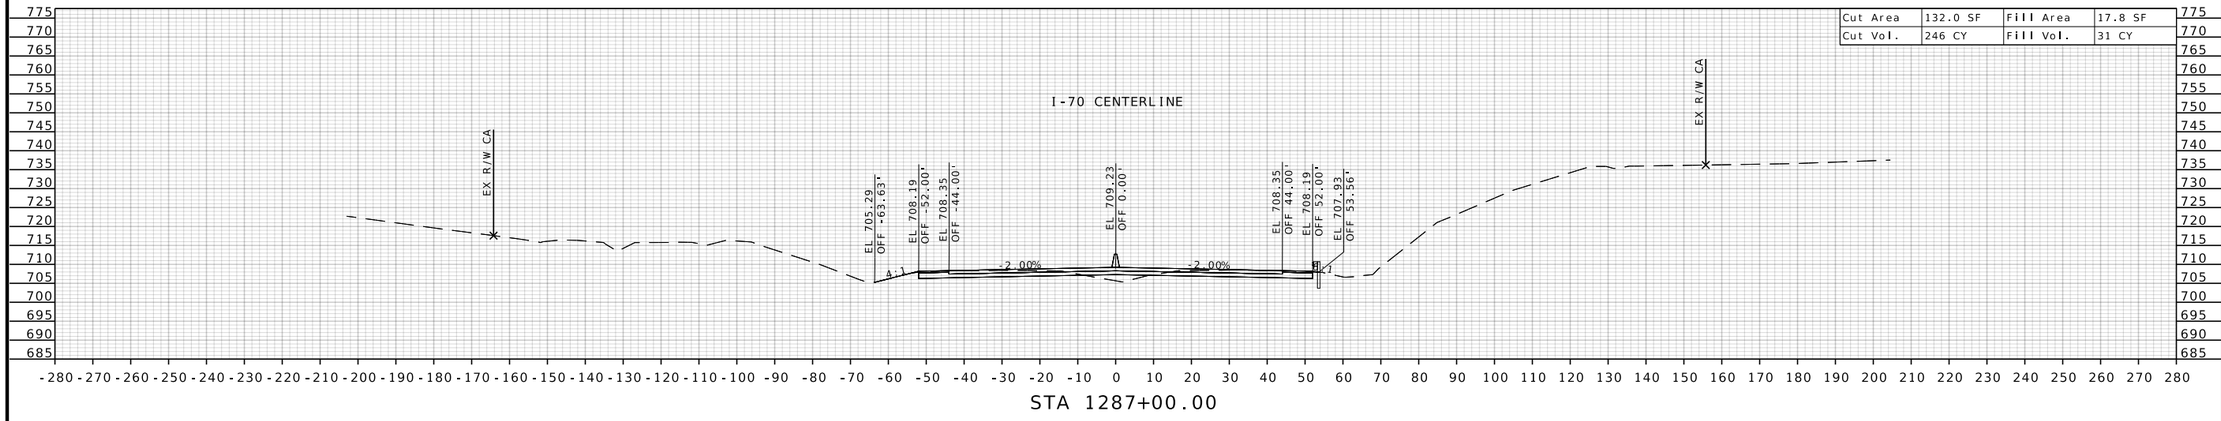

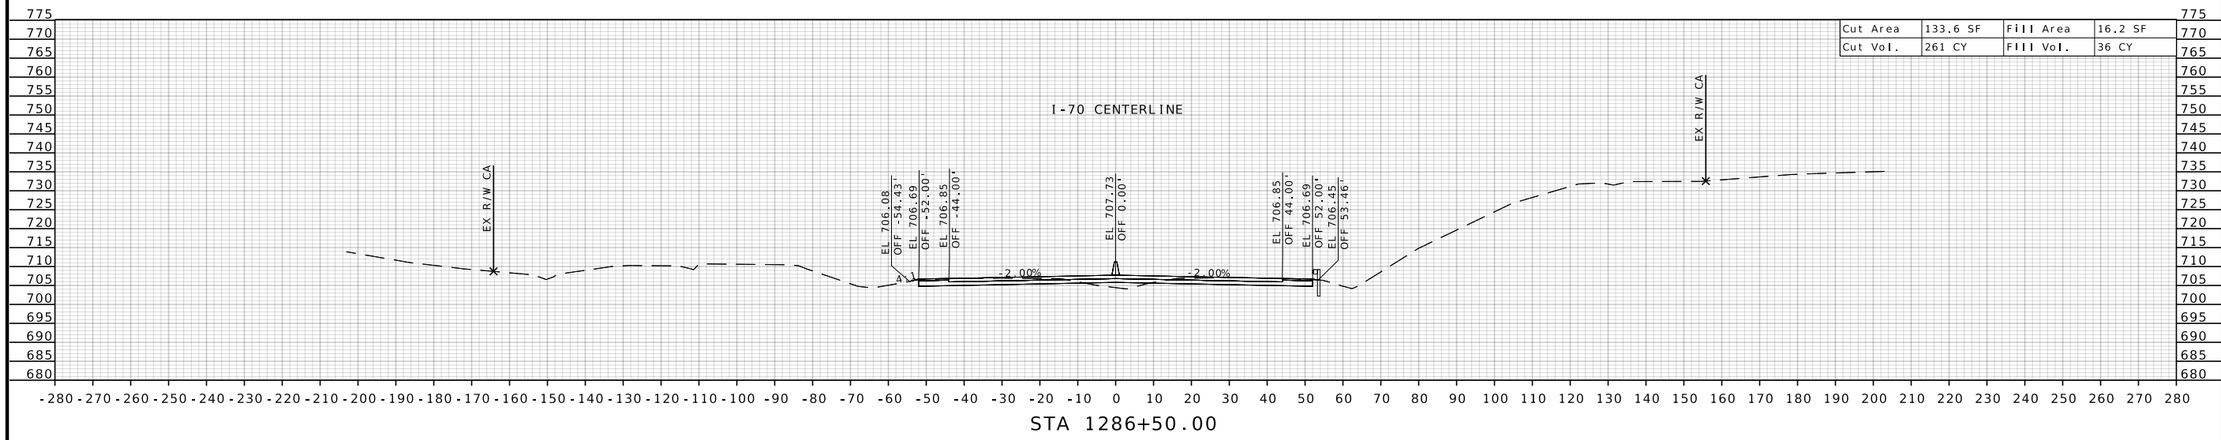

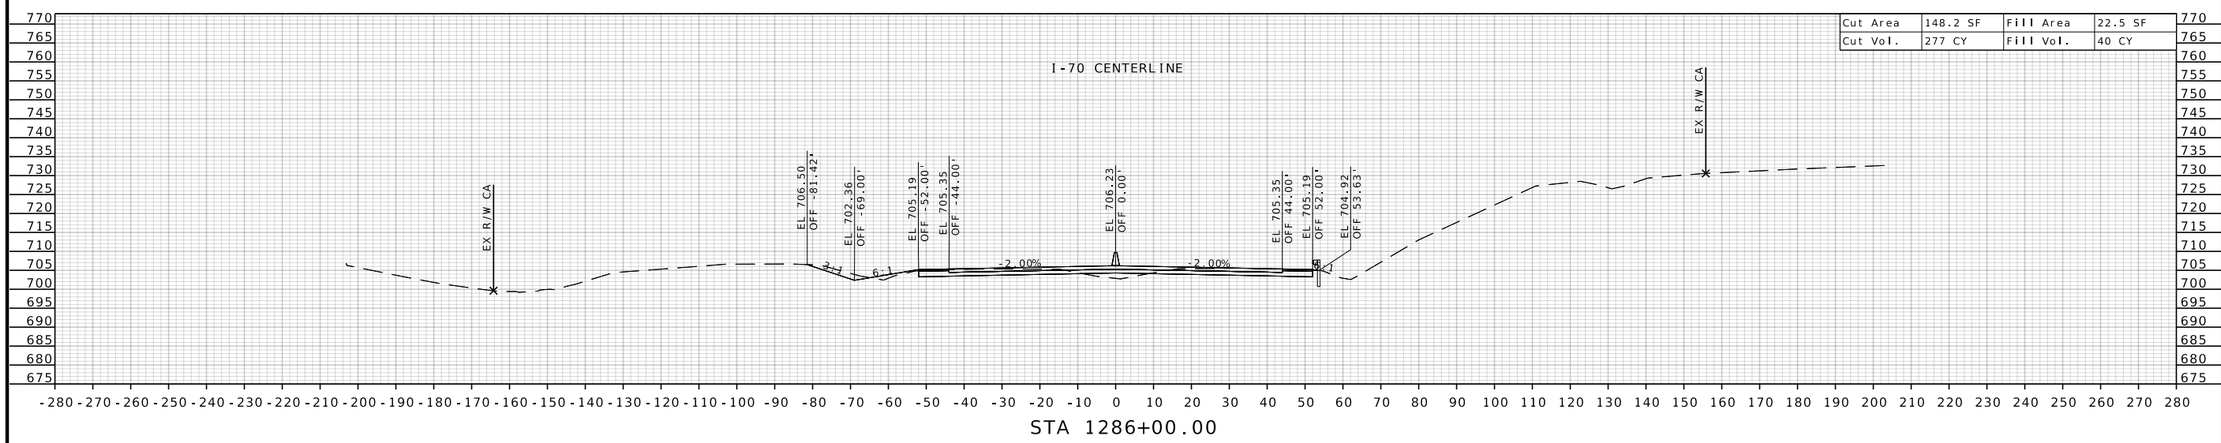

STATE OF MISSOURI
RONNIE L. WILLIAMS
NUMBER PE-2010000879
PROFESSIONAL ENGINEER

THIS SHEET HAS BEEN SIGNED, SEALED, AND DATED ELECTRONICALLY

DATE PREPARED
10/27/2025

ROUTE	STATE
I-70	MO
DISTRICT	SHEET NO.
CD	375

COUNTY
COOPER

JOB NO.
JST0017B

CONTRACT ID.
-


PROJECT NO.
-

BRIDGE NO.
-


DESCRIPTION	DATE

MISSOURI HIGHWAYS AND TRANSPORTATION COMMISSION
105 WEST CAPITOL
JEFFERSON CITY, MO 65102
1-888-ASK-MODOT (1-888-275-6636)

BURNS McDONNELL
9400 Ward Parkway
Kansas City, MO 64114
(816) 333-9400
Certificate of Authority No.: 000165

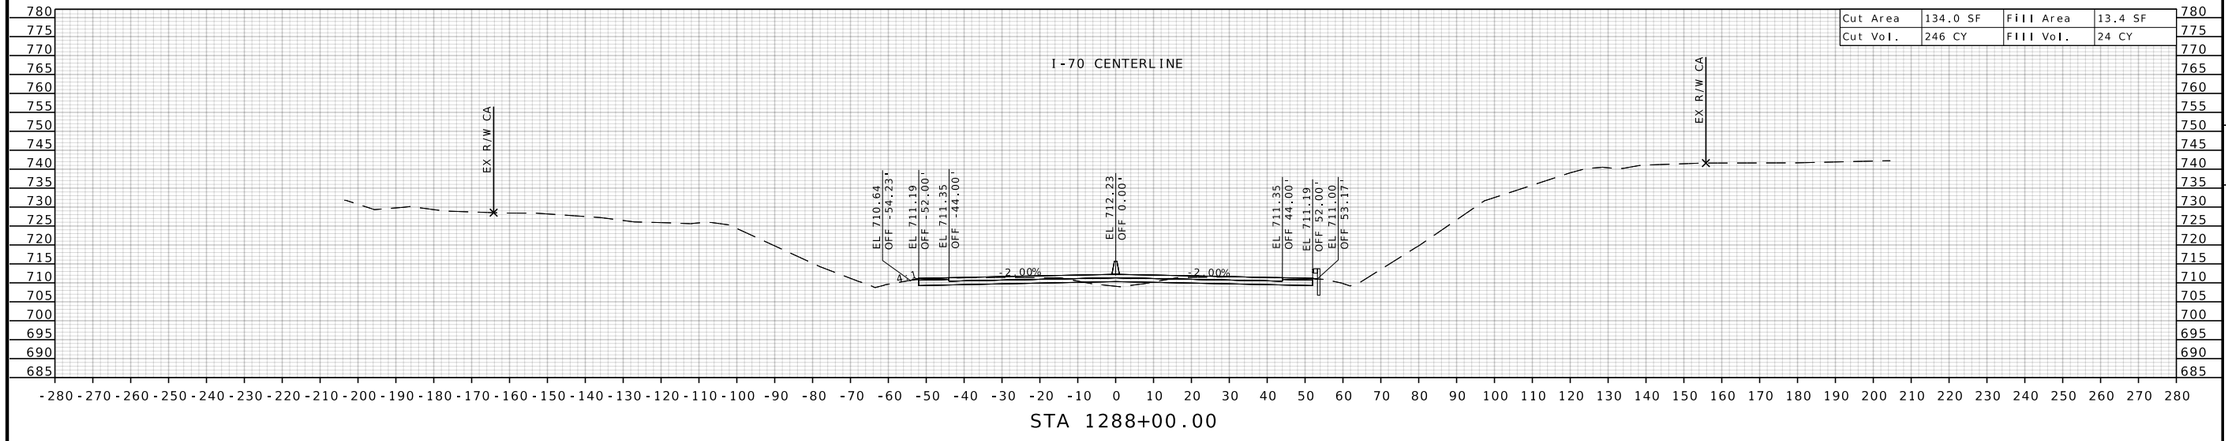

Cut Area	134.0 SF	Fill Area	13.4 SF
Cut Vol.	246 CY	Fill Vol.	24 CY

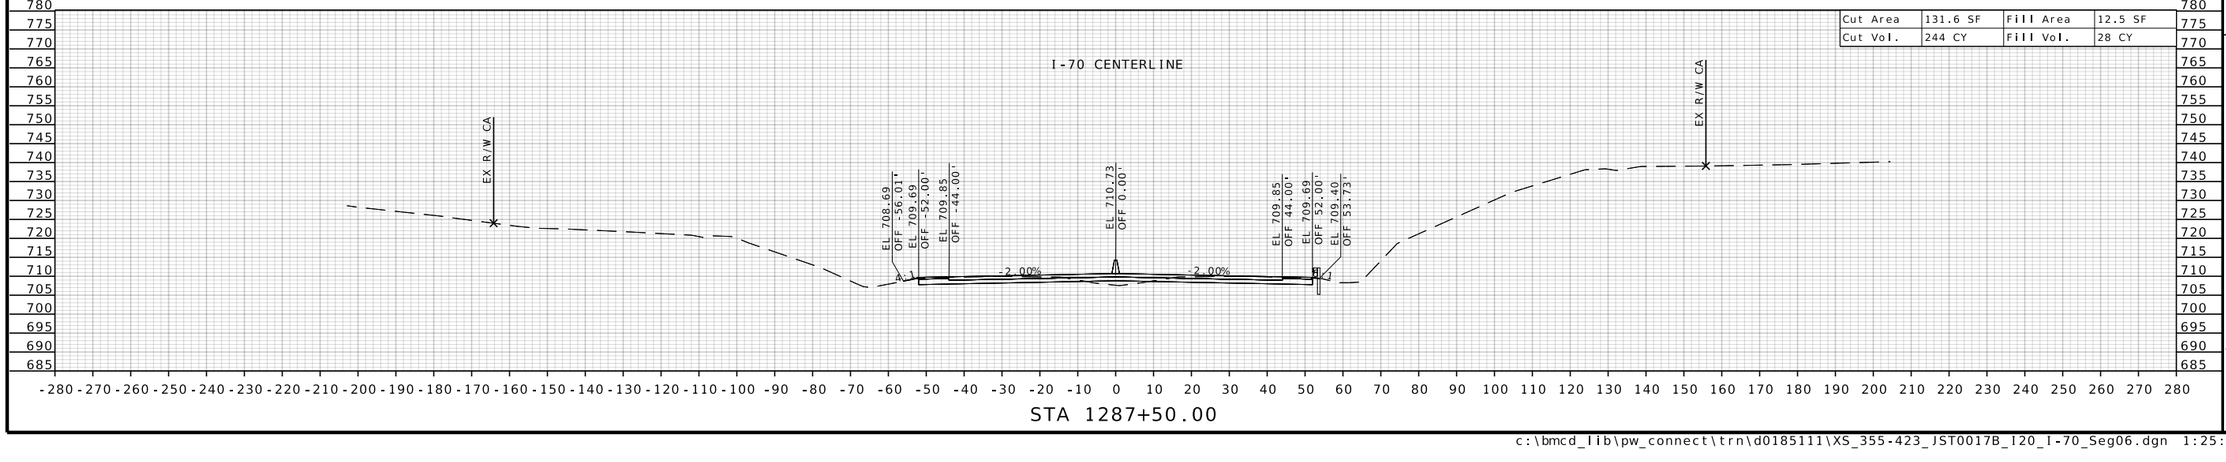

Cut Area	131.6 SF	Fill Area	12.5 SF
Cut Vol.	244 CY	Fill Vol.	28 CY

STATE OF MISSOURI
RONNIE L. WILLIAMS
NUMBER PE-2010000879
PROFESSIONAL ENGINEER

THIS SHEET HAS BEEN SIGNED, SEALED, AND DATED ELECTRONICALLY

DATE PREPARED
10/27/2025

ROUTE	STATE
I-70	MO
DISTRICT	SHEET NO.
CD	376

COUNTY
COOPER

JOB NO.
JST0017B

CONTRACT ID.
-


PROJECT NO.
-

BRIDGE NO.
-


DESCRIPTION	DATE

MISSOURI HIGHWAYS AND TRANSPORTATION COMMISSION
105 WEST CAPITOL
JEFFERSON CITY, MO 65102
1-888-ASK-MODOT (1-888-275-6636)

BURNS McDONNELL
9400 Ward Parkway
Kansas City, MO 64114
(816) 333-9400
Certificate of Authority No.: 000165

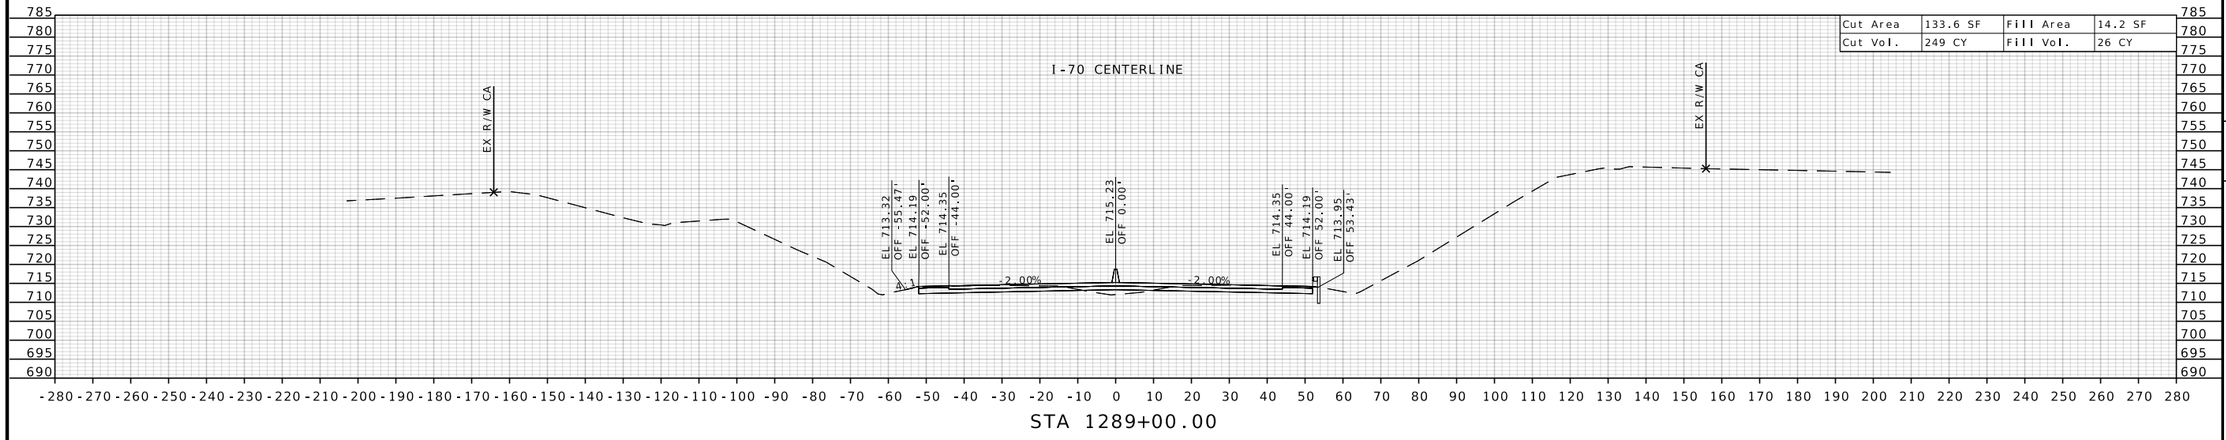

Cut Area	133.6 SF	Fill Area	14.2 SF
Cut Vol.	249 CY	Fill Vol.	26 CY

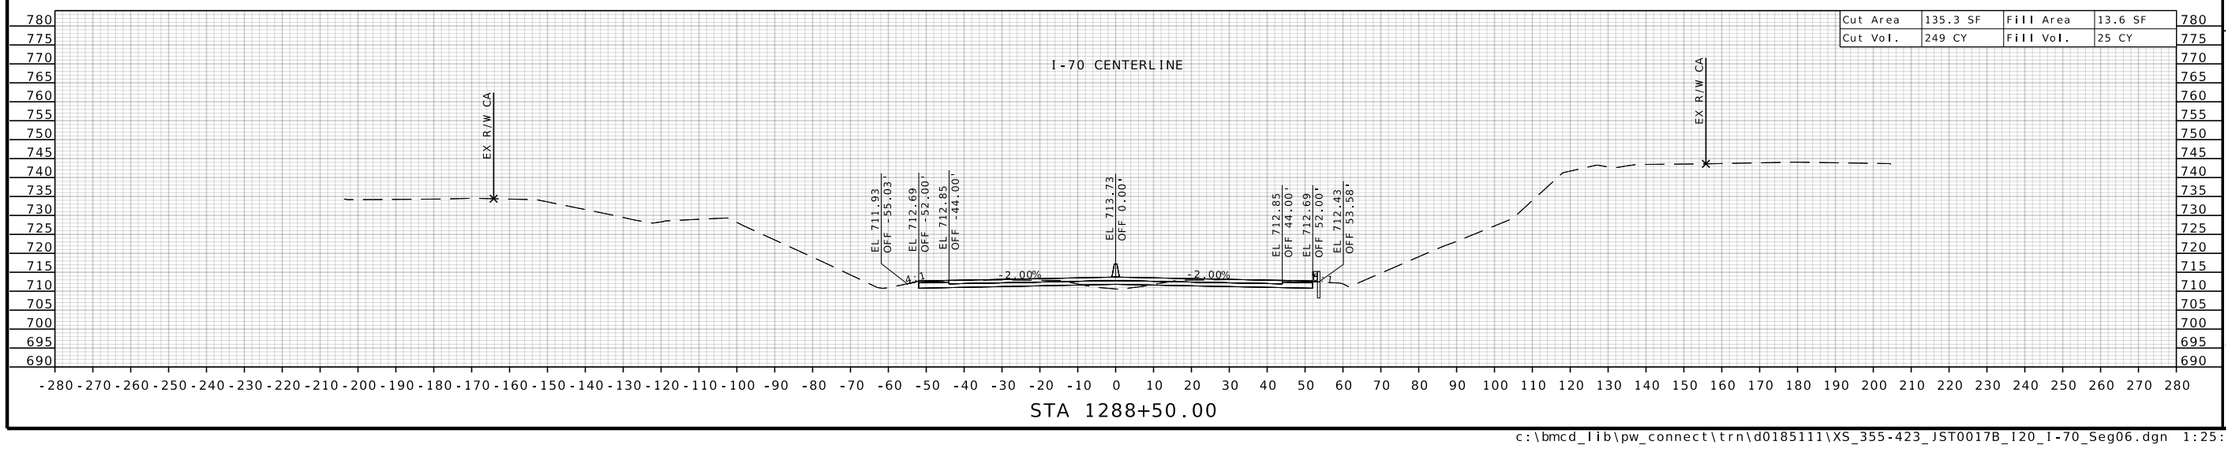

Cut Area	135.3 SF	Fill Area	13.6 SF
Cut Vol.	249 CY	Fill Vol.	25 CY

STATE OF MISSOURI
RONNIE L. WILLIAMS
NUMBER PE-2010000879
PROFESSIONAL ENGINEER

THIS SHEET HAS BEEN SIGNED, SEALED, AND DATED ELECTRONICALLY

DATE PREPARED
10/27/2025

ROUTE	STATE
I-70	MO
DISTRICT	SHEET NO.
CD	377

COUNTY
COOPER

JOB NO.
JST0017B

CONTRACT ID.
-

PROJECT NO.
-


BRIDGE NO.
-


DESCRIPTION	DATE

MISSOURI HIGHWAYS AND TRANSPORTATION COMMISSION

105 WEST CAPITOL
JEFFERSON CITY, MO 65102
1-888-ASK-MODOT (1-888-275-6636)

BURNS McDONNELL
9400 Ward Parkway
Kansas City, MO 64114
(816) 333-9400
Certificate of Authority
No.: 000165

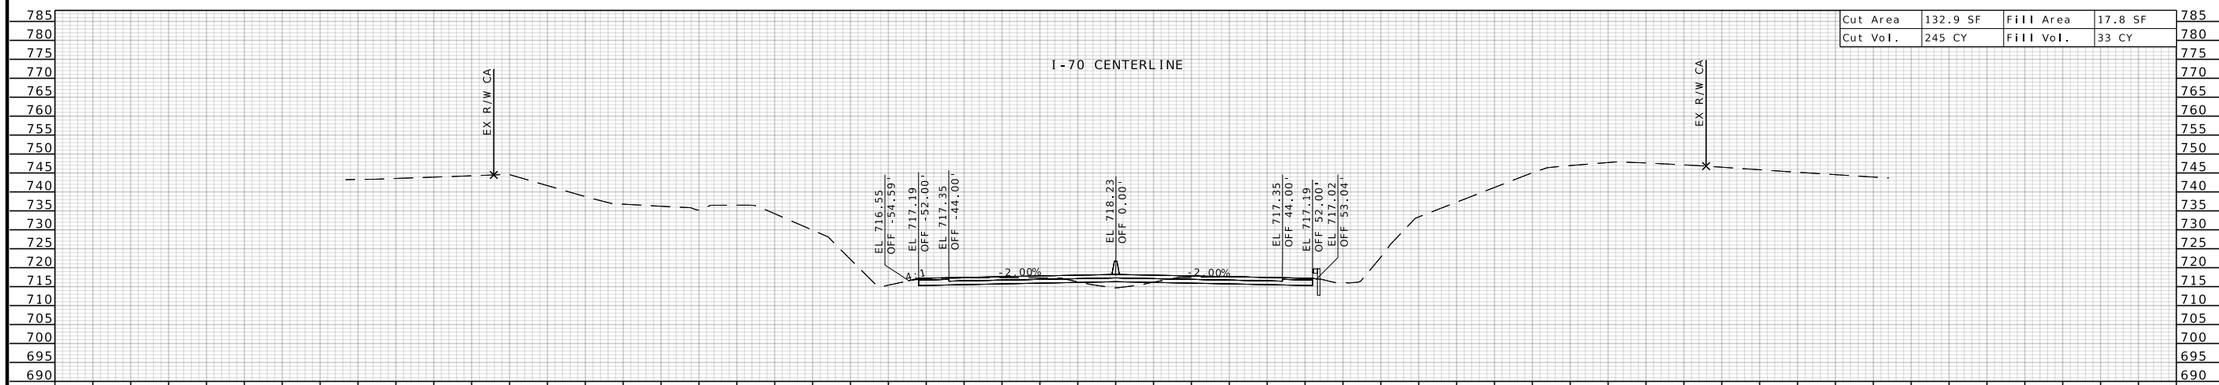

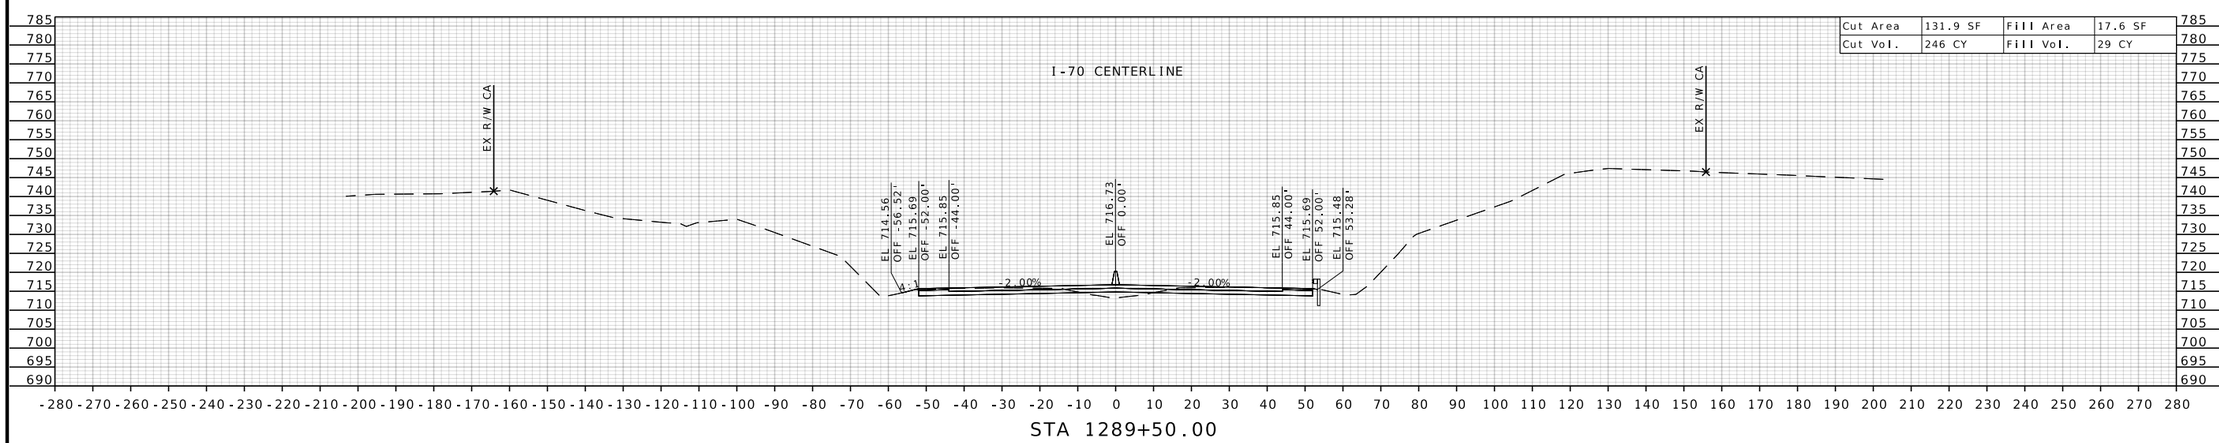

STATE OF MISSOURI
RONNIE L. WILLIAMS
NUMBER PE-2010000879
PROFESSIONAL ENGINEER

THIS SHEET HAS BEEN SIGNED, SEALED, AND DATED ELECTRONICALLY

DATE PREPARED
10/27/2025

ROUTE	STATE
I-70	MO
DISTRICT	SHEET NO.
CD	378

COUNTY
COOPER

JOB NO.
JST0017B

CONTRACT ID.
-


PROJECT NO.
-


BRIDGE NO.
-

DESCRIPTION	DATE

MISSOURI HIGHWAYS AND TRANSPORTATION COMMISSION
105 WEST CAPITOL
JEFFERSON CITY, MO 65102
1-888-ASK-MODOT (1-888-275-6636)

BURNS McDONNELL
9400 Ward Parkway
Kansas City, MO 64114
(816) 333-9400
Certificate of Authority No.: 000165

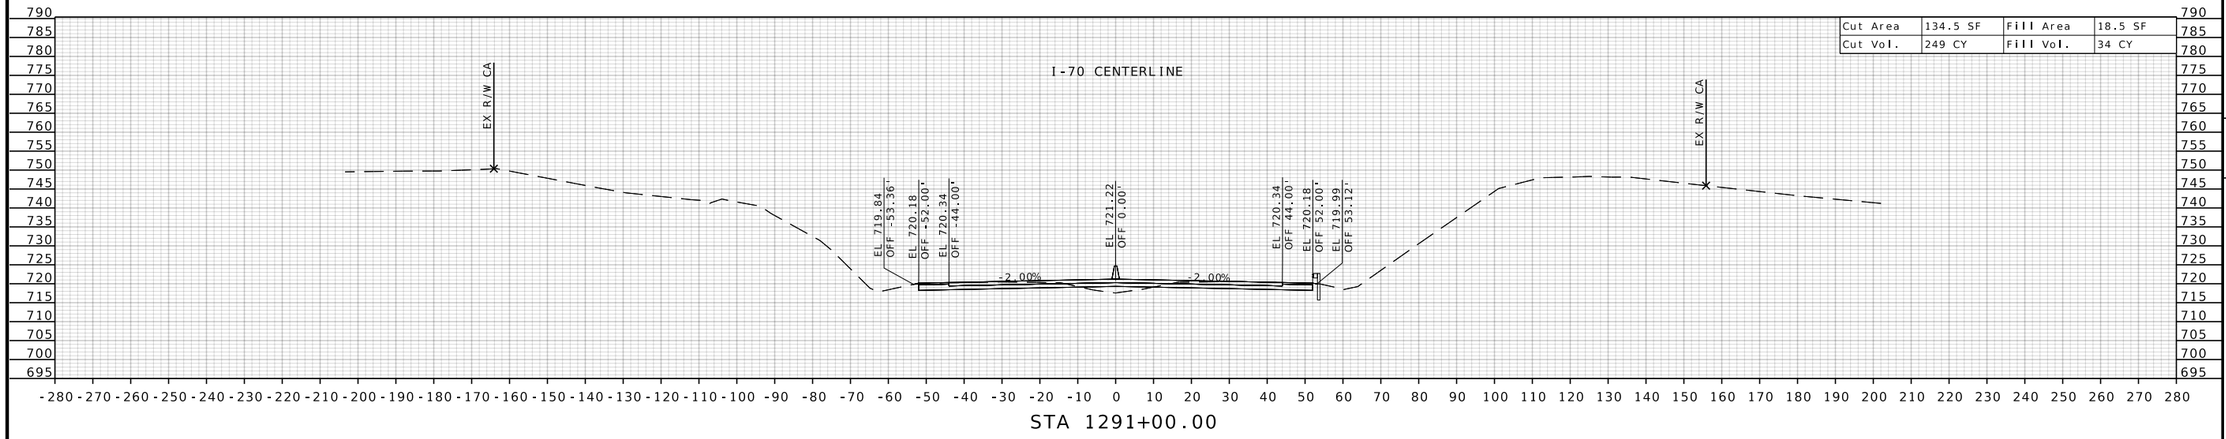

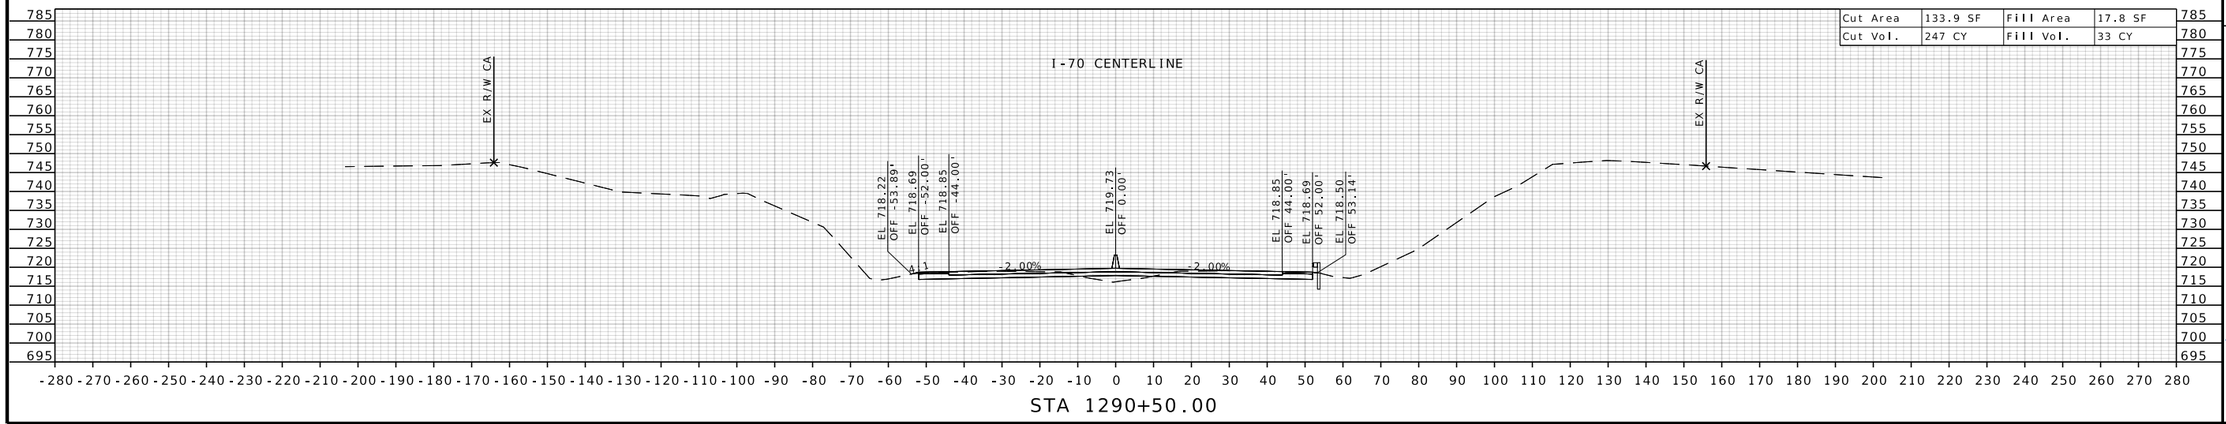

STATE OF MISSOURI
RONNIE L. WILLIAMS
NUMBER PE-2010000879
PROFESSIONAL ENGINEER

THIS SHEET HAS BEEN SIGNED, SEALED, AND DATED ELECTRONICALLY

DATE PREPARED
10/27/2025

ROUTE	STATE
I-70	MO
DISTRICT	SHEET NO.
CD	379

COUNTY
COOPER

JOB NO.
JST0017B

CONTRACT ID.
-

PROJECT NO.
-


BRIDGE NO.
-

DESCRIPTION	DATE


MISSOURI HIGHWAYS AND TRANSPORTATION COMMISSION

105 WEST CAPITOL
JEFFERSON CITY, MO 65102
1-888-ASK-MODOT (1-888-275-6636)

BURNS McDONNELL
9400 Ward Parkway
Kansas City, MO 64114
(816) 333-9400
Certificate of Authority
No.: 000165

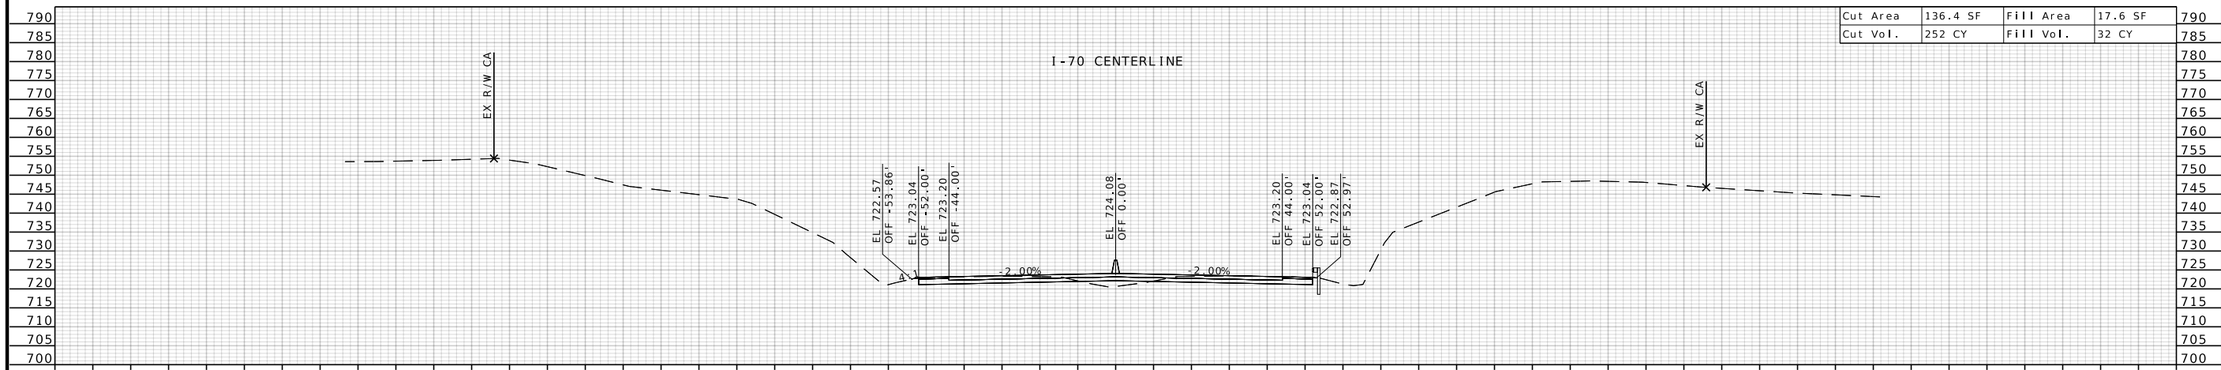

Cut Area	136.4 SF	Fill Area	17.6 SF
Cut Vol.	252 CY	Fill Vol.	32 CY

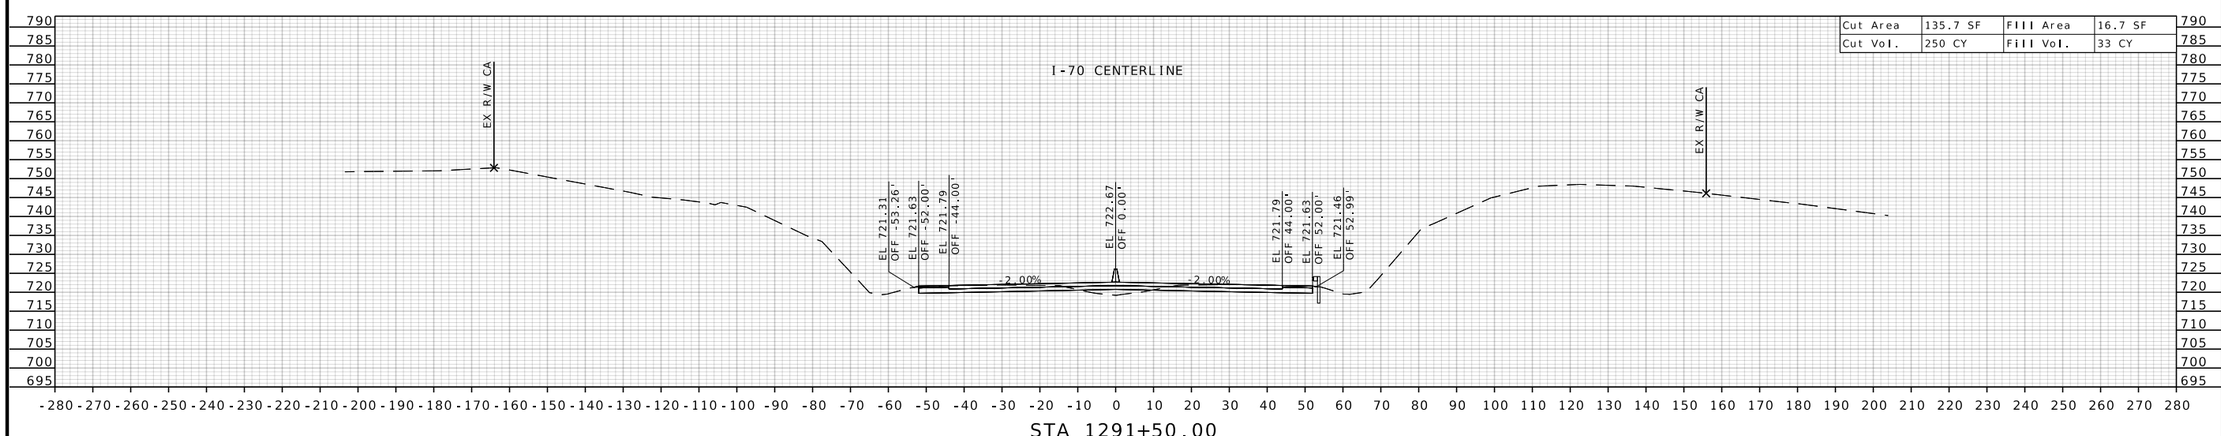

Cut Area	135.7 SF	Fill Area	16.7 SF
Cut Vol.	250 CY	Fill Vol.	33 CY

STATE OF MISSOURI
RONNIE L. WILLIAMS
NUMBER PE-2010000879
PROFESSIONAL ENGINEER

THIS SHEET HAS BEEN SIGNED, SEALED, AND DATED ELECTRONICALLY

DATE PREPARED
10/27/2025

ROUTE	STATE
I-70	MO
DISTRICT	SHEET NO.
CD	380

COUNTY
COOPER

JOB NO.
JST0017B

CONTRACT ID.
-

PROJECT NO.
-


BRIDGE NO.
-

DESCRIPTION	DATE


MISSOURI HIGHWAYS AND TRANSPORTATION COMMISSION

105 WEST CAPITOL
JEFFERSON CITY, MO 65102
1-888-ASK-MODOT (1-888-275-6636)

BURNS McDONNELL
9400 Ward Parkway
Kansas City, MO 64114
(816) 333-9400
Certificate of Authority
No.: 000165

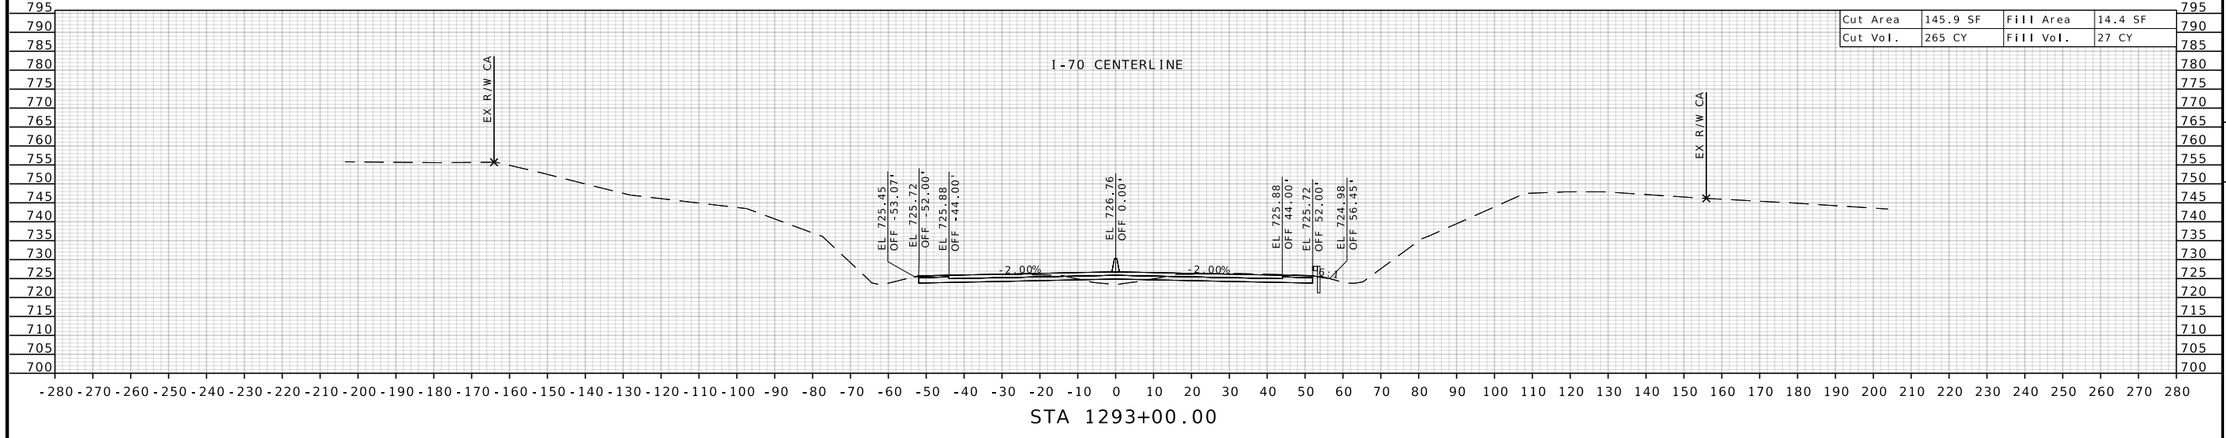

STA 1293+00.00

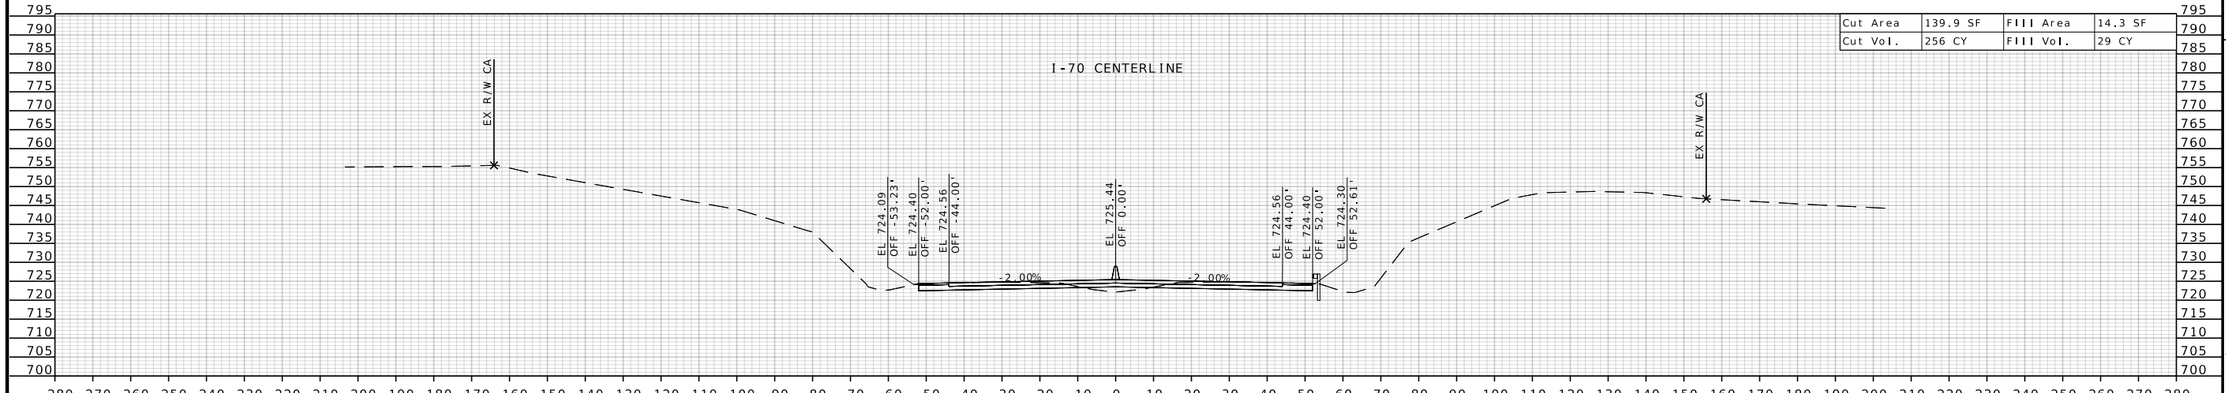

STA 1292+50.00

STATE OF MISSOURI
RONNIE L. WILLIAMS
NUMBER PE-2010000879
PROFESSIONAL ENGINEER

THIS SHEET HAS BEEN SIGNED, SEALED, AND DATED ELECTRONICALLY

DATE PREPARED
10/27/2025

ROUTE	STATE
I-70	MO
DISTRICT	SHEET NO.
CD	381

COUNTY
COOPER

JOB NO.
JST0017B

CONTRACT ID.
-

PROJECT NO.
-


BRIDGE NO.
-

DESCRIPTION	DATE


MISSOURI HIGHWAYS AND TRANSPORTATION COMMISSION

105 WEST CAPITOL
JEFFERSON CITY, MO 65102
1-888-ASK-MODOT (1-888-275-6636)


BURNS McDONNELL
9400 Ward Parkway
Kansas City, MO 64114
(816) 333-9400
Certificate of Authority
No.: 000165

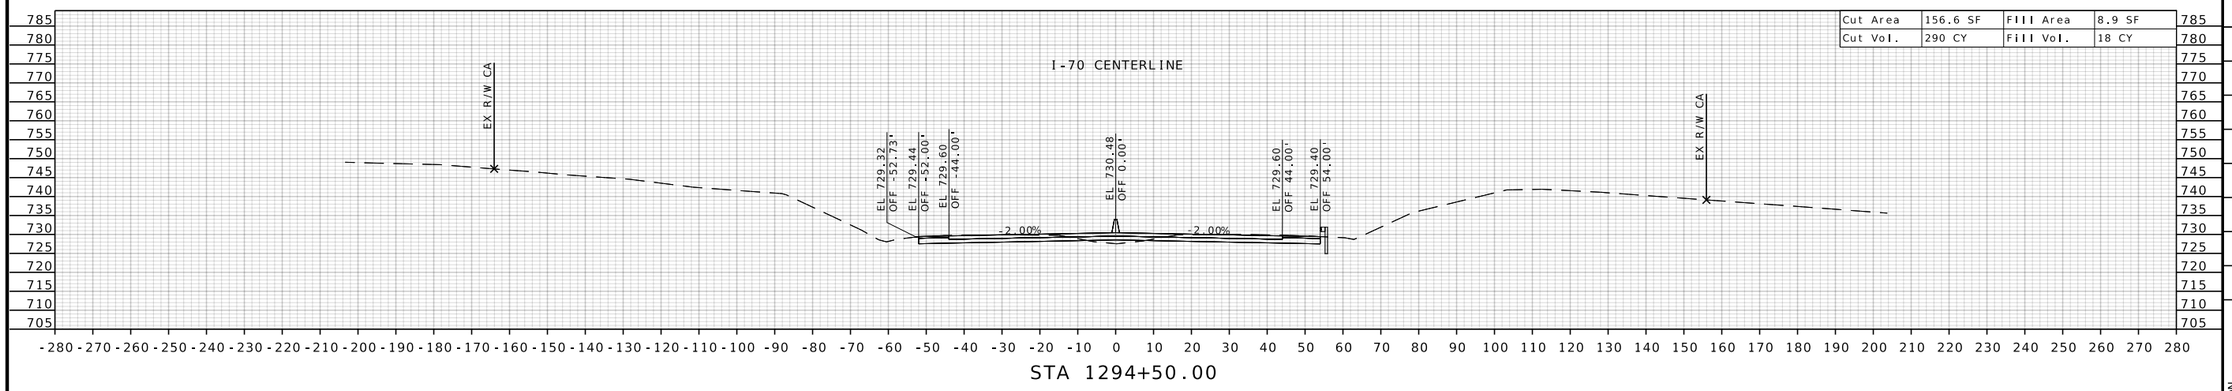

STA 1294+50.00

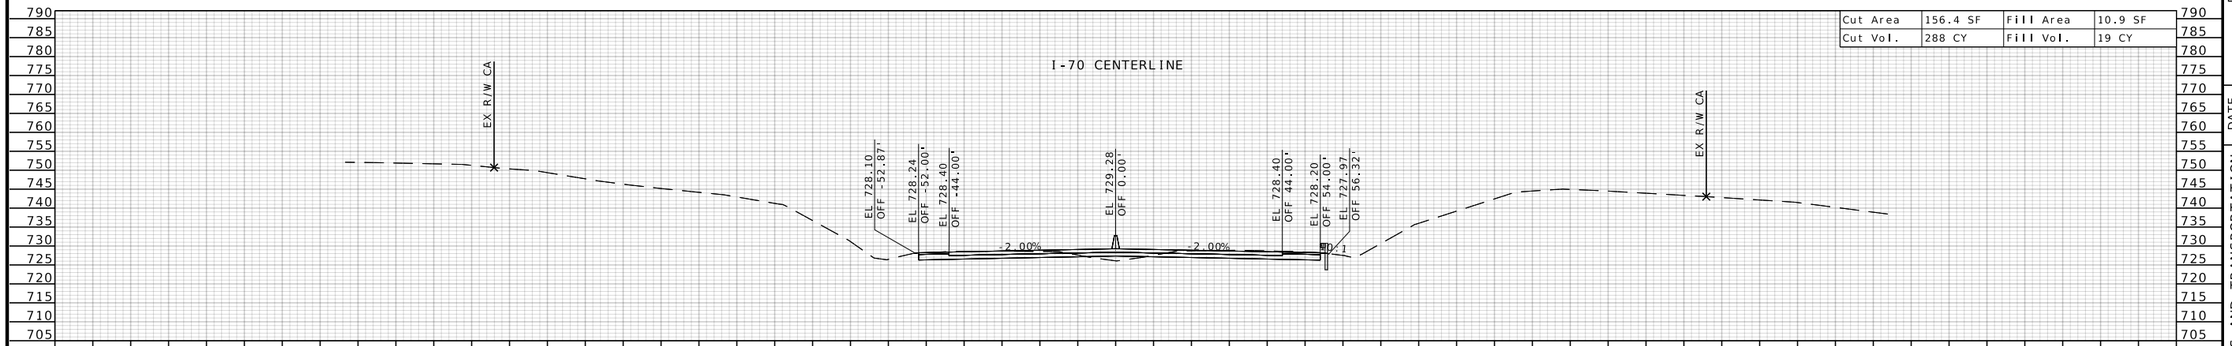

STA 1294+00.00

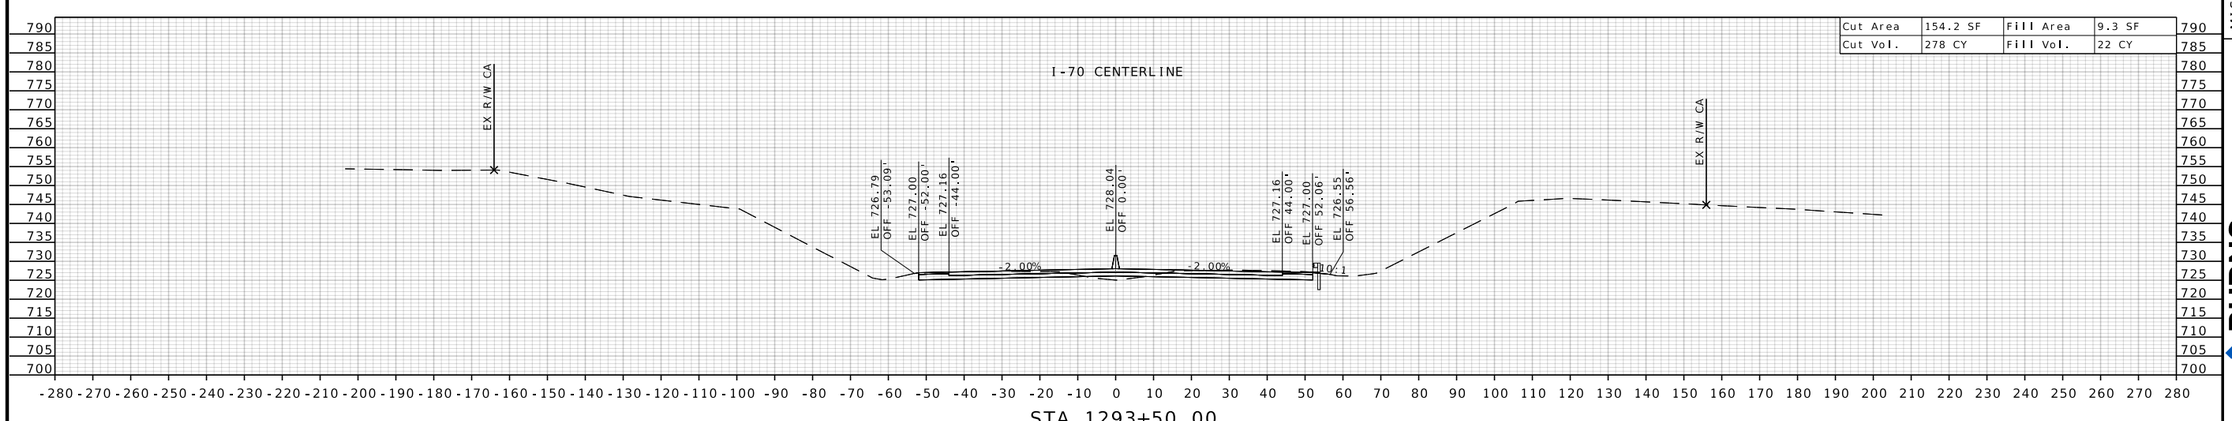

STA 1293+50.00

STATE OF MISSOURI
RONNIE L. WILLIAMS
NUMBER PE-2010000879
PROFESSIONAL ENGINEER

THIS SHEET HAS BEEN SIGNED, SEALED, AND DATED ELECTRONICALLY

DATE PREPARED
10/27/2025

ROUTE	STATE
I-70	MO
DISTRICT	SHEET NO.
CD	382

COUNTY
COOPER

JOB NO.
JST0017B

CONTRACT ID.
-

PROJECT NO.
-


BRIDGE NO.
-


DESCRIPTION	DATE


MISSOURI HIGHWAYS AND TRANSPORTATION COMMISSION
105 WEST CAPITOL
JEFFERSON CITY, MO 65102
1-888-ASK-MODOT (1-888-275-6636)

MoDOT

BURNS McDONNELL
9400 Ward Parkway
Kansas City, MO 64114
(816) 333-9400
Certificate of Authority
No.: 000165

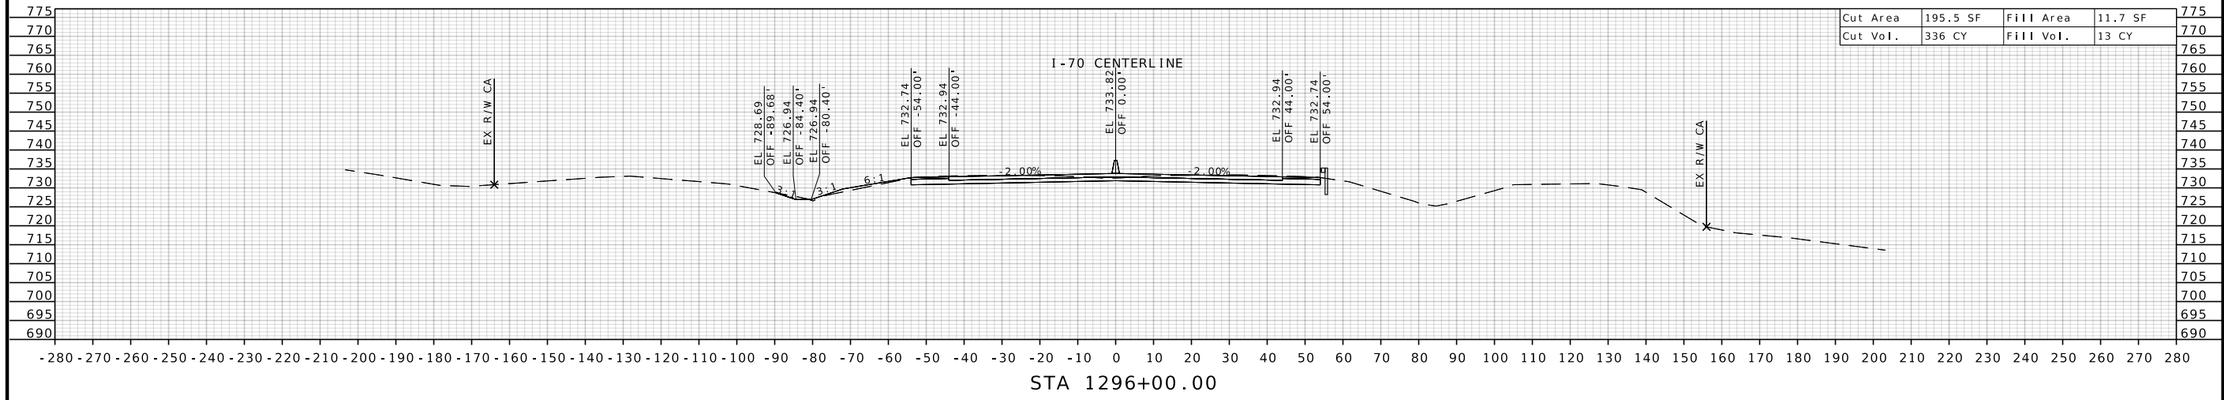

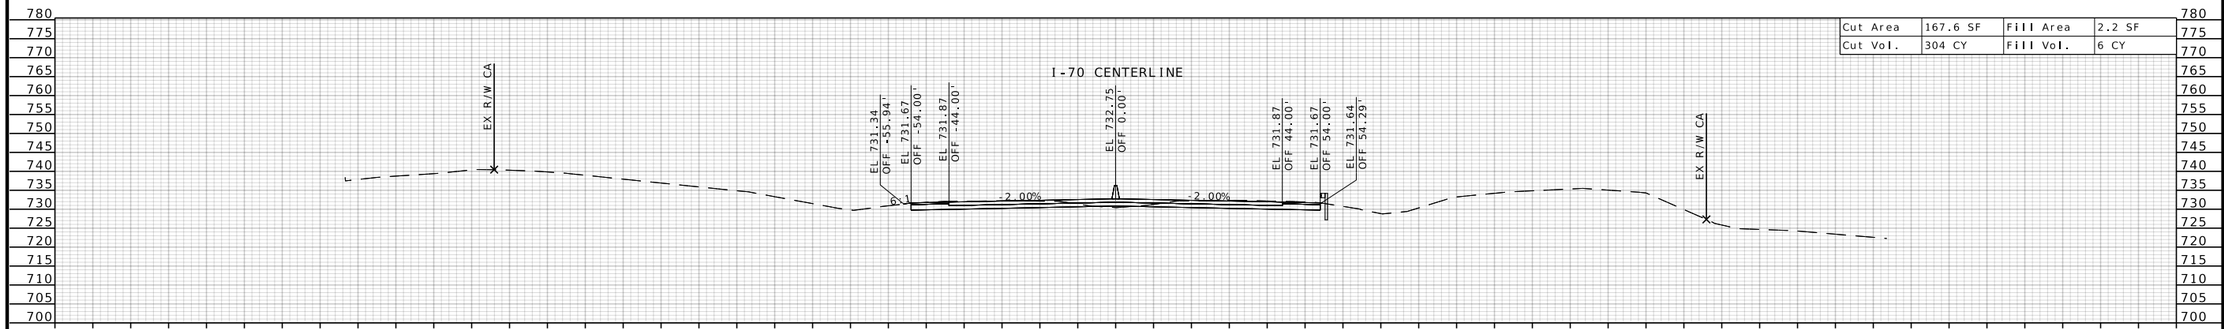

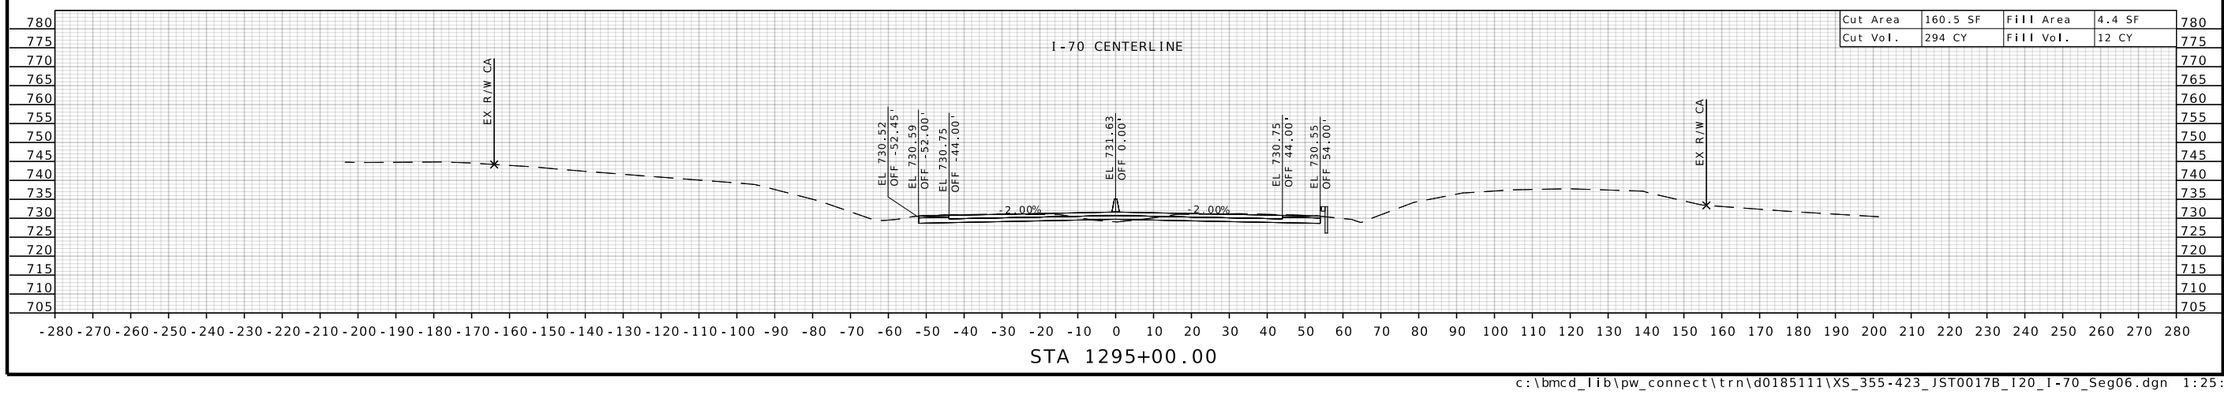

STATE OF MISSOURI
RONNIE L. WILLIAMS
NUMBER PE-2010000879
PROFESSIONAL ENGINEER

THIS SHEET HAS BEEN SIGNED, SEALED, AND DATED ELECTRONICALLY

DATE PREPARED
10/27/2025

ROUTE	STATE
I-70	MO
DISTRICT	SHEET NO.
CD	383

COUNTY
COOPER

JOB NO.
JST0017B

CONTRACT ID.
-

PROJECT NO.
-


BRIDGE NO.
-


DESCRIPTION	DATE


MISSOURI HIGHWAYS AND TRANSPORTATION COMMISSION
105 WEST CAPITOL
JEFFERSON CITY, MO 65102
1-888-ASK-MODOT (1-888-275-6636)

BURNS McDONNELL
9400 Ward Parkway
Kansas City, MO 64114
(816) 333-9400
Certificate of Authority
No.: 000165

c:\bmcd_lib\pw_connect\trn\d0185111\XS_355-423_JST0017B_I20_I-70_Seg06.dgn 1:25:22 PM 10/27/2025

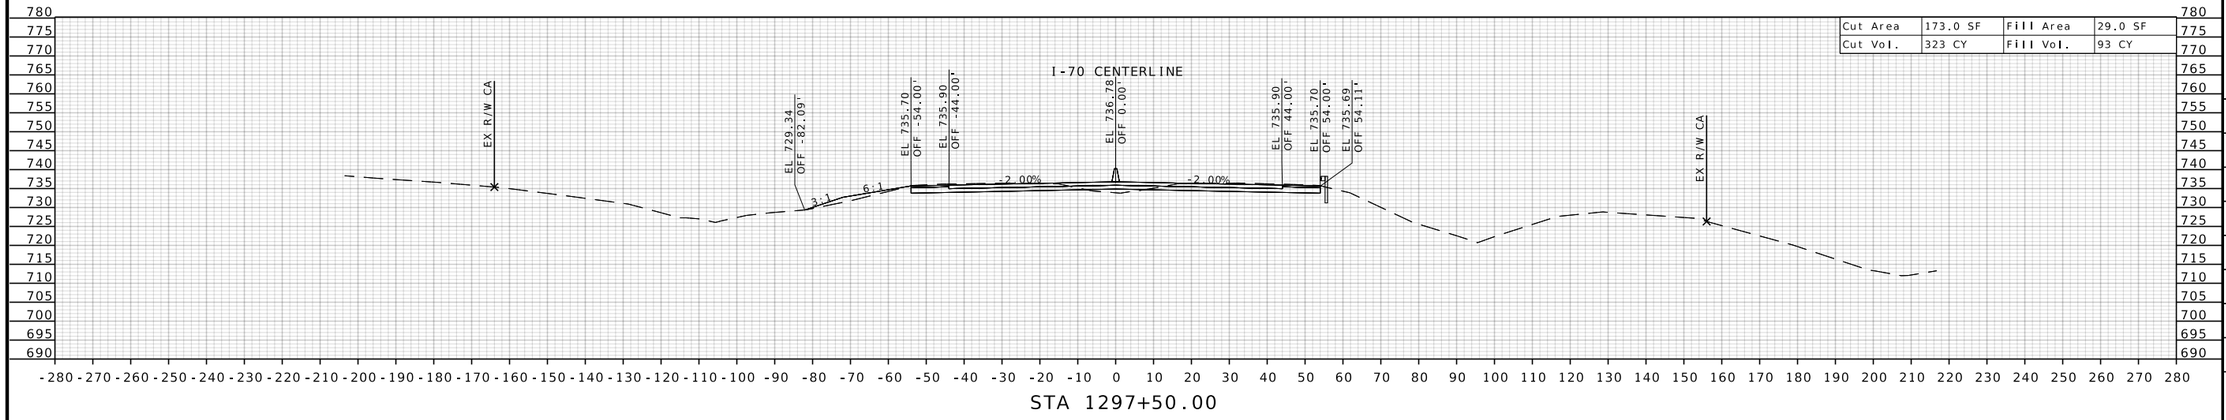

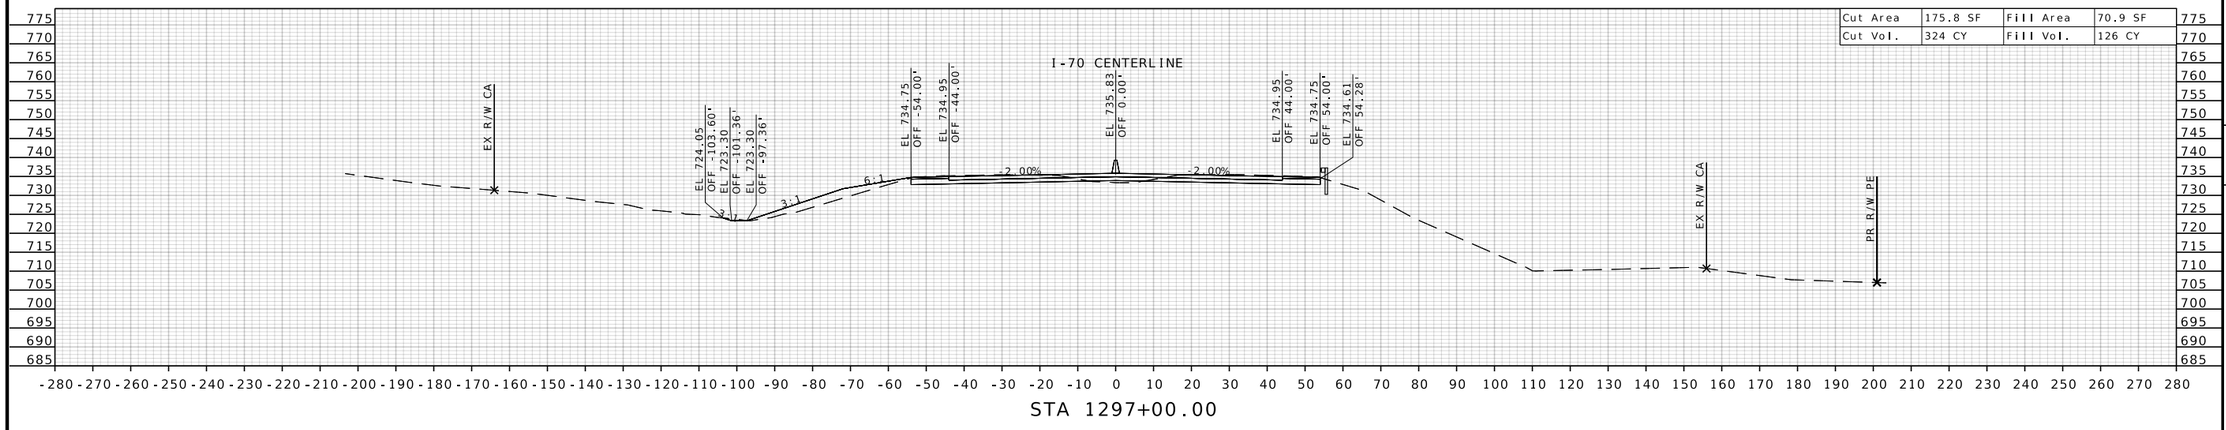

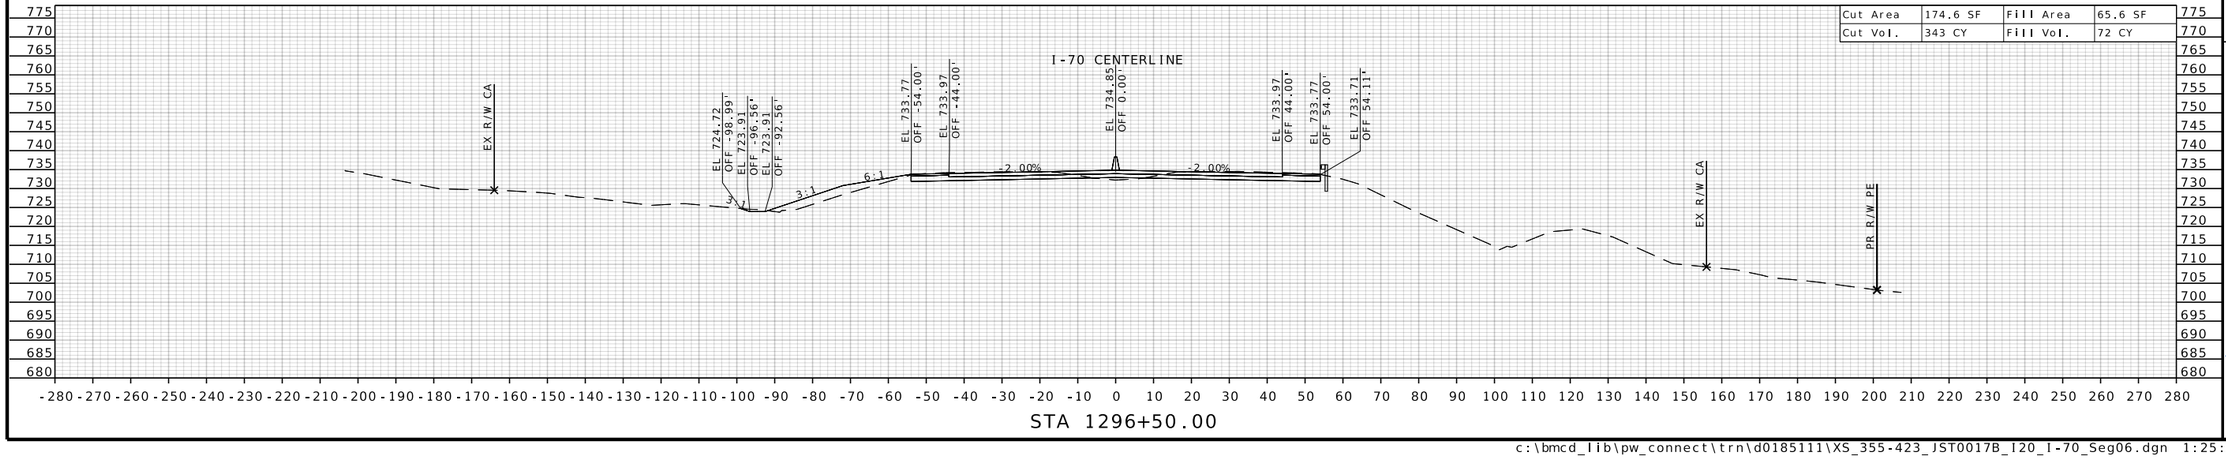

STATE OF MISSOURI
RONNIE L. WILLIAMS
NUMBER PE-2010000879
PROFESSIONAL ENGINEER

THIS SHEET HAS BEEN SIGNED, SEALED, AND DATED ELECTRONICALLY

DATE PREPARED
10/27/2025

ROUTE	STATE
I-70	MO
DISTRICT	SHEET NO.
CD	384

COUNTY
COOPER

JOB NO.
JST0017B

CONTRACT ID.
-

PROJECT NO.
-

BRIDGE NO.
-


DATE	DESCRIPTION


MISSOURI HIGHWAYS AND TRANSPORTATION COMMISSION


105 WEST CAPITOL
JEFFERSON CITY, MO 65102
1-888-ASK-MODOT (1-888-275-6636)

MoDOT

BURNS McDONNELL
9400 Ward Parkway
Kansas City, MO 64114
(816) 333-9400
Certificate of Authority
No.: 000165

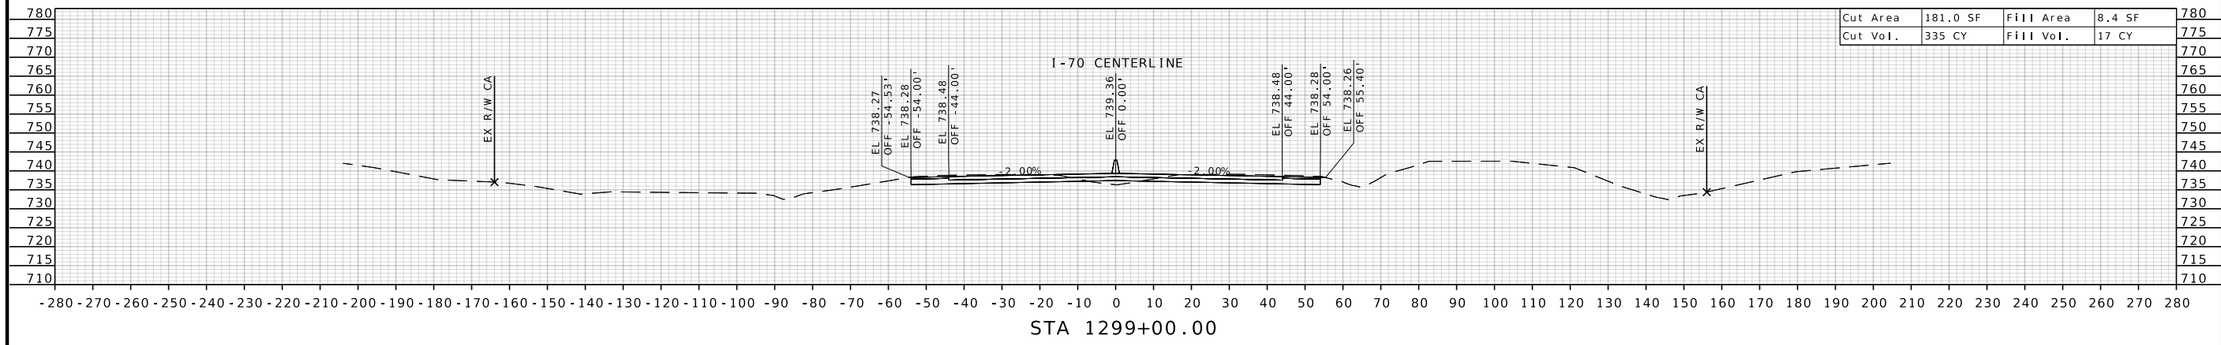

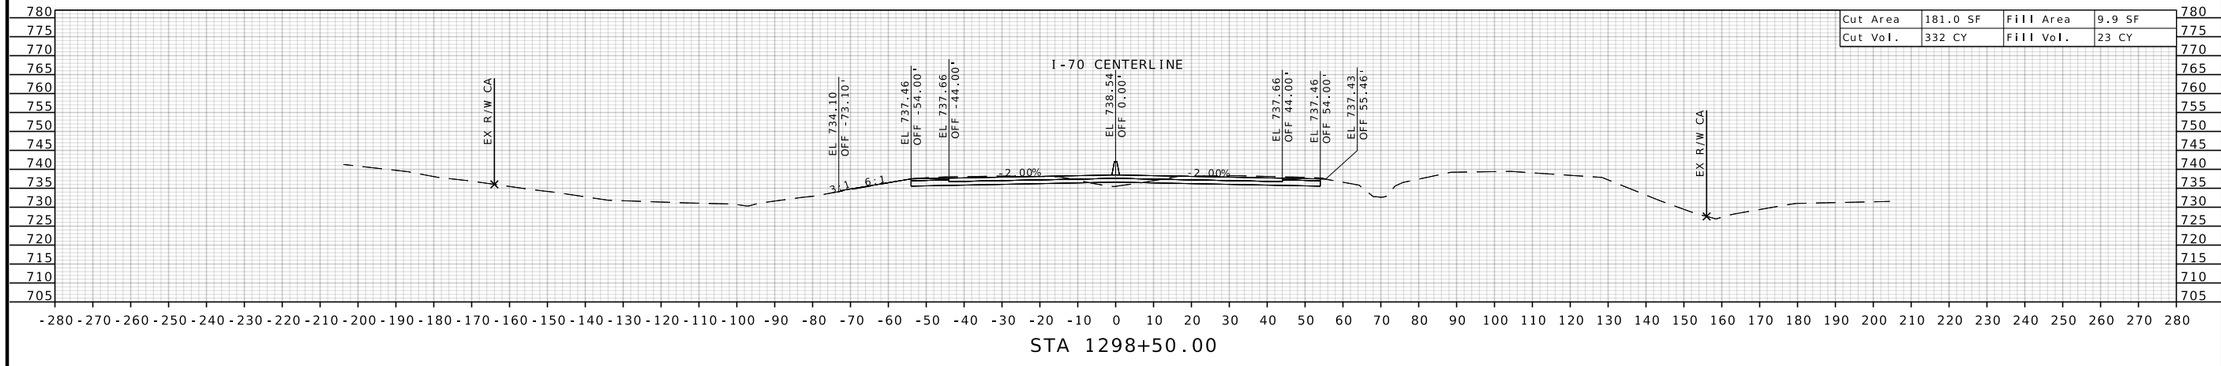

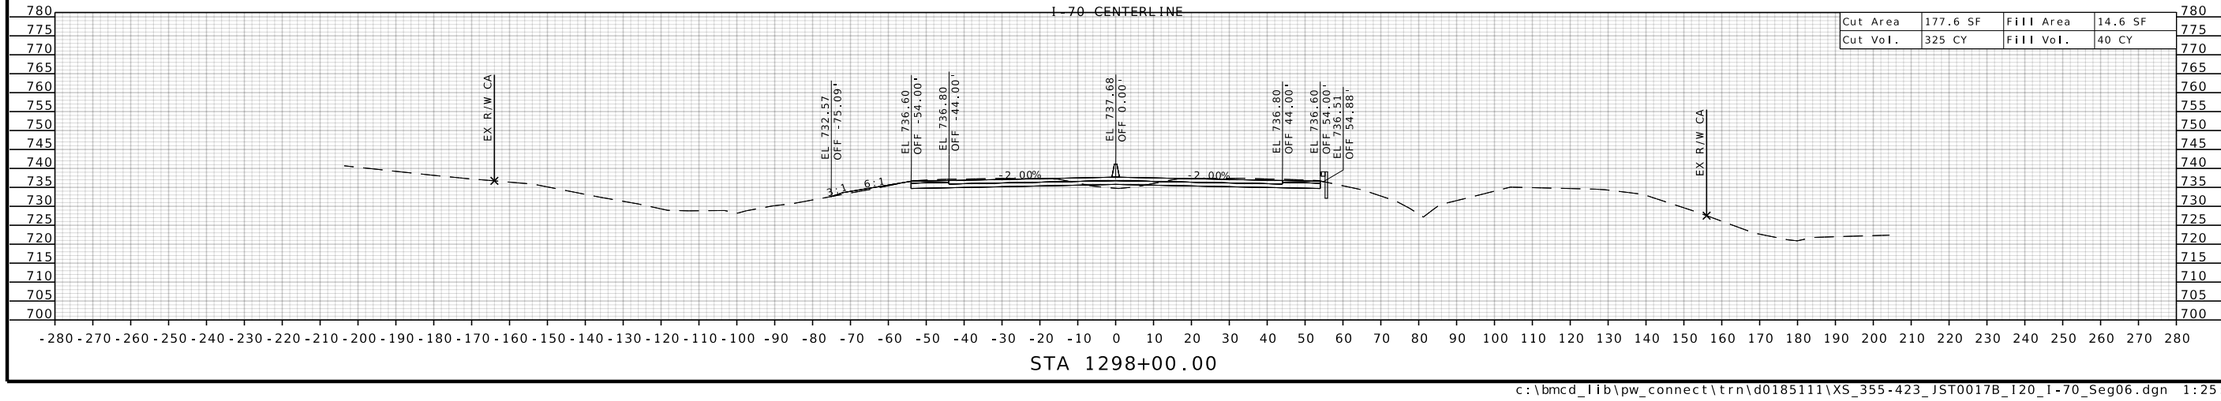

STATE OF MISSOURI
RONNIE L. WILLIAMS
NUMBER PE-2010000879
PROFESSIONAL ENGINEER

THIS SHEET HAS BEEN SIGNED, SEALED, AND DATED ELECTRONICALLY

DATE PREPARED
10/27/2025

ROUTE	STATE
I-70	MO
DISTRICT	SHEET NO.
CD	385

COUNTY
COOPER

JOB NO.
JST0017B

CONTRACT ID.
-


PROJECT NO.
-

BRIDGE NO.
-


DESCRIPTION	DATE

MISSOURI HIGHWAYS AND TRANSPORTATION COMMISSION
105 WEST CAPITOL
JEFFERSON CITY, MO 65102
1-888-ASK-MODOT (1-888-275-6636)


BURNS McDONNELL
9400 Ward Parkway
Kansas City, MO 64114
(816) 333-9400
Certificate of Authority
No.: 000165

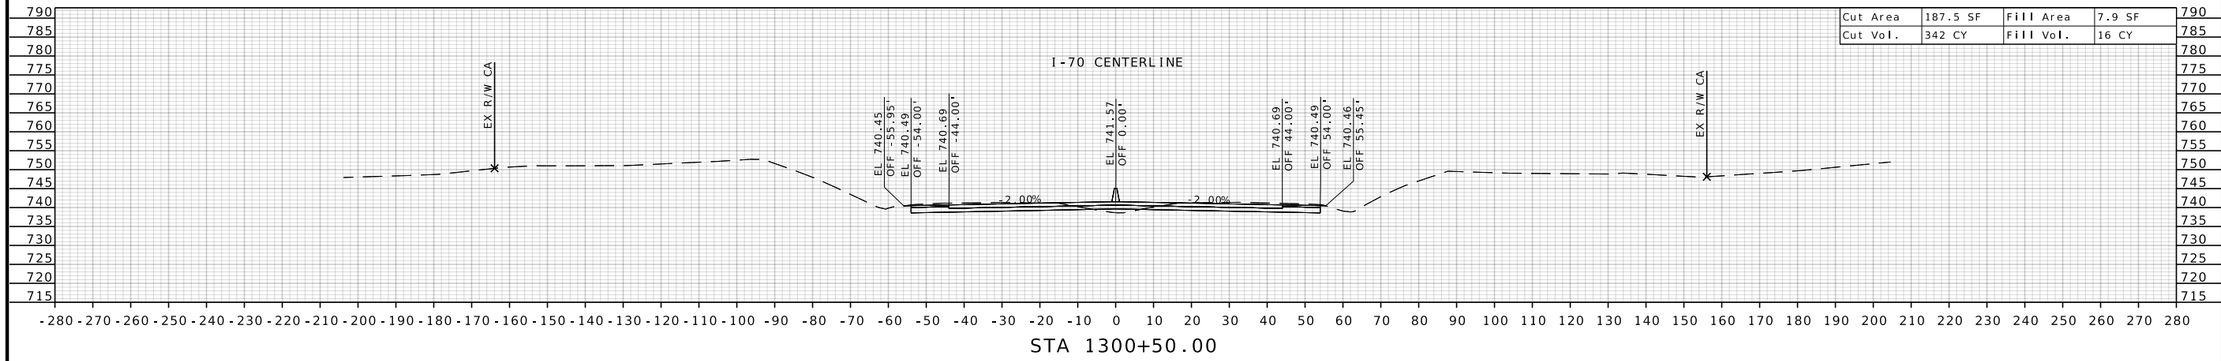

STA 1300+50.00

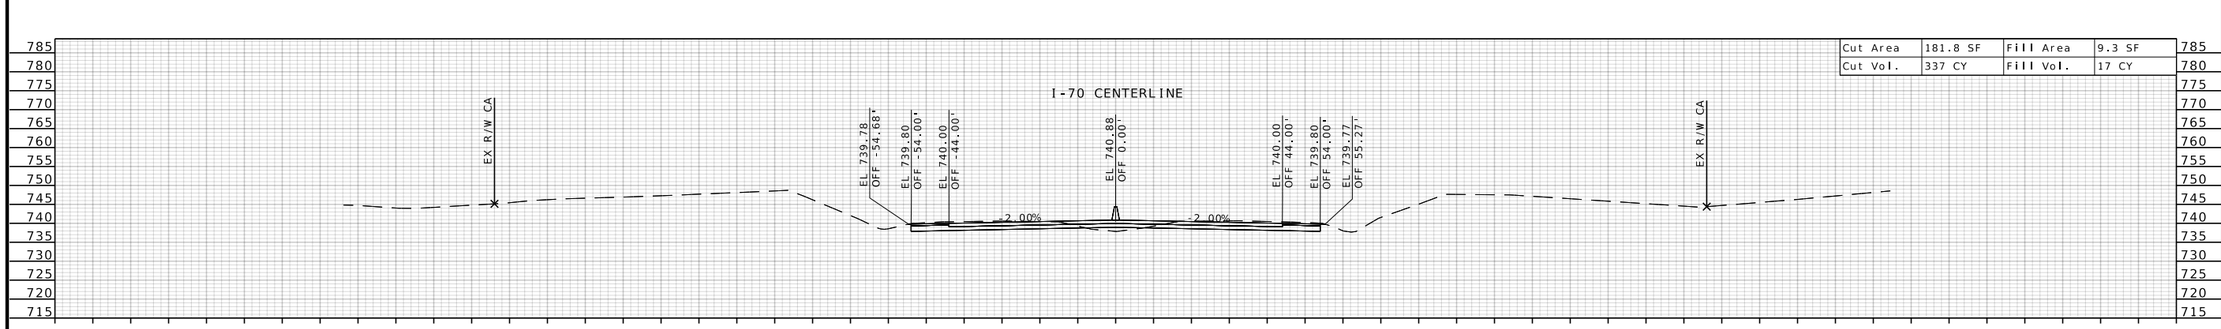

STA 1300+00.00

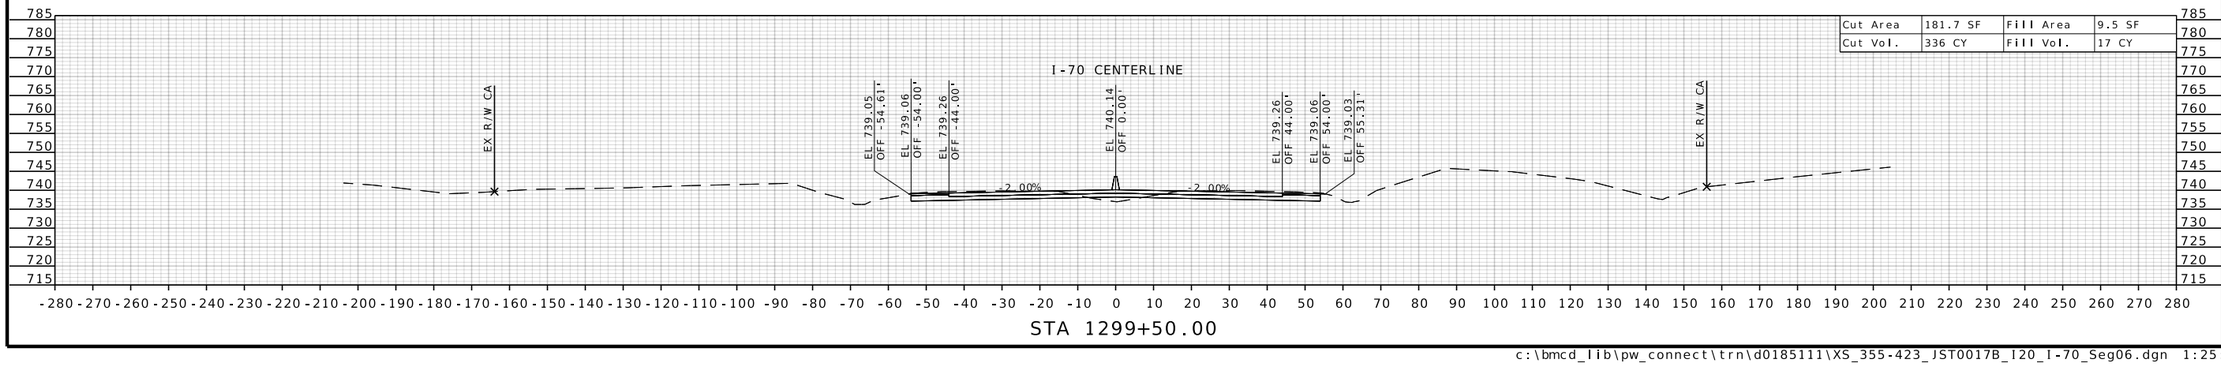

STA 1299+50.00

STATE OF MISSOURI
RONNIE L. WILLIAMS
NUMBER PE-2010000879
PROFESSIONAL ENGINEER

THIS SHEET HAS BEEN SIGNED, SEALED, AND DATED ELECTRONICALLY

DATE PREPARED
10/27/2025

ROUTE	STATE
I-70	MO
DISTRICT	SHEET NO.
CD	386

COUNTY
COOPER

JOB NO.
JST0017B

CONTRACT ID.
-

PROJECT NO.
-

BRIDGE NO.
-

DESCRIPTION


DATE

MISSOURI HIGHWAYS AND TRANSPORTATION COMMISSION


105 WEST CAPITOL
JEFFERSON CITY, MO 65102
1-888-ASK-MODOT (1-888-275-6636)

BURNS McDONNELL
9400 Ward Parkway
Kansas City, MO 64114
(816) 333-9400
Certificate of Authority
No.: 000165


c:\bmcd_lib\pw_connect\trn\d0185111\XS_355-423_JST0017B_I20_I-70_Seg06.dgn 1:25:27 PM 10/27/2025

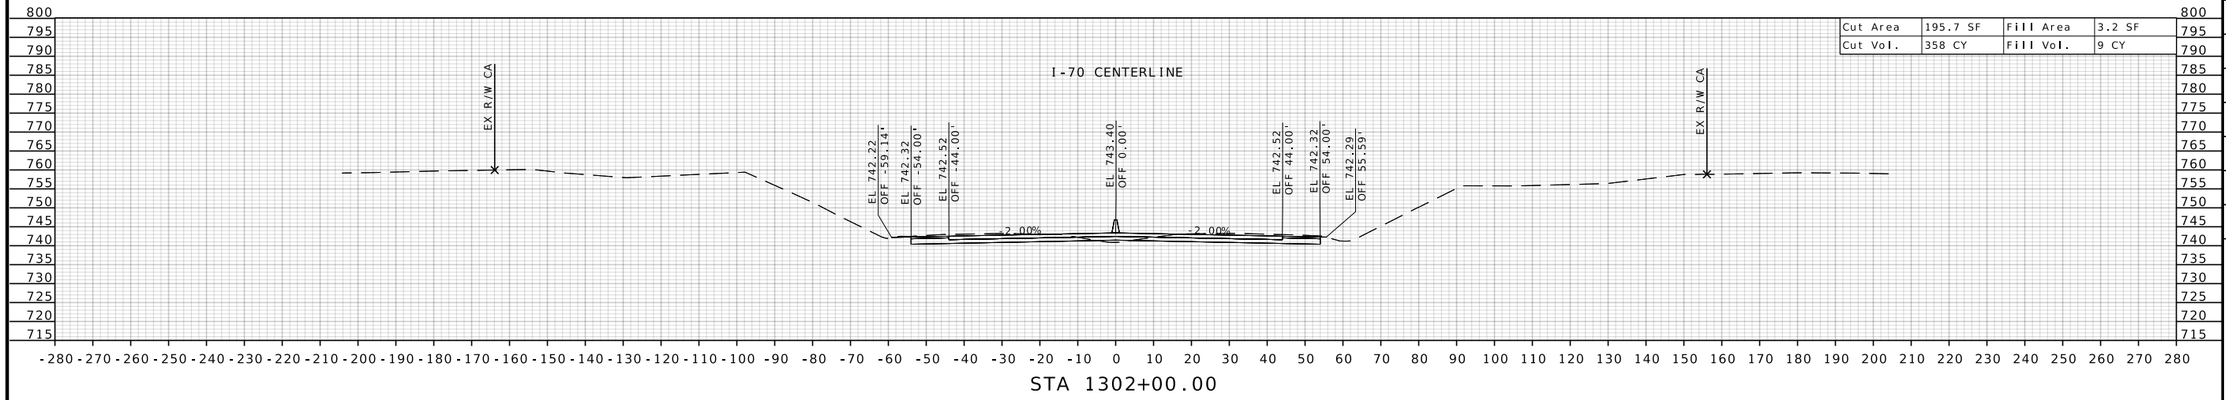

STA 1302+00.00

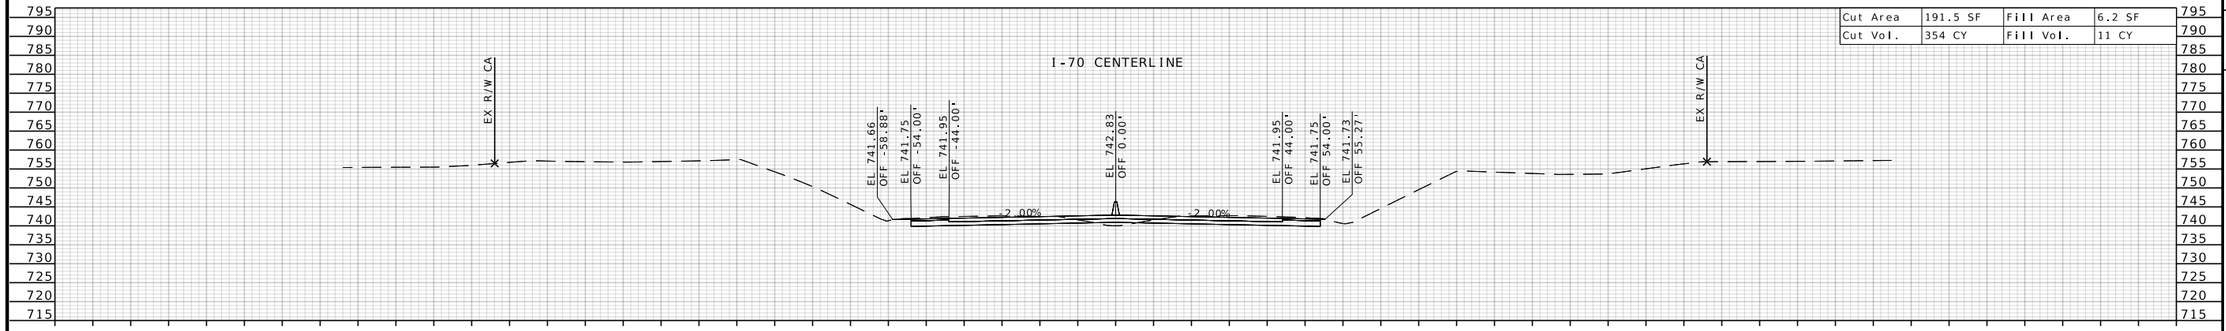

STA 1301+50.00

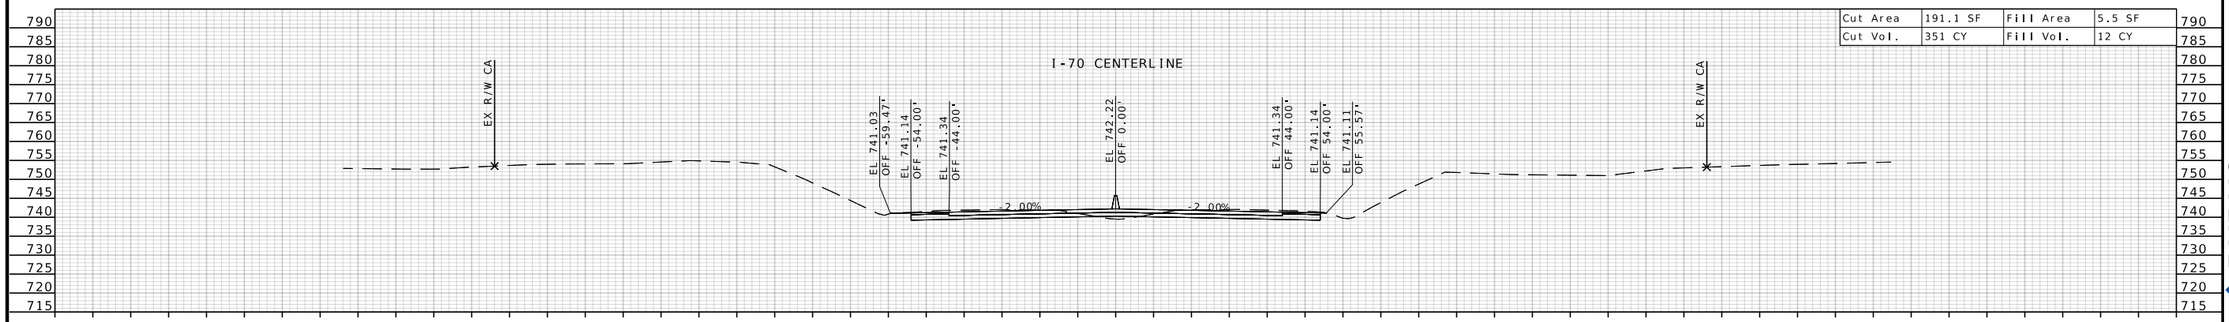

STA 1301+00.00

STATE OF MISSOURI
RONNIE L. WILLIAMS
NUMBER PE-2010000879
PROFESSIONAL ENGINEER

THIS SHEET HAS BEEN SIGNED, SEALED, AND DATED ELECTRONICALLY

DATE PREPARED
10/27/2025

ROUTE	STATE
I-70	MO
DISTRICT	SHEET NO.
CD	387

COUNTY
COOPER

JOB NO.
JST0017B

CONTRACT ID.
-

PROJECT NO.
-


BRIDGE NO.
-

DESCRIPTION	DATE


MISSOURI HIGHWAYS AND TRANSPORTATION COMMISSION

105 WEST CAPITOL
JEFFERSON CITY, MO 65102
1-888-ASK-MODOT (1-888-275-6636)


BURNS McDONNELL
9400 Ward Parkway
Kansas City, MO 64114
(816) 333-9400
Certificate of Authority
No.: 000165

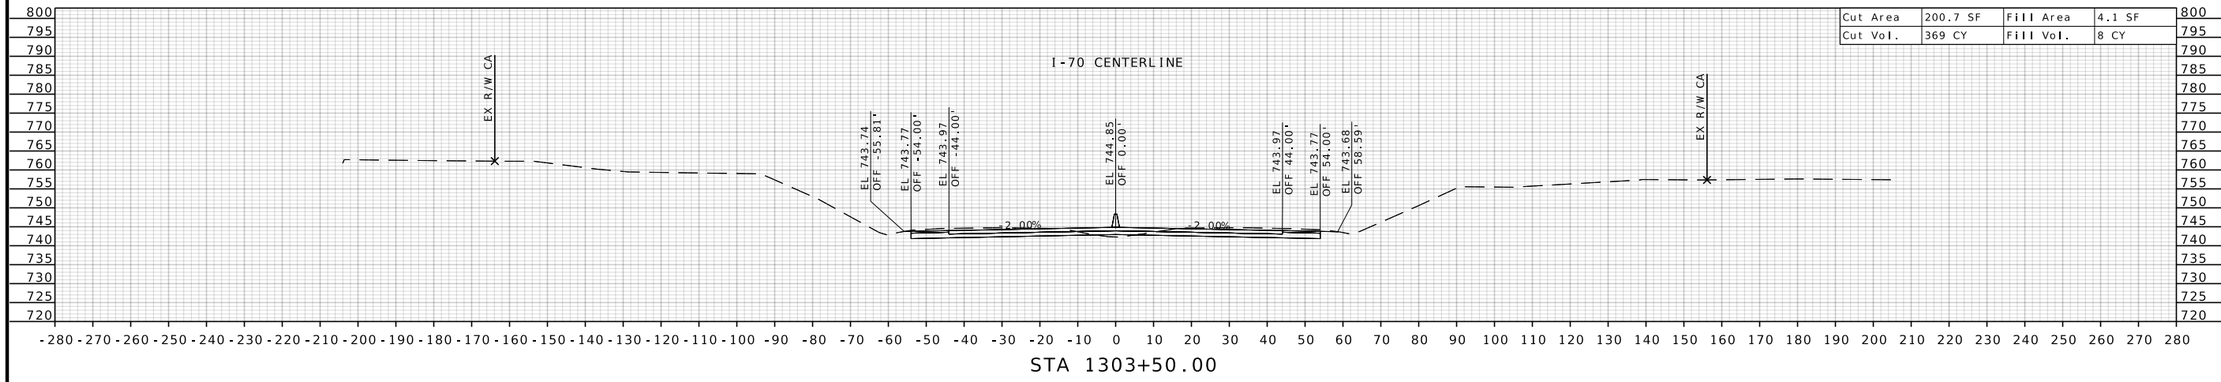

STA 1303+50.00

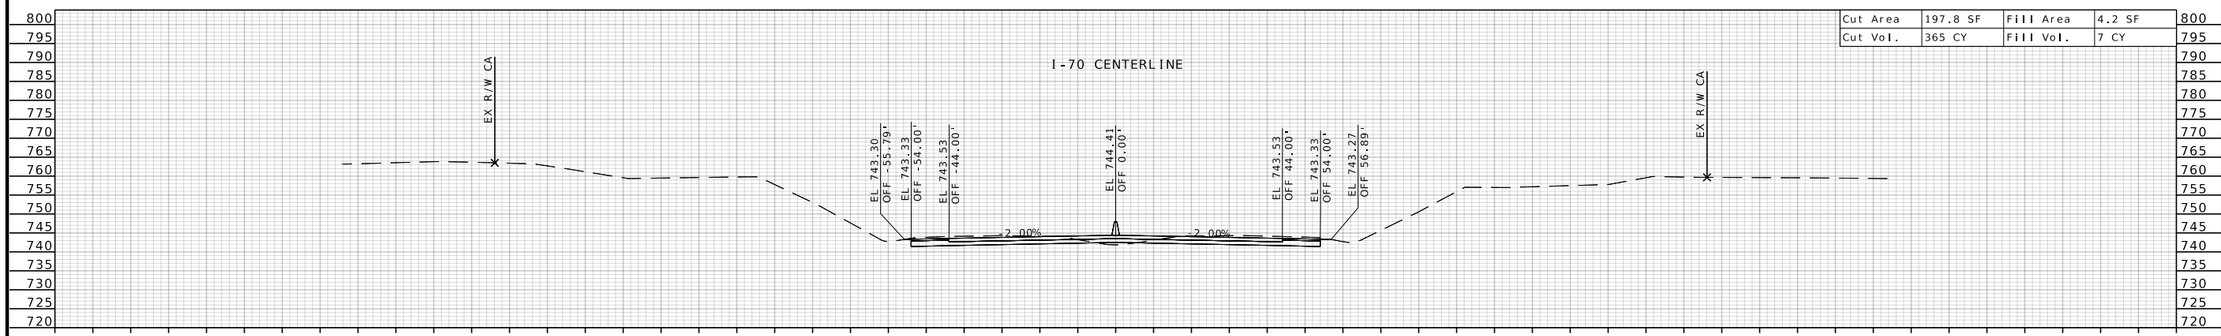

STA 1303+00.00

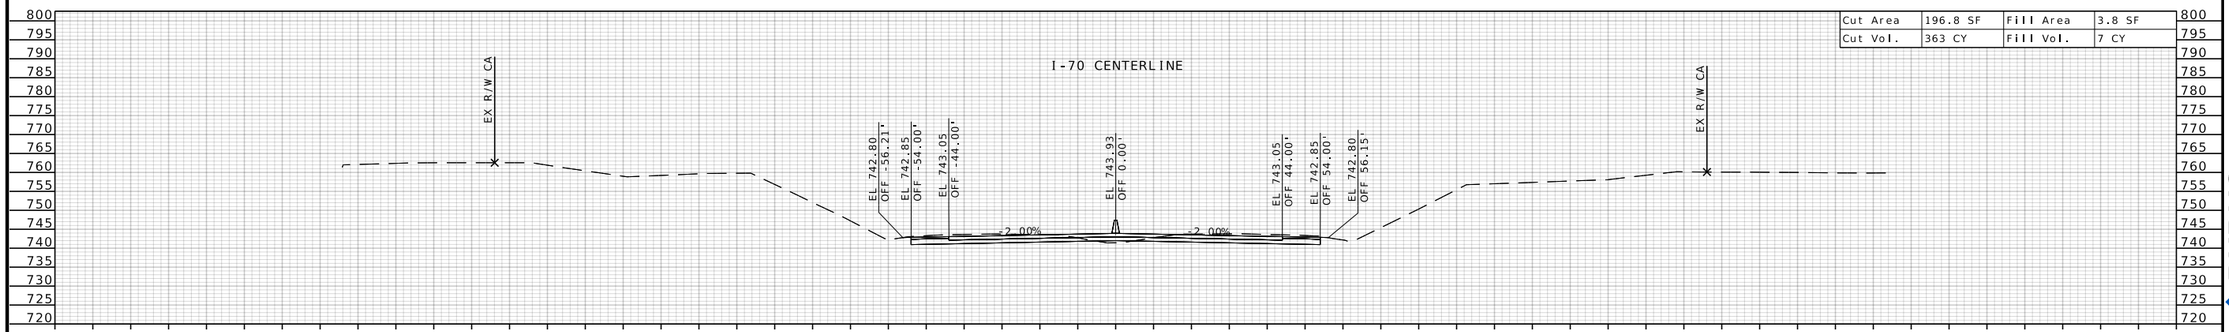

STA 1302+50.00

STATE OF MISSOURI
RONNIE L. WILLIAMS
NUMBER PE-2010000879
PROFESSIONAL ENGINEER

THIS SHEET HAS BEEN SIGNED, SEALED, AND DATED ELECTRONICALLY

DATE PREPARED
10/27/2025

ROUTE	STATE
I-70	MO
DISTRICT	SHEET NO.
CD	388

COUNTY
COOPER

JOB NO.
JST0017B

CONTRACT ID.
-

PROJECT NO.
-

BRIDGE NO.
-


DESCRIPTION	DATE

MISSOURI HIGHWAYS AND TRANSPORTATION COMMISSION


105 WEST CAPITOL
JEFFERSON CITY, MO 65102
1-888-ASK-MODOT (1-888-275-6636)

BURNS McDONNELL
9400 Ward Parkway
Kansas City, MO 64114
(816) 333-9400
Certificate of Authority No.: 000165


c:\bmcd_lib\pw_connect\trn\d0185111\XS_355-423_JST0017B_I20_I-70_Seg06.dgn 1:25:31 PM 10/27/2025

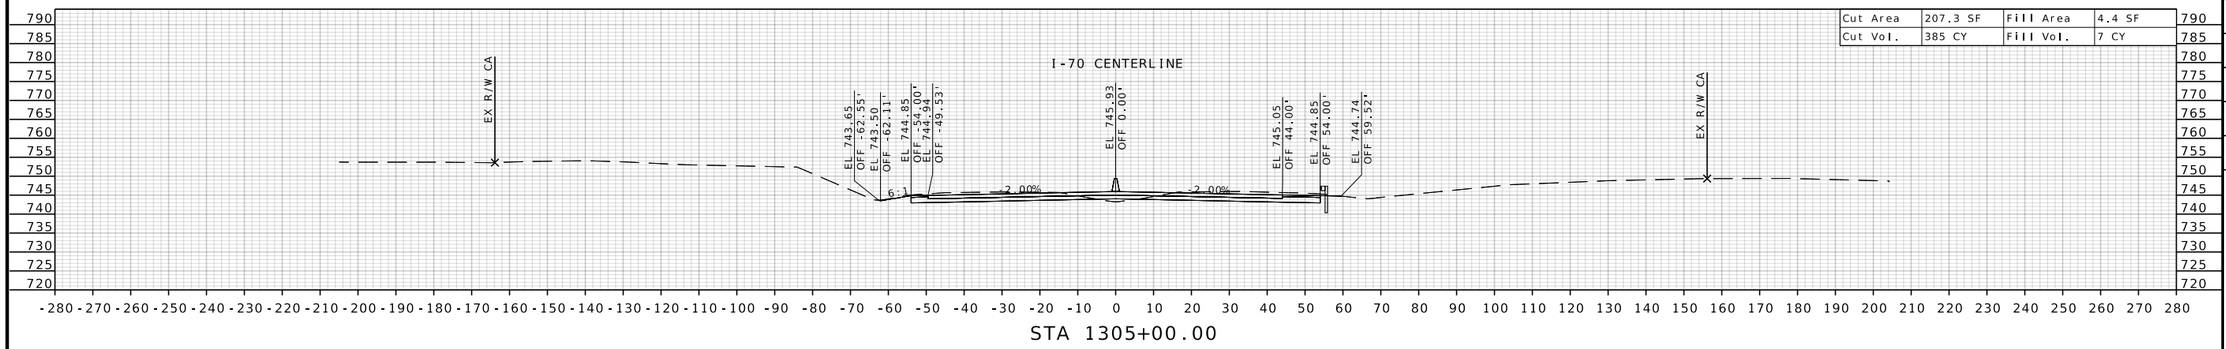

STA 1305+00.00

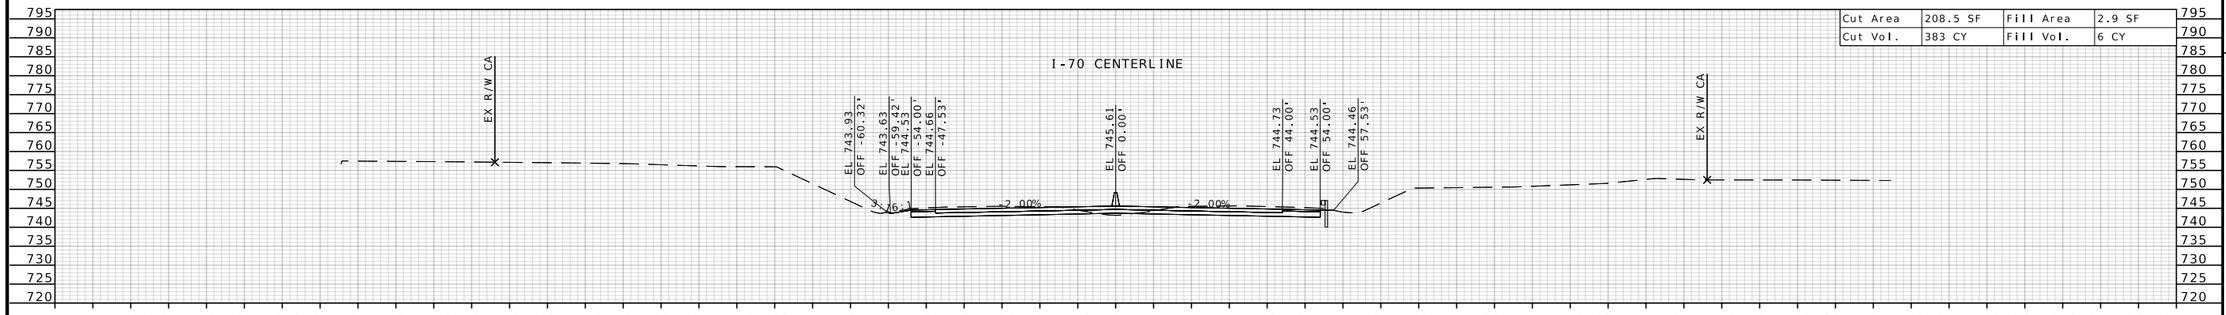

STA 1304+50.00

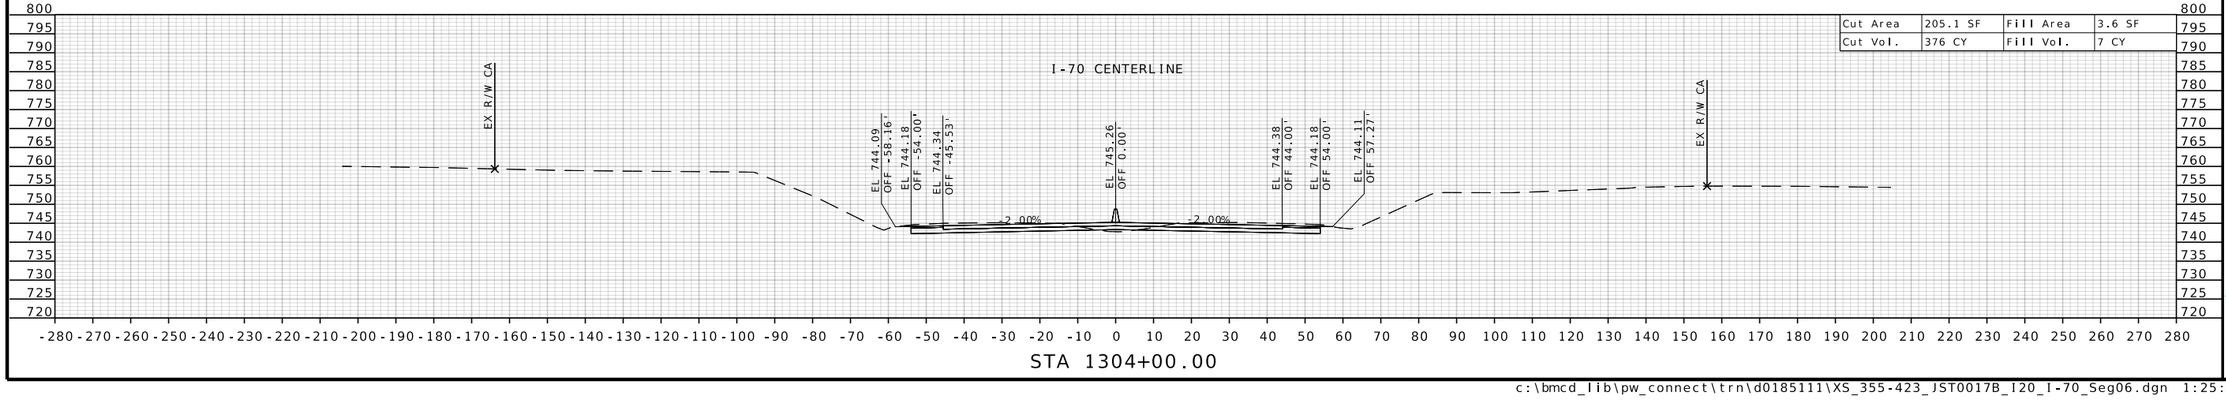

STA 1304+00.00

STATE OF MISSOURI
RONNIE L. WILLIAMS
NUMBER PE-2010000879
PROFESSIONAL ENGINEER

THIS SHEET HAS BEEN SIGNED, SEALED, AND DATED ELECTRONICALLY

DATE PREPARED
10/27/2025

ROUTE	STATE
I-70	MO
DISTRICT	SHEET NO.
CD	389

COUNTY
COOPER

JOB NO.
JST0017B

CONTRACT ID.
-

PROJECT NO.
-


BRIDGE NO.
-

DESCRIPTION	DATE

MISSOURI HIGHWAYS AND TRANSPORTATION COMMISSION


105 WEST CAPITOL
JEFFERSON CITY, MO 65102
1-888-ASK-MODOT (1-888-275-6636)

BURNS McDONNELL
9400 Ward Parkway
Kansas City, MO 64114
(816) 333-9400
Certificate of Authority
No.: 000165

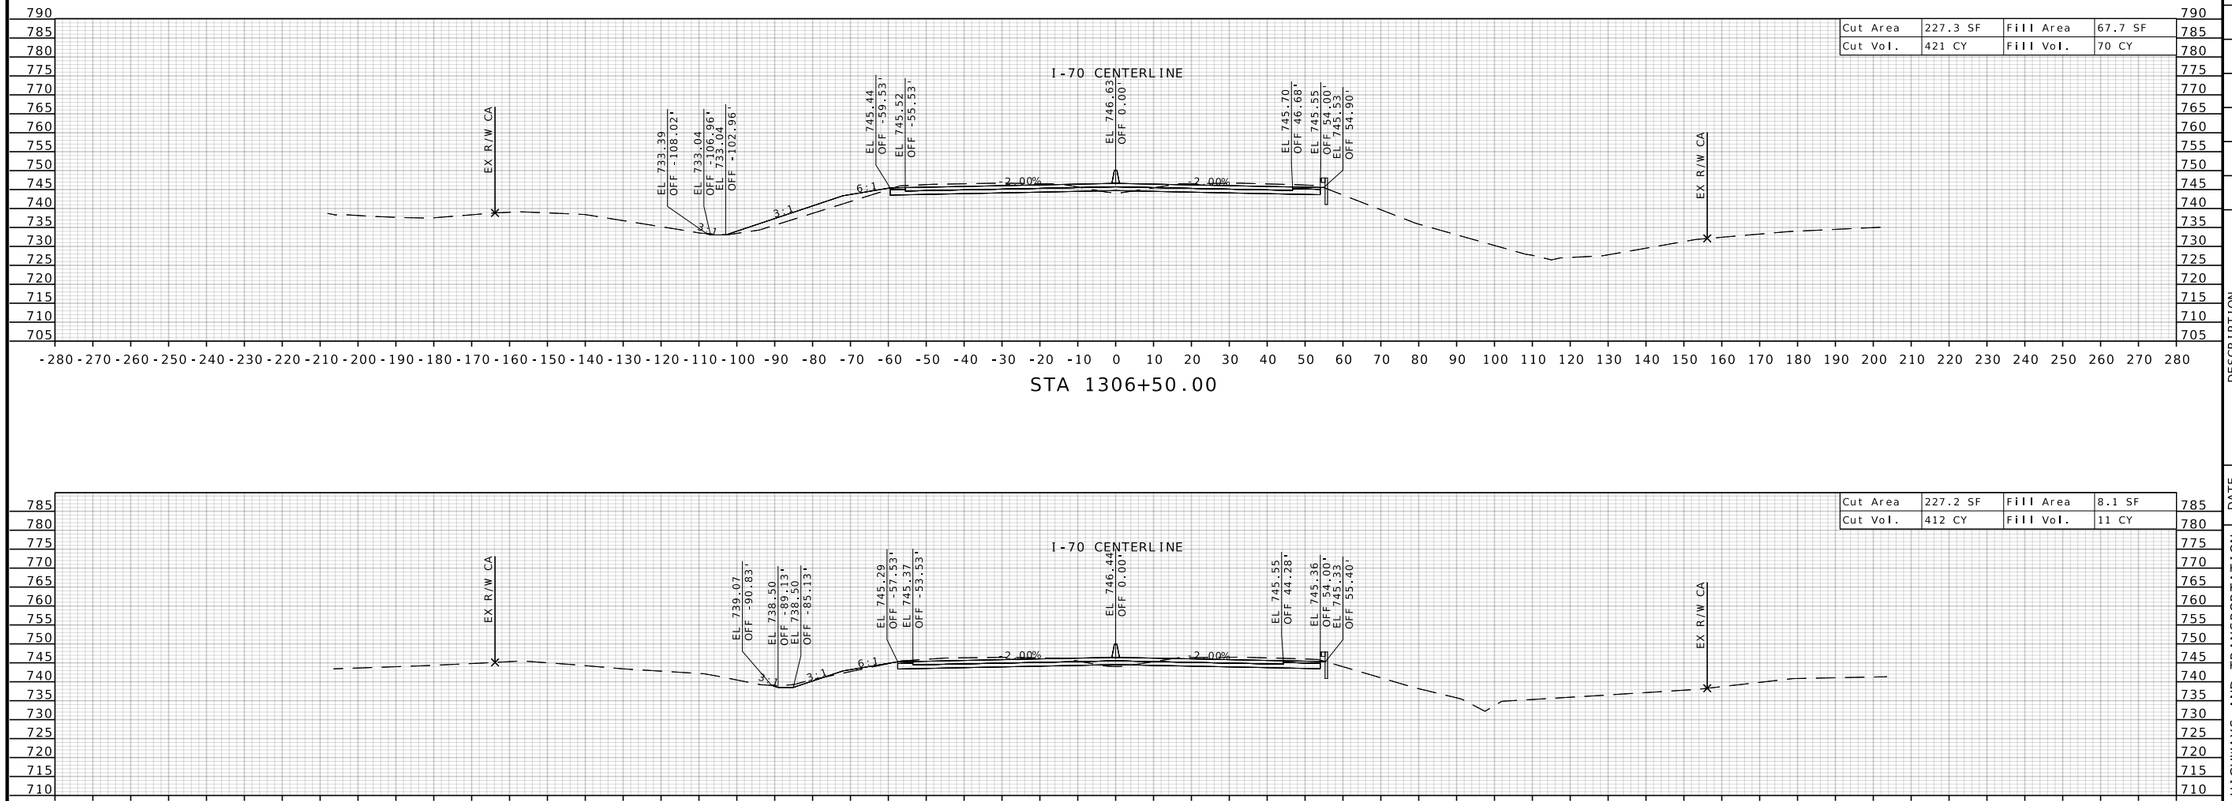

STA 1306+50.00

STA 1306+00.00

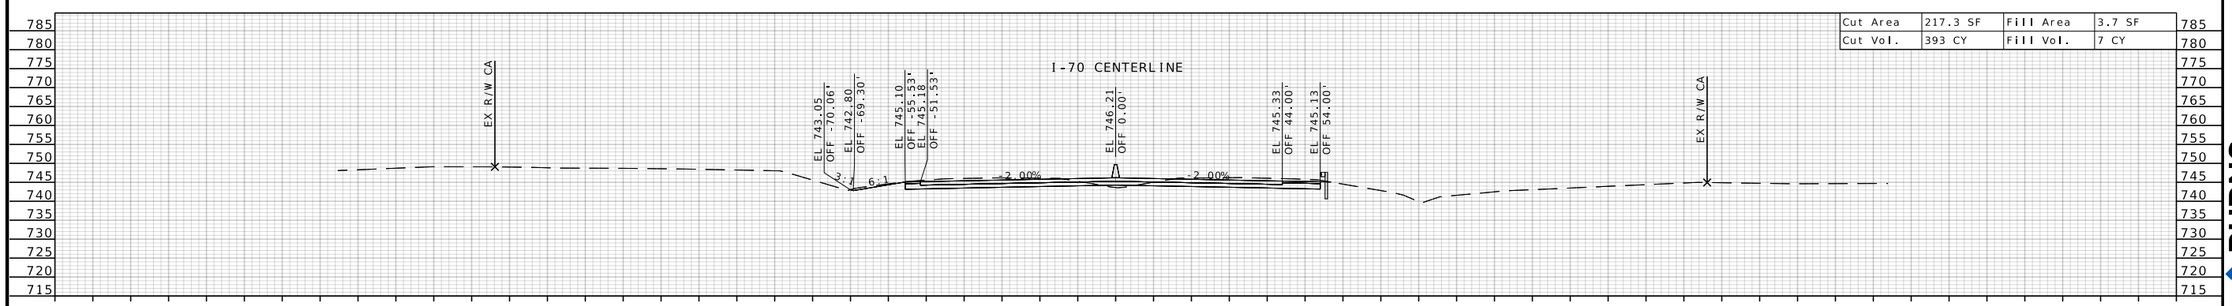

STA 1305+50.00

STATE OF MISSOURI
RONNIE L. WILLIAMS
NUMBER PE-2010000879
PROFESSIONAL ENGINEER

THIS SHEET HAS BEEN SIGNED, SEALED, AND DATED ELECTRONICALLY

DATE PREPARED
10/27/2025

ROUTE	STATE
I-70	MO
DISTRICT	SHEET NO.
CD	390

COUNTY
COOPER

JOB NO.
JST0017B

CONTRACT ID.
-

PROJECT NO.
-

BRIDGE NO.
-


DESCRIPTION	DATE

MISSOURI HIGHWAYS AND TRANSPORTATION COMMISSION


105 WEST CAPITOL
JEFFERSON CITY, MO 65102
1-888-ASK-MODOT (1-888-275-6636)

MoDOT

BURNS McDONNELL
9400 Ward Parkway
Kansas City, MO 64114
(816) 333-9400
Certificate of Authority
No.: 000165

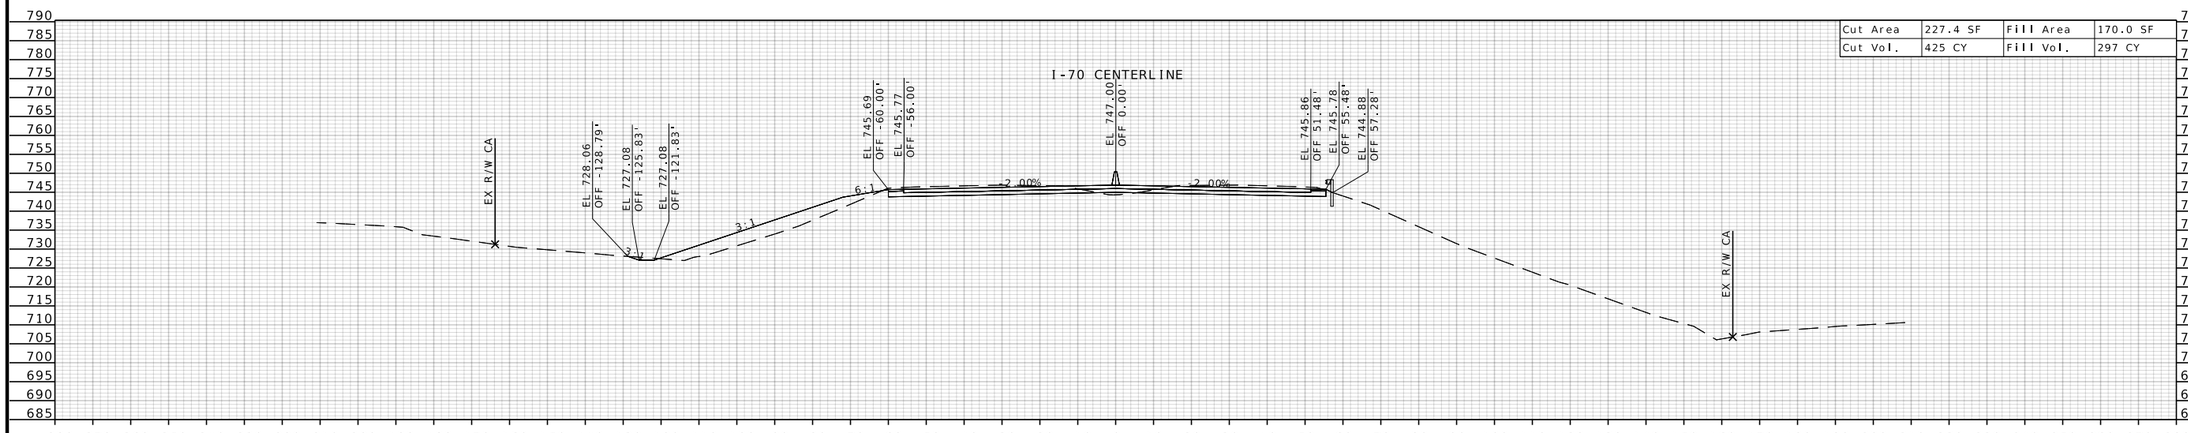

STA 1307+50.00

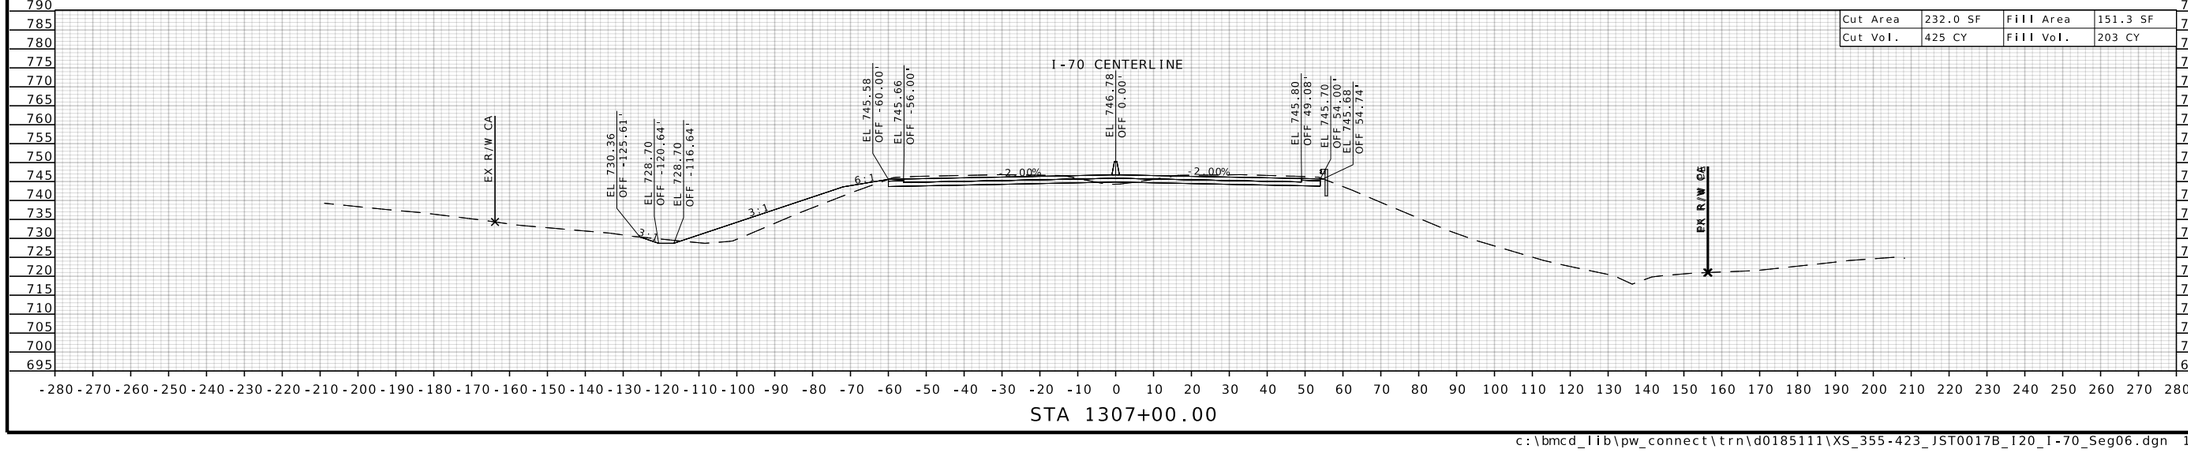

STA 1307+00.00

STATE OF MISSOURI
RONNIE L. WILLIAMS
NUMBER PE-2010000879
PROFESSIONAL ENGINEER

THIS SHEET HAS BEEN SIGNED, SEALED, AND DATED ELECTRONICALLY

DATE PREPARED
10/27/2025

ROUTE	STATE
I-70	MO
DISTRICT	SHEET NO.
CD	391

COUNTY
COOPER

JOB NO.
JST0017B

CONTRACT ID.
-

PROJECT NO.
-


BRIDGE NO.
-


DESCRIPTION	DATE

MISSOURI HIGHWAYS AND TRANSPORTATION COMMISSION

105 WEST CAPITOL
JEFFERSON CITY, MO 65102
1-888-ASK-MODOT (1-888-275-6636)

BURNS McDONNELL
9400 Ward Parkway
Kansas City, MO 64114
(816) 333-9400
Certificate of Authority
No.: 000165

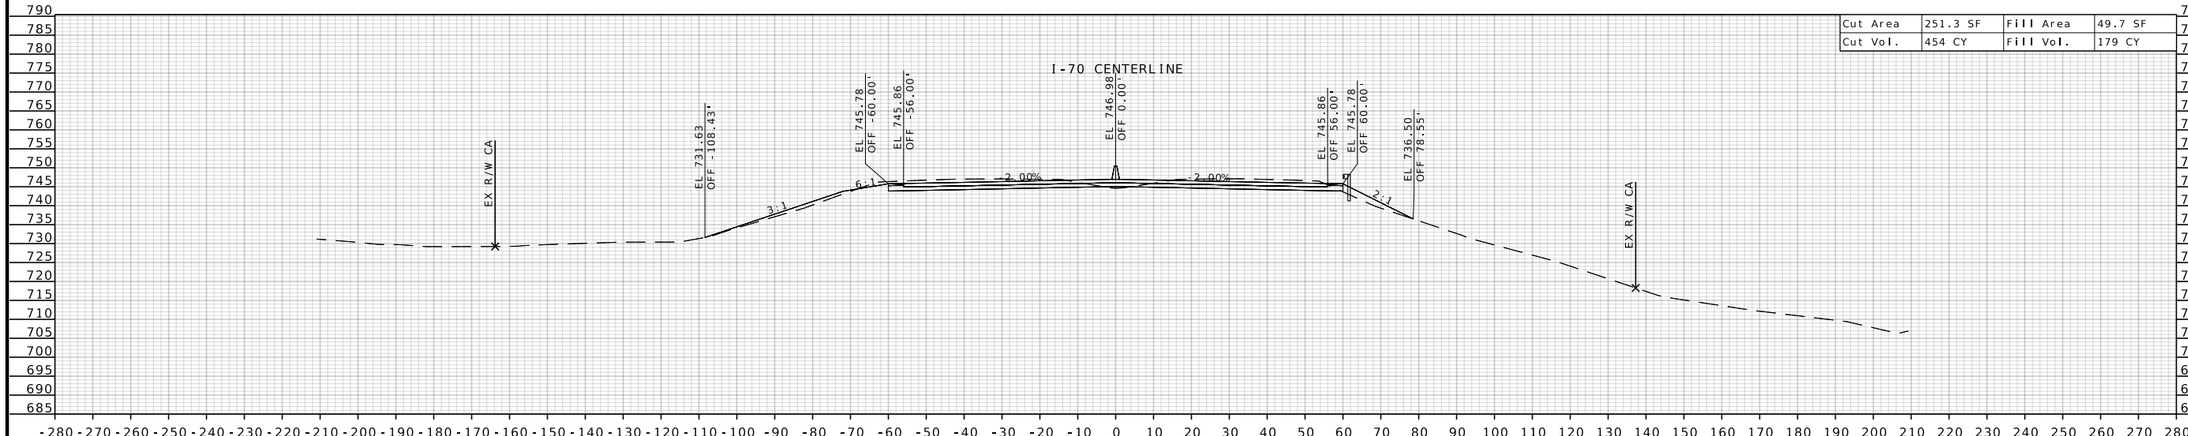

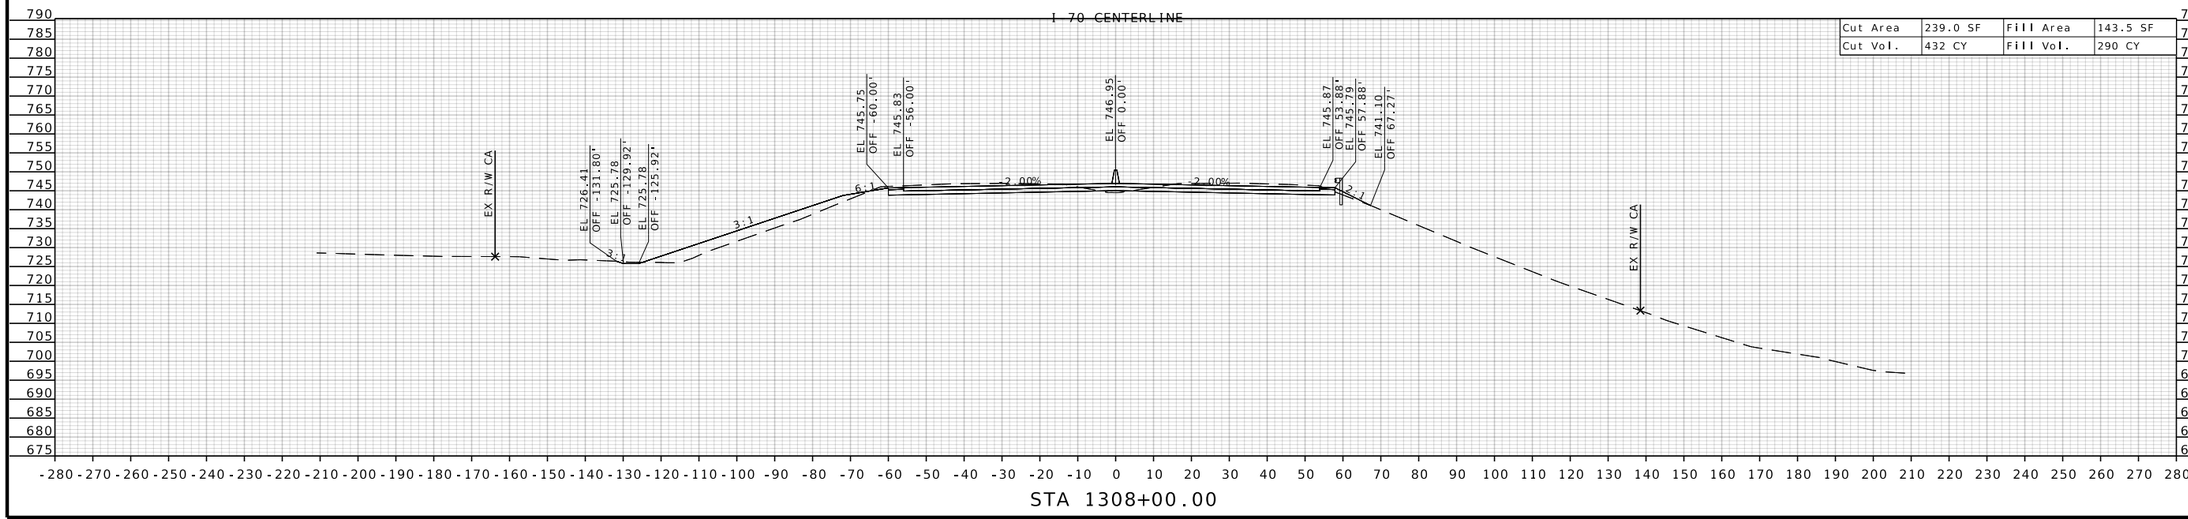

STATE OF MISSOURI
RONNIE L. WILLIAMS
NUMBER PE-2010000879
PROFESSIONAL ENGINEER

THIS SHEET HAS BEEN SIGNED, SEALED, AND DATED ELECTRONICALLY

DATE PREPARED
10/27/2025

ROUTE	STATE
I-70	MO
DISTRICT	SHEET NO.
CD	392

COUNTY
COOPER

JOB NO.
JST0017B

CONTRACT ID.
-


PROJECT NO.
-

BRIDGE NO.
-


DESCRIPTION	DATE

MISSOURI HIGHWAYS AND TRANSPORTATION COMMISSION
105 WEST CAPITOL
JEFFERSON CITY, MO 65102
1-888-ASK-MODOT (1-888-275-6636)


BURNS McDONNELL
9400 Ward Parkway
Kansas City, MO 64114
(816) 333-9400
Certificate of Authority
No.: 000165

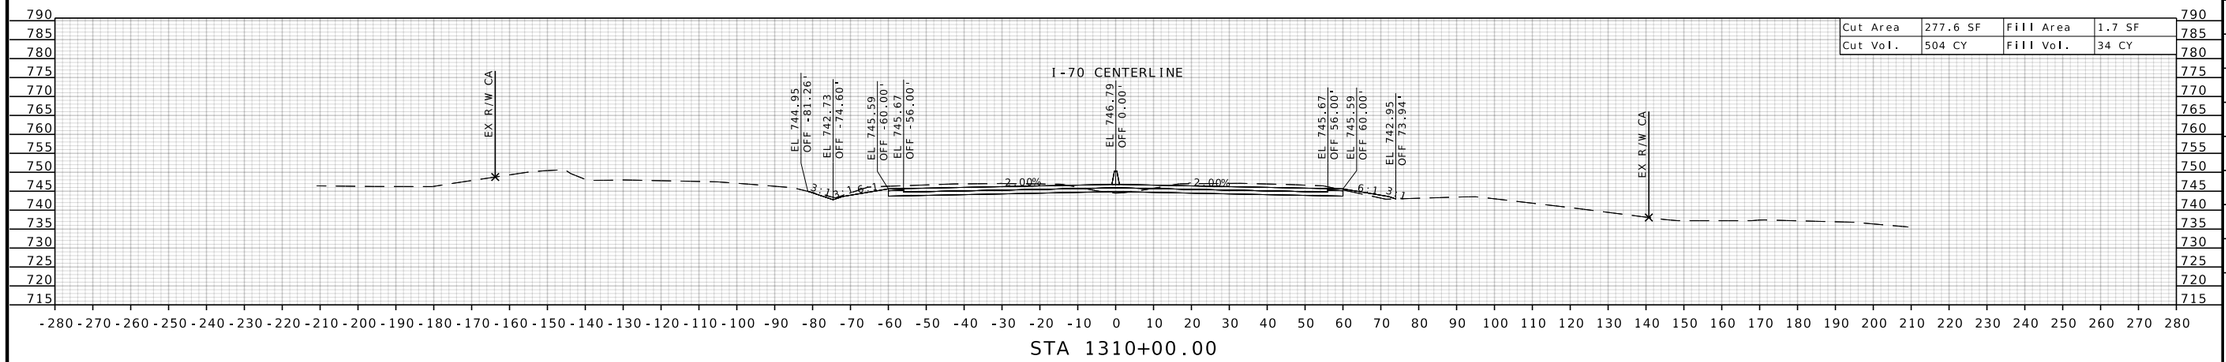

STA 1310+00.00

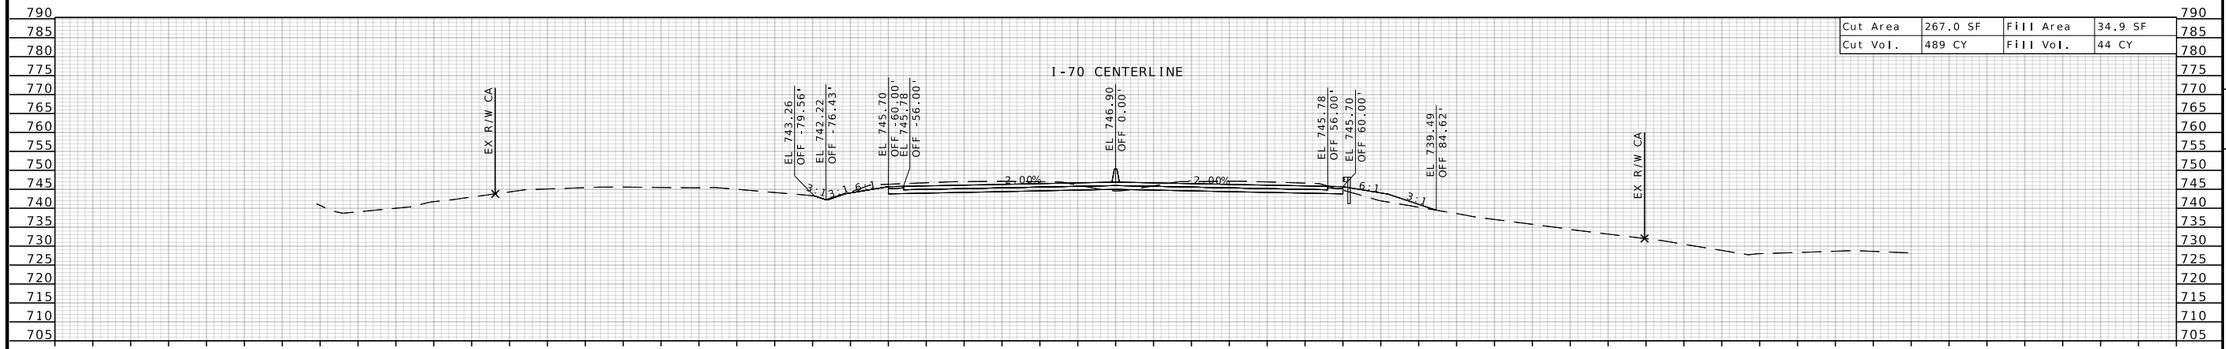

STA 1309+50.00

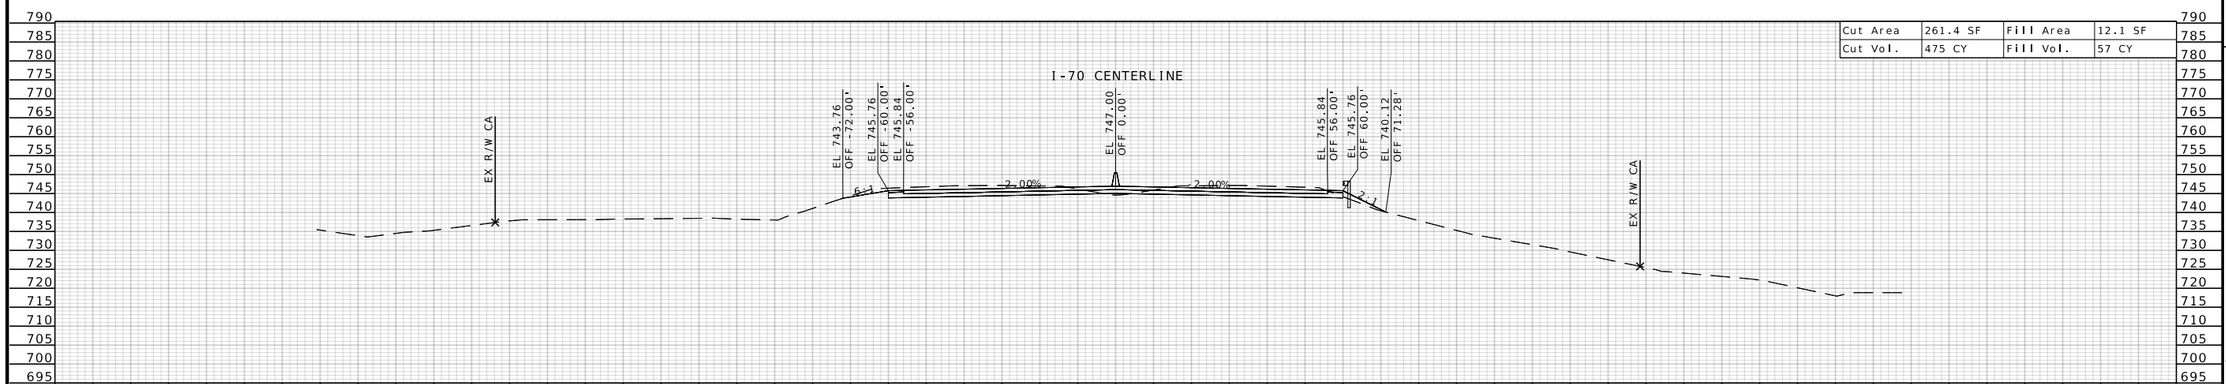

STA 1309+00.00

STATE OF MISSOURI
RONNIE L. WILLIAMS
NUMBER PE-2010000879
PROFESSIONAL ENGINEER

THIS SHEET HAS BEEN SIGNED, SEALED, AND DATED ELECTRONICALLY

DATE PREPARED
10/27/2025

ROUTE	STATE
I-70	MO
DISTRICT	SHEET NO.
CD	393

COUNTY
COOPER

JOB NO.
JST0017B

CONTRACT ID.
-

PROJECT NO.
-

BRIDGE NO.
-

DESCRIPTION	DATE


MISSOURI HIGHWAYS AND TRANSPORTATION COMMISSION

105 WEST CAPITOL
JEFFERSON CITY, MO 65102
1-888-ASK-MODOT (1-888-275-6636)


MoDOT

BURNS McDONNELL
9400 Ward Parkway
Kansas City, MO 64114
(816) 333-9400
Certificate of Authority No.: 000165


c:\bmcd_lib\pw_connect\trn\d0185111\XS_355-423_JST0017B_I20_I-70_Seg06.dgn 1:25:40 PM 10/27/2025

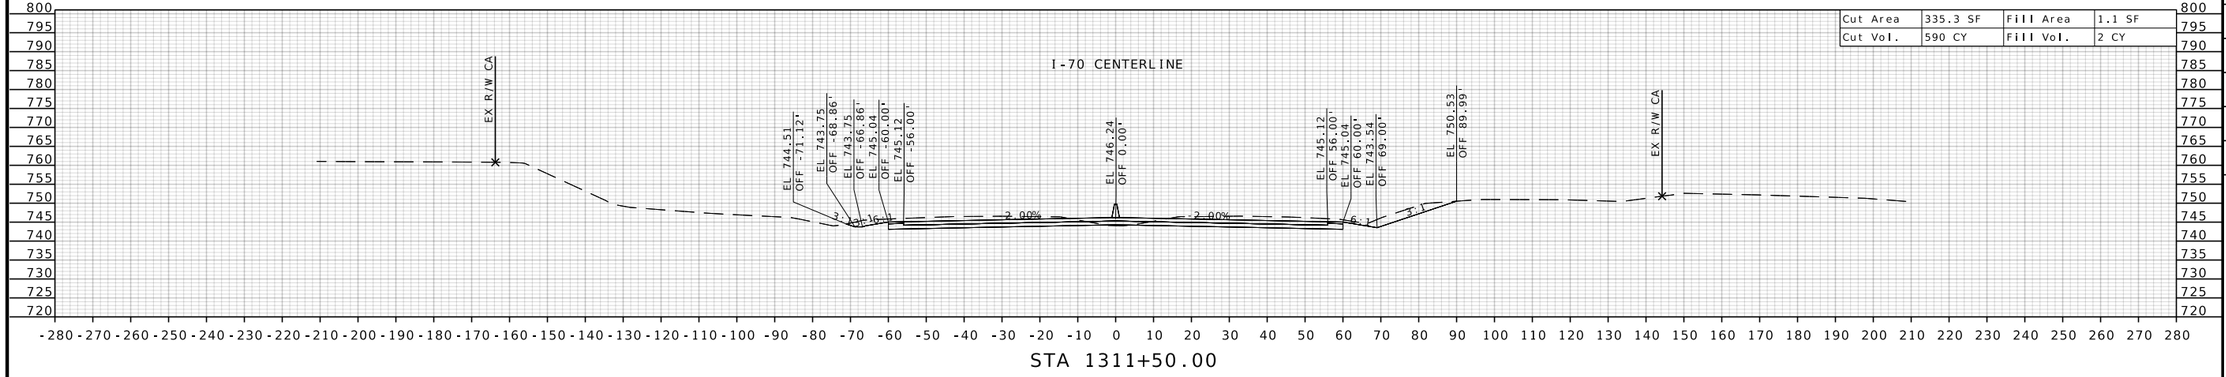

STA 1311+50.00

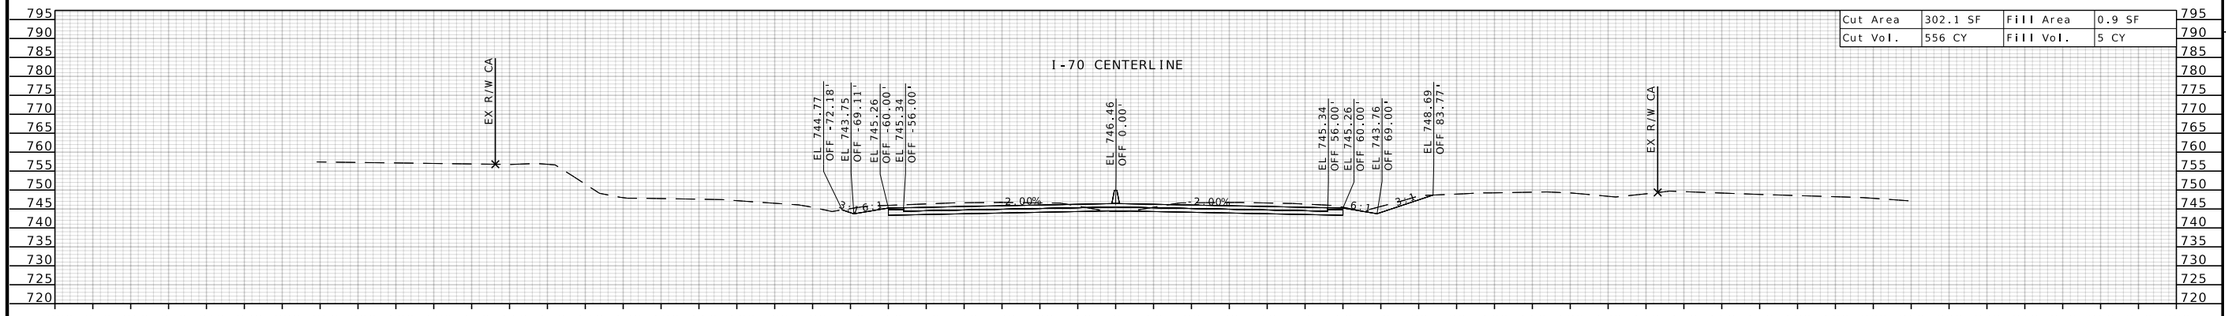

STA 1311+00.00

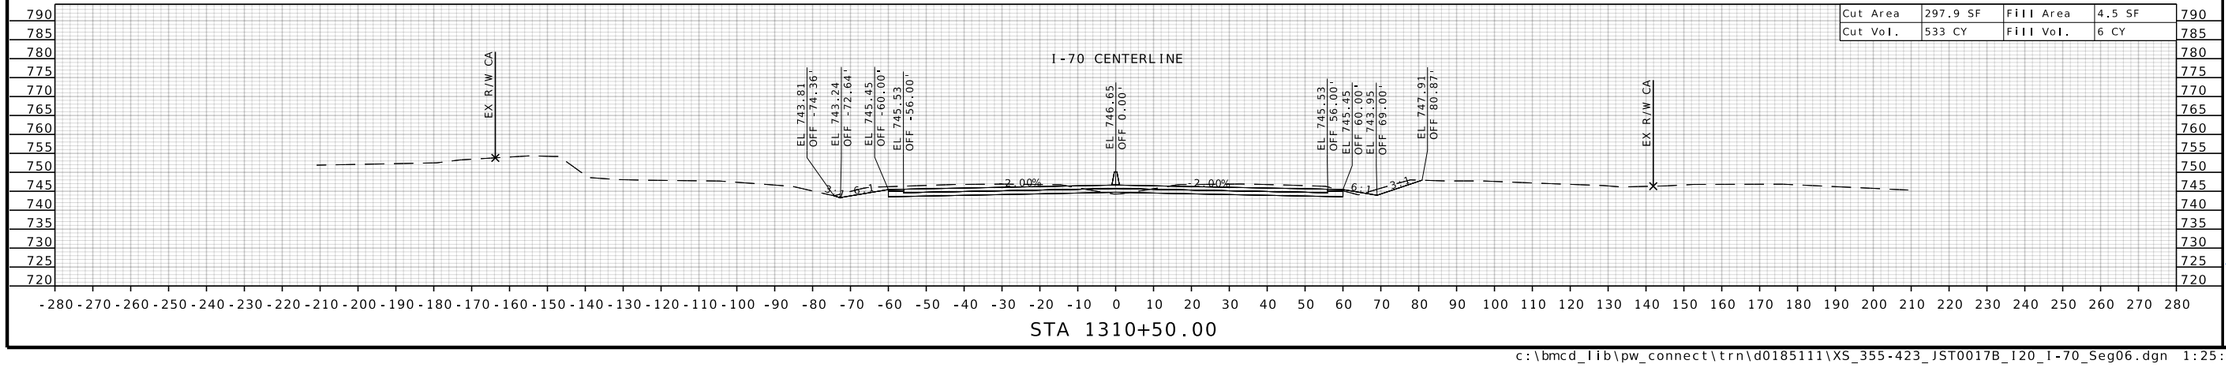

STA 1310+50.00

STATE OF MISSOURI
RONNIE L. WILLIAMS
NUMBER PE-2010000879
PROFESSIONAL ENGINEER

THIS SHEET HAS BEEN SIGNED, SEALED, AND DATED ELECTRONICALLY

DATE PREPARED
10/27/2025

ROUTE	STATE
I-70	MO
DISTRICT	SHEET NO.
CD	394

COUNTY
COOPER

JOB NO.
JST0017B

CONTRACT ID.
-

PROJECT NO.
-


BRIDGE NO.
-

DATE	DESCRIPTION


MISSOURI HIGHWAYS AND TRANSPORTATION COMMISSION

105 WEST CAPITOL
JEFFERSON CITY, MO 65102
1-888-ASK-MODOT (1-888-275-6636)


BURNS McDONNELL
9400 Ward Parkway
Kansas City, MO 64114
(816) 333-9400
Certificate of Authority
No.: 000165

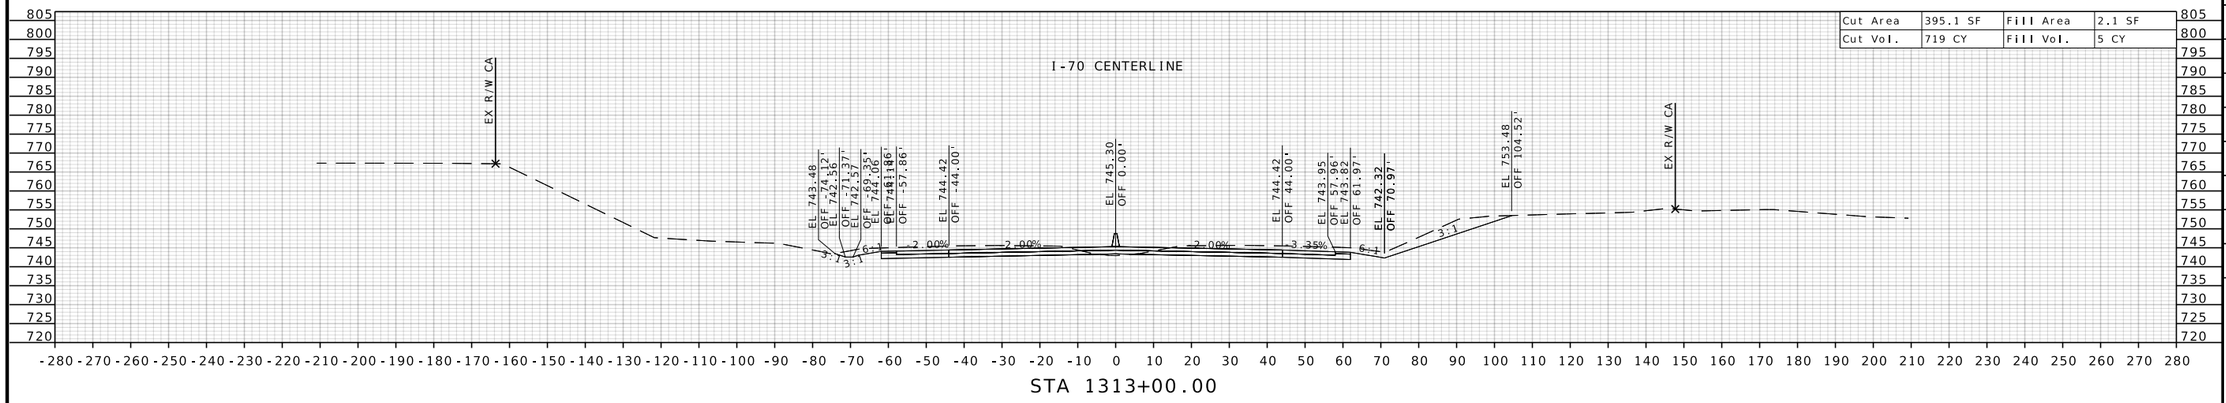

Cut Area	395.1 SF	Fill Area	2.1 SF
Cut Vol.	719 CY	Fill Vol.	5 CY

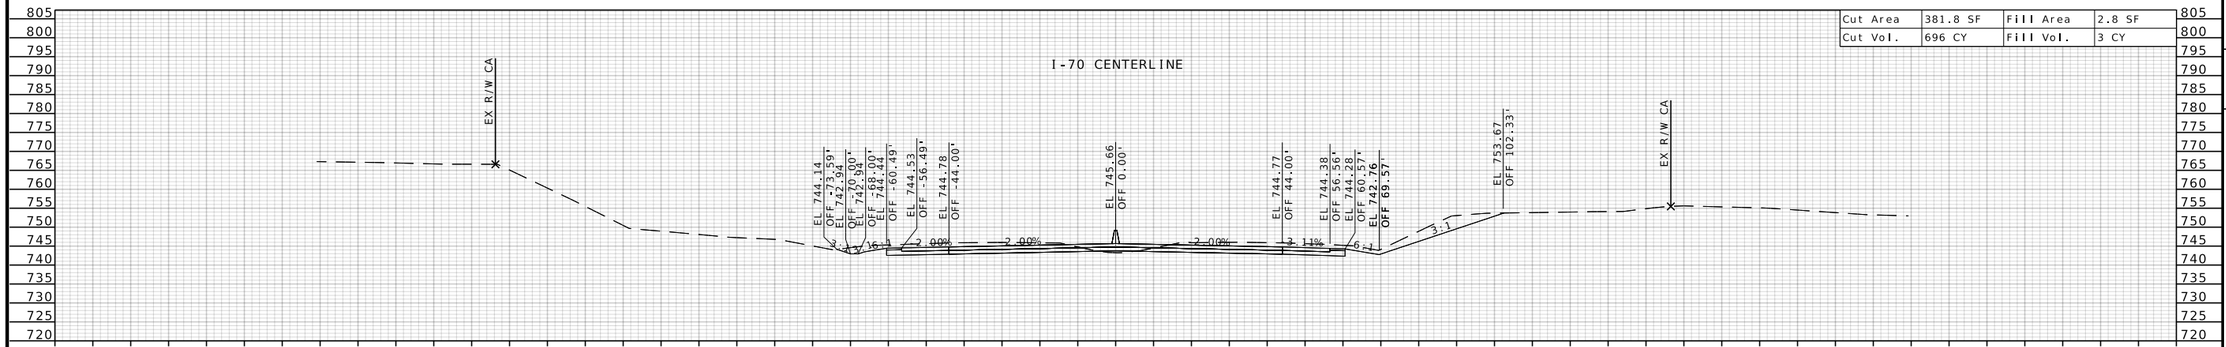

Cut Area	381.8 SF	Fill Area	2.8 SF
Cut Vol.	696 CY	Fill Vol.	3 CY

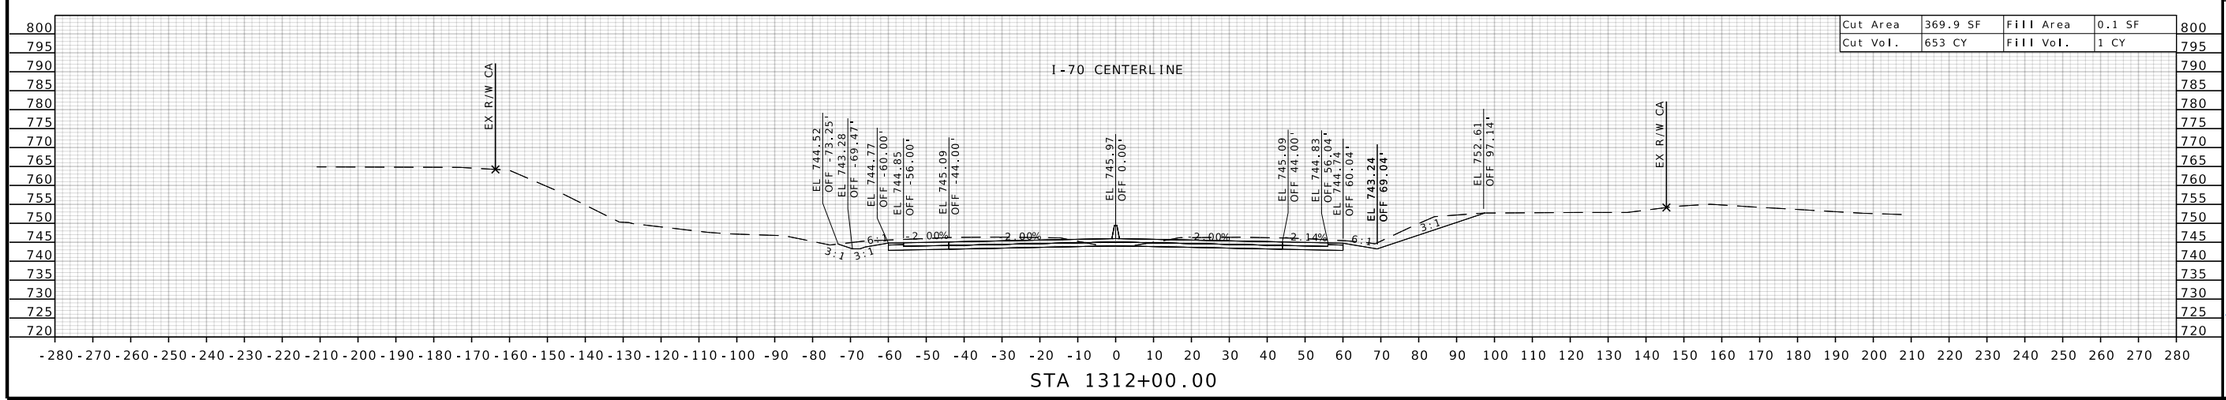

Cut Area	369.9 SF	Fill Area	0.1 SF
Cut Vol.	653 CY	Fill Vol.	1 CY

STATE OF MISSOURI
RONNIE L. WILLIAMS
NUMBER PE-2010000879
PROFESSIONAL ENGINEER

THIS SHEET HAS BEEN SIGNED, SEALED, AND DATED ELECTRONICALLY

DATE PREPARED
10/27/2025

ROUTE	STATE
I-70	MO
DISTRICT	SHEET NO.
CD	395

COUNTY
COOPER

JOB NO.
JST0017B

CONTRACT ID.
-

PROJECT NO.
-

BRIDGE NO.
-

DESCRIPTION	DATE


MISSOURI HIGHWAYS AND TRANSPORTATION COMMISSION

105 WEST CAPITOL
JEFFERSON CITY, MO 65102
1-888-ASK-MODOT (1-888-275-6636)


MoDOT

BURNS McDONNELL
9400 Ward Parkway
Kansas City, MO 64114
(816) 333-9400
Certificate of Authority
No.: 000165


c:\bmcd_lib\pw_connect\trn\d0185111\XS_355-423_JST0017B_I20_I-70_Seg06.dgn 1:25:44 PM 10/27/2025

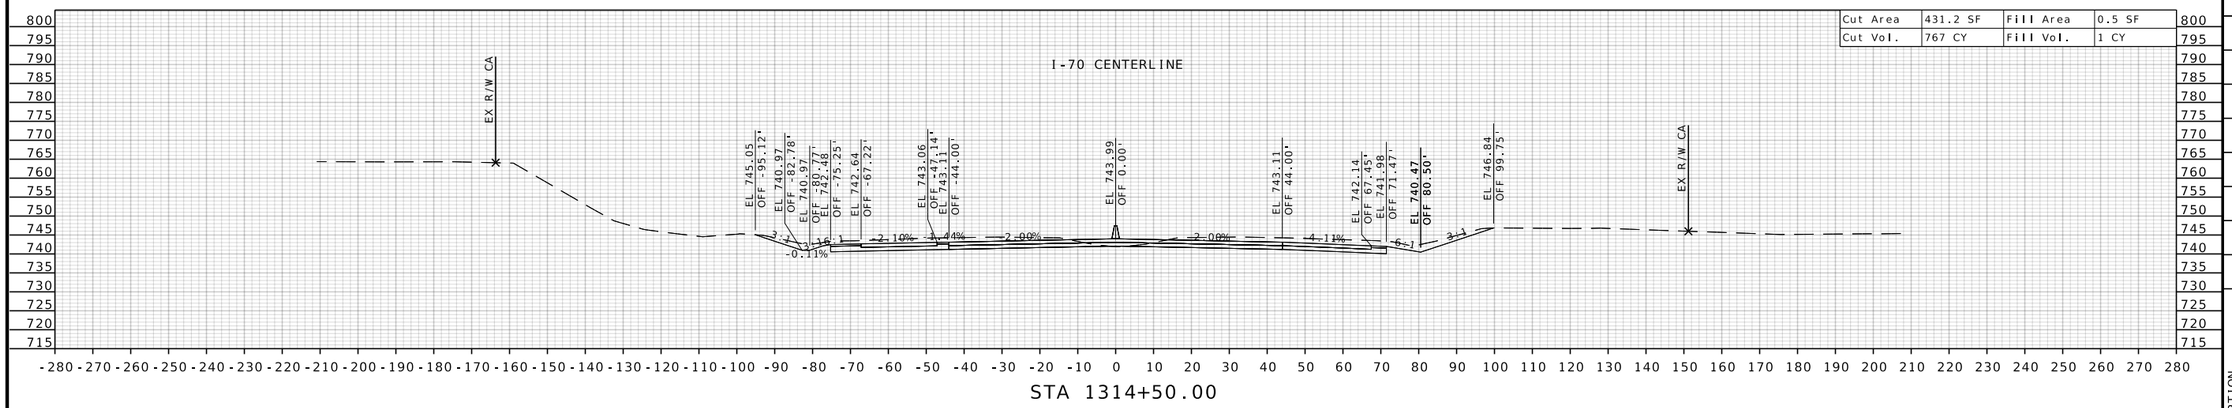

STA 1314+50.00

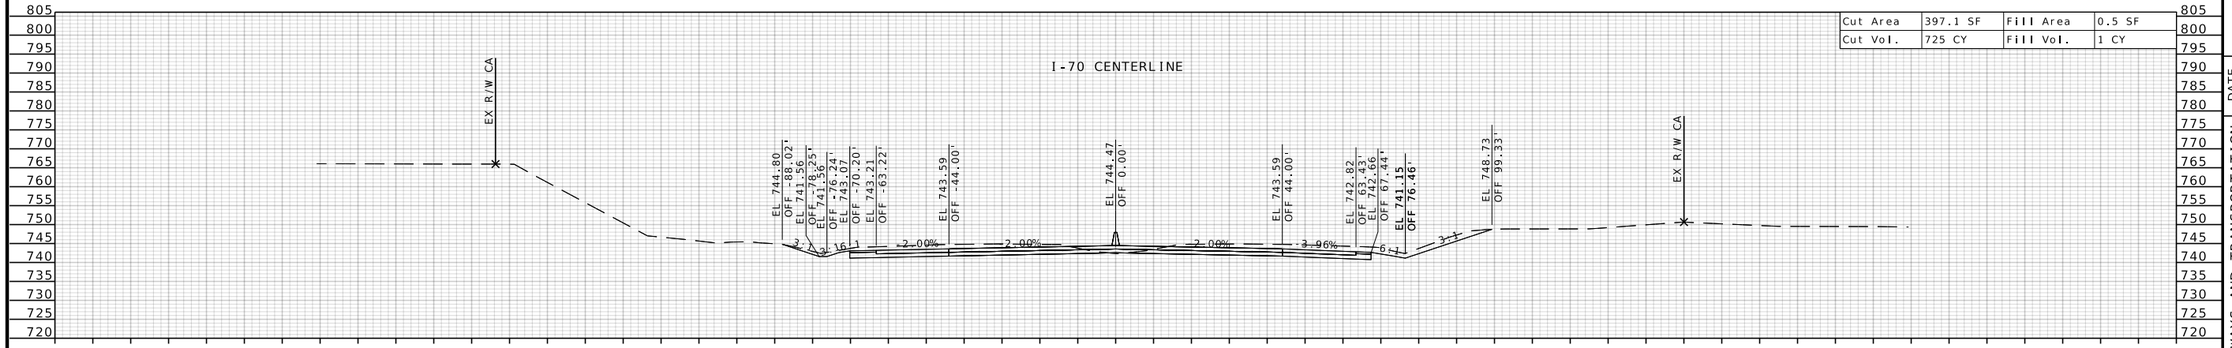

STA 1314+00.00

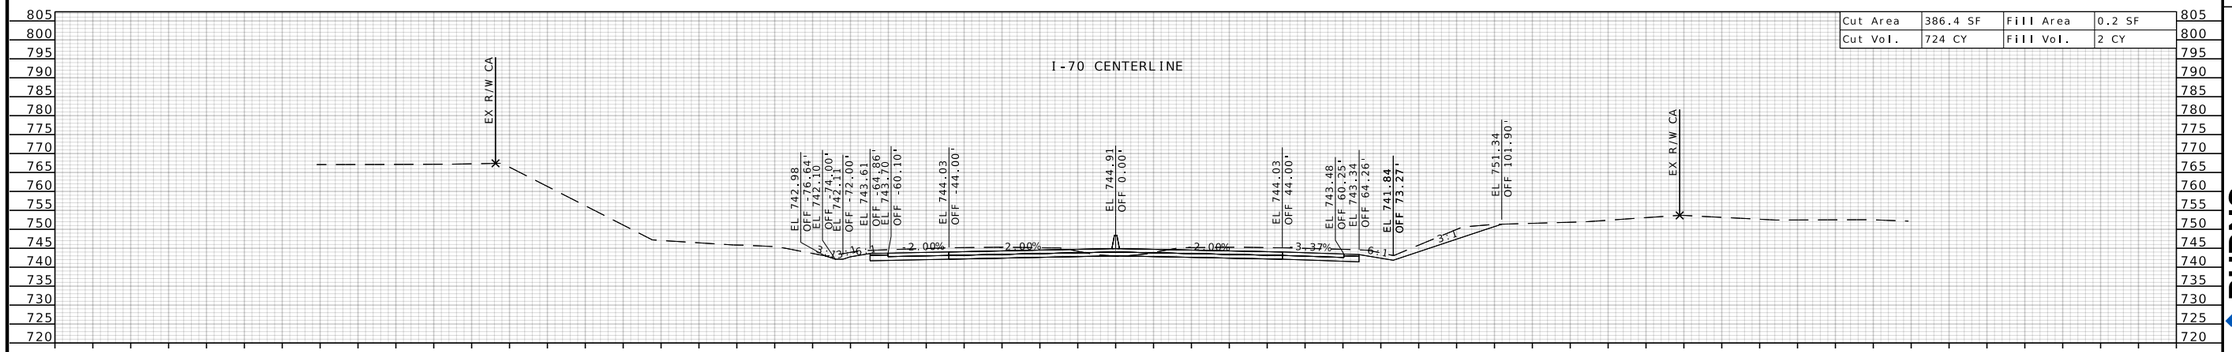

STA 1313+50.00

STATE OF MISSOURI
RONNIE L. WILLIAMS
NUMBER PE-2010000879
PROFESSIONAL ENGINEER

THIS SHEET HAS BEEN SIGNED, SEALED, AND DATED ELECTRONICALLY

DATE PREPARED
10/27/2025

ROUTE	STATE
I-70	MO
DISTRICT	SHEET NO.
CD	396

COUNTY
COOPER

JOB NO.
JST0017B

CONTRACT ID.
-

PROJECT NO.
-


BRIDGE NO.
-


DESCRIPTION	DATE

MISSOURI HIGHWAYS AND TRANSPORTATION COMMISSION

105 WEST CAPITOL
JEFFERSON CITY, MO 65102
1-888-ASK-MODOT (1-888-275-6636)

BURNS McDONNELL
9400 Ward Parkway
Kansas City, MO 64114
(816) 333-9400
Certificate of Authority
No.: 000165

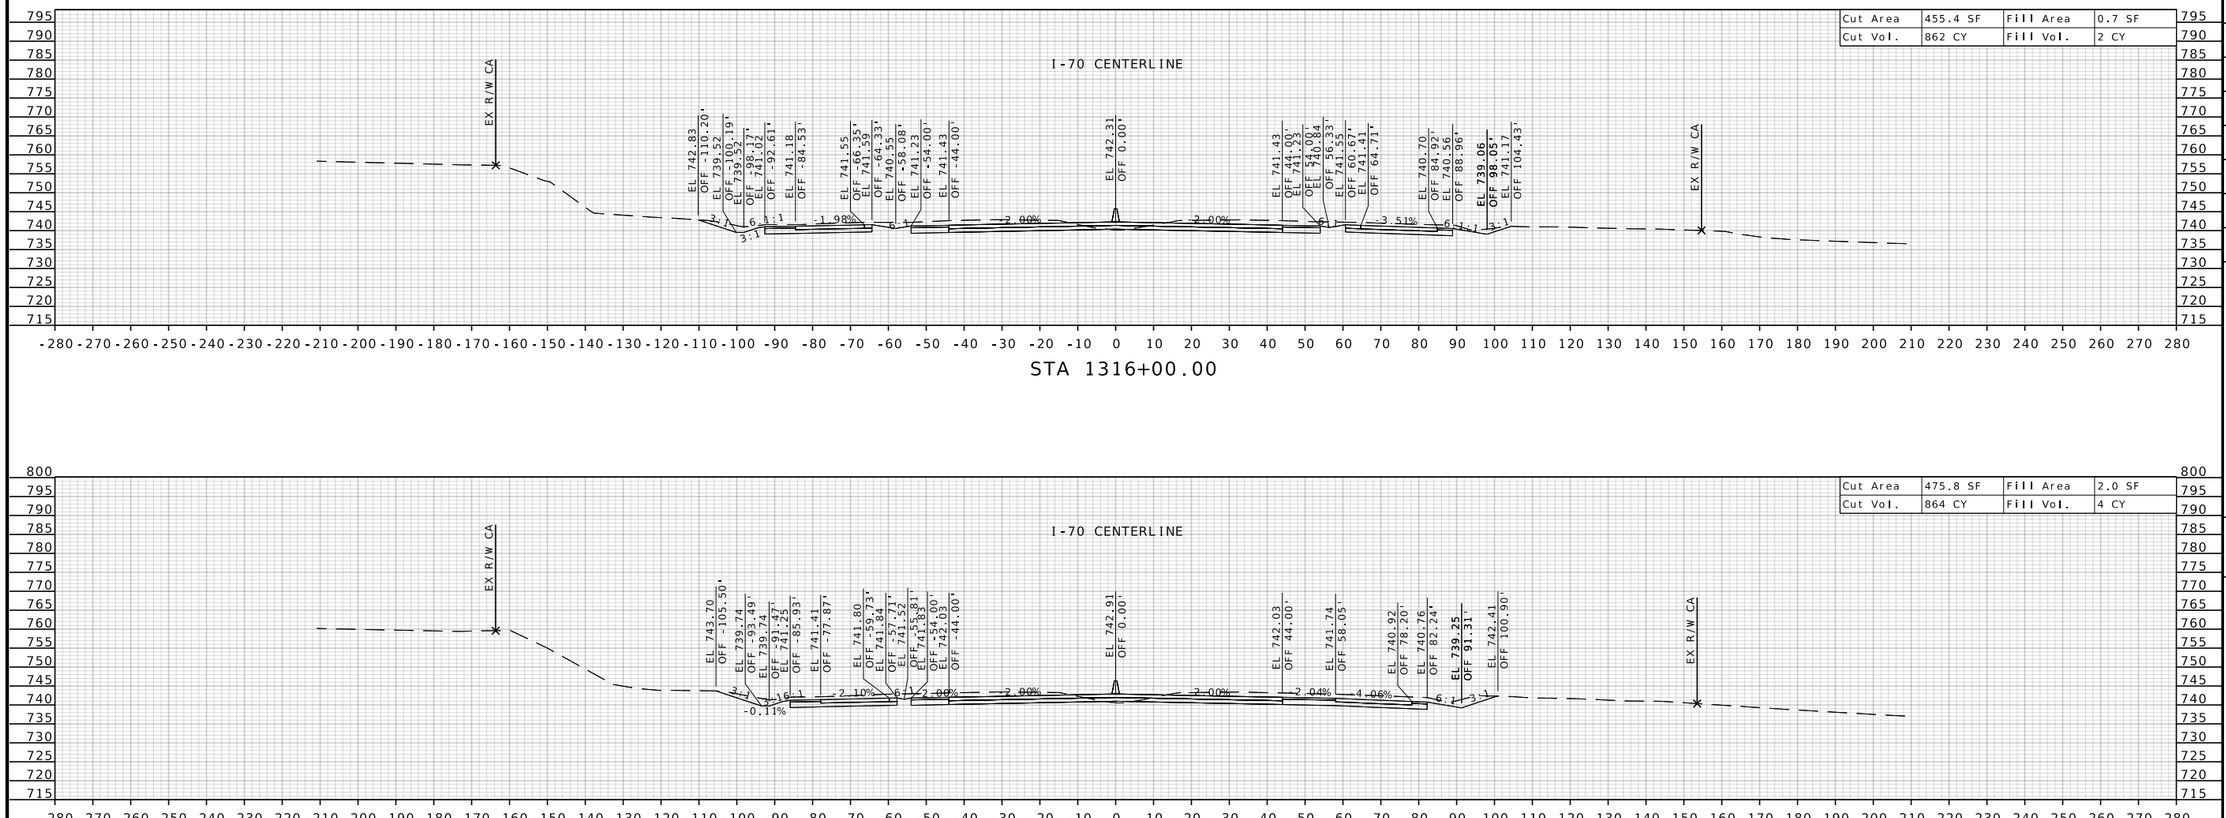

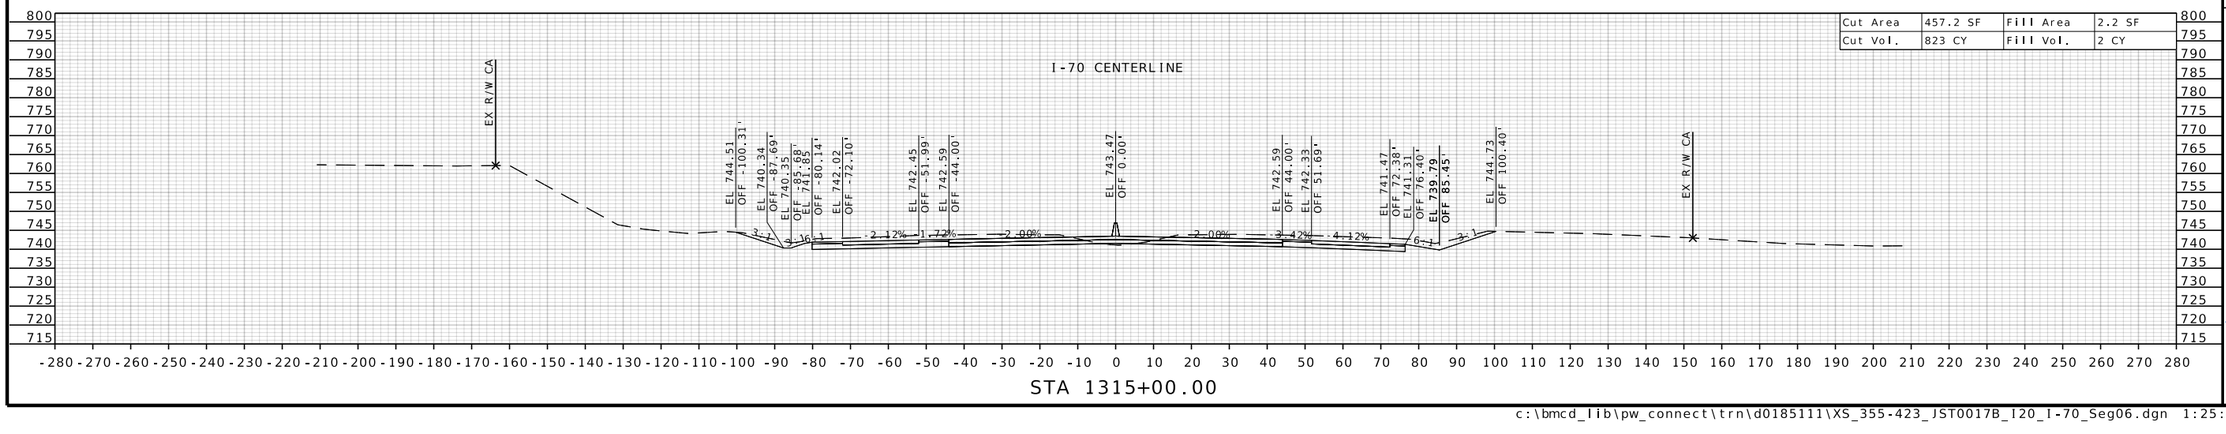

STATE OF MISSOURI
RONNIE L. WILLIAMS
NUMBER PE-2010000879
PROFESSIONAL ENGINEER

THIS SHEET HAS BEEN SIGNED, SEALED, AND DATED ELECTRONICALLY

DATE PREPARED
10/27/2025

ROUTE	STATE
I-70	MO
DISTRICT	SHEET NO.
CD	397

COUNTY
COOPER

JOB NO.
JST0017B

CONTRACT ID.
-

PROJECT NO.
-

BRIDGE NO.
-


DESCRIPTION	DATE


MISSOURI HIGHWAYS AND TRANSPORTATION COMMISSION

105 WEST CAPITOL
JEFFERSON CITY, MO 65102
1-888-ASK-MODOT (1-888-275-6636)

BURNS McDONNELL
9400 Ward Parkway
Kansas City, MO 64114
(816) 333-9400
Certificate of Authority No.: 000165

c:\bmcd_lib\pw_connect\trn\d0185111\XS_355-423_JST0017B_I20_I-70_Seg06.dgn 1:25:48 PM 10/27/2025

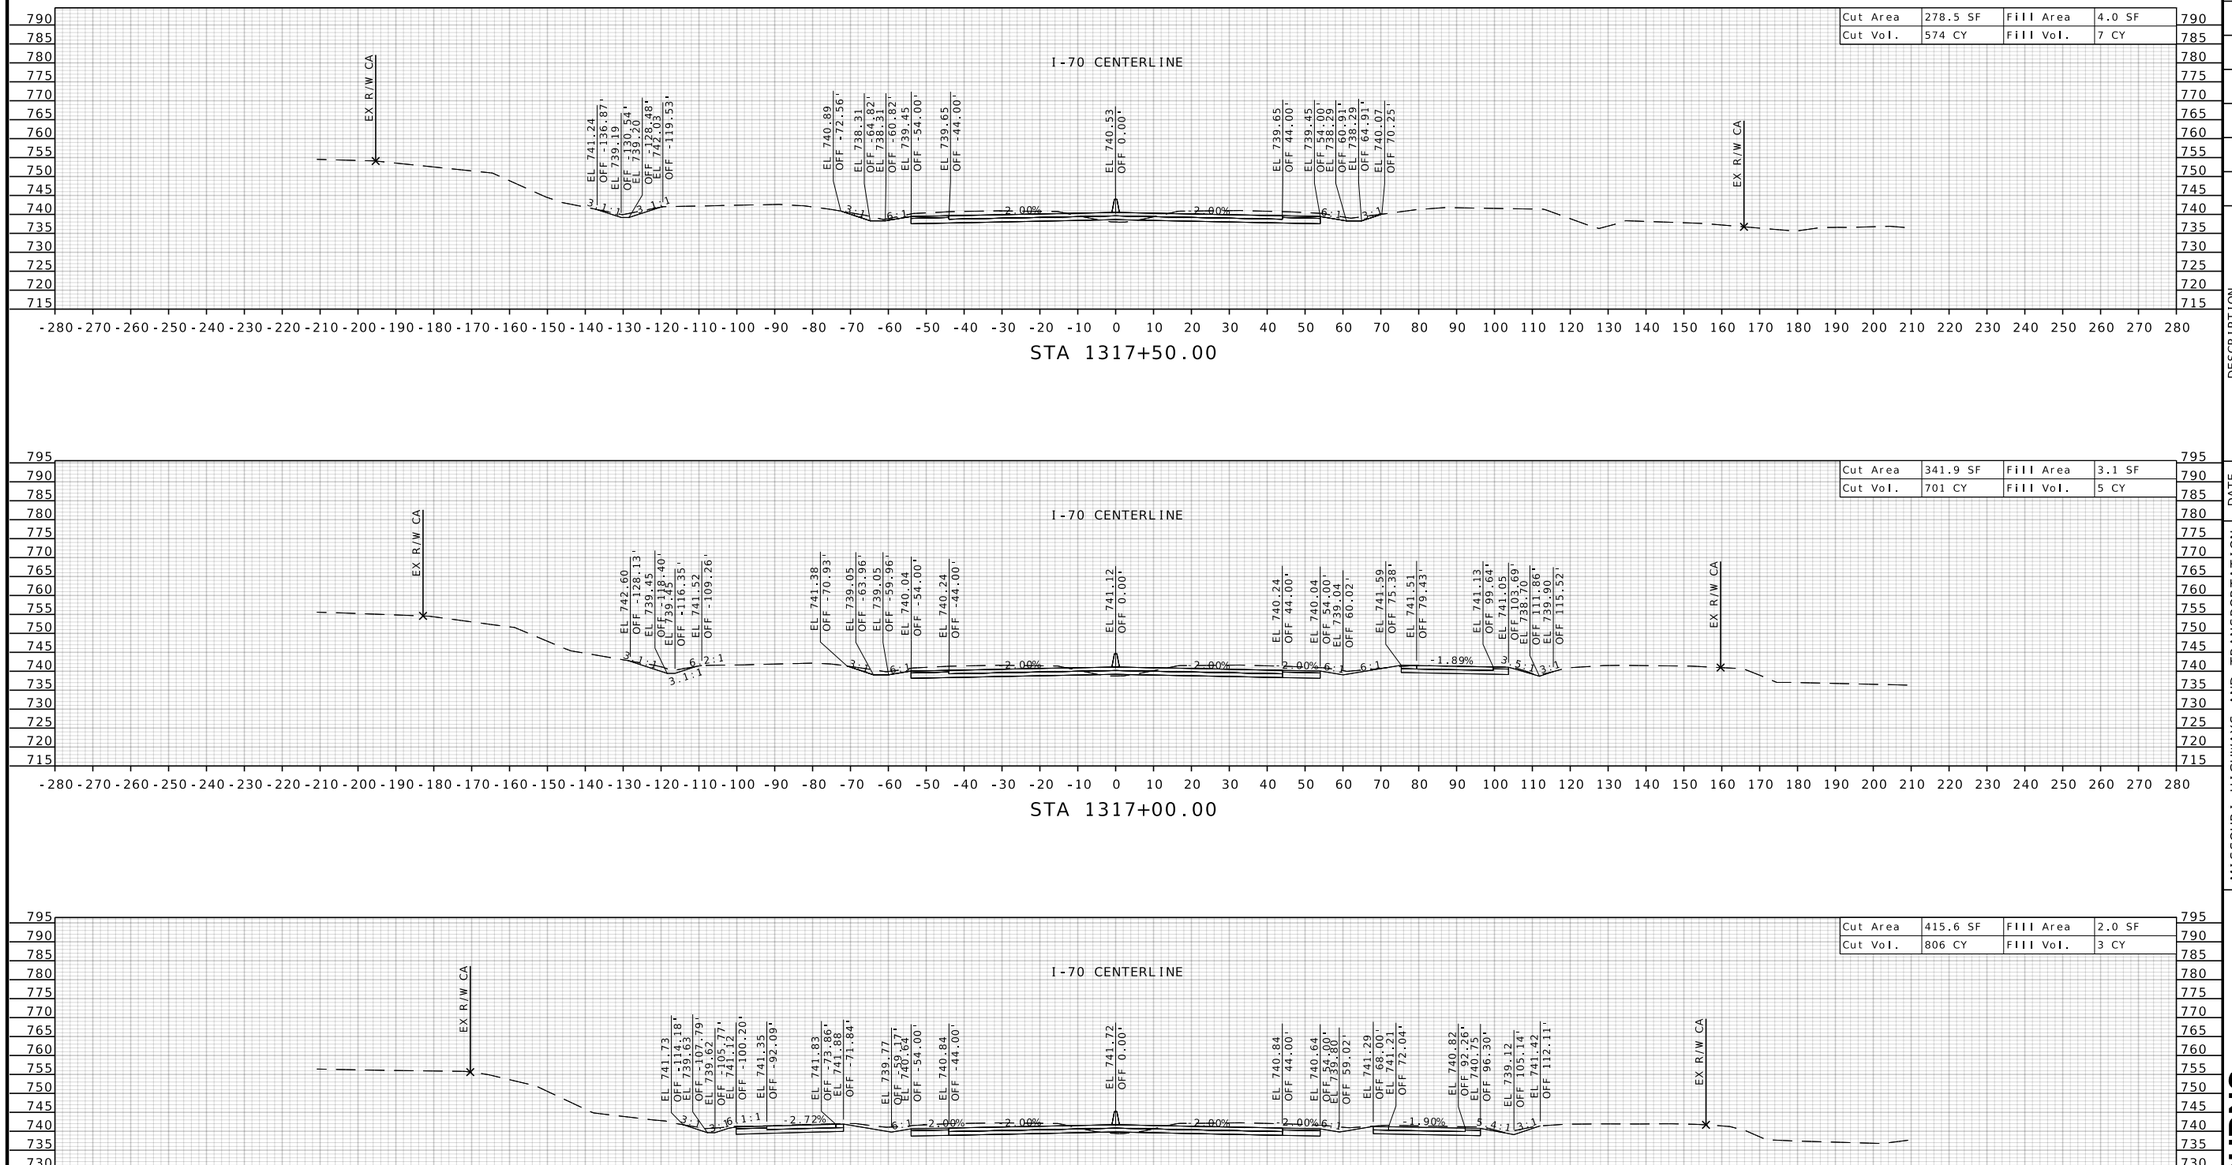

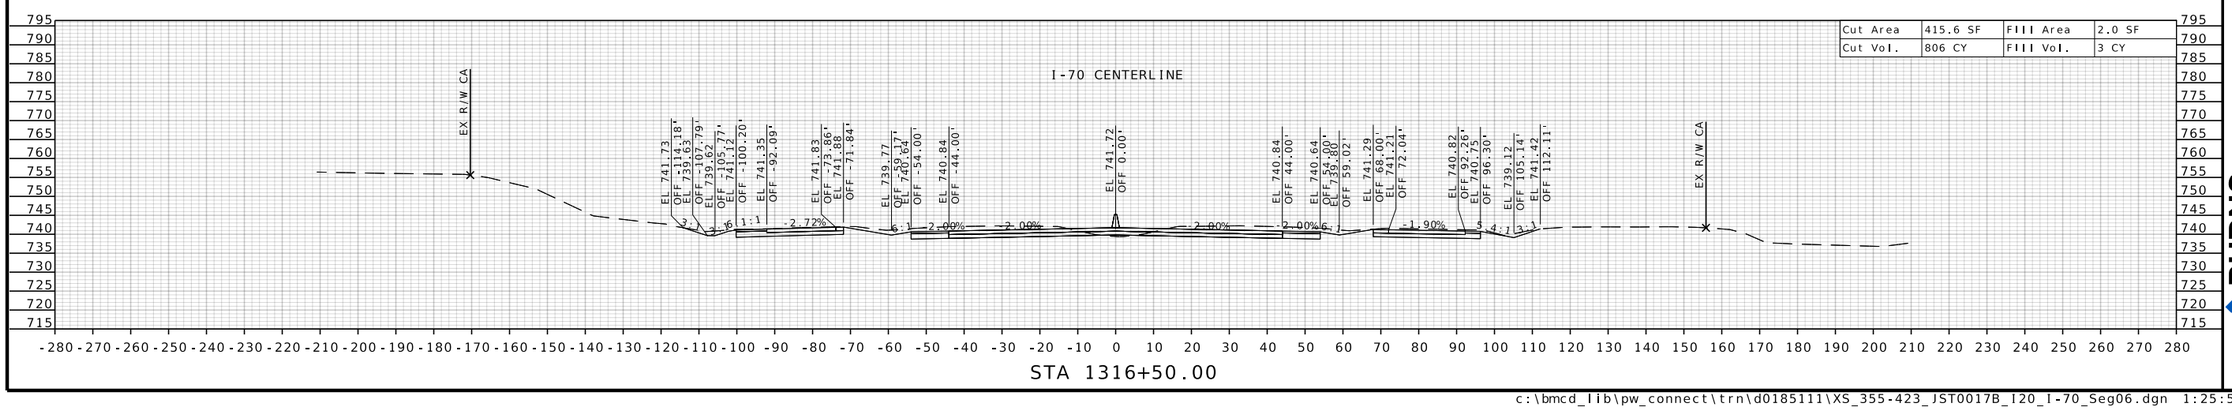

STATE OF MISSOURI
RONNIE L. WILLIAMS
NUMBER PE-2010000879
PROFESSIONAL ENGINEER

THIS SHEET HAS BEEN SIGNED, SEALED, AND DATED ELECTRONICALLY

DATE PREPARED
10/27/2025

ROUTE	STATE
I-70	MO
DISTRICT	SHEET NO.
CD	398

COUNTY
COOPER

JOB NO.
JST0017B

CONTRACT ID.
-

PROJECT NO.
-


BRIDGE NO.
-

DESCRIPTION	DATE


MISSOURI HIGHWAYS AND TRANSPORTATION COMMISSION

105 WEST CAPITOL
JEFFERSON CITY, MO 65102
1-888-ASK-MODOT (1-888-275-6636)


BURNS McDONNELL
9400 Ward Parkway
Kansas City, MO 64114
(816) 333-9400
Certificate of Authority
No.: 000165

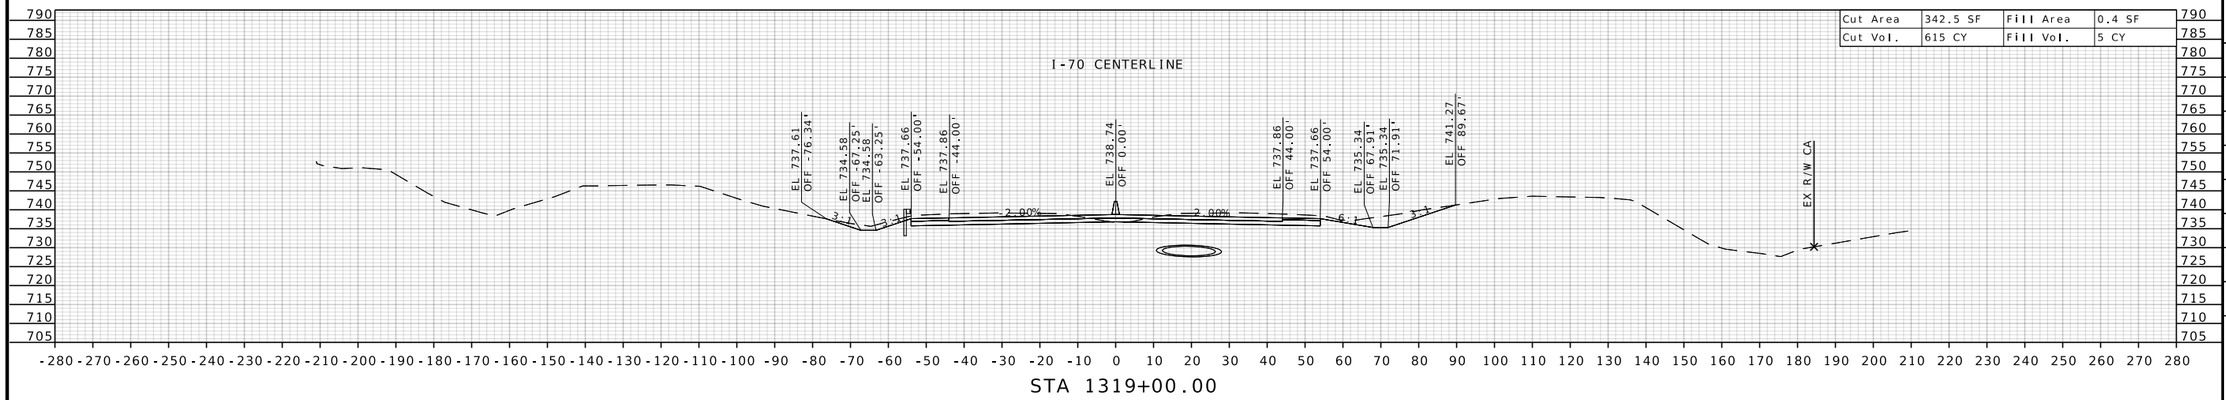

Cut Area	342.5 SF	Fill Area	0.4 SF
Cut Vol.	615 CY	Fill Vol.	5 CY

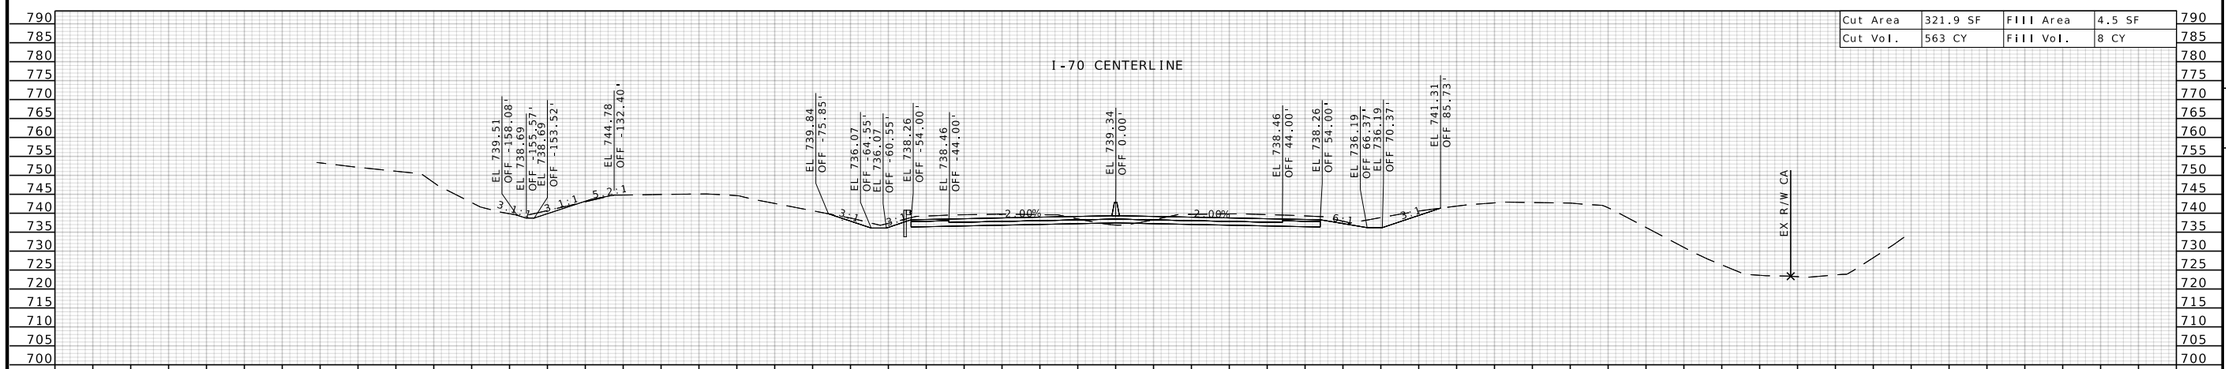

Cut Area	321.9 SF	Fill Area	4.5 SF
Cut Vol.	563 CY	Fill Vol.	8 CY

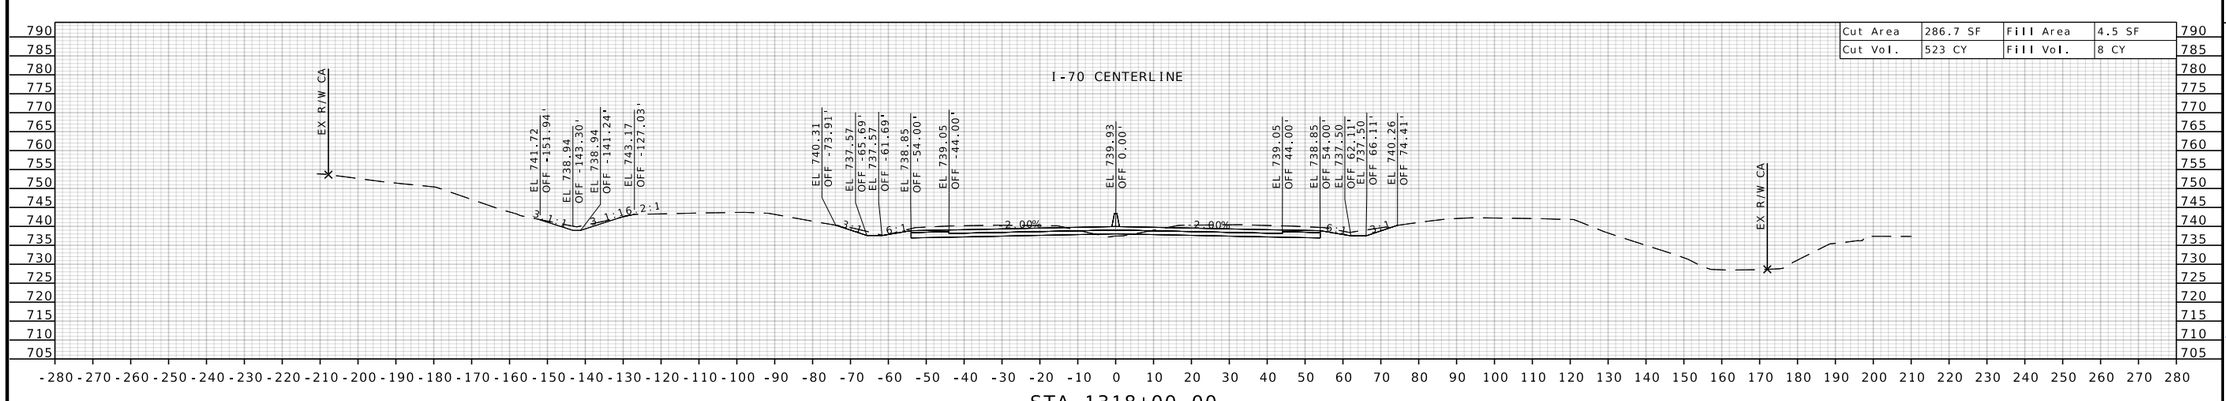

Cut Area	286.7 SF	Fill Area	4.5 SF
Cut Vol.	523 CY	Fill Vol.	8 CY

STATE OF MISSOURI
RONNIE L. WILLIAMS
NUMBER PE-2010000879
PROFESSIONAL ENGINEER

THIS SHEET HAS BEEN SIGNED, SEALED, AND DATED ELECTRONICALLY

DATE PREPARED
10/27/2025

ROUTE	STATE
I-70	MO
DISTRICT	SHEET NO.
CD	399

COUNTY
COOPER

JOB NO.
JST0017B

CONTRACT ID.
-

PROJECT NO.
-

BRIDGE NO.
-


DESCRIPTION	DATE


MISSOURI HIGHWAYS AND TRANSPORTATION COMMISSION


105 WEST CAPITOL
JEFFERSON CITY, MO 65102
1-888-ASK-MODOT (1-888-275-6636)

BURNS McDONNELL
9400 Ward Parkway
Kansas City, MO 64114
(816) 333-9400
Certificate of Authority No.: 000165

c:\bmcd_lib\pw_connect\trn\d0185111\XS_355-423_JST0017B_I20_I-70_Seg06.dgn 1:25:53 PM 10/27/2025

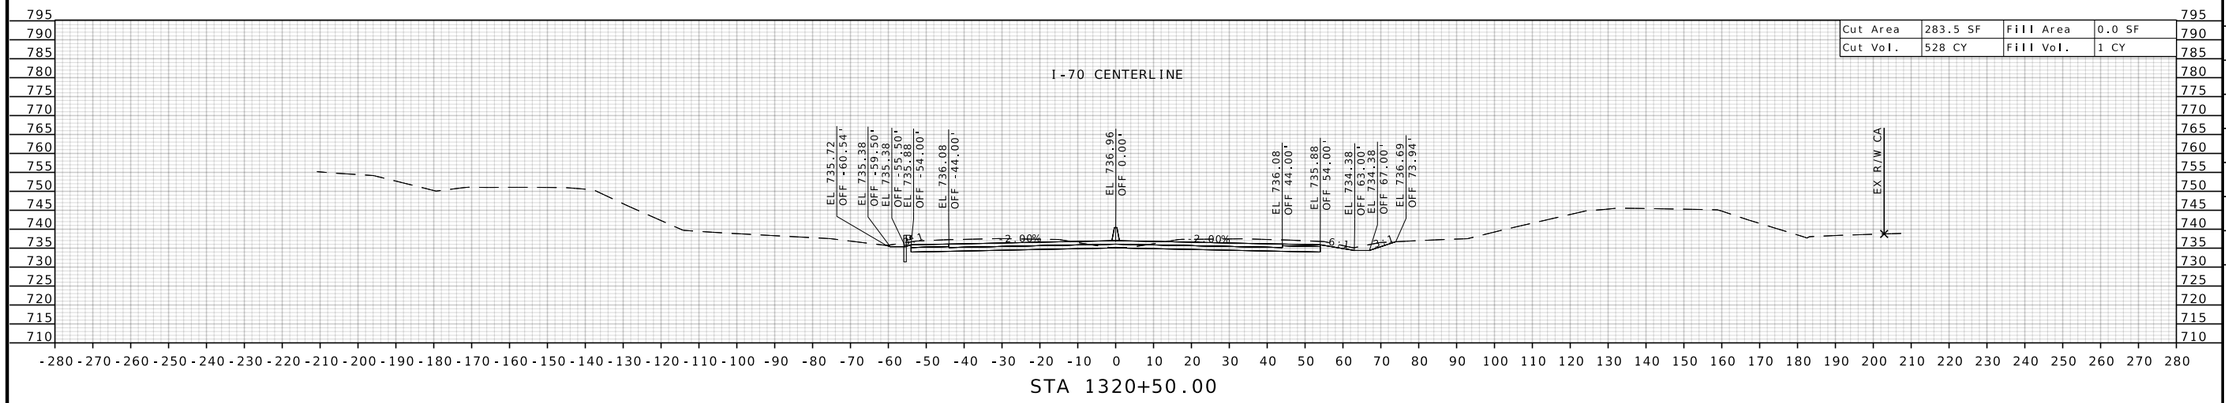

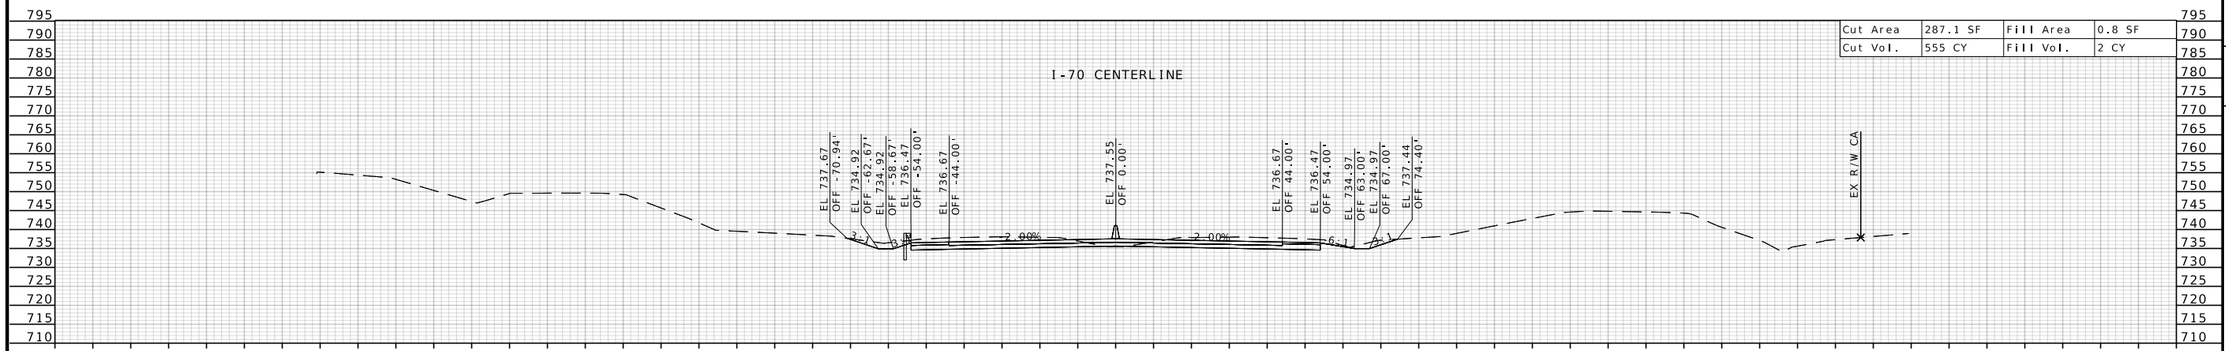

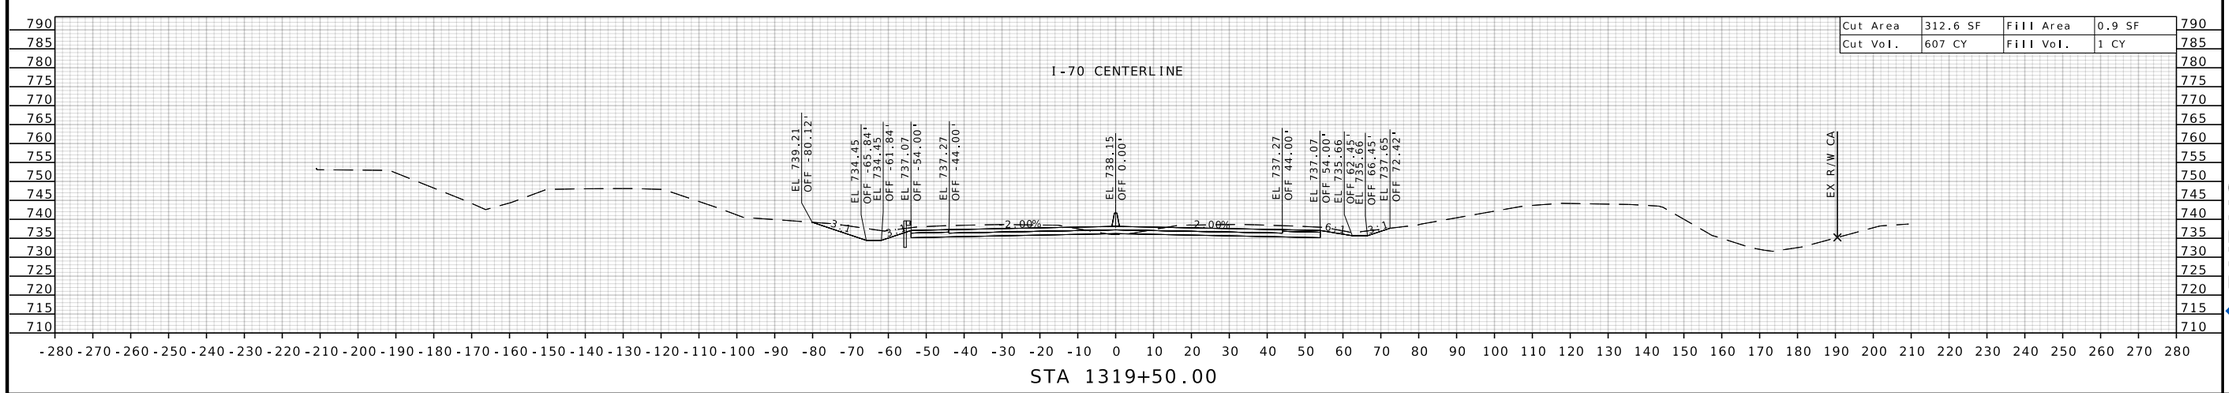

STATE OF MISSOURI
RONNIE L. WILLIAMS
NUMBER PE-2010000879
PROFESSIONAL ENGINEER

THIS SHEET HAS BEEN SIGNED, SEALED, AND DATED ELECTRONICALLY

DATE PREPARED
10/27/2025

ROUTE	STATE
I-70	MO
DISTRICT	SHEET NO.
CD	400

COUNTY
COOPER

JOB NO.
JST0017B

CONTRACT ID.
-

PROJECT NO.
-


BRIDGE NO.
-


NO.	DESCRIPTION	DATE


MISSOURI HIGHWAYS AND TRANSPORTATION COMMISSION

105 WEST CAPITOL
JEFFERSON CITY, MO 65102
1-888-ASK-MODOT (1-888-275-6636)

BURNS McDONNELL
9400 Ward Parkway
Kansas City, MO 64114
(816) 333-9400
Certificate of Authority
No.: 000165

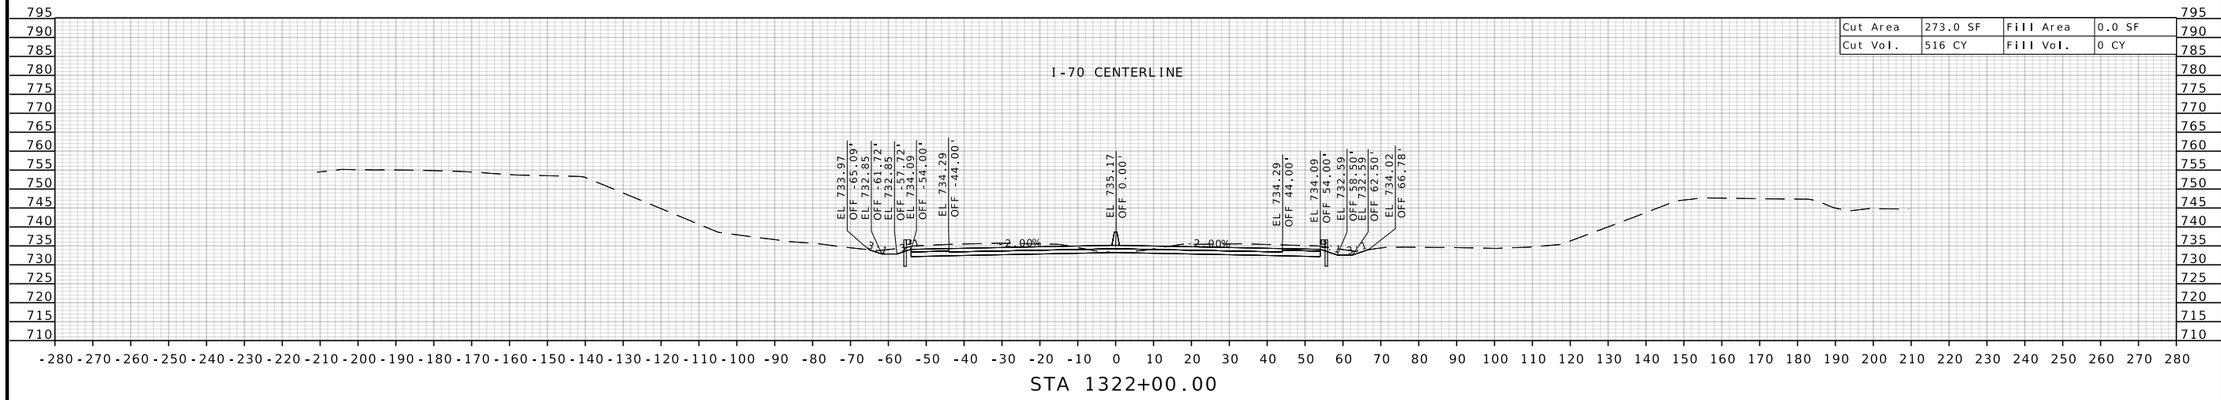

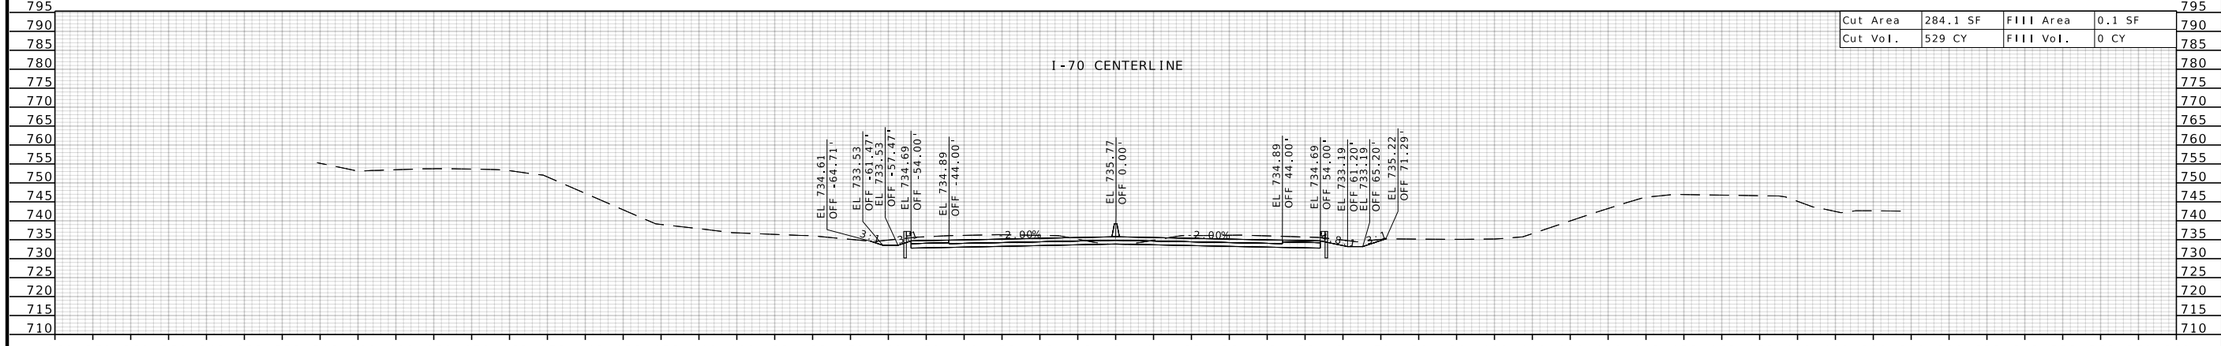

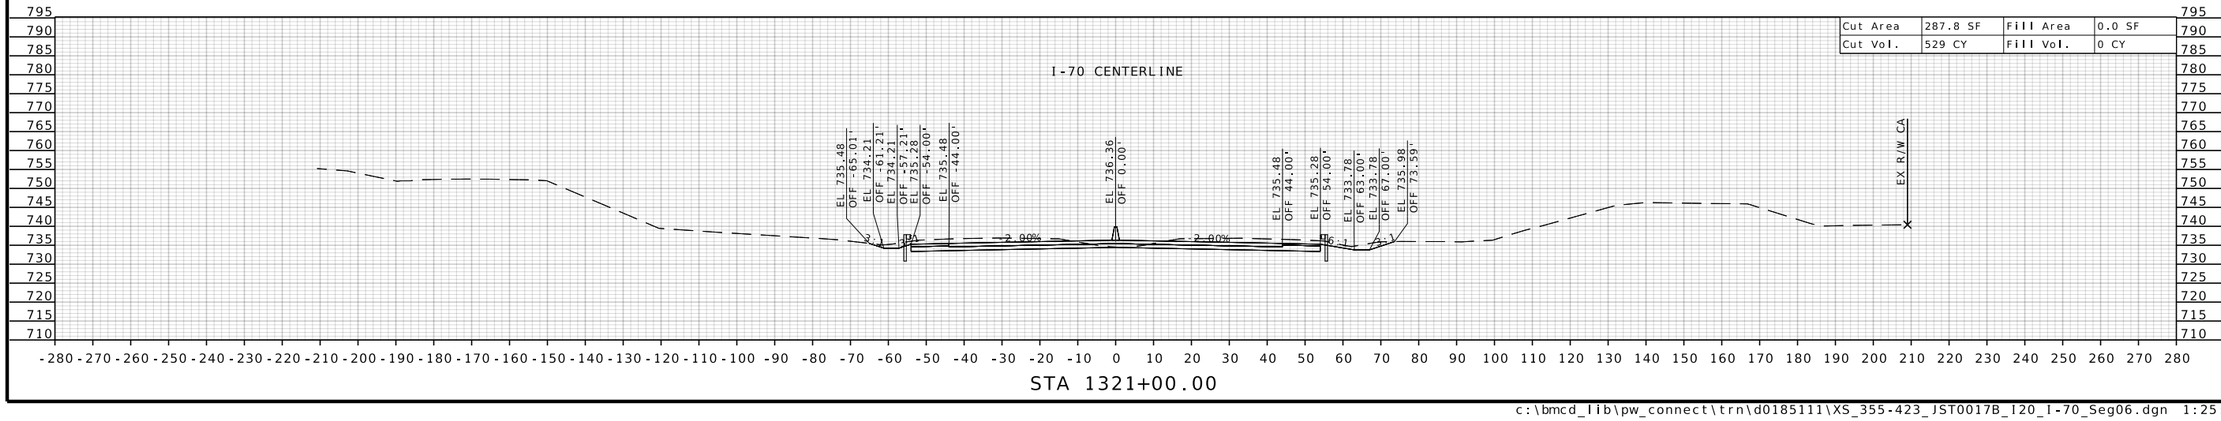

STATE OF MISSOURI
RONNIE L. WILLIAMS
NUMBER PE-2010000879
PROFESSIONAL ENGINEER

THIS SHEET HAS BEEN SIGNED, SEALED, AND DATED ELECTRONICALLY

DATE PREPARED
10/27/2025

ROUTE	STATE
I-70	MO
DISTRICT	SHEET NO.
CD	401

COUNTY
COOPER

JOB NO.
JST0017B

CONTRACT ID.
-

PROJECT NO.
-

BRIDGE NO.
-

DESCRIPTION	DATE


MISSOURI HIGHWAYS AND TRANSPORTATION COMMISSION

105 WEST CAPITOL
JEFFERSON CITY, MO 65102
1-888-ASK-MODOT (1-888-275-6636)

MoDOT


BURNS McDONNELL
9400 Ward Parkway
Kansas City, MO 64114
(816) 333-9400
Certificate of Authority
No.: 000165

c:\bmcd_lib\pw_connect\trn\d0185111\XS_355-423_JST0017B_I20_I-70_Seg06.dgn 1:25:56 PM 10/27/2025

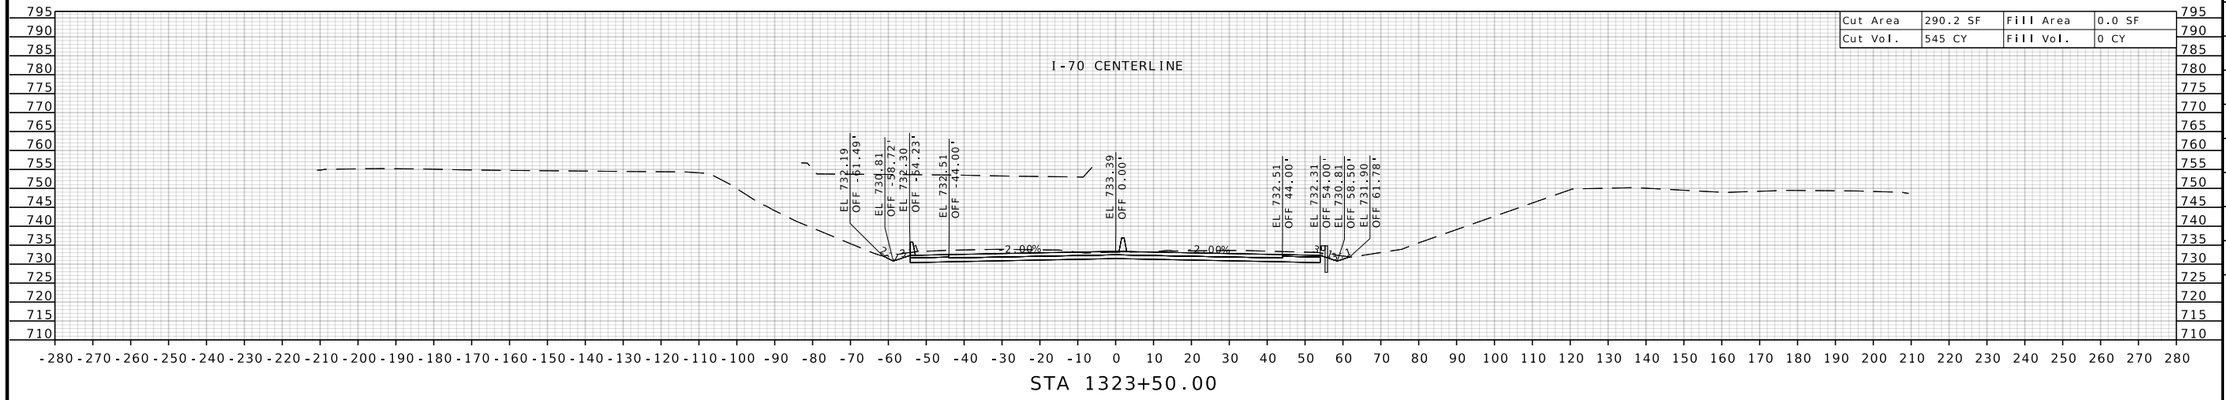


Cut Area	290.2 SF	Fill Area	0.0 SF
Cut Vol.	545 CY	Fill Vol.	0 CY

STA 1323+50.00

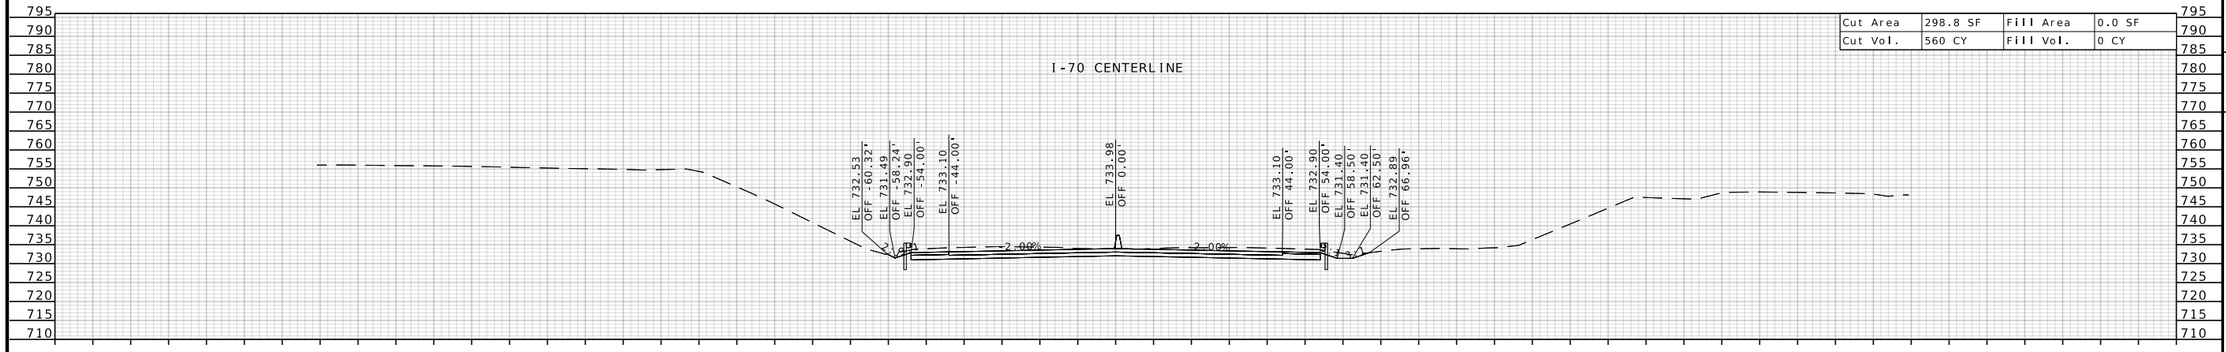

Cut Area	298.8 SF	Fill Area	0.0 SF
Cut Vol.	560 CY	Fill Vol.	0 CY

STA 1323+00.00

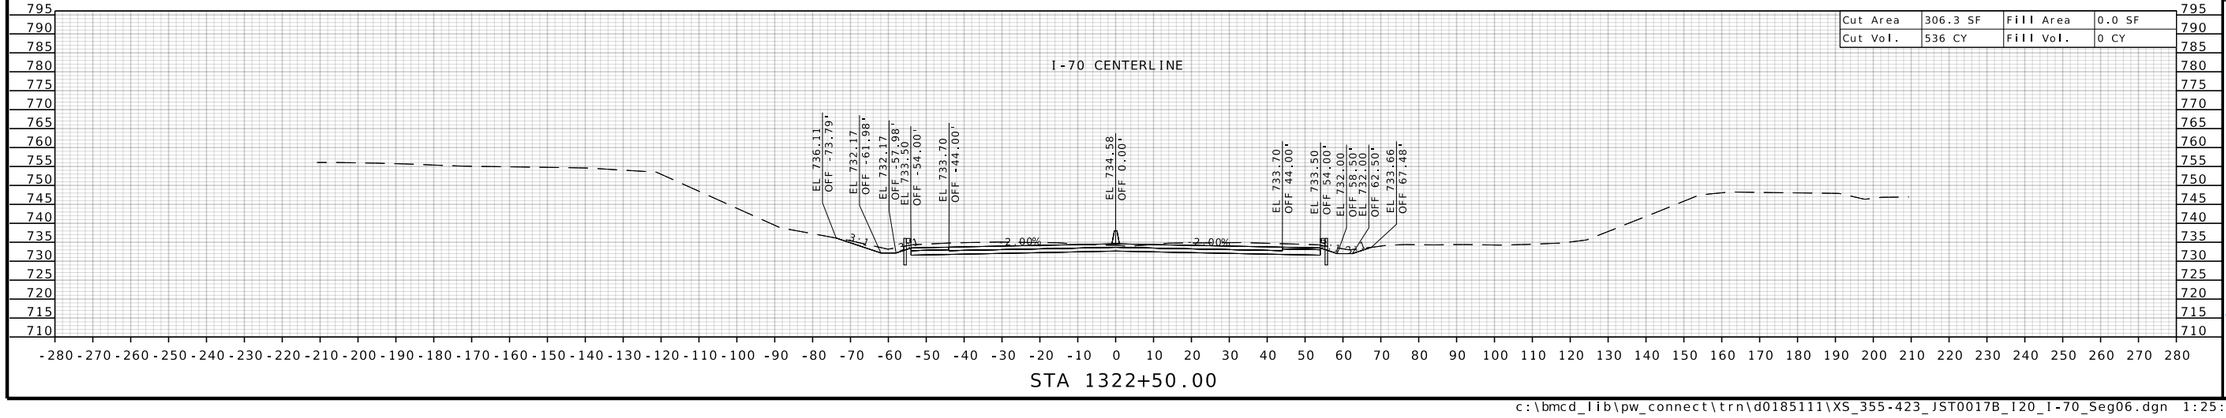

Cut Area	306.3 SF	Fill Area	0.0 SF
Cut Vol.	536 CY	Fill Vol.	0 CY

STA 1322+50.00

STATE OF MISSOURI
RONNIE L. WILLIAMS
NUMBER PE-2010000879
PROFESSIONAL ENGINEER

THIS SHEET HAS BEEN SIGNED, SEALED, AND DATED ELECTRONICALLY

DATE PREPARED
10/27/2025

ROUTE	STATE
I-70	MO
DISTRICT	SHEET NO.
CD	402

COUNTY
COOPER

JOB NO.
JST0017B

CONTRACT ID.
-

PROJECT NO.
-


BRIDGE NO.
-


DESCRIPTION	DATE


MISSOURI HIGHWAYS AND TRANSPORTATION COMMISSION

105 WEST CAPITOL
JEFFERSON CITY, MO 65102
1-888-ASK-MODOT (1-888-275-6636)

BURNS McDONNELL
9400 Ward Parkway
Kansas City, MO 64114
(816) 333-9400
Certificate of Authority No.: 000165

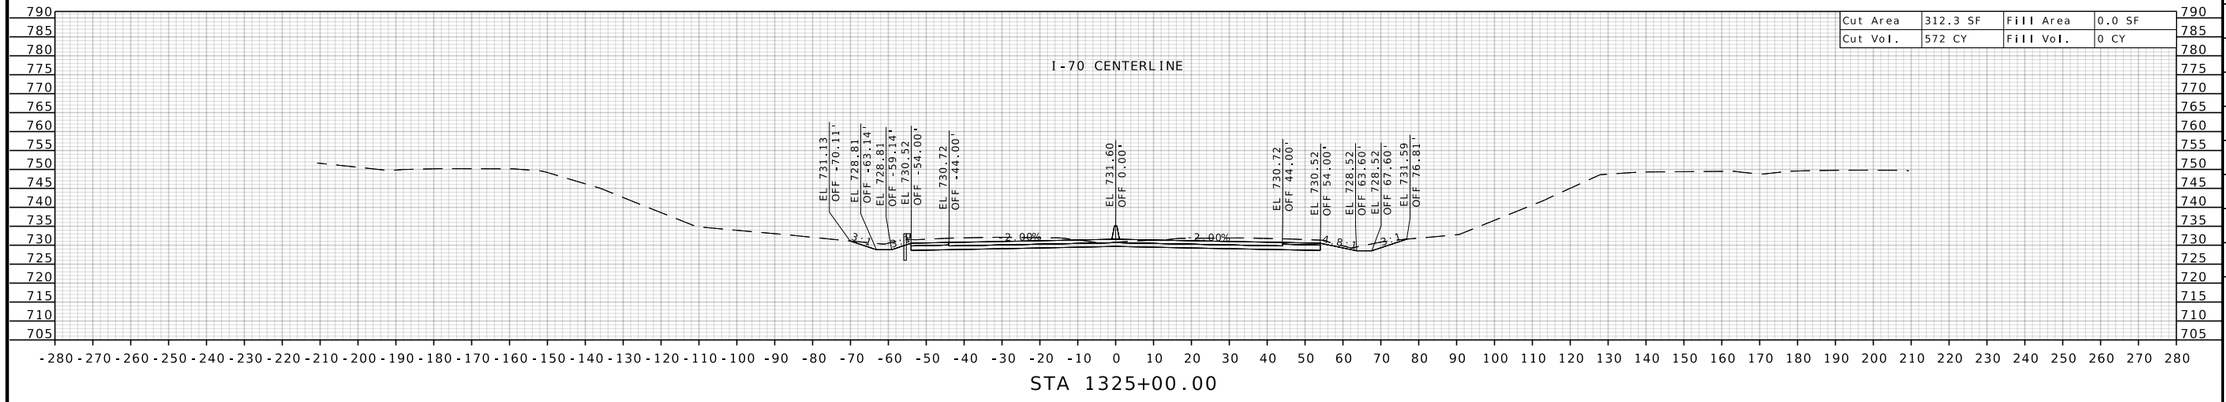

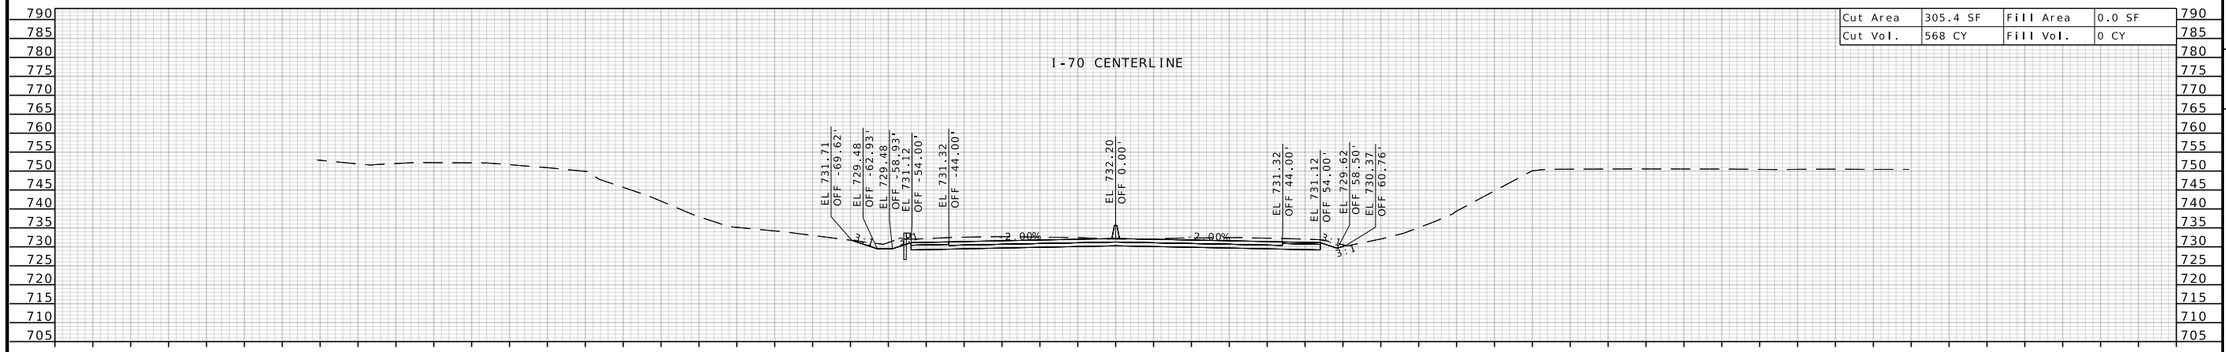

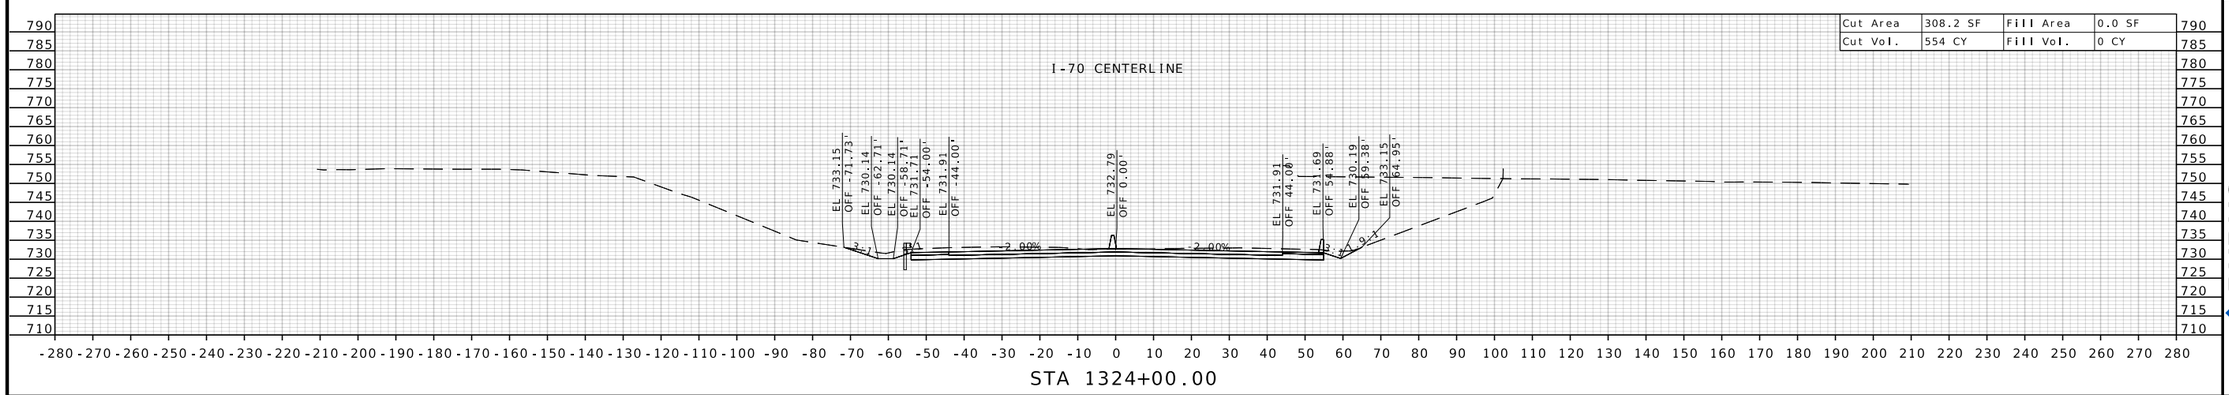

STATE OF MISSOURI
RONNIE L. WILLIAMS
NUMBER PE-2010000879
PROFESSIONAL ENGINEER

THIS SHEET HAS BEEN SIGNED, SEALED, AND DATED ELECTRONICALLY

DATE PREPARED
10/27/2025

ROUTE	STATE
I-70	MO
DISTRICT	SHEET NO.
CD	403

COUNTY
COOPER

JOB NO.
JST0017B

CONTRACT ID.
-

PROJECT NO.
-

BRIDGE NO.
-

DESCRIPTION	DATE


MISSOURI HIGHWAYS AND TRANSPORTATION COMMISSION


105 WEST CAPITOL
JEFFERSON CITY, MO 65102
1-888-ASK-MODOT (1-888-275-6636)


MoDOT

BURNS McDONNELL
9400 Ward Parkway
Kansas City, MO 64114
(816) 333-9400
Certificate of Authority
No.: 000165

c:\bmcd_lib\pw_connect\trn\d0185111\XS_355-423_JST0017B_I20_I-70_Seg06.dgn 1:26:00 PM 10/27/2025

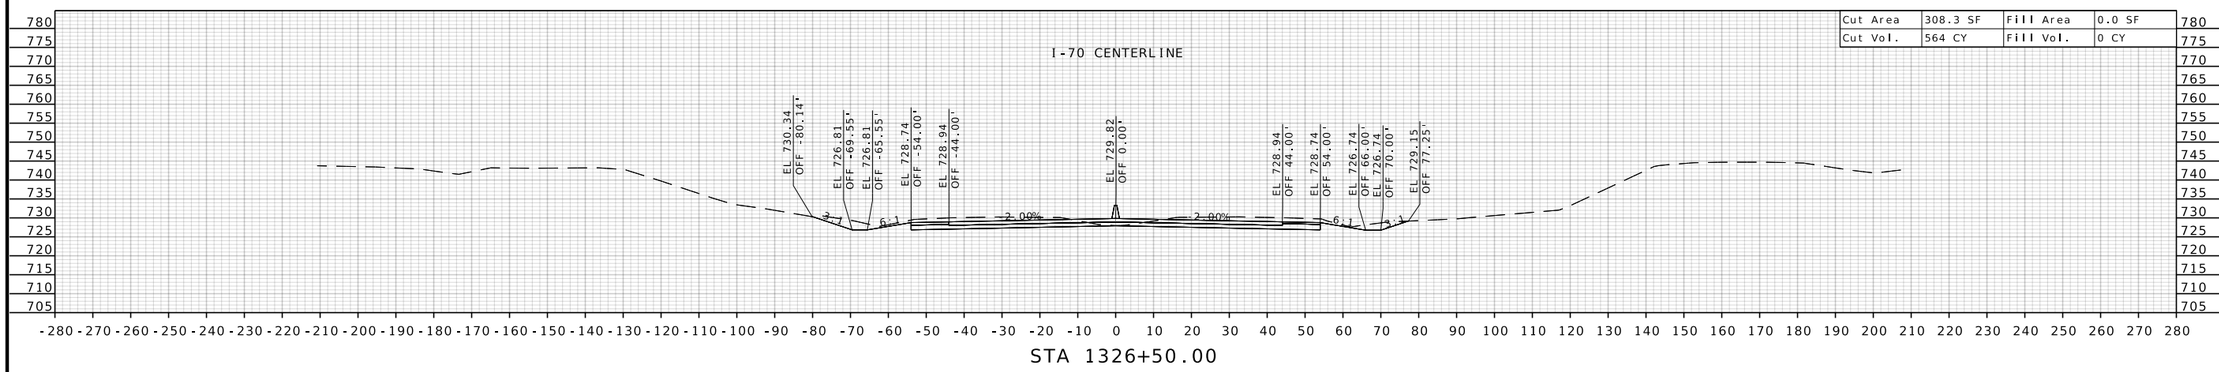

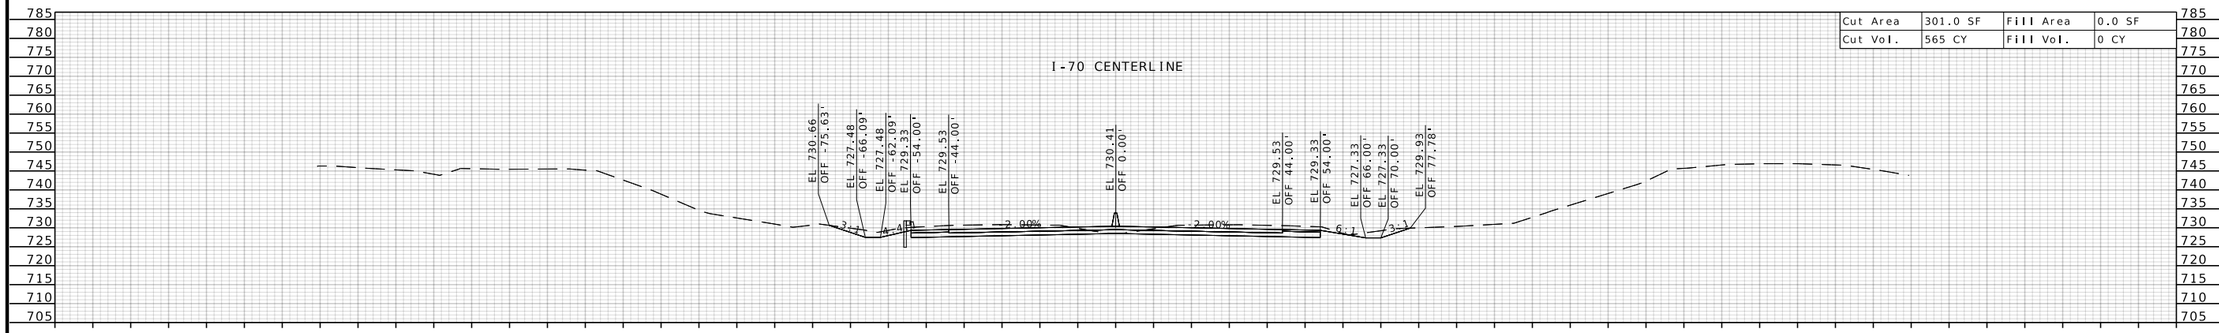

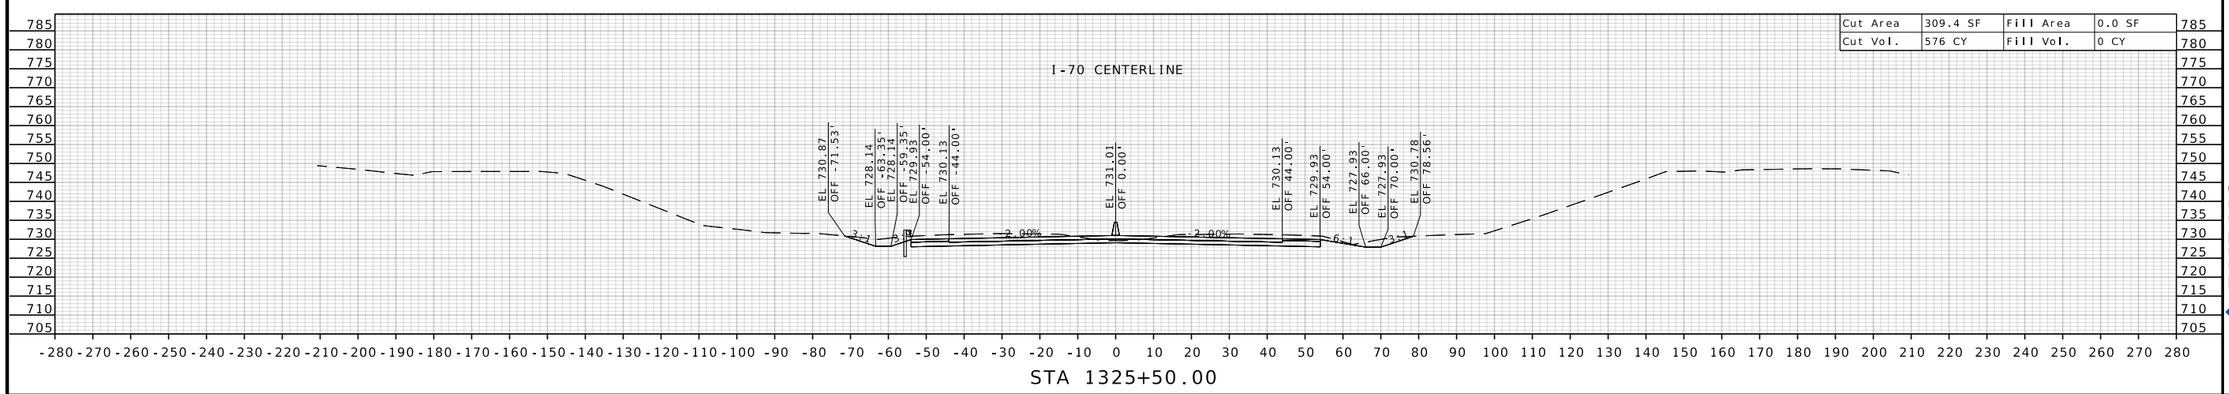

STATE OF MISSOURI
RONNIE L. WILLIAMS
NUMBER PE-2010000879
PROFESSIONAL ENGINEER

THIS SHEET HAS BEEN SIGNED, SEALED, AND DATED ELECTRONICALLY

DATE PREPARED
10/27/2025

ROUTE	STATE
I-70	MO
DISTRICT	SHEET NO.
CD	404

COUNTY
COOPER

JOB NO.
JST0017B

CONTRACT ID.
-

PROJECT NO.
-

BRIDGE NO.
-

DESCRIPTION	DATE


MISSOURI HIGHWAYS AND TRANSPORTATION COMMISSION


105 WEST CAPITOL
JEFFERSON CITY, MO 65102
1-888-ASK-MODOT (1-888-275-6636)


MoDOT

BURNS McDONNELL
9400 Ward Parkway
Kansas City, MO 64114
(816) 333-9400
Certificate of Authority
No.: 000165

c:\bmcd_lib\pw_connect\trn\d0185111\XS_355-423_JST0017B_I20_I-70_Seg06.dgn 1:26:02 PM 10/27/2025

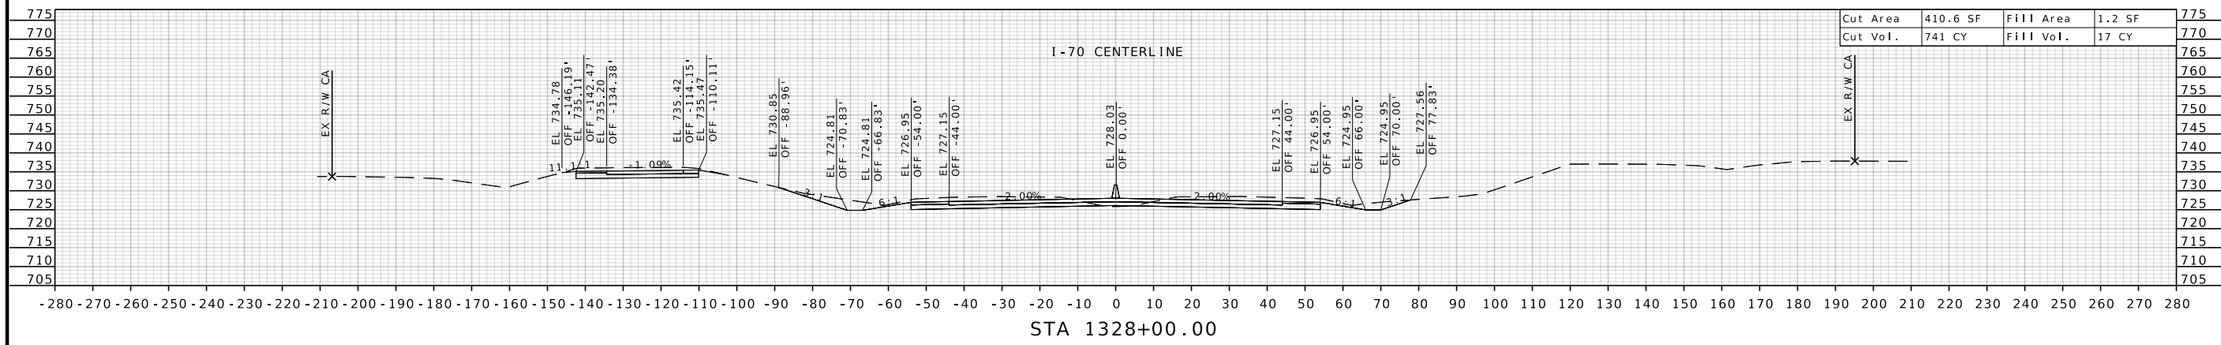

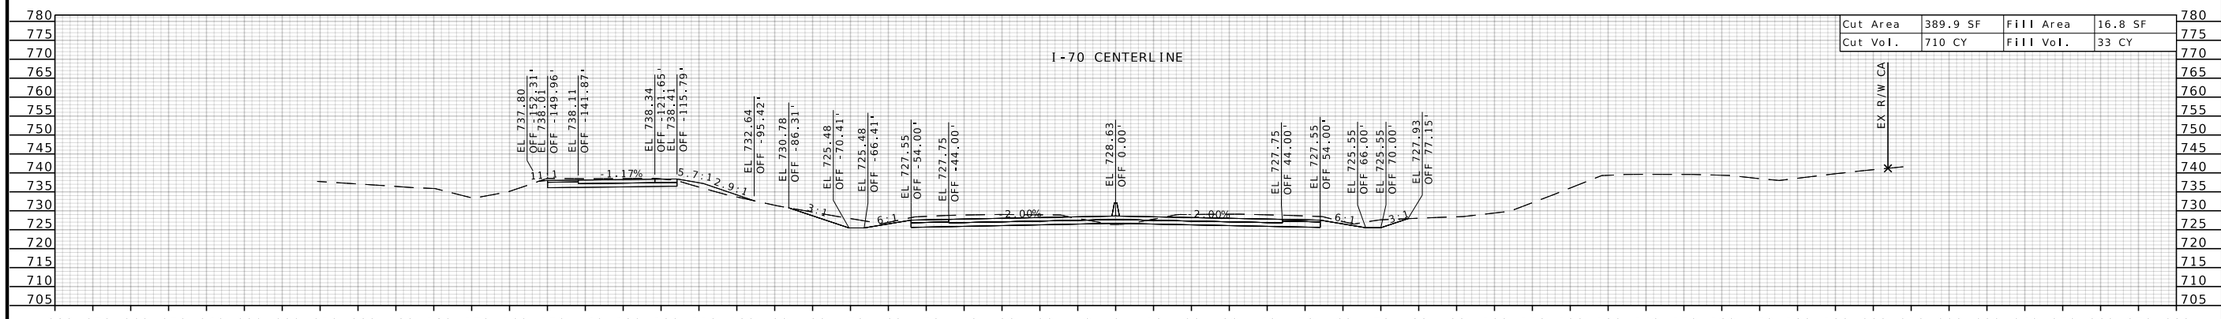

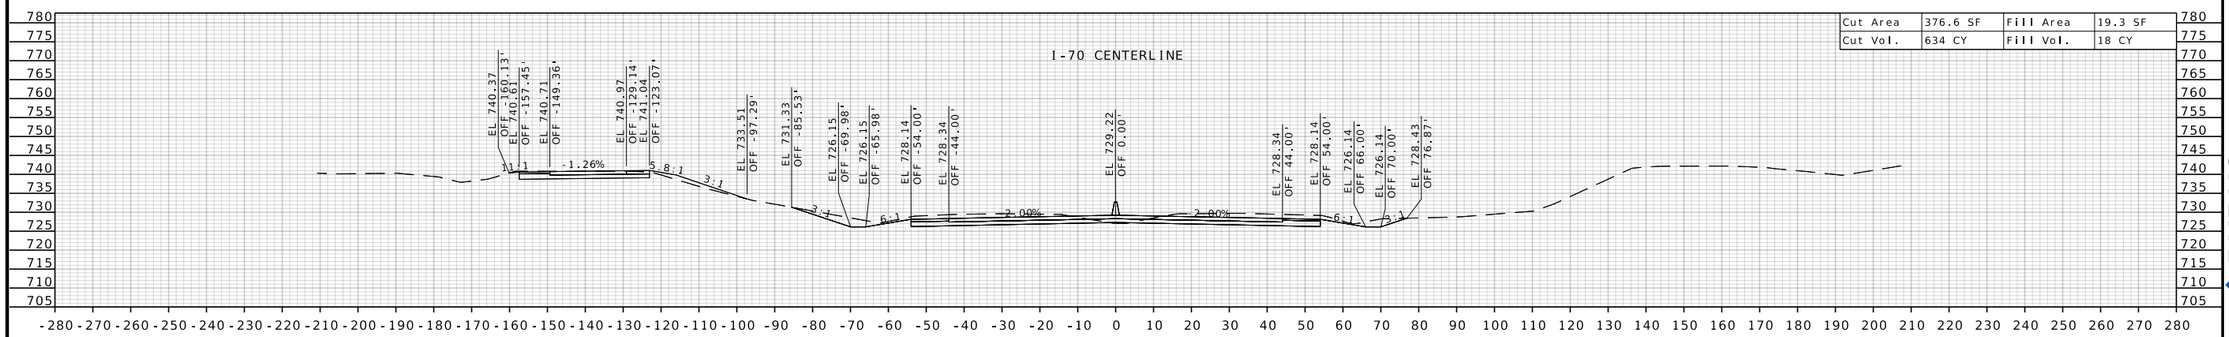

STATE OF MISSOURI
RONNIE L. WILLIAMS
NUMBER PE-2010000879
PROFESSIONAL ENGINEER

THIS SHEET HAS BEEN SIGNED, SEALED, AND DATED ELECTRONICALLY

DATE PREPARED
10/27/2025

ROUTE	STATE
I-70	MO
DISTRICT	SHEET NO.
CD	405

COUNTY
COOPER

JOB NO.
JST0017B

CONTRACT ID.
-

PROJECT NO.
-

BRIDGE NO.
-


DESCRIPTION	DATE


MISSOURI HIGHWAYS AND TRANSPORTATION COMMISSION


105 WEST CAPITOL
JEFFERSON CITY, MO 65102
1-888-ASK-MODOT (1-888-275-6636)

BURNS McDONNELL
9400 Ward Parkway
Kansas City, MO 64114
(816) 333-9400
Certificate of Authority No.: 000165

c:\bmcd_lib\pw_connect\trn\d0185111\XS_355-423_JST0017B_I20_I-70_Seg06.dgn 1:26:04 PM 10/27/2025

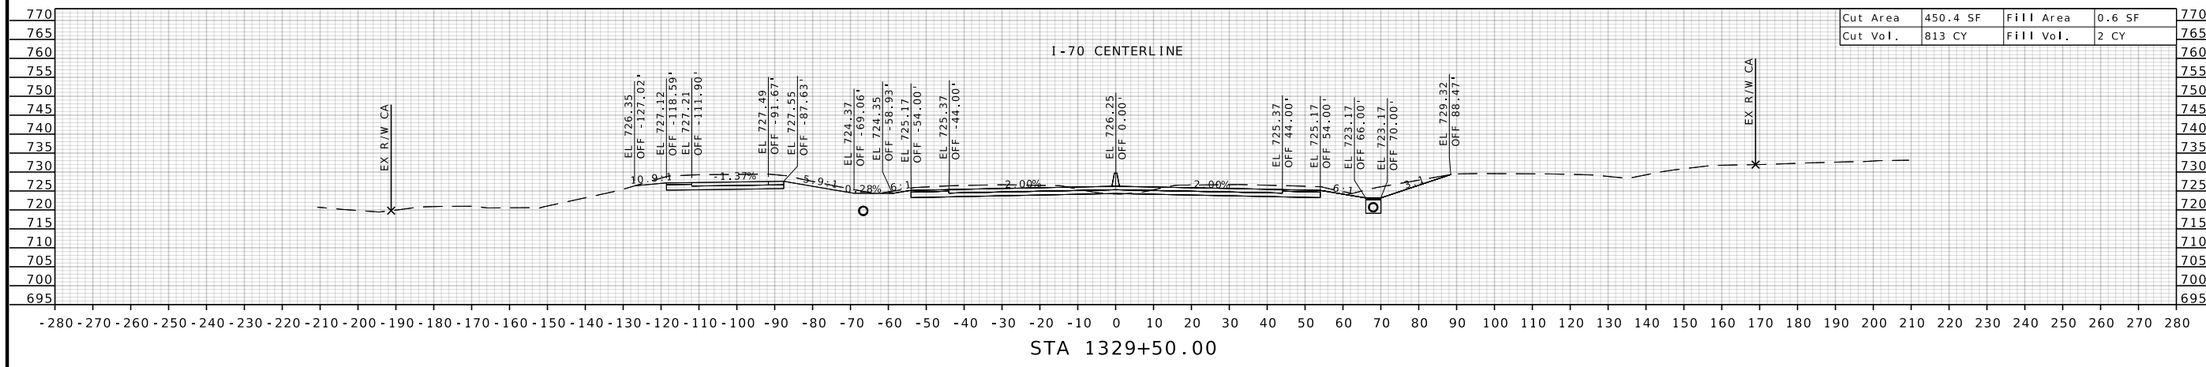

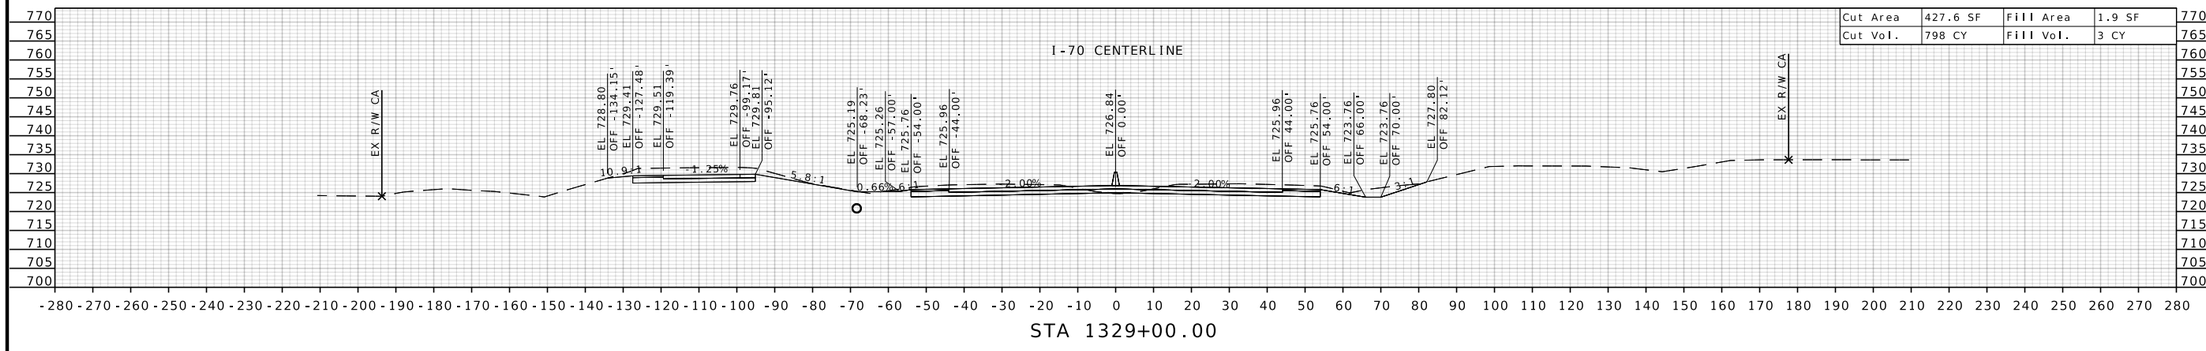

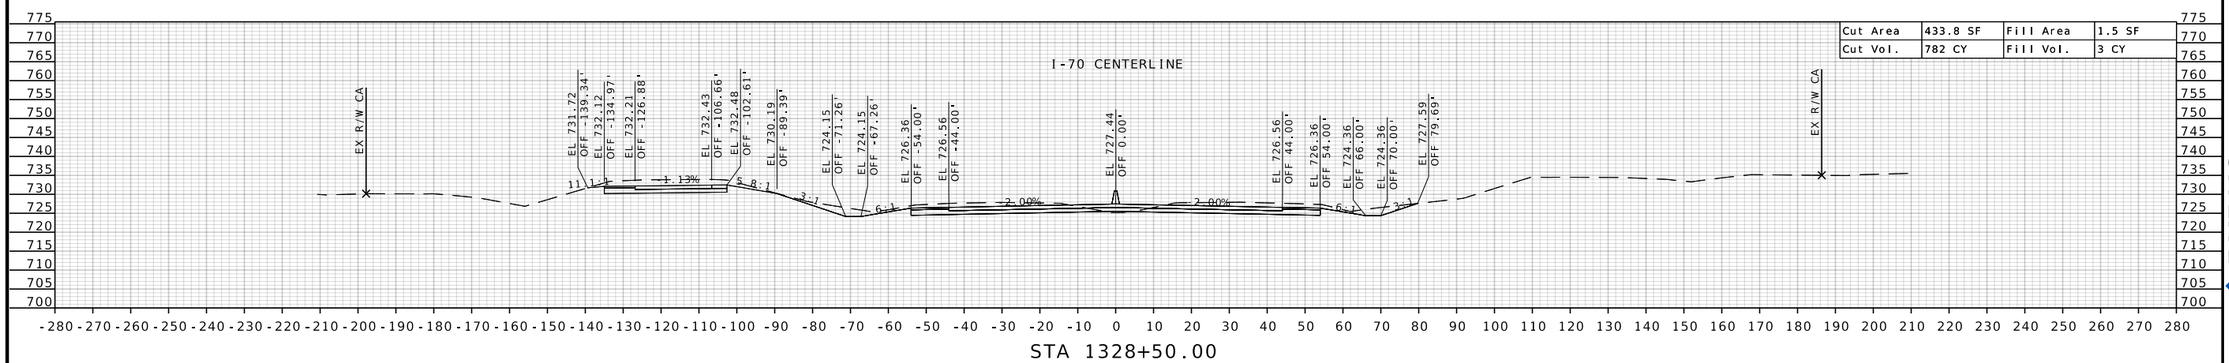

STATE OF MISSOURI
RONNIE L. WILLIAMS
NUMBER PE-2010000879
PROFESSIONAL ENGINEER

THIS SHEET HAS BEEN SIGNED, SEALED, AND DATED ELECTRONICALLY

DATE PREPARED
10/27/2025

ROUTE	STATE
I-70	MO
DISTRICT	SHEET NO.
CD	406

COUNTY
COOPER

JOB NO.
JST0017B

CONTRACT ID.
-


PROJECT NO.
-


BRIDGE NO.
-


DESCRIPTION	DATE

MISSOURI HIGHWAYS AND TRANSPORTATION COMMISSION
105 WEST CAPITOL
JEFFERSON CITY, MO 65102
1-888-ASK-MODOT (1-888-275-6636)

BURNS McDONNELL
9400 Ward Parkway
Kansas City, MO 64114
(816) 333-9400
Certificate of Authority
No.: 000165

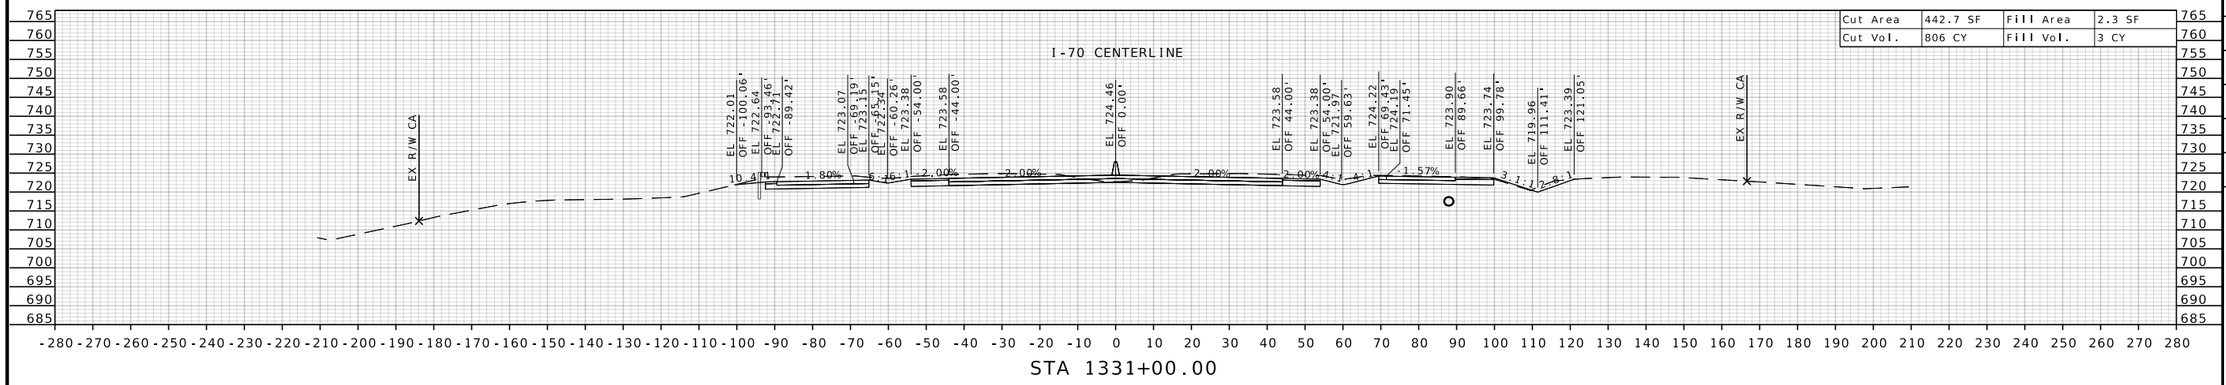

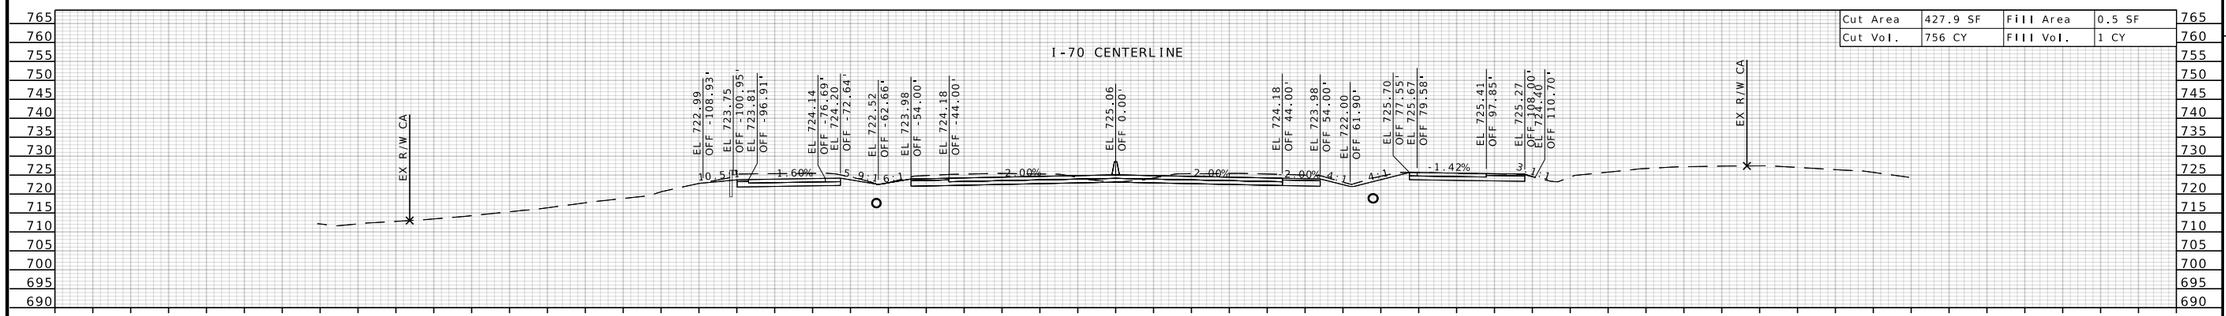

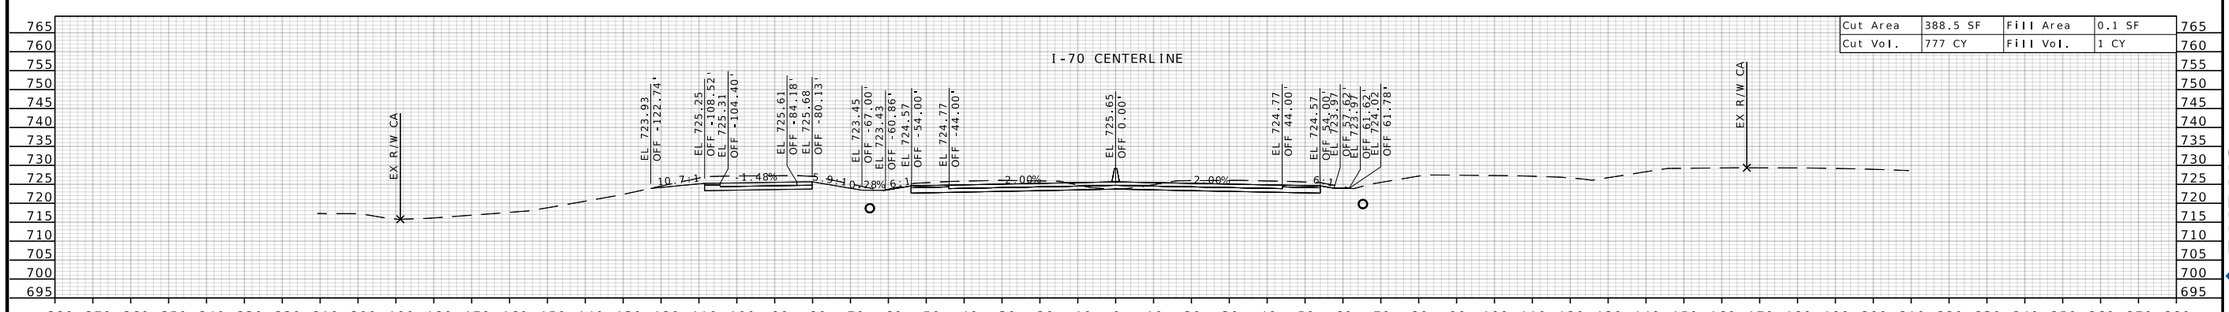

STATE OF MISSOURI
RONNIE L. WILLIAMS
NUMBER PE-2010000879
PROFESSIONAL ENGINEER

THIS SHEET HAS BEEN SIGNED, SEALED, AND DATED ELECTRONICALLY

DATE PREPARED
10/27/2025

ROUTE	STATE
I-70	MO
DISTRICT	SHEET NO.
CD	407

COUNTY
COOPER

JOB NO.
JST0017B

CONTRACT ID.
-

PROJECT NO.
-

BRIDGE NO.
-


DESCRIPTION	DATE


MISSOURI HIGHWAYS AND TRANSPORTATION COMMISSION


105 WEST CAPITOL
JEFFERSON CITY, MO 65102
1-888-ASK-MODOT (1-888-275-6636)

BURNS McDONNELL
9400 Ward Parkway
Kansas City, MO 64114
(816) 333-9400
Certificate of Authority
No.: 000165

c:\bmcd_lib\pw_connect\trn\d0185111\XS_355-423_JST0017B_I20_I-70_Seg06.dgn 1:26:09 PM 10/27/2025

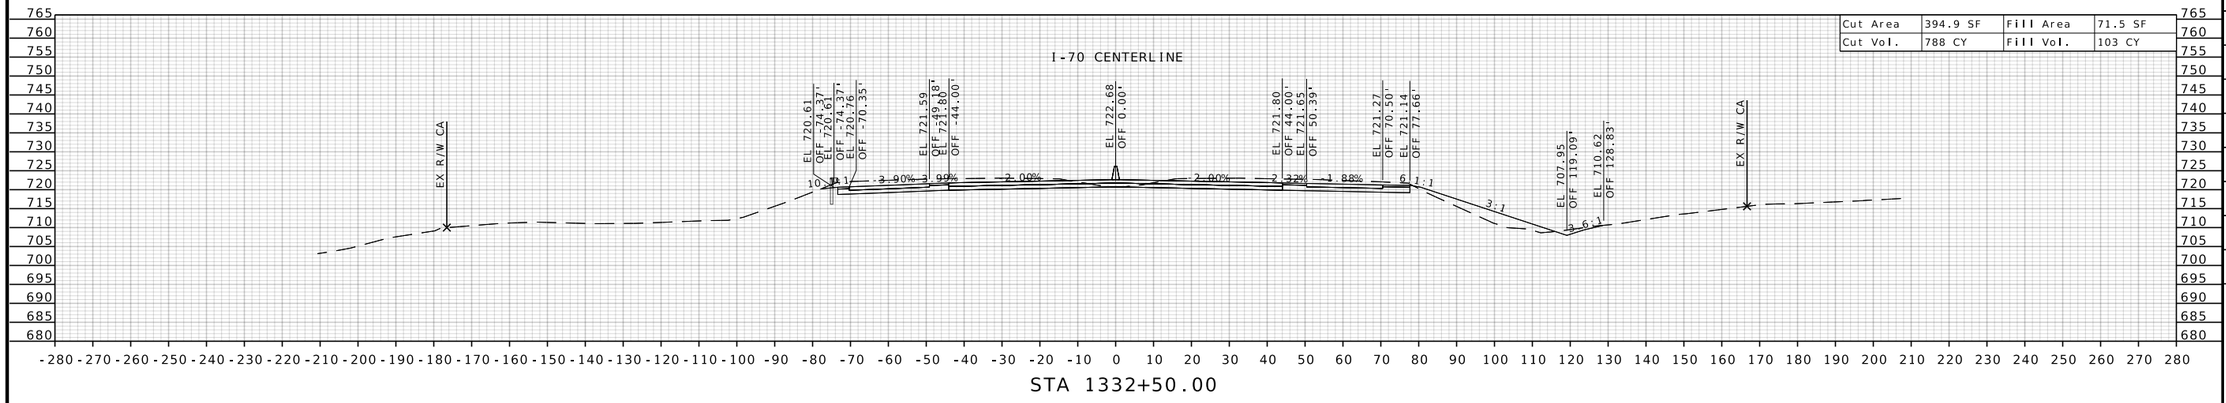

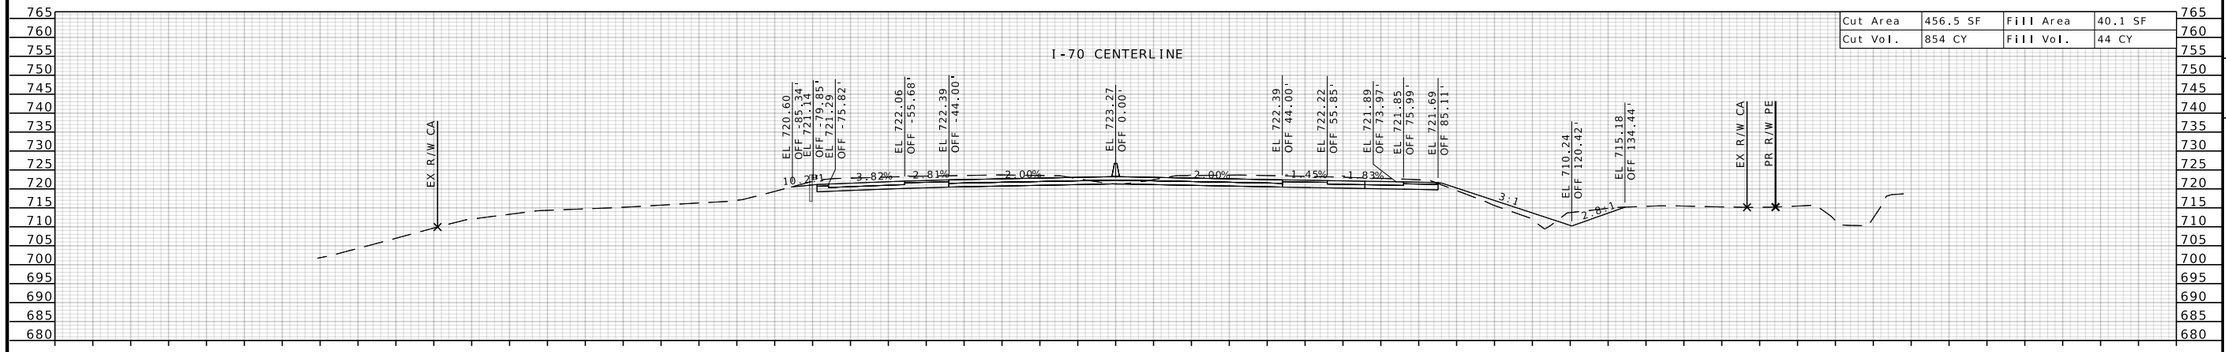

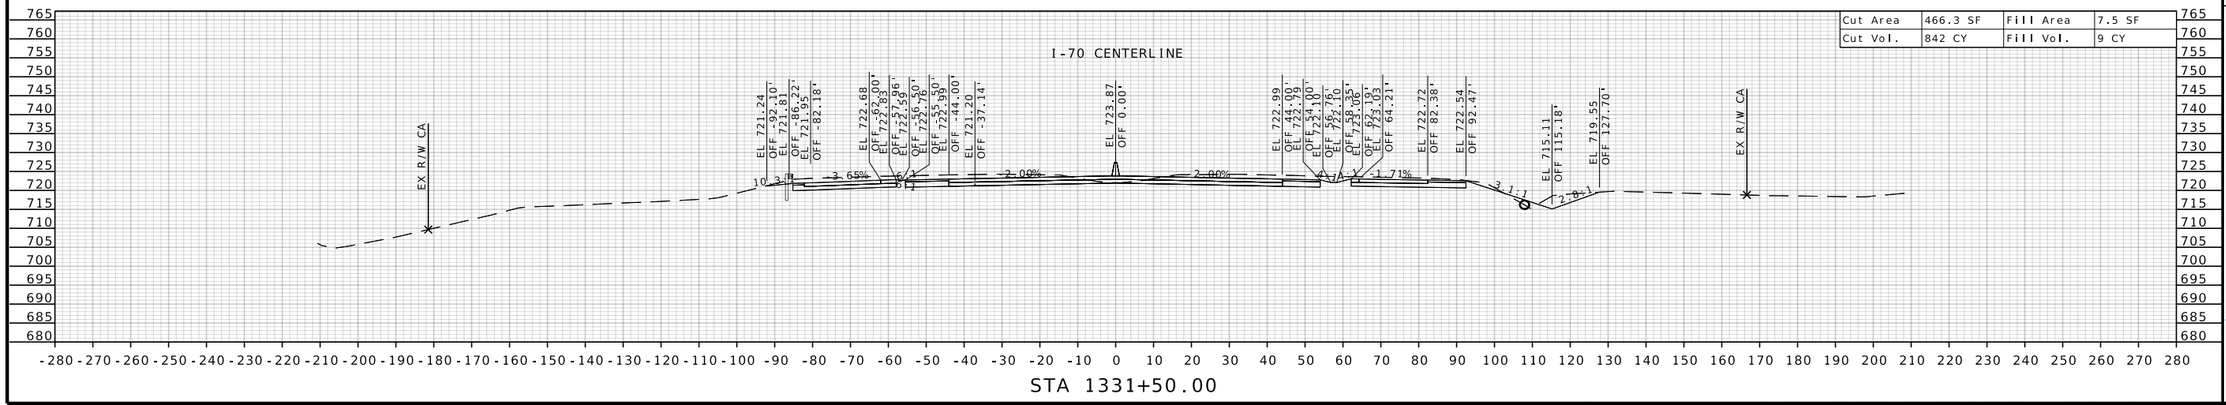

STATE OF MISSOURI
RONNIE L. WILLIAMS
NUMBER PE-2010000879
PROFESSIONAL ENGINEER

THIS SHEET HAS BEEN SIGNED, SEALED, AND DATED ELECTRONICALLY

DATE PREPARED 10/27/2025

ROUTE	STATE
I-70	MO
DISTRICT	SHEET NO.
CD	408

COUNTY: COOPER

JOB NO.: JST0017B

CONTRACT ID.: -

PROJECT NO.: -

BRIDGE NO.: -

DATE	DESCRIPTION


MISSOURI HIGHWAYS AND TRANSPORTATION COMMISSION


105 WEST CAPITOL
JEFFERSON CITY, MO 65102
1-888-ASK-MODOT (1-888-275-6636)


MoDOT

BURNS McDONNELL
9400 Ward Parkway
Kansas City, MO 64114
(816) 333-9400
Certificate of Authority No.: 000165

c:\bmcd_lib\pw_connect\trn\d0185111\XS_355-423_JST0017B_I20_I-70_Seg06.dgn 1:26:11 PM 10/27/2025

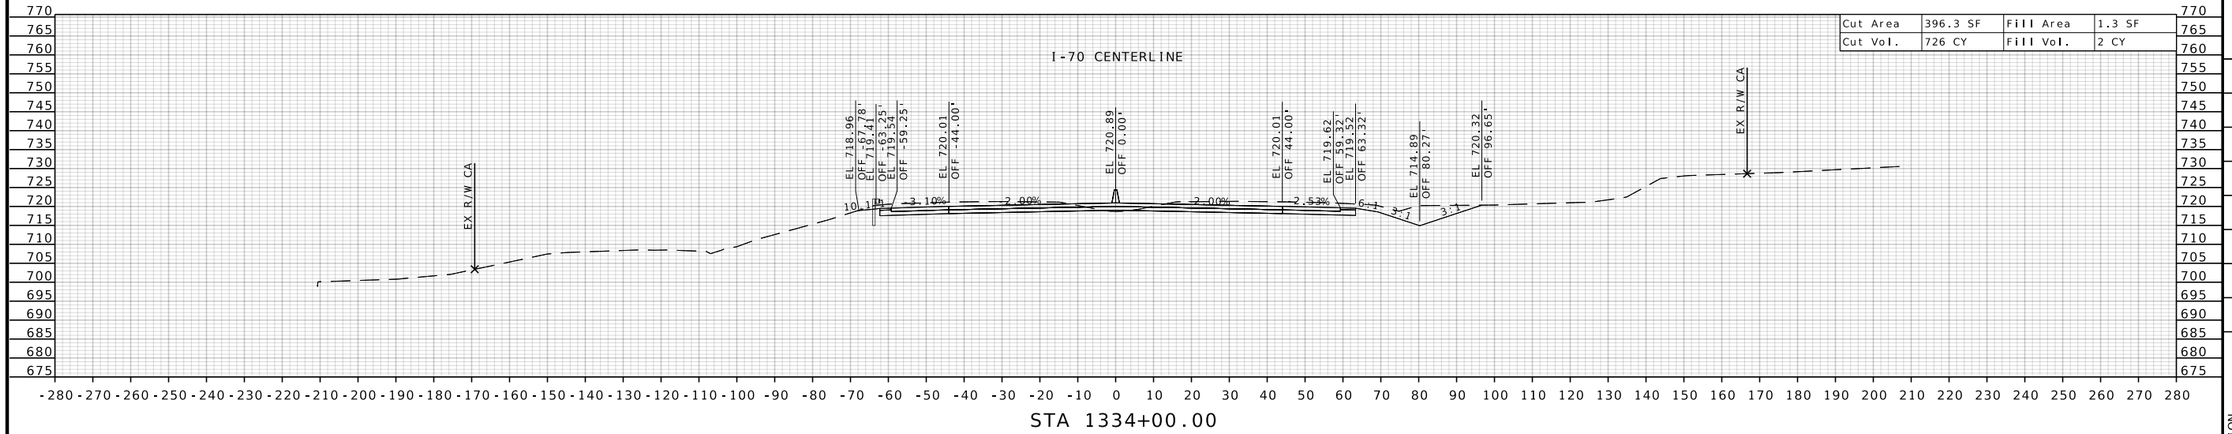

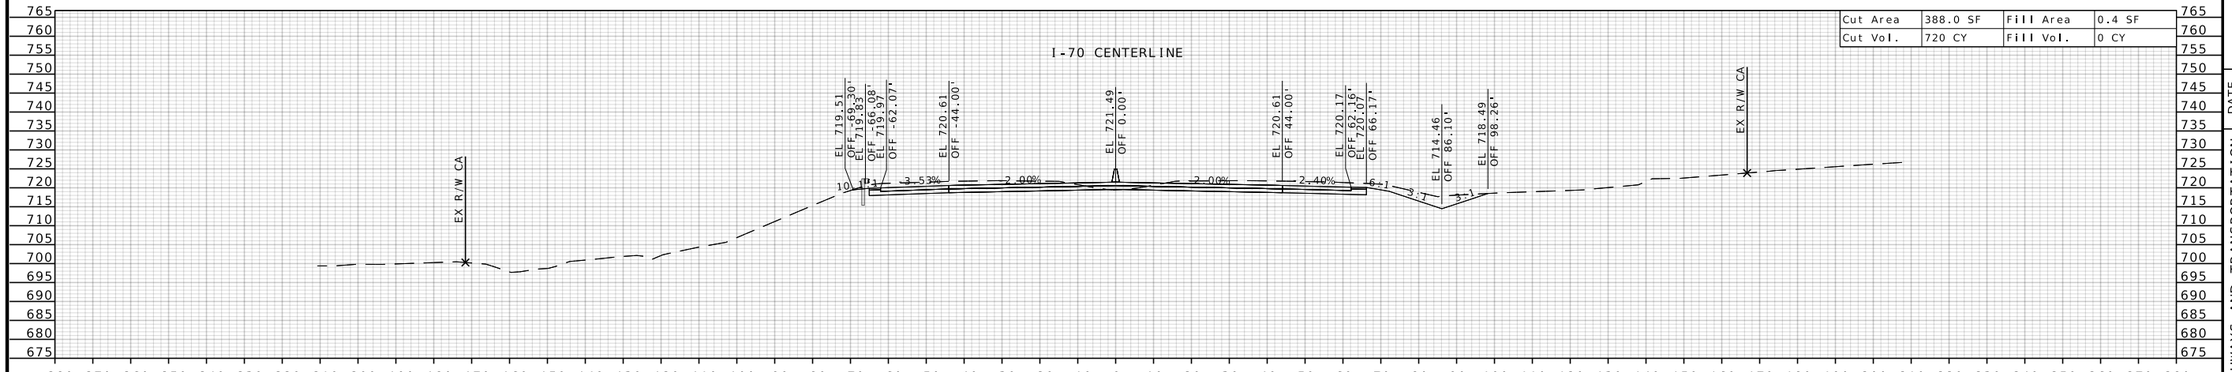

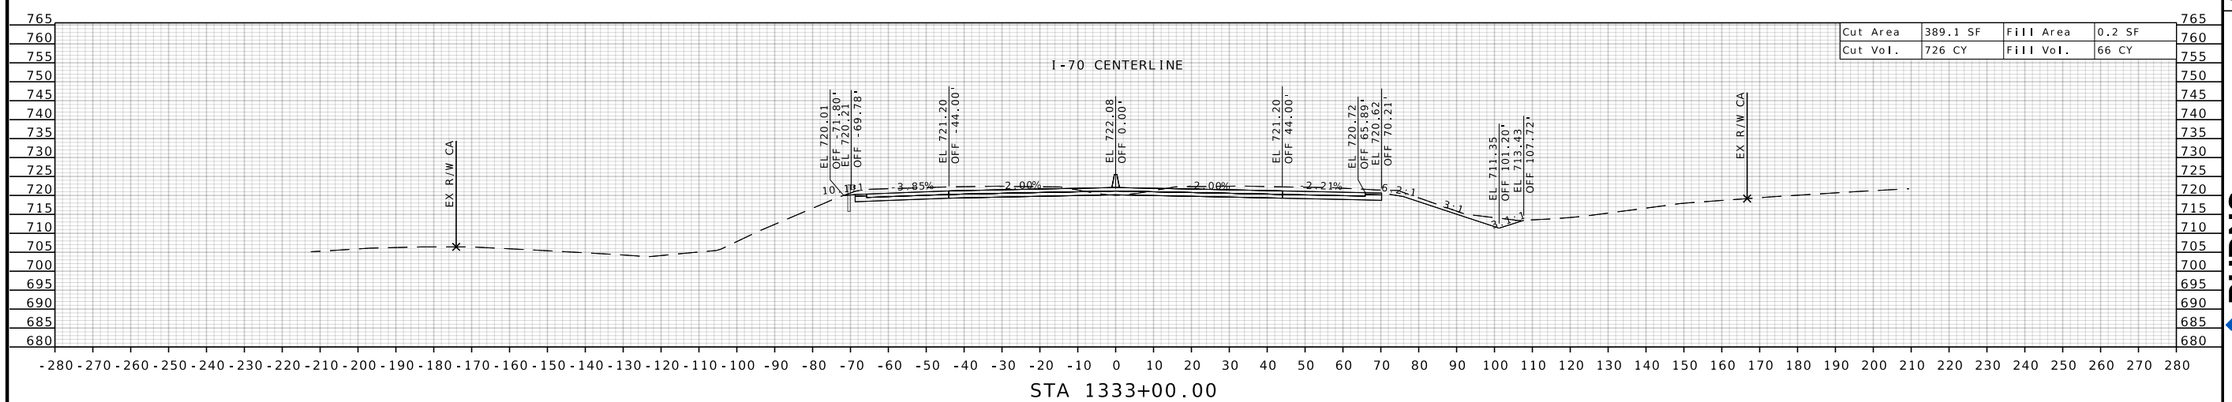

STATE OF MISSOURI
RONNIE L. WILLIAMS
NUMBER PE-2010000879
PROFESSIONAL ENGINEER

THIS SHEET HAS BEEN SIGNED, SEALED, AND DATED ELECTRONICALLY

DATE PREPARED
10/27/2025

ROUTE	STATE
I-70	MO
DISTRICT	SHEET NO.
CD	409

COUNTY
COOPER

JOB NO.
JST0017B

CONTRACT ID.
-

PROJECT NO.
-

BRIDGE NO.
-


DESCRIPTION	DATE

MISSOURI HIGHWAYS AND TRANSPORTATION COMMISSION
105 WEST CAPITOL
JEFFERSON CITY, MO 65102
1-888-ASK-MODOT (1-888-275-6636)


MoDOT

BURNS McDONNELL
9400 Ward Parkway
Kansas City, MO 64114
(816) 333-9400
Certificate of Authority No.: 000165


c:\bmcd_lib\pw_connect\trn\d0185111\XS_355-423_JST0017B_I20_I-70_Seg06.dgn 1:26:14 PM 10/27/2025

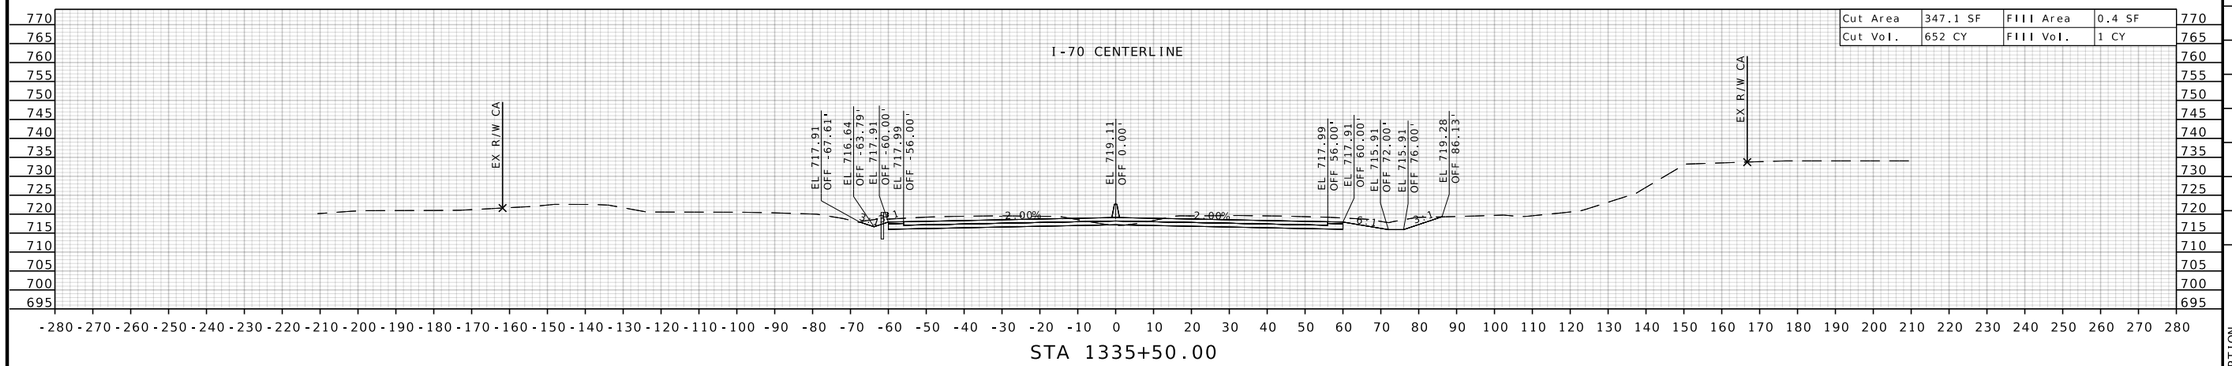

STA 1335+50.00

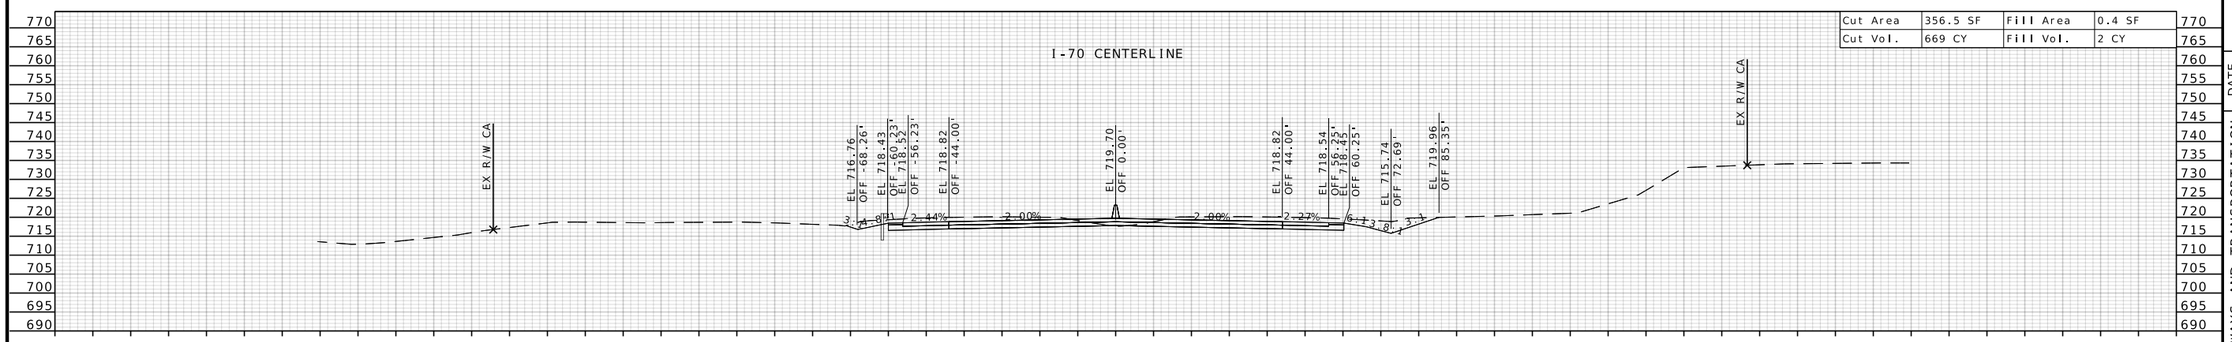

STA 1335+00.00

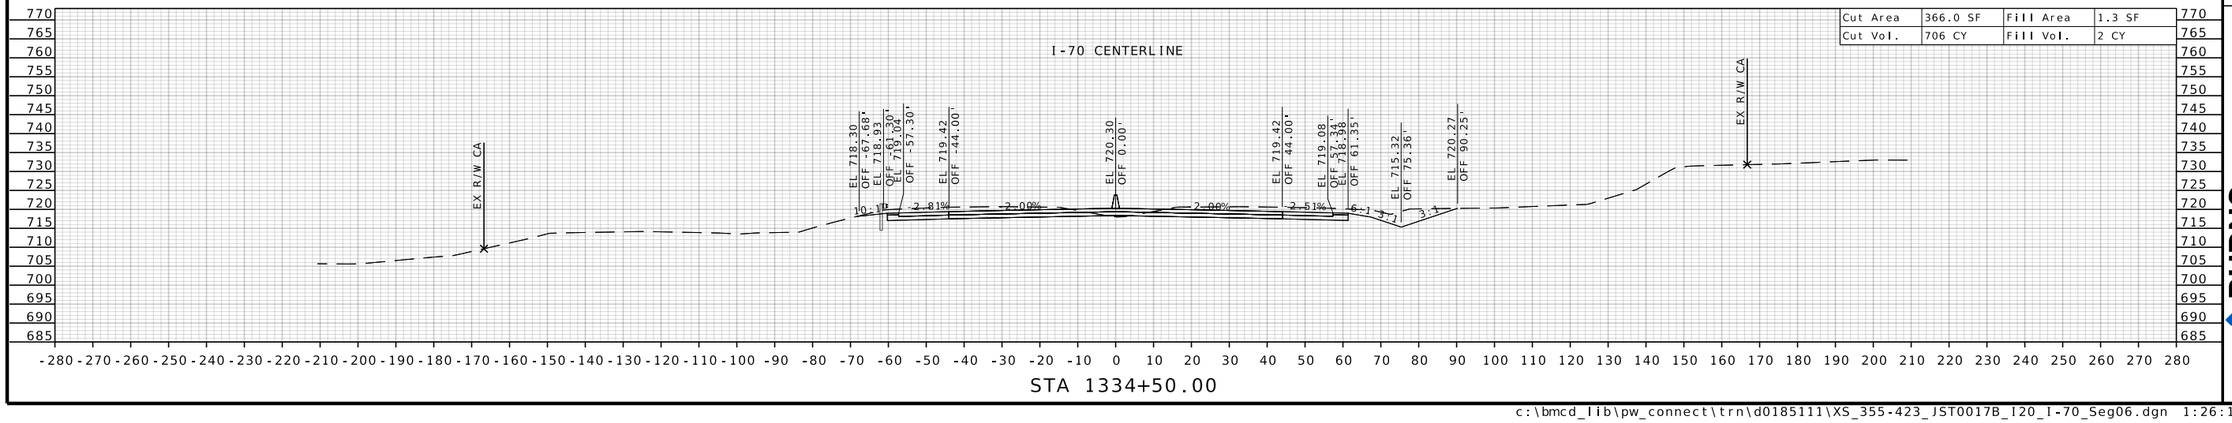

STA 1334+50.00

STATE OF MISSOURI
RONNIE L. WILLIAMS
NUMBER PE-2010000879
PROFESSIONAL ENGINEER

THIS SHEET HAS BEEN SIGNED, SEALED, AND DATED ELECTRONICALLY

DATE PREPARED
10/27/2025

ROUTE	STATE
I-70	MO
DISTRICT	SHEET NO.
CD	410

COUNTY
COOPER

JOB NO.
JST0017B

CONTRACT ID.
-

PROJECT NO.
-


BRIDGE NO.
-


DESCRIPTION	DATE


MISSOURI HIGHWAYS AND TRANSPORTATION COMMISSION

105 WEST CAPITOL
JEFFERSON CITY, MO 65102
1-888-ASK-MODOT (1-888-275-6636)

BURNS McDONNELL
9400 Ward Parkway
Kansas City, MO 64114
(816) 333-9400
Certificate of Authority
No.: 000165

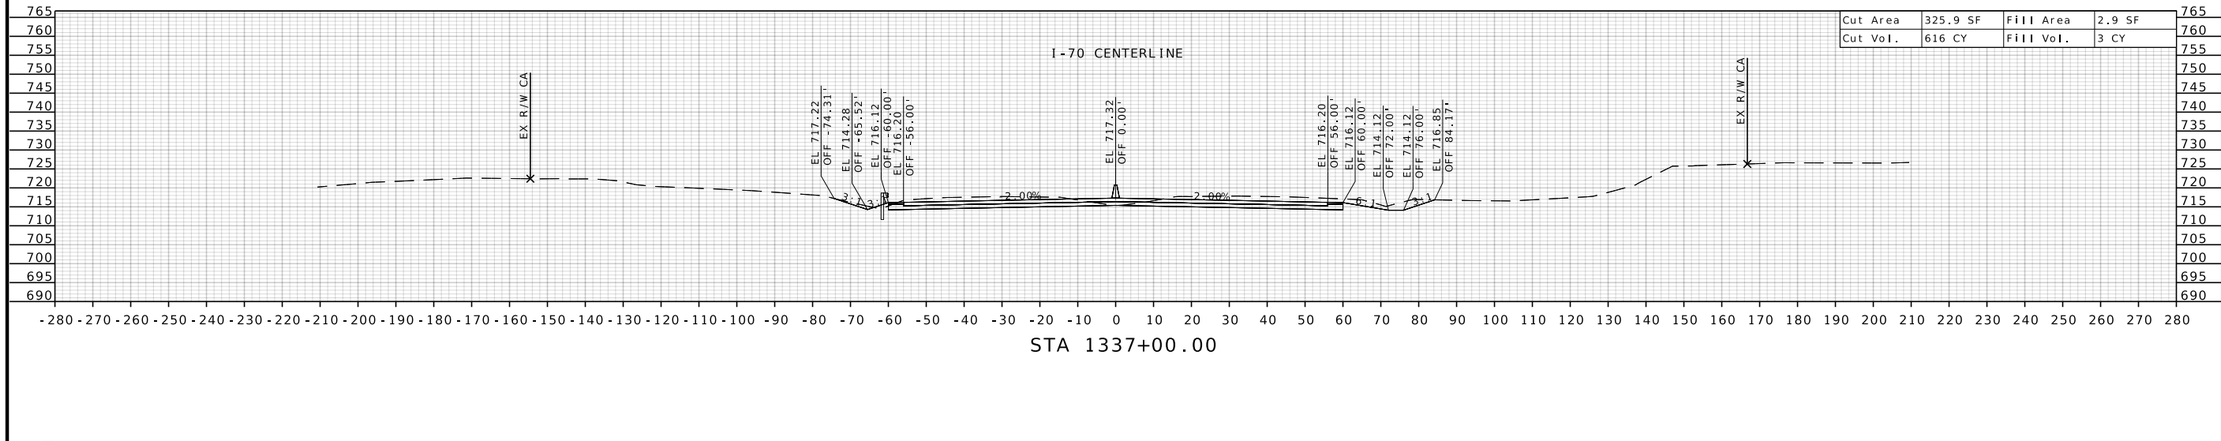

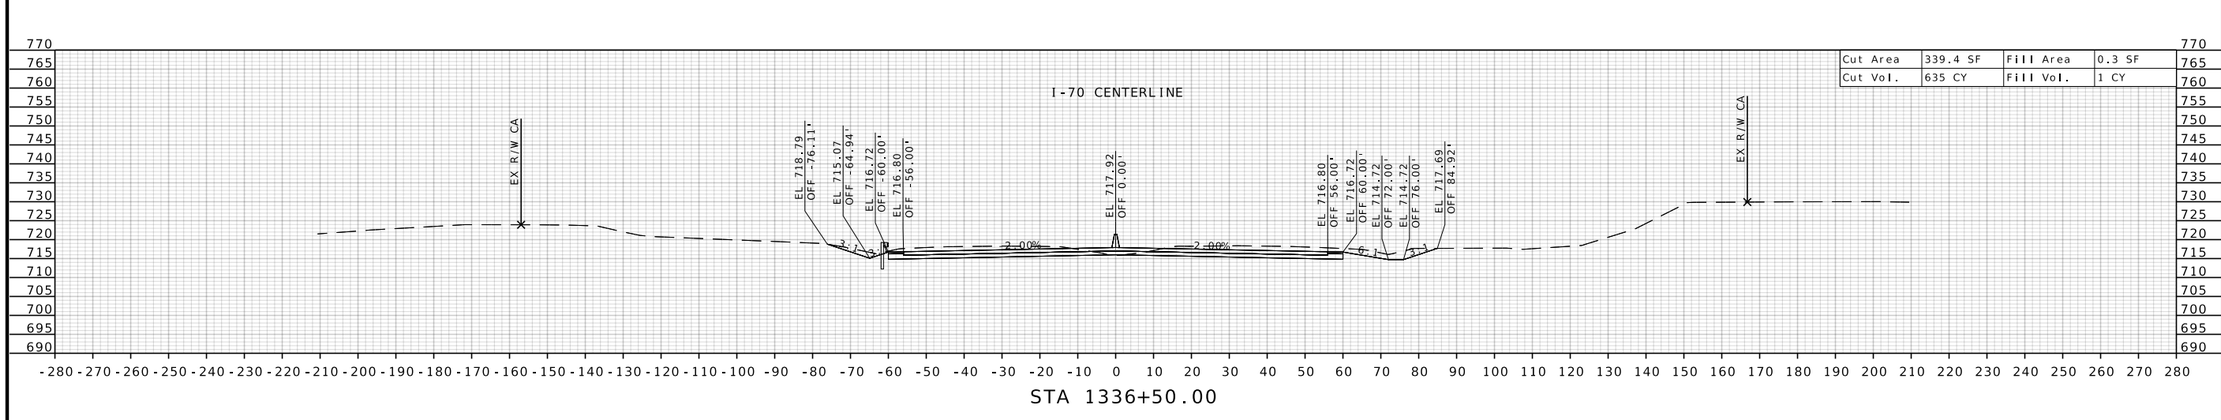

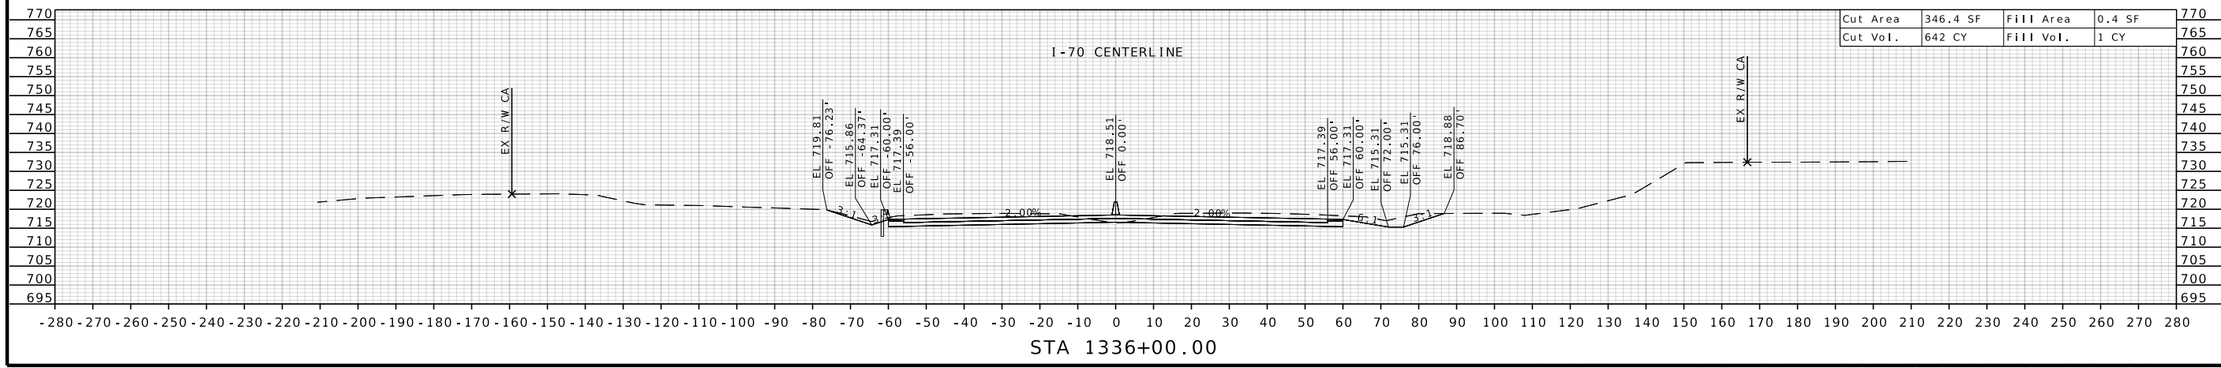

STATE OF MISSOURI
RONNIE L. WILLIAMS
NUMBER PE-2010000879
PROFESSIONAL ENGINEER

THIS SHEET HAS BEEN SIGNED, SEALED, AND DATED ELECTRONICALLY

DATE PREPARED
10/27/2025

ROUTE	STATE
I-70	MO
DISTRICT	SHEET NO.
CD	411

COUNTY
COOPER

JOB NO.
JST0017B

CONTRACT ID.
-

PROJECT NO.
-


BRIDGE NO.
-


DESCRIPTION	DATE


MISSOURI HIGHWAYS AND TRANSPORTATION COMMISSION

105 WEST CAPITOL
JEFFERSON CITY, MO 65102
1-888-ASK-MODOT (1-888-275-6636)

BURNS McDONNELL
9400 Ward Parkway
Kansas City, MO 64114
(816) 333-9400
Certificate of Authority
No.: 000165

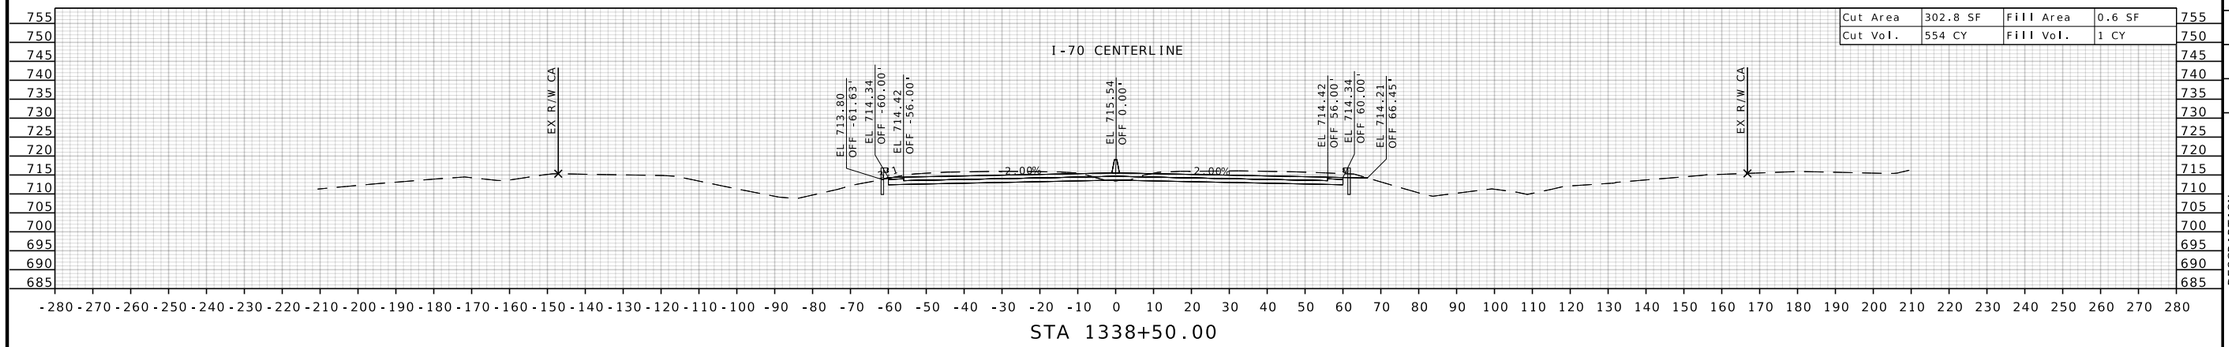

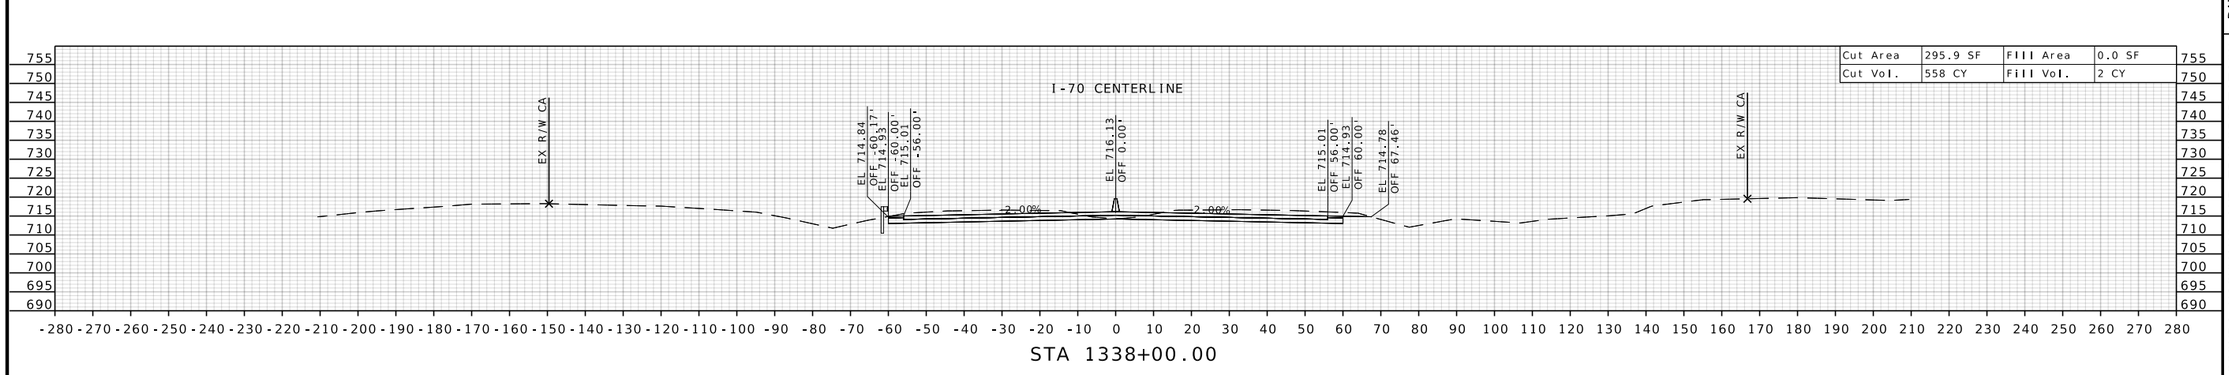

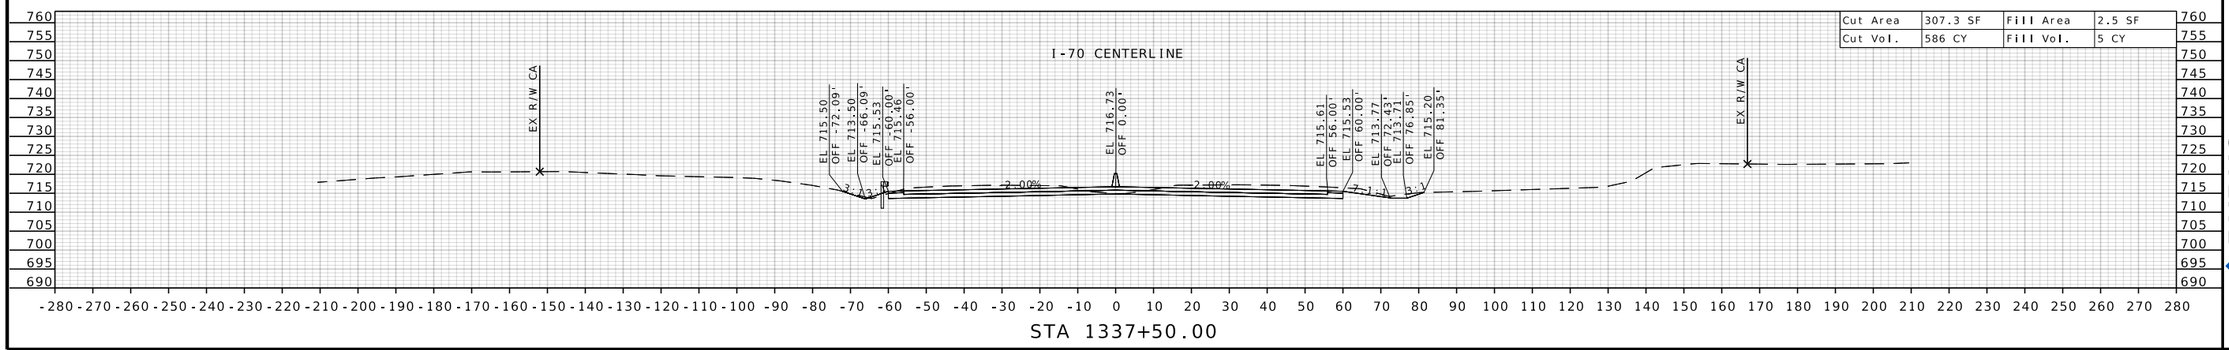

THIS SHEET HAS BEEN SIGNED, SEALED, AND DATED ELECTRONICALLY

DATE PREPARED
10/27/2025

ROUTE	STATE
I-70	MO
DISTRICT	SHEET NO.
CD	412

COUNTY
COOPER

JOB NO.
JST0017B

CONTRACT ID.
-

PROJECT NO.
-

BRIDGE NO.
-


DESCRIPTION	DATE


MISSOURI HIGHWAYS AND TRANSPORTATION COMMISSION


105 WEST CAPITOL
JEFFERSON CITY, MO 65102
1-888-ASK-MODOT (1-888-275-6636)

BURNS McDONNELL
9400 Ward Parkway
Kansas City, MO 64114
(816) 333-9400
Certificate of Authority No.: 000165

c:\bmcd_lib\pw_connect\trn\d0185111\XS_355-423_JST0017B_I20_I-70_Seg06.dgn 1:26:20 PM 10/27/2025

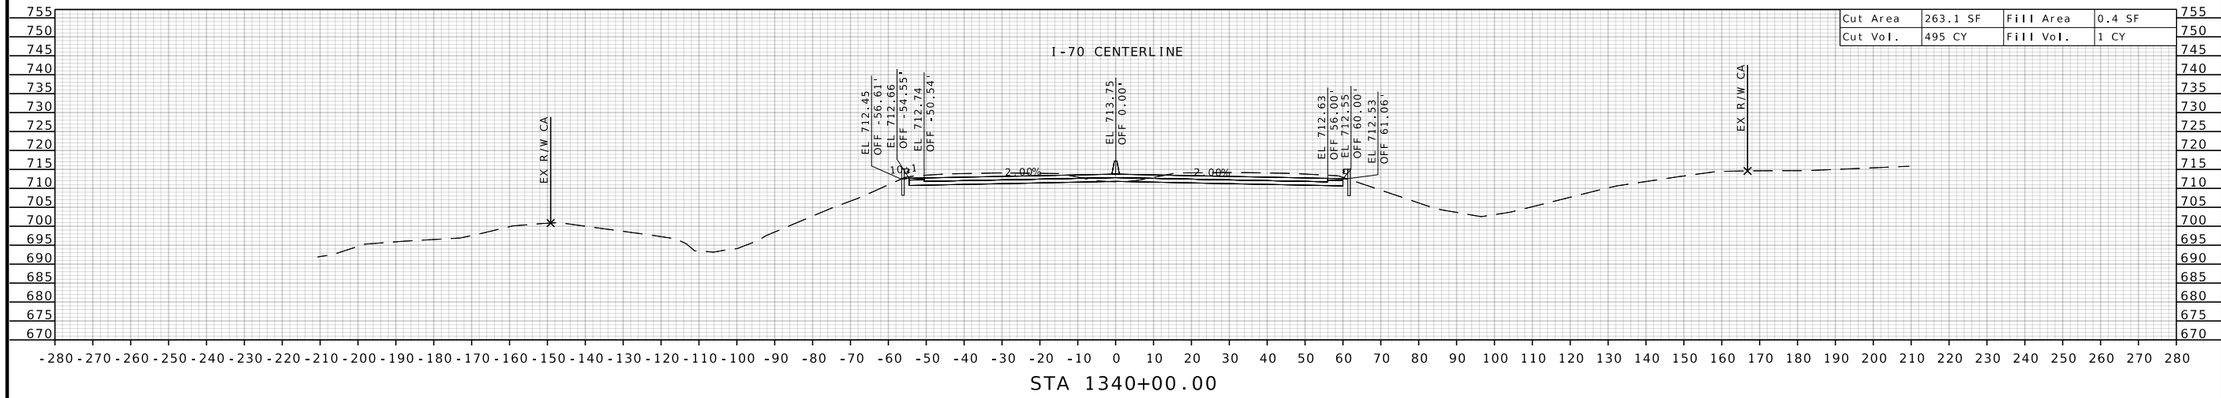

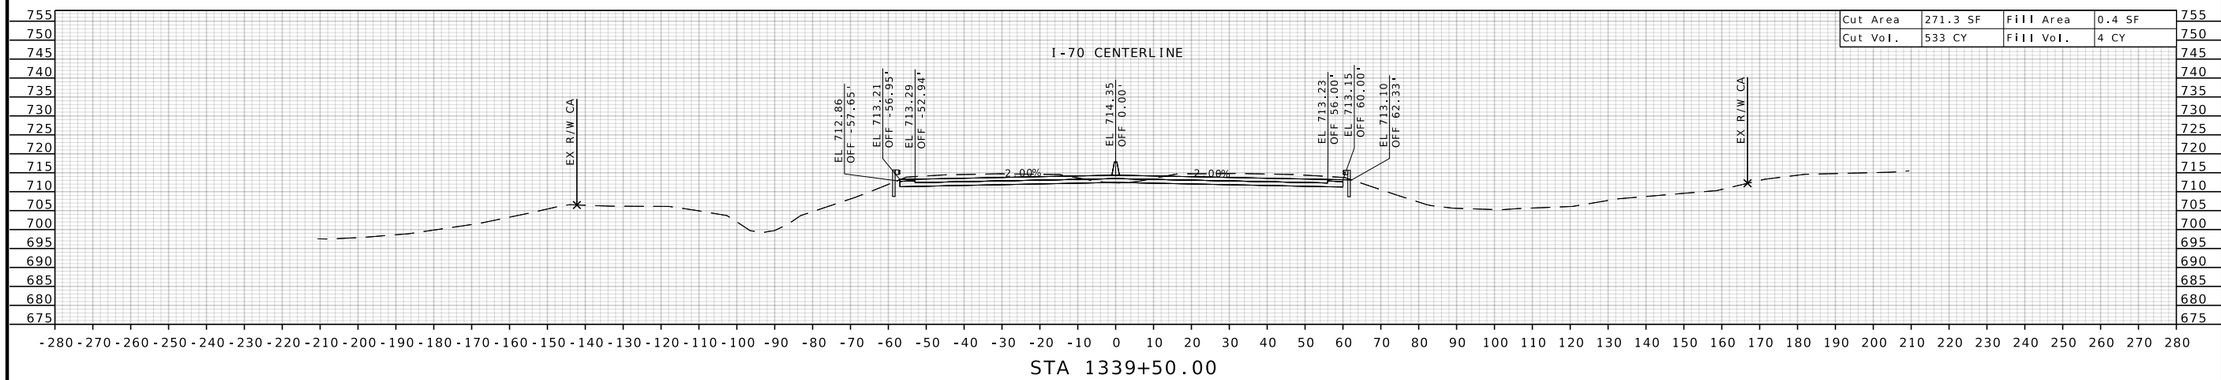

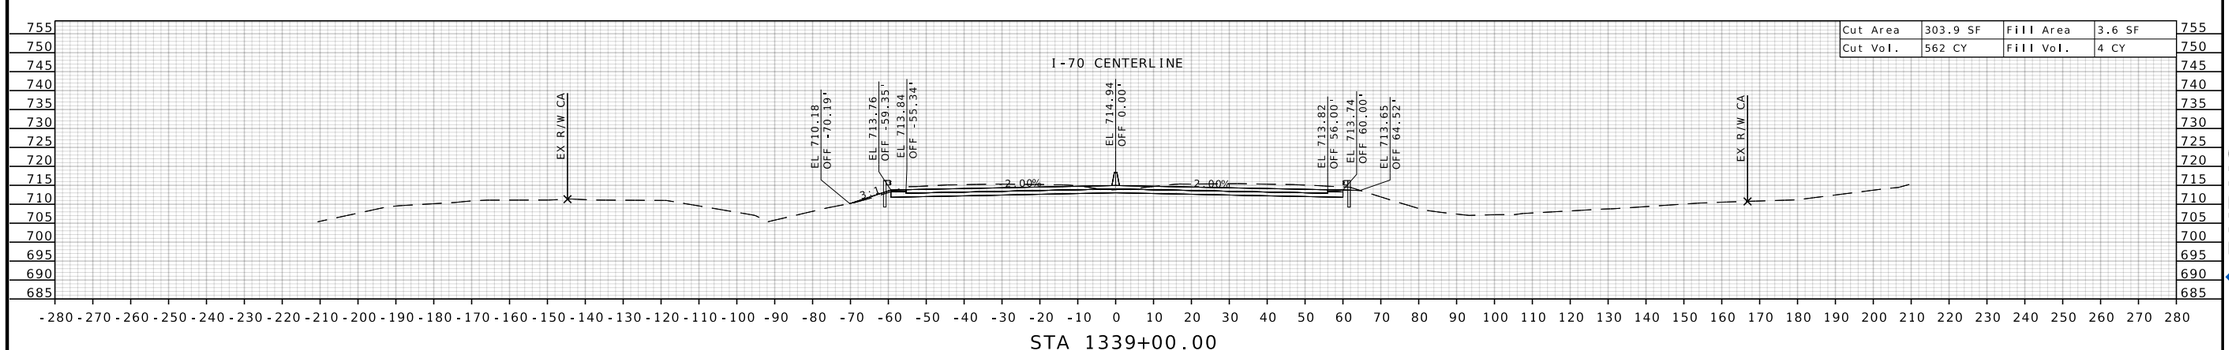

STATE OF MISSOURI
RONNIE L. WILLIAMS
NUMBER PE-2010000879
PROFESSIONAL ENGINEER

THIS SHEET HAS BEEN SIGNED, SEALED, AND DATED ELECTRONICALLY

DATE PREPARED
10/27/2025

ROUTE	STATE
I-70	MO
DISTRICT	SHEET NO.
CD	413

COUNTY
COOPER

JOB NO.
JST0017B

CONTRACT ID.
-


PROJECT NO.
-


BRIDGE NO.
-

DESCRIPTION	DATE

MISSOURI HIGHWAYS AND TRANSPORTATION COMMISSION
105 WEST CAPITOL
JEFFERSON CITY, MO 65102
1-888-ASK-MODOT (1-888-275-6636)

BURNS McDONNELL
9400 Ward Parkway
Kansas City, MO 64114
(816) 333-9400
Certificate of Authority No.: 000165

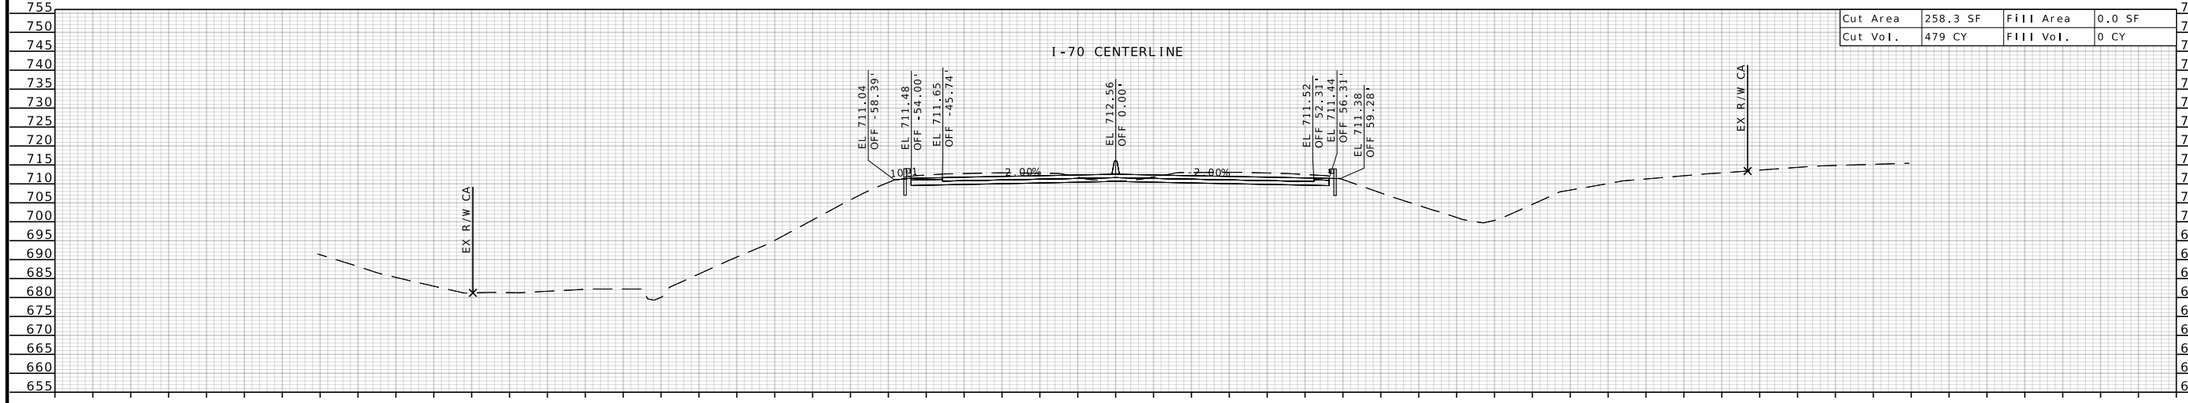

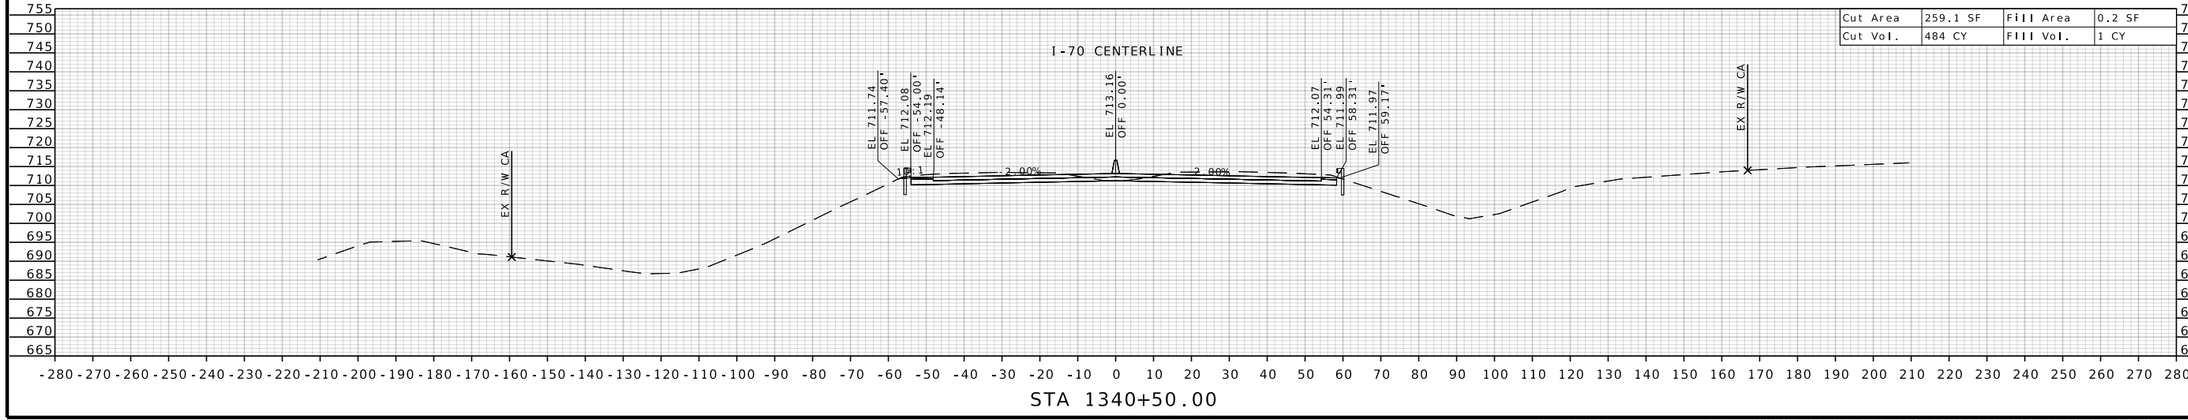

STATE OF MISSOURI
RONNIE L. WILLIAMS
NUMBER PE-2010000879
PROFESSIONAL ENGINEER

THIS SHEET HAS BEEN SIGNED, SEALED, AND DATED ELECTRONICALLY

DATE PREPARED
10/27/2025

ROUTE	STATE
I-70	MO
DISTRICT	SHEET NO.
CD	414

COUNTY
COOPER

JOB NO.
JST0017B

CONTRACT ID.
-


PROJECT NO.
-

BRIDGE NO.
-


DATE	DESCRIPTION

MISSOURI HIGHWAYS AND TRANSPORTATION COMMISSION
105 WEST CAPITOL
JEFFERSON CITY, MO 65102
1-888-ASK-MODOT (1-888-275-6636)

BURNS McDONNELL
9400 Ward Parkway
Kansas City, MO 64114
(816) 333-9400
Certificate of Authority
No.: 000165

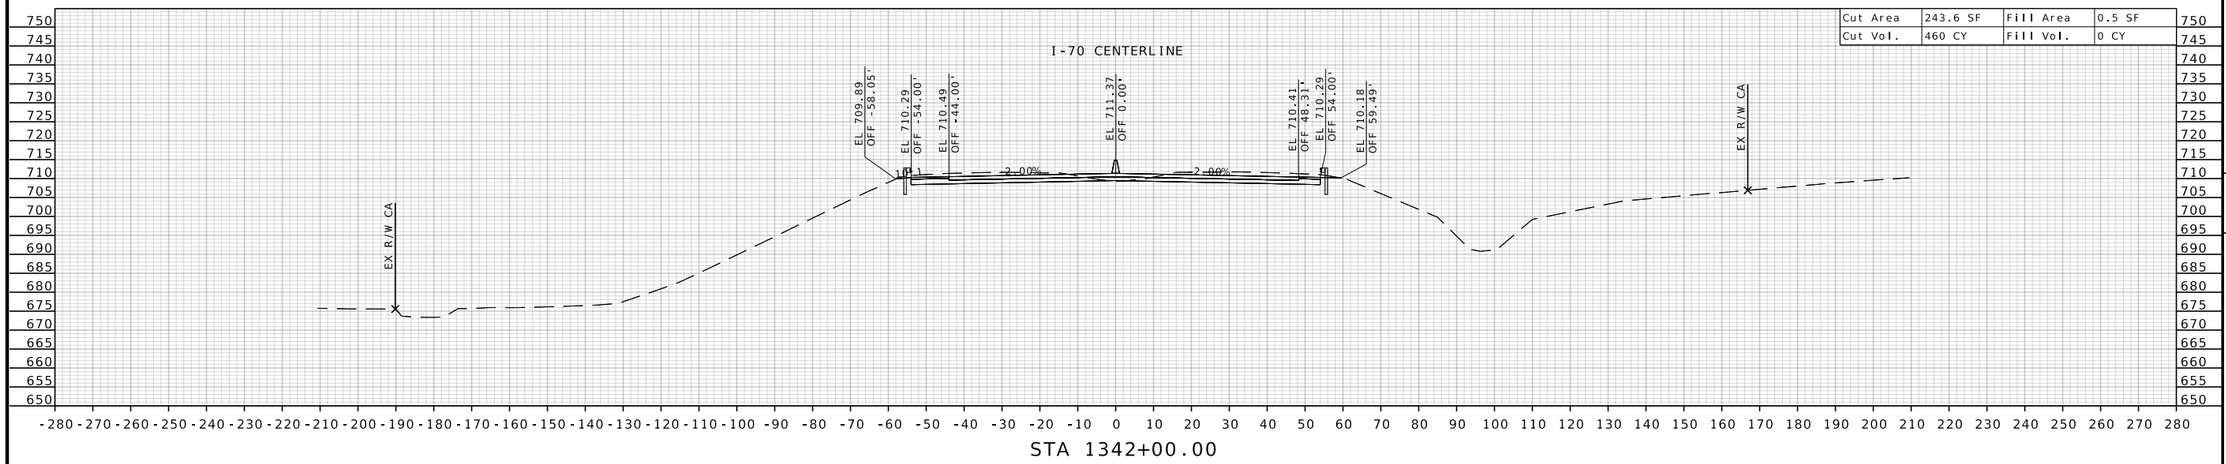

STA 1342+00.00

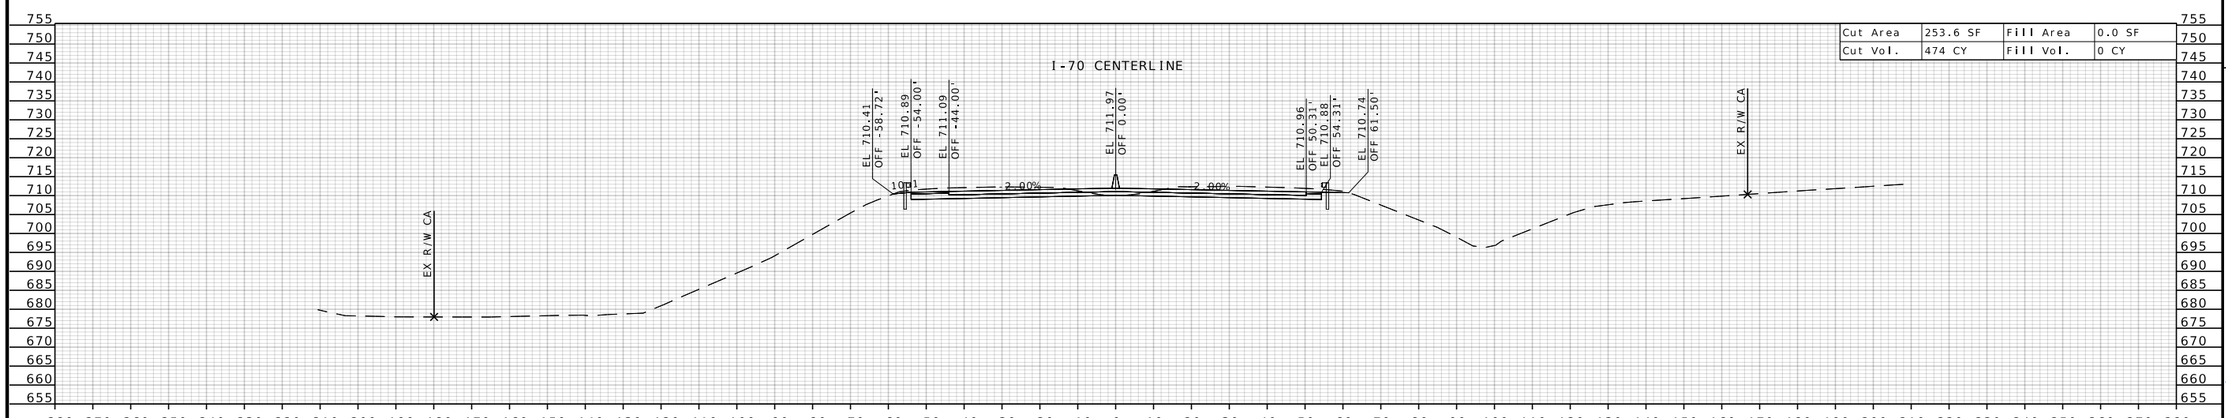

STA 1341+50.00

STATE OF MISSOURI
RONNIE L. WILLIAMS
NUMBER PE-2010000879
PROFESSIONAL ENGINEER

THIS SHEET HAS BEEN SIGNED, SEALED, AND DATED ELECTRONICALLY

DATE PREPARED
10/27/2025

ROUTE	STATE
I-70	MO
DISTRICT	SHEET NO.
CD	415

COUNTY
COOPER

JOB NO.
JST0017B

CONTRACT ID.
-

PROJECT NO.
-

BRIDGE NO.
-


DESCRIPTION	DATE

MISSOURI HIGHWAYS AND TRANSPORTATION COMMISSION

105 WEST CAPITOL
JEFFERSON CITY, MO 65102
1-888-ASK-MODOT (1-888-275-6636)


BURNS McDONNELL
9400 Ward Parkway
Kansas City, MO 64114
(816) 333-9400
Certificate of Authority
No.: 000165

Cut Area	220.8 SF	Fill Area	2.1 SF
Cut Vol.	417 CY	Fill Vol.	4 CY

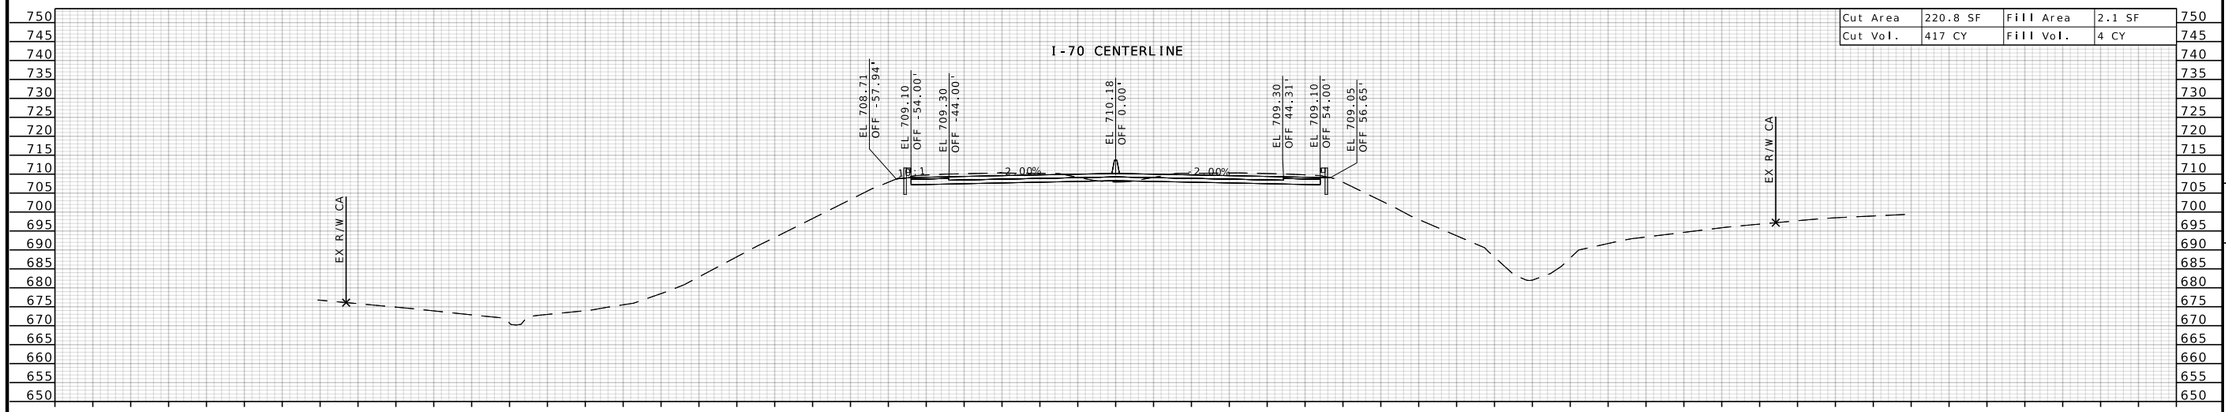

STA 1343+00.00

Cut Area	230.0 SF	Fill Area	1.8 SF
Cut Vol.	439 CY	Fill Vol.	2 CY

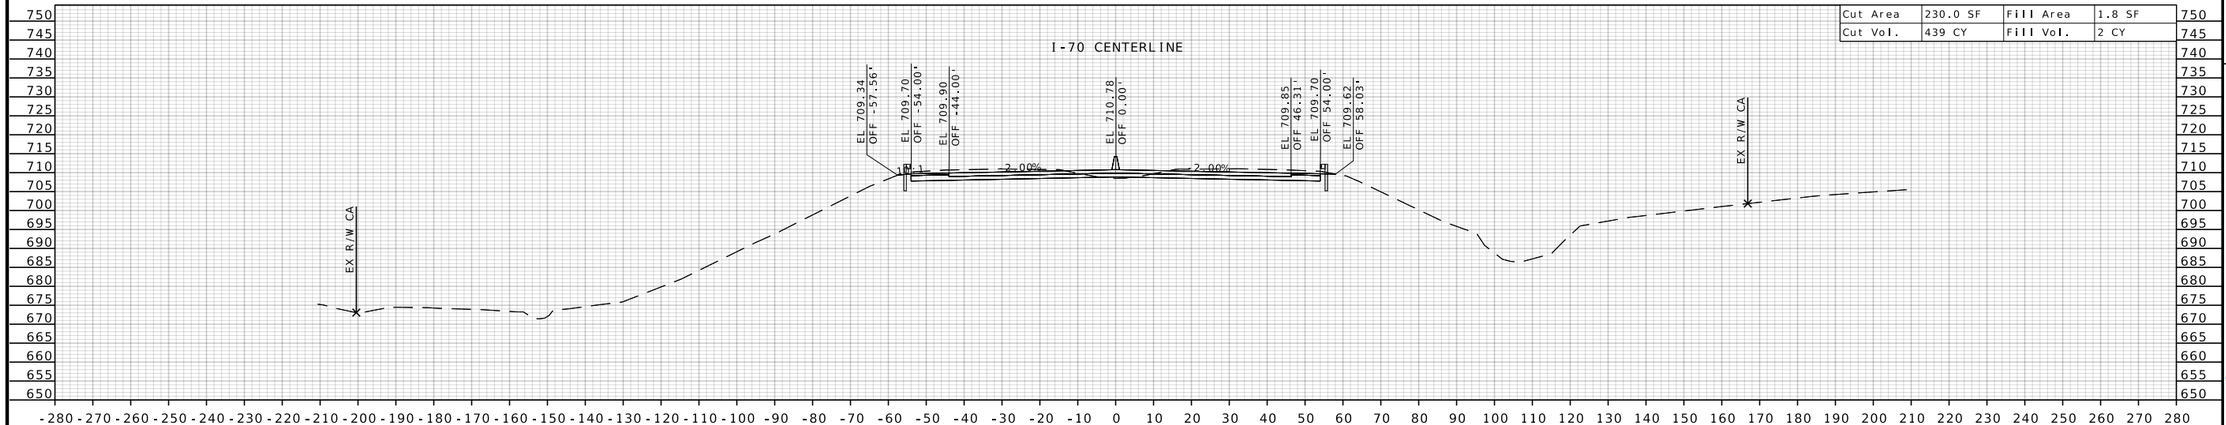

STA 1342+50.00

STATE OF MISSOURI
RONNIE L. WILLIAMS
NUMBER PE-2010000879
PROFESSIONAL ENGINEER

THIS SHEET HAS BEEN SIGNED, SEALED, AND DATED ELECTRONICALLY

DATE PREPARED
10/27/2025

ROUTE	STATE
I-70	MO
DISTRICT	SHEET NO.
CD	416

COUNTY
COOPER

JOB NO.
JST0017B

CONTRACT ID.
-


PROJECT NO.
-


BRIDGE NO.
-

DESCRIPTION	DATE

MISSOURI HIGHWAYS AND TRANSPORTATION COMMISSION
105 WEST CAPITOL
JEFFERSON CITY, MO 65102
1-888-ASK-MODOT (1-888-275-6636)

BURNS McDONNELL
9400 Ward Parkway
Kansas City, MO 64114
(816) 333-9400
Certificate of Authority No.: 000165

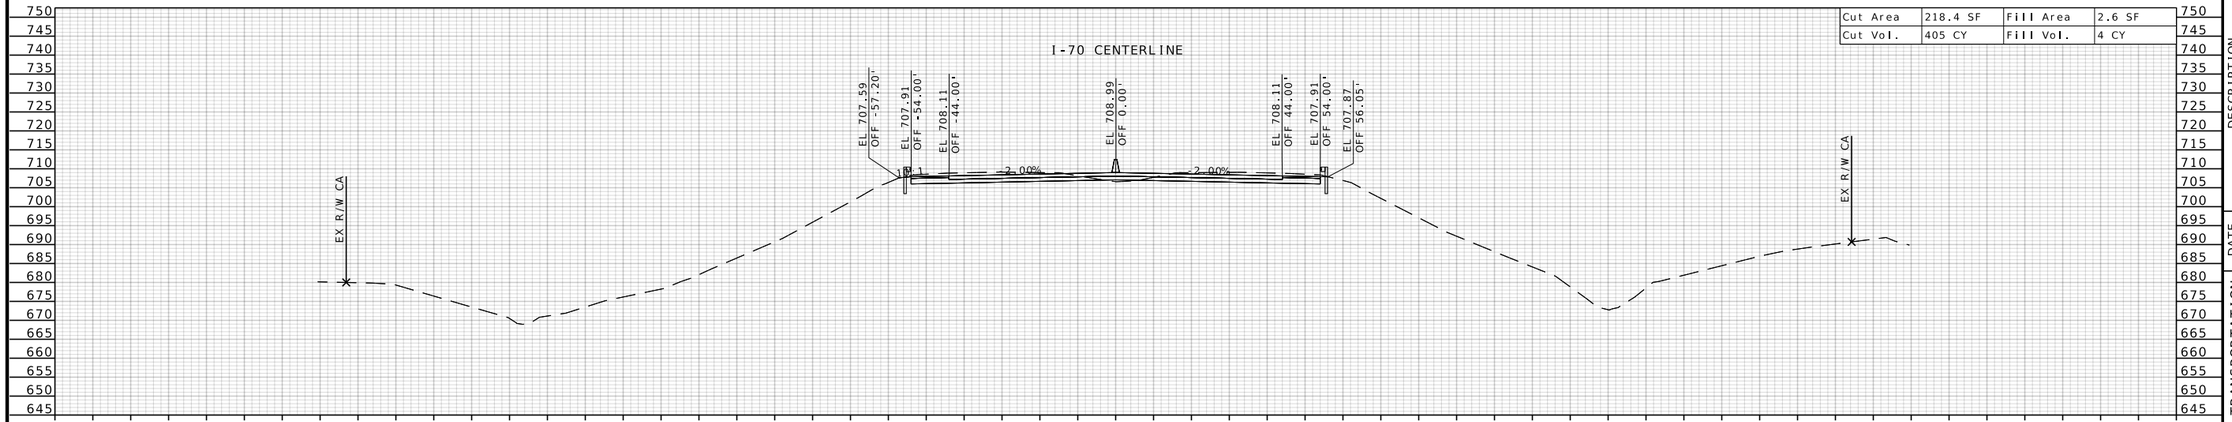

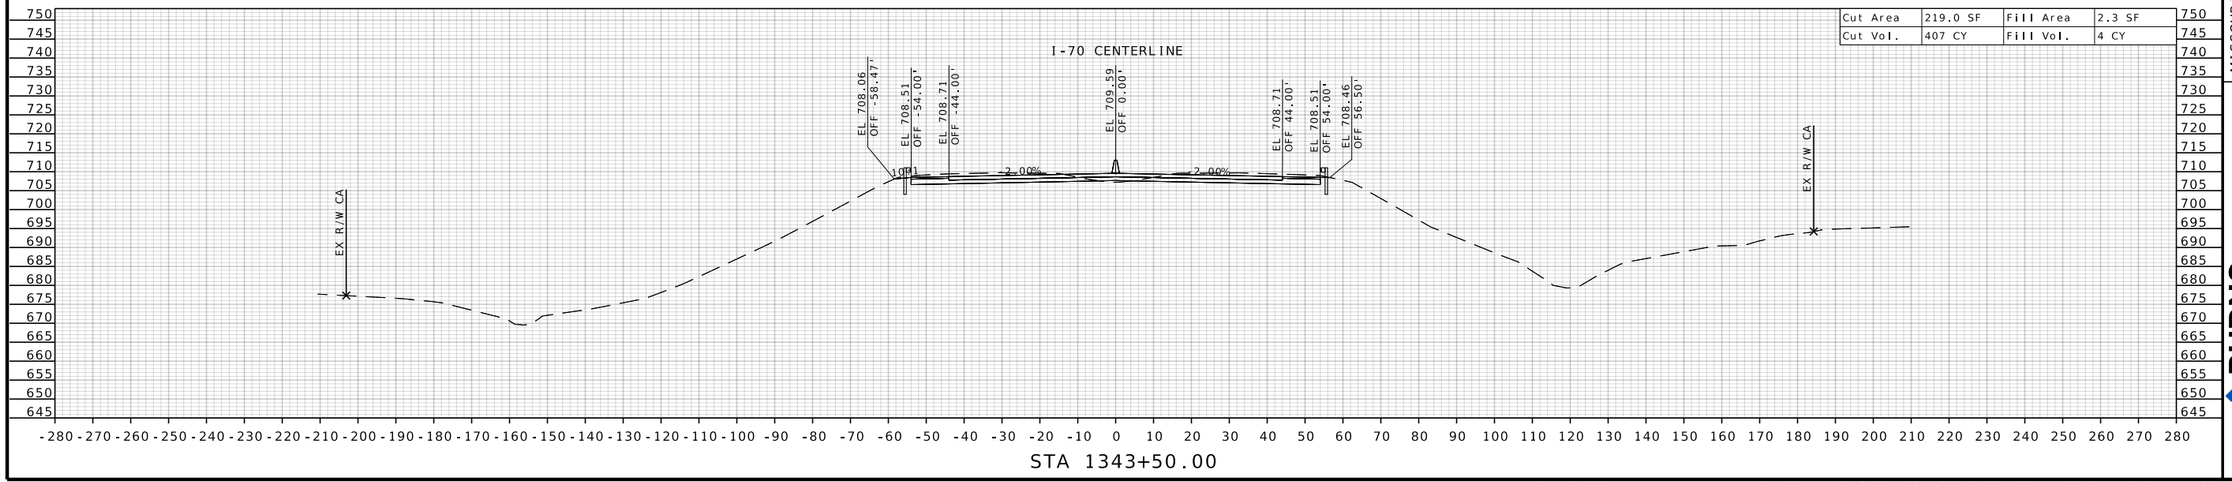

STATE OF MISSOURI
RONNIE L. WILLIAMS
NUMBER PE-2010000879
PROFESSIONAL ENGINEER

THIS SHEET HAS BEEN SIGNED, SEALED, AND DATED ELECTRONICALLY

DATE PREPARED
10/27/2025

ROUTE	STATE
I-70	MO
DISTRICT	SHEET NO.
CD	417

COUNTY
COOPER

JOB NO.
JST0017B

CONTRACT ID.
-

PROJECT NO.
-

BRIDGE NO.
-


DESCRIPTION	DATE

MISSOURI HIGHWAYS AND TRANSPORTATION COMMISSION


105 WEST CAPITOL
JEFFERSON CITY, MO 65102
1-888-ASK-MODOT (1-888-275-6636)

MoDOT

BURNS McDONNELL
9400 Ward Parkway
Kansas City, MO 64114
(816) 333-9400
Certificate of Authority
No.: 000165

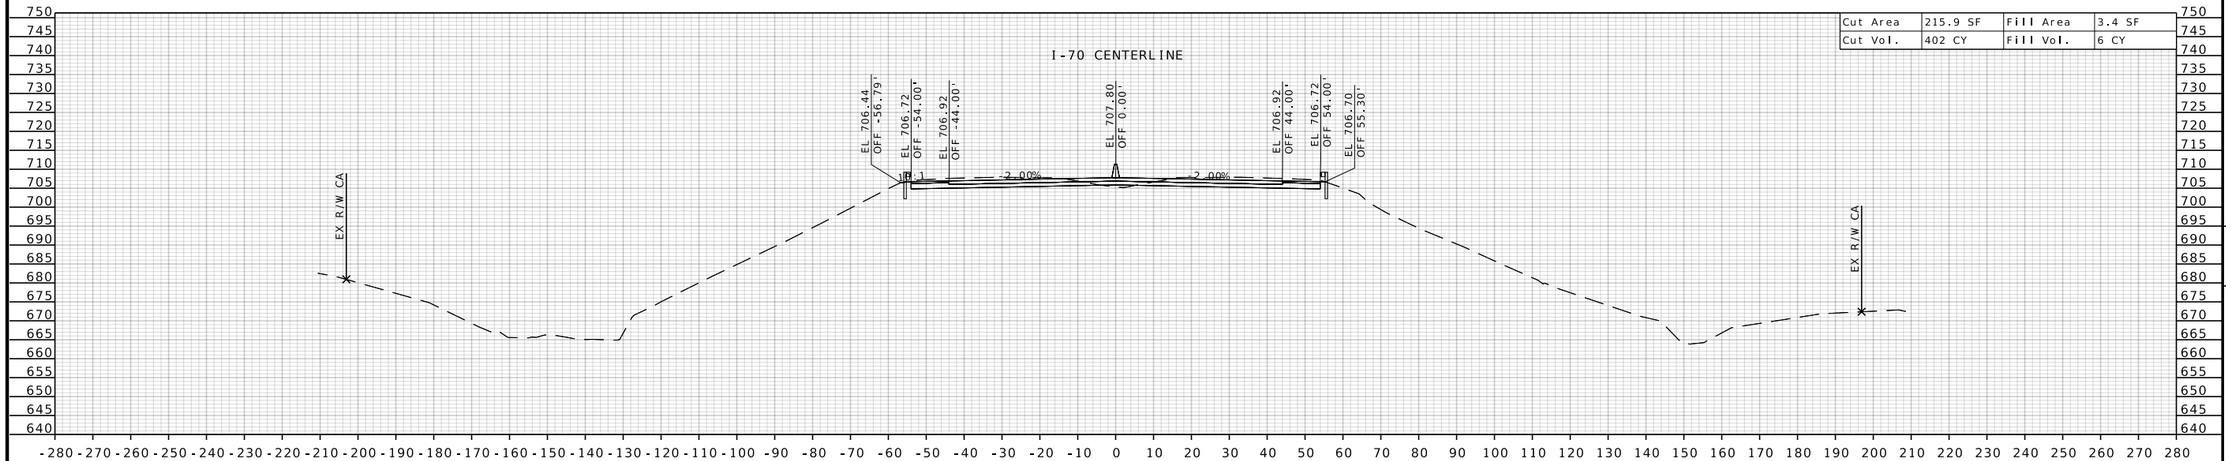

STA 1345+00.00

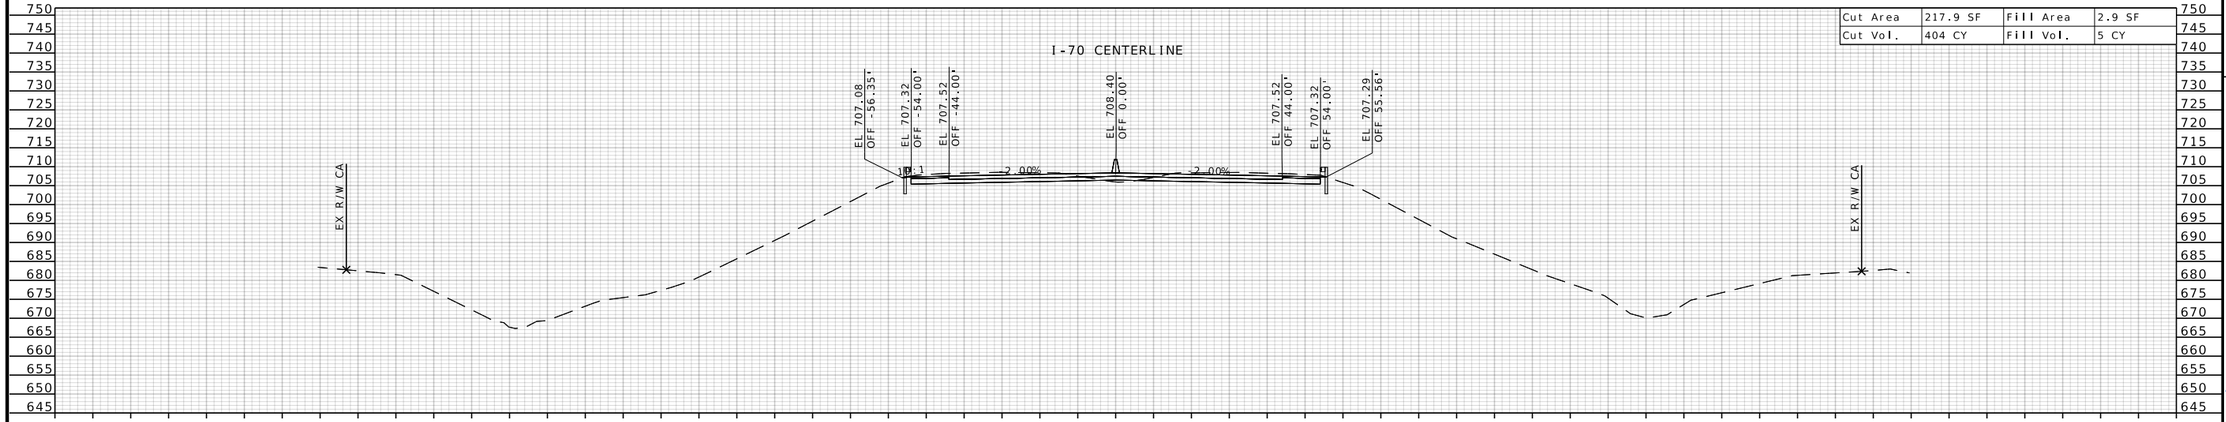

STA 1344+50.00

STATE OF MISSOURI
RONNIE L. WILLIAMS
NUMBER PE-2010000879
PROFESSIONAL ENGINEER

THIS SHEET HAS BEEN SIGNED, SEALED, AND DATED ELECTRONICALLY

DATE PREPARED
10/27/2025

ROUTE	STATE
I-70	MO
DISTRICT	SHEET NO.
CD	418

COUNTY
COOPER

JOB NO.
JST0017B

CONTRACT ID.
-

PROJECT NO.
-


BRIDGE NO.
-

DESCRIPTION	DATE


MISSOURI HIGHWAYS AND TRANSPORTATION COMMISSION

105 WEST CAPITOL
JEFFERSON CITY, MO 65102
1-888-ASK-MODOT (1-888-275-6636)

BURNS McDONNELL
9400 Ward Parkway
Kansas City, MO 64114
(816) 333-9400
Certificate of Authority
No.: 000165

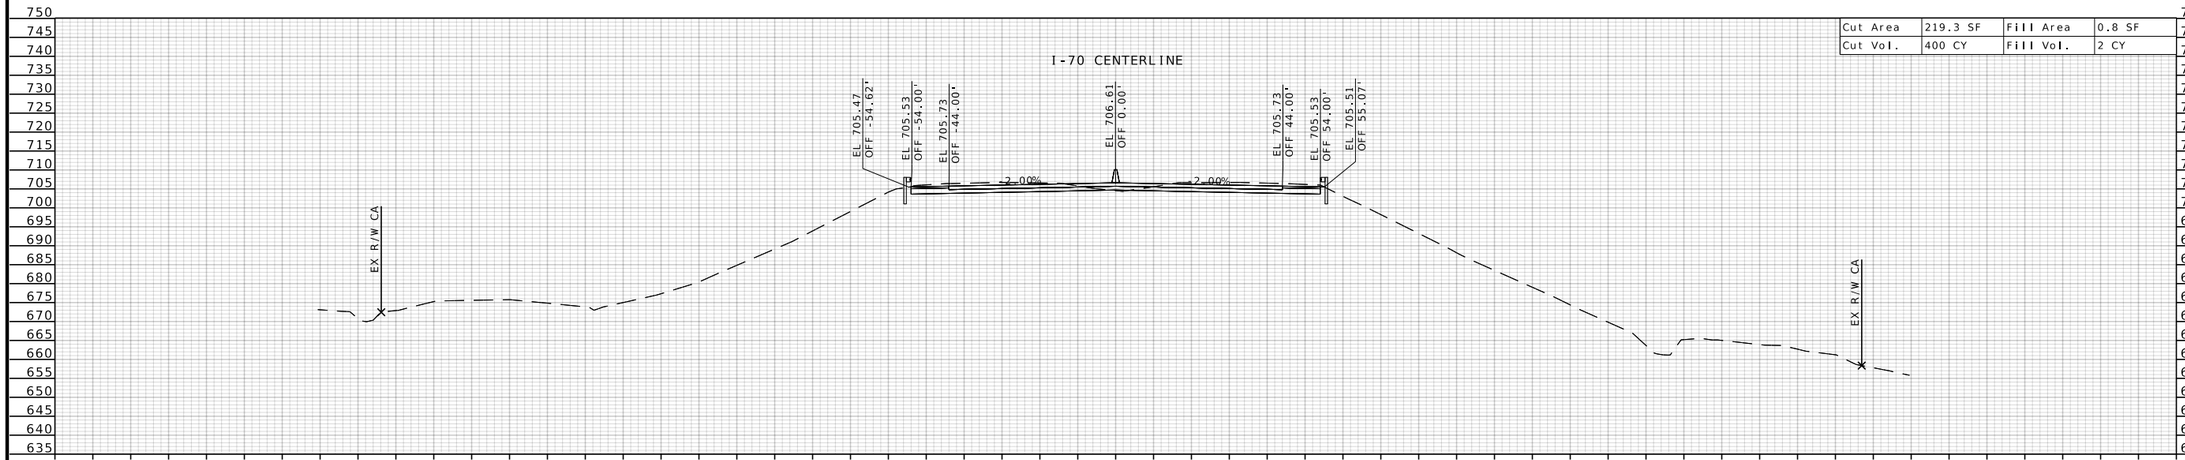

STA 1346+00.00

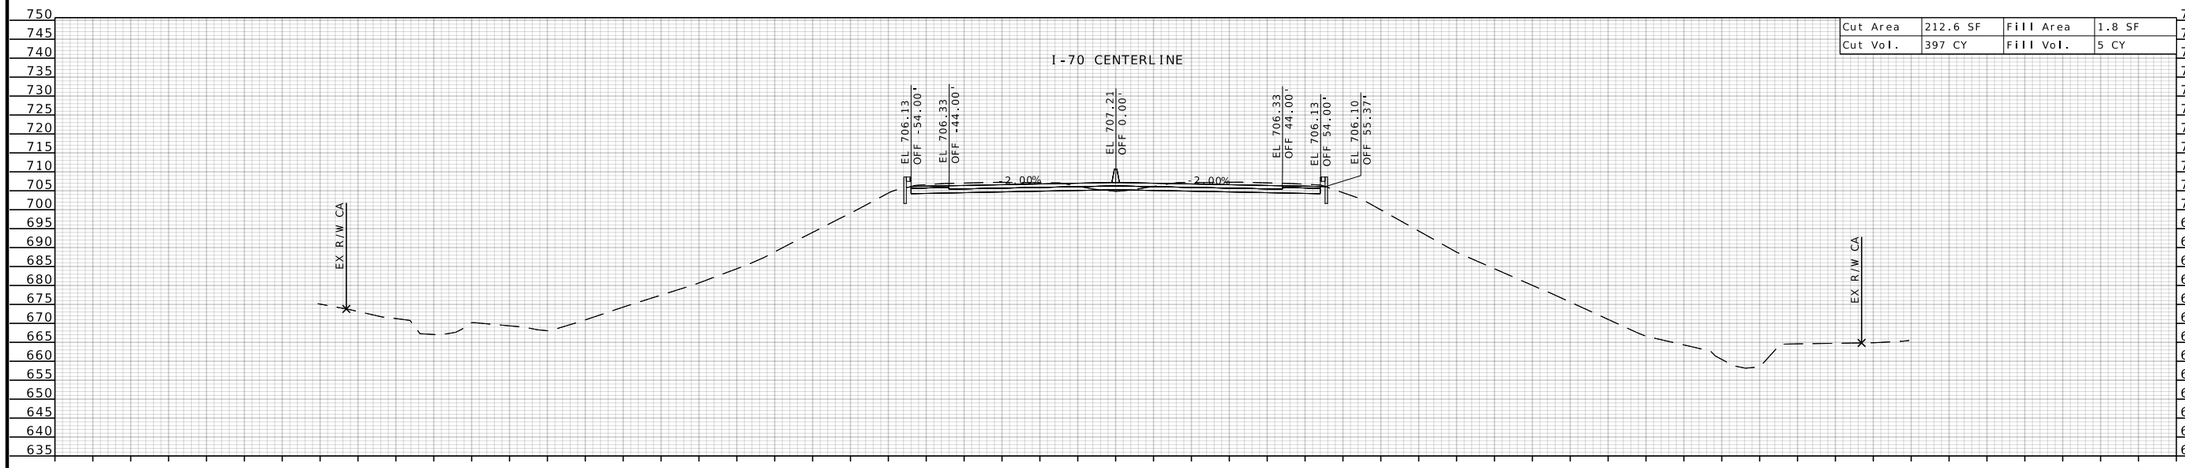

STA 1345+50.00

STATE OF MISSOURI
RONNIE L. WILLIAMS
NUMBER PE-2010000879
PROFESSIONAL ENGINEER

THIS SHEET HAS BEEN SIGNED, SEALED, AND DATED ELECTRONICALLY

DATE PREPARED
10/27/2025

ROUTE	STATE
I-70	MO
DISTRICT	SHEET NO.
CD	419

COUNTY
COOPER

JOB NO.
JST0017B

CONTRACT ID.
-

PROJECT NO.
-

BRIDGE NO.
-


DATE	DESCRIPTION


MISSOURI HIGHWAYS AND TRANSPORTATION COMMISSION

105 WEST CAPITOL
JEFFERSON CITY, MO 65102
1-888-ASK-MODOT (1-888-275-6636)

BURNS McDONNELL
9400 Ward Parkway
Kansas City, MO 64114
(816) 333-9400
Certificate of Authority No.: 000165

c:\bmcd_lib\pw_connect\trn\d0185111\XS_355-423_JST0017B_I20_I-70_Seg06.dgn 1:26:31 PM 10/27/2025

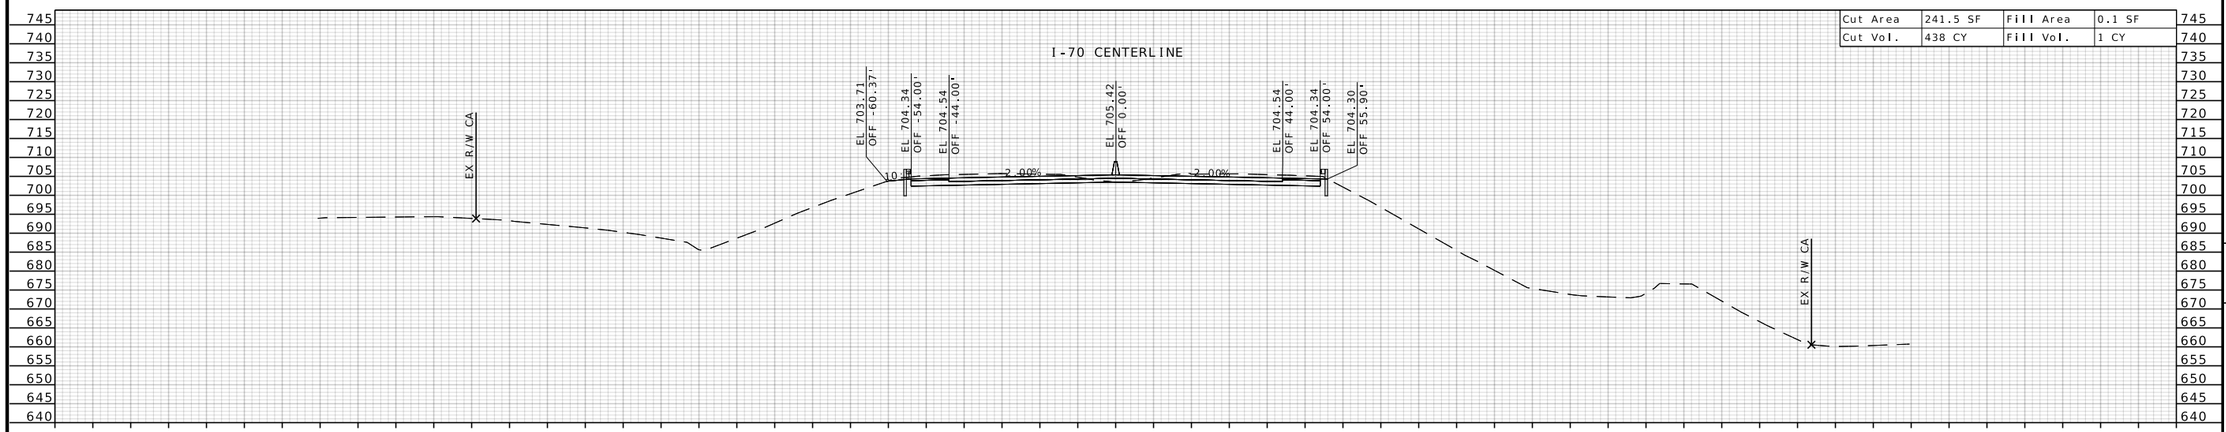

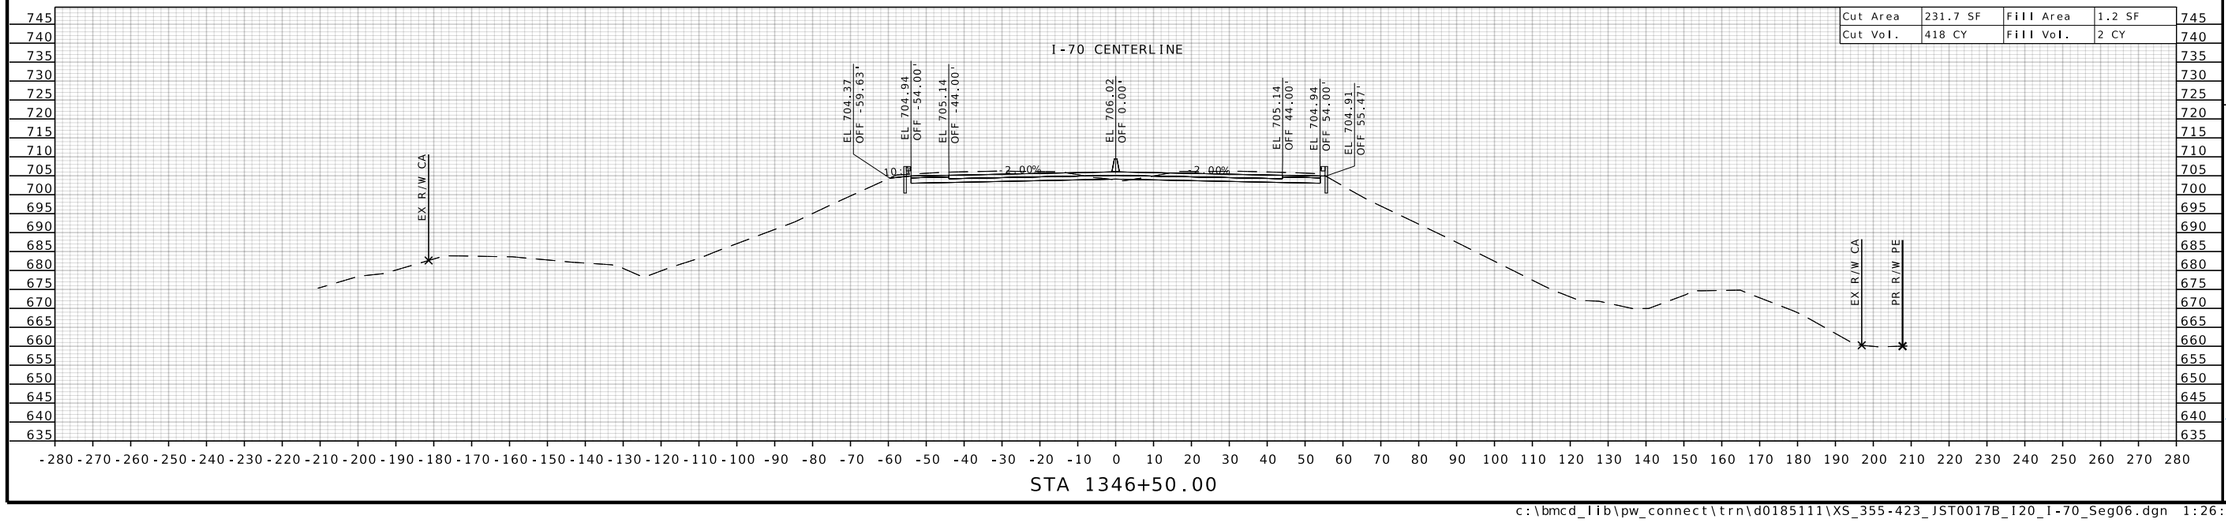

STATE OF MISSOURI
RONNIE L. WILLIAMS
NUMBER PE-2010000879
PROFESSIONAL ENGINEER

THIS SHEET HAS BEEN SIGNED, SEALED, AND DATED ELECTRONICALLY

DATE PREPARED
10/27/2025

ROUTE	STATE
I-70	MO
DISTRICT	SHEET NO.
CD	420

COUNTY
COOPER

JOB NO.
JST0017B

CONTRACT ID.
-

PROJECT NO.
-


BRIDGE NO.
-


DATE	DESCRIPTION

MISSOURI HIGHWAYS AND TRANSPORTATION COMMISSION

105 WEST CAPITOL
JEFFERSON CITY, MO 65102
1-888-ASK-MODOT (1-888-275-6636)

BURNS McDONNELL
9400 Ward Parkway
Kansas City, MO 64114
(816) 333-9400
Certificate of Authority
No.: 000165

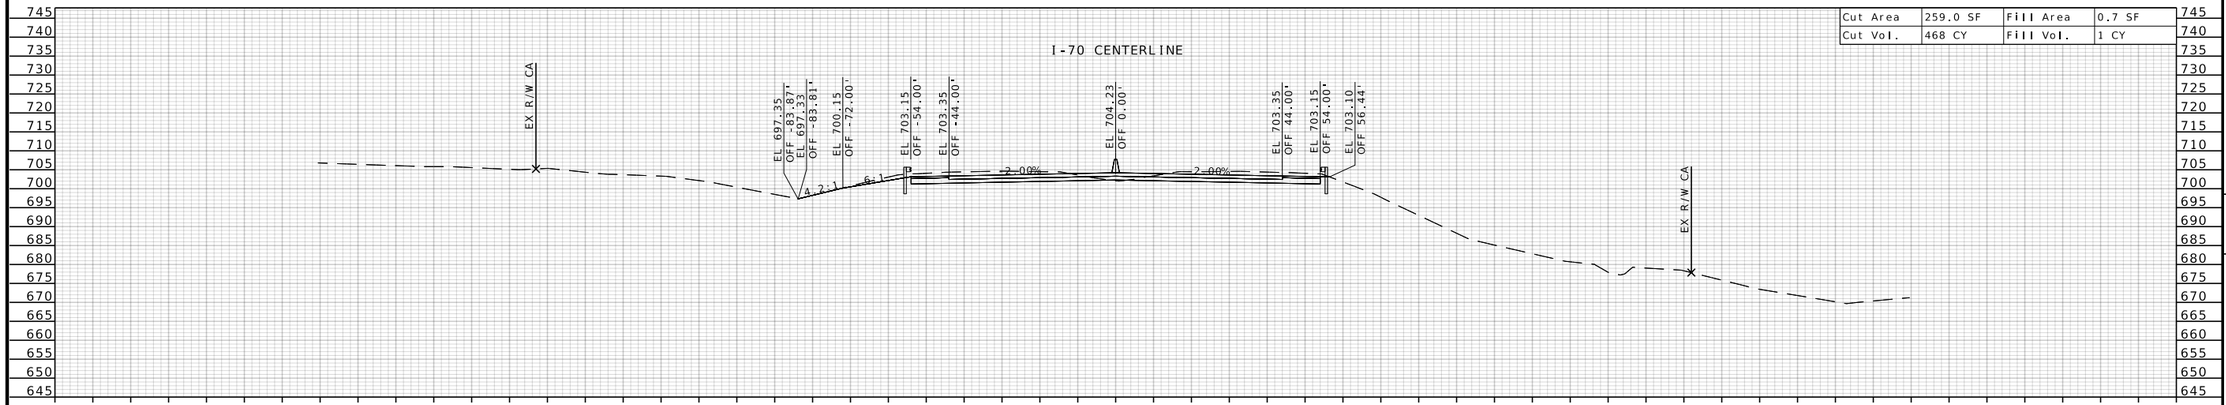

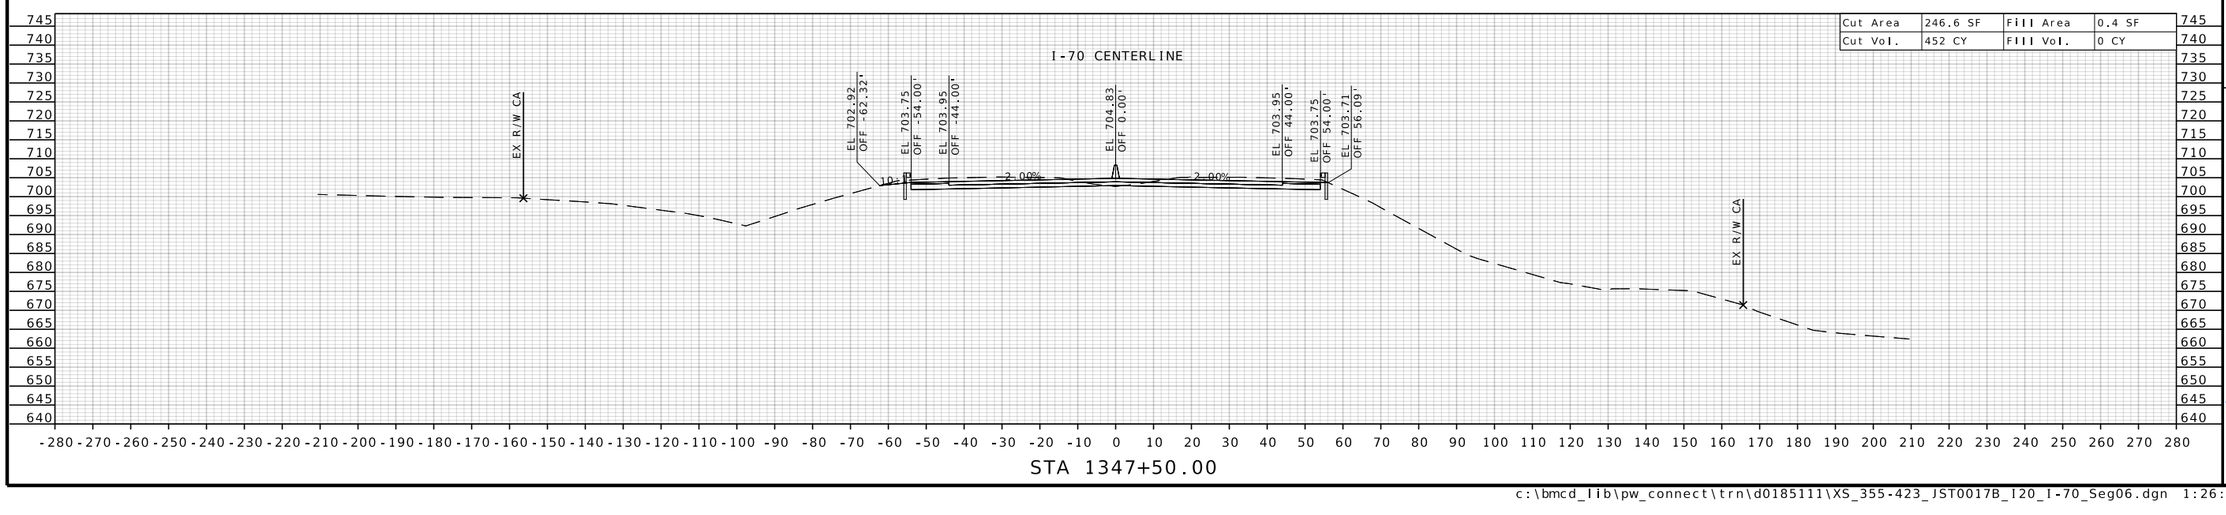

STATE OF MISSOURI
RONNIE L. WILLIAMS
NUMBER PE-2010000879
PROFESSIONAL ENGINEER

THIS SHEET HAS BEEN SIGNED, SEALED, AND DATED ELECTRONICALLY

DATE PREPARED
10/27/2025

ROUTE	STATE
I-70	MO
DISTRICT	SHEET NO.
CD	421

COUNTY
COOPER

JOB NO.
JST0017B

CONTRACT ID.
-

PROJECT NO.
-


BRIDGE NO.
-


DESCRIPTION	DATE

MISSOURI HIGHWAYS AND TRANSPORTATION COMMISSION

105 WEST CAPITOL
JEFFERSON CITY, MO 65102
1-888-ASK-MODOT (1-888-275-6636)

BURNS McDONNELL
9400 Ward Parkway
Kansas City, MO 64114
(816) 333-9400
Certificate of Authority
No.: 000165

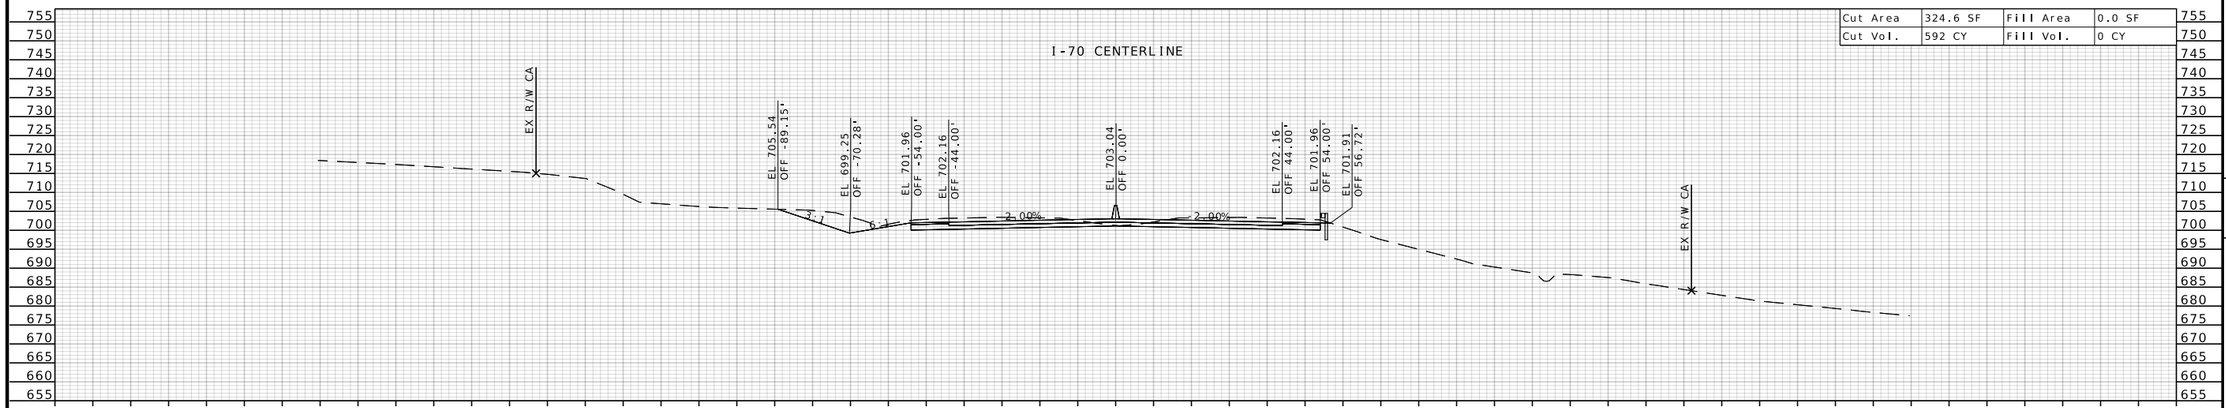

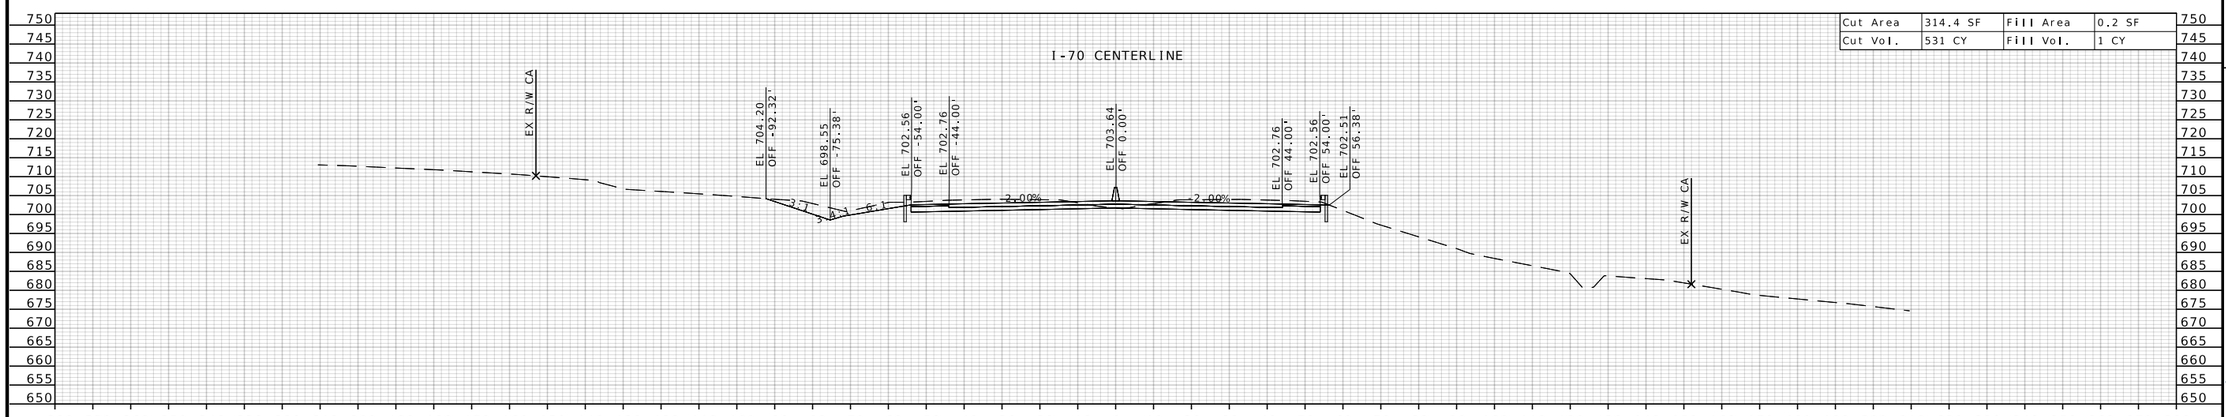

STATE OF MISSOURI
RONNIE L. WILLIAMS
NUMBER PE-2010000879
PROFESSIONAL ENGINEER

THIS SHEET HAS BEEN SIGNED, SEALED, AND DATED ELECTRONICALLY

DATE PREPARED
10/27/2025

ROUTE	STATE
I-70	MO
DISTRICT	SHEET NO.
CD	422

COUNTY
COOPER

JOB NO.
JST0017B

CONTRACT ID.
-

PROJECT NO.
-

BRIDGE NO.
-


DESCRIPTION	DATE

MISSOURI HIGHWAYS AND TRANSPORTATION COMMISSION


105 WEST CAPITOL
JEFFERSON CITY, MO 65102
1-888-ASK-MODOT (1-888-275-6636)

MoDOT

BURNS McDONNELL
9400 Ward Parkway
Kansas City, MO 64114
(816) 333-9400
Certificate of Authority
No.: 000165

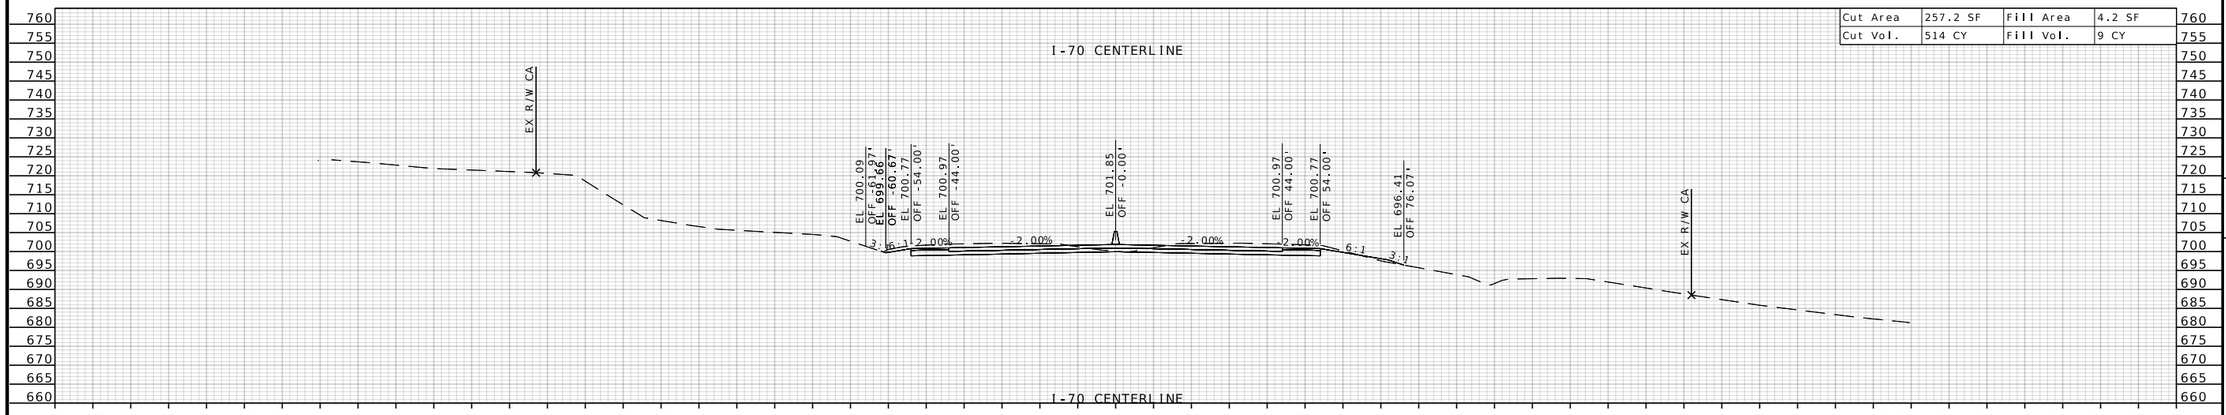

STA 1350+00.00

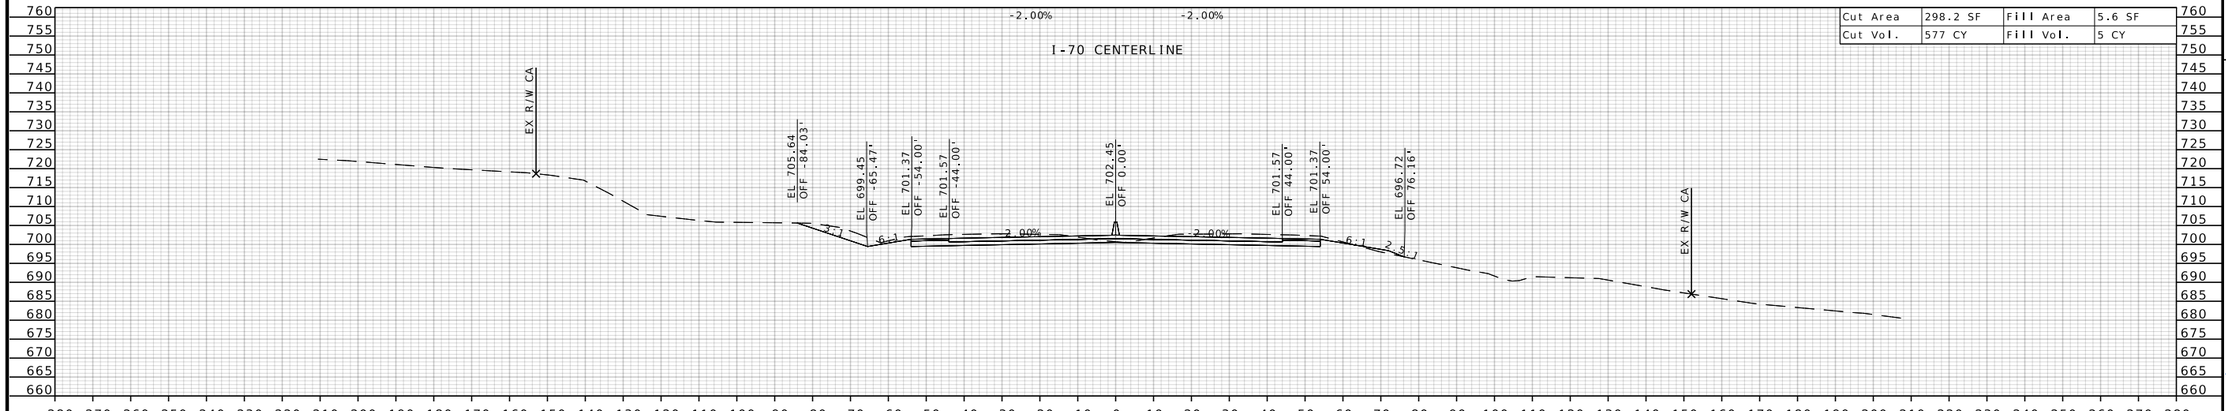

STA 1349+50.00

STATE OF MISSOURI
RONNIE L. WILLIAMS
NUMBER PE-2010000879
PROFESSIONAL ENGINEER

THIS SHEET HAS BEEN SIGNED, SEALED, AND DATED ELECTRONICALLY

DATE PREPARED
10/27/2025

ROUTE	STATE
I-70	MO
DISTRICT	SHEET NO.
CD	423

COUNTY
COOPER

JOB NO.
JST0017B

CONTRACT ID.
-


PROJECT NO.
-

BRIDGE NO.
-


DESCRIPTION	DATE

MISSOURI HIGHWAYS AND TRANSPORTATION COMMISSION
105 WEST CAPITOL
JEFFERSON CITY, MO 65102
1-888-ASK-MODOT (1-888-275-6636)

BURNS McDONNELL
9400 Ward Parkway
Kansas City, MO 64114
(816) 333-9400
Certificate of Authority
No.: 000165

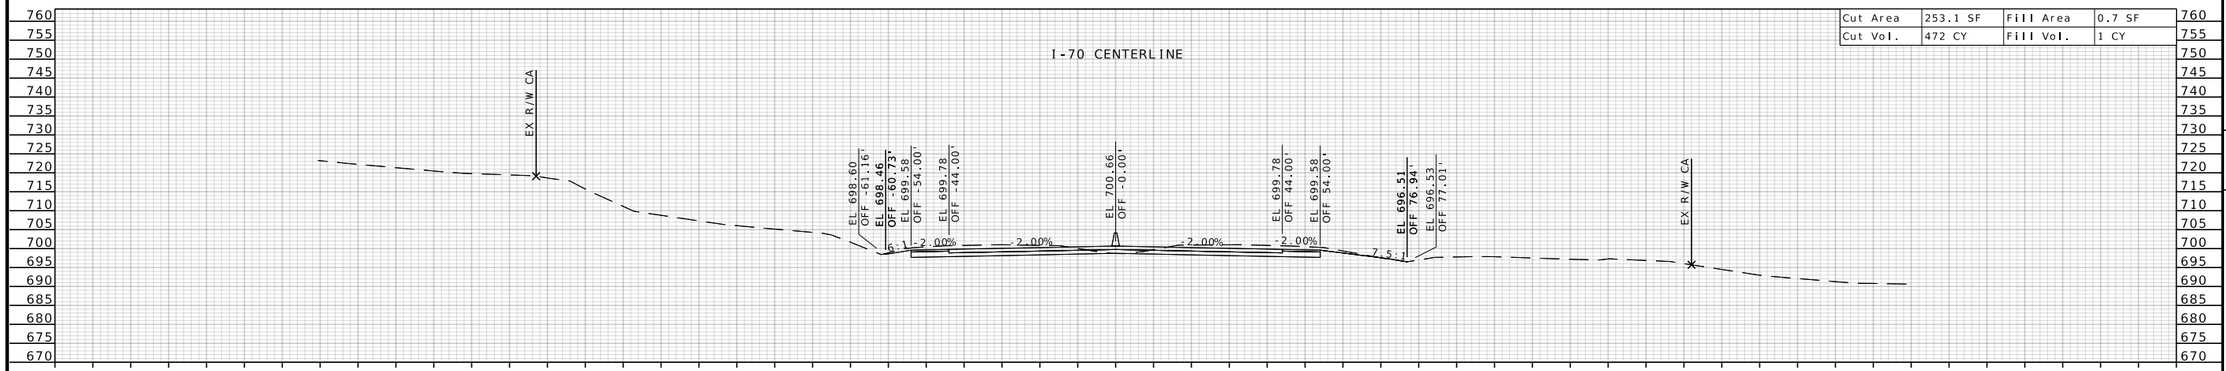

Cut Area	253.1 SF	Fill Area	0.7 SF
Cut Vol.	472 CY	Fill Vol.	1 CY

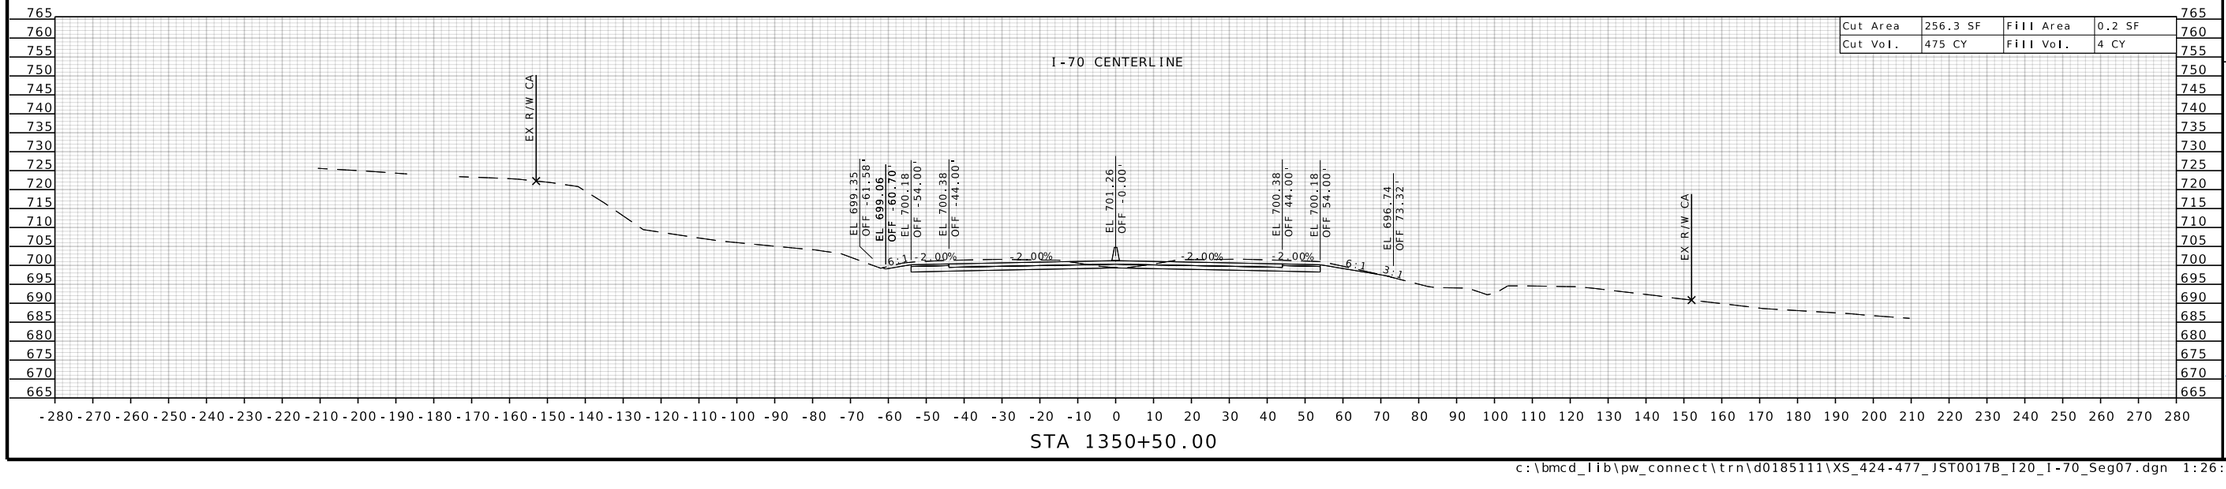

Cut Area	256.3 SF	Fill Area	0.2 SF
Cut Vol.	475 CY	Fill Vol.	4 CY

STATE OF MISSOURI
RONNIE L. WILLIAMS
NUMBER PE-2010000879
PROFESSIONAL ENGINEER

THIS SHEET HAS BEEN SIGNED, SEALED, AND DATED ELECTRONICALLY

DATE PREPARED
10/27/2025

ROUTE	STATE
I-70	MO
DISTRICT	SHEET NO.
CD	424

COUNTY
COOPER

JOB NO.
JST0017B

CONTRACT ID.
-

PROJECT NO.
-

BRIDGE NO.
-


DESCRIPTION	DATE


MISSOURI HIGHWAYS AND TRANSPORTATION COMMISSION


105 WEST CAPITOL
JEFFERSON CITY, MO 65102
1-888-ASK-MODOT (1-888-275-6636)

MoDOT

BURNS McDONNELL
9400 Ward Parkway
Kansas City, MO 64114
(816) 333-9400
Certificate of Authority
No.: 000165

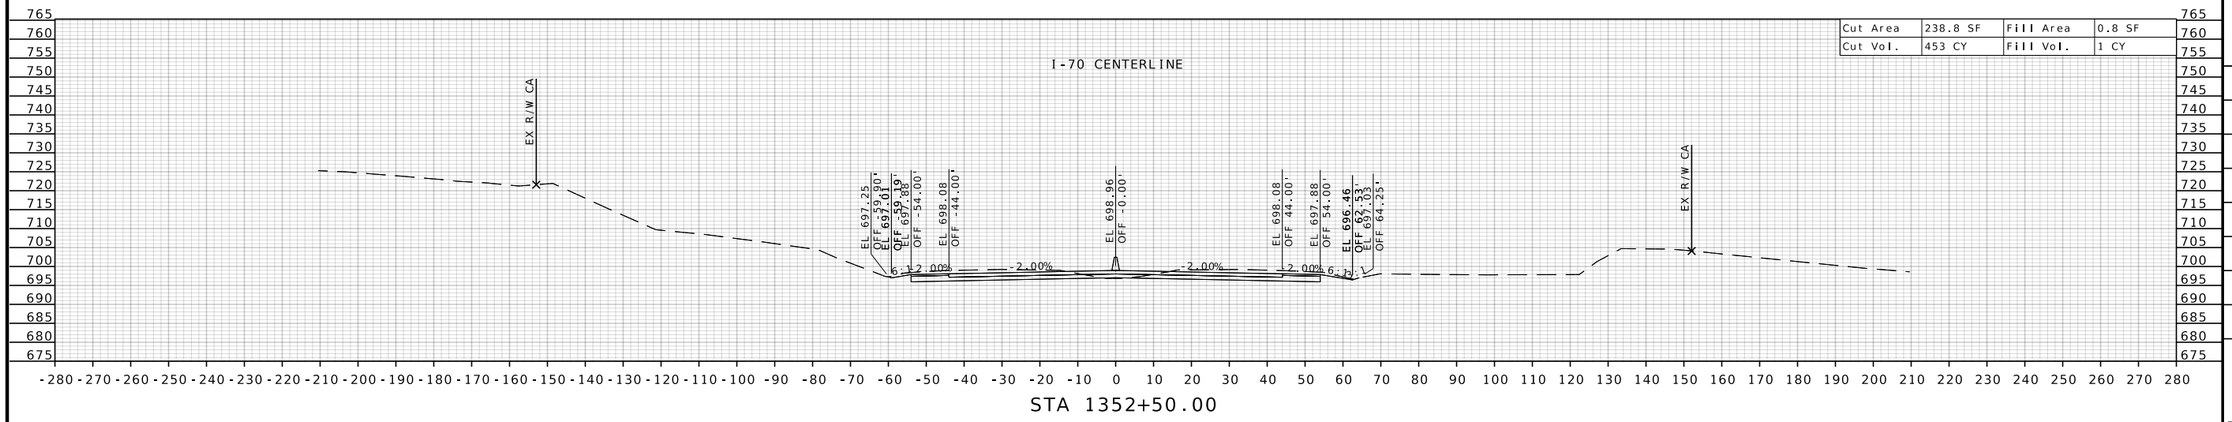

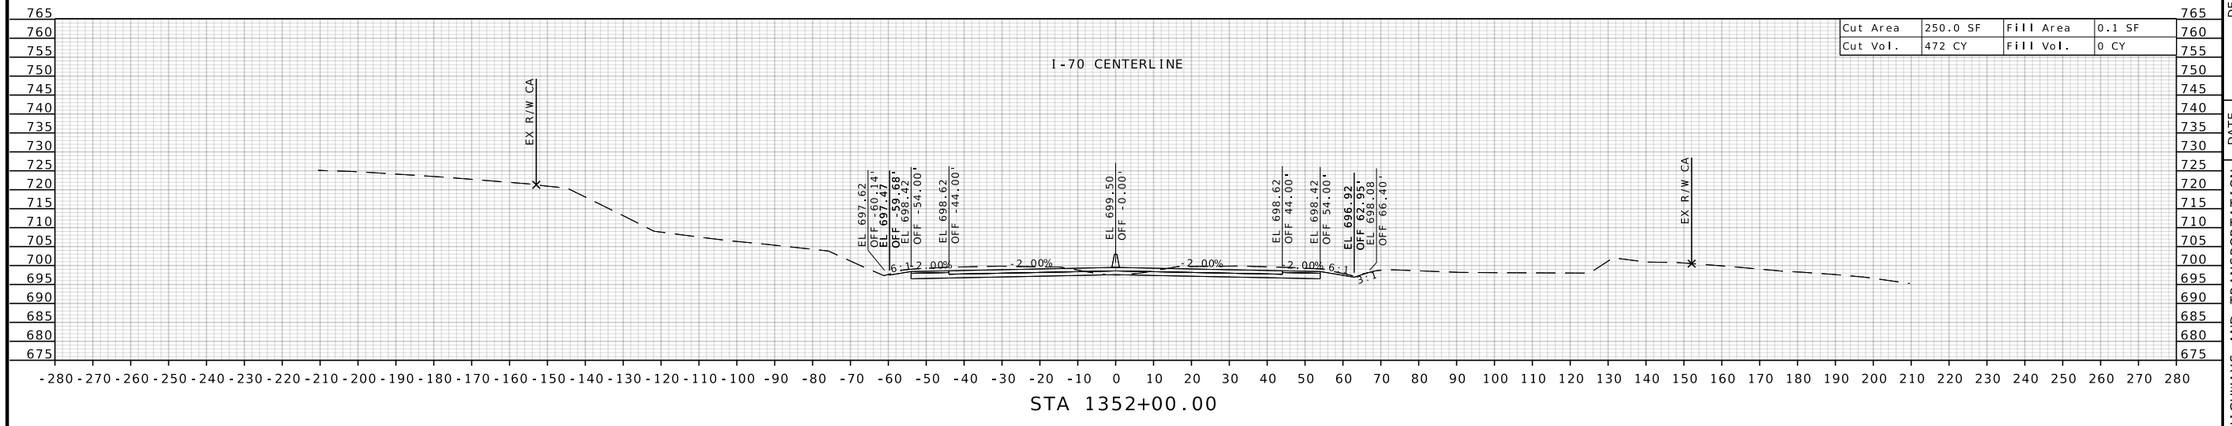

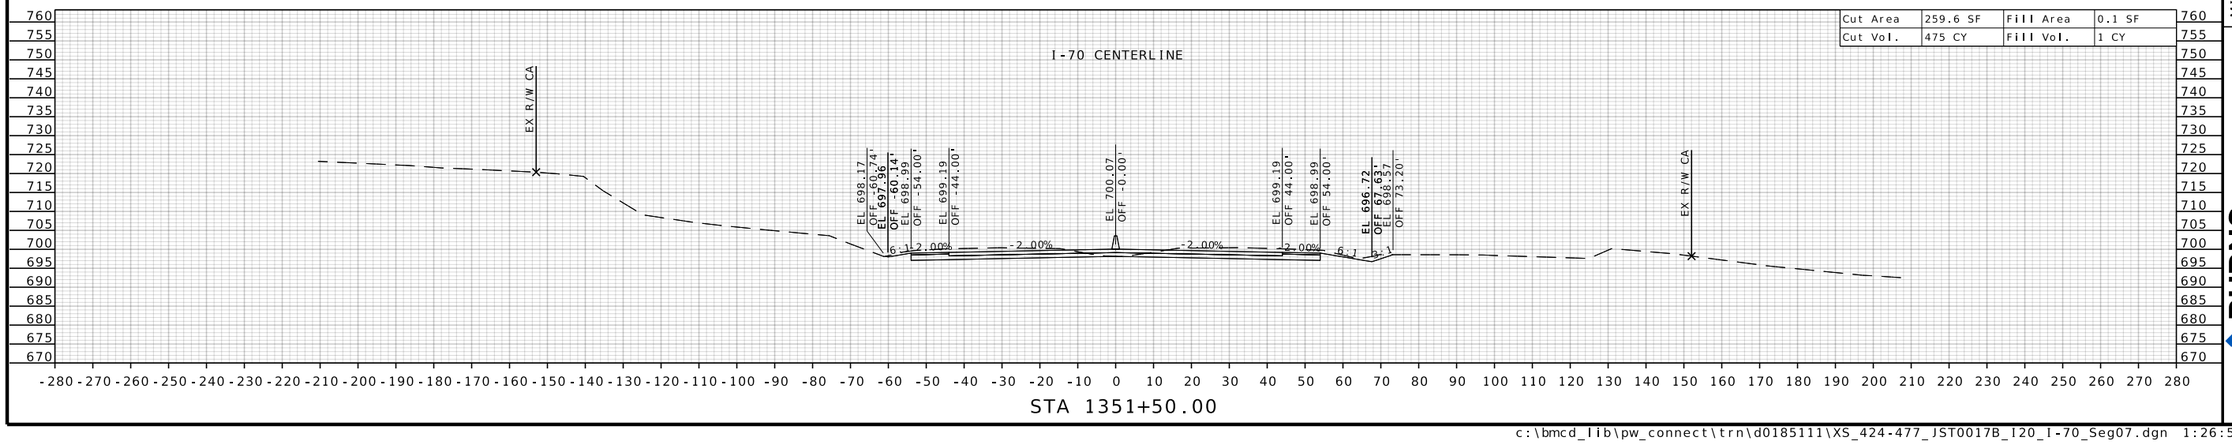

STATE OF MISSOURI
RONNIE L. WILLIAMS
NUMBER PE-2010000879
PROFESSIONAL ENGINEER

THIS SHEET HAS BEEN SIGNED, SEALED, AND DATED ELECTRONICALLY

DATE PREPARED
10/27/2025

ROUTE	STATE
I-70	MO
DISTRICT	SHEET NO.
CD	425

COUNTY
COOPER

JOB NO.
JST0017B

CONTRACT ID.
-

PROJECT NO.
-

BRIDGE NO.
-


DESCRIPTION	DATE


MISSOURI HIGHWAYS AND TRANSPORTATION COMMISSION

105 WEST CAPITOL
JEFFERSON CITY, MO 65102
1-888-ASK-MODOT (1-888-275-6636)

MoDOT

BURNS McDONNELL
9400 Ward Parkway
Kansas City, MO 64114
(816) 333-9400
Certificate of Authority
No.: 000165

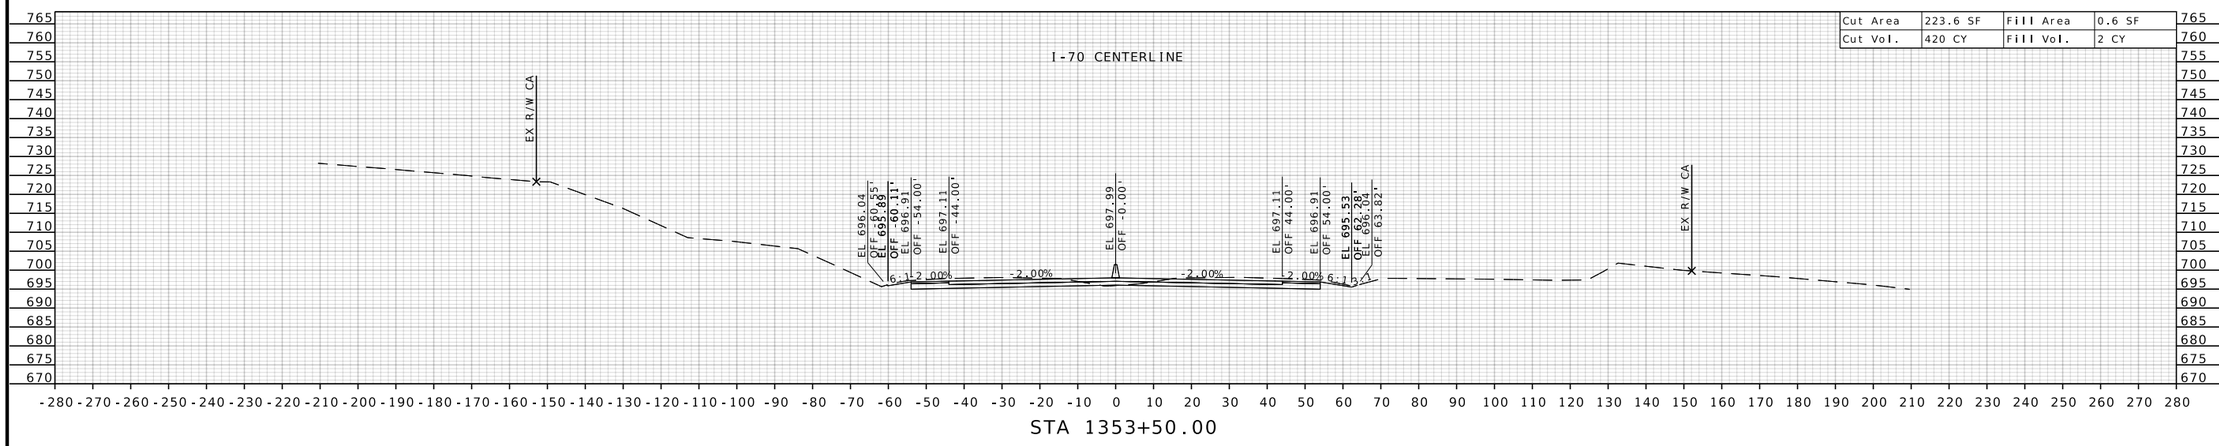

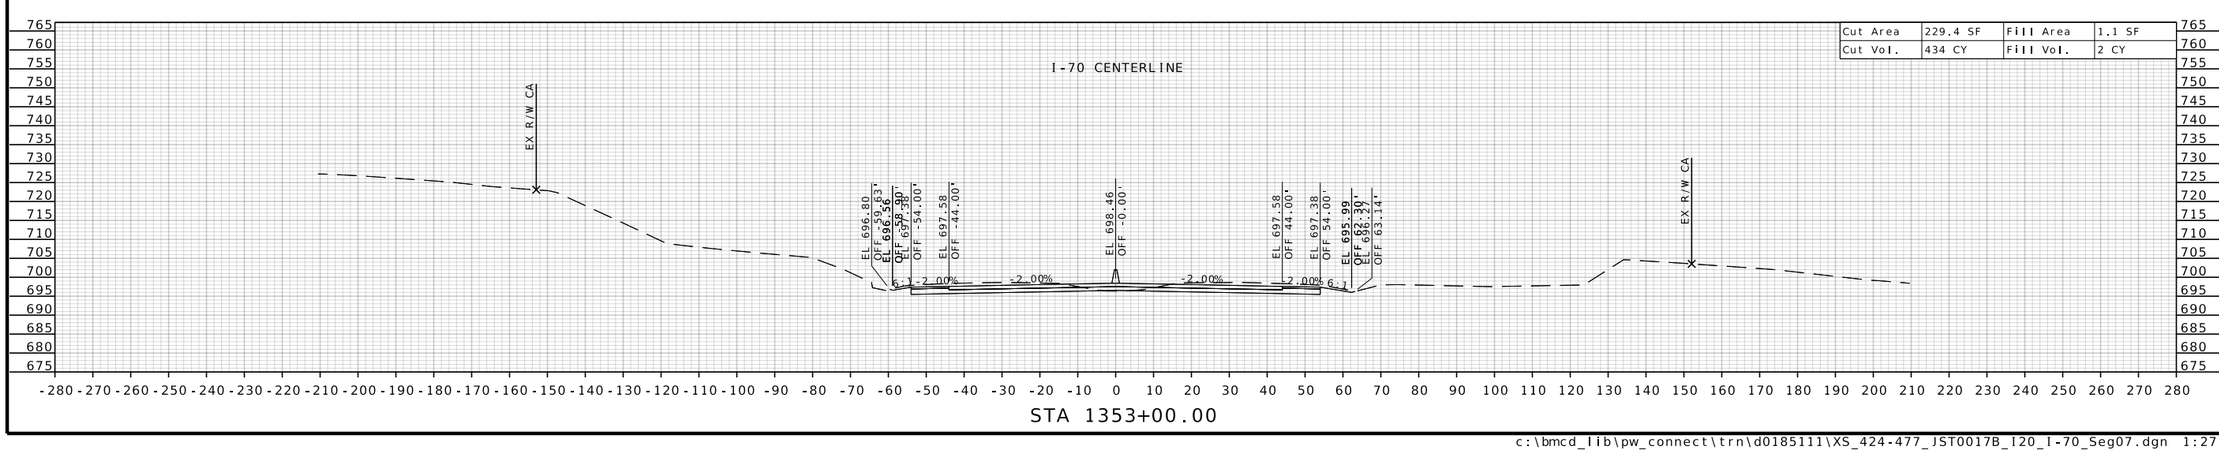

STATE OF MISSOURI
RONNIE L. WILLIAMS
NUMBER PE-2010000879
PROFESSIONAL ENGINEER

THIS SHEET HAS BEEN SIGNED, SEALED, AND DATED ELECTRONICALLY

DATE PREPARED
10/27/2025

ROUTE	STATE
I-70	MO
DISTRICT	SHEET NO.
CD	426

COUNTY
COOPER

JOB NO.
JST0017B

CONTRACT ID.
-

PROJECT NO.
-


BRIDGE NO.
-

DESCRIPTION	DATE


MISSOURI HIGHWAYS AND TRANSPORTATION COMMISSION

105 WEST CAPITOL
JEFFERSON CITY, MO 65102
1-888-ASK-MODOT (1-888-275-6636)

BURNS McDONNELL
9400 Ward Parkway
Kansas City, MO 64114
(816) 333-9400
Certificate of Authority
No.: 000165

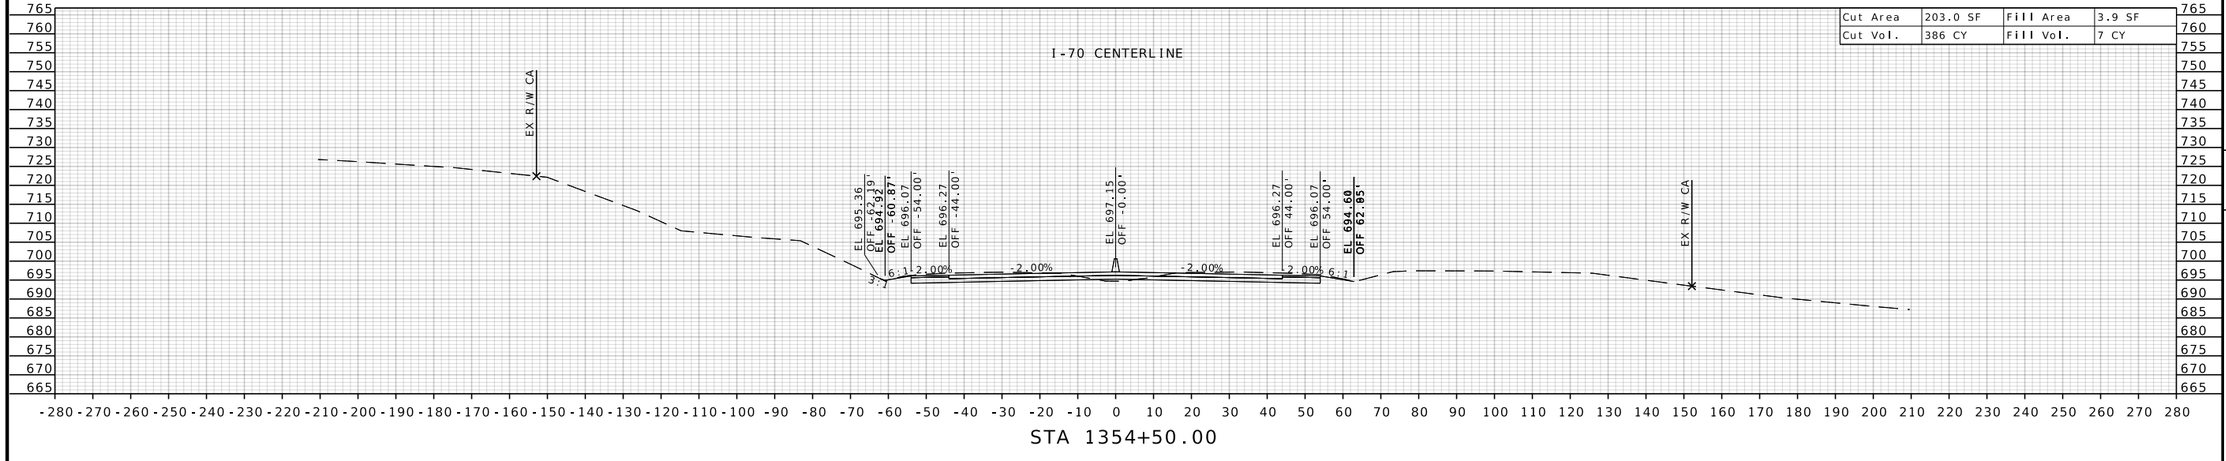

STA 1354+50.00

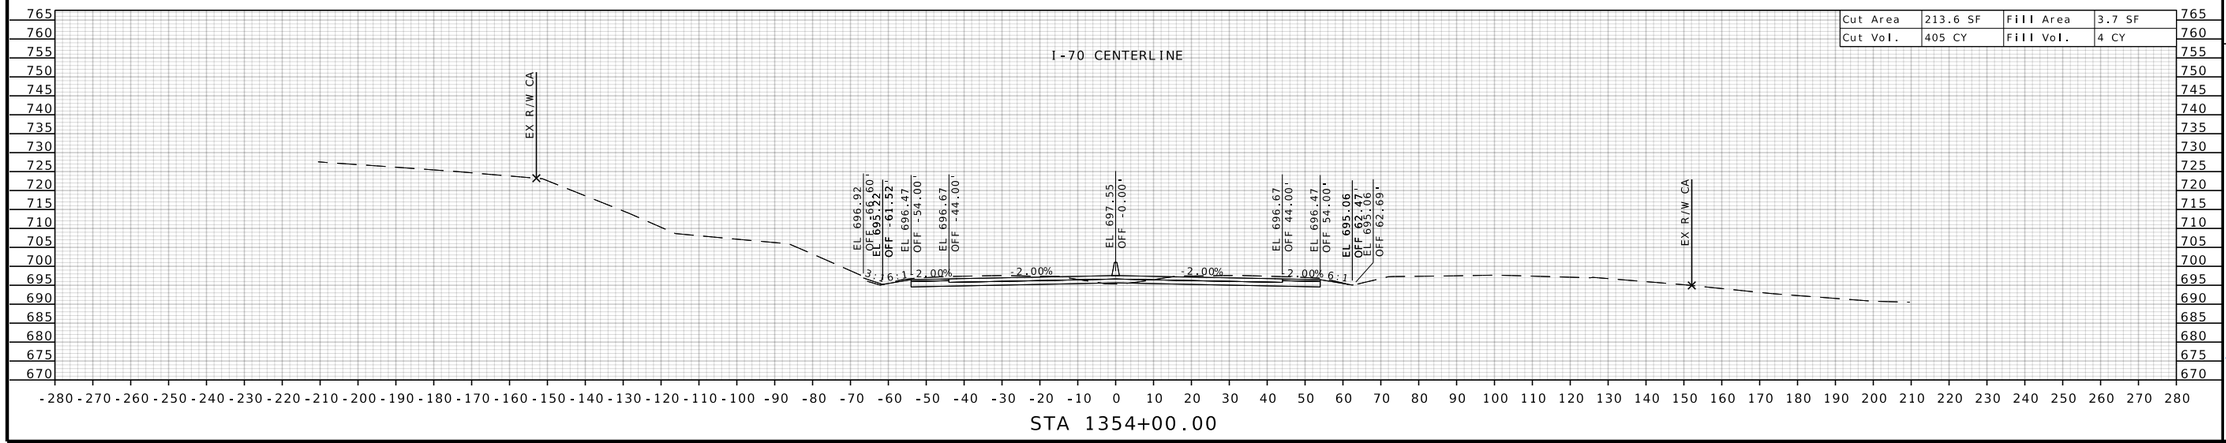

STA 1354+00.00

STATE OF MISSOURI
RONNIE L. WILLIAMS
NUMBER PE-2010000879
PROFESSIONAL ENGINEER

THIS SHEET HAS BEEN SIGNED, SEALED, AND DATED ELECTRONICALLY

DATE PREPARED
10/27/2025

ROUTE	STATE
I-70	MO
DISTRICT	SHEET NO.
CD	427

COUNTY
COOPER

JOB NO.
JST0017B

CONTRACT ID.
-

PROJECT NO.
-


BRIDGE NO.
-

DESCRIPTION	DATE

MISSOURI HIGHWAYS AND TRANSPORTATION COMMISSION

105 WEST CAPITOL
JEFFERSON CITY, MO 65102
1-888-ASK-MODOT (1-888-275-6636)

BURNS McDONNELL
9400 Ward Parkway
Kansas City, MO 64114
(816) 333-9400
Certificate of Authority
No.: 000165

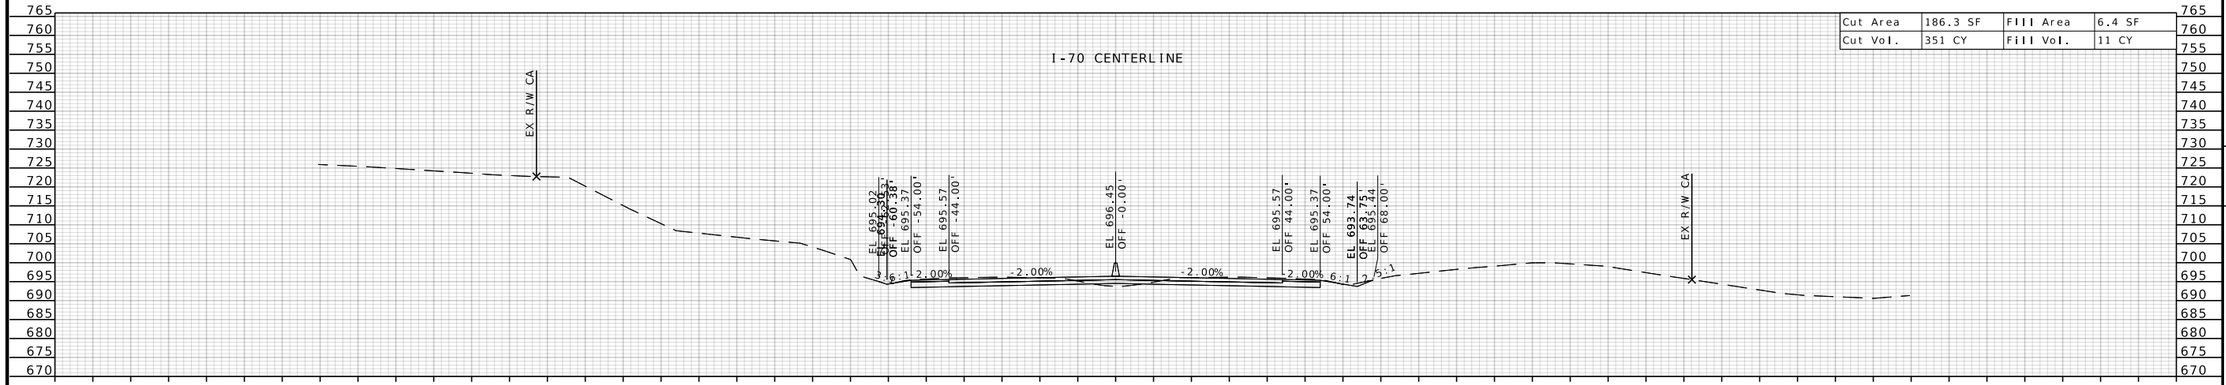

STATE OF MISSOURI
RONNIE L. WILLIAMS
NUMBER PE-2010000879
PROFESSIONAL ENGINEER

THIS SHEET HAS BEEN SIGNED, SEALED, AND DATED ELECTRONICALLY

DATE PREPARED
10/27/2025

ROUTE	STATE
I-70	MO
DISTRICT	SHEET NO.
CD	428

COUNTY
COOPER

JOB NO.
JST0017B

CONTRACT ID.
-

PROJECT NO.
-


BRIDGE NO.
-


DESCRIPTION	DATE


MISSOURI HIGHWAYS AND TRANSPORTATION COMMISSION

105 WEST CAPITOL
JEFFERSON CITY, MO 65102
1-888-ASK-MODOT (1-888-275-6636)

BURNS McDONNELL
9400 Ward Parkway
Kansas City, MO 64114
(816) 333-9400
Certificate of Authority
No.: 000165

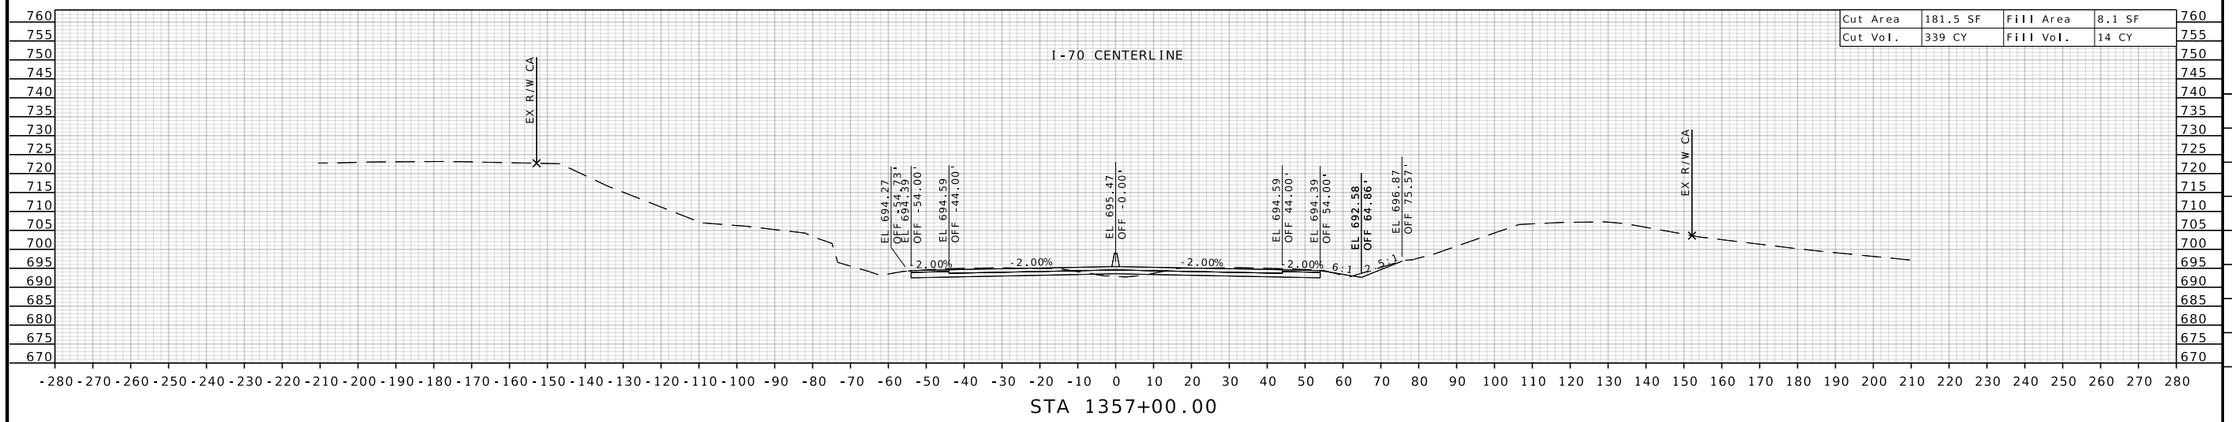

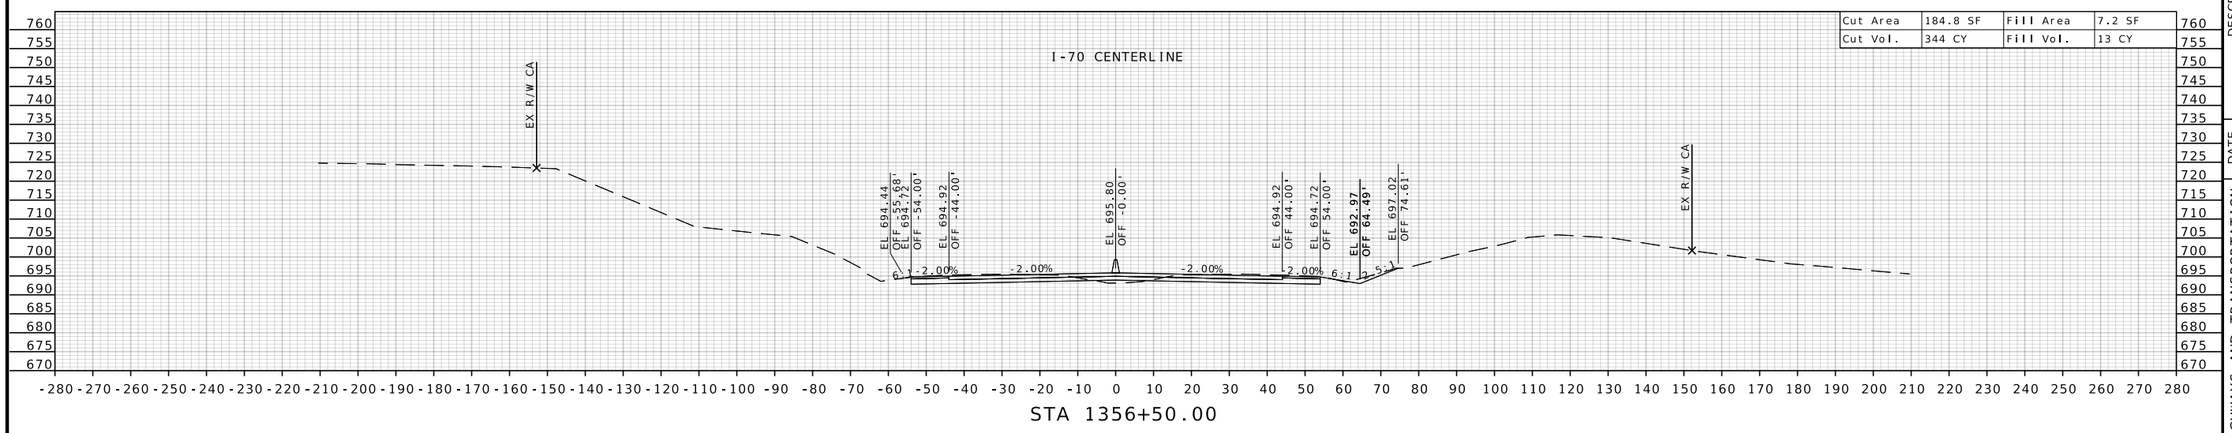

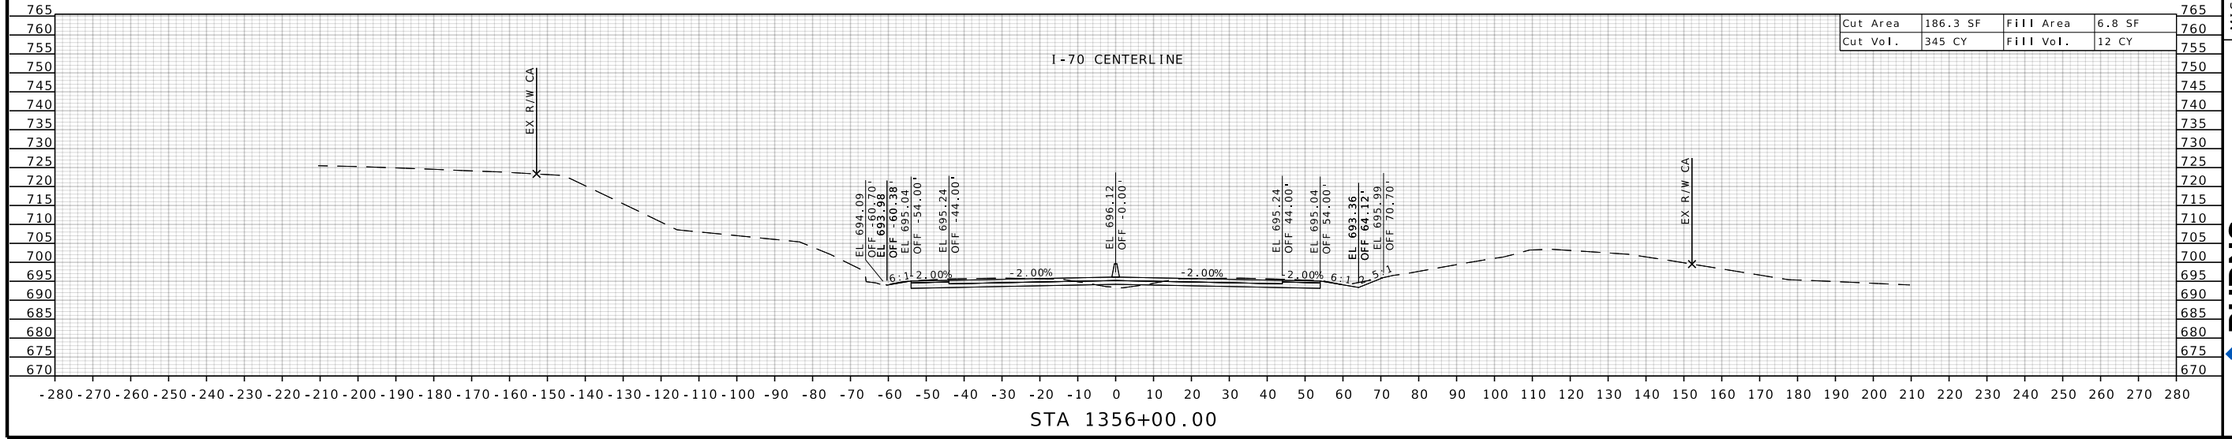

STATE OF MISSOURI
RONNIE L. WILLIAMS
NUMBER PE-2010000879
PROFESSIONAL ENGINEER

THIS SHEET HAS BEEN SIGNED, SEALED, AND DATED ELECTRONICALLY

DATE PREPARED
10/27/2025

ROUTE	STATE
I-70	MO
DISTRICT	SHEET NO.
CD	429

COUNTY
COOPER

JOB NO.
JST0017B

CONTRACT ID.
-

PROJECT NO.
-

BRIDGE NO.
-


DESCRIPTION	DATE


MISSOURI HIGHWAYS AND TRANSPORTATION COMMISSION


105 WEST CAPITOL
JEFFERSON CITY, MO 65102
1-888-ASK-MODOT (1-888-275-6636)

BURNS McDONNELL
9400 Ward Parkway
Kansas City, MO 64114
(816) 333-9400
Certificate of Authority
No.: 000165

c:\bmcd_lib\pw_connect\trn\d0185111\XS_424-477_JST0017B_I20_I-70_Seg07.dgn 1:27:04 PM 10/27/2025

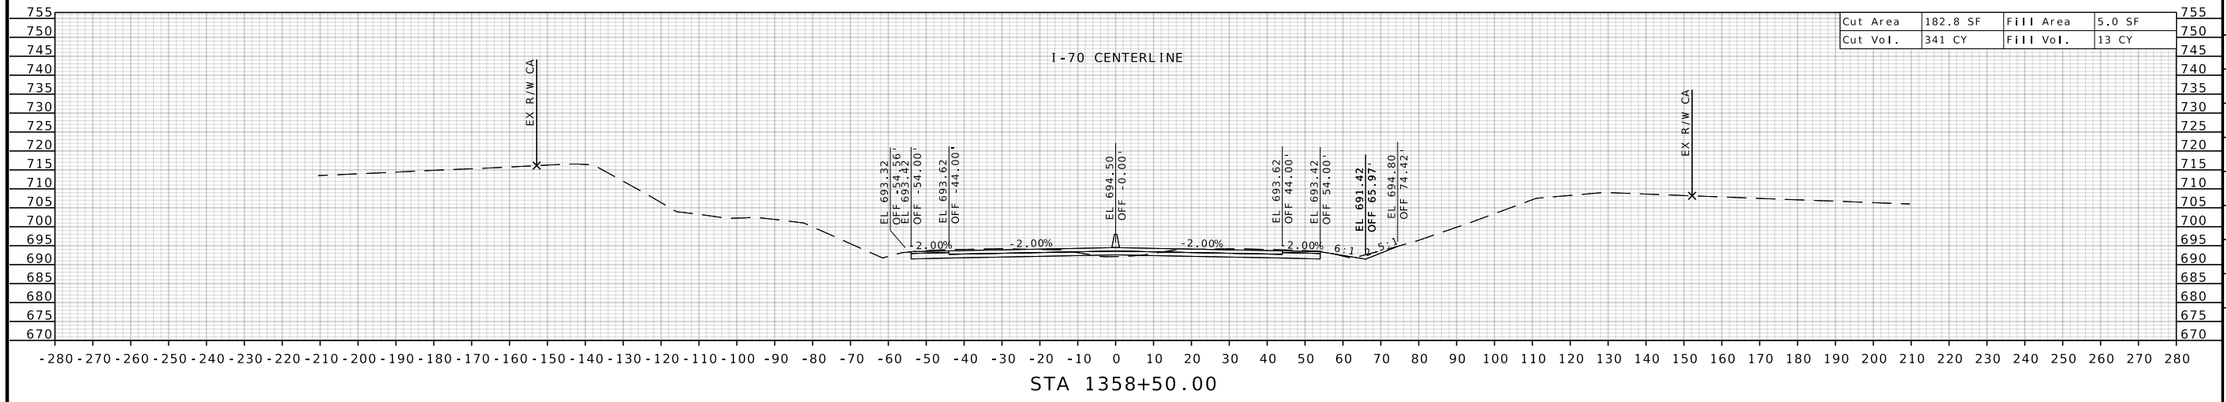

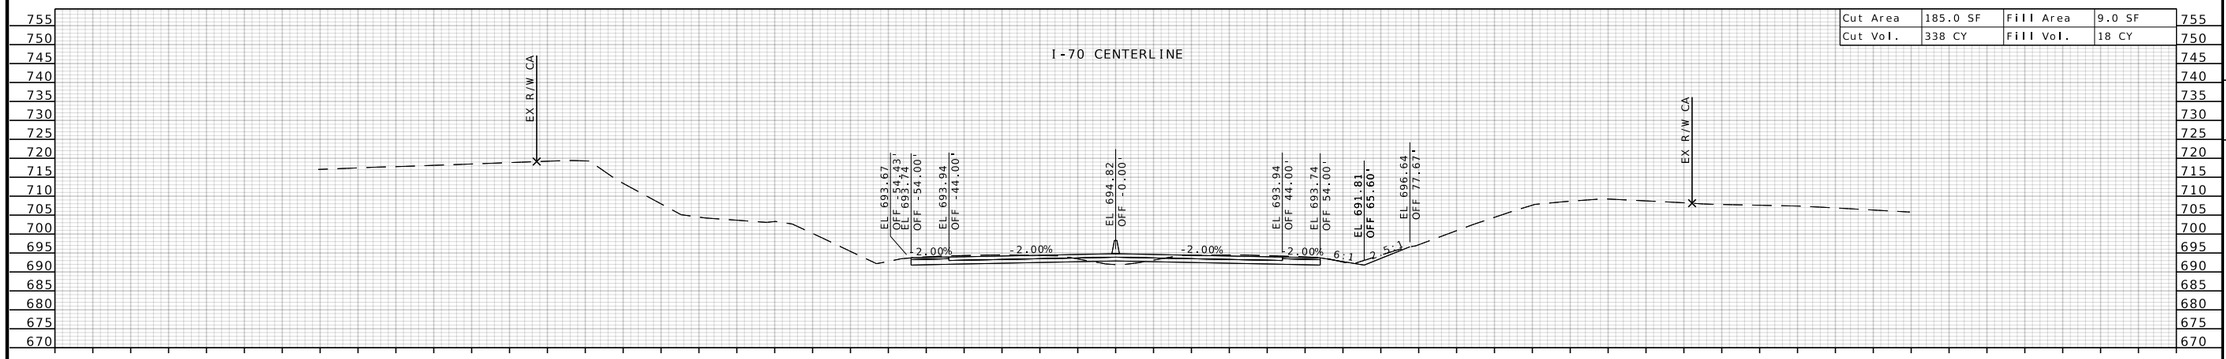

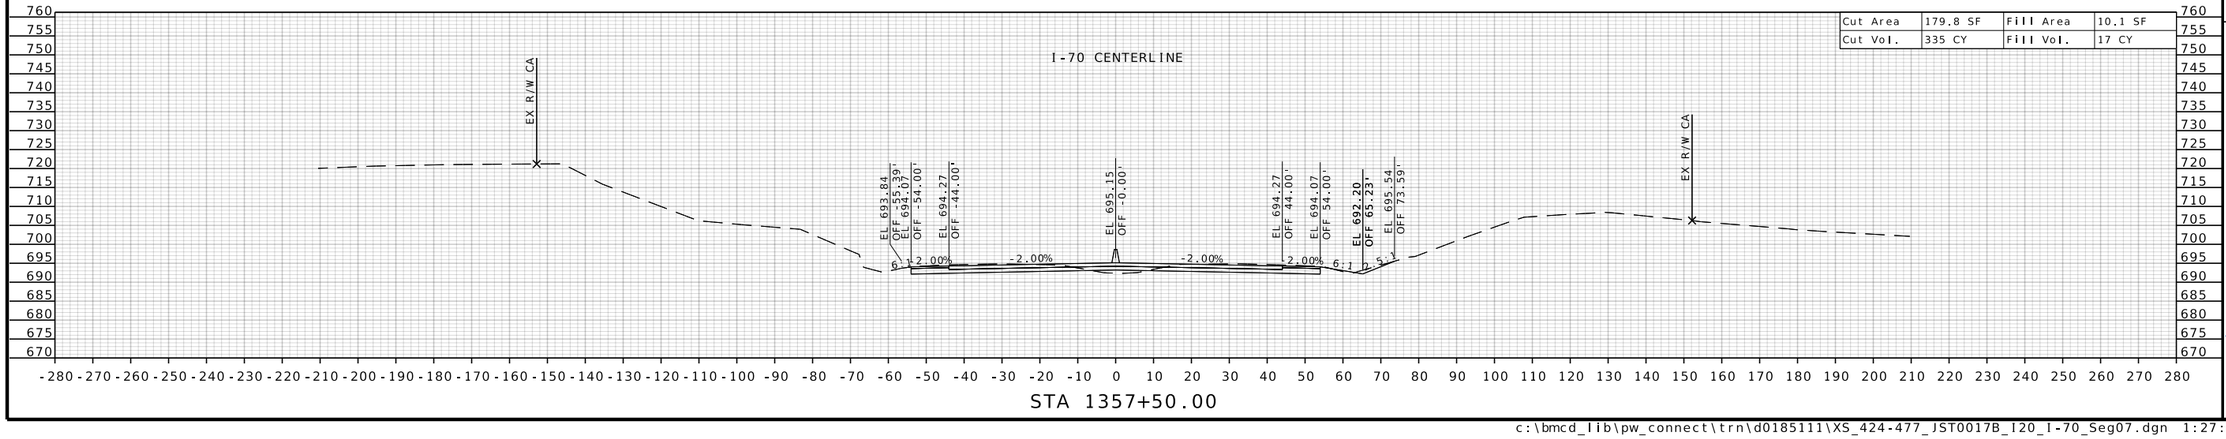

STATE OF MISSOURI
RONNIE L. WILLIAMS
NUMBER PE-2010000879
PROFESSIONAL ENGINEER

THIS SHEET HAS BEEN SIGNED, SEALED, AND DATED ELECTRONICALLY

DATE PREPARED
10/27/2025

ROUTE	STATE
I-70	MO
DISTRICT	SHEET NO.
CD	430

COUNTY
COOPER

JOB NO.
JST0017B

CONTRACT ID.
-

PROJECT NO.
-

BRIDGE NO.
-


DESCRIPTION	DATE


MISSOURI HIGHWAYS AND TRANSPORTATION COMMISSION


105 WEST CAPITOL
JEFFERSON CITY, MO 65102
1-888-ASK-MODOT (1-888-275-6636)

BURNS McDONNELL
9400 Ward Parkway
Kansas City, MO 64114
(816) 333-9400
Certificate of Authority
No.: 000165

c:\bmcd_lib\pw_connect\trn\d0185111\XS_424-477_JST0017B_I20_I-70_Seg07.dgn 1:27:06 PM 10/27/2025

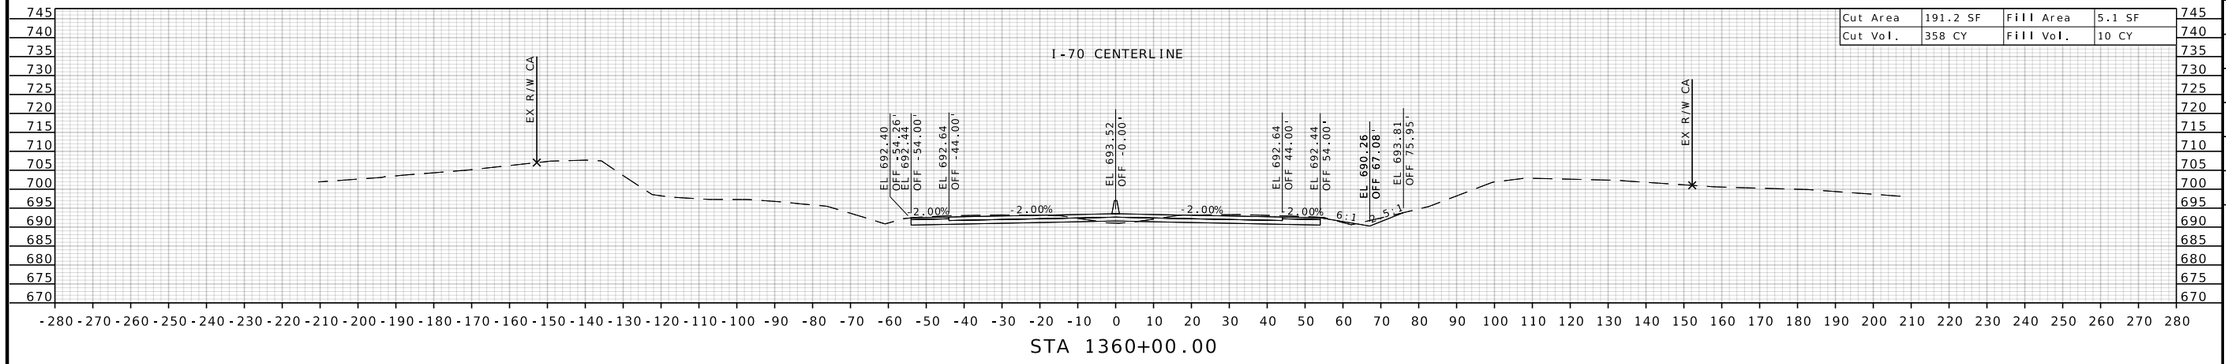

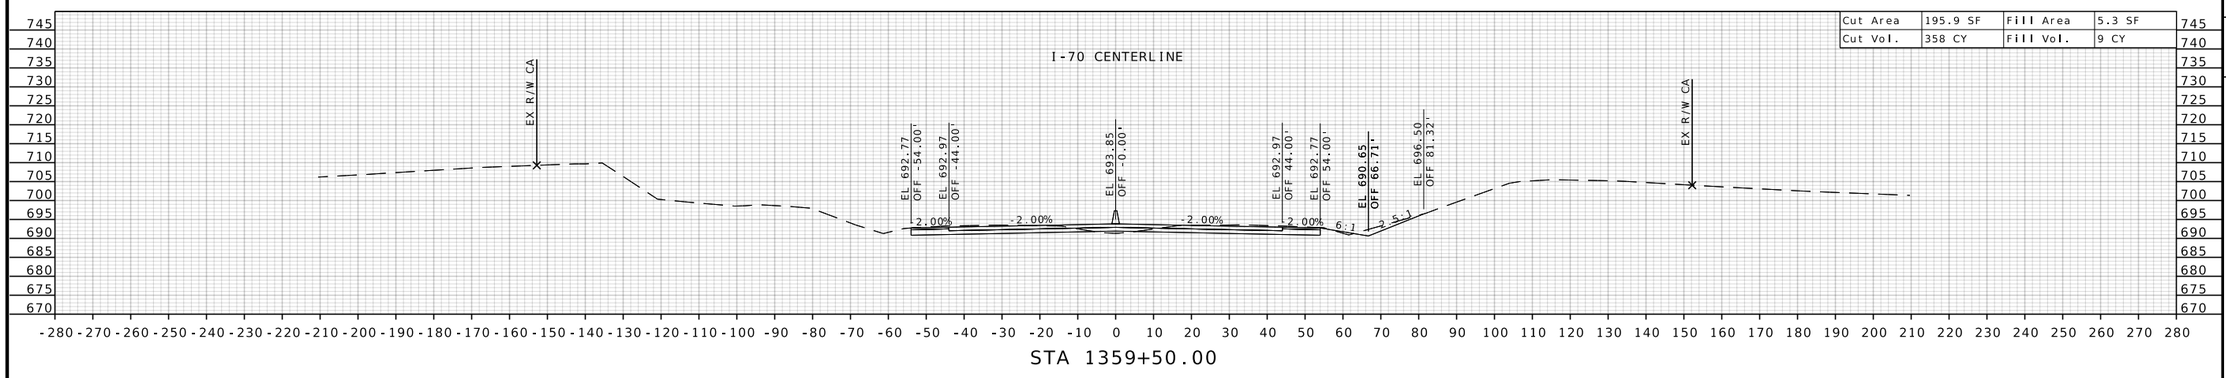

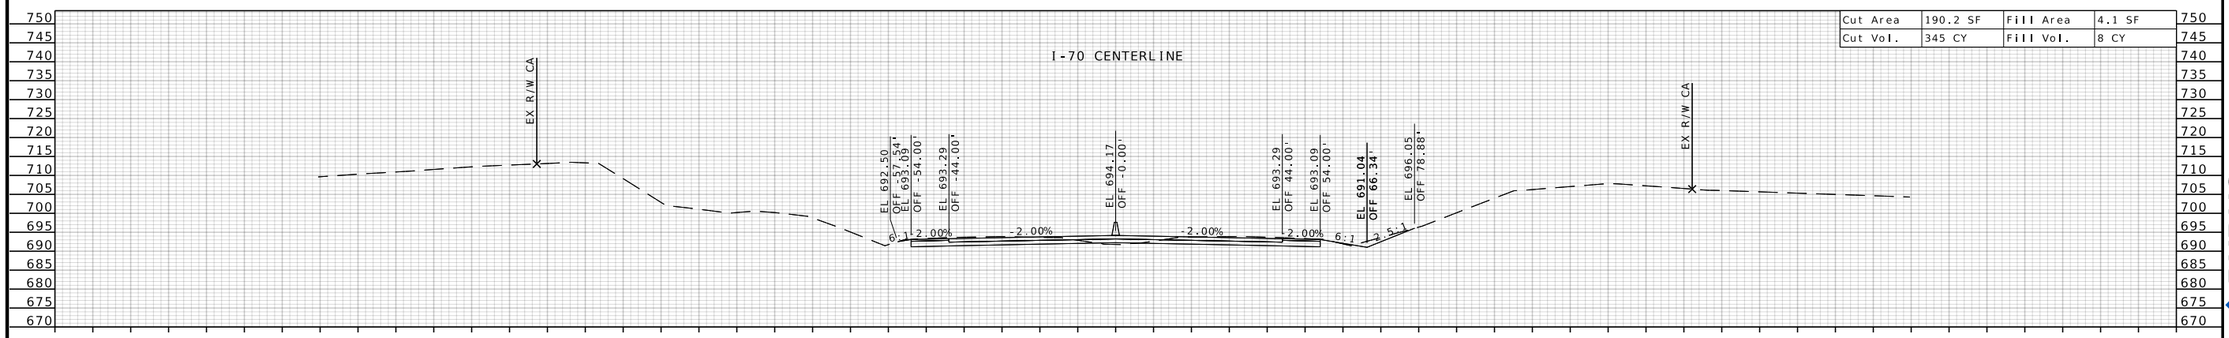

STATE OF MISSOURI
RONNIE L. WILLIAMS
NUMBER PE-2010000879
PROFESSIONAL ENGINEER

THIS SHEET HAS BEEN SIGNED, SEALED, AND DATED ELECTRONICALLY

DATE PREPARED
10/27/2025

ROUTE	STATE
I-70	MO
DISTRICT	SHEET NO.
CD	431

COUNTY
COOPER

JOB NO.
JST0017B

CONTRACT ID.
-

PROJECT NO.
-

BRIDGE NO.
-

DESCRIPTION	DATE


MISSOURI HIGHWAYS AND TRANSPORTATION COMMISSION


105 WEST CAPITOL
JEFFERSON CITY, MO 65102
1-888-ASK-MODOT (1-888-275-6636)

MoDOT

BURNS McDONNELL
9400 Ward Parkway
Kansas City, MO 64114
(816) 333-9400
Certificate of Authority
No.: 000165

c:\bmcd_lib\pw_connect\trn\d0185111\XS_424-477_JST0017B_I20_I-70_Seg07.dgn 1:27:07 PM 10/27/2025

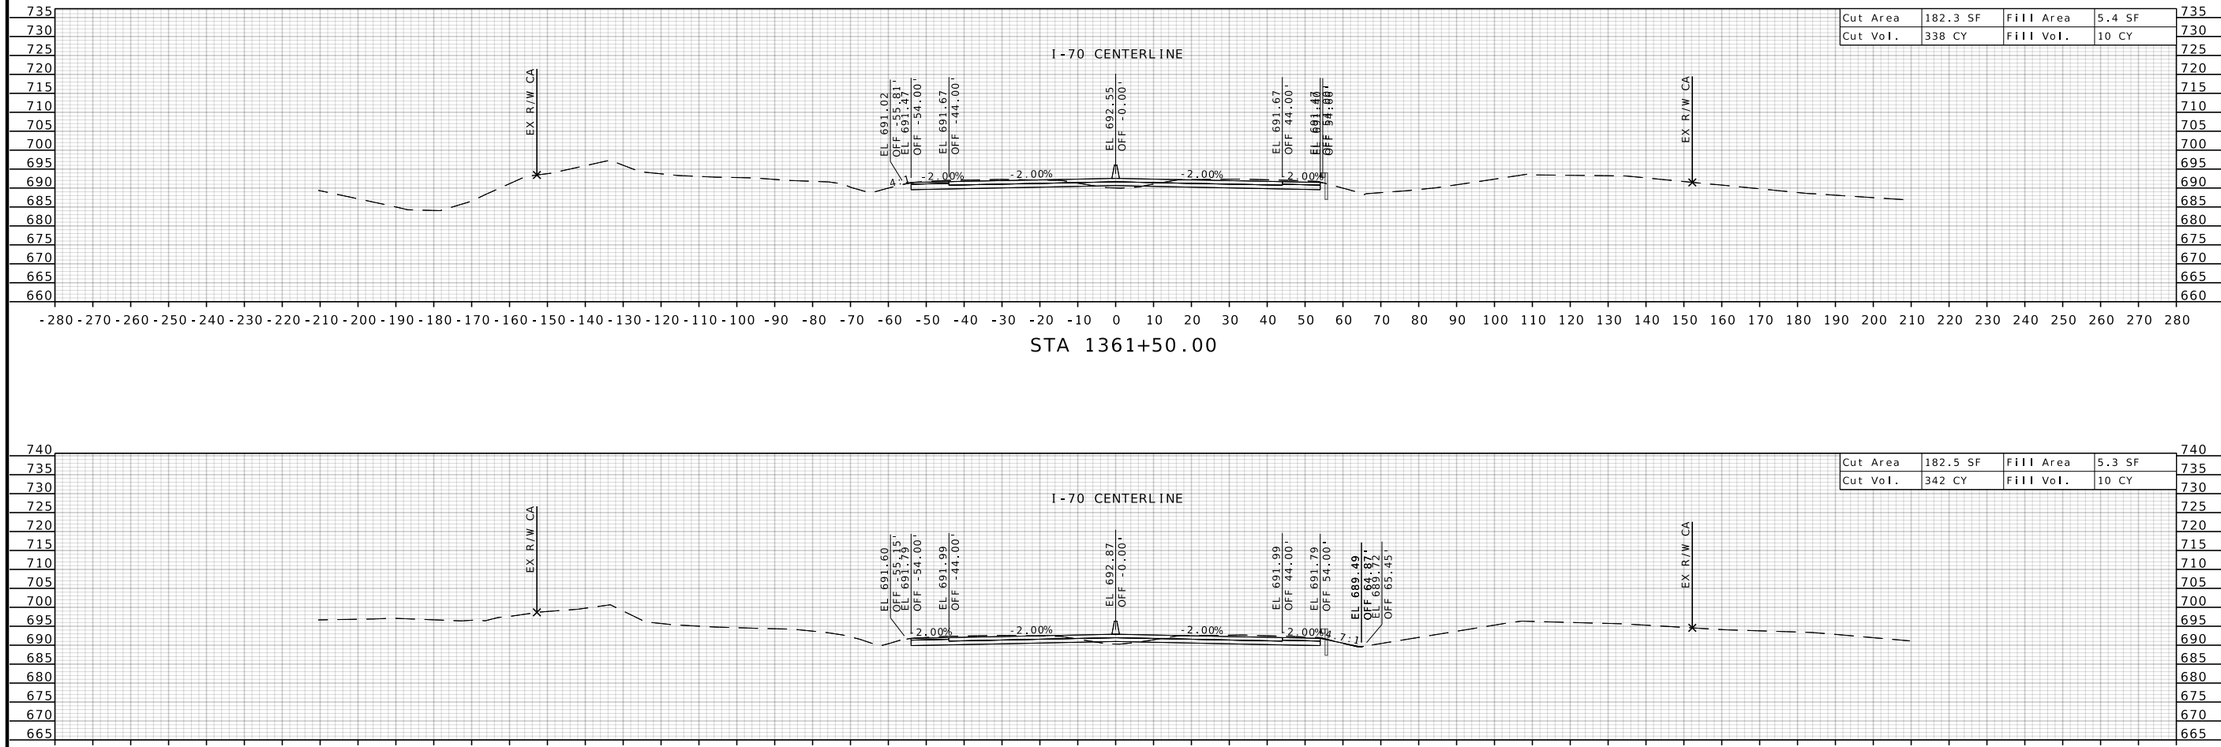

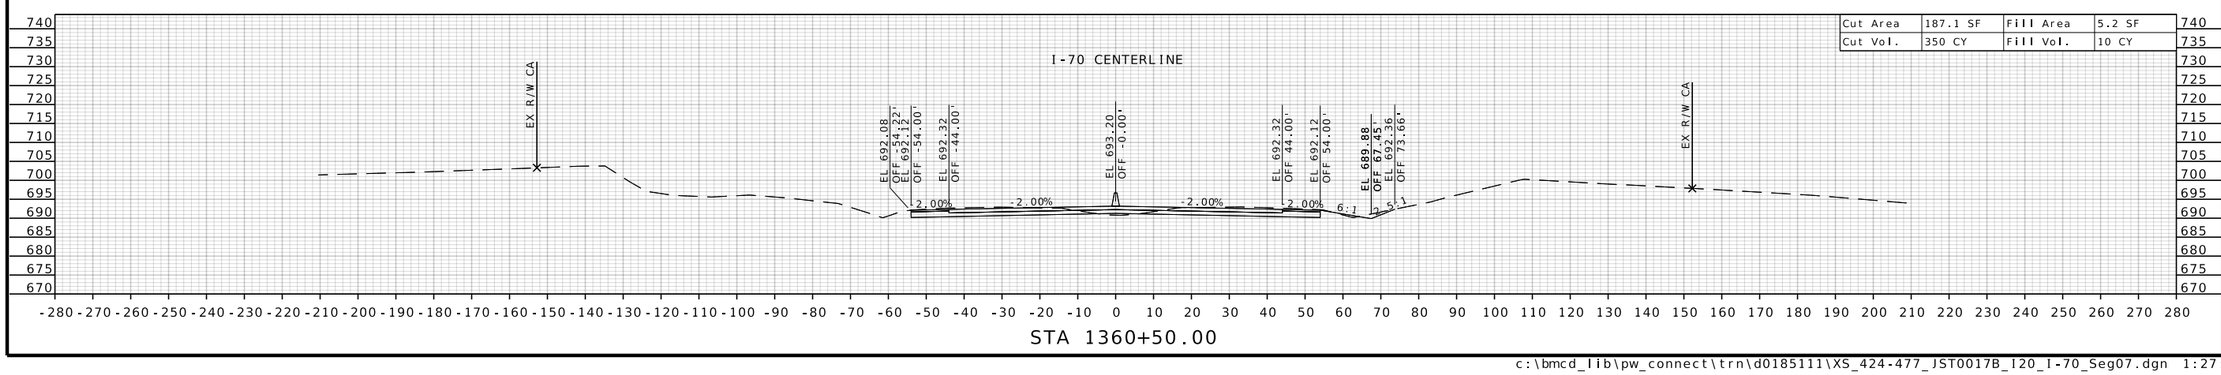

STATE OF MISSOURI
RONNIE L. WILLIAMS
NUMBER PE-2010000879
PROFESSIONAL ENGINEER

THIS SHEET HAS BEEN SIGNED, SEALED, AND DATED ELECTRONICALLY

DATE PREPARED
10/27/2025

ROUTE	STATE
I-70	MO
DISTRICT	SHEET NO.
CD	432

COUNTY
COOPER

JOB NO.
JST0017B

CONTRACT ID.
-

PROJECT NO.
-


BRIDGE NO.
-

NO.	DESCRIPTION	DATE


MISSOURI HIGHWAYS AND TRANSPORTATION COMMISSION

105 WEST CAPITOL
JEFFERSON CITY, MO 65102
1-888-ASK-MODOT (1-888-275-6636)


BURNS McDONNELL
9400 Ward Parkway
Kansas City, MO 64114
(816) 333-9400
Certificate of Authority
No.: 000165

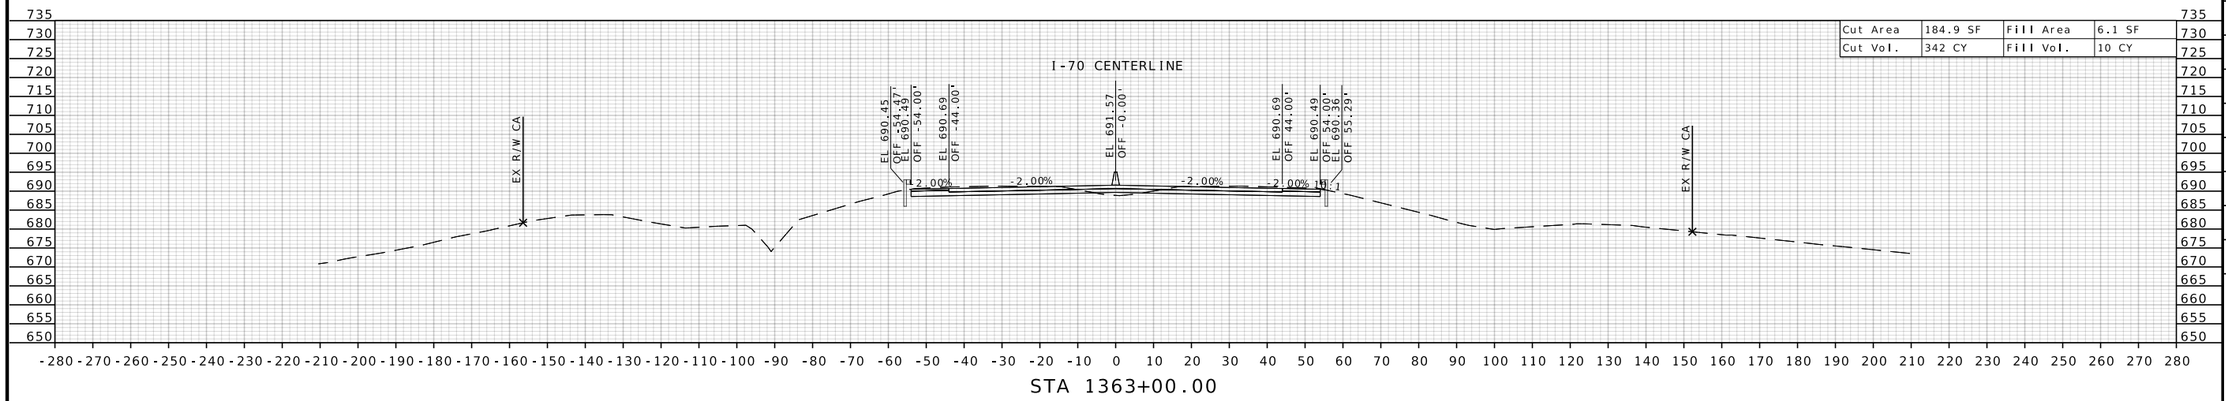

STA 1363+00.00

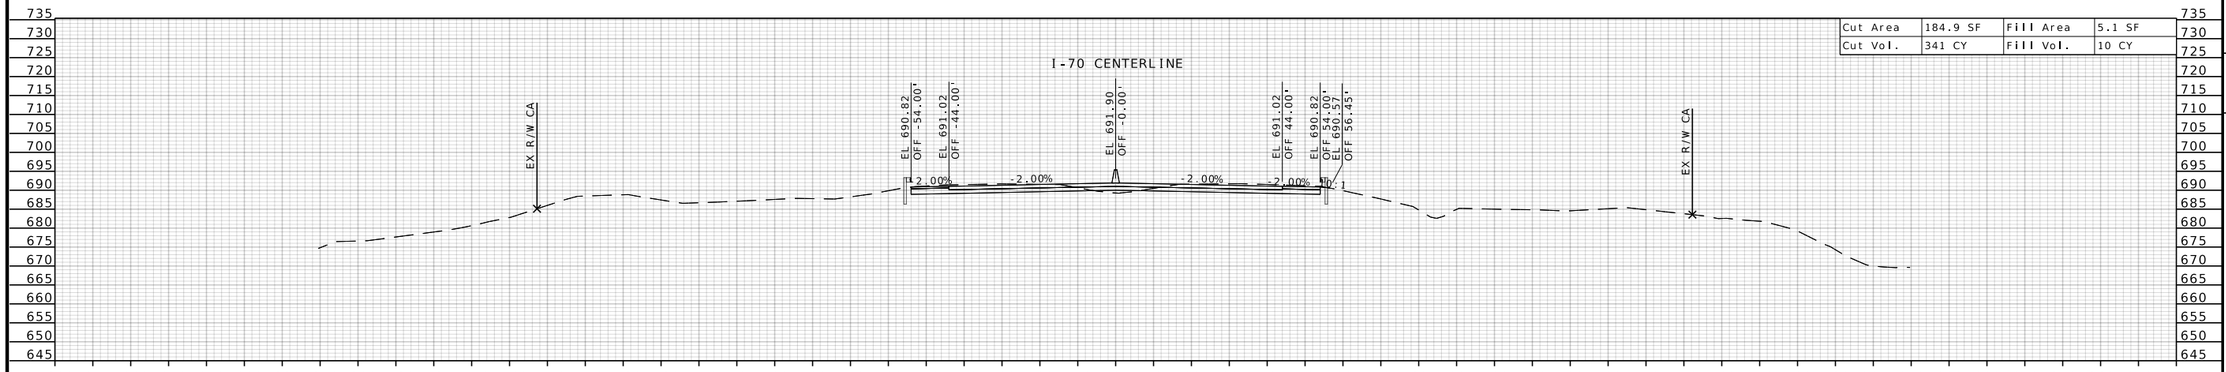

STA 1362+50.00

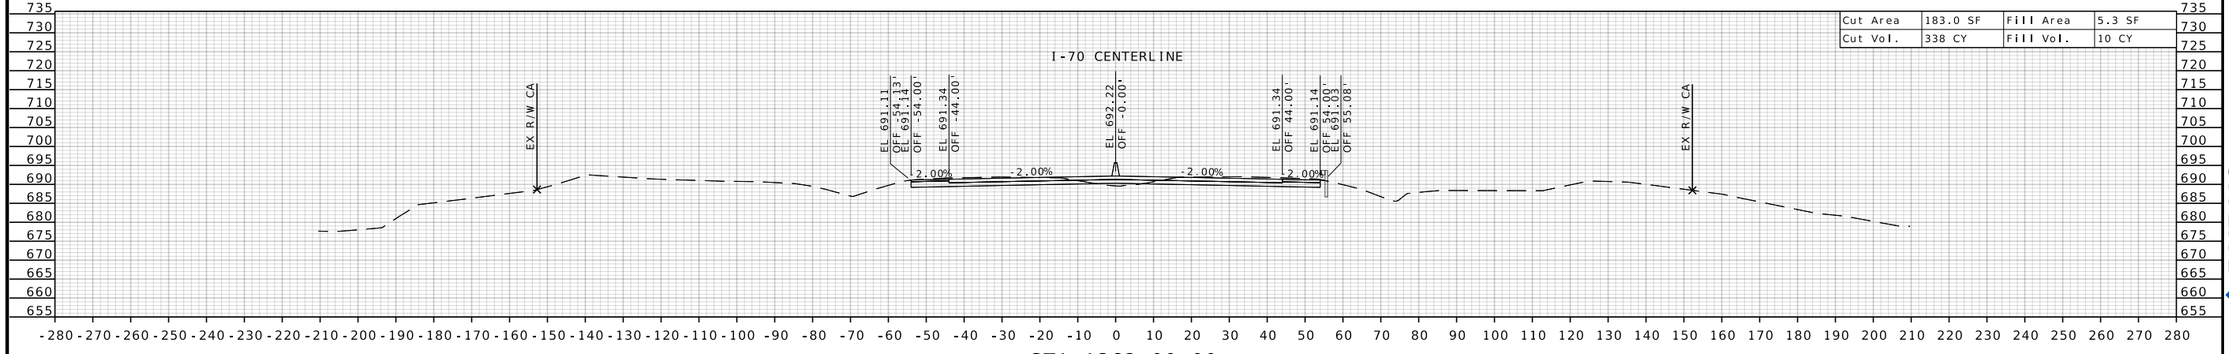

STA 1362+00.00

STATE OF MISSOURI
RONNIE L. WILLIAMS
NUMBER PE-2010000879
PROFESSIONAL ENGINEER

THIS SHEET HAS BEEN SIGNED, SEALED, AND DATED ELECTRONICALLY

DATE PREPARED
10/27/2025

ROUTE	STATE
I-70	MO
DISTRICT	SHEET NO.
CD	433

COUNTY
COOPER

JOB NO.
JST0017B

CONTRACT ID.
-

PROJECT NO.
-


BRIDGE NO.
-


DESCRIPTION	DATE

MISSOURI HIGHWAYS AND TRANSPORTATION COMMISSION

105 WEST CAPITOL
JEFFERSON CITY, MO 65102
1-888-ASK-MODOT (1-888-275-6636)

BURNS McDONNELL
9400 Ward Parkway
Kansas City, MO 64114
(816) 333-9400
Certificate of Authority
No.: 000165

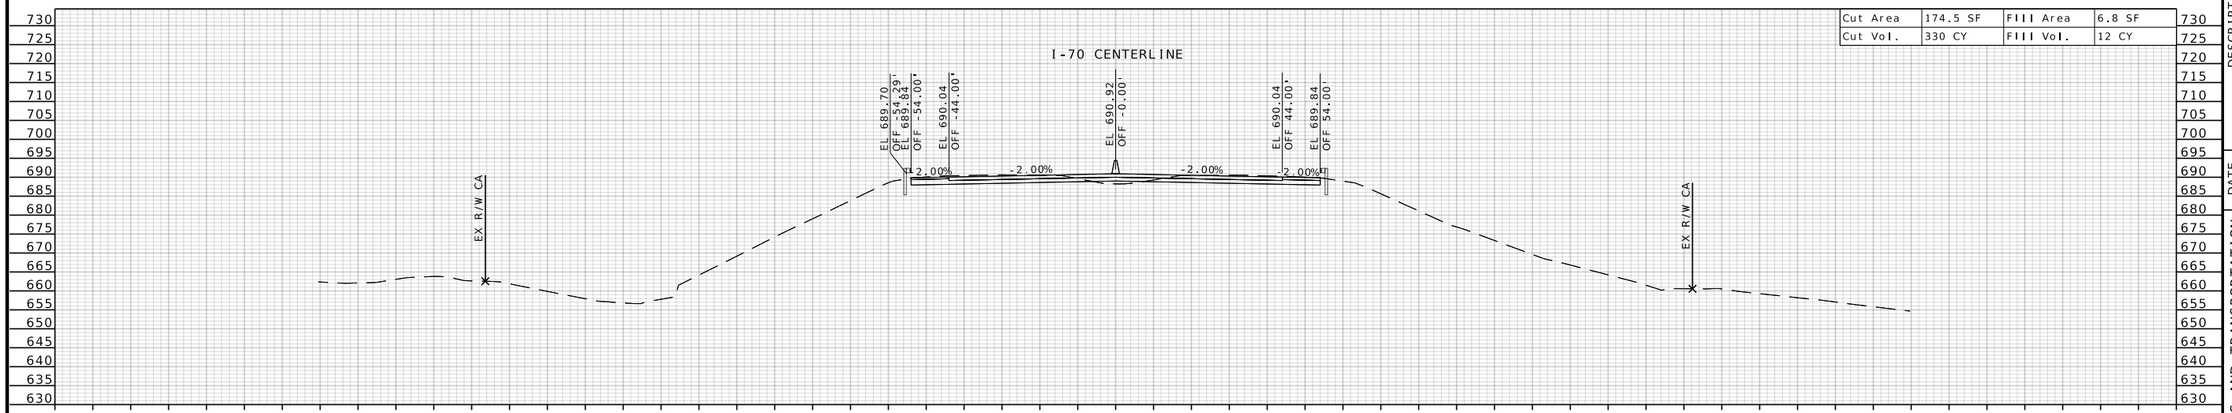

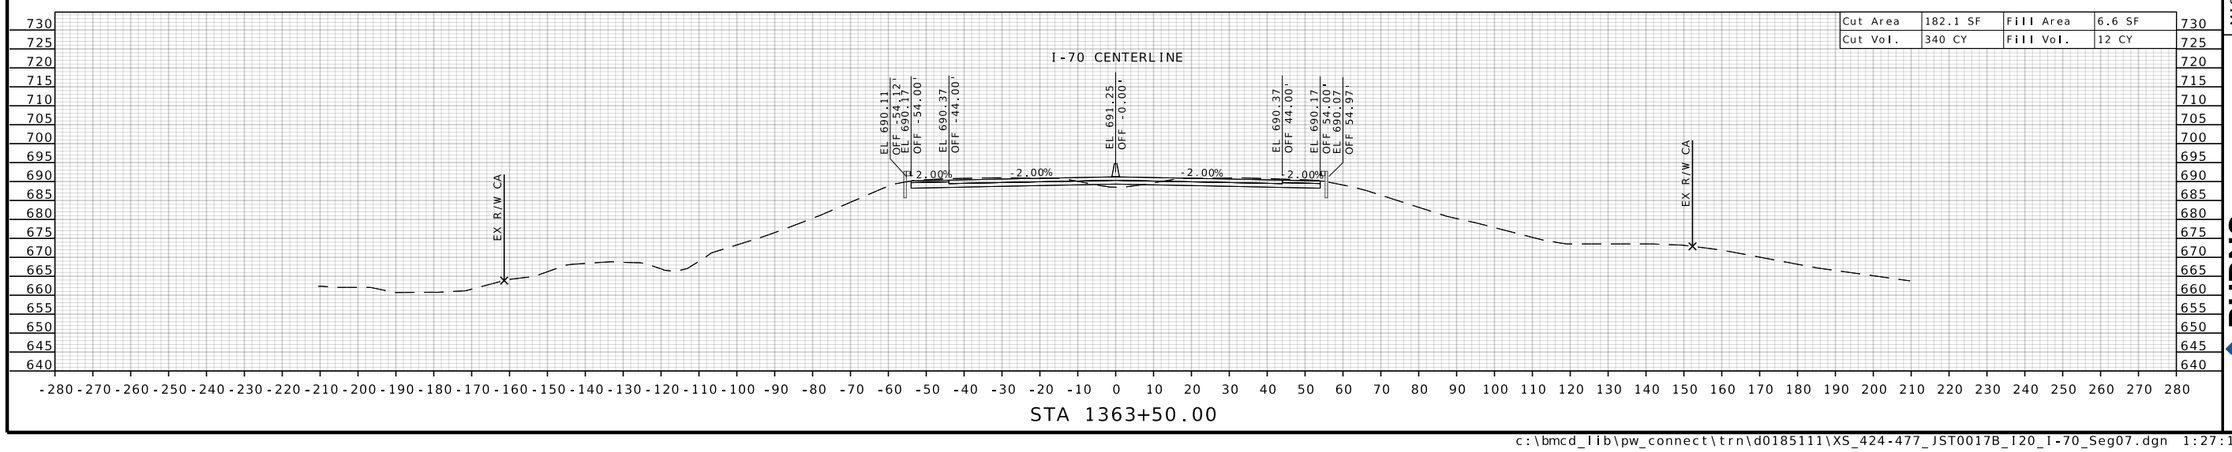

STATE OF MISSOURI
RONNIE L. WILLIAMS
NUMBER PE-2010000879
PROFESSIONAL ENGINEER

THIS SHEET HAS BEEN SIGNED, SEALED, AND DATED ELECTRONICALLY

DATE PREPARED
10/27/2025

ROUTE	STATE
I-70	MO
DISTRICT	SHEET NO.
CD	434

COUNTY
COOPER

JOB NO.
JST0017B

CONTRACT ID.
-


PROJECT NO.
-

BRIDGE NO.
-

DESCRIPTION	DATE


MISSOURI HIGHWAYS AND TRANSPORTATION COMMISSION
105 WEST CAPITOL
JEFFERSON CITY, MO 65102
1-888-ASK-MODOT (1-888-275-6636)

BURNS McDONNELL
9400 Ward Parkway
Kansas City, MO 64114
(816) 333-9400
Certificate of Authority
No.: 000165

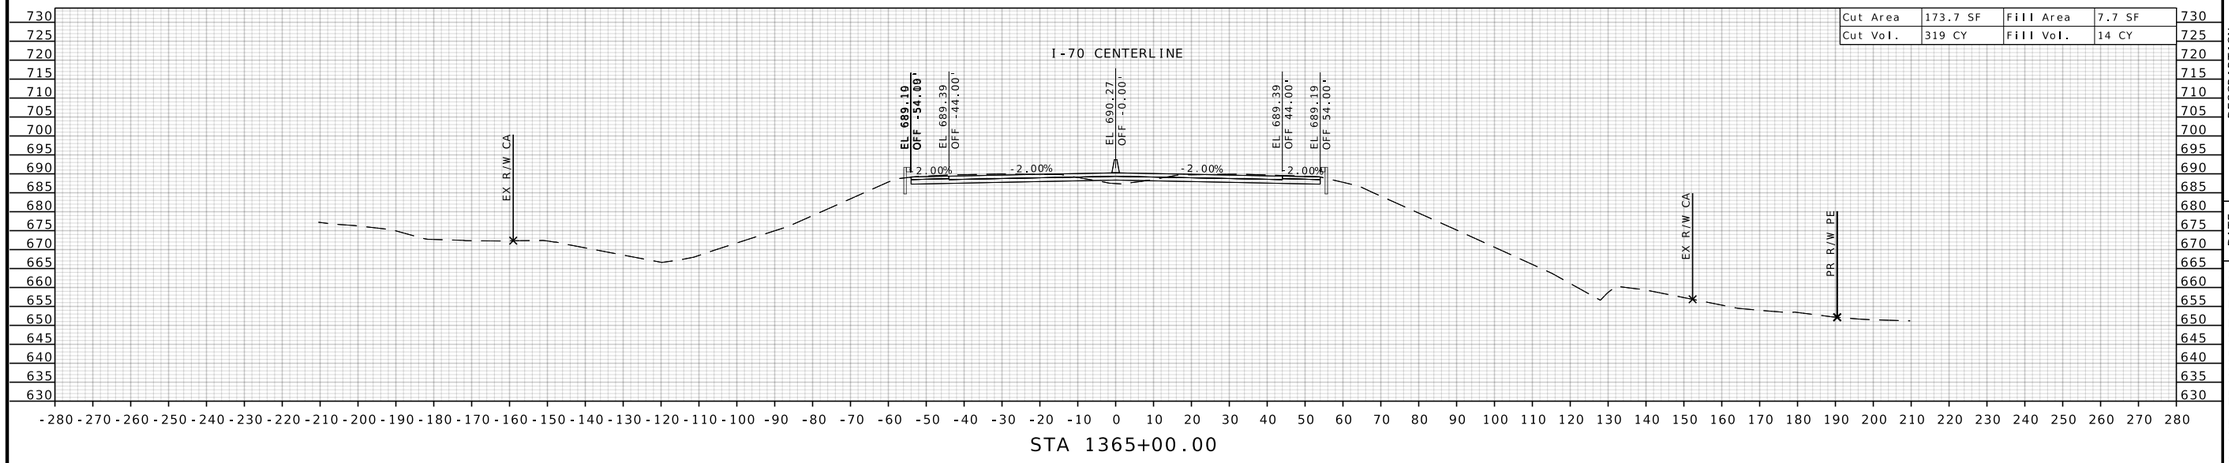

Cut Area	173.7 SF	Fill Area	7.7 SF
Cut Vol.	319 CY	Fill Vol.	14 CY

STA 1365+00.00

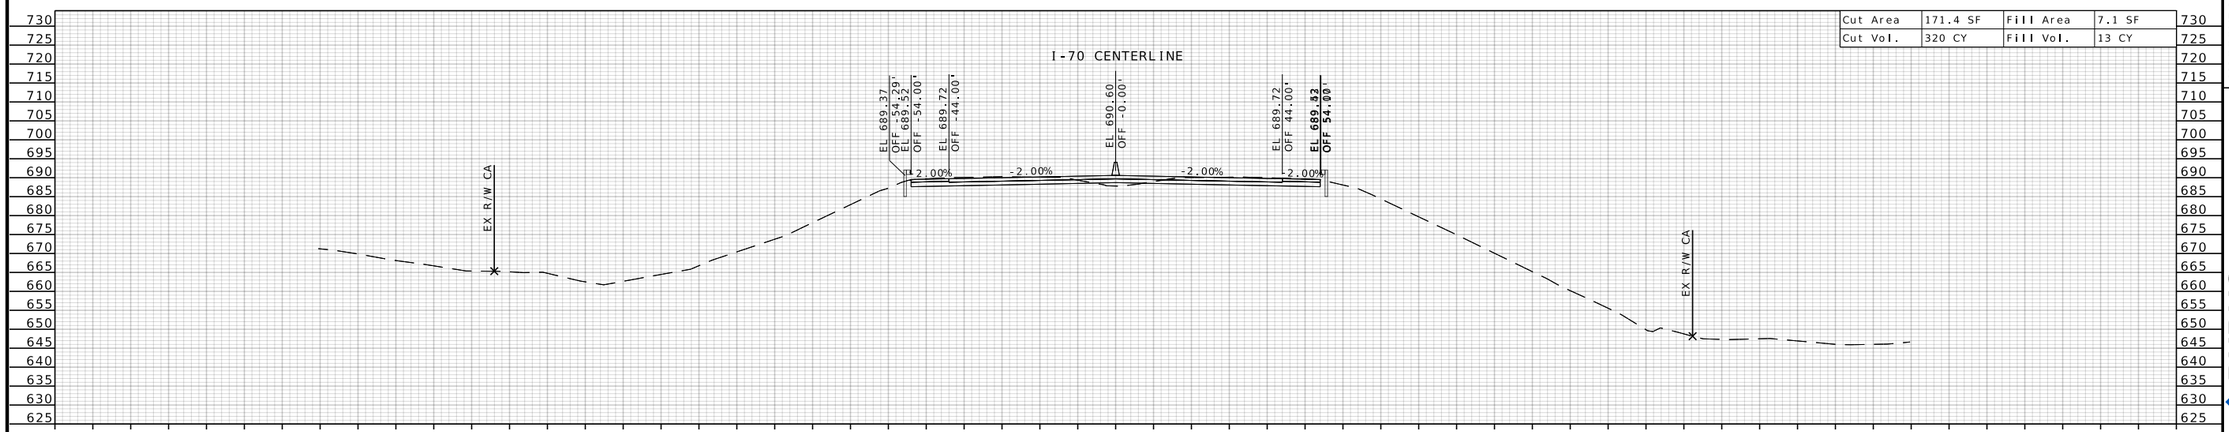

Cut Area	171.4 SF	Fill Area	7.1 SF
Cut Vol.	320 CY	Fill Vol.	13 CY

STA 1364+50.00

STATE OF MISSOURI
RONNIE L. WILLIAMS
NUMBER PE-2010000879
PROFESSIONAL ENGINEER

THIS SHEET HAS BEEN SIGNED, SEALED, AND DATED ELECTRONICALLY

DATE PREPARED
10/27/2025

ROUTE	STATE
I-70	MO
DISTRICT	SHEET NO.
CD	435

COUNTY
COOPER

JOB NO.
JST0017B

CONTRACT ID.
-

PROJECT NO.
-


BRIDGE NO.
-


DESCRIPTION	DATE

MISSOURI HIGHWAYS AND TRANSPORTATION COMMISSION

105 WEST CAPITOL
JEFFERSON CITY, MO 65102
1-888-ASK-MODOT (1-888-275-6636)

BURNS McDONNELL
9400 Ward Parkway
Kansas City, MO 64114
(816) 333-9400
Certificate of Authority
No.: 000165

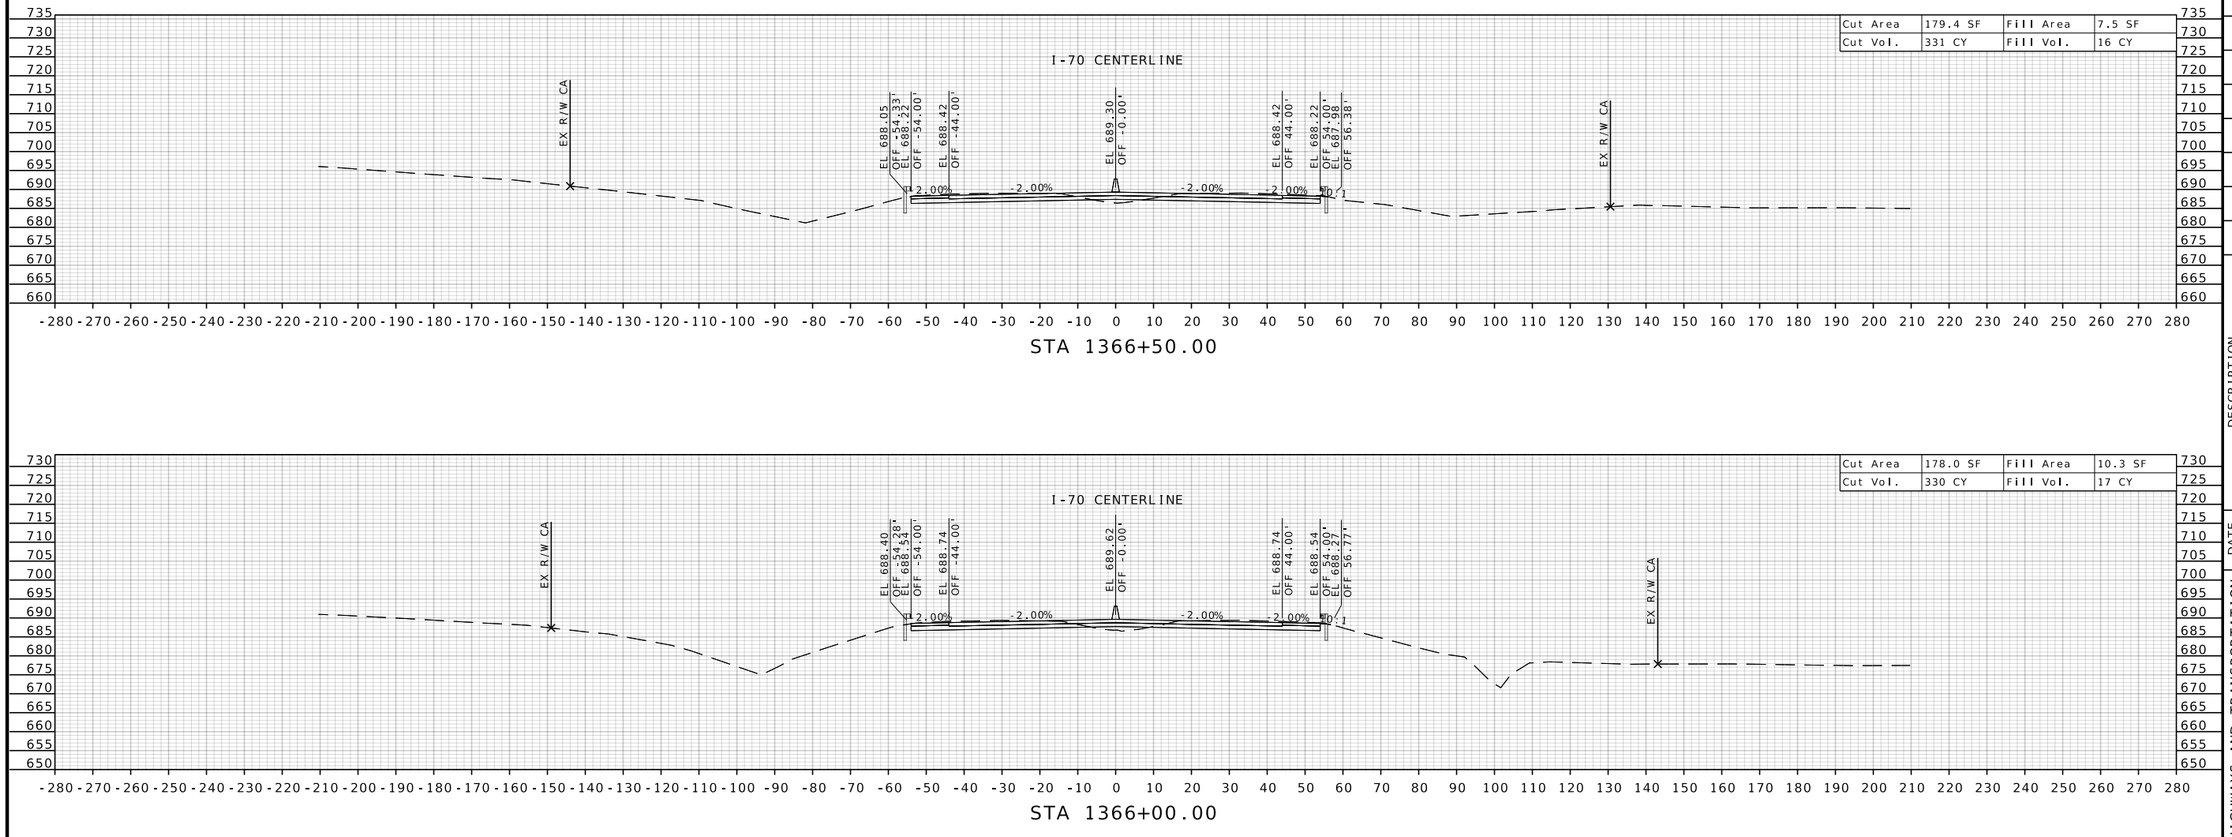

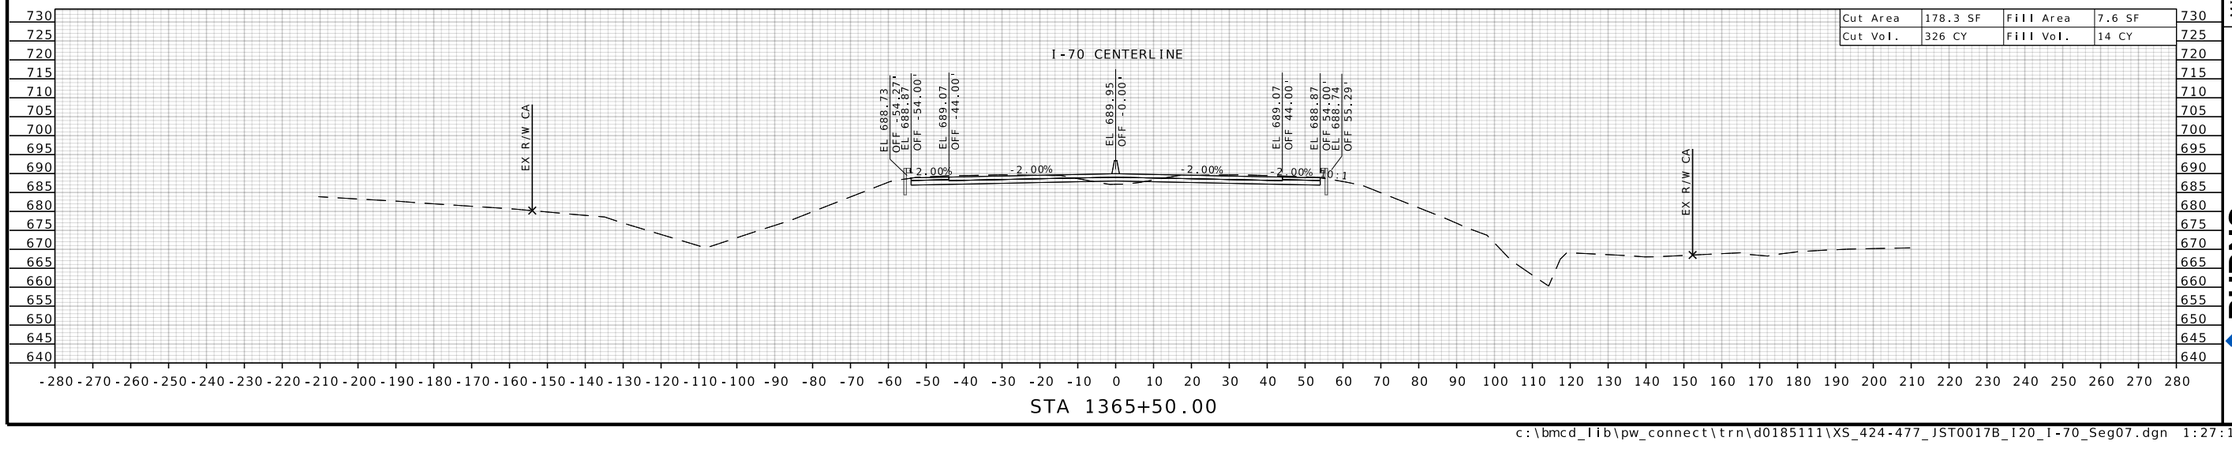

STATE OF MISSOURI
RONNIE L. WILLIAMS
NUMBER PE-2010000879
PROFESSIONAL ENGINEER

THIS SHEET HAS BEEN SIGNED, SEALED, AND DATED ELECTRONICALLY

DATE PREPARED
10/27/2025

ROUTE	STATE
I-70	MO
DISTRICT	SHEET NO.
CD	436

COUNTY
COOPER

JOB NO.
JST0017B

CONTRACT ID.
-

PROJECT NO.
-


BRIDGE NO.
-


DESCRIPTION	DATE


MISSOURI HIGHWAYS AND TRANSPORTATION COMMISSION

105 WEST CAPITOL
JEFFERSON CITY, MO 65102
1-888-ASK-MODOT (1-888-275-6636)

BURNS McDONNELL
9400 Ward Parkway
Kansas City, MO 64114
(816) 333-9400
Certificate of Authority
No.: 000165

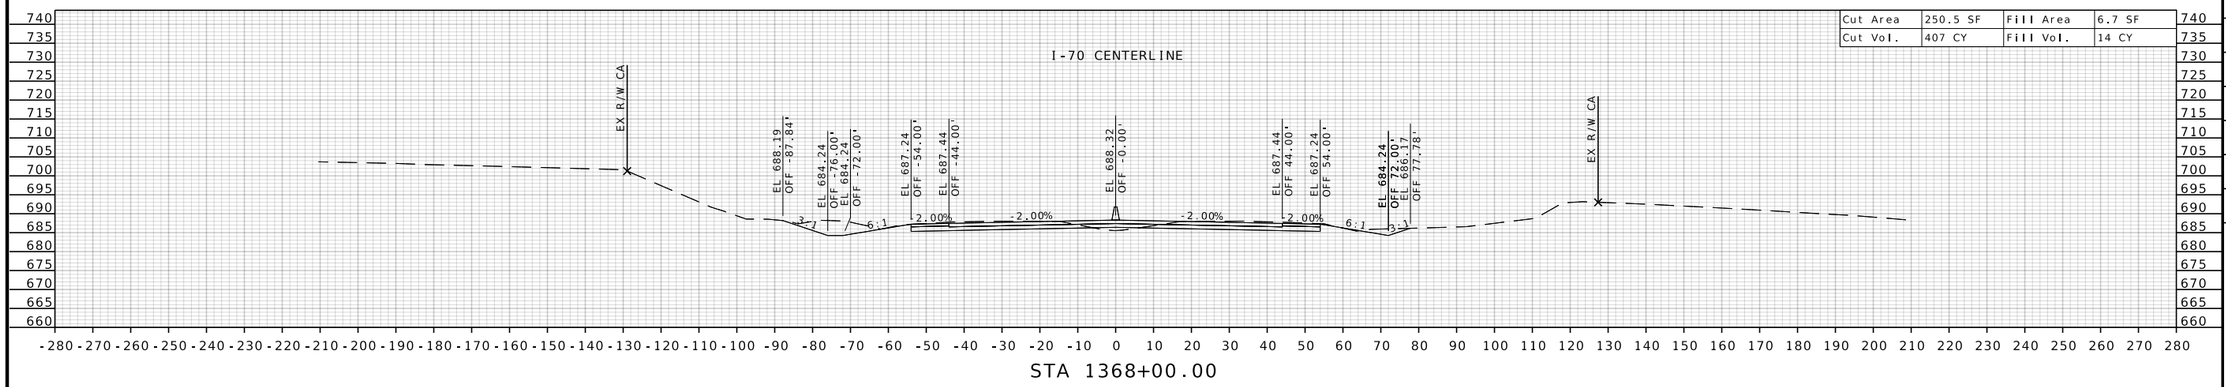

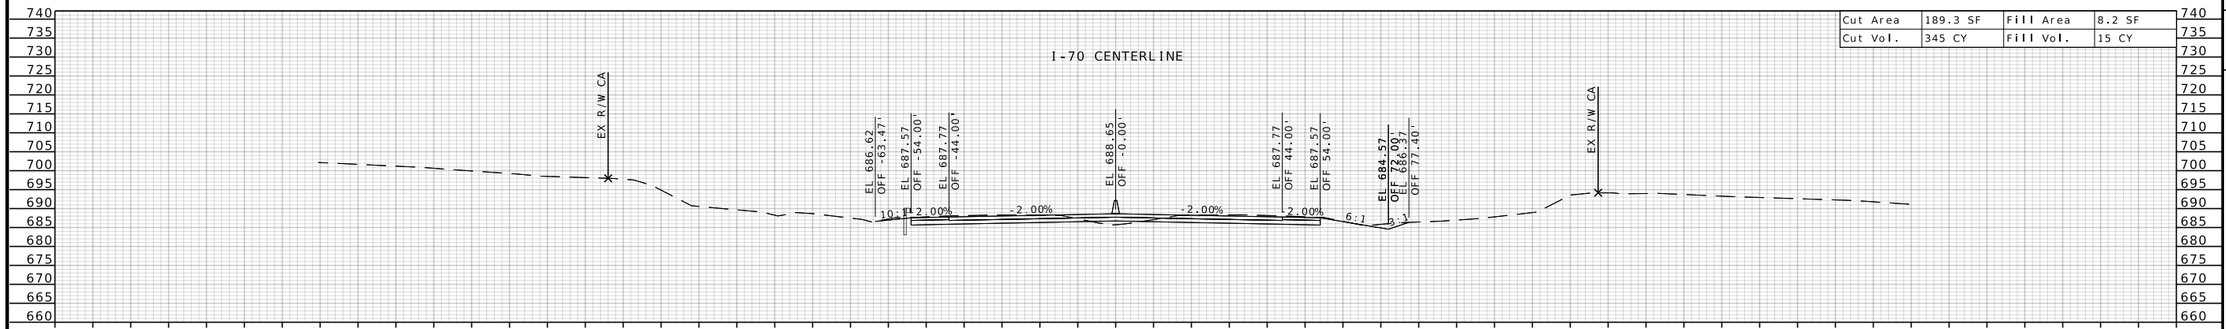

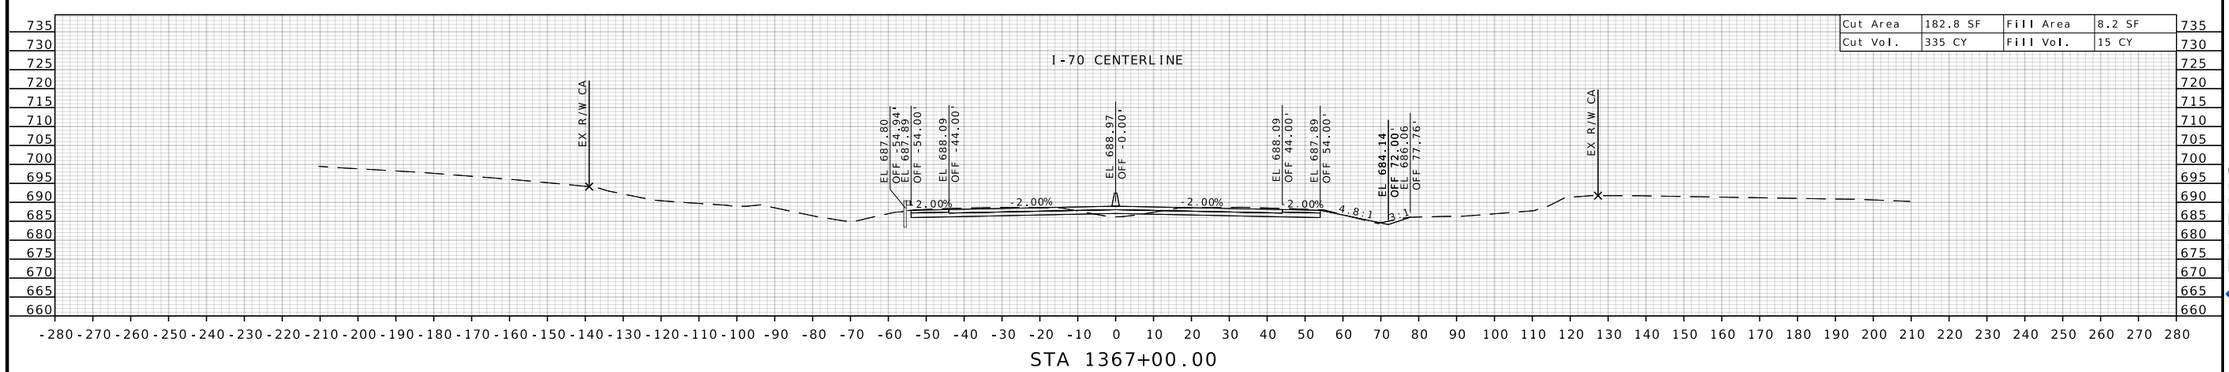

STATE OF MISSOURI
RONNIE L. WILLIAMS
NUMBER PE-2010000879
PROFESSIONAL ENGINEER

THIS SHEET HAS BEEN SIGNED, SEALED, AND DATED ELECTRONICALLY

DATE PREPARED
10/27/2025

ROUTE	STATE
I-70	MO
DISTRICT	SHEET NO.
CD	437

COUNTY
COOPER

JOB NO.
JST0017B

CONTRACT ID.
-

PROJECT NO.
-

BRIDGE NO.
-

DESCRIPTION	DATE


MISSOURI HIGHWAYS AND TRANSPORTATION COMMISSION

105 WEST CAPITOL
JEFFERSON CITY, MO 65102
1-888-ASK-MODOT (1-888-275-6636)


MoDOT

BURNS McDONNELL
9400 Ward Parkway
Kansas City, MO 64114
(816) 333-9400
Certificate of Authority
No.: 000165


c:\bmcd_lib\pw_connect\trn\d0185111\XS_424-477_JST0017B_I20_I-70_Seg07.dgn 1:27:15 PM 10/27/2025

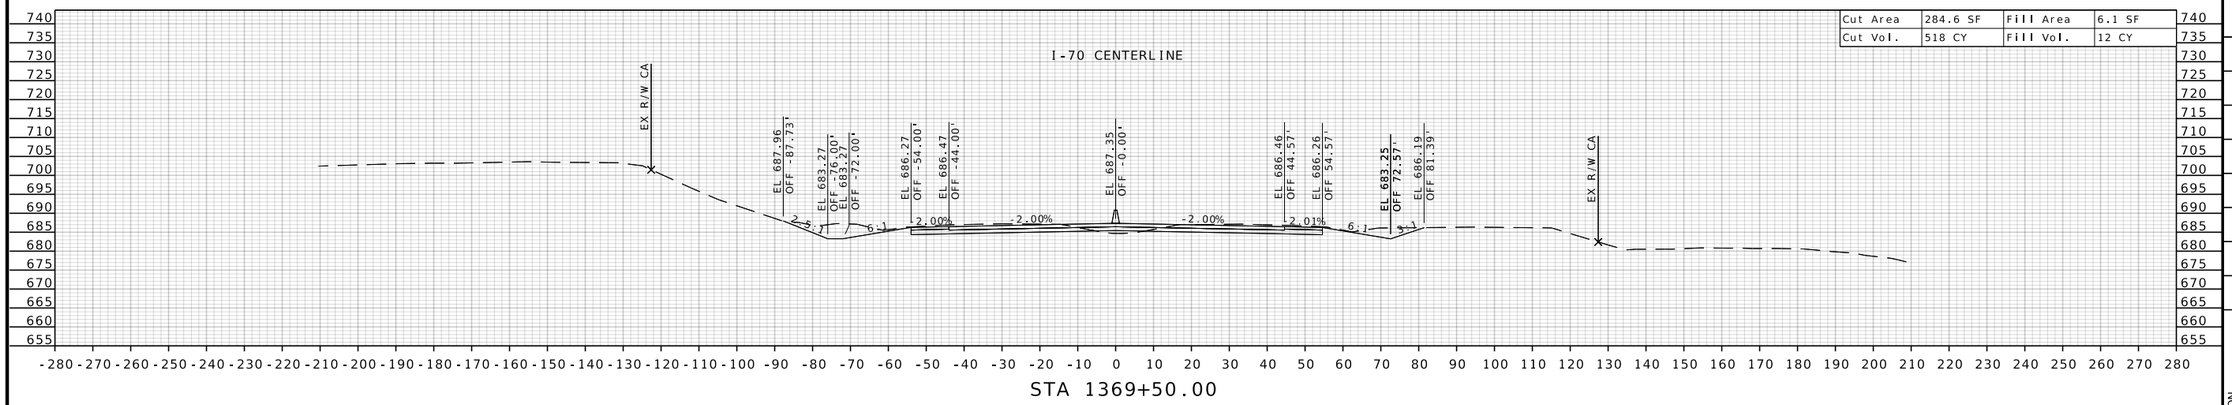

Cut Area	284.6 SF	Fill Area	6.1 SF
Cut Vol.	518 CY	Fill Vol.	12 CY

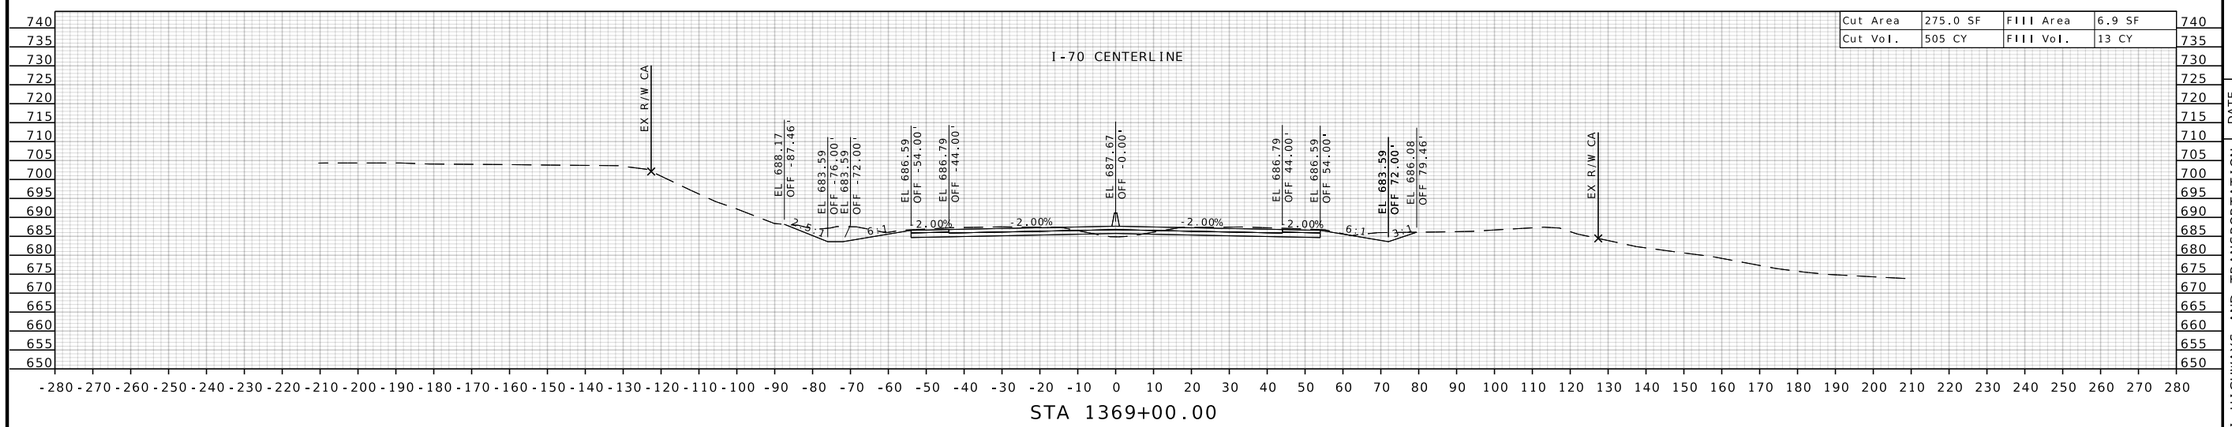

Cut Area	275.0 SF	Fill Area	6.9 SF
Cut Vol.	505 CY	Fill Vol.	13 CY

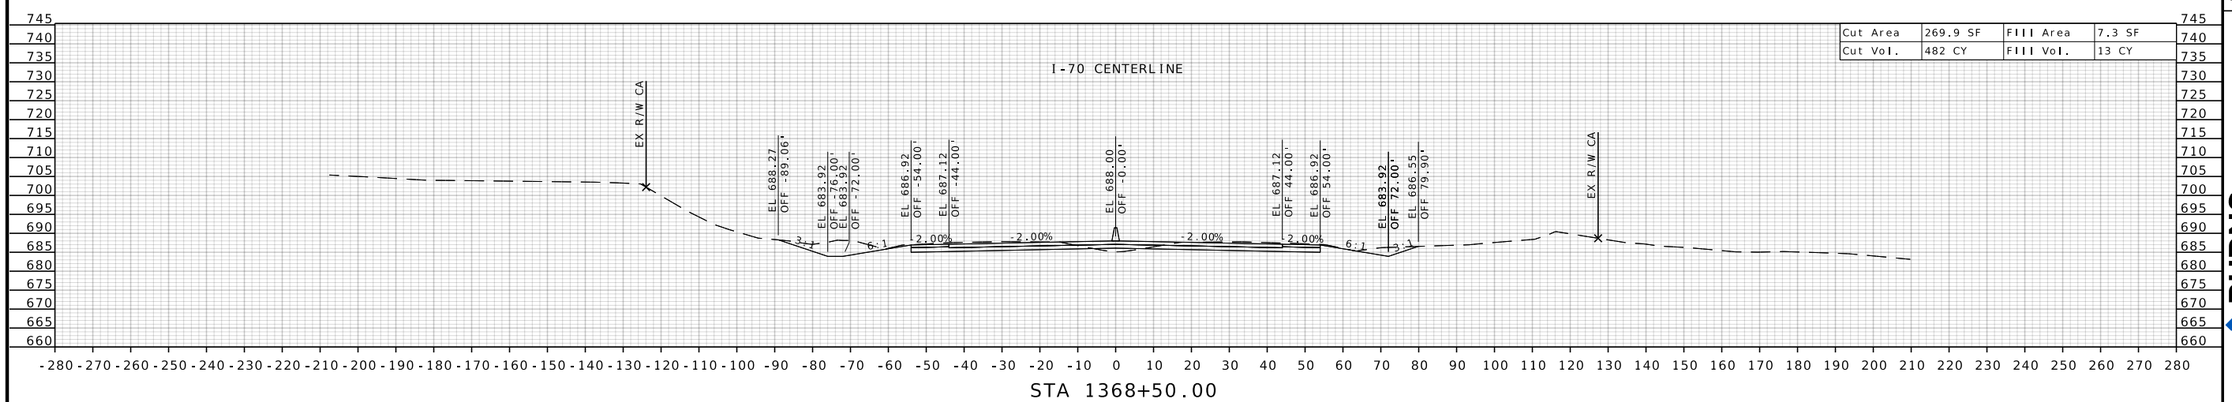

Cut Area	269.9 SF	Fill Area	7.3 SF
Cut Vol.	482 CY	Fill Vol.	13 CY

STATE OF MISSOURI
RONNIE L. WILLIAMS
NUMBER PE-2010000879
PROFESSIONAL ENGINEER

THIS SHEET HAS BEEN SIGNED, SEALED, AND DATED ELECTRONICALLY

DATE PREPARED
10/27/2025

ROUTE	STATE
I-70	MO
DISTRICT	SHEET NO.
CD	438

COUNTY
COOPER

JOB NO.
JST0017B

CONTRACT ID.
-

PROJECT NO.
-


BRIDGE NO.
-

DESCRIPTION	DATE


MISSOURI HIGHWAYS AND TRANSPORTATION COMMISSION

105 WEST CAPITOL
JEFFERSON CITY, MO 65102
1-888-ASK-MODOT (1-888-275-6636)


BURNS McDONNELL
9400 Ward Parkway
Kansas City, MO 64114
(816) 333-9400
Certificate of Authority No.: 000165

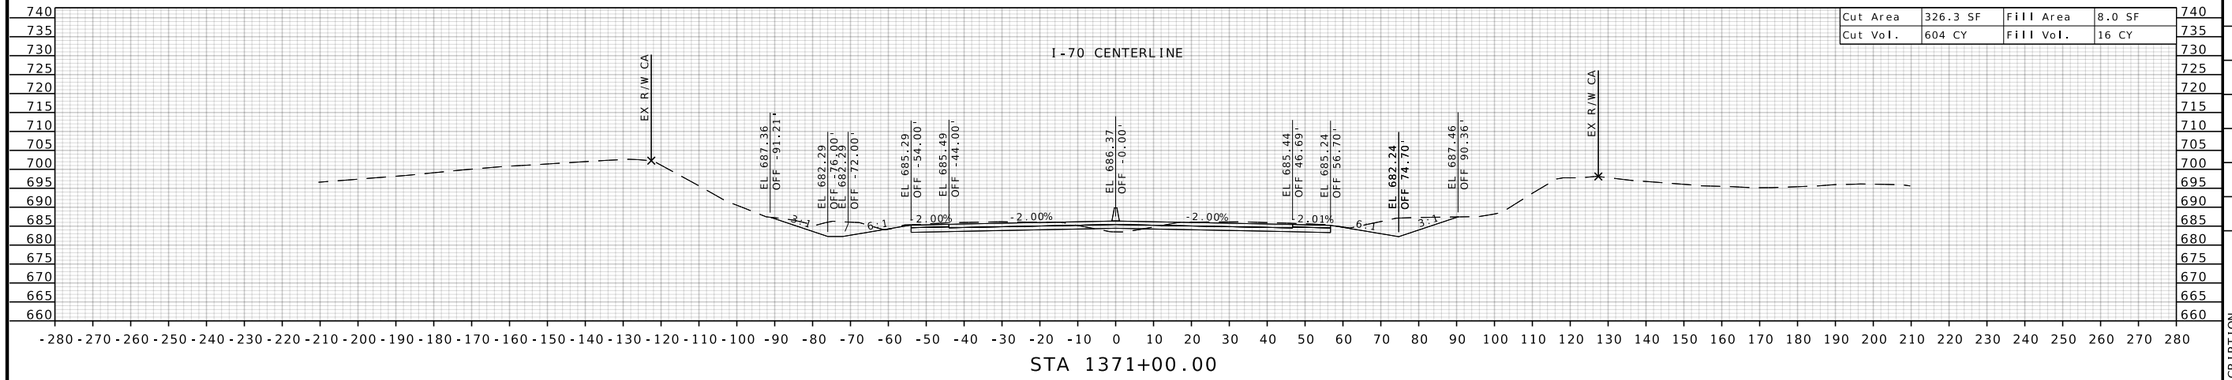

STA 1371+00.00

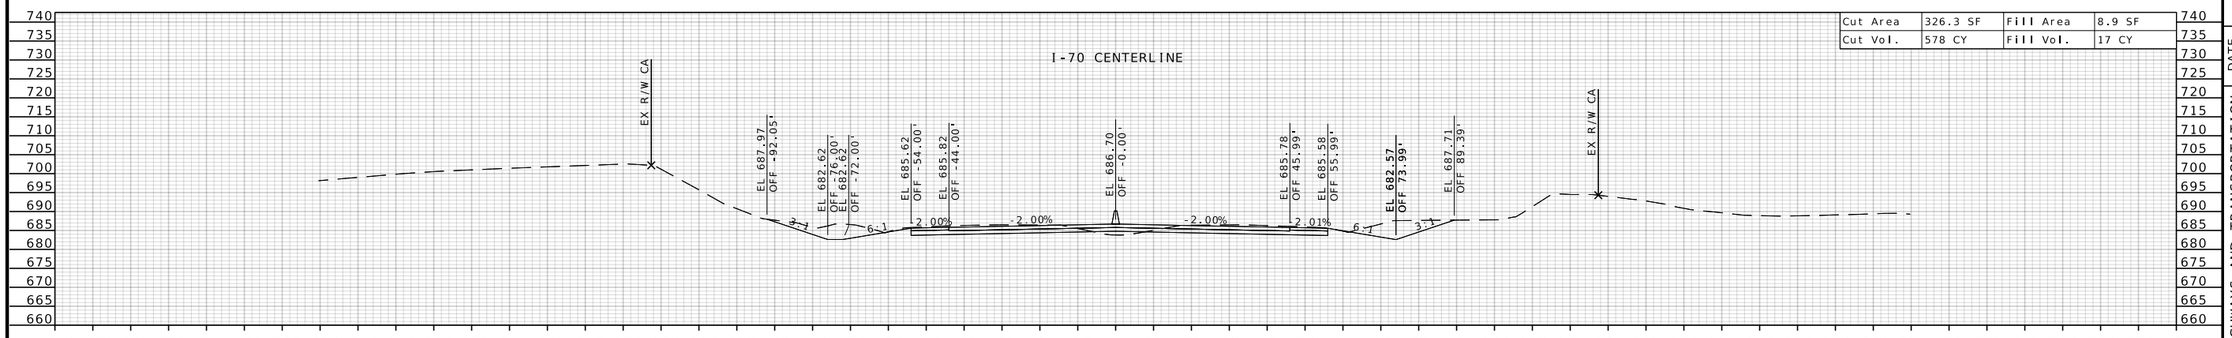

STA 1370+50.00

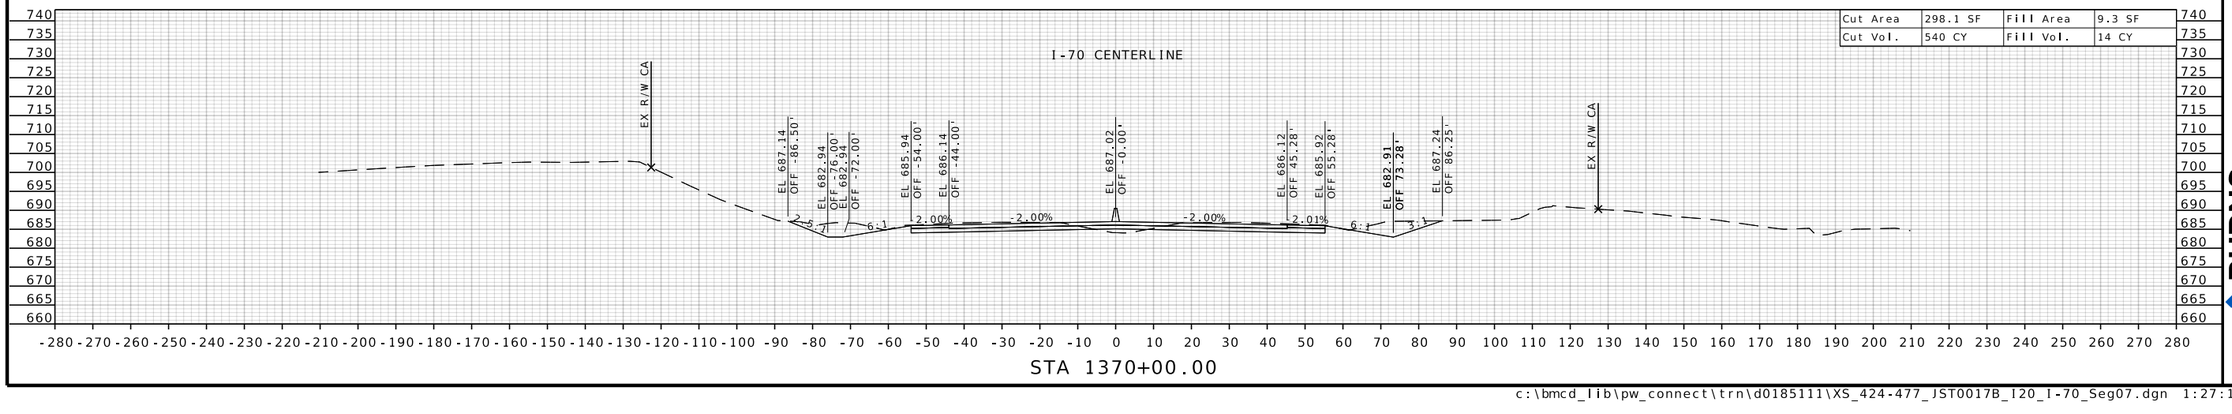

STA 1370+00.00

STATE OF MISSOURI
RONNIE L. WILLIAMS
NUMBER PE-2010000879
PROFESSIONAL ENGINEER

THIS SHEET HAS BEEN SIGNED, SEALED, AND DATED ELECTRONICALLY

DATE PREPARED
10/27/2025

ROUTE	STATE
I-70	MO
DISTRICT	SHEET NO.
CD	439

COUNTY
COOPER

JOB NO.
JST0017B

CONTRACT ID.
-

PROJECT NO.
-

BRIDGE NO.
-


DESCRIPTION	DATE


MISSOURI HIGHWAYS AND TRANSPORTATION COMMISSION


105 WEST CAPITOL
JEFFERSON CITY, MO 65102
1-888-ASK-MODOT (1-888-275-6636)

BURNS McDONNELL
9400 Ward Parkway
Kansas City, MO 64114
(816) 333-9400
Certificate of Authority
No.: 000165

c:\bmcd_lib\pw_connect\trn\d0185111\XS_424-477_JST0017B_I20_I-70_Seg07.dgn 1:27:18 PM 10/27/2025

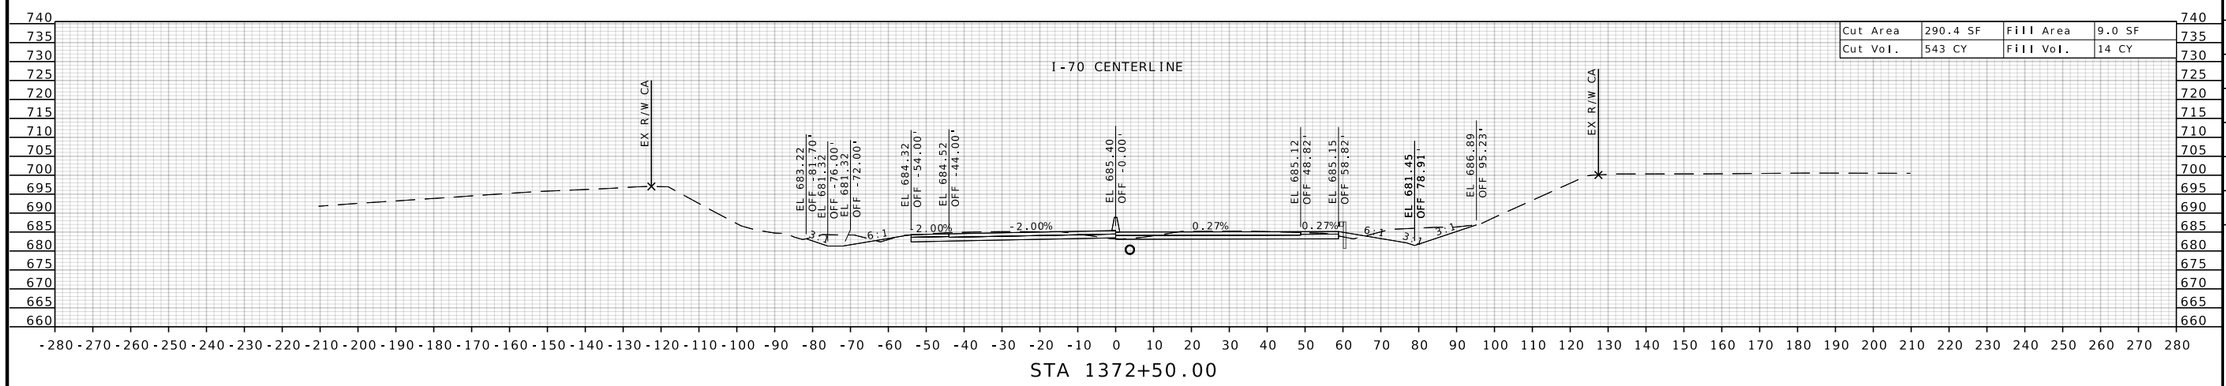

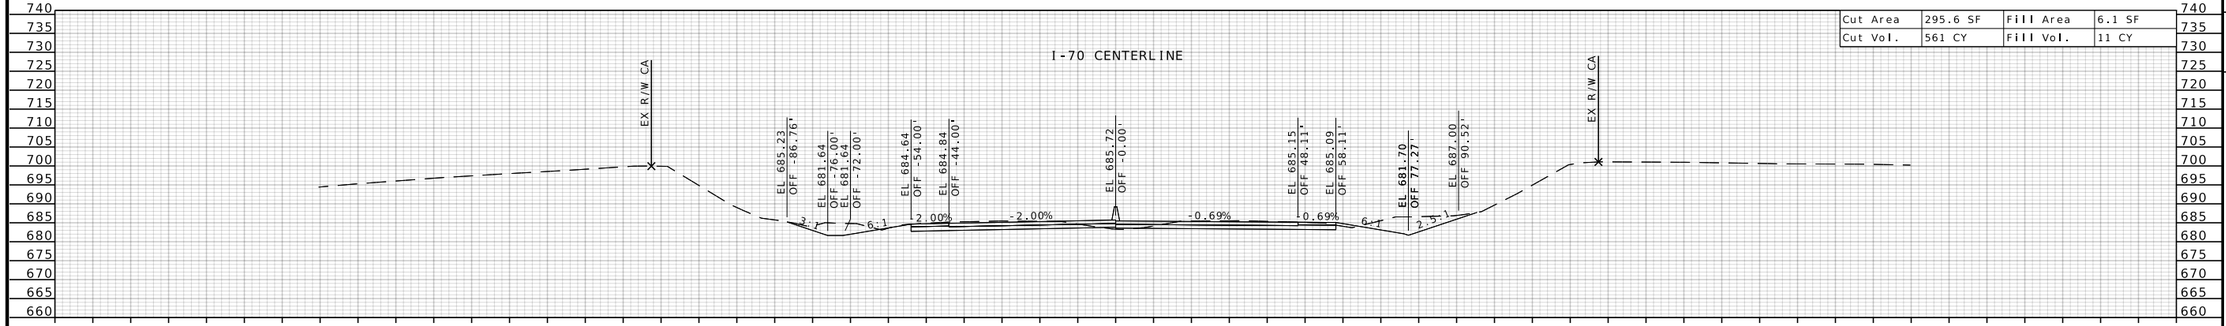

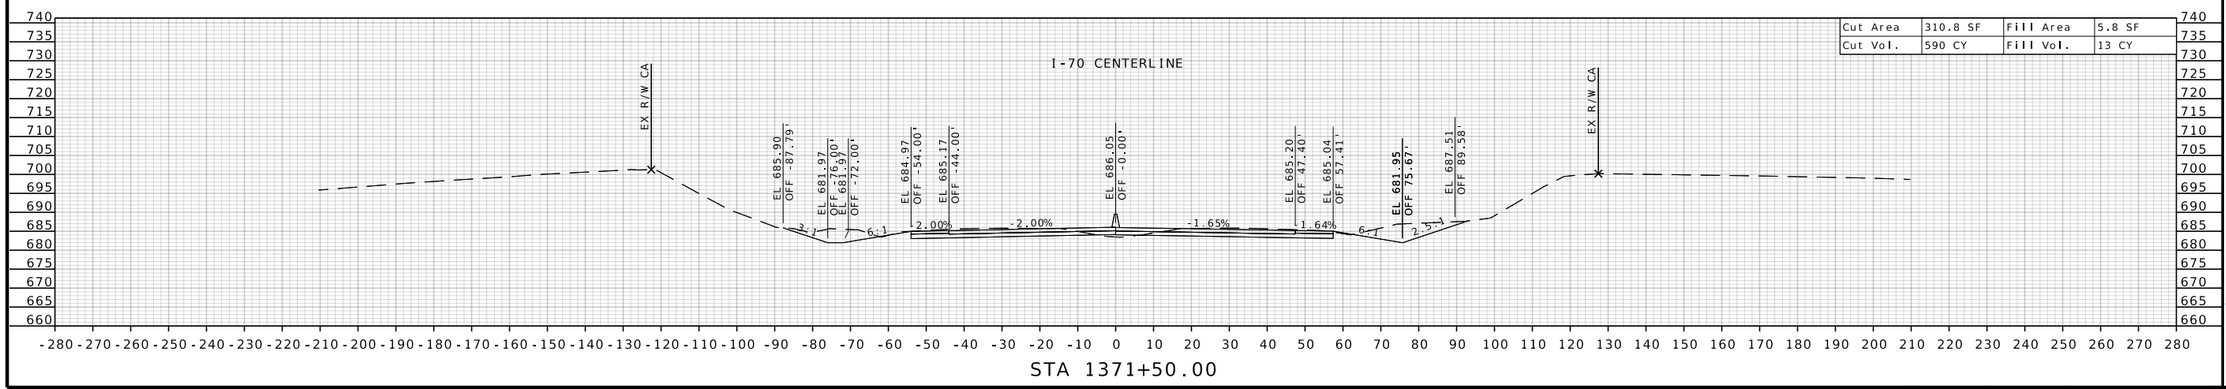

STATE OF MISSOURI
RONNIE L. WILLIAMS
NUMBER PE-2010000879
PROFESSIONAL ENGINEER

THIS SHEET HAS BEEN SIGNED, SEALED, AND DATED ELECTRONICALLY

DATE PREPARED
10/27/2025

ROUTE	STATE
I-70	MO
DISTRICT	SHEET NO.
CD	440

COUNTY
COOPER

JOB NO.
JST0017B

CONTRACT ID.
-

PROJECT NO.
-


BRIDGE NO.
-

DESCRIPTION	DATE

MISSOURI HIGHWAYS AND TRANSPORTATION COMMISSION


105 WEST CAPITOL
JEFFERSON CITY, MO 65102
1-888-ASK-MODOT (1-888-275-6636)

BURNS McDONNELL
9400 Ward Parkway
Kansas City, MO 64114
(816) 333-9400
Certificate of Authority
No.: 000165

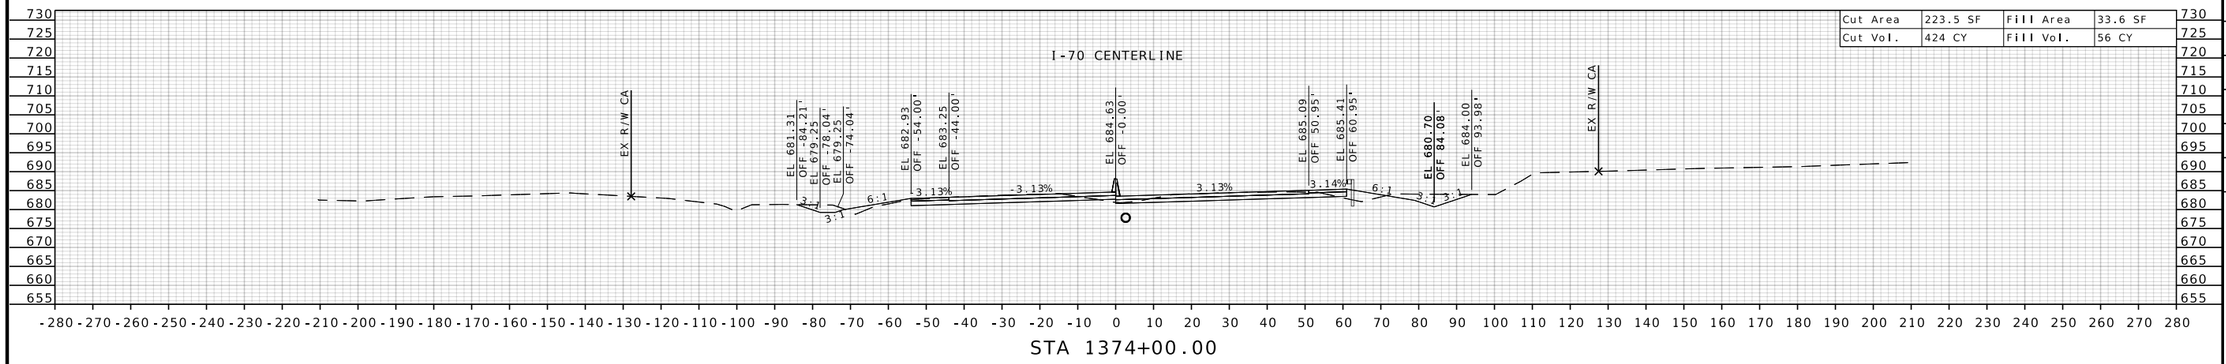


Cut Area	223.5 SF	Fill Area	33.6 SF
Cut Vol.	424 CY	Fill Vol.	56 CY

STA 1374+00.00

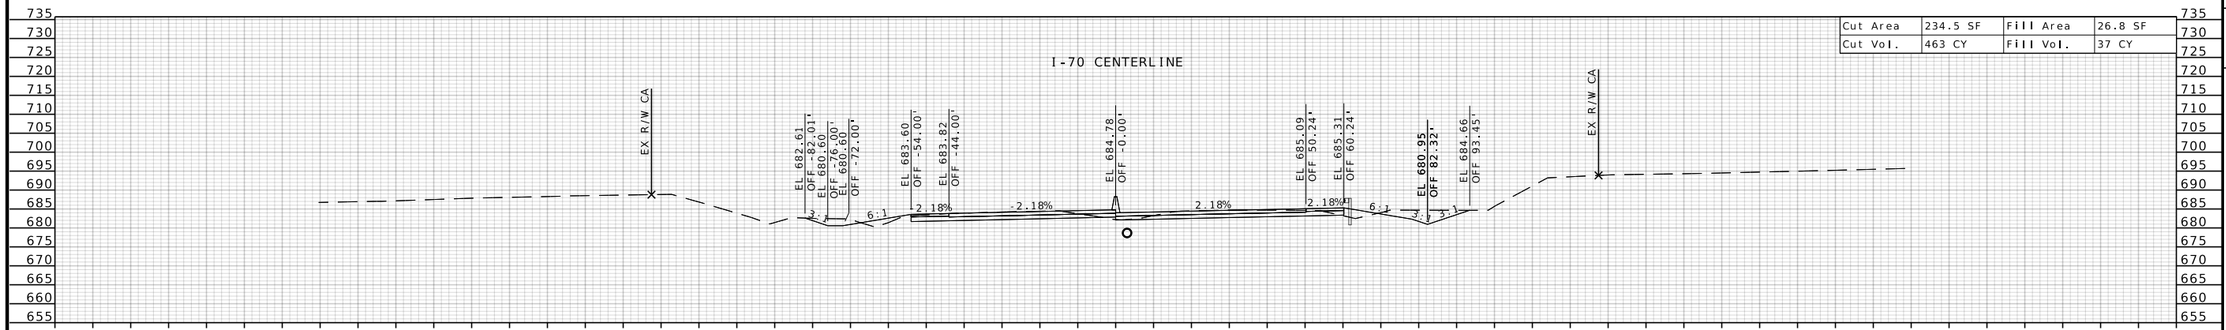

Cut Area	234.5 SF	Fill Area	26.8 SF
Cut Vol.	463 CY	Fill Vol.	37 CY

STA 1373+50.00

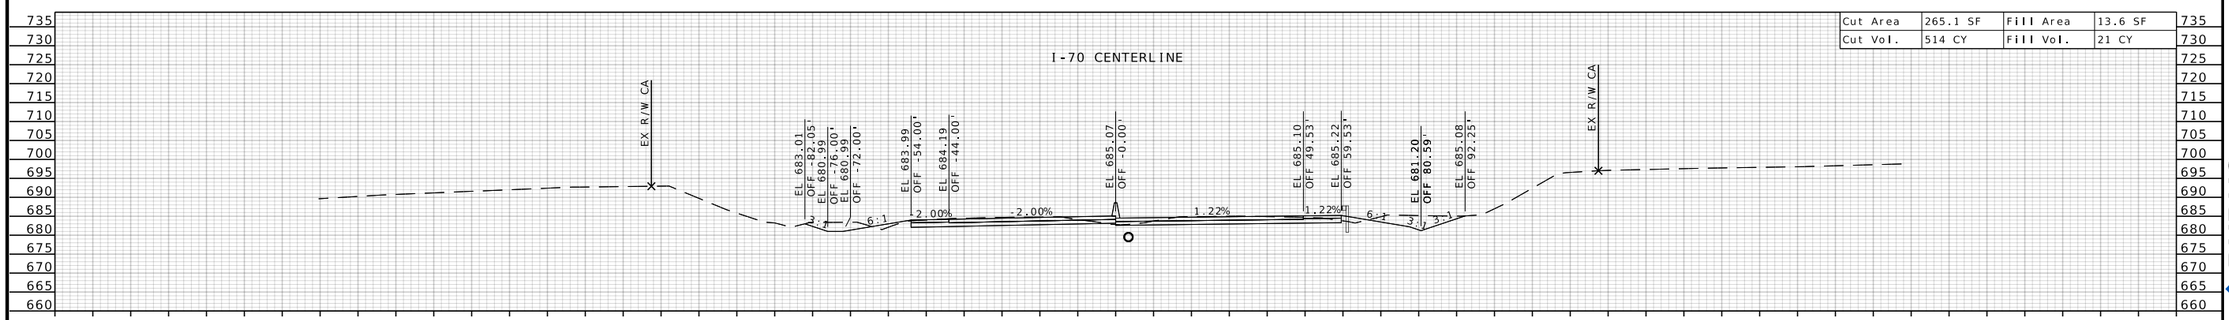

Cut Area	265.1 SF	Fill Area	13.6 SF
Cut Vol.	514 CY	Fill Vol.	21 CY

STA 1373+00.00

STATE OF MISSOURI
RONNIE L. WILLIAMS
NUMBER PE-2010000879
PROFESSIONAL ENGINEER

THIS SHEET HAS BEEN SIGNED, SEALED, AND DATED ELECTRONICALLY

DATE PREPARED
10/27/2025

ROUTE	STATE
I-70	MO
DISTRICT	SHEET NO.
CD	441

COUNTY
COOPER

JOB NO.
JST0017B

CONTRACT ID.
-

PROJECT NO.
-

BRIDGE NO.
-


DESCRIPTION	DATE

MISSOURI HIGHWAYS AND TRANSPORTATION COMMISSION


105 WEST CAPITOL
JEFFERSON CITY, MO 65102
1-888-ASK-MODOT (1-888-275-6636)

BURNS McDONNELL
9400 Ward Parkway
Kansas City, MO 64114
(816) 333-9400
Certificate of Authority
No.: 000165


c:\bmcd_lib\pw_connect\trn\d0185111\XS_424-477_JST0017B_I20_I-70_Seg07.dgn 1:27:21 PM 10/27/2025

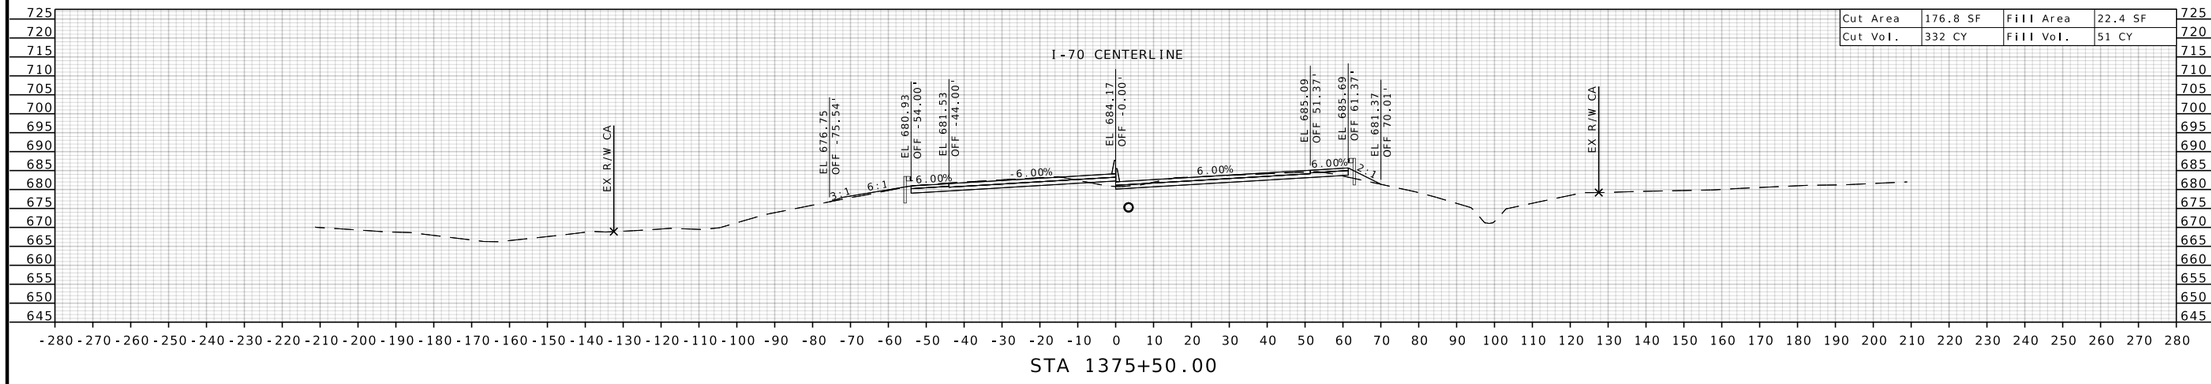

STA 1375+50.00

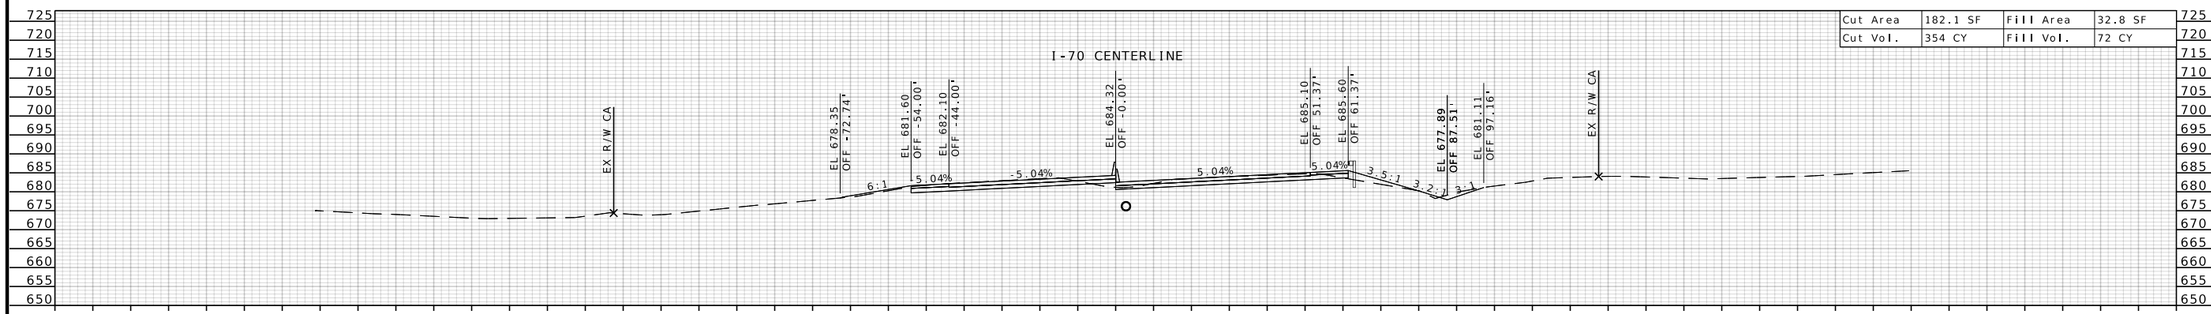

STA 1375+00.00

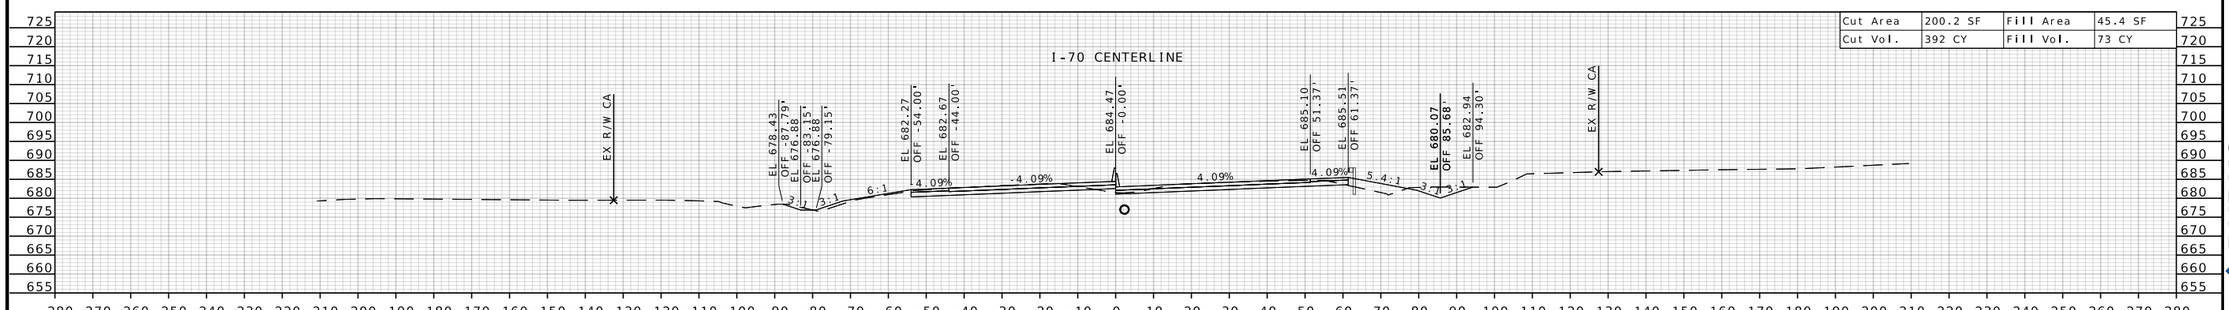

STA 1374+50.00

STATE OF MISSOURI
RONNIE L. WILLIAMS
NUMBER PE-2010000879
PROFESSIONAL ENGINEER

THIS SHEET HAS BEEN SIGNED, SEALED, AND DATED ELECTRONICALLY

DATE PREPARED
10/27/2025

ROUTE	STATE
I-70	MO
DISTRICT	SHEET NO.
CD	442

COUNTY
COOPER

JOB NO.
JST0017B

CONTRACT ID.
-

PROJECT NO.
-


BRIDGE NO.
-

DESCRIPTION	DATE


MISSOURI HIGHWAYS AND TRANSPORTATION COMMISSION
105 WEST CAPITOL
JEFFERSON CITY, MO 65102
1-888-ASK-MODOT (1-888-275-6636)

BURNS McDONNELL
9400 Ward Parkway
Kansas City, MO 64114
(816) 333-9400
Certificate of Authority
No.: 000165

c:\bmcd_lib\pw_connect\trn\d0185111\XS_424-477_JST0017B_I20_I-70_Seg07.dgn 1:27:22 PM 10/27/2025

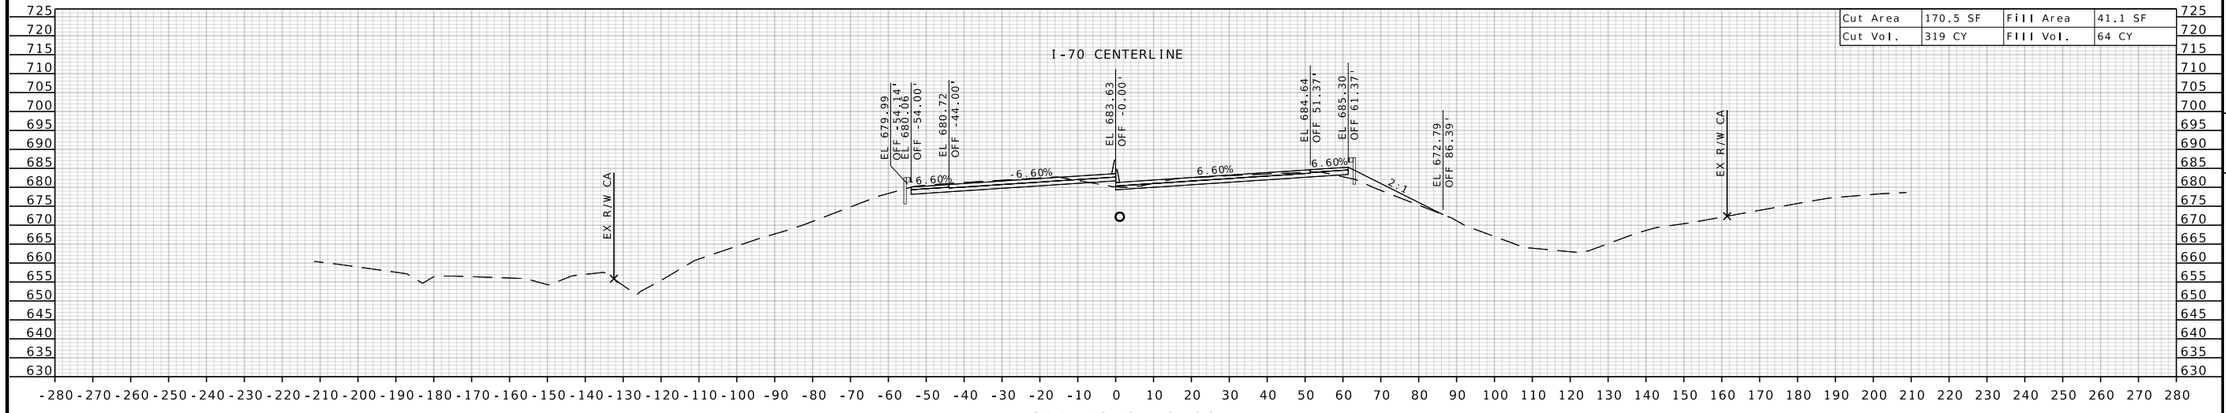

STA 1376+50.00

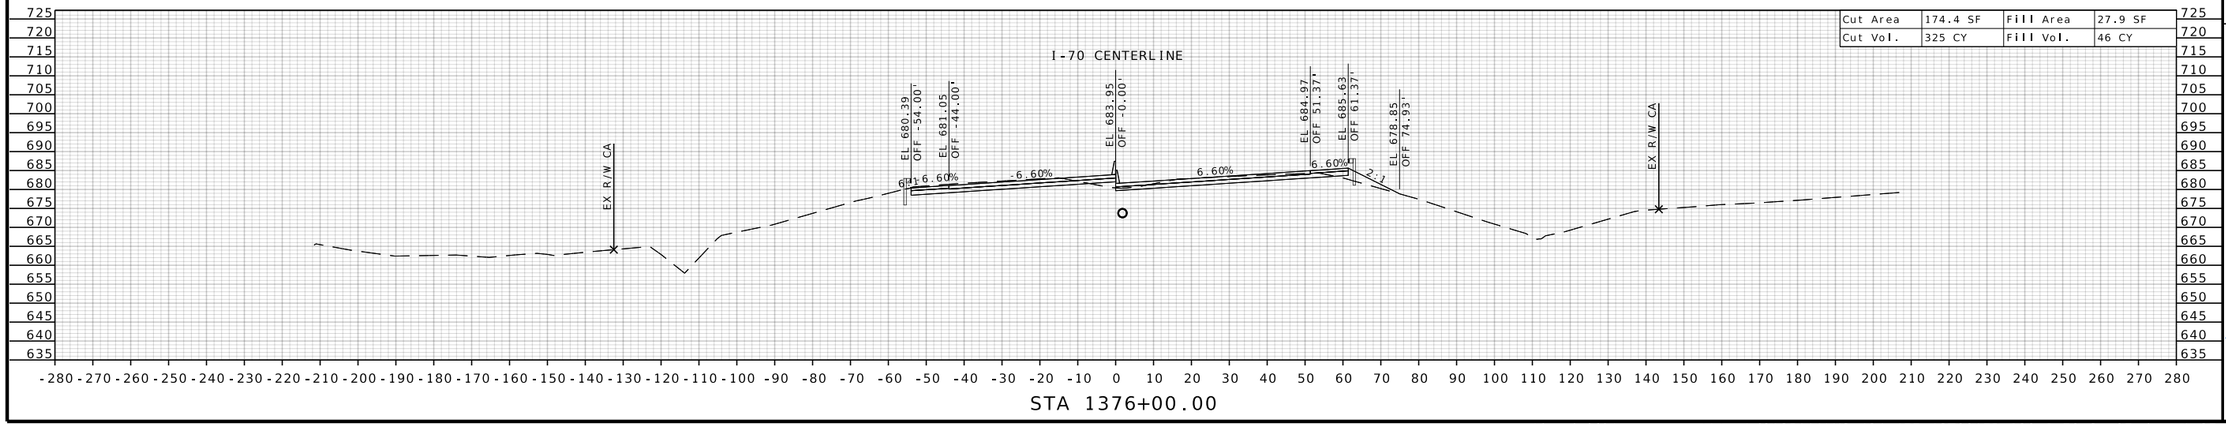

STA 1376+00.00

STATE OF MISSOURI
RONNIE L. WILLIAMS
NUMBER PE-2010000879
PROFESSIONAL ENGINEER

THIS SHEET HAS BEEN SIGNED, SEALED, AND DATED ELECTRONICALLY

DATE PREPARED
10/27/2025

ROUTE	STATE
I-70	MO
DISTRICT	SHEET NO.
CD	443

COUNTY
COOPER

JOB NO.
JST0017B

CONTRACT ID.
-


PROJECT NO.
-


BRIDGE NO.
-

DESCRIPTION	DATE

MISSOURI HIGHWAYS AND TRANSPORTATION COMMISSION
105 WEST CAPITOL
JEFFERSON CITY, MO 65102
1-888-ASK-MODOT (1-888-275-6636)

BURNS McDONNELL
9400 Ward Parkway
Kansas City, MO 64114
(816) 333-9400
Certificate of Authority
No.: 000165

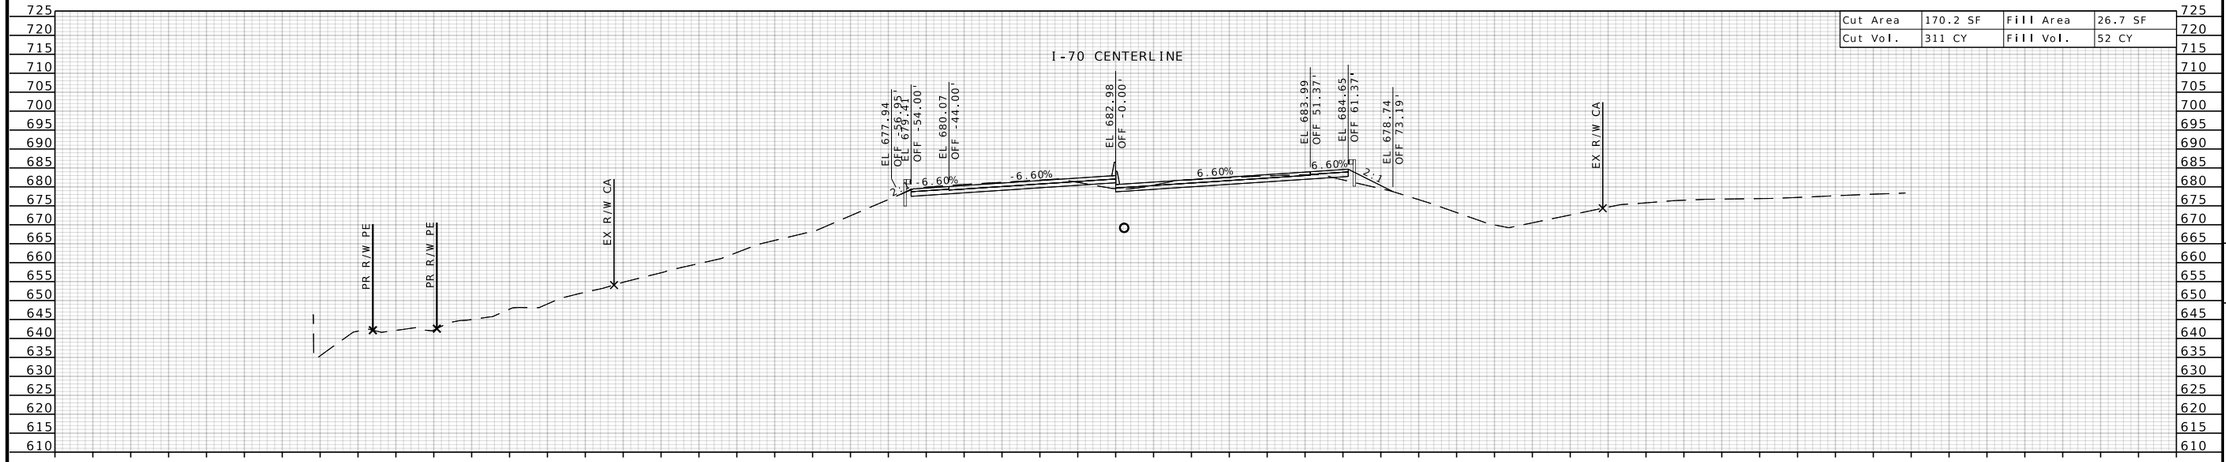

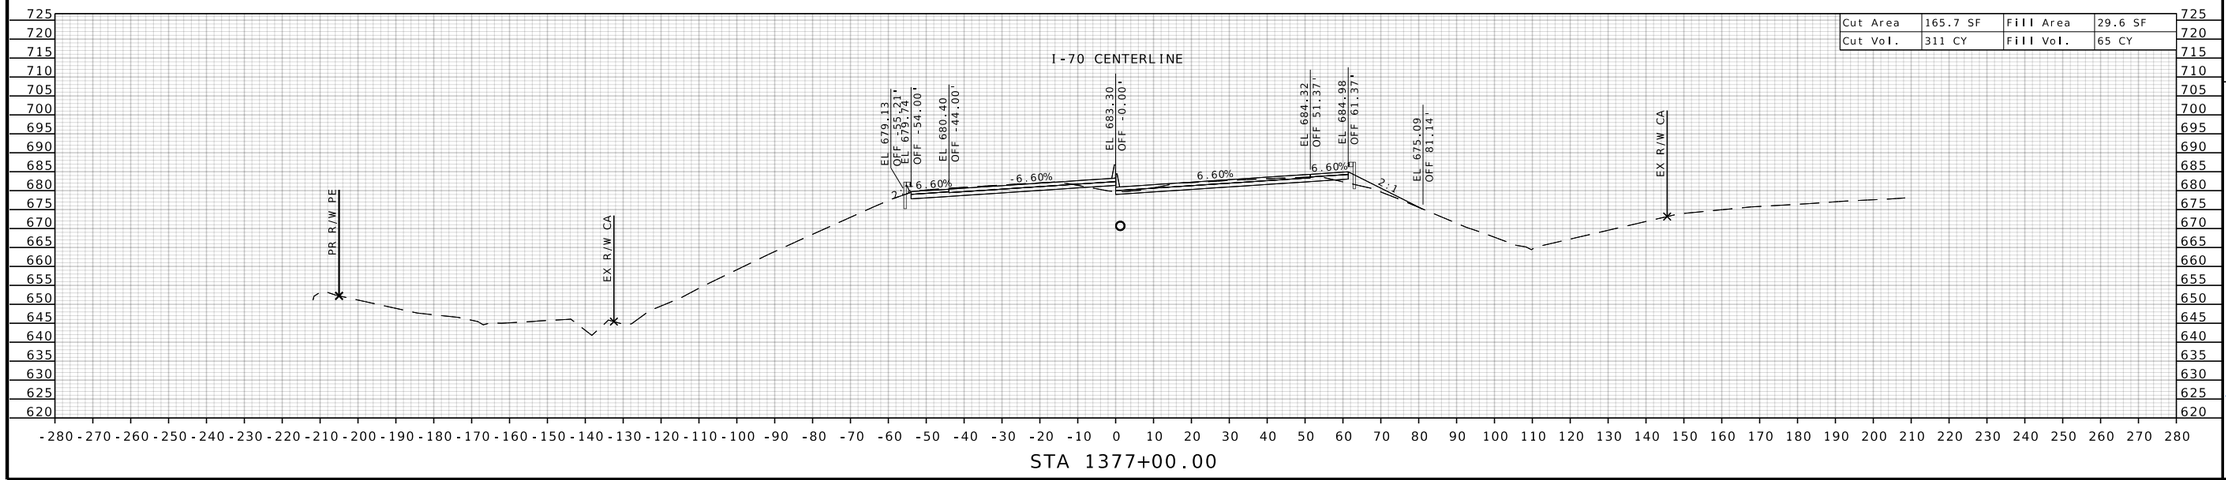

STATE OF MISSOURI
RONNIE L. WILLIAMS
NUMBER PE-2010000879
PROFESSIONAL ENGINEER

THIS SHEET HAS BEEN SIGNED, SEALED, AND DATED ELECTRONICALLY

DATE PREPARED
10/27/2025

ROUTE	STATE
I-70	MO
DISTRICT	SHEET NO.
CD	444

COUNTY
COOPER

JOB NO.
JST0017B

CONTRACT ID.
-

PROJECT NO.
-

BRIDGE NO.
-


DESCRIPTION	DATE


MISSOURI HIGHWAYS AND TRANSPORTATION COMMISSION


105 WEST CAPITOL
JEFFERSON CITY, MO 65102
1-888-ASK-MODOT (1-888-275-6636)

BURNS McDONNELL
9400 Ward Parkway
Kansas City, MO 64114
(816) 333-9400
Certificate of Authority No.: 000165

c:\bmcd_lib\pw_connect\trn\d0185111\XS_424-477_JST0017B_I20_I-70_Seg07.dgn 1:27:25 PM 10/27/2025

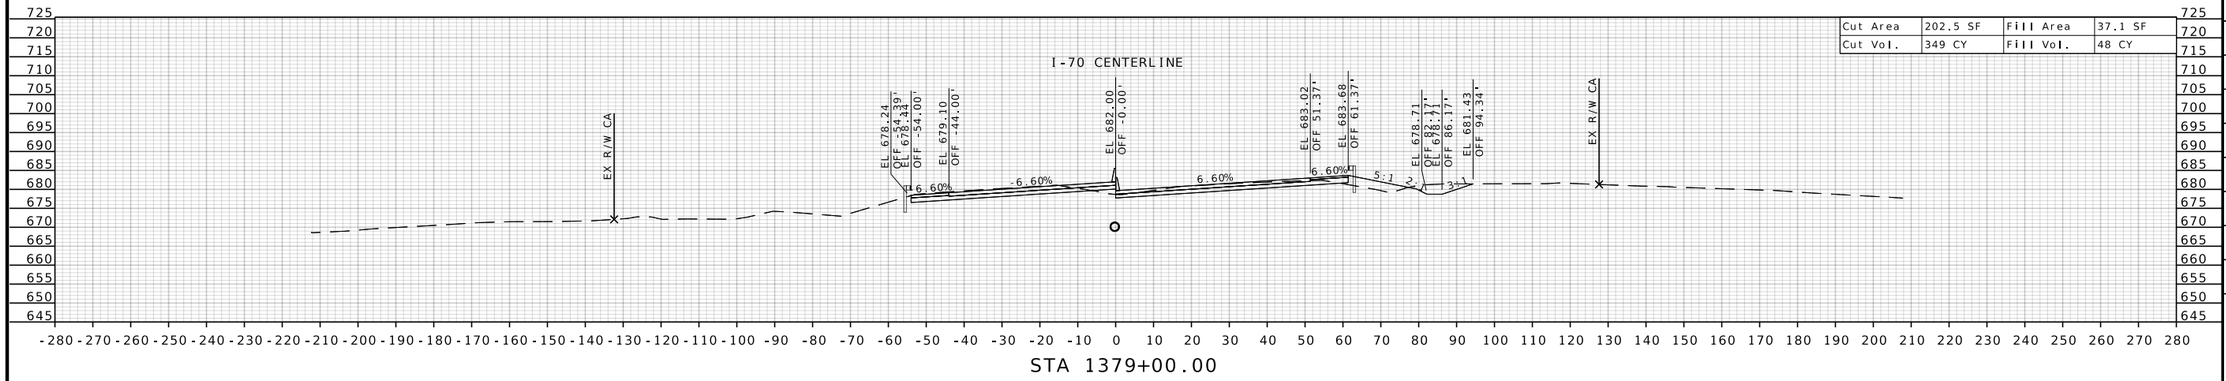

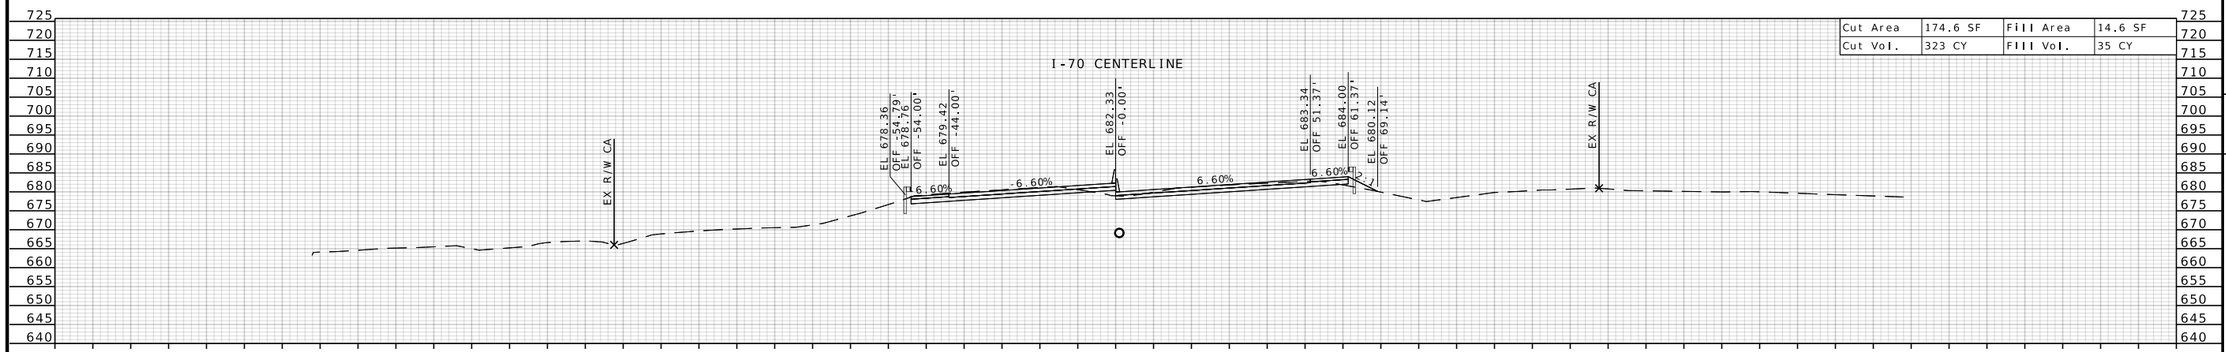

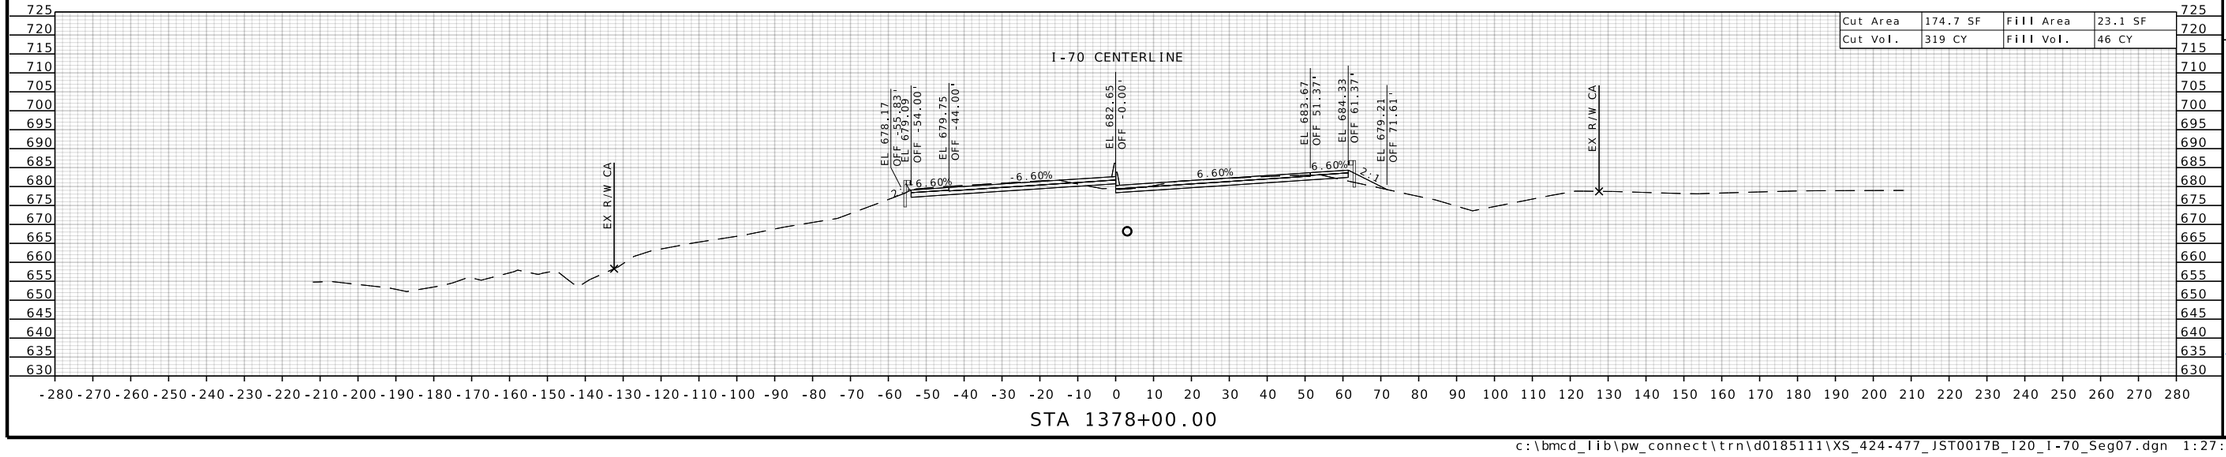

RONNIE L. WILLIAMS
NUMBER PE-2010000879
STATE OF MISSOURI
PROFESSIONAL ENGINEER

THIS SHEET HAS BEEN SIGNED, SEALED, AND DATED ELECTRONICALLY

DATE PREPARED
10/27/2025

ROUTE	STATE
I-70	MO
DISTRICT	SHEET NO.
CD	445

COUNTY
COOPER

JOB NO.
JST0017B

CONTRACT ID.
-

PROJECT NO.
-


BRIDGE NO.
-

DESCRIPTION	DATE

MISSOURI HIGHWAYS AND TRANSPORTATION COMMISSION


105 WEST CAPITOL
JEFFERSON CITY, MO 65102
1-888-ASK-MODOT (1-888-275-6636)

BURNS McDONNELL
9400 Ward Parkway
Kansas City, MO 64114
(816) 333-9400
Certificate of Authority
No.: 000165

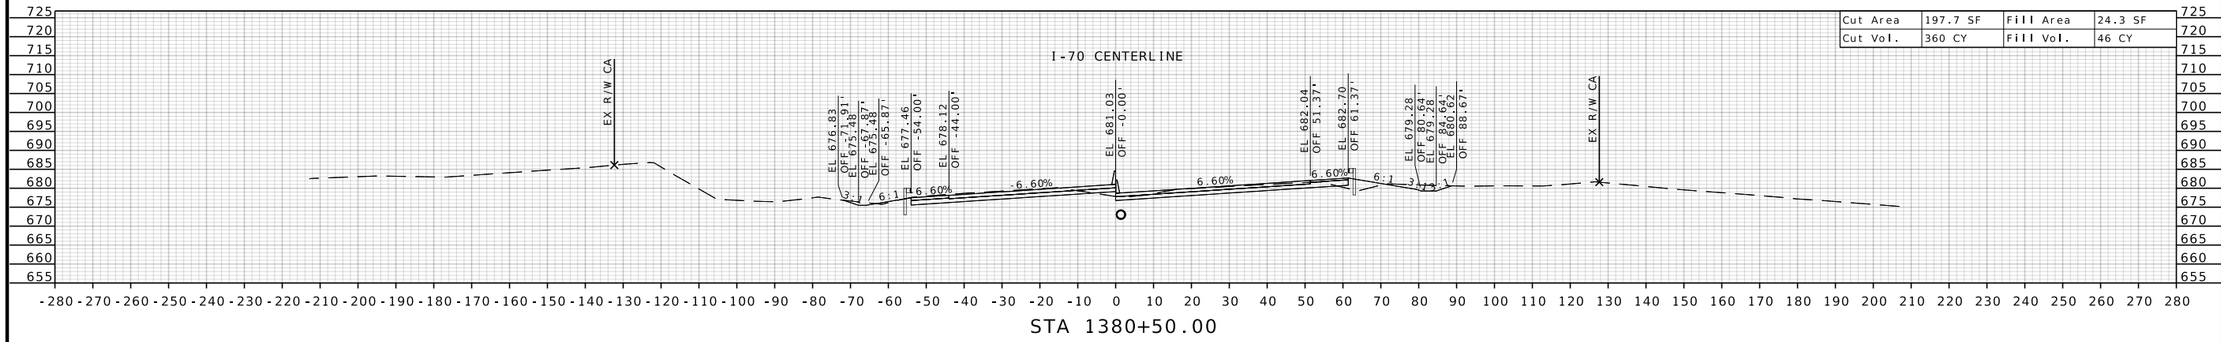

STA 1380+50.00

STA 1380+00.00

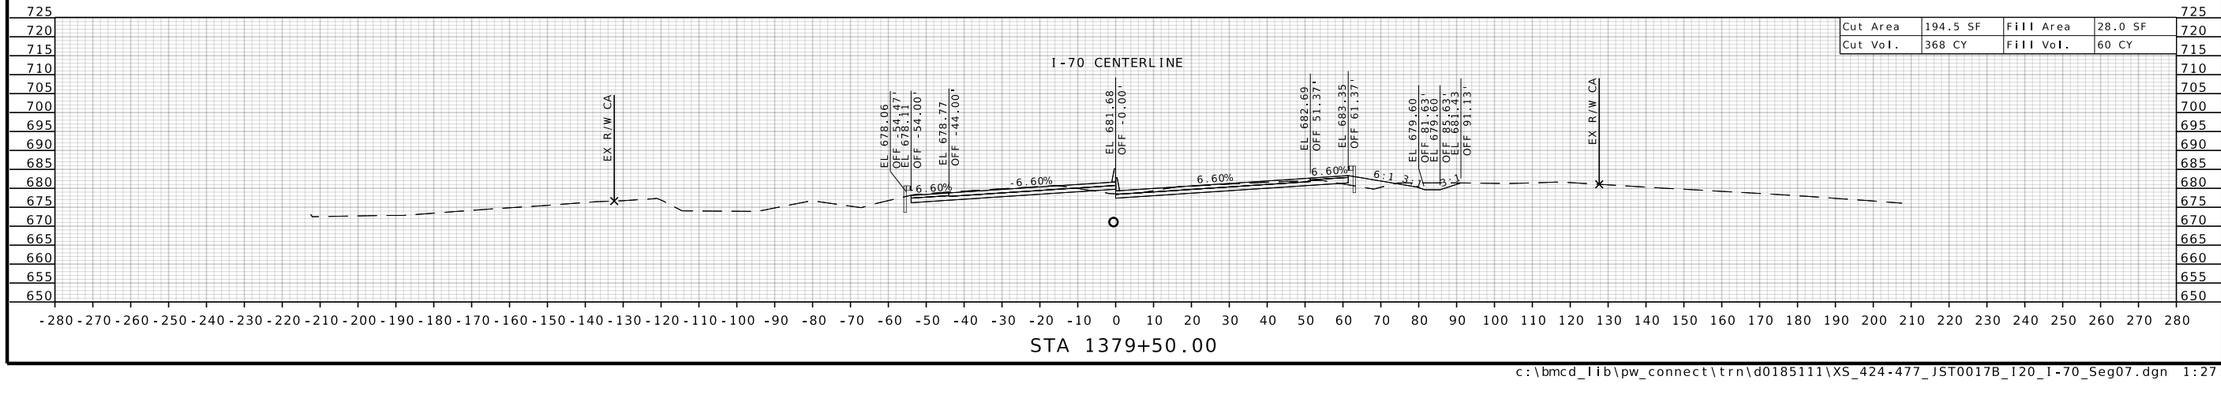

STA 1379+50.00

STATE OF MISSOURI
RONNIE L. WILLIAMS
NUMBER PE-2010000879
PROFESSIONAL ENGINEER

THIS SHEET HAS BEEN SIGNED, SEALED, AND DATED ELECTRONICALLY

DATE PREPARED
10/27/2025

ROUTE	STATE
I-70	MO
DISTRICT	SHEET NO.
CD	446

COUNTY
COOPER

JOB NO.
JST0017B

CONTRACT ID.
-

PROJECT NO.
-

BRIDGE NO.
-


DESCRIPTION	DATE


MISSOURI HIGHWAYS AND TRANSPORTATION COMMISSION


105 WEST CAPITOL
JEFFERSON CITY, MO 65102
1-888-ASK-MODOT (1-888-275-6636)

BURNS McDONNELL
9400 Ward Parkway
Kansas City, MO 64114
(816) 333-9400
Certificate of Authority No.: 000165

c:\bmcd_lib\pw_connect\trn\d0185111\XS_424-477_JST0017B_I20_I-70_Seg07.dgn 1:27:28 PM 10/27/2025

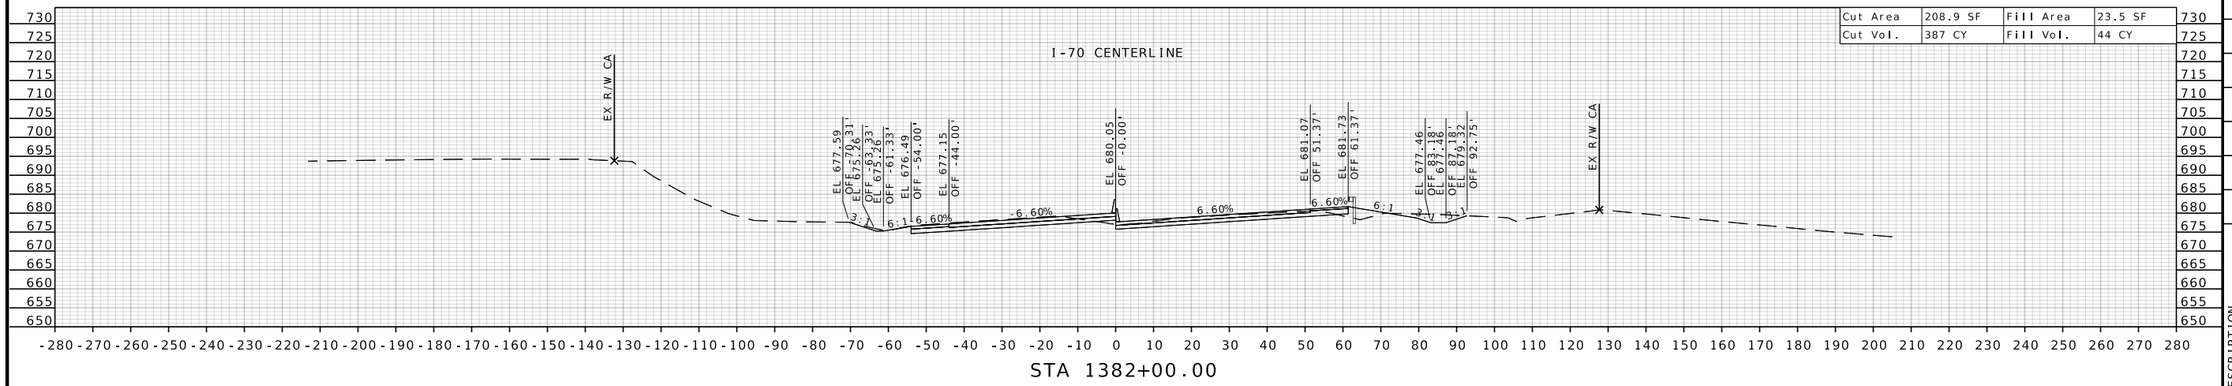

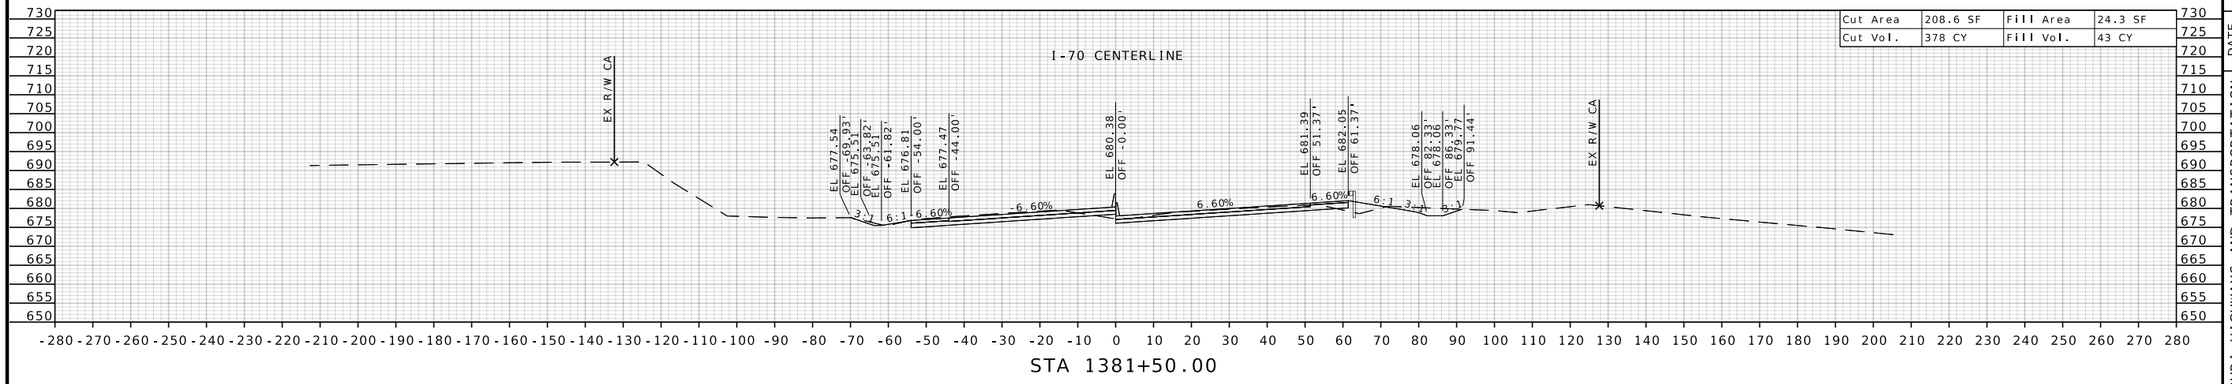

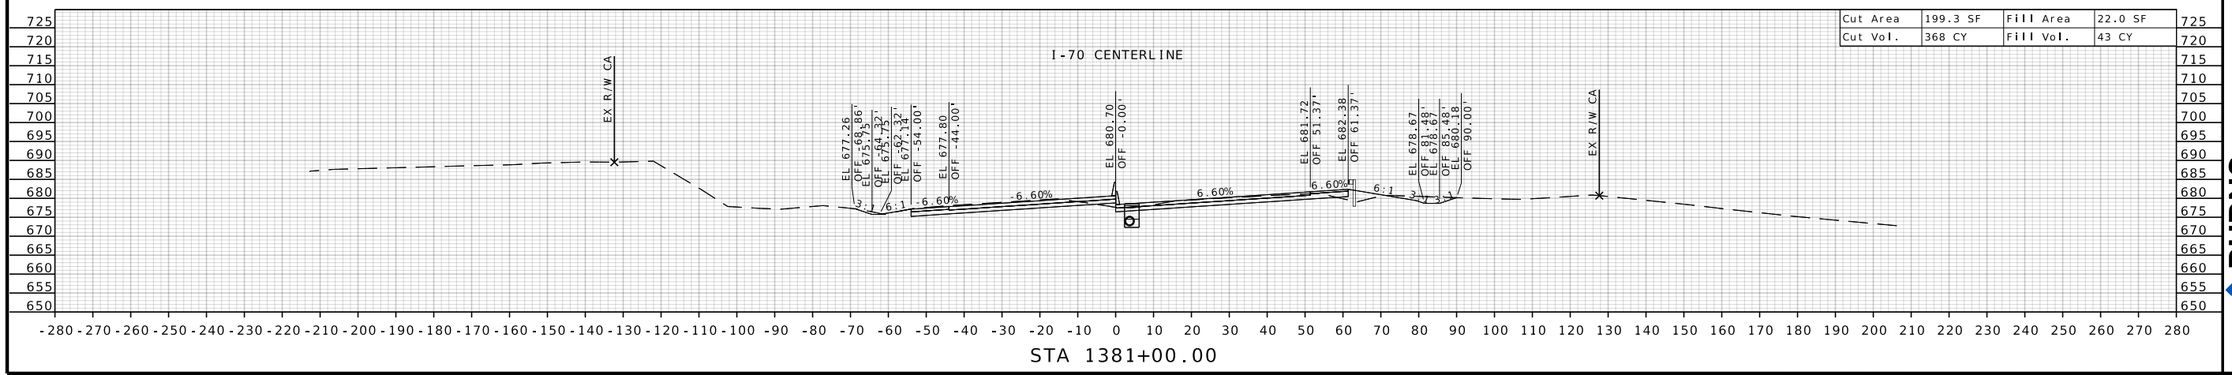

STATE OF MISSOURI
RONNIE L. WILLIAMS
NUMBER PE-2010000879
PROFESSIONAL ENGINEER

THIS SHEET HAS BEEN SIGNED, SEALED, AND DATED ELECTRONICALLY

DATE PREPARED
10/27/2025

ROUTE	STATE
I-70	MO
DISTRICT	SHEET NO.
CD	447

COUNTY
COOPER

JOB NO.
JST0017B

CONTRACT ID.
-


PROJECT NO.
-


BRIDGE NO.
-


DESCRIPTION	DATE

MISSOURI HIGHWAYS AND TRANSPORTATION COMMISSION
105 WEST CAPITOL
JEFFERSON CITY, MO 65102
1-888-ASK-MODOT (1-888-275-6636)

BURNS McDONNELL
9400 Ward Parkway
Kansas City, MO 64114
(816) 333-9400
Certificate of Authority
No.: 000165

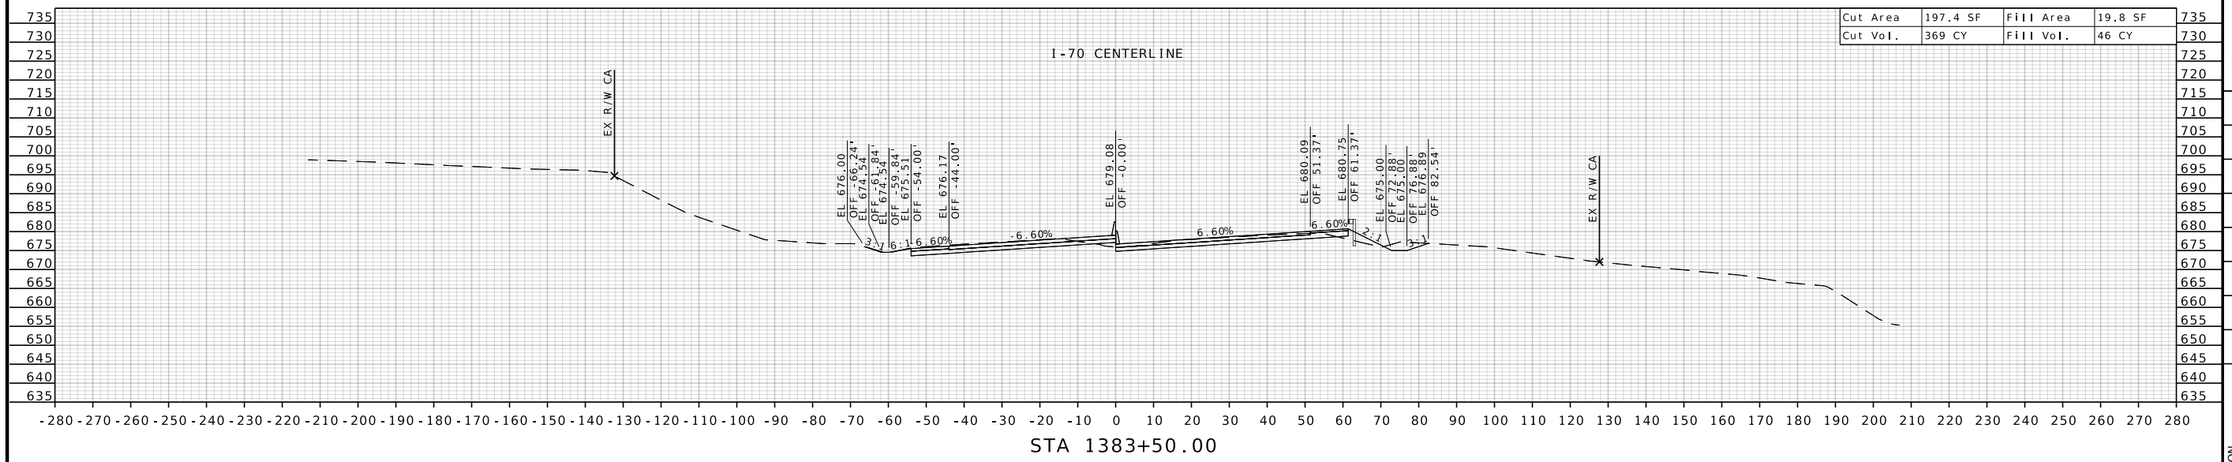

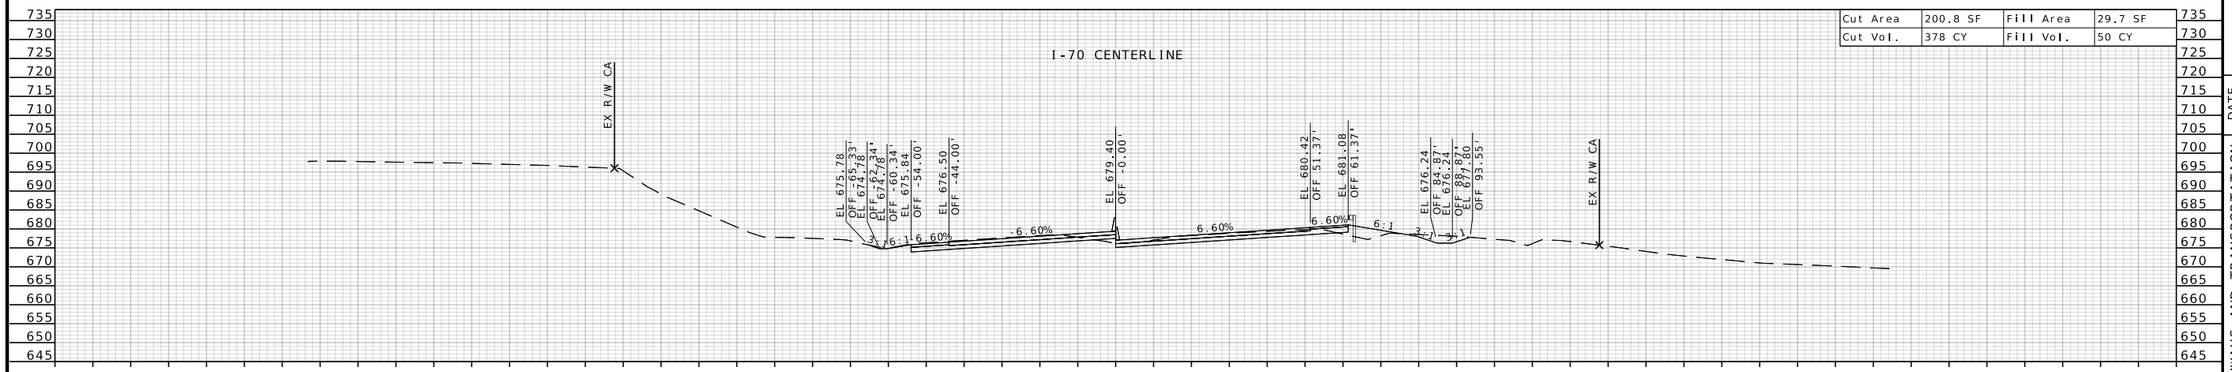

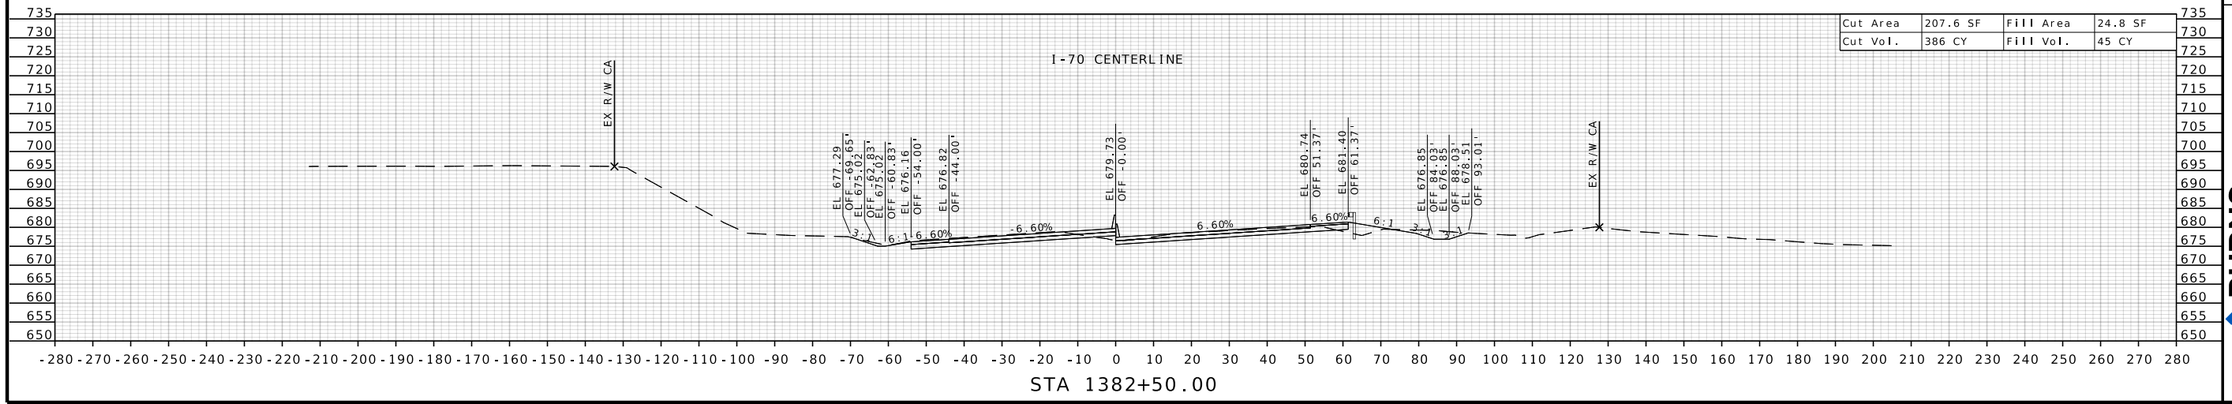

STATE OF MISSOURI
RONNIE L. WILLIAMS
NUMBER PE-2010000879
PROFESSIONAL ENGINEER

THIS SHEET HAS BEEN SIGNED, SEALED, AND DATED ELECTRONICALLY

DATE PREPARED
10/27/2025

ROUTE	STATE
I-70	MO
DISTRICT	SHEET NO.
CD	448

COUNTY
COOPER

JOB NO.
JST0017B

CONTRACT ID.
-

PROJECT NO.
-


BRIDGE NO.
-


DESCRIPTION	DATE


MISSOURI HIGHWAYS AND TRANSPORTATION COMMISSION

105 WEST CAPITOL
JEFFERSON CITY, MO 65102
1-888-ASK-MODOT (1-888-275-6636)

BURNS McDONNELL
9400 Ward Parkway
Kansas City, MO 64114
(816) 333-9400
Certificate of Authority No.: 000165

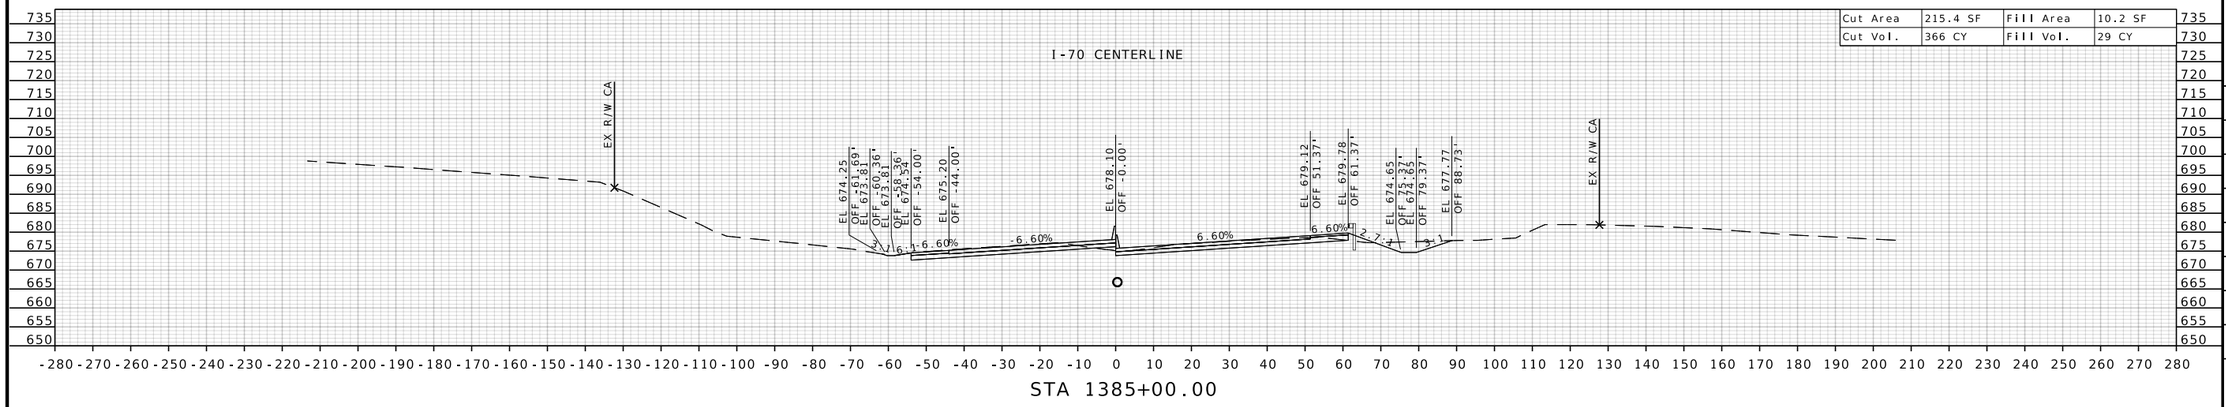

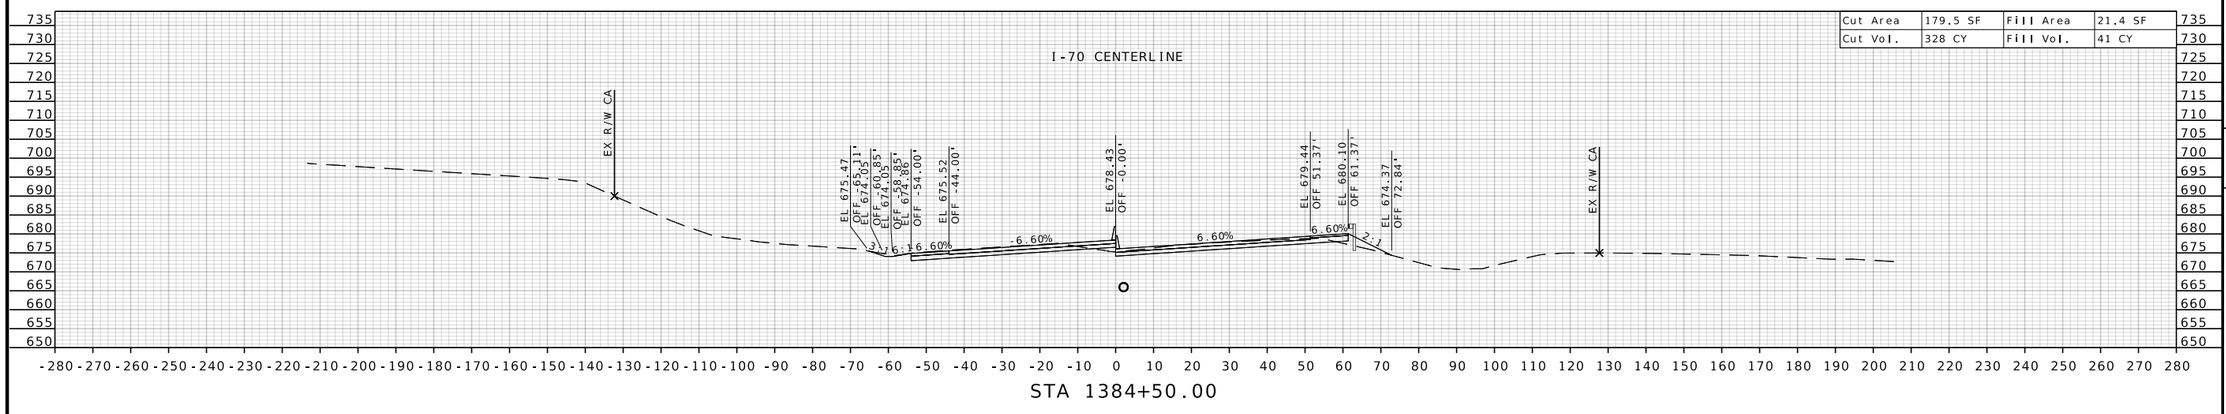

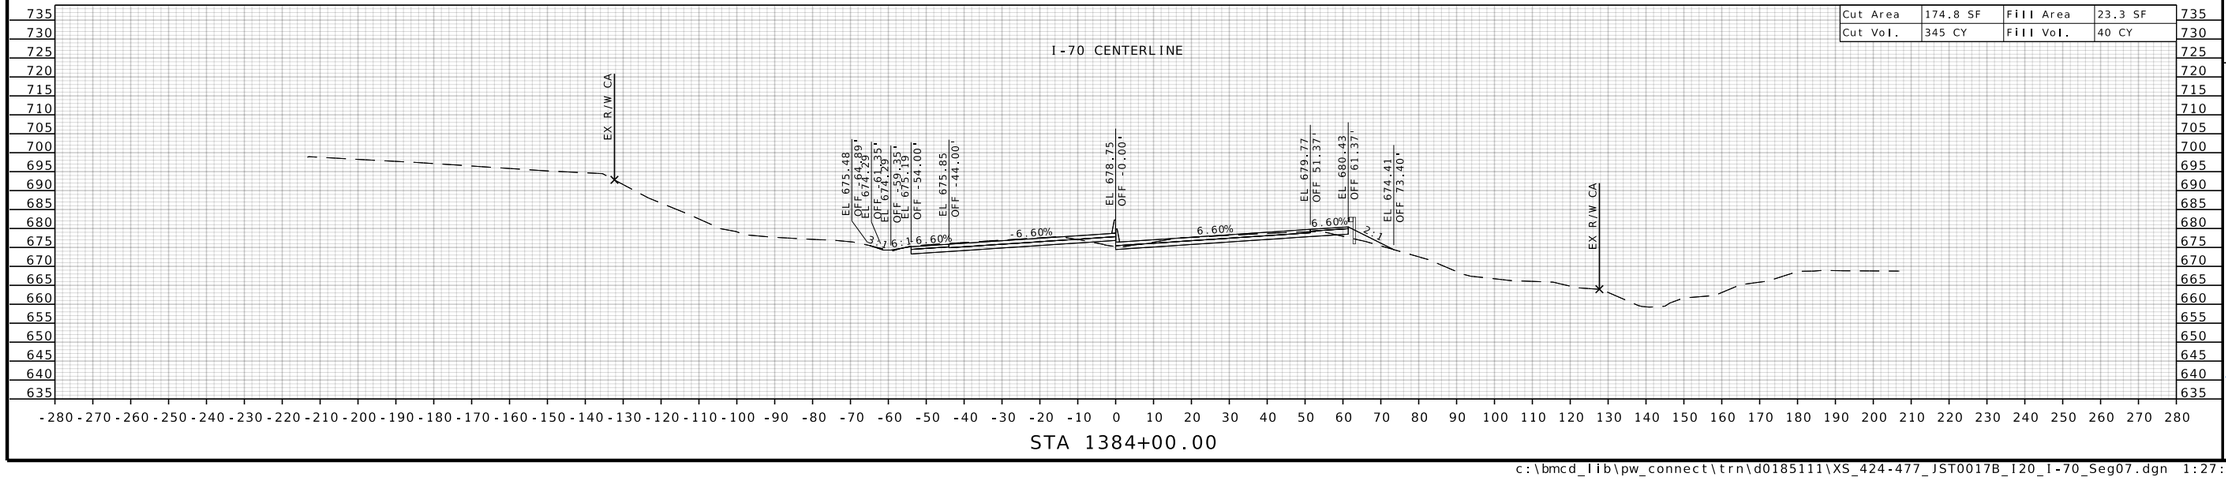

STATE OF MISSOURI
RONNIE L. WILLIAMS
NUMBER PE-2010000879
PROFESSIONAL ENGINEER

THIS SHEET HAS BEEN SIGNED, SEALED, AND DATED ELECTRONICALLY

DATE PREPARED
10/27/2025

ROUTE	STATE
I-70	MO
DISTRICT	SHEET NO.
CD	449

COUNTY
COOPER

JOB NO.
JST0017B

CONTRACT ID.
-

PROJECT NO.
-

BRIDGE NO.
-


DESCRIPTION	DATE

MISSOURI HIGHWAYS AND TRANSPORTATION COMMISSION


105 WEST CAPITOL
JEFFERSON CITY, MO 65102
1-888-ASK-MODOT (1-888-275-6636)

MoDOT


BURNS McDONNELL
9400 Ward Parkway
Kansas City, MO 64114
(816) 333-9400
Certificate of Authority
No.: 000165

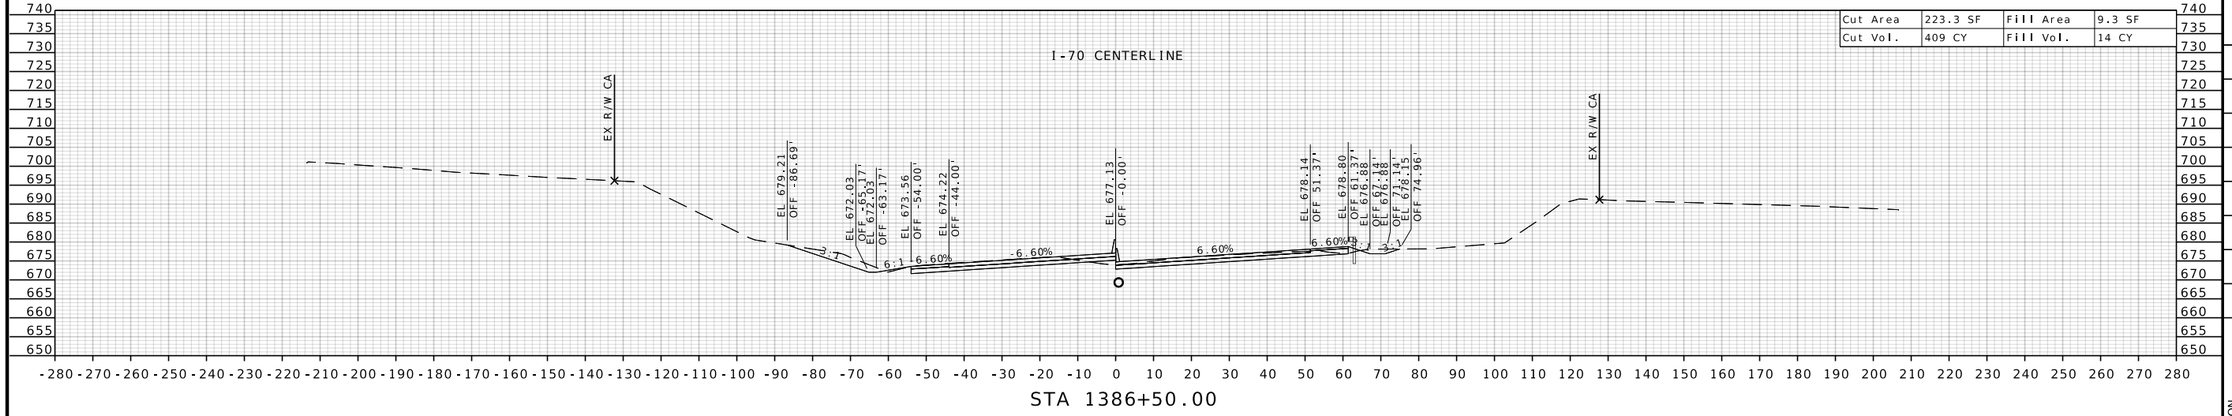

Cut Area	223.3 SF	Fill Area	9.3 SF
Cut Vol.	409 CY	Fill Vol.	14 CY

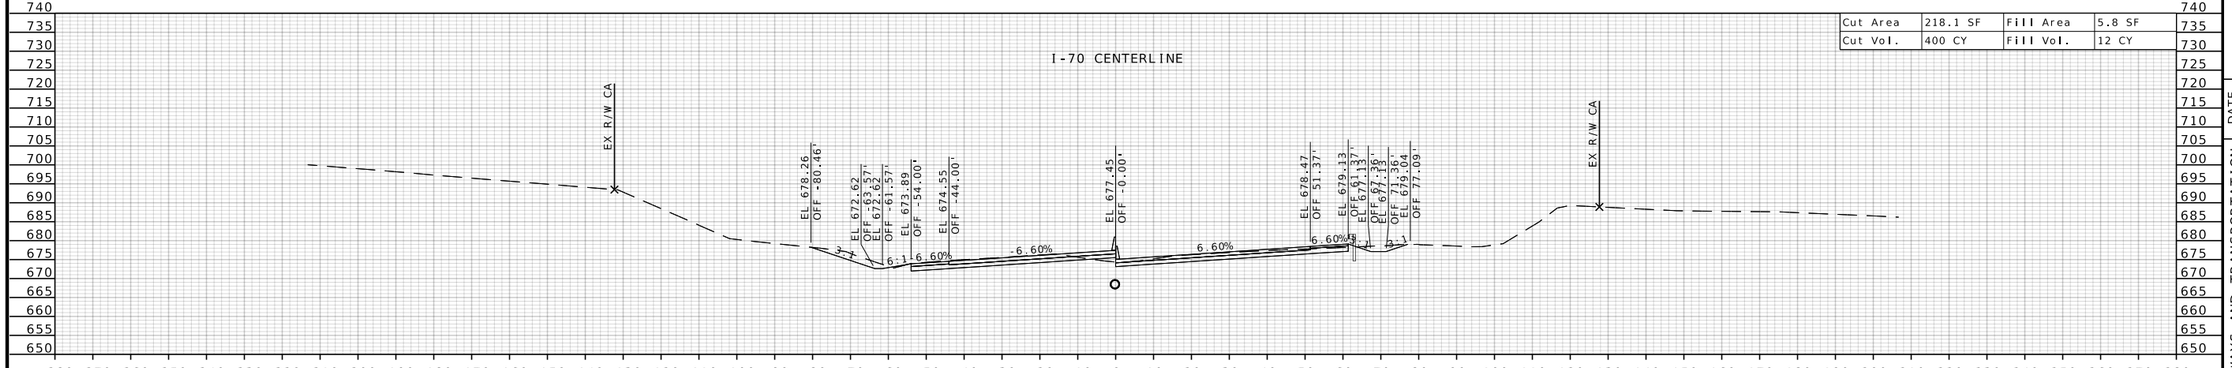

Cut Area	218.1 SF	Fill Area	5.8 SF
Cut Vol.	400 CY	Fill Vol.	12 CY

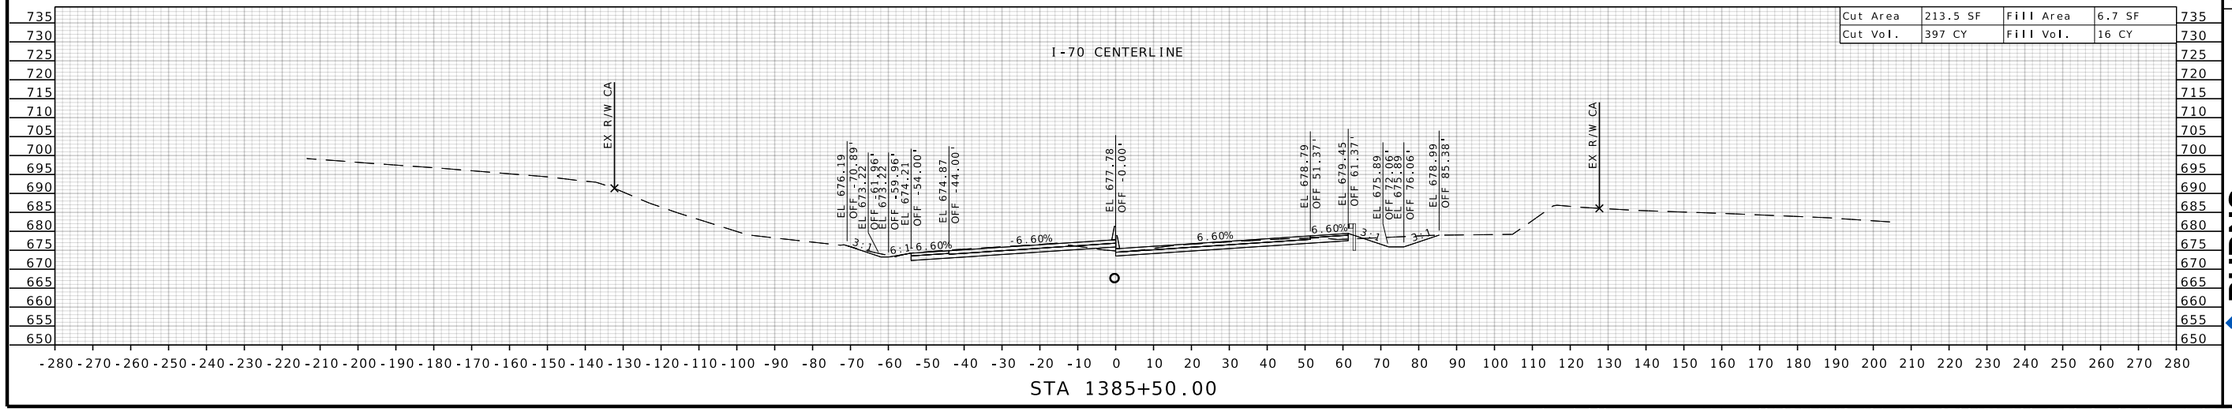

Cut Area	213.5 SF	Fill Area	6.7 SF
Cut Vol.	397 CY	Fill Vol.	16 CY

STATE OF MISSOURI
RONNIE L. WILLIAMS
NUMBER PE-2010000879
PROFESSIONAL ENGINEER

THIS SHEET HAS BEEN SIGNED, SEALED, AND DATED ELECTRONICALLY

DATE PREPARED
10/27/2025

ROUTE	STATE
I-70	MO
DISTRICT	SHEET NO.
CD	450

COUNTY
COOPER

JOB NO.
JST0017B

CONTRACT ID.
-

PROJECT NO.
-


BRIDGE NO.
-


DATE	DESCRIPTION


MISSOURI HIGHWAYS AND TRANSPORTATION COMMISSION

105 WEST CAPITOL
JEFFERSON CITY, MO 65102
1-888-ASK-MODOT (1-888-275-6636)

BURNS McDONNELL
9400 Ward Parkway
Kansas City, MO 64114
(816) 333-9400
Certificate of Authority
No.: 000165

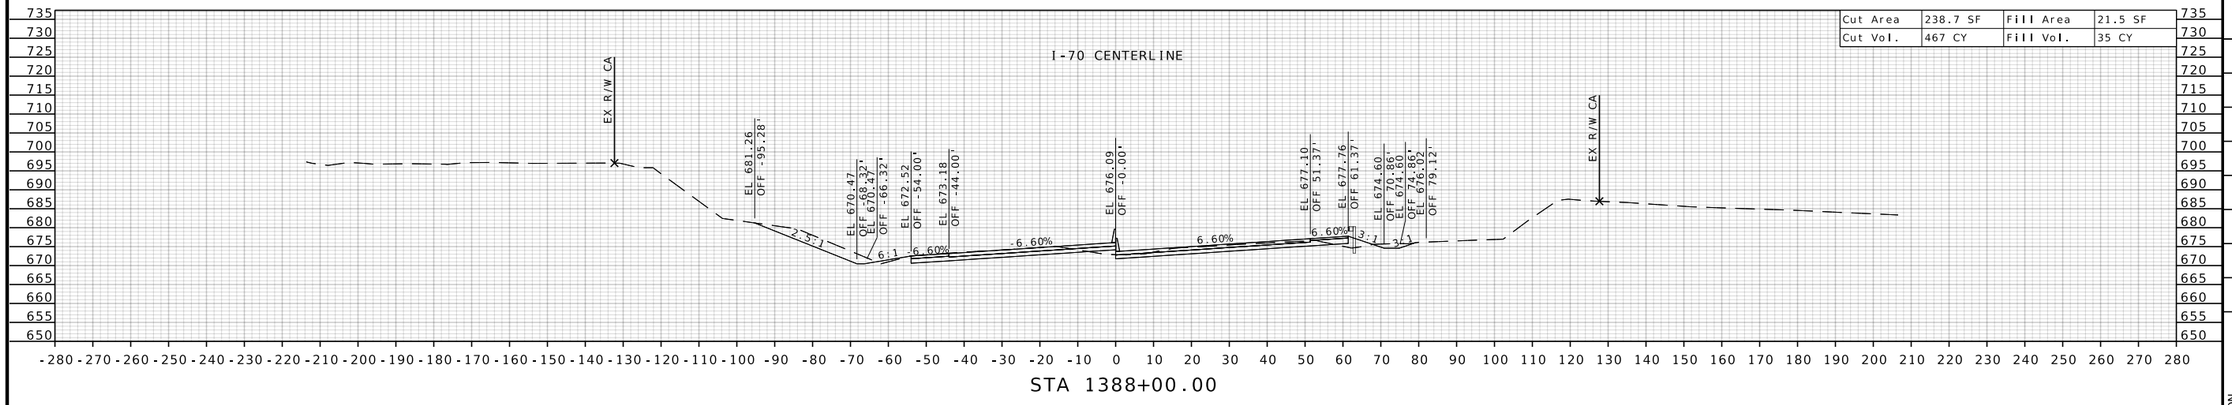

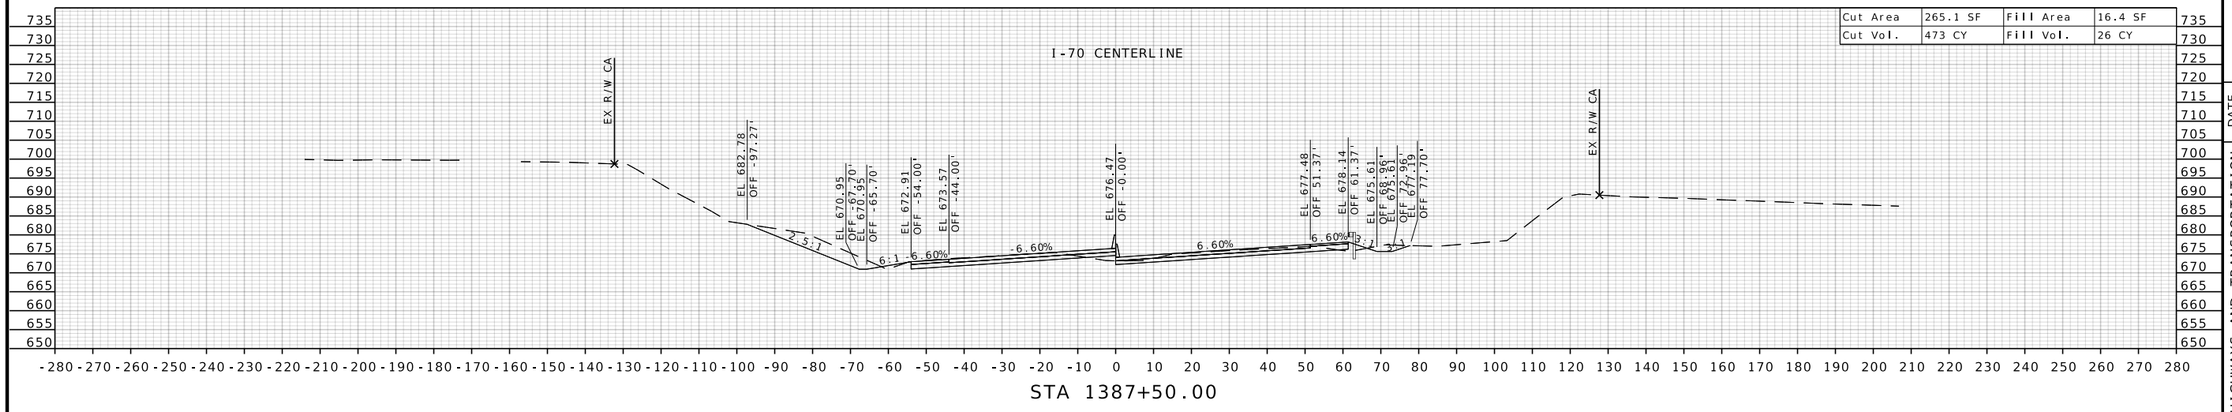

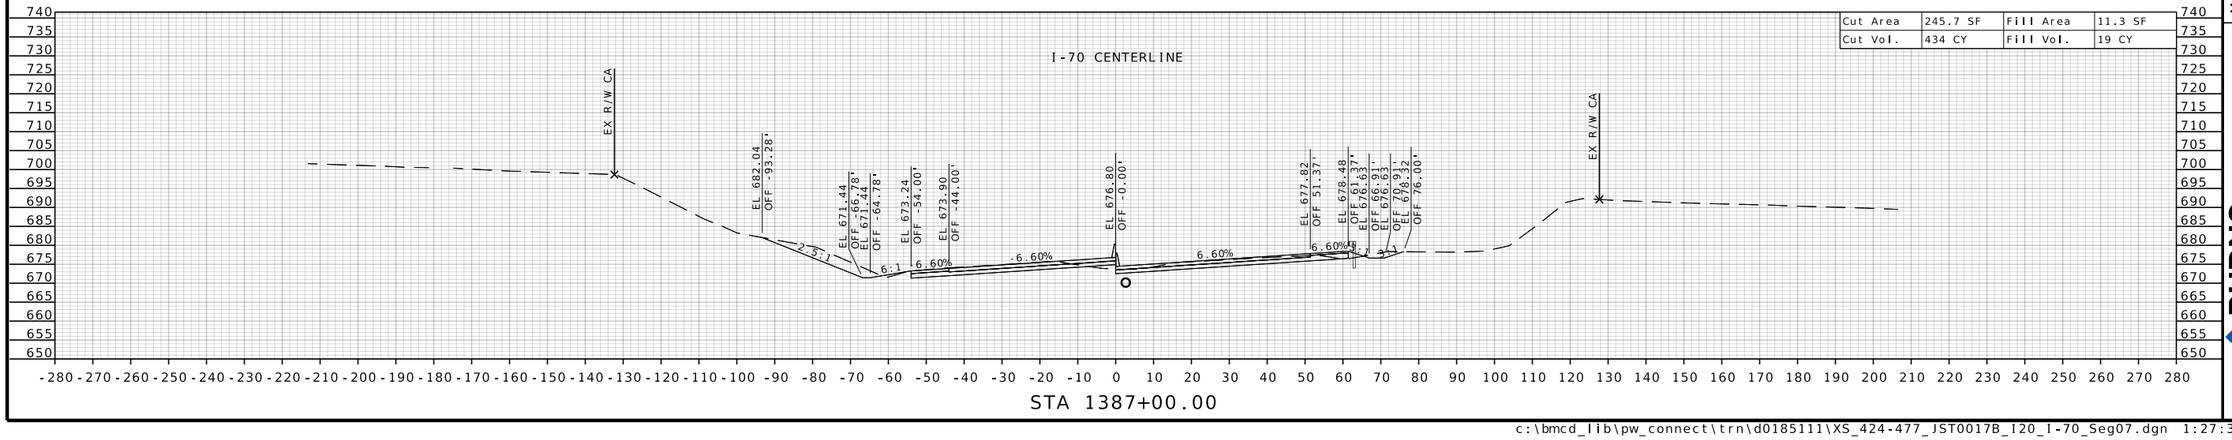

STATE OF MISSOURI
RONNIE L. WILLIAMS
NUMBER PE-2010000879
PROFESSIONAL ENGINEER

THIS SHEET HAS BEEN SIGNED, SEALED, AND DATED ELECTRONICALLY

DATE PREPARED
10/27/2025

ROUTE	STATE
I-70	MO
DISTRICT	SHEET NO.
CD	451

COUNTY
COOPER

JOB NO.
JST0017B

CONTRACT ID.
-

PROJECT NO.
-


BRIDGE NO.
-


DESCRIPTION	DATE


MISSOURI HIGHWAYS AND TRANSPORTATION COMMISSION

105 WEST CAPITOL
JEFFERSON CITY, MO 65102
1-888-ASK-MODOT (1-888-275-6636)

BURNS McDONNELL
9400 Ward Parkway
Kansas City, MO 64114
(816) 333-9400
Certificate of Authority
No.: 000165

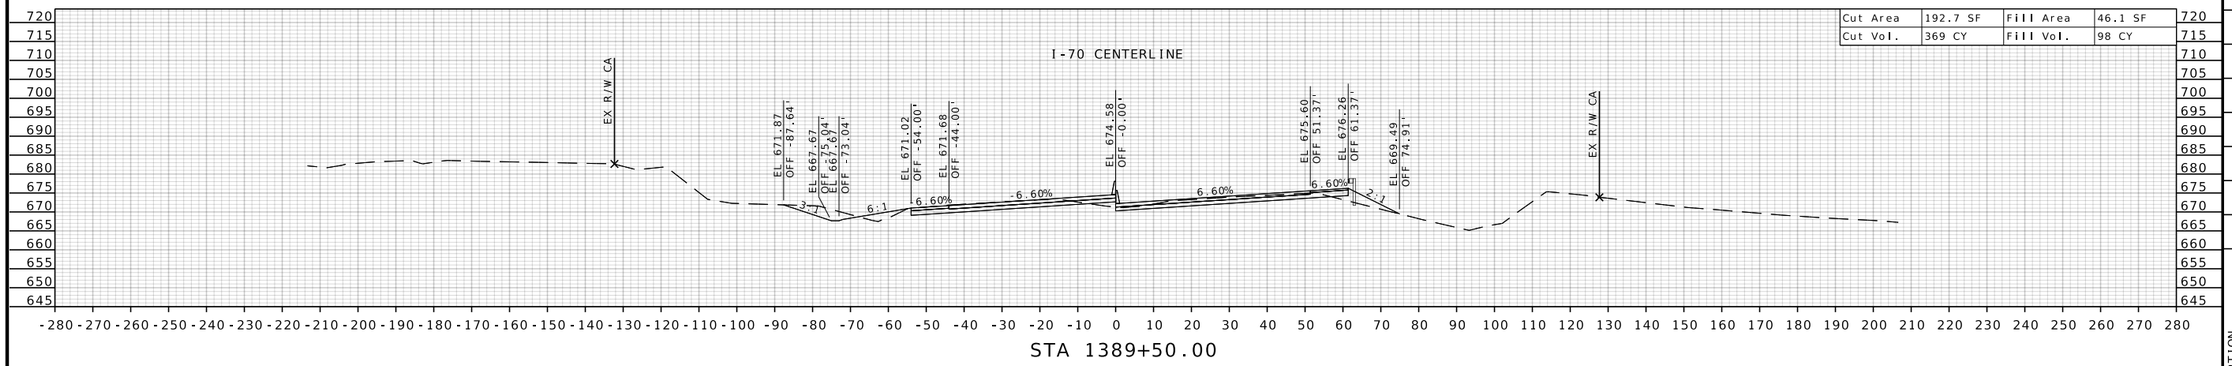

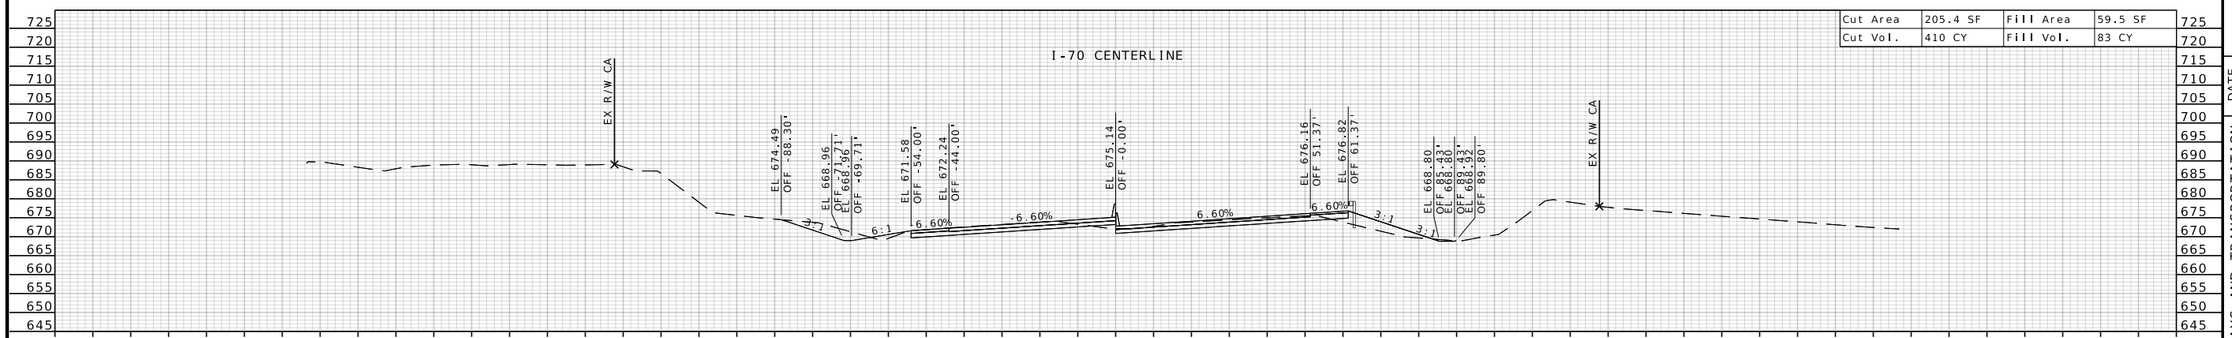

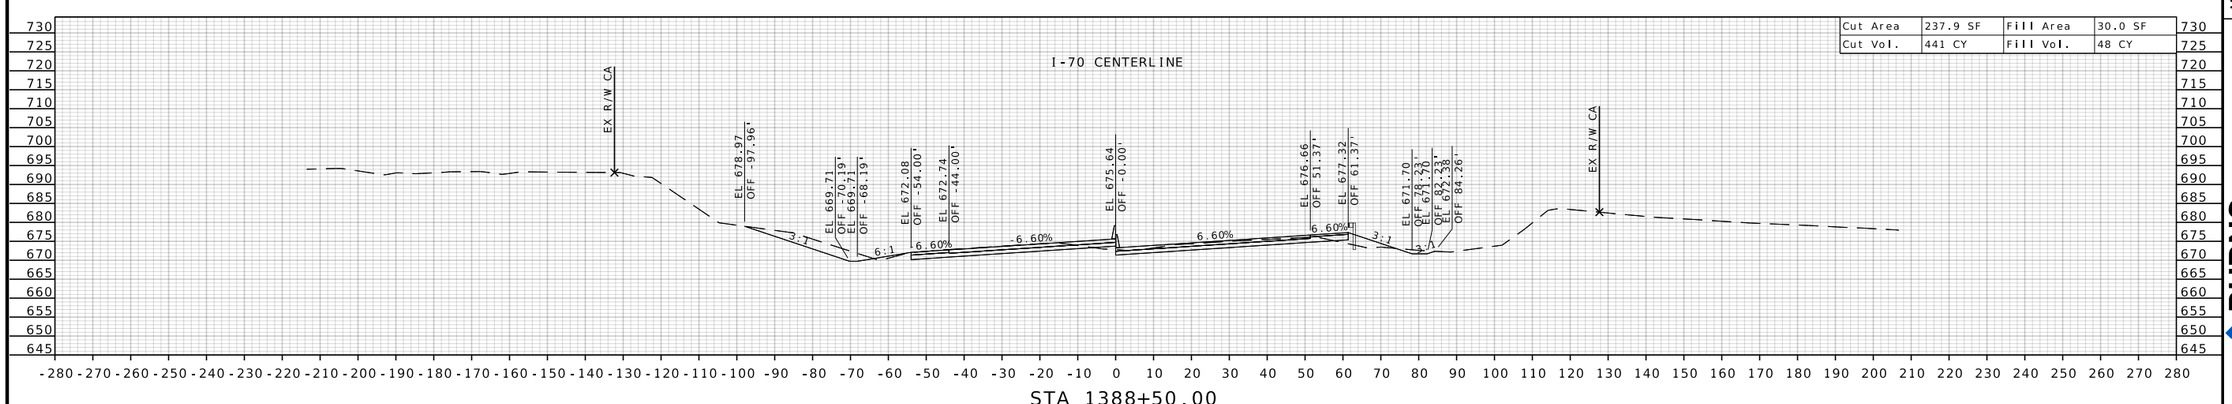

STATE OF MISSOURI
RONNIE L. WILLIAMS
NUMBER PE-2010000879
PROFESSIONAL ENGINEER

THIS SHEET HAS BEEN SIGNED, SEALED, AND DATED ELECTRONICALLY

DATE PREPARED
10/27/2025

ROUTE	STATE
I-70	MO
DISTRICT	SHEET NO.
CD	452

COUNTY
COOPER

JOB NO.
JST0017B

CONTRACT ID.
-


PROJECT NO.
-


BRIDGE NO.
-


DATE	DESCRIPTION

MISSOURI HIGHWAYS AND TRANSPORTATION COMMISSION
105 WEST CAPITOL
JEFFERSON CITY, MO 65102
1-888-ASK-MODOT (1-888-275-6636)

BURNS McDONNELL
9400 Ward Parkway
Kansas City, MO 64114
(816) 333-9400
Certificate of Authority No.: 000165

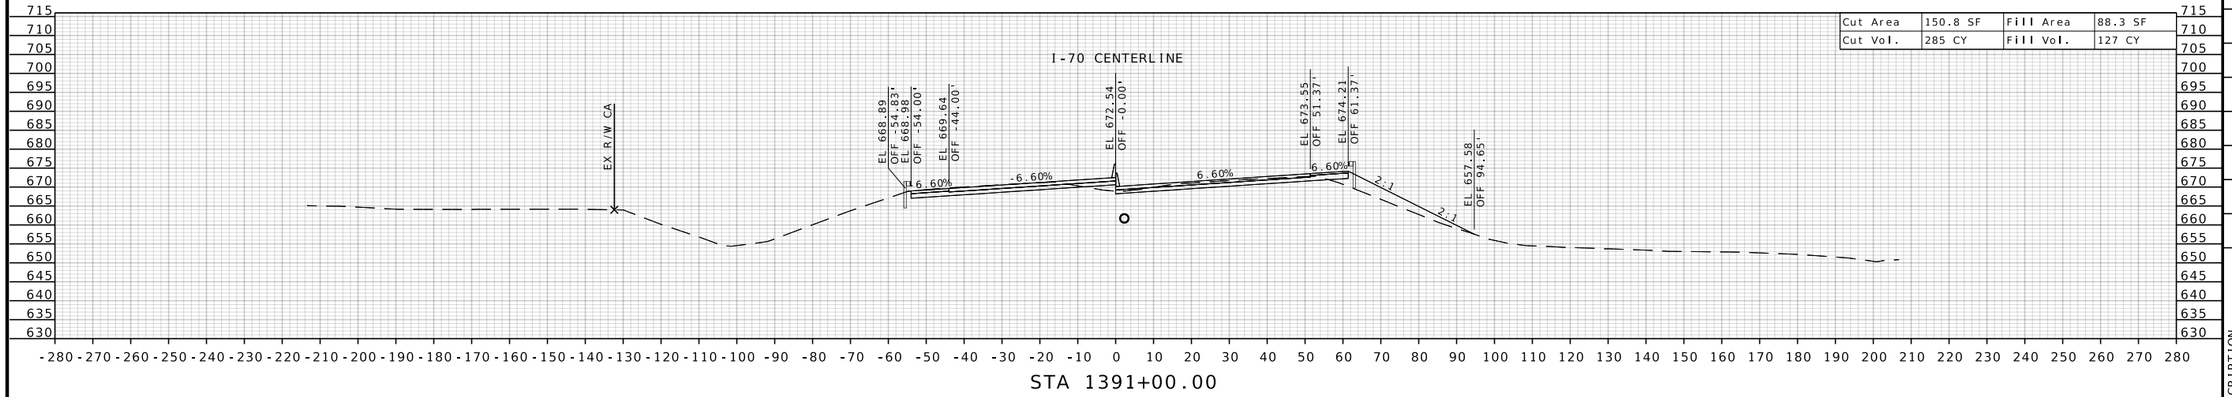

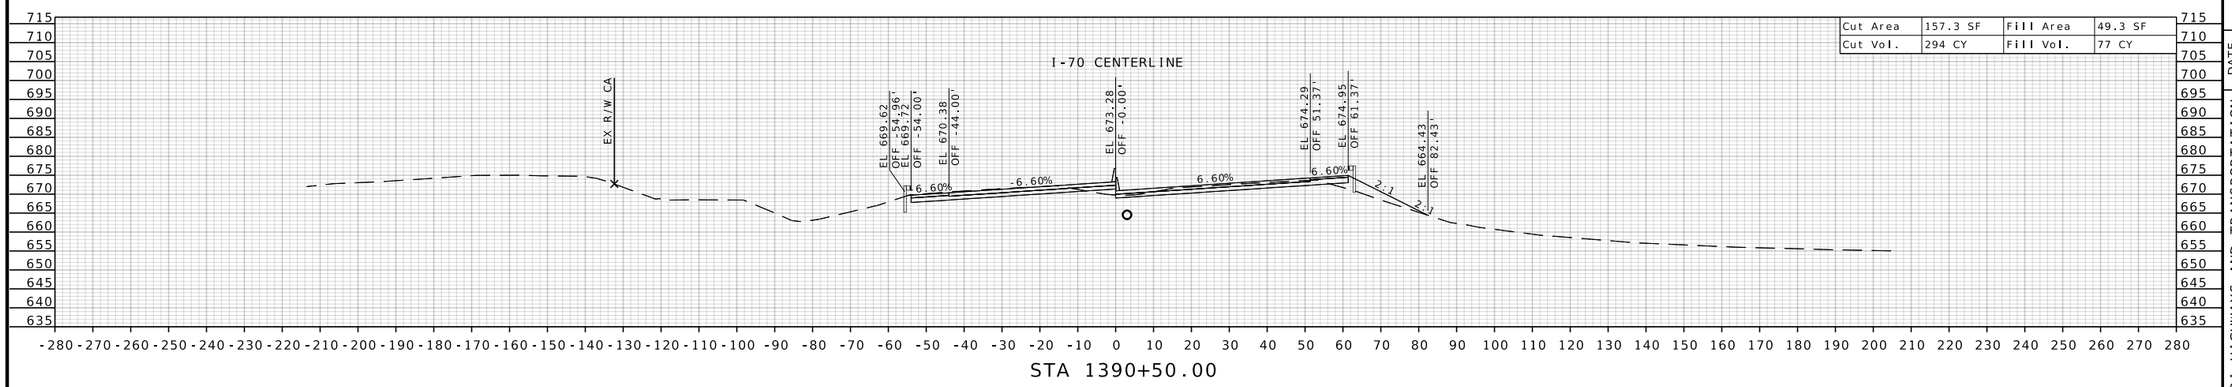

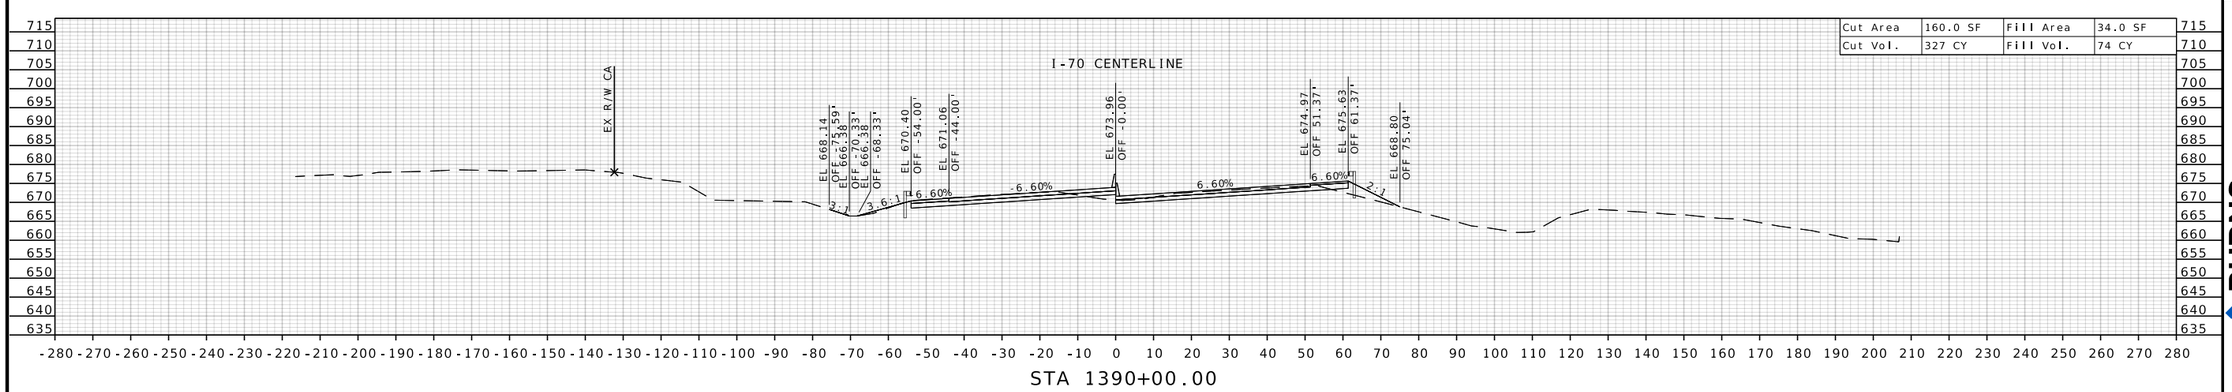

STATE OF MISSOURI
RONNIE L. WILLIAMS
NUMBER PE-2010000879
PROFESSIONAL ENGINEER

THIS SHEET HAS BEEN SIGNED, SEALED, AND DATED ELECTRONICALLY

DATE PREPARED
10/27/2025

ROUTE	STATE
I-70	MO
DISTRICT	SHEET NO.
CD	453

COUNTY
COOPER

JOB NO.
JST0017B

CONTRACT ID.
-

PROJECT NO.
-


BRIDGE NO.
-


DESCRIPTION	DATE

MISSOURI HIGHWAYS AND TRANSPORTATION COMMISSION

105 WEST CAPITOL
JEFFERSON CITY, MO 65102
1-888-ASK-MODOT (1-888-275-6636)

BURNS McDONNELL
9400 Ward Parkway
Kansas City, MO 64114
(816) 333-9400
Certificate of Authority No.: 000165

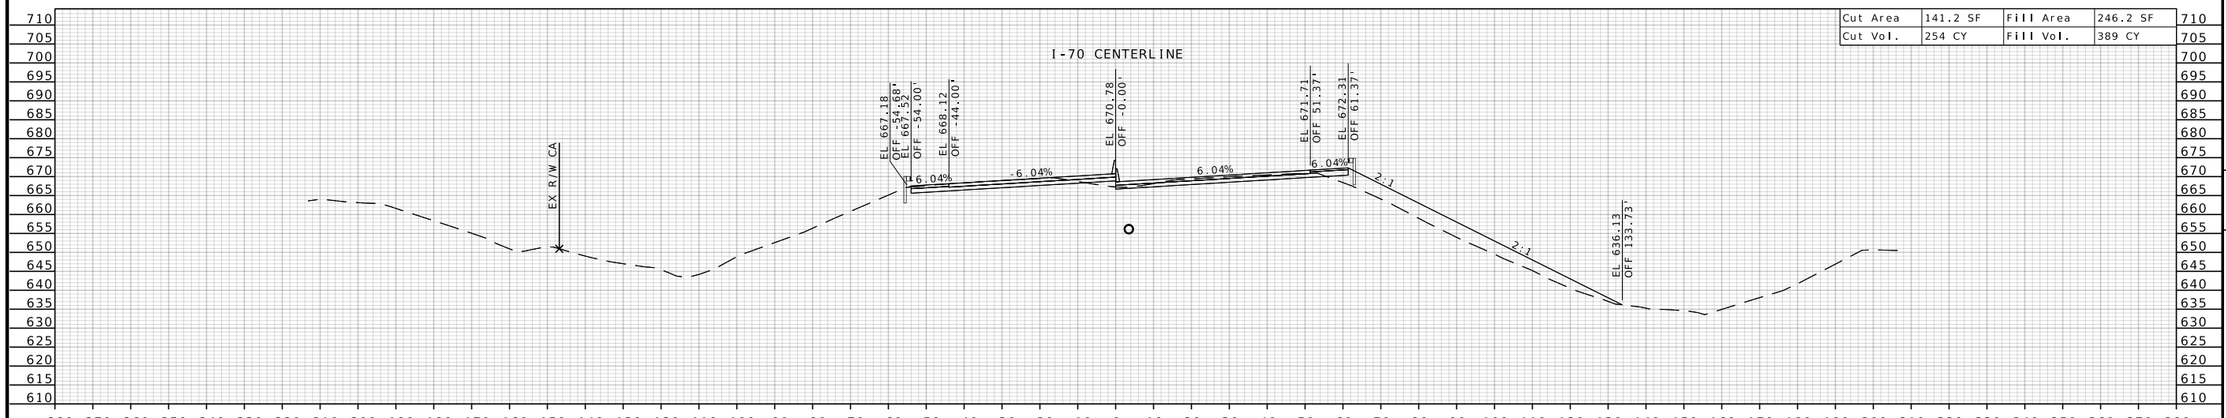

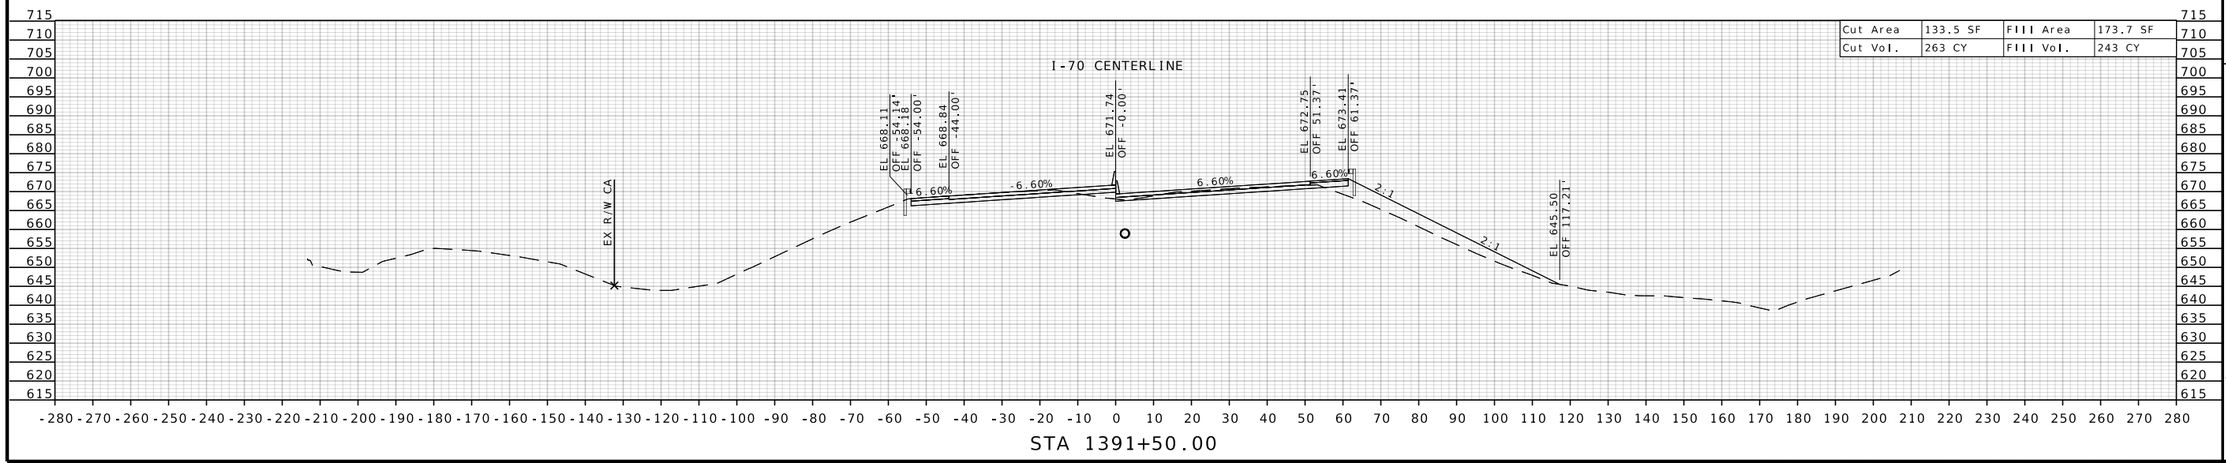

STATE OF MISSOURI
RONNIE L. WILLIAMS
NUMBER PE-2010000879
PROFESSIONAL ENGINEER

THIS SHEET HAS BEEN SIGNED, SEALED, AND DATED ELECTRONICALLY

DATE PREPARED
10/27/2025

ROUTE	STATE
I-70	MO
DISTRICT	SHEET NO.
CD	454

COUNTY
COOPER

JOB NO.
JST0017B

CONTRACT ID.
-

PROJECT NO.
-


BRIDGE NO.
-


DESCRIPTION	DATE


MISSOURI HIGHWAYS AND TRANSPORTATION COMMISSION

105 WEST CAPITOL
JEFFERSON CITY, MO 65102
1-888-ASK-MODOT (1-888-275-6636)

BURNS McDONNELL
9400 Ward Parkway
Kansas City, MO 64114
(816) 333-9400
Certificate of Authority
No.: 000165

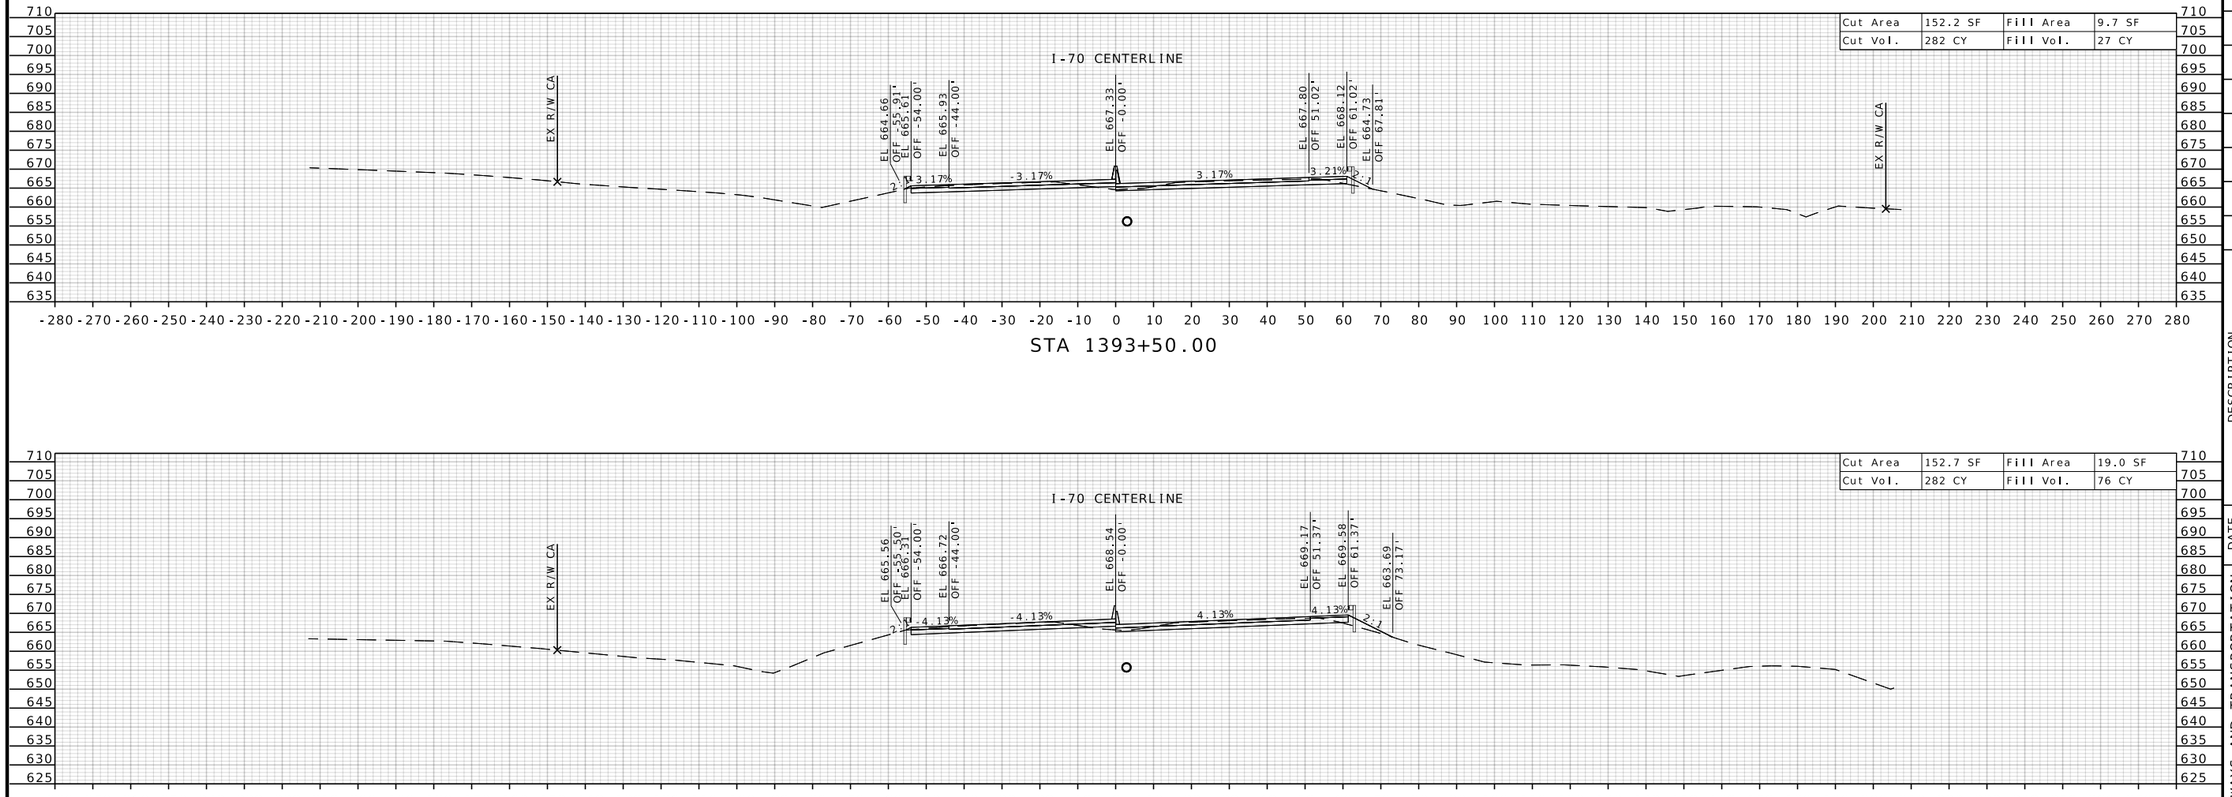

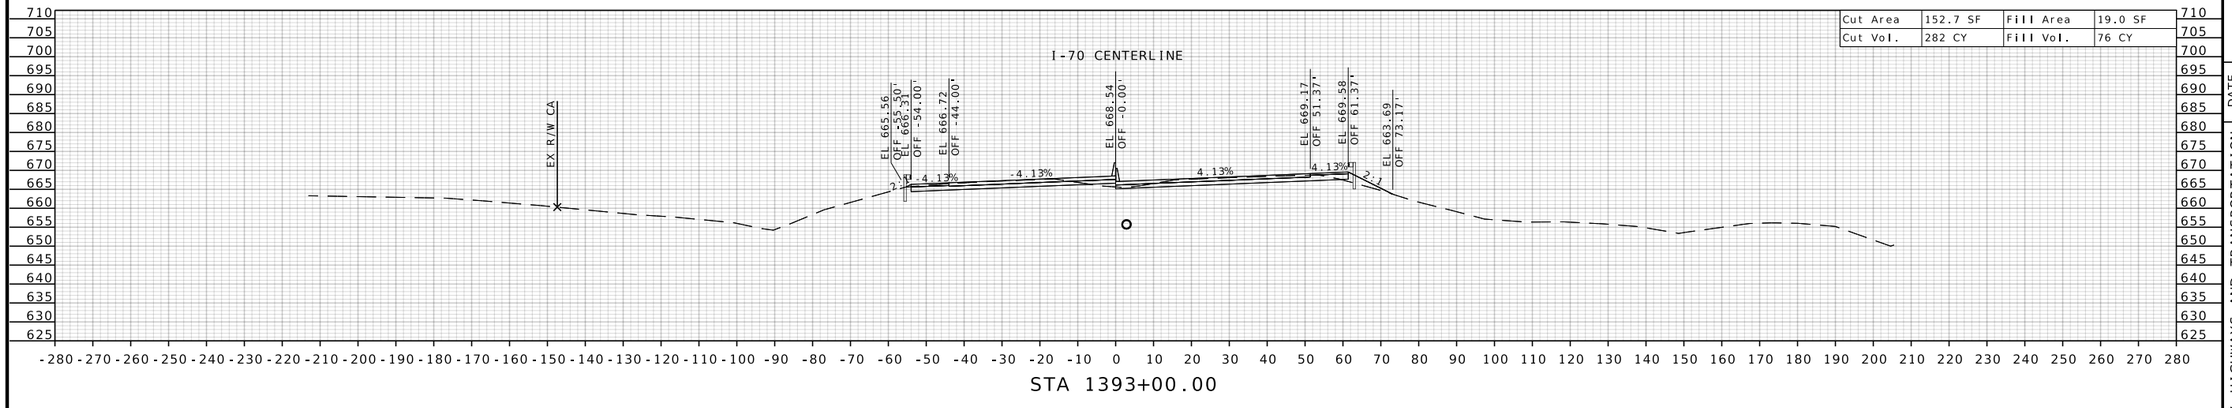

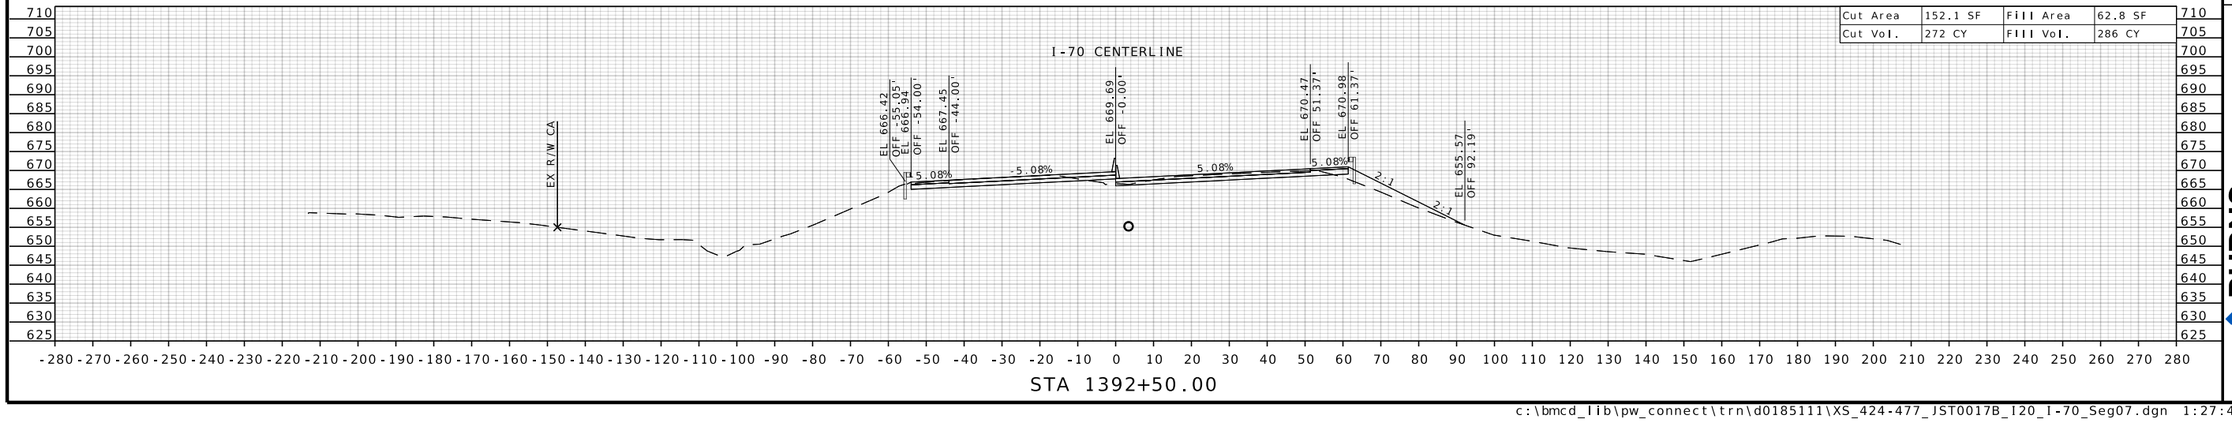

STATE OF MISSOURI
RONNIE L. WILLIAMS
NUMBER PE-2010000879
PROFESSIONAL ENGINEER

THIS SHEET HAS BEEN SIGNED, SEALED, AND DATED ELECTRONICALLY

DATE PREPARED
10/27/2025

ROUTE	STATE
I-70	MO
DISTRICT	SHEET NO.
CD	455

COUNTY
COOPER

JOB NO.
JST0017B

CONTRACT ID.
-

PROJECT NO.
-


BRIDGE NO.
-


DESCRIPTION	DATE


MISSOURI HIGHWAYS AND TRANSPORTATION COMMISSION

105 WEST CAPITOL
JEFFERSON CITY, MO 65102
1-888-ASK-MODOT (1-888-275-6636)

BURNS McDONNELL
9400 Ward Parkway
Kansas City, MO 64114
(816) 333-9400
Certificate of Authority
No.: 000165

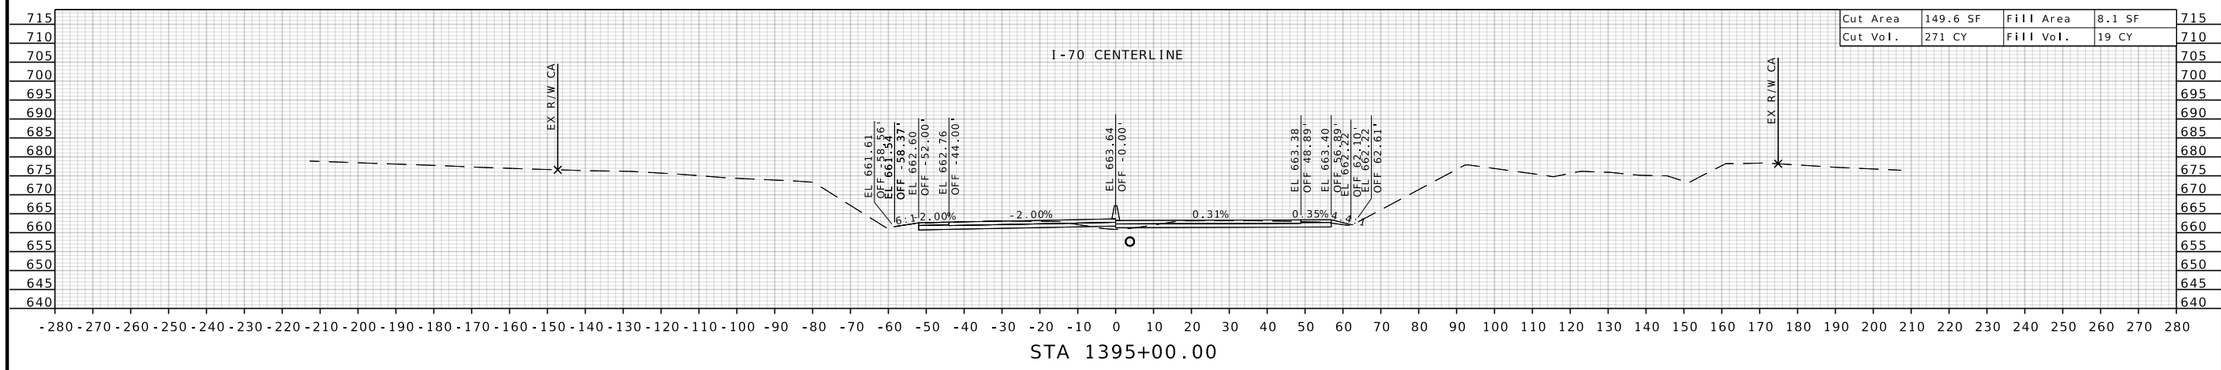

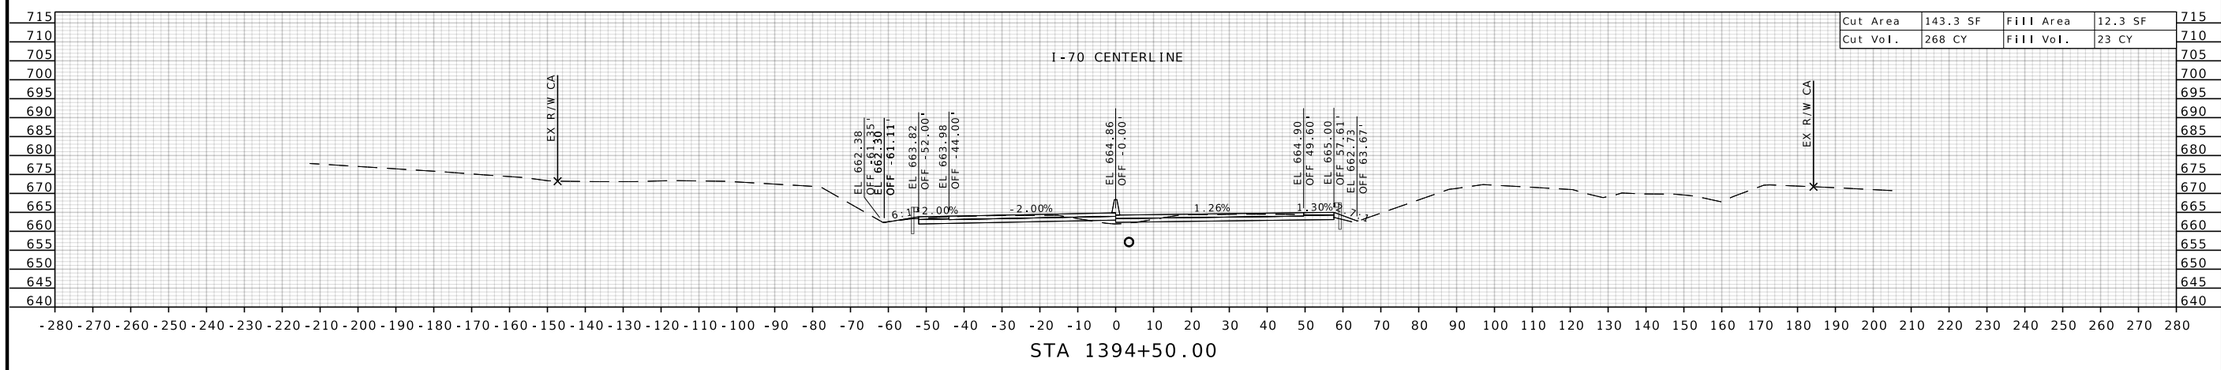

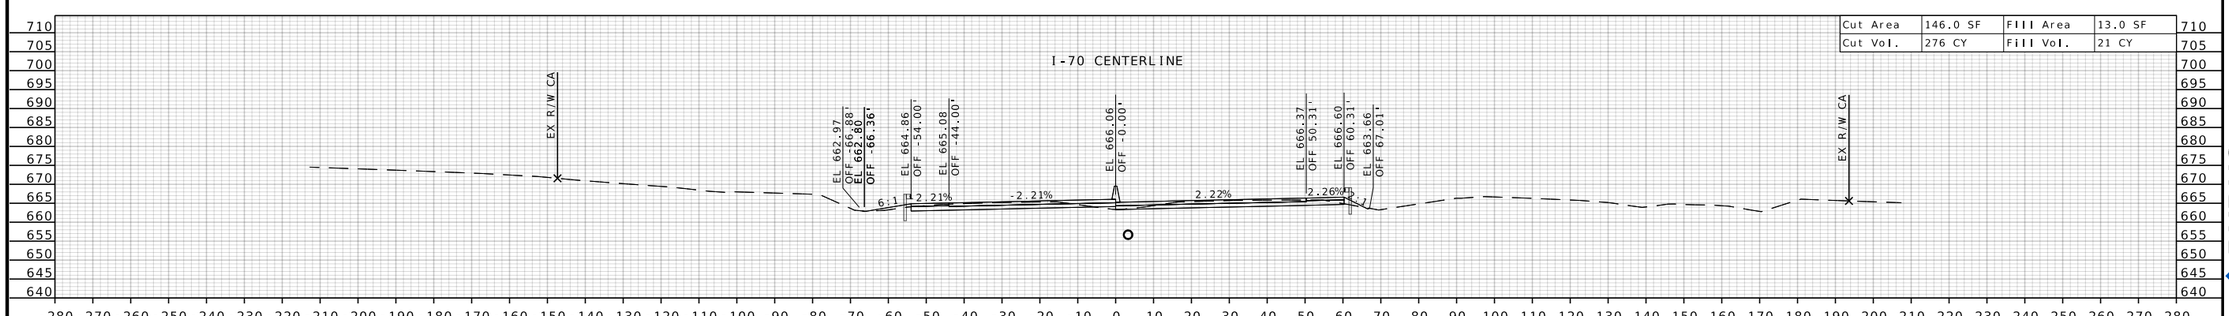

STATE OF MISSOURI
RONNIE L. WILLIAMS
NUMBER PE-2010000879
PROFESSIONAL ENGINEER

THIS SHEET HAS BEEN SIGNED, SEALED, AND DATED ELECTRONICALLY

DATE PREPARED
10/27/2025

ROUTE	STATE
I-70	MO
DISTRICT	SHEET NO.
CD	456

COUNTY
COOPER

JOB NO.
JST0017B

CONTRACT ID.
-

PROJECT NO.
-

BRIDGE NO.
-


DESCRIPTION	DATE


MISSOURI HIGHWAYS AND TRANSPORTATION COMMISSION


105 WEST CAPITOL
JEFFERSON CITY, MO 65102
1-888-ASK-MODOT (1-888-275-6636)

BURNS McDONNELL
9400 Ward Parkway
Kansas City, MO 64114
(816) 333-9400
Certificate of Authority
No.: 000165

c:\bmcd_lib\pw_connect\trn\d0185111\XS_424-477_JST0017B_I20_I-70_Seg07.dgn 1:27:43 PM 10/27/2025

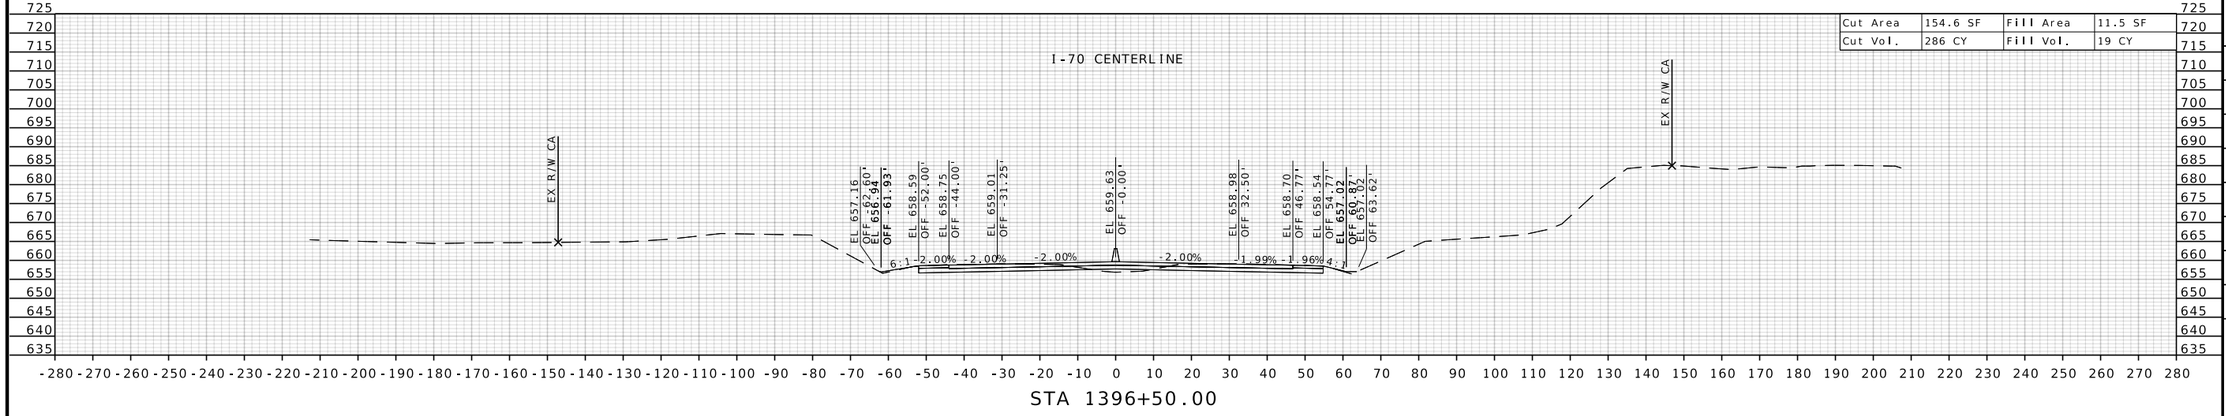

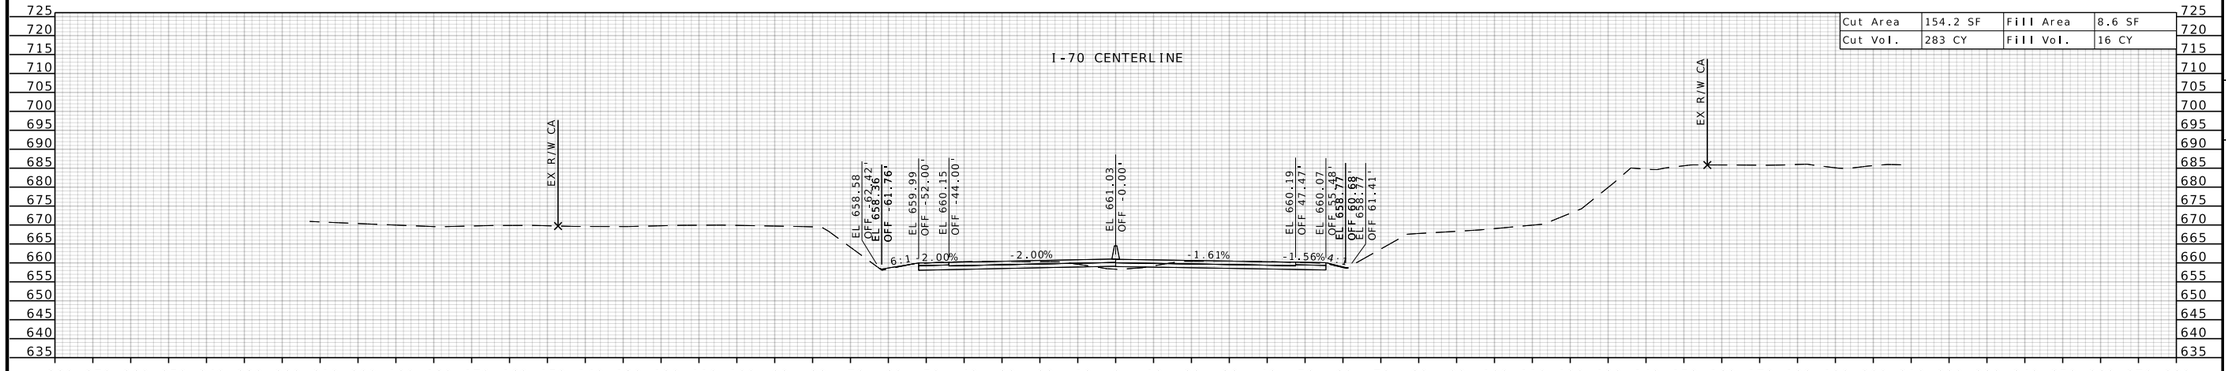

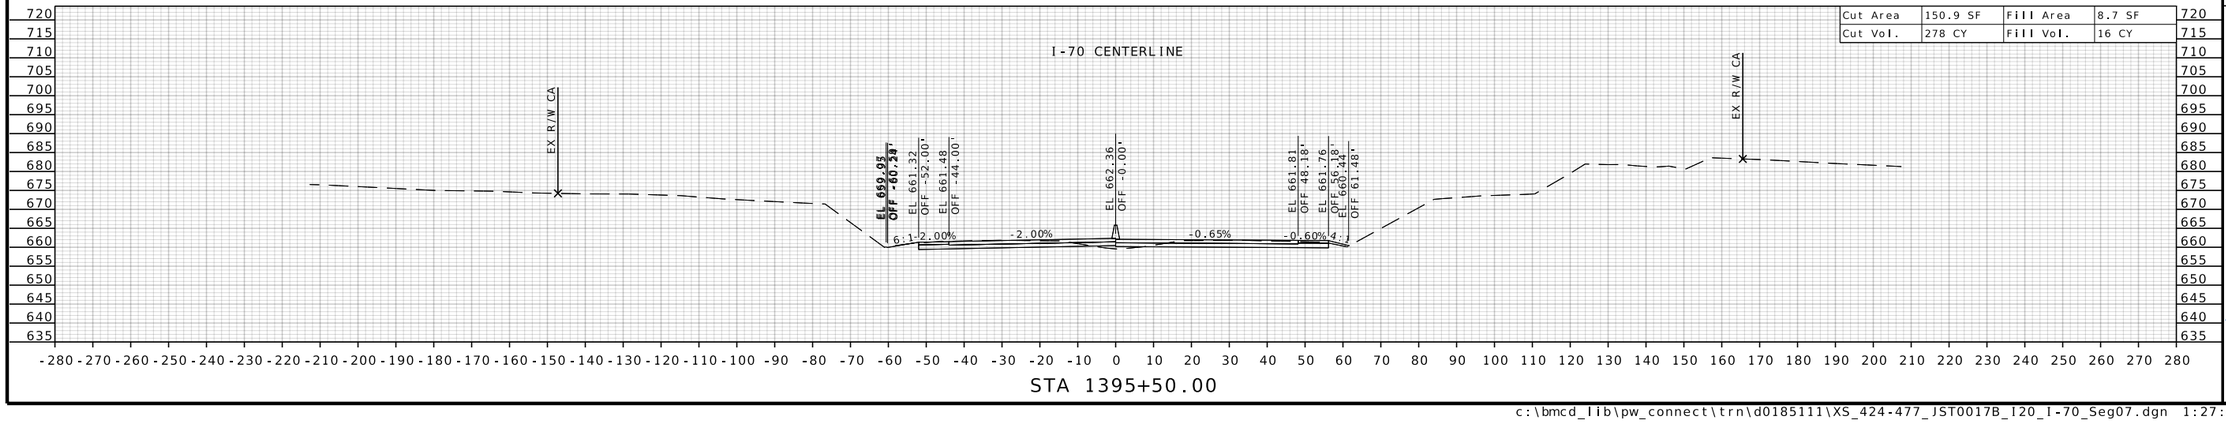

STATE OF MISSOURI
RONNIE L. WILLIAMS
NUMBER PE-2010000879
PROFESSIONAL ENGINEER

THIS SHEET HAS BEEN SIGNED, SEALED, AND DATED ELECTRONICALLY

DATE PREPARED
10/27/2025

ROUTE	STATE
I-70	MO
DISTRICT	SHEET NO.
CD	457

COUNTY
COOPER

JOB NO.
JST0017B

CONTRACT ID.
-

PROJECT NO.
-


BRIDGE NO.
-


DESCRIPTION	DATE


MISSOURI HIGHWAYS AND TRANSPORTATION COMMISSION

105 WEST CAPITOL
JEFFERSON CITY, MO 65102
1-888-ASK-MODOT (1-888-275-6636)

BURNS McDONNELL
9400 Ward Parkway
Kansas City, MO 64114
(816) 333-9400
Certificate of Authority
No.: 000165

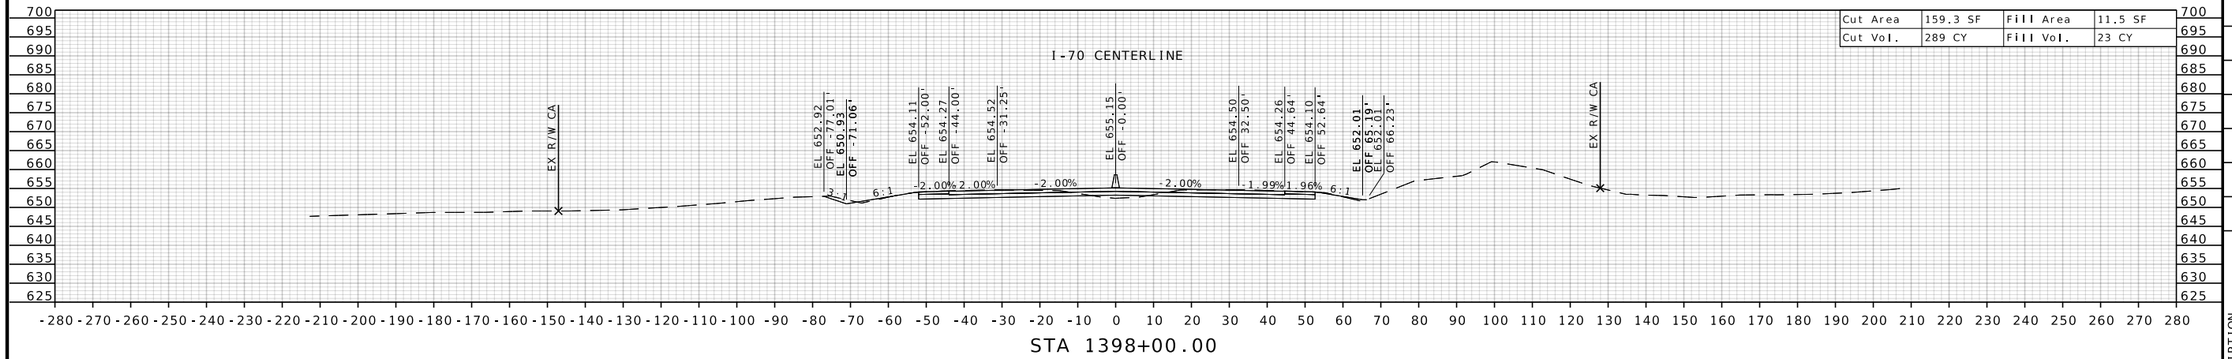

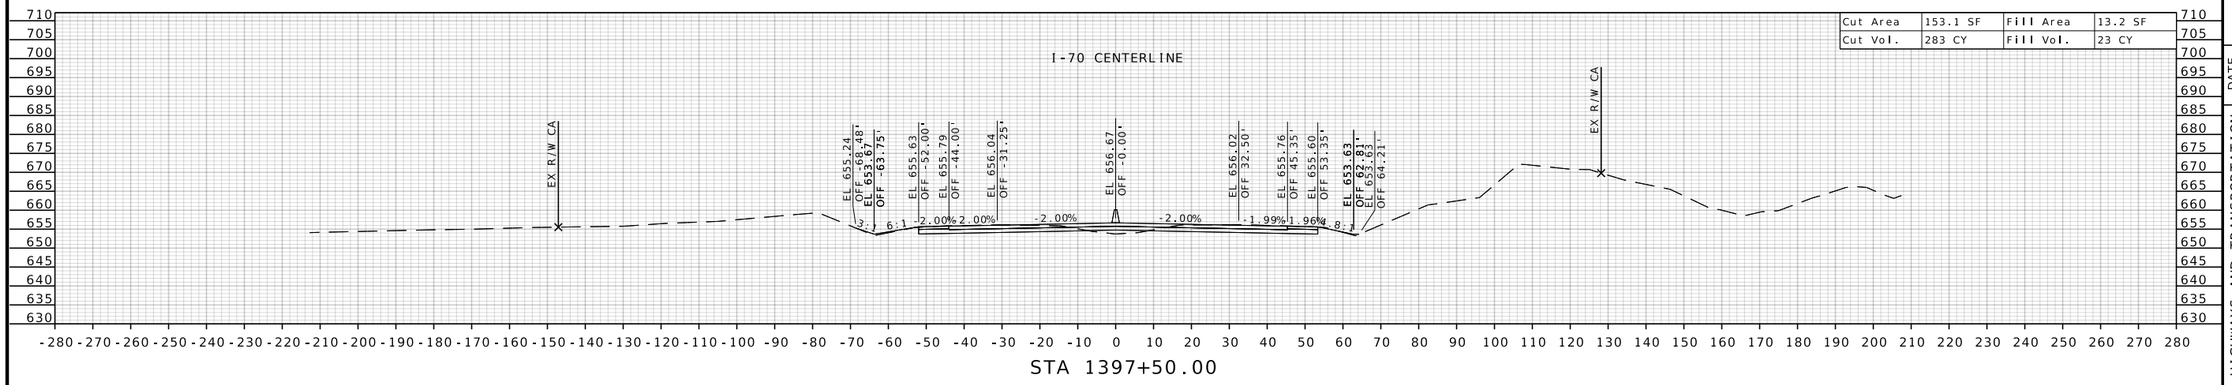

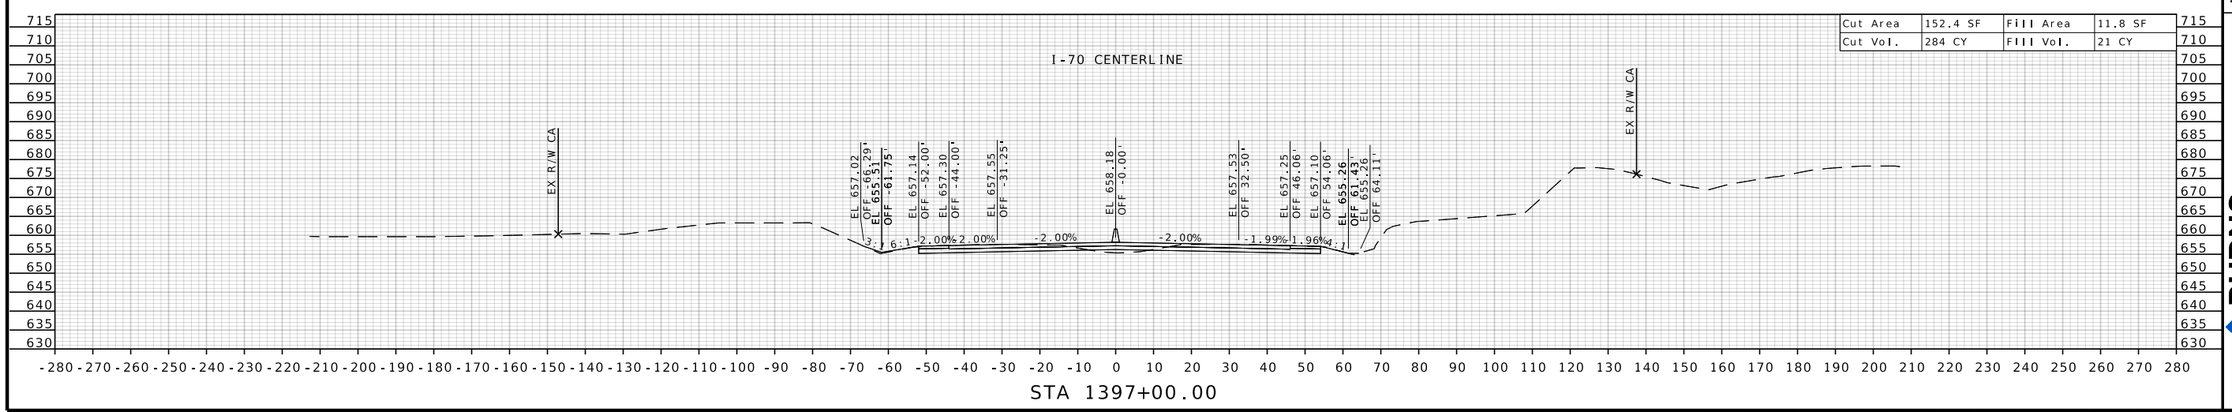

STATE OF MISSOURI
RONNIE L. WILLIAMS
NUMBER PE-2010000879
PROFESSIONAL ENGINEER

THIS SHEET HAS BEEN SIGNED, SEALED, AND DATED ELECTRONICALLY

DATE PREPARED
10/27/2025

ROUTE	STATE
I-70	MO
DISTRICT	SHEET NO.
CD	458

COUNTY
COOPER

JOB NO.
JST0017B

CONTRACT ID.
-

PROJECT NO.
-

BRIDGE NO.
-


DESCRIPTION	DATE


MISSOURI HIGHWAYS AND TRANSPORTATION COMMISSION


105 WEST CAPITOL
JEFFERSON CITY, MO 65102
1-888-ASK-MODOT (1-888-275-6636)

BURNS McDONNELL
9400 Ward Parkway
Kansas City, MO 64114
(816) 333-9400
Certificate of Authority
No.: 000165

c:\bmcd_lib\pw_connect\trn\d0185111\XS_424-477_JST0017B_I20_I-70_Seg07.dgn 1:27:45 PM 10/27/2025

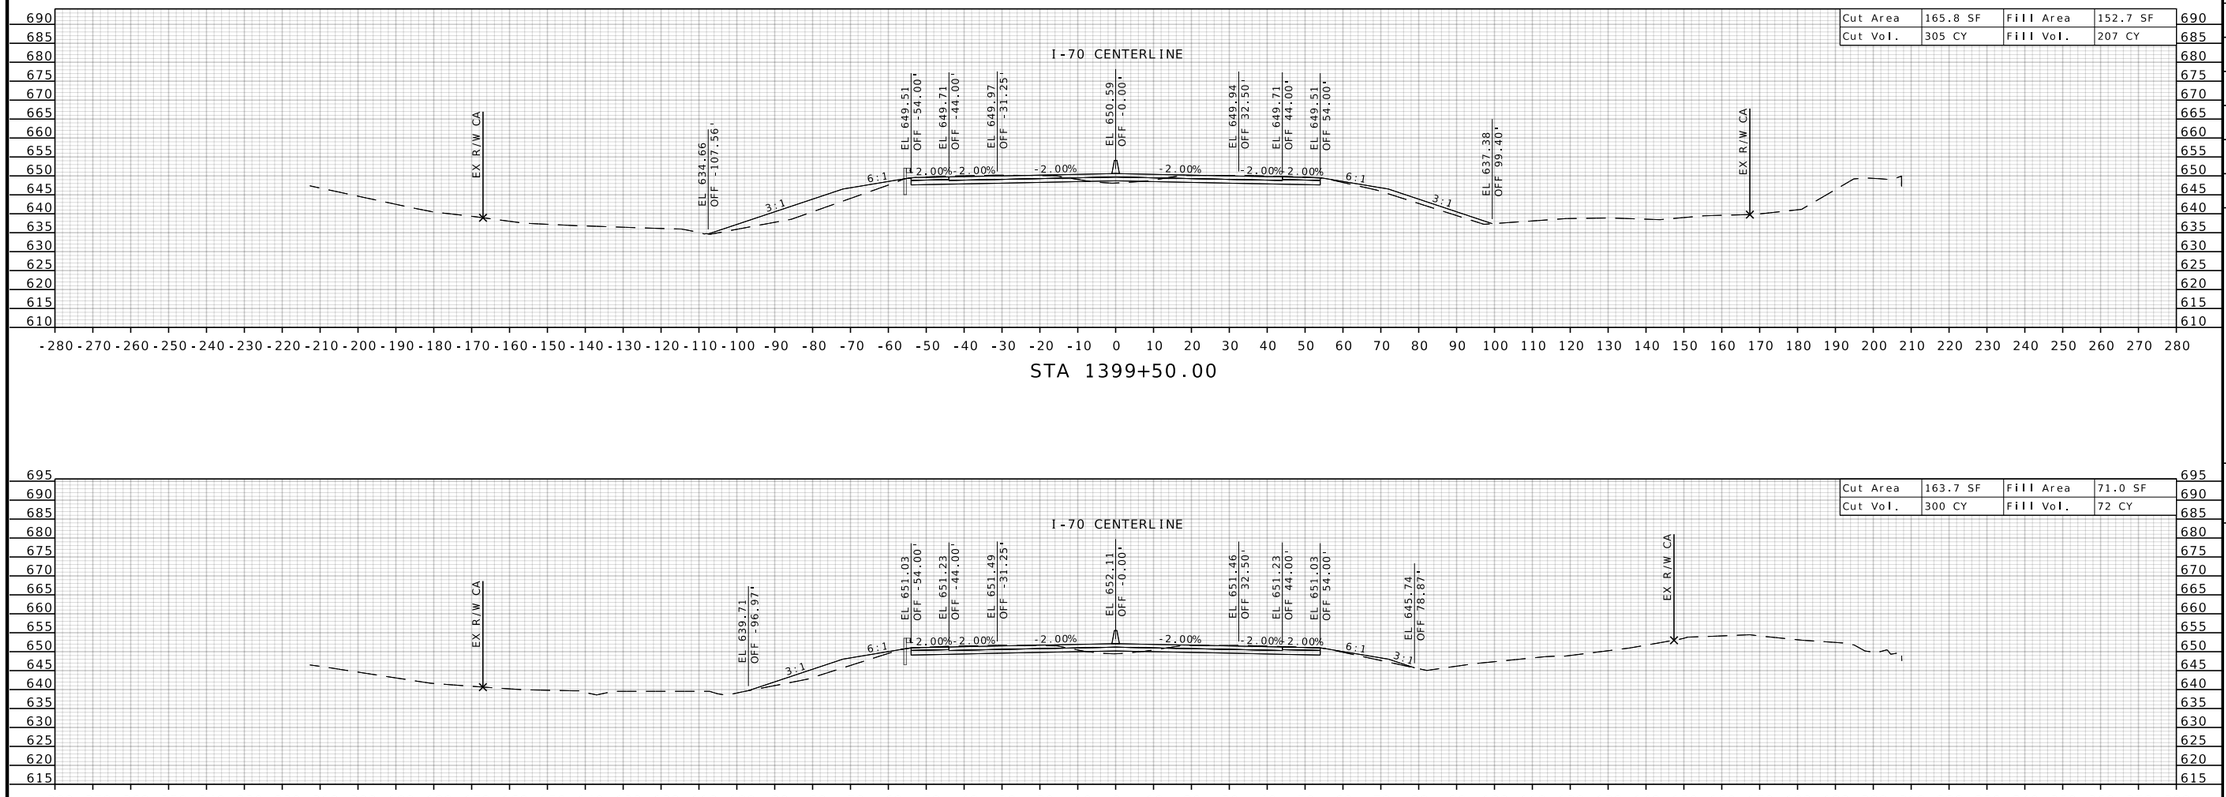

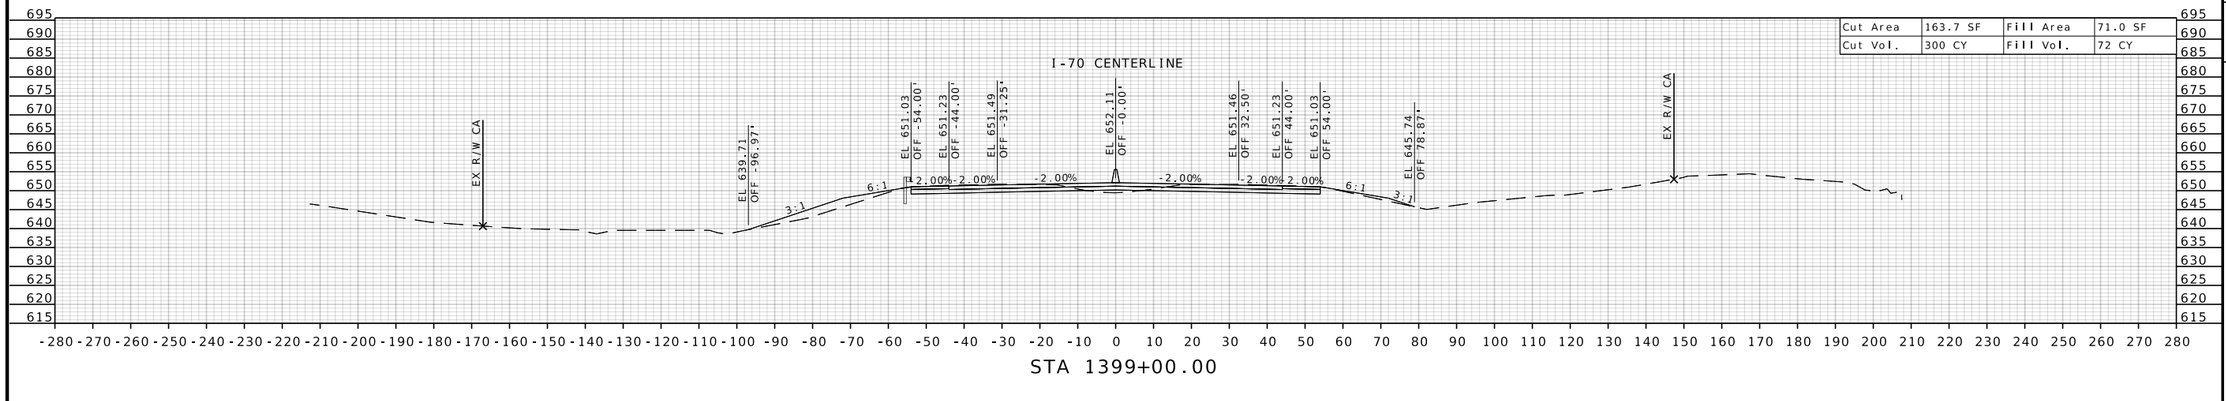

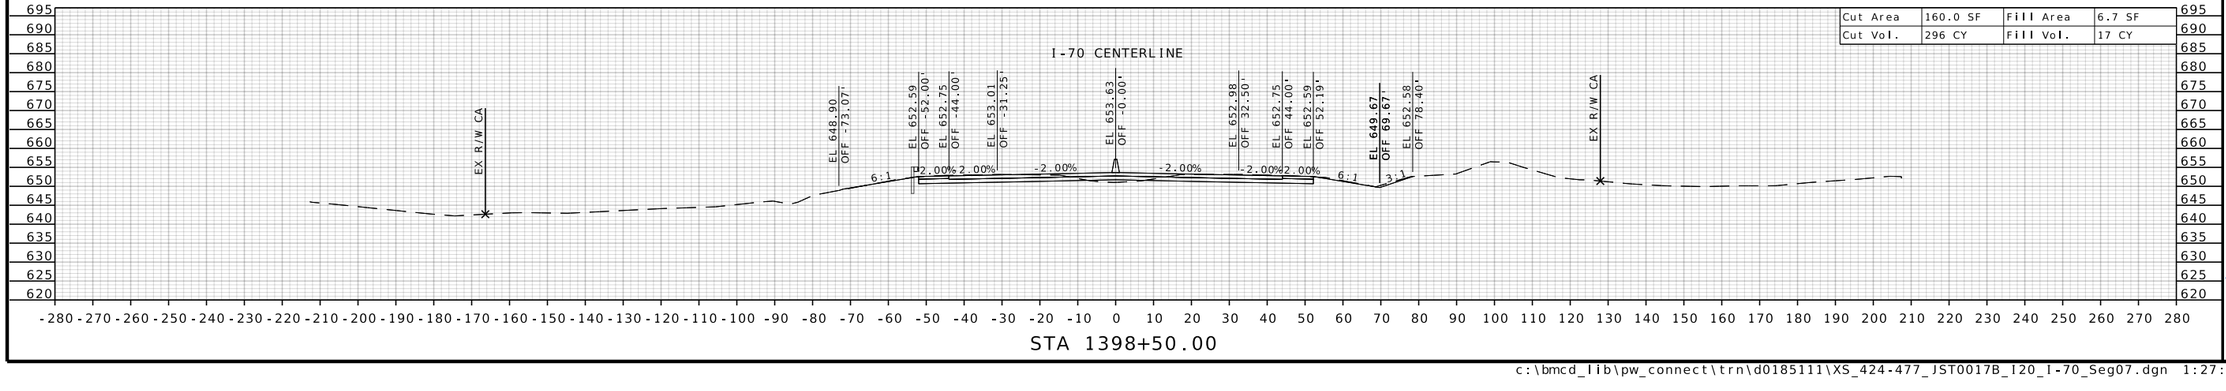

STATE OF MISSOURI
RONNIE L. WILLIAMS
NUMBER PE-2010000879
PROFESSIONAL ENGINEER

THIS SHEET HAS BEEN SIGNED, SEALED, AND DATED ELECTRONICALLY

DATE PREPARED
10/27/2025

ROUTE	STATE
I-70	MO

DISTRICT	SHEET NO.
CD	459

COUNTY
COOPER

JOB NO.
JST0017B

CONTRACT ID.
-

PROJECT NO.
-


BRIDGE NO.
-


DESCRIPTION	DATE


MISSOURI HIGHWAYS AND TRANSPORTATION COMMISSION

105 WEST CAPITOL
JEFFERSON CITY, MO 65102
1-888-ASK-MODOT (1-888-275-6636)

BURNS McDONNELL
9400 Ward Parkway
Kansas City, MO 64114
(816) 333-9400
Certificate of Authority
No.: 000165

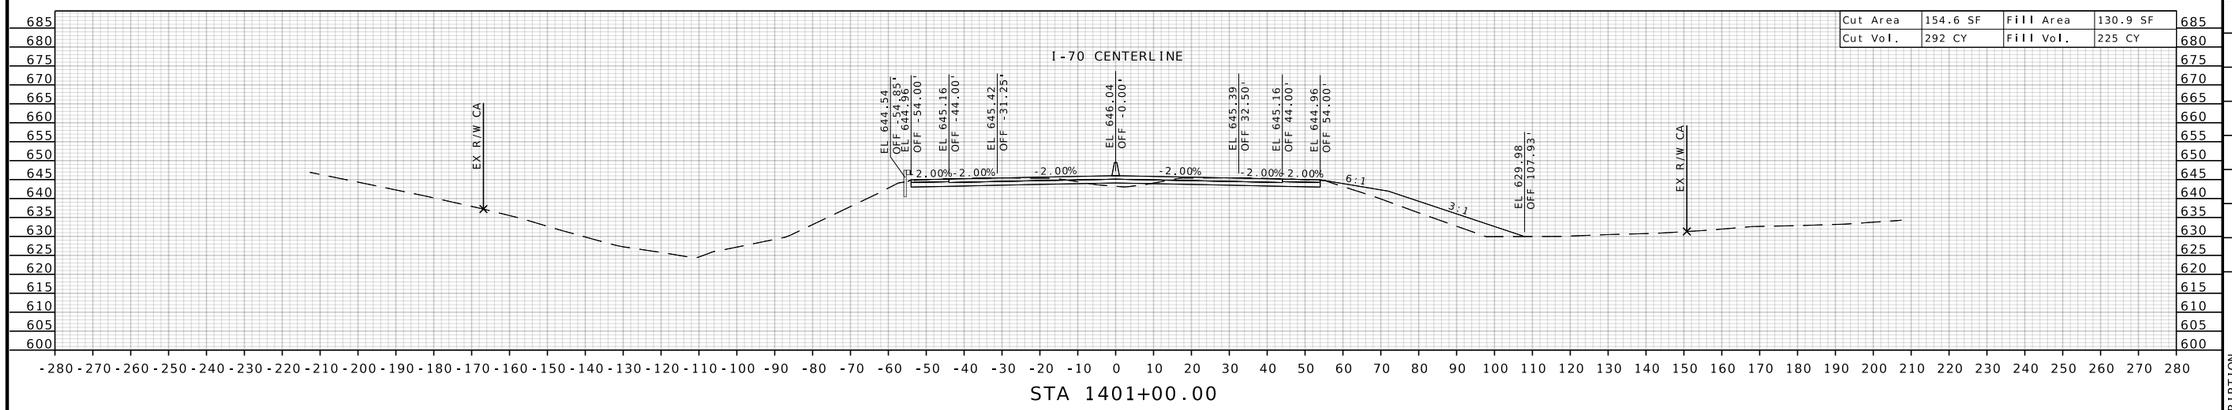

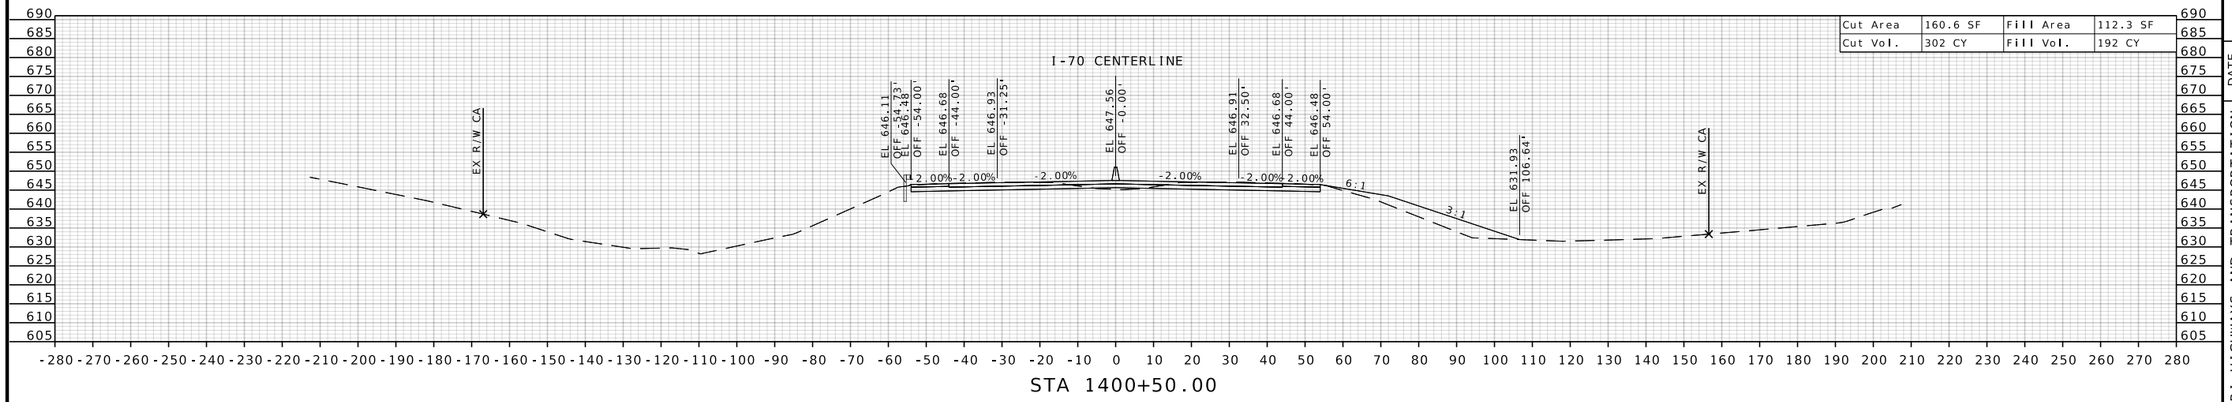

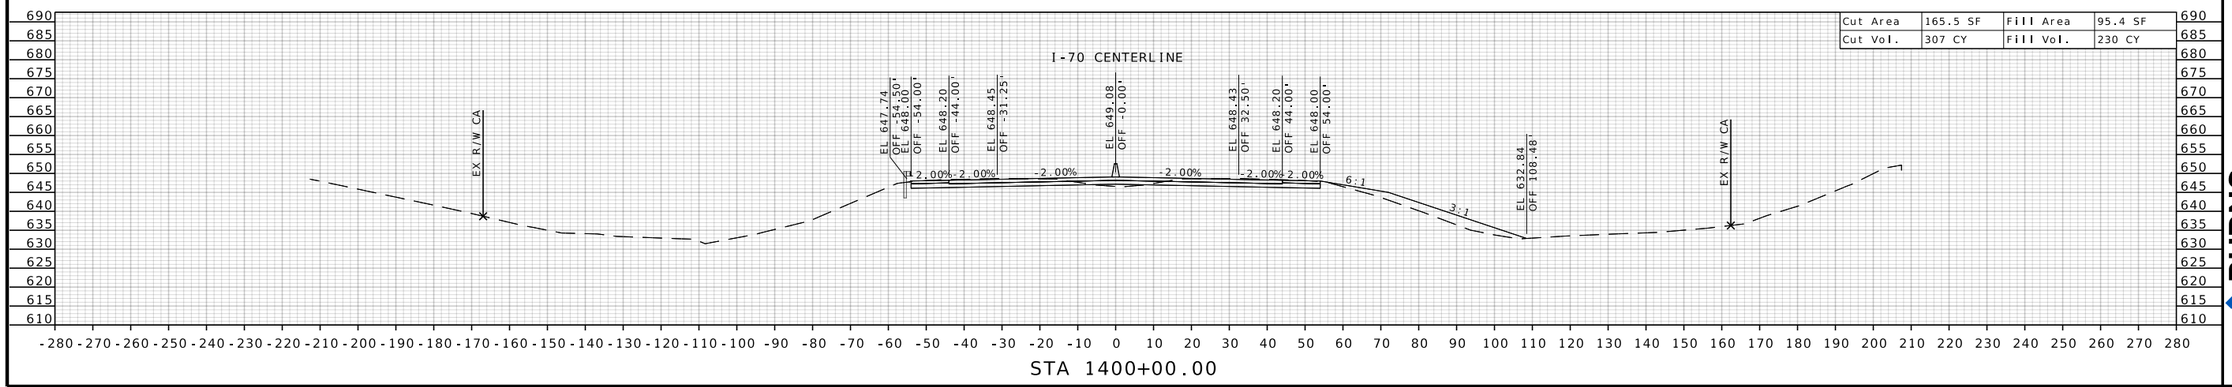

STATE OF MISSOURI
RONNIE L. WILLIAMS
NUMBER PE-2010000879
PROFESSIONAL ENGINEER

THIS SHEET HAS BEEN SIGNED, SEALED, AND DATED ELECTRONICALLY

DATE PREPARED
10/27/2025

ROUTE	STATE
I-70	MO
DISTRICT	SHEET NO.
CD	460

COUNTY
COOPER

JOB NO.
JST0017B

CONTRACT ID.
-

PROJECT NO.
-

BRIDGE NO.
-

DESCRIPTION

DATE


MISSOURI HIGHWAYS AND TRANSPORTATION COMMISSION


105 WEST CAPITOL
JEFFERSON CITY, MO 65102
1-888-ASK-MODOT (1-888-275-6636)


MoDOT

BURNS McDONNELL
9400 Ward Parkway
Kansas City, MO 64114
(816) 333-9400
Certifcate of Authority
No.: 000165

c:\bmcd_lib\pw_connect\trn\d0185111\XS_424-477_JST0017B_I20_I-70_Seg07.dgn 1:27:49 PM 10/27/2025

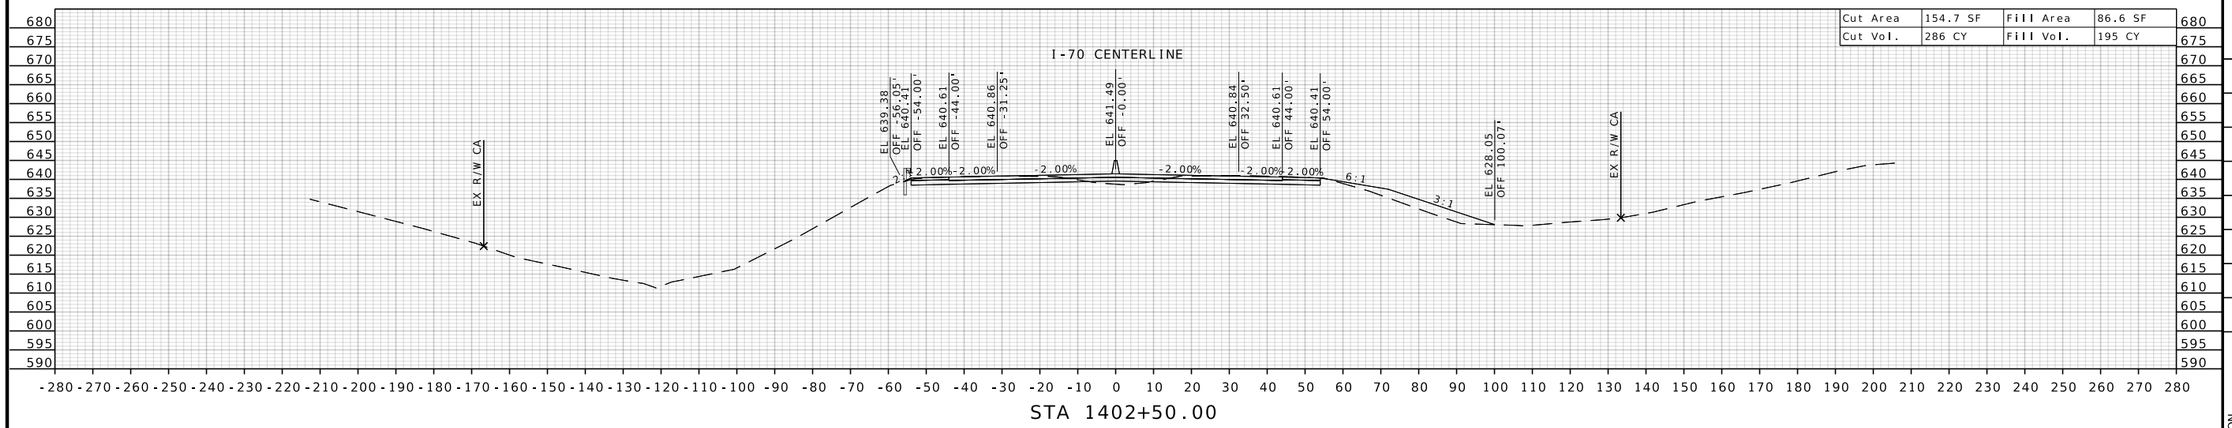

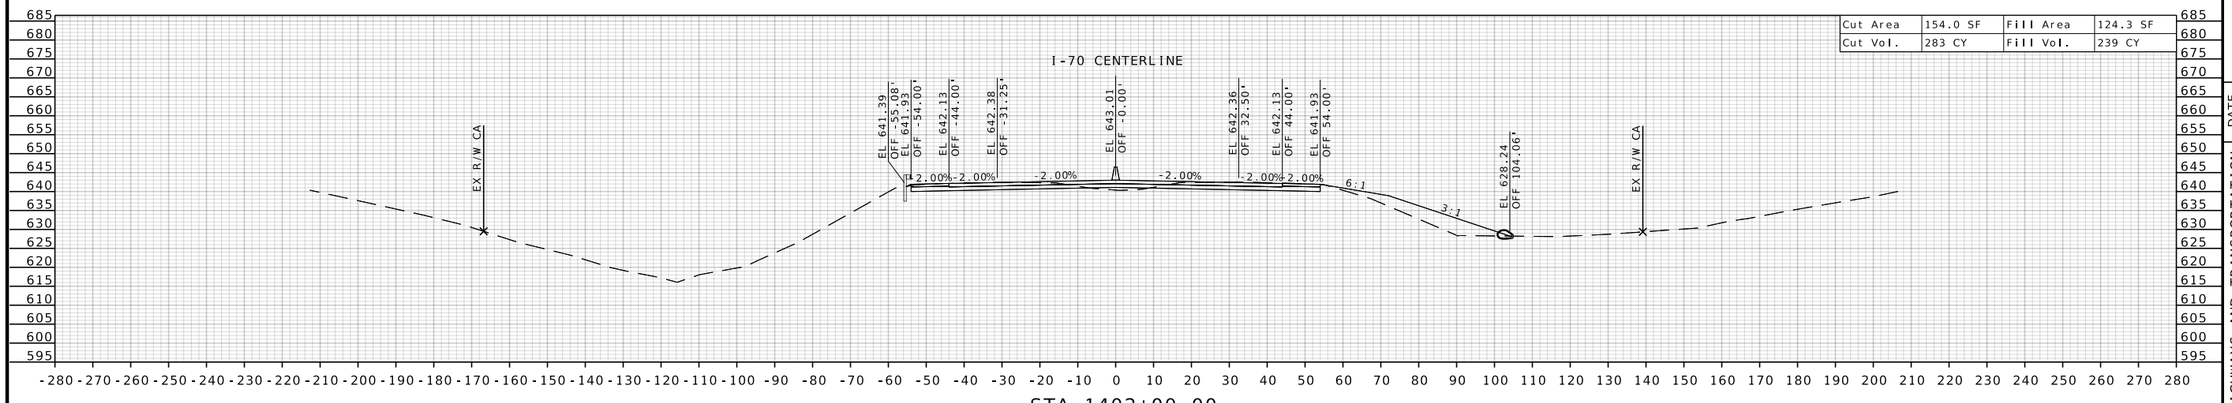

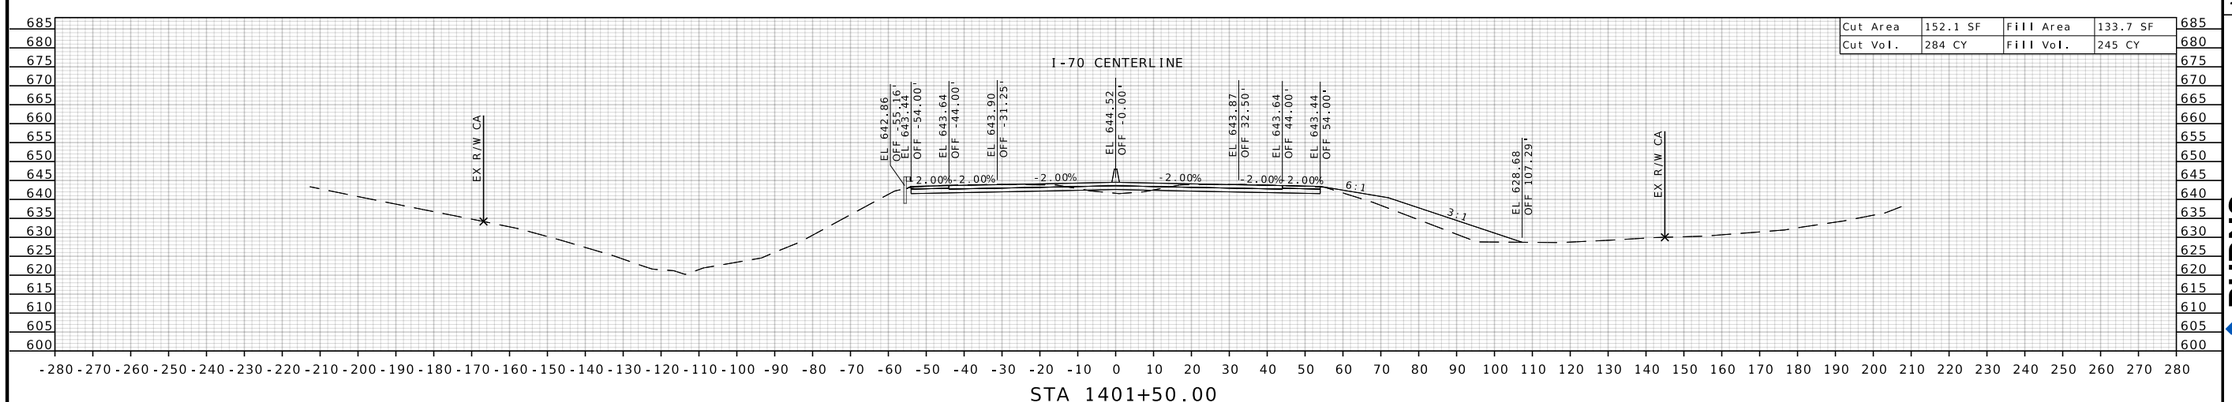

STATE OF MISSOURI
RONNIE L. WILLIAMS
NUMBER PE-2010000879
PROFESSIONAL ENGINEER

THIS SHEET HAS BEEN SIGNED, SEALED, AND DATED ELECTRONICALLY

DATE PREPARED
10/27/2025

ROUTE	STATE
I-70	MO
DISTRICT	SHEET NO.
CD	461

COUNTY
COOPER

JOB NO.
JST0017B

CONTRACT ID.
-

PROJECT NO.
-

BRIDGE NO.
-


DESCRIPTION	DATE

MISSOURI HIGHWAYS AND TRANSPORTATION COMMISSION


105 WEST CAPITOL
JEFFERSON CITY, MO 65102
1-888-ASK-MODOT (1-888-275-6636)

BURNS McDONNELL
9400 Ward Parkway
Kansas City, MO 64114
(816) 333-9400
Certificate of Authority No.: 000165

c:\bmcd_lib\pw_connect\trn\d0185111\XS_424-477_JST0017B_I20_I-70_Seg07.dgn 1:27:50 PM 10/27/2025

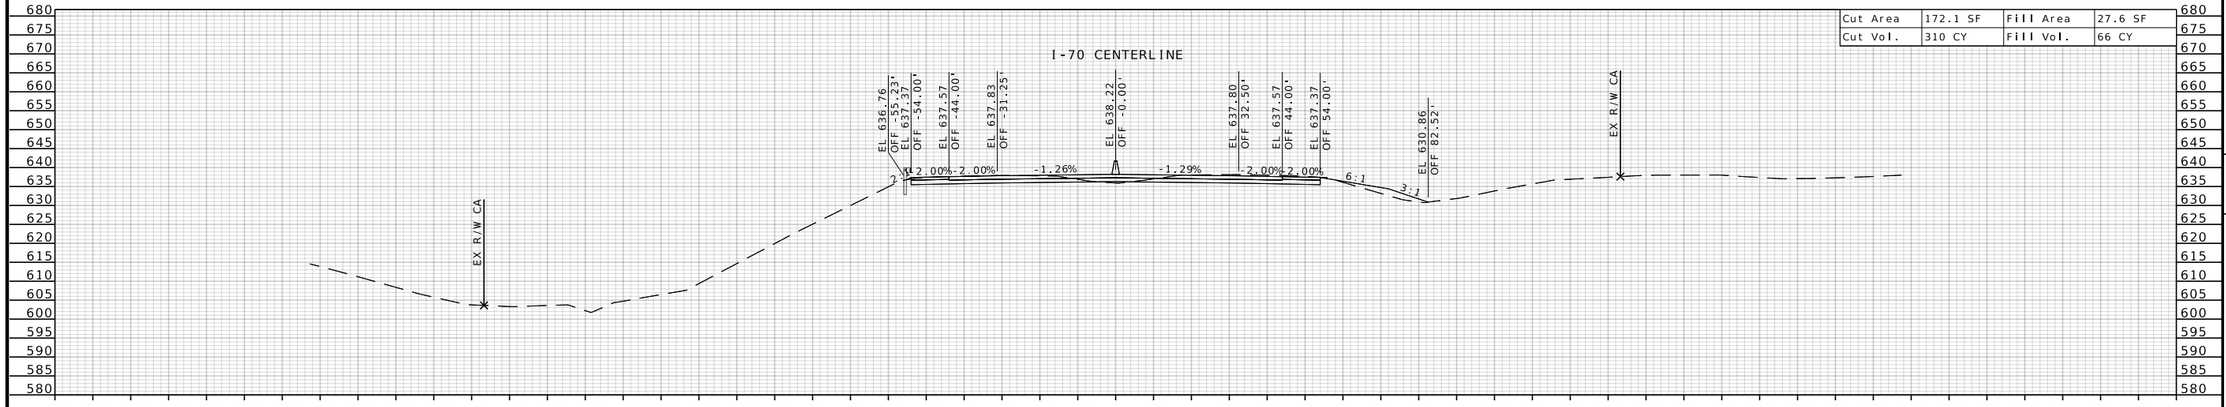

Cut Area	172.1 SF	Fill Area	27.6 SF
Cut Vol.	310 CY	Fill Vol.	66 CY

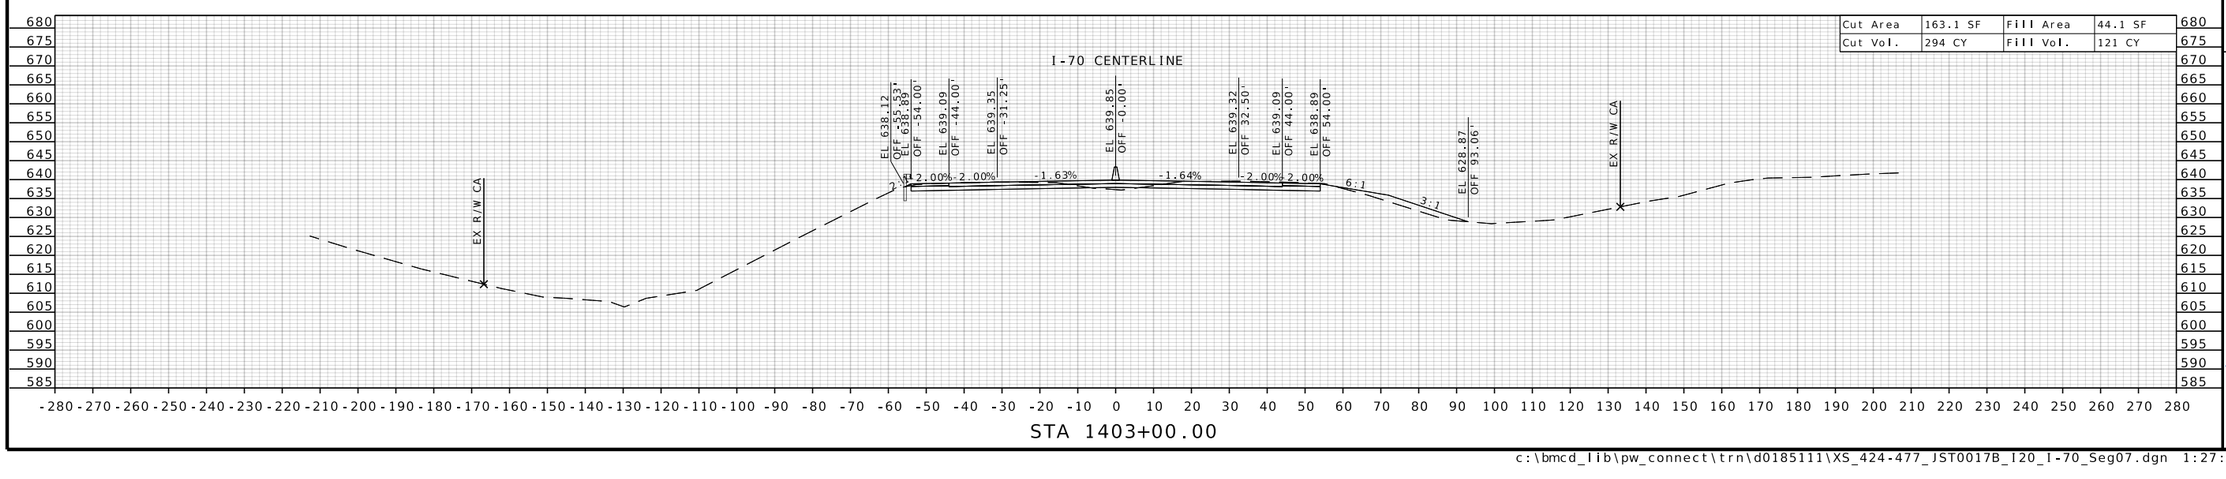

Cut Area	163.1 SF	Fill Area	44.1 SF
Cut Vol.	294 CY	Fill Vol.	121 CY

STATE OF MISSOURI
RONNIE L. WILLIAMS
NUMBER PE-2010000879
PROFESSIONAL ENGINEER

THIS SHEET HAS BEEN SIGNED, SEALED, AND DATED ELECTRONICALLY

DATE PREPARED
10/27/2025

ROUTE	STATE
I-70	MO
DISTRICT	SHEET NO.
CD	462

COUNTY
COOPER

JOB NO.
JST0017B

CONTRACT ID.
-

PROJECT NO.
-


BRIDGE NO.
-


DESCRIPTION	DATE

MISSOURI HIGHWAYS AND TRANSPORTATION COMMISSION

105 WEST CAPITOL
JEFFERSON CITY, MO 65102
1-888-ASK-MODOT (1-888-275-6636)

BURNS McDONNELL
9400 Ward Parkway
Kansas City, MO 64114
(816) 333-9400
Certificate of Authority
No.: 000165

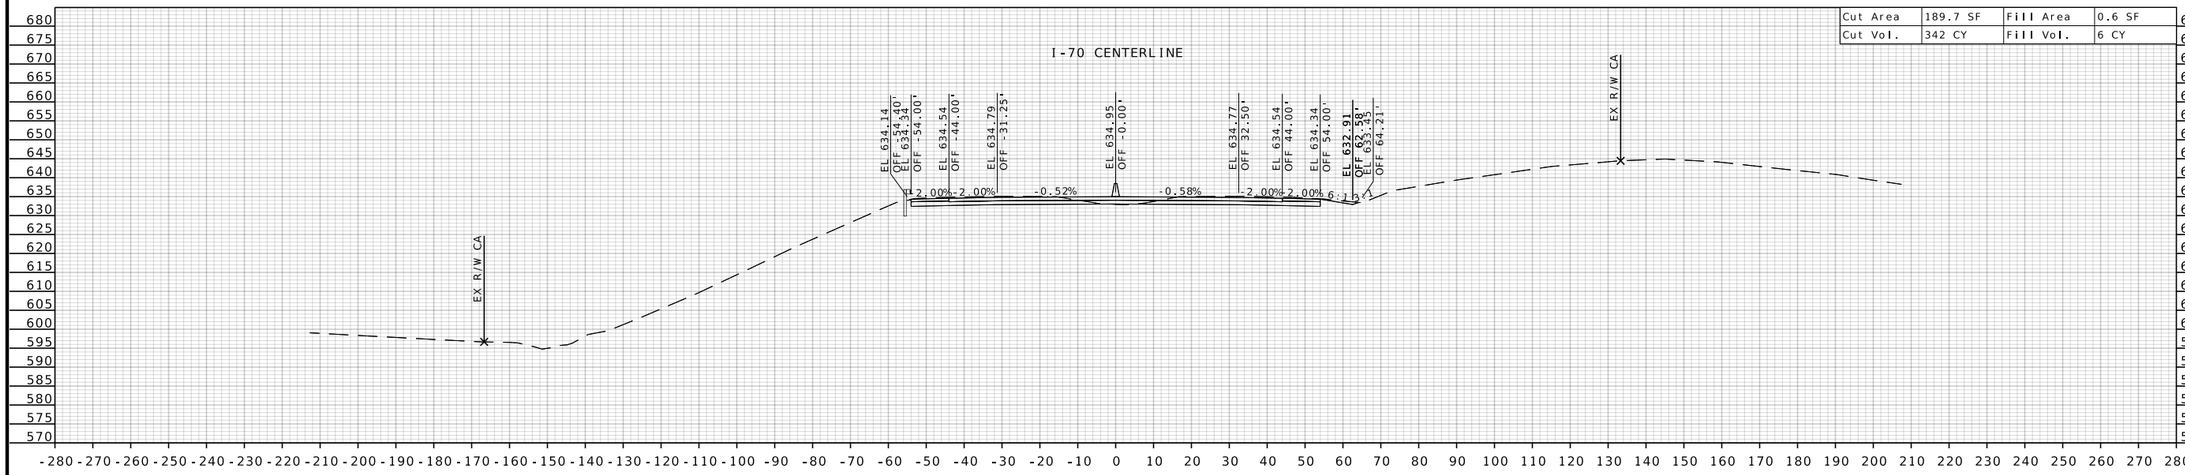

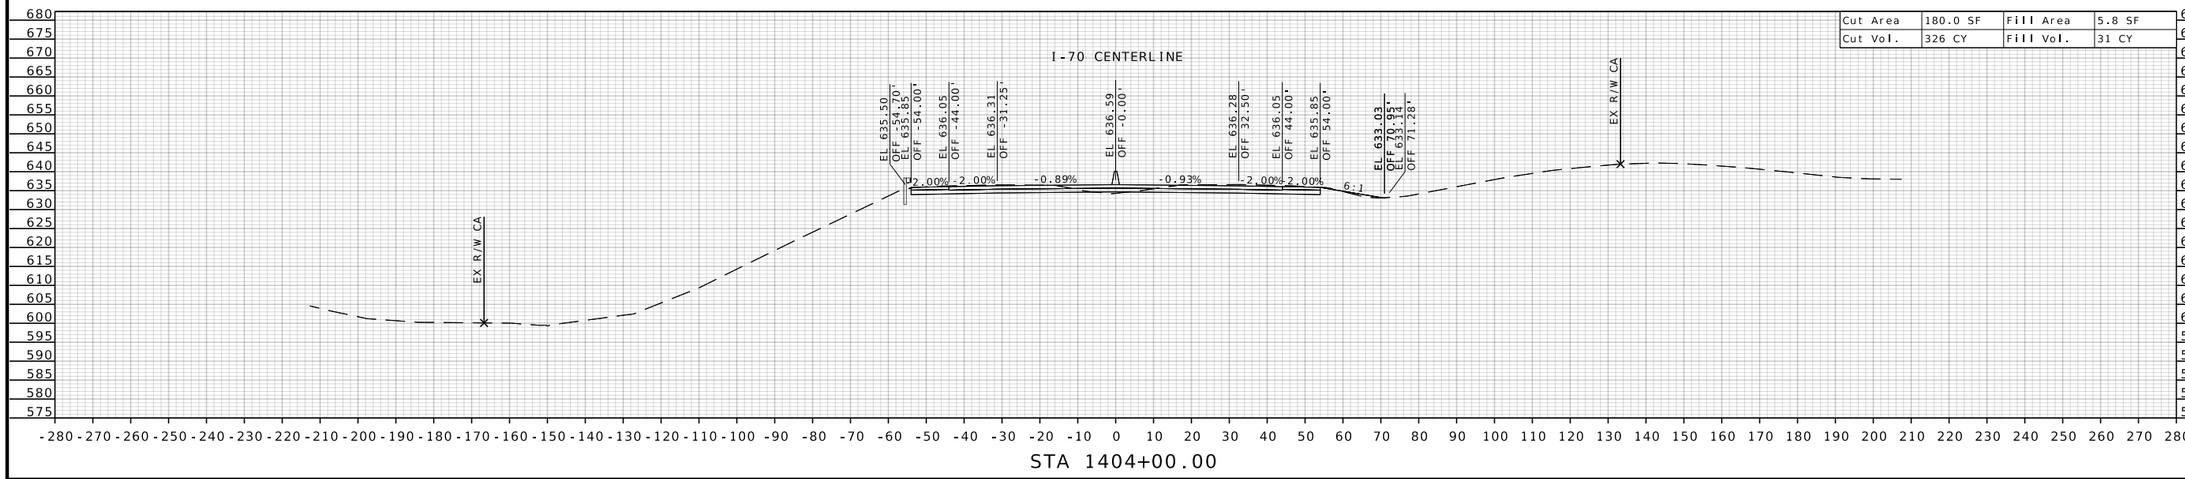

STATE OF MISSOURI
RONNIE L. WILLIAMS
NUMBER PE-2010000879
PROFESSIONAL ENGINEER

THIS SHEET HAS BEEN SIGNED, SEALED, AND DATED ELECTRONICALLY

DATE PREPARED
10/27/2025

ROUTE	STATE
I-70	MO
DISTRICT	SHEET NO.
CD	463

COUNTY
COOPER

JOB NO.
JST0017B

CONTRACT ID.
-


PROJECT NO.
-

BRIDGE NO.
-


DESCRIPTION	DATE

MISSOURI HIGHWAYS AND TRANSPORTATION COMMISSION
105 WEST CAPITOL
JEFFERSON CITY, MO 65102
1-888-ASK-MODOT (1-888-275-6636)

BURNS McDONNELL
9400 Ward Parkway
Kansas City, MO 64114
(816) 333-9400
Certificate of Authority
No.: 000165

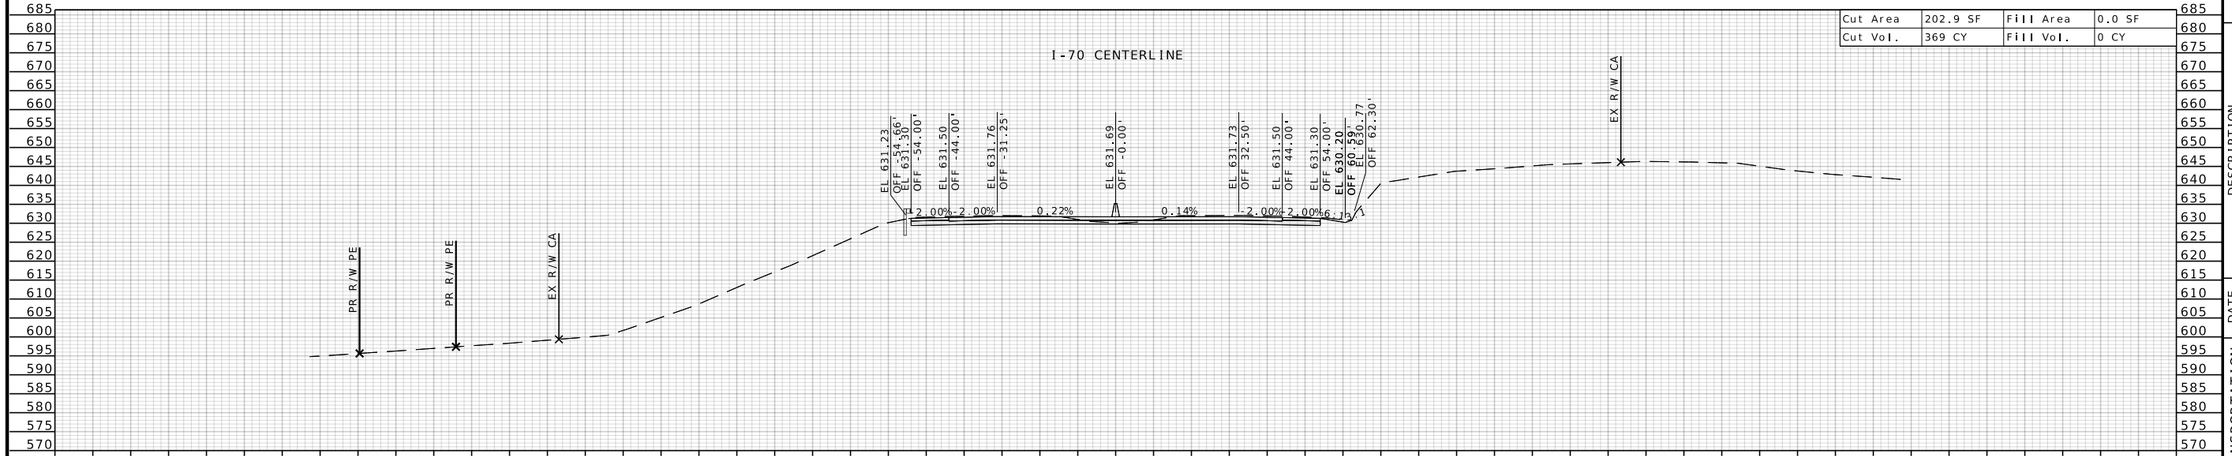

STA 1405+50.00

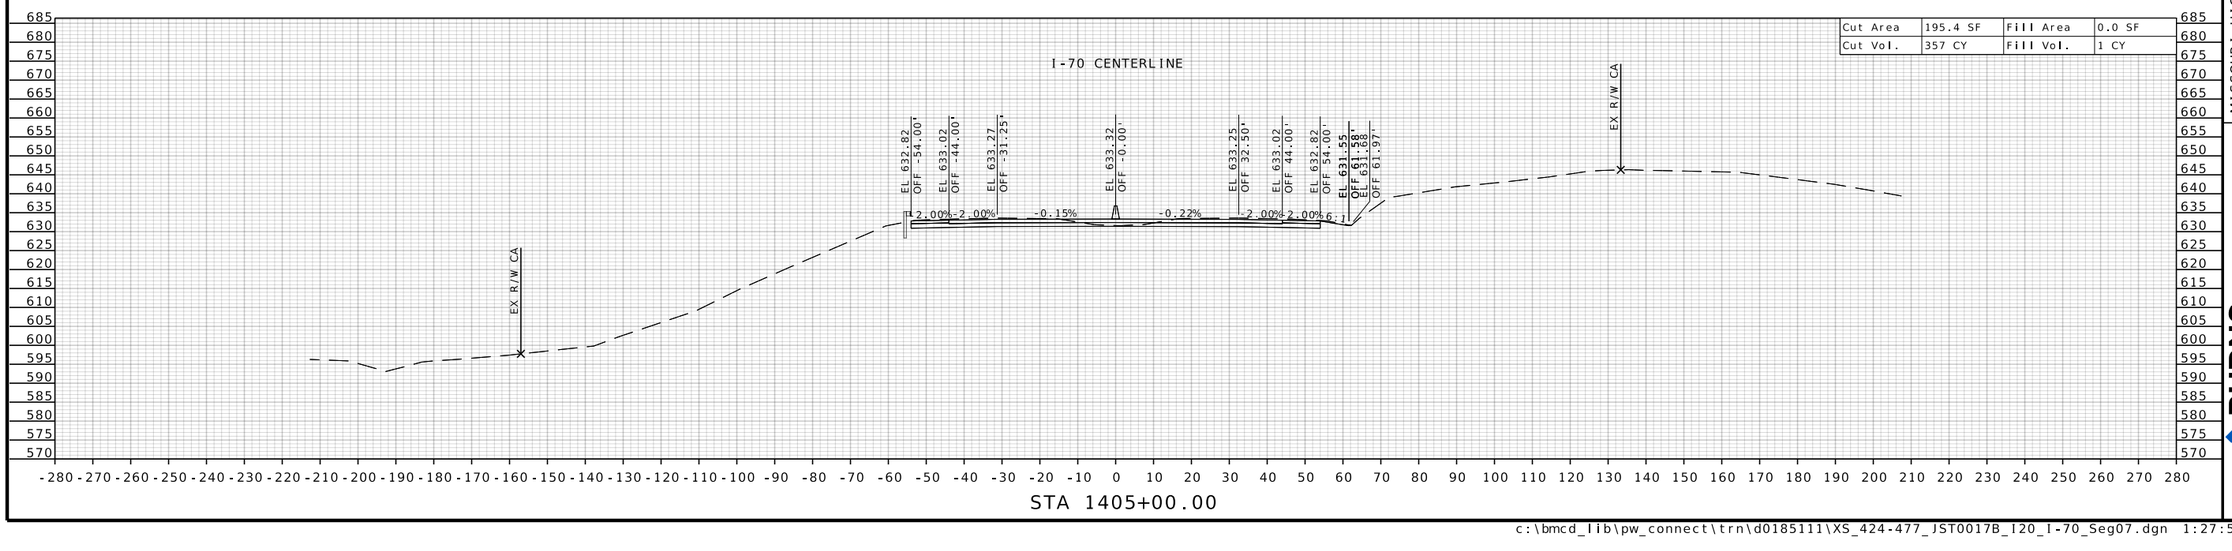

STA 1405+00.00

STATE OF MISSOURI
RONNIE L. WILLIAMS
NUMBER PE-2010000879
PROFESSIONAL ENGINEER

THIS SHEET HAS BEEN SIGNED, SEALED, AND DATED ELECTRONICALLY

DATE PREPARED
10/27/2025

ROUTE	STATE
I-70	MO
DISTRICT	SHEET NO.
CD	464

COUNTY
COOPER

JOB NO.
JST0017B

CONTRACT ID.
-

PROJECT NO.
-

BRIDGE NO.
-


DATE	DESCRIPTION


MISSOURI HIGHWAYS AND TRANSPORTATION COMMISSION

105 WEST CAPITOL
JEFFERSON CITY, MO 65102
1-888-ASK-MODOT (1-888-275-6636)

BURNS McDONNELL
9400 Ward Parkway
Kansas City, MO 64114
(816) 333-9400
Certificate of Authority No.: 000165

c:\bmcd_lib\pw_connect\trn\d0185111\XS_424-477_JST0017B_I20_I-70_Seg07.dgn 1:27:54 PM 10/27/2025

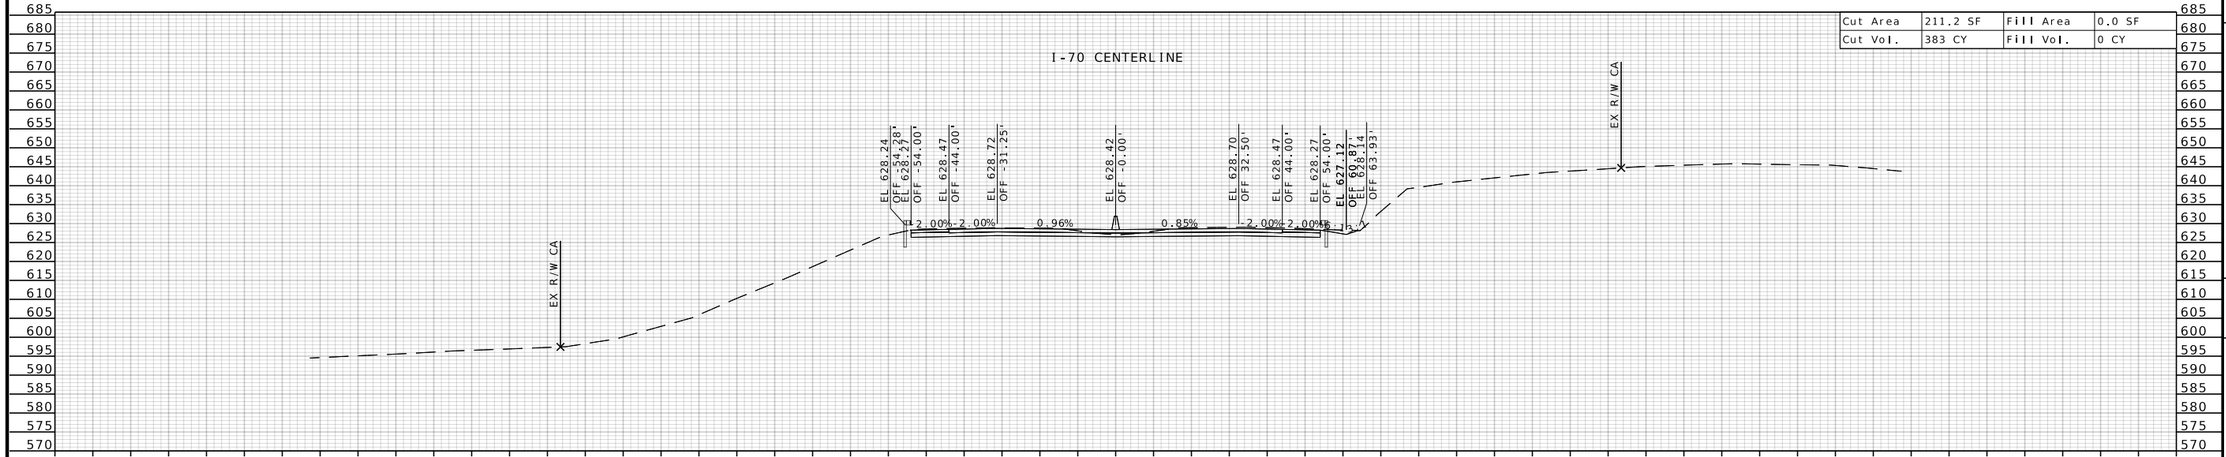

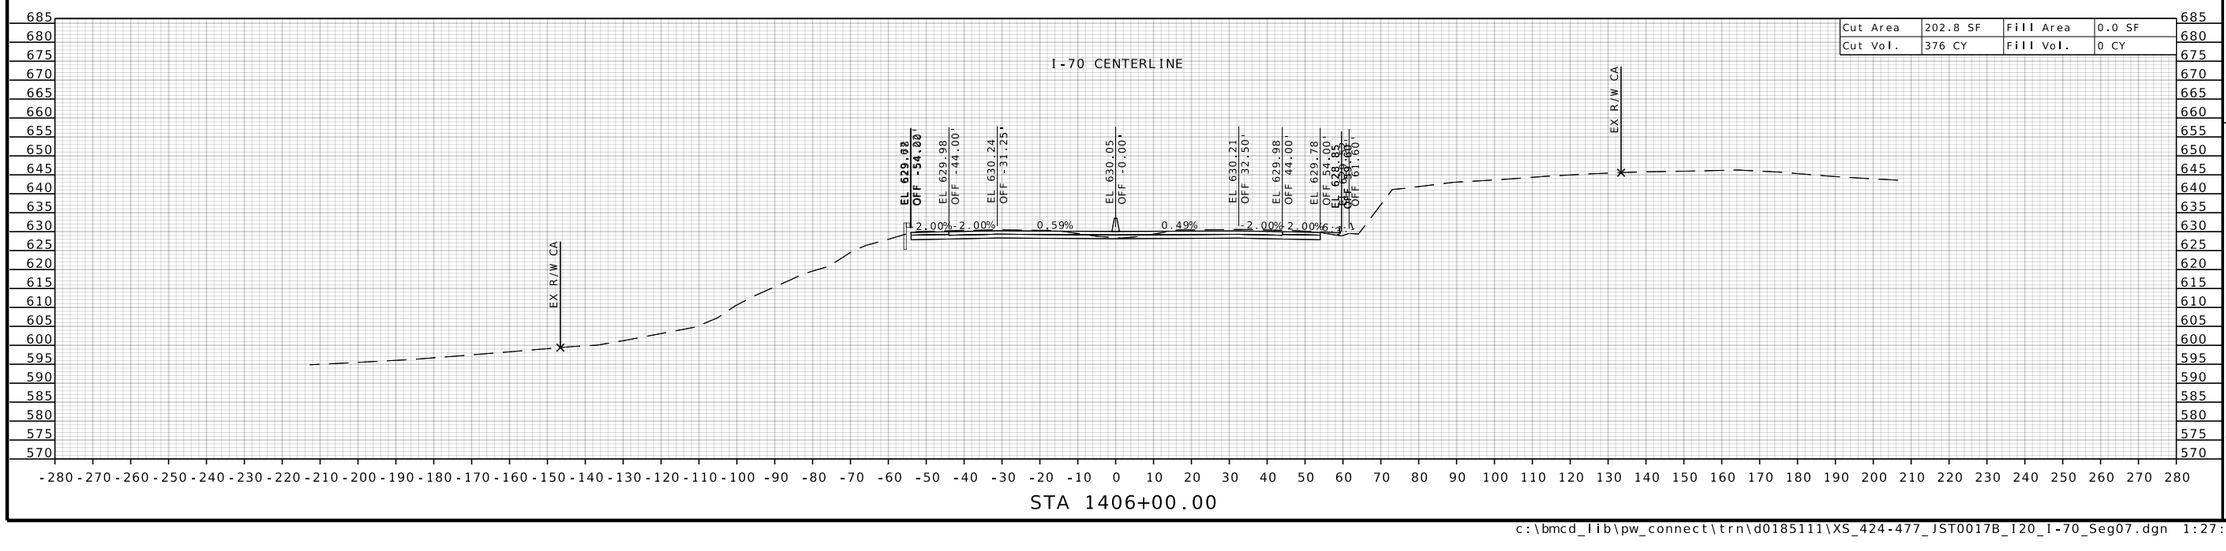

STATE OF MISSOURI
RONNIE L. WILLIAMS
NUMBER PE-2010000879
PROFESSIONAL ENGINEER

THIS SHEET HAS BEEN SIGNED, SEALED, AND DATED ELECTRONICALLY

DATE PREPARED
10/27/2025

ROUTE	STATE
I-70	MO
DISTRICT	SHEET NO.
CD	465

COUNTY
COOPER

JOB NO.
JST0017B

CONTRACT ID.
-

PROJECT NO.
-


BRIDGE NO.
-


DATE	DESCRIPTION

MISSOURI HIGHWAYS AND TRANSPORTATION COMMISSION

105 WEST CAPITOL
JEFFERSON CITY, MO 65102
1-888-ASK-MODOT (1-888-275-6636)

BURNS McDONNELL
9400 Ward Parkway
Kansas City, MO 64114
(816) 333-9400
Certificate of Authority No.: 000165

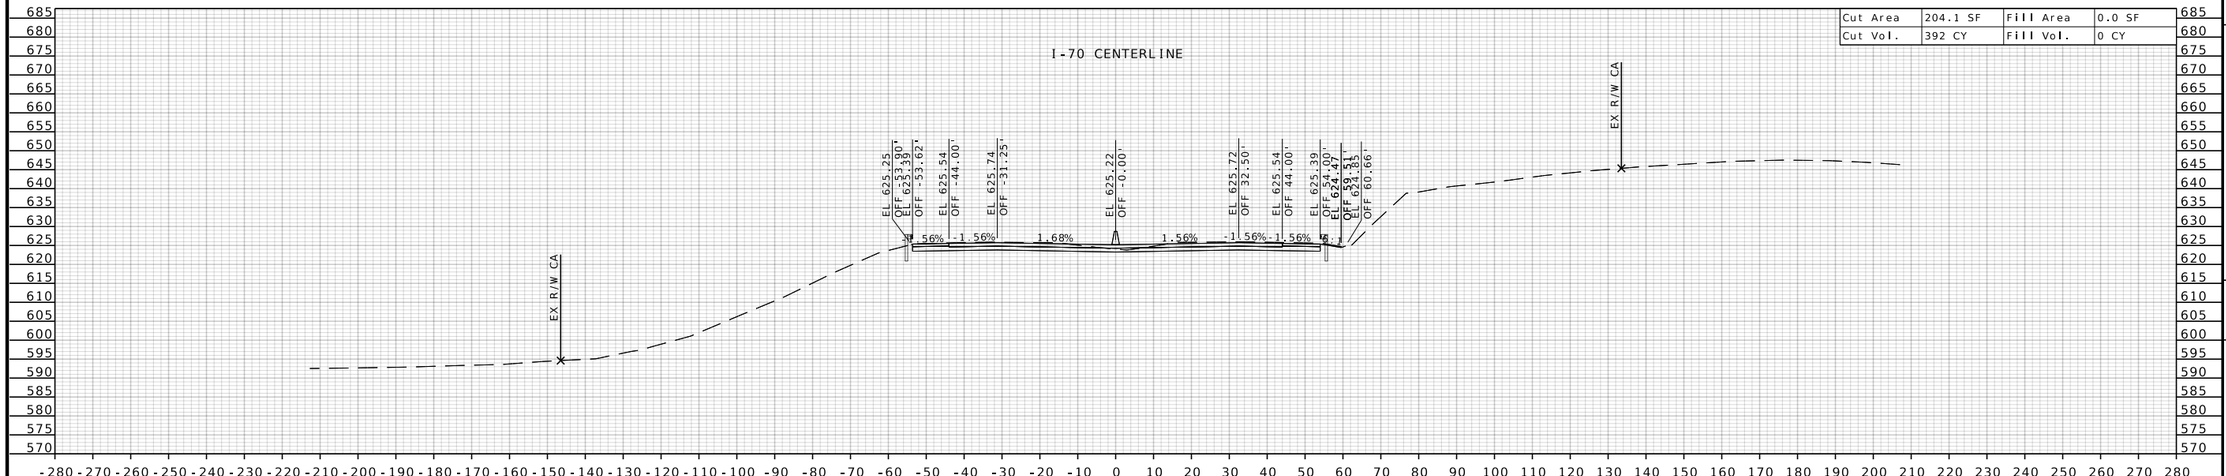

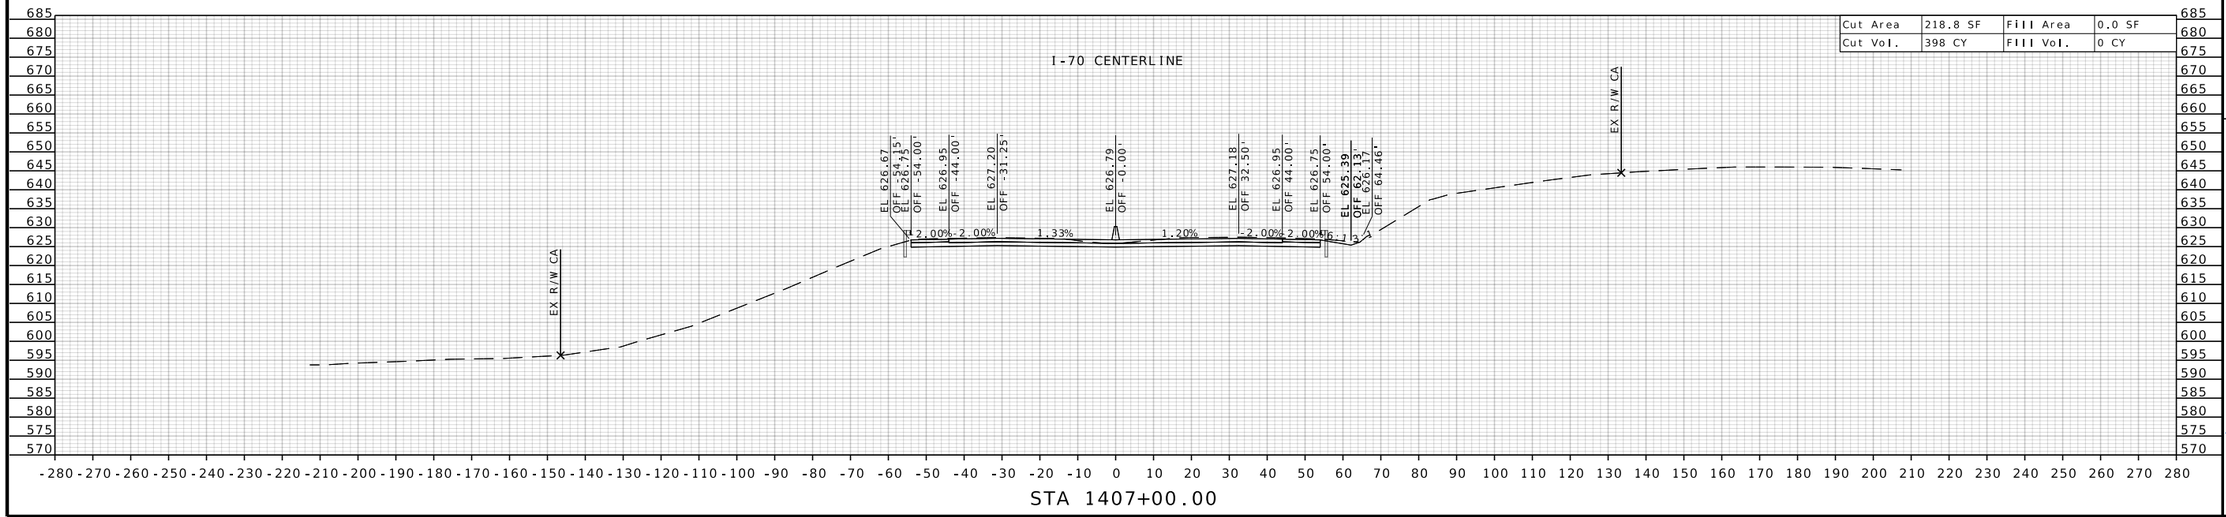

STATE OF MISSOURI
RONNIE L. WILLIAMS
NUMBER PE-2010000879
PROFESSIONAL ENGINEER

THIS SHEET HAS BEEN SIGNED, SEALED, AND DATED ELECTRONICALLY

DATE PREPARED
10/27/2025

ROUTE	STATE
I-70	MO
DISTRICT	SHEET NO.
CD	466

COUNTY
COOPER

JOB NO.
JST0017B

CONTRACT ID.
-


PROJECT NO.
-


BRIDGE NO.
-


DESCRIPTION	DATE

MISSOURI HIGHWAYS AND TRANSPORTATION COMMISSION
105 WEST CAPITOL
JEFFERSON CITY, MO 65102
1-888-ASK-MODOT (1-888-275-6636)

BURNS McDONNELL
9400 Ward Parkway
Kansas City, MO 64114
(816) 333-9400
Certificate of Authority No.: 000165

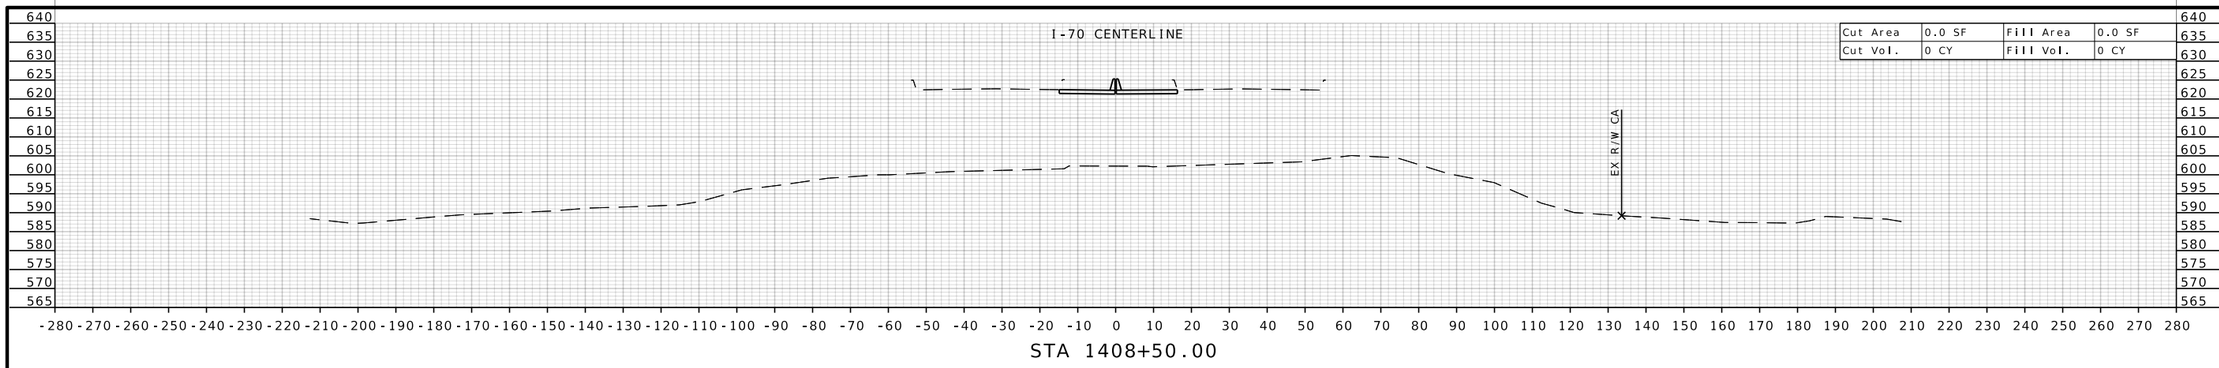

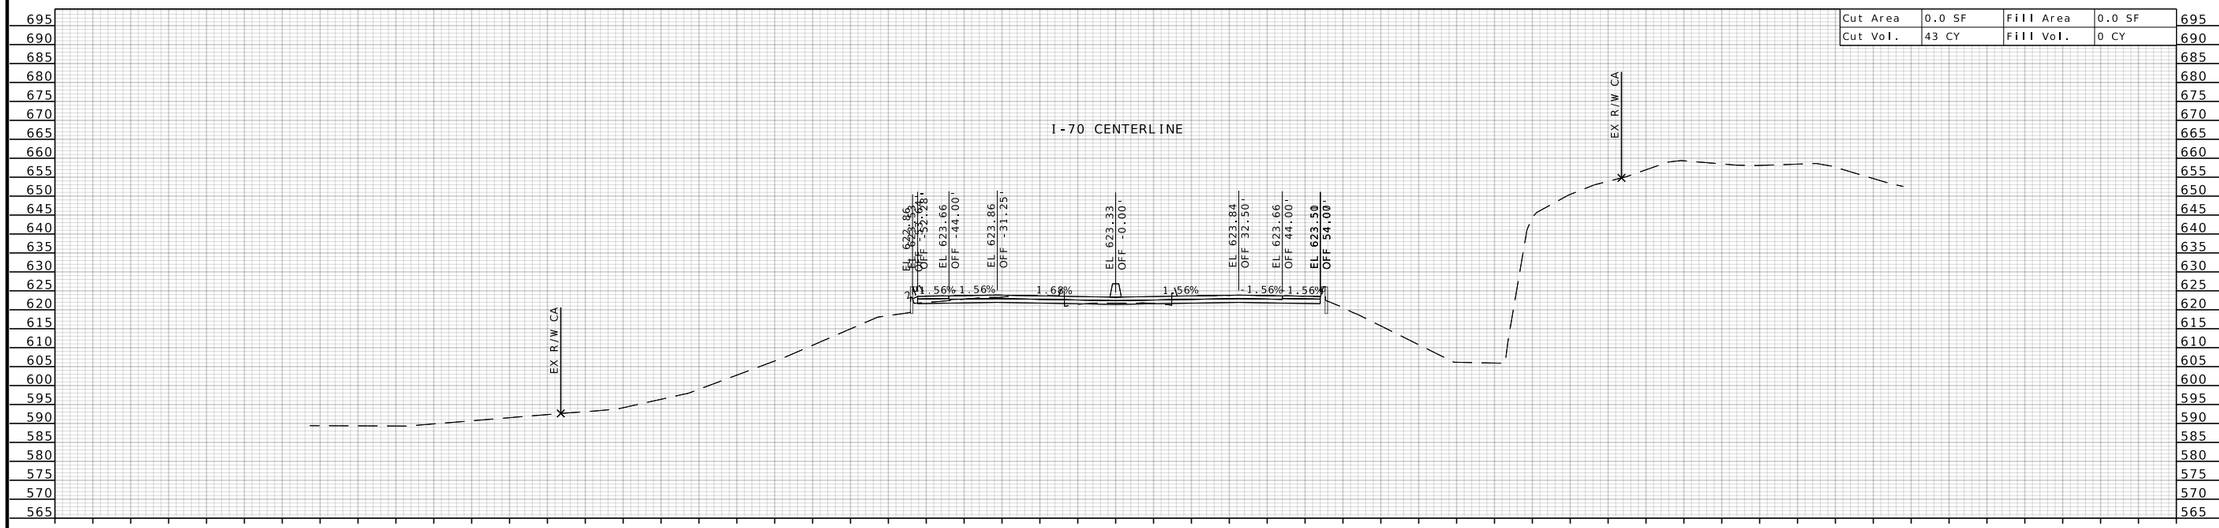

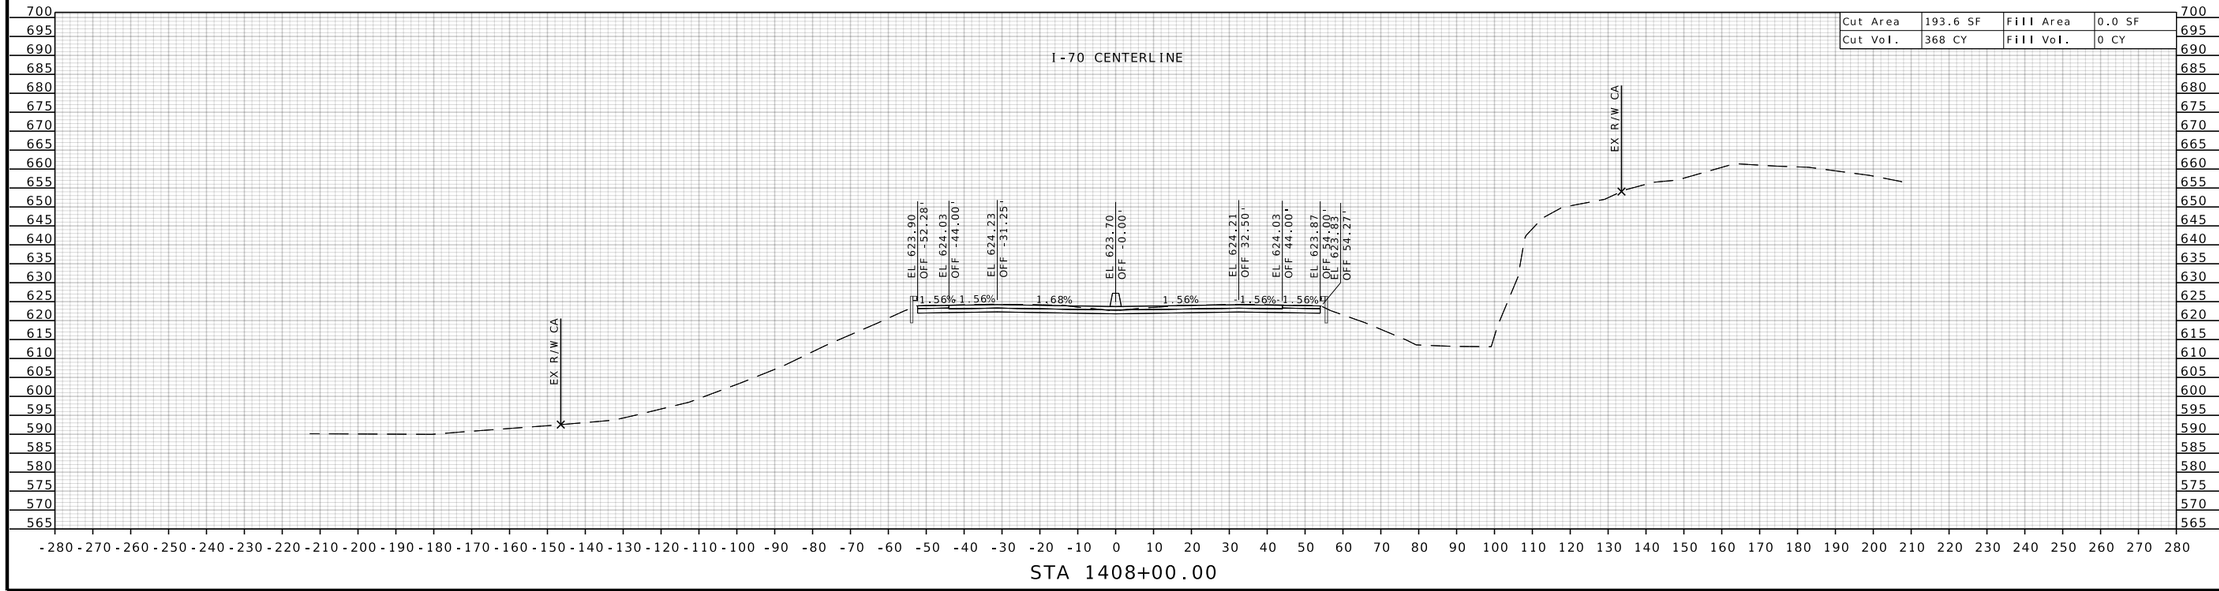

STATE OF MISSOURI
RONNIE L. WILLIAMS
NUMBER PE-2010000879
PROFESSIONAL ENGINEER

THIS SHEET HAS BEEN SIGNED, SEALED, AND DATED ELECTRONICALLY

DATE PREPARED
10/27/2025

ROUTE	STATE
I-70	MO
DISTRICT	SHEET NO.
CD	467

COUNTY
COOPER

JOB NO.
JST0017B

CONTRACT ID.
-

PROJECT NO.
-


BRIDGE NO.
-

DESCRIPTION	DATE


MISSOURI HIGHWAYS AND TRANSPORTATION COMMISSION

105 WEST CAPITOL
JEFFERSON CITY, MO 65102
1-888-ASK-MODOT (1-888-275-6636)


BURNS McDONNELL
9400 Ward Parkway
Kansas City, MO 64114
(816) 333-9400
Certificate of Authority
No.: 000165

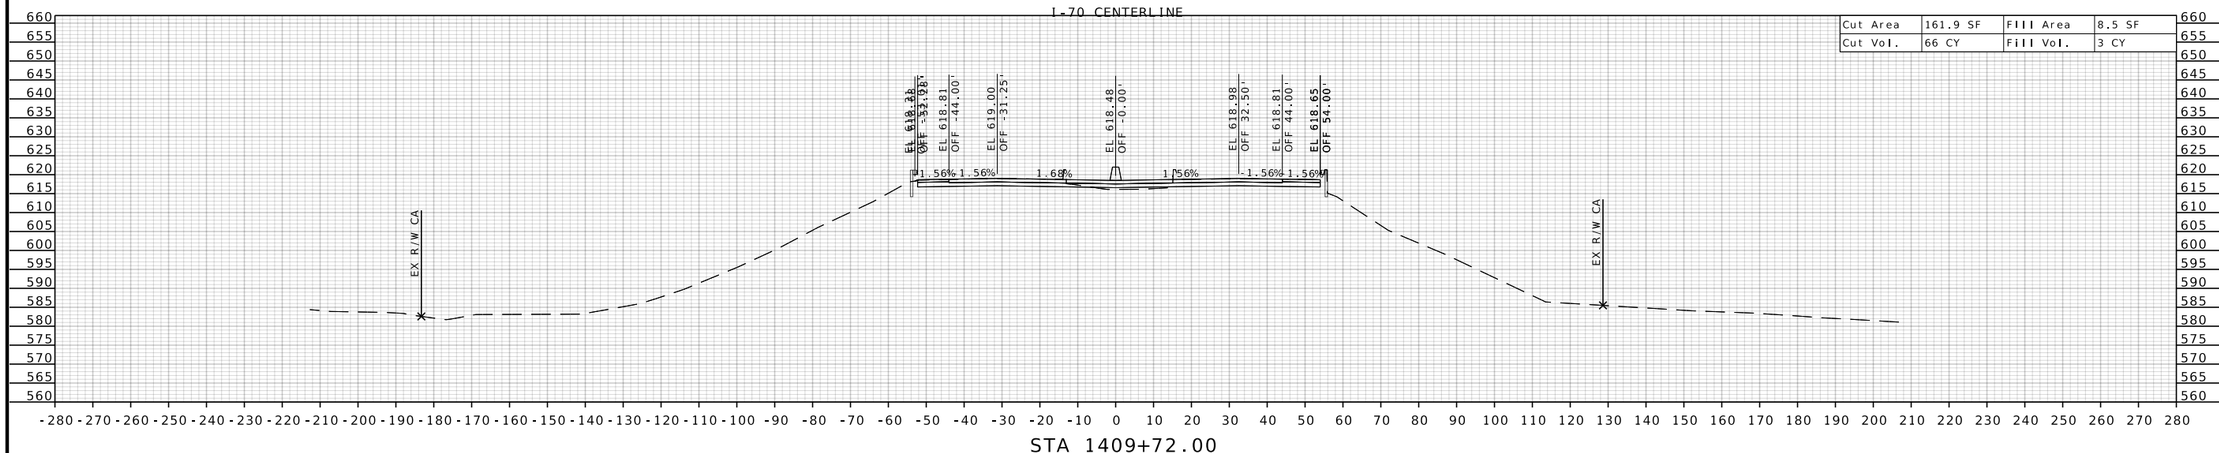

STA 1409+72.00

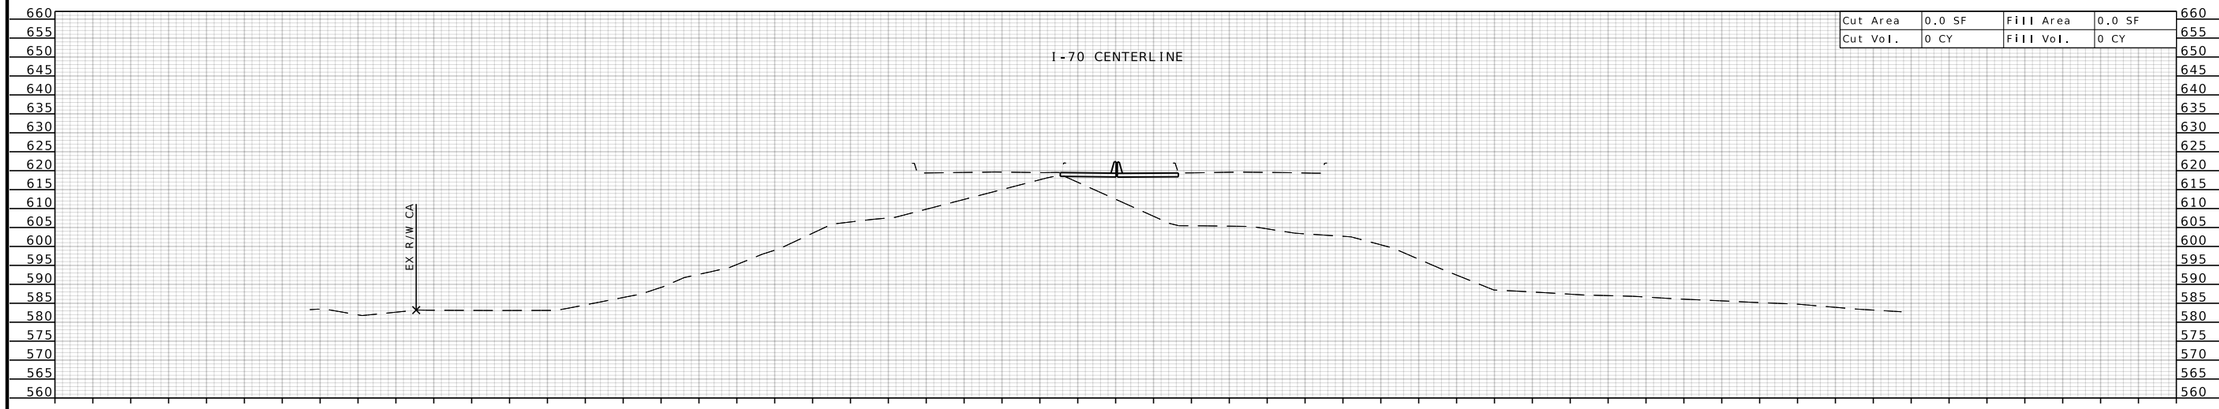

STA 1409+50.00

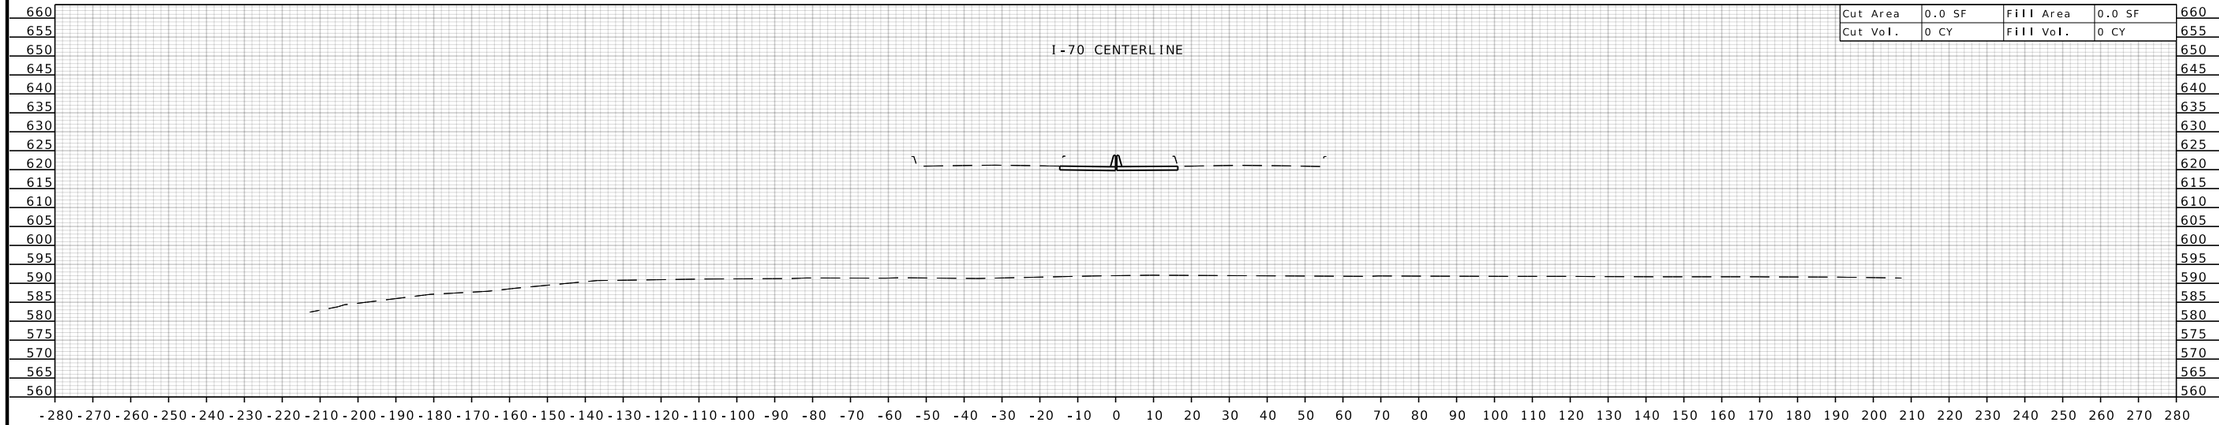

STA 1409+00.00

STATE OF MISSOURI
RONNIE L. WILLIAMS
NUMBER PE-2010000879
PROFESSIONAL ENGINEER

THIS SHEET HAS BEEN SIGNED, SEALED, AND DATED ELECTRONICALLY

DATE PREPARED
10/27/2025

ROUTE	STATE
I-70	MO
DISTRICT	SHEET NO.
CD	468

COUNTY
COOPER

JOB NO.
JST0017B

CONTRACT ID.
-

PROJECT NO.
-

BRIDGE NO.
-


DESCRIPTION	DATE

MISSOURI HIGHWAYS AND TRANSPORTATION COMMISSION


105 WEST CAPITOL
JEFFERSON CITY, MO 65102
1-888-ASK-MODOT (1-888-275-6636)

BURNS McDONNELL
9400 Ward Parkway
Kansas City, MO 64114
(816) 333-9400
Certificate of Authority No.: 000165

c:\bmcd_lib\pw_connect\trn\d0185111\XS_424-477_JST0017B_I20_I-70_Seg07.dgn 1:27:58 PM 10/27/2025

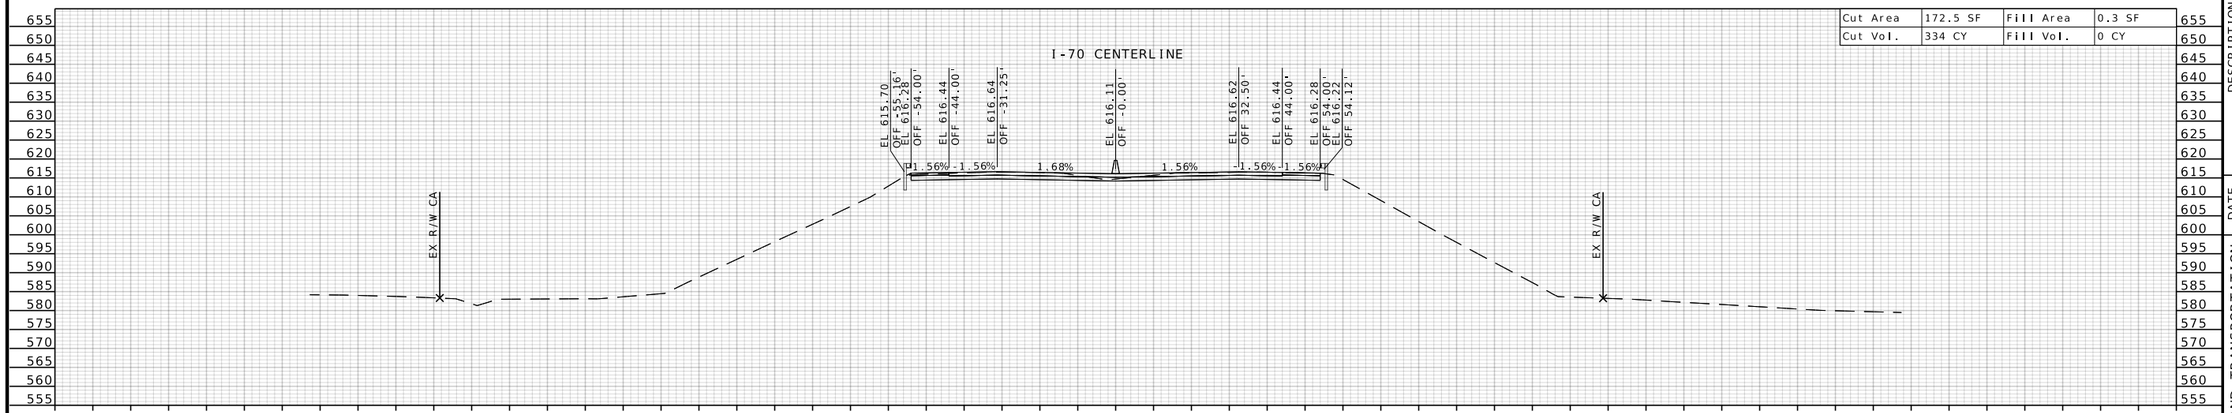

Cut Area	172.5 SF	Fill Area	0.3 SF
Cut Vol.	334 CY	Fill Vol.	0 CY

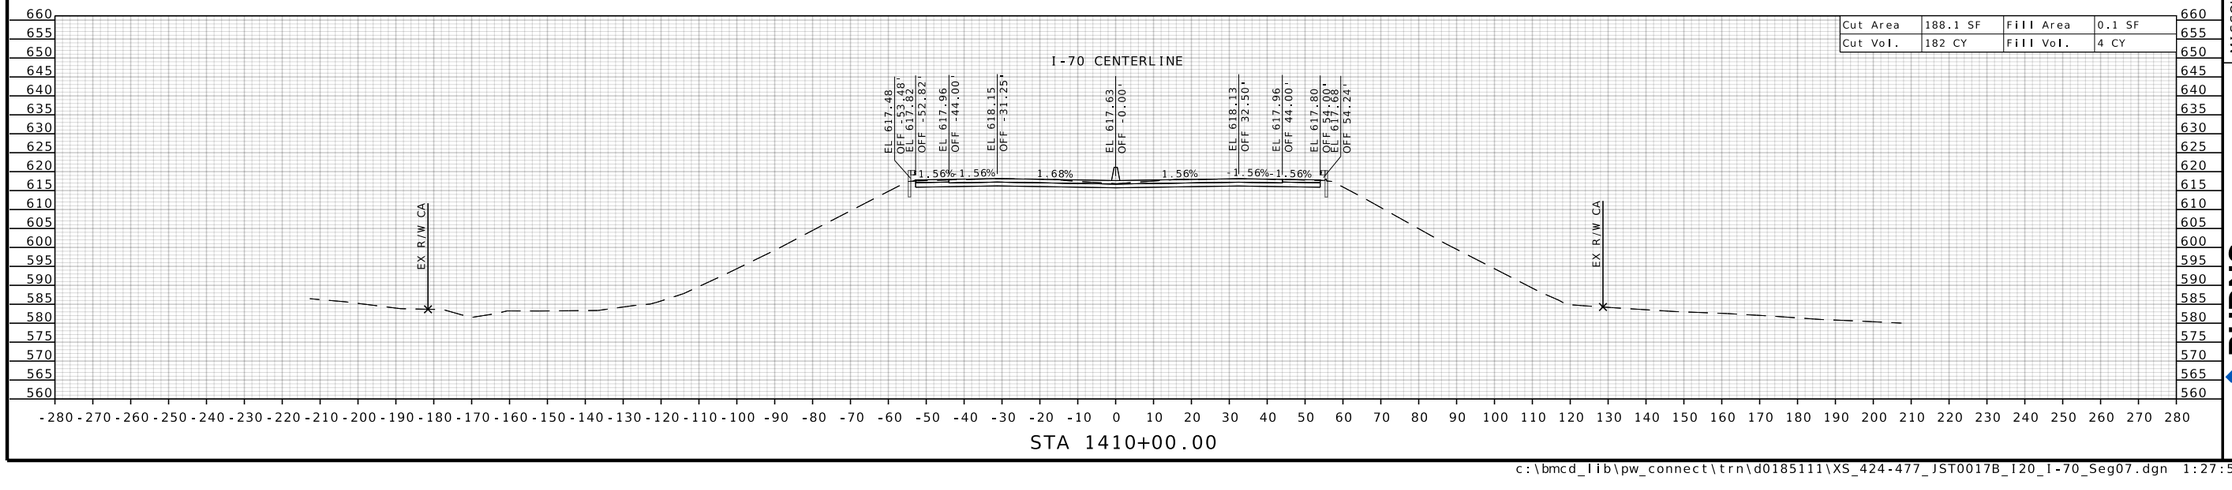

Cut Area	188.1 SF	Fill Area	0.1 SF
Cut Vol.	182 CY	Fill Vol.	4 CY

STATE OF MISSOURI
RONNIE L. WILLIAMS
NUMBER PE-2010000879
PROFESSIONAL ENGINEER

THIS SHEET HAS BEEN SIGNED, SEALED, AND DATED ELECTRONICALLY

DATE PREPARED
10/27/2025

ROUTE	STATE
I-70	MO
DISTRICT	SHEET NO.
CD	469

COUNTY
COOPER

JOB NO.
JST0017B

CONTRACT ID.
-

PROJECT NO.
-

BRIDGE NO.
-


DESCRIPTION	DATE


MISSOURI HIGHWAYS AND TRANSPORTATION COMMISSION

105 WEST CAPITOL
JEFFERSON CITY, MO 65102
1-888-ASK-MODOT (1-888-275-6636)

BURNS McDONNELL
9400 Ward Parkway
Kansas City, MO 64114
(816) 333-9400
Certificate of Authority No.: 000165

c:\bmcd_lib\pw_connect\trn\d0185111\XS_424-477_JST0017B_I20_I-70_Seg07.dgn 1:27:59 PM 10/27/2025

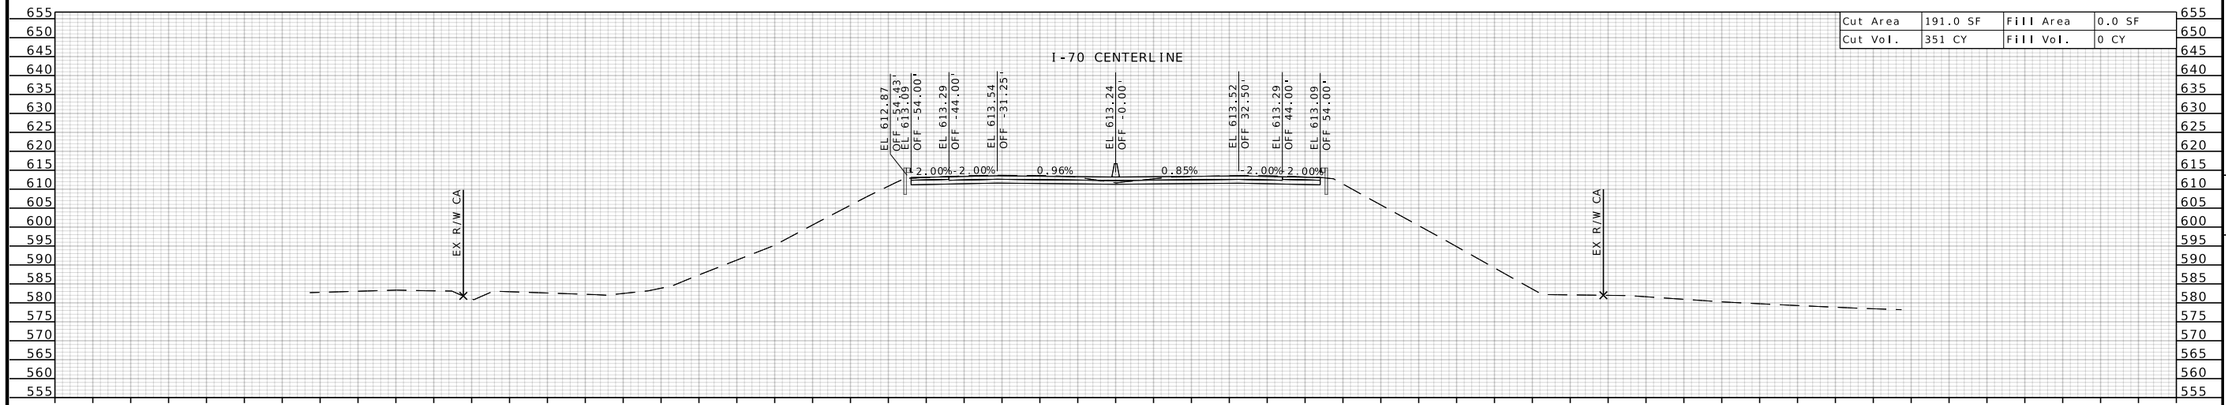

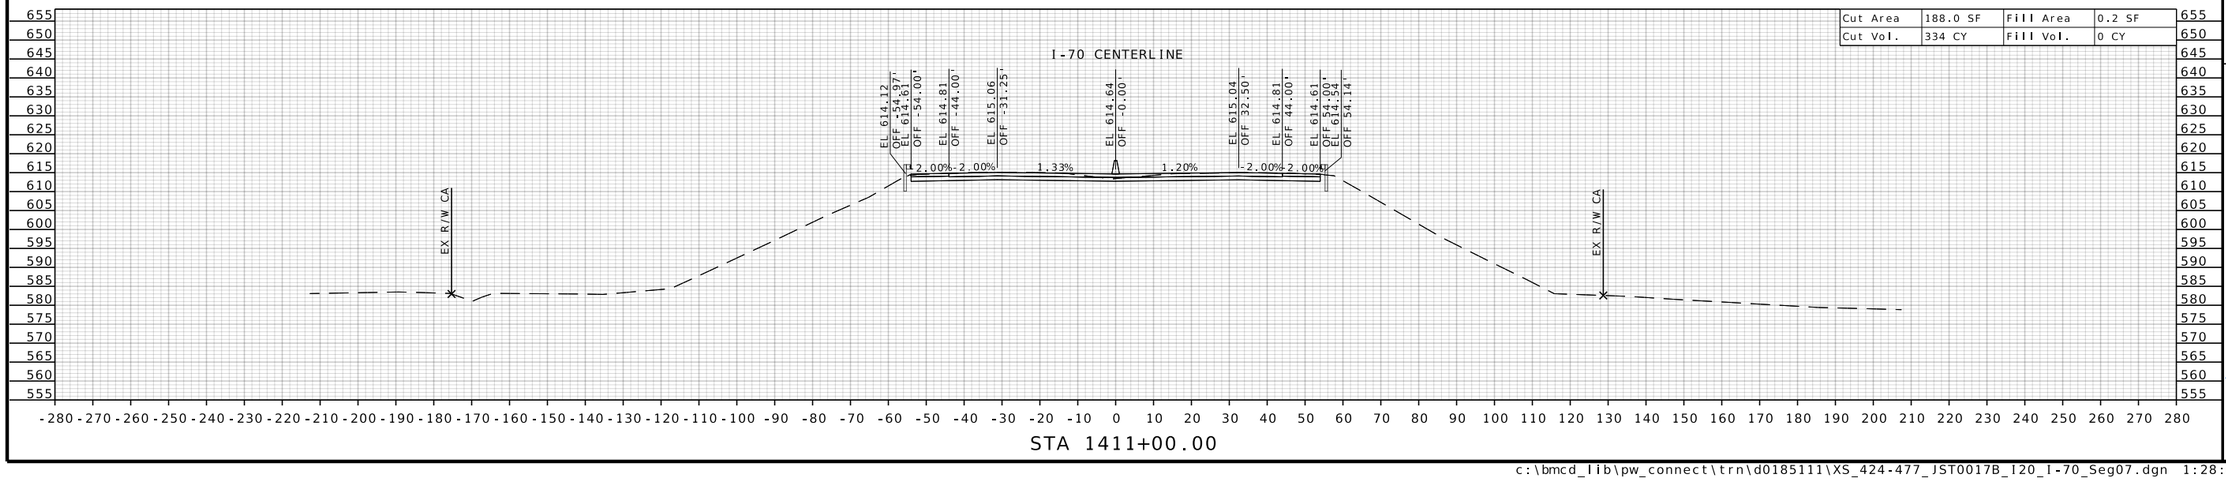

STATE OF MISSOURI
RONNIE L. WILLIAMS
NUMBER PE-2010000879
PROFESSIONAL ENGINEER

THIS SHEET HAS BEEN SIGNED, SEALED, AND DATED ELECTRONICALLY

DATE PREPARED
10/27/2025

ROUTE	STATE
I-70	MO
DISTRICT	SHEET NO.
CD	470

COUNTY
COOPER

JOB NO.
JST0017B

CONTRACT ID.
-

PROJECT NO.
-

BRIDGE NO.
-

DESCRIPTION


DATE

MISSOURI HIGHWAYS AND TRANSPORTATION COMMISSION

105 WEST CAPITOL
JEFFERSON CITY, MO 65102
1-888-ASK-MODOT (1-888-275-6636)


BURNS McDONNELL
9400 Ward Parkway
Kansas City, MO 64114
(816) 333-9400
Certificate of Authority
No.: 000165

c:\bmcd_lib\pw_connect\trn\d0185111\XS_424-477_JST0017B_I20_I-70_Seg07.dgn 1:28:01 PM 10/27/2025

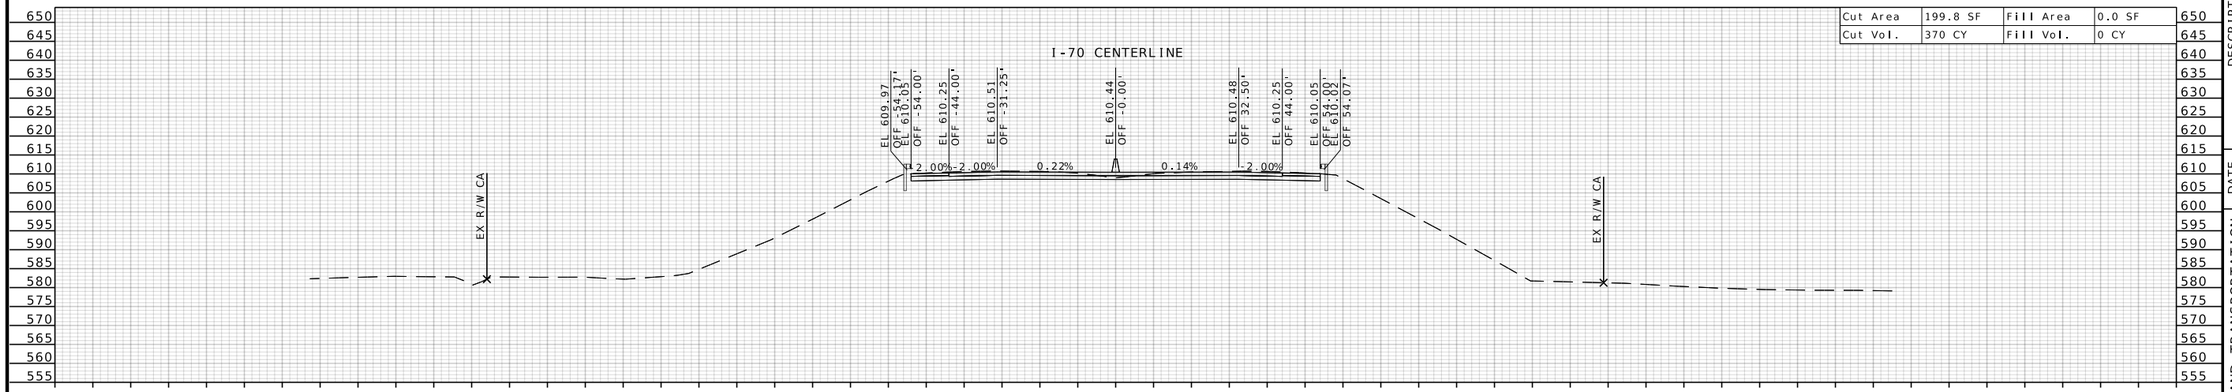

Cut Area	199.8 SF	Fill Area	0.0 SF
Cut Vol.	370 CY	Fill Vol.	0 CY

STA 1412+50.00

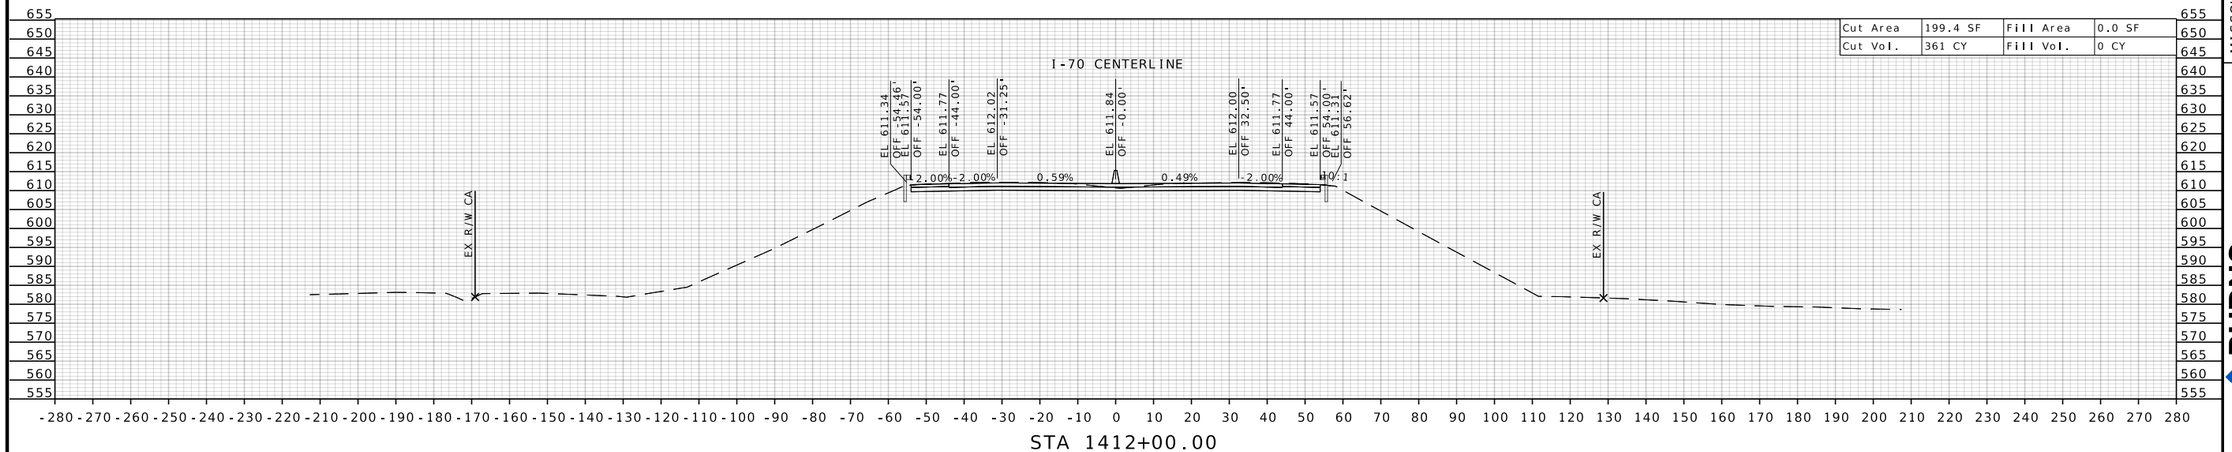

Cut Area	199.4 SF	Fill Area	0.0 SF
Cut Vol.	361 CY	Fill Vol.	0 CY

STA 1412+00.00

STATE OF MISSOURI
RONNIE L. WILLIAMS
NUMBER PE-2010000879
PROFESSIONAL ENGINEER

THIS SHEET HAS BEEN SIGNED, SEALED, AND DATED ELECTRONICALLY

DATE PREPARED
10/27/2025

ROUTE	STATE
I-70	MO
DISTRICT	SHEET NO.
CD	471

COUNTY
COOPER

JOB NO.
JST0017B

CONTRACT ID.
-

PROJECT NO.
-

BRIDGE NO.
-


DESCRIPTION	DATE

MISSOURI HIGHWAYS AND TRANSPORTATION COMMISSION

105 WEST CAPITOL
JEFFERSON CITY, MO 65102
1-888-ASK-MODOT (1-888-275-6636)


BURNS McDONNELL
9400 Ward Parkway
Kansas City, MO 64114
(816) 333-9400
Certificate of Authority No.: 000165

c:\bmcd_lib\pw_connect\trn\d0185111\XS_424-477_JST0017B_I20_I-70_Seg07.dgn 1:28:02 PM 10/27/2025

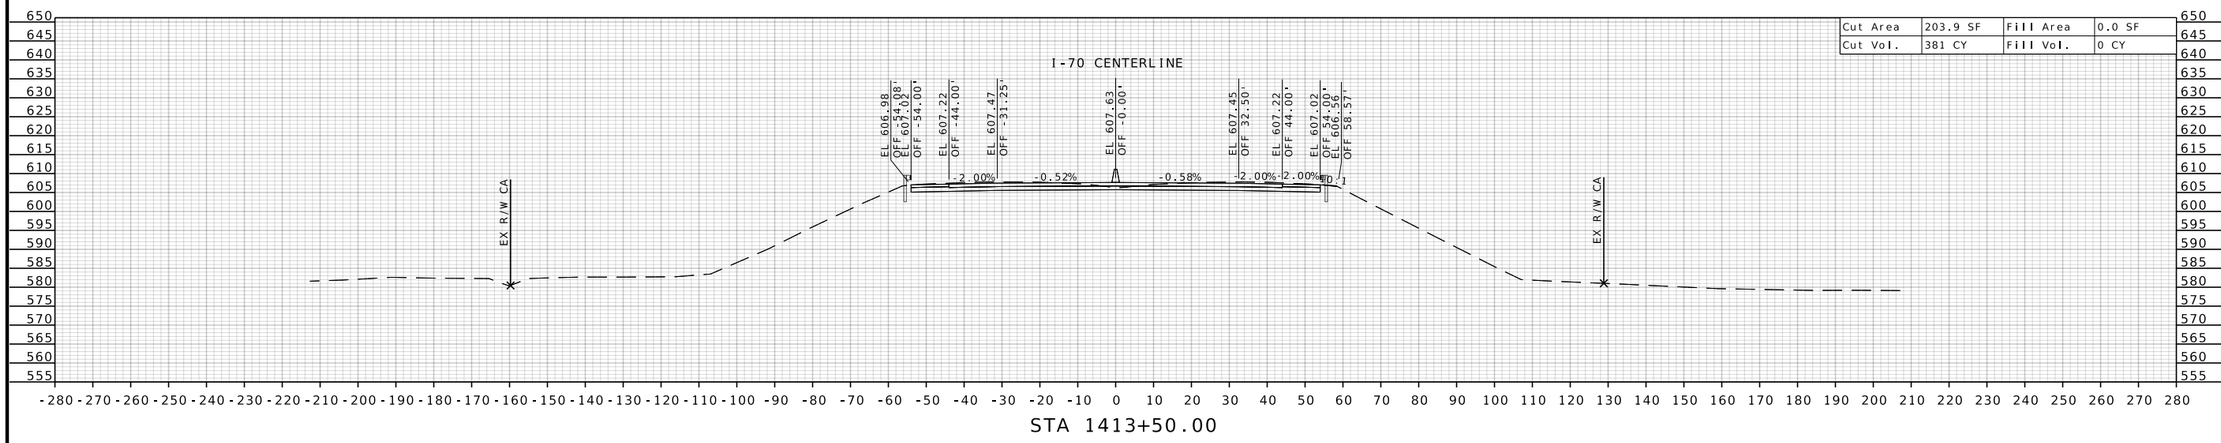

Cut Area	203.9 SF	Fill Area	0.0 SF
Cut Vol.	381 CY	Fill Vol.	0 CY

STA 1413+50.00

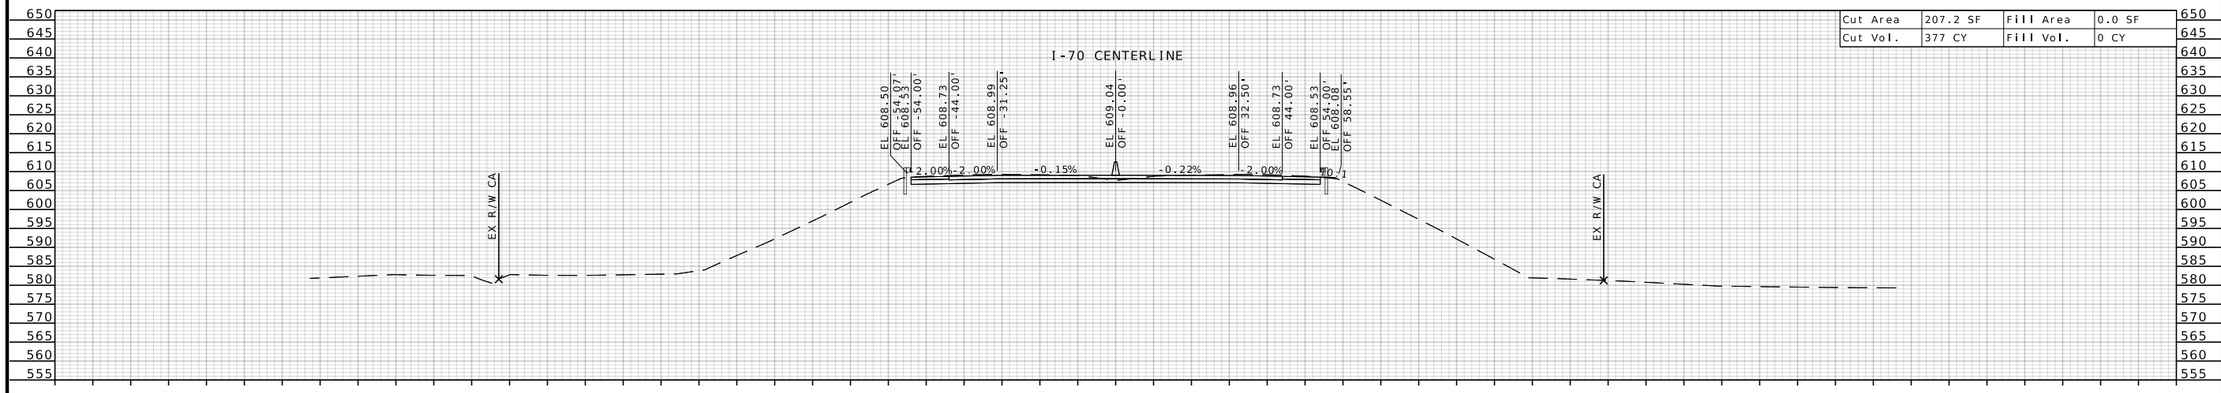

Cut Area	207.2 SF	Fill Area	0.0 SF
Cut Vol.	377 CY	Fill Vol.	0 CY

STA 1413+00.00

STATE OF MISSOURI
RONNIE L. WILLIAMS
NUMBER PE-2010000879
PROFESSIONAL ENGINEER

THIS SHEET HAS BEEN SIGNED, SEALED, AND DATED ELECTRONICALLY

DATE PREPARED
10/27/2025

ROUTE	STATE
I-70	MO
DISTRICT	SHEET NO.
CD	472

COUNTY
COOPER

JOB NO.
JST0017B

CONTRACT ID.
-


PROJECT NO.
-


BRIDGE NO.
-


DESCRIPTION	DATE

MISSOURI HIGHWAYS AND TRANSPORTATION COMMISSION
105 WEST CAPITOL
JEFFERSON CITY, MO 65102
1-888-ASK-MODOT (1-888-275-6636)

BURNS McDONNELL
9400 Ward Parkway
Kansas City, MO 64114
(816) 333-9400
Certificate of Authority
No.: 000165

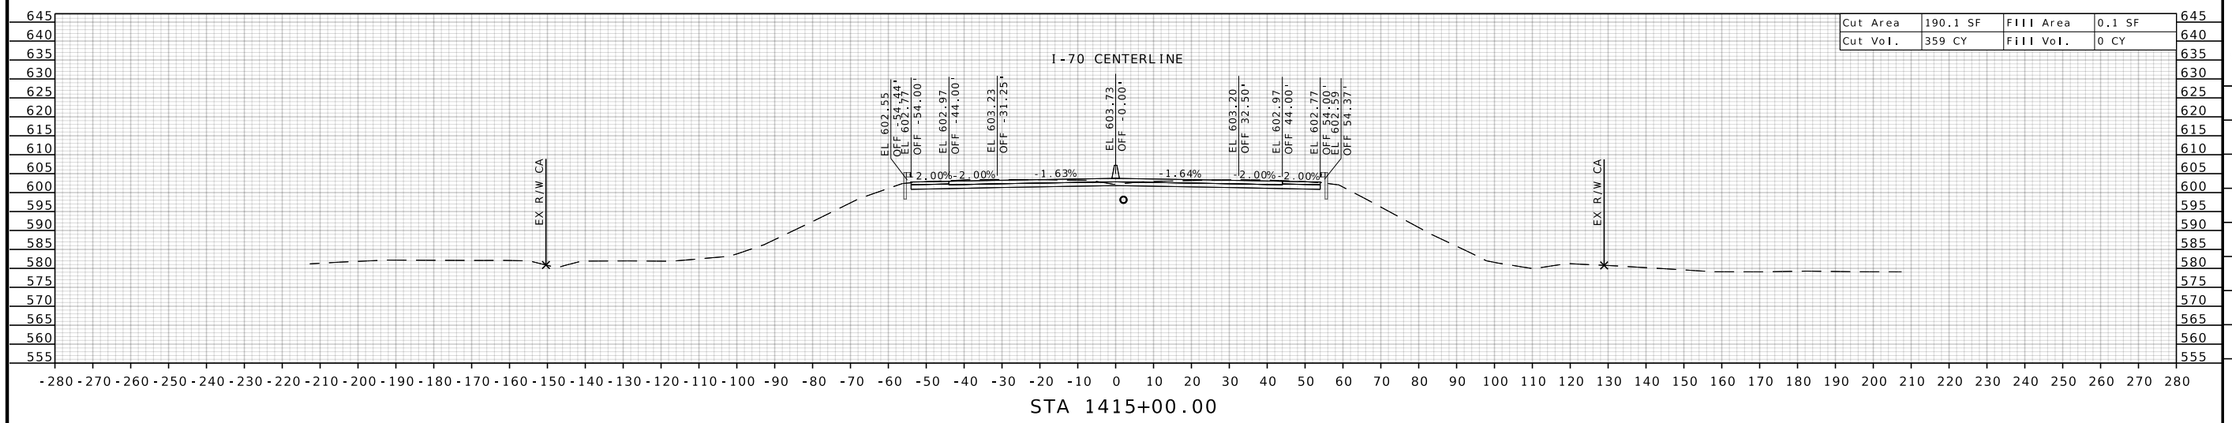

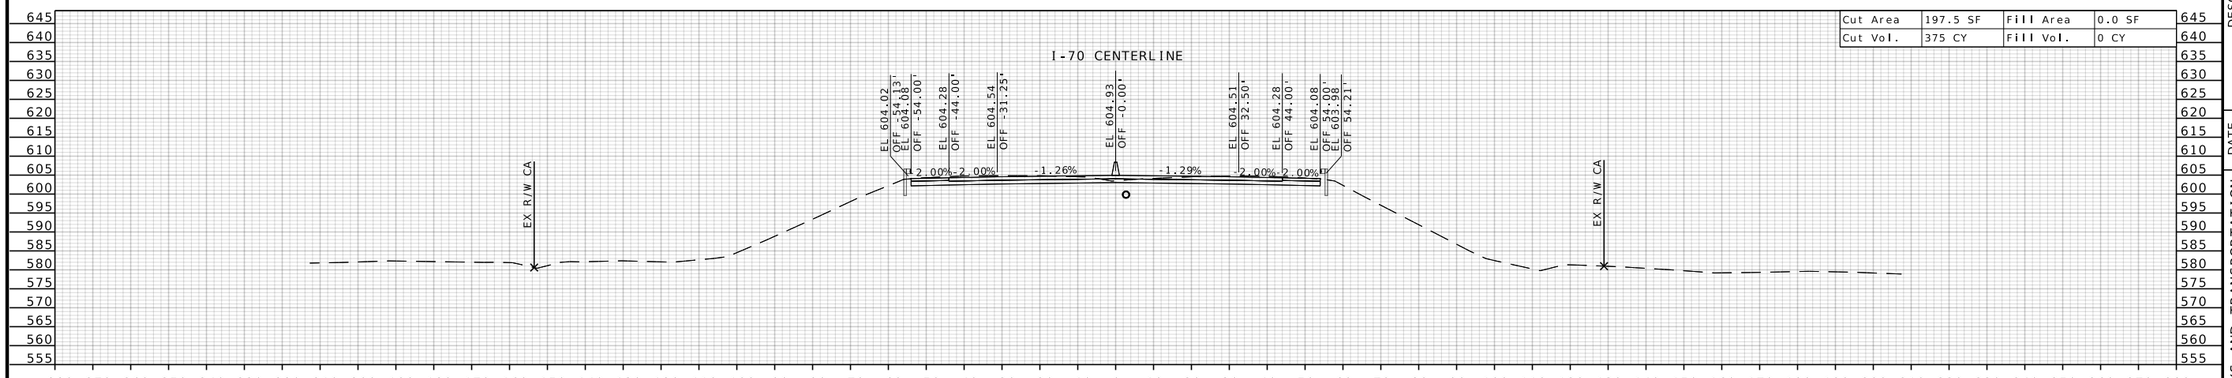

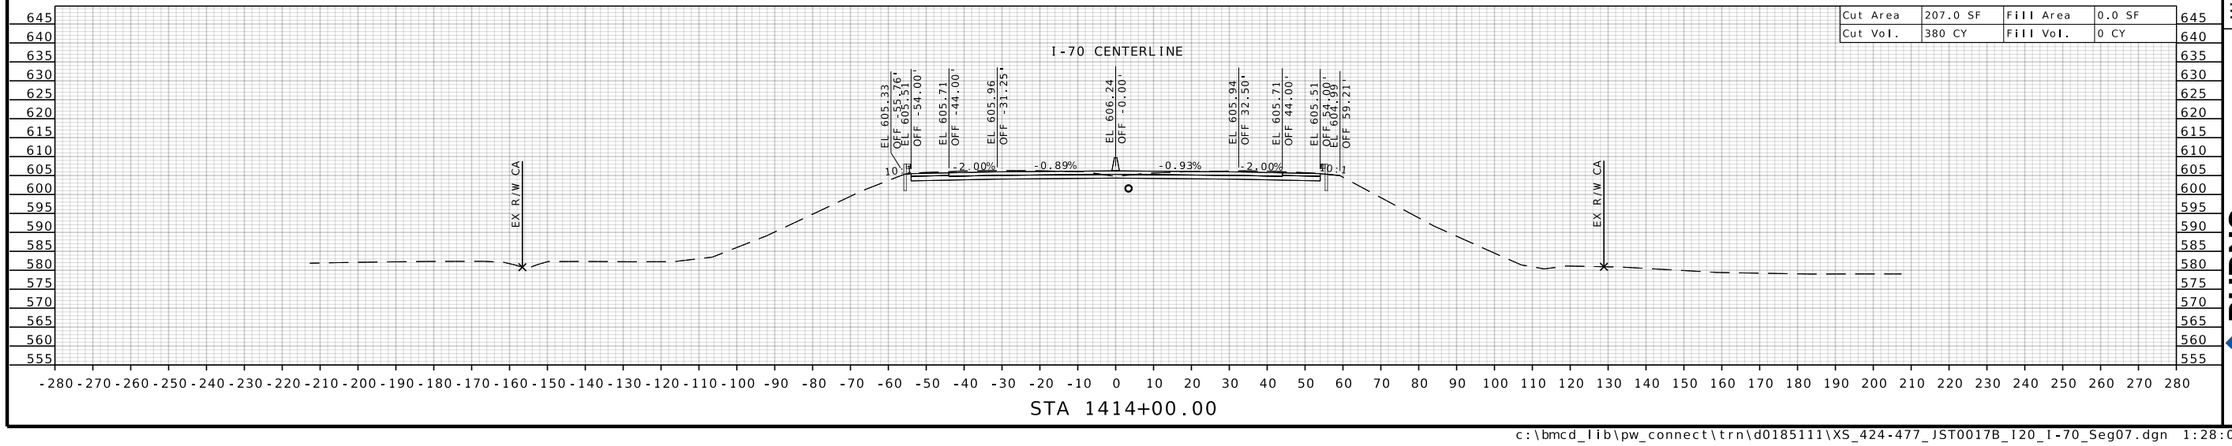

STATE OF MISSOURI
RONNIE L. WILLIAMS
NUMBER PE-2010000879
PROFESSIONAL ENGINEER

THIS SHEET HAS BEEN SIGNED, SEALED, AND DATED ELECTRONICALLY

DATE PREPARED
10/27/2025

ROUTE	STATE
I-70	MO
DISTRICT	SHEET NO.
CD	473

COUNTY
COOPER

JOB NO.
JST0017B

CONTRACT ID.
-


PROJECT NO.
-

BRIDGE NO.
-


DESCRIPTION	DATE

MISSOURI HIGHWAYS AND TRANSPORTATION COMMISSION
105 WEST CAPITOL
JEFFERSON CITY, MO 65102
1-888-ASK-MODOT (1-888-275-6636)


BURNS McDONNELL
9400 Ward Parkway
Kansas City, MO 64114
(816) 333-9400
Certificate of Authority
No.: 000165

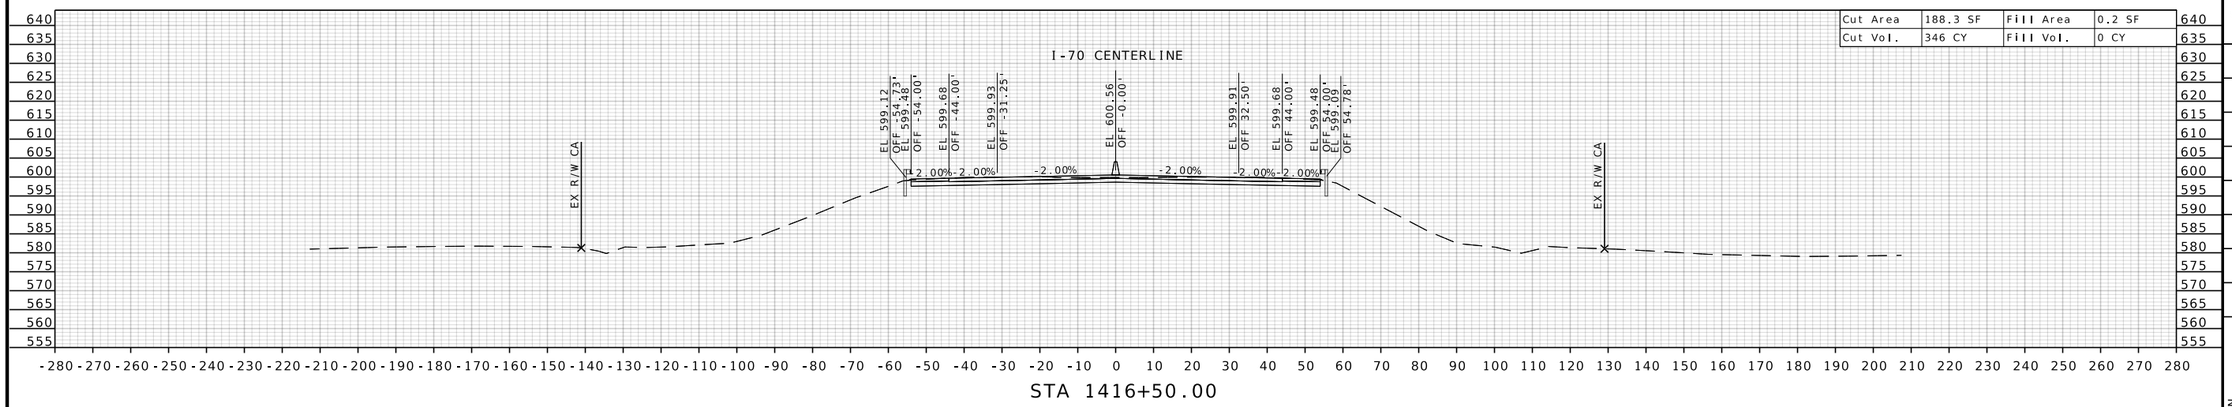

Cut Area	188.3 SF	Fill Area	0.2 SF
Cut Vol.	346 CY	Fill Vol.	0 CY

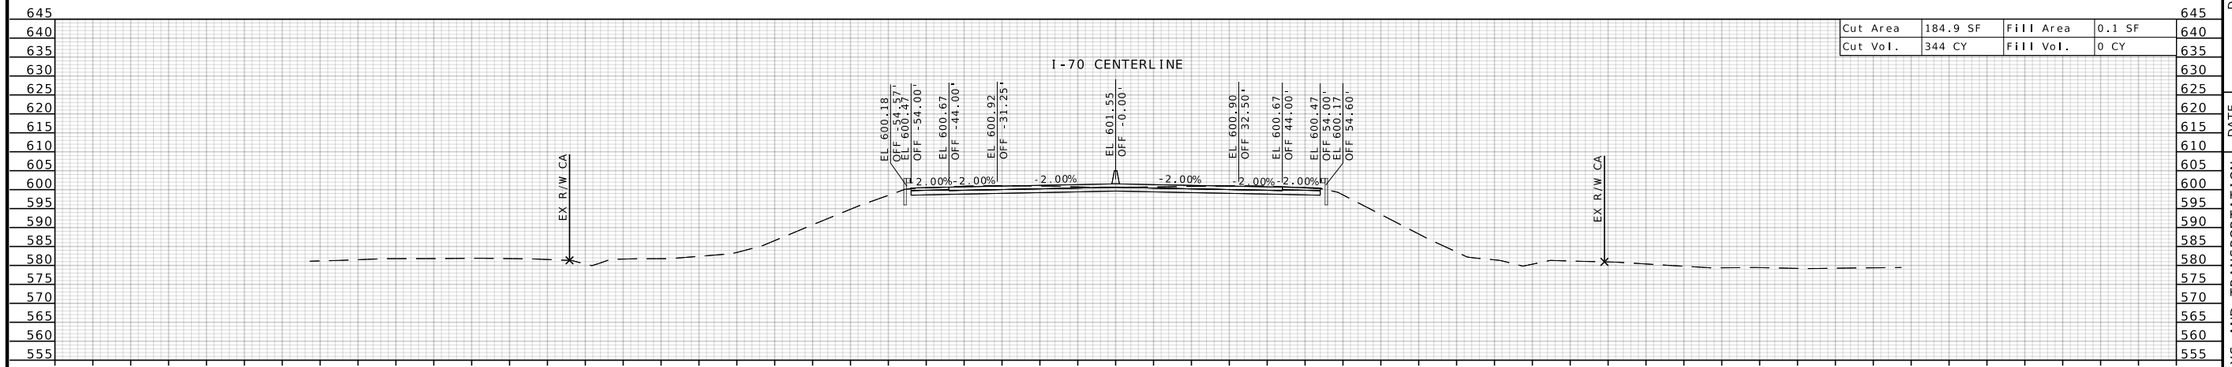

Cut Area	184.9 SF	Fill Area	0.1 SF
Cut Vol.	344 CY	Fill Vol.	0 CY

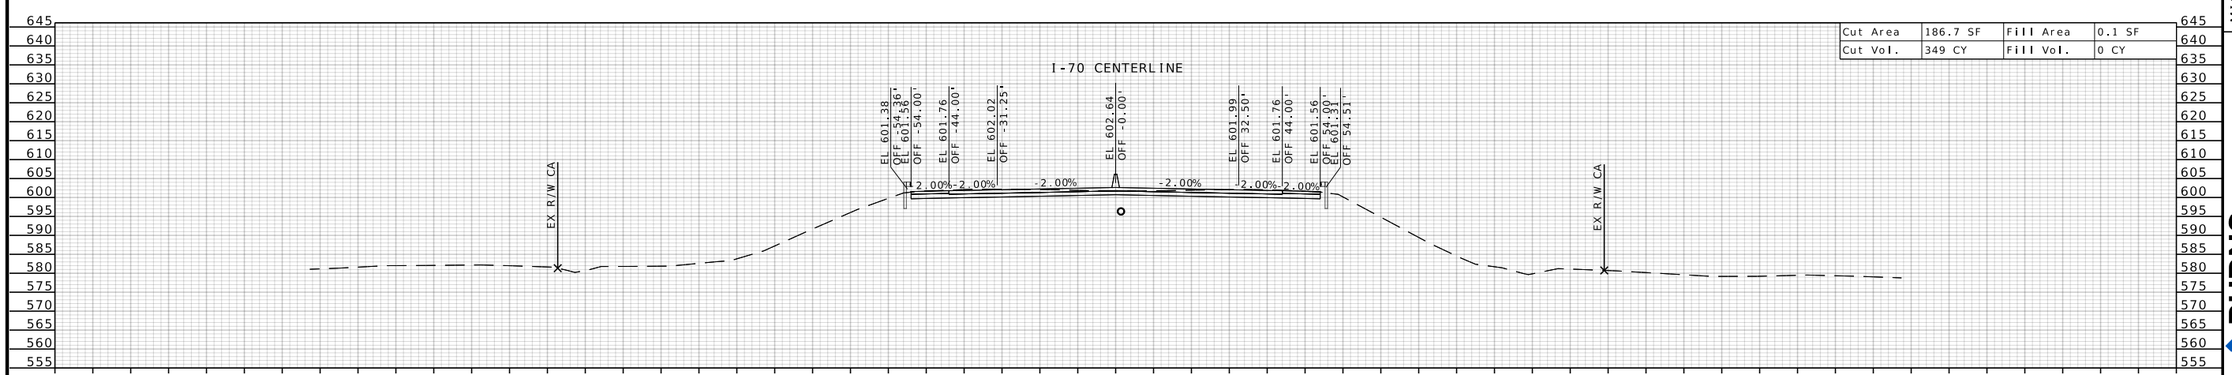

Cut Area	186.7 SF	Fill Area	0.1 SF
Cut Vol.	349 CY	Fill Vol.	0 CY

STATE OF MISSOURI
RONNIE L. WILLIAMS
NUMBER PE-2010000879
PROFESSIONAL ENGINEER

THIS SHEET HAS BEEN SIGNED, SEALED, AND DATED ELECTRONICALLY

DATE PREPARED
10/27/2025

ROUTE	STATE
I-70	MO
DISTRICT	SHEET NO.
CD	474

COUNTY
COOPER

JOB NO.
JST0017B

CONTRACT ID.
-

PROJECT NO.
-


BRIDGE NO.
-


DESCRIPTION	DATE

MISSOURI HIGHWAYS AND TRANSPORTATION COMMISSION

105 WEST CAPITOL
JEFFERSON CITY, MO 65102
1-888-ASK-MODOT (1-888-275-6636)

BURNS McDONNELL
9400 Ward Parkway
Kansas City, MO 64114
(816) 333-9400
Certificate of Authority No.: 000165

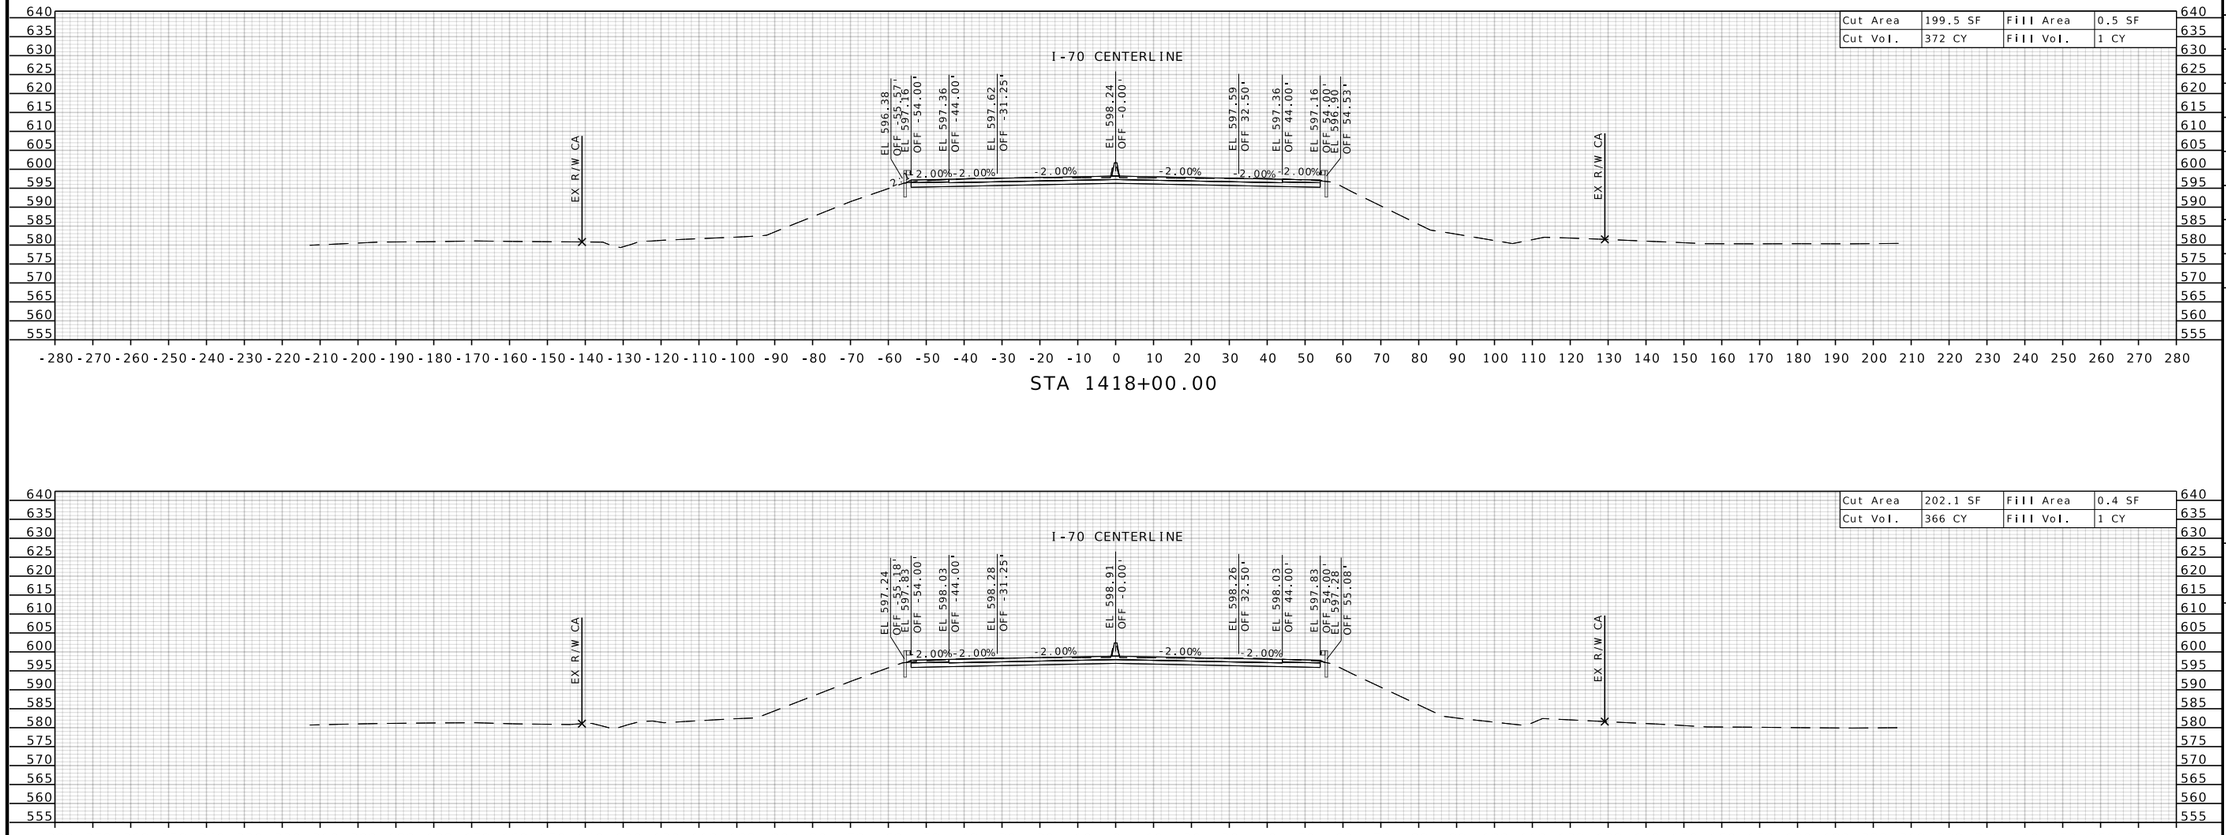

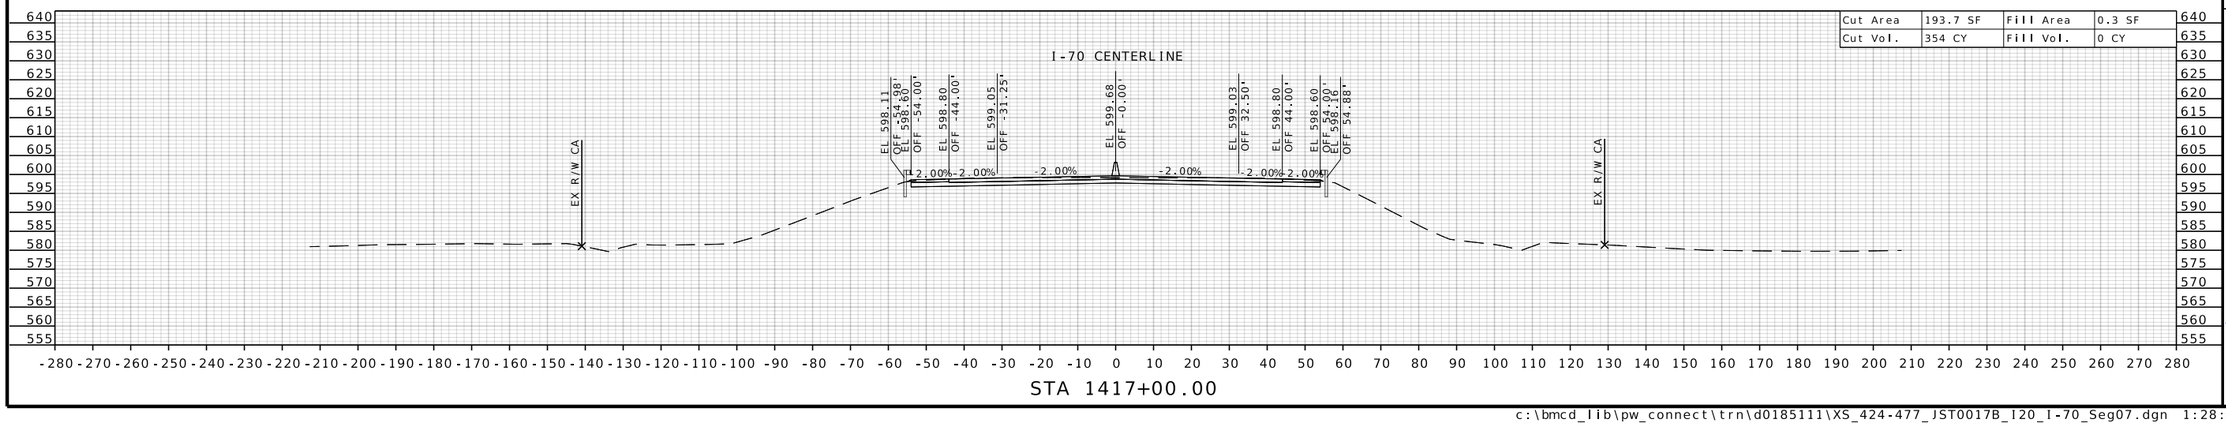

STATE OF MISSOURI
RONNIE L. WILLIAMS
NUMBER PE-2010000879
PROFESSIONAL ENGINEER

THIS SHEET HAS BEEN SIGNED, SEALED, AND DATED ELECTRONICALLY

DATE PREPARED: 10/27/2025

ROUTE	STATE
I-70	MO
DISTRICT	SHEET NO.
CD	475

COUNTY: COOPER

JOB NO.: JST0017B

CONTRACT ID.: -

PROJECT NO.: -


BRIDGE NO.: -

DESCRIPTION	DATE

MISSOURI HIGHWAYS AND TRANSPORTATION COMMISSION


105 WEST CAPITOL
JEFFERSON CITY, MO 65102
1-888-ASK-MODOT (1-888-275-6636)

BURNS McDONNELL
9400 Ward Parkway
Kansas City, MO 64114
(816) 333-9400
Certificate of Authority No.: 000165

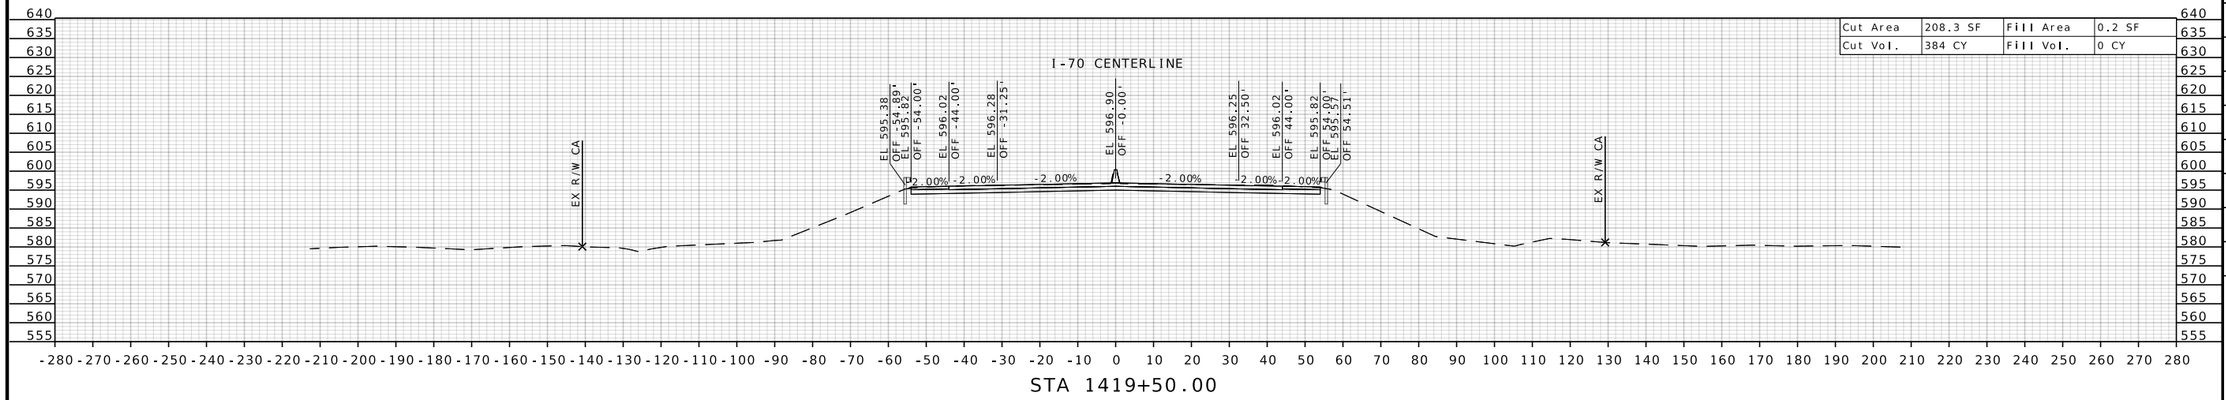


Cut Area	208.3 SF	Fill Area	0.2 SF
Cut Vol.	384 CY	Fill Vol.	0 CY

STA 1419+50.00

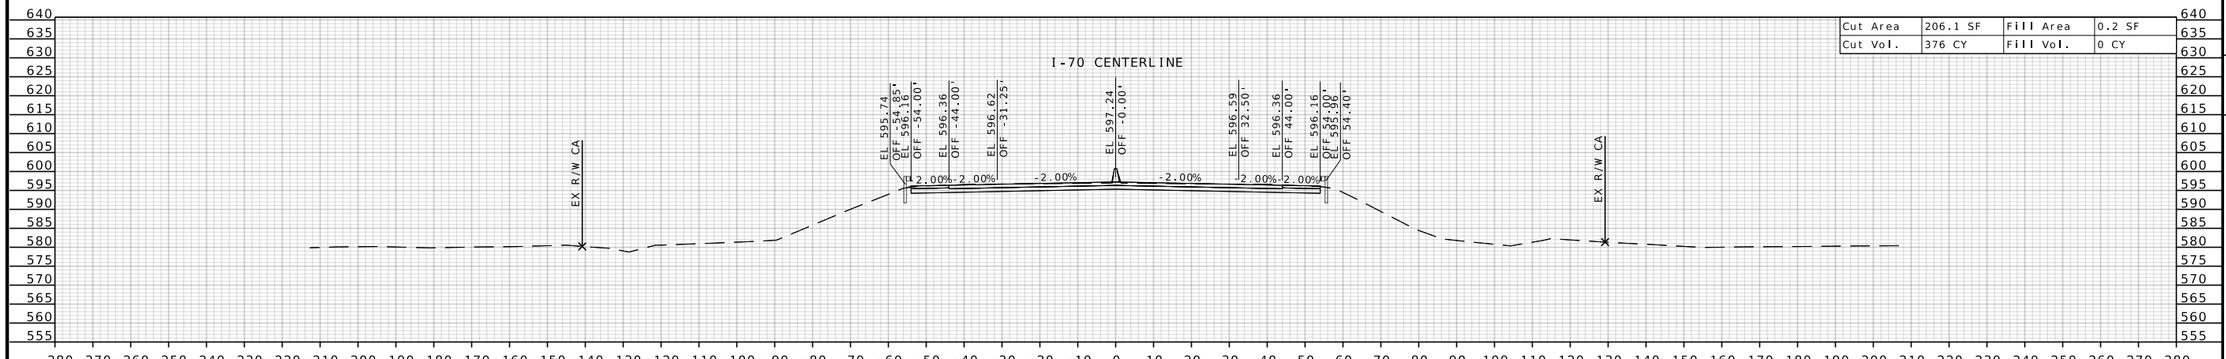

Cut Area	206.1 SF	Fill Area	0.2 SF
Cut Vol.	376 CY	Fill Vol.	0 CY

STA 1419+00.00

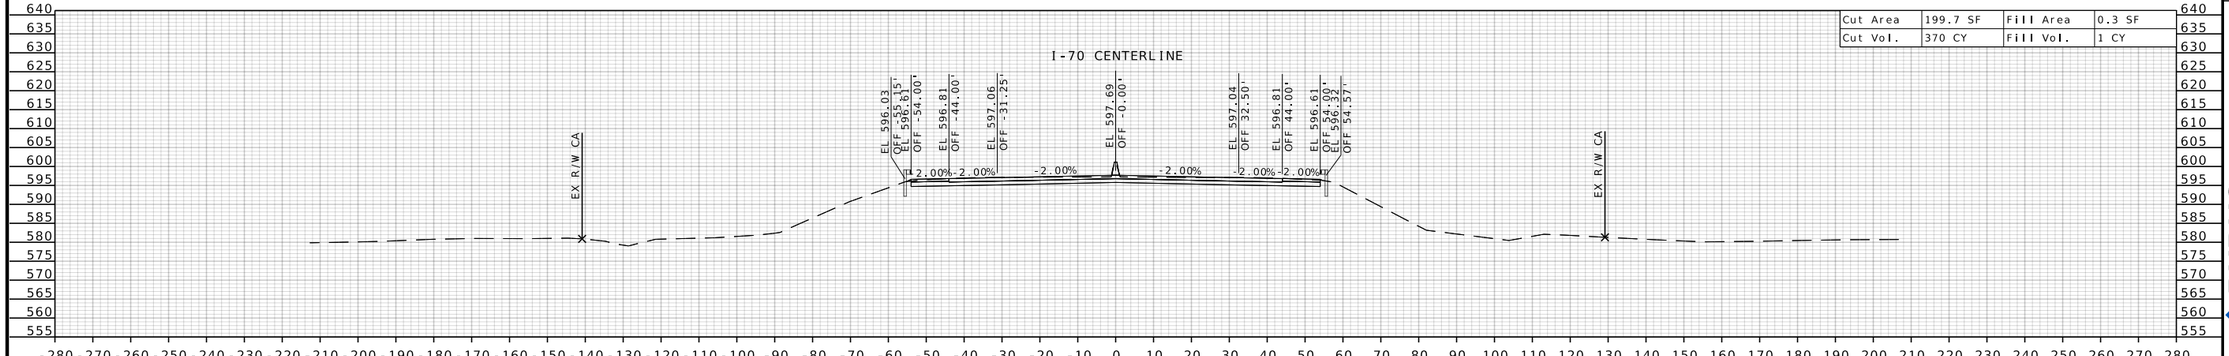

Cut Area	199.7 SF	Fill Area	0.3 SF
Cut Vol.	370 CY	Fill Vol.	1 CY

STA 1418+50.00

STATE OF MISSOURI
RONNIE L. WILLIAMS
NUMBER PE-2010000879
PROFESSIONAL ENGINEER

THIS SHEET HAS BEEN SIGNED, SEALED, AND DATED ELECTRONICALLY

DATE PREPARED
10/27/2025

ROUTE	STATE
I-70	MO
DISTRICT	SHEET NO.
CD	476

COUNTY
COOPER

JOB NO.
JST0017B

CONTRACT ID.
-


PROJECT NO.
-

BRIDGE NO.
-


DESCRIPTION	DATE

MISSOURI HIGHWAYS AND TRANSPORTATION COMMISSION
105 WEST CAPITOL
JEFFERSON CITY, MO 65102
1-888-ASK-MODOT (1-888-275-6636)


BURNS McDONNELL
9400 Ward Parkway
Kansas City, MO 64114
(816) 333-9400
Certificate of Authority No.: 000165

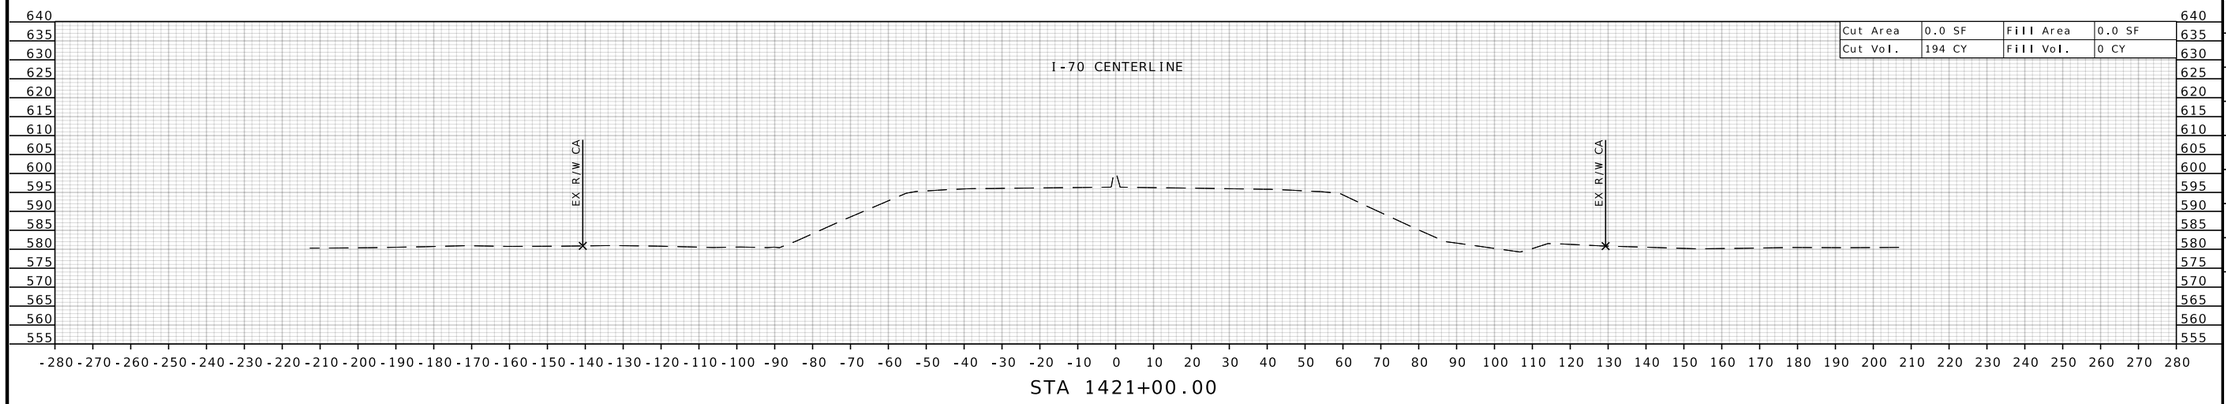

STA 1421+00.00

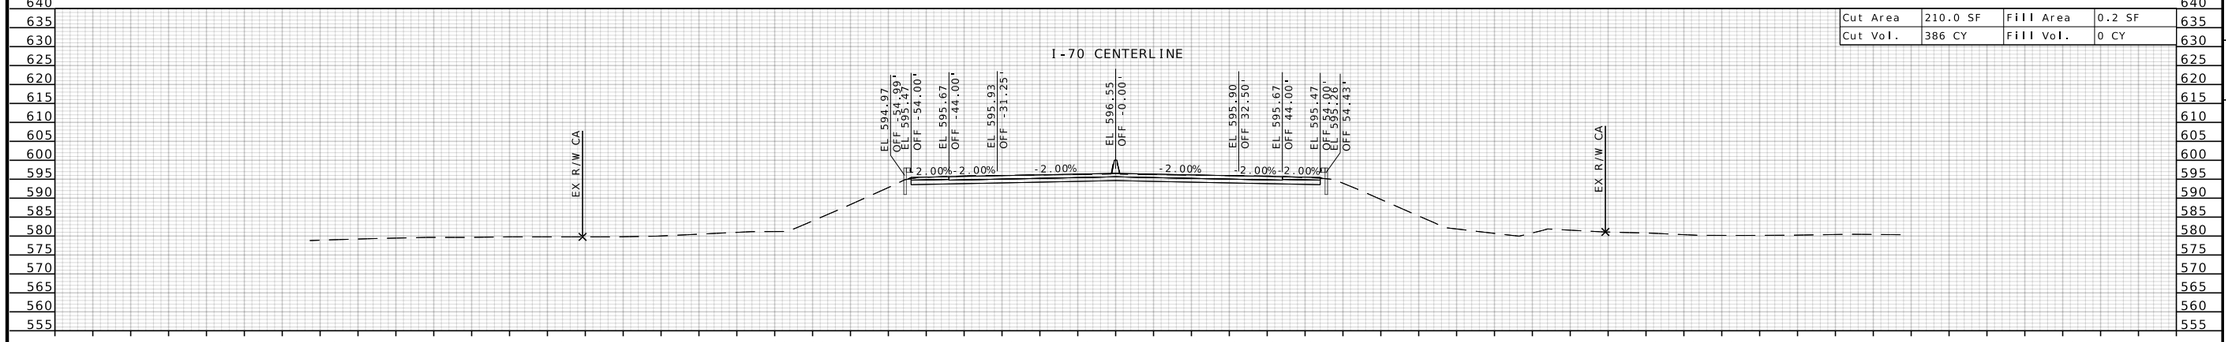

STA 1420+50.00

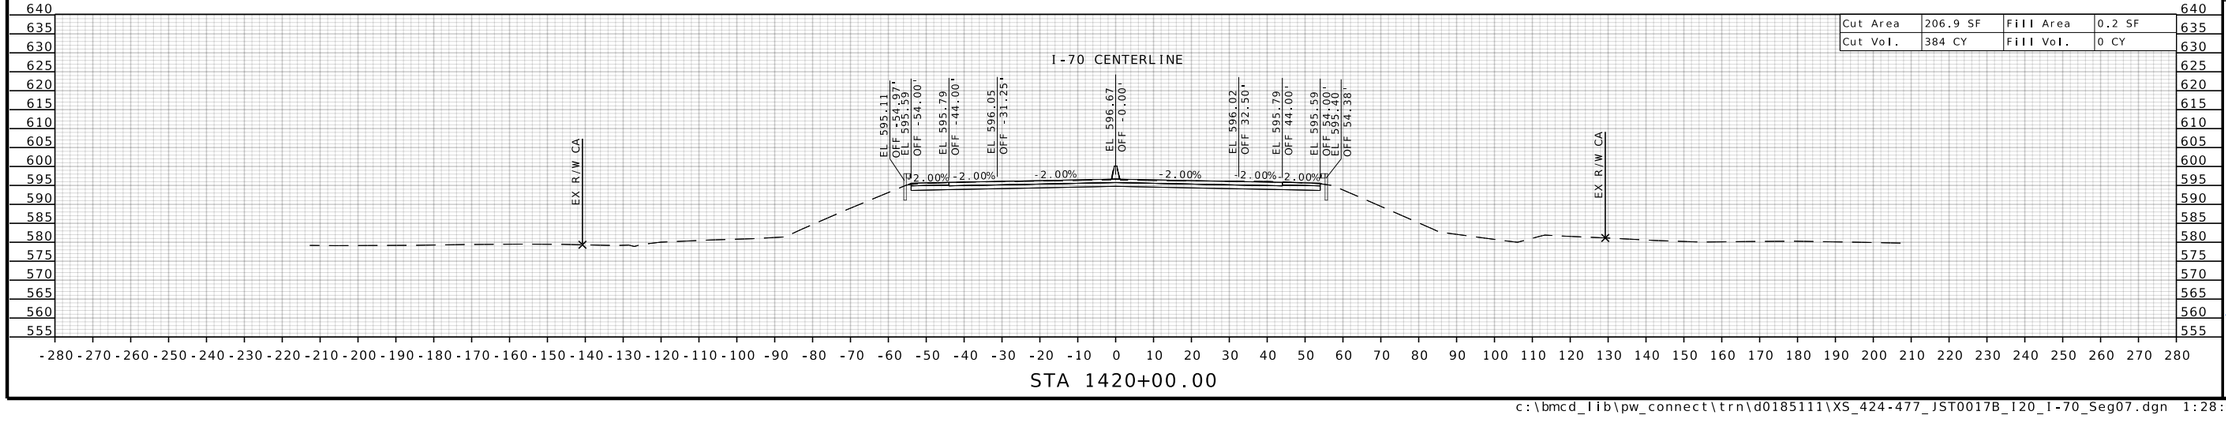

STA 1420+00.00

STATE OF MISSOURI
RONNIE L. WILLIAMS
NUMBER PE-2010000879
PROFESSIONAL ENGINEER

THIS SHEET HAS BEEN SIGNED, SEALED, AND DATED ELECTRONICALLY

DATE PREPARED
10/27/2025

ROUTE	STATE
I-70	MO
DISTRICT	SHEET NO.
CD	477

COUNTY
COOPER

JOB NO.
JST0017B

CONTRACT ID.
-

PROJECT NO.
-

BRIDGE NO.
-

DESCRIPTION	DATE

MISSOURI HIGHWAYS AND TRANSPORTATION COMMISSION

105 WEST CAPITOL
JEFFERSON CITY, MO 65102
1-888-ASK-MODOT (1-888-275-6636)

BURNS McDONNELL
9400 Ward Parkway
Kansas City, MO 64114
(816) 333-9400
Certificate of Authority
No.: 000165