

PAVEMENT DESIGN: 9" PCCP OVER 12" ROCK BASE WITH A2 SHOULDERS DEPICTED ON CROSS SECTIONS

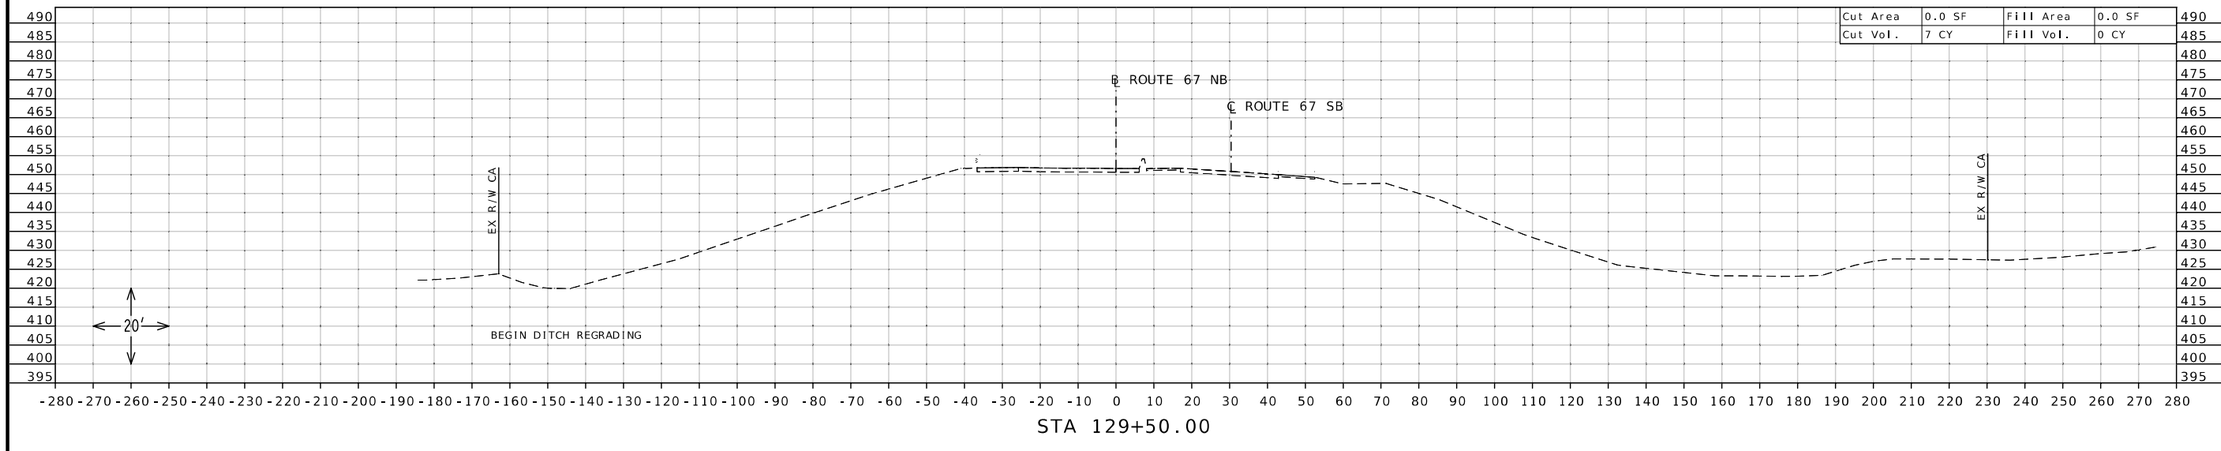

STA 129+50.00

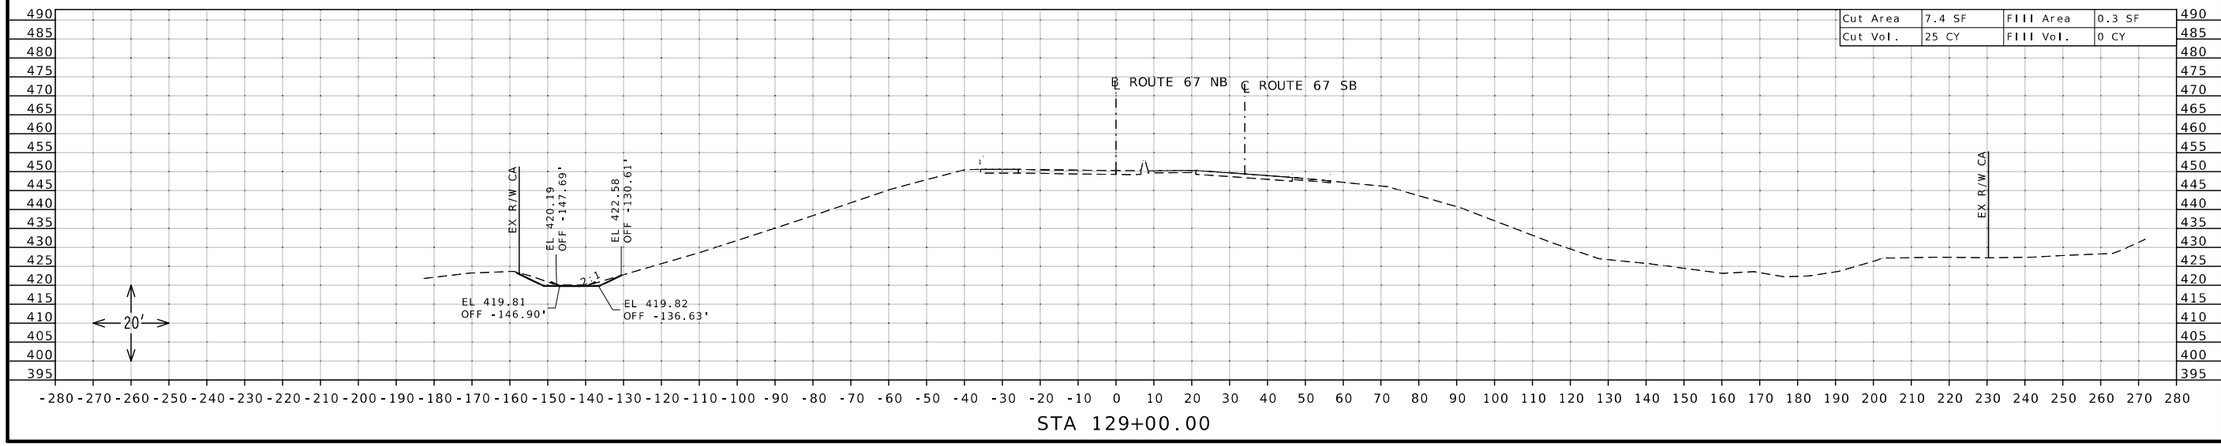

STA 129+00.00

STATE OF MISSOURI
DANIEL WAYNE SAVAGEAU
NUMBER PE-2012018127
PROFESSIONAL ENGINEER

Daniel Savageau

10/04/2025 9:04:35 AM
DANIEL WAYNE SAVAGEAU · CIVIL
MO-PE-2012018127

DATE PREPARED
10/4/2025

ROUTE	STATE
67	MO

DISTRICT	SHEET NO.
SL	1

COUNTY
ST CHARLES

JOB NO.
J6P3636

CONTRACT ID.

PROJECT NO.


BRIDGE NO.

DESCRIPTION	DATE


MISSOURI HIGHWAYS AND TRANSPORTATION COMMISSION

105 WEST CAPITOL
JEFFERSON CITY, MO 65102
1-888-ASK-MODOT (1-888-275-6636)

CROSS SECTION SHEET
ROUTE 67 NORTHBOUND
SHEET 1 OF 86

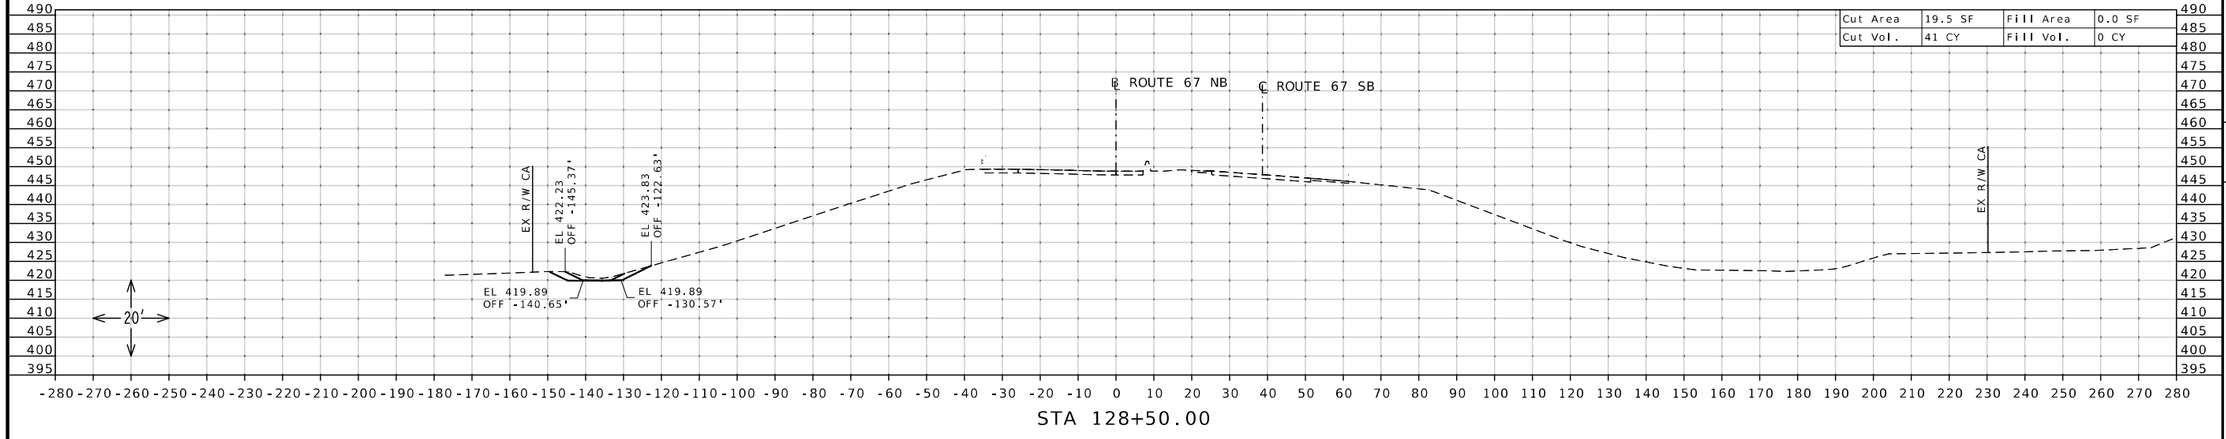

STA 128+50.00

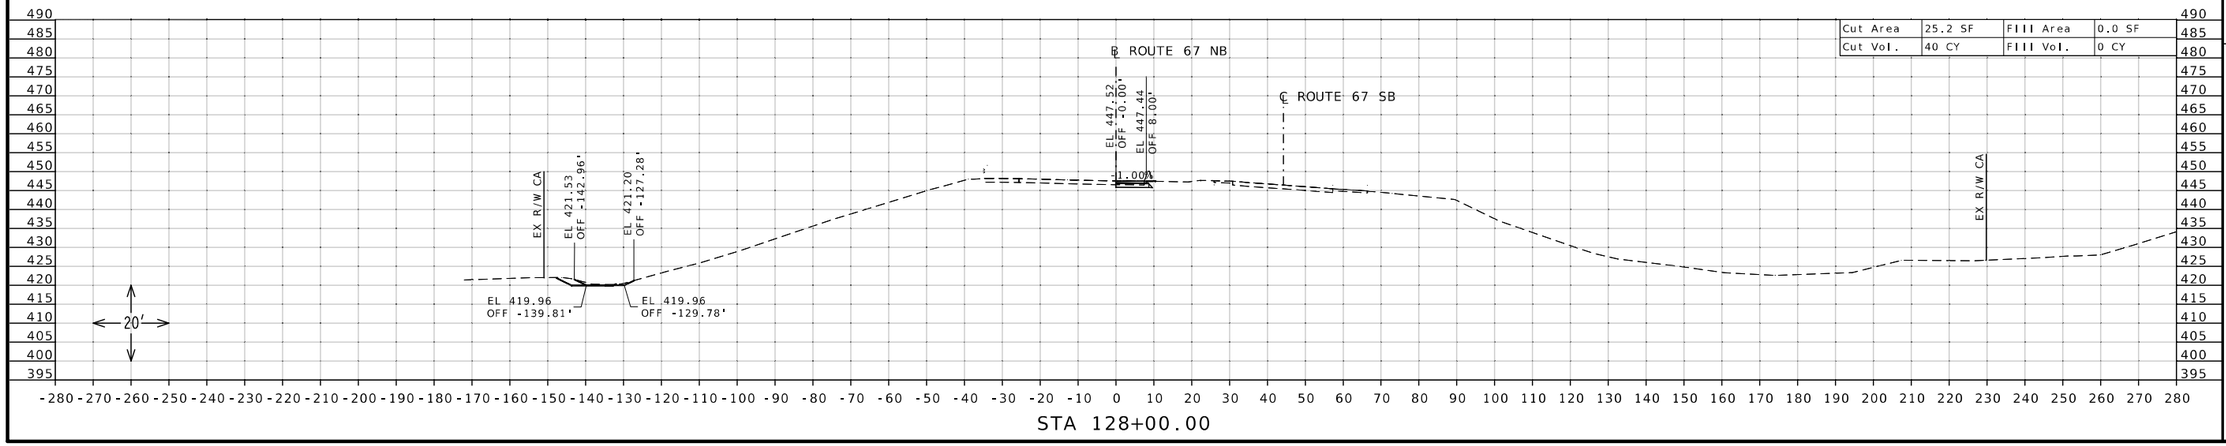

STA 128+00.00

STATE OF MISSOURI
DANIEL WAYNE SAVAGEAU
NUMBER PE-2012018127
PROFESSIONAL ENGINEER

Daniel Savageau

10/04/2025 9:04:50 AM
DANIEL WAYNE SAVAGEAU - CIVIL
MO-PE-2012018127

DATE PREPARED
10/4/2025

ROUTE	STATE
67	MO
DISTRICT	SHEET NO.
SL	2

COUNTY
ST CHARLES

JOB NO.
J6P3636

CONTRACT ID.

PROJECT NO.

BRIDGE NO.


DESCRIPTION	DATE


MISSOURI HIGHWAYS AND TRANSPORTATION COMMISSION

105 WEST CAPITOL
JEFFERSON CITY, MO 65102
1-888-ASK-MODOT (1-888-275-6636)

MoDOT

CROSS SECTION SHEET
ROUTE 67 NORTHBOUND
SHEET 2 OF 86

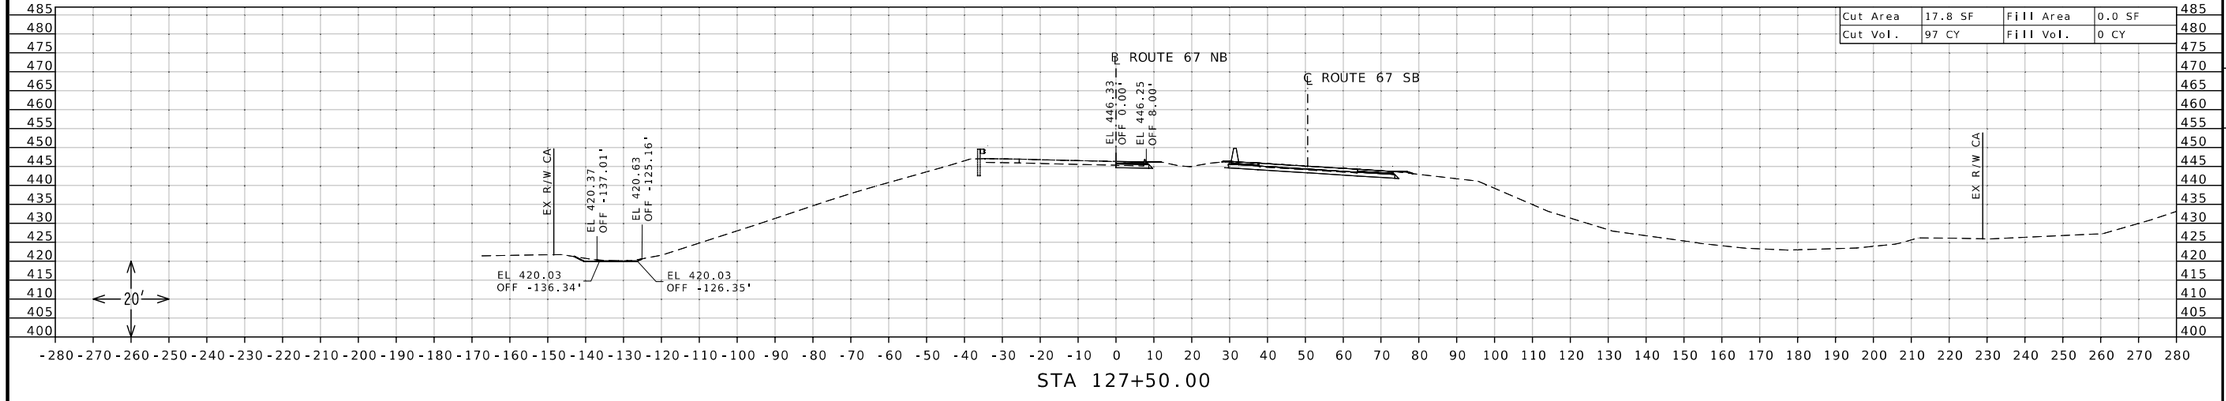

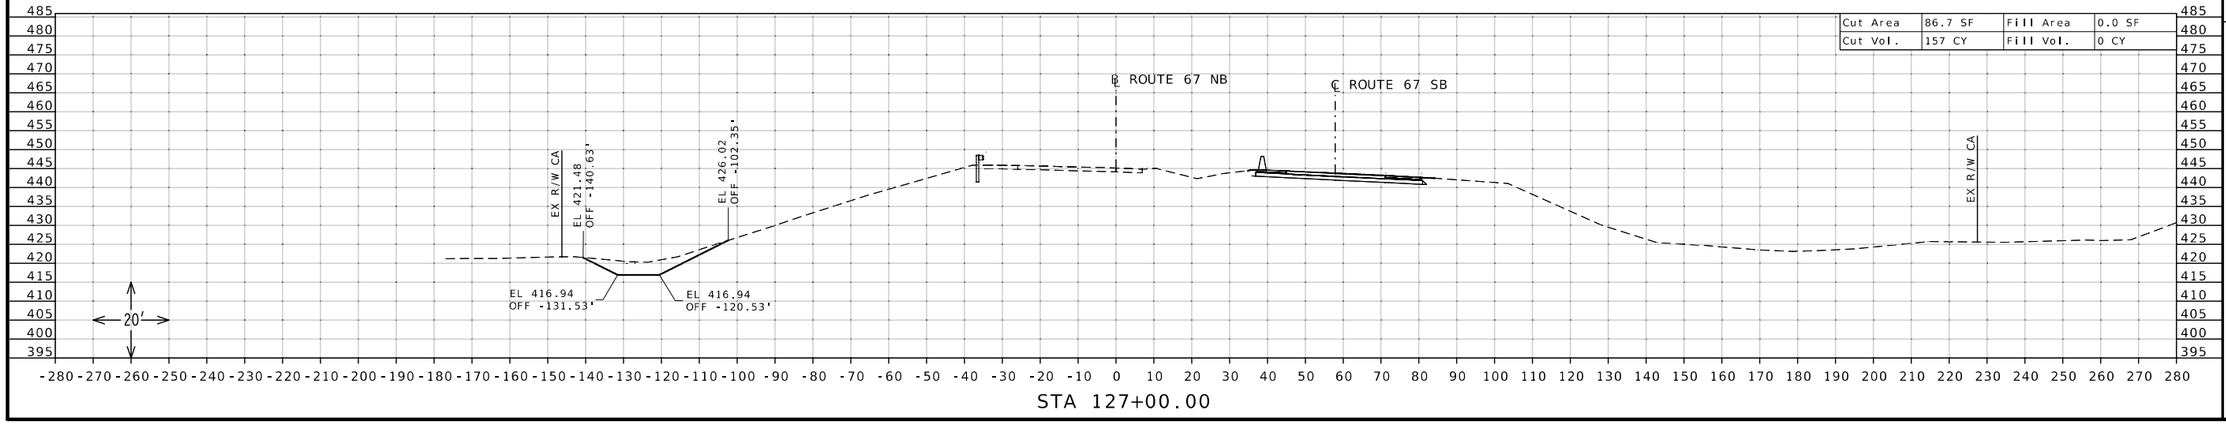

STATE OF MISSOURI
DANIEL WAYNE SAVAGEAU
NUMBER PE-2012018127
PROFESSIONAL ENGINEER

Daniel Savageau

10/04/2025 9:05:16 AM
DANIEL WAYNE SAVAGEAU - CIVIL
MO-PE-2012018127

DATE PREPARED
10/4/2025

ROUTE	STATE
67	MO

DISTRICT	SHEET NO.
SL	3

COUNTY
ST CHARLES

JOB NO.
J6P3636

CONTRACT ID.

PROJECT NO.


BRIDGE NO.

DESCRIPTION	DATE


MISSOURI HIGHWAYS AND TRANSPORTATION COMMISSION

105 WEST CAPITOL
JEFFERSON CITY, MO 65102
1-888-ASK-MODOT (1-888-275-6636)


CROSS SECTION SHEET
ROUTE 67 NORTHBOUND
SHEET 3 OF 86

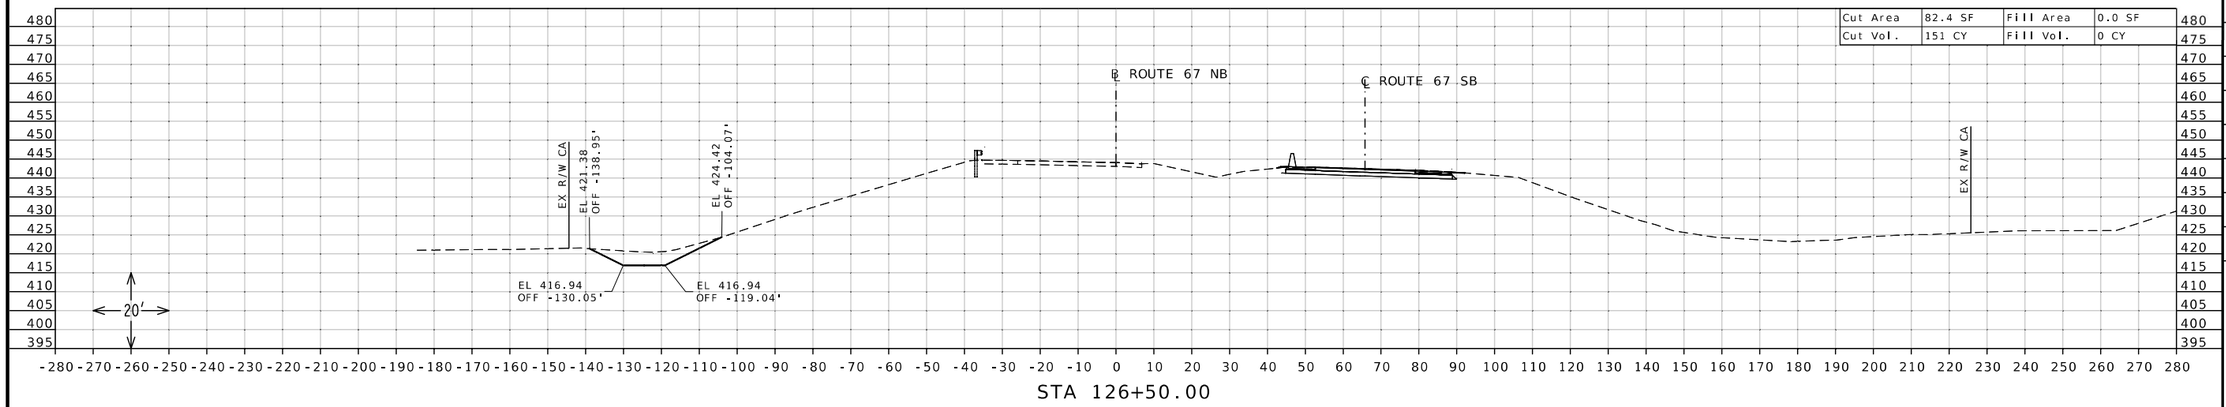

STA 126+50.00

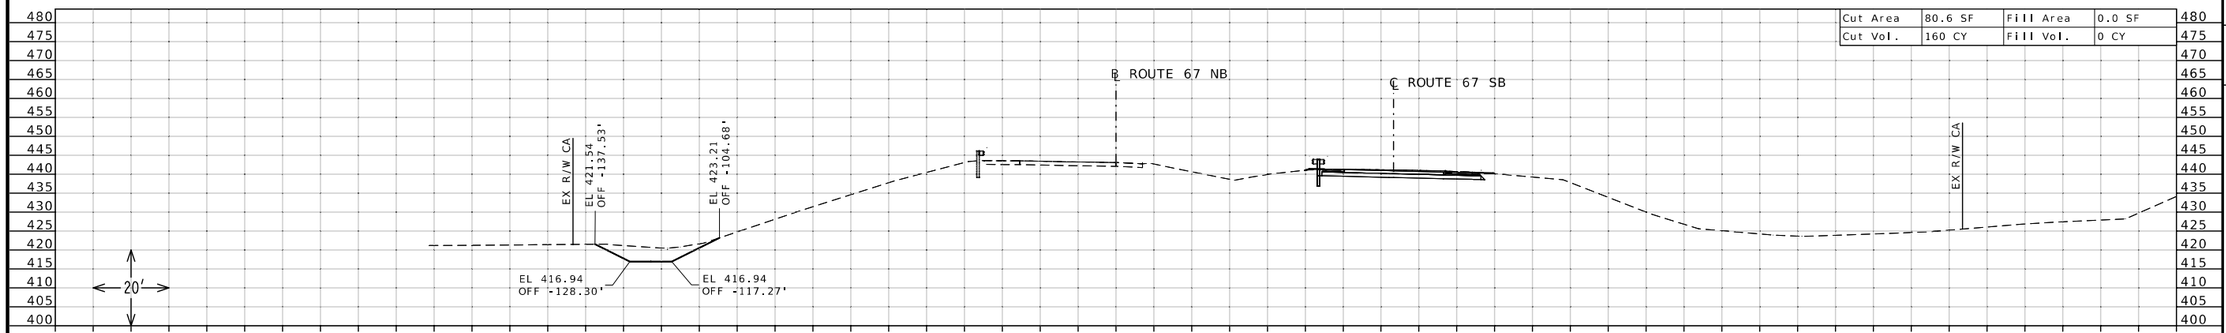

STA 126+00.00

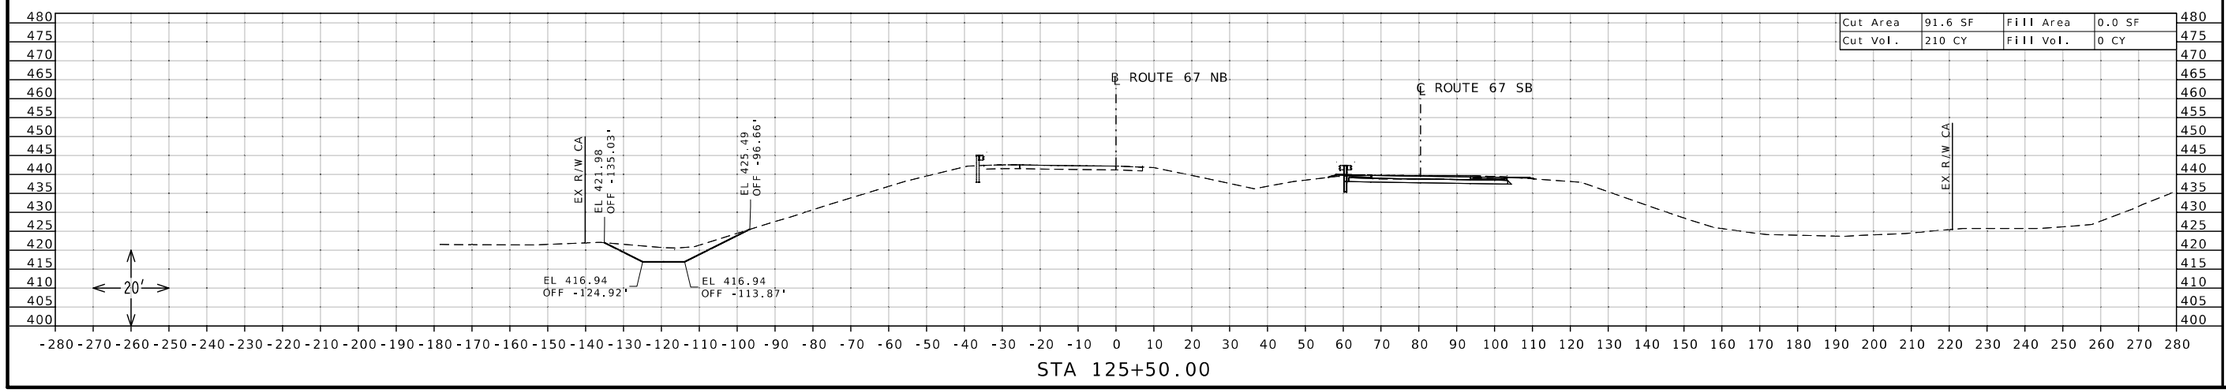

STA 125+50.00

STATE OF MISSOURI
DANIEL WAYNE SAVAGEAU
NUMBER PE-2012018127
PROFESSIONAL ENGINEER

Daniel Savageau

11/29/2025 9:07:05 AM
DANIEL WAYNE SAVAGEAU - CIVIL
MO-PE-2012018127

DATE PREPARED
11/26/2025

ROUTE	STATE
67	MO
DISTRICT	SHEET NO.
SL	4

COUNTY
ST CHARLES

JOB NO.
J6P3636

CONTRACT ID.

PROJECT NO.

BRIDGE NO.


DESCRIPTION	DATE

MISSOURI HIGHWAYS AND TRANSPORTATION COMMISSION


105 WEST CAPITOL
JEFFERSON CITY, MO 65102
1-888-ASK-MODOT (1-888-275-6636)

MoDOT


CROSS SECTION SHEET
ROUTE 67 NORTHBOUND
SHEET 4 OF 86

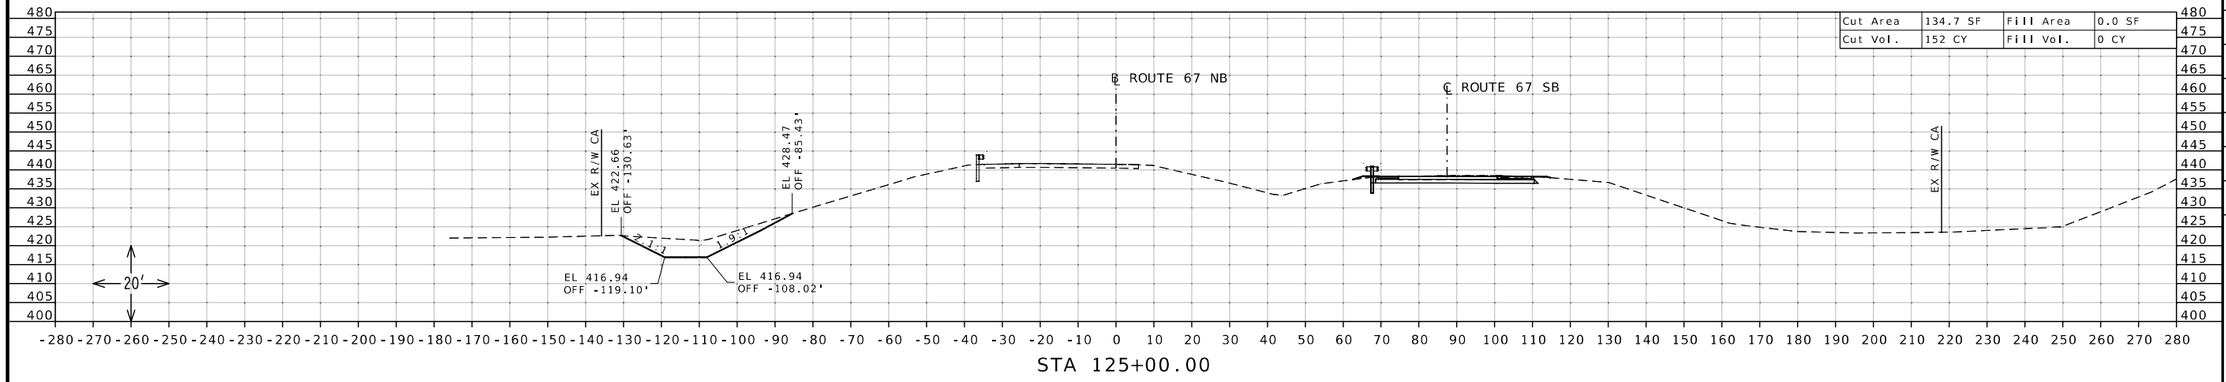

STA 125+00.00

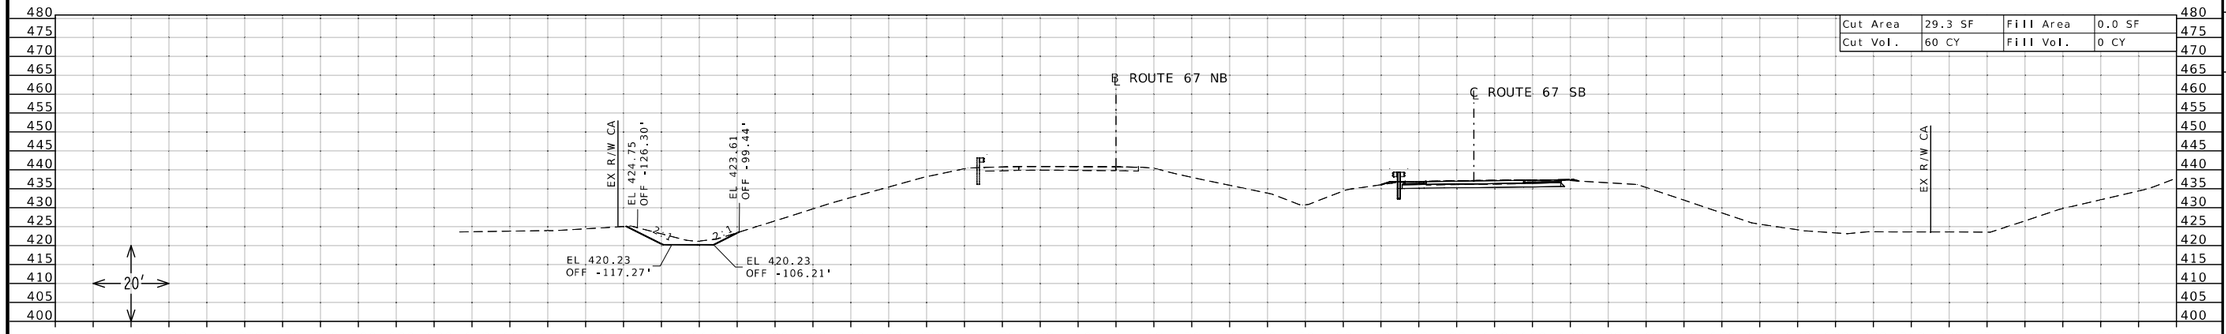

STA 124+50.00

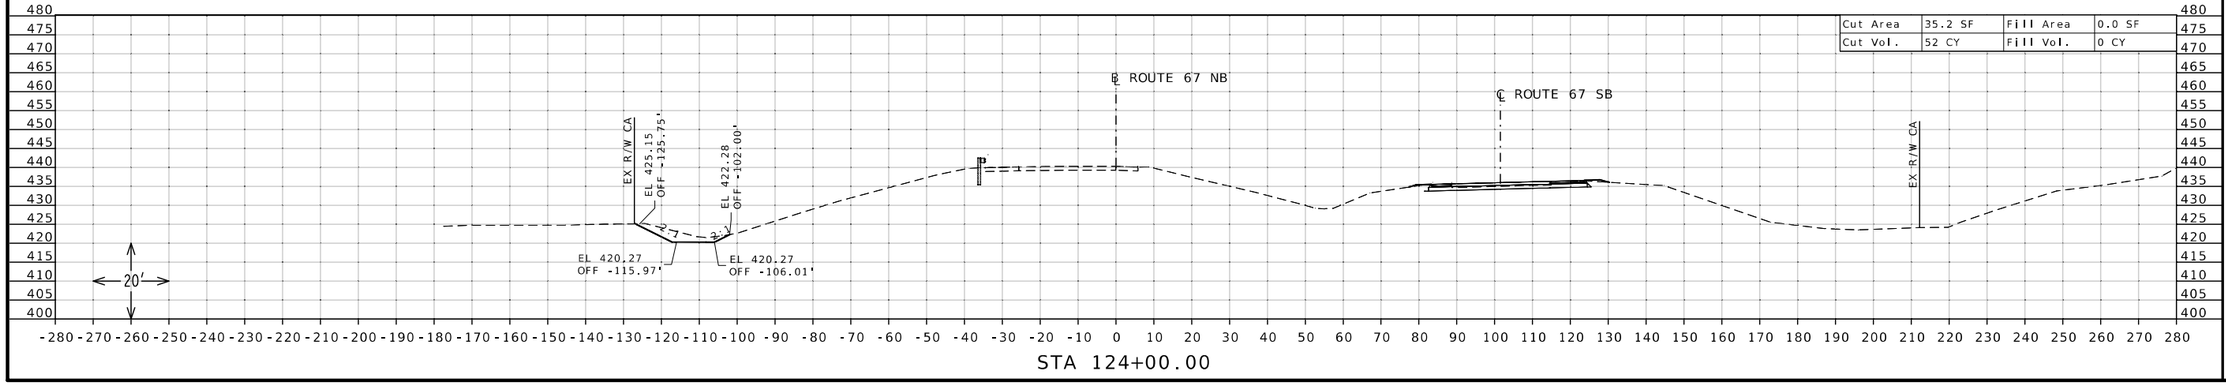

STA 124+00.00

STATE OF MISSOURI
DANIEL WAYNE SAVAGEAU
NUMBER PE-2012018127
PROFESSIONAL ENGINEER

Daniel Savageau

10/04/2025 9:05:51 AM
DANIEL WAYNE SAVAGEAU - CIVIL
MO-PE-2012018127

DATE PREPARED
10/4/2025

ROUTE	STATE
67	MO
DISTRICT	SHEET NO.
SL	5

COUNTY
ST CHARLES

JOB NO.
J6P3636

CONTRACT ID.

PROJECT NO.

BRIDGE NO.


DESCRIPTION


DATE


MISSOURI HIGHWAYS AND TRANSPORTATION COMMISSION

105 WEST CAPITOL
JEFFERSON CITY, MO 65102
1-888-ASK-MODOT (1-888-275-6636)

CROSS SECTION SHEET
ROUTE 67 NORTHBOUND
SHEET 5 OF 86

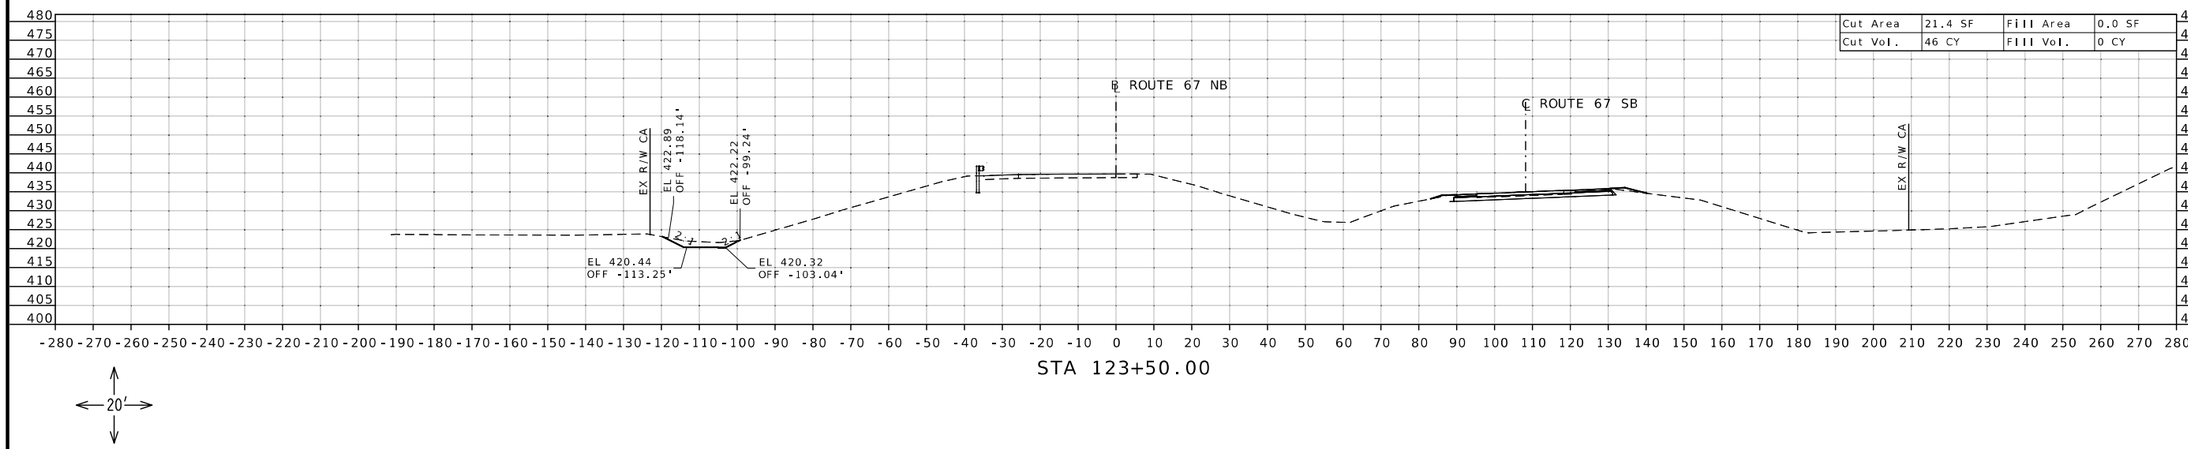

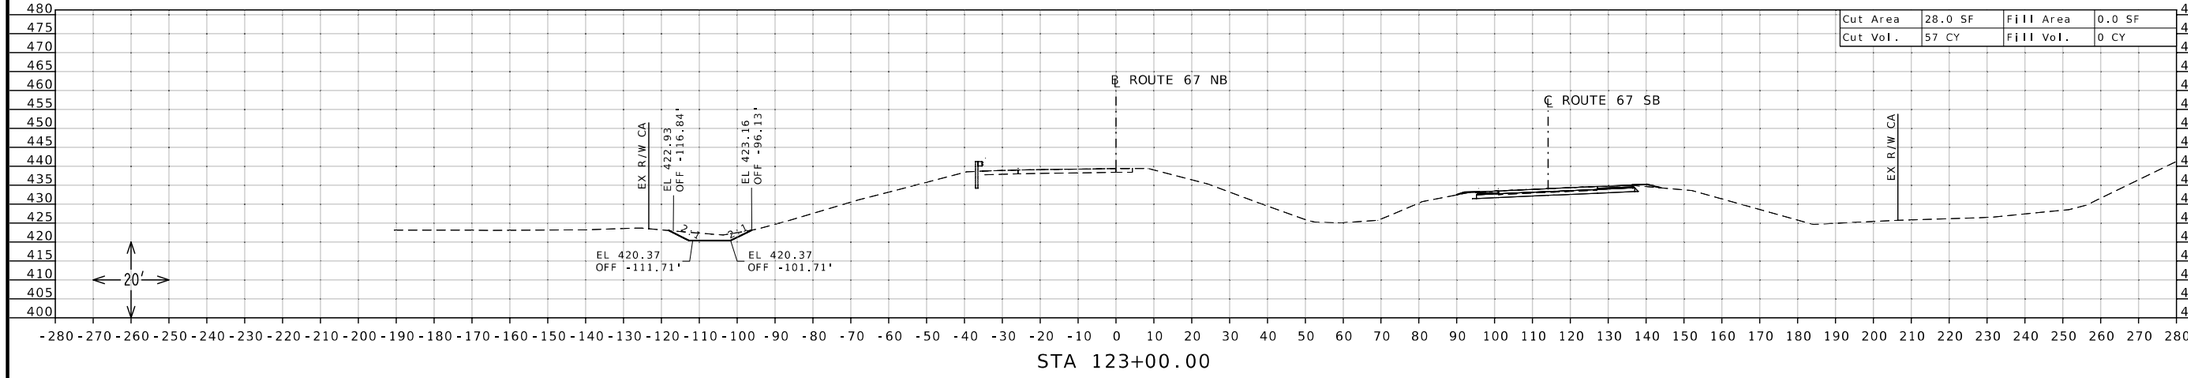

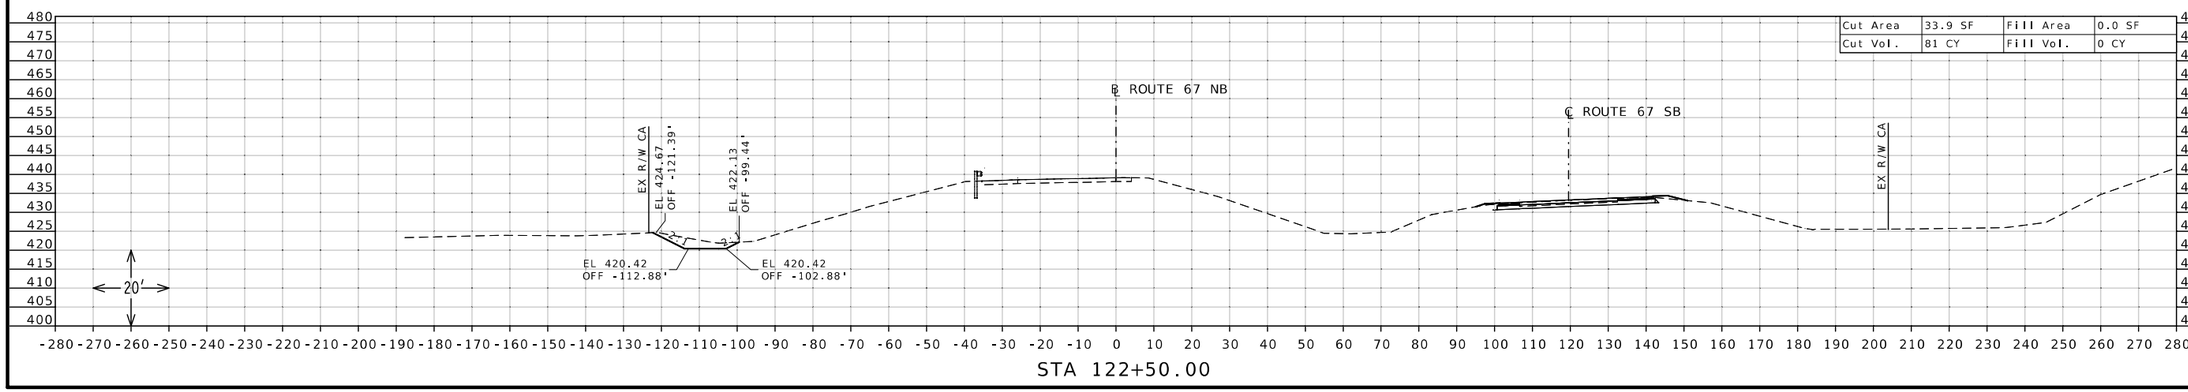

STATE OF MISSOURI
DANIEL WAYNE SAVAGEAU
NUMBER PE-2012018127
PROFESSIONAL ENGINEER

Daniel Savageau

10/04/2025 9:06:13 AM
DANIEL WAYNE SAVAGEAU - CIVIL
MO-PE-2012018127

DATE PREPARED
10/4/2025

ROUTE	STATE
67	MO
DISTRICT	SHEET NO.
SL	6

COUNTY
ST CHARLES

JOB NO.
J6P3636

CONTRACT ID.

PROJECT NO.

BRIDGE NO.


DESCRIPTION


DATE


MISSOURI HIGHWAYS AND TRANSPORTATION COMMISSION

105 WEST CAPITOL
JEFFERSON CITY, MO 65102
1-888-ASK-MODOT (1-888-275-6636)

CROSS SECTION SHEET
ROUTE 67 NORTHBOUND
SHEET 6 OF 86

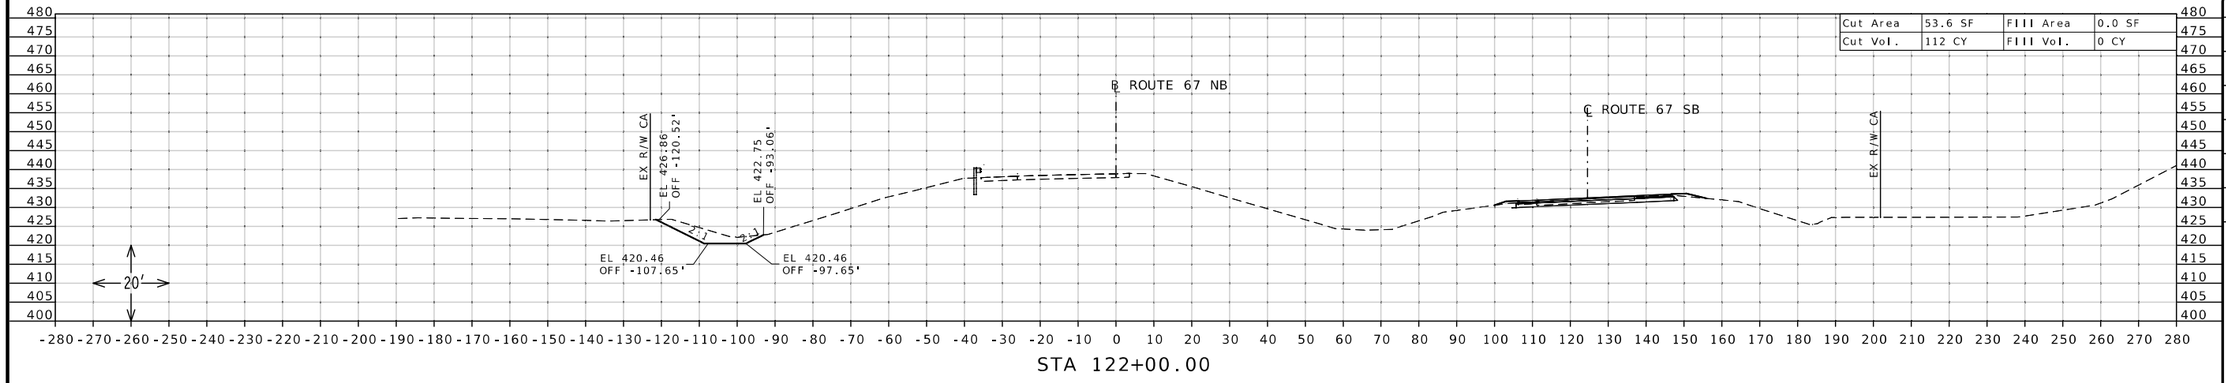

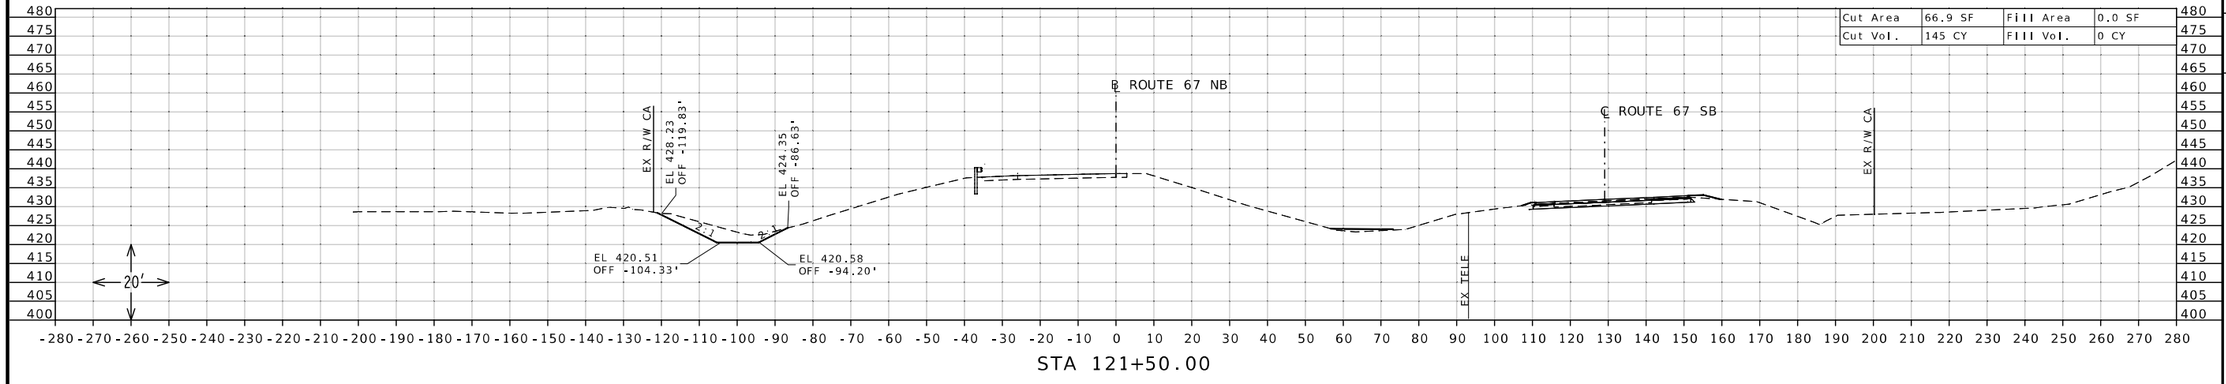

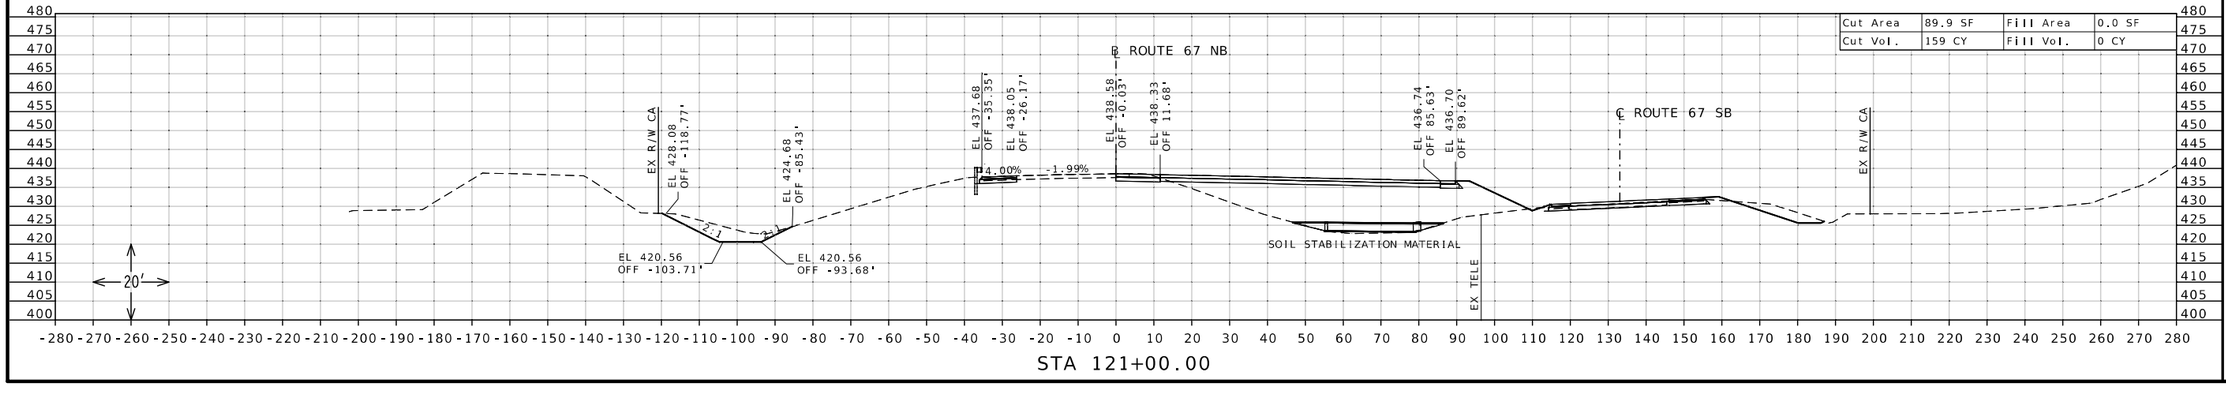

STATE OF MISSOURI
DANIEL WAYNE SAVAGEAU
NUMBER PE-2012018127
PROFESSIONAL ENGINEER

Daniel Savageau
10/04/2025 9:06:53 AM
DANIEL WAYNE SAVAGEAU - CIVIL
MO-PE-2012018127

DATE PREPARED
10/4/2025

ROUTE	STATE
67	MO
DISTRICT	SHEET NO.
SL	7

COUNTY
ST CHARLES

JOB NO.
J6P3636

CONTRACT ID.

PROJECT NO.


BRIDGE NO.

DESCRIPTION	DATE


MISSOURI HIGHWAYS AND TRANSPORTATION COMMISSION

105 WEST CAPITOL
JEFFERSON CITY, MO 65102
1-888-ASK-MODOT (1-888-275-6636)


CROSS SECTION SHEET
ROUTE 67 NORTHBOUND
SHEET 7 OF 86

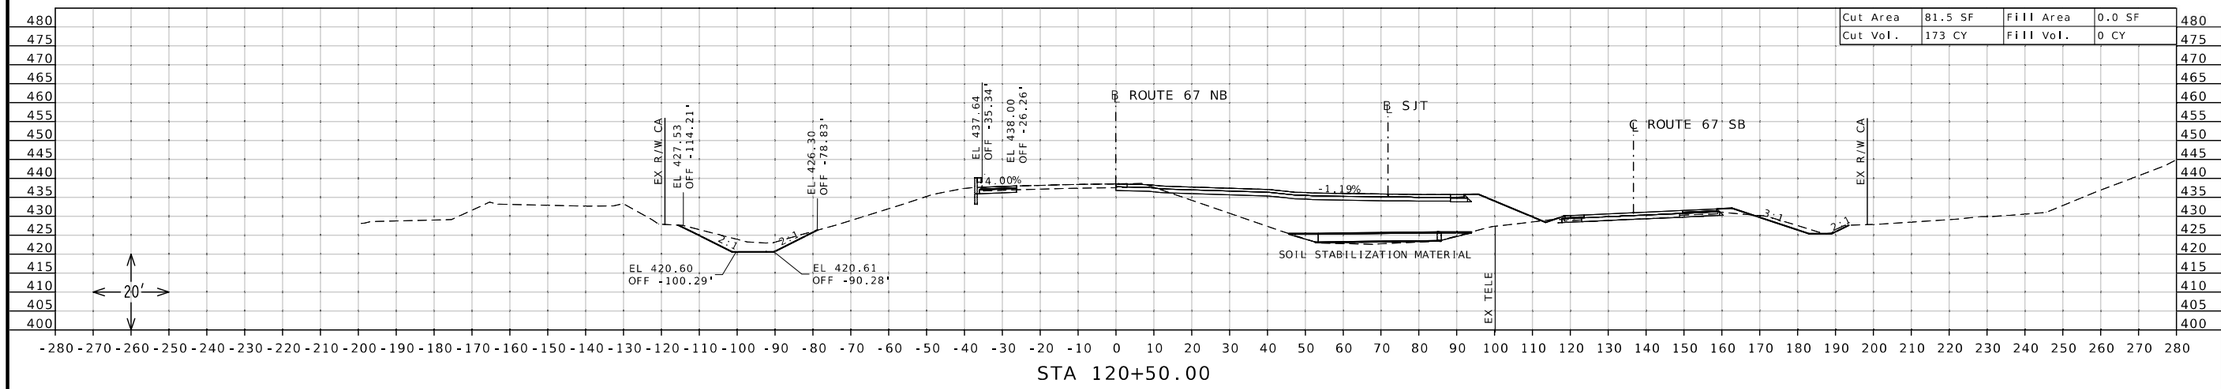

STA 120+50.00

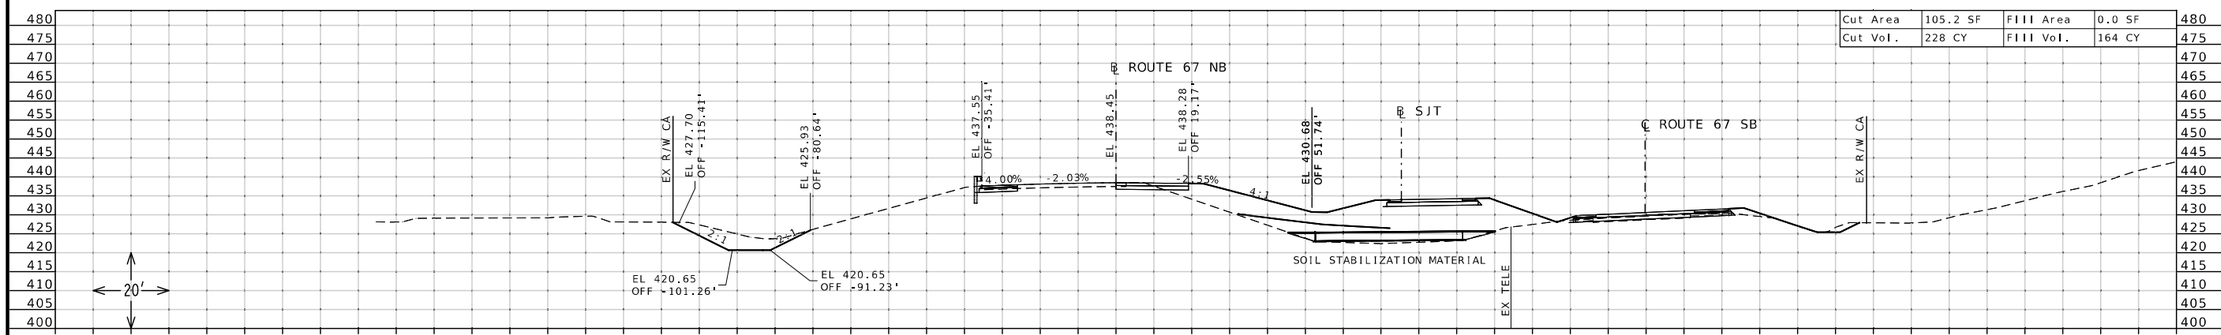

STA 120+00.00

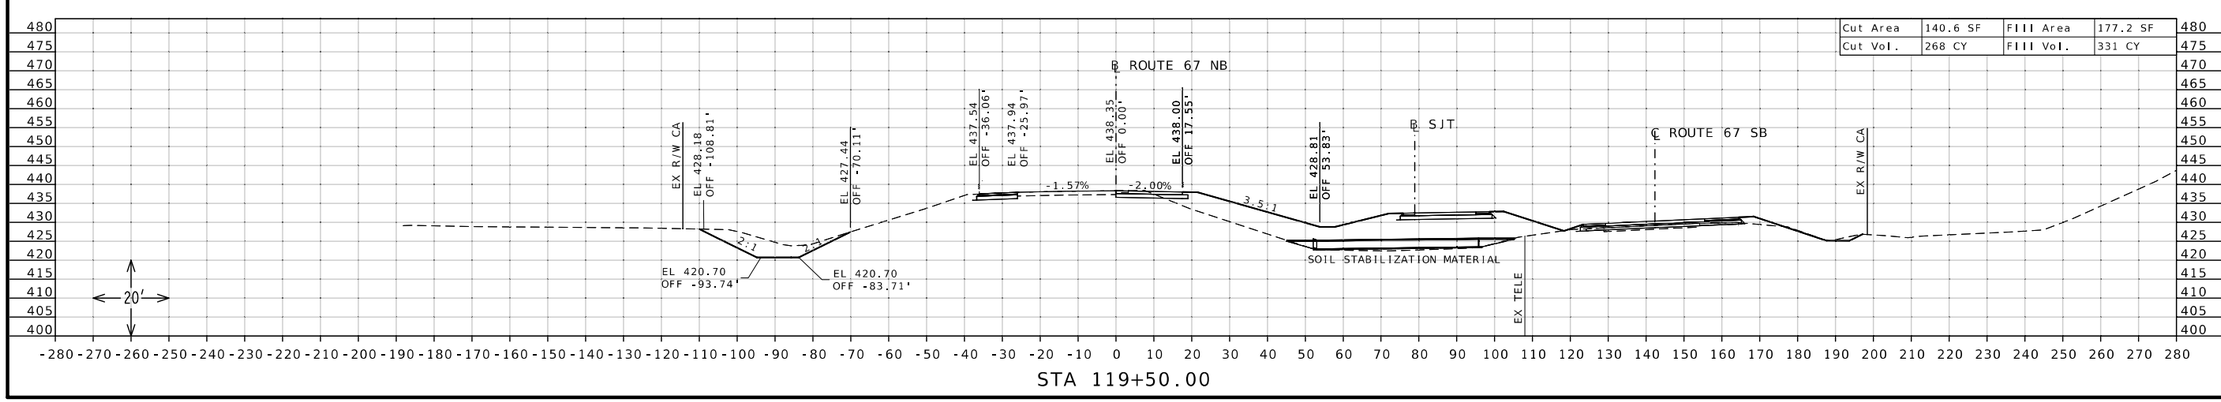

STA 119+50.00

STATE OF MISSOURI
DANIEL WAYNE SAVAGEAU
NUMBER PE-2012018127
PROFESSIONAL ENGINEER
Daniel Savageau
10/04/2025 9:07:12 AM
DANIEL WAYNE SAVAGEAU - CIVIL
MO-PE-2012018127

DATE PREPARED
10/4/2025

ROUTE	STATE
67	MO

DISTRICT	SHEET NO.
SL	8

COUNTY
ST CHARLES

JOB NO.
J6P3636

CONTRACT ID.

PROJECT NO.


BRIDGE NO.


DESCRIPTION	DATE


MISSOURI HIGHWAYS AND TRANSPORTATION COMMISSION

105 WEST CAPITOL
JEFFERSON CITY, MO 65102
1-888-ASK-MODOT (1-888-275-6636)

CROSS SECTION SHEET
ROUTE 67 NORTHBOUND
SHEET 8 OF 86

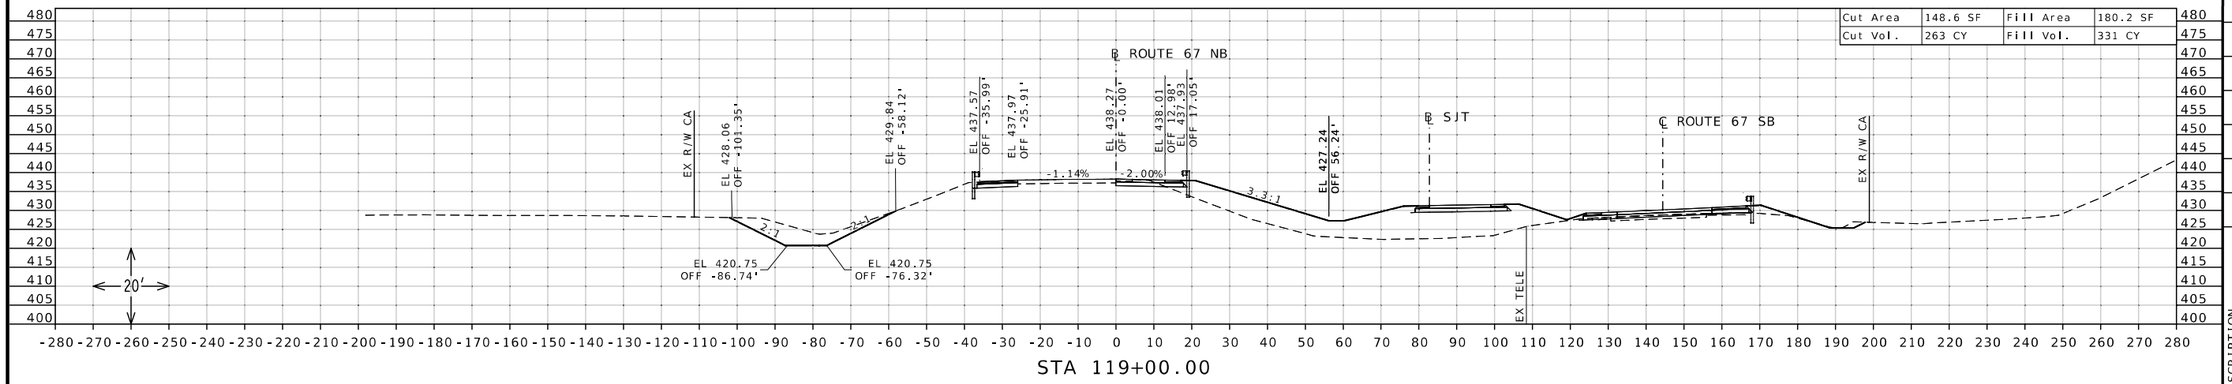

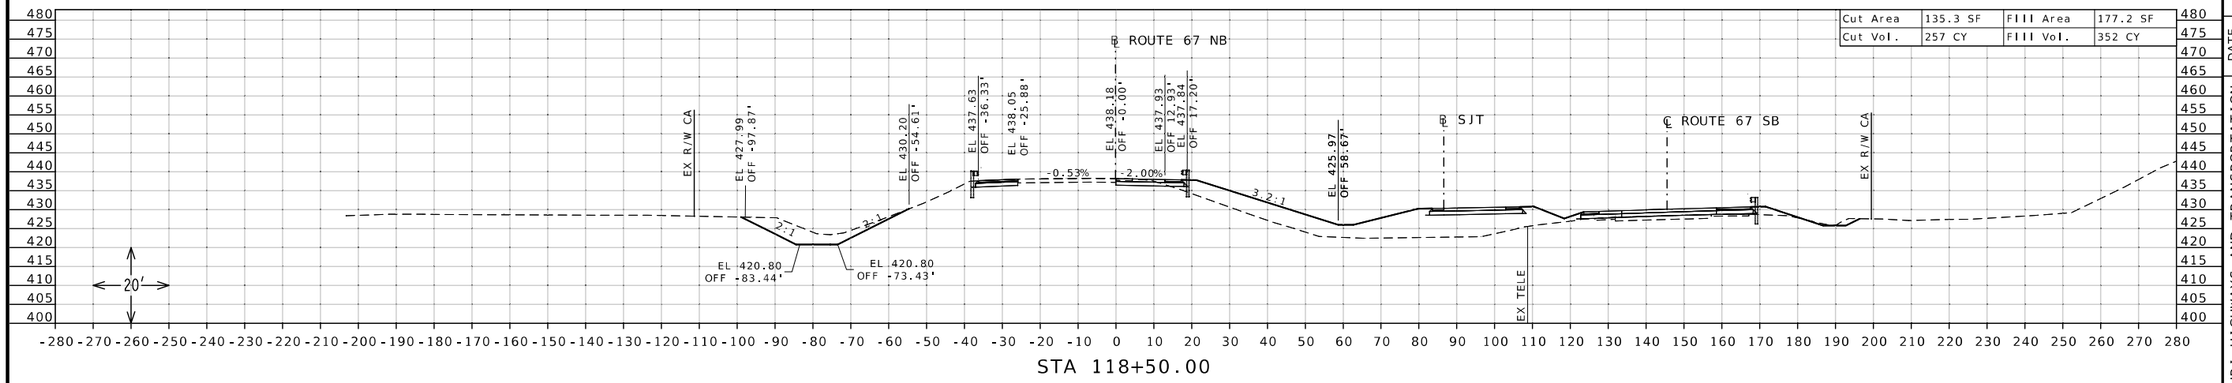

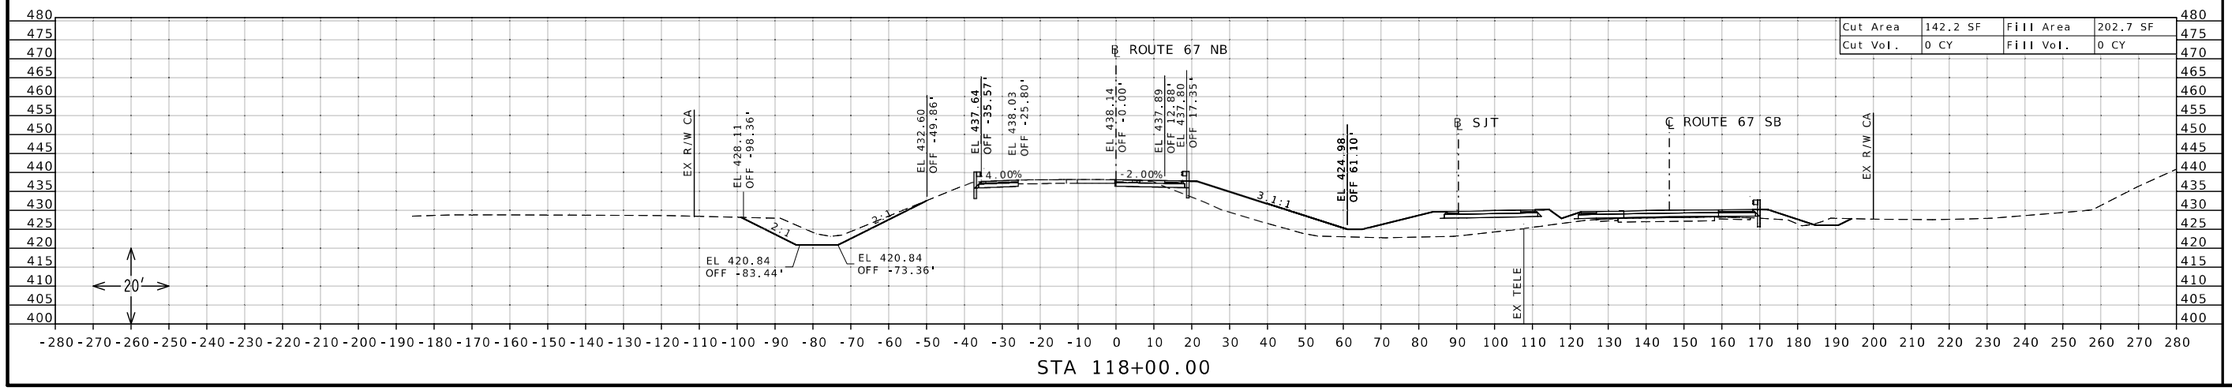

STATE OF MISSOURI
DANIEL WAYNE SAVAGEAU
NUMBER PE-2012018127
PROFESSIONAL ENGINEER

Daniel Savageau

10/04/2025 9:07:33 AM
DANIEL WAYNE SAVAGEAU - CIVIL
MO-PE-2012018127
DATE PREPARED

10/4/2025

ROUTE	STATE
67	MO
DISTRICT	SHEET NO.
SL	9

COUNTY
ST CHARLES

JOB NO.
J6P3636

CONTRACT ID.

PROJECT NO.


BRIDGE NO.


DESCRIPTION	DATE


MISSOURI HIGHWAYS AND TRANSPORTATION COMMISSION

105 WEST CAPITOL
JEFFERSON CITY, MO 65102
1-888-ASK-MODOT (1-888-275-6636)

CROSS SECTION SHEET
ROUTE 67 NORTHBOUND
SHEET 9 OF 86

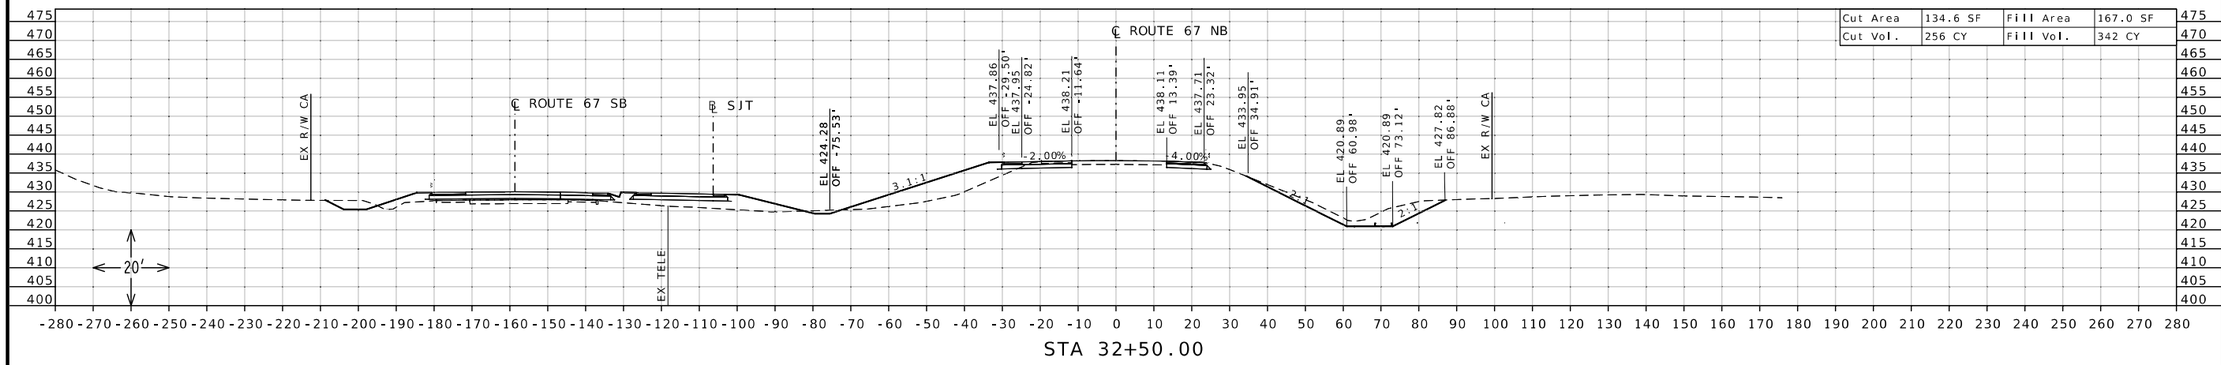

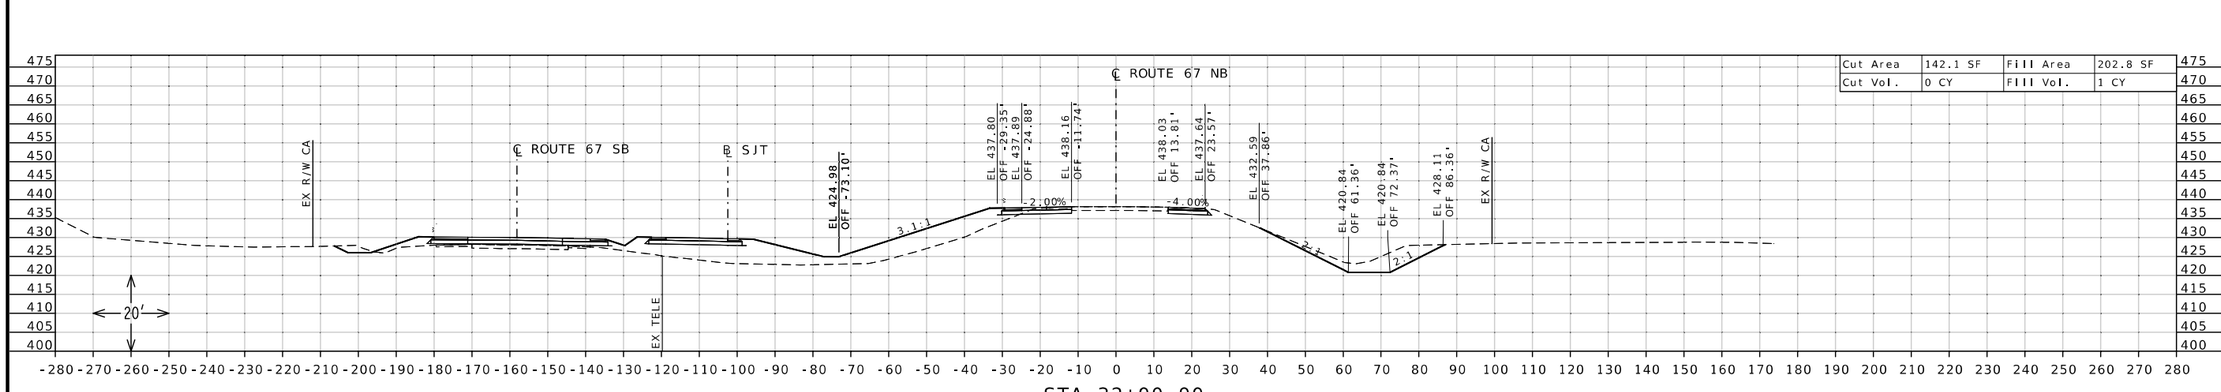

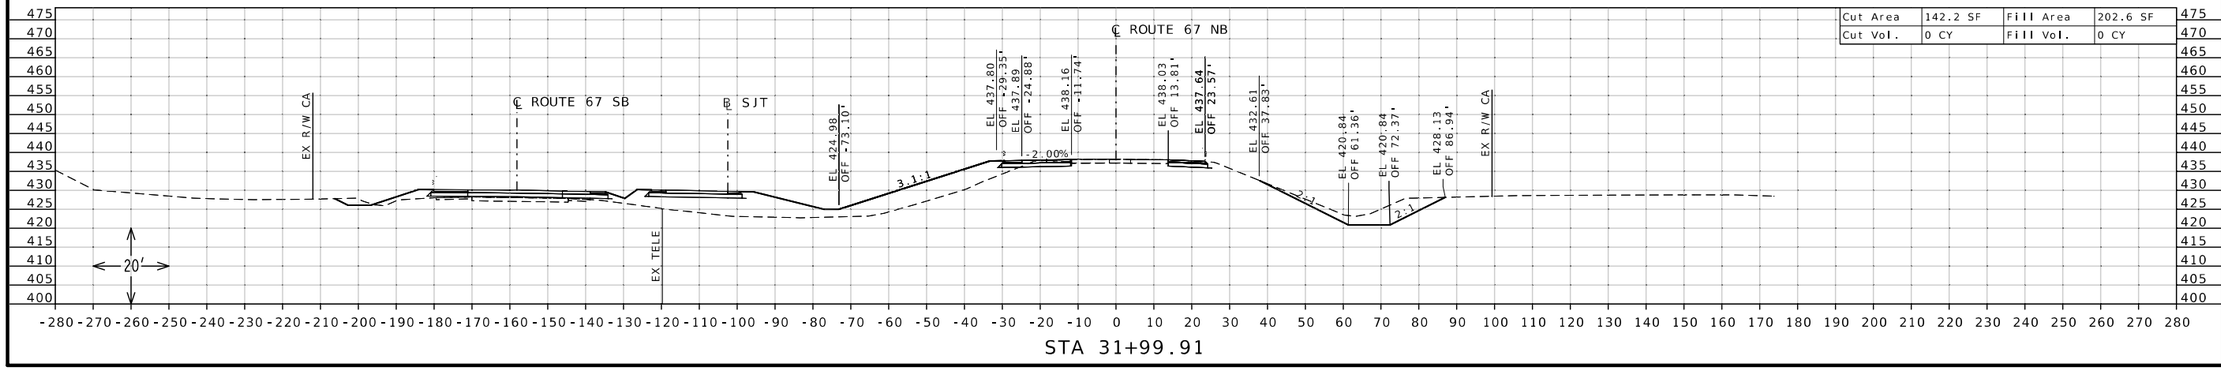

STATE OF MISSOURI
DANIEL WAYNE SAVAGEAU
NUMBER PE-2012018127
PROFESSIONAL ENGINEER
Daniel Savageau
10/04/2025 9:07:51 AM
DANIEL WAYNE SAVAGEAU - CIVIL
MO-PE-2012018127

DATE PREPARED
10/4/2025

ROUTE	STATE
67	MO
DISTRICT	SHEET NO.
SL	10

COUNTY
ST CHARLES

JOB NO.
J6P3636

CONTRACT ID.

PROJECT NO.

BRIDGE NO.


DESCRIPTION


DATE


MISSOURI HIGHWAYS AND TRANSPORTATION COMMISSION

105 WEST CAPITOL
JEFFERSON CITY, MO 65102
1-888-ASK-MODOT (1-888-275-6636)

CROSS SECTION SHEET
ROUTE 67 NORTHBOUND
SHEET 10 OF 86

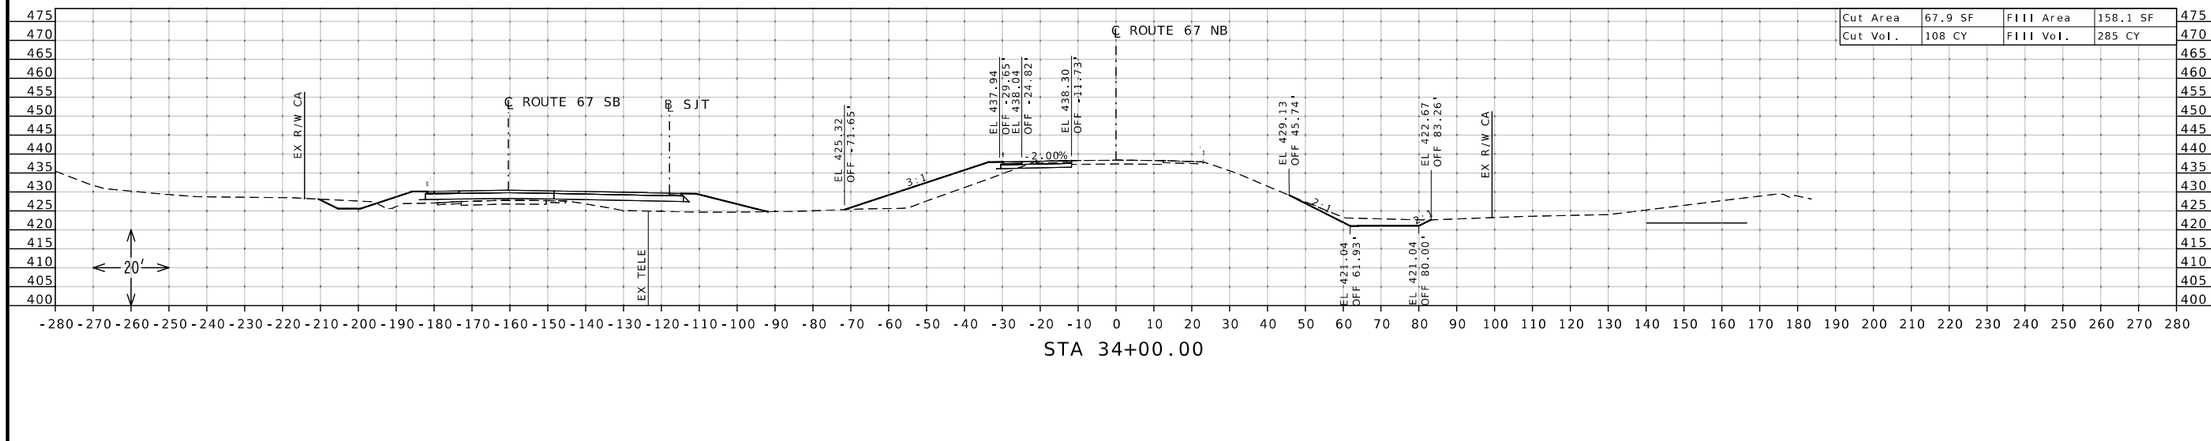

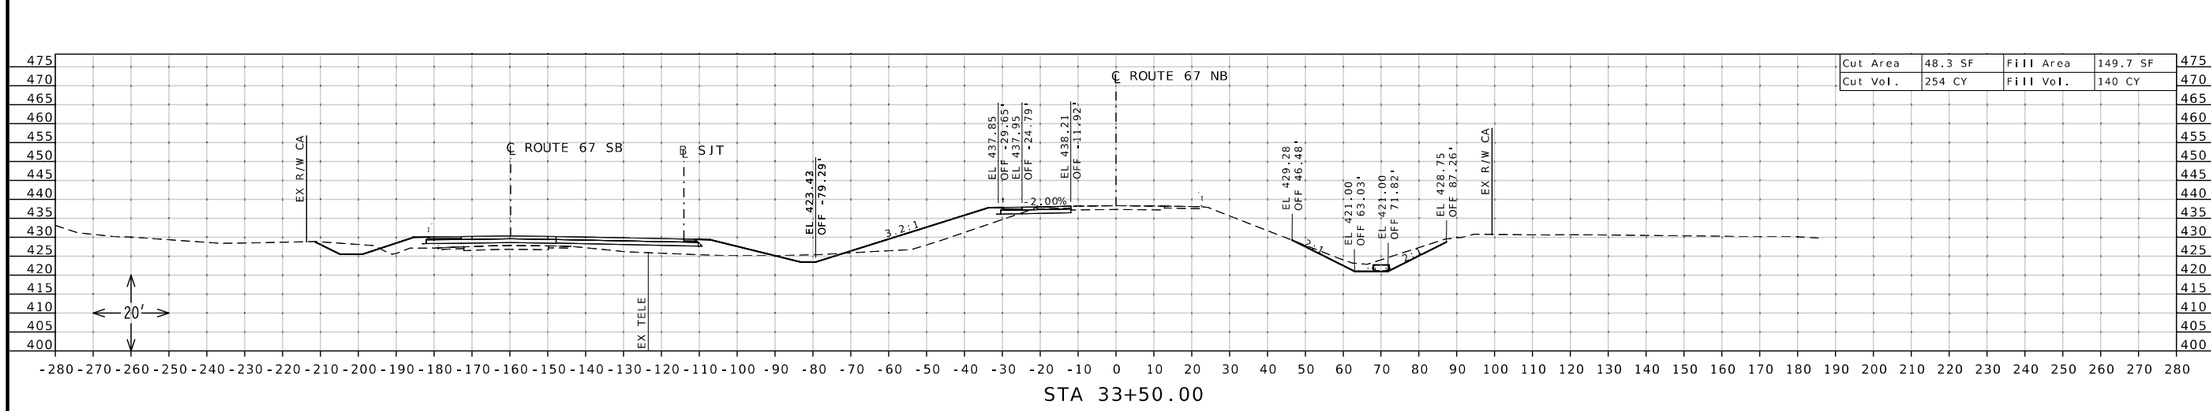

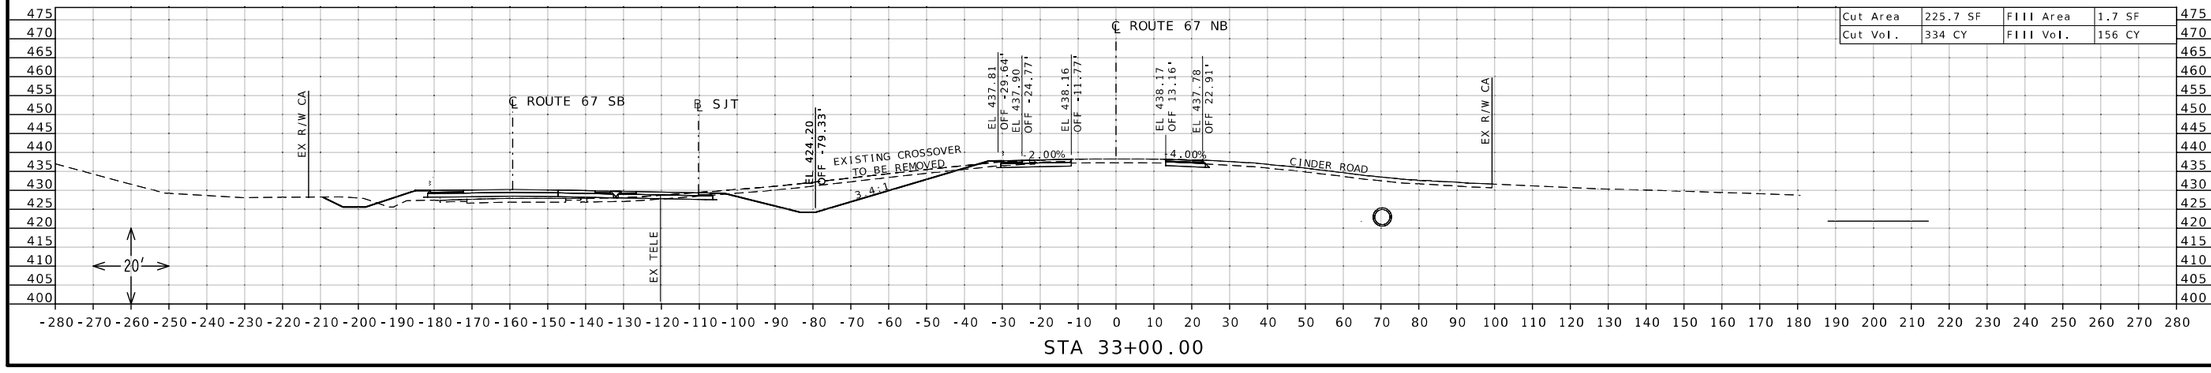

DANIEL WAYNE SAVAGEAU
NUMBER PE-2012018127
PROFESSIONAL ENGINEER
STATE OF MISSOURI

10/04/2025 9:08:11 AM
DANIEL WAYNE SAVAGEAU - CIVIL
MO-PE-2012018127
DATE PREPARED
10/4/2025

ROUTE	STATE
67	MO
DISTRICT	SHEET NO.
SL	11

COUNTY
ST CHARLES

JOB NO.
J6P3636

CONTRACT ID.

PROJECT NO.

BRIDGE NO.


DESCRIPTION

DATE


MISSOURI HIGHWAYS AND TRANSPORTATION COMMISSION

105 WEST CAPITOL
JEFFERSON CITY, MO 65102
1-888-ASK-MODOT (1-888-275-6636)


CROSS SECTION SHEET
ROUTE 67 NORTHBOUND
SHEET 11 OF 86

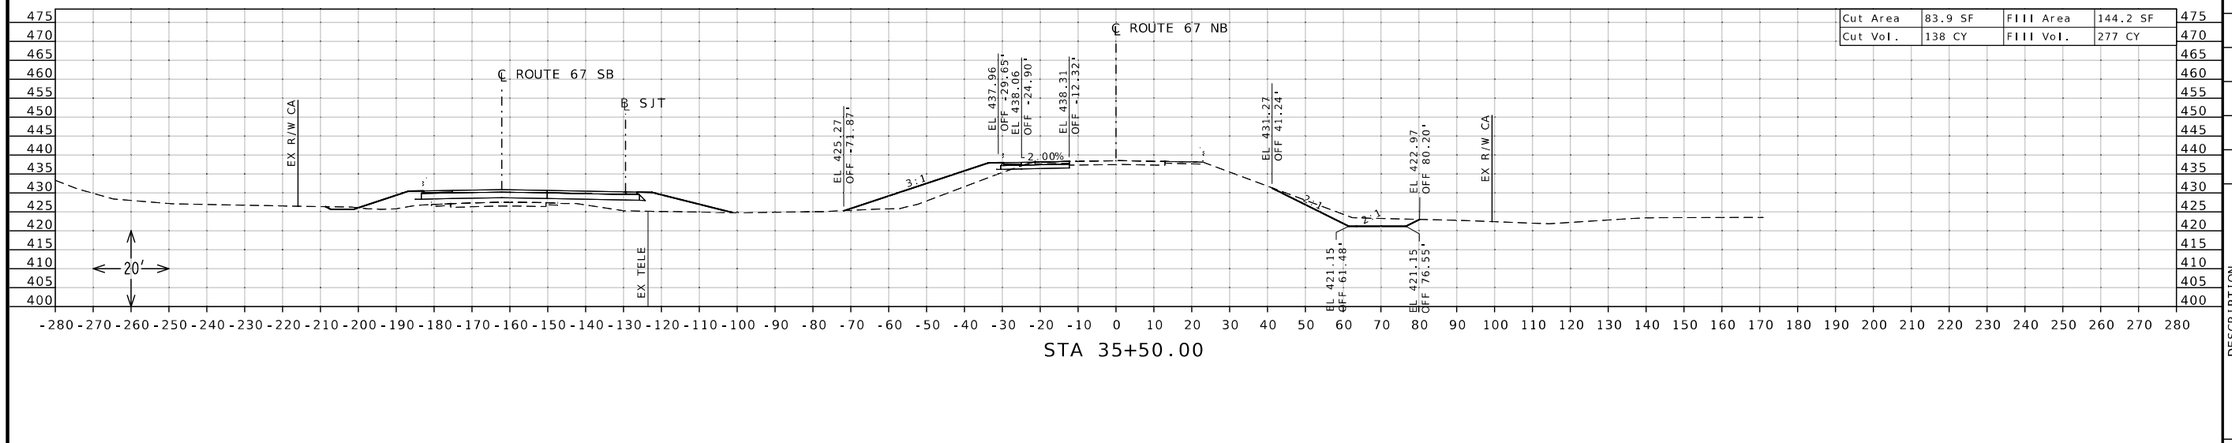

Cut Area	83.9 SF	Fill Area	144.2 SF
Cut Vol.	138 CY	Fill Vol.	277 CY

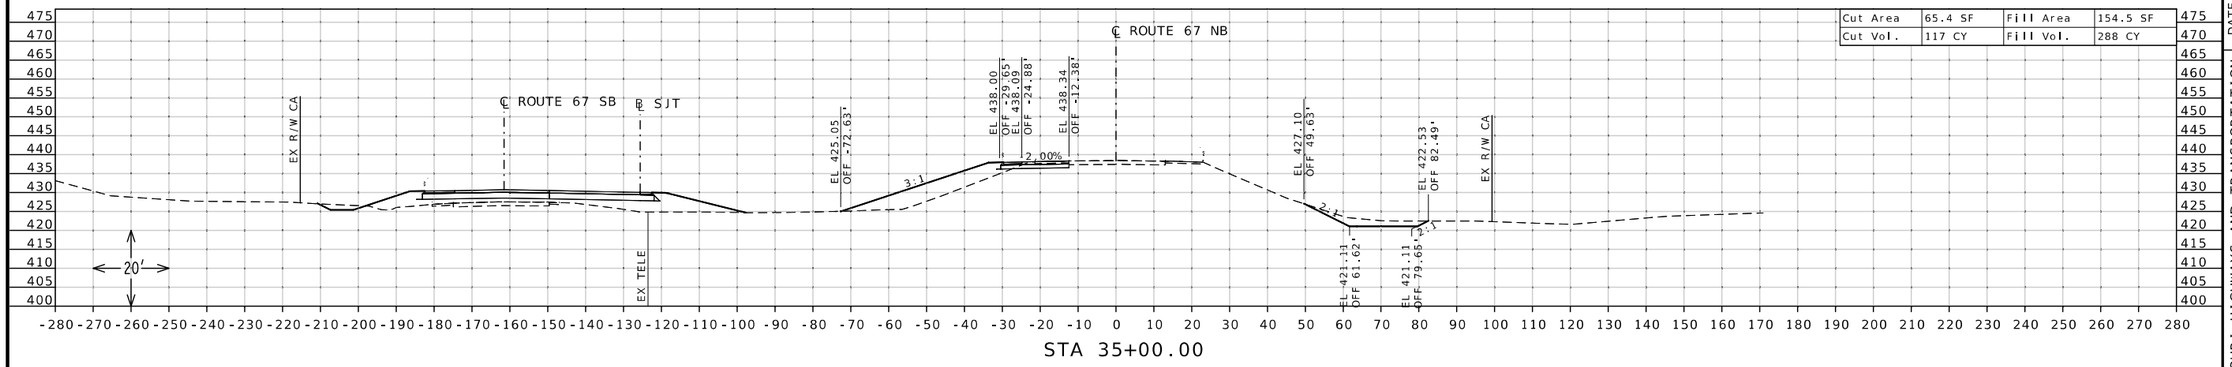

Cut Area	65.4 SF	Fill Area	154.5 SF
Cut Vol.	117 CY	Fill Vol.	288 CY

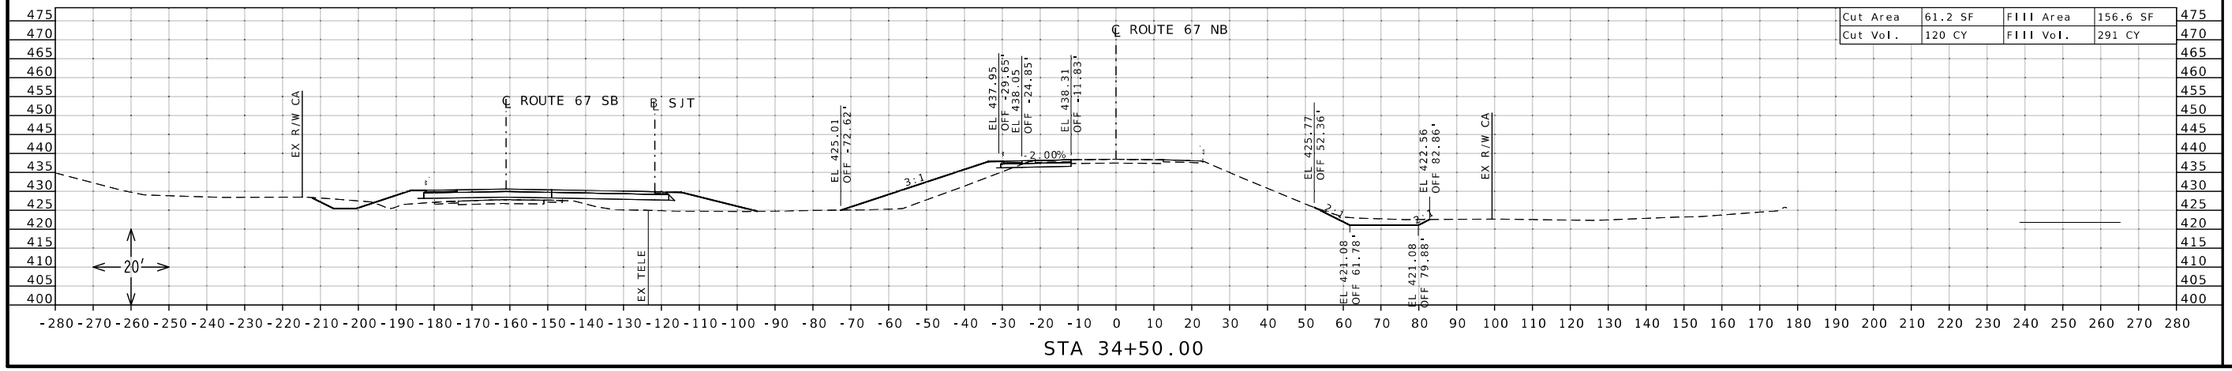

Cut Area	61.2 SF	Fill Area	156.6 SF
Cut Vol.	120 CY	Fill Vol.	291 CY

STATE OF MISSOURI
DANIEL WAYNE SAVAGEAU
NUMBER PE-2012018127
PROFESSIONAL ENGINEER

Daniel Savageau

10/04/2025 9:08:33 AM
DANIEL WAYNE SAVAGEAU - CIVIL
MO-PE-2012018127

DATE PREPARED
10/4/2025

ROUTE	STATE
67	MO
DISTRICT	SHEET NO.
SL	12

COUNTY
ST CHARLES

JOB NO.
J6P3636

CONTRACT ID.

PROJECT NO.


BRIDGE NO.


DESCRIPTION	DATE


MISSOURI HIGHWAYS AND TRANSPORTATION COMMISSION

105 WEST CAPITOL
JEFFERSON CITY, MO 65102
1-888-ASK-MODOT (1-888-275-6636)

CROSS SECTION SHEET
ROUTE 67 NORTHBOUND
SHEET 12 OF 86

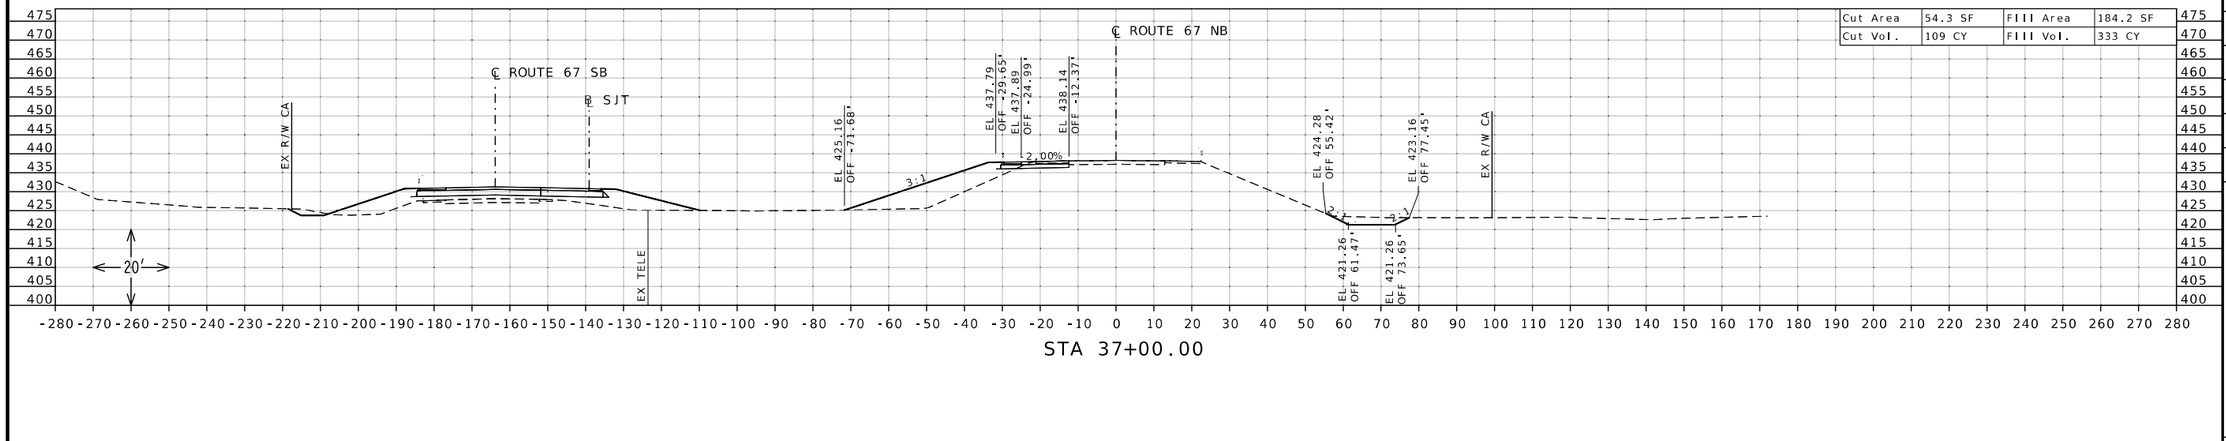

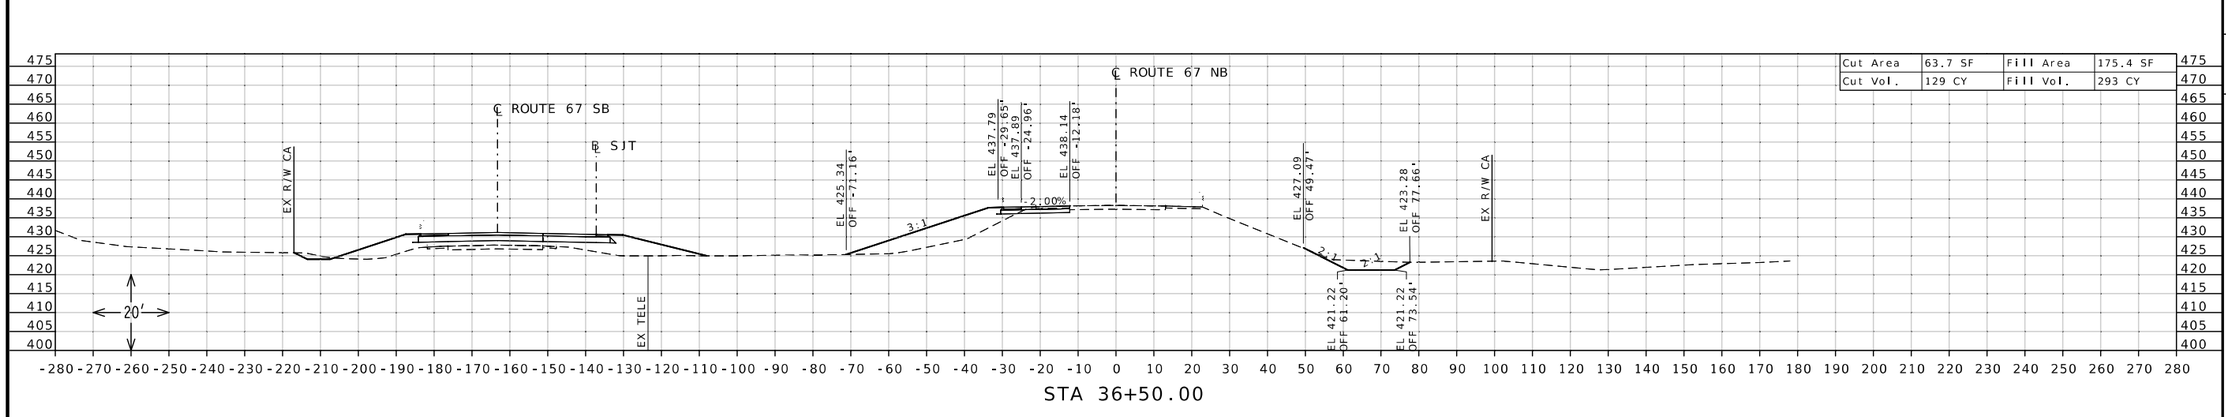

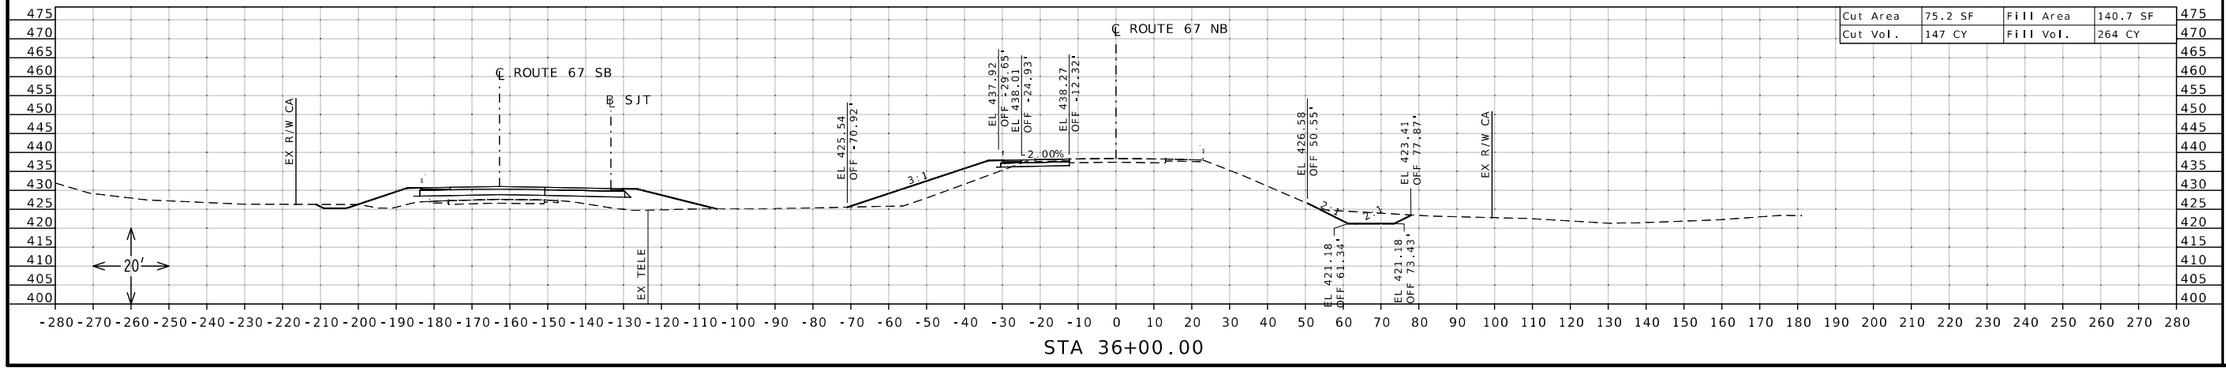

STATE OF MISSOURI
DANIEL WAYNE SAVAGEAU
NUMBER PE-2012018127
PROFESSIONAL ENGINEER
Daniel Savageau
10/04/2025 9:08:54 AM
DANIEL WAYNE SAVAGEAU - CIVIL
MO PE-2012018127

DATE PREPARED
10/4/2025

ROUTE	STATE
67	MO

DISTRICT	SHEET NO.
SL	13

COUNTY
ST CHARLES

JOB NO.
J6P3636

CONTRACT ID.


PROJECT NO.


BRIDGE NO.


DESCRIPTION	DATE

MISSOURI HIGHWAYS AND TRANSPORTATION COMMISSION
105 WEST CAPITOL
JEFFERSON CITY, MO 65102
1-888-ASK-MODOT (1-888-275-6636)

CROSS SECTION SHEET
ROUTE 67 NORTHBOUND
SHEET 13 OF 86

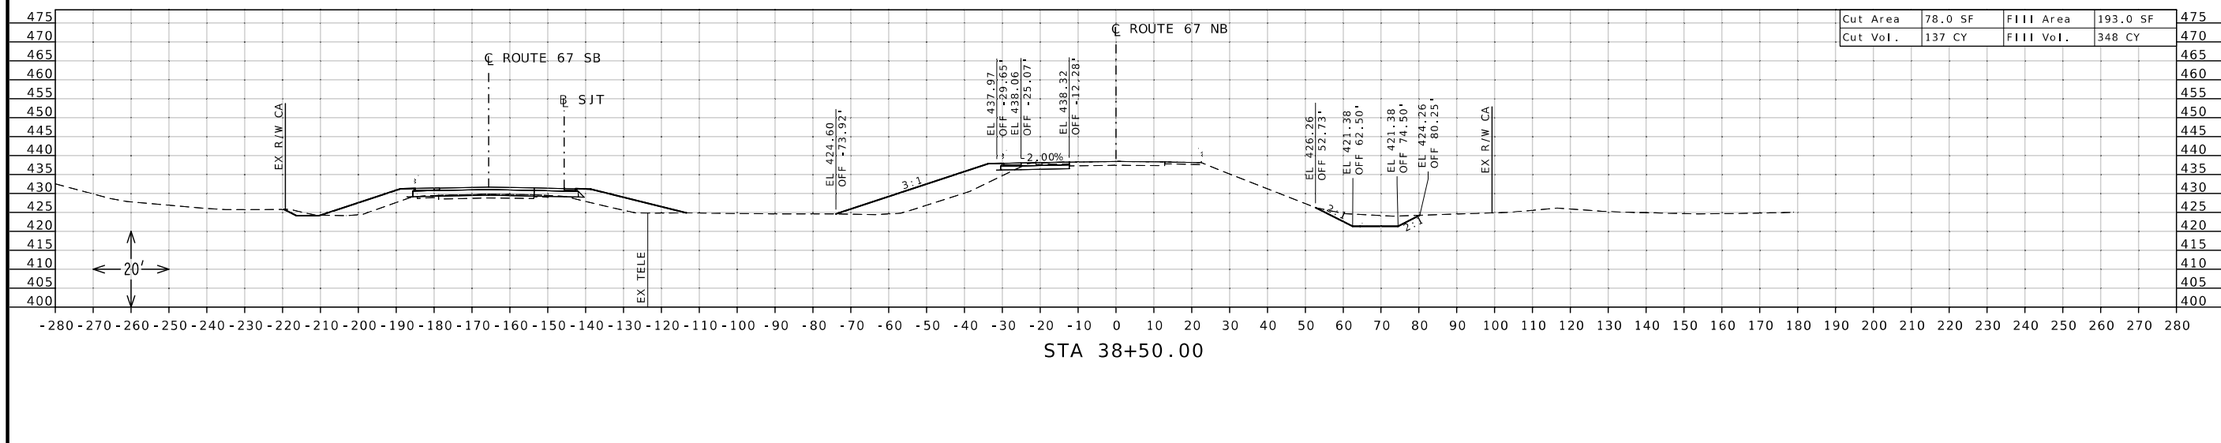

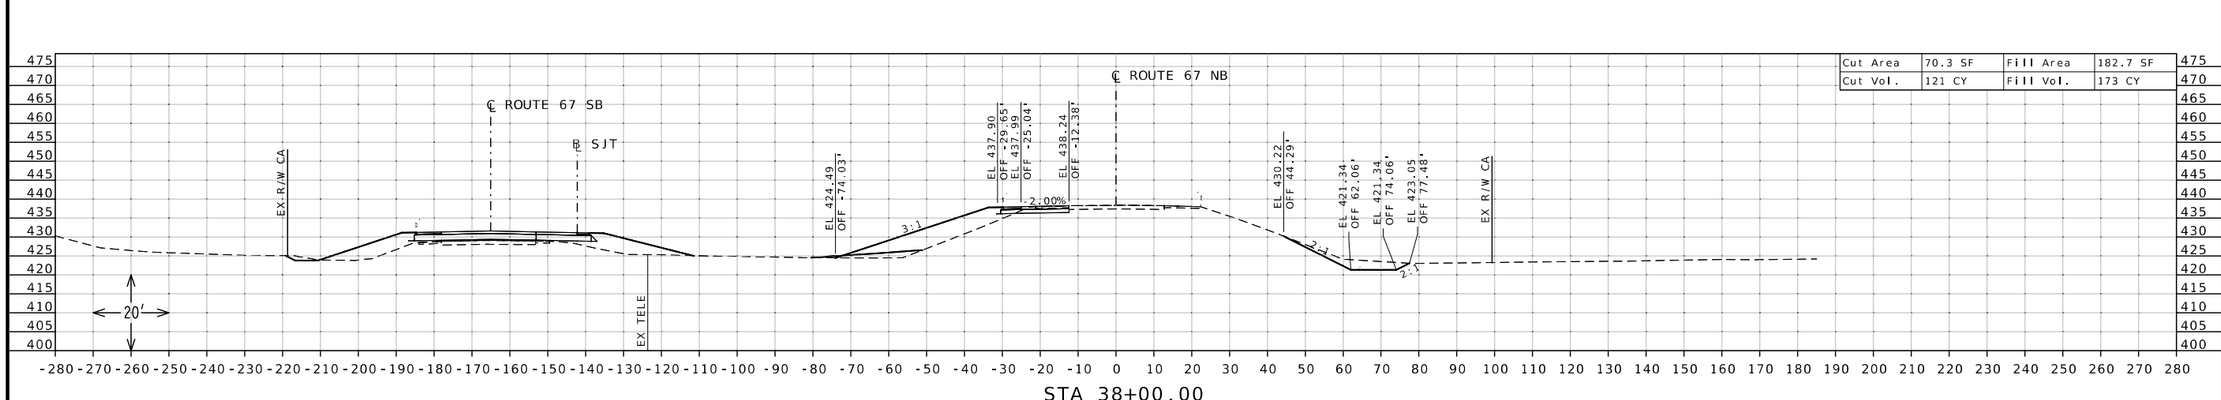

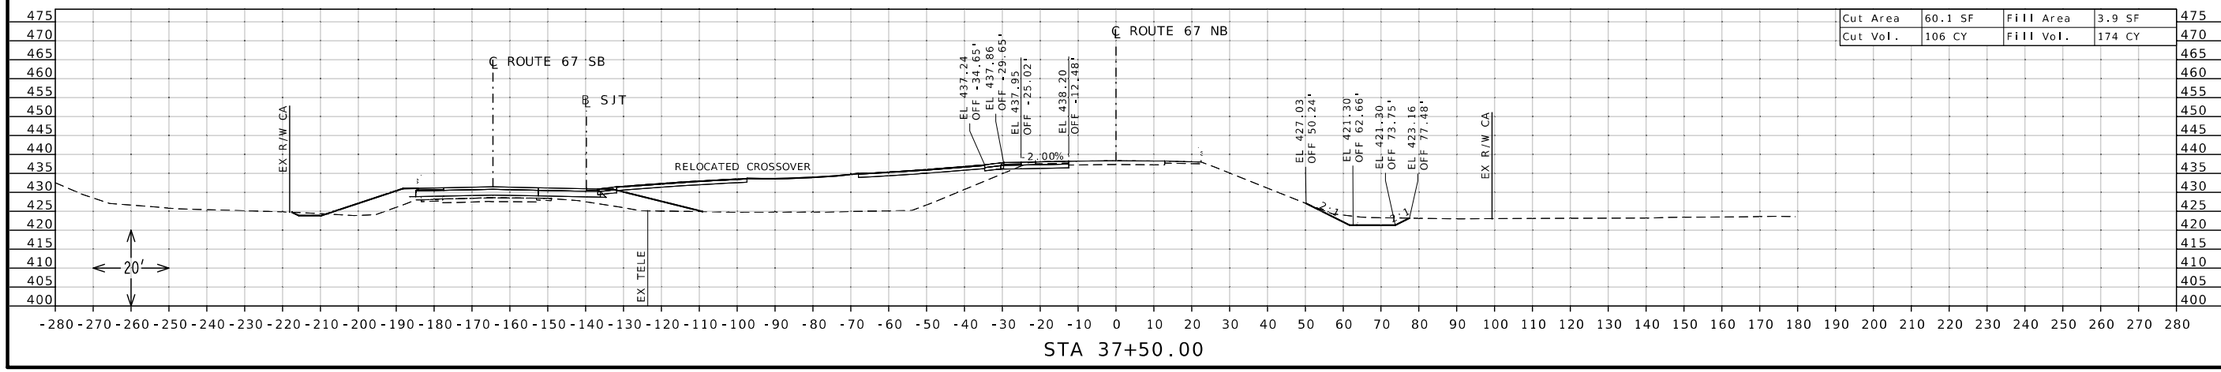

STATE OF MISSOURI
DANIEL WAYNE SAVAGEAU
NUMBER PE-2012018127
PROFESSIONAL ENGINEER
Daniel Savageau
10/04/2025 9:09:14 AM
DANIEL WAYNE SAVAGEAU - CIVIL
MO-PE-2012018127

DATE PREPARED
10/4/2025

ROUTE	STATE
67	MO
DISTRICT	SHEET NO.
SL	14

COUNTY
ST CHARLES

JOB NO.
J6P3636

CONTRACT ID.

PROJECT NO.

BRIDGE NO.


DESCRIPTION


DATE


MISSOURI HIGHWAYS AND TRANSPORTATION COMMISSION

105 WEST CAPITOL
JEFFERSON CITY, MO 65102
1-888-ASK-MODOT (1-888-275-6636)

CROSS SECTION SHEET
ROUTE 67 NORTHBOUND
SHEET 14 OF 86

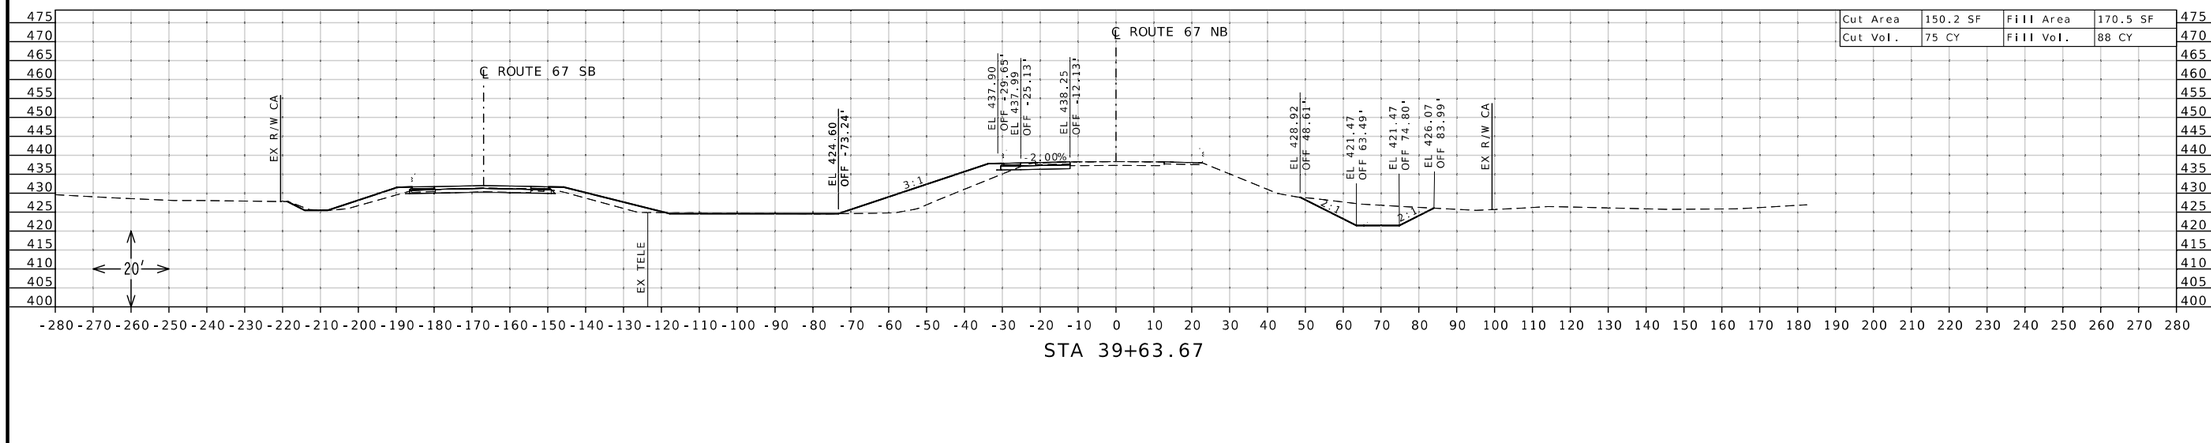

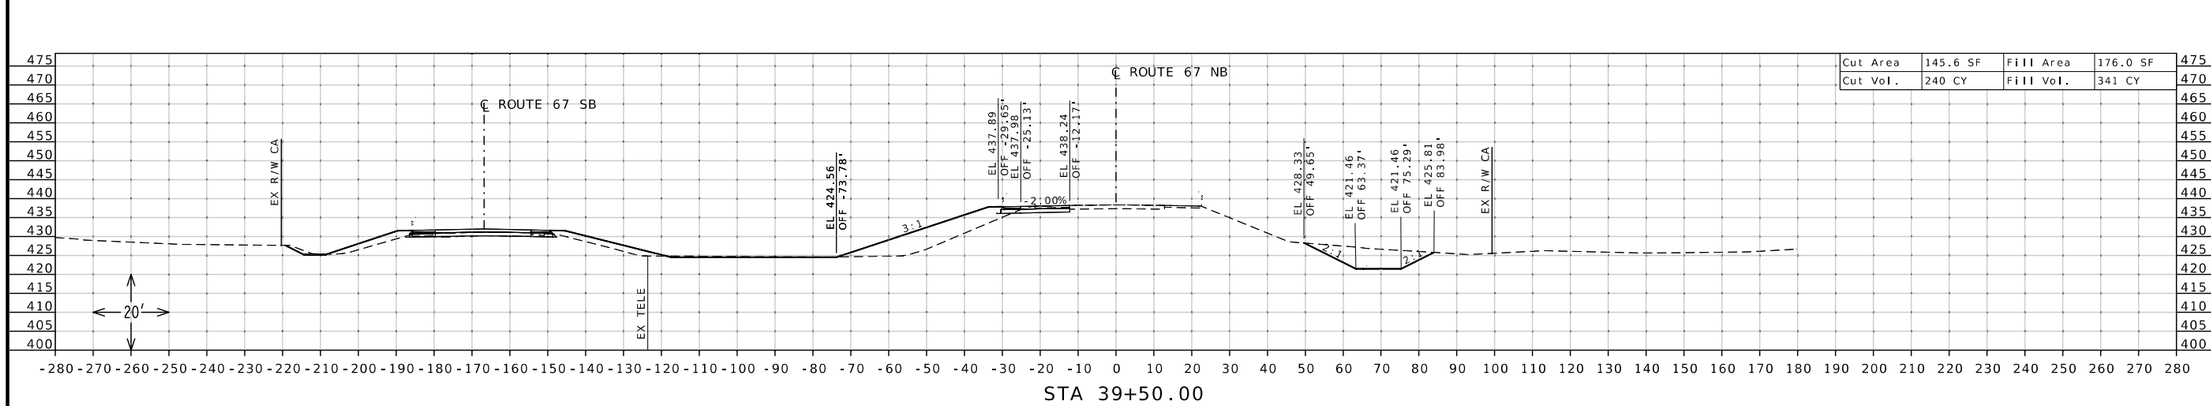

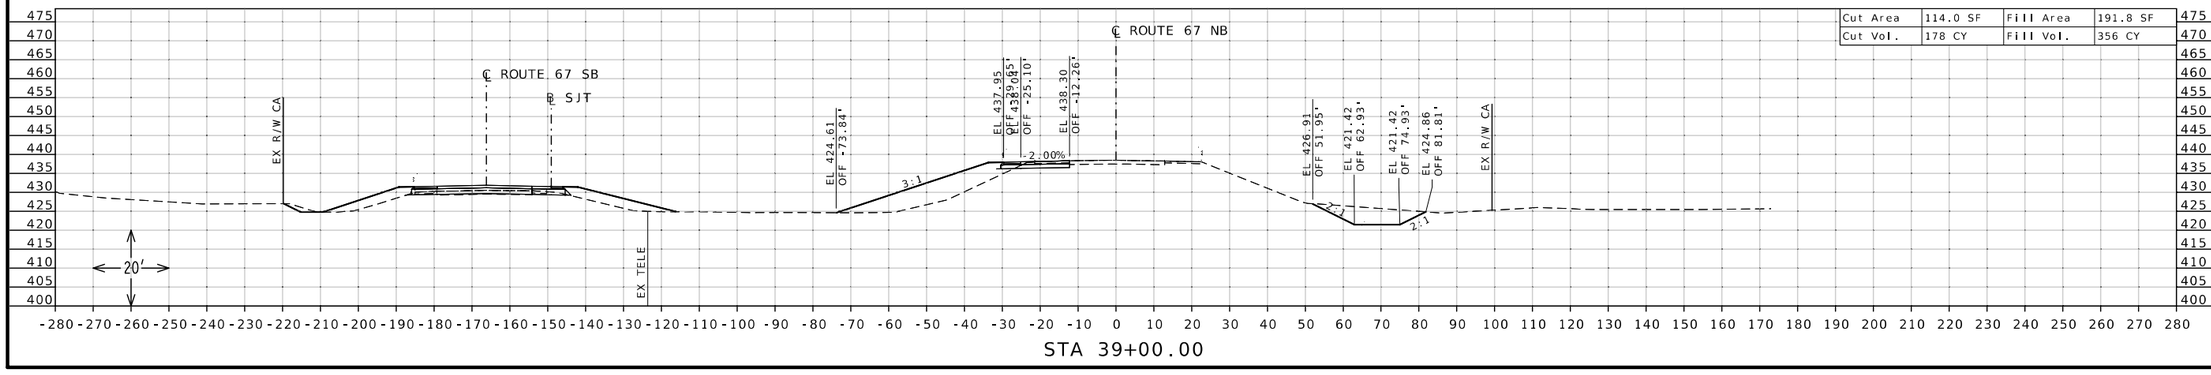

STATE OF MISSOURI
DANIEL WAYNE SAVAGEAU
NUMBER PE-2012018127
PROFESSIONAL ENGINEER

Daniel Savageau

10/04/2025 9:09:29 AM
DANIEL WAYNE SAVAGEAU - CIVIL
MO-PE-2012018127

DATE PREPARED
10/4/2025

ROUTE	STATE
67	MO
DISTRICT	SHEET NO.
SL	15

COUNTY
ST CHARLES

JOB NO.
J6P3636

CONTRACT ID.

PROJECT NO.

BRIDGE NO.


DESCRIPTION


DATE


MISSOURI HIGHWAYS AND TRANSPORTATION COMMISSION

105 WEST CAPITOL
JEFFERSON CITY, MO 65102
1-888-ASK-MODOT (1-888-275-6636)

CROSS SECTION SHEET
ROUTE 67 NORTHBOUND
SHEET 15 OF 86

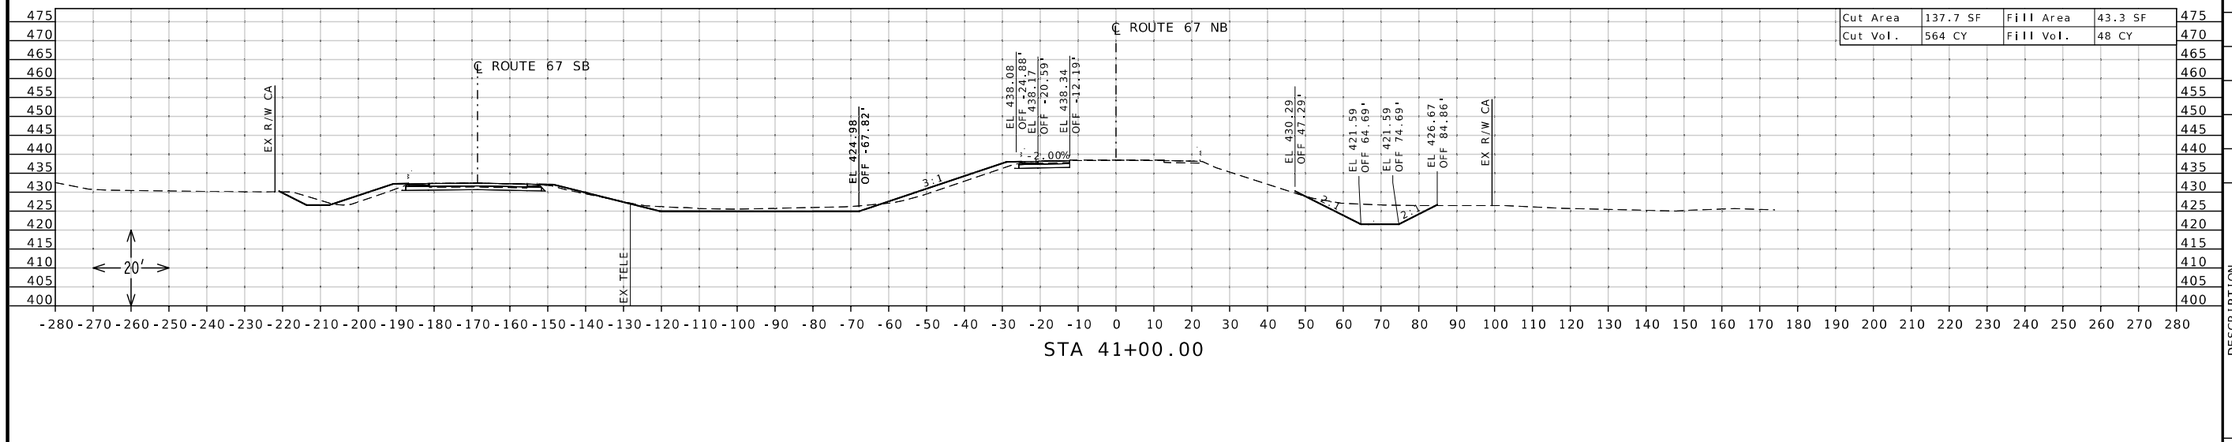

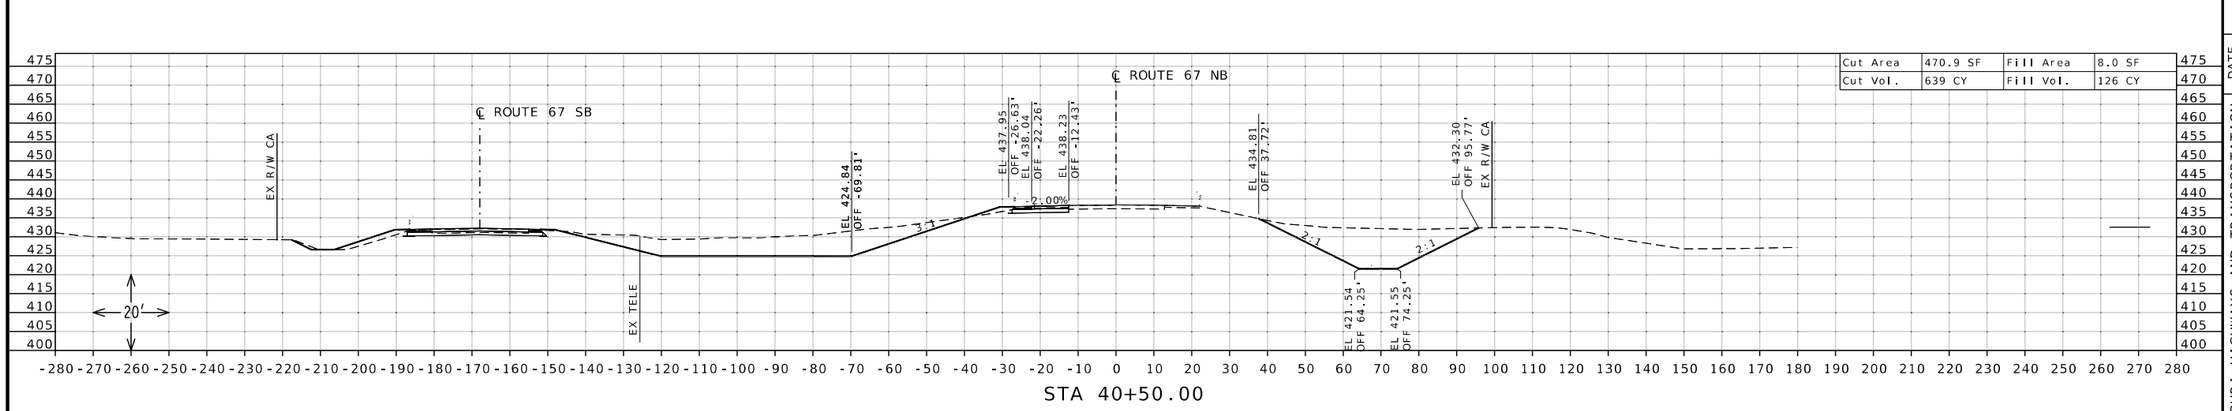

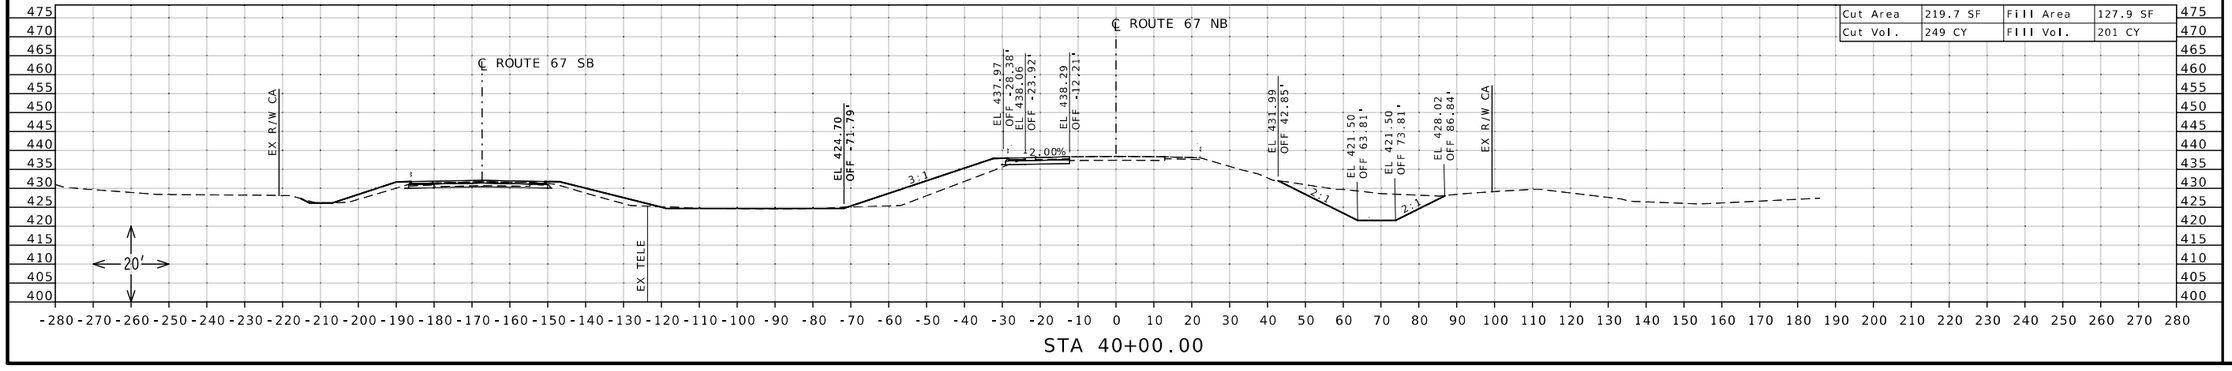

STATE OF MISSOURI
DANIEL WAYNE SAVAGEAU
NUMBER PE-2012018127
PROFESSIONAL ENGINEER

Daniel Savageau

10/04/2025 9:09:49 AM
DANIEL WAYNE SAVAGEAU - CIVIL
MO-PE-2012018127

DATE PREPARED
10/4/2025

ROUTE	STATE
67	MO

DISTRICT	SHEET NO.
SL	16

COUNTY
ST CHARLES

JOB NO.
J6P3636

CONTRACT ID.

PROJECT NO.

BRIDGE NO.


DESCRIPTION


DATE


MISSOURI HIGHWAYS AND TRANSPORTATION COMMISSION

105 WEST CAPITOL
JEFFERSON CITY, MO 65102
1-888-ASK-MODOT (1-888-275-6636)

CROSS SECTION SHEET
ROUTE 67 NORTHBOUND
SHEET 16 OF 86

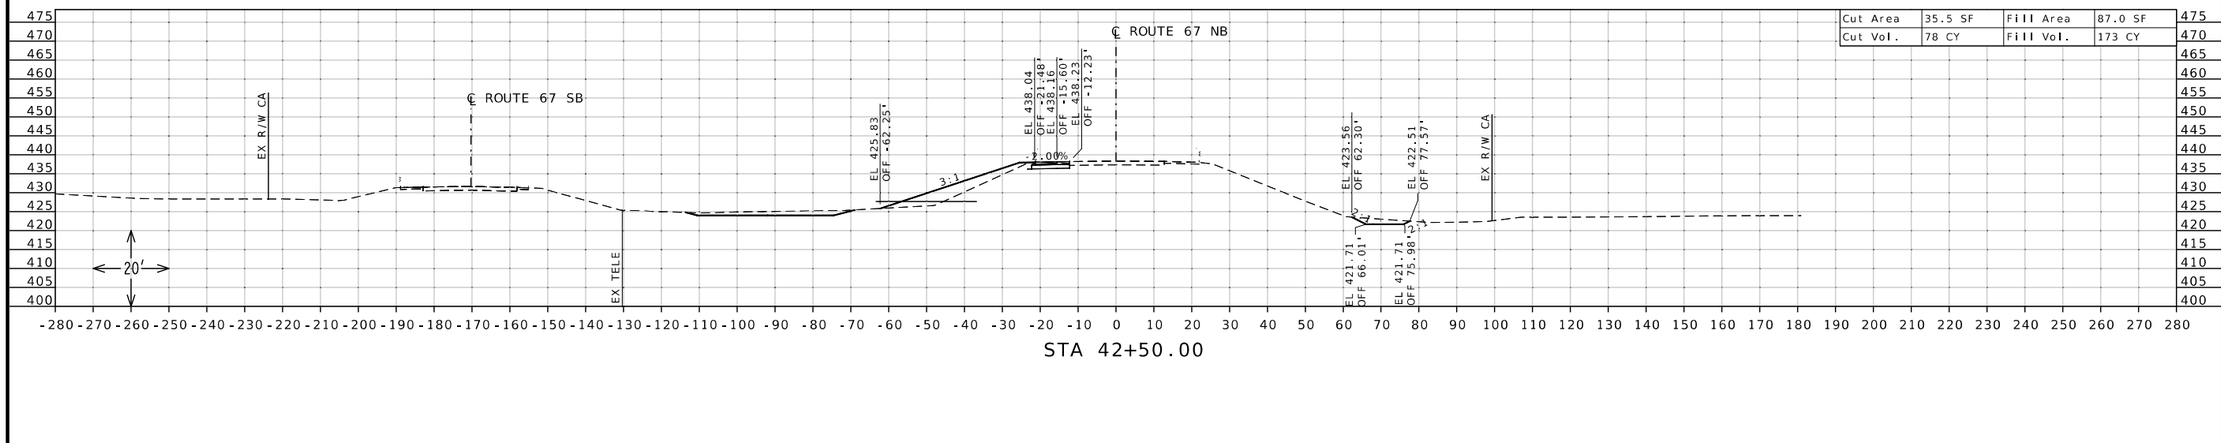

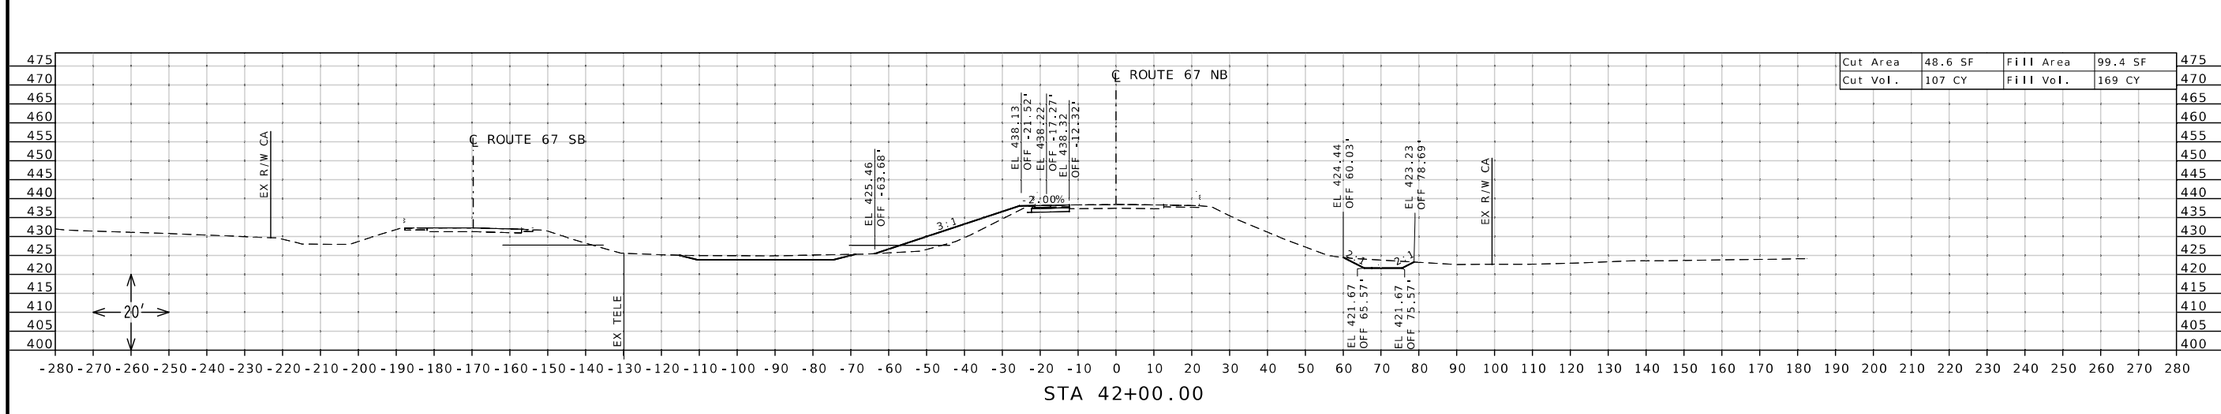

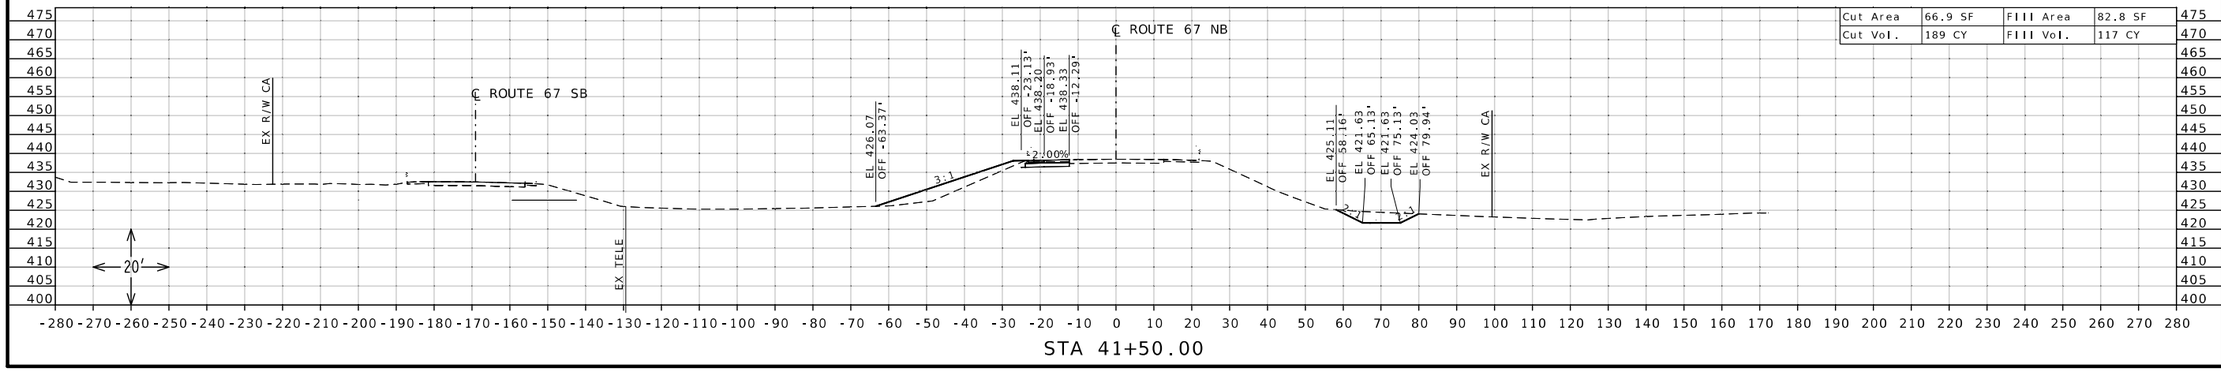

STATE OF MISSOURI
DANIEL WAYNE SAVAGEAU
NUMBER PE-2012018127
PROFESSIONAL ENGINEER

Daniel Savageau

10/04/2025 9:10:06 AM
DANIEL WAYNE SAVAGEAU · CIVIL
MO-PE-2012018127

DATE PREPARED
10/4/2025

ROUTE	STATE
67	MO
DISTRICT	SHEET NO.
SL	17

COUNTY
ST CHARLES

JOB NO.
J6P3636

CONTRACT ID.

PROJECT NO.

BRIDGE NO.


DESCRIPTION

DATE


MISSOURI HIGHWAYS AND TRANSPORTATION COMMISSION

105 WEST CAPITOL
JEFFERSON CITY, MO 65102
1-888-ASK-MODOT (1-888-275-6636)


CROSS SECTION SHEET
ROUTE 67 NORTHBOUND
SHEET 17 OF 86

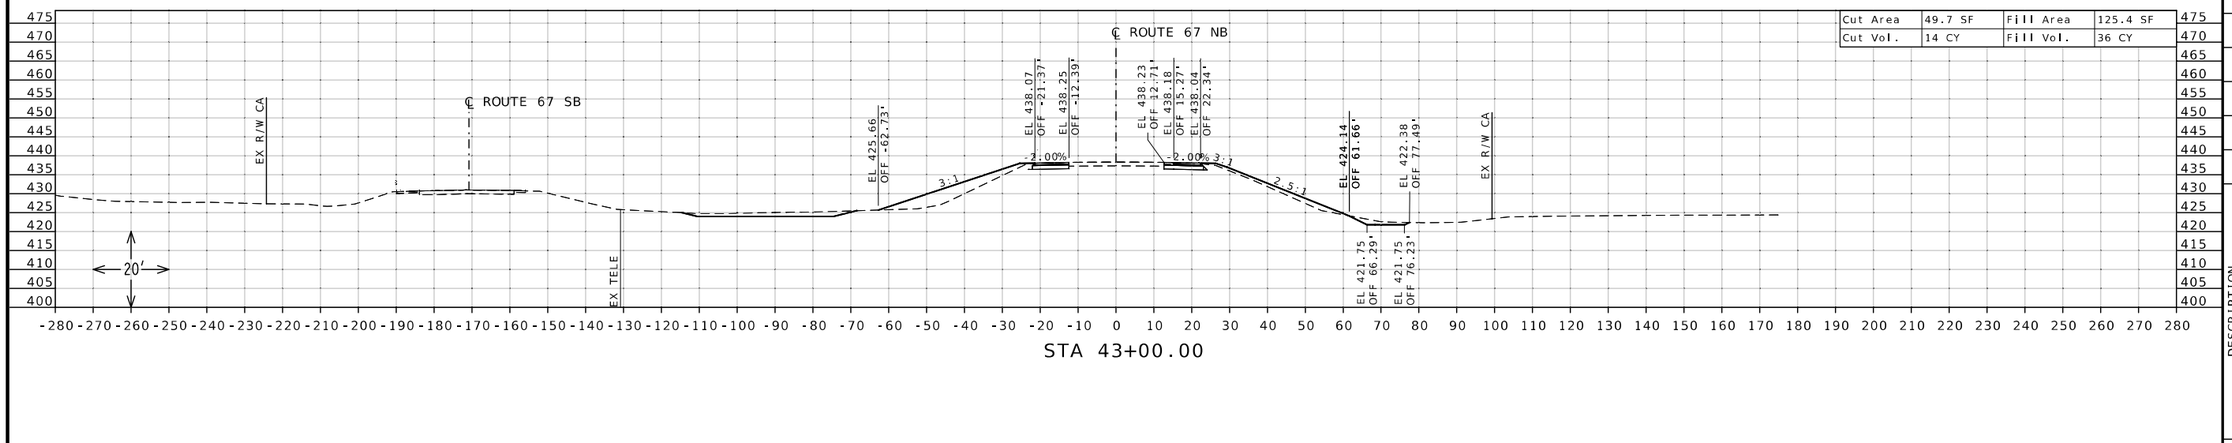

Cut Area	49.7 SF	Fill Area	125.4 SF
Cut Vol.	14 CY	Fill Vol.	36 CY

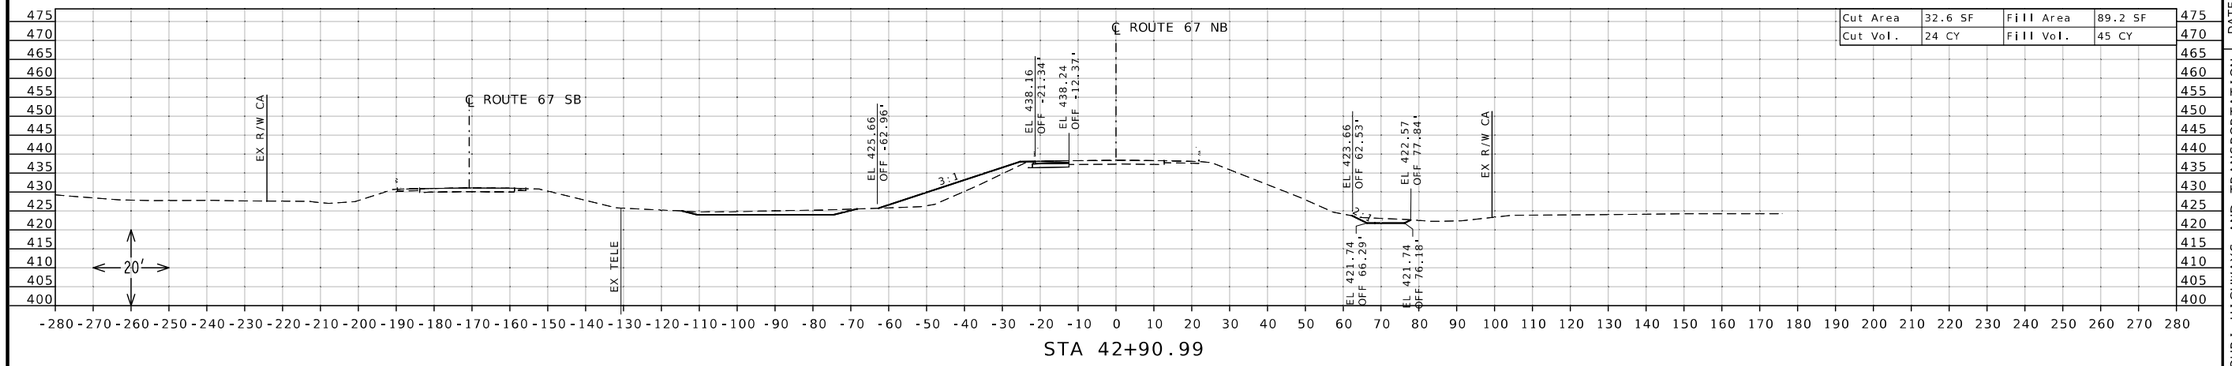

Cut Area	32.6 SF	Fill Area	89.2 SF
Cut Vol.	24 CY	Fill Vol.	45 CY

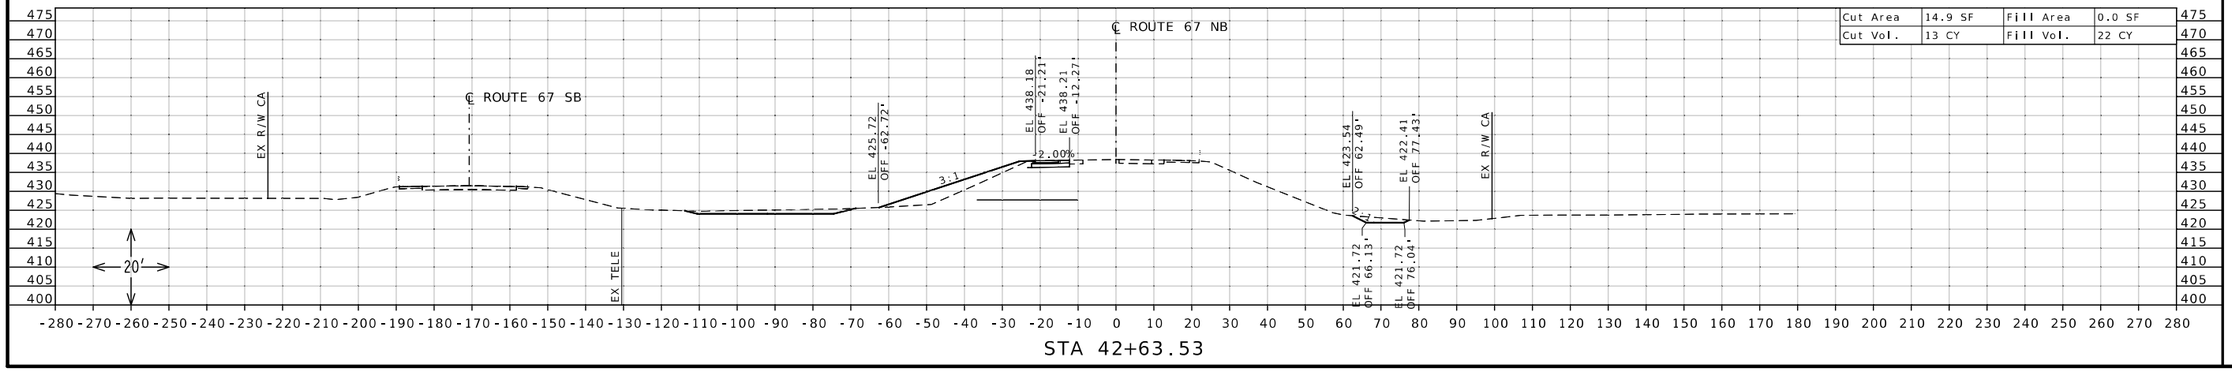

Cut Area	14.9 SF	Fill Area	0.0 SF
Cut Vol.	13 CY	Fill Vol.	22 CY

STATE OF MISSOURI
DANIEL WAYNE SAVAGEAU
NUMBER PE-2012018127
PROFESSIONAL ENGINEER

Daniel Savageau

10/04/2025 9:10:20 AM
DANIEL WAYNE SAVAGEAU - CIVIL
MO-PE-2012018127

DATE PREPARED
10/4/2025

ROUTE	STATE
67	MO
DISTRICT	SHEET NO.
SL	18

COUNTY
ST CHARLES

JOB NO.
J6P3636

CONTRACT ID.

PROJECT NO.


BRIDGE NO.


DESCRIPTION	DATE


MISSOURI HIGHWAYS AND TRANSPORTATION COMMISSION

105 WEST CAPITOL
JEFFERSON CITY, MO 65102
1-888-ASK-MODOT (1-888-275-6636)

CROSS SECTION SHEET
ROUTE 67 NORTHBOUND
SHEET 18 OF 86

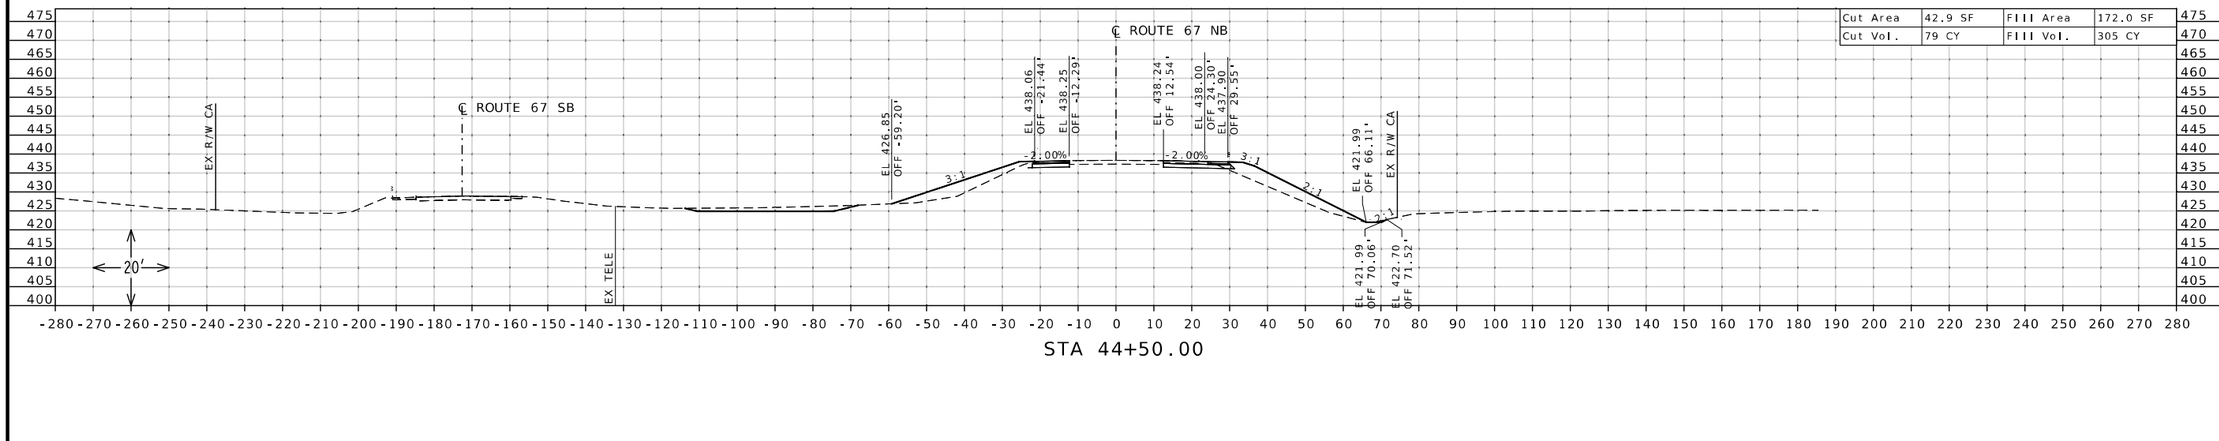

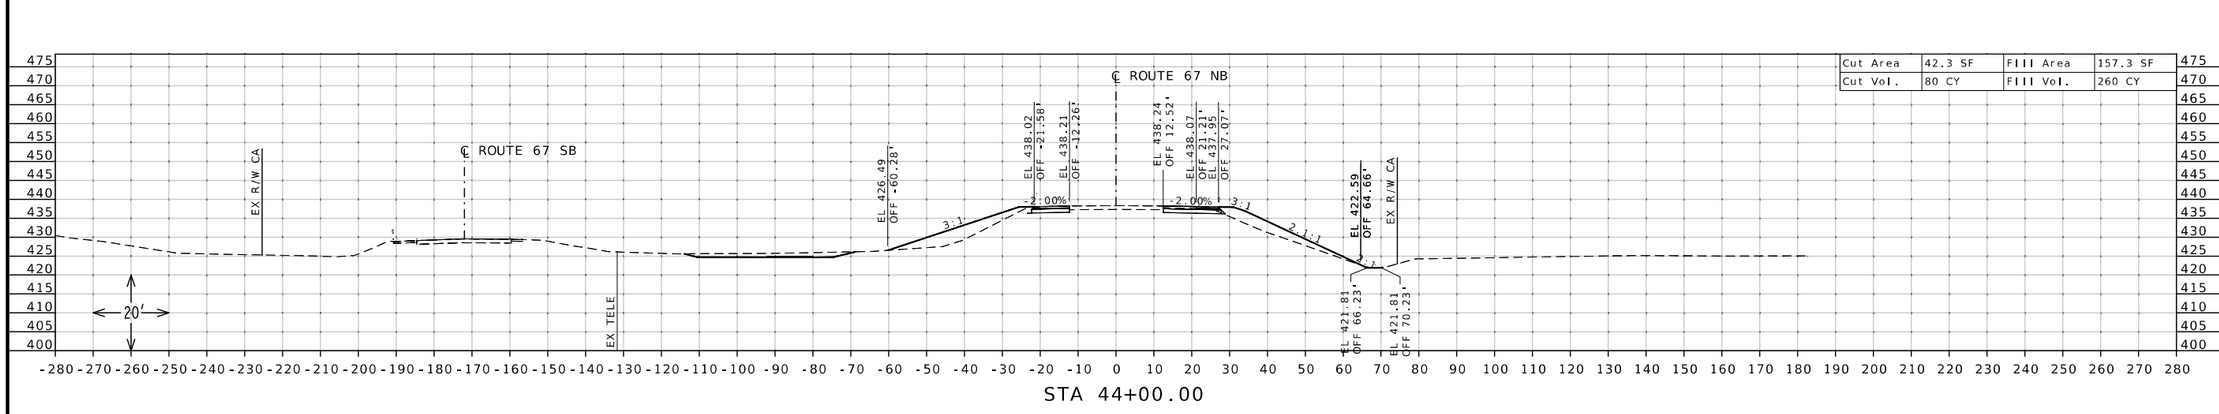

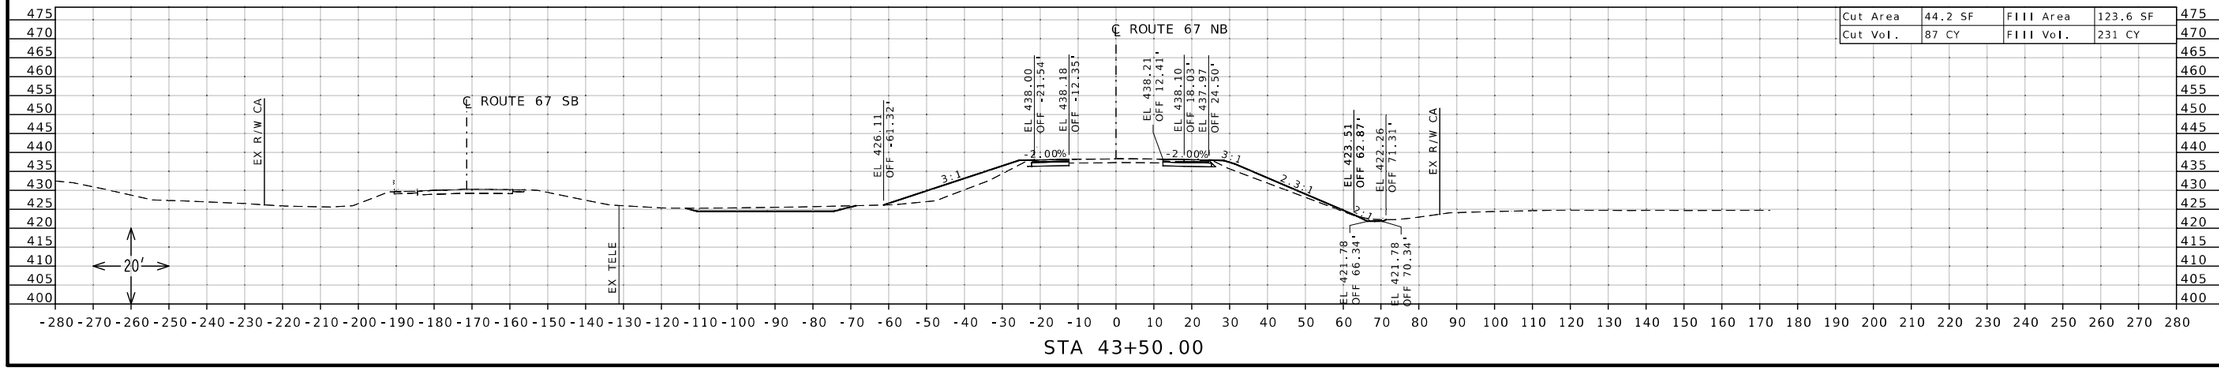

STATE OF MISSOURI
DANIEL WAYNE SAVAGEAU
NUMBER PE-2012018127
PROFESSIONAL ENGINEER

Daniel Savageau

10/04/2025 9:10:45 AM
DANIEL WAYNE SAVAGEAU - CIVIL
MO-PE-2012018127

DATE PREPARED
10/4/2025

ROUTE	STATE
67	MO
DISTRICT	SHEET NO.
SL	19

COUNTY
ST CHARLES

JOB NO.
J6P3636

CONTRACT ID.

PROJECT NO.


BRIDGE NO.


DESCRIPTION	DATE


MISSOURI HIGHWAYS AND TRANSPORTATION COMMISSION

105 WEST CAPITOL
JEFFERSON CITY, MO 65102
1-888-ASK-MODOT (1-888-275-6636)

CROSS SECTION SHEET
ROUTE 67 NORTHBOUND
SHEET 19 OF 86

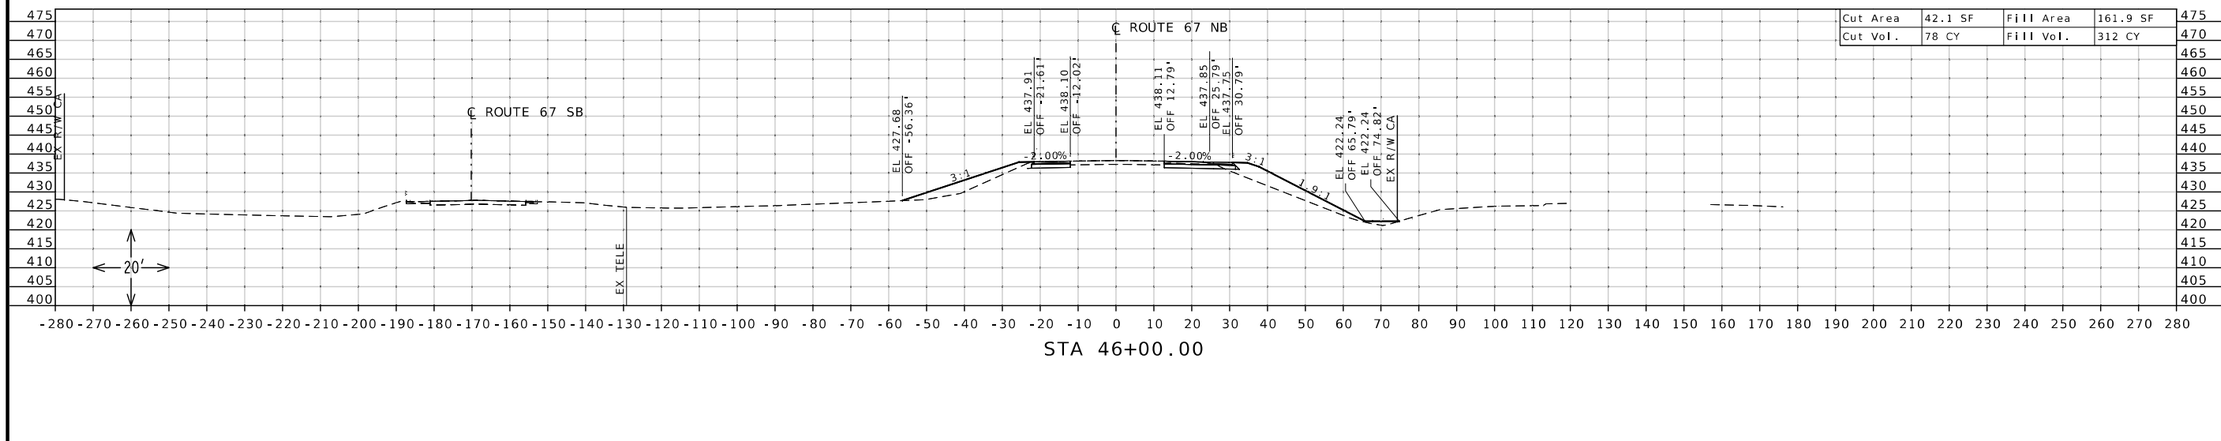

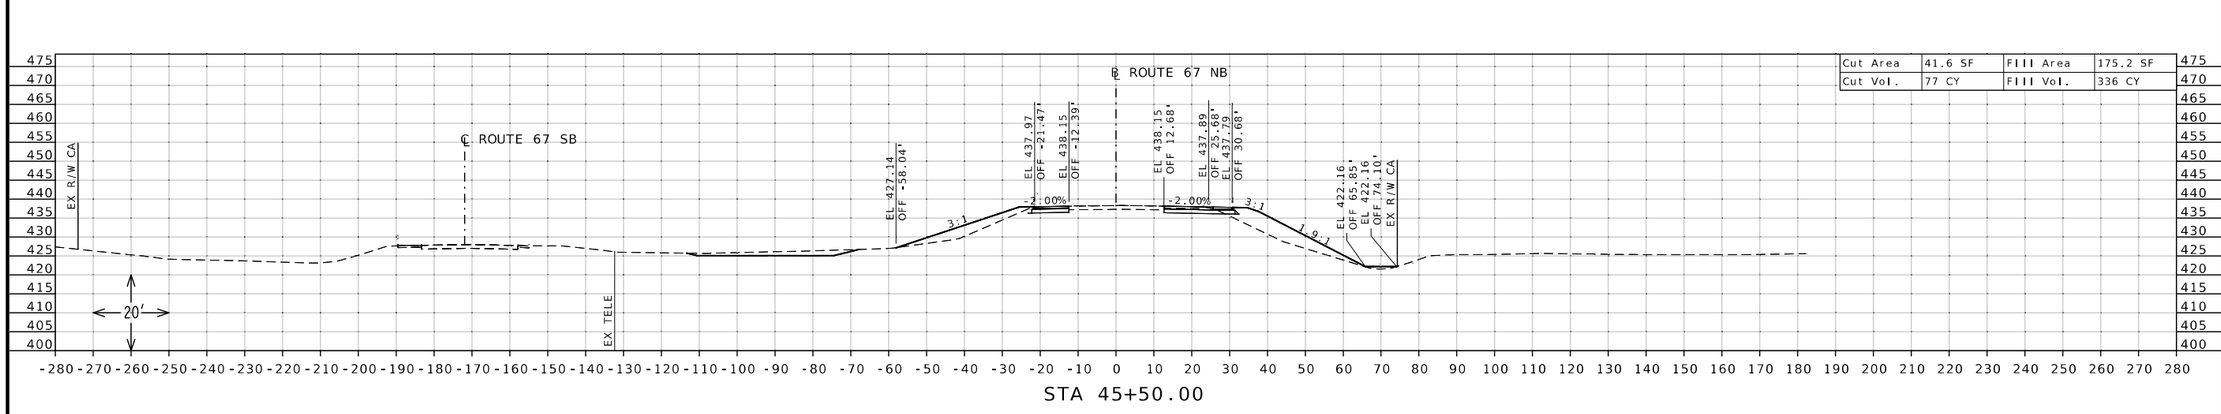

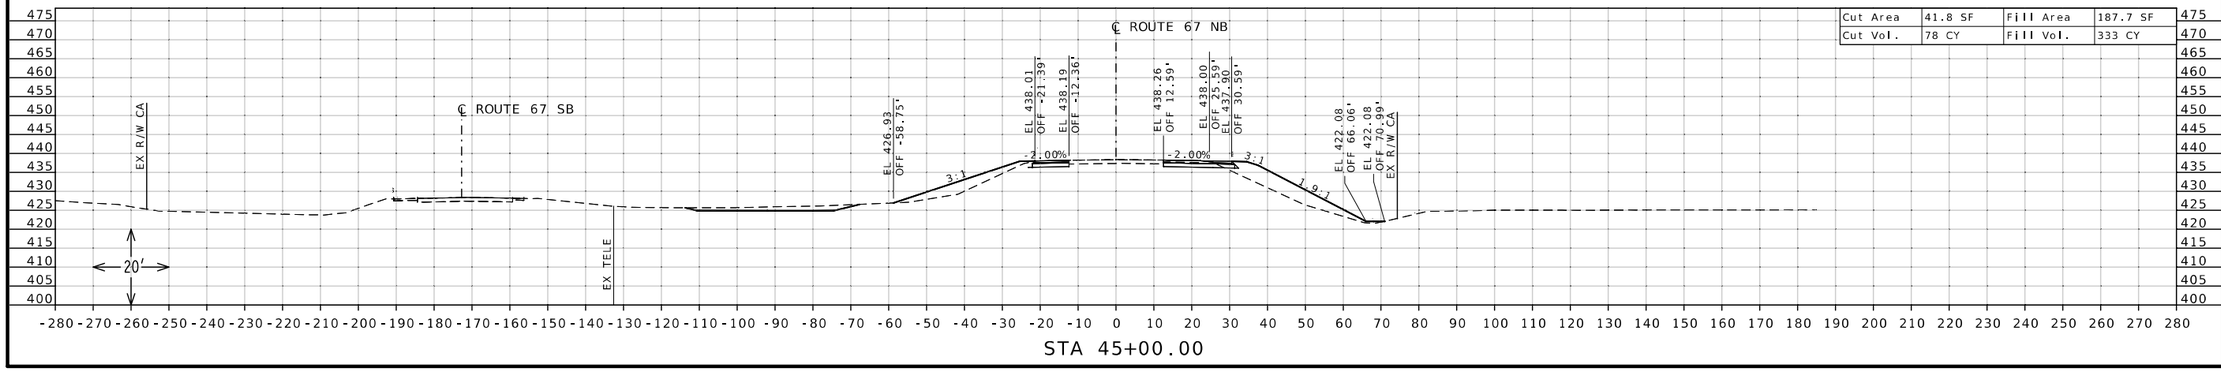

STATE OF MISSOURI
DANIEL WAYNE SAVAGEAU
NUMBER PE-2012018127
PROFESSIONAL ENGINEER

Daniel Savageau

10/04/2025 9:10:59 AM
DANIEL WAYNE SAVAGEAU - CIVIL
MO-PE-2012018127

DATE PREPARED
10/4/2025

ROUTE	STATE
67	MO

DISTRICT	SHEET NO.
SL	20

COUNTY
ST CHARLES

JOB NO.
J6P3636

CONTRACT ID.

PROJECT NO.


BRIDGE NO.


DESCRIPTION	DATE


MISSOURI HIGHWAYS AND TRANSPORTATION COMMISSION

105 WEST CAPITOL
JEFFERSON CITY, MO 65102
1-888-ASK-MODOT (1-888-275-6636)

CROSS SECTION SHEET
ROUTE 67 NORTHBOUND
SHEET 20 OF 86

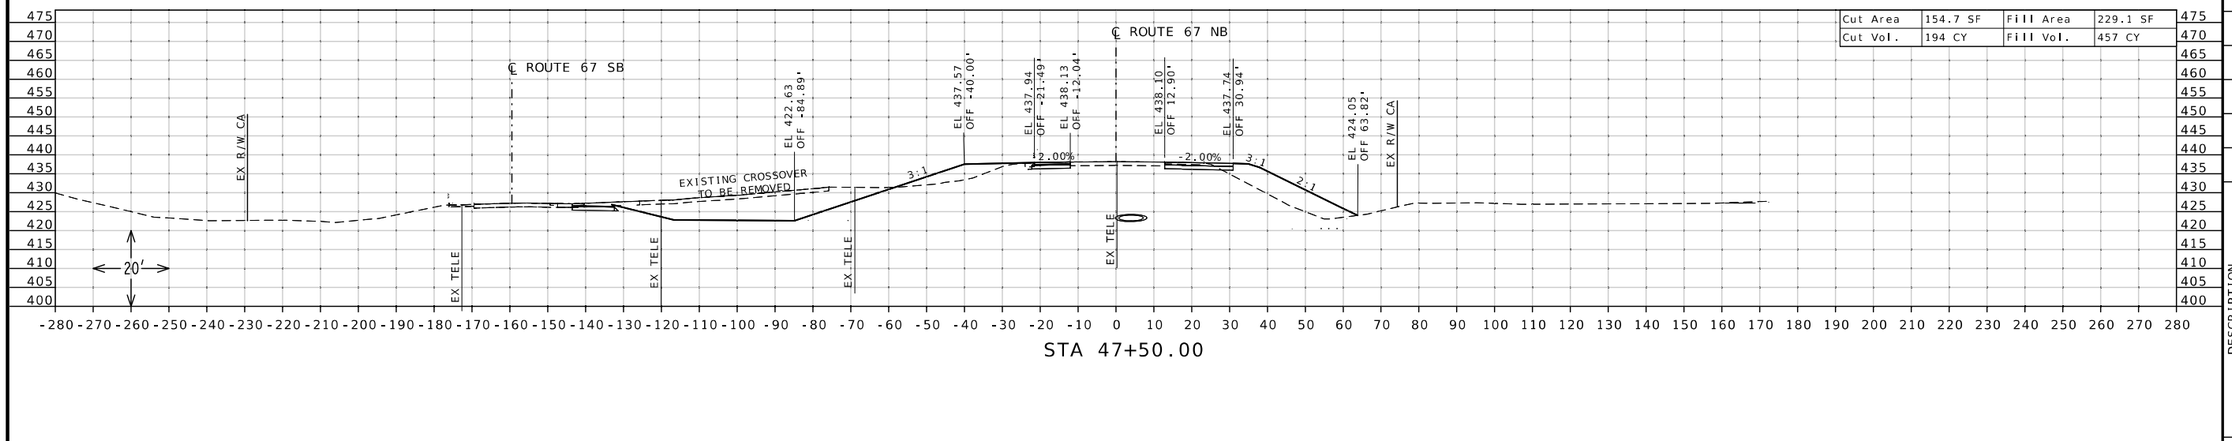

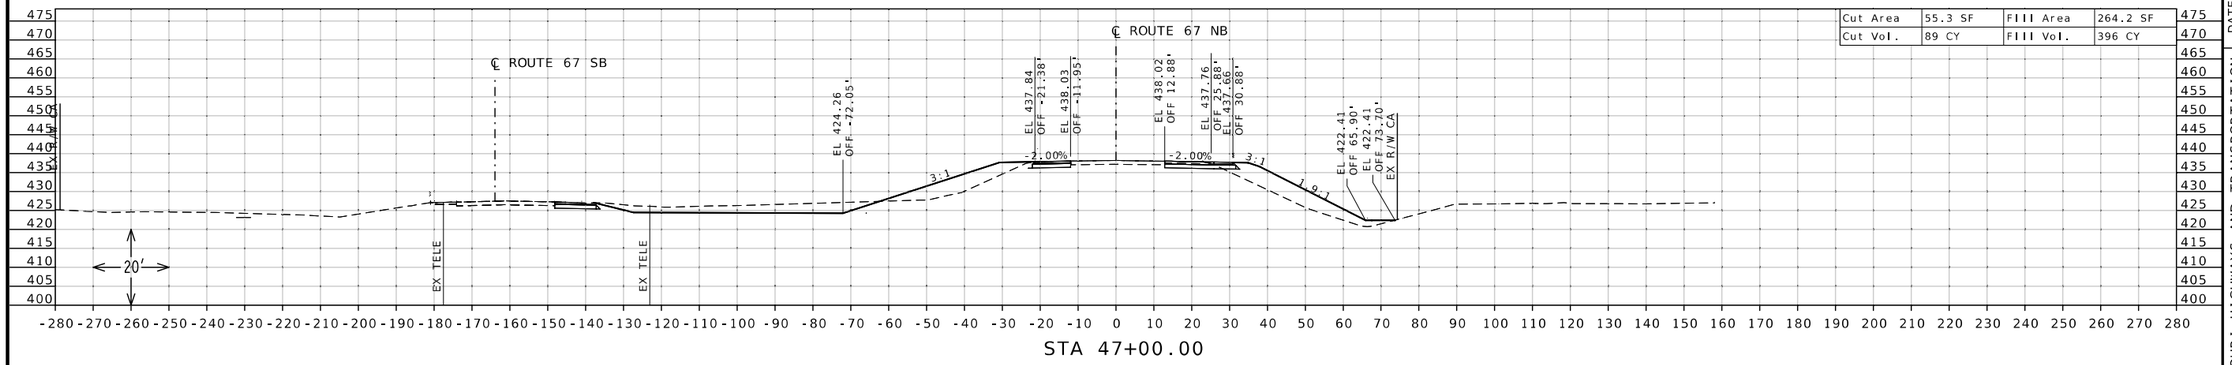

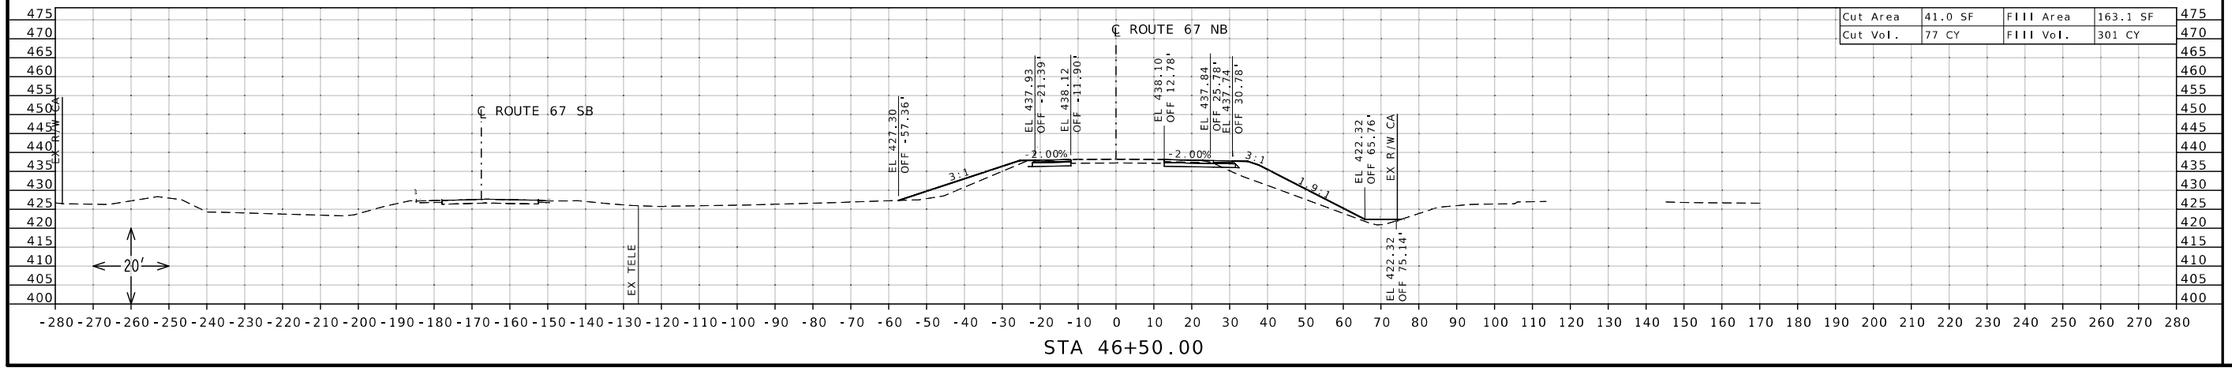

STATE OF MISSOURI
DANIEL WAYNE SAVAGEAU
NUMBER PE-2012018127
PROFESSIONAL ENGINEER

Daniel Savageau

10/04/2025 9:11:19 AM
DANIEL WAYNE SAVAGEAU · CIVIL
MO-PE-2012018127
DATE PREPARED

10/4/2025

ROUTE	STATE
67	MO
DISTRICT	SHEET NO.
SL	21

COUNTY
ST CHARLES

JOB NO.
J6P3636

CONTRACT ID.

PROJECT NO.


BRIDGE NO.

DESCRIPTION	DATE


MISSOURI HIGHWAYS AND TRANSPORTATION COMMISSION

105 WEST CAPITOL
JEFFERSON CITY, MO 65102
1-888-ASK-MODOT (1-888-275-6636)


CROSS SECTION SHEET
ROUTE 67 NORTHBOUND
SHEET 21 OF 86

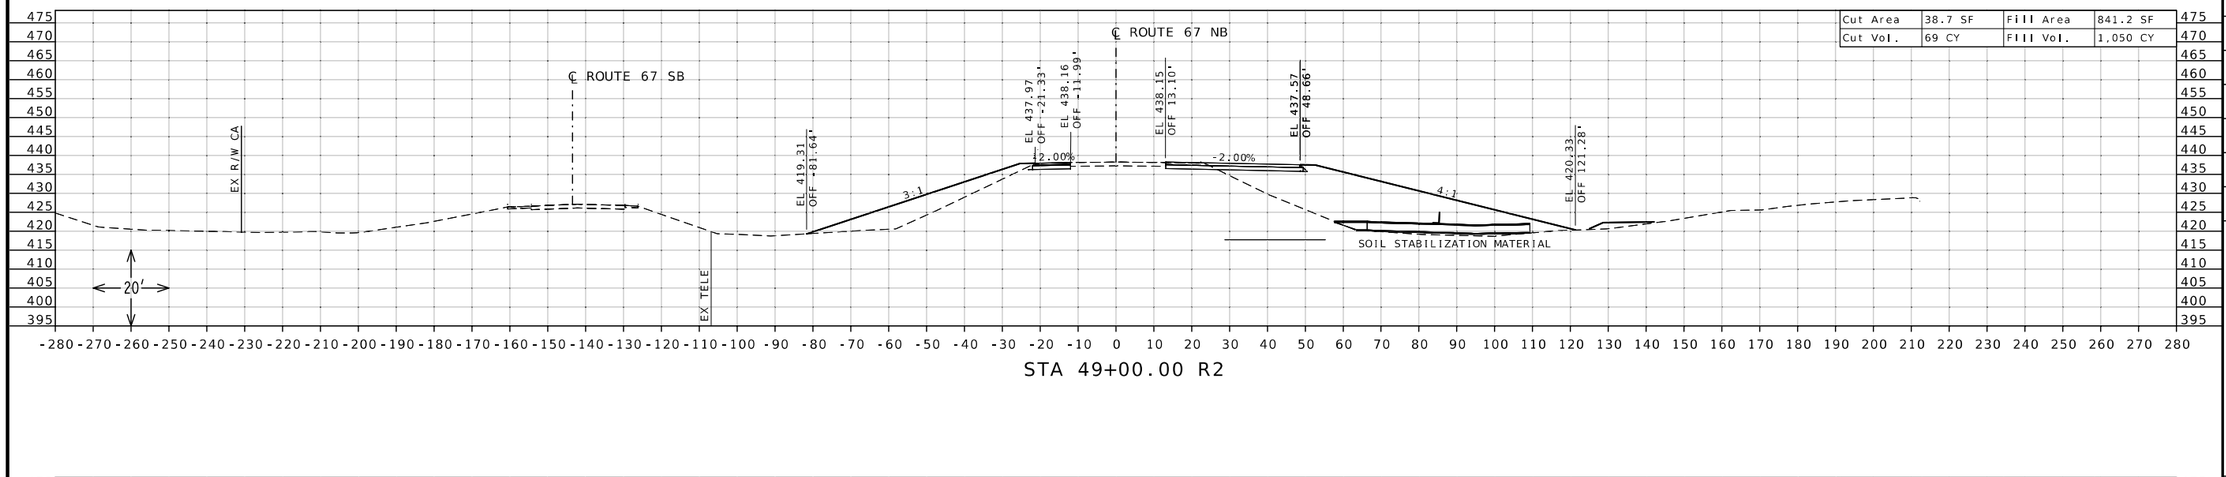

STA 49+00.00 R2

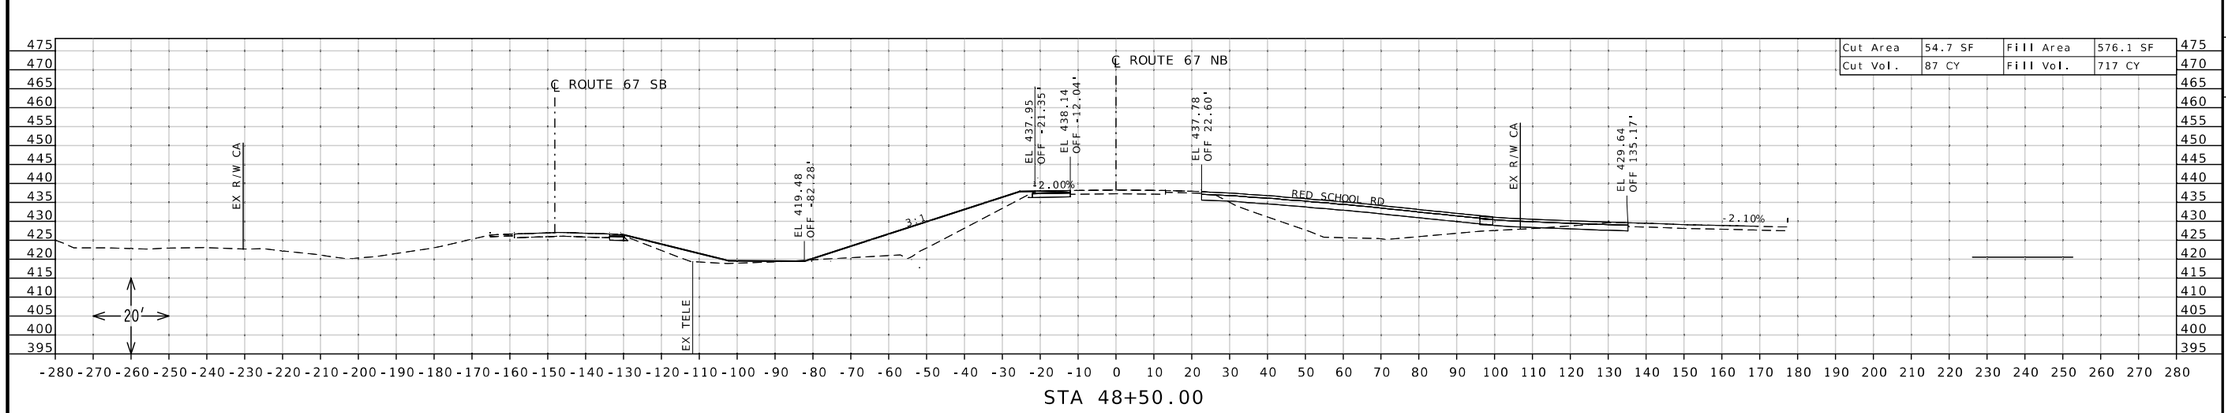

STA 48+50.00

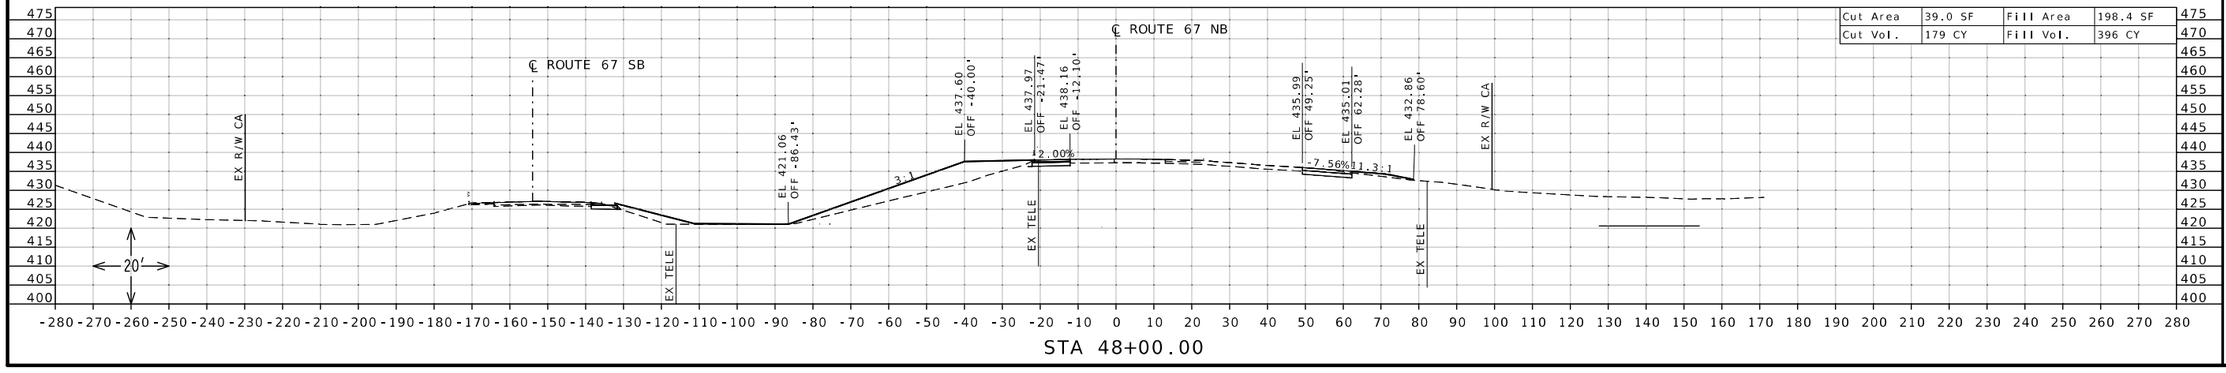

STA 48+00.00

DANIEL WAYNE SAVAGEAU
NUMBER PE-2012018127
PROFESSIONAL ENGINEER
STATE OF MISSOURI

10/04/2025 9:11:36 AM
DANIEL WAYNE SAVAGEAU - CIVIL
MO-PE-2012018127

DATE PREPARED
10/4/2025

ROUTE	STATE
67	MO
DISTRICT	SHEET NO.
SL	22

COUNTY
ST CHARLES

JOB NO.
J6P3636

CONTRACT ID.

PROJECT NO.

BRIDGE NO.


DESCRIPTION

DATE

MISSOURI HIGHWAYS AND TRANSPORTATION COMMISSION


105 WEST CAPITOL
JEFFERSON CITY, MO 65102
1-888-ASK-MODOT (1-888-275-6636)

CROSS SECTION SHEET
ROUTE 67 NORTHBOUND
SHEET 22 OF 86

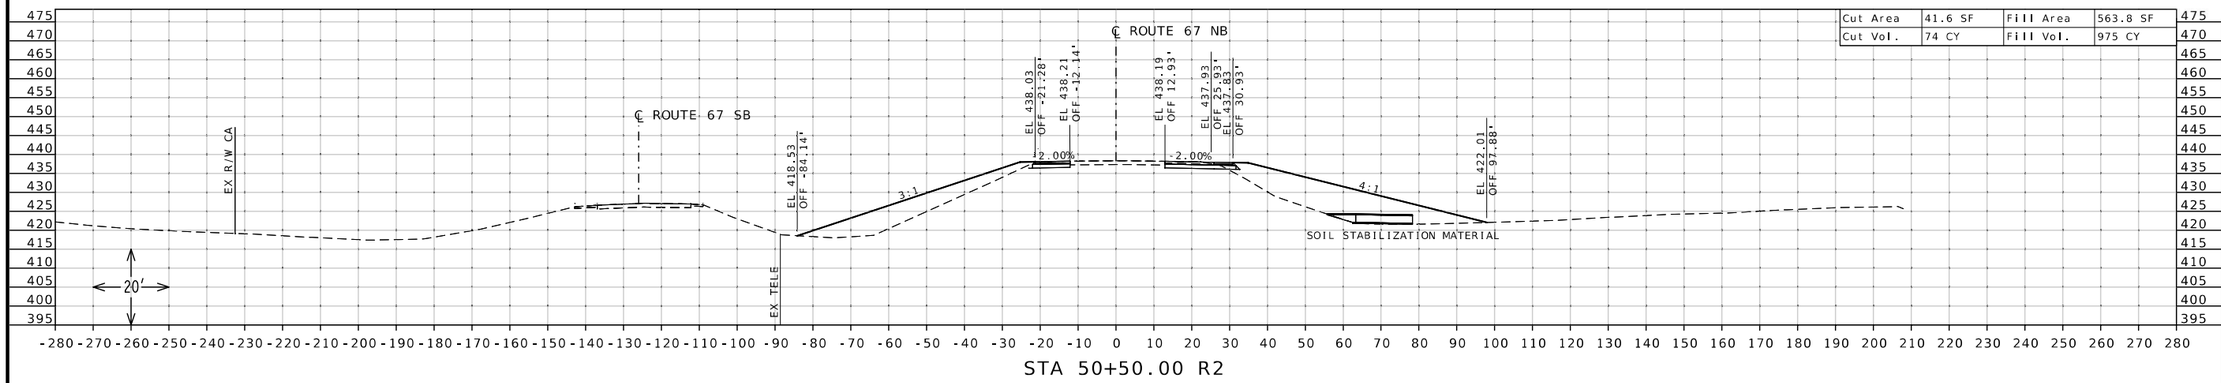


Cut Area	41.6 SF	Fill Area	563.8 SF
Cut Vol.	74 CY	Fill Vol.	975 CY

STA 50+50.00 R2

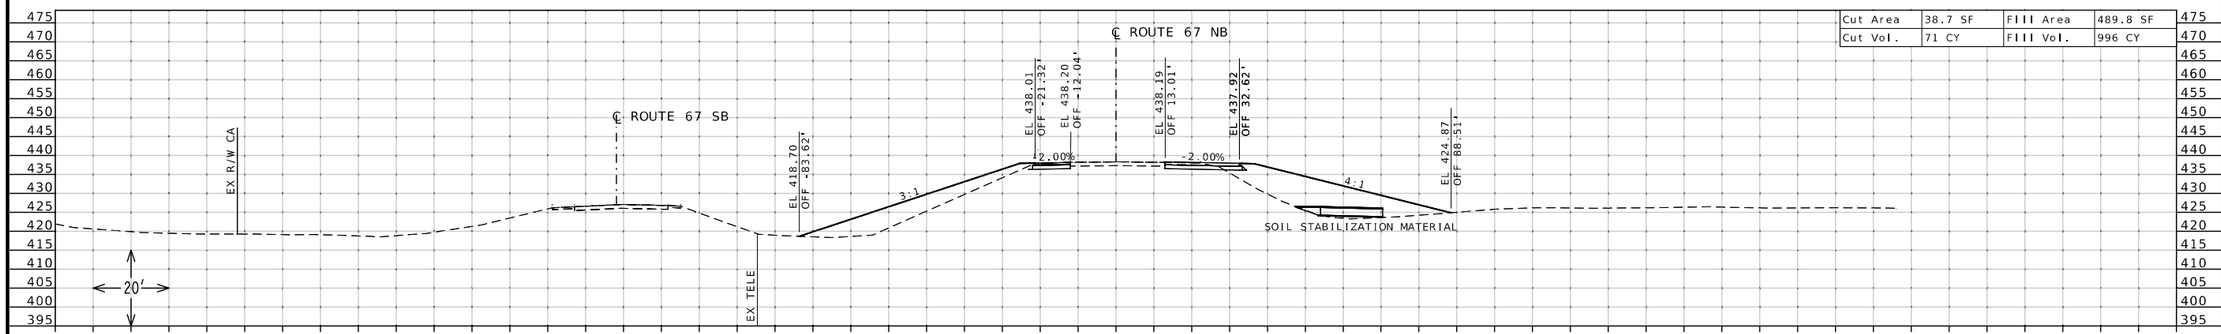

Cut Area	38.7 SF	Fill Area	489.8 SF
Cut Vol.	71 CY	Fill Vol.	996 CY

STA 50+00.00 R2

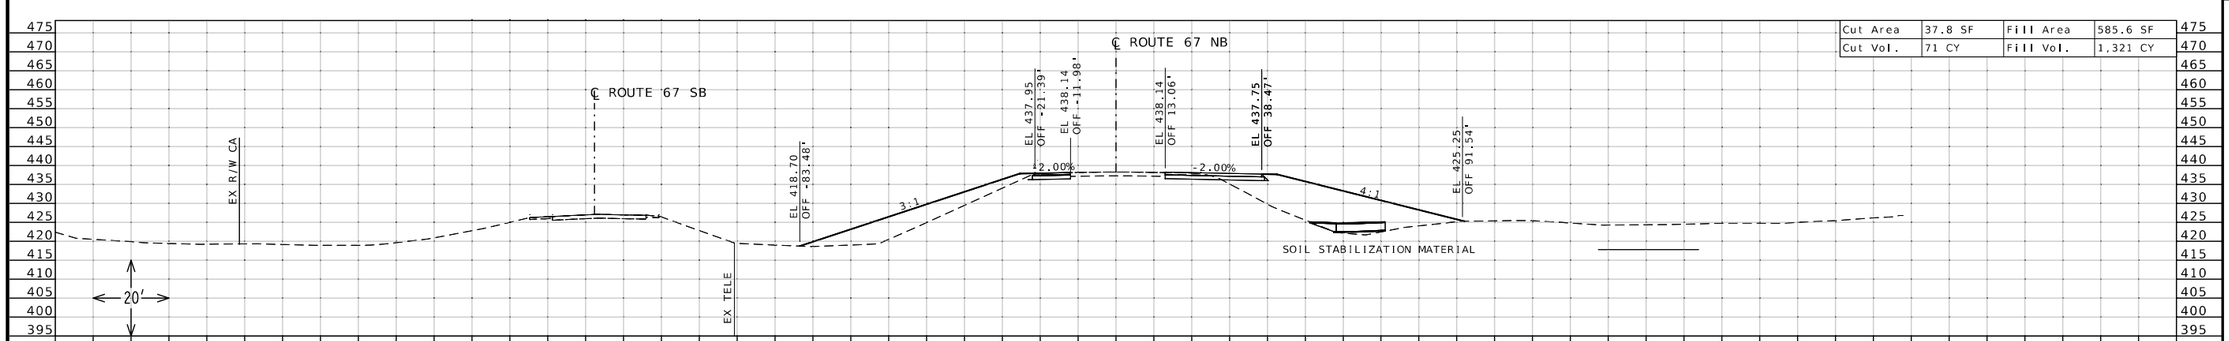

Cut Area	37.8 SF	Fill Area	585.6 SF
Cut Vol.	71 CY	Fill Vol.	1,321 CY

STA 49+50.00 R2

STATE OF MISSOURI
DANIEL WAYNE SAVAGEAU
NUMBER PE-2012018127
PROFESSIONAL ENGINEER

Daniel Savageau

10/04/2025 9:11:58 AM
DANIEL WAYNE SAVAGEAU - CIVIL
MO-PE-2012018127

DATE PREPARED
10/4/2025

ROUTE	STATE
67	MO
DISTRICT	SHEET NO.
SL	23

COUNTY
ST CHARLES

JOB NO.
J6P3636

CONTRACT ID.

PROJECT NO.

BRIDGE NO.


DESCRIPTION

DATE

MISSOURI HIGHWAYS AND TRANSPORTATION COMMISSION


105 WEST CAPITOL
JEFFERSON CITY, MO 65102
1-888-ASK-MODOT (1-888-275-6636)

CROSS SECTION SHEET
ROUTE 67 NORTHBOUND
SHEET 23 OF 86

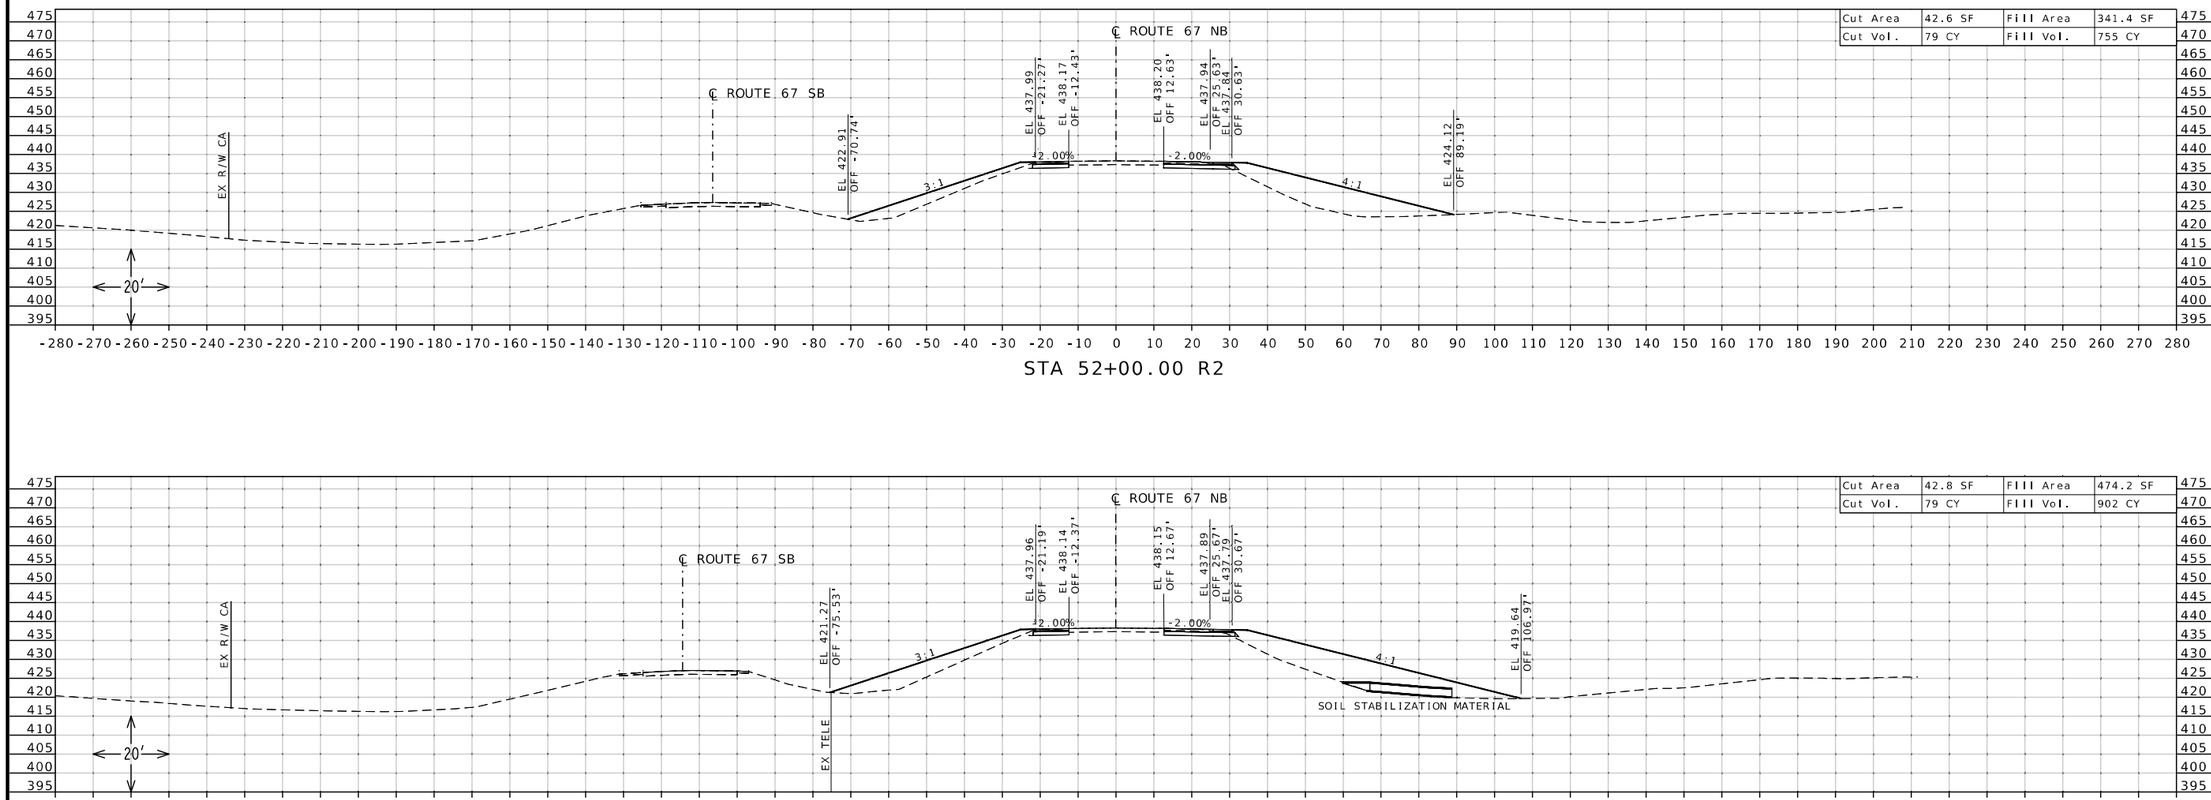

STA 52+00.00 R2

STA 51+50.00 R2

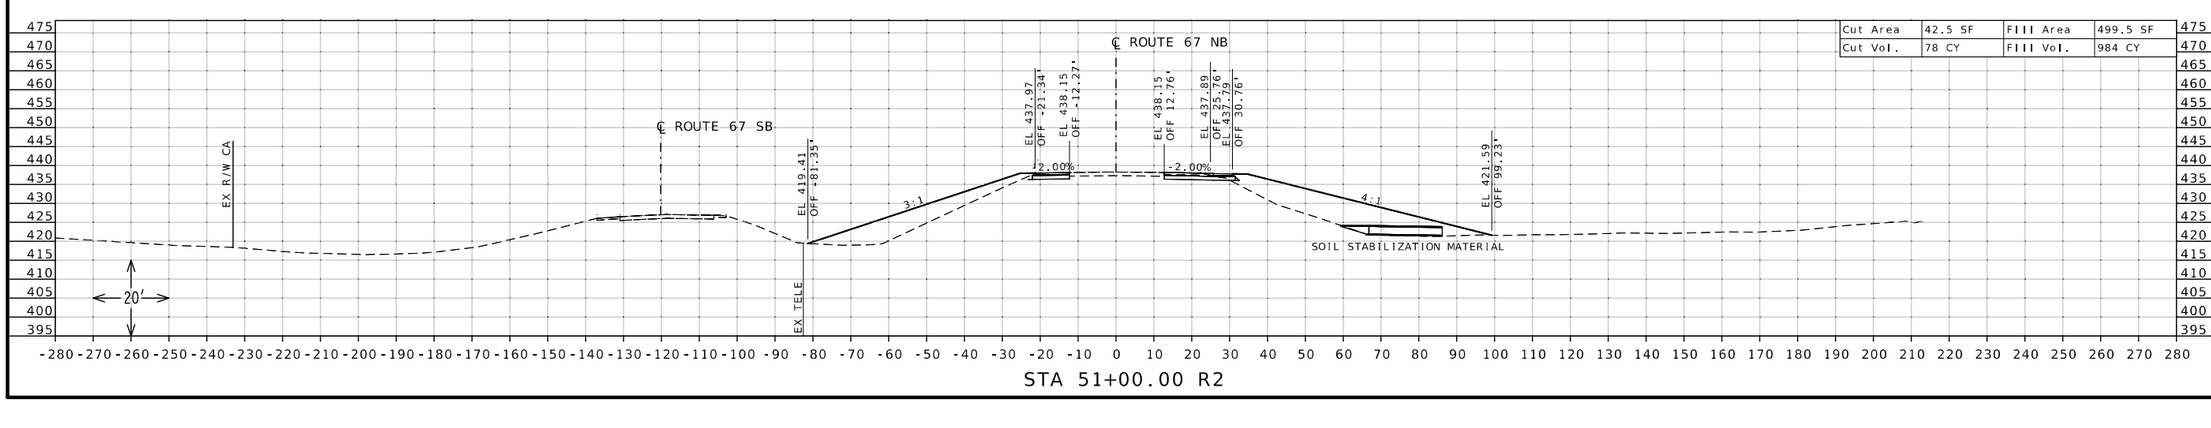

STA 51+00.00 R2

STATE OF MISSOURI
DANIEL WAYNE SAVAGEAU
NUMBER PE-2012018127
PROFESSIONAL ENGINEER

Daniel Savageau

10/04/2025 9:12:16 AM
DANIEL WAYNE SAVAGEAU - CIVIL
MO-PE-2012018127
DATE PREPARED

10/4/2025

ROUTE	STATE
67	MO
DISTRICT	SHEET NO.
SL	24

COUNTY
ST CHARLES

JOB NO.
J6P3636

CONTRACT ID.

PROJECT NO.

BRIDGE NO.


DESCRIPTION

DATE

MISSOURI HIGHWAYS AND TRANSPORTATION COMMISSION


105 WEST CAPITOL
JEFFERSON CITY, MO 65102
1-888-ASK-MODOT (1-888-275-6636)

CROSS SECTION SHEET
ROUTE 67 NORTHBOUND
SHEET 24 OF 86

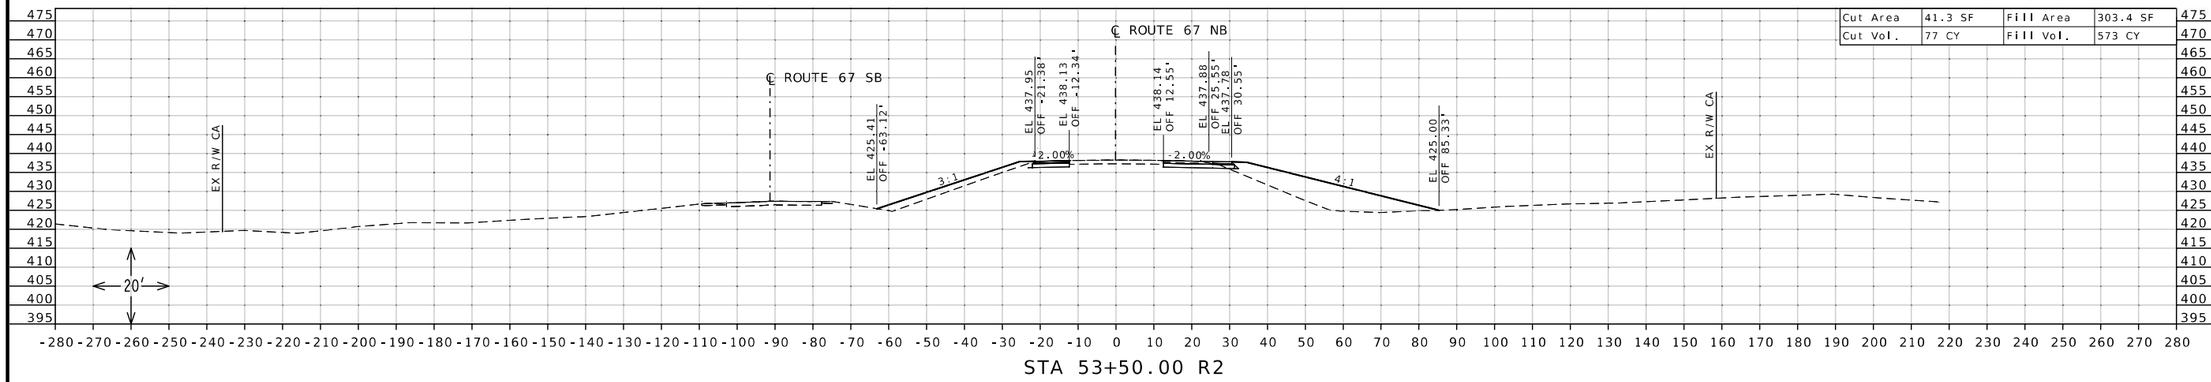


Cut Area	41.3 SF	Fill Area	303.4 SF
Cut Vol.	77 CY	Fill Vol.	573 CY

STA 53+50.00 R2

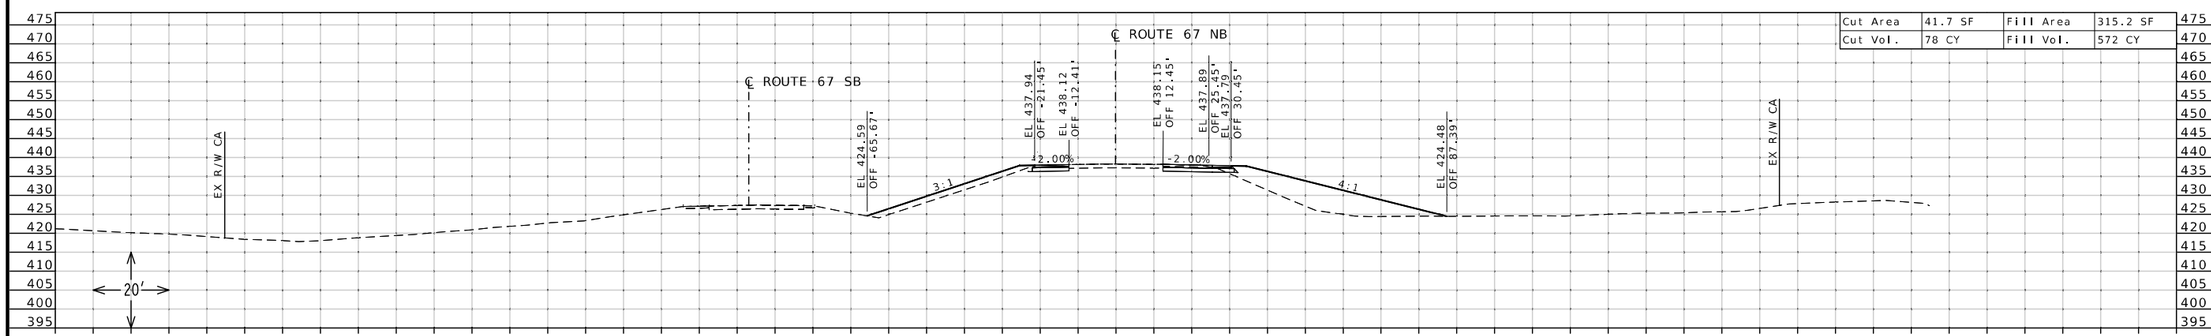

Cut Area	41.7 SF	Fill Area	315.2 SF
Cut Vol.	78 CY	Fill Vol.	572 CY

STA 53+00.00 R2

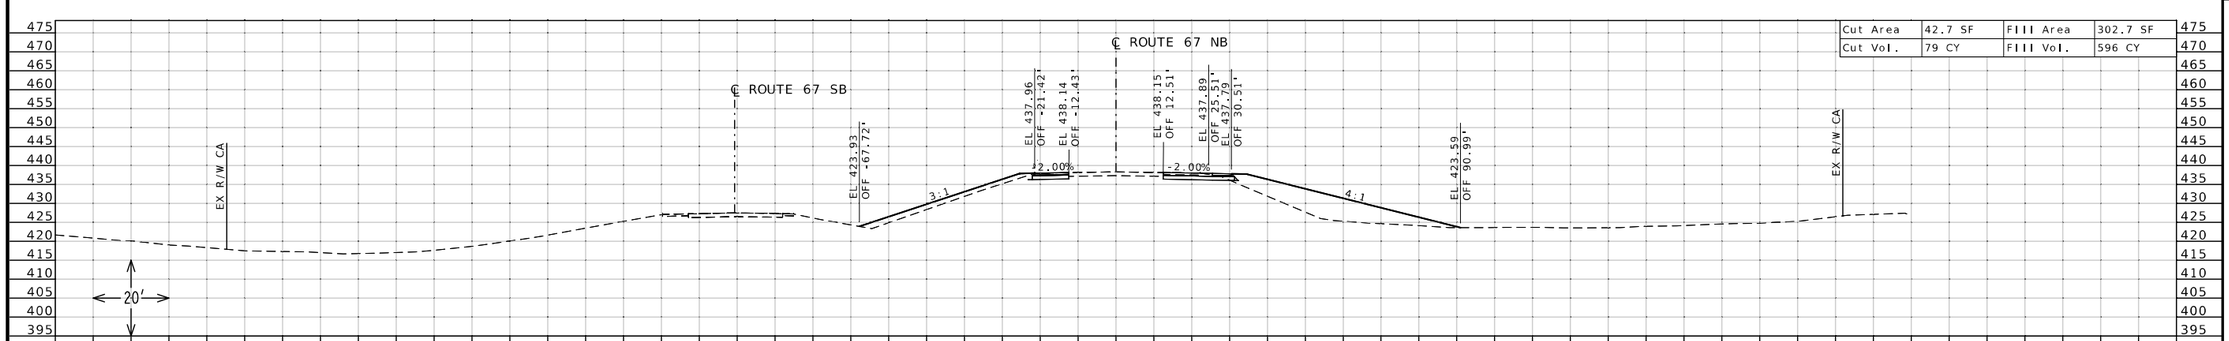

Cut Area	42.7 SF	Fill Area	302.7 SF
Cut Vol.	79 CY	Fill Vol.	596 CY

STA 52+50.00 R2

STATE OF MISSOURI
DANIEL WAYNE SAVAGEAU
NUMBER PE-2012018127
PROFESSIONAL ENGINEER

Daniel Savageau

10/04/2025 9:12:35 AM
DANIEL WAYNE SAVAGEAU - CIVIL
MO-PE-2012018127

DATE PREPARED
10/4/2025

ROUTE	STATE
67	MO
DISTRICT	SHEET NO.
SL	25

COUNTY
ST CHARLES

JOB NO.
J6P3636

CONTRACT ID.

PROJECT NO.

BRIDGE NO.


DESCRIPTION


DATE

MISSOURI HIGHWAYS AND TRANSPORTATION COMMISSION

105 WEST CAPITOL
JEFFERSON CITY, MO 65102
1-888-ASK-MODOT (1-888-275-6636)

CROSS SECTION SHEET
ROUTE 67 NORTHBOUND
SHEET 25 OF 86

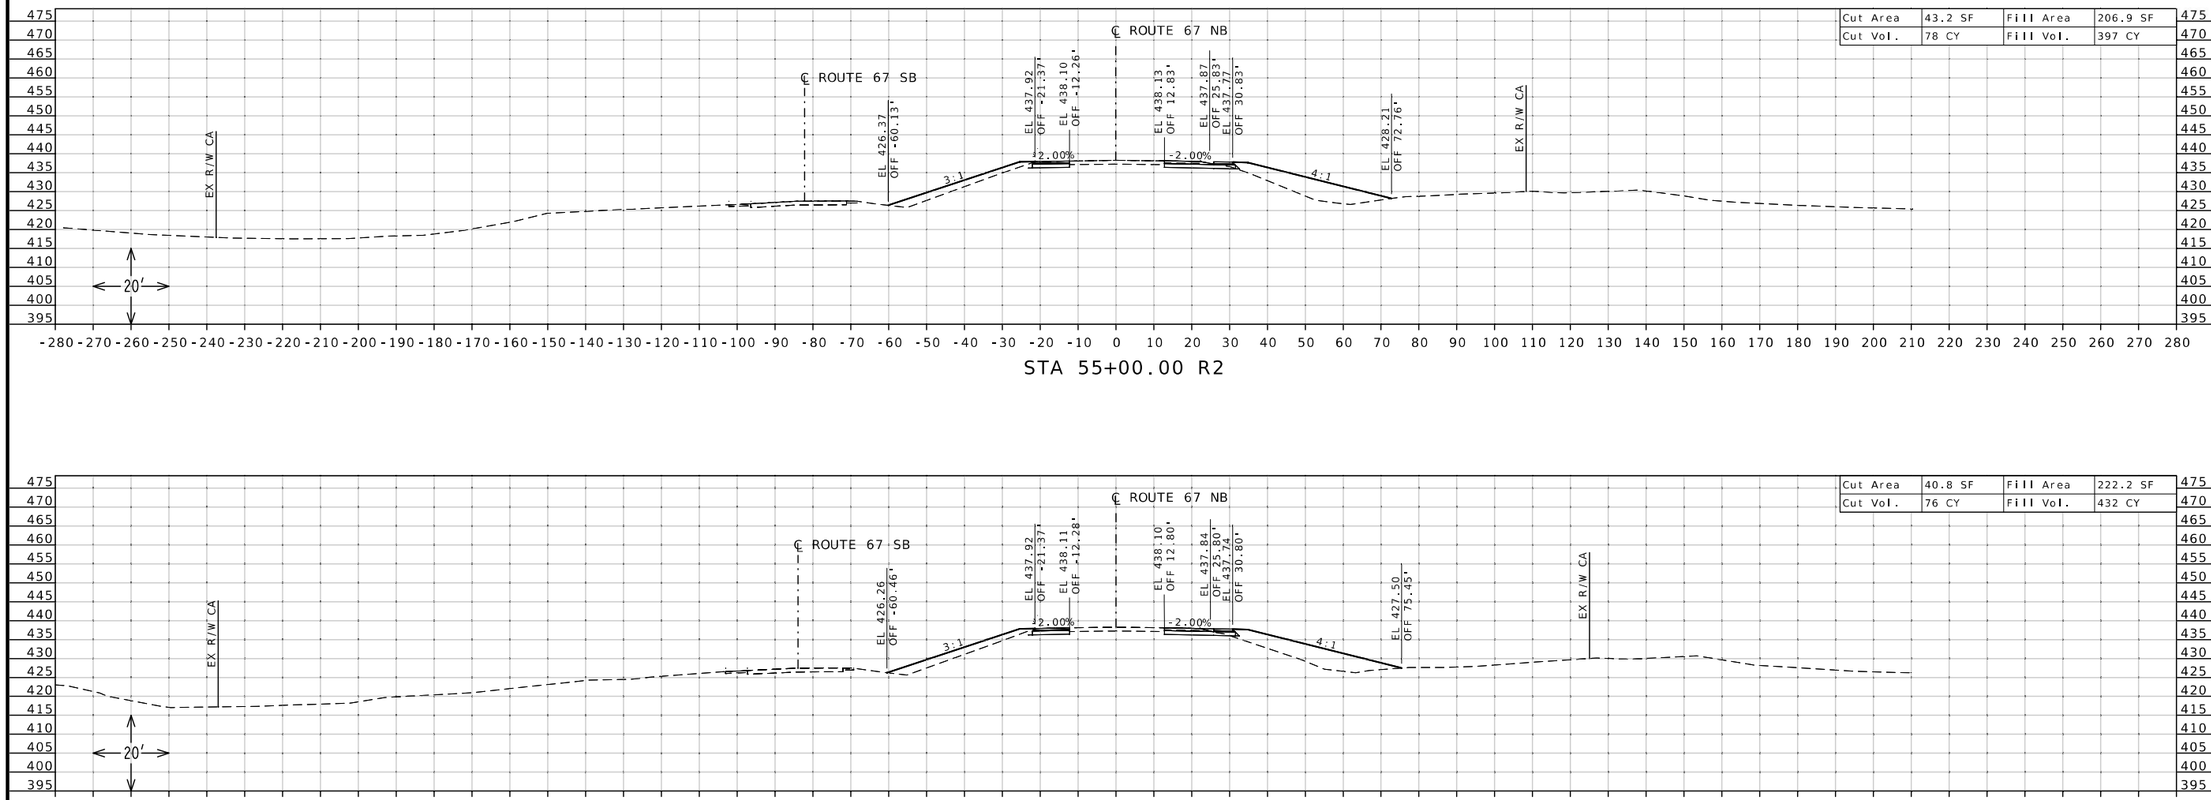

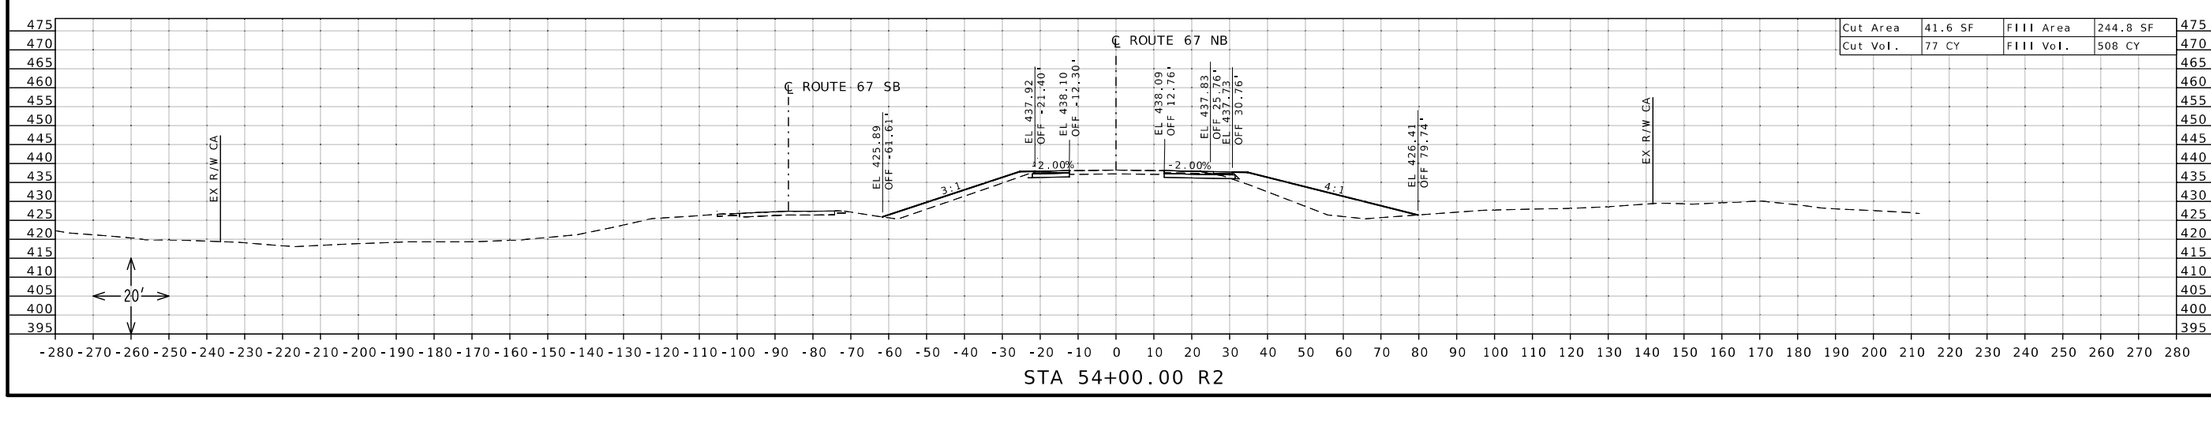

STATE OF MISSOURI
DANIEL WAYNE SAVAGEAU
NUMBER PE-2012018127
PROFESSIONAL ENGINEER
Daniel Savageau
10/04/2025 9:12:55 AM
DANIEL WAYNE SAVAGEAU - CIVIL
MO-PE-2012018127

DATE PREPARED
10/4/2025

ROUTE	STATE
67	MO
DISTRICT	SHEET NO.
SL	26

COUNTY
ST CHARLES

JOB NO.
J6P3636

CONTRACT ID.

PROJECT NO.

BRIDGE NO.


DESCRIPTION

DATE

MISSOURI HIGHWAYS AND TRANSPORTATION COMMISSION


105 WEST CAPITOL
JEFFERSON CITY, MO 65102
1-888-ASK-MODOT (1-888-275-6636)

CROSS SECTION SHEET
ROUTE 67 NORTHBOUND
SHEET 26 OF 86

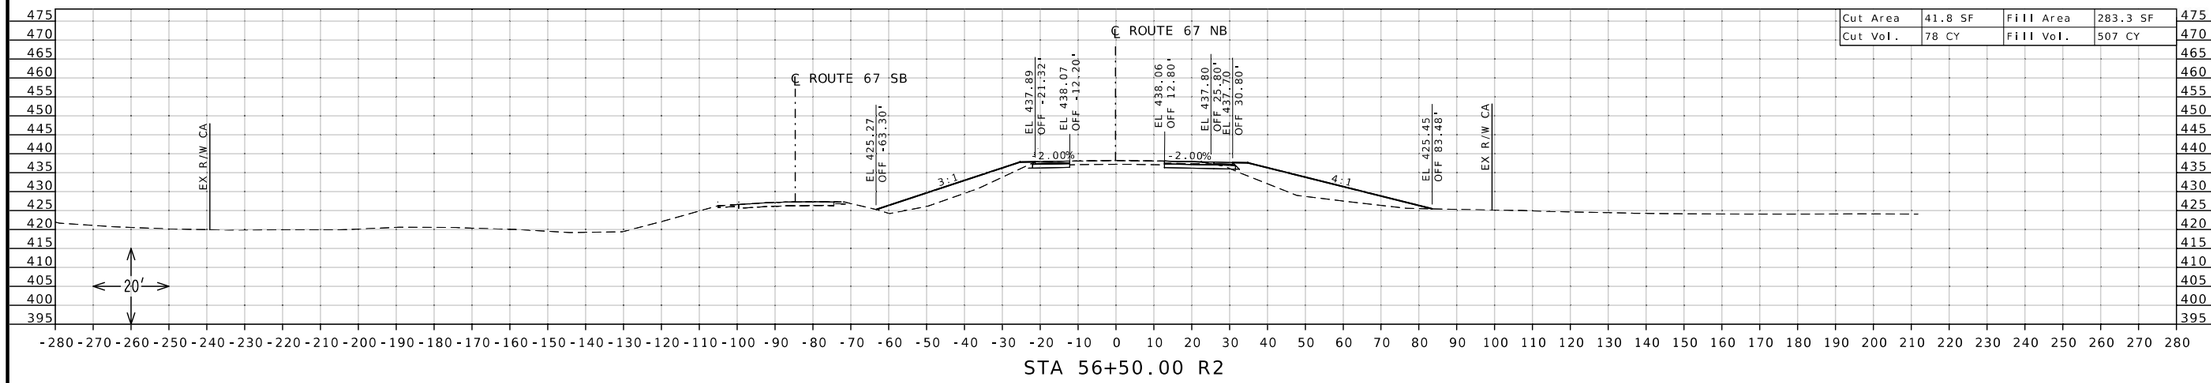


Cut Area	41.8 SF	Fill Area	283.3 SF
Cut Vol.	78 CY	Fill Vol.	507 CY

STA 56+50.00 R2

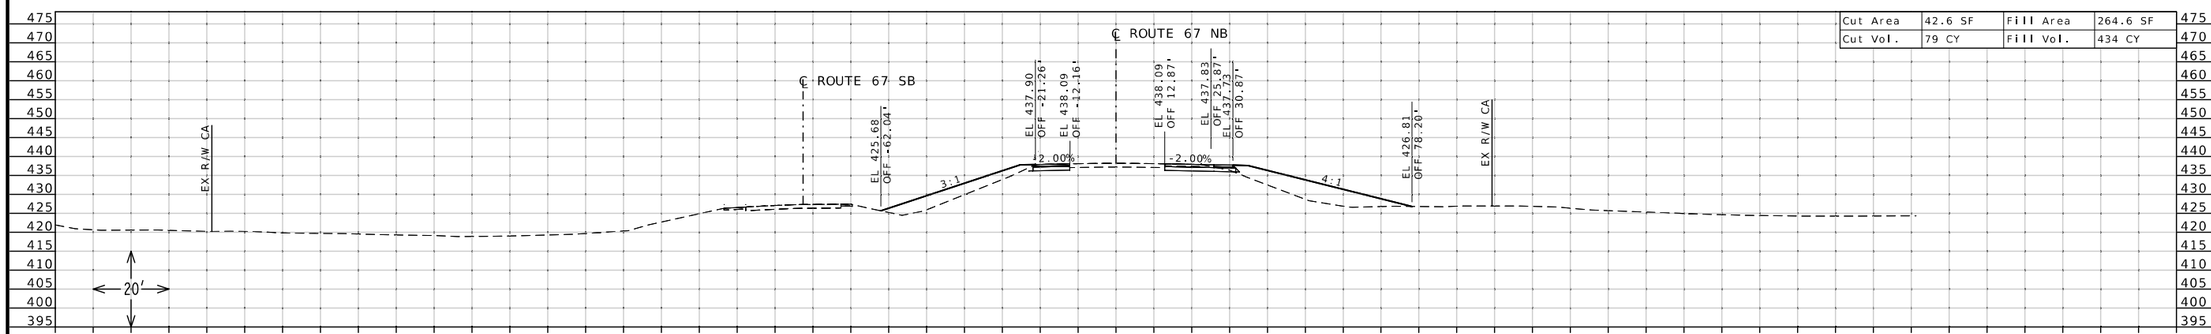

Cut Area	42.6 SF	Fill Area	264.6 SF
Cut Vol.	79 CY	Fill Vol.	434 CY

STA 56+00.00 R2

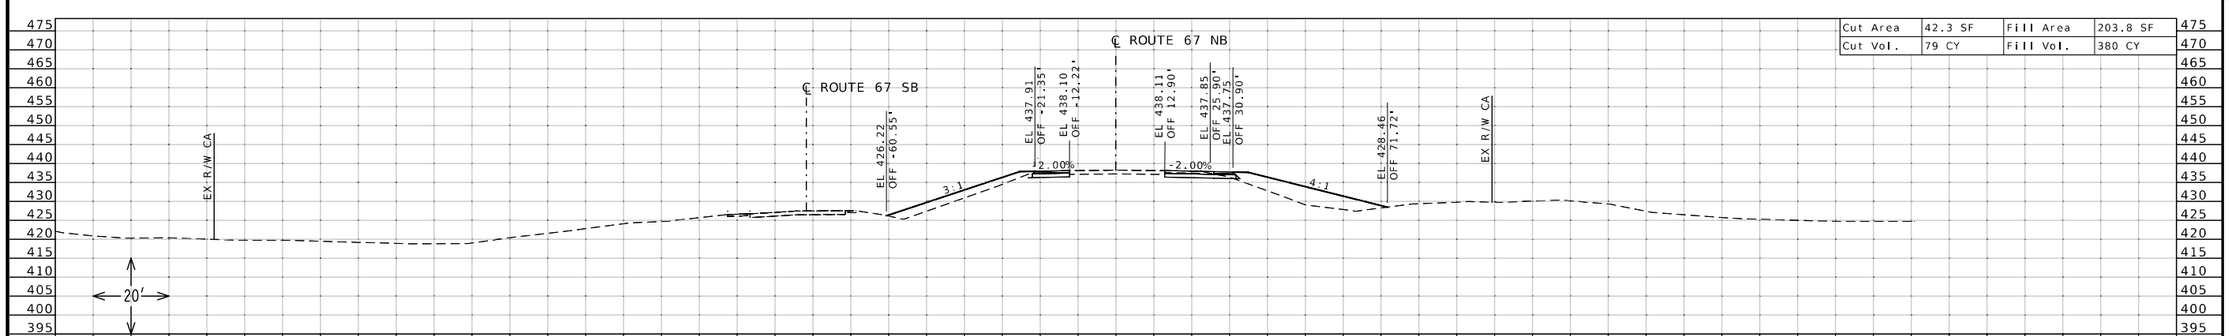

Cut Area	42.3 SF	Fill Area	203.8 SF
Cut Vol.	79 CY	Fill Vol.	380 CY

STA 55+50.00 R2

STATE OF MISSOURI
DANIEL WAYNE SAVAGEAU
NUMBER PE-2012018127
PROFESSIONAL ENGINEER

Daniel Savageau
10/04/2025 9:13:09 AM
DANIEL WAYNE SAVAGEAU - CIVIL
MO-PE-2012018127

DATE PREPARED
10/4/2025

ROUTE	STATE
67	MO
DISTRICT	SHEET NO.
SL	27

COUNTY
ST CHARLES

JOB NO.
J6P3636

CONTRACT ID.

PROJECT NO.


BRIDGE NO.

DESCRIPTION	DATE


MISSOURI HIGHWAYS AND TRANSPORTATION COMMISSION

105 WEST CAPITOL
JEFFERSON CITY, MO 65102
1-888-ASK-MODOT (1-888-275-6636)


CROSS SECTION SHEET
ROUTE 67 NORTHBOUND
SHEET 27 OF 86

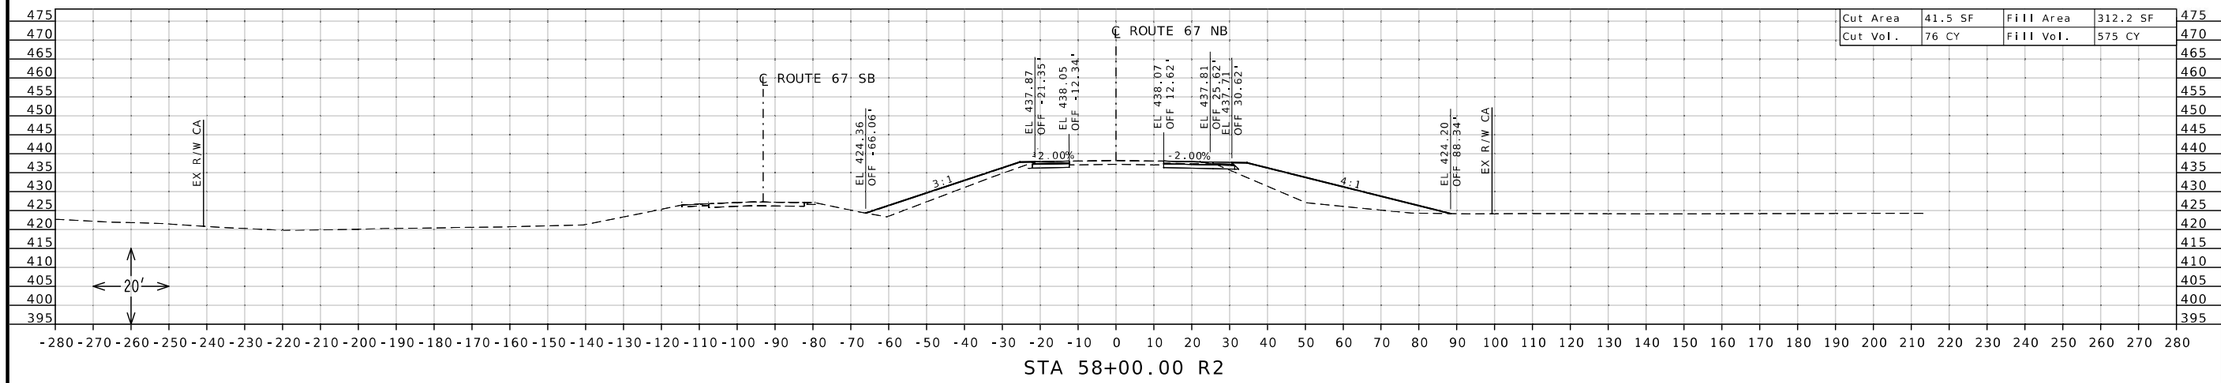

STA 58+00.00 R2

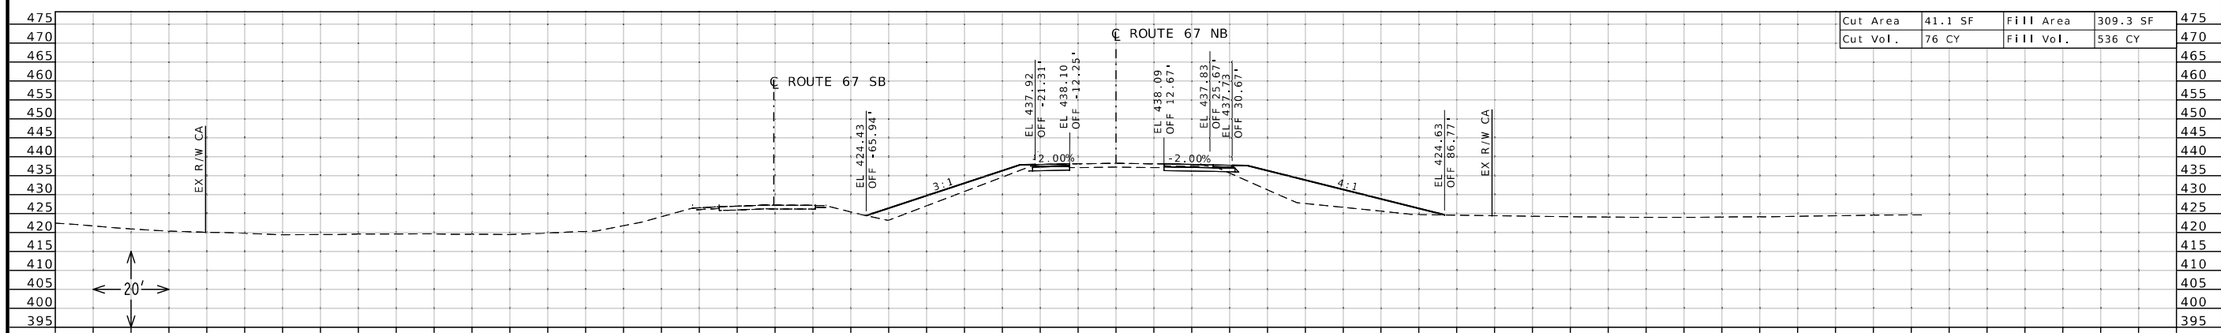

STA 57+50.00 R2

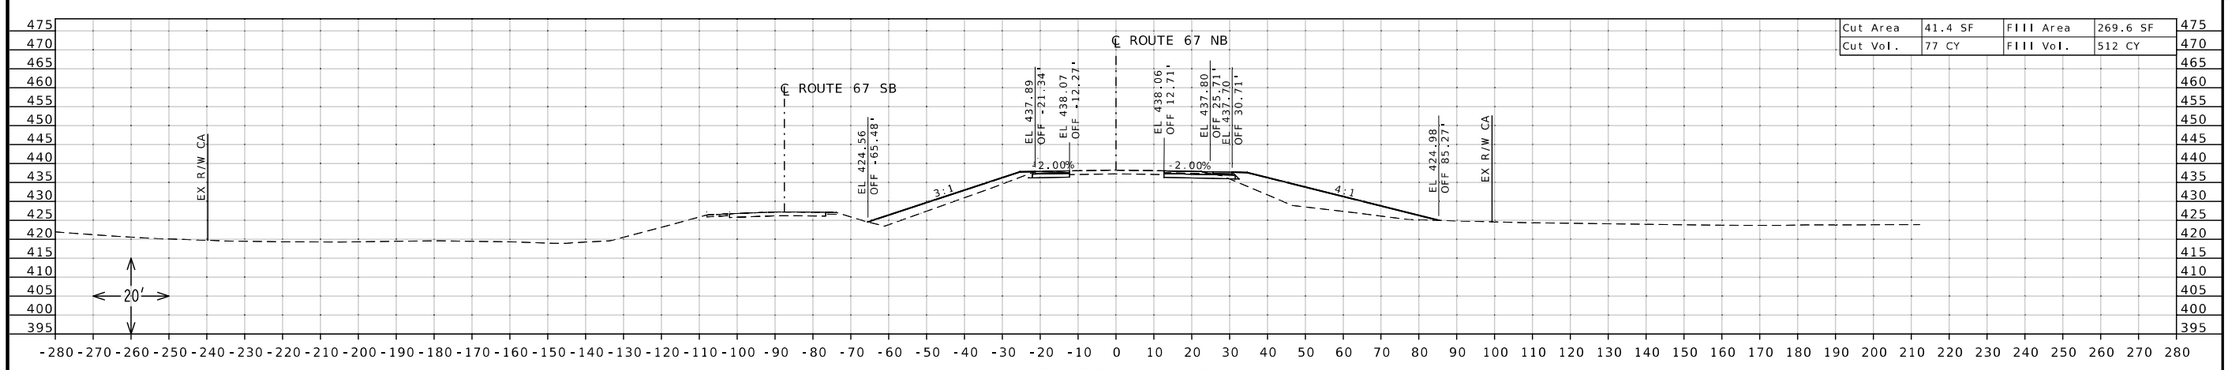

STA 57+00.00 R2

STATE OF MISSOURI
DANIEL WAYNE SAVAGEAU
NUMBER PE-2012018127
PROFESSIONAL ENGINEER
Daniel Savageau
10/04/2025 9:13:29 AM
DANIEL WAYNE SAVAGEAU - CIVIL
MO-PE-2012018127

DATE PREPARED
10/4/2025

ROUTE	STATE
67	MO
DISTRICT	SHEET NO.
SL	28

COUNTY
ST CHARLES

JOB NO.
J6P3636

CONTRACT ID.

PROJECT NO.

BRIDGE NO.


DESCRIPTION


DATE


MISSOURI HIGHWAYS AND TRANSPORTATION COMMISSION

105 WEST CAPITOL
JEFFERSON CITY, MO 65102
1-888-ASK-MODOT (1-888-275-6636)

CROSS SECTION SHEET
ROUTE 67 NORTHBOUND
SHEET 28 OF 86

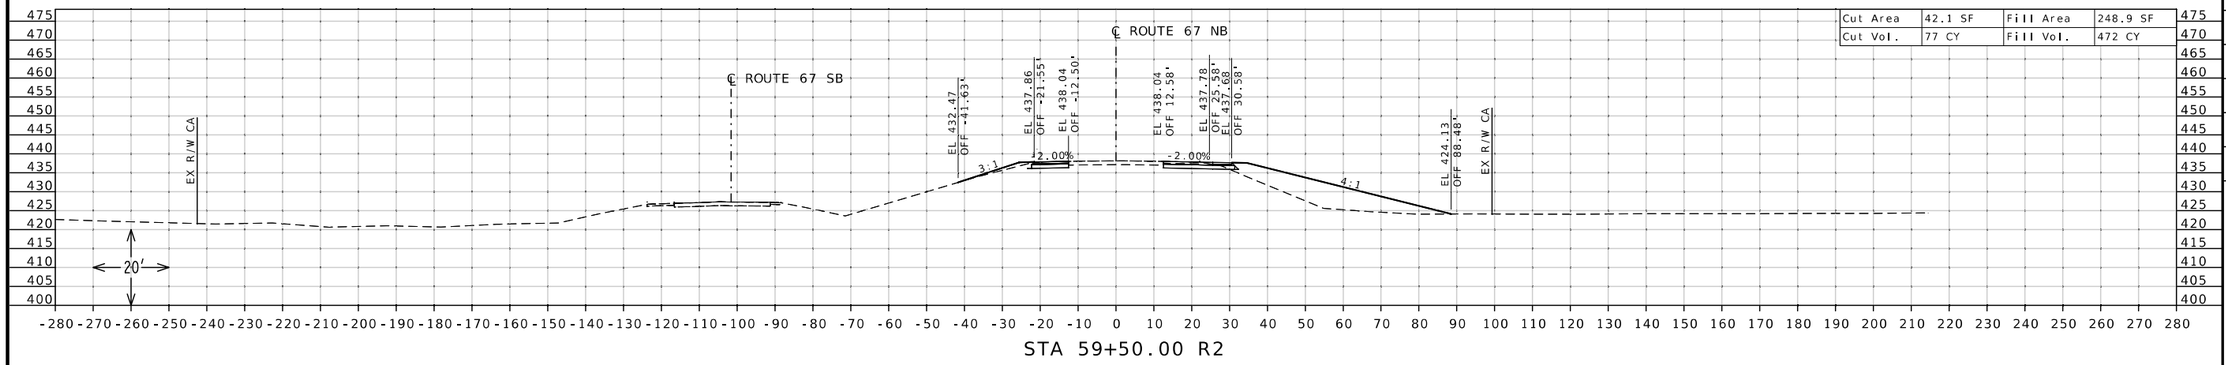

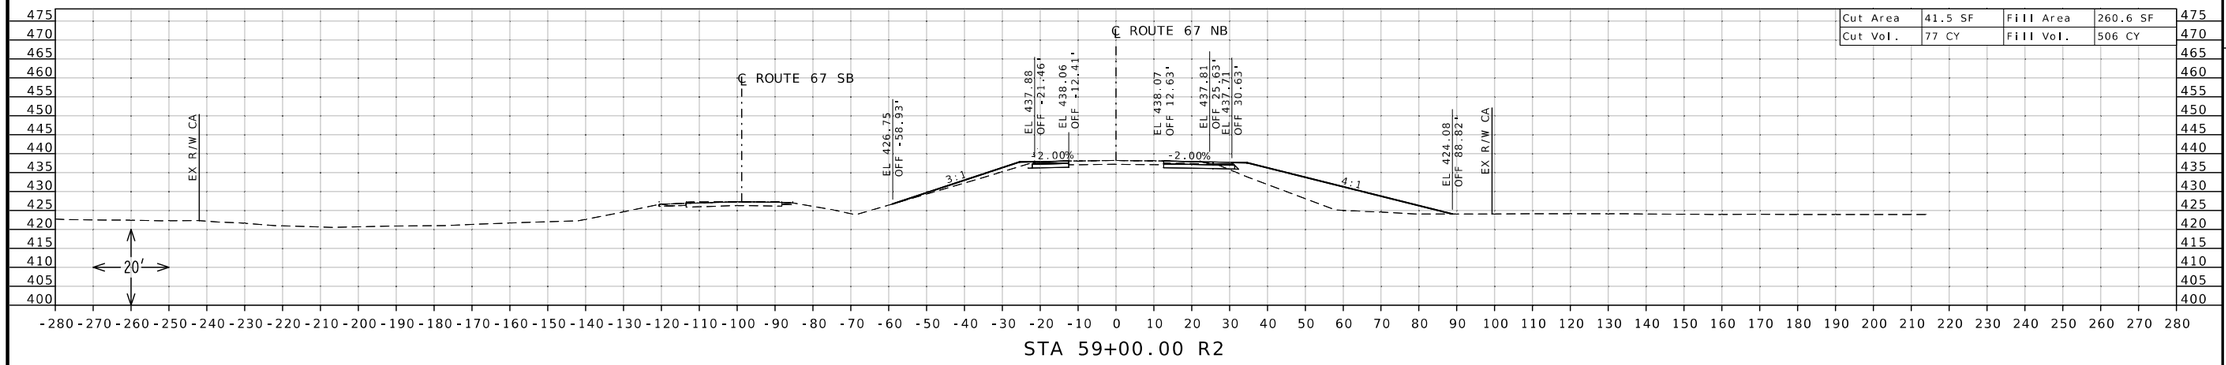

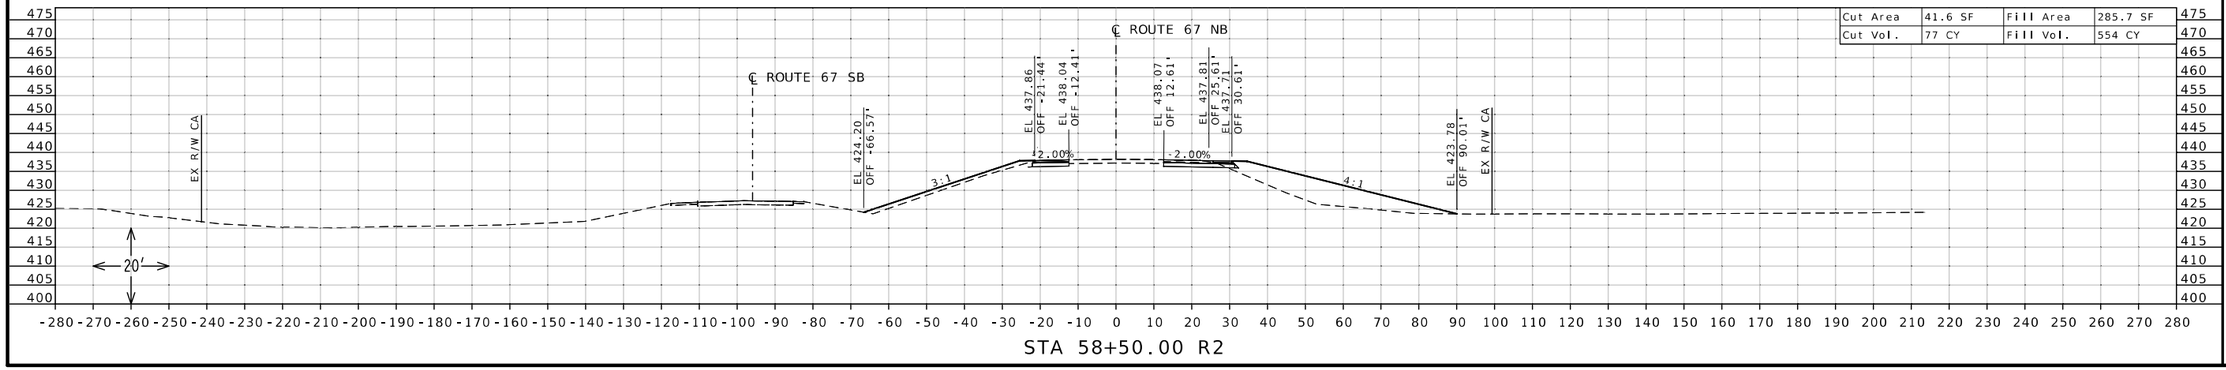

STATE OF MISSOURI
DANIEL WAYNE SAVAGEAU
NUMBER PE-2012018127
PROFESSIONAL ENGINEER

Daniel Savageau

10/04/2025 9:13:45 AM
DANIEL WAYNE SAVAGEAU - CIVIL
MO-PE-2012018127

DATE PREPARED
10/4/2025

ROUTE	STATE
67	MO

DISTRICT	SHEET NO.
SL	29

COUNTY
ST CHARLES

JOB NO.
J6P3636

CONTRACT ID.

PROJECT NO.


BRIDGE NO.


DESCRIPTION	DATE


MISSOURI HIGHWAYS AND TRANSPORTATION COMMISSION

105 WEST CAPITOL
JEFFERSON CITY, MO 65102
1-888-ASK-MODOT (1-888-275-6636)

CROSS SECTION SHEET
ROUTE 67 NORTHBOUND
SHEET 29 OF 86

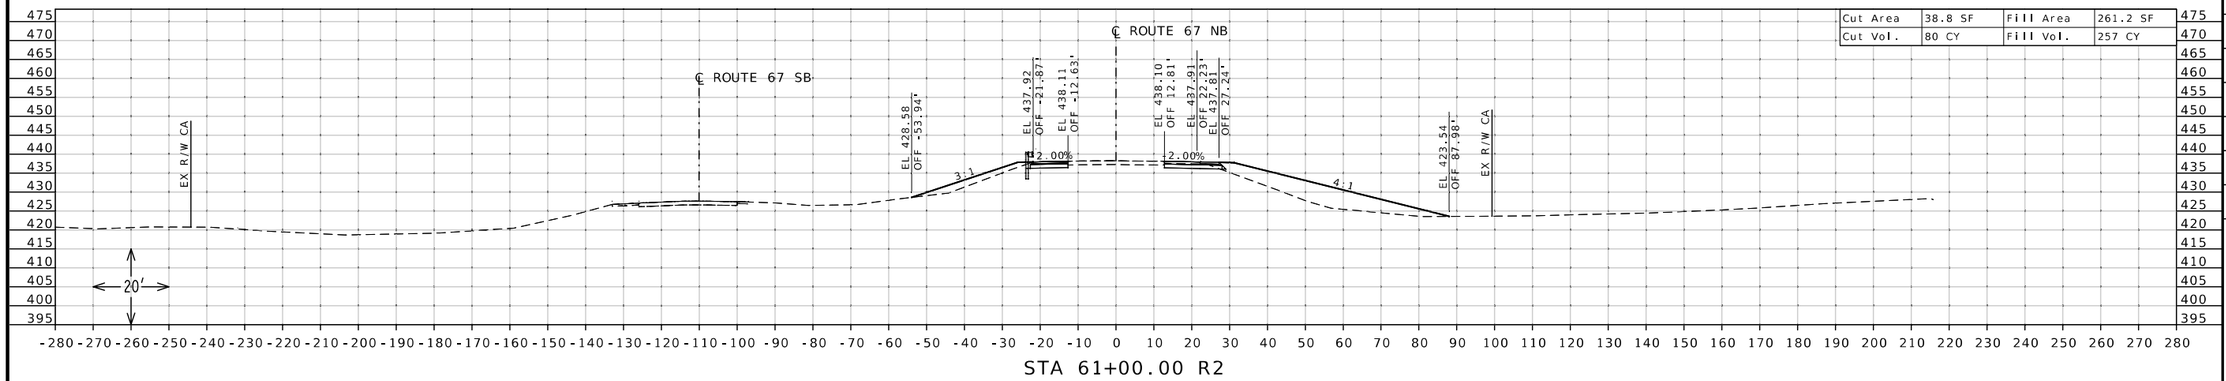

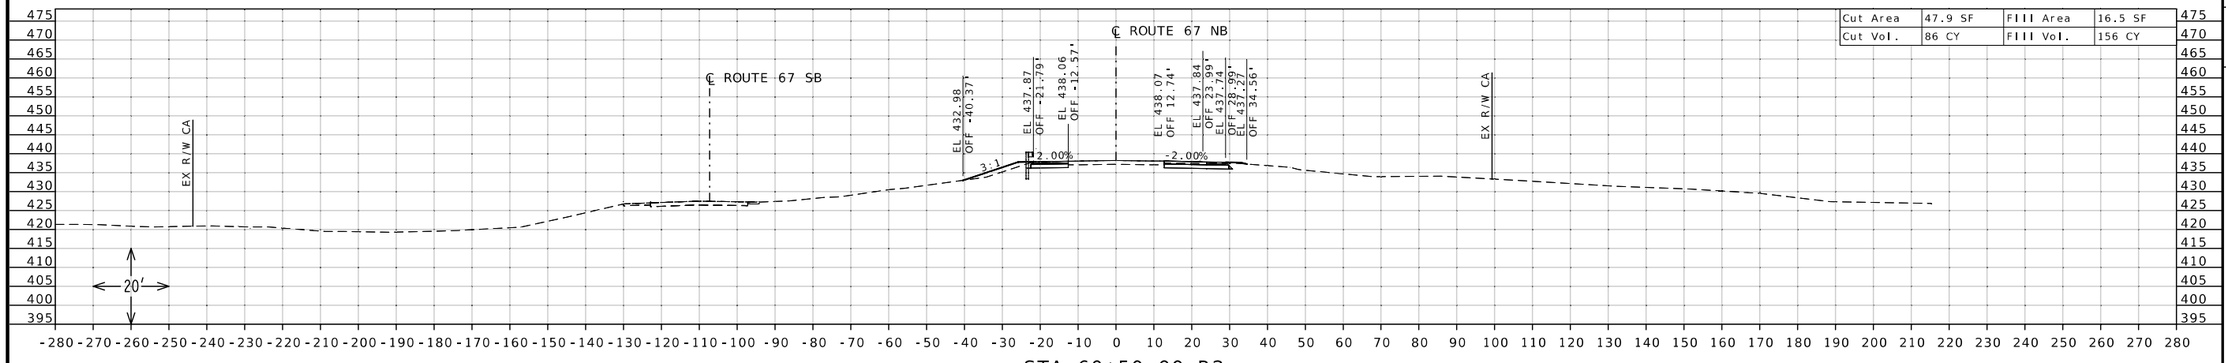

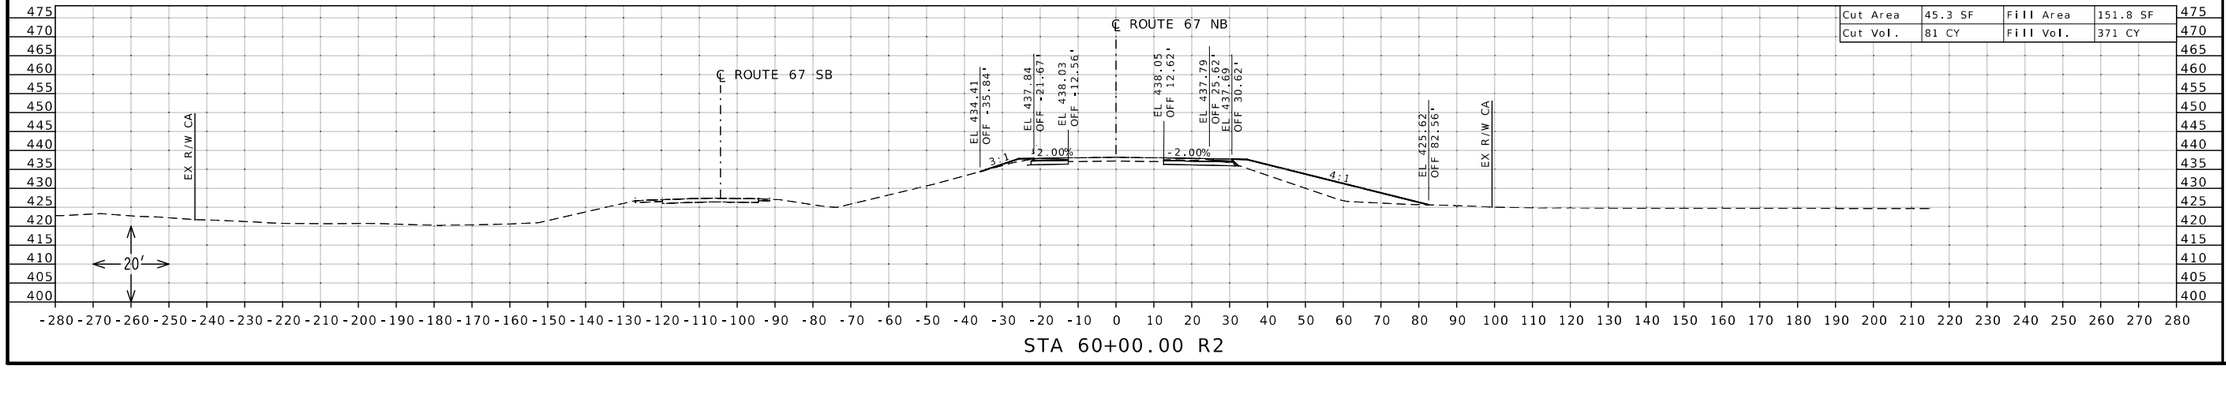

STATE OF MISSOURI
DANIEL WAYNE SAVAGEAU
NUMBER PE-2012018127
PROFESSIONAL ENGINEER

Daniel Savageau

10/04/2025 9:14:05 AM
DANIEL WAYNE SAVAGEAU · CIVIL
MO-PE-2012018127

DATE PREPARED
10/4/2025

ROUTE	STATE
67	MO
DISTRICT	SHEET NO.
SL	30

COUNTY
ST CHARLES

JOB NO.
J6P3636

CONTRACT ID.

PROJECT NO.

BRIDGE NO.


DESCRIPTION

DATE

MISSOURI HIGHWAYS AND TRANSPORTATION COMMISSION


105 WEST CAPITOL
JEFFERSON CITY, MO 65102
1-888-ASK-MODOT (1-888-275-6636)

CROSS SECTION SHEET
ROUTE 67 NORTHBOUND
SHEET 30 OF 86

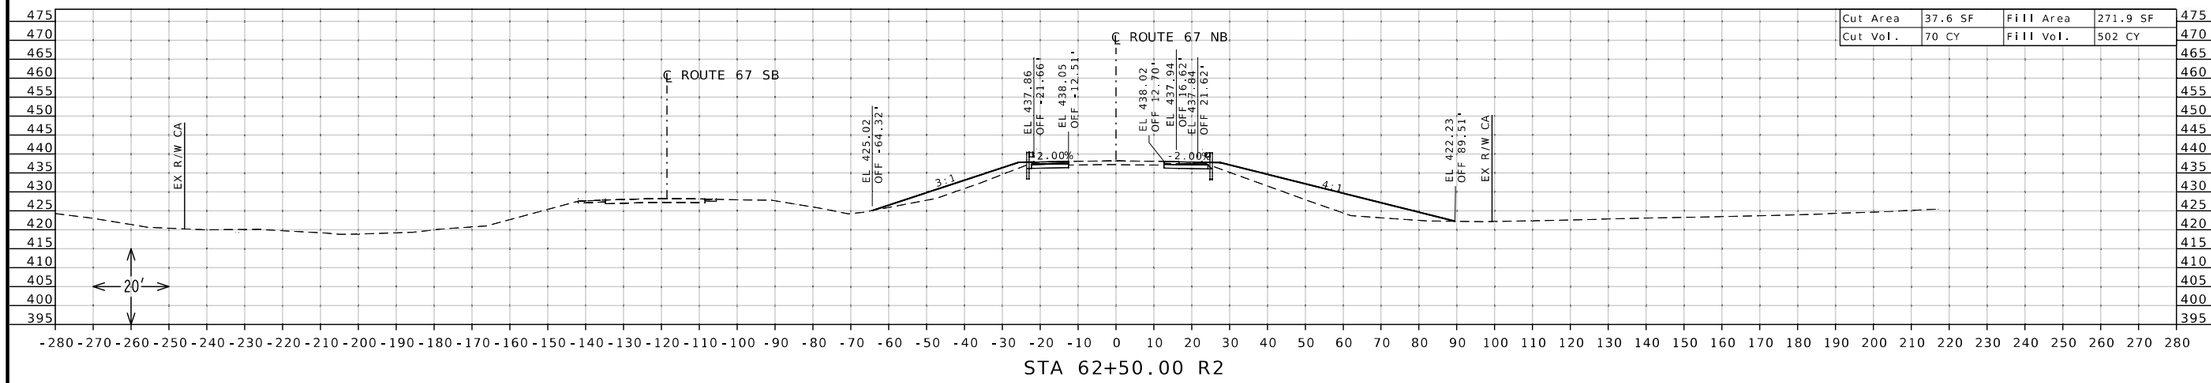


STA 62+50.00 R2

Cut Area	37.6 SF	Fill Area	271.9 SF
Cut Vol.	70 CY	Fill Vol.	502 CY

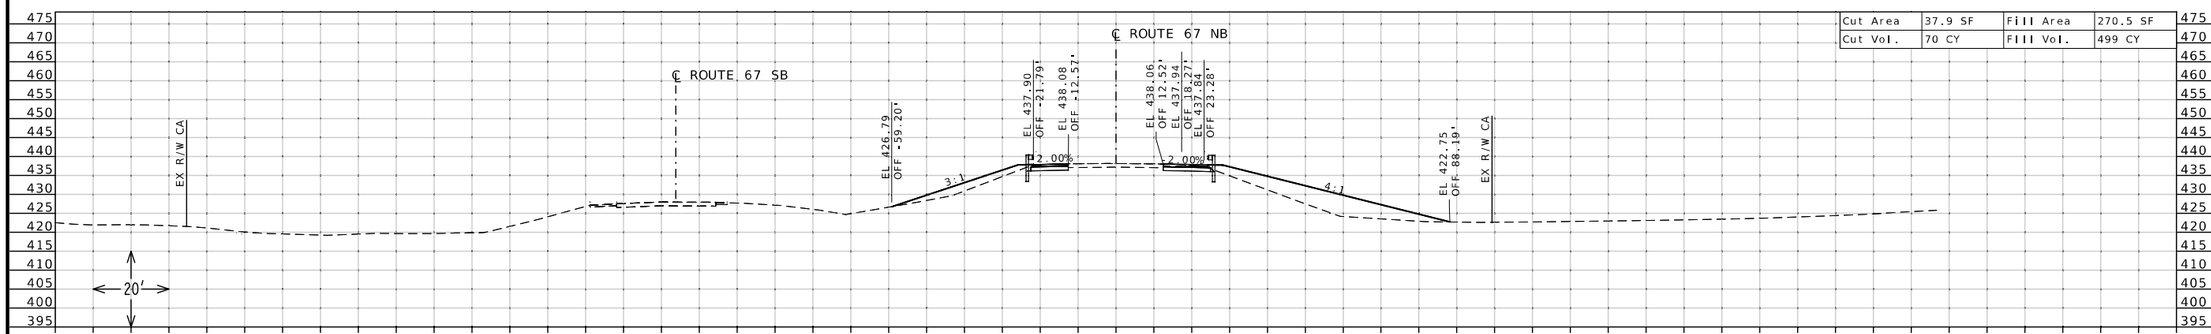

STA 62+00.00 R2

Cut Area	37.9 SF	Fill Area	270.5 SF
Cut Vol.	70 CY	Fill Vol.	499 CY

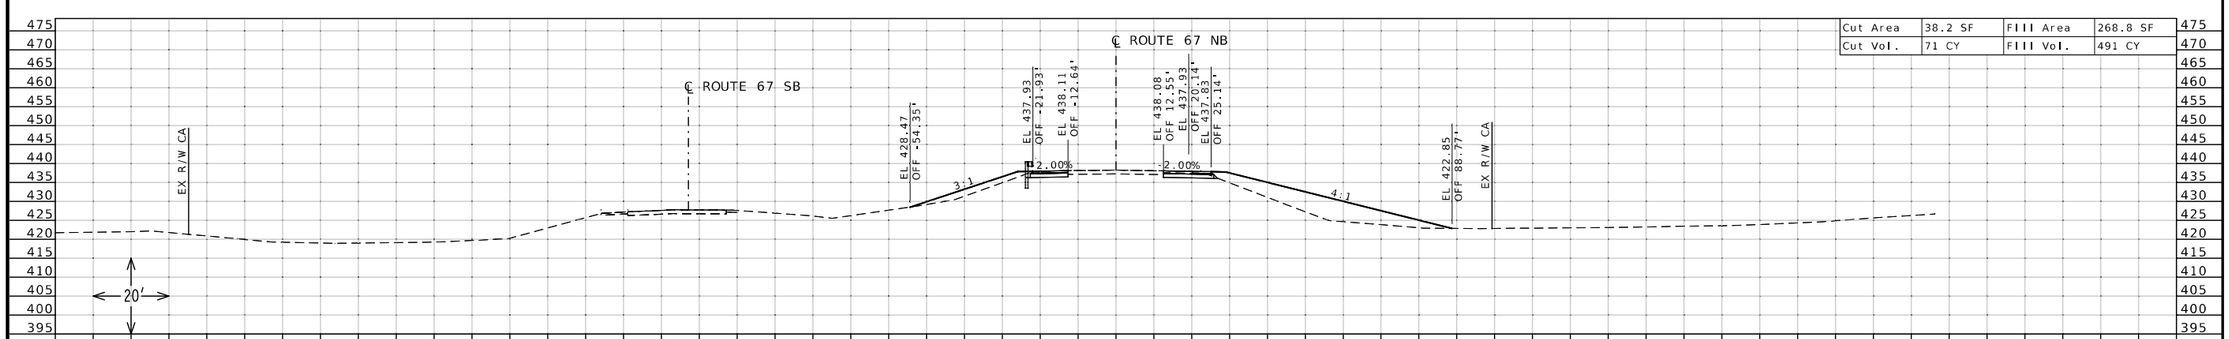

STA 61+50.00 R2

Cut Area	38.2 SF	Fill Area	268.8 SF
Cut Vol.	71 CY	Fill Vol.	491 CY

STATE OF MISSOURI
DANIEL WAYNE SAVAGEAU
NUMBER PE-2012018127
PROFESSIONAL ENGINEER

Daniel Savageau

10/04/2025 9:14:20 AM
DANIEL WAYNE SAVAGEAU · CIVIL
MO-PE-2012018127
DATE PREPARED

10/4/2025

ROUTE	STATE
67	MO
DISTRICT	SHEET NO.
SL	31

COUNTY
ST CHARLES

JOB NO.
J6P3636

CONTRACT ID.

PROJECT NO.

BRIDGE NO.


DESCRIPTION


DATE


MISSOURI HIGHWAYS AND TRANSPORTATION COMMISSION

105 WEST CAPITOL
JEFFERSON CITY, MO 65102
1-888-ASK-MODOT (1-888-275-6636)

CROSS SECTION SHEET
ROUTE 67 NORTHBOUND
SHEET 31 OF 86

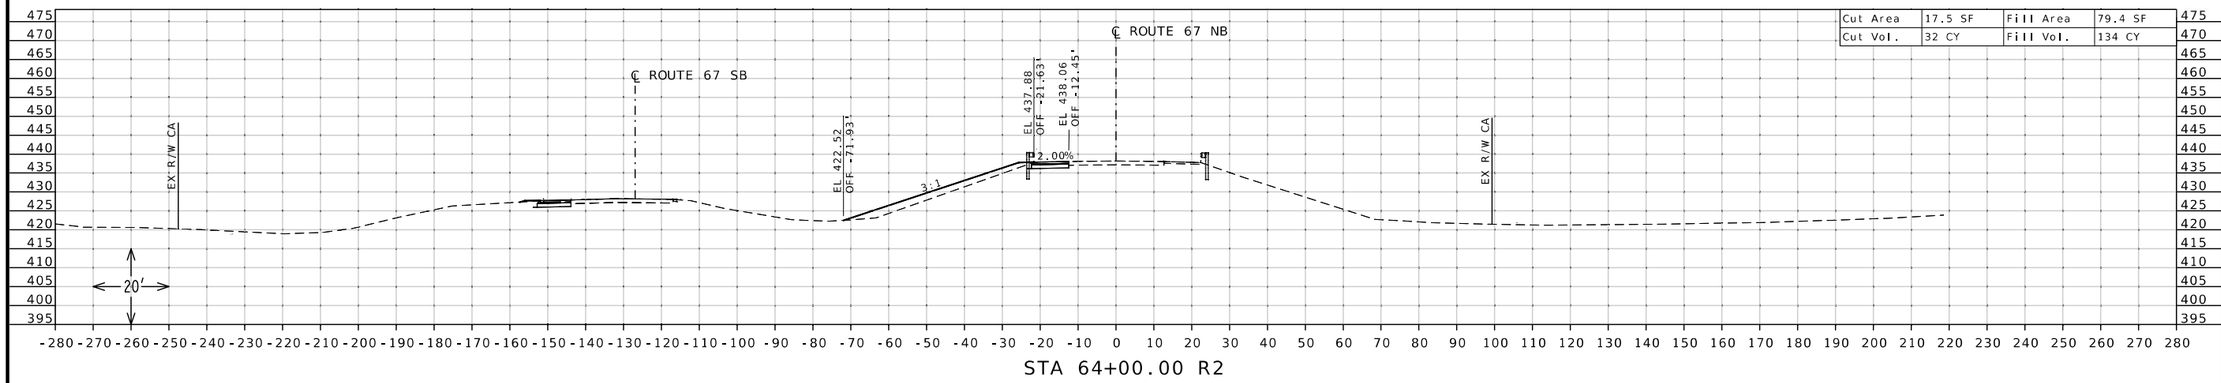

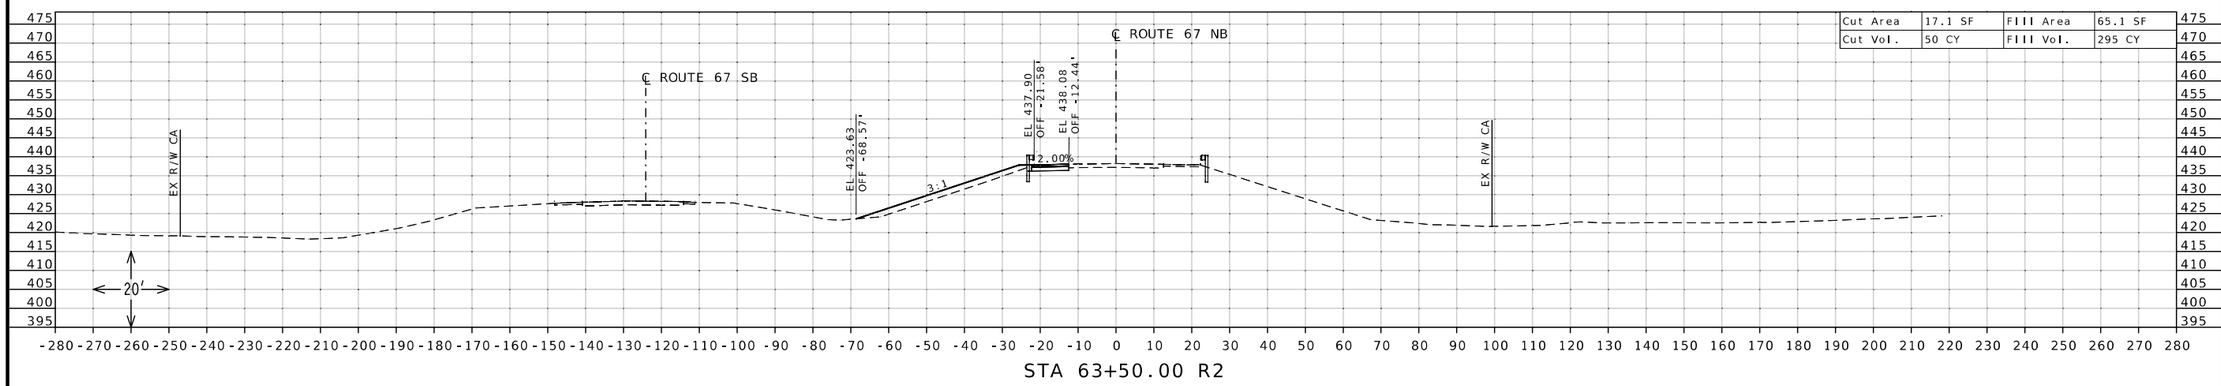

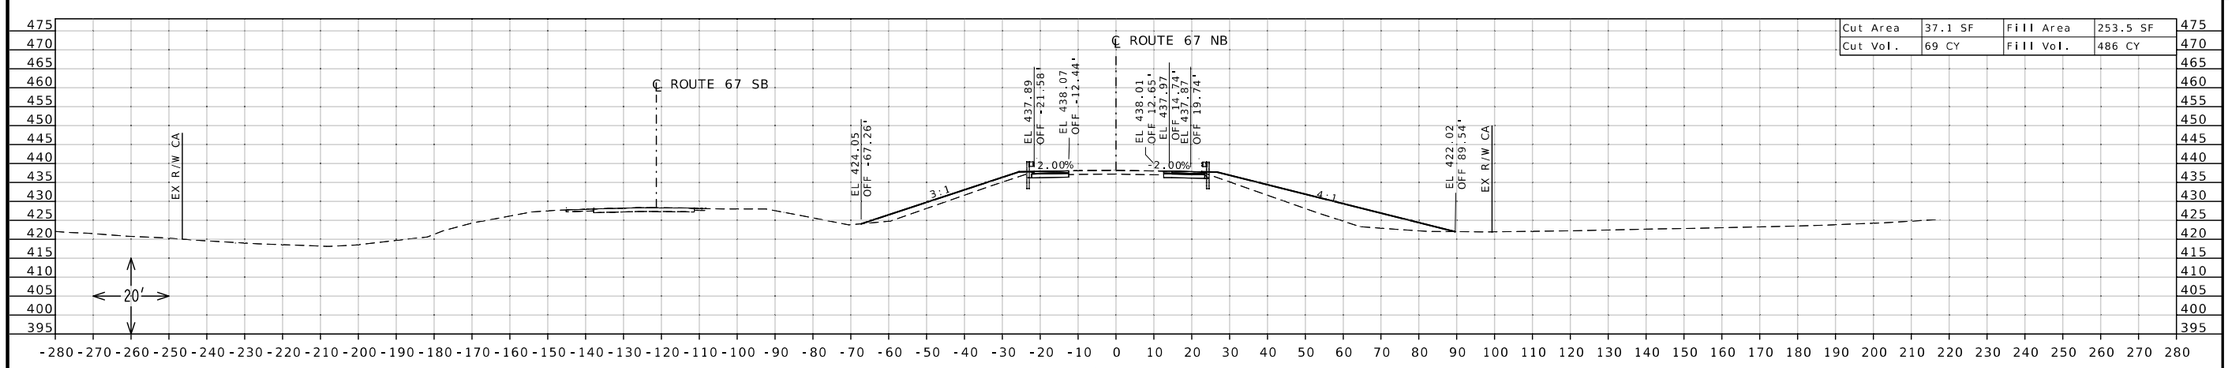

STATE OF MISSOURI
DANIEL WAYNE SAVAGEAU
NUMBER PE-2012018127
PROFESSIONAL ENGINEER

Daniel Savageau

10/04/2025 9:14:40 AM
DANIEL WAYNE SAVAGEAU - CIVIL
MO-PE-2012018127

DATE PREPARED
10/4/2025

ROUTE	STATE
67	MO
DISTRICT	SHEET NO.
SL	32

COUNTY
ST CHARLES

JOB NO.
J6P3636

CONTRACT ID.

PROJECT NO.

BRIDGE NO.


DESCRIPTION

DATE


MISSOURI HIGHWAYS AND TRANSPORTATION COMMISSION

105 WEST CAPITOL
JEFFERSON CITY, MO 65102
1-888-ASK-MODOT (1-888-275-6636)


CROSS SECTION SHEET
ROUTE 67 NORTHBOUND
SHEET 32 OF 86

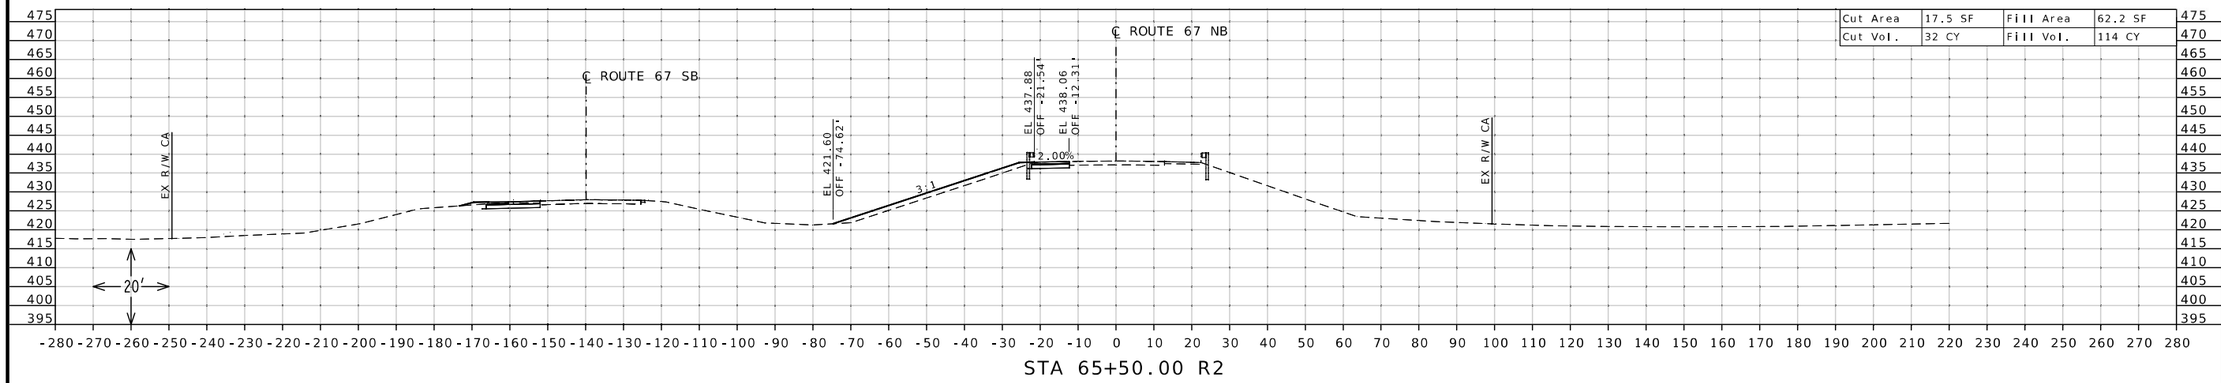

STA 65+50.00 R2

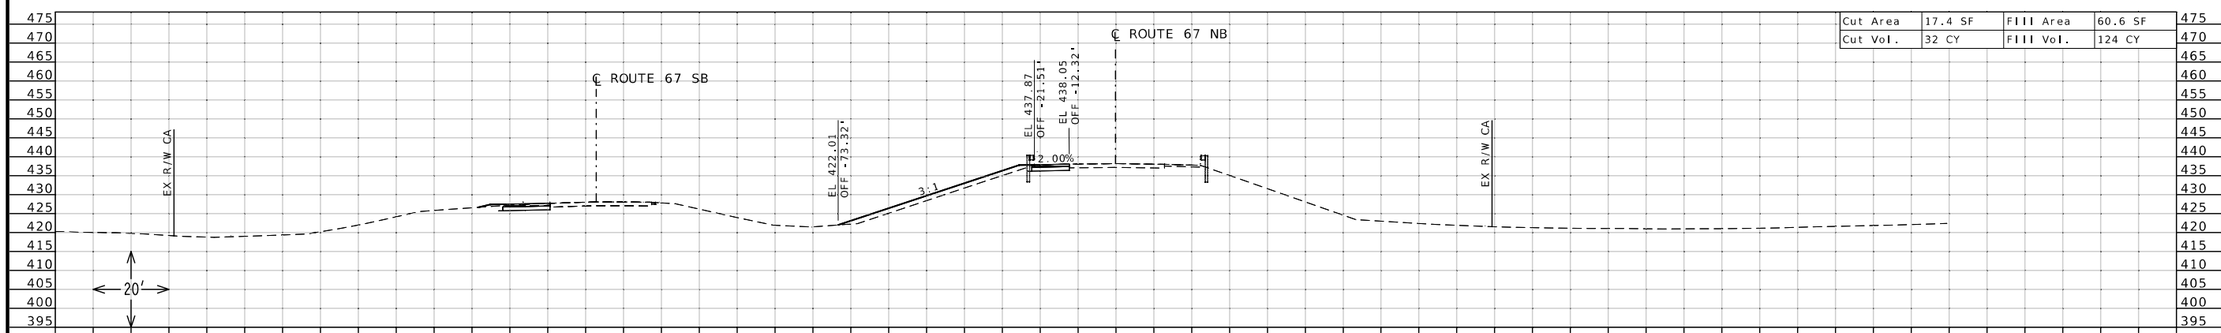

STA 65+00.00 R2

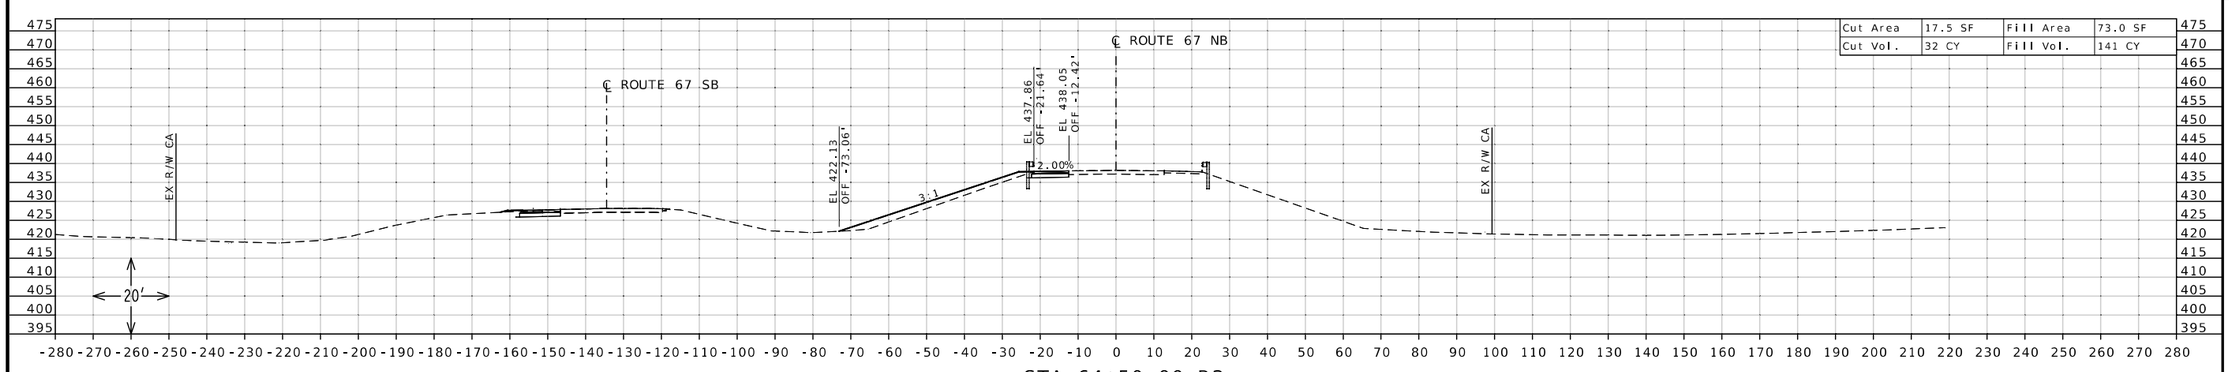

STA 64+50.00 R2

DANIEL WAYNE SAVAGEAU
NUMBER PE-2012018127
STATE OF MISSOURI
PROFESSIONAL ENGINEER

Daniel Savageau

10/04/2025 9:15:00 AM
DANIEL WAYNE SAVAGEAU - CIVIL
MO-PE-2012018127

DATE PREPARED
10/4/2025

ROUTE	STATE
67	MO
DISTRICT	SHEET NO.
SL	33

COUNTY
ST CHARLES

JOB NO.
J6P3636

CONTRACT ID.

PROJECT NO.

BRIDGE NO.


DESCRIPTION

DATE


MISSOURI HIGHWAYS AND TRANSPORTATION COMMISSION

105 WEST CAPITOL
JEFFERSON CITY, MO 65102
1-888-ASK-MODOT (1-888-275-6636)


CROSS SECTION SHEET
ROUTE 67 NORTHBOUND
SHEET 33 OF 86

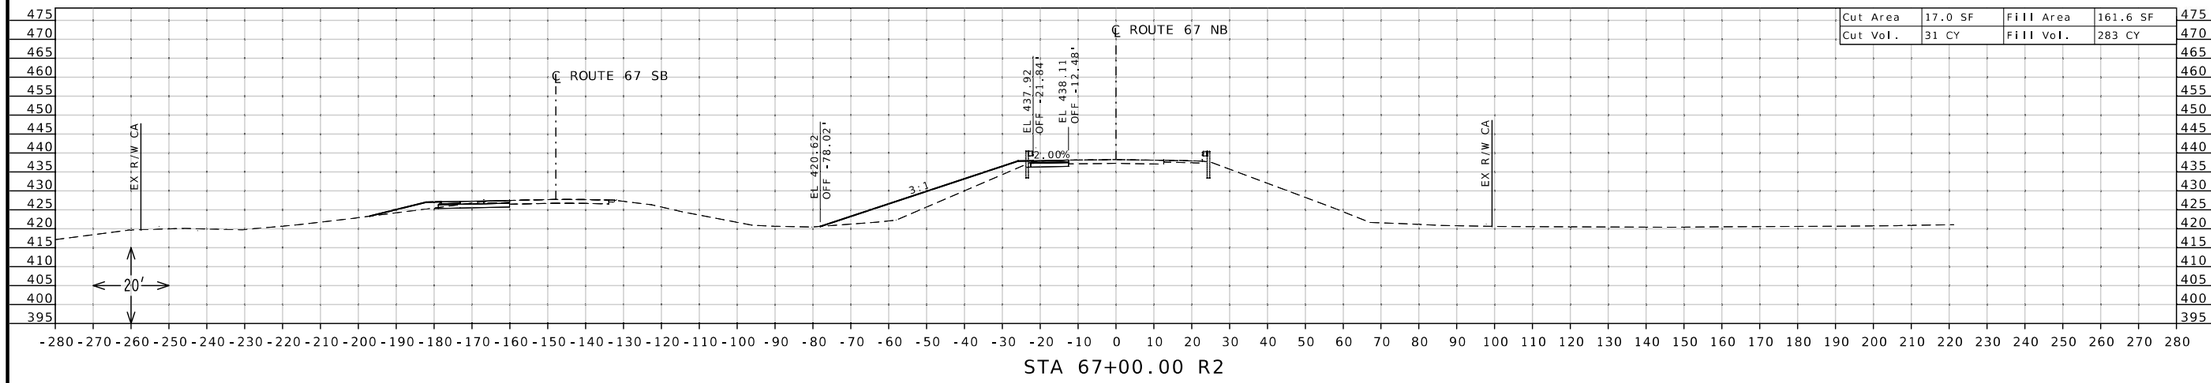

STA 67+00.00 R2

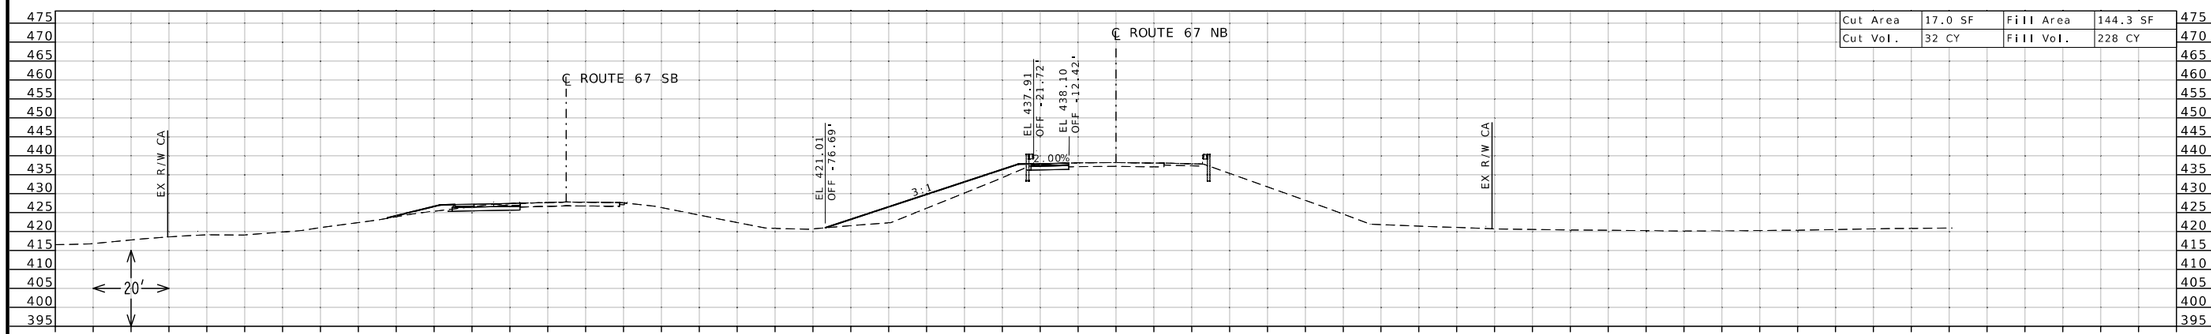

STA 66+50.00 R2

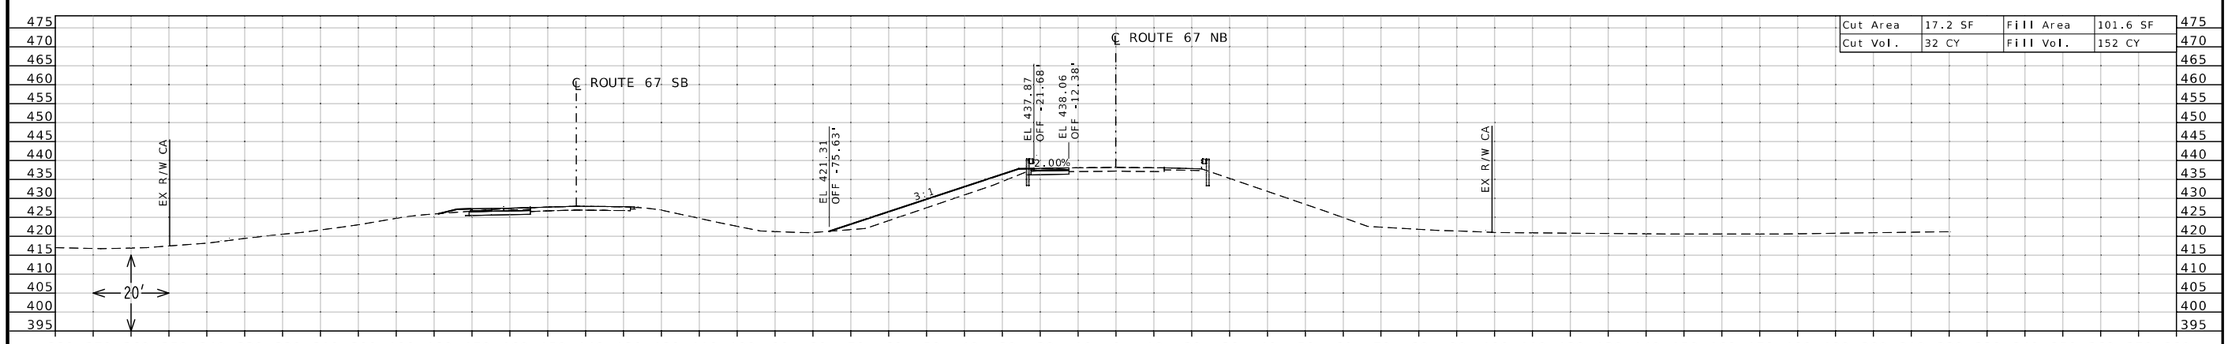

STA 66+00.00 R2

STATE OF MISSOURI
DANIEL WAYNE SAVAGEAU
NUMBER PE-2012018127
PROFESSIONAL ENGINEER
Daniel Savageau
10/04/2025 9:15:22 AM
DANIEL WAYNE SAVAGEAU - CIVIL
MO-PE-2012018127

DATE PREPARED
10/4/2025

ROUTE	STATE
67	MO
DISTRICT	SHEET NO.
SL	34

COUNTY
ST CHARLES

JOB NO.
J6P3636

CONTRACT ID.

PROJECT NO.


BRIDGE NO.

DESCRIPTION


DATE

MISSOURI HIGHWAYS AND TRANSPORTATION COMMISSION
105 WEST CAPITOL
JEFFERSON CITY, MO 65102
1-888-ASK-MODOT (1-888-275-6636)


CROSS SECTION SHEET
ROUTE 67 NORTHBOUND
SHEET 34 OF 86

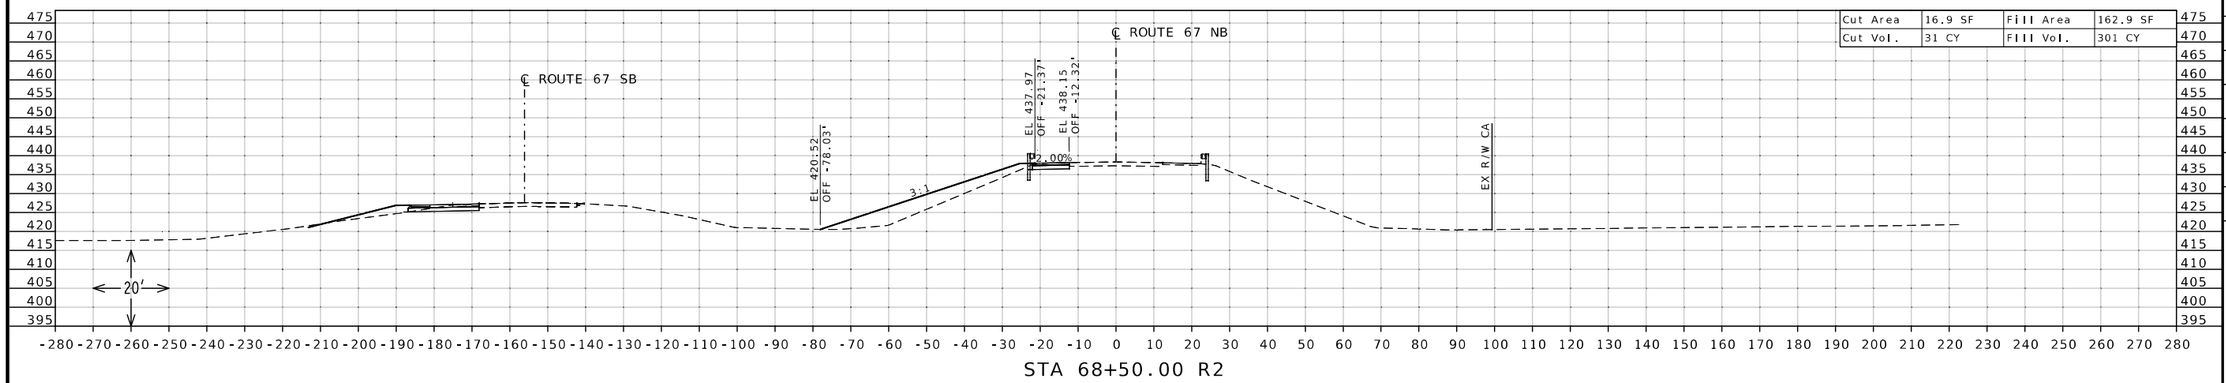

STA 68+50.00 R2

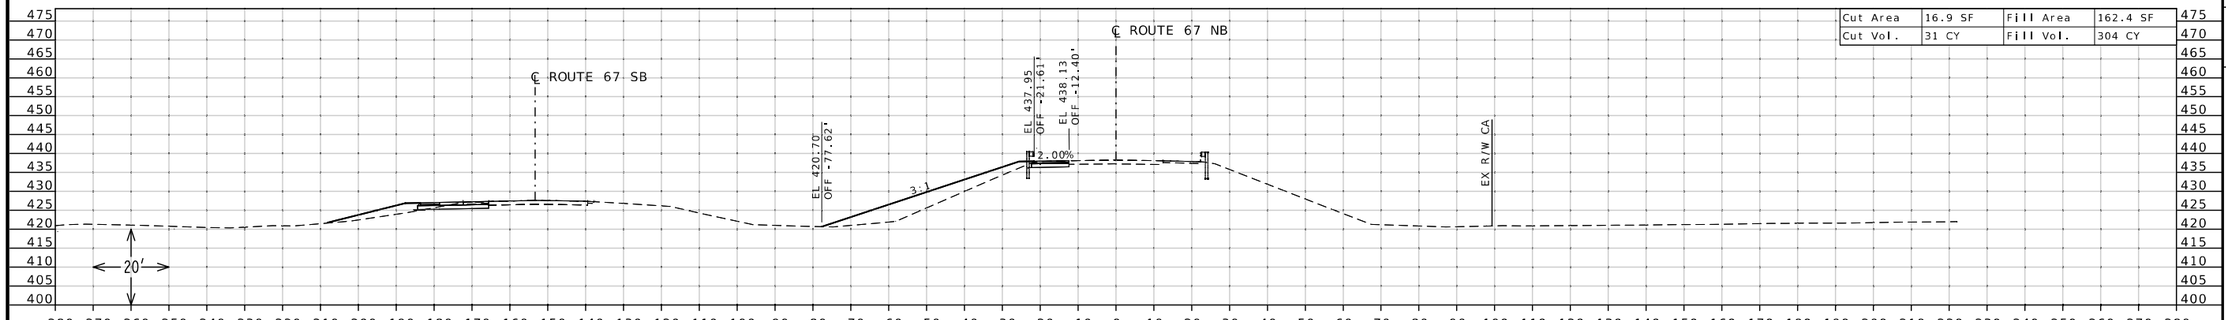

STA 68+00.00 R2

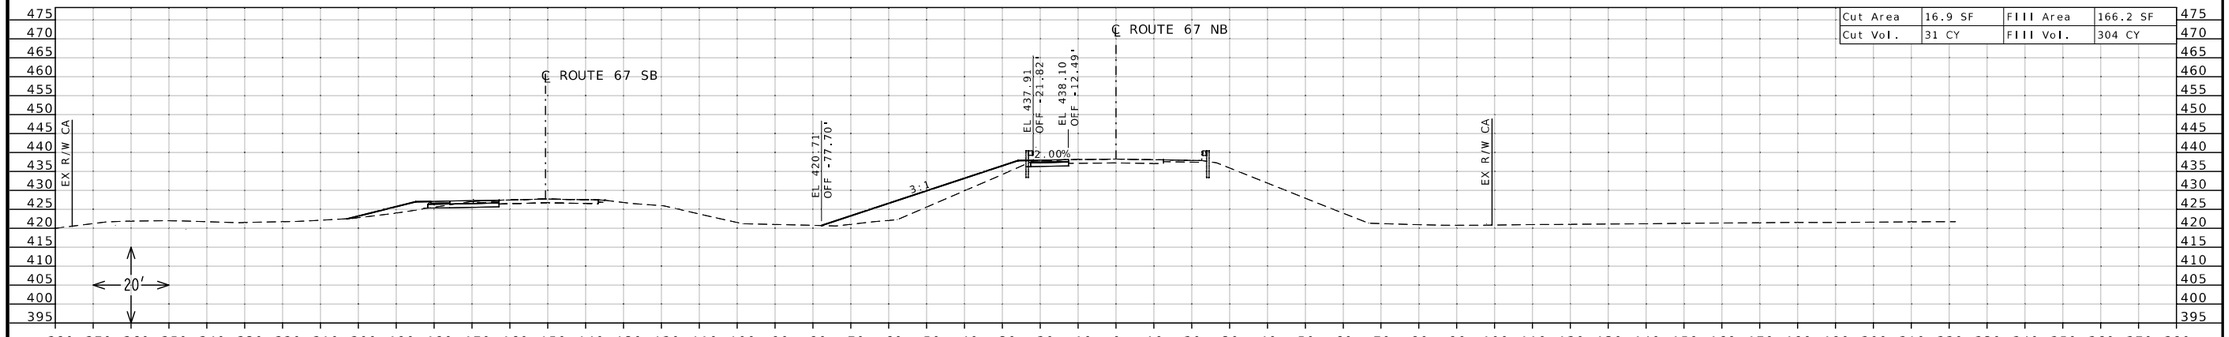

STA 67+50.00 R2

DANIEL WAYNE SAVAGEAU
NUMBER PE-2012018127
STATE OF MISSOURI
PROFESSIONAL ENGINEER

10/04/2025 9:15:39 AM
DANIEL WAYNE SAVAGEAU - CIVIL
MO-PE-2012018127

DATE PREPARED
10/4/2025

ROUTE	STATE
67	MO
DISTRICT	SHEET NO.
SL	35

COUNTY
ST CHARLES

JOB NO.
J6P3636

CONTRACT ID.

PROJECT NO.


BRIDGE NO.

DESCRIPTION	DATE


MISSOURI HIGHWAYS AND TRANSPORTATION COMMISSION

105 WEST CAPITOL
JEFFERSON CITY, MO 65102
1-888-ASK-MODOT (1-888-275-6636)


CROSS SECTION SHEET
ROUTE 67 NORTHBOUND
SHEET 35 OF 86

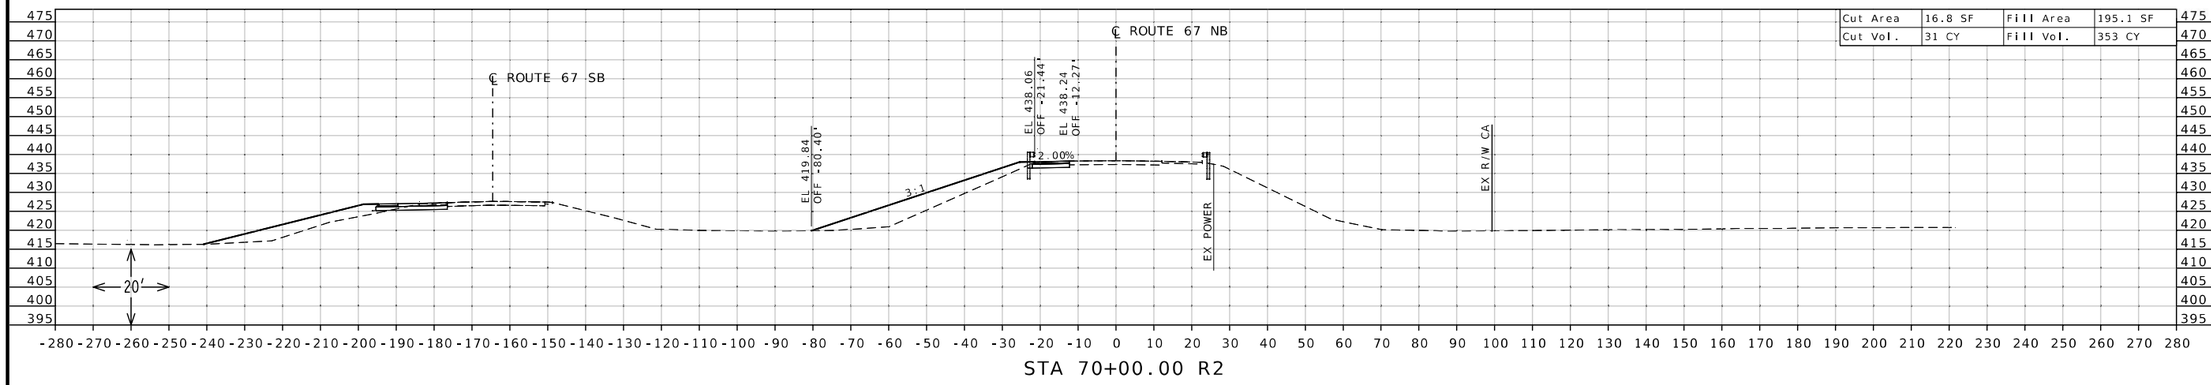

STA 70+00.00 R2

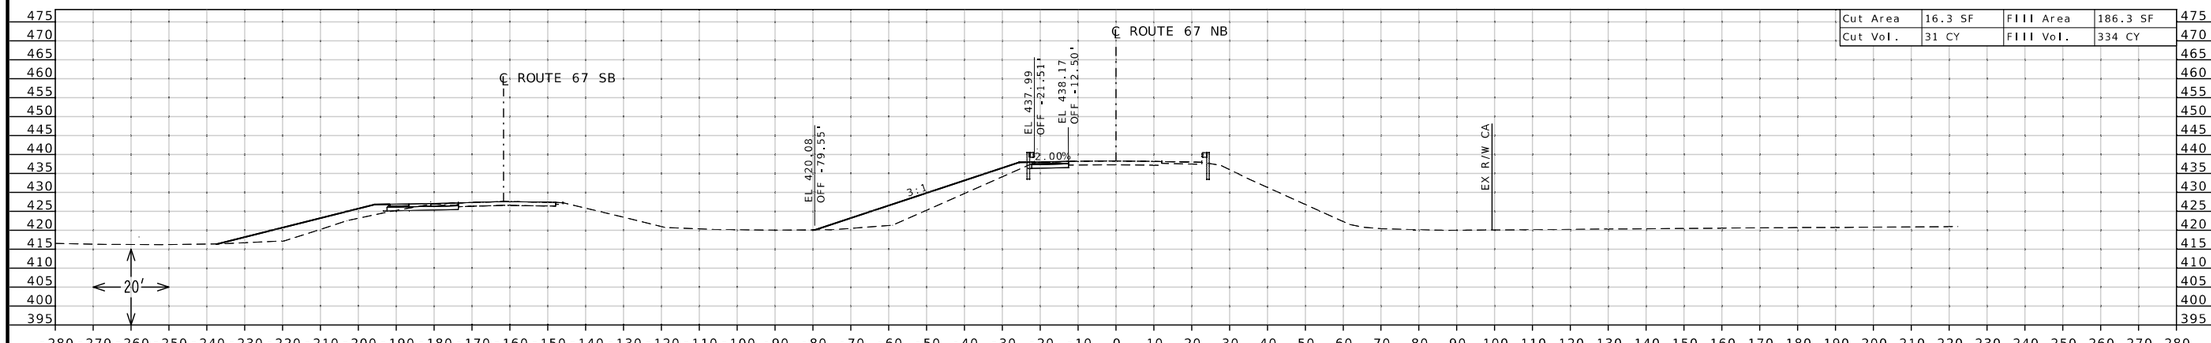

STA 69+50.00 R2

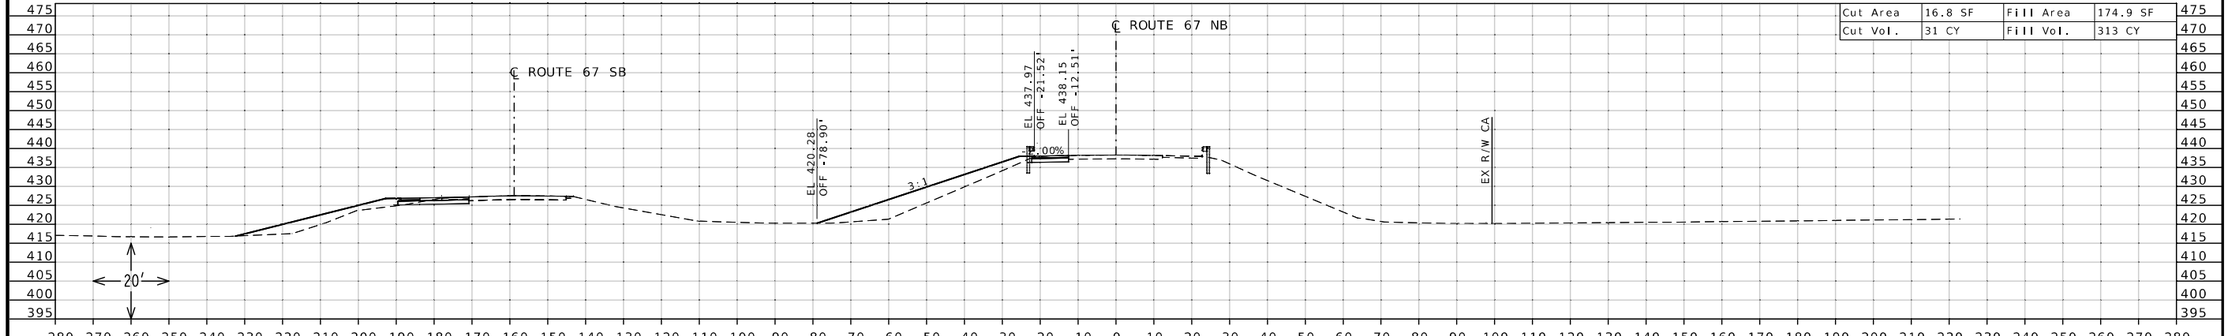

STA 69+00.00 R2

STATE OF MISSOURI
DANIEL WAYNE SAVAGEAU
NUMBER PE-2012018127
PROFESSIONAL ENGINEER

Daniel Savageau

10/04/2025 9:15:56 AM
DANIEL WAYNE SAVAGEAU - CIVIL
MO-PE-2012018127

DATE PREPARED
10/4/2025

ROUTE	STATE
67	MO
DISTRICT	SHEET NO.
SL	36

COUNTY
ST CHARLES

JOB NO.
J6P3636

CONTRACT ID.

PROJECT NO.

BRIDGE NO.


DESCRIPTION

DATE


MISSOURI HIGHWAYS AND TRANSPORTATION COMMISSION

105 WEST CAPITOL
JEFFERSON CITY, MO 65102
1-888-ASK-MODOT (1-888-275-6636)


CROSS SECTION SHEET
ROUTE 67 NORTHBOUND
SHEET 36 OF 86

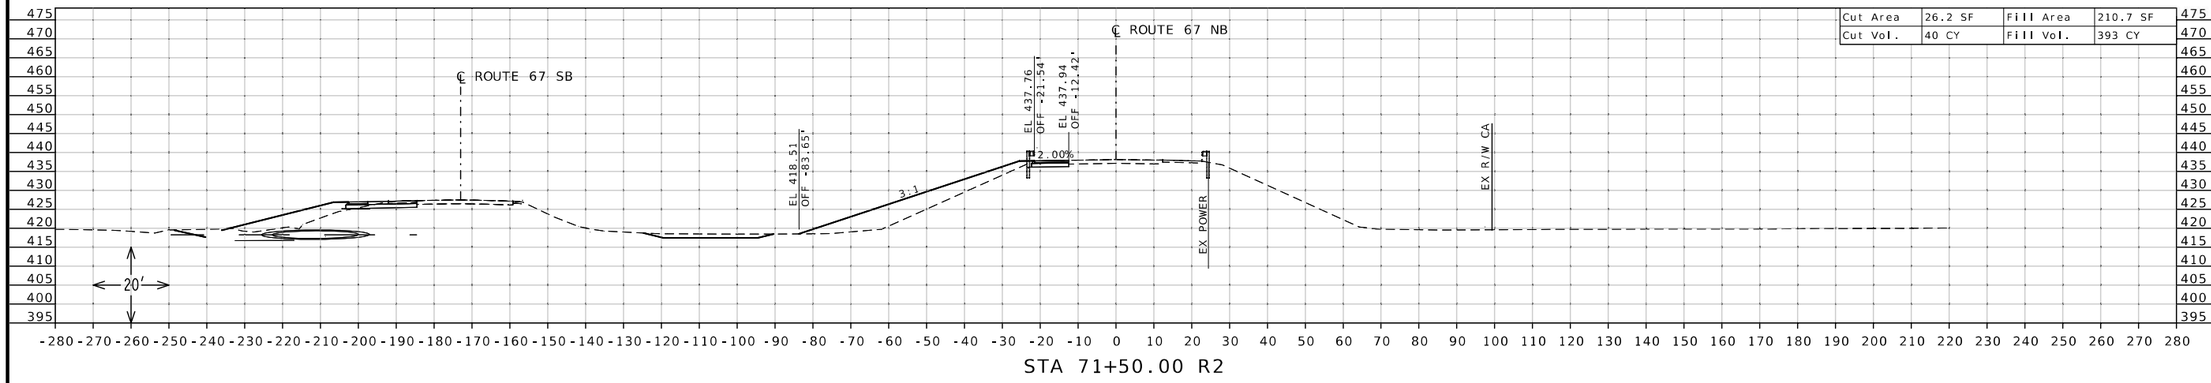

STA 71+50.00 R2

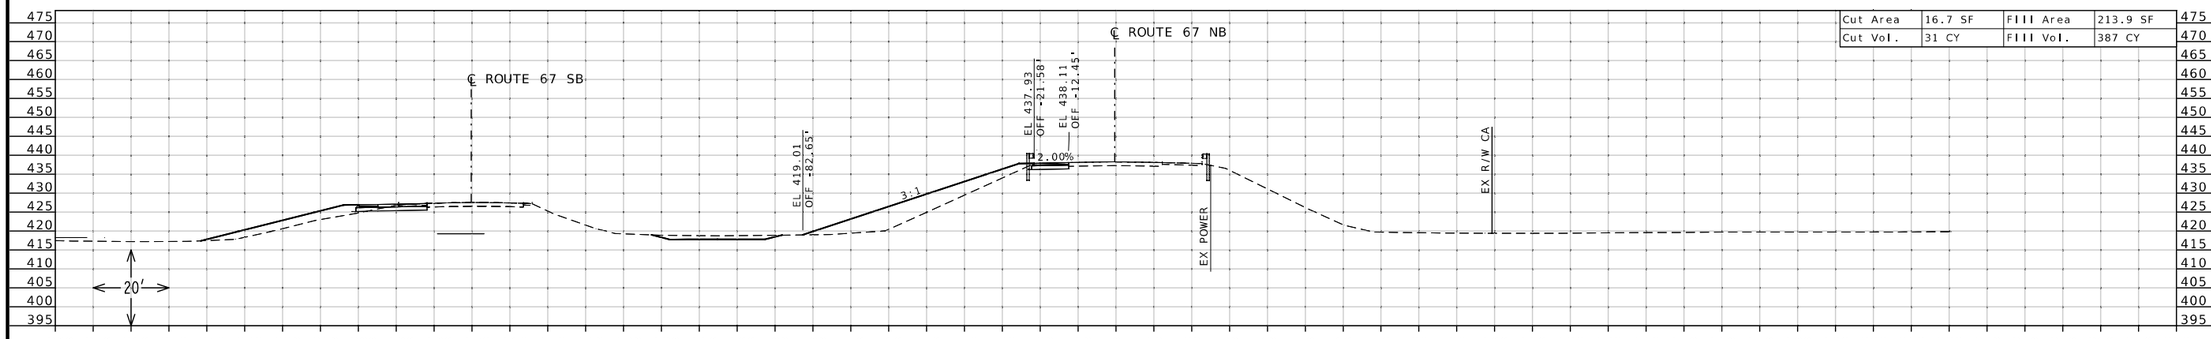

STA 71+00.00 R2

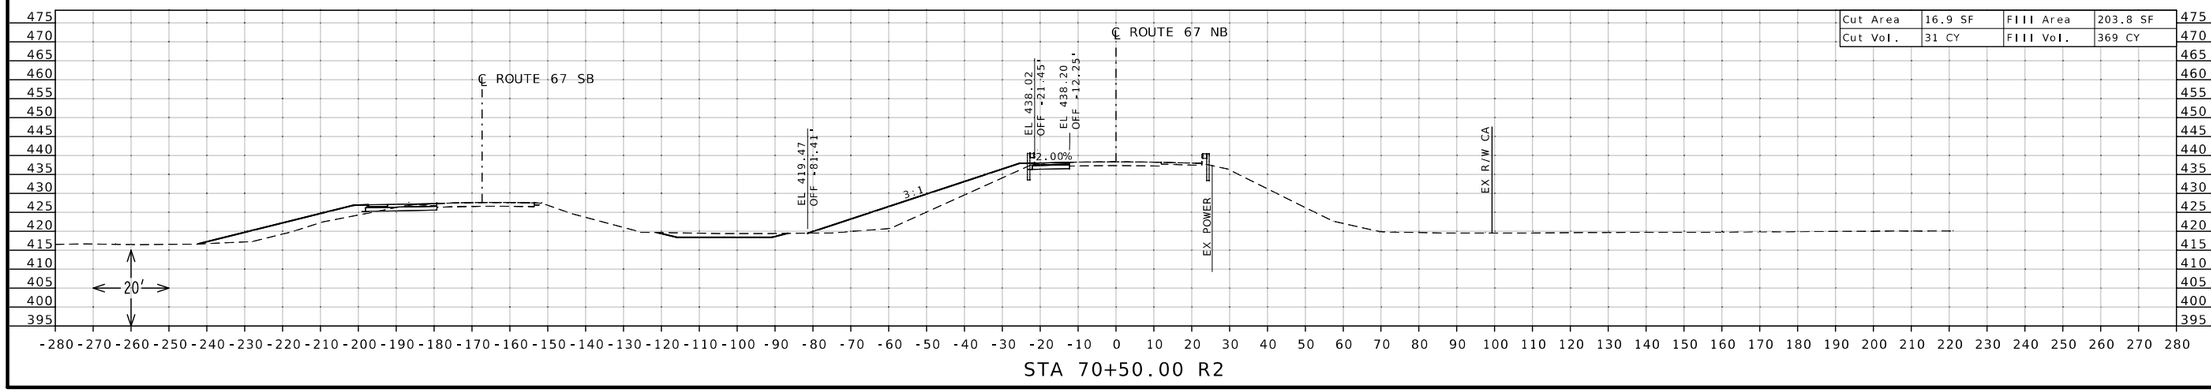

STA 70+50.00 R2

STATE OF MISSOURI
DANIEL WAYNE SAVAGEAU
NUMBER PE-2012018127
PROFESSIONAL ENGINEER

Daniel Savageau

10/04/2025 9:16:30 AM
DANIEL WAYNE SAVAGEAU - CIVIL
MO-PE-2012018127

DATE PREPARED
10/4/2025

ROUTE	STATE
67	MO
DISTRICT	SHEET NO.
SL	37

COUNTY
ST CHARLES

JOB NO.
J6P3636

CONTRACT ID.

PROJECT NO.

BRIDGE NO.


DESCRIPTION

DATE

MISSOURI HIGHWAYS AND TRANSPORTATION COMMISSION


105 WEST CAPITOL
JEFFERSON CITY, MO 65102
1-888-ASK-MODOT (1-888-275-6636)

CROSS SECTION SHEET
ROUTE 67 NORTHBOUND
SHEET 37 OF 86

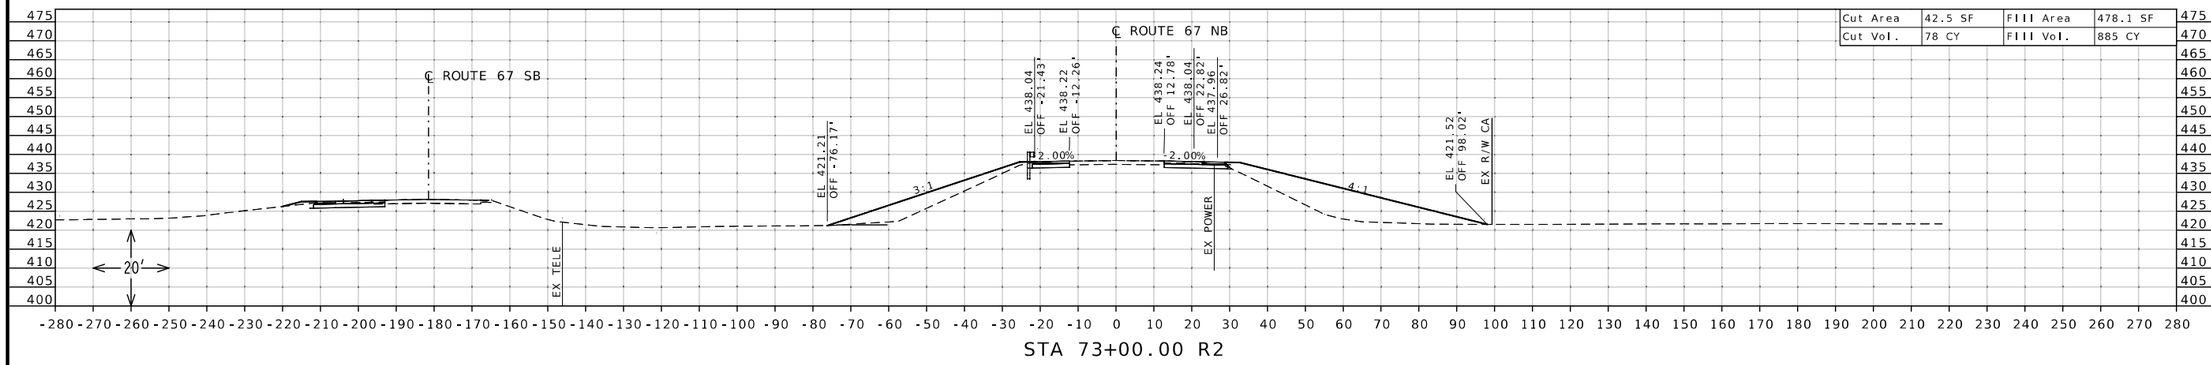


Cut Area	42.5 SF	Fill Area	478.1 SF
Cut Vol.	78 CY	Fill Vol.	885 CY

STA 73+00.00 R2

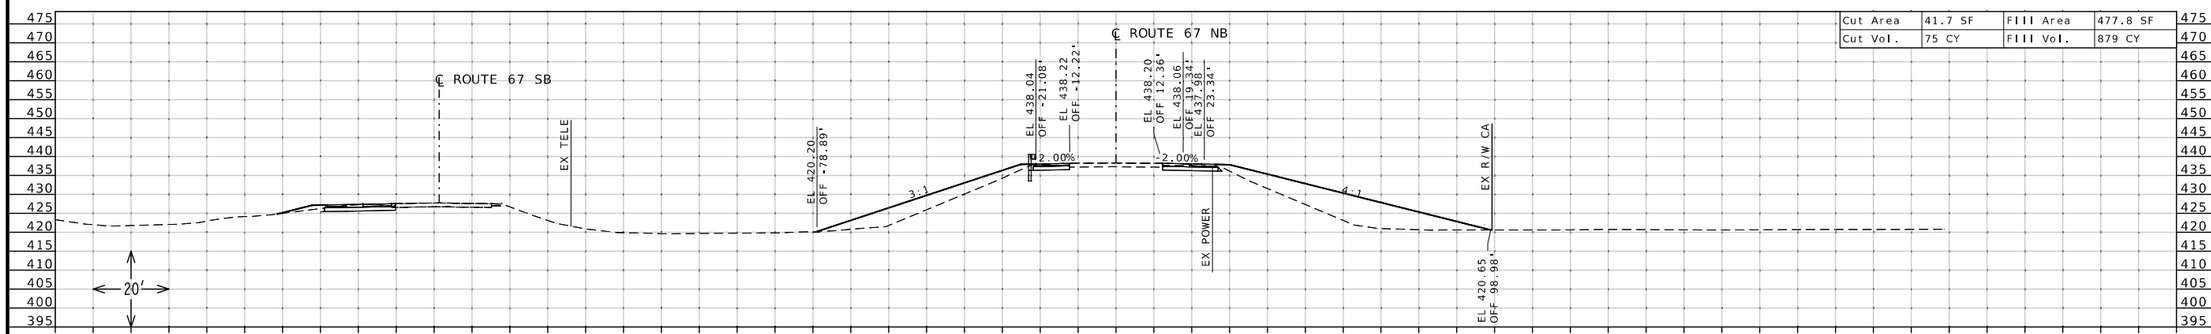

Cut Area	41.7 SF	Fill Area	477.8 SF
Cut Vol.	75 CY	Fill Vol.	879 CY

STA 72+50.00 R2

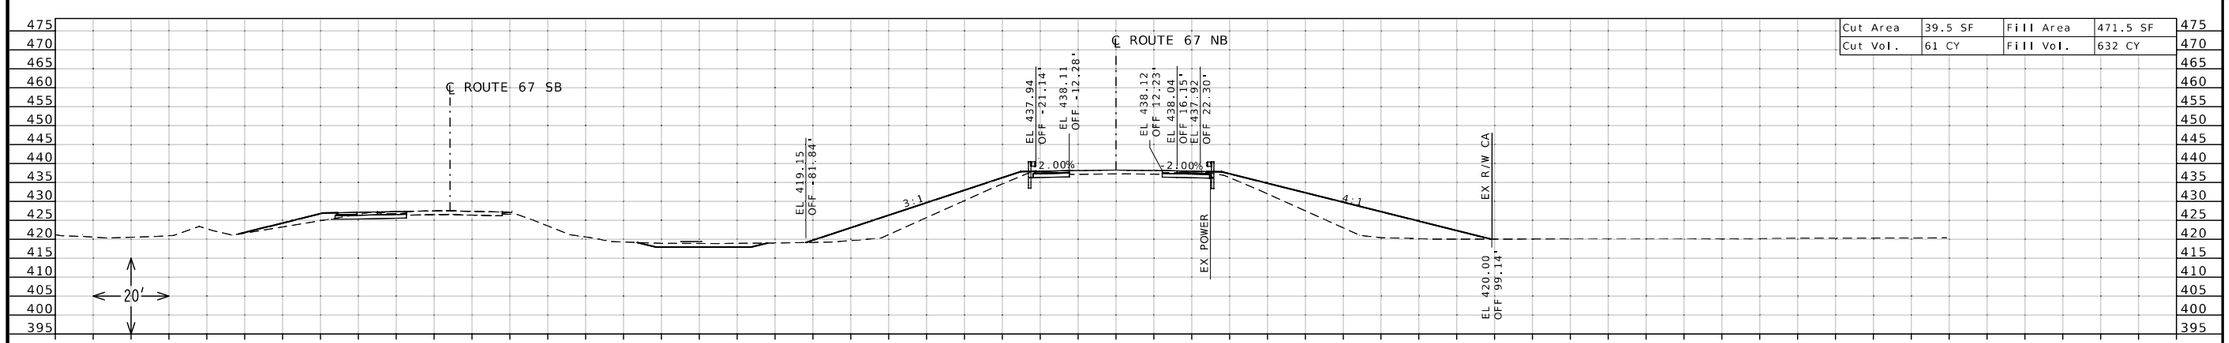

Cut Area	39.5 SF	Fill Area	471.5 SF
Cut Vol.	61 CY	Fill Vol.	632 CY

STA 72+00.00 R2

STATE OF MISSOURI
DANIEL WAYNE SAVAGEAU
NUMBER PE-2012018127
PROFESSIONAL ENGINEER

Daniel Savageau

10/04/2025 9:16:49 AM
DANIEL WAYNE SAVAGEAU - CIVIL
MO-PE-2012018127
DATE PREPARED

10/4/2025

ROUTE	STATE
67	MO
DISTRICT	SHEET NO.
SL	38

COUNTY
ST CHARLES

JOB NO.
J6P3636

CONTRACT ID.

PROJECT NO.

BRIDGE NO.


DESCRIPTION


DATE


MISSOURI HIGHWAYS AND TRANSPORTATION COMMISSION

105 WEST CAPITOL
JEFFERSON CITY, MO 65102
1-888-ASK-MODOT (1-888-275-6636)

CROSS SECTION SHEET
ROUTE 67 NORTHBOUND
SHEET 38 OF 86

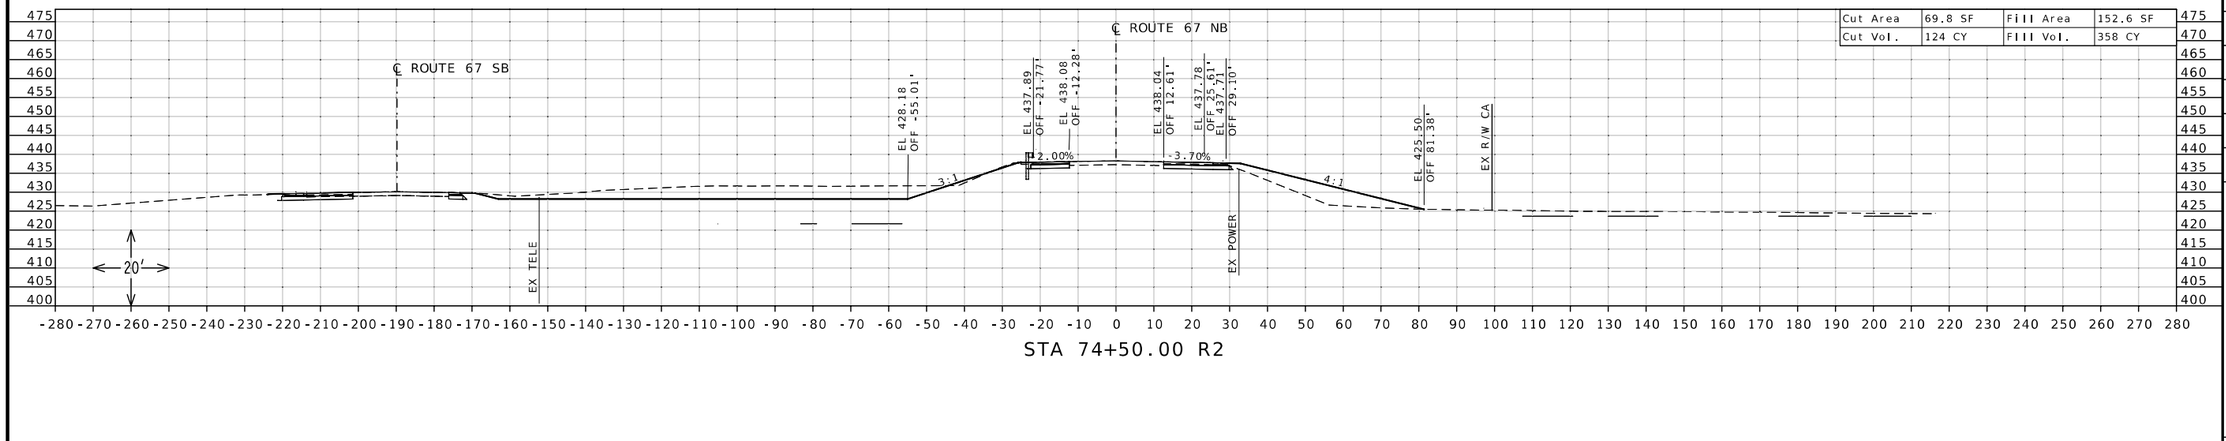

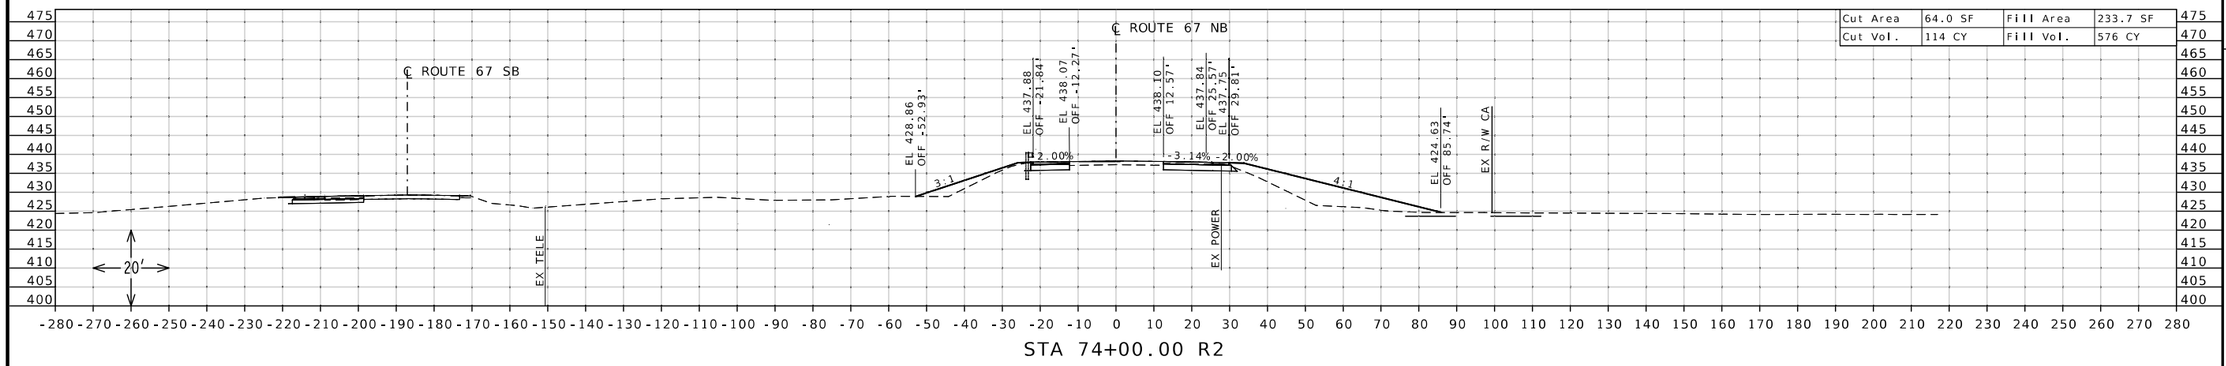

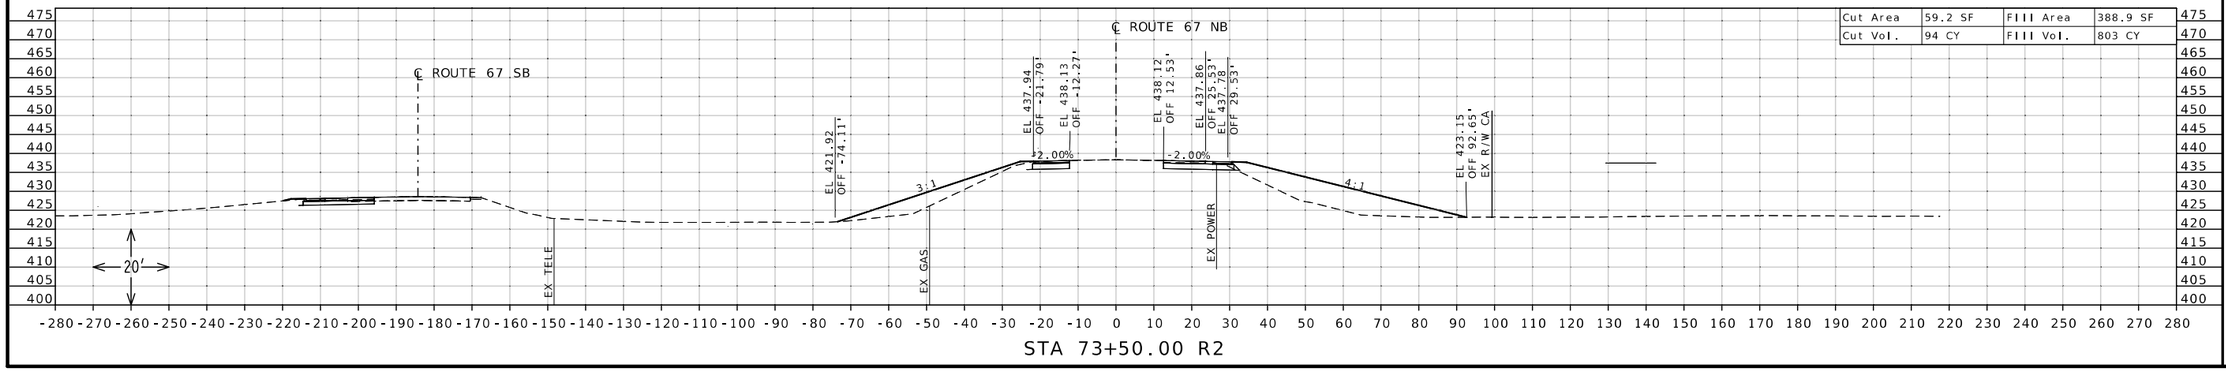

STATE OF MISSOURI
DANIEL WAYNE SAVAGEAU
NUMBER PE-2012018127
PROFESSIONAL ENGINEER
Daniel Savageau
10/04/2025 9:17:05 AM
DANIEL WAYNE SAVAGEAU - CIVIL
MO-PE-2012018127

DATE PREPARED
10/4/2025

ROUTE	STATE
67	MO
DISTRICT	SHEET NO.
SL	39

COUNTY
ST CHARLES

JOB NO.
J6P3636

CONTRACT ID.

PROJECT NO.

BRIDGE NO.


DESCRIPTION

DATE


MISSOURI HIGHWAYS AND TRANSPORTATION COMMISSION

105 WEST CAPITOL
JEFFERSON CITY, MO 65102
1-888-ASK-MODOT (1-888-275-6636)


CROSS SECTION SHEET
ROUTE 67 NORTHBOUND
SHEET 39 OF 86

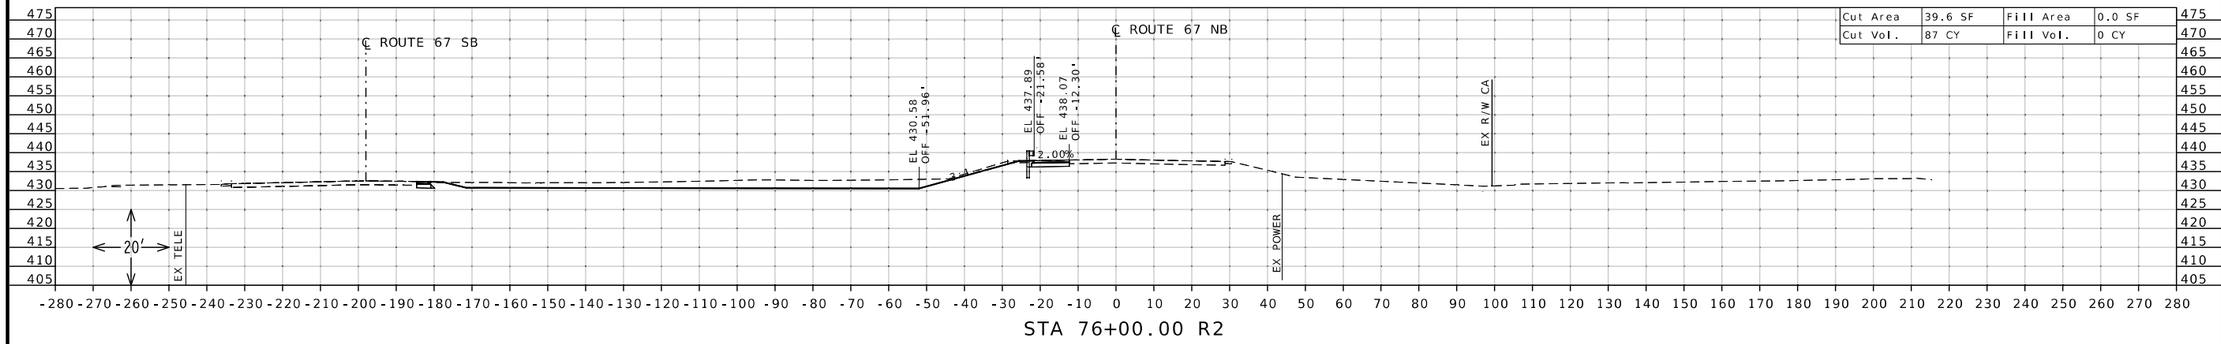

STA 76+00.00 R2

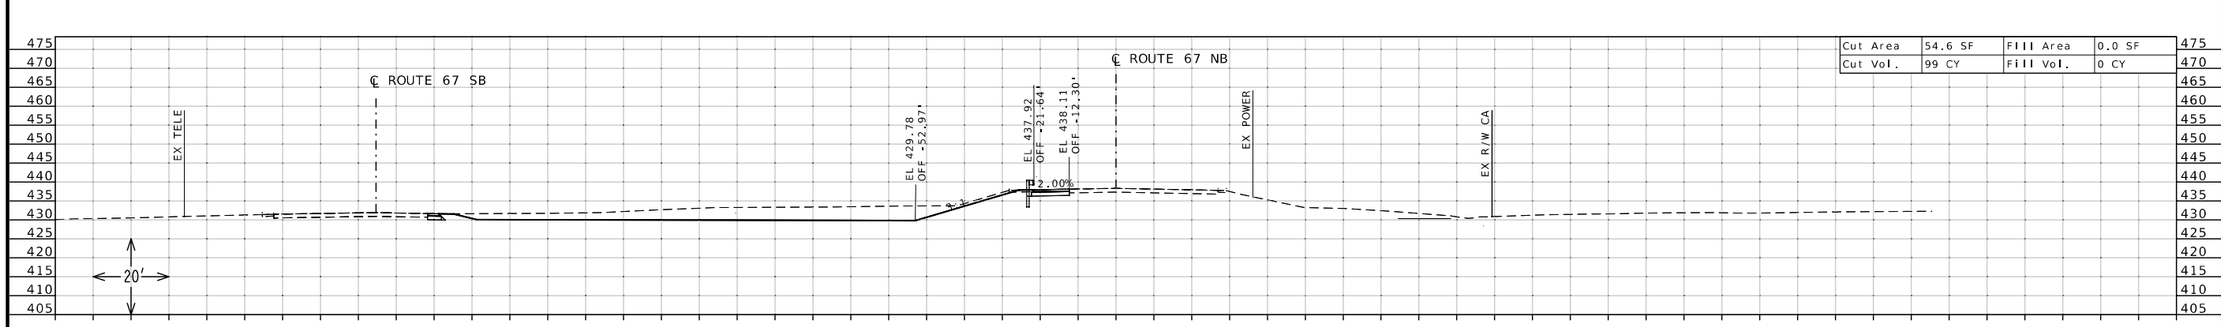

STA 75+50.00 R2

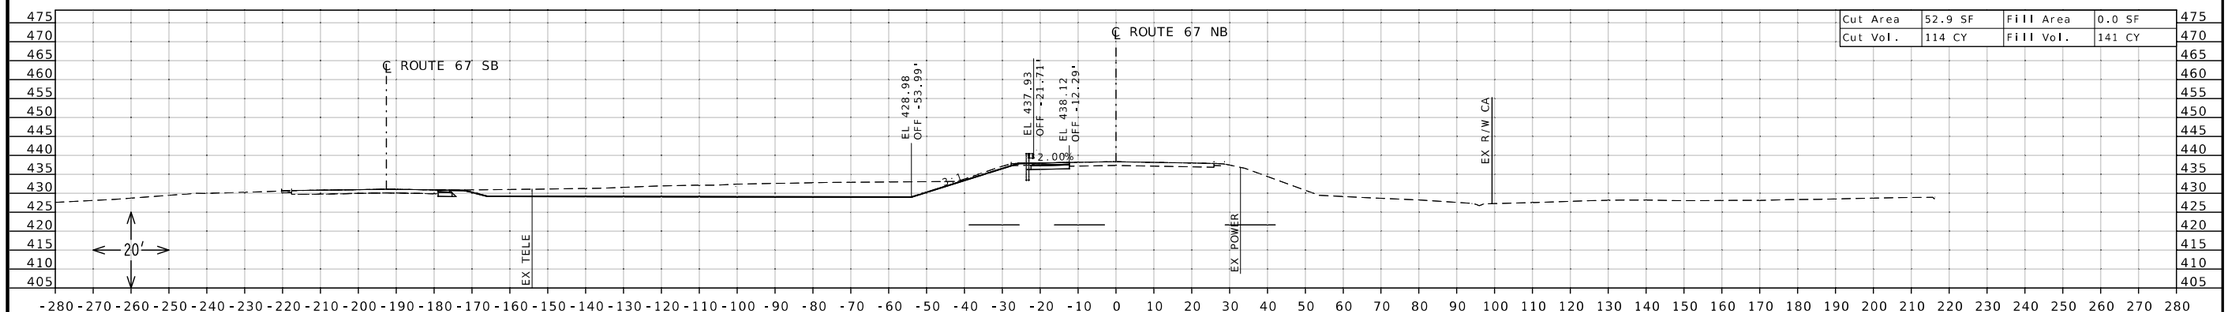

STA 75+00.00 R2

STATE OF MISSOURI
DANIEL WAYNE SAVAGEAU
NUMBER PE-2012018127
PROFESSIONAL ENGINEER

Daniel Savageau

10/04/2025 9:17:26 AM
DANIEL WAYNE SAVAGEAU - CIVIL
MO-PE-2012018127

DATE PREPARED
10/4/2025

ROUTE	STATE
67	MO
DISTRICT	SHEET NO.
SL	40

COUNTY
ST CHARLES

JOB NO.
J6P3636

CONTRACT ID.

PROJECT NO.

BRIDGE NO.


DESCRIPTION

DATE

MISSOURI HIGHWAYS AND TRANSPORTATION COMMISSION


105 WEST CAPITOL
JEFFERSON CITY, MO 65102
1-888-ASK-MODOT (1-888-275-6636)

CROSS SECTION SHEET
ROUTE 67 NORTHBOUND
SHEET 40 OF 86

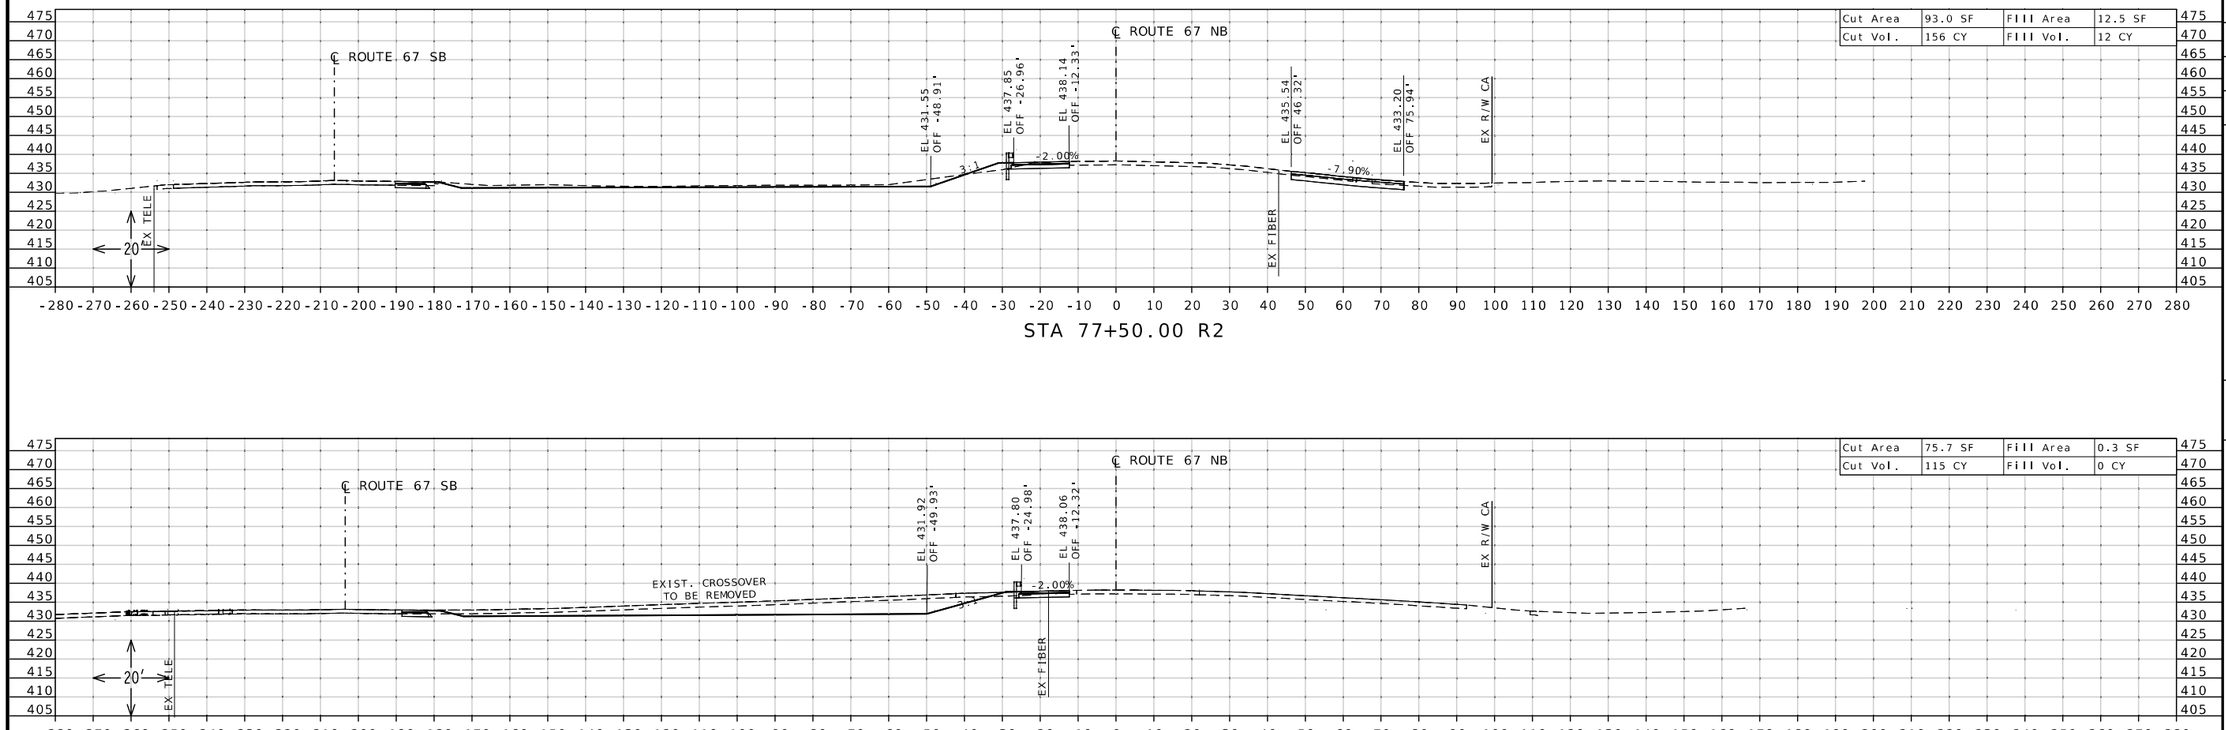

STA 77+50.00 R2

STA 77+00.00 R2

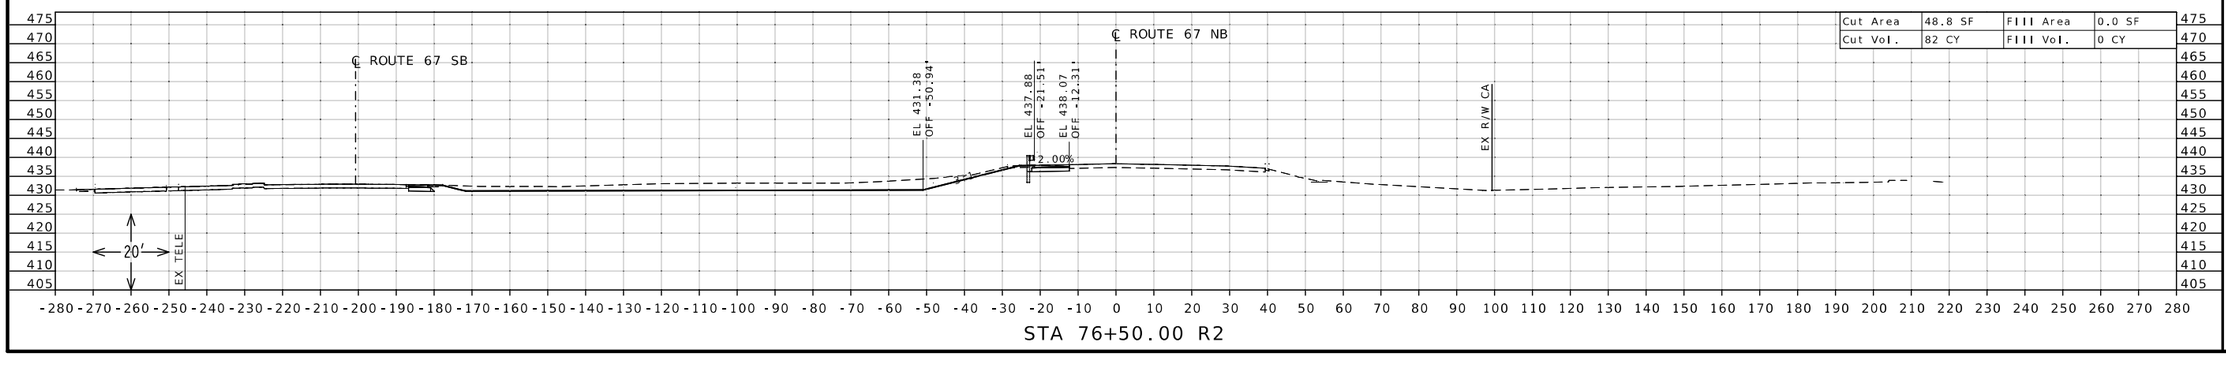

STA 76+50.00 R2

STATE OF MISSOURI
DANIEL WAYNE SAVAGEAU
NUMBER PE-2012018127
PROFESSIONAL ENGINEER

Daniel Savageau

10/04/2025 9:17:47 AM
DANIEL WAYNE SAVAGEAU - CIVIL
MO-PE-2012018127

DATE PREPARED
10/4/2025

ROUTE	STATE
67	MO
DISTRICT	SHEET NO.
SL	41

COUNTY
ST CHARLES

JOB NO.
J6P3636

CONTRACT ID.

PROJECT NO.


BRIDGE NO.


DESCRIPTION	DATE

MISSOURI HIGHWAYS AND TRANSPORTATION COMMISSION

105 WEST CAPITOL
JEFFERSON CITY, MO 65102
1-888-ASK-MODOT (1-888-275-6636)

CROSS SECTION SHEET
ROUTE 67 NORTHBOUND
SHEET 41 OF 86

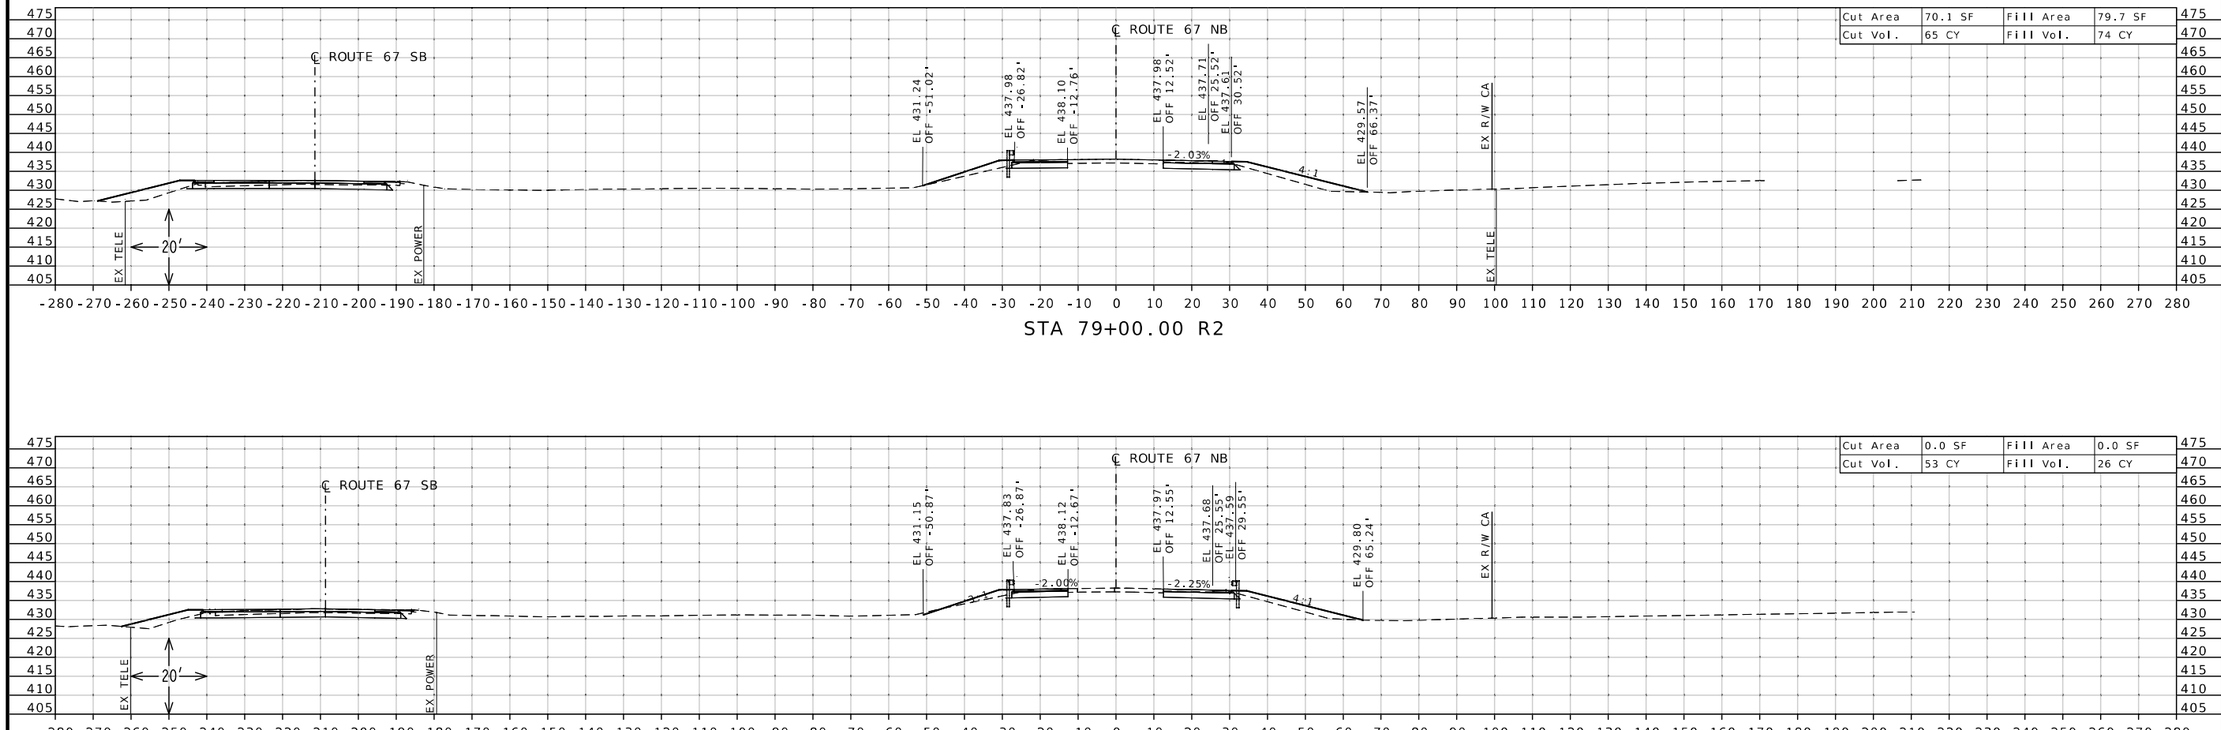

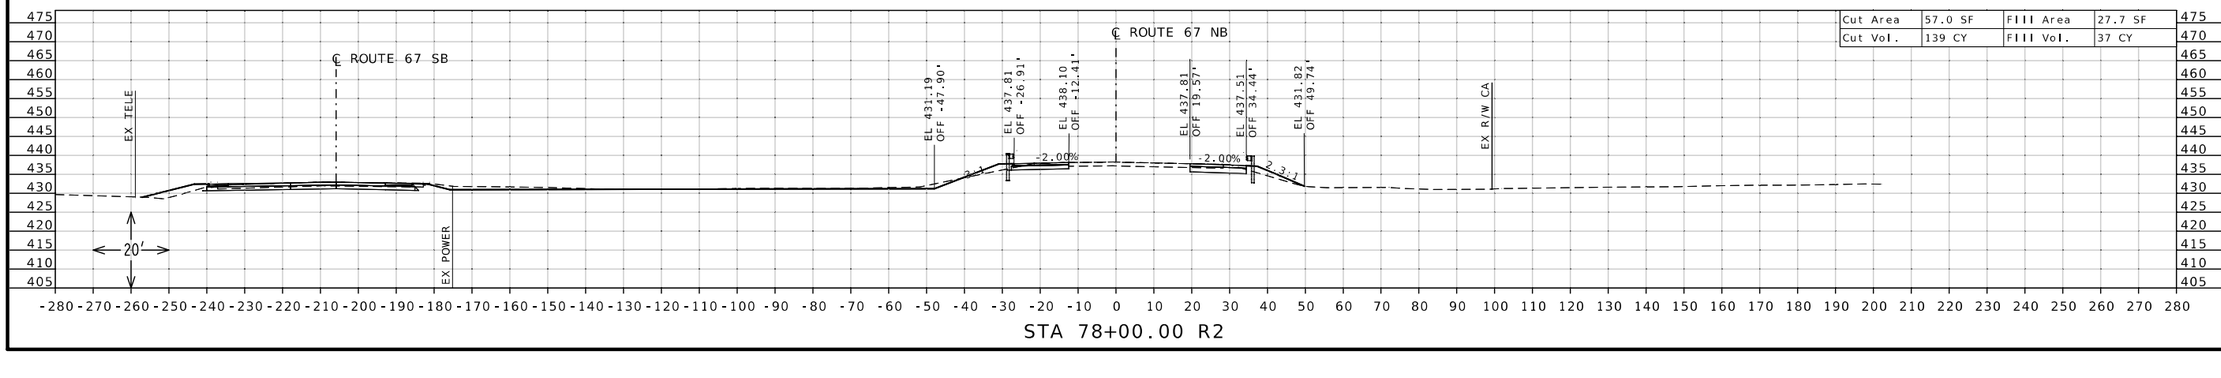

STATE OF MISSOURI
DANIEL WAYNE SAVAGEAU
NUMBER PE-2012018127
PROFESSIONAL ENGINEER
Daniel Savageau
10/04/2025 9:18:07 AM
DANIEL WAYNE SAVAGEAU - CIVIL
MO-PE-2012018127

DATE PREPARED
10/4/2025

ROUTE	STATE
67	MO
DISTRICT	SHEET NO.
SL	42

COUNTY
ST CHARLES

JOB NO.
J6P3636

CONTRACT ID.

PROJECT NO.

BRIDGE NO.


DESCRIPTION


DATE


MISSOURI HIGHWAYS AND TRANSPORTATION COMMISSION

105 WEST CAPITOL
JEFFERSON CITY, MO 65102
1-888-ASK-MODOT (1-888-275-6636)

CROSS SECTION SHEET
ROUTE 67 NORTHBOUND
SHEET 42 OF 86

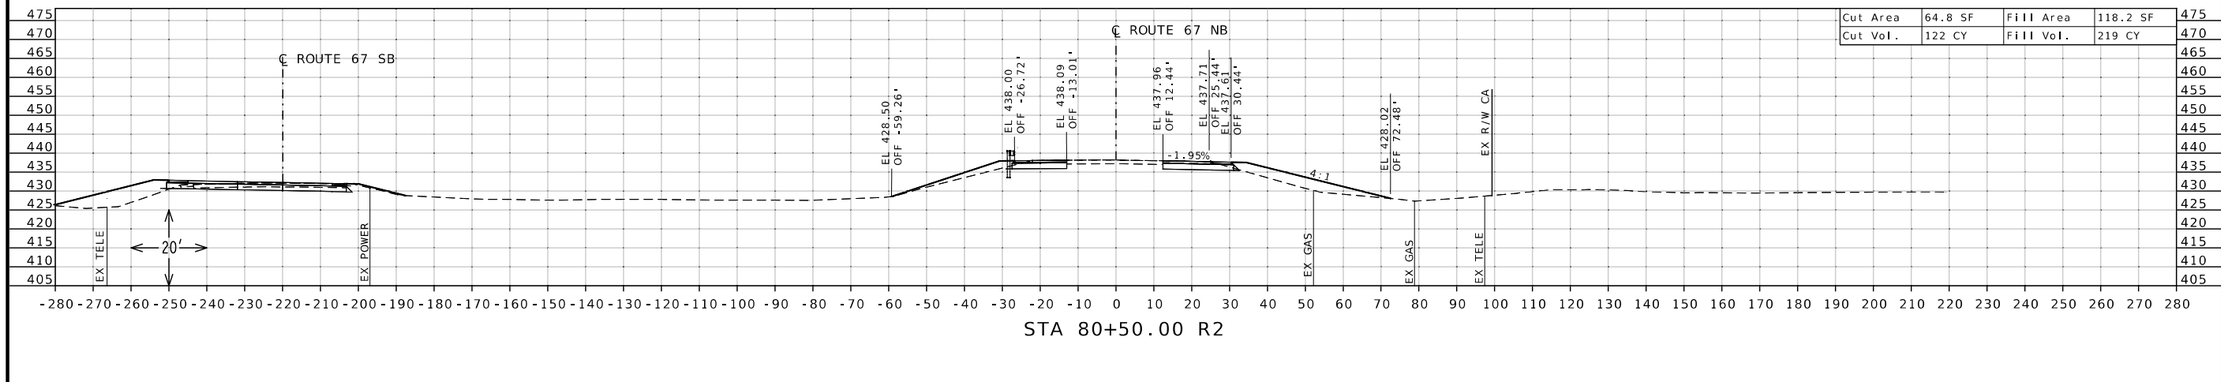

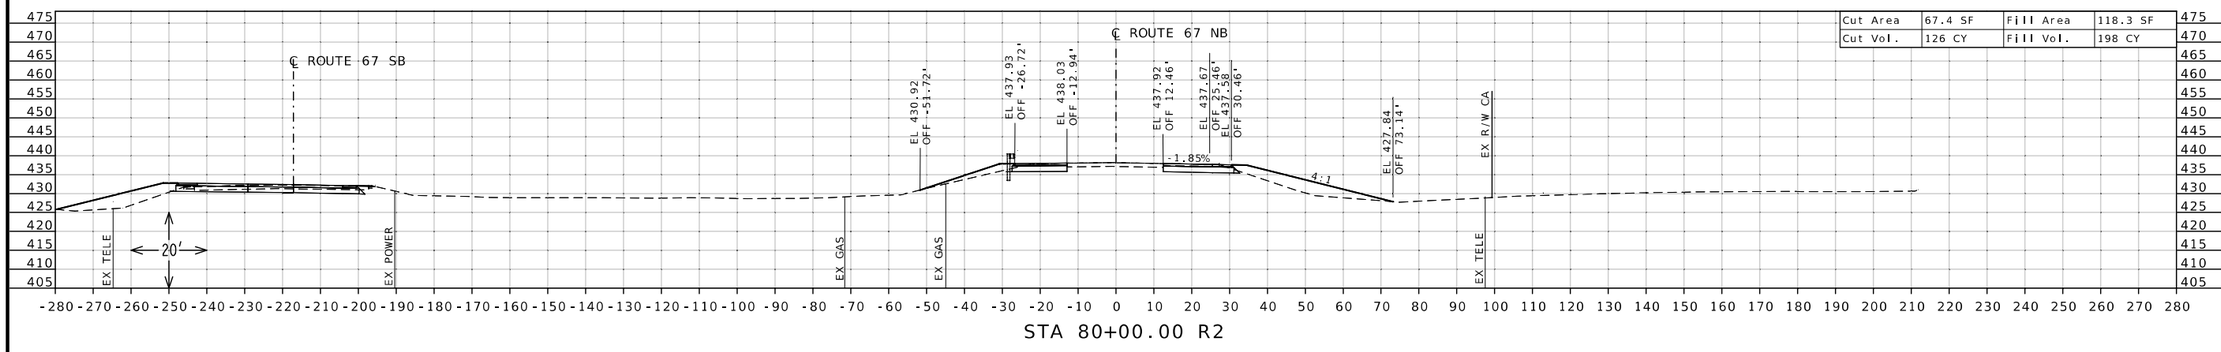

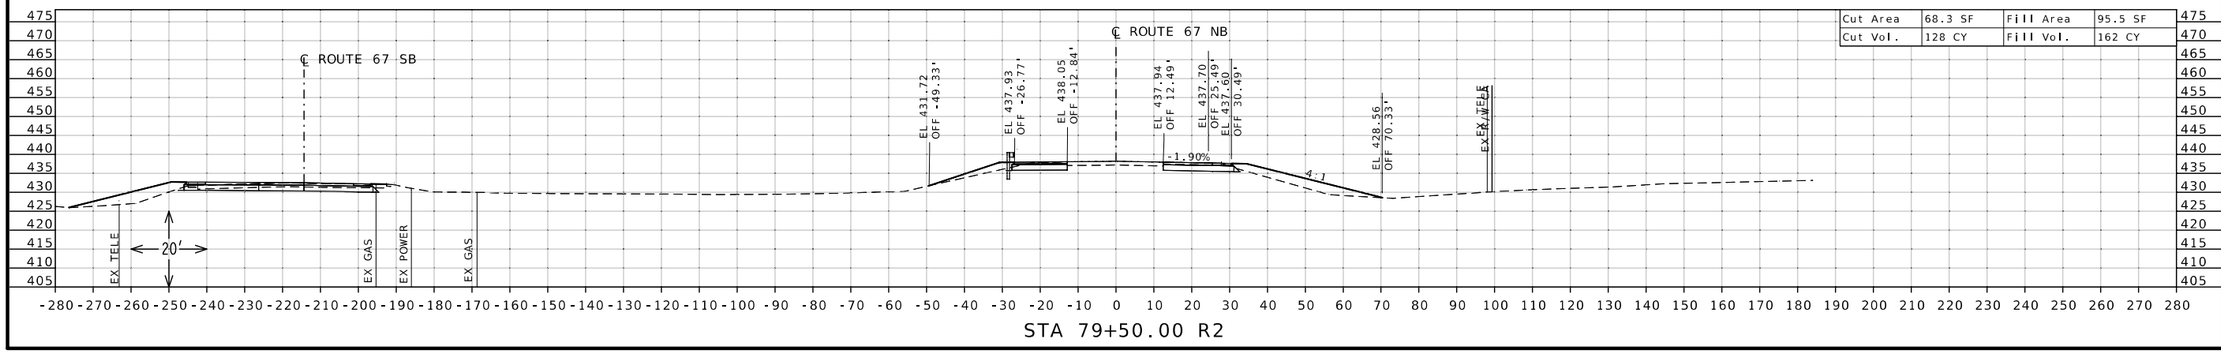

STATE OF MISSOURI
DANIEL WAYNE SAVAGEAU
NUMBER PE-2012018127
PROFESSIONAL ENGINEER

Daniel Savageau
10/04/2025 9:18:23 AM
DANIEL WAYNE SAVAGEAU - CIVIL
MO-PE-2012018127

DATE PREPARED
10/4/2025

ROUTE	STATE
67	MO
DISTRICT	SHEET NO.
SL	43

COUNTY
ST CHARLES

JOB NO.
J6P3636

CONTRACT ID.

PROJECT NO.


BRIDGE NO.

DESCRIPTION	DATE

MISSOURI HIGHWAYS AND TRANSPORTATION COMMISSION

105 WEST CAPITOL
JEFFERSON CITY, MO 65102
1-888-ASK-MODOT (1-888-275-6636)

CROSS SECTION SHEET
ROUTE 67 NORTHBOUND
SHEET 43 OF 86

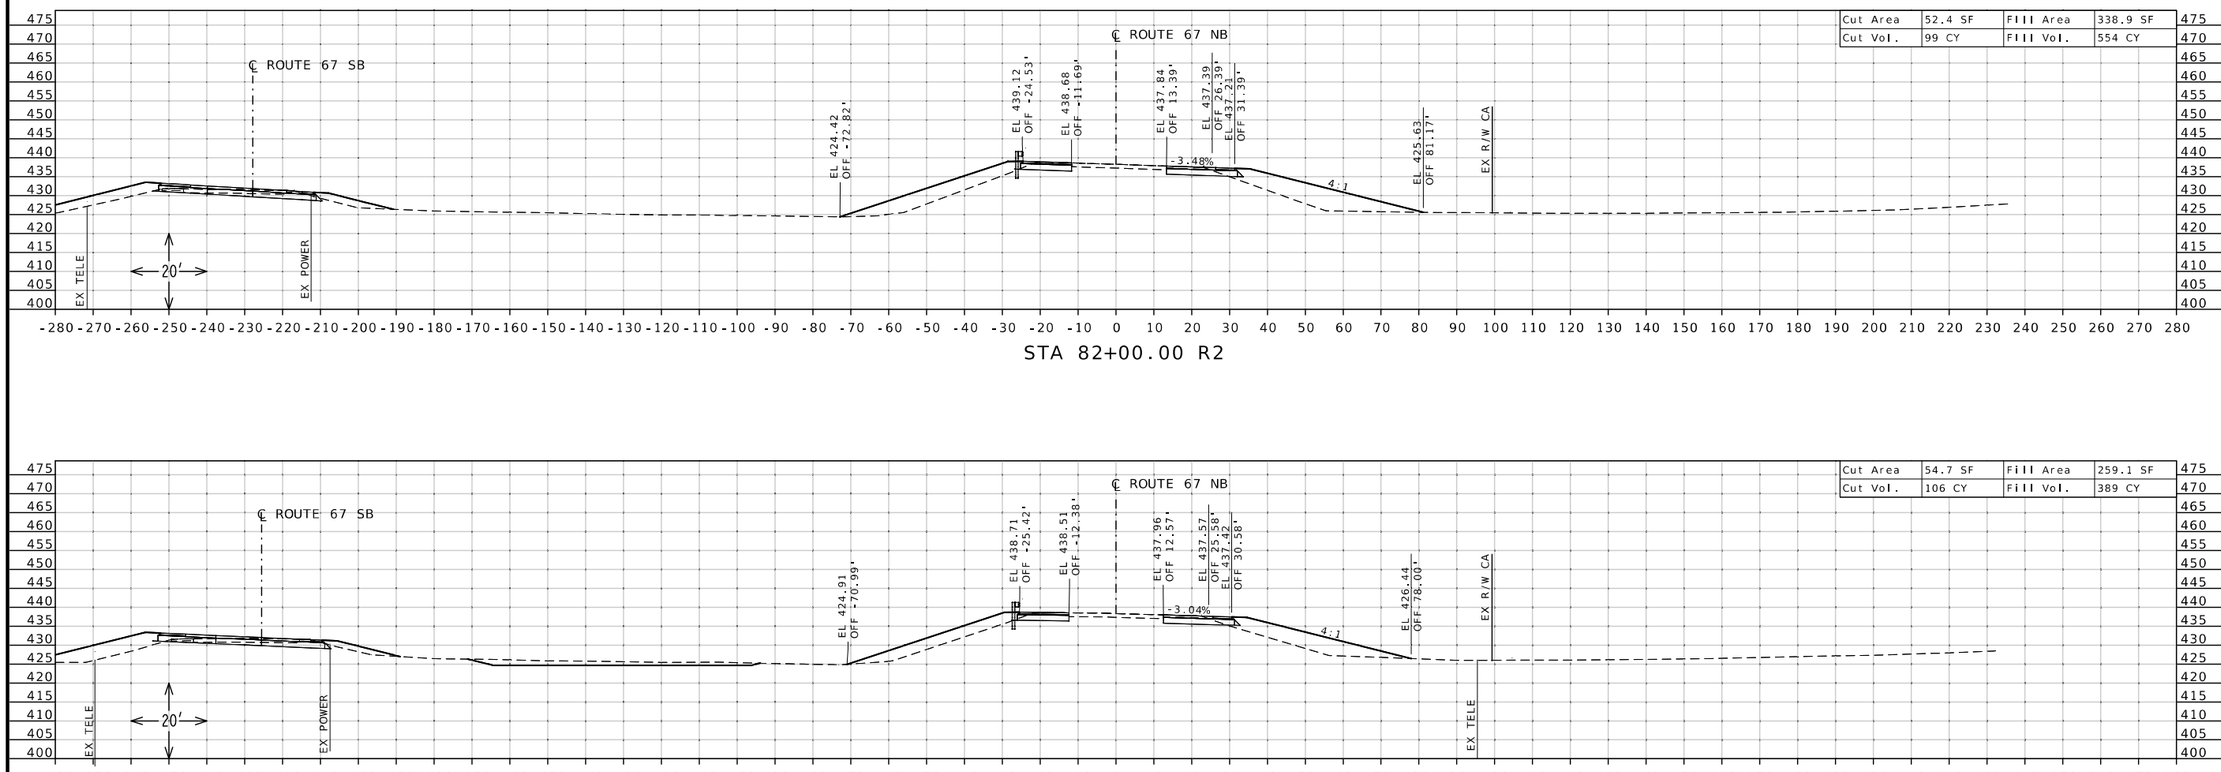

STATE OF MISSOURI
DANIEL WAYNE SAVAGEAU
NUMBER PE-2012018127
PROFESSIONAL ENGINEER

Daniel Savageau

10/04/2025 9:18:39 AM
DANIEL WAYNE SAVAGEAU - CIVIL
MO-PE-2012018127

DATE PREPARED
10/4/2025

ROUTE	STATE
67	MO
DISTRICT	SHEET NO.
SL	44

COUNTY
ST CHARLES

JOB NO.
J6P3636

CONTRACT ID.

PROJECT NO.


BRIDGE NO.

DESCRIPTION	DATE


MISSOURI HIGHWAYS AND TRANSPORTATION COMMISSION

105 WEST CAPITOL
JEFFERSON CITY, MO 65102
1-888-ASK-MODOT (1-888-275-6636)


CROSS SECTION SHEET
ROUTE 67 NORTHBOUND
SHEET 44 OF 86

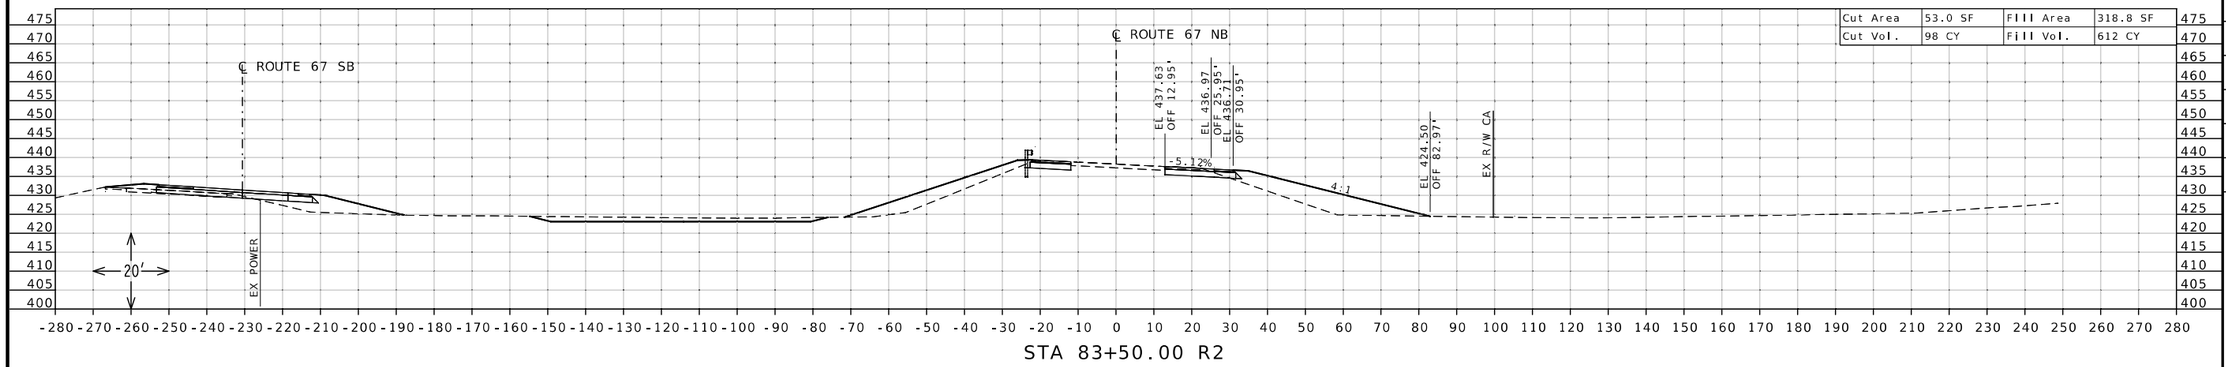

STA 83+50.00 R2

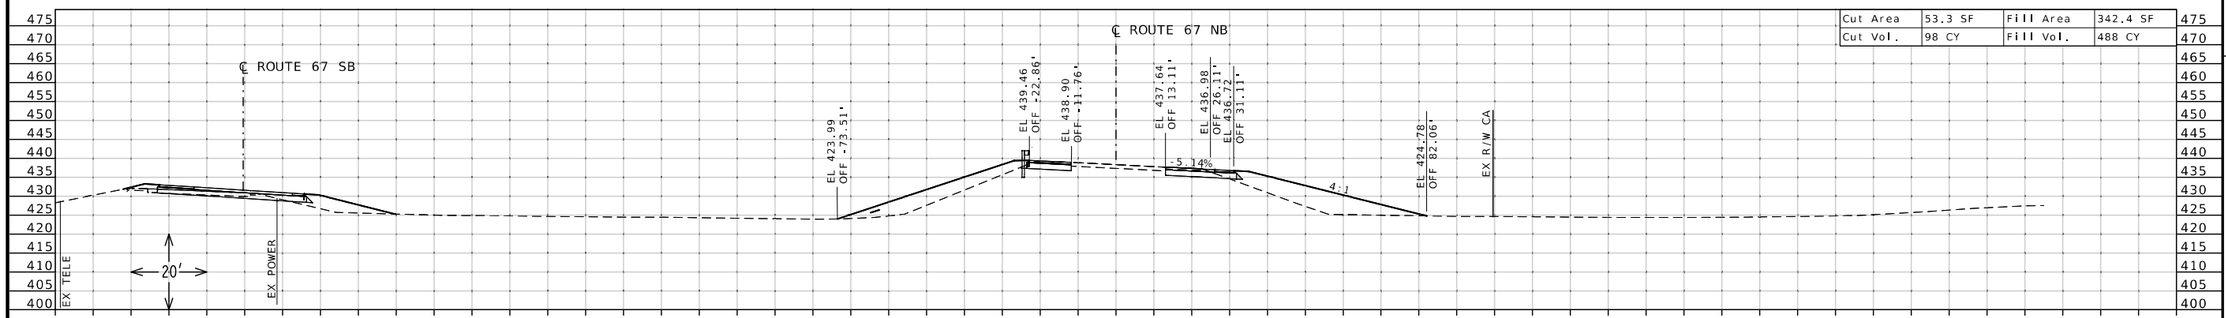

STA 83+00.00 R2

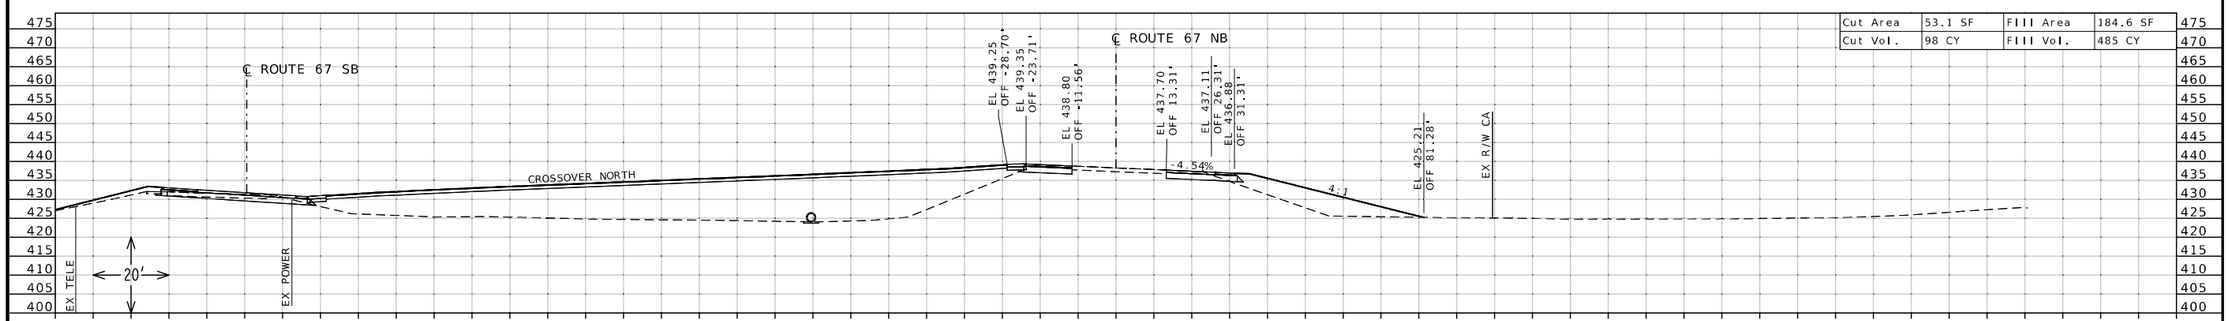

STA 82+50.00 R2

STATE OF MISSOURI
DANIEL WAYNE SAVAGEAU
NUMBER PE-2012018127
PROFESSIONAL ENGINEER
Daniel Savageau
10/04/2025 9:18:58 AM
DANIEL WAYNE SAVAGEAU - CIVIL
MO-PE-2012018127

DATE PREPARED
10/4/2025

ROUTE	STATE
67	MO

DISTRICT	SHEET NO.
SL	45

COUNTY
ST CHARLES

JOB NO.
J6P3636

CONTRACT ID.


PROJECT NO.

BRIDGE NO.


DESCRIPTION	DATE

MISSOURI HIGHWAYS AND TRANSPORTATION COMMISSION
105 WEST CAPITOL
JEFFERSON CITY, MO 65102
1-888-ASK-MODOT (1-888-275-6636)


CROSS SECTION SHEET
ROUTE 67 NORTHBOUND
SHEET 45 OF 86

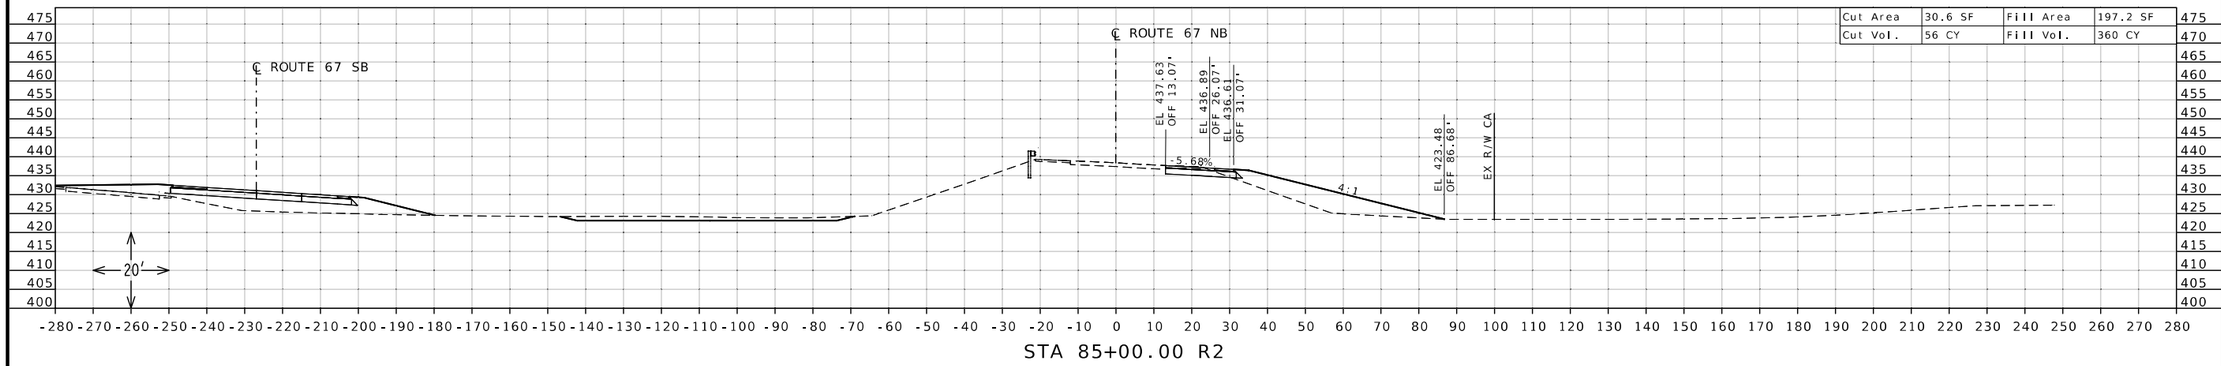

STA 85+00.00 R2

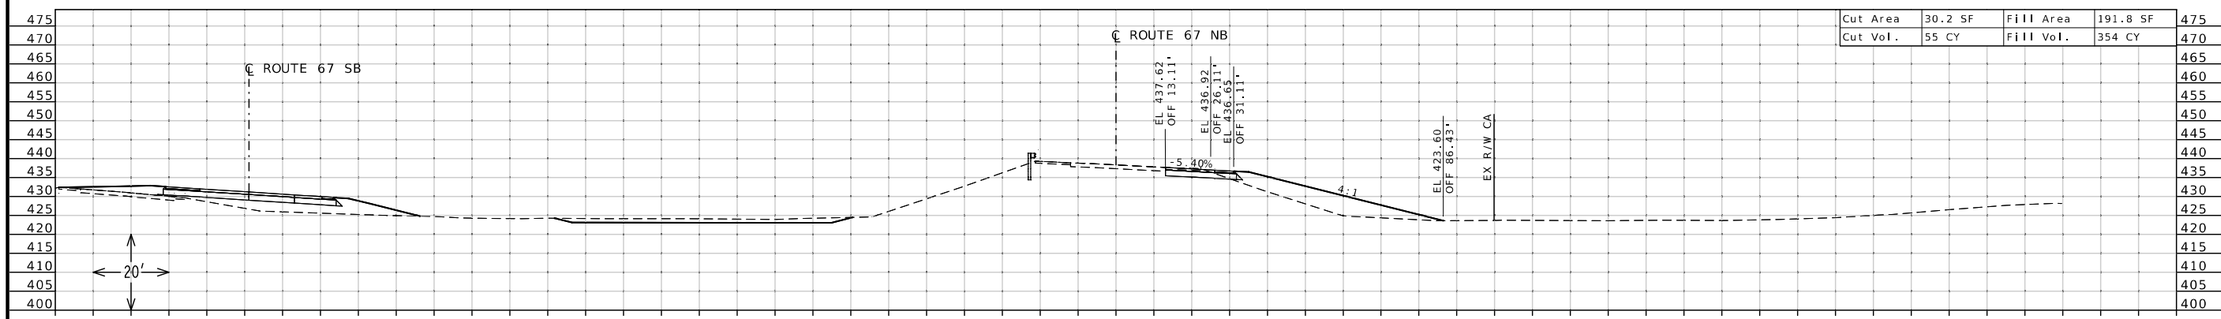

STA 84+50.00 R2

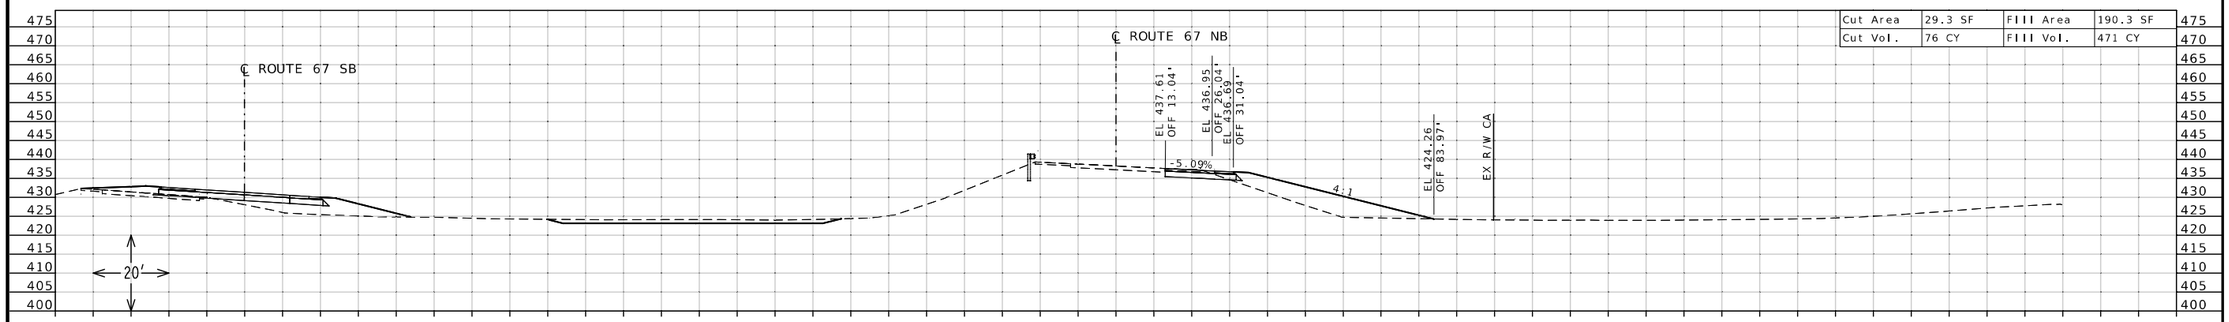

STA 84+00.00 R2

STATE OF MISSOURI
DANIEL WAYNE SAVAGEAU
NUMBER PE-2012018127
PROFESSIONAL ENGINEER

Daniel Savageau

10/04/2025 9:19:16 AM
DANIEL WAYNE SAVAGEAU - CIVIL
MO-PE-2012018127

DATE PREPARED
10/4/2025

ROUTE	STATE
67	MO

DISTRICT	SHEET NO.
SL	46

COUNTY
ST CHARLES

JOB NO.
J6P3636

CONTRACT ID.

PROJECT NO.

BRIDGE NO.


DESCRIPTION


DATE


MISSOURI HIGHWAYS AND TRANSPORTATION COMMISSION

105 WEST CAPITOL
JEFFERSON CITY, MO 65102
1-888-ASK-MODOT (1-888-275-6636)

CROSS SECTION SHEET
ROUTE 67 NORTHBOUND
SHEET 46 OF 86

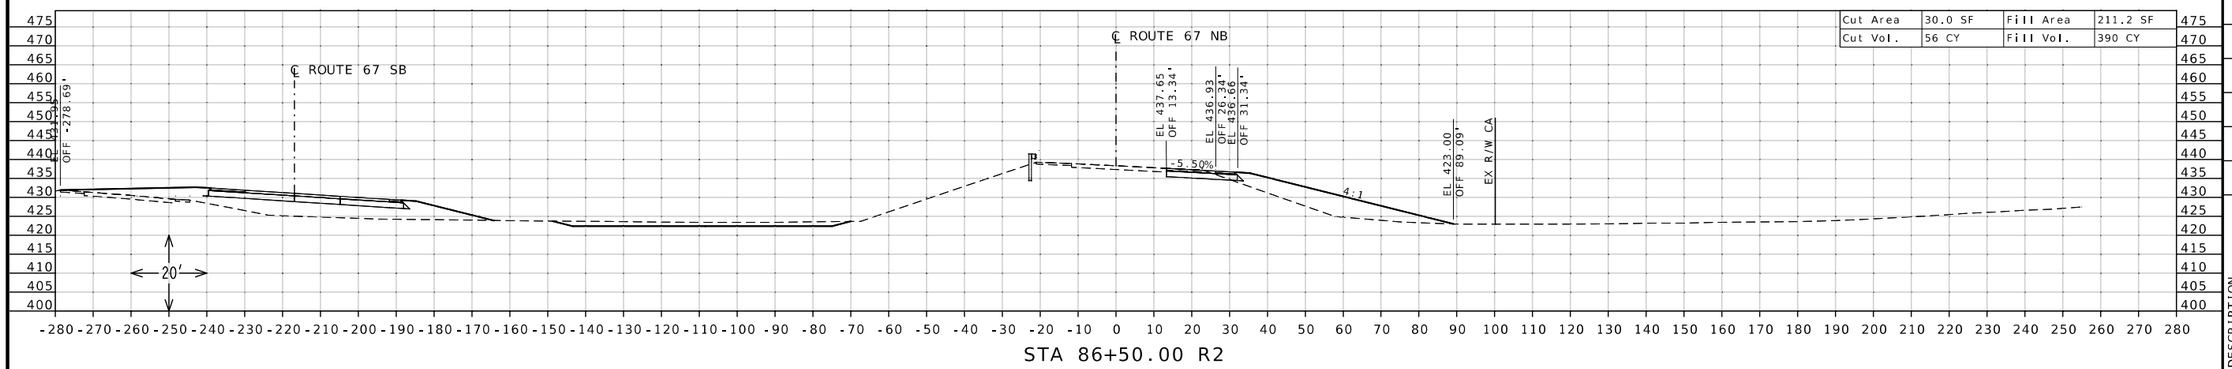

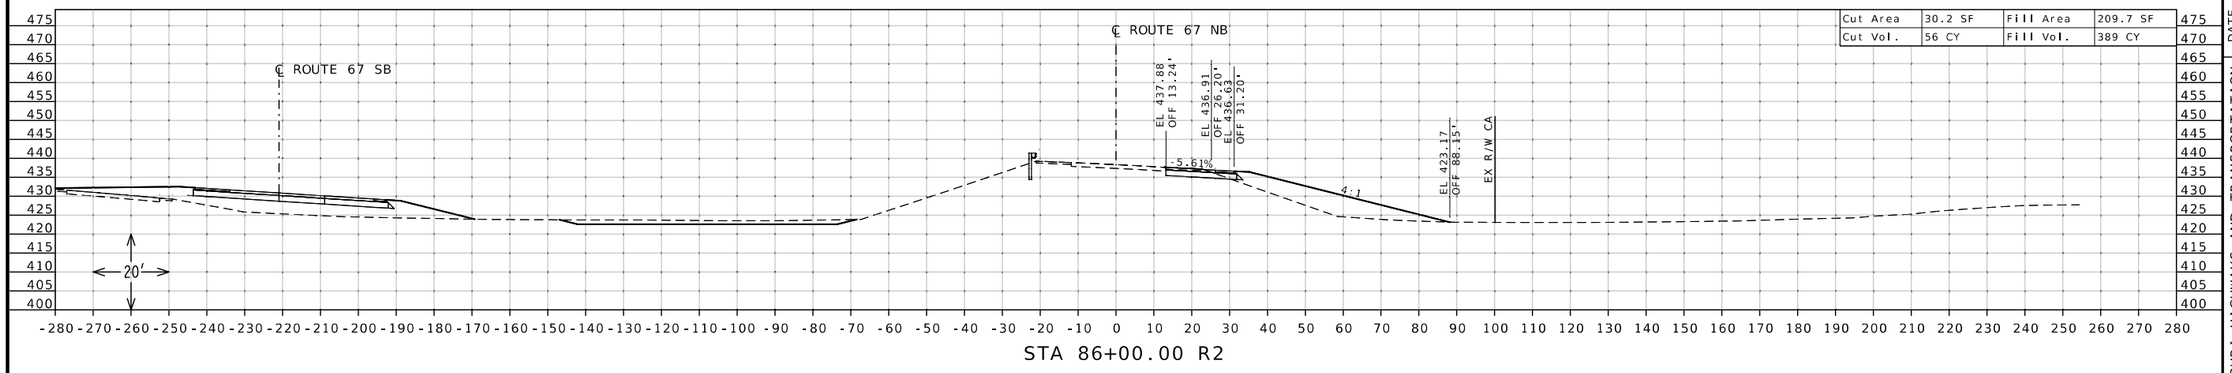

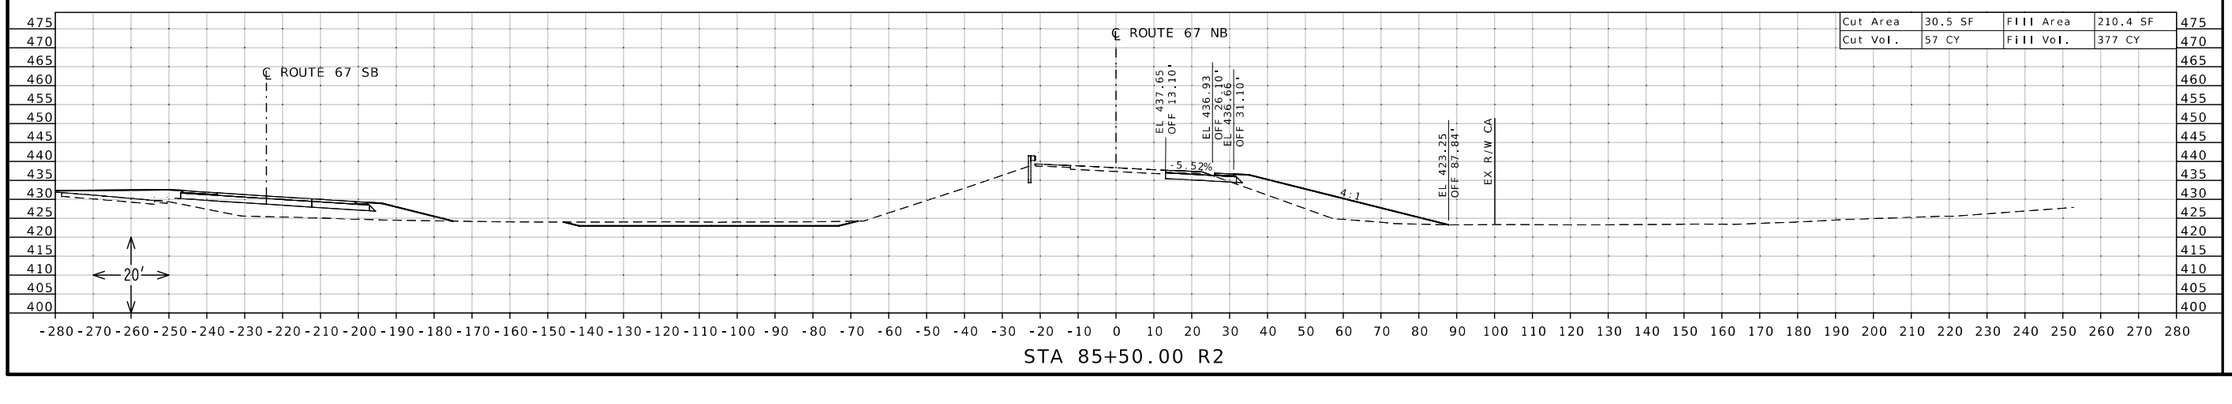

STATE OF MISSOURI
DANIEL WAYNE SAVAGEAU
NUMBER PE-2012018127
PROFESSIONAL ENGINEER

Daniel Savageau

10/04/2025 9:19:33 AM
DANIEL WAYNE SAVAGEAU - CIVIL
MO-PE-2012018127
DATE PREPARED
10/4/2025

ROUTE	STATE
67	MO
DISTRICT	SHEET NO.
SL	47

COUNTY
ST CHARLES

JOB NO.
J6P3636

CONTRACT ID.

PROJECT NO.

BRIDGE NO.


DESCRIPTION


DATE

MISSOURI HIGHWAYS AND TRANSPORTATION COMMISSION

105 WEST CAPITOL
JEFFERSON CITY, MO 65102
1-888-ASK-MODOT (1-888-275-6636)

CROSS SECTION SHEET
ROUTE 67 NORTHBOUND
SHEET 47 OF 86

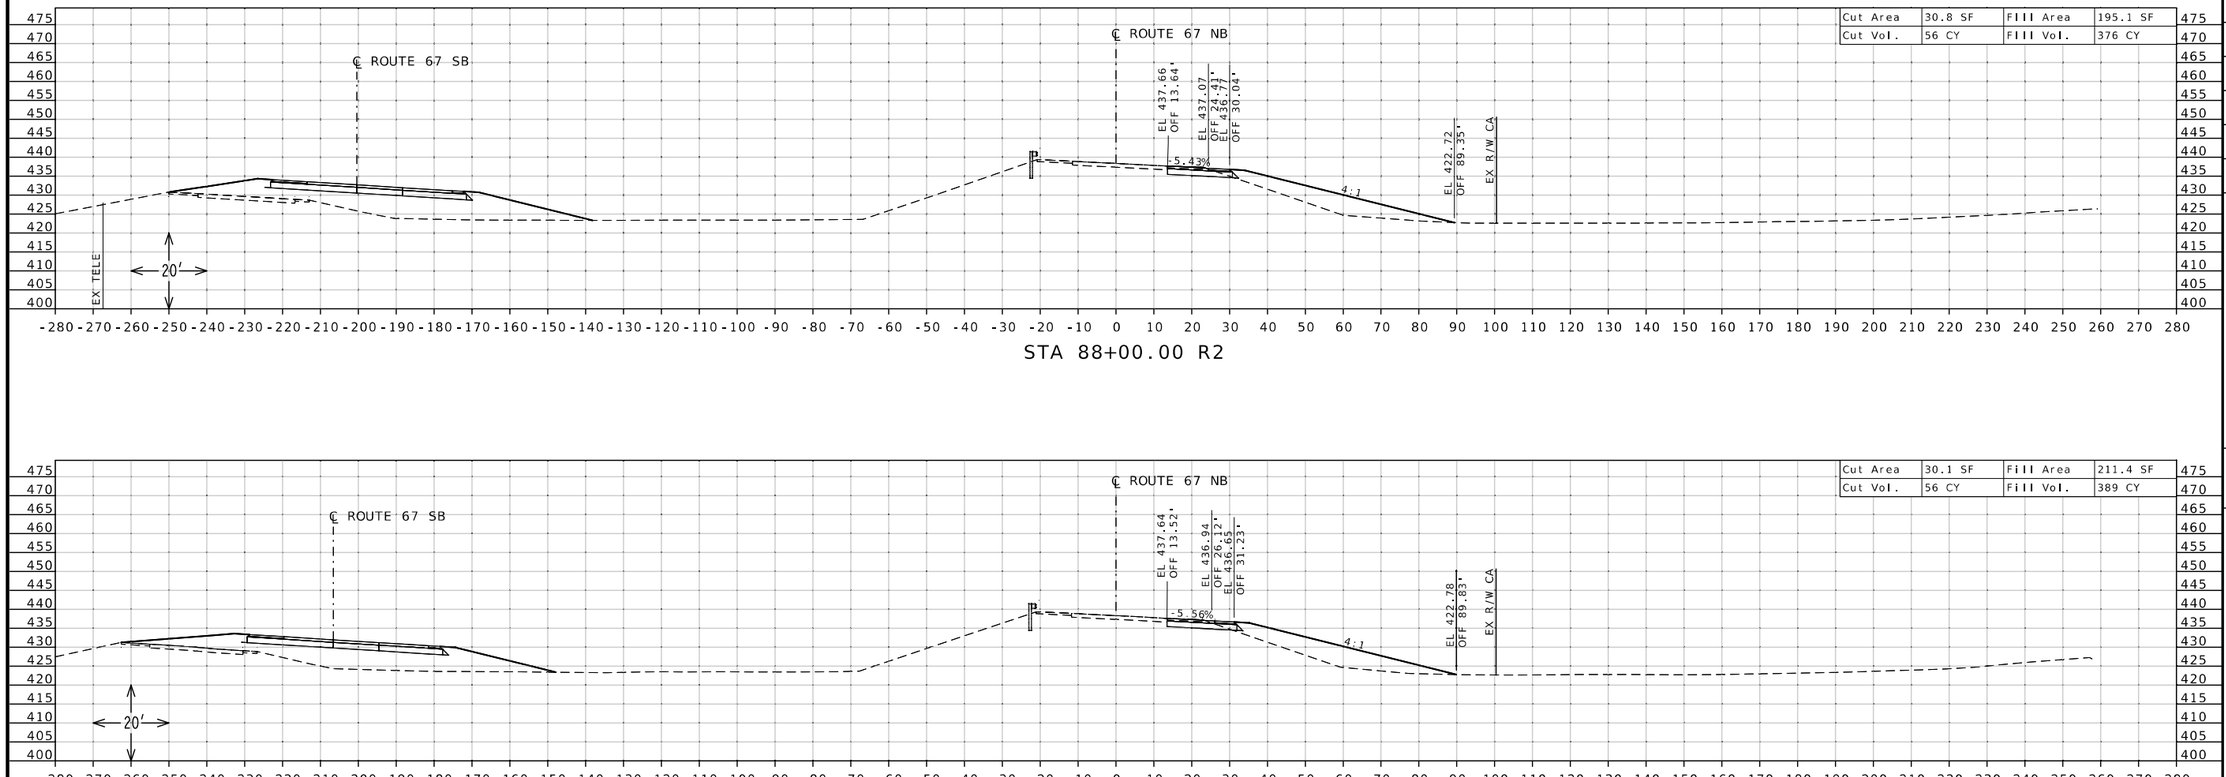

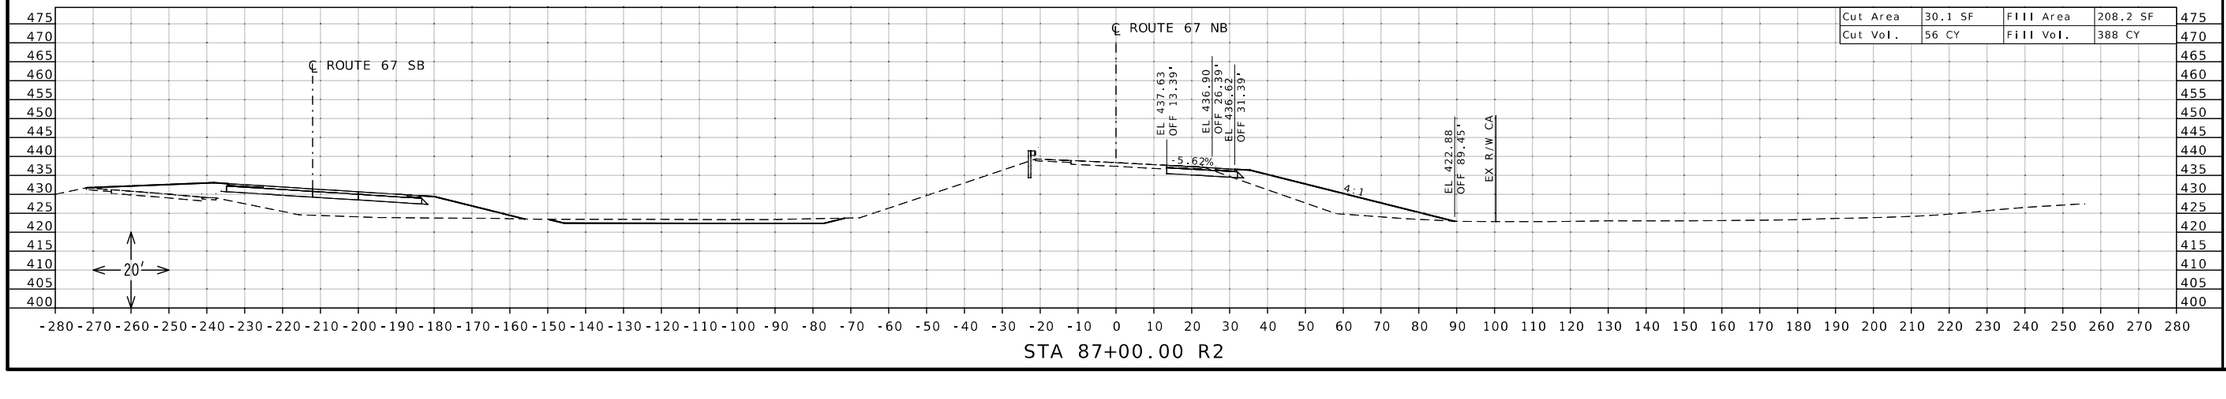

DANIEL WAYNE SAVAGEAU
NUMBER PE-2012018127
STATE OF MISSOURI
PROFESSIONAL ENGINEER
Daniel Savageau
10/04/2025 9:19:52 AM
DANIEL WAYNE SAVAGEAU - CIVIL
MO-PE-2012018127

DATE PREPARED
10/4/2025

ROUTE	STATE
67	MO
DISTRICT	SHEET NO.
SL	48

COUNTY
ST CHARLES

JOB NO.
J6P3636

CONTRACT ID.

PROJECT NO.

BRIDGE NO.


DESCRIPTION


DATE


MISSOURI HIGHWAYS AND TRANSPORTATION COMMISSION

105 WEST CAPITOL
JEFFERSON CITY, MO 65102
1-888-ASK-MODOT (1-888-275-6636)

CROSS SECTION SHEET
ROUTE 67 NORTHBOUND
SHEET 48 OF 86

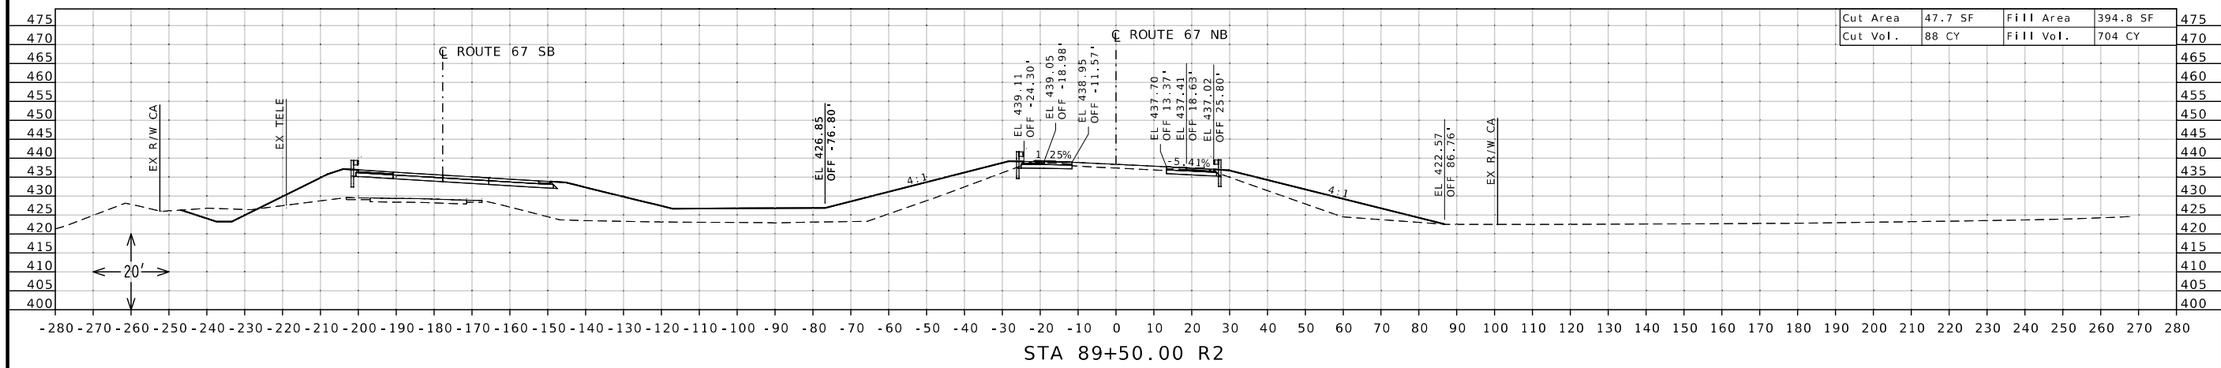

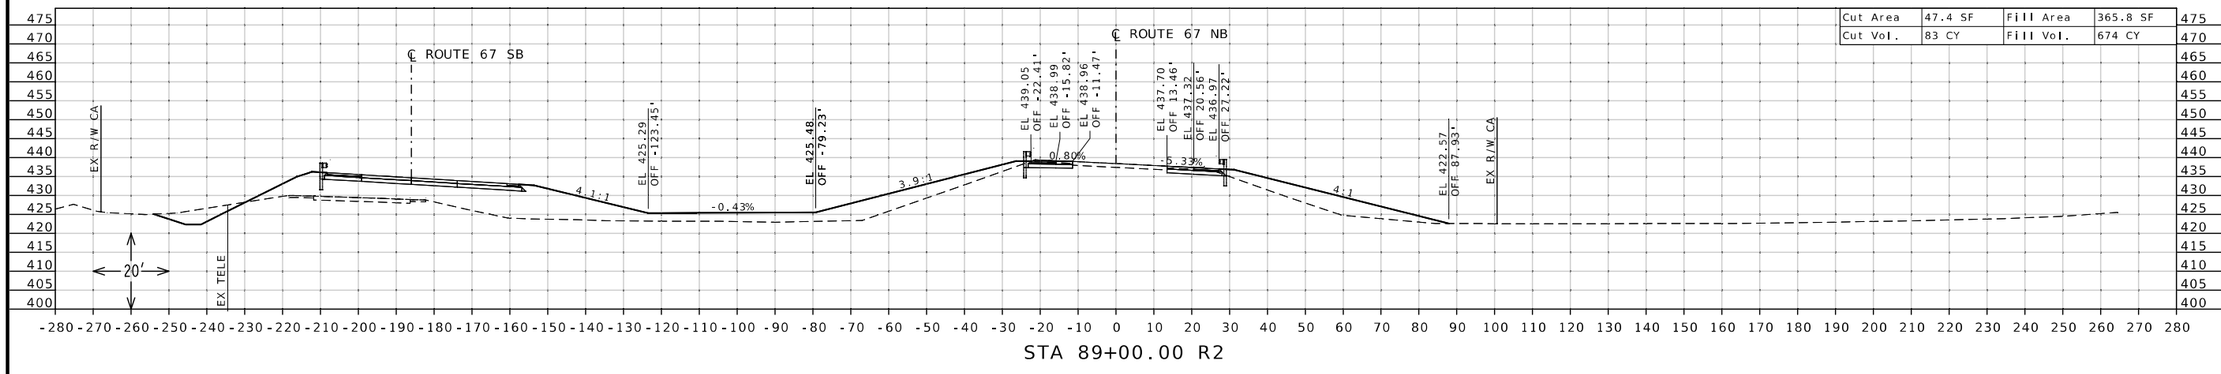

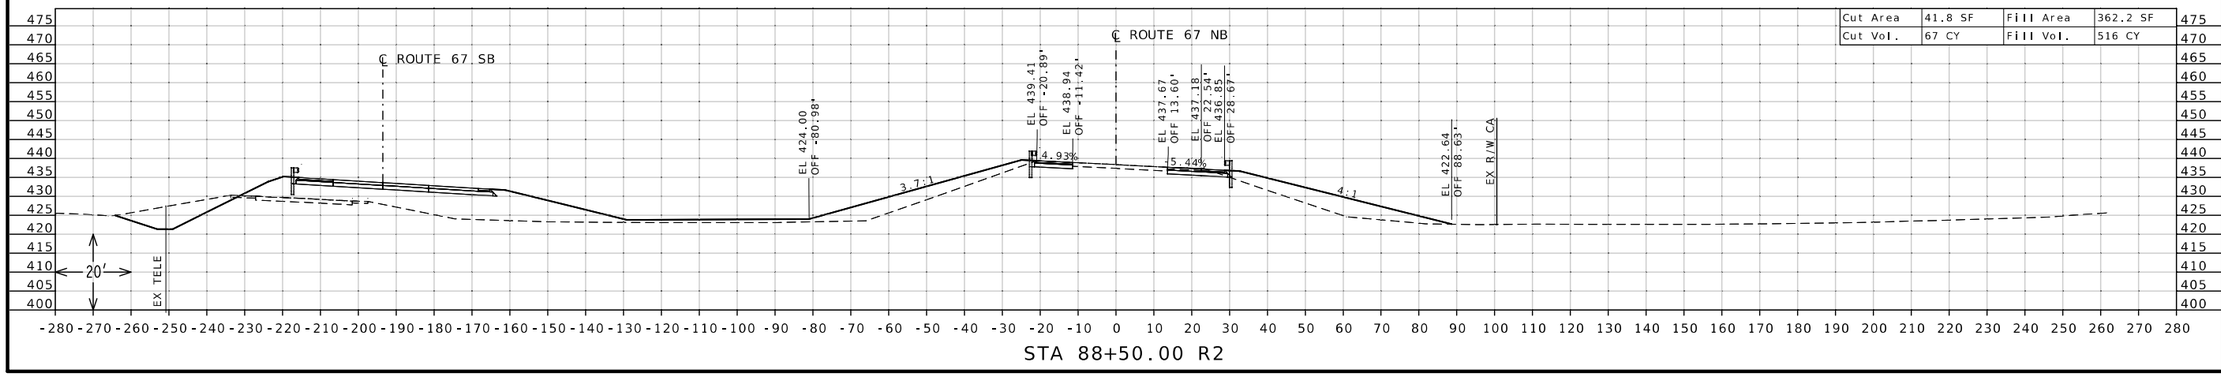

STATE OF MISSOURI
DANIEL WAYNE SAVAGEAU
NUMBER PE-2012018127
PROFESSIONAL ENGINEER

Daniel Savageau
10/04/2025 9:20:09 AM
DANIEL WAYNE SAVAGEAU - CIVIL
MO-PE-2012018127

DATE PREPARED
10/4/2025

ROUTE	STATE
67	MO

DISTRICT	SHEET NO.
SL	49

COUNTY
ST CHARLES

JOB NO.
J6P3636

CONTRACT ID.

PROJECT NO.


BRIDGE NO.


DESCRIPTION	DATE

MISSOURI HIGHWAYS AND TRANSPORTATION COMMISSION

105 WEST CAPITOL
JEFFERSON CITY, MO 65102
1-888-ASK-MODOT (1-888-275-6636)

CROSS SECTION SHEET
ROUTE 67 NORTHBOUND
SHEET 49 OF 86

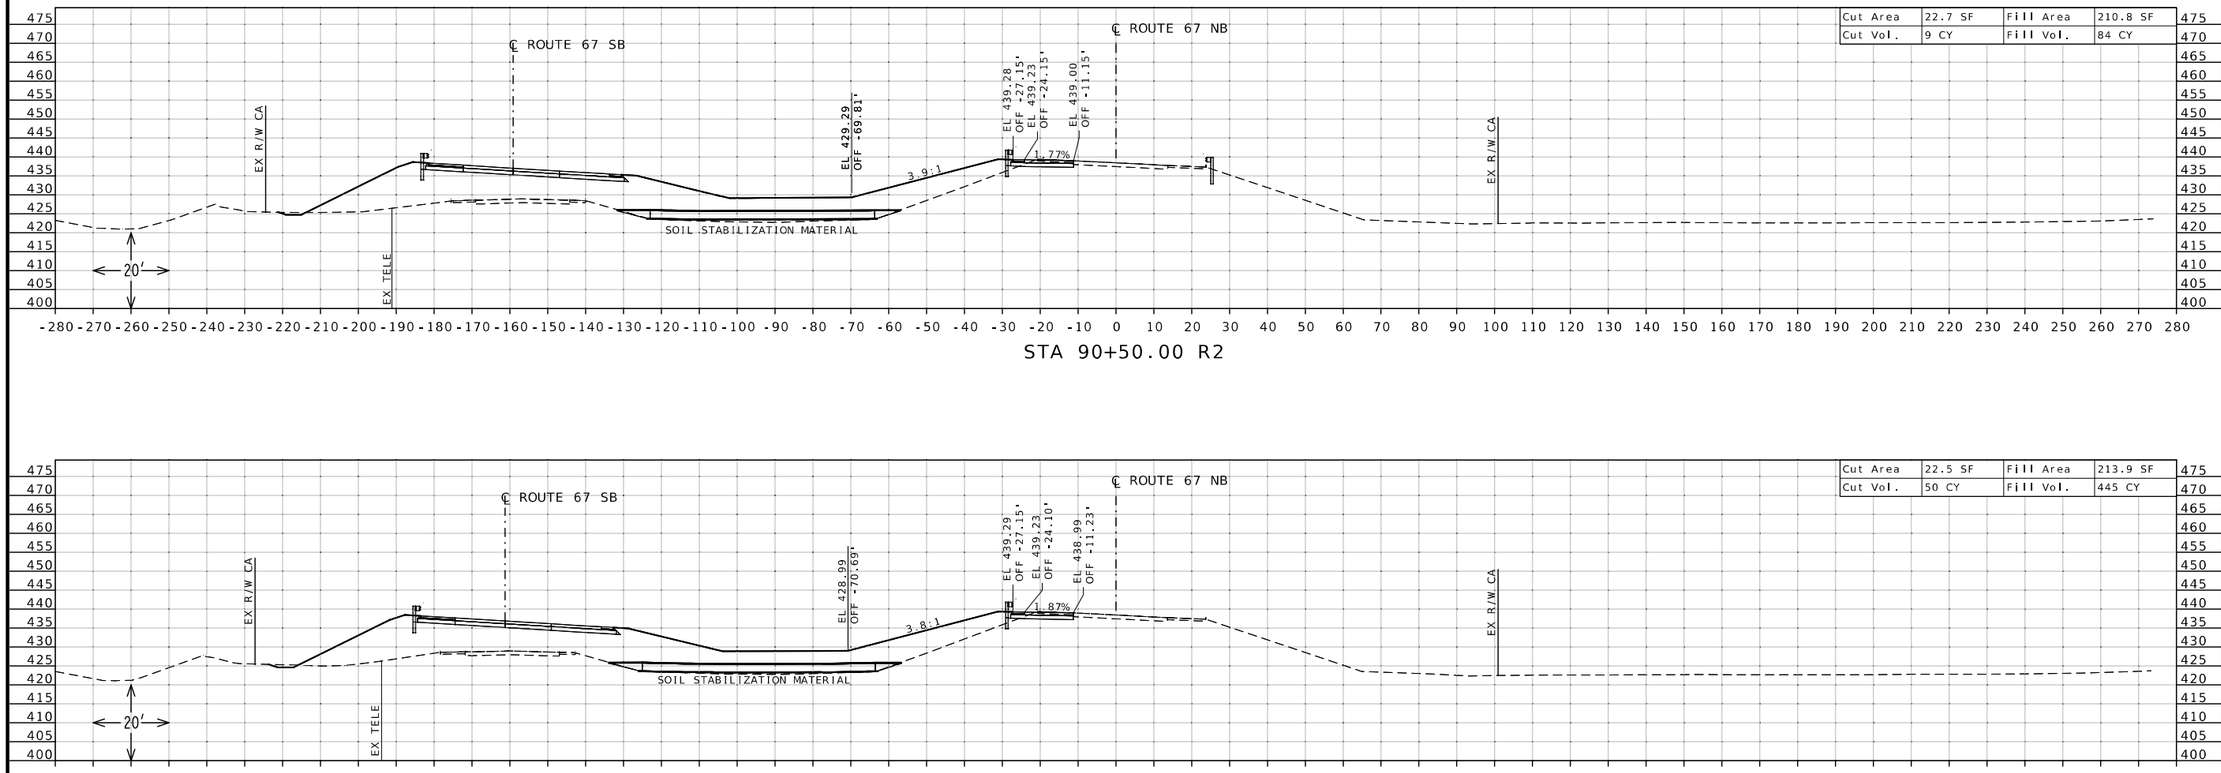

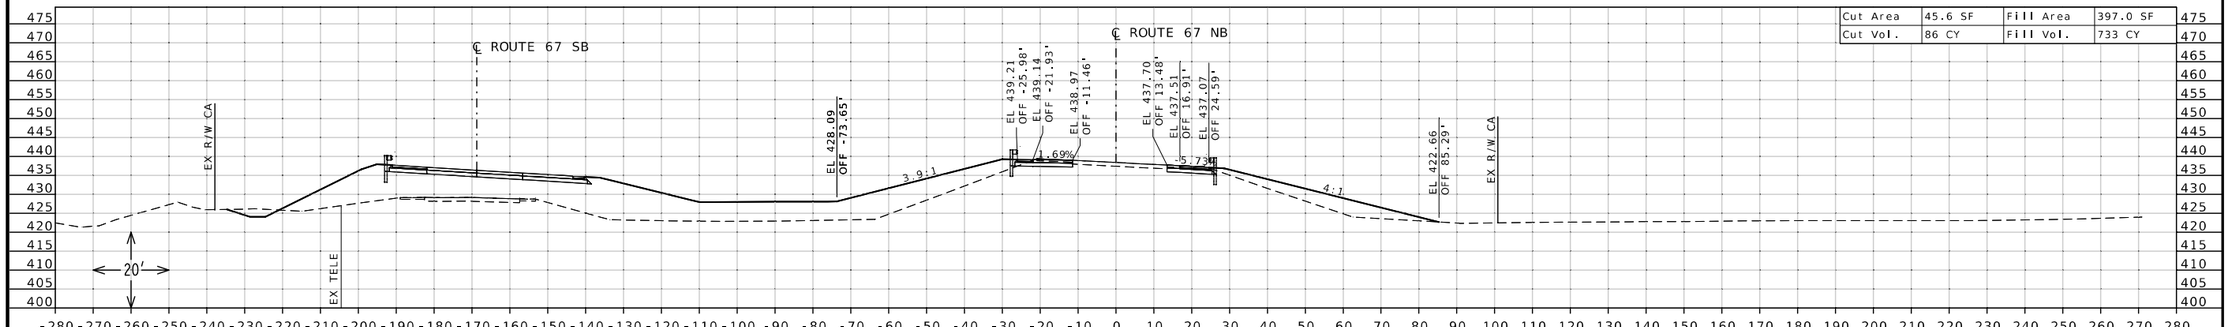

STATE OF MISSOURI
DANIEL WAYNE SAVAGEAU
NUMBER PE-2012018127
PROFESSIONAL ENGINEER
Daniel Savageau
10/04/2025 9:20:29 AM
DANIEL WAYNE SAVAGEAU - CIVIL
MO-PE-2012018127

DATE PREPARED
10/4/2025

ROUTE	STATE
67	MO

DISTRICT	SHEET NO.
SL	50

COUNTY
ST CHARLES

JOB NO.
J6P3636

CONTRACT ID.


PROJECT NO.


BRIDGE NO.

DESCRIPTION	DATE

MISSOURI HIGHWAYS AND TRANSPORTATION COMMISSION
105 WEST CAPITOL
JEFFERSON CITY, MO 65102
1-888-ASK-MODOT (1-888-275-6636)

CROSS SECTION SHEET
ROUTE 67 NORTHBOUND
SHEET 50 OF 86

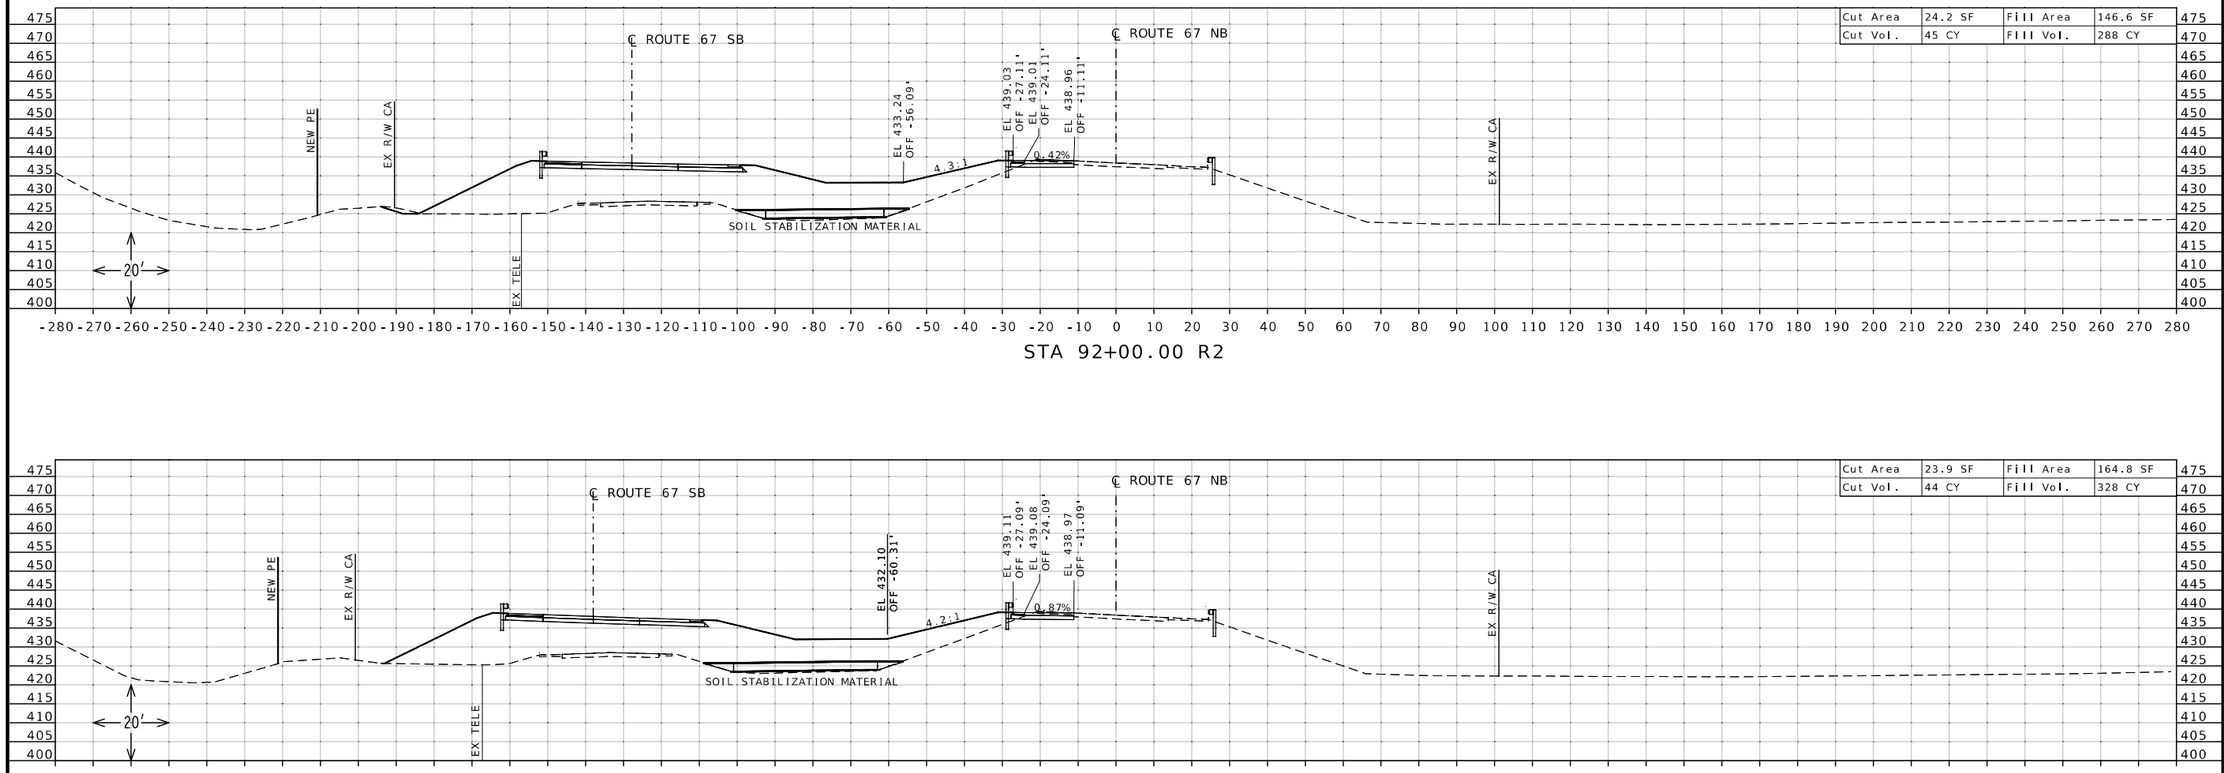

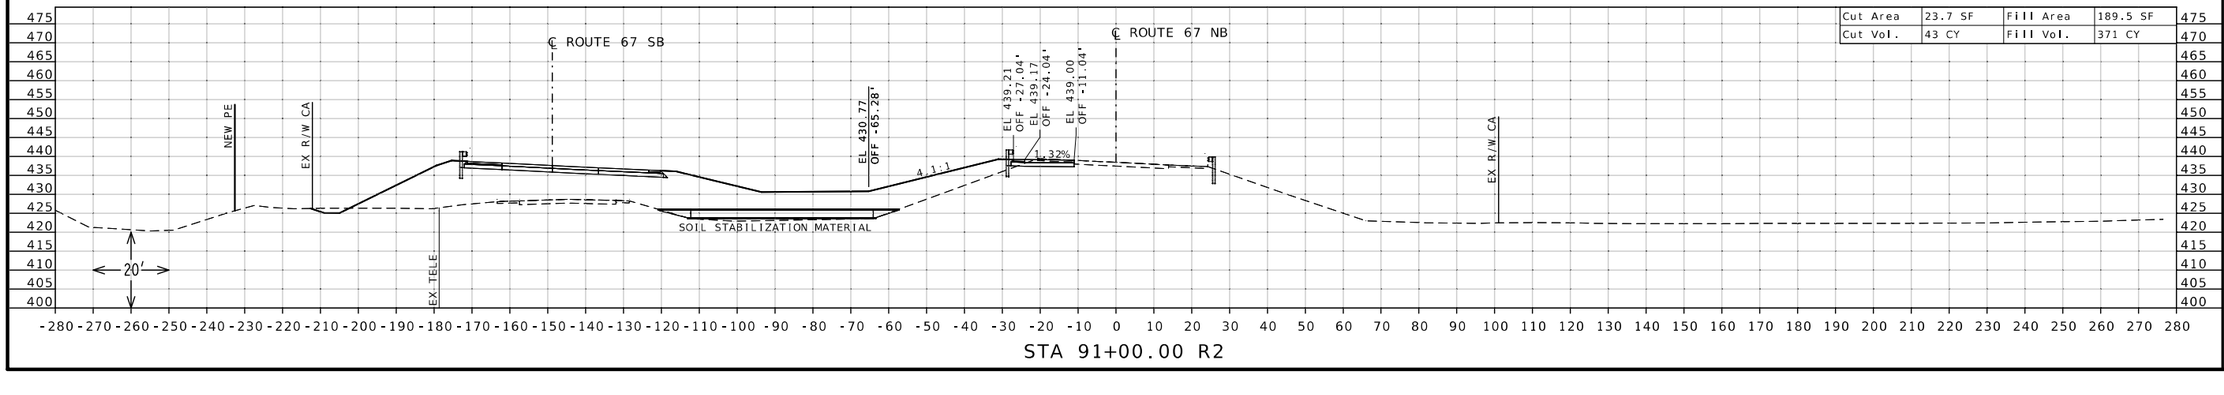

STATE OF MISSOURI
DANIEL WAYNE SAVAGEAU
NUMBER PE-2012018127
PROFESSIONAL ENGINEER
Daniel Savageau
10/04/2025 9:20:50 AM
DANIEL WAYNE SAVAGEAU · CIVIL
MO-PE-2012018127

DATE PREPARED
10/4/2025

ROUTE	STATE
67	MO

DISTRICT	SHEET NO.
SL	51

COUNTY
ST CHARLES

JOB NO.
J6P3636

CONTRACT ID.


PROJECT NO.

BRIDGE NO.


DESCRIPTION	DATE

MISSOURI HIGHWAYS AND TRANSPORTATION COMMISSION
105 WEST CAPITOL
JEFFERSON CITY, MO 65102
1-888-ASK-MODOT (1-888-275-6636)


CROSS SECTION SHEET
ROUTE 67 NORTHBOUND
SHEET 51 OF 86

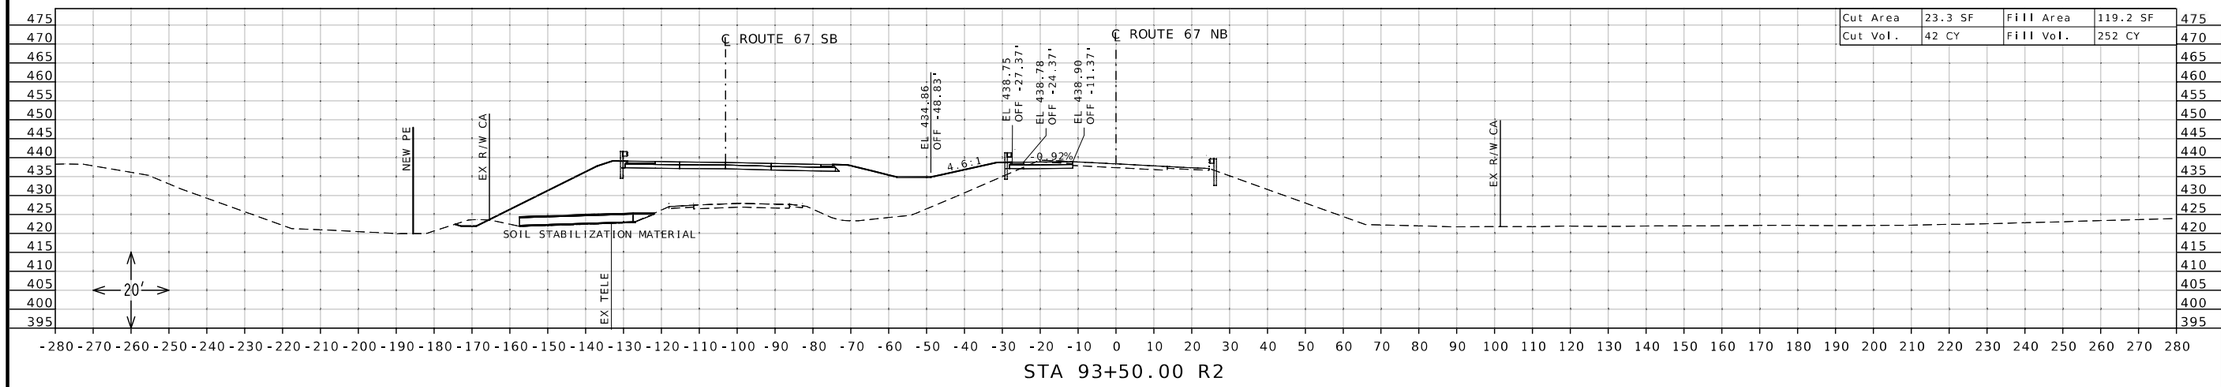

STA 93+50.00 R2

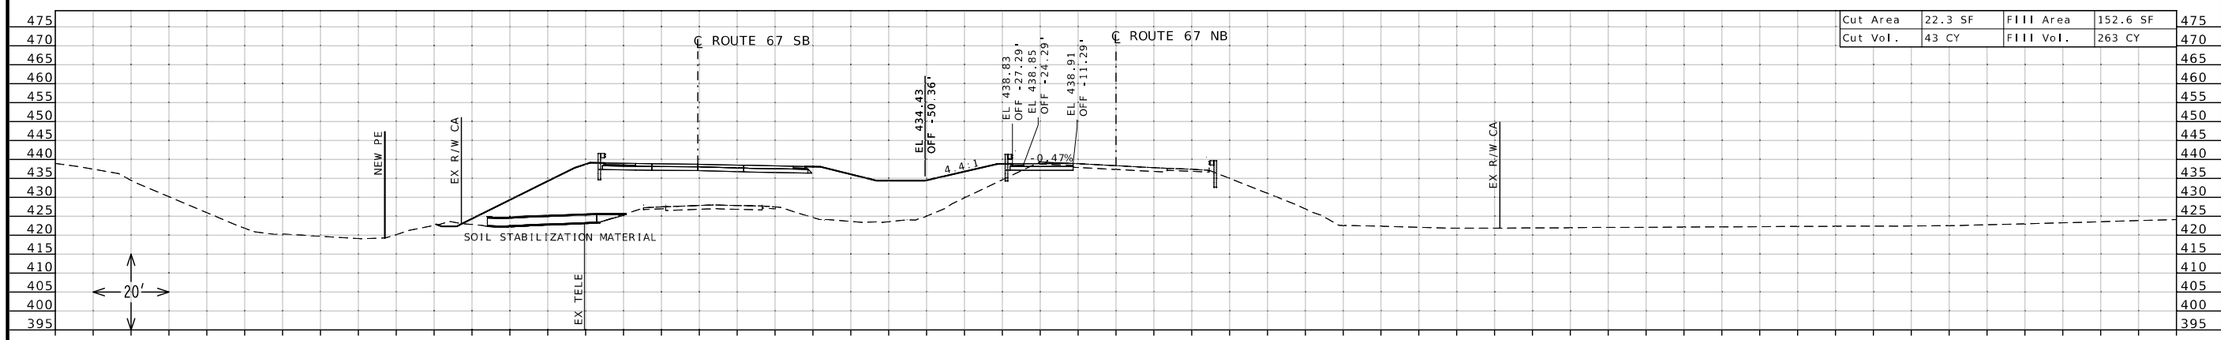

STA 93+00.00 R2

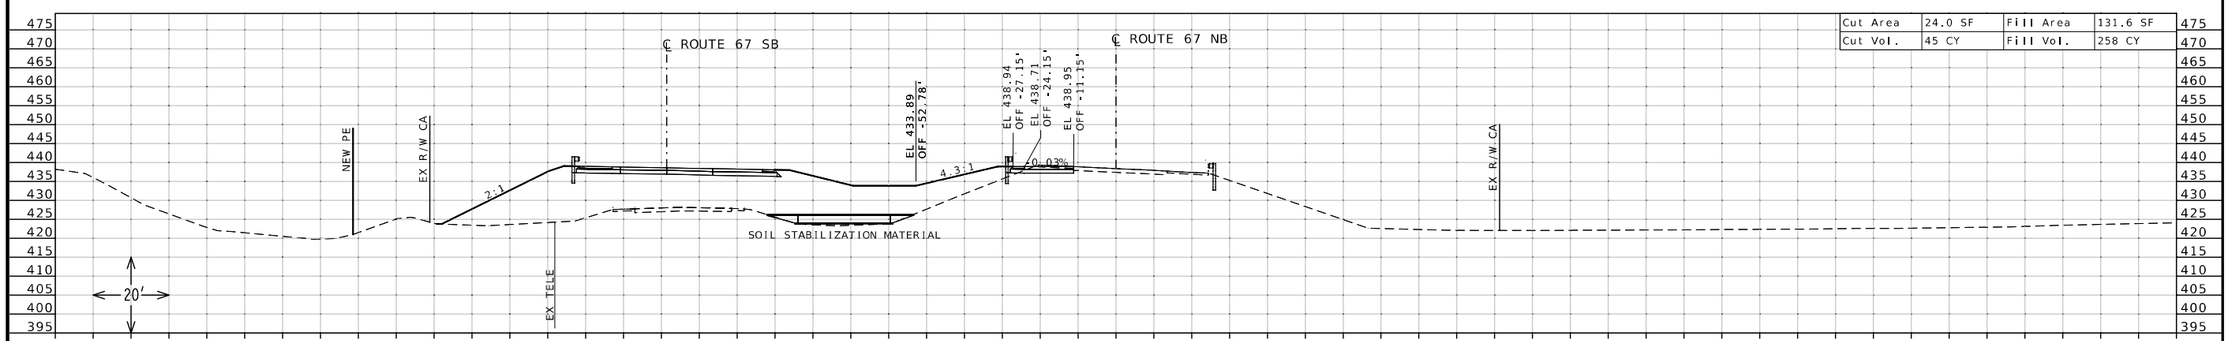

STA 92+50.00 R2

STATE OF MISSOURI
DANIEL WAYNE SAVAGEAU
NUMBER PE-2012018127
PROFESSIONAL ENGINEER

Daniel Savageau
10/04/2025 9:21:07 AM
DANIEL WAYNE SAVAGEAU - CIVIL
MO-PE-2012018127

DATE PREPARED
10/4/2025

ROUTE	STATE
67	MO
DISTRICT	SHEET NO.
SL	52

COUNTY
ST CHARLES

JOB NO.
J6P3636

CONTRACT ID.

PROJECT NO.


BRIDGE NO.

DESCRIPTION	DATE

MISSOURI HIGHWAYS AND TRANSPORTATION COMMISSION


105 WEST CAPITOL
JEFFERSON CITY, MO 65102
1-888-ASK-MODOT (1-888-275-6636)

CROSS SECTION SHEET
ROUTE 67 NORTHBOUND
SHEET 52 OF 86

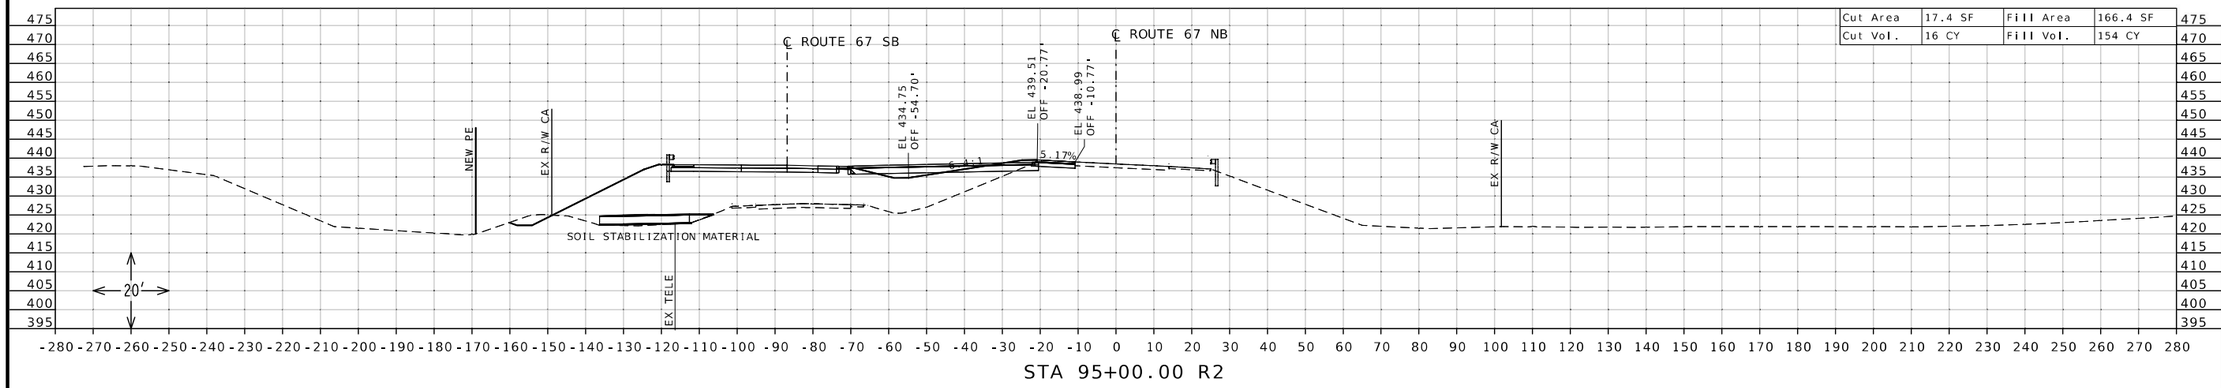


Cut Area	17.4 SF	Fill Area	166.4 SF
Cut Vol.	16 CY	Fill Vol.	154 CY

STA 95+00.00 R2

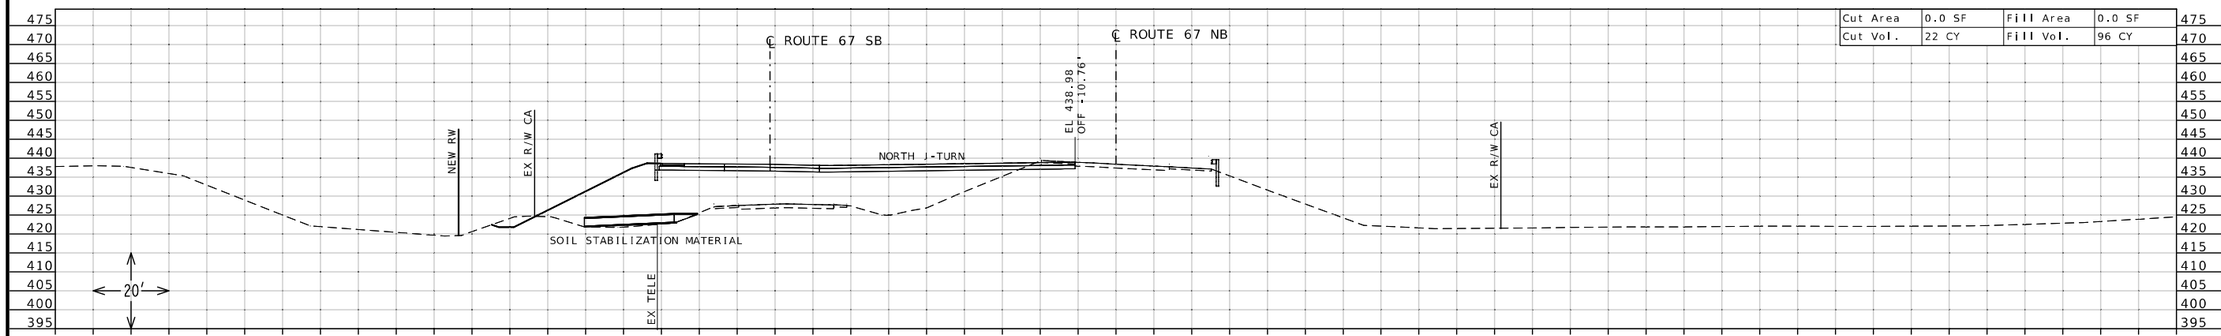

Cut Area	0.0 SF	Fill Area	0.0 SF
Cut Vol.	22 CY	Fill Vol.	96 CY

STA 94+50.00 R2

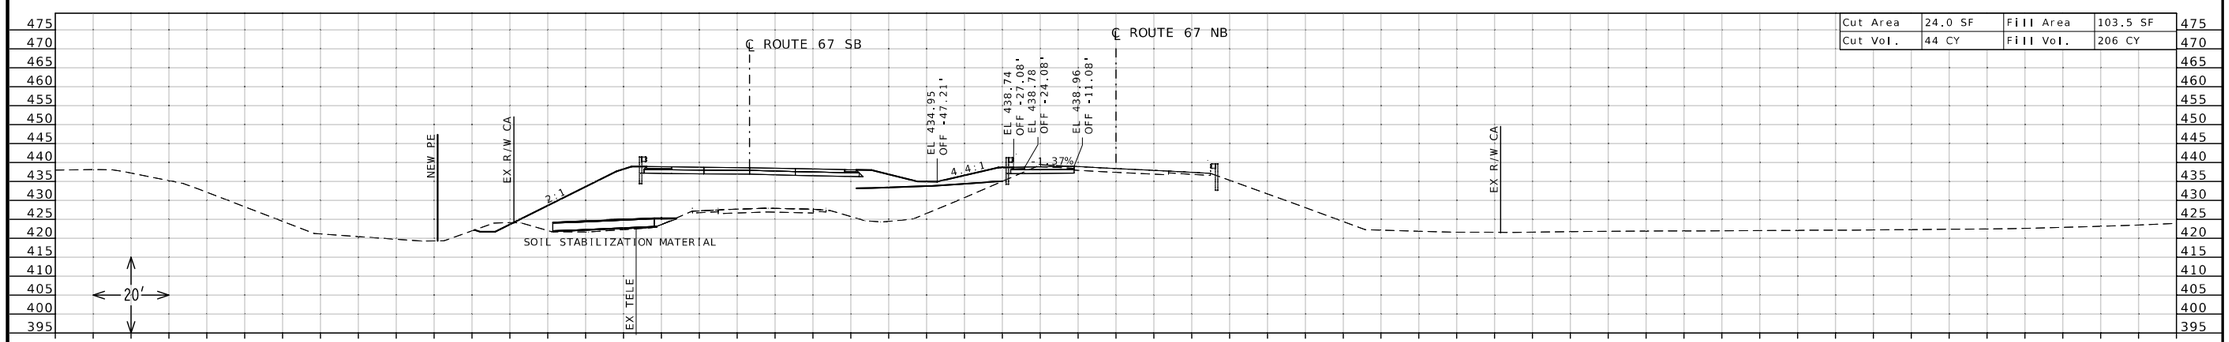

Cut Area	24.0 SF	Fill Area	103.5 SF
Cut Vol.	44 CY	Fill Vol.	206 CY

STA 94+00.00 R2

STATE OF MISSOURI
DANIEL WAYNE SAVAGEAU
NUMBER PE-2012018127
PROFESSIONAL ENGINEER

Daniel Savageau

11/29/2025 9:06:15 AM
DANIEL WAYNE SAVAGEAU - CIVIL
MO-PE-2012018127
DATE PREPARED

11/26/2025

ROUTE	STATE
67	MO
DISTRICT	SHEET NO.
SL	53

COUNTY
ST CHARLES

JOB NO.
J6P3636

CONTRACT ID.

PROJECT NO.


BRIDGE NO.

DESCRIPTION	DATE

MISSOURI HIGHWAYS AND TRANSPORTATION COMMISSION

105 WEST CAPITOL
JEFFERSON CITY, MO 65102
1-888-ASK-MODOT (1-888-275-6636)

CROSS SECTION SHEET
ROUTE 67 NORTHBOUND
SHEET 53 OF 83

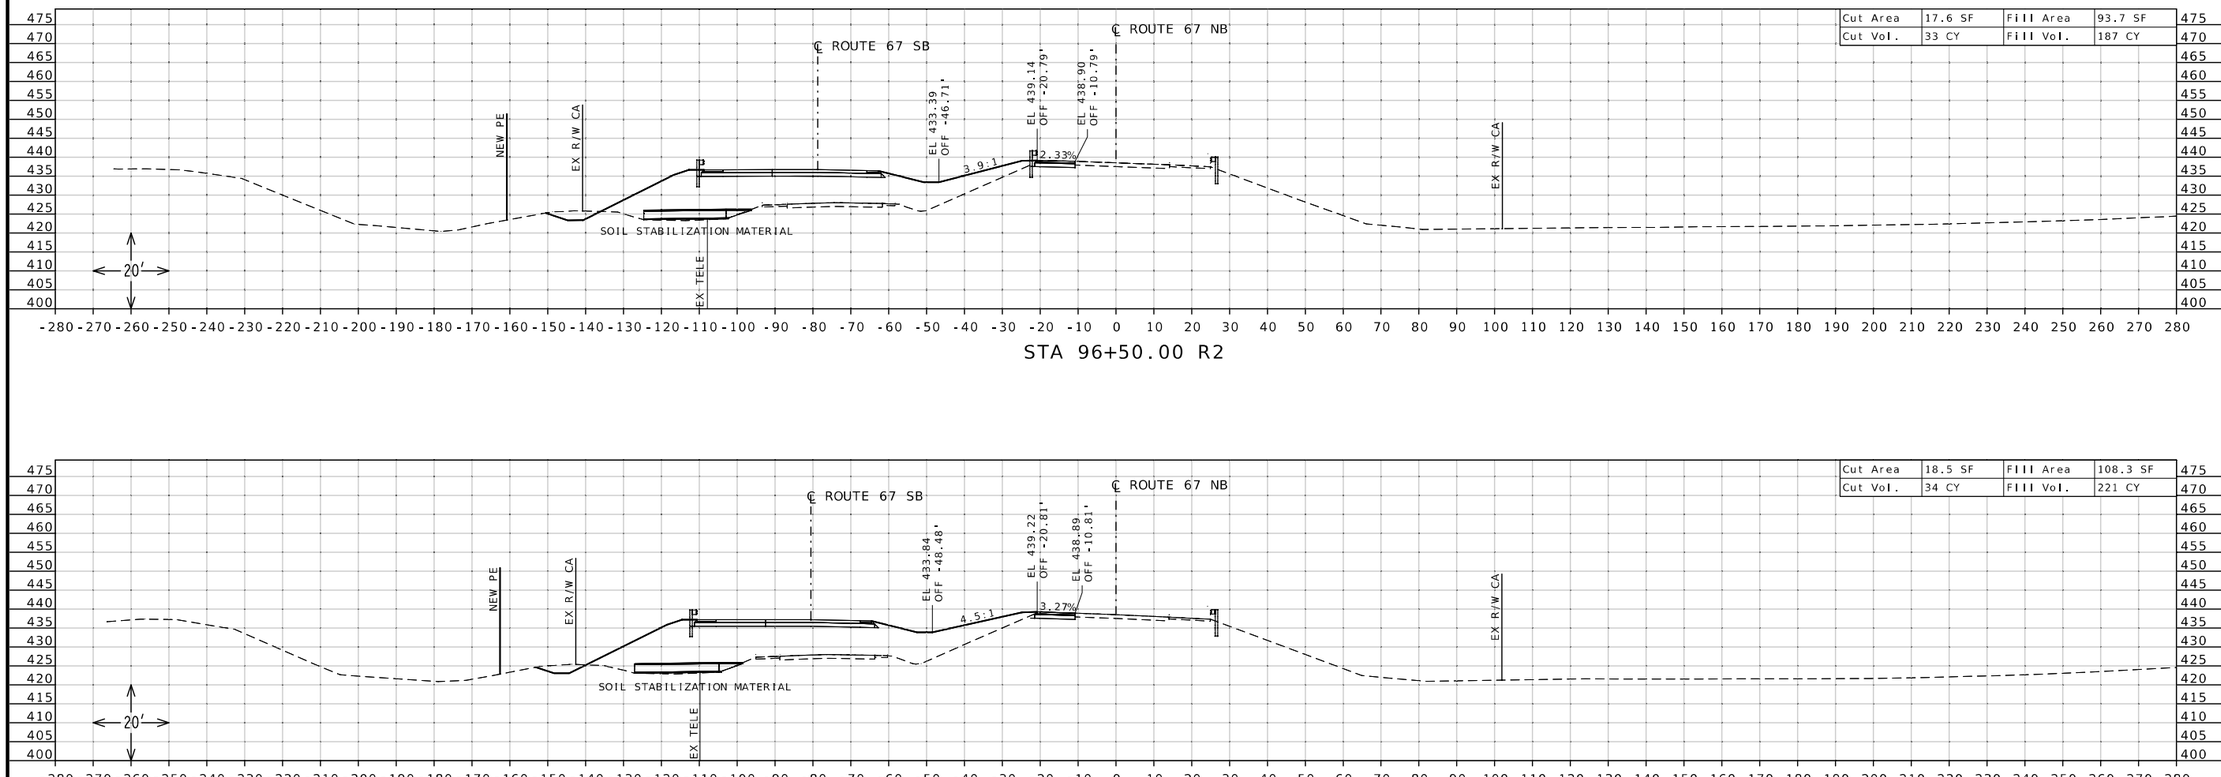

DANIEL WAYNE SAVAGEAU
NUMBER PE-2012018127
STATE OF MISSOURI
PROFESSIONAL ENGINEER

Daniel Savageau

10/04/2025 9:21:41 AM
DANIEL WAYNE SAVAGEAU - CIVIL
MO-PE-2012018127

DATE PREPARED
10/4/2025

ROUTE	STATE
67	MO
DISTRICT	SHEET NO.
SL	54

COUNTY
ST CHARLES

JOB NO.
J6P3636

CONTRACT ID.

PROJECT NO.

BRIDGE NO.


DESCRIPTION

DATE


MISSOURI HIGHWAYS AND TRANSPORTATION COMMISSION

105 WEST CAPITOL
JEFFERSON CITY, MO 65102
1-888-ASK-MODOT (1-888-275-6636)


CROSS SECTION SHEET
ROUTE 67 NORTHBOUND
SHEET 54 OF 86

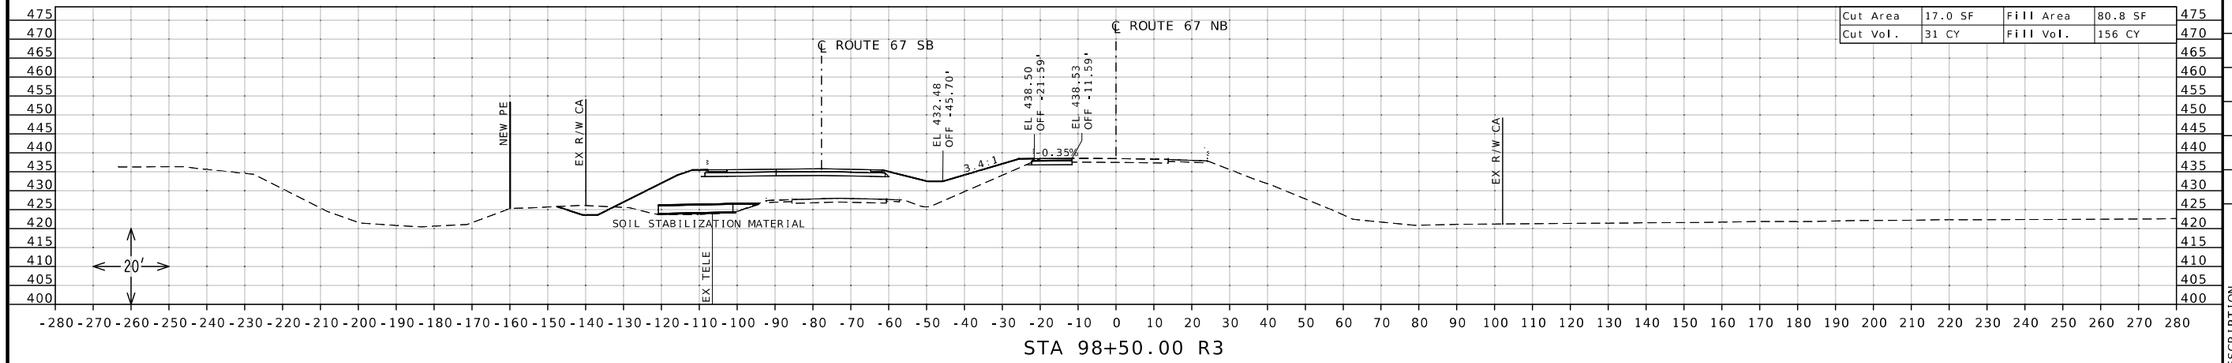

STA 98+50.00 R3

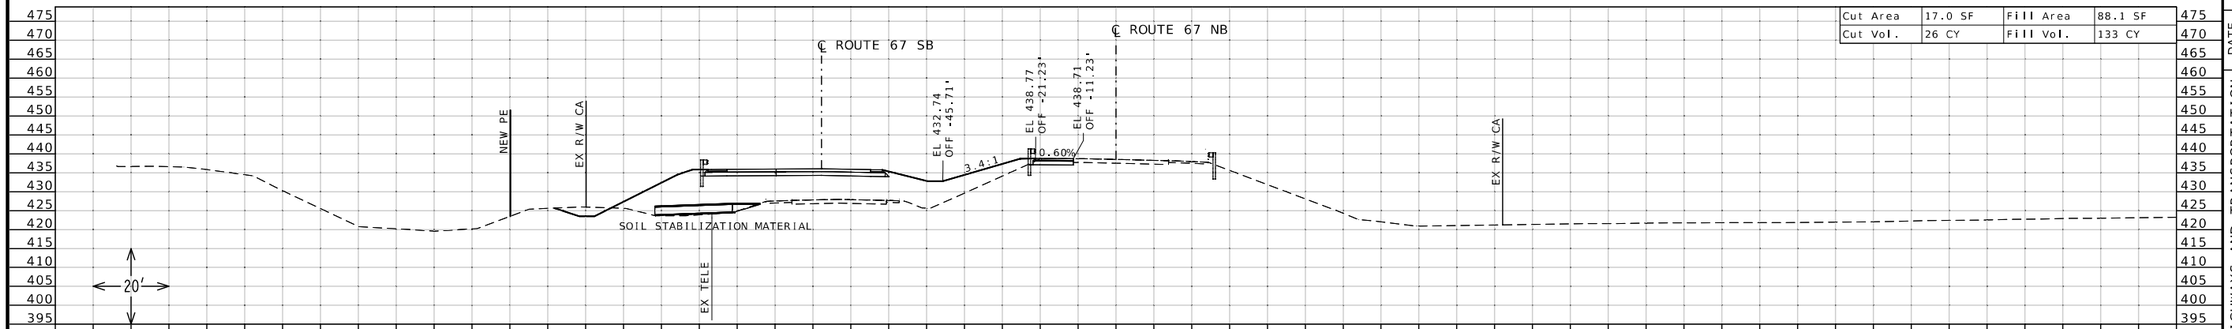

STA 98+00.00 R3

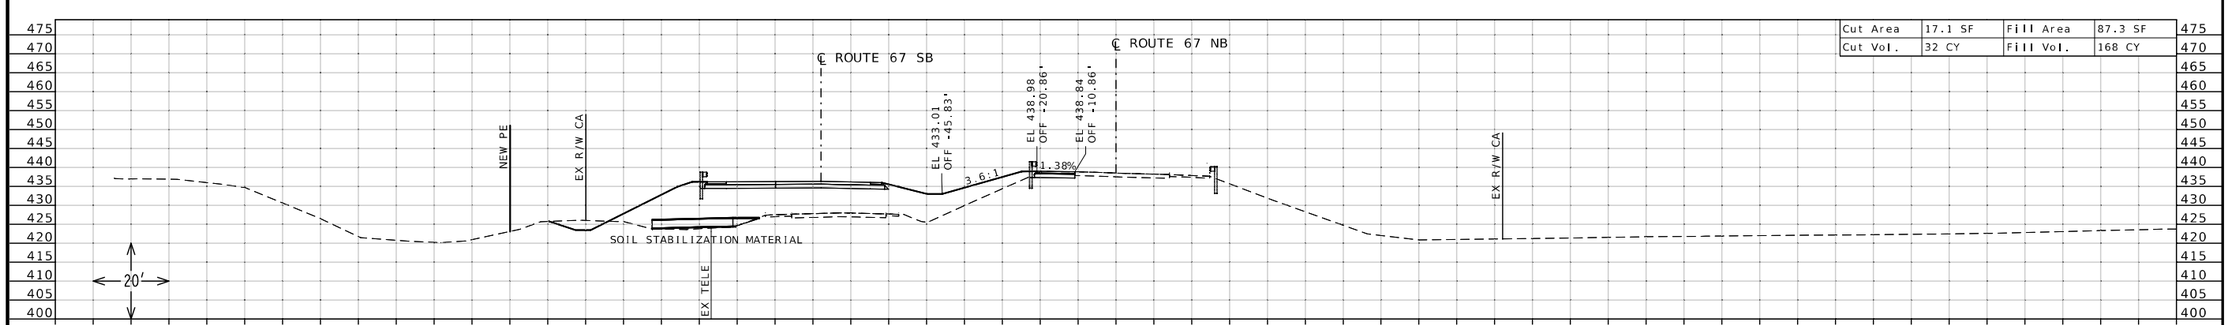

STA 97+00.00 R2

STATE OF MISSOURI
DANIEL WAYNE SAVAGEAU
NUMBER PE-2012018127
PROFESSIONAL ENGINEER
Daniel Savageau
10/04/2025 9:21:59 AM
DANIEL WAYNE SAVAGEAU - CIVIL
MO-PE-2012018127

DATE PREPARED
10/4/2025

ROUTE	STATE
67	MO

DISTRICT	SHEET NO.
SL	55

COUNTY
ST CHARLES

JOB NO.
J6P3636

CONTRACT ID.


PROJECT NO.

BRIDGE NO.


DESCRIPTION	DATE

MISSOURI HIGHWAYS AND TRANSPORTATION COMMISSION
105 WEST CAPITOL
JEFFERSON CITY, MO 65102
1-888-ASK-MODOT (1-888-275-6636)


CROSS SECTION SHEET
ROUTE 67 NORTHBOUND
SHEET 55 OF 86

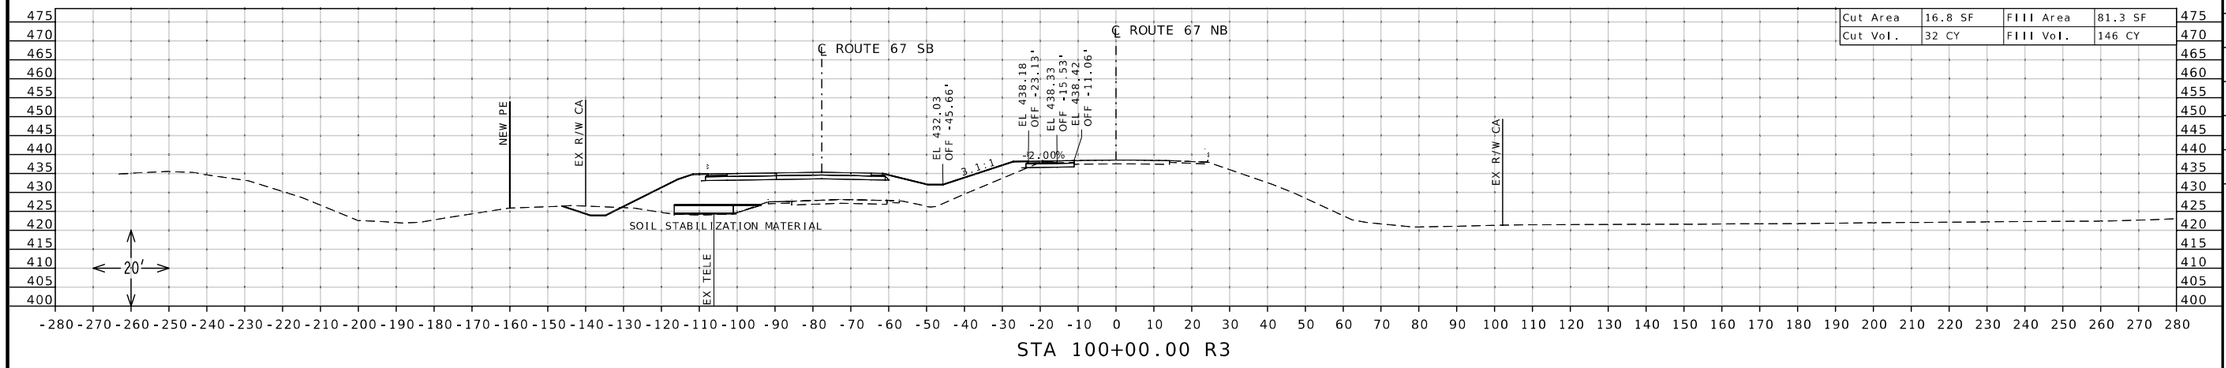

STA 100+00.00 R3

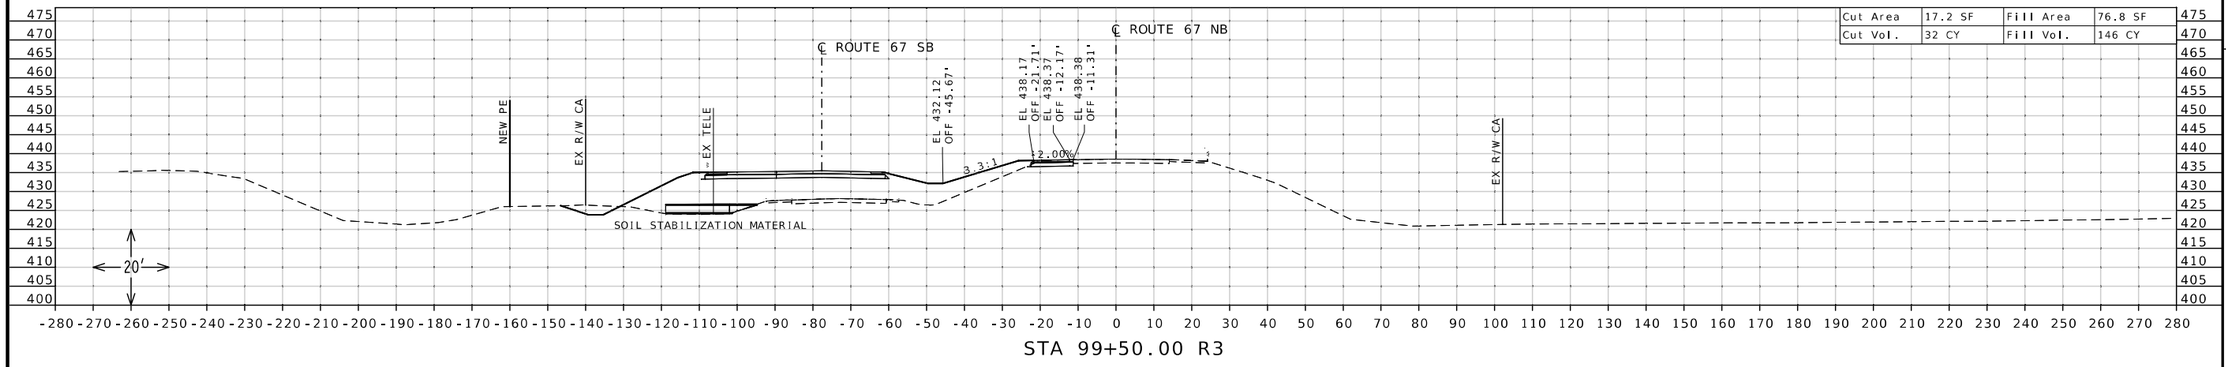

STA 99+50.00 R3

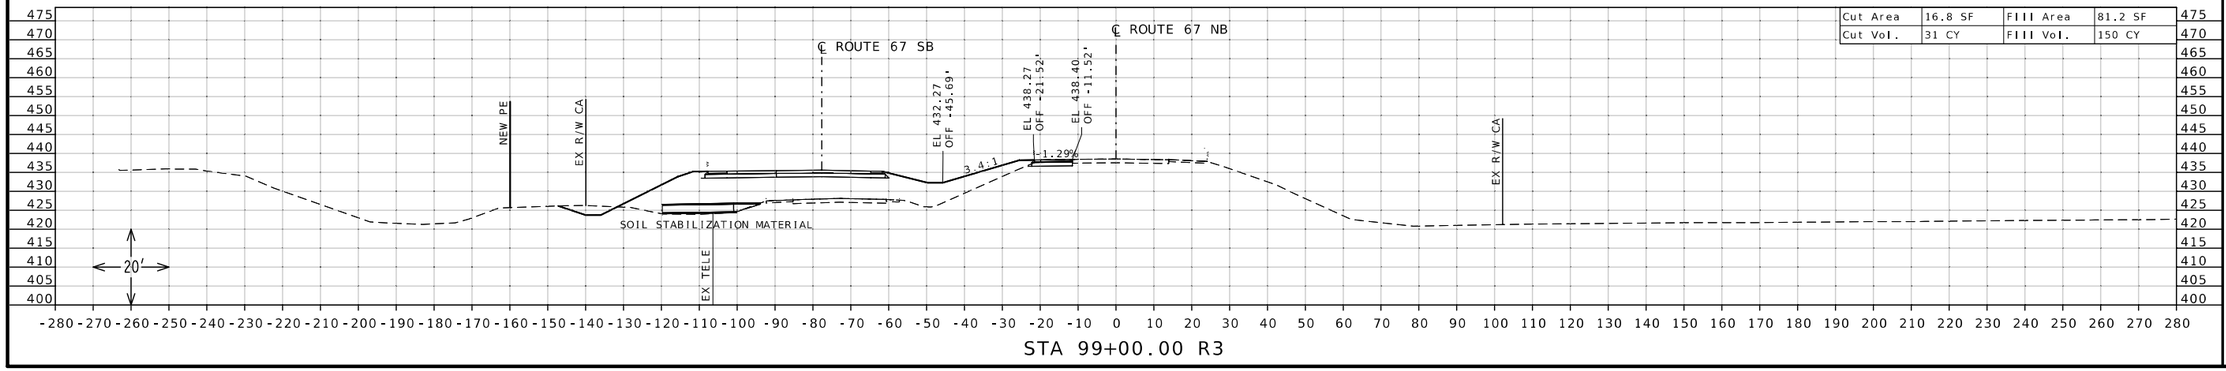

STA 99+00.00 R3

STATE OF MISSOURI
DANIEL WAYNE SAVAGEAU
NUMBER PE-2012018127
PROFESSIONAL ENGINEER

Daniel Savageau
10/04/2025 9:22:17 AM
DANIEL WAYNE SAVAGEAU - CIVIL
MO-PE-2012018127

DATE PREPARED
10/4/2025

ROUTE	STATE
67	MO
DISTRICT	SHEET NO.
SL	56

COUNTY
ST CHARLES

JOB NO.
J6P3636

CONTRACT ID.

PROJECT NO.

BRIDGE NO.


DESCRIPTION


DATE


MISSOURI HIGHWAYS AND TRANSPORTATION COMMISSION

105 WEST CAPITOL
JEFFERSON CITY, MO 65102
1-888-ASK-MODOT (1-888-275-6636)

CROSS SECTION SHEET
ROUTE 67 NORTHBOUND
SHEET 56 OF 86

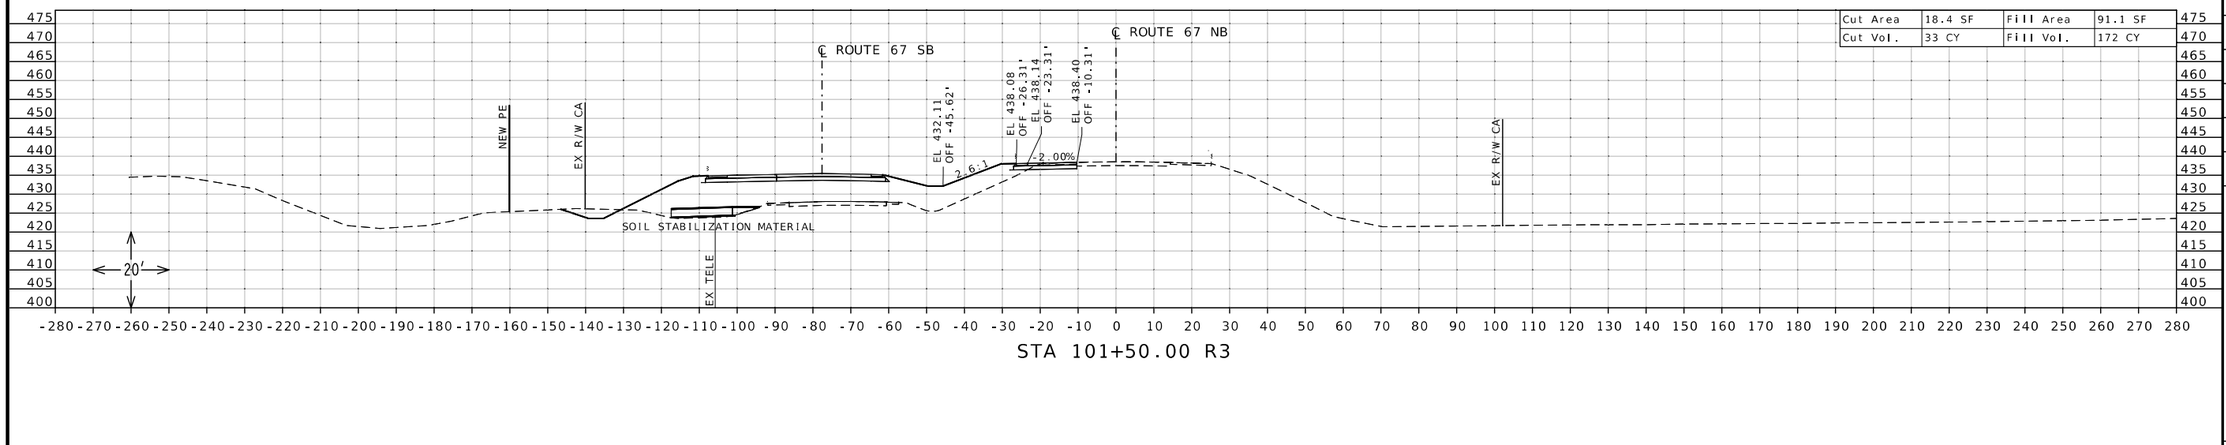

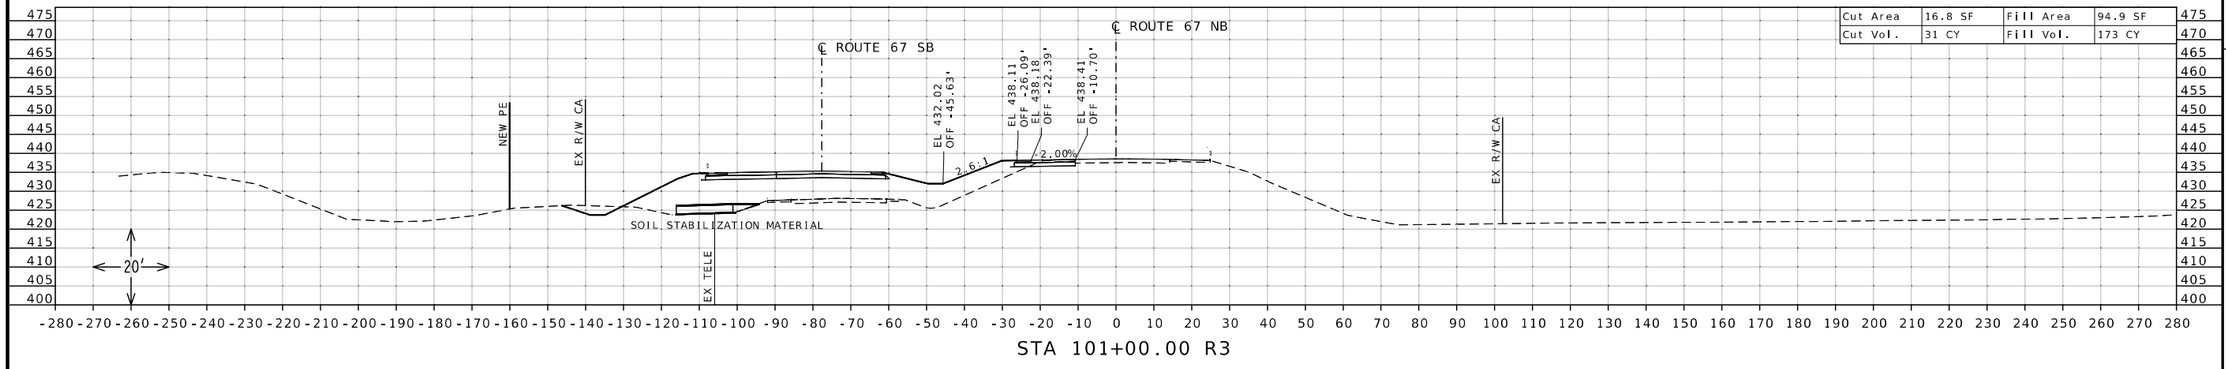

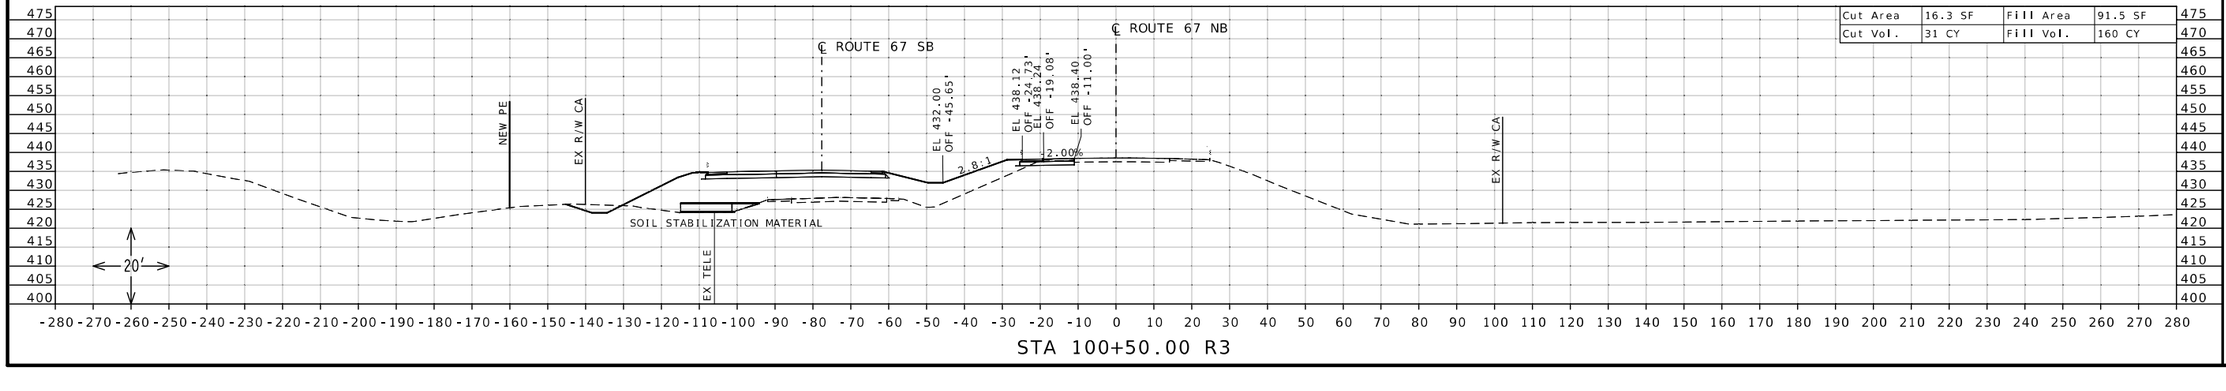

STATE OF MISSOURI
DANIEL WAYNE SAVAGEAU
NUMBER PE-2012018127
PROFESSIONAL ENGINEER

Daniel Savageau

10/04/2025 9:22:38 AM
DANIEL WAYNE SAVAGEAU - CIVIL
MO-PE-2012018127

DATE PREPARED
10/4/2025

ROUTE	STATE
67	MO

DISTRICT	SHEET NO.
SL	57

COUNTY
ST CHARLES

JOB NO.
J6P3636

CONTRACT ID.

PROJECT NO.

BRIDGE NO.


DESCRIPTION

DATE


MISSOURI HIGHWAYS AND TRANSPORTATION COMMISSION

105 WEST CAPITOL
JEFFERSON CITY, MO 65102
1-888-ASK-MODOT (1-888-275-6636)


CROSS SECTION SHEET
ROUTE 67 NORTHBOUND
SHEET 57 OF 86

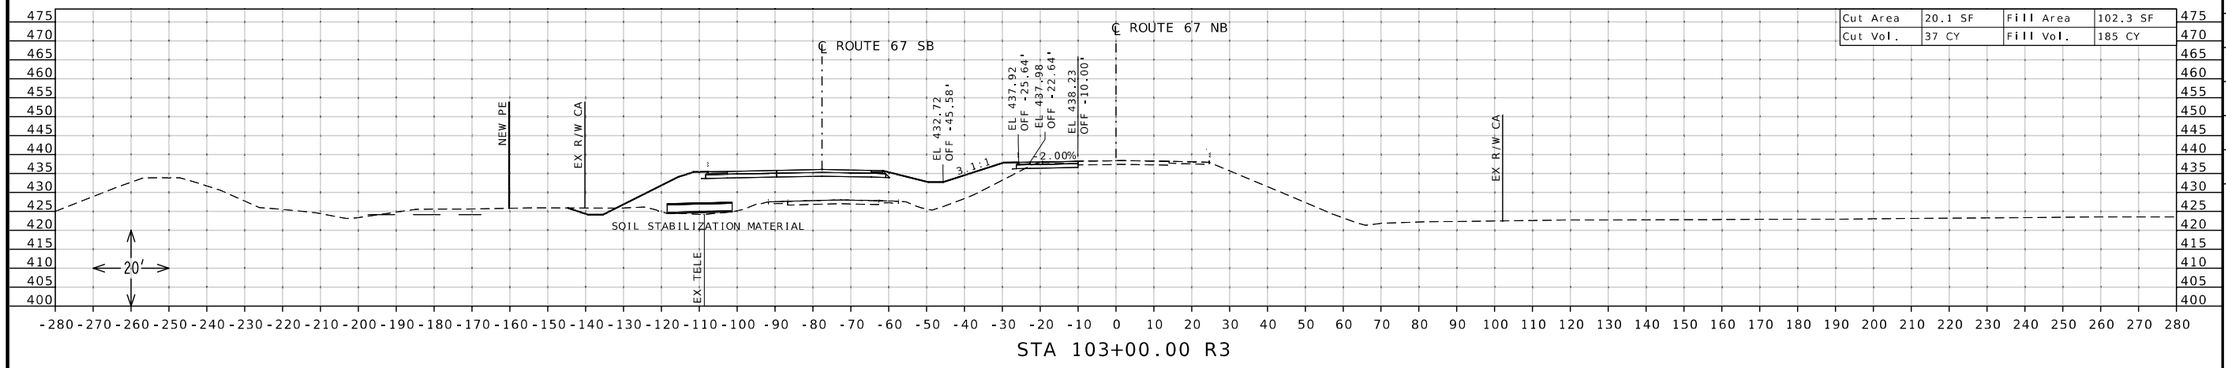

STA 103+00.00 R3

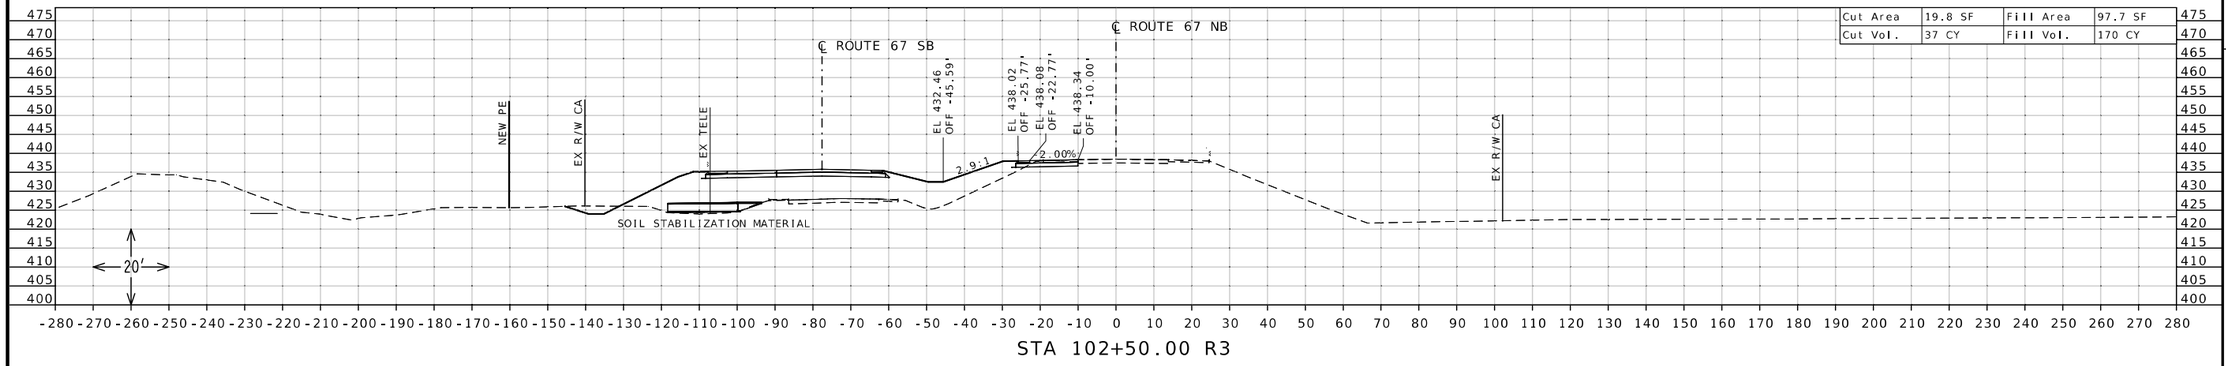

STA 102+50.00 R3

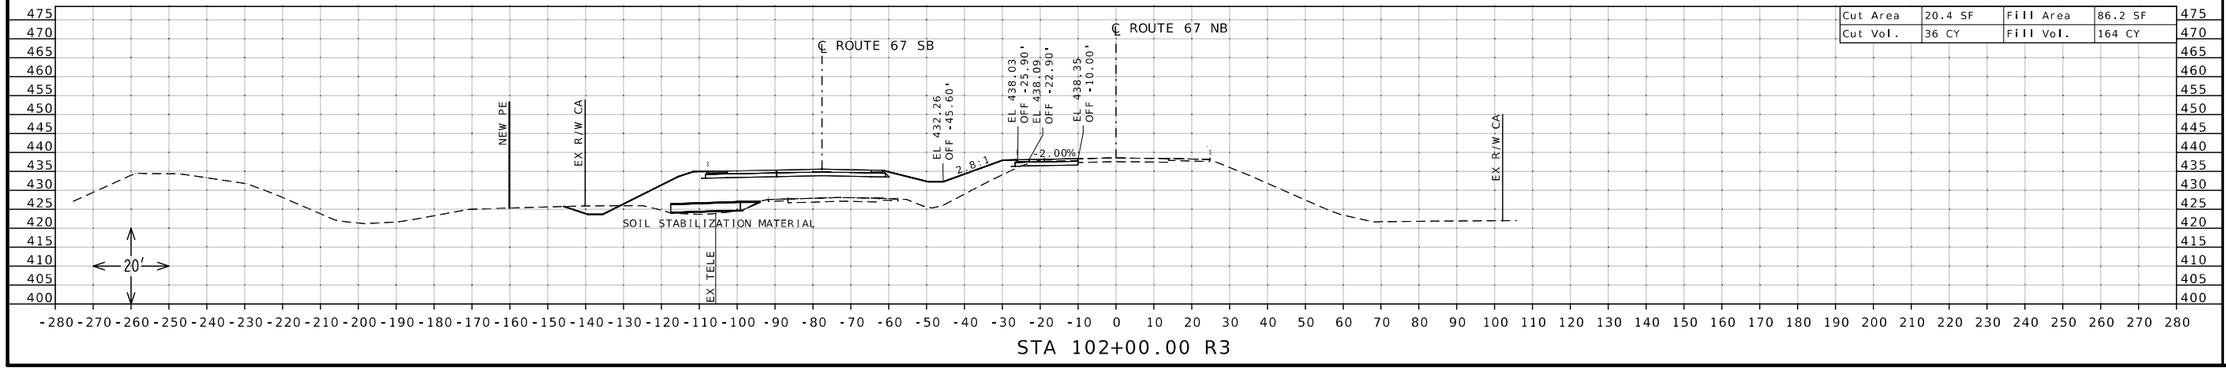

STA 102+00.00 R3

DANIEL WAYNE SAVAGEAU
NUMBER PE-2012018127
PROFESSIONAL ENGINEER
STATE OF MISSOURI

10/04/2025 9:22:58 AM
DANIEL WAYNE SAVAGEAU - CIVIL
MO-PE-2012018127
DATE PREPARED
10/4/2025

ROUTE	STATE
67	MO
DISTRICT	SHEET NO.
SL	58

COUNTY
ST CHARLES

JOB NO.
J6P3636

CONTRACT ID.

PROJECT NO.

BRIDGE NO.


DESCRIPTION


DATE


MISSOURI HIGHWAYS AND TRANSPORTATION COMMISSION

105 WEST CAPITOL
JEFFERSON CITY, MO 65102
1-888-ASK-MODOT (1-888-275-6636)

CROSS SECTION SHEET
ROUTE 67 NORTHBOUND
SHEET 58 OF 86

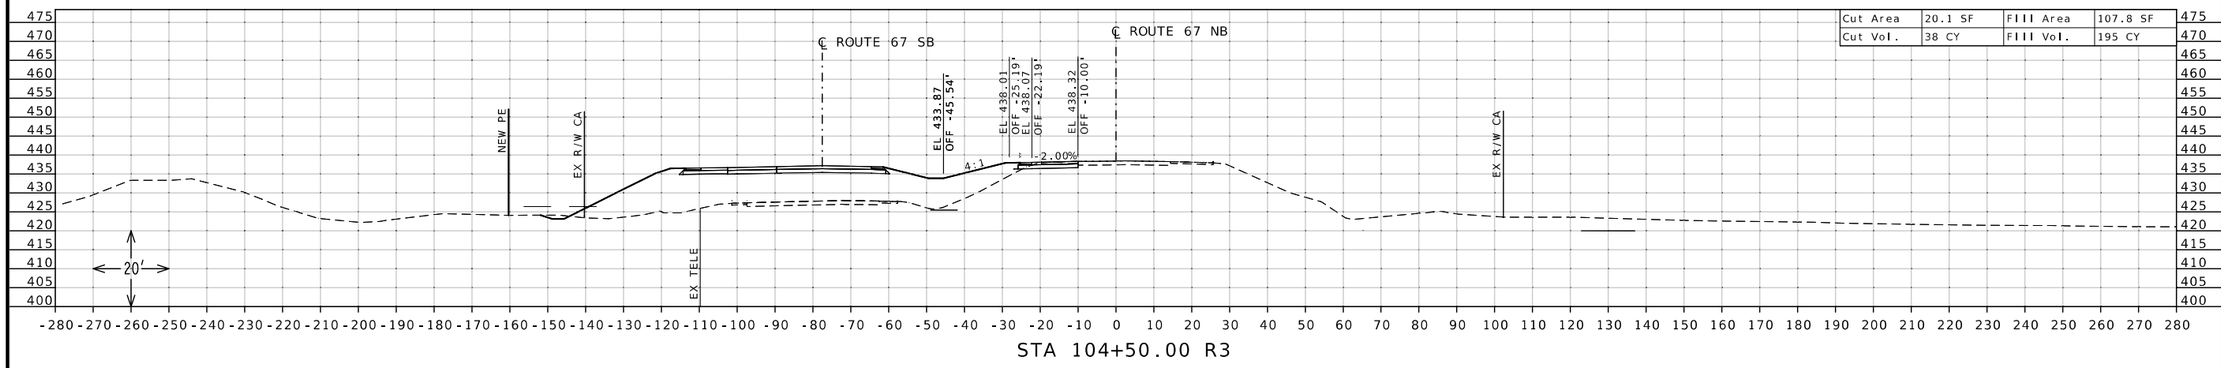

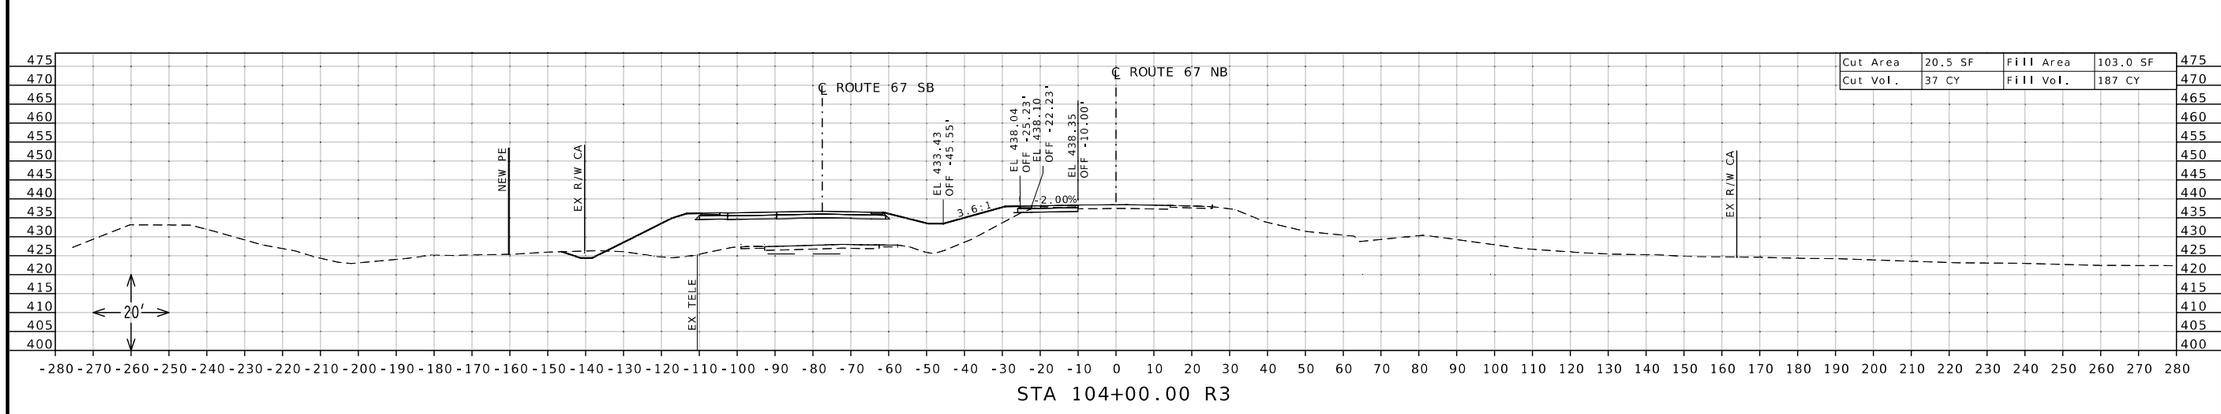

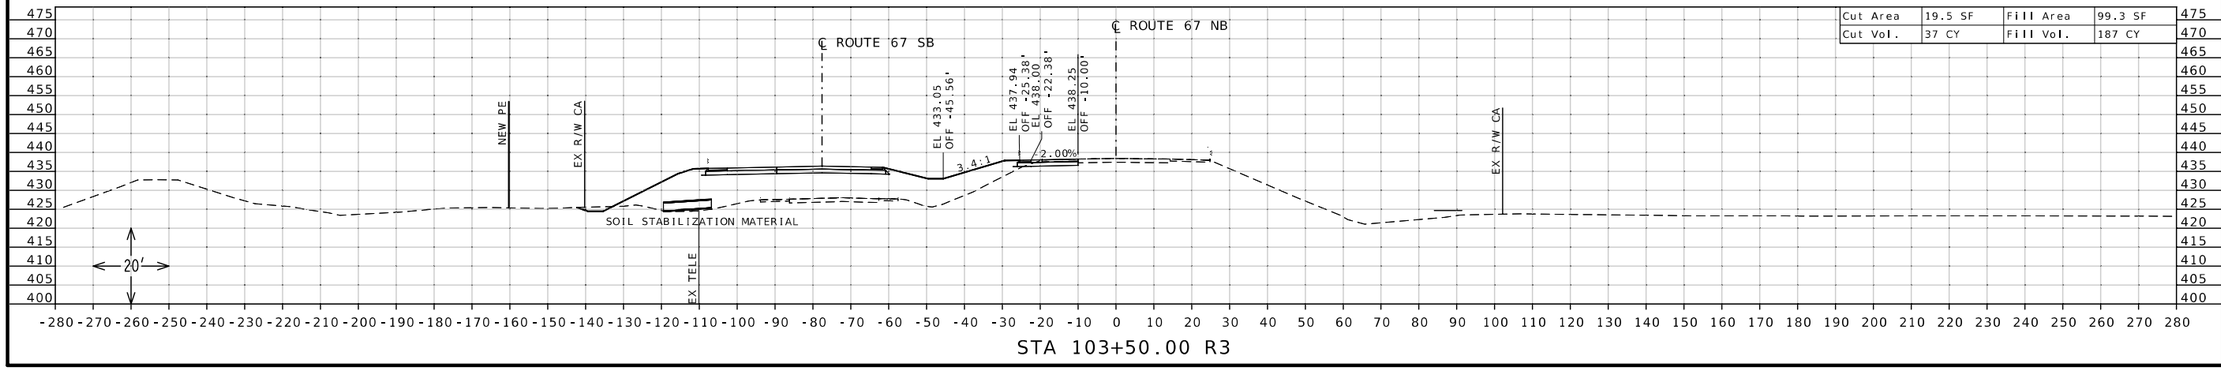

STATE OF MISSOURI
DANIEL WAYNE SAVAGEAU
NUMBER PE-2012018127
PROFESSIONAL ENGINEER
Daniel Savageau
10/04/2025 9:23:12 AM
DANIEL WAYNE SAVAGEAU - CIVIL
MO-PE-2012018127

DATE PREPARED
10/4/2025

ROUTE	STATE
67	MO

DISTRICT	SHEET NO.
SL	59

COUNTY
ST CHARLES

JOB NO.
J6P3636

CONTRACT ID.


PROJECT NO.


BRIDGE NO.


DESCRIPTION	DATE

MISSOURI HIGHWAYS AND TRANSPORTATION COMMISSION
105 WEST CAPITOL
JEFFERSON CITY, MO 65102
1-888-ASK-MODOT (1-888-275-6636)

CROSS SECTION SHEET
ROUTE 67 NORTHBOUND
SHEET 59 OF 86

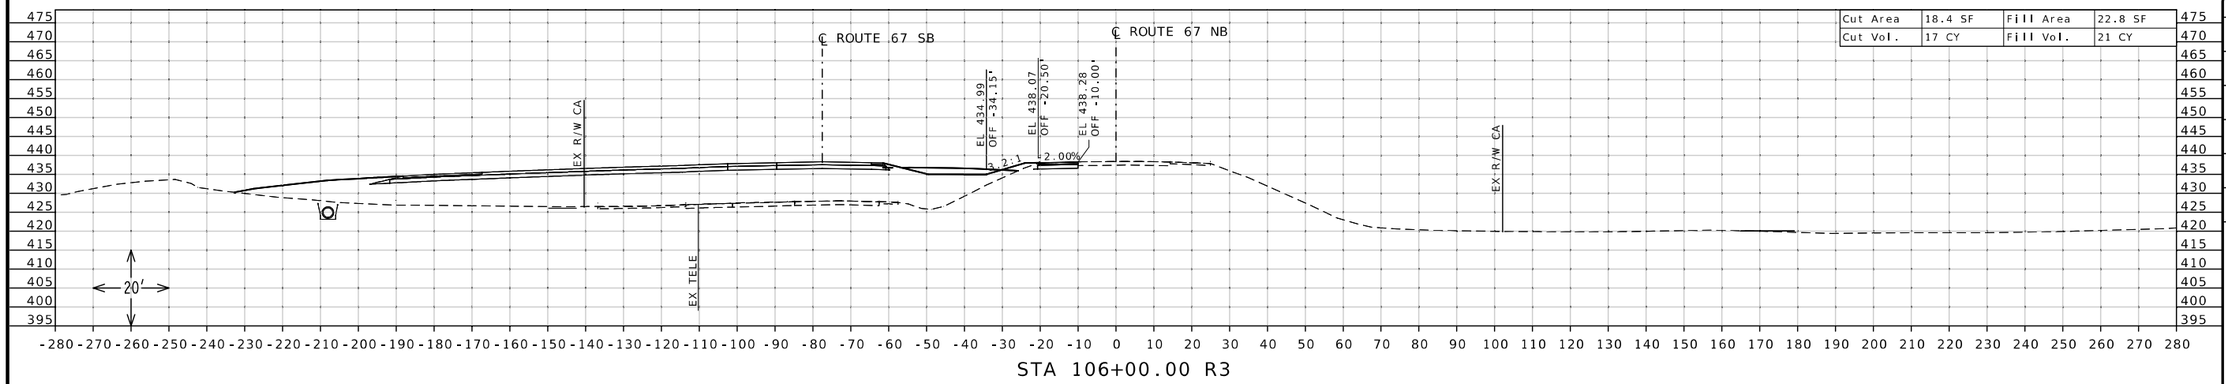

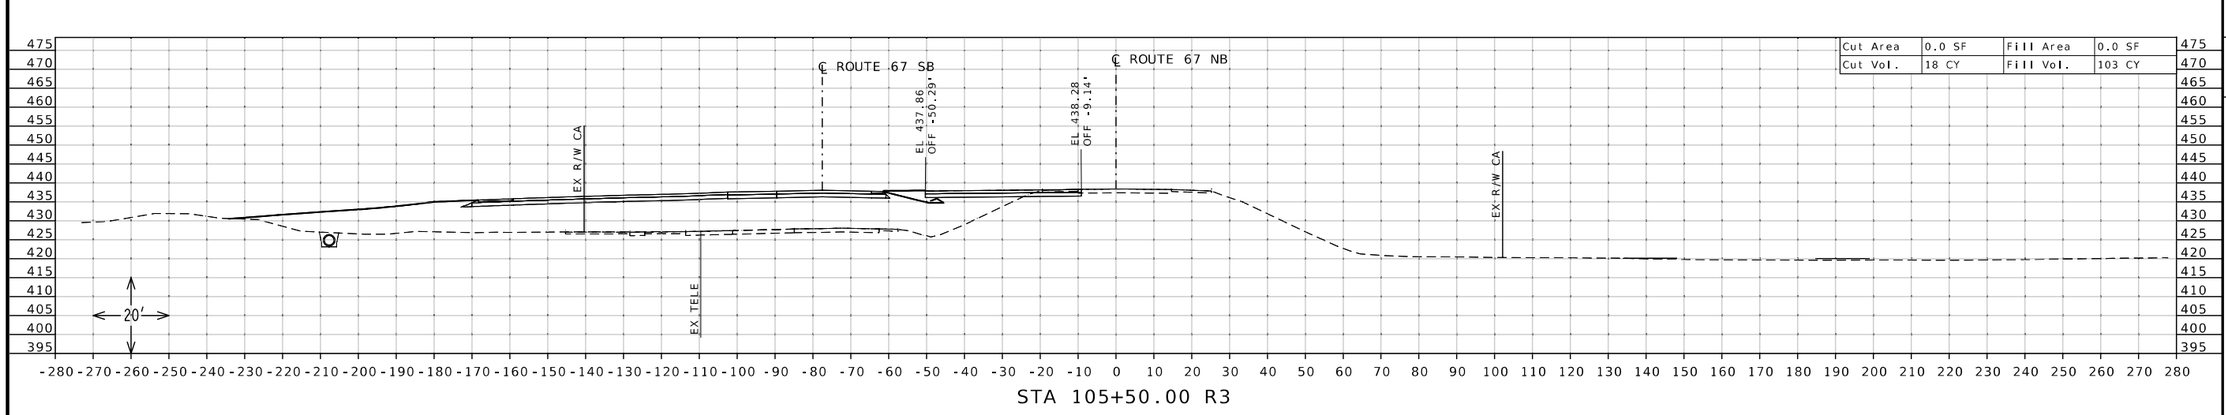

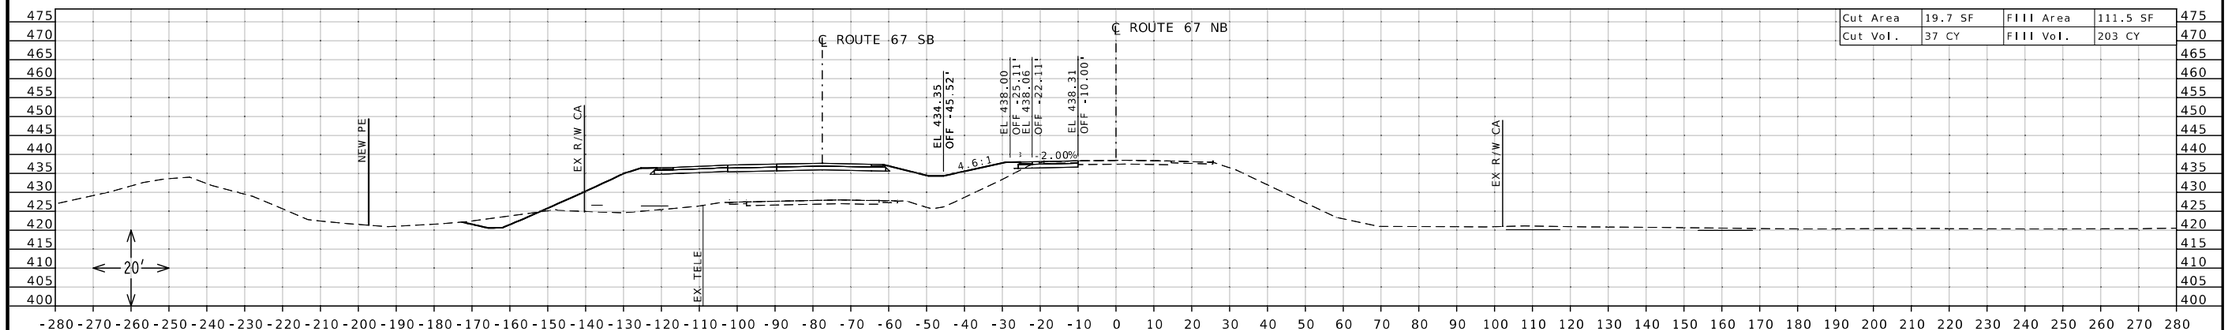

STATE OF MISSOURI
DANIEL WAYNE SAVAGEAU
NUMBER PE-2012018127
PROFESSIONAL ENGINEER

Daniel Savageau

10/04/2025 9:23:31 AM
DANIEL WAYNE SAVAGEAU - CIVIL
MO-PE-2012018127

DATE PREPARED
10/4/2025

ROUTE	STATE
67	MO
DISTRICT	SHEET NO.
SL	60

COUNTY
ST CHARLES

JOB NO.
J6P3636

CONTRACT ID.

PROJECT NO.

BRIDGE NO.


DESCRIPTION

DATE


MISSOURI HIGHWAYS AND TRANSPORTATION COMMISSION

105 WEST CAPITOL
JEFFERSON CITY, MO 65102
1-888-ASK-MODOT (1-888-275-6636)


CROSS SECTION SHEET
ROUTE 67 NORTHBOUND
SHEET 60 OF 86

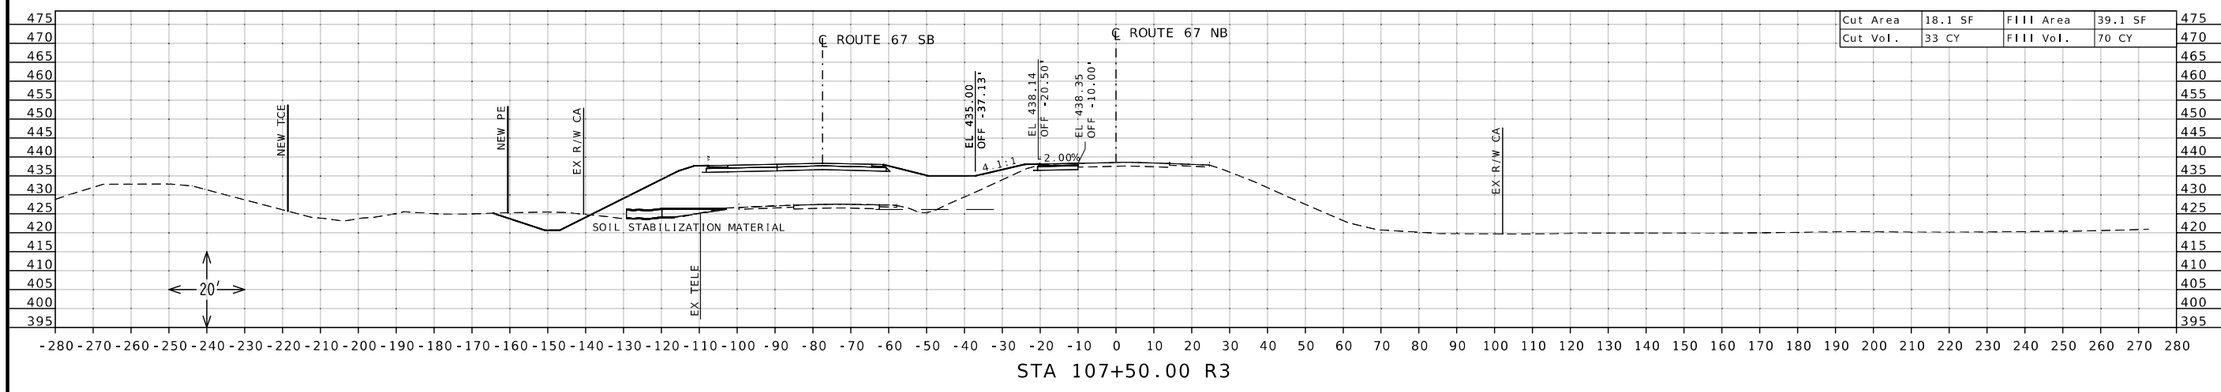

STA 107+50.00 R3

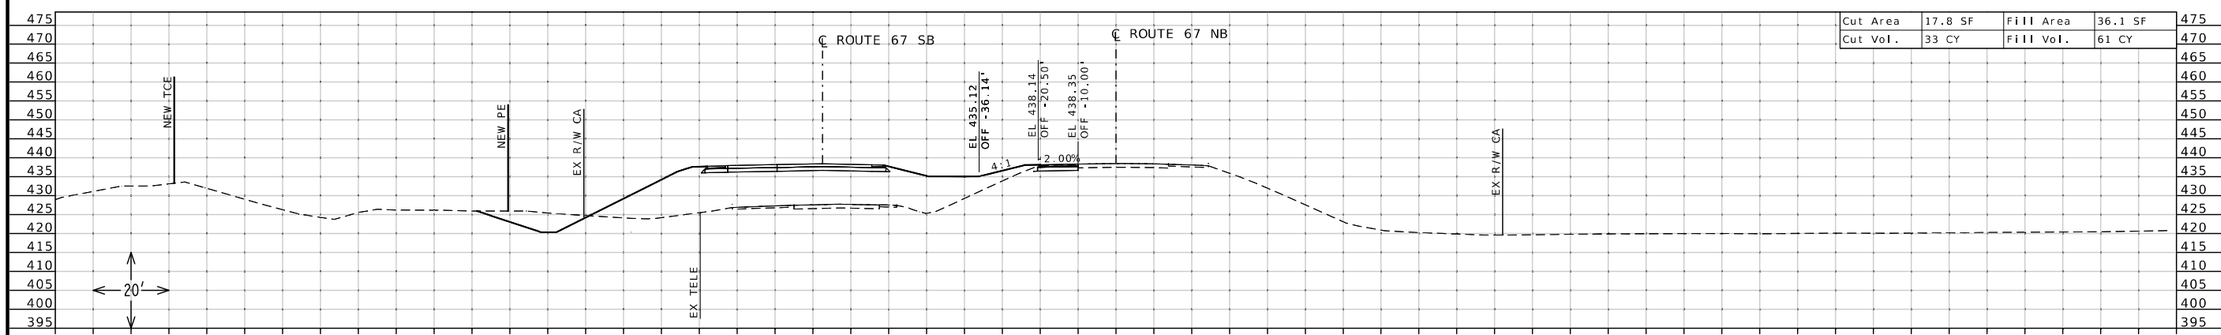

STA 107+00.00 R3

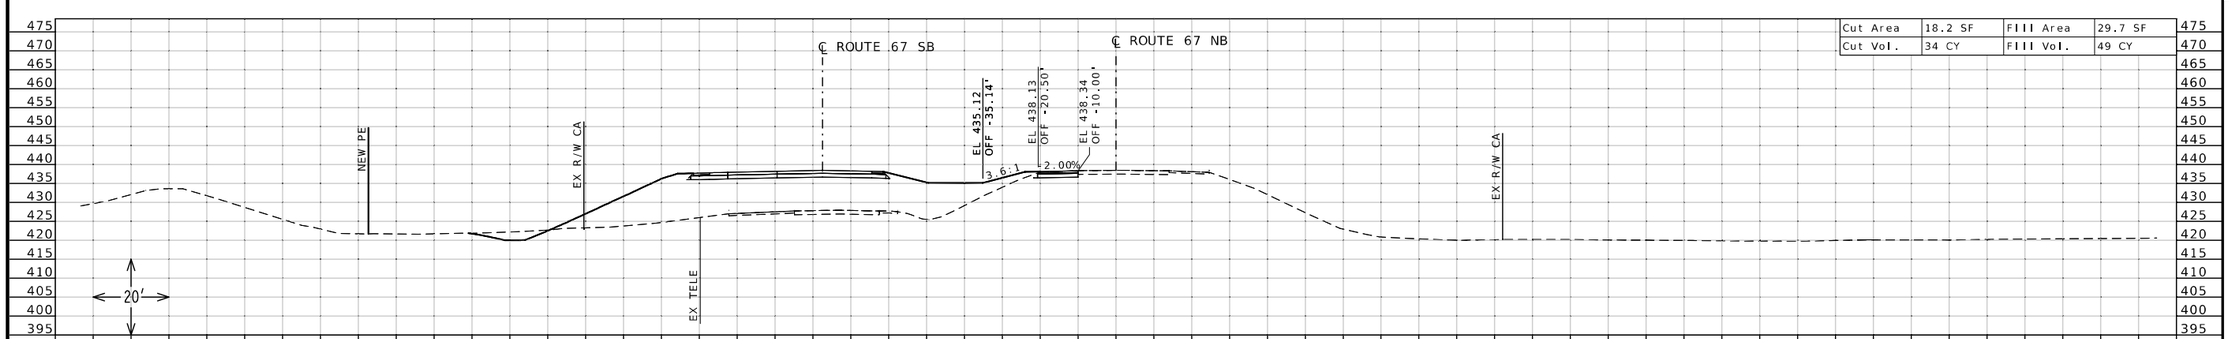

STA 106+50.00 R3

STATE OF MISSOURI
DANIEL WAYNE SAVAGEAU
NUMBER PE-2012018127
PROFESSIONAL ENGINEER

Daniel Savageau

10/04/2025 9:23:47 AM
DANIEL WAYNE SAVAGEAU - CIVIL
MO-PE-2012018127

DATE PREPARED
10/4/2025

ROUTE	STATE
67	MO
DISTRICT	SHEET NO.
SL	61

COUNTY
ST CHARLES

JOB NO.
J6P3636

CONTRACT ID.

PROJECT NO.

BRIDGE NO.


DESCRIPTION

DATE

MISSOURI HIGHWAYS AND TRANSPORTATION COMMISSION


105 WEST CAPITOL
JEFFERSON CITY, MO 65102
1-888-ASK-MODOT (1-888-275-6636)

CROSS SECTION SHEET
ROUTE 67 NORTHBOUND
SHEET 61 OF 86

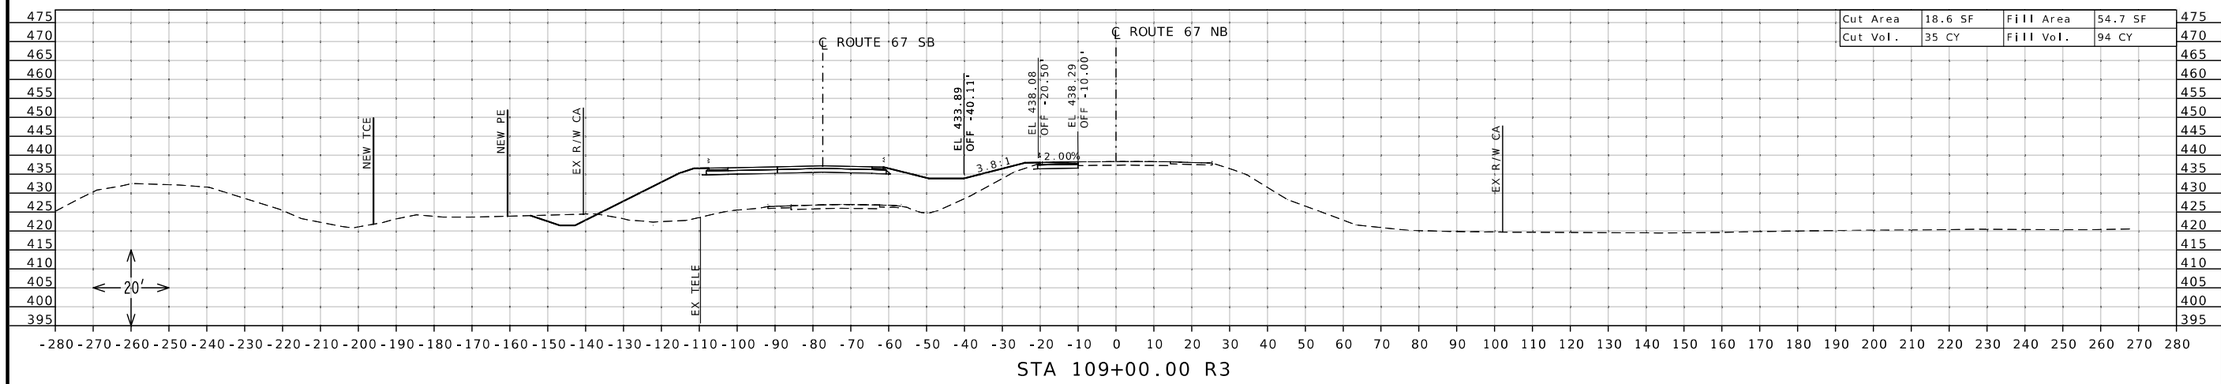


Cut Area	18.6 SF	Fill Area	54.7 SF
Cut Vol.	35 CY	Fill Vol.	94 CY

STA 109+00.00 R3

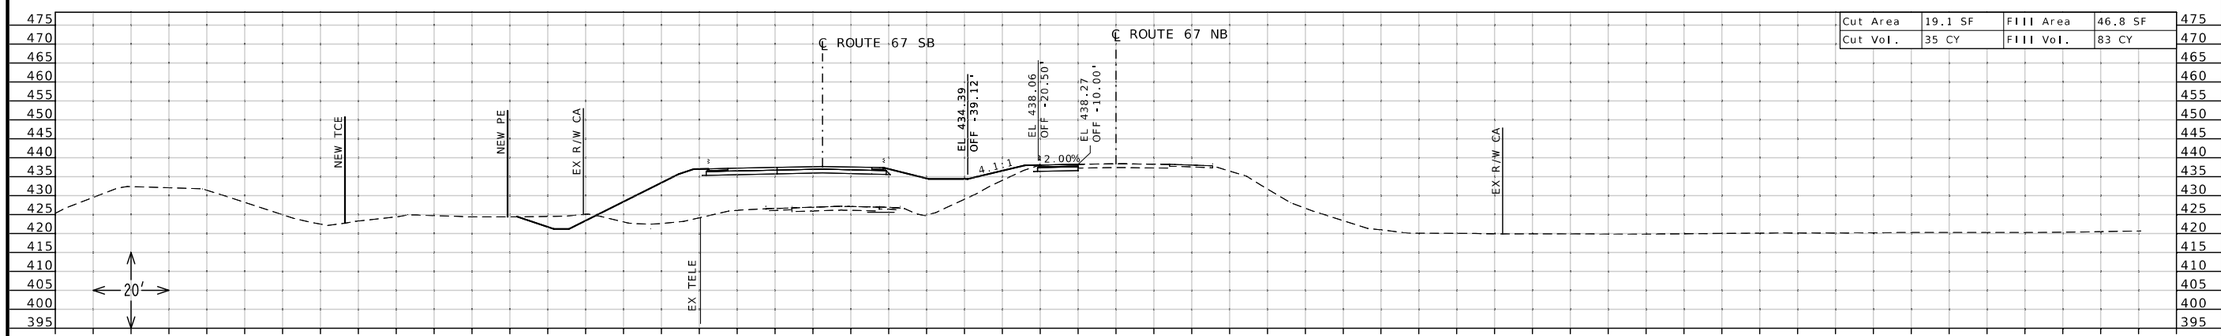

Cut Area	19.1 SF	Fill Area	46.8 SF
Cut Vol.	35 CY	Fill Vol.	83 CY

STA 108+50.00 R3

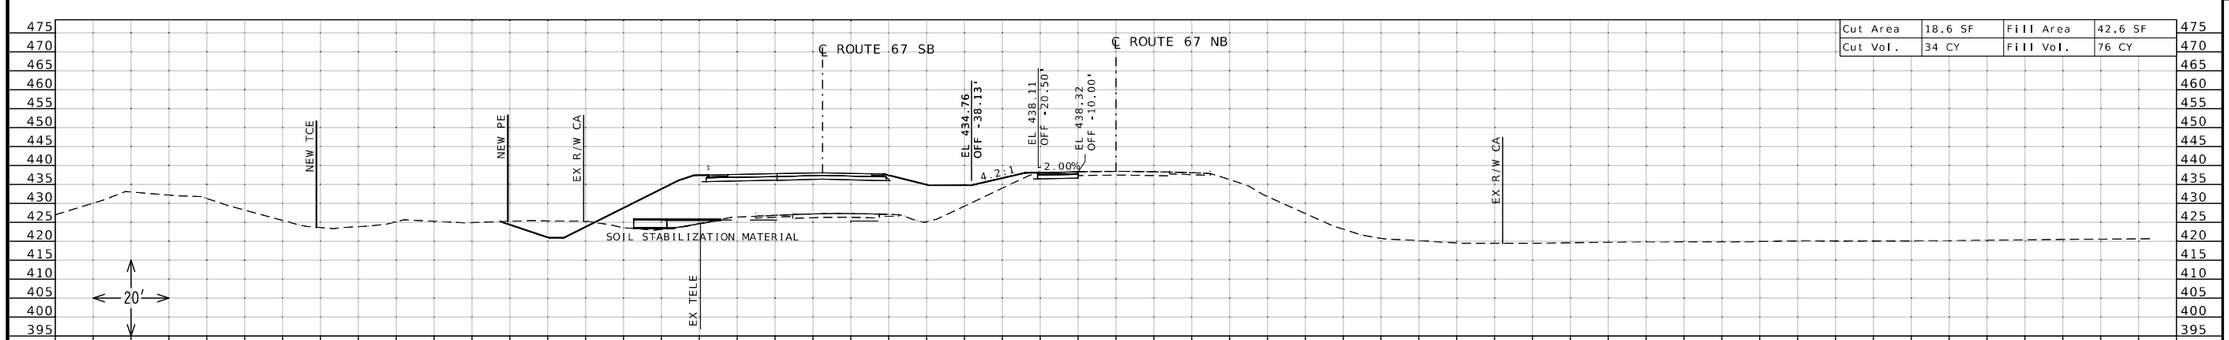

Cut Area	18.6 SF	Fill Area	42.6 SF
Cut Vol.	34 CY	Fill Vol.	76 CY

STA 108+00.00 R3

STATE OF MISSOURI
DANIEL WAYNE SAVAGEAU
NUMBER PE-2012018127
PROFESSIONAL ENGINEER
Daniel Savageau
10/04/2025 9:24:03 AM
DANIEL WAYNE SAVAGEAU - CIVIL
MO-PE-2012018127

DATE PREPARED
10/4/2025

ROUTE	STATE
67	MO
DISTRICT	SHEET NO.
SL	62

COUNTY
ST CHARLES

JOB NO.
J6P3636

CONTRACT ID.

PROJECT NO.


BRIDGE NO.

DESCRIPTION


DATE

MISSOURI HIGHWAYS AND TRANSPORTATION COMMISSION
105 WEST CAPITOL
JEFFERSON CITY, MO 65102
1-888-ASK-MODOT (1-888-275-6636)


CROSS SECTION SHEET
ROUTE 67 NORTHBOUND
SHEET 62 OF 86

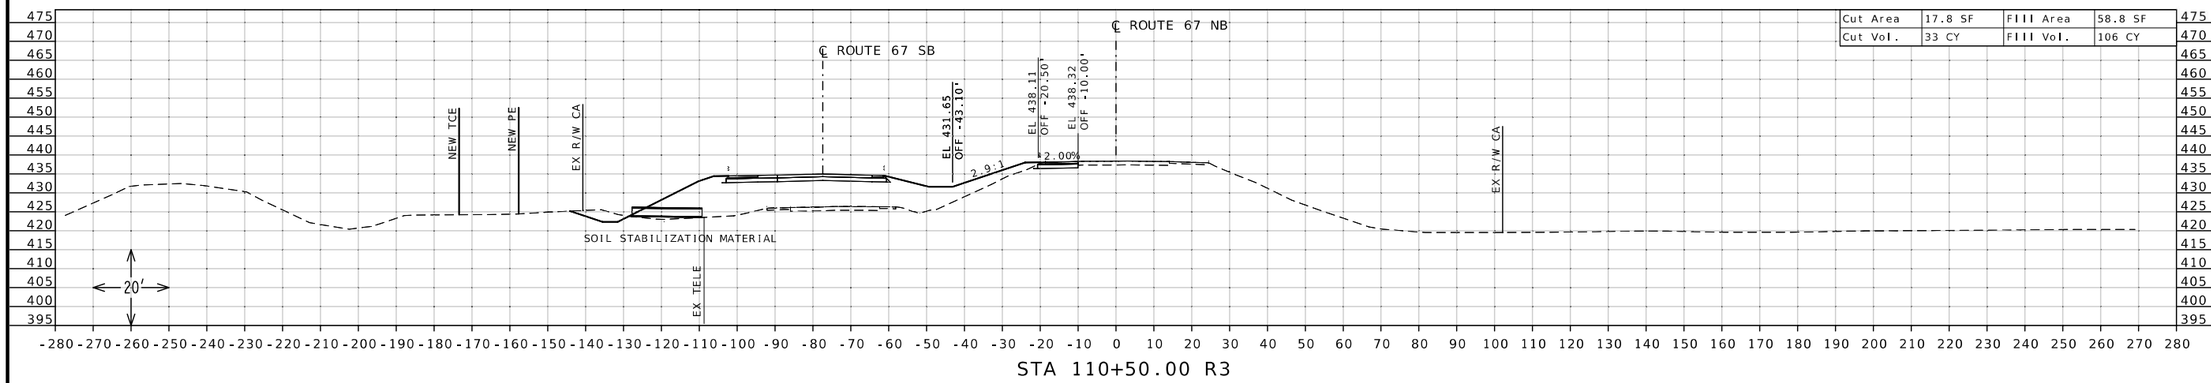

STA 110+50.00 R3

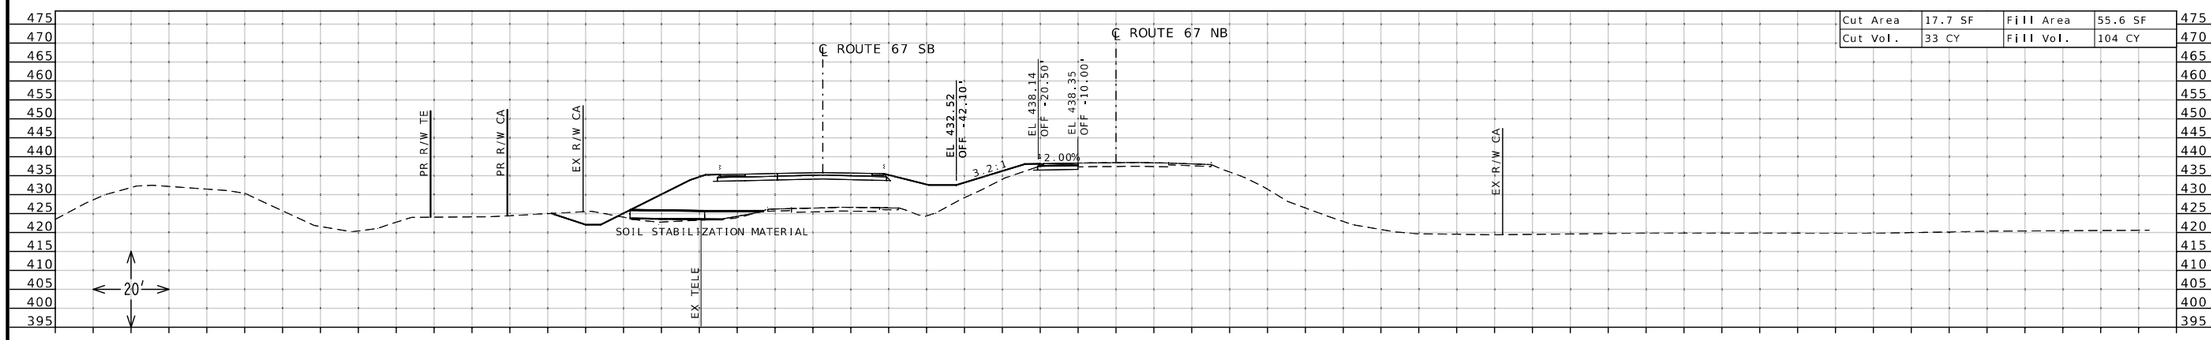

STA 110+00.00 R3

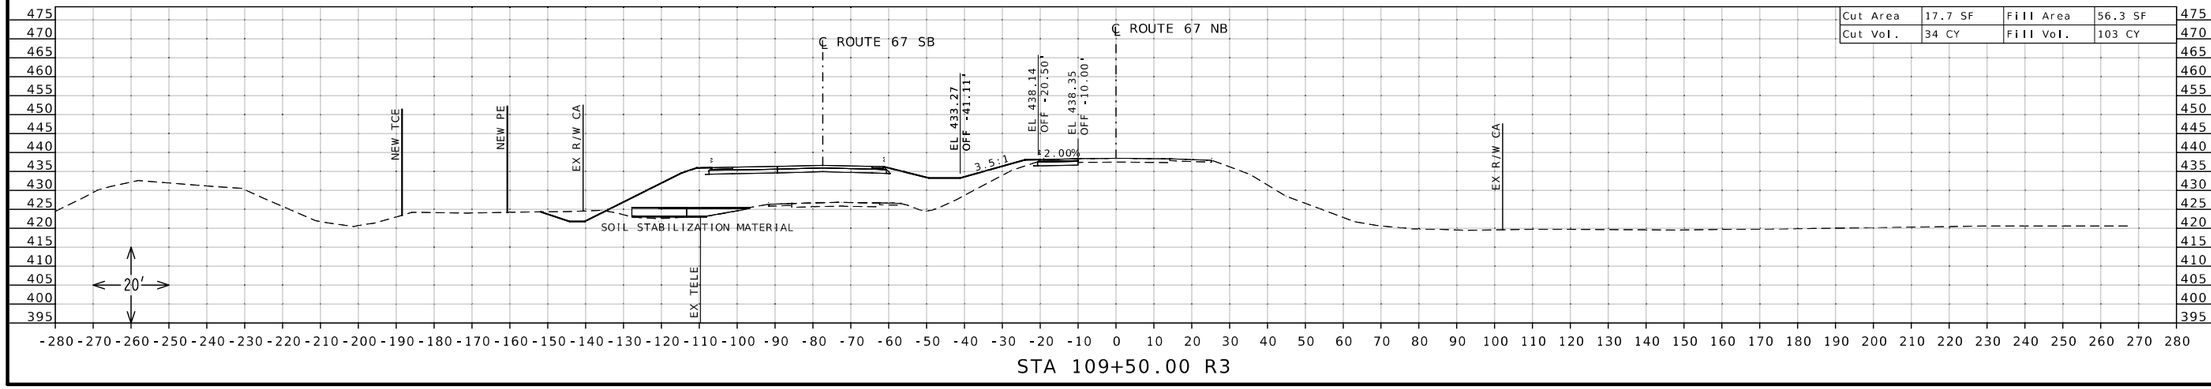

STA 109+50.00 R3

STATE OF MISSOURI
DANIEL WAYNE SAVAGEAU
NUMBER PE-2012018127
PROFESSIONAL ENGINEER

Daniel Savageau

10/04/2025 9:24:21 AM
DANIEL WAYNE SAVAGEAU - CIVIL
MO-PE-2012018127

DATE PREPARED
10/4/2025

ROUTE	STATE
67	MO
DISTRICT	SHEET NO.
SL	63

COUNTY
ST CHARLES

JOB NO.
J6P3636

CONTRACT ID.

PROJECT NO.


BRIDGE NO.

DESCRIPTION	DATE

MISSOURI HIGHWAYS AND TRANSPORTATION COMMISSION


105 WEST CAPITOL
JEFFERSON CITY, MO 65102
1-888-ASK-MODOT (1-888-275-6636)

CROSS SECTION SHEET
ROUTE 67 NORTHBOUND
SHEET 63 OF 86

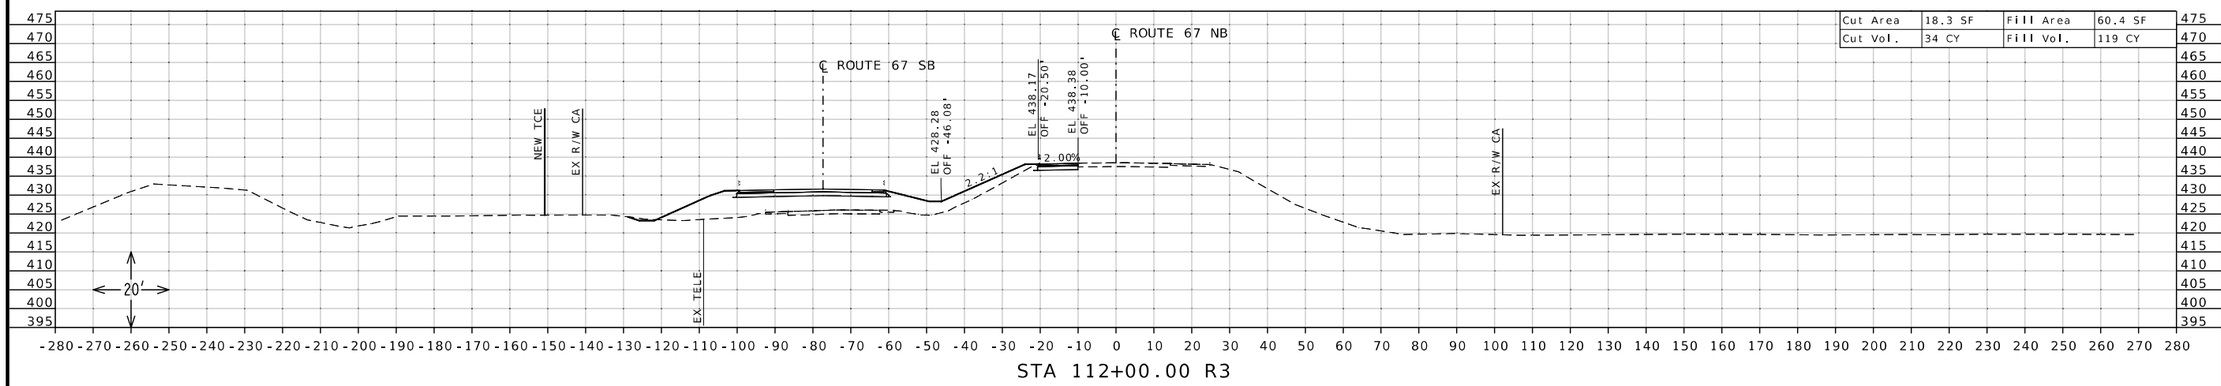


Cut Area	18.3 SF	Fill Area	60.4 SF
Cut Vol.	34 CY	Fill Vol.	119 CY

STA 112+00.00 R3

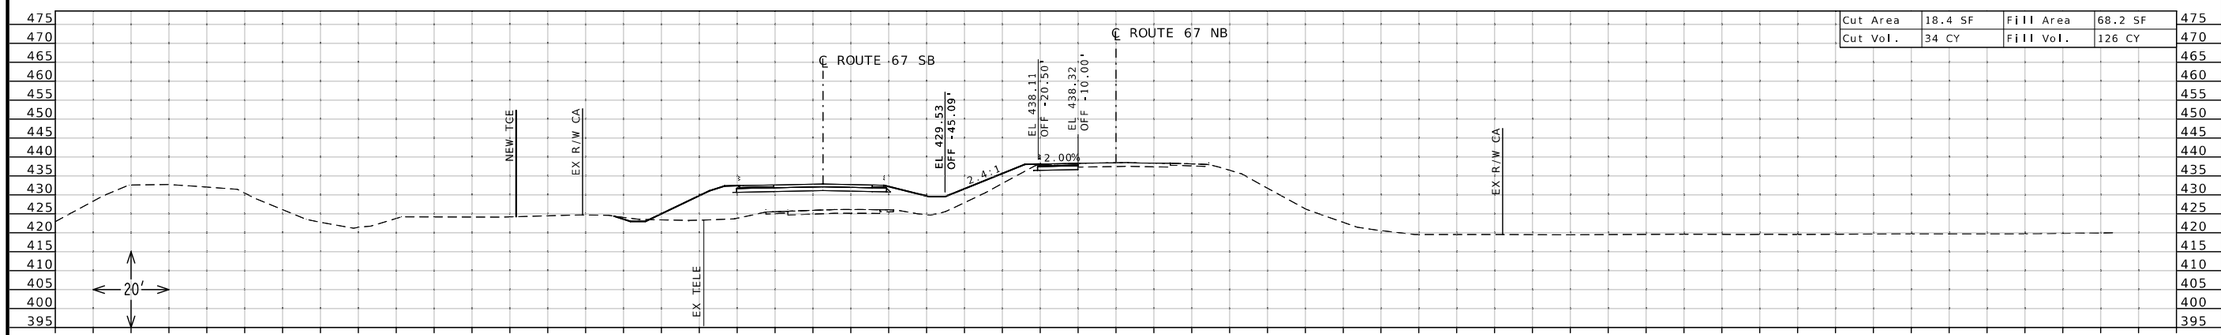

Cut Area	18.4 SF	Fill Area	68.2 SF
Cut Vol.	34 CY	Fill Vol.	126 CY

STA 111+50.00 R3

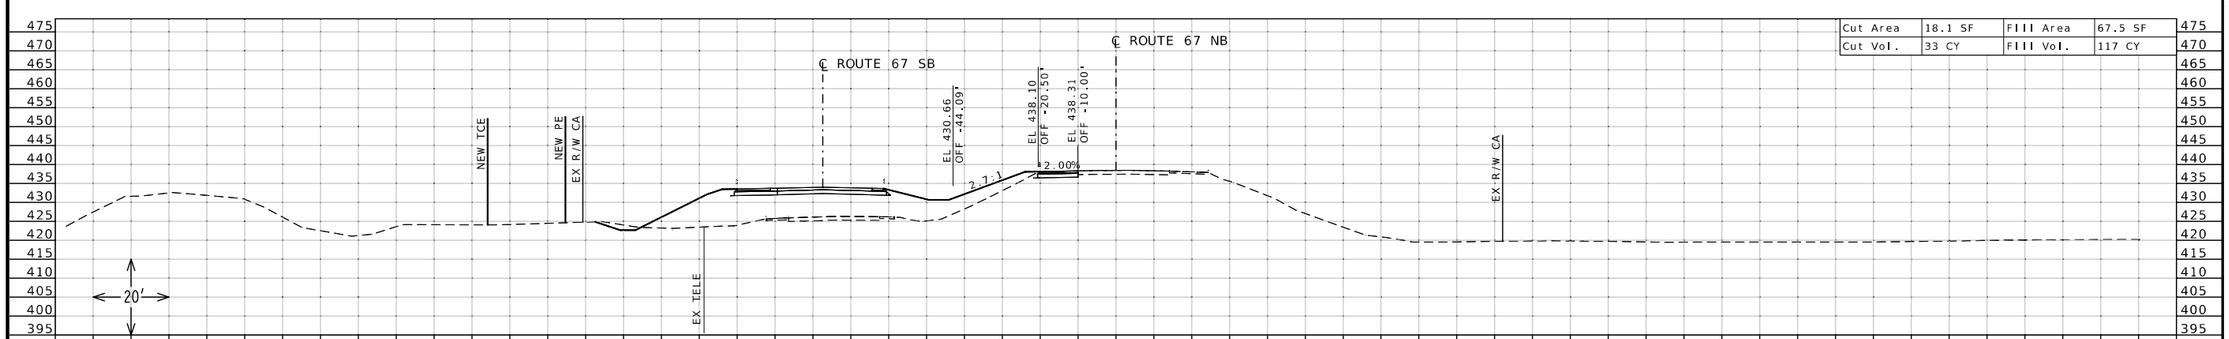

Cut Area	18.1 SF	Fill Area	67.5 SF
Cut Vol.	33 CY	Fill Vol.	117 CY

STA 111+00.00 R3

STATE OF MISSOURI
DANIEL WAYNE SAVAGEAU
NUMBER PE-2012018127
PROFESSIONAL ENGINEER

Daniel Savageau

10/04/2025 9:24:45 AM
DANIEL WAYNE SAVAGEAU - CIVIL
MO-PE-2012018127
DATE PREPARED

10/4/2025

ROUTE	STATE
67	MO
DISTRICT	SHEET NO.
SL	64

COUNTY
ST CHARLES

JOB NO.
J6P3636

CONTRACT ID.

PROJECT NO.

BRIDGE NO.


DESCRIPTION

DATE

MISSOURI HIGHWAYS AND TRANSPORTATION COMMISSION


105 WEST CAPITOL
JEFFERSON CITY, MO 65102
1-888-ASK-MODOT (1-888-275-6636)

CROSS SECTION SHEET
ROUTE 67 NORTHBOUND
SHEET 64 OF 86

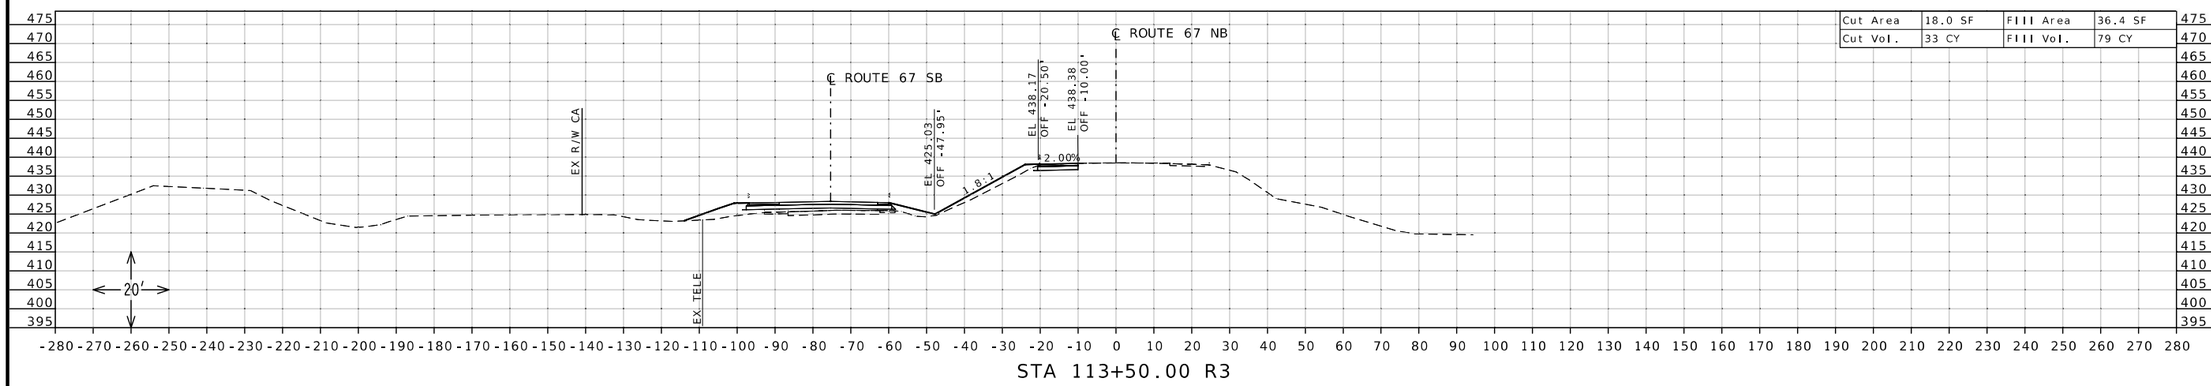


Cut Area	18.0 SF	Fill Area	36.4 SF
Cut Vol.	33 CY	Fill Vol.	79 CY

STA 113+50.00 R3

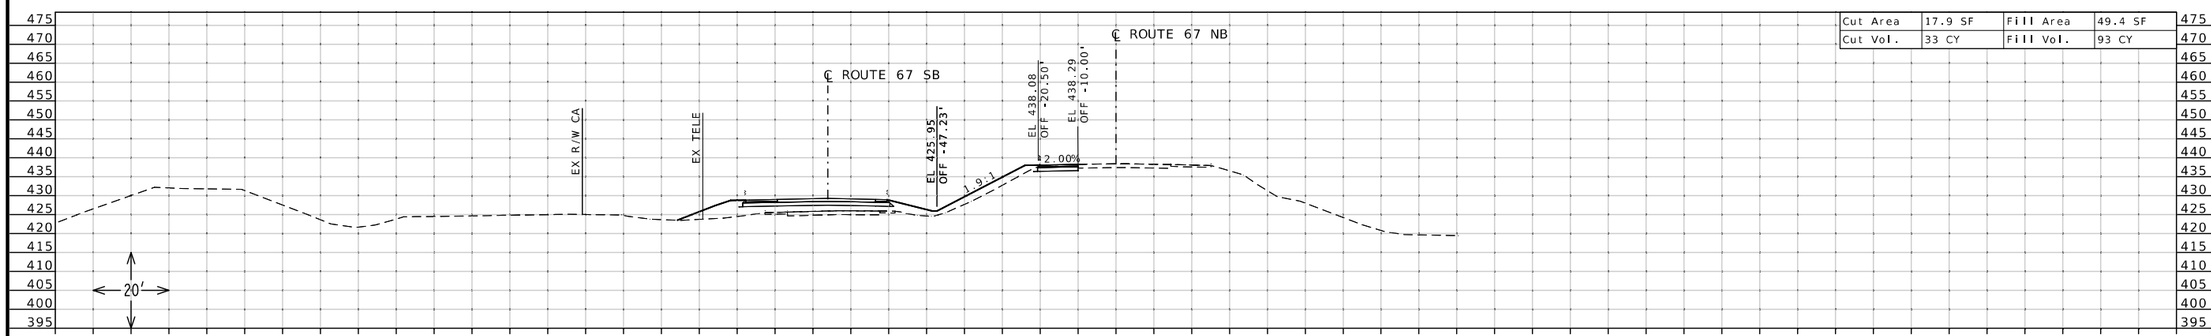

Cut Area	17.9 SF	Fill Area	49.4 SF
Cut Vol.	33 CY	Fill Vol.	93 CY

STA 113+00.00 R3

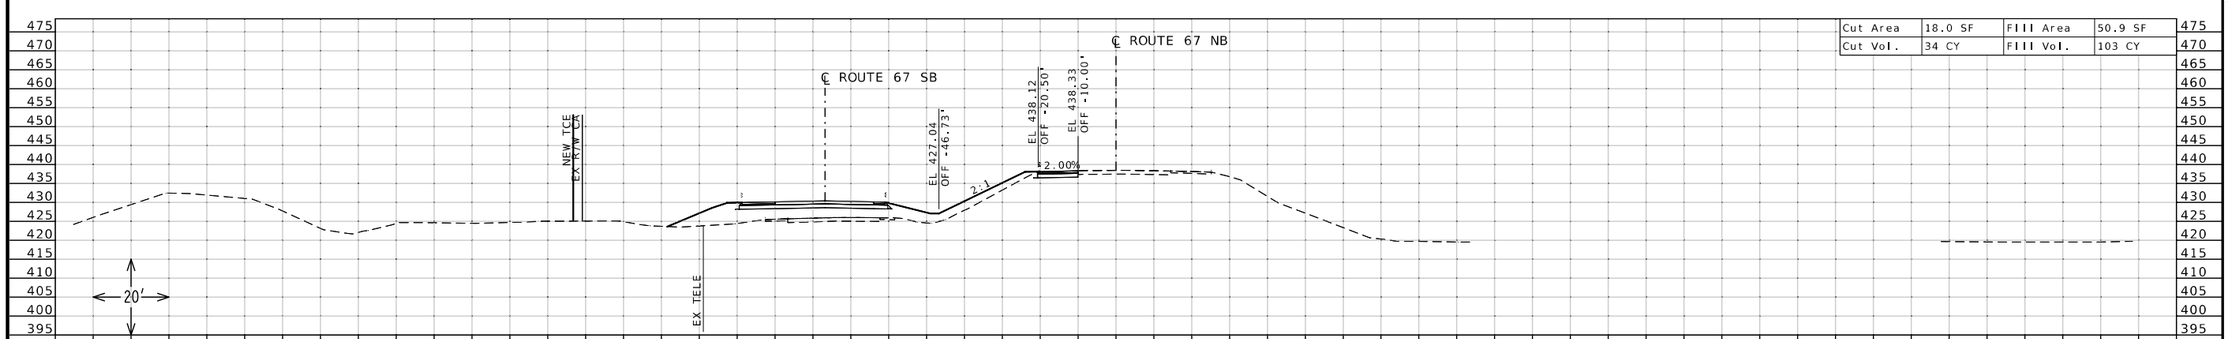

Cut Area	18.0 SF	Fill Area	50.9 SF
Cut Vol.	34 CY	Fill Vol.	103 CY

STA 112+50.00 R3

STATE OF MISSOURI
DANIEL WAYNE SAVAGEAU
NUMBER PE-2012018127
PROFESSIONAL ENGINEER

Daniel Savageau

10/04/2025 9:25:03 AM
DANIEL WAYNE SAVAGEAU - CIVIL
MO-PE-2012018127
DATE PREPARED

10/4/2025

ROUTE	STATE
67	MO
DISTRICT	SHEET NO.
SL	65

COUNTY
ST CHARLES

JOB NO.
J6P3636

CONTRACT ID.

PROJECT NO.

BRIDGE NO.


DESCRIPTION

DATE


MISSOURI HIGHWAYS AND TRANSPORTATION COMMISSION

105 WEST CAPITOL
JEFFERSON CITY, MO 65102
1-888-ASK-MODOT (1-888-275-6636)


CROSS SECTION SHEET
ROUTE 67 NORTHBOUND
SHEET 65 OF 86

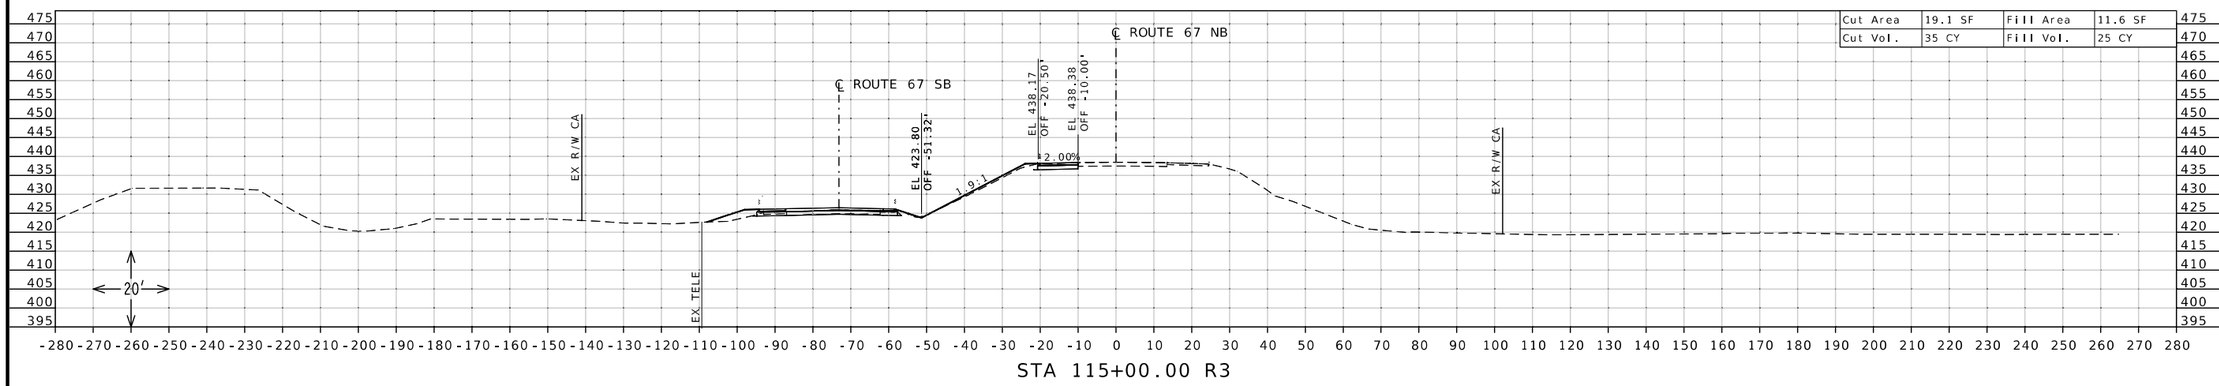

STA 115+00.00 R3

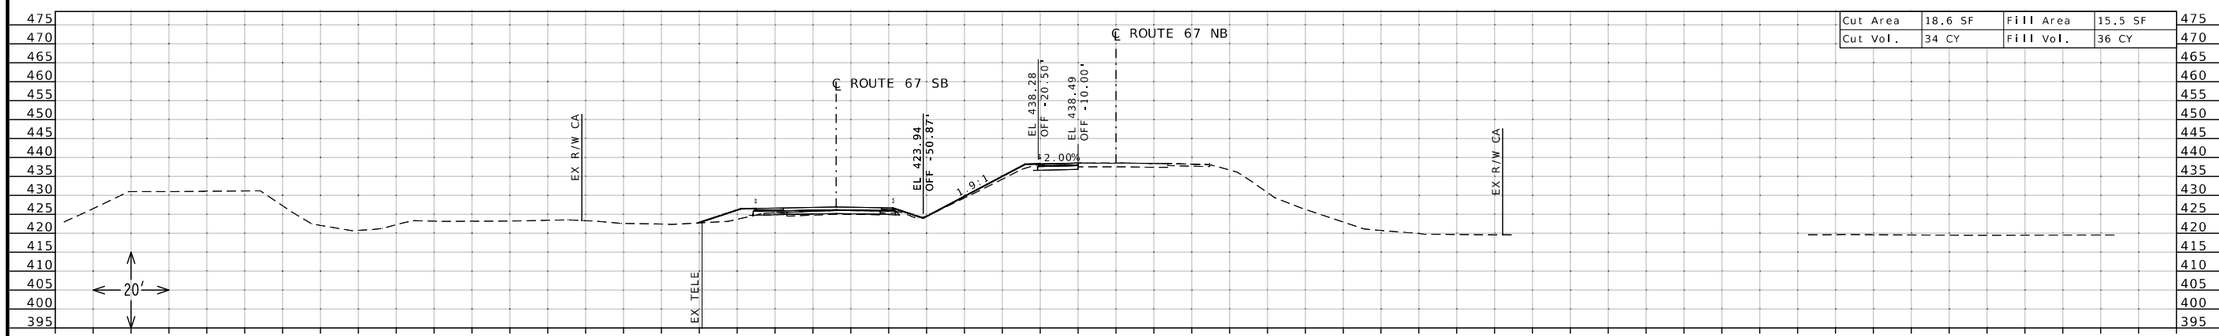

STA 114+50.00 R3

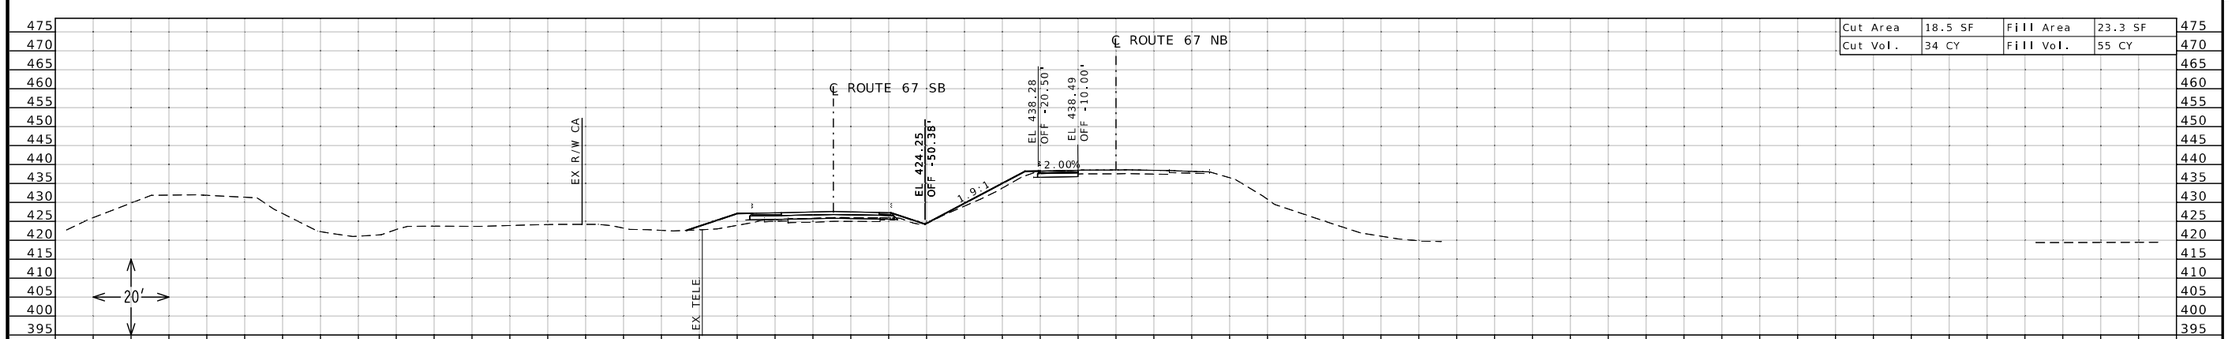

STA 114+00.00 R3

STATE OF MISSOURI
DANIEL WAYNE SAVAGEAU
NUMBER PE-2012018127
PROFESSIONAL ENGINEER

Daniel Savageau
10/04/2025 9:25:22 AM
DANIEL WAYNE SAVAGEAU - CIVIL
MO-PE-2012018127

DATE PREPARED
10/4/2025

ROUTE	STATE
67	MO
DISTRICT	SHEET NO.
SL	66

COUNTY
ST CHARLES

JOB NO.
J6P3636

CONTRACT ID.

PROJECT NO.

BRIDGE NO.


DESCRIPTION

DATE

MISSOURI HIGHWAYS AND TRANSPORTATION COMMISSION


105 WEST CAPITOL
JEFFERSON CITY, MO 65102
1-888-ASK-MODOT (1-888-275-6636)

CROSS SECTION SHEET
ROUTE 67 NORTHBOUND
SHEET 66 OF 86

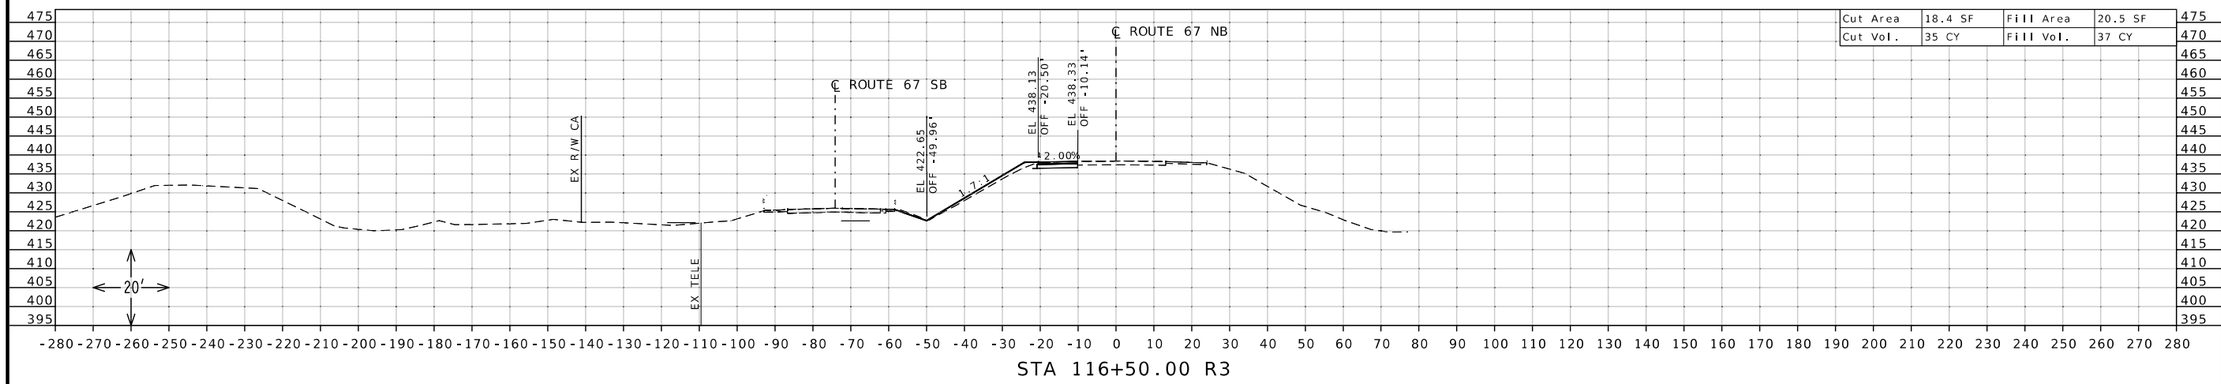


Cut Area	18.4 SF	Fill Area	20.5 SF
Cut Vol.	35 CY	Fill Vol.	37 CY

STA 116+50.00 R3

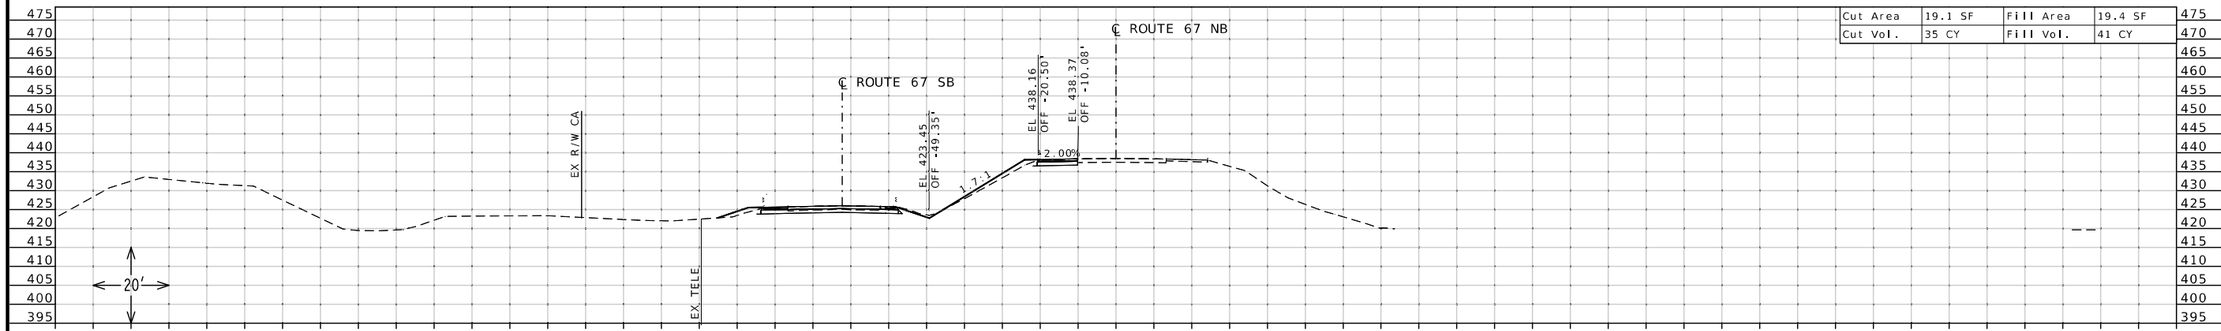

Cut Area	19.1 SF	Fill Area	19.4 SF
Cut Vol.	35 CY	Fill Vol.	41 CY

STA 116+00.00 R3

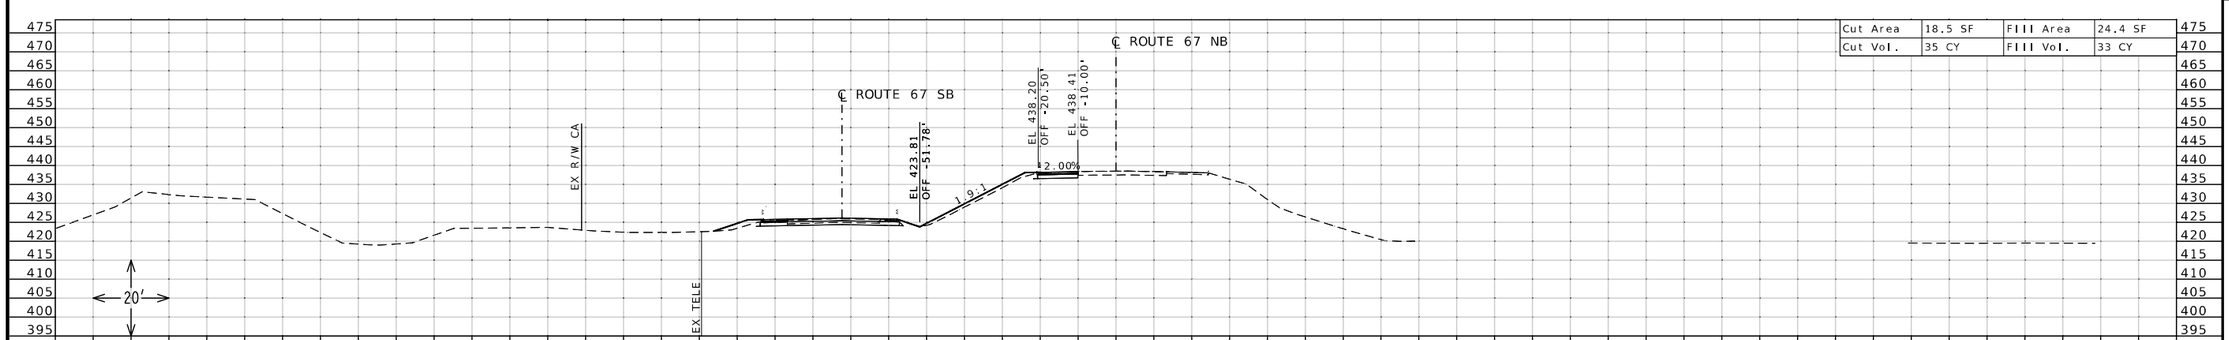

Cut Area	18.5 SF	Fill Area	24.4 SF
Cut Vol.	35 CY	Fill Vol.	33 CY

STA 115+50.00 R3

STATE OF MISSOURI
DANIEL WAYNE SAVAGEAU
NUMBER PE-2012018127
PROFESSIONAL ENGINEER

Daniel Savageau
10/04/2025 9:25:39 AM
DANIEL WAYNE SAVAGEAU - CIVIL
MO-PE-2012018127

DATE PREPARED
10/4/2025

ROUTE	STATE
67	MO
DISTRICT	SHEET NO.
SL	67

COUNTY
ST CHARLES

JOB NO.
J6P3636

CONTRACT ID.

PROJECT NO.

BRIDGE NO.


DESCRIPTION

DATE

MISSOURI HIGHWAYS AND TRANSPORTATION COMMISSION


105 WEST CAPITOL
JEFFERSON CITY, MO 65102
1-888-ASK-MODOT (1-888-275-6636)

CROSS SECTION SHEET
ROUTE 67 NORTHBOUND
SHEET 67 OF 86

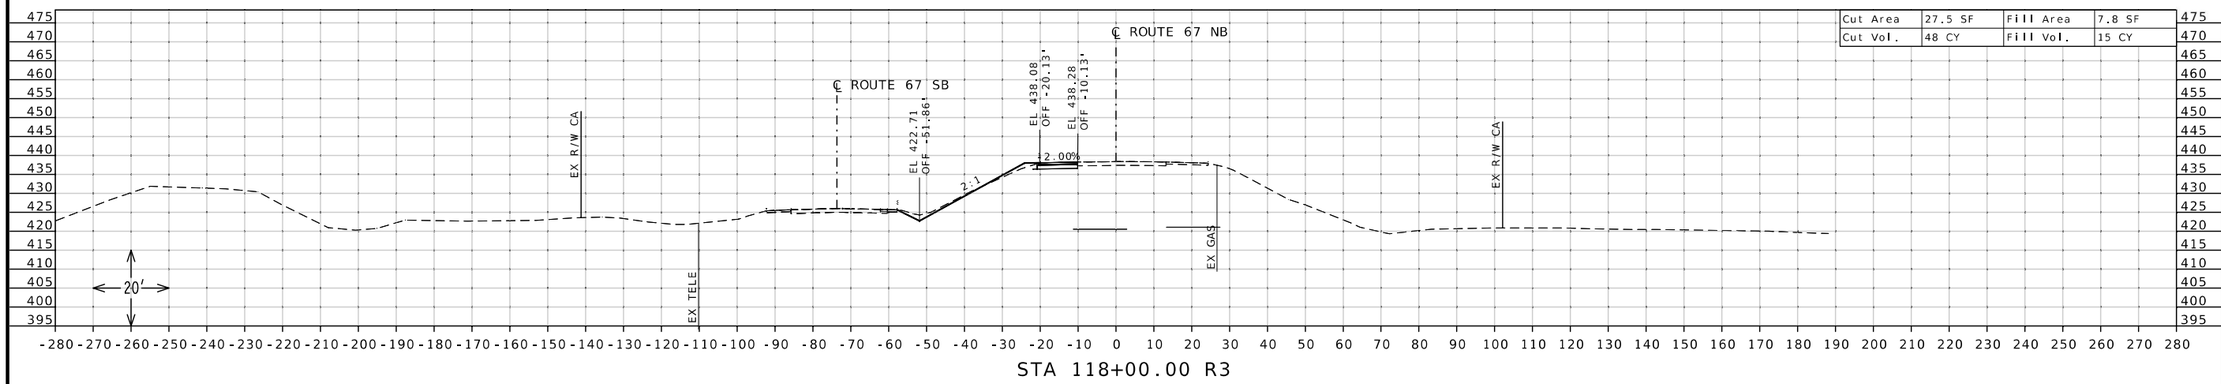


Cut Area	27.5 SF	Fill Area	7.8 SF
Cut Vol.	48 CY	Fill Vol.	15 CY

STA 118+00.00 R3

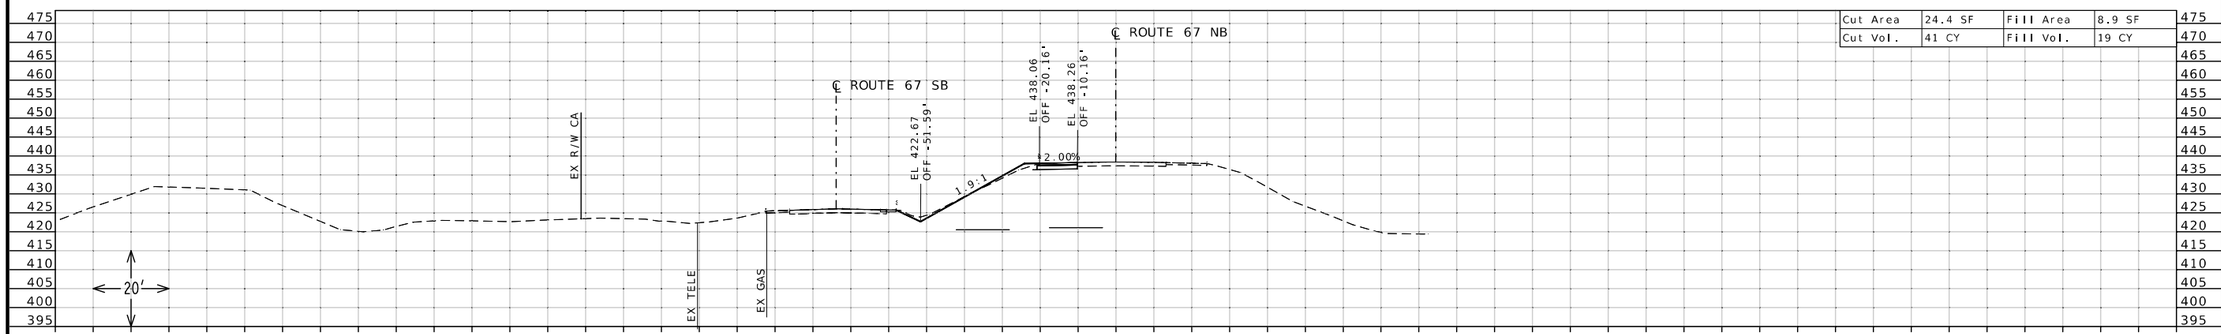

Cut Area	24.4 SF	Fill Area	8.9 SF
Cut Vol.	41 CY	Fill Vol.	19 CY

STA 117+50.00 R3

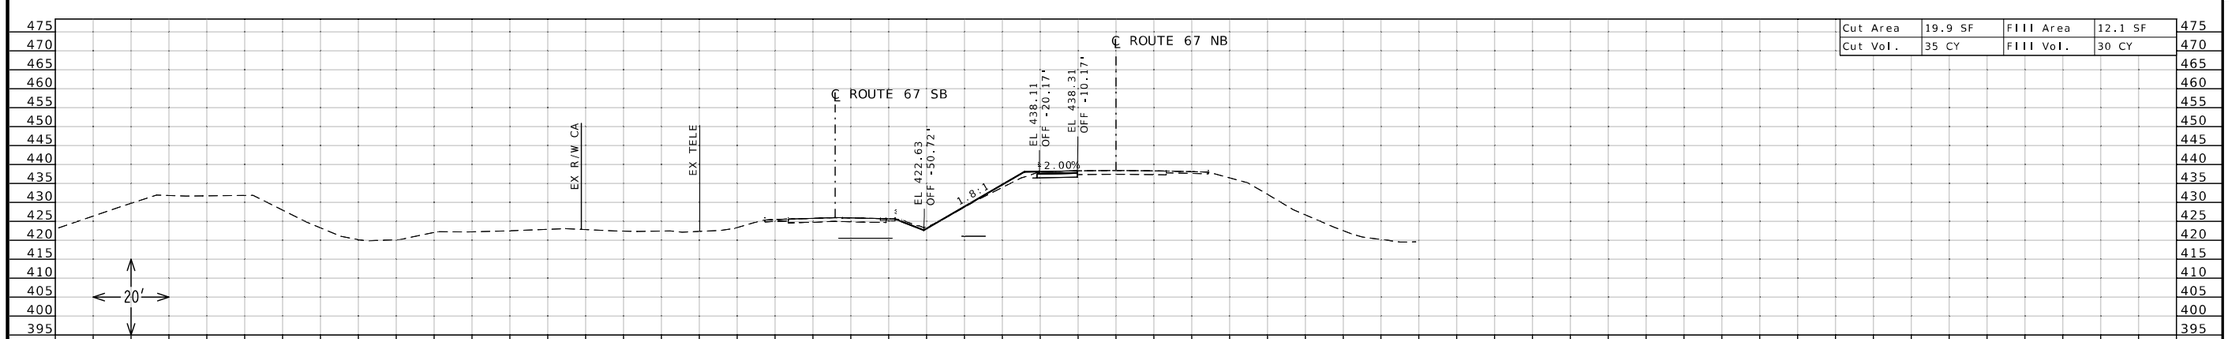

Cut Area	19.9 SF	Fill Area	12.1 SF
Cut Vol.	35 CY	Fill Vol.	30 CY

STA 117+00.00 R3

STATE OF MISSOURI
DANIEL WAYNE SAVAGEAU
NUMBER PE-2012018127
PROFESSIONAL ENGINEER

Daniel Savageau

10/04/2025 9:25:57 AM
DANIEL WAYNE SAVAGEAU - CIVIL
MO-PE-2012018127

DATE PREPARED
10/4/2025

ROUTE	STATE
67	MO
DISTRICT	SHEET NO.
SL	68

COUNTY
ST CHARLES

JOB NO.
J6P3636

CONTRACT ID.

PROJECT NO.

BRIDGE NO.


DESCRIPTION

DATE


MISSOURI HIGHWAYS AND TRANSPORTATION COMMISSION

105 WEST CAPITOL
JEFFERSON CITY, MO 65102
1-888-ASK-MODOT (1-888-275-6636)


CROSS SECTION SHEET
ROUTE 67 NORTHBOUND
SHEET 68 OF 86

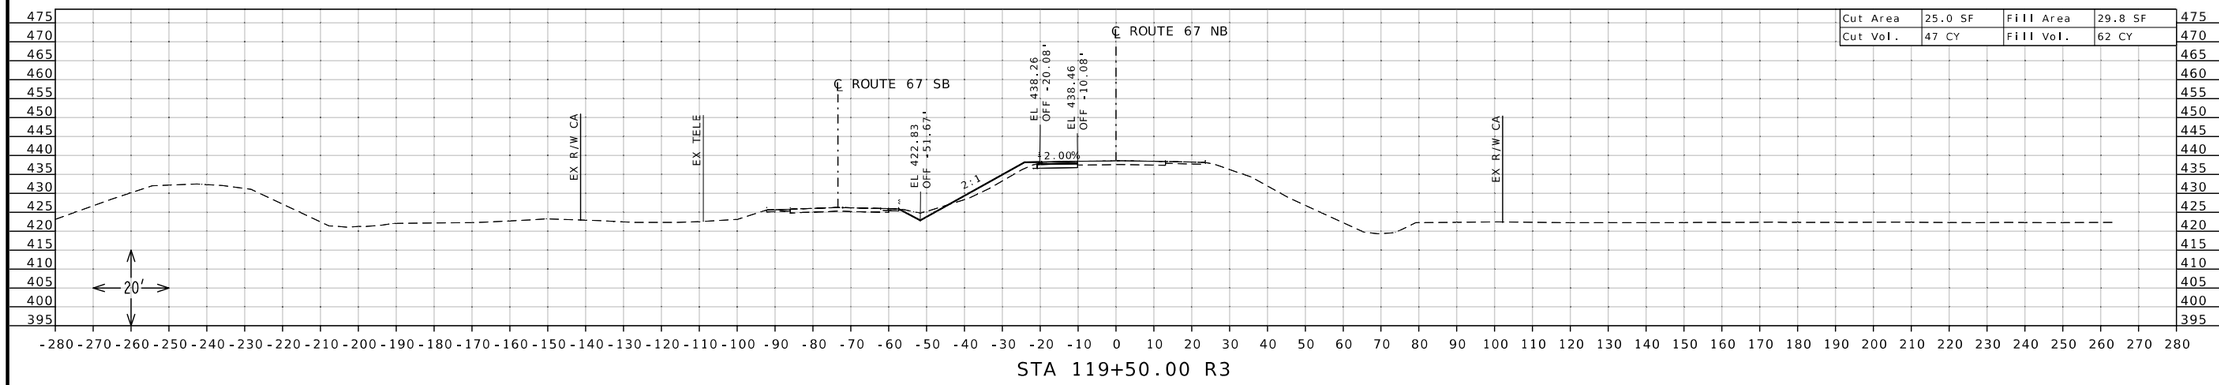

STA 119+50.00 R3

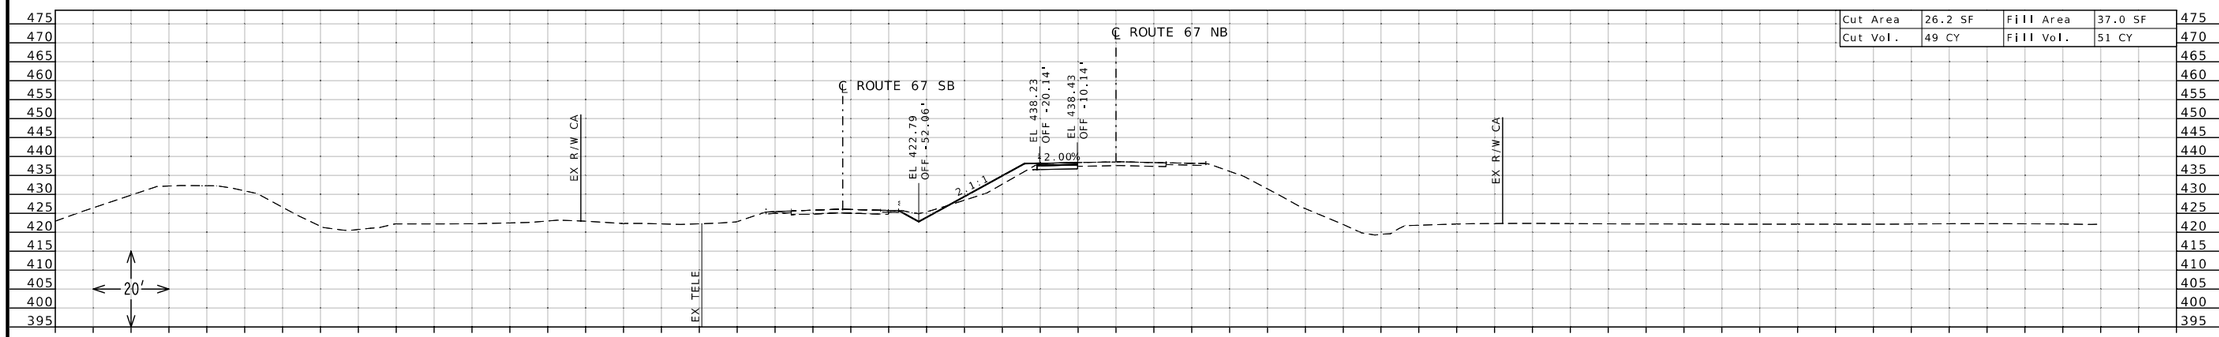

STA 119+00.00 R3

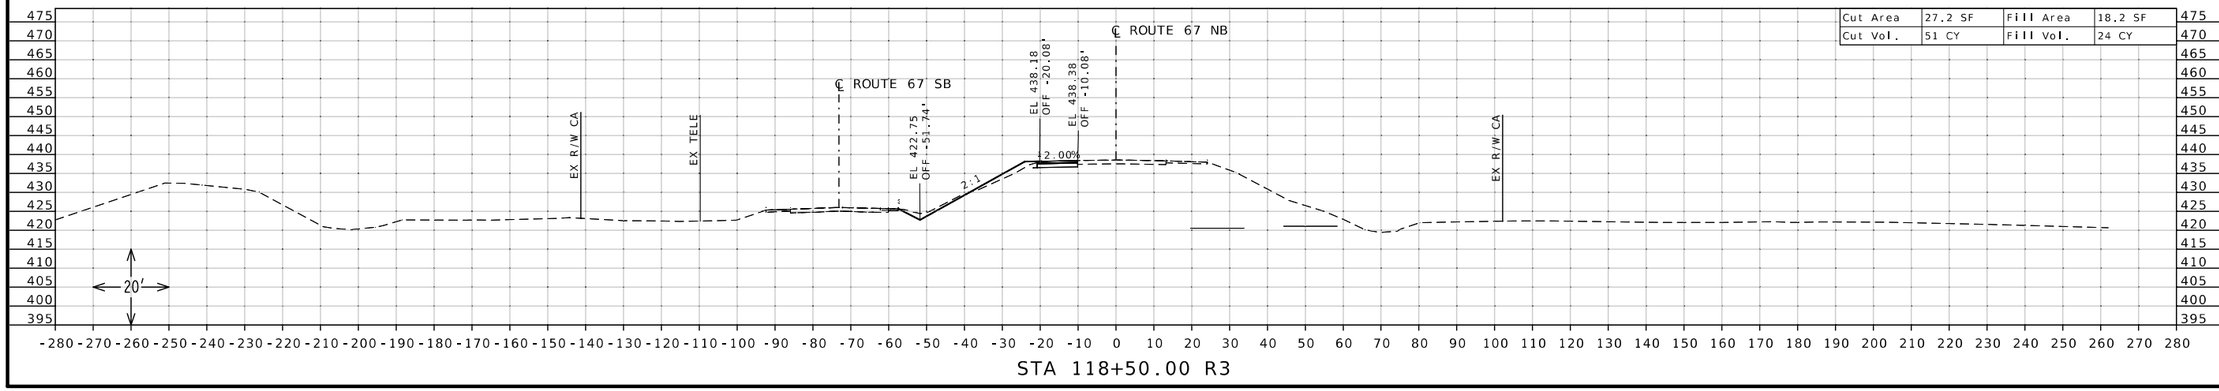

STA 118+50.00 R3

STATE OF MISSOURI
DANIEL WAYNE SAVAGEAU
NUMBER PE-2012018127
PROFESSIONAL ENGINEER
Daniel Savageau
10/04/2025 9:26:17 AM
DANIEL WAYNE SAVAGEAU - CIVIL
MO-PE-2012018127

DATE PREPARED
10/4/2025

ROUTE	STATE
67	MO
DISTRICT	SHEET NO.
SL	69

COUNTY
ST CHARLES

JOB NO.
J6P3636

CONTRACT ID.

PROJECT NO.

BRIDGE NO.


DESCRIPTION


DATE


MISSOURI HIGHWAYS AND TRANSPORTATION COMMISSION

105 WEST CAPITOL
JEFFERSON CITY, MO 65102
1-888-ASK-MODOT (1-888-275-6636)

CROSS SECTION SHEET
ROUTE 67 NORTHBOUND
SHEET 69 OF 86

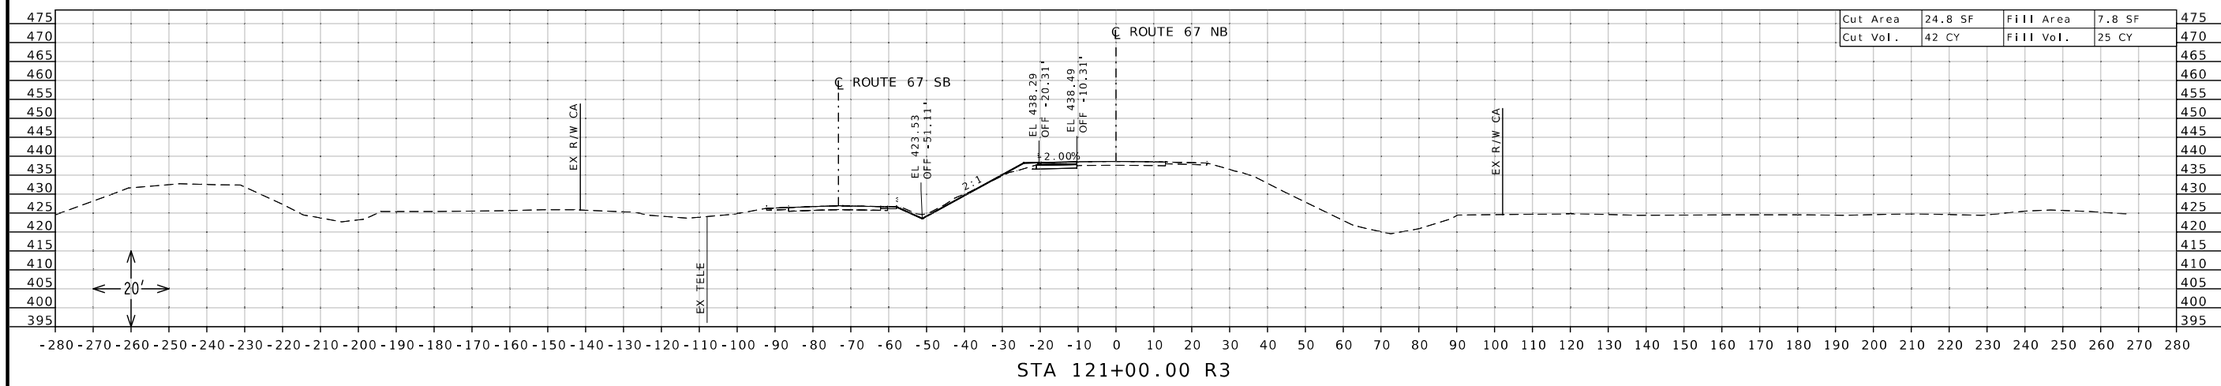

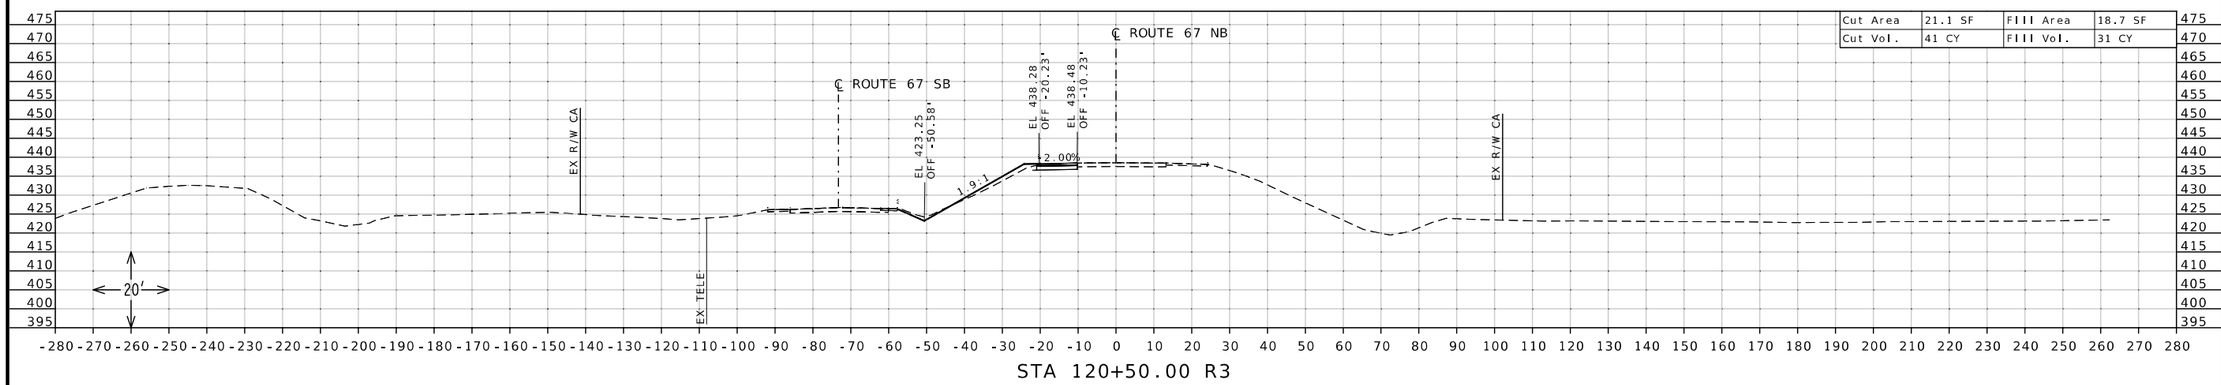

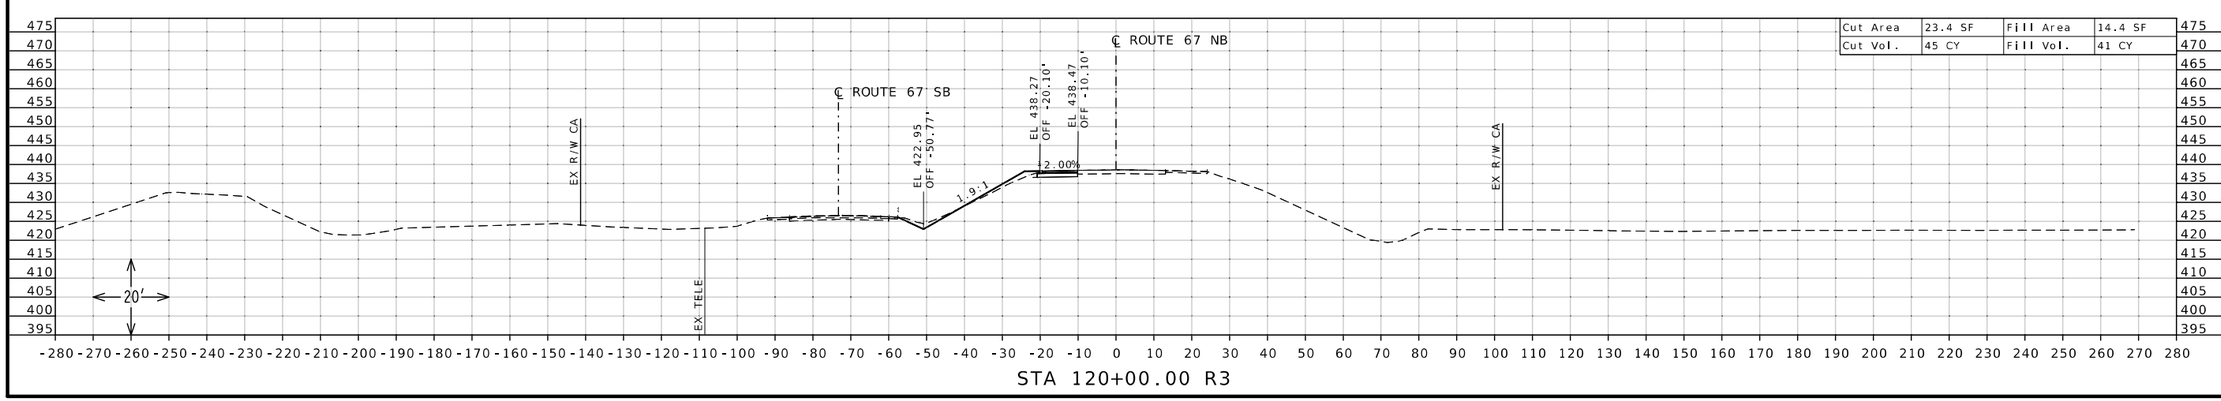

STATE OF MISSOURI
DANIEL WAYNE SAVAGEAU
NUMBER PE-2012018127
PROFESSIONAL ENGINEER
Daniel Savageau
10/04/2025 9:26:38 AM
DANIEL WAYNE SAVAGEAU - CIVIL
MO-PE-2012018127

DATE PREPARED
10/4/2025

ROUTE	STATE
67	MO
DISTRICT	SHEET NO.
SL	70

COUNTY
ST CHARLES

JOB NO.
J6P3636

CONTRACT ID.

PROJECT NO.


BRIDGE NO.

DESCRIPTION	DATE


MISSOURI HIGHWAYS AND TRANSPORTATION COMMISSION

105 WEST CAPITOL
JEFFERSON CITY, MO 65102
1-888-ASK-MODOT (1-888-275-6636)


CROSS SECTION SHEET
ROUTE 67 NORTHBOUND
SHEET 70 OF 86

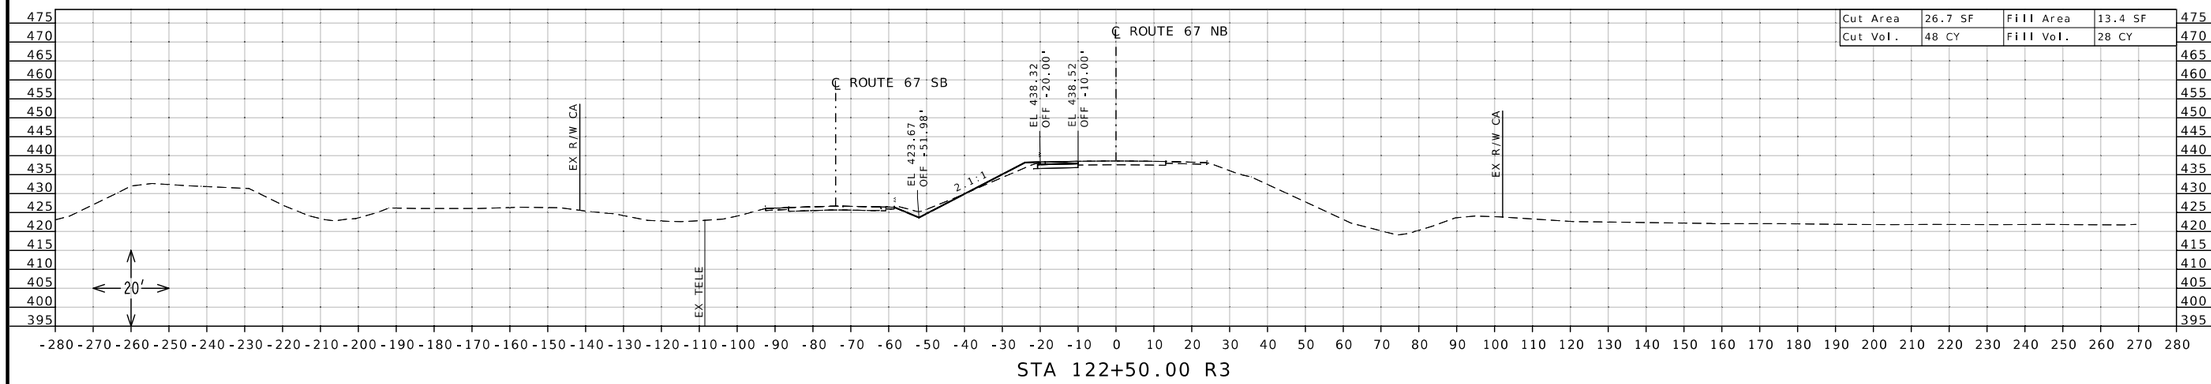

STA 122+50.00 R3

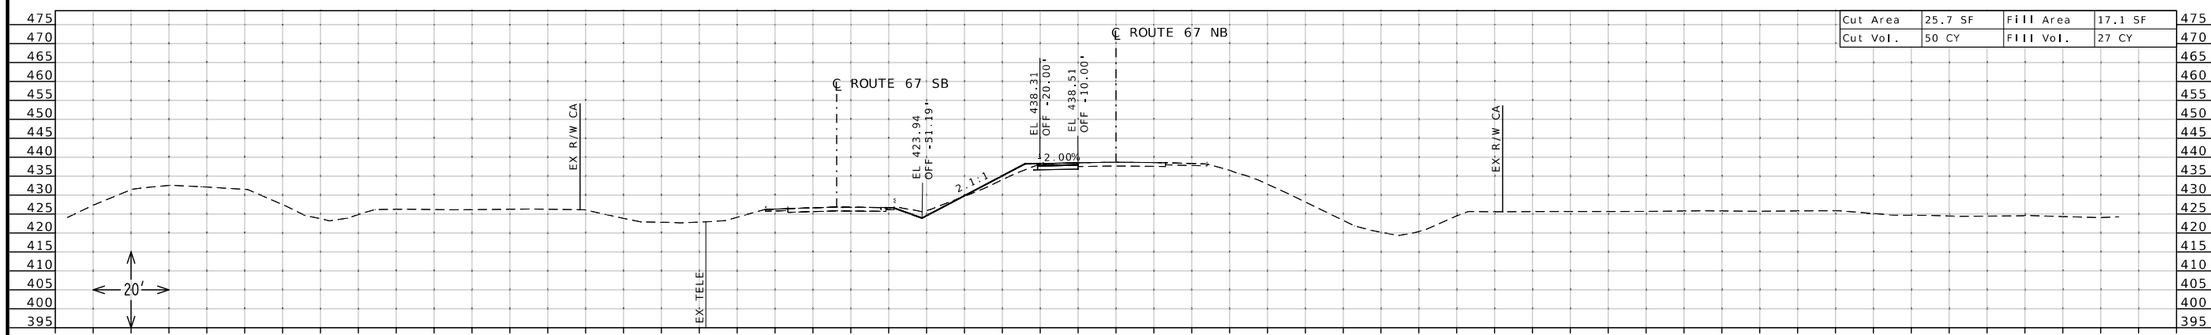

STA 122+00.00 R3

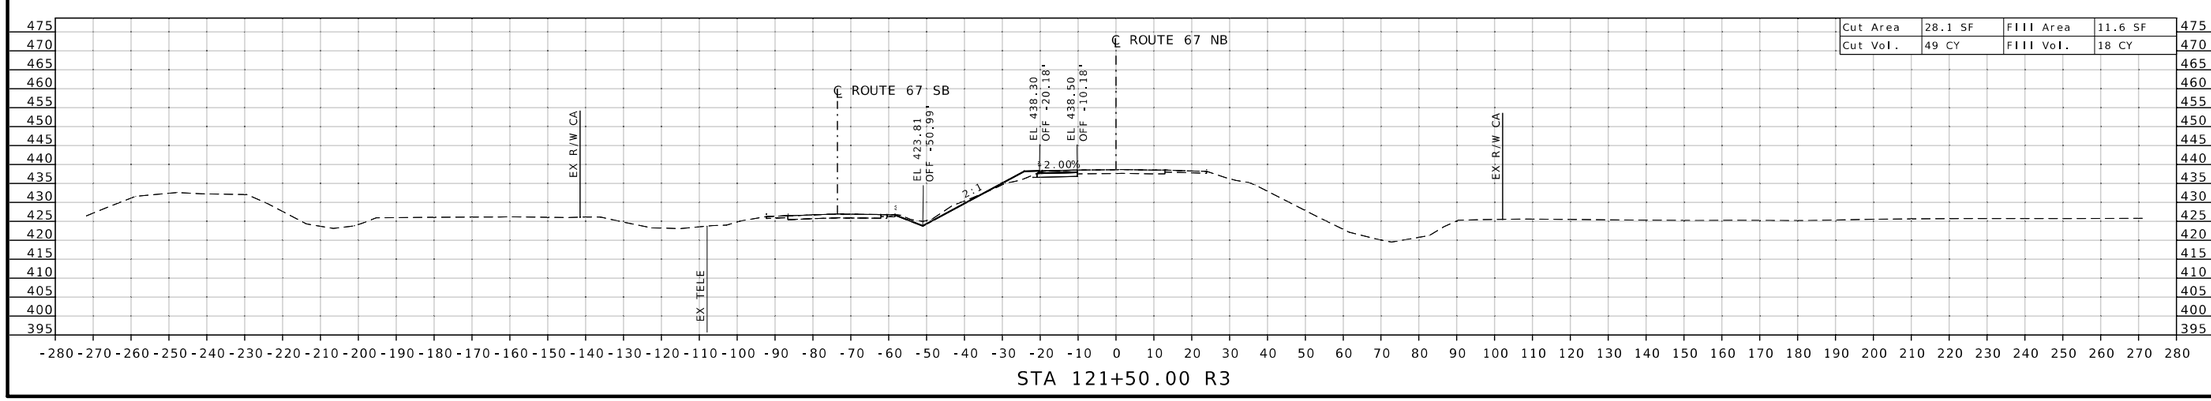

STA 121+50.00 R3

STATE OF MISSOURI
DANIEL WAYNE SAVAGEAU
NUMBER PE-2012018127
PROFESSIONAL ENGINEER

Daniel Savageau
10/04/2025 9:26:55 AM
DANIEL WAYNE SAVAGEAU · CIVIL
MO-PE-2012018127

DATE PREPARED
10/4/2025

ROUTE	STATE
67	MO
DISTRICT	SHEET NO.
SL	71

COUNTY
ST CHARLES

JOB NO.
J6P3636

CONTRACT ID.

PROJECT NO.

BRIDGE NO.


DESCRIPTION


DATE

MISSOURI HIGHWAYS AND TRANSPORTATION COMMISSION

105 WEST CAPITOL
JEFFERSON CITY, MO 65102
1-888-ASK-MODOT (1-888-275-6636)

CROSS SECTION SHEET
ROUTE 67 NORTHBOUND
SHEET 71 OF 86

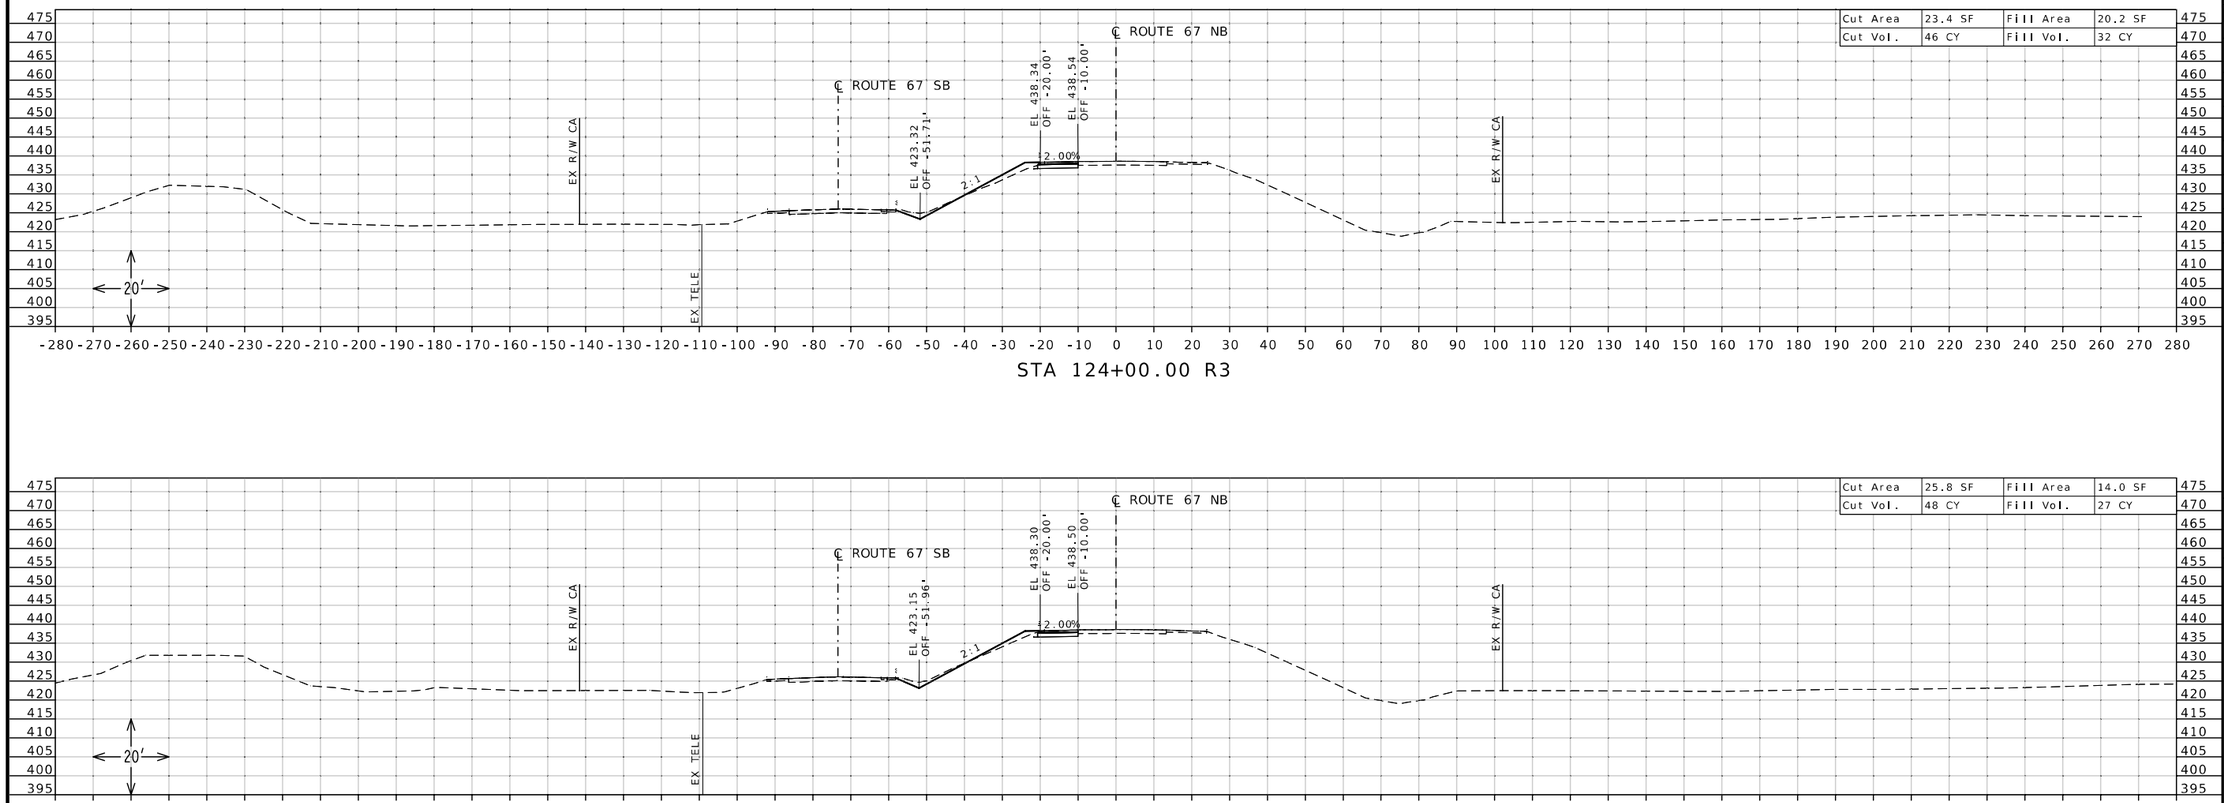

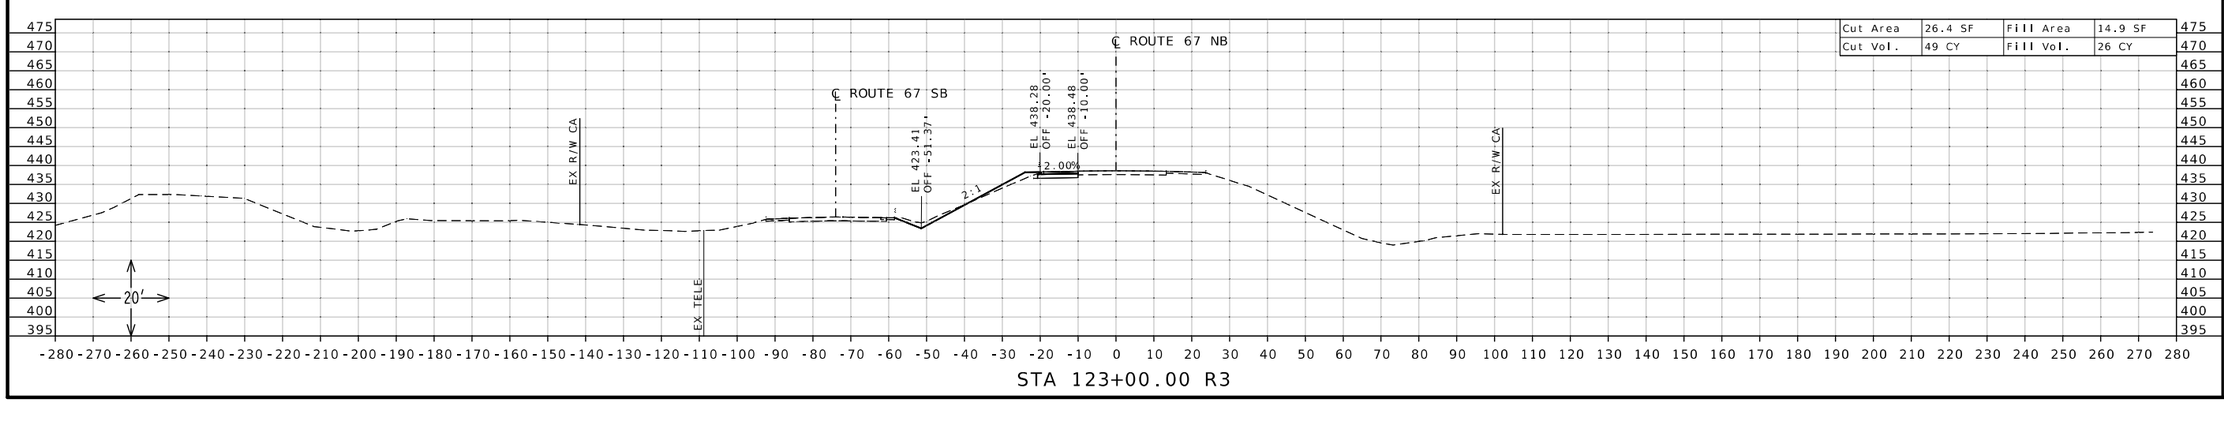

STATE OF MISSOURI
DANIEL WAYNE SAVAGEAU
NUMBER PE-2012018127
PROFESSIONAL ENGINEER
Daniel Savageau
10/04/2025 9:27:11 AM
DANIEL WAYNE SAVAGEAU - CIVIL
MO-PE-2012018127

DATE PREPARED
10/4/2025

ROUTE	STATE
67	MO
DISTRICT	SHEET NO.
SL	72

COUNTY
ST CHARLES

JOB NO.
J6P3636

CONTRACT ID.

PROJECT NO.

BRIDGE NO.


DESCRIPTION

DATE


MISSOURI HIGHWAYS AND TRANSPORTATION COMMISSION

105 WEST CAPITOL
JEFFERSON CITY, MO 65102
1-888-ASK-MODOT (1-888-275-6636)


CROSS SECTION SHEET
ROUTE 67 NORTHBOUND
SHEET 72 OF 86

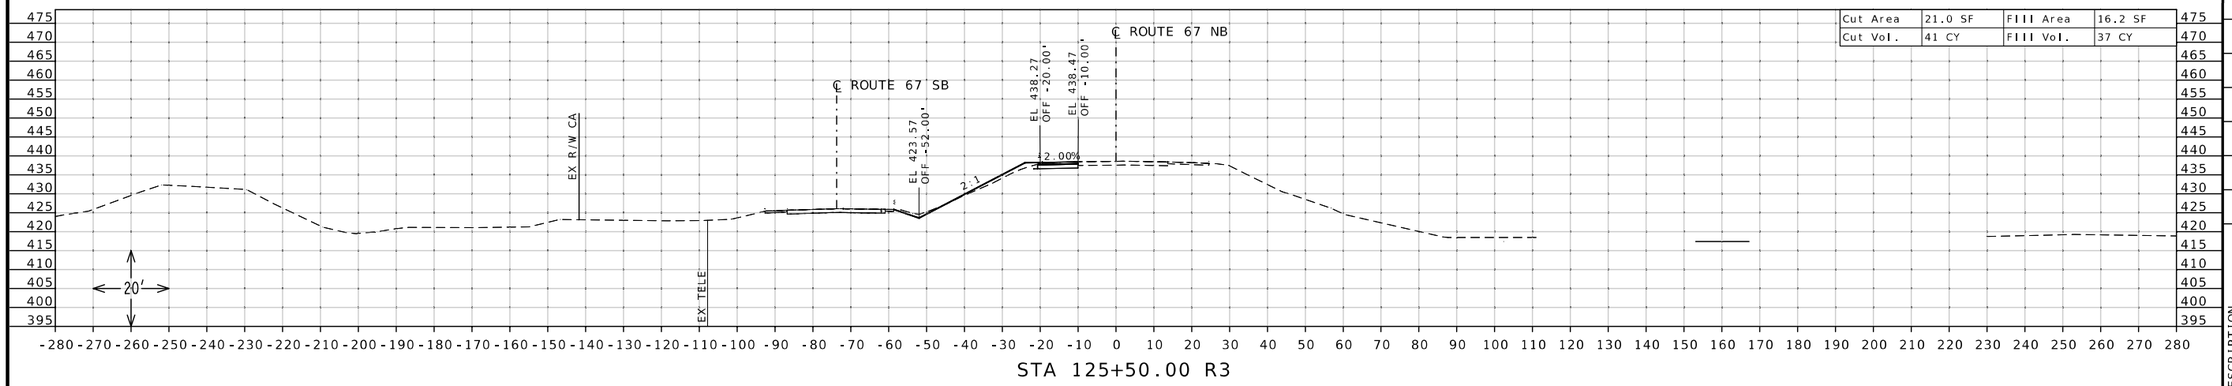

STA 125+50.00 R3

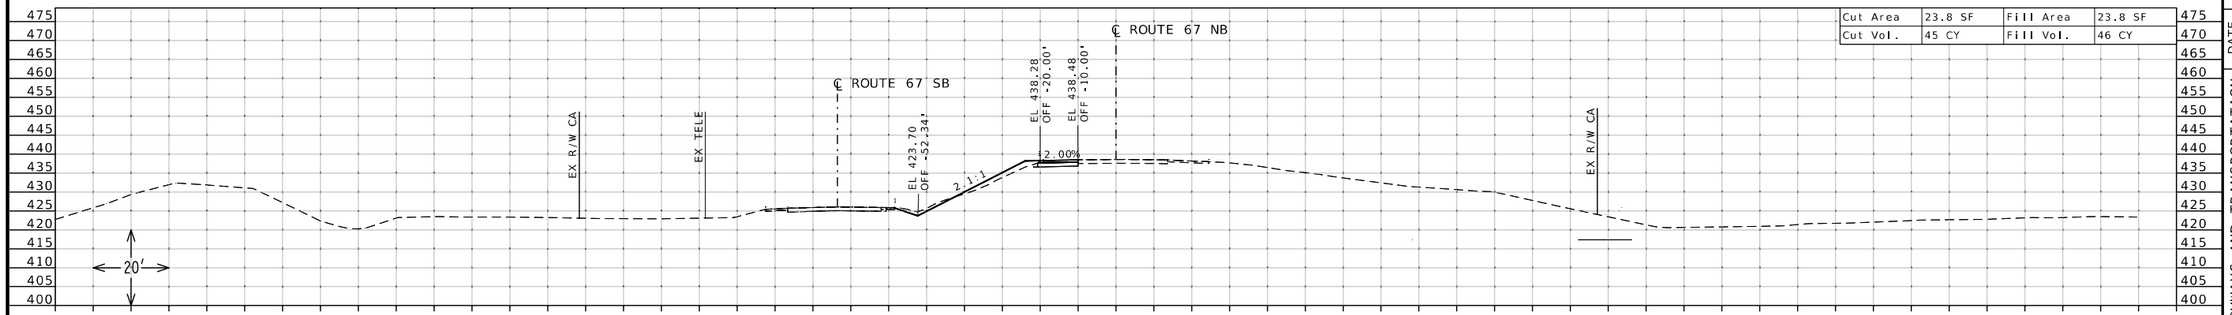

STA 125+00.00 R3

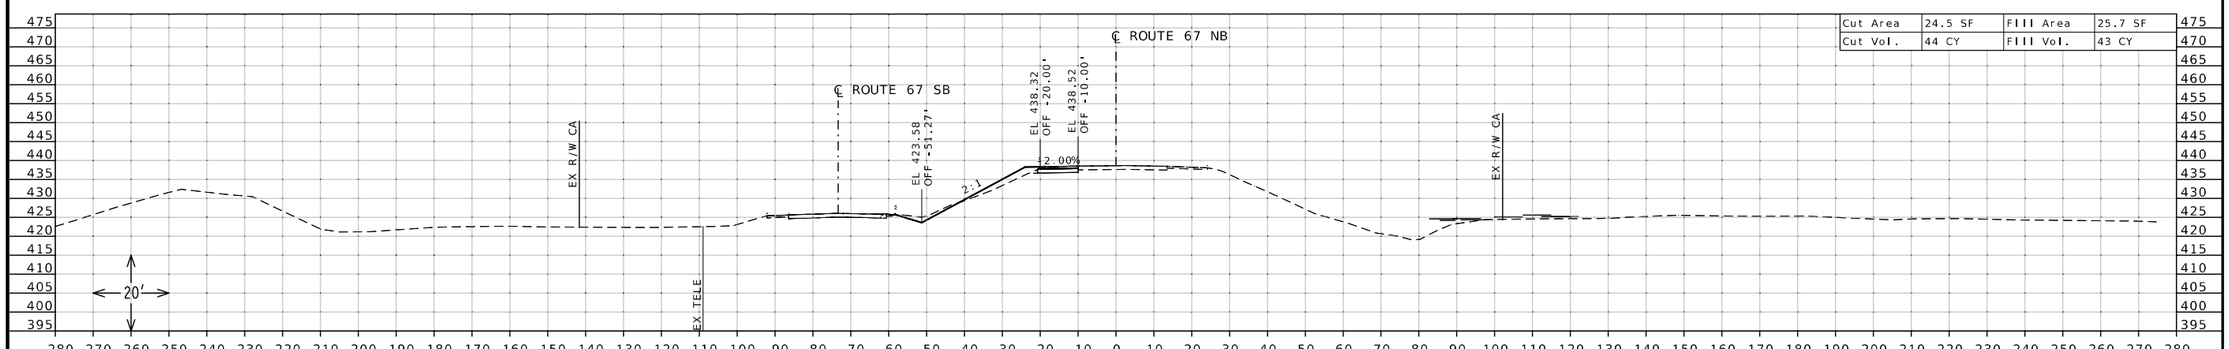

STA 124+50.00 R3

STATE OF MISSOURI
DANIEL WAYNE SAVAGEAU
NUMBER PE-2012018127
PROFESSIONAL ENGINEER
Daniel Savageau
10/04/2025 9:27:30 AM
DANIEL WAYNE SAVAGEAU · CIVIL
MO-PE-2012018127
DATE PREPARED

10/4/2025

ROUTE	STATE
67	MO
DISTRICT	SHEET NO.
SL	73

COUNTY
ST CHARLES

JOB NO.
J6P3636

CONTRACT ID.

PROJECT NO.


BRIDGE NO.

DESCRIPTION

DATE


MISSOURI HIGHWAYS AND TRANSPORTATION COMMISSION
105 WEST CAPITOL
JEFFERSON CITY, MO 65102
1-888-ASK-MODOT (1-888-275-6636)

CROSS SECTION SHEET
ROUTE 67 NORTHBOUND
SHEET 73 OF 86

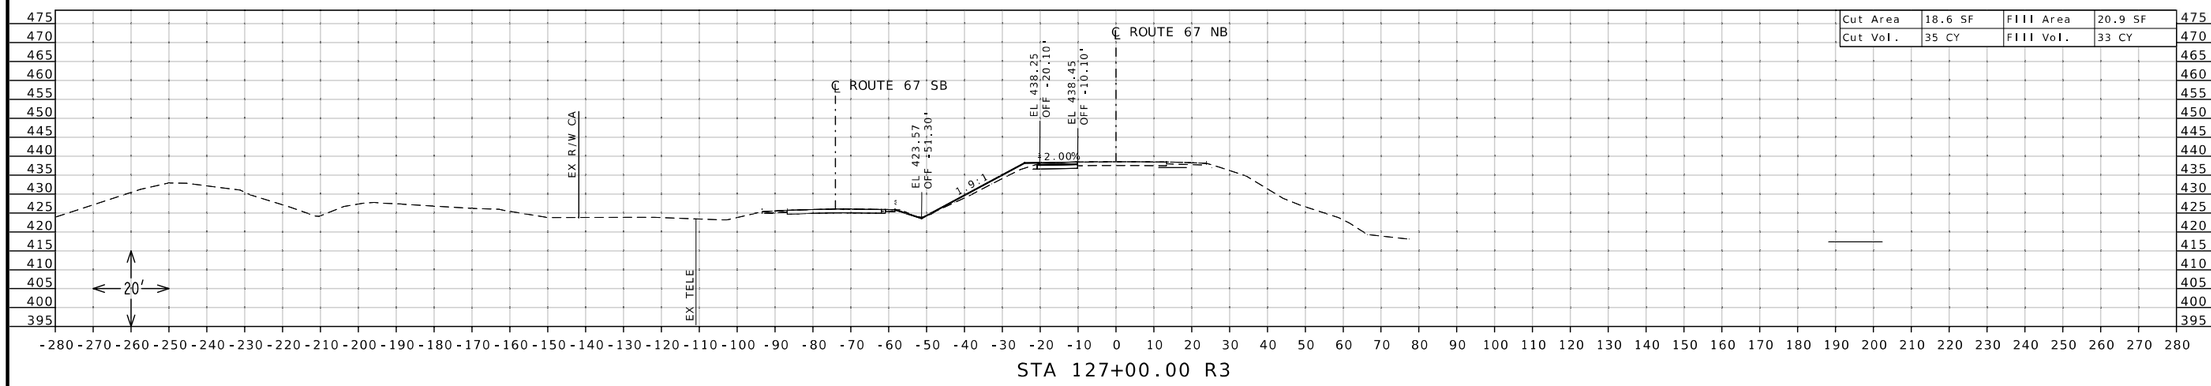


Cut Area	18.6 SF	Fill Area	20.9 SF
Cut Vol.	35 CY	Fill Vol.	33 CY

STA 127+00.00 R3

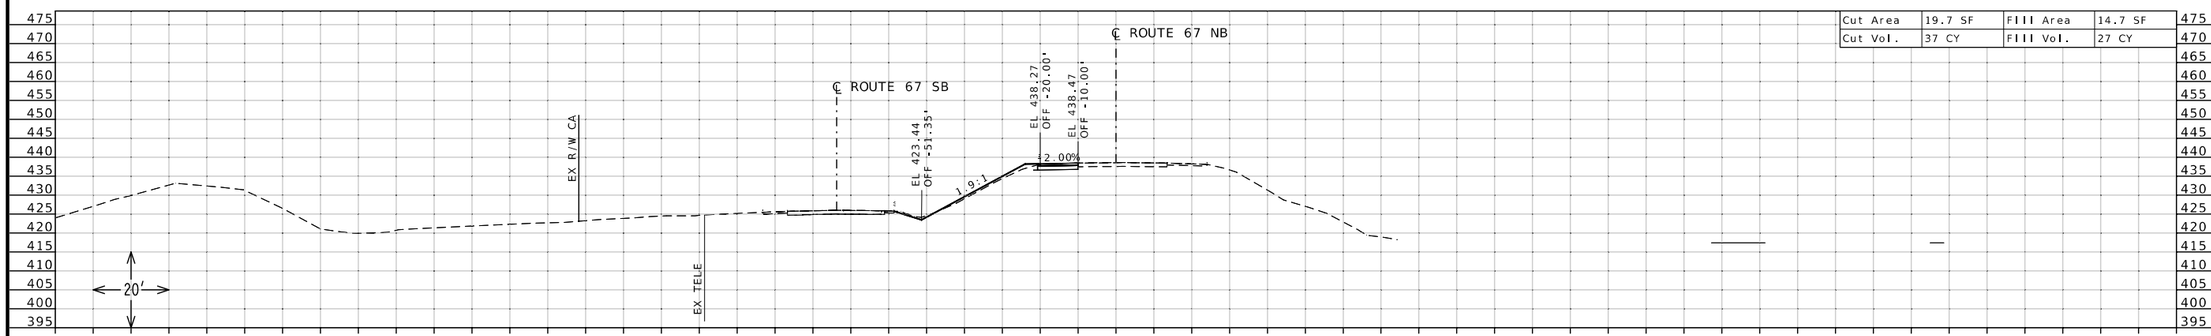

Cut Area	19.7 SF	Fill Area	14.7 SF
Cut Vol.	37 CY	Fill Vol.	27 CY

STA 126+50.00 R3

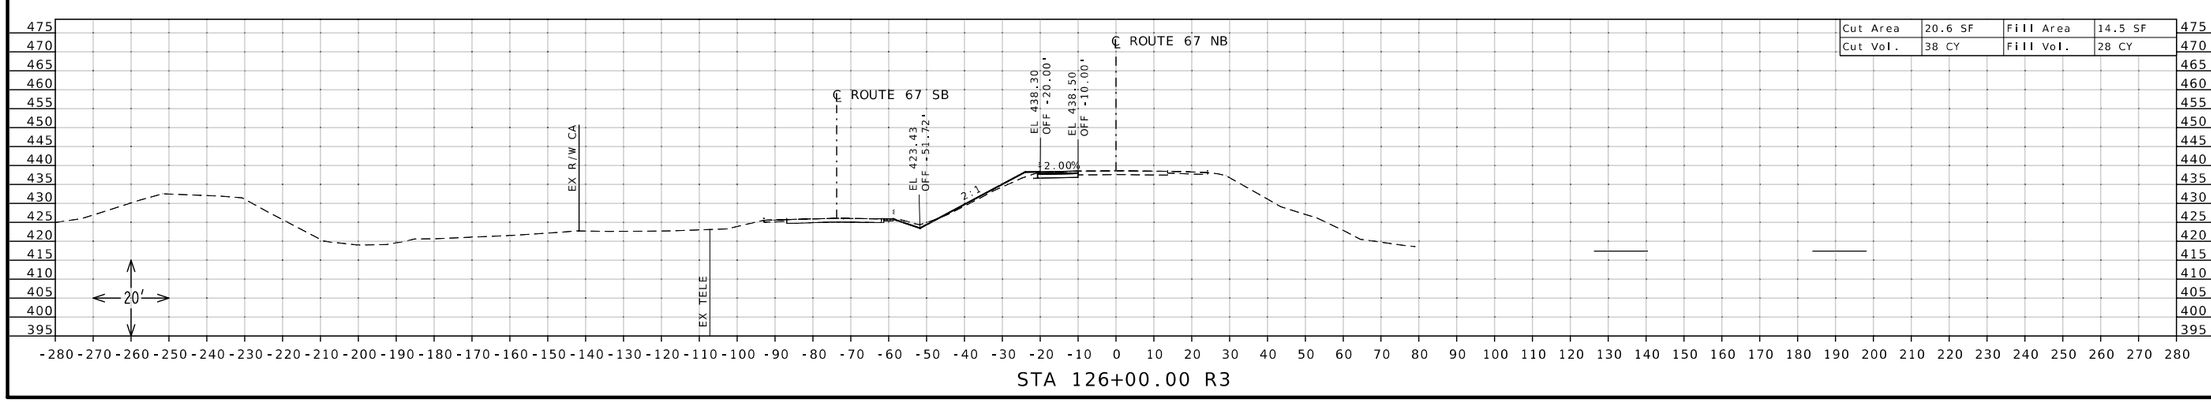

Cut Area	20.6 SF	Fill Area	14.5 SF
Cut Vol.	38 CY	Fill Vol.	28 CY

STA 126+00.00 R3

STATE OF MISSOURI
DANIEL WAYNE SAVAGEAU
NUMBER PE-2012018127
PROFESSIONAL ENGINEER

Daniel Savageau
10/04/2025 9:27:47 AM
DANIEL WAYNE SAVAGEAU - CIVIL
MO-PE-2012018127

DATE PREPARED
10/4/2025

ROUTE	STATE
67	MO
DISTRICT	SHEET NO.
SL	74

COUNTY
ST CHARLES

JOB NO.
J6P3636

CONTRACT ID.

PROJECT NO.


BRIDGE NO.

DESCRIPTION	DATE


MISSOURI HIGHWAYS AND TRANSPORTATION COMMISSION

105 WEST CAPITOL
JEFFERSON CITY, MO 65102
1-888-ASK-MODOT (1-888-275-6636)


CROSS SECTION SHEET
ROUTE 67 NORTHBOUND
SHEET 74 OF 86

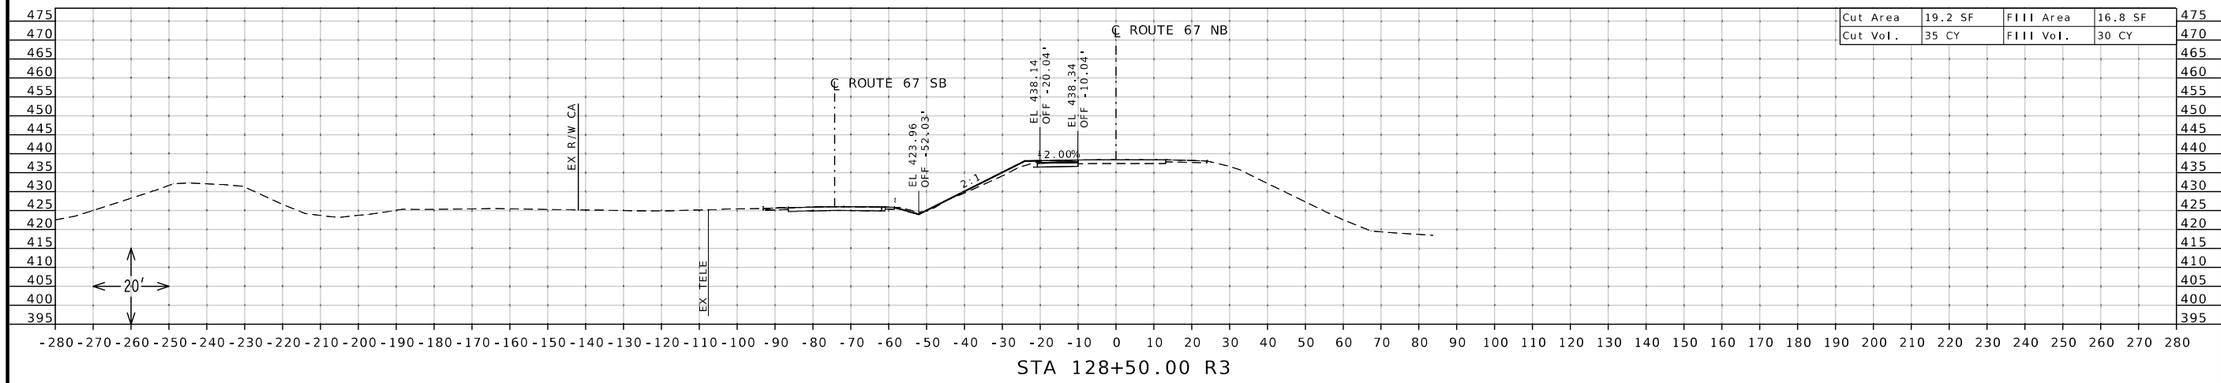

STA 128+50.00 R3

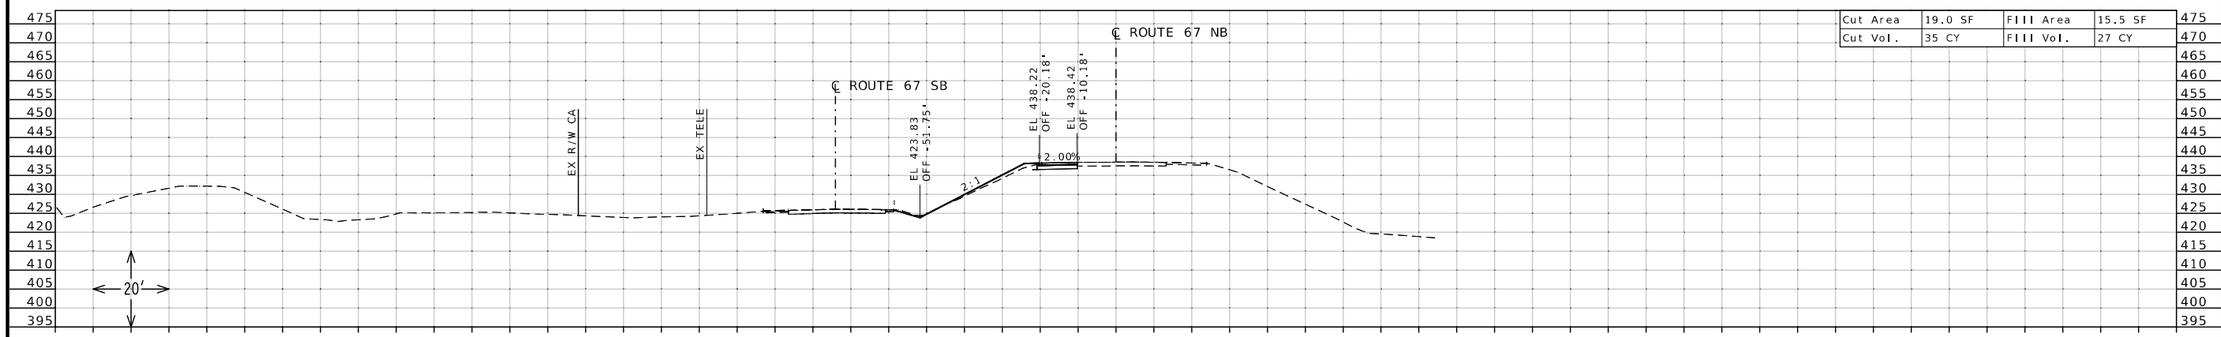

STA 128+00.00 R3

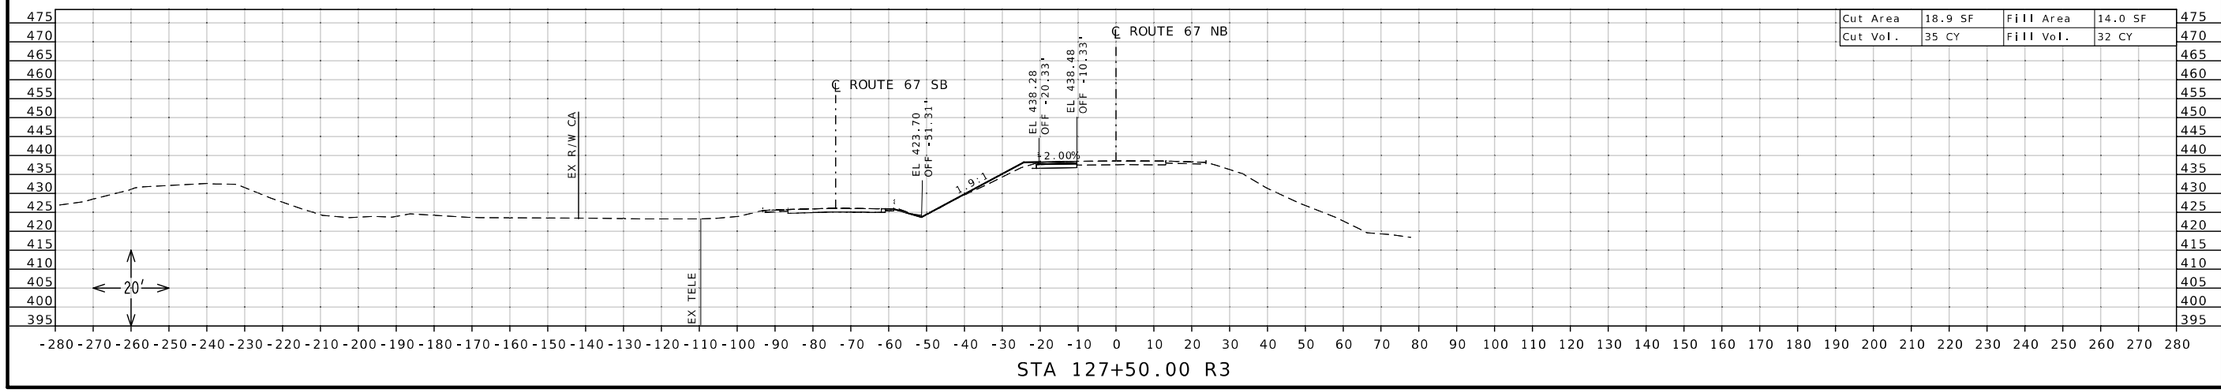

STA 127+50.00 R3

STATE OF MISSOURI
DANIEL WAYNE SAVAGEAU
NUMBER PE-2012018127
PROFESSIONAL ENGINEER

Daniel Savageau

10/04/2025 9:28:06 AM
DANIEL WAYNE SAVAGEAU - CIVIL
MO-PE-2012018127

DATE PREPARED
10/4/2025

ROUTE	STATE
67	MO
DISTRICT	SHEET NO.
SL	75

COUNTY
ST CHARLES

JOB NO.
J6P3636

CONTRACT ID.

PROJECT NO.

BRIDGE NO.


DESCRIPTION


DATE


MISSOURI HIGHWAYS AND TRANSPORTATION COMMISSION

105 WEST CAPITOL
JEFFERSON CITY, MO 65102
1-888-ASK-MODOT (1-888-275-6636)

CROSS SECTION SHEET
ROUTE 67 NORTHBOUND
SHEET 75 OF 86

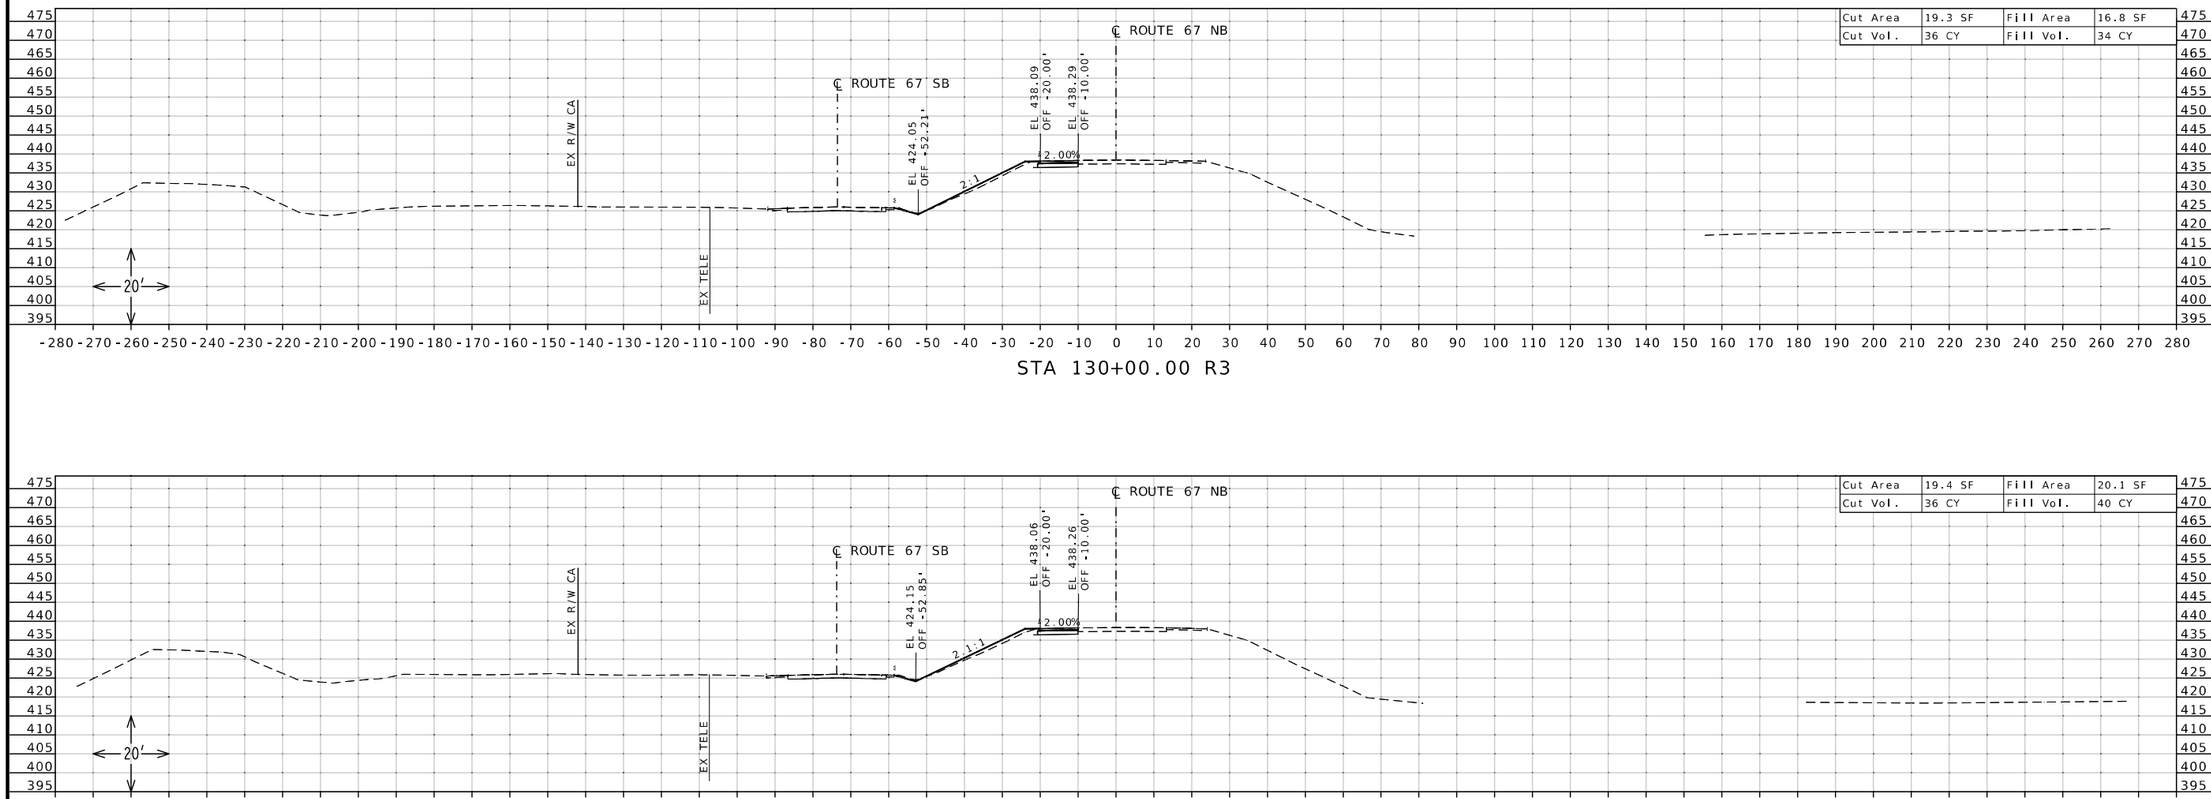

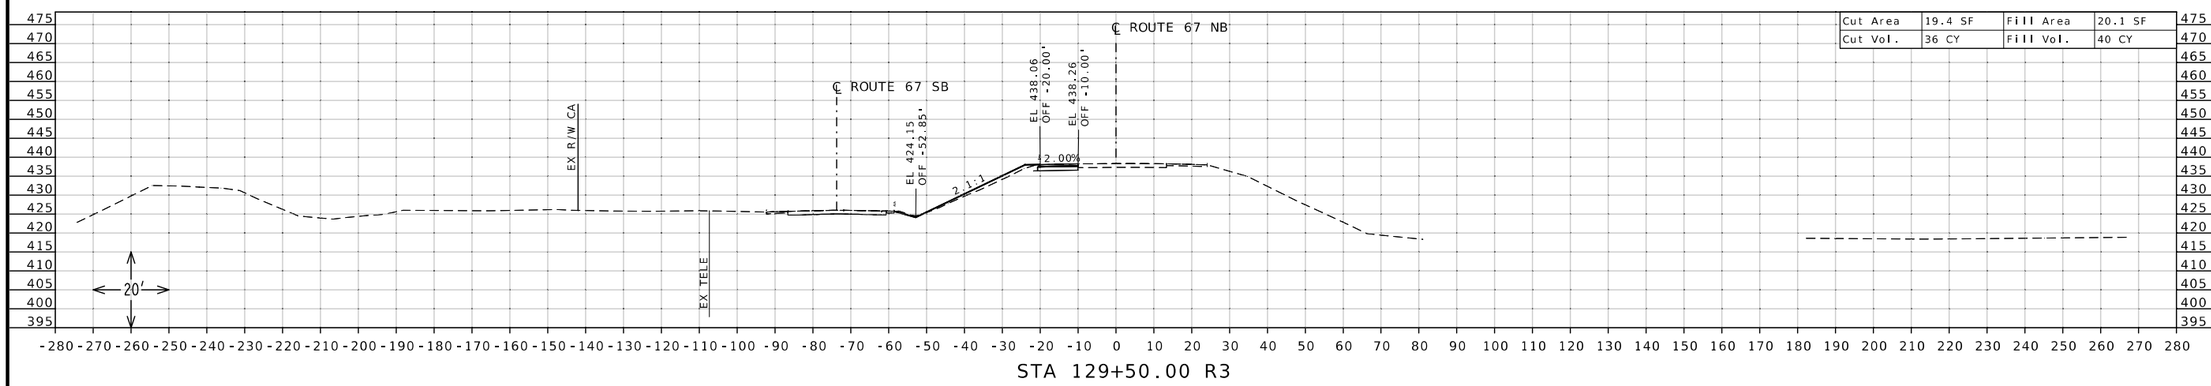

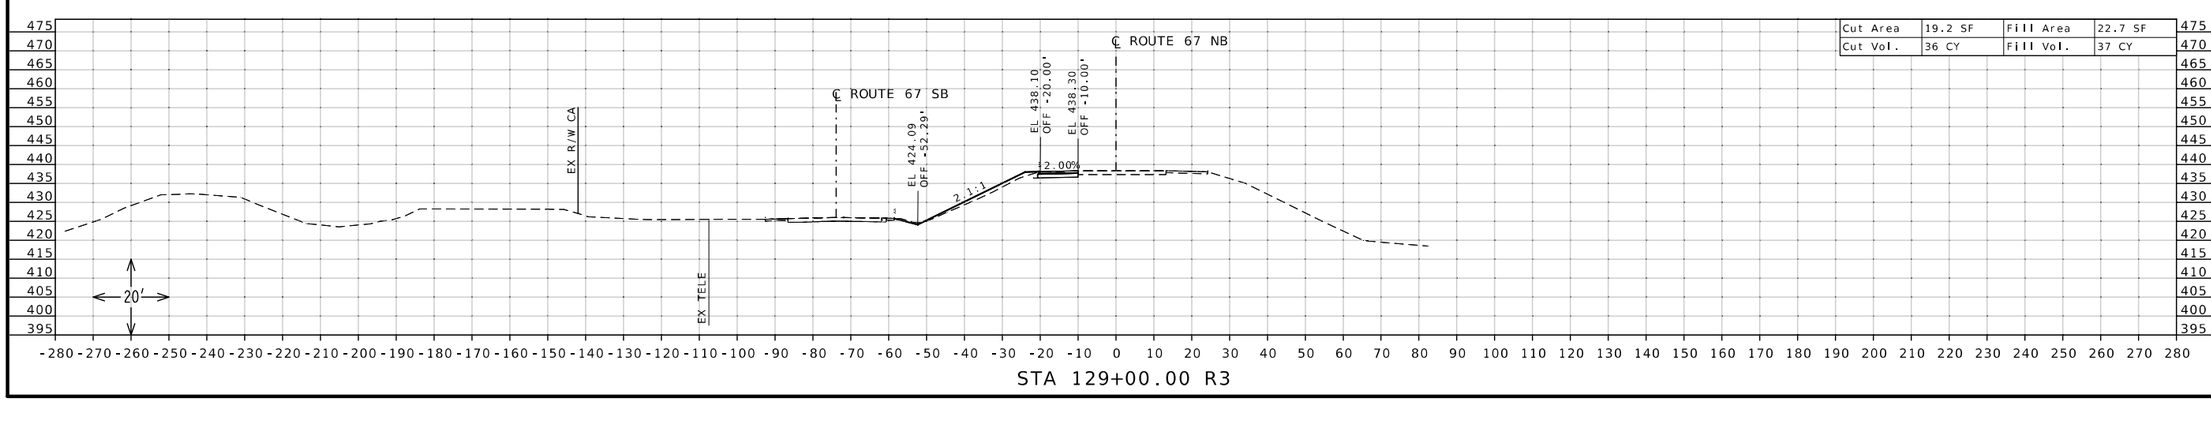

STATE OF MISSOURI
DANIEL WAYNE SAVAGEAU
NUMBER PE-2012018127
PROFESSIONAL ENGINEER

Daniel Savageau
10/04/2025 9:28:31 AM
DANIEL WAYNE SAVAGEAU · CIVIL
MO-PE-2012018127

DATE PREPARED
10/4/2025

ROUTE	STATE
67	MO
DISTRICT	SHEET NO.
SL	76

COUNTY
ST CHARLES

JOB NO.
J6P3636

CONTRACT ID.

PROJECT NO.

BRIDGE NO.


DESCRIPTION

DATE

MISSOURI HIGHWAYS AND TRANSPORTATION COMMISSION


105 WEST CAPITOL
JEFFERSON CITY, MO 65102
1-888-ASK-MODOT (1-888-275-6636)

CROSS SECTION SHEET
ROUTE 67 NORTHBOUND
SHEET 76 OF 86

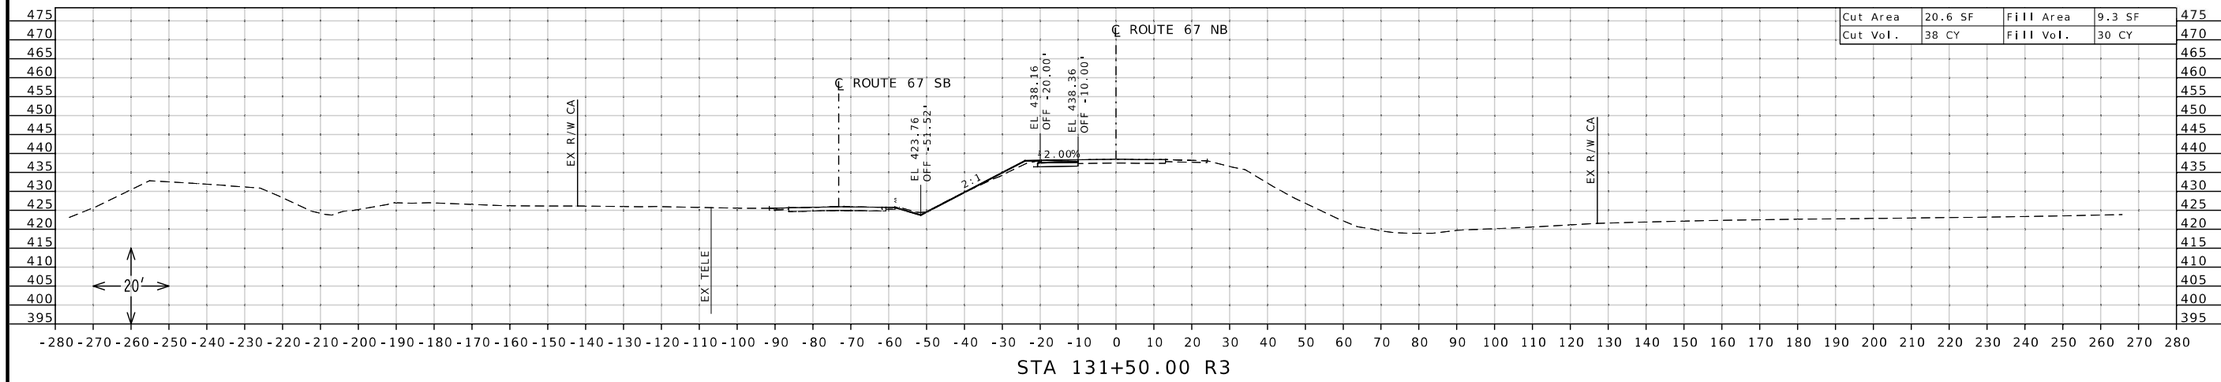


Cut Area	20.6 SF	Fill Area	9.3 SF
Cut Vol.	38 CY	Fill Vol.	30 CY

STA 131+50.00 R3

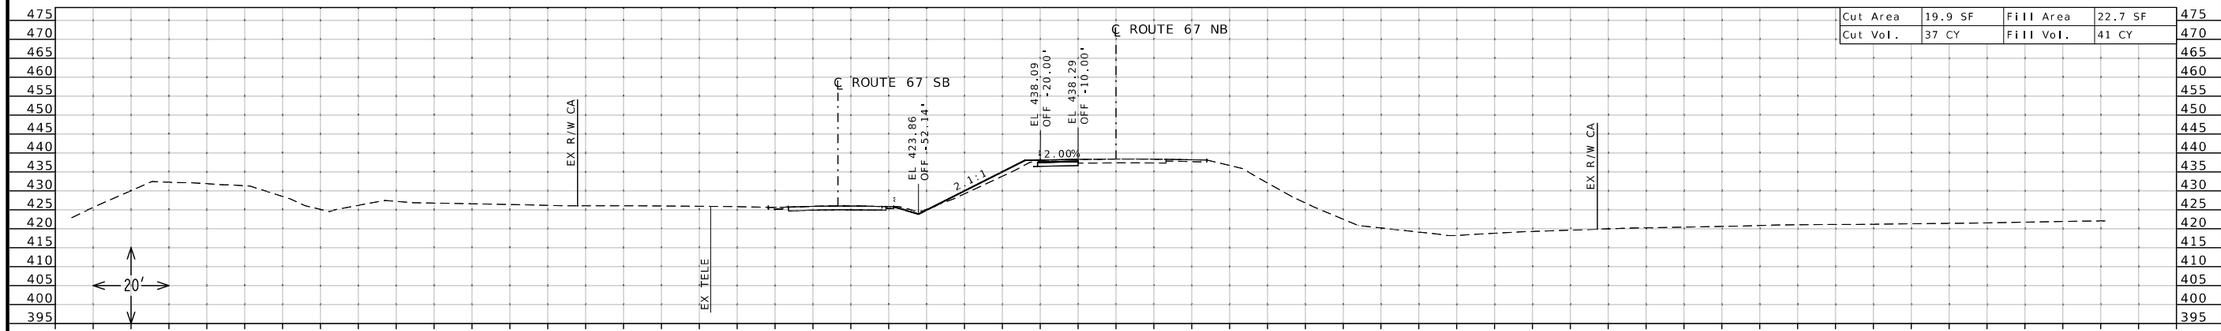

Cut Area	19.9 SF	Fill Area	22.7 SF
Cut Vol.	37 CY	Fill Vol.	41 CY

STA 131+00.00 R3

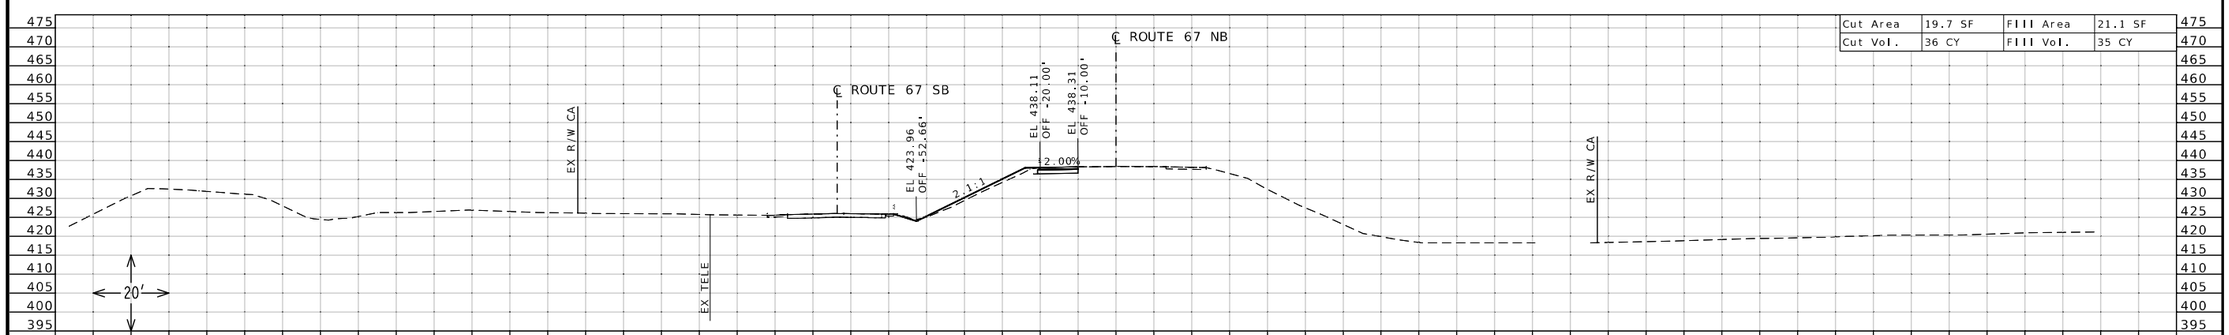

Cut Area	19.7 SF	Fill Area	21.1 SF
Cut Vol.	36 CY	Fill Vol.	35 CY

STA 130+50.00 R3

STATE OF MISSOURI
DANIEL WAYNE SAVAGEAU
NUMBER PE-2012018127
PROFESSIONAL ENGINEER

Daniel Savageau

10/04/2025 9:28:53 AM
DANIEL WAYNE SAVAGEAU - CIVIL
MO-PE-2012018127
DATE PREPARED

10/4/2025

ROUTE	STATE
67	MO
DISTRICT	SHEET NO.
SL	77

COUNTY
ST CHARLES

JOB NO.
J6P3636

CONTRACT ID.

PROJECT NO.

BRIDGE NO.


DESCRIPTION

DATE


MISSOURI HIGHWAYS AND TRANSPORTATION COMMISSION

105 WEST CAPITOL
JEFFERSON CITY, MO 65102
1-888-ASK-MODOT (1-888-275-6636)


CROSS SECTION SHEET
ROUTE 67 NORTHBOUND
SHEET 77 OF 86

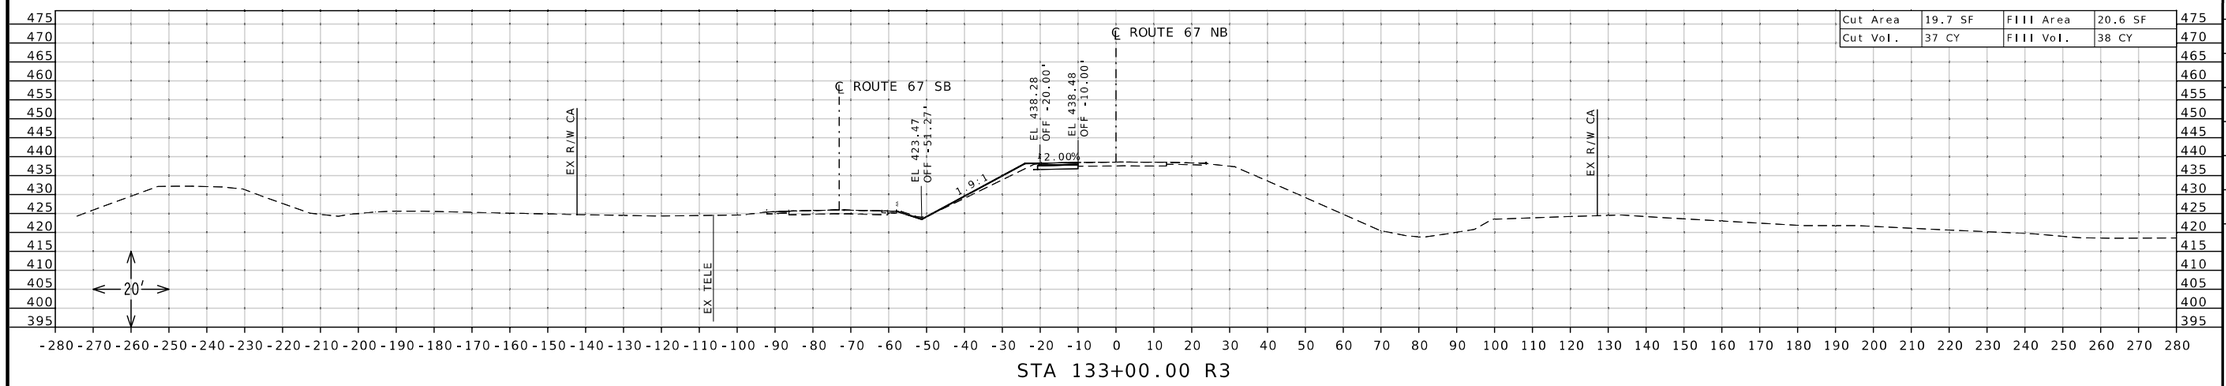

STA 133+00.00 R3

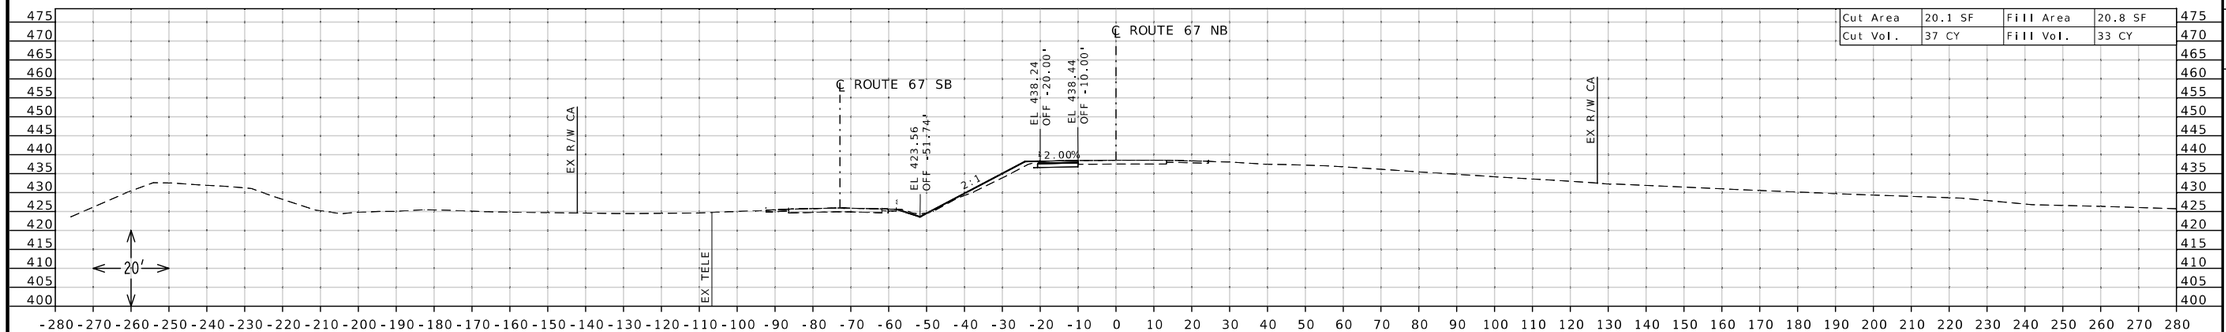

STA 132+50.00 R3

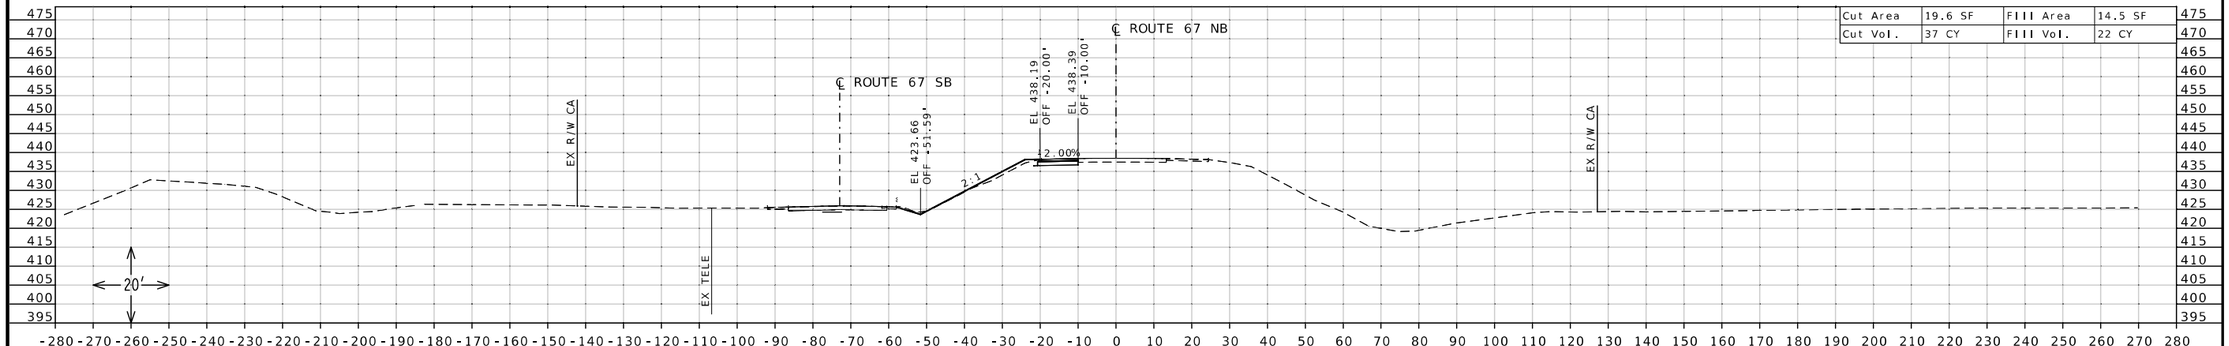

STA 132+00.00 R3

STATE OF MISSOURI
DANIEL WAYNE SAVAGEAU
NUMBER PE-2012018127
PROFESSIONAL ENGINEER

Daniel Savageau
10/04/2025 9:29:12 AM
DANIEL WAYNE SAVAGEAU - CIVIL
MO-PE-2012018127

DATE PREPARED
10/4/2025

ROUTE	STATE
67	MO
DISTRICT	SHEET NO.
SL	78

COUNTY
ST CHARLES

JOB NO.
J6P3636

CONTRACT ID.

PROJECT NO.

BRIDGE NO.


DESCRIPTION	DATE

MISSOURI HIGHWAYS AND TRANSPORTATION COMMISSION

105 WEST CAPITOL
JEFFERSON CITY, MO 65102
1-888-ASK-MODOT (1-888-275-6636)


MoDOT

CROSS SECTION SHEET
ROUTE 67 NORTHBOUND
SHEET 78 OF 86

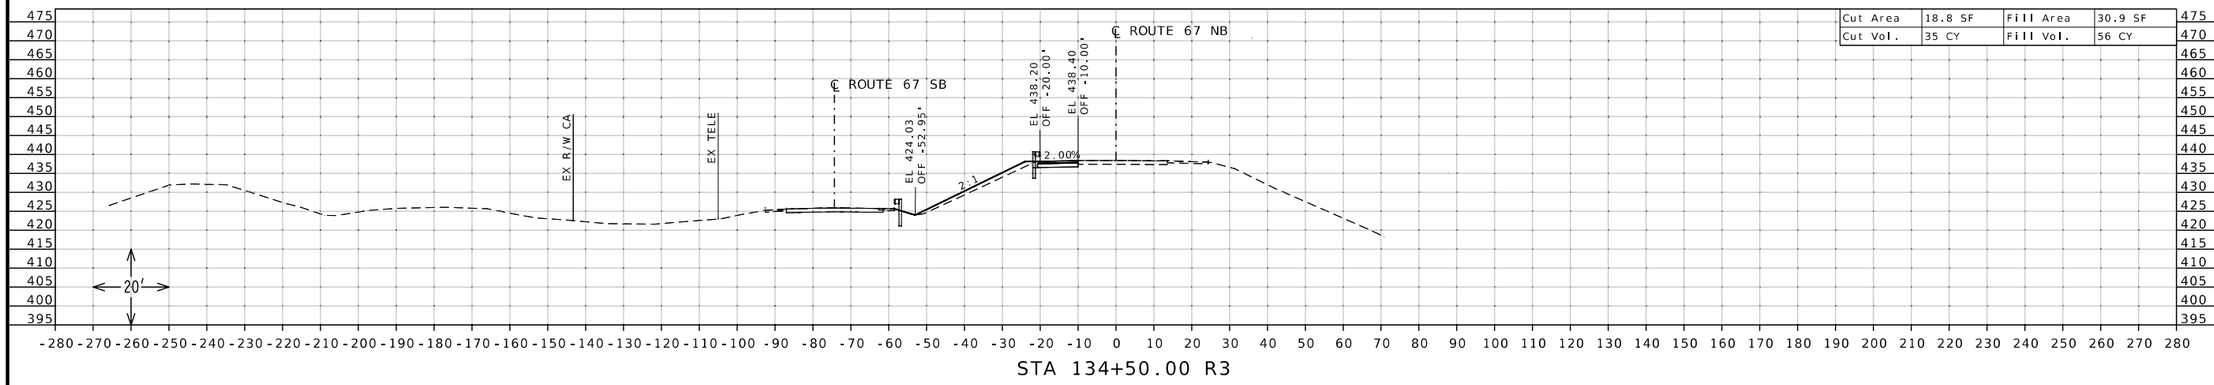


Cut Area	18.8 SF	Fill Area	30.9 SF
Cut Vol.	35 CY	Fill Vol.	56 CY

STA 134+50.00 R3

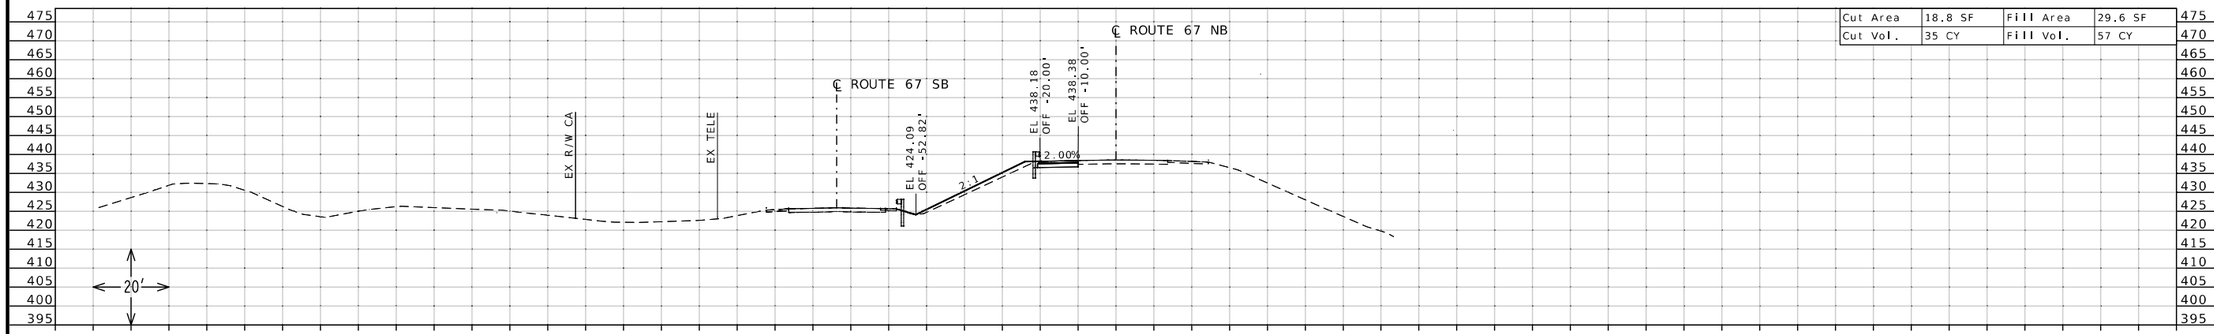

Cut Area	18.8 SF	Fill Area	29.6 SF
Cut Vol.	35 CY	Fill Vol.	57 CY

STA 134+00.00 R3

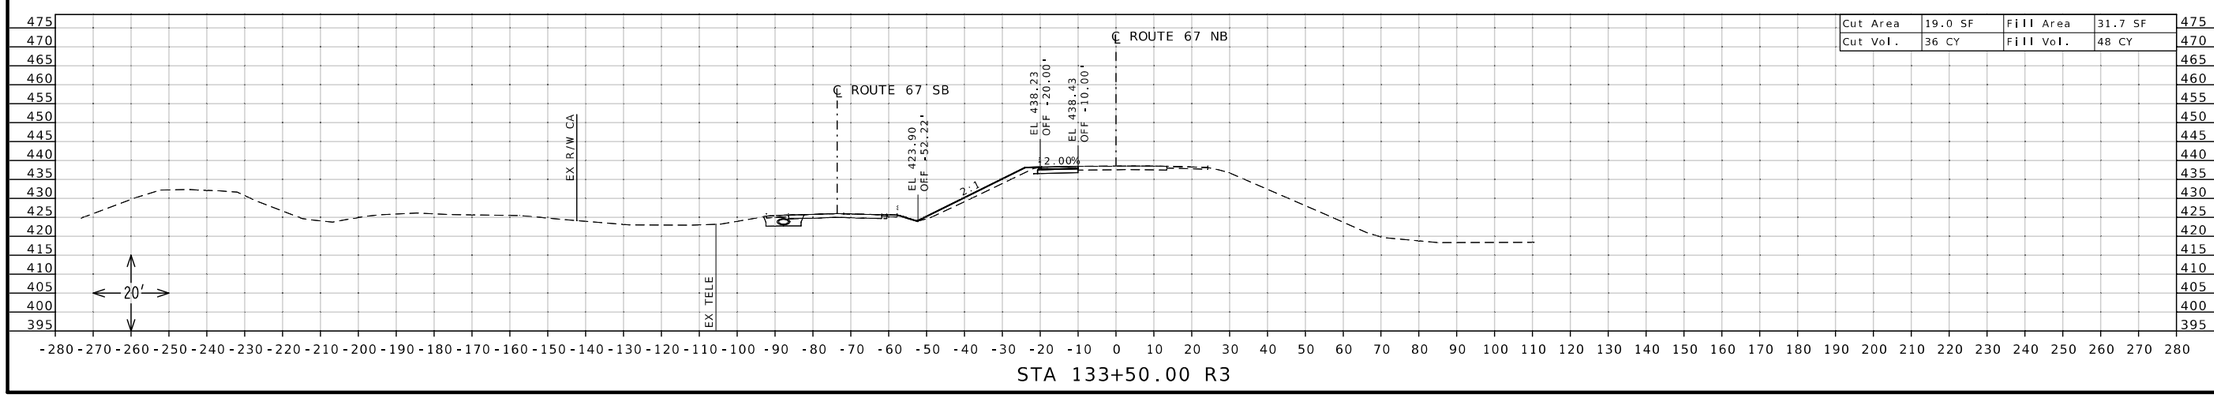

Cut Area	19.0 SF	Fill Area	31.7 SF
Cut Vol.	36 CY	Fill Vol.	48 CY

STA 133+50.00 R3

STATE OF MISSOURI
DANIEL WAYNE SAVAGEAU
NUMBER PE-2012018127
PROFESSIONAL ENGINEER

Daniel Savageau

10/04/2025 9:29:28 AM
DANIEL WAYNE SAVAGEAU - CIVIL
MO-PE-2012018127

DATE PREPARED
10/4/2025

ROUTE	STATE
67	MO
DISTRICT	SHEET NO.
SL	79

COUNTY
ST CHARLES

JOB NO.
J6P3636

CONTRACT ID.

PROJECT NO.

BRIDGE NO.


DESCRIPTION

DATE

MISSOURI HIGHWAYS AND TRANSPORTATION COMMISSION


105 WEST CAPITOL
JEFFERSON CITY, MO 65102
1-888-ASK-MODOT (1-888-275-6636)

CROSS SECTION SHEET
ROUTE 67 NORTHBOUND
SHEET 79 OF 86

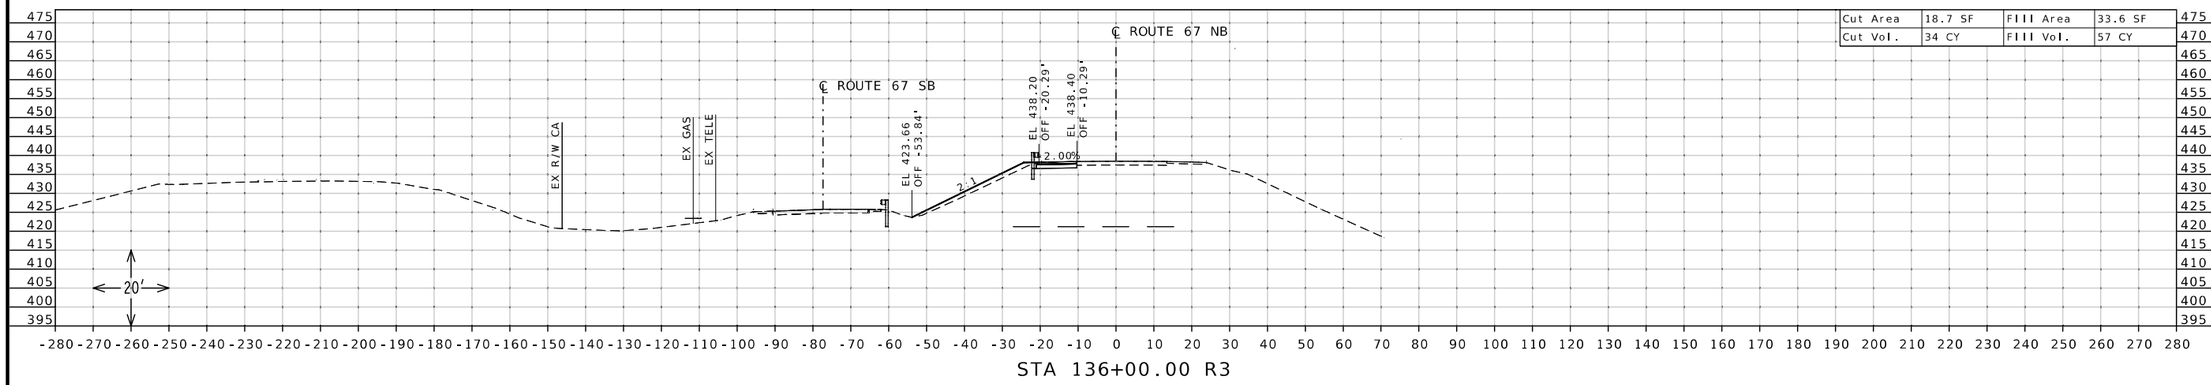


Cut Area	18.7 SF	Fill Area	33.6 SF
Cut Vol.	34 CY	Fill Vol.	57 CY

STA 136+00.00 R3

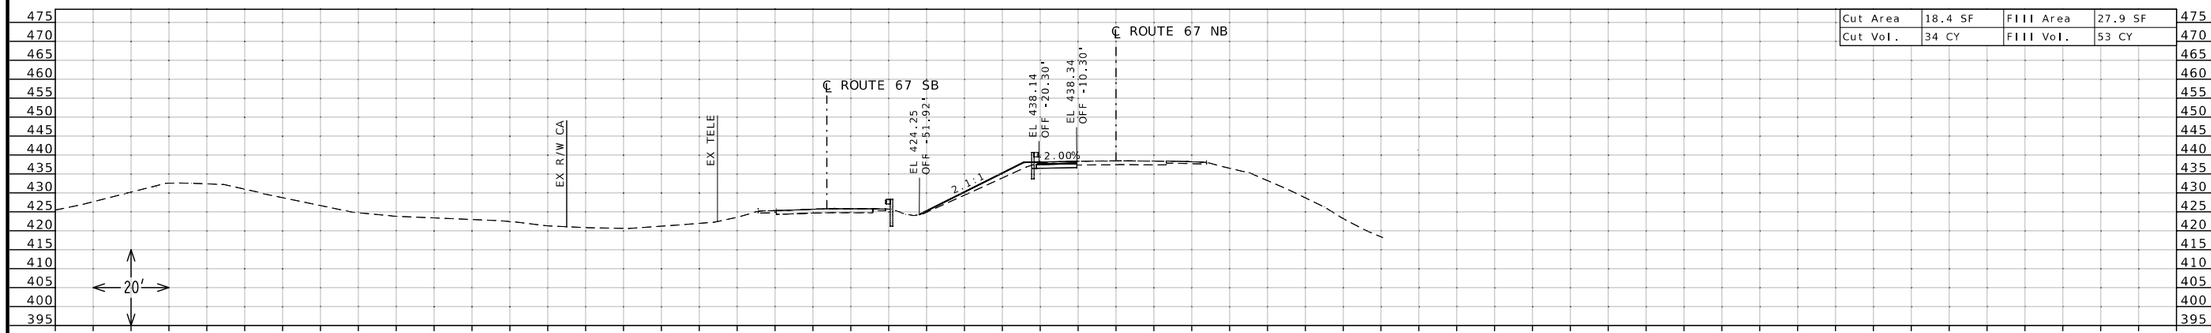

Cut Area	18.4 SF	Fill Area	27.9 SF
Cut Vol.	34 CY	Fill Vol.	53 CY

STA 135+50.00 R3

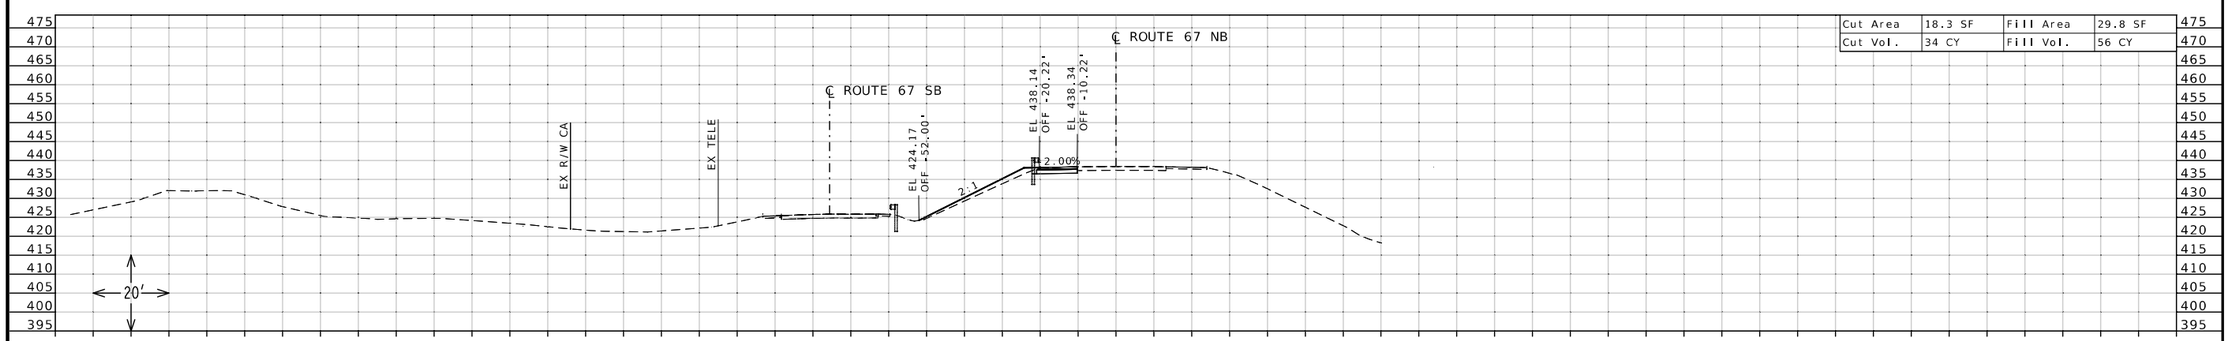

Cut Area	18.3 SF	Fill Area	29.8 SF
Cut Vol.	34 CY	Fill Vol.	56 CY

STA 135+00.00 R3

STATE OF MISSOURI
DANIEL WAYNE SAVAGEAU
NUMBER PE-2012018127
PROFESSIONAL ENGINEER
Daniel Savageau
10/04/2025 9:29:47 AM
DANIEL WAYNE SAVAGEAU - CIVIL
MO-PE-2012018127

DATE PREPARED
10/4/2025

ROUTE	STATE
67	MO
DISTRICT	SHEET NO.
SL	80

COUNTY
ST CHARLES

JOB NO.
J6P3636

CONTRACT ID.

PROJECT NO.

BRIDGE NO.


DESCRIPTION

DATE


MISSOURI HIGHWAYS AND TRANSPORTATION COMMISSION

105 WEST CAPITOL
JEFFERSON CITY, MO 65102
1-888-ASK-MODOT (1-888-275-6636)


CROSS SECTION SHEET
ROUTE 67 NORTHBOUND
SHEET 80 OF 86

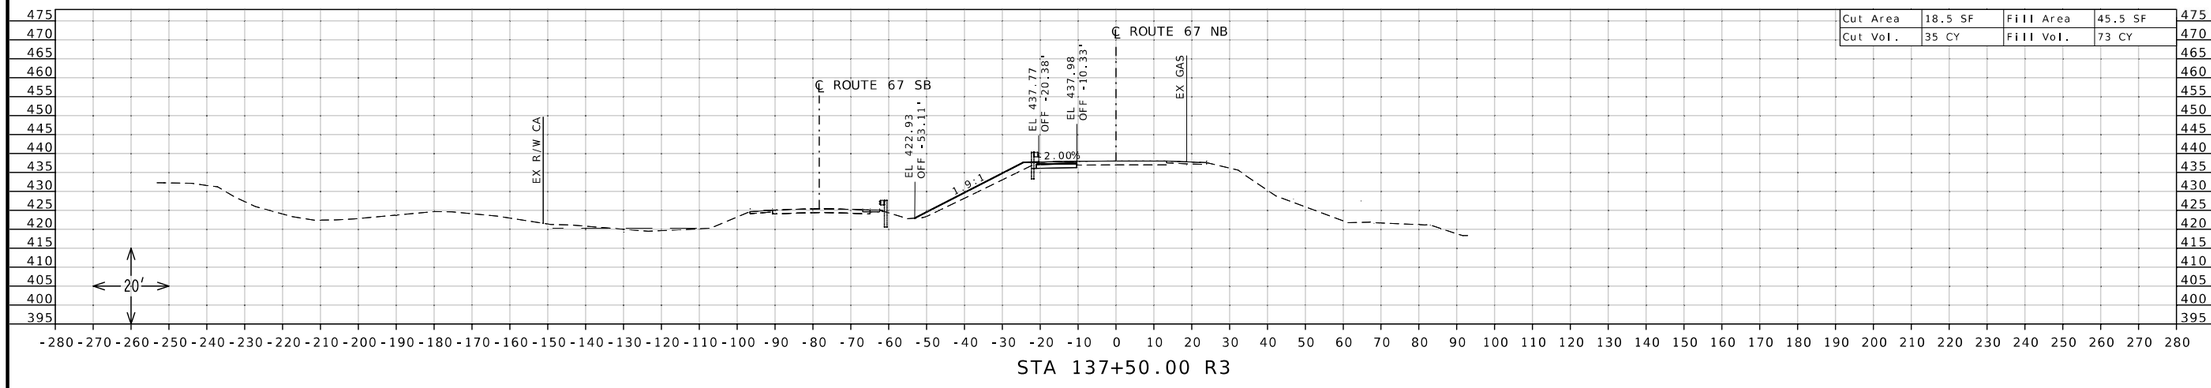

STA 137+50.00 R3

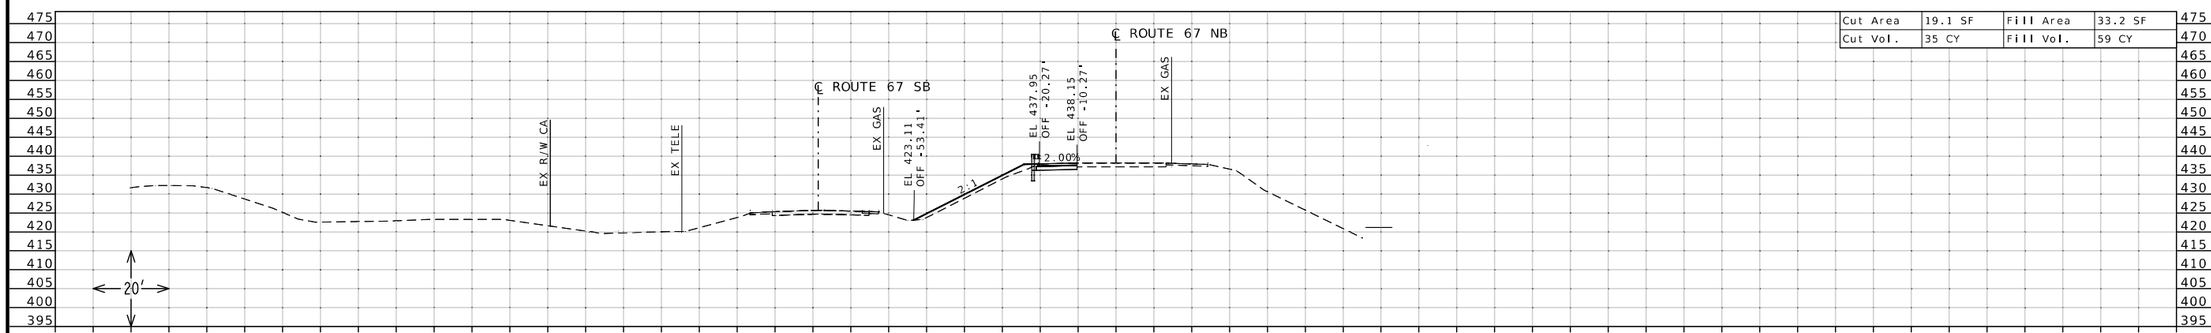

STA 137+00.00 R3

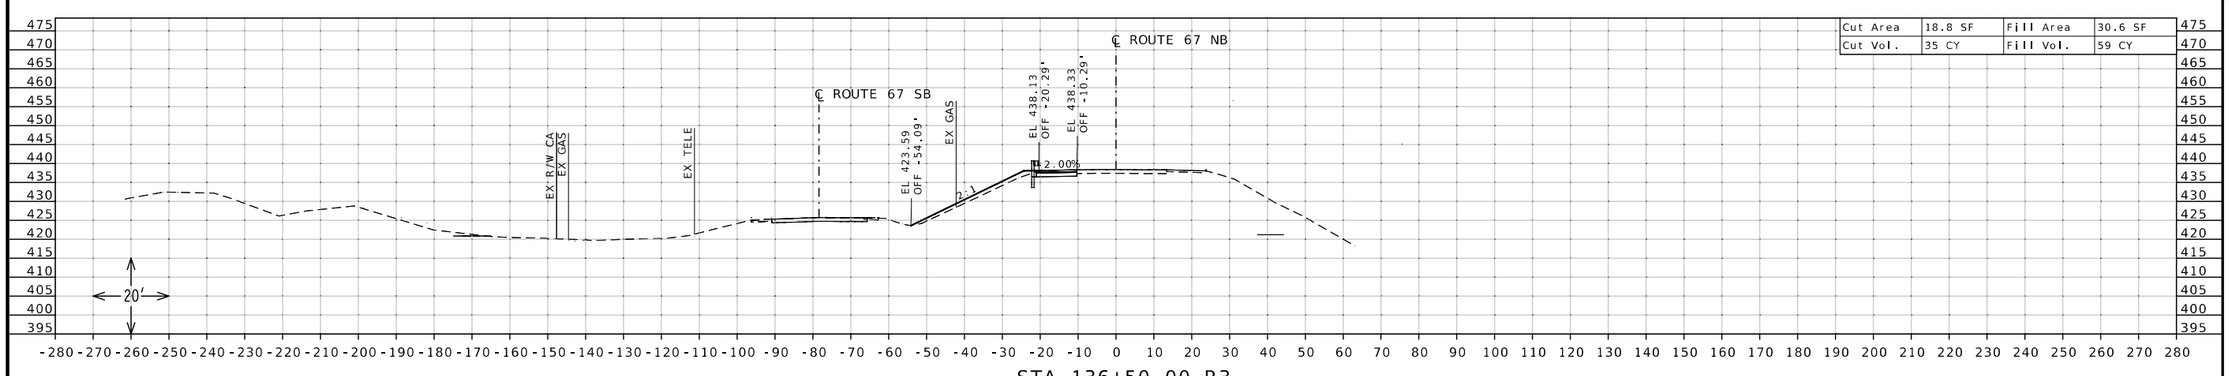

STA 136+50.00 R3

STATE OF MISSOURI
DANIEL WAYNE SAVAGEAU
NUMBER PE-2012018127
PROFESSIONAL ENGINEER
Daniel Savageau
10/04/2025 9:30:05 AM
DANIEL WAYNE SAVAGEAU - CIVIL
MO-PE-2012018127

DATE PREPARED
10/4/2025

ROUTE	STATE
67	MO
DISTRICT	SHEET NO.
SL	81

COUNTY
ST CHARLES

JOB NO.
J6P3636

CONTRACT ID.

PROJECT NO.

BRIDGE NO.


DESCRIPTION

DATE


MISSOURI HIGHWAYS AND TRANSPORTATION COMMISSION

105 WEST CAPITOL
JEFFERSON CITY, MO 65102
1-888-ASK-MODOT (1-888-275-6636)


CROSS SECTION SHEET
ROUTE 67 NORTHBOUND
SHEET 81 OF 86

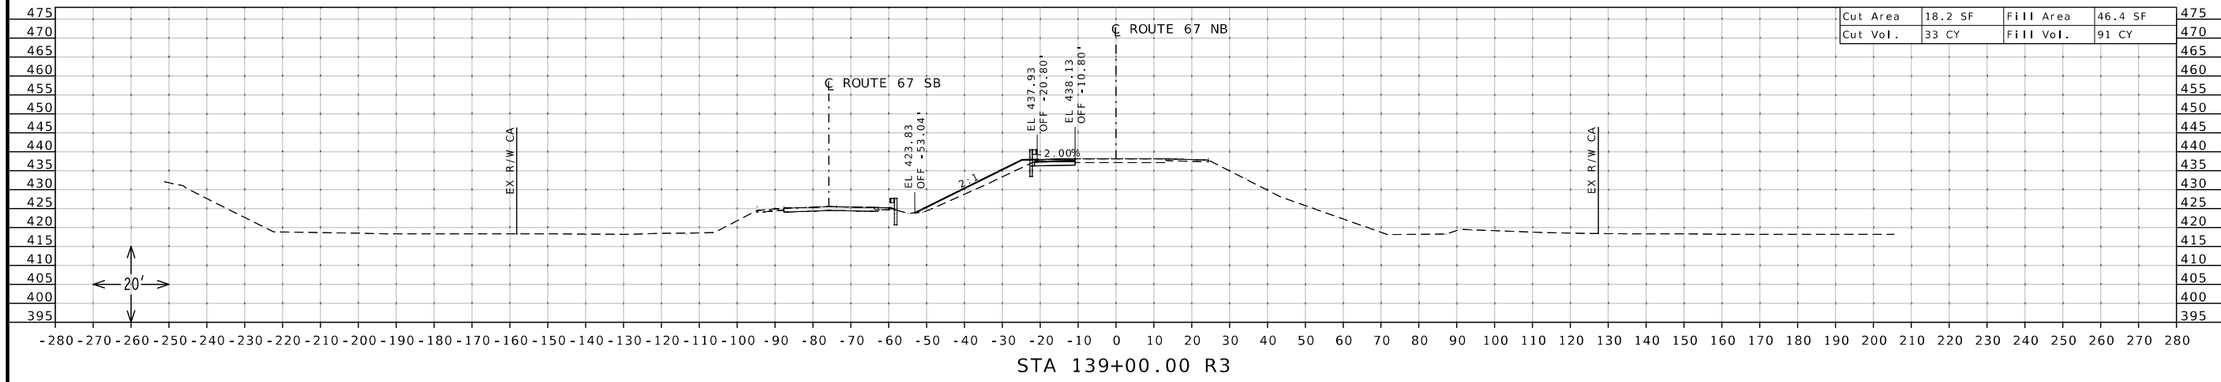

STA 139+00.00 R3

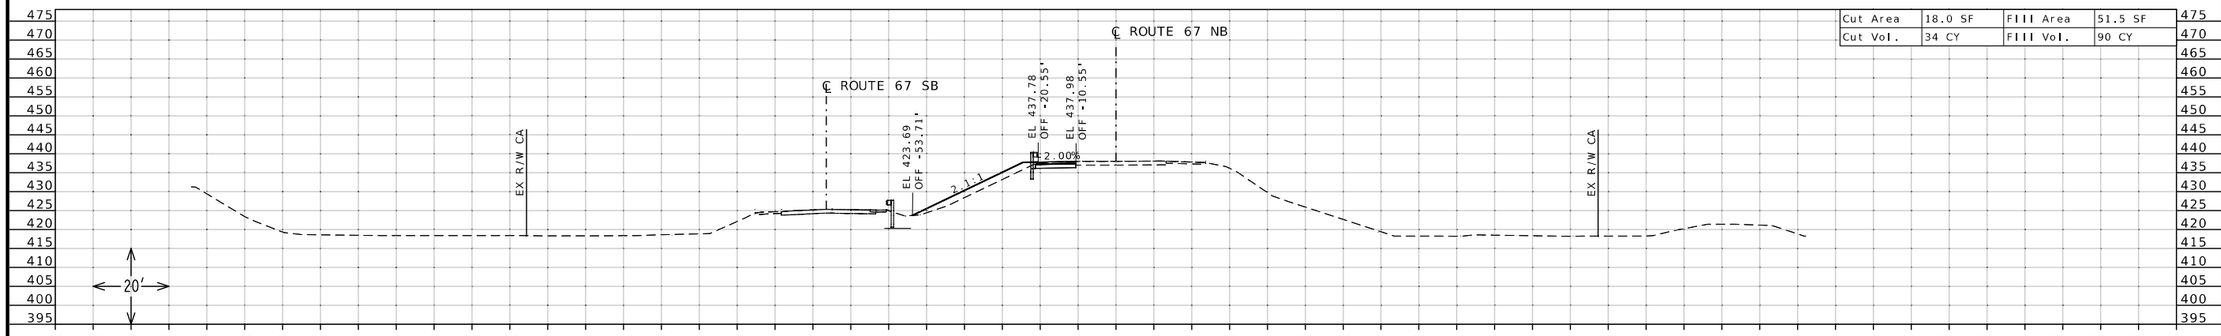

STA 138+50.00 R3

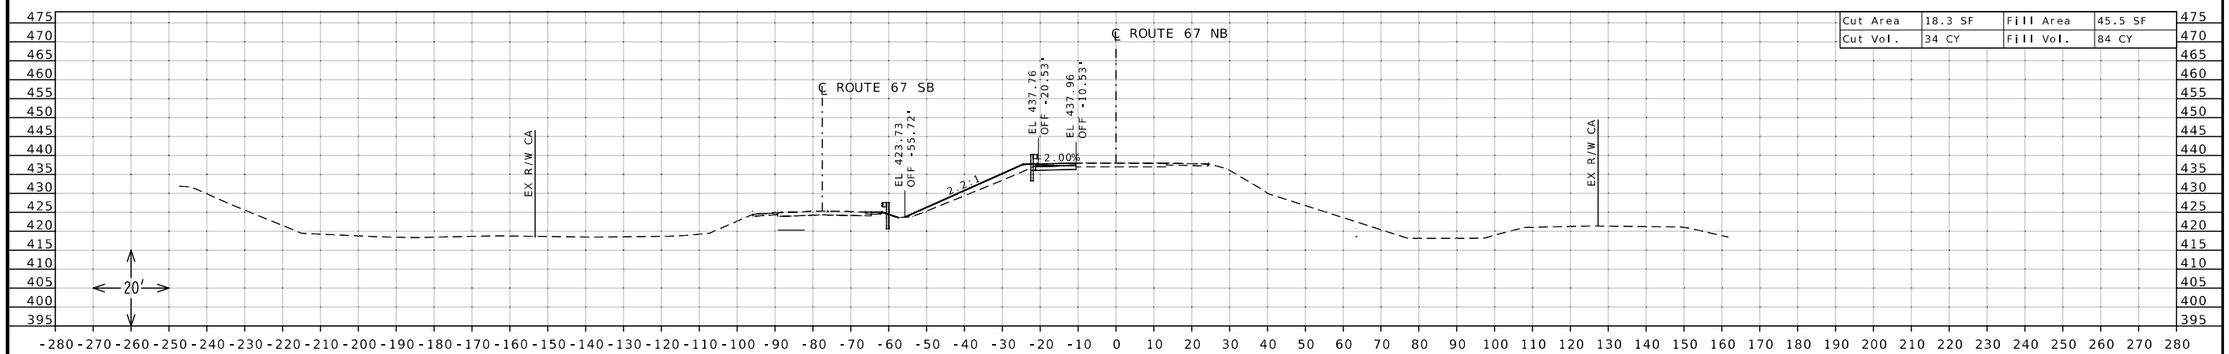

STA 138+00.00 R3

STATE OF MISSOURI
DANIEL WAYNE SAVAGEAU
NUMBER PE-2012018127
PROFESSIONAL ENGINEER

Daniel Savageau
10/04/2025 9:30:19 AM
DANIEL WAYNE SAVAGEAU - CIVIL
MO-PE-2012018127

DATE PREPARED
10/4/2025

ROUTE	STATE
67	MO
DISTRICT	SHEET NO.
SL	82

COUNTY
ST CHARLES

JOB NO.
J6P3636

CONTRACT ID.

PROJECT NO.

BRIDGE NO.


DESCRIPTION

DATE


MISSOURI HIGHWAYS AND TRANSPORTATION COMMISSION

105 WEST CAPITOL
JEFFERSON CITY, MO 65102
1-888-ASK-MODOT (1-888-275-6636)


CROSS SECTION SHEET
ROUTE 67 NORTHBOUND
SHEET 82 OF 86

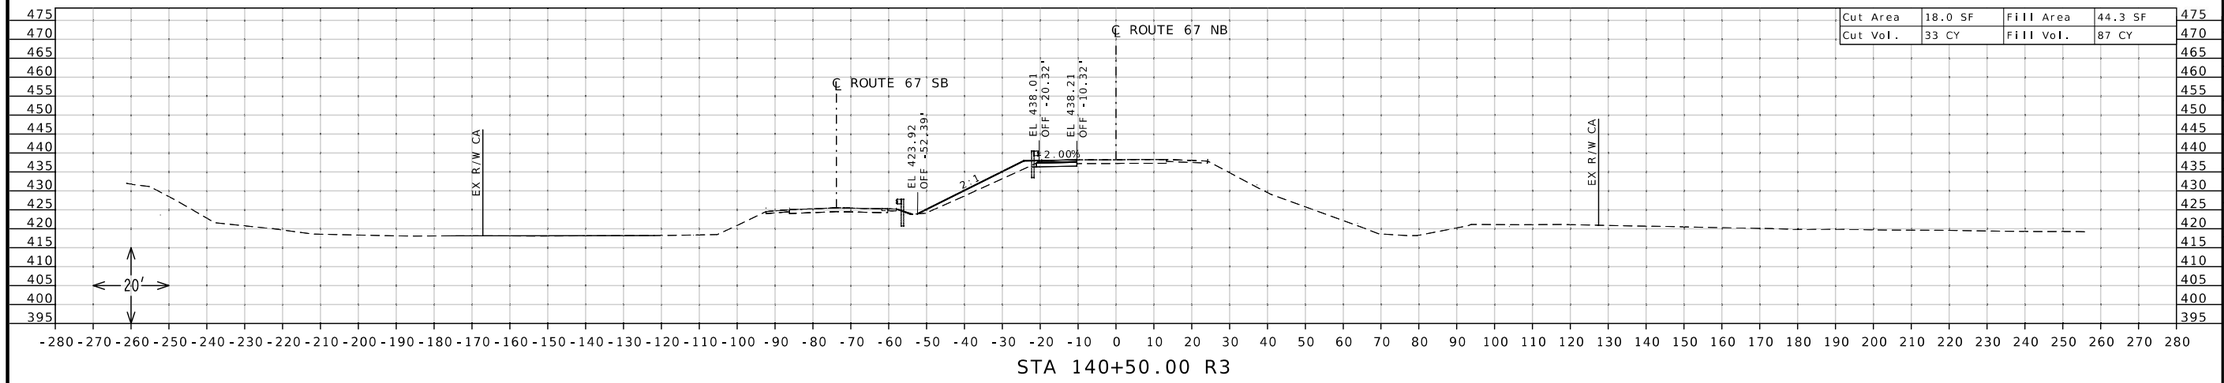

STA 140+50.00 R3

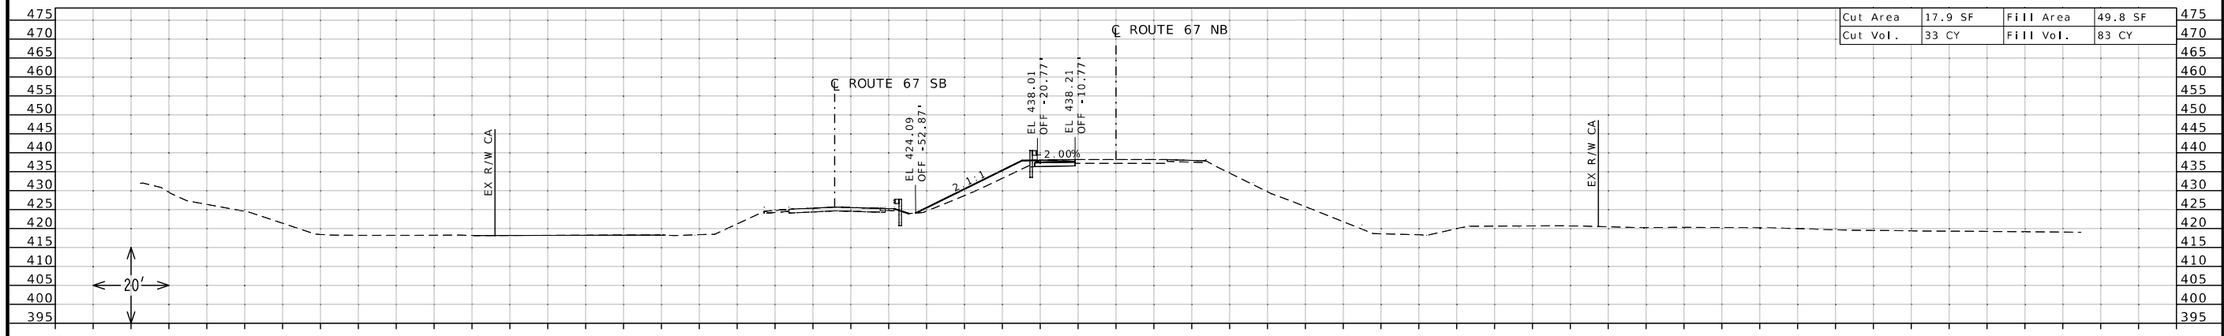

STA 140+00.00 R3

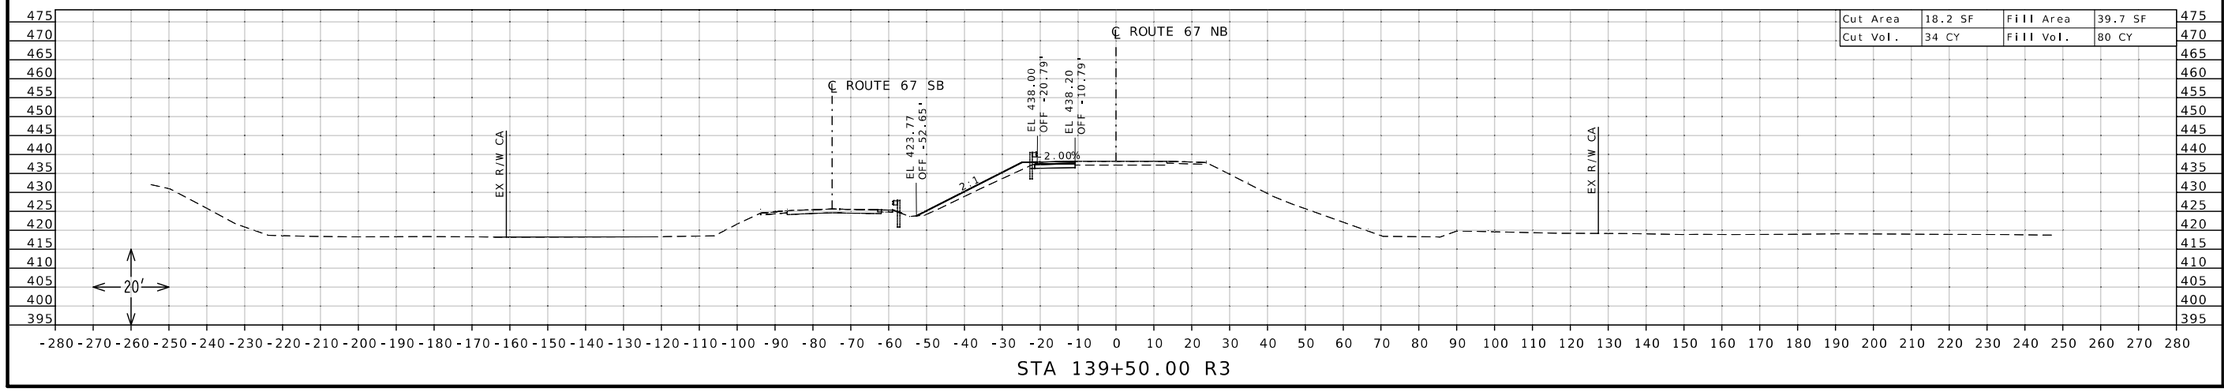

STA 139+50.00 R3

STATE OF MISSOURI
DANIEL WAYNE SAVAGEAU
NUMBER PE-2012018127
PROFESSIONAL ENGINEER
Daniel Savageau
10/04/2025 9:30:39 AM
DANIEL WAYNE SAVAGEAU - CIVIL
MO-PE-2012018127

DATE PREPARED
10/4/2025

ROUTE	STATE
67	MO
DISTRICT	SHEET NO.
SL	83

COUNTY
ST CHARLES

JOB NO.
J6P3636

CONTRACT ID.

PROJECT NO.

BRIDGE NO.


DESCRIPTION

DATE

MISSOURI HIGHWAYS AND TRANSPORTATION COMMISSION

105 WEST CAPITOL
JEFFERSON CITY, MO 65102
1-888-ASK-MODOT (1-888-275-6636)

CROSS SECTION SHEET
ROUTE 67 NORTHBOUND
SHEET 83 OF 86

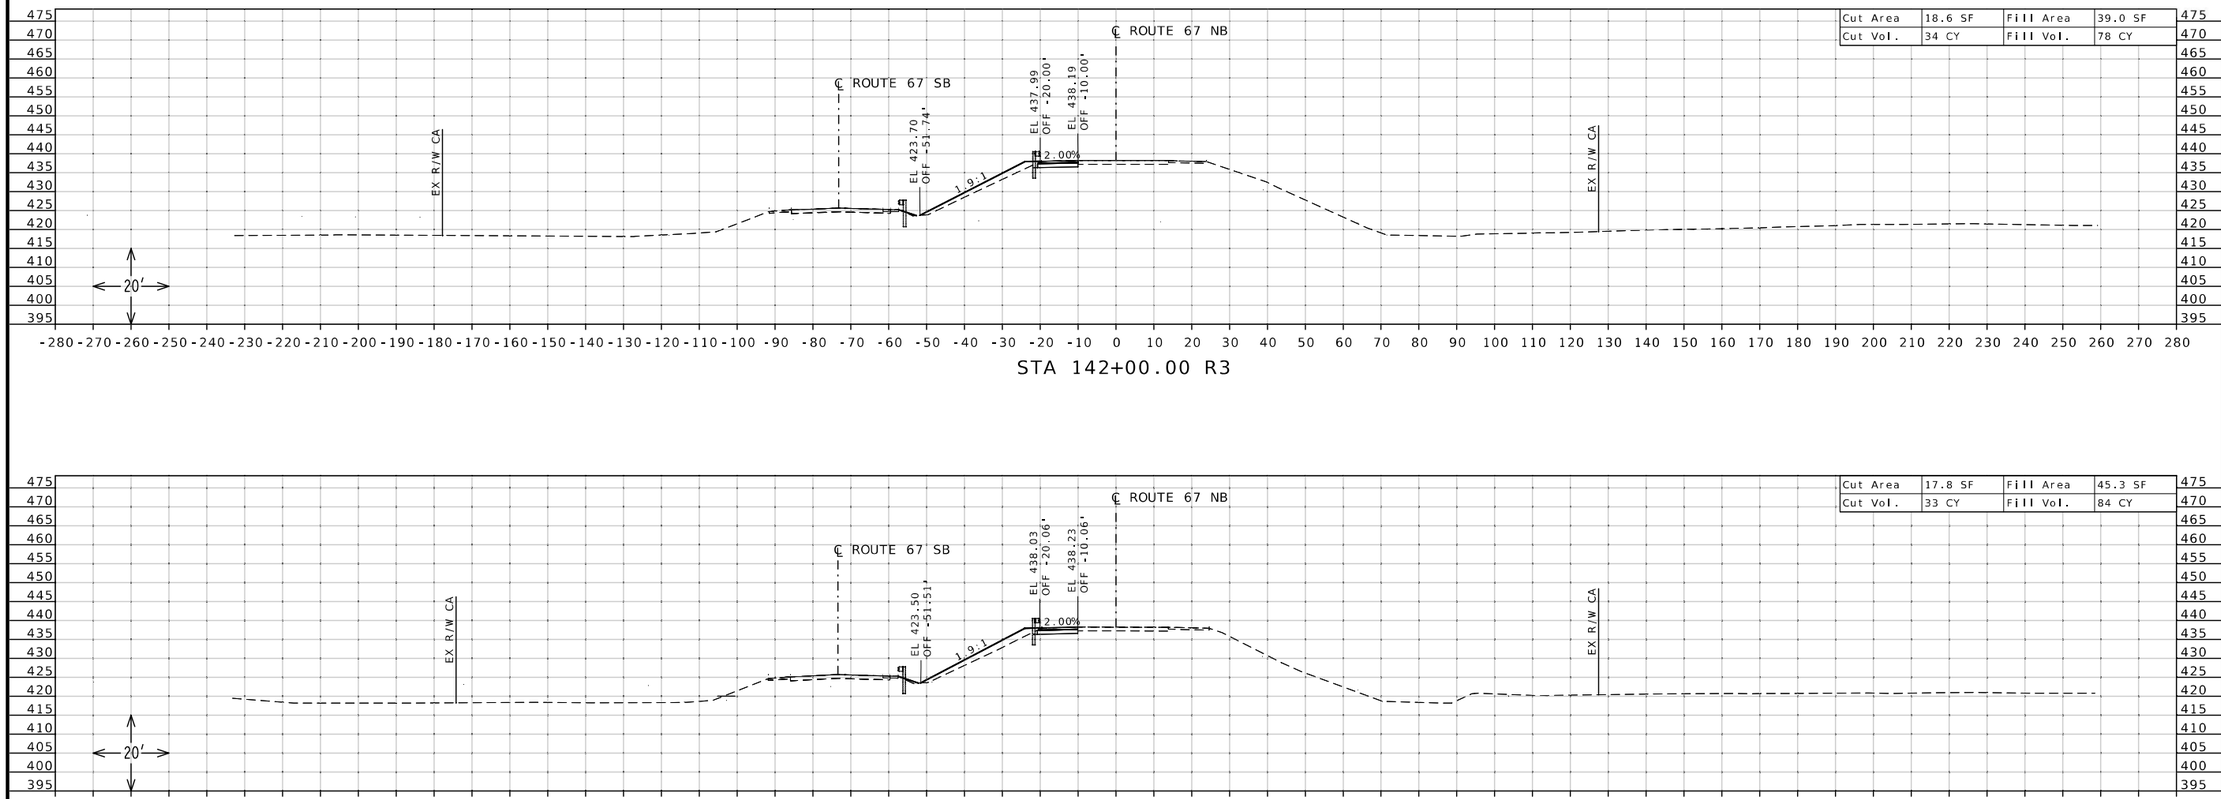

STATE OF MISSOURI
DANIEL WAYNE SAVAGEAU
NUMBER PE-2012018127
PROFESSIONAL ENGINEER
Daniel Savageau
10/04/2025 9:30:59 AM
DANIEL WAYNE SAVAGEAU - CIVIL
MO-PE-2012018127

DATE PREPARED
10/4/2025

ROUTE	STATE
67	MO
DISTRICT	SHEET NO.
SL	84

COUNTY
ST CHARLES

JOB NO.
J6P3636

CONTRACT ID.

PROJECT NO.


BRIDGE NO.

DESCRIPTION


DATE

MISSOURI HIGHWAYS AND TRANSPORTATION COMMISSION
105 WEST CAPITOL
JEFFERSON CITY, MO 65102
1-888-ASK-MODOT (1-888-275-6636)


CROSS SECTION SHEET
ROUTE 67 NORTHBOUND
SHEET 84 OF 86

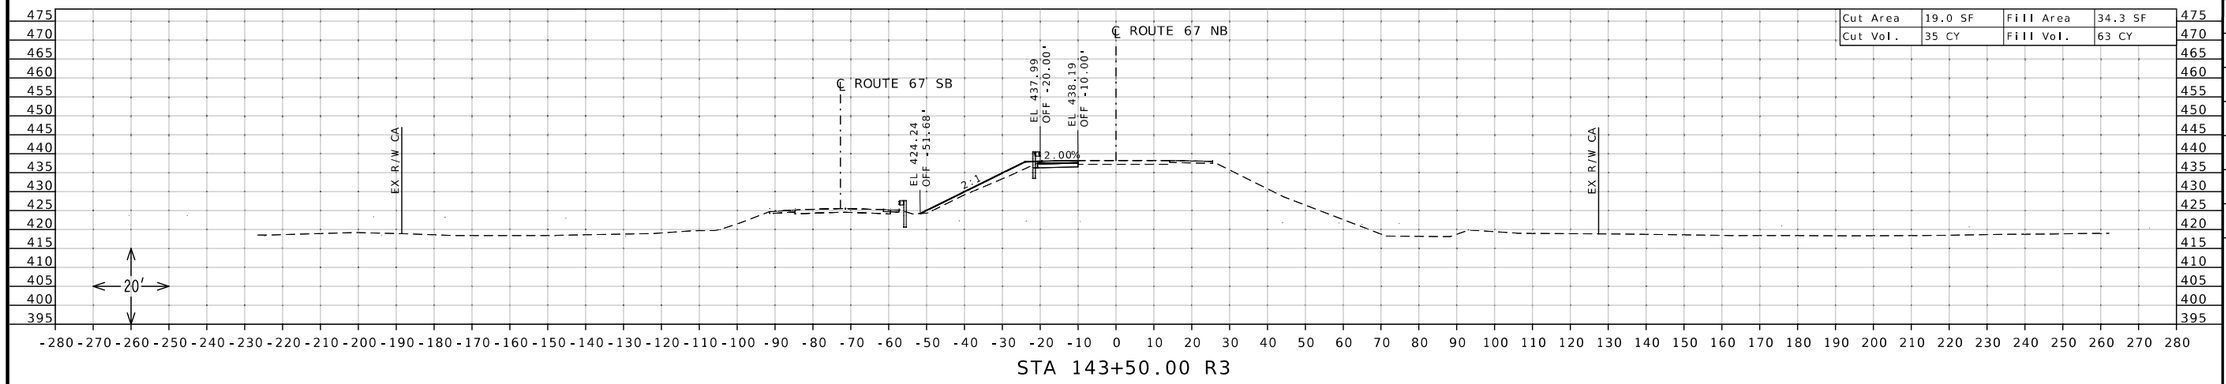

STA 143+50.00 R3

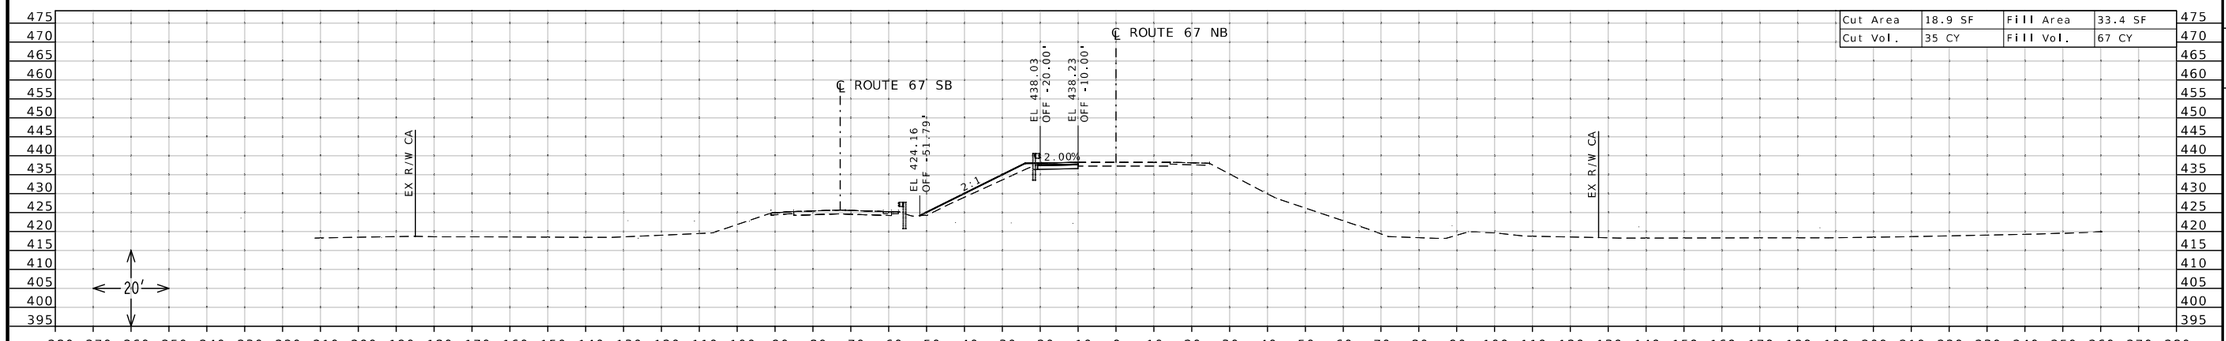

STA 143+00.00 R3

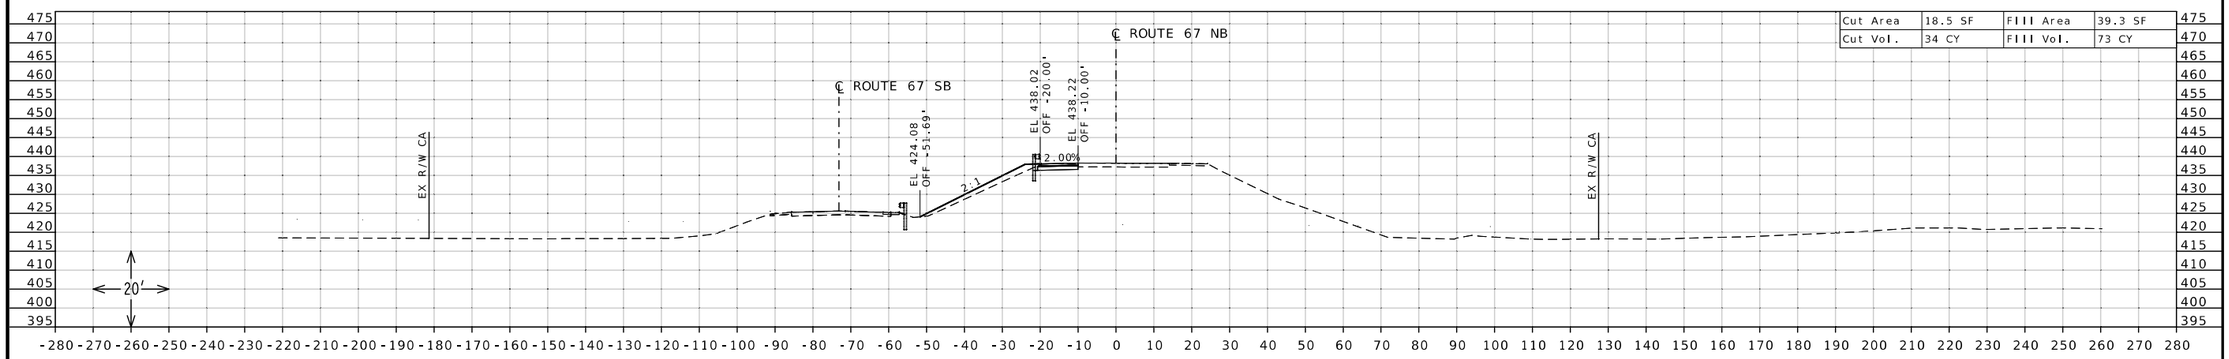

STA 142+50.00 R3

STATE OF MISSOURI
DANIEL WAYNE SAVAGEAU
NUMBER PE-2012018127
PROFESSIONAL ENGINEER

Daniel Savageau

10/04/2025 9:31:13 AM
DANIEL WAYNE SAVAGEAU - CIVIL
MO-PE-2012018127
DATE PREPARED

10/4/2025

ROUTE	STATE
67	MO
DISTRICT	SHEET NO.
SL	85

COUNTY
ST CHARLES

JOB NO.
J6P3636

CONTRACT ID.

PROJECT NO.

BRIDGE NO.


DESCRIPTION

DATE

MISSOURI HIGHWAYS AND TRANSPORTATION COMMISSION

105 WEST CAPITOL
JEFFERSON CITY, MO 65102
1-888-ASK-MODOT (1-888-275-6636)

CROSS SECTION SHEET
ROUTE 67 NORTHBOUND
SHEET 85 OF 86

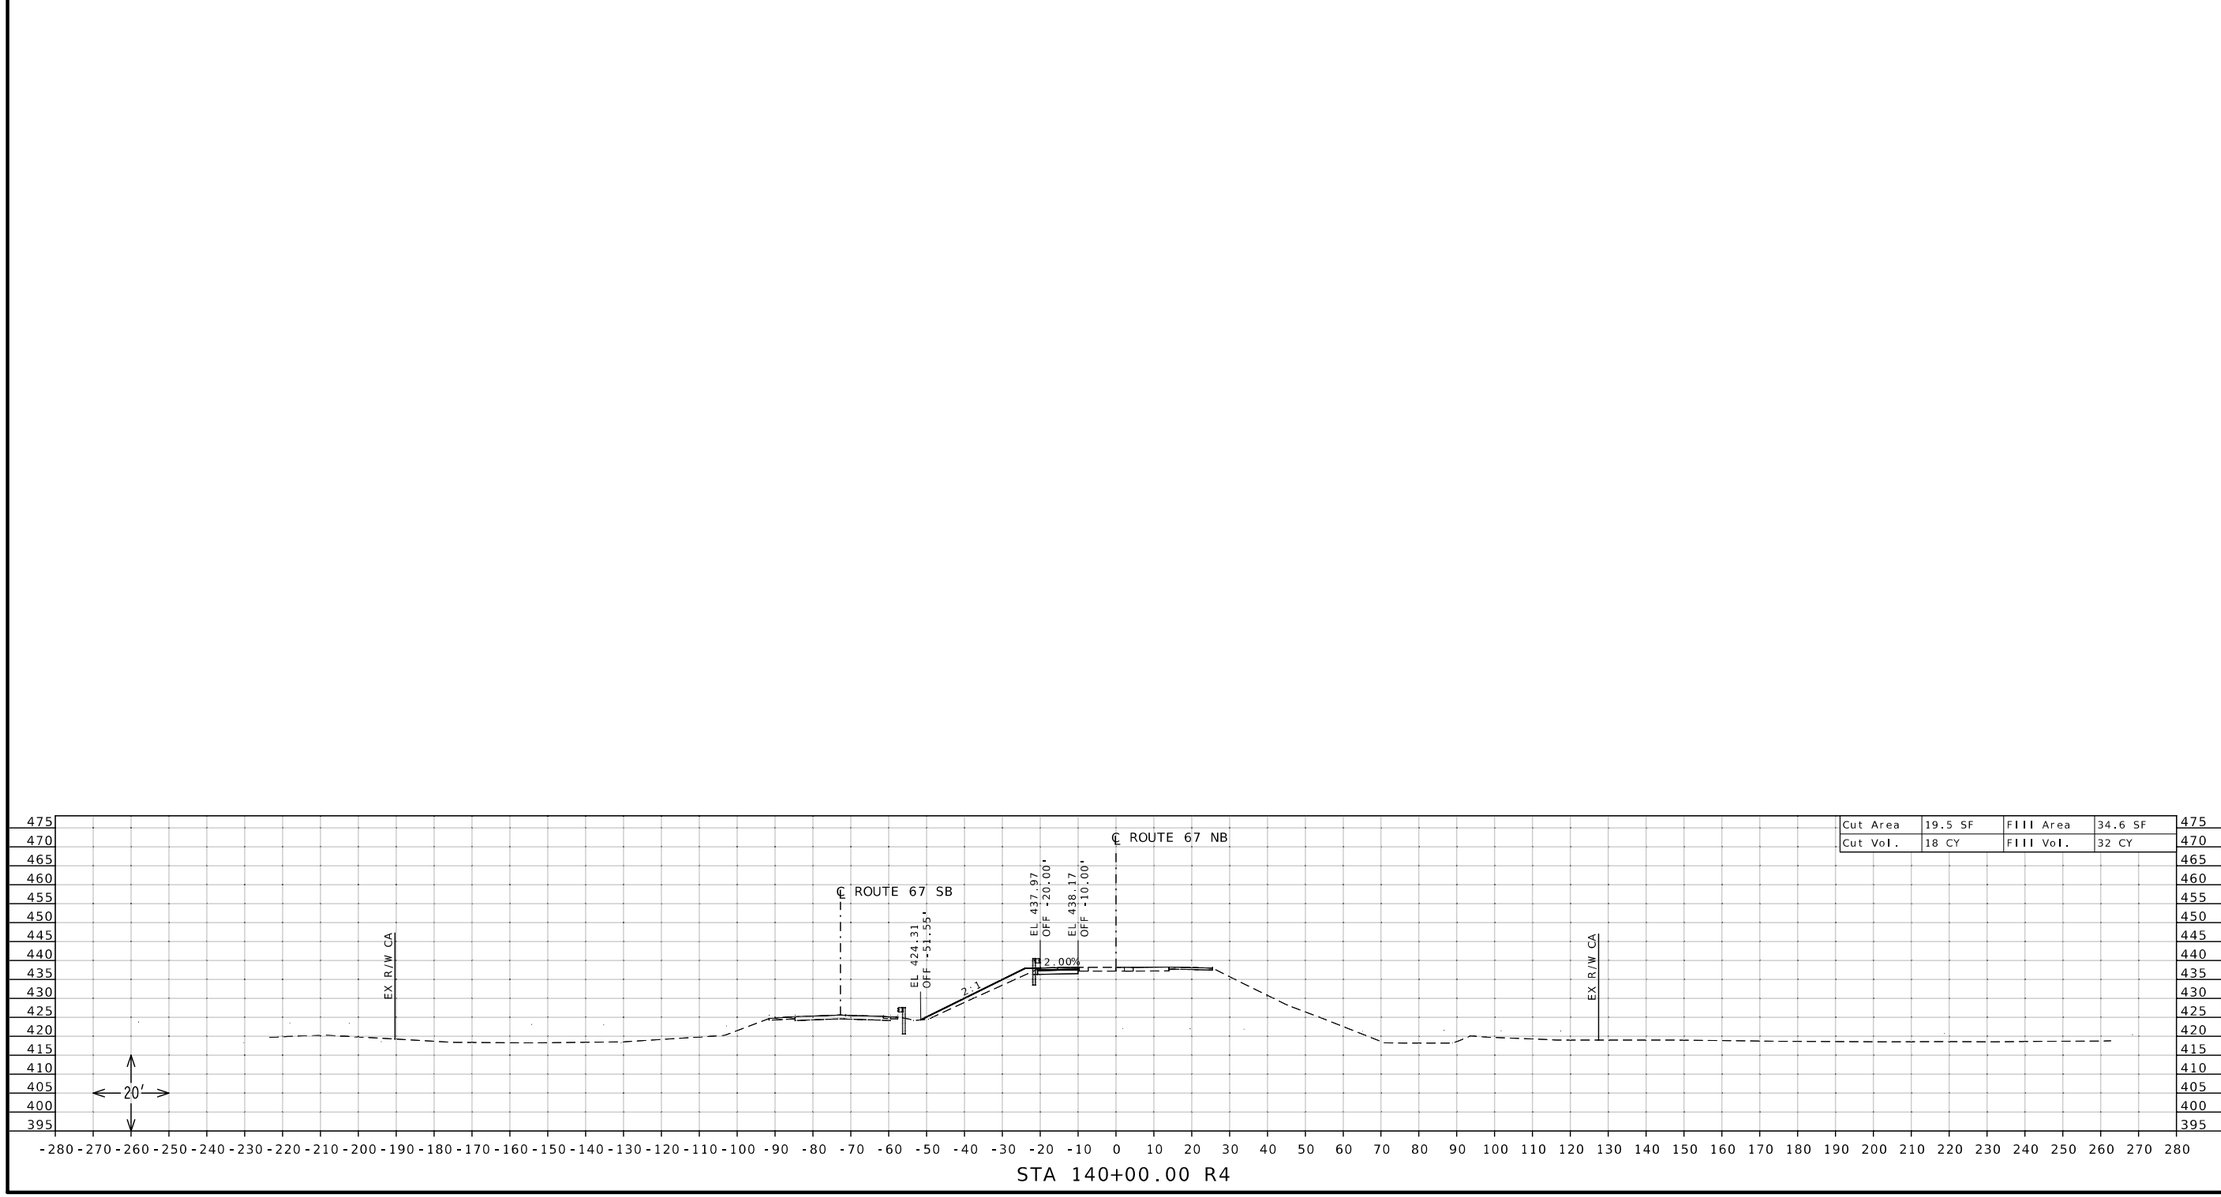

STA 140+00.00 R4

STATE OF MISSOURI
DANIEL WAYNE SAVAGEAU
NUMBER PE-2012018127
PROFESSIONAL ENGINEER

Daniel Savageau

10/04/2025 9:31:35 AM
DANIEL WAYNE SAVAGEAU - CIVIL
MO-PE-2012018127

DATE PREPARED
10/4/2025

ROUTE	STATE
67	MO
DISTRICT	SHEET NO.
SL	86

COUNTY
ST CHARLES

JOB NO.
J6P3636

CONTRACT ID.

PROJECT NO.

BRIDGE NO.


DESCRIPTION	DATE

MISSOURI HIGHWAYS AND TRANSPORTATION COMMISSION


105 WEST CAPITOL
JEFFERSON CITY, MO 65102
1-888-ASK-MODOT (1-888-275-6636)

CROSS SECTION SHEET
ROUTE 67 NORTHBOUND
SHEET 86 OF 86


PAVEMENT DESIGN: 9" PCCP OVER 12" ROCK BASE WITH A2 SHOULDERS DEPICTED ON CROSS SECTIONS

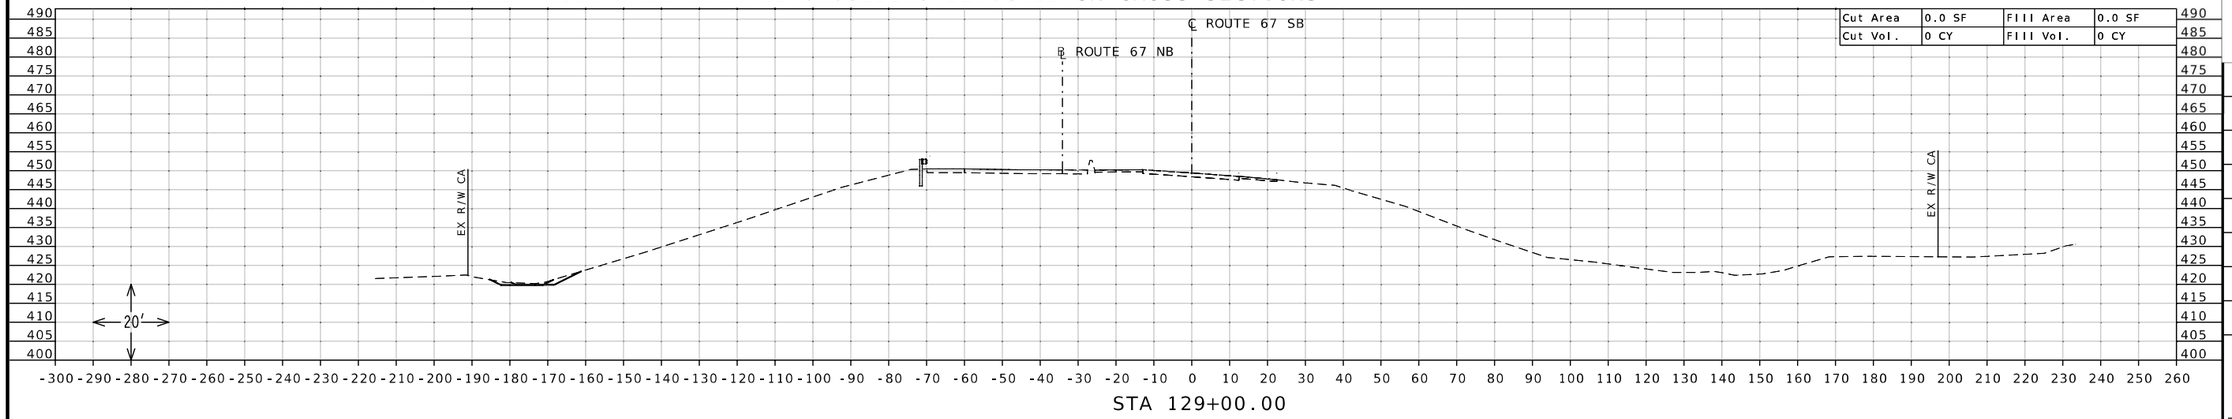

STA 129+00.00

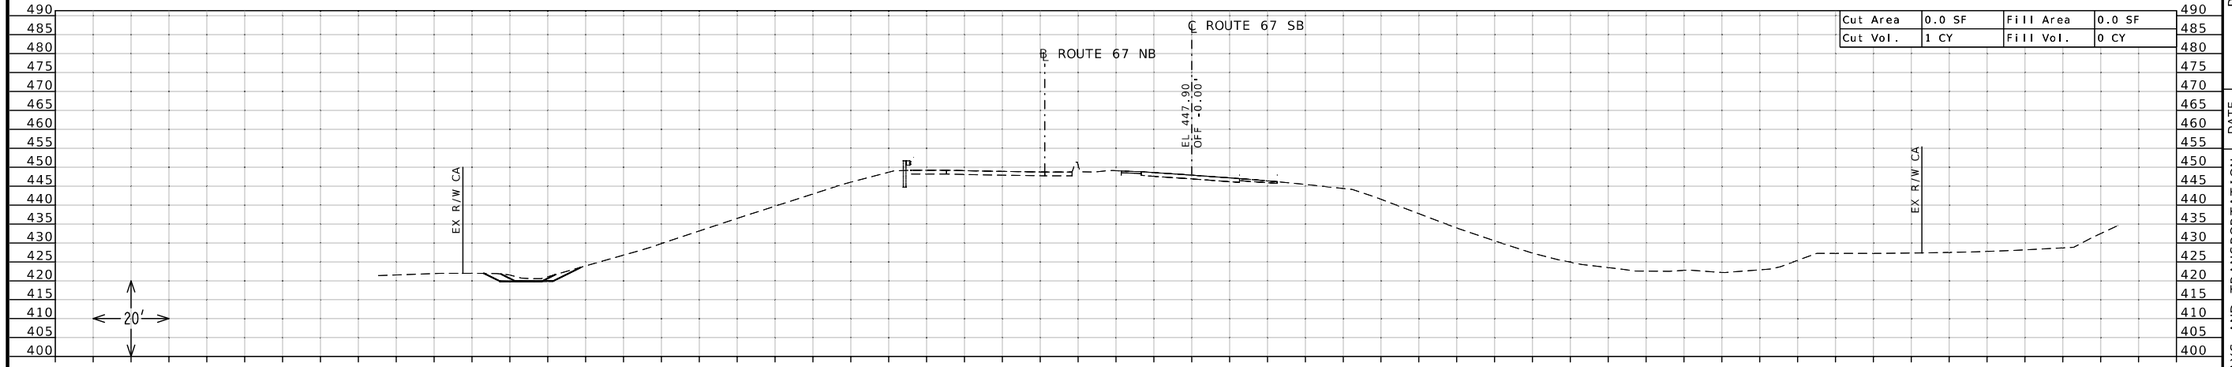

STA 128+50.77

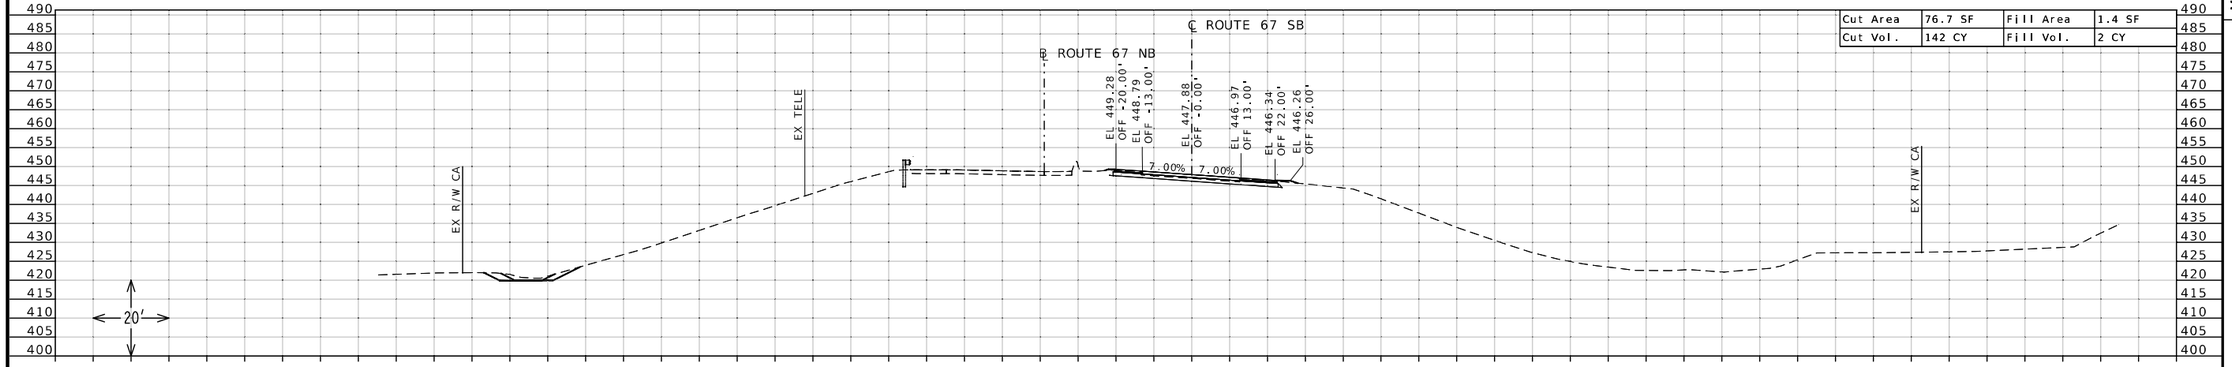

STA 128+50.00

STATE OF MISSOURI
DANIEL WAYNE SAVAGEAU
NUMBER PE-2012018127
PROFESSIONAL ENGINEER

Daniel Savageau
10/04/2025 1:10:55 PM
DANIEL WAYNE SAVAGEAU - CIVIL
MO-PE-2012018127

DATE PREPARED
10/4/2025

ROUTE	STATE
67	MO
DISTRICT	SHEET NO.
SL	87

COUNTY
ST CHARLES

JOB NO.
J6P3636

CONTRACT ID.

PROJECT NO.


BRIDGE NO.


DESCRIPTION	DATE


MISSOURI HIGHWAYS AND TRANSPORTATION COMMISSION

105 WEST CAPITOL
JEFFERSON CITY, MO 65102
1-888-ASK-MODOT (1-888-275-6636)

CROSS SECTION SHEET
ROUTE 67 SOUTHBOUND
SOUTH OF ROUTE 94
SHEET 1 OF 42

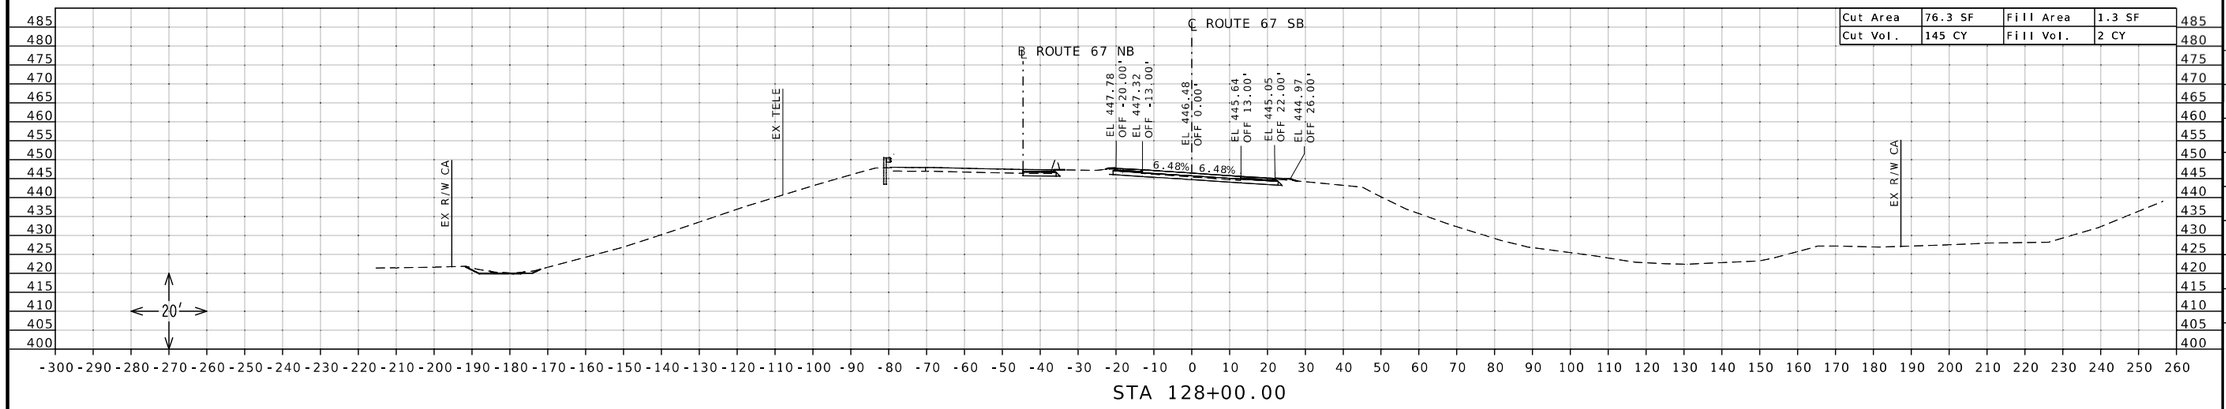

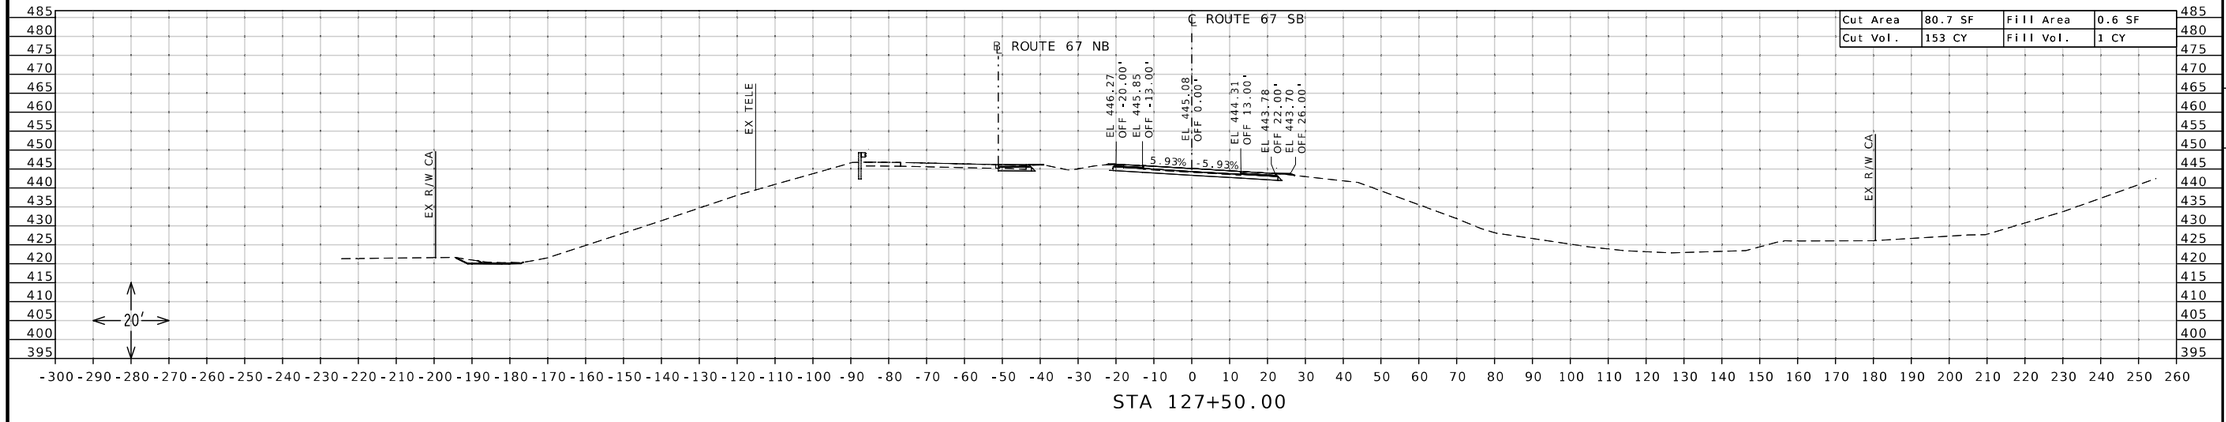

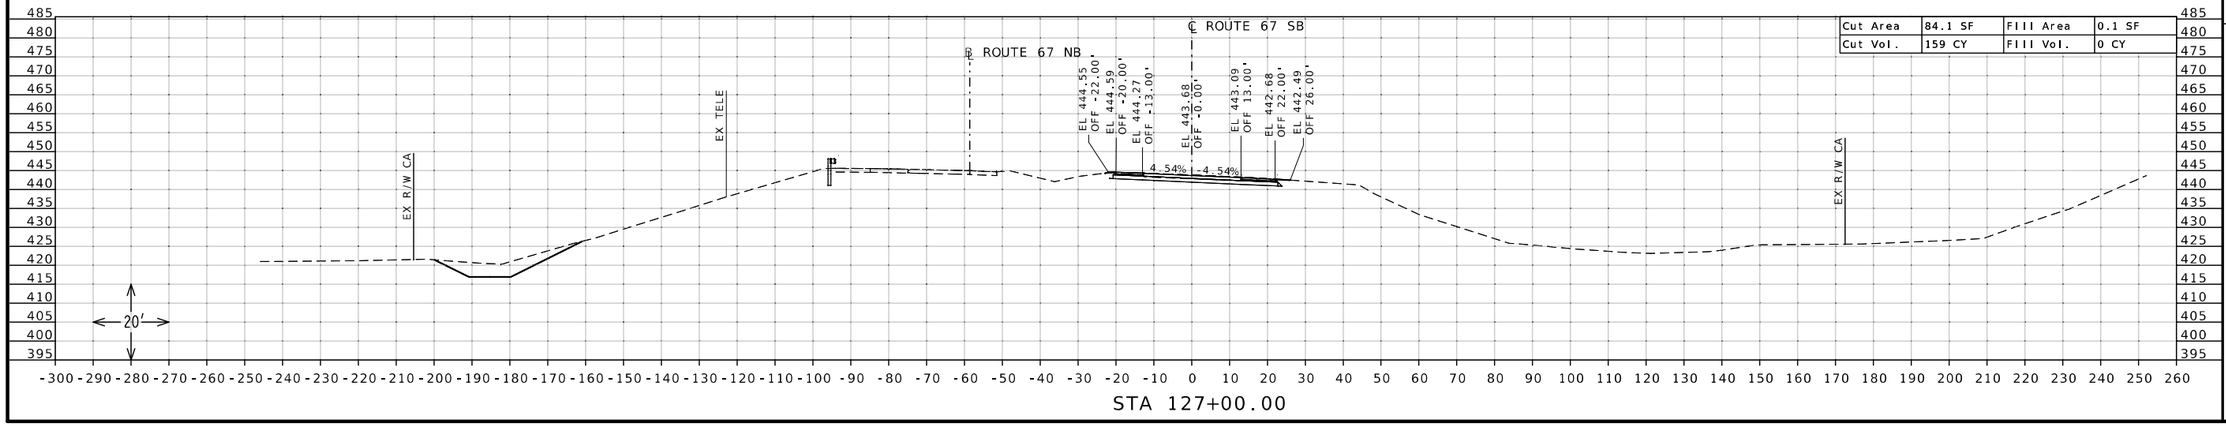

STATE OF MISSOURI
DANIEL WAYNE SAVAGEAU
NUMBER PE-2012018127
PROFESSIONAL ENGINEER

Daniel Savageau
10/04/2025 1:11:13 PM
DANIEL WAYNE SAVAGEAU · CIVIL
MO-PE-2012018127

DATE PREPARED
10/4/2025

ROUTE	STATE
67	MO
DISTRICT	SHEET NO.
SL	88

COUNTY
ST CHARLES

JOB NO.
J6P3636

CONTRACT ID.

PROJECT NO.


BRIDGE NO.

DESCRIPTION	DATE


MISSOURI HIGHWAYS AND TRANSPORTATION COMMISSION

105 WEST CAPITOL
JEFFERSON CITY, MO 65102
1-888-ASK-MODOT (1-888-275-6636)


CROSS SECTION SHEET
ROUTE 67 SOUTHBOUND
SOUTH OF ROUTE 94
SHEET 2 OF 42

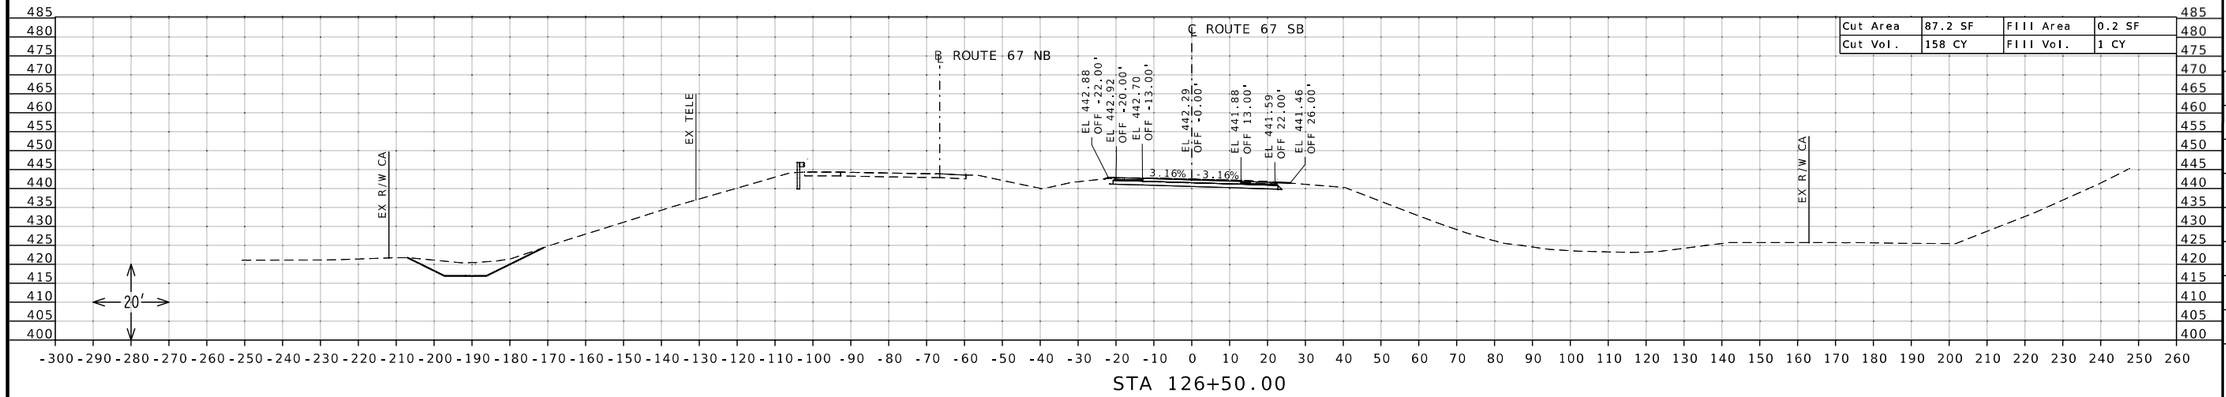

STA 126+50.00

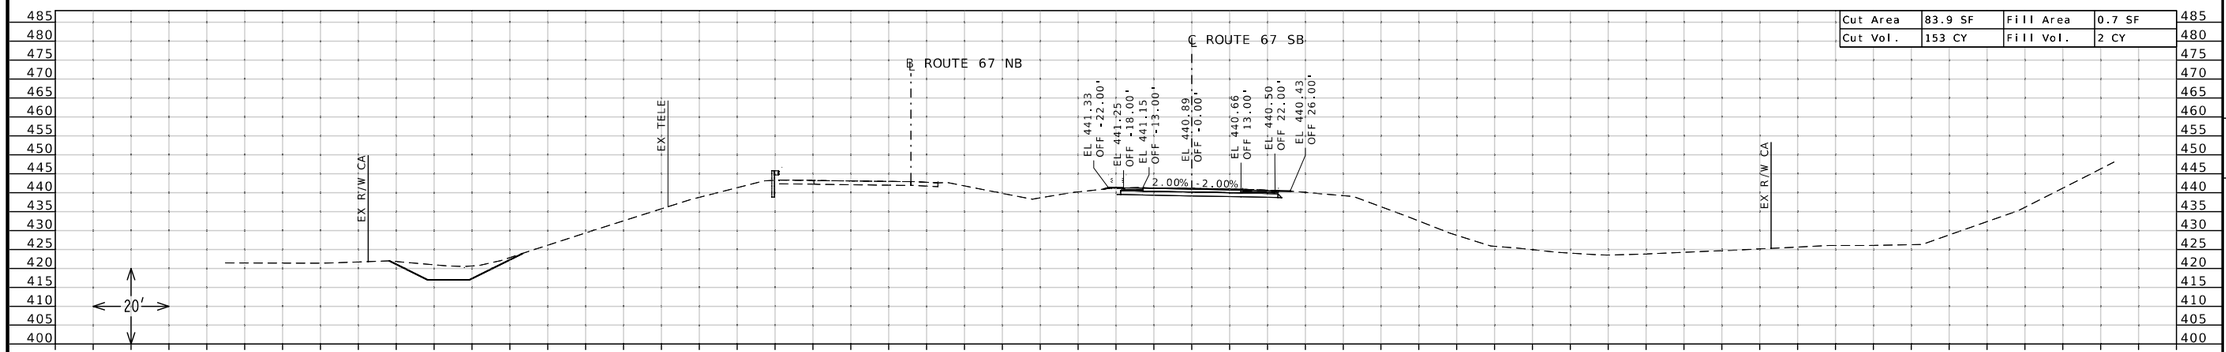

STA 126+00.00

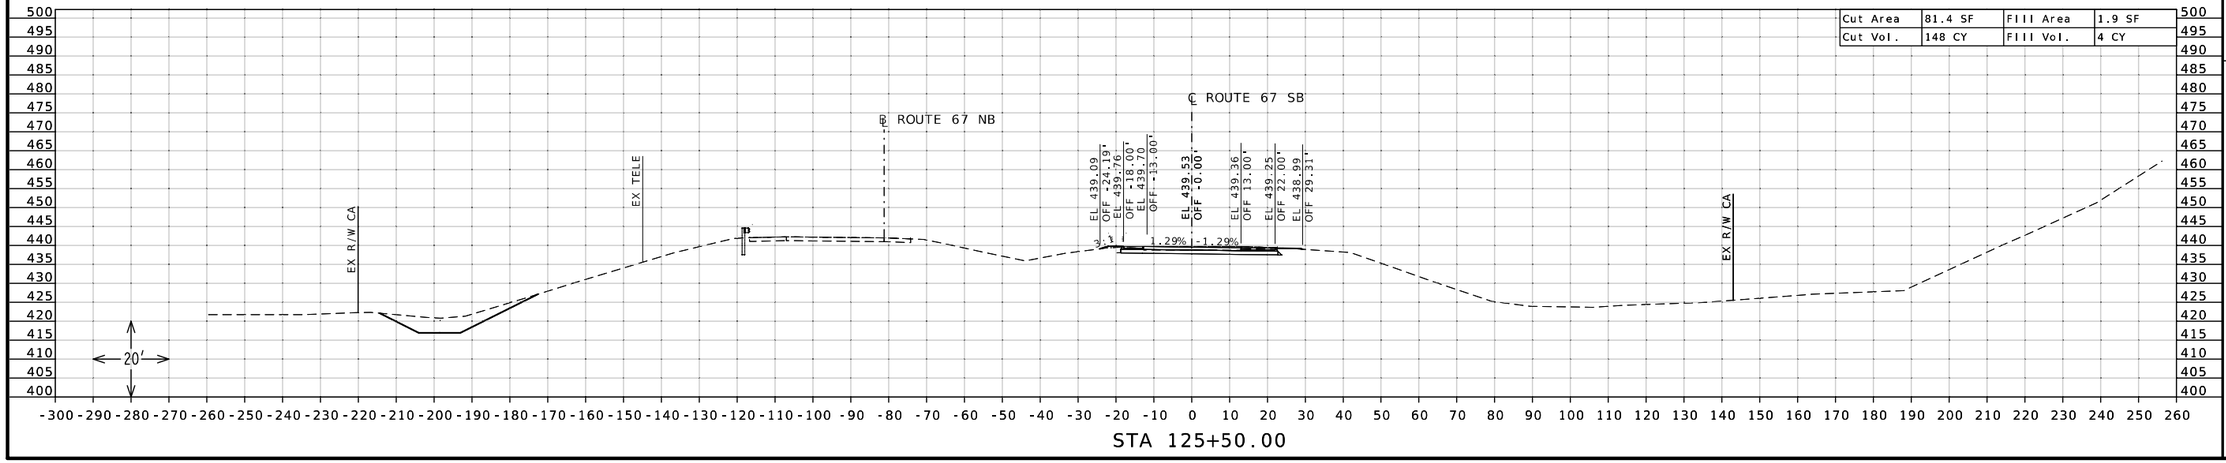

STA 125+50.00

STATE OF MISSOURI
DANIEL WAYNE SAVAGEAU
NUMBER PE-2012018127
PROFESSIONAL ENGINEER

Daniel Savageau
10/04/2025 1:11:36 PM
DANIEL WAYNE SAVAGEAU - CIVIL
MO-PE-2012018127

DATE PREPARED
10/4/2025

ROUTE	STATE
67	MO
DISTRICT	SHEET NO.
SL	89

COUNTY
ST CHARLES

JOB NO.
J6P3636

CONTRACT ID.

PROJECT NO.

BRIDGE NO.


DESCRIPTION	DATE

MISSOURI HIGHWAYS AND TRANSPORTATION COMMISSION

105 WEST CAPITOL
JEFFERSON CITY, MO 65102
1-888-ASK-MODOT (1-888-275-6636)

MoDOT

CROSS SECTION SHEET
ROUTE 67 SOUTHBOUND
SHEET 3 OF 61

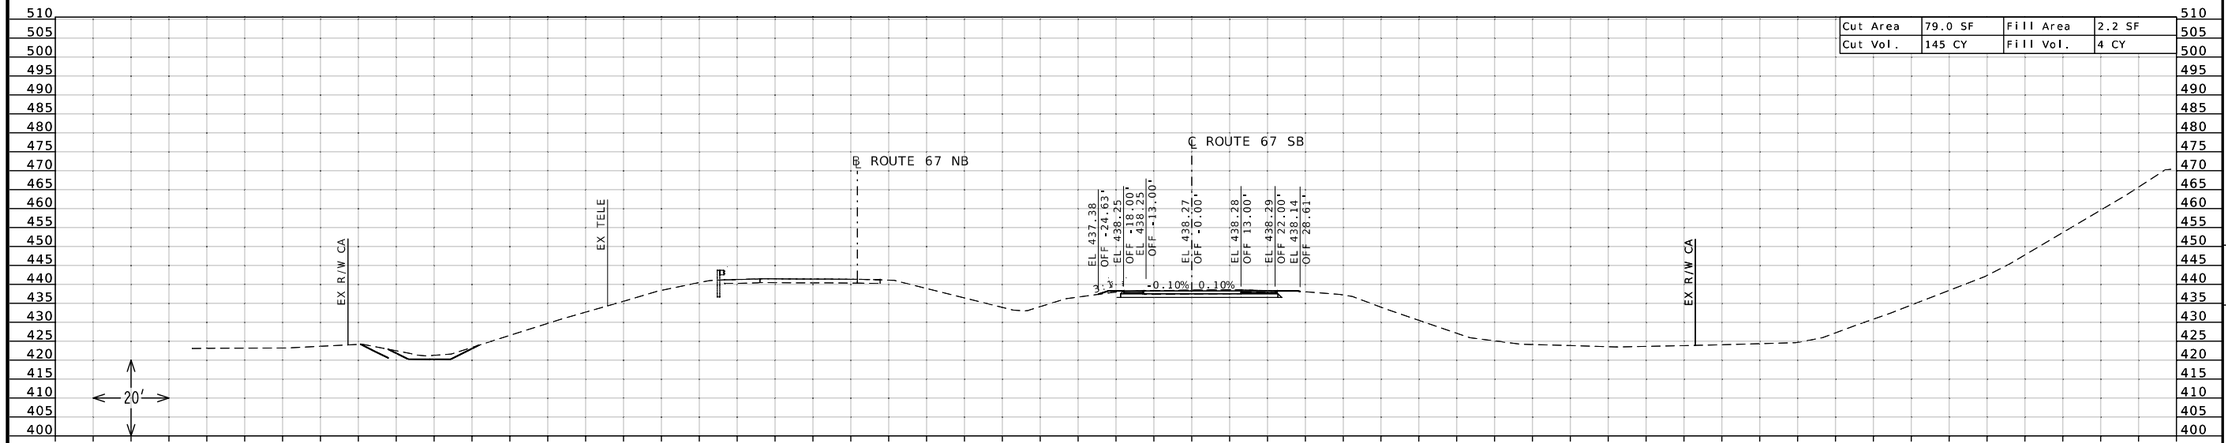

DANIEL WAYNE SAVAGEAU
NUMBER PE-2012018127
PROFESSIONAL ENGINEER
STATE OF MISSOURI

Daniel Savageau

10/04/2025 1:11:56 PM
DANIEL WAYNE SAVAGEAU - CIVIL
MO-PE-2012018127
DATE PREPARED

10/4/2025

ROUTE	STATE
67	MO
DISTRICT	SHEET NO.
SL	90

COUNTY
ST CHARLES

JOB NO.
J6P3636

CONTRACT ID.

PROJECT NO.

BRIDGE NO.


DESCRIPTION	DATE

MISSOURI HIGHWAYS AND TRANSPORTATION COMMISSION

105 WEST CAPITOL
JEFFERSON CITY, MO 65102
1-888-ASK-MODOT (1-888-275-6636)

MoDOT

CROSS SECTION SHEET
ROUTE 67 SOUTHBOUND
SOUTH OF ROUTE 94
SHEET 4 OF 42

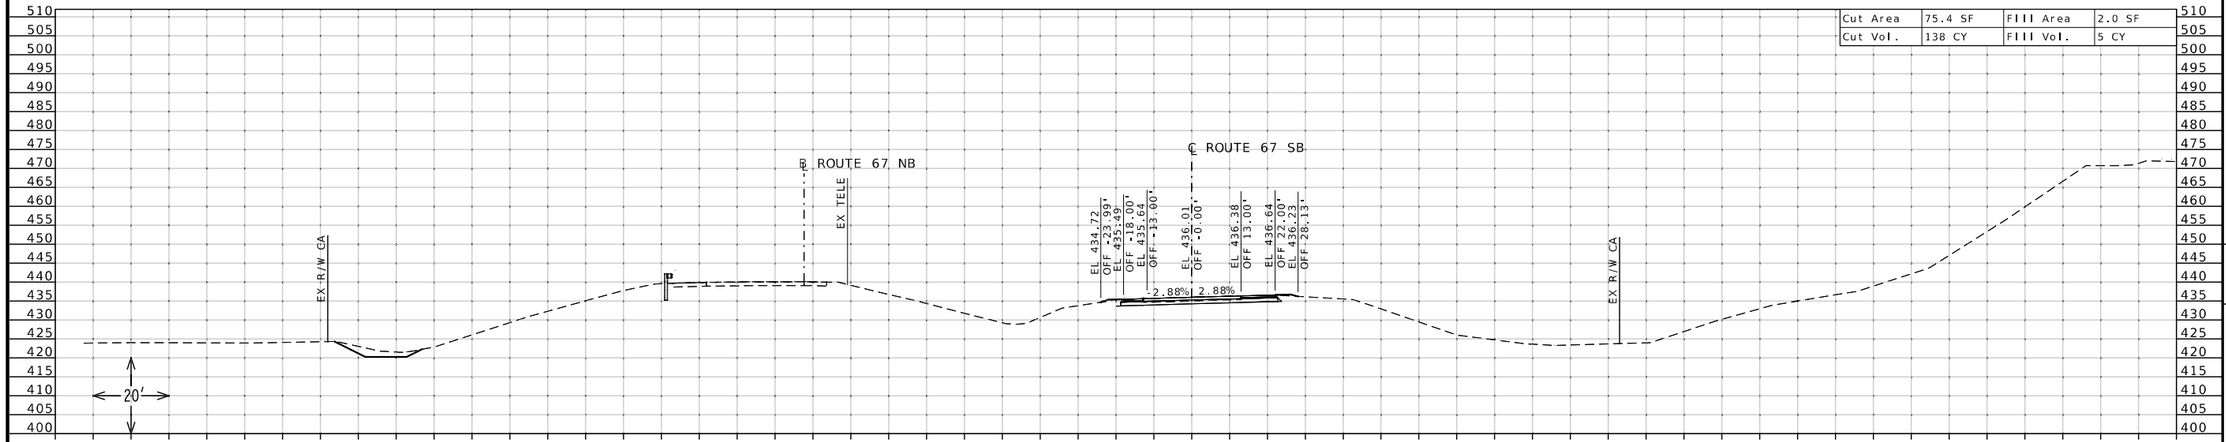

STATE OF MISSOURI
DANIEL WAYNE SAVAGEAU
NUMBER PE-2012018127
PROFESSIONAL ENGINEER

Daniel Savageau

10/04/2025 1:12:17 PM
DANIEL WAYNE SAVAGEAU · CIVIL
MO-PE-2012018127
DATE PREPARED

10/4/2025

ROUTE	STATE
67	MO
DISTRICT	SHEET NO.
SL	91

COUNTY
ST CHARLES

JOB NO.
J6P3636

CONTRACT ID.

PROJECT NO.

BRIDGE NO.


DESCRIPTION	DATE


MISSOURI HIGHWAYS AND TRANSPORTATION COMMISSION

105 WEST CAPITOL
JEFFERSON CITY, MO 65102
1-888-ASK-MODOT (1-888-275-6636)

MoDOT

CROSS SECTION SHEET
ROUTE 67 SOUTHBOUND
SOUTH OF ROUTE 94
SHEET 5 OF 42

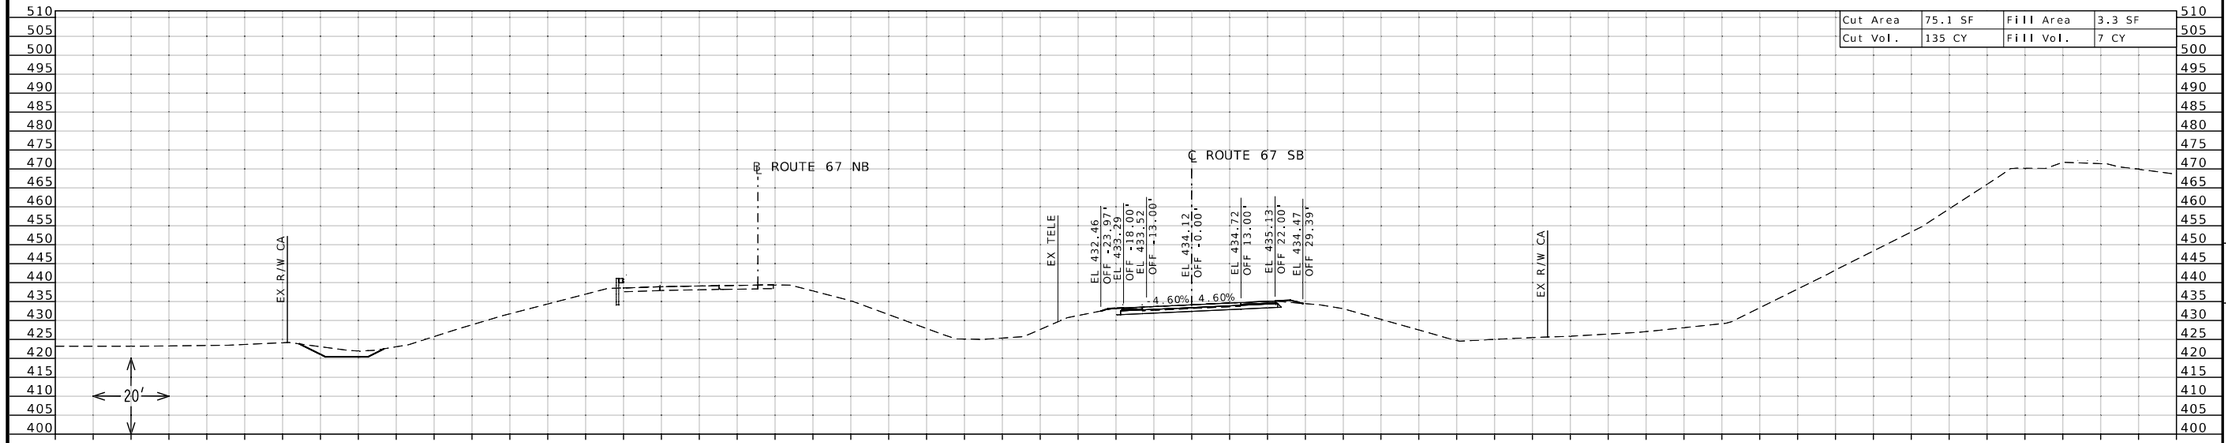

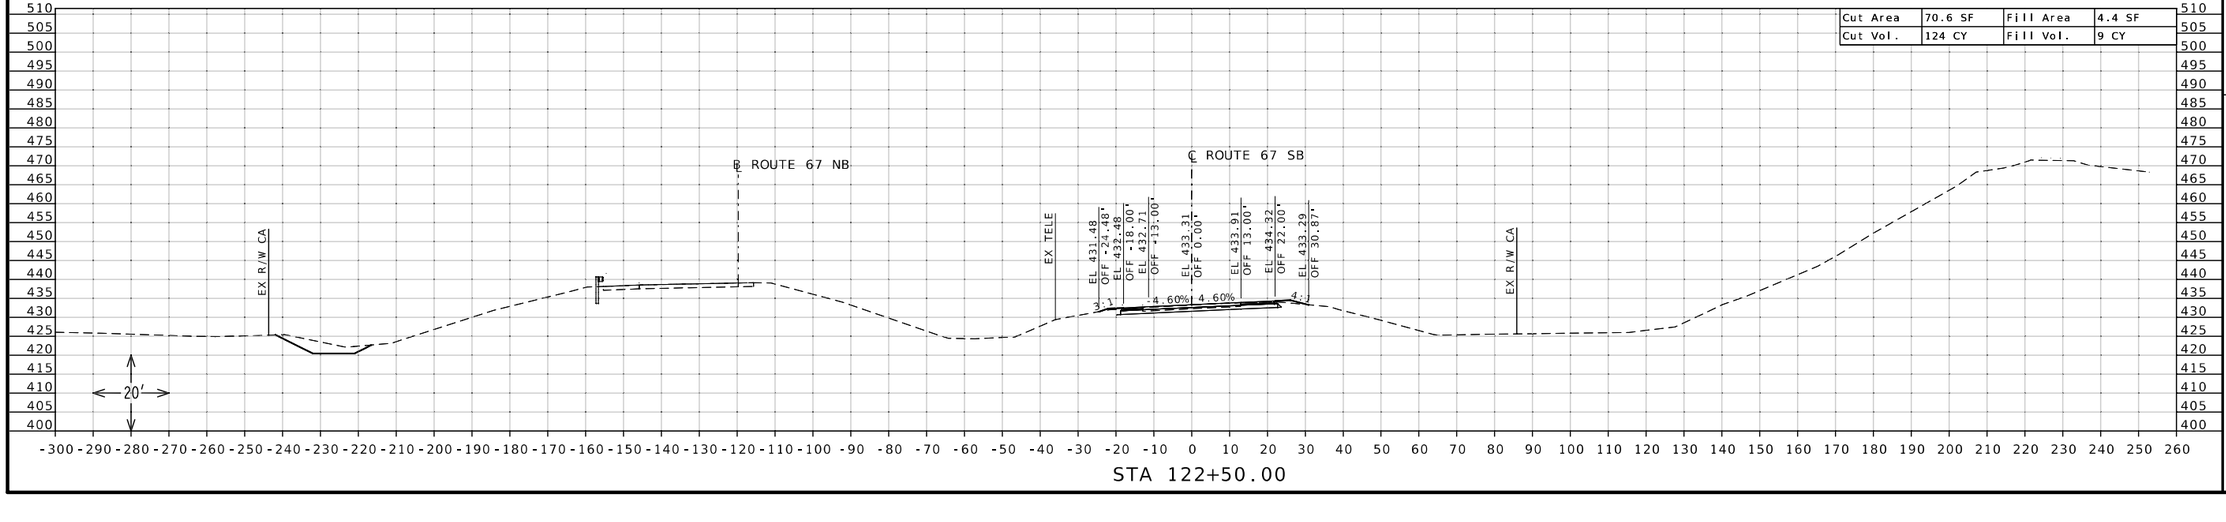

STATE OF MISSOURI
DANIEL WAYNE SAVAGEAU
NUMBER PE-2012018127
PROFESSIONAL ENGINEER

Daniel Savageau

10/04/2025 1:12:36 PM
DANIEL WAYNE SAVAGEAU - CIVIL
MO-PE-2012018127

DATE PREPARED
10/4/2025

ROUTE	STATE
67	MO
DISTRICT	SHEET NO.
SL	92

COUNTY
ST CHARLES

JOB NO.
J6P3636

CONTRACT ID.

PROJECT NO.


BRIDGE NO.


DESCRIPTION | DATE

MISSOURI HIGHWAYS AND TRANSPORTATION COMMISSION

105 WEST CAPITOL
JEFFERSON CITY, MO 65102
1-888-ASK-MODOT (1-888-275-6636)

CROSS SECTION SHEET
ROUTE 67 SOUTHBOUND
SOUTH OF ROUTE 94
SHEET 6 OF 42

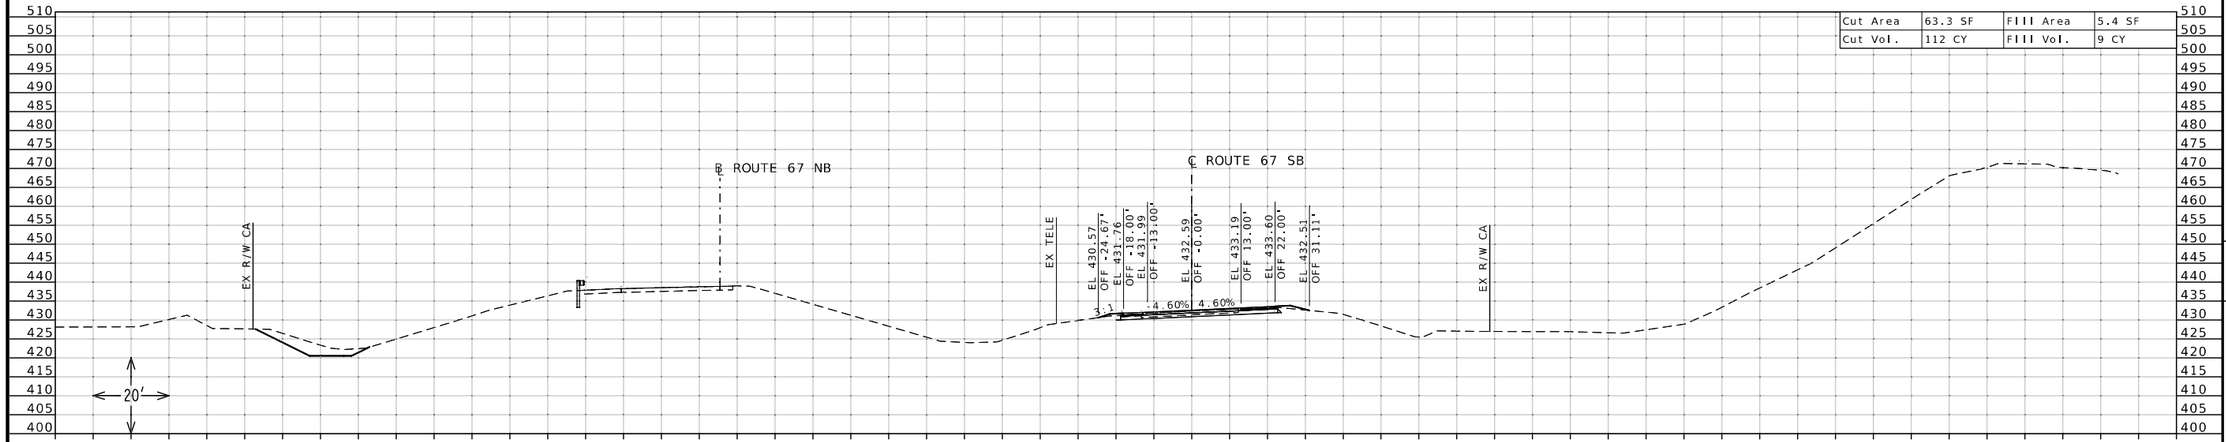

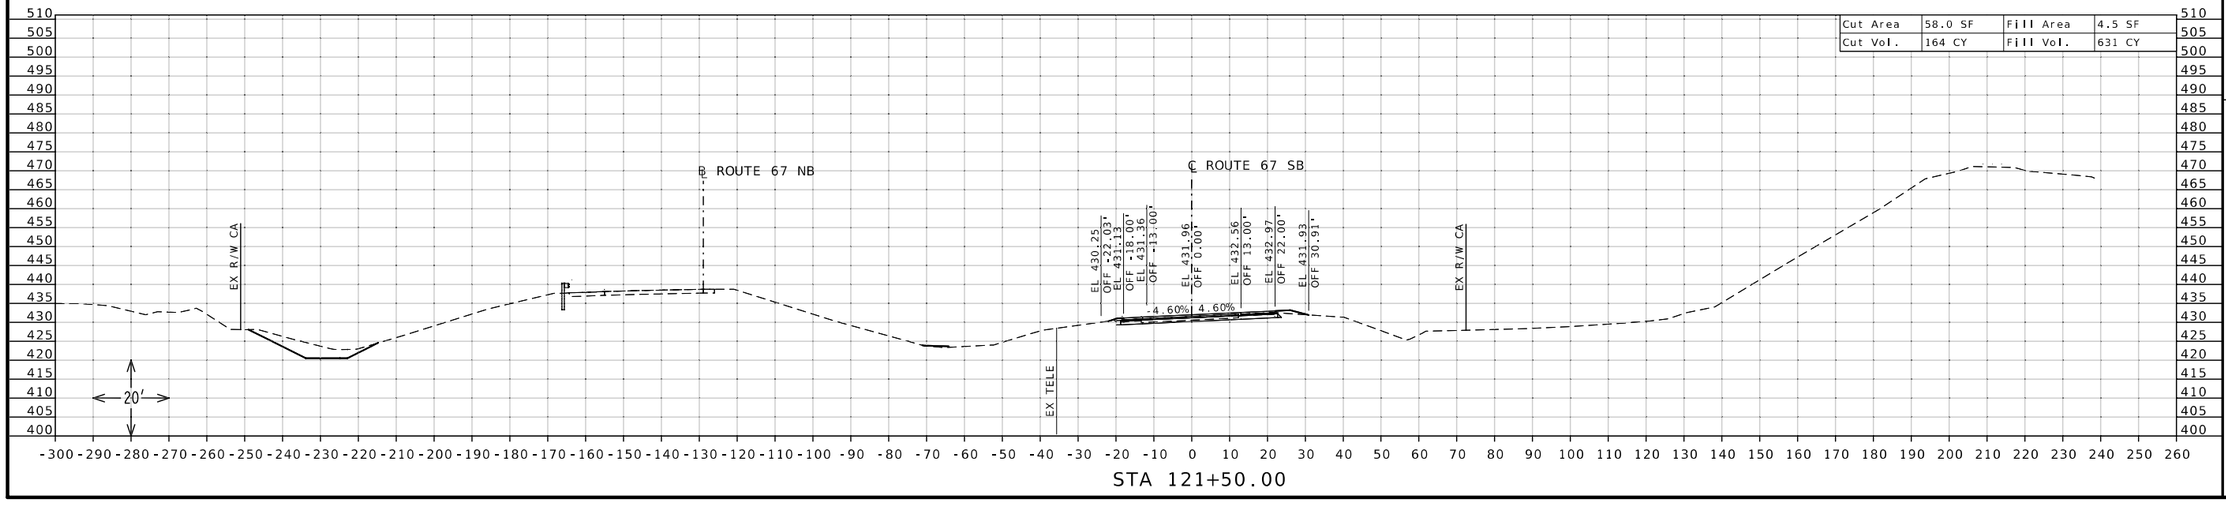

STATE OF MISSOURI
DANIEL WAYNE SAVAGEAU
NUMBER PE-2012018127
PROFESSIONAL ENGINEER
Daniel Savageau
10/04/2025 1:12:54 PM
DANIEL WAYNE SAVAGEAU - CIVIL
MO-PE-2012018127

DATE PREPARED
10/4/2025

ROUTE	STATE
67	MO
DISTRICT	SHEET NO.
SL	93

COUNTY
ST CHARLES

JOB NO.
J6P3636

CONTRACT ID.


PROJECT NO.


BRIDGE NO.

DESCRIPTION	DATE

MISSOURI HIGHWAYS AND TRANSPORTATION COMMISSION
105 WEST CAPITOL
JEFFERSON CITY, MO 65102
1-888-ASK-MODOT (1-888-275-6636)

CROSS SECTION SHEET
ROUTE 67 SOUTHBOUND
SOUTH OF ROUTE 94
SHEET 7 OF 42

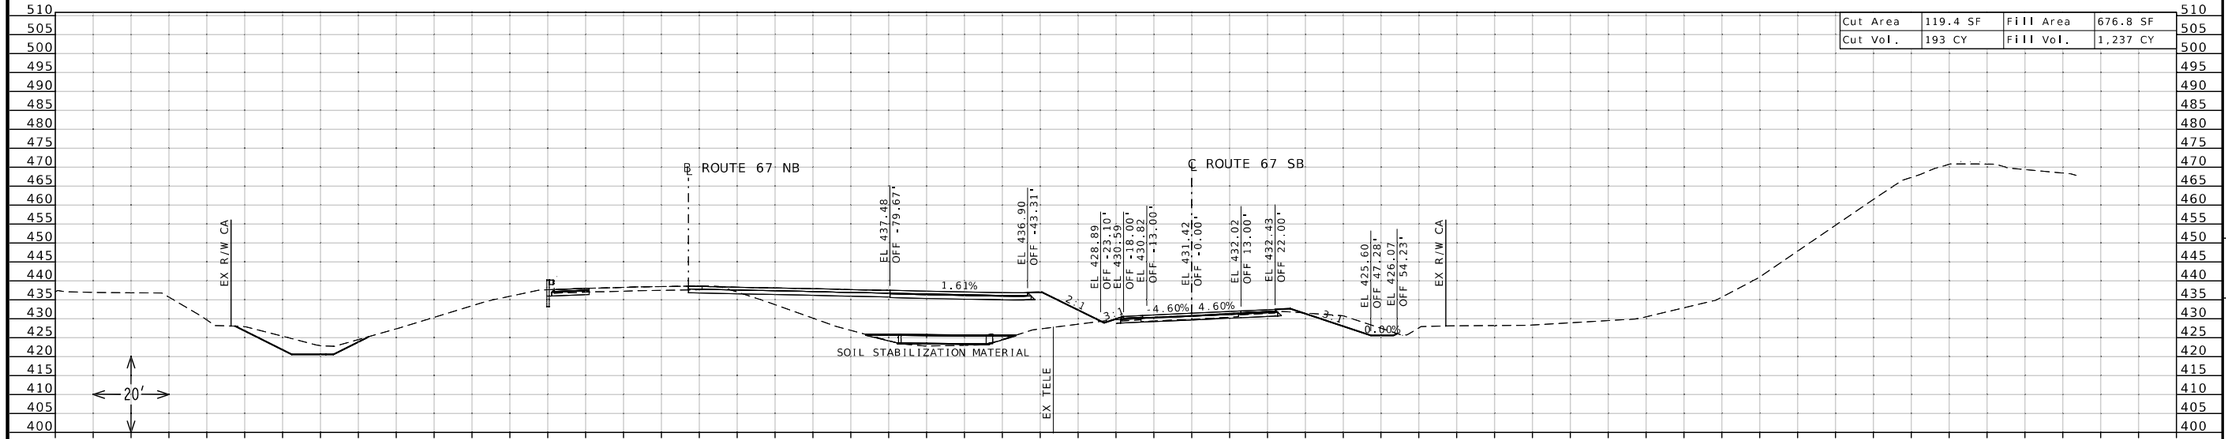

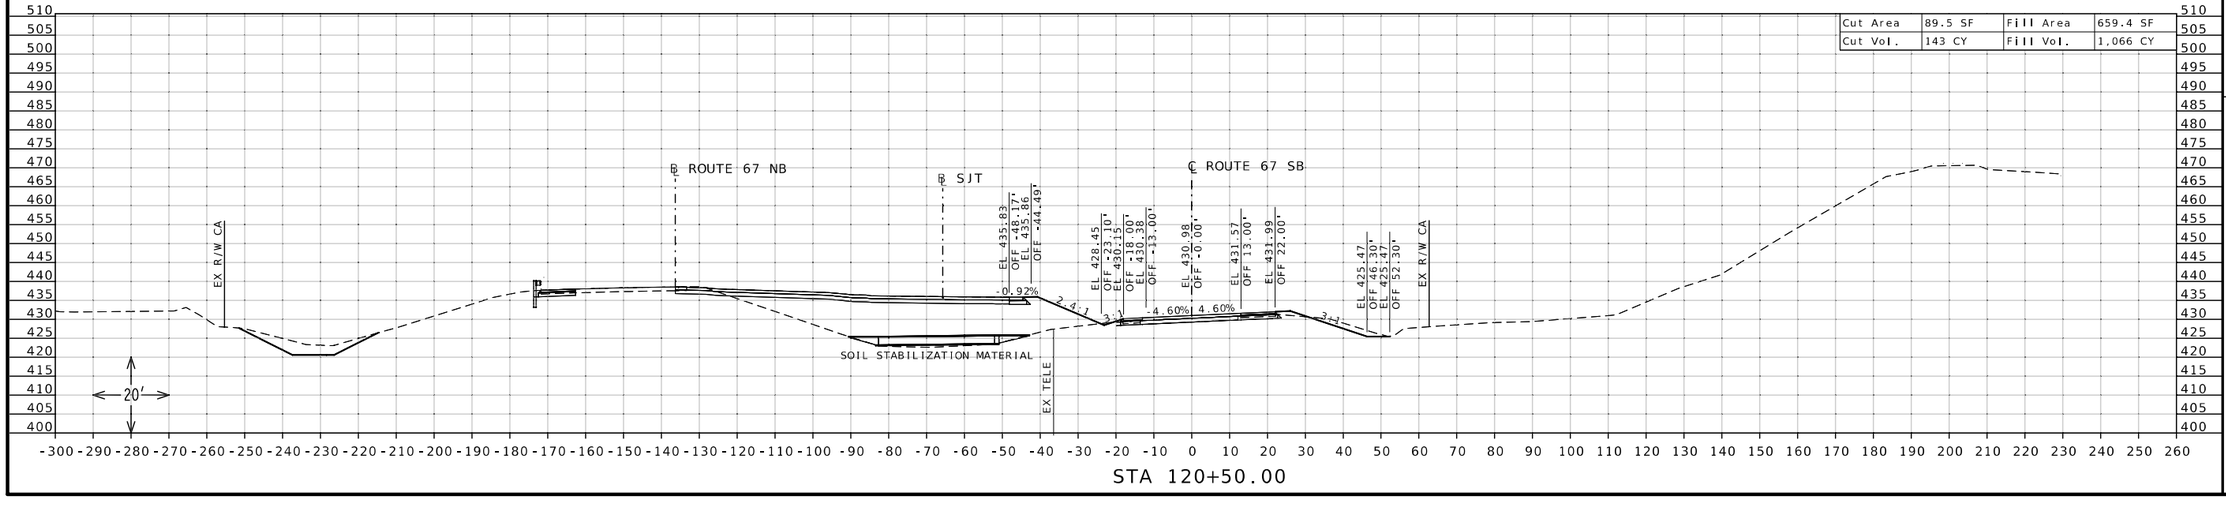

STATE OF MISSOURI
DANIEL WAYNE SAVAGEAU
NUMBER PE-2012018127
PROFESSIONAL ENGINEER
Daniel Savageau
10/04/2025 1:13:12 PM
DANIEL WAYNE SAVAGEAU - CIVIL
MO-PE-2012018127

DATE PREPARED
10/4/2025

ROUTE	STATE
67	MO
DISTRICT	SHEET NO.
SL	94

COUNTY
ST CHARLES

JOB NO.
J6P3636

CONTRACT ID.


PROJECT NO.

BRIDGE NO.


DESCRIPTION	DATE

MISSOURI HIGHWAYS AND TRANSPORTATION COMMISSION
105 WEST CAPITOL
JEFFERSON CITY, MO 65102
1-888-ASK-MODOT (1-888-275-6636)

CROSS SECTION SHEET
ROUTE 67 SOUTHBOUND
SOUTH OF ROUTE 94
SHEET 8 OF 42

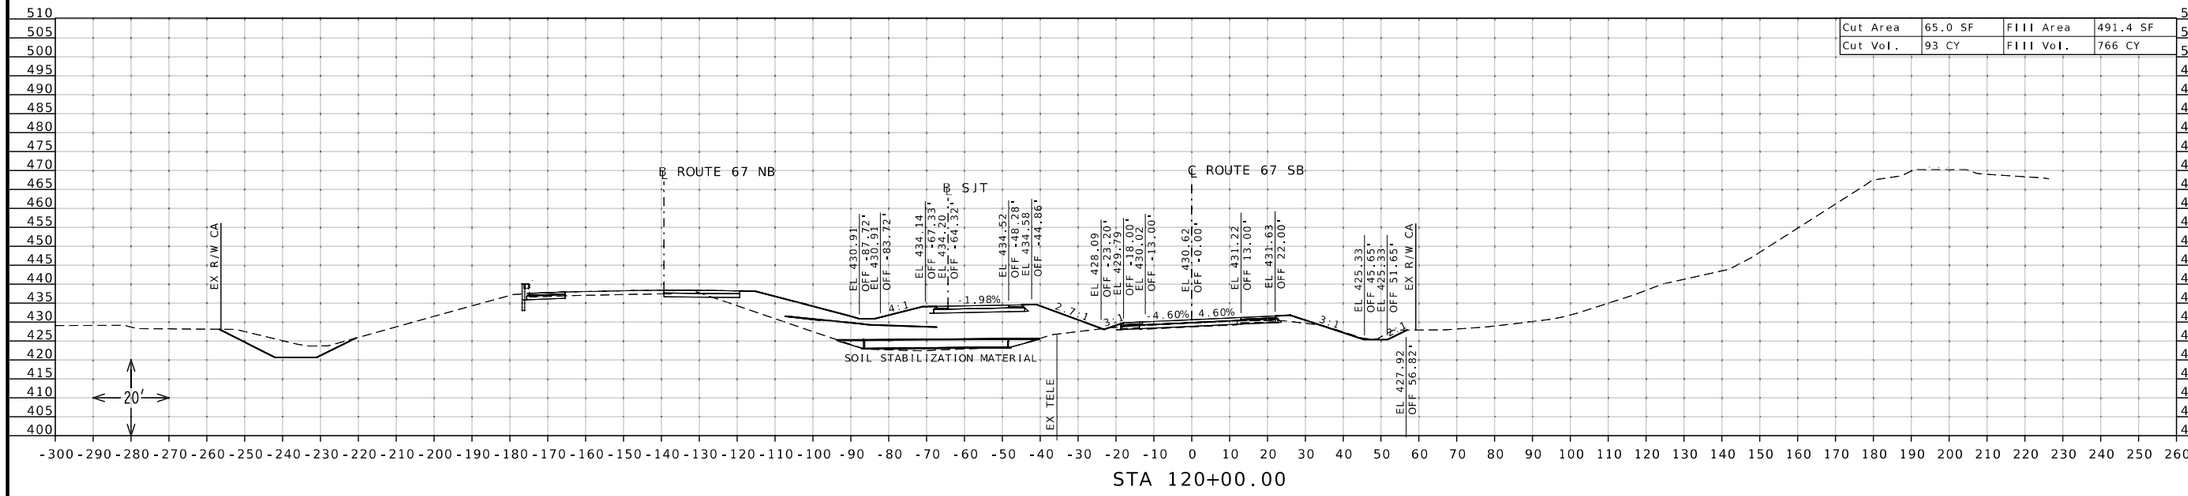

STA 120+00.00

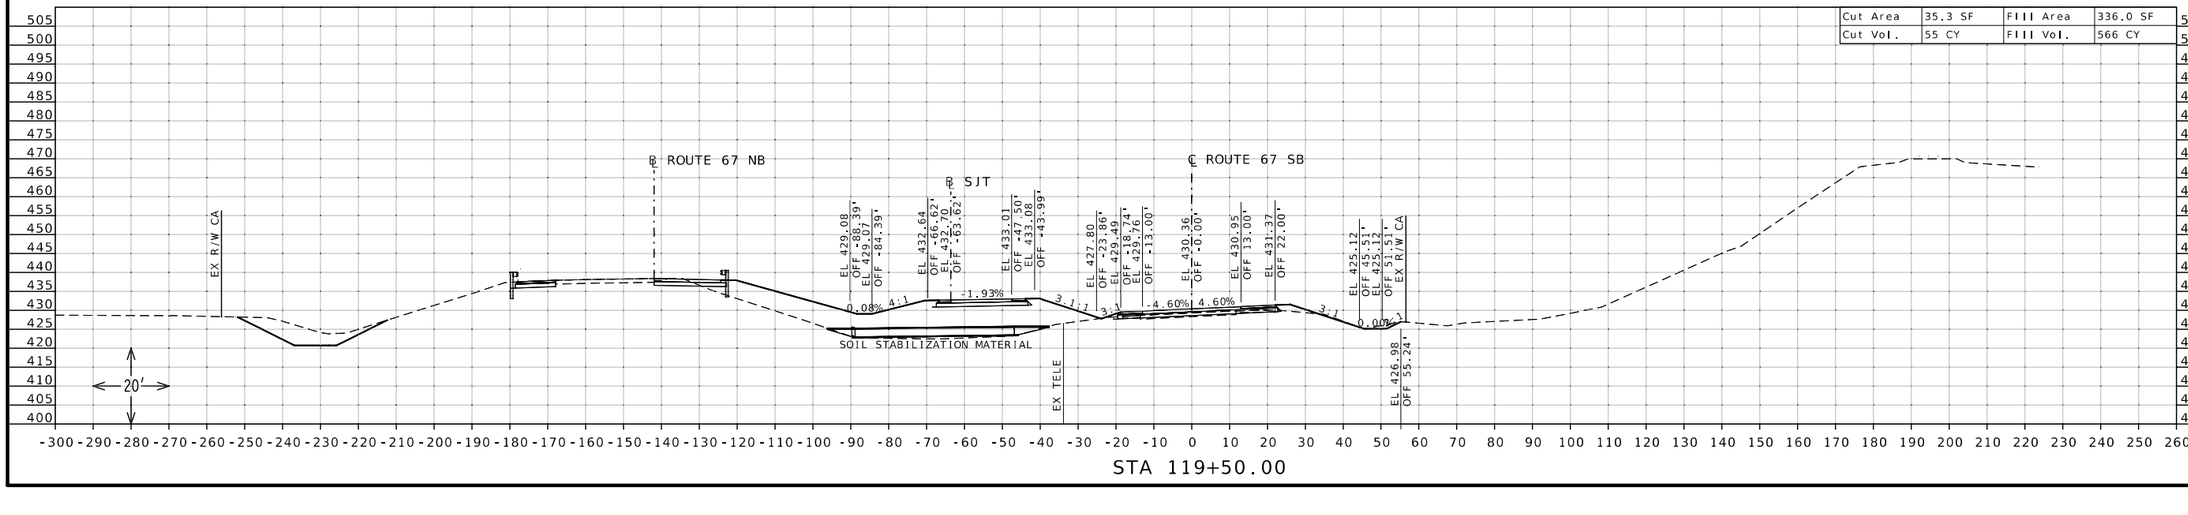

STA 119+50.00

STATE OF MISSOURI
DANIEL WAYNE SAVAGEAU
NUMBER PE-2012018127
PROFESSIONAL ENGINEER
Daniel Savageau
10/04/2025 1:14:00 PM
DANIEL WAYNE SAVAGEAU · CIVIL
MO-PE-2012018127

DATE PREPARED
10/4/2025

ROUTE	STATE
67	MO
DISTRICT	SHEET NO.
SL	95

COUNTY
ST CHARLES

JOB NO.
J6P3636

CONTRACT ID.

PROJECT NO.

BRIDGE NO.


DESCRIPTION	DATE

MISSOURI HIGHWAYS AND TRANSPORTATION COMMISSION

105 WEST CAPITOL
JEFFERSON CITY, MO 65102
1-888-ASK-MODOT (1-888-275-6636)

MoDOT

CROSS SECTION SHEET
ROUTE 67 SOUTHBOUND
SOUTH OF ROUTE 94
SHEET 9 OF 42

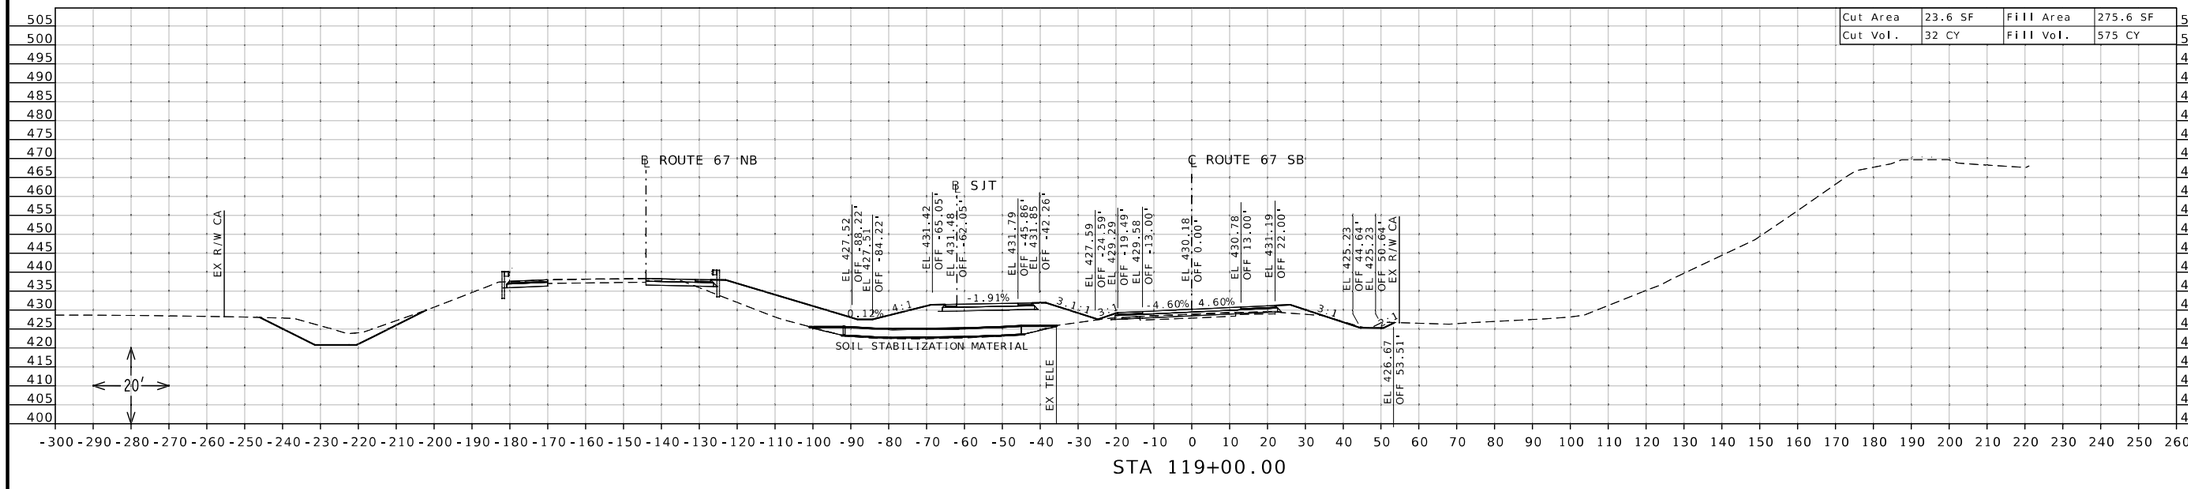

STATE OF MISSOURI
DANIEL WAYNE SAVAGEAU
NUMBER PE-2012018127
PROFESSIONAL ENGINEER
Daniel Savageau
10/04/2025 1:14:27 PM
DANIEL WAYNE SAVAGEAU - CIVIL
MO-PE-2012018127


DATE PREPARED	10/4/2025
ROUTE	67
STATE	MO
DISTRICT	SL
SHEET NO.	96
COUNTY	ST CHARLES
JOB NO.	J6P3636
CONTRACT ID.	
PROJECT NO.	
BRIDGE NO.	

DESCRIPTION | DATE

MISSOURI HIGHWAYS AND TRANSPORTATION COMMISSION

105 WEST CAPITOL
JEFFERSON CITY, MO 65102
1-888-ASK-MODOT (1-888-275-6636)

CROSS SECTION SHEET
ROUTE 67 SOUTHBOUND
SOUTH OF ROUTE 94
SHEET 10 OF 42

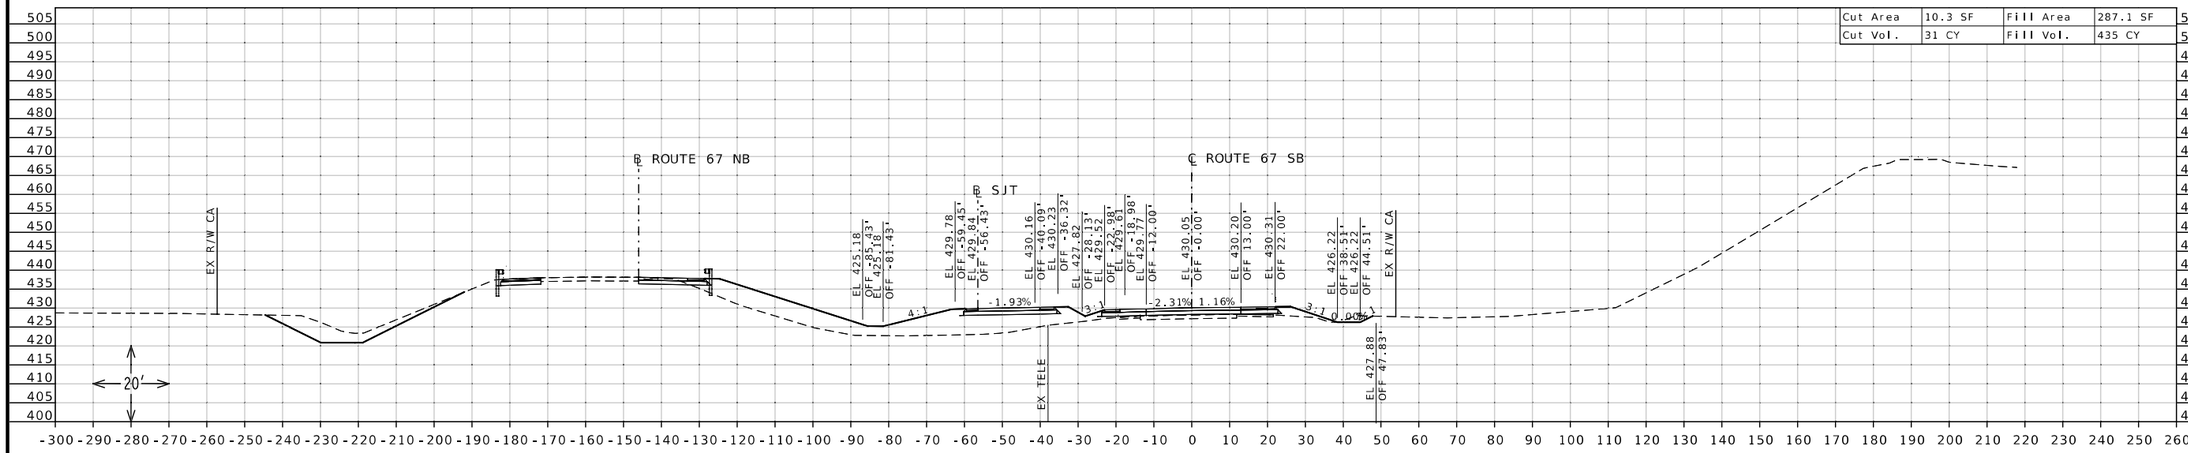

STATE OF MISSOURI
DANIEL WAYNE SAVAGEAU
NUMBER PE-2012018127
PROFESSIONAL ENGINEER

Daniel Savageau

10/04/2025 1:14:48 PM
DANIEL WAYNE SAVAGEAU - CIVIL
MO-PE-2012018127

DATE PREPARED
10/4/2025

ROUTE	STATE
67	MO

DISTRICT	SHEET NO.
SL	97

COUNTY
ST CHARLES

JOB NO.
J6P3636

CONTRACT ID.

PROJECT NO.


BRIDGE NO.


DESCRIPTION	DATE

MISSOURI HIGHWAYS AND TRANSPORTATION COMMISSION

105 WEST CAPITOL
JEFFERSON CITY, MO 65102
1-888-ASK-MODOT (1-888-275-6636)

CROSS SECTION SHEET
ROUTE 67 SOUTHBOUND
SOUTH OF ROUTE 94
SHEET 11 OF 42

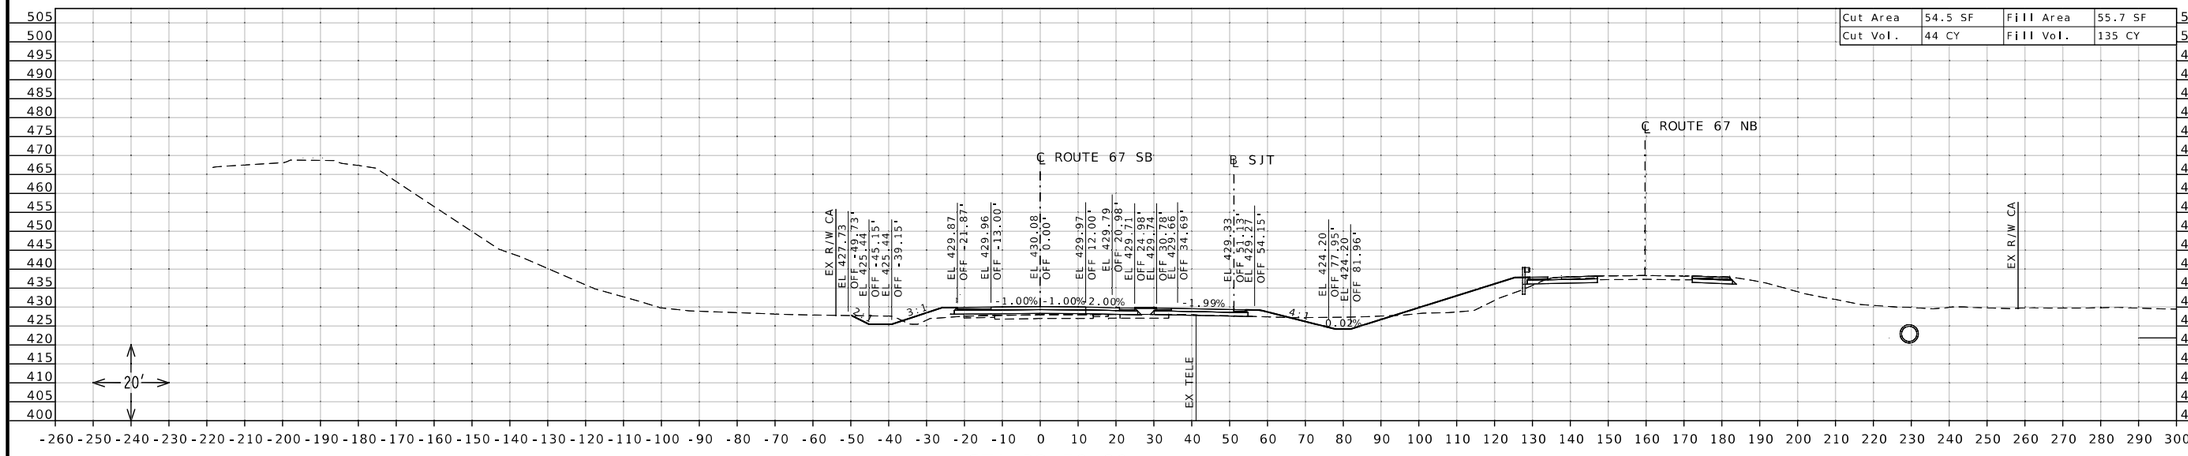

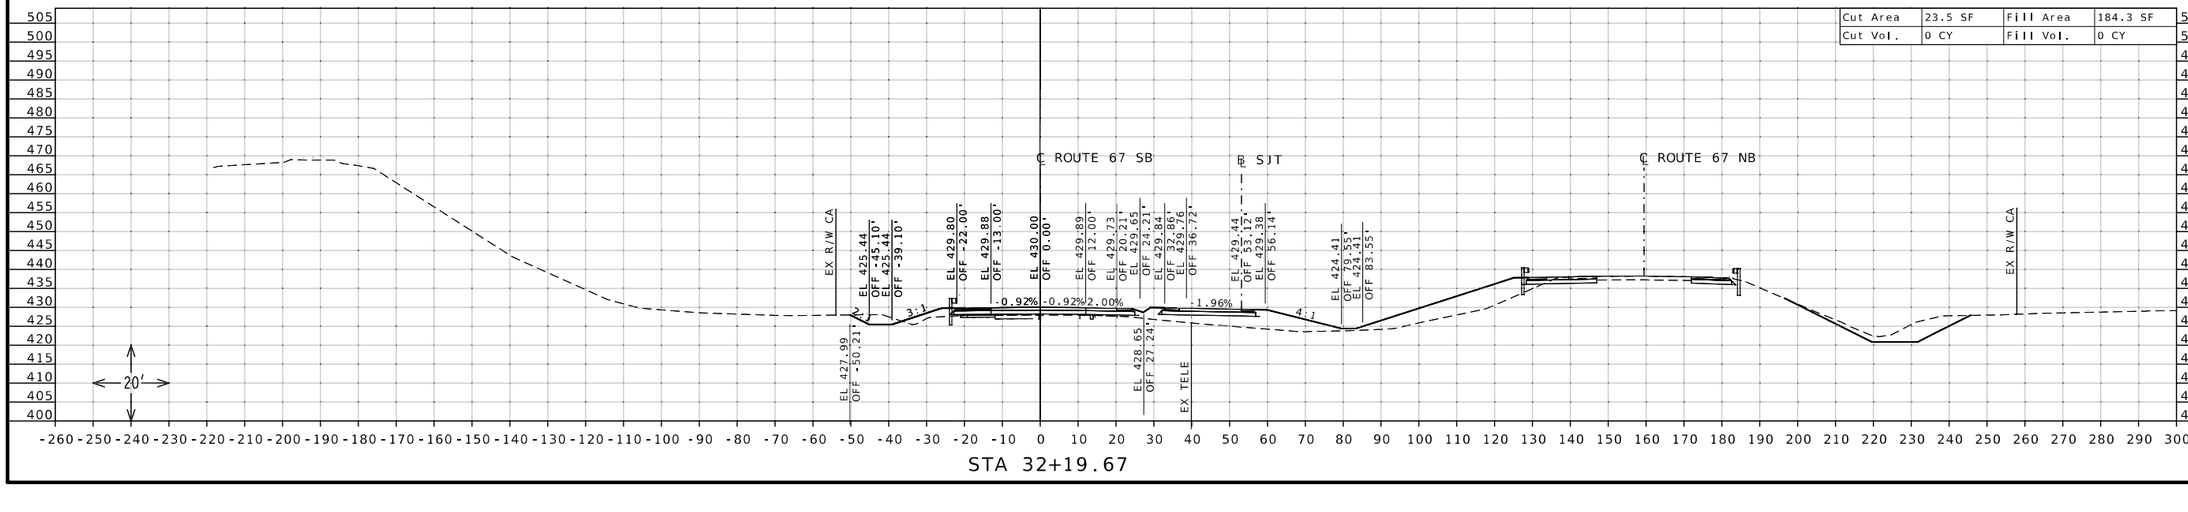

STATE OF MISSOURI
DANIEL WAYNE SAVAGEAU
NUMBER PE-2012018127
PROFESSIONAL ENGINEER

Daniel Savageau

10/04/2025 1:15:10 PM
DANIEL WAYNE SAVAGEAU - CIVIL
MO-PE-2012018127

DATE PREPARED
10/4/2025

ROUTE	STATE
67	MO
DISTRICT	SHEET NO.
SL	98

COUNTY
ST CHARLES

JOB NO.
J6P3636

CONTRACT ID.

PROJECT NO.

BRIDGE NO.


DESCRIPTION	DATE


MISSOURI HIGHWAYS AND TRANSPORTATION COMMISSION

105 WEST CAPITOL
JEFFERSON CITY, MO 65102
1-888-ASK-MODOT (1-888-275-6636)

MoDOT

CROSS SECTION SHEET
ROUTE 67 SOUTHBOUND
SOUTH OF ROUTE 94
SHEET 12 OF 42

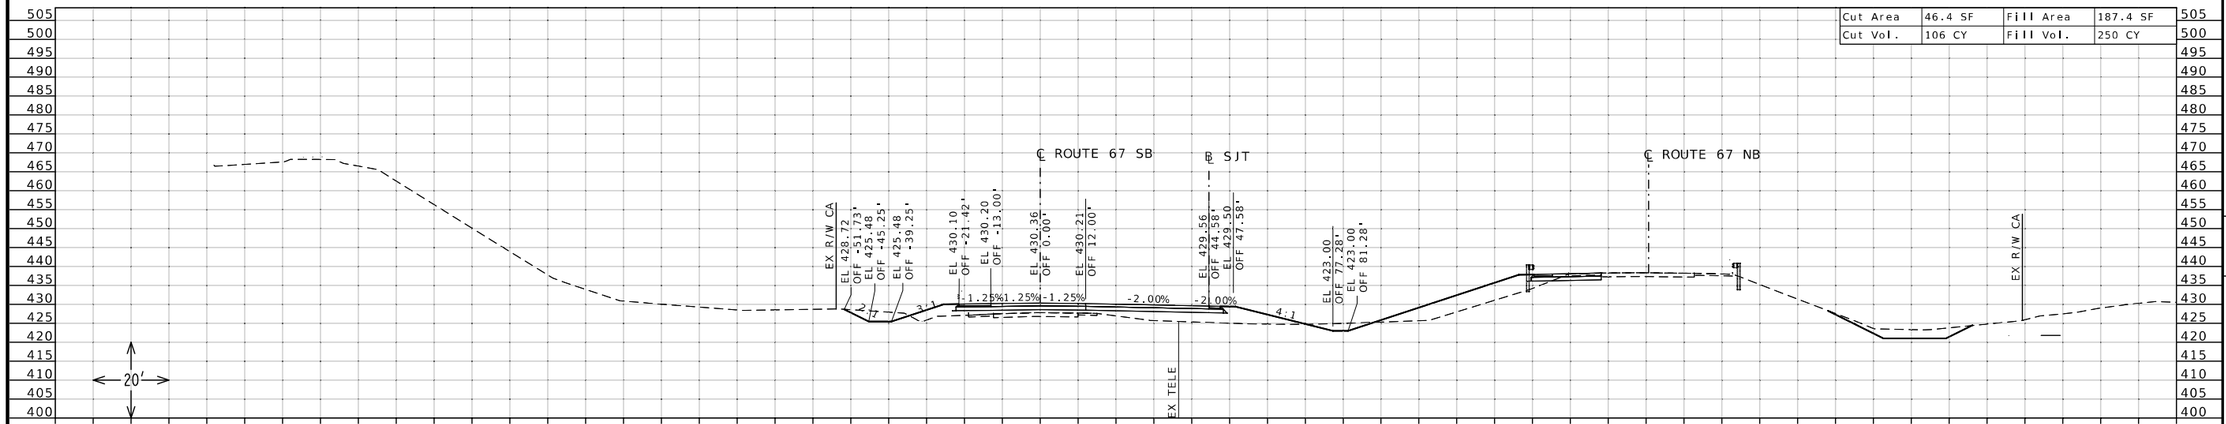

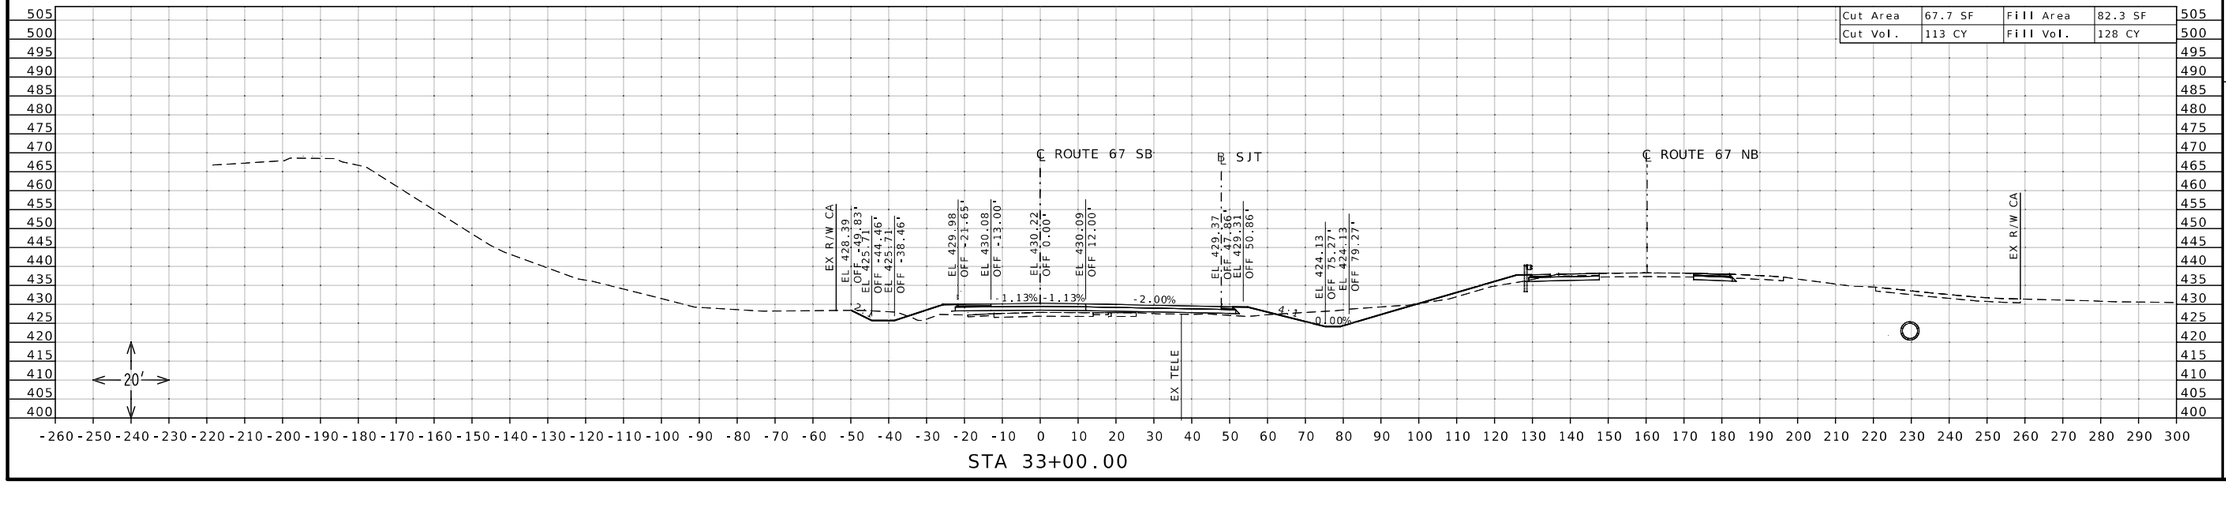

STATE OF MISSOURI
DANIEL WAYNE SAVAGEAU
NUMBER PE-2012018127
PROFESSIONAL ENGINEER

Daniel Savageau

10/04/2025 1:15:30 PM
DANIEL WAYNE SAVAGEAU · CIVIL
MO-PE-2012018127

DATE PREPARED
10/4/2025

ROUTE	STATE
67	MO
DISTRICT	SHEET NO.
SL	99

COUNTY
ST CHARLES

JOB NO.
J6P3636

CONTRACT ID.


PROJECT NO.

BRIDGE NO.


DESCRIPTION	DATE

MISSOURI HIGHWAYS AND TRANSPORTATION COMMISSION
105 WEST CAPITOL
JEFFERSON CITY, MO 65102
1-888-ASK-MODOT (1-888-275-6636)

CROSS SECTION SHEET
ROUTE 67 SOUTHBOUND
SOUTH OF ROUTE 94
SHEET 13 OF 42

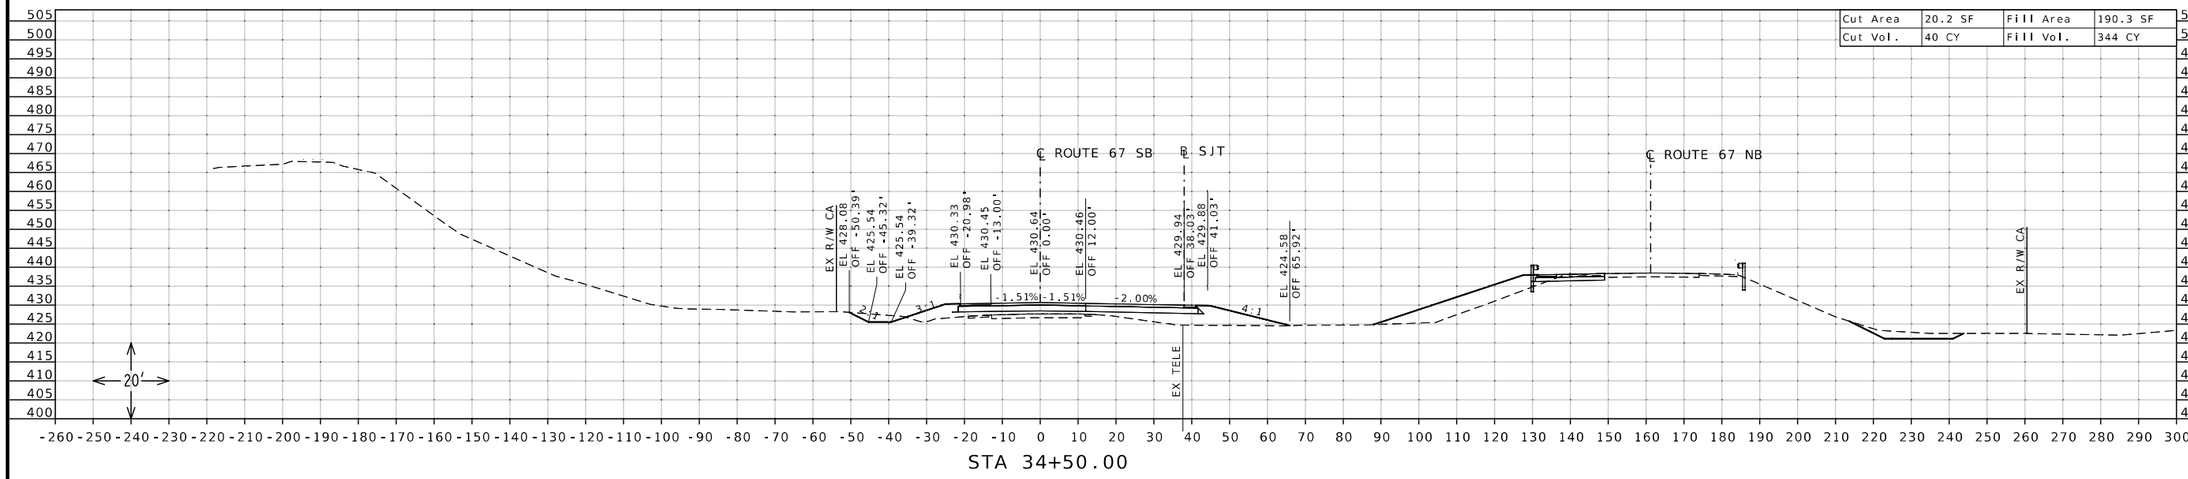

STA 34+50.00

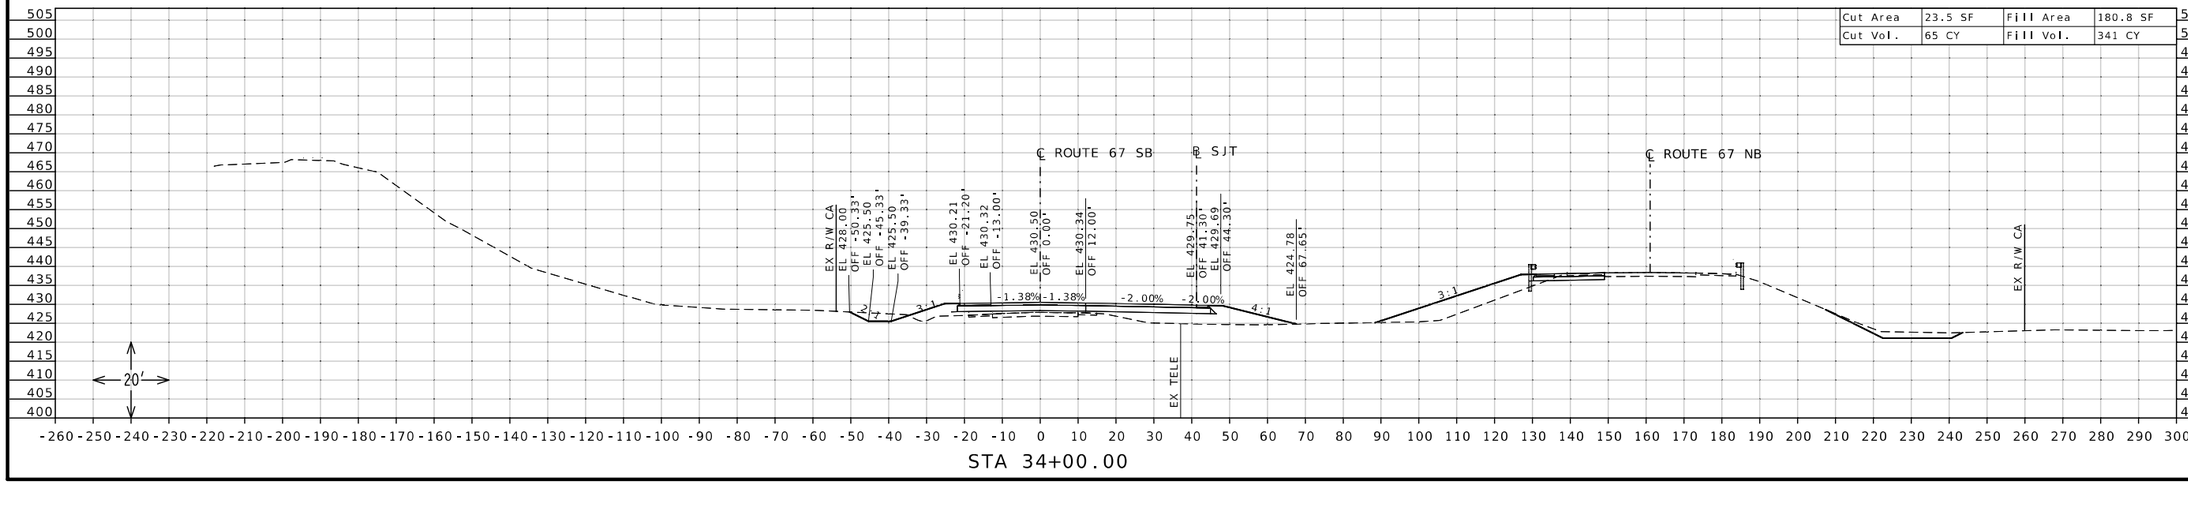

STA 34+00.00

STATE OF MISSOURI
DANIEL WAYNE SAVAGEAU
NUMBER PE-2012018127
PROFESSIONAL ENGINEER

Daniel Savageau

10/04/2025 1:15:48 PM
DANIEL WAYNE SAVAGEAU - CIVIL
MO-PE-2012018127

DATE PREPARED
10/4/2025

ROUTE	STATE
67	MO
DISTRICT	SHEET NO.
SL	100

COUNTY
ST CHARLES

JOB NO.
J6P3636

CONTRACT ID.

PROJECT NO.

BRIDGE NO.

DESCRIPTION


DATE

MISSOURI HIGHWAYS AND TRANSPORTATION COMMISSION


105 WEST CAPITOL
JEFFERSON CITY, MO 65102
1-888-ASK-MODOT (1-888-275-6636)

MoDOT

CROSS SECTION SHEET
ROUTE 67 SOUTHBOUND
SHEET 14 OF 61

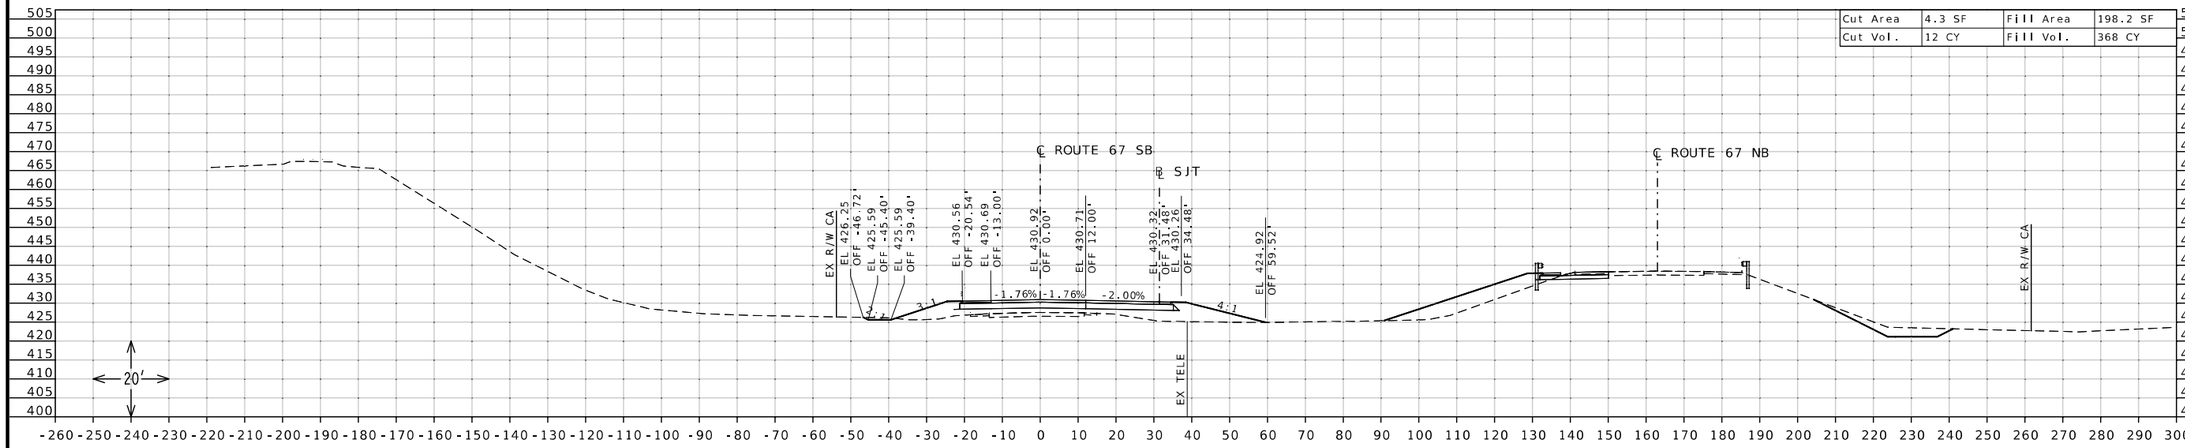

STA 35+50.00

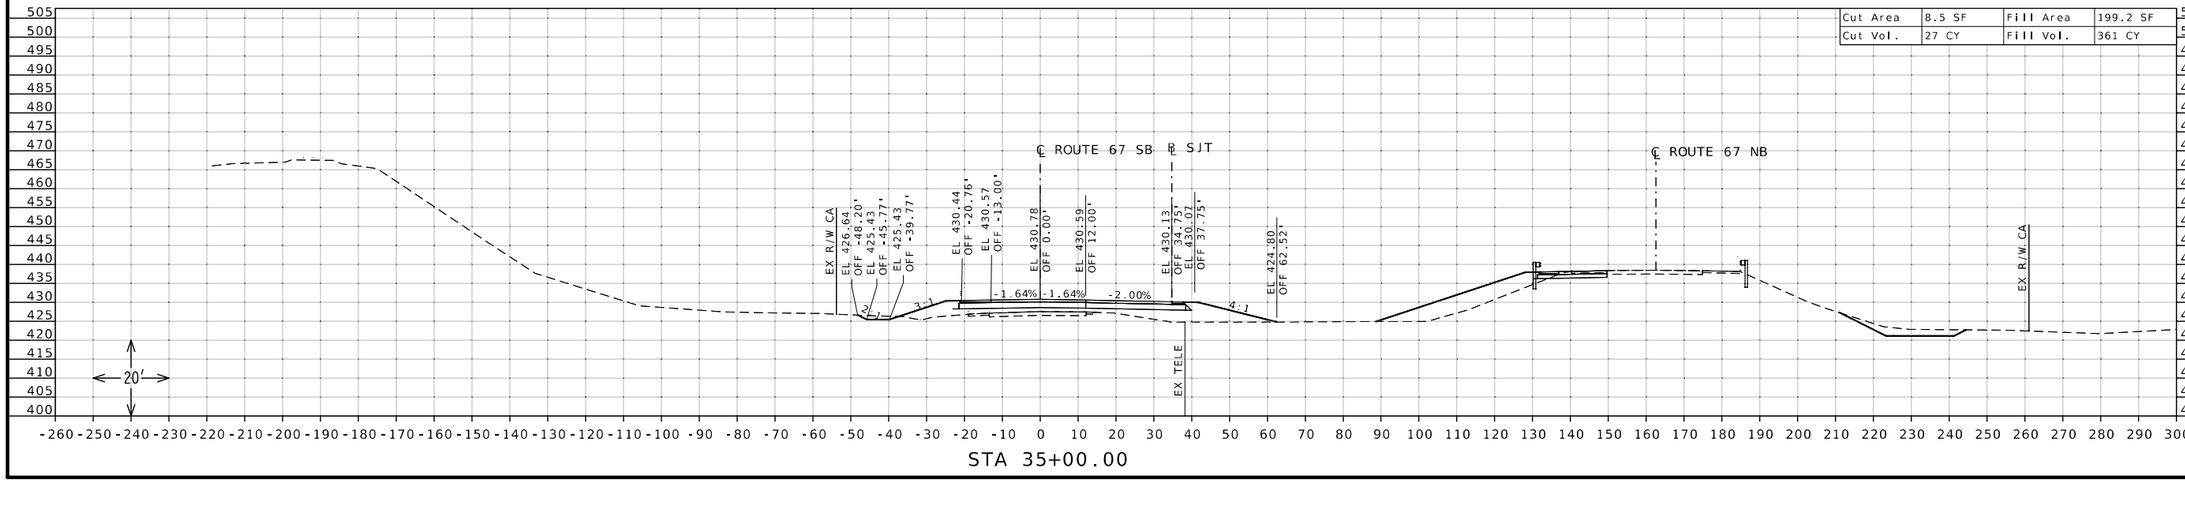

STA 35+00.00

STATE OF MISSOURI
DANIEL WAYNE SAVAGEAU
NUMBER PE-2012018127
PROFESSIONAL ENGINEER

Daniel Savageau

10/04/2025 1:16:09 PM
DANIEL WAYNE SAVAGEAU - CIVIL
MO-PE-2012018127

DATE PREPARED
10/4/2025

ROUTE	STATE
67	MO
DISTRICT	SHEET NO.
SL	101

COUNTY
ST CHARLES

JOB NO.
J6P3636

CONTRACT ID.

PROJECT NO.

BRIDGE NO.


DESCRIPTION	DATE

MISSOURI HIGHWAYS AND TRANSPORTATION COMMISSION

105 WEST CAPITOL
JEFFERSON CITY, MO 65102
1-888-ASK-MODOT (1-888-275-6636)

MoDOT

CROSS SECTION SHEET
ROUTE 67 SOUTHBOUND
SOUTH OF ROUTE 94
SHEET 15 OF 42

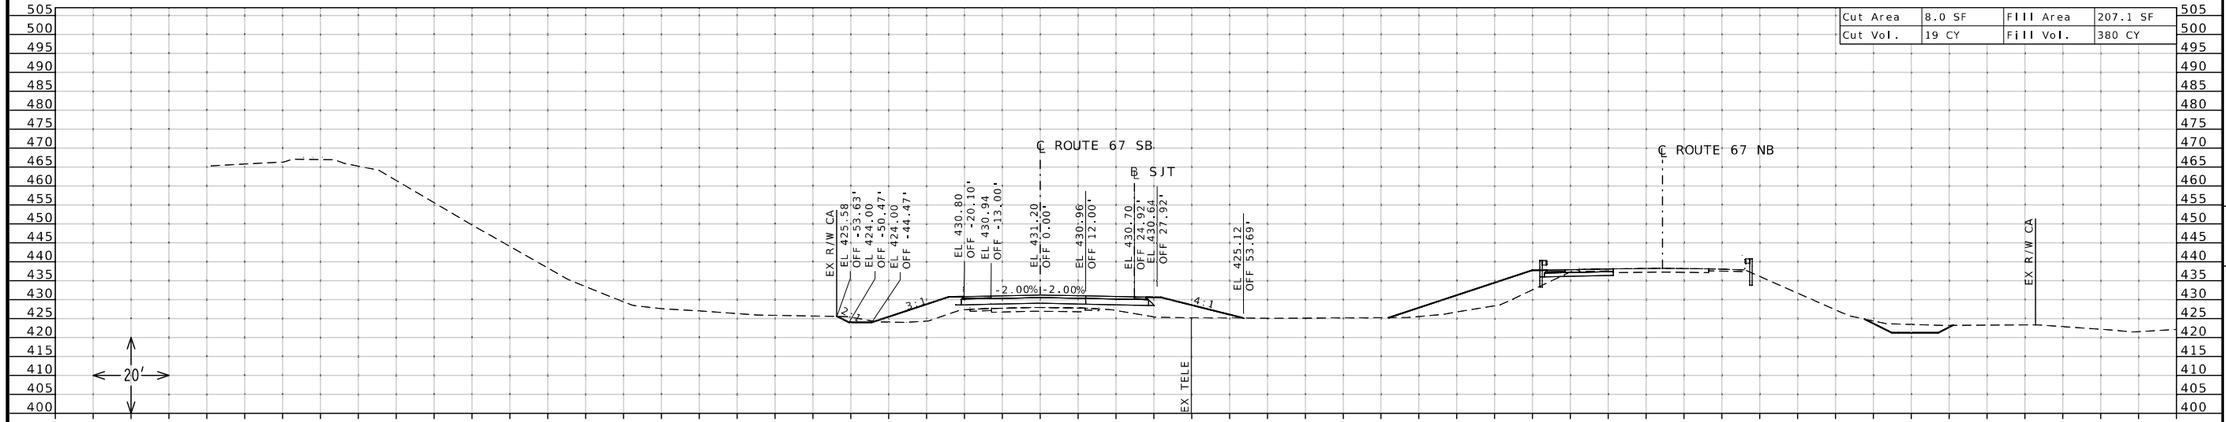

STATE OF MISSOURI
DANIEL WAYNE SAVAGEAU
NUMBER PE-2012018127
PROFESSIONAL ENGINEER

Daniel Savageau

10/04/2025 1:16:28 PM
DANIEL WAYNE SAVAGEAU - CIVIL
MO-PE-2012018127
DATE PREPARED

10/4/2025

ROUTE	STATE
67	MO
DISTRICT	SHEET NO.
SL	102

COUNTY
ST CHARLES

JOB NO.
J6P3636

CONTRACT ID.

PROJECT NO.


BRIDGE NO.

DESCRIPTION	DATE

MISSOURI HIGHWAYS AND TRANSPORTATION COMMISSION

105 WEST CAPITOL
JEFFERSON CITY, MO 65102
1-888-ASK-MODOT (1-888-275-6636)

CROSS SECTION SHEET
ROUTE 67 SOUTHBOUND
SOUTH OF ROUTE 94
SHEET 16 OF 42

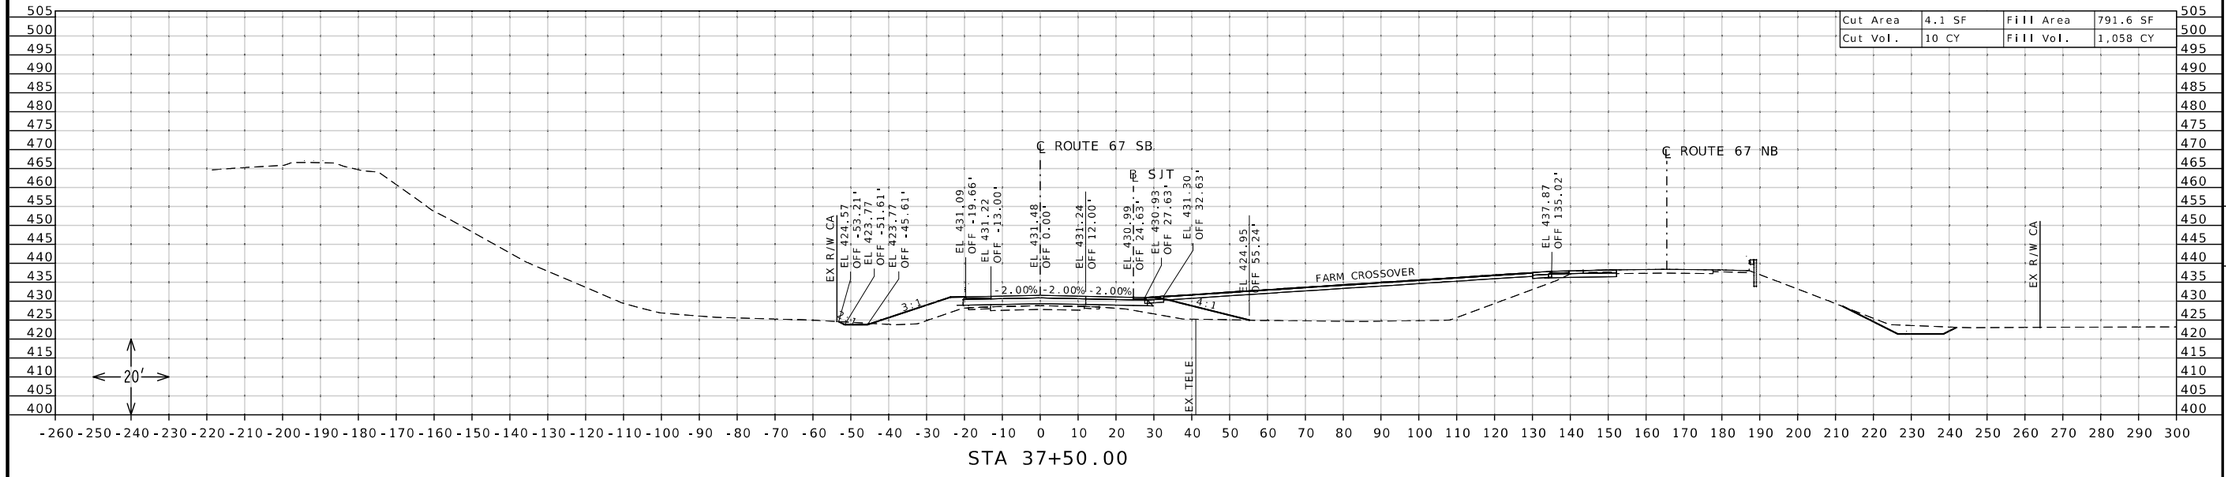

STATE OF MISSOURI
DANIEL WAYNE SAVAGEAU
NUMBER PE-2012018127
PROFESSIONAL ENGINEER

10/04/2025 1:16:49 PM
DANIEL WAYNE SAVAGEAU - CIVIL
MO-PE-2012018127
DATE PREPARED

10/4/2025

ROUTE	STATE
67	MO
DISTRICT	SHEET NO.
SL	103

COUNTY
ST CHARLES

JOB NO.
J6P3636

CONTRACT ID.

PROJECT NO.


BRIDGE NO.

DESCRIPTION	DATE

MISSOURI HIGHWAYS AND TRANSPORTATION COMMISSION

105 WEST CAPITOL
JEFFERSON CITY, MO 65102
1-888-ASK-MODOT (1-888-275-6636)

CROSS SECTION SHEET
ROUTE 67 SOUTHBOUND
SOUTH OF ROUTE 94
SHEET 17 OF 42

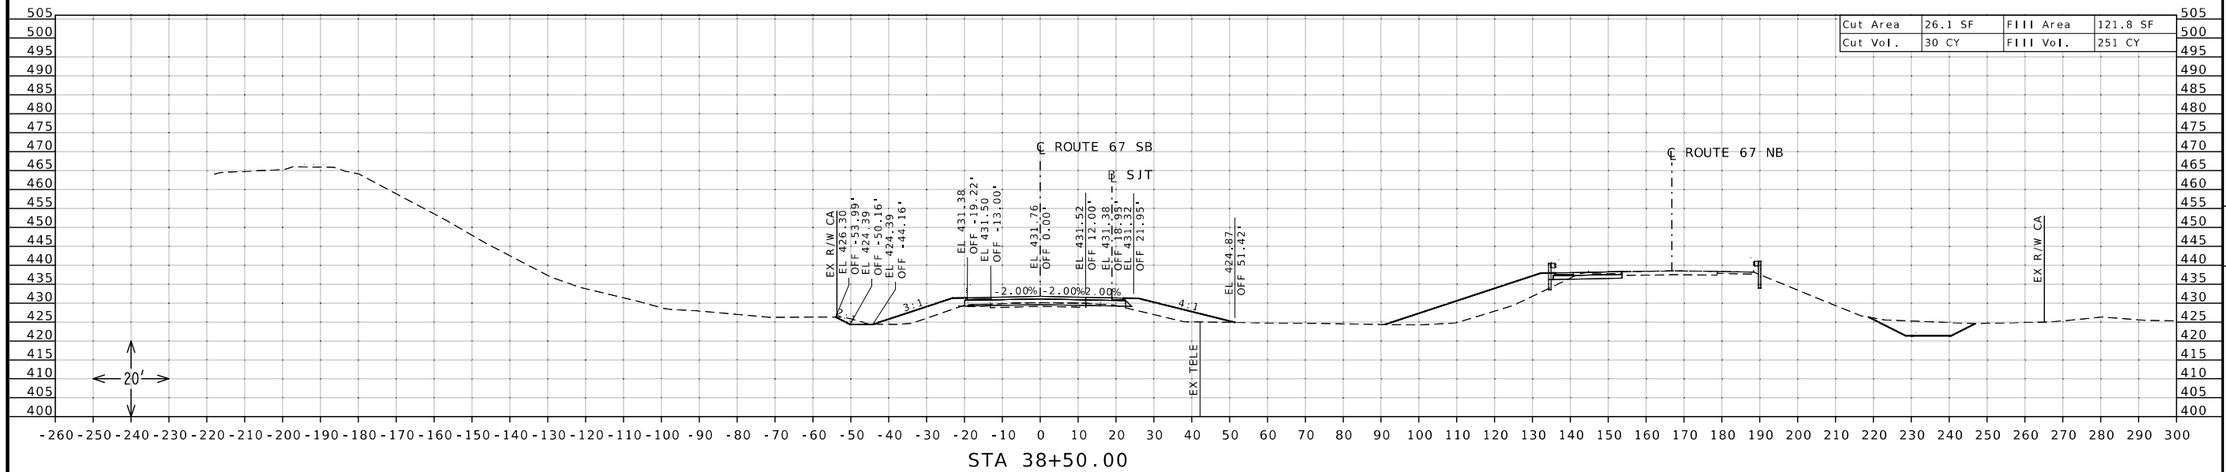

STATE OF MISSOURI
DANIEL WAYNE SAVAGEAU
NUMBER PE-2012018127
PROFESSIONAL ENGINEER
Daniel Savageau
10/04/2025 1:17:09 PM
DANIEL WAYNE SAVAGEAU - CIVIL
MO PE-2012018127

DATE PREPARED
10/4/2025

ROUTE	STATE
67	MO

DISTRICT	SHEET NO.
SL	104

COUNTY
ST CHARLES

JOB NO.
J6P3636

CONTRACT ID.


PROJECT NO.


BRIDGE NO.

DESCRIPTION	DATE

MISSOURI HIGHWAYS AND TRANSPORTATION COMMISSION
105 WEST CAPITOL
JEFFERSON CITY, MO 65102
1-888-ASK-MODOT (1-888-275-6636)

CROSS SECTION SHEET
ROUTE 67 SOUTHBOUND
SOUTH OF ROUTE 94
SHEET 18 OF 42

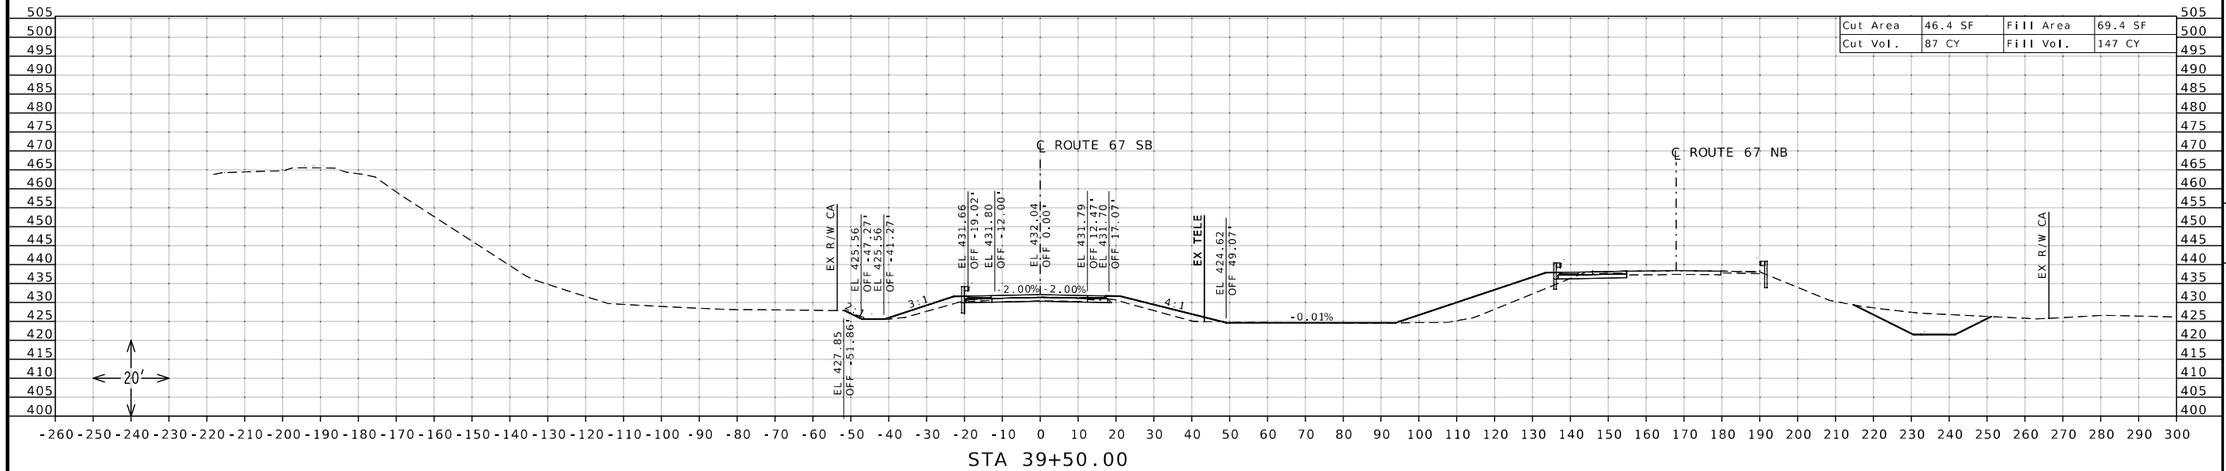

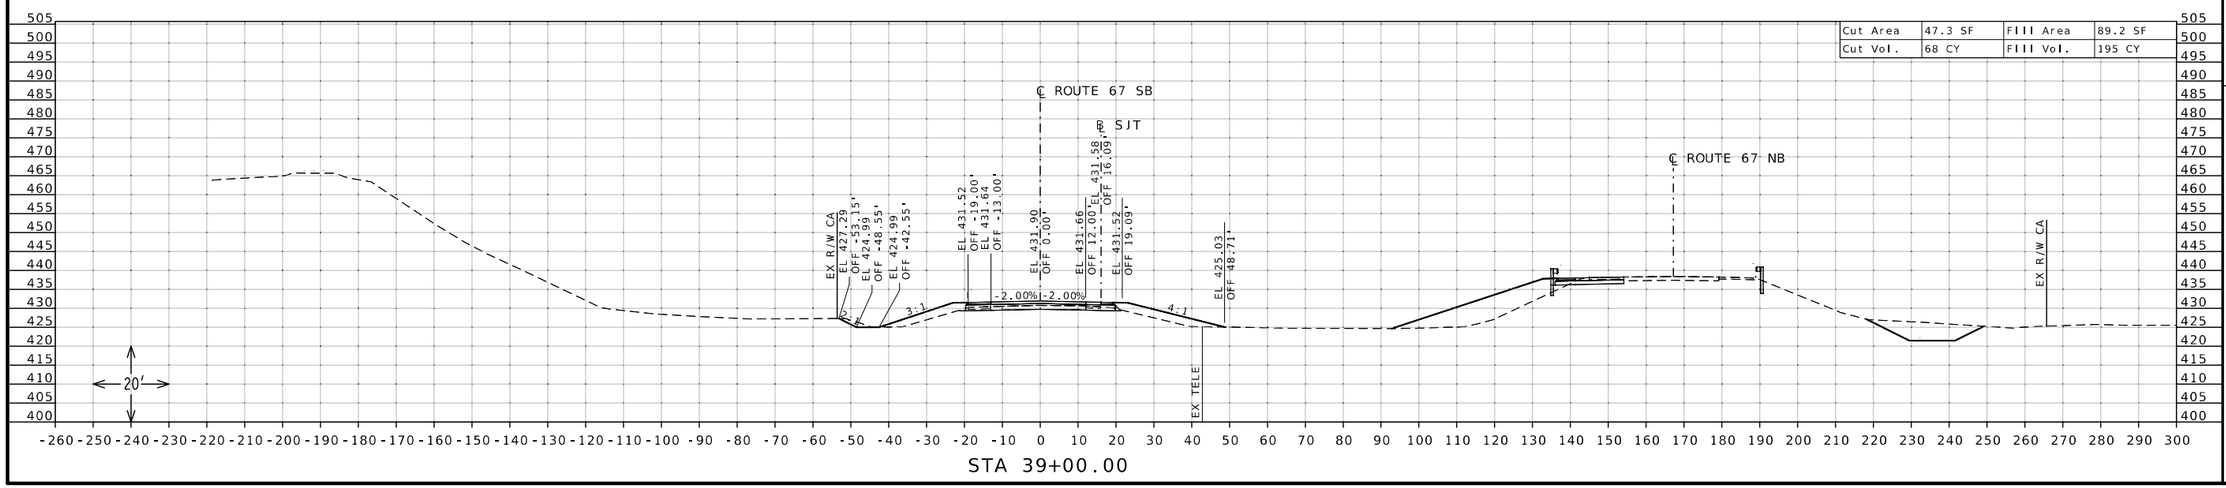

STATE OF MISSOURI
DANIEL WAYNE SAVAGEAU
NUMBER PE-2012018127
PROFESSIONAL ENGINEER

Daniel Savageau

10/04/2025 1:17:29 PM
DANIEL WAYNE SAVAGEAU - CIVIL
MO-PE-2012018127

DATE PREPARED
10/4/2025

ROUTE	STATE
67	MO
DISTRICT	SHEET NO.
SL	105

COUNTY
ST CHARLES

JOB NO.
J6P3636

CONTRACT ID.

PROJECT NO.

BRIDGE NO.


DESCRIPTION	DATE


MISSOURI HIGHWAYS AND TRANSPORTATION COMMISSION

105 WEST CAPITOL
JEFFERSON CITY, MO 65102
1-888-ASK-MODOT (1-888-275-6636)

MoDOT

CROSS SECTION SHEET
ROUTE 67 SOUTHBOUND
SOUTH OF ROUTE 94
SHEET 19 OF 42

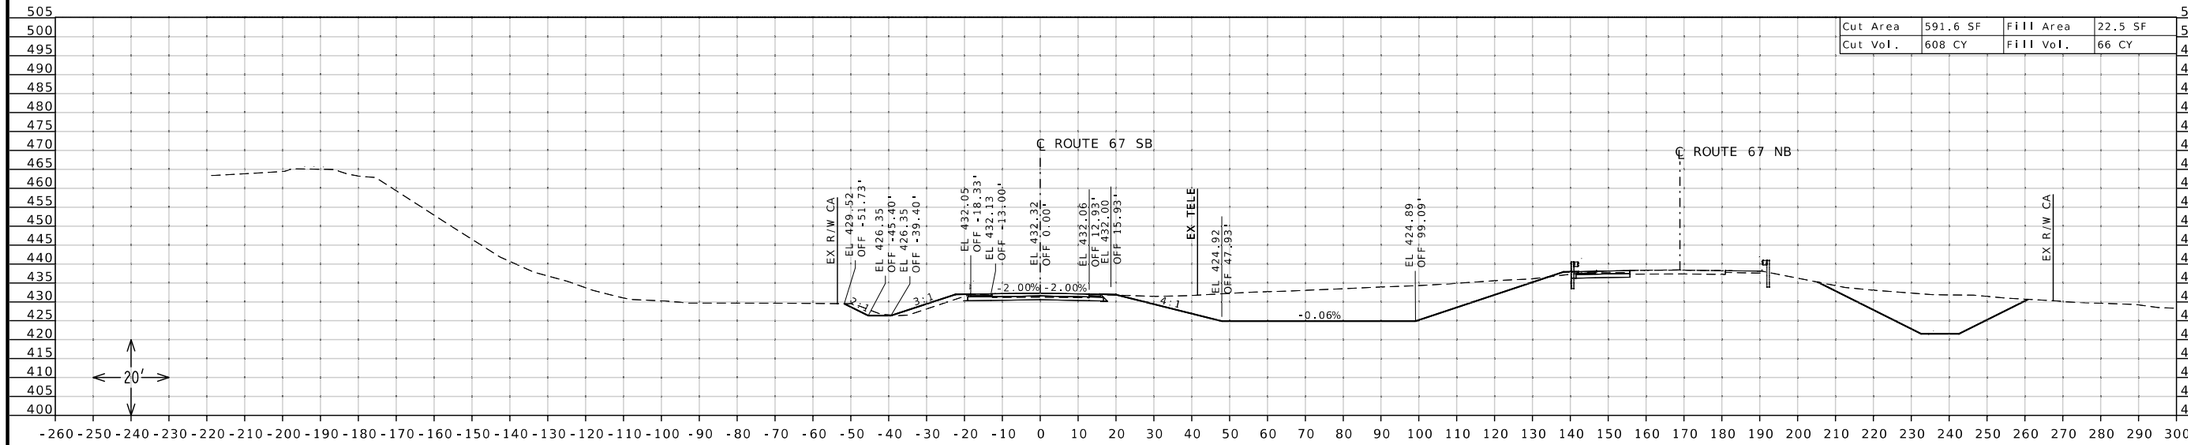

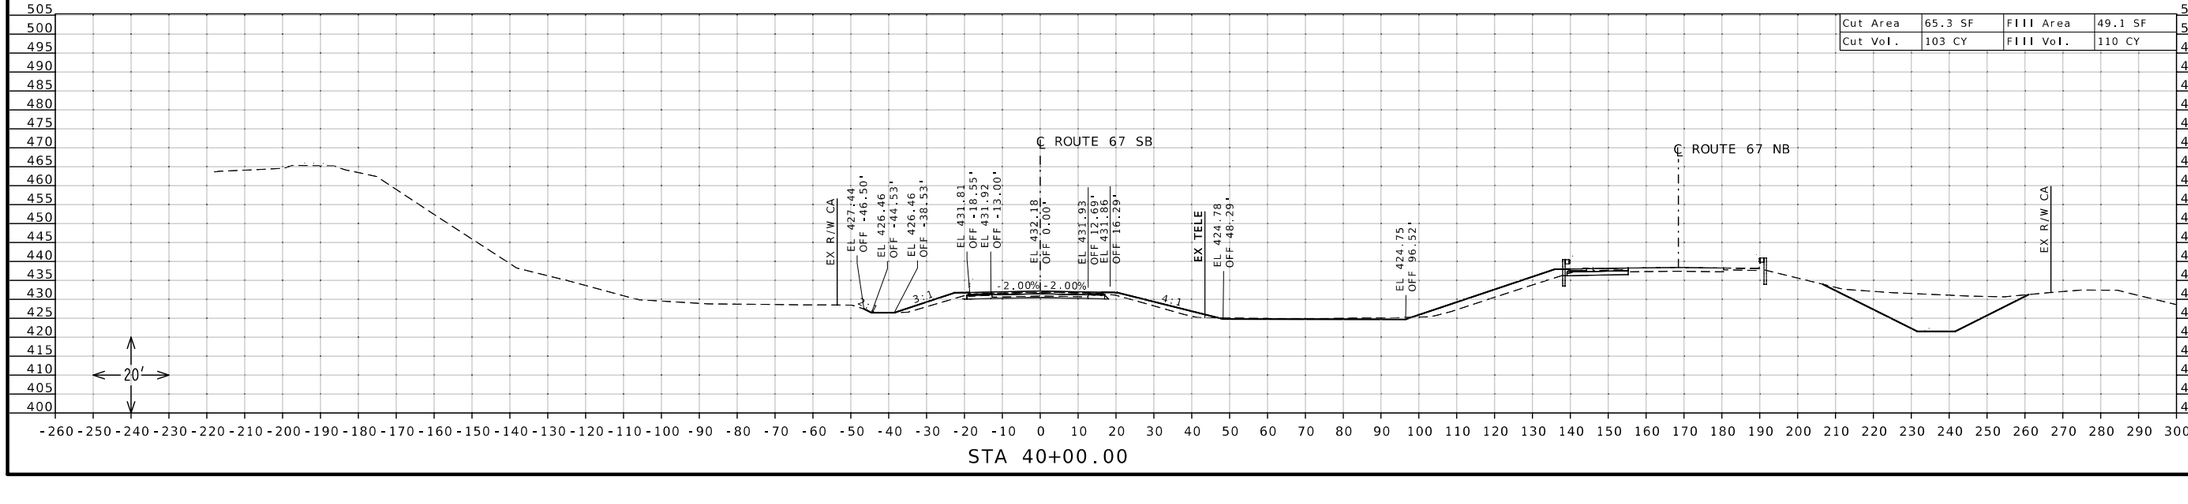

STATE OF MISSOURI
DANIEL WAYNE SAVAGEAU
NUMBER PE-2012018127
PROFESSIONAL ENGINEER

Daniel Savageau

10/04/2025 1:17:53 PM
DANIEL WAYNE SAVAGEAU - CIVIL
MO-PE-2012018127

DATE PREPARED
10/4/2025

ROUTE	STATE
67	MO
DISTRICT	SHEET NO.
SL	106

COUNTY
ST CHARLES

JOB NO.
J6P3636

CONTRACT ID.

PROJECT NO.

BRIDGE NO.


DESCRIPTION	DATE


MISSOURI HIGHWAYS AND TRANSPORTATION COMMISSION

105 WEST CAPITOL
JEFFERSON CITY, MO 65102
1-888-ASK-MODOT (1-888-275-6636)

MoDOT

CROSS SECTION SHEET
ROUTE 67 SOUTHBOUND
SOUTH OF ROUTE 94
SHEET 20 OF 42

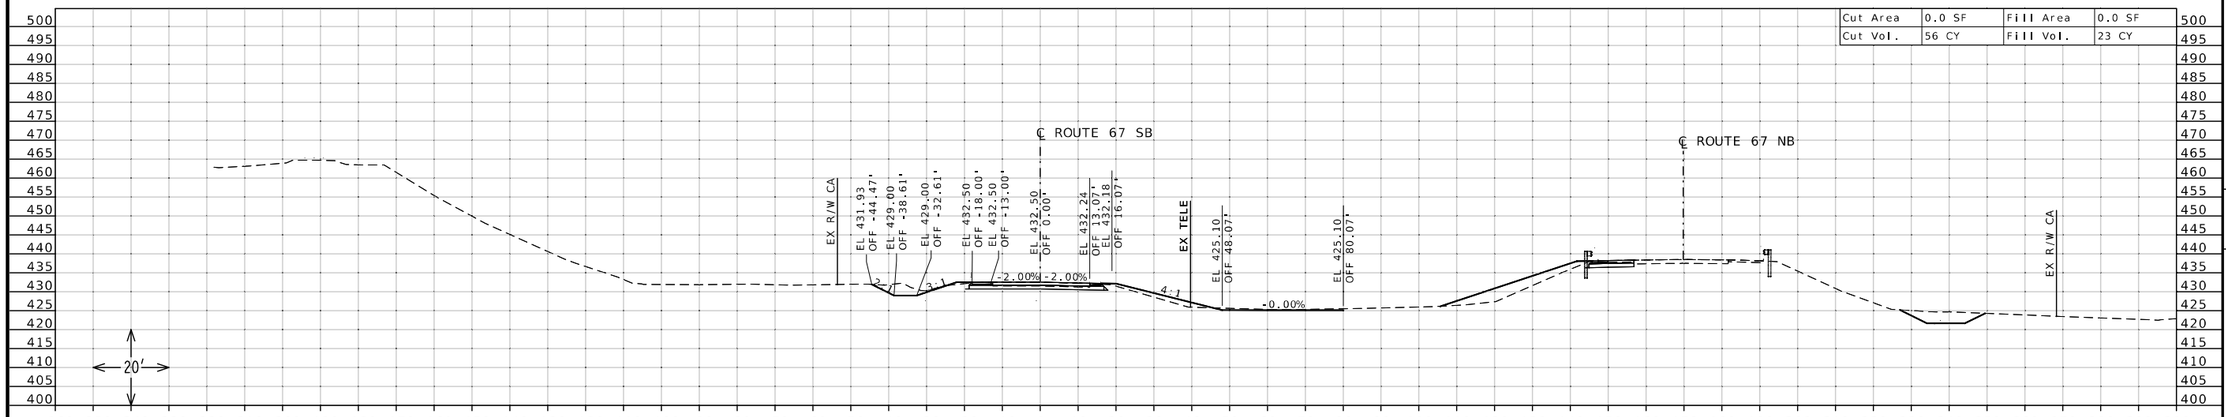

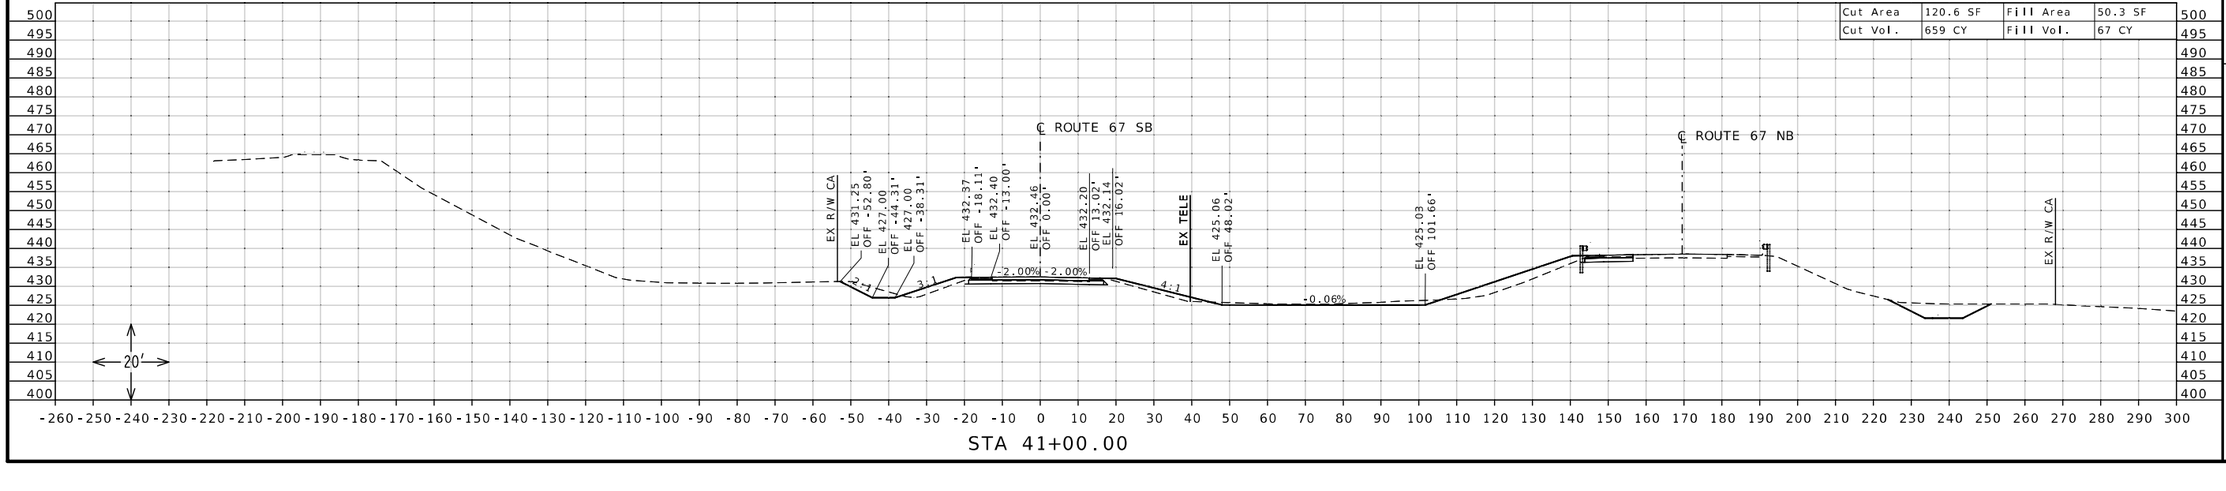

DANIEL WAYNE SAVAGEAU
NUMBER PE-2012018127
PROFESSIONAL ENGINEER
STATE OF MISSOURI

Daniel Savageau

10/04/2025 1:18:13 PM
DANIEL WAYNE SAVAGEAU - CIVIL
MO-PE-2012018127

DATE PREPARED
10/4/2025

ROUTE	STATE
67	MO
DISTRICT	SHEET NO.
SL	107

COUNTY
ST CHARLES

JOB NO.
J6P3636

CONTRACT ID.

PROJECT NO.

BRIDGE NO.


DESCRIPTION	DATE

MISSOURI HIGHWAYS AND TRANSPORTATION COMMISSION

105 WEST CAPITOL
JEFFERSON CITY, MO 65102
1-888-ASK-MODOT (1-888-275-6636)

MoDOT

CROSS SECTION SHEET
ROUTE 67 SOUTHBOUND
SOUTH OF ROUTE 94
SHEET 21 OF 42

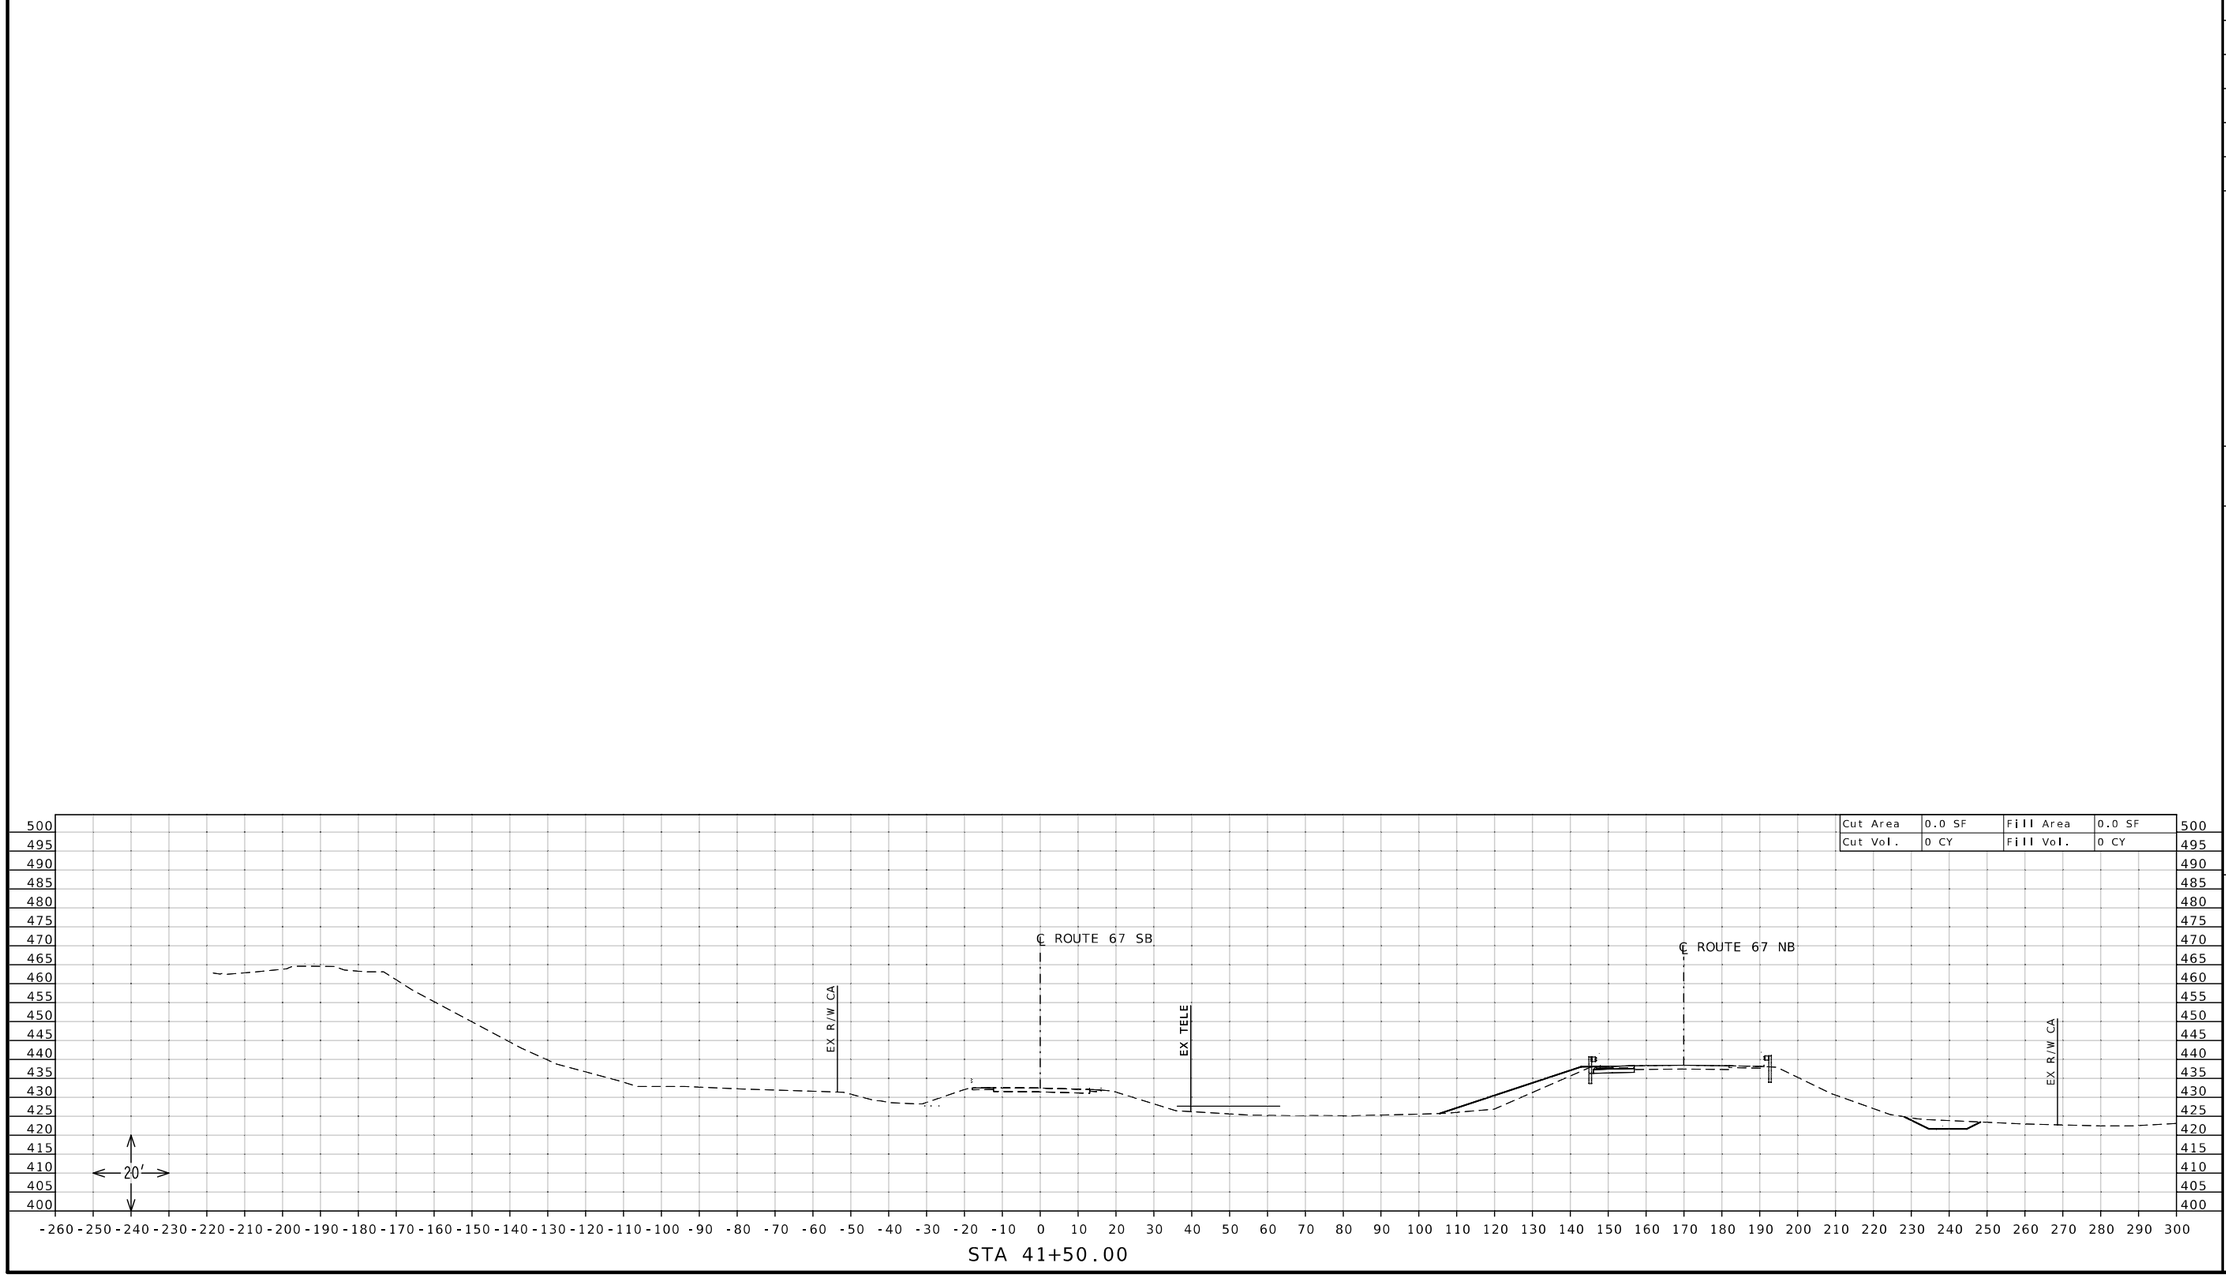

STA 41+50.00

STATE OF MISSOURI
DANIEL WAYNE SAVAGEAU
NUMBER PE-2012018127
PROFESSIONAL ENGINEER

Daniel Savageau

10/04/2025 1:18:32 PM
DANIEL WAYNE SAVAGEAU - CIVIL
MO-PE-2012018127

DATE PREPARED
10/4/2025

ROUTE	STATE
67	MO
DISTRICT	SHEET NO.
SL	108

COUNTY
ST CHARLES

JOB NO.
J6P3636

CONTRACT ID.

PROJECT NO.


BRIDGE NO.


DESCRIPTION	DATE

MISSOURI HIGHWAYS AND TRANSPORTATION COMMISSION

105 WEST CAPITOL
JEFFERSON CITY, MO 65102
1-888-ASK-MODOT (1-888-275-6636)

CROSS SECTION SHEET
ROUTE 67 SOUTHBOUND
SOUTH OF ROUTE 94
SHEET 22 OF 42

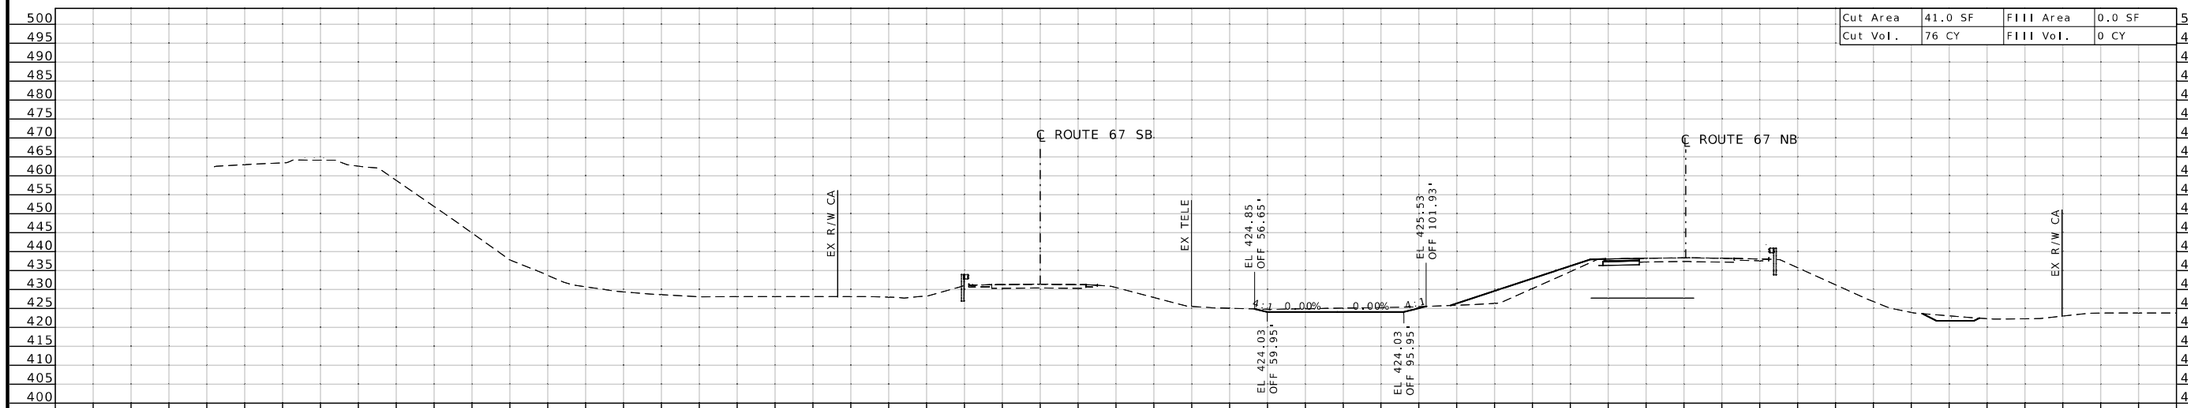

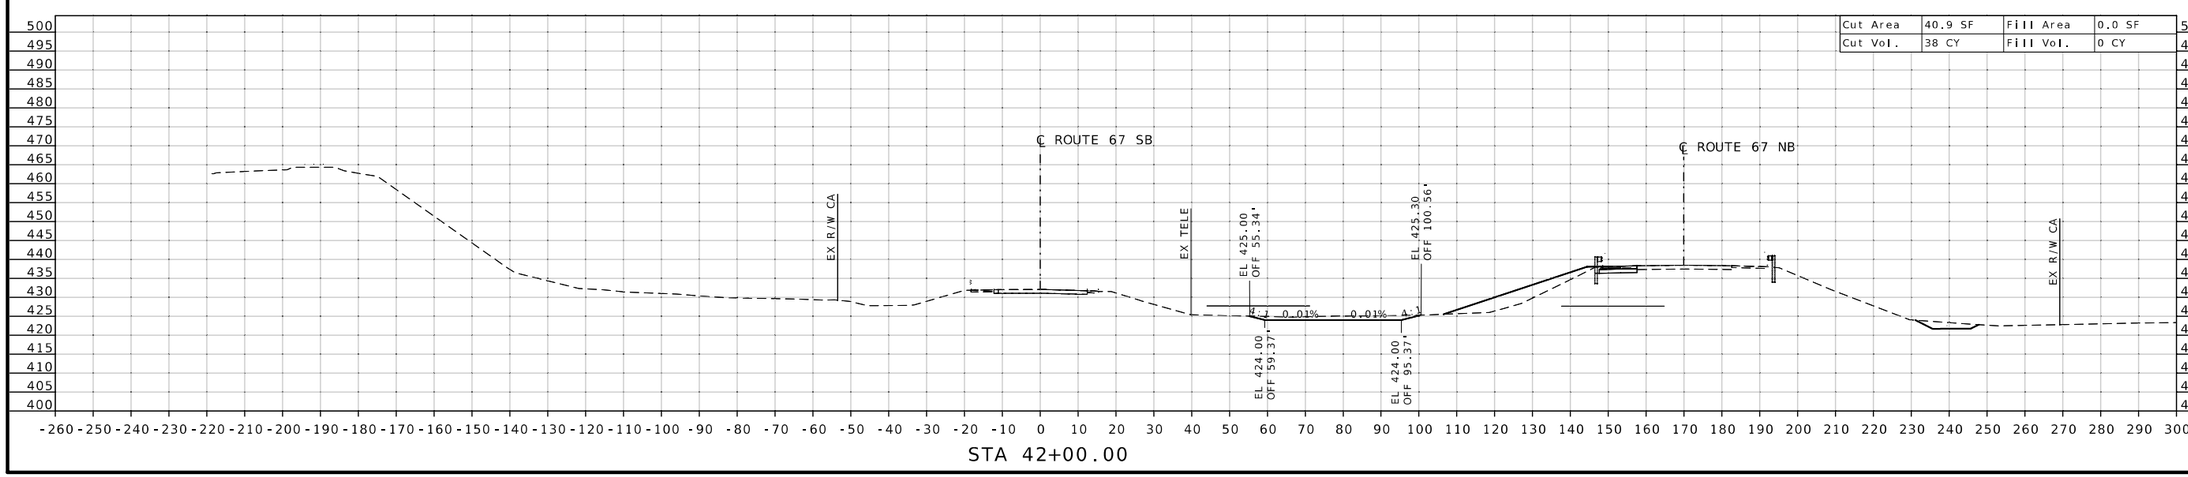

DANIEL WAYNE SAVAGEAU
NUMBER PE-2012018127
PROFESSIONAL ENGINEER
STATE OF MISSOURI

10/04/2025 1:18:53 PM
DANIEL WAYNE SAVAGEAU - CIVIL
MO-PE-2012018127

DATE PREPARED
10/4/2025

ROUTE	STATE
67	MO
DISTRICT	SHEET NO.
SL	109

COUNTY
ST CHARLES

JOB NO.
J6P3636

CONTRACT ID.

PROJECT NO.


BRIDGE NO.


DESCRIPTION	DATE

MISSOURI HIGHWAYS AND TRANSPORTATION COMMISSION

105 WEST CAPITOL
JEFFERSON CITY, MO 65102
1-888-ASK-MODOT (1-888-275-6636)

CROSS SECTION SHEET
ROUTE 67 SOUTHBOUND
SOUTH OF ROUTE 94
SHEET 23 OF 42

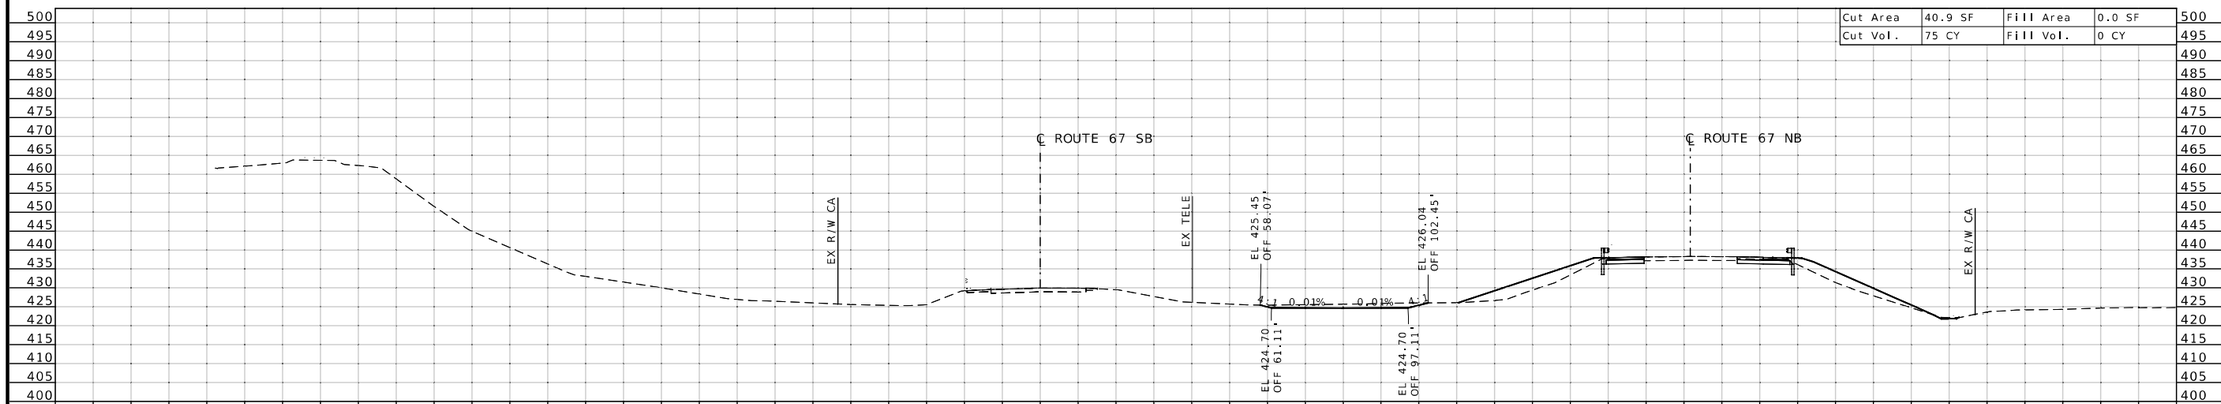

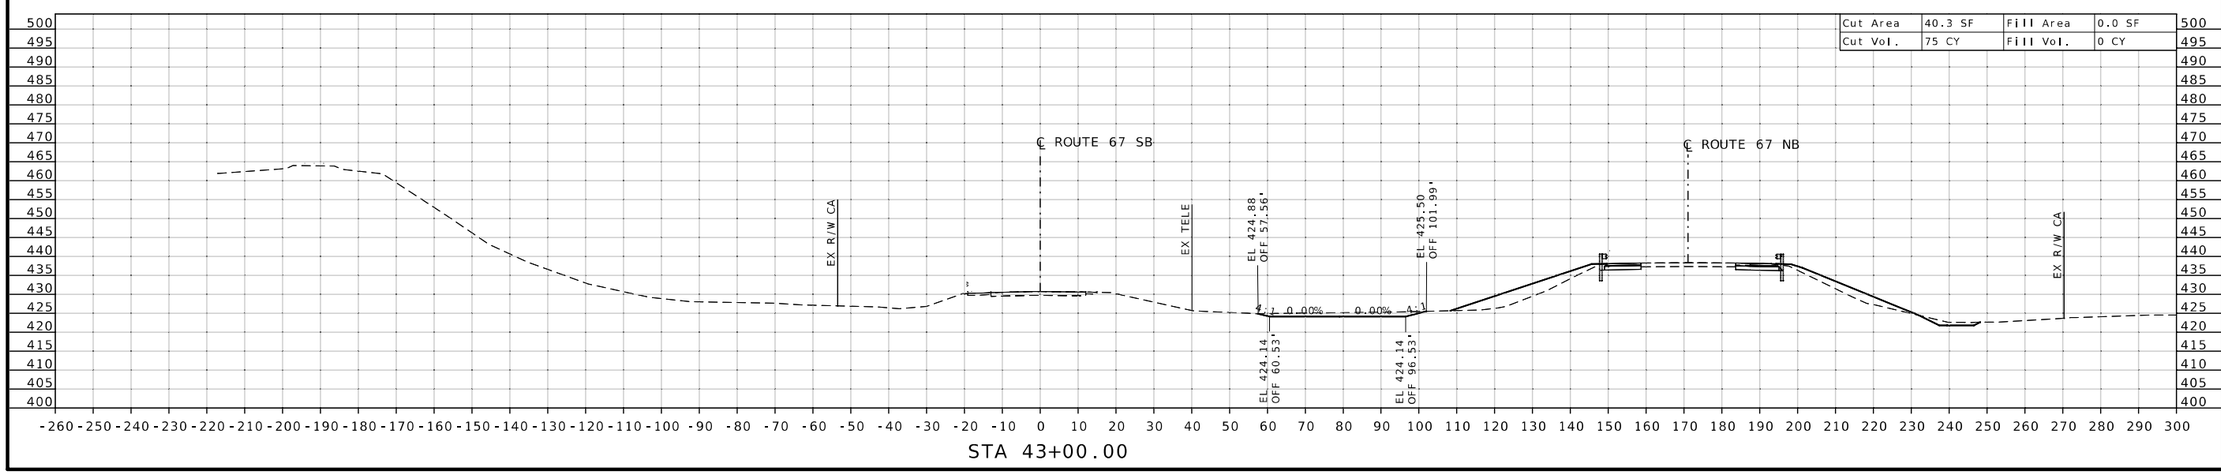

DANIEL WAYNE SAVAGEAU
NUMBER PE-2012018127
PROFESSIONAL ENGINEER
STATE OF MISSOURI

Daniel Savageau

10/04/2025 1:19:10 PM
DANIEL WAYNE SAVAGEAU - CIVIL
MO-PE-2012018127
DATE PREPARED

10/4/2025

ROUTE	STATE
67	MO
DISTRICT	SHEET NO.
SL	110

COUNTY
ST CHARLES

JOB NO.
J6P3636

CONTRACT ID.

PROJECT NO.

BRIDGE NO.


DESCRIPTION	DATE

MISSOURI HIGHWAYS AND TRANSPORTATION COMMISSION


105 WEST CAPITOL
JEFFERSON CITY, MO 65102
1-888-ASK-MODOT (1-888-275-6636)

MoDOT

CROSS SECTION SHEET
ROUTE 67 SOUTHBOUND
SOUTH OF ROUTE 94
SHEET 24 OF 42

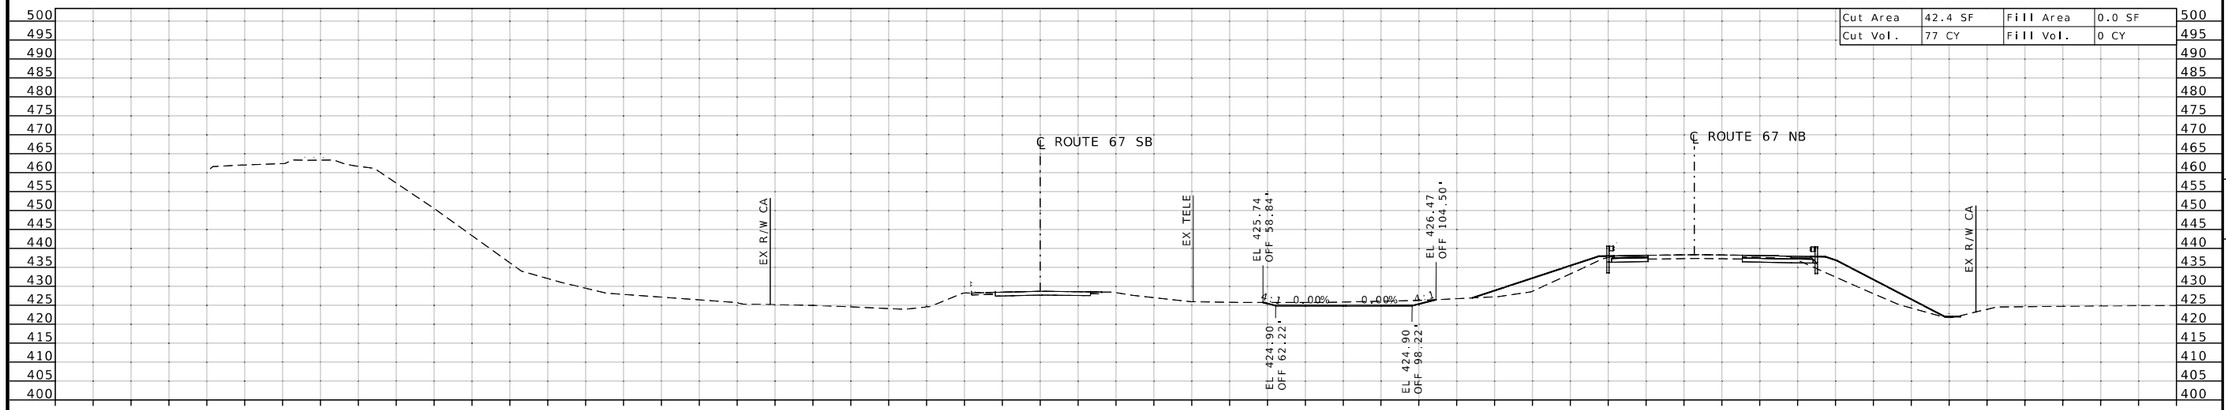

STA 44+50.00

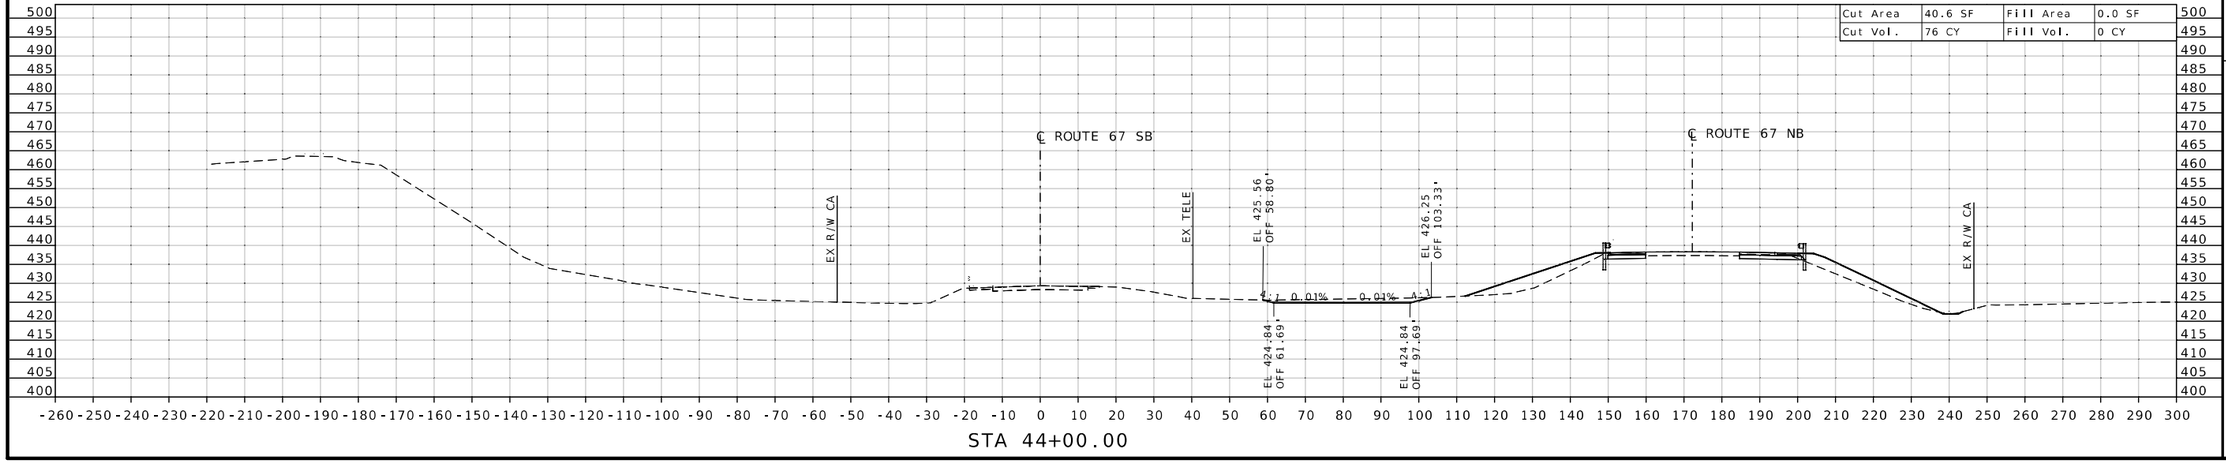

STA 44+00.00

STATE OF MISSOURI
DANIEL WAYNE SAVAGEAU
NUMBER PE-2012018127
PROFESSIONAL ENGINEER

10/04/2025 1:19:25 PM
DANIEL WAYNE SAVAGEAU - CIVIL
MO-PE-2012018127

DATE PREPARED
10/4/2025

ROUTE	STATE
67	MO
DISTRICT	SHEET NO.
SL	111

COUNTY
ST CHARLES

JOB NO.
J6P3636

CONTRACT ID.

PROJECT NO.


BRIDGE NO.


DESCRIPTION	DATE

MISSOURI HIGHWAYS AND TRANSPORTATION COMMISSION

105 WEST CAPITOL
JEFFERSON CITY, MO 65102
1-888-ASK-MODOT (1-888-275-6636)

CROSS SECTION SHEET
ROUTE 67 SOUTHBOUND
SOUTH OF ROUTE 94
SHEET 25 OF 42

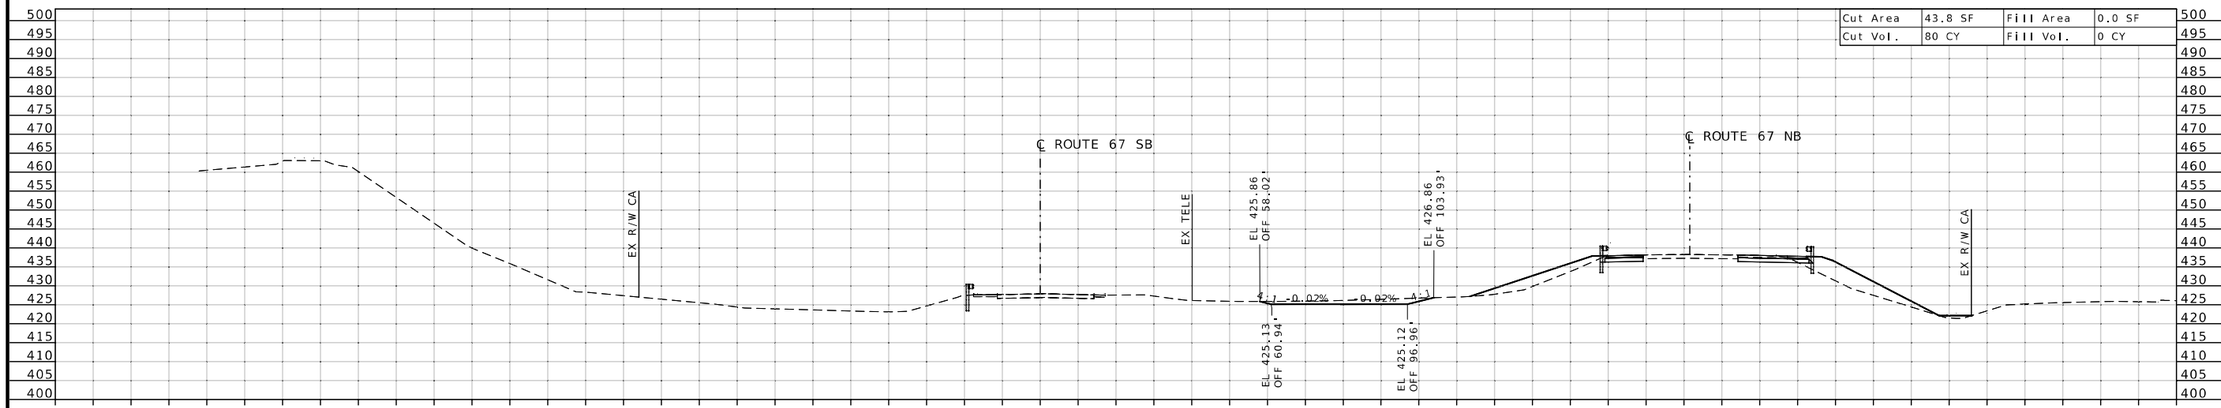

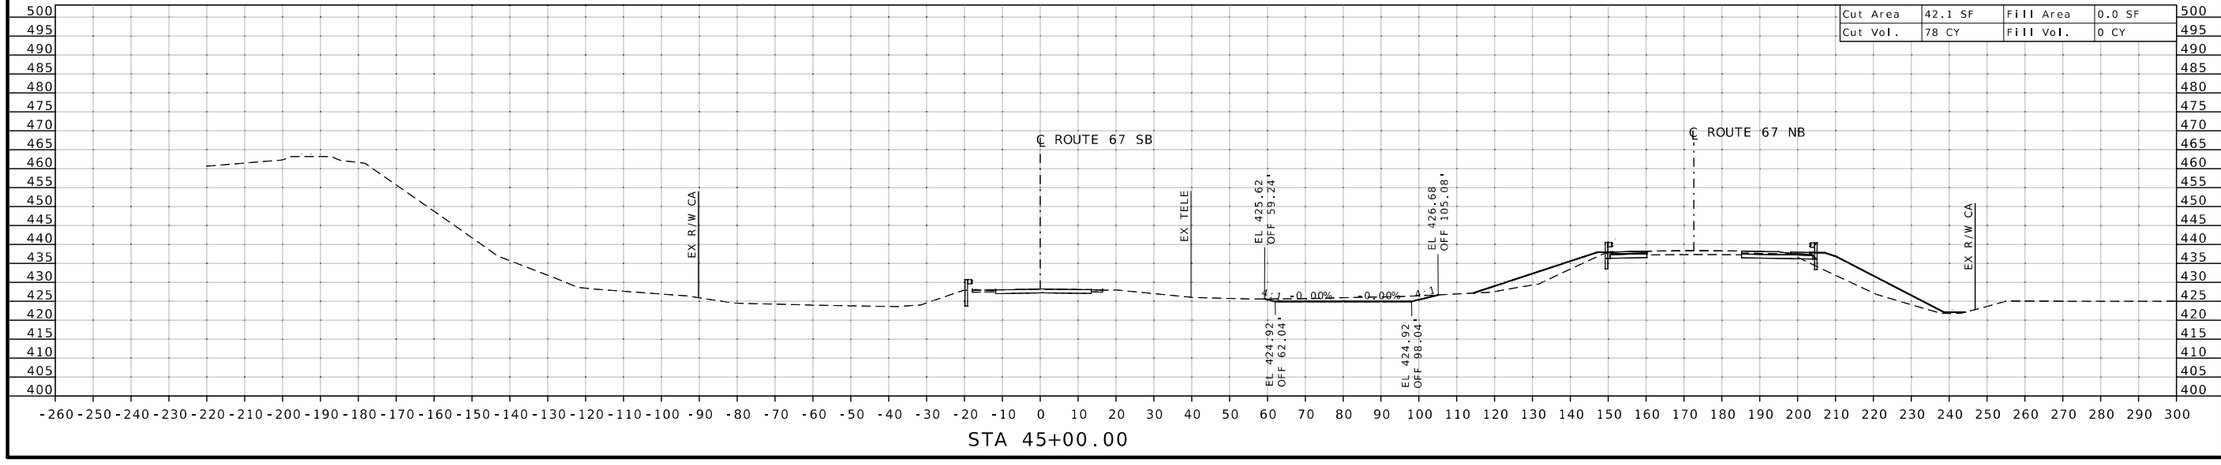

STATE OF MISSOURI
DANIEL WAYNE SAVAGEAU
NUMBER PE-2012018127
PROFESSIONAL ENGINEER

Daniel Savageau

10/04/2025 1:19:45 PM
DANIEL WAYNE SAVAGEAU - CIVIL
MO-PE-2012018127

DATE PREPARED
10/4/2025

ROUTE	STATE
67	MO
DISTRICT	SHEET NO.
SL	112

COUNTY
ST CHARLES

JOB NO.
J6P3636

CONTRACT ID.

PROJECT NO.

BRIDGE NO.


DESCRIPTION	DATE

MISSOURI HIGHWAYS AND TRANSPORTATION COMMISSION


105 WEST CAPITOL
JEFFERSON CITY, MO 65102
1-888-ASK-MODOT (1-888-275-6636)

MoDOT

CROSS SECTION SHEET
ROUTE 67 SOUTHBOUND
SOUTH OF ROUTE 94
SHEET 26 OF 42

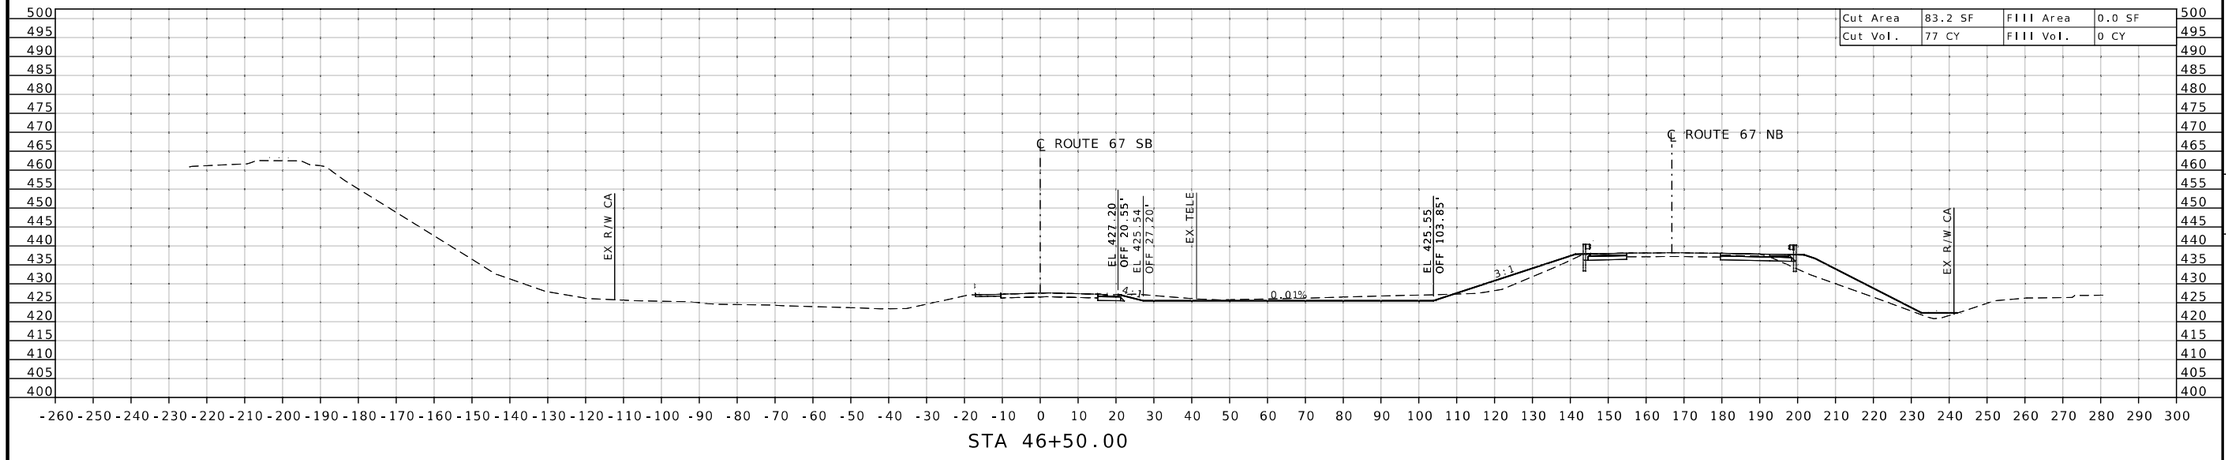

STA 46+50.00

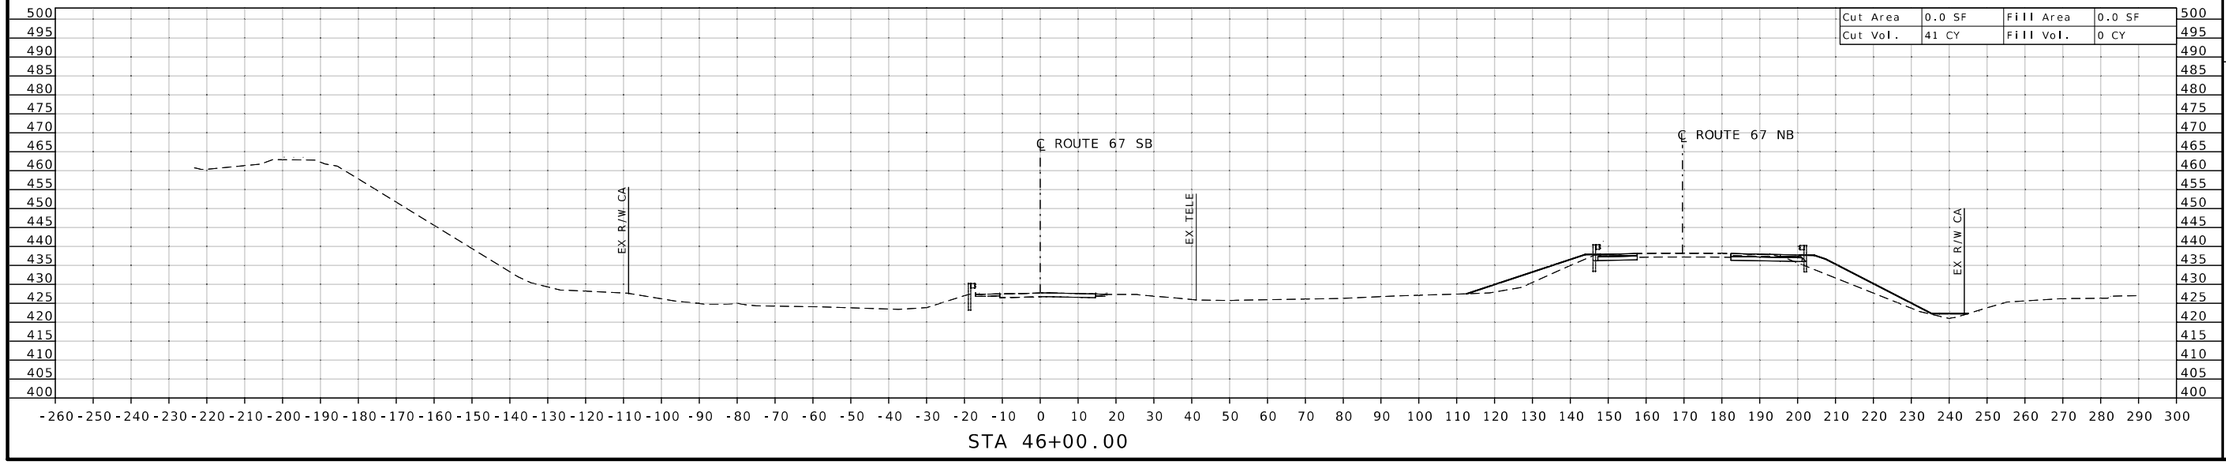

STA 46+00.00

STATE OF MISSOURI
DANIEL WAYNE SAVAGEAU
NUMBER PE-2012018127
PROFESSIONAL ENGINEER

Daniel Savageau

10/04/2025 1:20:03 PM
DANIEL WAYNE SAVAGEAU - CIVIL
MO-PE-2012018127

DATE PREPARED	
10/4/2025	
ROUTE	STATE
67	MO
DISTRICT	SHEET NO.
SL	113

COUNTY
ST CHARLES

JOB NO.
J6P3636

CONTRACT ID.

PROJECT NO.


BRIDGE NO.


DESCRIPTION	DATE

MISSOURI HIGHWAYS AND TRANSPORTATION COMMISSION

105 WEST CAPITOL
JEFFERSON CITY, MO 65102
1-888-ASK-MODOT (1-888-275-6636)

CROSS SECTION SHEET
ROUTE 67 SOUTHBOUND
SOUTH OF ROUTE 94
SHEET 27 OF 42

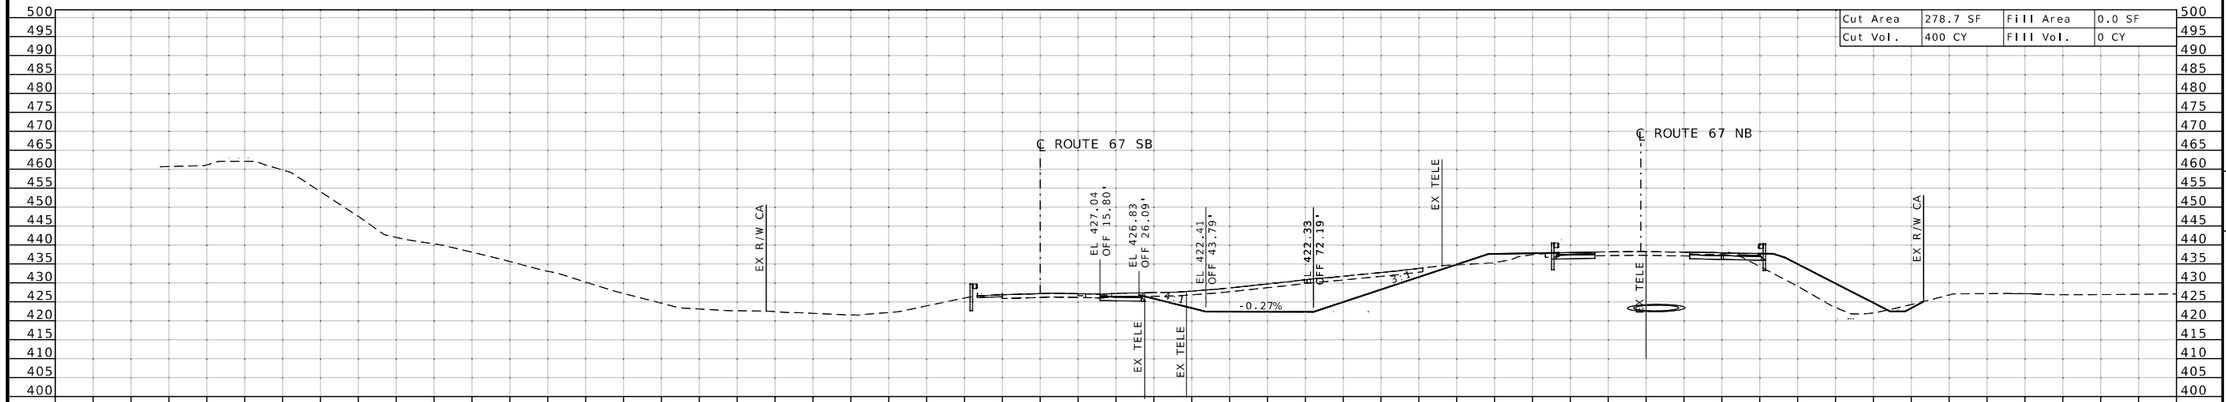

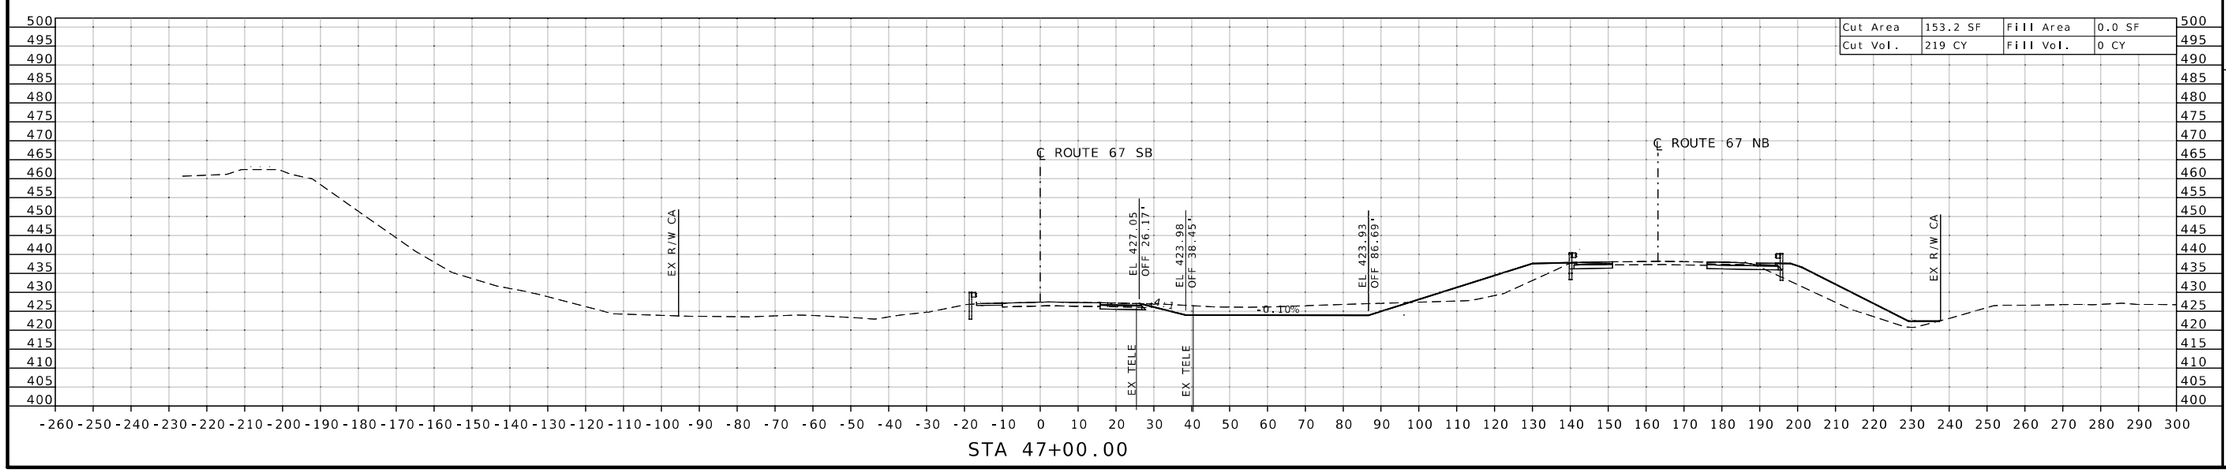

STATE OF MISSOURI
DANIEL WAYNE SAVAGEAU
NUMBER PE-2012018127
PROFESSIONAL ENGINEER

10/04/2025 1:20:19 PM
DANIEL WAYNE SAVAGEAU - CIVIL
MO-PE-2012018127

DATE PREPARED
10/4/2025

ROUTE	STATE
67	MO
DISTRICT	SHEET NO.
SL	114

COUNTY
ST CHARLES

JOB NO.
J6P3636

CONTRACT ID.

PROJECT NO.


BRIDGE NO.

DESCRIPTION	DATE

MISSOURI HIGHWAYS AND TRANSPORTATION COMMISSION

105 WEST CAPITOL
JEFFERSON CITY, MO 65102
1-888-ASK-MODOT (1-888-275-6636)

CROSS SECTION SHEET
ROUTE 67 SOUTHBOUND
SOUTH OF ROUTE 94
SHEET 28 OF 42

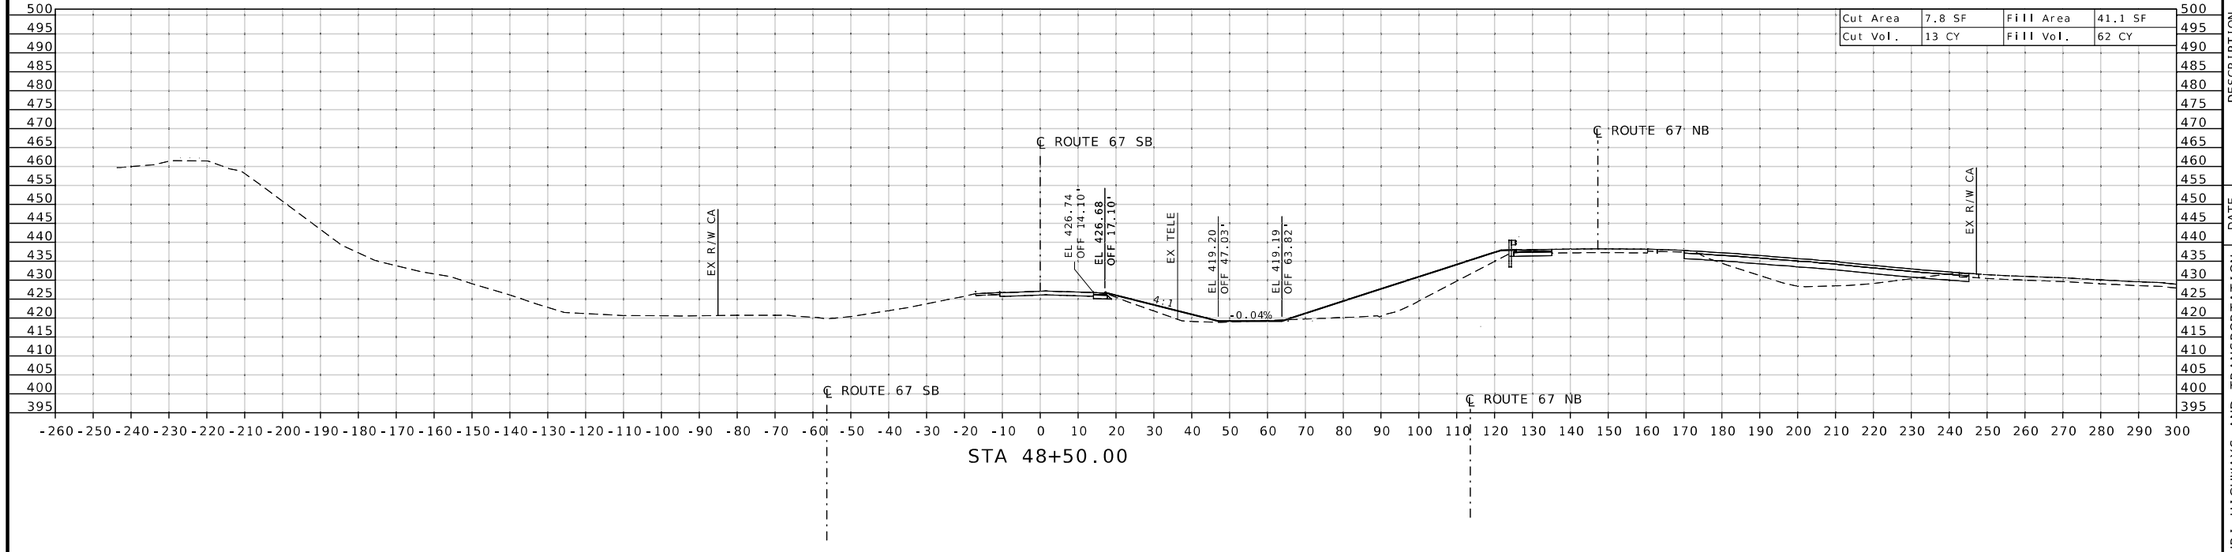

STATE OF MISSOURI
DANIEL WAYNE SAVAGEAU
NUMBER PE-2012018127
PROFESSIONAL ENGINEER

10/04/2025 1:20:38 PM
DANIEL WAYNE SAVAGEAU - CIVIL
MO-PE-2012018127

DATE PREPARED
10/4/2025

ROUTE	STATE
67	MO
DISTRICT	SHEET NO.
SL	115

COUNTY
ST CHARLES

JOB NO.
J6P3636

CONTRACT ID.

PROJECT NO.


BRIDGE NO.

DESCRIPTION	DATE

MISSOURI HIGHWAYS AND TRANSPORTATION COMMISSION

105 WEST CAPITOL
JEFFERSON CITY, MO 65102
1-888-ASK-MODOT (1-888-275-6636)

CROSS SECTION SHEET
ROUTE 67 SOUTHBOUND
SOUTH OF ROUTE 94
SHEET 29 OF 42

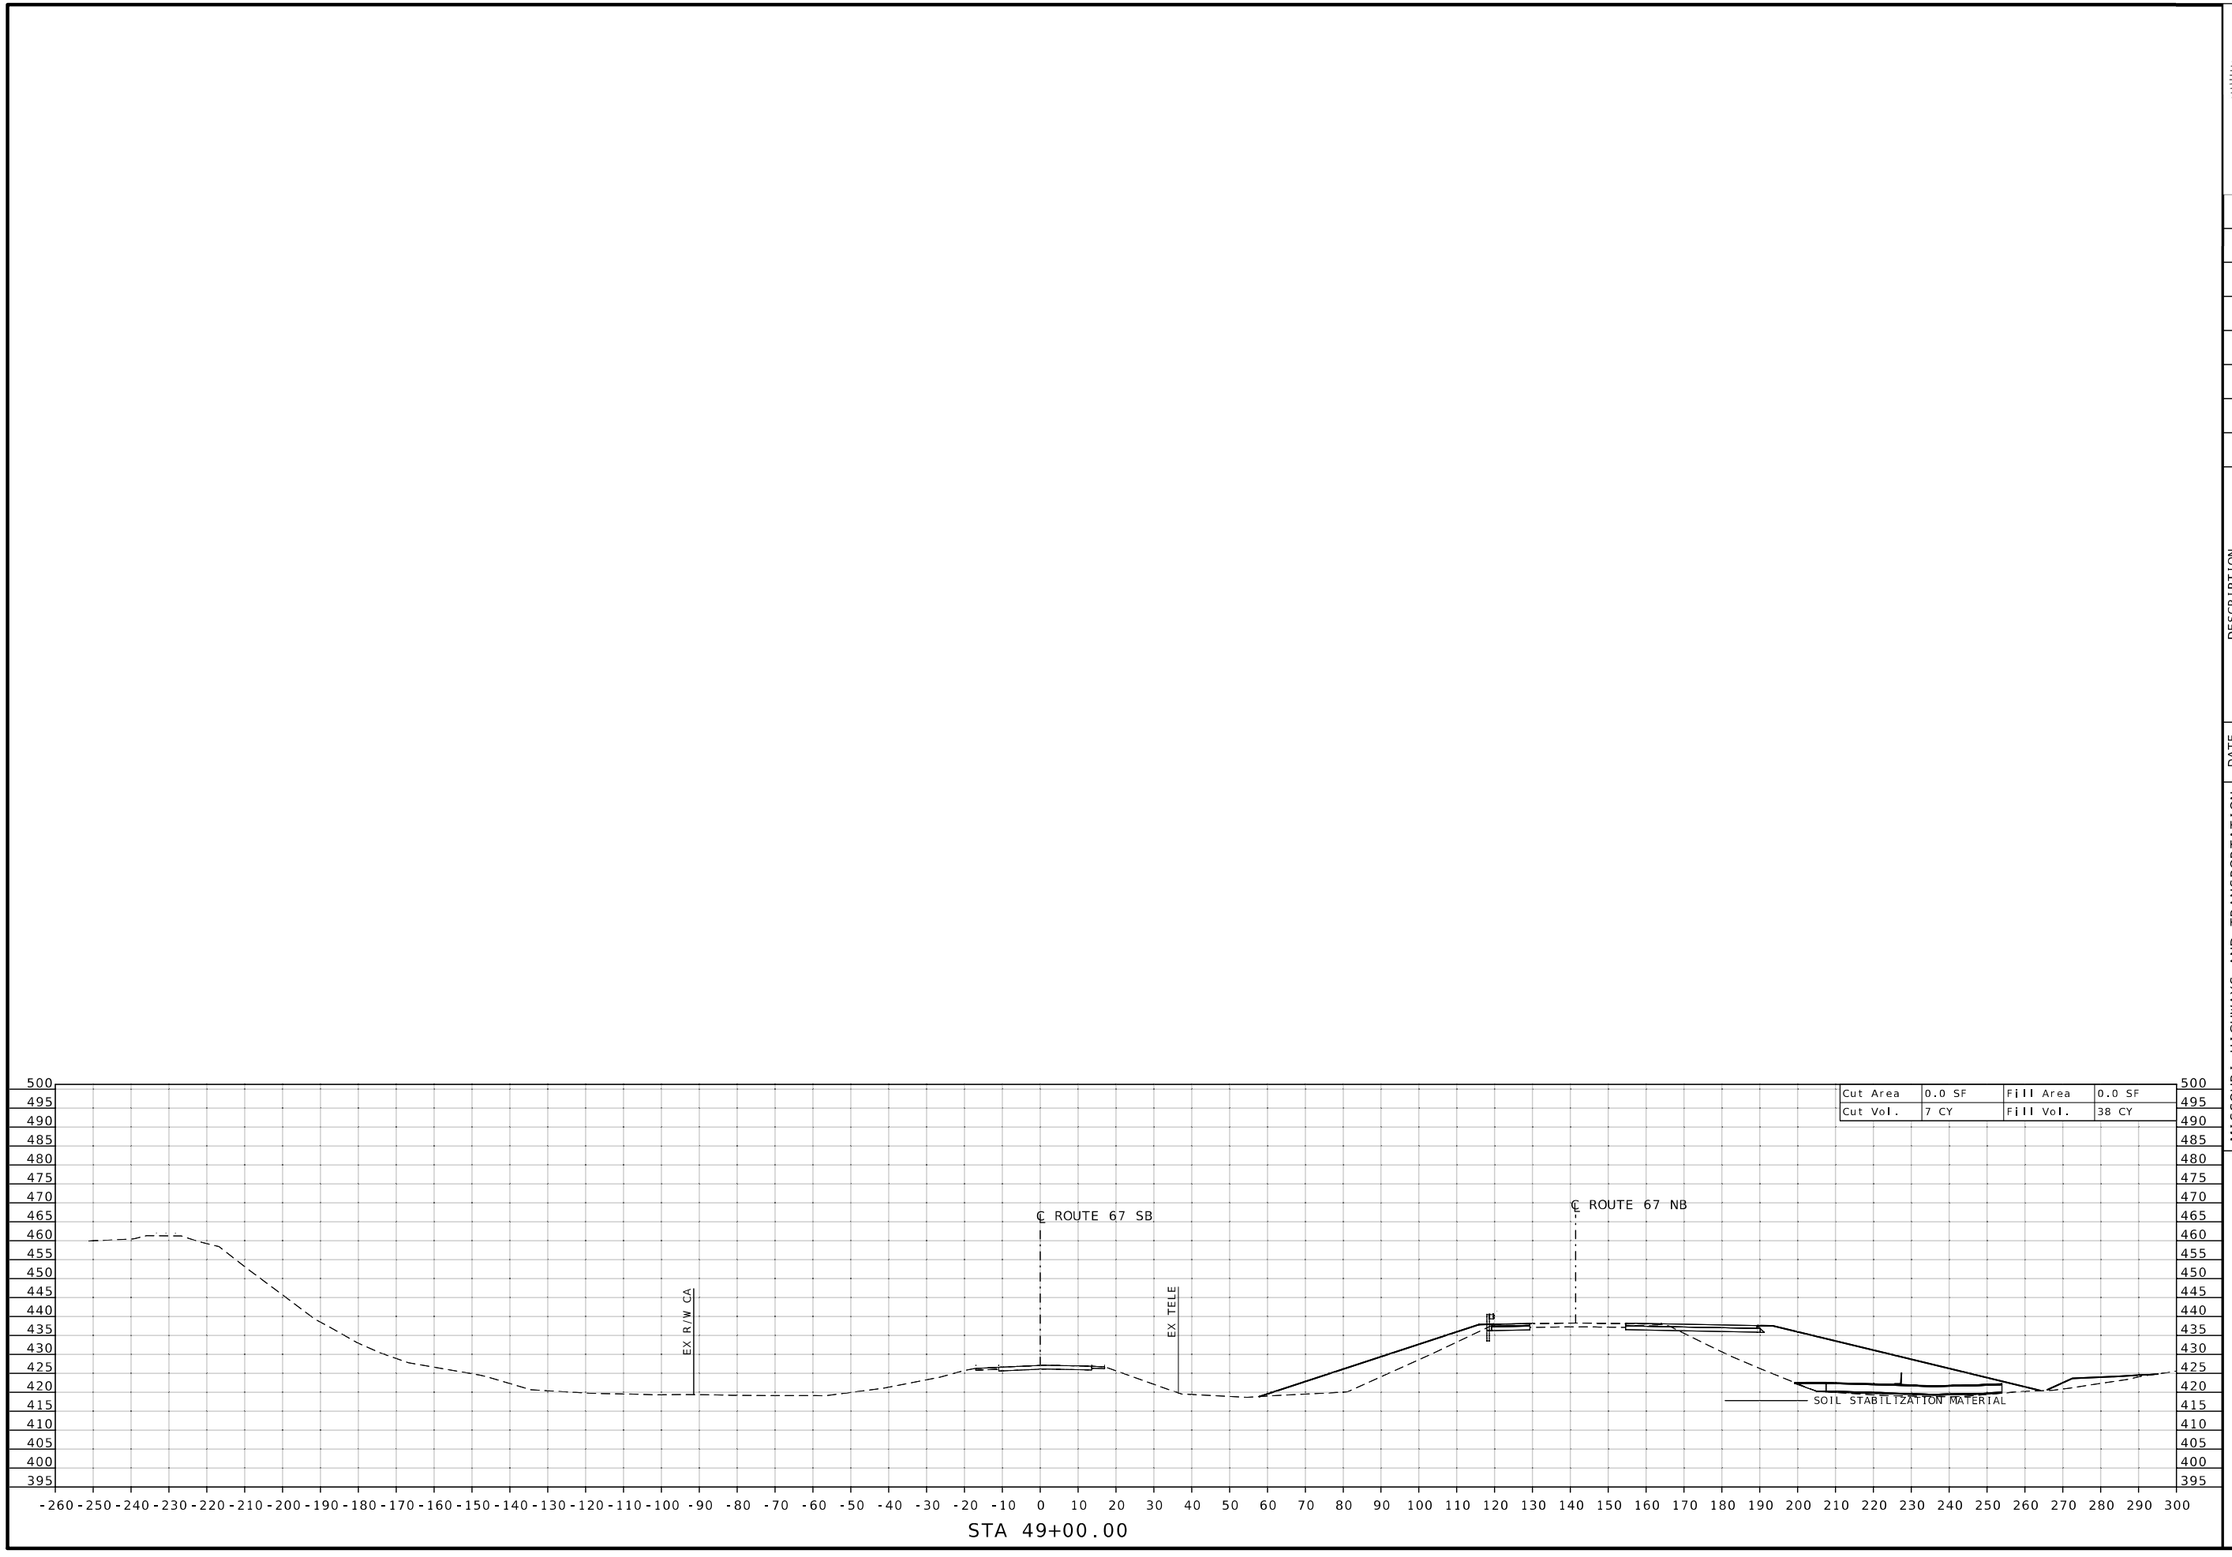

STATE OF MISSOURI
DANIEL WAYNE SAVAGEAU
NUMBER PE-2012018127
PROFESSIONAL ENGINEER

Daniel Savageau

10/04/2025 1:20:55 PM
DANIEL WAYNE SAVAGEAU - CIVIL
MO-PE-2012018127

DATE PREPARED
10/4/2025

ROUTE	STATE
67	MO
DISTRICT	SHEET NO.
SL	116

COUNTY
ST CHARLES

JOB NO.
J6P3636

CONTRACT ID.

PROJECT NO.


BRIDGE NO.

DESCRIPTION	DATE


MISSOURI HIGHWAYS AND TRANSPORTATION COMMISSION

105 WEST CAPITOL
JEFFERSON CITY, MO 65102
1-888-ASK-MODOT (1-888-275-6636)

CROSS SECTION SHEET
ROUTE 67 SOUTHBOUND
SOUTH OF ROUTE 94
SHEET 30 OF 42

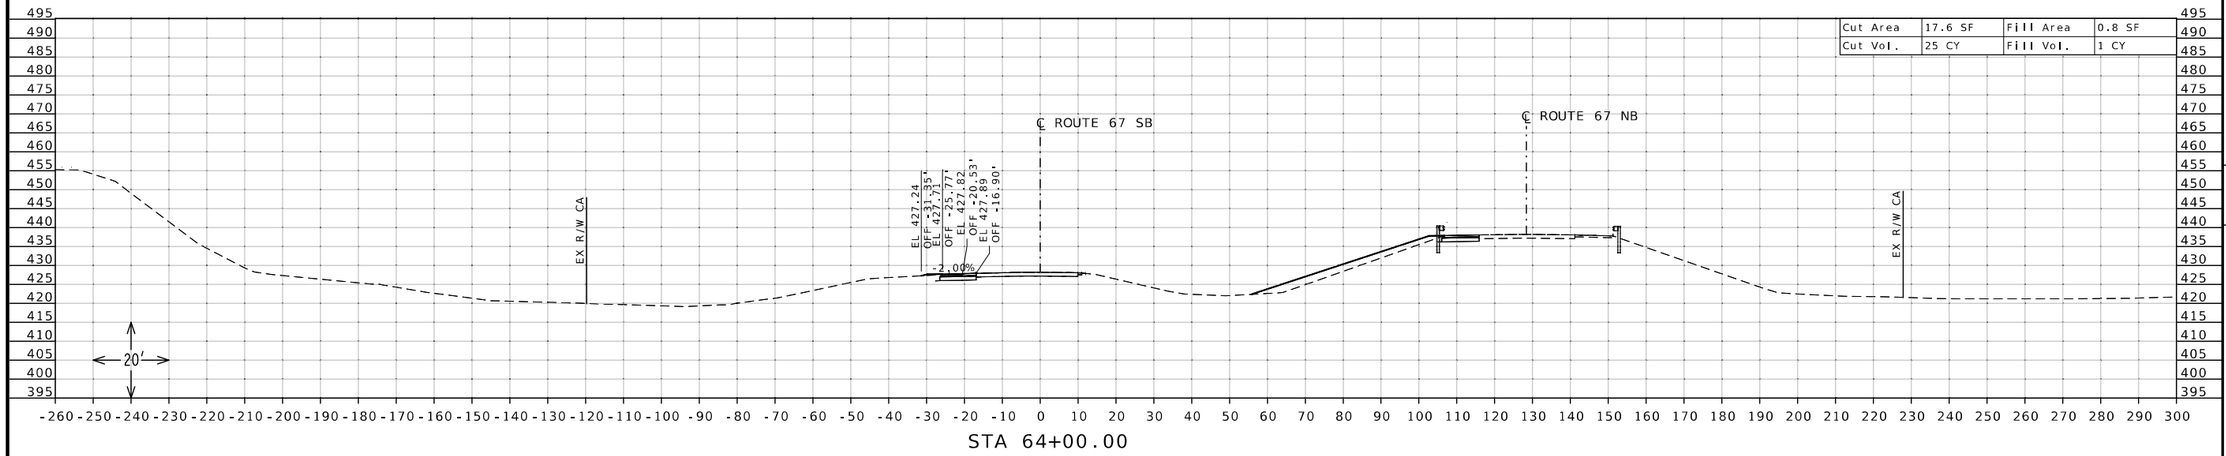

STA 64+00.00

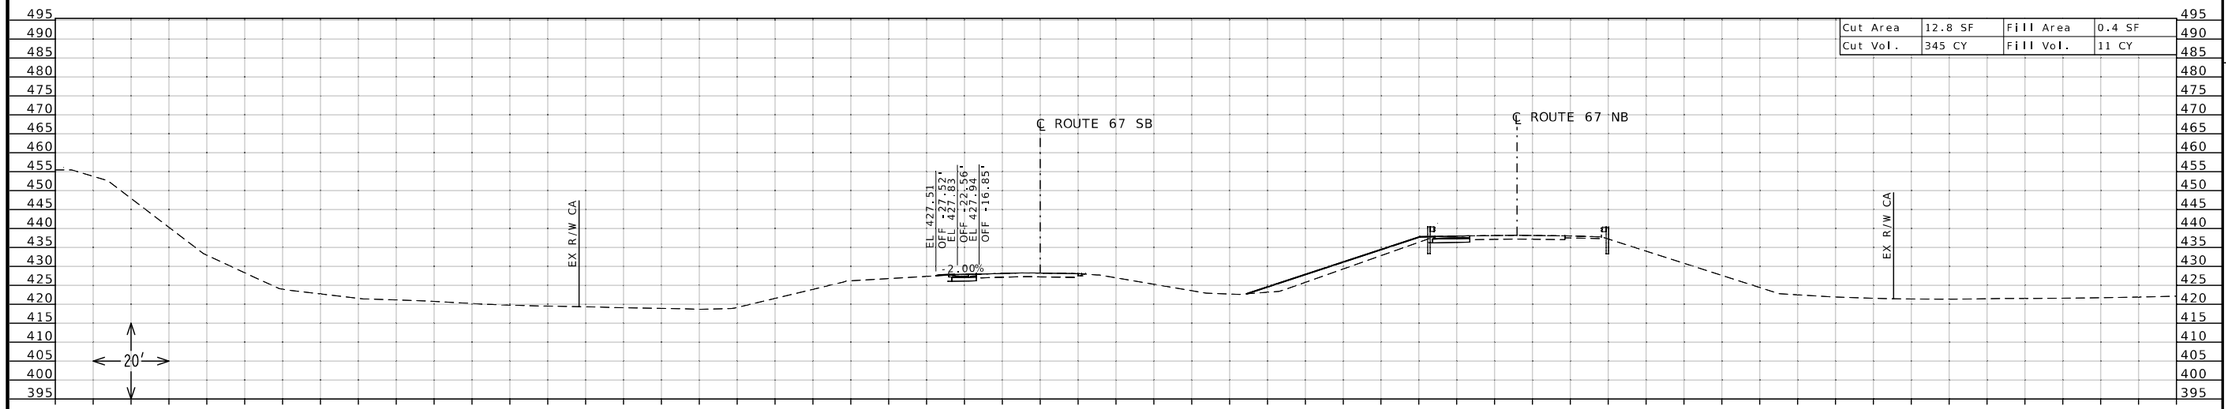

STA 63+55.65

STATE OF MISSOURI
DANIEL WAYNE SAVAGEAU
NUMBER PE-2012018127
PROFESSIONAL ENGINEER

Daniel Savageau
10/04/2025 1:21:15 PM
DANIEL WAYNE SAVAGEAU - CIVIL
MO-PE-2012018127

DATE PREPARED
10/4/2025

ROUTE	STATE
67	MO
DISTRICT	SHEET NO.
SL	117

COUNTY
ST CHARLES

JOB NO.
J6P3636

CONTRACT ID.

PROJECT NO.


BRIDGE NO.

DESCRIPTION	DATE


MISSOURI HIGHWAYS AND TRANSPORTATION COMMISSION

105 WEST CAPITOL
JEFFERSON CITY, MO 65102
1-888-ASK-MODOT (1-888-275-6636)

CROSS SECTION SHEET
ROUTE 67 SOUTHBOUND
SOUTH OF ROUTE 94
SHEET 31 OF 42

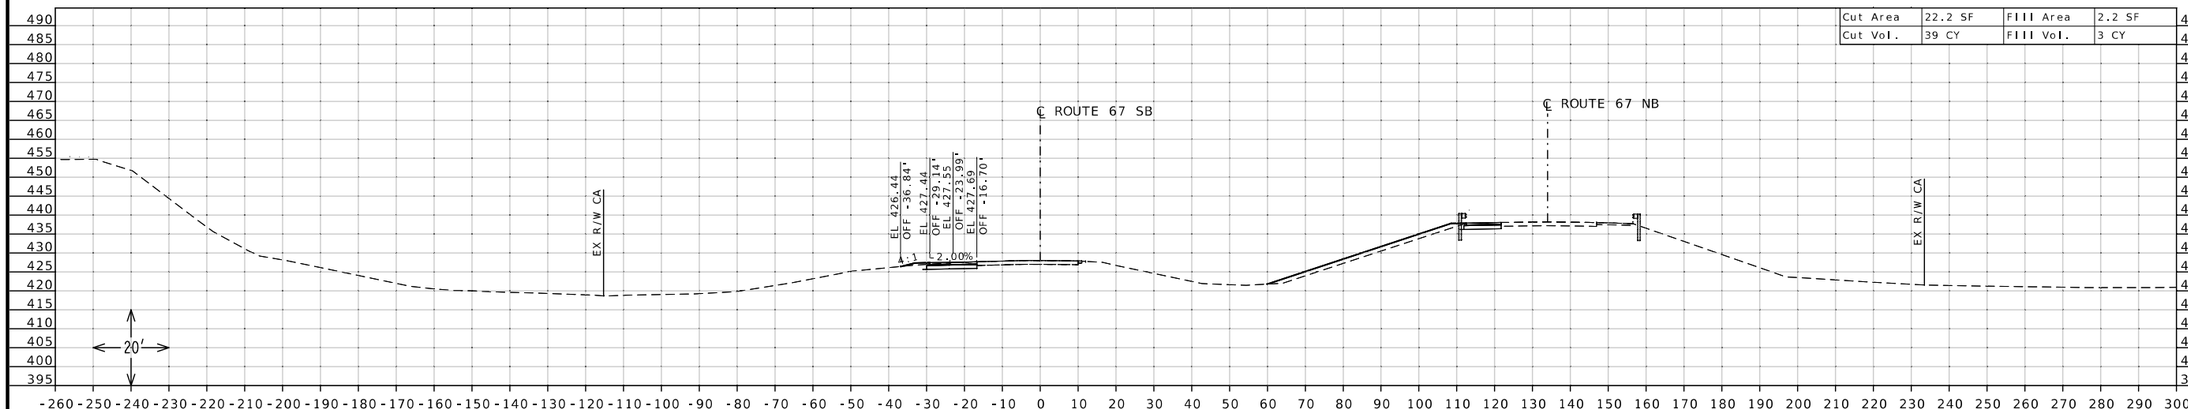

STA 65+00.00

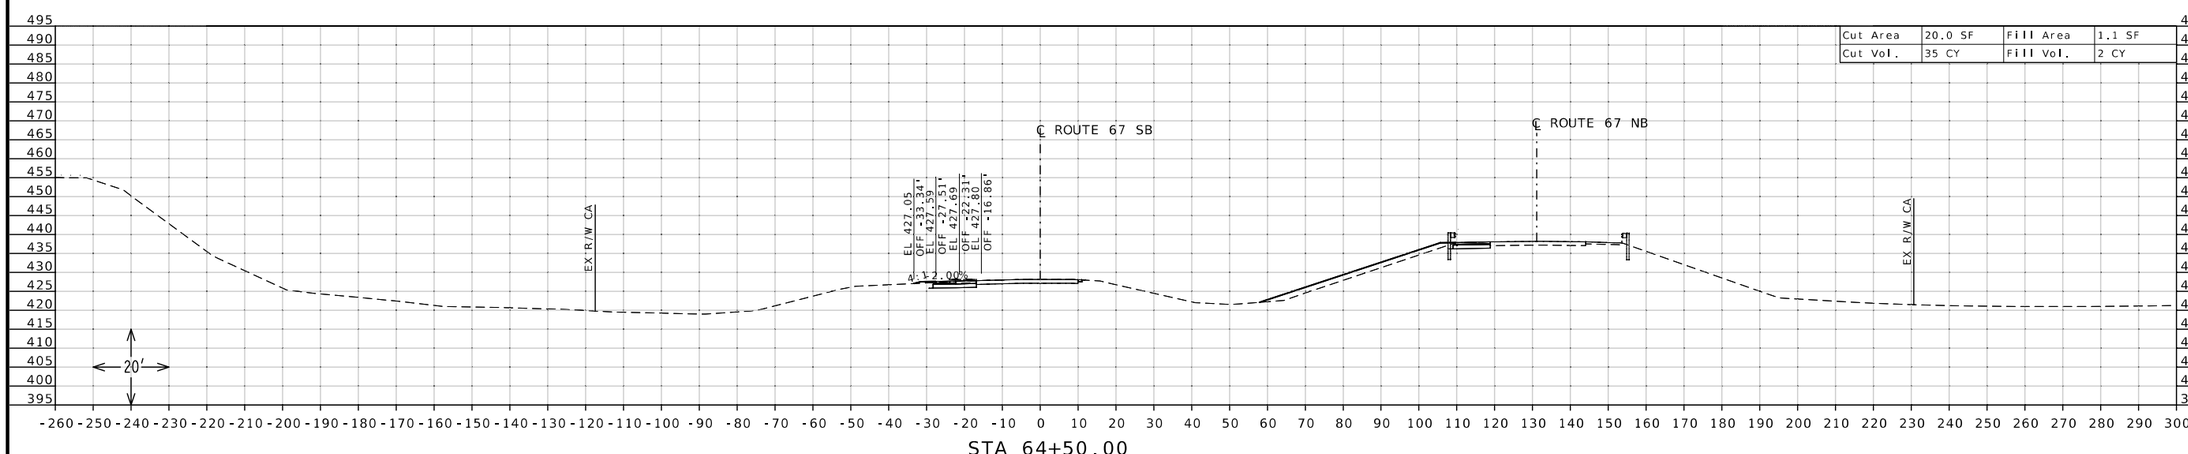

STA 64+50.00

STATE OF MISSOURI
DANIEL WAYNE SAVAGEAU
NUMBER PE-2012018127
PROFESSIONAL ENGINEER

Daniel Savageau

10/04/2025 1:21:33 PM
DANIEL WAYNE SAVAGEAU - CIVIL
MO-PE-2012018127

DATE PREPARED
10/4/2025

ROUTE	STATE
67	MO
DISTRICT	SHEET NO.
SL	118

COUNTY
ST CHARLES

JOB NO.
J6P3636

CONTRACT ID.

PROJECT NO.


BRIDGE NO.


DESCRIPTION	DATE

MISSOURI HIGHWAYS AND TRANSPORTATION COMMISSION

105 WEST CAPITOL
JEFFERSON CITY, MO 65102
1-888-ASK-MODOT (1-888-275-6636)

CROSS SECTION SHEET
ROUTE 67 SOUTHBOUND
SOUTH OF ROUTE 94
SHEET 32 OF 42

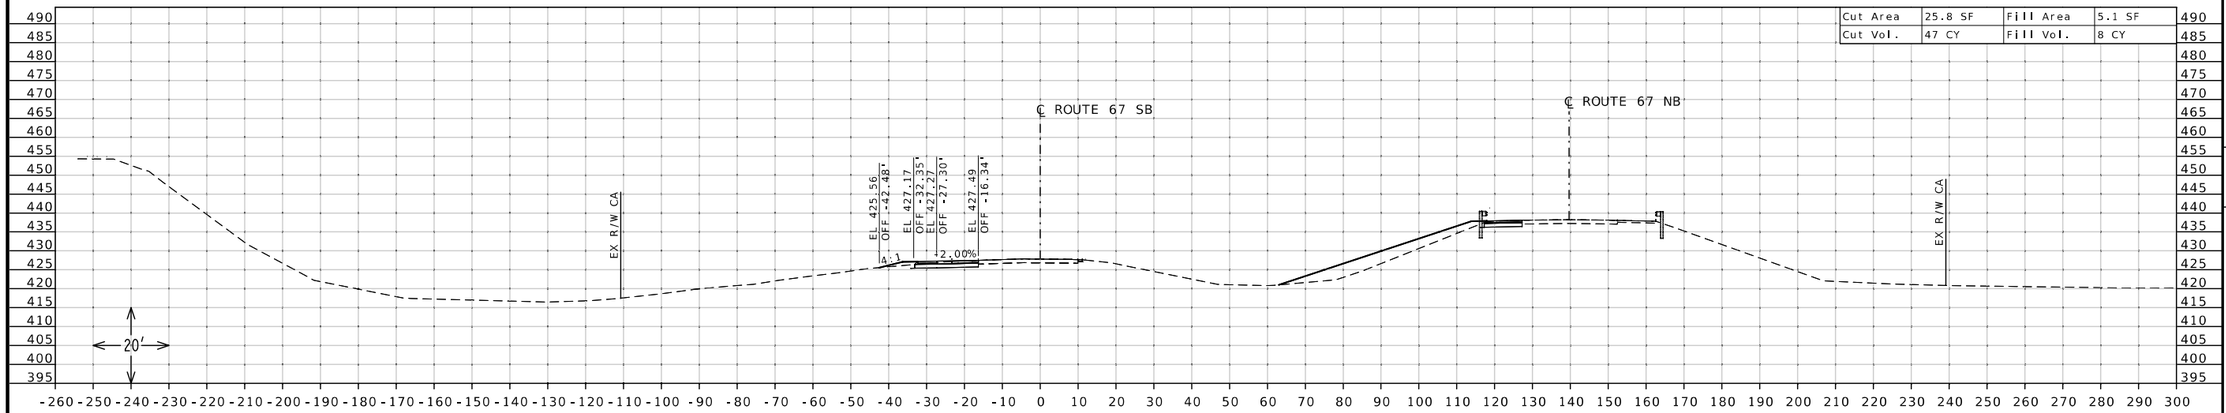

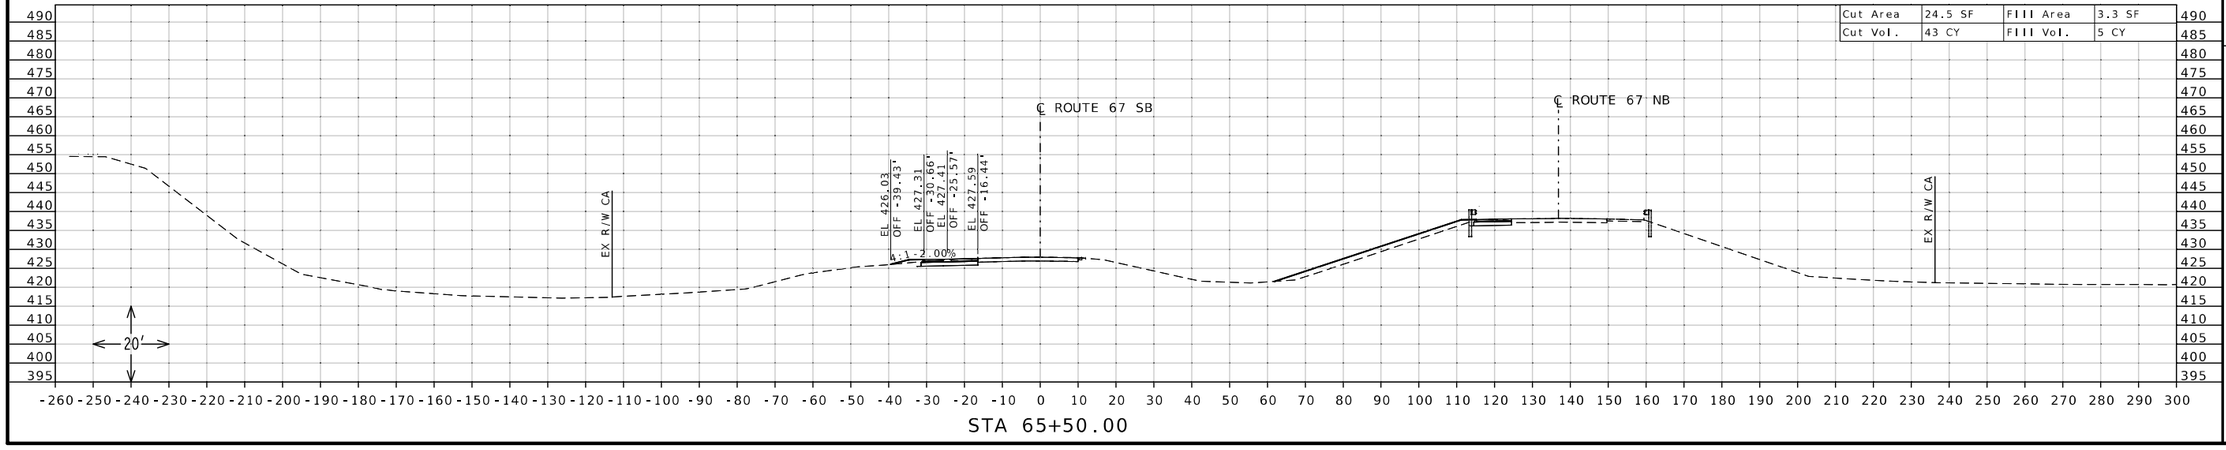

STATE OF MISSOURI
DANIEL WAYNE SAVAGEAU
NUMBER PE-2012018127
PROFESSIONAL ENGINEER

Daniel Savageau

10/04/2025 1:21:50 PM
DANIEL WAYNE SAVAGEAU - CIVIL
MO-PE-2012018127

DATE PREPARED
10/4/2025

ROUTE	STATE
67	MO
DISTRICT	SHEET NO.
SL	119

COUNTY
ST CHARLES

JOB NO.
J6P3636

CONTRACT ID.

PROJECT NO.

BRIDGE NO.


DESCRIPTION	DATE

MISSOURI HIGHWAYS AND TRANSPORTATION COMMISSION


105 WEST CAPITOL
JEFFERSON CITY, MO 65102
1-888-ASK-MODOT (1-888-275-6636)

MoDOT

CROSS SECTION SHEET
ROUTE 67 SOUTHBOUND
SOUTH OF ROUTE 94
SHEET 33 OF 42

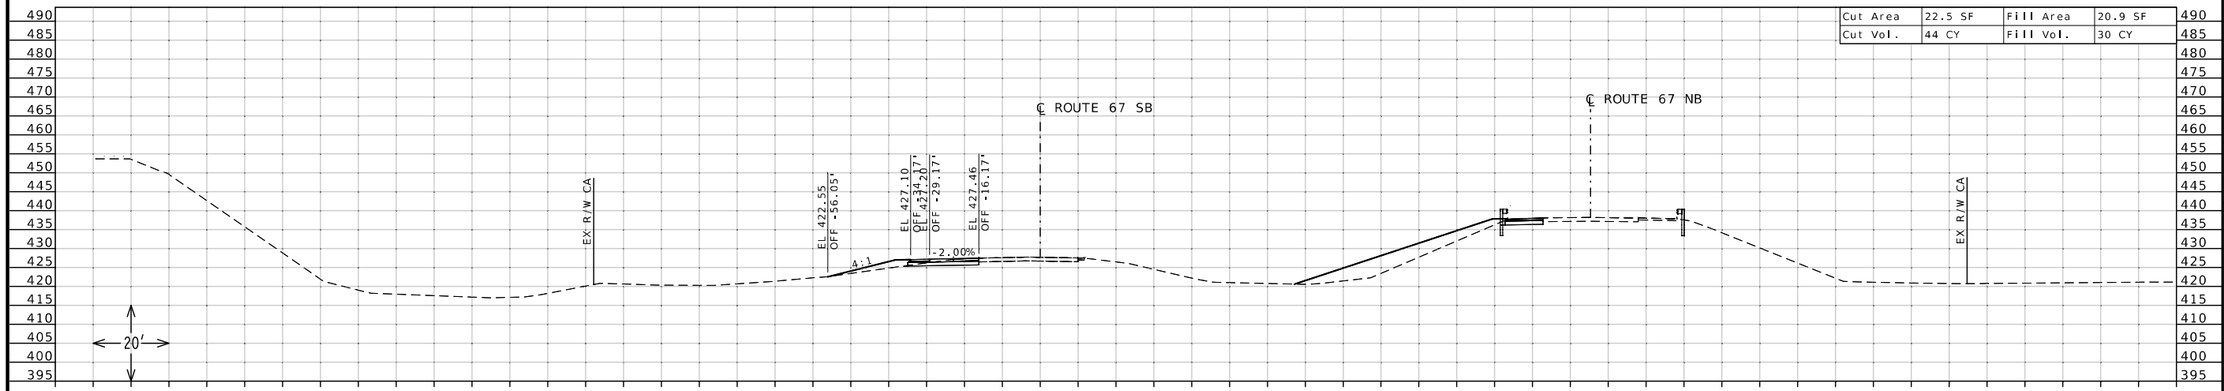

STA 67+00.00

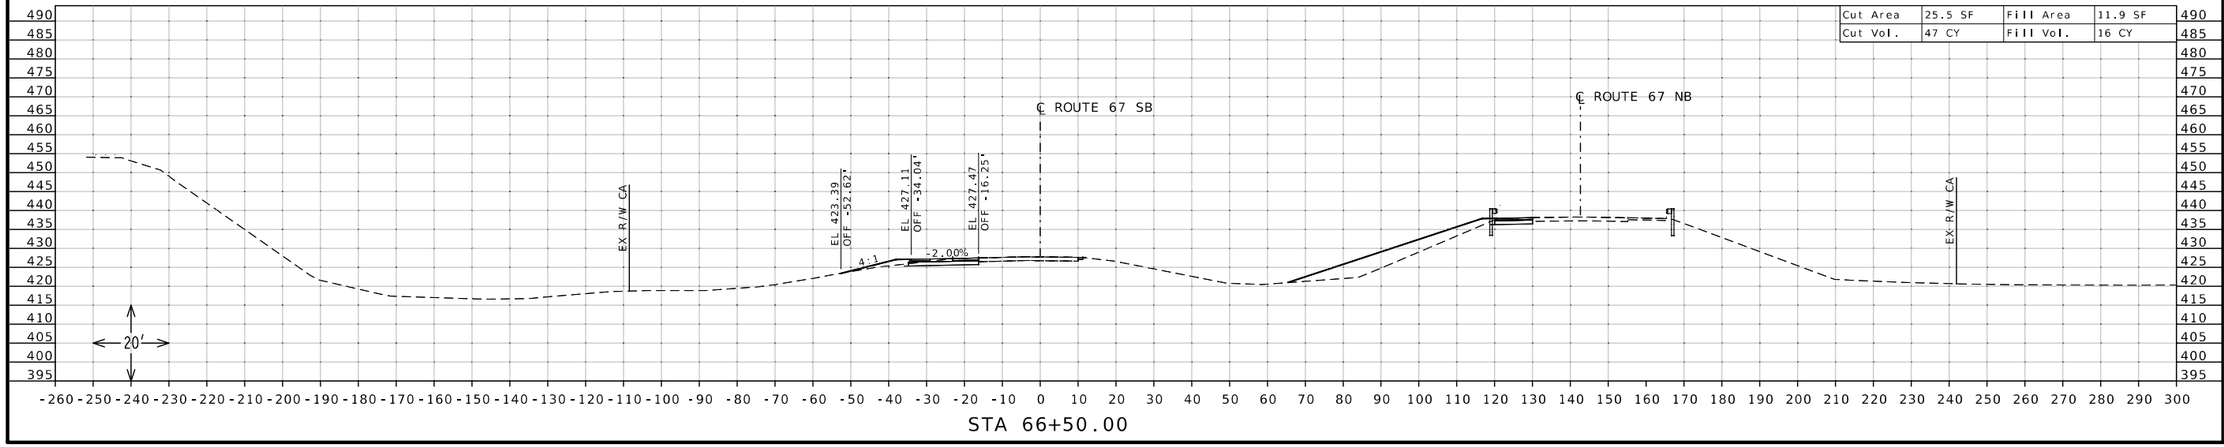

STA 66+50.00

STATE OF MISSOURI
DANIEL WAYNE SAVAGEAU
NUMBER PE-2012018127
PROFESSIONAL ENGINEER
Daniel Savageau
10/04/2025 1:22:09 PM
DANIEL WAYNE SAVAGEAU - CIVIL
MO-PE-2012018127

DATE PREPARED
10/4/2025

ROUTE	STATE
67	MO

DISTRICT	SHEET NO.
SL	120

COUNTY
ST CHARLES

JOB NO.
J6P3636

CONTRACT ID.


PROJECT NO.

BRIDGE NO.


DESCRIPTION	DATE

MISSOURI HIGHWAYS AND TRANSPORTATION COMMISSION
105 WEST CAPITOL
JEFFERSON CITY, MO 65102
1-888-ASK-MODOT (1-888-275-6636)

CROSS SECTION SHEET
ROUTE 67 SOUTHBOUND
SOUTH OF ROUTE 94
SHEET 34 OF 42

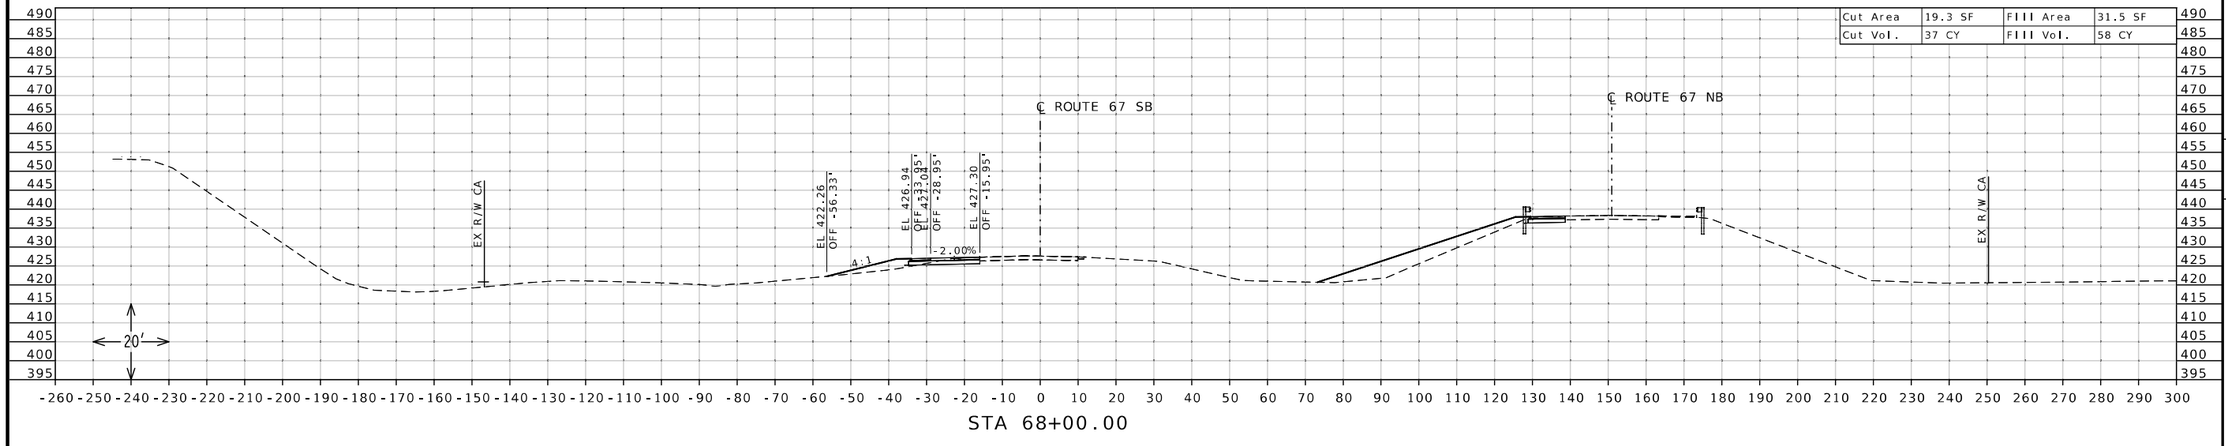

STA 68+00.00

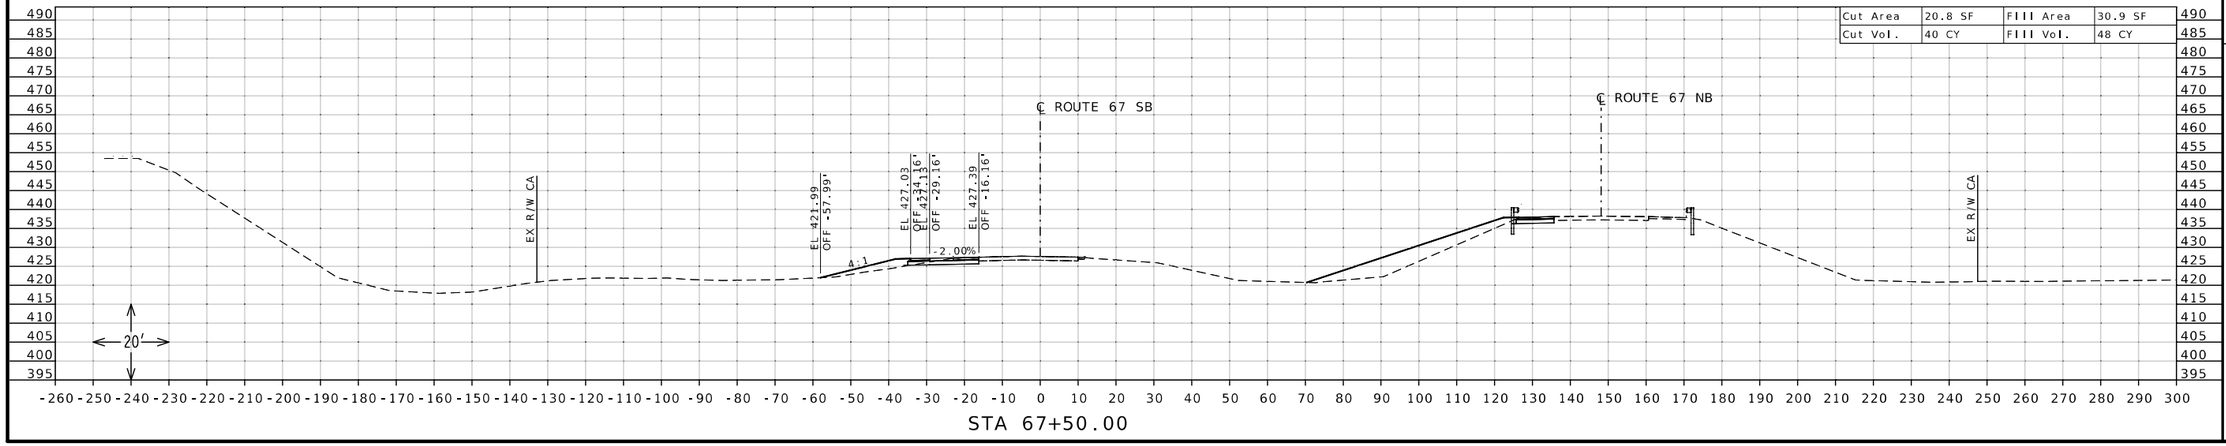

STA 67+50.00

STATE OF MISSOURI
DANIEL WAYNE SAVAGEAU
NUMBER PE-2012018127
PROFESSIONAL ENGINEER

Daniel Savageau

10/04/2025 1:22:29 PM
DANIEL WAYNE SAVAGEAU - CIVIL
MO-PE-2012018127
DATE PREPARED
10/4/2025

ROUTE	STATE
67	MO
DISTRICT	SHEET NO.
SL	121

COUNTY
ST CHARLES

JOB NO.
J6P3636

CONTRACT ID.

PROJECT NO.


BRIDGE NO.

DESCRIPTION	DATE


MISSOURI HIGHWAYS AND TRANSPORTATION COMMISSION

105 WEST CAPITOL
JEFFERSON CITY, MO 65102
1-888-ASK-MODOT (1-888-275-6636)

CROSS SECTION SHEET
ROUTE 67 SOUTHBOUND
SOUTH OF ROUTE 94
SHEET 35 OF 42

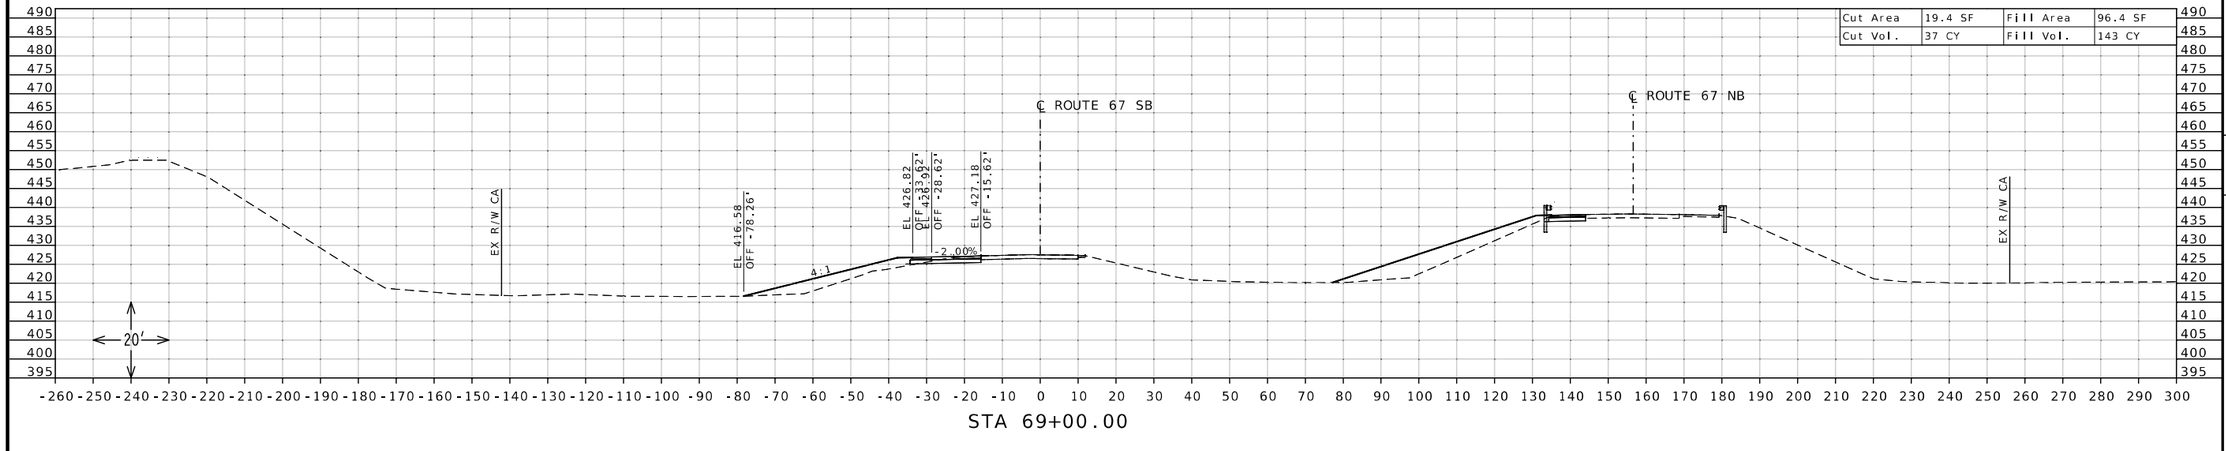

STA 69+00.00

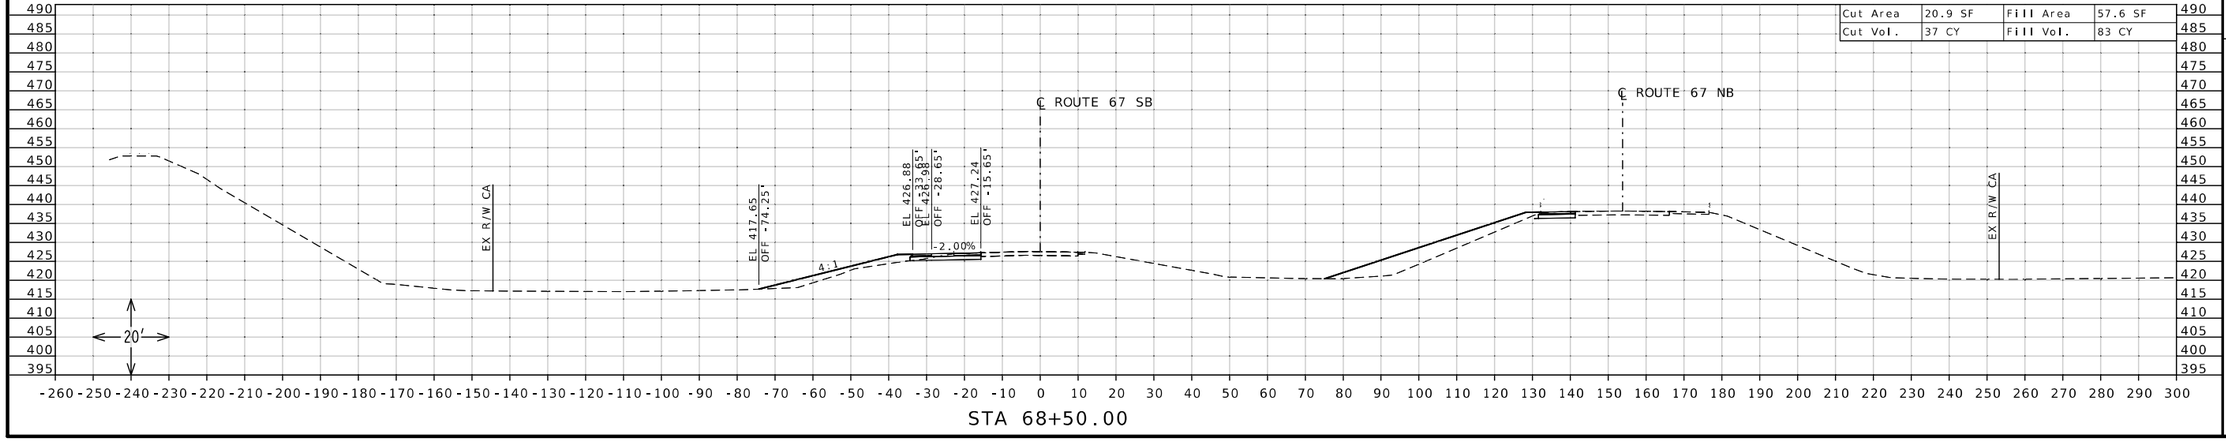

STA 68+50.00

STATE OF MISSOURI
DANIEL WAYNE SAVAGEAU
NUMBER PE-2012018127
PROFESSIONAL ENGINEER

Daniel Savageau

10/04/2025 1:22:46 PM
DANIEL WAYNE SAVAGEAU · CIVIL
MO PE-2012018127

DATE PREPARED
10/4/2025

ROUTE	STATE
67	MO
DISTRICT	SHEET NO.
SL	122

COUNTY
ST CHARLES

JOB NO.
J6P3636

CONTRACT ID.

PROJECT NO.

BRIDGE NO.


DESCRIPTION	DATE

MISSOURI HIGHWAYS AND TRANSPORTATION COMMISSION

105 WEST CAPITOL
JEFFERSON CITY, MO 65102
1-888-ASK-MODOT (1-888-275-6636)


MoDOT

CROSS SECTION SHEET
ROUTE 67 SOUTHBOUND
SOUTH OF ROUTE 94
SHEET 36 OF 42

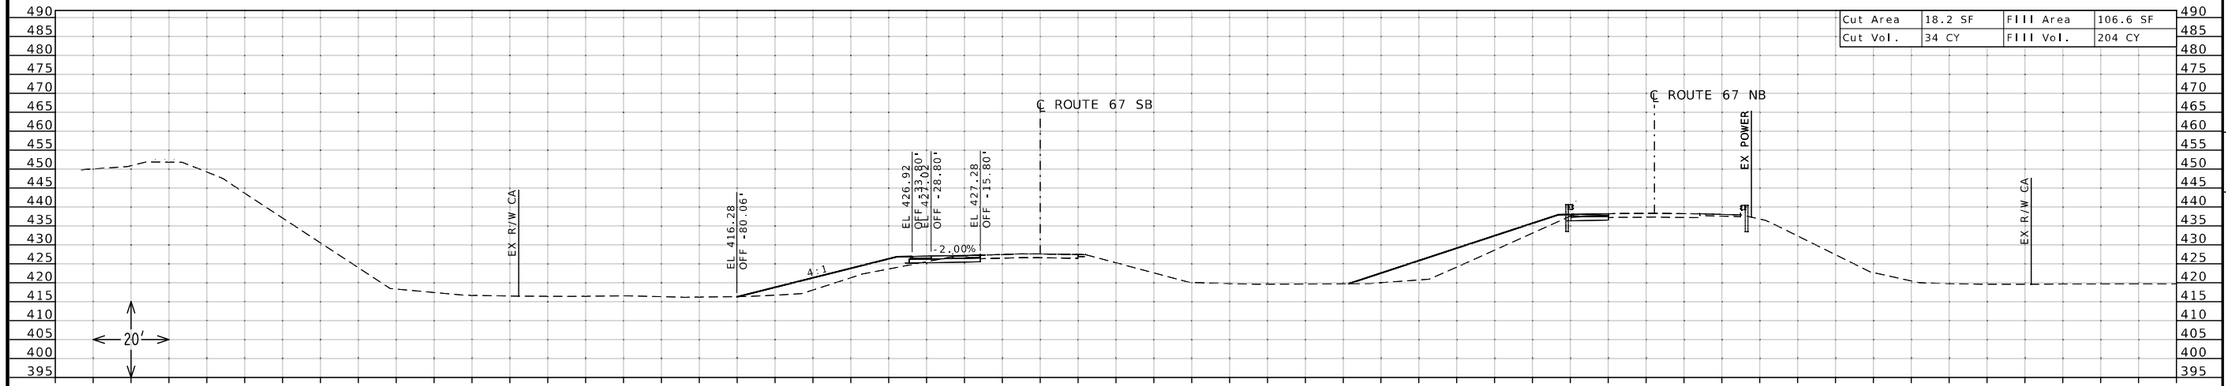

Cut Area	18.2 SF	Fill Area	106.6 SF
Cut Vol.	34 CY	Fill Vol.	204 CY

STA 70+00.00

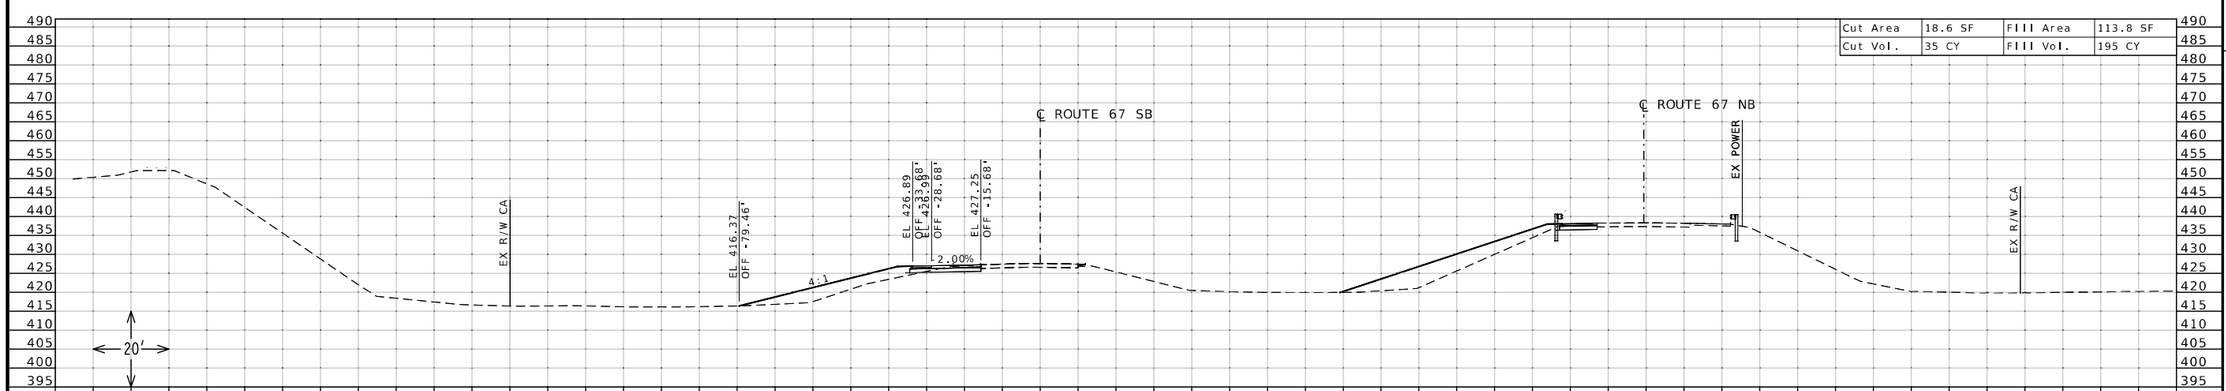

Cut Area	18.6 SF	Fill Area	113.8 SF
Cut Vol.	35 CY	Fill Vol.	195 CY

STA 69+50.00

STATE OF MISSOURI
DANIEL WAYNE SAVAGEAU
NUMBER PE-2012018127
PROFESSIONAL ENGINEER

Daniel Savageau

10/04/2025 1:23:06 PM
DANIEL WAYNE SAVAGEAU - CIVIL
MO-PE-2012018127

DATE PREPARED
10/4/2025

ROUTE	STATE
67	MO
DISTRICT	SHEET NO.
SL	123

COUNTY
ST CHARLES

JOB NO.
J6P3636

CONTRACT ID.

PROJECT NO.


BRIDGE NO.


DESCRIPTION	DATE

MISSOURI HIGHWAYS AND TRANSPORTATION COMMISSION

105 WEST CAPITOL
JEFFERSON CITY, MO 65102
1-888-ASK-MODOT (1-888-275-6636)

CROSS SECTION SHEET
ROUTE 67 SOUTHBOUND
SOUTH OF ROUTE 94
SHEET 37 OF 42

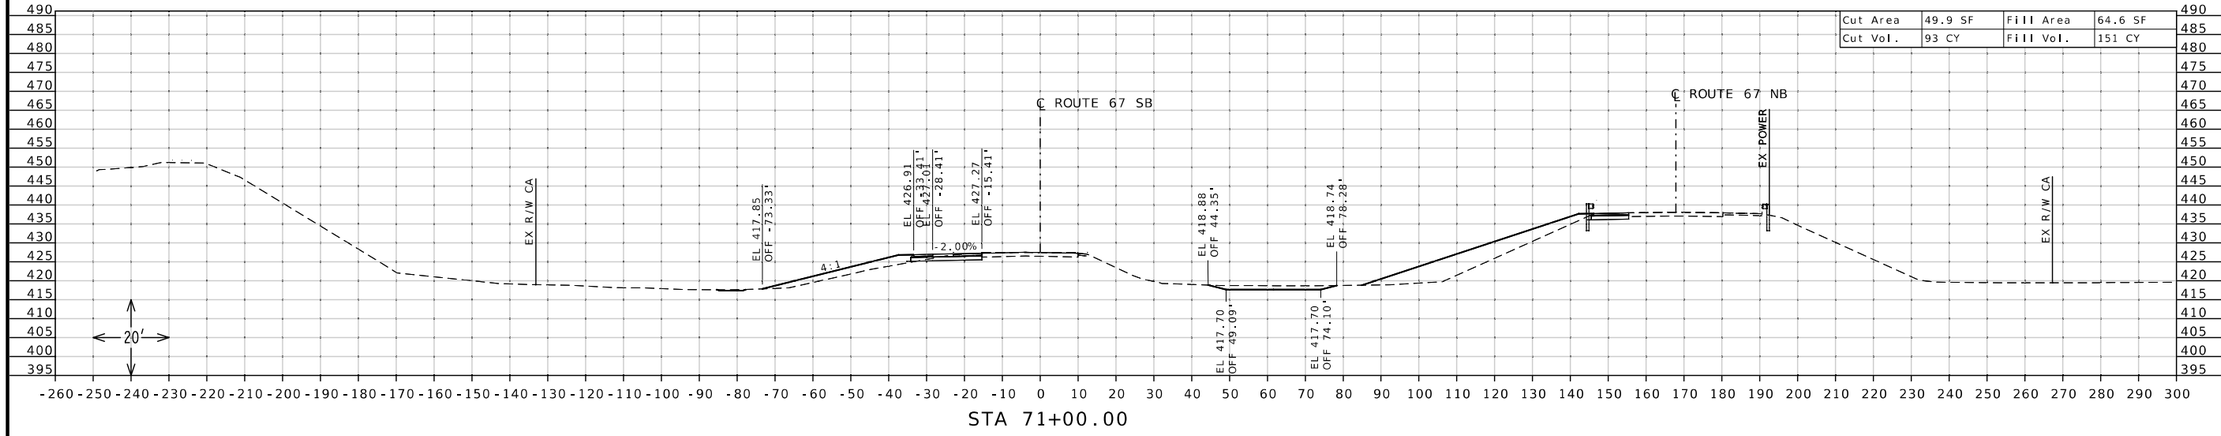

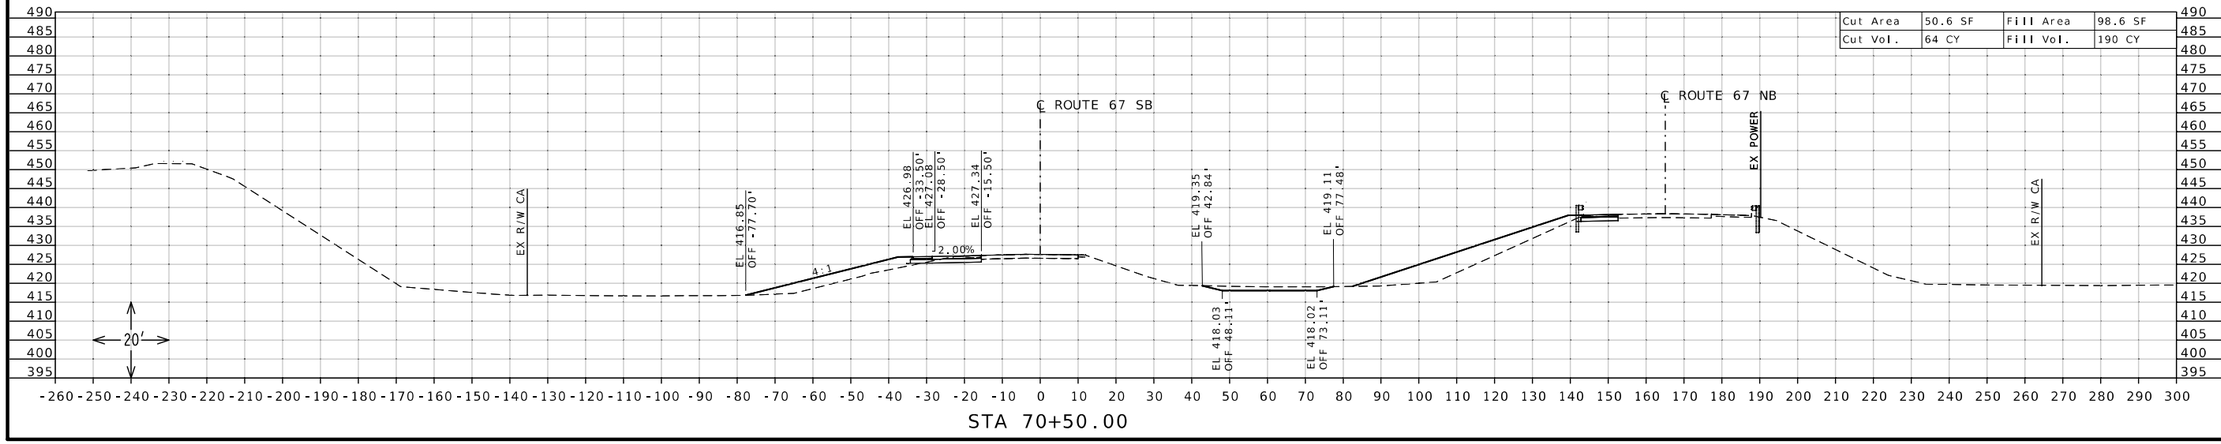

DANIEL WAYNE SAVAGEAU
NUMBER PE-2012018127
PROFESSIONAL ENGINEER
STATE OF MISSOURI
10/04/2025 1:23:23 PM
DANIEL WAYNE SAVAGEAU - CIVIL
MO-PE-2012018127

DATE PREPARED
10/4/2025

ROUTE	STATE
67	MO

DISTRICT	SHEET NO.
SL	124

COUNTY
ST CHARLES

JOB NO.
J6P3636

CONTRACT ID.


PROJECT NO.


BRIDGE NO.


DESCRIPTION	DATE

MISSOURI HIGHWAYS AND TRANSPORTATION COMMISSION
105 WEST CAPITOL
JEFFERSON CITY, MO 65102
1-888-ASK-MODOT (1-888-275-6636)

CROSS SECTION SHEET
ROUTE 67 SOUTHBOUND
SOUTH OF ROUTE 94
SHEET 38 OF 42

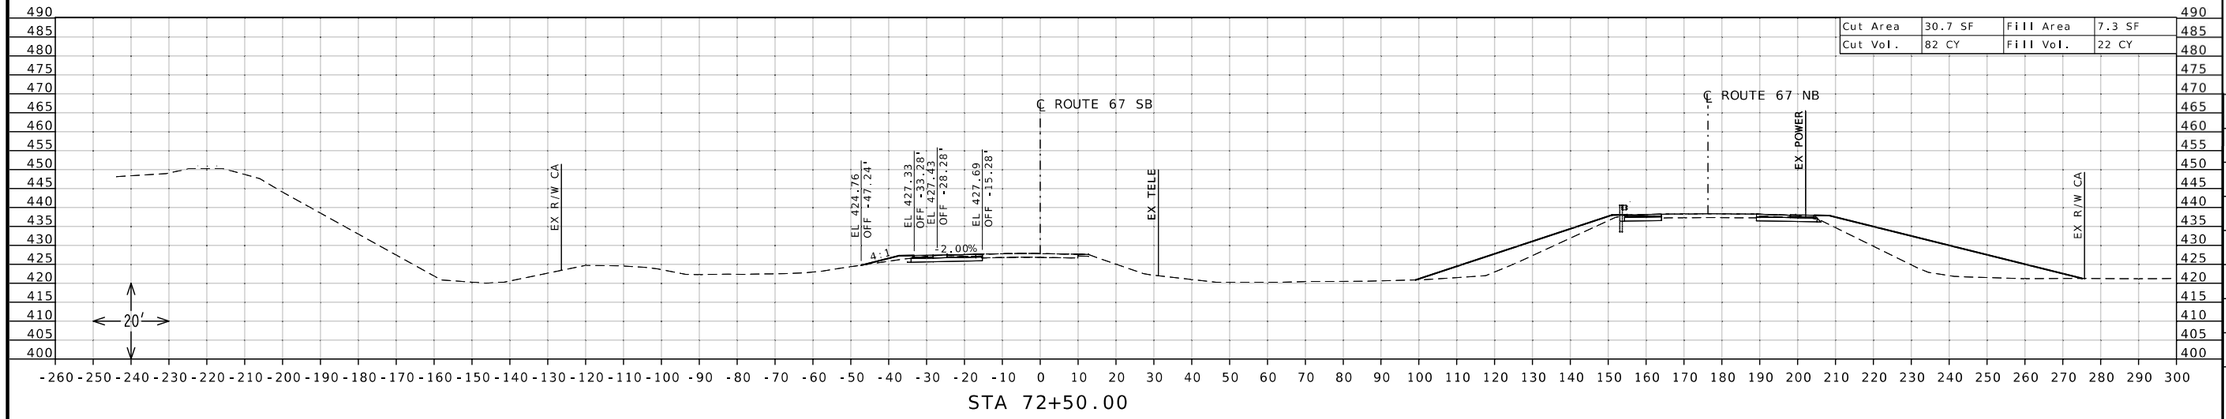

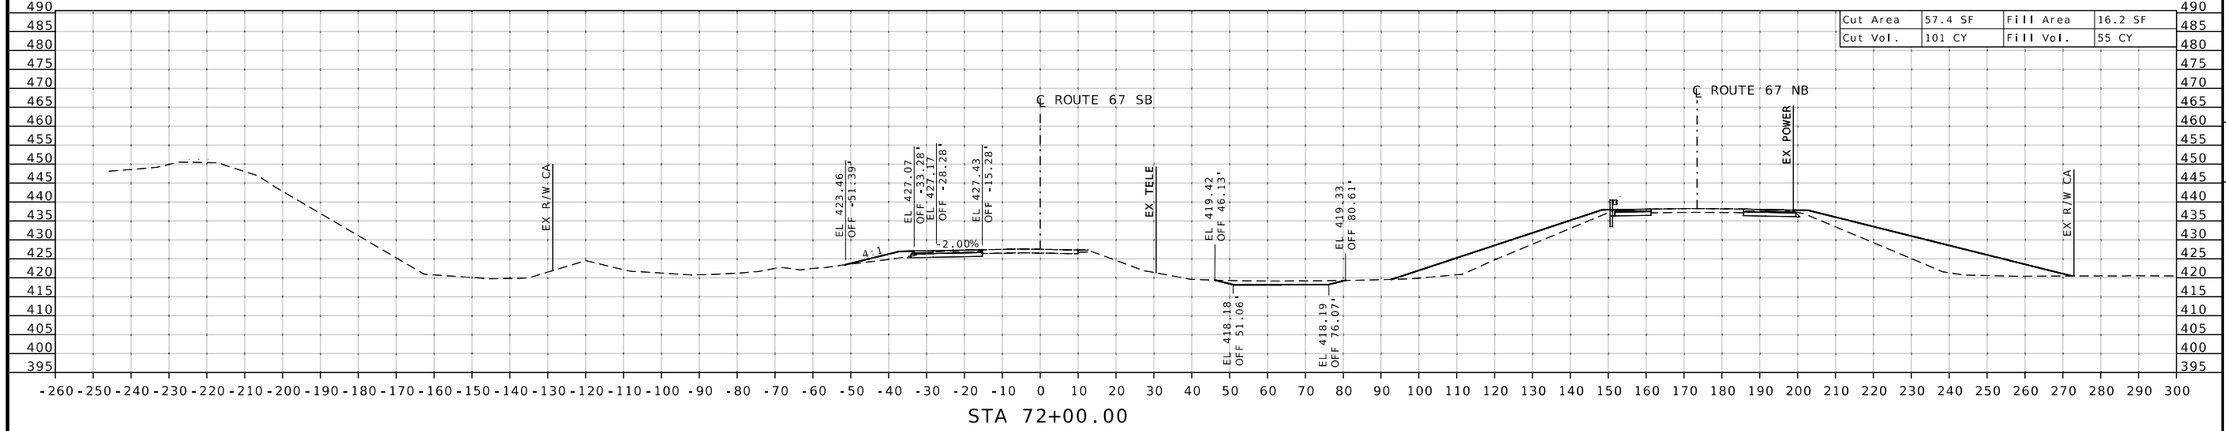

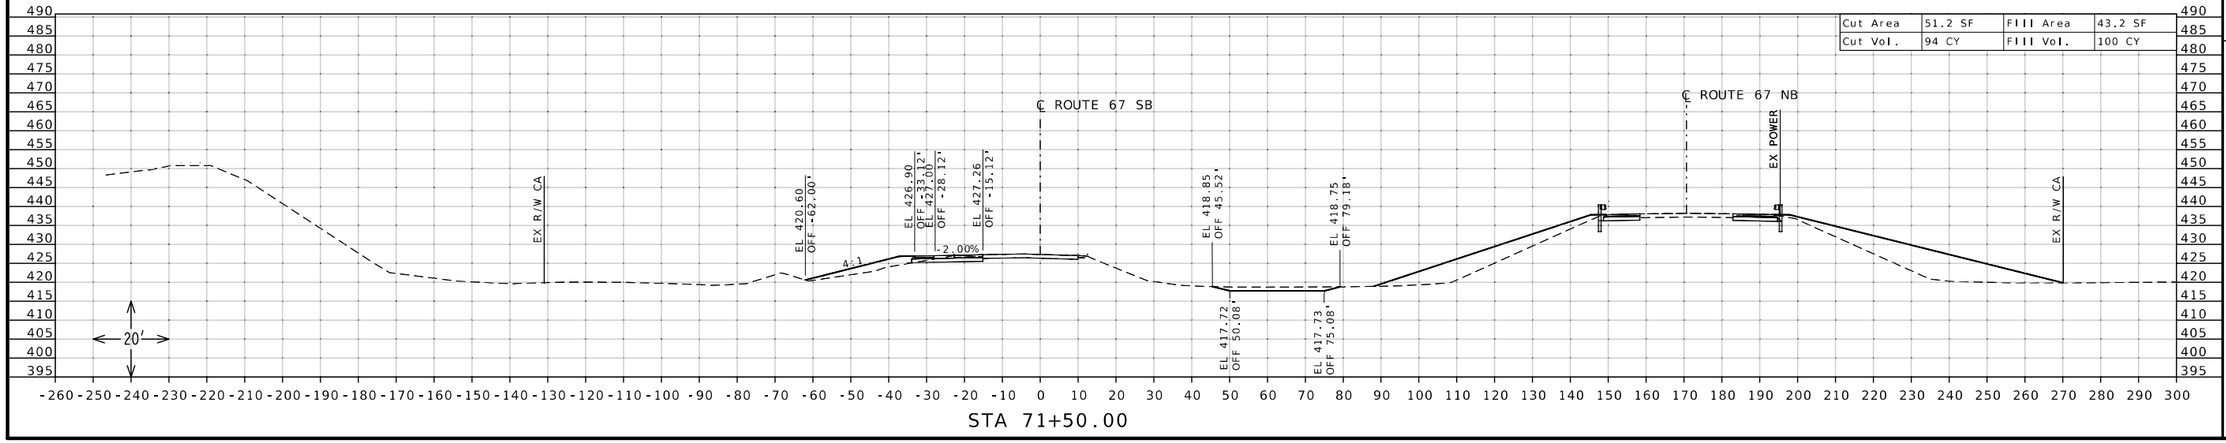

STATE OF MISSOURI
DANIEL WAYNE SAVAGEAU
NUMBER PE-2012018127
PROFESSIONAL ENGINEER
Daniel Savageau
10/04/2025 1:23:53 PM
DANIEL WAYNE SAVAGEAU - CIVIL
MO-PE-2012018127

DATE PREPARED
10/4/2025

ROUTE	STATE
67	MO
DISTRICT	SHEET NO.
SL	125

COUNTY
ST CHARLES

JOB NO.
J6P3636

CONTRACT ID.


PROJECT NO.


BRIDGE NO.


DESCRIPTION	DATE

MISSOURI HIGHWAYS AND TRANSPORTATION COMMISSION
105 WEST CAPITOL
JEFFERSON CITY, MO 65102
1-888-ASK-MODOT (1-888-275-6636)

CROSS SECTION SHEET
ROUTE 67 SOUTHBOUND
SOUTH OF ROUTE 94
SHEET 39 OF 42

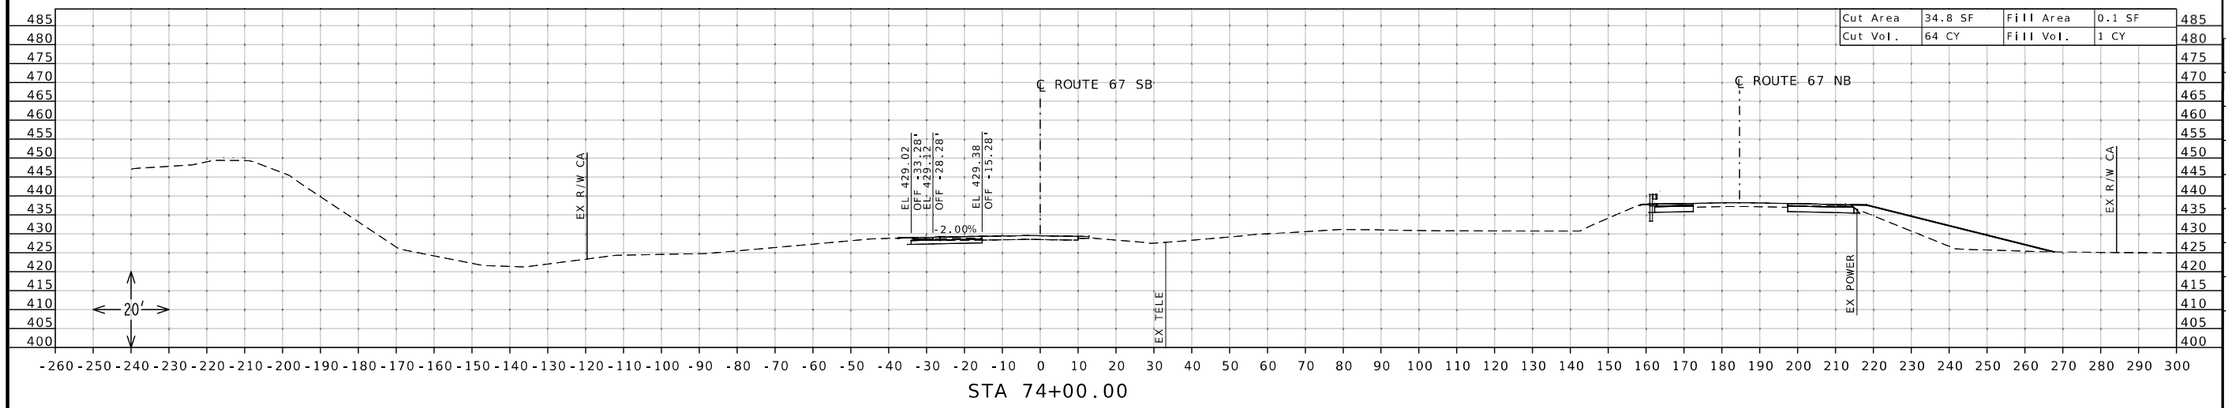

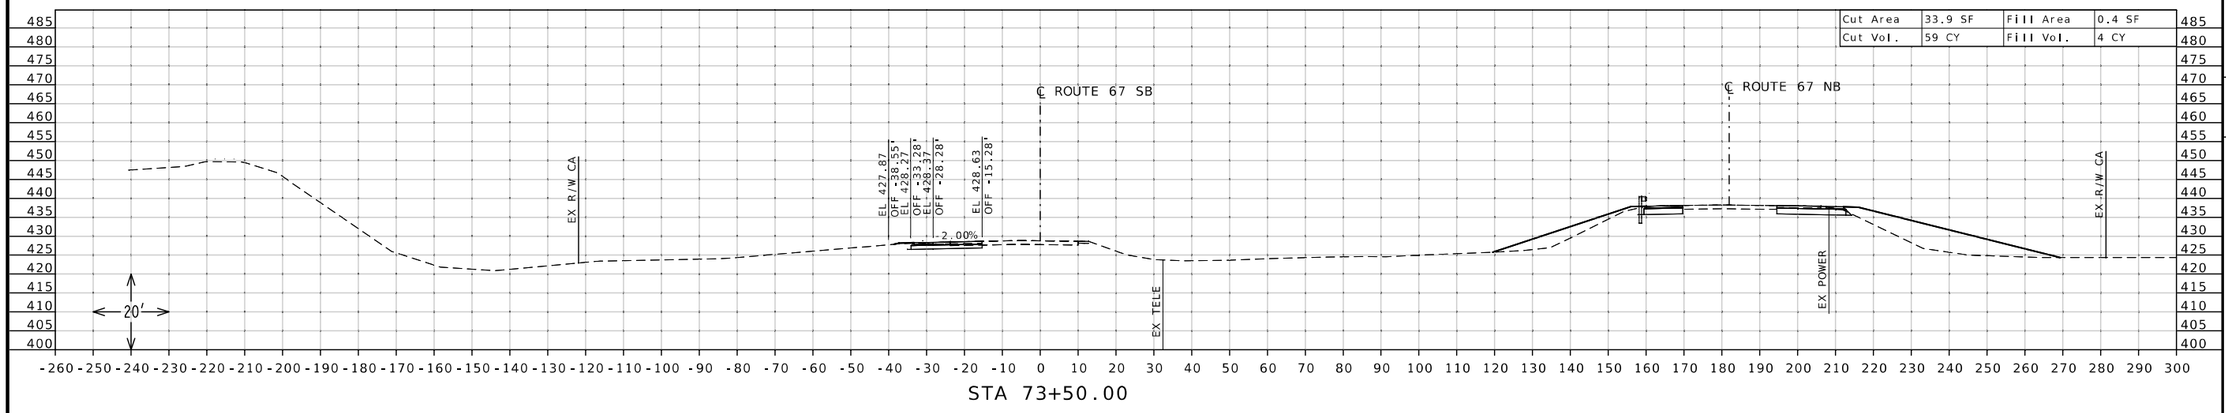

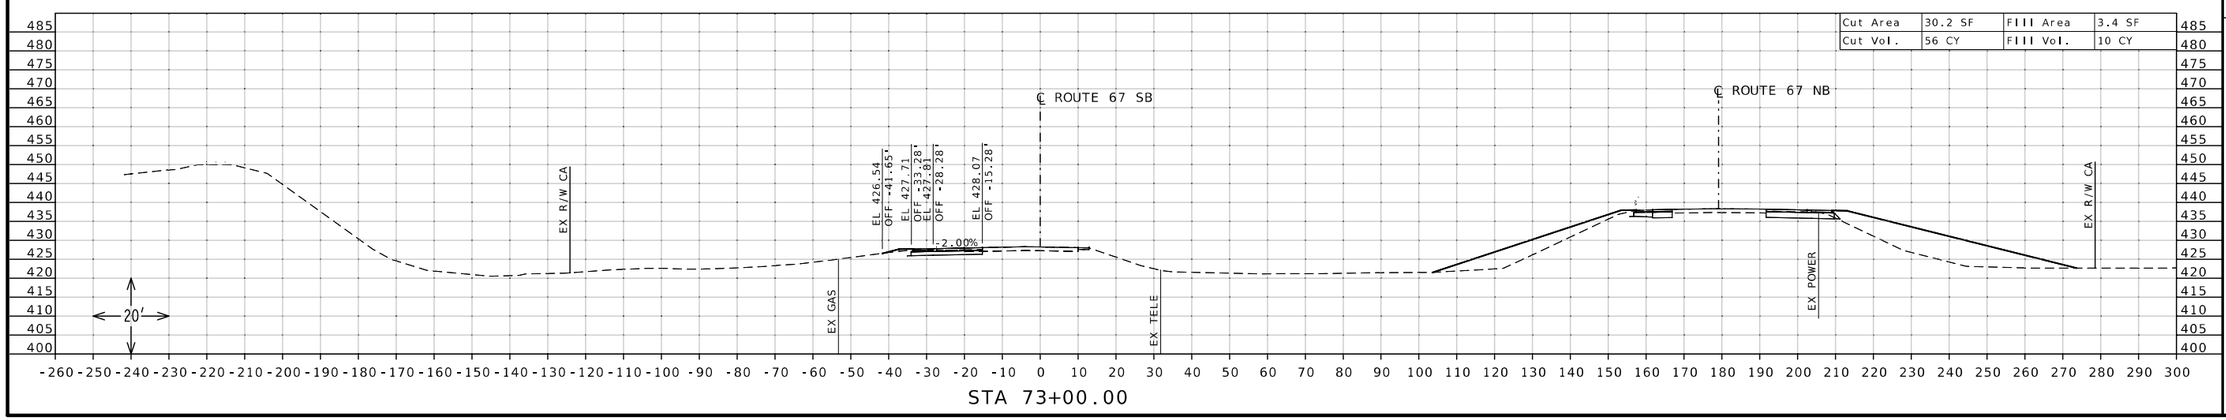

STATE OF MISSOURI
DANIEL WAYNE SAVAGEAU
NUMBER PE-2012018127
PROFESSIONAL ENGINEER
Daniel Savageau
10/04/2025 1:24:10 PM
DANIEL WAYNE SAVAGEAU - CIVIL
MO-PE-2012018127

DATE PREPARED
10/4/2025

ROUTE	STATE
67	MO
DISTRICT	SHEET NO.
SL	126

COUNTY
ST CHARLES

JOB NO.
J6P3636

CONTRACT ID.

PROJECT NO.


BRIDGE NO.


DESCRIPTION	DATE


MISSOURI HIGHWAYS AND TRANSPORTATION COMMISSION

105 WEST CAPITOL
JEFFERSON CITY, MO 65102
1-888-ASK-MODOT (1-888-275-6636)

CROSS SECTION SHEET
ROUTE 67 SOUTHBOUND
SOUTH OF ROUTE 94
SHEET 40 OF 42

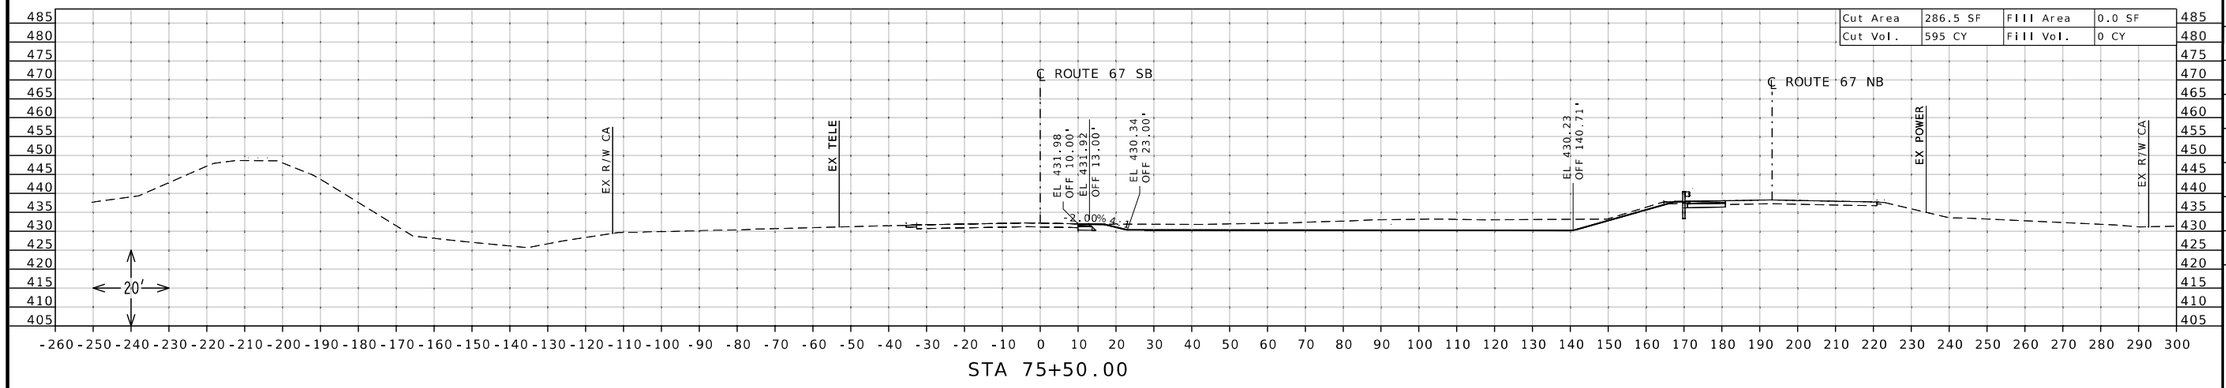

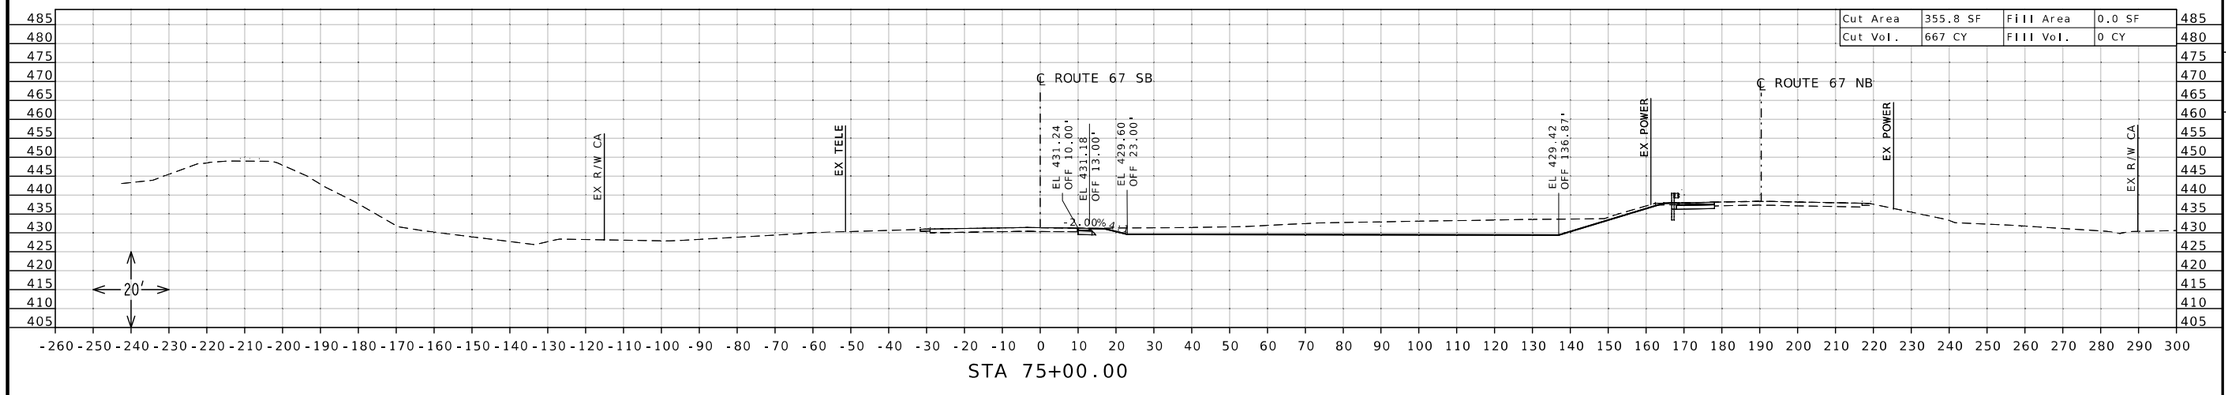

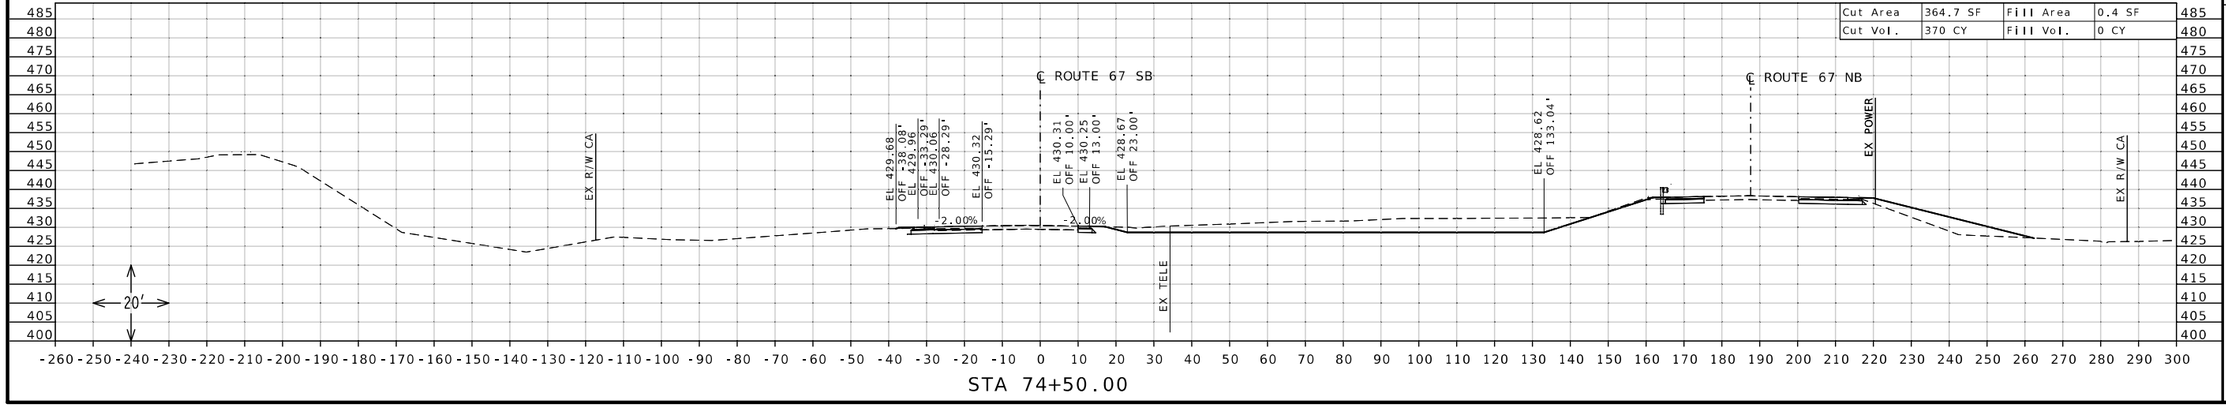

STATE OF MISSOURI
DANIEL WAYNE SAVAGEAU
NUMBER PE-2012018127
PROFESSIONAL ENGINEER
10/04/2025 1:24:32 PM
DANIEL WAYNE SAVAGEAU - CIVIL
MO-PE-2012018127

DATE PREPARED
10/4/2025

ROUTE	STATE
67	MO
DISTRICT	SHEET NO.
SL	127

COUNTY
ST CHARLES

JOB NO.
J6P3636

CONTRACT ID.


PROJECT NO.


BRIDGE NO.


DESCRIPTION	DATE

MISSOURI HIGHWAYS AND TRANSPORTATION COMMISSION
105 WEST CAPITOL
JEFFERSON CITY, MO 65102
1-888-ASK-MODOT (1-888-275-6636)

CROSS SECTION SHEET
ROUTE 67 SOUTHBOUND
SOUTH OF ROUTE 94
SHEET 41 OF 42

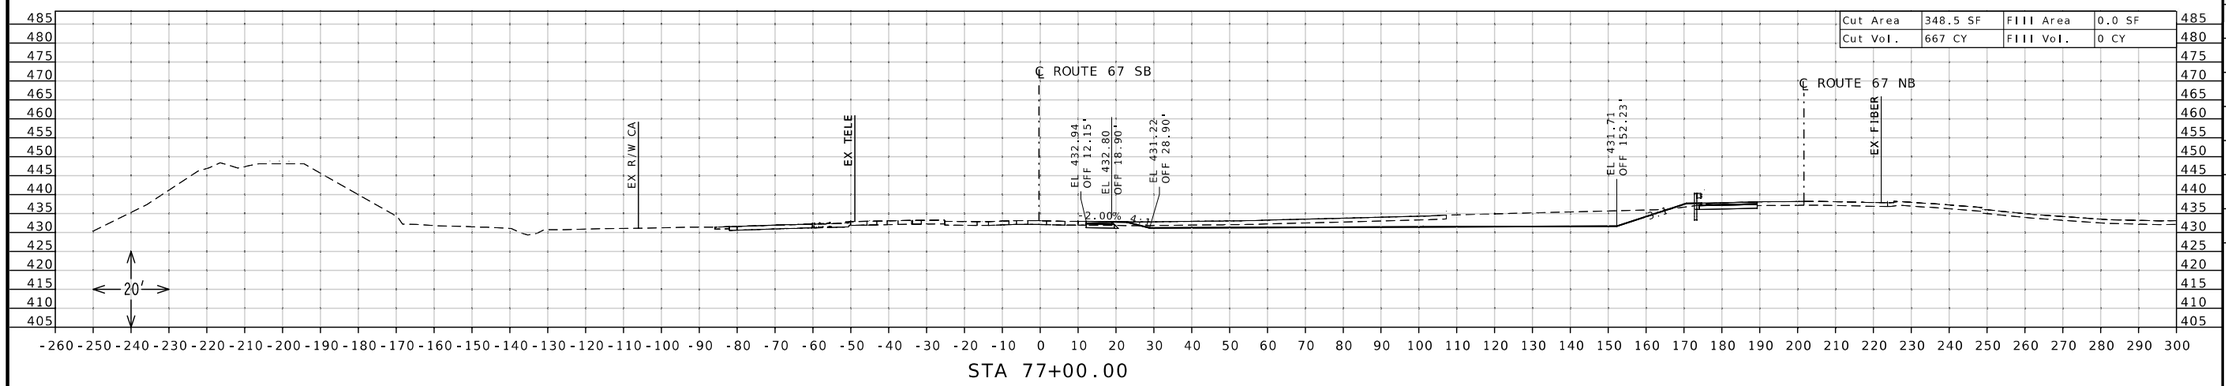

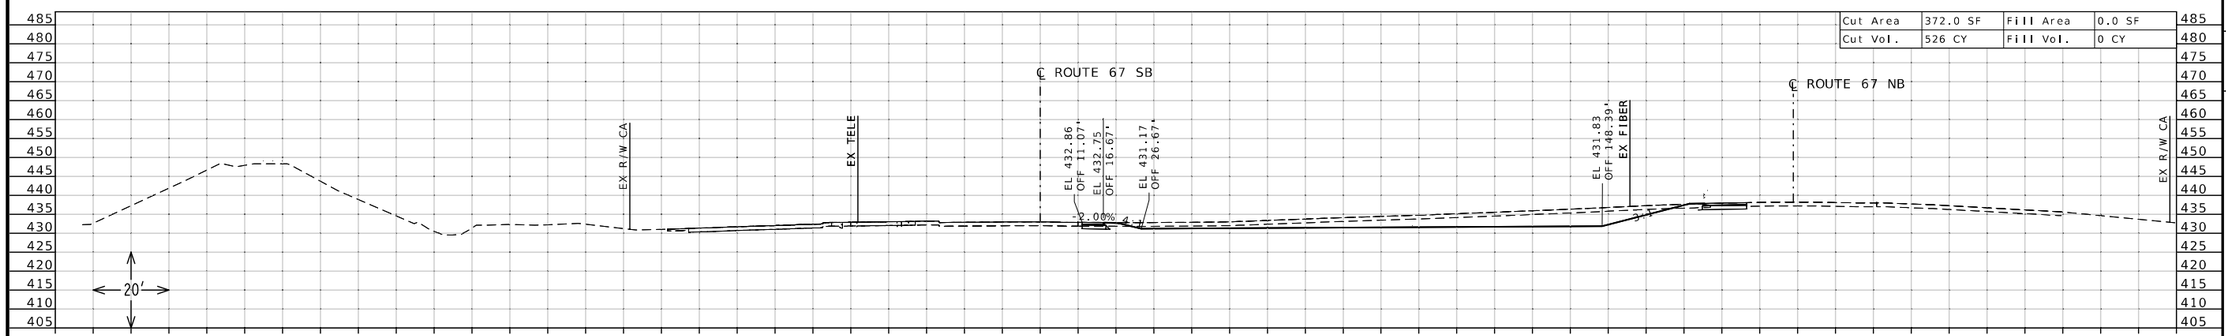

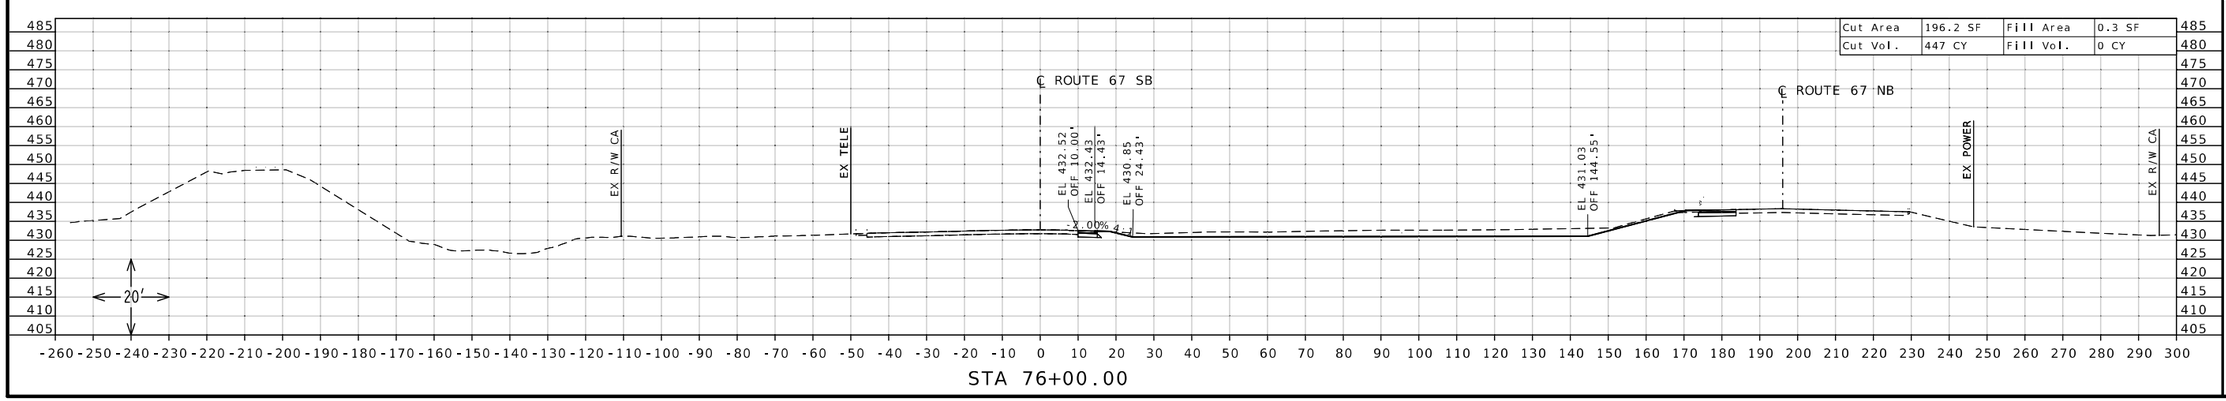

STATE OF MISSOURI
DANIEL WAYNE SAVAGEAU
NUMBER PE-2012018127
PROFESSIONAL ENGINEER

Daniel Savageau

10/04/2025 1:24:51 PM
DANIEL WAYNE SAVAGEAU - CIVIL
MO-PE-2012018127

DATE PREPARED
10/4/2025

ROUTE	STATE
67	MO
DISTRICT	SHEET NO.
SL	128

COUNTY
ST CHARLES

JOB NO.
J6P3636

CONTRACT ID.

PROJECT NO.

BRIDGE NO.


DESCRIPTION


DATE

MISSOURI HIGHWAYS AND TRANSPORTATION COMMISSION


105 WEST CAPITOL
JEFFERSON CITY, MO 65102
1-888-ASK-MODOT (1-888-275-6636)

CROSS SECTION SHEET
ROUTE 67 SOUTHBOUND
SOUTH OF ROUTE 94
SHEET 42 OF 42

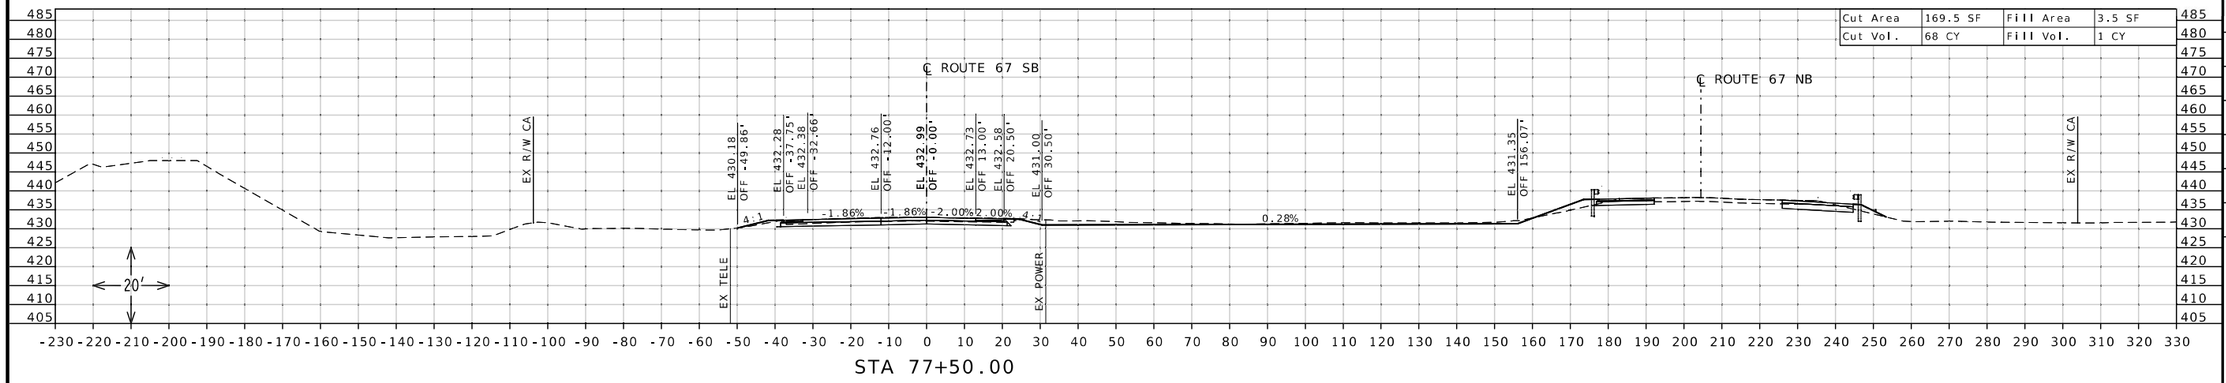

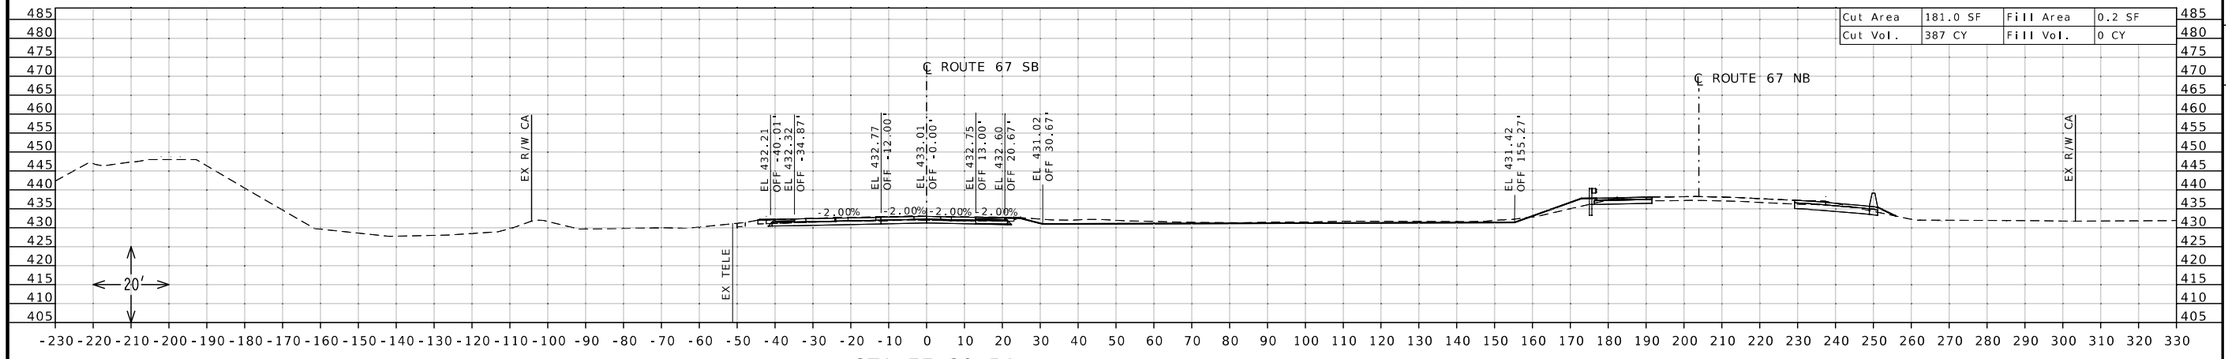

PAVEMENT DESIGN: 9" PCCP OVER 12" ROCK BASE WITH A2 SHOULDERS DEPICTED ON CROSS SECTIONS

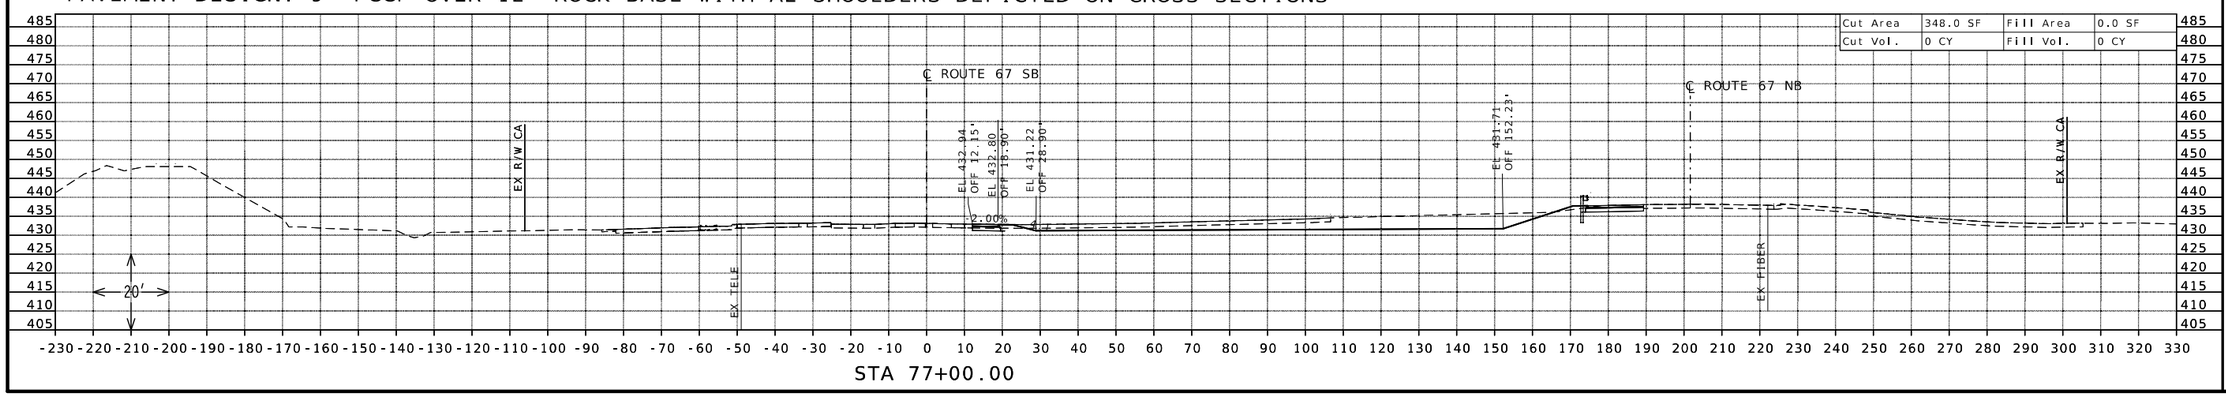

STATE OF MISSOURI
DANIEL WAYNE SAVAGEAU
NUMBER PE-2012018127
PROFESSIONAL ENGINEER
Daniel Savageau
10/05/2025 10:31:22 AM
DANIEL WAYNE SAVAGEAU · CIVIL
MO-PE-2012018127

DATE PREPARED
10/5/2025

ROUTE	STATE
67	MO
DISTRICT	SHEET NO.
SL	129

COUNTY
ST CHARLES

JOB NO.
J6P3636

CONTRACT ID.

PROJECT NO.

BRIDGE NO.


DESCRIPTION


DATE


MISSOURI HIGHWAYS AND TRANSPORTATION COMMISSION

105 WEST CAPITOL
JEFFERSON CITY, MO 65102
1-888-ASK-MODOT (1-888-275-6636)

CROSS SECTION SHEET
ROUTE 67 SOUTHBOUND
NORTH OF ROUTE 94
SHEET 1 OF 45

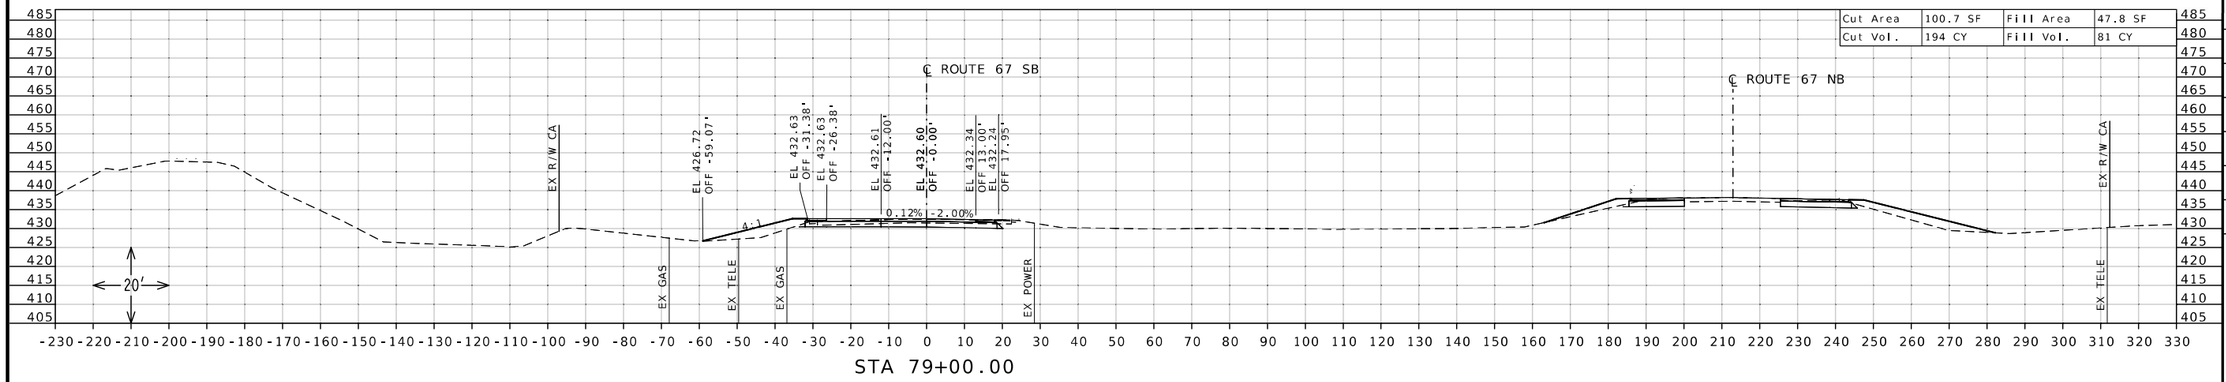

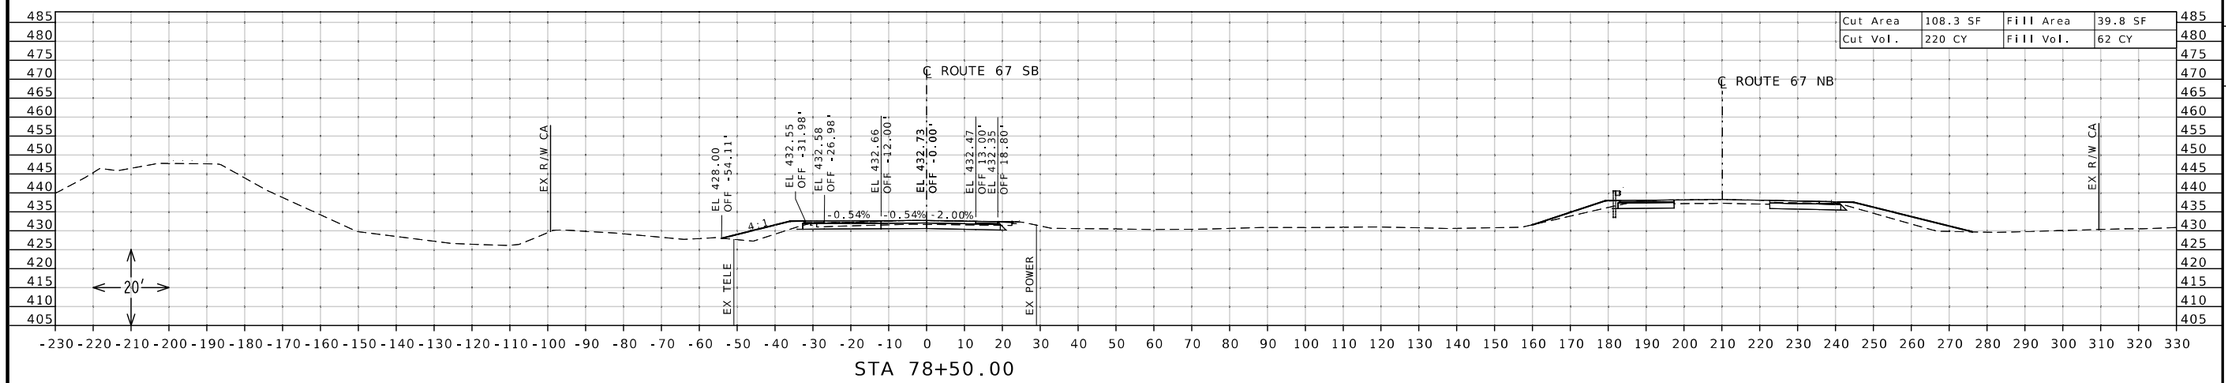

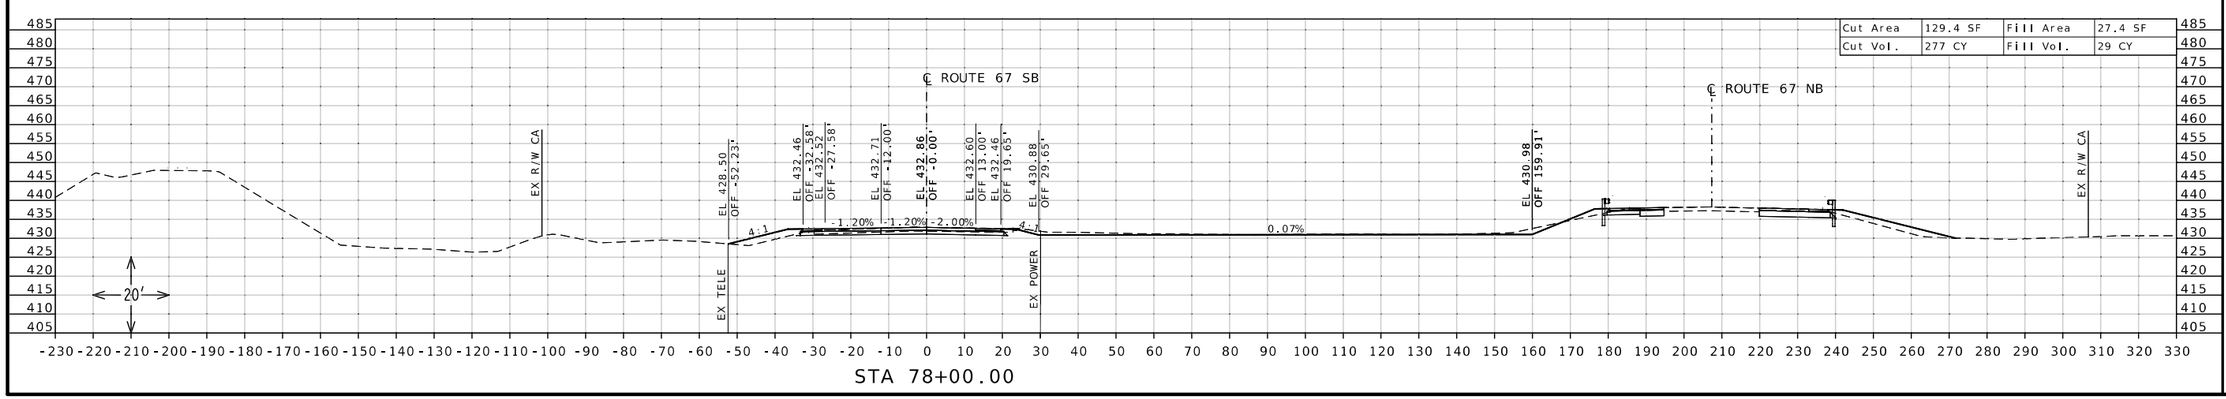

STATE OF MISSOURI
DANIEL WAYNE SAVAGEAU
NUMBER PE-2012018127
PROFESSIONAL ENGINEER
Daniel Savageau
10/05/2025 10:31:41 AM
DANIEL WAYNE SAVAGEAU - CIVIL
MO-PE-2012018127

DATE PREPARED
10/5/2025

ROUTE	STATE
67	MO
DISTRICT	SHEET NO.
SL	130

COUNTY
ST CHARLES

JOB NO.
J6P3636

CONTRACT ID.

PROJECT NO.


BRIDGE NO.

DESCRIPTION	DATE

MISSOURI HIGHWAYS AND TRANSPORTATION COMMISSION

105 WEST CAPITOL
JEFFERSON CITY, MO 65102
1-888-ASK-MODOT (1-888-275-6636)

CROSS SECTION SHEET
ROUTE 67 SOUTHBOUND
NORTH OF ROUTE 94
SHEET 2 OF 45

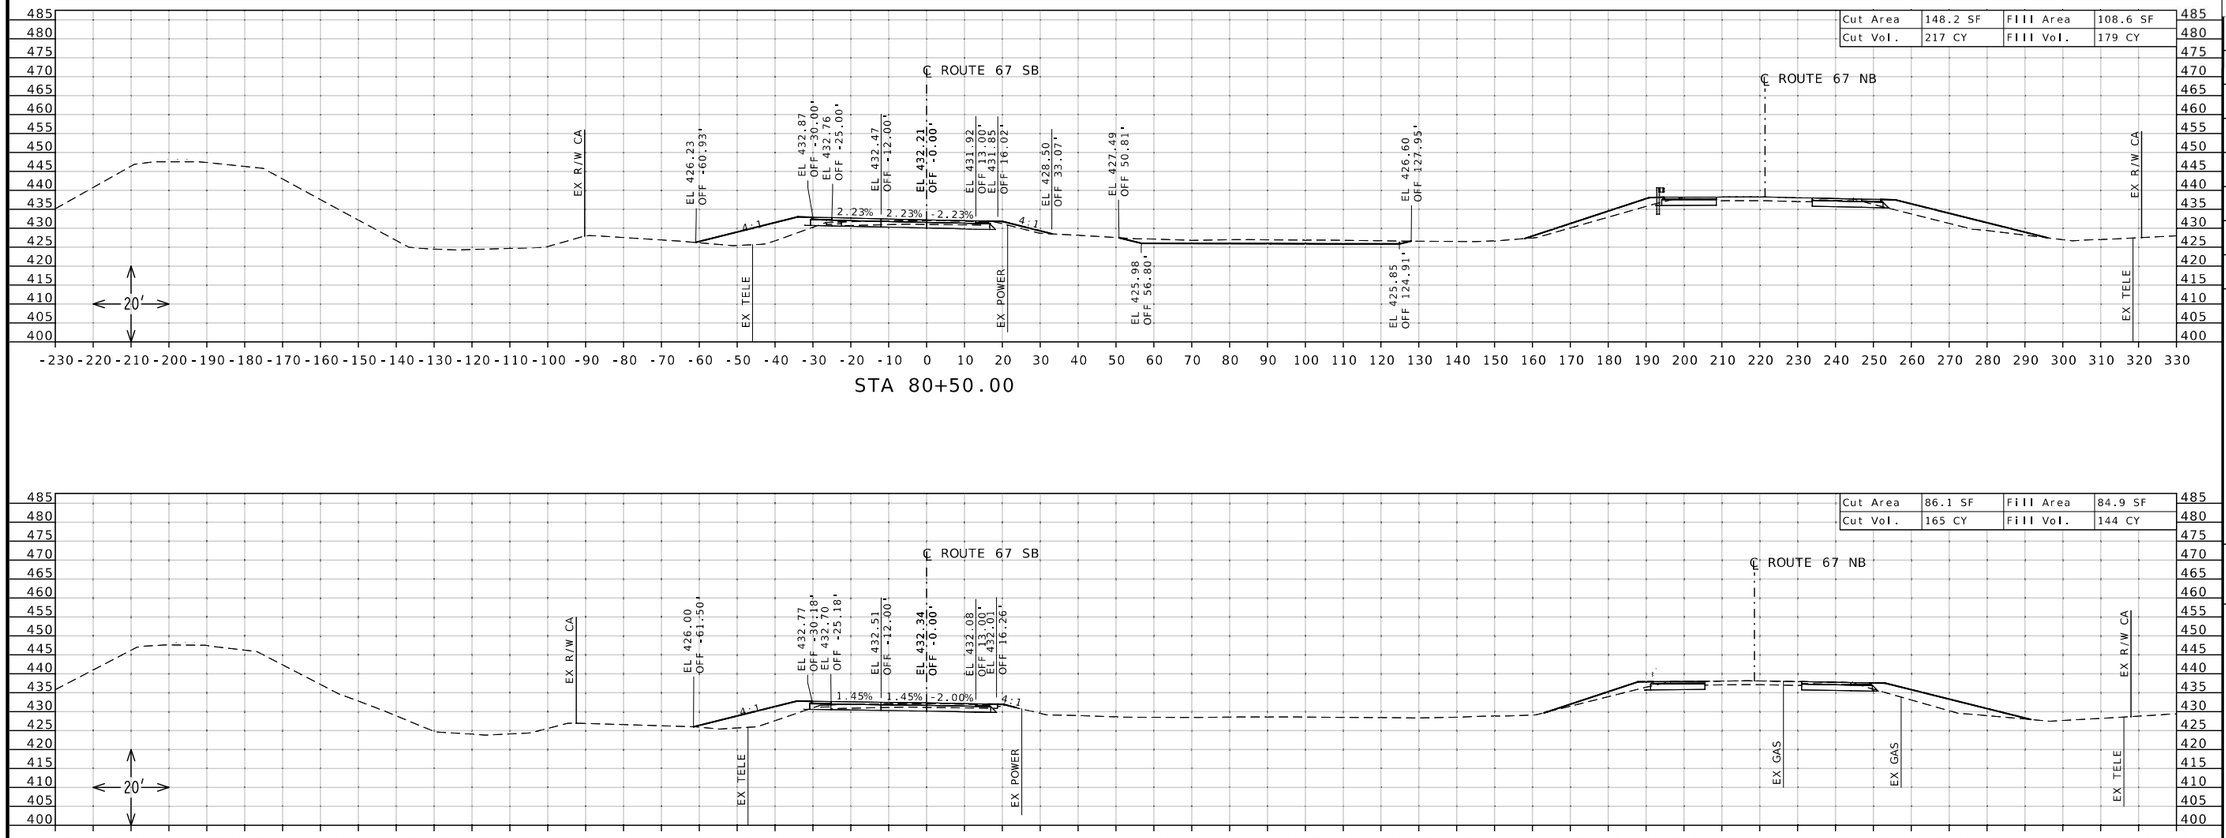

STATE OF MISSOURI
DANIEL WAYNE SAVAGEAU
NUMBER PE-2012018127
PROFESSIONAL ENGINEER

Daniel Savageau

10/05/2025 10:32:10 AM
DANIEL WAYNE SAVAGEAU - CIVIL
MO-PE-2012018127

DATE PREPARED
10/5/2025

ROUTE	STATE
67	MO
DISTRICT	SHEET NO.
SL	131

COUNTY
ST CHARLES

JOB NO.
J6P3636

CONTRACT ID.

PROJECT NO.


BRIDGE NO.


DESCRIPTION	DATE


MISSOURI HIGHWAYS AND TRANSPORTATION COMMISSION

105 WEST CAPITOL
JEFFERSON CITY, MO 65102
1-888-ASK-MODOT (1-888-275-6636)

CROSS SECTION SHEET
ROUTE 67 SOUTHBOUND
NORTH OF ROUTE 94
SHEET 3 OF 45

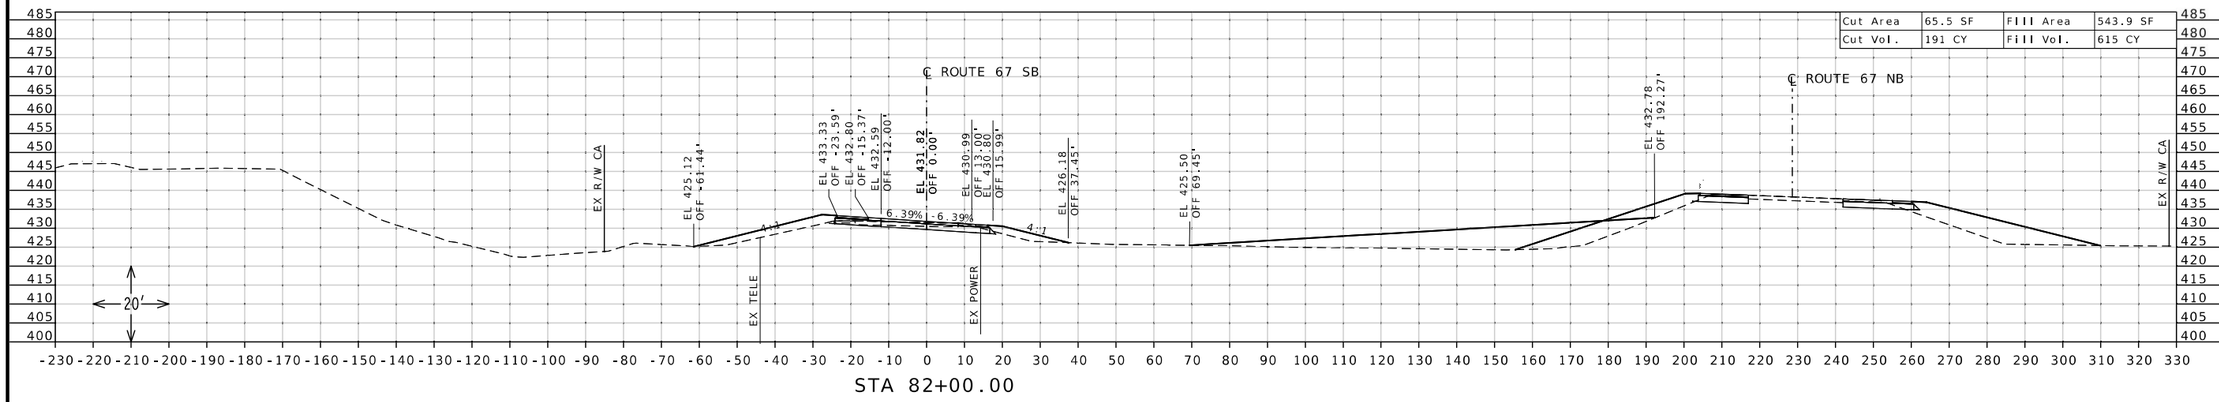

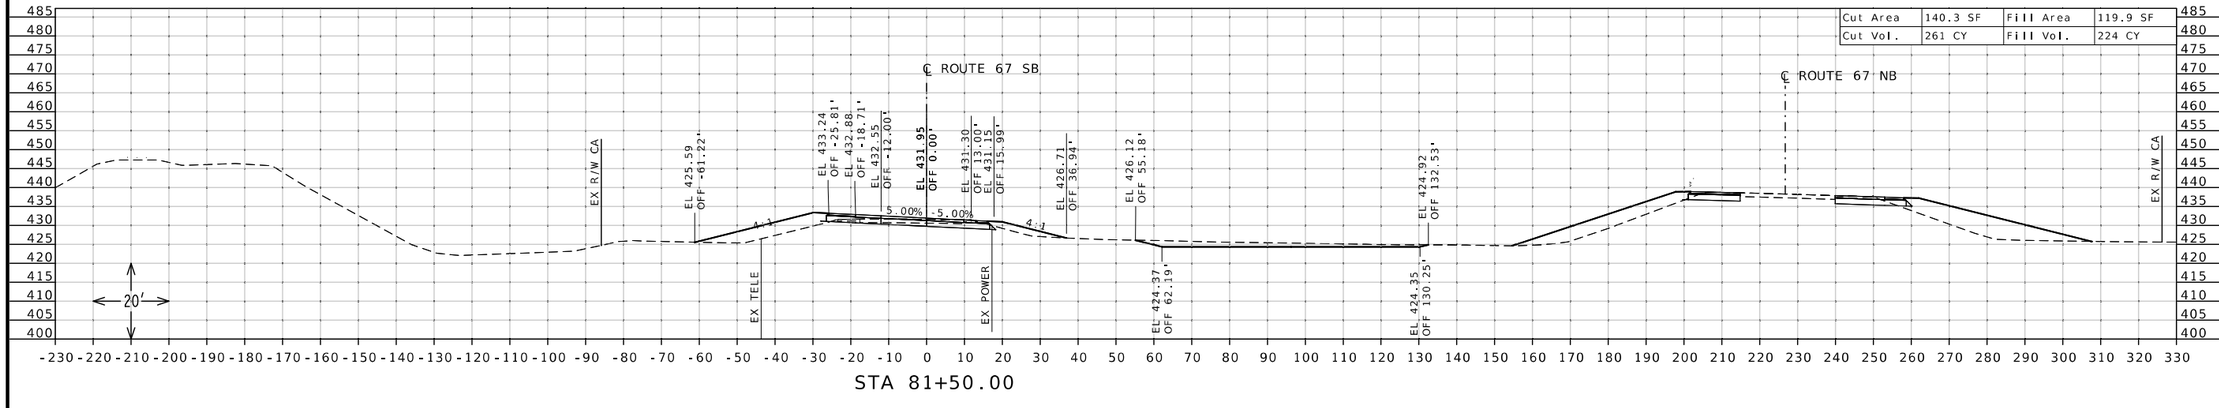

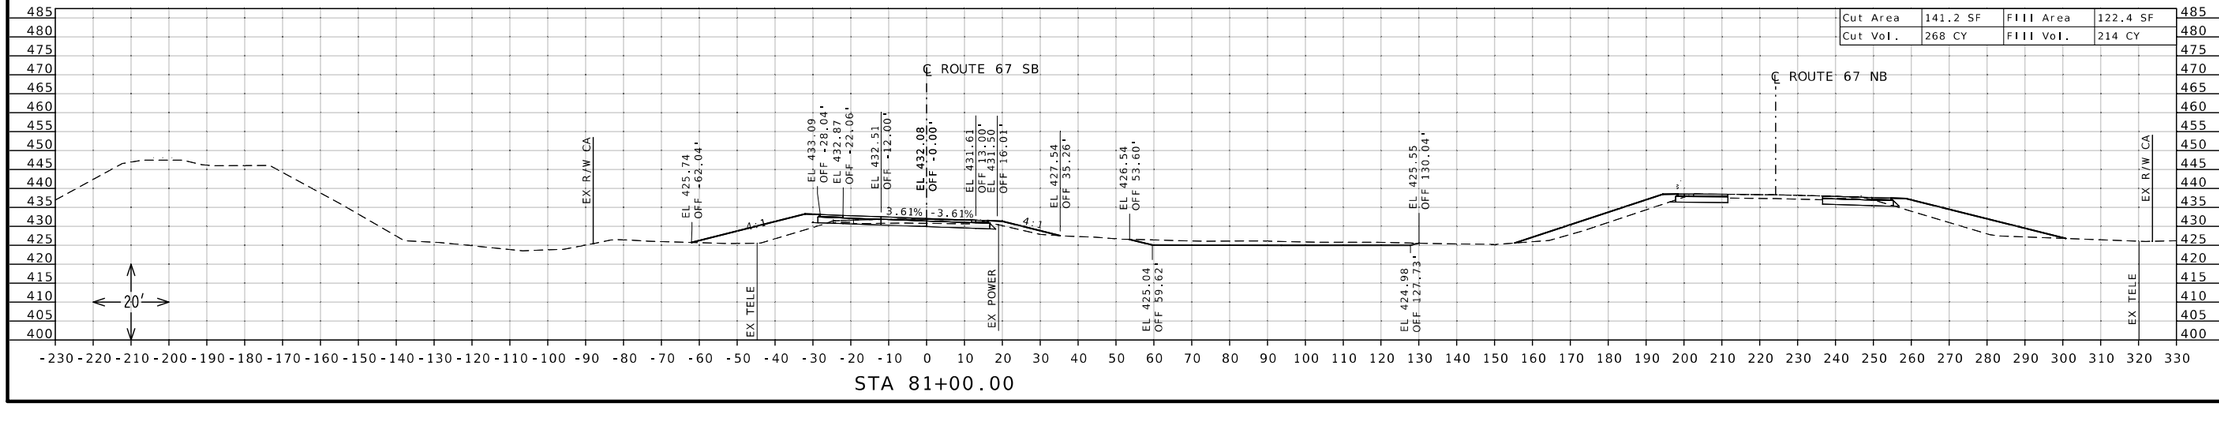

STATE OF MISSOURI
DANIEL WAYNE SAVAGEAU
NUMBER PE-2012018127
PROFESSIONAL ENGINEER
Daniel Savageau
10/05/2025 10:32:33 AM
DANIEL WAYNE SAVAGEAU - CIVIL
MO-PE-2012018127
DATE PREPARED

10/5/2025

ROUTE	STATE
67	MO
DISTRICT	SHEET NO.
SL	132

COUNTY
ST CHARLES

JOB NO.
J6P3636

CONTRACT ID.


PROJECT NO.


BRIDGE NO.


DESCRIPTION	DATE

MISSOURI HIGHWAYS AND TRANSPORTATION COMMISSION
105 WEST CAPITOL
JEFFERSON CITY, MO 65102
1-888-ASK-MODOT (1-888-275-6636)

CROSS SECTION SHEET
ROUTE 67 SOUTHBOUND
NORTH OF ROUTE 94
SHEET 4 OF 45

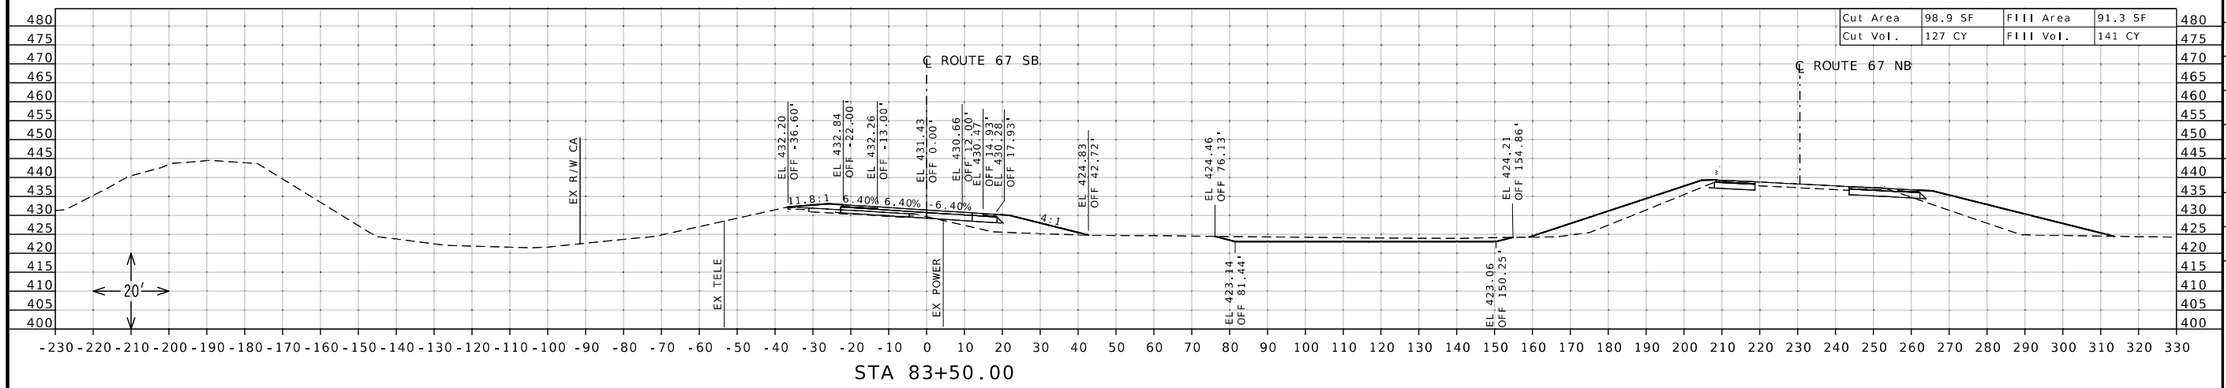

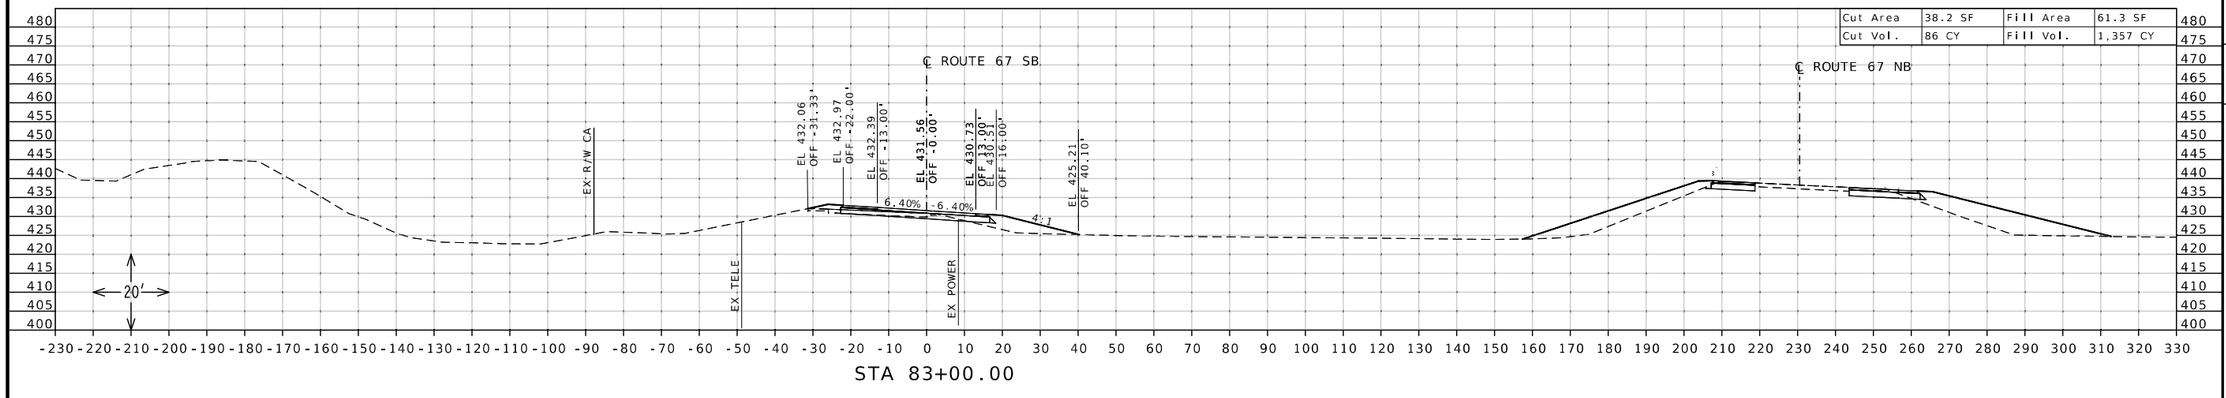

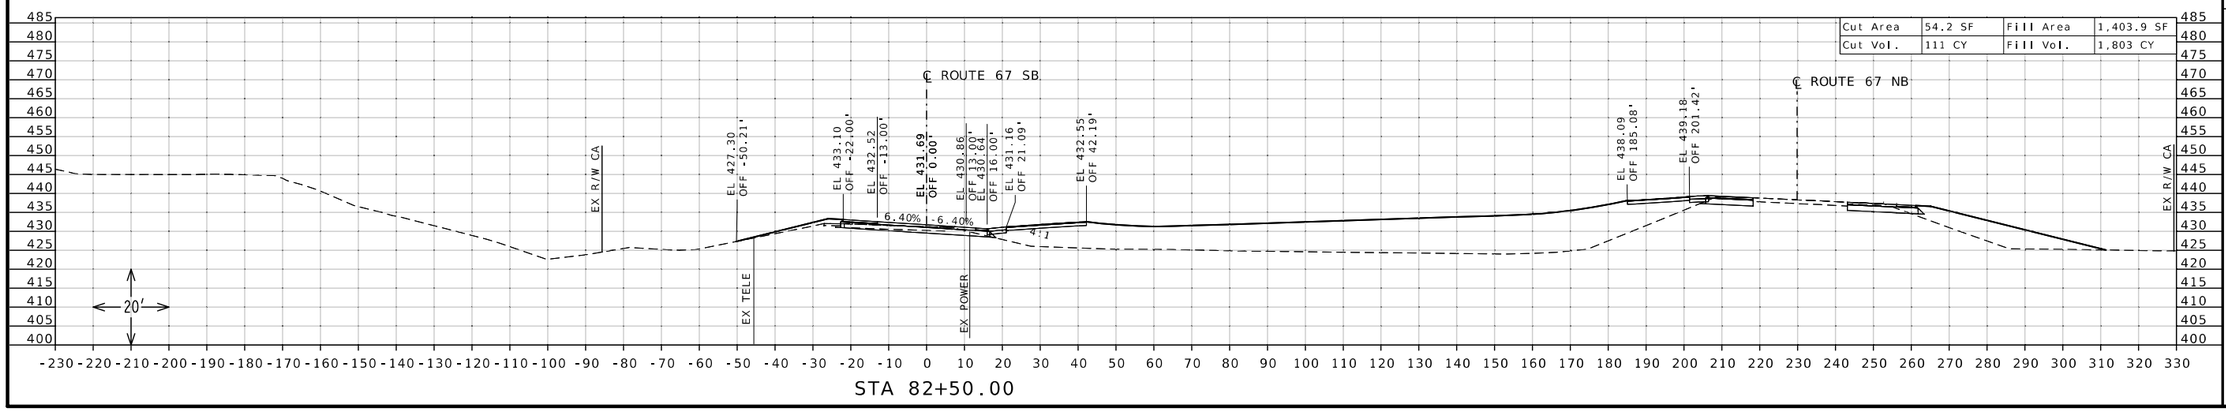

STATE OF MISSOURI
DANIEL WAYNE SAVAGEAU
NUMBER PE-2012018127
PROFESSIONAL ENGINEER

Daniel Savageau

10/05/2025 10:32:50 AM
DANIEL WAYNE SAVAGEAU - CIVIL
MO-PE-2012018127
DATE PREPARED

10/5/2025

ROUTE	STATE
67	MO
DISTRICT	SHEET NO.
SL	133

COUNTY
ST CHARLES

JOB NO.
J6P3636

CONTRACT ID.

PROJECT NO.


BRIDGE NO.


DESCRIPTION	DATE


MISSOURI HIGHWAYS AND TRANSPORTATION COMMISSION

105 WEST CAPITOL
JEFFERSON CITY, MO 65102
1-888-ASK-MODOT (1-888-275-6636)

CROSS SECTION SHEET
ROUTE 67 SOUTHBOUND
NORTH OF ROUTE 94
SHEET 5 OF 45

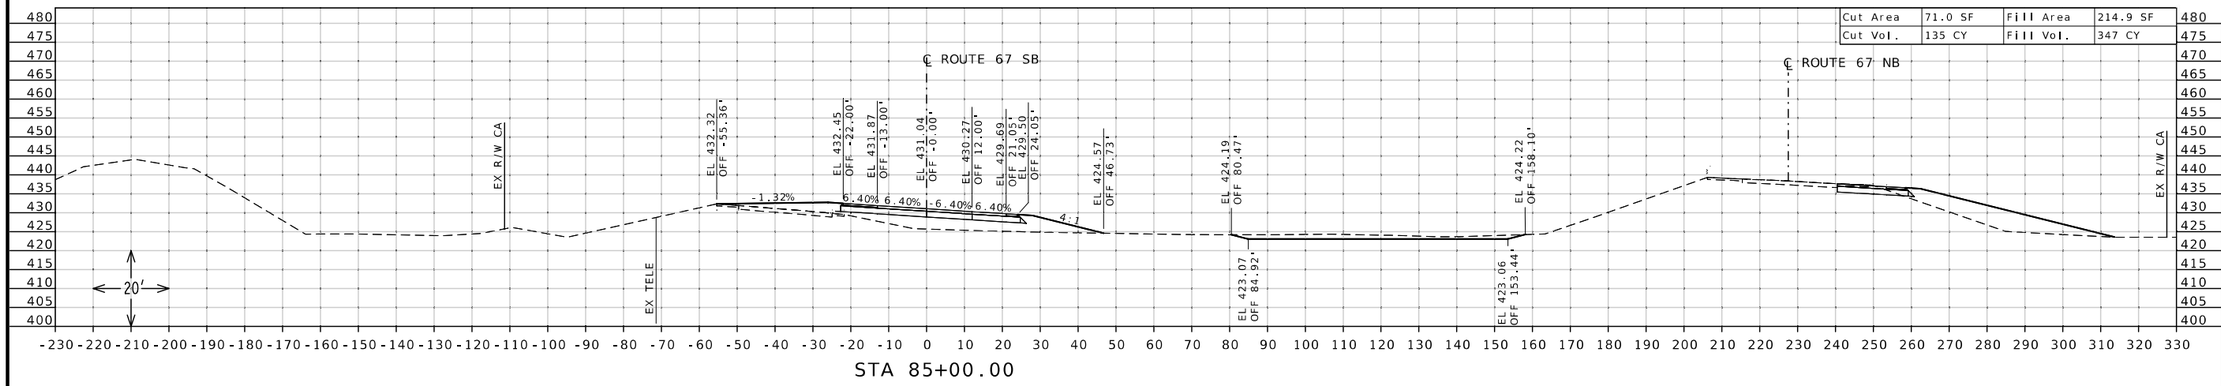

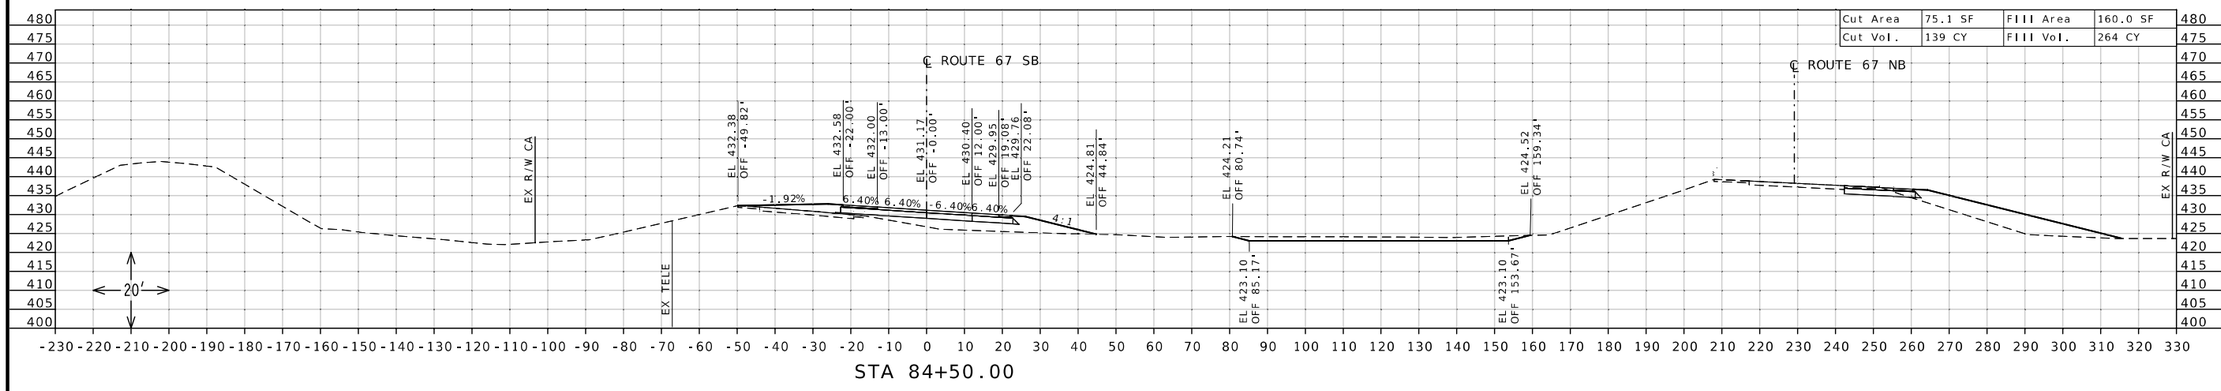

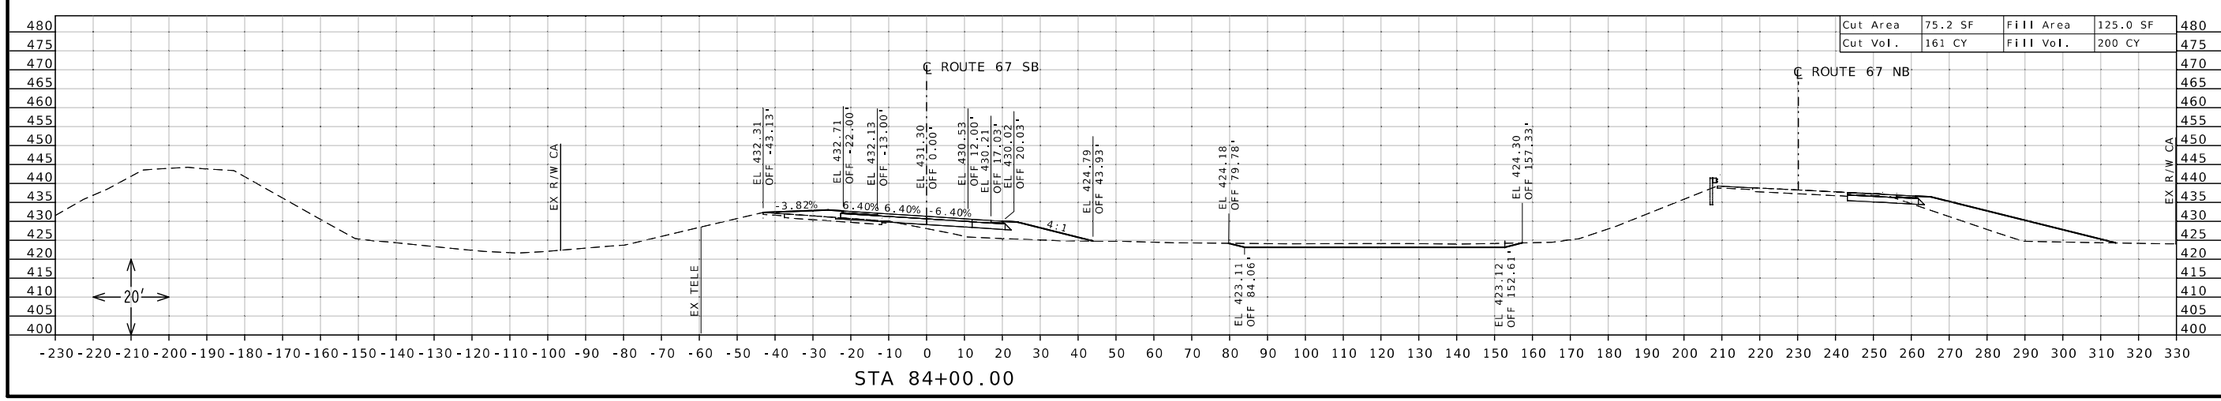

STATE OF MISSOURI
DANIEL WAYNE SAVAGEAU
NUMBER PE-2012018127
PROFESSIONAL ENGINEER

Daniel Savageau

10/05/2025 10:33:10 AM
DANIEL WAYNE SAVAGEAU · CIVIL
MO-PE-2012018127

DATE PREPARED
10/5/2025

ROUTE	STATE
67	MO
DISTRICT	SHEET NO.
SL	134

COUNTY
ST CHARLES

JOB NO.
J6P3636

CONTRACT ID.

PROJECT NO.


BRIDGE NO.


DESCRIPTION	DATE


MISSOURI HIGHWAYS AND TRANSPORTATION COMMISSION

105 WEST CAPITOL
JEFFERSON CITY, MO 65102
1-888-ASK-MODOT (1-888-275-6636)

CROSS SECTION SHEET
ROUTE 67 SOUTHBOUND
NORTH OF ROUTE 94
SHEET 6 OF 45

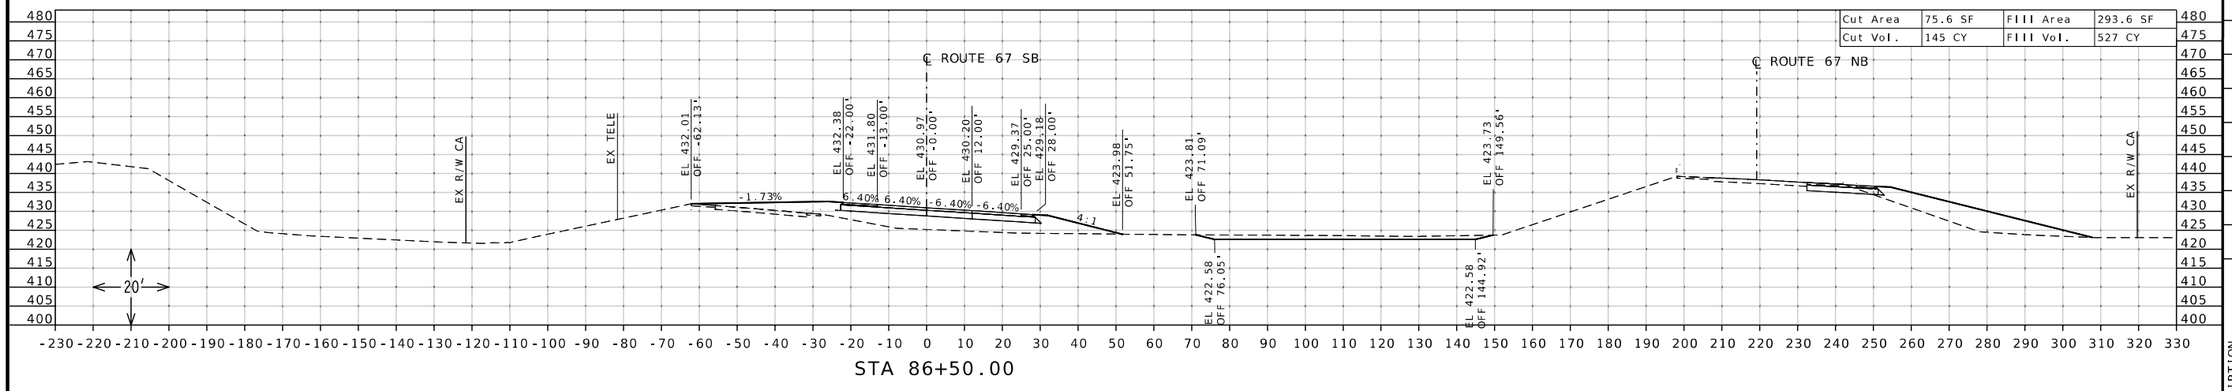

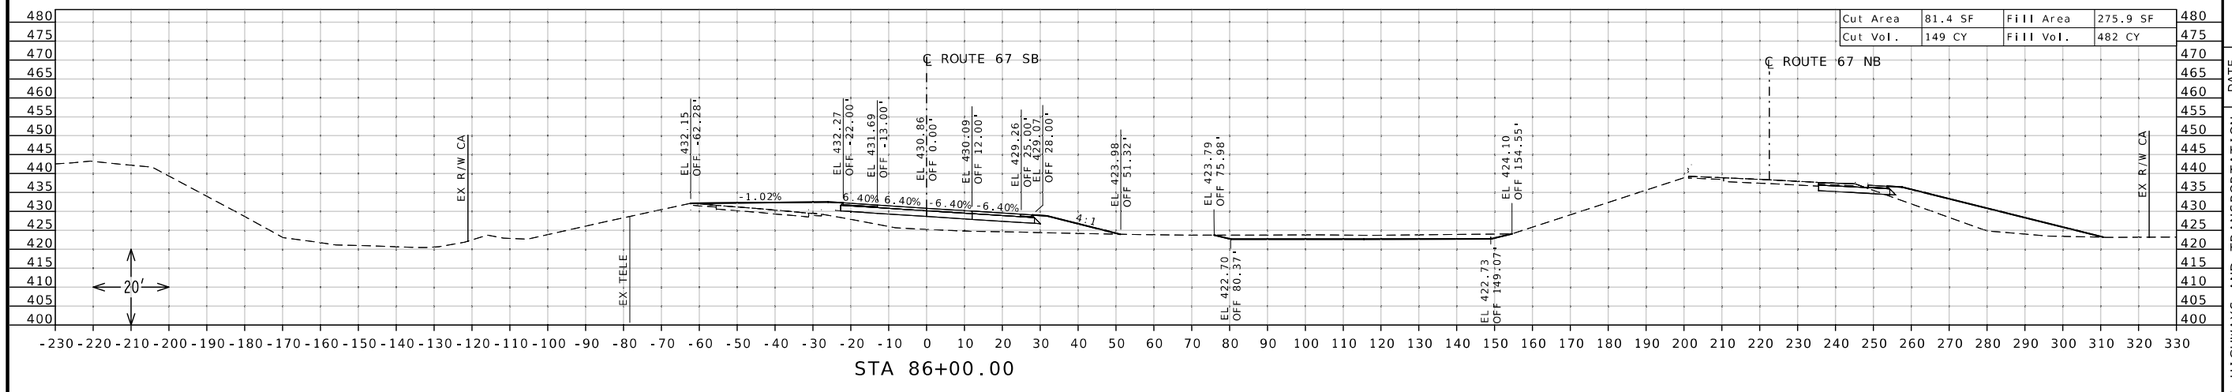

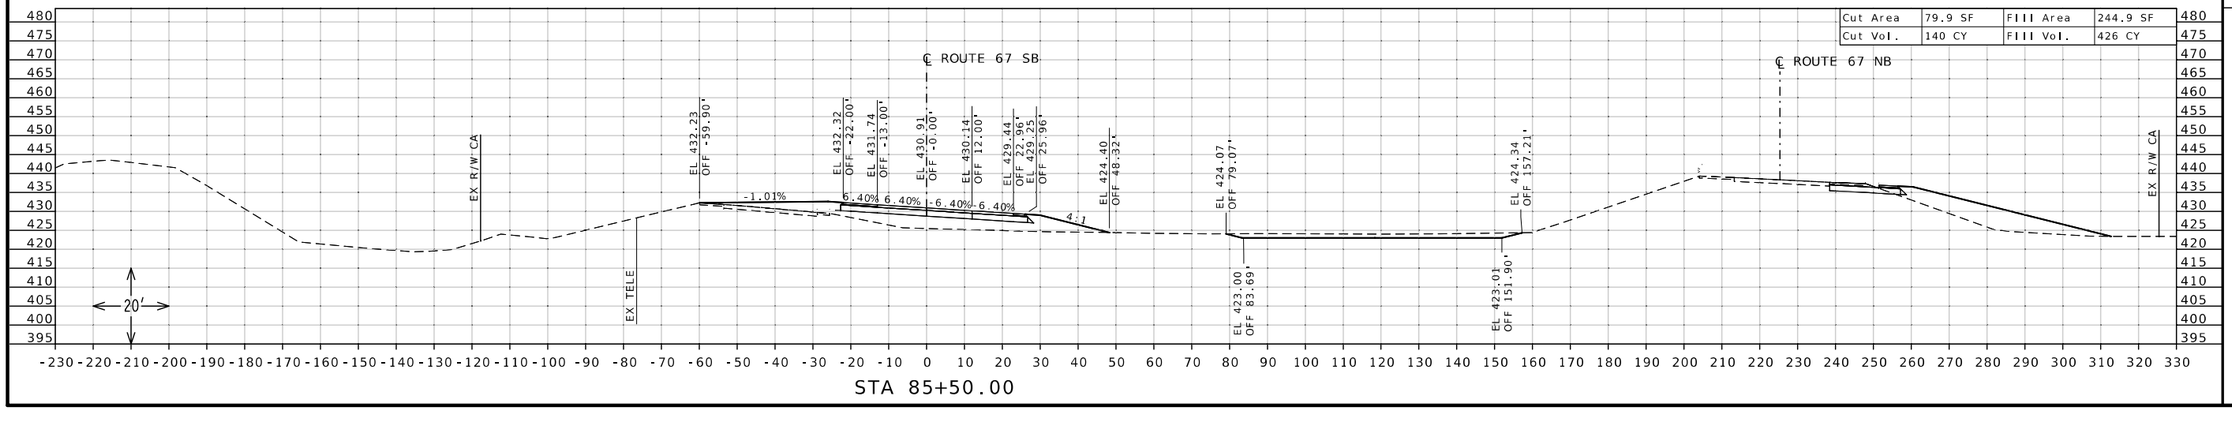

STATE OF MISSOURI
DANIEL WAYNE SAVAGEAU
NUMBER PE-2012018127
PROFESSIONAL ENGINEER

Daniel Savageau
10/05/2025 10:33:28 AM
DANIEL WAYNE SAVAGEAU · CIVIL
MO PE-2012018127

DATE PREPARED
10/5/2025

ROUTE	STATE
67	MO
DISTRICT	SHEET NO.
SL	135

COUNTY
ST CHARLES

JOB NO.
J6P3636

CONTRACT ID.

PROJECT NO.


BRIDGE NO.


DESCRIPTION	DATE


MISSOURI HIGHWAYS AND TRANSPORTATION COMMISSION

105 WEST CAPITOL
JEFFERSON CITY, MO 65102
1-888-ASK-MODOT (1-888-275-6636)

CROSS SECTION SHEET
ROUTE 67 SOUTHBOUND
NORTH OF ROUTE 94
SHEET 7 OF 45

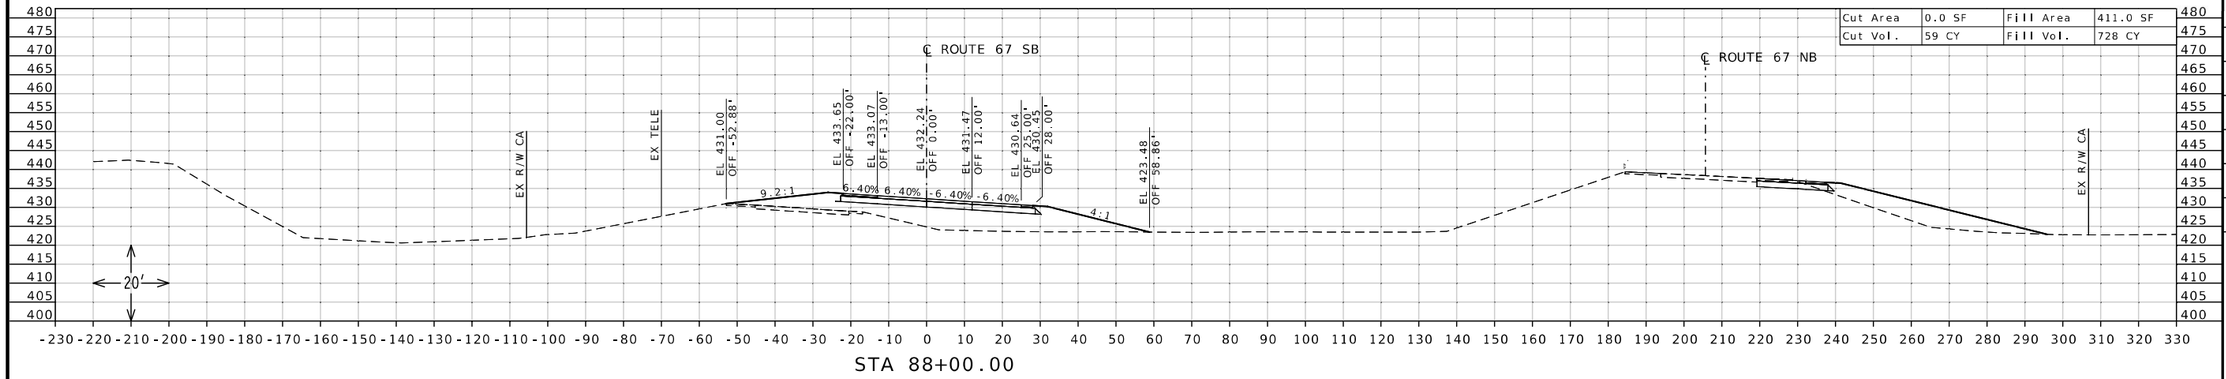

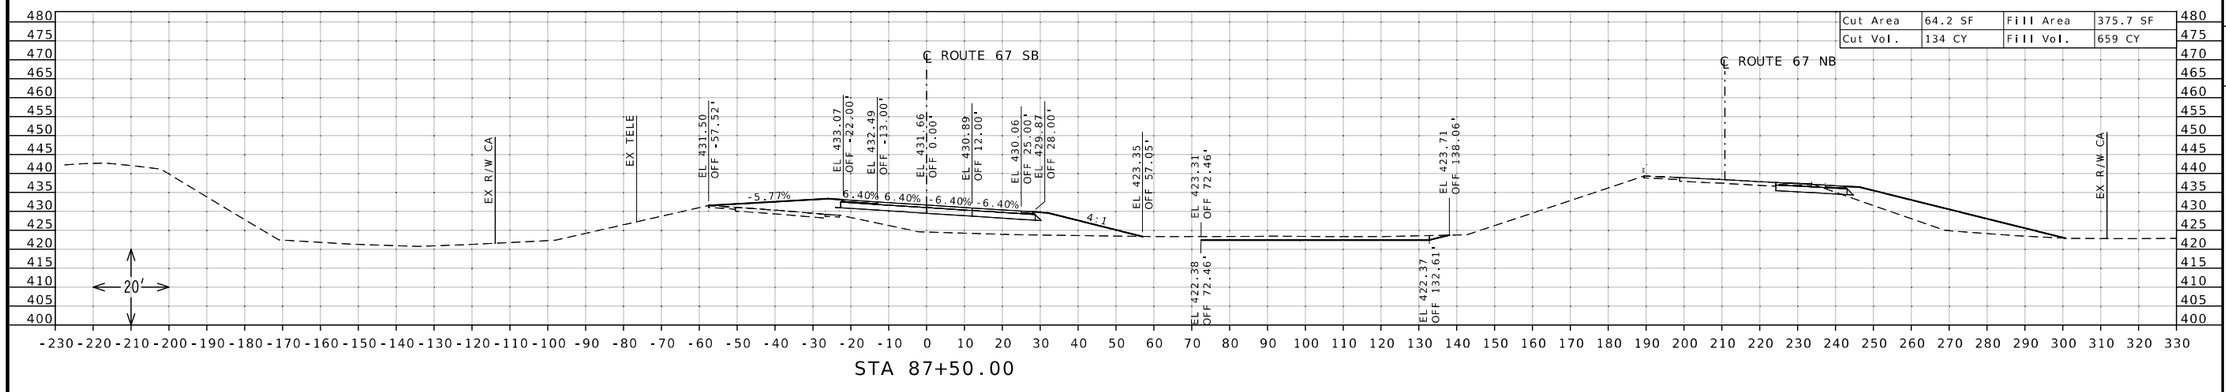

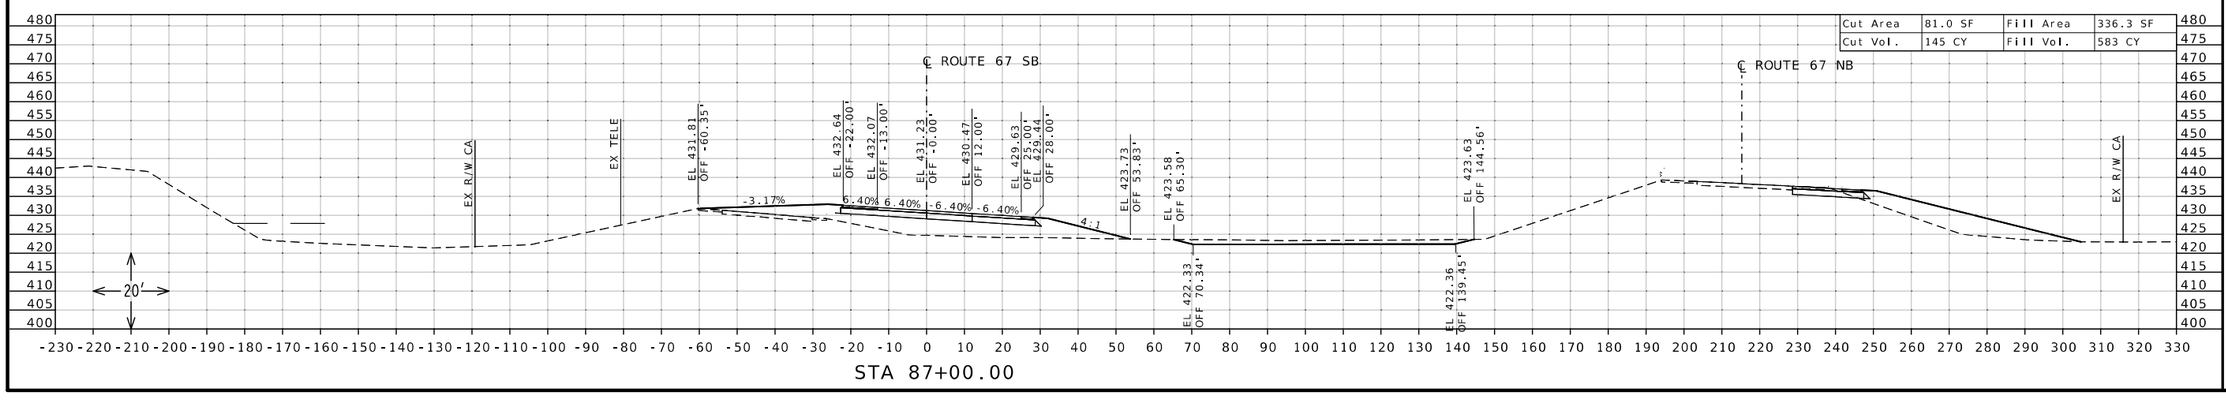

STATE OF MISSOURI
DANIEL WAYNE SAVAGEAU
NUMBER PE-2012018127
PROFESSIONAL ENGINEER
Daniel Savageau
10/05/2025 10:33:45 AM
DANIEL WAYNE SAVAGEAU - CIVIL
MO-PE-2012018127

DATE PREPARED
10/5/2025

ROUTE	STATE
67	MO
DISTRICT	SHEET NO.
SL	136

COUNTY
ST CHARLES

JOB NO.
J6P3636

CONTRACT ID.

PROJECT NO.

BRIDGE NO.


DESCRIPTION


DATE


MISSOURI HIGHWAYS AND TRANSPORTATION COMMISSION

105 WEST CAPITOL
JEFFERSON CITY, MO 65102
1-888-ASK-MODOT (1-888-275-6636)

CROSS SECTION SHEET
ROUTE 67 SOUTHBOUND
NORTH OF ROUTE 94
SHEET 8 OF 45

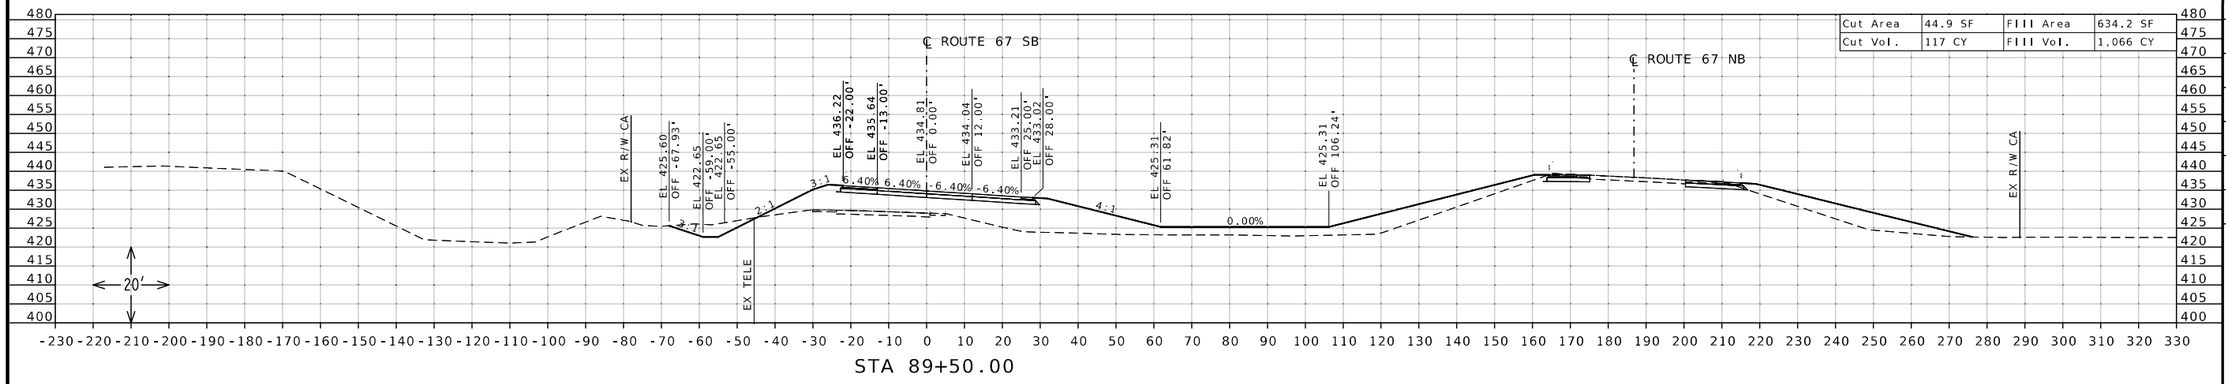

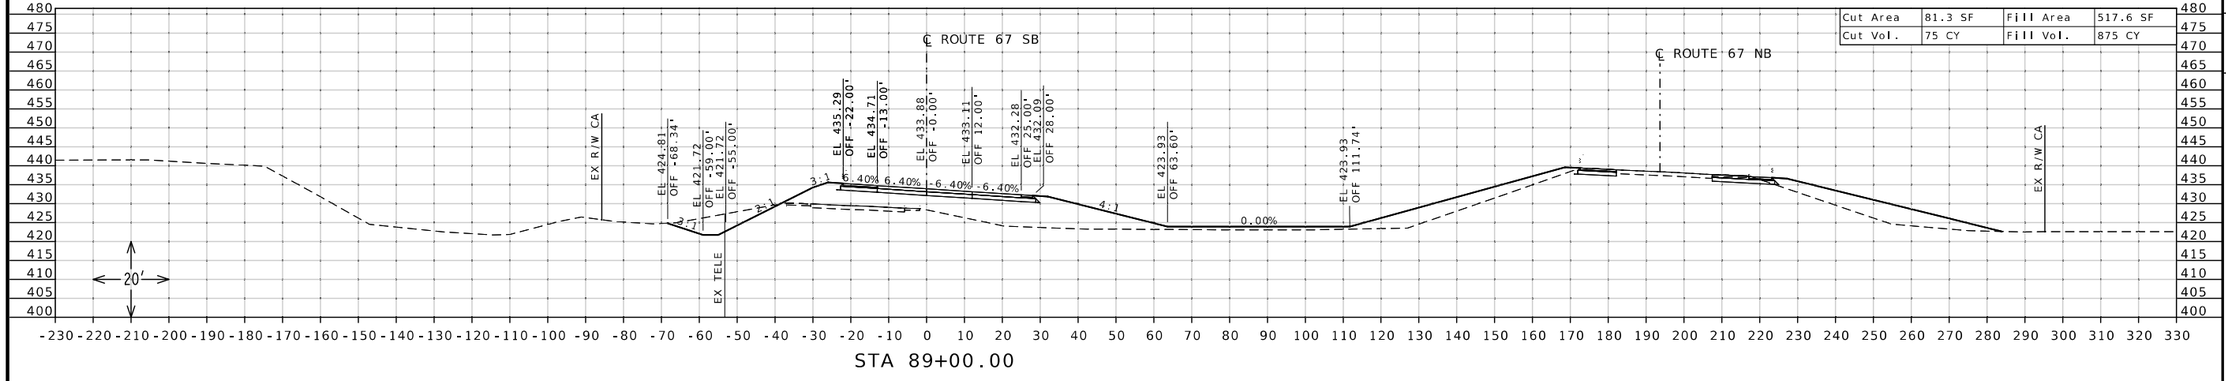

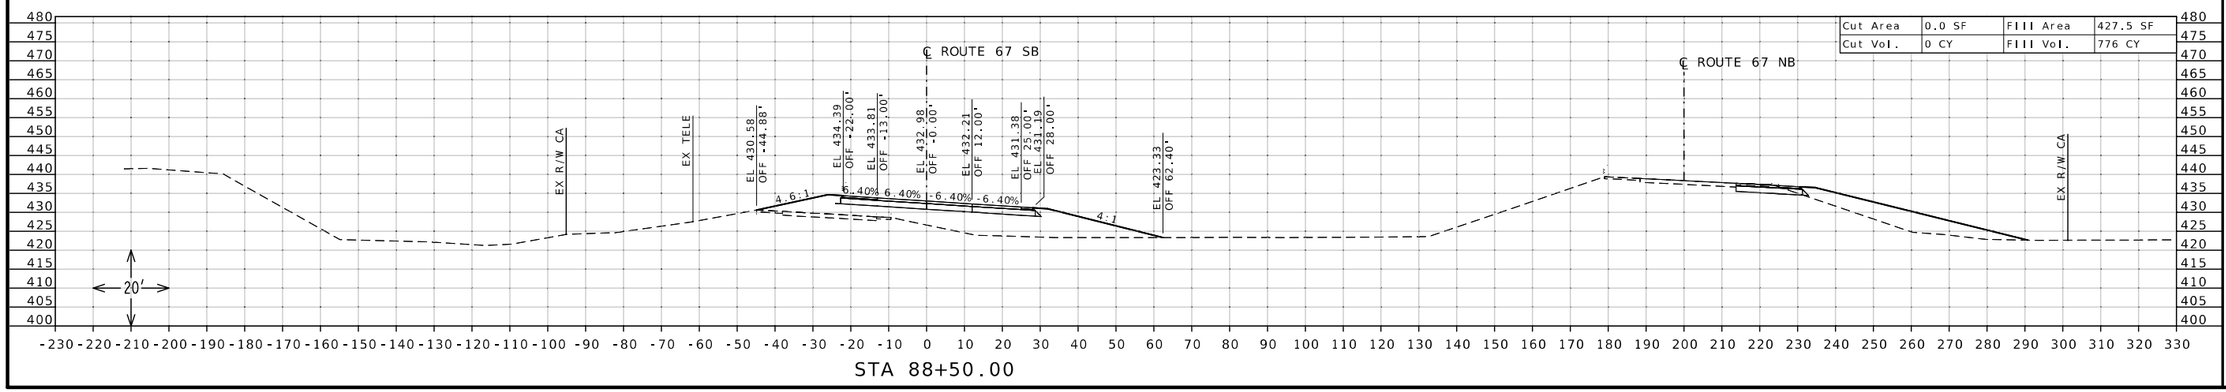

STATE OF MISSOURI
DANIEL WAYNE SAVAGEAU
NUMBER PE-2012018127
PROFESSIONAL ENGINEER

Daniel Savageau

10/05/2025 10:33:59 AM
DANIEL WAYNE SAVAGEAU - CIVIL
MO-PE-2012018127
DATE PREPARED

10/5/2025

ROUTE	STATE
67	MO
DISTRICT	SHEET NO.
SL	137

COUNTY
ST CHARLES

JOB NO.
J6P3636

CONTRACT ID.

PROJECT NO.

BRIDGE NO.


DESCRIPTION

DATE


MISSOURI HIGHWAYS AND TRANSPORTATION COMMISSION

105 WEST CAPITOL
JEFFERSON CITY, MO 65102
1-888-ASK-MODOT (1-888-275-6636)


CROSS SECTION SHEET
ROUTE 67 SOUTHBOUND
NORTH OF ROUTE 94
SHEET 9 OF 45

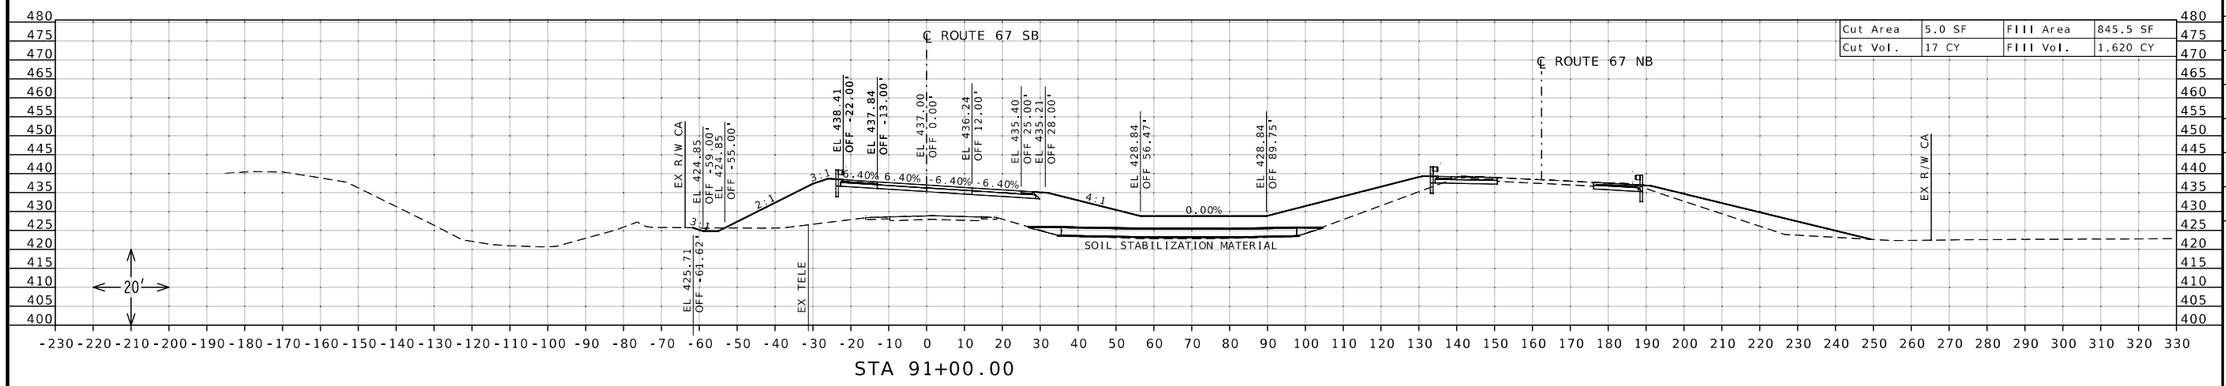

Cut Area	5.0 SF	Fill Area	845.5 SF
Cut Vol.	17 CY	Fill Vol.	1,620 CY

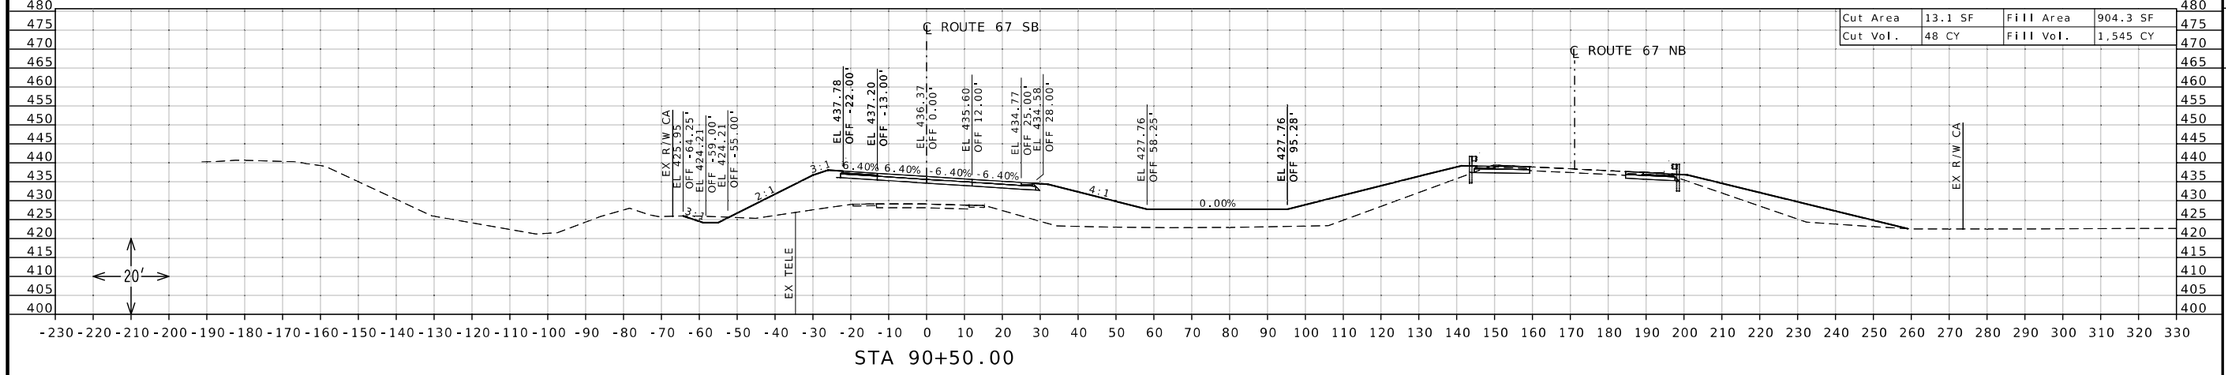

Cut Area	13.1 SF	Fill Area	904.3 SF
Cut Vol.	48 CY	Fill Vol.	1,545 CY

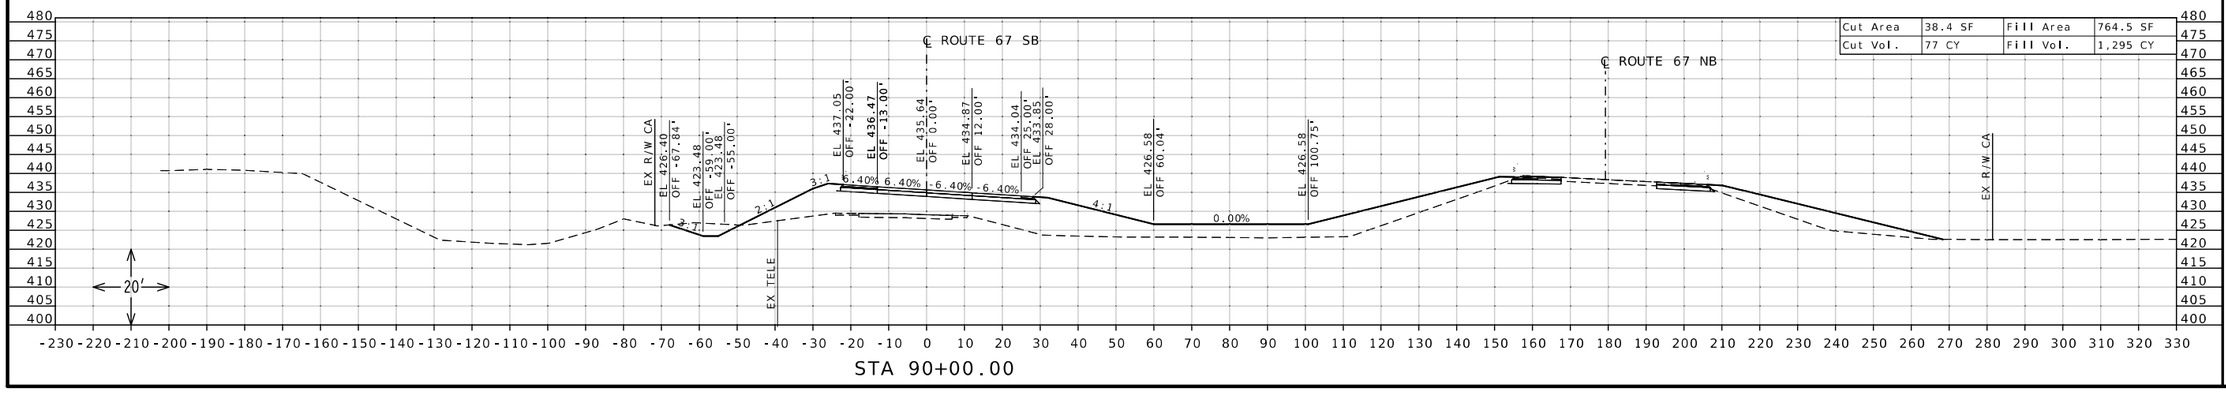

Cut Area	38.4 SF	Fill Area	764.5 SF
Cut Vol.	77 CY	Fill Vol.	1,295 CY

STATE OF MISSOURI
DANIEL WAYNE SAVAGEAU
NUMBER PE-2012018127
PROFESSIONAL ENGINEER

Daniel Savageau
10/05/2025 10:34:19 AM
DANIEL WAYNE SAVAGEAU - CIVIL
MO-PE-2012018127

DATE PREPARED
10/5/2025

ROUTE	STATE
67	MO
DISTRICT	SHEET NO.
SL	138

COUNTY
ST CHARLES

JOB NO.
J6P3636

CONTRACT ID.

PROJECT NO.

BRIDGE NO.


DESCRIPTION


DATE

MISSOURI HIGHWAYS AND TRANSPORTATION COMMISSION

105 WEST CAPITOL
JEFFERSON CITY, MO 65102
1-888-ASK-MODOT (1-888-275-6636)

CROSS SECTION SHEET
ROUTE 67 SOUTHBOUND
NORTH OF ROUTE 94
SHEET 10 OF 45

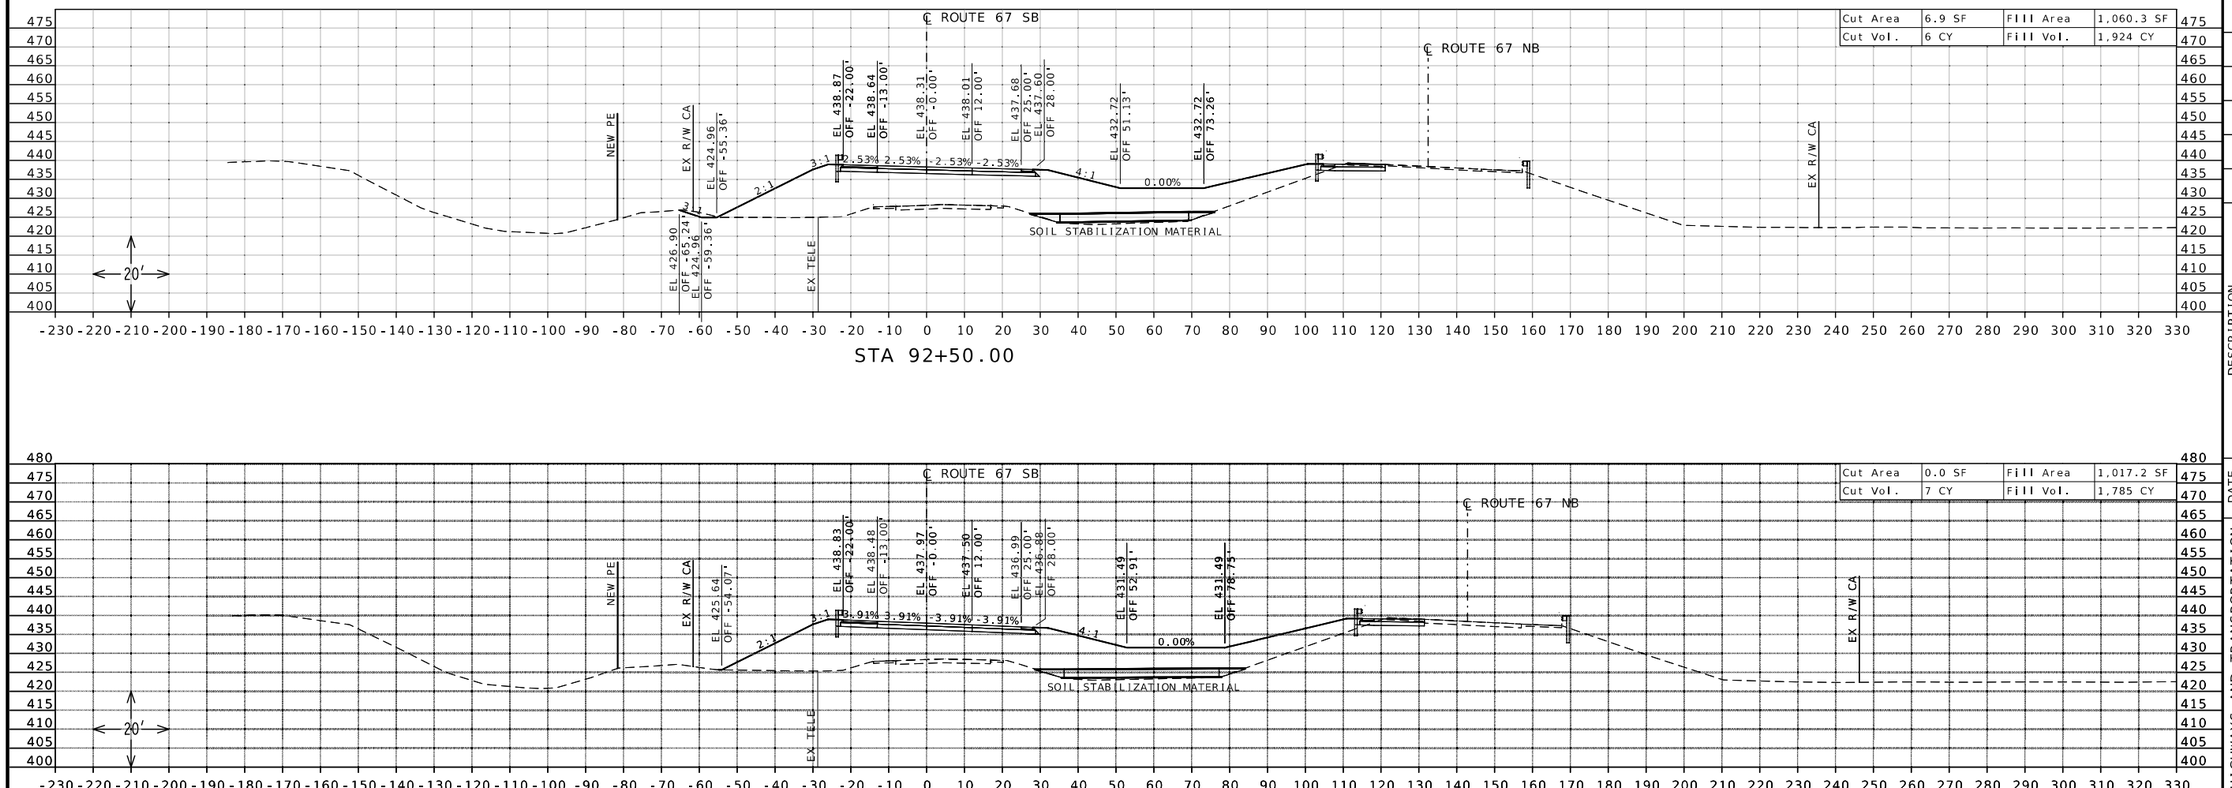

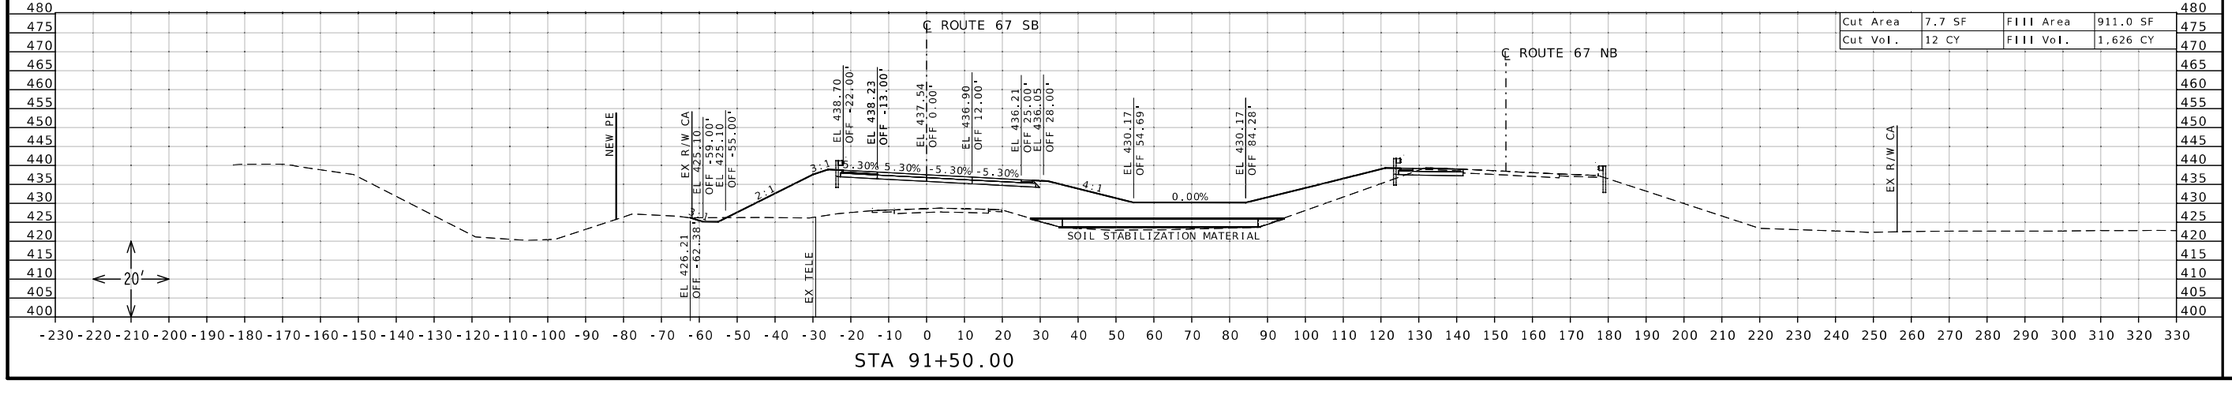

STATE OF MISSOURI
DANIEL WAYNE SAVAGEAU
NUMBER PE-2012018127
PROFESSIONAL ENGINEER

Daniel Savageau

10/05/2025 10:34:36 AM
DANIEL WAYNE SAVAGEAU - CIVIL
MO-PE-2012018127
DATE PREPARED

10/5/2025

ROUTE	STATE
67	MO
DISTRICT	SHEET NO.
SL	139

COUNTY
ST CHARLES

JOB NO.
J6P3636

CONTRACT ID.

PROJECT NO.


BRIDGE NO.


DESCRIPTION	DATE

MISSOURI HIGHWAYS AND TRANSPORTATION COMMISSION

105 WEST CAPITOL
JEFFERSON CITY, MO 65102
1-888-ASK-MODOT (1-888-275-6636)

CROSS SECTION SHEET
ROUTE 67 SOUTHBOUND
NORTH OF ROUTE 94
SHEET 11 OF 45

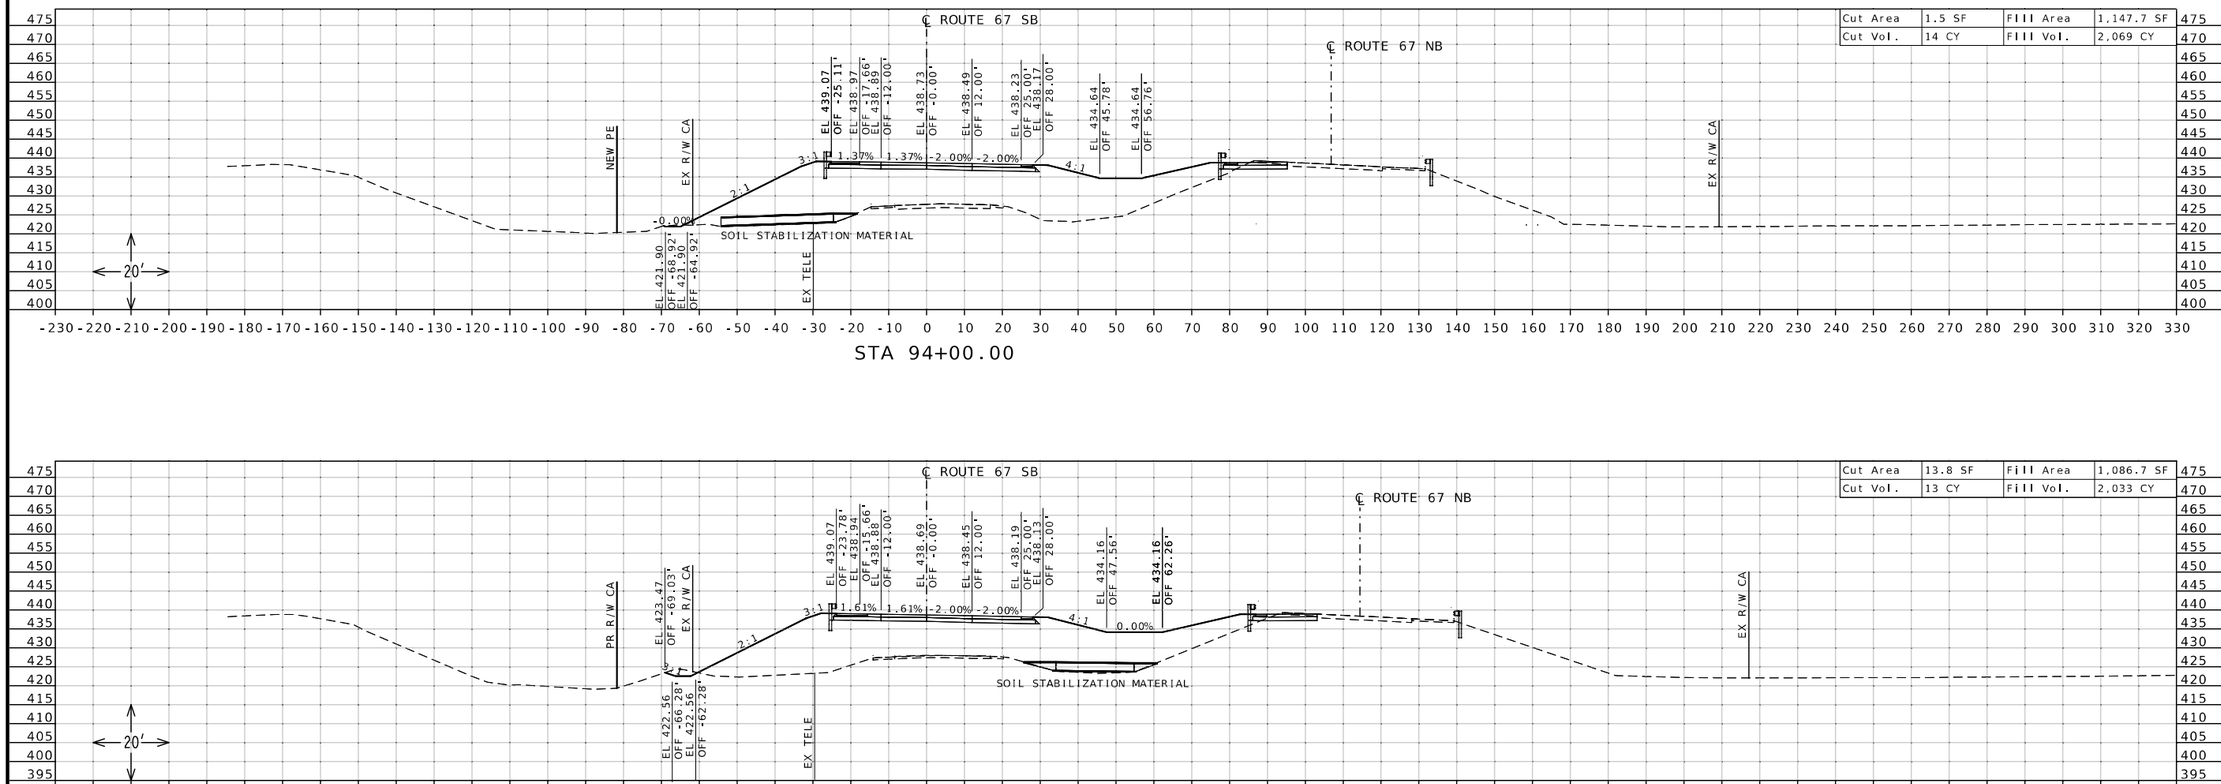

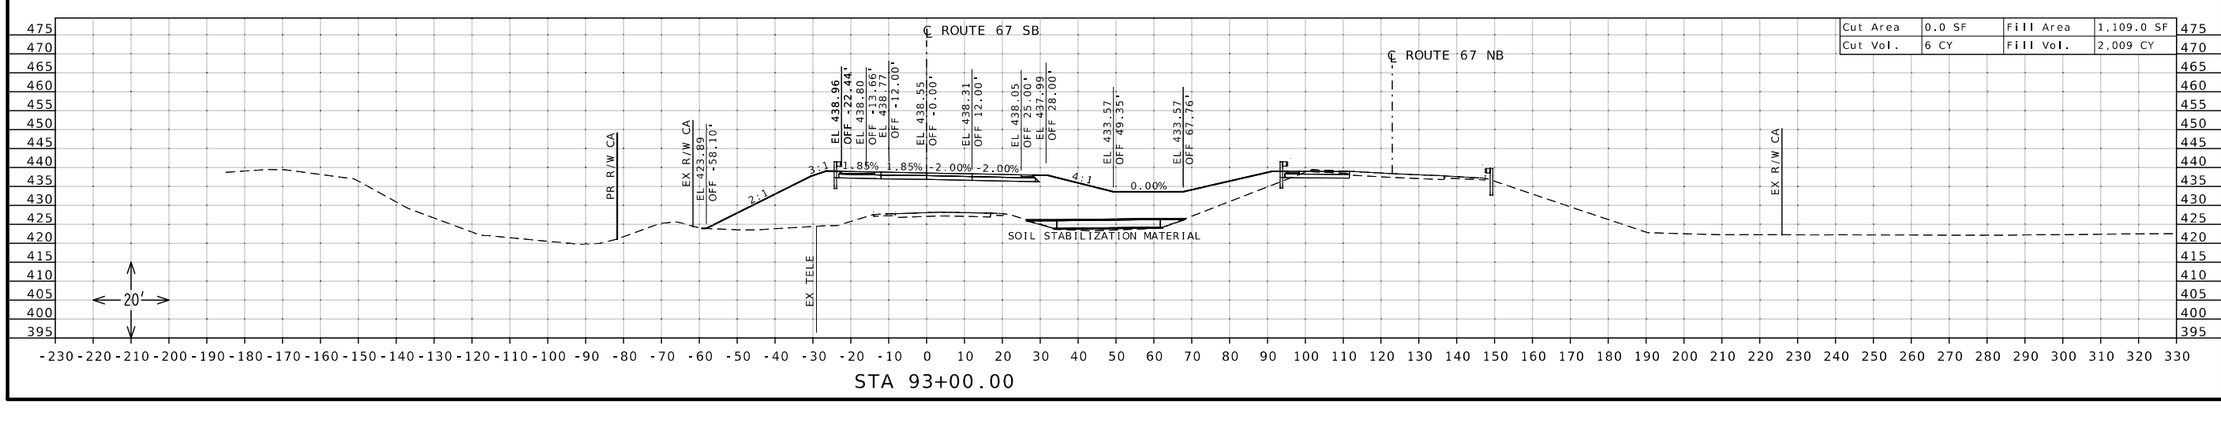

STATE OF MISSOURI
DANIEL WAYNE SAVAGEAU
NUMBER PE-2012018127
PROFESSIONAL ENGINEER

Daniel Savageau

10/05/2025 10:34:57 AM
DANIEL WAYNE SAVAGEAU - CIVIL
MO-PE-2012018127

DATE PREPARED
10/5/2025

ROUTE	STATE
67	MO
DISTRICT	SHEET NO.
SL	140

COUNTY
ST CHARLES

JOB NO.
J6P3636

CONTRACT ID.

PROJECT NO.


BRIDGE NO.


DESCRIPTION	DATE


MISSOURI HIGHWAYS AND TRANSPORTATION COMMISSION

105 WEST CAPITOL
JEFFERSON CITY, MO 65102
1-888-ASK-MODOT (1-888-275-6636)

CROSS SECTION SHEET
ROUTE 67 SOUTHBOUND
NORTH OF ROUTE 94
SHEET 12 OF 45

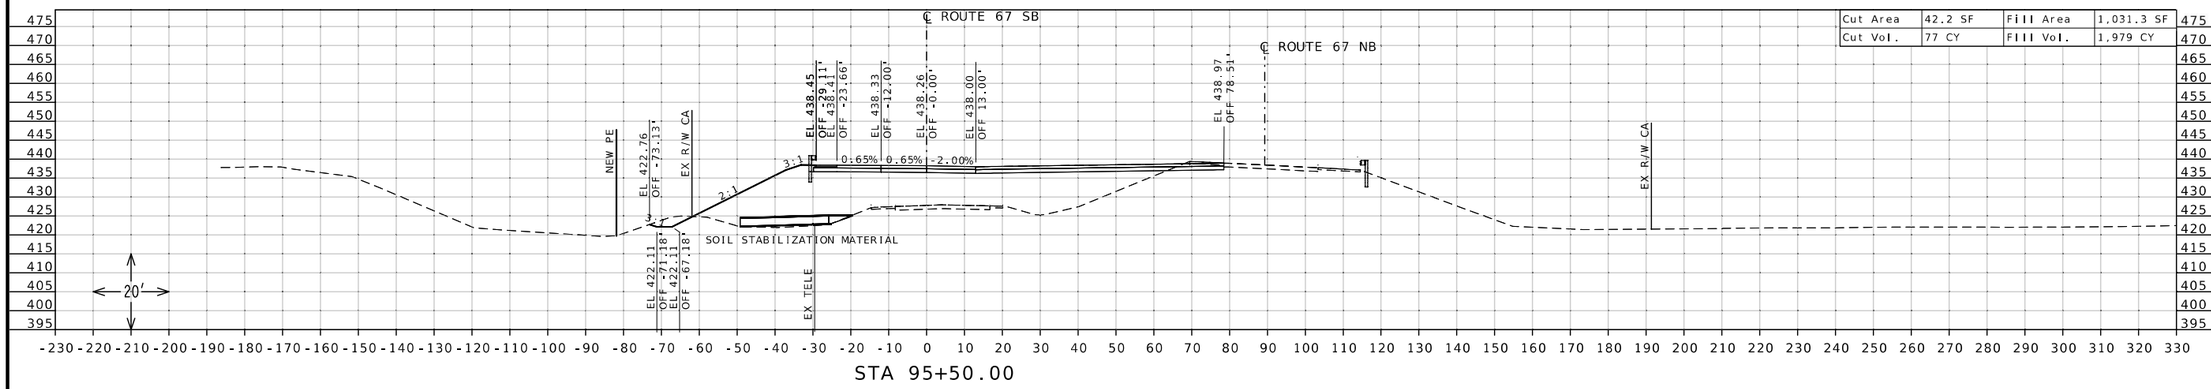

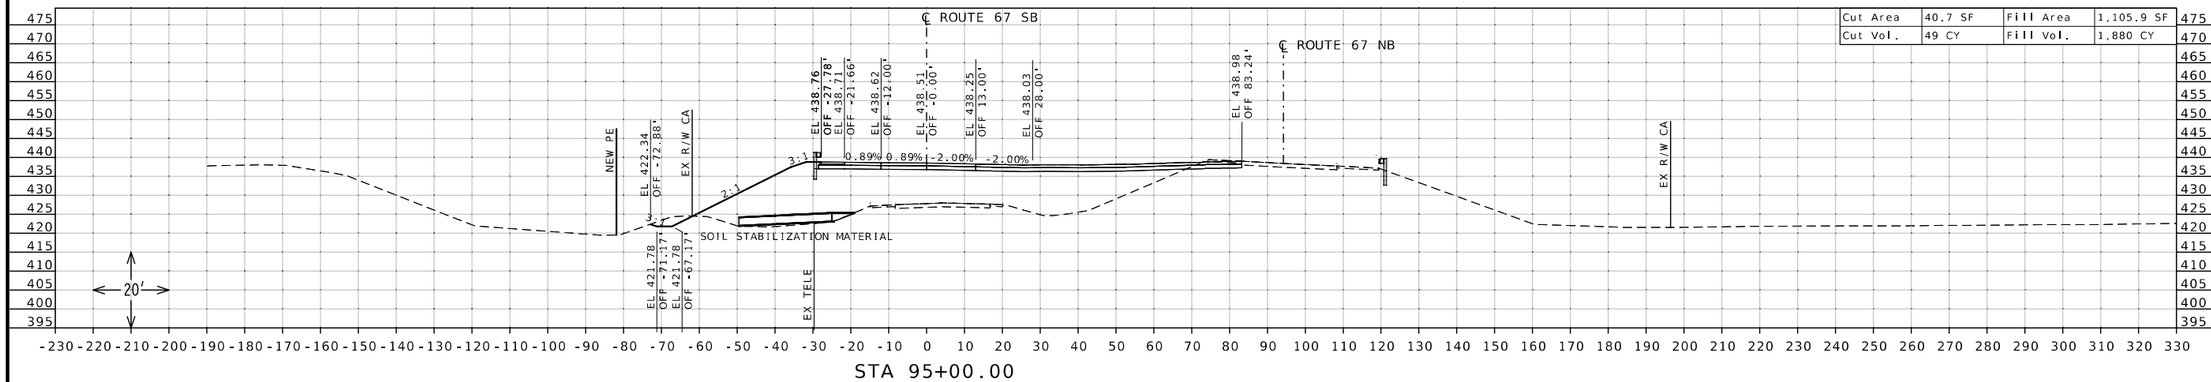

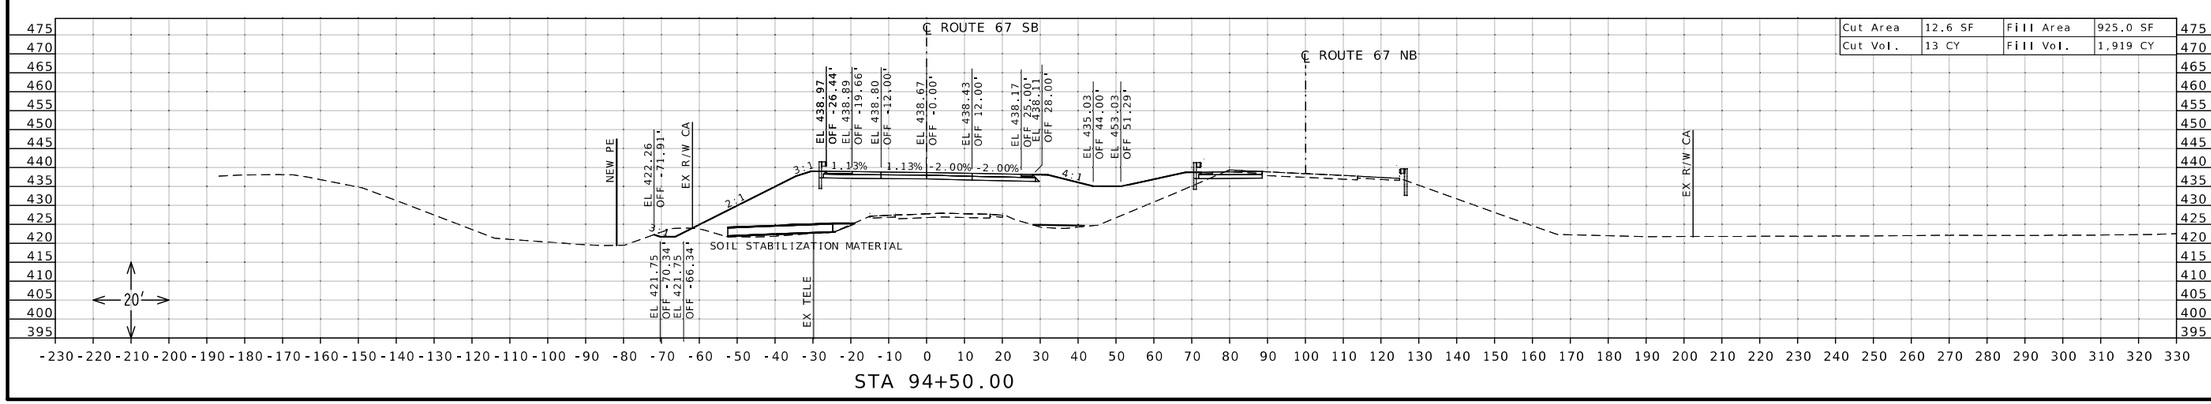

STATE OF MISSOURI
DANIEL WAYNE SAVAGEAU
NUMBER PE-2012018127
PROFESSIONAL ENGINEER

Daniel Savageau

10/05/2025 10:35:14 AM
DANIEL WAYNE SAVAGEAU - CIVIL
MO-PE-2012018127

DATE PREPARED
10/5/2025

ROUTE	STATE
67	MO
DISTRICT	SHEET NO.
SL	141

COUNTY
ST CHARLES

JOB NO.
J6P3636

CONTRACT ID.

PROJECT NO.

BRIDGE NO.


DESCRIPTION


DATE


MISSOURI HIGHWAYS AND TRANSPORTATION COMMISSION

105 WEST CAPITOL
JEFFERSON CITY, MO 65102
1-888-ASK-MODOT (1-888-275-6636)

CROSS SECTION SHEET
ROUTE 67 SOUTHBOUND
NORTH OF ROUTE 94
SHEET 13 OF 45

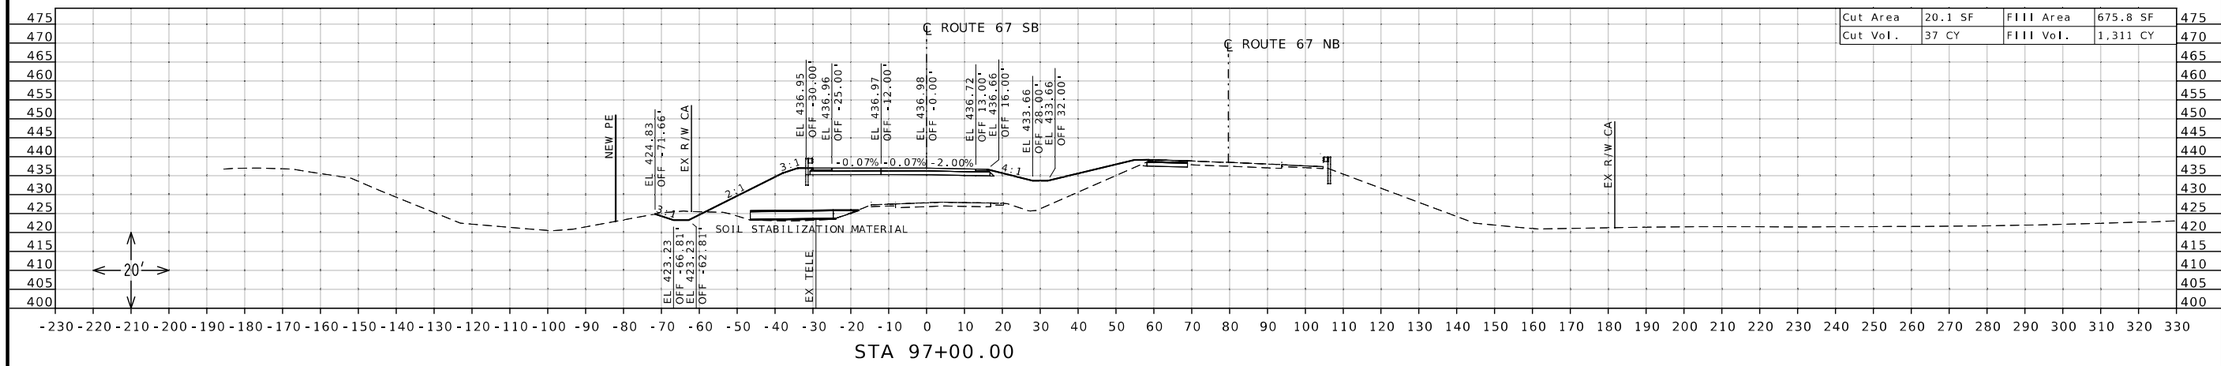

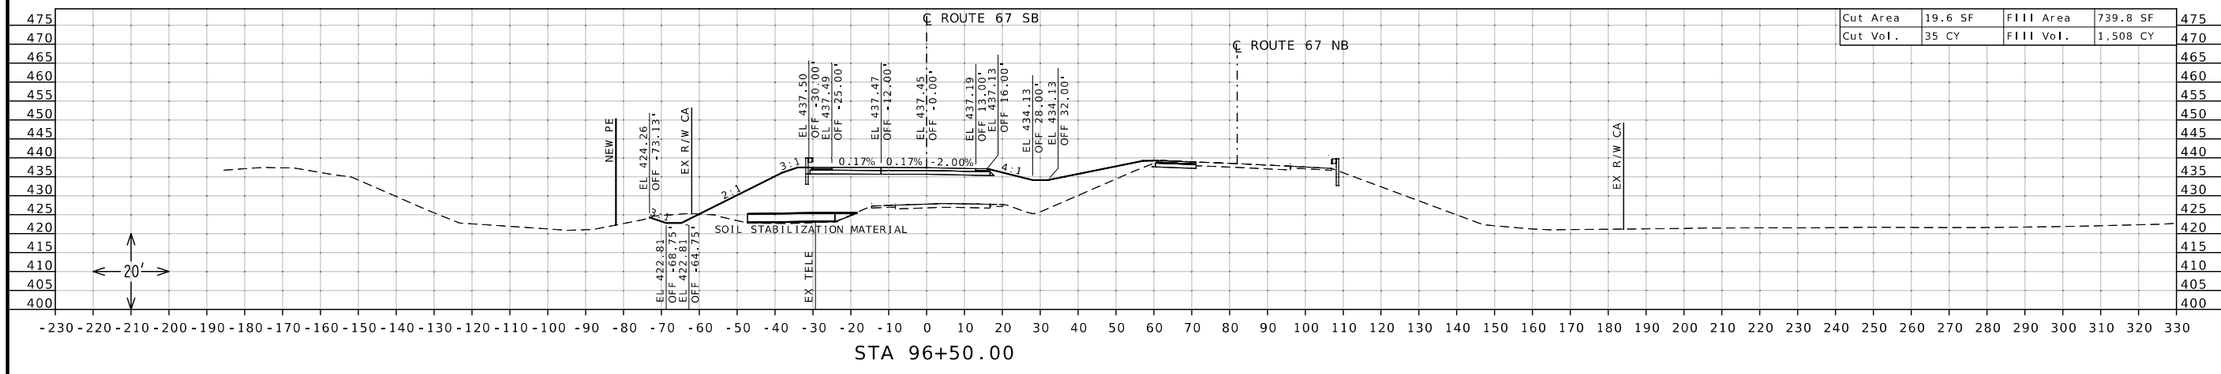

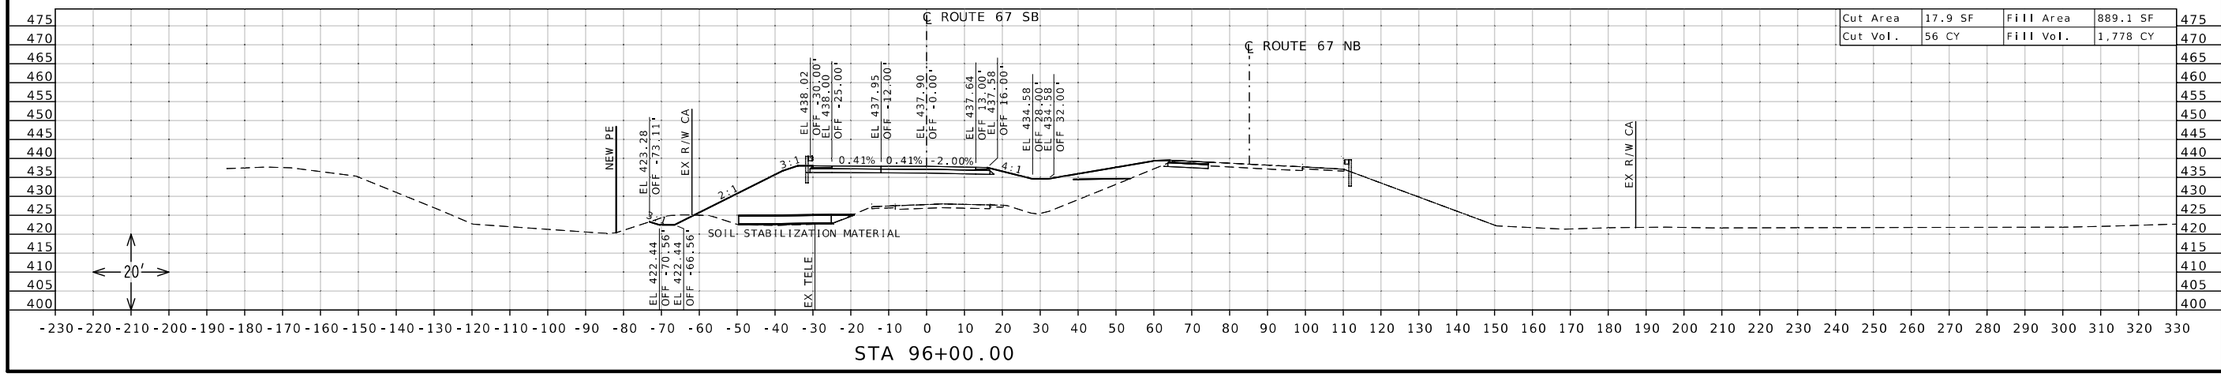

STATE OF MISSOURI
DANIEL WAYNE SAVAGEAU
NUMBER PE-2012018127
PROFESSIONAL ENGINEER
Daniel Savageau
10/05/2025 10:35:32 AM
DANIEL WAYNE SAVAGEAU · CIVIL
MO-PE-2012018127
DATE PREPARED

10/5/2025

ROUTE	STATE
67	MO
DISTRICT	SHEET NO.
SL	142

COUNTY
ST CHARLES

JOB NO.
J6P3636

CONTRACT ID.

PROJECT NO.


BRIDGE NO.


DESCRIPTION


DATE

MISSOURI HIGHWAYS AND TRANSPORTATION COMMISSION
105 WEST CAPITOL
JEFFERSON CITY, MO 65102
1-888-ASK-MODOT (1-888-275-6636)

CROSS SECTION SHEET
ROUTE 67 SOUTHBOUND
NORTH OF ROUTE 94
SHEET 14 OF 45

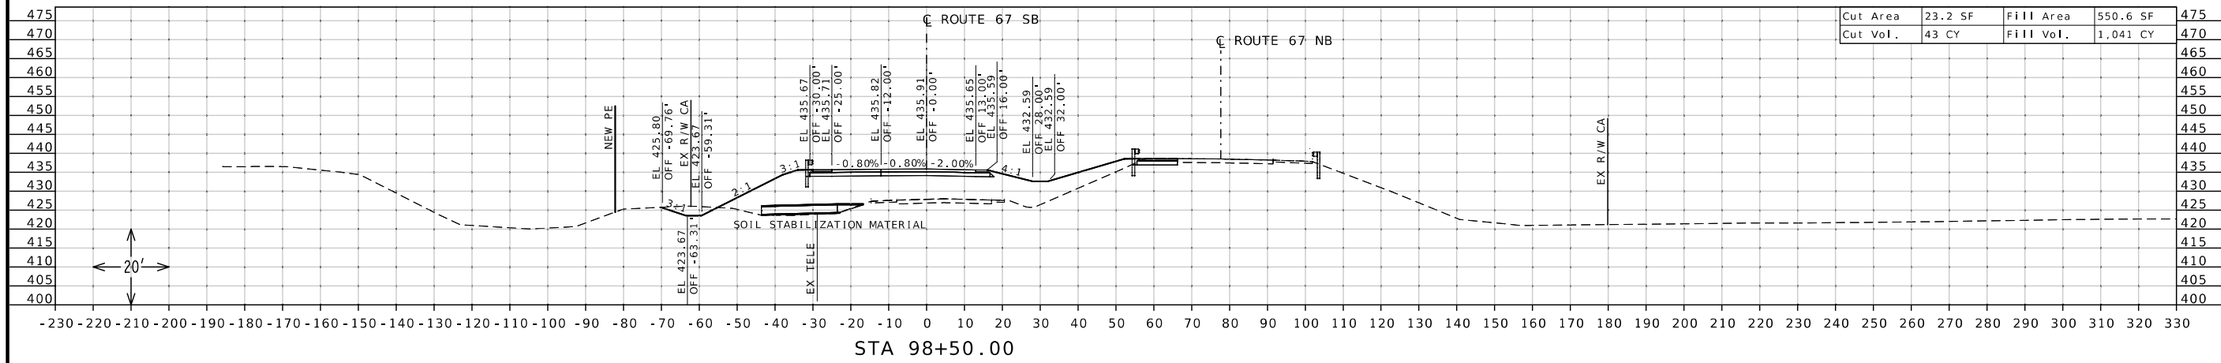

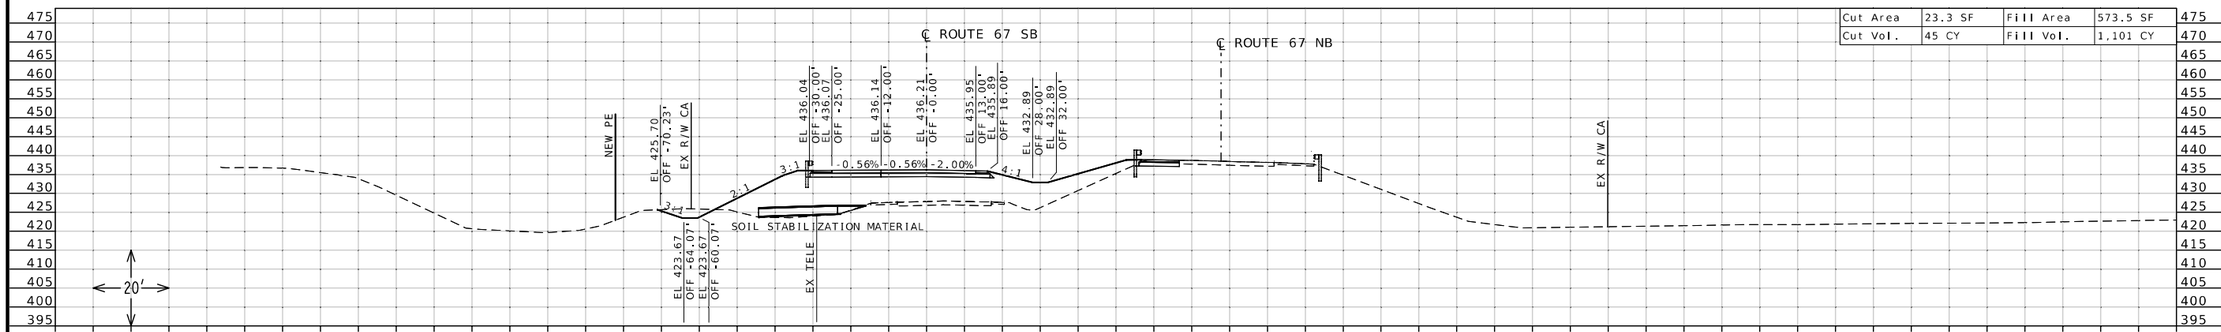

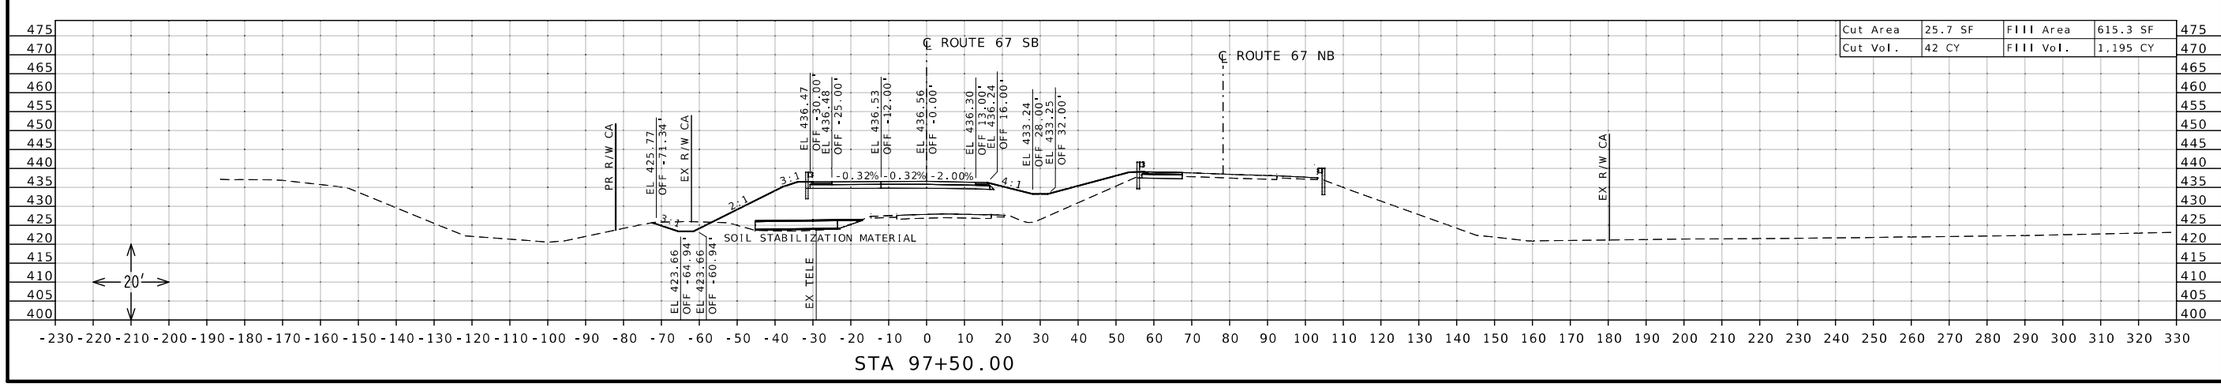

STATE OF MISSOURI
DANIEL WAYNE SAVAGEAU
NUMBER PE-2012018127
PROFESSIONAL ENGINEER

Daniel Savageau

10/05/2025 10:35:48 AM
DANIEL WAYNE SAVAGEAU - CIVIL
MO-PE-2012018127

DATE PREPARED
10/5/2025

ROUTE	STATE
67	MO

DISTRICT	SHEET NO.
SL	143

COUNTY
ST CHARLES

JOB NO.
J6P3636

CONTRACT ID.

PROJECT NO.


BRIDGE NO.


DESCRIPTION	DATE

MISSOURI HIGHWAYS AND TRANSPORTATION COMMISSION

105 WEST CAPITOL
JEFFERSON CITY, MO 65102
1-888-ASK-MODOT (1-888-275-6636)

CROSS SECTION SHEET
ROUTE 67 SOUTHBOUND
NORTH OF ROUTE 94
SHEET 15 OF 45

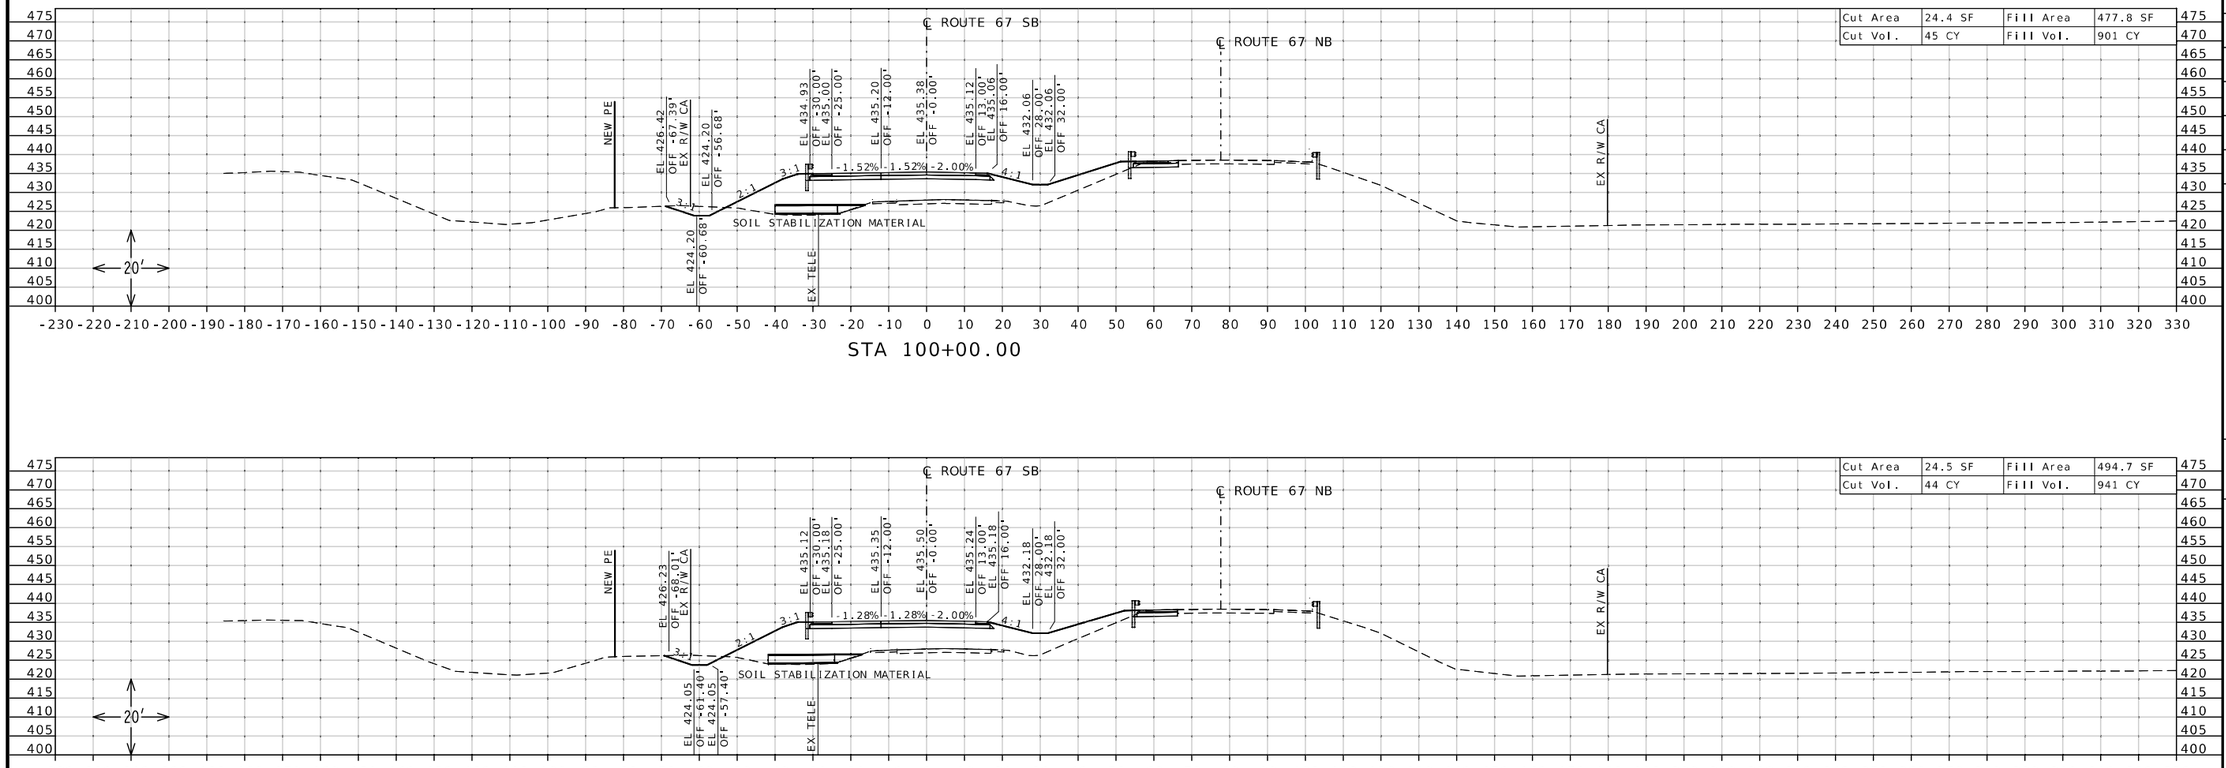

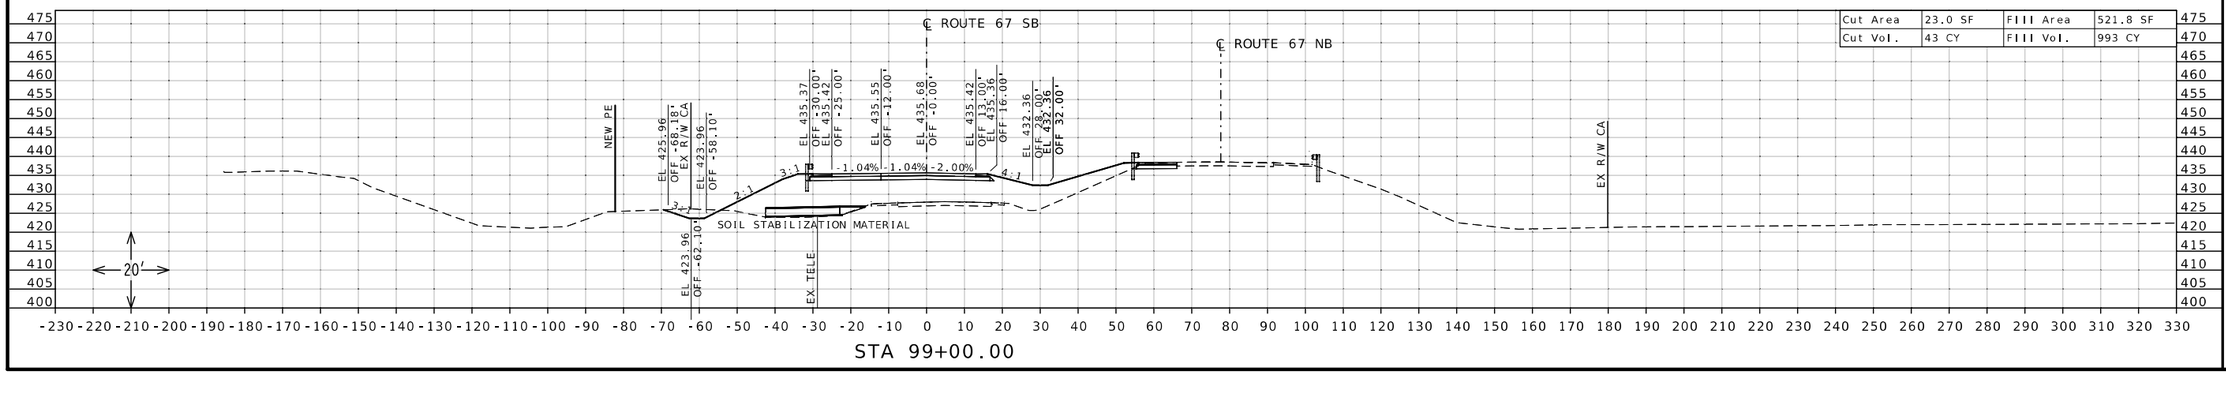

STATE OF MISSOURI
DANIEL WAYNE SAVAGEAU
NUMBER PE-2012018127
PROFESSIONAL ENGINEER
Daniel Savageau
10/05/2025 10:36:08 AM
DANIEL WAYNE SAVAGEAU · CIVIL
MO-PE-2012018127
DATE PREPARED

10/5/2025

ROUTE	STATE
67	MO
DISTRICT	SHEET NO.
SL	144

COUNTY
ST CHARLES

JOB NO.
J6P3636

CONTRACT ID.

PROJECT NO.


BRIDGE NO.


DESCRIPTION


DATE

MISSOURI HIGHWAYS AND TRANSPORTATION COMMISSION
105 WEST CAPITOL
JEFFERSON CITY, MO 65102
1-888-ASK-MODOT (1-888-275-6636)

CROSS SECTION SHEET
ROUTE 67 SOUTHBOUND
NORTH OF ROUTE 94
SHEET 16 OF 45

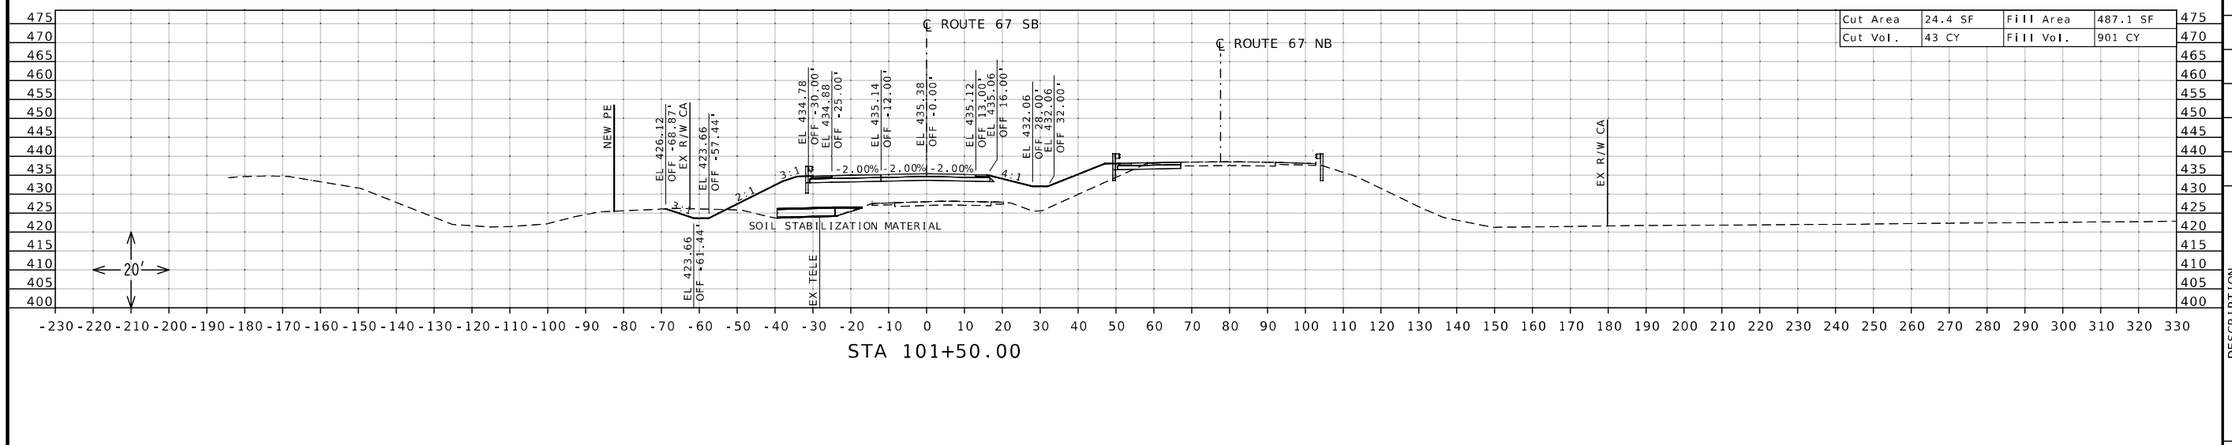

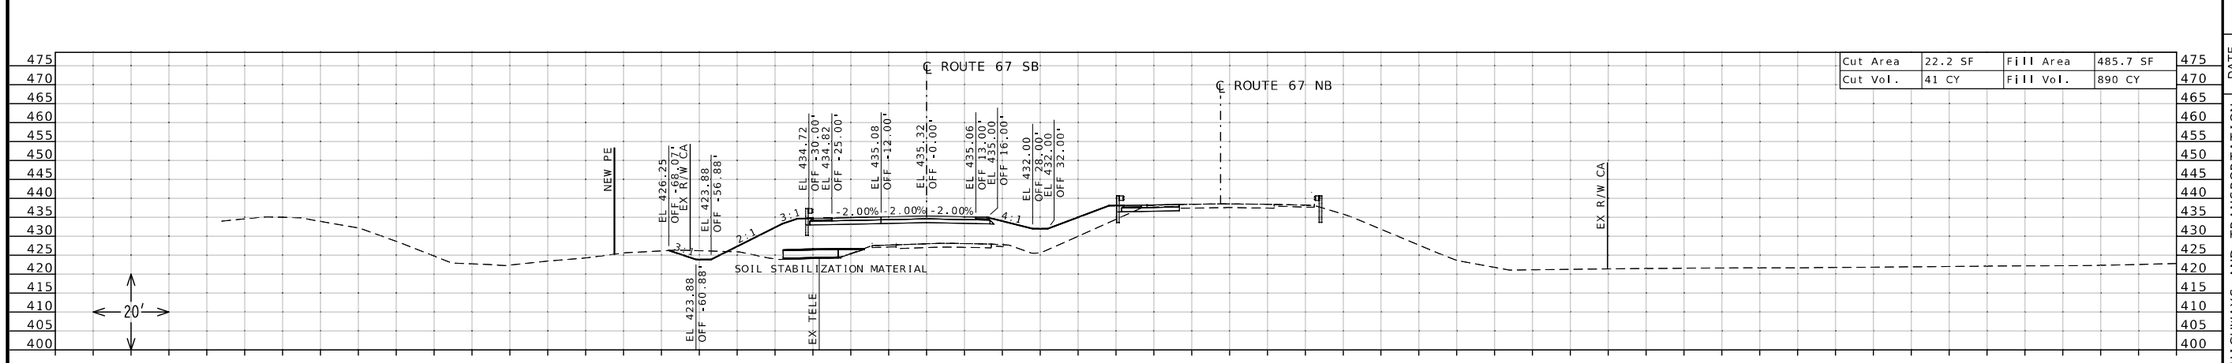

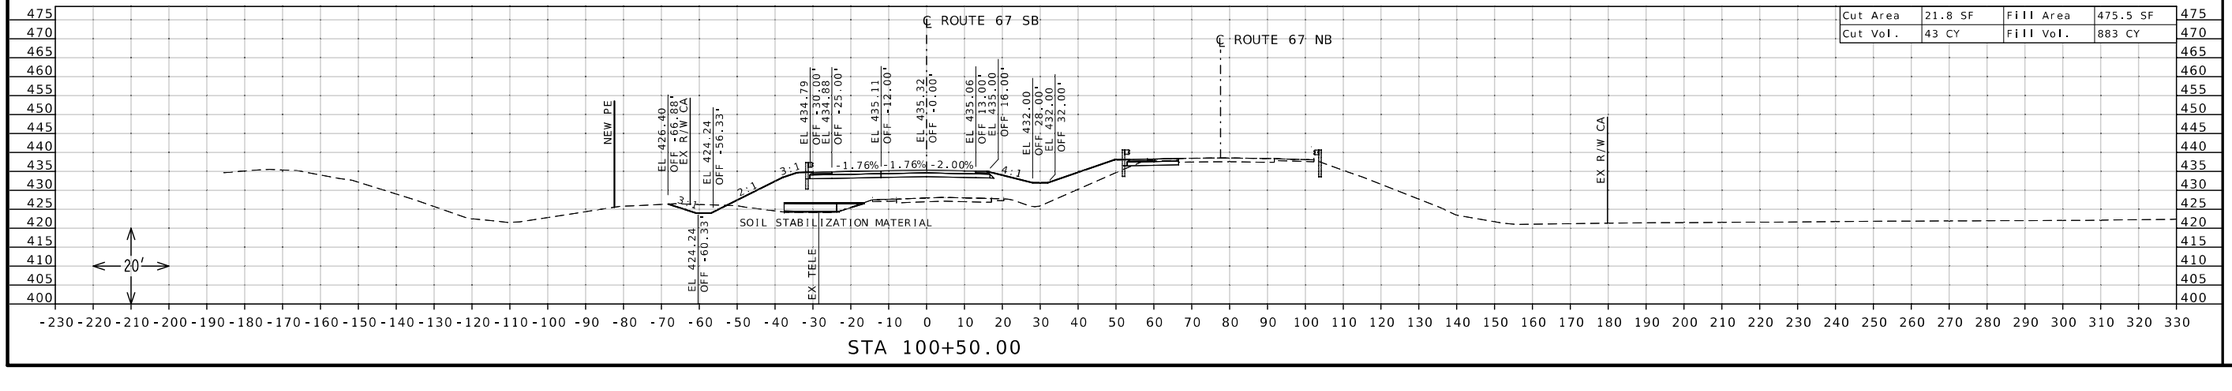

STATE OF MISSOURI
DANIEL WAYNE SAVAGEAU
NUMBER PE-2012018127
PROFESSIONAL ENGINEER

Daniel Savageau

10/05/2025 10:36:27 AM
DANIEL WAYNE SAVAGEAU - CIVIL
MO-PE-2012018127

DATE PREPARED
10/5/2025

ROUTE	STATE
67	MO
DISTRICT	SHEET NO.
SL	145

COUNTY
ST CHARLES

JOB NO.
J6P3636

CONTRACT ID.

PROJECT NO.

BRIDGE NO.


DESCRIPTION

DATE


MISSOURI HIGHWAYS AND TRANSPORTATION COMMISSION

105 WEST CAPITOL
JEFFERSON CITY, MO 65102
1-888-ASK-MODOT (1-888-275-6636)


CROSS SECTION SHEET
ROUTE 67 SOUTHBOUND
NORTH OF ROUTE 94
SHEET 17 OF 45

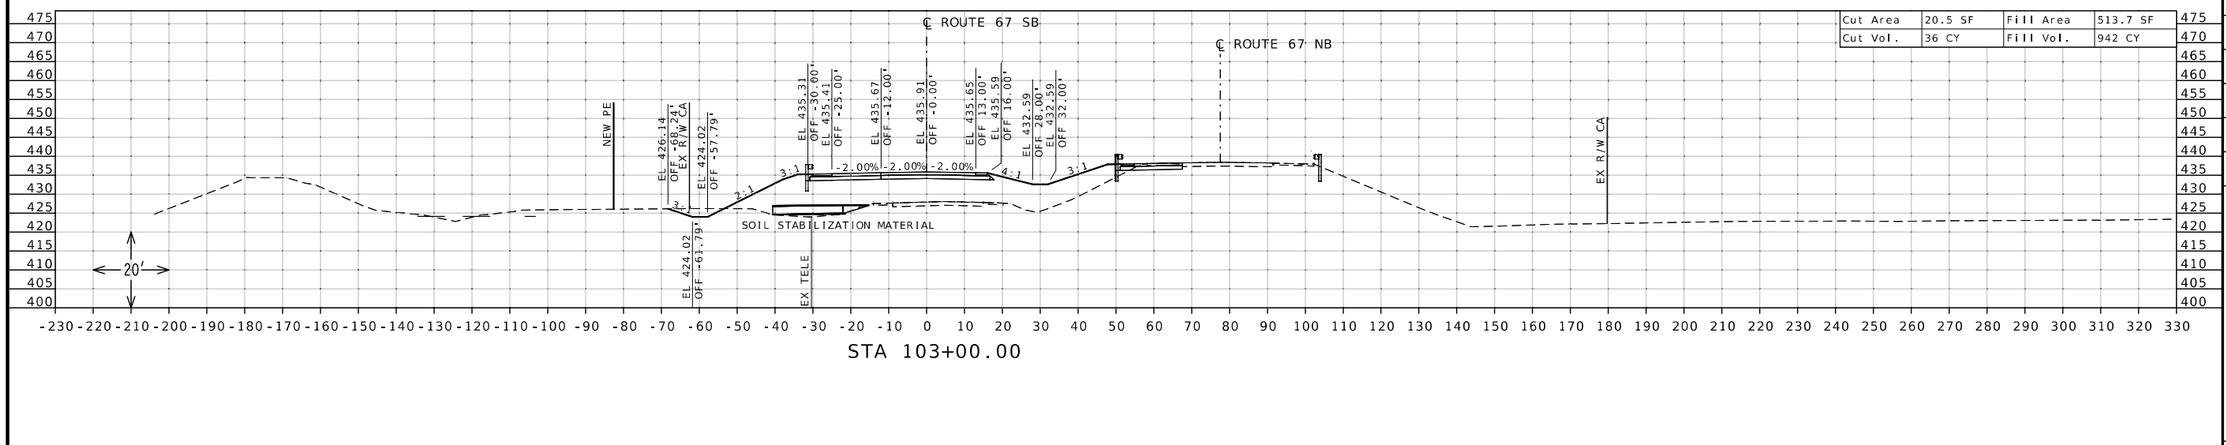

Cut Area	20.5 SF	Fill Area	513.7 SF
Cut Vol.	36 CY	Fill Vol.	942 CY

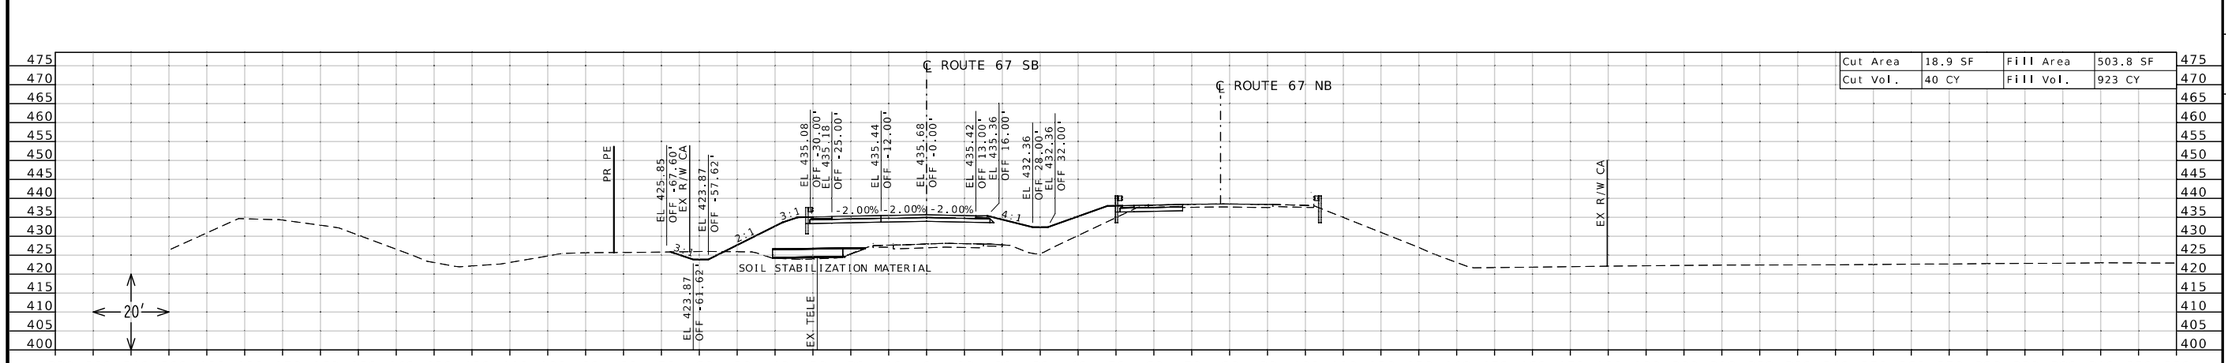

Cut Area	18.9 SF	Fill Area	503.8 SF
Cut Vol.	40 CY	Fill Vol.	923 CY

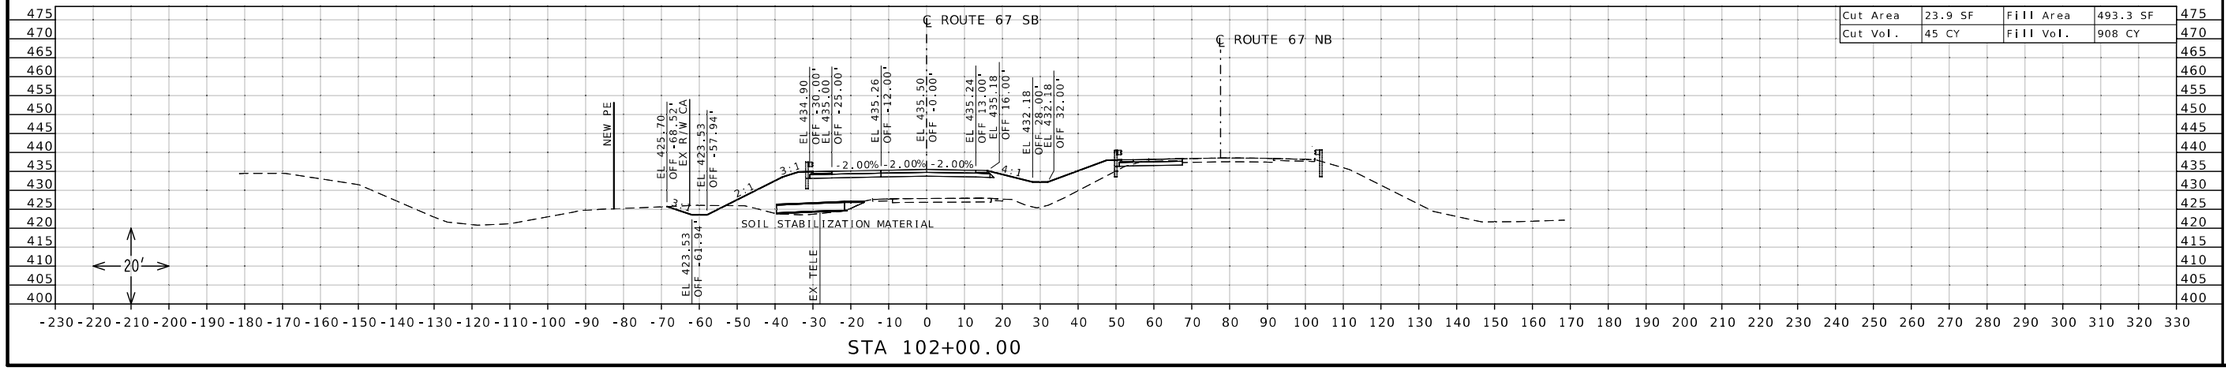

Cut Area	23.9 SF	Fill Area	493.3 SF
Cut Vol.	45 CY	Fill Vol.	908 CY

STATE OF MISSOURI
DANIEL WAYNE SAVAGEAU
NUMBER PE-2012018127
PROFESSIONAL ENGINEER

Daniel Savageau
10/05/2025 10:36:43 AM
DANIEL WAYNE SAVAGEAU - CIVIL
MO-PE-2012018127

DATE PREPARED
10/5/2025

ROUTE	STATE
67	MO
DISTRICT	SHEET NO.
SL	146

COUNTY
ST CHARLES

JOB NO.
J6P3636

CONTRACT ID.

PROJECT NO.


BRIDGE NO.


DESCRIPTION	DATE


MISSOURI HIGHWAYS AND TRANSPORTATION COMMISSION

105 WEST CAPITOL
JEFFERSON CITY, MO 65102
1-888-ASK-MODOT (1-888-275-6636)

CROSS SECTION SHEET
ROUTE 67 SOUTHBOUND
NORTH OF ROUTE 94
SHEET 18 OF 45

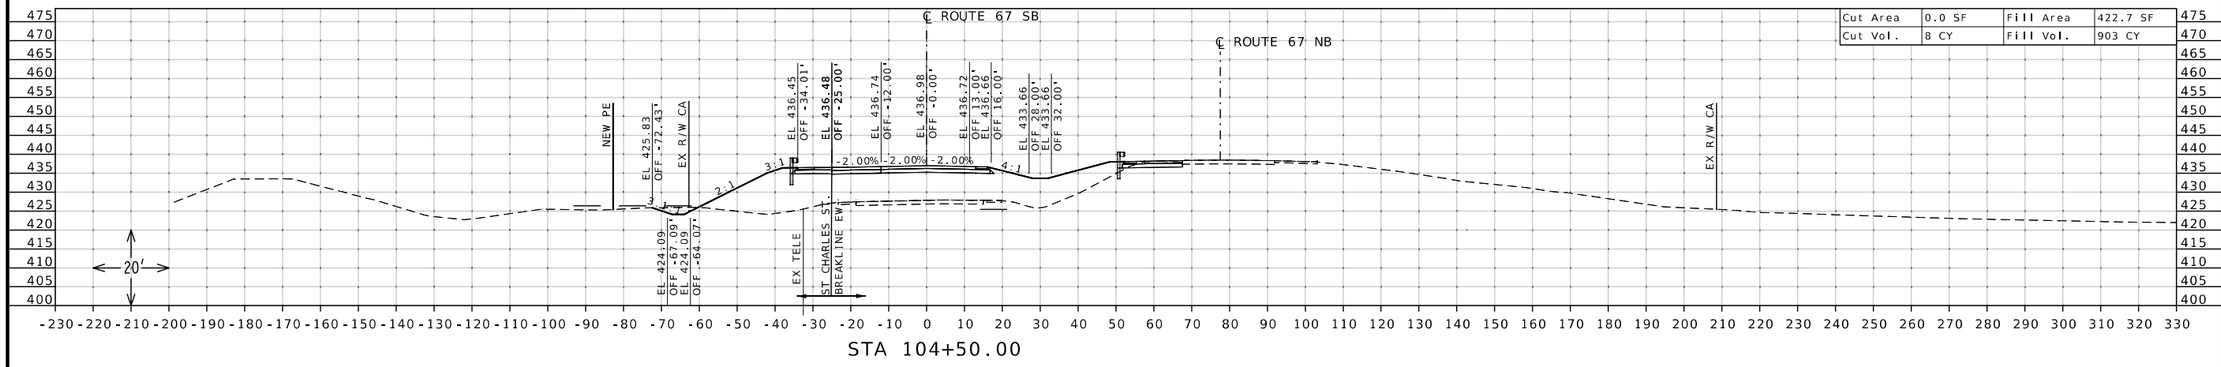

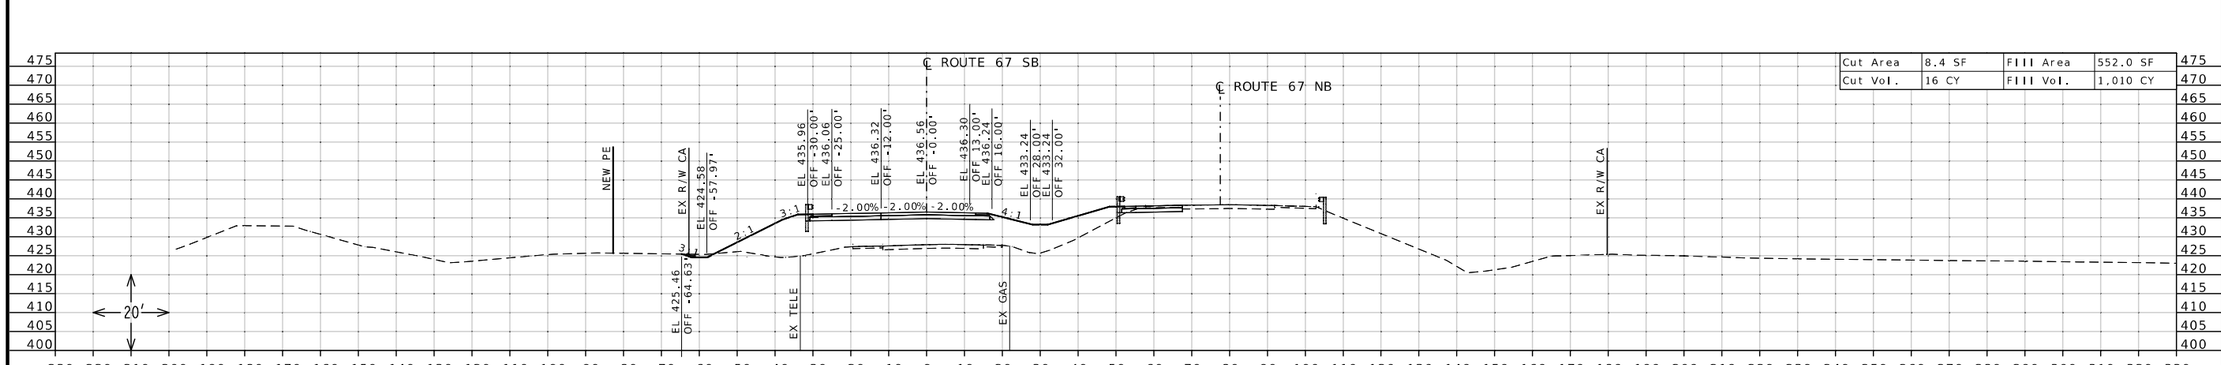

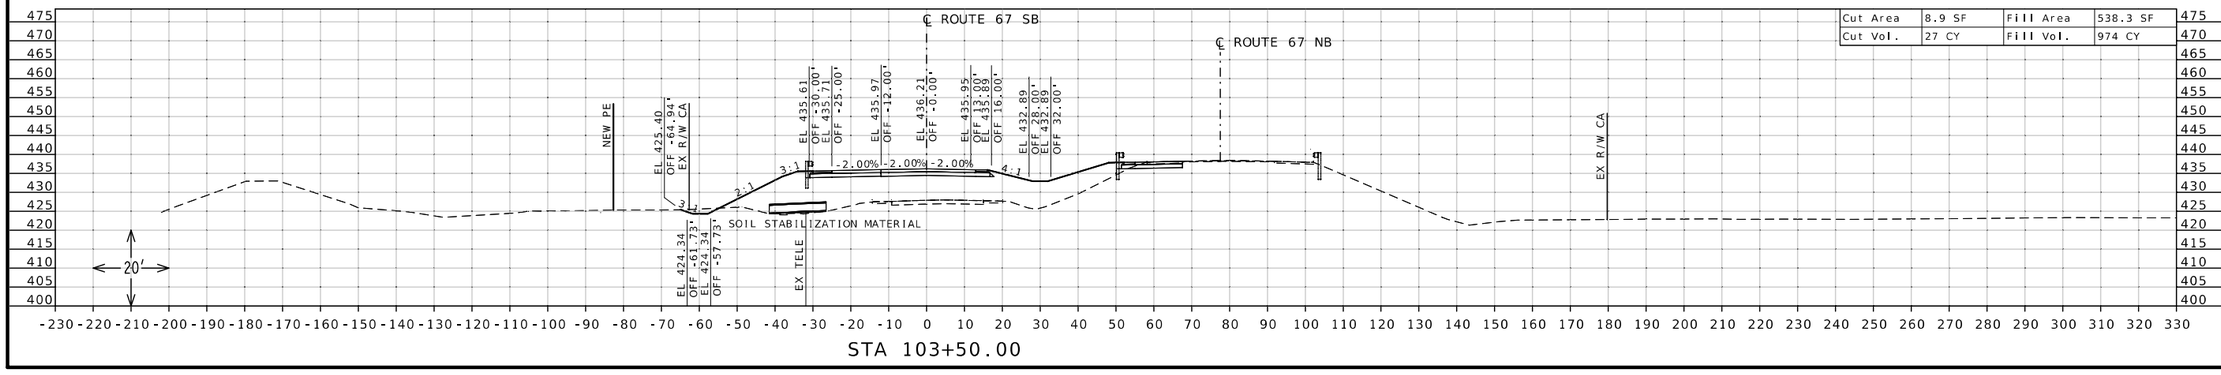

STATE OF MISSOURI
DANIEL WAYNE SAVAGEAU
NUMBER PE-2012018127
PROFESSIONAL ENGINEER

Daniel Savageau

10/05/2025 10:37:08 AM
DANIEL WAYNE SAVAGEAU - CIVIL
MO-PE-2012018127

DATE PREPARED
10/5/2025

ROUTE	STATE
67	MO
DISTRICT	SHEET NO.
SL	147

COUNTY
ST CHARLES

JOB NO.
J6P3636

CONTRACT ID.

PROJECT NO.


BRIDGE NO.

DESCRIPTION	DATE


MISSOURI HIGHWAYS AND TRANSPORTATION COMMISSION

105 WEST CAPITOL
JEFFERSON CITY, MO 65102
1-888-ASK-MODOT (1-888-275-6636)


CROSS SECTION SHEET
ROUTE 67 SOUTHBOUND
NORTH OF ROUTE 94
SHEET 19 OF 45

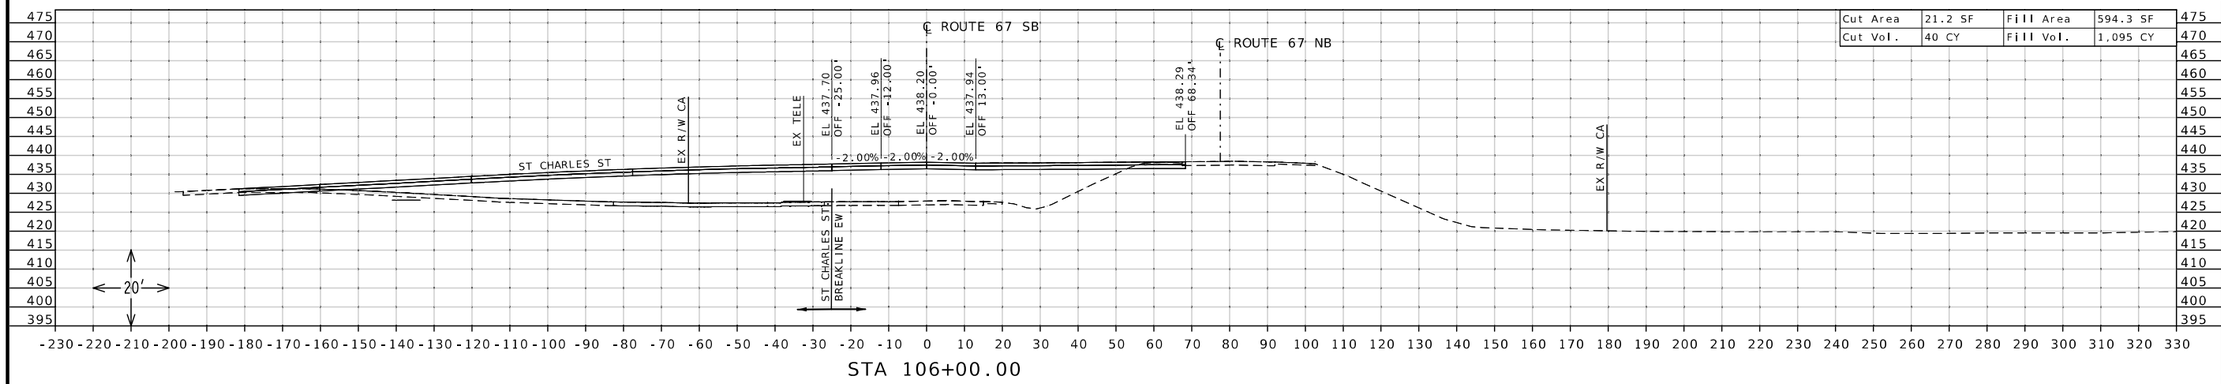

STA 106+00.00

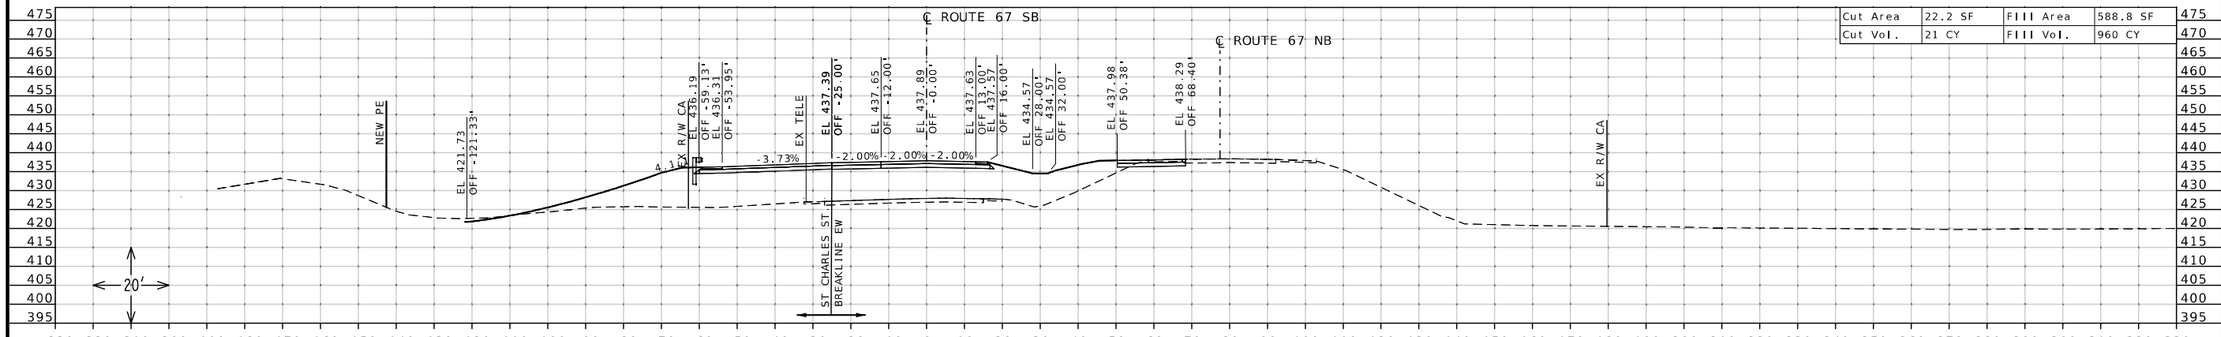

STA 105+50.00

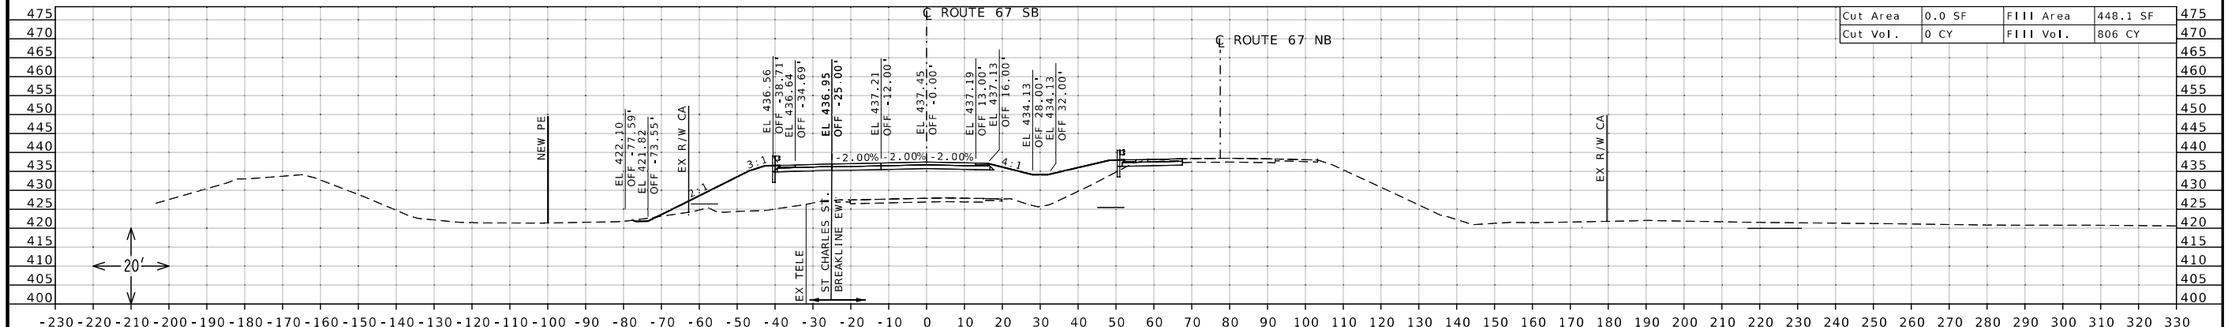

STA 105+00.00

STATE OF MISSOURI
DANIEL WAYNE SAVAGEAU
NUMBER PE-2012018127
PROFESSIONAL ENGINEER

Daniel Savageau

10/05/2025 10:37:28 AM
DANIEL WAYNE SAVAGEAU - CIVIL
MO-PE-2012018127

DATE PREPARED
10/5/2025

ROUTE	STATE
67	MO
DISTRICT	SHEET NO.
SL	148

COUNTY
ST CHARLES

JOB NO.
J6P3636

CONTRACT ID.

PROJECT NO.


BRIDGE NO.


DESCRIPTION	DATE


MISSOURI HIGHWAYS AND TRANSPORTATION COMMISSION

105 WEST CAPITOL
JEFFERSON CITY, MO 65102
1-888-ASK-MODOT (1-888-275-6636)

CROSS SECTION SHEET
ROUTE 67 SOUTHBOUND
NORTH OF ROUTE 94
SHEET 20 OF 45

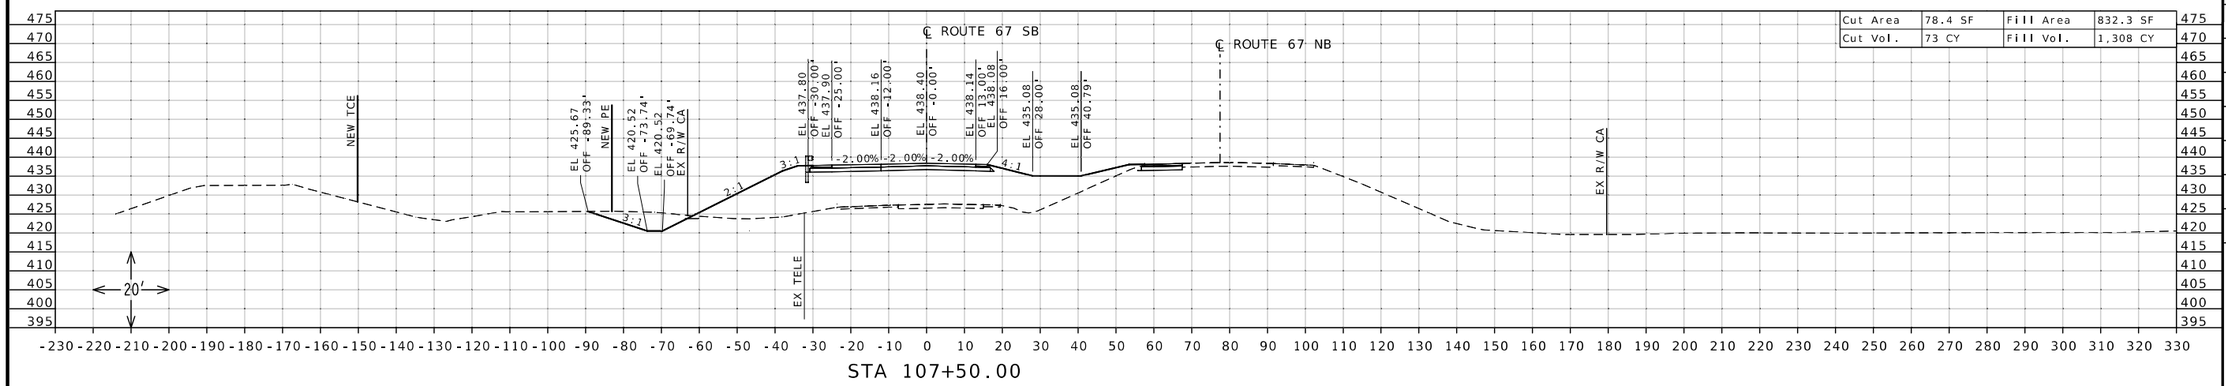

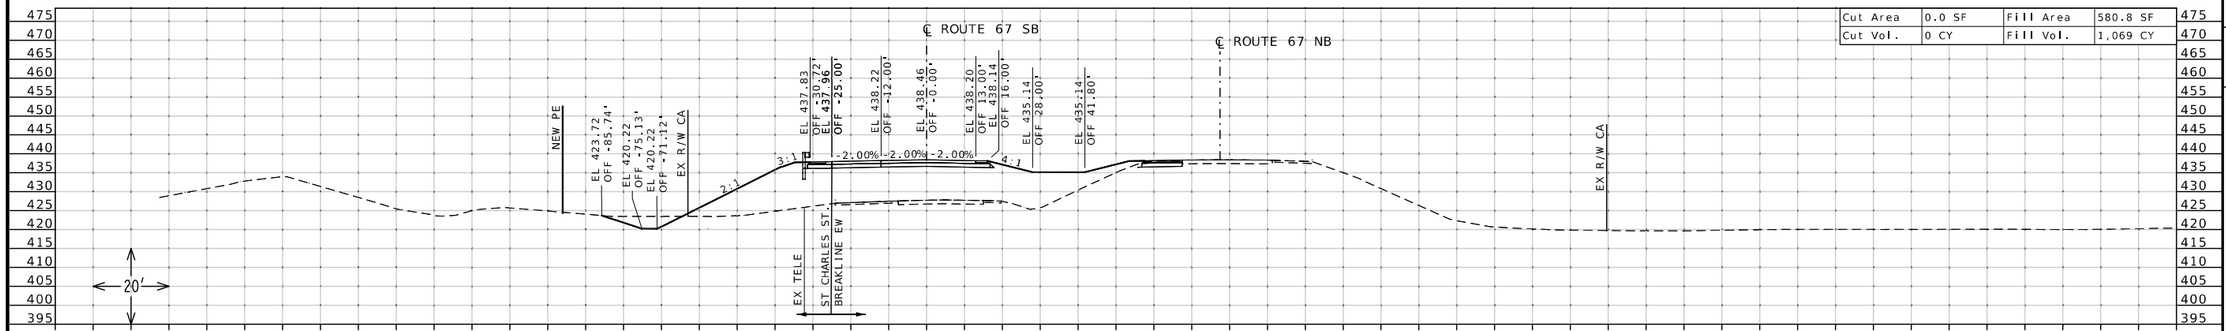

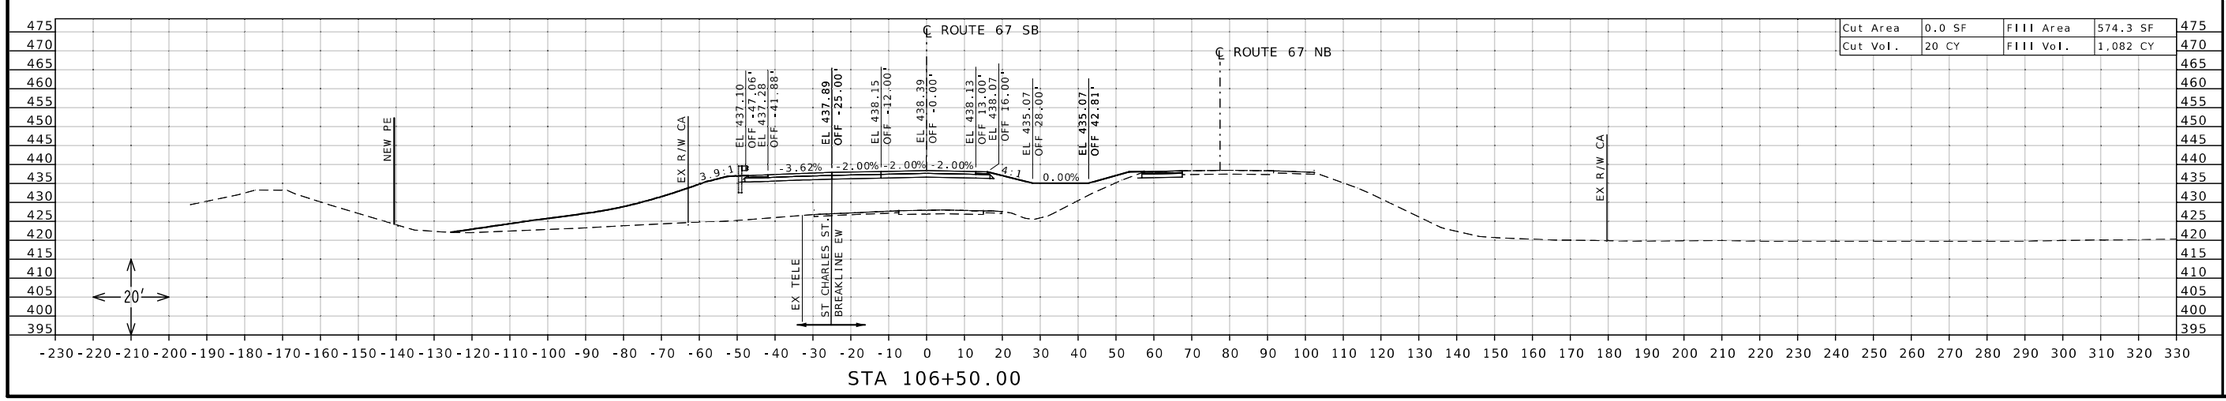

STATE OF MISSOURI
DANIEL WAYNE SAVAGEAU
NUMBER PE-2012018127
PROFESSIONAL ENGINEER

Daniel Savageau

10/05/2025 10:37:49 AM
DANIEL WAYNE SAVAGEAU - CIVIL
MO-PE-2012018127

DATE PREPARED
10/5/2025

ROUTE	STATE
67	MO

DISTRICT	SHEET NO.
SL	149

COUNTY
ST CHARLES

JOB NO.
J6P3636

CONTRACT ID.

PROJECT NO.

BRIDGE NO.


DESCRIPTION


DATE


MISSOURI HIGHWAYS AND TRANSPORTATION COMMISSION

105 WEST CAPITOL
JEFFERSON CITY, MO 65102
1-888-ASK-MODOT (1-888-275-6636)

CROSS SECTION SHEET
ROUTE 67 SOUTHBOUND
NORTH OF ROUTE 94
SHEET 21 OF 45

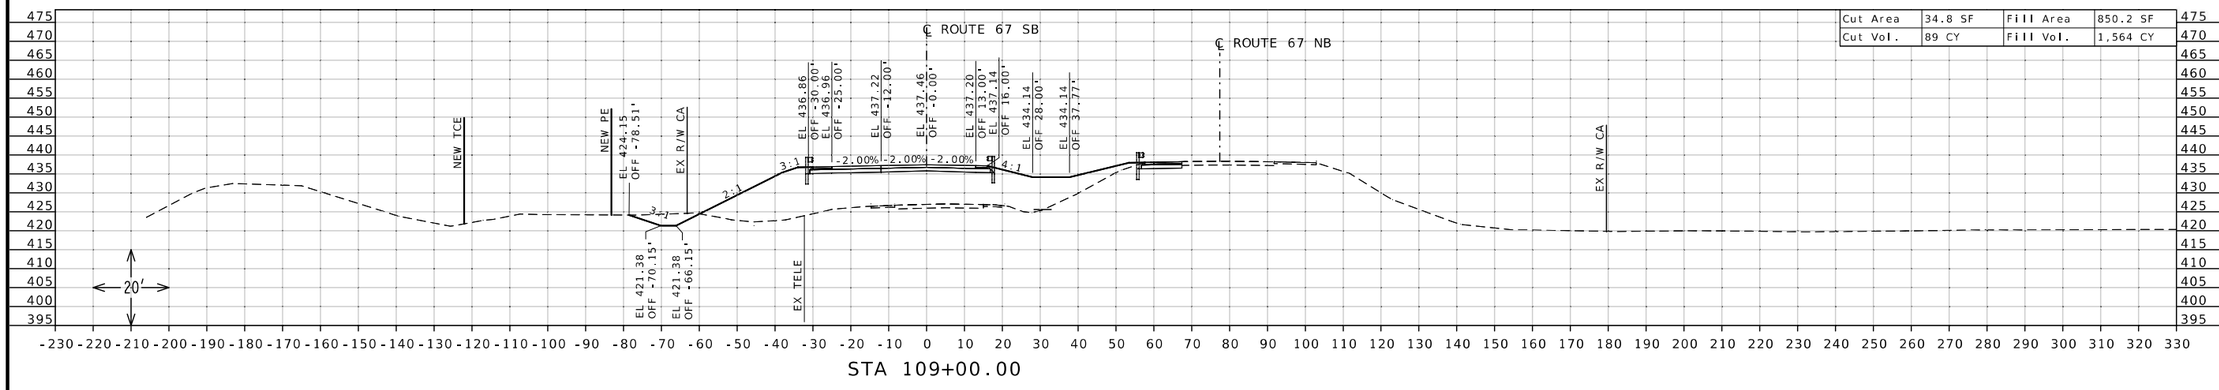

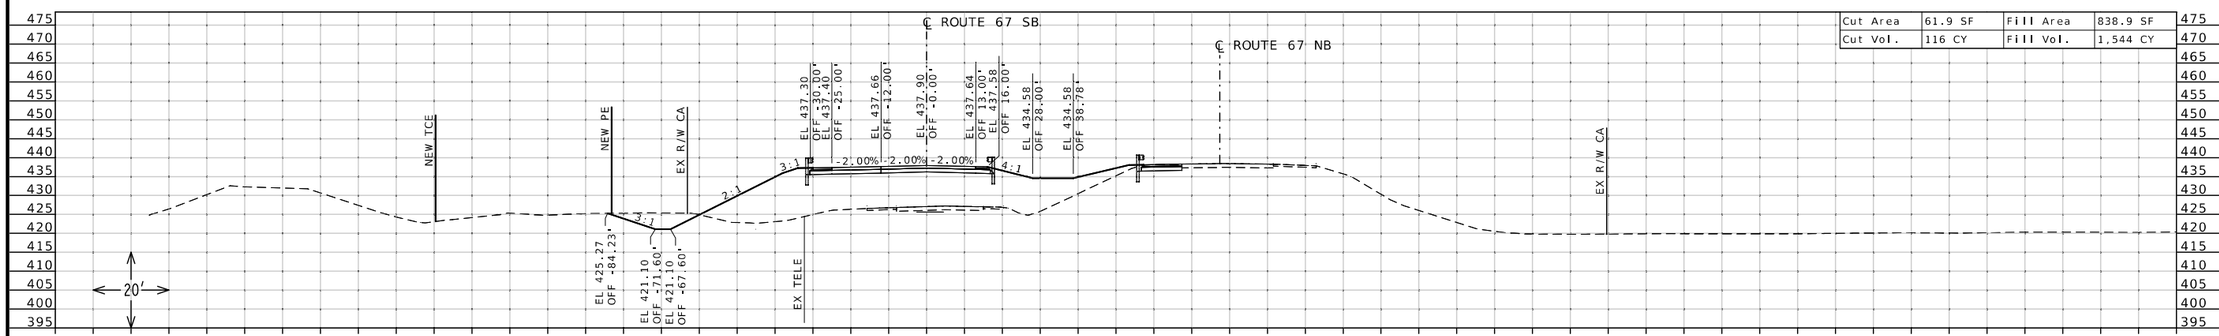

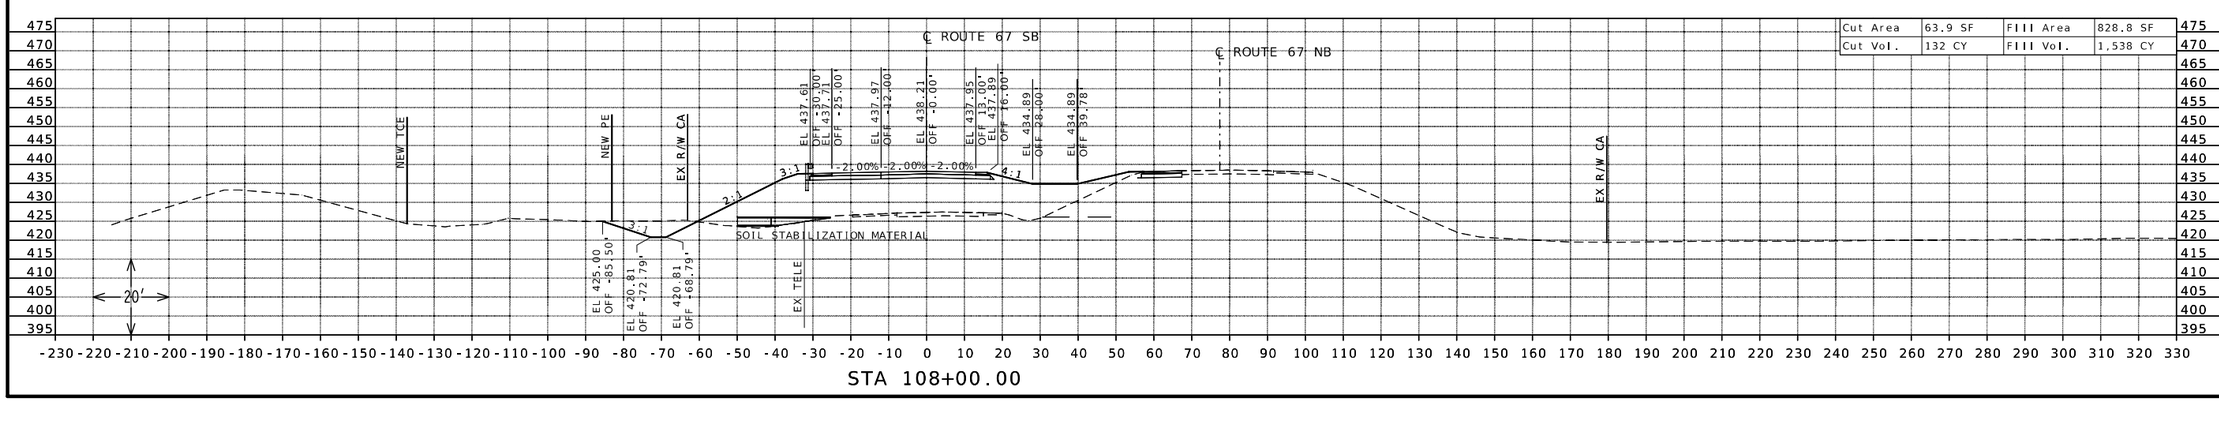

STATE OF MISSOURI
DANIEL WAYNE SAVAGEAU
NUMBER PE-2012018127
PROFESSIONAL ENGINEER

Daniel Savageau

10/05/2025 10:38:06 AM
DANIEL WAYNE SAVAGEAU - CIVIL
MO-PE-2012018127
DATE PREPARED

10/5/2025

ROUTE	STATE
67	MO
DISTRICT	SHEET NO.
SL	150

COUNTY
ST CHARLES

JOB NO.
J6P3636

CONTRACT ID.

PROJECT NO.

BRIDGE NO.


DESCRIPTION

DATE

MISSOURI HIGHWAYS AND TRANSPORTATION COMMISSION

105 WEST CAPITOL
JEFFERSON CITY, MO 65102
1-888-ASK-MODOT (1-888-275-6636)

CROSS SECTION SHEET
ROUTE 67 SOUTHBOUND
NORTH OF ROUTE 94
SHEET 22 OF 45

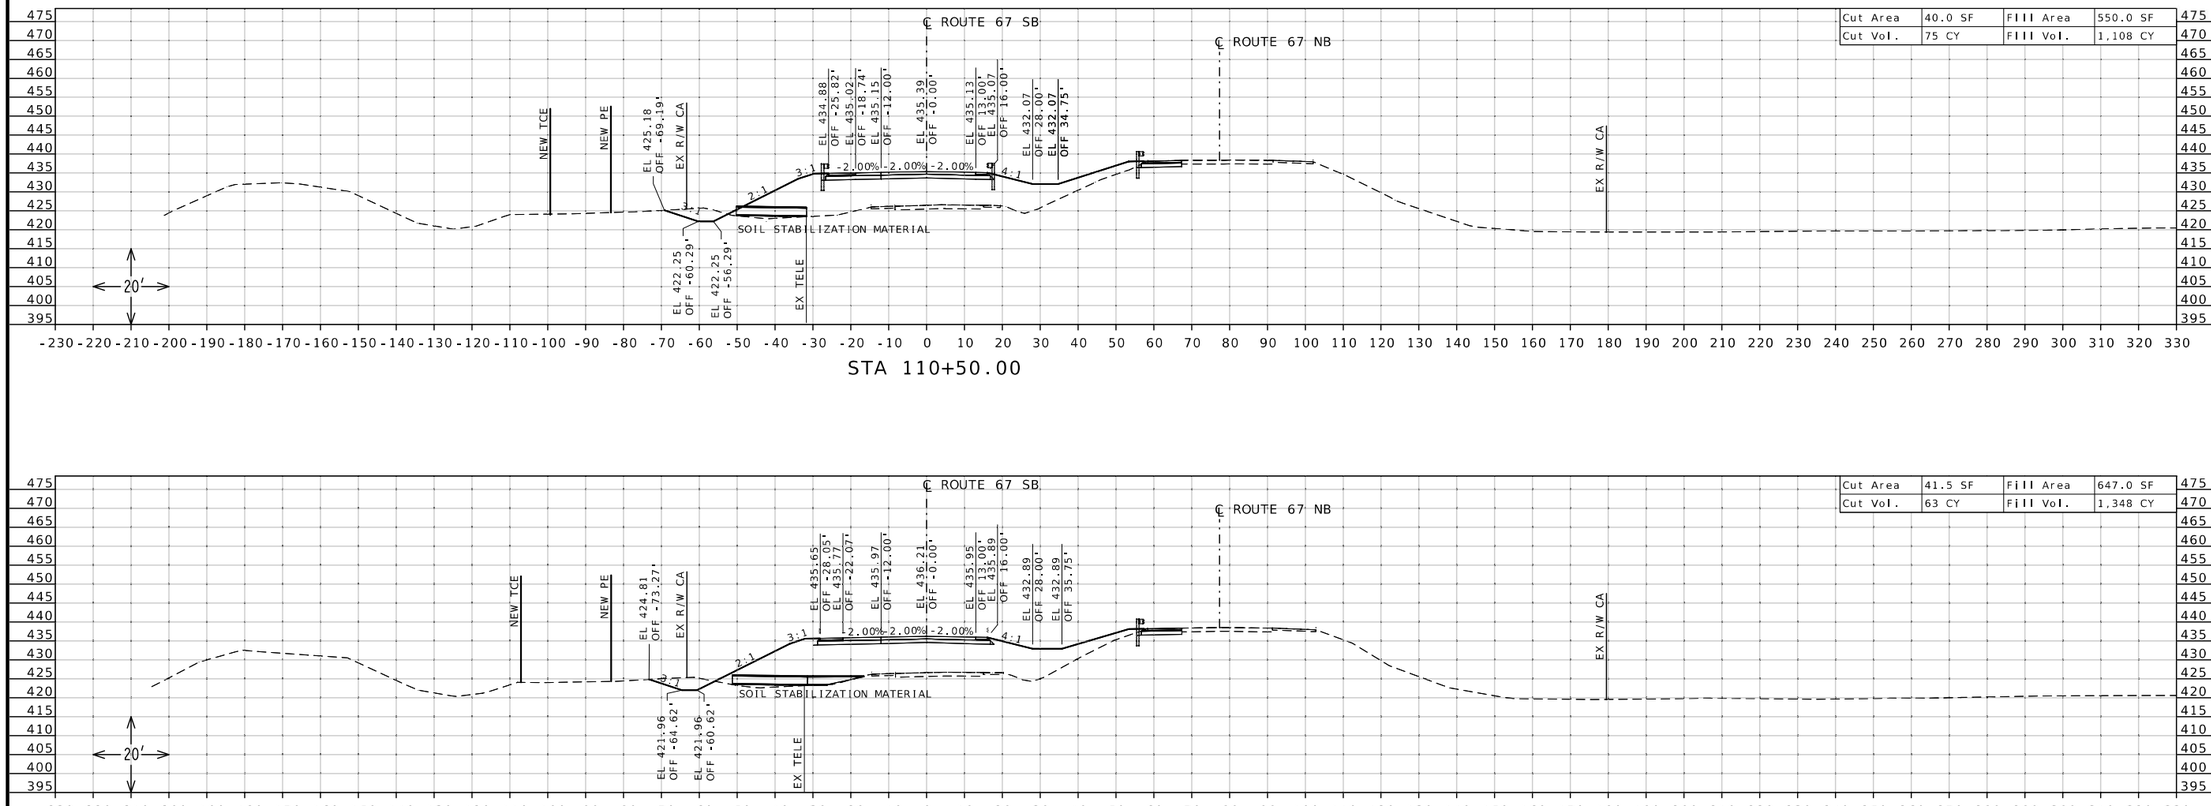

STATE OF MISSOURI
DANIEL WAYNE SAVAGEAU
NUMBER PE-2012018127
PROFESSIONAL ENGINEER

Daniel Savageau

10/05/2025 10:38:21 AM
DANIEL WAYNE SAVAGEAU - CIVIL
MO-PE-2012018127

DATE PREPARED
10/5/2025

ROUTE	STATE
67	MO
DISTRICT	SHEET NO.
SL	151

COUNTY
ST CHARLES

JOB NO.
J6P3636

CONTRACT ID.

PROJECT NO.

BRIDGE NO.


DESCRIPTION


DATE


MISSOURI HIGHWAYS AND TRANSPORTATION COMMISSION

105 WEST CAPITOL
JEFFERSON CITY, MO 65102
1-888-ASK-MODOT (1-888-275-6636)

CROSS SECTION SHEET
ROUTE 67 SOUTHBOUND
NORTH OF ROUTE 94
SHEET 23 OF 45

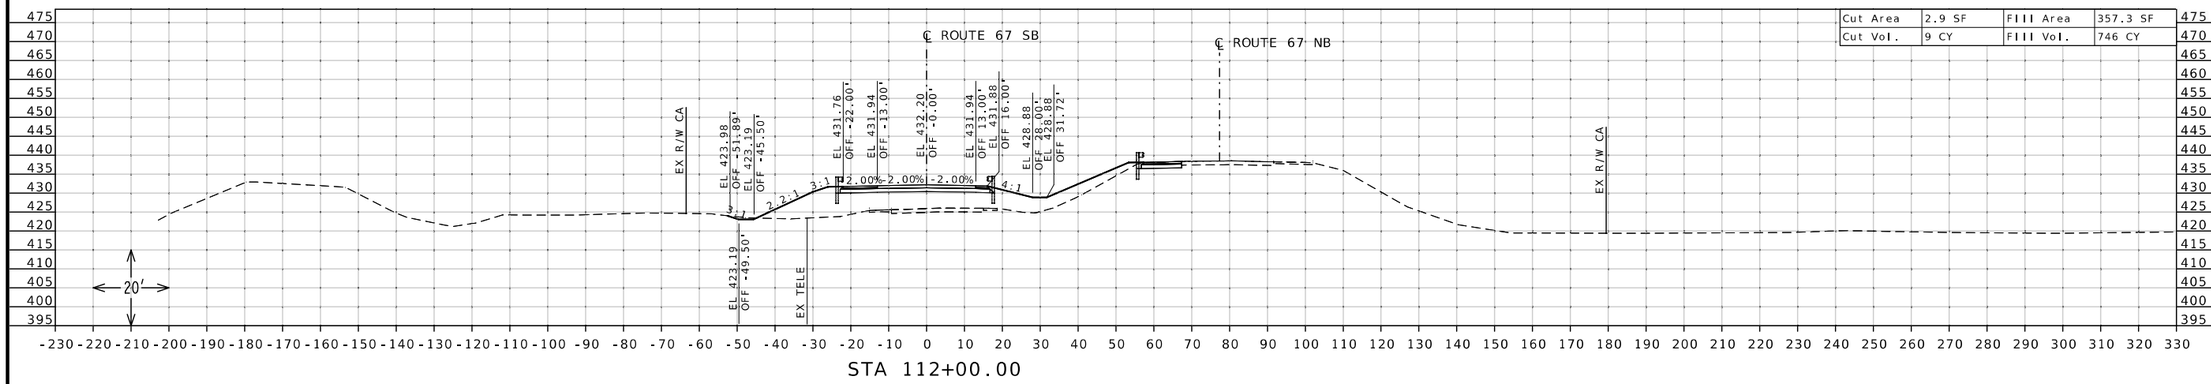

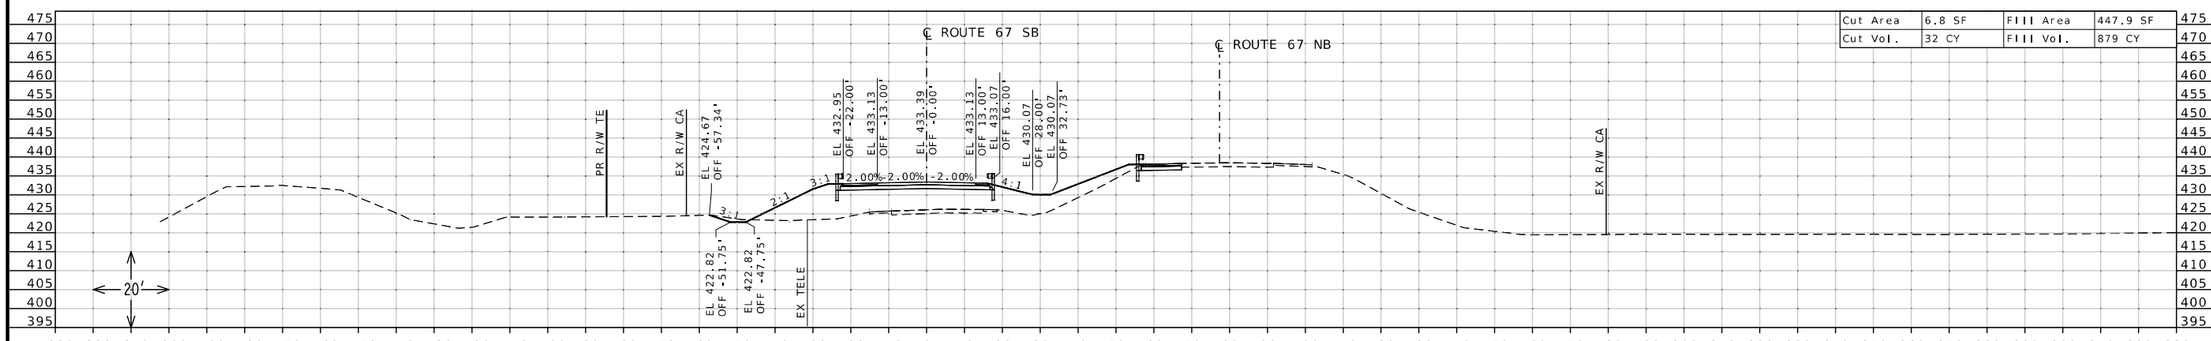

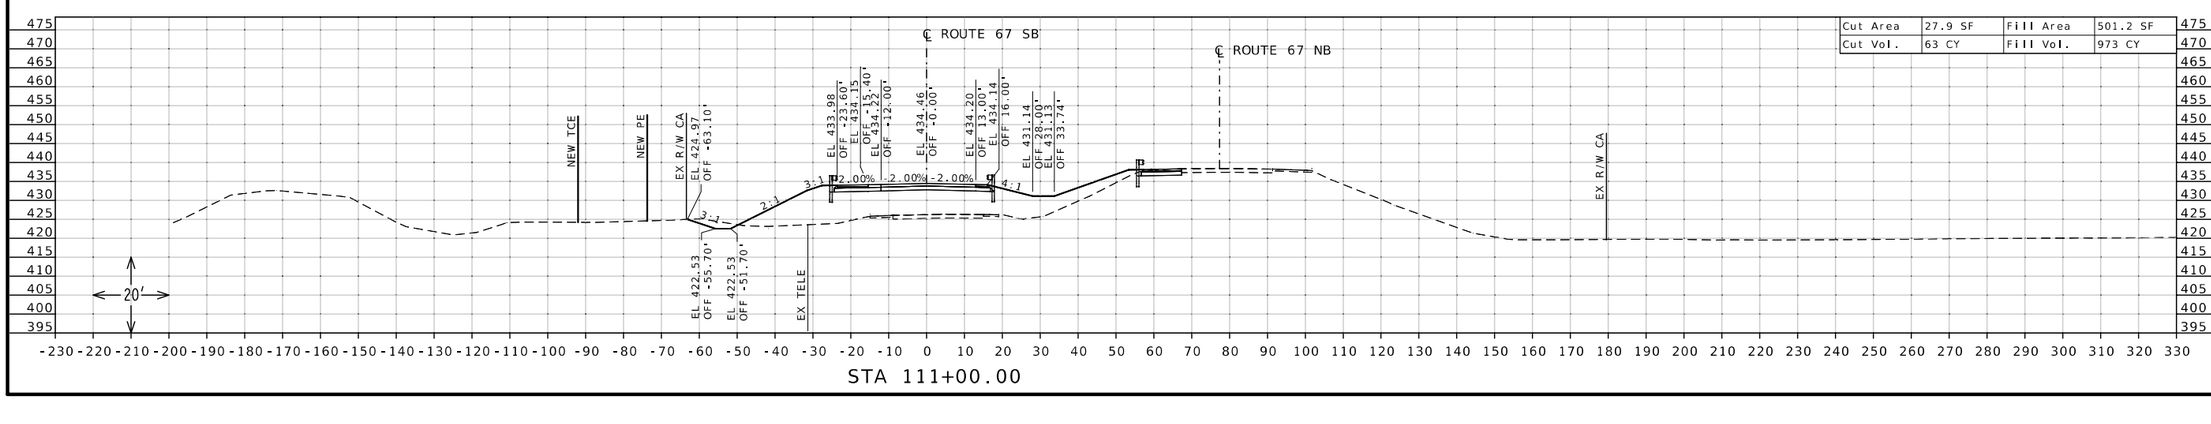

STATE OF MISSOURI
DANIEL WAYNE SAVAGEAU
NUMBER PE-2012018127
PROFESSIONAL ENGINEER
Daniel Savageau
10/05/2025 10:38:39 AM
DANIEL WAYNE SAVAGEAU - CIVIL
MO-PE-2012018127

DATE PREPARED
10/5/2025

ROUTE	STATE
67	MO
DISTRICT	SHEET NO.
SL	152

COUNTY
ST CHARLES

JOB NO.
J6P3636

CONTRACT ID.

PROJECT NO.

BRIDGE NO.


DESCRIPTION


DATE


MISSOURI HIGHWAYS AND TRANSPORTATION COMMISSION

105 WEST CAPITOL
JEFFERSON CITY, MO 65102
1-888-ASK-MODOT (1-888-275-6636)

CROSS SECTION SHEET
ROUTE 67 SOUTHBOUND
NORTH OF ROUTE 94
SHEET 24 OF 45

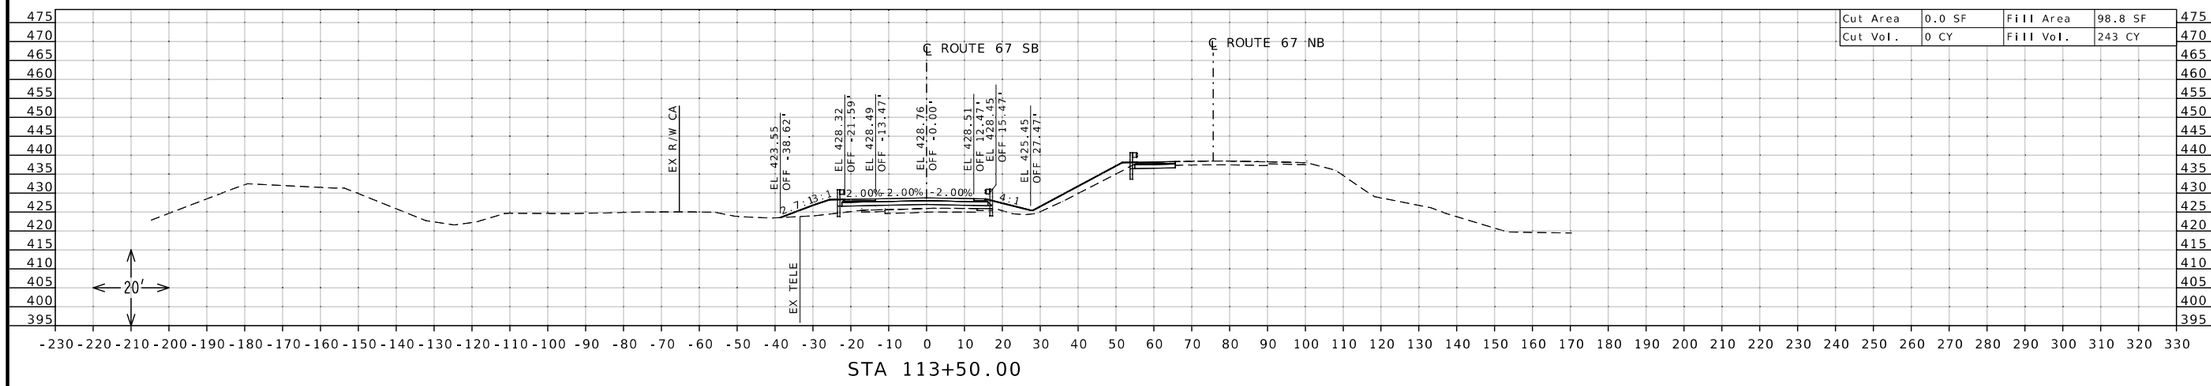

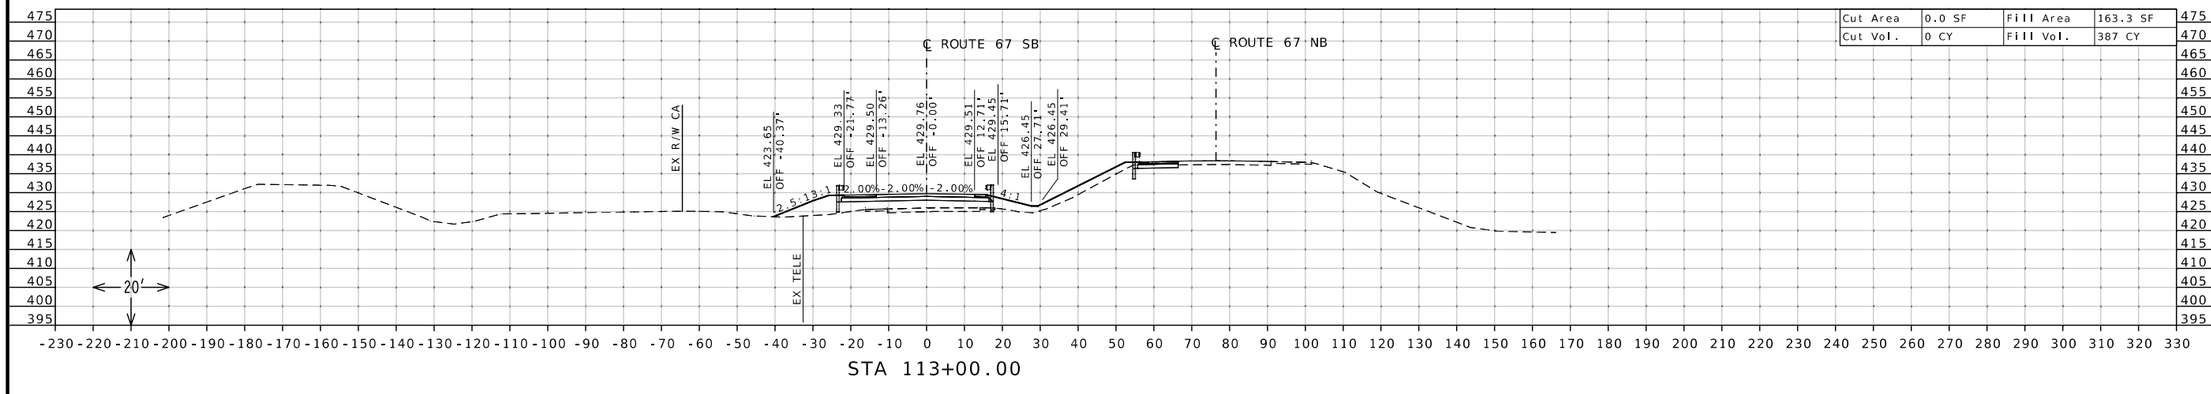

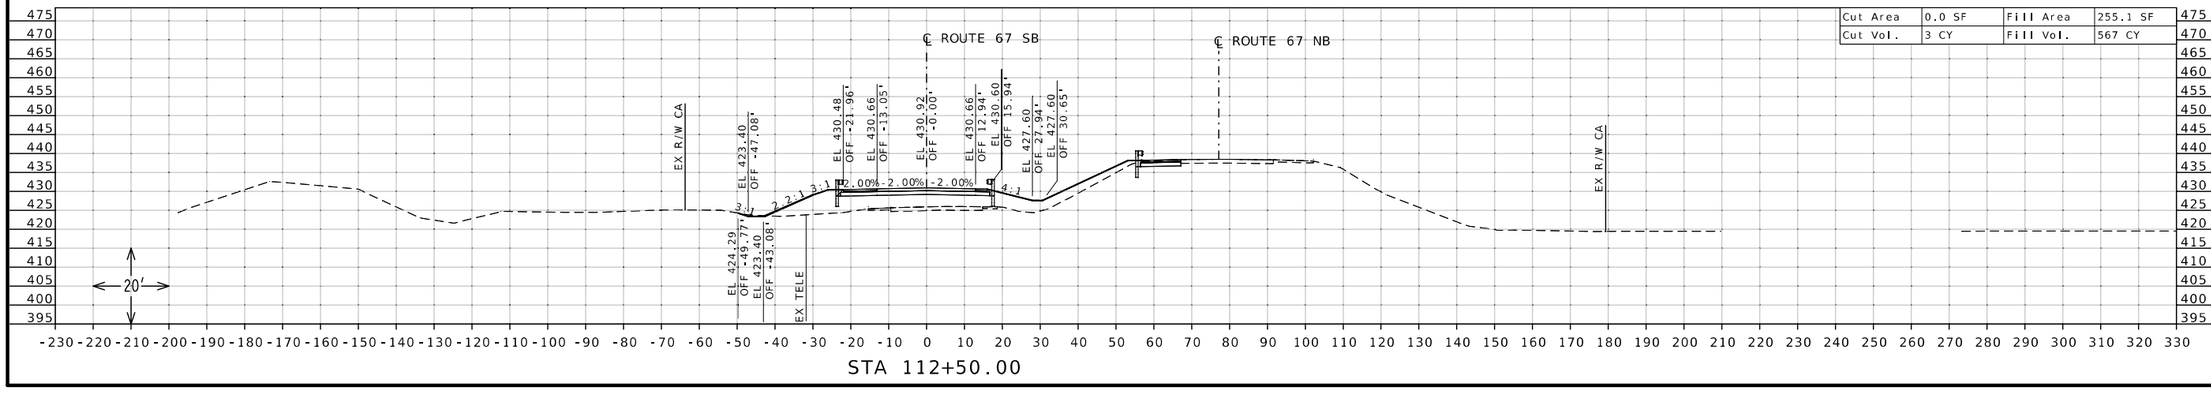

STATE OF MISSOURI
DANIEL WAYNE SAVAGEAU
NUMBER PE-2012018127
PROFESSIONAL ENGINEER
Daniel Savageau
10/05/2025 10:38:57 AM
DANIEL WAYNE SAVAGEAU · CIVIL
MO-PE-2012018127

DATE PREPARED
10/5/2025

ROUTE	STATE
67	MO
DISTRICT	SHEET NO.
SL	153

COUNTY
ST CHARLES

JOB NO.
J6P3636

CONTRACT ID.


PROJECT NO.


BRIDGE NO.


DESCRIPTION	DATE

MISSOURI HIGHWAYS AND TRANSPORTATION COMMISSION
105 WEST CAPITOL
JEFFERSON CITY, MO 65102
1-888-ASK-MODOT (1-888-275-6636)

CROSS SECTION SHEET
ROUTE 67 SOUTHBOUND
NORTH OF ROUTE 94
SHEET 25 OF 45

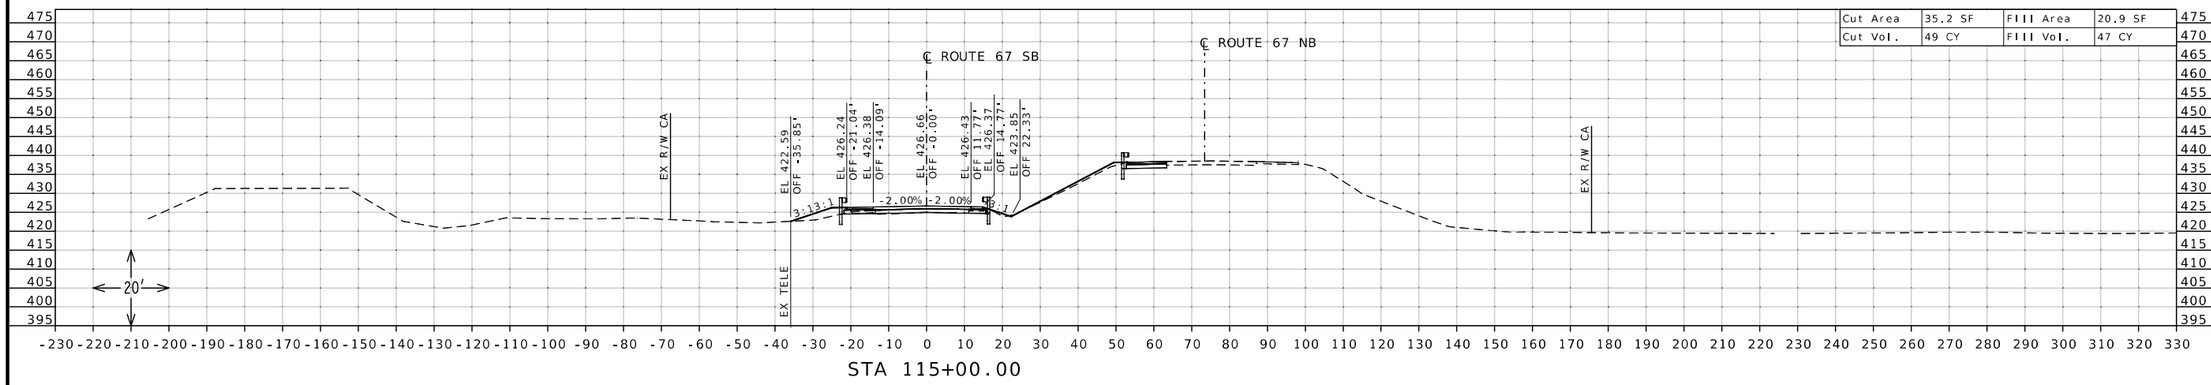

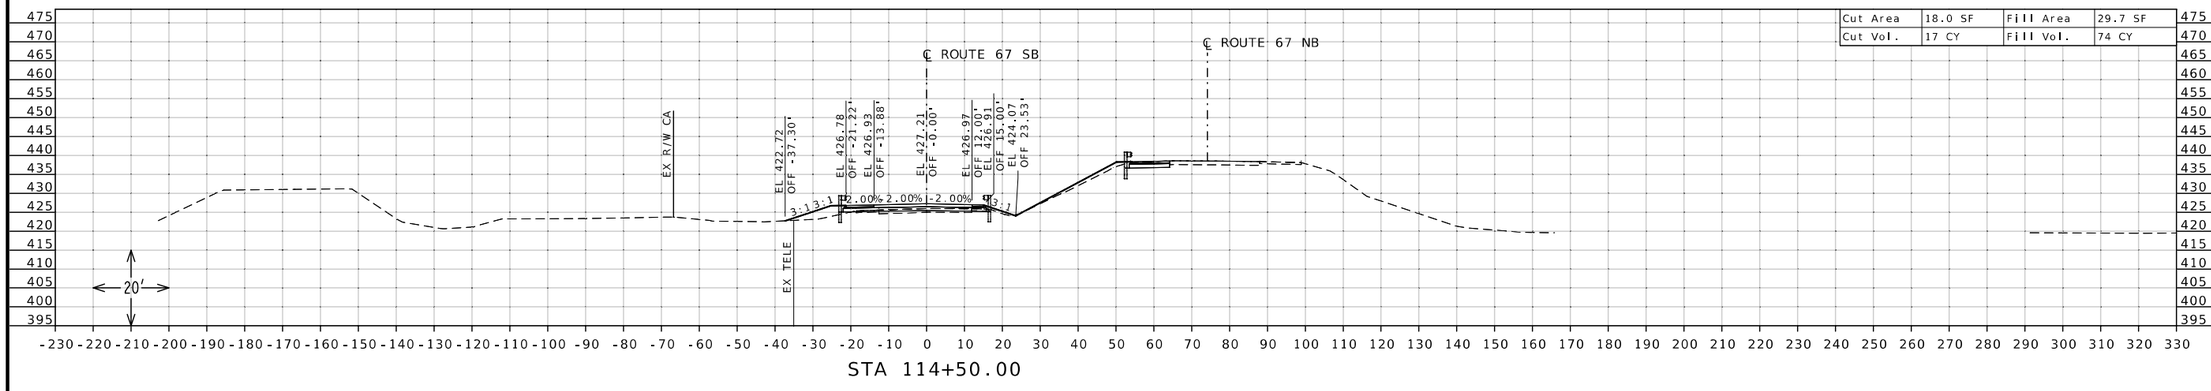

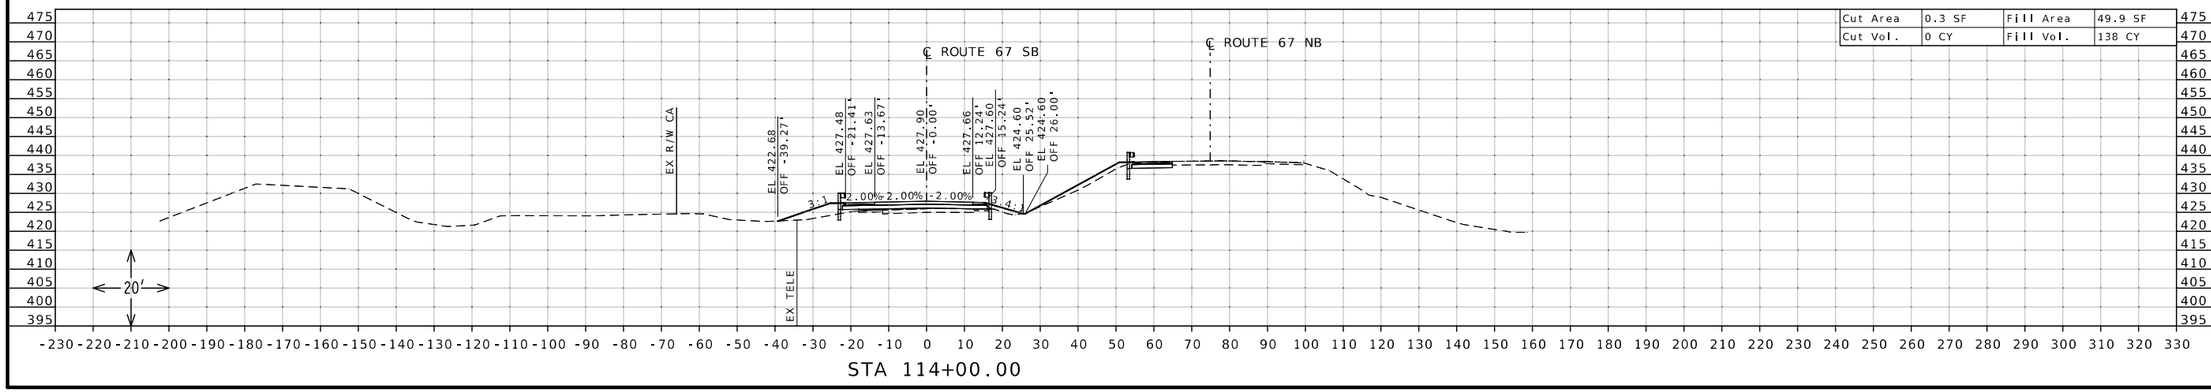

STATE OF MISSOURI
DANIEL WAYNE SAVAGEAU
NUMBER PE-2012018127
PROFESSIONAL ENGINEER
10/05/2025 10:39:16 AM
DANIEL WAYNE SAVAGEAU · CIVIL
MO-PE-2012018127

DATE PREPARED
10/5/2025

ROUTE	STATE
67	MO
DISTRICT	SHEET NO.
SL	154

COUNTY
ST CHARLES

JOB NO.
J6P3636

CONTRACT ID.


PROJECT NO.

BRIDGE NO.


DESCRIPTION	DATE

MISSOURI HIGHWAYS AND TRANSPORTATION COMMISSION
105 WEST CAPITOL
JEFFERSON CITY, MO 65102
1-888-ASK-MODOT (1-888-275-6636)


CROSS SECTION SHEET
ROUTE 67 SOUTHBOUND
NORTH OF ROUTE 94
SHEET 26 OF 45

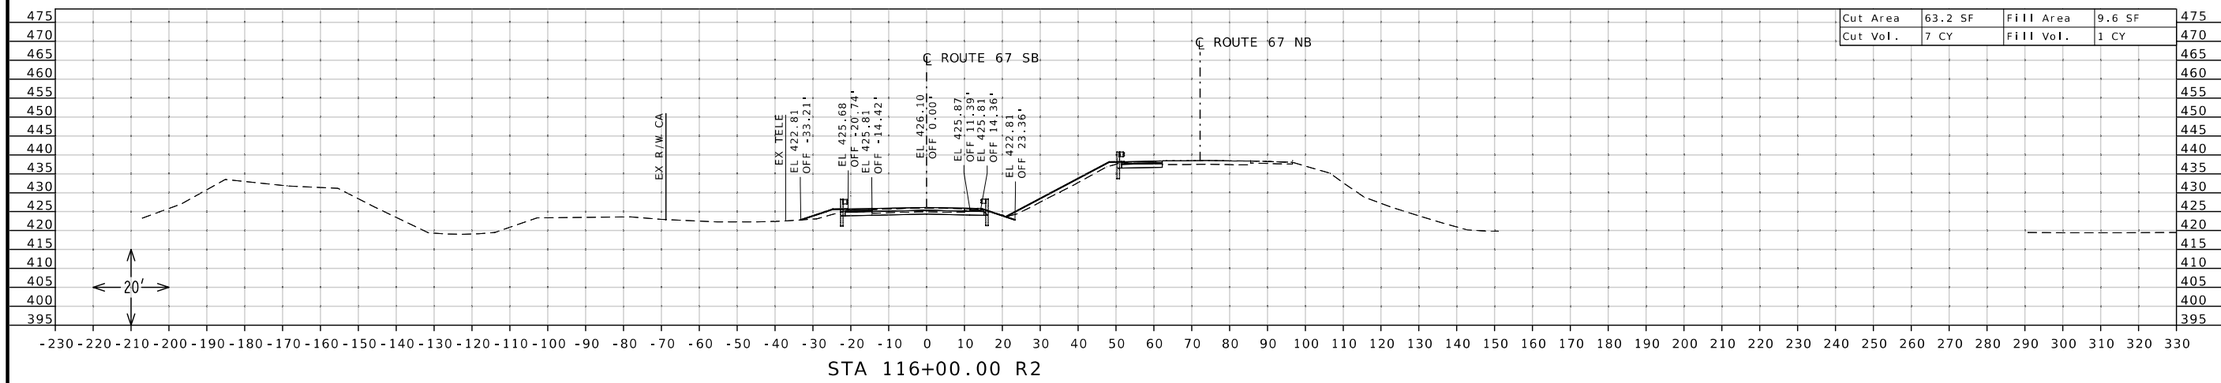

STA 116+00.00 R2

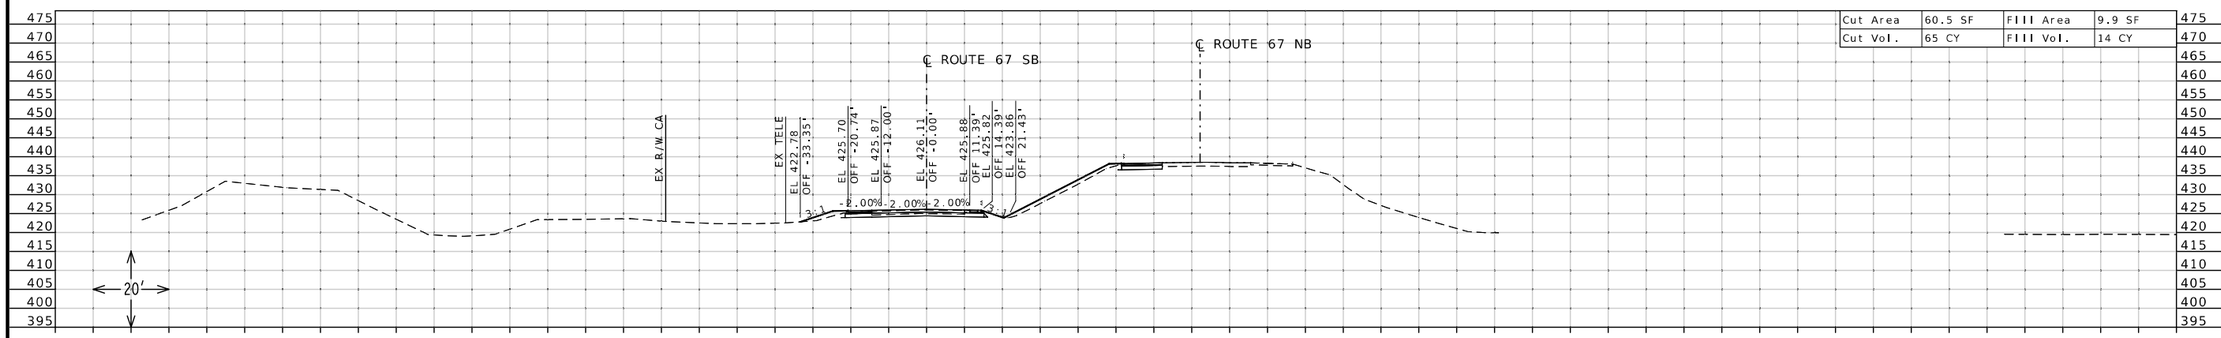

STA 115+97.00 R2

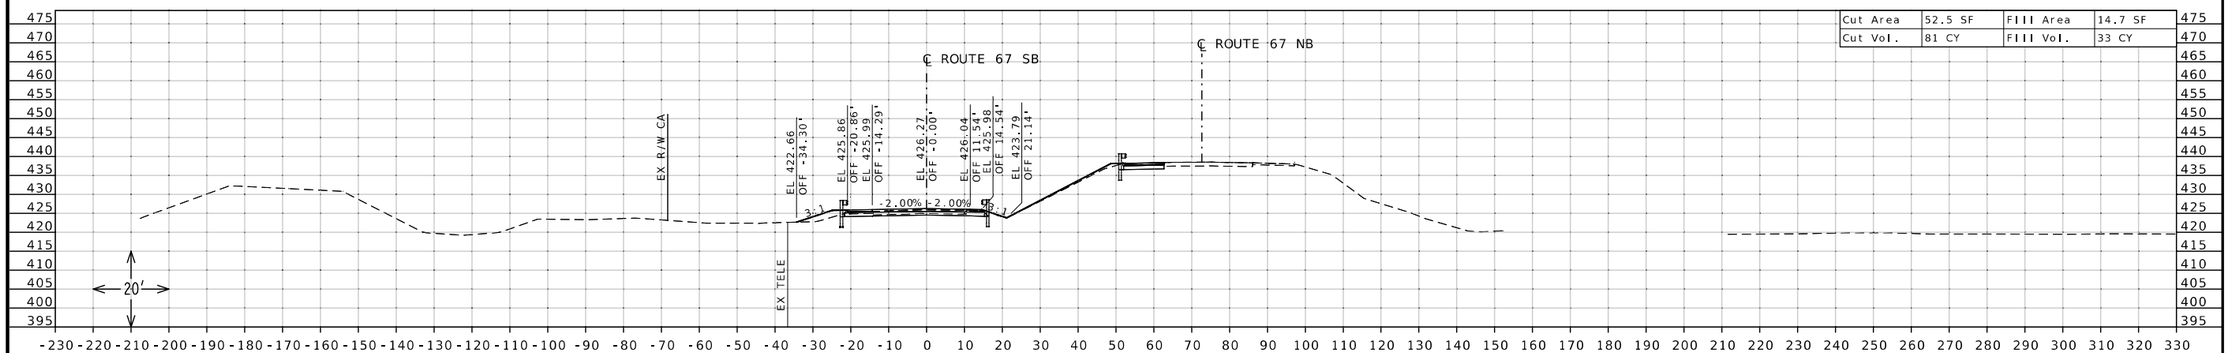

STA 115+50.00

STATE OF MISSOURI
DANIEL WAYNE SAVAGEAU
NUMBER PE-2012018127
PROFESSIONAL ENGINEER
Daniel Savageau
10/05/2025 10:39:30 AM
DANIEL WAYNE SAVAGEAU - CIVIL
MO-PE-2012018127

DATE PREPARED
10/5/2025

ROUTE	STATE
67	MO
DISTRICT	SHEET NO.
SL	155

COUNTY
ST CHARLES

JOB NO.
J6P3636

CONTRACT ID.

PROJECT NO.


BRIDGE NO.


DESCRIPTION


DATE

MISSOURI HIGHWAYS AND TRANSPORTATION COMMISSION
105 WEST CAPITOL
JEFFERSON CITY, MO 65102
1-888-ASK-MODOT (1-888-275-6636)

CROSS SECTION SHEET
ROUTE 67 SOUTHBOUND
NORTH OF ROUTE 94
SHEET 27 OF 45

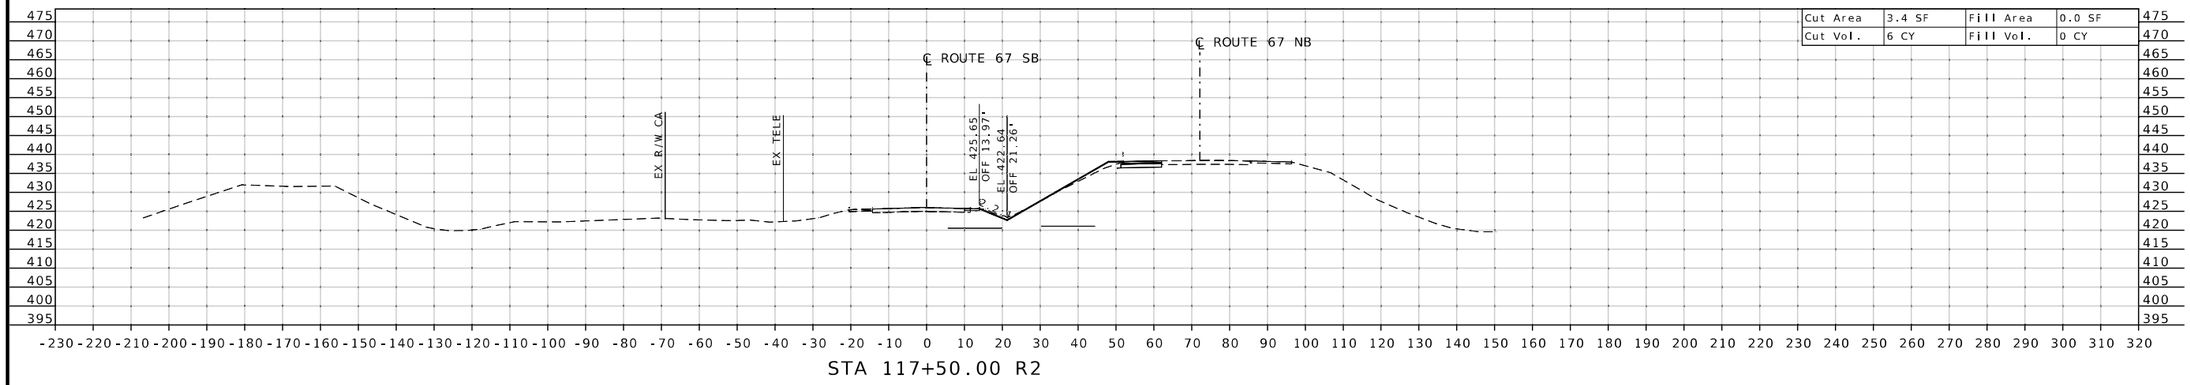

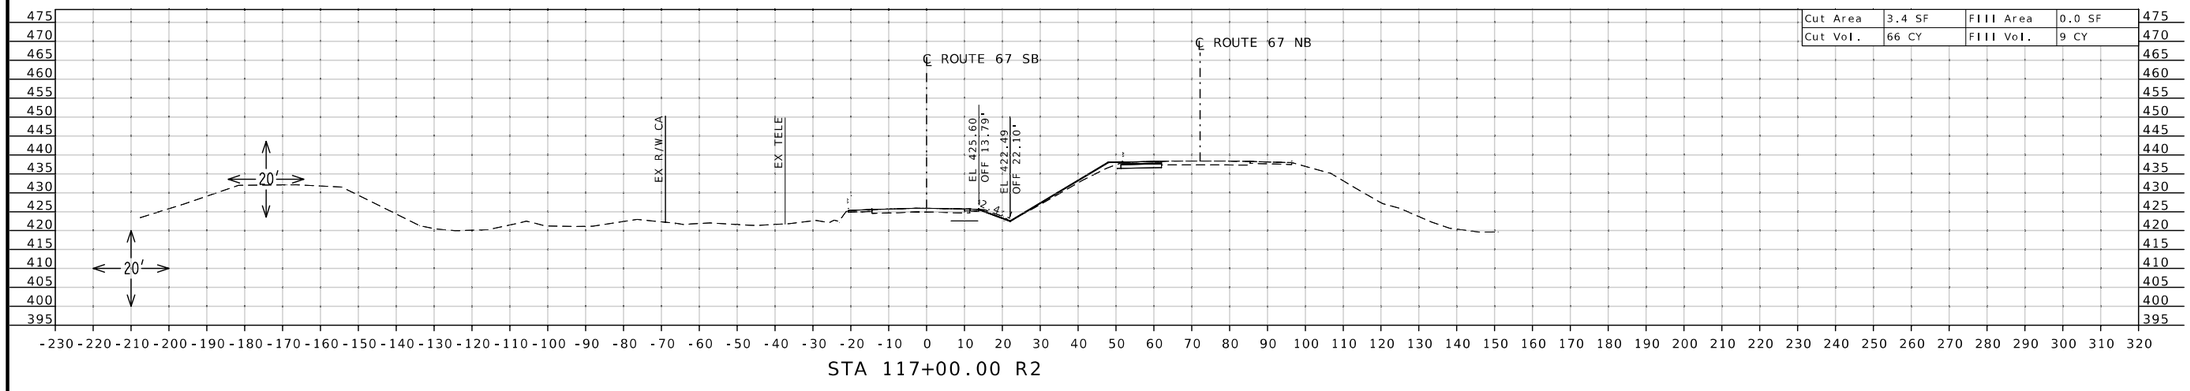

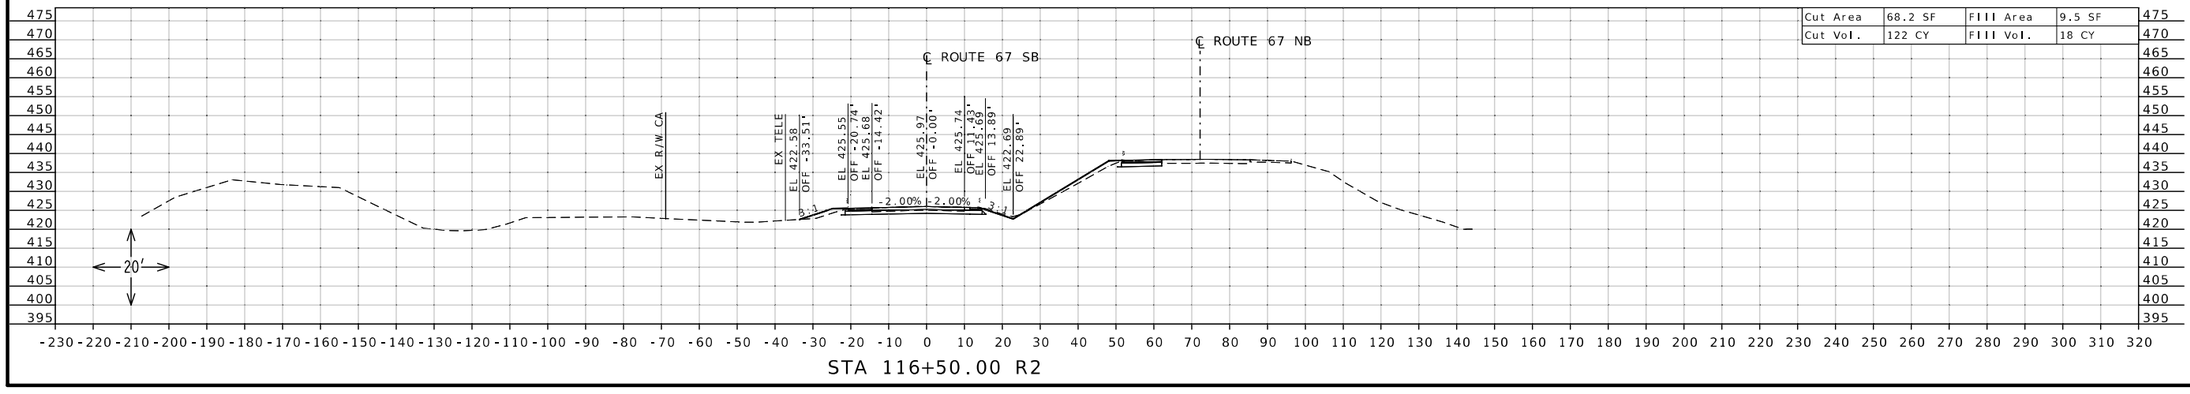

STATE OF MISSOURI
DANIEL WAYNE SAVAGEAU
NUMBER PE-2012018127
PROFESSIONAL ENGINEER

Daniel Savageau

10/05/2025 10:39:54 AM
DANIEL WAYNE SAVAGEAU · CIVIL
MO-PE-2012018127

DATE PREPARED
10/5/2025

ROUTE	STATE
67	MO
DISTRICT	SHEET NO.
SL	156

COUNTY
ST CHARLES

JOB NO.
J6P3636

CONTRACT ID.

PROJECT NO.


BRIDGE NO.

DESCRIPTION	DATE


MISSOURI HIGHWAYS AND TRANSPORTATION COMMISSION

105 WEST CAPITOL
JEFFERSON CITY, MO 65102
1-888-ASK-MODOT (1-888-275-6636)


CROSS SECTION SHEET
ROUTE 67 SOUTHBOUND
NORTH OF ROUTE 94
SHEET 28 OF 45

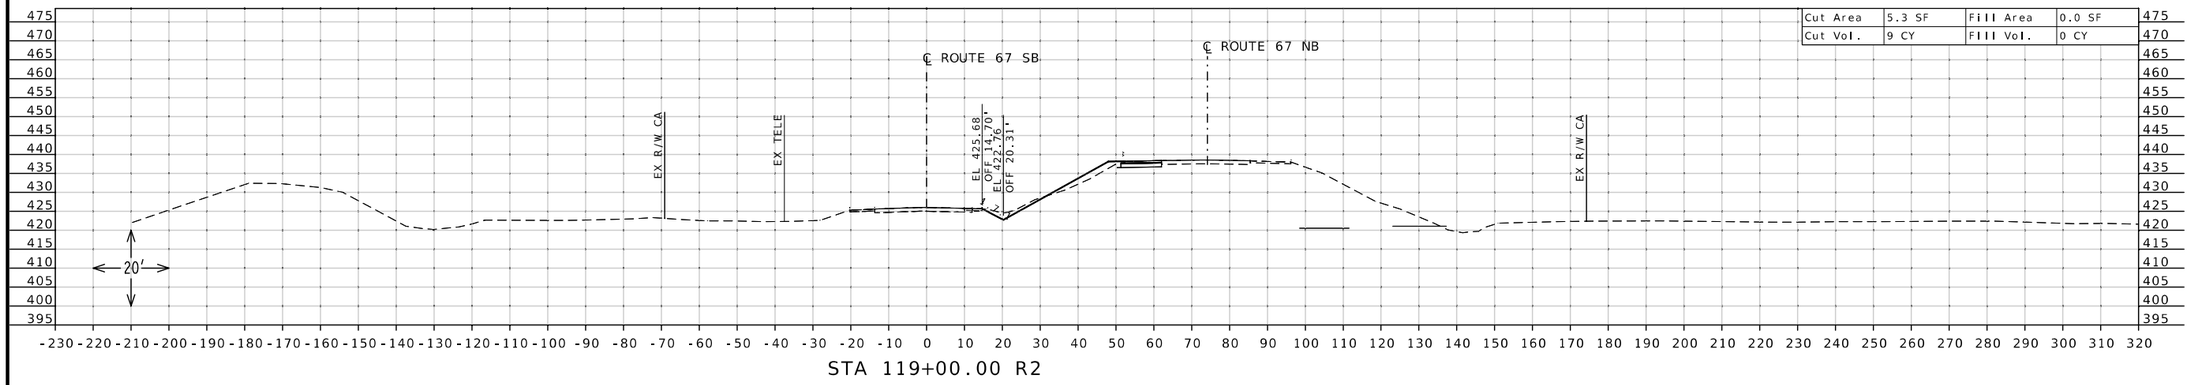

STA 119+00.00 R2

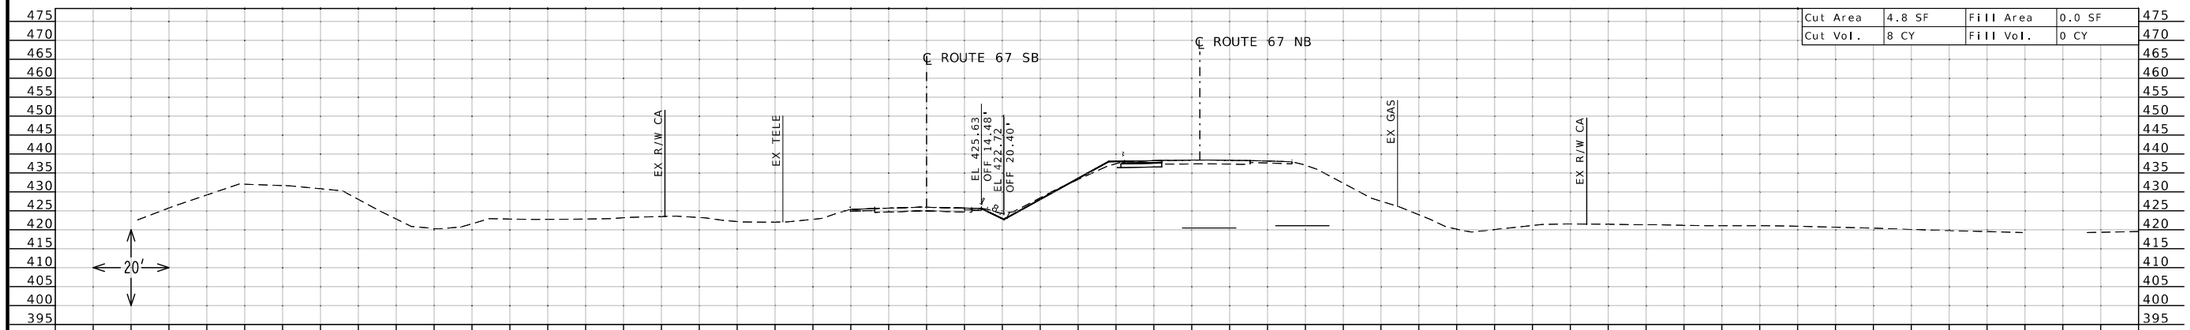

STA 118+50.00 R2

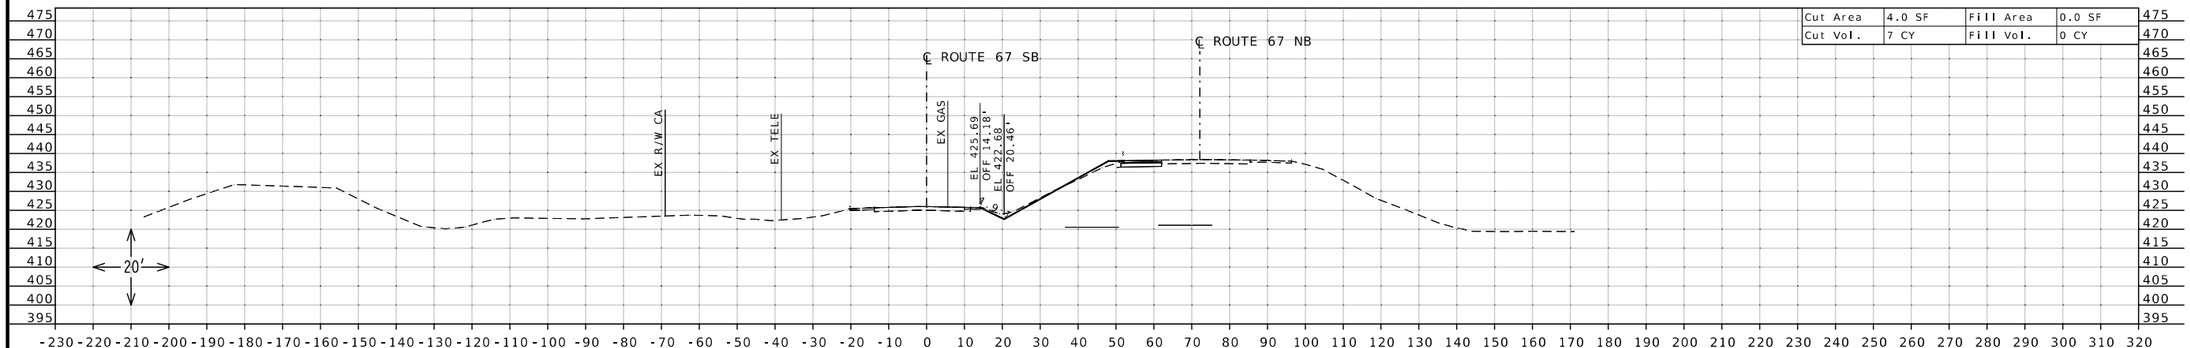

STA 118+00.00 R2

STATE OF MISSOURI
DANIEL WAYNE SAVAGEAU
NUMBER PE-2012018127
PROFESSIONAL ENGINEER
Daniel Savageau
10/05/2025 10:40:13 AM
DANIEL WAYNE SAVAGEAU · CIVIL
MO-PE-2012018127
DATE PREPARED

10/5/2025

ROUTE	STATE
67	MO
DISTRICT	SHEET NO.
SL	157

COUNTY
ST CHARLES

JOB NO.
J6P3636

CONTRACT ID.

PROJECT NO.

BRIDGE NO.


DESCRIPTION

DATE


MISSOURI HIGHWAYS AND TRANSPORTATION COMMISSION

105 WEST CAPITOL
JEFFERSON CITY, MO 65102
1-888-ASK-MODOT (1-888-275-6636)


CROSS SECTION SHEET
ROUTE 67 SOUTHBOUND
NORTH OF ROUTE 94
SHEET 29 OF 45

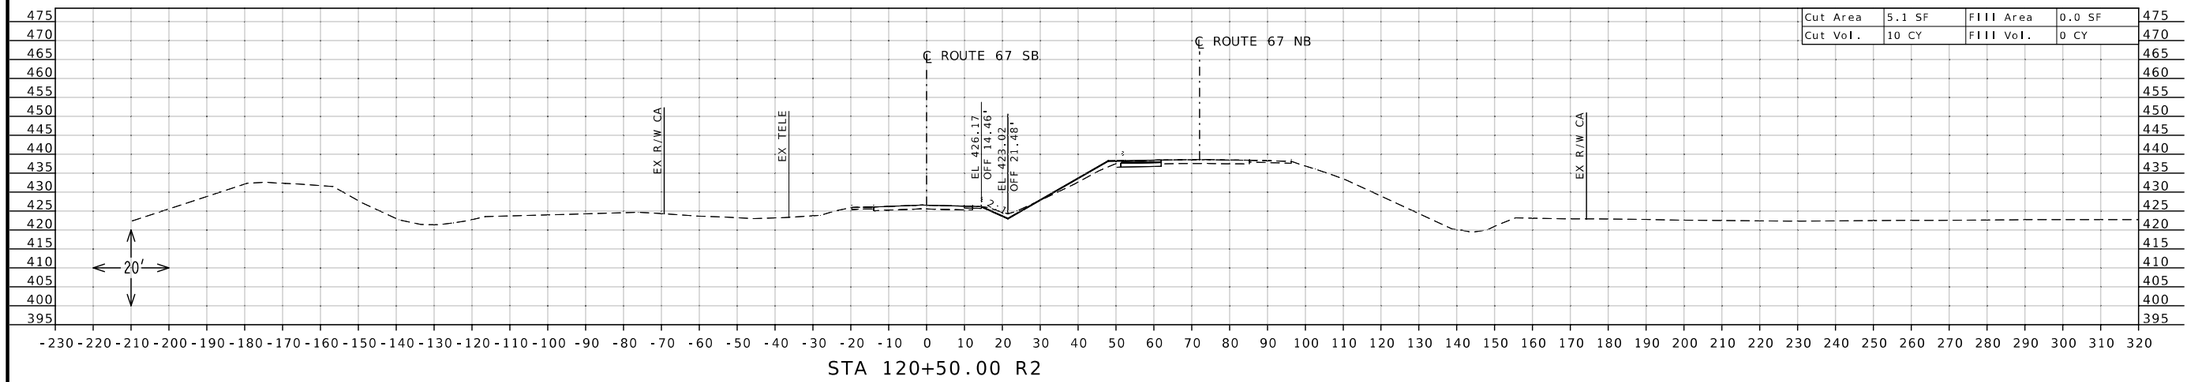

STA 120+50.00 R2

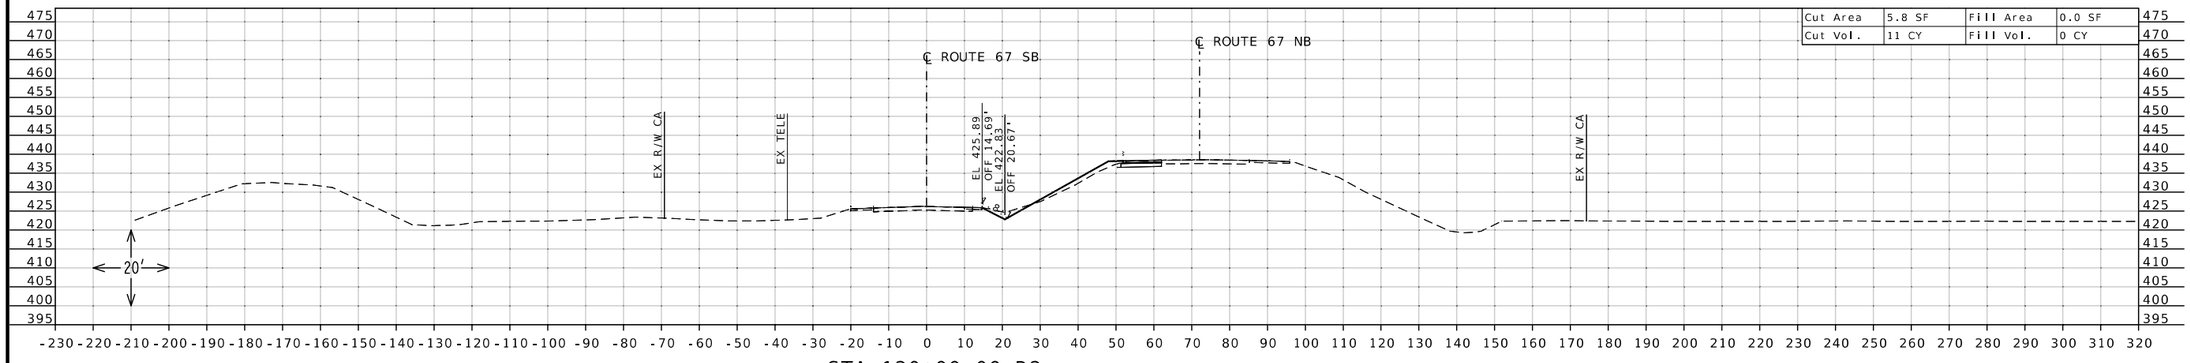

STA 120+00.00 R2

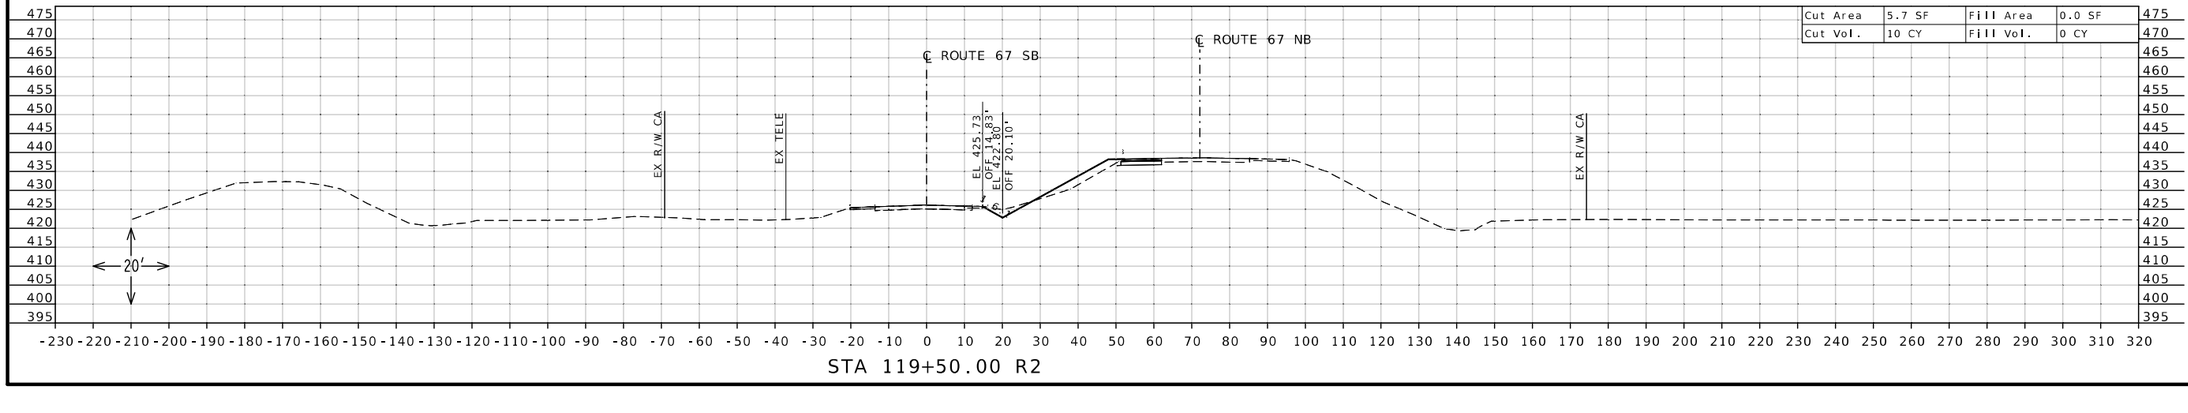

STA 119+50.00 R2

STATE OF MISSOURI
DANIEL WAYNE SAVAGEAU
NUMBER PE-2012018127
PROFESSIONAL ENGINEER
Daniel Savageau
10/05/2025 10:40:35 AM
DANIEL WAYNE SAVAGEAU - CIVIL
MO-PE-2012018127

DATE PREPARED
10/5/2025

ROUTE	STATE
67	MO
DISTRICT	SHEET NO.
SL	158

COUNTY
ST CHARLES

JOB NO.
J6P3636

CONTRACT ID.


PROJECT NO.

BRIDGE NO.


DESCRIPTION	DATE

MISSOURI HIGHWAYS AND TRANSPORTATION COMMISSION
105 WEST CAPITOL
JEFFERSON CITY, MO 65102
1-888-ASK-MODOT (1-888-275-6636)


CROSS SECTION SHEET
ROUTE 67 SOUTHBOUND
NORTH OF ROUTE 94
SHEET 30 OF 45

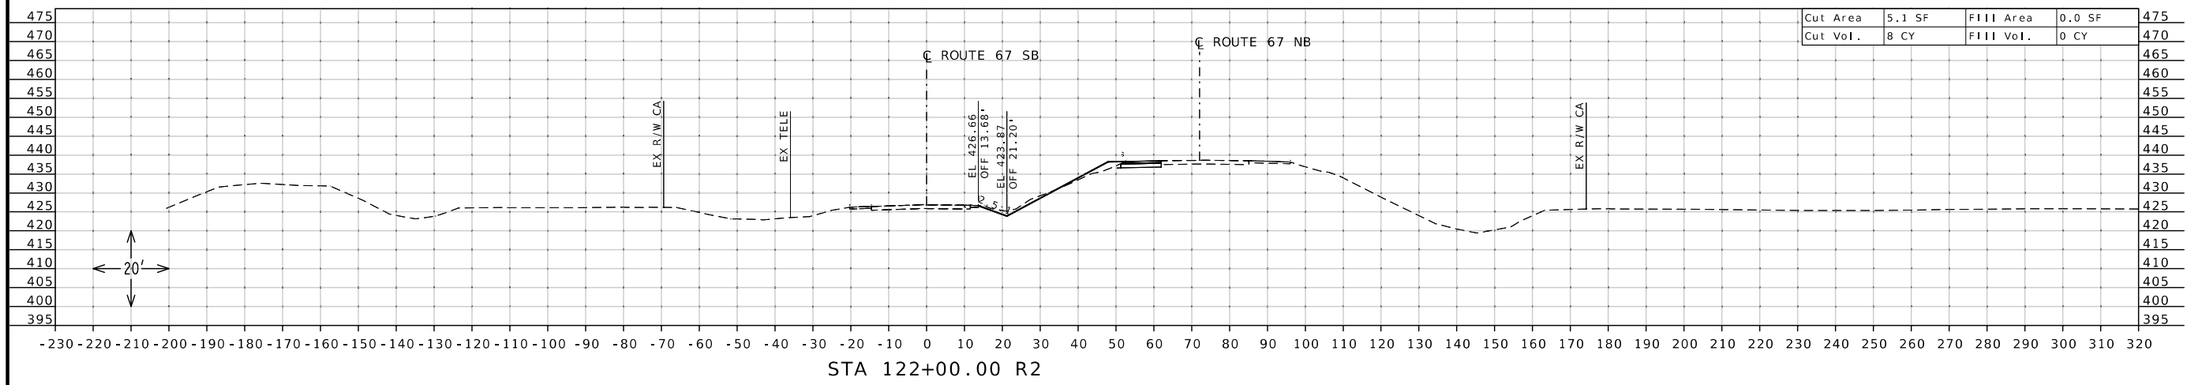

STA 122+00.00 R2

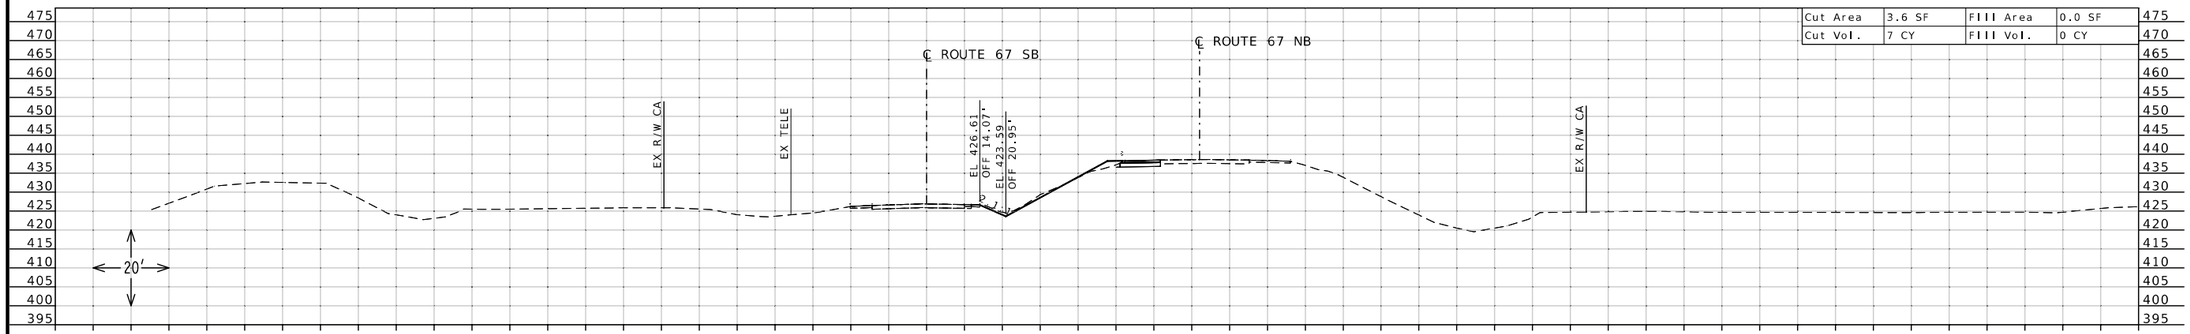

STA 121+50.00 R2

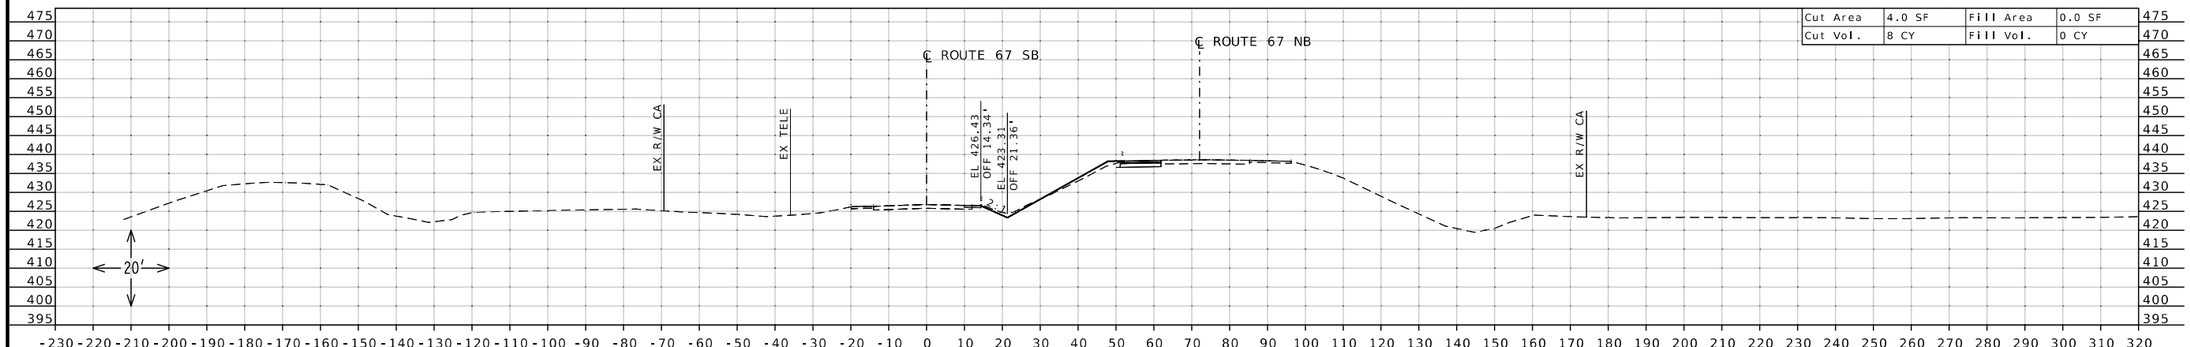

STA 121+00.00 R2

STATE OF MISSOURI
DANIEL WAYNE SAVAGEAU
NUMBER PE-2012018127
PROFESSIONAL ENGINEER

Daniel Savageau

10/05/2025 10:40:59 AM
DANIEL WAYNE SAVAGEAU - CIVIL
MO-PE-2012018127

DATE PREPARED
10/5/2025

ROUTE	STATE
67	MO
DISTRICT	SHEET NO.
SL	159

COUNTY
ST CHARLES

JOB NO.
J6P3636

CONTRACT ID.

PROJECT NO.


BRIDGE NO.

DESCRIPTION	DATE


MISSOURI HIGHWAYS AND TRANSPORTATION COMMISSION

105 WEST CAPITOL
JEFFERSON CITY, MO 65102
1-888-ASK-MODOT (1-888-275-6636)


CROSS SECTION SHEET
ROUTE 67 SOUTHBOUND
NORTH OF ROUTE 94
SHEET 31 OF 45

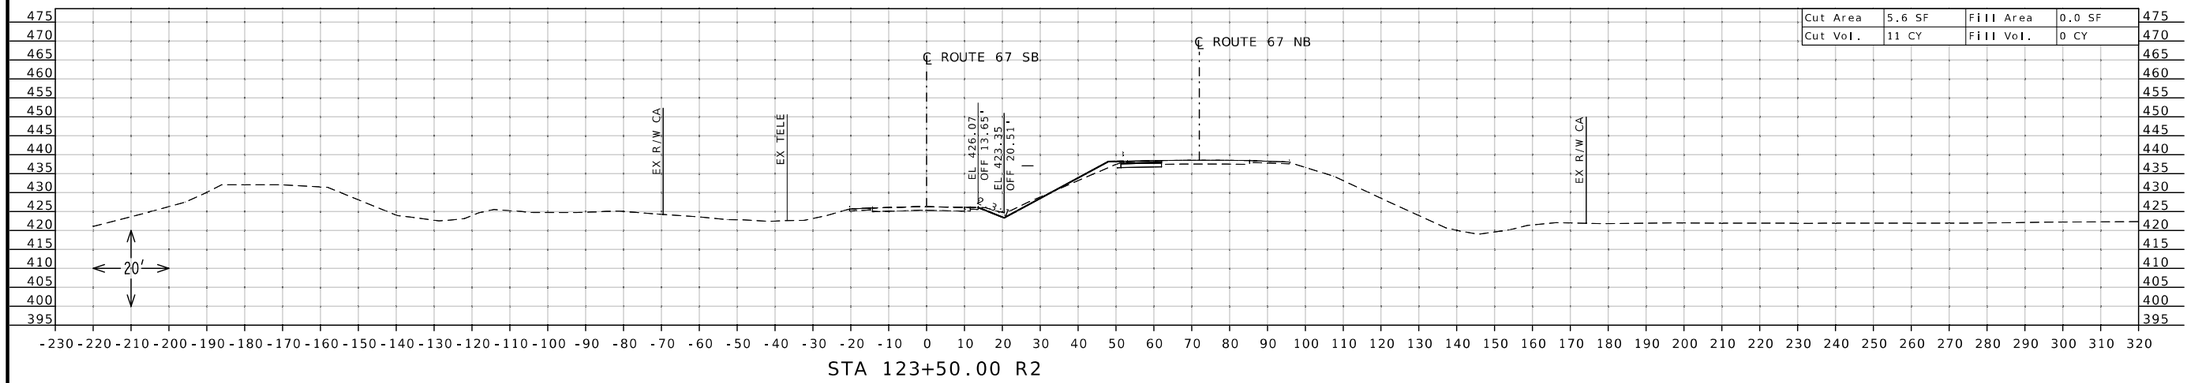

STA 123+50.00 R2

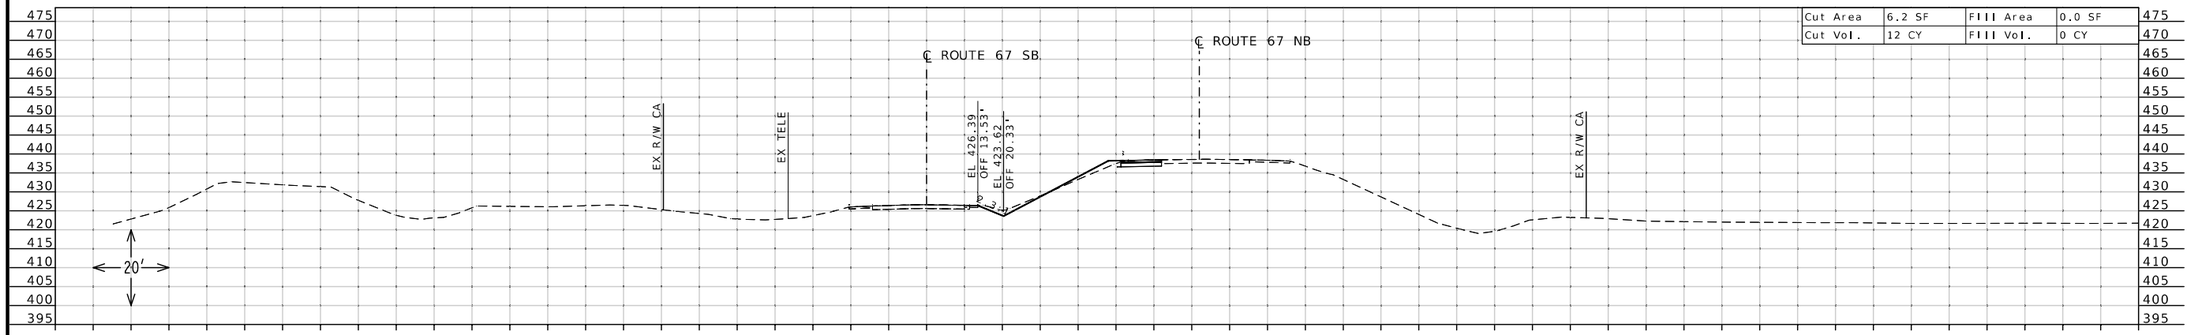

STA 123+00.00 R2

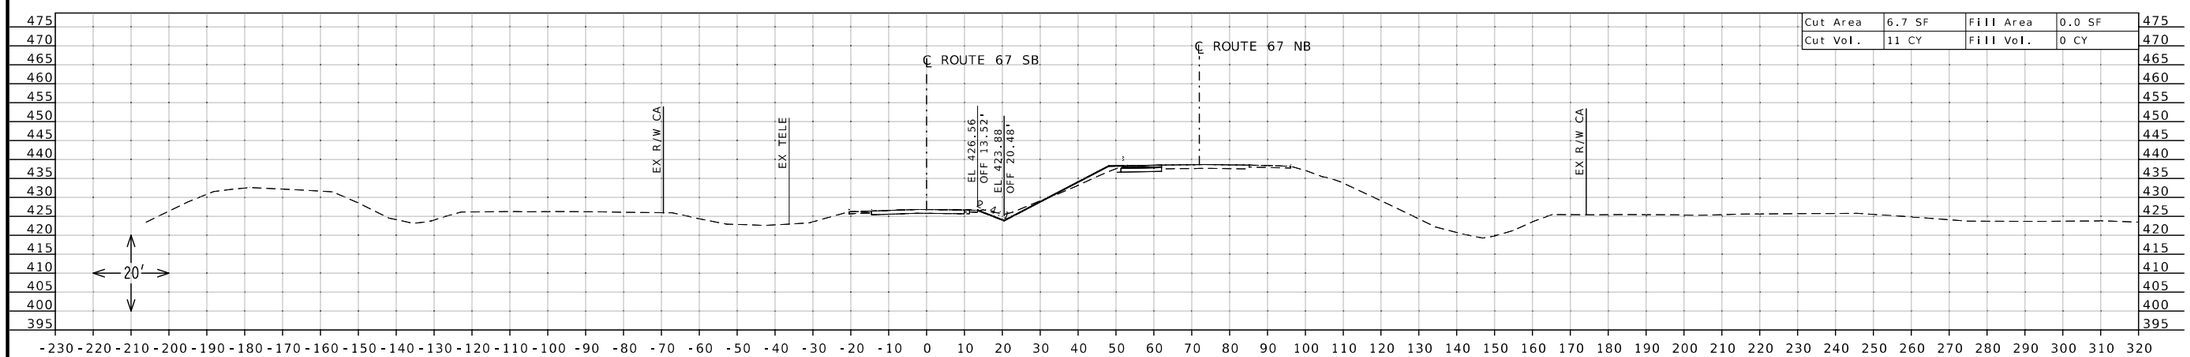

STA 122+50.00 R2

STATE OF MISSOURI
DANIEL WAYNE SAVAGEAU
NUMBER PE-2012018127
PROFESSIONAL ENGINEER
Daniel Savageau
10/05/2025 10:41:19 AM
DANIEL WAYNE SAVAGEAU - CIVIL
MO-PE-2012018127
DATE PREPARED

10/5/2025

ROUTE	STATE
67	MO
DISTRICT	SHEET NO.
SL	160

COUNTY
ST CHARLES

JOB NO.
J6P3636

CONTRACT ID.

PROJECT NO.


BRIDGE NO.

DESCRIPTION


DATE

MISSOURI HIGHWAYS AND TRANSPORTATION COMMISSION
105 WEST CAPITOL
JEFFERSON CITY, MO 65102
1-888-ASK-MODOT (1-888-275-6636)


CROSS SECTION SHEET
ROUTE 67 SOUTHBOUND
NORTH OF ROUTE 94
SHEET 32 OF 45

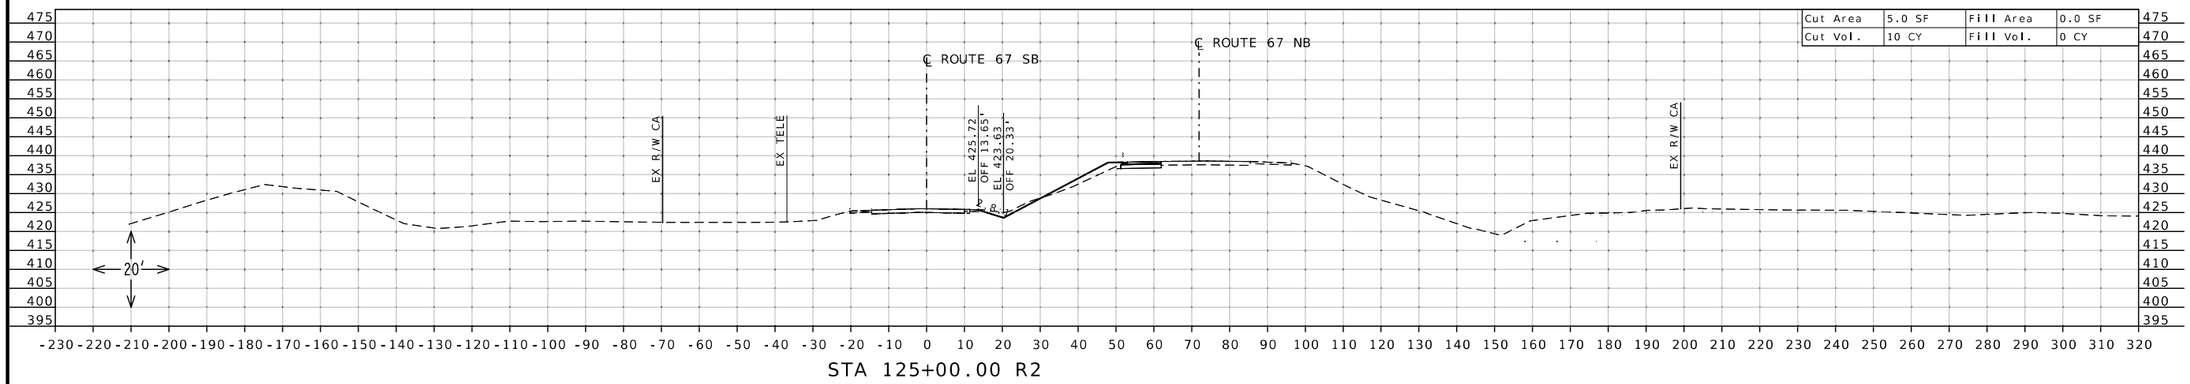

STA 125+00.00 R2

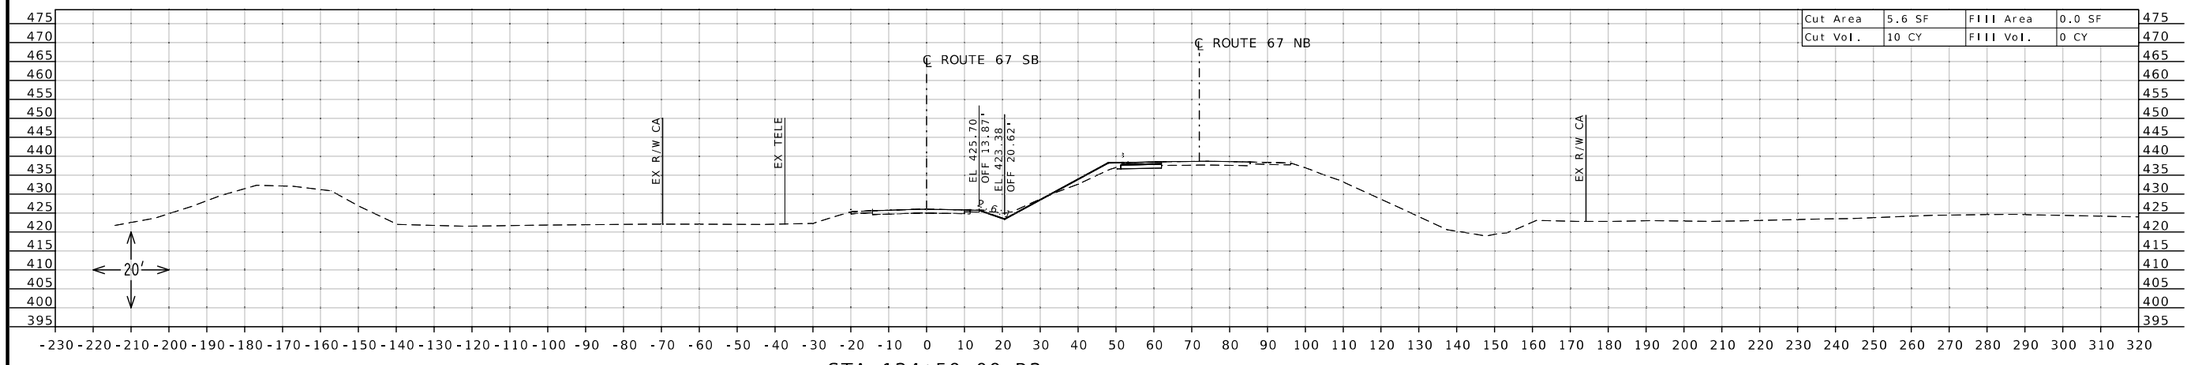

STA 124+50.00 R2

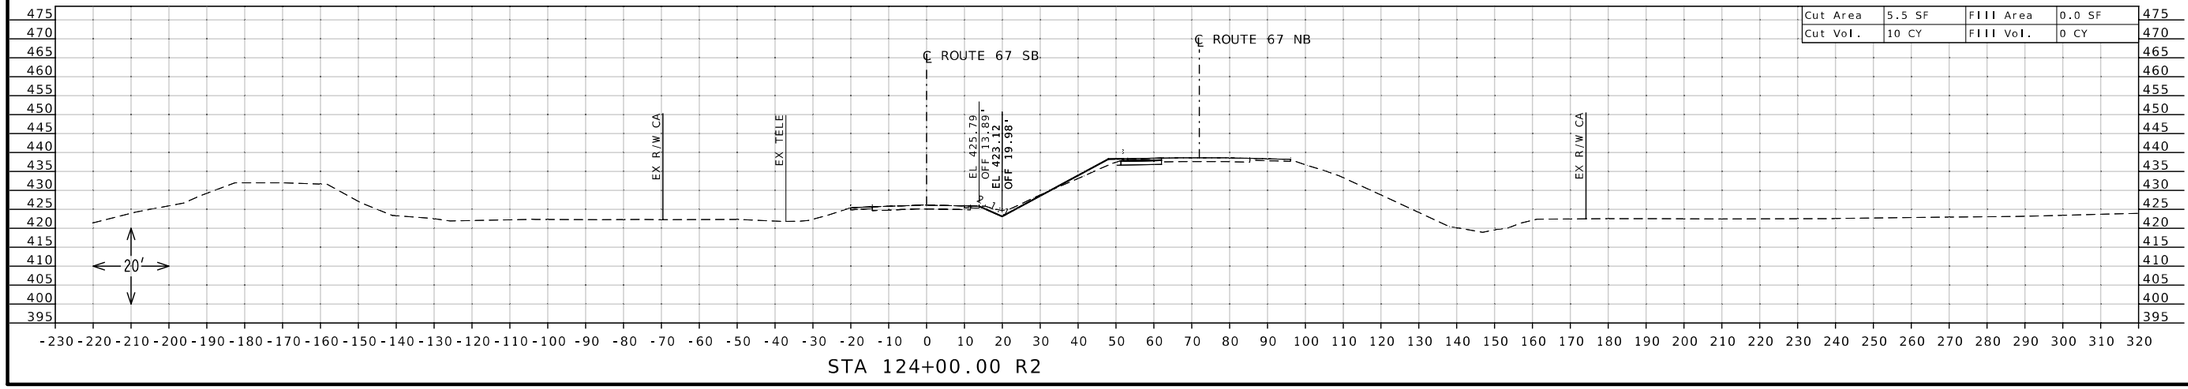

STA 124+00.00 R2

STATE OF MISSOURI
DANIEL WAYNE SAVAGEAU
NUMBER PE-2012018127
PROFESSIONAL ENGINEER

Daniel Savageau

10/05/2025 10:41:36 AM
DANIEL WAYNE SAVAGEAU - CIVIL
MO-PE-2012018127

DATE PREPARED
10/5/2025

ROUTE	STATE
67	MO
DISTRICT	SHEET NO.
SL	161

COUNTY
ST CHARLES

JOB NO.
J6P3636

CONTRACT ID.

PROJECT NO.

BRIDGE NO.


DESCRIPTION


DATE


MISSOURI HIGHWAYS AND TRANSPORTATION COMMISSION

105 WEST CAPITOL
JEFFERSON CITY, MO 65102
1-888-ASK-MODOT (1-888-275-6636)

CROSS SECTION SHEET
ROUTE 67 SOUTHBOUND
NORTH OF ROUTE 94
SHEET 33 OF 45

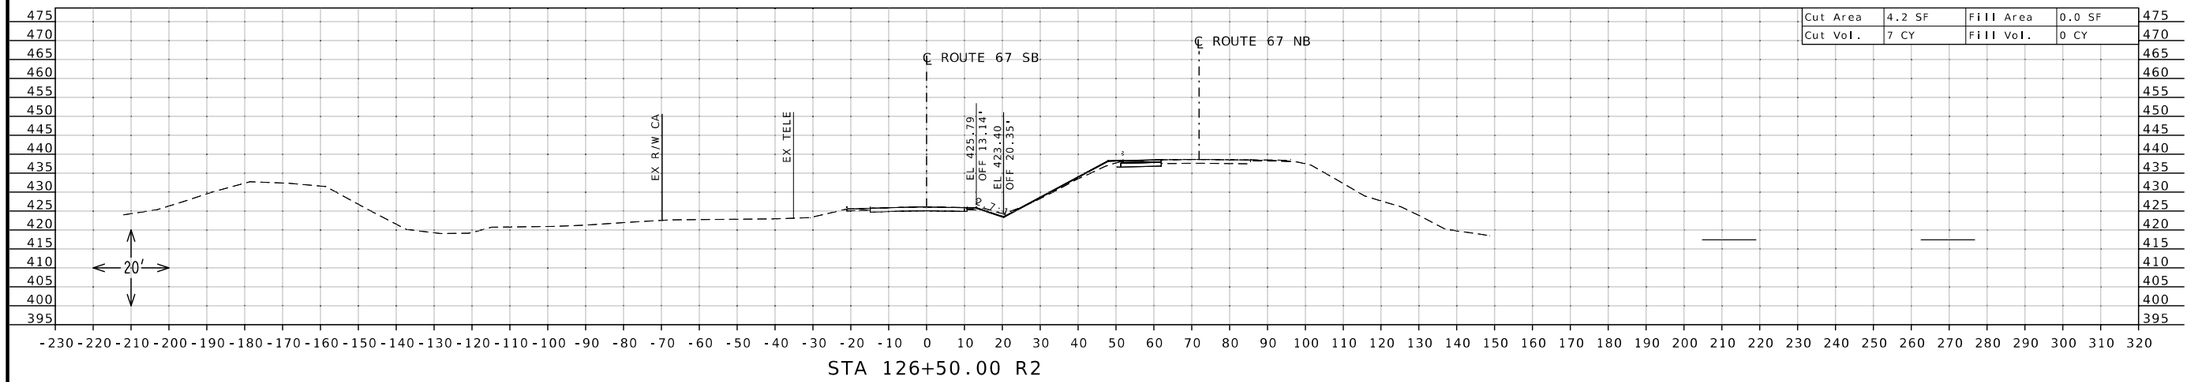

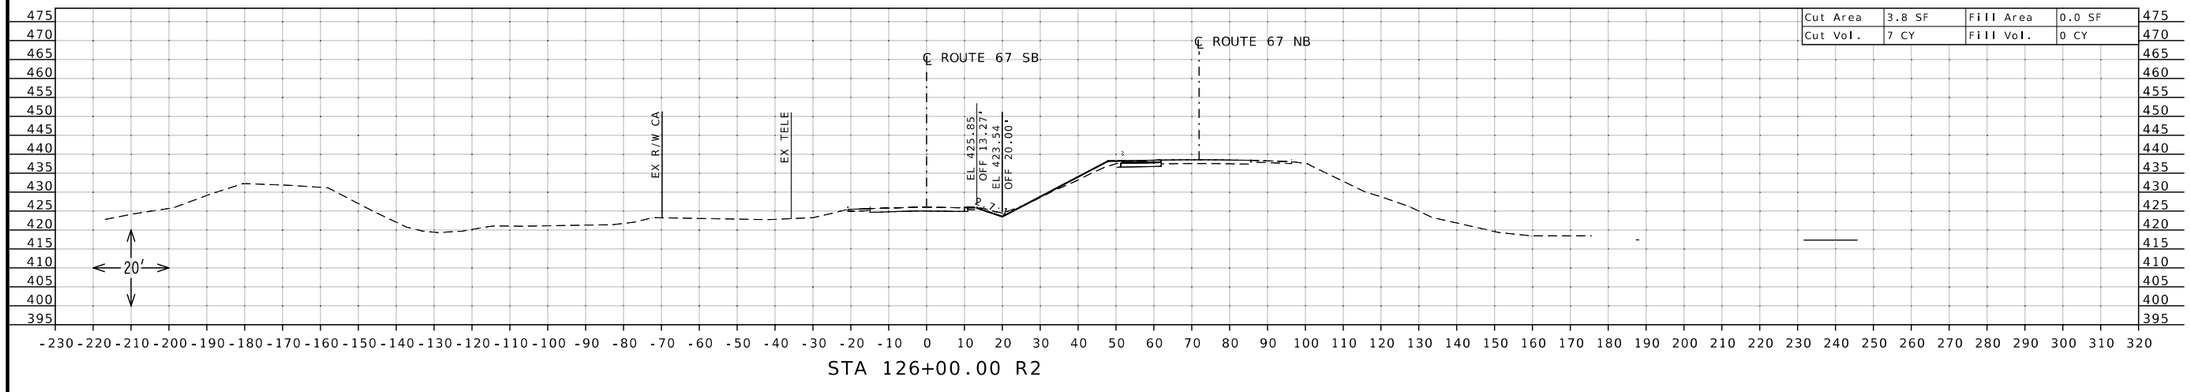

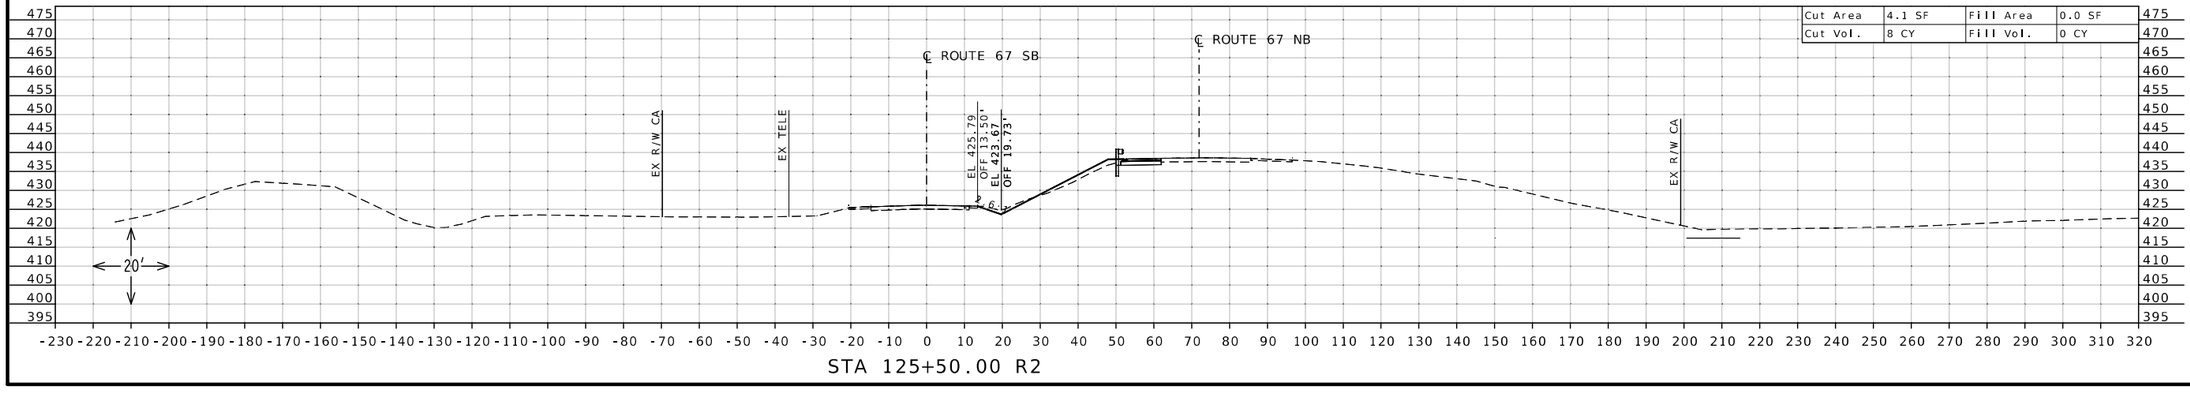

STATE OF MISSOURI
DANIEL WAYNE SAVAGEAU
NUMBER PE-2012018127
PROFESSIONAL ENGINEER

Daniel Savageau

10/05/2025 10:41:52 AM
DANIEL WAYNE SAVAGEAU - CIVIL
MO-PE-2012018127

DATE PREPARED
10/5/2025

ROUTE	STATE
67	MO
DISTRICT	SHEET NO.
SL	162

COUNTY
ST CHARLES

JOB NO.
J6P3636

CONTRACT ID.

PROJECT NO.

BRIDGE NO.


DESCRIPTION

DATE


MISSOURI HIGHWAYS AND TRANSPORTATION COMMISSION

105 WEST CAPITOL
JEFFERSON CITY, MO 65102
1-888-ASK-MODOT (1-888-275-6636)


CROSS SECTION SHEET
ROUTE 67 SOUTHBOUND
NORTH OF ROUTE 94
SHEET 34 OF 45

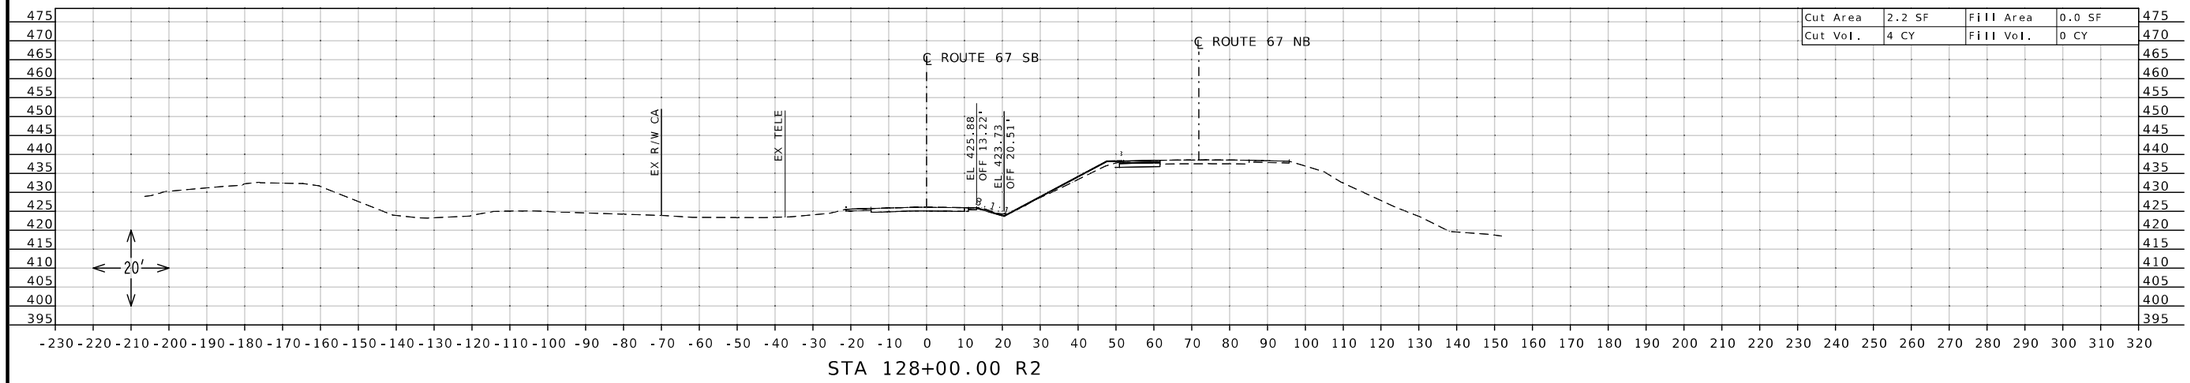

STA 128+00.00 R2

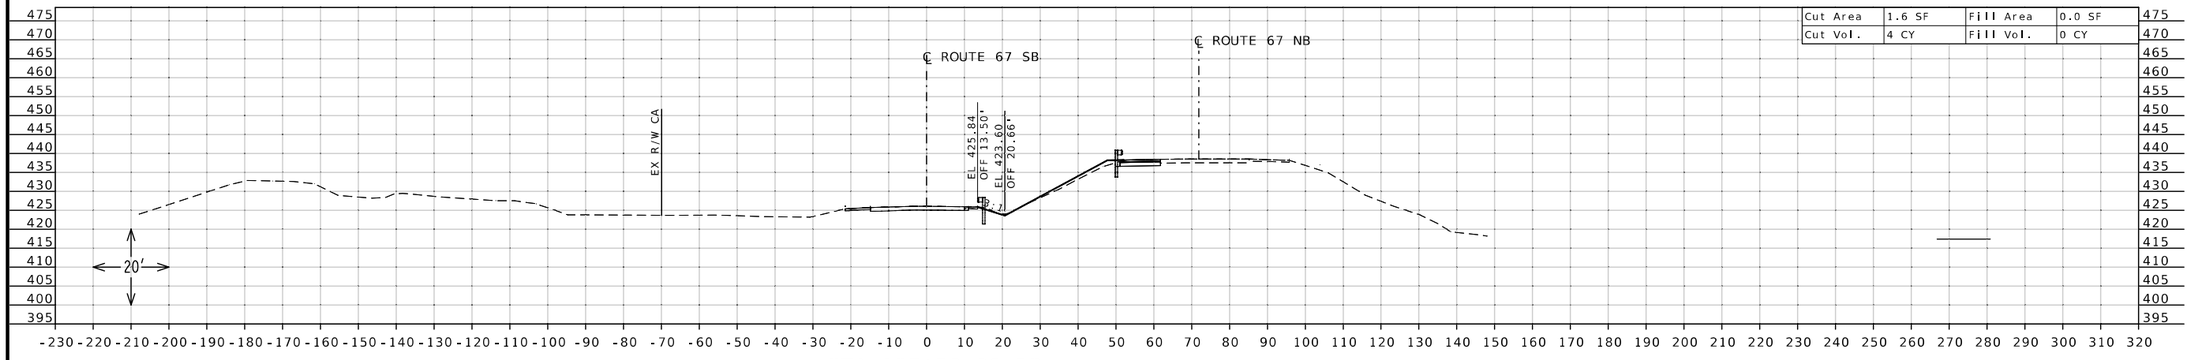

STA 127+50.00 R2

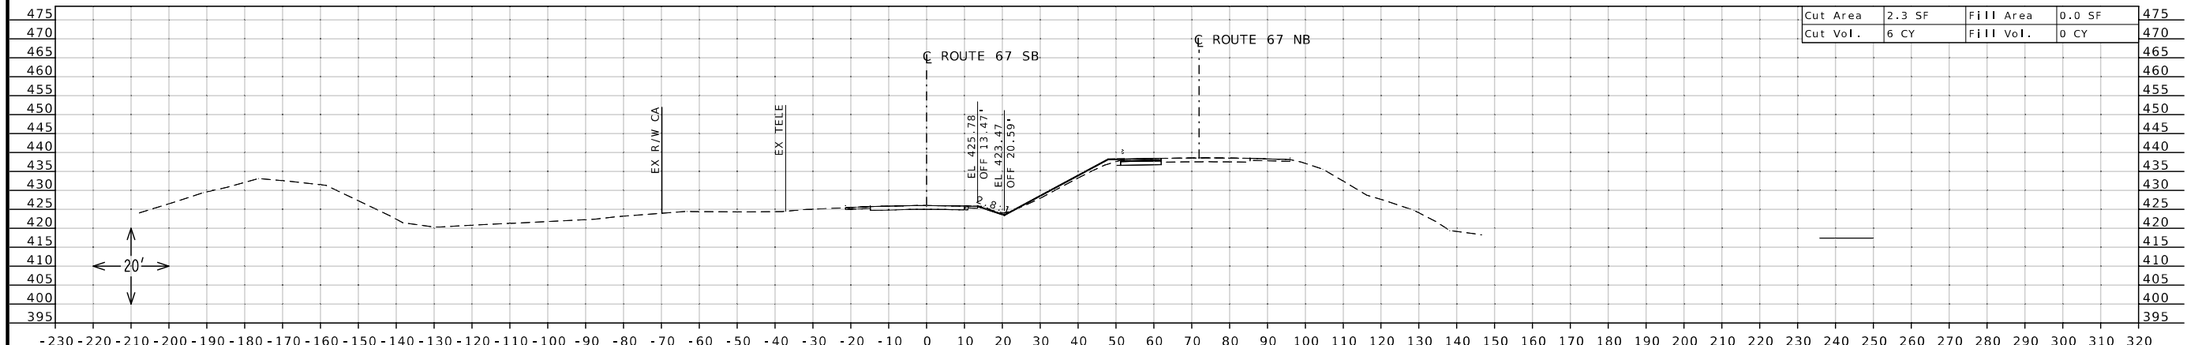

STA 127+00.00 R2

STATE OF MISSOURI
DANIEL WAYNE SAVAGEAU
NUMBER PE-2012018127
PROFESSIONAL ENGINEER

Daniel Savageau

10/05/2025 10:42:10 AM
DANIEL WAYNE SAVAGEAU - CIVIL
MO-PE-2012018127

DATE PREPARED
10/5/2025

ROUTE	STATE
67	MO
DISTRICT	SHEET NO.
SL	163

COUNTY
ST CHARLES

JOB NO.
J6P3636

CONTRACT ID.

PROJECT NO.


BRIDGE NO.

DESCRIPTION	DATE


MISSOURI HIGHWAYS AND TRANSPORTATION COMMISSION

105 WEST CAPITOL
JEFFERSON CITY, MO 65102
1-888-ASK-MODOT (1-888-275-6636)


CROSS SECTION SHEET
ROUTE 67 SOUTHBOUND
NORTH OF ROUTE 94
SHEET 35 OF 45

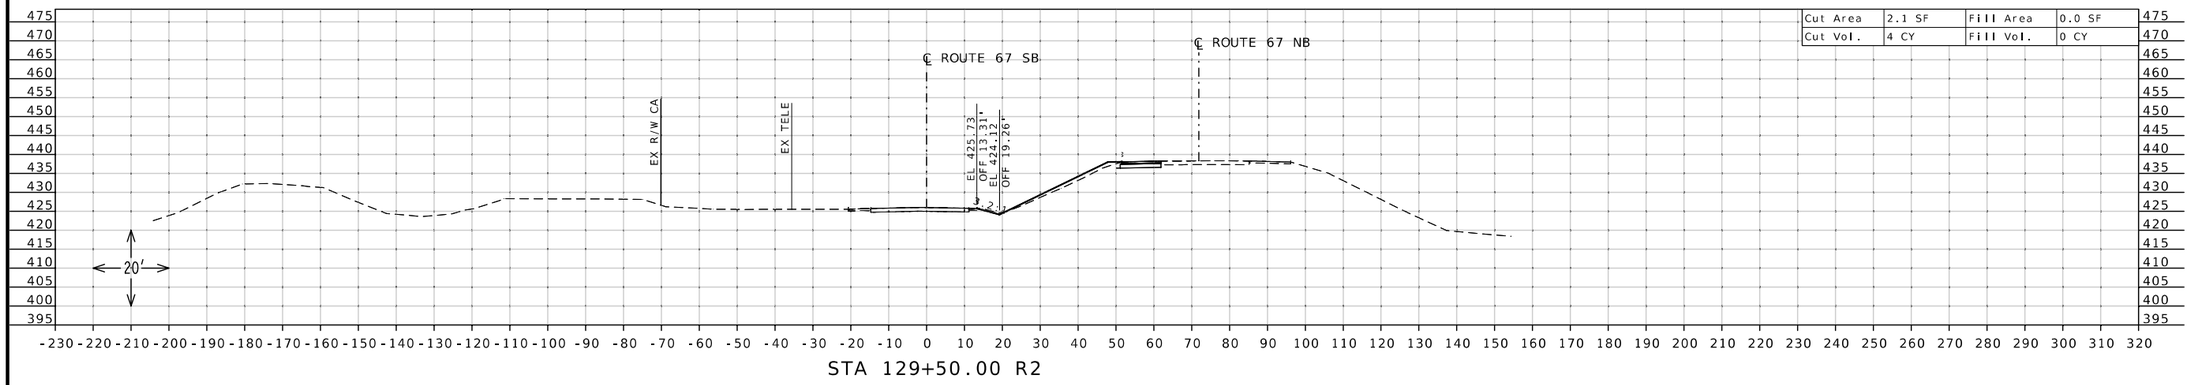

STA 129+50.00 R2

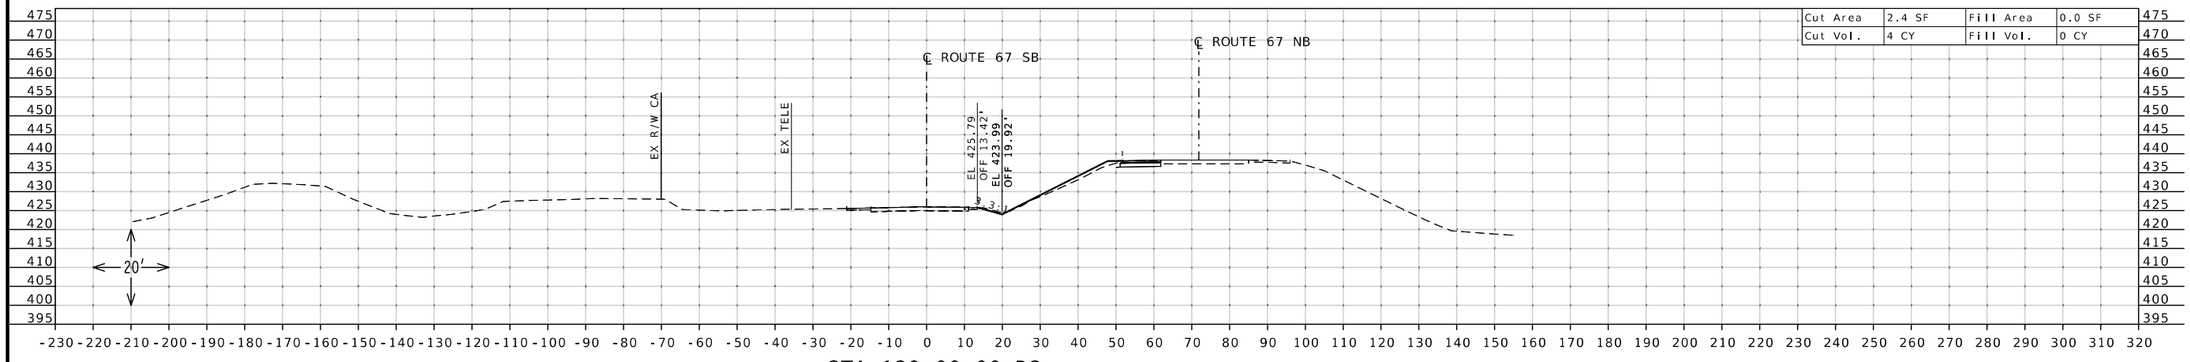

STA 129+00.00 R2

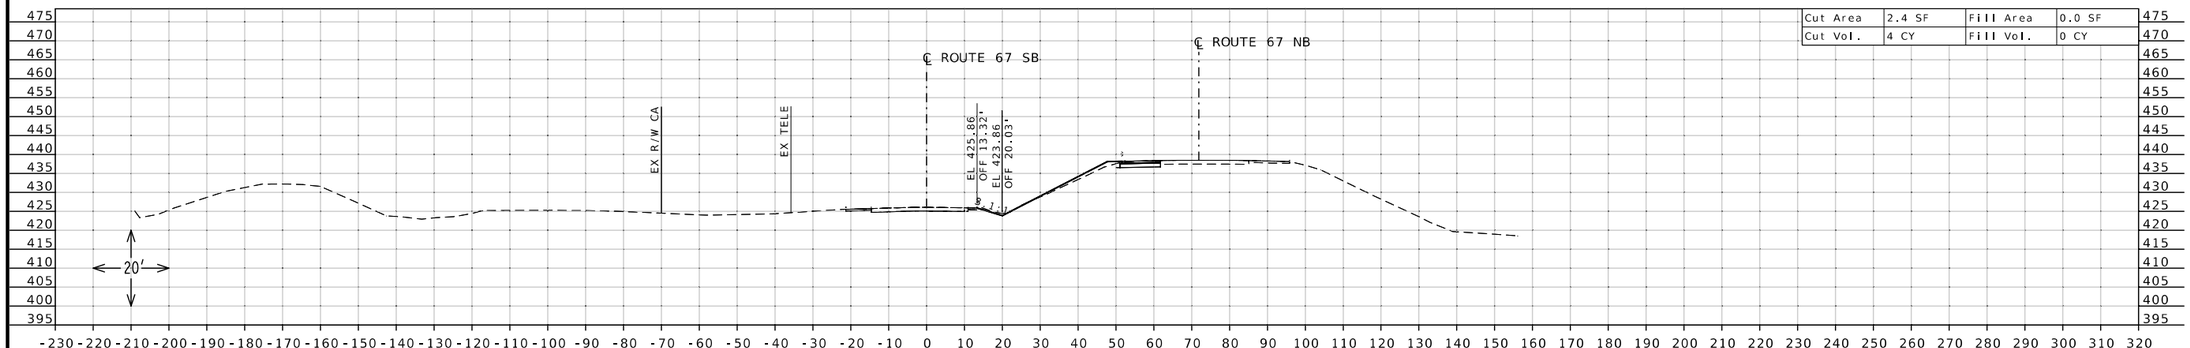

STA 128+50.00 R2

STATE OF MISSOURI
DANIEL WAYNE SAVAGEAU
NUMBER PE-2012018127
PROFESSIONAL ENGINEER

Daniel Savageau

10/05/2025 10:42:25 AM
DANIEL WAYNE SAVAGEAU - CIVIL
MO-PE-2012018127

DATE PREPARED
10/5/2025

ROUTE	STATE
67	MO
DISTRICT	SHEET NO.
SL	164

COUNTY
ST CHARLES

JOB NO.
J6P3636

CONTRACT ID.

PROJECT NO.


BRIDGE NO.

DESCRIPTION	DATE


MISSOURI HIGHWAYS AND TRANSPORTATION COMMISSION

105 WEST CAPITOL
JEFFERSON CITY, MO 65102
1-888-ASK-MODOT (1-888-275-6636)


CROSS SECTION SHEET
ROUTE 67 SOUTHBOUND
NORTH OF ROUTE 94
SHEET 36 OF 45

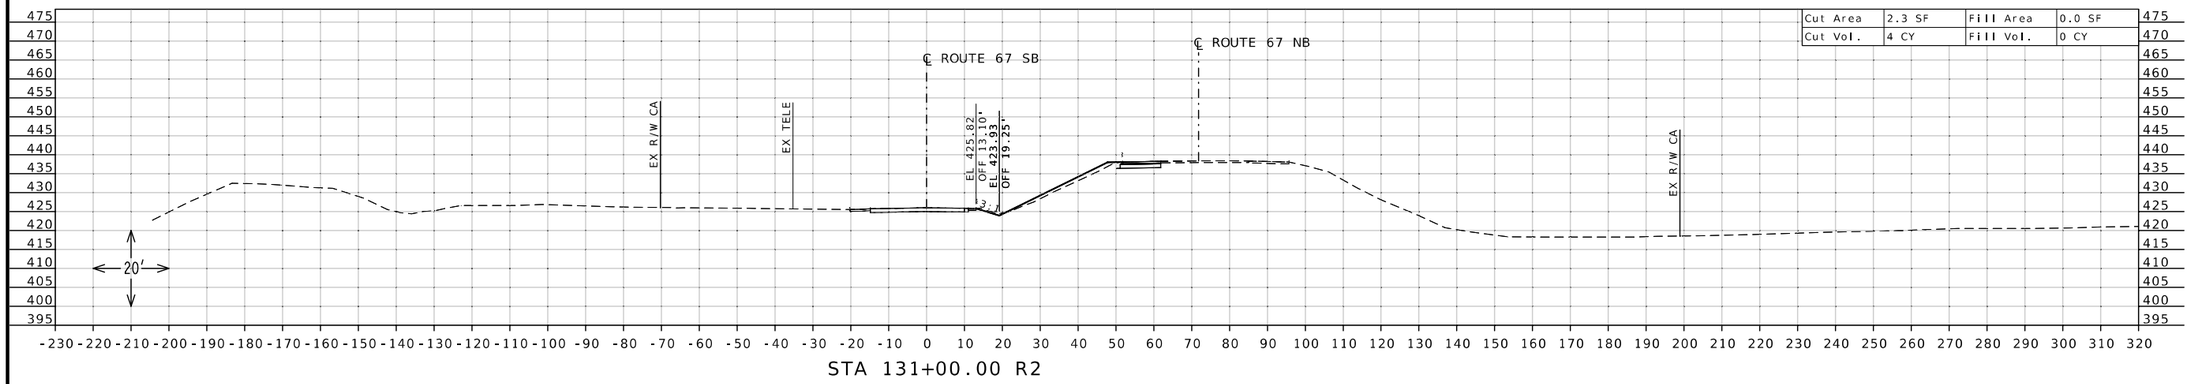

STA 131+00.00 R2

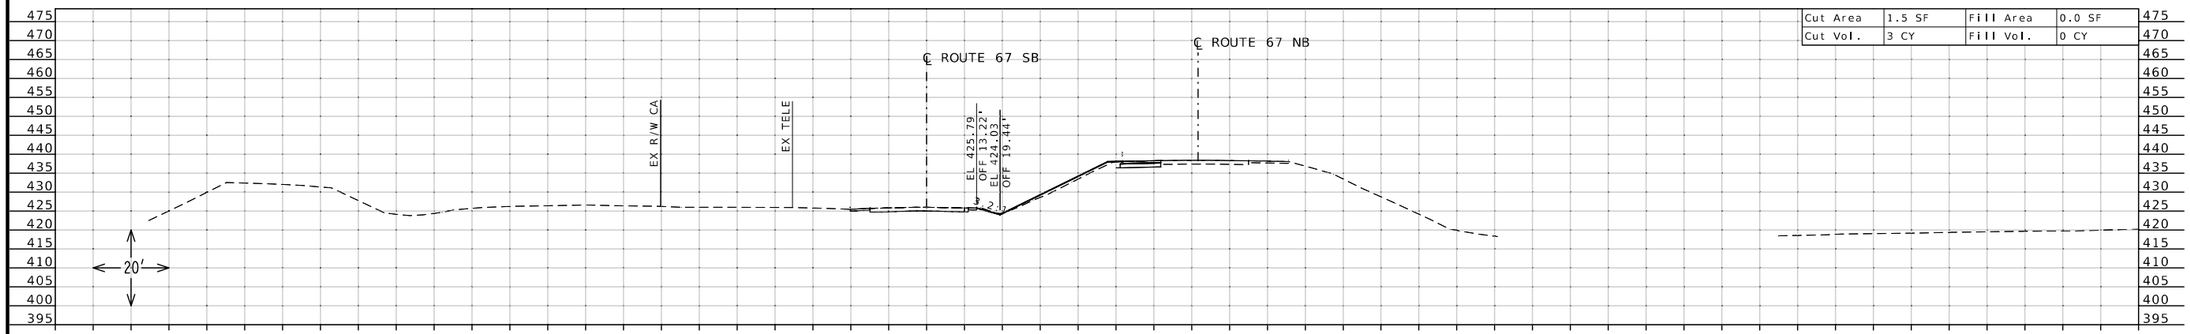

STA 130+50.00 R2

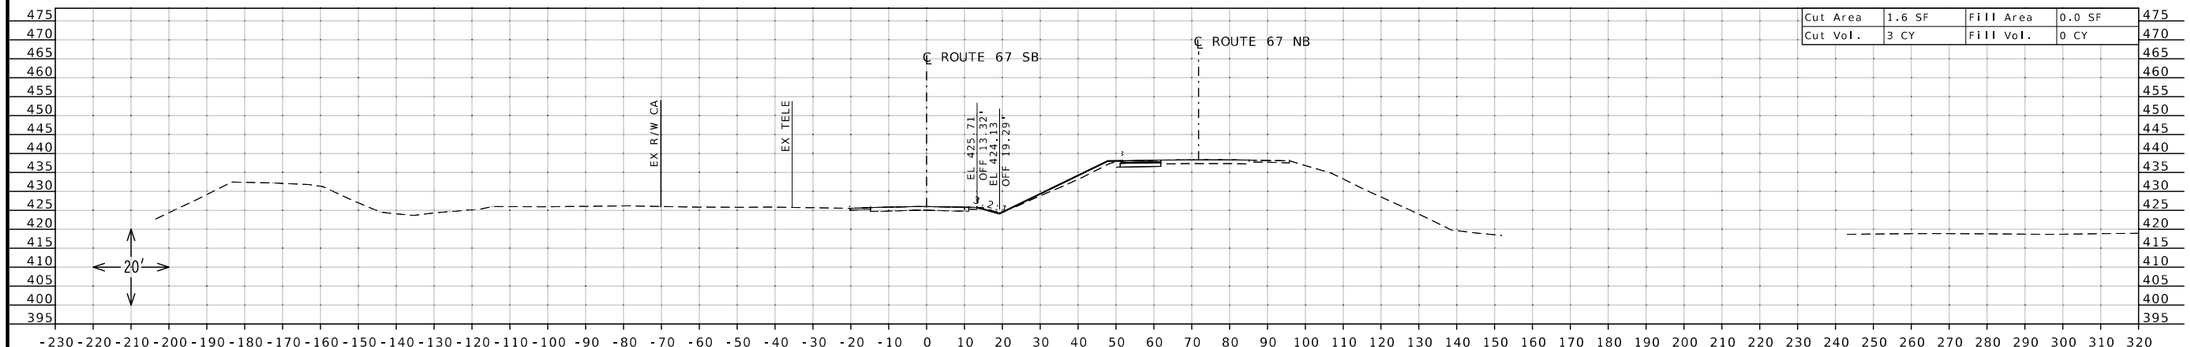

STA 130+00.00 R2

STATE OF MISSOURI
DANIEL WAYNE SAVAGEAU
NUMBER PE-2012018127
PROFESSIONAL ENGINEER

Daniel Savageau

10/05/2025 10:42:44 AM
DANIEL WAYNE SAVAGEAU - CIVIL
MO-PE-2012018127
DATE PREPARED
10/5/2025

ROUTE	STATE
67	MO
DISTRICT	SHEET NO.
SL	165

COUNTY
ST CHARLES

JOB NO.
J6P3636

CONTRACT ID.

PROJECT NO.


BRIDGE NO.

DESCRIPTION	DATE


MISSOURI HIGHWAYS AND TRANSPORTATION COMMISSION

105 WEST CAPITOL
JEFFERSON CITY, MO 65102
1-888-ASK-MODOT (1-888-275-6636)


CROSS SECTION SHEET
ROUTE 67 SOUTHBOUND
NORTH OF ROUTE 94
SHEET 37 OF 45

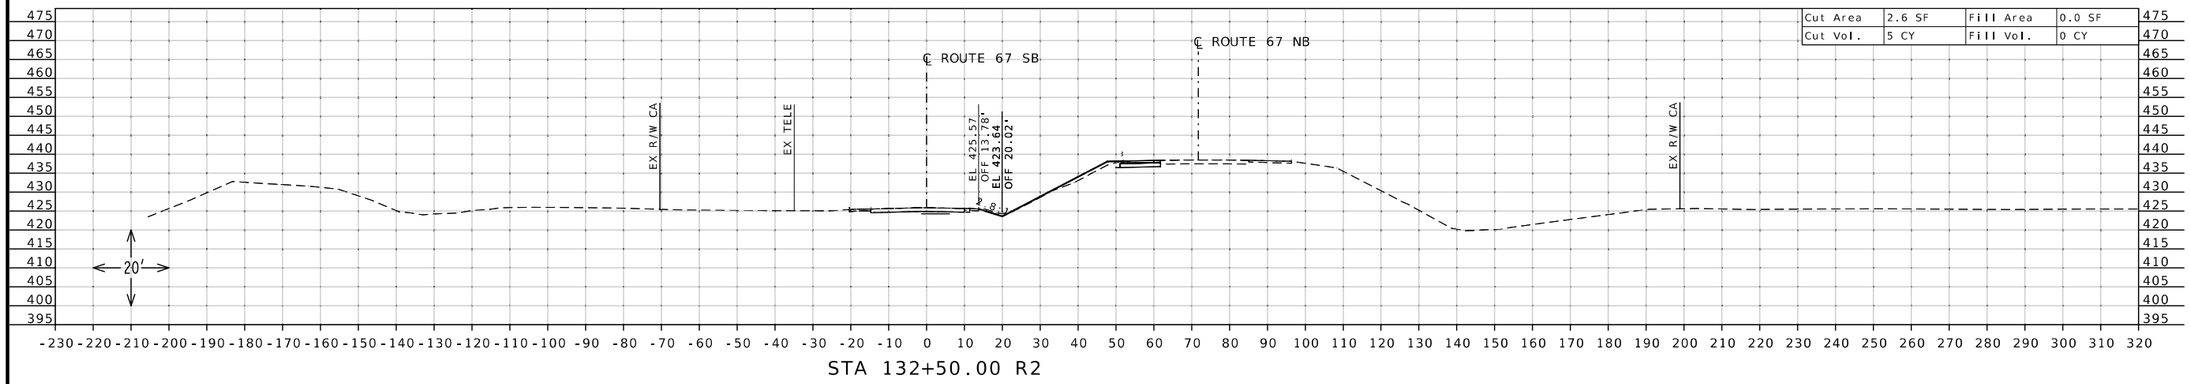

STA 132+50.00 R2

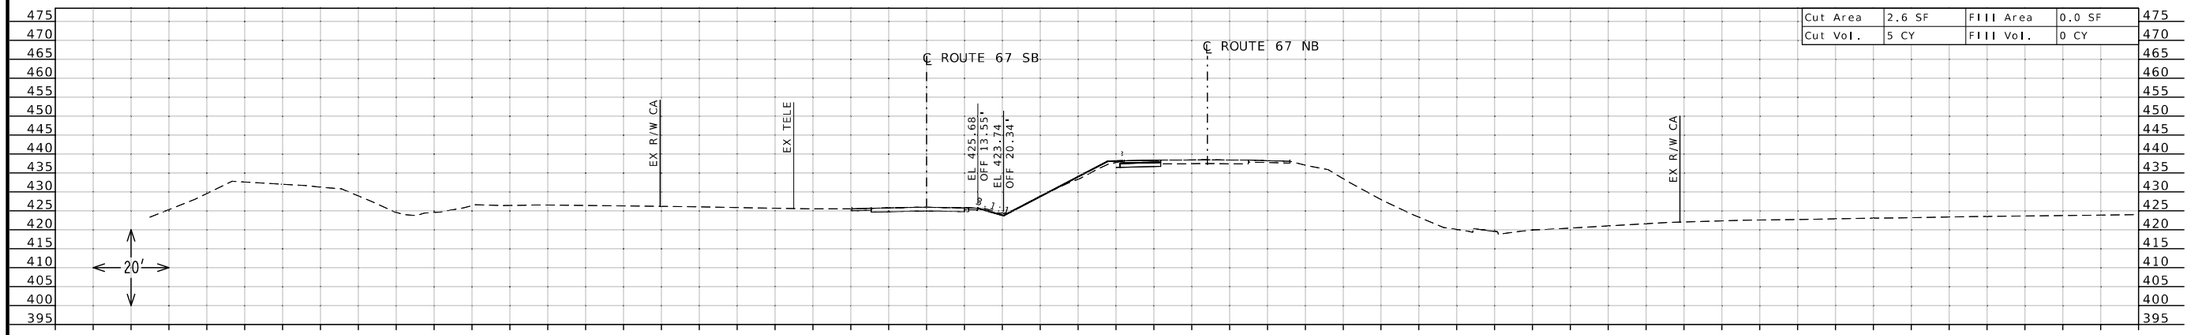

STA 132+00.00 R2

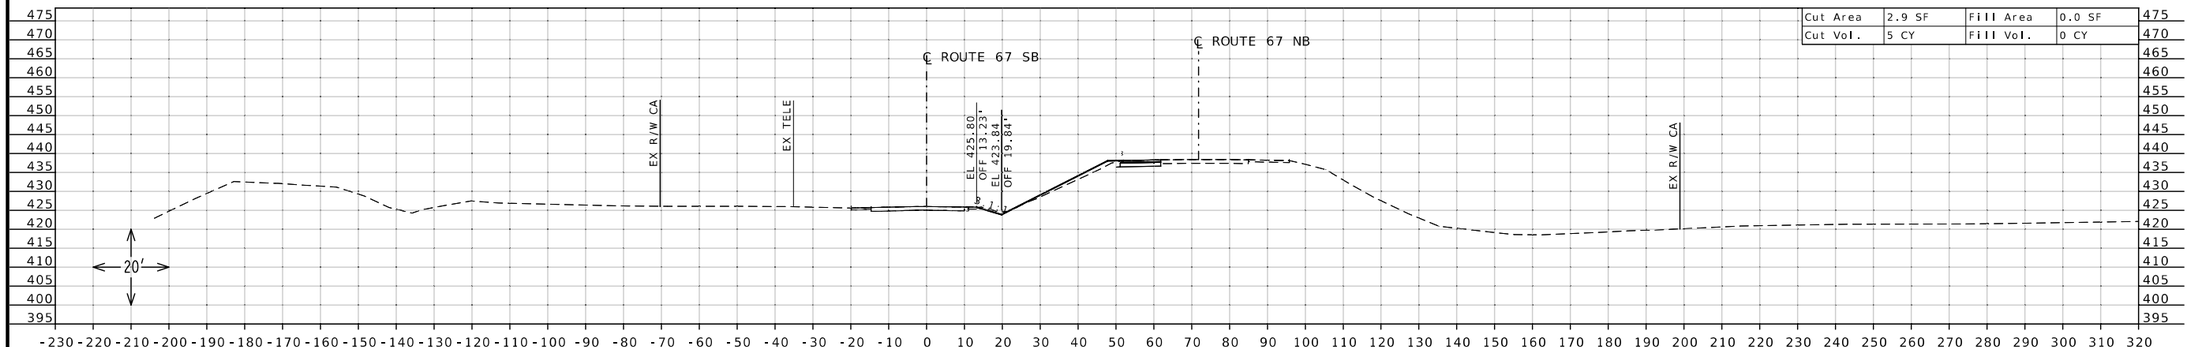

STA 131+50.00 R2

STATE OF MISSOURI
DANIEL WAYNE SAVAGEAU
NUMBER PE-2012018127
PROFESSIONAL ENGINEER

Daniel Savageau

10/05/2025 10:42:59 AM
DANIEL WAYNE SAVAGEAU - CIVIL
MO-PE-2012018127

DATE PREPARED
10/5/2025

ROUTE	STATE
67	MO
DISTRICT	SHEET NO.
SL	166

COUNTY
ST CHARLES

JOB NO.
J6P3636

CONTRACT ID.

PROJECT NO.

BRIDGE NO.


DESCRIPTION


DATE


MISSOURI HIGHWAYS AND TRANSPORTATION COMMISSION

105 WEST CAPITOL
JEFFERSON CITY, MO 65102
1-888-ASK-MODOT (1-888-275-6636)

CROSS SECTION SHEET
ROUTE 67 SOUTHBOUND
NORTH OF ROUTE 94
SHEET 38 OF 45

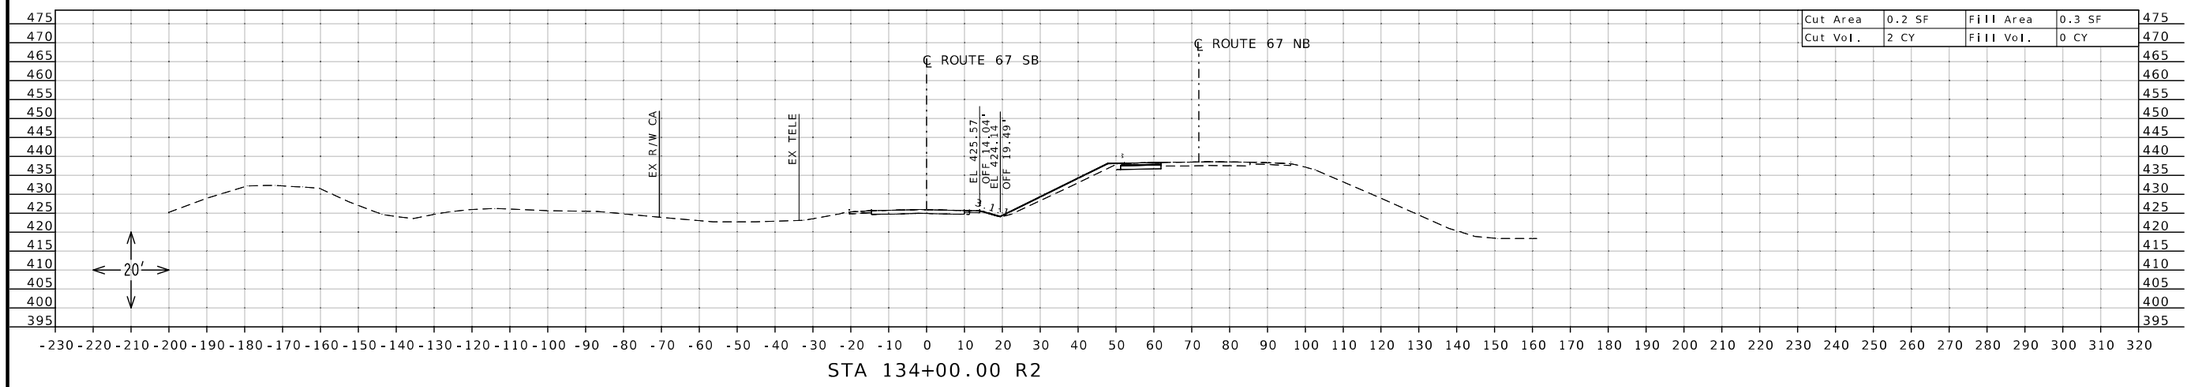

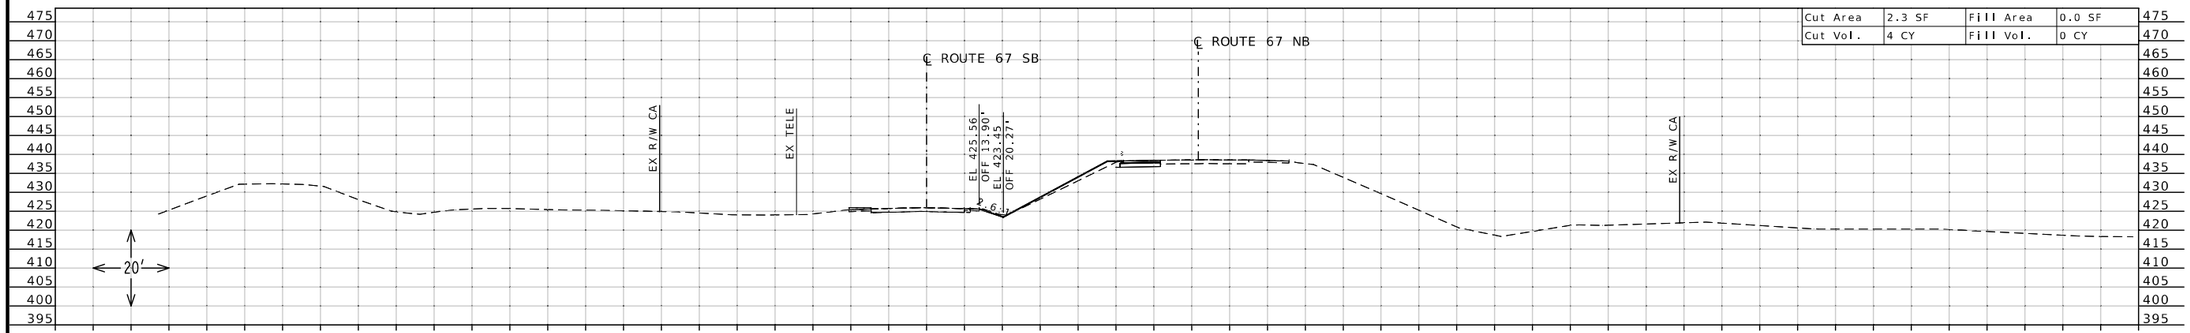

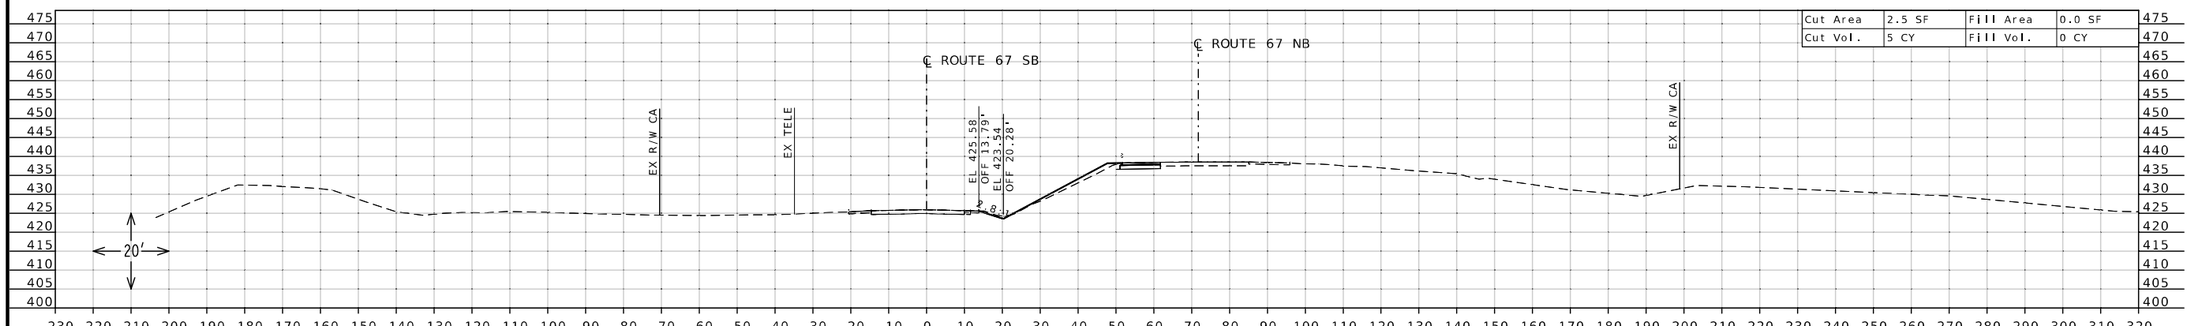

STATE OF MISSOURI
DANIEL WAYNE SAVAGEAU
NUMBER PE-2012018127
PROFESSIONAL ENGINEER

Daniel Savageau

10/05/2025 10:43:28 AM
DANIEL WAYNE SAVAGEAU - CIVIL
MO-PE-2012018127

DATE PREPARED
10/5/2025

ROUTE	STATE
67	MO
DISTRICT	SHEET NO.
SL	167

COUNTY
ST CHARLES

JOB NO.
J6P3636

CONTRACT ID.

PROJECT NO.

BRIDGE NO.


DESCRIPTION

DATE


MISSOURI HIGHWAYS AND TRANSPORTATION COMMISSION

105 WEST CAPITOL
JEFFERSON CITY, MO 65102
1-888-ASK-MODOT (1-888-275-6636)


CROSS SECTION SHEET
ROUTE 67 SOUTHBOUND
NORTH OF ROUTE 94
SHEET 39 OF 45

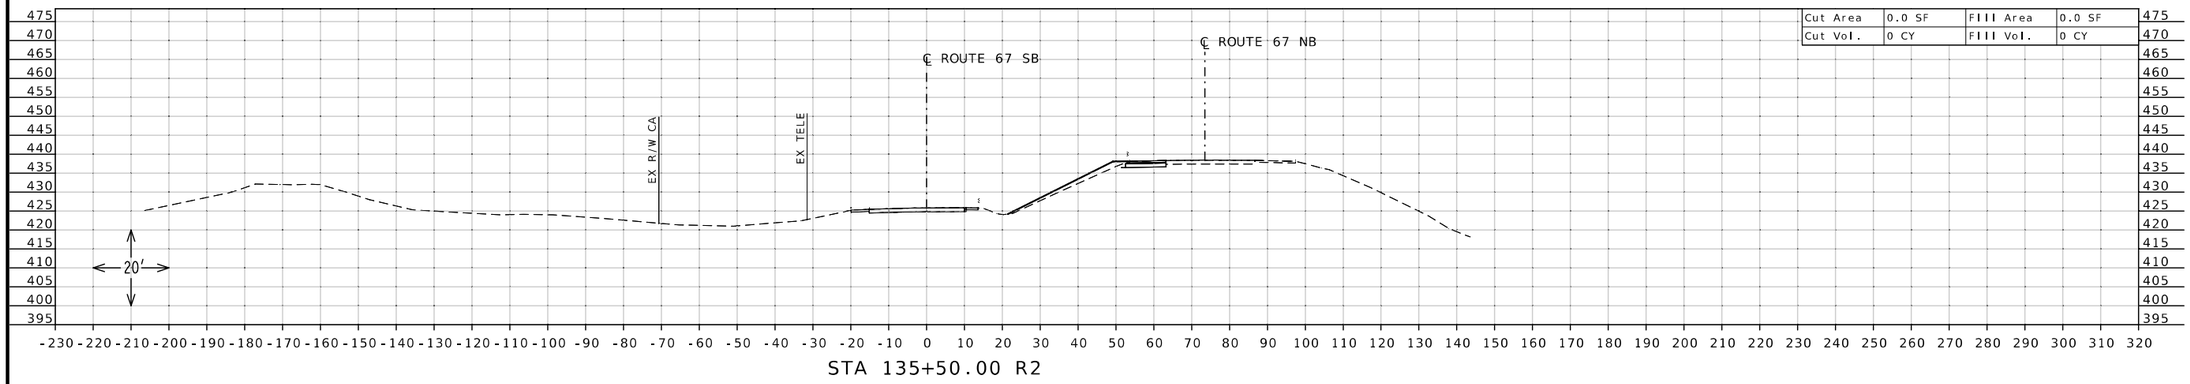

STA 135+50.00 R2

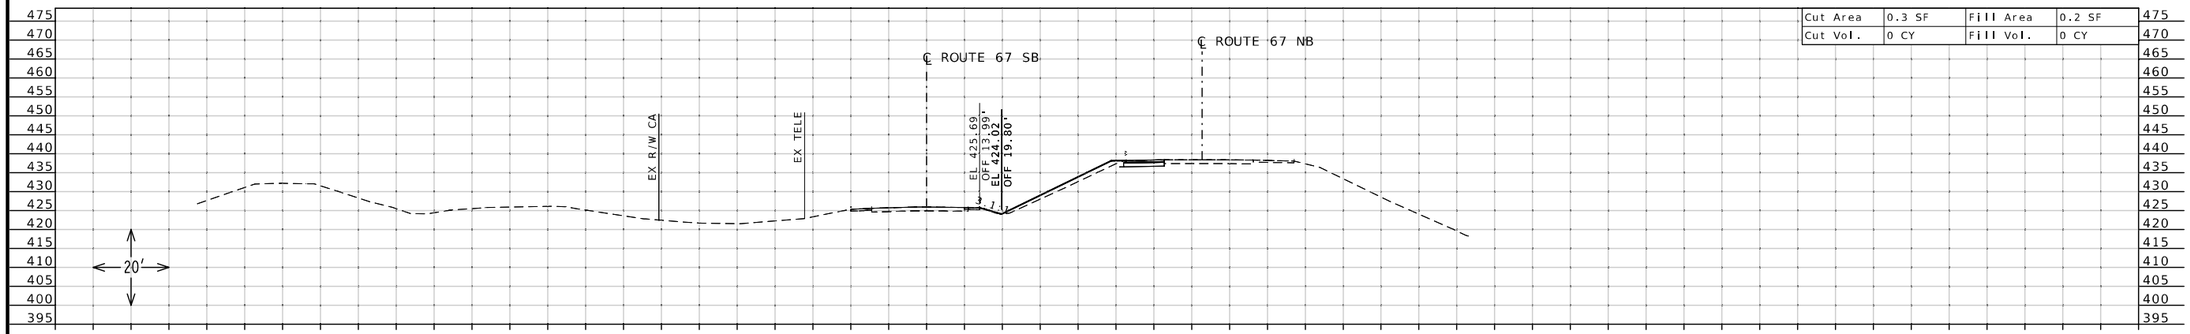

STA 135+00.00 R2

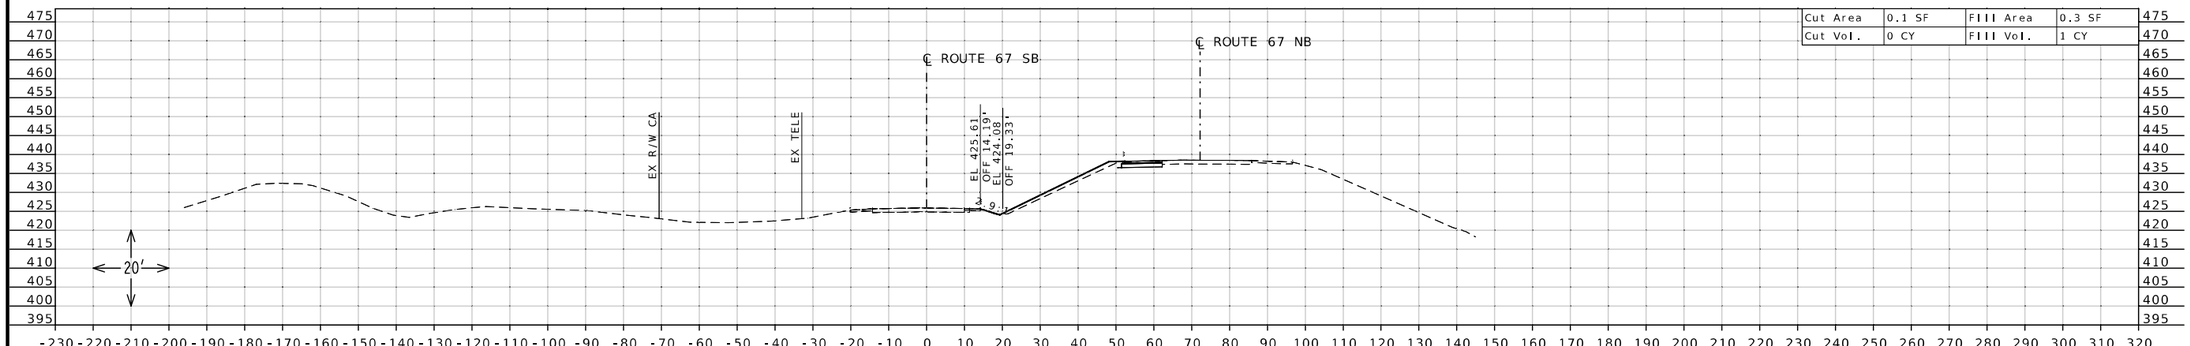

STA 134+50.00 R2

STATE OF MISSOURI
DANIEL WAYNE SAVAGEAU
NUMBER PE-2012018127
PROFESSIONAL ENGINEER

Daniel Savageau

10/05/2025 10:43:46 AM
DANIEL WAYNE SAVAGEAU - CIVIL
MO-PE-2012018127

DATE PREPARED
10/5/2025

ROUTE	STATE
67	MO
DISTRICT	SHEET NO.
SL	168

COUNTY
ST CHARLES

JOB NO.
J6P3636

CONTRACT ID.

PROJECT NO.


BRIDGE NO.

DESCRIPTION	DATE


MISSOURI HIGHWAYS AND TRANSPORTATION COMMISSION

105 WEST CAPITOL
JEFFERSON CITY, MO 65102
1-888-ASK-MODOT (1-888-275-6636)


CROSS SECTION SHEET
ROUTE 67 SOUTHBOUND
NORTH OF ROUTE 94
SHEET 40 OF 45

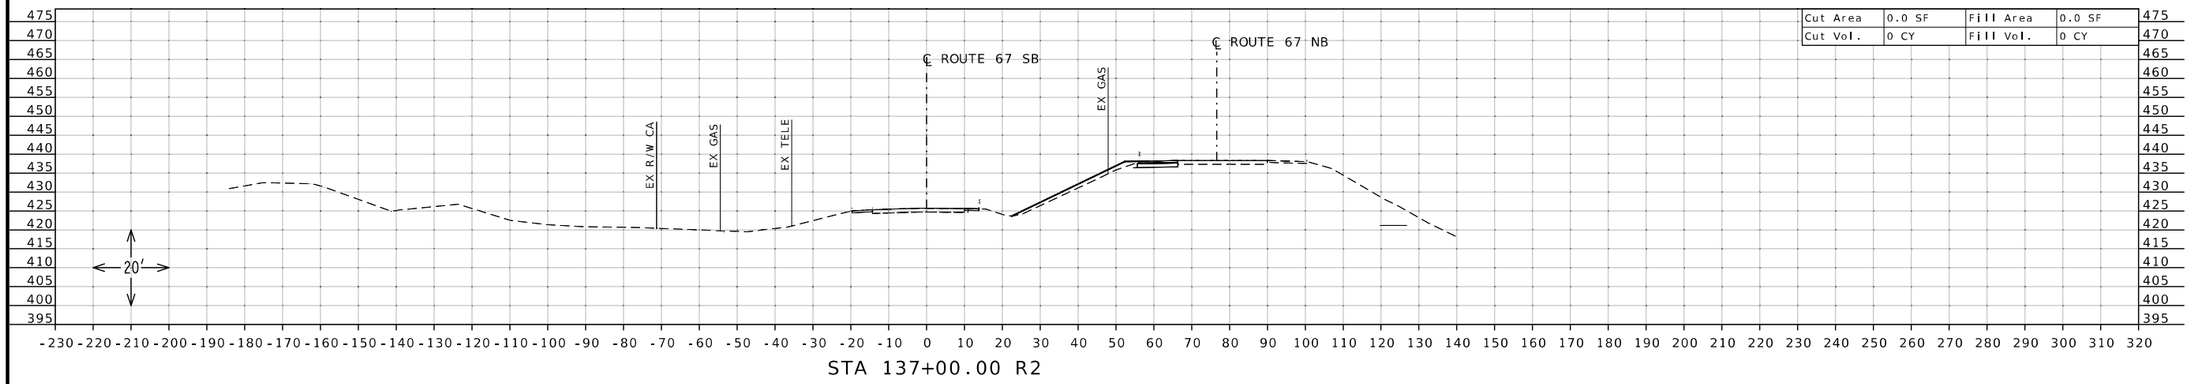

STA 137+00.00 R2

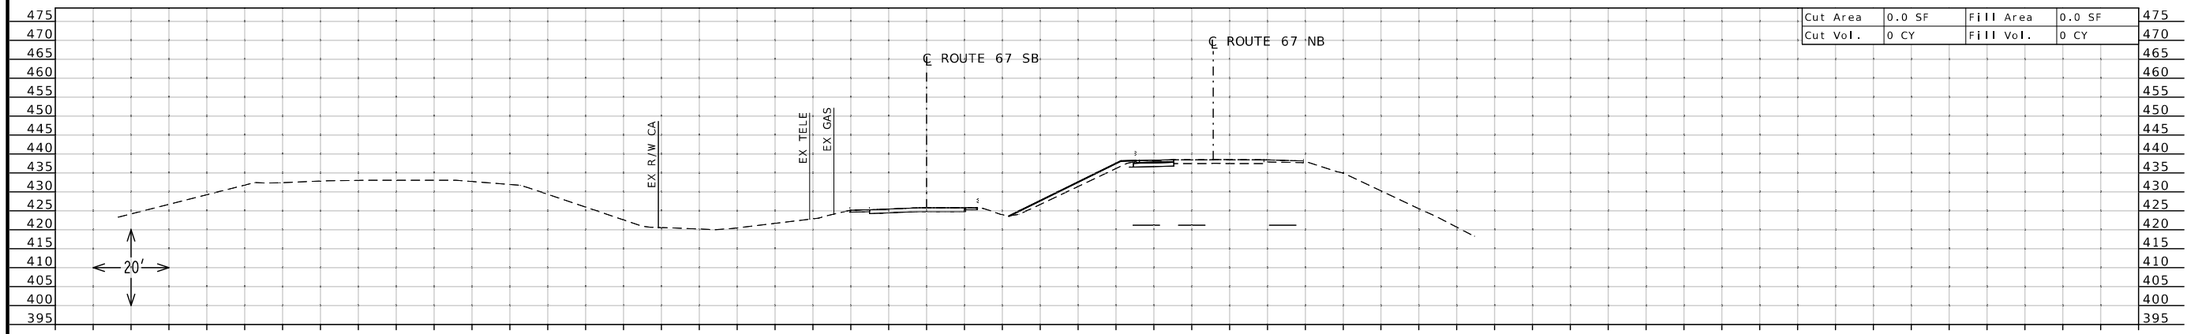

STA 136+50.00 R2

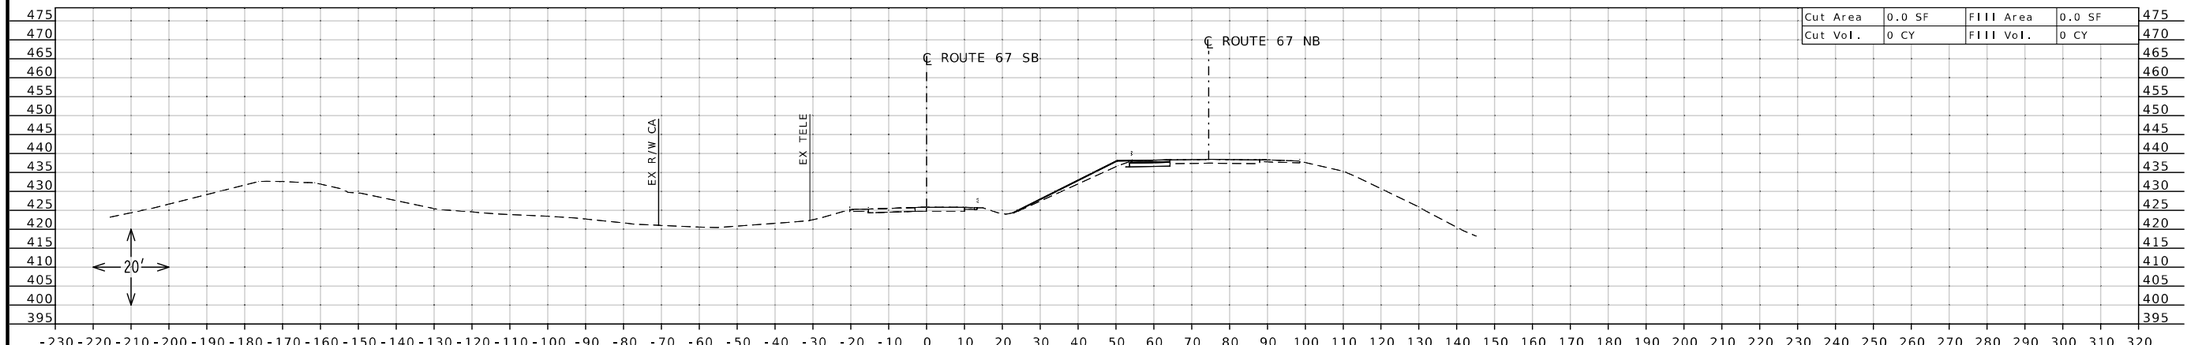

STA 136+00.00 R2

STATE OF MISSOURI
DANIEL WAYNE SAVAGEAU
NUMBER PE-2012018127
PROFESSIONAL ENGINEER

Daniel Savageau

10/05/2025 10:44:00 AM
DANIEL WAYNE SAVAGEAU - CIVIL
MO-PE-2012018127

DATE PREPARED
10/5/2025

ROUTE	STATE
67	MO
DISTRICT	SHEET NO.
SL	169

COUNTY
ST CHARLES

JOB NO.
J6P3636

CONTRACT ID.

PROJECT NO.


BRIDGE NO.

DESCRIPTION	DATE


MISSOURI HIGHWAYS AND TRANSPORTATION COMMISSION

105 WEST CAPITOL
JEFFERSON CITY, MO 65102
1-888-ASK-MODOT (1-888-275-6636)


CROSS SECTION SHEET
ROUTE 67 SOUTHBOUND
NORTH OF ROUTE 94
SHEET 41 OF 45

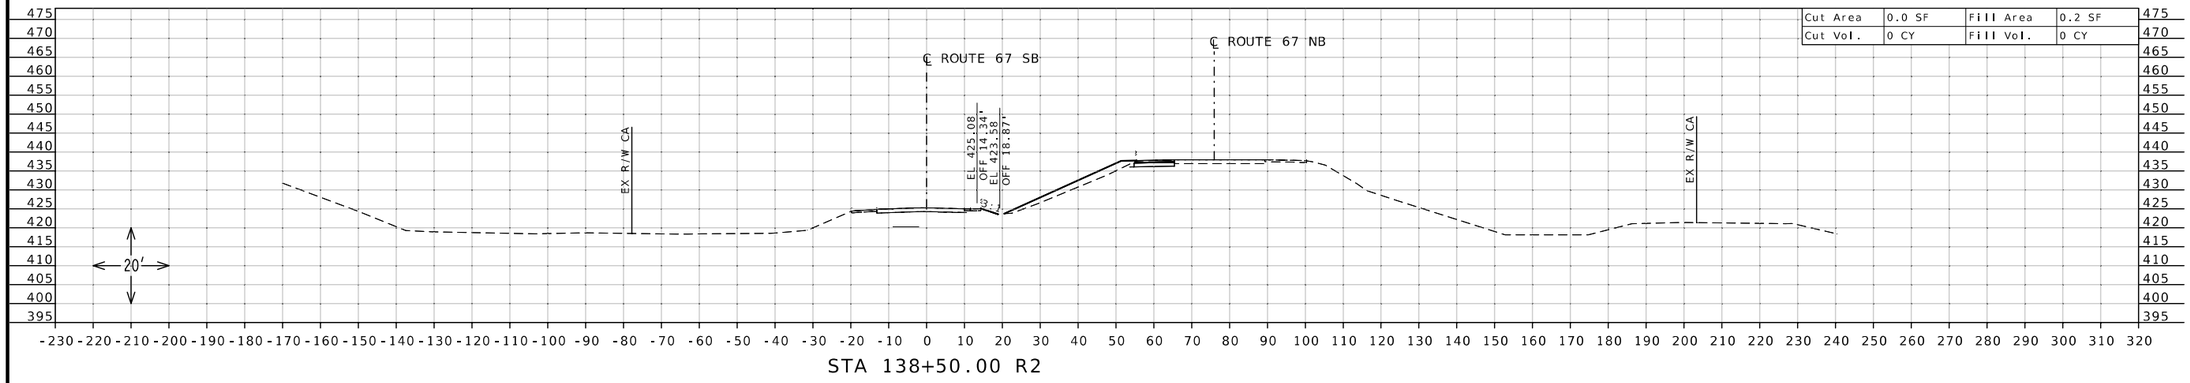

STA 138+50.00 R2

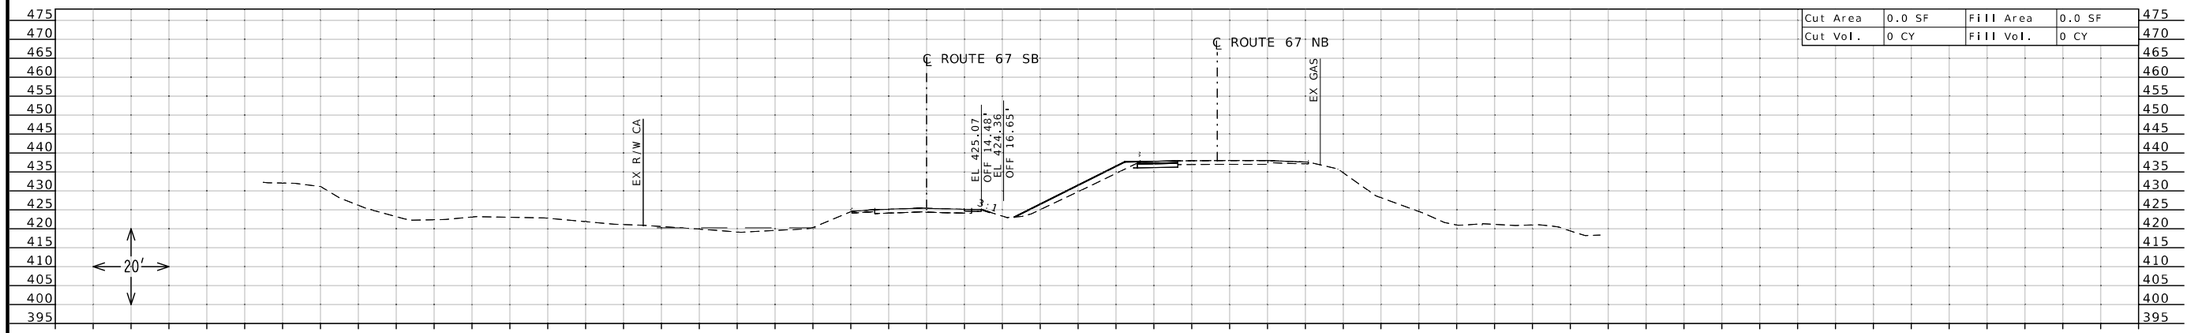

STA 138+00.00 R2

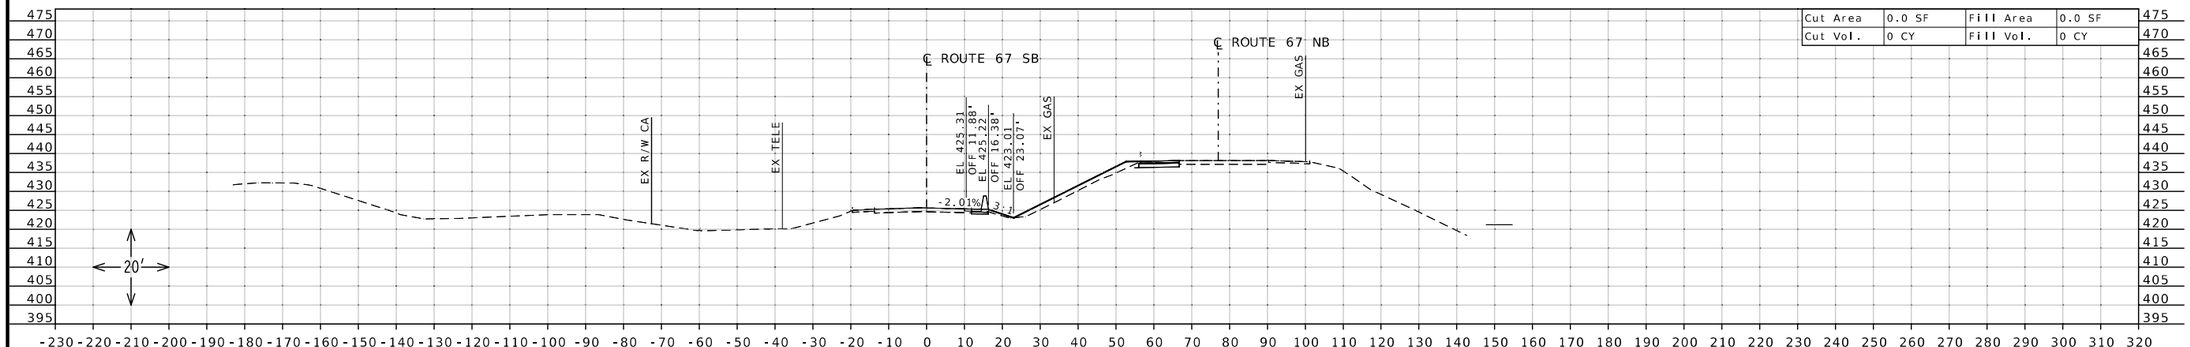

STA 137+50.00 R2

STATE OF MISSOURI
DANIEL WAYNE SAVAGEAU
NUMBER PE-2012018127
PROFESSIONAL ENGINEER

10/05/2025 10:44:20 AM
DANIEL WAYNE SAVAGEAU - CIVIL
MO-PE-2012018127
DATE PREPARED
10/5/2025

ROUTE	STATE
67	MO
DISTRICT	SHEET NO.
SL	170

COUNTY
ST CHARLES

JOB NO.
J6P3636

CONTRACT ID.

PROJECT NO.


BRIDGE NO.

DATE	DESCRIPTION


MISSOURI HIGHWAYS AND TRANSPORTATION COMMISSION

105 WEST CAPITOL
JEFFERSON CITY, MO 65102
1-888-ASK-MODOT (1-888-275-6636)


CROSS SECTION SHEET
ROUTE 67 SOUTHBOUND
NORTH OF ROUTE 94
SHEET 42 OF 45

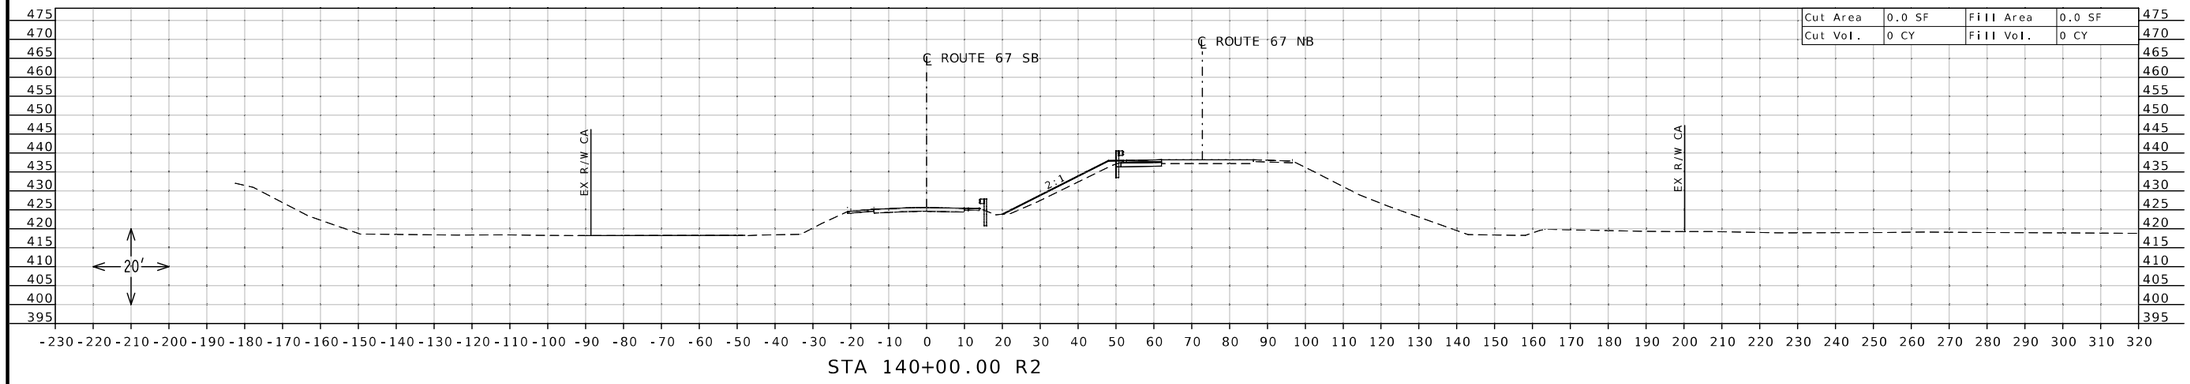

STA 140+00.00 R2

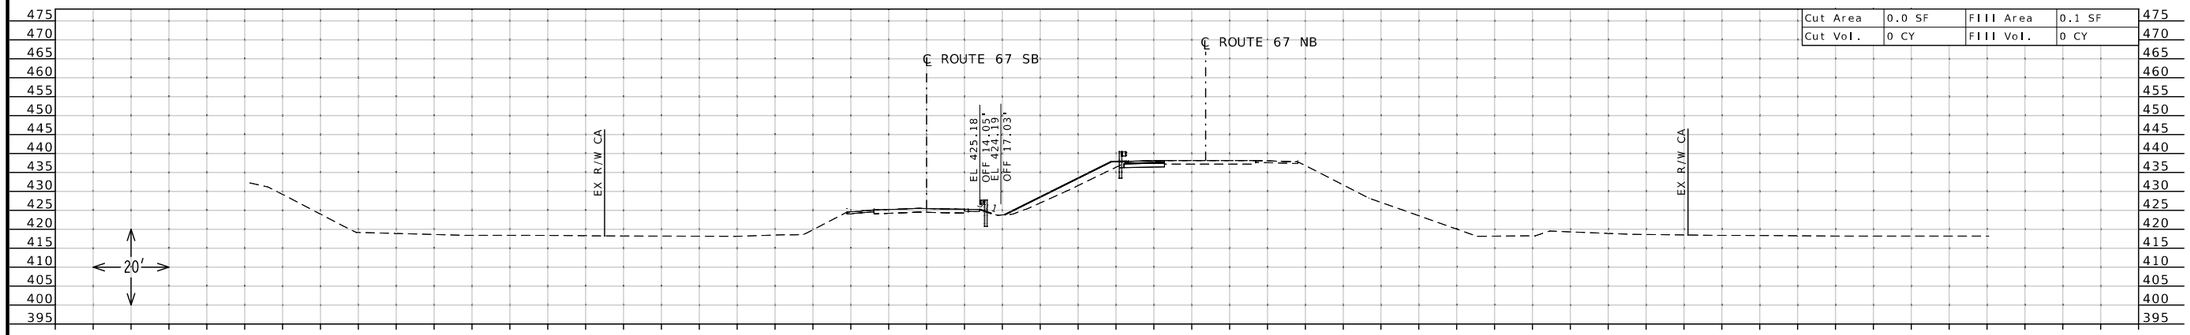

STA 139+50.00 R2

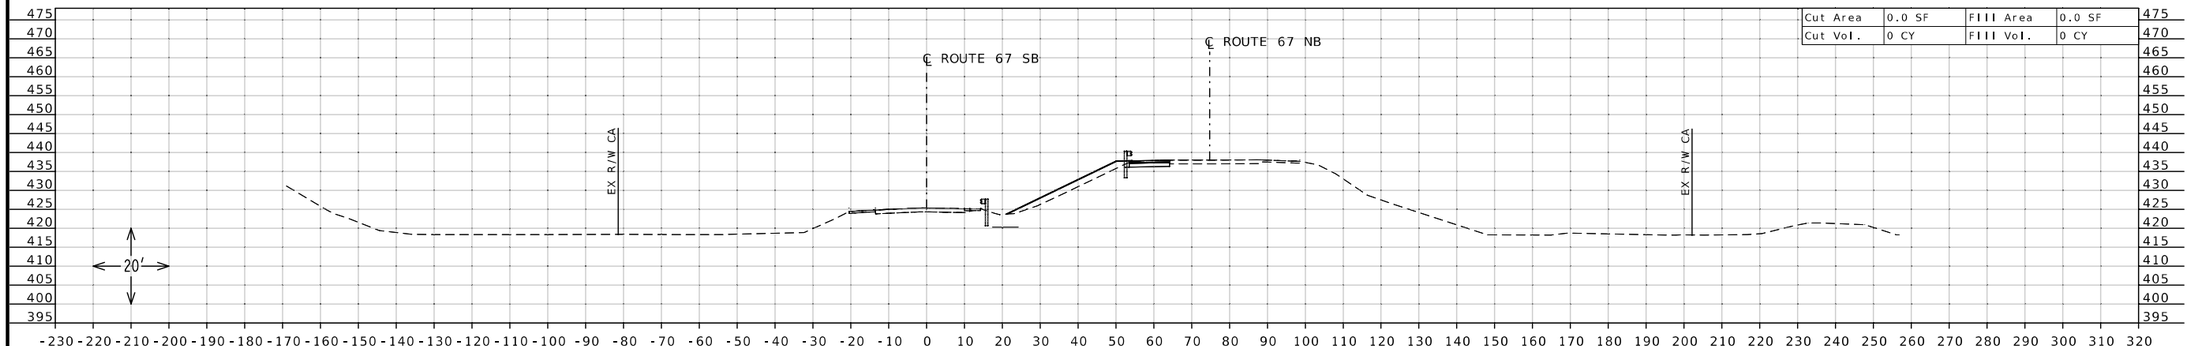

STA 139+00.00 R2

STATE OF MISSOURI
DANIEL WAYNE SAVAGEAU
NUMBER PE-2012018127
PROFESSIONAL ENGINEER

Daniel Savageau

10/05/2025 10:44:38 AM
DANIEL WAYNE SAVAGEAU - CIVIL
MO-PE-2012018127

DATE PREPARED
10/5/2025

ROUTE	STATE
67	MO
DISTRICT	SHEET NO.
SL	171

COUNTY
ST CHARLES

JOB NO.
J6P3636

CONTRACT ID.

PROJECT NO.


BRIDGE NO.

DESCRIPTION	DATE


MISSOURI HIGHWAYS AND TRANSPORTATION COMMISSION

105 WEST CAPITOL
JEFFERSON CITY, MO 65102
1-888-ASK-MODOT (1-888-275-6636)


CROSS SECTION SHEET
ROUTE 67 SOUTHBOUND
NORTH OF ROUTE 94
SHEET 43 OF 45

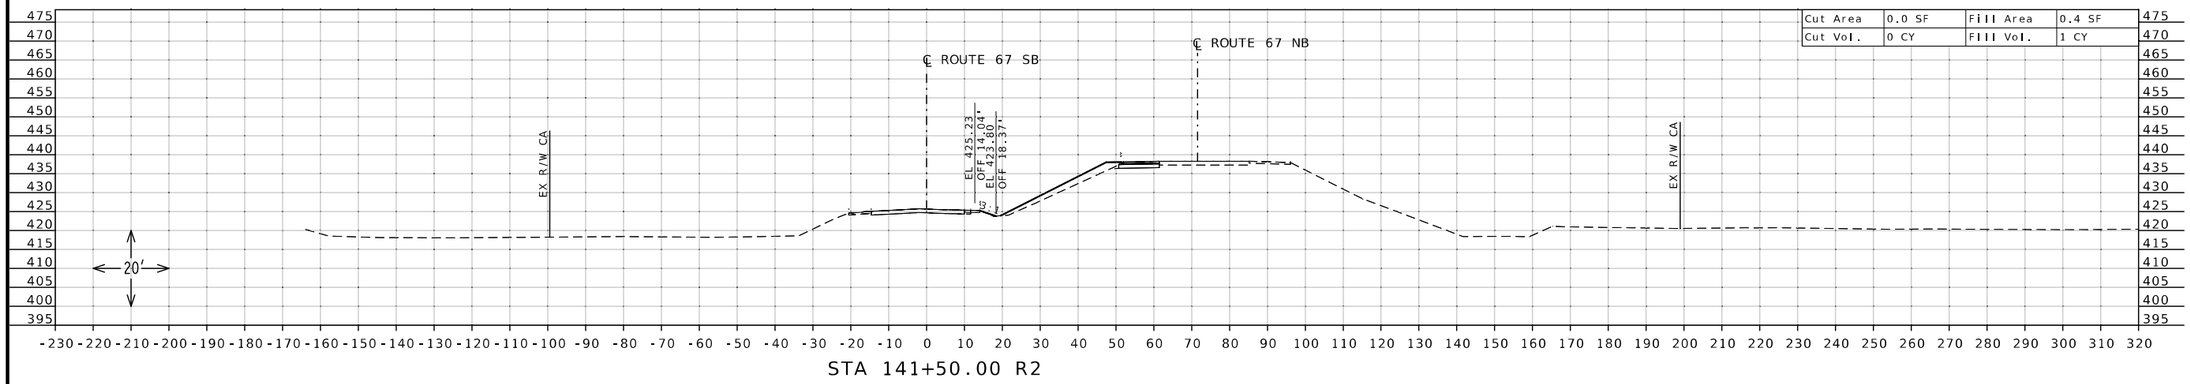

STA 141+50.00 R2

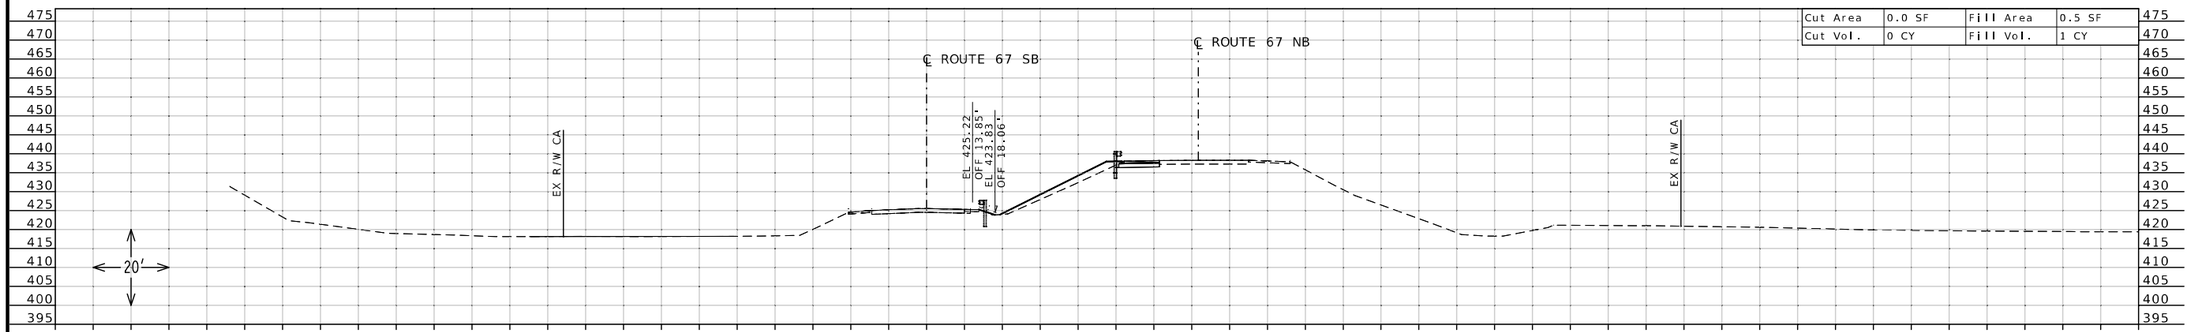

STA 141+00.00 R2

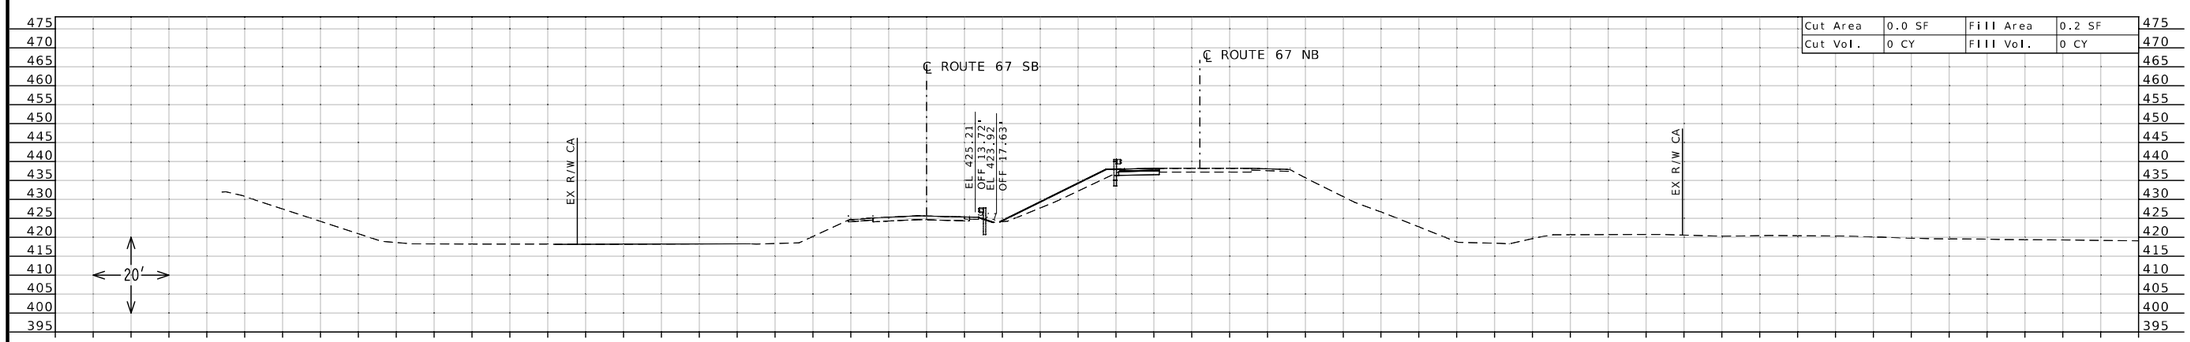

STA 140+50.00 R2

STATE OF MISSOURI
DANIEL WAYNE SAVAGEAU
NUMBER PE-2012018127
PROFESSIONAL ENGINEER

Daniel Savageau

10/05/2025 10:45:02 AM
DANIEL WAYNE SAVAGEAU - CIVIL
MO-PE-2012018127

DATE PREPARED
10/5/2025

ROUTE	STATE
67	MO
DISTRICT	SHEET NO.
SL	172

COUNTY
ST CHARLES

JOB NO.
J6P3636

CONTRACT ID.

PROJECT NO.


BRIDGE NO.

DESCRIPTION	DATE


MISSOURI HIGHWAYS AND TRANSPORTATION COMMISSION

105 WEST CAPITOL
JEFFERSON CITY, MO 65102
1-888-ASK-MODOT (1-888-275-6636)


CROSS SECTION SHEET
ROUTE 67 SOUTHBOUND
NORTH OF ROUTE 94
SHEET 44 OF 45

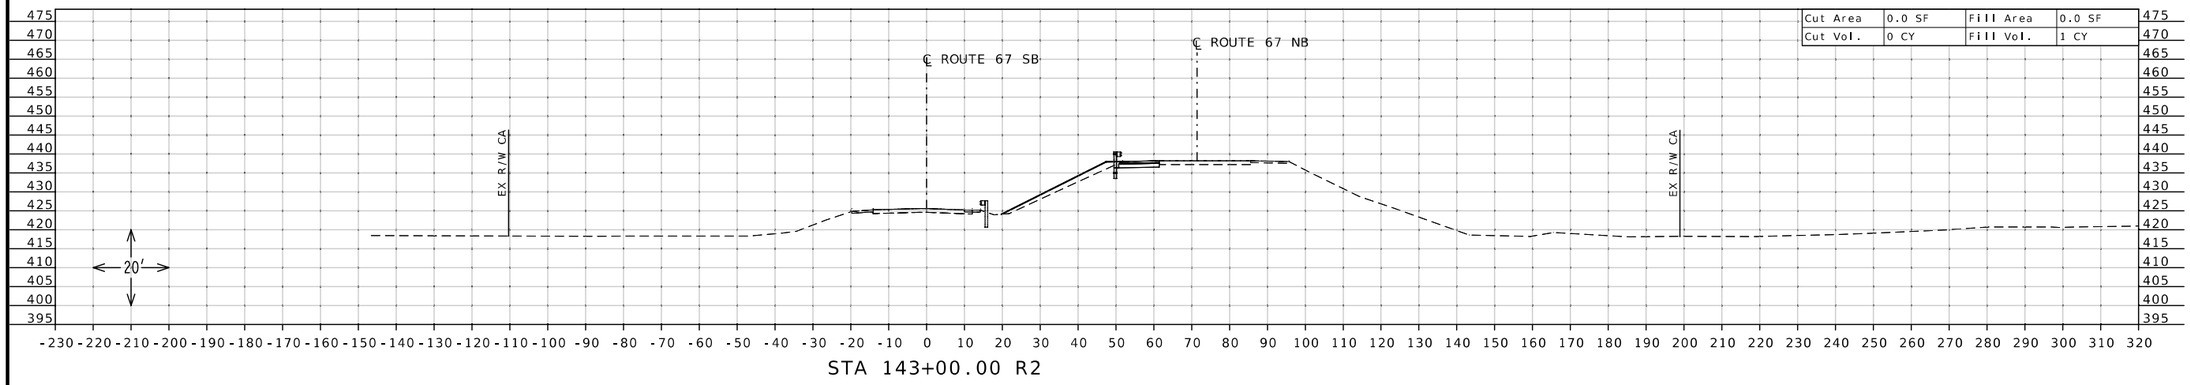

STA 143+00.00 R2

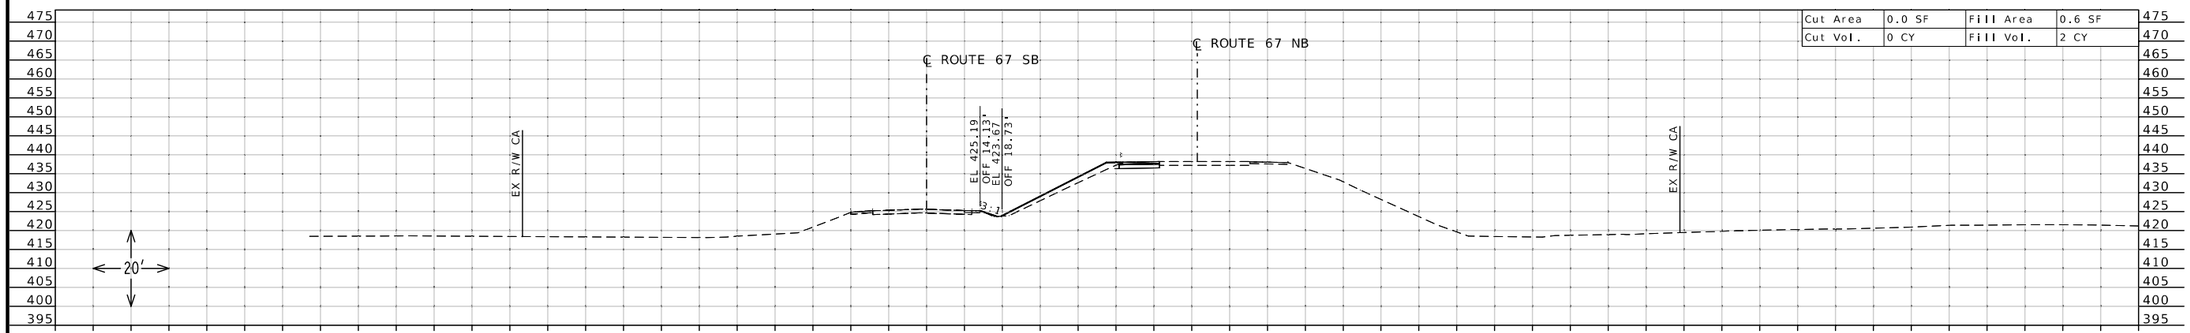

STA 142+50.00 R2

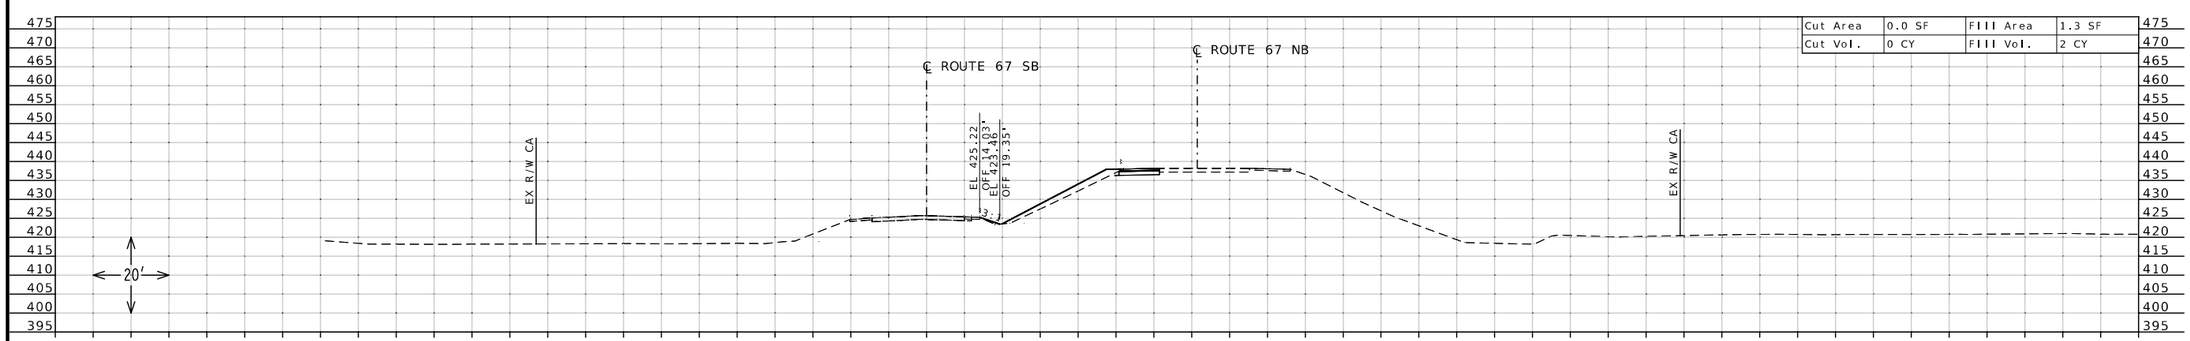

STA 142+00.00 R2

STATE OF MISSOURI
DANIEL WAYNE SAVAGEAU
NUMBER PE-2012018127
PROFESSIONAL ENGINEER

Daniel Savageau

10/05/2025 10:45:17 AM
DANIEL WAYNE SAVAGEAU · CIVIL
MO-PE-2012018127
DATE PREPARED

10/5/2025

ROUTE	STATE
67	MO
DISTRICT	SHEET NO.
SL	173

COUNTY
ST CHARLES

JOB NO.
J6P3636

CONTRACT ID.

PROJECT NO.


BRIDGE NO.

DESCRIPTION	DATE

MISSOURI HIGHWAYS AND TRANSPORTATION COMMISSION

105 WEST CAPITOL
JEFFERSON CITY, MO 65102
1-888-ASK-MODOT (1-888-275-6636)

CROSS SECTION SHEET
ROUTE 67 SOUTHBOUND
NORTH OF ROUTE 94
SHEET 45 OF 45

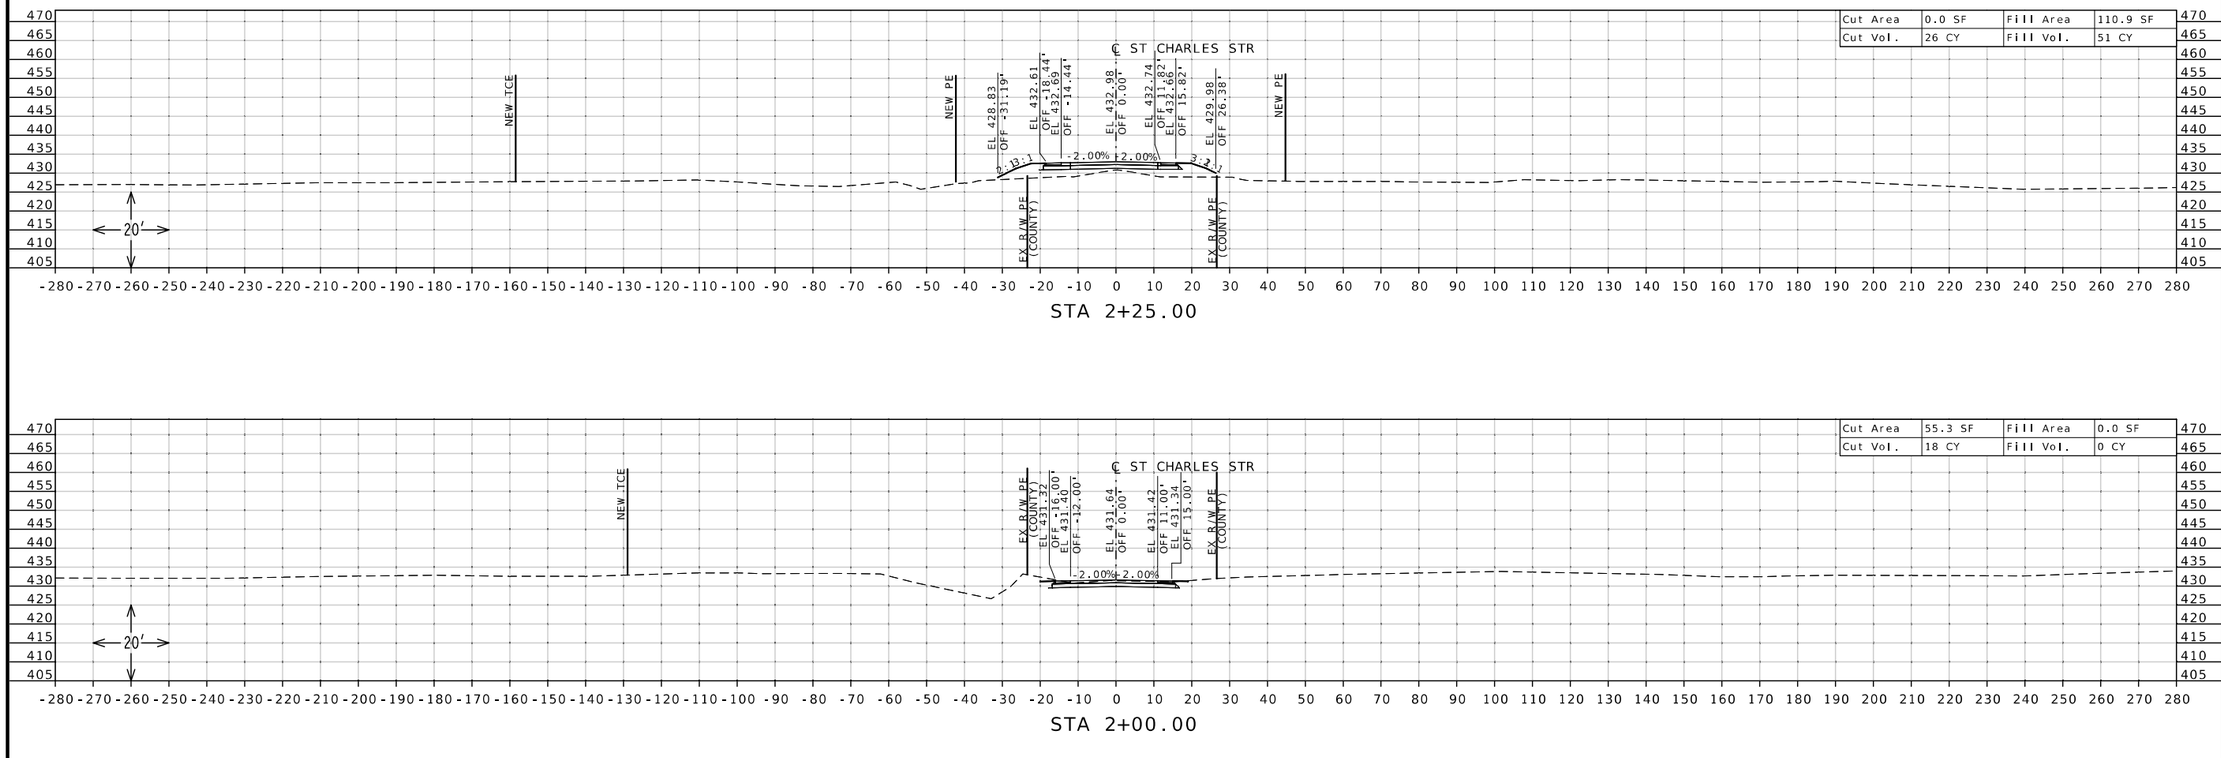

DANIEL WAYNE SAVAGEAU
NUMBER PE-2012018127
STATE OF MISSOURI
PROFESSIONAL ENGINEER

11/12/2025 11:19:55 AM
DANIEL WAYNE SAVAGEAU - CIVIL
MO-PE-2012018127
DATE PREPARED
11/12/2025

ROUTE	STATE
67	MO
DISTRICT	SHEET NO.
SL	174

COUNTY
ST CHARLES

JOB NO.
J6P3636

CONTRACT ID.

PROJECT NO.

BRIDGE NO.


DESCRIPTION


DATE


MISSOURI HIGHWAYS AND TRANSPORTATION COMMISSION

105 WEST CAPITOL
JEFFERSON CITY, MO 65102
1-888-ASK-MODOT (1-888-275-6636)

CROSS SECTION SHEET
ST. CHARLES STREET
SHEET 1 OF 3

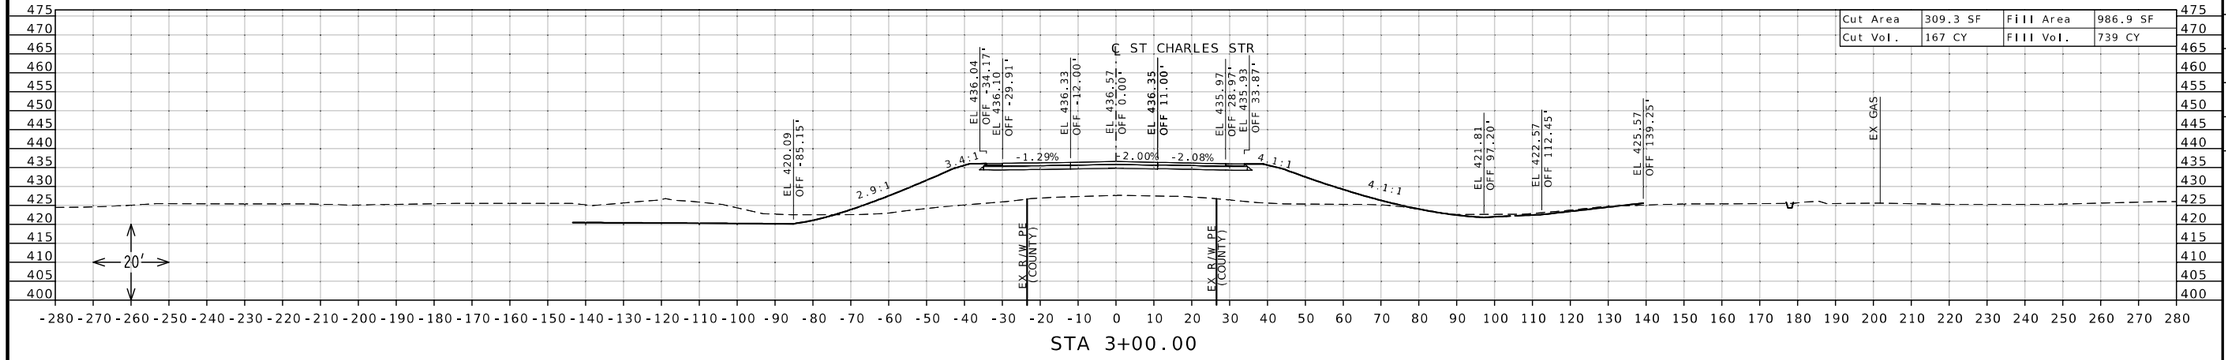

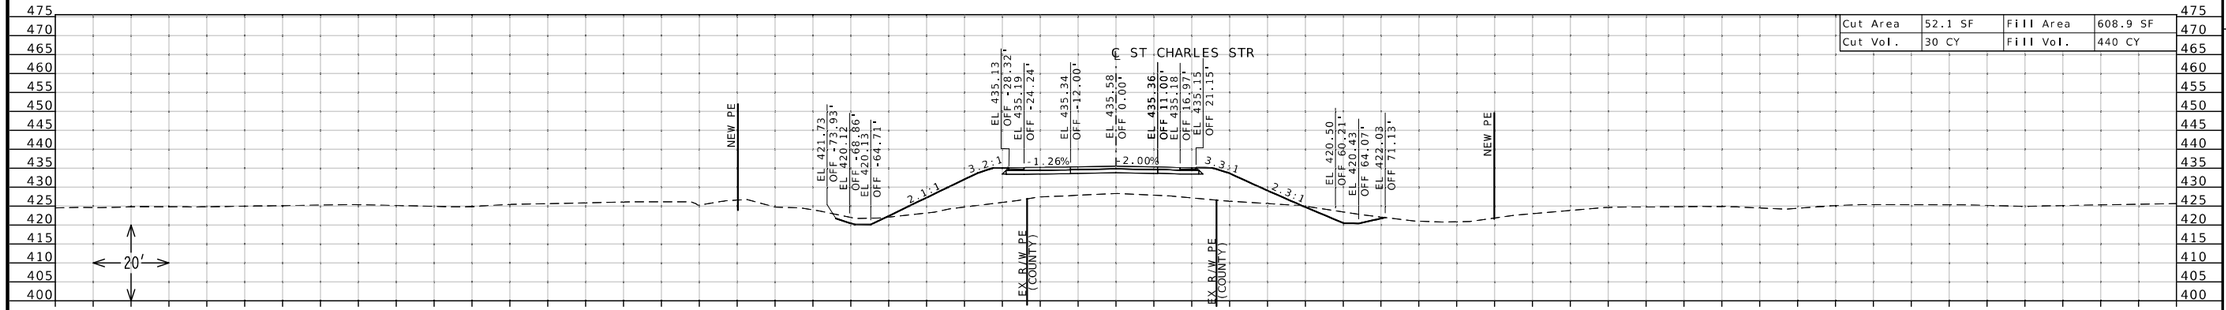

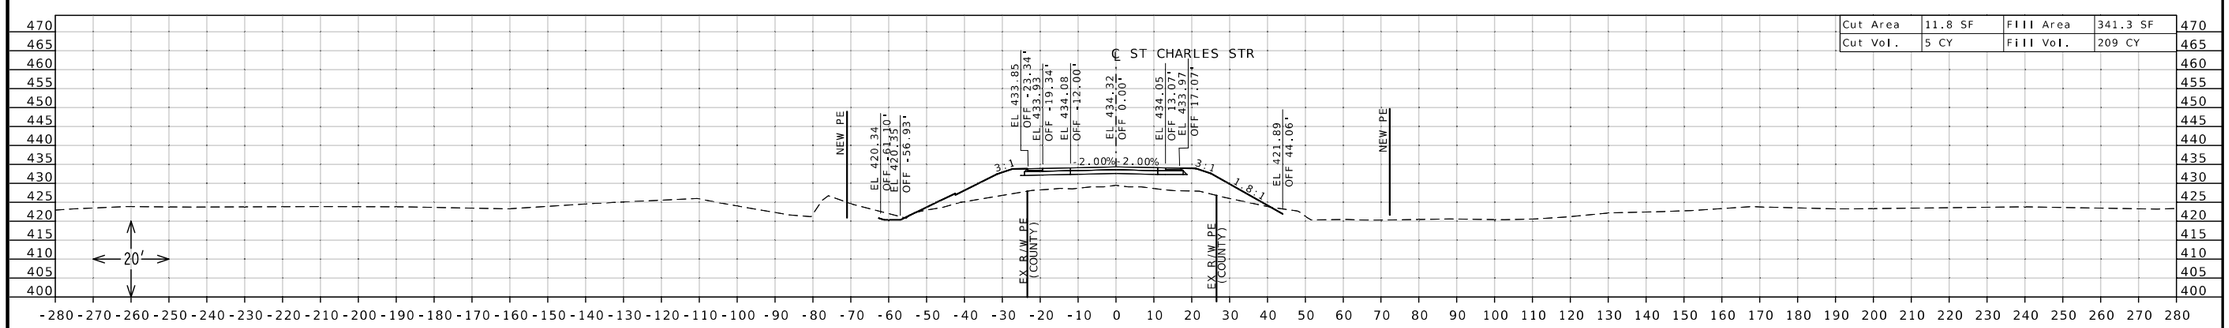

STATE OF MISSOURI
DANIEL WAYNE SAVAGEAU
NUMBER PE-2012018127
PROFESSIONAL ENGINEER
11/12/2025 11:20:13 AM
DANIEL WAYNE SAVAGEAU - CIVIL
MO-PE-2012018127

DATE PREPARED
11/12/2025

ROUTE	STATE
67	MO
DISTRICT	SHEET NO.
SL	175

COUNTY
ST CHARLES

JOB NO.
J6P3636

CONTRACT ID.


PROJECT NO.

BRIDGE NO.

DESCRIPTION	DATE

MISSOURI HIGHWAYS AND TRANSPORTATION COMMISSION
105 WEST CAPITOL
JEFFERSON CITY, MO 65102
1-888-ASK-MODOT (1-888-275-6636)

CROSS SECTION SHEET
ST. CHARLES STREET
SHEET 2 OF 3

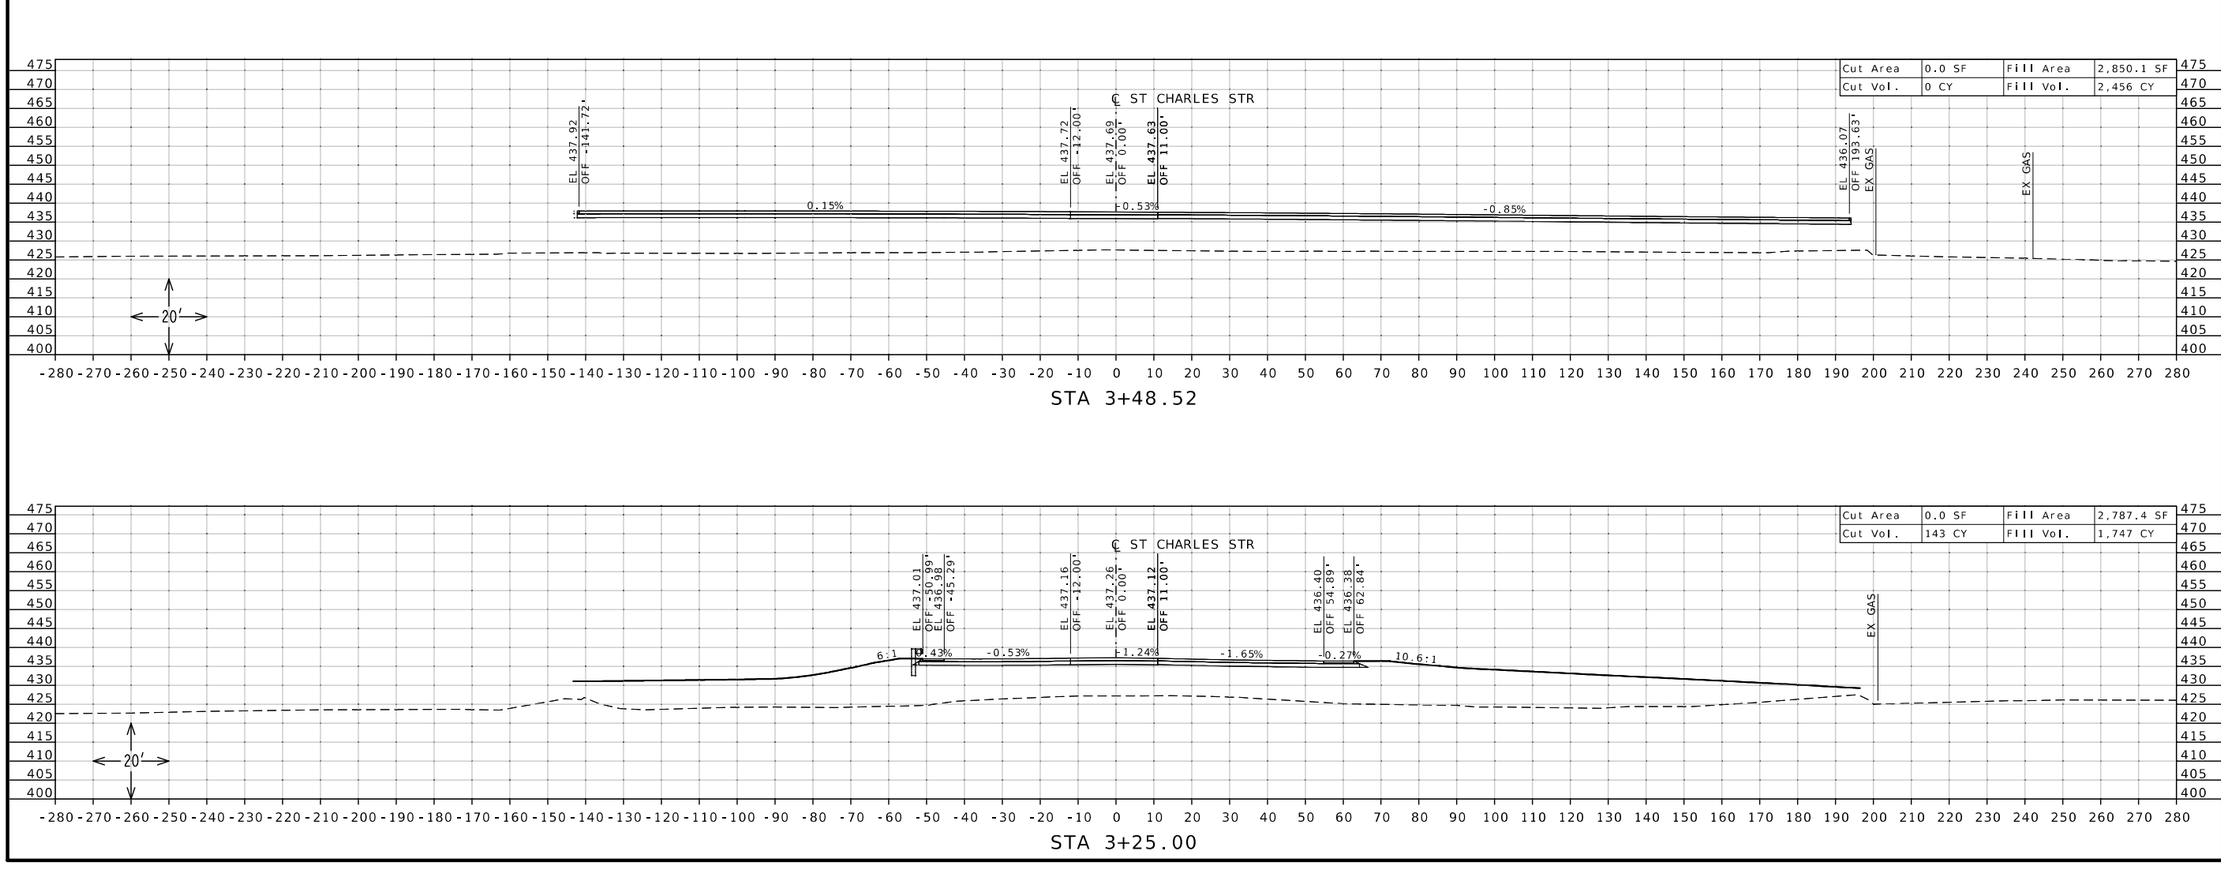

STATE OF MISSOURI
DANIEL WAYNE SAVAGEAU
NUMBER PE-2012018127
PROFESSIONAL ENGINEER

Daniel Savageau

11/12/2025 11:20:31 AM
DANIEL WAYNE SAVAGEAU - CIVIL
MO-PE-2012018127
DATE PREPARED
11/12/2025

ROUTE	STATE
67	MO
DISTRICT	SHEET NO.
SL	176

COUNTY
ST CHARLES

JOB NO.
J6P3636

CONTRACT ID.

PROJECT NO.

BRIDGE NO.


DESCRIPTION	DATE

MISSOURI HIGHWAYS AND TRANSPORTATION COMMISSION


105 WEST CAPITOL
JEFFERSON CITY, MO 65102
1-888-ASK-MODOT (1-888-275-6636)

CROSS SECTION SHEET
ST. CHARLES STREET
SHEET 3 OF 3

PAVEMENT DESIGN: 7.5" PCCP OVER 6" TYPE 5 AGGREGATE BASE DEPICTED ON CROSS SECTIONS

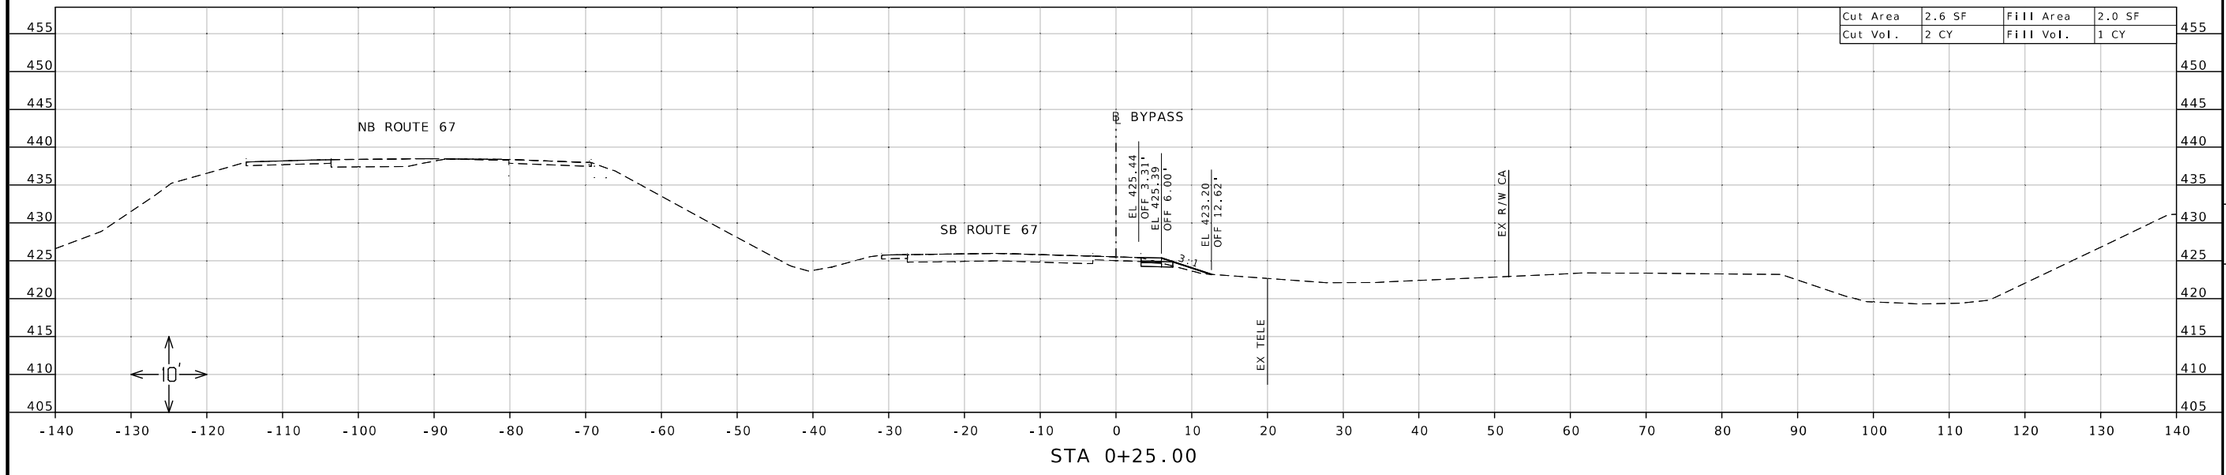

STA 0+25.00

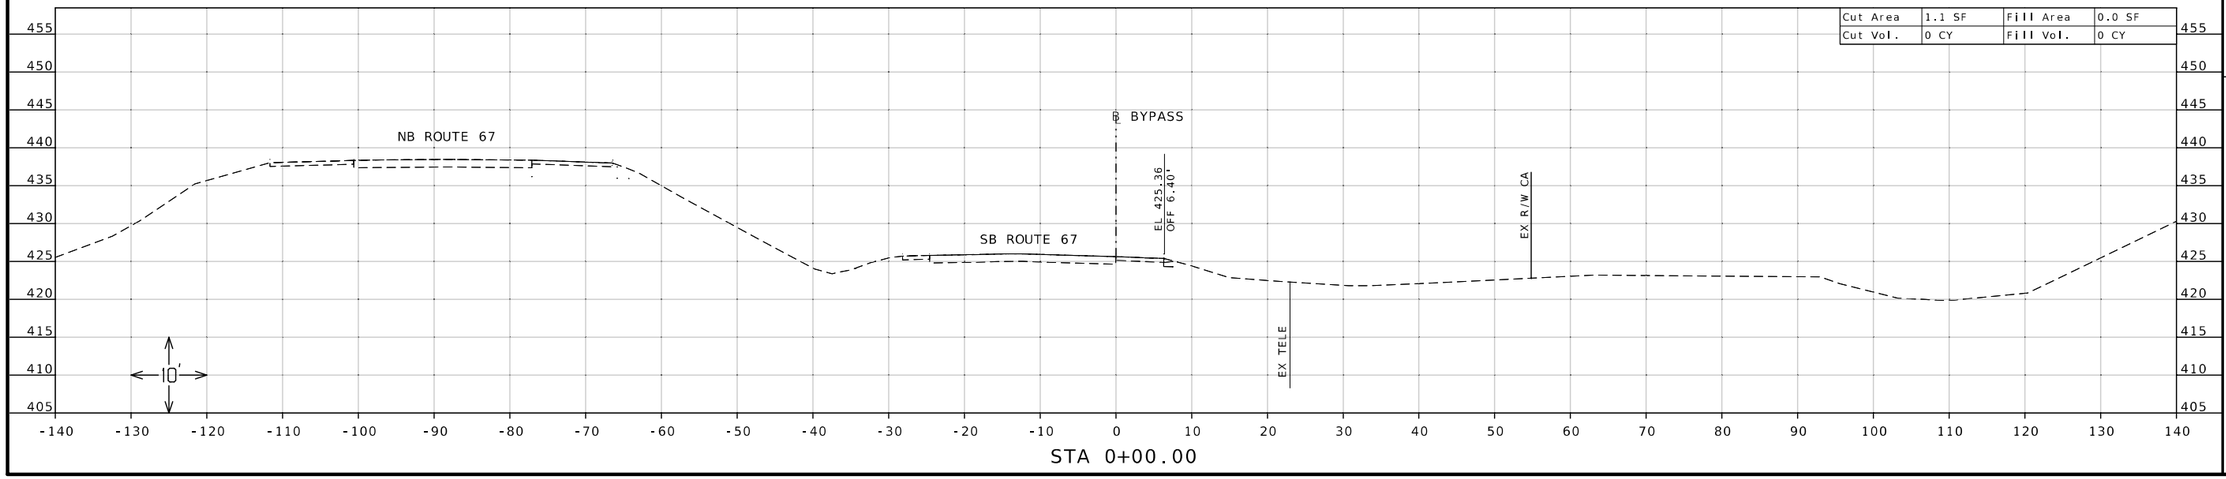

STA 0+00.00

STATE OF MISSOURI
DANIEL WAYNE SAVAGEAU
NUMBER PE-2012018127
PROFESSIONAL ENGINEER

Daniel Savageau
11/12/2025 11:20:56 AM
DANIEL WAYNE SAVAGEAU - CIVIL
MO-PE-2012018127

DATE PREPARED
11/12/2025

ROUTE	STATE
67	MO
DISTRICT	SHEET NO.
SL	177

COUNTY
ST CHARLES

JOB NO.
J6P3636

CONTRACT ID.

PROJECT NO.


BRIDGE NO.


DESCRIPTION	DATE

MISSOURI HIGHWAYS AND TRANSPORTATION COMMISSION

105 WEST CAPITOL
JEFFERSON CITY, MO 65102
1-888-ASK-MODOT (1-888-275-6636)

CROSS SECTION SHEET
TEMPORARY BYPASS
ST. CHARLES STREET
SHEET 1 OF 21

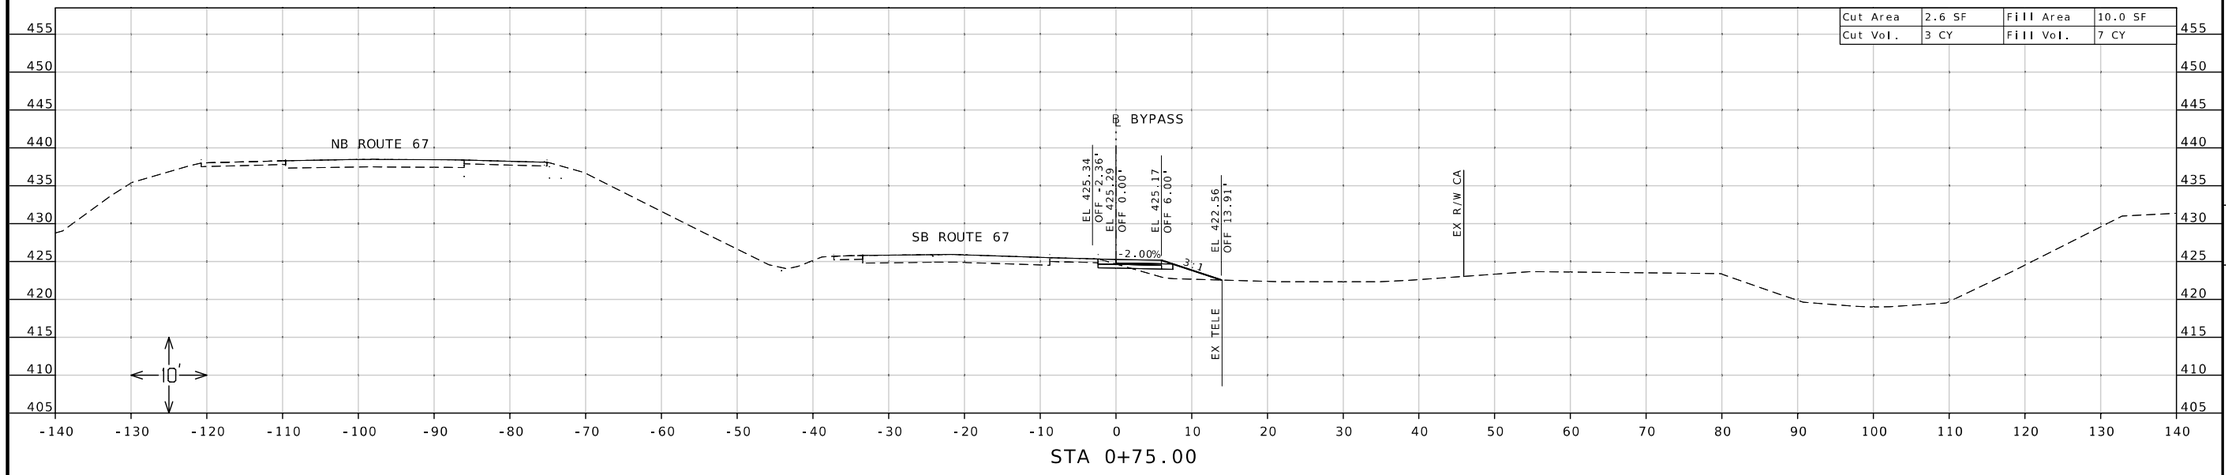

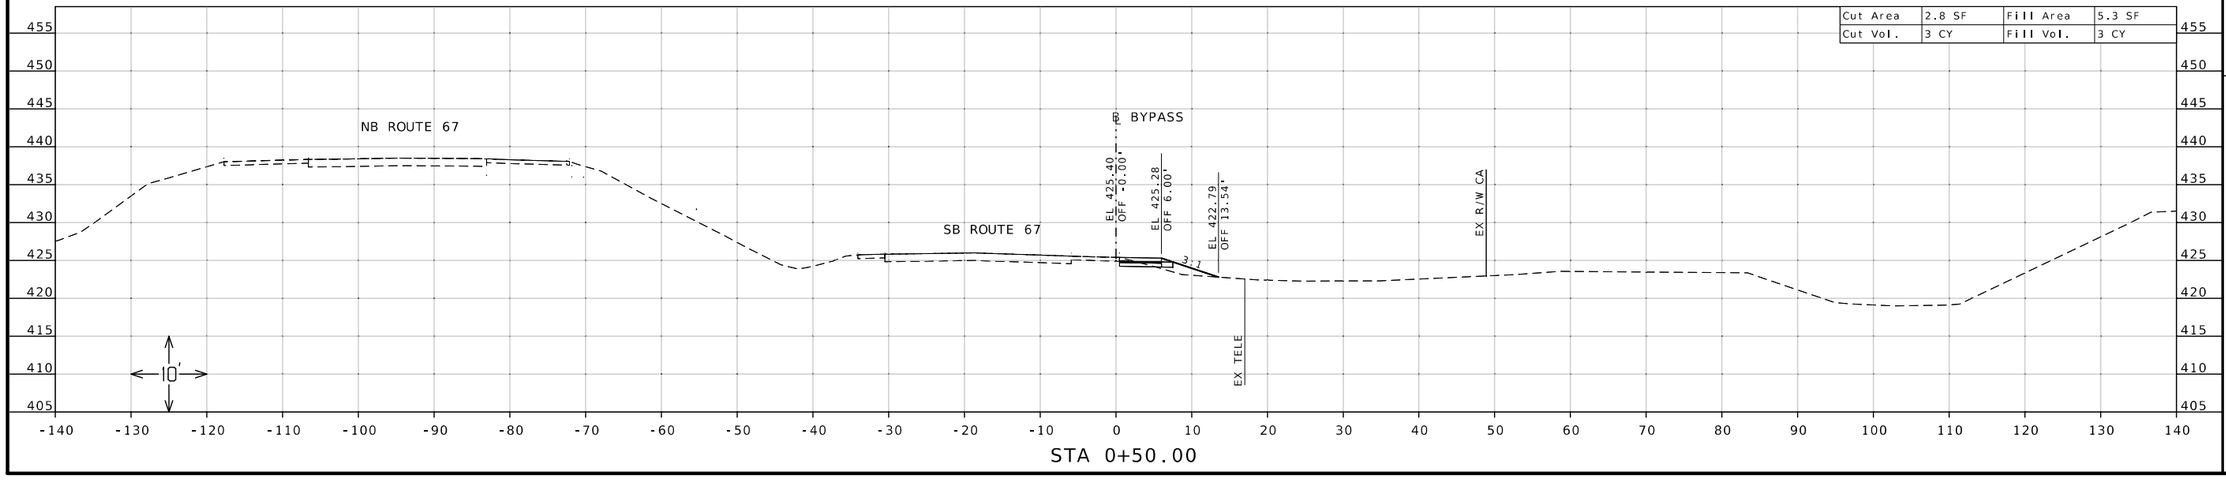

STATE OF MISSOURI
DANIEL WAYNE SAVAGEAU
NUMBER PE-2012018127
PROFESSIONAL ENGINEER

Daniel Savageau

11/12/2025 11:22:26 AM
DANIEL WAYNE SAVAGEAU - CIVIL
MO-PE-2012018127
DATE PREPARED
11/12/2025

ROUTE	STATE
67	MO
DISTRICT	SHEET NO.
SL	178

COUNTY
ST CHARLES

JOB NO.
J6P3636

CONTRACT ID.

PROJECT NO.

BRIDGE NO.


DESCRIPTION	DATE

MISSOURI HIGHWAYS AND TRANSPORTATION COMMISSION


105 WEST CAPITOL
JEFFERSON CITY, MO 65102
1-888-ASK-MODOT (1-888-275-6636)

MoDOT

CROSS SECTION SHEET
TEMPORARY BYPASS
ST. CHARLES STREET
SHEET 2 OF 21

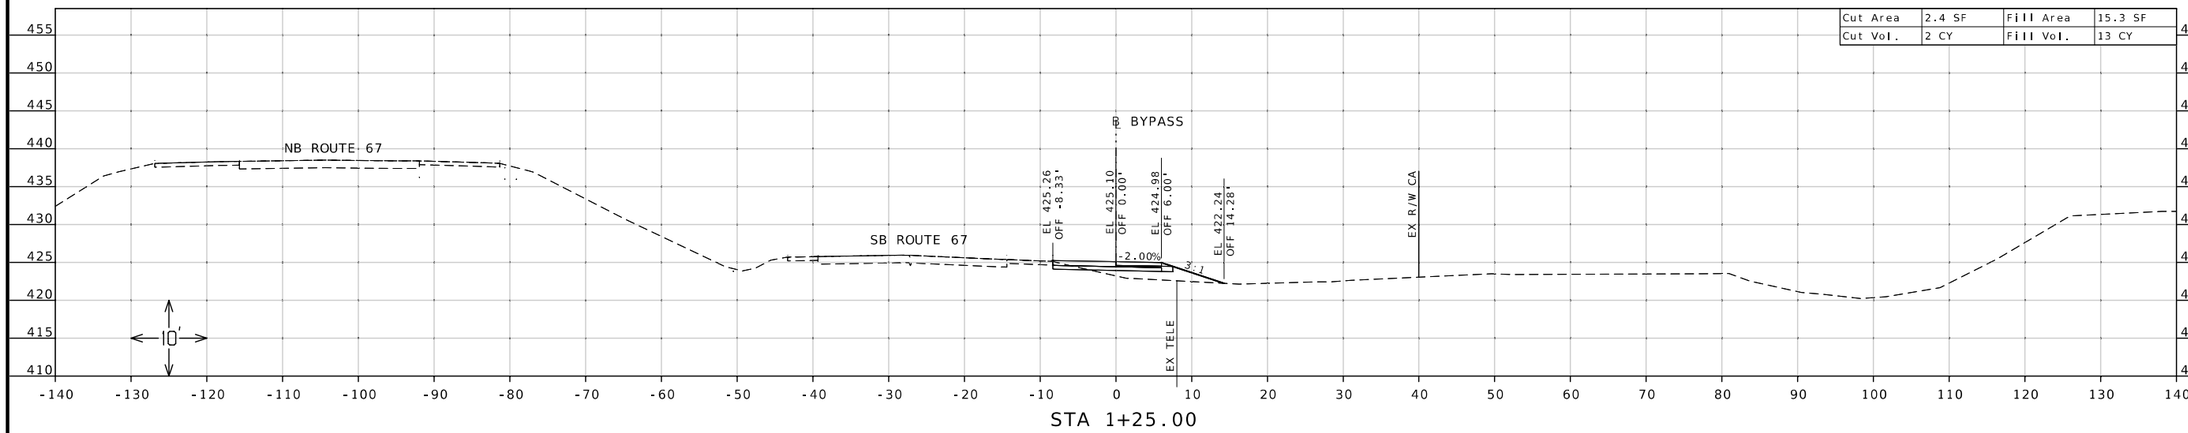

STA 1+25.00

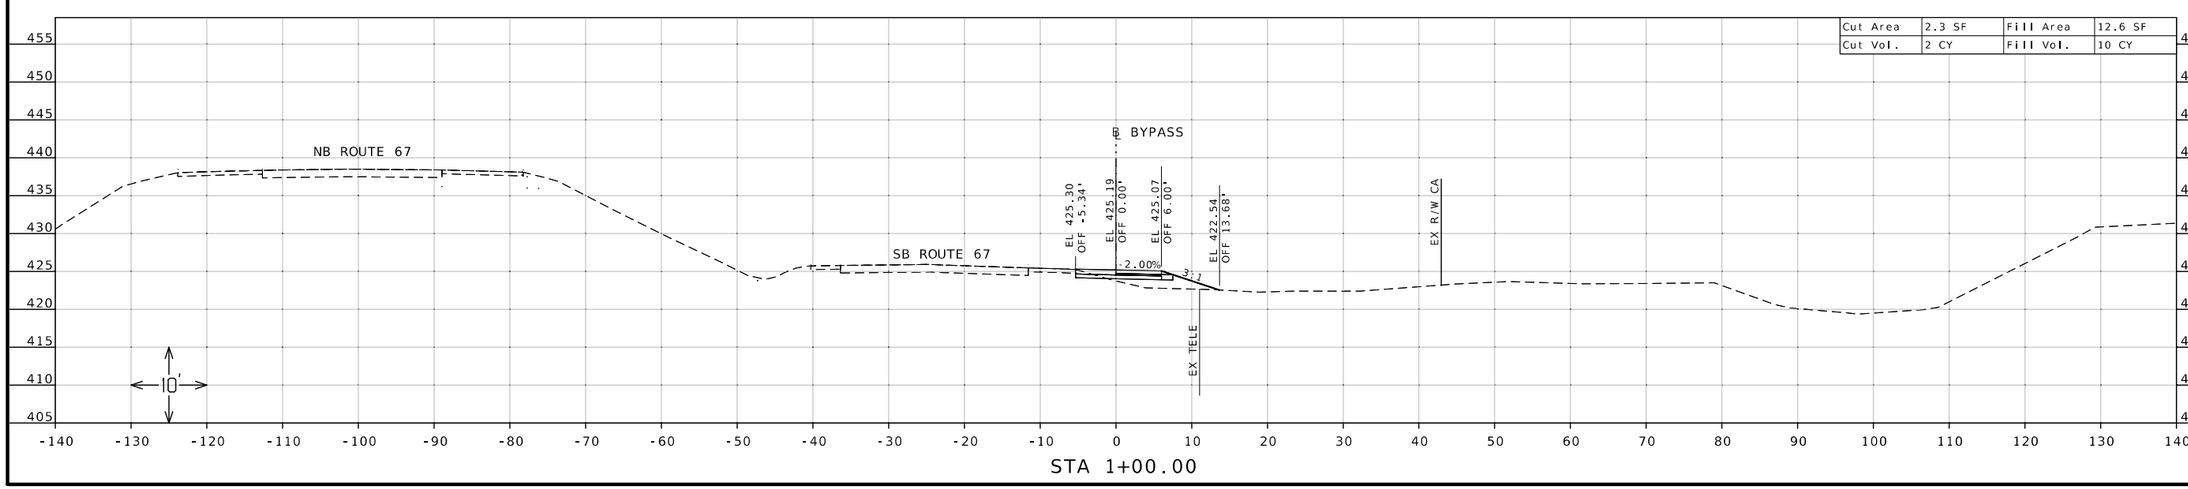

STA 1+00.00

STATE OF MISSOURI
DANIEL WAYNE SAVAGEAU
NUMBER PE-2012018127
PROFESSIONAL ENGINEER

Daniel Savageau

11/12/2025 11:22:50 AM
DANIEL WAYNE SAVAGEAU · CIVIL
MO-PE-2012018127

DATE PREPARED
11/12/2025

ROUTE	STATE
67	MO
DISTRICT	SHEET NO.
SL	179

COUNTY
ST CHARLES

JOB NO.
J6P3636

CONTRACT ID.

PROJECT NO.

BRIDGE NO.


DESCRIPTION	DATE

MISSOURI HIGHWAYS AND TRANSPORTATION COMMISSION

105 WEST CAPITOL
JEFFERSON CITY, MO 65102
1-888-ASK-MODOT (1-888-275-6636)


CROSS SECTION SHEET
TEMPORARY BYPASS
ST. CHARLES STREET
SHEET 3 OF 21

Cut Area	3.9 SF	Fill Area	16.8 SF
Cut Vol.	3 CY	Fill Vol.	16 CY

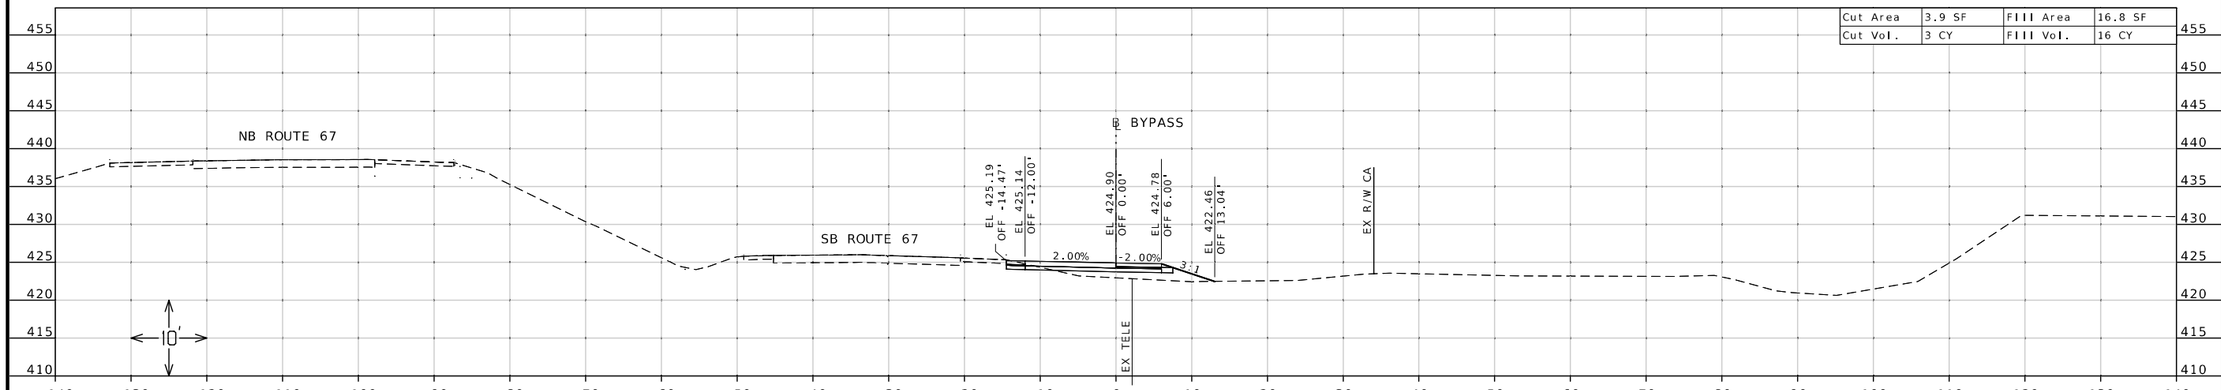

STA 1+75.00

Cut Area	3.1 SF	Fill Area	16.8 SF
Cut Vol.	3 CY	Fill Vol.	15 CY

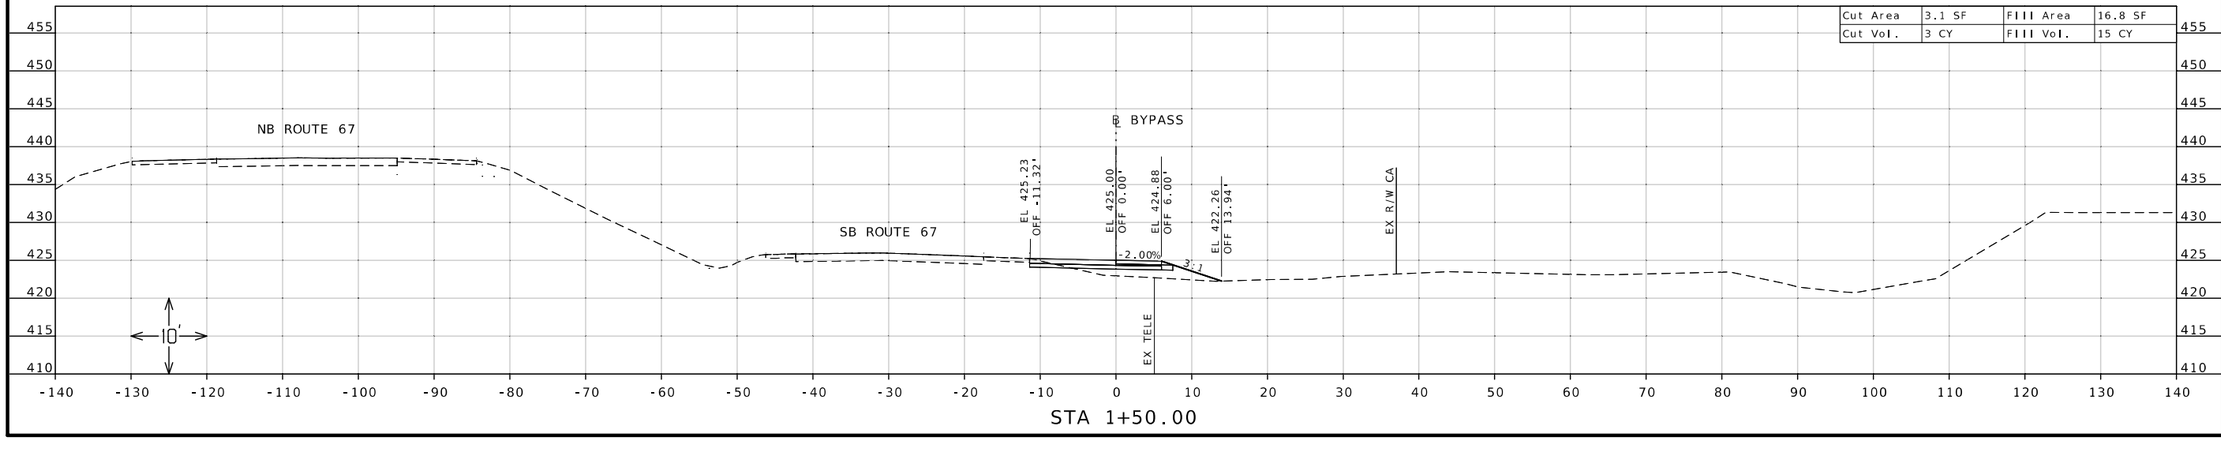

STA 1+50.00

STATE OF MISSOURI
DANIEL WAYNE SAVAGEAU
NUMBER PE-2012018127
PROFESSIONAL ENGINEER

Daniel Savageau

11/12/2025 11:23:10 AM
DANIEL WAYNE SAVAGEAU - CIVIL
MO-PE-2012018127

DATE PREPARED
11/12/2025

ROUTE	STATE
67	MO
DISTRICT	SHEET NO.
SL	180

COUNTY
ST CHARLES

JOB NO.
J6P3636

CONTRACT ID.

PROJECT NO.


BRIDGE NO.


DESCRIPTION	DATE

MISSOURI HIGHWAYS AND TRANSPORTATION COMMISSION

105 WEST CAPITOL
JEFFERSON CITY, MO 65102
1-888-ASK-MODOT (1-888-275-6636)

CROSS SECTION SHEET
TEMPORARY BYPASS
ST. CHARLES STREET
SHEET 4 OF 21

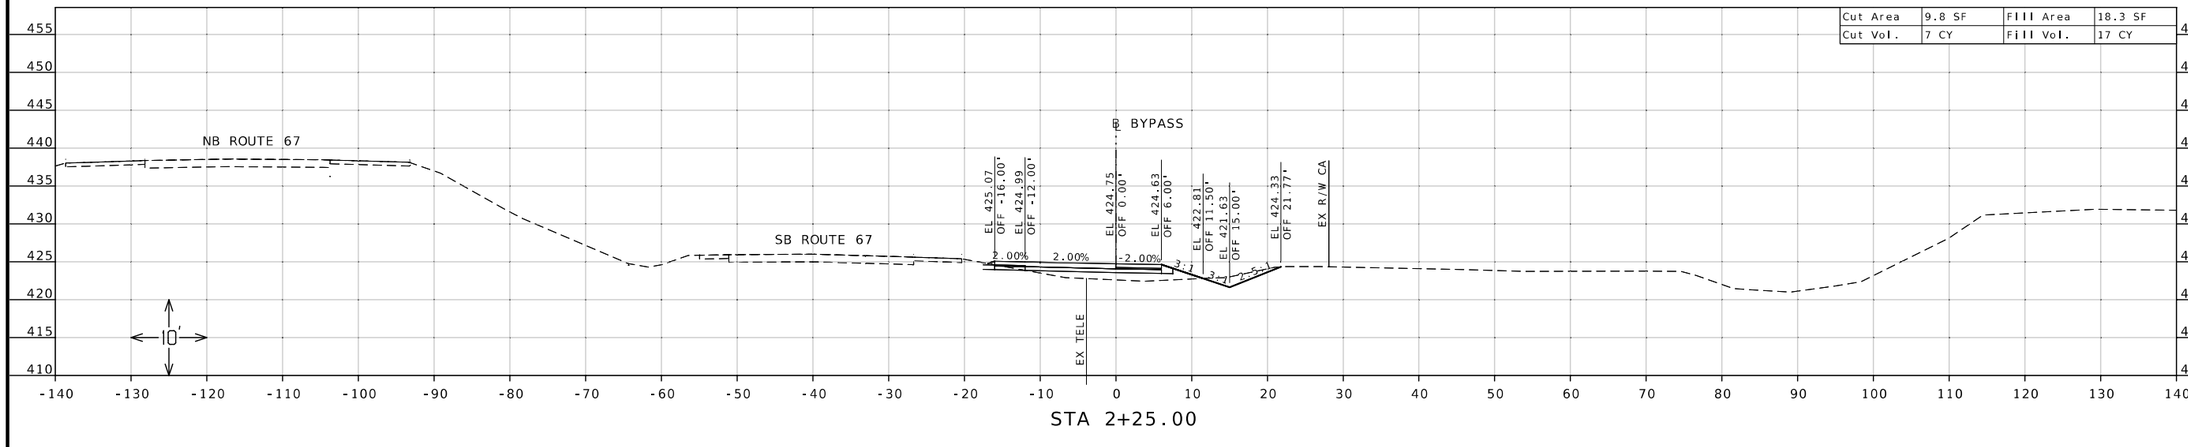

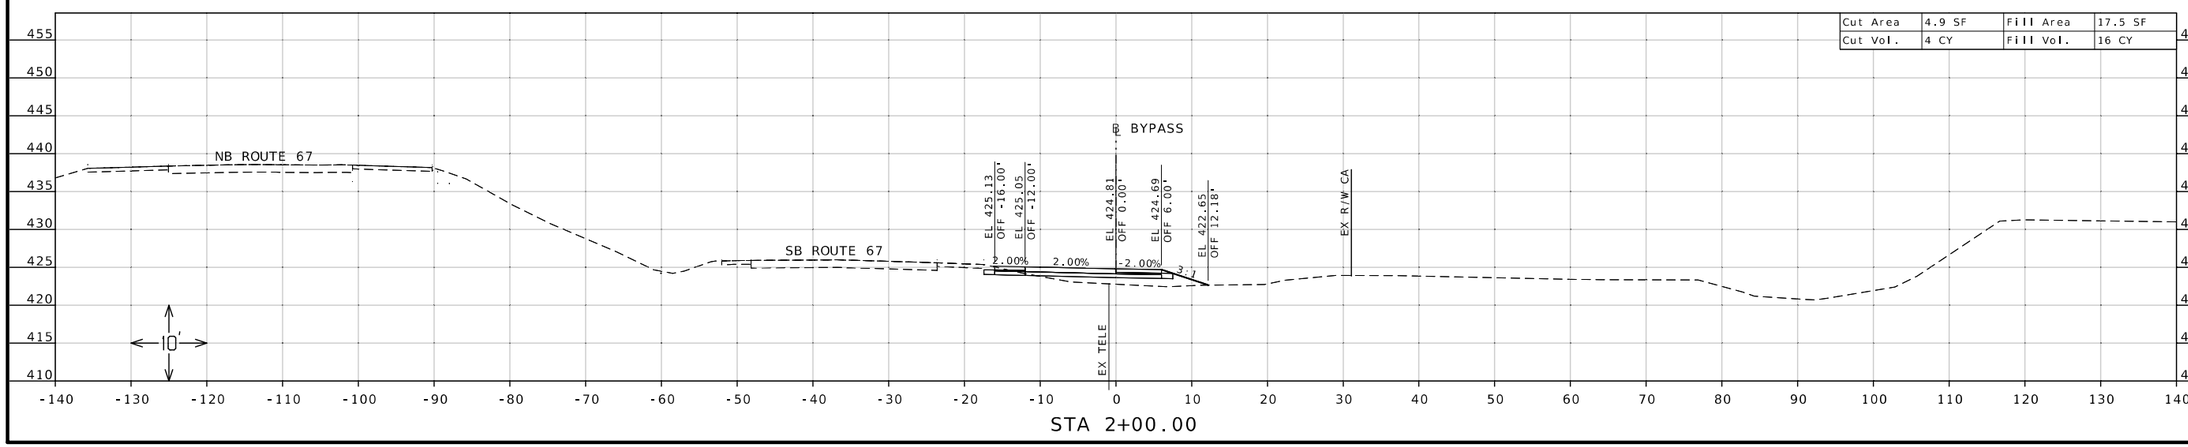

STATE OF MISSOURI
DANIEL WAYNE SAVAGEAU
NUMBER PE-2012018127
PROFESSIONAL ENGINEER

11/12/2025 11:23:28 AM
DANIEL WAYNE SAVAGEAU - CIVIL
MO-PE-2012018127

DATE PREPARED
11/12/2025

ROUTE	STATE
67	MO

DISTRICT	SHEET NO.
SL	181

COUNTY
ST CHARLES

JOB NO.
J6P3636

CONTRACT ID.

PROJECT NO.

BRIDGE NO.


DESCRIPTION	DATE

MISSOURI HIGHWAYS AND TRANSPORTATION COMMISSION

105 WEST CAPITOL
JEFFERSON CITY, MO 65102
1-888-ASK-MODOT (1-888-275-6636)


CROSS SECTION SHEET
TEMPORARY BYPASS
ST. CHARLES STREET
SHEET 5 OF 21

Cut Area	25.0 SF	Fill Area	4.3 SF
Cut Vol.	20 CY	Fill Vol.	7 CY

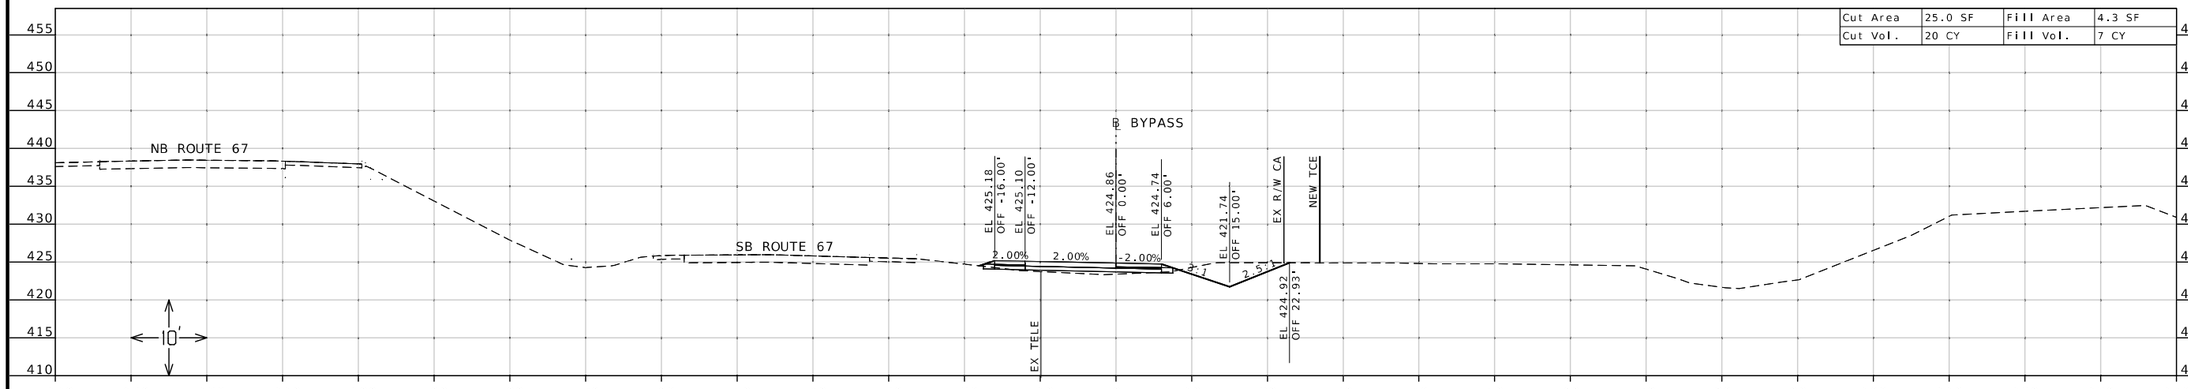

STA 2+75.00

Cut Area	19.0 SF	Fill Area	11.8 SF
Cut Vol.	13 CY	Fill Vol.	14 CY

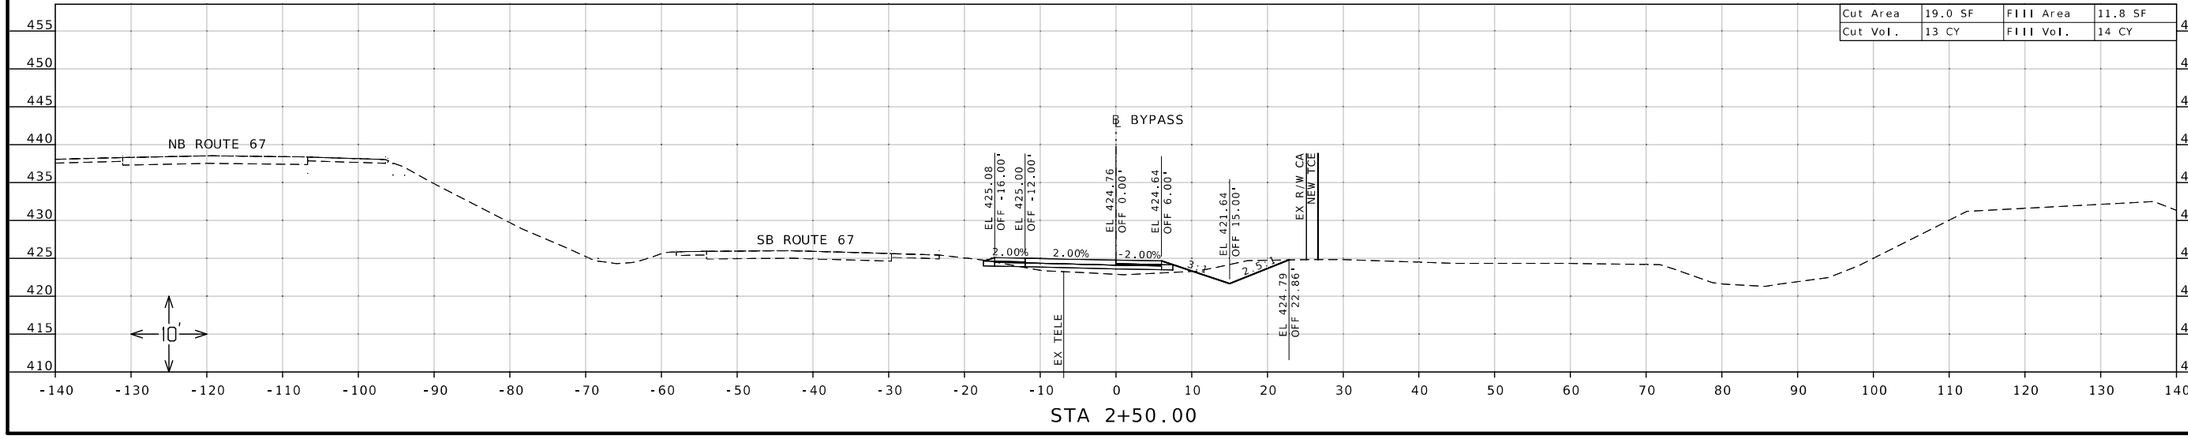

STA 2+50.00

STATE OF MISSOURI
DANIEL WAYNE SAVAGEAU
NUMBER PE-2012018127
PROFESSIONAL ENGINEER

Daniel Savageau

11/12/2025 11:23:45 AM
DANIEL WAYNE SAVAGEAU - CIVIL
MO-PE-2012018127
DATE PREPARED

11/12/2025

ROUTE	STATE
67	MO
DISTRICT	SHEET NO.
SL	182

COUNTY
ST CHARLES

JOB NO.
J6P3636

CONTRACT ID.

PROJECT NO.


BRIDGE NO.


DESCRIPTION	DATE

MISSOURI HIGHWAYS AND TRANSPORTATION COMMISSION

105 WEST CAPITOL
JEFFERSON CITY, MO 65102
1-888-ASK-MODOT (1-888-275-6636)

CROSS SECTION SHEET
TEMPORARY BYPASS
ST. CHARLES STREET
SHEET 6 OF 21

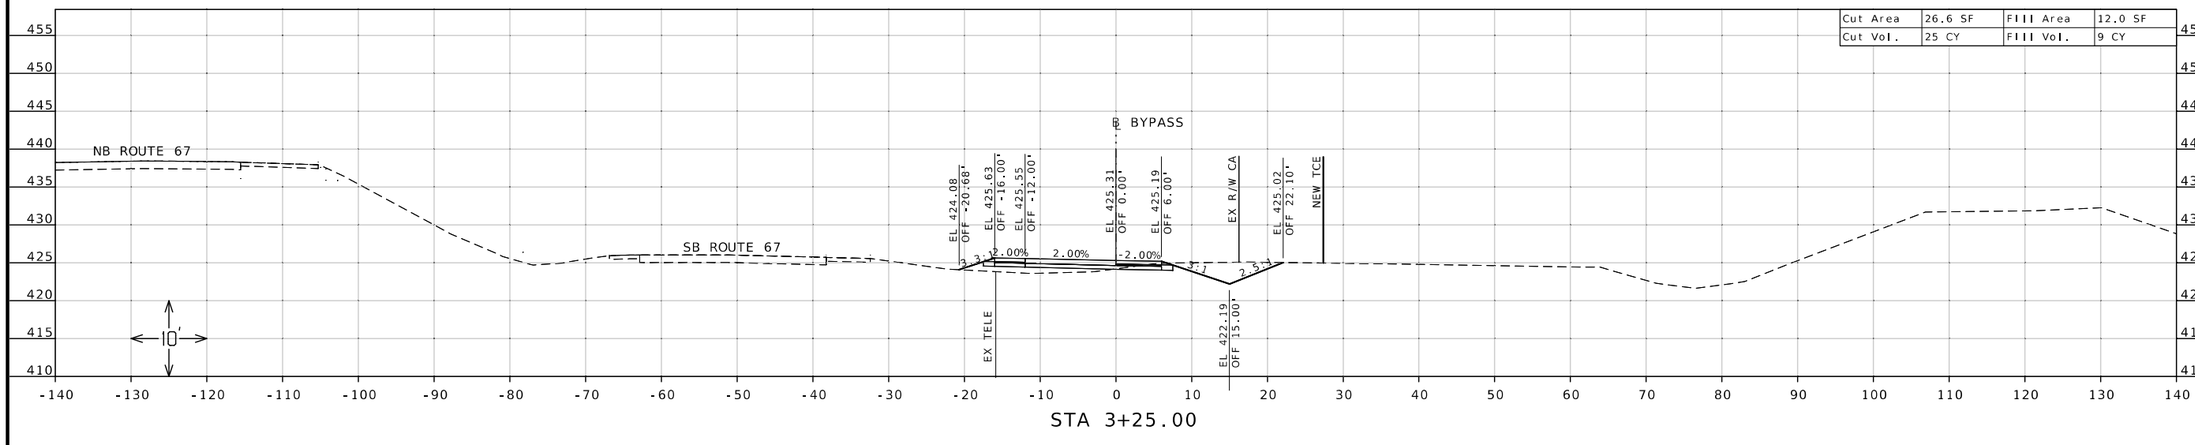

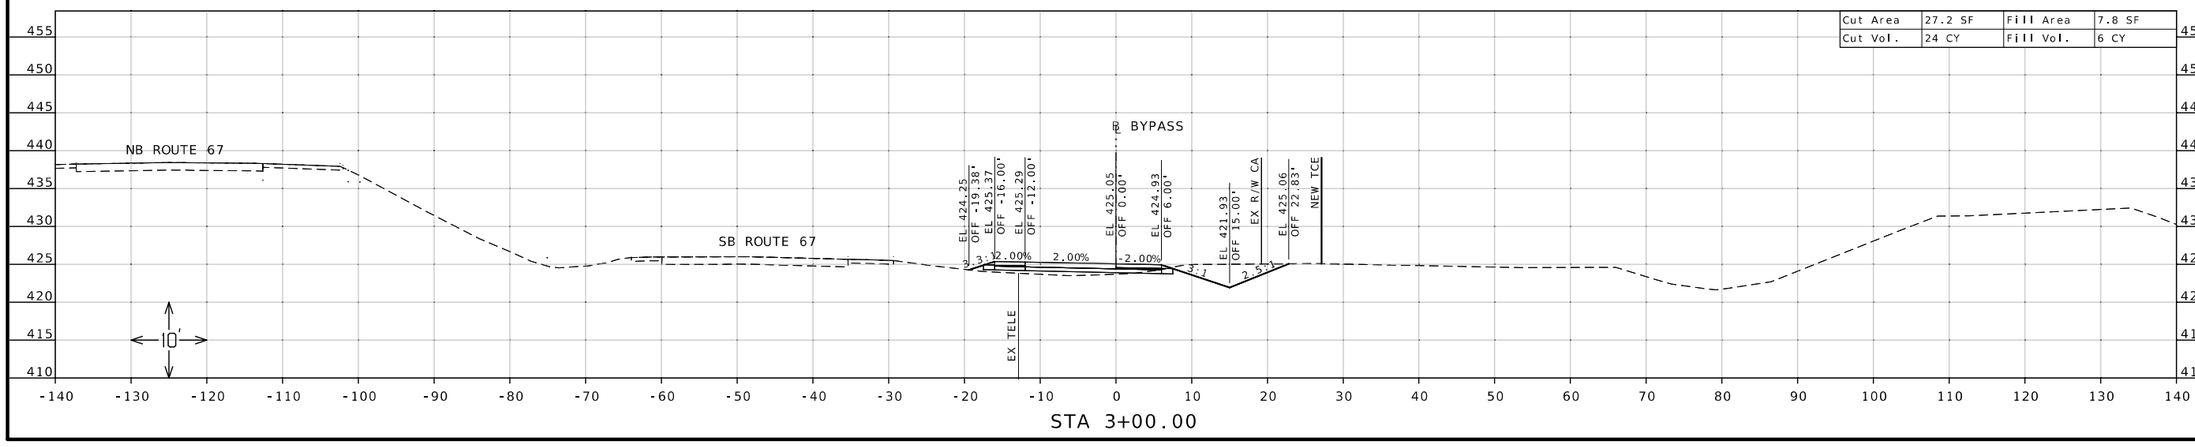

STATE OF MISSOURI
DANIEL WAYNE SAVAGEAU
NUMBER PE-2012018127
PROFESSIONAL ENGINEER

11/12/2025 11:24:24 AM
DANIEL WAYNE SAVAGEAU - CIVIL
MO-PE-2012018127

DATE PREPARED
11/12/2025

ROUTE	STATE
67	MO

DISTRICT	SHEET NO.
SL	183

COUNTY
ST CHARLES

JOB NO.
J6P3636

CONTRACT ID.

PROJECT NO.


BRIDGE NO.


DESCRIPTION	DATE

MISSOURI HIGHWAYS AND TRANSPORTATION COMMISSION

105 WEST CAPITOL
JEFFERSON CITY, MO 65102
1-888-ASK-MODOT (1-888-275-6636)

CROSS SECTION SHEET
TEMPORARY BYPASS
ST. CHARLES STREET
SHEET 7 OF 21

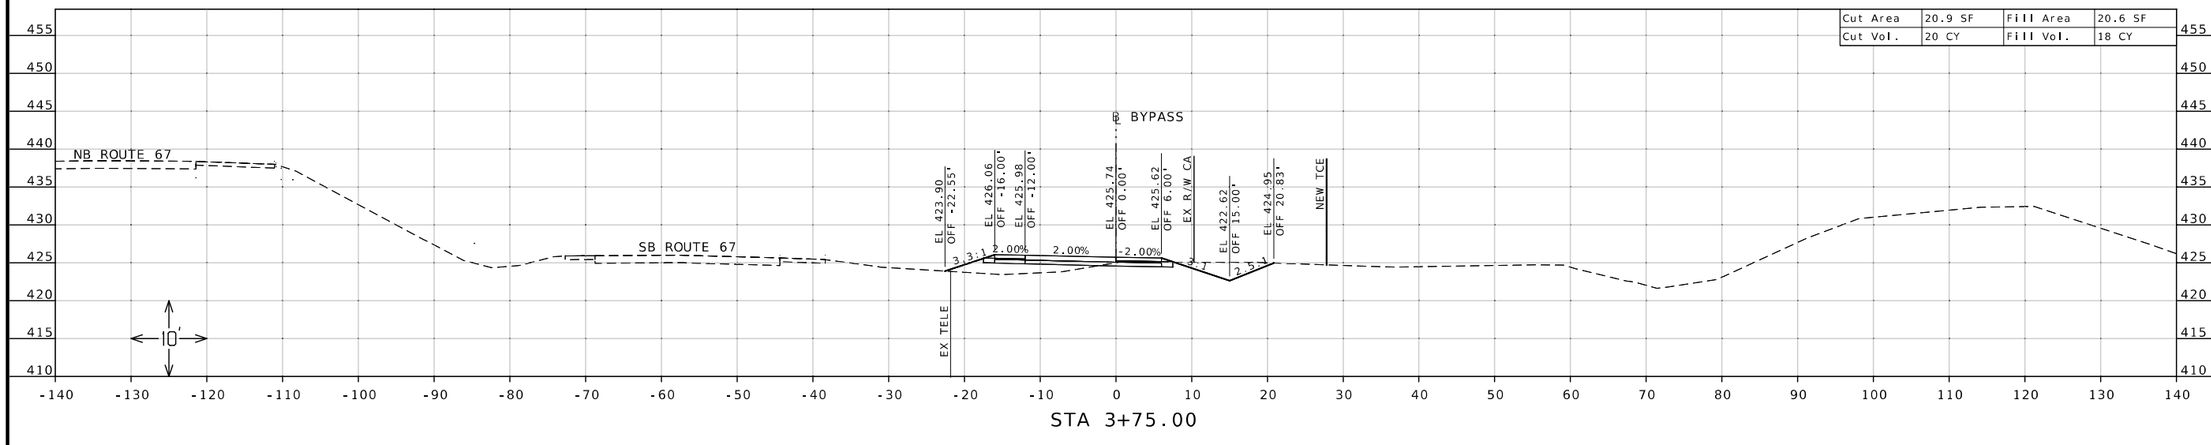

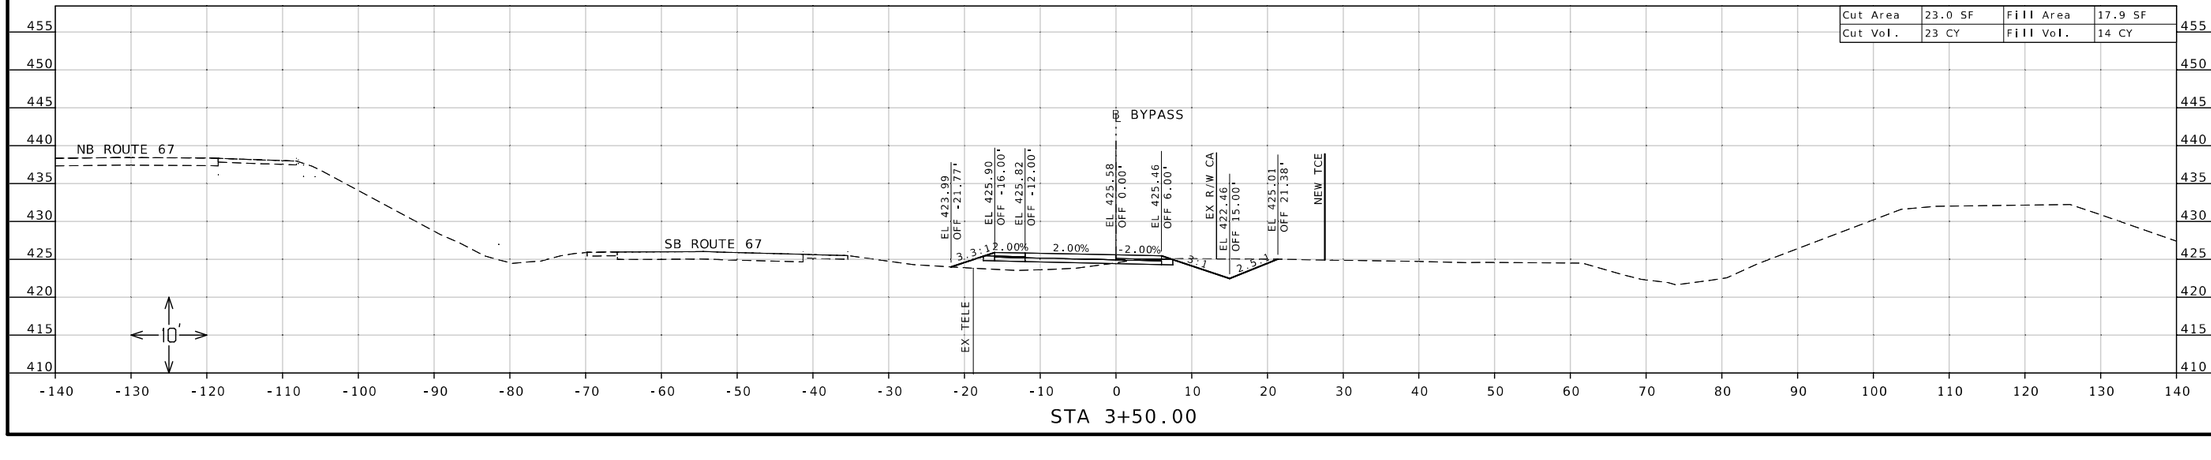

STATE OF MISSOURI
DANIEL WAYNE SAVAGEAU
NUMBER PE-2012018127
PROFESSIONAL ENGINEER

Daniel Savageau

11/12/2025 11:24:03 AM
DANIEL WAYNE SAVAGEAU - CIVIL
MO-PE-2012018127

DATE PREPARED
11/12/2025

ROUTE	STATE
67	MO

DISTRICT	SHEET NO.
SL	184

COUNTY
ST CHARLES

JOB NO.
J6P3636

CONTRACT ID.

PROJECT NO.

BRIDGE NO.


DESCRIPTION	DATE

MISSOURI HIGHWAYS AND TRANSPORTATION COMMISSION

105 WEST CAPITOL
JEFFERSON CITY, MO 65102
1-888-ASK-MODOT (1-888-275-6636)


CROSS SECTION SHEET
TEMPORARY BYPASS
ST. CHARLES STREET
SHEET 8 OF 21

Cut Area	10.7 SF	Fill Area	25.8 SF
Cut Vol.	12 CY	Fill Vol.	23 CY

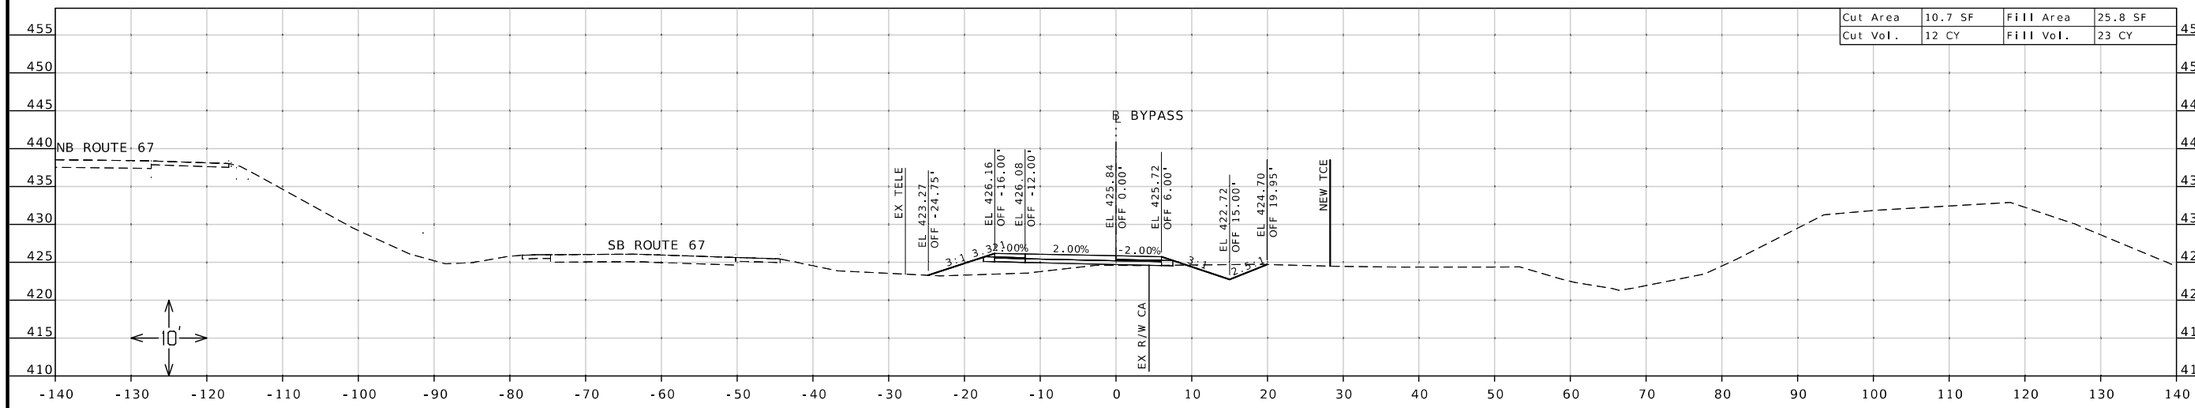

STA 4+25.00

Cut Area	16.2 SF	Fill Area	23.3 SF
Cut Vol.	17 CY	Fill Vol.	20 CY

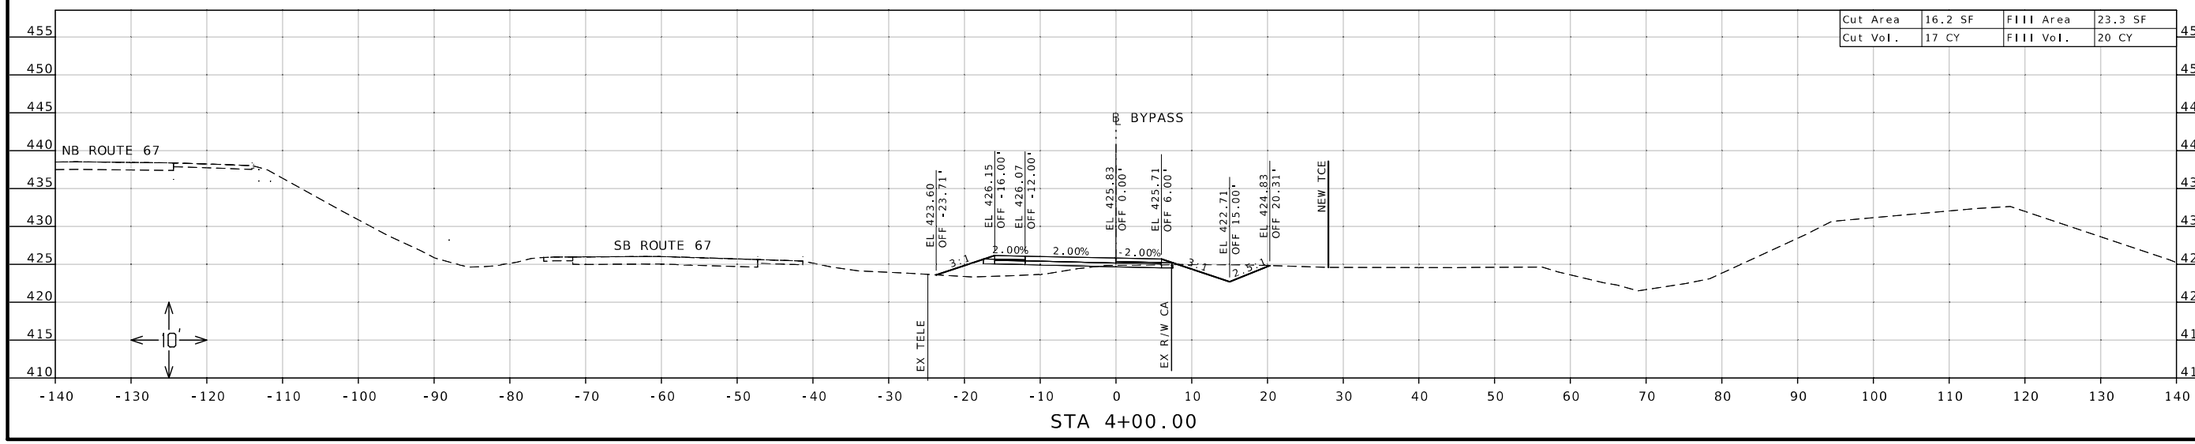

STA 4+00.00

DANIEL WAYNE SAVAGEAU
NUMBER PE-2012018127
PROFESSIONAL ENGINEER
STATE OF MISSOURI
11/12/2025 11:24:43 AM
DANIEL WAYNE SAVAGEAU - CIVIL
MO-PE-2012018127

DATE PREPARED
11/12/2025

ROUTE	STATE
67	MO
DISTRICT	SHEET NO.
SL	185

COUNTY
ST CHARLES

JOB NO.
J6P3636

CONTRACT ID.


PROJECT NO.

BRIDGE NO.


DESCRIPTION	DATE

MISSOURI HIGHWAYS AND TRANSPORTATION COMMISSION
105 WEST CAPITOL
JEFFERSON CITY, MO 65102
1-888-ASK-MODOT (1-888-275-6636)

CROSS SECTION SHEET
TEMPORARY BYPASS
ST. CHARLES STREET
SHEET 9 OF 21

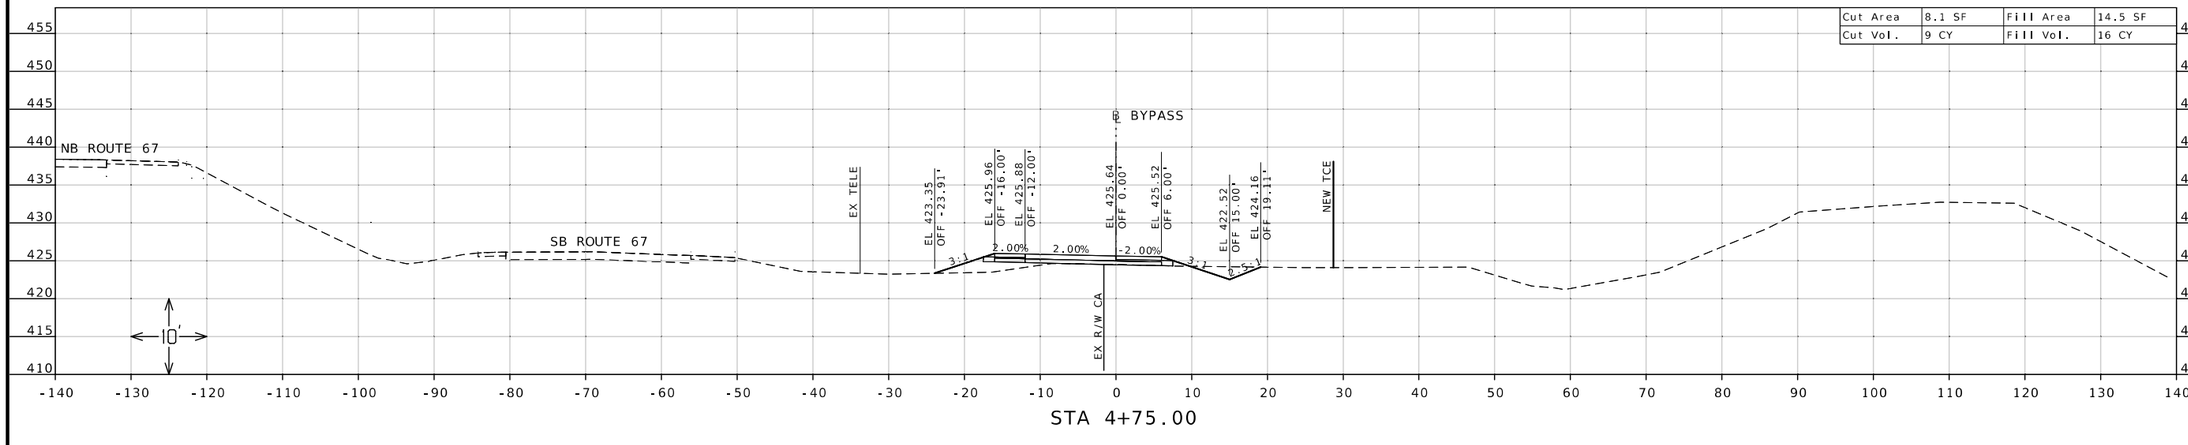

STA 4+75.00

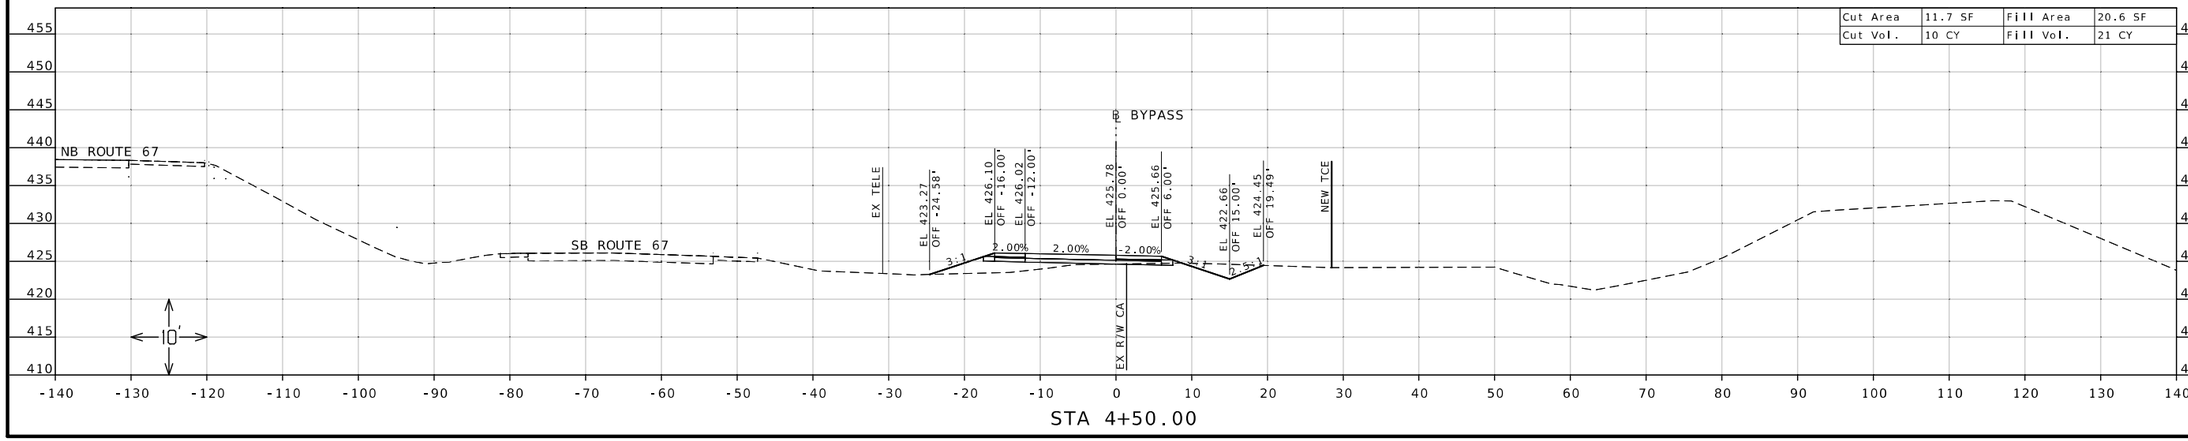

STA 4+50.00

STATE OF MISSOURI
DANIEL WAYNE SAVAGEAU
NUMBER PE-2012018127
PROFESSIONAL ENGINEER

Daniel Savageau

11/12/2025 11:25:02 AM
DANIEL WAYNE SAVAGEAU - CIVIL
MO-PE-2012018127

DATE PREPARED
11/12/2025

ROUTE	STATE
67	MO
DISTRICT	SHEET NO.
SL	186

COUNTY
ST CHARLES

JOB NO.
J6P3636

CONTRACT ID.

PROJECT NO.

BRIDGE NO.


DESCRIPTION	DATE

MISSOURI HIGHWAYS AND TRANSPORTATION COMMISSION


105 WEST CAPITOL
JEFFERSON CITY, MO 65102
1-888-ASK-MODOT (1-888-275-6636)

CROSS SECTION SHEET
TEMPORARY BYPASS
ST. CHARLES STREET
SHEET 10 OF 21

Cut Area	16.4 SF	Fill Area	4.9 SF
Cut Vol.	13 CY	Fill Vol.	7 CY

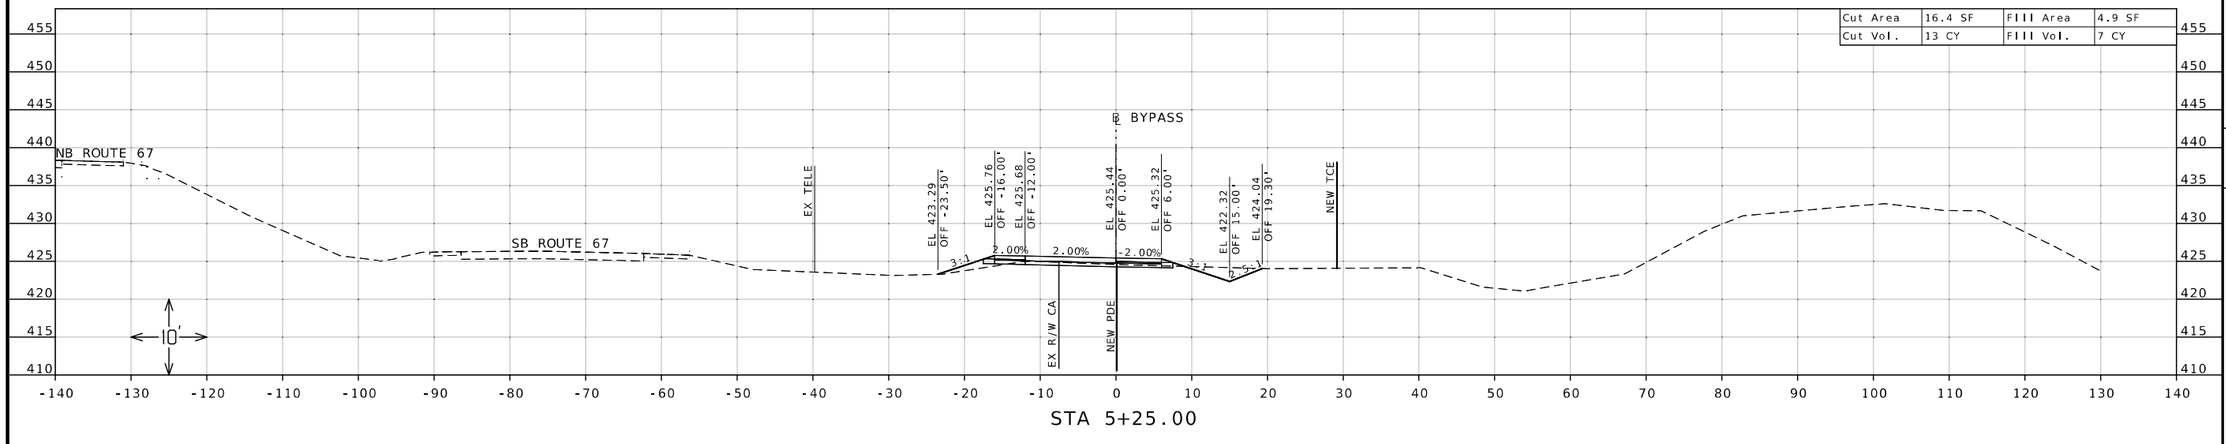

Cut Area	12.0 SF	Fill Area	9.3 SF
Cut Vol.	9 CY	Fill Vol.	11 CY

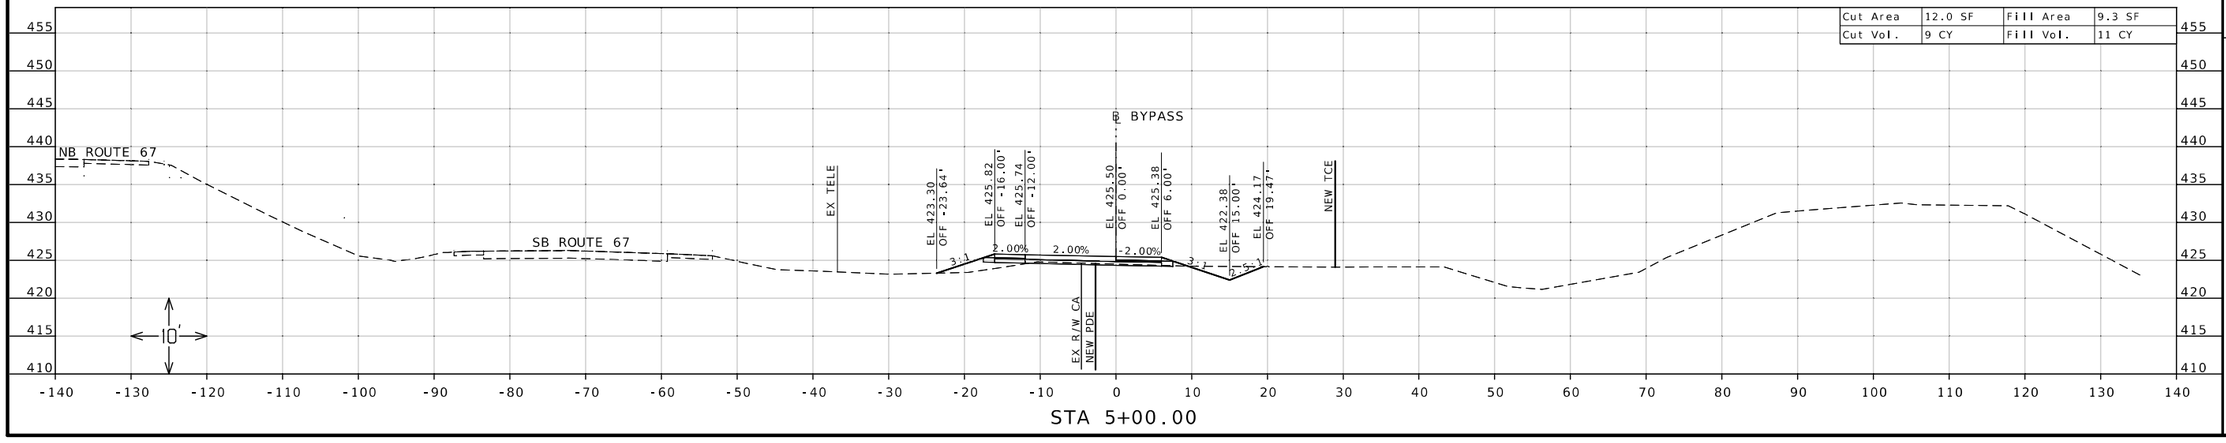

STATE OF MISSOURI
DANIEL WAYNE SAVAGEAU
NUMBER PE-2012018127
PROFESSIONAL ENGINEER

11/12/2025 11:25:16 AM
DANIEL WAYNE SAVAGEAU - CIVIL
MO-PE-2012018127

DATE PREPARED
11/12/2025

ROUTE	STATE
67	MO
DISTRICT	SHEET NO.
SL	187

COUNTY
ST CHARLES

JOB NO.
J6P3636

CONTRACT ID.

PROJECT NO.


BRIDGE NO.


DESCRIPTION	DATE

MISSOURI HIGHWAYS AND TRANSPORTATION COMMISSION

105 WEST CAPITOL
JEFFERSON CITY, MO 65102
1-888-ASK-MODOT (1-888-275-6636)

CROSS SECTION SHEET
TEMPORARY BYPASS
ST. CHARLES STREET
SHEET 11 OF 21

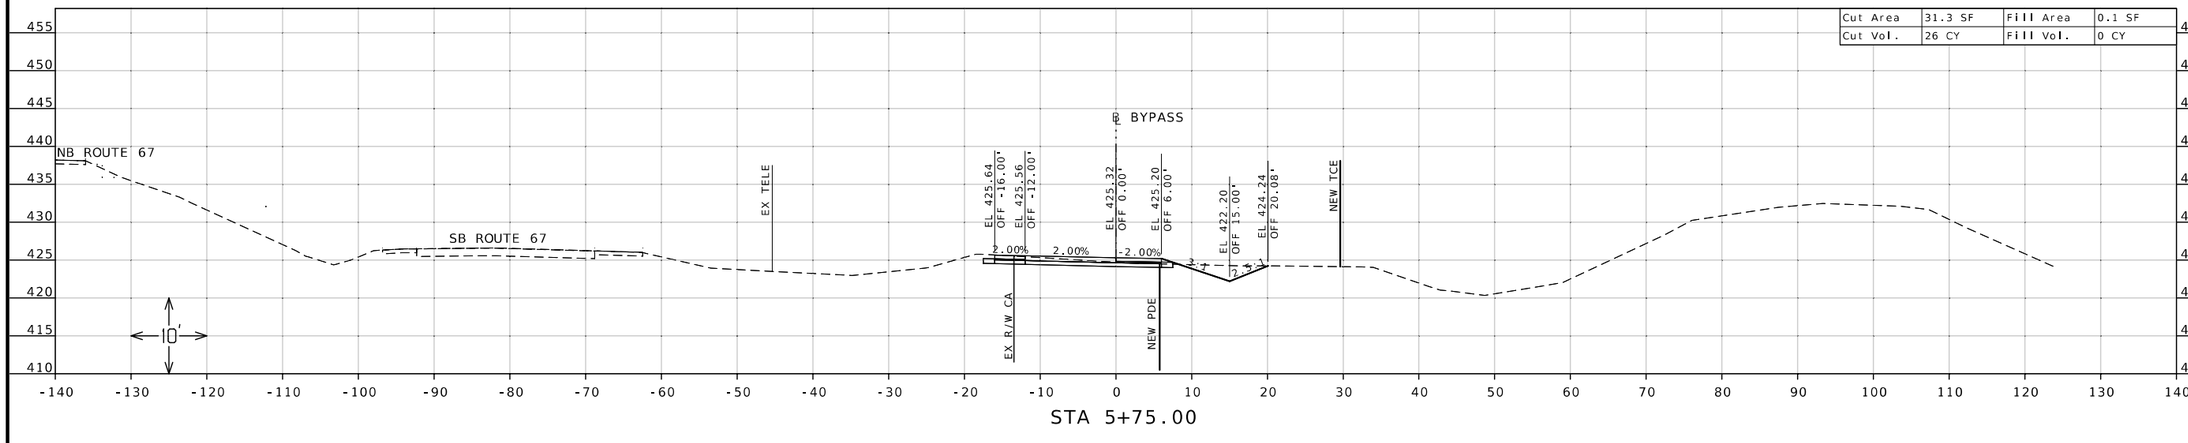

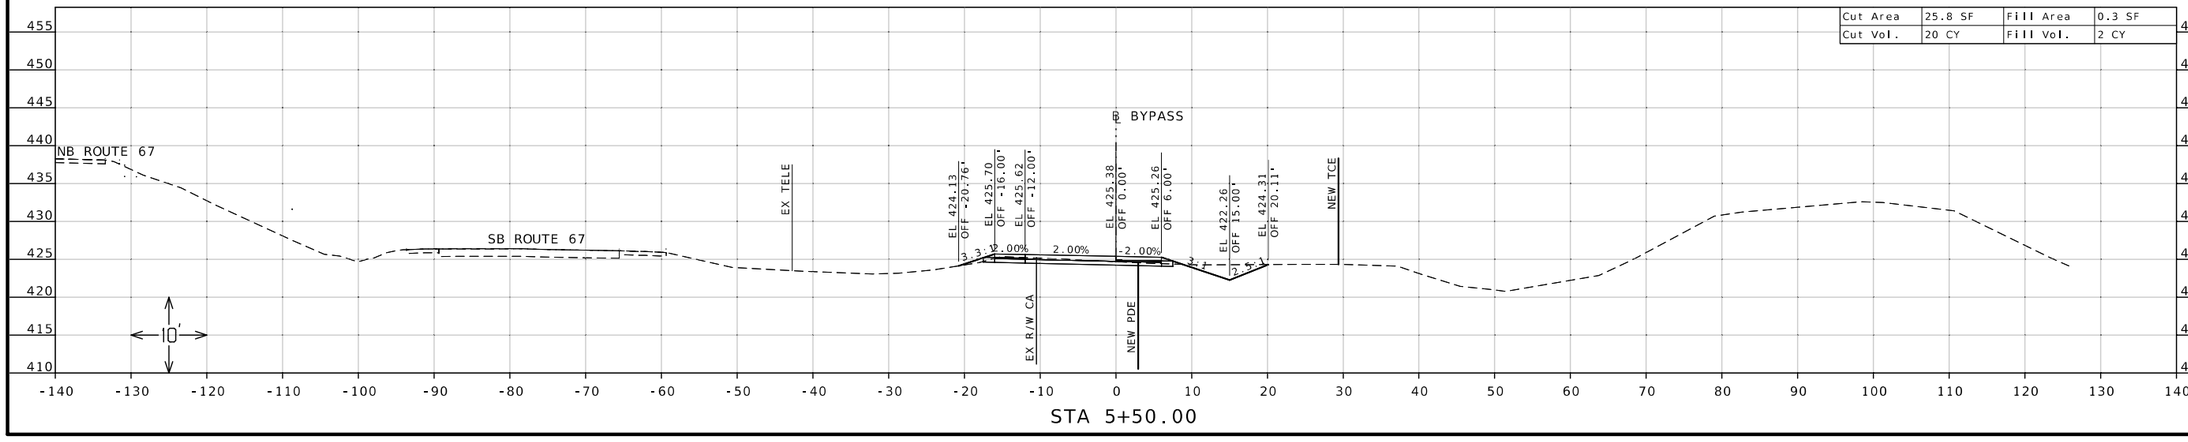

STATE OF MISSOURI
DANIEL WAYNE SAVAGEAU
NUMBER PE-2012018127
PROFESSIONAL ENGINEER

Daniel Savageau

11/12/2025 11:25:35 AM
DANIEL WAYNE SAVAGEAU - CIVIL
MO-PE-2012018127

DATE PREPARED
11/12/2025

ROUTE	STATE
67	MO

DISTRICT	SHEET NO.
SL	188

COUNTY
ST CHARLES

JOB NO.
J6P3636

CONTRACT ID.

PROJECT NO.


BRIDGE NO.


DESCRIPTION	DATE


MISSOURI HIGHWAYS AND TRANSPORTATION COMMISSION

105 WEST CAPITOL
JEFFERSON CITY, MO 65102
1-888-ASK-MODOT (1-888-275-6636)

CROSS SECTION SHEET
TEMPORARY BYPASS
ST. CHARLES STREET
SHEET 12 OF 21

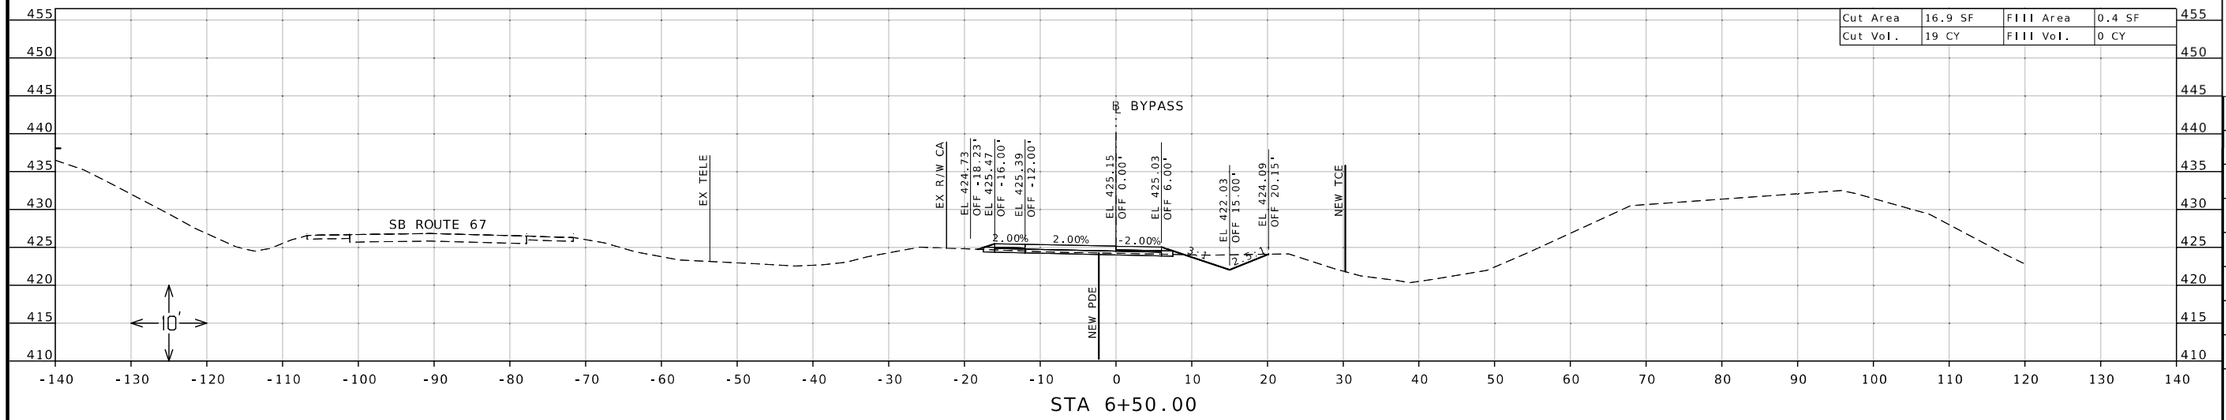

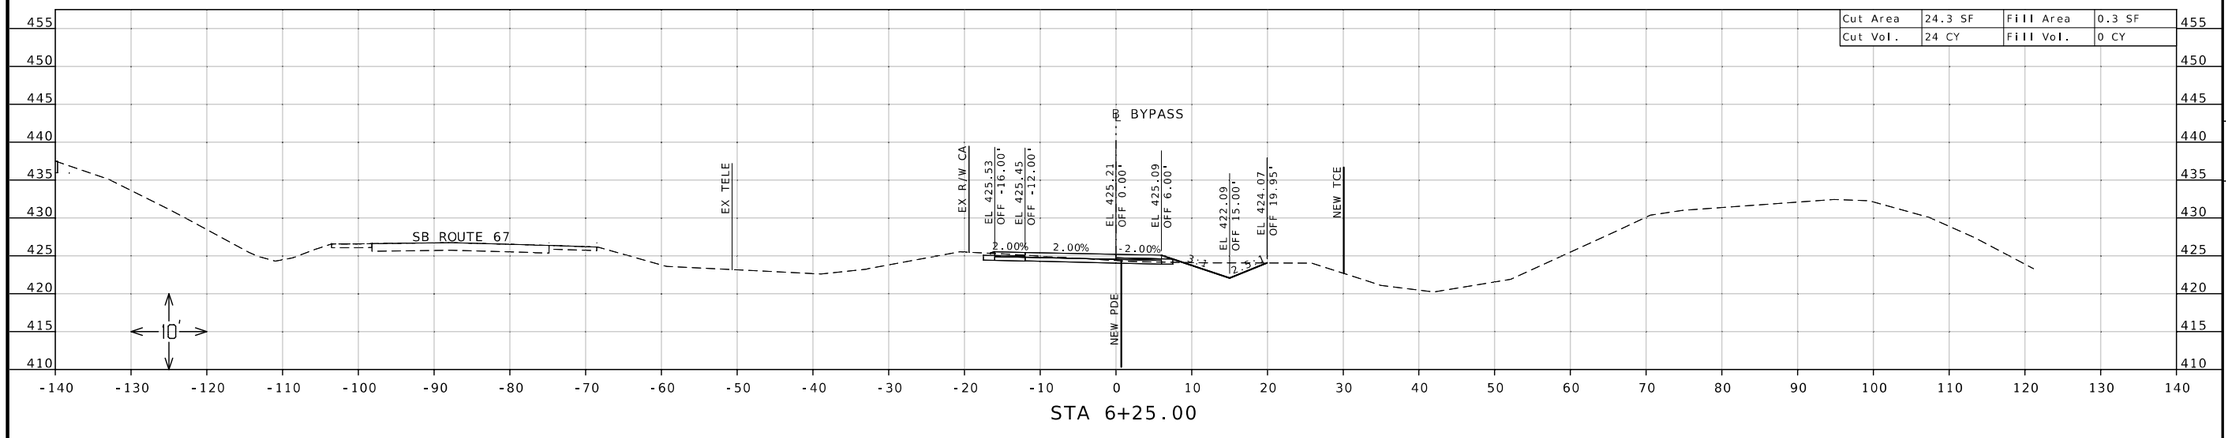

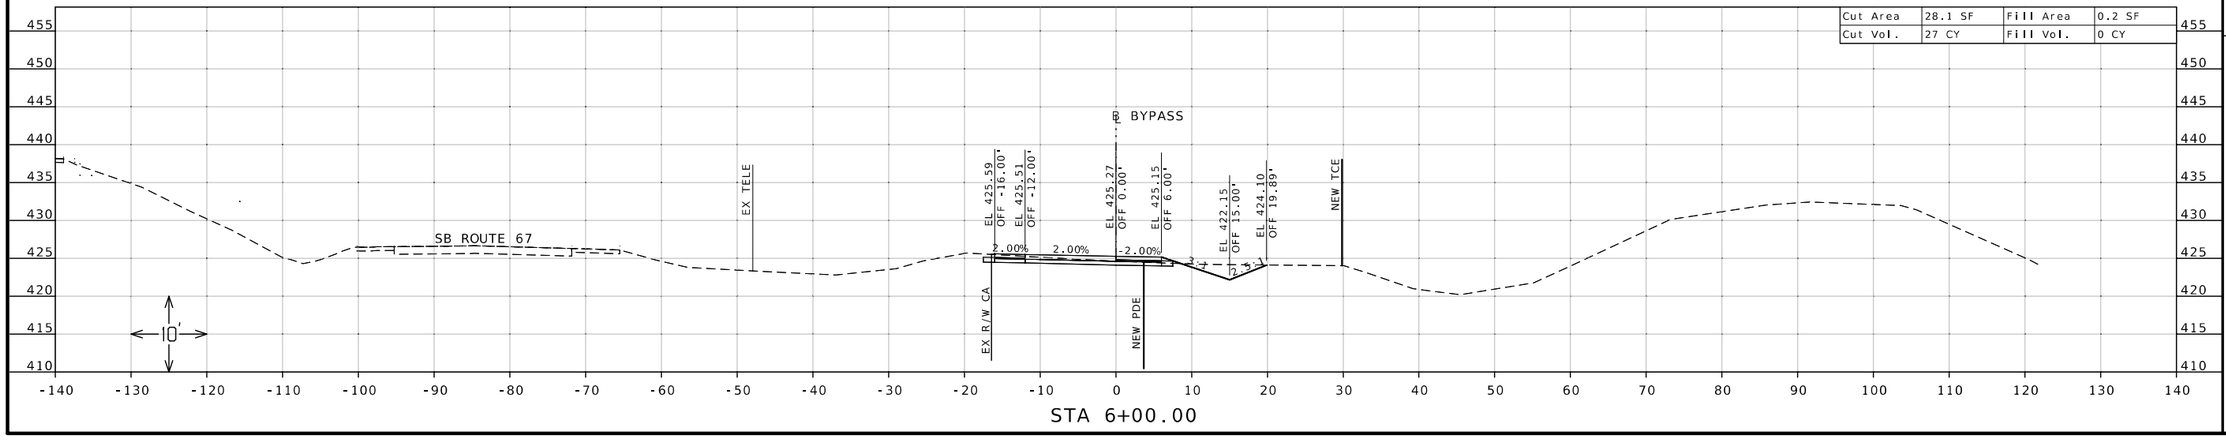

STATE OF MISSOURI
DANIEL WAYNE SAVAGEAU
NUMBER PE-2012018127
PROFESSIONAL ENGINEER

Daniel Savageau

11/12/2025 11:25:56 AM
DANIEL WAYNE SAVAGEAU - CIVIL
MO-PE-2012018127

DATE PREPARED
11/12/2025

ROUTE	STATE
67	MO
DISTRICT	SHEET NO.
SL	189

COUNTY
ST CHARLES

JOB NO.
J6P3636

CONTRACT ID.

PROJECT NO.


BRIDGE NO.


DESCRIPTION	DATE


MISSOURI HIGHWAYS AND TRANSPORTATION COMMISSION

105 WEST CAPITOL
JEFFERSON CITY, MO 65102
1-888-ASK-MODOT (1-888-275-6636)

CROSS SECTION SHEET
TEMPORARY BYPASS
ST. CHARLES STREET
SHEET 13 OF 21

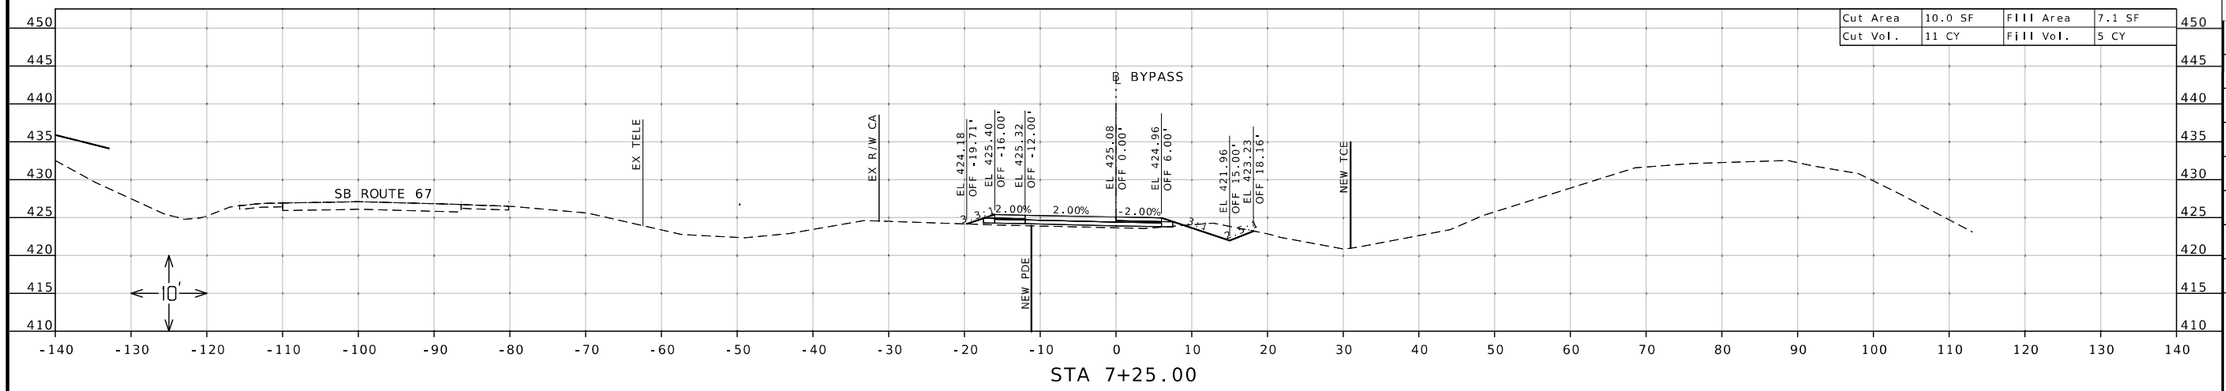

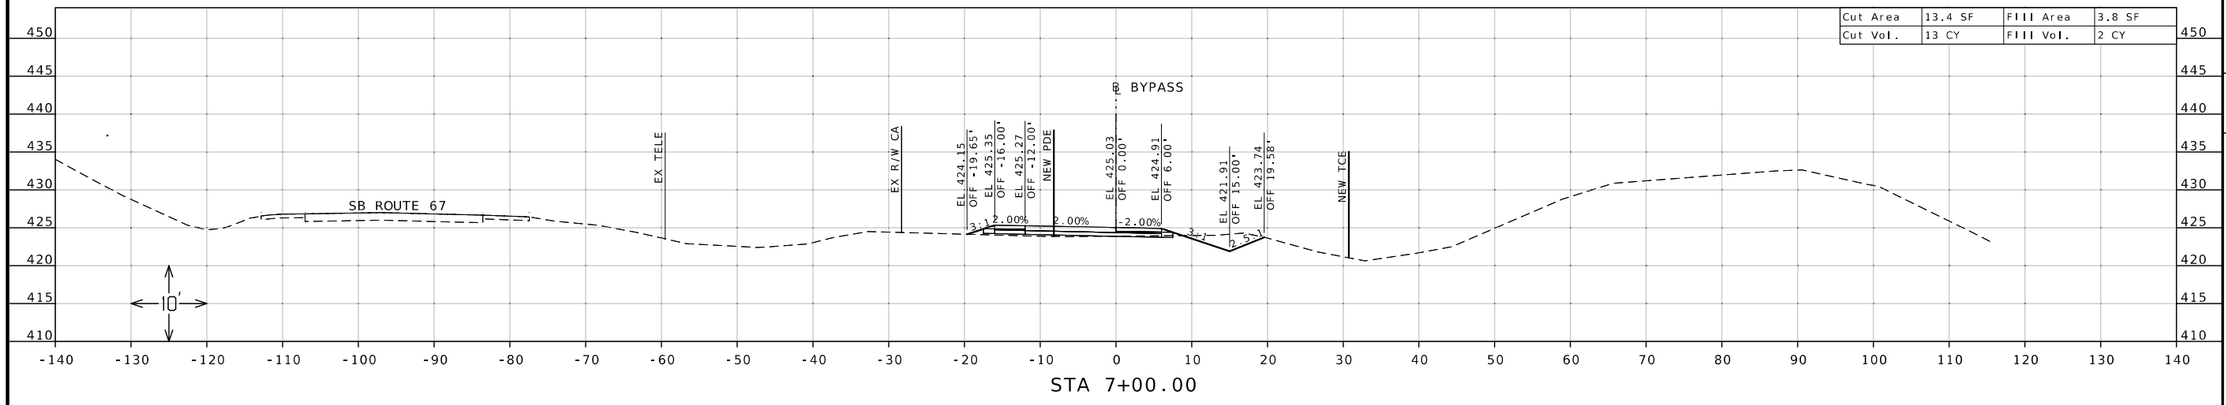

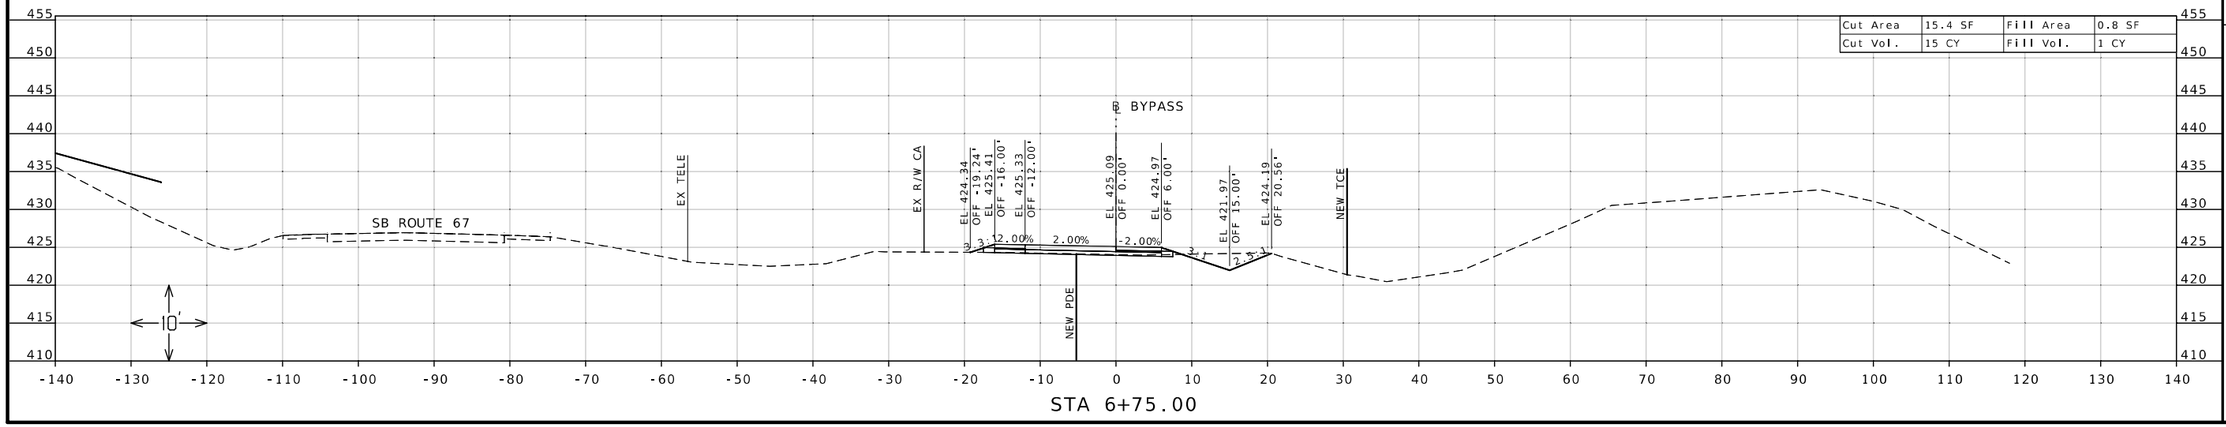

STATE OF MISSOURI
DANIEL WAYNE SAVAGEAU
NUMBER PE-2012018127
PROFESSIONAL ENGINEER

Daniel Savageau

11/12/2025 11:26:17 AM
DANIEL WAYNE SAVAGEAU - CIVIL
MO-PE-2012018127

DATE PREPARED
11/12/2025

ROUTE	STATE
67	MO
DISTRICT	SHEET NO.
SL	190

COUNTY
ST CHARLES

JOB NO.
J6P3636

CONTRACT ID.

PROJECT NO.


BRIDGE NO.


DESCRIPTION	DATE


MISSOURI HIGHWAYS AND TRANSPORTATION COMMISSION

105 WEST CAPITOL
JEFFERSON CITY, MO 65102
1-888-ASK-MODOT (1-888-275-6636)

CROSS SECTION SHEET
TEMPORARY BYPASS
ST. CHARLES STREET
SHEET 14 OF 21

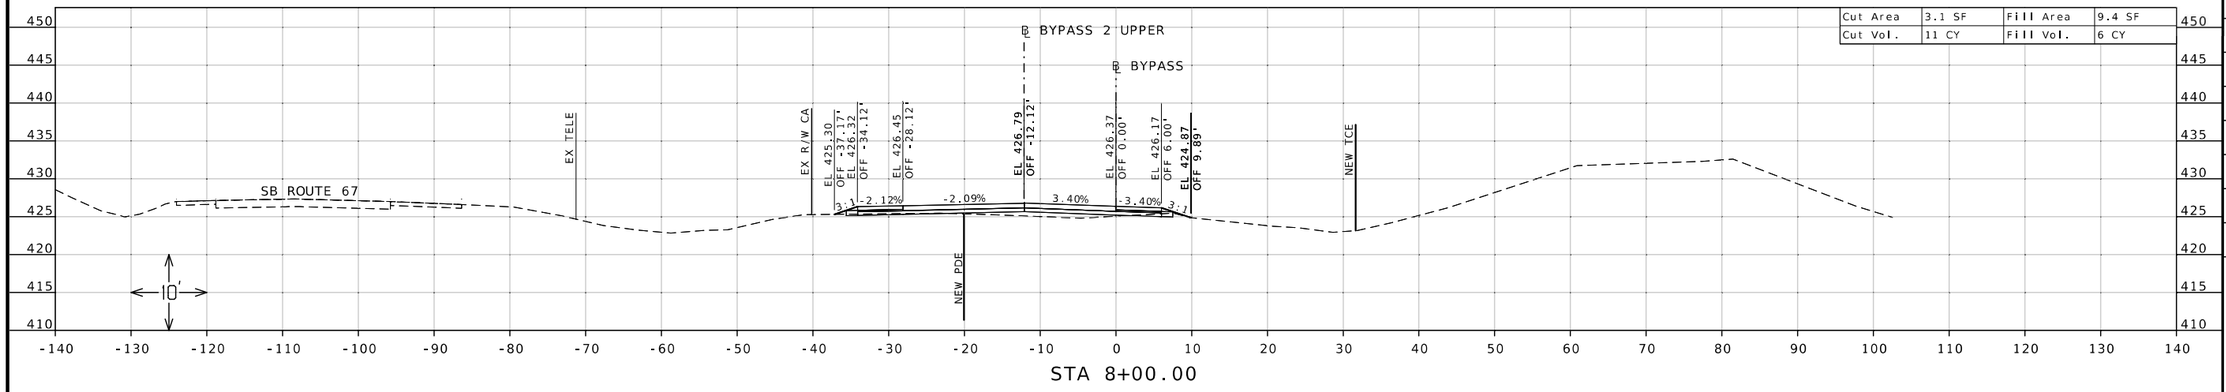

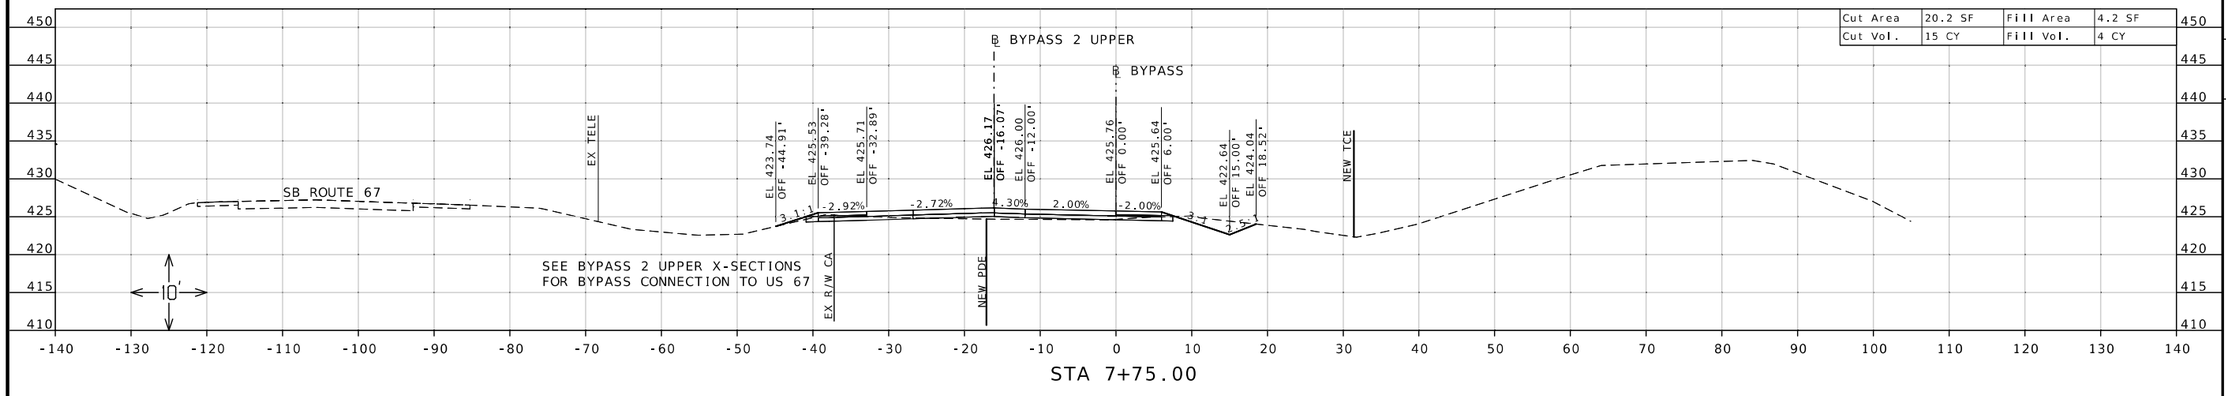

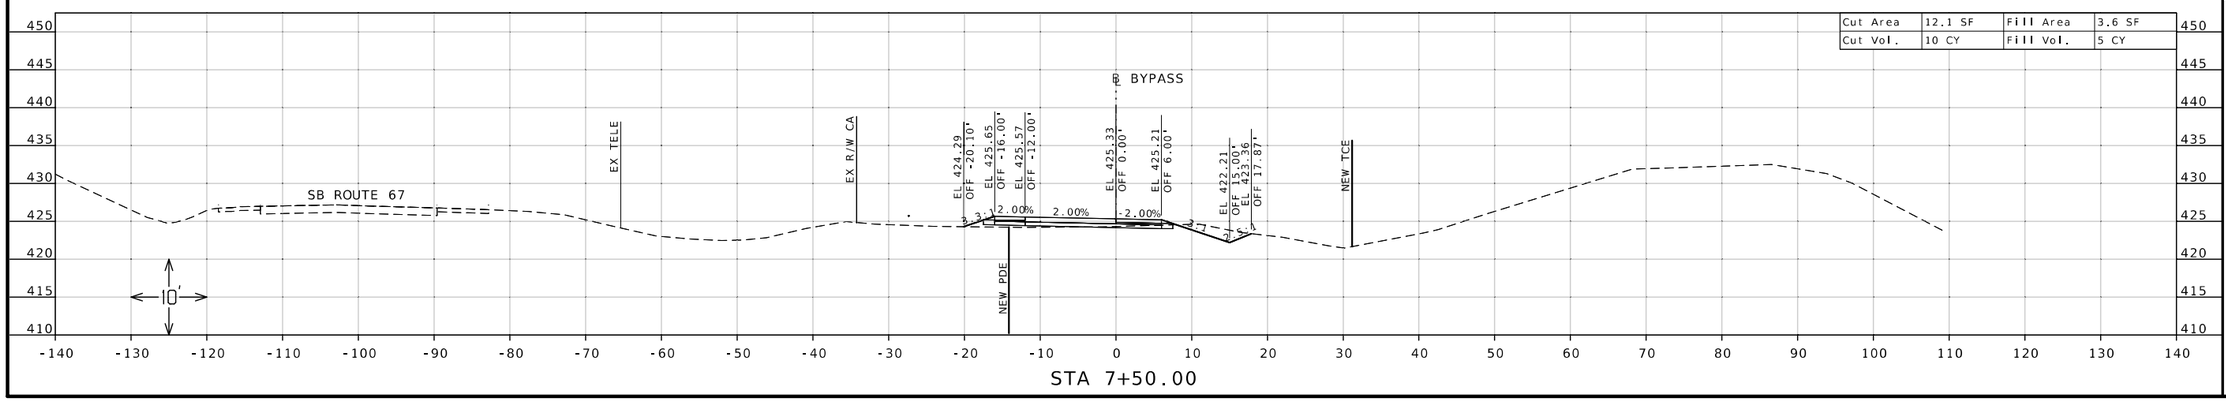

STATE OF MISSOURI
DANIEL WAYNE SAVAGEAU
NUMBER PE-2012018127
PROFESSIONAL ENGINEER

Daniel Savageau

11/12/2025 11:26:36 AM
DANIEL WAYNE SAVAGEAU - CIVIL
MO-PE-2012018127

DATE PREPARED
11/12/2025

ROUTE	STATE
67	MO

DISTRICT	SHEET NO.
SL	191

COUNTY
ST CHARLES

JOB NO.
J6P3636

CONTRACT ID.

PROJECT NO.

BRIDGE NO.

DESCRIPTION


DATE


MISSOURI HIGHWAYS AND TRANSPORTATION COMMISSION


105 WEST CAPITOL
JEFFERSON CITY, MO 65102
1-888-ASK-MODOT (1-888-275-6636)

MoDOT

CROSS SECTION SHEET
TEMPORARY BYPASS
ST. CHARLES STREET
SHEET 15 OF 21

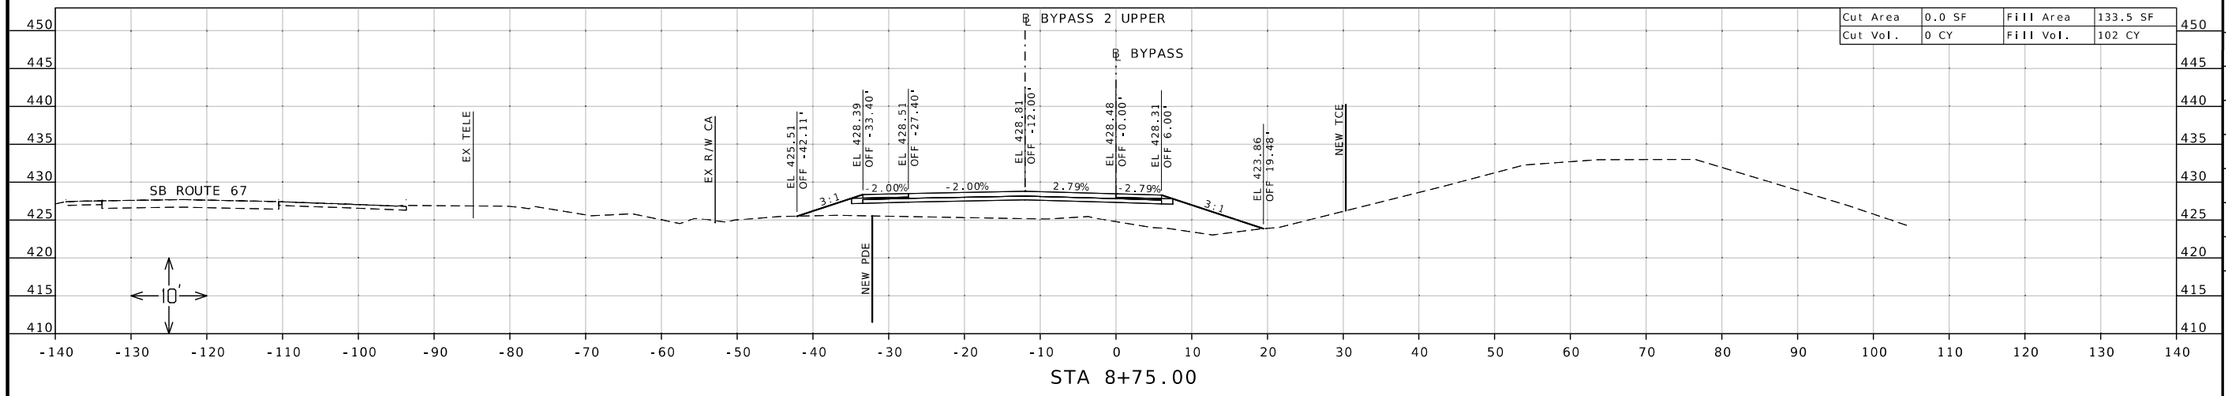

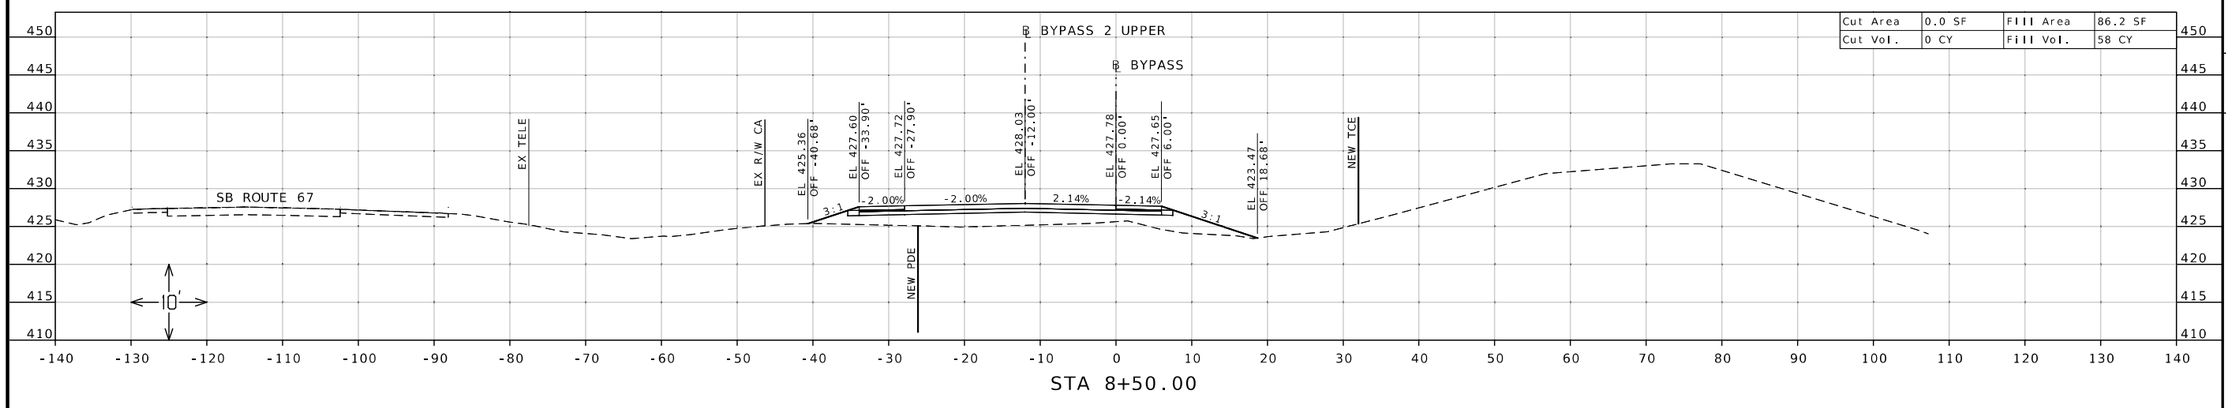

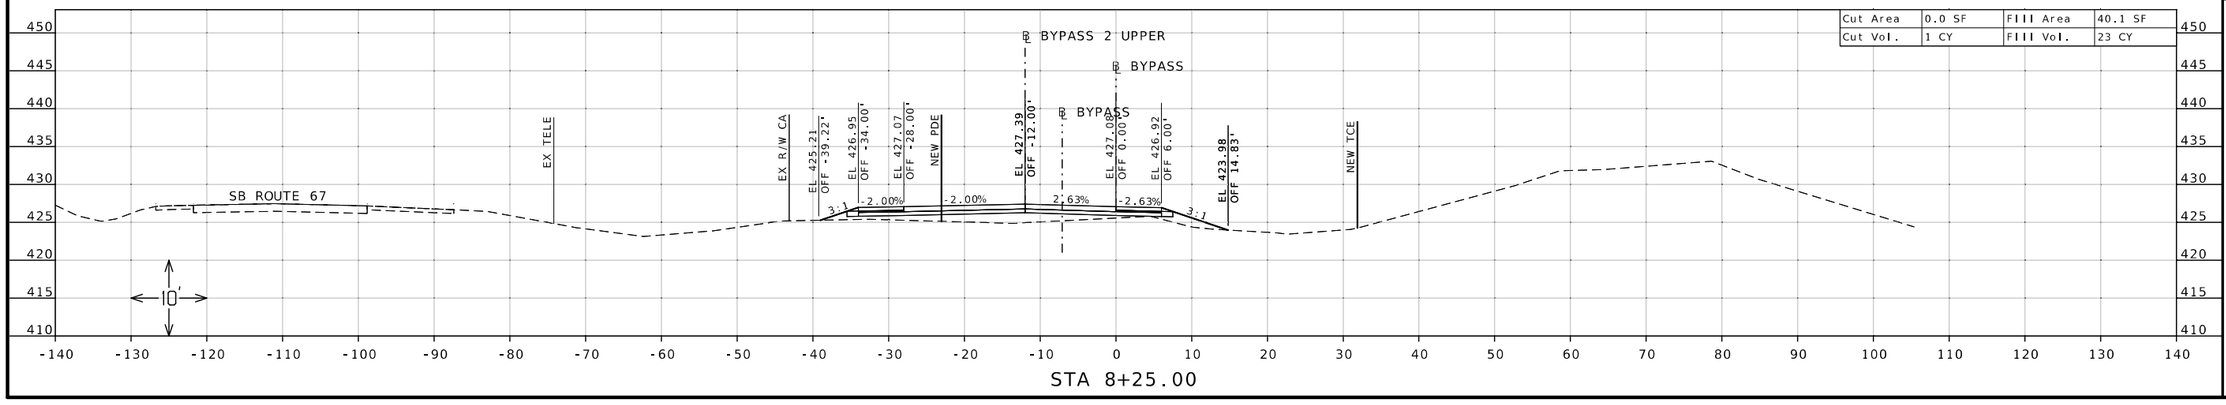

STATE OF MISSOURI
DANIEL WAYNE SAVAGEAU
NUMBER PE-2012018127
PROFESSIONAL ENGINEER

Daniel Savageau

11/12/2025 11:26:50 AM
DANIEL WAYNE SAVAGEAU - CIVIL
MO-PE-2012018127

DATE PREPARED
11/12/2025

ROUTE	STATE
67	MO

DISTRICT	SHEET NO.
SL	192

COUNTY
ST CHARLES

JOB NO.
J6P3636

CONTRACT ID.

PROJECT NO.


BRIDGE NO.

DESCRIPTION	DATE


MISSOURI HIGHWAYS AND TRANSPORTATION COMMISSION

105 WEST CAPITOL
JEFFERSON CITY, MO 65102
1-888-ASK-MODOT (1-888-275-6636)


CROSS SECTION SHEET
TEMPORARY BYPASS
ST. CHARLES STREET
SHEET 16 OF 21

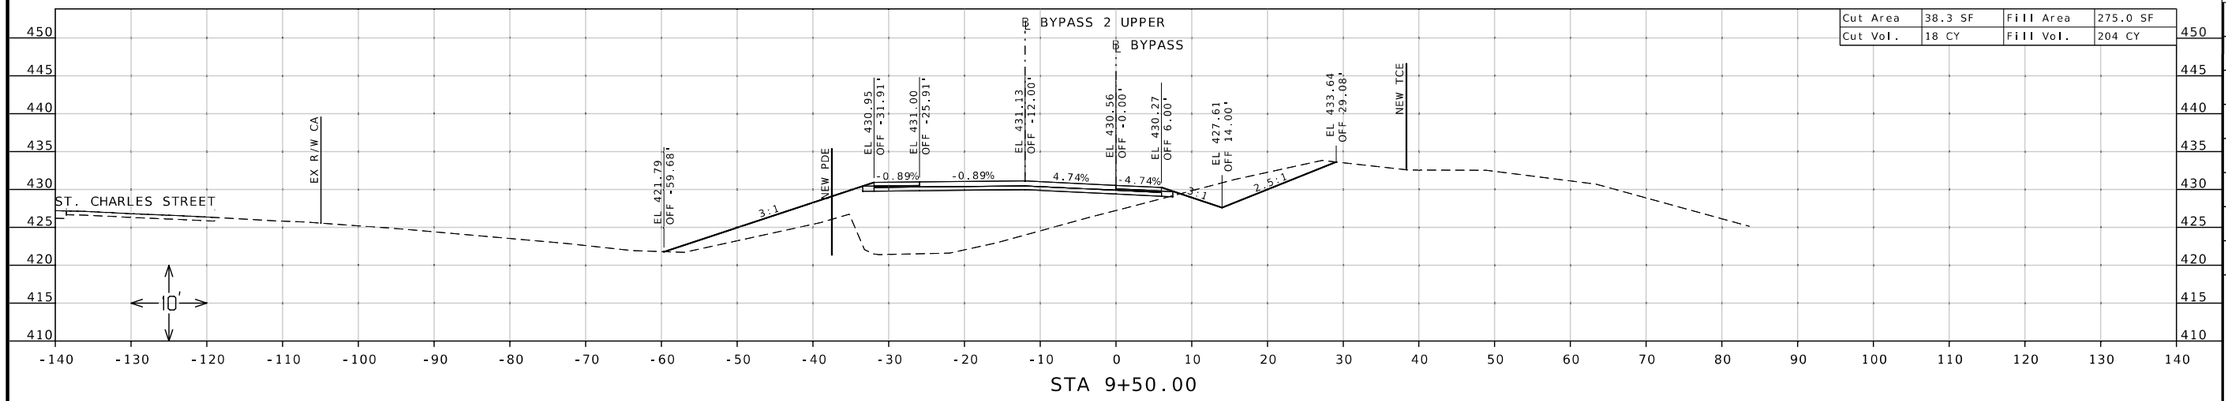

Cut Area	38.3 SF	Fill Area	275.0 SF
Cut Vol.	18 CY	Fill Vol.	204 CY

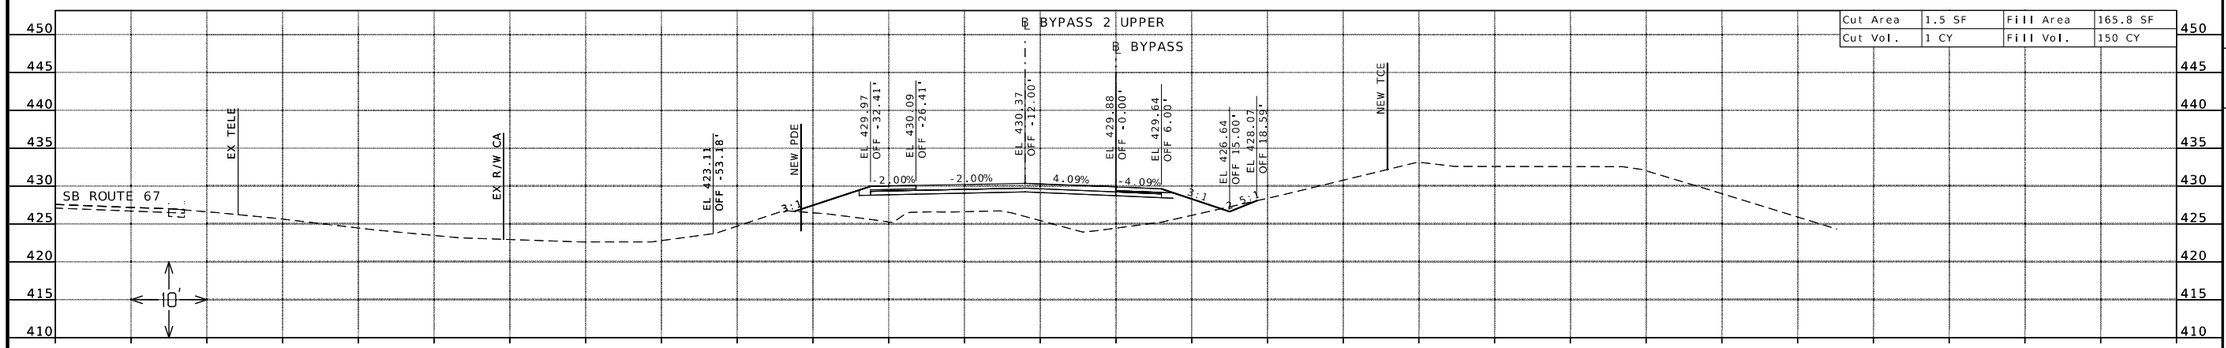

Cut Area	1.5 SF	Fill Area	165.8 SF
Cut Vol.	1 CY	Fill Vol.	150 CY

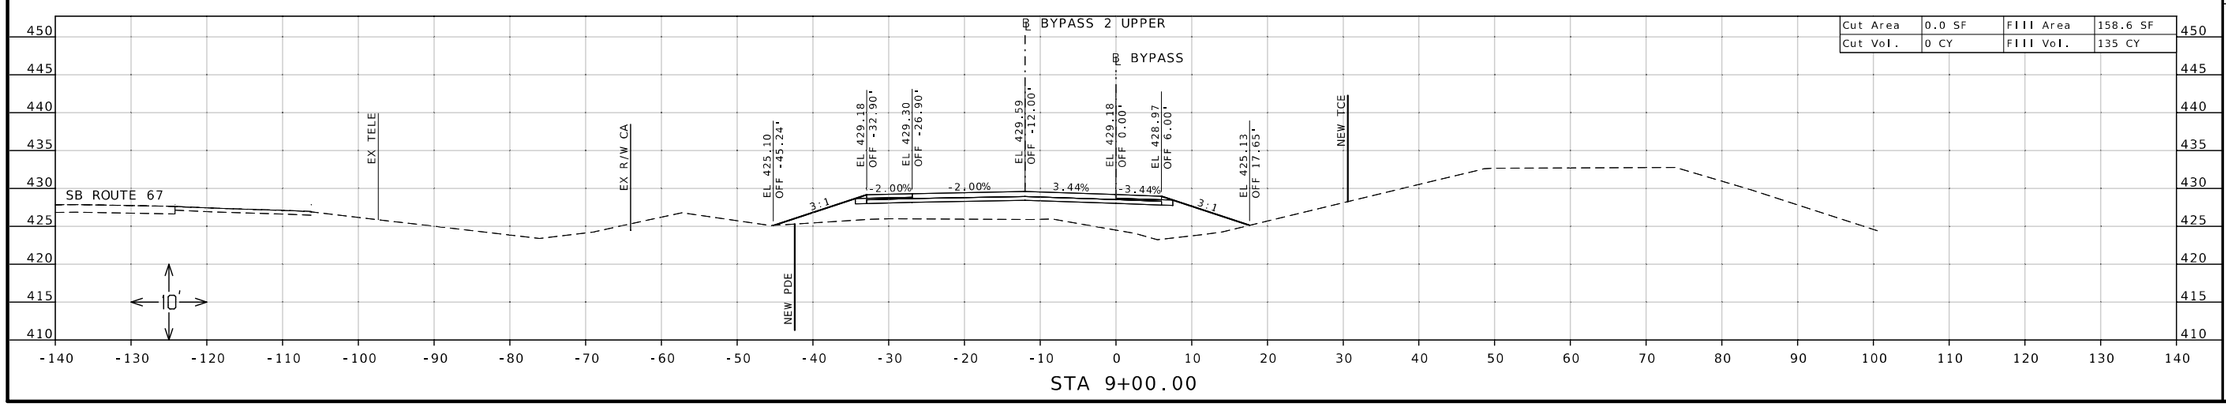

Cut Area	0.0 SF	Fill Area	158.6 SF
Cut Vol.	0 CY	Fill Vol.	135 CY

STATE OF MISSOURI
DANIEL WAYNE SAVAGEAU
NUMBER PE-2012018127
PROFESSIONAL ENGINEER

Daniel Savageau

11/12/2025 11:27:11 AM
DANIEL WAYNE SAVAGEAU - CIVIL
MO-PE-2012018127

DATE PREPARED
11/12/2025

ROUTE	STATE
67	MO

DISTRICT	SHEET NO.
SL	193

COUNTY
ST CHARLES

JOB NO.
J6P3636

CONTRACT ID.

PROJECT NO.


BRIDGE NO.


DESCRIPTION	DATE


MISSOURI HIGHWAYS AND TRANSPORTATION COMMISSION

105 WEST CAPITOL
JEFFERSON CITY, MO 65102
1-888-ASK-MODOT (1-888-275-6636)

CROSS SECTION SHEET
TEMPORARY BYPASS
ST. CHARLES STREET
SHEET 17 OF 21

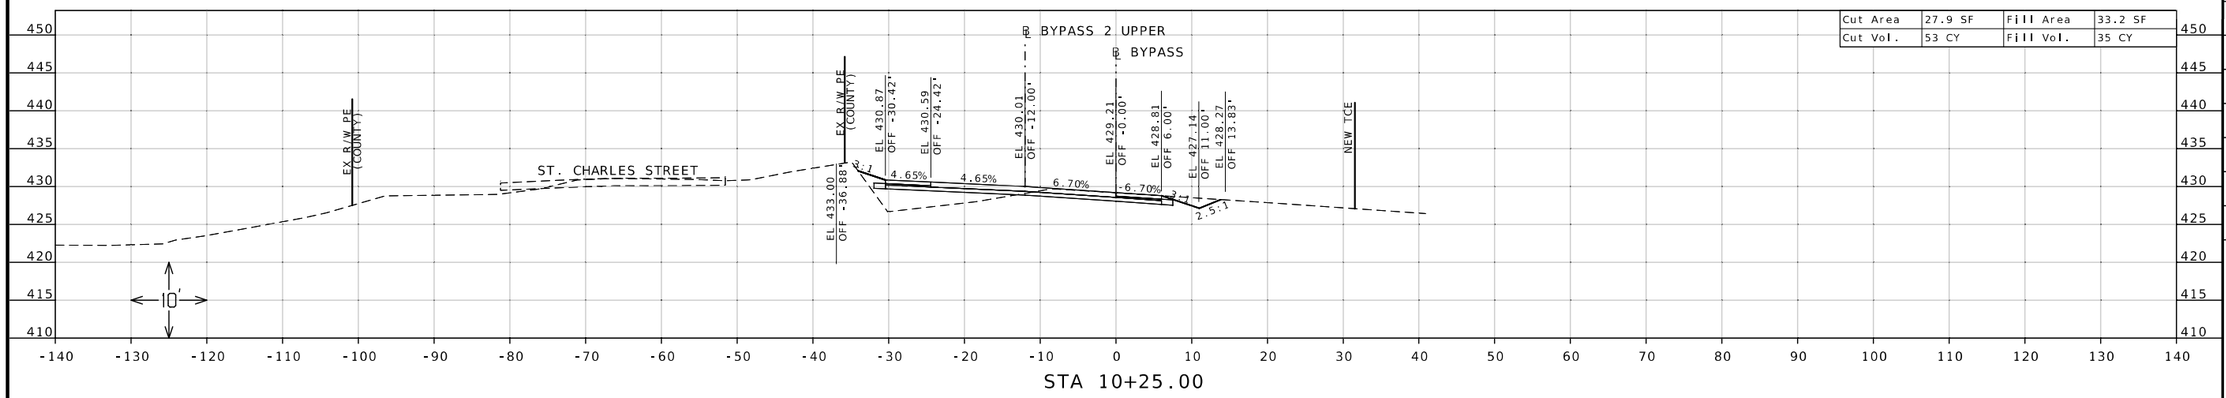

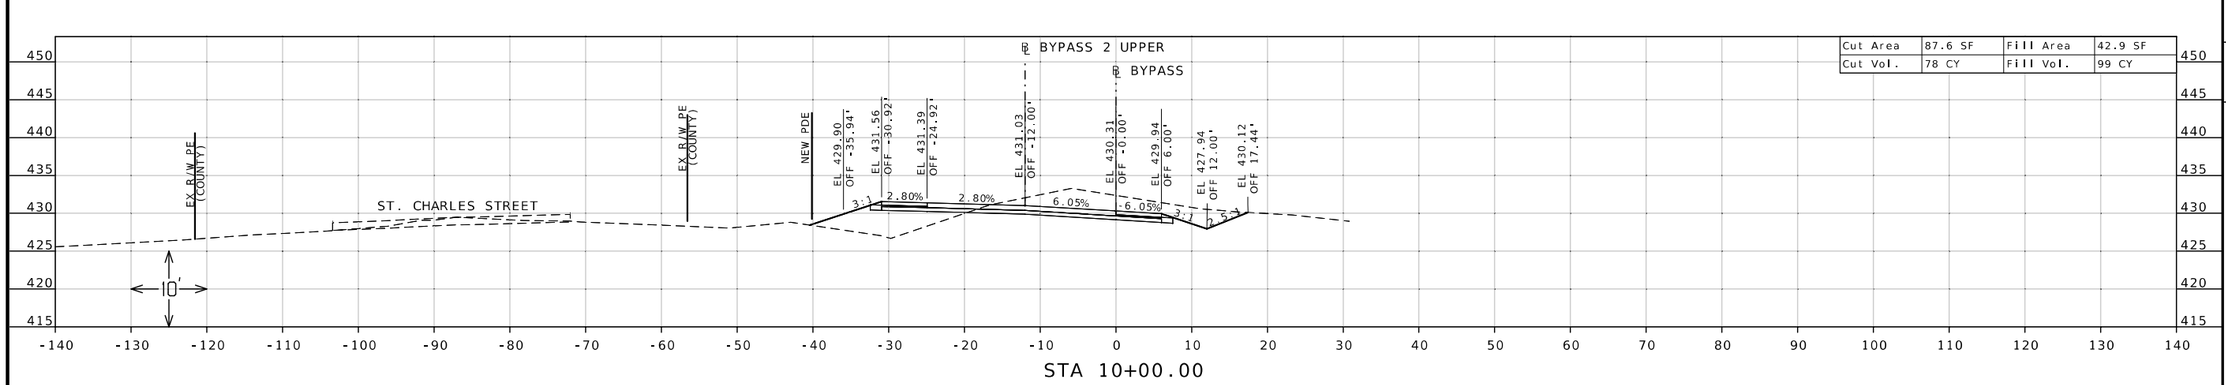

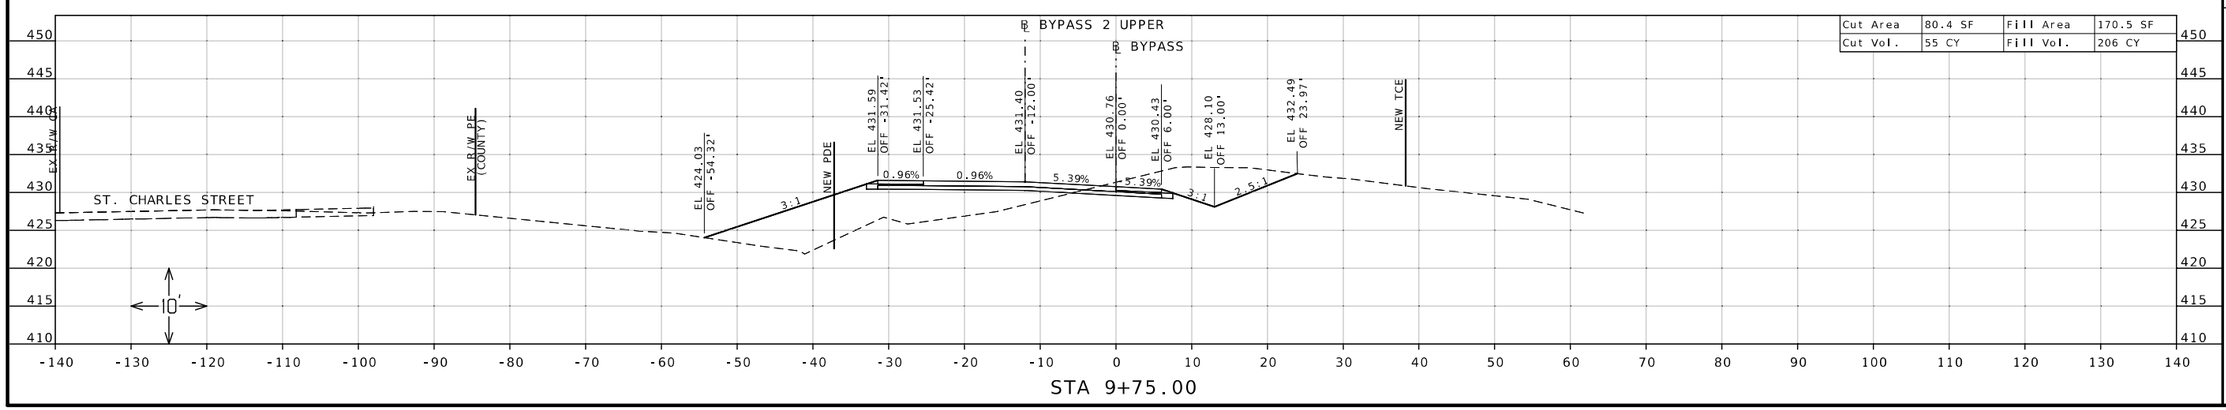

STATE OF MISSOURI
DANIEL WAYNE SAVAGEAU
NUMBER PE-2012018127
PROFESSIONAL ENGINEER

11/12/2025 11:27:30 AM
DANIEL WAYNE SAVAGEAU - CIVIL
MO-PE-2012018127

DATE PREPARED
11/12/2025

ROUTE	STATE
67	MO
DISTRICT	SHEET NO.
SL	194

COUNTY
ST CHARLES

JOB NO.
J6P3636

CONTRACT ID.

PROJECT NO.


BRIDGE NO.

DESCRIPTION	DATE

MISSOURI HIGHWAYS AND TRANSPORTATION COMMISSION

105 WEST CAPITOL
JEFFERSON CITY, MO 65102
1-888-ASK-MODOT (1-888-275-6636)

CROSS SECTION SHEET
TEMPORARY BYPASS
ST. CHARLES STREET
SHEET 18 OF 21

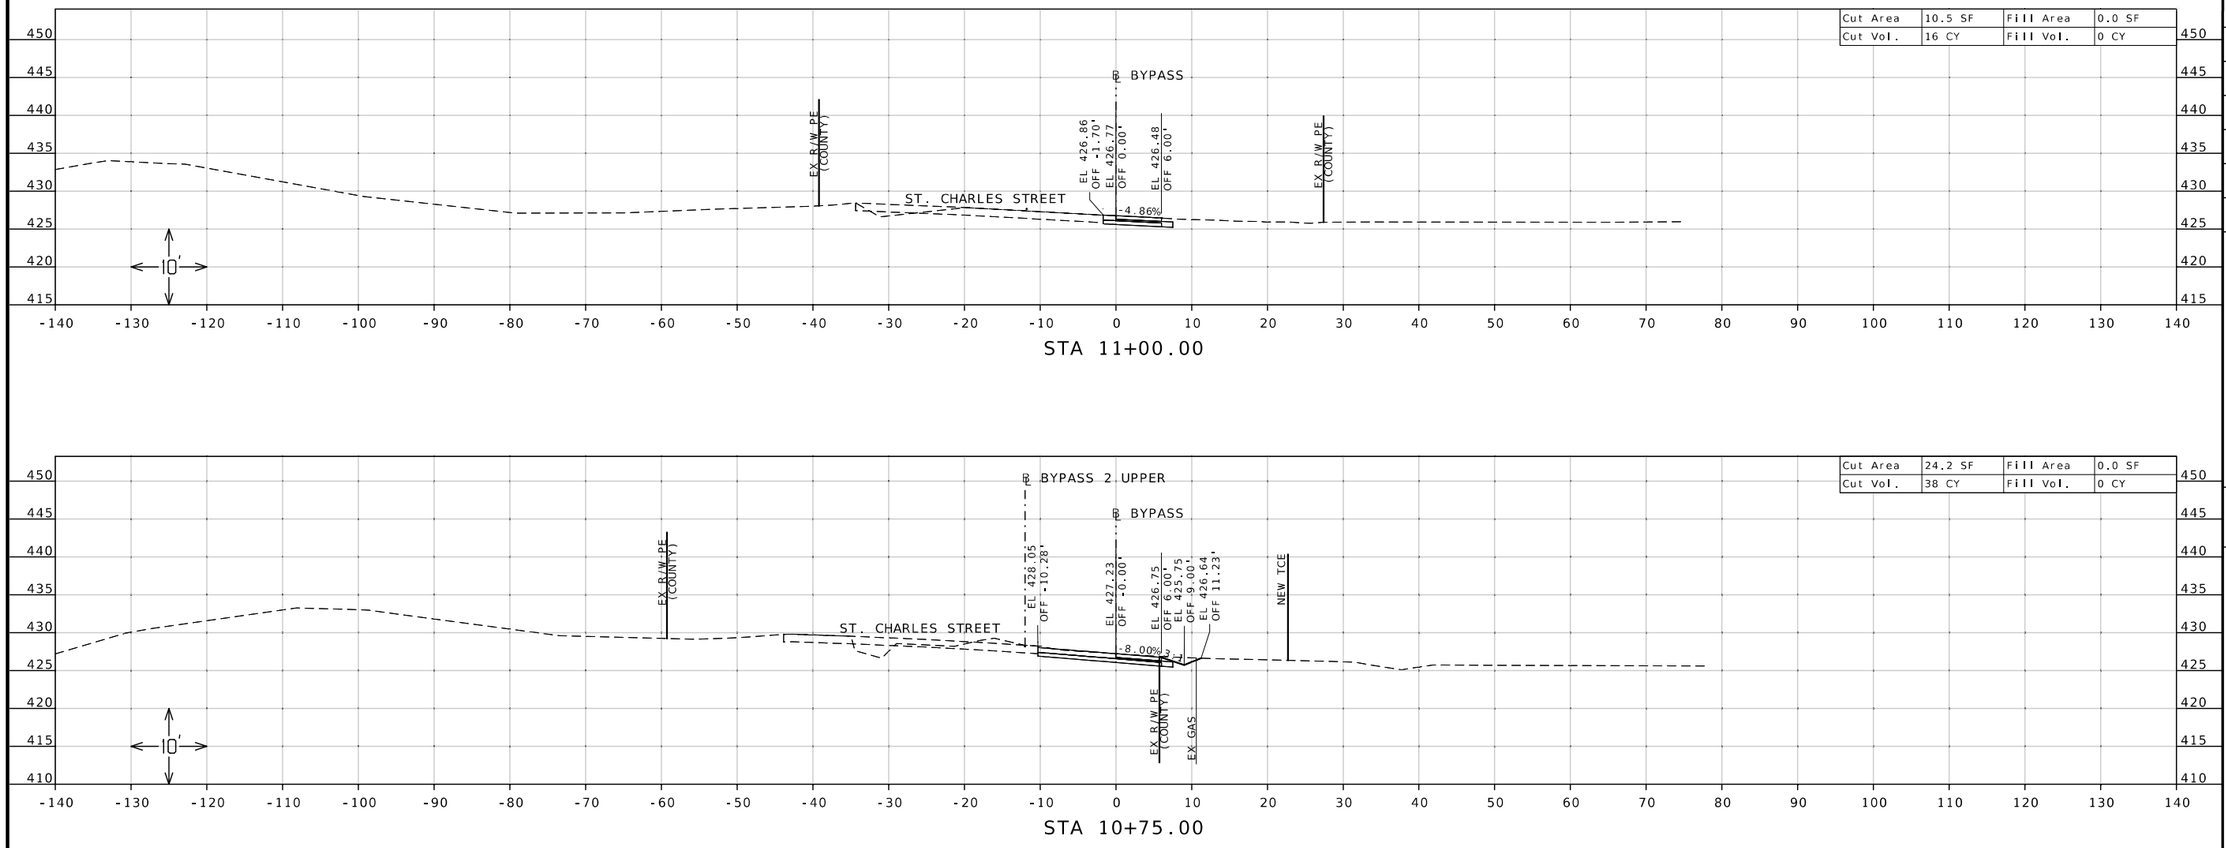

STATE OF MISSOURI
DANIEL WAYNE SAVAGEAU
NUMBER PE-2012018127
PROFESSIONAL ENGINEER

Daniel Savageau

11/12/2025 11:27:49 AM
DANIEL WAYNE SAVAGEAU - CIVIL
MO-PE-2012018127

DATE PREPARED
11/12/2025

ROUTE	STATE
67	MO
DISTRICT	SHEET NO.
SL	195

COUNTY
ST CHARLES

JOB NO.
J6P3636

CONTRACT ID.

PROJECT NO.

BRIDGE NO.


DESCRIPTION

DATE


MISSOURI HIGHWAYS AND TRANSPORTATION COMMISSION

105 WEST CAPITOL
JEFFERSON CITY, MO 65102
1-888-ASK-MODOT (1-888-275-6636)


CROSS SECTION SHEET
TEMPORARY BYPASS
ST. CHARLES STREET
SHEET 19 OF 21

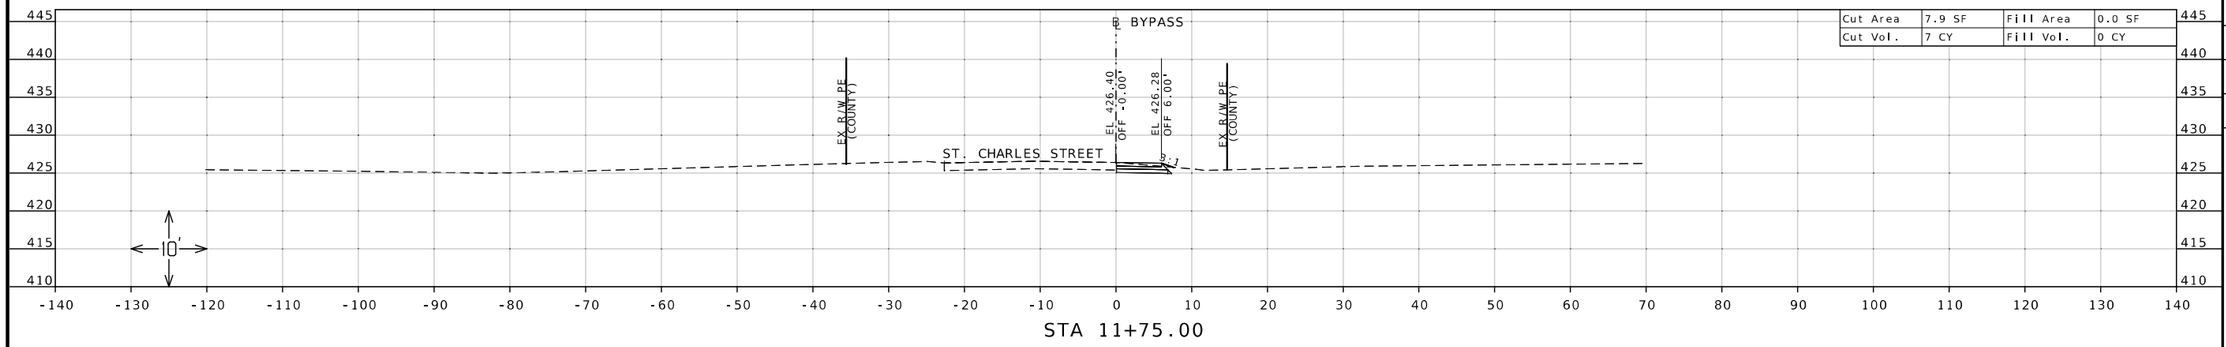

STA 11+75.00

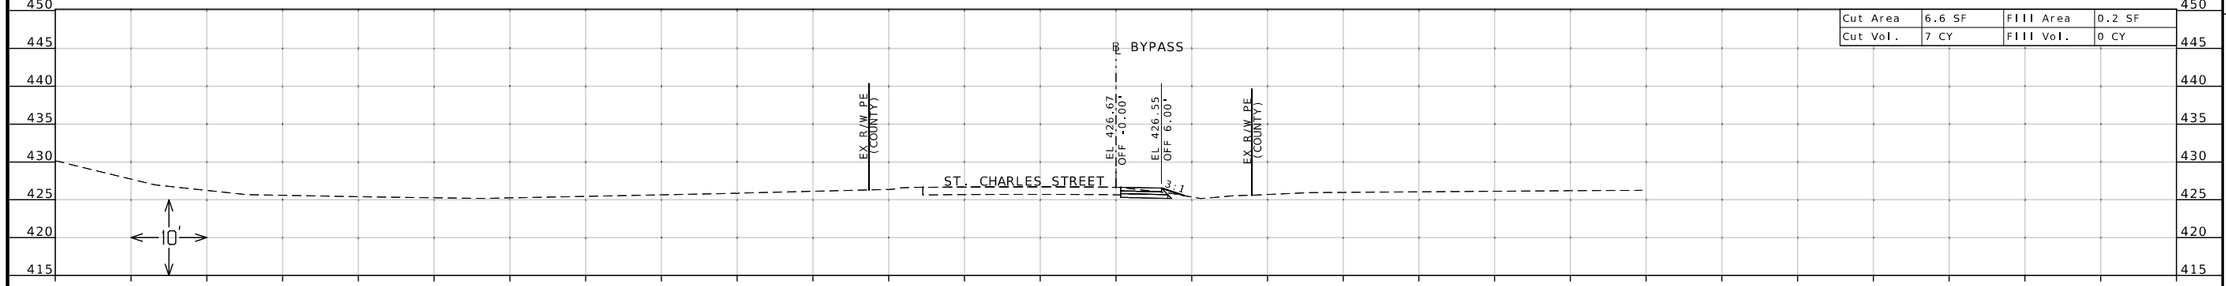

STA 11+50.00

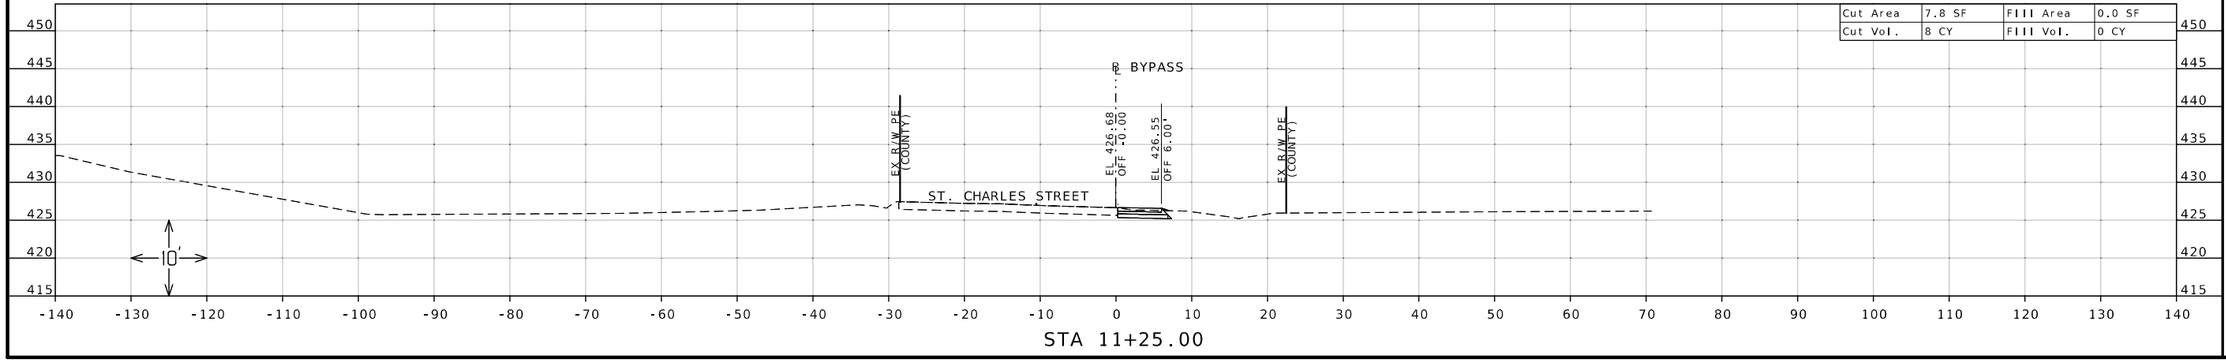

STA 11+25.00

STATE OF MISSOURI
DANIEL WAYNE SAVAGEAU
NUMBER PE-2012018127
PROFESSIONAL ENGINEER

Daniel Savageau

11/12/2025 11:28:10 AM
DANIEL WAYNE SAVAGEAU - CIVIL
MO-PE-2012018127

DATE PREPARED
11/12/2025

ROUTE	STATE
67	MO
DISTRICT	SHEET NO.
SL	196

COUNTY
ST CHARLES

JOB NO.
J6P3636

CONTRACT ID.

PROJECT NO.

BRIDGE NO.


DESCRIPTION

DATE

MISSOURI HIGHWAYS AND TRANSPORTATION COMMISSION

105 WEST CAPITOL
JEFFERSON CITY, MO 65102
1-888-ASK-MODOT (1-888-275-6636)

CROSS SECTION SHEET
TEMPORARY BYPASS
ST. CHARLES STREET
SHEET 20 OF 21

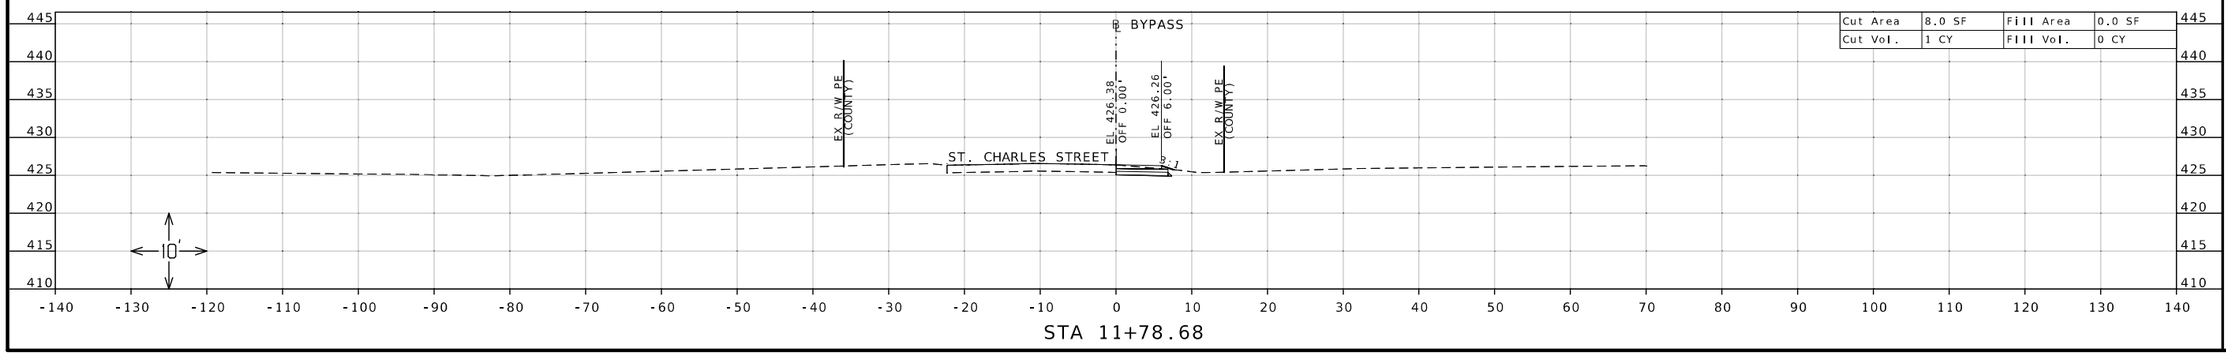

STATE OF MISSOURI
DANIEL WAYNE SAVAGEAU
NUMBER PE-2012018127
PROFESSIONAL ENGINEER

Daniel Savageau

11/12/2025 11:28:29 AM
DANIEL WAYNE SAVAGEAU · CIVIL
MO-PE-2012018127

DATE PREPARED
11/12/2025

ROUTE	STATE
67	MO
DISTRICT	SHEET NO.
SL	197

COUNTY
ST CHARLES

JOB NO.
J6P3636

CONTRACT ID.

PROJECT NO.


BRIDGE NO.

DESCRIPTION	DATE

MISSOURI HIGHWAYS AND TRANSPORTATION COMMISSION

105 WEST CAPITOL
JEFFERSON CITY, MO 65102
1-888-ASK-MODOT (1-888-275-6636)

CROSS SECTION SHEET
TEMPORARY BYPASS
ST. CHARLES STREET
SHEET 21 OF 21

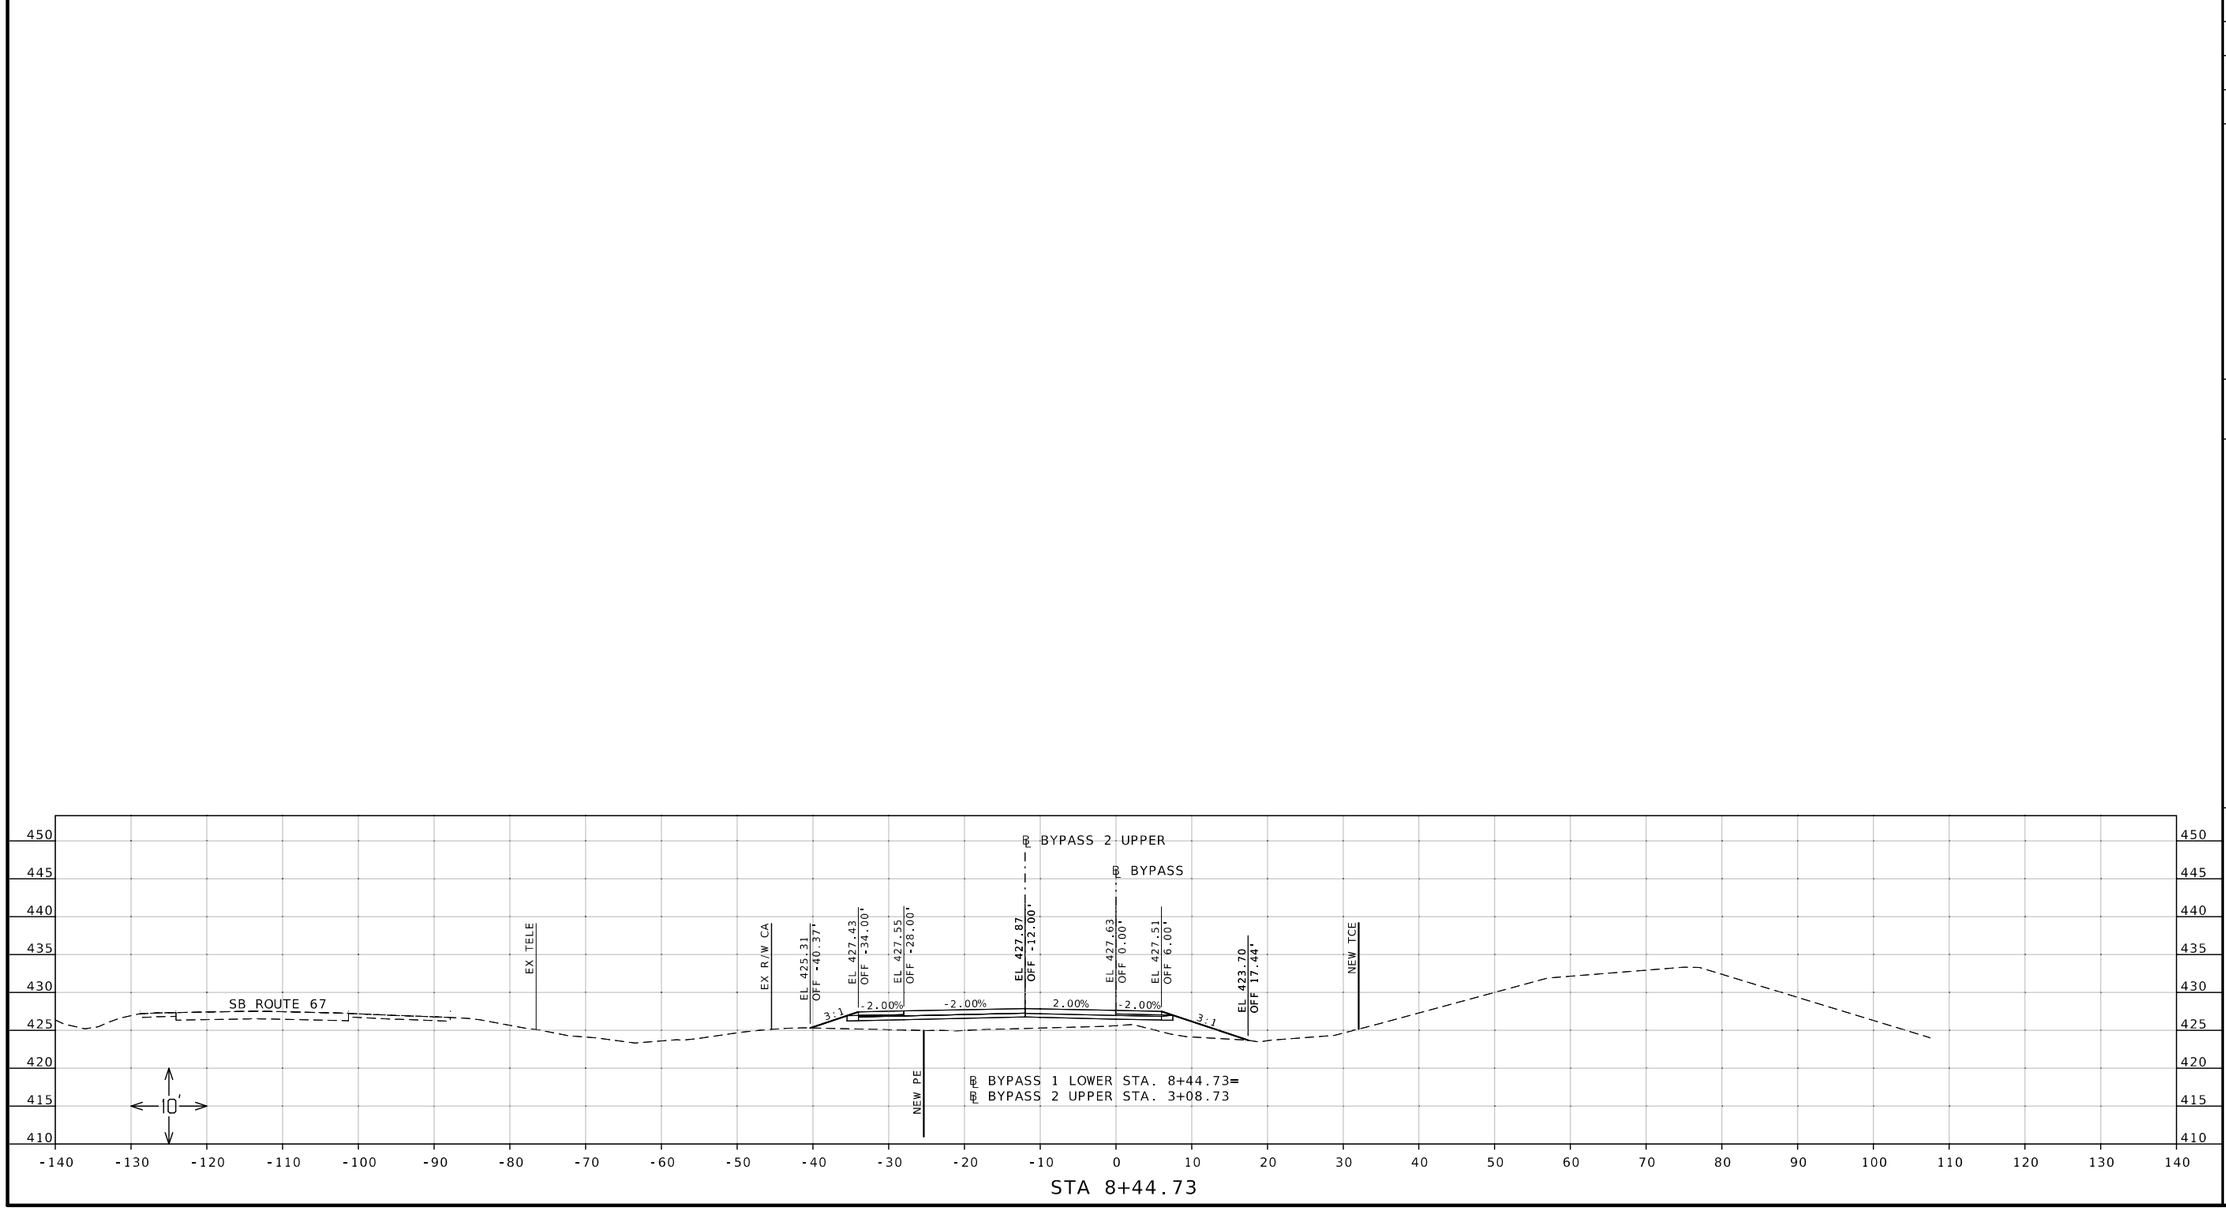

STATE OF MISSOURI
DANIEL WAYNE SAVAGEAU
NUMBER PE-2012018127
PROFESSIONAL ENGINEER

Daniel Savageau

11/12/2025 11:28:47 AM
DANIEL WAYNE SAVAGEAU - CIVIL
MO-PE-2012018127
DATE PREPARED
11/12/2025

ROUTE	STATE
67	MO
DISTRICT	SHEET NO.
SL	197A

COUNTY
ST CHARLES

JOB NO.
J6P3636

CONTRACT ID.

PROJECT NO.


BRIDGE NO.

DESCRIPTION	DATE


MISSOURI HIGHWAYS AND TRANSPORTATION COMMISSION

105 WEST CAPITOL
JEFFERSON CITY, MO 65102
1-888-ASK-MODOT (1-888-275-6636)

CROSS SECTION SHEET
TEMPORARY BYPASS
ST. CHARLES STREET
MATCH LINE BYPASS 1 LOWER @ BASE LINE 2 UPPER

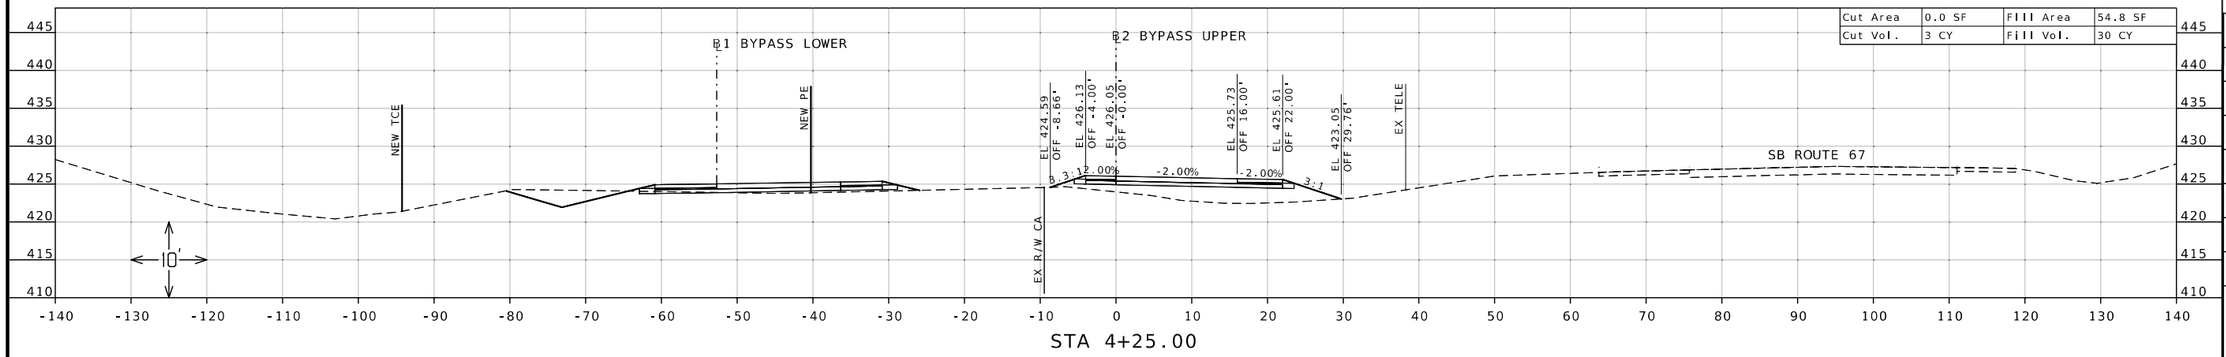


STA 4+25.00

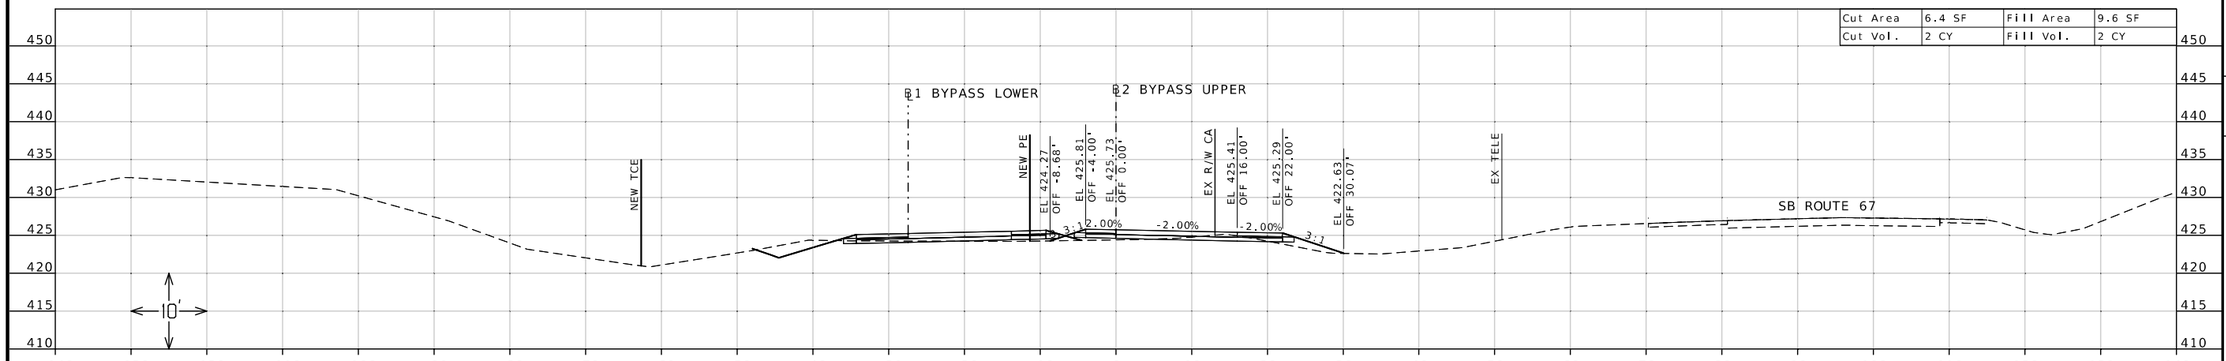

STA 4+00.00

PAVEMENT DESIGN: 7.5" PCCP OVER 6" TYPE 5 AGGREGATE BASE DEPICTED ON CROSS SECTIONS

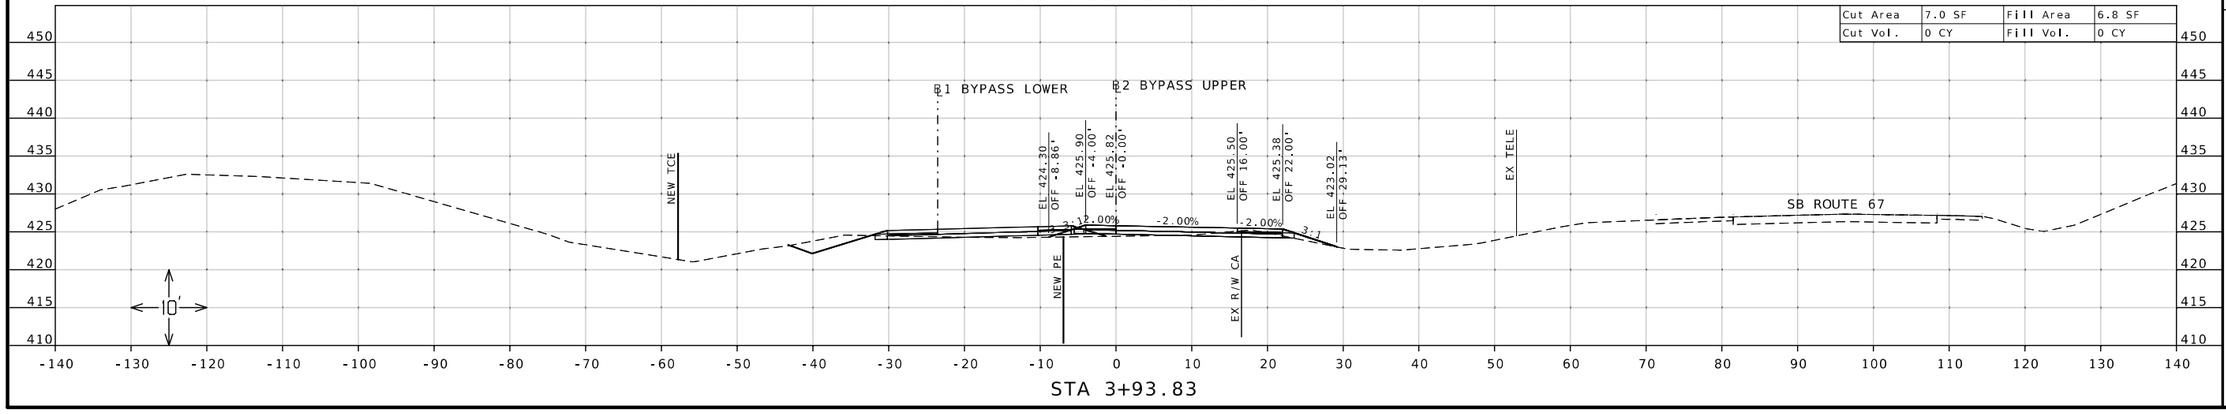

STA 3+93.83

STATE OF MISSOURI
DANIEL WAYNE SAVAGEAU
NUMBER PE-2012018127
PROFESSIONAL ENGINEER
Daniel Savageau
11/12/2025 11:29:06 AM
DANIEL WAYNE SAVAGEAU - CIVIL
MO-PE-2012018127

DATE PREPARED
11/12/2025

ROUTE	STATE
67	MO
DISTRICT	SHEET NO.
SL	198

COUNTY
ST CHARLES

JOB NO.
J6P3636

CONTRACT ID.

PROJECT NO.


BRIDGE NO.


DESCRIPTION	DATE


MISSOURI HIGHWAYS AND TRANSPORTATION COMMISSION

105 WEST CAPITOL
JEFFERSON CITY, MO 65102
1-888-ASK-MODOT (1-888-275-6636)

CROSS SECTION SHEET
TEMPORARY BYPASS
ST. CHARLES STREET
UPPER CONNECTION
SHEET 1 OF 3

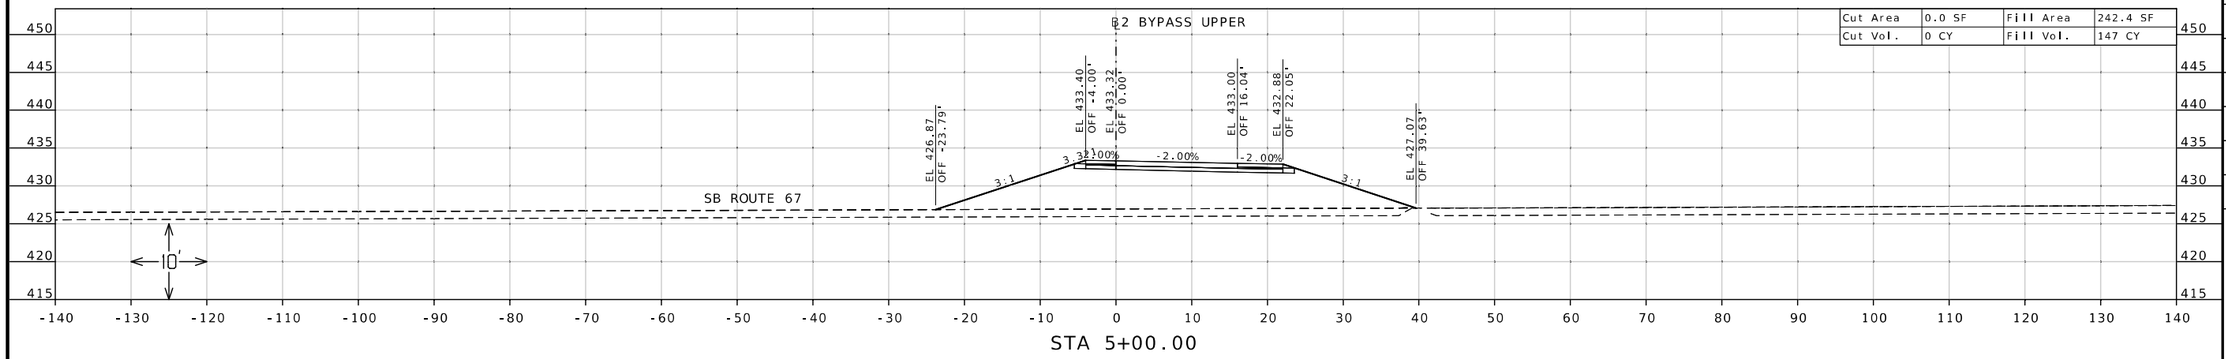

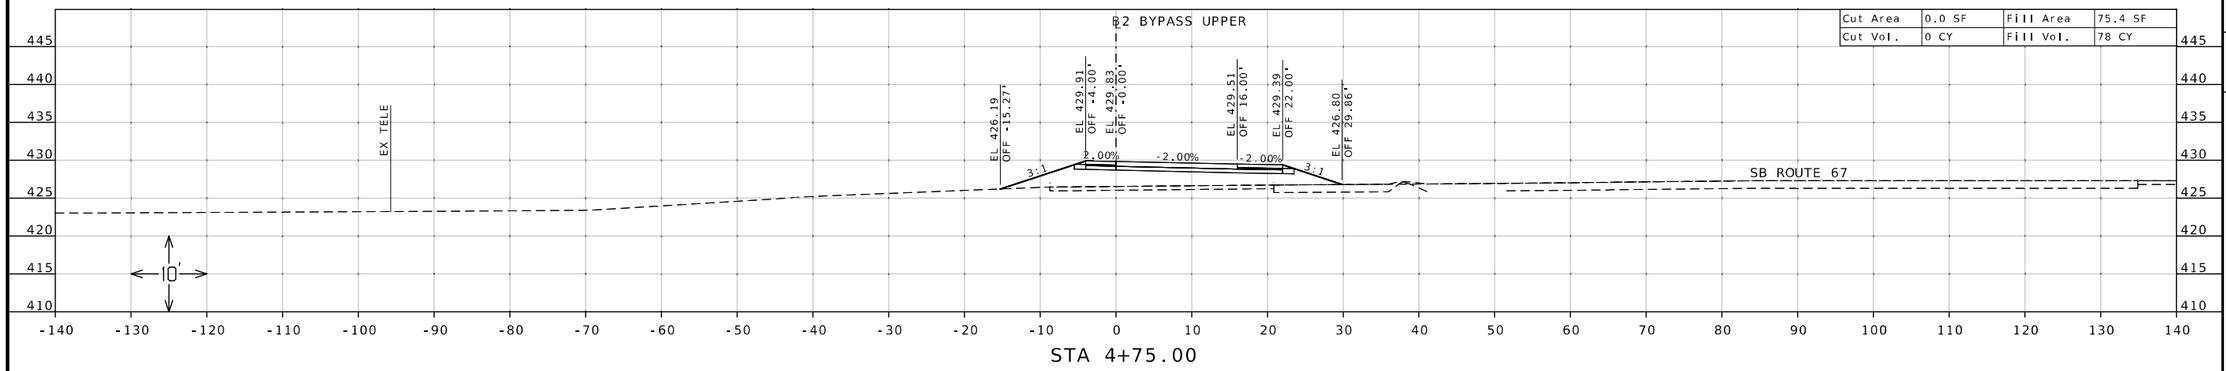

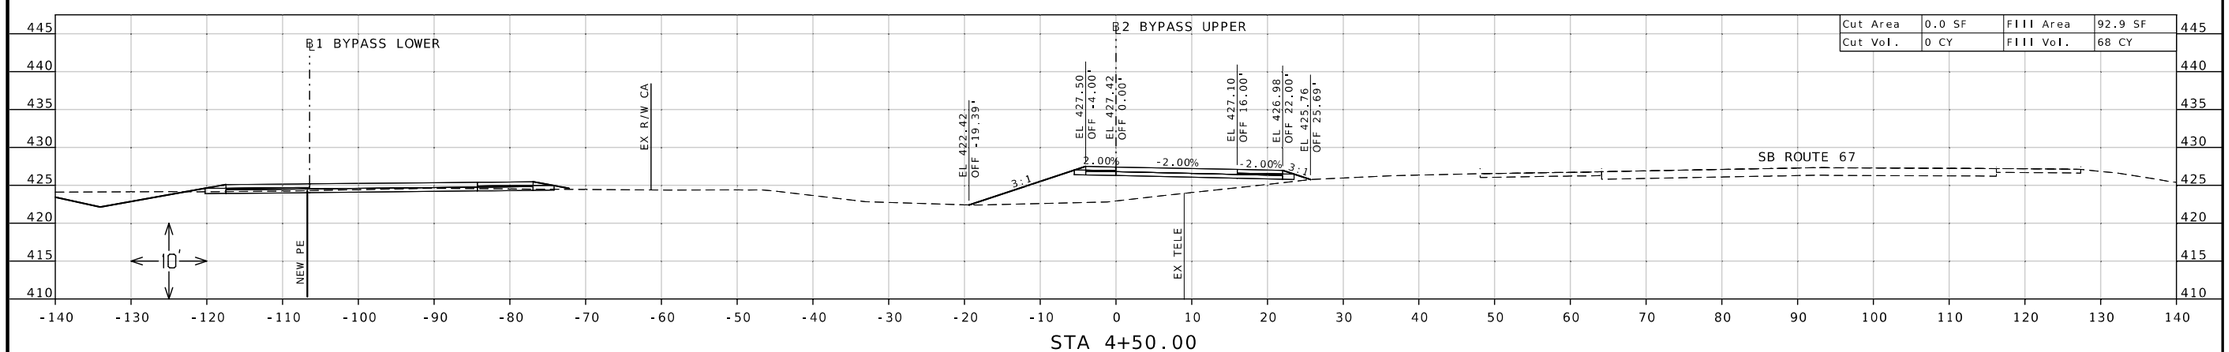

STATE OF MISSOURI
DANIEL WAYNE SAVAGEAU
NUMBER PE-2012018127
PROFESSIONAL ENGINEER

Daniel Savageau

11/12/2025 11:29:27 AM
DANIEL WAYNE SAVAGEAU · CIVIL
MO-PE-2012018127

DATE PREPARED
11/12/2025

ROUTE	STATE
67	MO

DISTRICT	SHEET NO.
SL	199

COUNTY
ST CHARLES

JOB NO.
J6P3636

CONTRACT ID.

PROJECT NO.

BRIDGE NO.


DESCRIPTION

DATE


MISSOURI HIGHWAYS AND TRANSPORTATION COMMISSION

105 WEST CAPITOL
JEFFERSON CITY, MO 65102
1-888-ASK-MODOT (1-888-275-6636)

CROSS SECTION SHEET
TEMPORARY BYPASS
ST. CHARLES STREET
UPPER CONNECTION
SHEET 2 OF 3

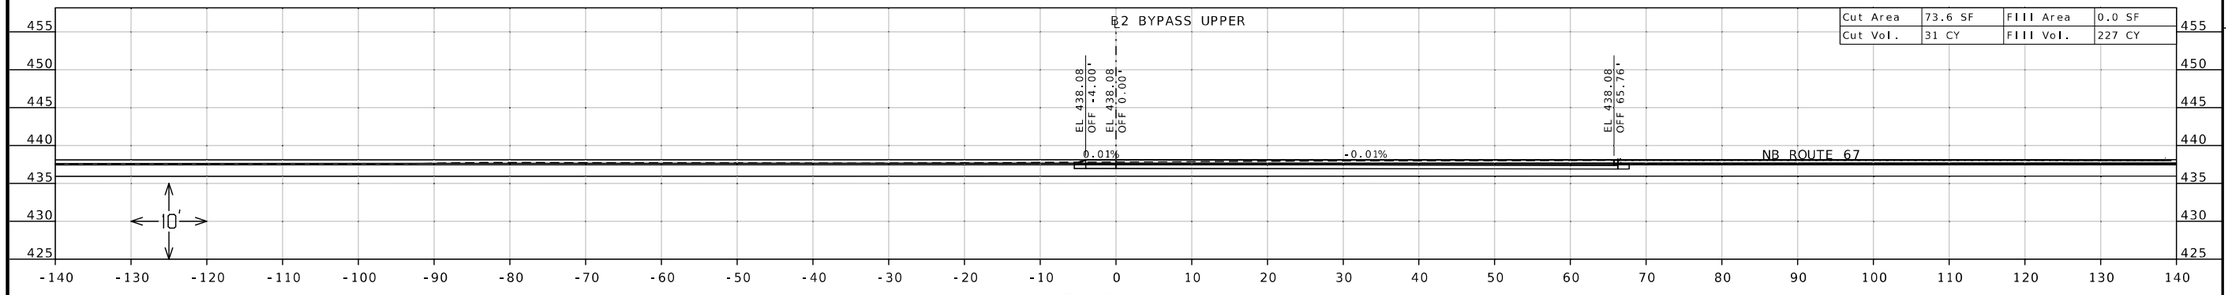

STA 5+48.04

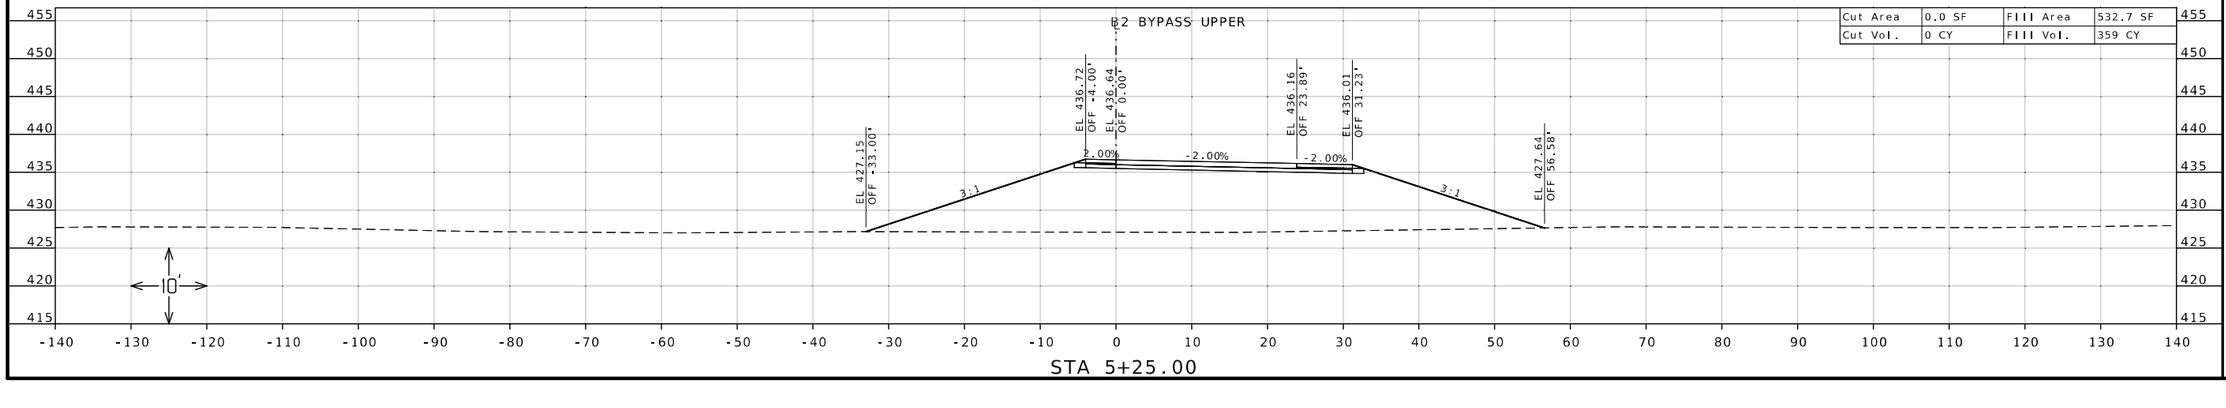

STA 5+25.00

STATE OF MISSOURI
DANIEL WAYNE SAVAGEAU
NUMBER PE-2012018127
PROFESSIONAL ENGINEER

Daniel Savageau

11/12/2025 11:29:53 AM
DANIEL WAYNE SAVAGEAU - CIVIL
MO-PE-2012018127

DATE PREPARED	
11/12/2025	
ROUTE	STATE
67	MO
DISTRICT	SHEET NO.
SL	200
COUNTY	
ST CHARLES	
JOB NO.	
J6P3636	
CONTRACT ID.	
PROJECT NO.	
BRIDGE NO.	


DESCRIPTION	DATE

MISSOURI HIGHWAYS AND TRANSPORTATION COMMISSION

105 WEST CAPITOL
JEFFERSON CITY, MO 65102
1-888-ASK-MODOT (1-888-275-6636)


CROSS SECTION SHEET
TEMPORARY BYPASS
ST. CHARLES STREET
UPPER CONNECTION
SHEET 3 OF 3

SECTIONS STA. 3+08.73 TO 3+50.00 ARE FOR INFORMATIONAL PURPOSES ONLY
EARTHWORK FOR UPPER SECTION WAS CALCULATED WITH THE LOWER BYPASS SECTIONS TO STA. 3+93.83

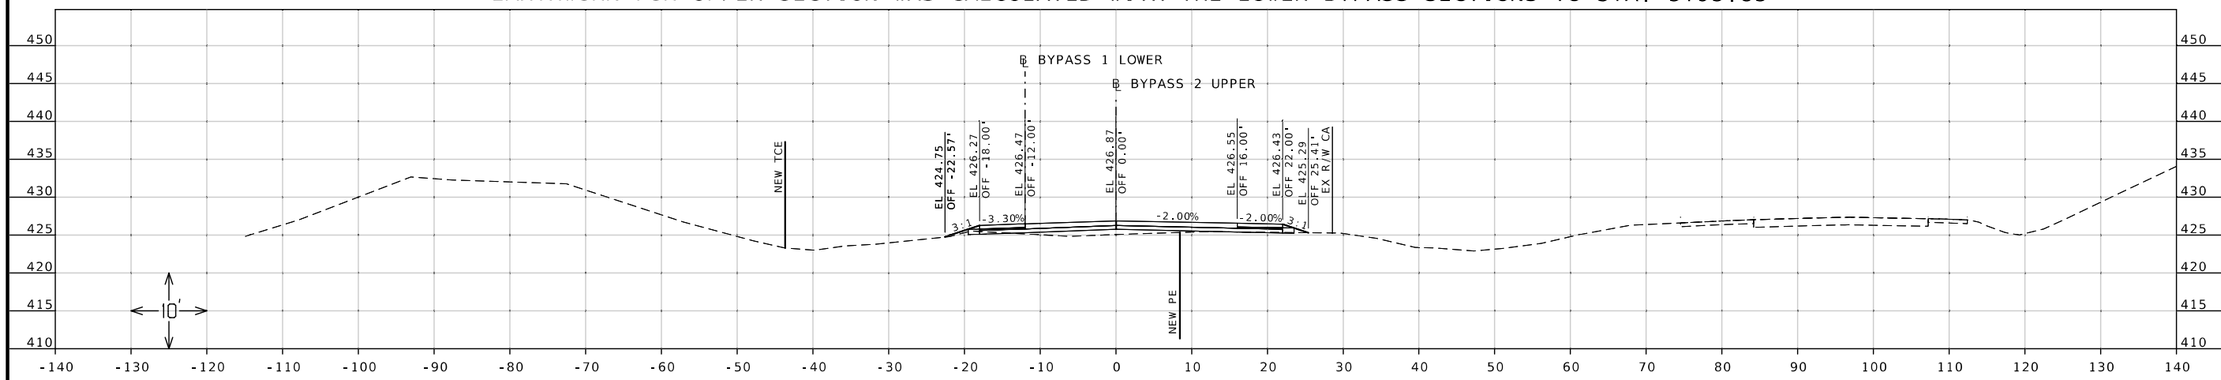

STA 3+50.00

PAVEMENT DESIGN: 7.5" PCCP OVER 6" TYPE 5 AGGREGATE BASE DEPICTED ON CROSS SECTIONS

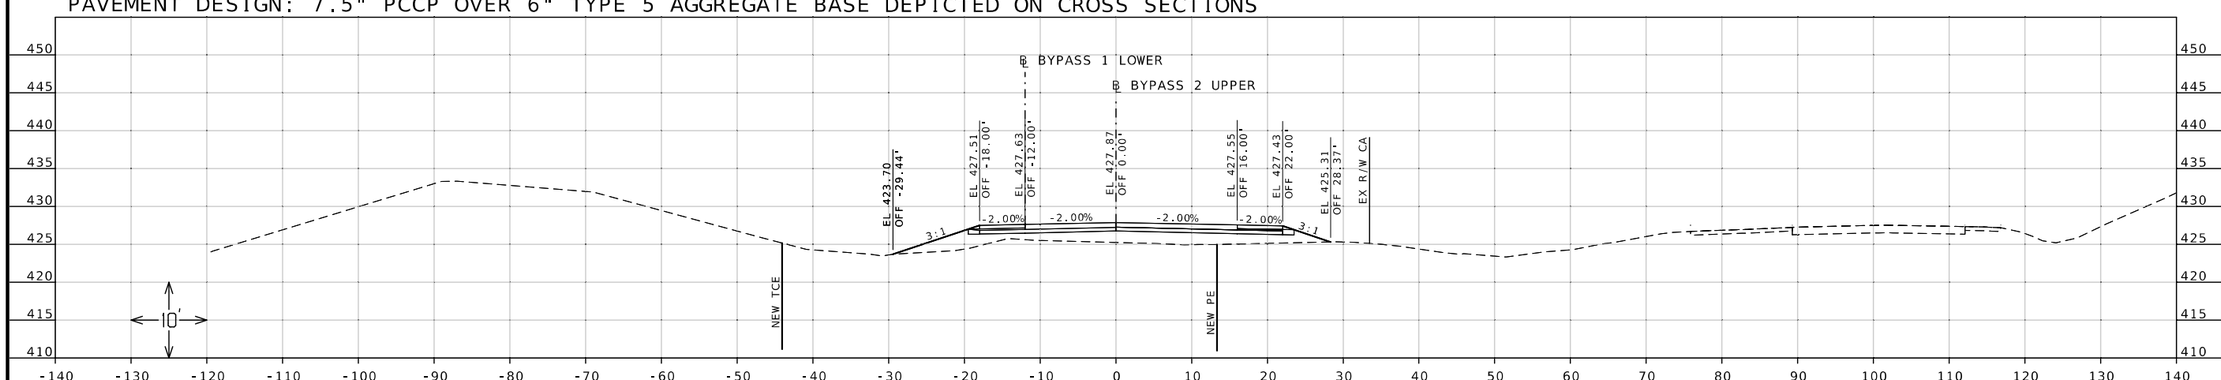

STA 3+08.73

STATE OF MISSOURI
DANIEL WAYNE SAVAGEAU
NUMBER PE-2012018127
PROFESSIONAL ENGINEER

11/12/2025 11:30:10 AM
DANIEL WAYNE SAVAGEAU - CIVIL
MO-PE-2012018127
DATE PREPARED
11/12/2025

ROUTE	STATE
67	MO
DISTRICT	SHEET NO.
SL	200A

COUNTY
ST CHARLES

JOB NO.
J6P3636

CONTRACT ID.

PROJECT NO.

BRIDGE NO.

DESCRIPTION	DATE

MISSOURI HIGHWAYS AND TRANSPORTATION COMMISSION
105 WEST CAPITOL
JEFFERSON CITY, MO 65102
1-888-ASK-MODOT (1-888-275-6636)

MoDOT

CROSS SECTION SHEET
TEMPORARY BYPASS
ST. CHARLES STREET
UPPER CONNECTION
MATCH LINE ℄ 2 UPPER SECTION
℄ 1 LOWER SECTION

STATE OF MISSOURI
DANIEL WAYNE SAVAGEAU
NUMBER PE-2012018127
PROFESSIONAL ENGINEER

Daniel Savageau

10/05/2025 10:55:25 AM
DANIEL WAYNE SAVAGEAU - CIVIL
MO-PE-2012018127

DATE PREPARED
10/5/2025

ROUTE	STATE
67	MO

DISTRICT	SHEET NO.
SL	201

COUNTY
ST CHARLES

JOB NO.
J6P3636

CONTRACT ID.

PROJECT NO.


BRIDGE NO.


DESCRIPTION	DATE

MISSOURI HIGHWAYS AND TRANSPORTATION COMMISSION


105 WEST CAPITOL
JEFFERSON CITY, MO 65102
1-888-ASK-MODOT (1-888-275-6636)

CROSS SECTION SHEET
ROUTE 67 SOUTHBOUND
SKEWED SECTION
MARATHON PIPELINE

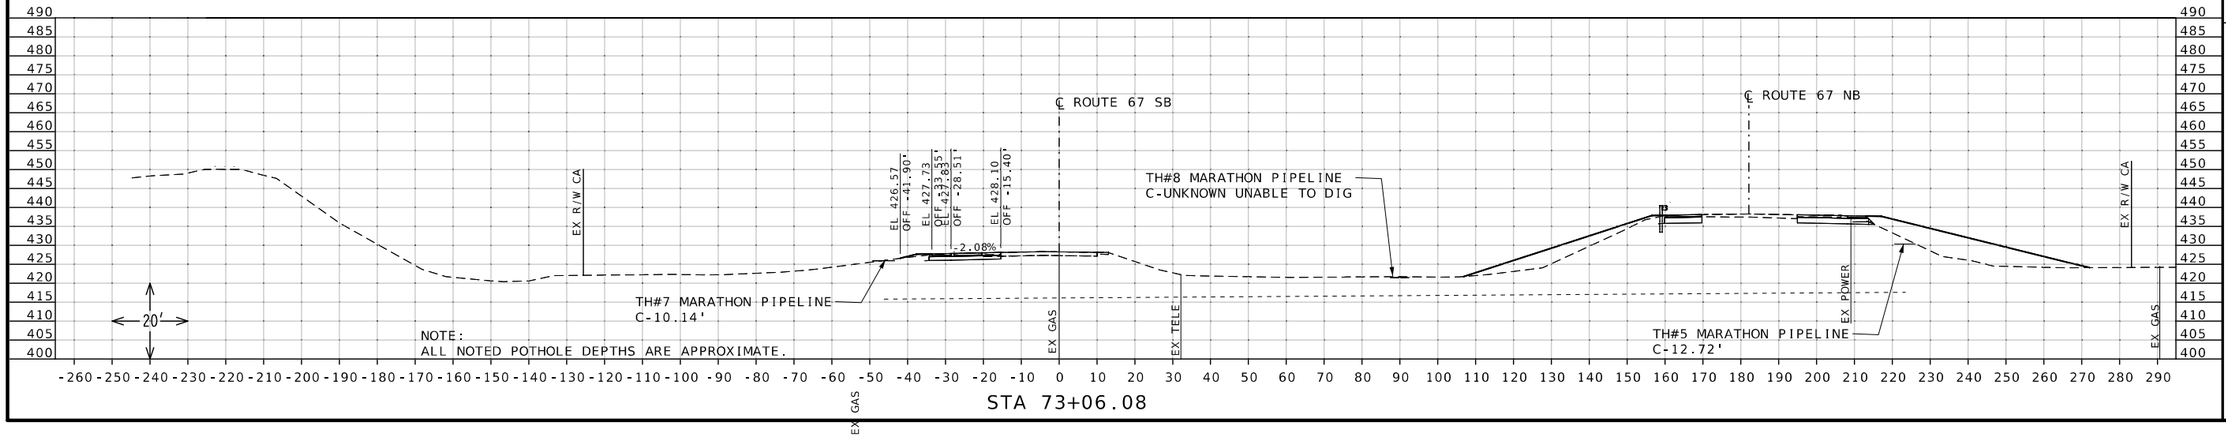


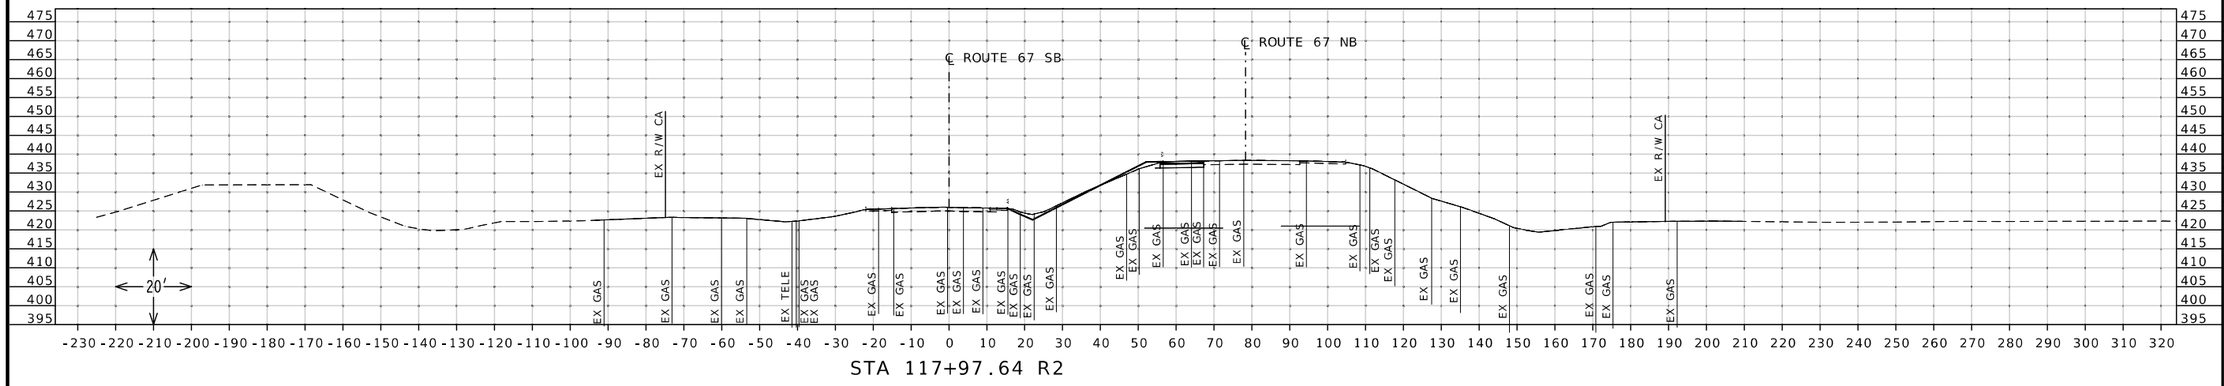

STA 117+97.64 R2

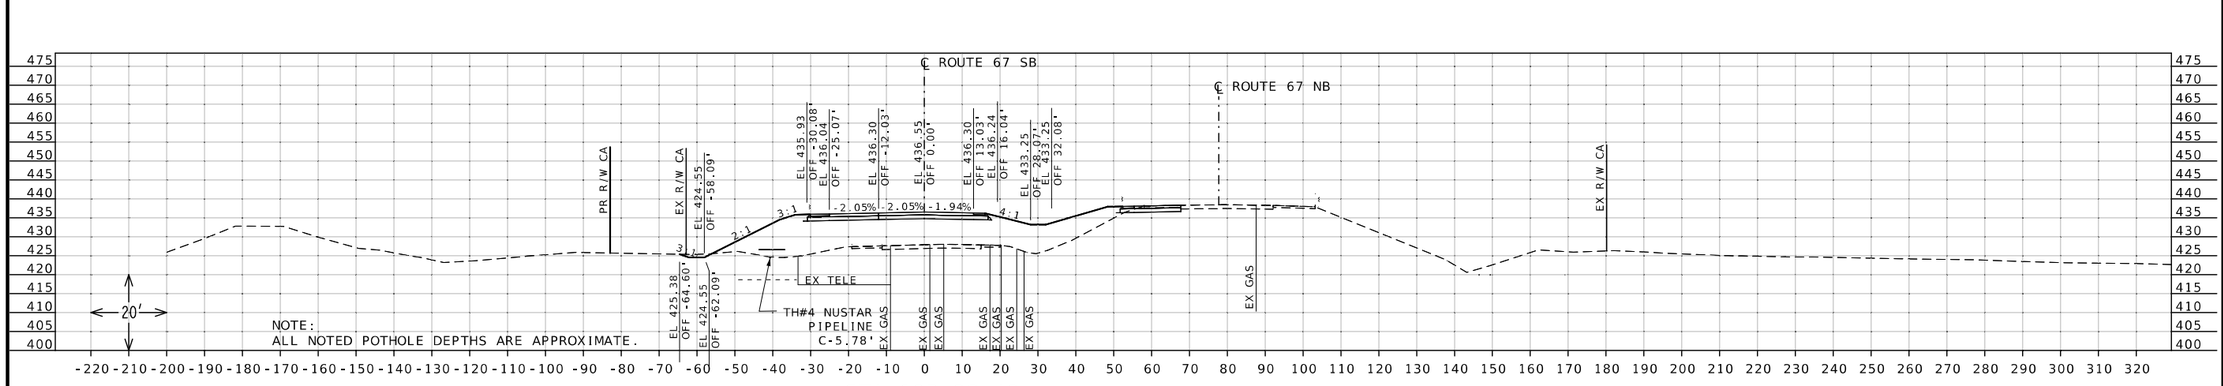

STA 103+98.40

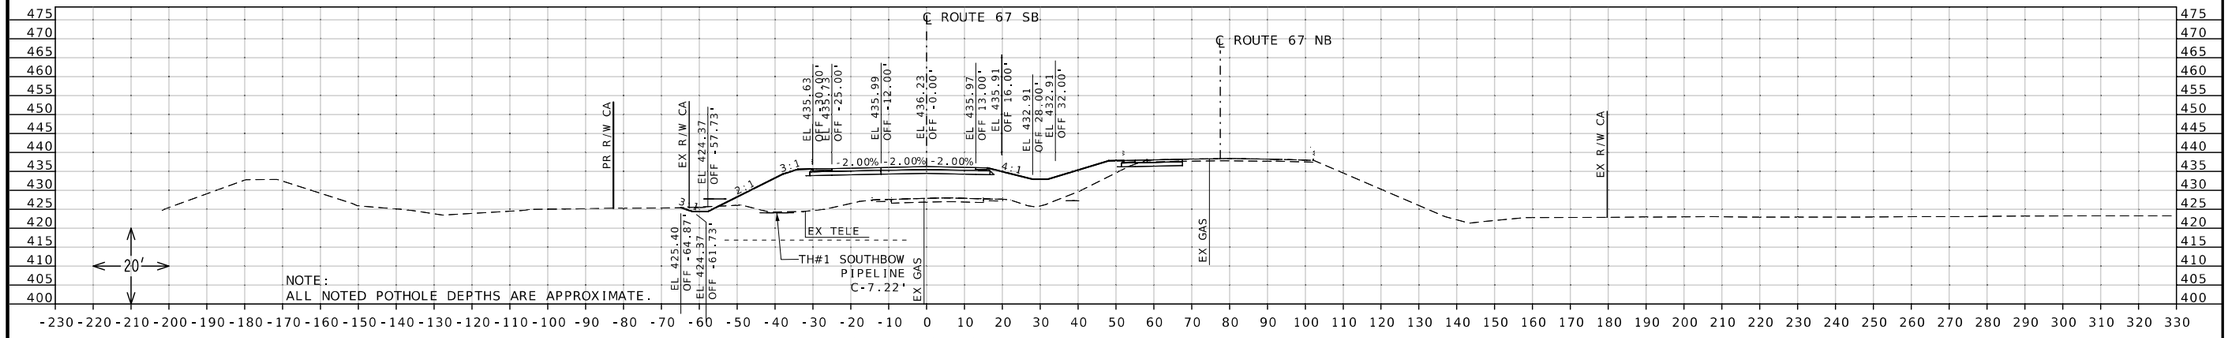

STA 103+53.22

STATE OF MISSOURI
DANIEL WAYNE SAVAGEAU
NUMBER PE-2012018127
PROFESSIONAL ENGINEER
Daniel Savageau
10/05/2025 10:55:39 AM
DANIEL WAYNE SAVAGEAU - CIVIL
MO-PE-2012018127
DATE PREPARED

10/5/2025

ROUTE	STATE
67	MO
DISTRICT	SHEET NO.
SL	202

COUNTY
ST CHARLES

JOB NO.
J6P3636

CONTRACT ID.


PROJECT NO.

BRIDGE NO.


DESCRIPTION	DATE

MISSOURI HIGHWAYS AND TRANSPORTATION COMMISSION
105 WEST CAPITOL
JEFFERSON CITY, MO 65102
1-888-ASK-MODOT (1-888-275-6636)

CROSS SECTION SHEET
ROUTE 67 SOUTHBOUND
SKEWED SECTION
TRANSCANADA PIPELINE
NUSTAR PIPELINE
EXPRESS PLATTE PIPELINE

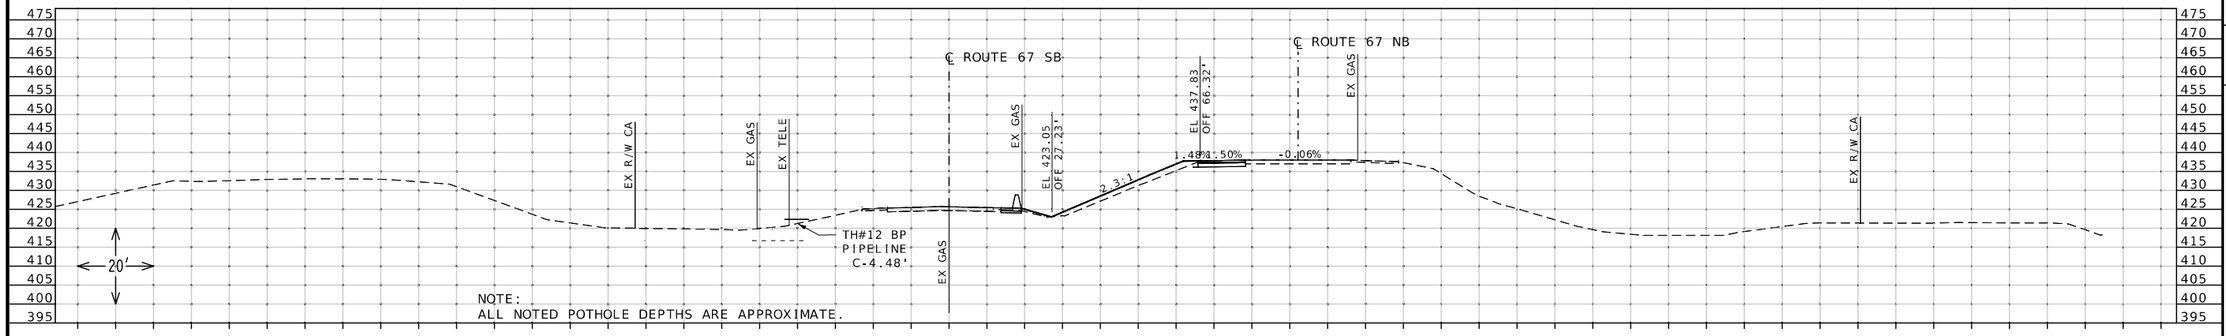

STA 137+32.10 R2

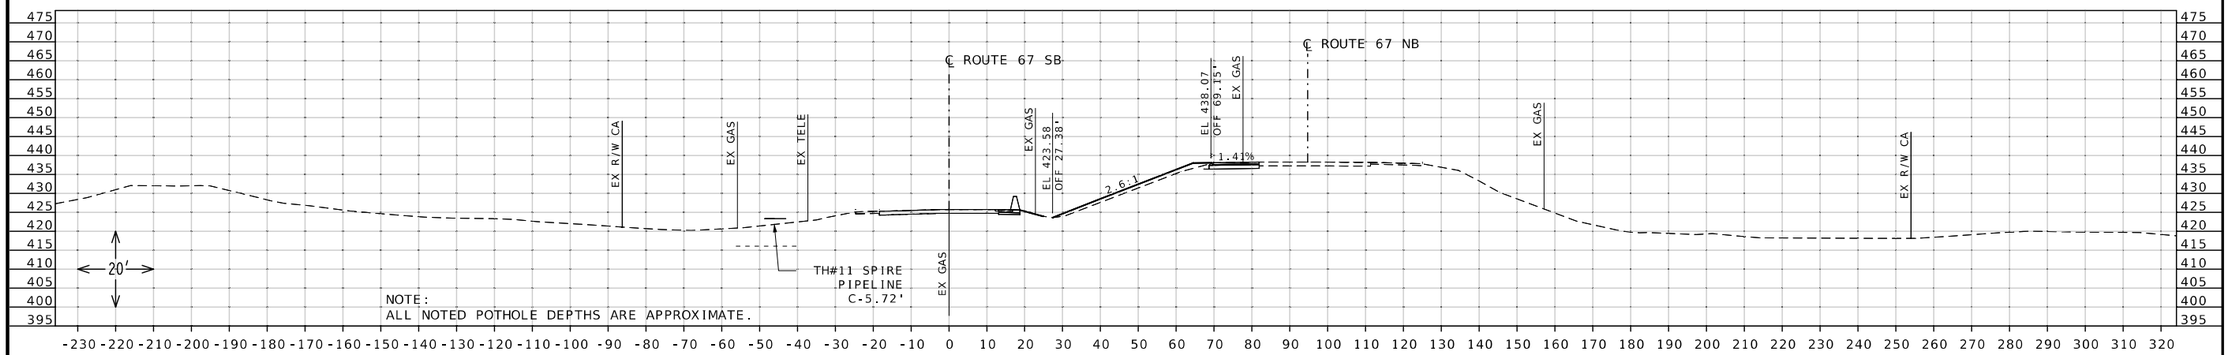

STA 136+67.37 R2

STATE OF MISSOURI
DANIEL WAYNE SAVAGEAU
NUMBER PE-2012018127
PROFESSIONAL ENGINEER

Daniel Savageau

10/05/2025 10:55:59 AM
DANIEL WAYNE SAVAGEAU - CIVIL
MO-PE-2012018127

DATE PREPARED
10/5/2025

ROUTE	STATE
67	MO
DISTRICT	SHEET NO.
SL	203

COUNTY
ST CHARLES

JOB NO.
J6P3636

CONTRACT ID.

PROJECT NO.


BRIDGE NO.


DESCRIPTION	DATE


MISSOURI HIGHWAYS AND TRANSPORTATION COMMISSION

105 WEST CAPITOL
JEFFERSON CITY, MO 65102
1-888-ASK-MODOT (1-888-275-6636)

CROSS SECTION SHEET
ROUTE 67 SOUTHBOUND
SKEWED SECTION
SPIRE PIPELINE
BP PIPELINE

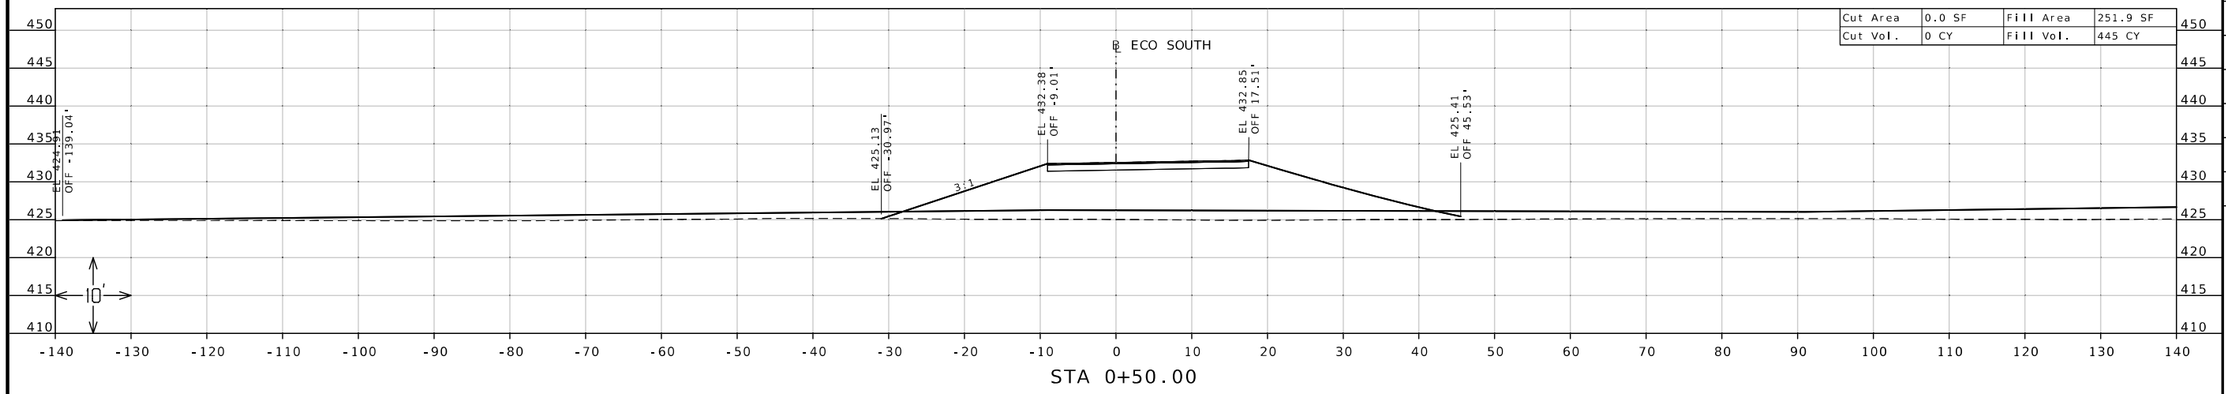

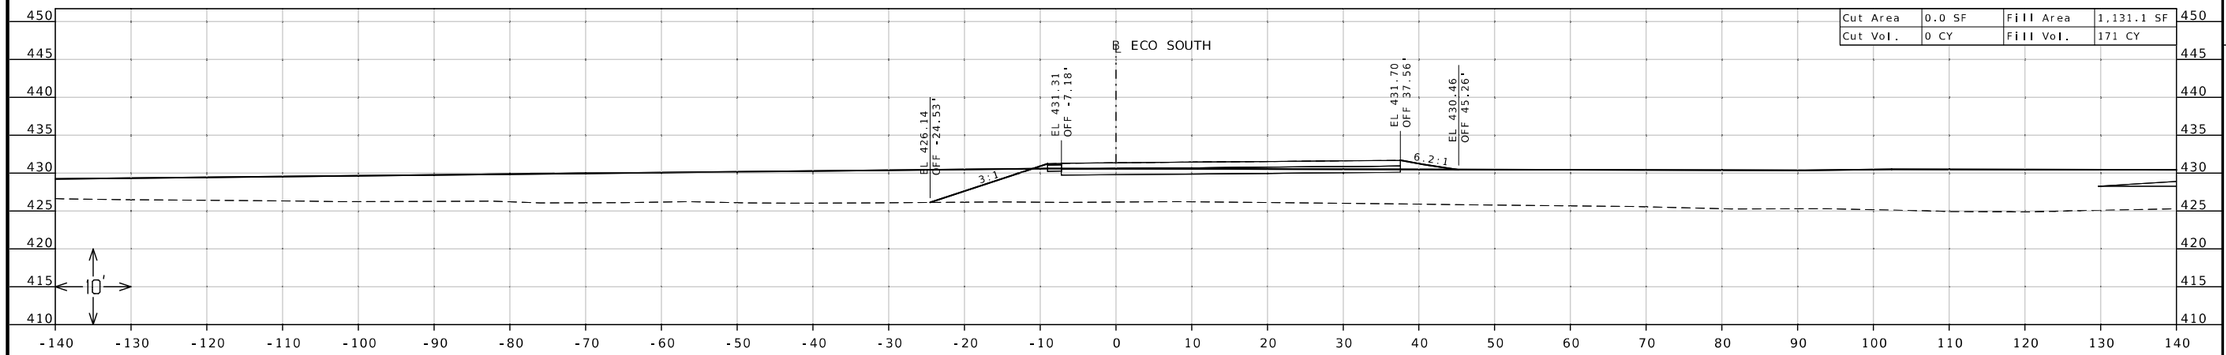

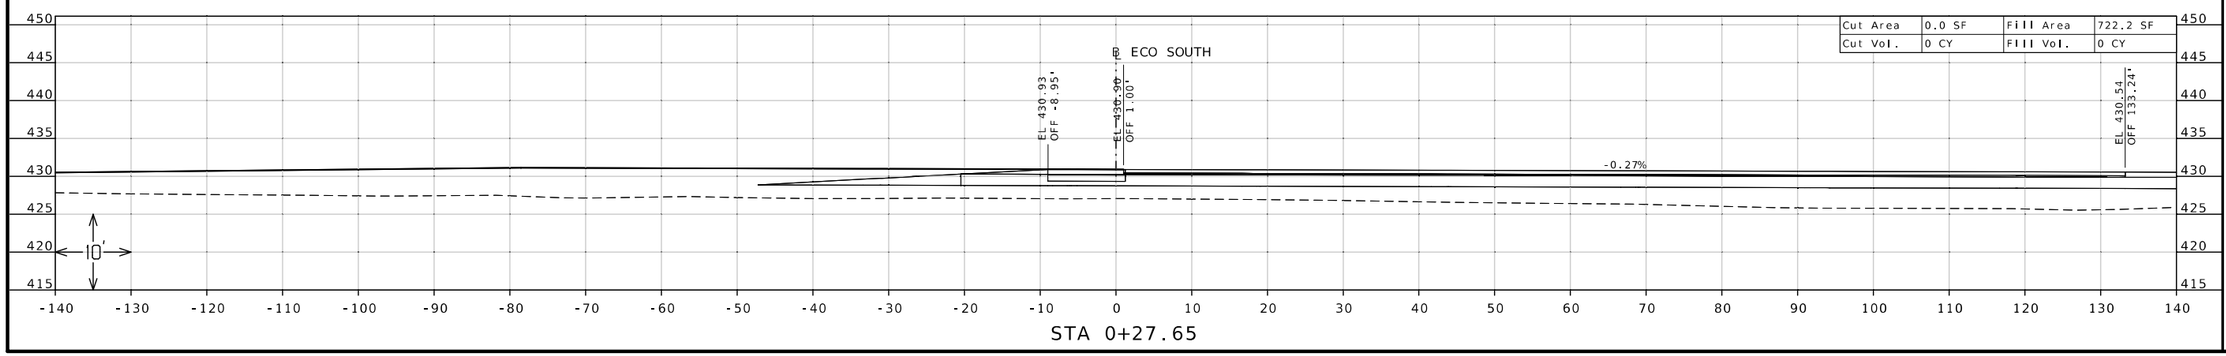

STATE OF MISSOURI
DANIEL WAYNE SAVAGEAU
NUMBER PE-2012018127
PROFESSIONAL ENGINEER

Daniel Savageau

10/06/2025 2:59:02 PM
DANIEL WAYNE SAVAGEAU - CIVIL
MO-PE-2012018127

DATE PREPARED
10/6/2025

ROUTE	STATE
67	MO

DISTRICT	SHEET NO.
SL	204

COUNTY
ST CHARLES

JOB NO.
J6P3636

CONTRACT ID.

PROJECT NO.

BRIDGE NO.


DESCRIPTION	DATE


MISSOURI HIGHWAYS AND TRANSPORTATION COMMISSION


105 WEST CAPITOL
JEFFERSON CITY, MO 65102
1-888-ASK-MODOT (1-888-275-6636)

MoDOT

CROSS SECTION SHEET
SOUTH EMERGENCY CROSSOVER
SHEET 1 OF 3

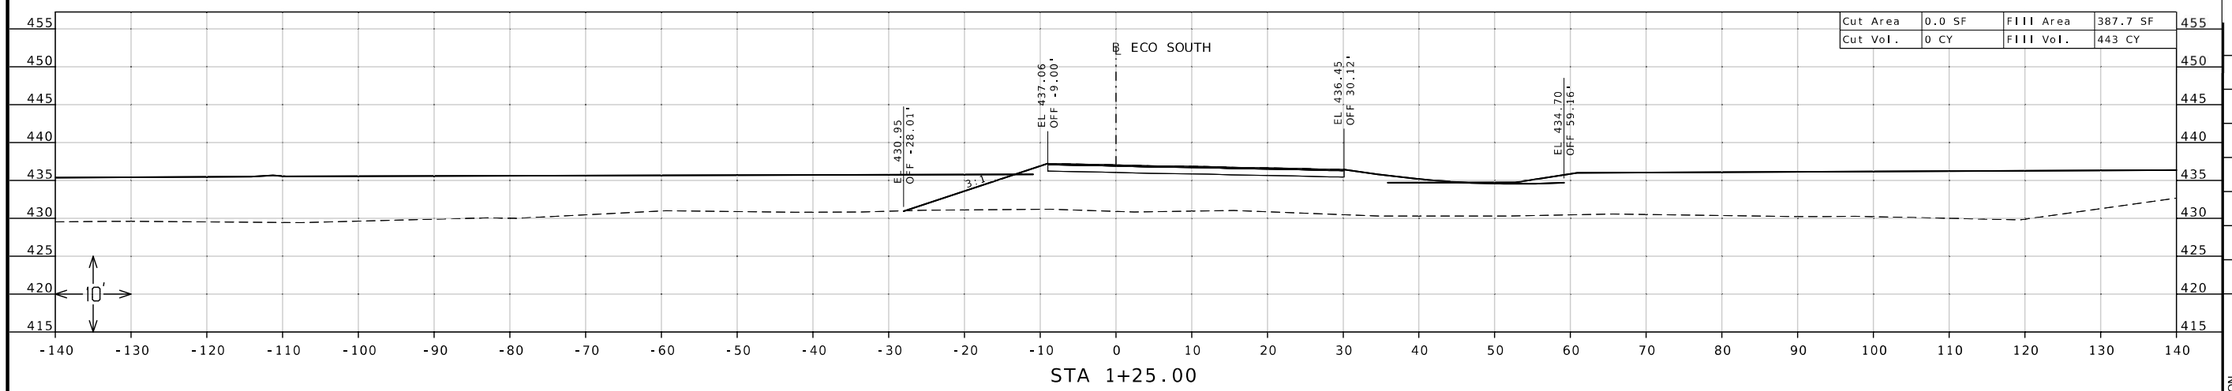

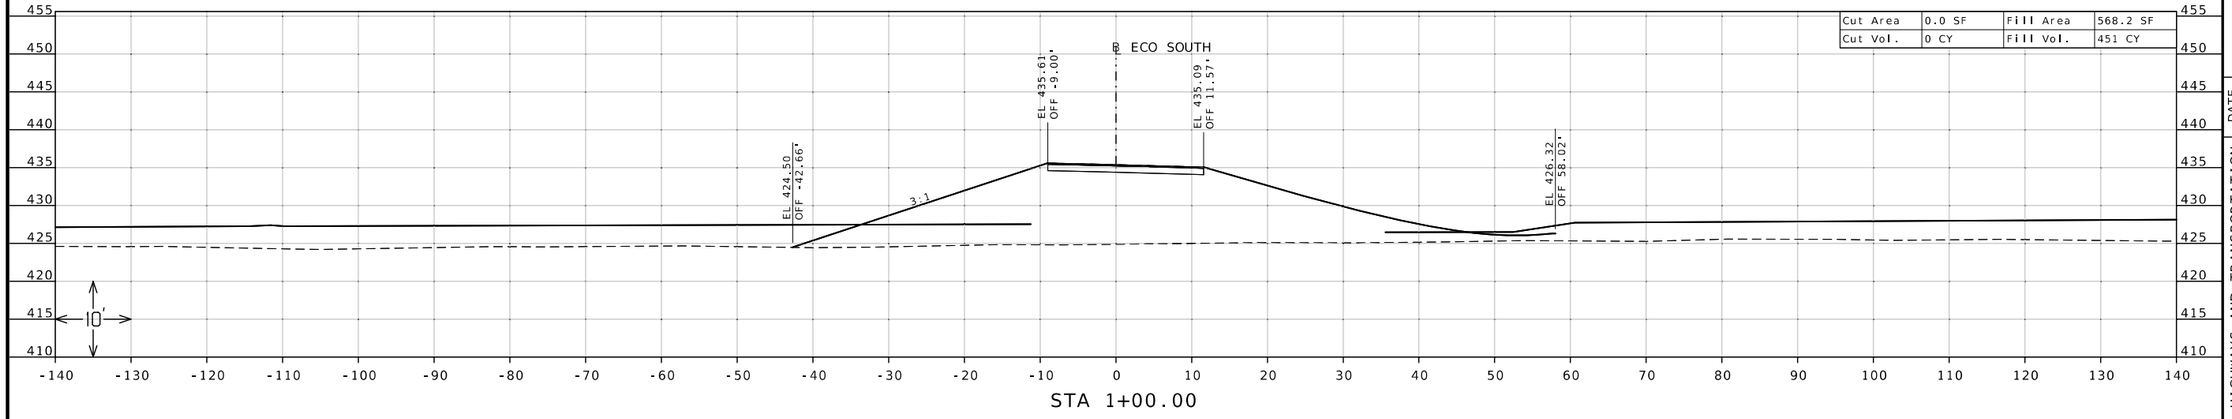

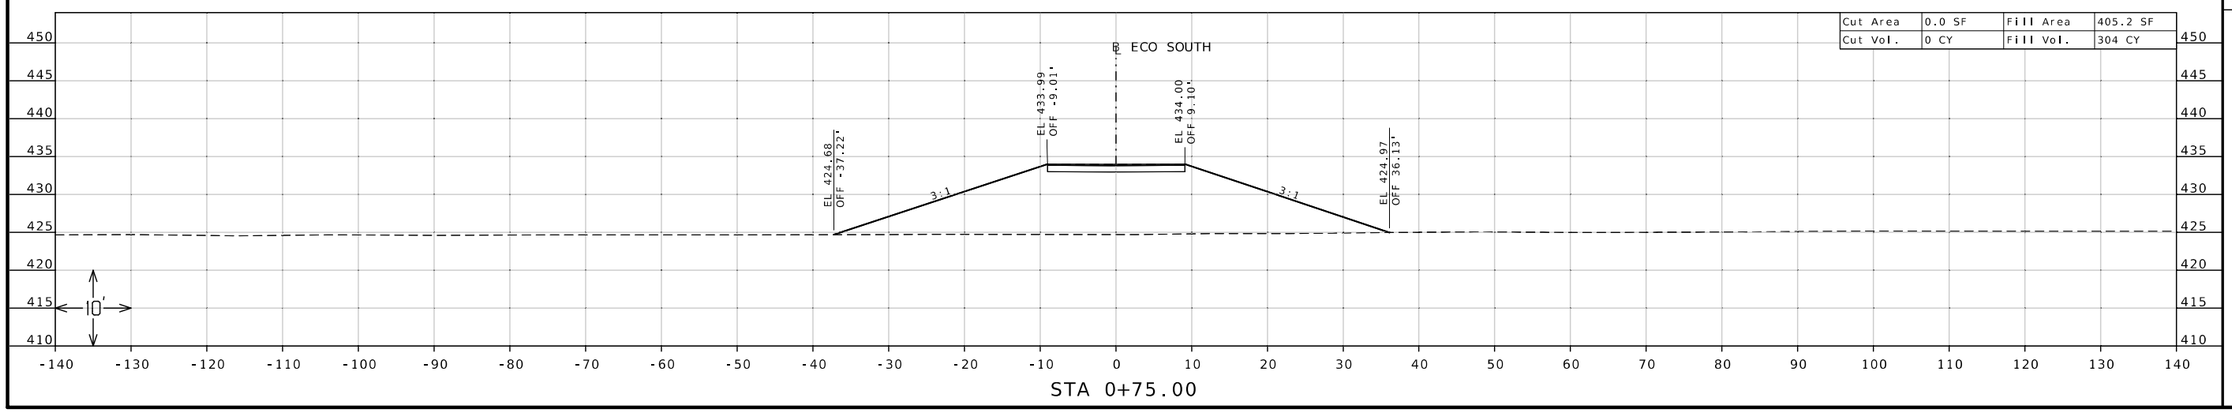

STATE OF MISSOURI
DANIEL WAYNE SAVAGEAU
NUMBER PE-2012018127
PROFESSIONAL ENGINEER

Daniel Savageau

10/06/2025 2:59:24 PM
DANIEL WAYNE SAVAGEAU - CIVIL
MO-PE-2012018127
DATE PREPARED

10/6/2025

ROUTE	STATE
67	MO
DISTRICT	SHEET NO.
SL	205

COUNTY
ST CHARLES

JOB NO.
J6P3636

CONTRACT ID.

PROJECT NO.


BRIDGE NO.

DESCRIPTION	DATE


MISSOURI HIGHWAYS AND TRANSPORTATION COMMISSION

105 WEST CAPITOL
JEFFERSON CITY, MO 65102
1-888-ASK-MODOT (1-888-275-6636)

CROSS SECTION SHEET
SOUTH EMERGENCY CROSSOVER
SHEET 2 OF 3

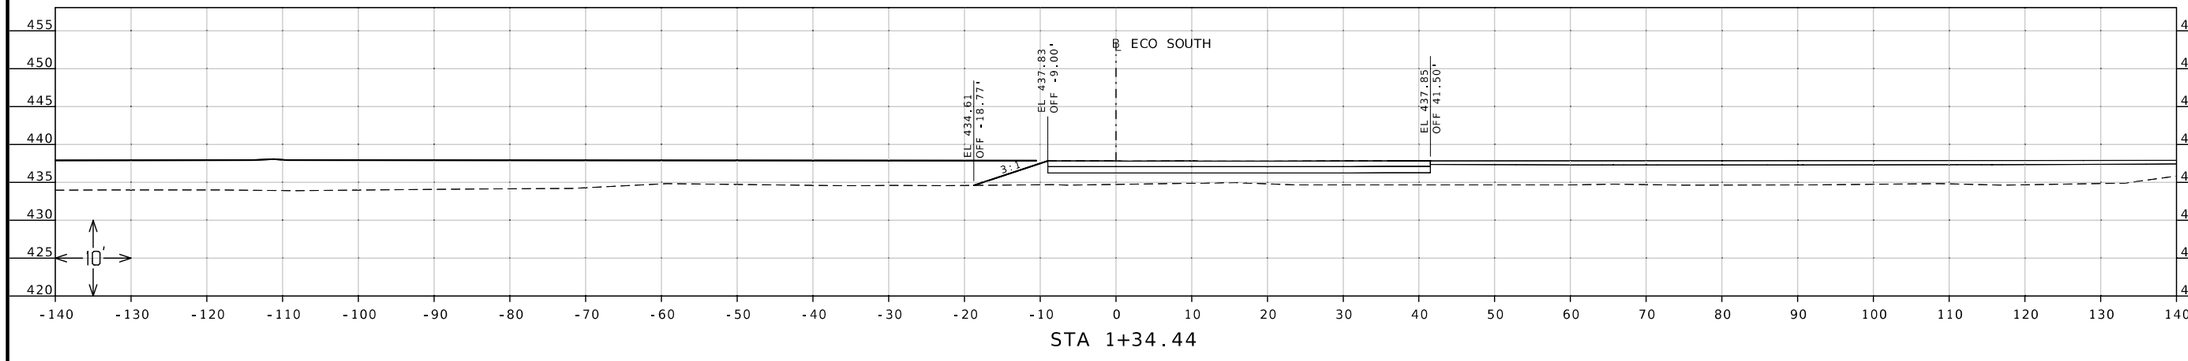

STA 1+34.44

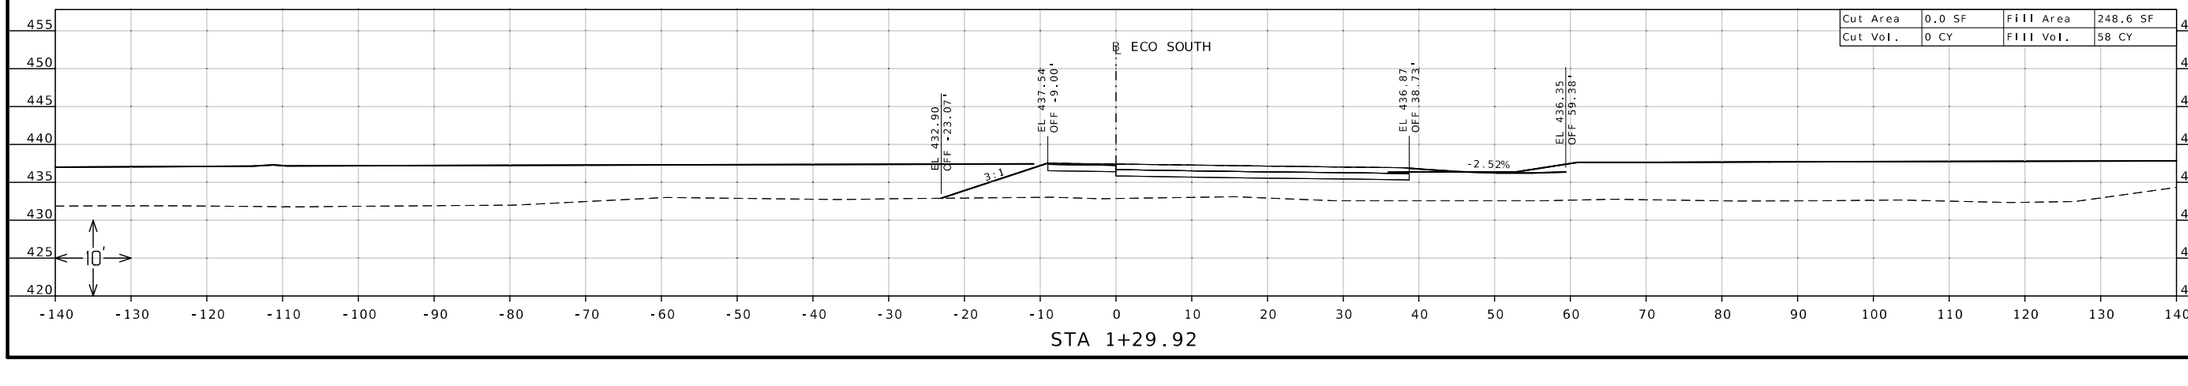

Cut Area	0.0 SF	Fill Area	248.6 SF
Cut Vol.	0 CY	Fill Vol.	58 CY

STA 1+29.92

STATE OF MISSOURI
DANIEL WAYNE SAVAGEAU
NUMBER PE-2012018127
PROFESSIONAL ENGINEER

Daniel Savageau

10/06/2025 2:59:42 PM
DANIEL WAYNE SAVAGEAU · CIVIL
MO-PE-2012018127

DATE PREPARED
10/6/2025

ROUTE	STATE
67	MO
DISTRICT	SHEET NO.
SL	206

COUNTY
ST CHARLES

JOB NO.
J6P3636

CONTRACT ID.

PROJECT NO.


BRIDGE NO.

DESCRIPTION	DATE

MISSOURI HIGHWAYS AND TRANSPORTATION COMMISSION


105 WEST CAPITOL
JEFFERSON CITY, MO 65102
1-888-ASK-MODOT (1-888-275-6636)

CROSS SECTION SHEET
SOUTH EMERGENCY CROSSOVER
SHEET 3 OF 3

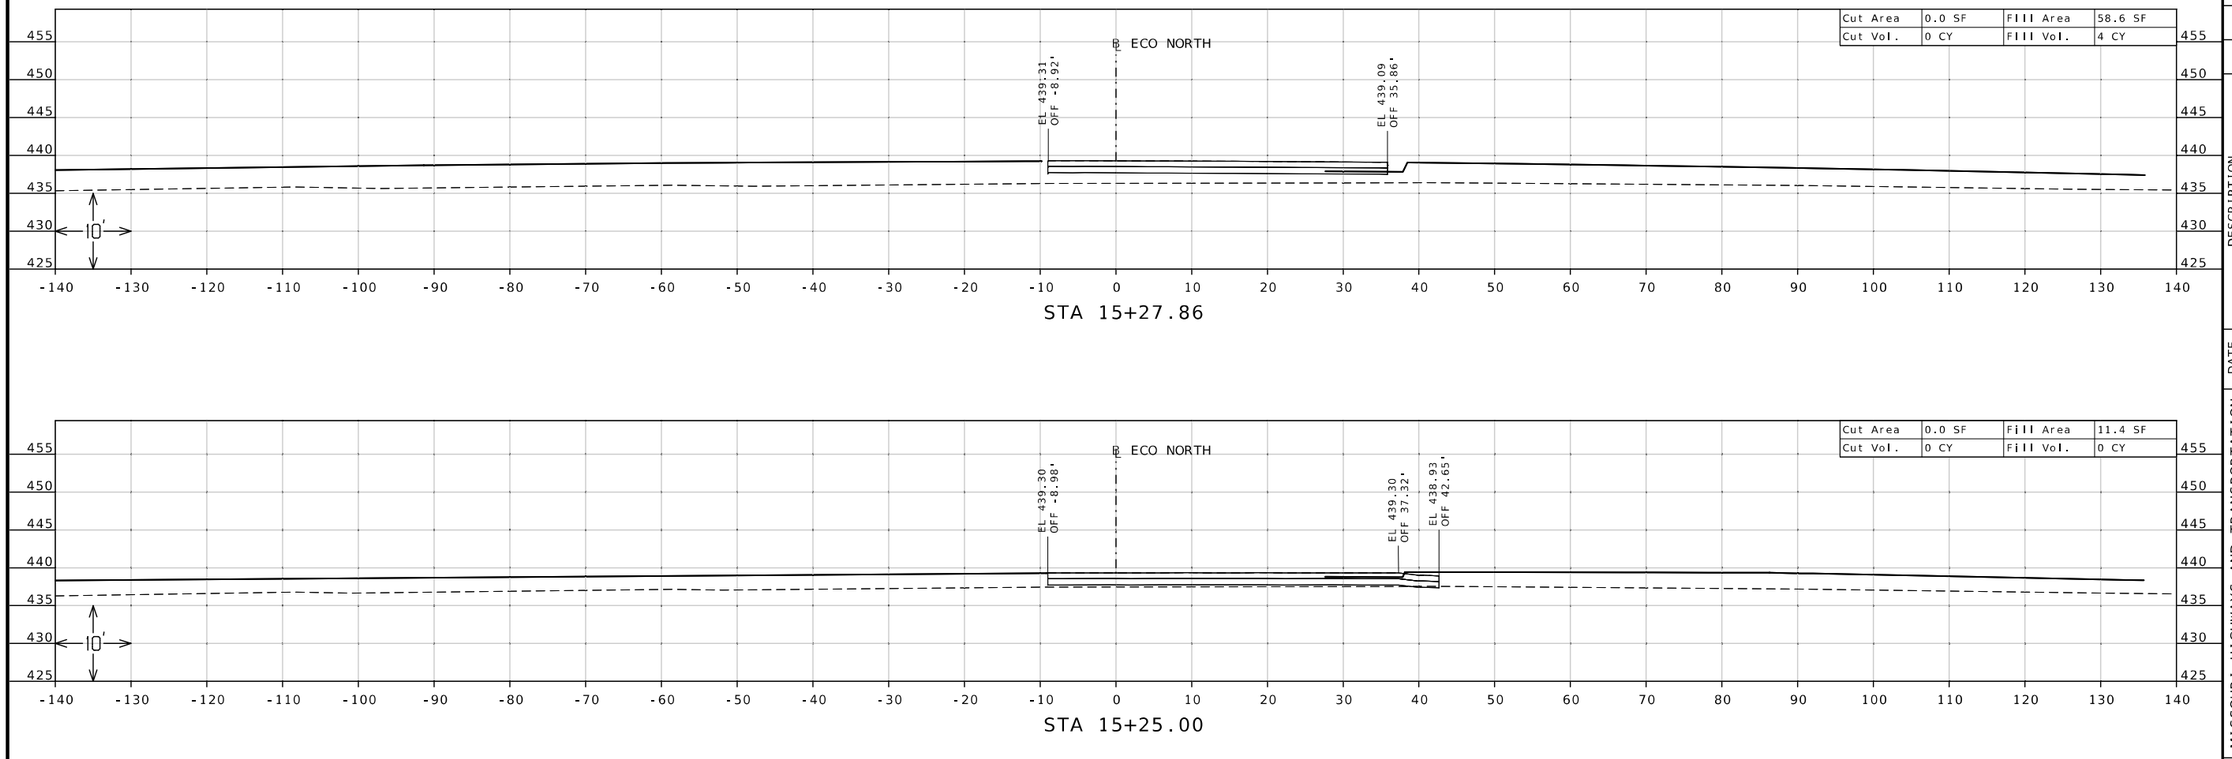

STA 15+27.86

STA 15+25.00

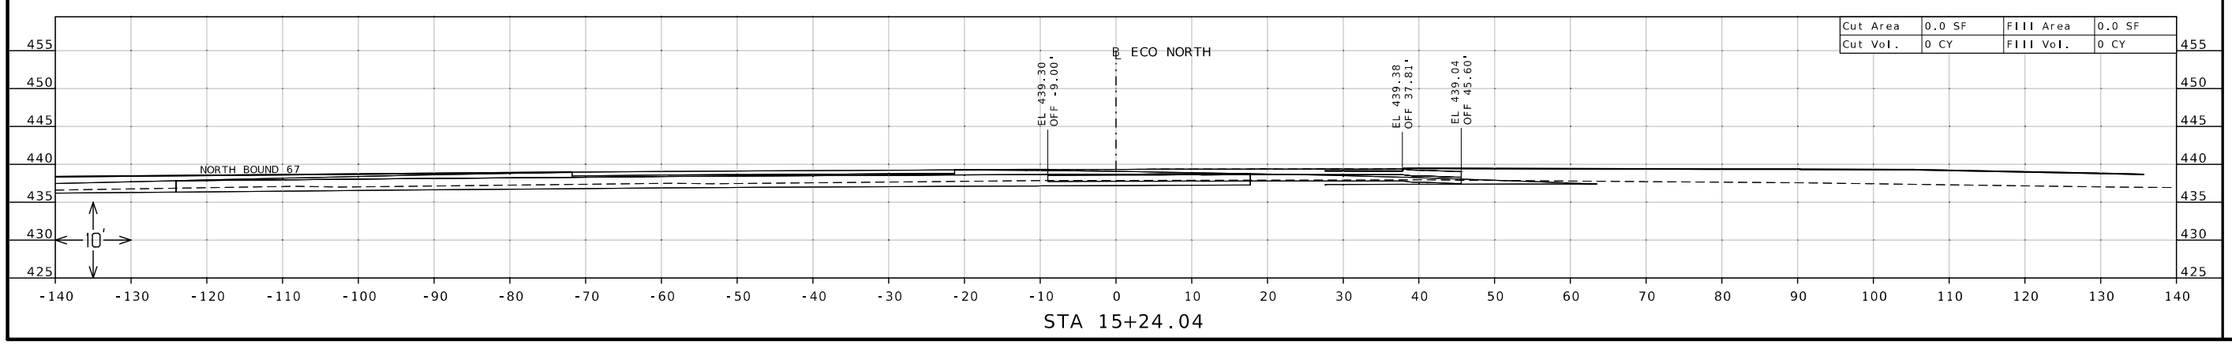

STA 15+24.04

STATE OF MISSOURI
DANIEL WAYNE SAVAGEAU
NUMBER PE-2012018127
PROFESSIONAL ENGINEER

Daniel Savageau

10/06/2025 3:00:09 PM
DANIEL WAYNE SAVAGEAU - CIVIL
MO-PE-2012018127
DATE PREPARED

10/6/2025

ROUTE	STATE
67	MO
DISTRICT	SHEET NO.
SL	207

COUNTY
ST CHARLES

JOB NO.
J6P3636

CONTRACT ID.

PROJECT NO.


BRIDGE NO.


DESCRIPTION	DATE


MISSOURI HIGHWAYS AND TRANSPORTATION COMMISSION

105 WEST CAPITOL
JEFFERSON CITY, MO 65102
1-888-ASK-MODOT (1-888-275-6636)

CROSS SECTION SHEET
NORTH EMERGENCY CROSSOVER
SHEET 1 OF 4

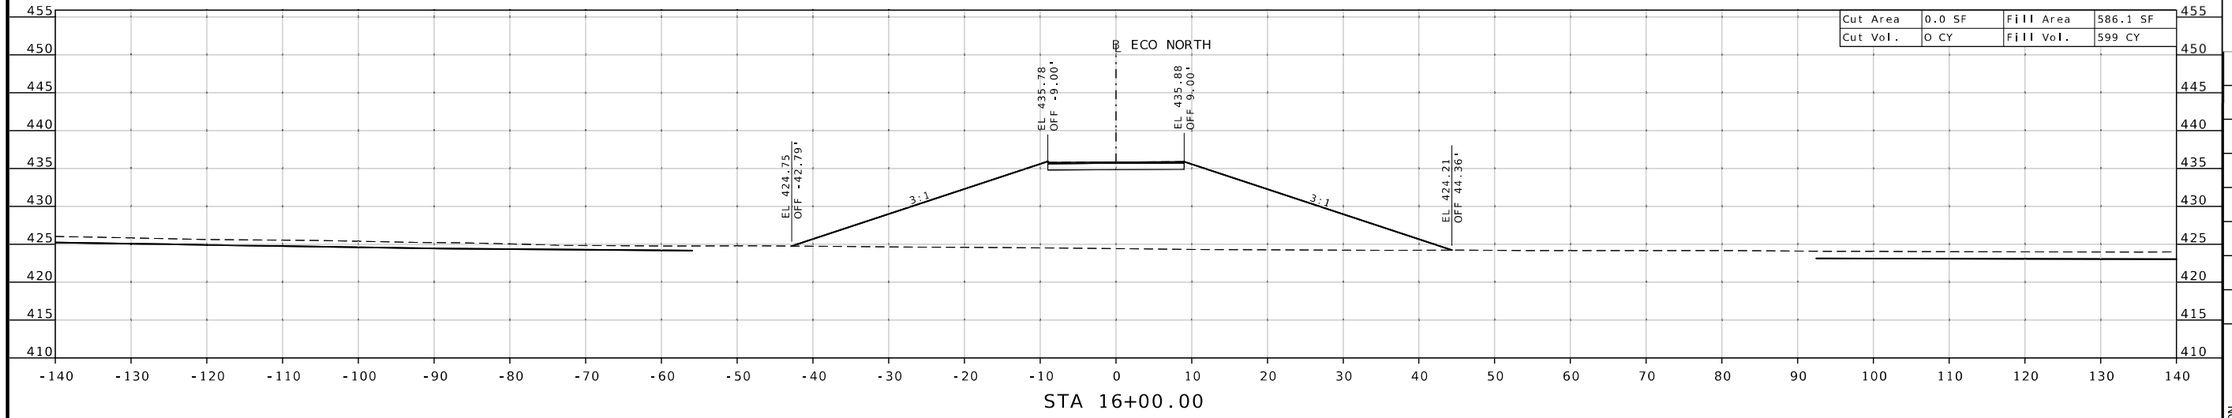

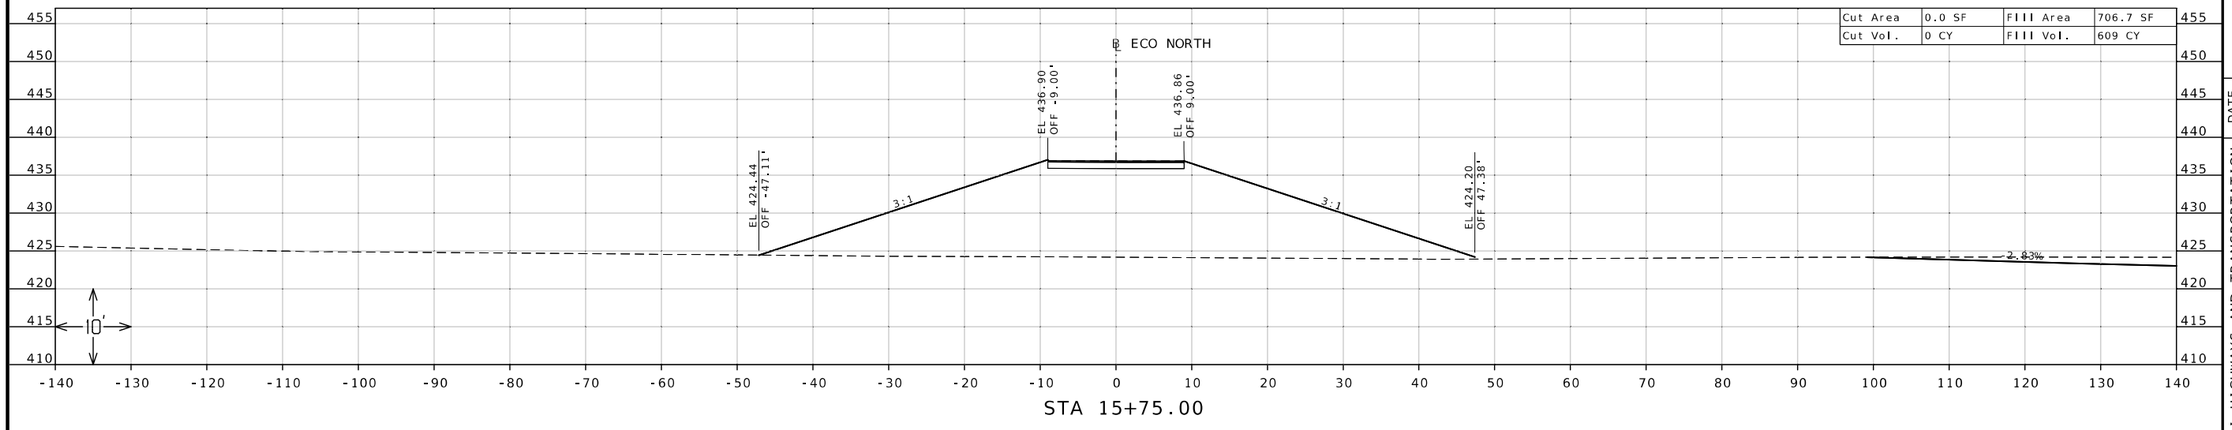

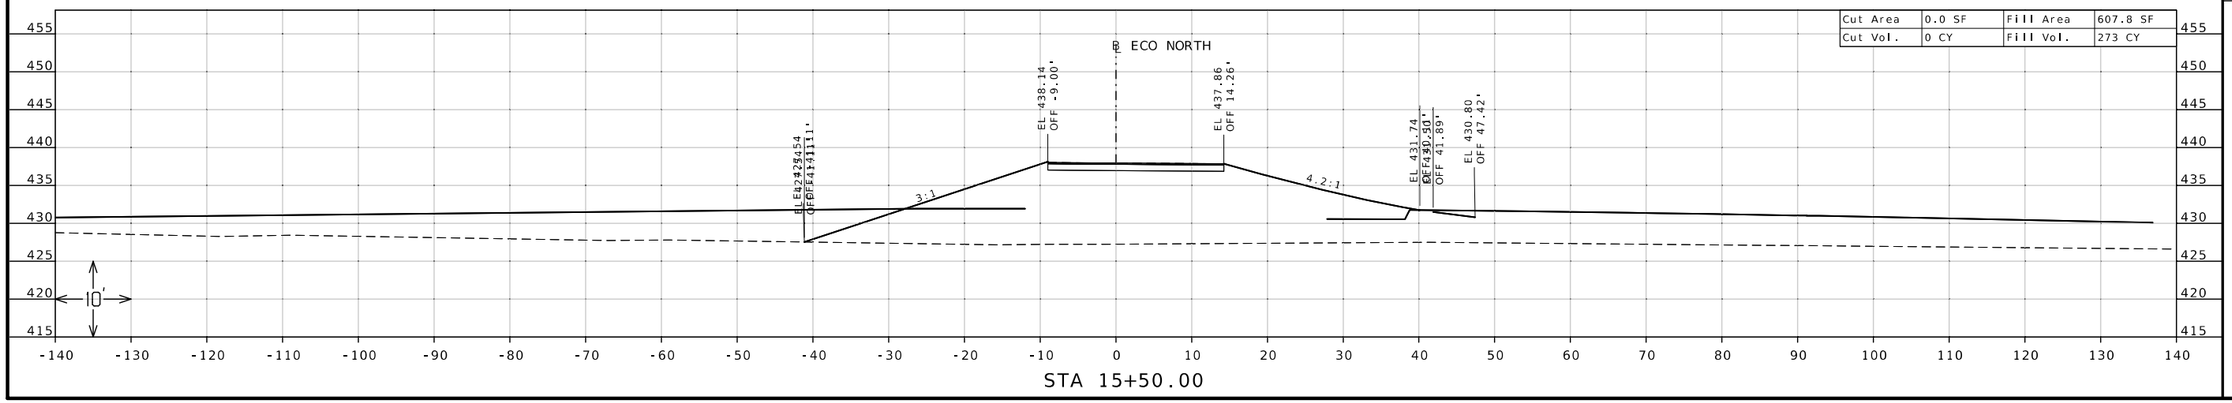

STATE OF MISSOURI
DANIEL WAYNE SAVAGEAU
NUMBER PE-2012018127
PROFESSIONAL ENGINEER

Daniel Savageau
10/06/2025 3:00:25 PM
DANIEL WAYNE SAVAGEAU - CIVIL
MO-PE-2012018127

DATE PREPARED
10/6/2025

ROUTE	STATE
67	MO
DISTRICT	SHEET NO.
SL	208

COUNTY
ST CHARLES

JOB NO.
J6P3636

CONTRACT ID.

PROJECT NO.


BRIDGE NO.

DESCRIPTION	DATE


MISSOURI HIGHWAYS AND TRANSPORTATION COMMISSION

105 WEST CAPITOL
JEFFERSON CITY, MO 65102
1-888-ASK-MODOT (1-888-275-6636)


CROSS SECTION SHEET
NORTH EMERGENCY CROSSOVER
SHEET 2 OF 4

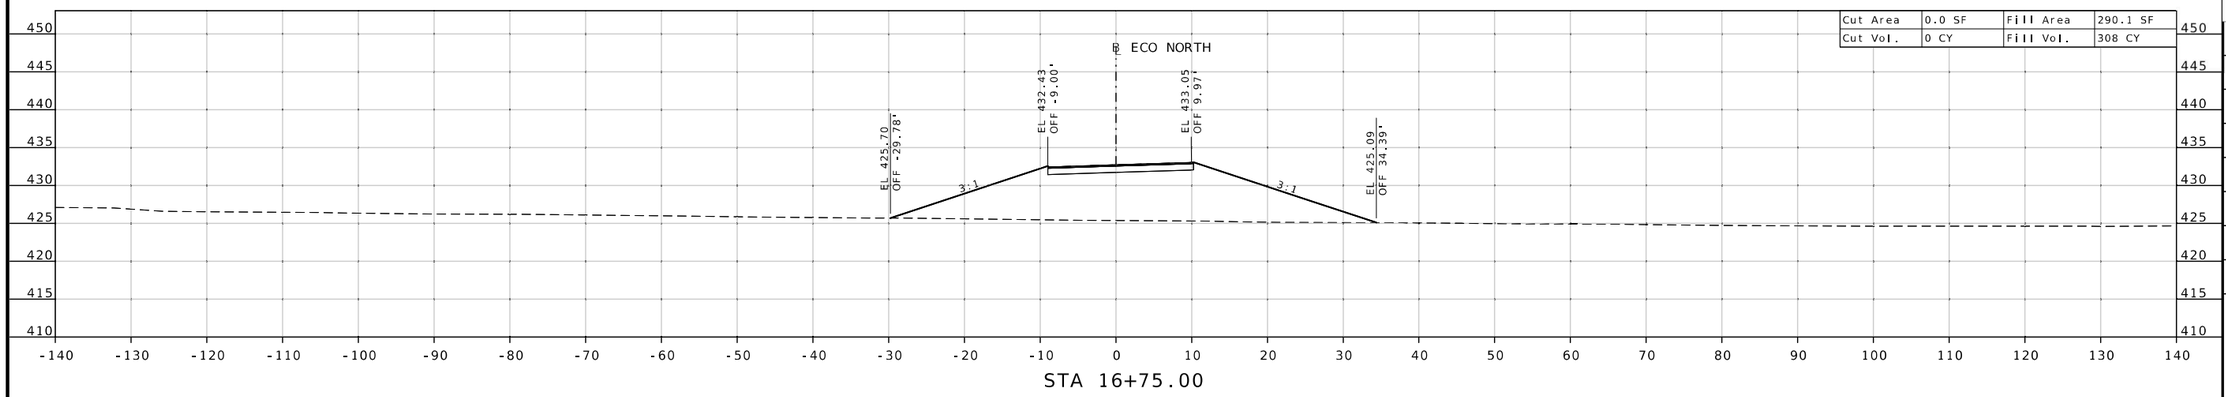

STA 16+75.00

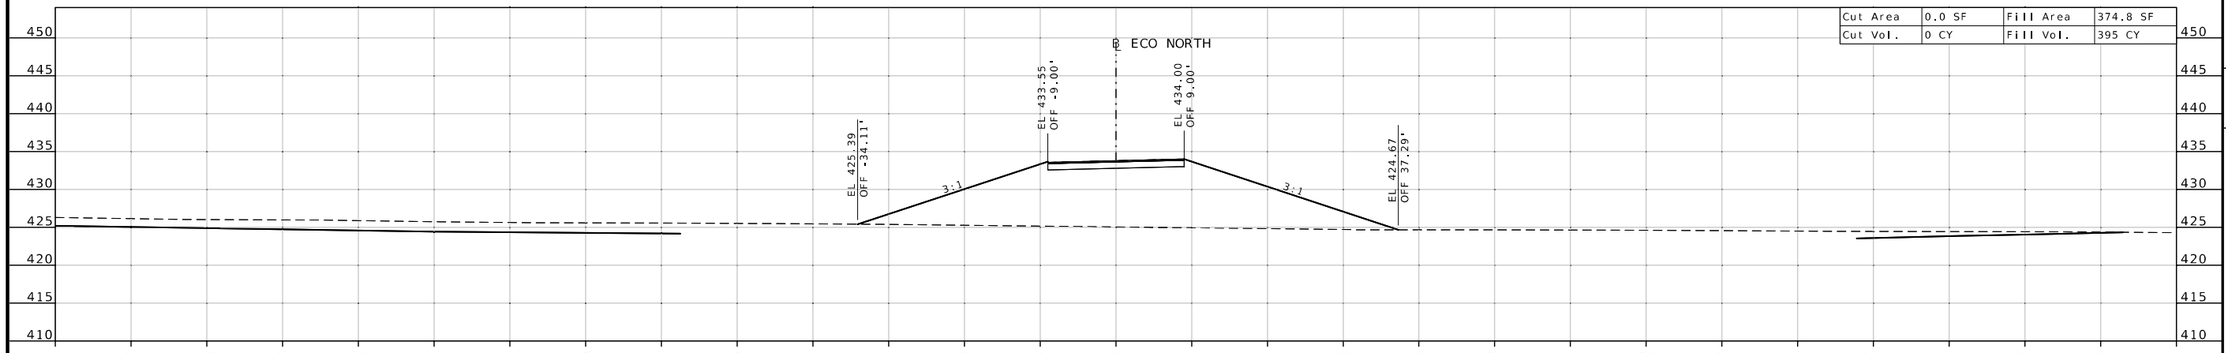

STA 16+50.00

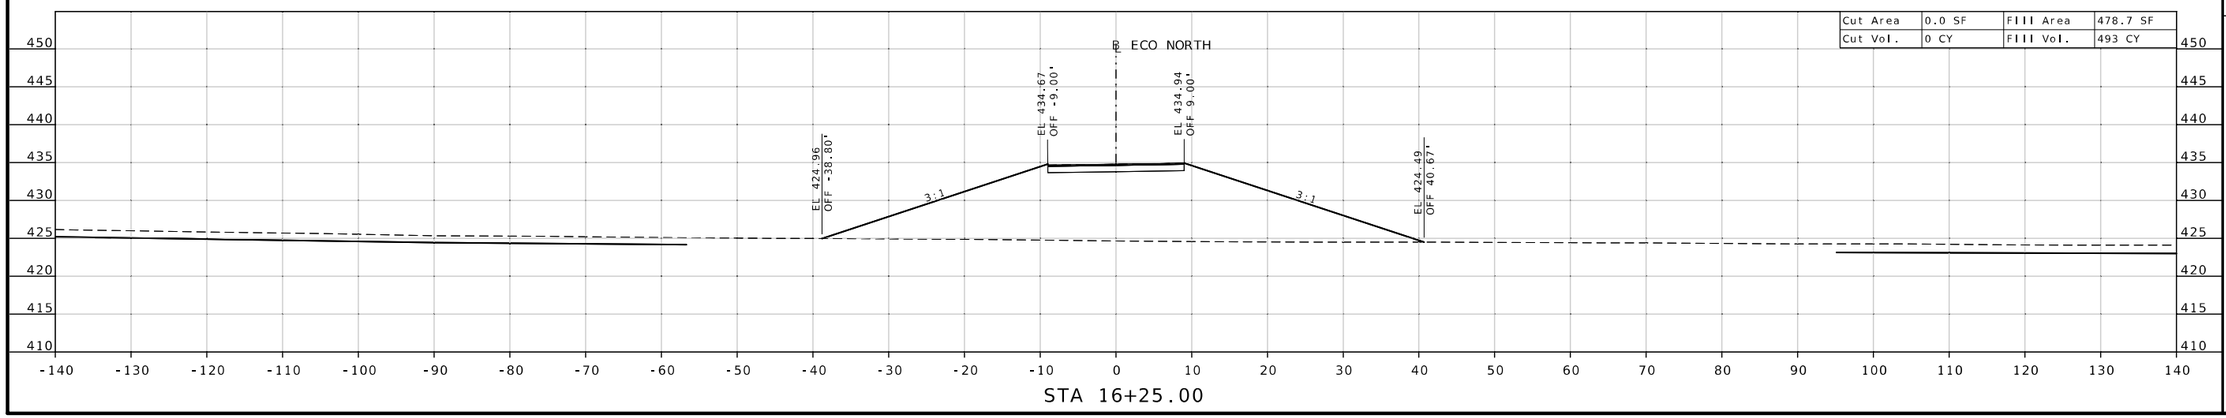

STA 16+25.00

STATE OF MISSOURI
DANIEL WAYNE SAVAGEAU
NUMBER PE-2012018127
PROFESSIONAL ENGINEER

Daniel Savageau

10/06/2025 3:00:41 PM
DANIEL WAYNE SAVAGEAU - CIVIL
MO-PE-2012018127

DATE PREPARED
10/6/2025

ROUTE	STATE
67	MO
DISTRICT	SHEET NO.
SL	209

COUNTY
ST CHARLES

JOB NO.
J6P3636

CONTRACT ID.

PROJECT NO.


BRIDGE NO.

DESCRIPTION	DATE


MISSOURI HIGHWAYS AND TRANSPORTATION COMMISSION

105 WEST CAPITOL
JEFFERSON CITY, MO 65102
1-888-ASK-MODOT (1-888-275-6636)


CROSS SECTION SHEET
NORTH EMERGENCY CROSSOVER
SHEET 3 OF 4

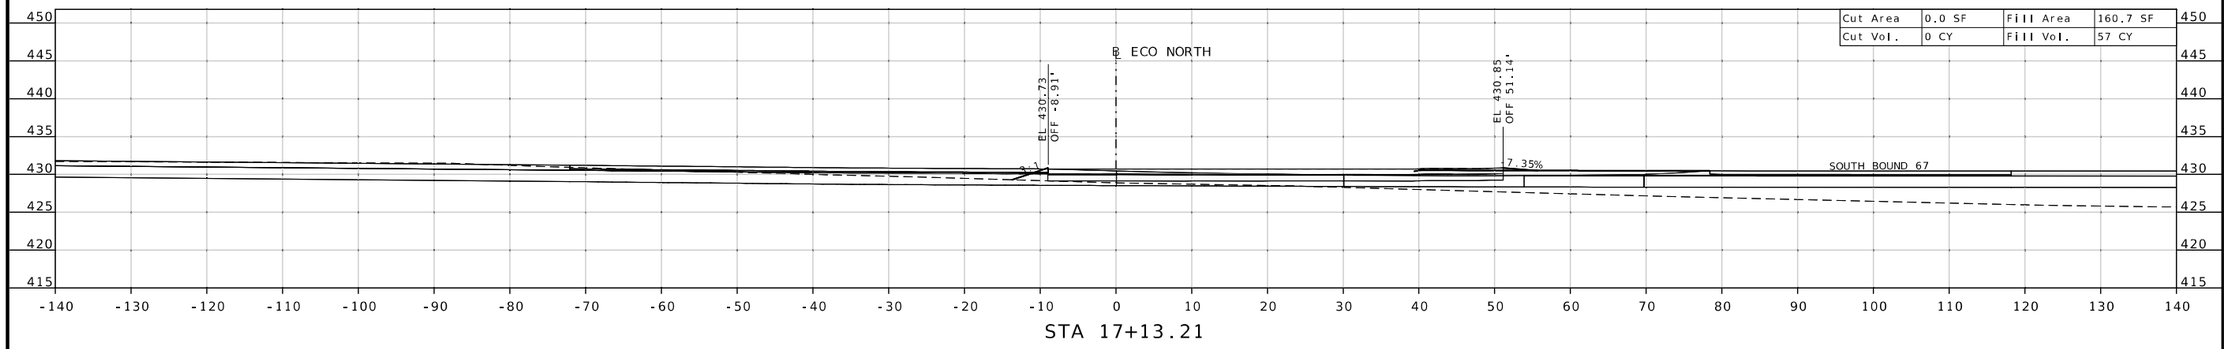

STA 17+13.21

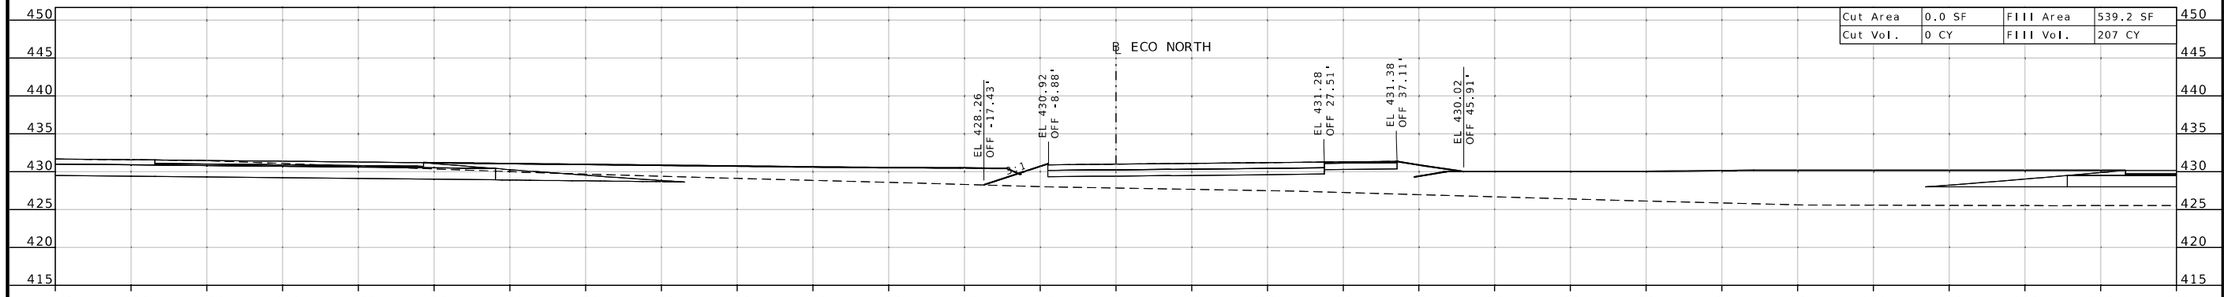

STA 17+08.82

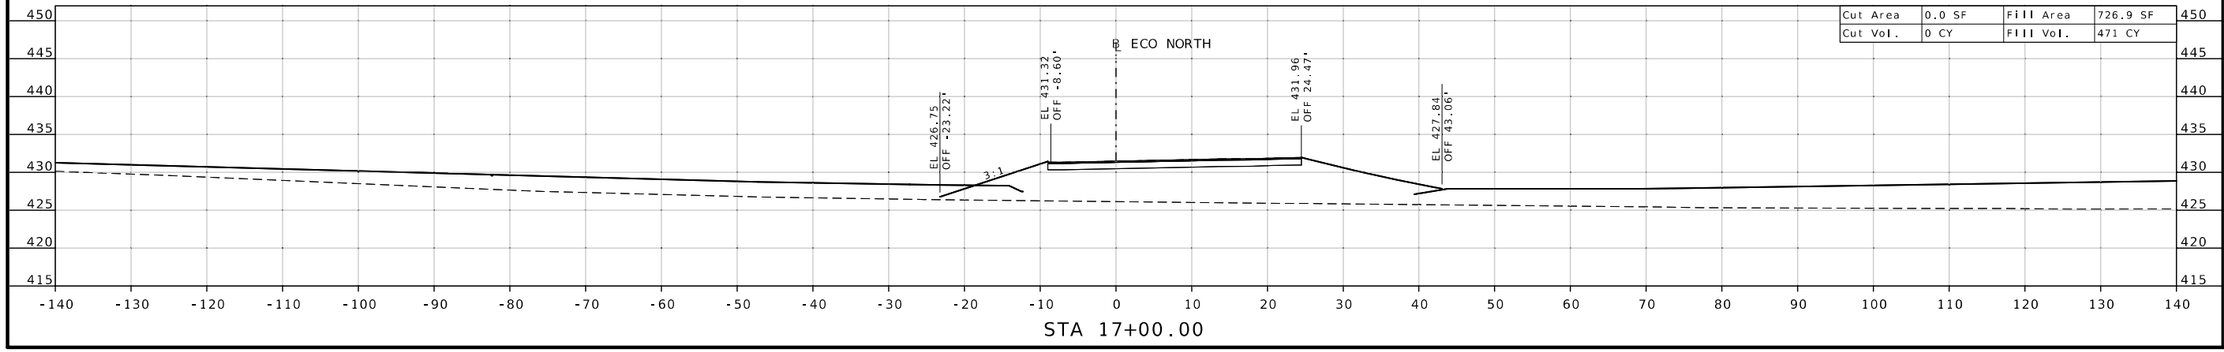

STA 17+00.00

STATE OF MISSOURI
DANIEL WAYNE SAVAGEAU
NUMBER PE-2012018127
PROFESSIONAL ENGINEER

Daniel Savageau

10/06/2025 3:01:00 PM
DANIEL WAYNE SAVAGEAU - CIVIL
MO-PE-2012018127

DATE PREPARED
10/6/2025

ROUTE	STATE
67	MO

DISTRICT	SHEET NO.
SL	210

COUNTY
ST CHARLES

JOB NO.
J6P3636

CONTRACT ID.

PROJECT NO.

BRIDGE NO.

DESCRIPTION	DATE


MISSOURI HIGHWAYS AND TRANSPORTATION COMMISSION

105 WEST CAPITOL
JEFFERSON CITY, MO 65102
1-888-ASK-MODOT (1-888-275-6636)


MoDOT

CROSS SECTION SHEET
NORTH EMERGENCY CROSSOVER
SHEET 4 OF 4

PAVEMENT DESIGN: 9" PCCP OVER 12" ROCK BASE WITH A2 SHOULDERS DEPICTED ON CROSS SECTIONS

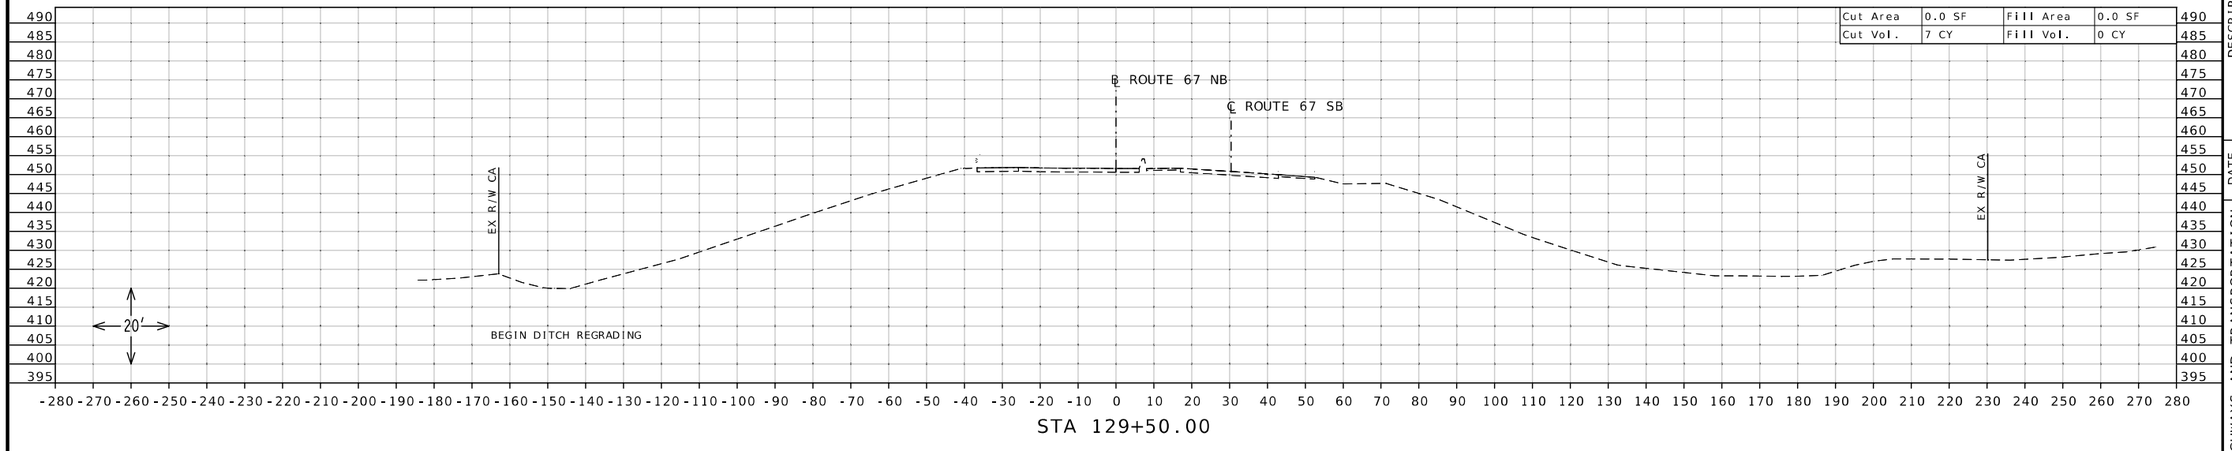

STA 129+50.00

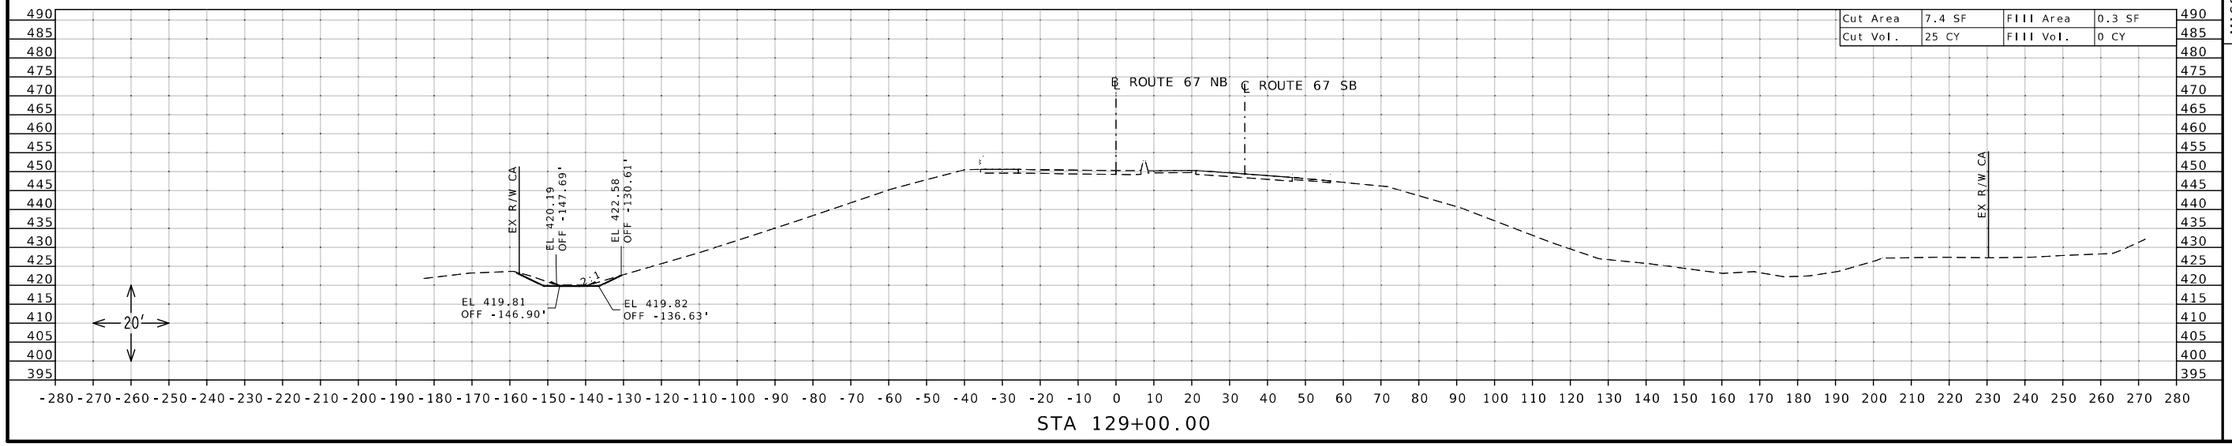

STA 129+00.00

STATE OF MISSOURI
DANIEL WAYNE SAVAGEAU
NUMBER PE-2012018127
PROFESSIONAL ENGINEER

Daniel Savageau

10/04/2025 9:04:35 AM
DANIEL WAYNE SAVAGEAU - CIVIL
MO-PE-2012018127

DATE PREPARED
10/4/2025

ROUTE	STATE
67	MO

DISTRICT	SHEET NO.
SL	1

COUNTY
ST CHARLES

JOB NO.
J6P3636

CONTRACT ID.

PROJECT NO.


BRIDGE NO.

DESCRIPTION	DATE


MISSOURI HIGHWAYS AND TRANSPORTATION COMMISSION

105 WEST CAPITOL
JEFFERSON CITY, MO 65102
1-888-ASK-MODOT (1-888-275-6636)

CROSS SECTION SHEET
ROUTE 67 NORTHBOUND
SHEET 1 OF 86

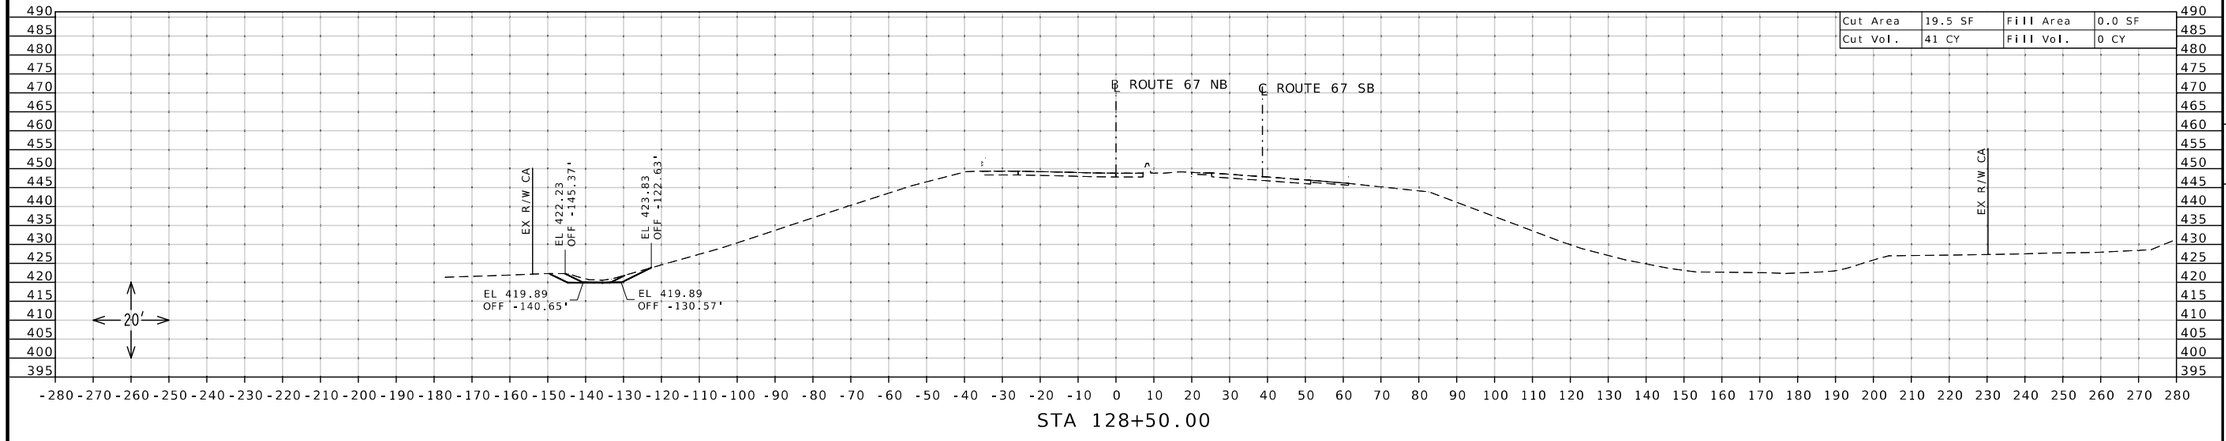

STA 128+50.00

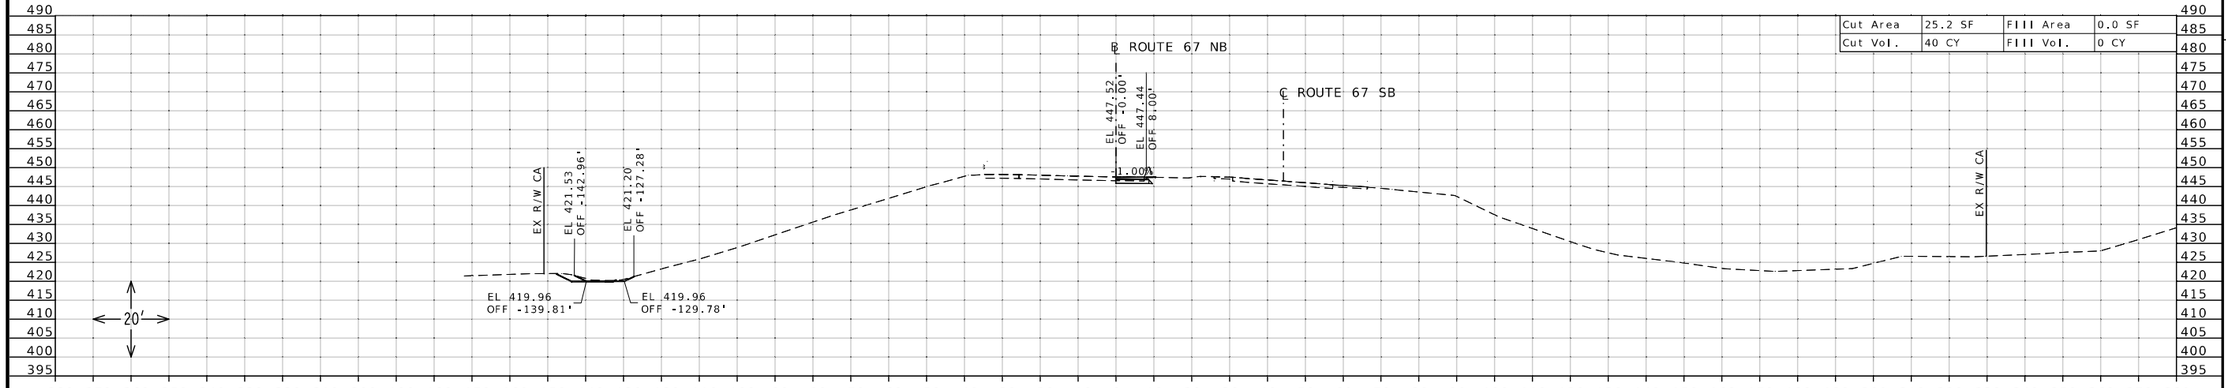

STA 128+00.00

STATE OF MISSOURI
DANIEL WAYNE SAVAGEAU
NUMBER PE-2012018127
PROFESSIONAL ENGINEER

Daniel Savageau

10/04/2025 9:04:50 AM
DANIEL WAYNE SAVAGEAU - CIVIL
MO-PE-2012018127

DATE PREPARED
10/4/2025

ROUTE	STATE
67	MO
DISTRICT	SHEET NO.
SL	2

COUNTY
ST CHARLES

JOB NO.
J6P3636

CONTRACT ID.

PROJECT NO.

BRIDGE NO.

DESCRIPTION	DATE


MISSOURI HIGHWAYS AND TRANSPORTATION COMMISSION

105 WEST CAPITOL
JEFFERSON CITY, MO 65102
1-888-ASK-MODOT (1-888-275-6636)

MoDOT


CROSS SECTION SHEET
ROUTE 67 NORTHBOUND
SHEET 2 OF 86

Cut Area	17.8 SF	Fill Area	0.0 SF
Cut Vol.	97 CY	Fill Vol.	0 CY

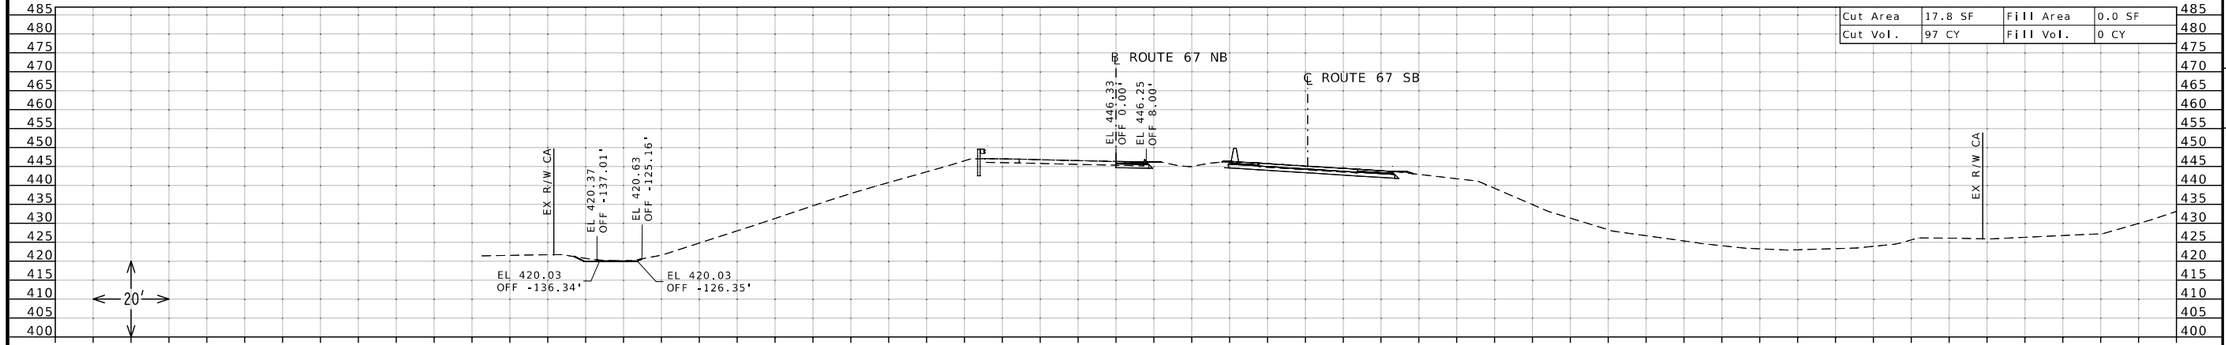

STA 127+50.00

Cut Area	86.7 SF	Fill Area	0.0 SF
Cut Vol.	157 CY	Fill Vol.	0 CY

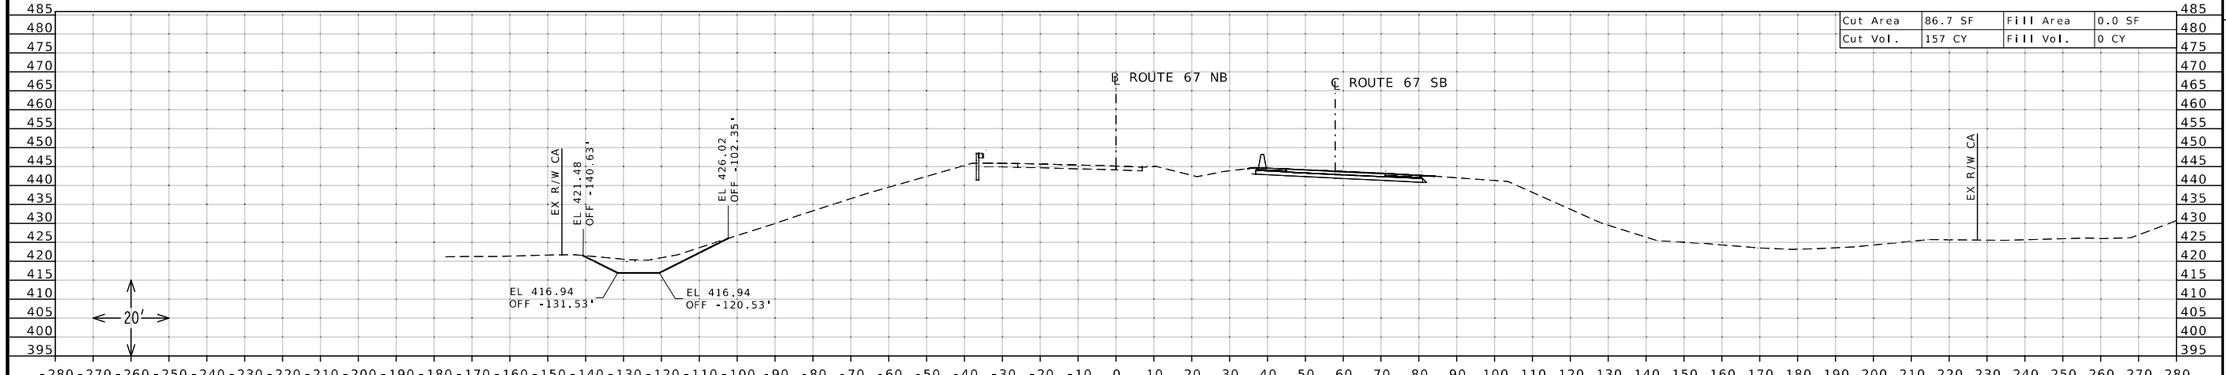

STA 127+00.00

STATE OF MISSOURI
DANIEL WAYNE SAVAGEAU
NUMBER PE-2012018127
PROFESSIONAL ENGINEER

Daniel Savageau

10/04/2025 9:05:16 AM
DANIEL WAYNE SAVAGEAU - CIVIL
MO-PE-2012018127

DATE PREPARED
10/4/2025

ROUTE	STATE
67	MO

DISTRICT	SHEET NO.
SL	3

COUNTY
ST CHARLES

JOB NO.
J6P3636

CONTRACT ID.

PROJECT NO.


BRIDGE NO.

DESCRIPTION	DATE


MISSOURI HIGHWAYS AND TRANSPORTATION COMMISSION

105 WEST CAPITOL
JEFFERSON CITY, MO 65102
1-888-ASK-MODOT (1-888-275-6636)


CROSS SECTION SHEET
ROUTE 67 NORTHBOUND
SHEET 3 OF 86

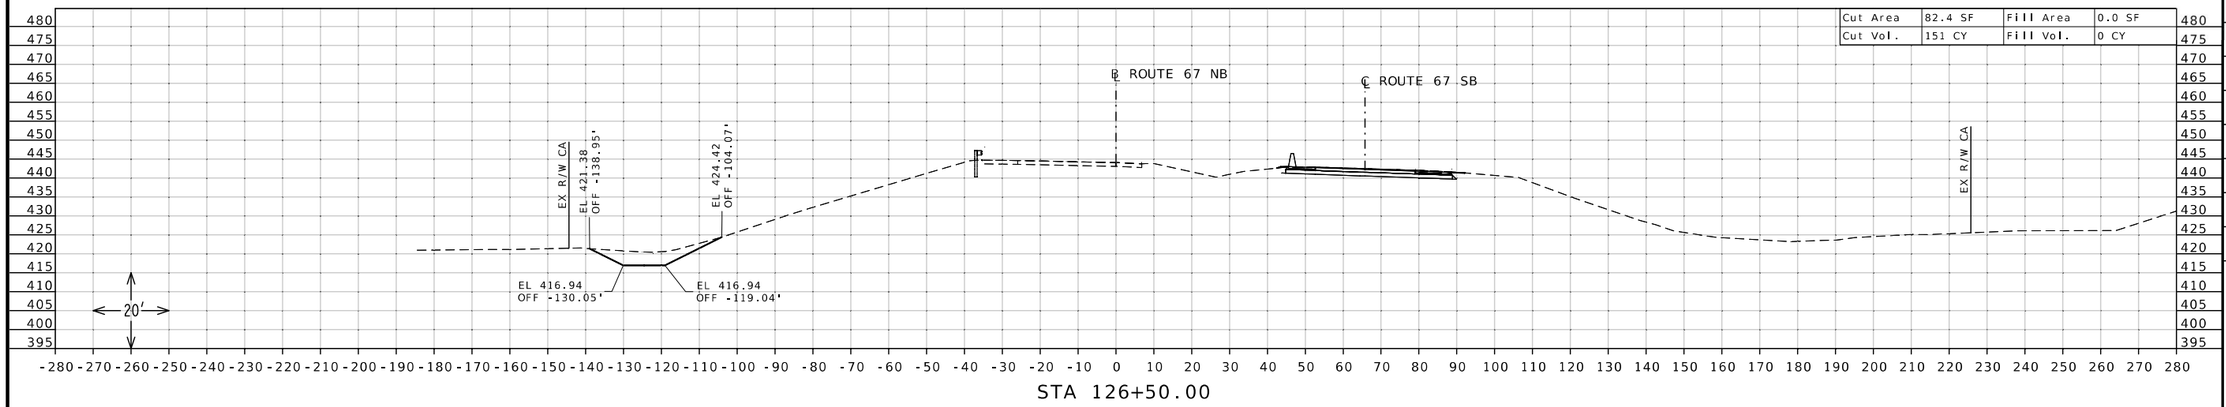

STA 126+50.00

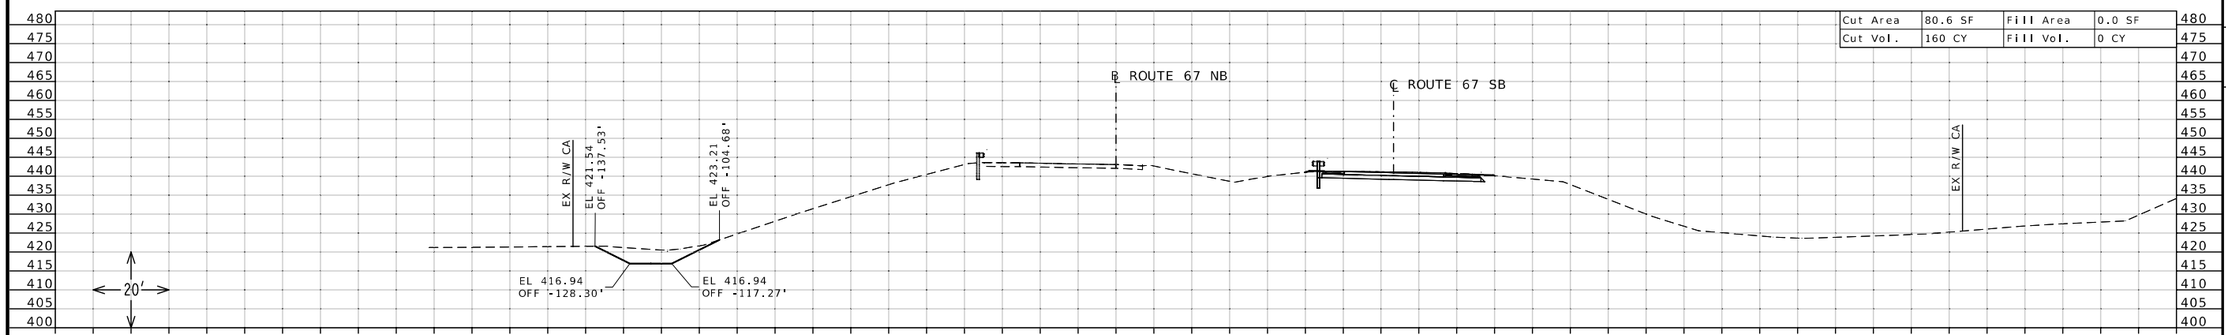

STA 126+00.00

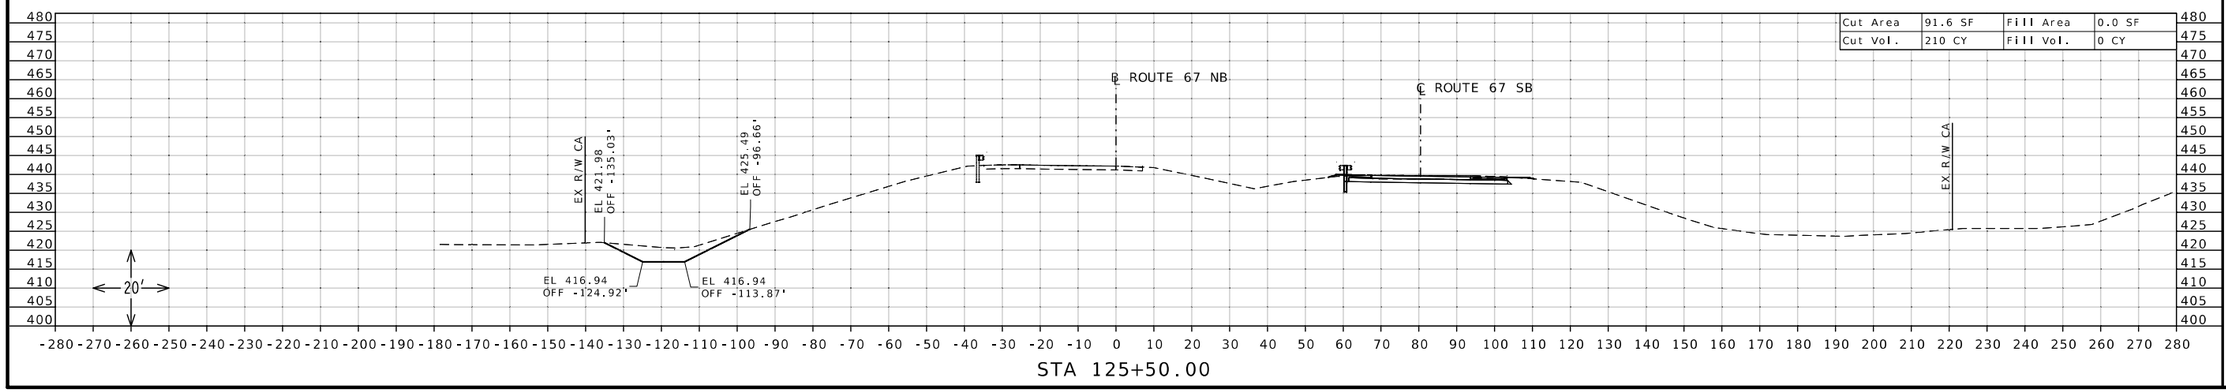

STA 125+50.00

STATE OF MISSOURI
DANIEL WAYNE SAVAGEAU
NUMBER PE-2012018127
PROFESSIONAL ENGINEER

Daniel Savageau

11/29/2025 9:07:05 AM
DANIEL WAYNE SAVAGEAU - CIVIL
MO-PE-2012018127

DATE PREPARED
11/26/2025

ROUTE	STATE
67	MO
DISTRICT	SHEET NO.
SL	4

COUNTY
ST CHARLES

JOB NO.
J6P3636

CONTRACT ID.

PROJECT NO.

BRIDGE NO.

DESCRIPTION


DATE

MISSOURI HIGHWAYS AND TRANSPORTATION COMMISSION


105 WEST CAPITOL
JEFFERSON CITY, MO 65102
1-888-ASK-MODOT (1-888-275-6636)

MoDOT


CROSS SECTION SHEET
ROUTE 67 NORTHBOUND
SHEET 4 OF 86

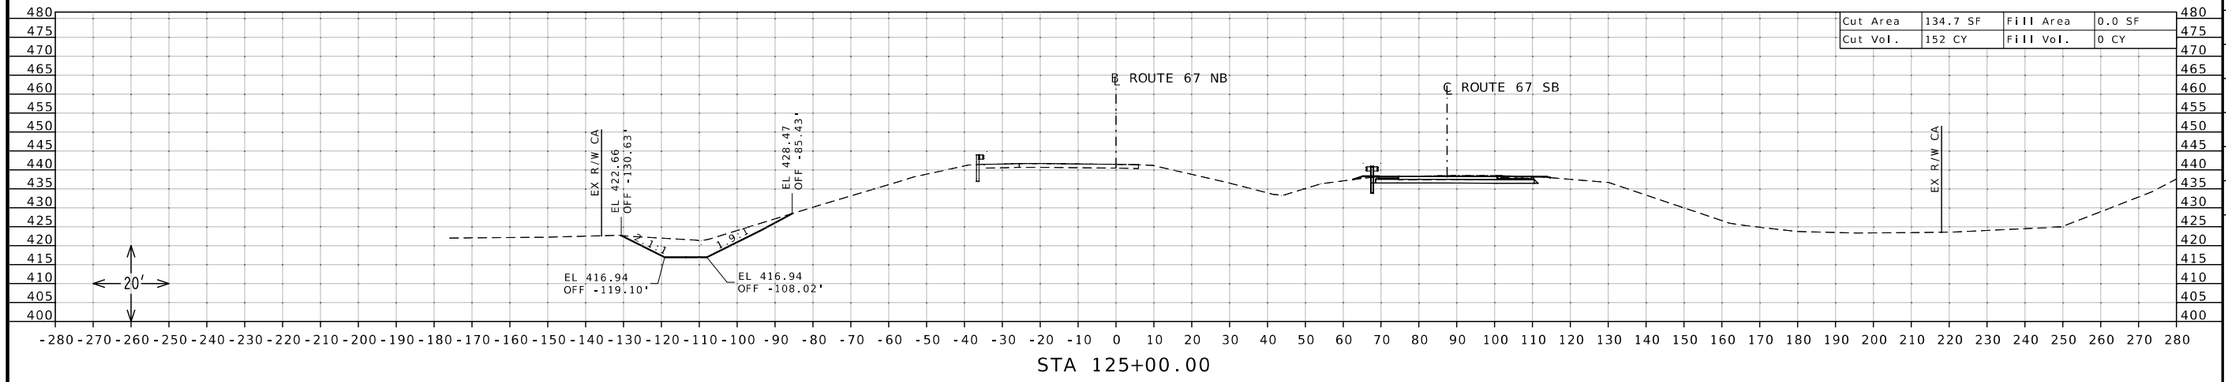

STA 125+00.00

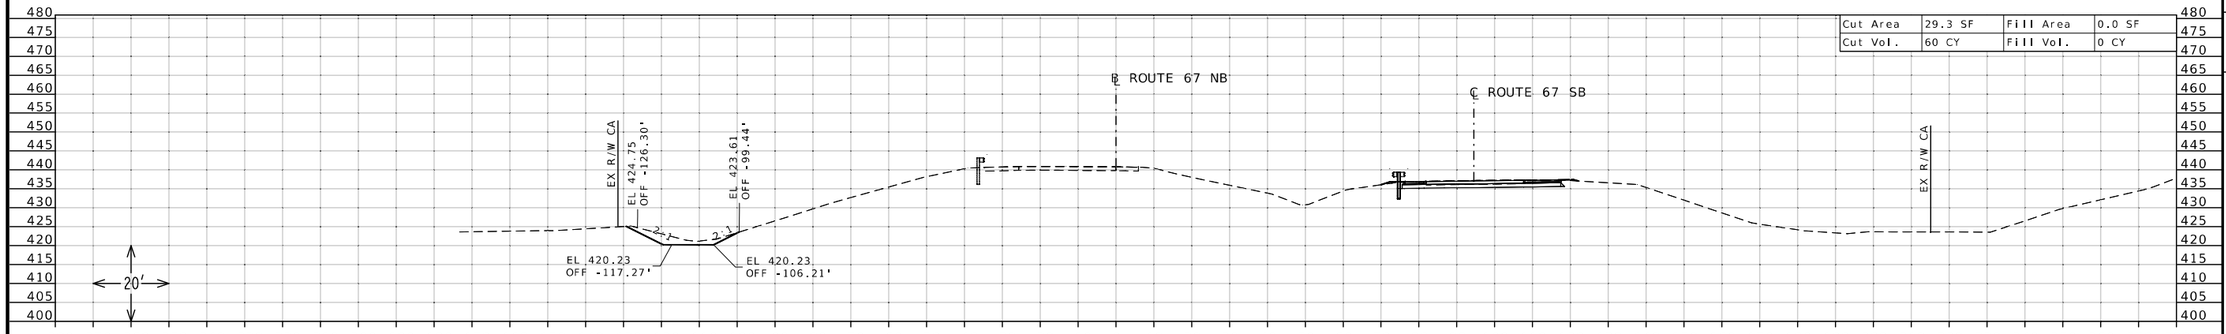

STA 124+50.00

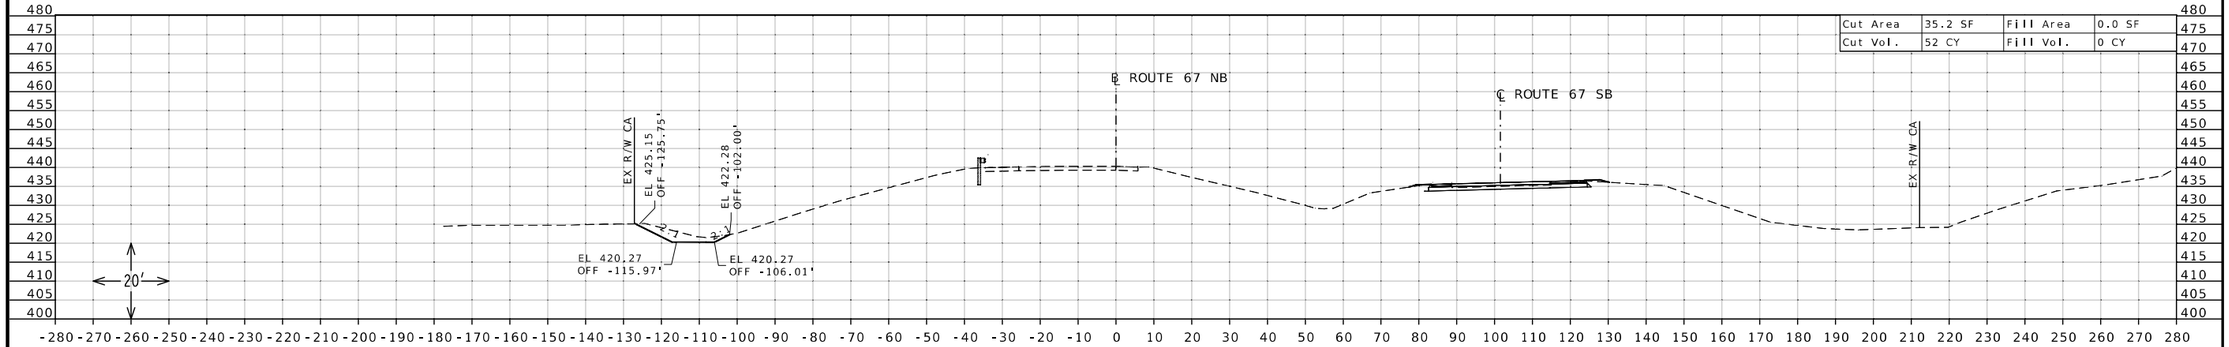

STA 124+00.00

STATE OF MISSOURI
DANIEL WAYNE SAVAGEAU
NUMBER PE-2012018127
PROFESSIONAL ENGINEER

Daniel Savageau

10/04/2025 9:05:51 AM
DANIEL WAYNE SAVAGEAU - CIVIL
MO-PE-2012018127

DATE PREPARED
10/4/2025

ROUTE	STATE
67	MO

DISTRICT	SHEET NO.
SL	5

COUNTY
ST CHARLES

JOB NO.
J6P3636

CONTRACT ID.

PROJECT NO.

BRIDGE NO.


DESCRIPTION	DATE


MISSOURI HIGHWAYS AND TRANSPORTATION COMMISSION


105 WEST CAPITOL
JEFFERSON CITY, MO 65102
1-888-ASK-MODOT (1-888-275-6636)

MoDOT

CROSS SECTION SHEET
ROUTE 67 NORTHBOUND
SHEET 5 OF 86

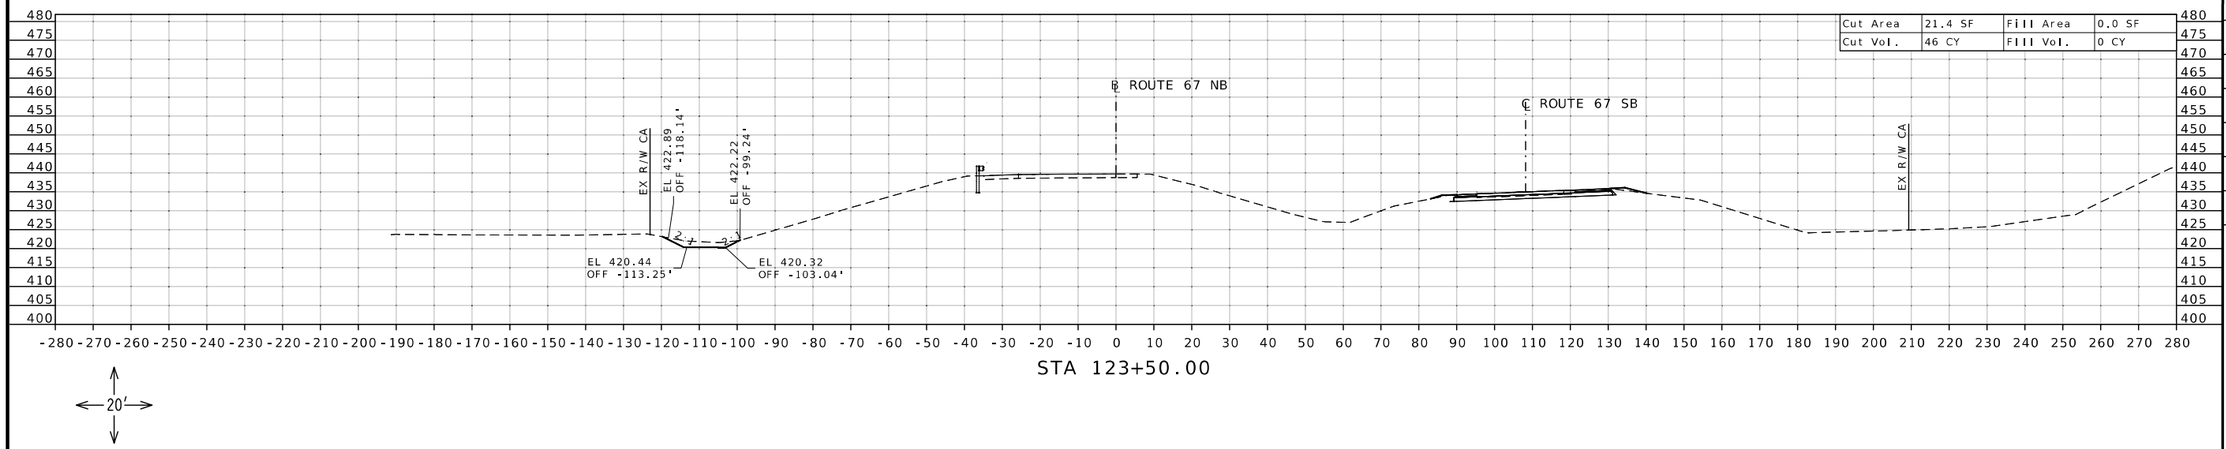

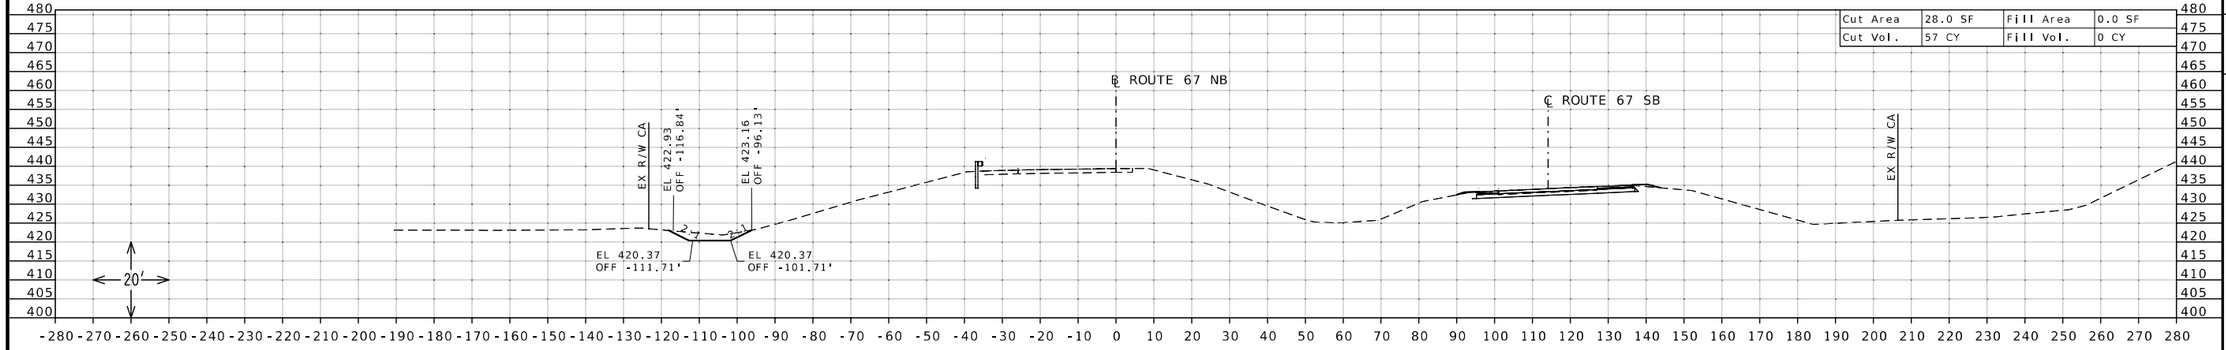

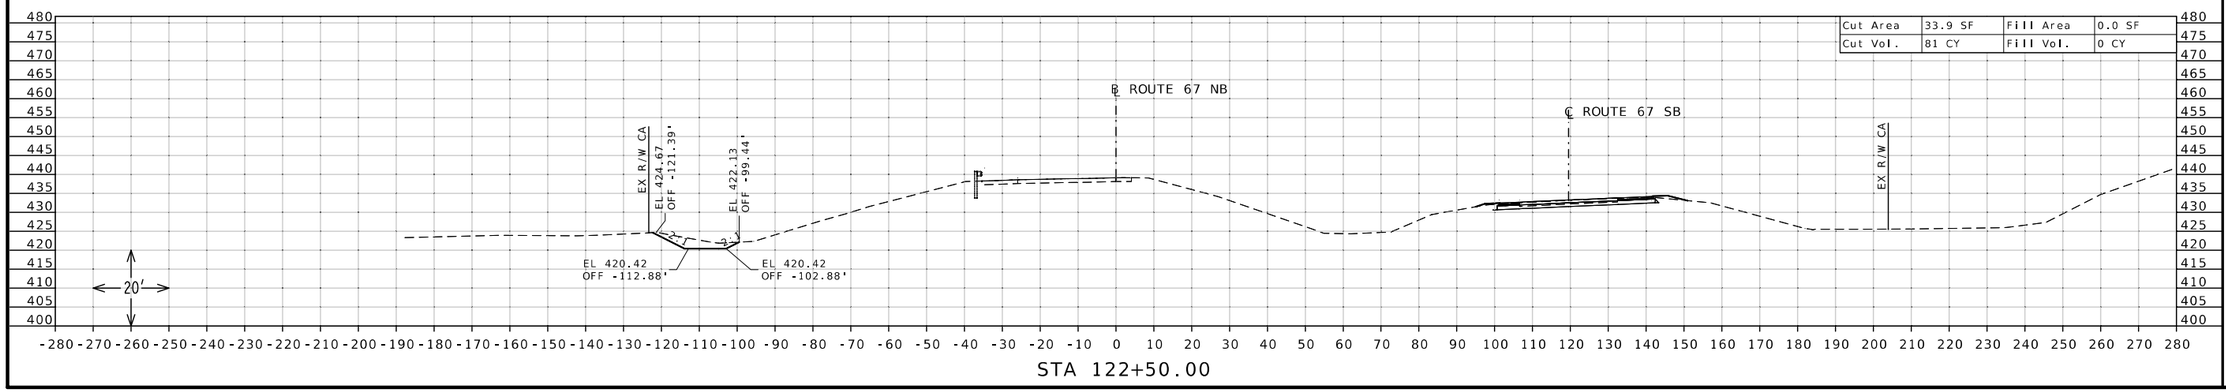

STATE OF MISSOURI
DANIEL WAYNE SAVAGEAU
NUMBER PE-2012018127
PROFESSIONAL ENGINEER

Daniel Savageau

10/04/2025 9:06:13 AM
DANIEL WAYNE SAVAGEAU - CIVIL
MO-PE-2012018127

DATE PREPARED
10/4/2025

ROUTE	STATE
67	MO
DISTRICT	SHEET NO.
SL	6

COUNTY
ST CHARLES

JOB NO.
J6P3636

CONTRACT ID.

PROJECT NO.

BRIDGE NO.


DESCRIPTION


DATE


MISSOURI HIGHWAYS AND TRANSPORTATION COMMISSION

105 WEST CAPITOL
JEFFERSON CITY, MO 65102
1-888-ASK-MODOT (1-888-275-6636)

CROSS SECTION SHEET
ROUTE 67 NORTHBOUND
SHEET 6 OF 86

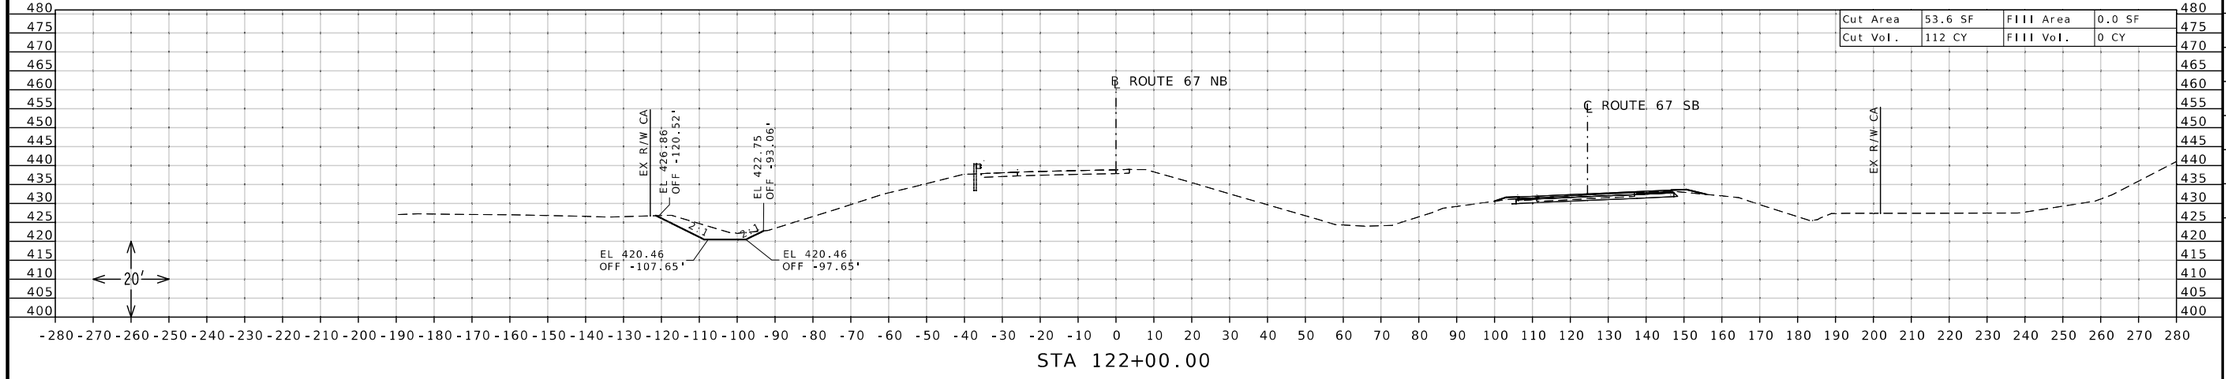

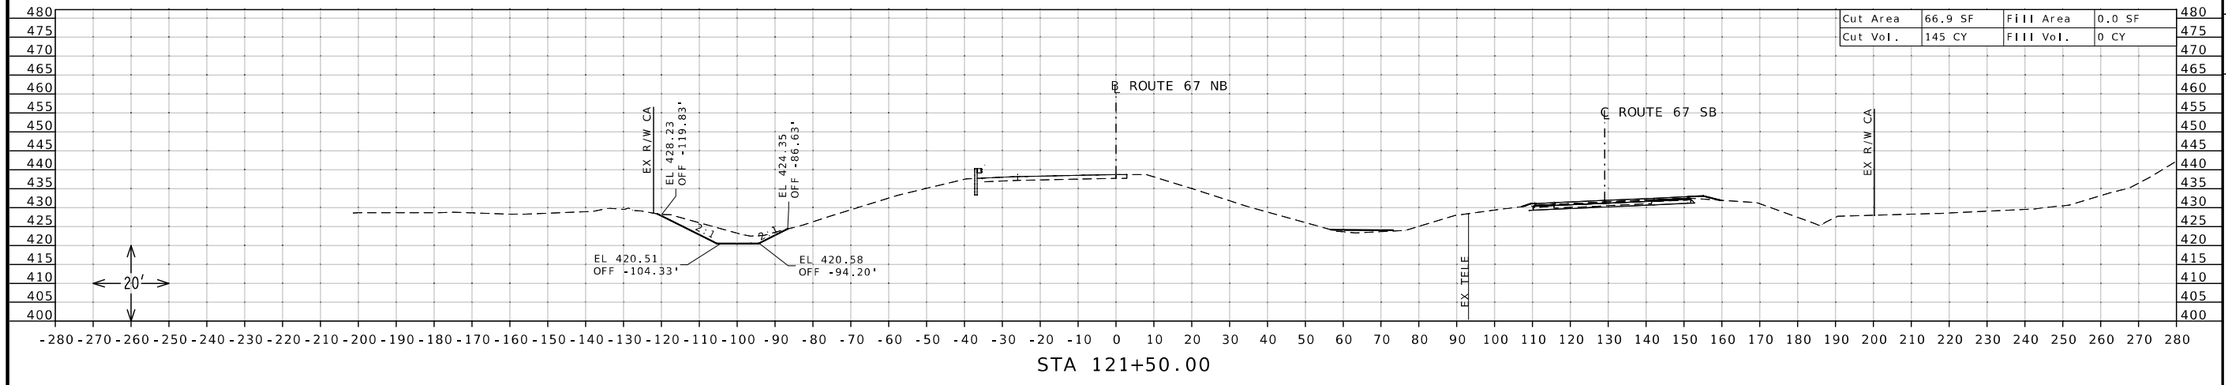

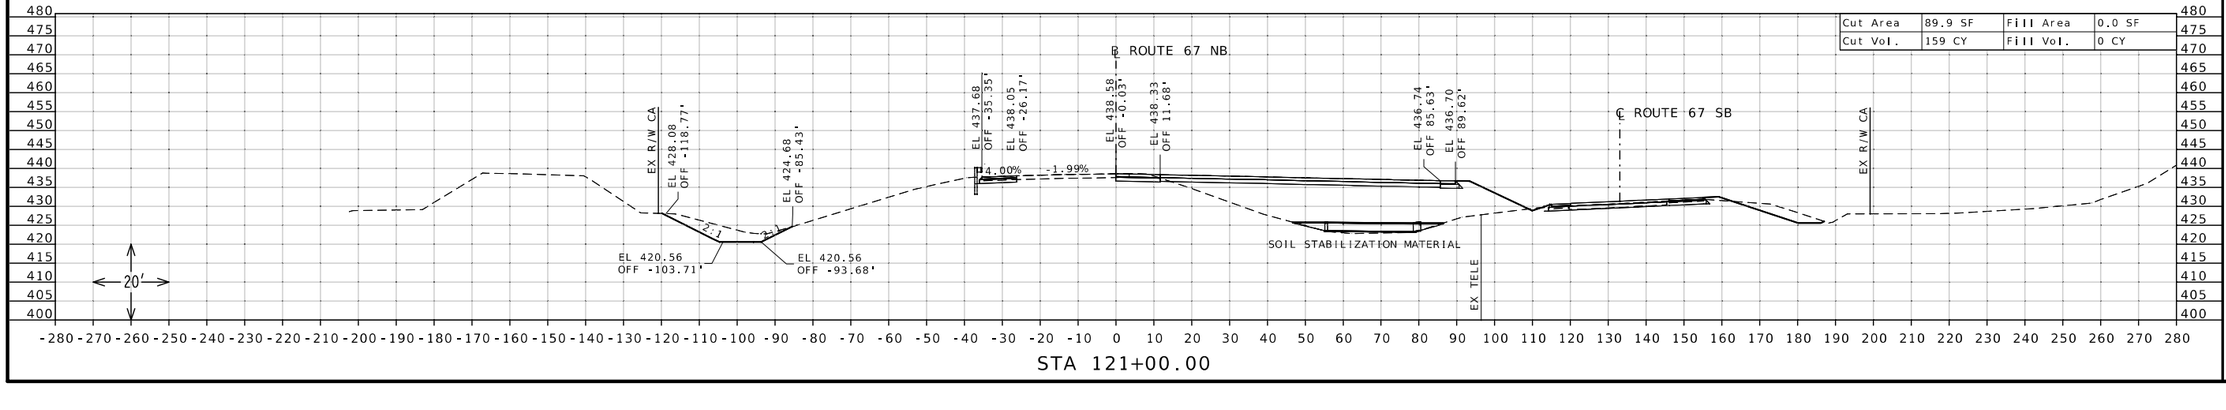

STATE OF MISSOURI
DANIEL WAYNE SAVAGEAU
NUMBER PE-2012018127
PROFESSIONAL ENGINEER

Daniel Savageau
10/04/2025 9:06:53 AM
DANIEL WAYNE SAVAGEAU - CIVIL
MO-PE-2012018127

DATE PREPARED
10/4/2025

ROUTE	STATE
67	MO
DISTRICT	SHEET NO.
SL	7

COUNTY
ST CHARLES

JOB NO.
J6P3636

CONTRACT ID.

PROJECT NO.


BRIDGE NO.

DESCRIPTION	DATE


MISSOURI HIGHWAYS AND TRANSPORTATION COMMISSION

105 WEST CAPITOL
JEFFERSON CITY, MO 65102
1-888-ASK-MODOT (1-888-275-6636)


CROSS SECTION SHEET
ROUTE 67 NORTHBOUND
SHEET 7 OF 86

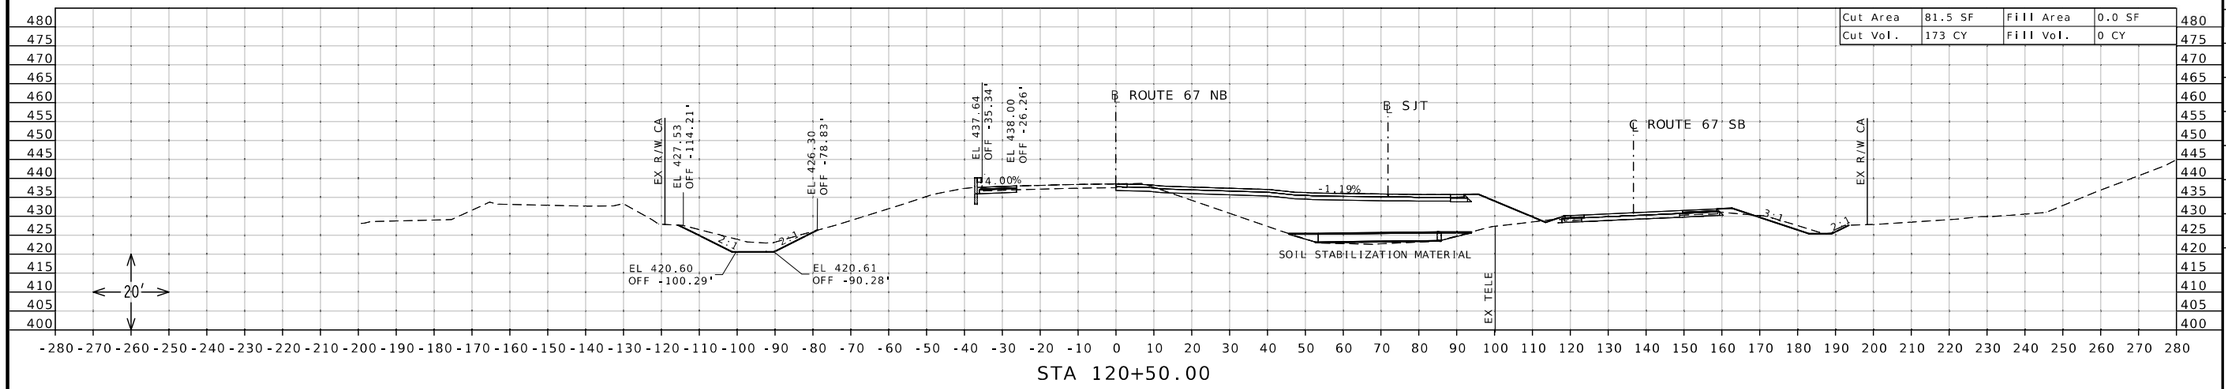

STA 120+50.00

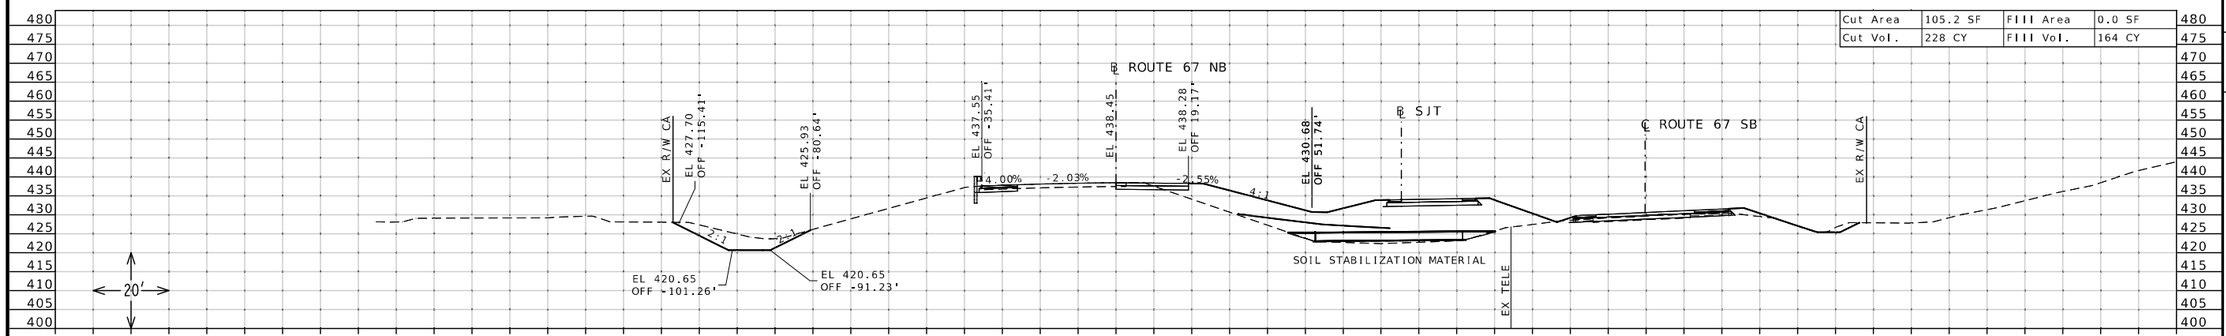

STA 120+00.00

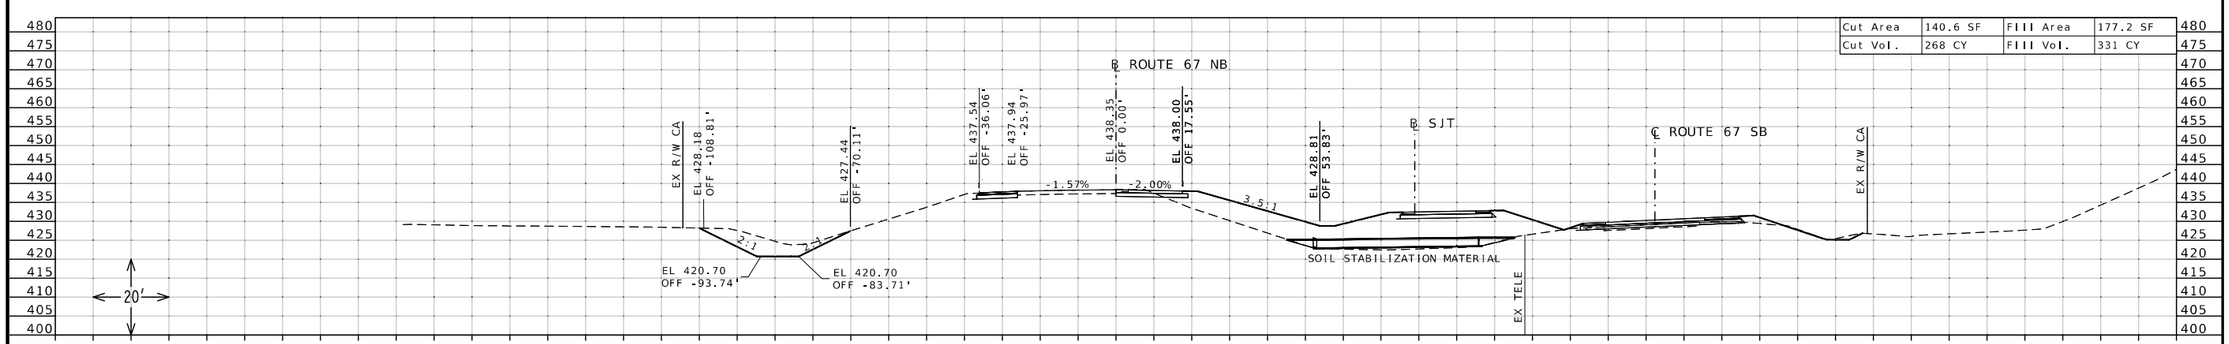

STA 119+50.00

STATE OF MISSOURI
DANIEL WAYNE SAVAGEAU
NUMBER PE-2012018127
PROFESSIONAL ENGINEER

Daniel Savageau
10/04/2025 9:07:12 AM
DANIEL WAYNE SAVAGEAU - CIVIL
MO-PE-2012018127

DATE PREPARED
10/4/2025

ROUTE	STATE
67	MO
DISTRICT	SHEET NO.
SL	8

COUNTY
ST CHARLES

JOB NO.
J6P3636

CONTRACT ID.

PROJECT NO.

BRIDGE NO.


DESCRIPTION


DATE


MISSOURI HIGHWAYS AND TRANSPORTATION COMMISSION

105 WEST CAPITOL
JEFFERSON CITY, MO 65102
1-888-ASK-MODOT (1-888-275-6636)

CROSS SECTION SHEET
ROUTE 67 NORTHBOUND
SHEET 8 OF 86

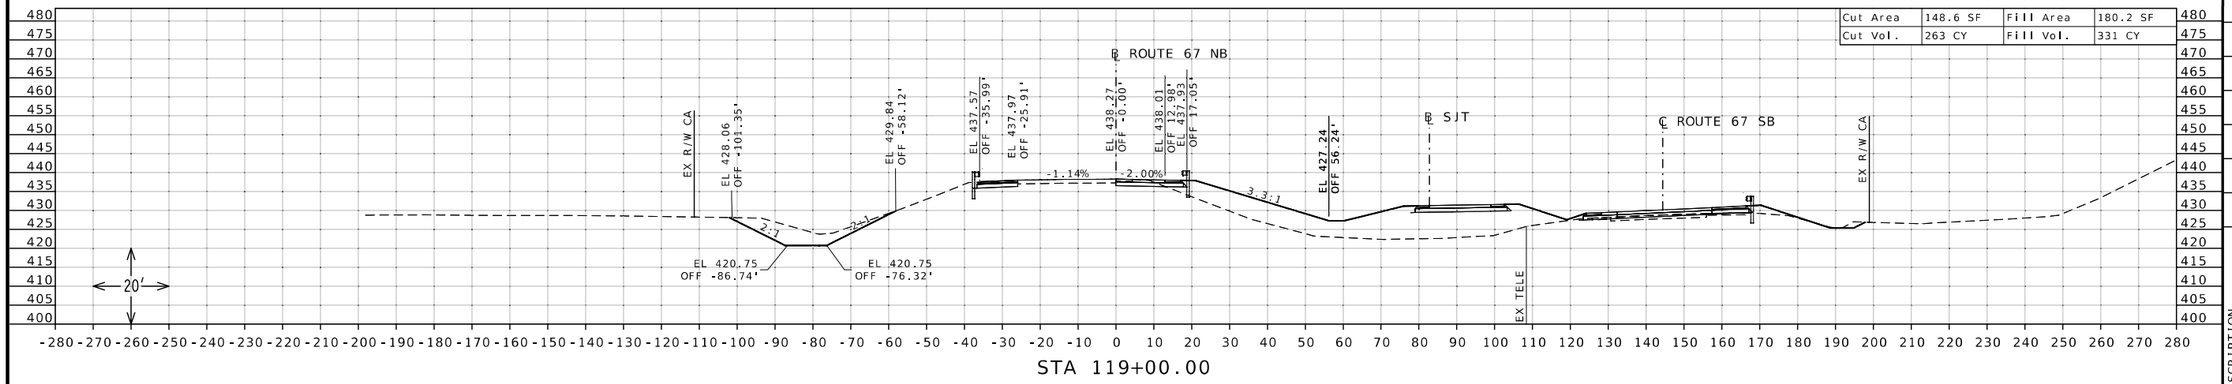

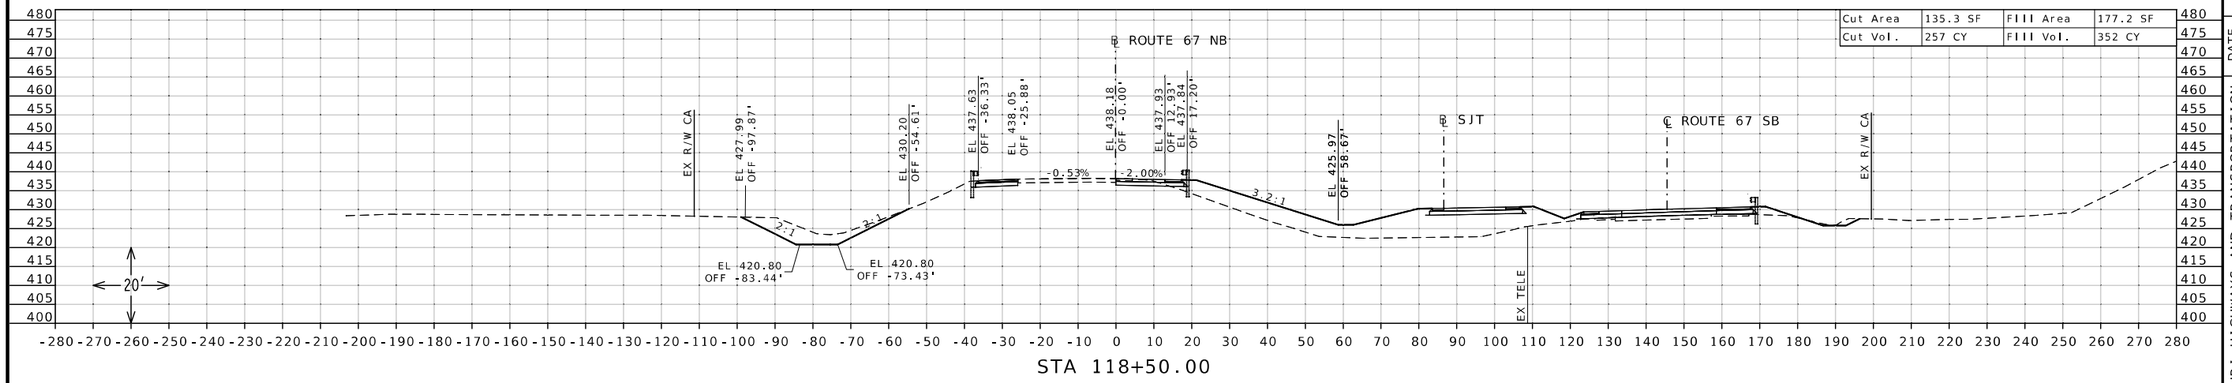

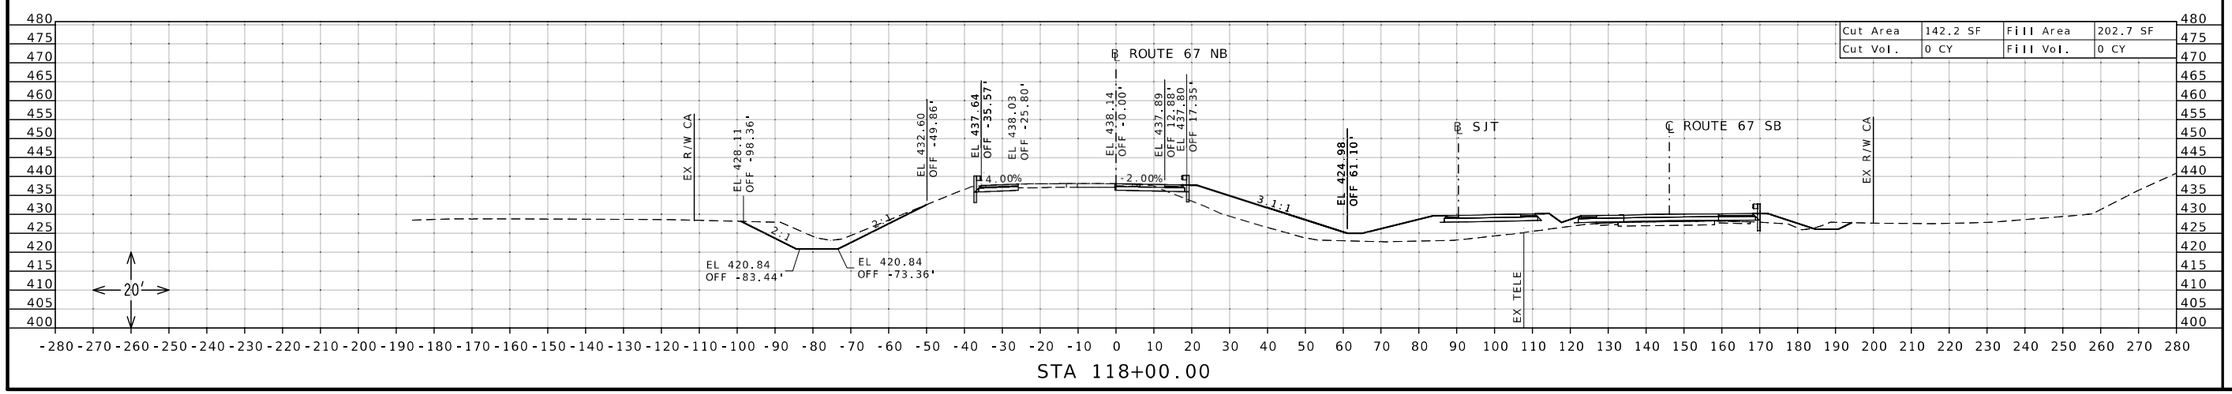

STATE OF MISSOURI
DANIEL WAYNE SAVAGEAU
NUMBER PE-2012018127
PROFESSIONAL ENGINEER
Daniel Savageau
10/04/2025 9:07:33 AM
DANIEL WAYNE SAVAGEAU - CIVIL
MO-PE-2012018127
DATE PREPARED

10/4/2025

ROUTE	STATE
67	MO
DISTRICT	SHEET NO.
SL	9

COUNTY
ST CHARLES

JOB NO.
J6P3636

CONTRACT ID.


PROJECT NO.


BRIDGE NO.


DESCRIPTION	DATE

MISSOURI HIGHWAYS AND TRANSPORTATION COMMISSION
105 WEST CAPITOL
JEFFERSON CITY, MO 65102
1-888-ASK-MODOT (1-888-275-6636)

CROSS SECTION SHEET
ROUTE 67 NORTHBOUND
SHEET 9 OF 86

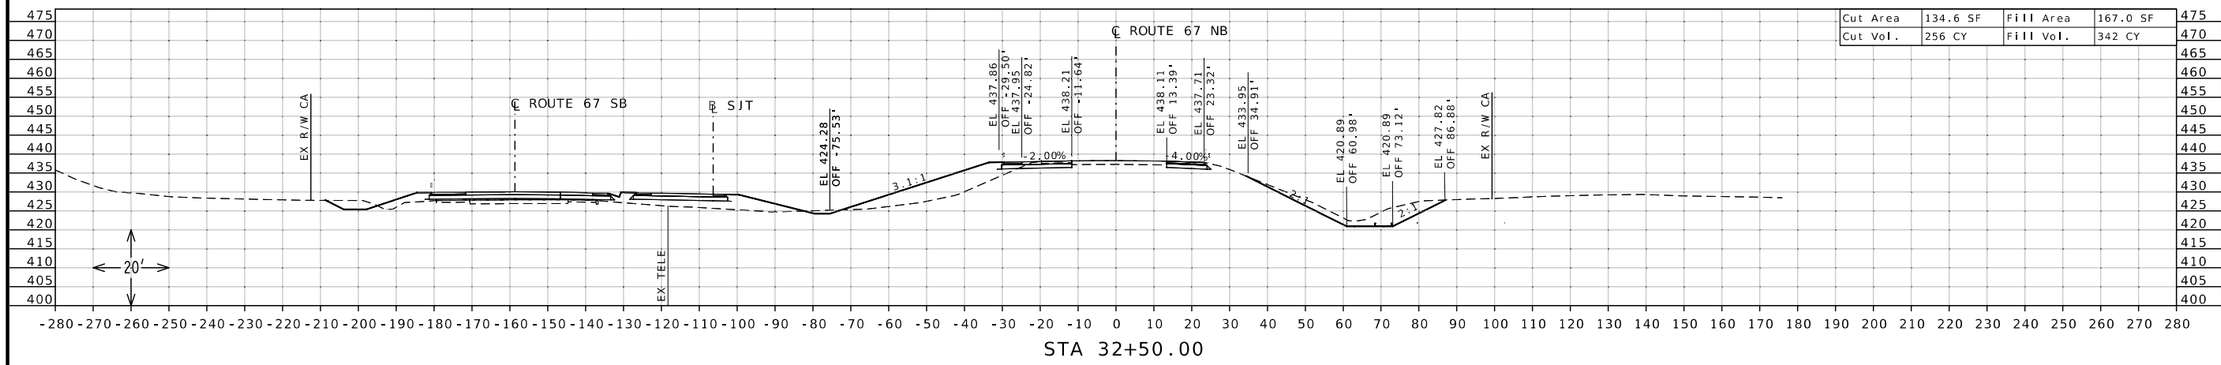

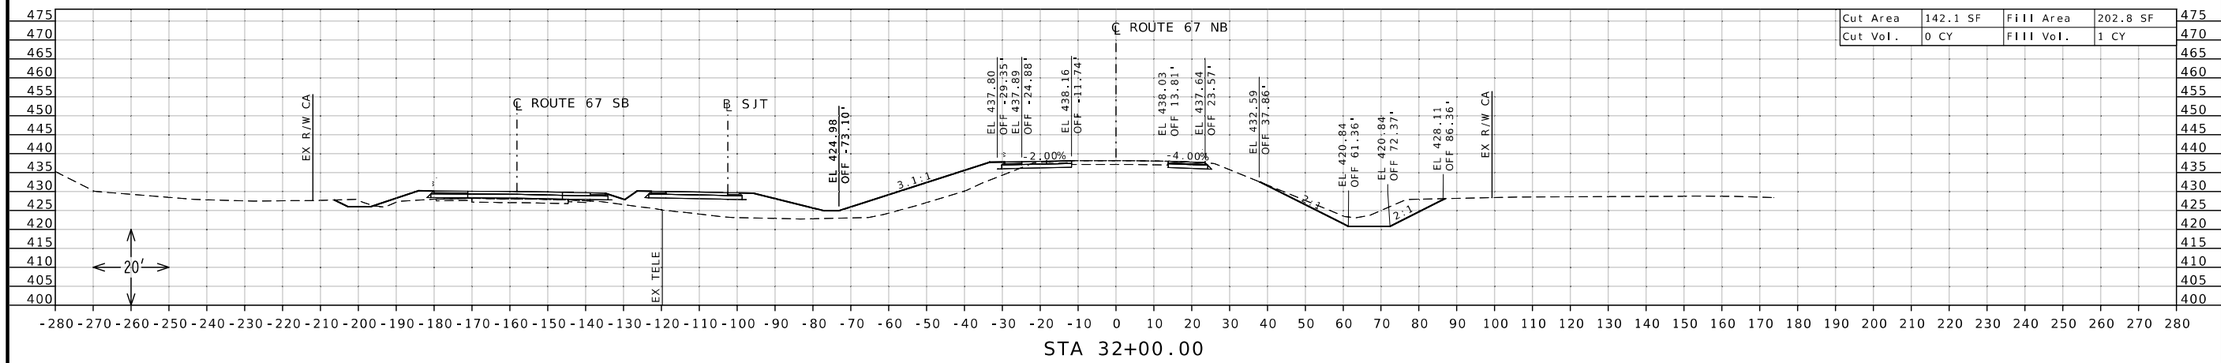

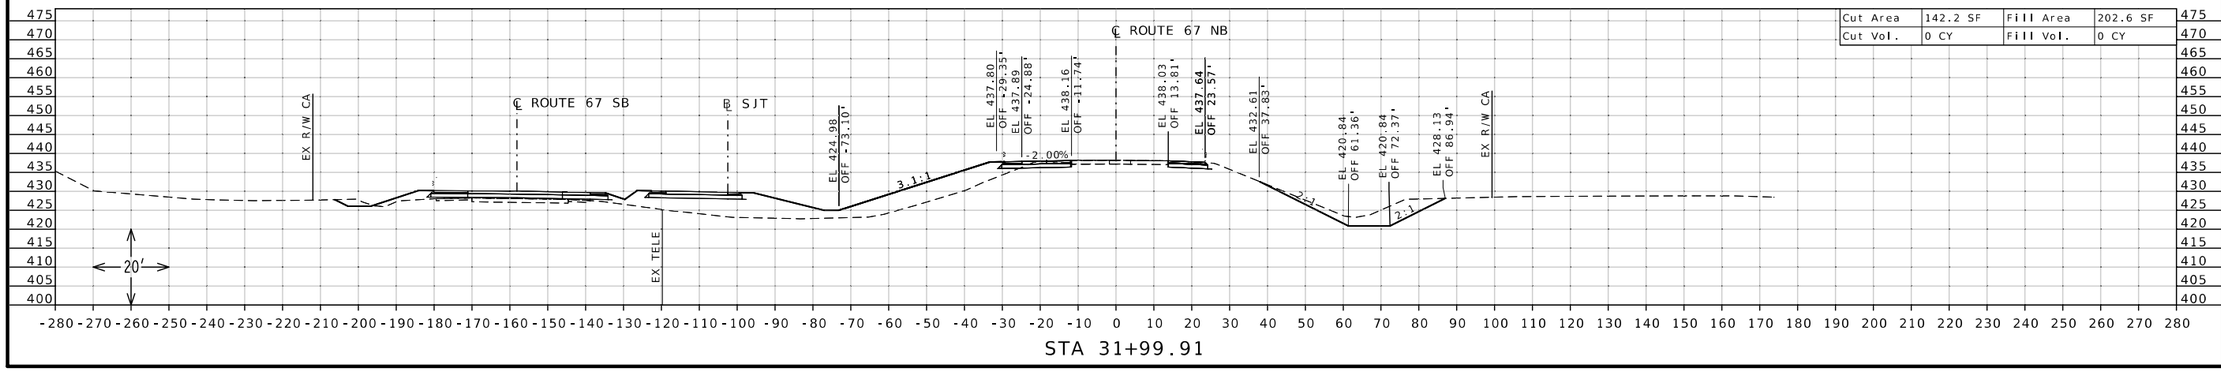

STATE OF MISSOURI
DANIEL WAYNE SAVAGEAU
NUMBER PE-2012018127
PROFESSIONAL ENGINEER
Daniel Savageau
10/04/2025 9:07:51 AM
DANIEL WAYNE SAVAGEAU - CIVIL
MO-PE-2012018127

DATE PREPARED
10/4/2025

ROUTE	STATE
67	MO
DISTRICT	SHEET NO.
SL	10

COUNTY
ST CHARLES

JOB NO.
J6P3636

CONTRACT ID.

PROJECT NO.


BRIDGE NO.


DESCRIPTION	DATE


MISSOURI HIGHWAYS AND TRANSPORTATION COMMISSION

105 WEST CAPITOL
JEFFERSON CITY, MO 65102
1-888-ASK-MODOT (1-888-275-6636)

CROSS SECTION SHEET
ROUTE 67 NORTHBOUND
SHEET 10 OF 86

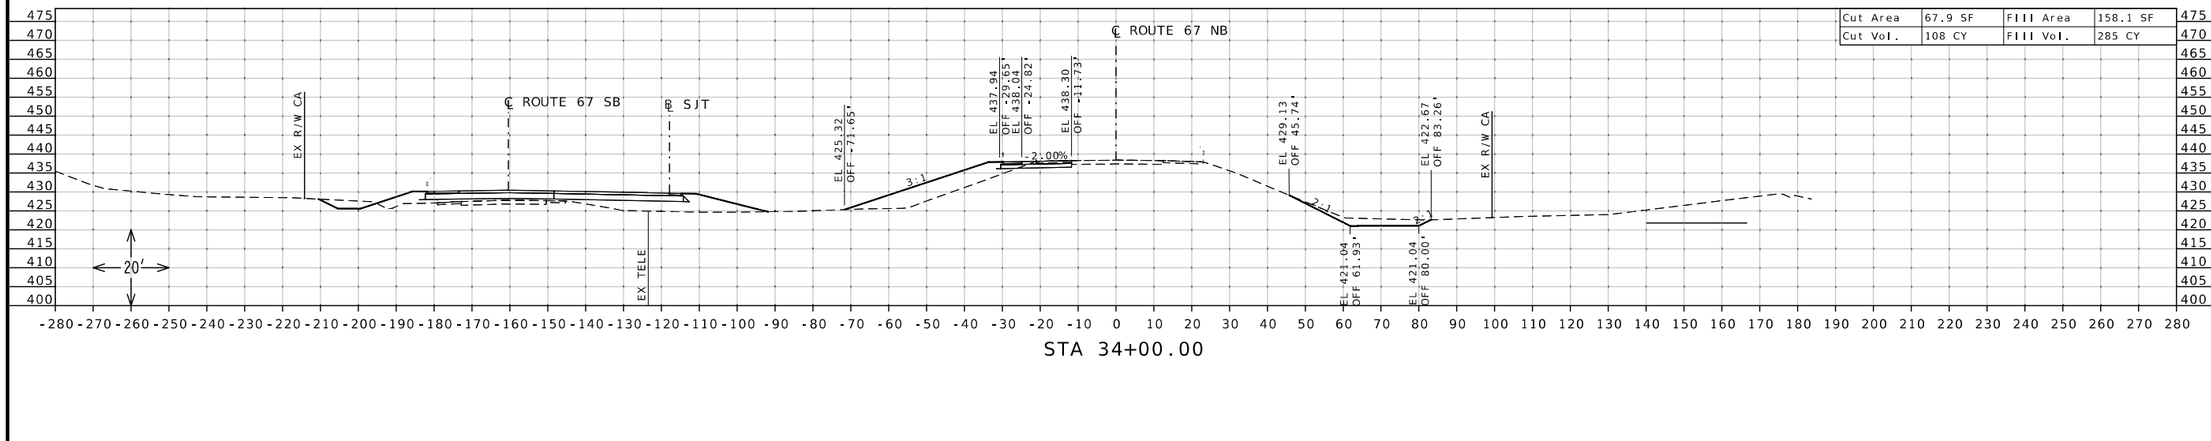

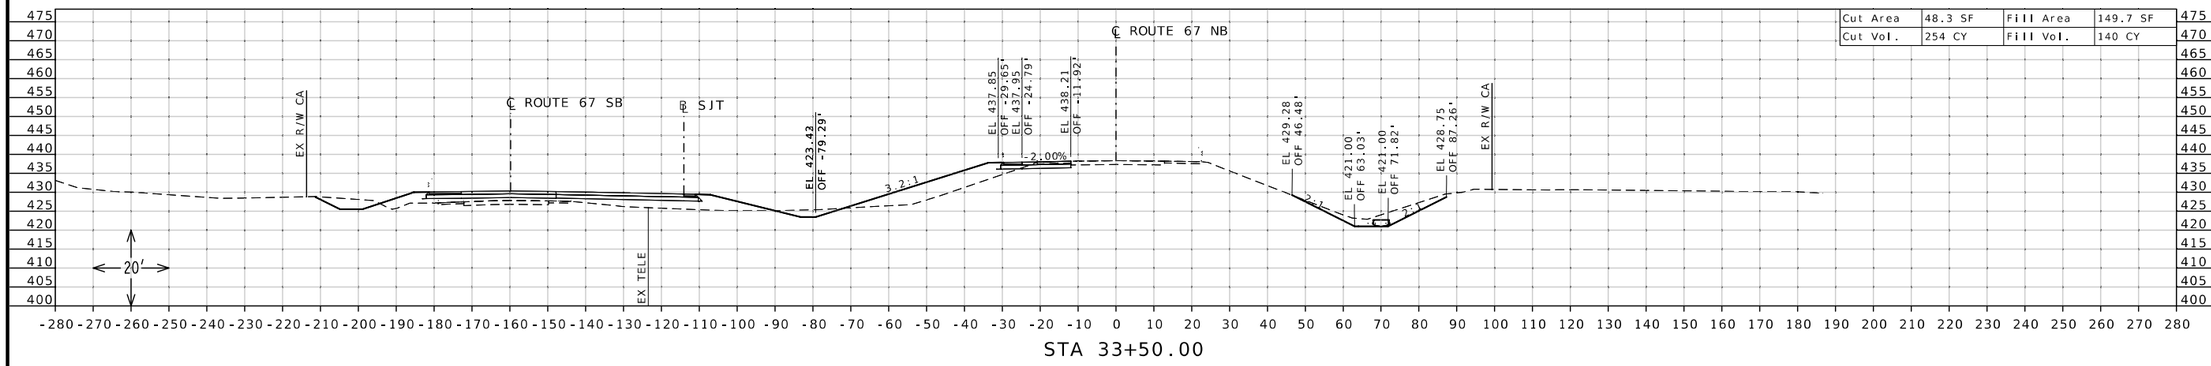

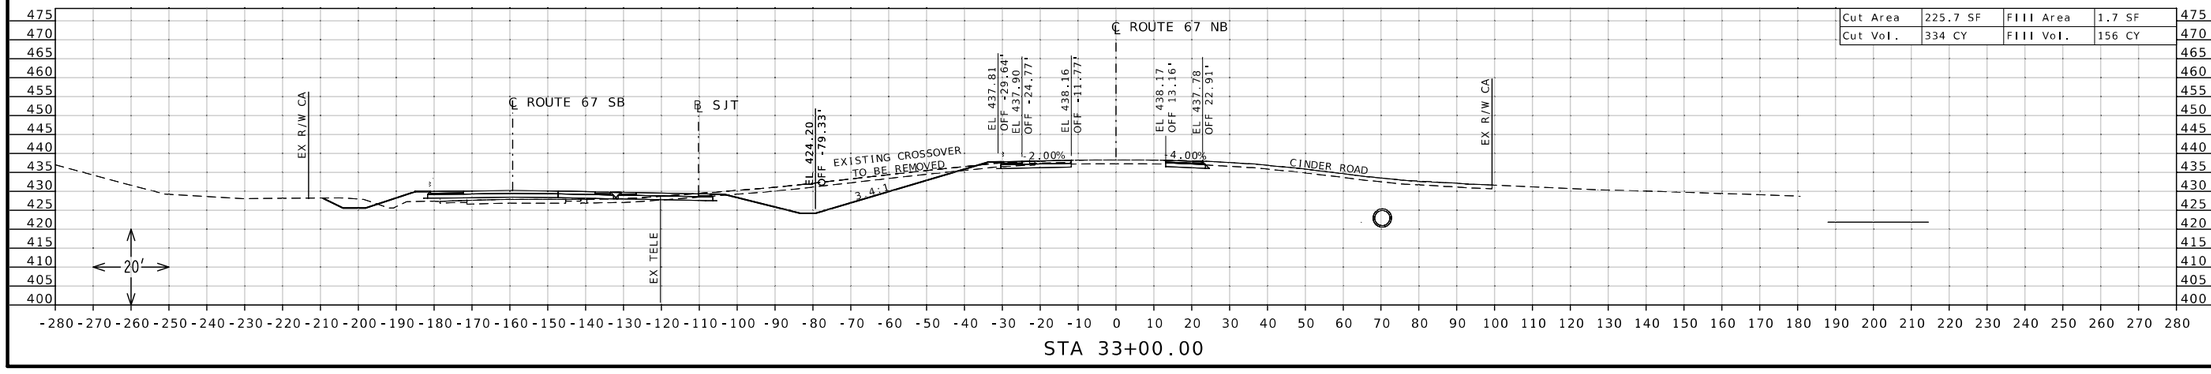

DANIEL WAYNE SAVAGEAU
NUMBER PE-2012018127
STATE OF MISSOURI
PROFESSIONAL ENGINEER

Daniel Savageau

10/04/2025 9:08:11 AM
DANIEL WAYNE SAVAGEAU · CIVIL
MO-PE-2012018127
DATE PREPARED

10/4/2025

ROUTE	STATE
67	MO
DISTRICT	SHEET NO.
SL	11

COUNTY
ST CHARLES

JOB NO.
J6P3636

CONTRACT ID.

PROJECT NO.

BRIDGE NO.


DESCRIPTION


DATE


MISSOURI HIGHWAYS AND TRANSPORTATION COMMISSION

105 WEST CAPITOL
JEFFERSON CITY, MO 65102
1-888-ASK-MODOT (1-888-275-6636)

CROSS SECTION SHEET
ROUTE 67 NORTHBOUND
SHEET 11 OF 86

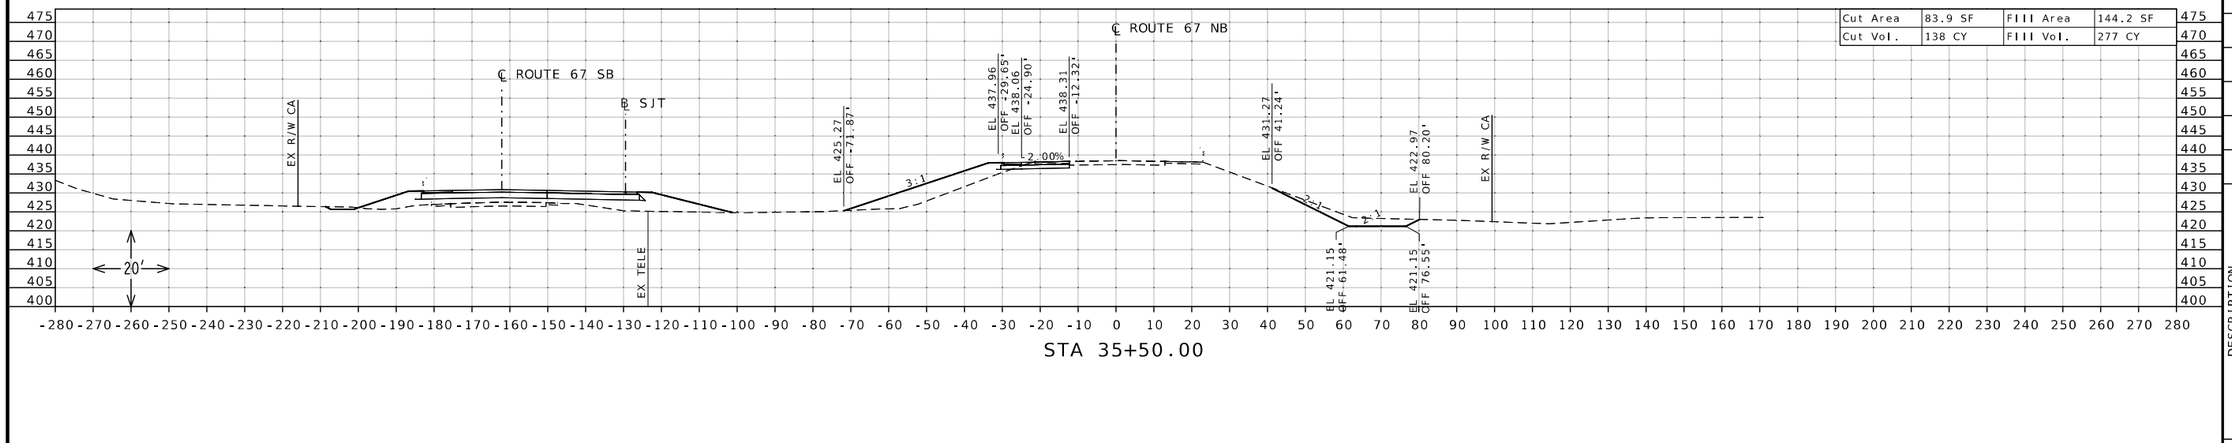

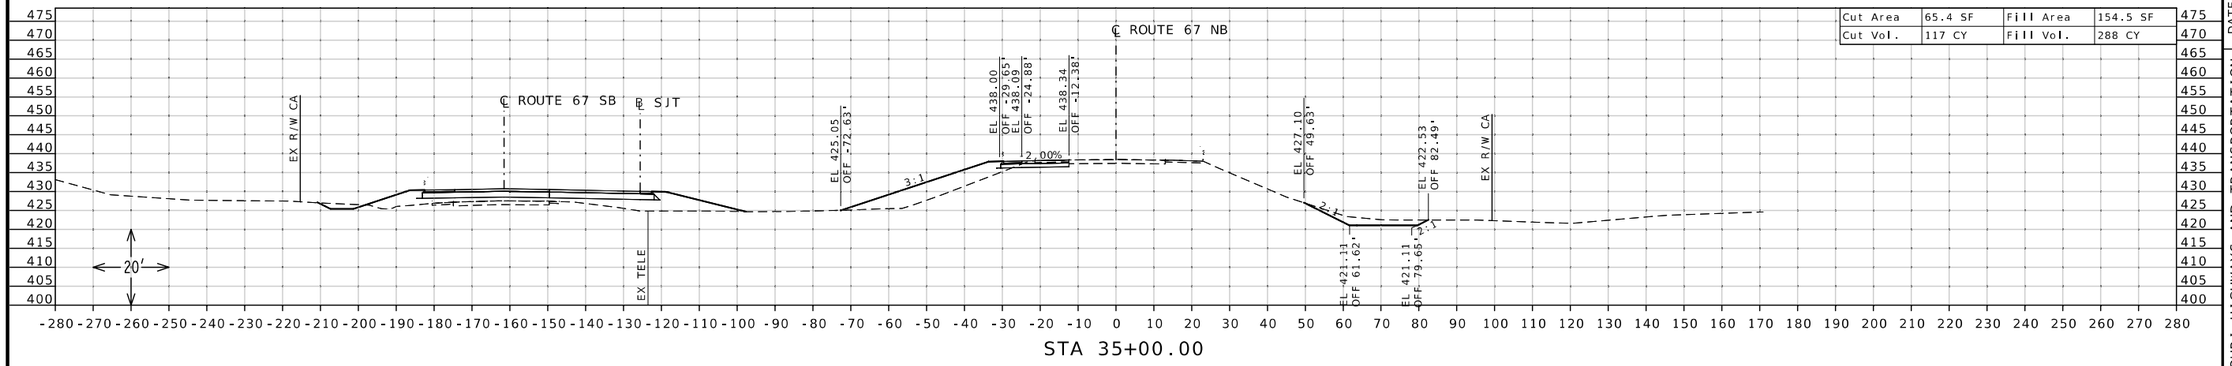

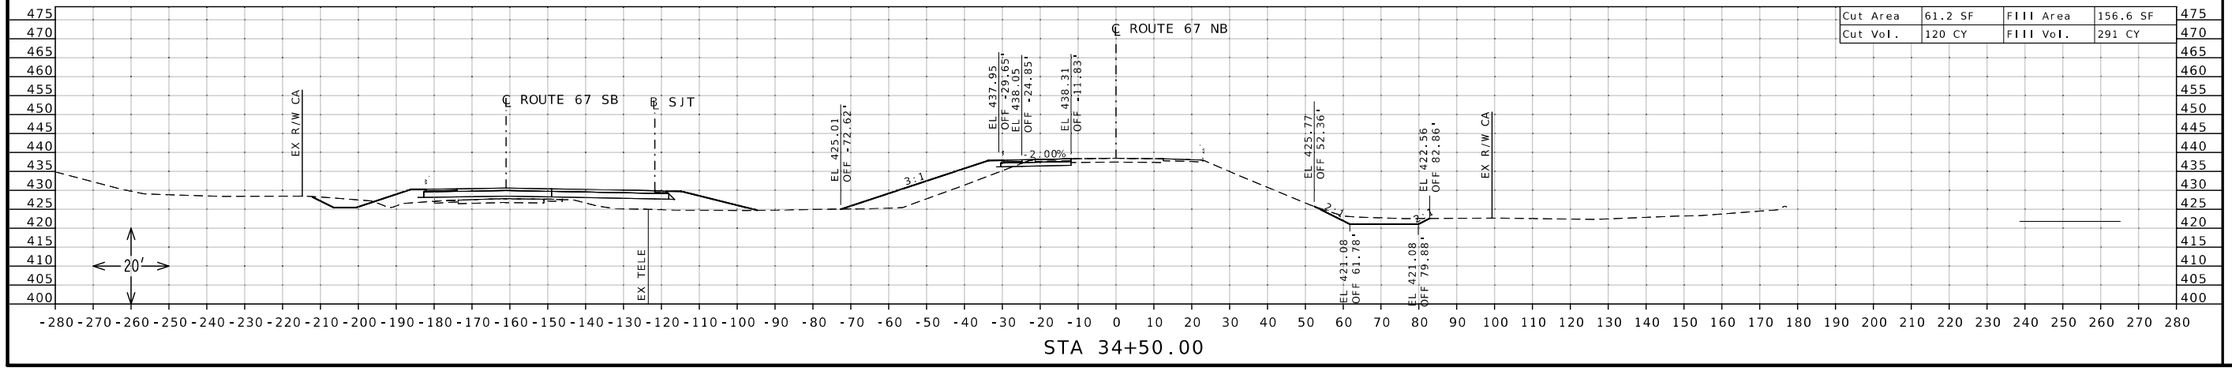

STATE OF MISSOURI
DANIEL WAYNE SAVAGEAU
NUMBER PE-2012018127
PROFESSIONAL ENGINEER

Daniel Savageau

10/04/2025 9:08:33 AM
DANIEL WAYNE SAVAGEAU - CIVIL
MO-PE-2012018127

DATE PREPARED
10/4/2025

ROUTE	STATE
67	MO
DISTRICT	SHEET NO.
SL	12

COUNTY
ST CHARLES

JOB NO.
J6P3636

CONTRACT ID.

PROJECT NO.

BRIDGE NO.


DESCRIPTION


DATE


MISSOURI HIGHWAYS AND TRANSPORTATION COMMISSION

105 WEST CAPITOL
JEFFERSON CITY, MO 65102
1-888-ASK-MODOT (1-888-275-6636)

CROSS SECTION SHEET
ROUTE 67 NORTHBOUND
SHEET 12 OF 86

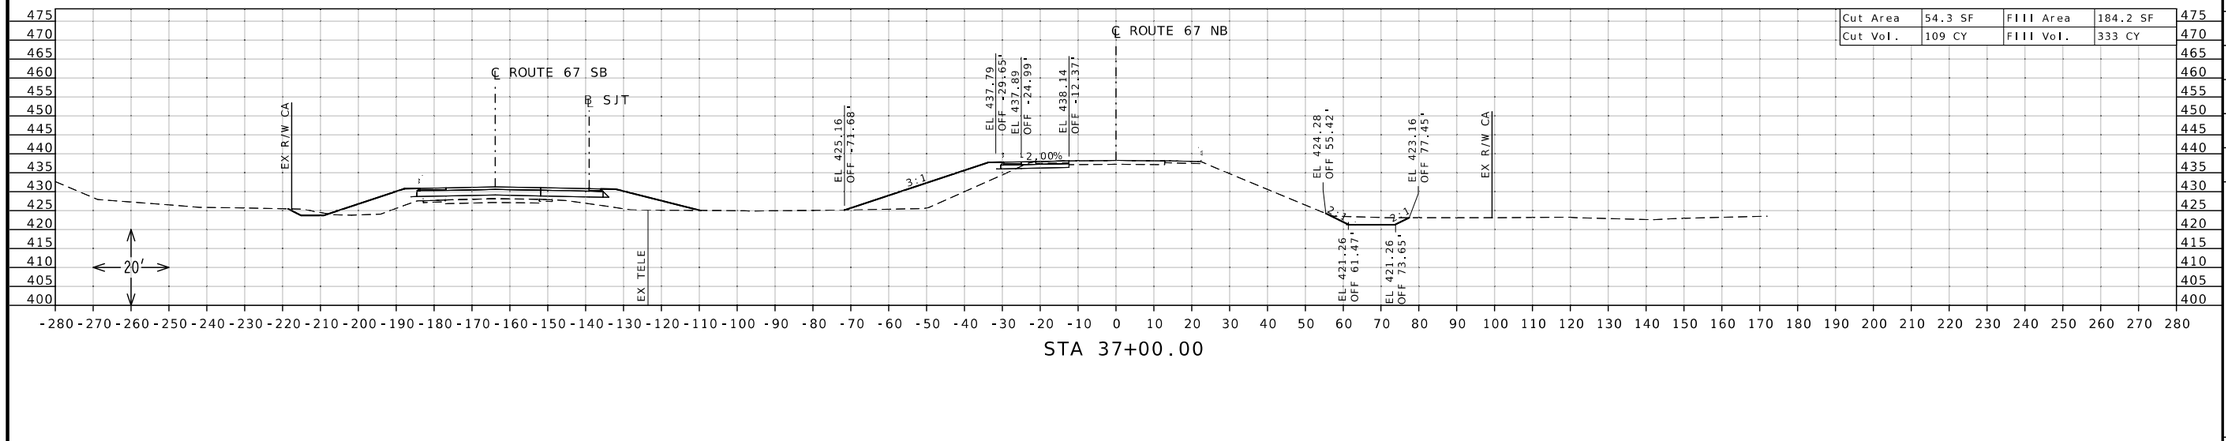

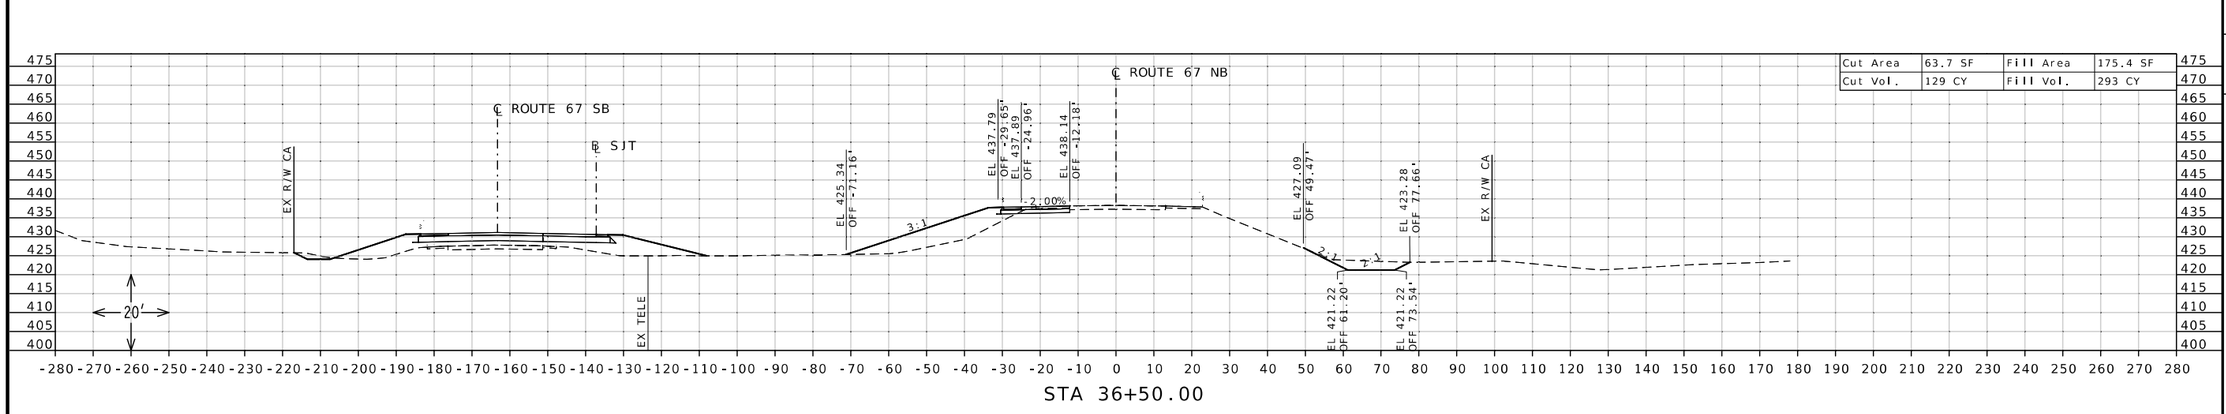

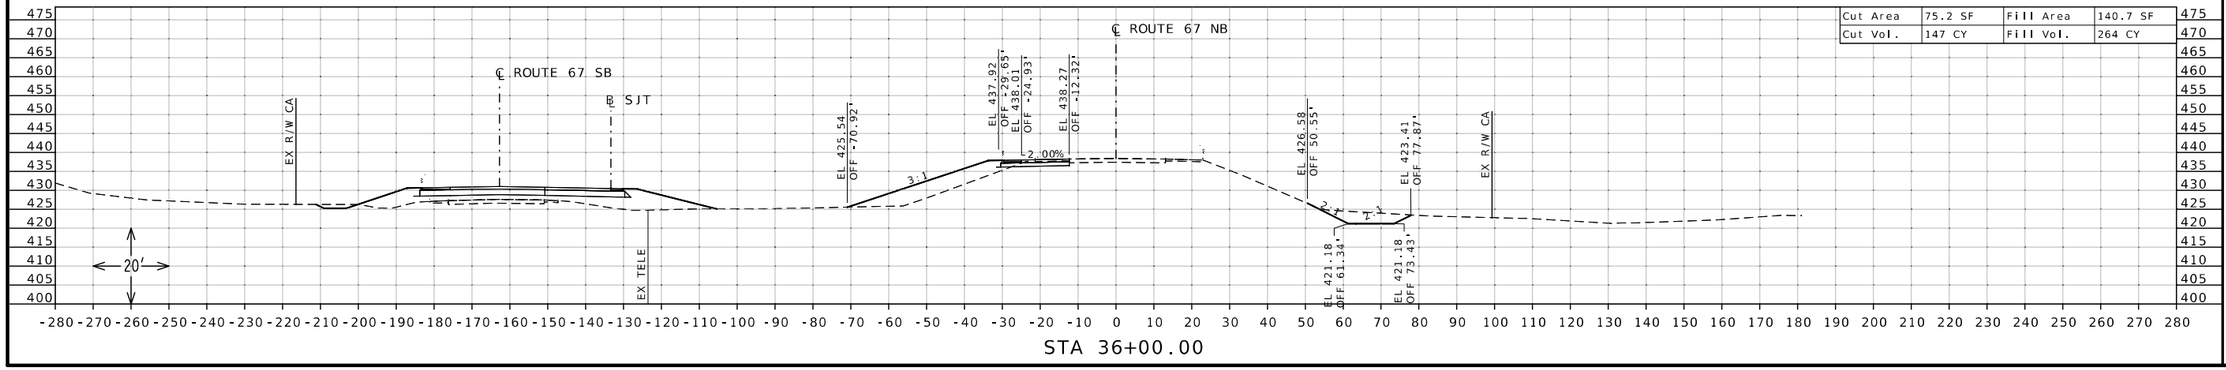

STATE OF MISSOURI
DANIEL WAYNE SAVAGEAU
NUMBER PE-2012018127
PROFESSIONAL ENGINEER

Daniel Savageau
10/04/2025 9:08:54 AM
DANIEL WAYNE SAVAGEAU - CIVIL
MO PE-2012018127

DATE PREPARED
10/4/2025

ROUTE	STATE
67	MO

DISTRICT	SHEET NO.
SL	13

COUNTY
ST CHARLES

JOB NO.
J6P3636

CONTRACT ID.

PROJECT NO.


BRIDGE NO.


DESCRIPTION	DATE


MISSOURI HIGHWAYS AND TRANSPORTATION COMMISSION

105 WEST CAPITOL
JEFFERSON CITY, MO 65102
1-888-ASK-MODOT (1-888-275-6636)

CROSS SECTION SHEET
ROUTE 67 NORTHBOUND
SHEET 13 OF 86

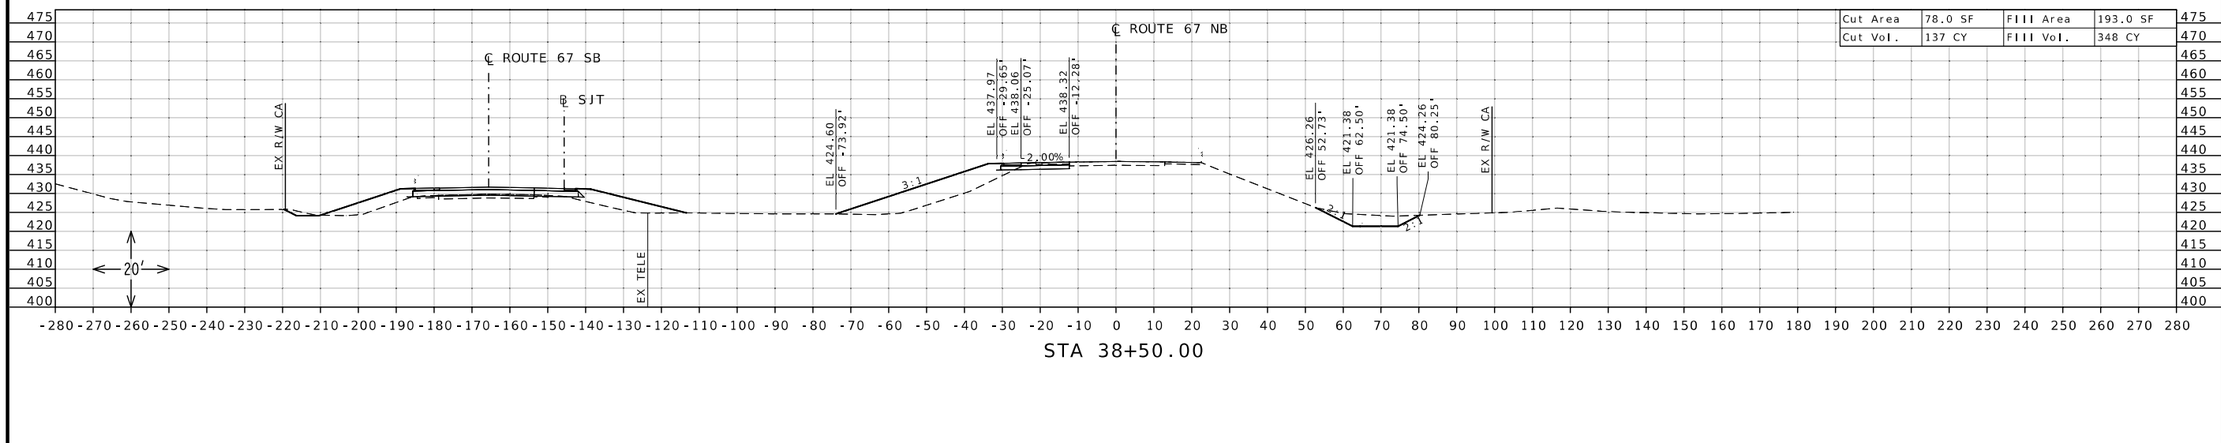

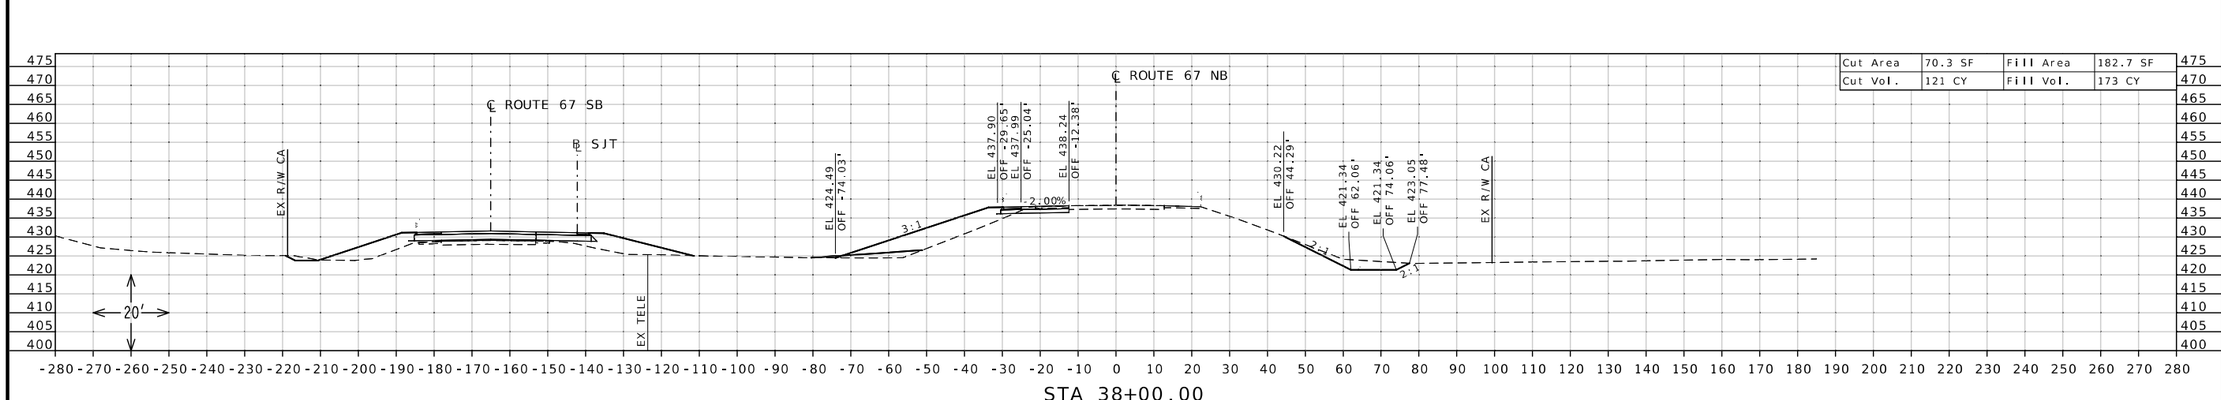

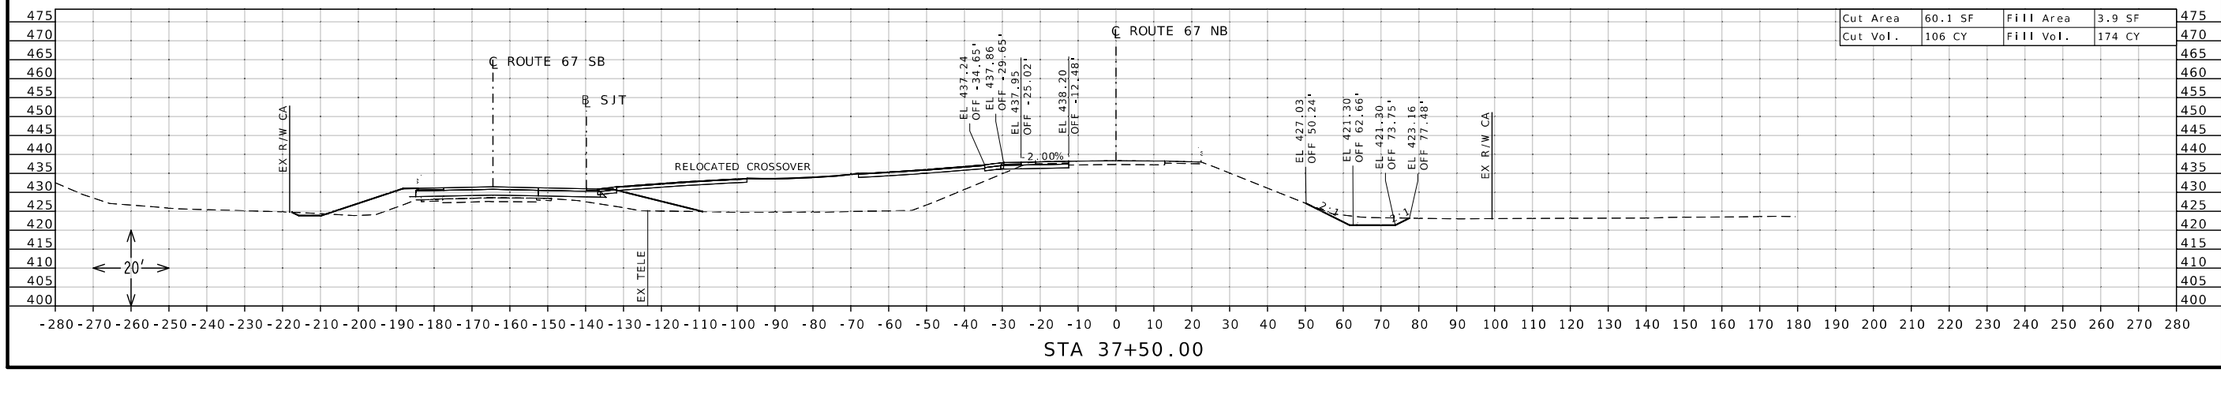

STATE OF MISSOURI
DANIEL WAYNE SAVAGEAU
NUMBER PE-2012018127
PROFESSIONAL ENGINEER
Daniel Savageau
10/04/2025 9:09:14 AM
DANIEL WAYNE SAVAGEAU - CIVIL
MO-PE-2012018127

DATE PREPARED
10/4/2025

ROUTE	STATE
67	MO
DISTRICT	SHEET NO.
SL	14

COUNTY
ST CHARLES

JOB NO.
J6P3636

CONTRACT ID.

PROJECT NO.


BRIDGE NO.


DESCRIPTION	DATE


MISSOURI HIGHWAYS AND TRANSPORTATION COMMISSION

105 WEST CAPITOL
JEFFERSON CITY, MO 65102
1-888-ASK-MODOT (1-888-275-6636)

CROSS SECTION SHEET
ROUTE 67 NORTHBOUND
SHEET 14 OF 86

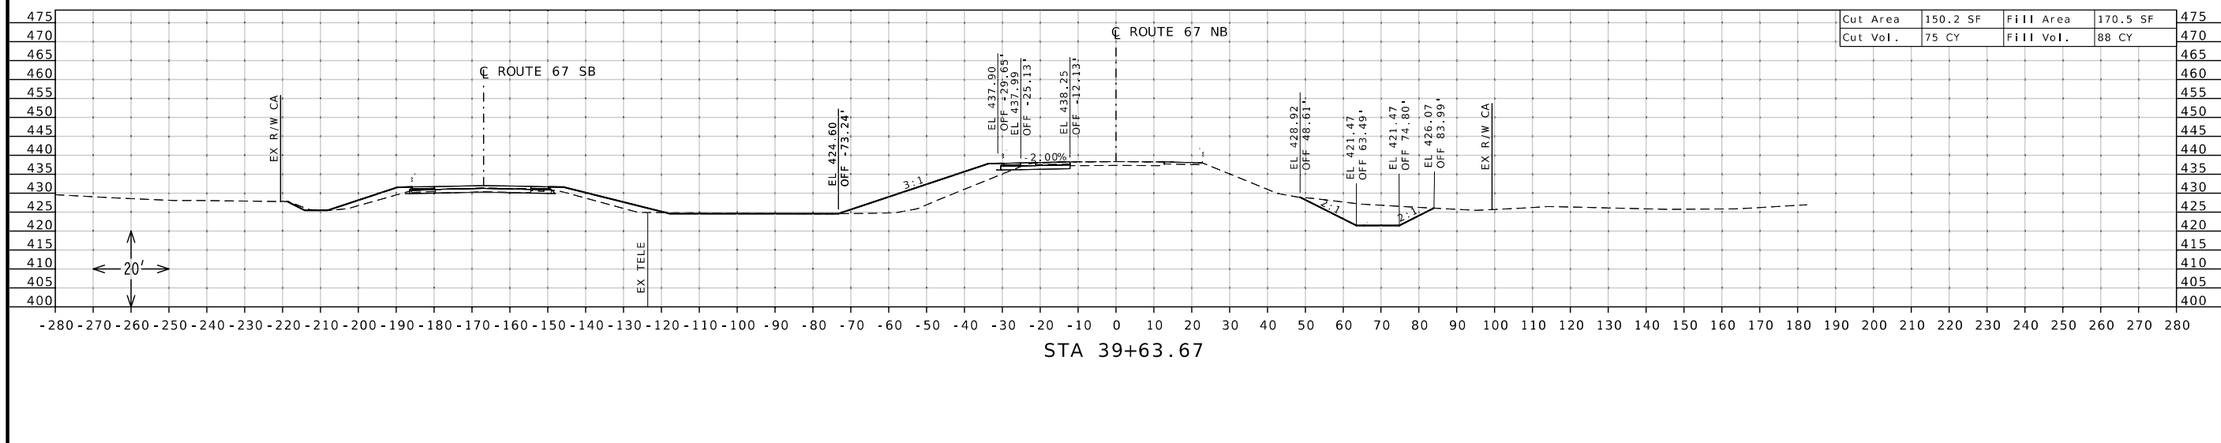

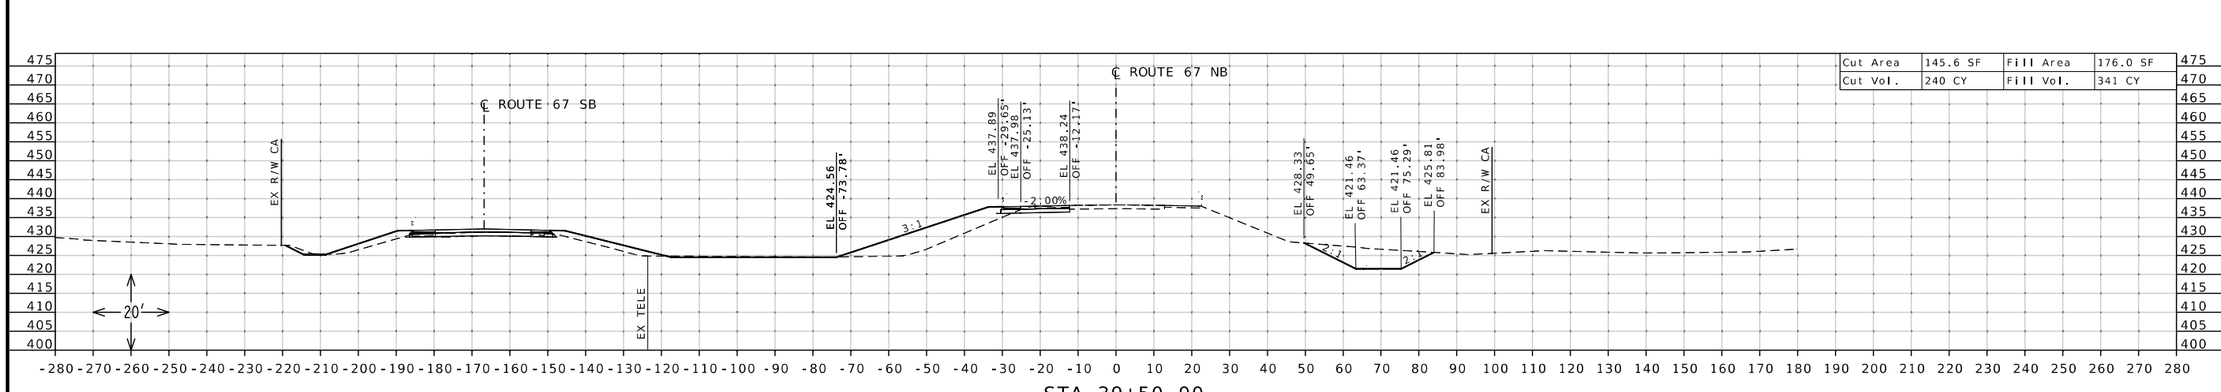

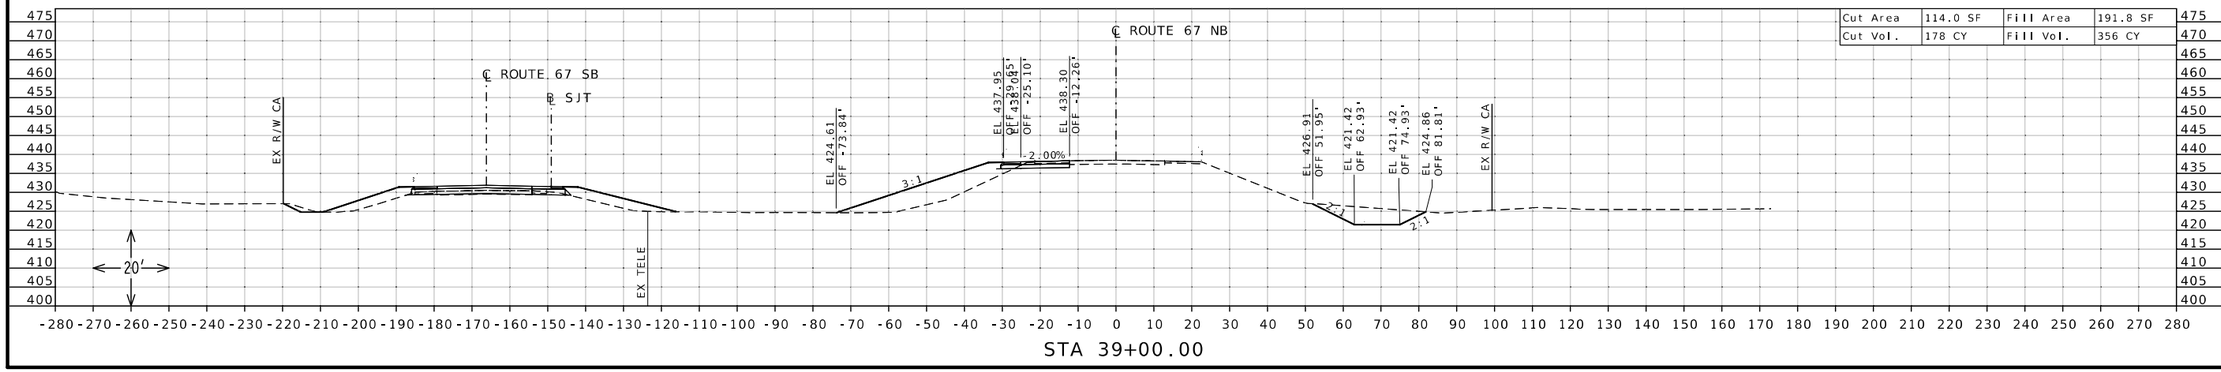

STATE OF MISSOURI
DANIEL WAYNE SAVAGEAU
NUMBER PE-2012018127
PROFESSIONAL ENGINEER
Daniel Savageau
10/04/2025 9:09:29 AM
DANIEL WAYNE SAVAGEAU - CIVIL
MO-PE-2012018127

DATE PREPARED
10/4/2025

ROUTE	STATE
67	MO
DISTRICT	SHEET NO.
SL	15

COUNTY
ST CHARLES

JOB NO.
J6P3636

CONTRACT ID.

PROJECT NO.


BRIDGE NO.


DESCRIPTION	DATE


MISSOURI HIGHWAYS AND TRANSPORTATION COMMISSION

105 WEST CAPITOL
JEFFERSON CITY, MO 65102
1-888-ASK-MODOT (1-888-275-6636)

CROSS SECTION SHEET
ROUTE 67 NORTHBOUND
SHEET 15 OF 86

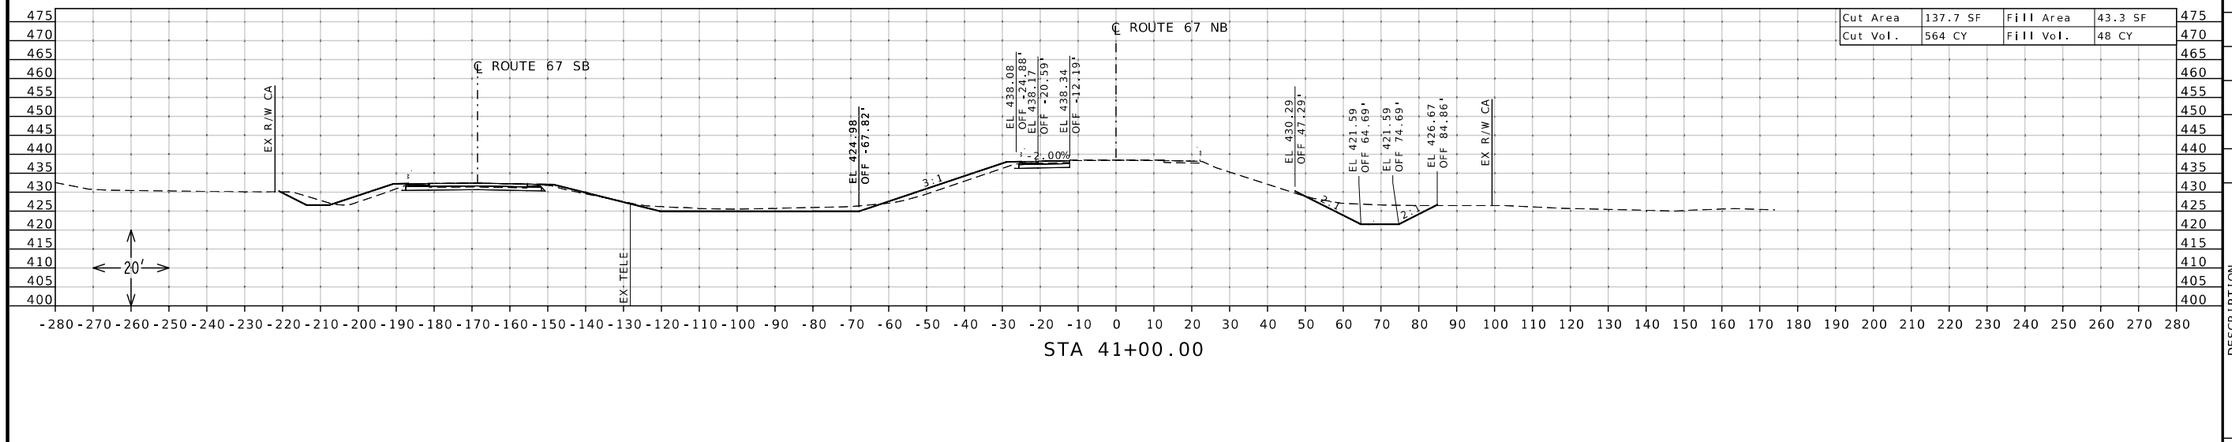

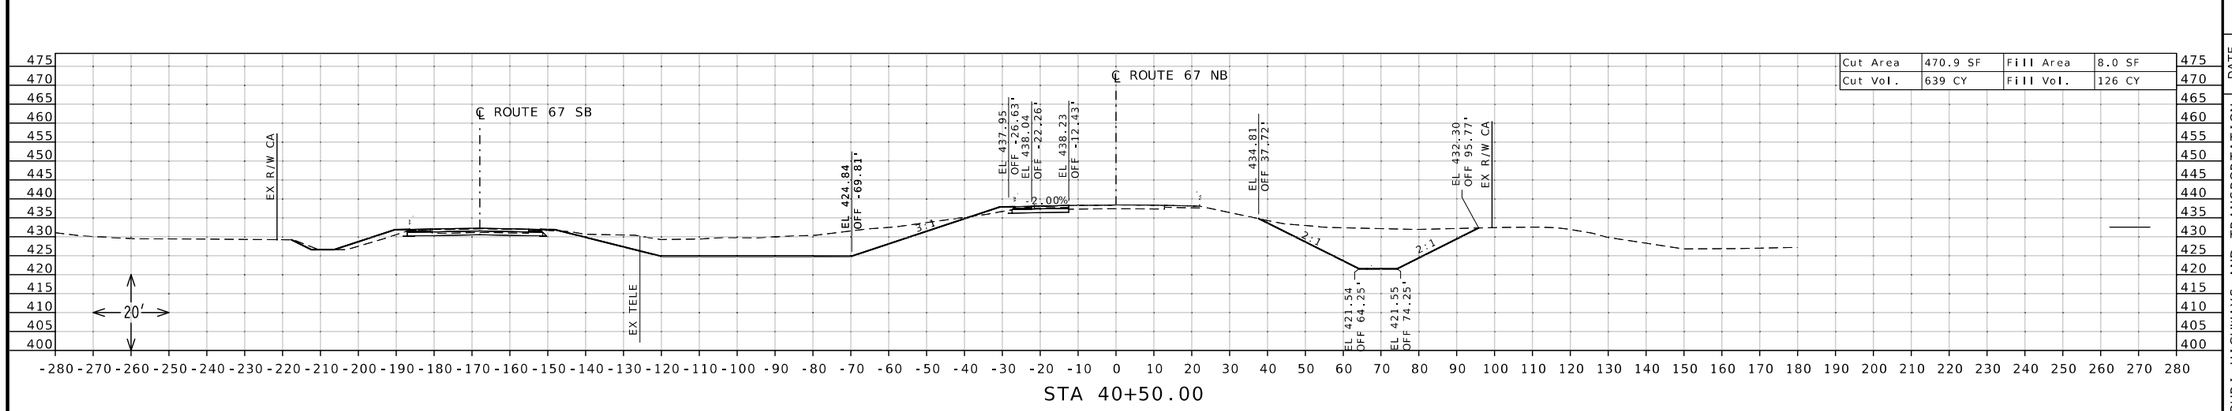

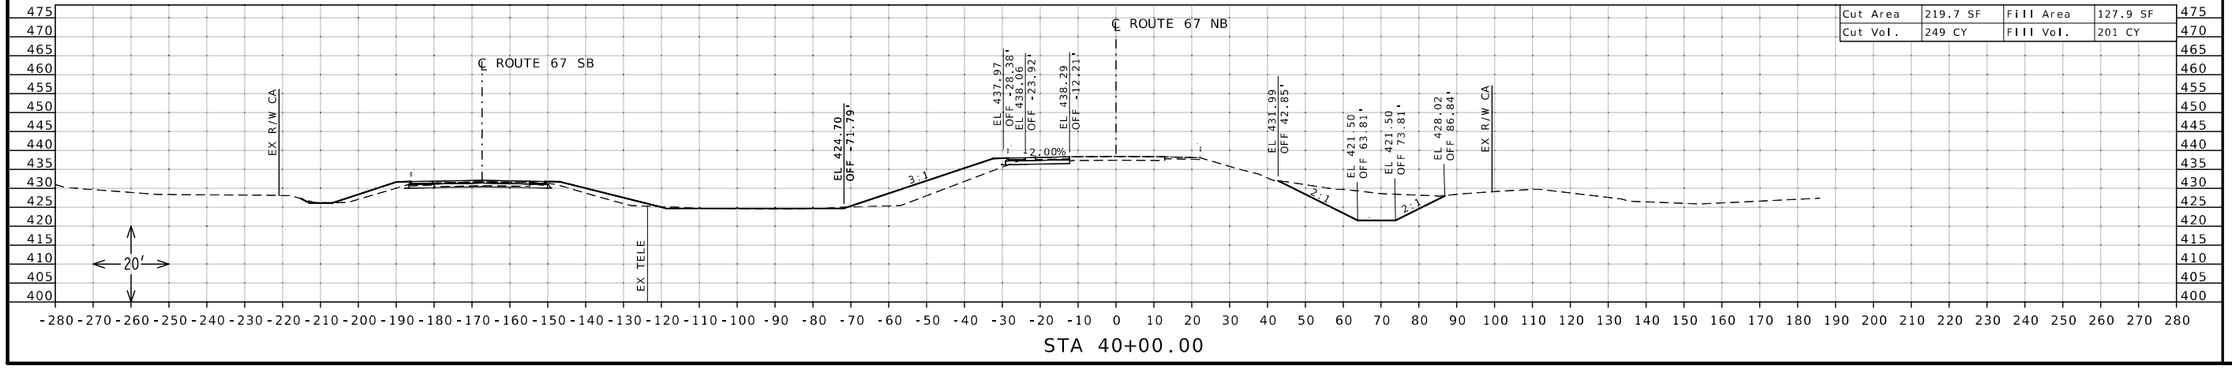

STATE OF MISSOURI
DANIEL WAYNE SAVAGEAU
NUMBER PE-2012018127
PROFESSIONAL ENGINEER

Daniel Savageau

10/04/2025 9:09:49 AM
DANIEL WAYNE SAVAGEAU - CIVIL
MO-PE-2012018127

DATE PREPARED
10/4/2025

ROUTE	STATE
67	MO

DISTRICT	SHEET NO.
SL	16

COUNTY
ST CHARLES

JOB NO.
J6P3636

CONTRACT ID.

PROJECT NO.

BRIDGE NO.


DESCRIPTION


DATE


MISSOURI HIGHWAYS AND TRANSPORTATION COMMISSION

105 WEST CAPITOL
JEFFERSON CITY, MO 65102
1-888-ASK-MODOT (1-888-275-6636)

CROSS SECTION SHEET
ROUTE 67 NORTHBOUND
SHEET 16 OF 86

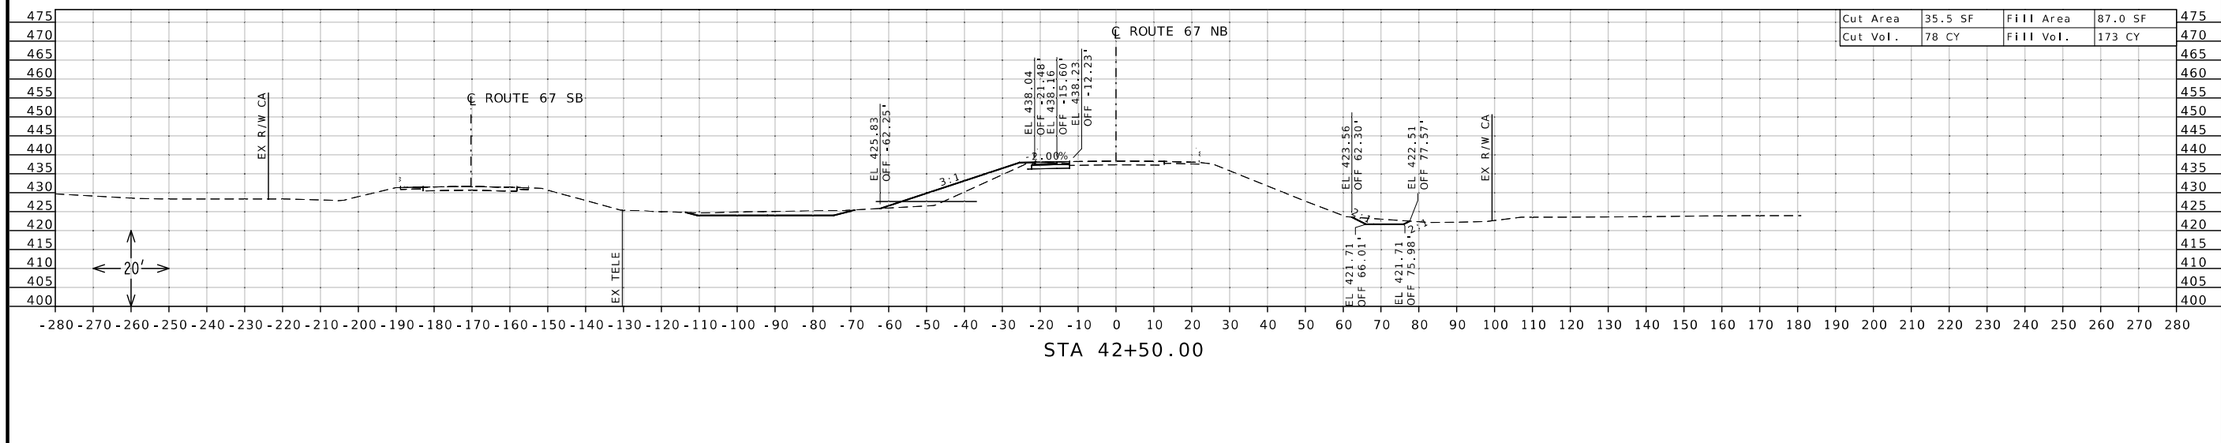

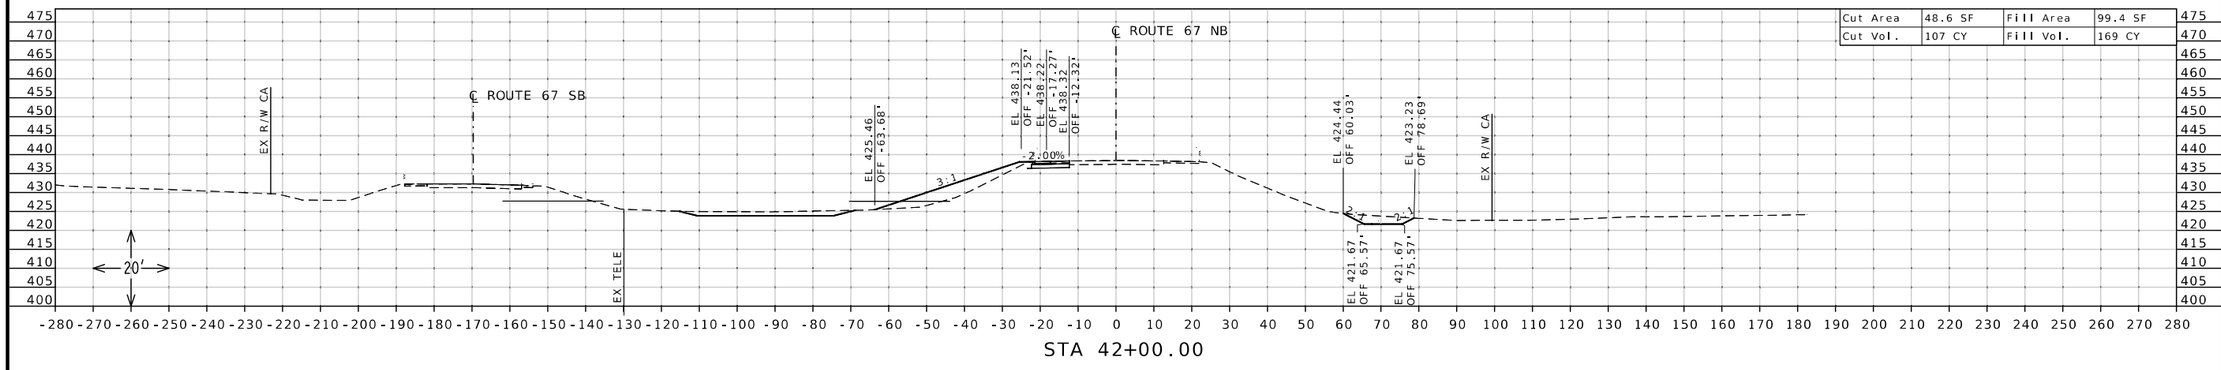

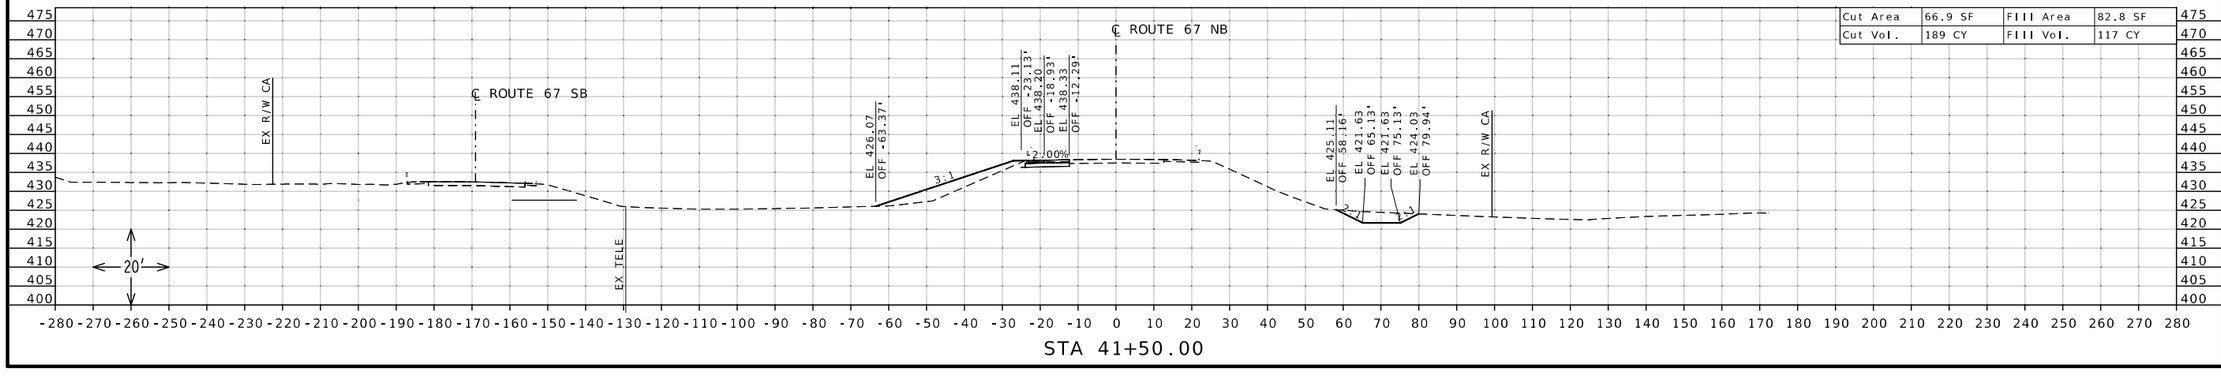

STATE OF MISSOURI
DANIEL WAYNE SAVAGEAU
NUMBER PE-2012018127
PROFESSIONAL ENGINEER

Daniel Savageau

10/04/2025 9:10:06 AM
DANIEL WAYNE SAVAGEAU · CIVIL
MO-PE-2012018127

DATE PREPARED
10/4/2025

ROUTE	STATE
67	MO
DISTRICT	SHEET NO.
SL	17

COUNTY
ST CHARLES

JOB NO.
J6P3636

CONTRACT ID.

PROJECT NO.

BRIDGE NO.


DESCRIPTION


DATE


MISSOURI HIGHWAYS AND TRANSPORTATION COMMISSION

105 WEST CAPITOL
JEFFERSON CITY, MO 65102
1-888-ASK-MODOT (1-888-275-6636)

CROSS SECTION SHEET
ROUTE 67 NORTHBOUND
SHEET 17 OF 86

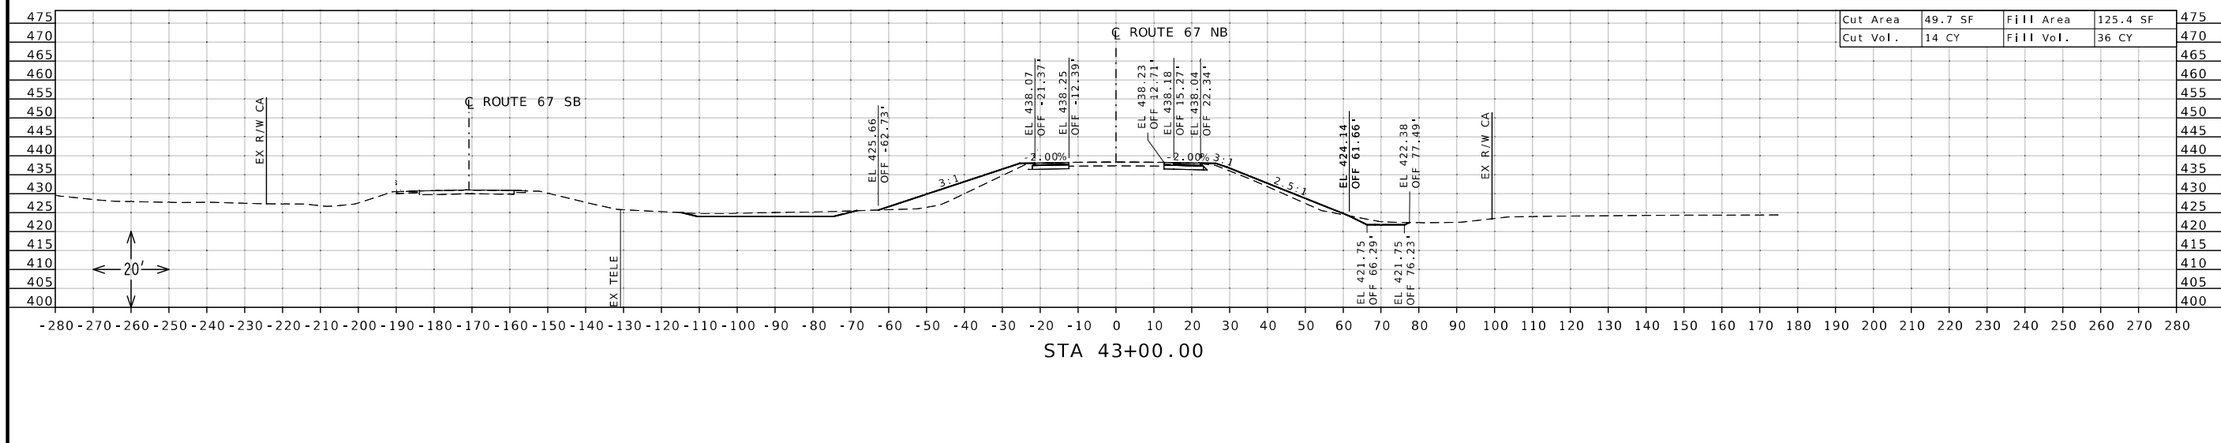

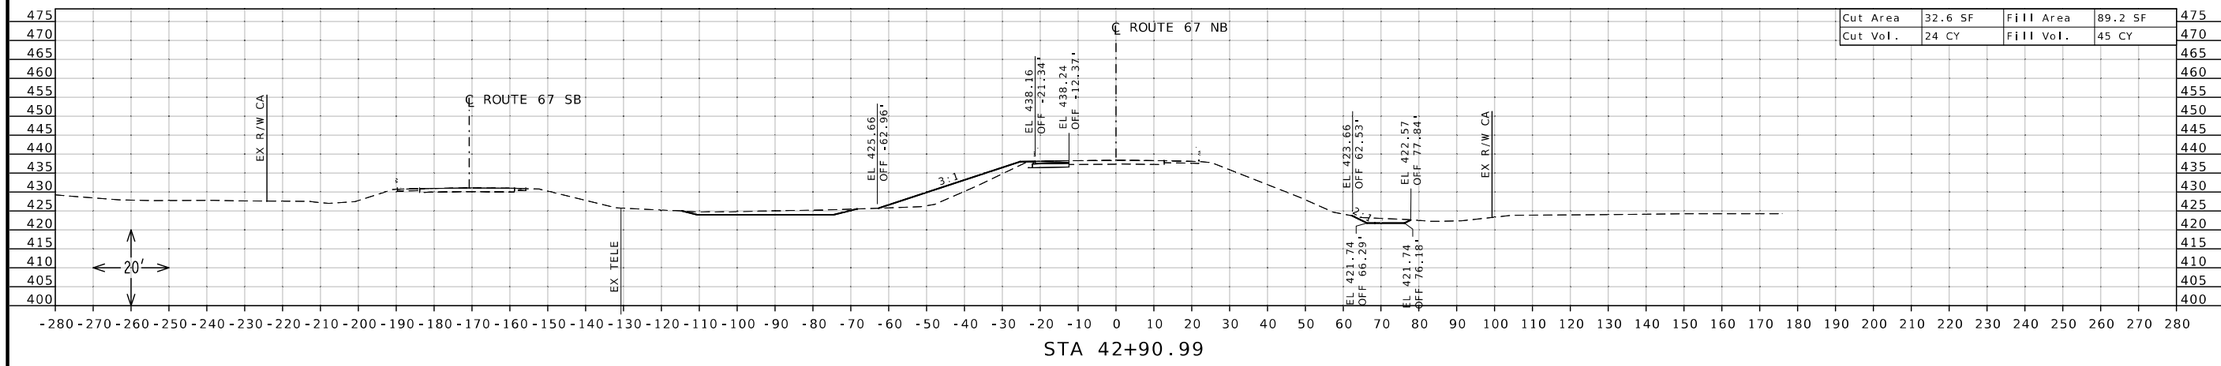

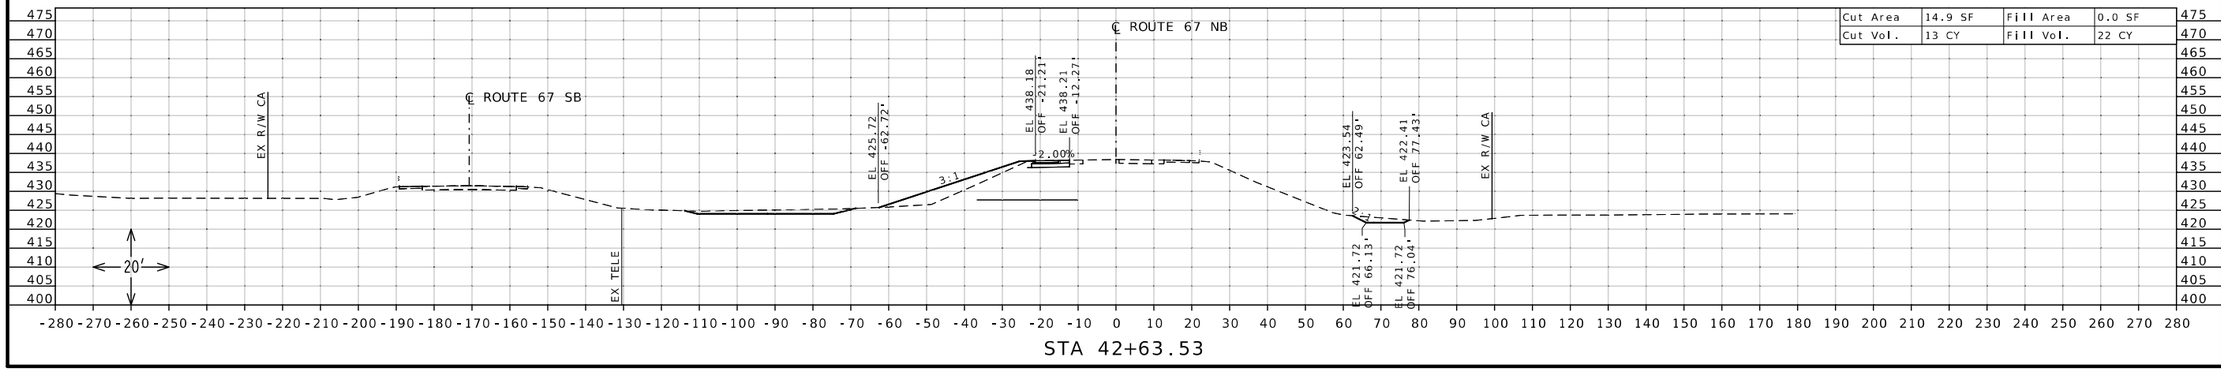

STATE OF MISSOURI
DANIEL WAYNE SAVAGEAU
NUMBER PE-2012018127
PROFESSIONAL ENGINEER

Daniel Savageau

10/04/2025 9:10:20 AM
DANIEL WAYNE SAVAGEAU - CIVIL
MO-PE-2012018127

DATE PREPARED
10/4/2025

ROUTE	STATE
67	MO
DISTRICT	SHEET NO.
SL	18

COUNTY
ST CHARLES

JOB NO.
J6P3636

CONTRACT ID.

PROJECT NO.


BRIDGE NO.


DESCRIPTION	DATE


MISSOURI HIGHWAYS AND TRANSPORTATION COMMISSION

105 WEST CAPITOL
JEFFERSON CITY, MO 65102
1-888-ASK-MODOT (1-888-275-6636)

CROSS SECTION SHEET
ROUTE 67 NORTHBOUND
SHEET 18 OF 86

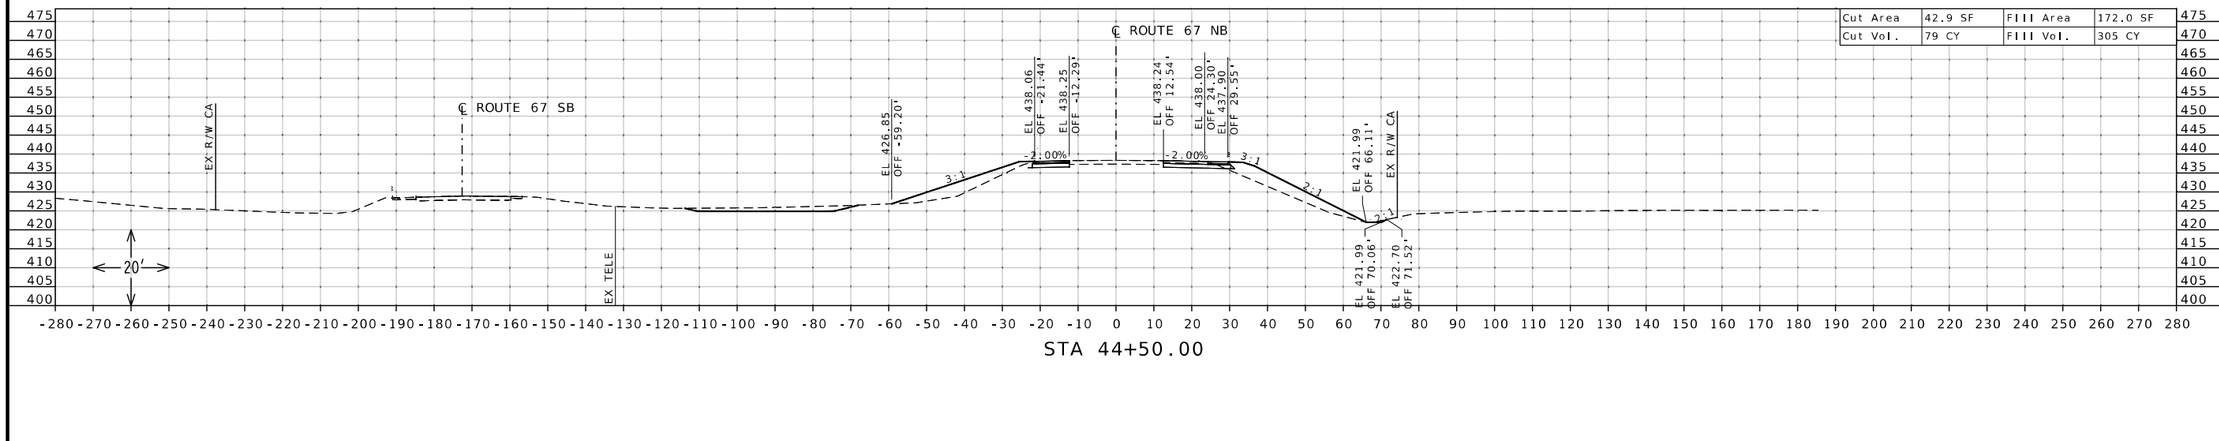

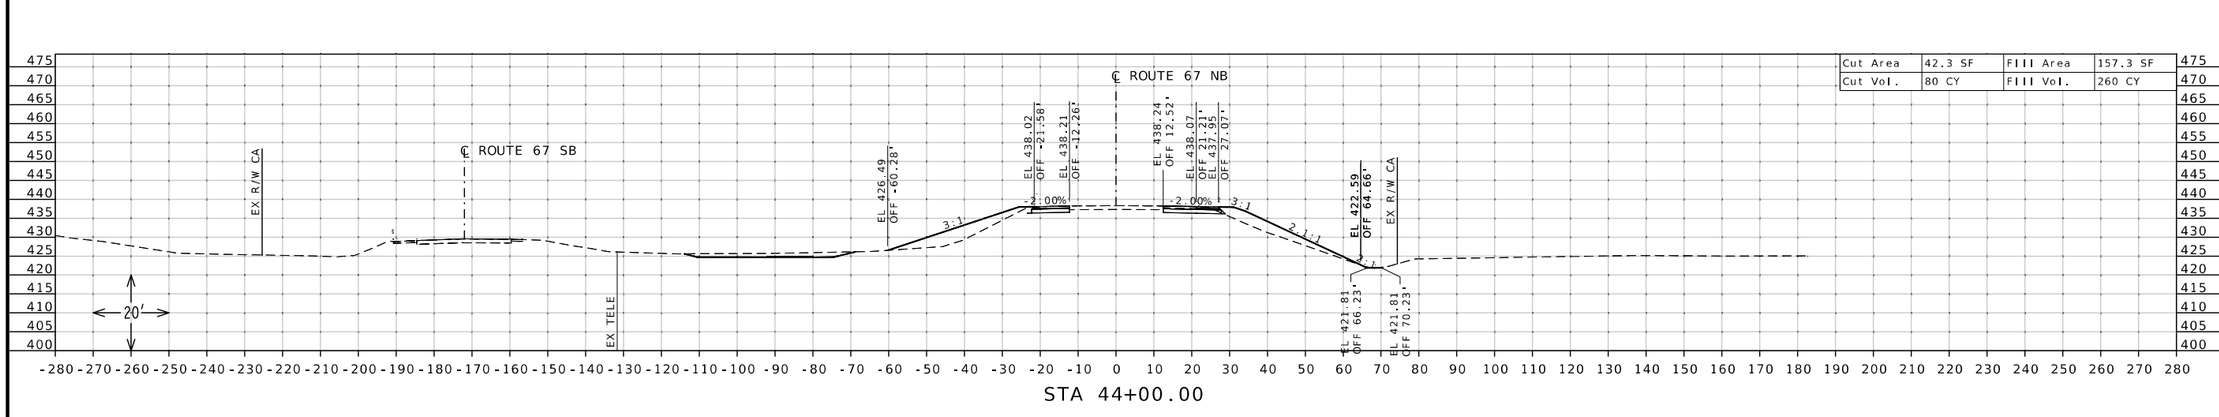

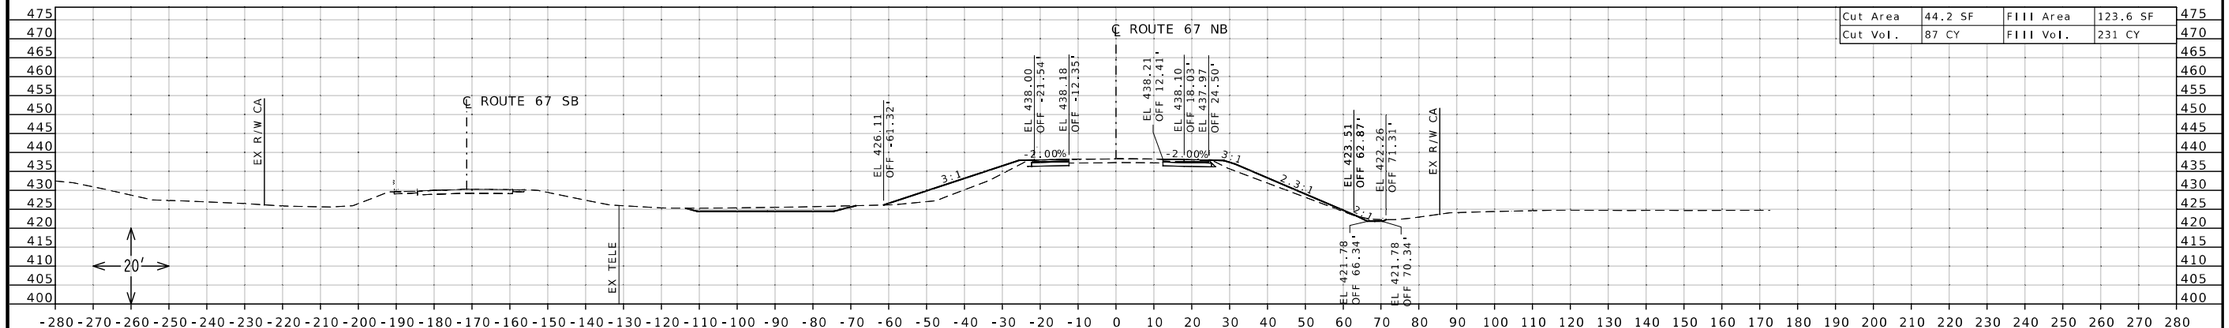

STATE OF MISSOURI
DANIEL WAYNE SAVAGEAU
NUMBER PE-2012018127
PROFESSIONAL ENGINEER

Daniel Savageau

10/04/2025 9:10:45 AM
DANIEL WAYNE SAVAGEAU - CIVIL
MO-PE-2012018127

DATE PREPARED
10/4/2025

ROUTE	STATE
67	MO
DISTRICT	SHEET NO.
SL	19

COUNTY
ST CHARLES

JOB NO.
J6P3636

CONTRACT ID.

PROJECT NO.

BRIDGE NO.


DESCRIPTION


DATE


MISSOURI HIGHWAYS AND TRANSPORTATION COMMISSION

105 WEST CAPITOL
JEFFERSON CITY, MO 65102
1-888-ASK-MODOT (1-888-275-6636)

CROSS SECTION SHEET
ROUTE 67 NORTHBOUND
SHEET 19 OF 86

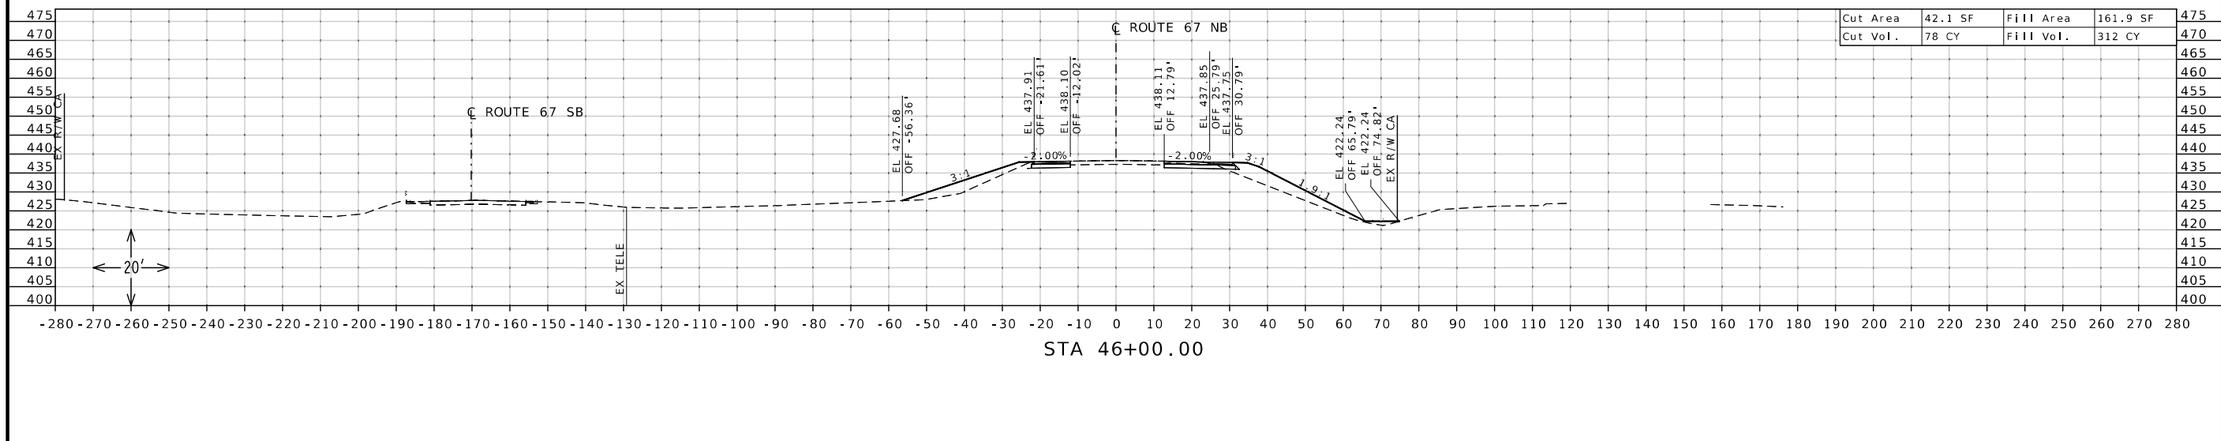

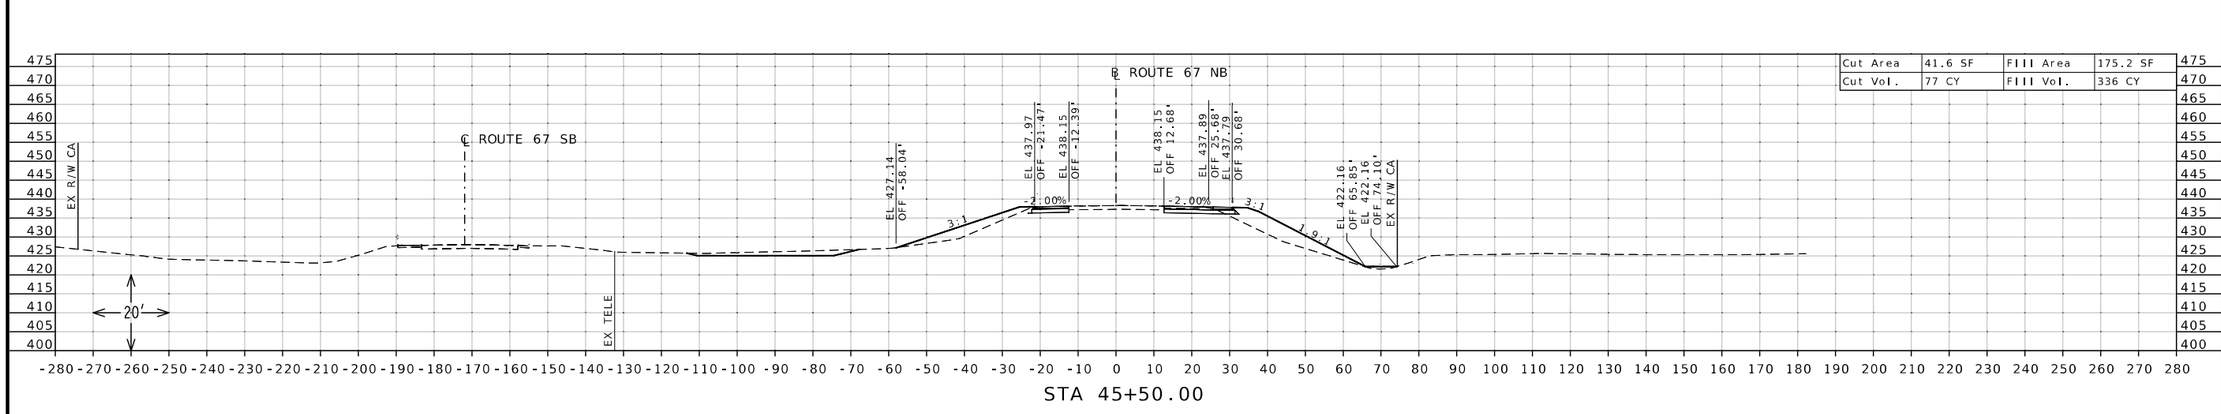

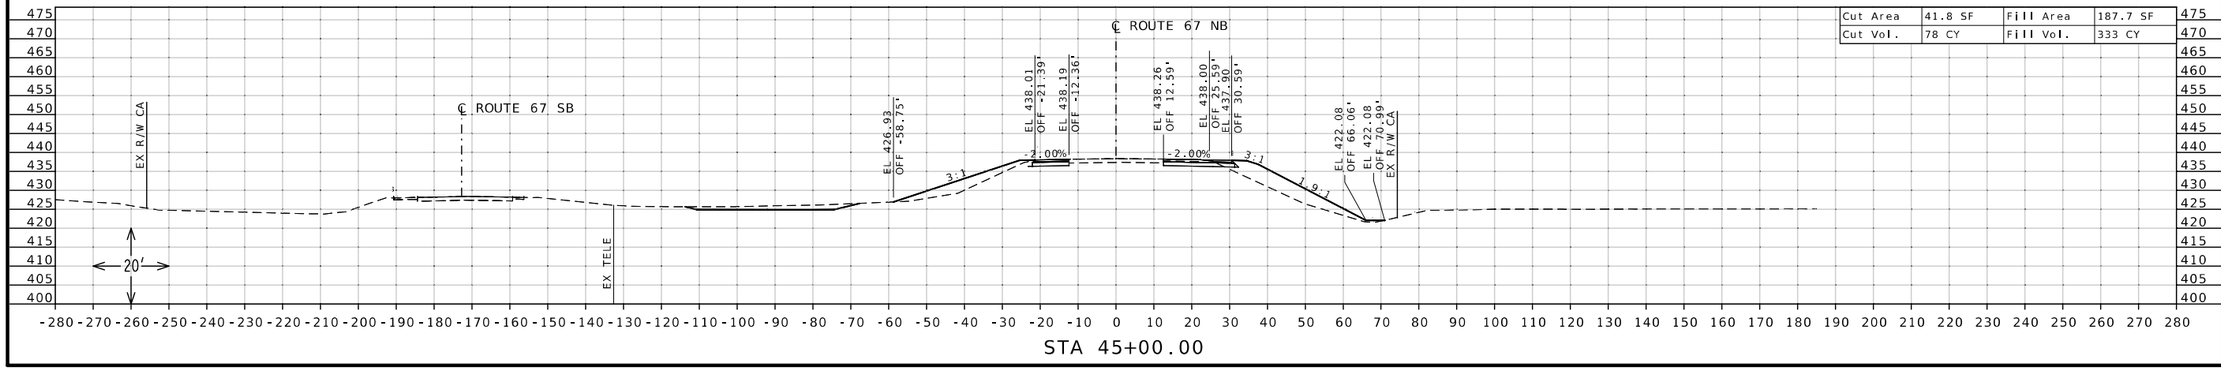

STATE OF MISSOURI
DANIEL WAYNE SAVAGEAU
NUMBER PE-2012018127
PROFESSIONAL ENGINEER
Daniel Savageau
10/04/2025 9:10:59 AM
DANIEL WAYNE SAVAGEAU - CIVIL
MO-PE-2012018127

DATE PREPARED
10/4/2025

ROUTE	STATE
67	MO
DISTRICT	SHEET NO.
SL	20

COUNTY
ST CHARLES

JOB NO.
J6P3636

CONTRACT ID.

PROJECT NO.

BRIDGE NO.


DESCRIPTION


DATE


MISSOURI HIGHWAYS AND TRANSPORTATION COMMISSION

105 WEST CAPITOL
JEFFERSON CITY, MO 65102
1-888-ASK-MODOT (1-888-275-6636)

CROSS SECTION SHEET
ROUTE 67 NORTHBOUND
SHEET 20 OF 86

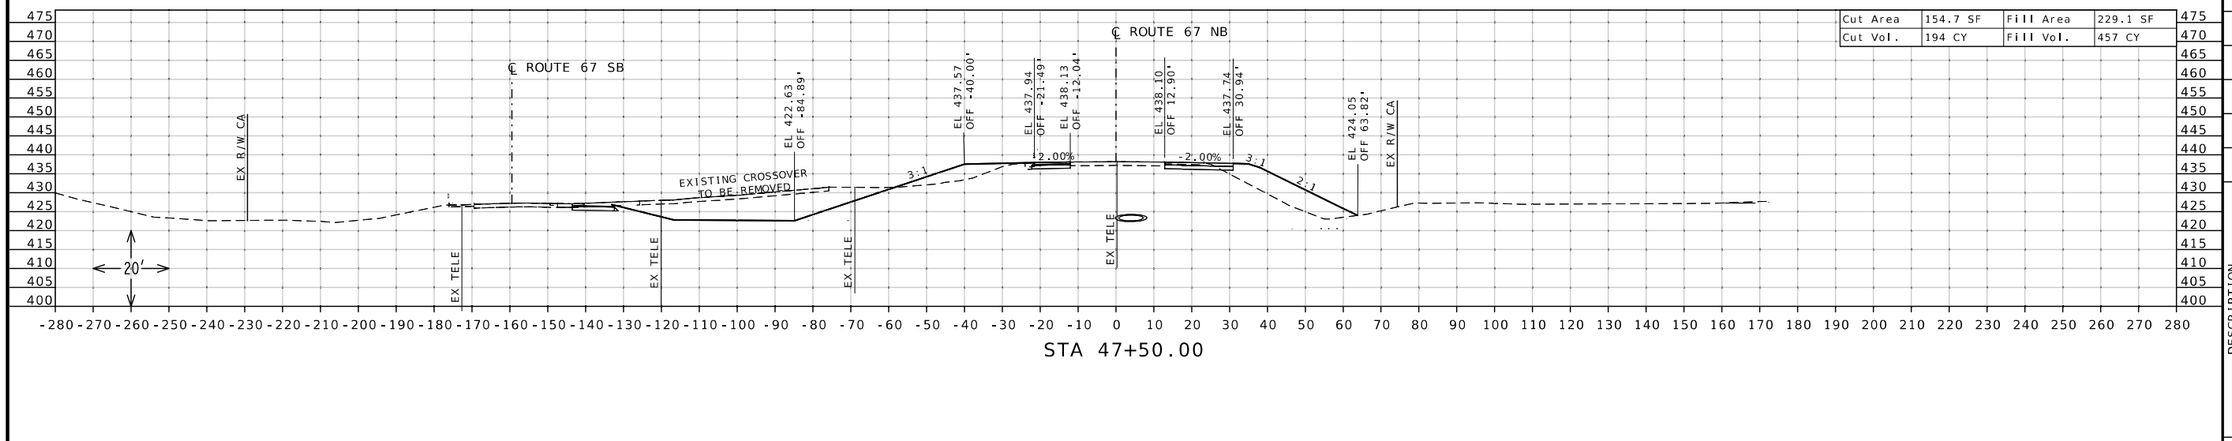

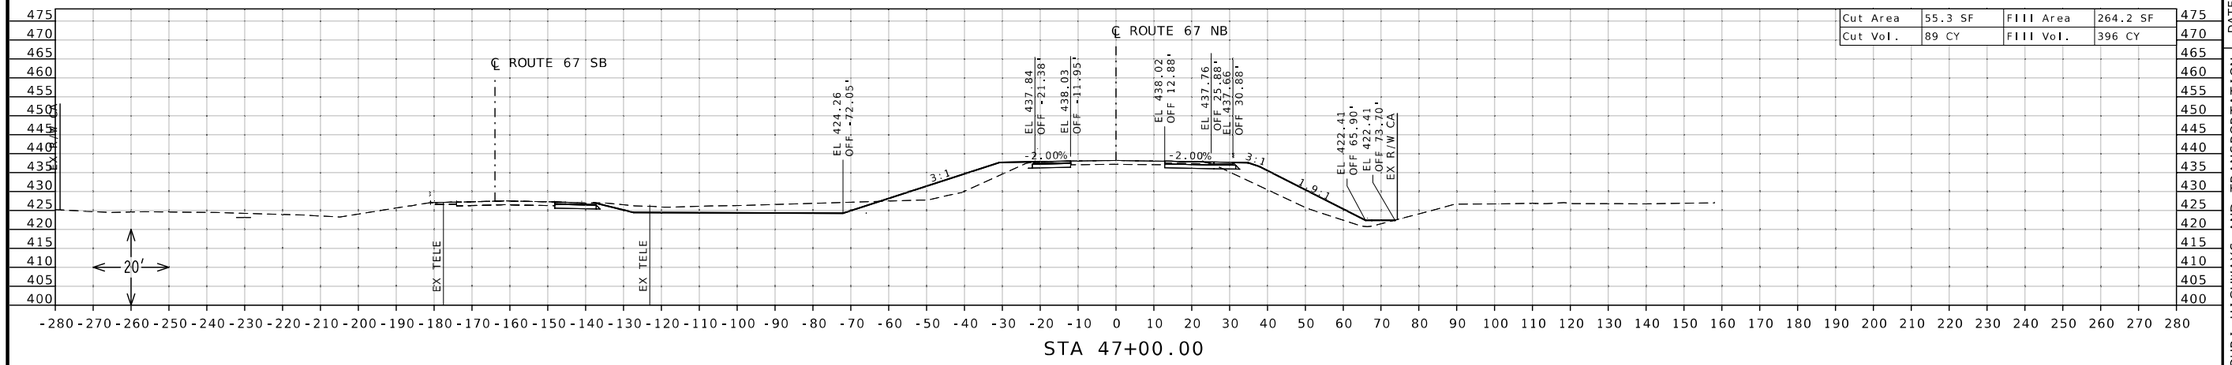

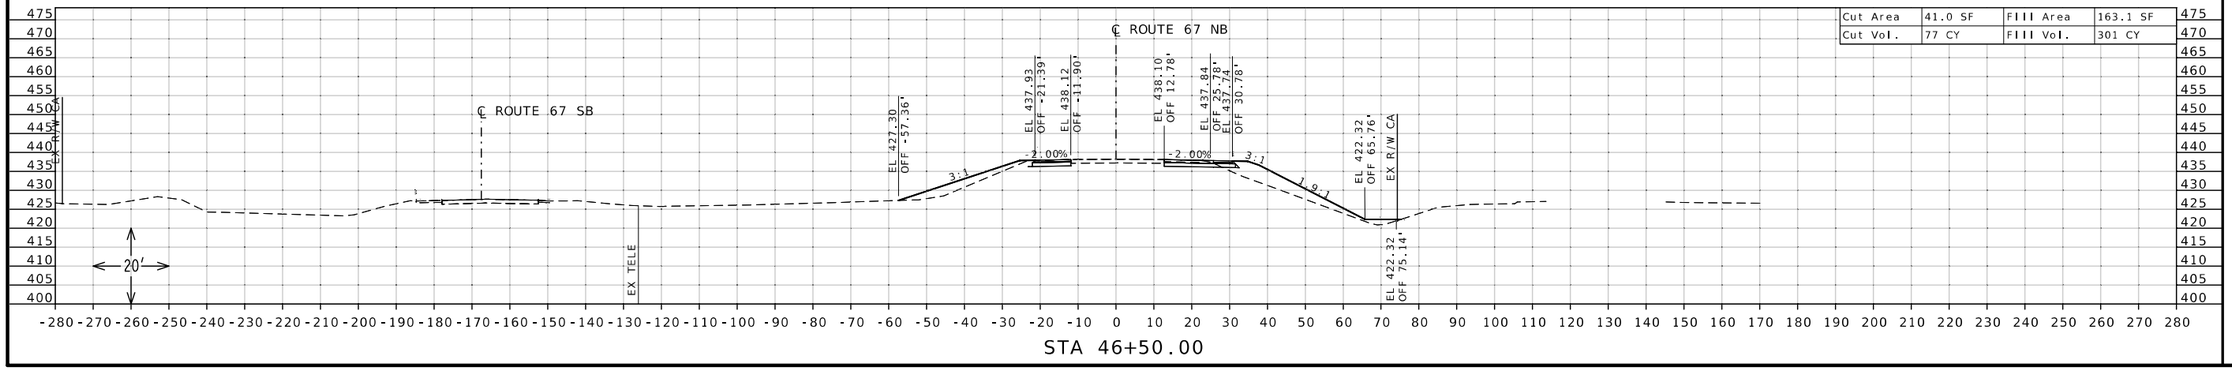

STATE OF MISSOURI
DANIEL WAYNE SAVAGEAU
NUMBER PE-2012018127
PROFESSIONAL ENGINEER

Daniel Savageau

10/04/2025 9:11:19 AM
DANIEL WAYNE SAVAGEAU · CIVIL
MO-PE-2012018127
DATE PREPARED

10/4/2025

ROUTE	STATE
67	MO
DISTRICT	SHEET NO.
SL	21

COUNTY
ST CHARLES

JOB NO.
J6P3636

CONTRACT ID.

PROJECT NO.

BRIDGE NO.


DESCRIPTION

DATE


MISSOURI HIGHWAYS AND TRANSPORTATION COMMISSION

105 WEST CAPITOL
JEFFERSON CITY, MO 65102
1-888-ASK-MODOT (1-888-275-6636)


CROSS SECTION SHEET
ROUTE 67 NORTHBOUND
SHEET 21 OF 86

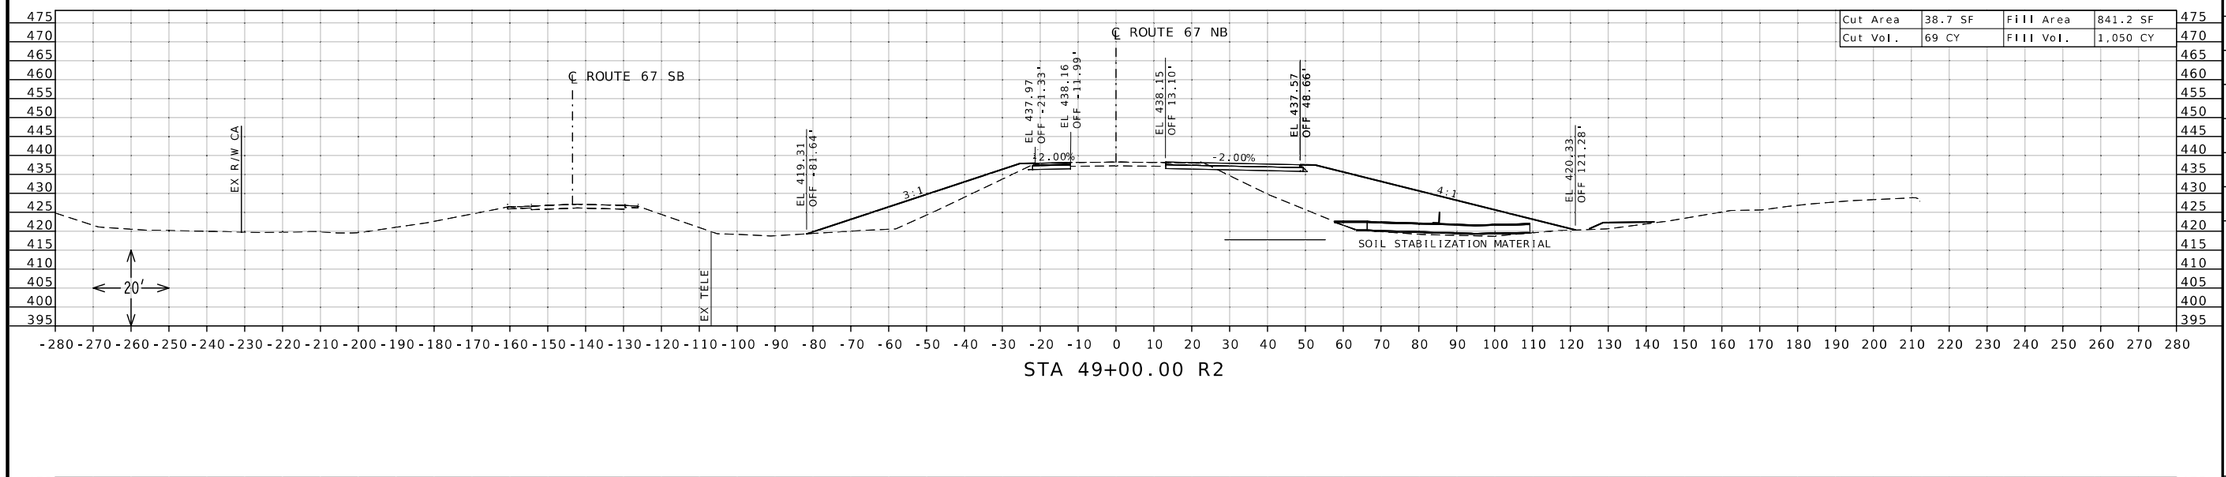

STA 49+00.00 R2

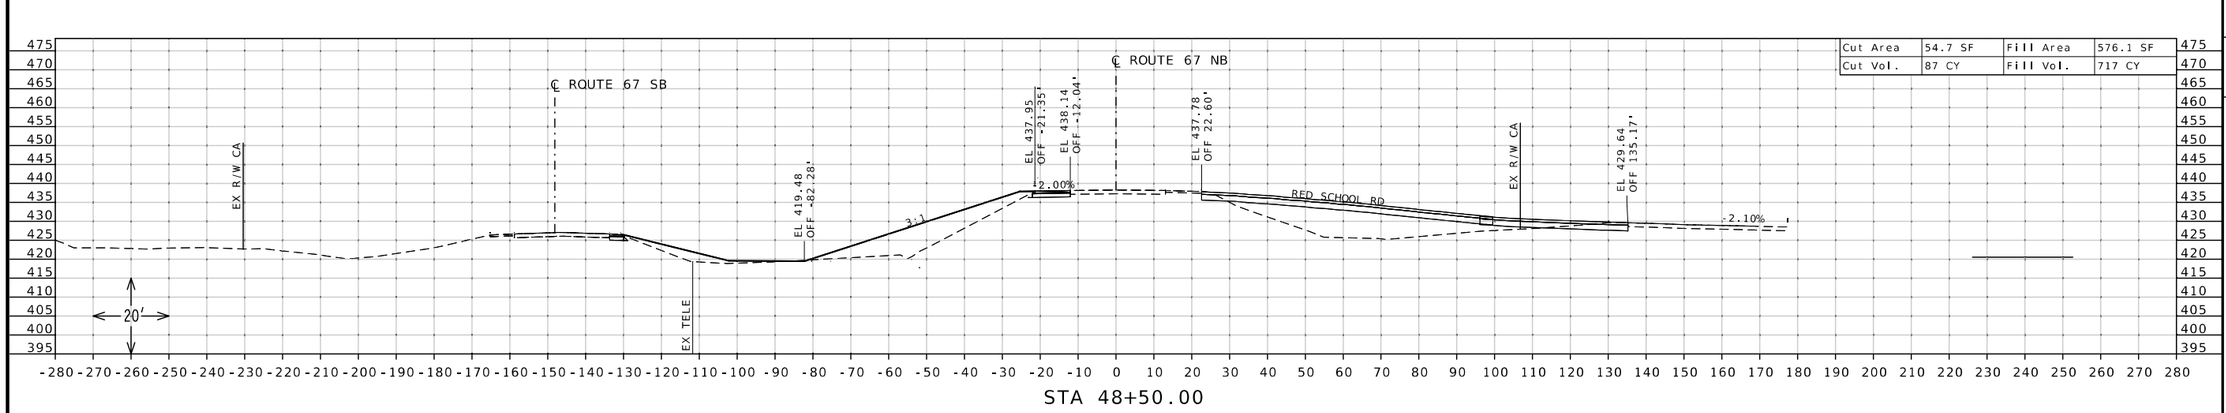

STA 48+50.00

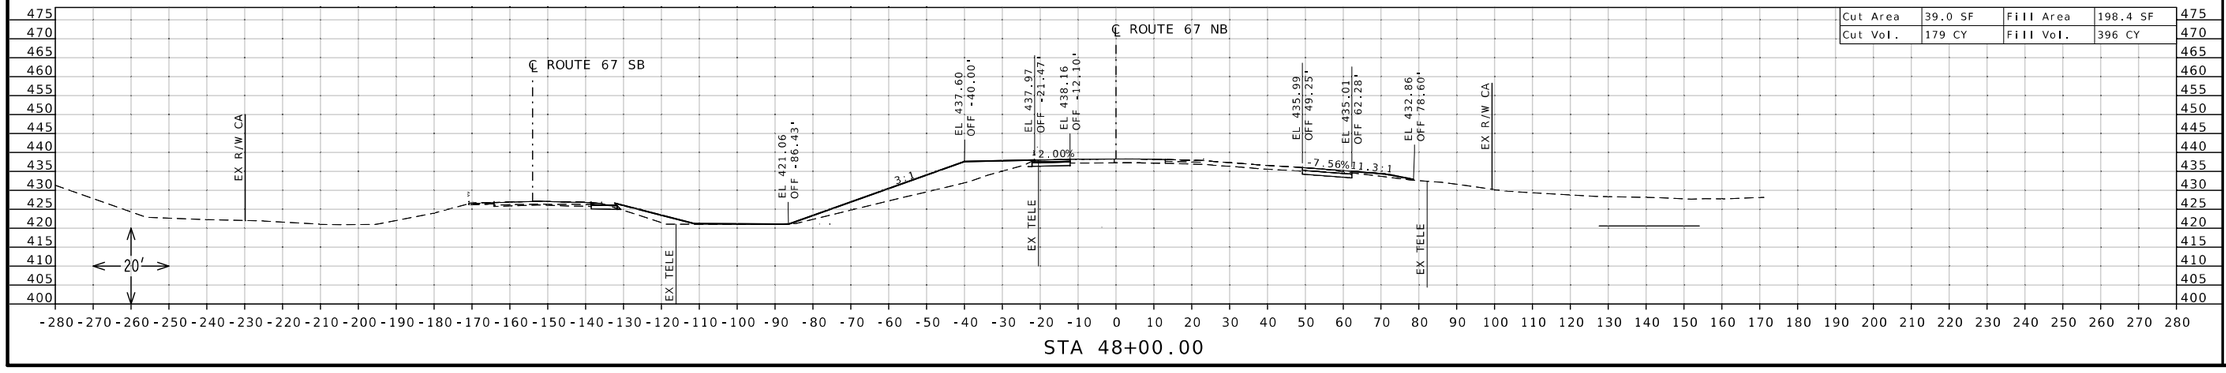

STA 48+00.00

STATE OF MISSOURI
DANIEL WAYNE SAVAGEAU
NUMBER PE-2012018127
PROFESSIONAL ENGINEER
Daniel Savageau
10/04/2025 9:11:36 AM
DANIEL WAYNE SAVAGEAU - CIVIL
MO-PE-2012018127

DATE PREPARED
10/4/2025

ROUTE	STATE
67	MO
DISTRICT	SHEET NO.
SL	22

COUNTY
ST CHARLES

JOB NO.
J6P3636

CONTRACT ID.

PROJECT NO.


BRIDGE NO.


DESCRIPTION	DATE

MISSOURI HIGHWAYS AND TRANSPORTATION COMMISSION

105 WEST CAPITOL
JEFFERSON CITY, MO 65102
1-888-ASK-MODOT (1-888-275-6636)

CROSS SECTION SHEET
ROUTE 67 NORTHBOUND
SHEET 22 OF 86

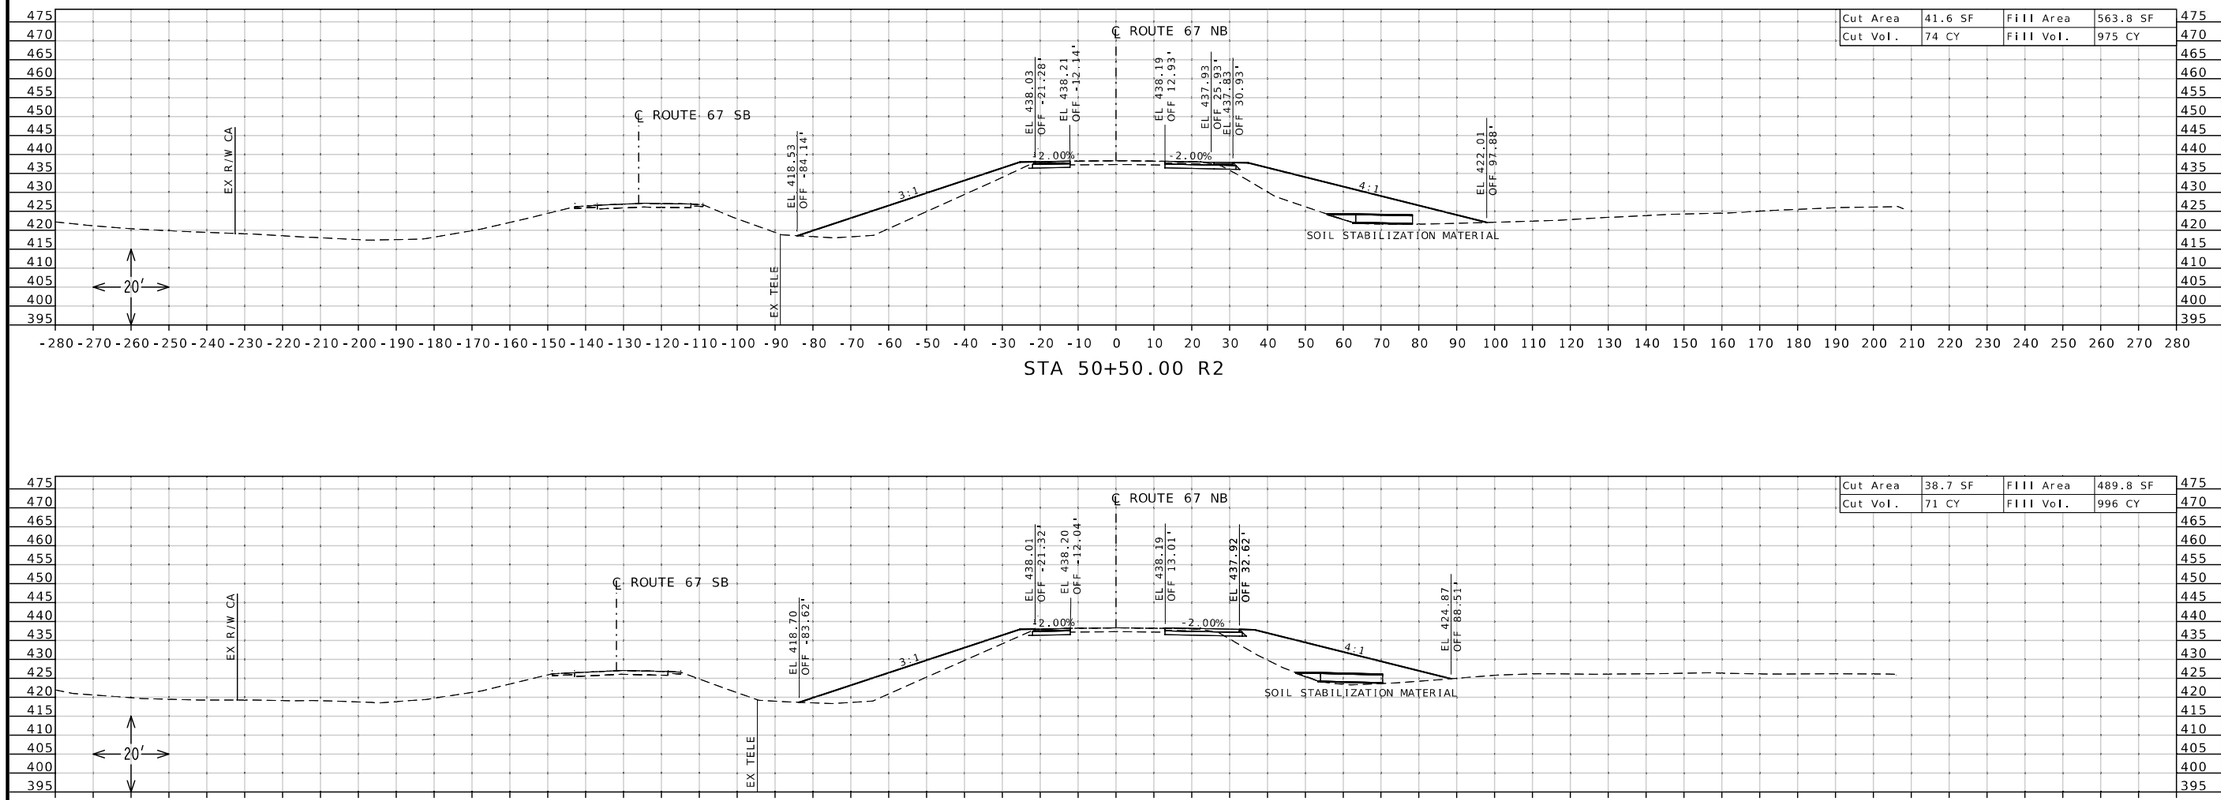

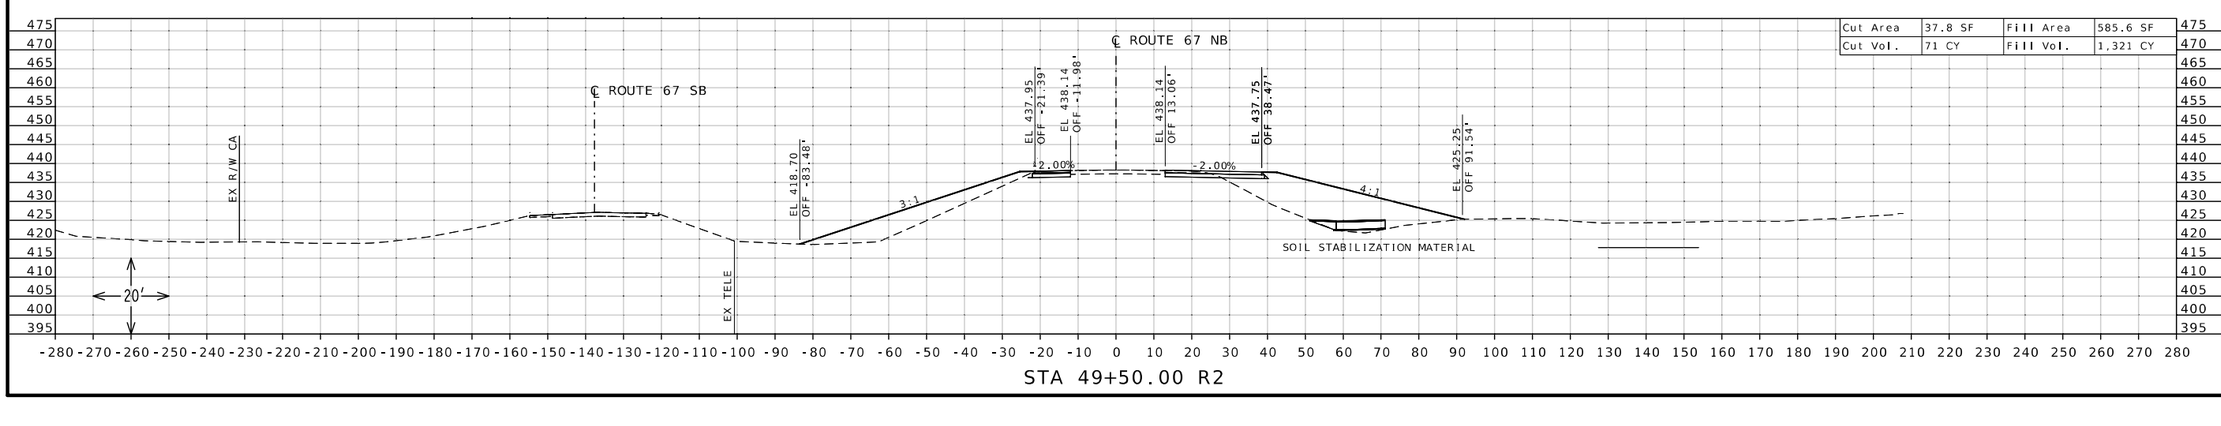

STATE OF MISSOURI
DANIEL WAYNE SAVAGEAU
NUMBER PE-2012018127
PROFESSIONAL ENGINEER
Daniel Savageau
10/04/2025 9:11:58 AM
DANIEL WAYNE SAVAGEAU - CIVIL
MO-PE-2012018127

DATE PREPARED
10/4/2025

ROUTE	STATE
67	MO
DISTRICT	SHEET NO.
SL	23

COUNTY
ST CHARLES

JOB NO.
J6P3636

CONTRACT ID.

PROJECT NO.


BRIDGE NO.

DESCRIPTION

DATE


MISSOURI HIGHWAYS AND TRANSPORTATION COMMISSION
105 WEST CAPITOL
JEFFERSON CITY, MO 65102
1-888-ASK-MODOT (1-888-275-6636)

CROSS SECTION SHEET
ROUTE 67 NORTHBOUND
SHEET 23 OF 86

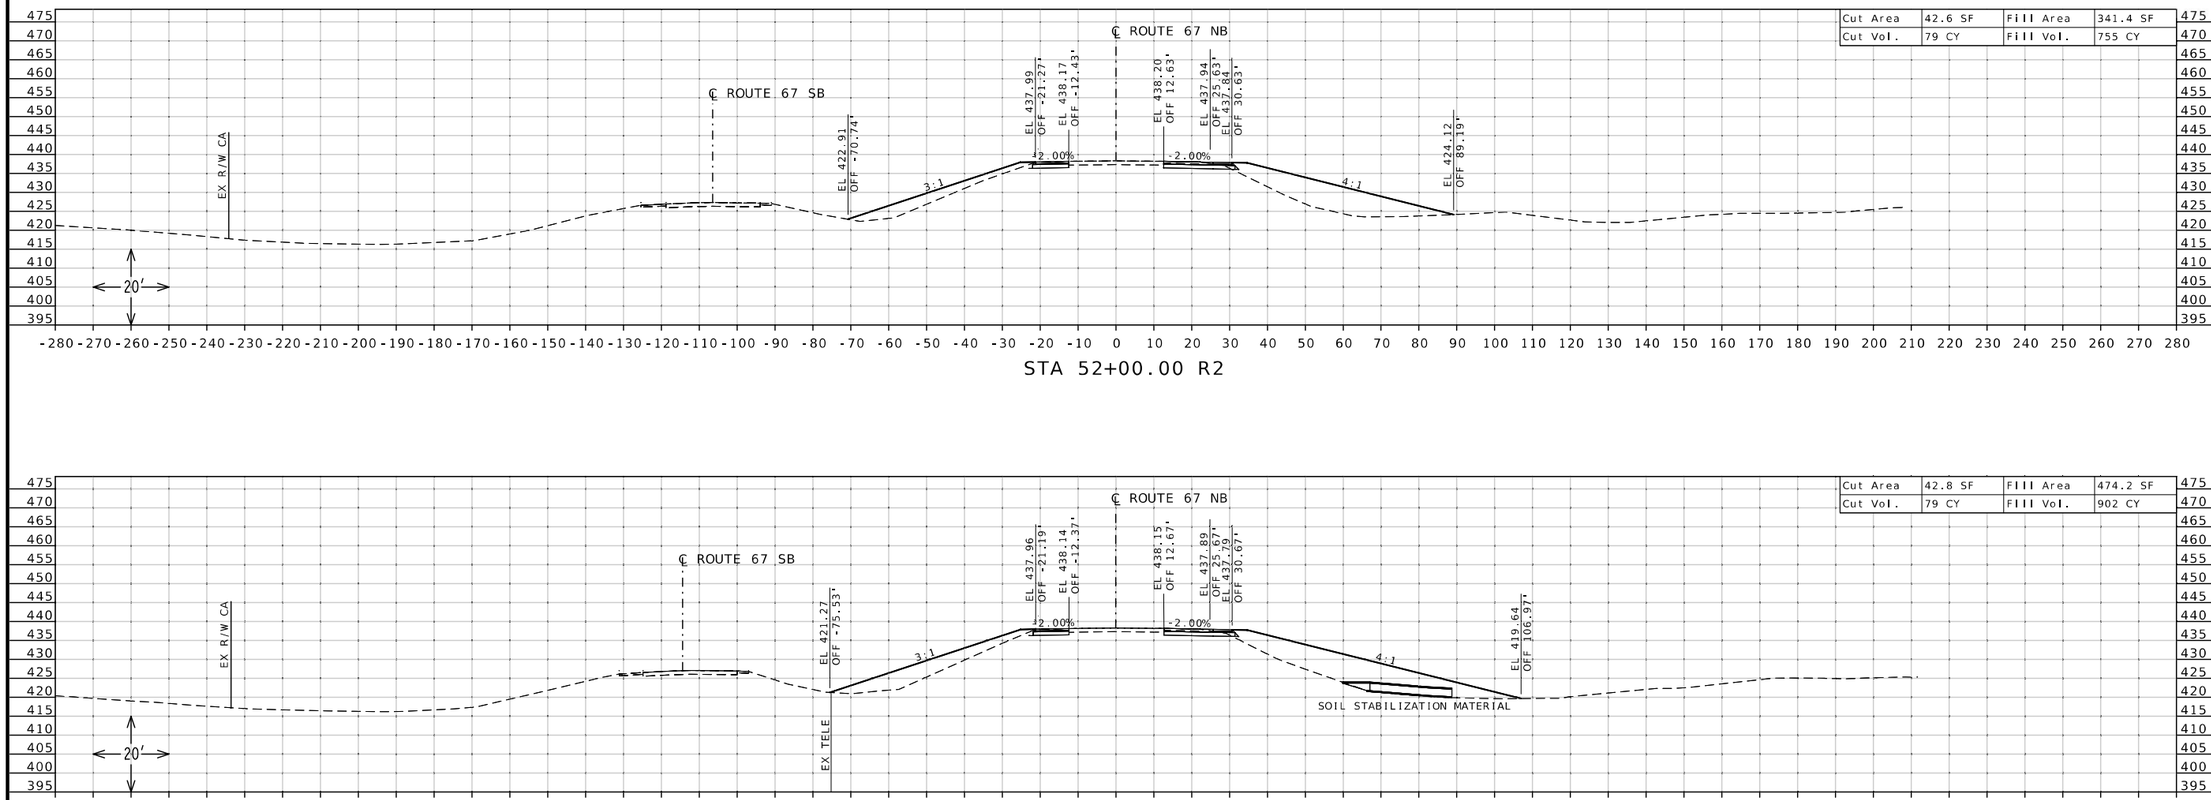

STA 52+00.00 R2

STA 51+50.00 R2

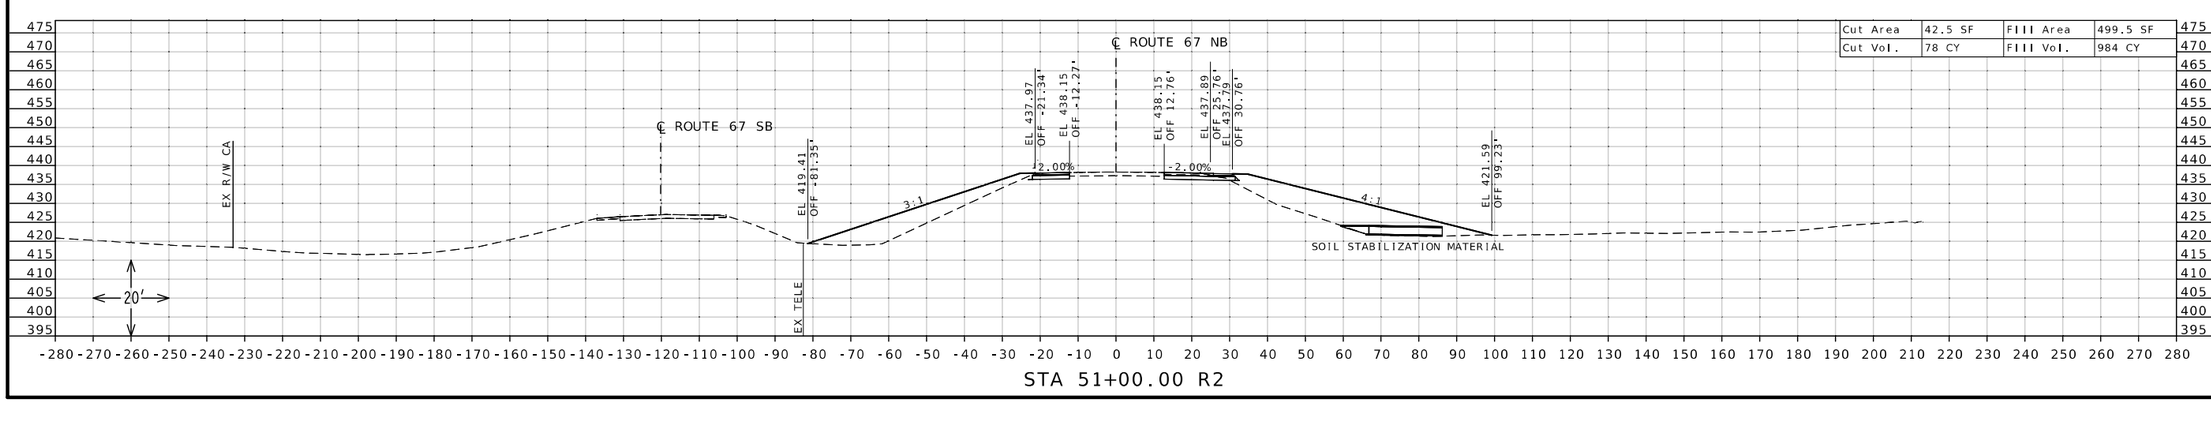

STA 51+00.00 R2

STATE OF MISSOURI
DANIEL WAYNE SAVAGEAU
NUMBER PE-2012018127
PROFESSIONAL ENGINEER

Daniel Savageau

10/04/2025 9:12:16 AM
DANIEL WAYNE SAVAGEAU - CIVIL
MO-PE-2012018127
DATE PREPARED

10/4/2025

ROUTE	STATE
67	MO
DISTRICT	SHEET NO.
SL	24

COUNTY
ST CHARLES

JOB NO.
J6P3636

CONTRACT ID.

PROJECT NO.

BRIDGE NO.


DESCRIPTION


DATE

MISSOURI HIGHWAYS AND TRANSPORTATION COMMISSION

105 WEST CAPITOL
JEFFERSON CITY, MO 65102
1-888-ASK-MODOT (1-888-275-6636)

CROSS SECTION SHEET
ROUTE 67 NORTHBOUND
SHEET 24 OF 86

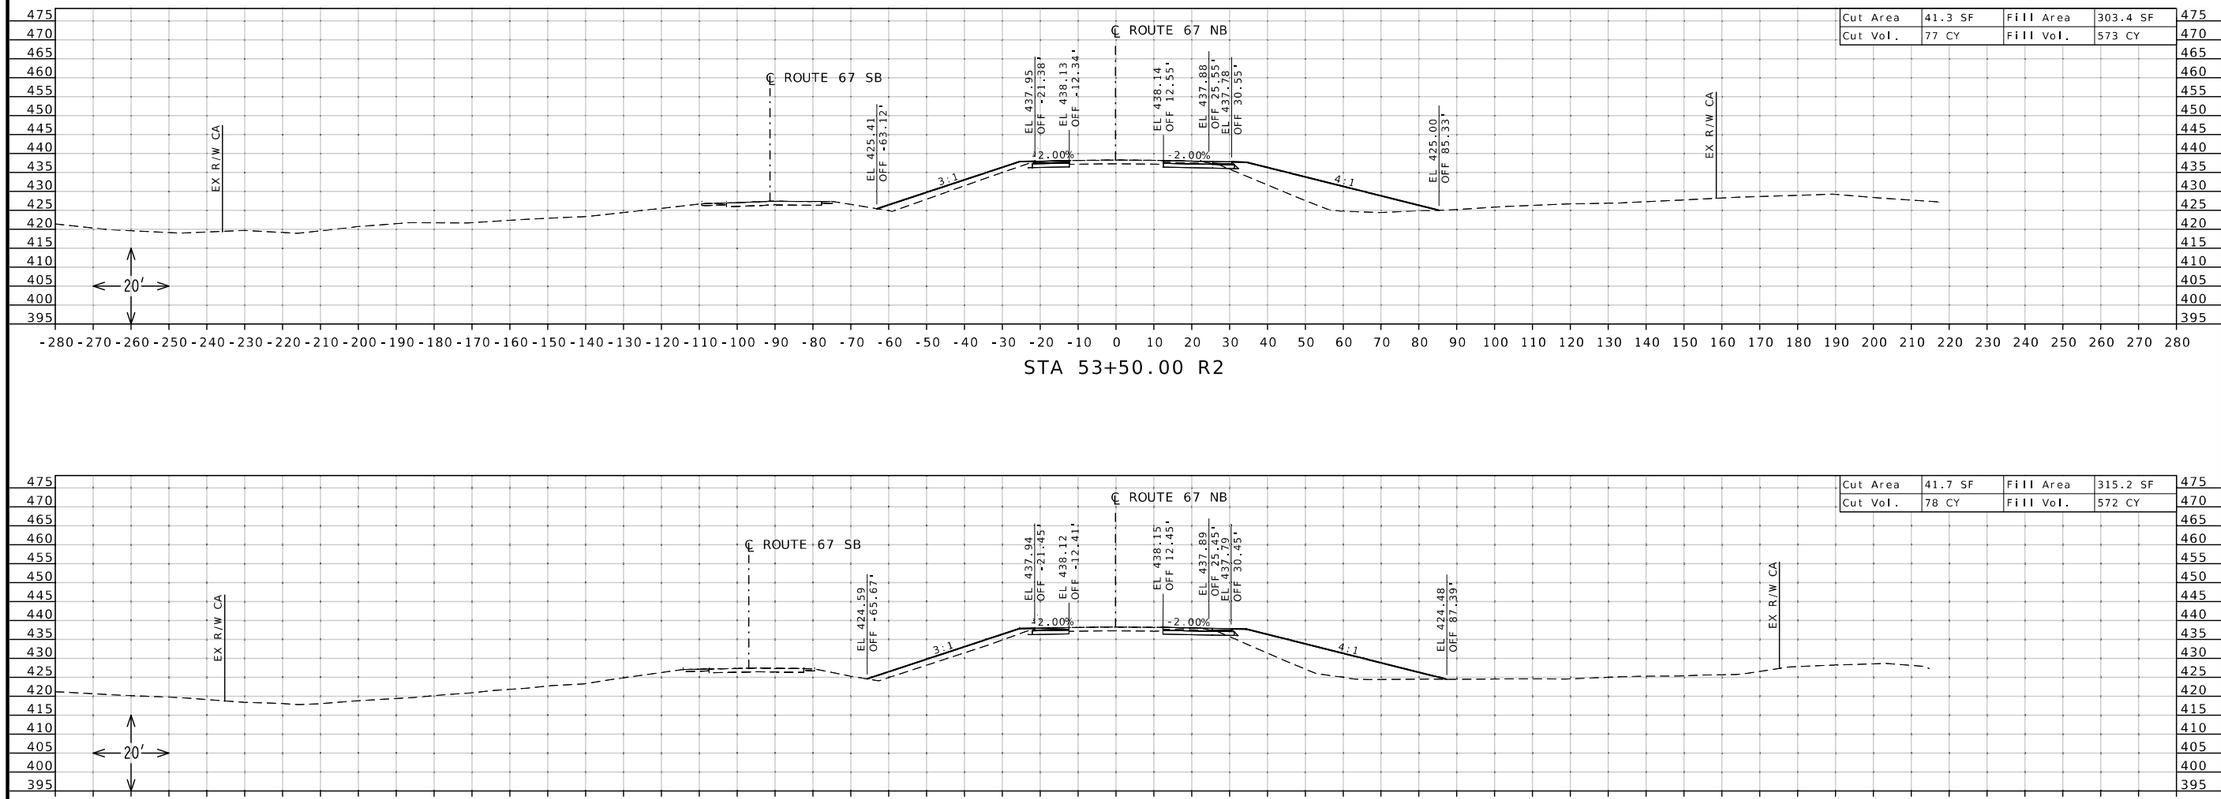

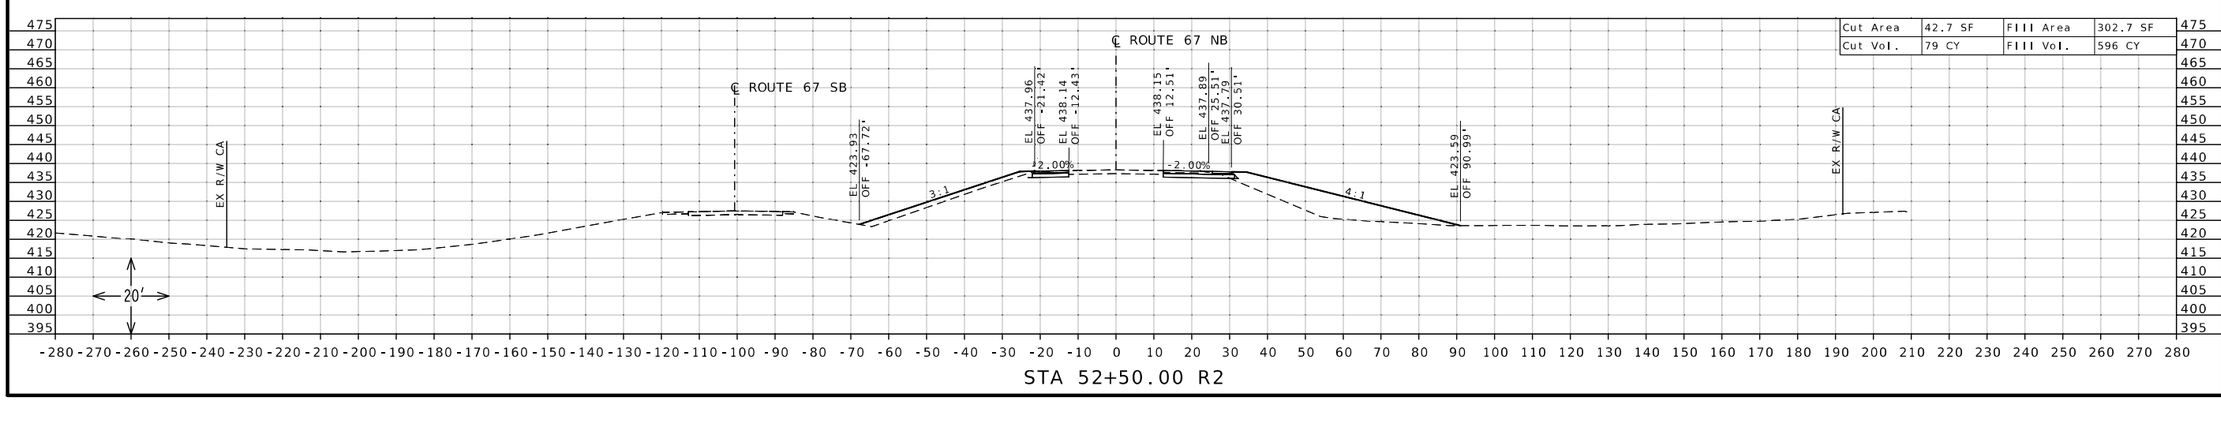

STATE OF MISSOURI
DANIEL WAYNE SAVAGEAU
NUMBER PE-2012018127
PROFESSIONAL ENGINEER

Daniel Savageau

10/04/2025 9:12:35 AM
DANIEL WAYNE SAVAGEAU - CIVIL
MO-PE-2012018127

DATE PREPARED
10/4/2025

ROUTE	STATE
67	MO
DISTRICT	SHEET NO.
SL	25

COUNTY
ST CHARLES

JOB NO.
J6P3636

CONTRACT ID.

PROJECT NO.

BRIDGE NO.


DESCRIPTION

DATE

MISSOURI HIGHWAYS AND TRANSPORTATION COMMISSION


105 WEST CAPITOL
JEFFERSON CITY, MO 65102
1-888-ASK-MODOT (1-888-275-6636)

CROSS SECTION SHEET
ROUTE 67 NORTHBOUND
SHEET 25 OF 86

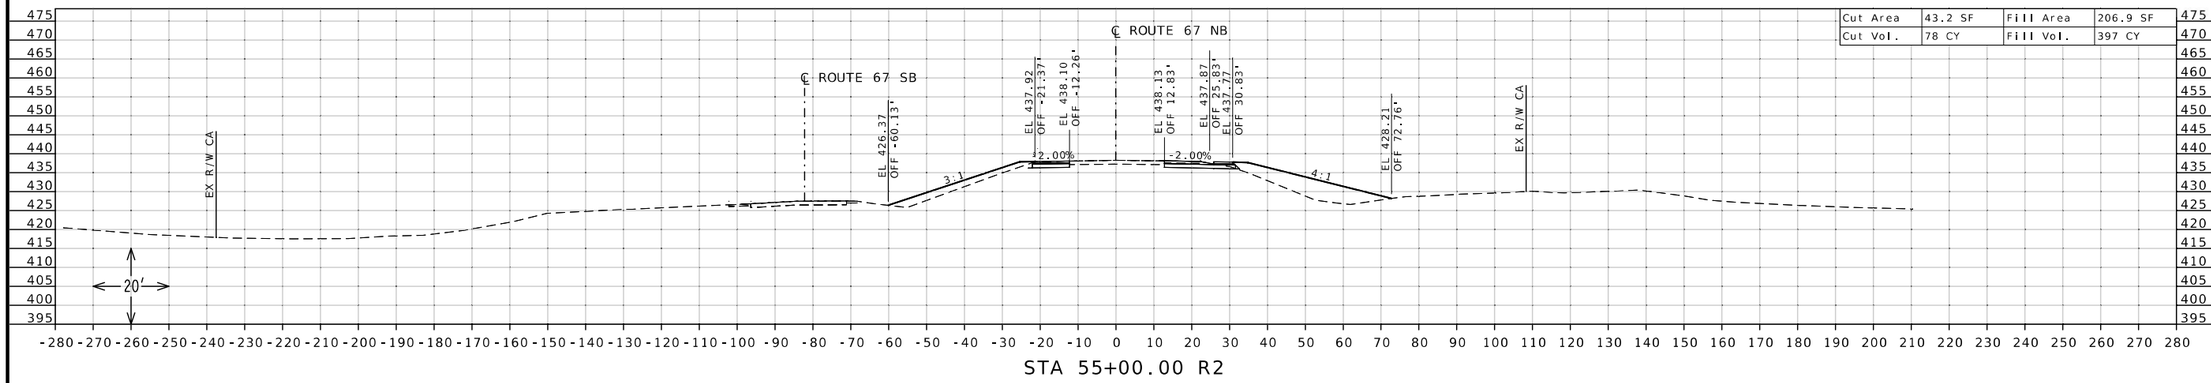


Cut Area	43.2 SF	Fill Area	206.9 SF
Cut Vol.	78 CY	Fill Vol.	397 CY

STA 55+00.00 R2

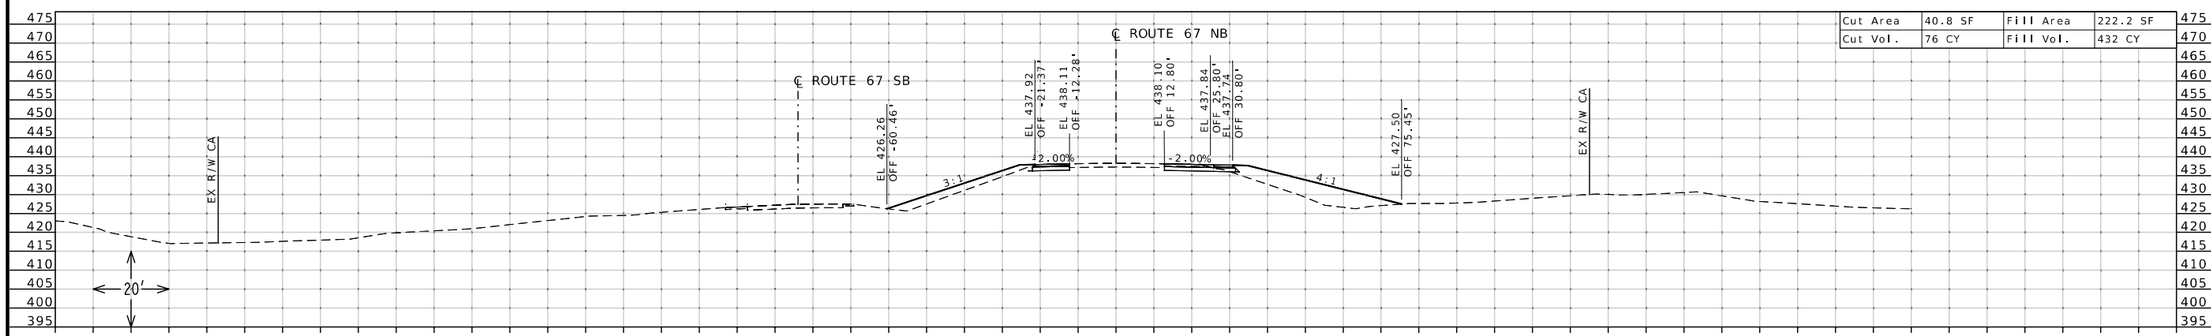

Cut Area	40.8 SF	Fill Area	222.2 SF
Cut Vol.	76 CY	Fill Vol.	432 CY

STA 54+50.00 R2

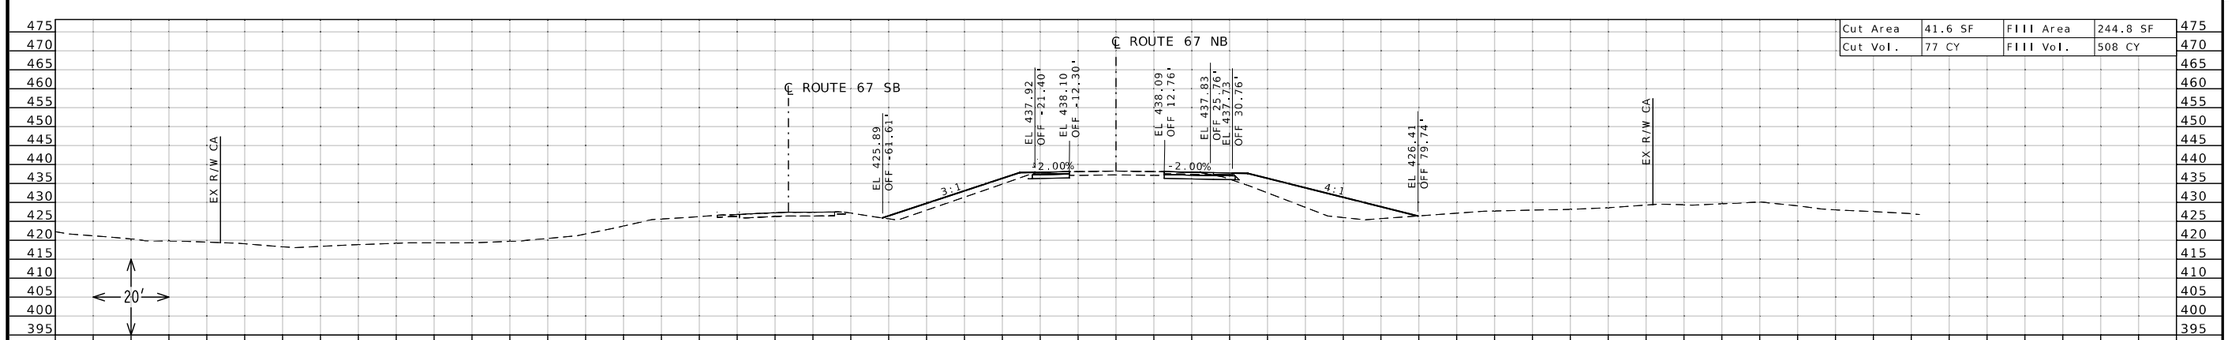

Cut Area	41.6 SF	Fill Area	244.8 SF
Cut Vol.	77 CY	Fill Vol.	508 CY

STA 54+00.00 R2

STATE OF MISSOURI
DANIEL WAYNE SAVAGEAU
NUMBER PE-2012018127
PROFESSIONAL ENGINEER

Daniel Savageau
10/04/2025 9:12:55 AM
DANIEL WAYNE SAVAGEAU - CIVIL
MO-PE-2012018127

DATE PREPARED
10/4/2025

ROUTE	STATE
67	MO
DISTRICT	SHEET NO.
SL	26

COUNTY
ST CHARLES

JOB NO.
J6P3636

CONTRACT ID.

PROJECT NO.

BRIDGE NO.


DESCRIPTION

DATE

MISSOURI HIGHWAYS AND TRANSPORTATION COMMISSION


105 WEST CAPITOL
JEFFERSON CITY, MO 65102
1-888-ASK-MODOT (1-888-275-6636)

CROSS SECTION SHEET
ROUTE 67 NORTHBOUND
SHEET 26 OF 86

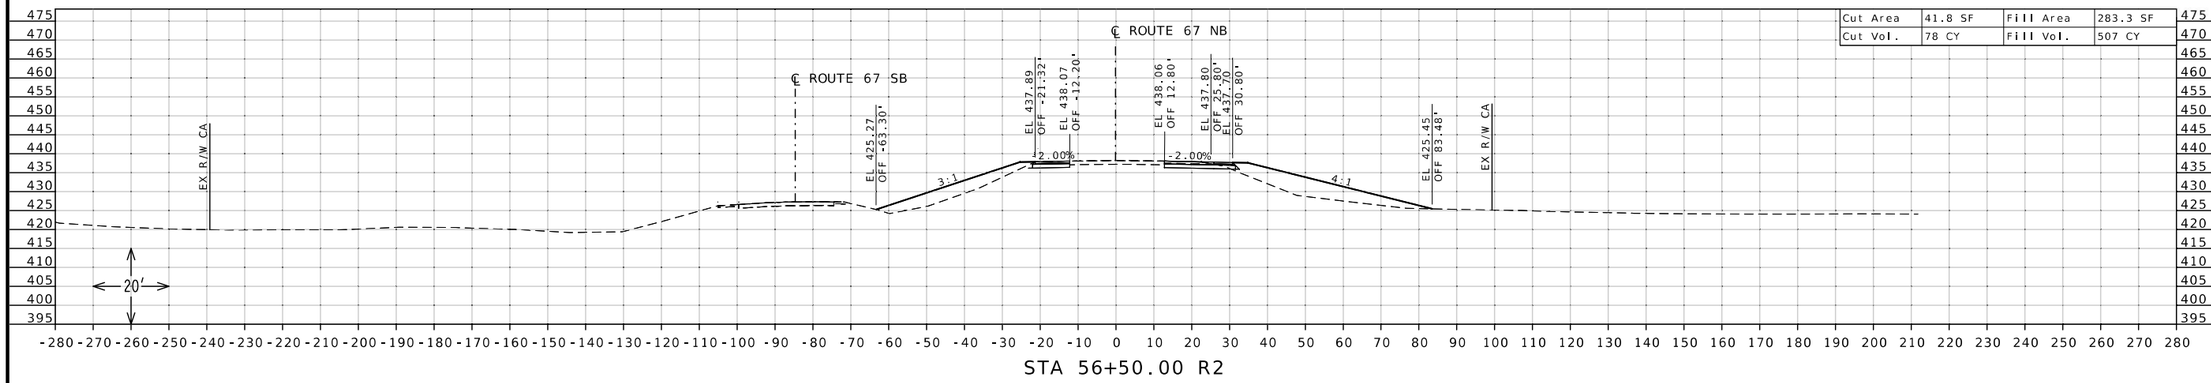


Cut Area	41.8 SF	Fill Area	283.3 SF
Cut Vol.	78 CY	Fill Vol.	507 CY

STA 56+50.00 R2

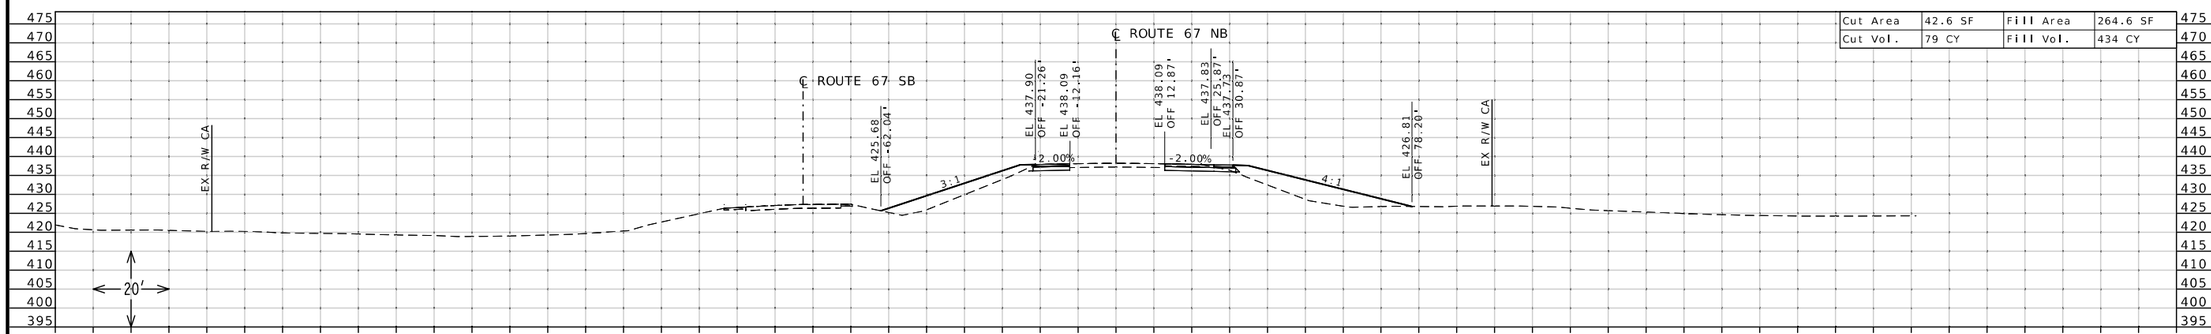

Cut Area	42.6 SF	Fill Area	264.6 SF
Cut Vol.	79 CY	Fill Vol.	434 CY

STA 56+00.00 R2

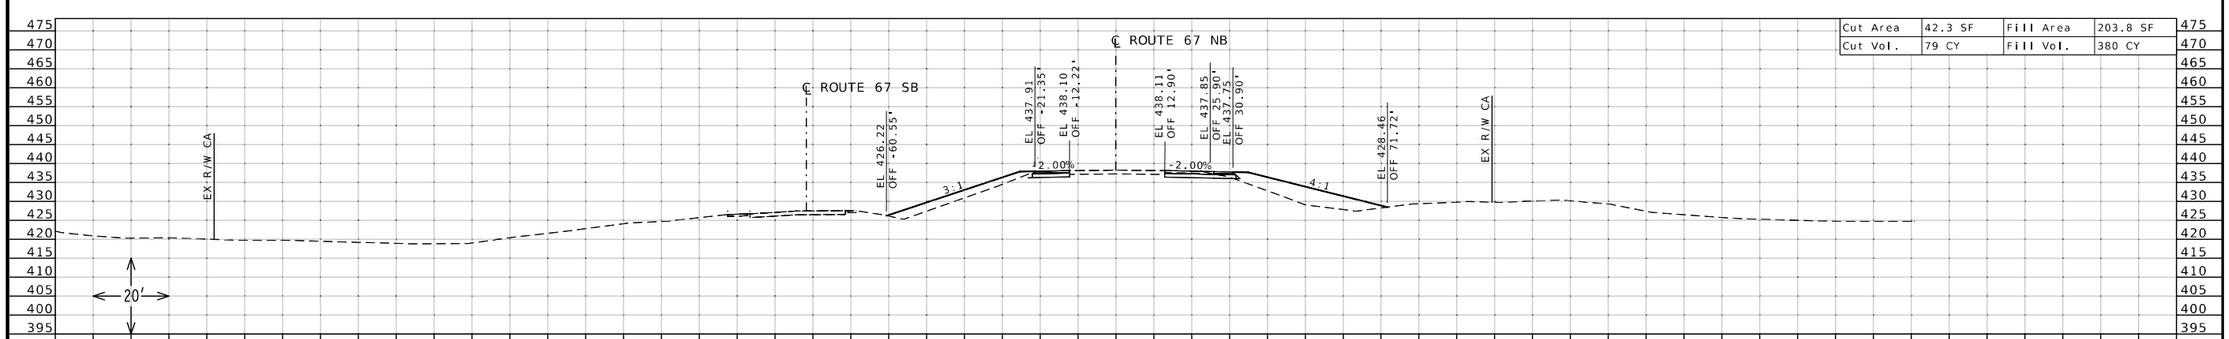

Cut Area	42.3 SF	Fill Area	203.8 SF
Cut Vol.	79 CY	Fill Vol.	380 CY

STA 55+50.00 R2

STATE OF MISSOURI
DANIEL WAYNE SAVAGEAU
NUMBER PE-2012018127
PROFESSIONAL ENGINEER

Daniel Savageau
10/04/2025 9:13:09 AM
DANIEL WAYNE SAVAGEAU - CIVIL
MO-PE-2012018127

DATE PREPARED
10/4/2025

ROUTE	STATE
67	MO
DISTRICT	SHEET NO.
SL	27

COUNTY
ST CHARLES

JOB NO.
J6P3636

CONTRACT ID.

PROJECT NO.

BRIDGE NO.


DESCRIPTION

DATE

MISSOURI HIGHWAYS AND TRANSPORTATION COMMISSION


105 WEST CAPITOL
JEFFERSON CITY, MO 65102
1-888-ASK-MODOT (1-888-275-6636)

CROSS SECTION SHEET
ROUTE 67 NORTHBOUND
SHEET 27 OF 86

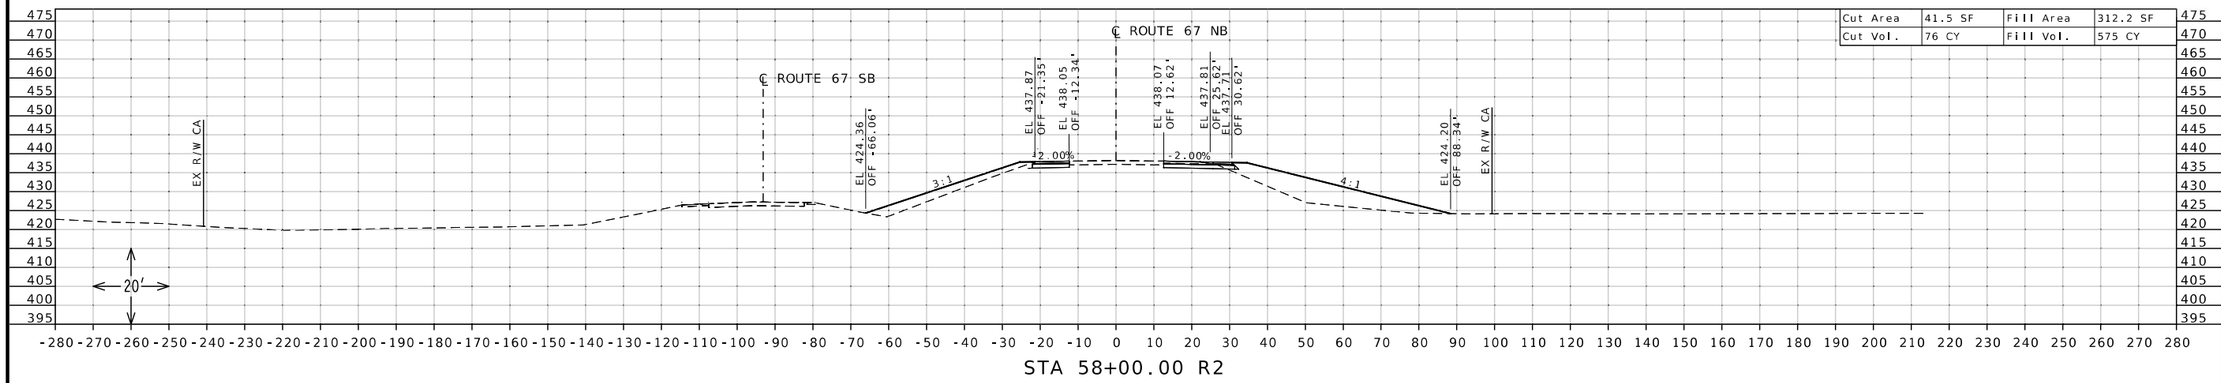


Cut Area	41.5 SF	Fill Area	312.2 SF
Cut Vol.	76 CY	Fill Vol.	575 CY

STA 58+00.00 R2

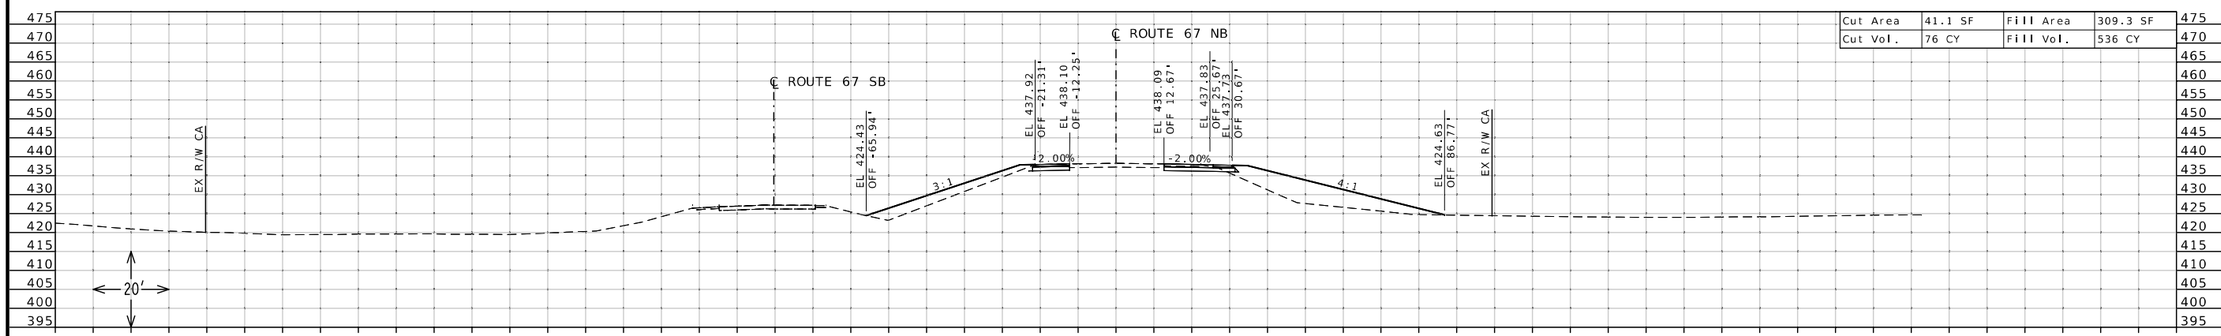

Cut Area	41.1 SF	Fill Area	309.3 SF
Cut Vol.	76 CY	Fill Vol.	536 CY

STA 57+50.00 R2

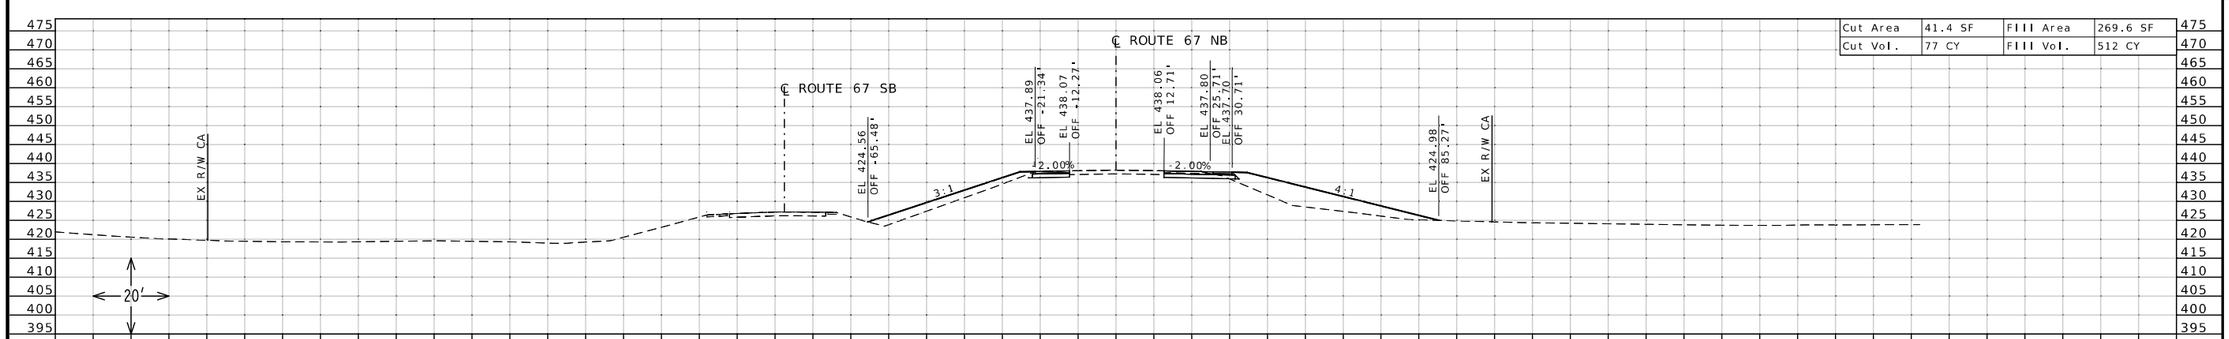

Cut Area	41.4 SF	Fill Area	269.6 SF
Cut Vol.	77 CY	Fill Vol.	512 CY

STA 57+00.00 R2

STATE OF MISSOURI
DANIEL WAYNE SAVAGEAU
NUMBER PE-2012018127
PROFESSIONAL ENGINEER

Daniel Savageau

10/04/2025 9:13:29 AM
DANIEL WAYNE SAVAGEAU - CIVIL
MO-PE-2012018127

DATE PREPARED
10/4/2025

ROUTE	STATE
67	MO
DISTRICT	SHEET NO.
SL	28

COUNTY
ST CHARLES

JOB NO.
J6P3636

CONTRACT ID.

PROJECT NO.

BRIDGE NO.


DESCRIPTION


DATE


MISSOURI HIGHWAYS AND TRANSPORTATION COMMISSION

105 WEST CAPITOL
JEFFERSON CITY, MO 65102
1-888-ASK-MODOT (1-888-275-6636)

CROSS SECTION SHEET
ROUTE 67 NORTHBOUND
SHEET 28 OF 86

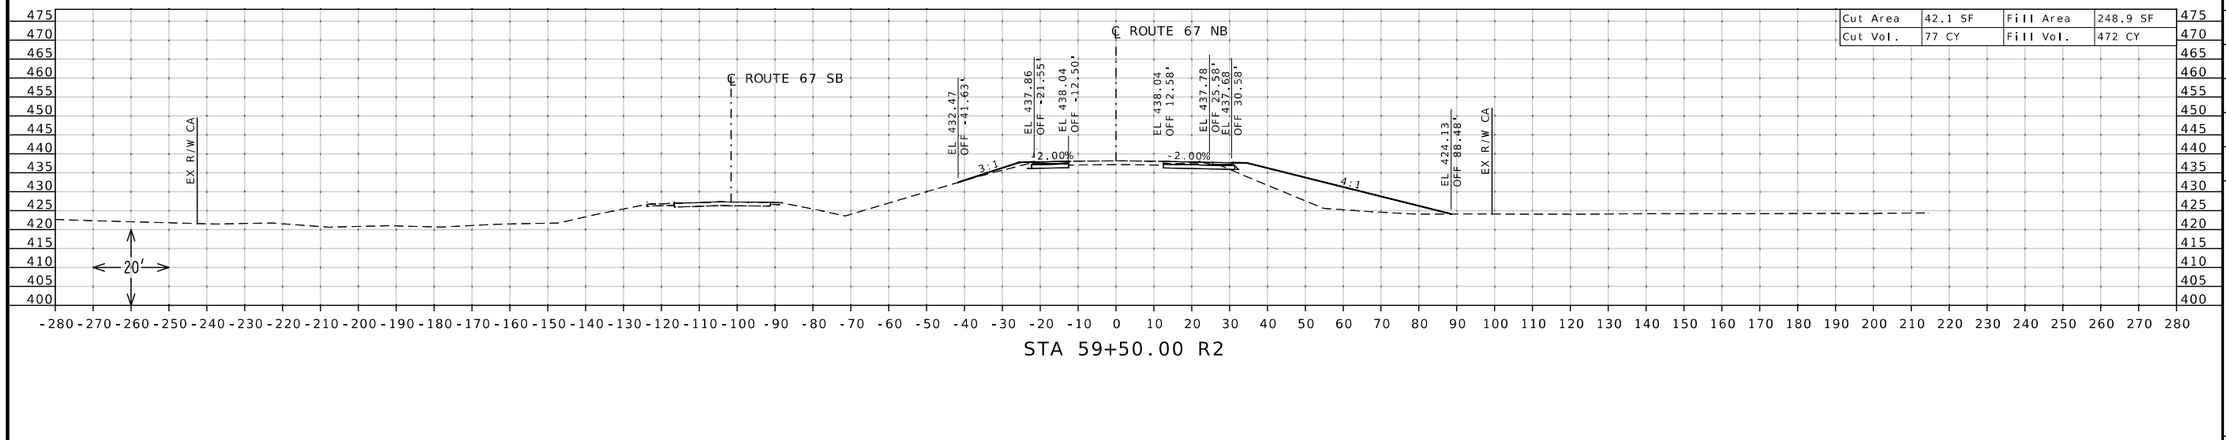

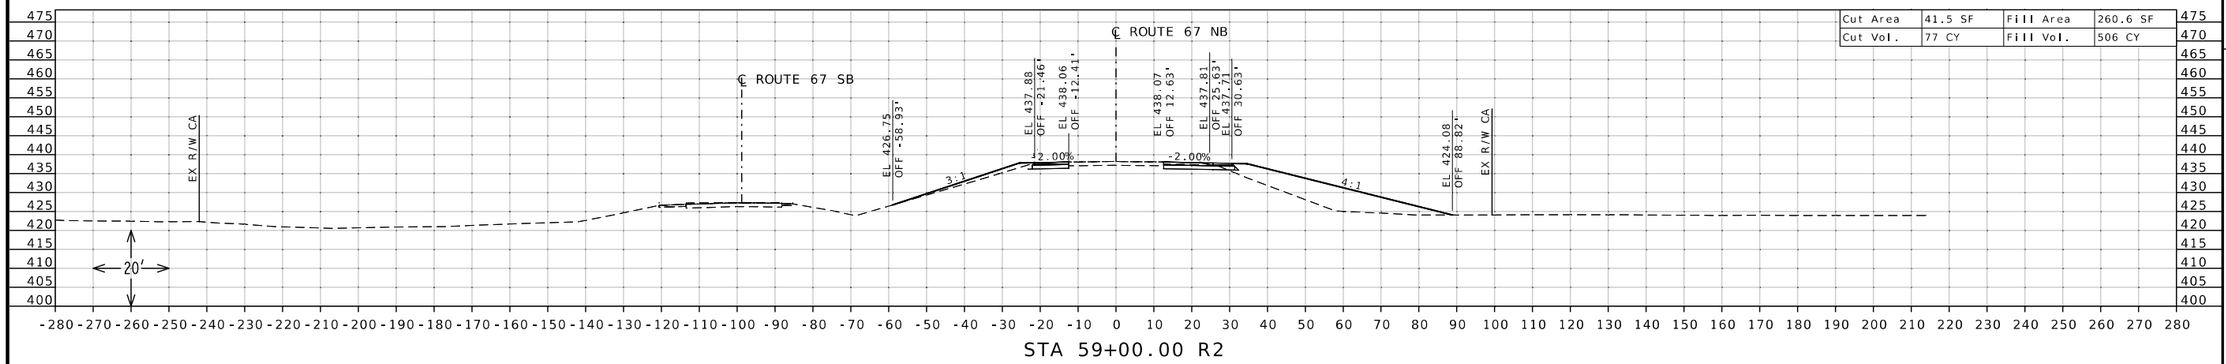

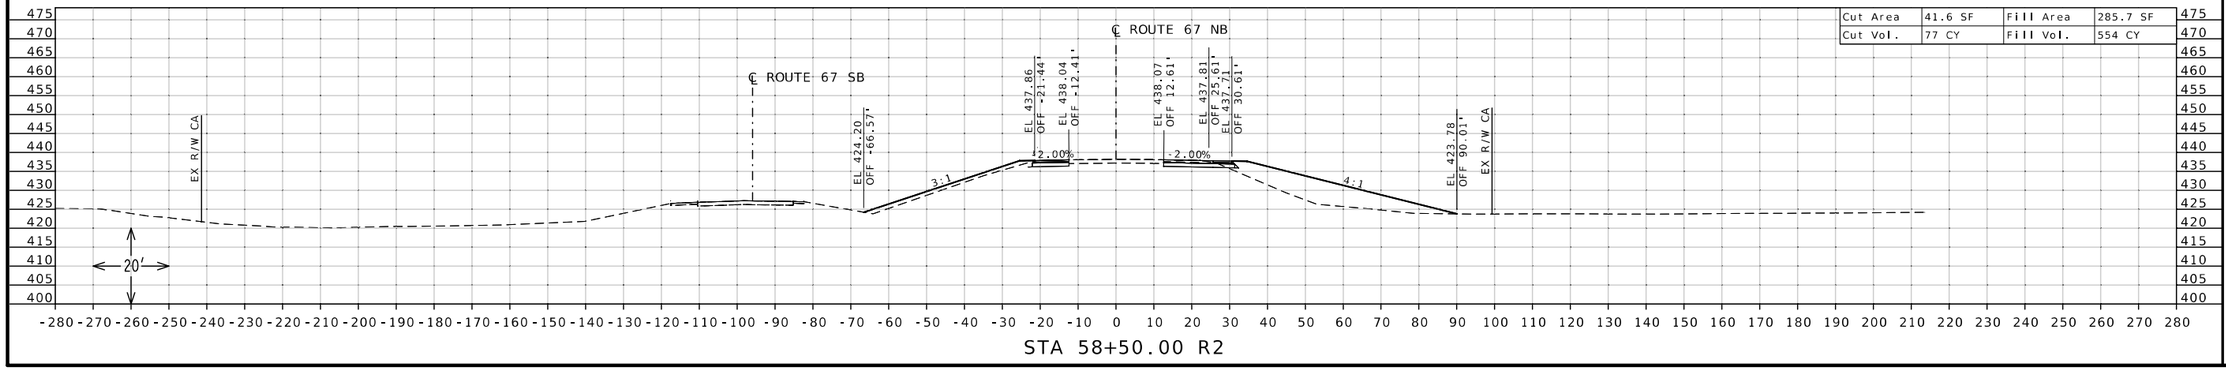

STATE OF MISSOURI
DANIEL WAYNE SAVAGEAU
NUMBER PE-2012018127
PROFESSIONAL ENGINEER
Daniel Savageau
10/04/2025 9:13:45 AM
DANIEL WAYNE SAVAGEAU - CIVIL
MO-PE-2012018127

DATE PREPARED
10/4/2025

ROUTE	STATE
67	MO

DISTRICT	SHEET NO.
SL	29

COUNTY
ST CHARLES

JOB NO.
J6P3636

CONTRACT ID.


PROJECT NO.


BRIDGE NO.


DESCRIPTION	DATE

MISSOURI HIGHWAYS AND TRANSPORTATION COMMISSION
105 WEST CAPITOL
JEFFERSON CITY, MO 65102
1-888-ASK-MODOT (1-888-275-6636)

CROSS SECTION SHEET
ROUTE 67 NORTHBOUND
SHEET 29 OF 86

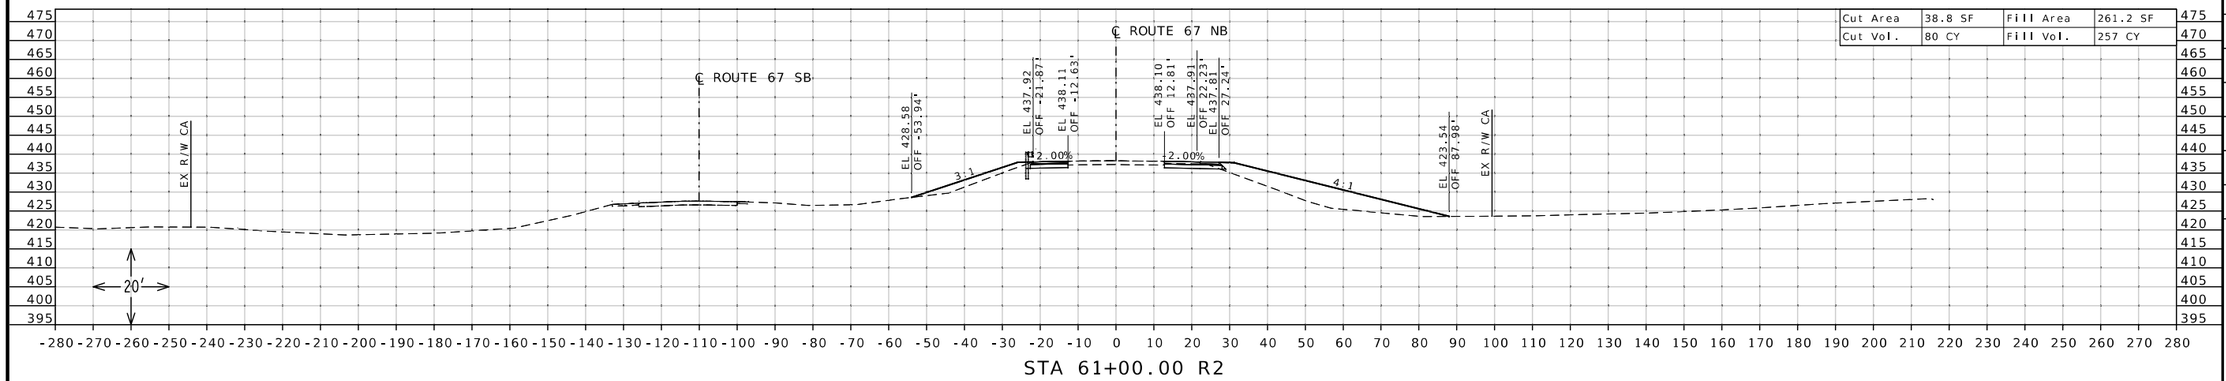

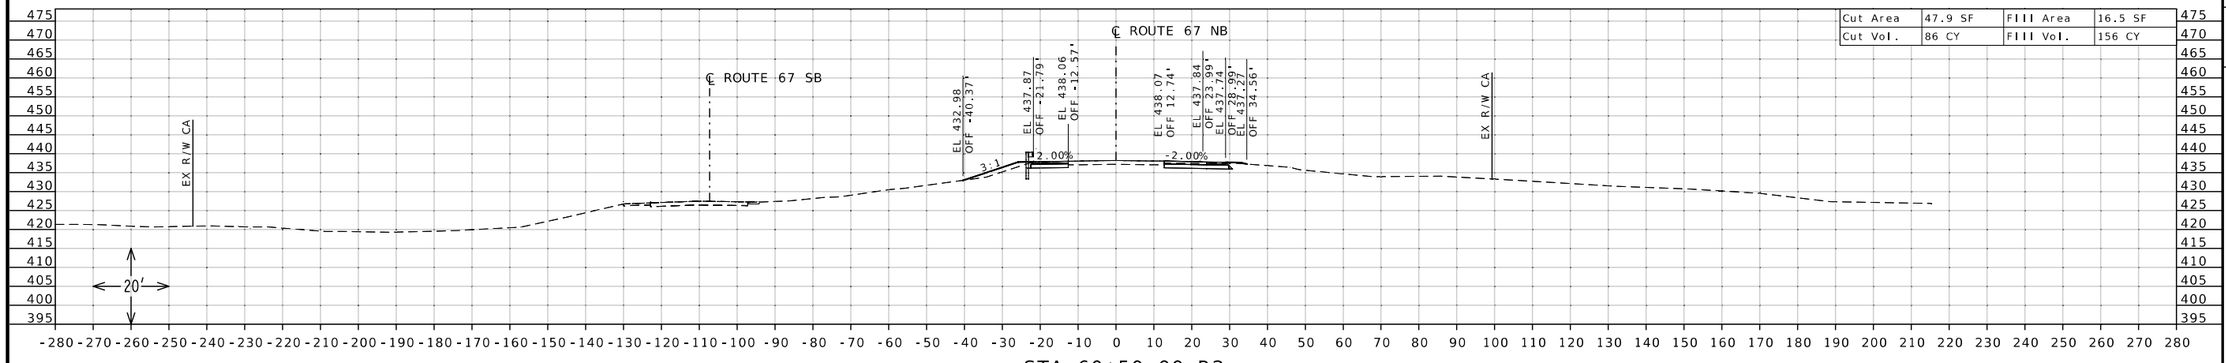

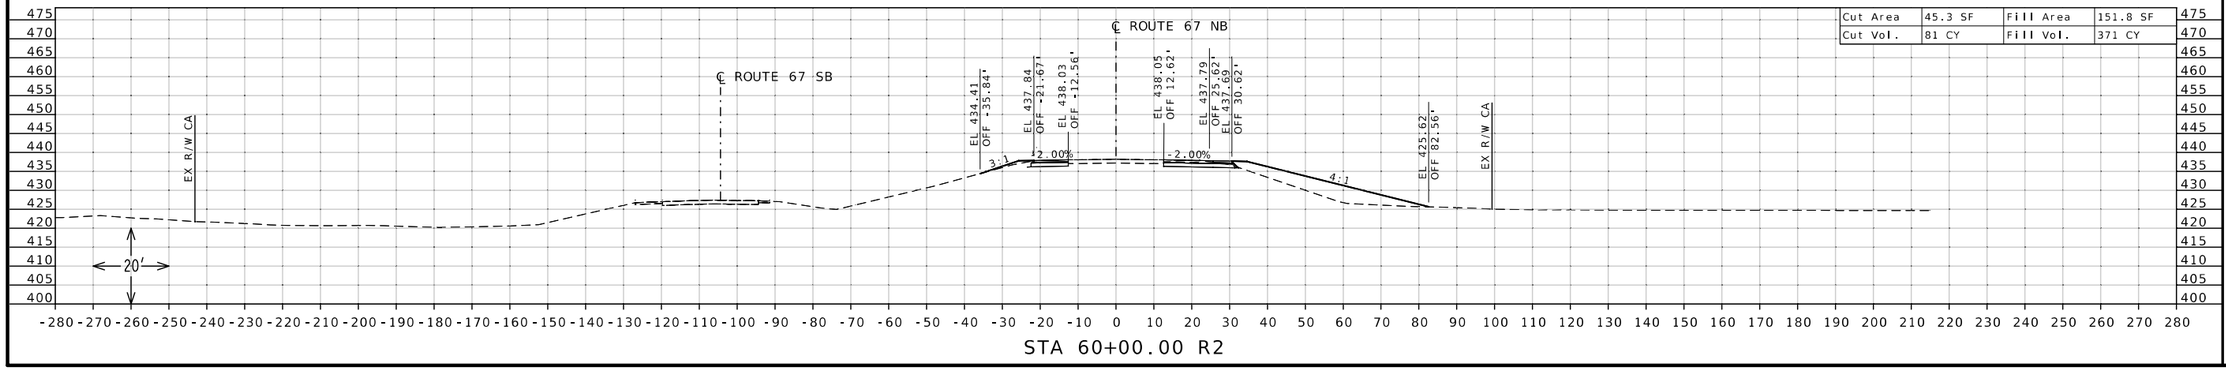

STATE OF MISSOURI
DANIEL WAYNE SAVAGEAU
NUMBER PE-2012018127
PROFESSIONAL ENGINEER

Daniel Savageau

10/04/2025 9:14:05 AM
DANIEL WAYNE SAVAGEAU · CIVIL
MO-PE-2012018127

DATE PREPARED
10/4/2025

ROUTE	STATE
67	MO
DISTRICT	SHEET NO.
SL	30

COUNTY
ST CHARLES

JOB NO.
J6P3636

CONTRACT ID.

PROJECT NO.

BRIDGE NO.


DESCRIPTION

DATE

MISSOURI HIGHWAYS AND TRANSPORTATION COMMISSION


105 WEST CAPITOL
JEFFERSON CITY, MO 65102
1-888-ASK-MODOT (1-888-275-6636)

CROSS SECTION SHEET
ROUTE 67 NORTHBOUND
SHEET 30 OF 86

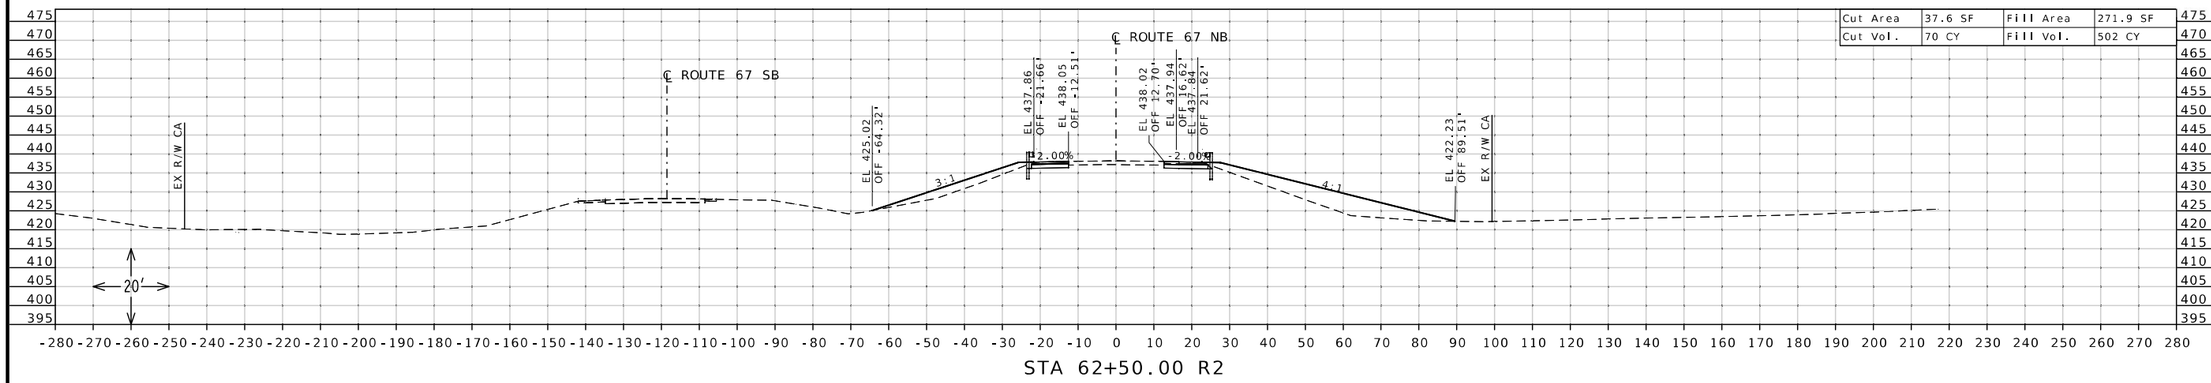


Cut Area	37.6 SF	Fill Area	271.9 SF
Cut Vol.	70 CY	Fill Vol.	502 CY

STA 62+50.00 R2

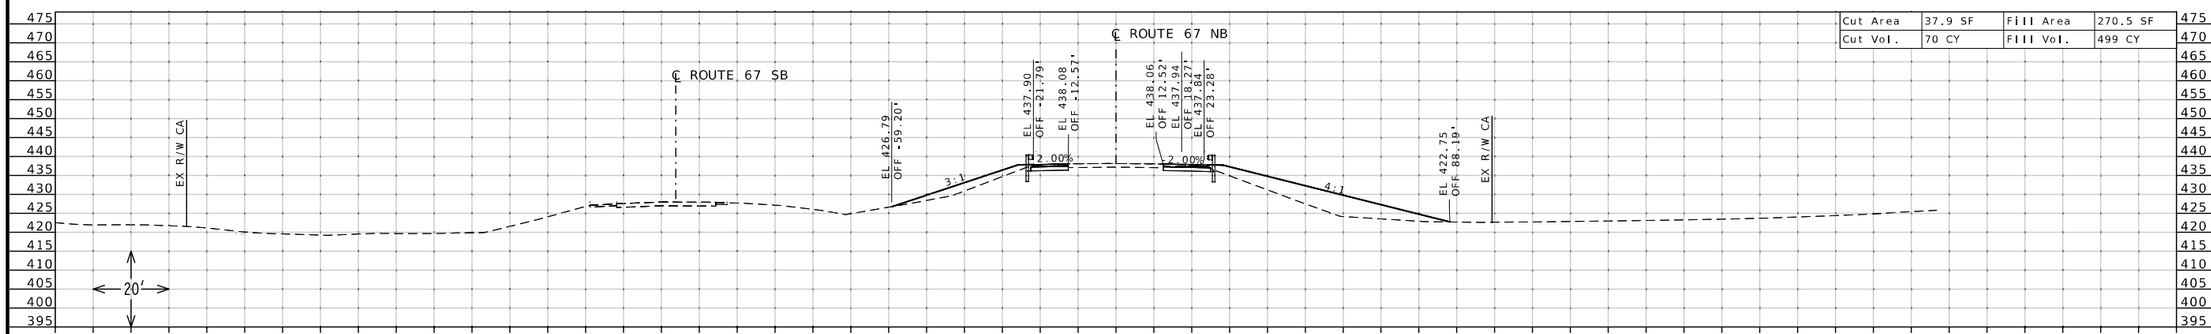

Cut Area	37.9 SF	Fill Area	270.5 SF
Cut Vol.	70 CY	Fill Vol.	499 CY

STA 62+00.00 R2

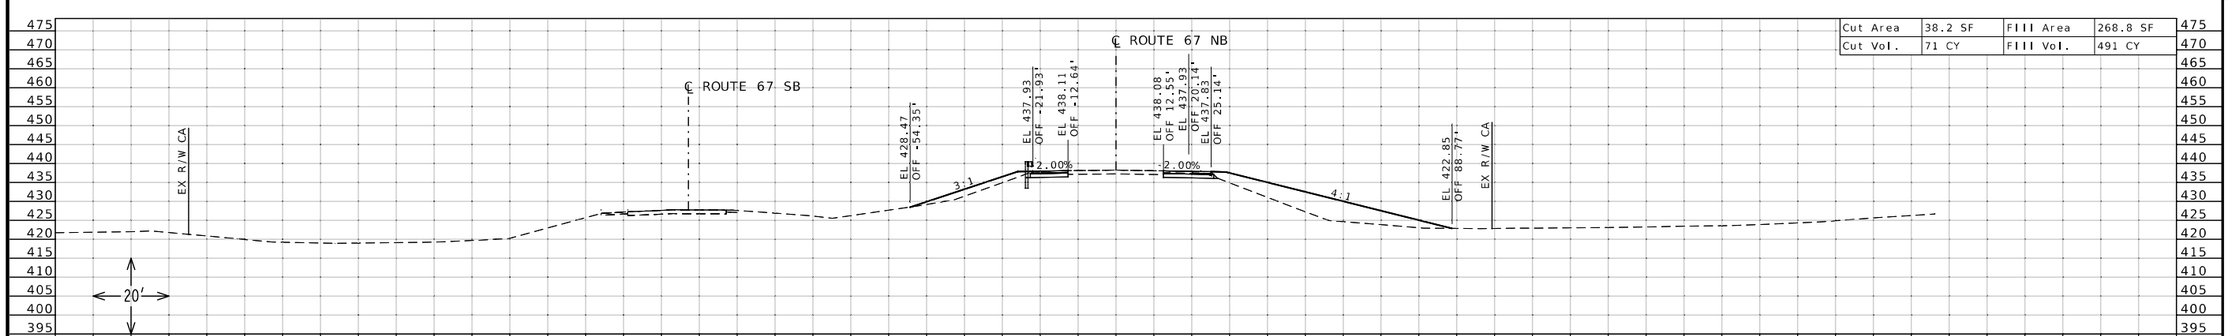

Cut Area	38.2 SF	Fill Area	268.8 SF
Cut Vol.	71 CY	Fill Vol.	491 CY

STA 61+50.00 R2

STATE OF MISSOURI
DANIEL WAYNE SAVAGEAU
NUMBER PE-2012018127
PROFESSIONAL ENGINEER

Daniel Savageau
10/04/2025 9:14:20 AM
DANIEL WAYNE SAVAGEAU · CIVIL
MO-PE-2012018127
DATE PREPARED

10/4/2025

ROUTE	STATE
67	MO
DISTRICT	SHEET NO.
SL	31

COUNTY
ST CHARLES

JOB NO.
J6P3636

CONTRACT ID.

PROJECT NO.


BRIDGE NO.


DESCRIPTION	DATE


MISSOURI HIGHWAYS AND TRANSPORTATION COMMISSION

105 WEST CAPITOL
JEFFERSON CITY, MO 65102
1-888-ASK-MODOT (1-888-275-6636)

CROSS SECTION SHEET
ROUTE 67 NORTHBOUND
SHEET 31 OF 86

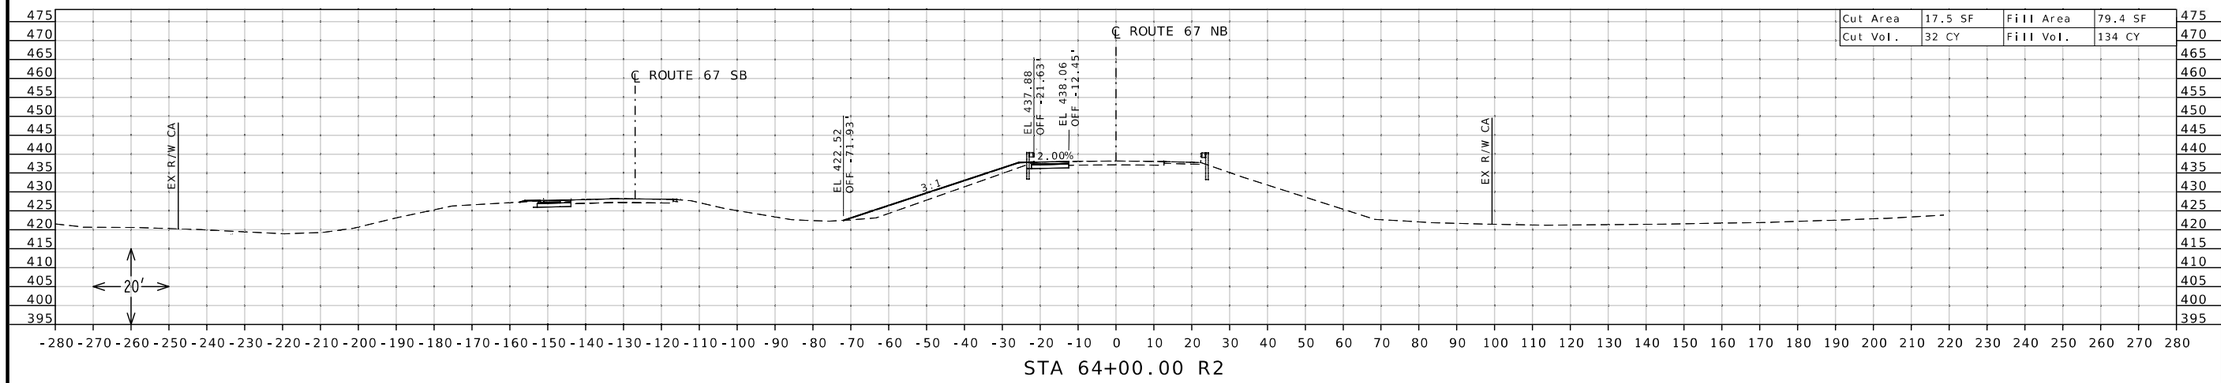

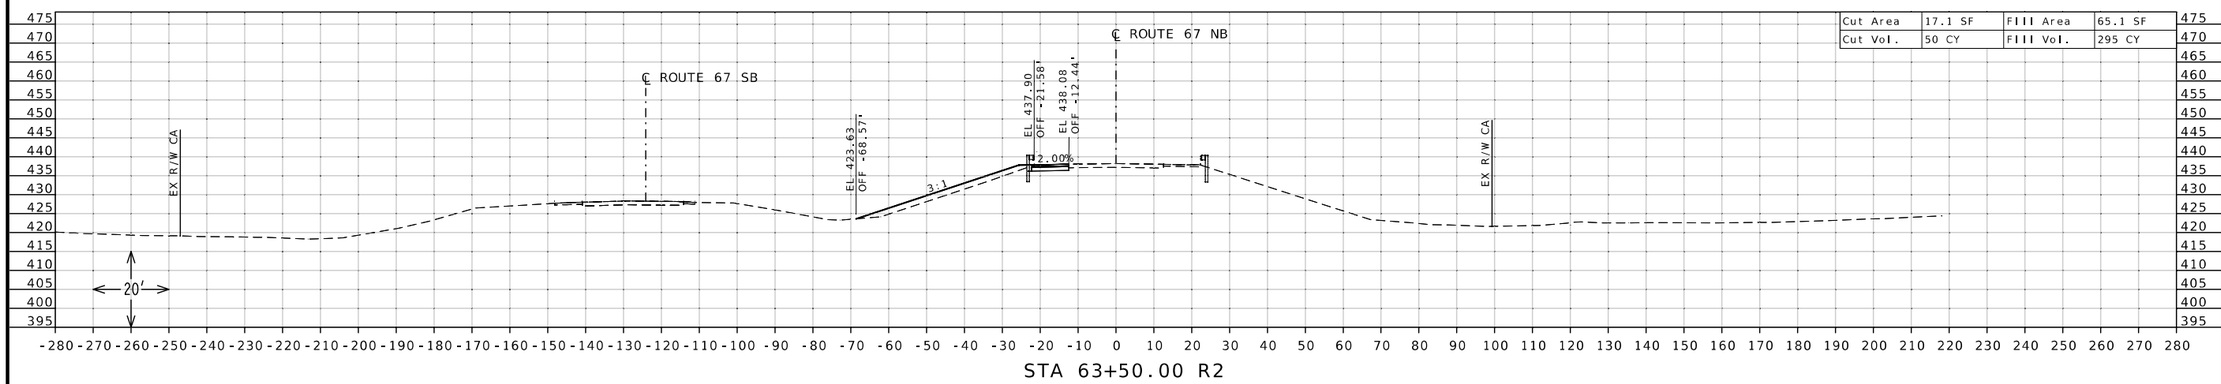

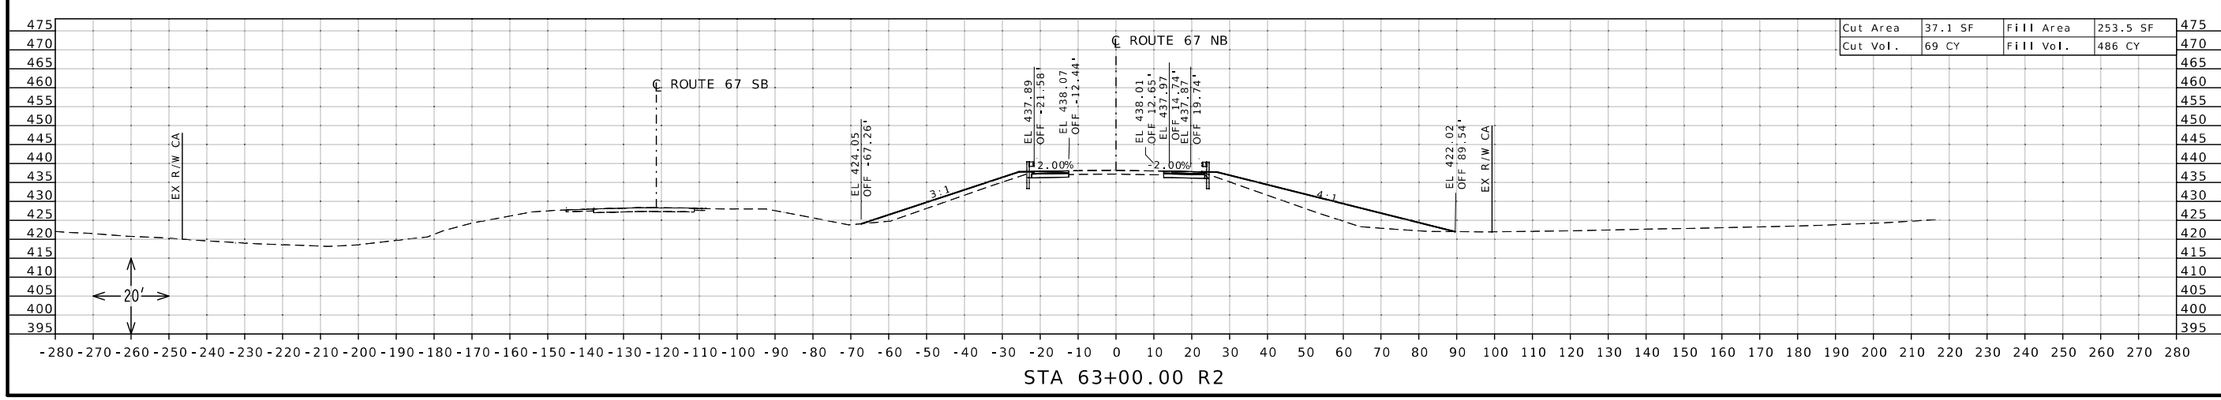

STATE OF MISSOURI
DANIEL WAYNE SAVAGEAU
NUMBER PE-2012018127
PROFESSIONAL ENGINEER
Daniel Savageau
10/04/2025 9:14:40 AM
DANIEL WAYNE SAVAGEAU - CIVIL
MO-PE-2012018127

DATE PREPARED
10/4/2025

ROUTE	STATE
67	MO
DISTRICT	SHEET NO.
SL	32

COUNTY
ST CHARLES

JOB NO.
J6P3636

CONTRACT ID.

PROJECT NO.

BRIDGE NO.


DESCRIPTION

DATE


MISSOURI HIGHWAYS AND TRANSPORTATION COMMISSION

105 WEST CAPITOL
JEFFERSON CITY, MO 65102
1-888-ASK-MODOT (1-888-275-6636)


CROSS SECTION SHEET
ROUTE 67 NORTHBOUND
SHEET 32 OF 86

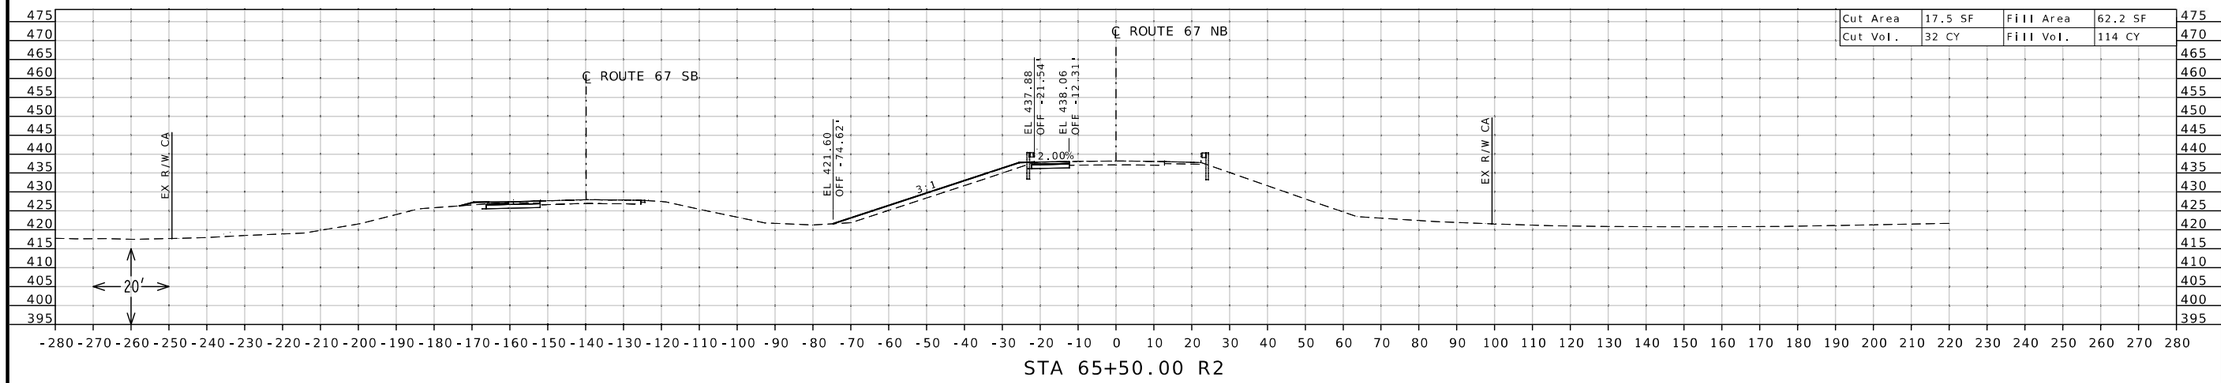

STA 65+50.00 R2

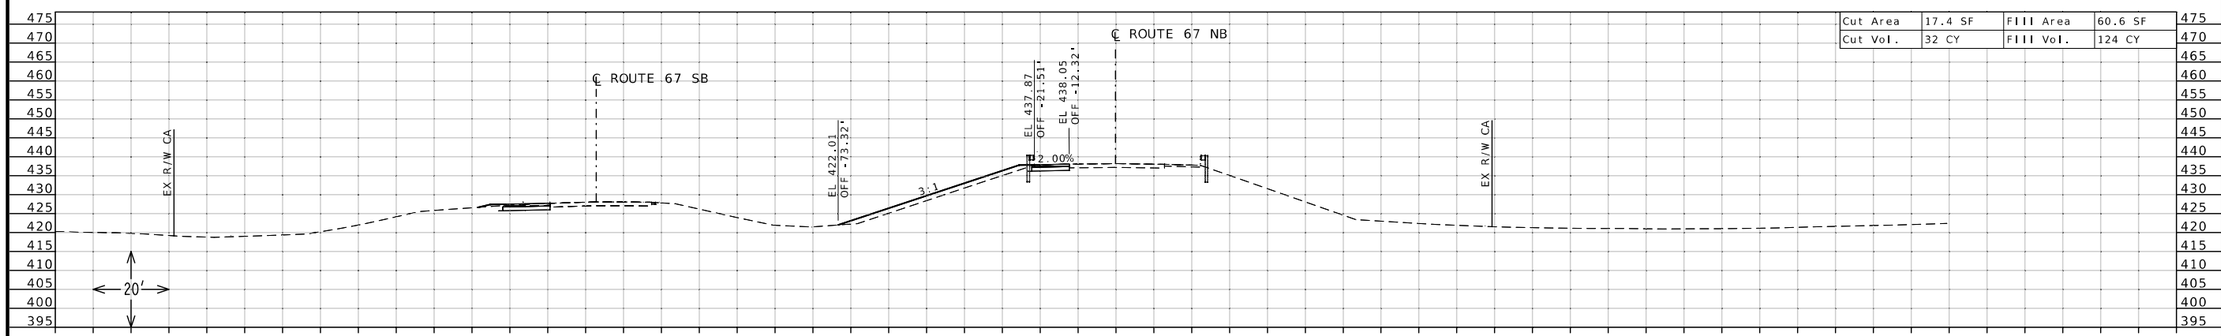

STA 65+00.00 R2

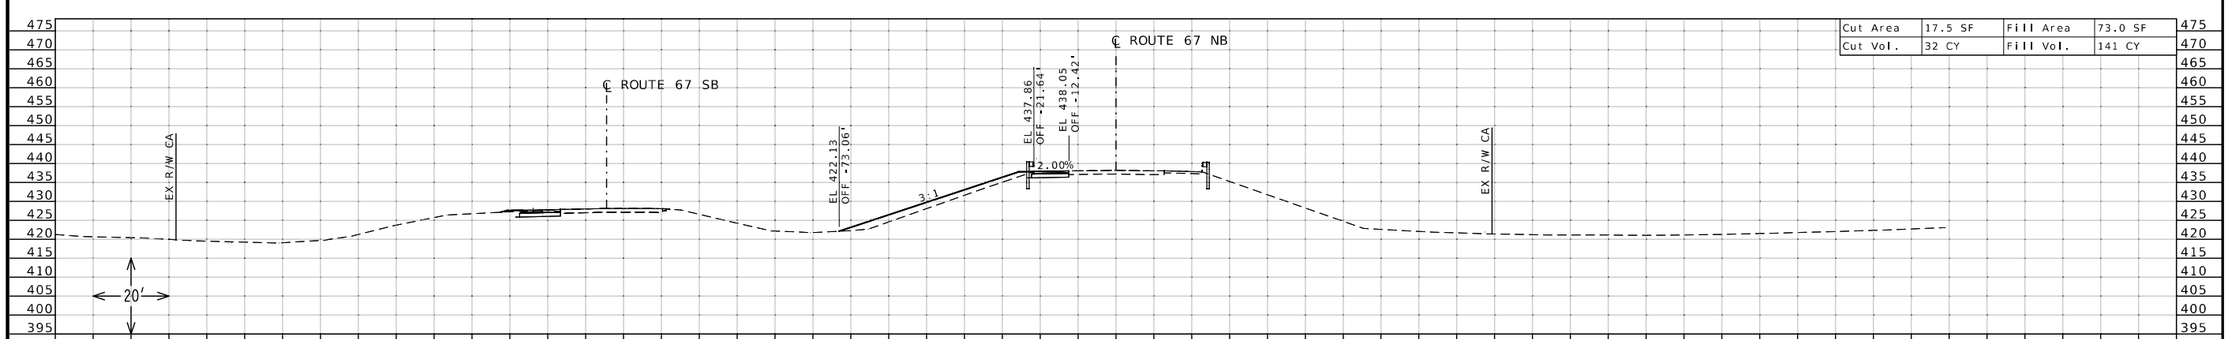

STA 64+50.00 R2

DANIEL WAYNE SAVAGEAU
NUMBER PE-2012018127
STATE OF MISSOURI
PROFESSIONAL ENGINEER
Daniel Savageau
10/04/2025 9:15:00 AM
DANIEL WAYNE SAVAGEAU - CIVIL
MO-PE-2012018127

DATE PREPARED
10/4/2025

ROUTE	STATE
67	MO
DISTRICT	SHEET NO.
SL	33

COUNTY
ST CHARLES

JOB NO.
J6P3636

CONTRACT ID.

PROJECT NO.

BRIDGE NO.


DESCRIPTION

DATE


MISSOURI HIGHWAYS AND TRANSPORTATION COMMISSION

105 WEST CAPITOL
JEFFERSON CITY, MO 65102
1-888-ASK-MODOT (1-888-275-6636)


CROSS SECTION SHEET
ROUTE 67 NORTHBOUND
SHEET 33 OF 86

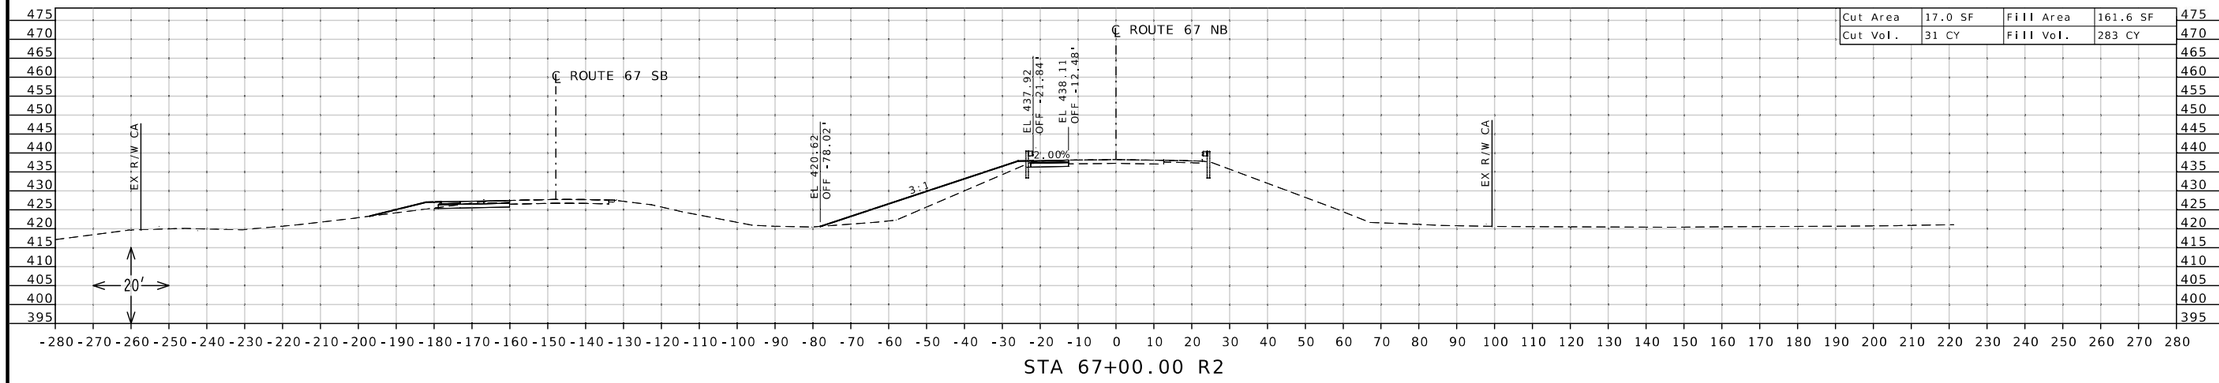

STA 67+00.00 R2

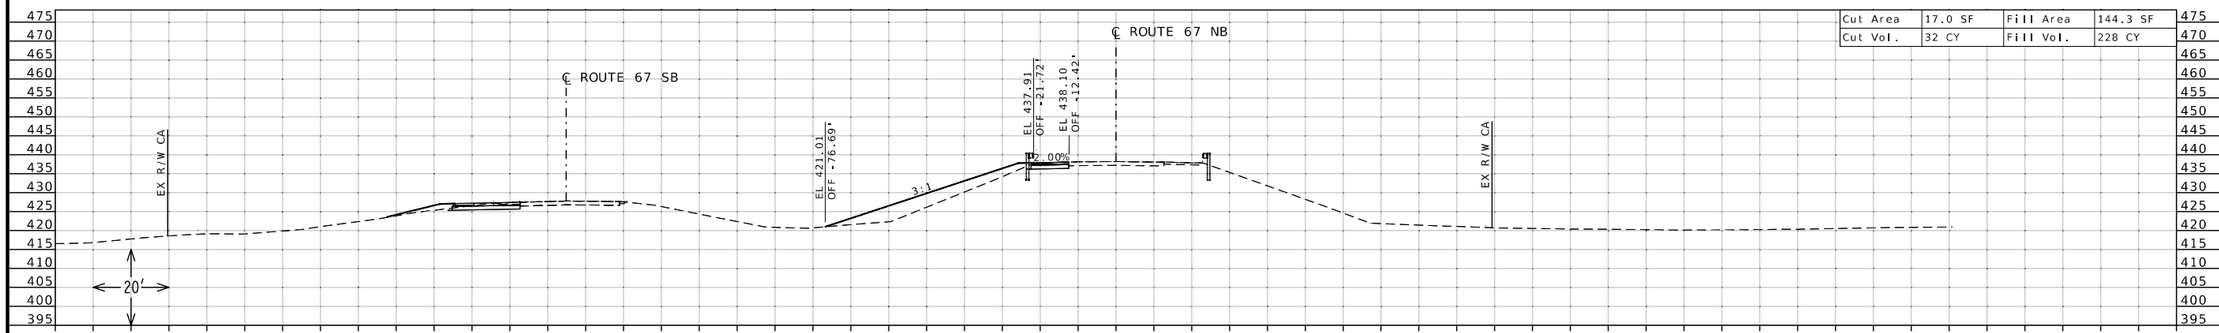

STA 66+50.00 R2

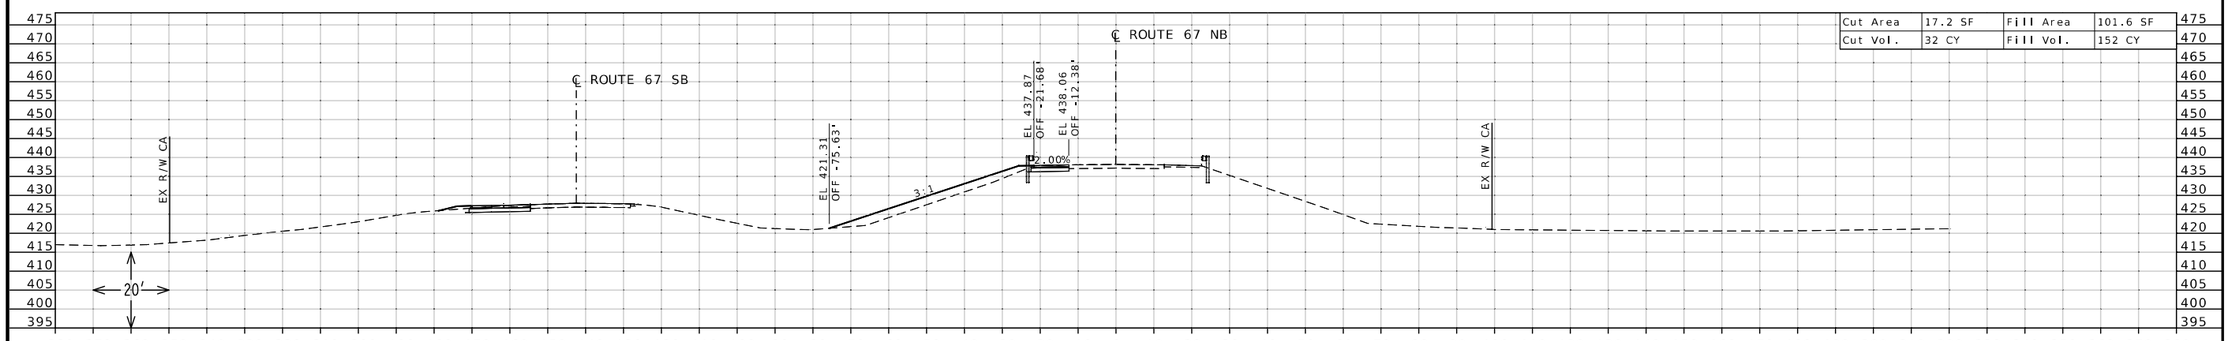

STA 66+00.00 R2

STATE OF MISSOURI
DANIEL WAYNE SAVAGEAU
NUMBER PE-2012018127
PROFESSIONAL ENGINEER
Daniel Savageau
10/04/2025 9:15:22 AM
DANIEL WAYNE SAVAGEAU - CIVIL
MO-PE-2012018127

DATE PREPARED
10/4/2025

ROUTE	STATE
67	MO
DISTRICT	SHEET NO.
SL	34

COUNTY
ST CHARLES

JOB NO.
J6P3636

CONTRACT ID.

PROJECT NO.


BRIDGE NO.

DESCRIPTION


DATE

MISSOURI HIGHWAYS AND TRANSPORTATION COMMISSION
105 WEST CAPITOL
JEFFERSON CITY, MO 65102
1-888-ASK-MODOT (1-888-275-6636)


CROSS SECTION SHEET
ROUTE 67 NORTHBOUND
SHEET 34 OF 86

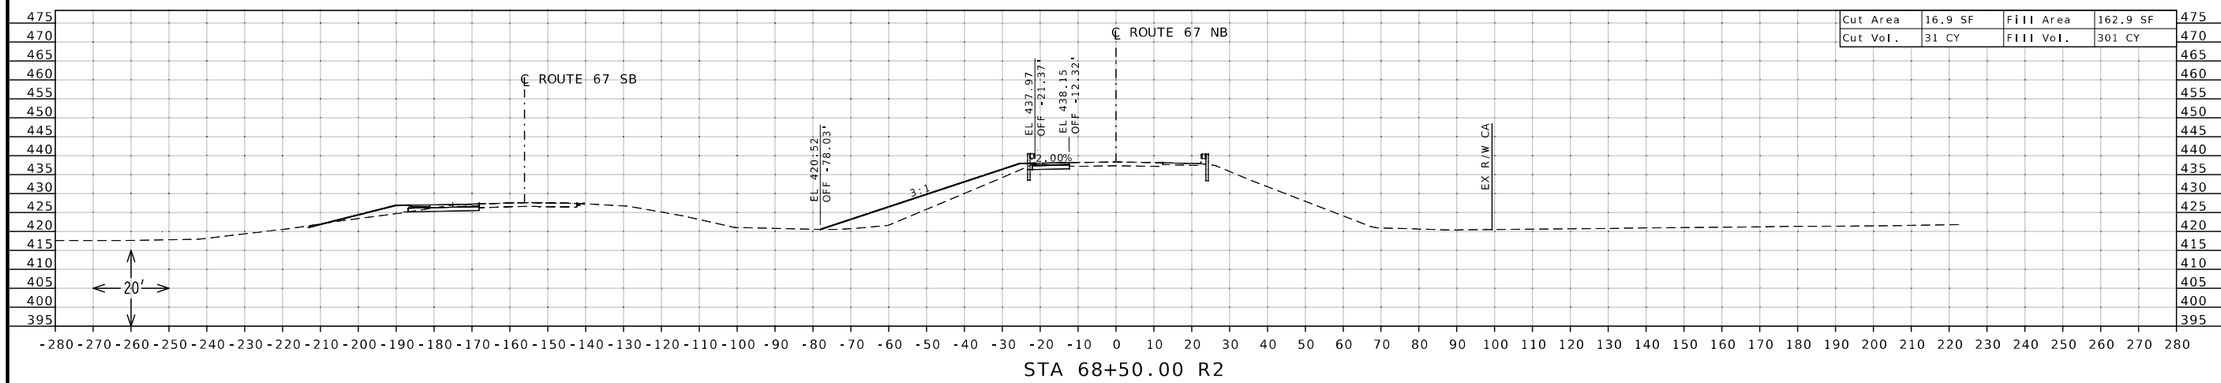

STA 68+50.00 R2

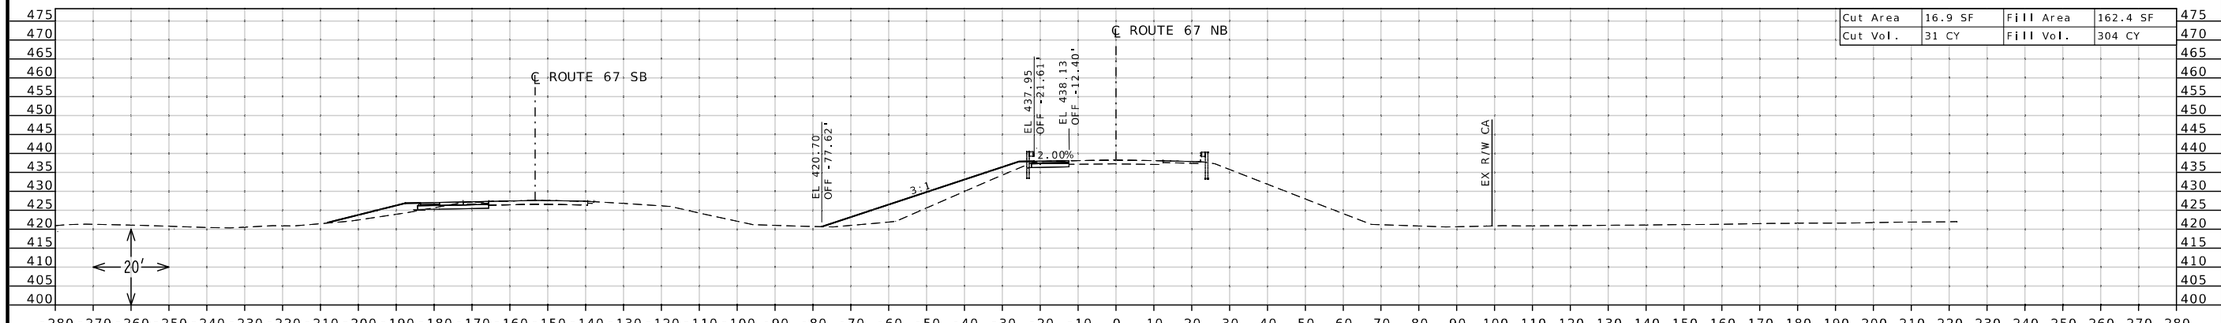

STA 68+00.00 R2

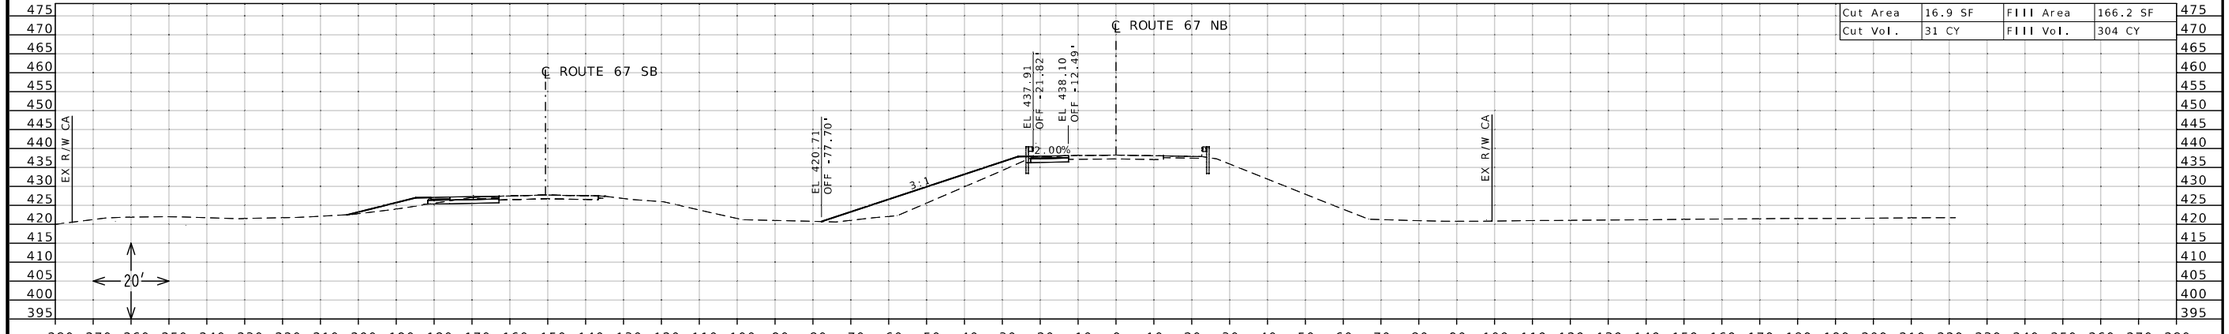

STA 67+50.00 R2

DANIEL WAYNE SAVAGEAU
NUMBER PE-2012018127
STATE OF MISSOURI
PROFESSIONAL ENGINEER

Daniel Savageau

10/04/2025 9:15:39 AM
DANIEL WAYNE SAVAGEAU - CIVIL
MO-PE-2012018127

DATE PREPARED
10/4/2025

ROUTE	STATE
67	MO
DISTRICT	SHEET NO.
SL	35

COUNTY
ST CHARLES

JOB NO.
J6P3636

CONTRACT ID.

PROJECT NO.


BRIDGE NO.

DATE	DESCRIPTION


MISSOURI HIGHWAYS AND TRANSPORTATION COMMISSION

105 WEST CAPITOL
JEFFERSON CITY, MO 65102
1-888-ASK-MODOT (1-888-275-6636)


CROSS SECTION SHEET
ROUTE 67 NORTHBOUND
SHEET 35 OF 86

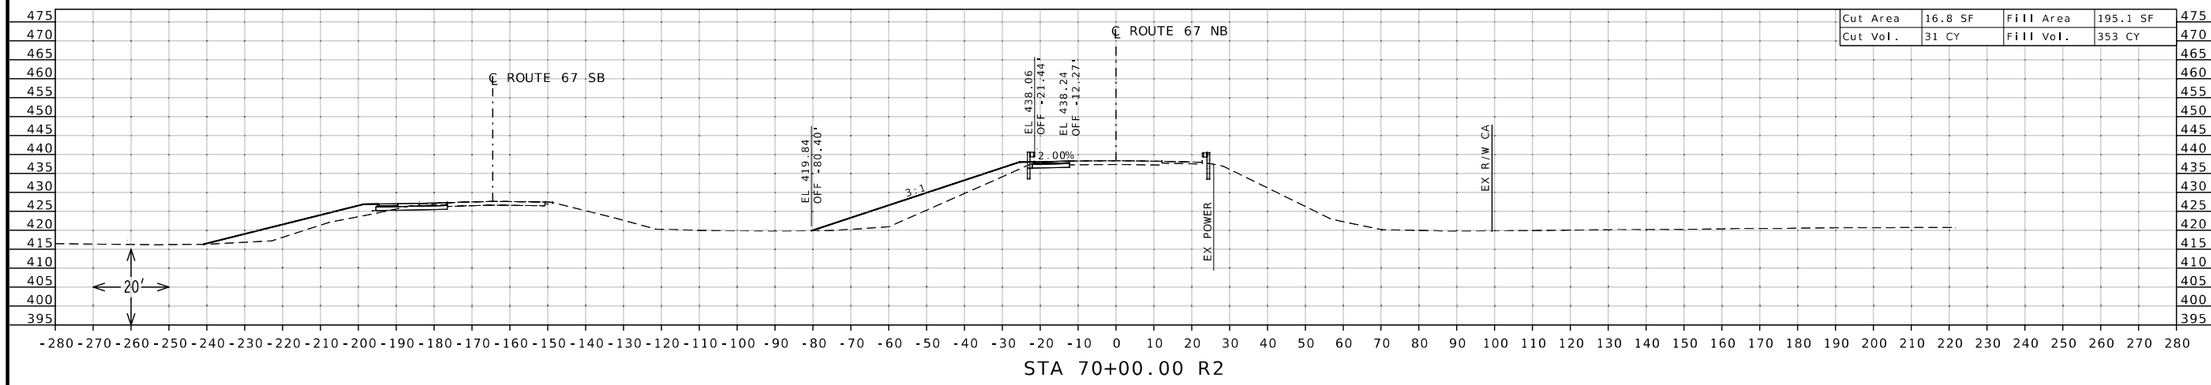

STA 70+00.00 R2

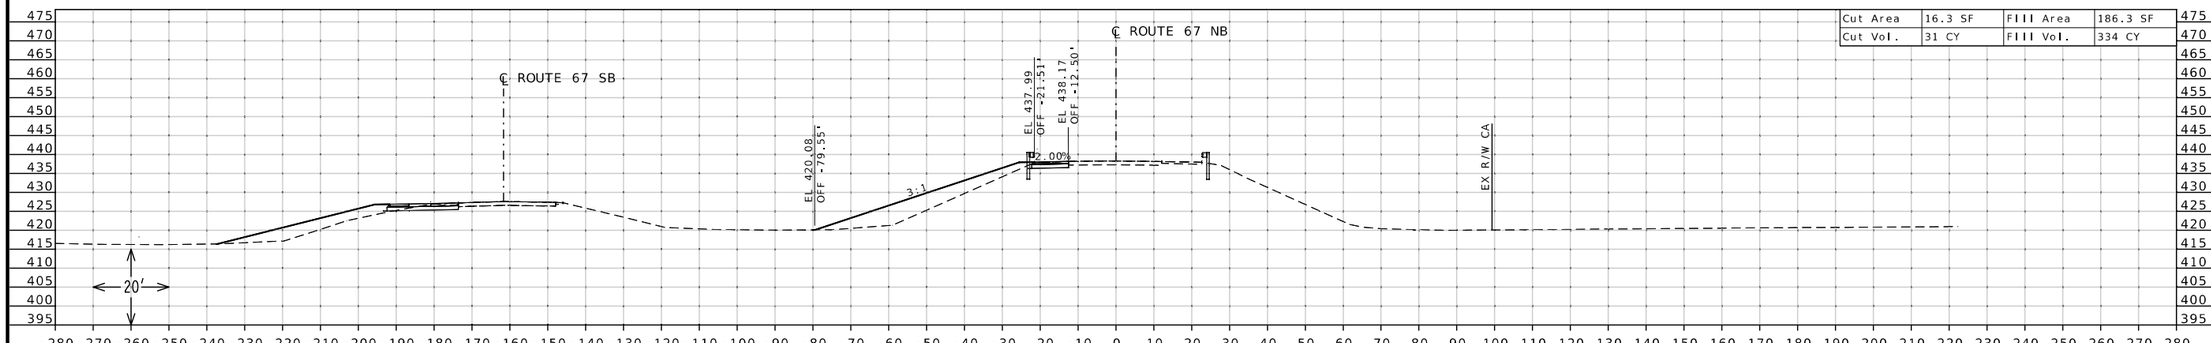

STA 69+50.00 R2

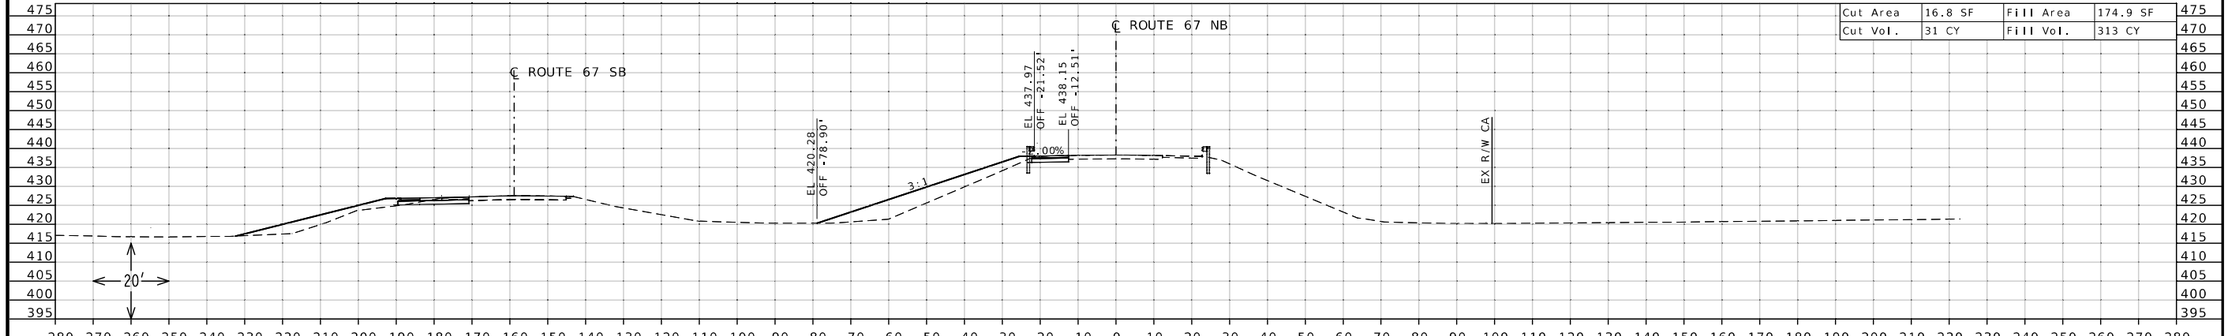

STA 69+00.00 R2

STATE OF MISSOURI
DANIEL WAYNE SAVAGEAU
NUMBER PE-2012018127
PROFESSIONAL ENGINEER

Daniel Savageau

10/04/2025 9:15:56 AM
DANIEL WAYNE SAVAGEAU - CIVIL
MO-PE-2012018127

DATE PREPARED
10/4/2025

ROUTE	STATE
67	MO
DISTRICT	SHEET NO.
SL	36

COUNTY
ST CHARLES

JOB NO.
J6P3636

CONTRACT ID.

PROJECT NO.

BRIDGE NO.


DESCRIPTION

DATE


MISSOURI HIGHWAYS AND TRANSPORTATION COMMISSION

105 WEST CAPITOL
JEFFERSON CITY, MO 65102
1-888-ASK-MODOT (1-888-275-6636)


CROSS SECTION SHEET
ROUTE 67 NORTHBOUND
SHEET 36 OF 86

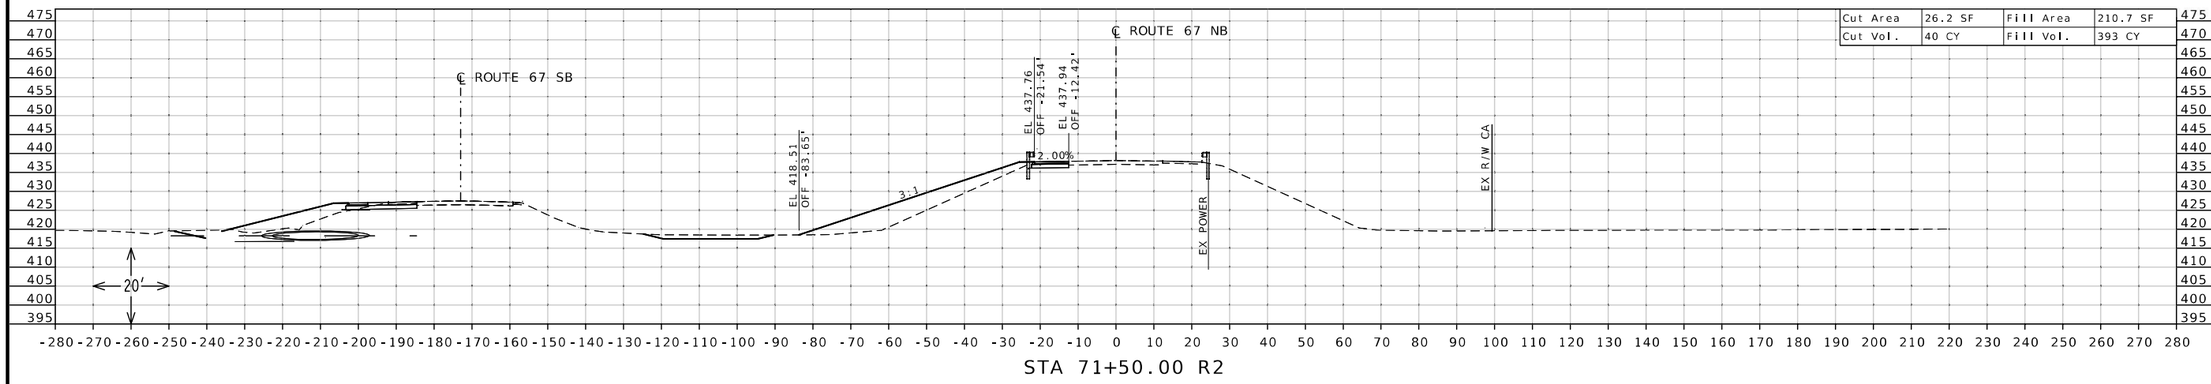

STA 71+50.00 R2

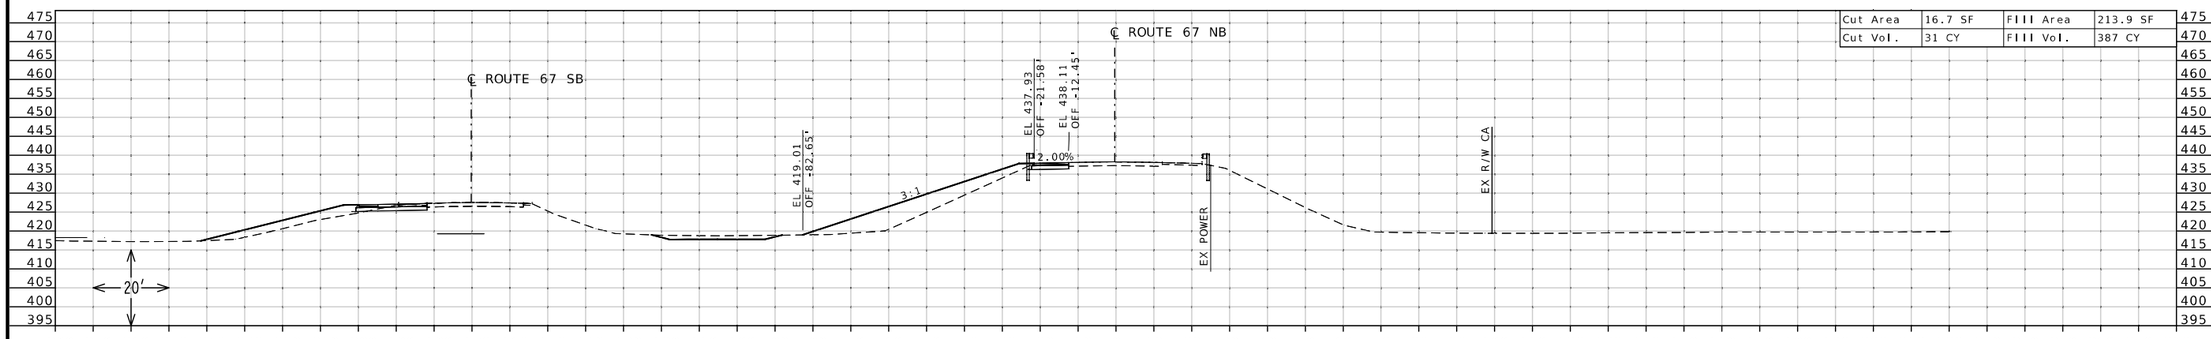

STA 71+00.00 R2

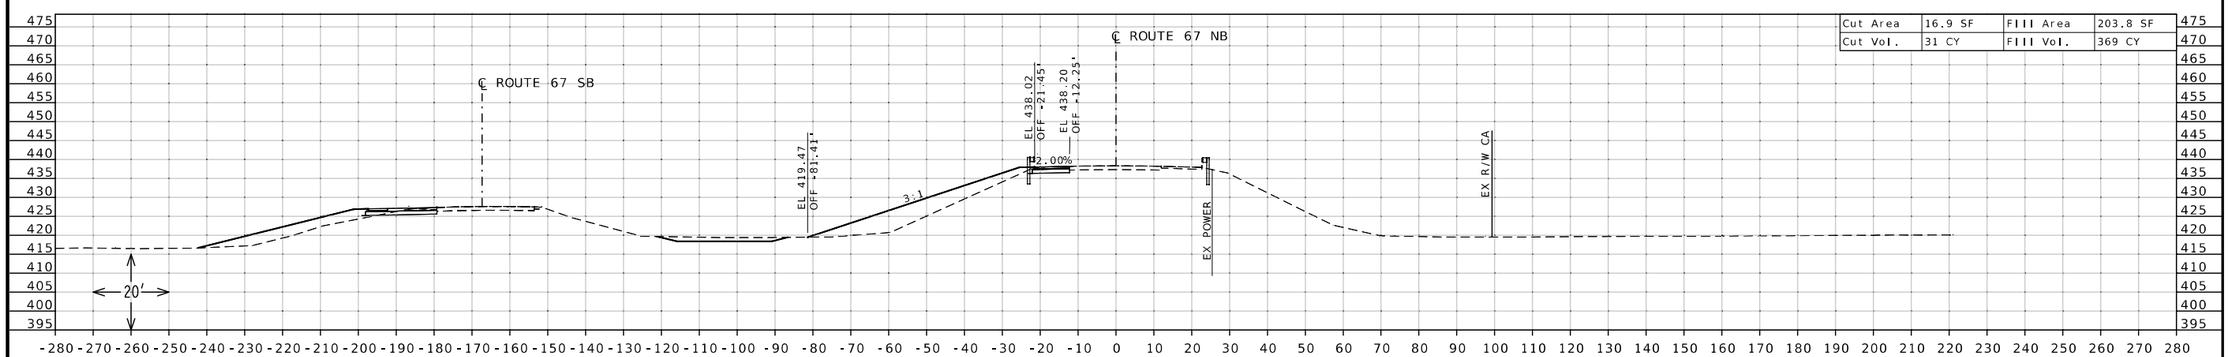

STA 70+50.00 R2

STATE OF MISSOURI
DANIEL WAYNE SAVAGEAU
NUMBER PE-2012018127
PROFESSIONAL ENGINEER

Daniel Savageau

10/04/2025 9:16:30 AM
DANIEL WAYNE SAVAGEAU - CIVIL
MO-PE-2012018127

DATE PREPARED
10/4/2025

ROUTE	STATE
67	MO
DISTRICT	SHEET NO.
SL	37

COUNTY
ST CHARLES

JOB NO.
J6P3636

CONTRACT ID.

PROJECT NO.

BRIDGE NO.


DESCRIPTION

DATE

MISSOURI HIGHWAYS AND TRANSPORTATION COMMISSION


105 WEST CAPITOL
JEFFERSON CITY, MO 65102
1-888-ASK-MODOT (1-888-275-6636)

CROSS SECTION SHEET
ROUTE 67 NORTHBOUND
SHEET 37 OF 86

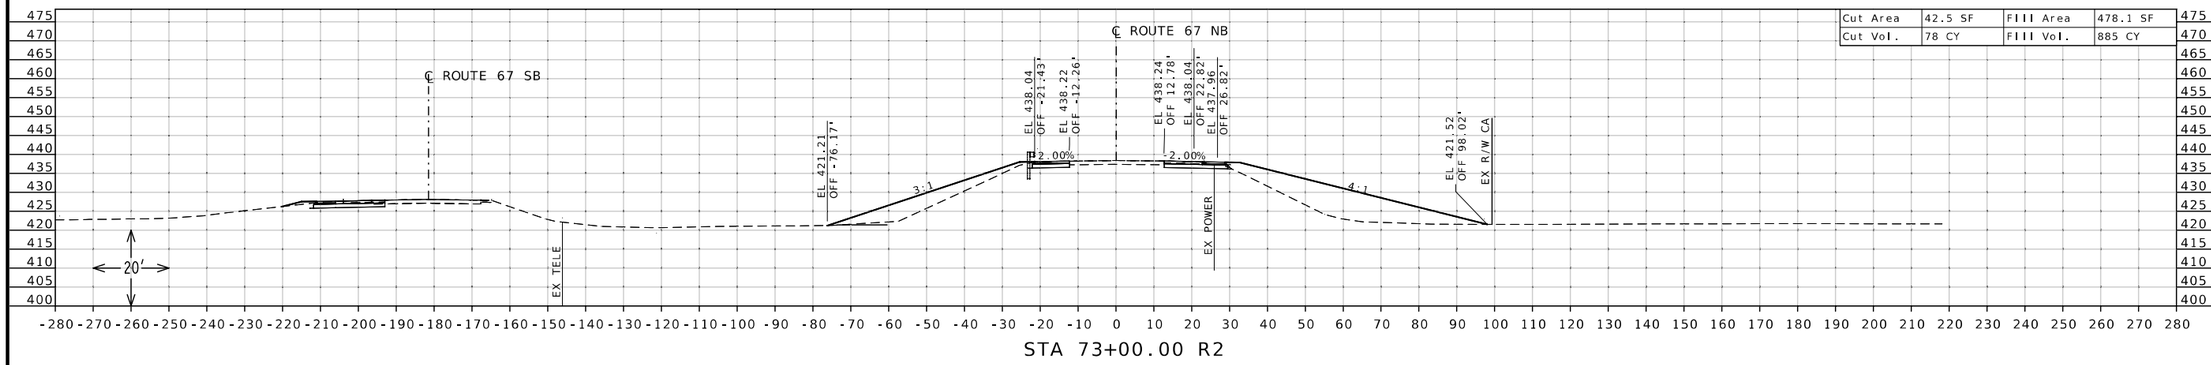


Cut Area	42.5 SF	Fill Area	478.1 SF
Cut Vol.	78 CY	Fill Vol.	885 CY

STA 73+00.00 R2

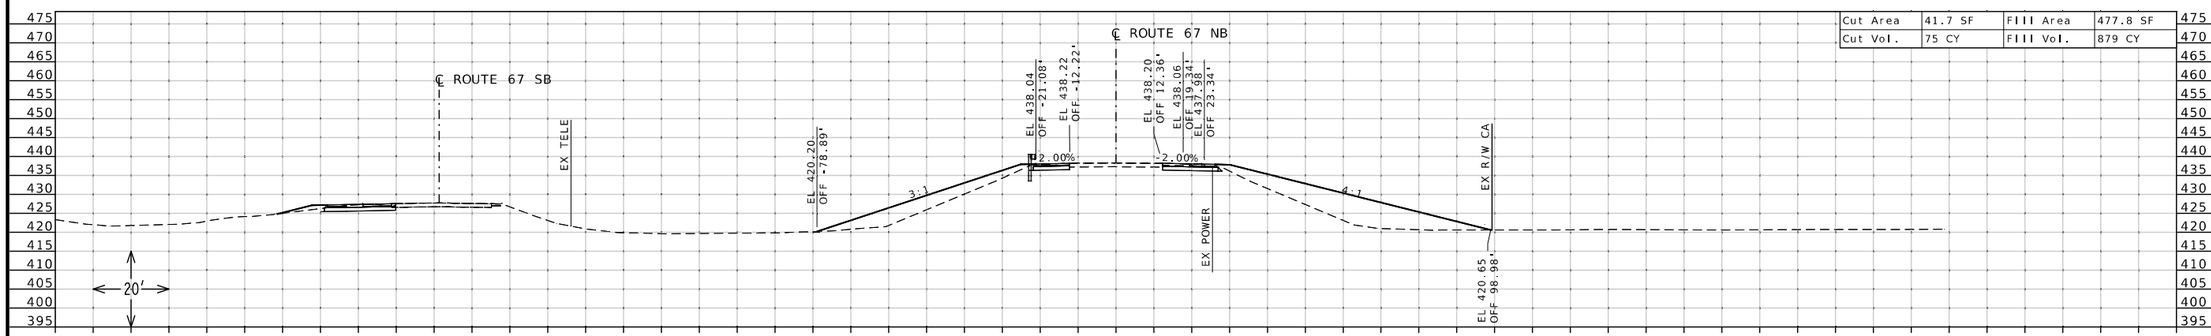

Cut Area	41.7 SF	Fill Area	477.8 SF
Cut Vol.	75 CY	Fill Vol.	879 CY

STA 72+50.00 R2

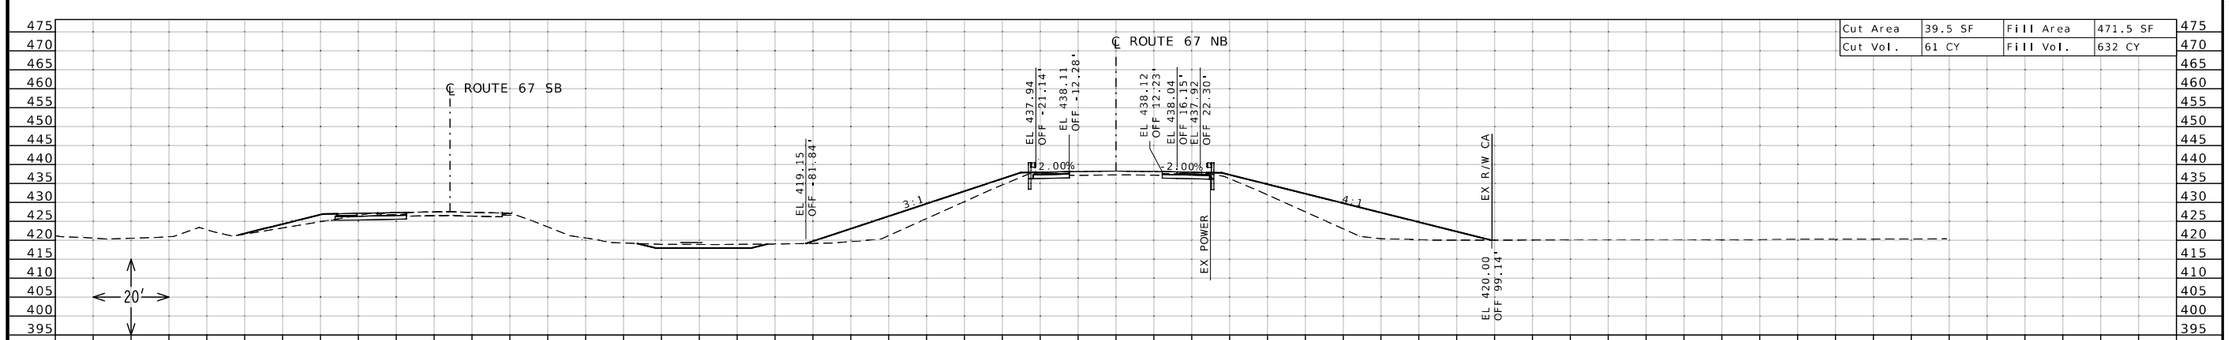

Cut Area	39.5 SF	Fill Area	471.5 SF
Cut Vol.	61 CY	Fill Vol.	632 CY

STA 72+00.00 R2

STATE OF MISSOURI
DANIEL WAYNE SAVAGEAU
NUMBER PE-2012018127
PROFESSIONAL ENGINEER

Daniel Savageau

10/04/2025 9:16:49 AM
DANIEL WAYNE SAVAGEAU - CIVIL
MO-PE-2012018127
DATE PREPARED

10/4/2025

ROUTE	STATE
67	MO
DISTRICT	SHEET NO.
SL	38

COUNTY
ST CHARLES

JOB NO.
J6P3636

CONTRACT ID.

PROJECT NO.


BRIDGE NO.

DESCRIPTION


DATE

MISSOURI HIGHWAYS AND TRANSPORTATION COMMISSION
105 WEST CAPITOL
JEFFERSON CITY, MO 65102
1-888-ASK-MODOT (1-888-275-6636)


CROSS SECTION SHEET
ROUTE 67 NORTHBOUND
SHEET 38 OF 86

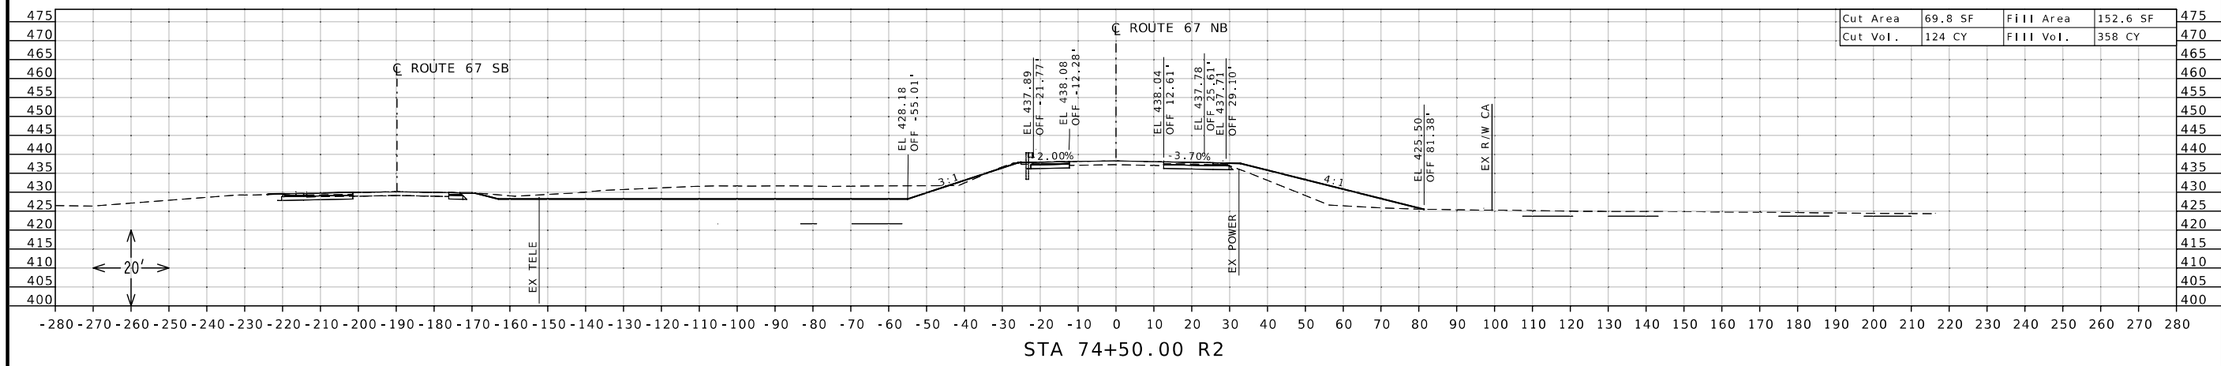

STA 74+50.00 R2

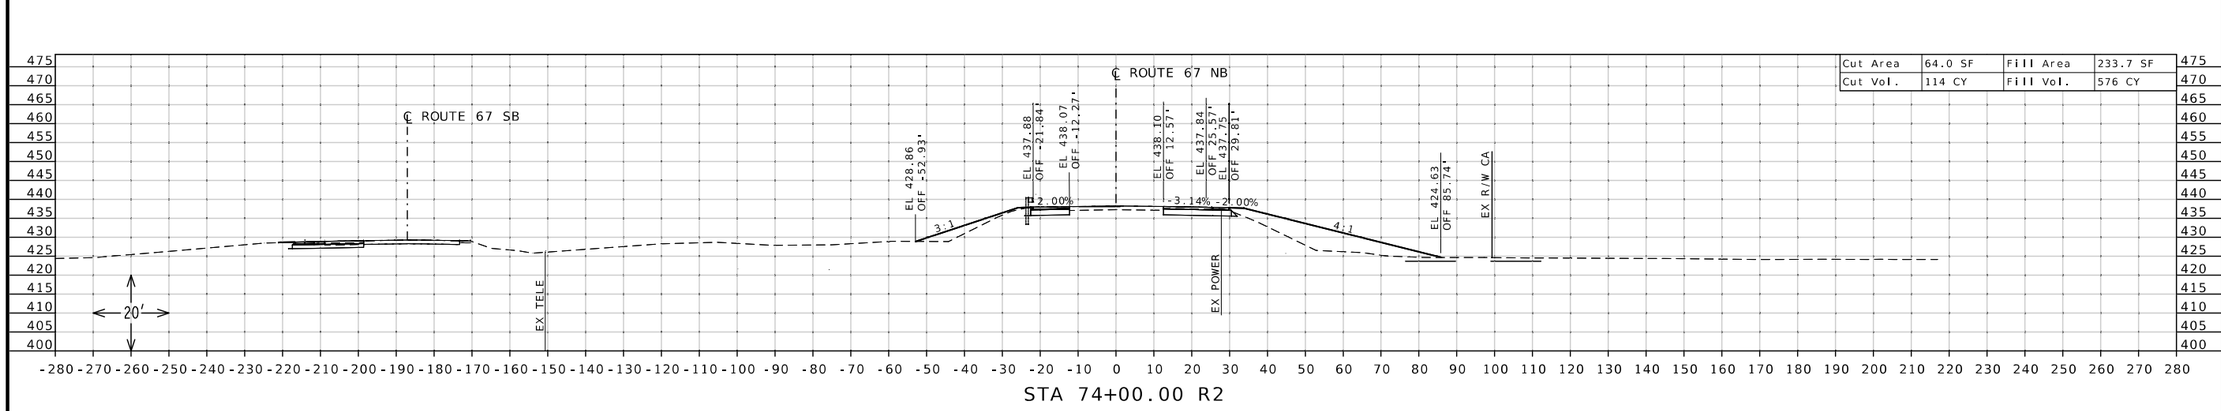

STA 74+00.00 R2

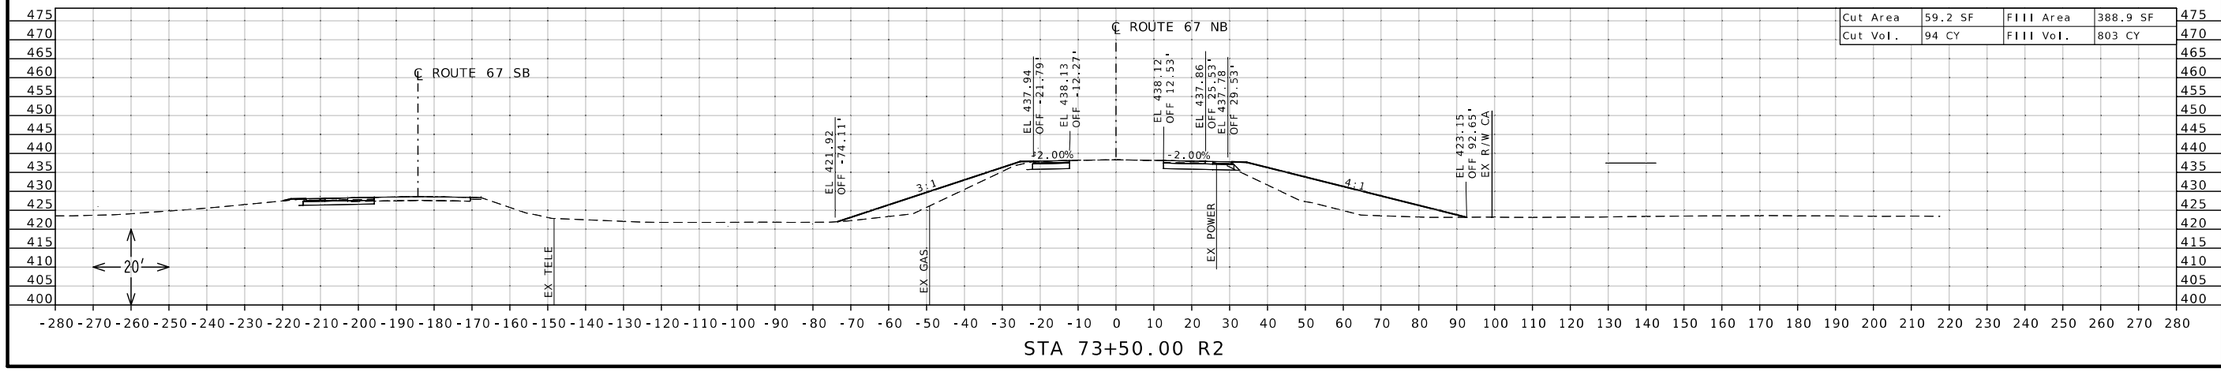

STA 73+50.00 R2

STATE OF MISSOURI
DANIEL WAYNE SAVAGEAU
NUMBER PE-2012018127
PROFESSIONAL ENGINEER

Daniel Savageau
10/04/2025 9:17:05 AM
DANIEL WAYNE SAVAGEAU - CIVIL
MO-PE-2012018127

DATE PREPARED
10/4/2025

ROUTE	STATE
67	MO
DISTRICT	SHEET NO.
SL	39

COUNTY
ST CHARLES

JOB NO.
J6P3636

CONTRACT ID.

PROJECT NO.

BRIDGE NO.


DESCRIPTION

DATE

MISSOURI HIGHWAYS AND TRANSPORTATION COMMISSION


105 WEST CAPITOL
JEFFERSON CITY, MO 65102
1-888-ASK-MODOT (1-888-275-6636)

CROSS SECTION SHEET
ROUTE 67 NORTHBOUND
SHEET 39 OF 86

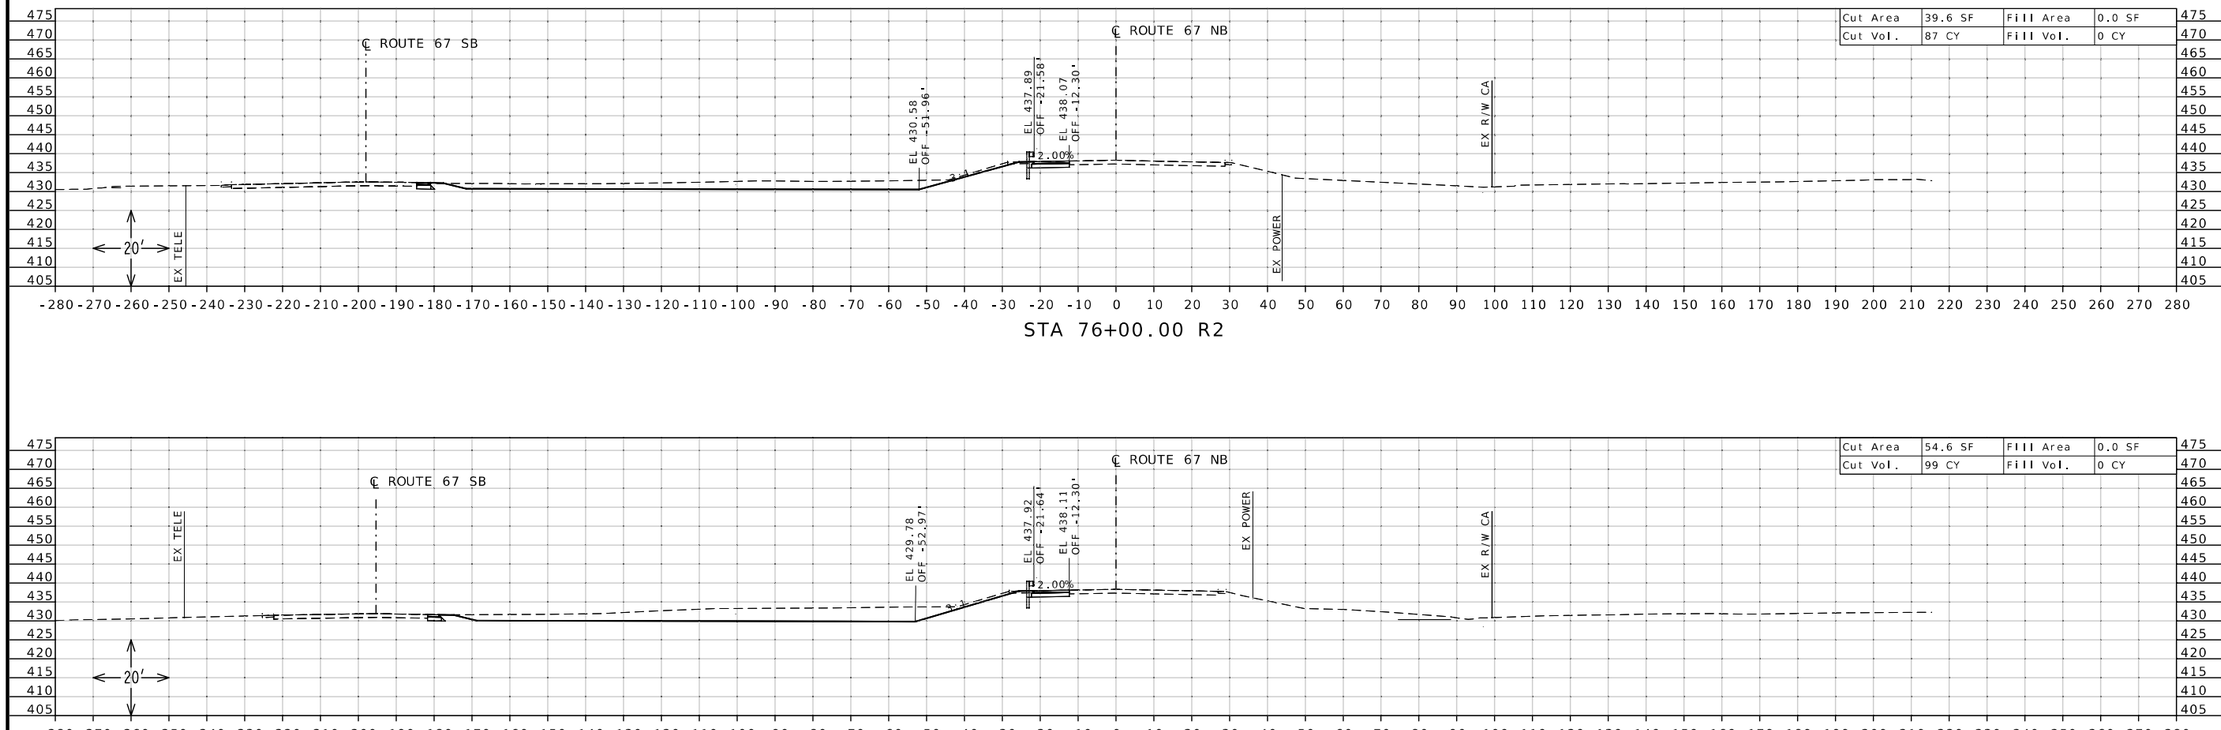

STA 76+00.00 R2

STA 75+50.00 R2

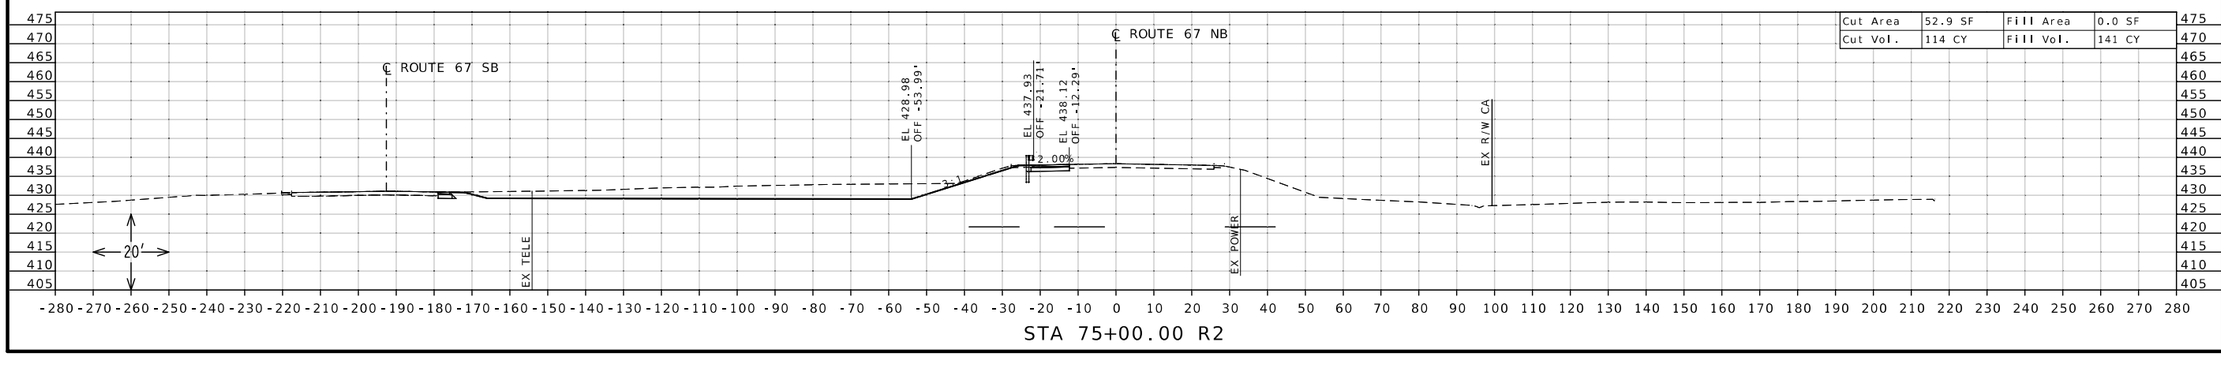

STA 75+00.00 R2

STATE OF MISSOURI
DANIEL WAYNE SAVAGEAU
NUMBER PE-2012018127
PROFESSIONAL ENGINEER

Daniel Savageau

10/04/2025 9:17:26 AM
DANIEL WAYNE SAVAGEAU - CIVIL
MO-PE-2012018127

DATE PREPARED
10/4/2025

ROUTE	STATE
67	MO
DISTRICT	SHEET NO.
SL	40

COUNTY
ST CHARLES

JOB NO.
J6P3636

CONTRACT ID.

PROJECT NO.

BRIDGE NO.


DESCRIPTION


DATE

MISSOURI HIGHWAYS AND TRANSPORTATION COMMISSION

105 WEST CAPITOL
JEFFERSON CITY, MO 65102
1-888-ASK-MODOT (1-888-275-6636)

CROSS SECTION SHEET
ROUTE 67 NORTHBOUND
SHEET 40 OF 86

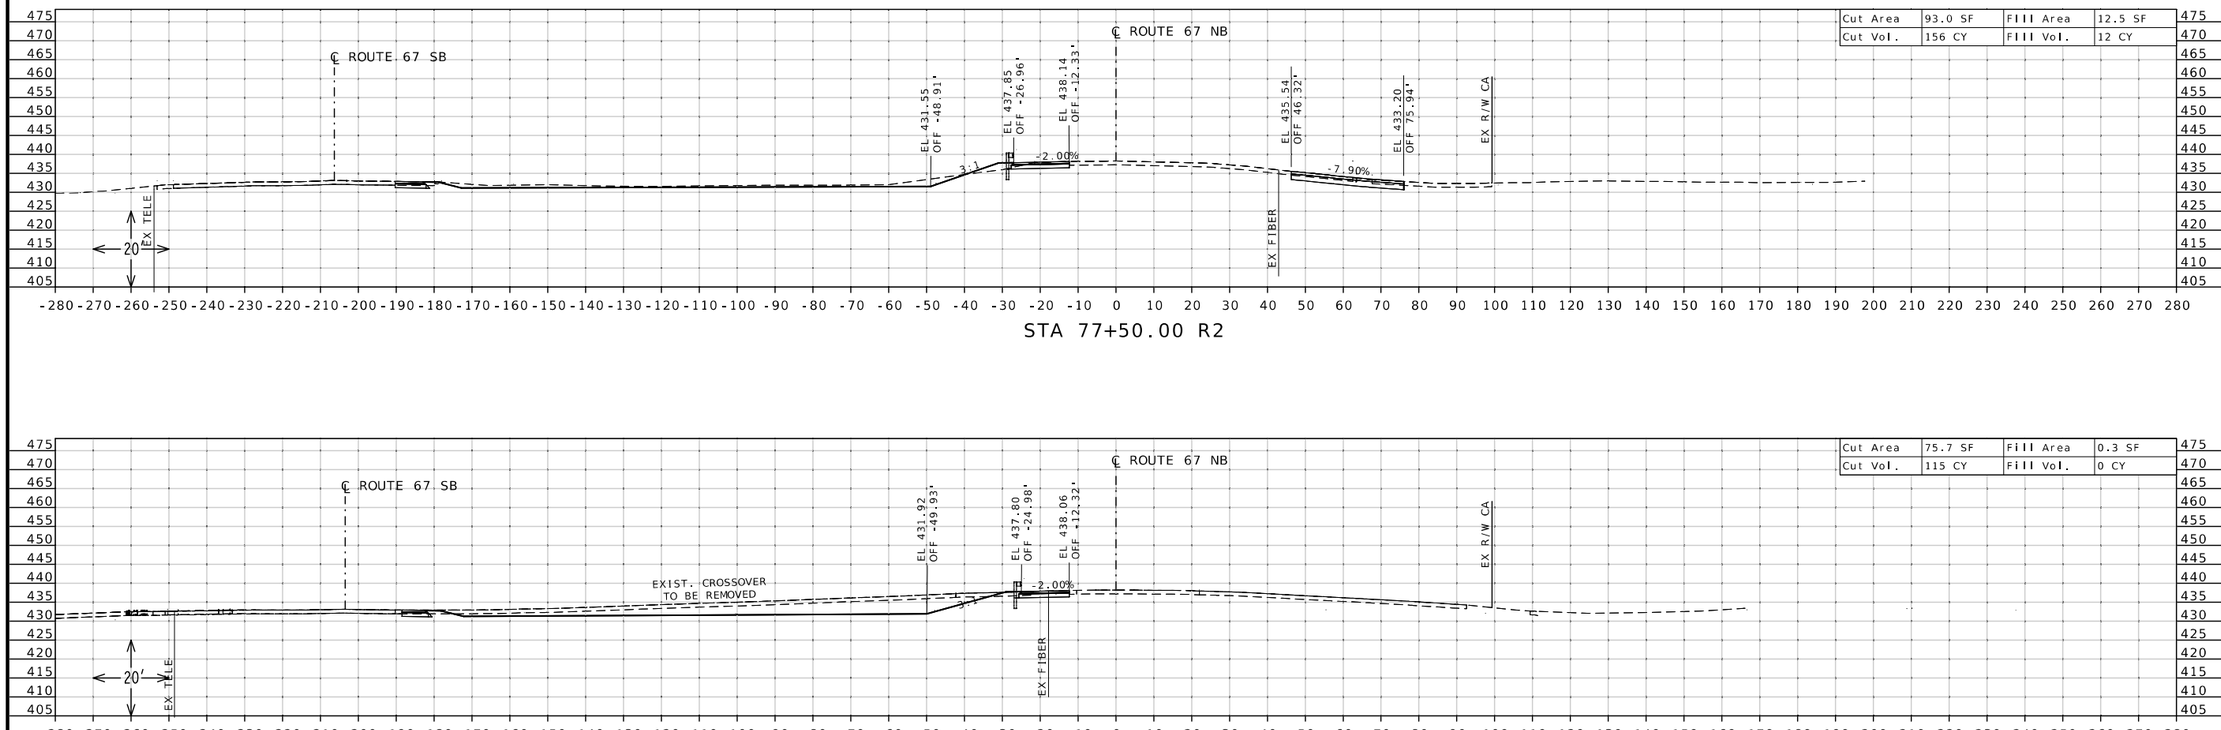

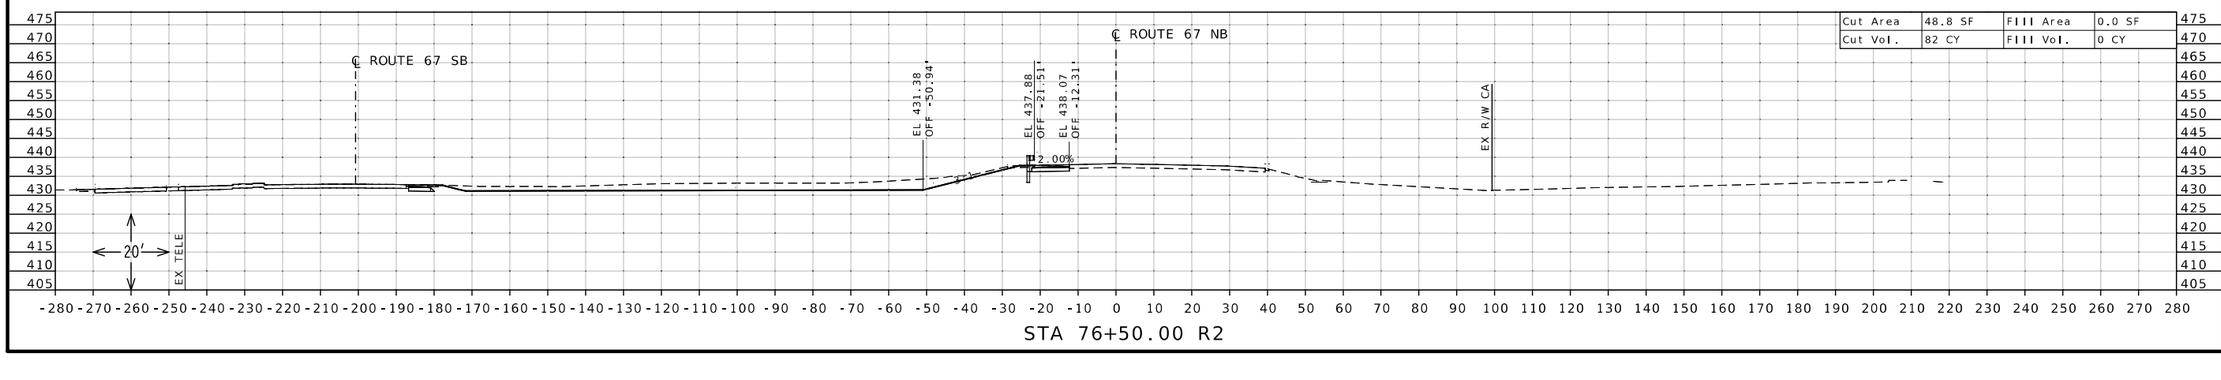

STATE OF MISSOURI
DANIEL WAYNE SAVAGEAU
NUMBER PE-2012018127
PROFESSIONAL ENGINEER

Daniel Savageau

10/04/2025 9:17:47 AM
DANIEL WAYNE SAVAGEAU - CIVIL
MO-PE-2012018127

DATE PREPARED
10/4/2025

ROUTE	STATE
67	MO
DISTRICT	SHEET NO.
SL	41

COUNTY
ST CHARLES

JOB NO.
J6P3636

CONTRACT ID.

PROJECT NO.

BRIDGE NO.


DESCRIPTION


DATE

MISSOURI HIGHWAYS AND TRANSPORTATION COMMISSION

105 WEST CAPITOL
JEFFERSON CITY, MO 65102
1-888-ASK-MODOT (1-888-275-6636)

CROSS SECTION SHEET
ROUTE 67 NORTHBOUND
SHEET 41 OF 86

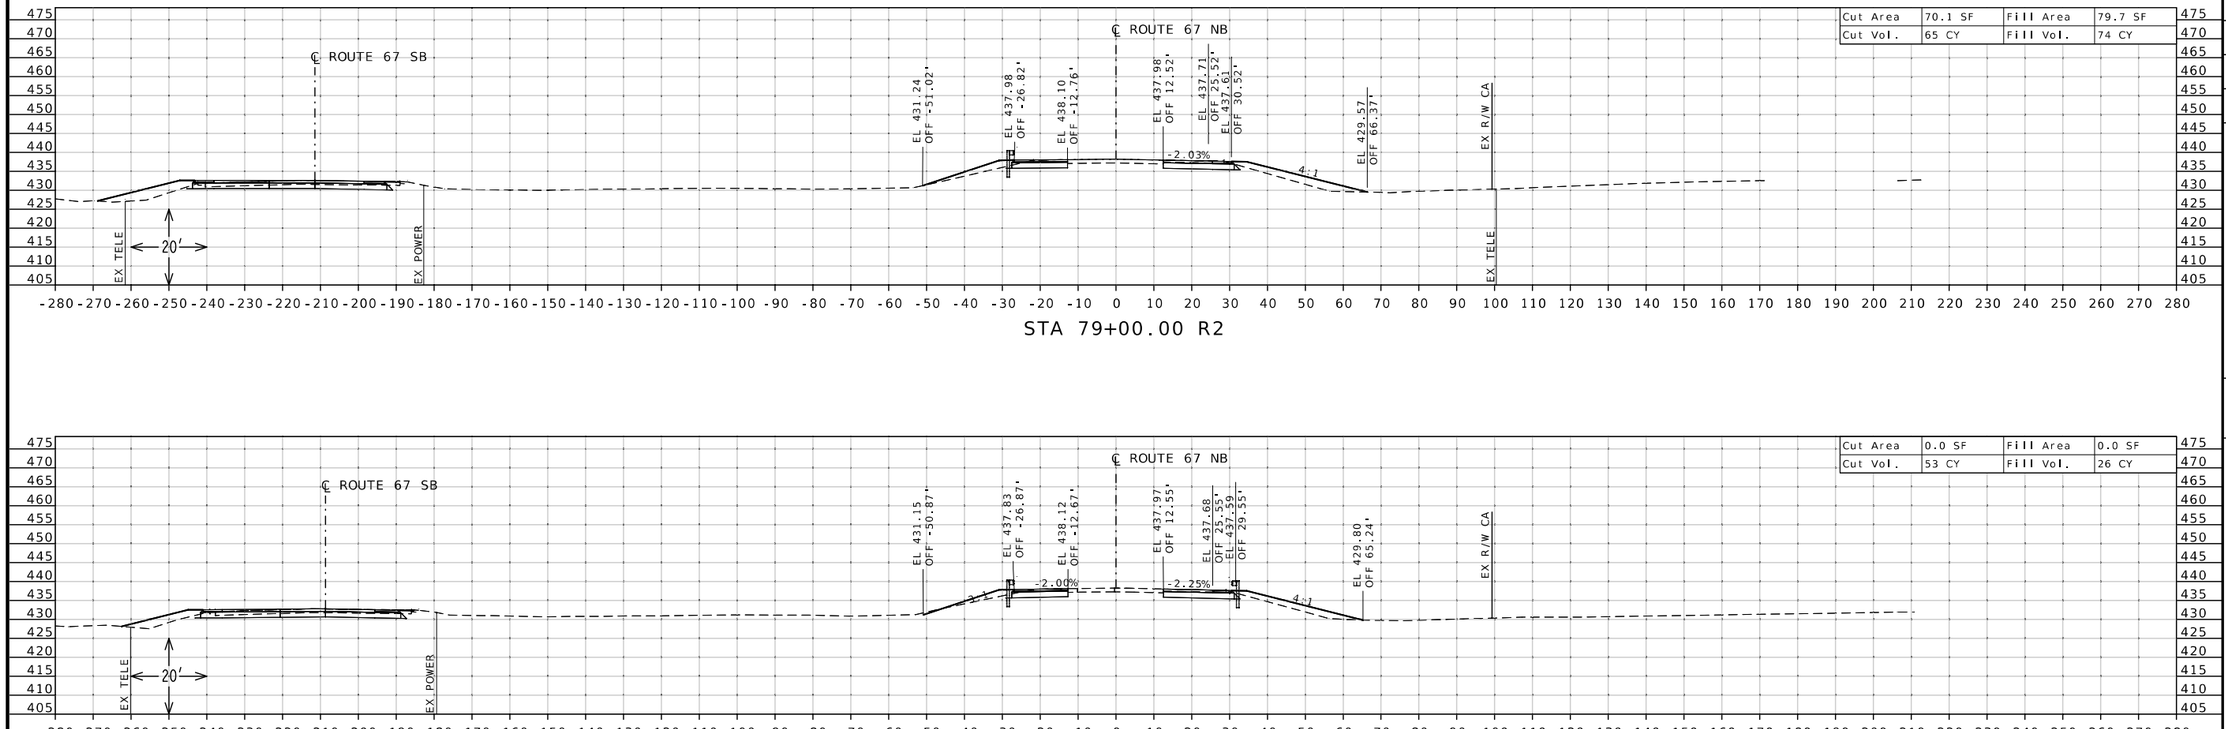

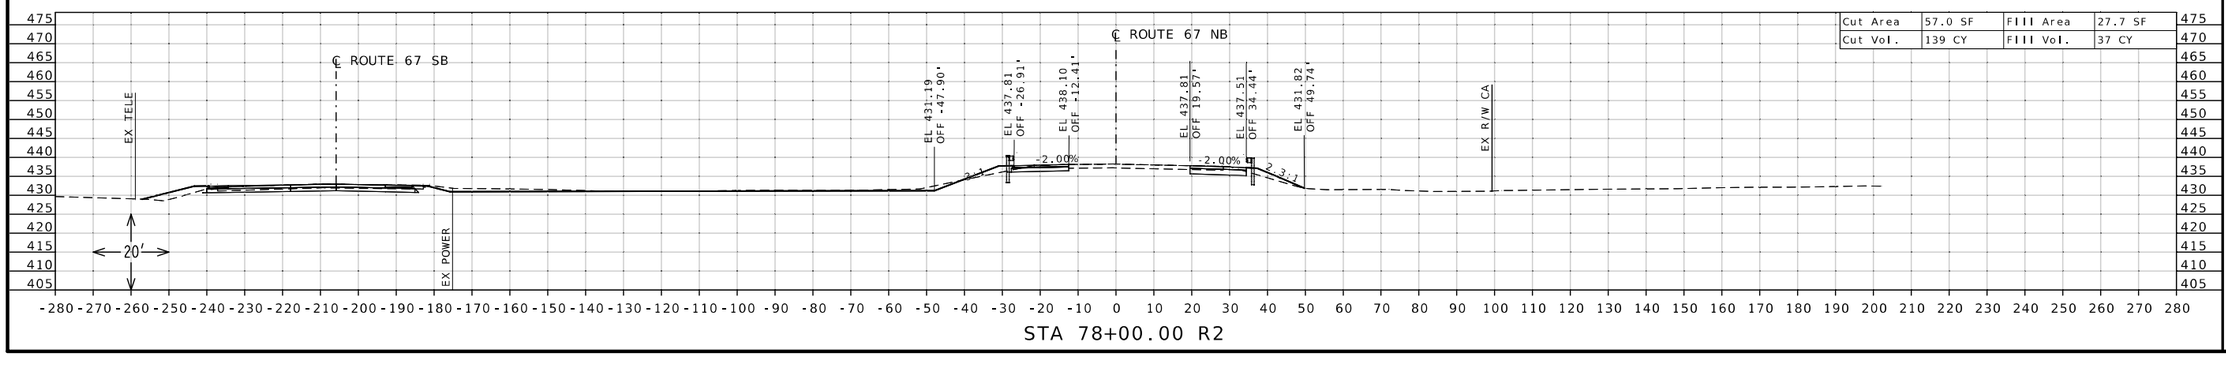

STATE OF MISSOURI
DANIEL WAYNE SAVAGEAU
NUMBER PE-2012018127
PROFESSIONAL ENGINEER
Daniel Savageau
10/04/2025 9:18:07 AM
DANIEL WAYNE SAVAGEAU - CIVIL
MO-PE-2012018127

DATE PREPARED
10/4/2025

ROUTE	STATE
67	MO
DISTRICT	SHEET NO.
SL	42

COUNTY
ST CHARLES

JOB NO.
J6P3636

CONTRACT ID.

PROJECT NO.

BRIDGE NO.


DESCRIPTION


DATE


MISSOURI HIGHWAYS AND TRANSPORTATION COMMISSION

105 WEST CAPITOL
JEFFERSON CITY, MO 65102
1-888-ASK-MODOT (1-888-275-6636)

CROSS SECTION SHEET
ROUTE 67 NORTHBOUND
SHEET 42 OF 86

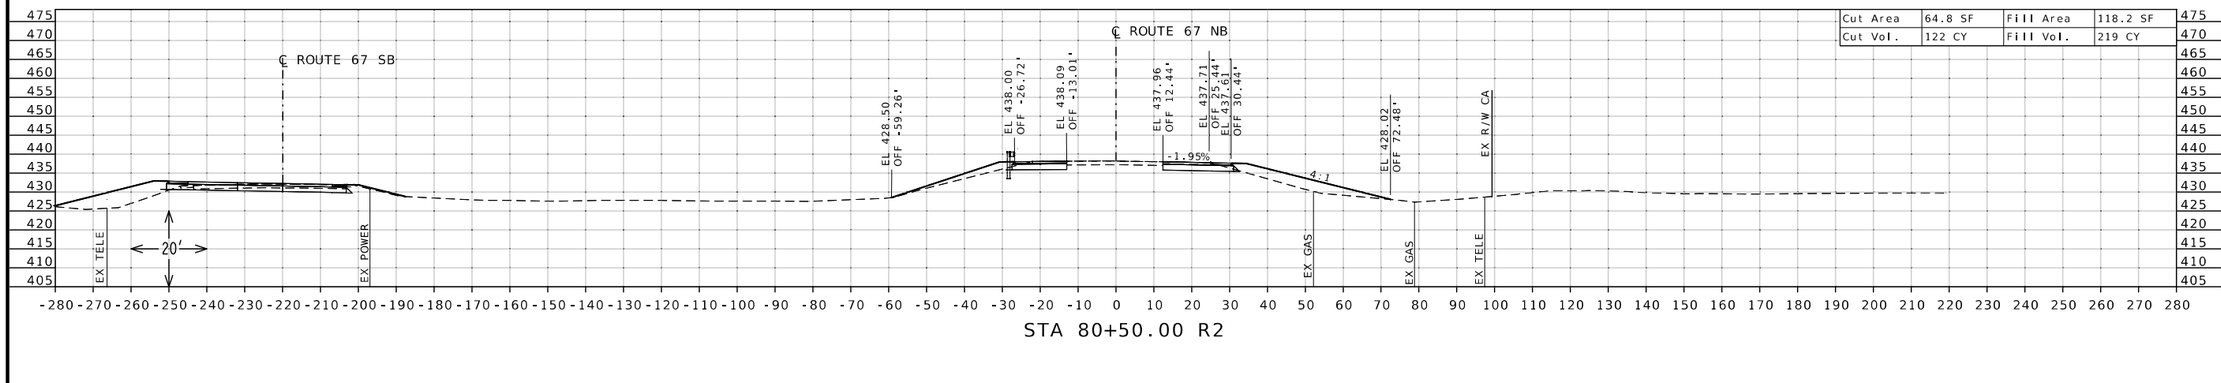

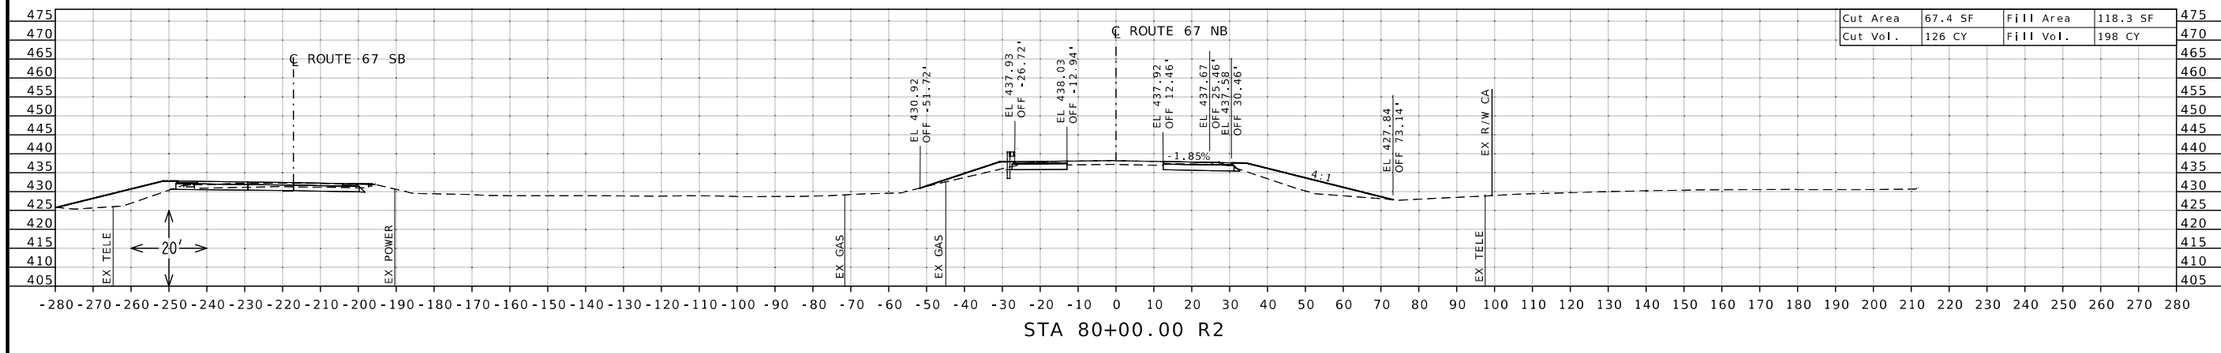

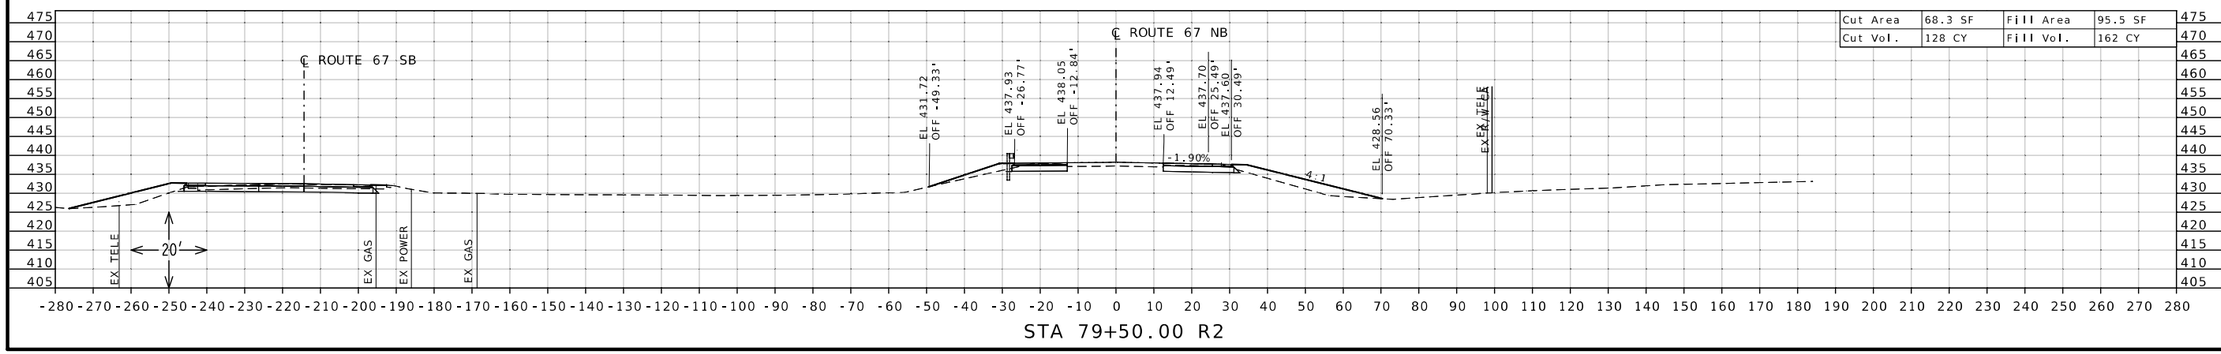

STATE OF MISSOURI
DANIEL WAYNE SAVAGEAU
NUMBER PE-2012018127
PROFESSIONAL ENGINEER
Daniel Savageau
10/04/2025 9:18:23 AM
DANIEL WAYNE SAVAGEAU - CIVIL
MO-PE-2012018127

DATE PREPARED
10/4/2025

ROUTE	STATE
67	MO
DISTRICT	SHEET NO.
SL	43

COUNTY
ST CHARLES

JOB NO.
J6P3636

CONTRACT ID.

PROJECT NO.


BRIDGE NO.

DESCRIPTION	DATE

MISSOURI HIGHWAYS AND TRANSPORTATION COMMISSION

105 WEST CAPITOL
JEFFERSON CITY, MO 65102
1-888-ASK-MODOT (1-888-275-6636)

CROSS SECTION SHEET
ROUTE 67 NORTHBOUND
SHEET 43 OF 86

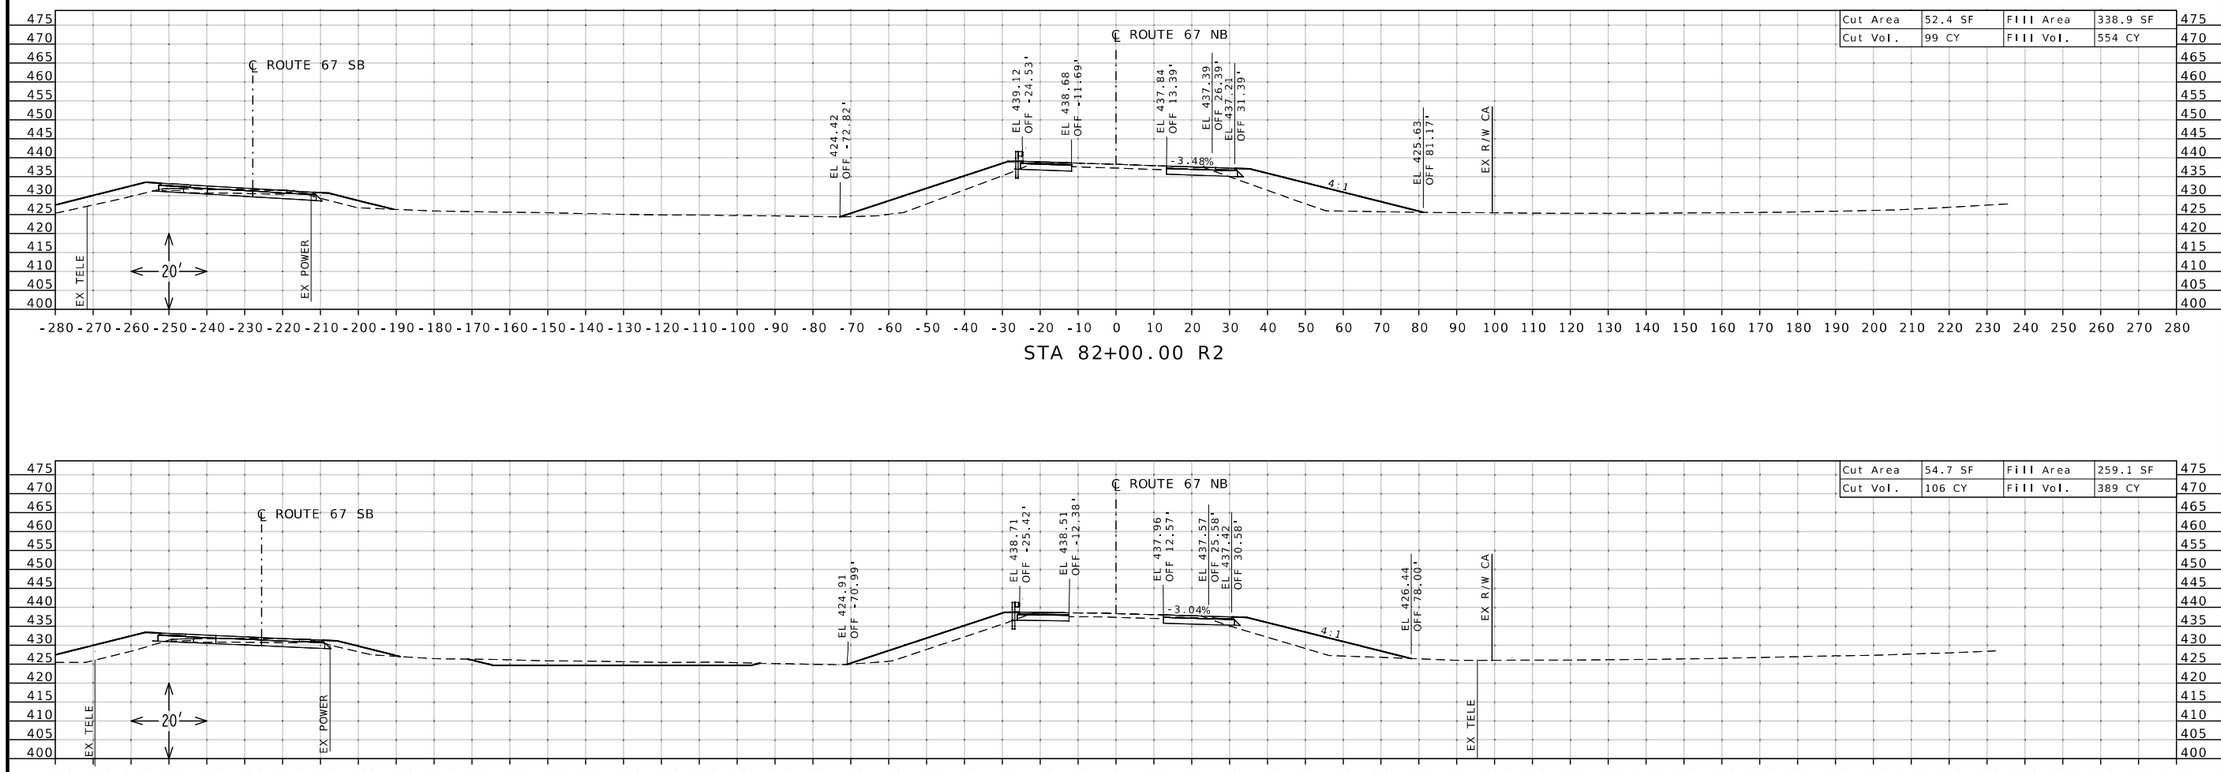

DANIEL WAYNE SAVAGEAU NUMBER PE-2012018127 PROFESSIONAL ENGINEER
STATE OF MISSOURI

10/04/2025 9:18:39 AM
DANIEL WAYNE SAVAGEAU - CIVIL
MO-PE-2012018127

DATE PREPARED
10/4/2025

ROUTE	STATE
67	MO
DISTRICT	SHEET NO.
SL	44

COUNTY
ST CHARLES

JOB NO.
J6P3636

CONTRACT ID.

PROJECT NO.


BRIDGE NO.


DESCRIPTION	DATE


MISSOURI HIGHWAYS AND TRANSPORTATION COMMISSION

105 WEST CAPITOL
JEFFERSON CITY, MO 65102
1-888-ASK-MODOT (1-888-275-6636)

CROSS SECTION SHEET
ROUTE 67 NORTHBOUND
SHEET 44 OF 86

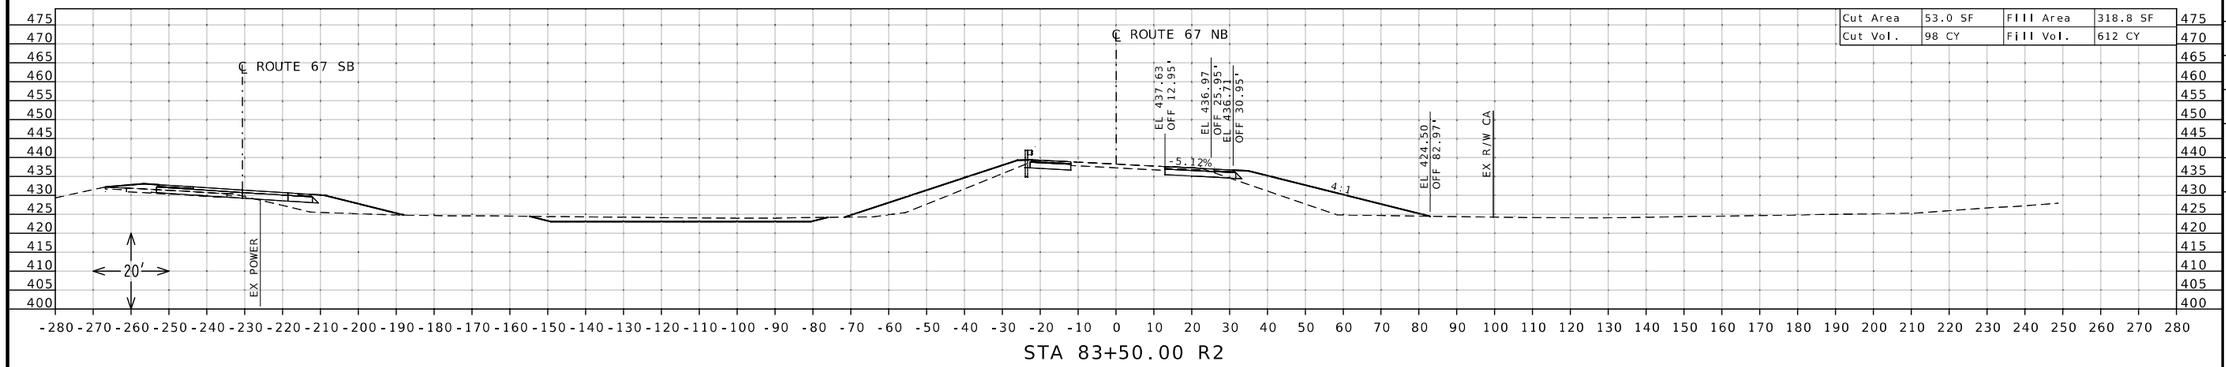

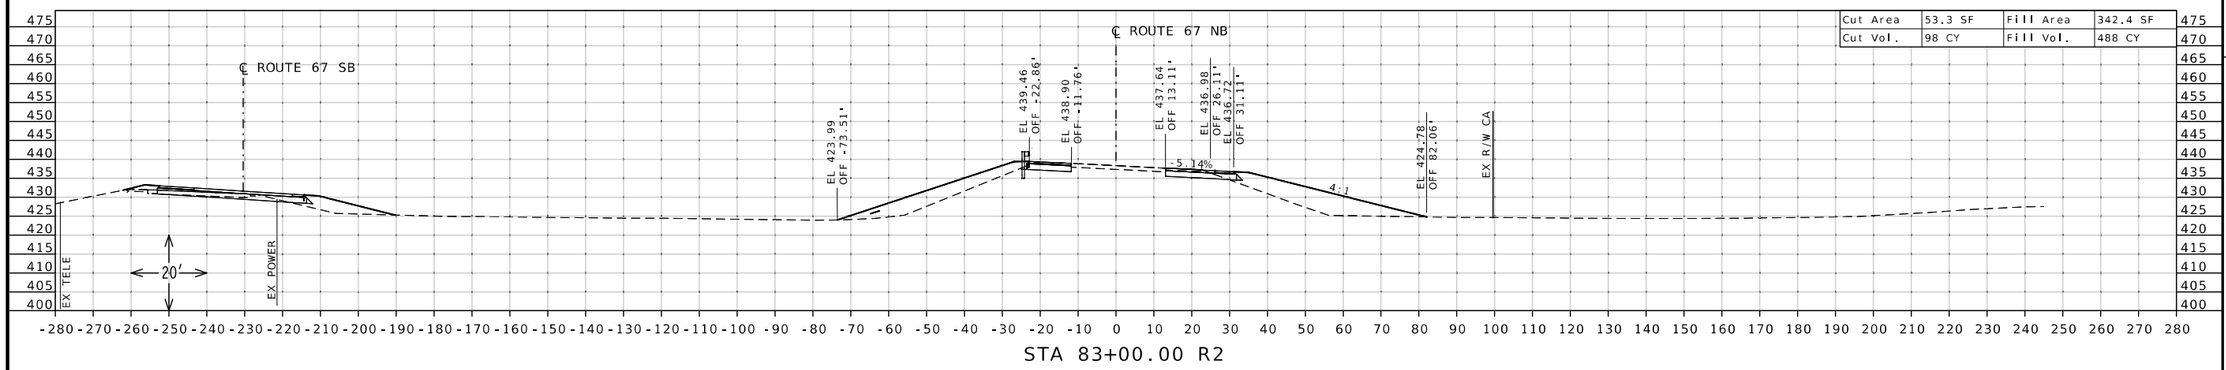

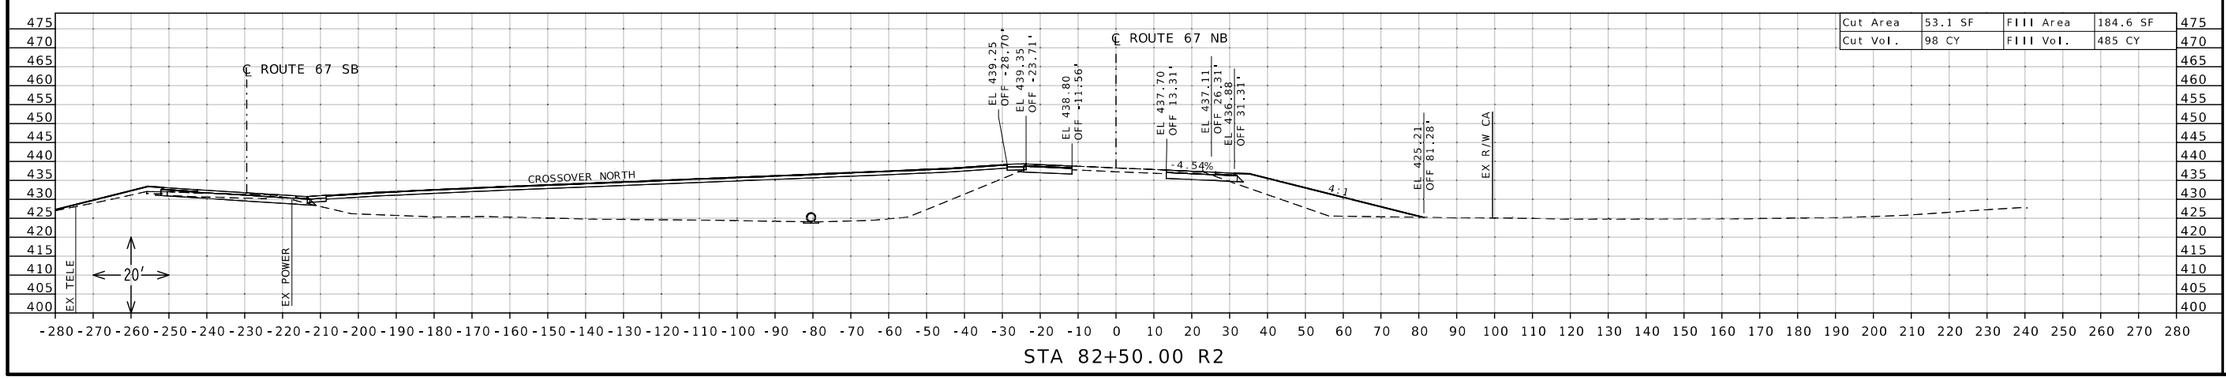

DANIEL WAYNE SAVAGEAU
NUMBER PE-2012018127
PROFESSIONAL ENGINEER
STATE OF MISSOURI

10/04/2025 9:18:58 AM
DANIEL WAYNE SAVAGEAU - CIVIL
MO-PE-2012018127

DATE PREPARED
10/4/2025

ROUTE	STATE
67	MO
DISTRICT	SHEET NO.
SL	45

COUNTY
ST CHARLES

JOB NO.
J6P3636

CONTRACT ID.

PROJECT NO.


BRIDGE NO.

DESCRIPTION	DATE


MISSOURI HIGHWAYS AND TRANSPORTATION COMMISSION

105 WEST CAPITOL
JEFFERSON CITY, MO 65102
1-888-ASK-MODOT (1-888-275-6636)


CROSS SECTION SHEET
ROUTE 67 NORTHBOUND
SHEET 45 OF 86

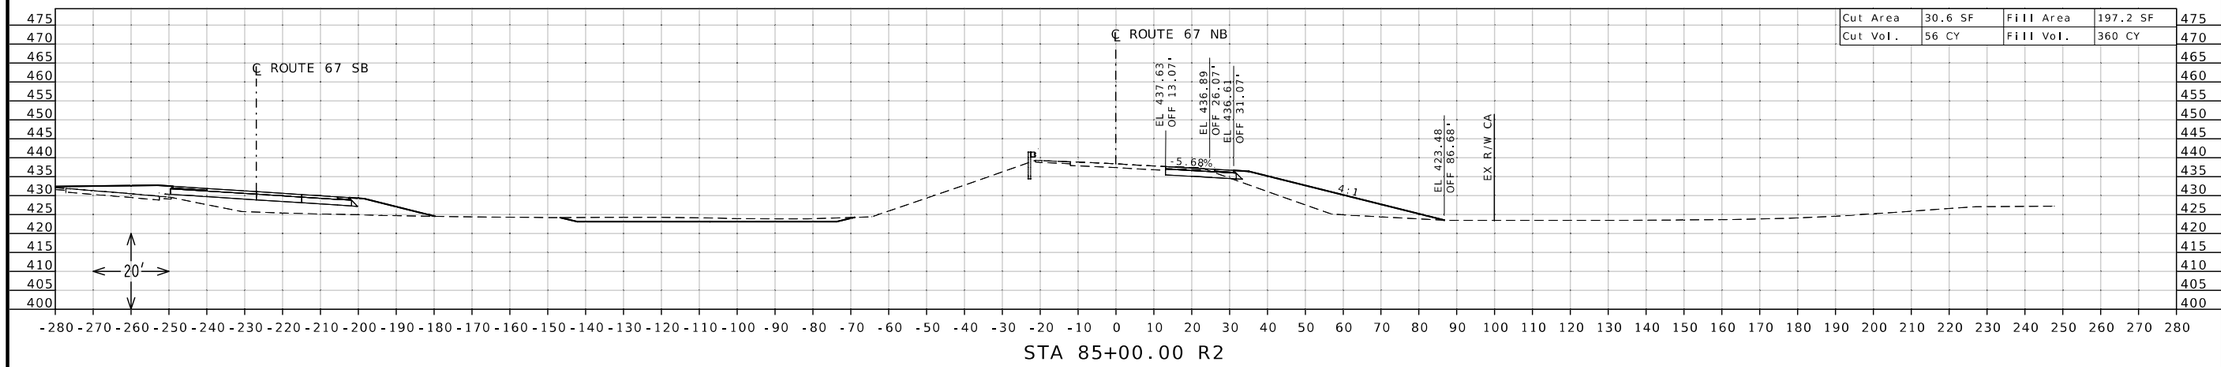

STA 85+00.00 R2

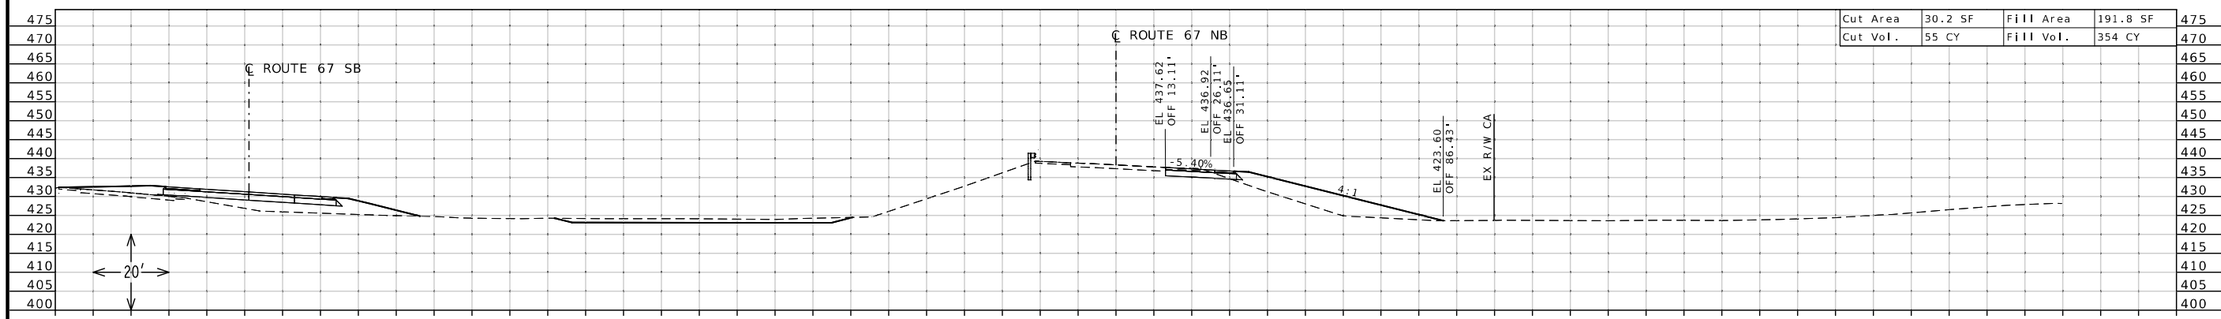

STA 84+50.00 R2

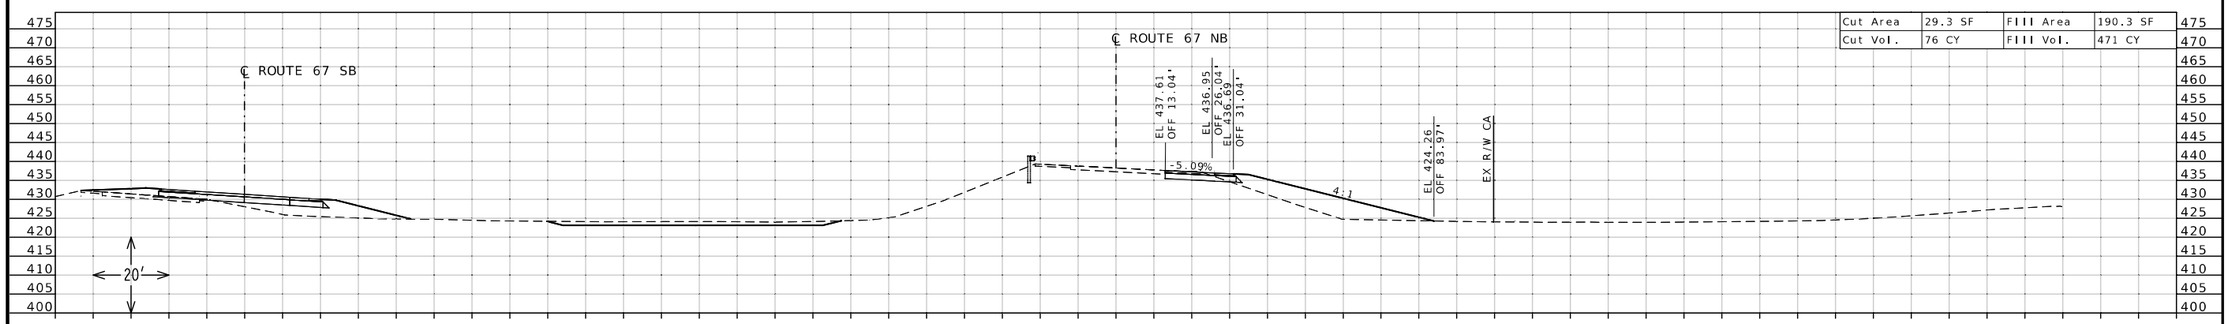

STA 84+00.00 R2

STATE OF MISSOURI
DANIEL WAYNE SAVAGEAU
NUMBER PE-2012018127
PROFESSIONAL ENGINEER

Daniel Savageau
10/04/2025 9:19:16 AM
DANIEL WAYNE SAVAGEAU - CIVIL
MO-PE-2012018127

DATE PREPARED
10/4/2025

ROUTE	STATE
67	MO

DISTRICT	SHEET NO.
SL	46

COUNTY
ST CHARLES

JOB NO.
J6P3636

CONTRACT ID.

PROJECT NO.


BRIDGE NO.


DESCRIPTION	DATE


MISSOURI HIGHWAYS AND TRANSPORTATION COMMISSION

105 WEST CAPITOL
JEFFERSON CITY, MO 65102
1-888-ASK-MODOT (1-888-275-6636)

CROSS SECTION SHEET
ROUTE 67 NORTHBOUND
SHEET 46 OF 86

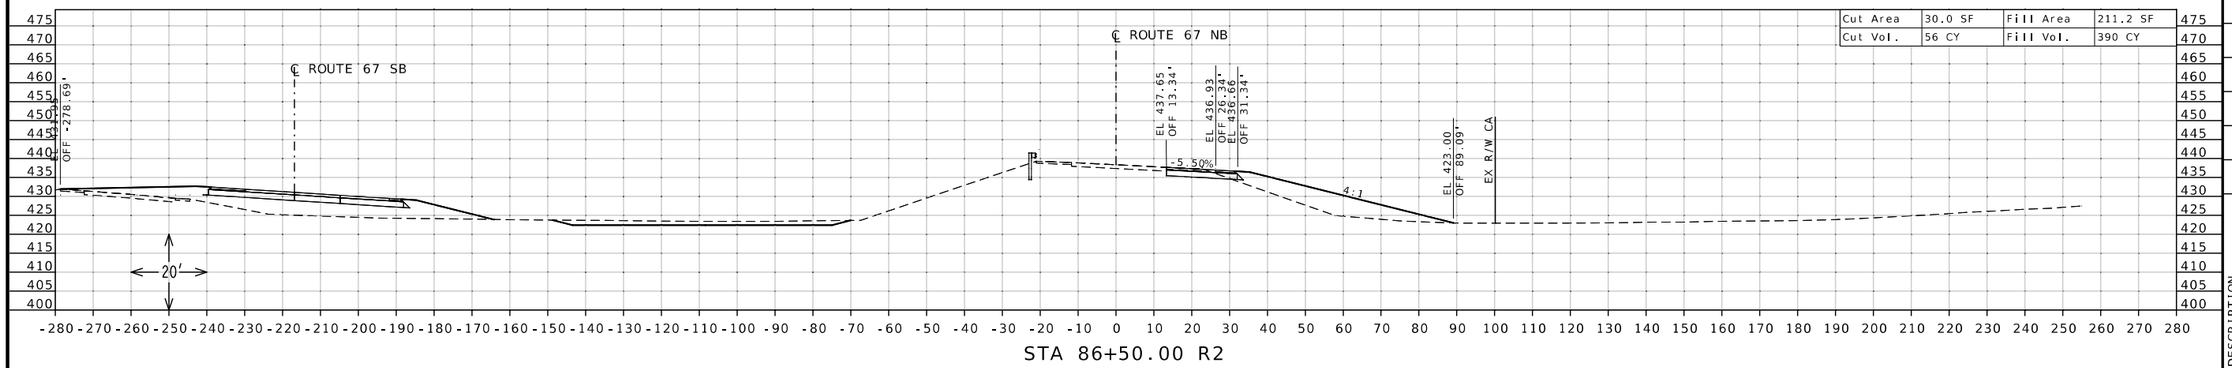

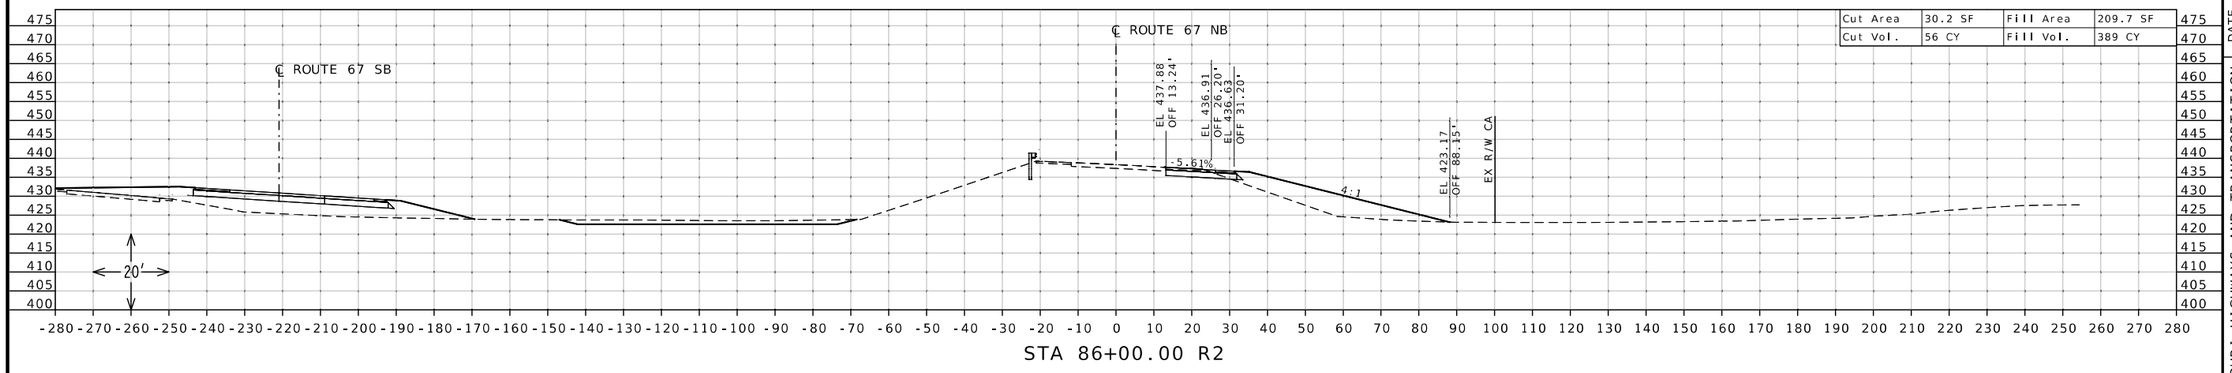

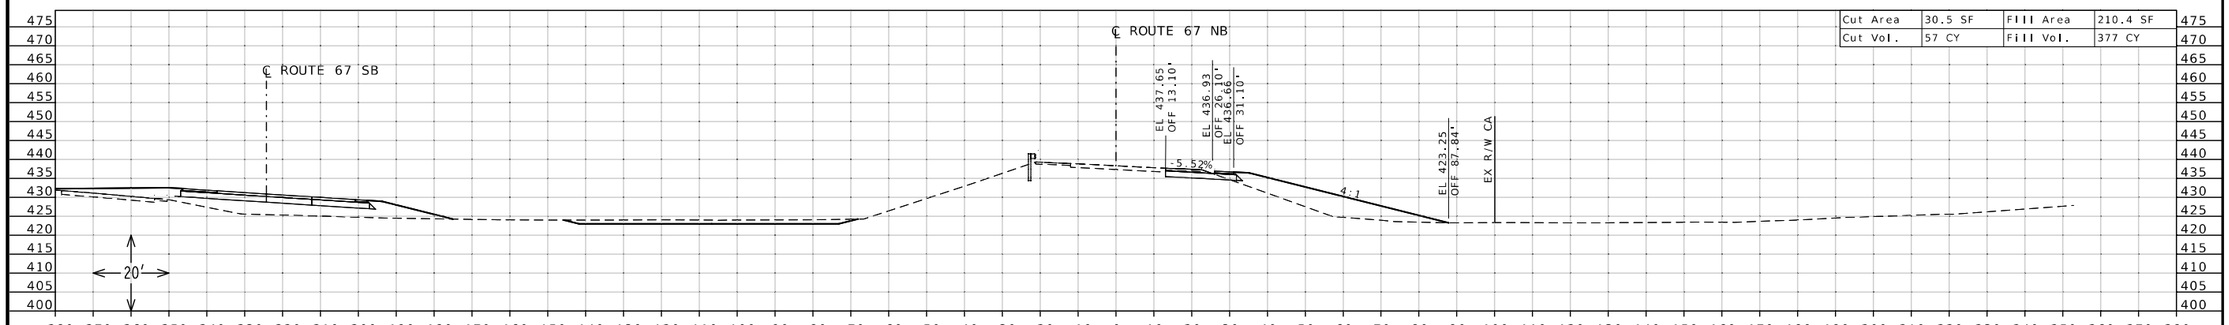

STATE OF MISSOURI
DANIEL WAYNE SAVAGEAU
NUMBER PE-2012018127
PROFESSIONAL ENGINEER

Daniel Savageau

10/04/2025 9:19:33 AM
DANIEL WAYNE SAVAGEAU - CIVIL
MO-PE-2012018127
DATE PREPARED
10/4/2025

ROUTE	STATE
67	MO
DISTRICT	SHEET NO.
SL	47

COUNTY
ST CHARLES

JOB NO.
J6P3636

CONTRACT ID.

PROJECT NO.

BRIDGE NO.


DESCRIPTION

DATE

MISSOURI HIGHWAYS AND TRANSPORTATION COMMISSION


105 WEST CAPITOL
JEFFERSON CITY, MO 65102
1-888-ASK-MODOT (1-888-275-6636)

CROSS SECTION SHEET
ROUTE 67 NORTHBOUND
SHEET 47 OF 86

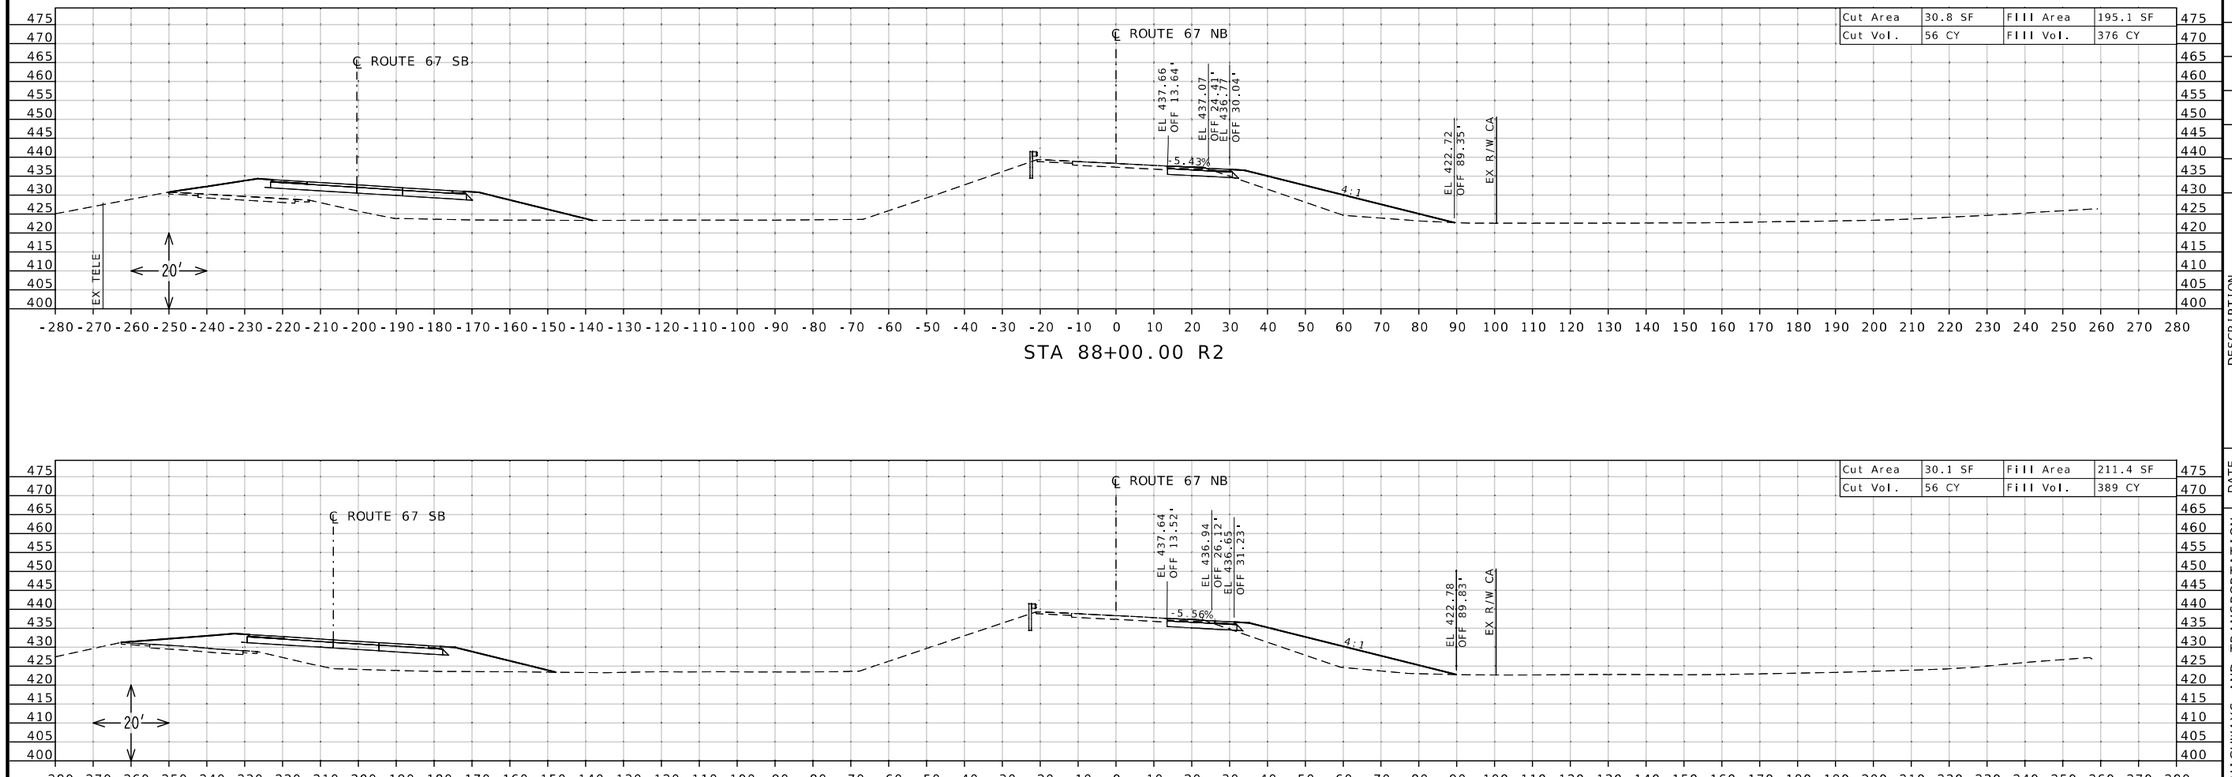

STA 88+00.00 R2

STA 87+50.00 R2

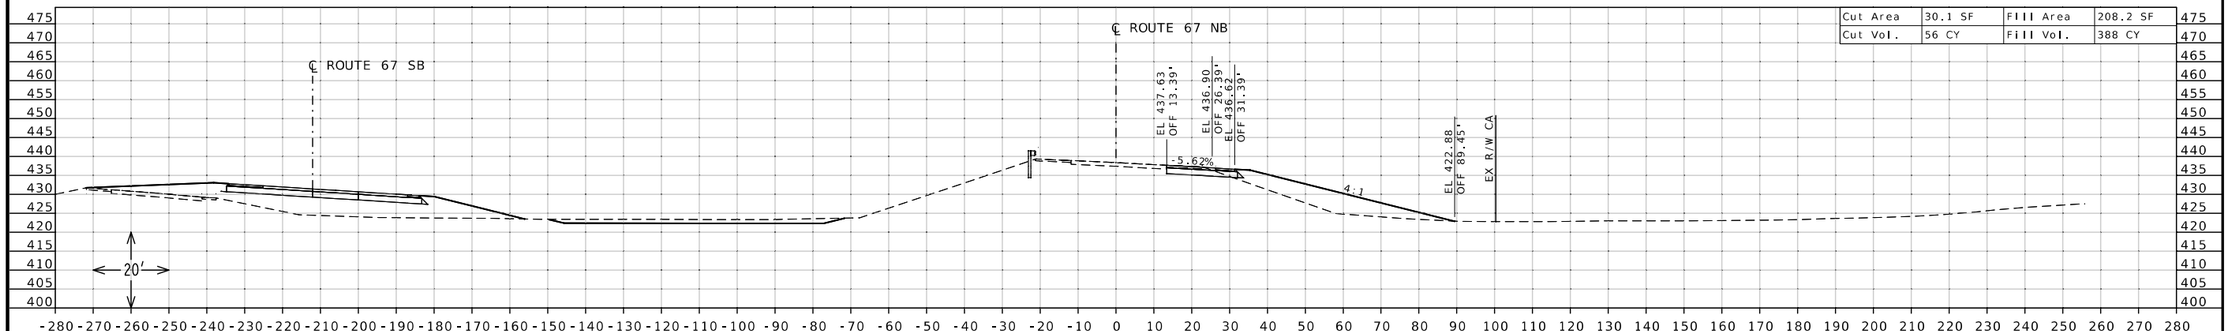

STA 87+00.00 R2

STATE OF MISSOURI
DANIEL WAYNE SAVAGEAU
NUMBER PE-2012018127
PROFESSIONAL ENGINEER
Daniel Savageau
10/04/2025 9:19:52 AM
DANIEL WAYNE SAVAGEAU - CIVIL
MO-PE-2012018127

DATE PREPARED
10/4/2025

ROUTE	STATE
67	MO
DISTRICT	SHEET NO.
SL	48

COUNTY
ST CHARLES

JOB NO.
J6P3636

CONTRACT ID.

PROJECT NO.


BRIDGE NO.

DESCRIPTION	DATE


MISSOURI HIGHWAYS AND TRANSPORTATION COMMISSION

105 WEST CAPITOL
JEFFERSON CITY, MO 65102
1-888-ASK-MODOT (1-888-275-6636)


CROSS SECTION SHEET
ROUTE 67 NORTHBOUND
SHEET 48 OF 86

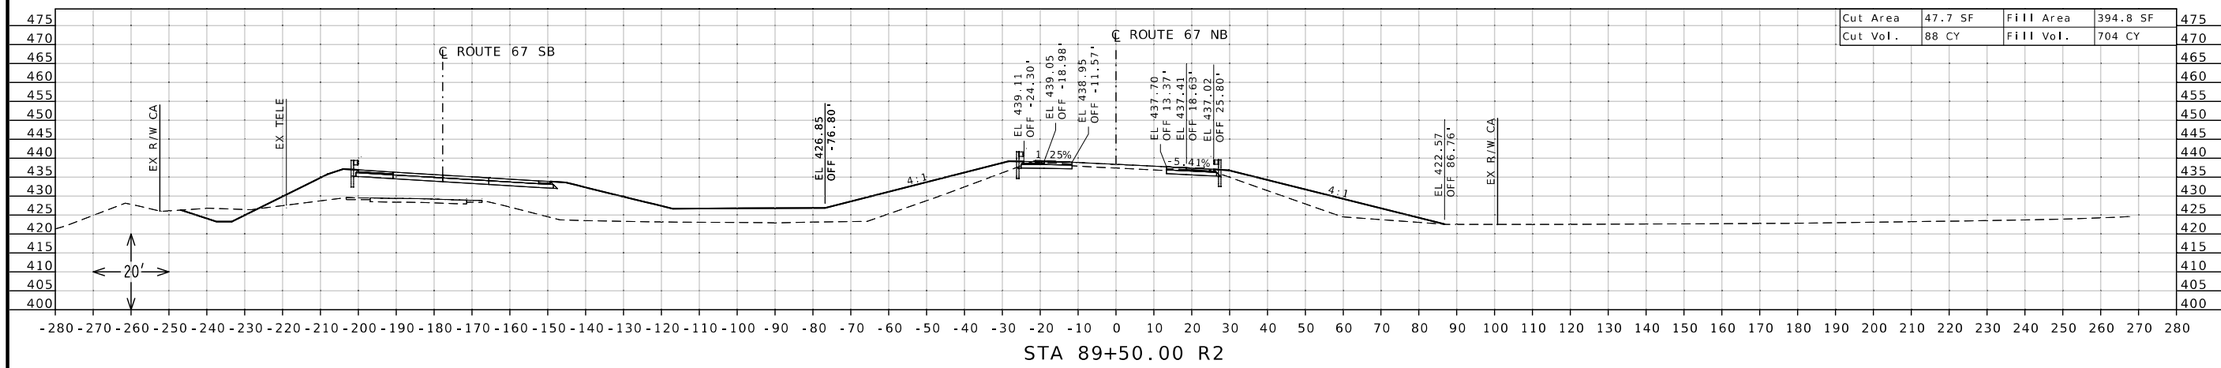

STA 89+50.00 R2

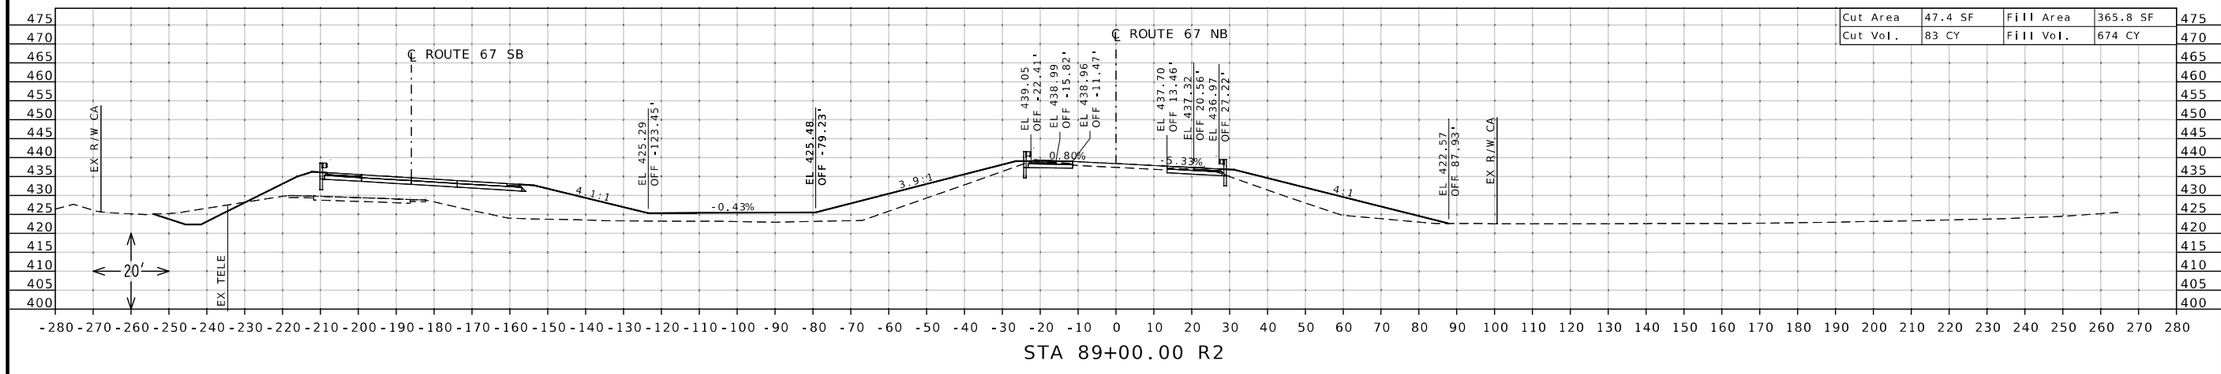

STA 89+00.00 R2

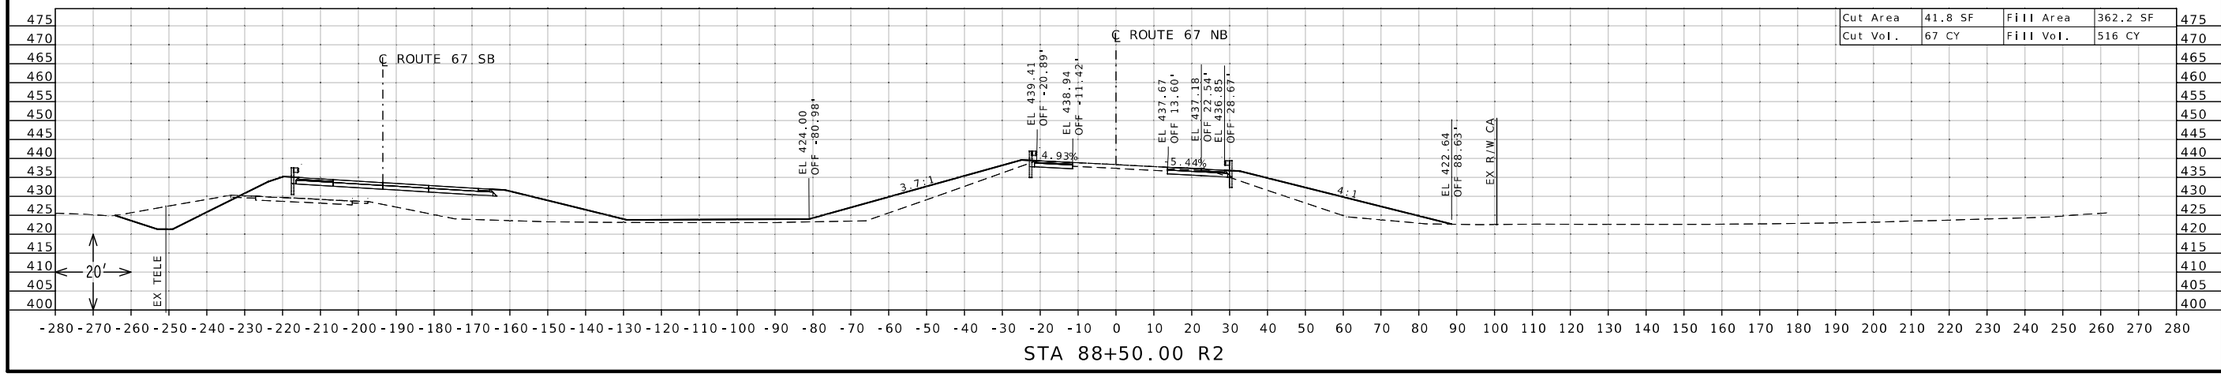

STA 88+50.00 R2

DANIEL WAYNE SAVAGEAU NUMBER PE-2012018127 PROFESSIONAL ENGINEER
STATE OF MISSOURI

10/04/2025 9:20:09 AM
DANIEL WAYNE SAVAGEAU - CIVIL
MO-PE-2012018127

DATE PREPARED
10/4/2025

ROUTE	STATE
67	MO
DISTRICT	SHEET NO.
SL	49

COUNTY
ST CHARLES

JOB NO.
J6P3636

CONTRACT ID.

PROJECT NO.

BRIDGE NO.


DESCRIPTION


DATE


MISSOURI HIGHWAYS AND TRANSPORTATION COMMISSION

105 WEST CAPITOL
JEFFERSON CITY, MO 65102
1-888-ASK-MODOT (1-888-275-6636)

CROSS SECTION SHEET
ROUTE 67 NORTHBOUND
SHEET 49 OF 86

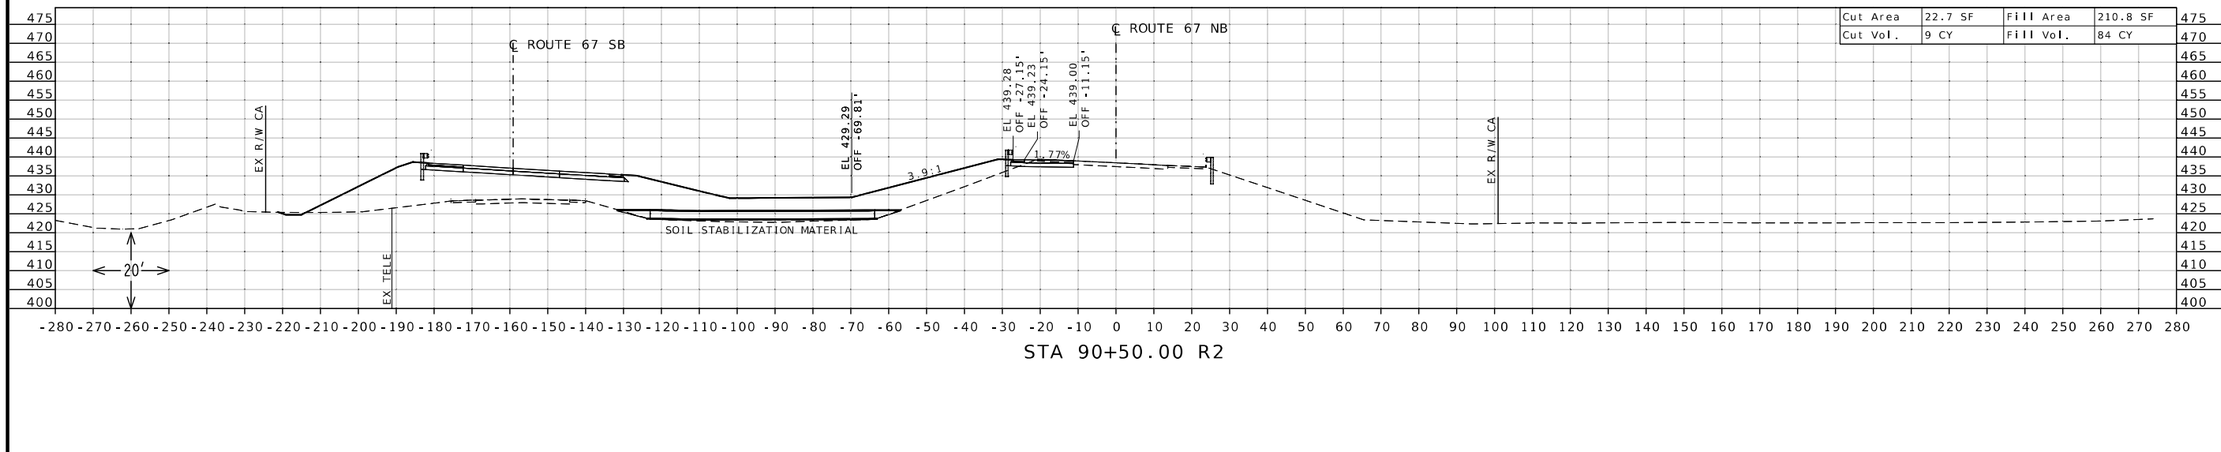

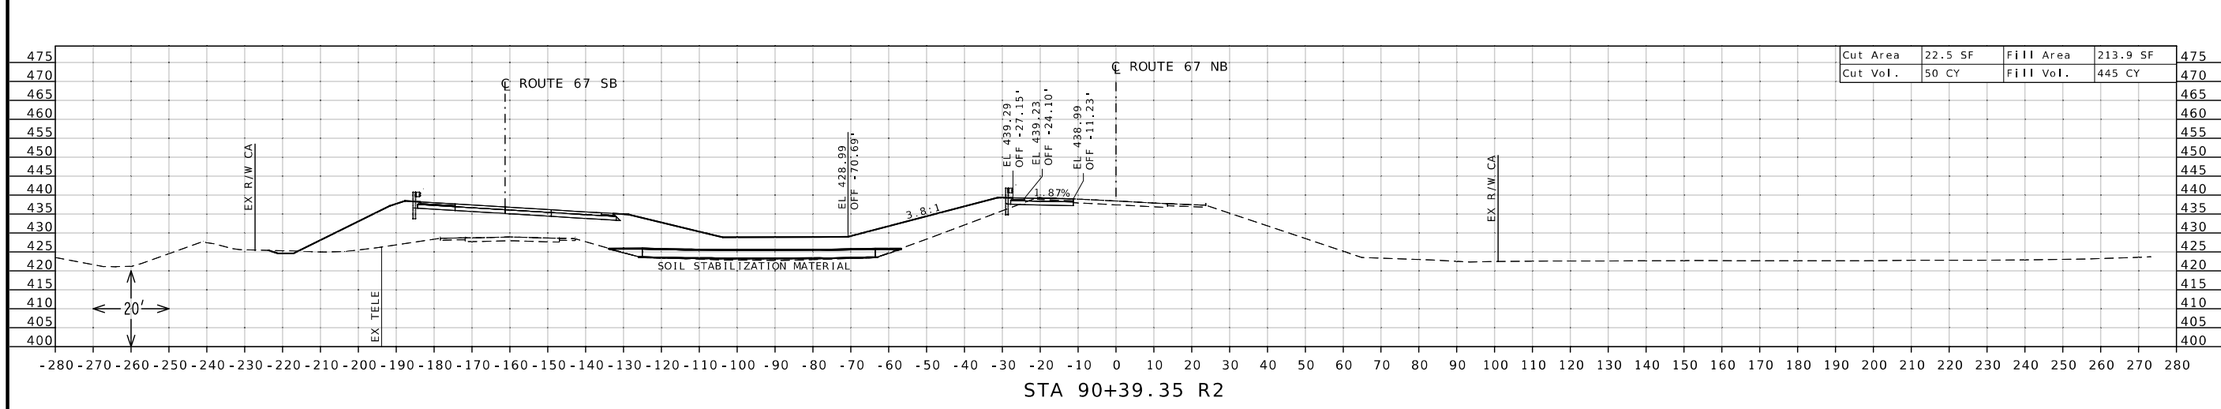

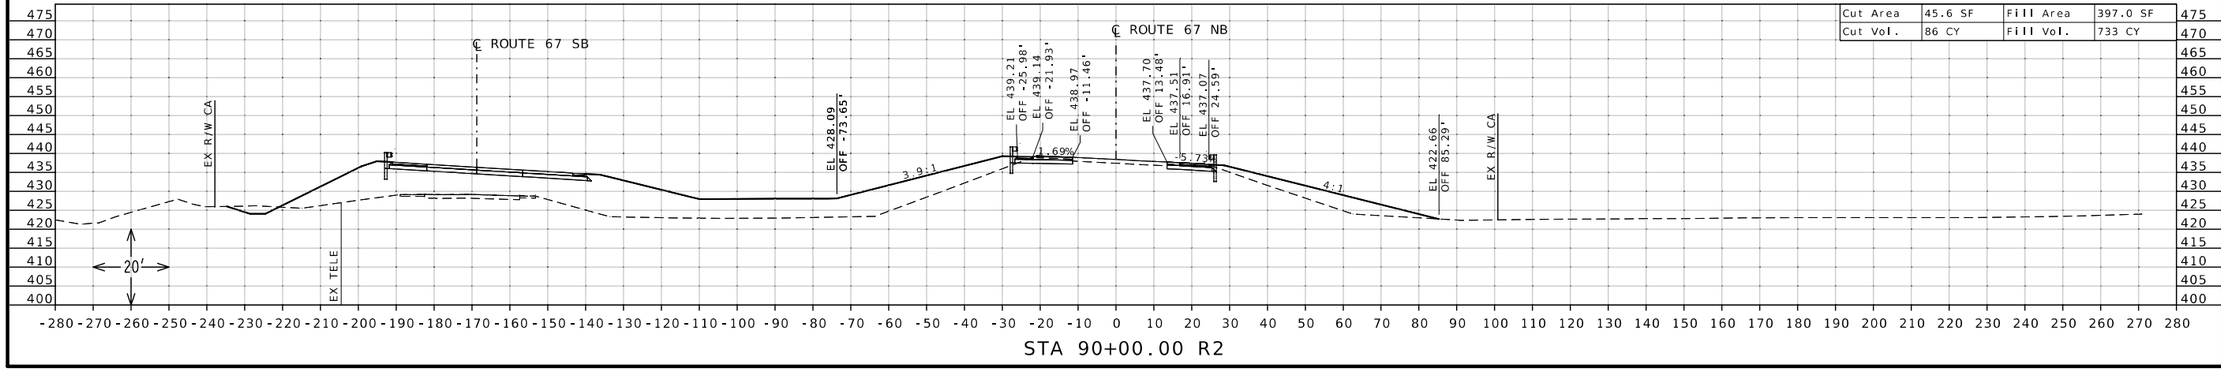

STATE OF MISSOURI
DANIEL WAYNE SAVAGEAU
NUMBER PE-2012018127
PROFESSIONAL ENGINEER

Daniel Savageau

10/04/2025 9:20:29 AM
DANIEL WAYNE SAVAGEAU - CIVIL
MO-PE-2012018127

DATE PREPARED
10/4/2025

ROUTE	STATE
67	MO

DISTRICT	SHEET NO.
SL	50

COUNTY
ST CHARLES

JOB NO.
J6P3636

CONTRACT ID.

PROJECT NO.


BRIDGE NO.


DESCRIPTION	DATE

MISSOURI HIGHWAYS AND TRANSPORTATION COMMISSION

105 WEST CAPITOL
JEFFERSON CITY, MO 65102
1-888-ASK-MODOT (1-888-275-6636)

CROSS SECTION SHEET
ROUTE 67 NORTHBOUND
SHEET 50 OF 86

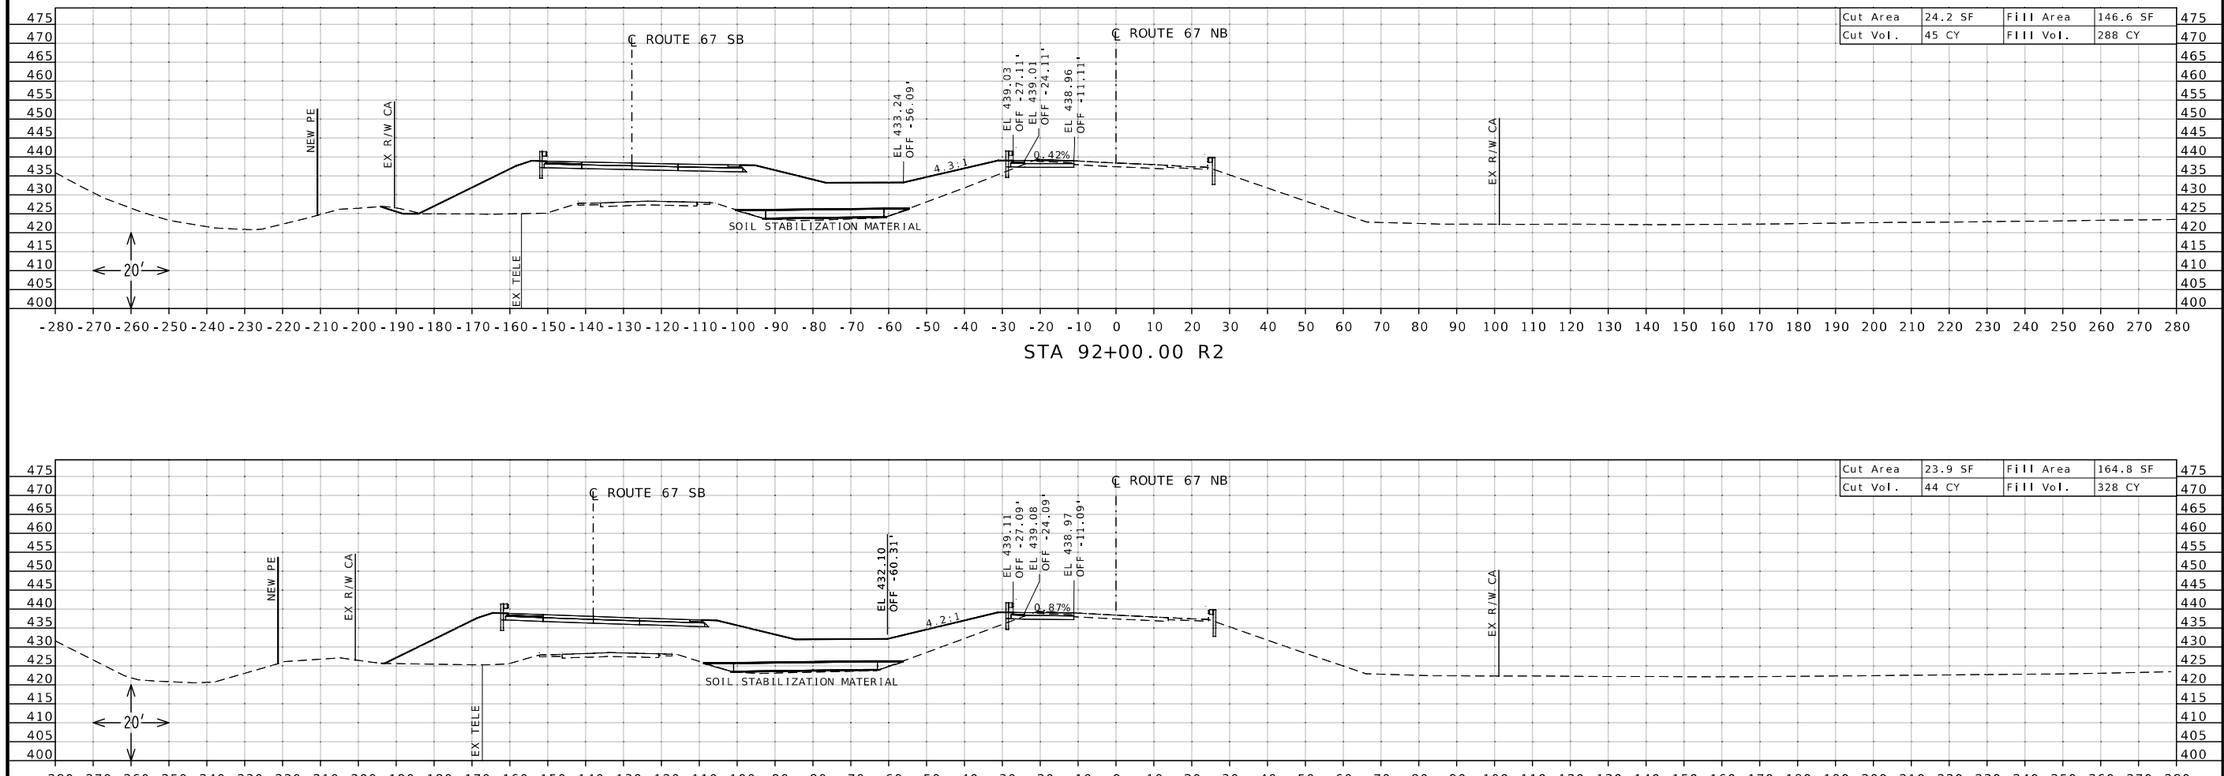

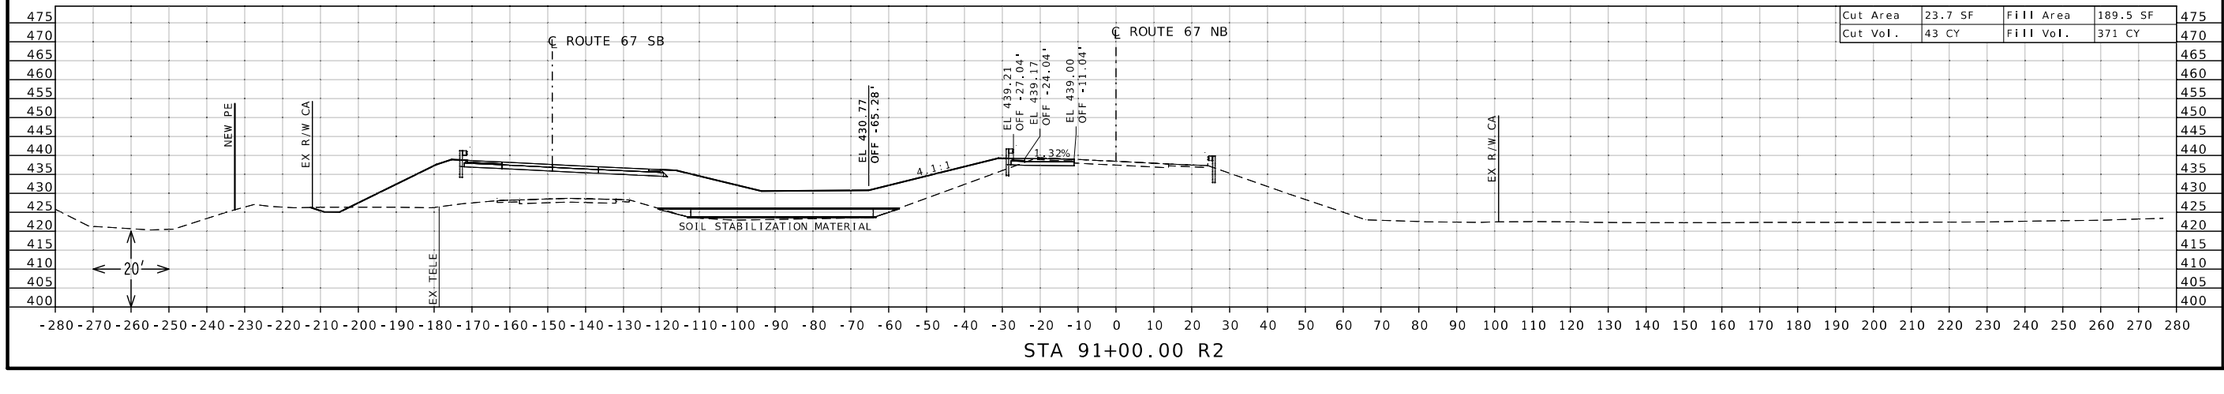

STATE OF MISSOURI
DANIEL WAYNE SAVAGEAU
NUMBER PE-2012018127
PROFESSIONAL ENGINEER
Daniel Savageau
10/04/2025 9:20:50 AM
DANIEL WAYNE SAVAGEAU · CIVIL
MO-PE-2012018127

DATE PREPARED
10/4/2025

ROUTE	STATE
67	MO

DISTRICT	SHEET NO.
SL	51

COUNTY
ST CHARLES

JOB NO.
J6P3636

CONTRACT ID.


PROJECT NO.

BRIDGE NO.


DESCRIPTION	DATE

MISSOURI HIGHWAYS AND TRANSPORTATION COMMISSION
105 WEST CAPITOL
JEFFERSON CITY, MO 65102
1-888-ASK-MODOT (1-888-275-6636)


CROSS SECTION SHEET
ROUTE 67 NORTHBOUND
SHEET 51 OF 86

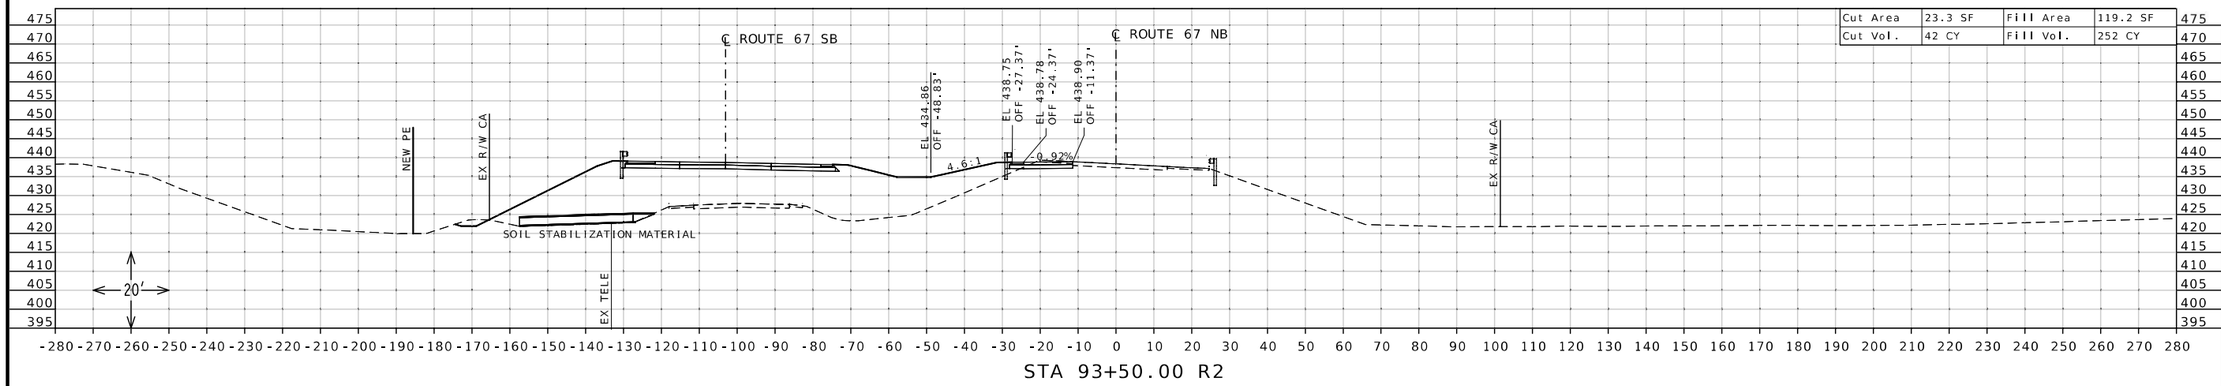

STA 93+50.00 R2

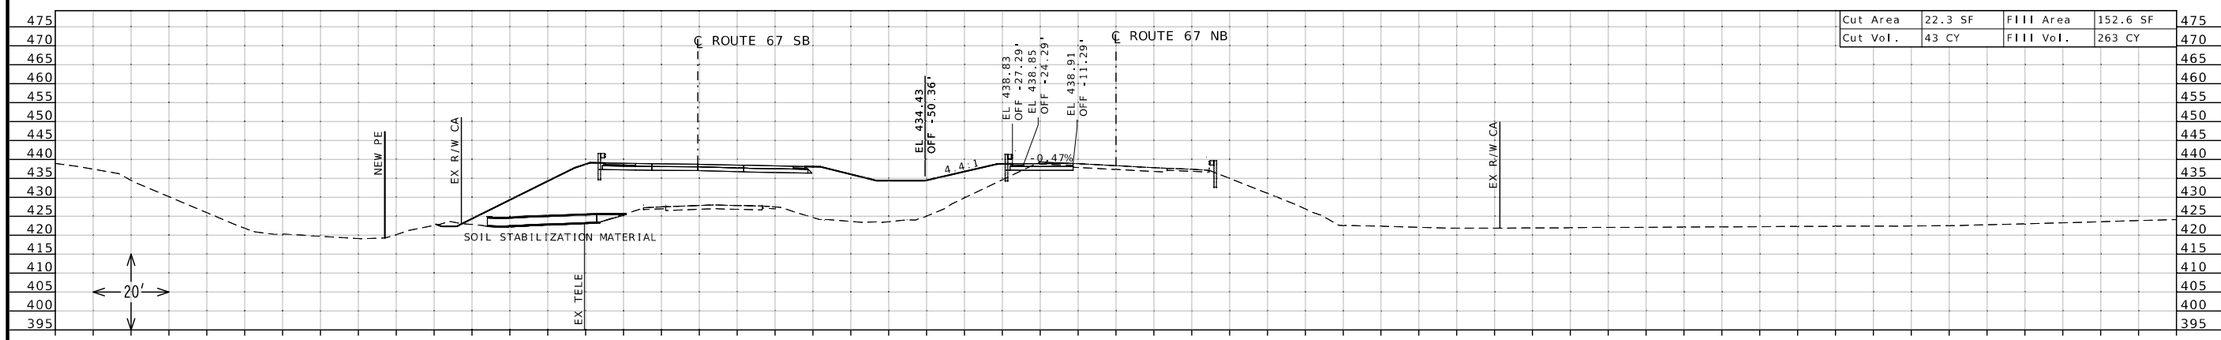

STA 93+00.00 R2

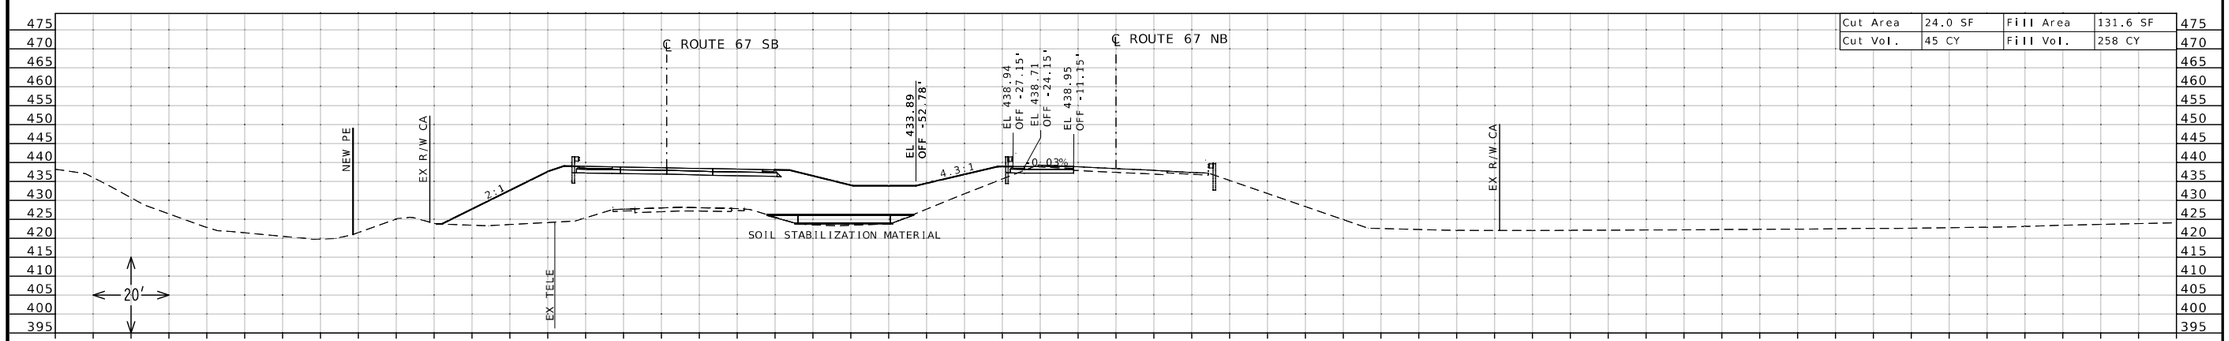

STA 92+50.00 R2

STATE OF MISSOURI
DANIEL WAYNE SAVAGEAU
NUMBER PE-2012018127
PROFESSIONAL ENGINEER

Daniel Savageau
10/04/2025 9:21:07 AM
DANIEL WAYNE SAVAGEAU - CIVIL
MO-PE-2012018127

DATE PREPARED
10/4/2025

ROUTE	STATE
67	MO
DISTRICT	SHEET NO.
SL	52

COUNTY
ST CHARLES

JOB NO.
J6P3636

CONTRACT ID.

PROJECT NO.


BRIDGE NO.

DESCRIPTION	DATE


MISSOURI HIGHWAYS AND TRANSPORTATION COMMISSION

105 WEST CAPITOL
JEFFERSON CITY, MO 65102
1-888-ASK-MODOT (1-888-275-6636)


CROSS SECTION SHEET
ROUTE 67 NORTHBOUND
SHEET 52 OF 86

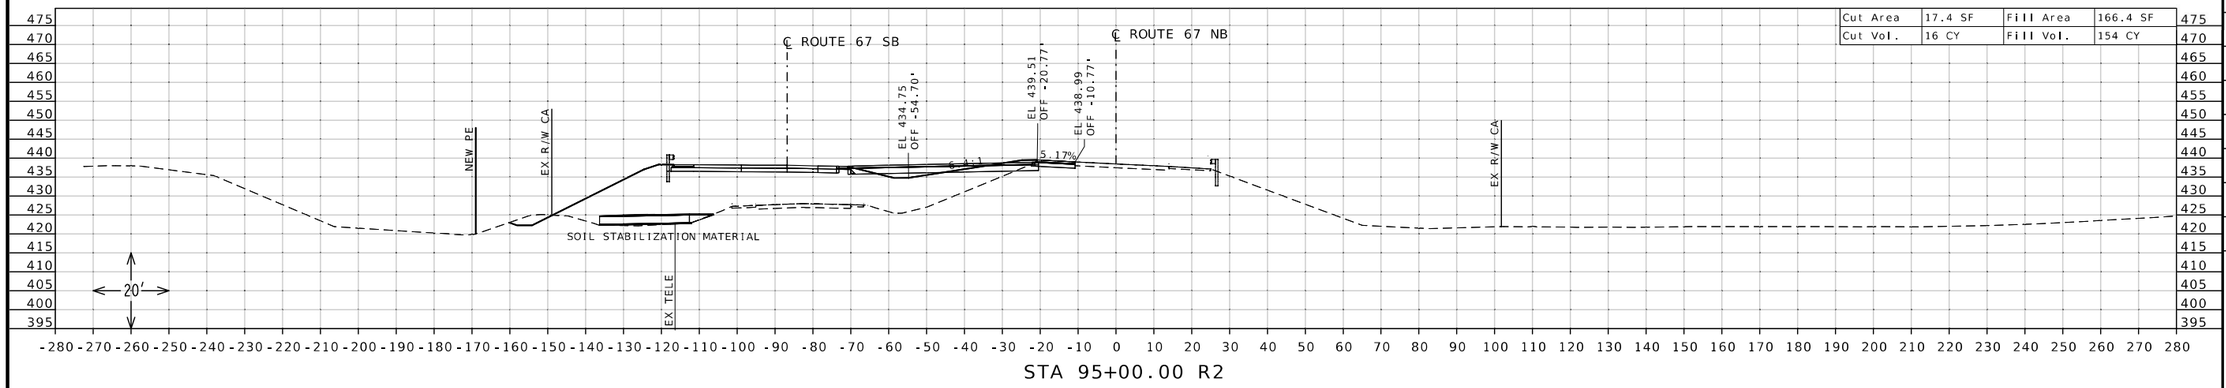

STA 95+00.00 R2

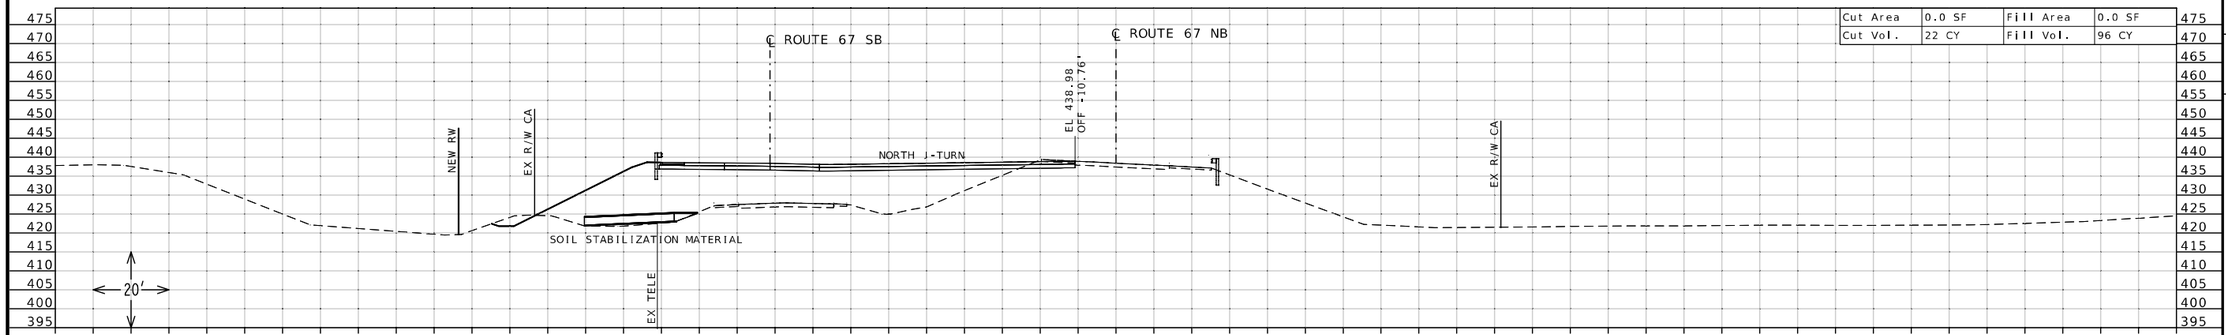

STA 94+50.00 R2

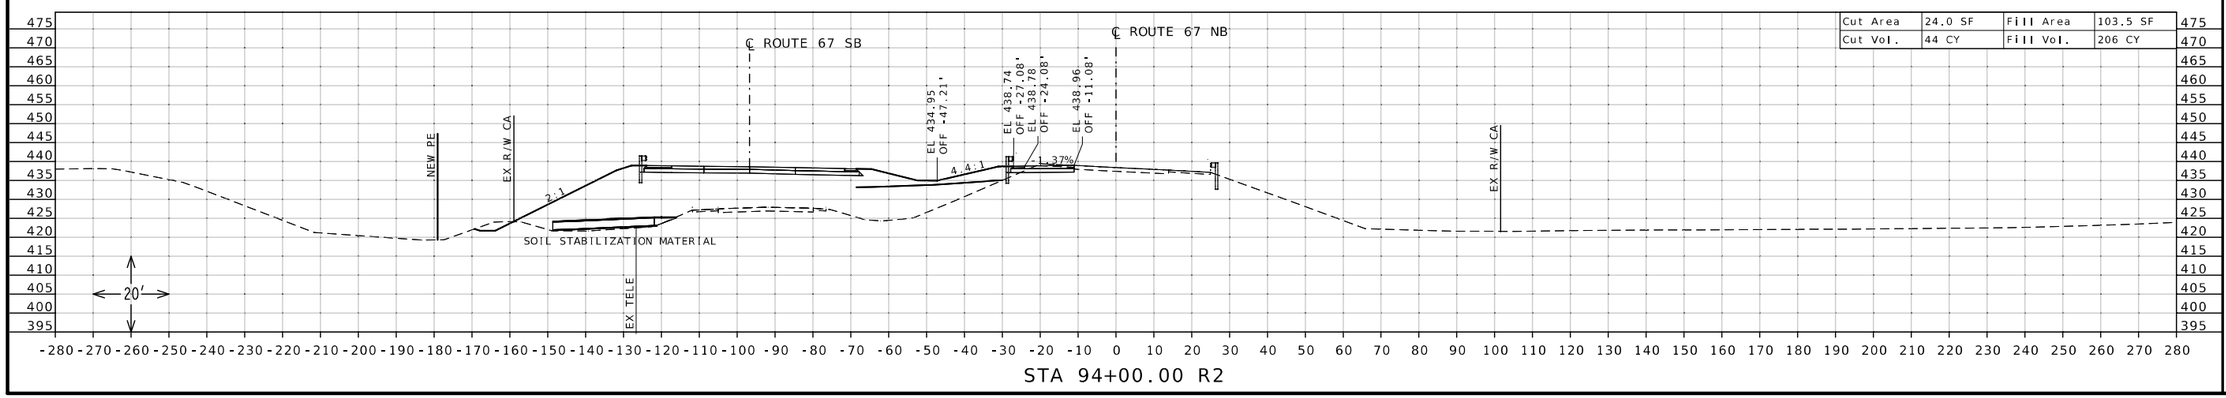

STA 94+00.00 R2

STATE OF MISSOURI
DANIEL WAYNE SAVAGEAU
NUMBER PE-2012018127
PROFESSIONAL ENGINEER

11/29/2025 9:06:15 AM
DANIEL WAYNE SAVAGEAU - CIVIL
MO-PE-2012018127
DATE PREPARED
11/26/2025

ROUTE	STATE
67	MO
DISTRICT	SHEET NO.
SL	53

COUNTY
ST CHARLES

JOB NO.
J6P3636

CONTRACT ID.

PROJECT NO.


BRIDGE NO.

DESCRIPTION	DATE

MISSOURI HIGHWAYS AND TRANSPORTATION COMMISSION

105 WEST CAPITOL
JEFFERSON CITY, MO 65102
1-888-ASK-MODOT (1-888-275-6636)

CROSS SECTION SHEET
ROUTE 67 NORTHBOUND
SHEET 53 OF 83

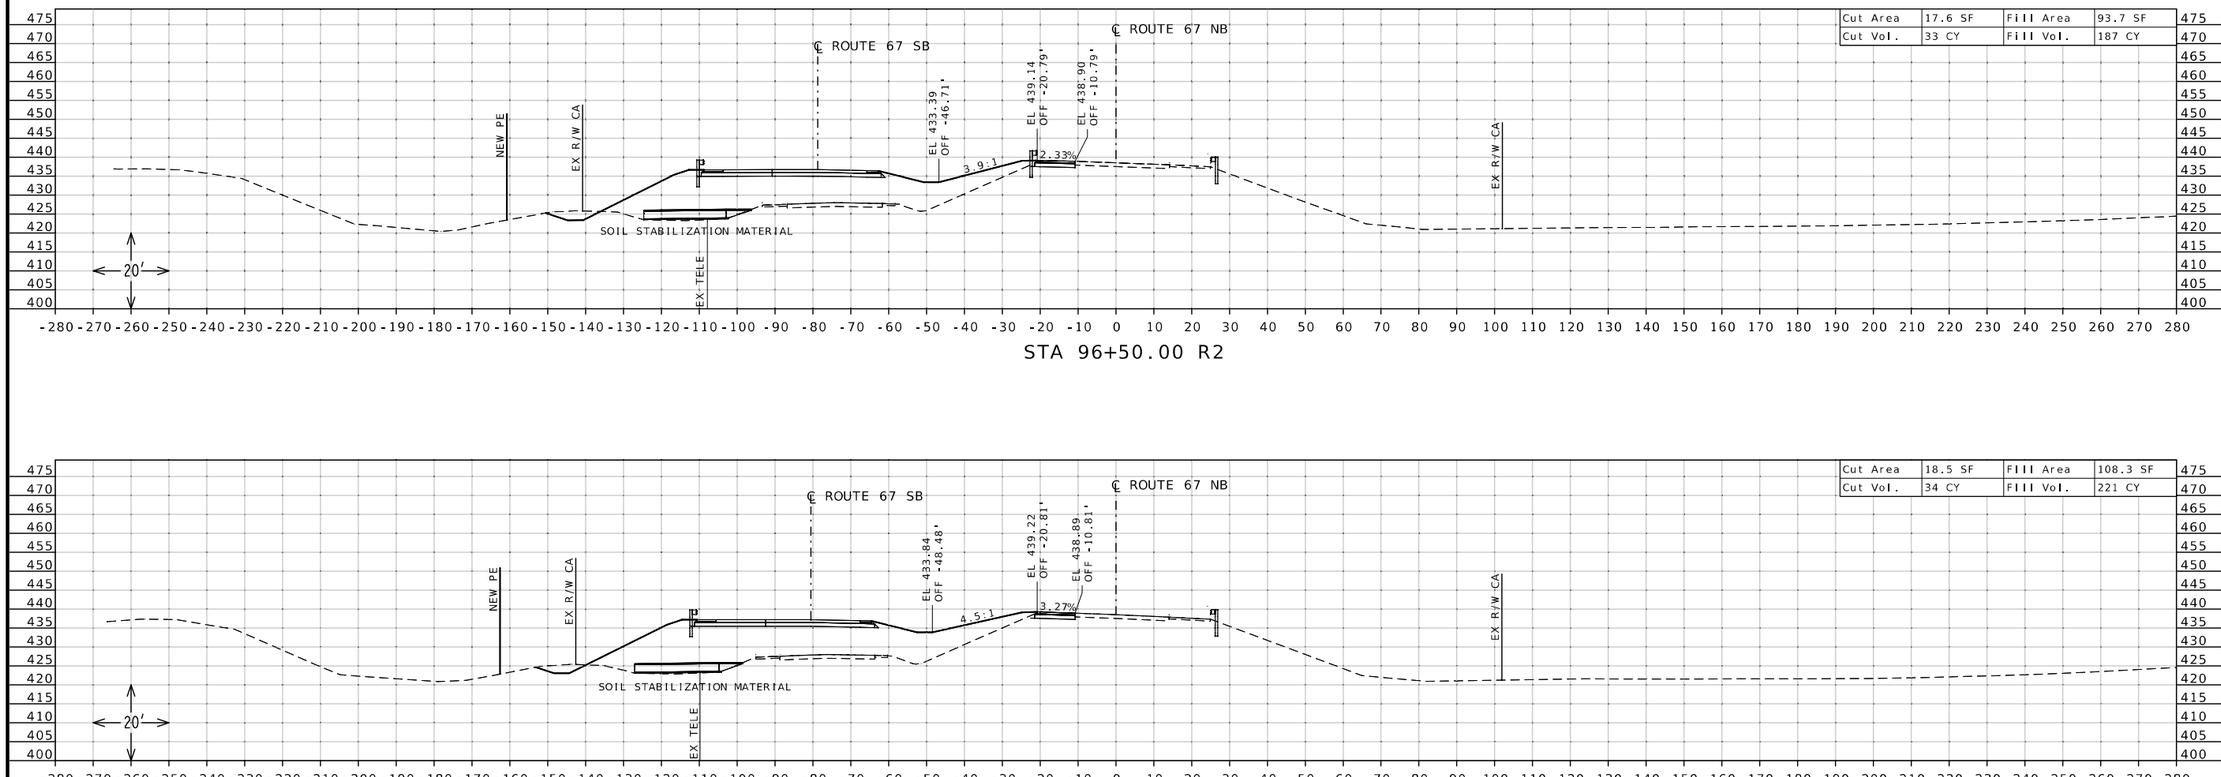

DANIEL WAYNE SAVAGEAU
NUMBER PE-2012018127
STATE OF MISSOURI
PROFESSIONAL ENGINEER

Daniel Savageau

10/04/2025 9:21:41 AM
DANIEL WAYNE SAVAGEAU - CIVIL
MO-PE-2012018127

DATE PREPARED
10/4/2025

ROUTE	STATE
67	MO

DISTRICT	SHEET NO.
SL	54

COUNTY
ST CHARLES

JOB NO.
J6P3636

CONTRACT ID.

PROJECT NO.


BRIDGE NO.

DESCRIPTION	DATE


MISSOURI HIGHWAYS AND TRANSPORTATION COMMISSION

105 WEST CAPITOL
JEFFERSON CITY, MO 65102
1-888-ASK-MODOT (1-888-275-6636)


CROSS SECTION SHEET
ROUTE 67 NORTHBOUND
SHEET 54 OF 86

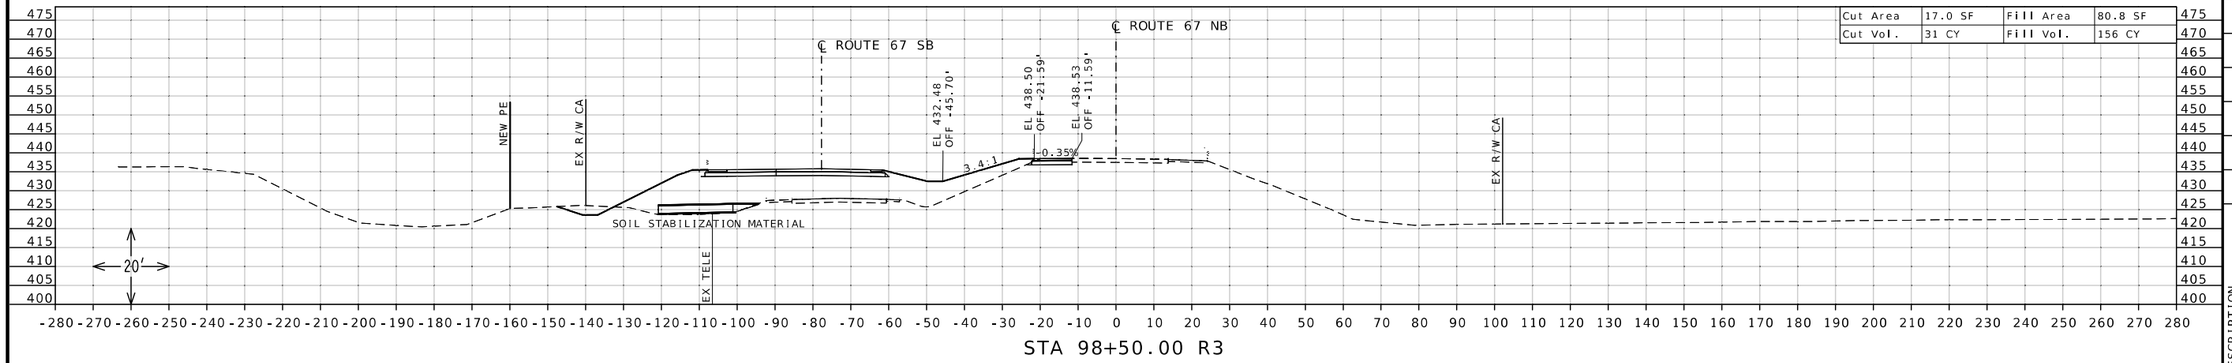

STA 98+50.00 R3

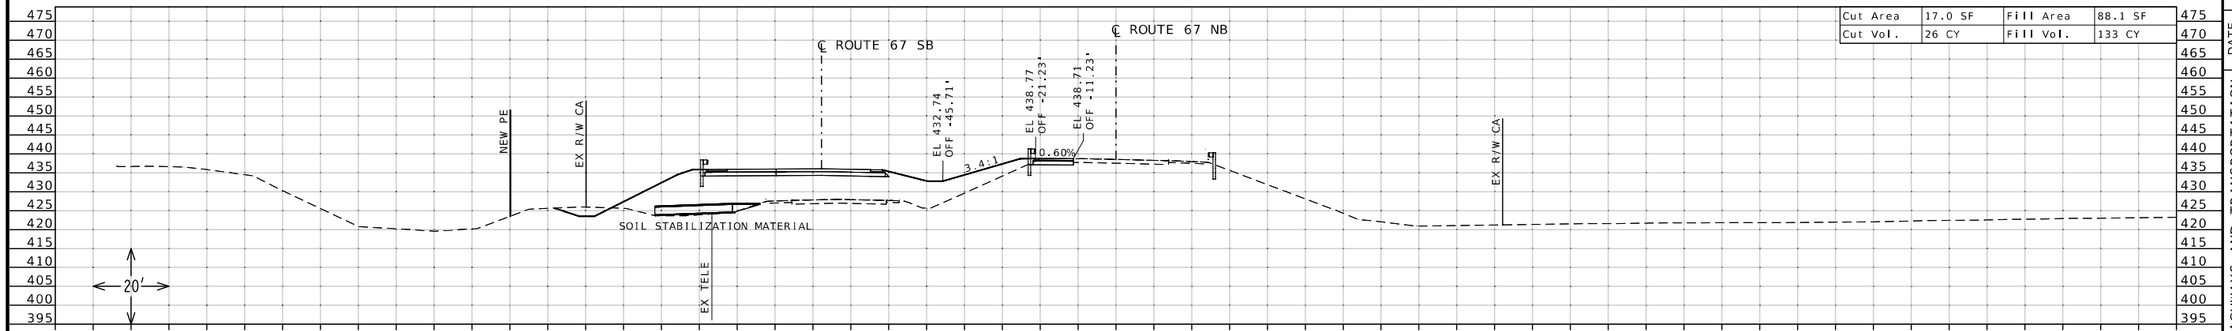

STA 98+00.00 R3

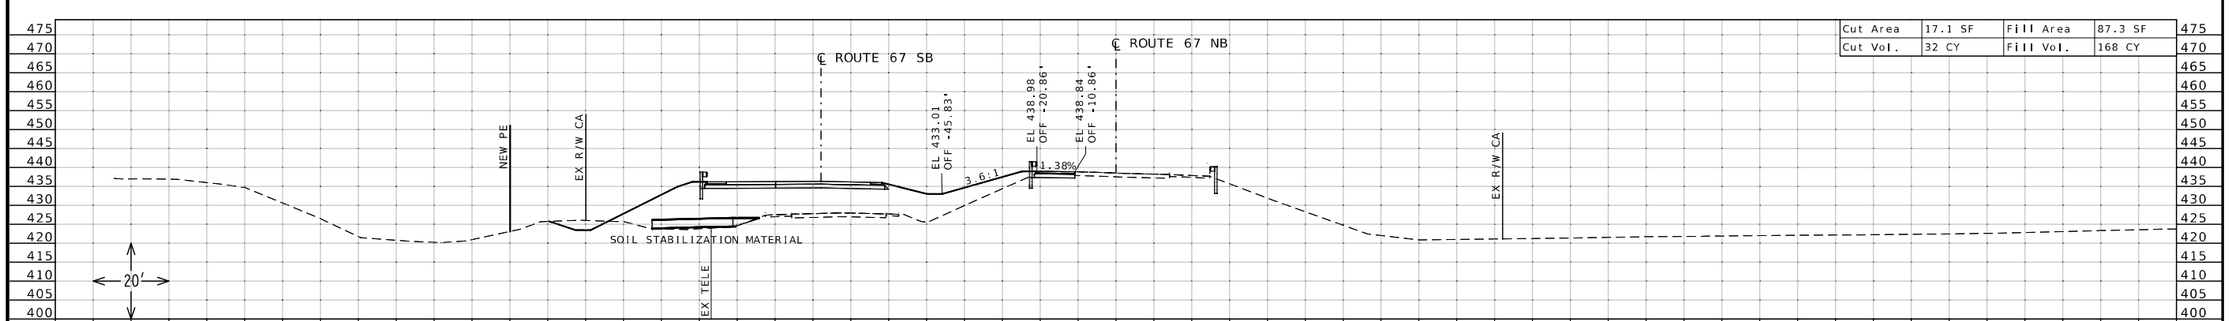

STA 97+00.00 R2

STATE OF MISSOURI
DANIEL WAYNE SAVAGEAU
NUMBER PE-2012018127
PROFESSIONAL ENGINEER

10/04/2025 9:21:59 AM
DANIEL WAYNE SAVAGEAU - CIVIL
MO-PE-2012018127

DATE PREPARED
10/4/2025

ROUTE	STATE
67	MO
DISTRICT	SHEET NO.
SL	55

COUNTY
ST CHARLES

JOB NO.
J6P3636

CONTRACT ID.

PROJECT NO.


BRIDGE NO.


DESCRIPTION	DATE


MISSOURI HIGHWAYS AND TRANSPORTATION COMMISSION

105 WEST CAPITOL
JEFFERSON CITY, MO 65102
1-888-ASK-MODOT (1-888-275-6636)

CROSS SECTION SHEET
ROUTE 67 NORTHBOUND
SHEET 55 OF 86

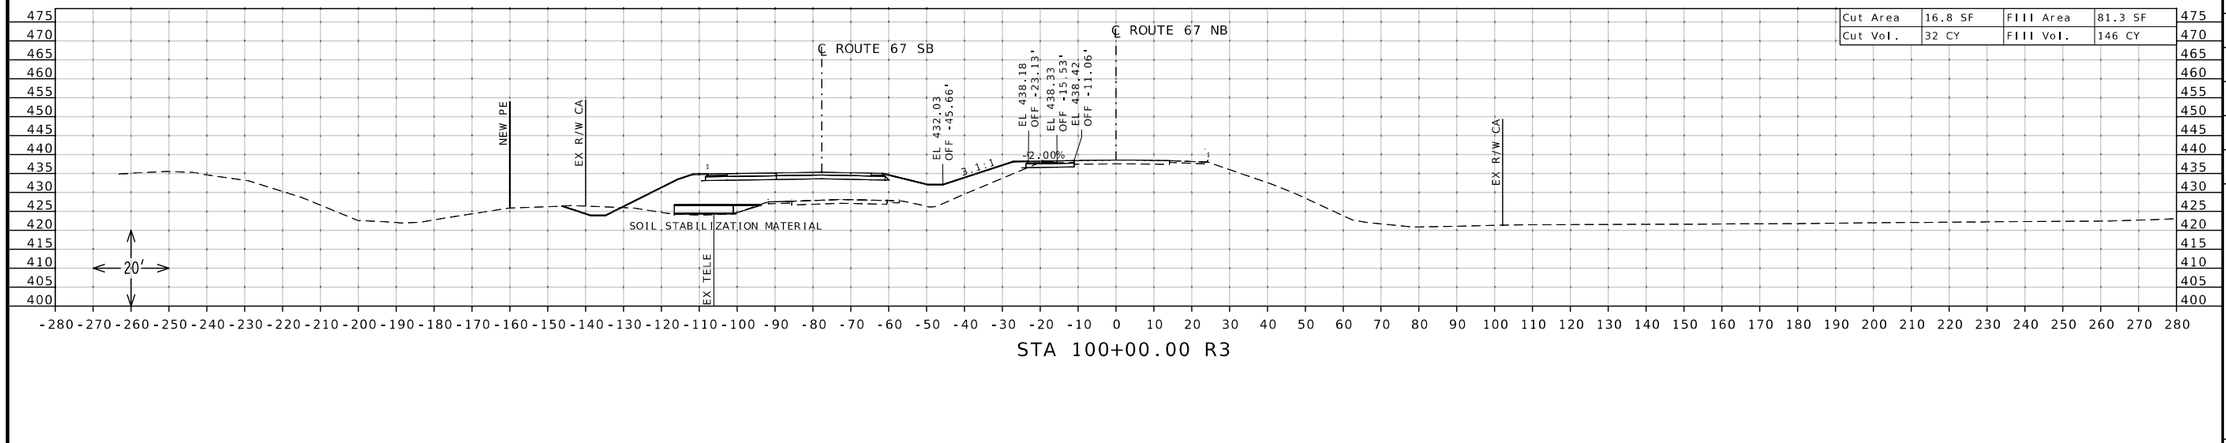

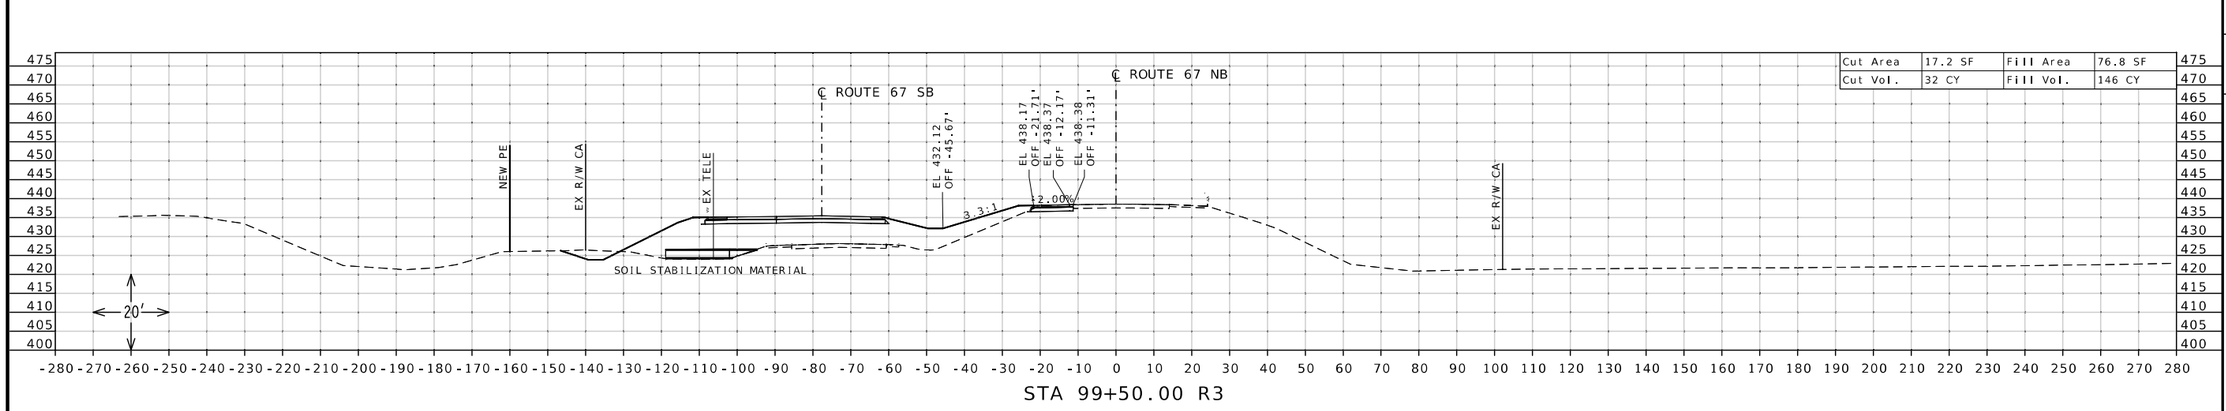

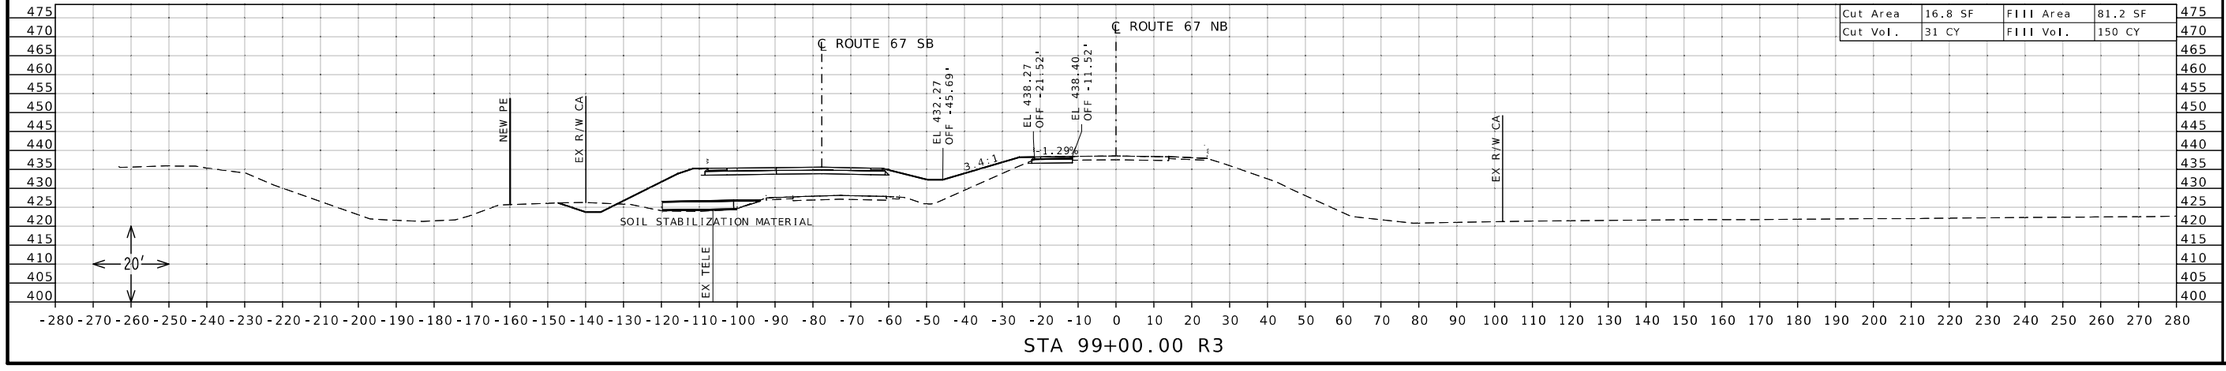

DANIEL WAYNE SAVAGEAU
NUMBER PE-2012018127
STATE OF MISSOURI
PROFESSIONAL ENGINEER

Daniel Savageau

10/04/2025 9:22:17 AM
DANIEL WAYNE SAVAGEAU - CIVIL
MO-PE-2012018127

DATE PREPARED
10/4/2025

ROUTE	STATE
67	MO
DISTRICT	SHEET NO.
SL	56

COUNTY
ST CHARLES

JOB NO.
J6P3636

CONTRACT ID.

PROJECT NO.

BRIDGE NO.


DESCRIPTION


DATE


MISSOURI HIGHWAYS AND TRANSPORTATION COMMISSION

105 WEST CAPITOL
JEFFERSON CITY, MO 65102
1-888-ASK-MODOT (1-888-275-6636)

CROSS SECTION SHEET
ROUTE 67 NORTHBOUND
SHEET 56 OF 86

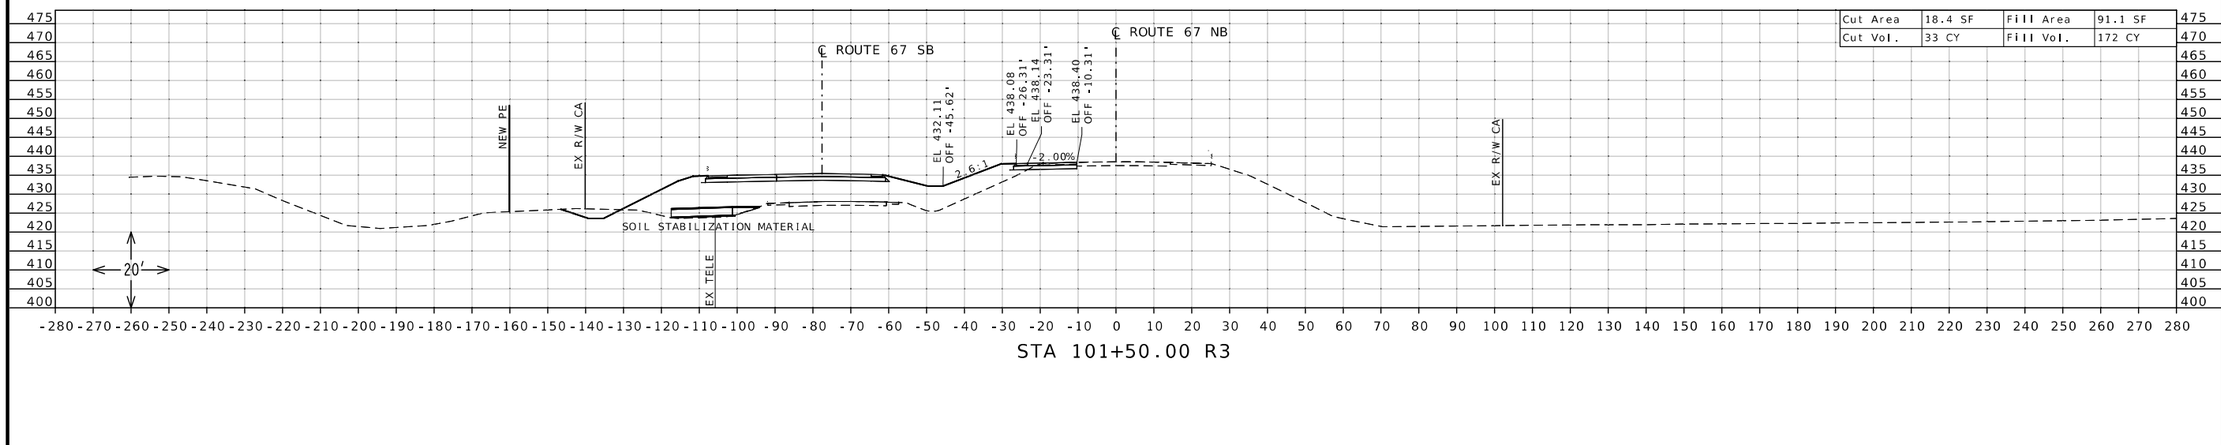

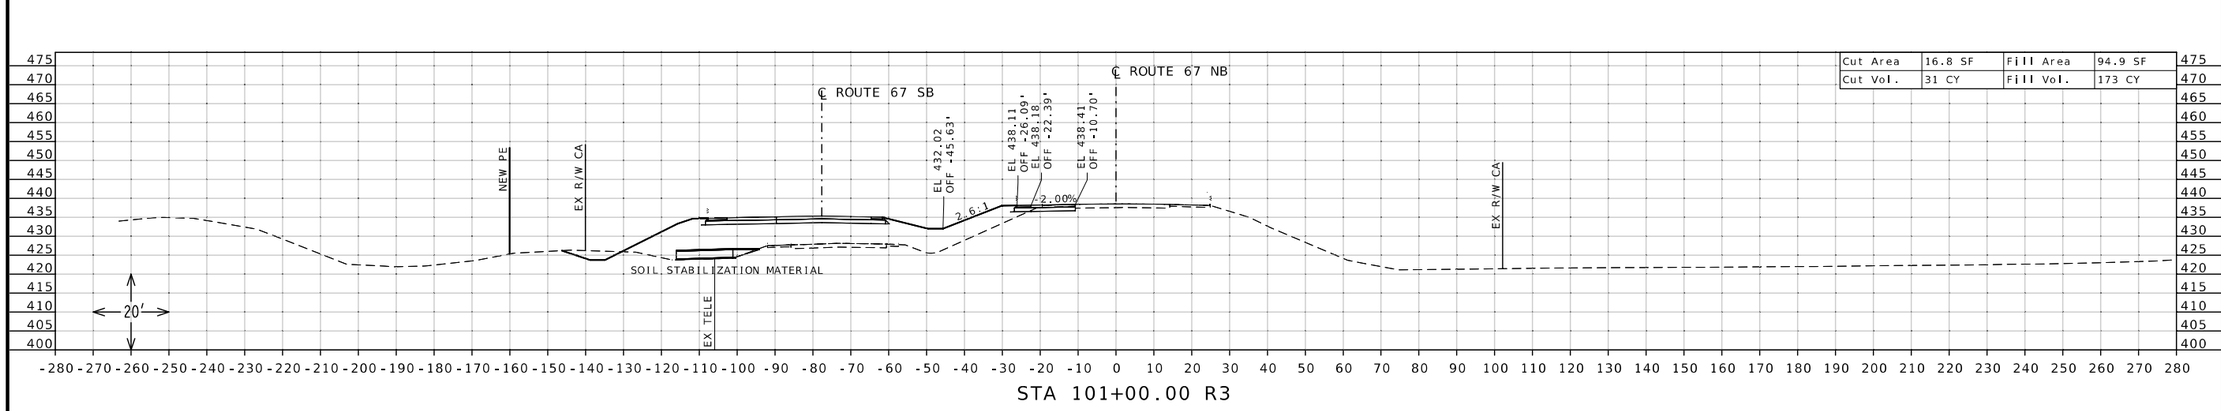

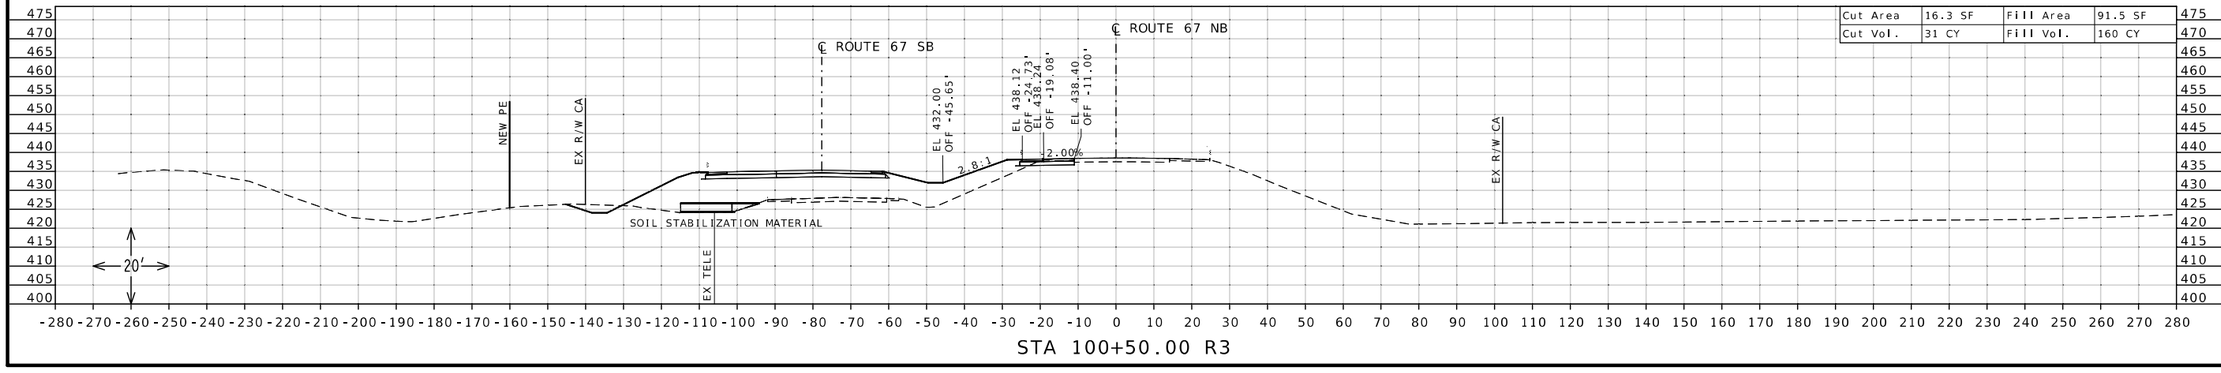

STATE OF MISSOURI
DANIEL WAYNE SAVAGEAU
NUMBER PE-2012018127
PROFESSIONAL ENGINEER

Daniel Savageau

10/04/2025 9:22:38 AM
DANIEL WAYNE SAVAGEAU - CIVIL
MO-PE-2012018127

DATE PREPARED
10/4/2025

ROUTE	STATE
67	MO

DISTRICT	SHEET NO.
SL	57

COUNTY
ST CHARLES

JOB NO.
J6P3636

CONTRACT ID.

PROJECT NO.

BRIDGE NO.


DESCRIPTION

DATE


MISSOURI HIGHWAYS AND TRANSPORTATION COMMISSION

105 WEST CAPITOL
JEFFERSON CITY, MO 65102
1-888-ASK-MODOT (1-888-275-6636)


CROSS SECTION SHEET
ROUTE 67 NORTHBOUND
SHEET 57 OF 86

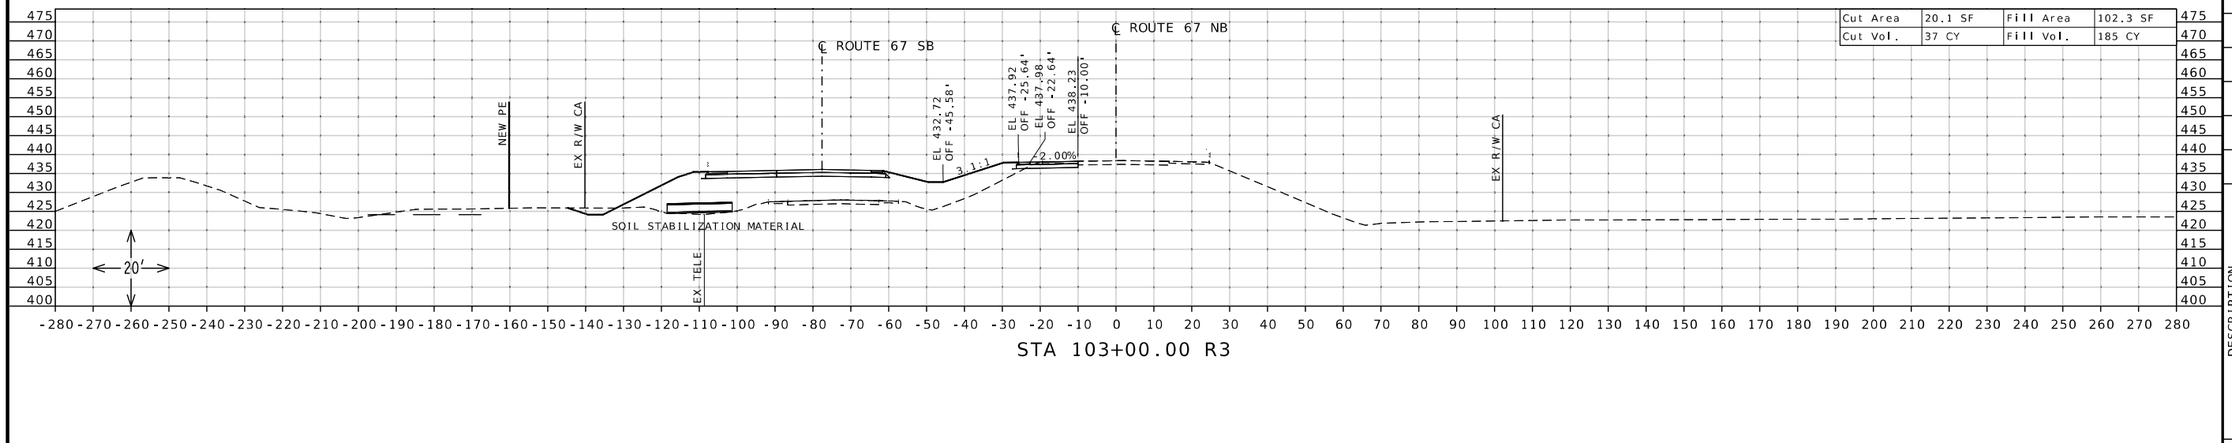

STA 103+00.00 R3

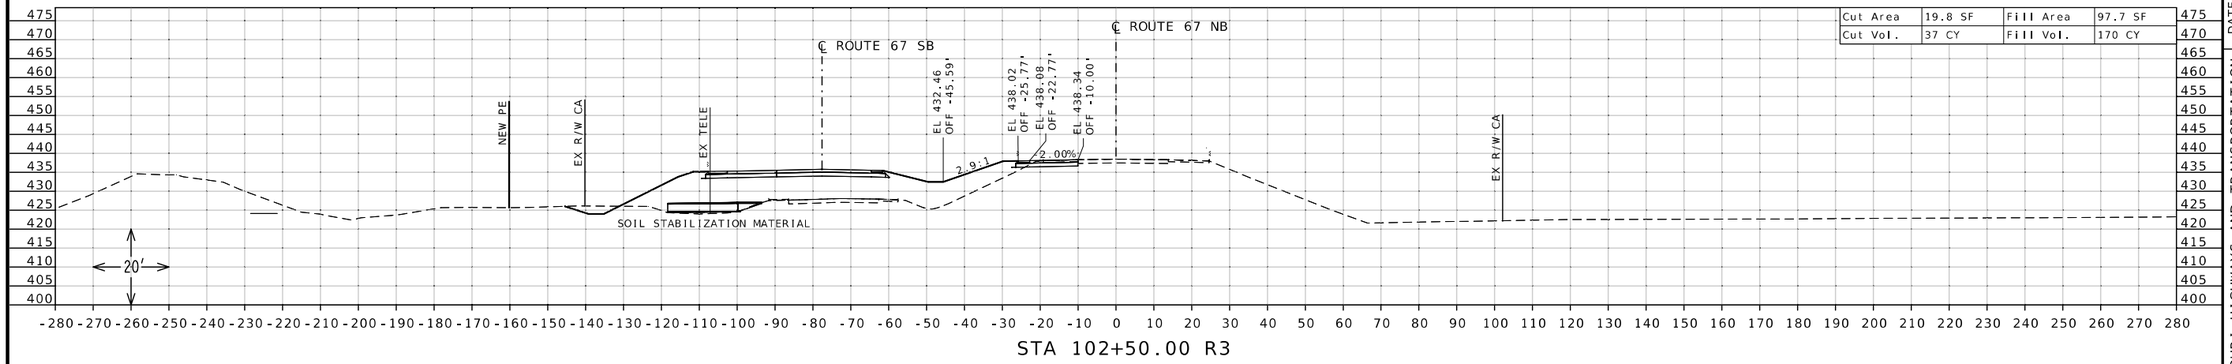

STA 102+50.00 R3

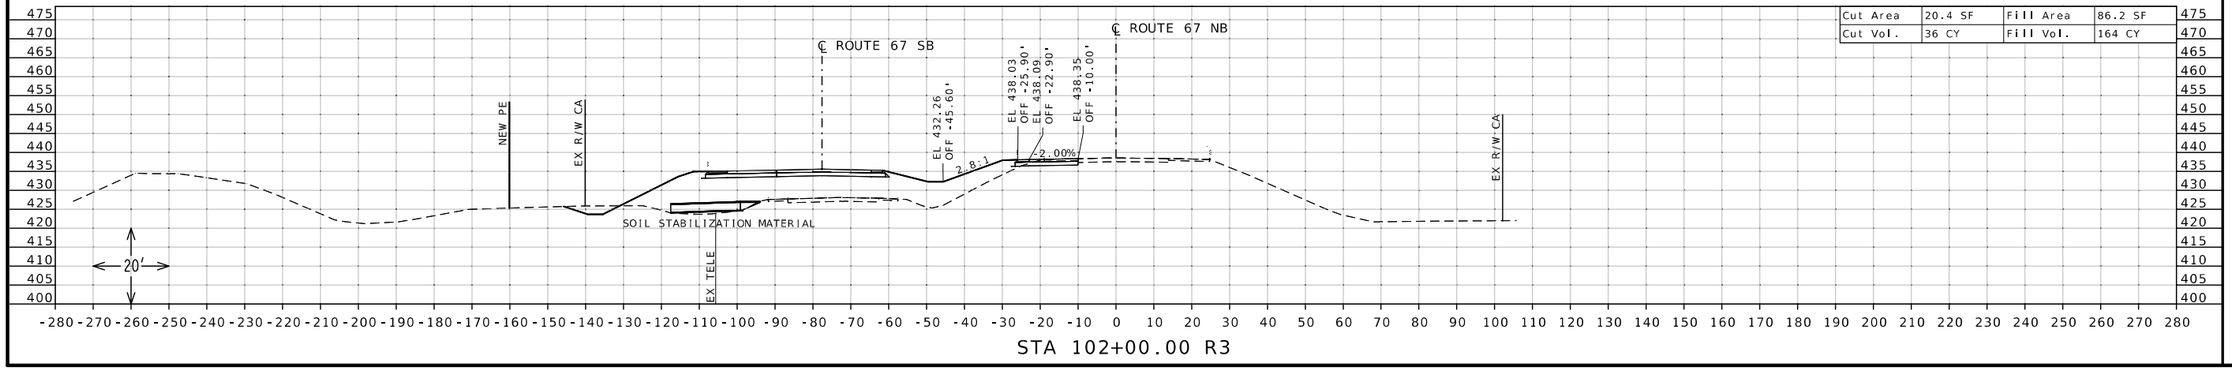

STA 102+00.00 R3

DANIEL WAYNE SAVAGEAU
NUMBER PE-2012018127
PROFESSIONAL ENGINEER
STATE OF MISSOURI

10/04/2025 9:22:58 AM
DANIEL WAYNE SAVAGEAU - CIVIL
MO-PE-2012018127
DATE PREPARED
10/4/2025

ROUTE	STATE
67	MO
DISTRICT	SHEET NO.
SL	58

COUNTY
ST CHARLES

JOB NO.
J6P3636

CONTRACT ID.

PROJECT NO.

BRIDGE NO.


DESCRIPTION

DATE


MISSOURI HIGHWAYS AND TRANSPORTATION COMMISSION

105 WEST CAPITOL
JEFFERSON CITY, MO 65102
1-888-ASK-MODOT (1-888-275-6636)


CROSS SECTION SHEET
ROUTE 67 NORTHBOUND
SHEET 58 OF 86

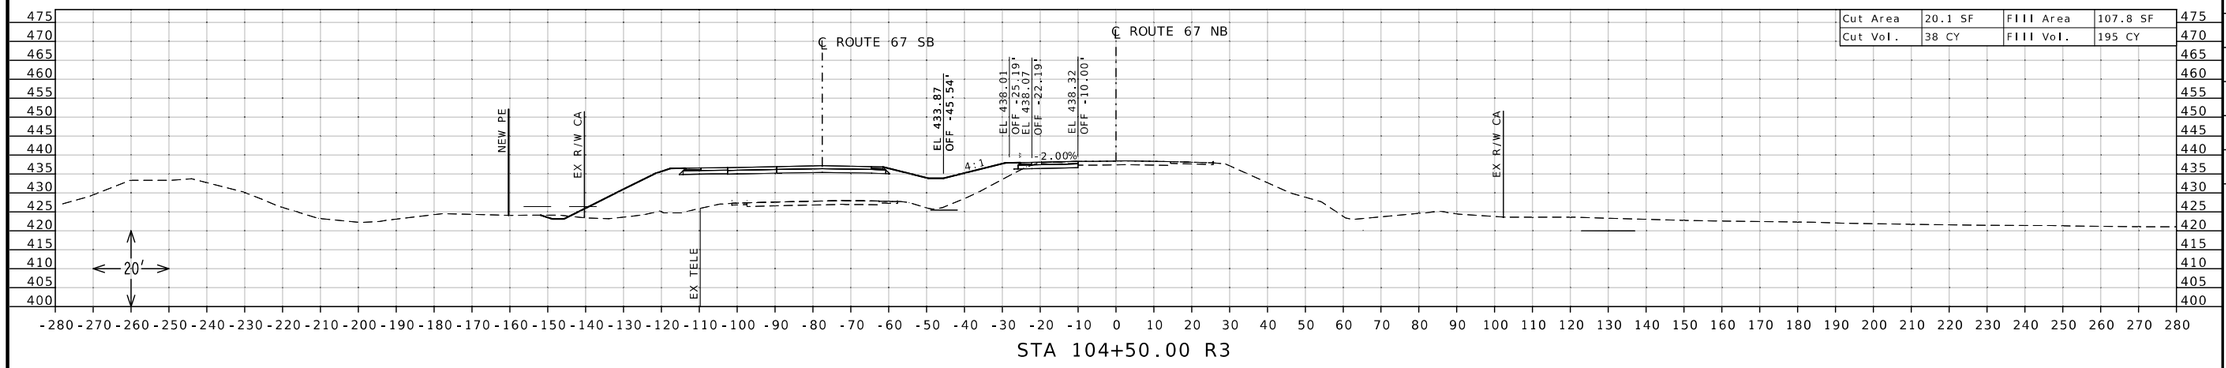

STA 104+50.00 R3

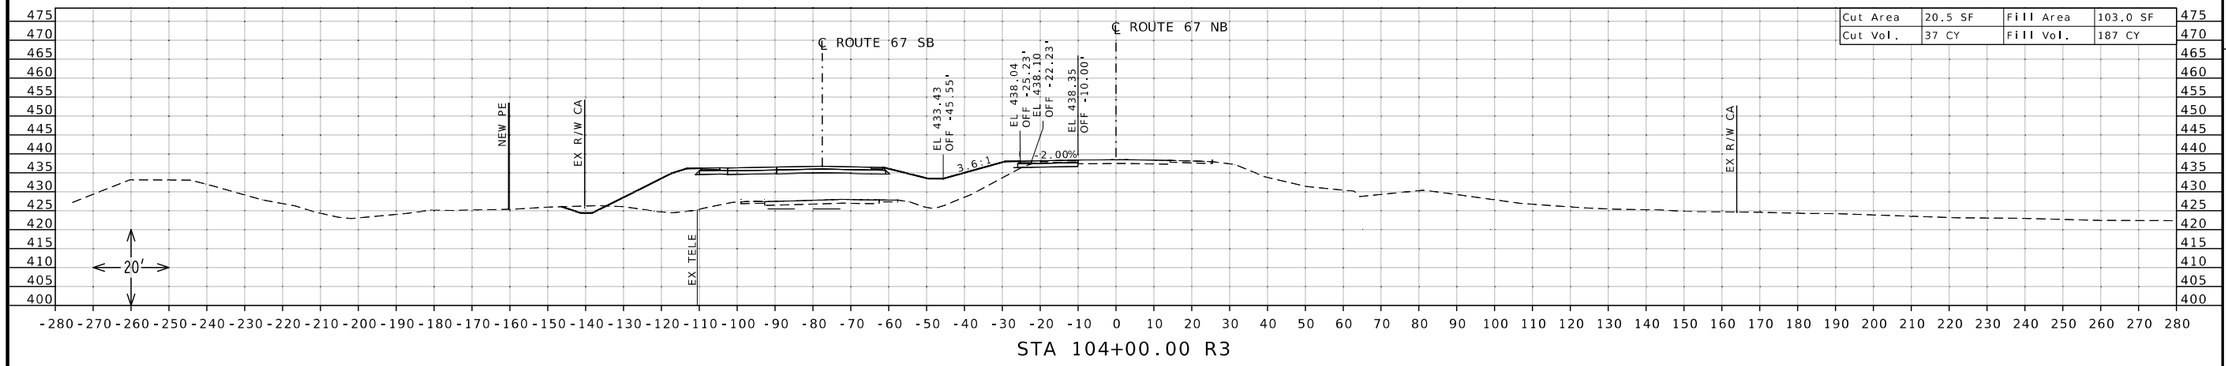

STA 104+00.00 R3

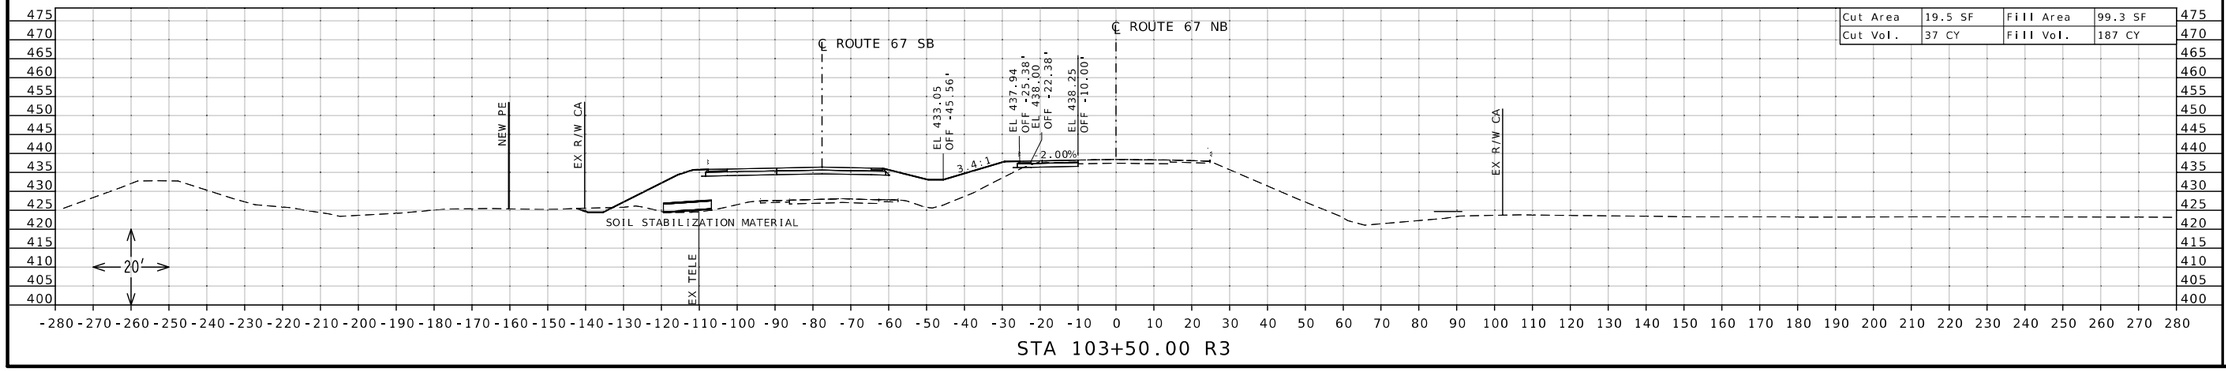

STA 103+50.00 R3

STATE OF MISSOURI
DANIEL WAYNE SAVAGEAU
NUMBER PE-2012018127
PROFESSIONAL ENGINEER

Daniel Savageau
10/04/2025 9:23:12 AM
DANIEL WAYNE SAVAGEAU - CIVIL
MO PE-2012018127

DATE PREPARED
10/4/2025

ROUTE	STATE
67	MO
DISTRICT	SHEET NO.
SL	59

COUNTY
ST CHARLES

JOB NO.
J6P3636

CONTRACT ID.

PROJECT NO.

BRIDGE NO.


DESCRIPTION

DATE


MISSOURI HIGHWAYS AND TRANSPORTATION COMMISSION

105 WEST CAPITOL
JEFFERSON CITY, MO 65102
1-888-ASK-MODOT (1-888-275-6636)


CROSS SECTION SHEET
ROUTE 67 NORTHBOUND
SHEET 59 OF 86

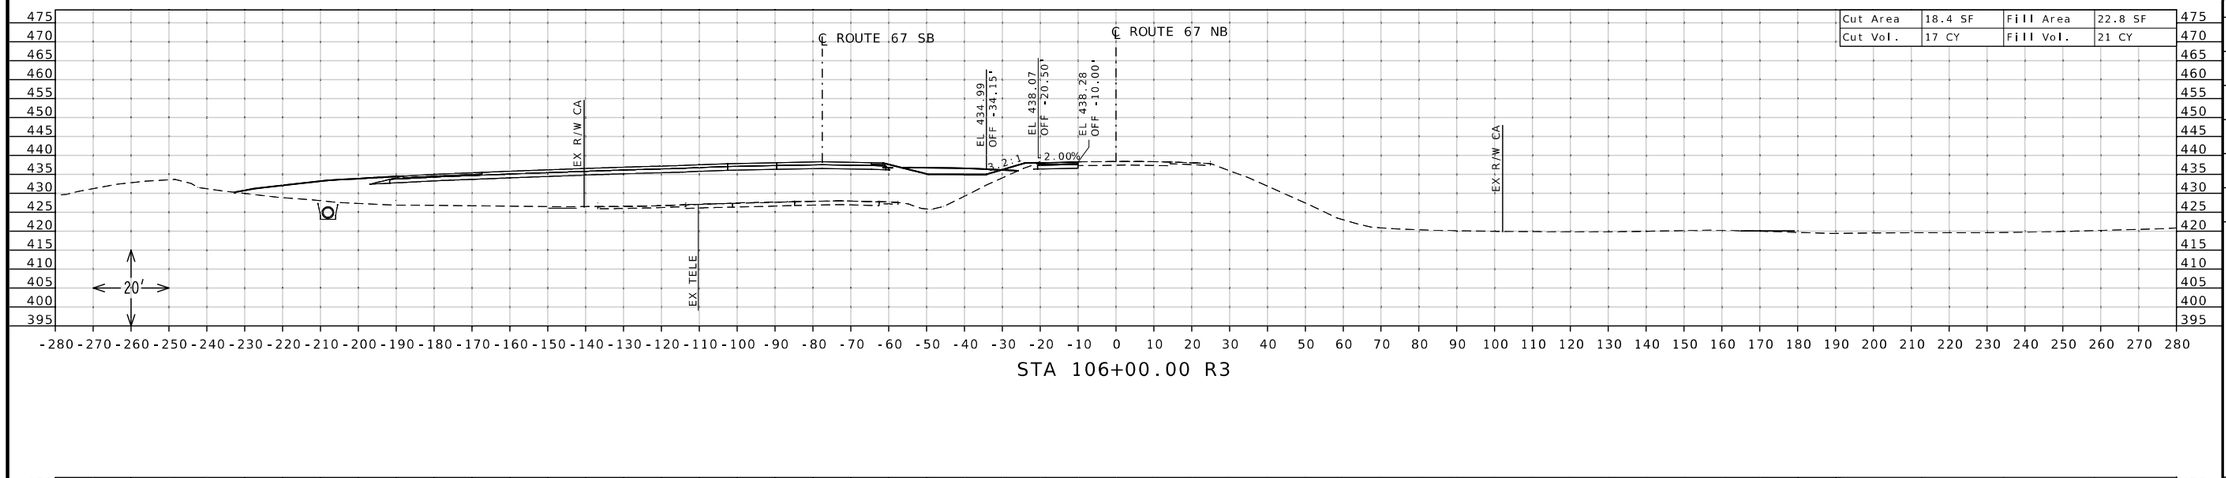

STA 106+00.00 R3

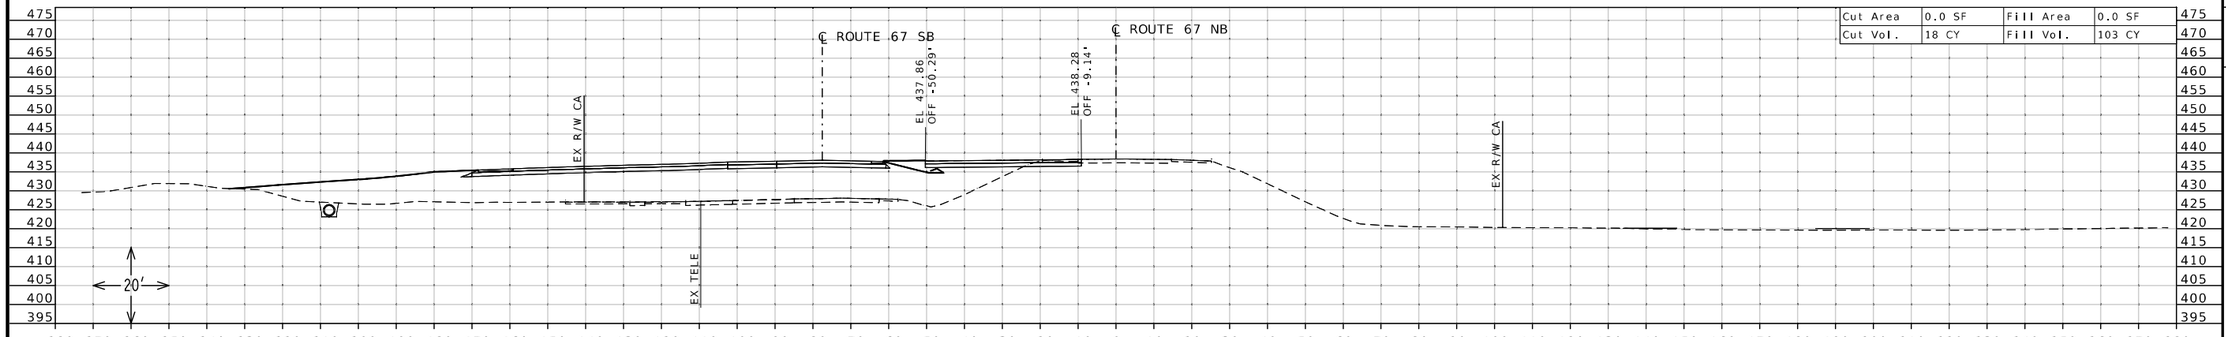

STA 105+50.00 R3

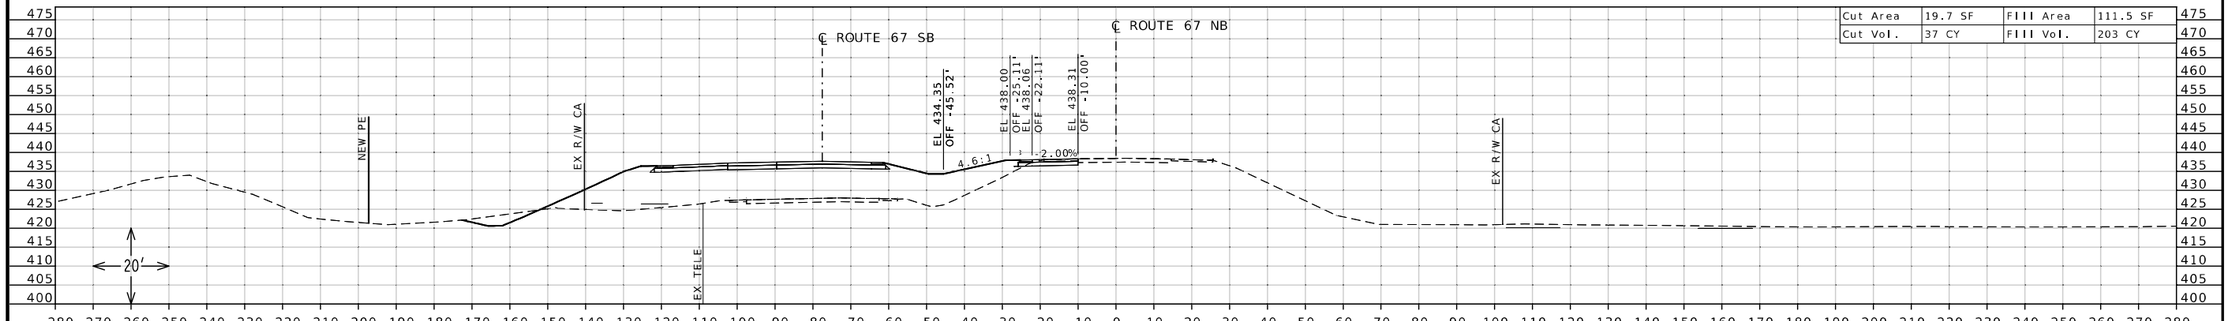

STA 105+00.00 R3

STATE OF MISSOURI
DANIEL WAYNE SAVAGEAU
NUMBER PE-2012018127
PROFESSIONAL ENGINEER

Daniel Savageau

10/04/2025 9:23:31 AM
DANIEL WAYNE SAVAGEAU - CIVIL
MO-PE-2012018127

DATE PREPARED
10/4/2025

ROUTE	STATE
67	MO
DISTRICT	SHEET NO.
SL	60

COUNTY
ST CHARLES

JOB NO.
J6P3636

CONTRACT ID.

PROJECT NO.


BRIDGE NO.

DESCRIPTION	DATE

MISSOURI HIGHWAYS AND TRANSPORTATION COMMISSION


105 WEST CAPITOL
JEFFERSON CITY, MO 65102
1-888-ASK-MODOT (1-888-275-6636)

CROSS SECTION SHEET
ROUTE 67 NORTHBOUND
SHEET 60 OF 86

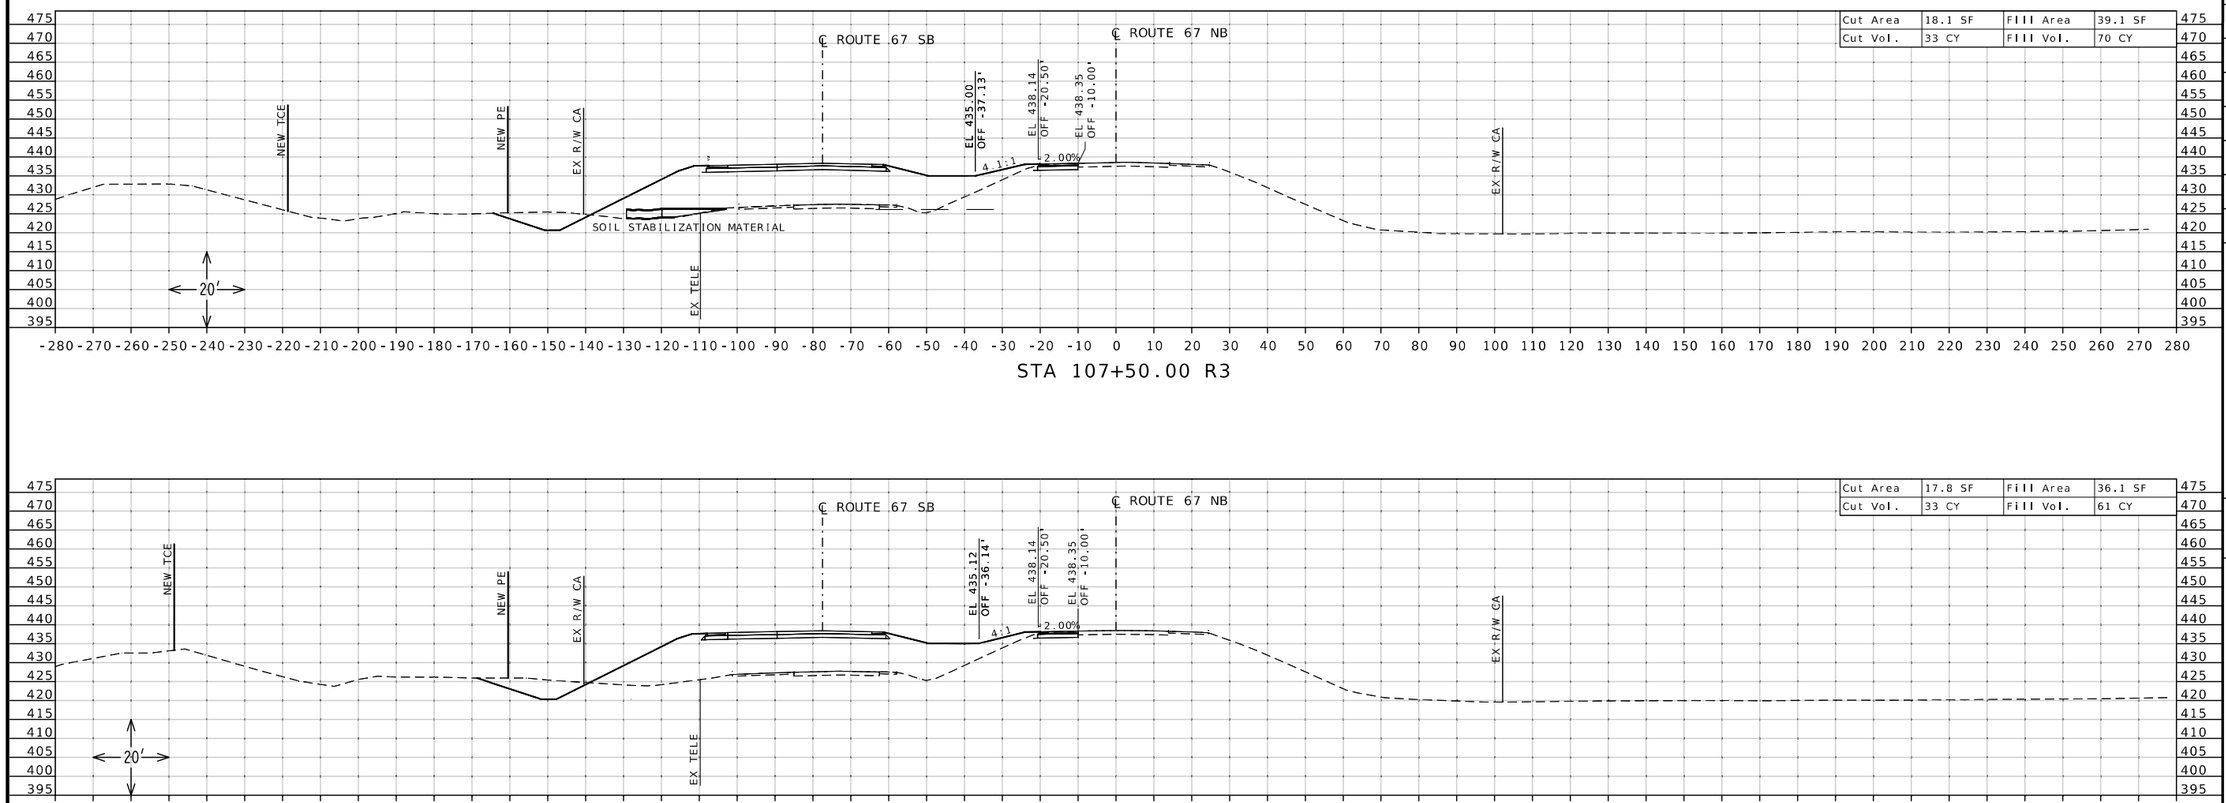

STA 107+50.00 R3

STA 107+00.00 R3

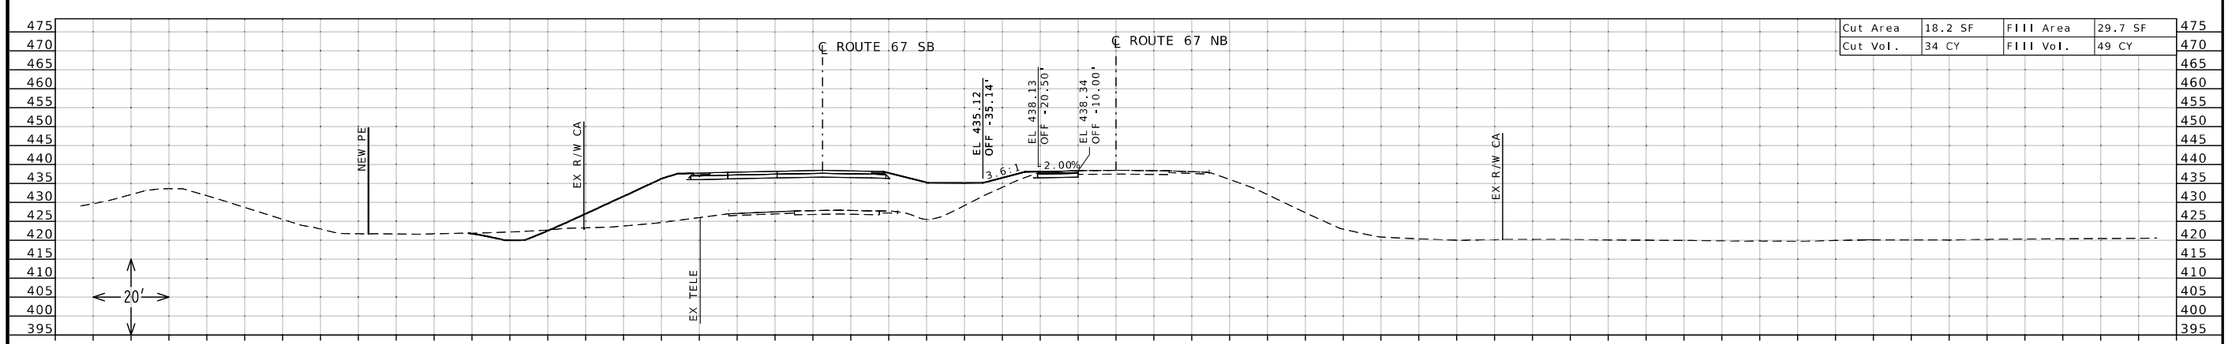

STA 106+50.00 R3

STATE OF MISSOURI
DANIEL WAYNE SAVAGEAU
NUMBER PE-2012018127
PROFESSIONAL ENGINEER

Daniel Savageau

10/04/2025 9:23:47 AM
DANIEL WAYNE SAVAGEAU - CIVIL
MO-PE-2012018127

DATE PREPARED
10/4/2025

ROUTE	STATE
67	MO
DISTRICT	SHEET NO.
SL	61

COUNTY
ST CHARLES

JOB NO.
J6P3636

CONTRACT ID.

PROJECT NO.

BRIDGE NO.


DESCRIPTION

DATE

MISSOURI HIGHWAYS AND TRANSPORTATION COMMISSION


105 WEST CAPITOL
JEFFERSON CITY, MO 65102
1-888-ASK-MODOT (1-888-275-6636)

CROSS SECTION SHEET
ROUTE 67 NORTHBOUND
SHEET 61 OF 86

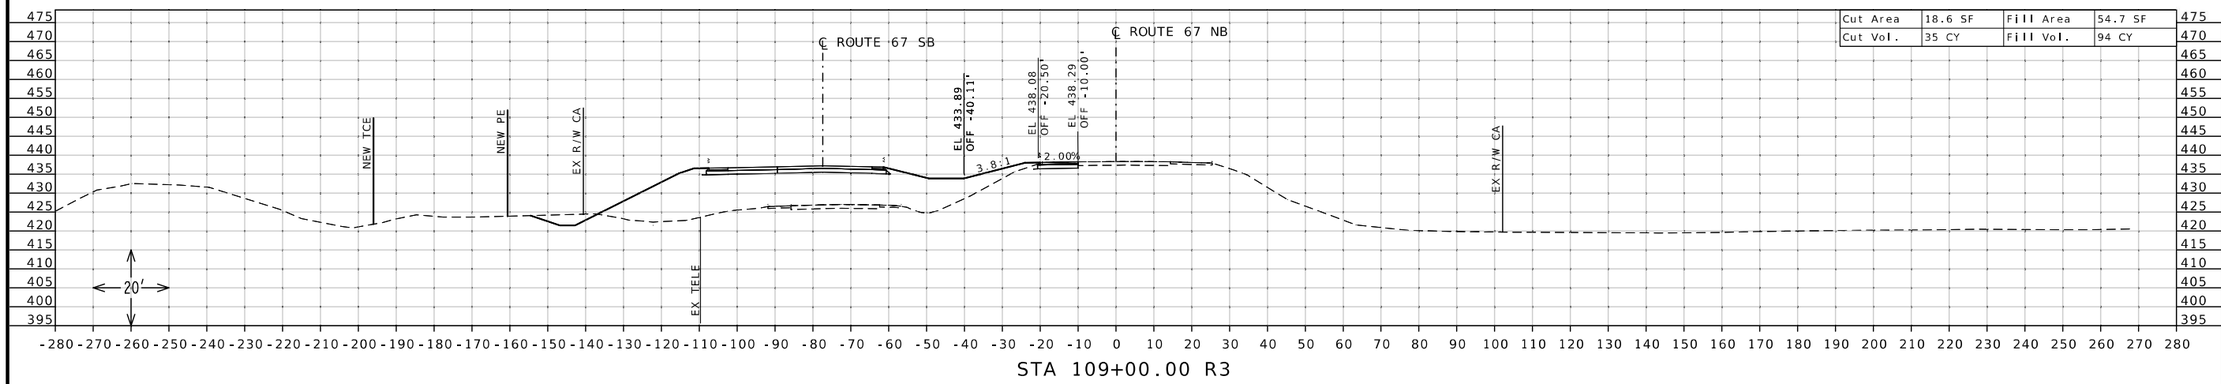


Cut Area	18.6 SF	Fill Area	54.7 SF
Cut Vol.	35 CY	Fill Vol.	94 CY

STA 109+00.00 R3

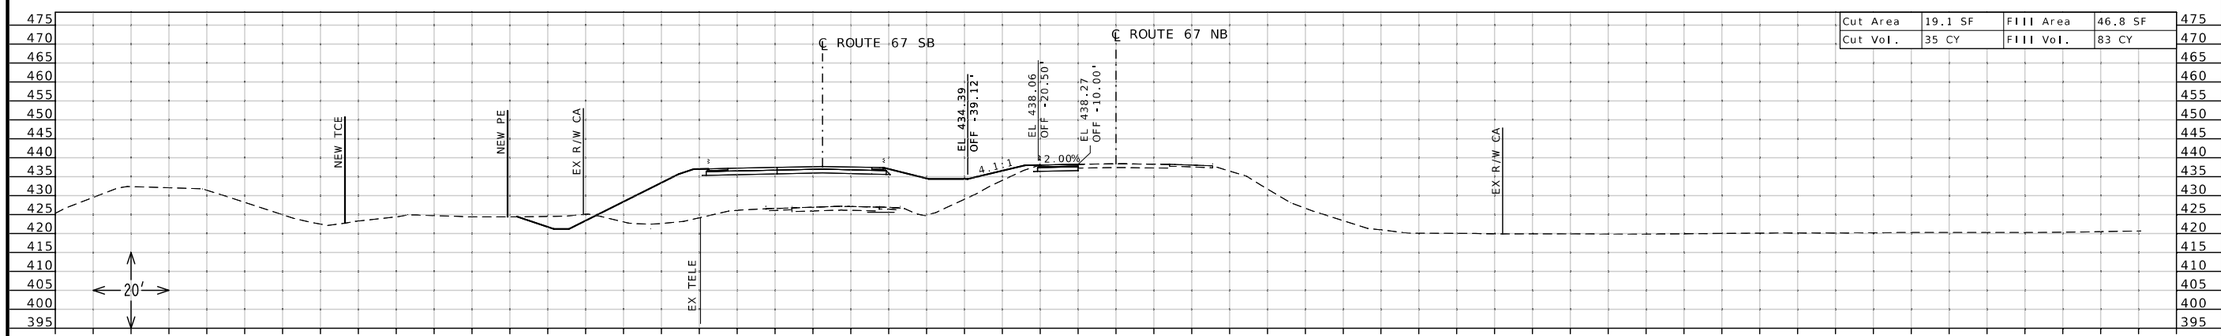

Cut Area	19.1 SF	Fill Area	46.8 SF
Cut Vol.	35 CY	Fill Vol.	83 CY

STA 108+50.00 R3

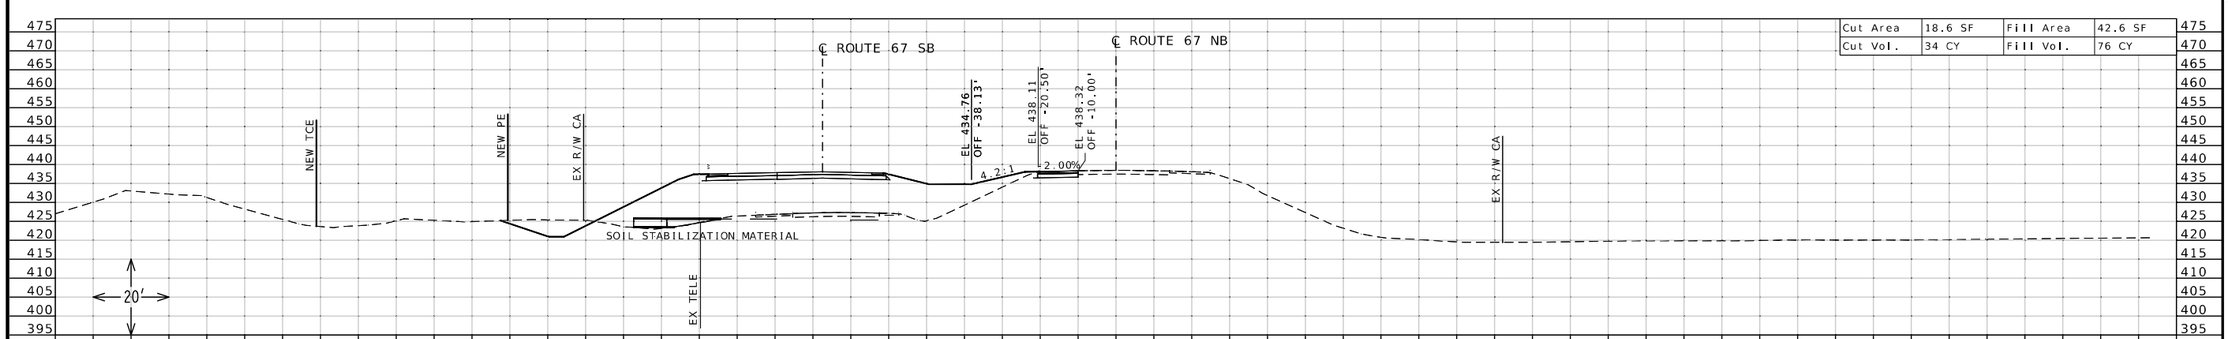

Cut Area	18.6 SF	Fill Area	42.6 SF
Cut Vol.	34 CY	Fill Vol.	76 CY

STA 108+00.00 R3

STATE OF MISSOURI
DANIEL WAYNE SAVAGEAU
NUMBER PE-2012018127
PROFESSIONAL ENGINEER
Daniel Savageau
10/04/2025 9:24:03 AM
DANIEL WAYNE SAVAGEAU - CIVIL
MO-PE-2012018127

DATE PREPARED
10/4/2025

ROUTE	STATE
67	MO
DISTRICT	SHEET NO.
SL	62

COUNTY
ST CHARLES

JOB NO.
J6P3636

CONTRACT ID.

PROJECT NO.


BRIDGE NO.

DESCRIPTION


DATE

MISSOURI HIGHWAYS AND TRANSPORTATION COMMISSION
105 WEST CAPITOL
JEFFERSON CITY, MO 65102
1-888-ASK-MODOT (1-888-275-6636)


CROSS SECTION SHEET
ROUTE 67 NORTHBOUND
SHEET 62 OF 86

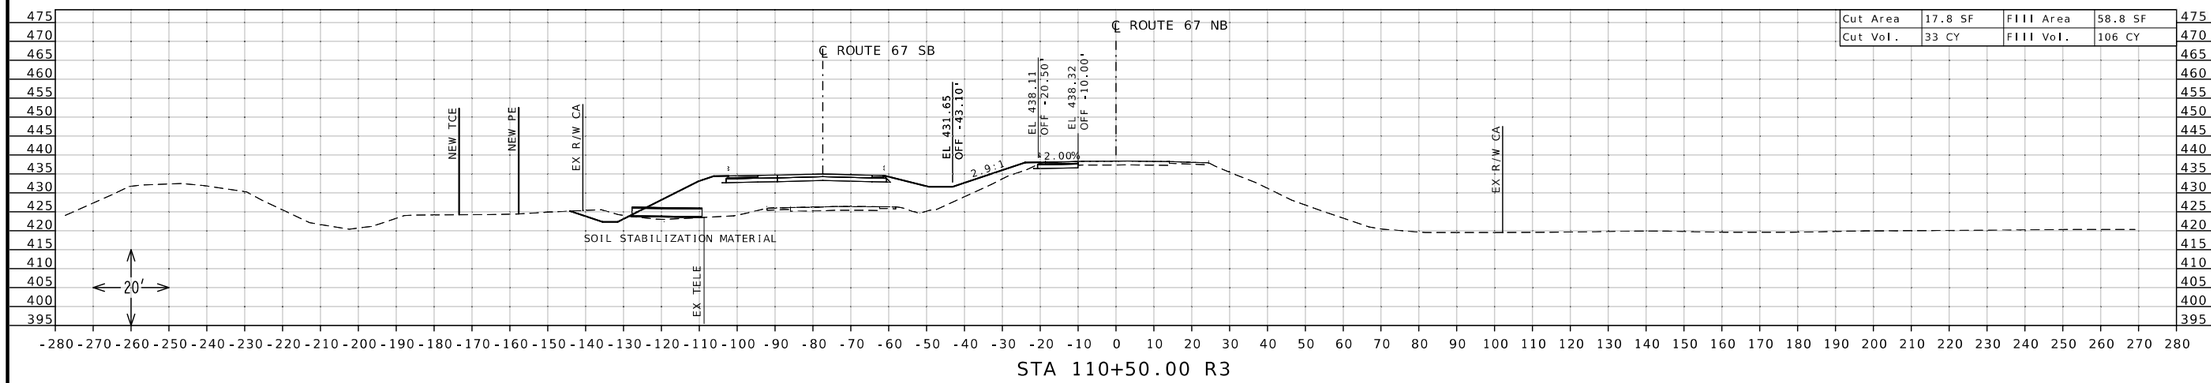

STA 110+50.00 R3

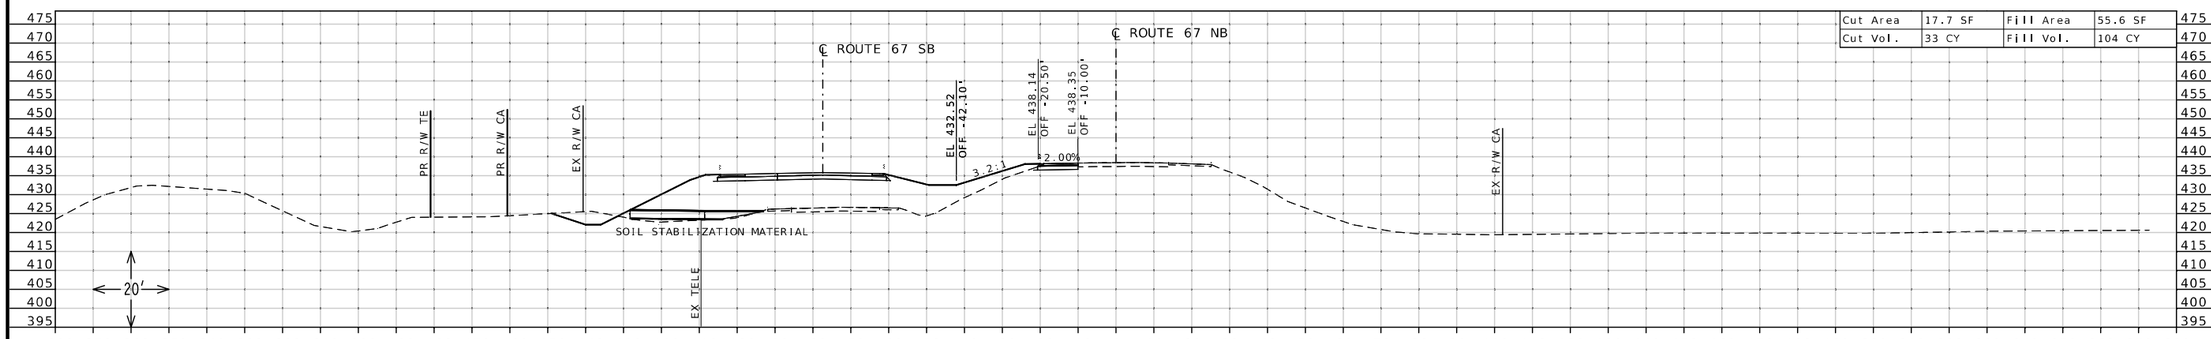

STA 110+00.00 R3

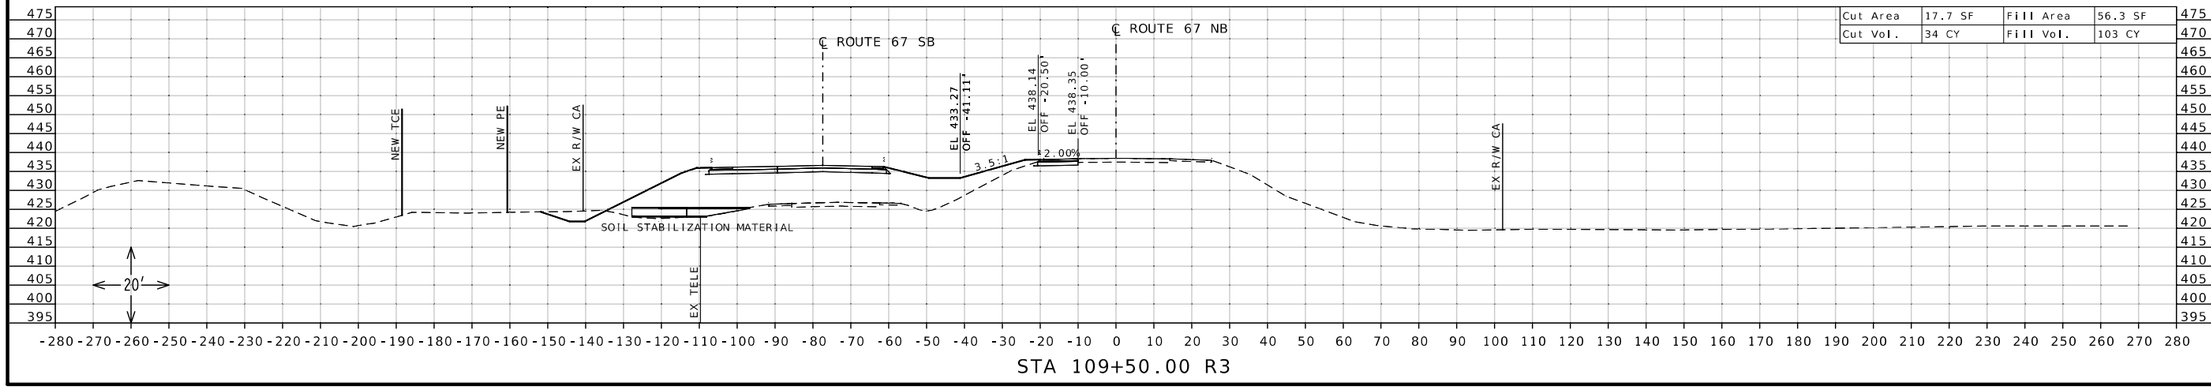

STA 109+50.00 R3

STATE OF MISSOURI
DANIEL WAYNE SAVAGEAU
NUMBER PE-2012018127
PROFESSIONAL ENGINEER
Daniel Savageau
10/04/2025 9:24:21 AM
DANIEL WAYNE SAVAGEAU - CIVIL
MO-PE-2012018127

DATE PREPARED
10/4/2025

ROUTE	STATE
67	MO
DISTRICT	SHEET NO.
SL	63

COUNTY
ST CHARLES

JOB NO.
J6P3636

CONTRACT ID.


PROJECT NO.

BRIDGE NO.

DESCRIPTION	DATE


MISSOURI HIGHWAYS AND TRANSPORTATION COMMISSION
105 WEST CAPITOL
JEFFERSON CITY, MO 65102
1-888-ASK-MODOT (1-888-275-6636)

CROSS SECTION SHEET
ROUTE 67 NORTHBOUND
SHEET 63 OF 86

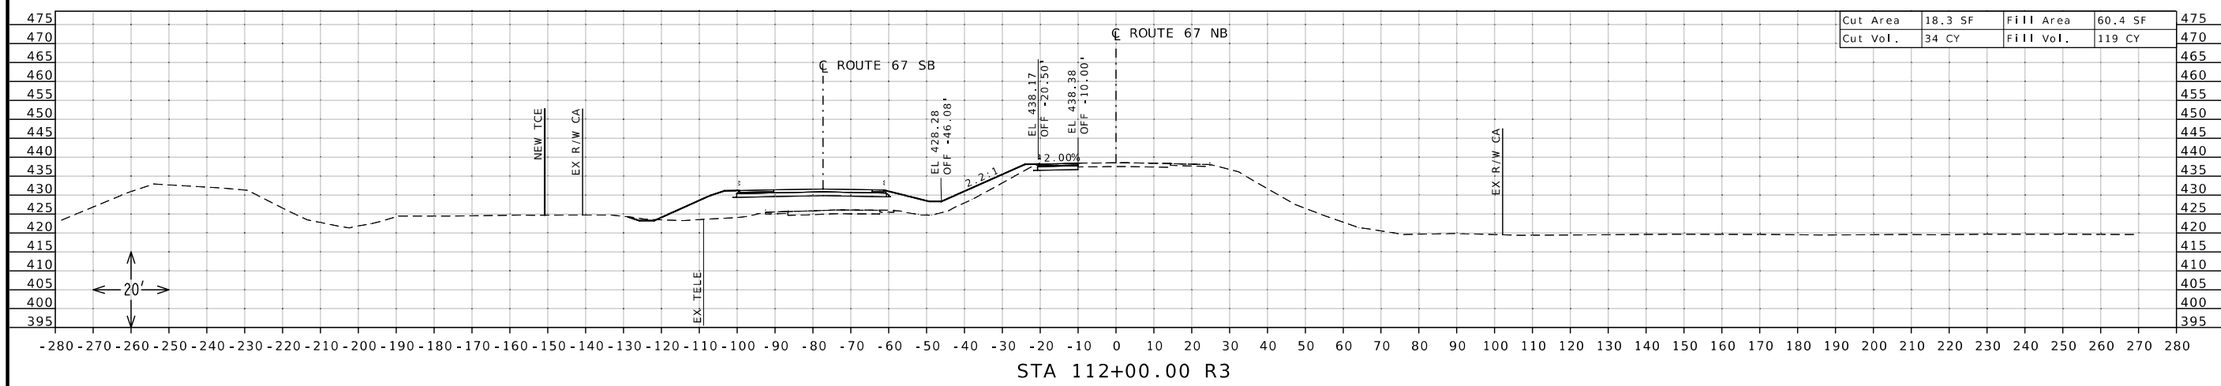


Cut Area	18.3 SF	Fill Area	60.4 SF
Cut Vol.	34 CY	Fill Vol.	119 CY

STA 112+00.00 R3

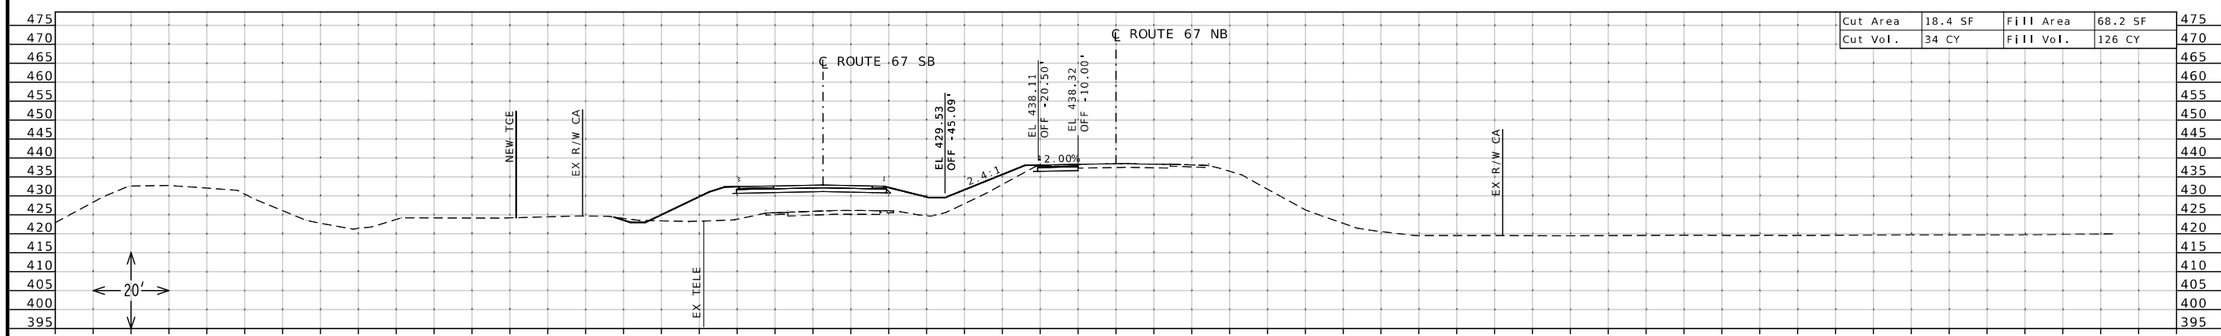

Cut Area	18.4 SF	Fill Area	68.2 SF
Cut Vol.	34 CY	Fill Vol.	126 CY

STA 111+50.00 R3

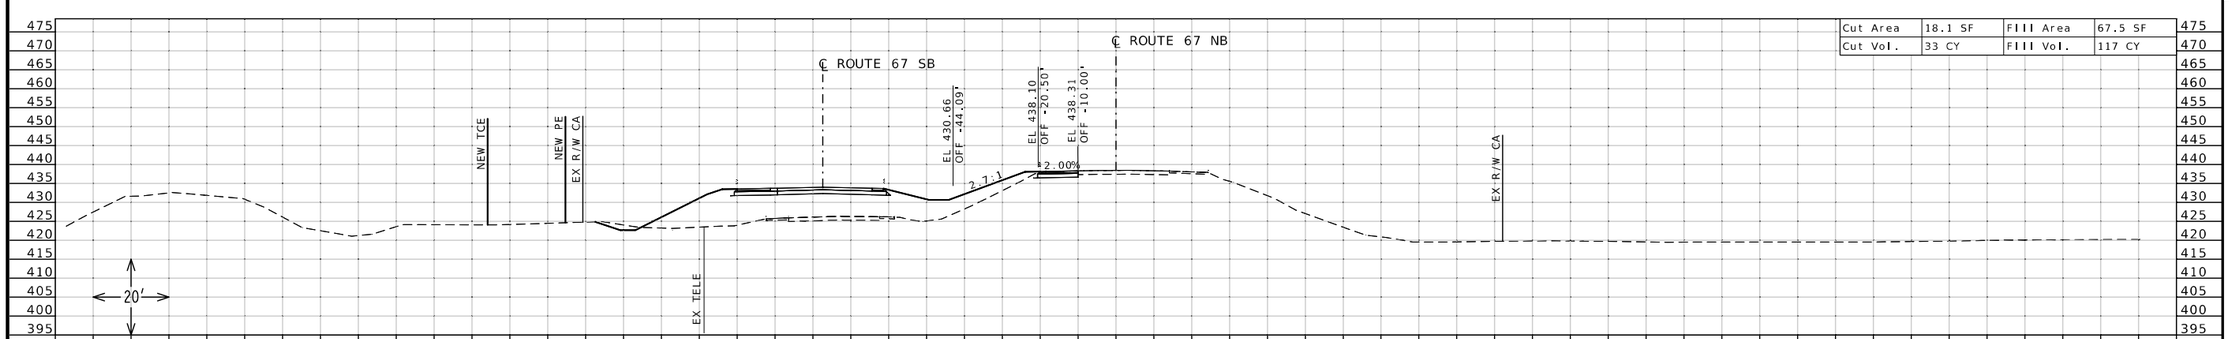

Cut Area	18.1 SF	Fill Area	67.5 SF
Cut Vol.	33 CY	Fill Vol.	117 CY

STA 111+00.00 R3

STATE OF MISSOURI
DANIEL WAYNE SAVAGEAU
NUMBER PE-2012018127
PROFESSIONAL ENGINEER

Daniel Savageau

10/04/2025 9:24:45 AM
DANIEL WAYNE SAVAGEAU - CIVIL
MO-PE-2012018127
DATE PREPARED

10/4/2025

ROUTE	STATE
67	MO
DISTRICT	SHEET NO.
SL	64

COUNTY
ST CHARLES

JOB NO.
J6P3636

CONTRACT ID.

PROJECT NO.

BRIDGE NO.


DESCRIPTION

DATE

MISSOURI HIGHWAYS AND TRANSPORTATION COMMISSION


105 WEST CAPITOL
JEFFERSON CITY, MO 65102
1-888-ASK-MODOT (1-888-275-6636)

CROSS SECTION SHEET
ROUTE 67 NORTHBOUND
SHEET 64 OF 86

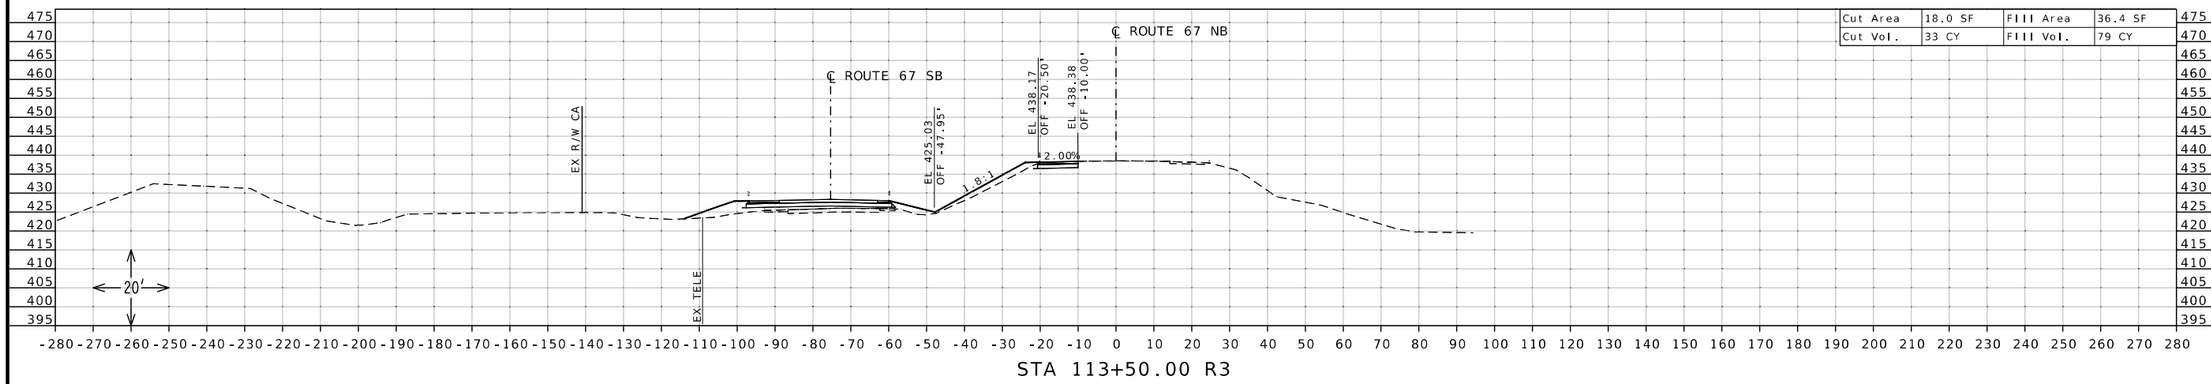


Cut Area	18.0 SF	Fill Area	36.4 SF
Cut Vol.	33 CY	Fill Vol.	79 CY

STA 113+50.00 R3

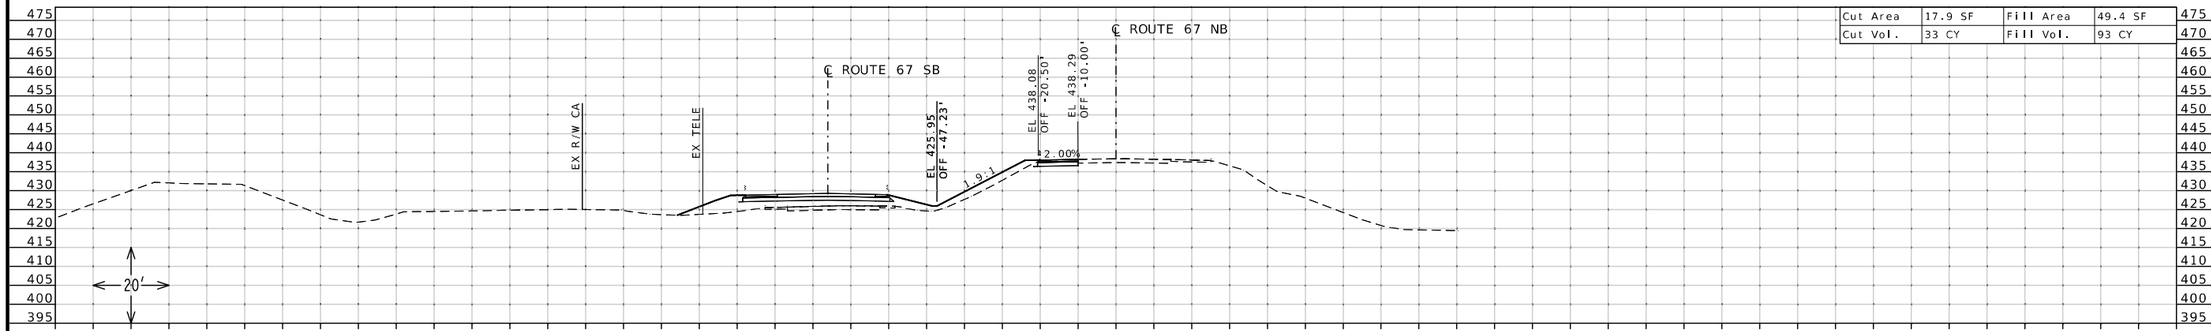

Cut Area	17.9 SF	Fill Area	49.4 SF
Cut Vol.	33 CY	Fill Vol.	93 CY

STA 113+00.00 R3

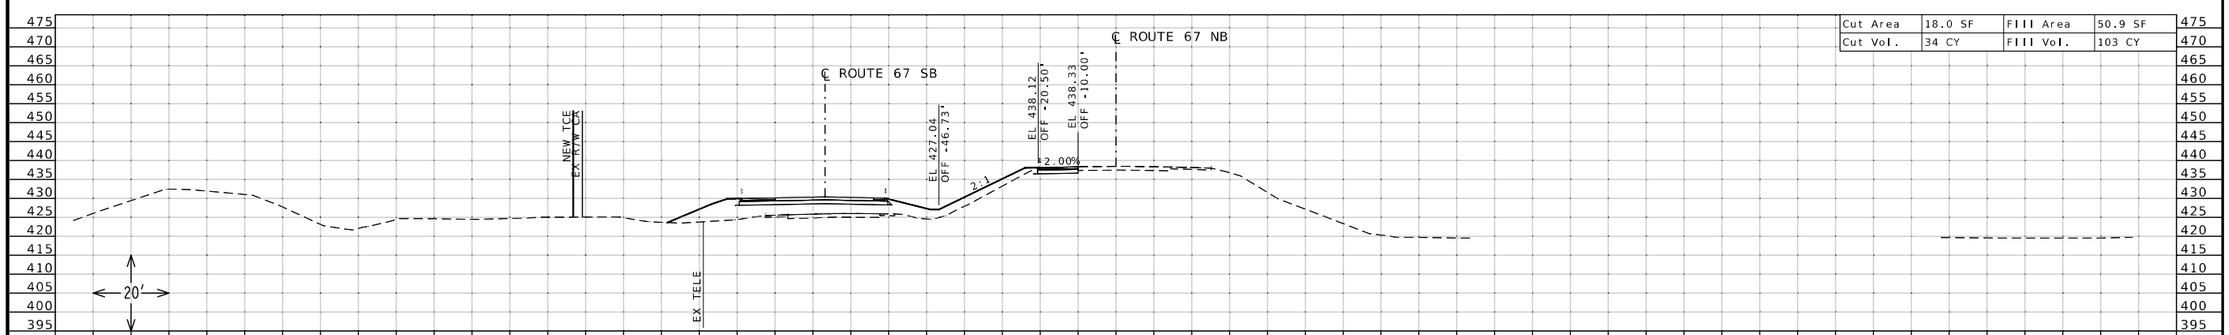

Cut Area	18.0 SF	Fill Area	50.9 SF
Cut Vol.	34 CY	Fill Vol.	103 CY

STA 112+50.00 R3

STATE OF MISSOURI
DANIEL WAYNE SAVAGEAU
NUMBER PE-2012018127
PROFESSIONAL ENGINEER

Daniel Savageau

10/04/2025 9:25:03 AM
DANIEL WAYNE SAVAGEAU · CIVIL
MO-PE-2012018127
DATE PREPARED

10/4/2025

ROUTE	STATE
67	MO
DISTRICT	SHEET NO.
SL	65

COUNTY
ST CHARLES

JOB NO.
J6P3636

CONTRACT ID.

PROJECT NO.

BRIDGE NO.


DESCRIPTION

DATE


MISSOURI HIGHWAYS AND TRANSPORTATION COMMISSION

105 WEST CAPITOL
JEFFERSON CITY, MO 65102
1-888-ASK-MODOT (1-888-275-6636)


CROSS SECTION SHEET
ROUTE 67 NORTHBOUND
SHEET 65 OF 86

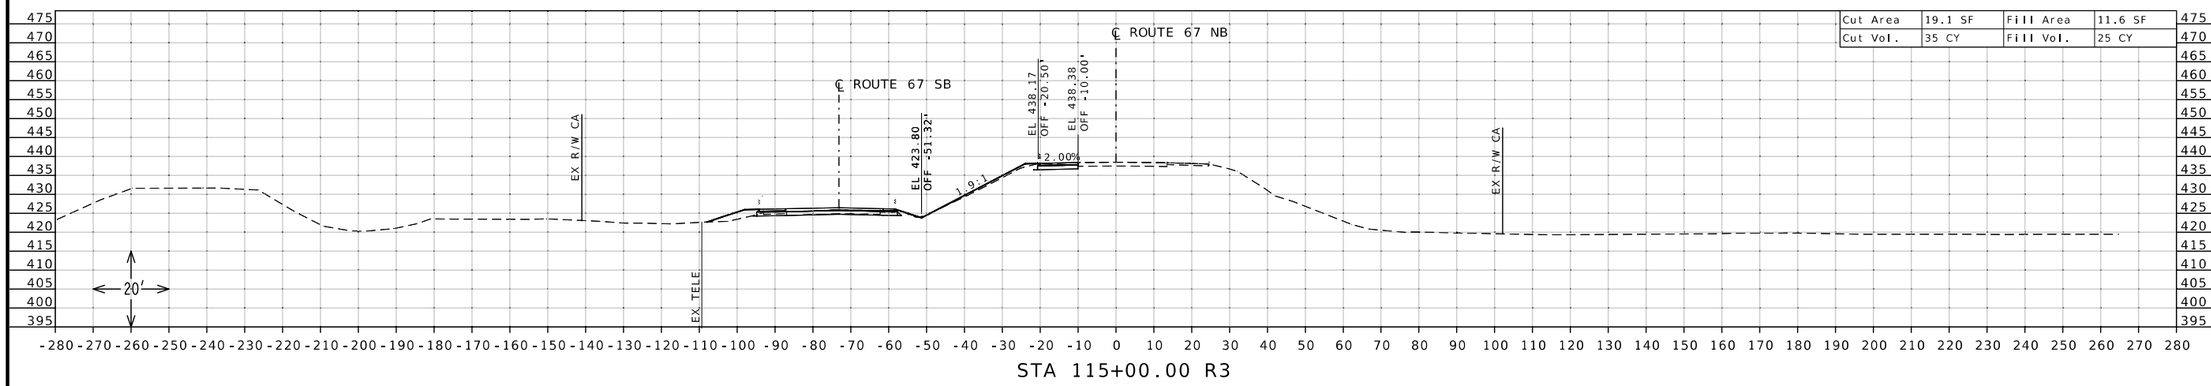

STA 115+00.00 R3

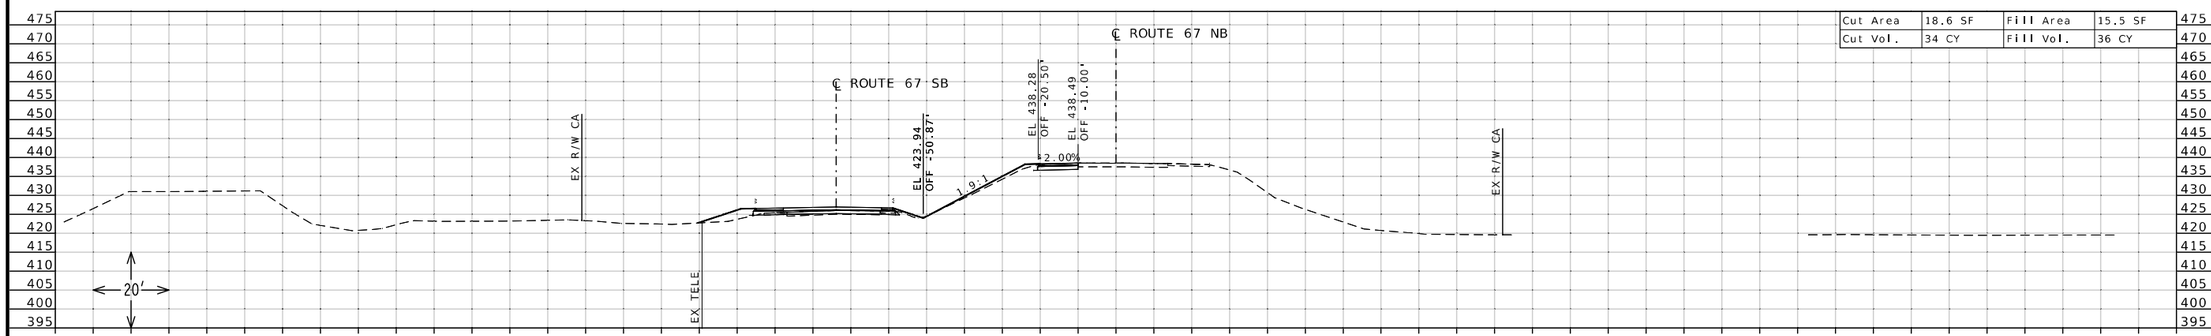

STA 114+50.00 R3

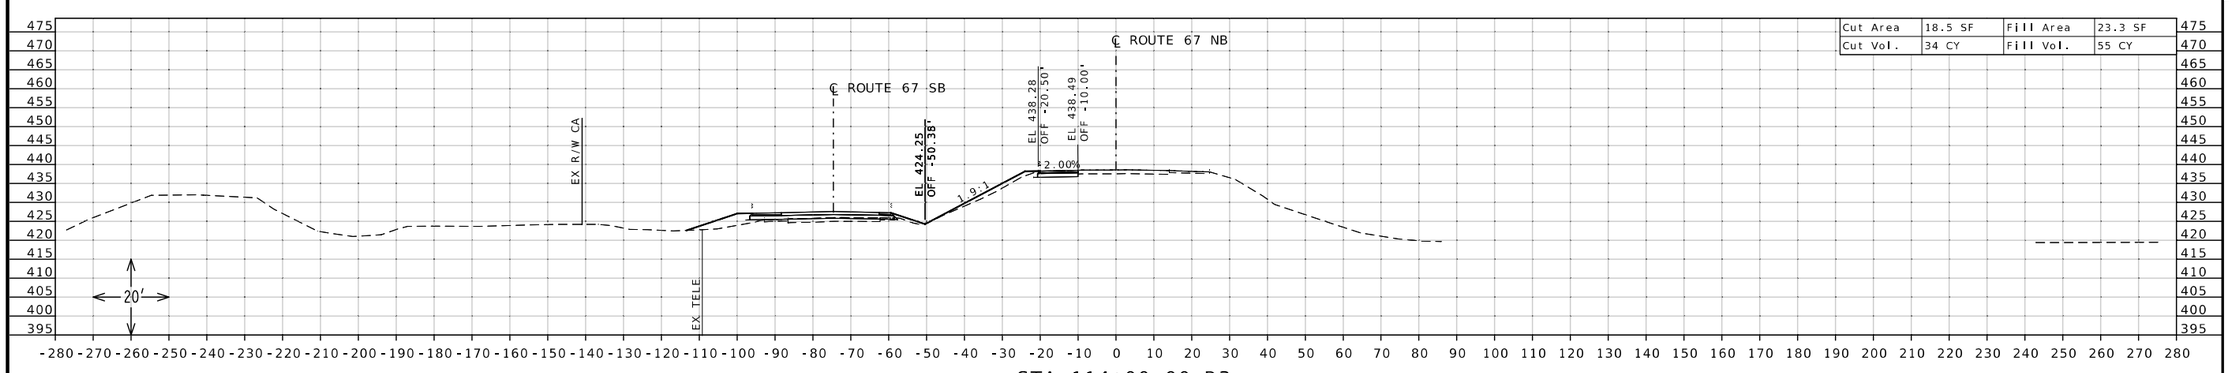

STA 114+00.00 R3

STATE OF MISSOURI
DANIEL WAYNE SAVAGEAU
NUMBER PE-2012018127
PROFESSIONAL ENGINEER

Daniel Savageau

10/04/2025 9:25:22 AM
DANIEL WAYNE SAVAGEAU - CIVIL
MO-PE-2012018127

DATE PREPARED
10/4/2025

ROUTE	STATE
67	MO
DISTRICT	SHEET NO.
SL	66

COUNTY
ST CHARLES

JOB NO.
J6P3636

CONTRACT ID.

PROJECT NO.

BRIDGE NO.


DESCRIPTION

DATE

MISSOURI HIGHWAYS AND TRANSPORTATION COMMISSION


105 WEST CAPITOL
JEFFERSON CITY, MO 65102
1-888-ASK-MODOT (1-888-275-6636)

CROSS SECTION SHEET
ROUTE 67 NORTHBOUND
SHEET 66 OF 86

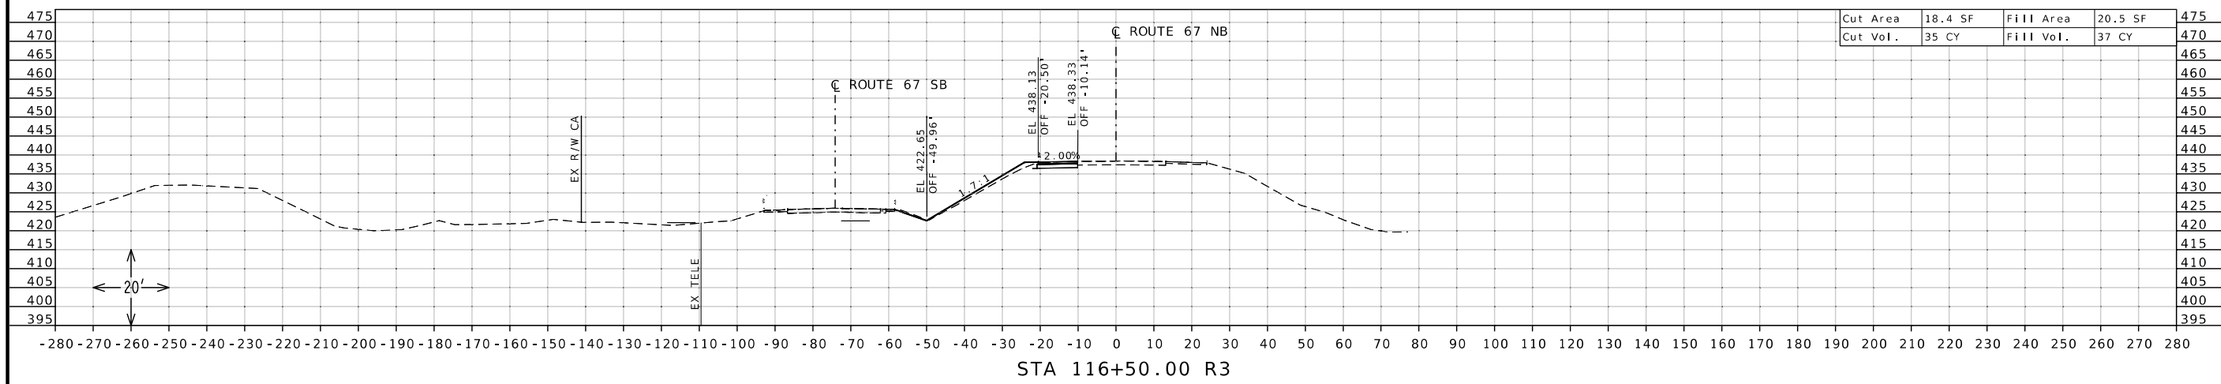


Cut Area	18.4 SF	Fill Area	20.5 SF
Cut Vol.	35 CY	Fill Vol.	37 CY

STA 116+50.00 R3

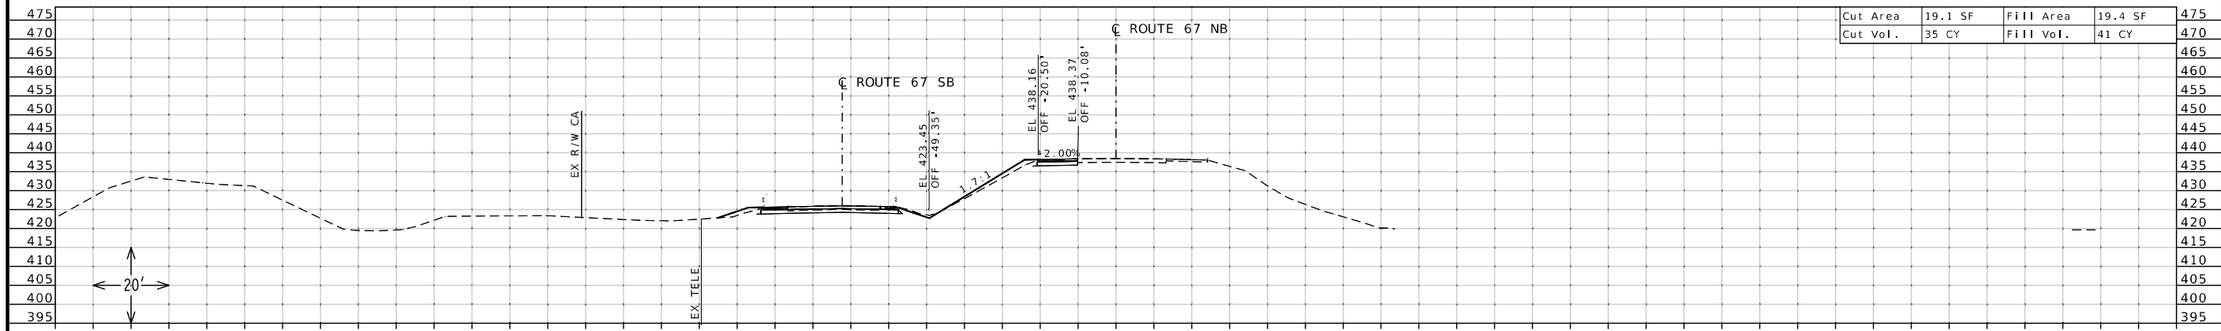

Cut Area	19.1 SF	Fill Area	19.4 SF
Cut Vol.	35 CY	Fill Vol.	41 CY

STA 116+00.00 R3

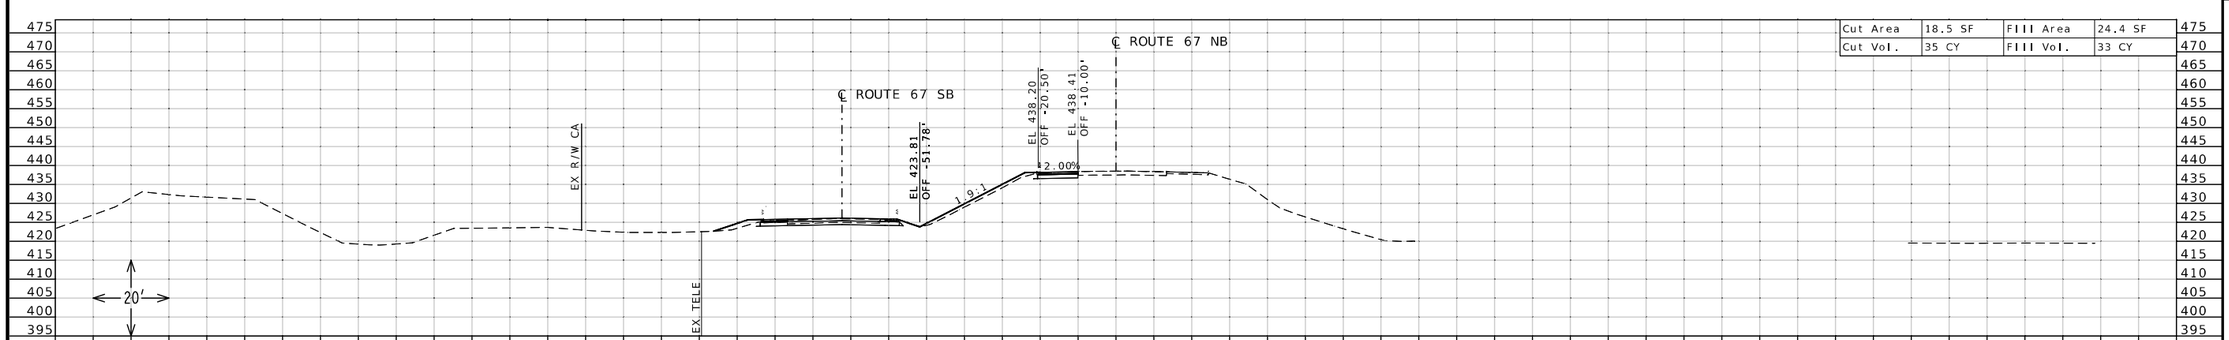

Cut Area	18.5 SF	Fill Area	24.4 SF
Cut Vol.	35 CY	Fill Vol.	33 CY

STA 115+50.00 R3

STATE OF MISSOURI
DANIEL WAYNE SAVAGEAU
NUMBER PE-2012018127
PROFESSIONAL ENGINEER

Daniel Savageau

10/04/2025 9:25:39 AM
DANIEL WAYNE SAVAGEAU - CIVIL
MO-PE-2012018127

DATE PREPARED
10/4/2025

ROUTE	STATE
67	MO
DISTRICT	SHEET NO.
SL	67

COUNTY
ST CHARLES

JOB NO.
J6P3636

CONTRACT ID.

PROJECT NO.

BRIDGE NO.


DESCRIPTION

DATE

MISSOURI HIGHWAYS AND TRANSPORTATION COMMISSION


105 WEST CAPITOL
JEFFERSON CITY, MO 65102
1-888-ASK-MODOT (1-888-275-6636)

CROSS SECTION SHEET
ROUTE 67 NORTHBOUND
SHEET 67 OF 86

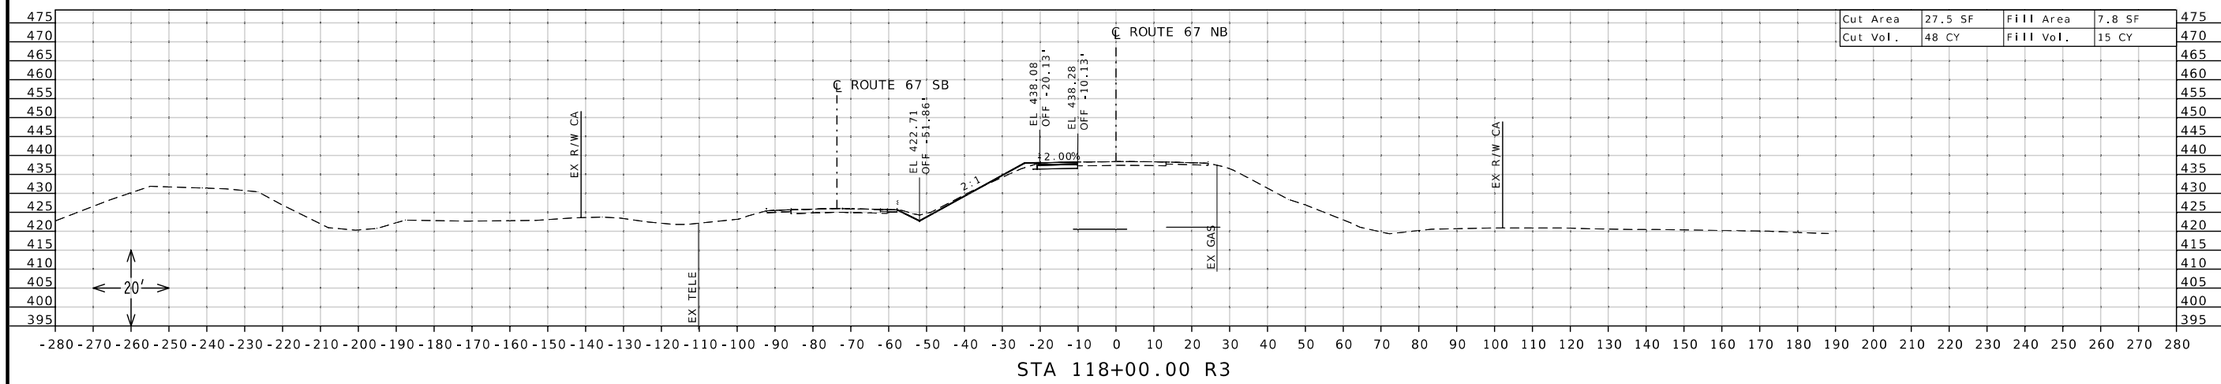


Cut Area	27.5 SF	Fill Area	7.8 SF
Cut Vol.	48 CY	Fill Vol.	15 CY

STA 118+00.00 R3

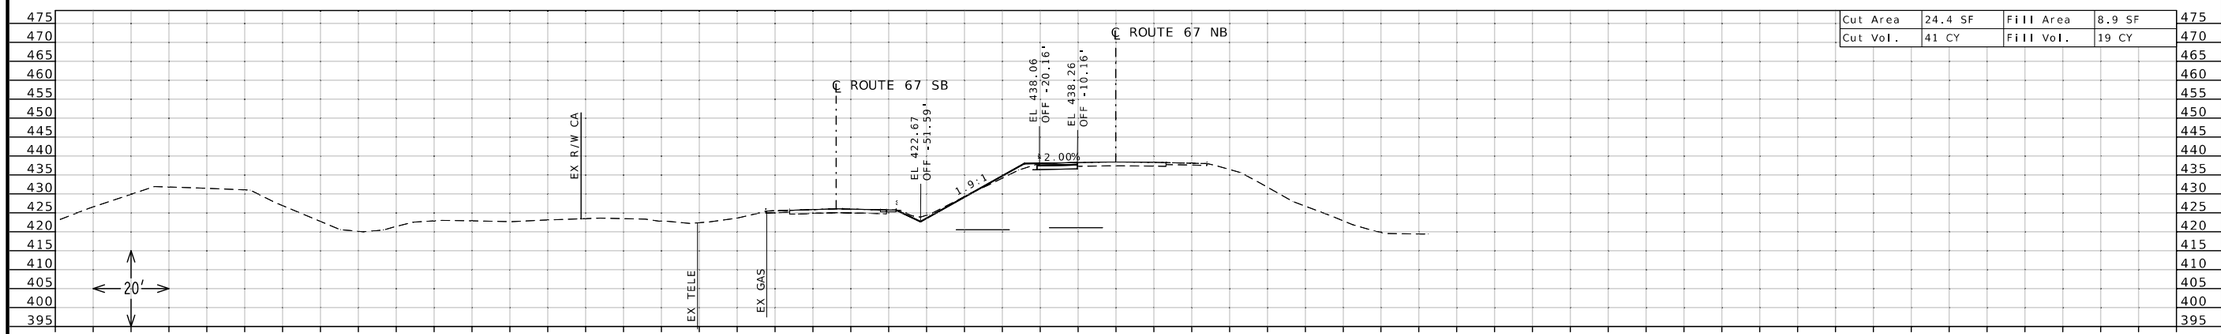

Cut Area	24.4 SF	Fill Area	8.9 SF
Cut Vol.	41 CY	Fill Vol.	19 CY

STA 117+50.00 R3

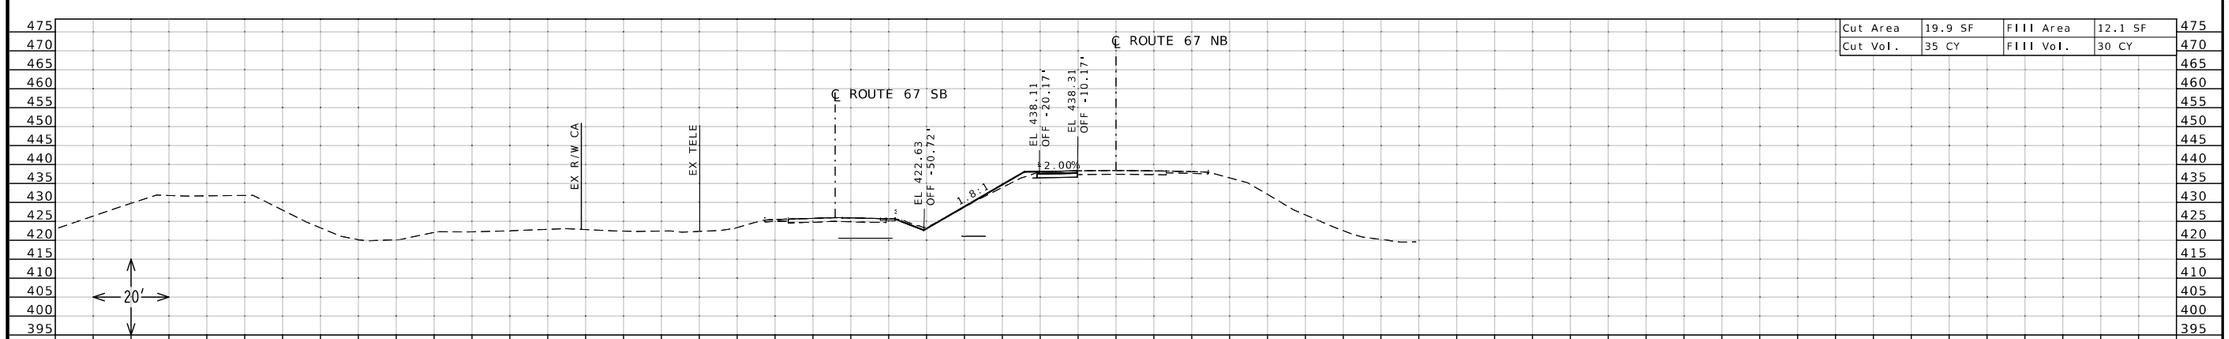

Cut Area	19.9 SF	Fill Area	12.1 SF
Cut Vol.	35 CY	Fill Vol.	30 CY

STA 117+00.00 R3

DANIEL WAYNE SAVAGEAU
NUMBER PE-2012018127
PROFESSIONAL ENGINEER
STATE OF MISSOURI
10/04/2025 9:25:57 AM
DANIEL WAYNE SAVAGEAU - CIVIL
MO-PE-2012018127

DATE PREPARED
10/4/2025

ROUTE	STATE
67	MO
DISTRICT	SHEET NO.
SL	68

COUNTY
ST CHARLES

JOB NO.
J6P3636

CONTRACT ID.

PROJECT NO.


BRIDGE NO.

DESCRIPTION

DATE


MISSOURI HIGHWAYS AND TRANSPORTATION COMMISSION
105 WEST CAPITOL
JEFFERSON CITY, MO 65102
1-888-ASK-MODOT (1-888-275-6636)

CROSS SECTION SHEET
ROUTE 67 NORTHBOUND
SHEET 68 OF 86

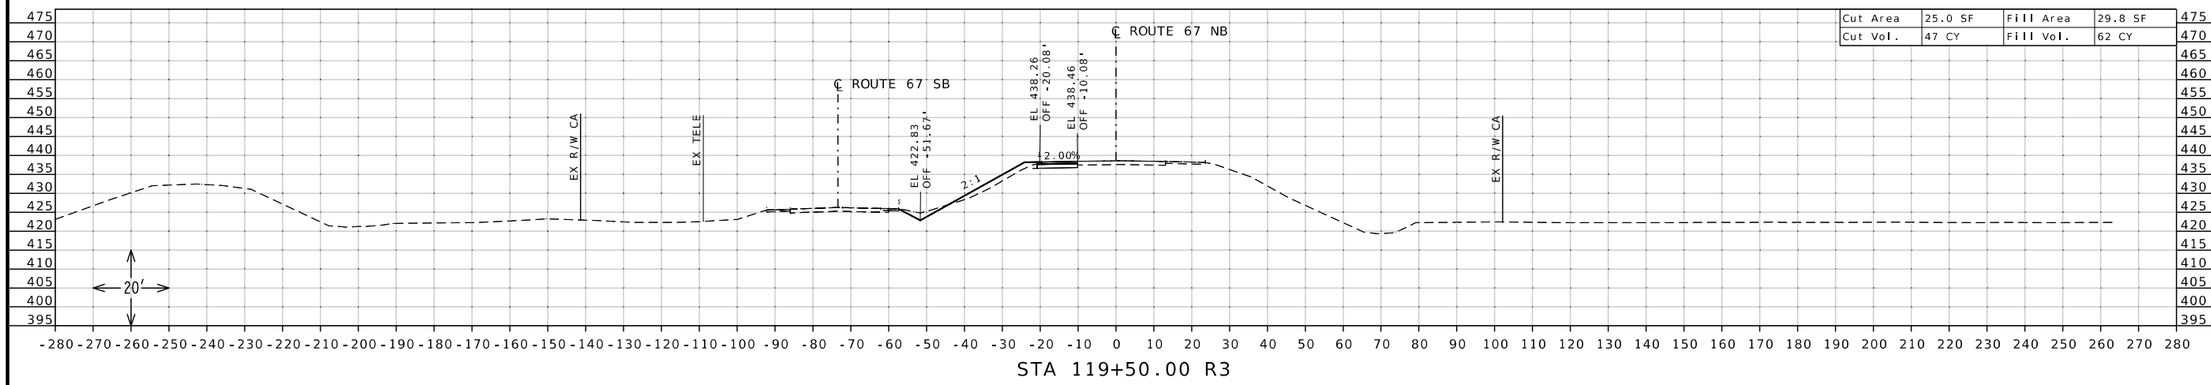


Cut Area	25.0 SF	Fill Area	29.8 SF
Cut Vol.	47 CY	Fill Vol.	62 CY

STA 119+50.00 R3

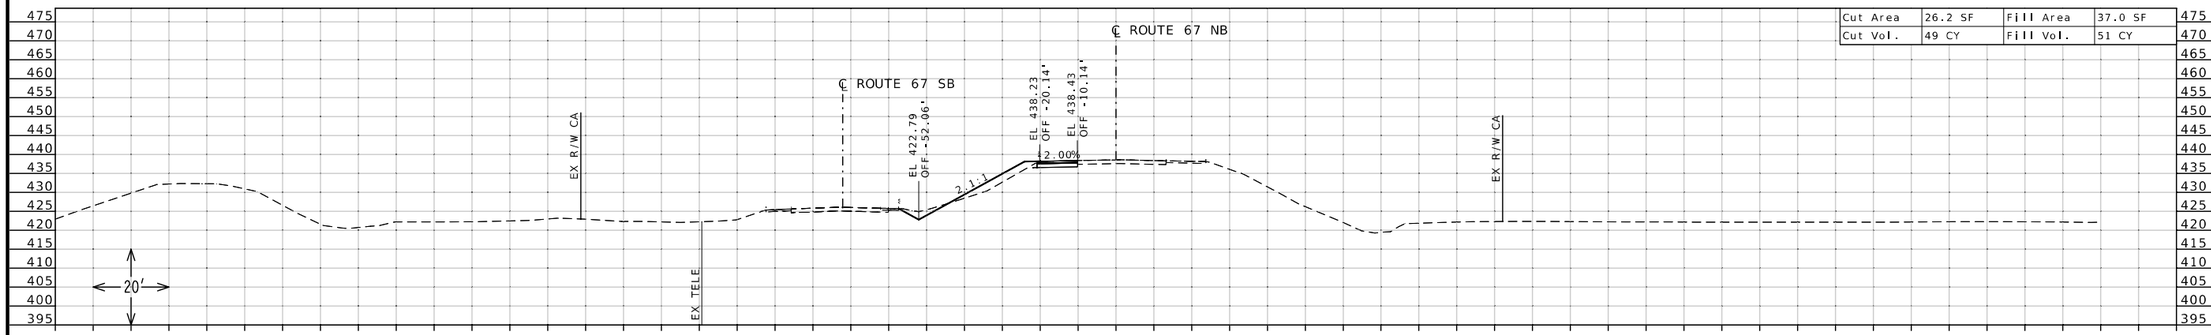

Cut Area	26.2 SF	Fill Area	37.0 SF
Cut Vol.	49 CY	Fill Vol.	51 CY

STA 119+00.00 R3

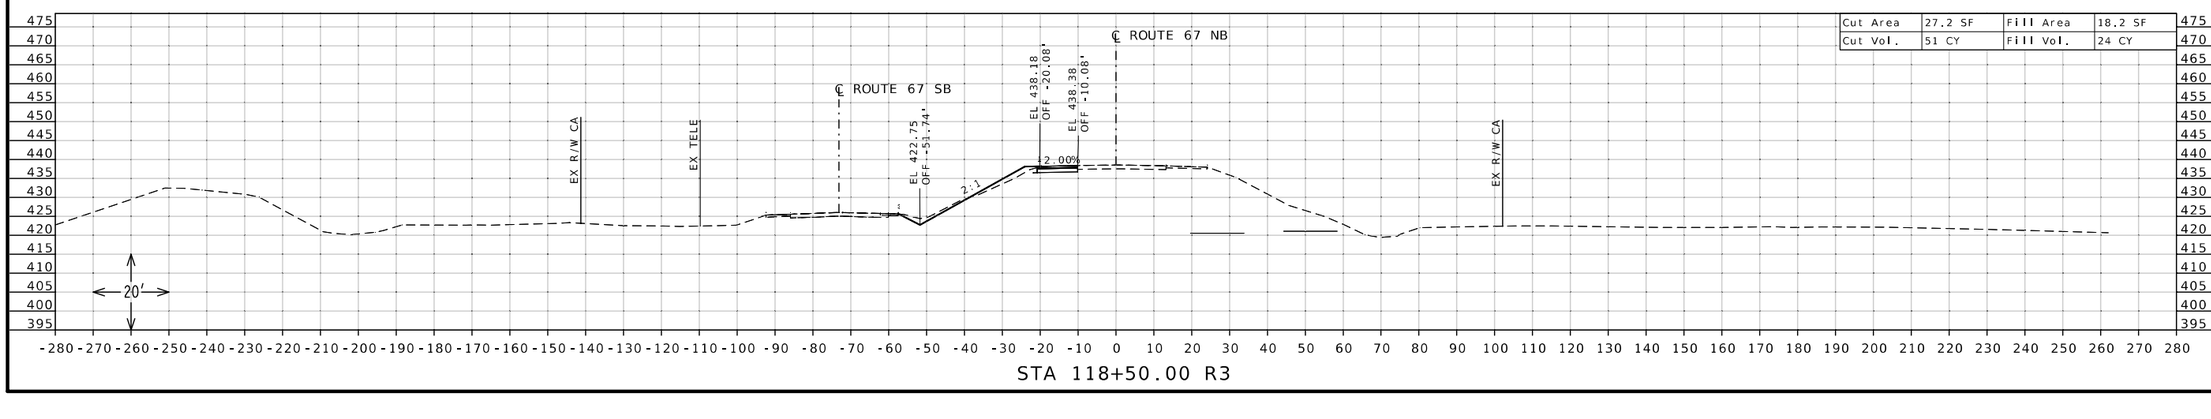

Cut Area	27.2 SF	Fill Area	18.2 SF
Cut Vol.	51 CY	Fill Vol.	24 CY

STA 118+50.00 R3

STATE OF MISSOURI
DANIEL WAYNE SAVAGEAU
NUMBER PE-2012018127
PROFESSIONAL ENGINEER
Daniel Savageau
10/04/2025 9:26:17 AM
DANIEL WAYNE SAVAGEAU - CIVIL
MO-PE-2012018127

DATE PREPARED
10/4/2025

ROUTE	STATE
67	MO
DISTRICT	SHEET NO.
SL	69

COUNTY
ST CHARLES

JOB NO.
J6P3636

CONTRACT ID.

PROJECT NO.


BRIDGE NO.


DESCRIPTION	DATE


MISSOURI HIGHWAYS AND TRANSPORTATION COMMISSION

105 WEST CAPITOL
JEFFERSON CITY, MO 65102
1-888-ASK-MODOT (1-888-275-6636)

CROSS SECTION SHEET
ROUTE 67 NORTHBOUND
SHEET 69 OF 86

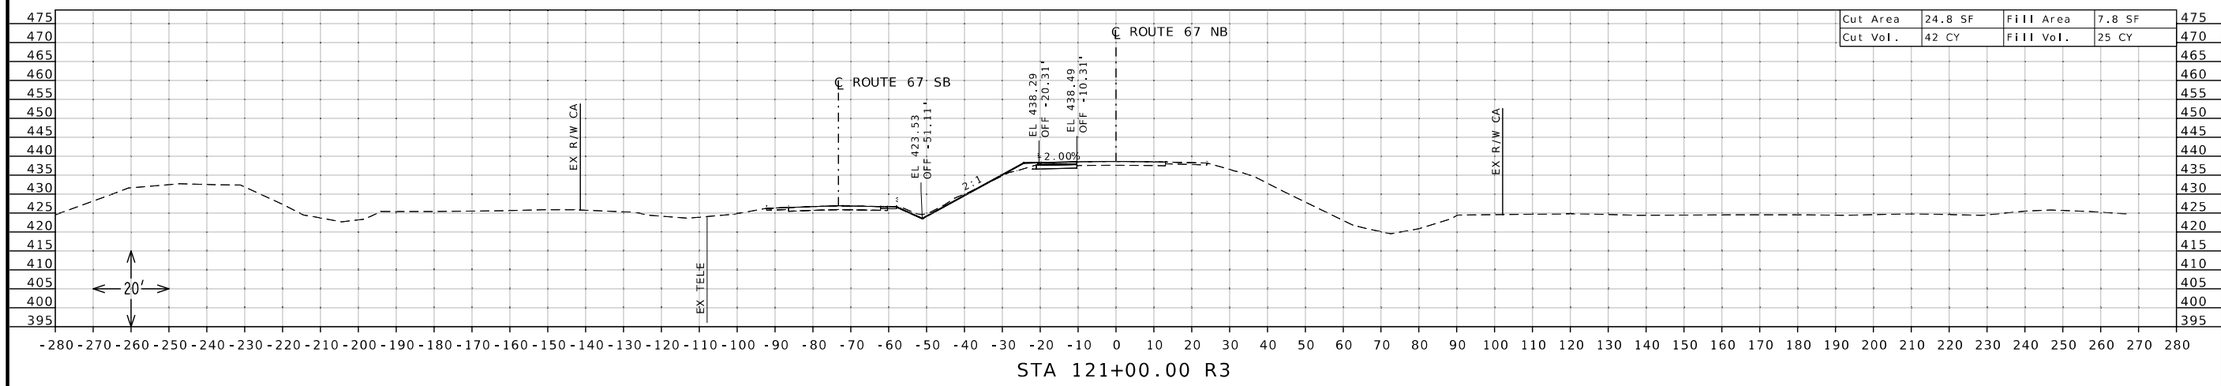

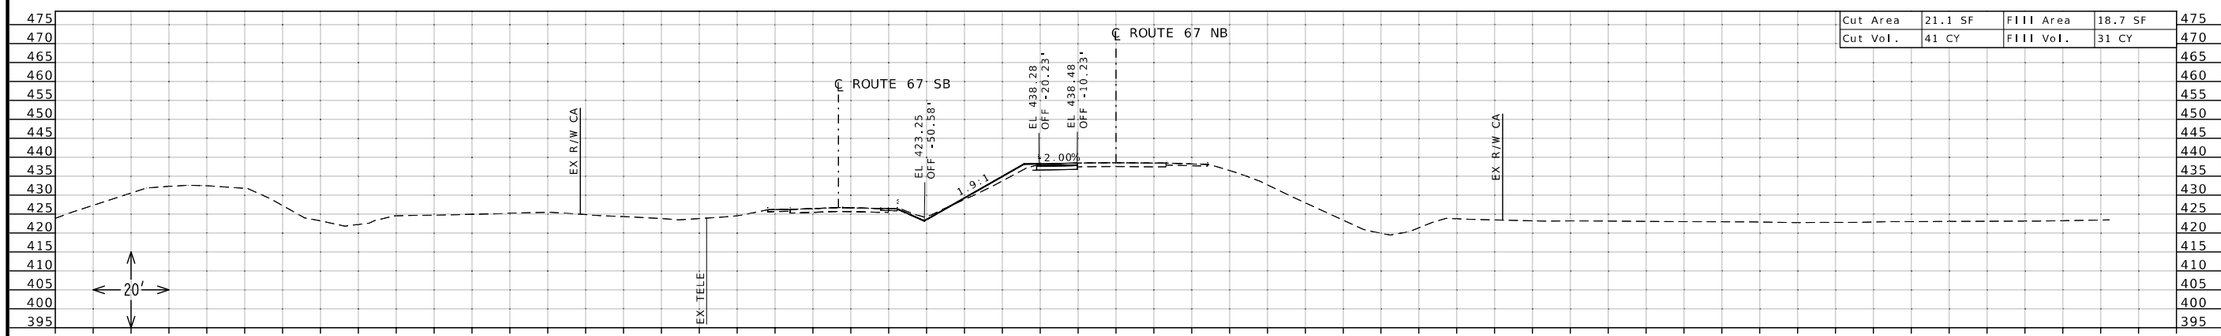

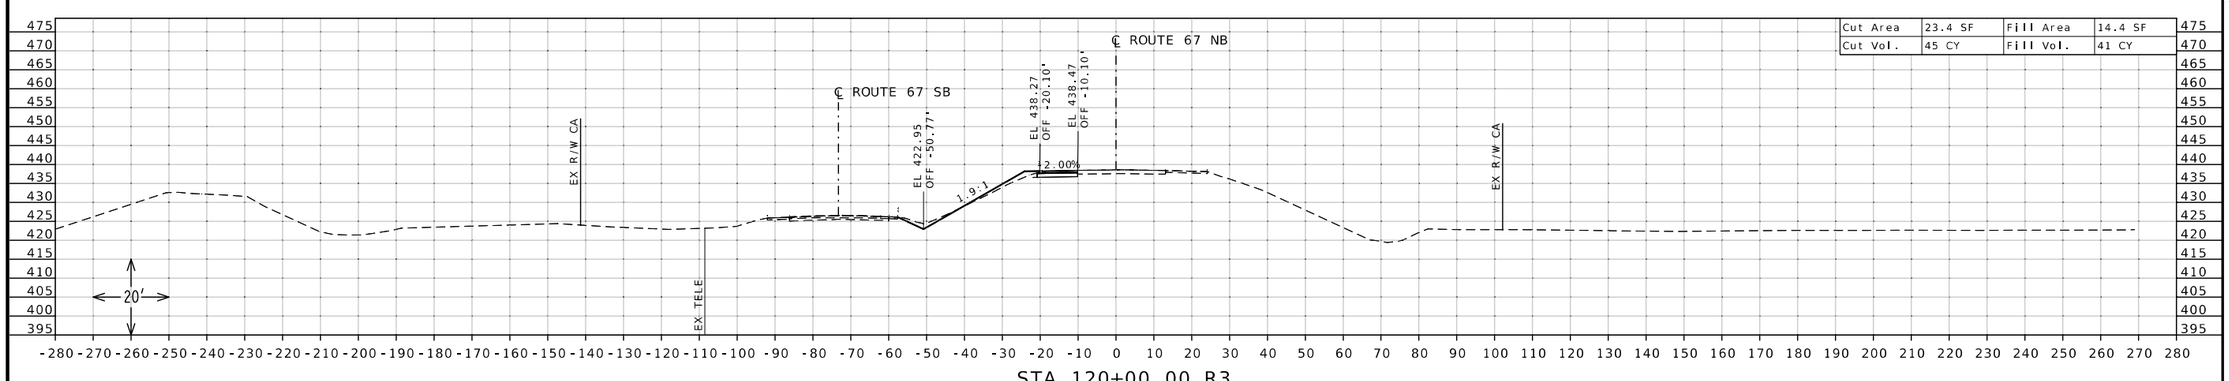

DANIEL WAYNE SAVAGEAU
NUMBER PE-2012018127
PROFESSIONAL ENGINEER
STATE OF MISSOURI

10/04/2025 9:26:38 AM
DANIEL WAYNE SAVAGEAU - CIVIL
MO-PE-2012018127

DATE PREPARED
10/4/2025

ROUTE	STATE
67	MO

DISTRICT	SHEET NO.
SL	70

COUNTY
ST CHARLES

JOB NO.
J6P3636

CONTRACT ID.

PROJECT NO.


BRIDGE NO.

DESCRIPTION	DATE


MISSOURI HIGHWAYS AND TRANSPORTATION COMMISSION

105 WEST CAPITOL
JEFFERSON CITY, MO 65102
1-888-ASK-MODOT (1-888-275-6636)


CROSS SECTION SHEET
ROUTE 67 NORTHBOUND
SHEET 70 OF 86

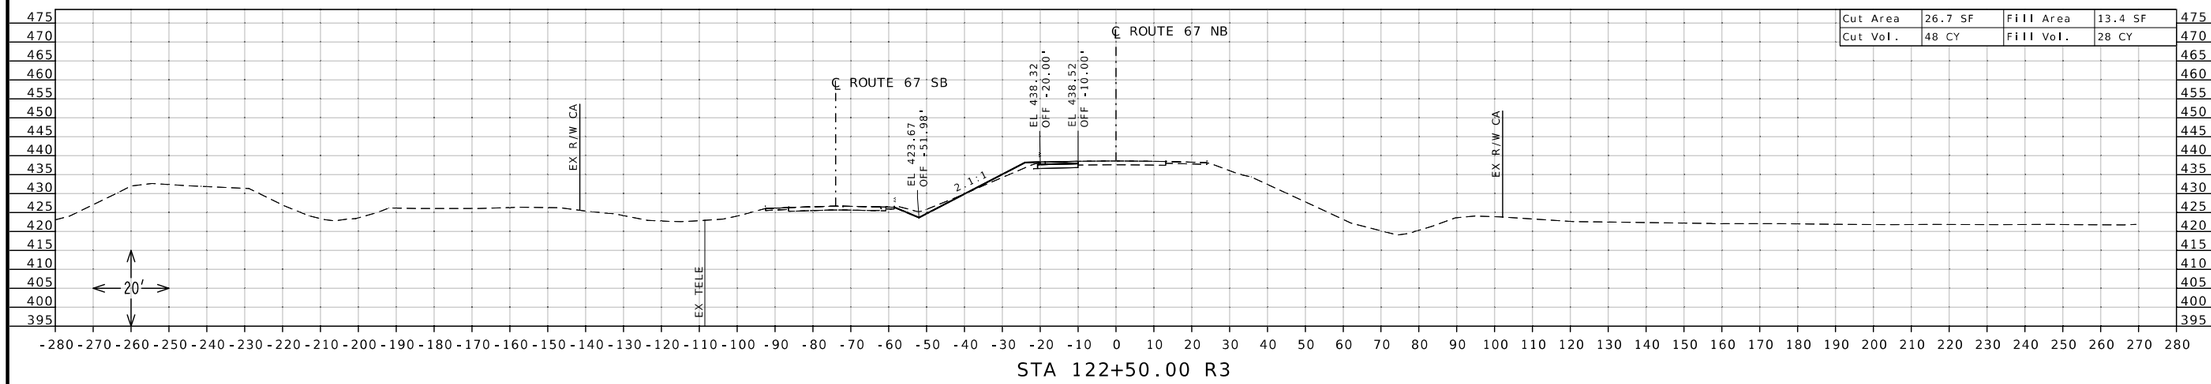

STA 122+50.00 R3

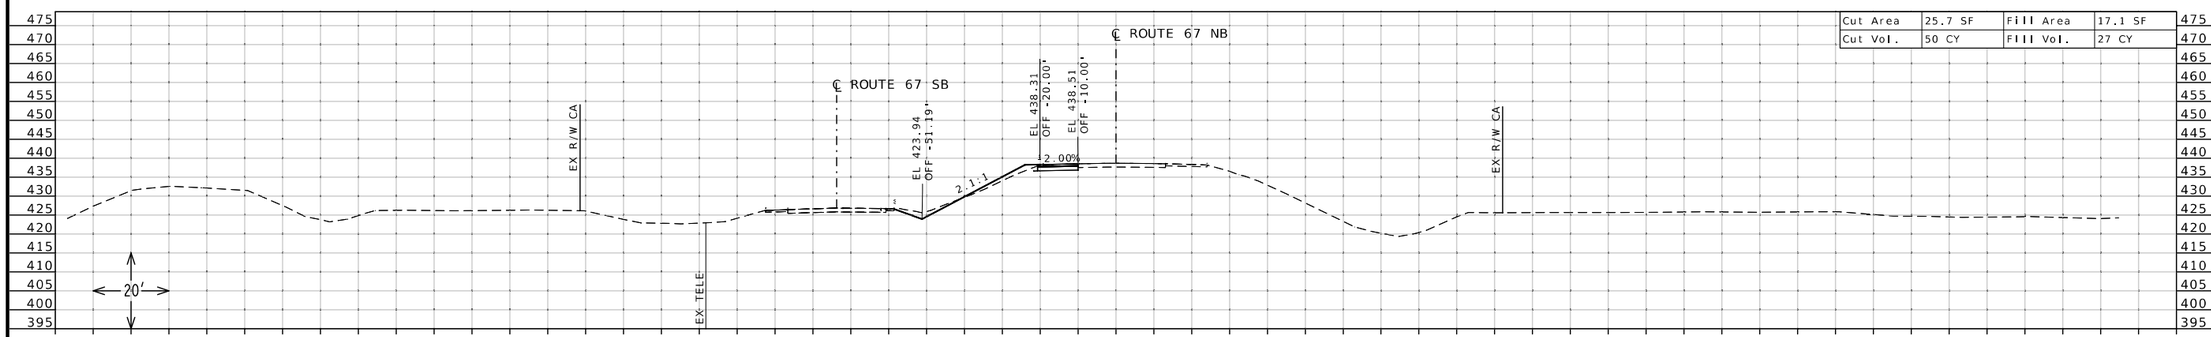

STA 122+00.00 R3

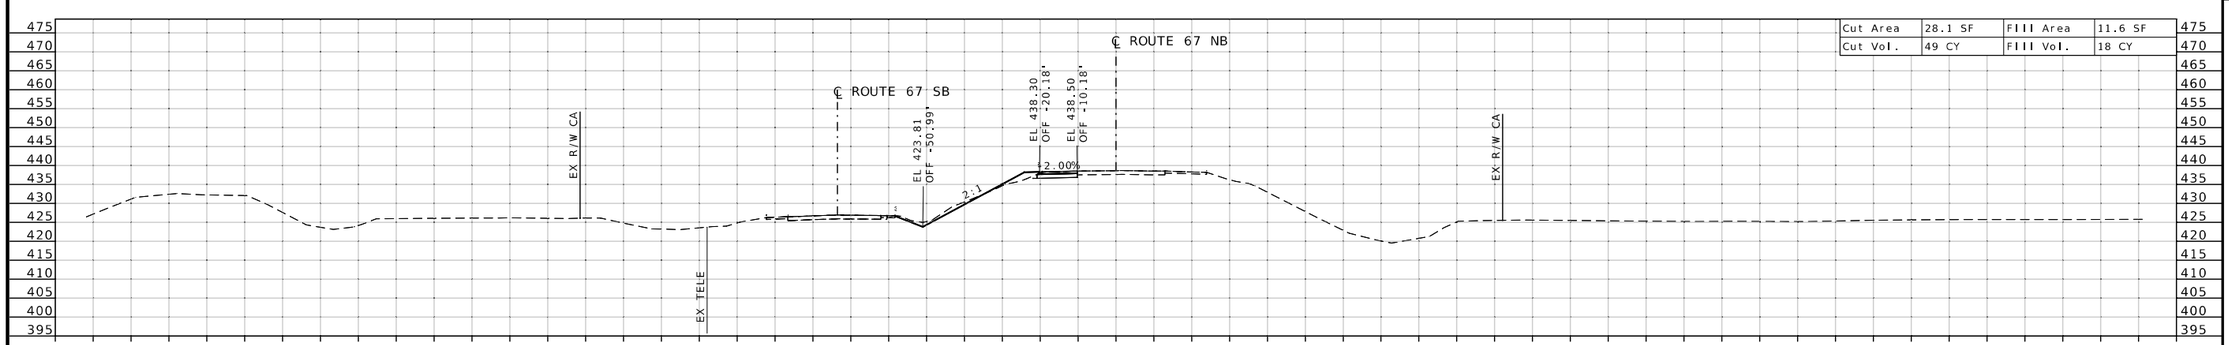

STA 121+50.00 R3

STATE OF MISSOURI
DANIEL WAYNE SAVAGEAU
NUMBER PE-2012018127
PROFESSIONAL ENGINEER

Daniel Savageau

10/04/2025 9:26:55 AM
DANIEL WAYNE SAVAGEAU · CIVIL
MO-PE-2012018127

DATE PREPARED
10/4/2025

ROUTE	STATE
67	MO

DISTRICT	SHEET NO.
SL	71

COUNTY
ST CHARLES

JOB NO.
J6P3636

CONTRACT ID.

PROJECT NO.


BRIDGE NO.

DESCRIPTION	DATE


MISSOURI HIGHWAYS AND TRANSPORTATION COMMISSION

105 WEST CAPITOL
JEFFERSON CITY, MO 65102
1-888-ASK-MODOT (1-888-275-6636)


CROSS SECTION SHEET
ROUTE 67 NORTHBOUND
SHEET 71 OF 86

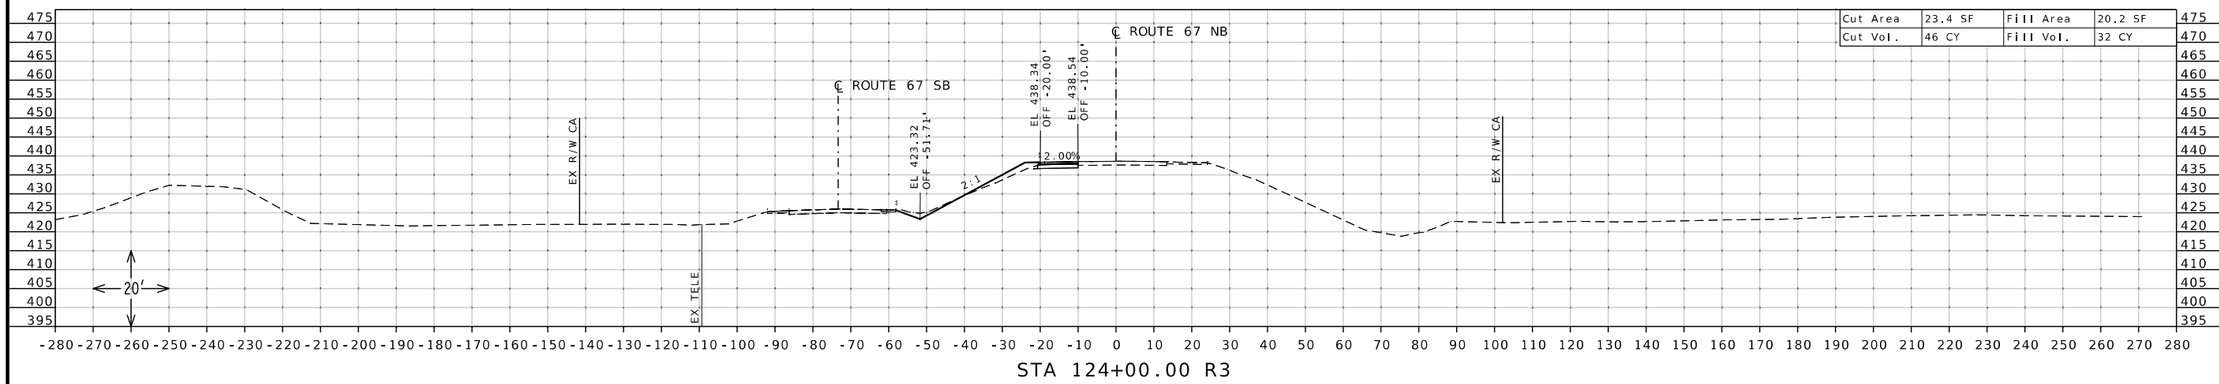

STA 124+00.00 R3

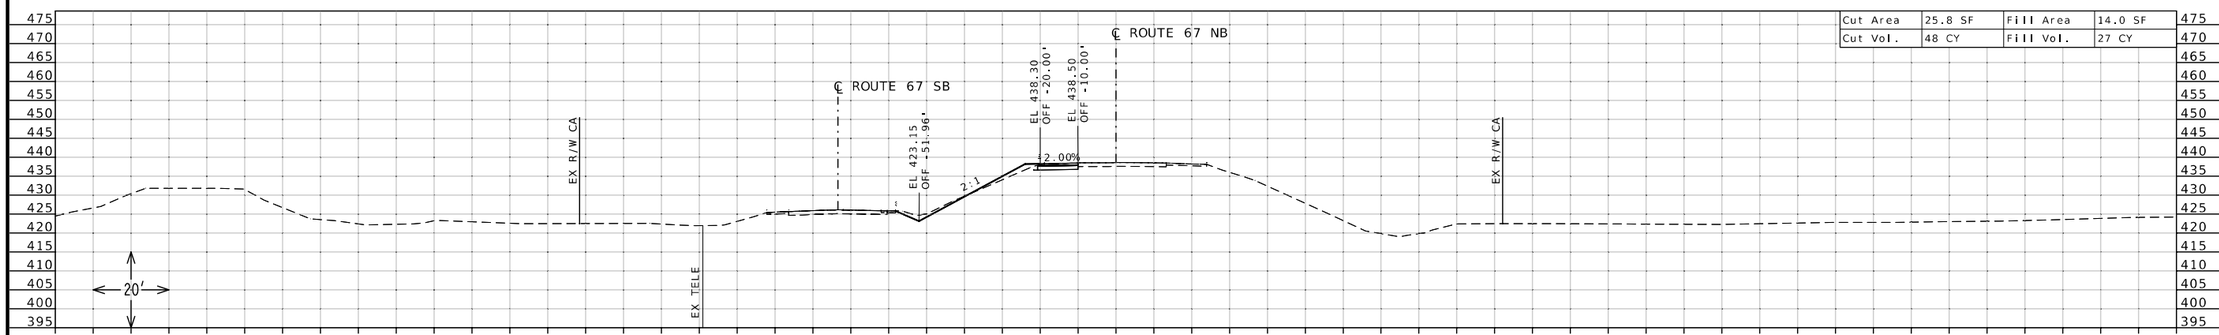

STA 123+50.00 R3

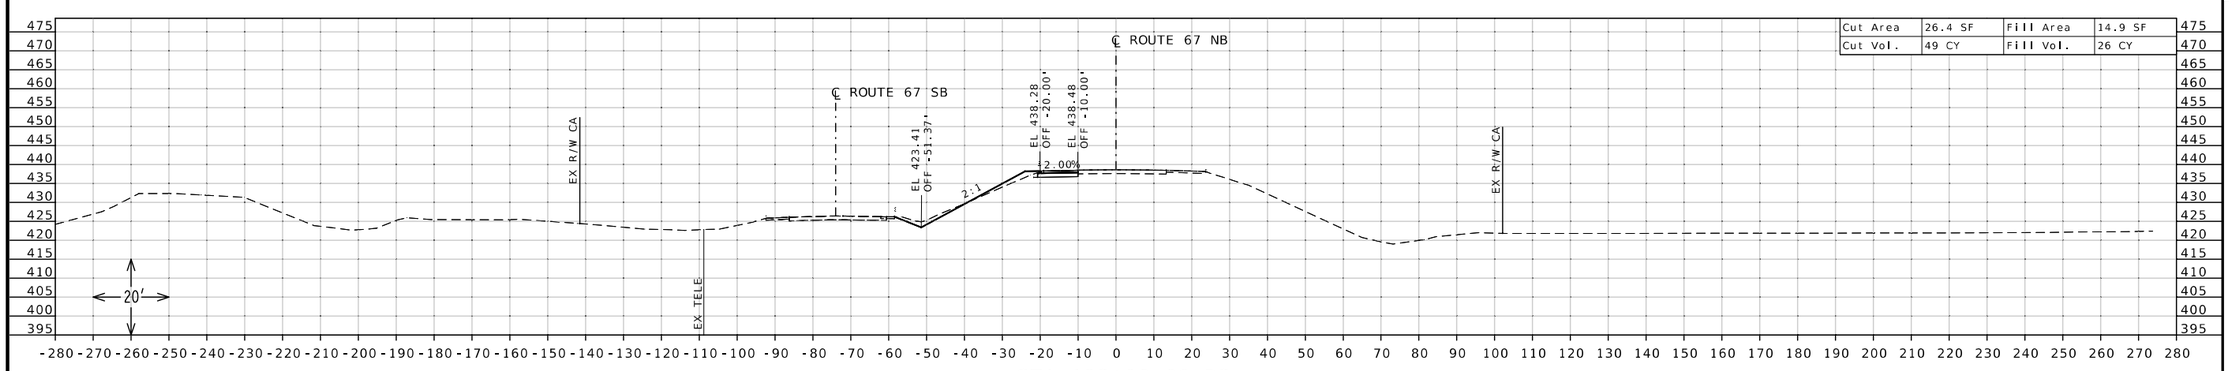

STA 123+00.00 R3

STATE OF MISSOURI
DANIEL WAYNE SAVAGEAU
NUMBER PE-2012018127
PROFESSIONAL ENGINEER

Daniel Savageau

10/04/2025 9:27:11 AM
DANIEL WAYNE SAVAGEAU - CIVIL
MO-PE-2012018127

DATE PREPARED
10/4/2025

ROUTE	STATE
67	MO
DISTRICT	SHEET NO.
SL	72

COUNTY
ST CHARLES

JOB NO.
J6P3636

CONTRACT ID.

PROJECT NO.

BRIDGE NO.


DESCRIPTION

DATE

MISSOURI HIGHWAYS AND TRANSPORTATION COMMISSION


105 WEST CAPITOL
JEFFERSON CITY, MO 65102
1-888-ASK-MODOT (1-888-275-6636)

CROSS SECTION SHEET
ROUTE 67 NORTHBOUND
SHEET 72 OF 86

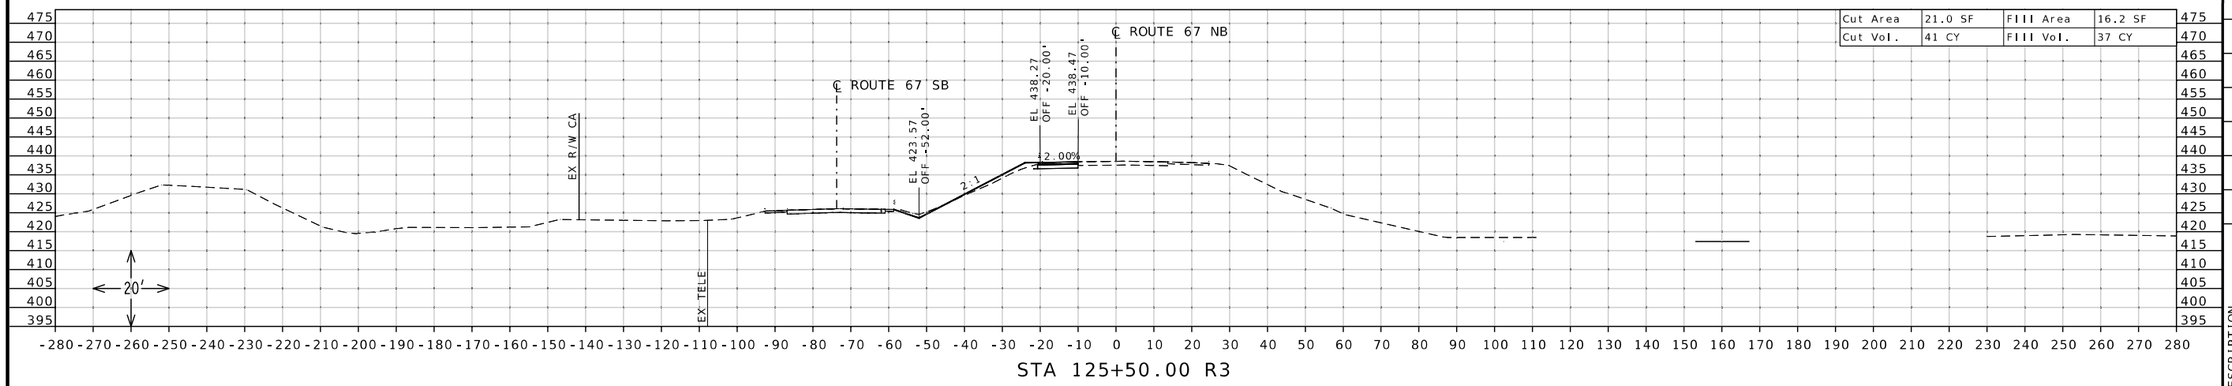


Cut Area	21.0 SF	Fill Area	16.2 SF
Cut Vol.	41 CY	Fill Vol.	37 CY

STA 125+50.00 R3

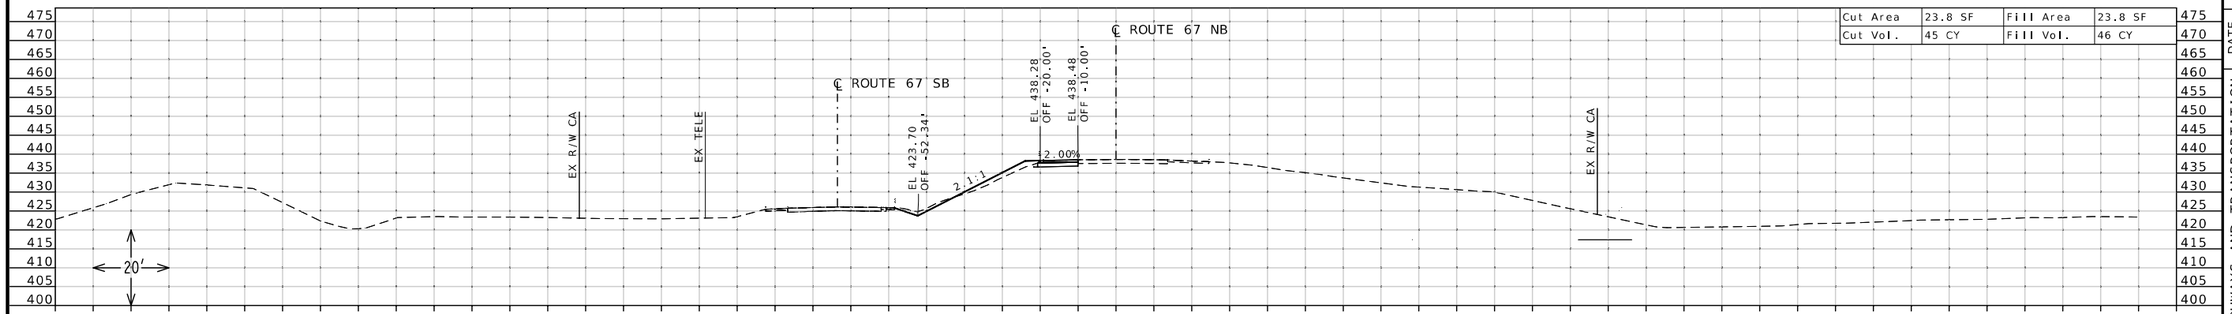

Cut Area	23.8 SF	Fill Area	23.8 SF
Cut Vol.	45 CY	Fill Vol.	46 CY

STA 125+00.00 R3

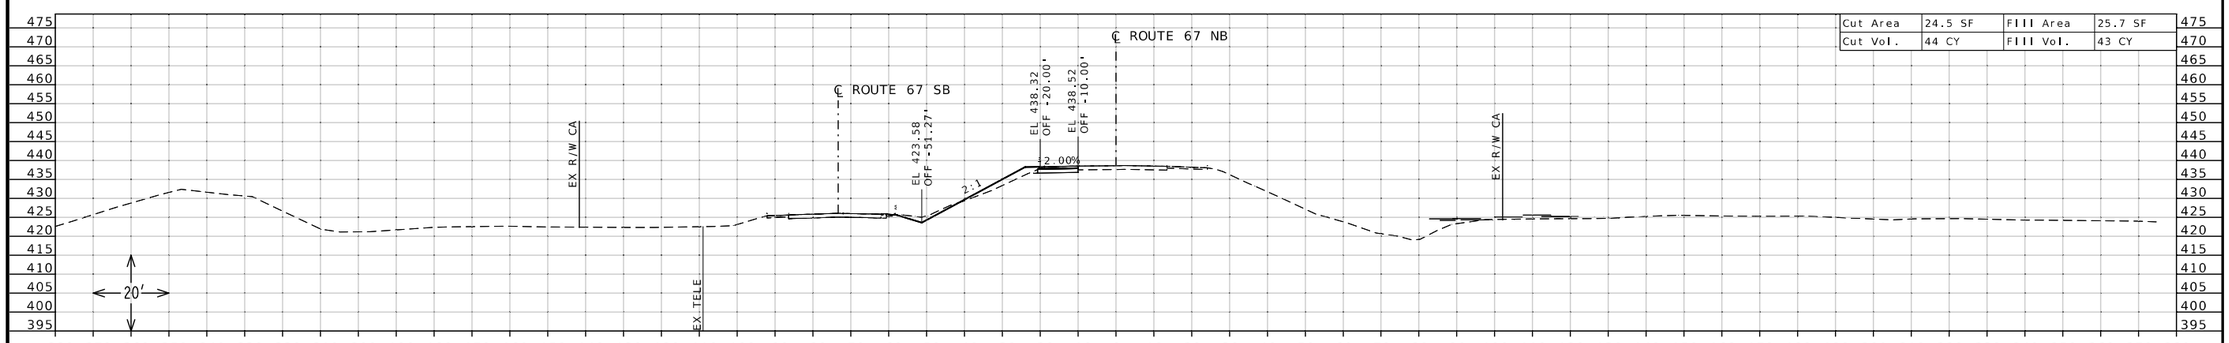

Cut Area	24.5 SF	Fill Area	25.7 SF
Cut Vol.	44 CY	Fill Vol.	43 CY

STA 124+50.00 R3

STATE OF MISSOURI
DANIEL WAYNE SAVAGEAU
NUMBER PE-2012018127
PROFESSIONAL ENGINEER

Daniel Savageau

10/04/2025 9:27:30 AM
DANIEL WAYNE SAVAGEAU · CIVIL
MO-PE-2012018127
DATE PREPARED

10/4/2025

ROUTE	STATE
67	MO
DISTRICT	SHEET NO.
SL	73

COUNTY
ST CHARLES

JOB NO.
J6P3636

CONTRACT ID.

PROJECT NO.


BRIDGE NO.

DESCRIPTION	DATE


MISSOURI HIGHWAYS AND TRANSPORTATION COMMISSION

105 WEST CAPITOL
JEFFERSON CITY, MO 65102
1-888-ASK-MODOT (1-888-275-6636)


CROSS SECTION SHEET
ROUTE 67 NORTHBOUND
SHEET 73 OF 86

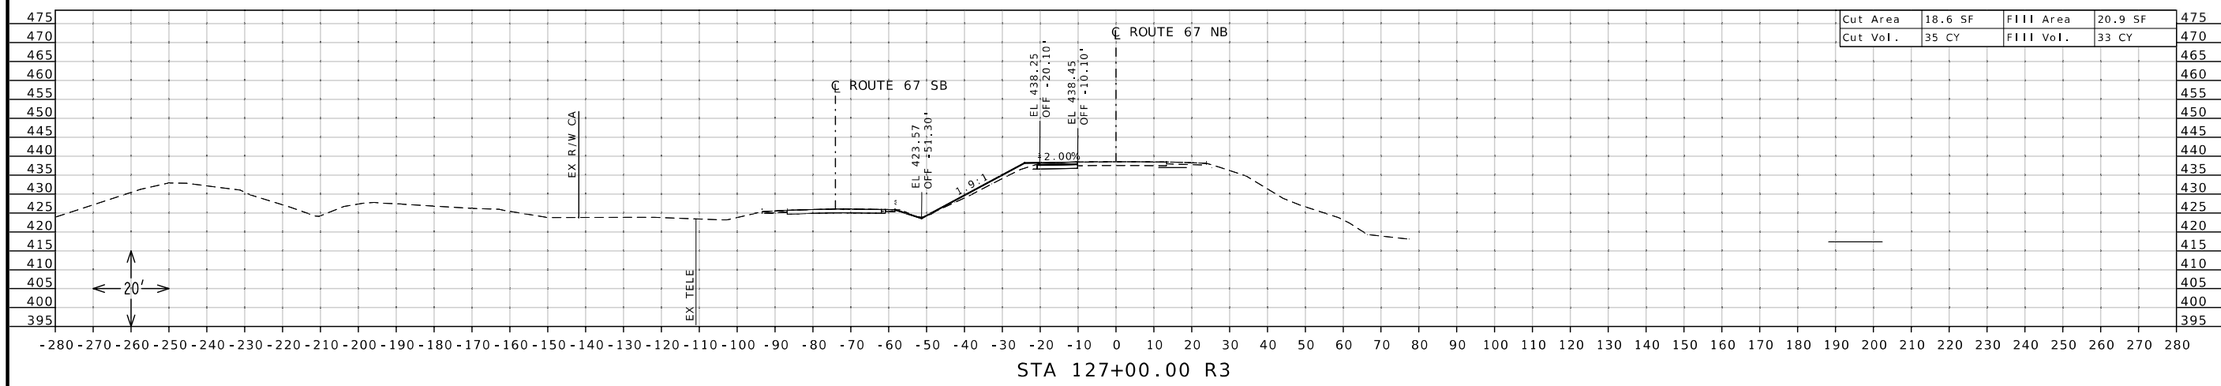

STA 127+00.00 R3

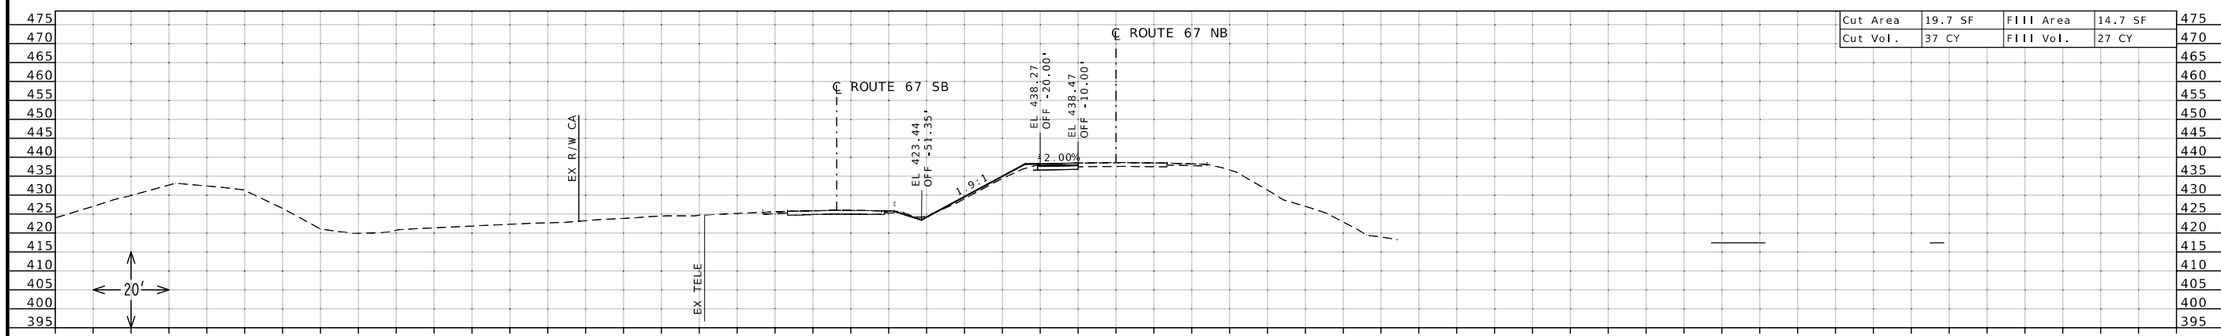

STA 126+50.00 R3

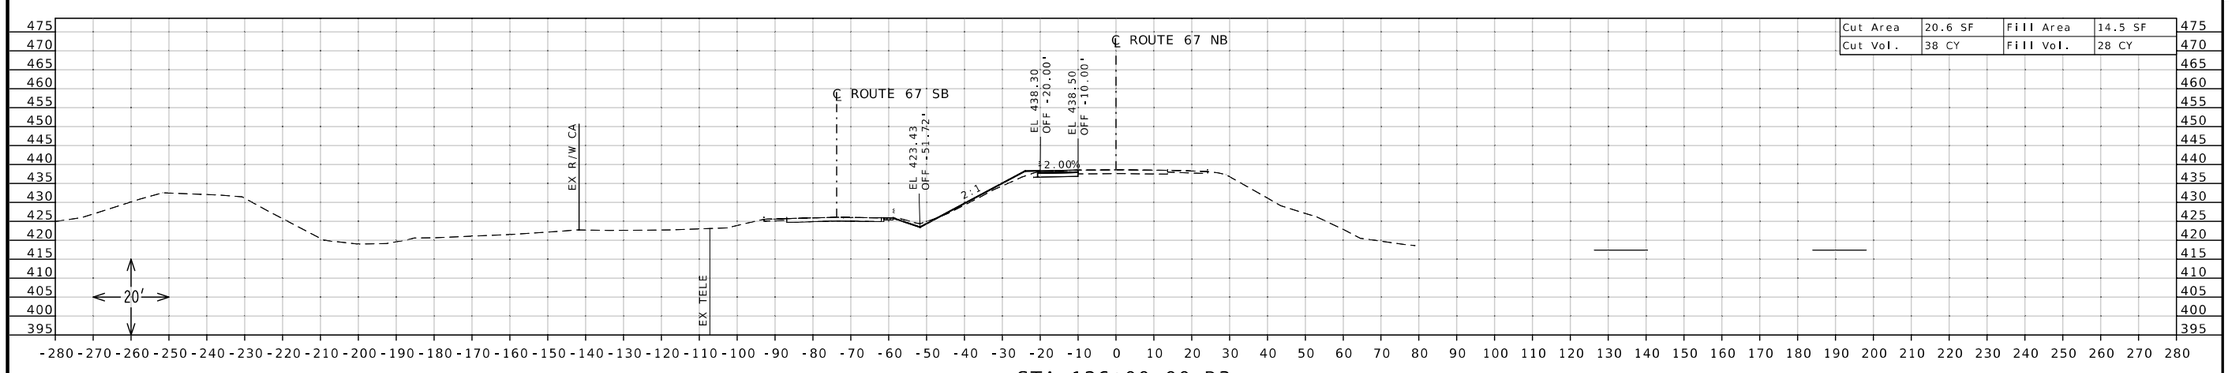

STA 126+00.00 R3

STATE OF MISSOURI
DANIEL WAYNE SAVAGEAU
NUMBER PE-2012018127
PROFESSIONAL ENGINEER

Daniel Savageau
10/04/2025 9:27:47 AM
DANIEL WAYNE SAVAGEAU - CIVIL
MO-PE-2012018127

DATE PREPARED
10/4/2025

ROUTE	STATE
67	MO

DISTRICT	SHEET NO.
SL	74

COUNTY
ST CHARLES

JOB NO.
J6P3636

CONTRACT ID.

PROJECT NO.

BRIDGE NO.


DESCRIPTION

DATE


MISSOURI HIGHWAYS AND TRANSPORTATION COMMISSION

105 WEST CAPITOL
JEFFERSON CITY, MO 65102
1-888-ASK-MODOT (1-888-275-6636)


CROSS SECTION SHEET
ROUTE 67 NORTHBOUND
SHEET 74 OF 86

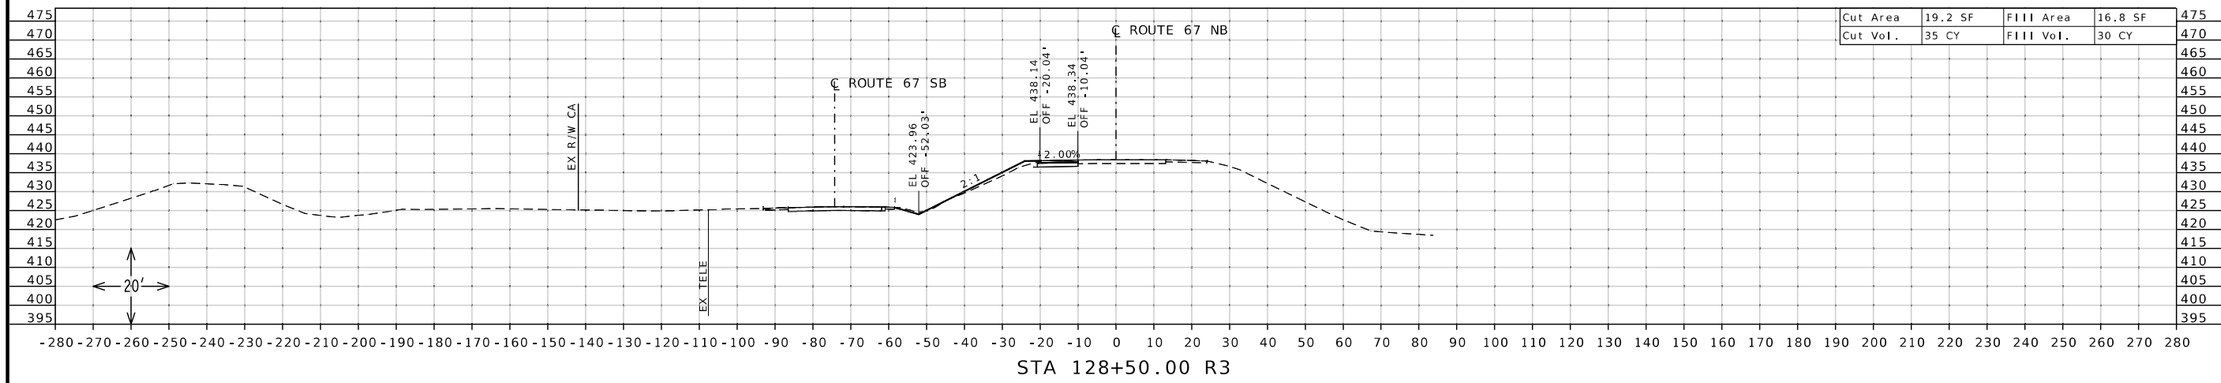

STA 128+50.00 R3

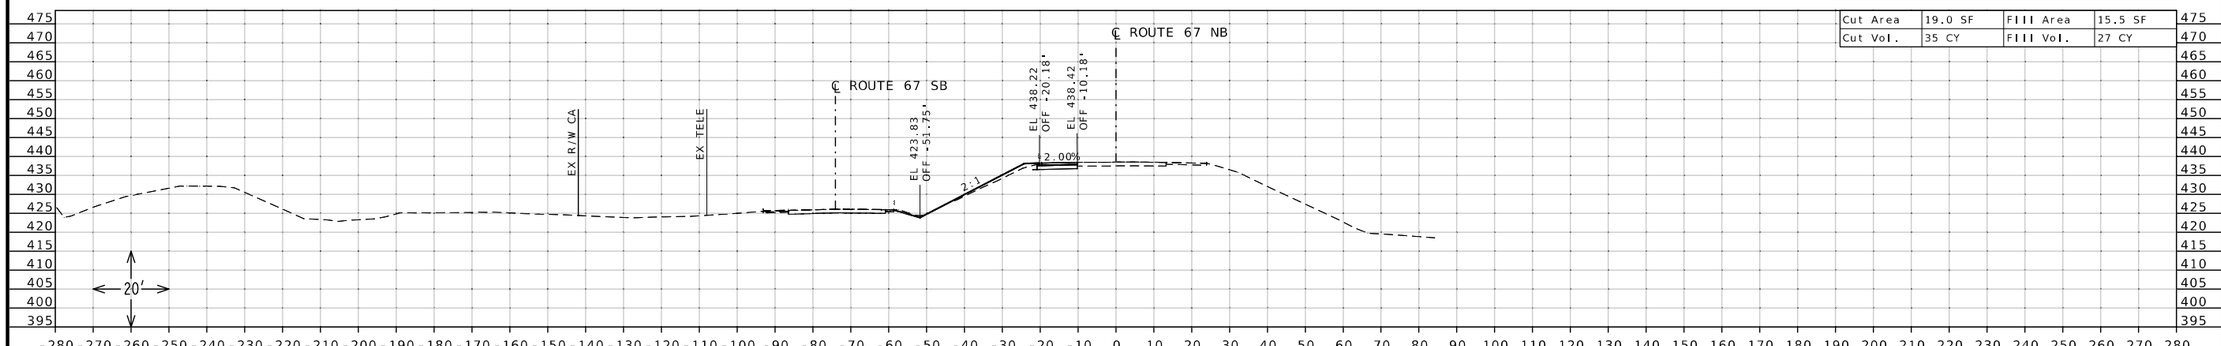

STA 128+00.00 R3

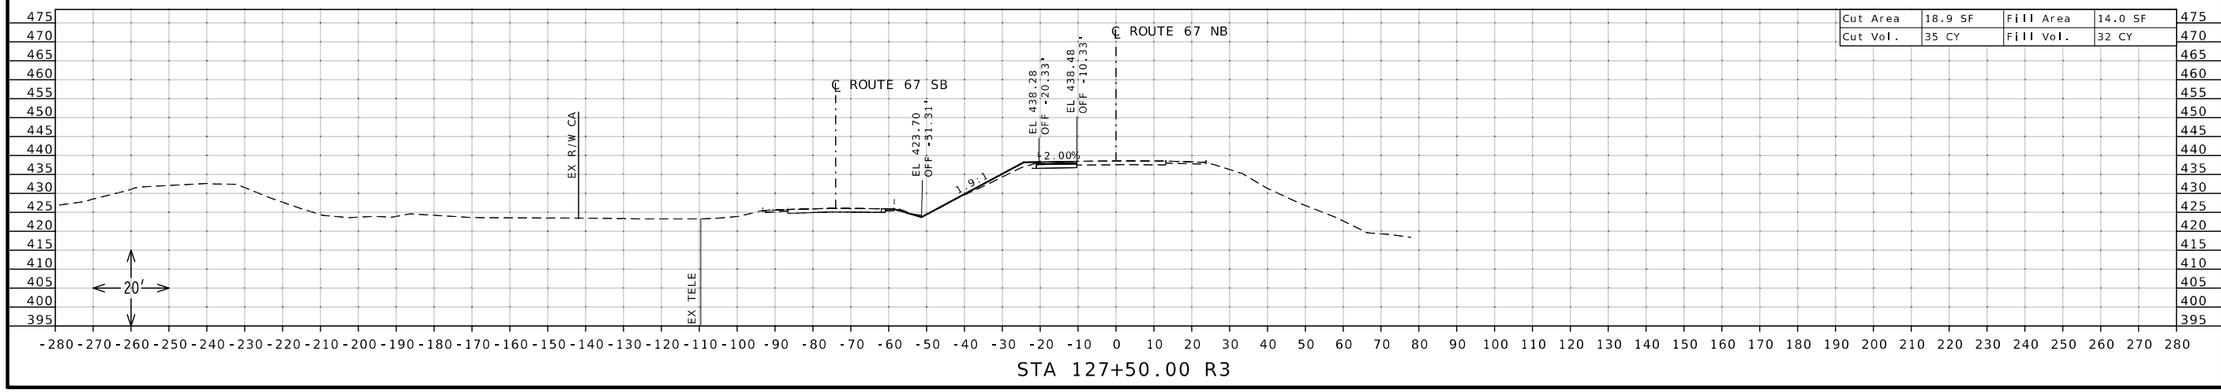

STA 127+50.00 R3

STATE OF MISSOURI
DANIEL WAYNE SAVAGEAU
NUMBER PE-2012018127
PROFESSIONAL ENGINEER

Daniel Savageau

10/04/2025 9:28:06 AM
DANIEL WAYNE SAVAGEAU - CIVIL
MO-PE-2012018127

DATE PREPARED
10/4/2025

ROUTE	STATE
67	MO
DISTRICT	SHEET NO.
SL	75

COUNTY
ST CHARLES

JOB NO.
J6P3636

CONTRACT ID.

PROJECT NO.

BRIDGE NO.


DESCRIPTION

DATE

MISSOURI HIGHWAYS AND TRANSPORTATION COMMISSION

105 WEST CAPITOL
JEFFERSON CITY, MO 65102
1-888-ASK-MODOT (1-888-275-6636)

CROSS SECTION SHEET
ROUTE 67 NORTHBOUND
SHEET 75 OF 86

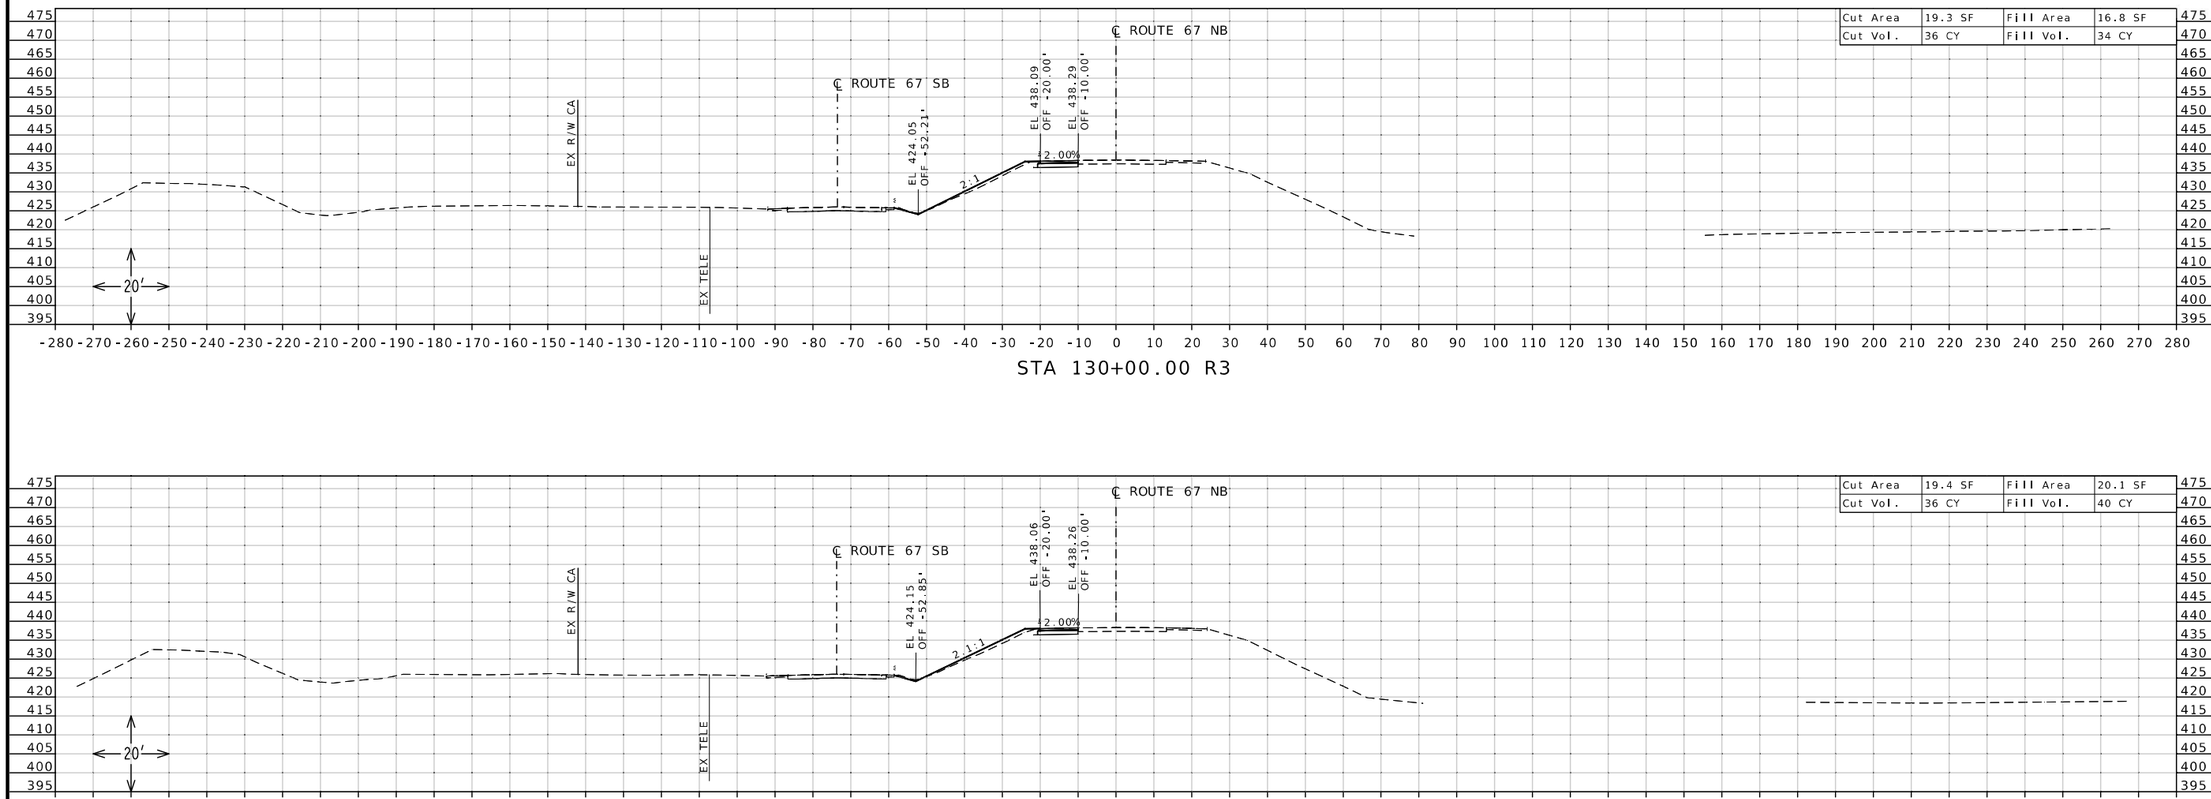

STATE OF MISSOURI
DANIEL WAYNE SAVAGEAU
NUMBER PE-2012018127
PROFESSIONAL ENGINEER

Daniel Savageau

10/04/2025 9:28:31 AM
DANIEL WAYNE SAVAGEAU · CIVIL
MO-PE-2012018127

DATE PREPARED
10/4/2025

ROUTE	STATE
67	MO
DISTRICT	SHEET NO.
SL	76

COUNTY
ST CHARLES

JOB NO.
J6P3636

CONTRACT ID.

PROJECT NO.

BRIDGE NO.


DESCRIPTION

DATE

MISSOURI HIGHWAYS AND TRANSPORTATION COMMISSION


105 WEST CAPITOL
JEFFERSON CITY, MO 65102
1-888-ASK-MODOT (1-888-275-6636)

CROSS SECTION SHEET
ROUTE 67 NORTHBOUND
SHEET 76 OF 86

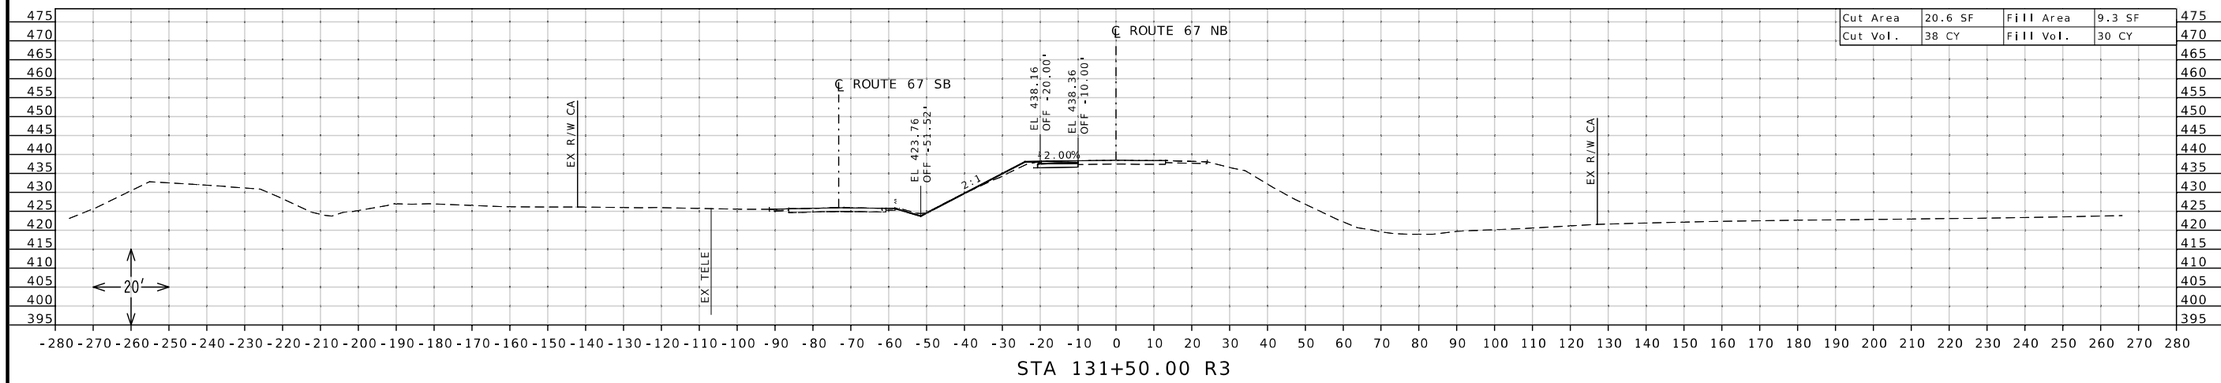


Cut Area	20.6 SF	Fill Area	9.3 SF
Cut Vol.	38 CY	Fill Vol.	30 CY

STA 131+50.00 R3

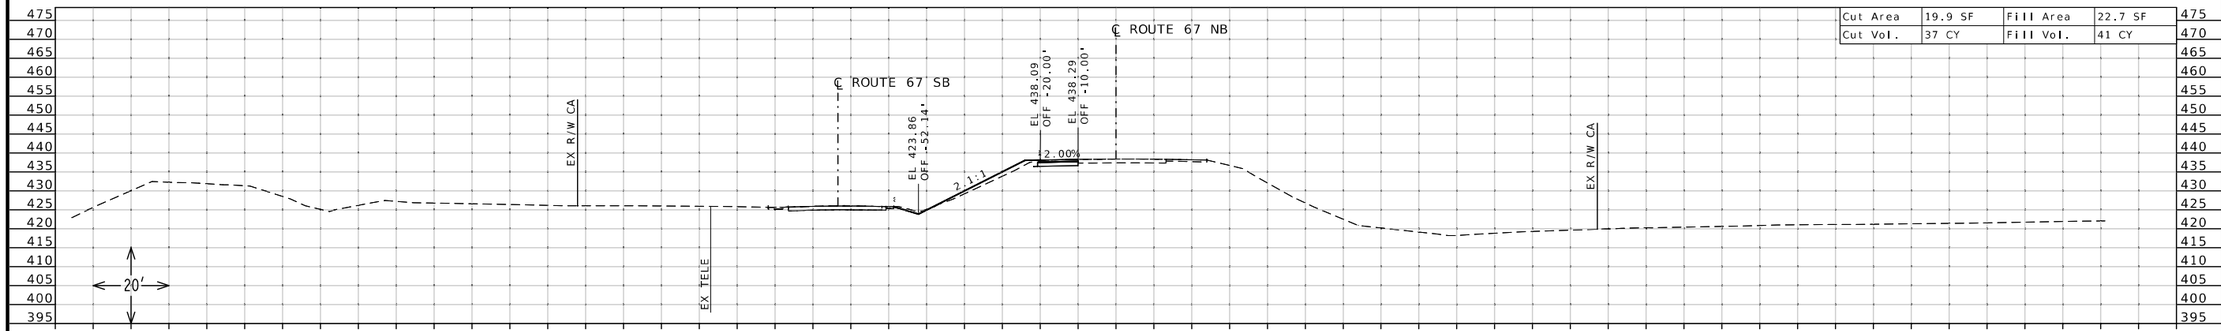

Cut Area	19.9 SF	Fill Area	22.7 SF
Cut Vol.	37 CY	Fill Vol.	41 CY

STA 131+00.00 R3

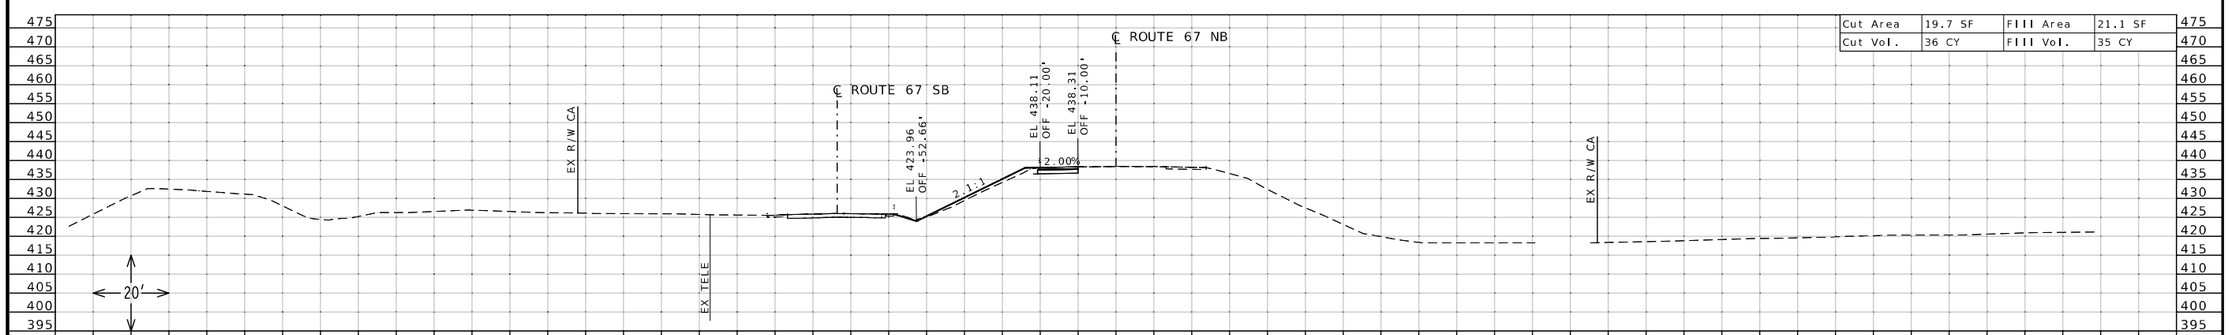

Cut Area	19.7 SF	Fill Area	21.1 SF
Cut Vol.	36 CY	Fill Vol.	35 CY

STA 130+50.00 R3

STATE OF MISSOURI
DANIEL WAYNE SAVAGEAU
NUMBER PE-2012018127
PROFESSIONAL ENGINEER

Daniel Savageau

10/04/2025 9:28:53 AM
DANIEL WAYNE SAVAGEAU - CIVIL
MO-PE-2012018127
DATE PREPARED

10/4/2025

ROUTE	STATE
67	MO
DISTRICT	SHEET NO.
SL	77

COUNTY
ST CHARLES

JOB NO.
J6P3636

CONTRACT ID.

PROJECT NO.

BRIDGE NO.


DESCRIPTION


DATE


MISSOURI HIGHWAYS AND TRANSPORTATION COMMISSION

105 WEST CAPITOL
JEFFERSON CITY, MO 65102
1-888-ASK-MODOT (1-888-275-6636)

CROSS SECTION SHEET
ROUTE 67 NORTHBOUND
SHEET 77 OF 86

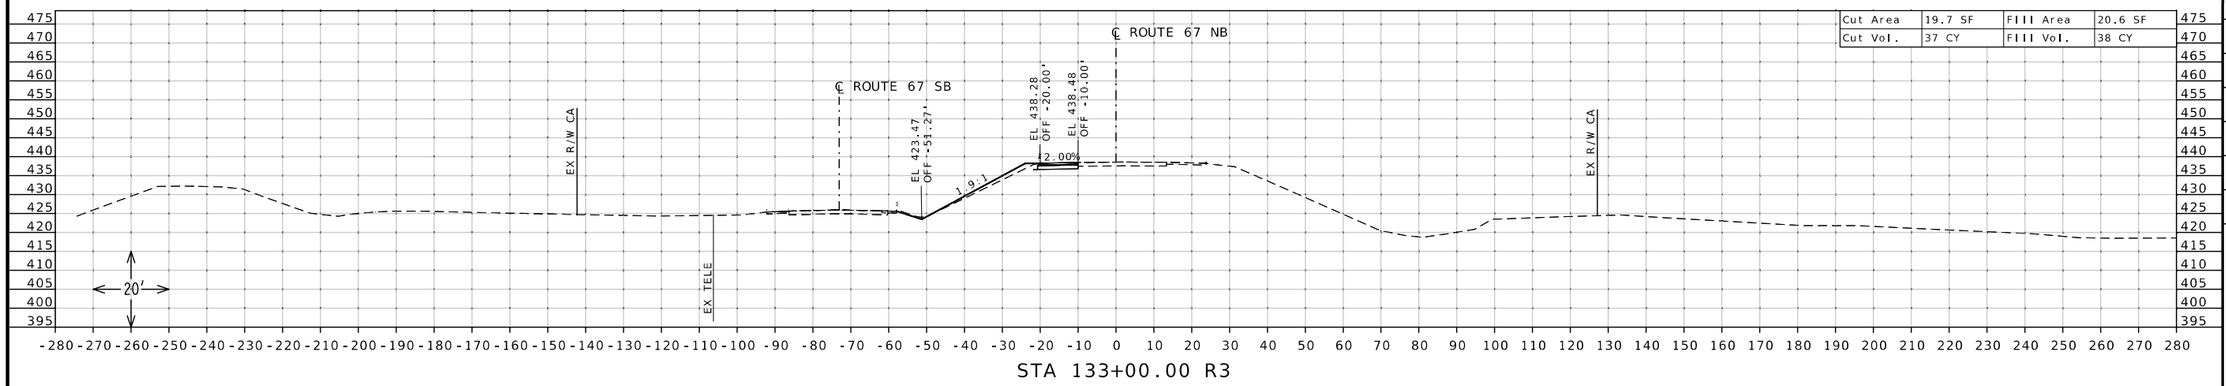

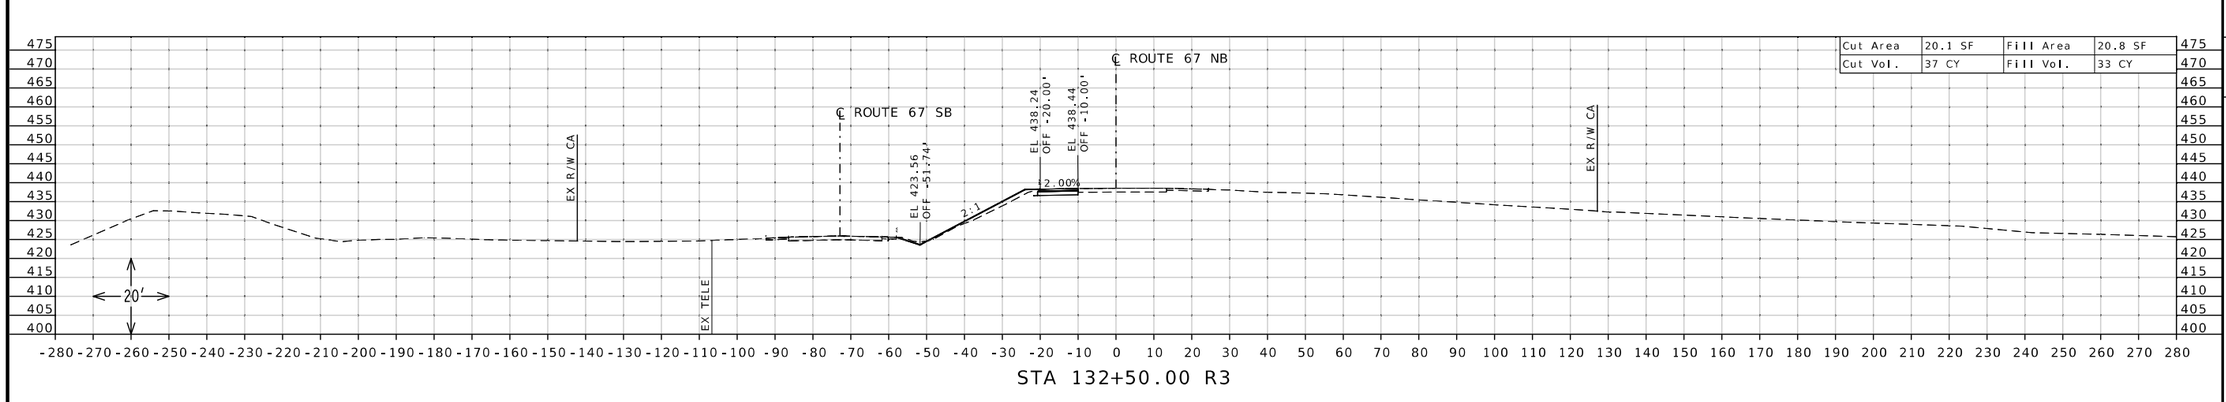

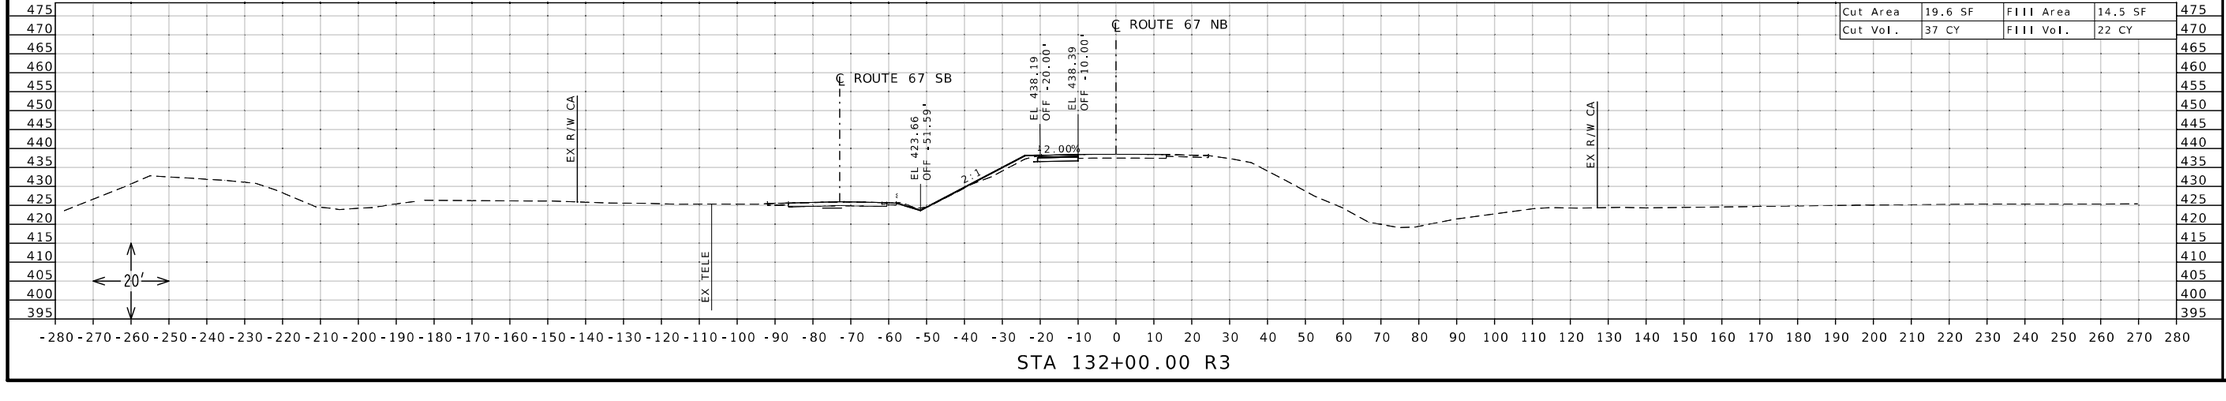

STATE OF MISSOURI
DANIEL WAYNE SAVAGEAU
NUMBER PE-2012018127
PROFESSIONAL ENGINEER

Daniel Savageau

10/04/2025 9:29:12 AM
DANIEL WAYNE SAVAGEAU - CIVIL
MO-PE-2012018127

DATE PREPARED
10/4/2025

ROUTE	STATE
67	MO
DISTRICT	SHEET NO.
SL	78

COUNTY
ST CHARLES

JOB NO.
J6P3636

CONTRACT ID.

PROJECT NO.

BRIDGE NO.


DESCRIPTION

DATE

MISSOURI HIGHWAYS AND TRANSPORTATION COMMISSION


105 WEST CAPITOL
JEFFERSON CITY, MO 65102
1-888-ASK-MODOT (1-888-275-6636)

CROSS SECTION SHEET
ROUTE 67 NORTHBOUND
SHEET 78 OF 86

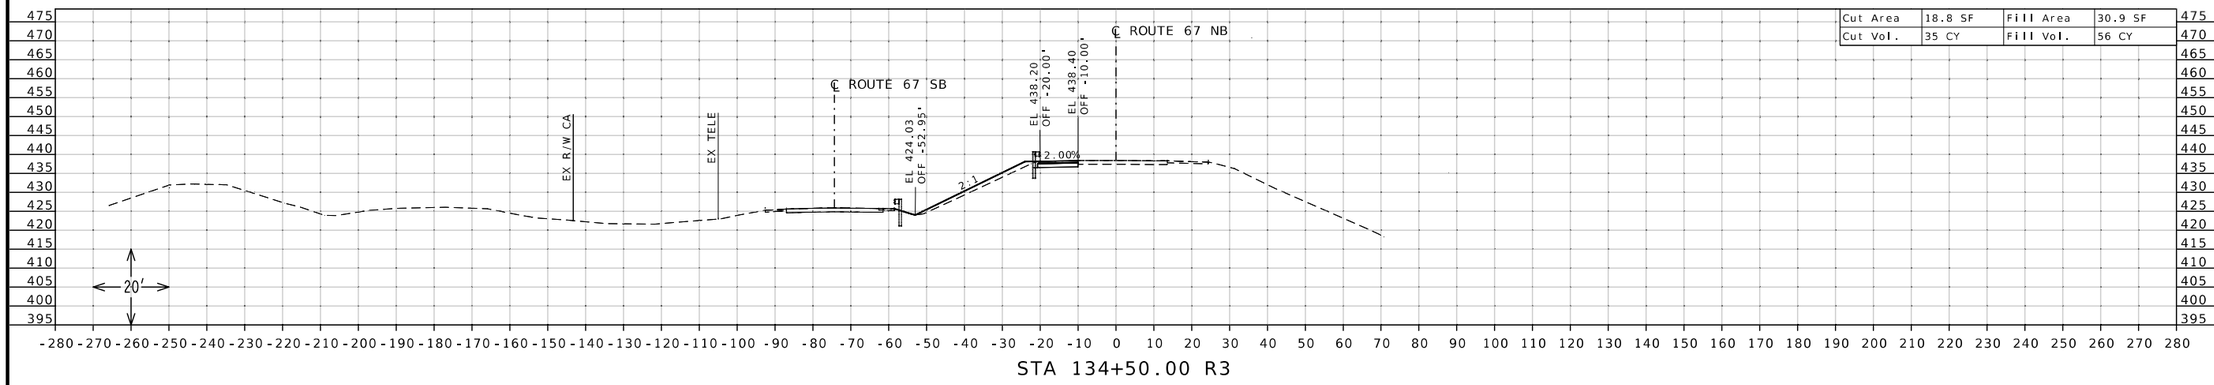


Cut Area	18.8 SF	Fill Area	30.9 SF
Cut Vol.	35 CY	Fill Vol.	56 CY

STA 134+50.00 R3

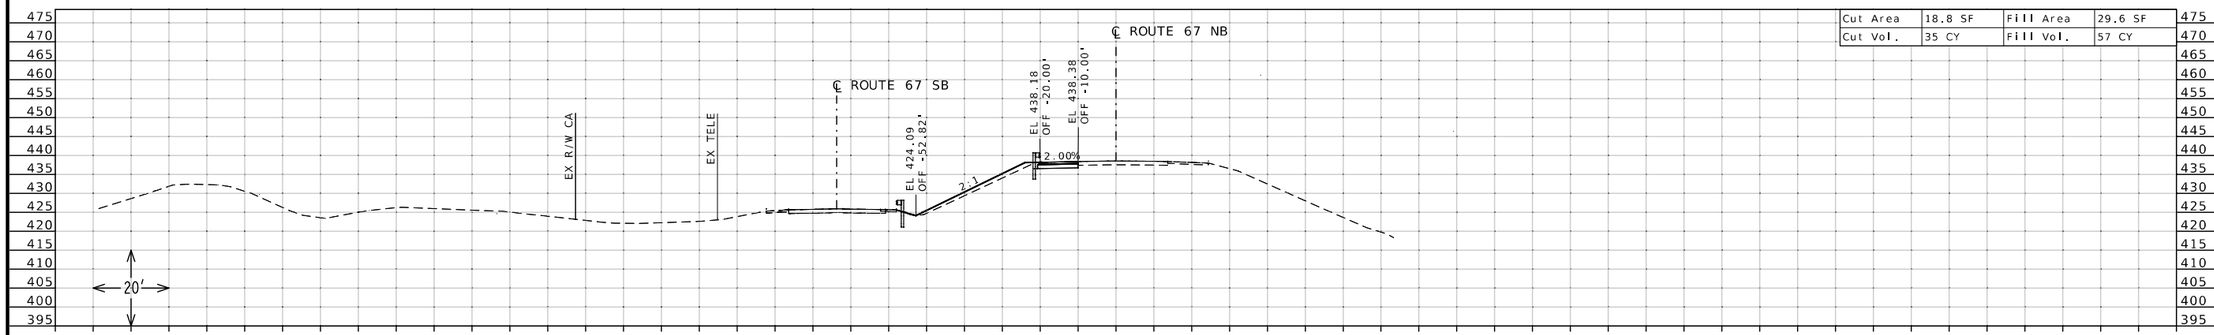

Cut Area	18.8 SF	Fill Area	29.6 SF
Cut Vol.	35 CY	Fill Vol.	57 CY

STA 134+00.00 R3

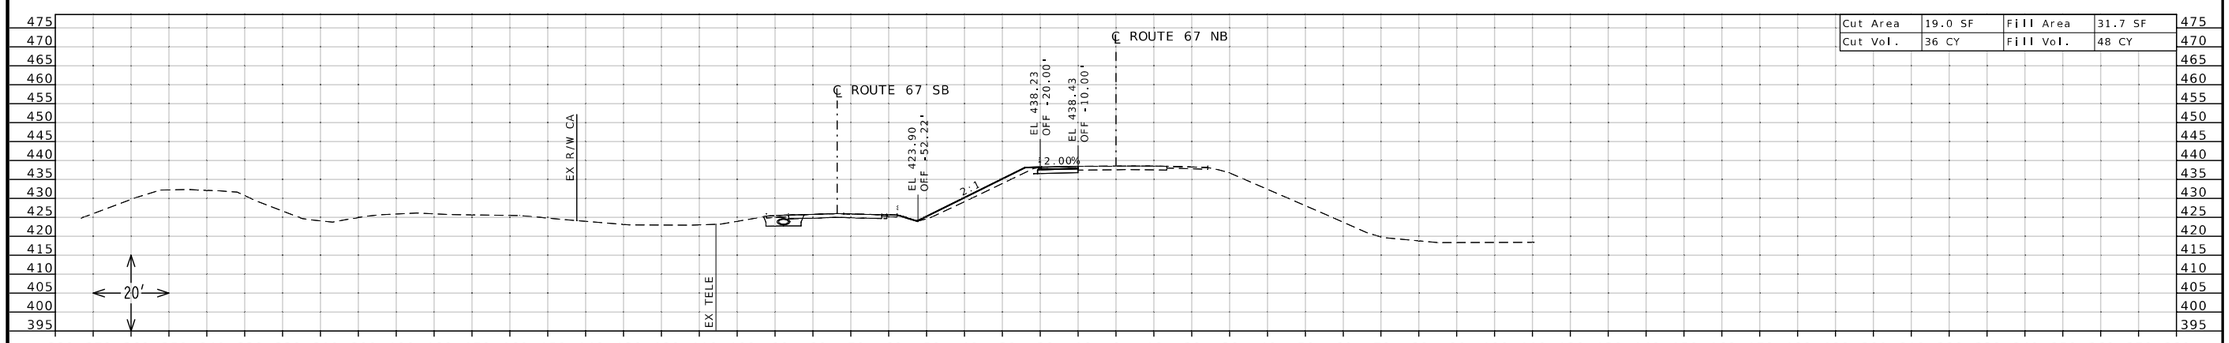

Cut Area	19.0 SF	Fill Area	31.7 SF
Cut Vol.	36 CY	Fill Vol.	48 CY

STA 133+50.00 R3

STATE OF MISSOURI
DANIEL WAYNE SAVAGEAU
NUMBER PE-2012018127
PROFESSIONAL ENGINEER

10/04/2025 9:29:28 AM
DANIEL WAYNE SAVAGEAU - CIVIL
MO-PE-2012018127

DATE PREPARED
10/4/2025

ROUTE	STATE
67	MO
DISTRICT	SHEET NO.
SL	79

COUNTY
ST CHARLES

JOB NO.
J6P3636

CONTRACT ID.

PROJECT NO.

BRIDGE NO.


DESCRIPTION


DATE


MISSOURI HIGHWAYS AND TRANSPORTATION COMMISSION

105 WEST CAPITOL
JEFFERSON CITY, MO 65102
1-888-ASK-MODOT (1-888-275-6636)

CROSS SECTION SHEET
ROUTE 67 NORTHBOUND
SHEET 79 OF 86

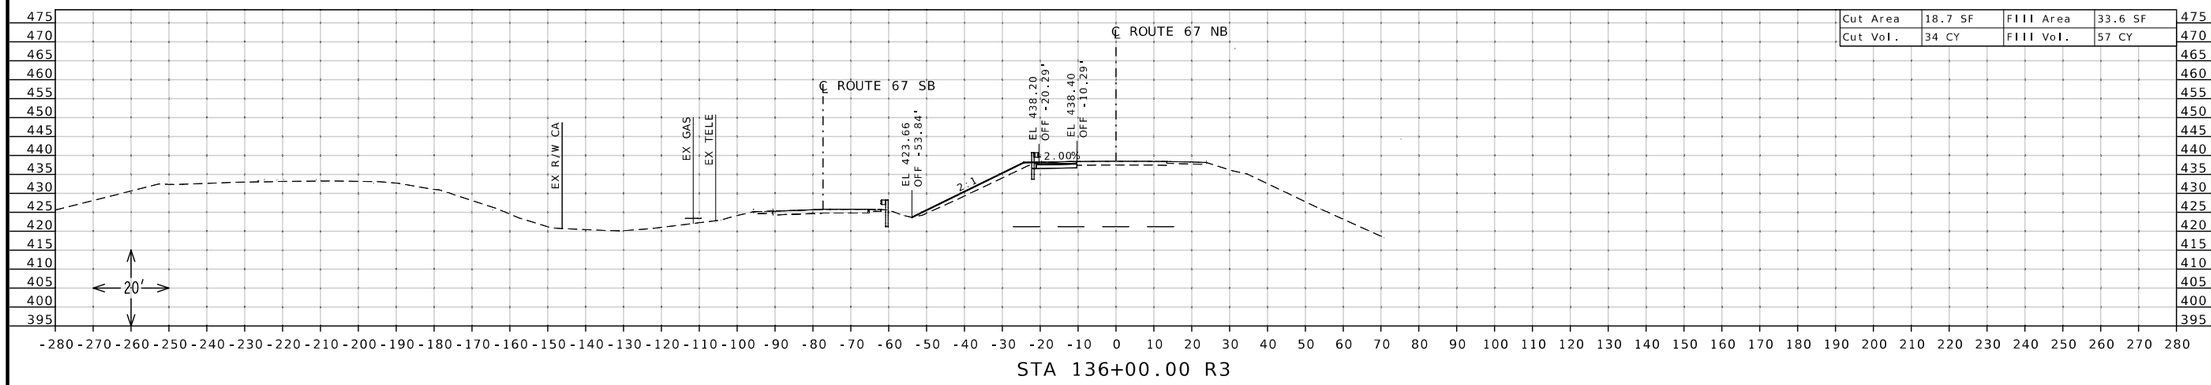

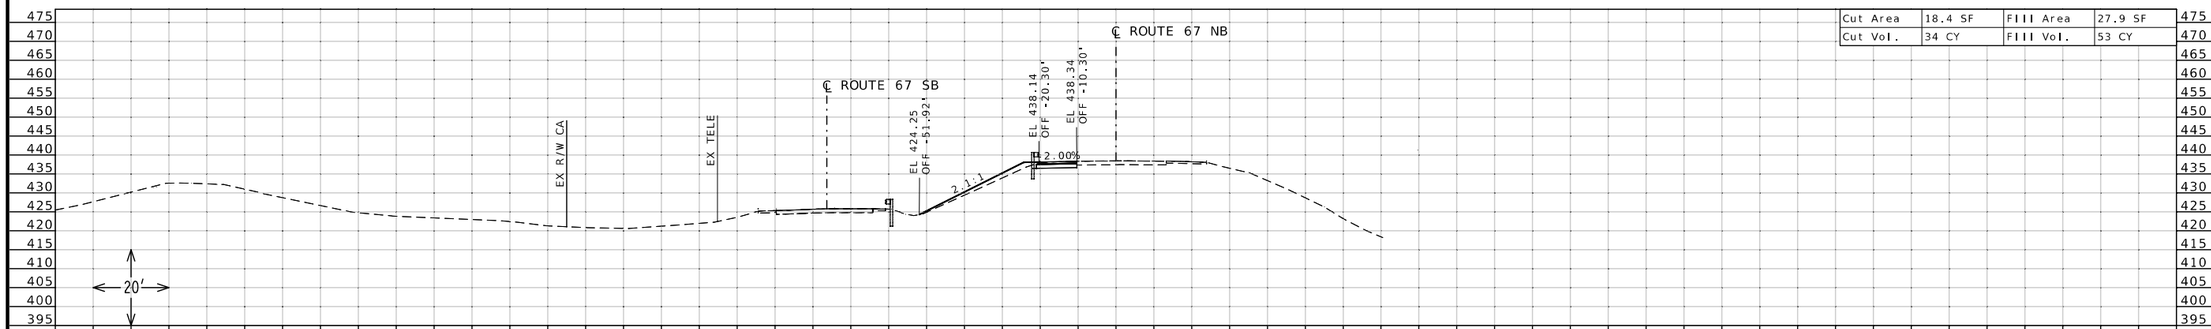

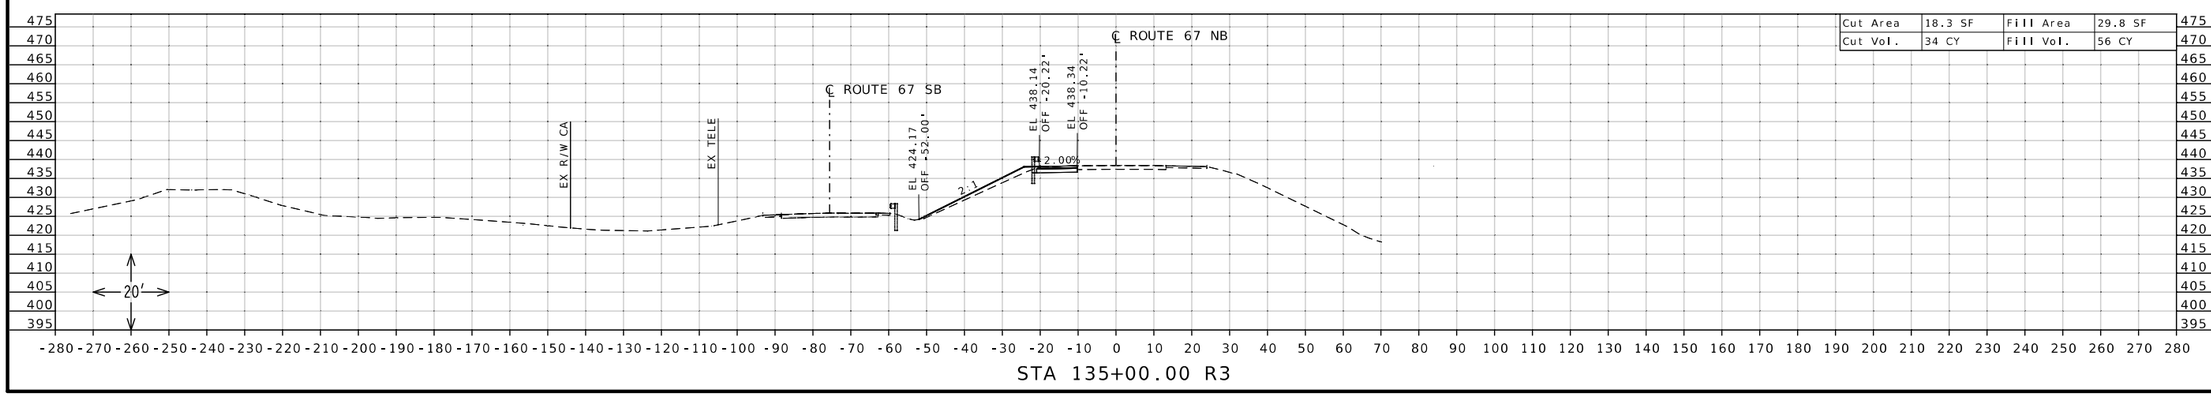

STATE OF MISSOURI
DANIEL WAYNE SAVAGEAU
NUMBER PE-2012018127
PROFESSIONAL ENGINEER
Daniel Savageau
10/04/2025 9:29:47 AM
DANIEL WAYNE SAVAGEAU - CIVIL
MO-PE-2012018127

DATE PREPARED
10/4/2025

ROUTE	STATE
67	MO
DISTRICT	SHEET NO.
SL	80

COUNTY
ST CHARLES

JOB NO.
J6P3636

CONTRACT ID.

PROJECT NO.

BRIDGE NO.


DESCRIPTION

DATE

MISSOURI HIGHWAYS AND TRANSPORTATION COMMISSION

105 WEST CAPITOL
JEFFERSON CITY, MO 65102
1-888-ASK-MODOT (1-888-275-6636)

CROSS SECTION SHEET
ROUTE 67 NORTHBOUND
SHEET 80 OF 86

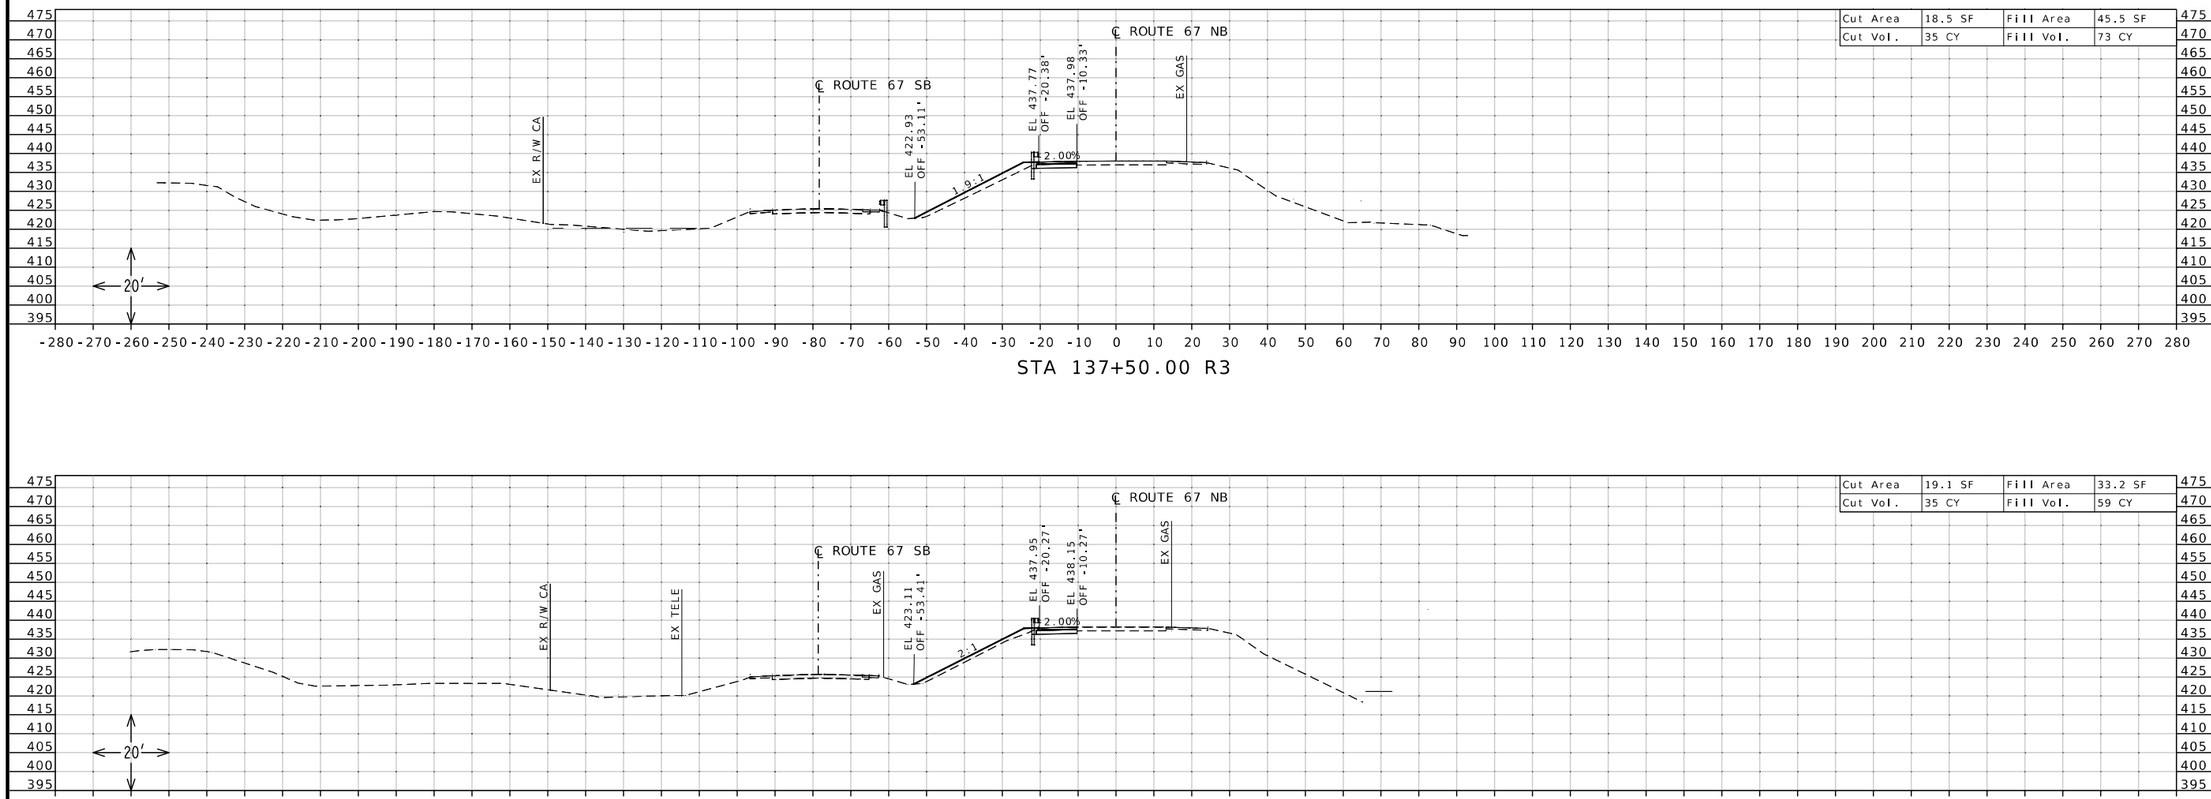

STATE OF MISSOURI
DANIEL WAYNE SAVAGEAU
NUMBER PE-2012018127
PROFESSIONAL ENGINEER
Daniel Savageau
10/04/2025 9:30:05 AM
DANIEL WAYNE SAVAGEAU - CIVIL
MO-PE-2012018127

DATE PREPARED
10/4/2025

ROUTE	STATE
67	MO
DISTRICT	SHEET NO.
SL	81

COUNTY
ST CHARLES

JOB NO.
J6P3636

CONTRACT ID.

PROJECT NO.

BRIDGE NO.


DESCRIPTION

DATE


MISSOURI HIGHWAYS AND TRANSPORTATION COMMISSION

105 WEST CAPITOL
JEFFERSON CITY, MO 65102
1-888-ASK-MODOT (1-888-275-6636)


CROSS SECTION SHEET
ROUTE 67 NORTHBOUND
SHEET 81 OF 86

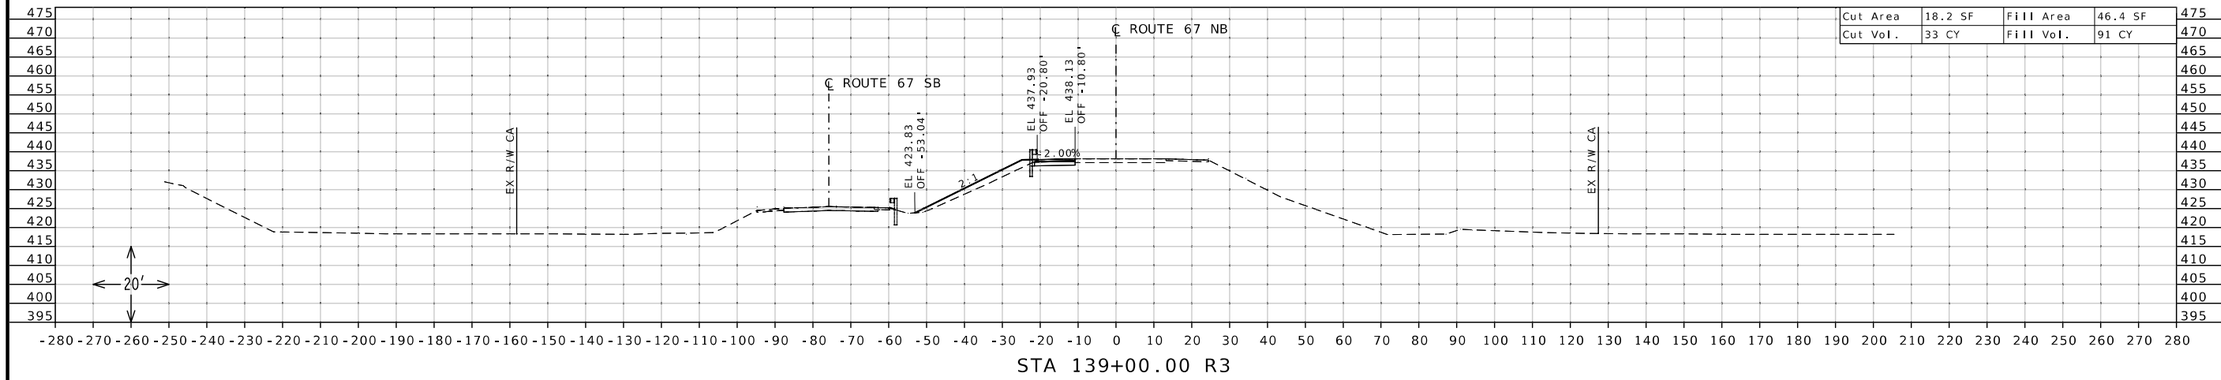

STA 139+00.00 R3

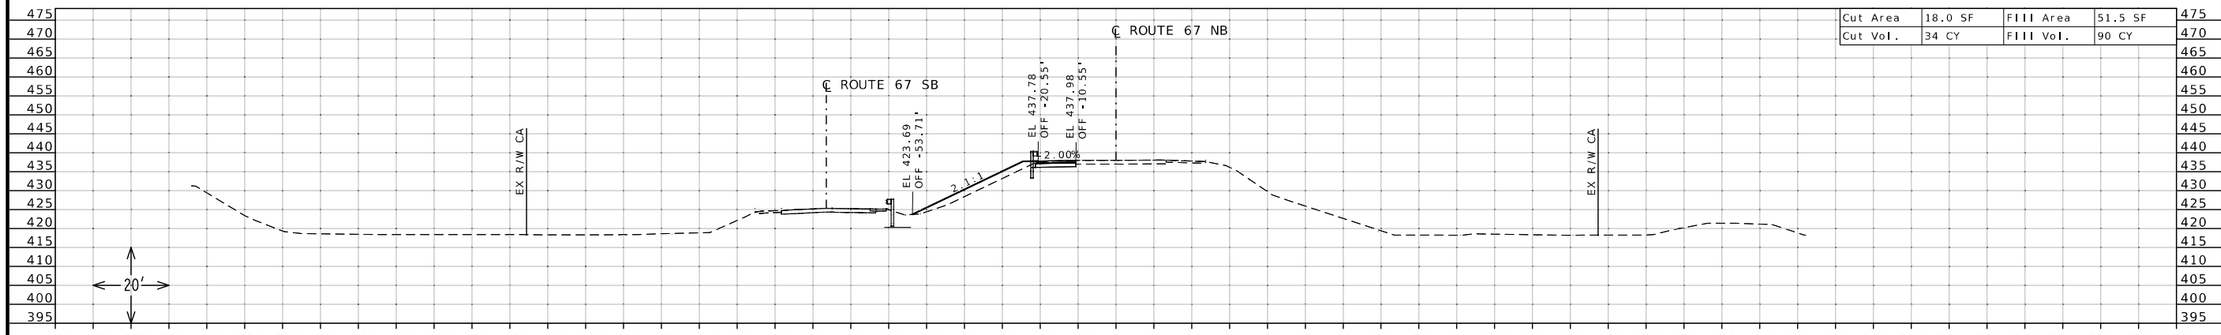

STA 138+50.00 R3

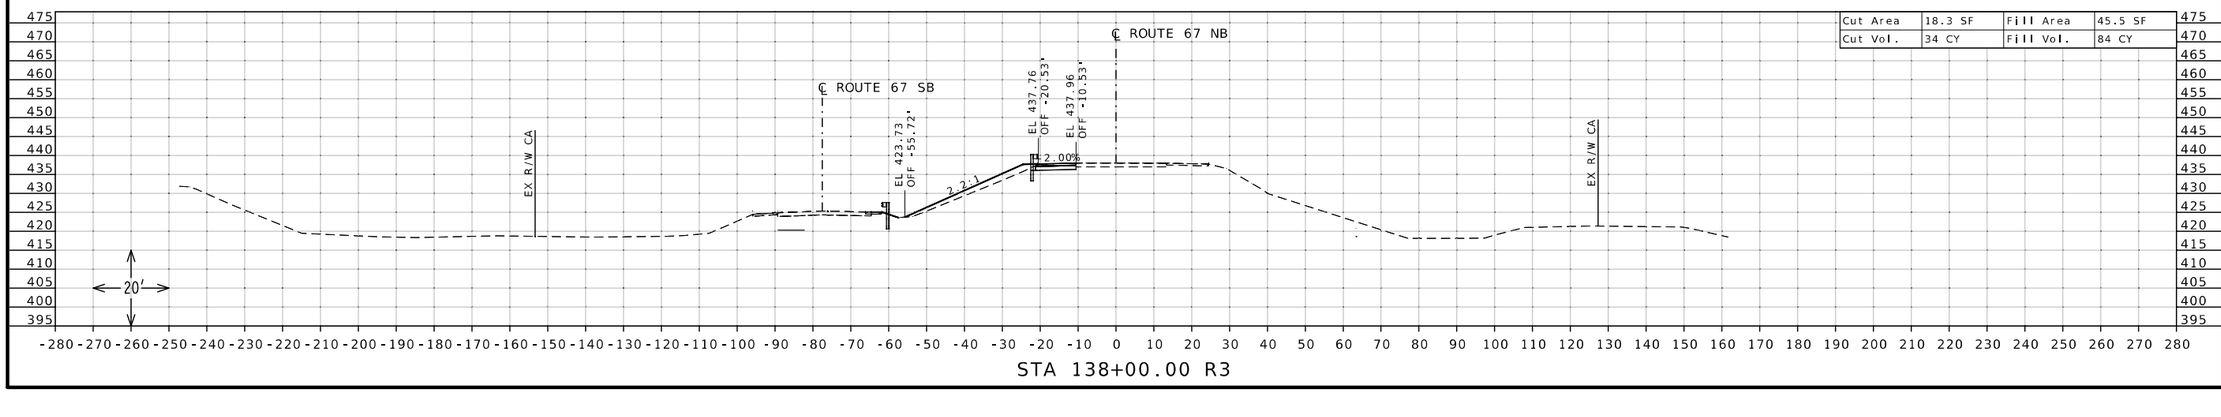

STA 138+00.00 R3

STATE OF MISSOURI
DANIEL WAYNE SAVAGEAU
NUMBER PE-2012018127
PROFESSIONAL ENGINEER

Daniel Savageau
10/04/2025 9:30:19 AM
DANIEL WAYNE SAVAGEAU - CIVIL
MO-PE-2012018127

DATE PREPARED
10/4/2025

ROUTE	STATE
67	MO
DISTRICT	SHEET NO.
SL	82

COUNTY
ST CHARLES

JOB NO.
J6P3636

CONTRACT ID.

PROJECT NO.

BRIDGE NO.


DESCRIPTION

DATE


MISSOURI HIGHWAYS AND TRANSPORTATION COMMISSION

105 WEST CAPITOL
JEFFERSON CITY, MO 65102
1-888-ASK-MODOT (1-888-275-6636)


CROSS SECTION SHEET
ROUTE 67 NORTHBOUND
SHEET 82 OF 86

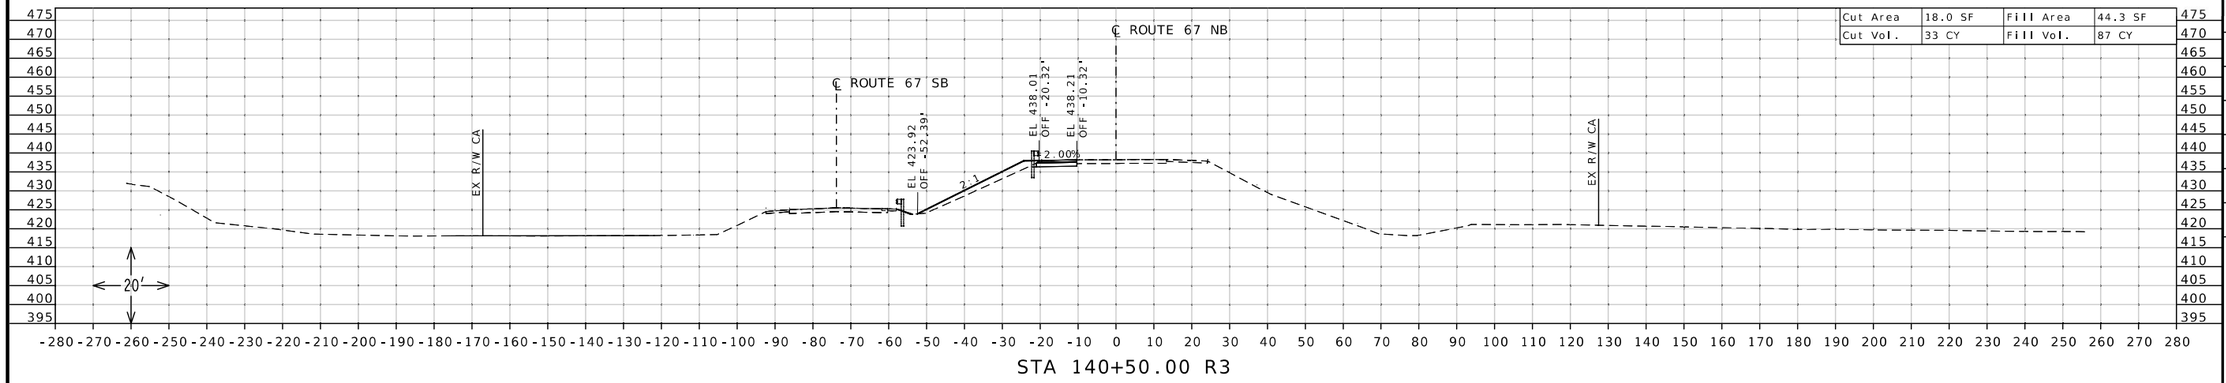

STA 140+50.00 R3

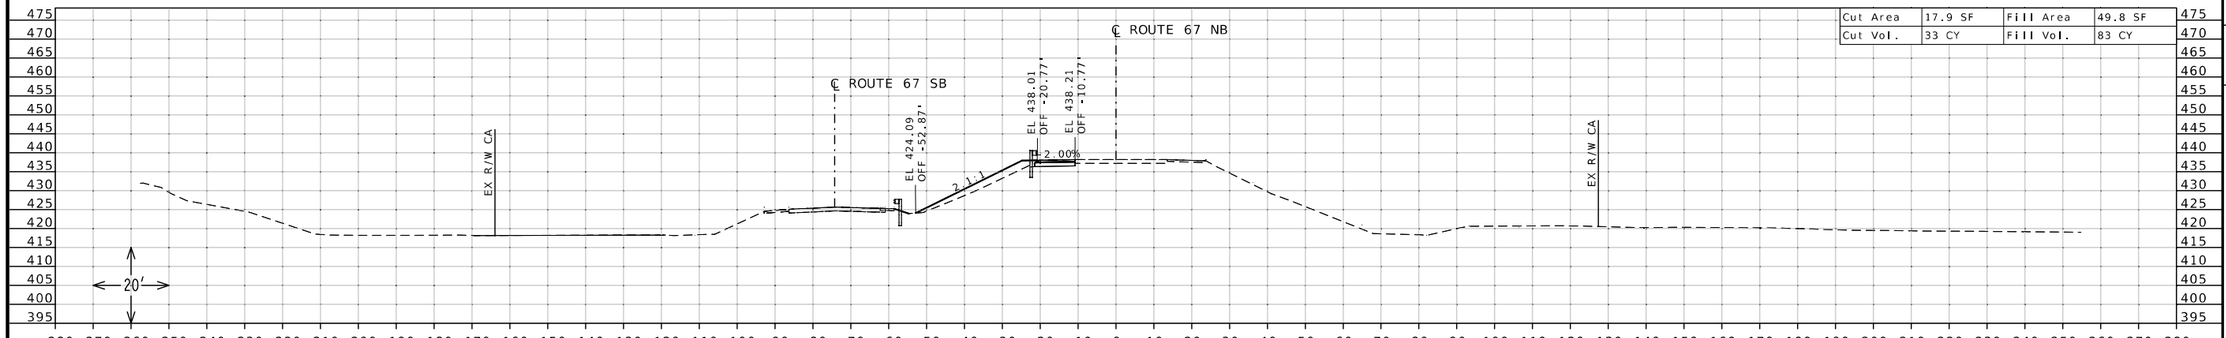

STA 140+00.00 R3

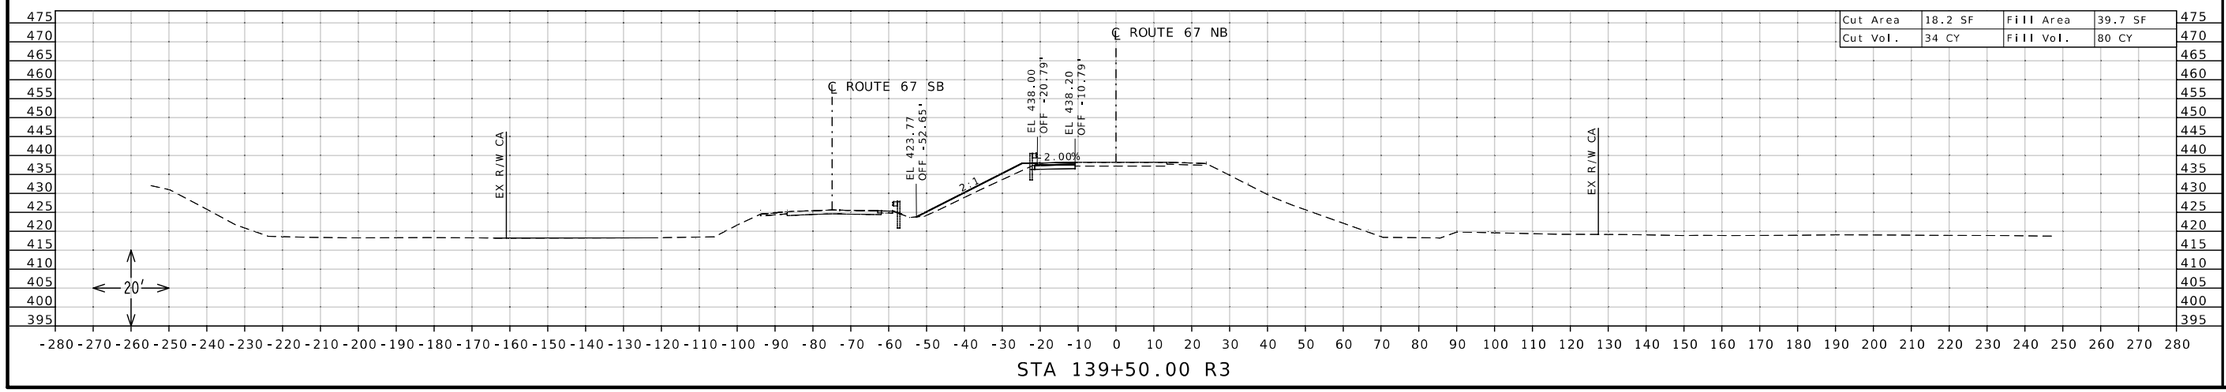

STA 139+50.00 R3

STATE OF MISSOURI
DANIEL WAYNE SAVAGEAU
NUMBER PE-2012018127
PROFESSIONAL ENGINEER

Daniel Savageau
10/04/2025 9:30:39 AM
DANIEL WAYNE SAVAGEAU - CIVIL
MO-PE-2012018127

DATE PREPARED
10/4/2025

ROUTE	STATE
67	MO
DISTRICT	SHEET NO.
SL	83

COUNTY
ST CHARLES

JOB NO.
J6P3636

CONTRACT ID.

PROJECT NO.

BRIDGE NO.


DESCRIPTION

DATE

MISSOURI HIGHWAYS AND TRANSPORTATION COMMISSION

105 WEST CAPITOL
JEFFERSON CITY, MO 65102
1-888-ASK-MODOT (1-888-275-6636)

CROSS SECTION SHEET
ROUTE 67 NORTHBOUND
SHEET 83 OF 86

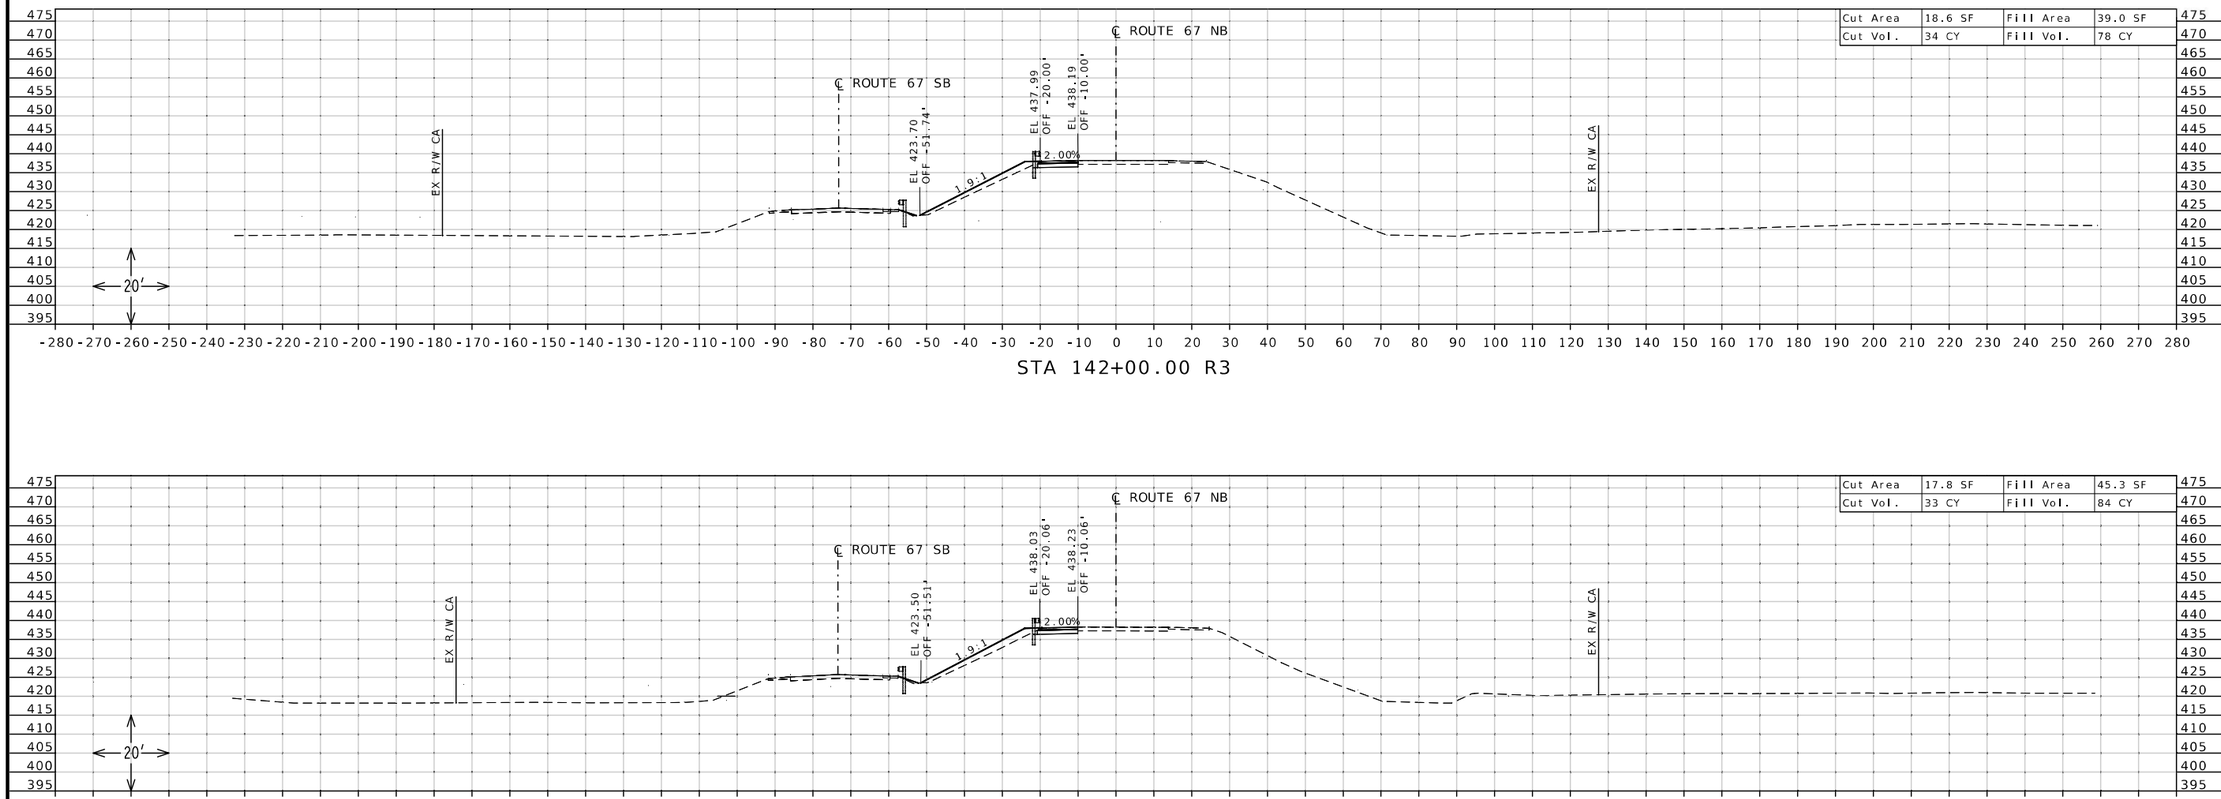

STATE OF MISSOURI
DANIEL WAYNE SAVAGEAU
NUMBER PE-2012018127
PROFESSIONAL ENGINEER
Daniel Savageau
10/04/2025 9:30:59 AM
DANIEL WAYNE SAVAGEAU - CIVIL
MO-PE-2012018127

DATE PREPARED
10/4/2025

ROUTE	STATE
67	MO
DISTRICT	SHEET NO.
SL	84

COUNTY
ST CHARLES

JOB NO.
J6P3636

CONTRACT ID.

PROJECT NO.

BRIDGE NO.


DESCRIPTION

DATE

MISSOURI HIGHWAYS AND TRANSPORTATION COMMISSION


105 WEST CAPITOL
JEFFERSON CITY, MO 65102
1-888-ASK-MODOT (1-888-275-6636)

CROSS SECTION SHEET
ROUTE 67 NORTHBOUND
SHEET 84 OF 86

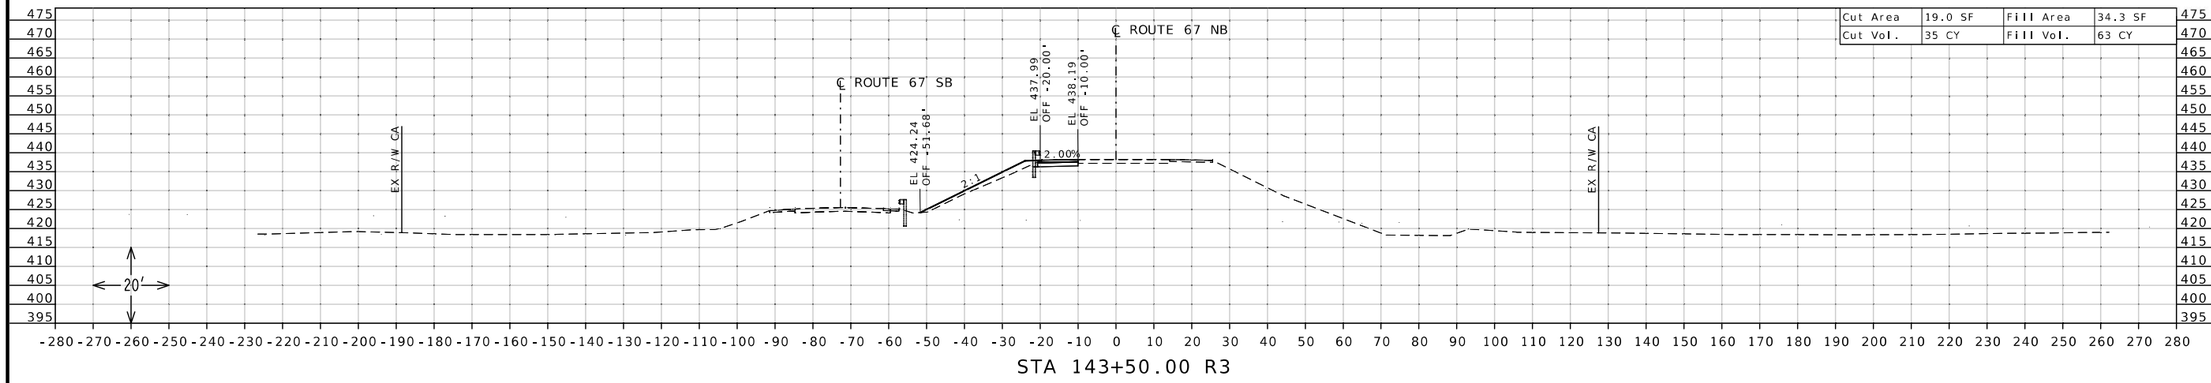


Cut Area	19.0 SF	Fill Area	34.3 SF
Cut Vol.	35 CY	Fill Vol.	63 CY

STA 143+50.00 R3

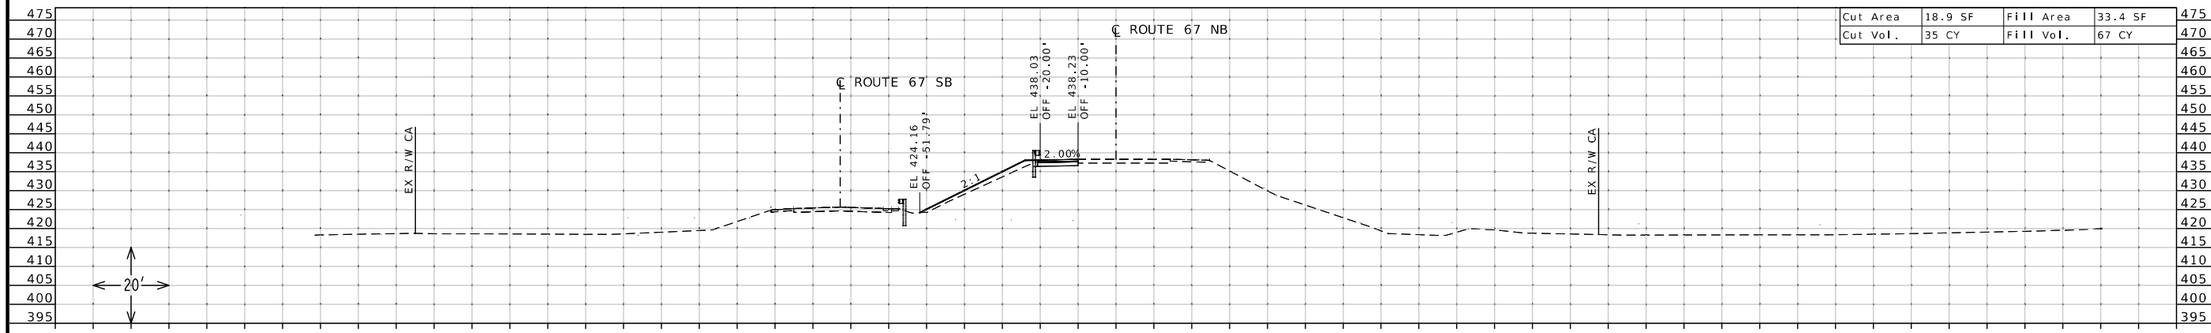

Cut Area	18.9 SF	Fill Area	33.4 SF
Cut Vol.	35 CY	Fill Vol.	67 CY

STA 143+00.00 R3

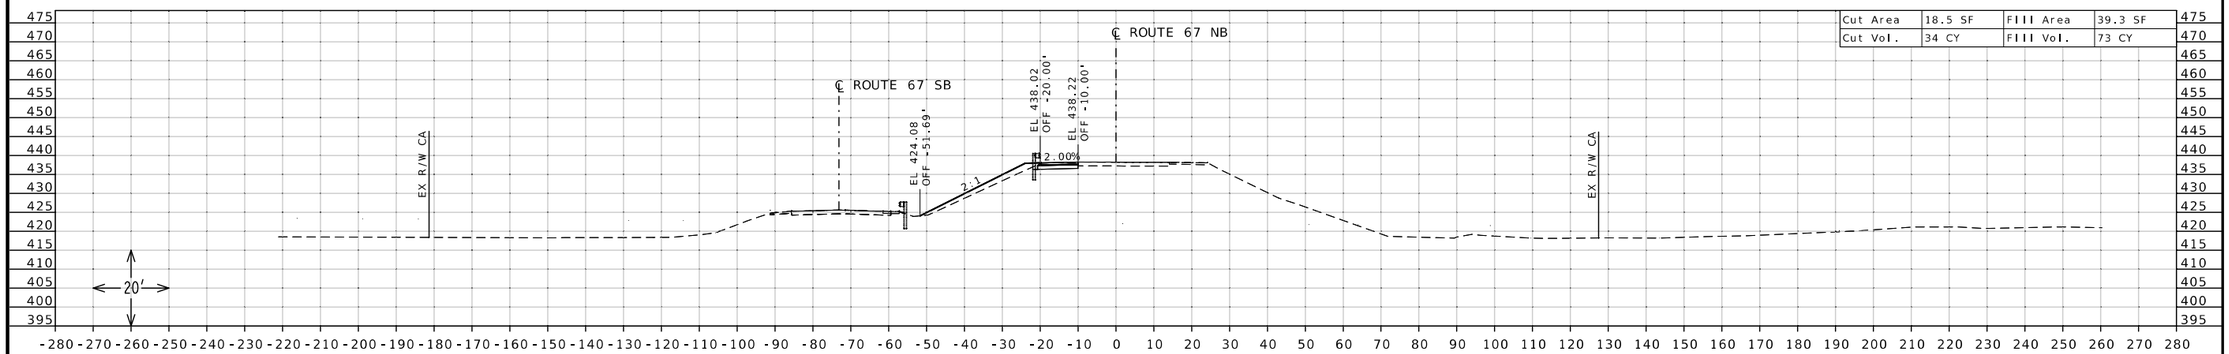

Cut Area	18.5 SF	Fill Area	39.3 SF
Cut Vol.	34 CY	Fill Vol.	73 CY

STA 142+50.00 R3

STATE OF MISSOURI
DANIEL WAYNE SAVAGEAU
NUMBER PE-2012018127
PROFESSIONAL ENGINEER

Daniel Savageau

10/04/2025 9:31:13 AM
DANIEL WAYNE SAVAGEAU - CIVIL
MO-PE-2012018127
DATE PREPARED

10/4/2025

ROUTE	STATE
67	MO
DISTRICT	SHEET NO.
SL	85

COUNTY
ST CHARLES

JOB NO.
J6P3636

CONTRACT ID.

PROJECT NO.

BRIDGE NO.


DESCRIPTION

DATE

MISSOURI HIGHWAYS AND TRANSPORTATION COMMISSION

105 WEST CAPITOL
JEFFERSON CITY, MO 65102
1-888-ASK-MODOT (1-888-275-6636)

CROSS SECTION SHEET
ROUTE 67 NORTHBOUND
SHEET 85 OF 86

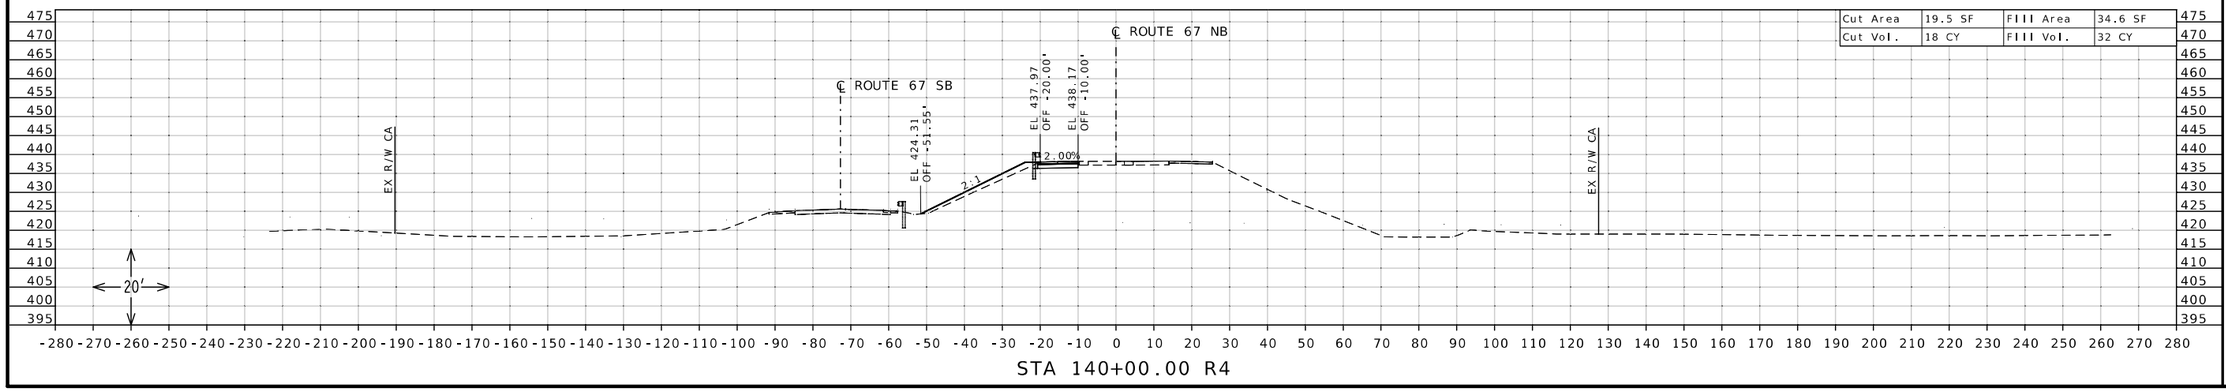

STA 140+00.00 R4

STATE OF MISSOURI
DANIEL WAYNE SAVAGEAU
NUMBER PE-2012018127
PROFESSIONAL ENGINEER

Daniel Savageau

10/04/2025 9:31:35 AM
DANIEL WAYNE SAVAGEAU - CIVIL
MO-PE-2012018127

DATE PREPARED
10/4/2025

ROUTE	STATE
67	MO
DISTRICT	SHEET NO.
SL	86

COUNTY
ST CHARLES

JOB NO.
J6P3636

CONTRACT ID.

PROJECT NO.

BRIDGE NO.


DESCRIPTION	DATE

MISSOURI HIGHWAYS AND TRANSPORTATION COMMISSION


105 WEST CAPITOL
JEFFERSON CITY, MO 65102
1-888-ASK-MODOT (1-888-275-6636)

CROSS SECTION SHEET
ROUTE 67 NORTHBOUND
SHEET 86 OF 86


PAVEMENT DESIGN: 9" PCCP OVER 12" ROCK BASE WITH A2 SHOULDERS DEPICTED ON CROSS SECTIONS

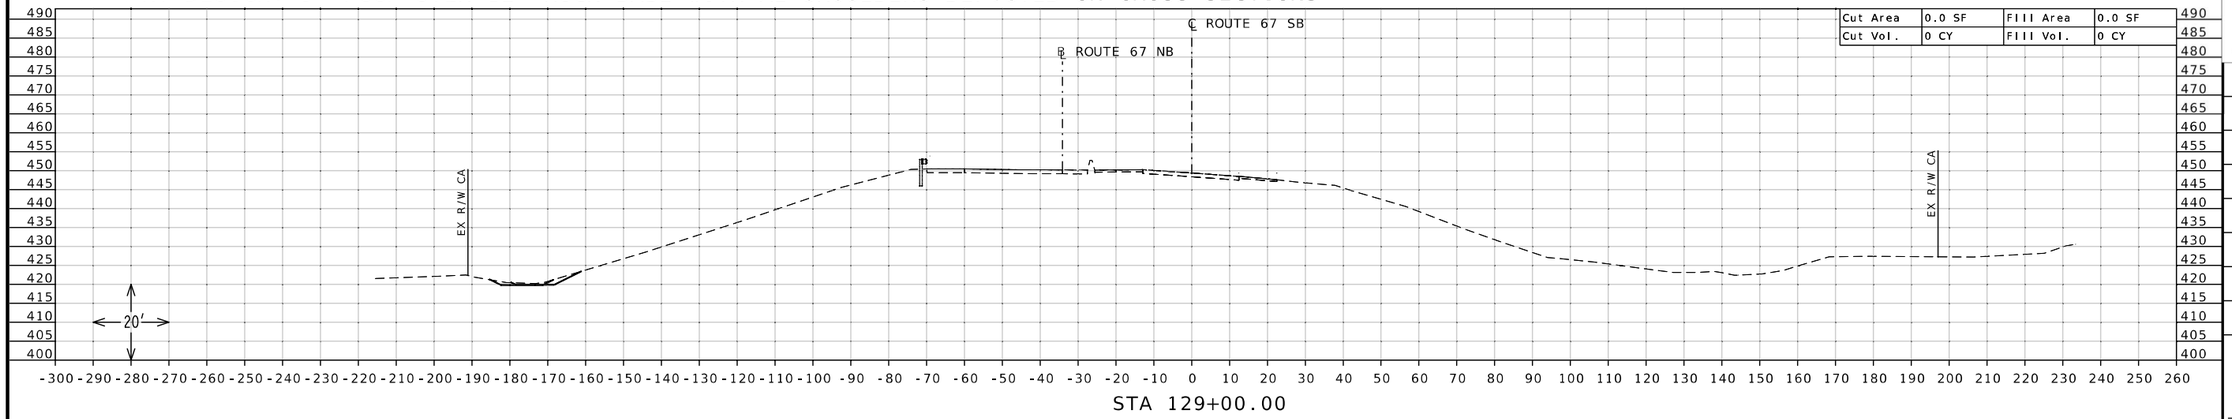

STA 129+00.00

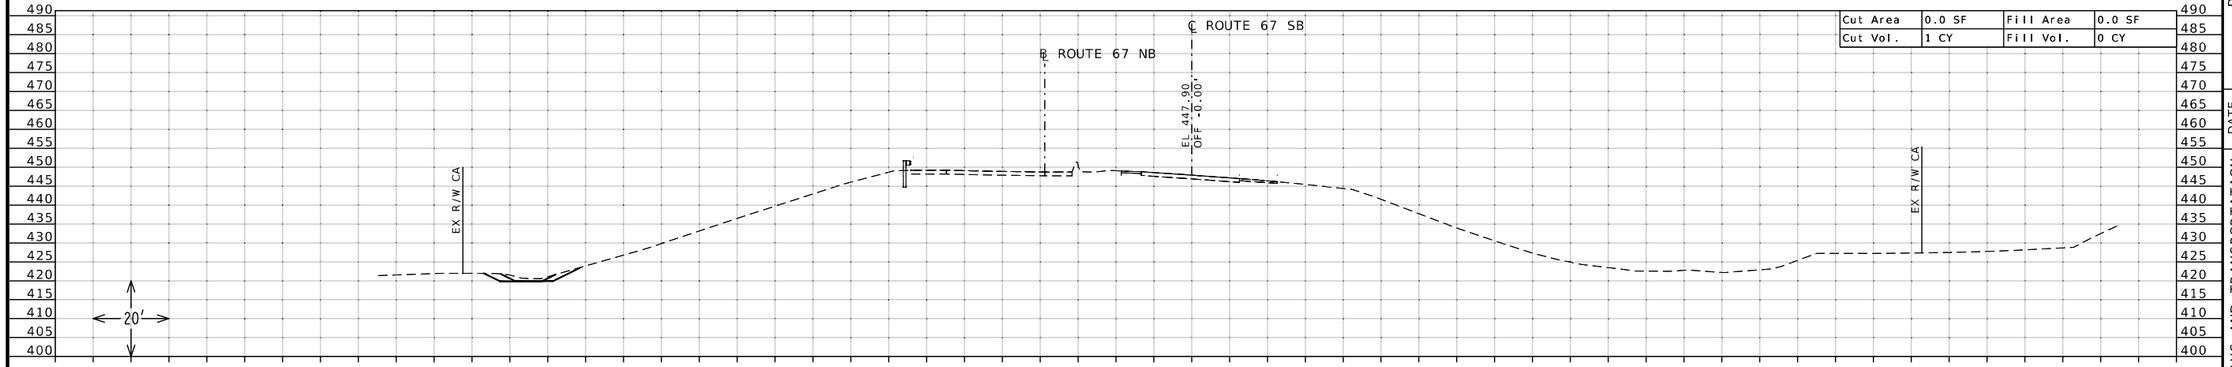

STA 128+50.77

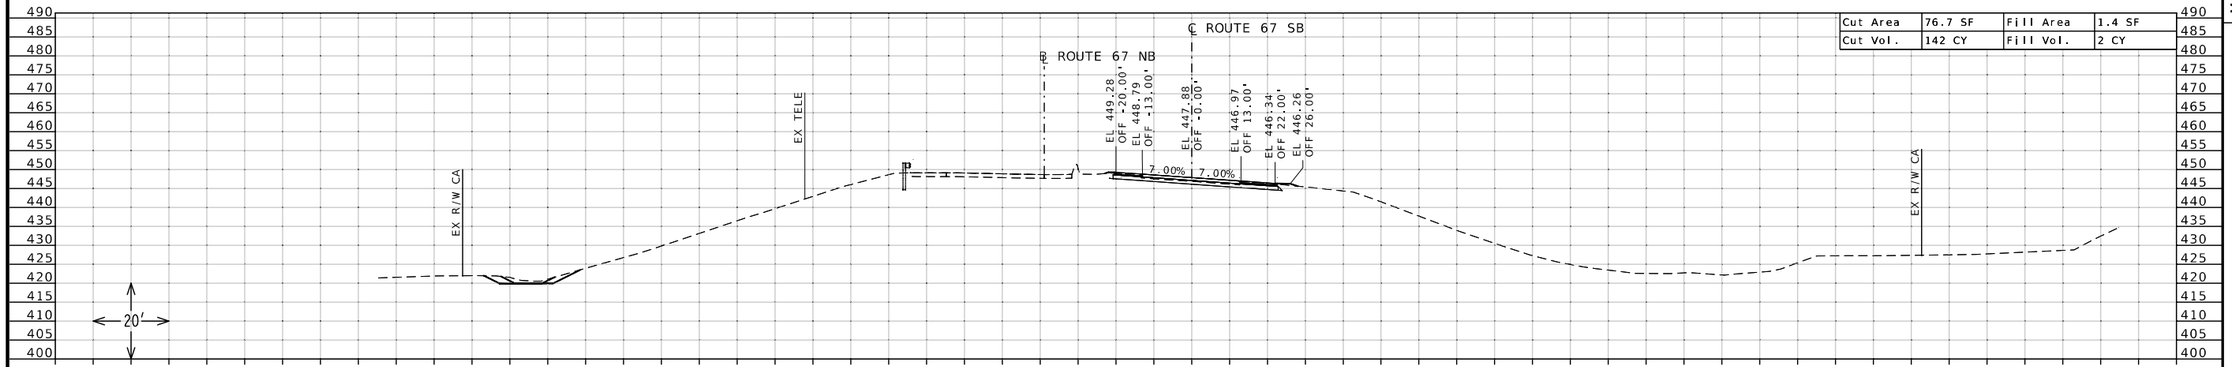

STA 128+50.00

STATE OF MISSOURI
DANIEL WAYNE SAVAGEAU
NUMBER PE-2012018127
PROFESSIONAL ENGINEER

Daniel Savageau
10/04/2025 1:10:55 PM
DANIEL WAYNE SAVAGEAU - CIVIL
MO-PE-2012018127

DATE PREPARED
10/4/2025

ROUTE	STATE
67	MO

DISTRICT	SHEET NO.
SL	87

COUNTY
ST CHARLES

JOB NO.
J6P3636

CONTRACT ID.

PROJECT NO.


BRIDGE NO.


DESCRIPTION	DATE


MISSOURI HIGHWAYS AND TRANSPORTATION COMMISSION

105 WEST CAPITOL
JEFFERSON CITY, MO 65102
1-888-ASK-MODOT (1-888-275-6636)

CROSS SECTION SHEET
ROUTE 67 SOUTHBOUND
SOUTH OF ROUTE 94
SHEET 1 OF 42

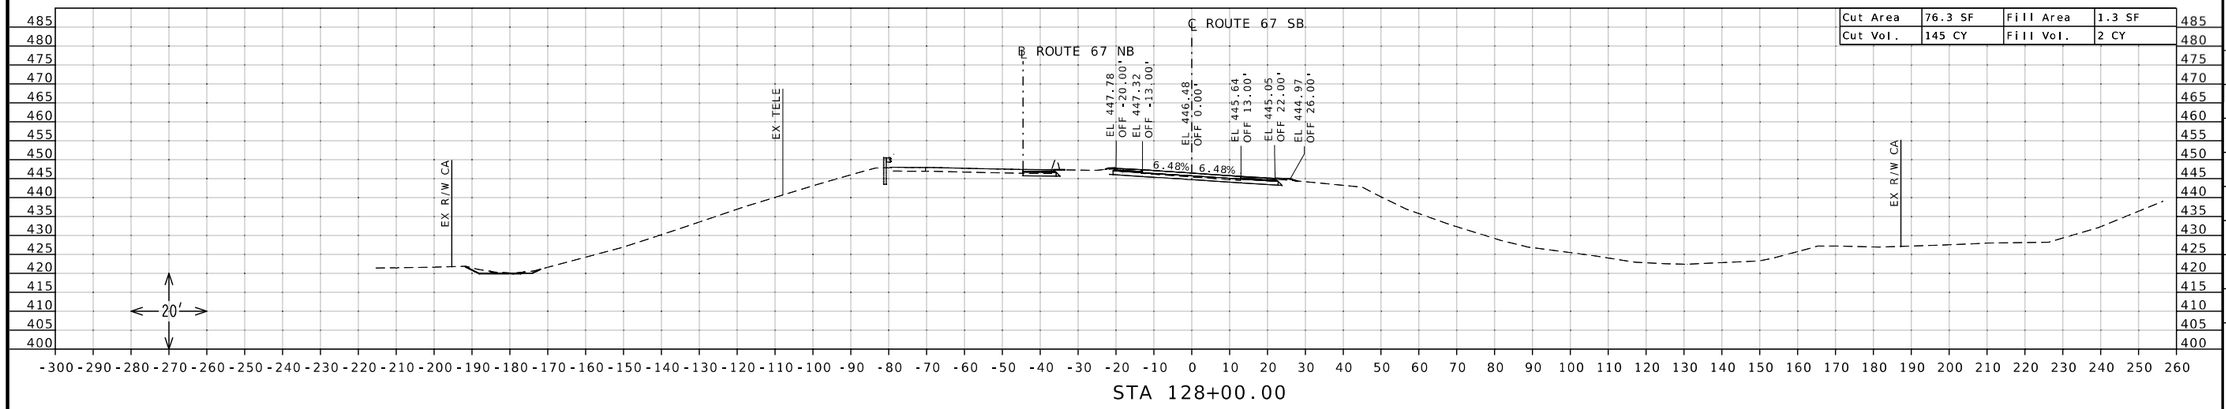

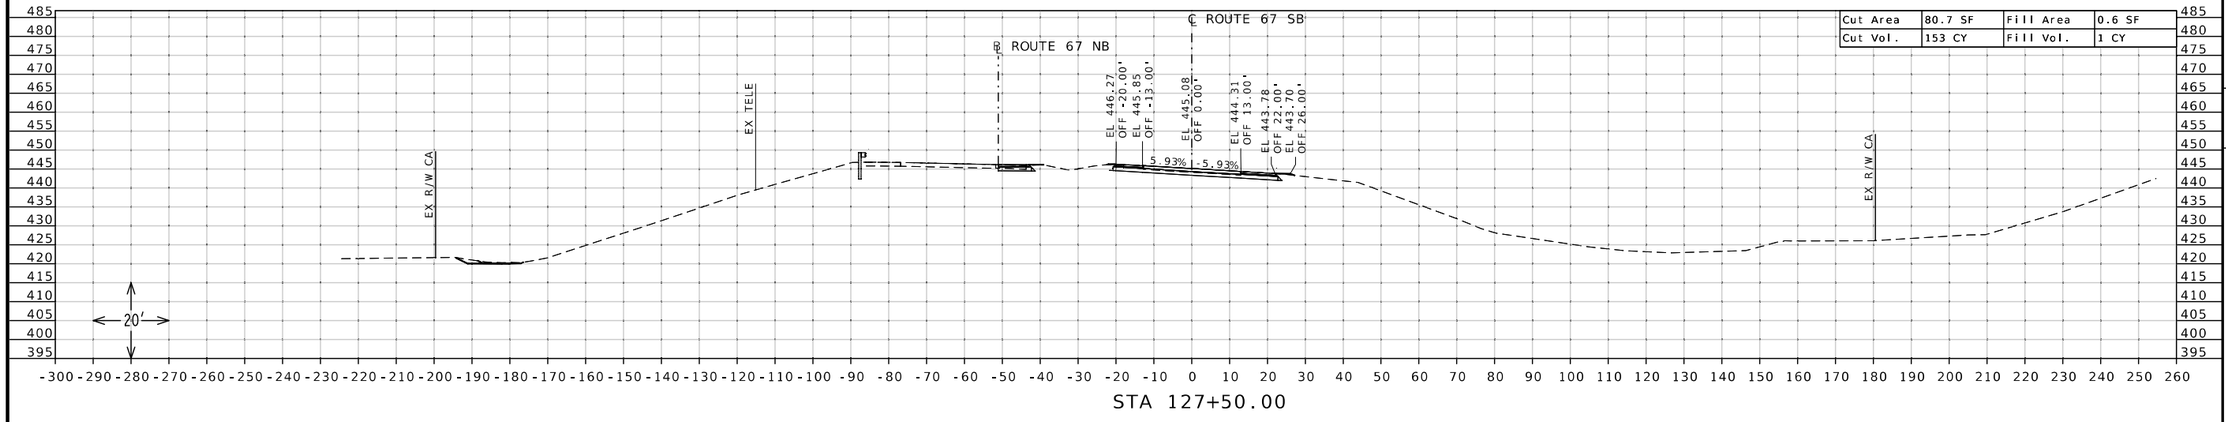

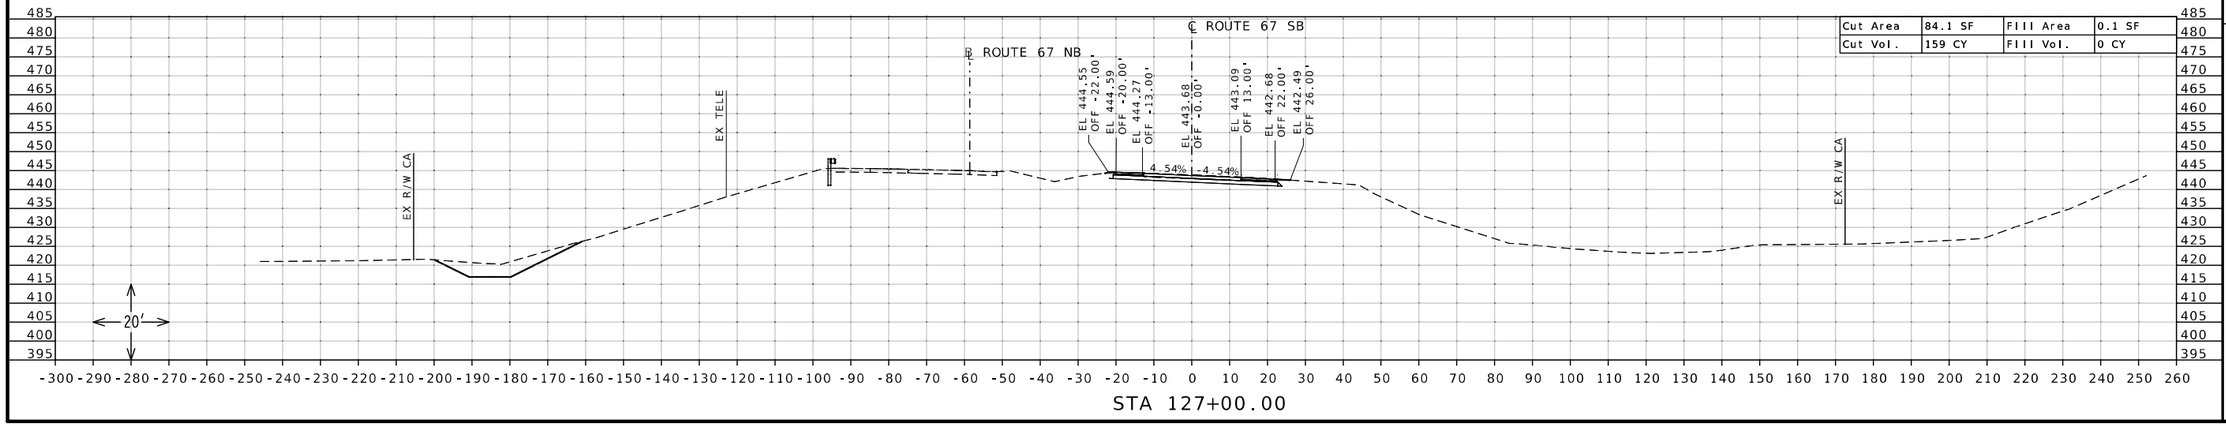

STATE OF MISSOURI
DANIEL WAYNE SAVAGEAU
NUMBER PE-2012018127
PROFESSIONAL ENGINEER

Daniel Savageau
10/04/2025 1:11:13 PM
DANIEL WAYNE SAVAGEAU - CIVIL
MO-PE-2012018127

DATE PREPARED
10/4/2025

ROUTE	STATE
67	MO
DISTRICT	SHEET NO.
SL	88

COUNTY
ST CHARLES

JOB NO.
J6P3636

CONTRACT ID.

PROJECT NO.


BRIDGE NO.

DESCRIPTION	DATE


MISSOURI HIGHWAYS AND TRANSPORTATION COMMISSION

105 WEST CAPITOL
JEFFERSON CITY, MO 65102
1-888-ASK-MODOT (1-888-275-6636)


CROSS SECTION SHEET
ROUTE 67 SOUTHBOUND
SOUTH OF ROUTE 94
SHEET 2 OF 42

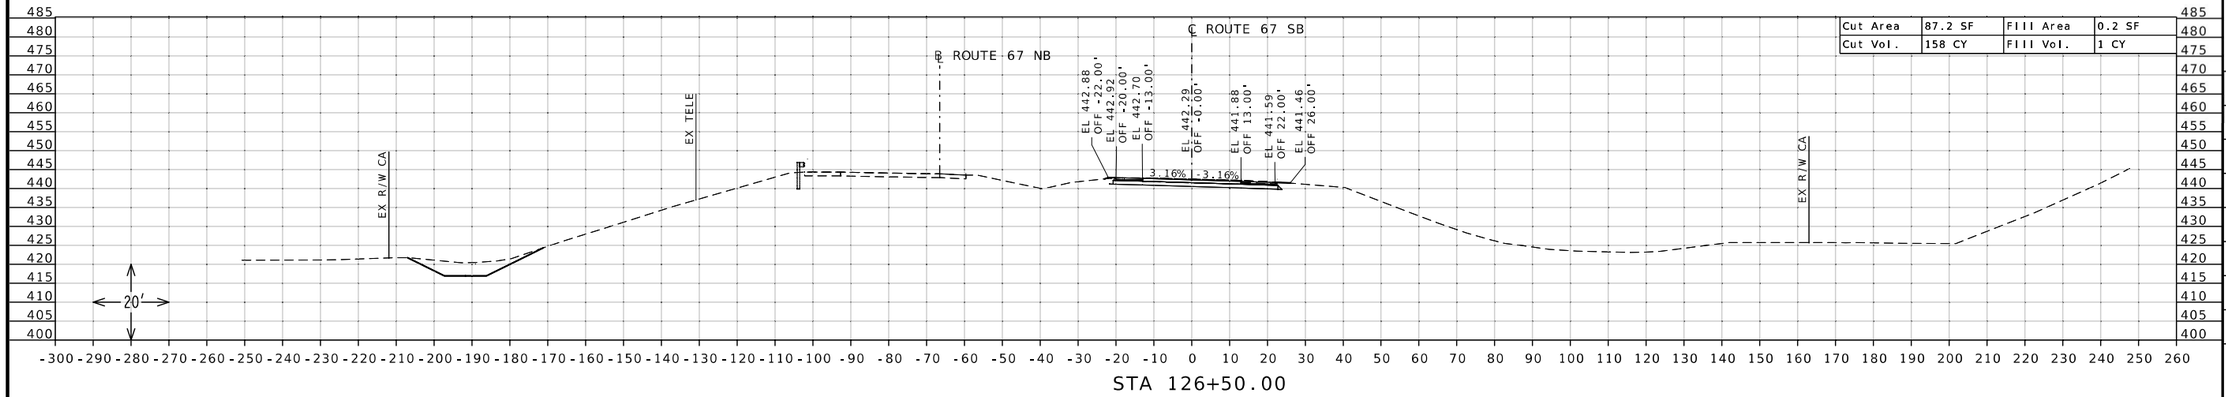

STA 126+50.00

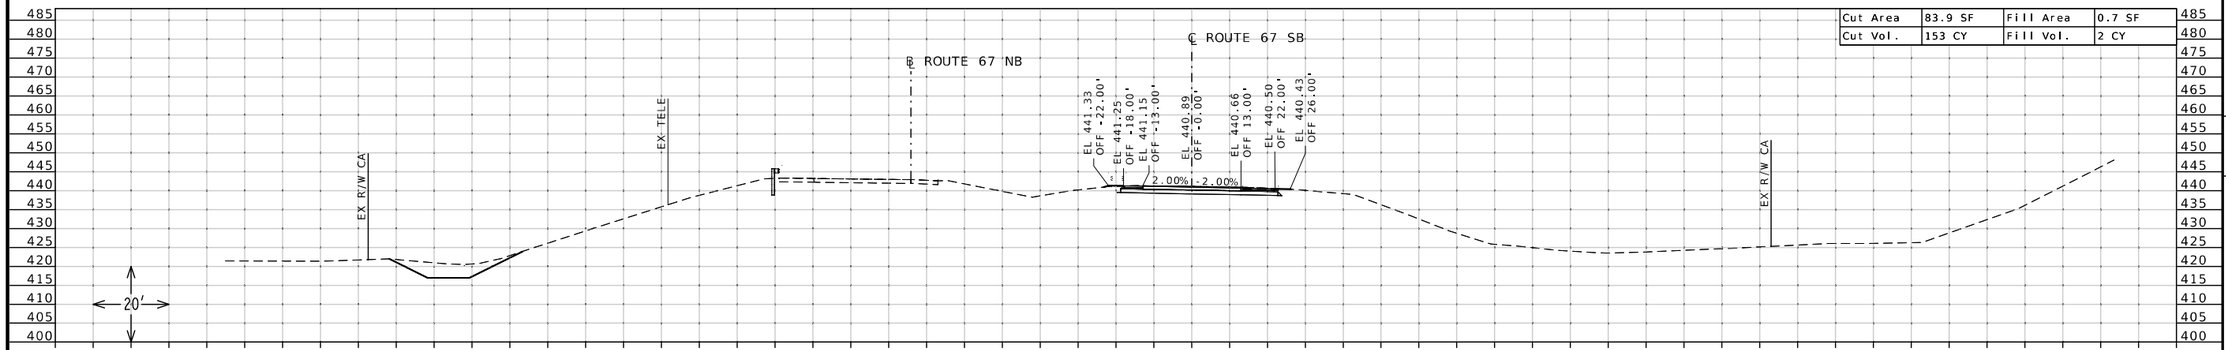

STA 126+00.00

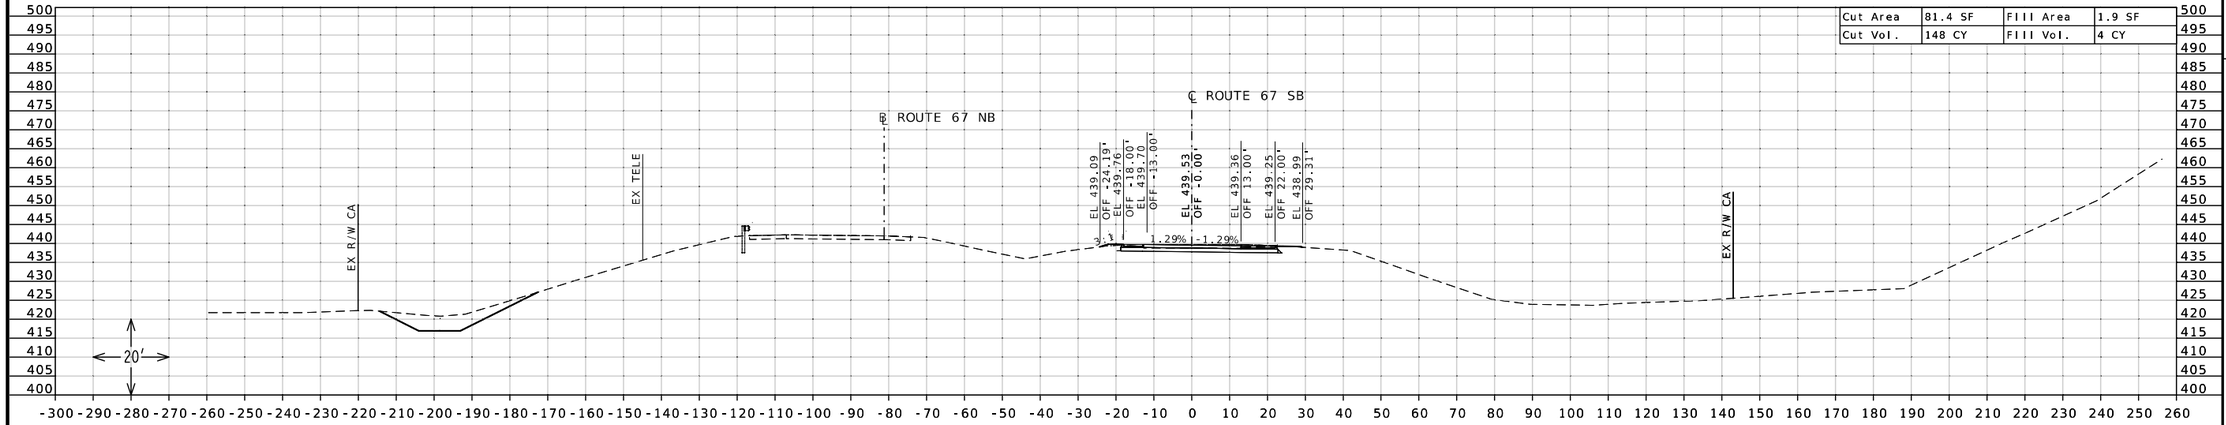

STA 125+50.00

STATE OF MISSOURI
DANIEL WAYNE SAVAGEAU
NUMBER PE-2012018127
PROFESSIONAL ENGINEER
Daniel Savageau
10/04/2025 1:11:36 PM
DANIEL WAYNE SAVAGEAU - CIVIL
MO-PE-2012018127

DATE PREPARED
10/4/2025

ROUTE	STATE
67	MO
DISTRICT	SHEET NO.
SL	89

COUNTY
ST CHARLES

JOB NO.
J6P3636

CONTRACT ID.


PROJECT NO.

BRIDGE NO.

DATE	DESCRIPTION

MISSOURI HIGHWAYS AND TRANSPORTATION COMMISSION
105 WEST CAPITOL
JEFFERSON CITY, MO 65102
1-888-ASK-MODOT (1-888-275-6636)

CROSS SECTION SHEET
ROUTE 67 SOUTHBOUND
SHEET 3 OF 61

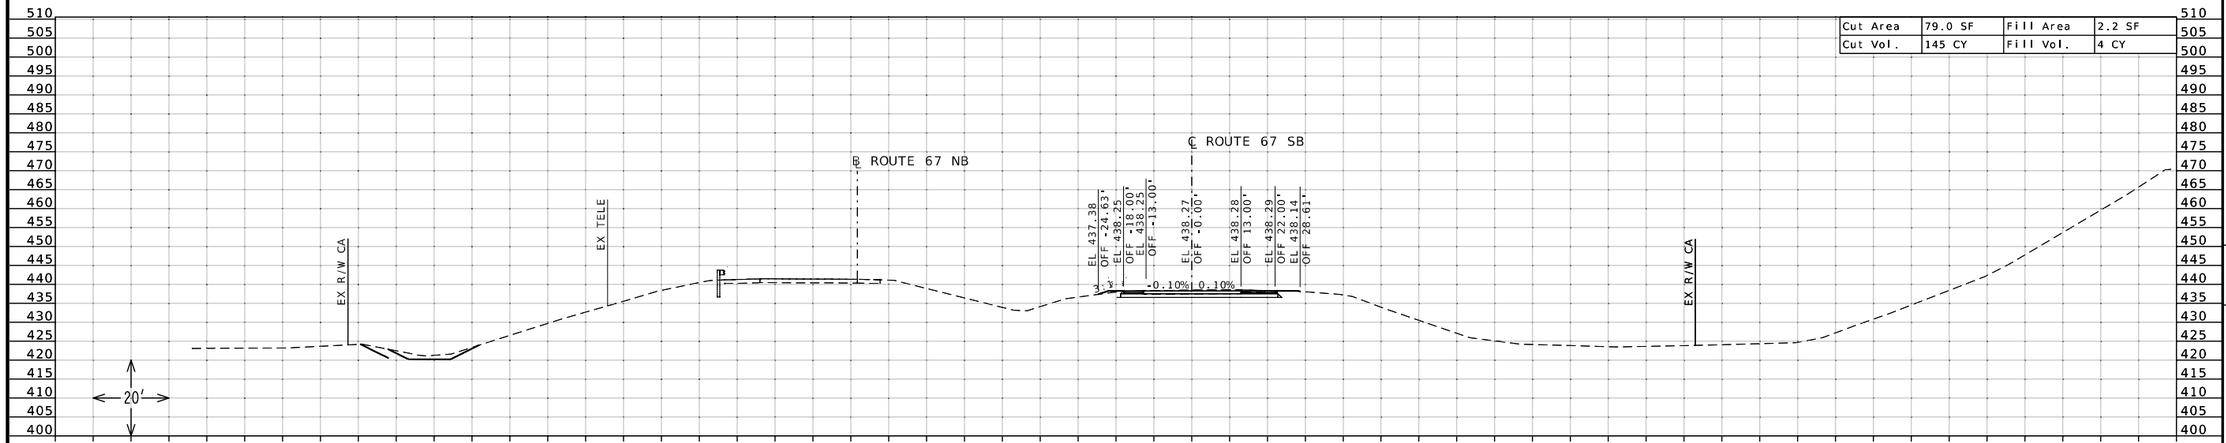

DANIEL WAYNE SAVAGEAU
NUMBER PE-2012018127
PROFESSIONAL ENGINEER
STATE OF MISSOURI

Daniel Savageau

10/04/2025 1:11:56 PM
DANIEL WAYNE SAVAGEAU - CIVIL
MO-PE-2012018127
DATE PREPARED

10/4/2025

ROUTE	STATE
67	MO
DISTRICT	SHEET NO.
SL	90

COUNTY
ST CHARLES

JOB NO.
J6P3636

CONTRACT ID.

PROJECT NO.

BRIDGE NO.


DESCRIPTION	DATE

MISSOURI HIGHWAYS AND TRANSPORTATION COMMISSION


105 WEST CAPITOL
JEFFERSON CITY, MO 65102
1-888-ASK-MODOT (1-888-275-6636)

MoDOT

CROSS SECTION SHEET
ROUTE 67 SOUTHBOUND
SOUTH OF ROUTE 94
SHEET 4 OF 42

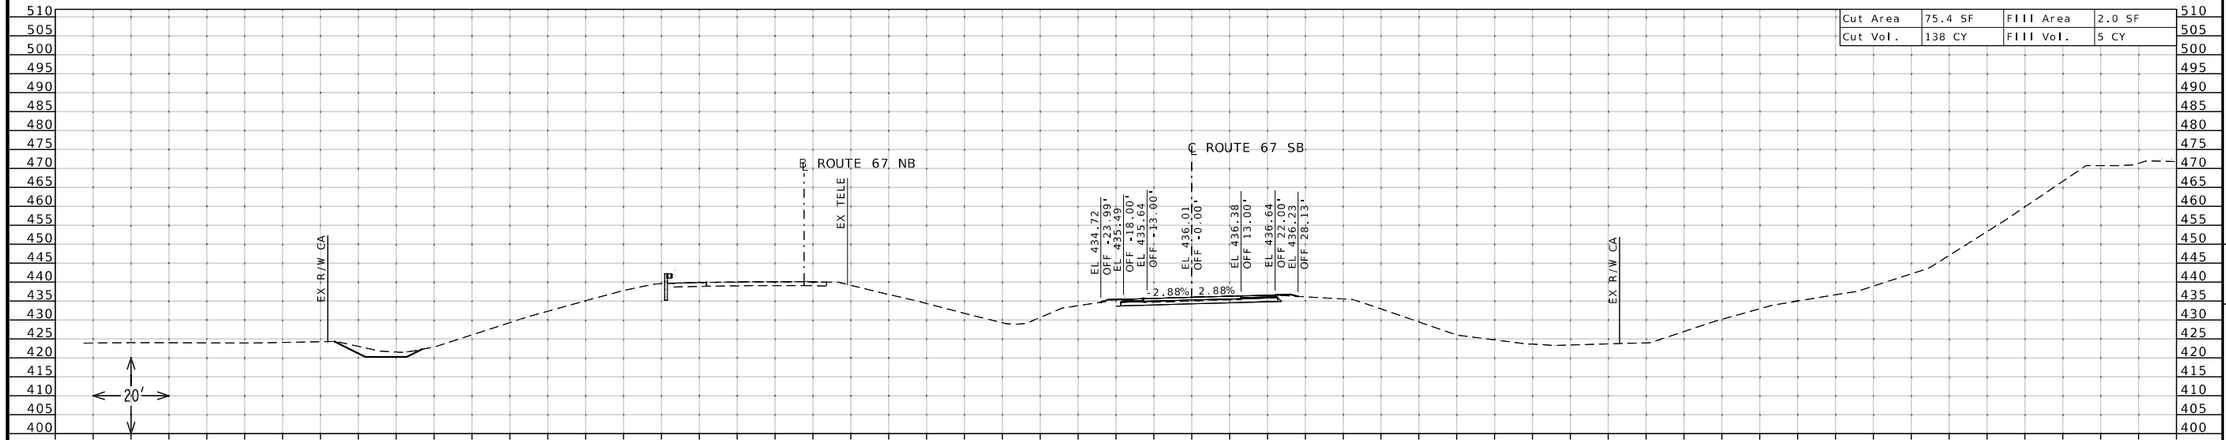

STA 124+00.00

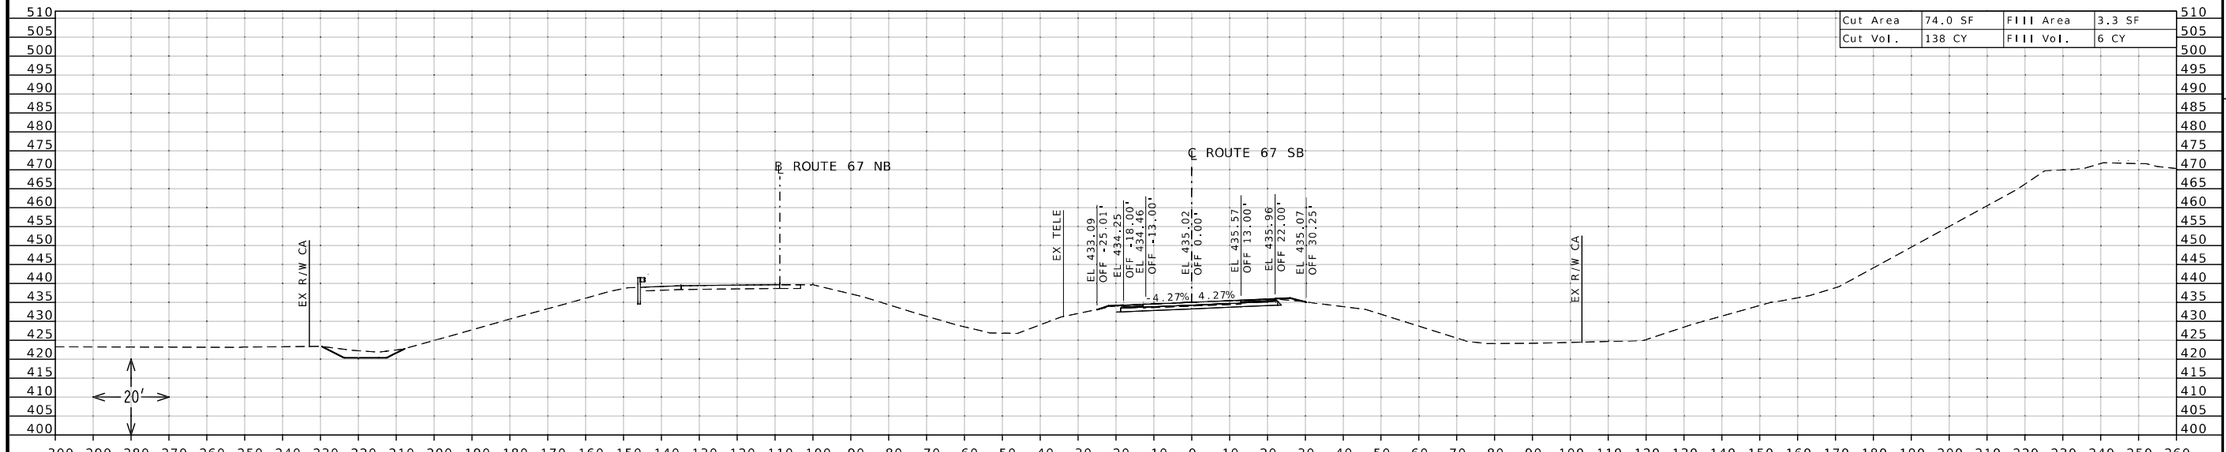

STA 123+50.00

STATE OF MISSOURI
DANIEL WAYNE SAVAGEAU
NUMBER PE-2012018127
PROFESSIONAL ENGINEER
Daniel Savageau
10/04/2025 1:12:17 PM
DANIEL WAYNE SAVAGEAU - CIVIL
MO-PE-2012018127
DATE PREPARED

10/4/2025

ROUTE	STATE
67	MO
DISTRICT	SHEET NO.
SL	91

COUNTY
ST CHARLES

JOB NO.
J6P3636

CONTRACT ID.


PROJECT NO.


BRIDGE NO.

DESCRIPTION	DATE

MISSOURI HIGHWAYS AND TRANSPORTATION COMMISSION
105 WEST CAPITOL
JEFFERSON CITY, MO 65102
1-888-ASK-MODOT (1-888-275-6636)

CROSS SECTION SHEET
ROUTE 67 SOUTHBOUND
SOUTH OF ROUTE 94
SHEET 5 OF 42

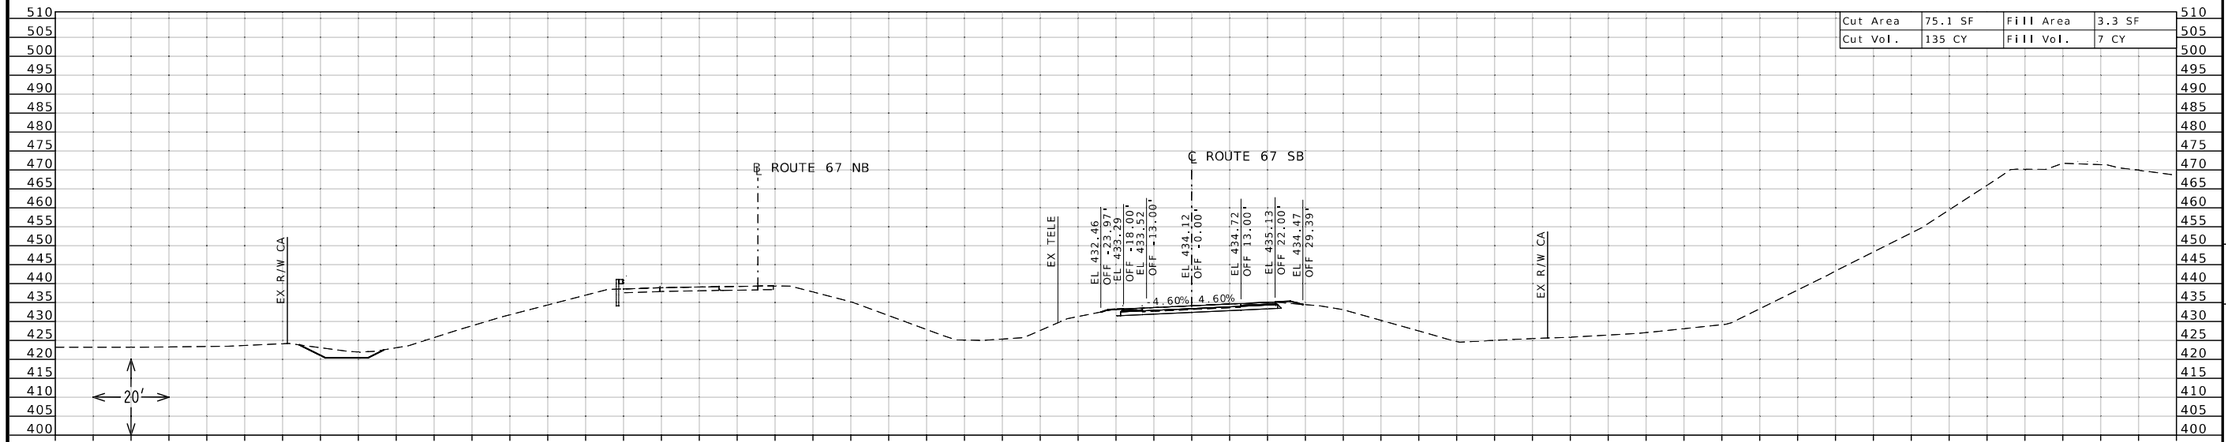

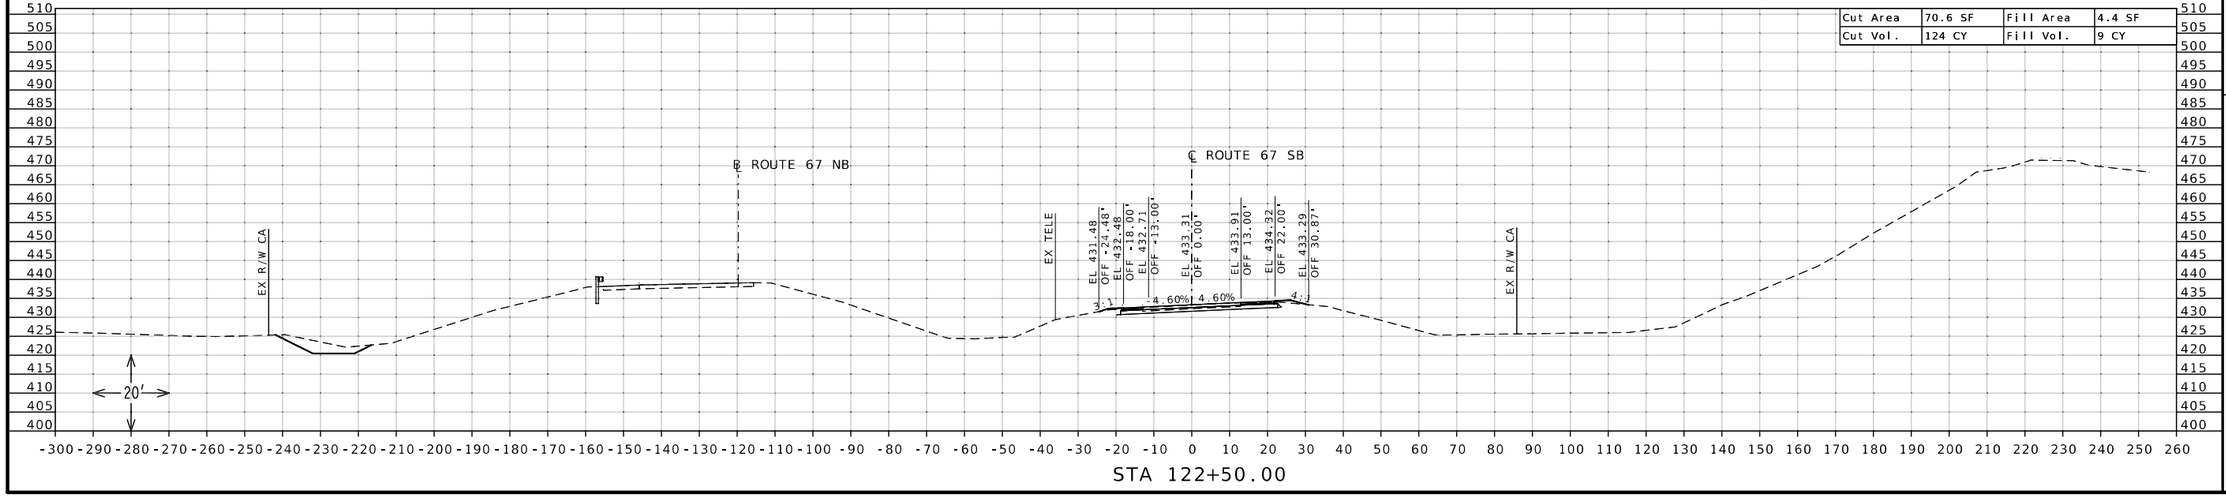

STATE OF MISSOURI
DANIEL WAYNE SAVAGEAU
NUMBER PE-2012018127
PROFESSIONAL ENGINEER

Daniel Savageau

10/04/2025 1:12:36 PM
DANIEL WAYNE SAVAGEAU - CIVIL
MO-PE-2012018127

DATE PREPARED
10/4/2025

ROUTE	STATE
67	MO
DISTRICT	SHEET NO.
SL	92

COUNTY
ST CHARLES

JOB NO.
J6P3636

CONTRACT ID.

PROJECT NO.


BRIDGE NO.


DESCRIPTION	DATE

MISSOURI HIGHWAYS AND TRANSPORTATION COMMISSION

105 WEST CAPITOL
JEFFERSON CITY, MO 65102
1-888-ASK-MODOT (1-888-275-6636)

CROSS SECTION SHEET
ROUTE 67 SOUTHBOUND
SOUTH OF ROUTE 94
SHEET 6 OF 42

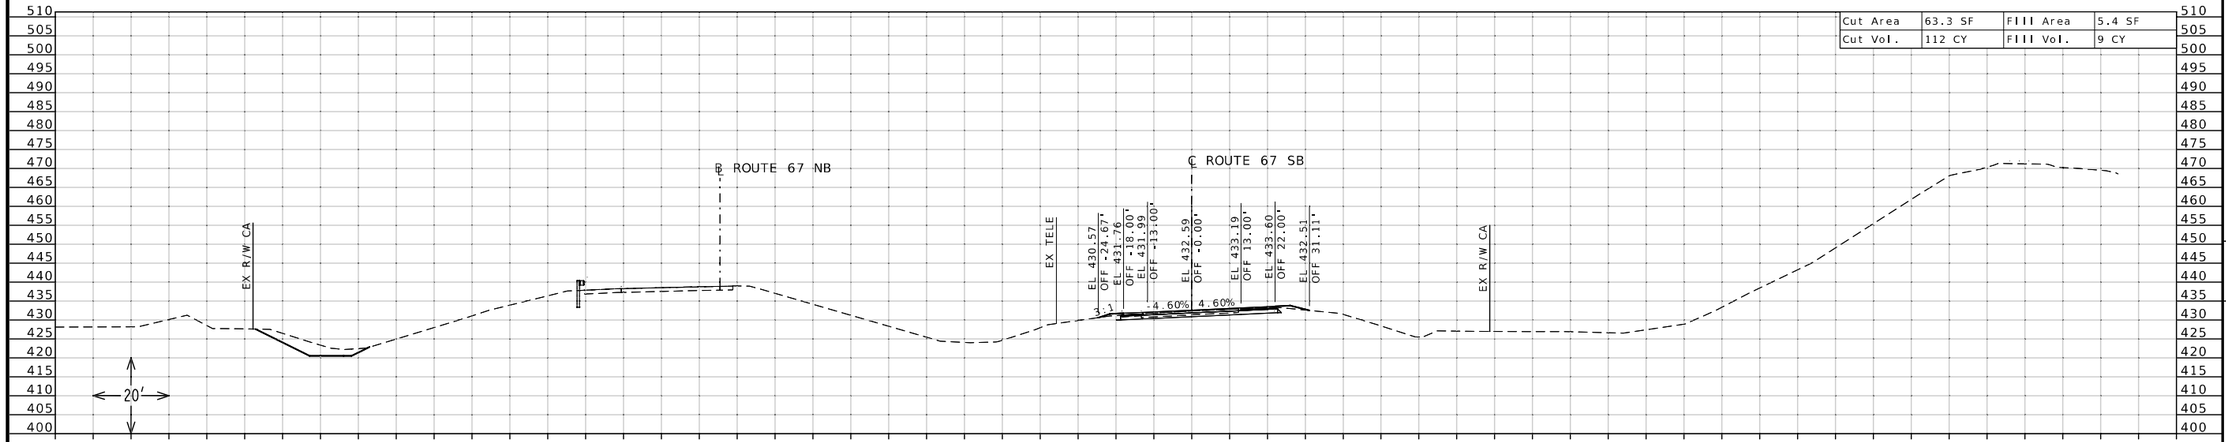

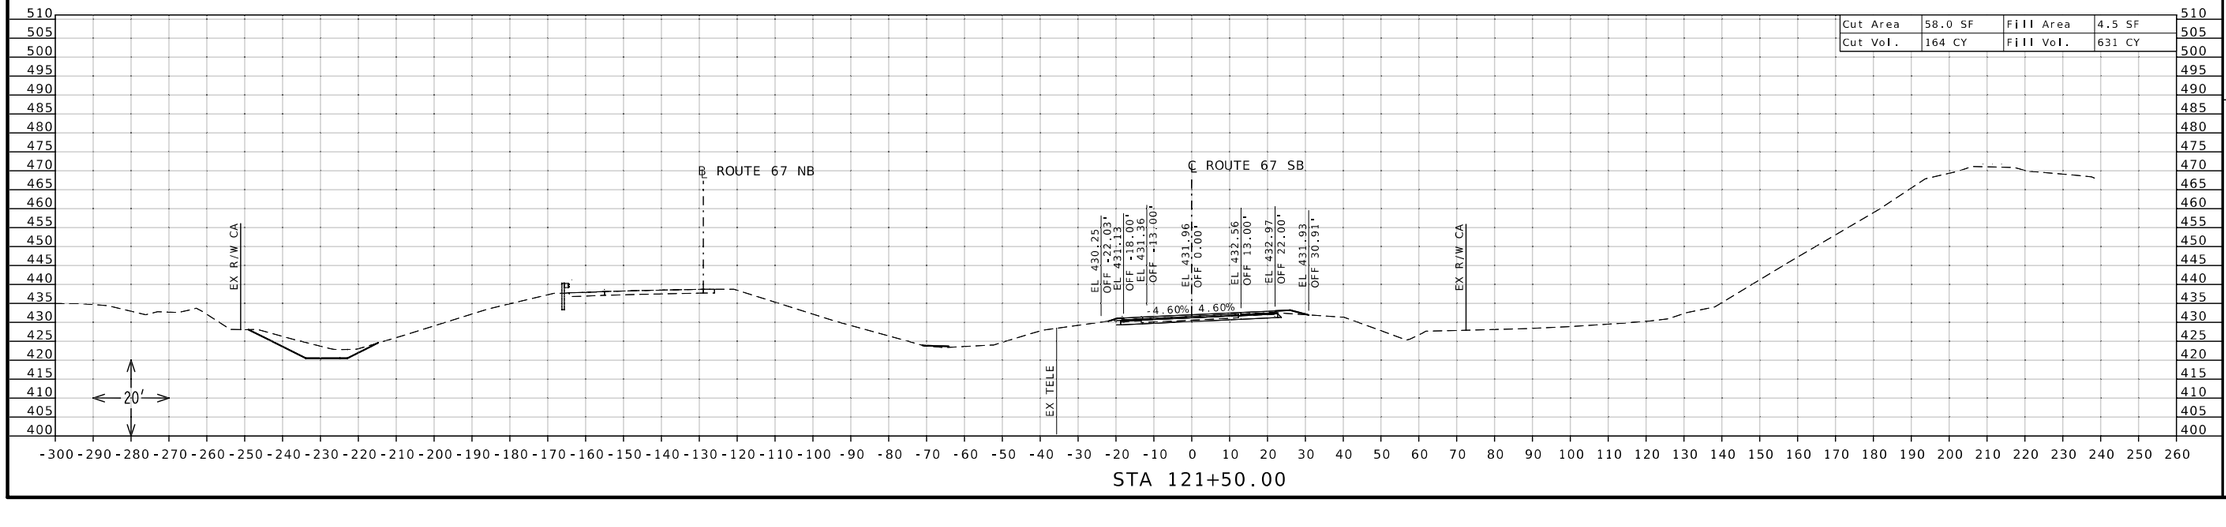

STATE OF MISSOURI
DANIEL WAYNE SAVAGEAU
NUMBER PE-2012018127
PROFESSIONAL ENGINEER
Daniel Savageau
10/04/2025 1:12:54 PM
DANIEL WAYNE SAVAGEAU - CIVIL
MO-PE-2012018127

DATE PREPARED
10/4/2025

ROUTE	STATE
67	MO
DISTRICT	SHEET NO.
SL	93

COUNTY
ST CHARLES

JOB NO.
J6P3636

CONTRACT ID.


PROJECT NO.

BRIDGE NO.

DESCRIPTION	DATE

MISSOURI HIGHWAYS AND TRANSPORTATION COMMISSION
105 WEST CAPITOL
JEFFERSON CITY, MO 65102
1-888-ASK-MODOT (1-888-275-6636)

CROSS SECTION SHEET
ROUTE 67 SOUTHBOUND
SOUTH OF ROUTE 94
SHEET 7 OF 42

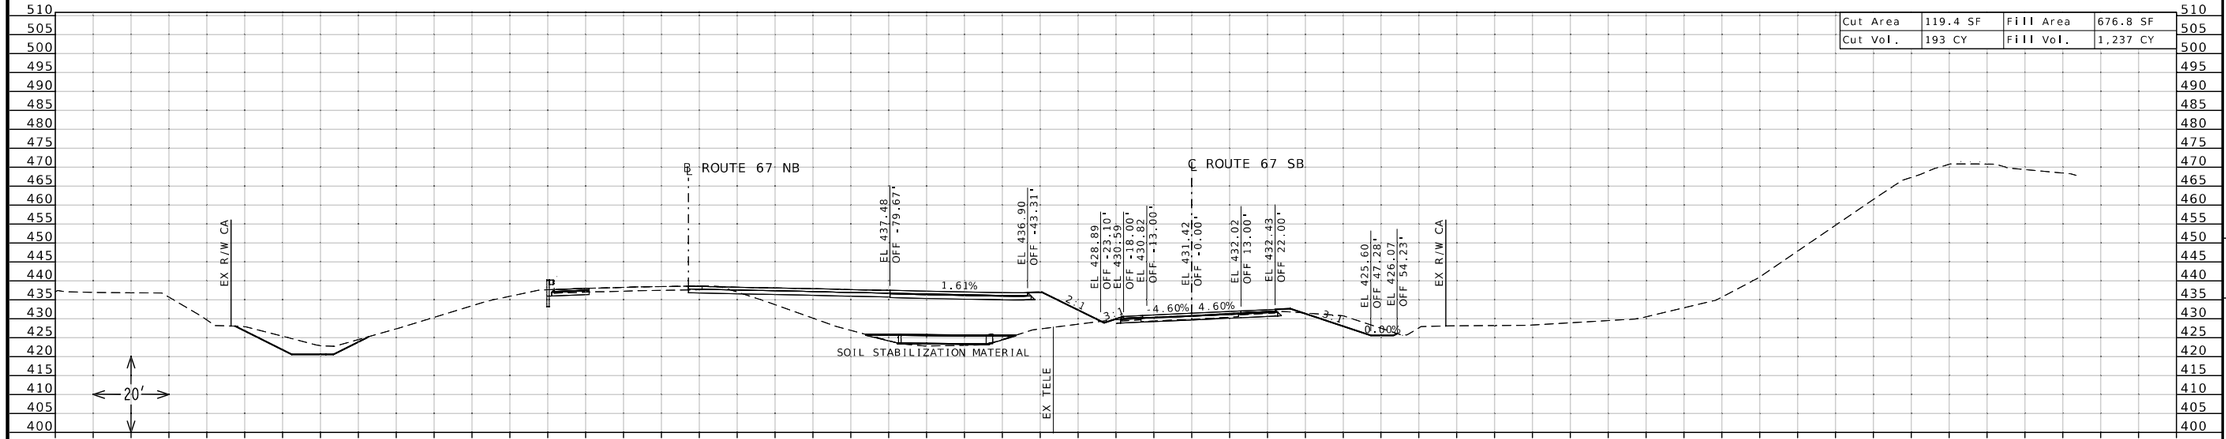

STATE OF MISSOURI
DANIEL WAYNE SAVAGEAU
NUMBER PE-2012018127
PROFESSIONAL ENGINEER
Daniel Savageau
10/04/2025 1:13:12 PM
DANIEL WAYNE SAVAGEAU - CIVIL
MO-PE-2012018127

DATE PREPARED
10/4/2025

ROUTE	STATE
67	MO
DISTRICT	SHEET NO.
SL	94

COUNTY
ST CHARLES

JOB NO.
J6P3636

CONTRACT ID.

PROJECT NO.


BRIDGE NO.

DESCRIPTION	DATE


MISSOURI HIGHWAYS AND TRANSPORTATION COMMISSION

105 WEST CAPITOL
JEFFERSON CITY, MO 65102
1-888-ASK-MODOT (1-888-275-6636)

CROSS SECTION SHEET
ROUTE 67 SOUTHBOUND
SOUTH OF ROUTE 94
SHEET 8 OF 42

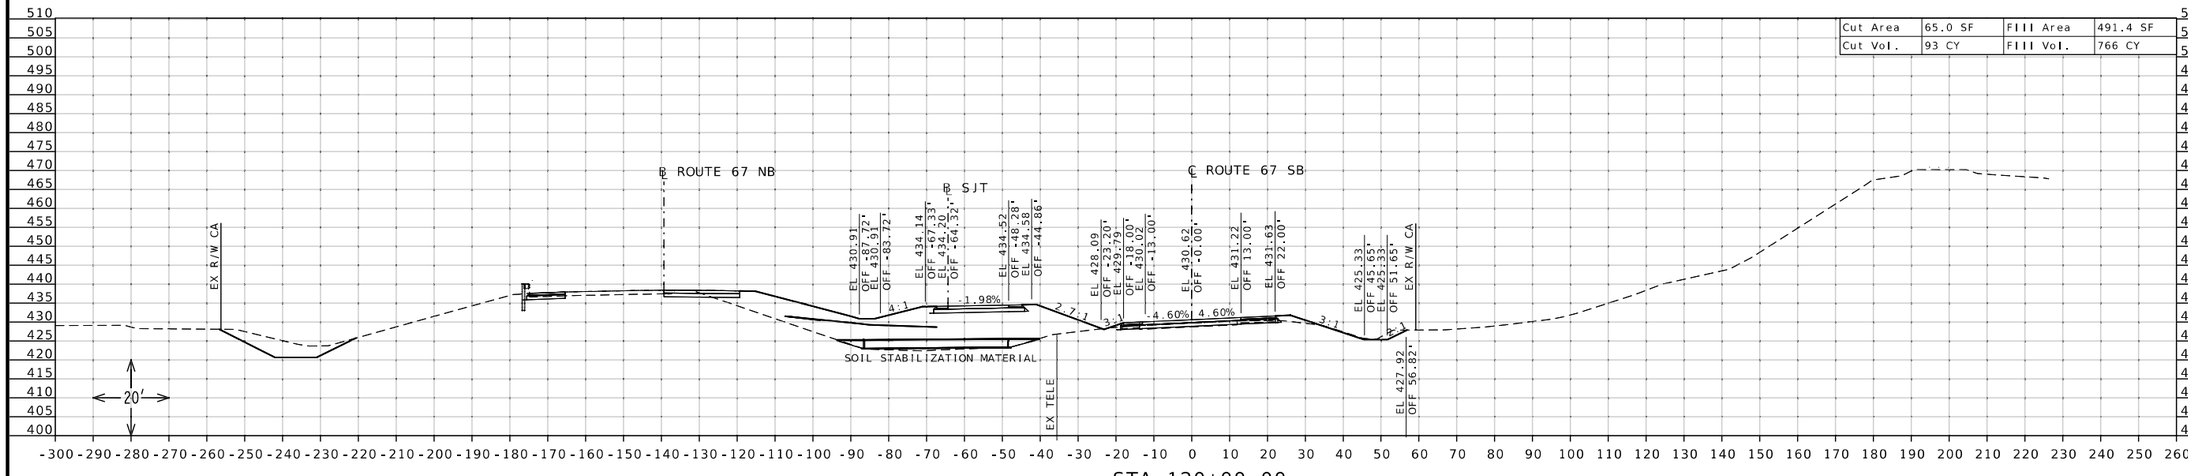

STA 120+00.00

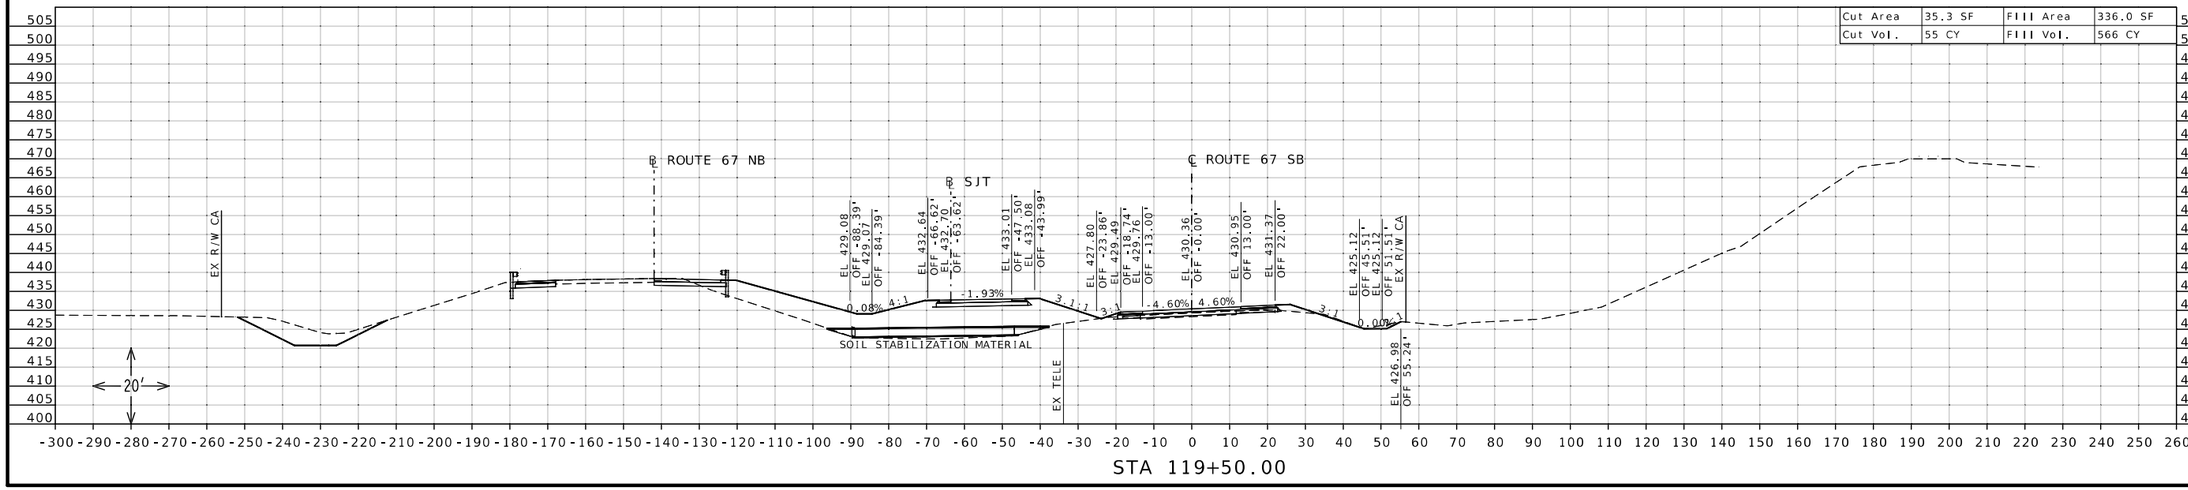

STA 119+50.00

STATE OF MISSOURI
DANIEL WAYNE SAVAGEAU
NUMBER PE-2012018127
PROFESSIONAL ENGINEER

Daniel Savageau

10/04/2025 1:14:00 PM
DANIEL WAYNE SAVAGEAU · CIVIL
MO-PE-2012018127

DATE PREPARED
10/4/2025

ROUTE	STATE
67	MO
DISTRICT	SHEET NO.
SL	95

COUNTY
ST CHARLES

JOB NO.
J6P3636

CONTRACT ID.

PROJECT NO.

BRIDGE NO.


DESCRIPTION	DATE

MISSOURI HIGHWAYS AND TRANSPORTATION COMMISSION

105 WEST CAPITOL
JEFFERSON CITY, MO 65102
1-888-ASK-MODOT (1-888-275-6636)

MoDOT

CROSS SECTION SHEET
ROUTE 67 SOUTHBOUND
SOUTH OF ROUTE 94
SHEET 9 OF 42

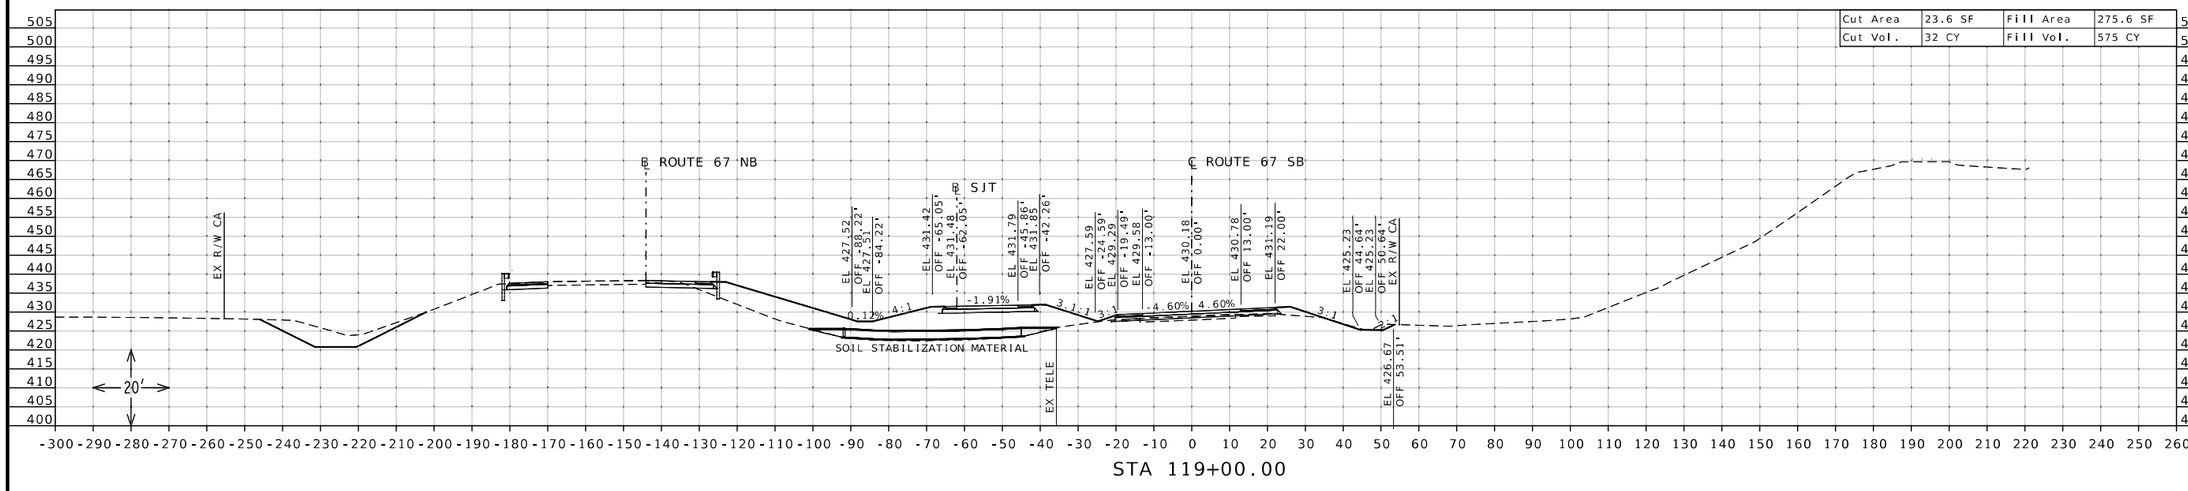

STATE OF MISSOURI
DANIEL WAYNE SAVAGEAU
NUMBER PE-2012018127
PROFESSIONAL ENGINEER
Daniel Savageau
10/04/2025 1:14:27 PM
DANIEL WAYNE SAVAGEAU - CIVIL
MO-PE-2012018127

DATE PREPARED
10/4/2025

ROUTE	STATE
67	MO
DISTRICT	SHEET NO.
SL	96

COUNTY
ST CHARLES

JOB NO.
J6P3636

CONTRACT ID.


PROJECT NO.

BRIDGE NO.

DESCRIPTION	DATE

MISSOURI HIGHWAYS AND TRANSPORTATION COMMISSION
105 WEST CAPITOL
JEFFERSON CITY, MO 65102
1-888-ASK-MODOT (1-888-275-6636)

CROSS SECTION SHEET
ROUTE 67 SOUTHBOUND
SOUTH OF ROUTE 94
SHEET 10 OF 42

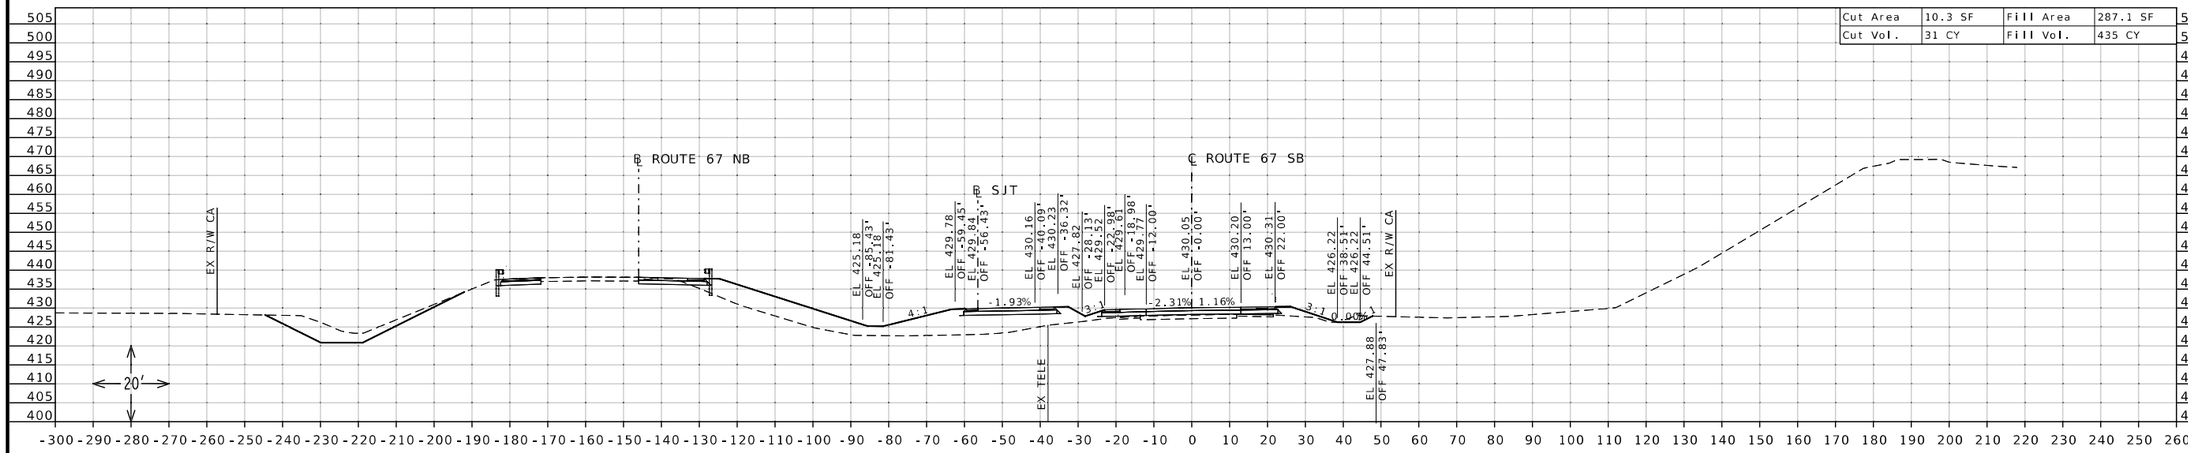

STATE OF MISSOURI
DANIEL WAYNE SAVAGEAU
NUMBER PE-2012018127
PROFESSIONAL ENGINEER

Daniel Savageau

10/04/2025 1:14:48 PM
DANIEL WAYNE SAVAGEAU - CIVIL
MO-PE-2012018127

DATE PREPARED
10/4/2025

ROUTE	STATE
67	MO
DISTRICT	SHEET NO.
SL	97

COUNTY
ST CHARLES

JOB NO.
J6P3636

CONTRACT ID.


PROJECT NO.


BRIDGE NO.

DESCRIPTION | DATE

MISSOURI HIGHWAYS AND TRANSPORTATION COMMISSION
105 WEST CAPITOL
JEFFERSON CITY, MO 65102
1-888-ASK-MODOT (1-888-275-6636)

CROSS SECTION SHEET
ROUTE 67 SOUTHBOUND
SOUTH OF ROUTE 94
SHEET 11 OF 42

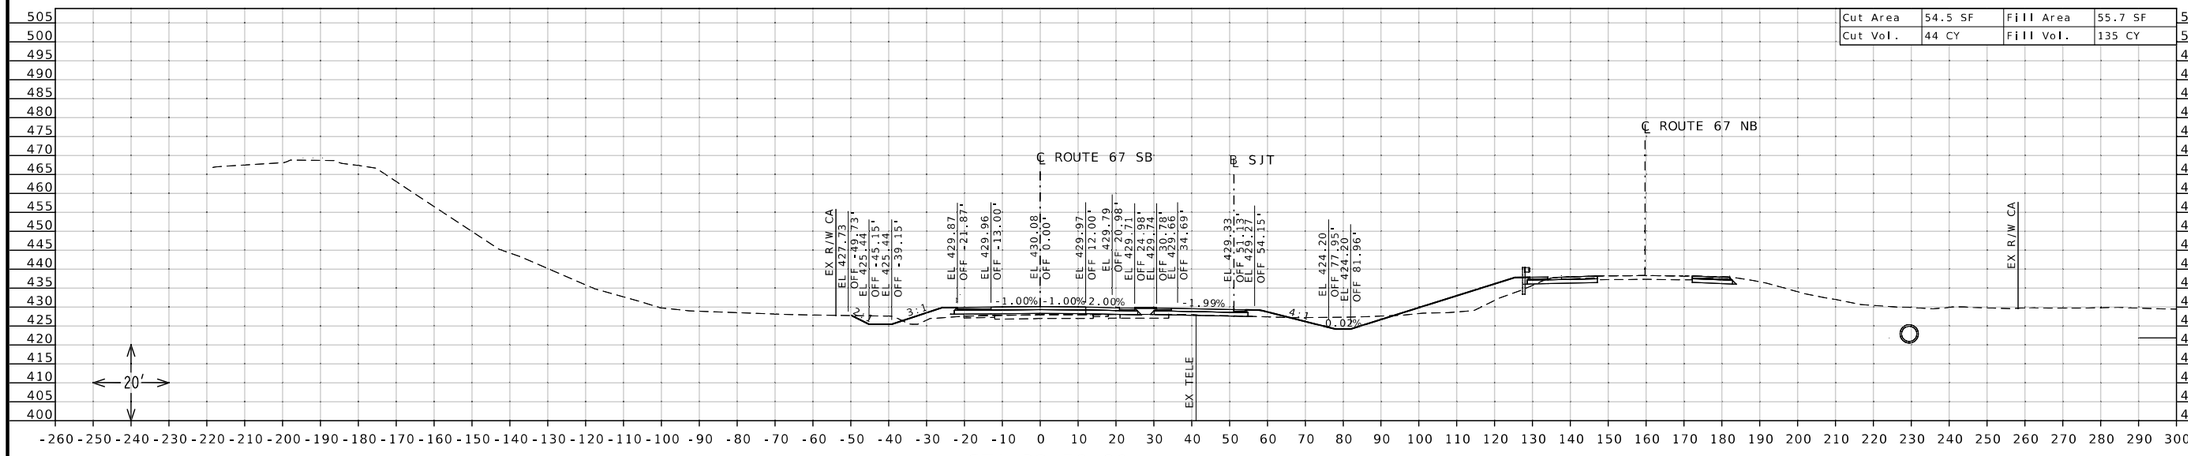

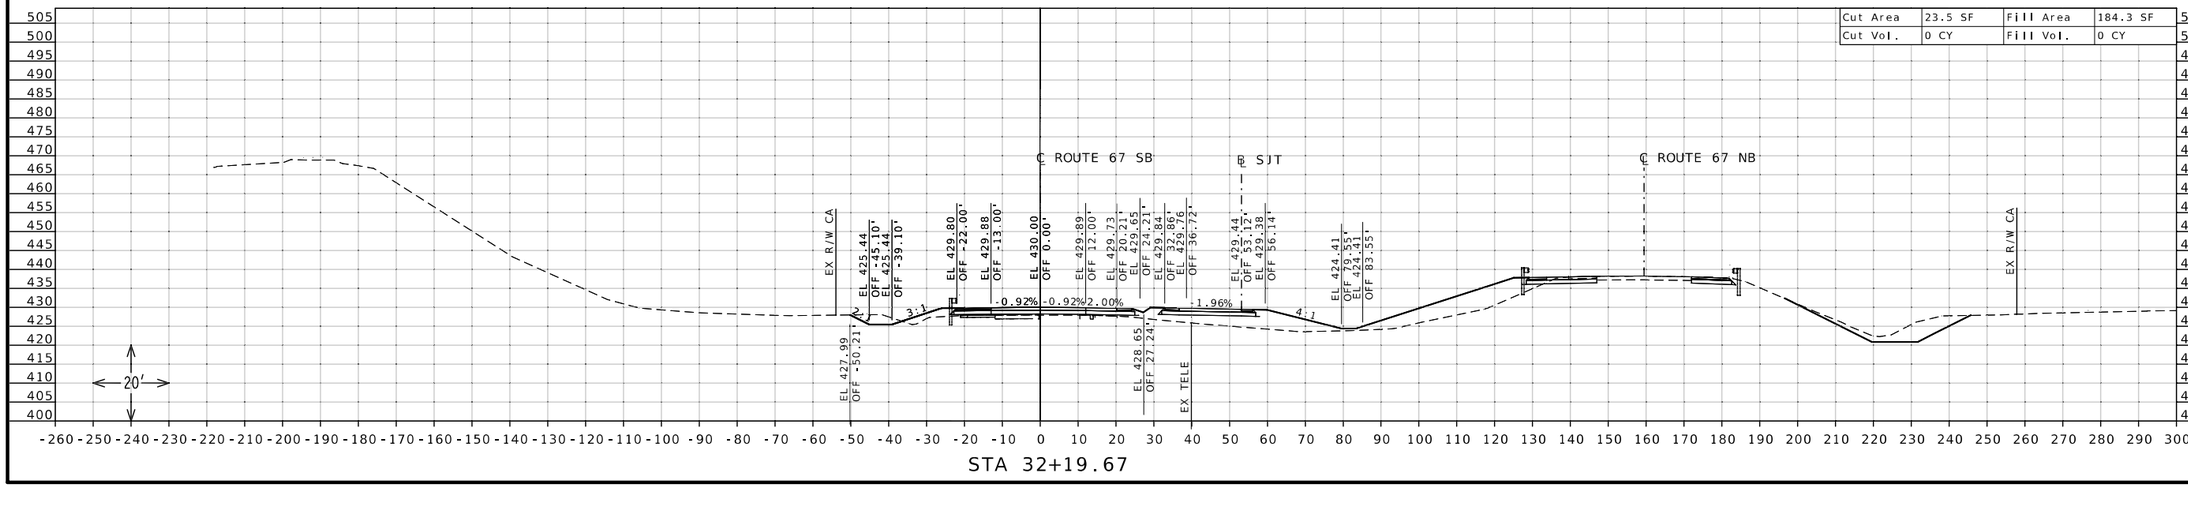

STATE OF MISSOURI
DANIEL WAYNE SAVAGEAU
NUMBER PE-2012018127
PROFESSIONAL ENGINEER
Daniel Savageau
10/04/2025 1:15:10 PM
DANIEL WAYNE SAVAGEAU - CIVIL
MO-PE-2012018127

DATE PREPARED
10/4/2025

ROUTE	STATE
67	MO
DISTRICT	SHEET NO.
SL	98

COUNTY
ST CHARLES

JOB NO.
J6P3636

CONTRACT ID.


PROJECT NO.

BRIDGE NO.


DESCRIPTION | DATE

MISSOURI HIGHWAYS AND TRANSPORTATION COMMISSION
105 WEST CAPITOL
JEFFERSON CITY, MO 65102
1-888-ASK-MODOT (1-888-275-6636)

CROSS SECTION SHEET
ROUTE 67 SOUTHBOUND
SOUTH OF ROUTE 94
SHEET 12 OF 42

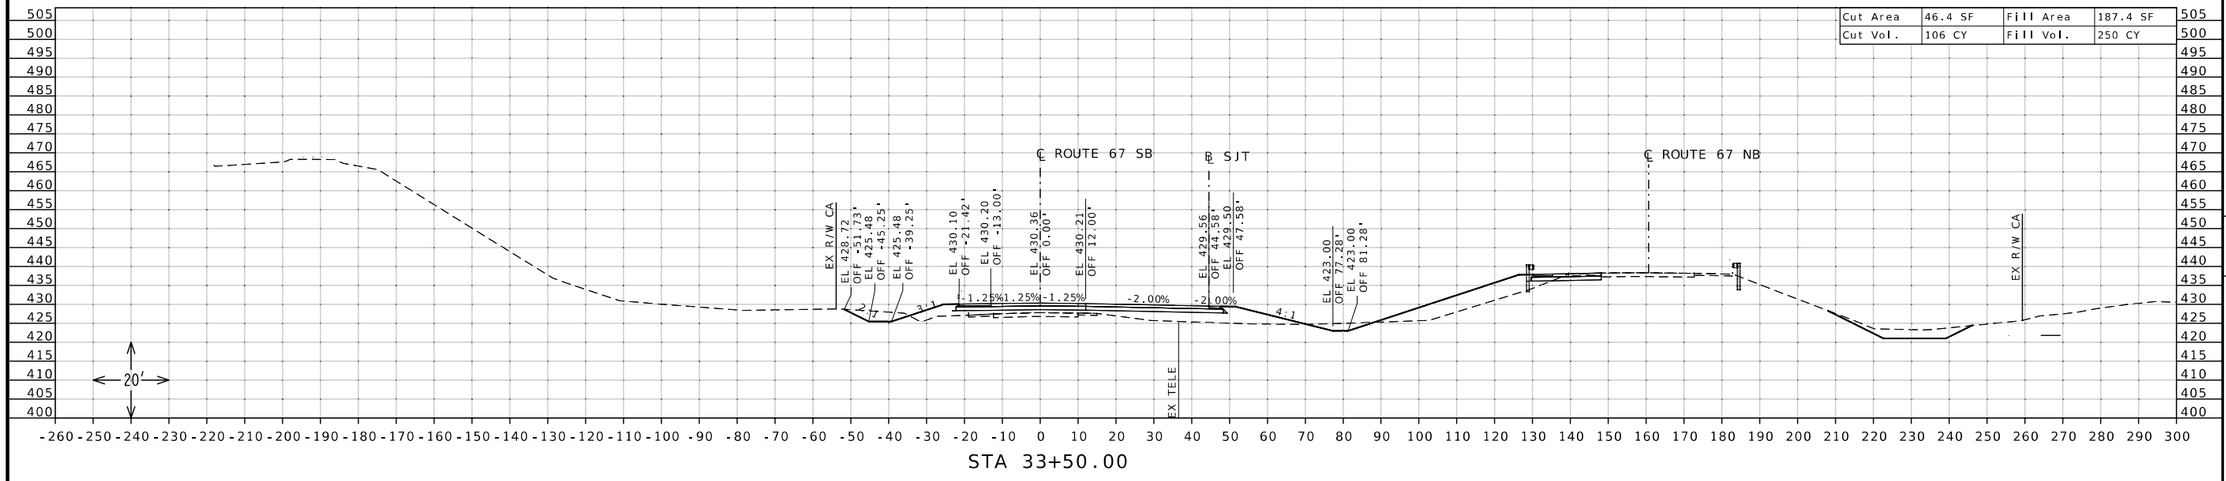

STA 33+50.00

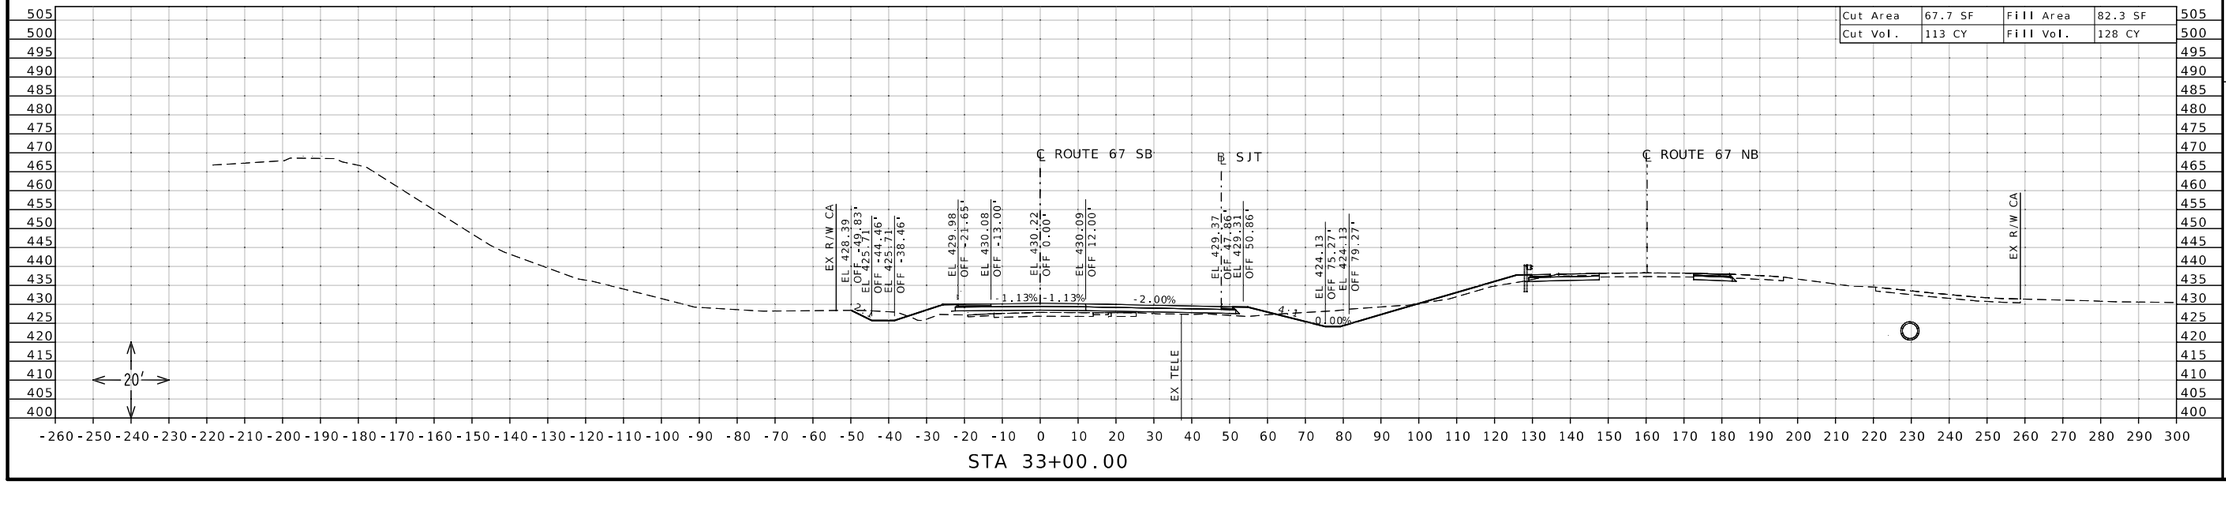

STA 33+00.00

STATE OF MISSOURI
DANIEL WAYNE SAVAGEAU
NUMBER PE-2012018127
PROFESSIONAL ENGINEER

10/04/2025 1:15:30 PM
DANIEL WAYNE SAVAGEAU - CIVIL
MO-PE-2012018127

DATE PREPARED
10/4/2025

ROUTE	STATE
67	MO
DISTRICT	SHEET NO.
SL	99

COUNTY
ST CHARLES

JOB NO.
J6P3636

CONTRACT ID.

PROJECT NO.


BRIDGE NO.

DESCRIPTION	DATE


MISSOURI HIGHWAYS AND TRANSPORTATION COMMISSION

105 WEST CAPITOL
JEFFERSON CITY, MO 65102
1-888-ASK-MODOT (1-888-275-6636)

CROSS SECTION SHEET
ROUTE 67 SOUTHBOUND
SOUTH OF ROUTE 94
SHEET 13 OF 42

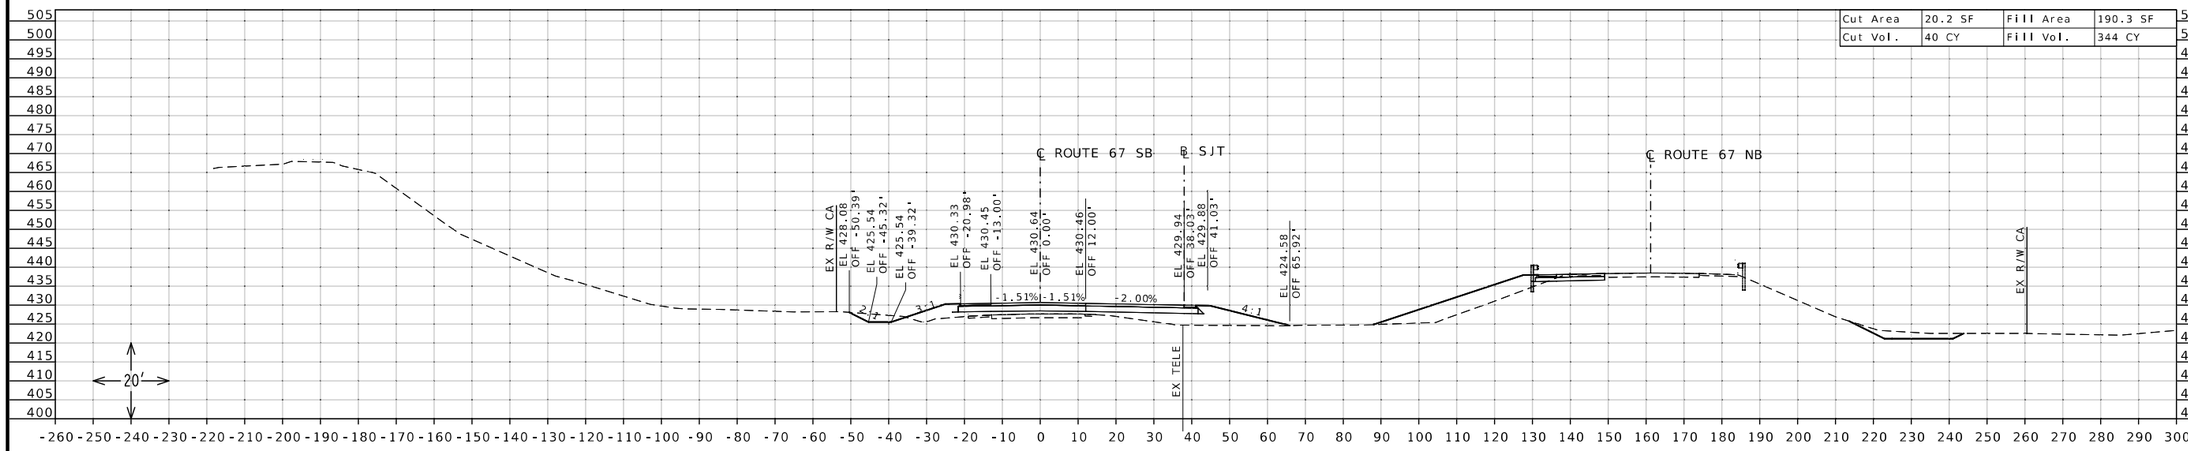

STA 34+50.00

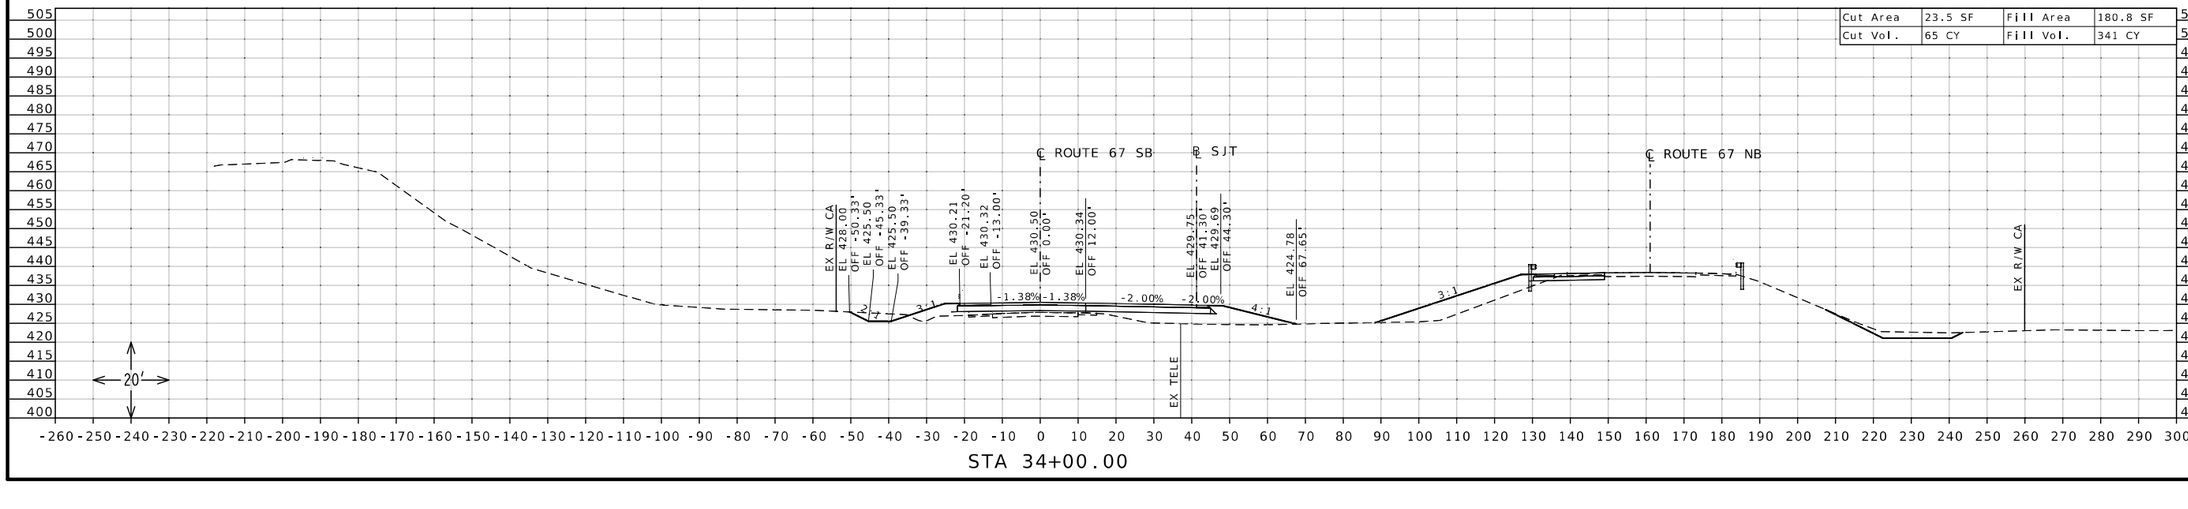

STA 34+00.00

STATE OF MISSOURI
DANIEL WAYNE SAVAGEAU
NUMBER PE-2012018127
PROFESSIONAL ENGINEER

Daniel Savageau

10/04/2025 1:15:48 PM
DANIEL WAYNE SAVAGEAU - CIVIL
MO-PE-2012018127

DATE PREPARED
10/4/2025

ROUTE	STATE
67	MO
DISTRICT	SHEET NO.
SL	100

COUNTY
ST CHARLES

JOB NO.
J6P3636

CONTRACT ID.

PROJECT NO.

BRIDGE NO.


DESCRIPTION	DATE


MISSOURI HIGHWAYS AND TRANSPORTATION COMMISSION

105 WEST CAPITOL
JEFFERSON CITY, MO 65102
1-888-ASK-MODOT (1-888-275-6636)

MoDOT

CROSS SECTION SHEET
ROUTE 67 SOUTHBOUND
SHEET 14 OF 61

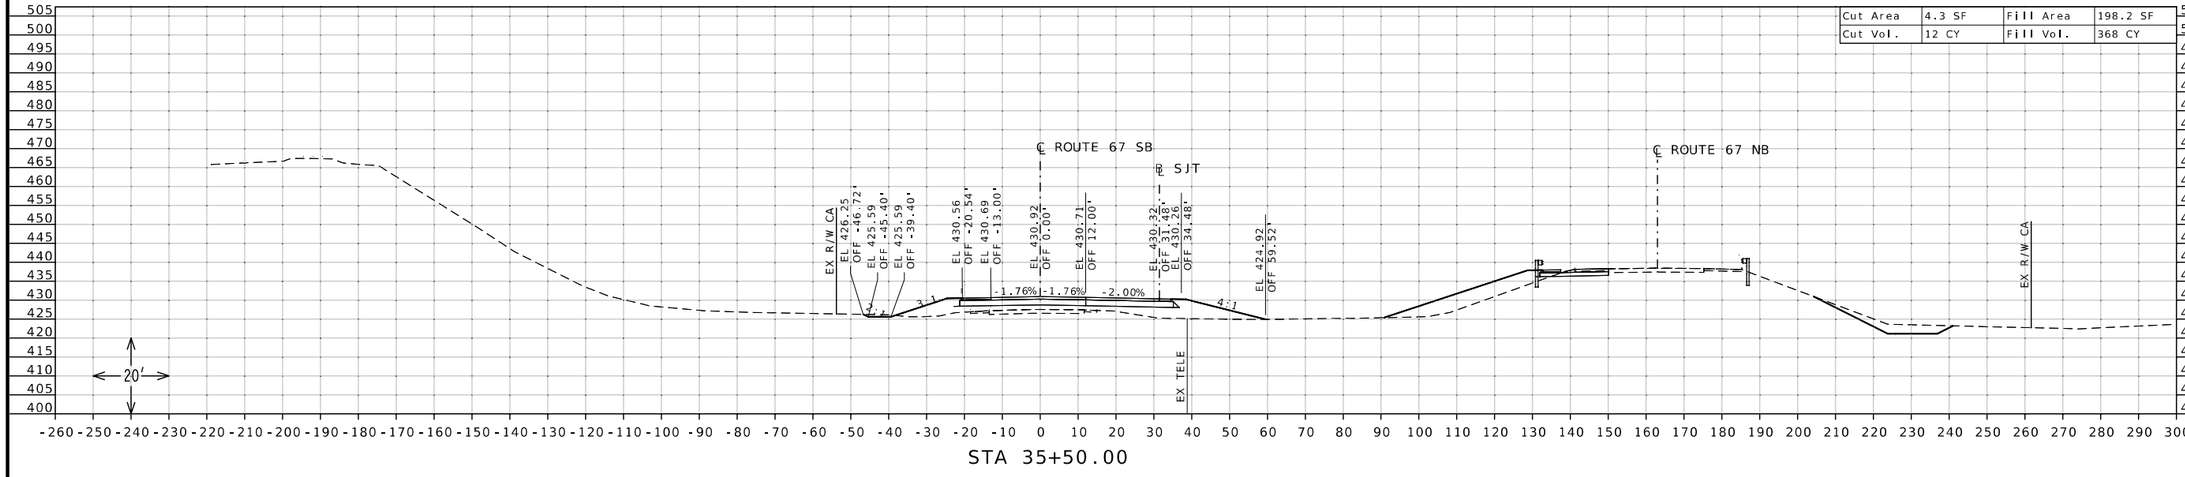

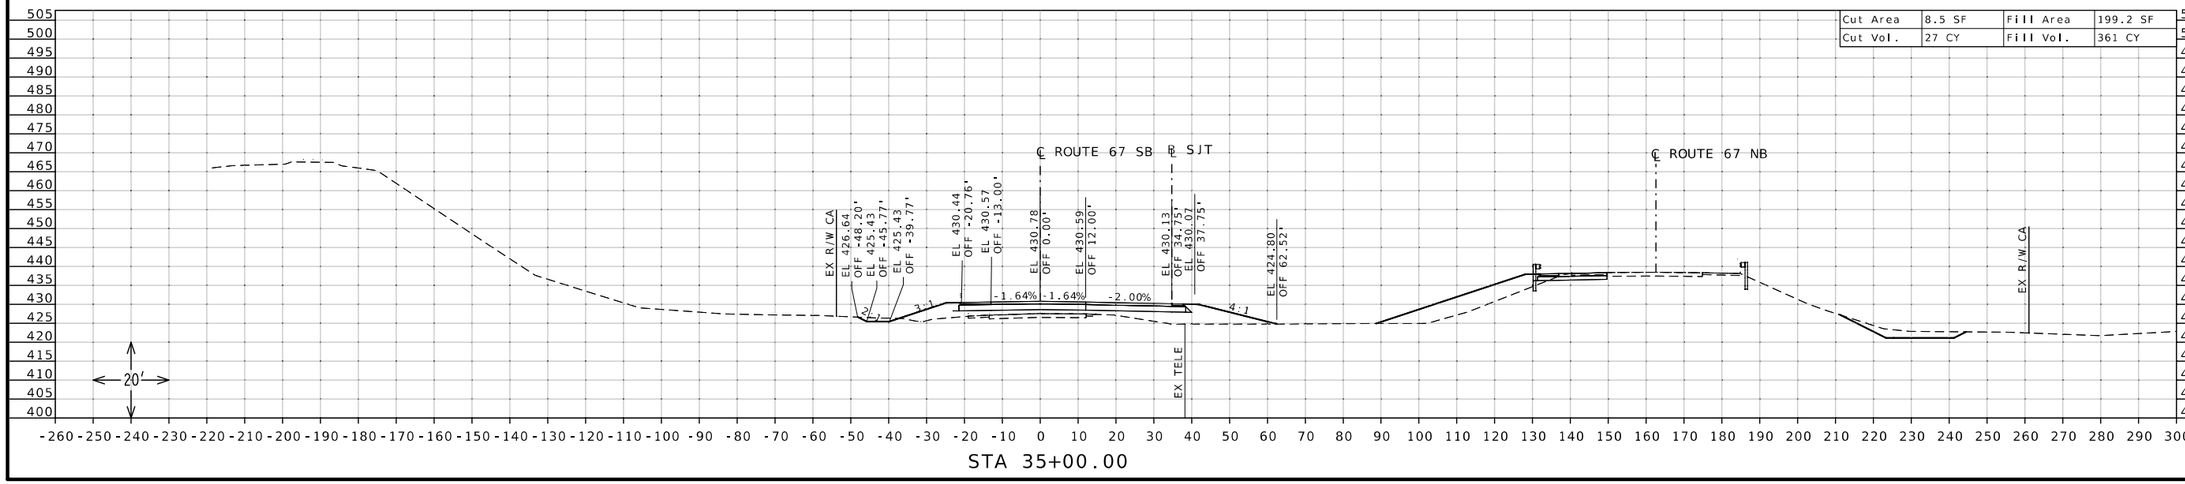

STATE OF MISSOURI
DANIEL WAYNE SAVAGEAU
NUMBER PE-2012018127
PROFESSIONAL ENGINEER

Daniel Savageau
10/04/2025 1:16:09 PM
DANIEL WAYNE SAVAGEAU - CIVIL
MO-PE-2012018127

DATE PREPARED
10/4/2025

ROUTE	STATE
67	MO
DISTRICT	SHEET NO.
SL	101

COUNTY
ST CHARLES

JOB NO.
J6P3636

CONTRACT ID.

PROJECT NO.

BRIDGE NO.


DESCRIPTION	DATE

MISSOURI HIGHWAYS AND TRANSPORTATION COMMISSION

105 WEST CAPITOL
JEFFERSON CITY, MO 65102
1-888-ASK-MODOT (1-888-275-6636)


CROSS SECTION SHEET
ROUTE 67 SOUTHBOUND
SOUTH OF ROUTE 94
SHEET 15 OF 42

Cut Area	8.0 SF	Fill Area	207.1 SF
Cut Vol.	19 CY	Fill Vol.	380 CY

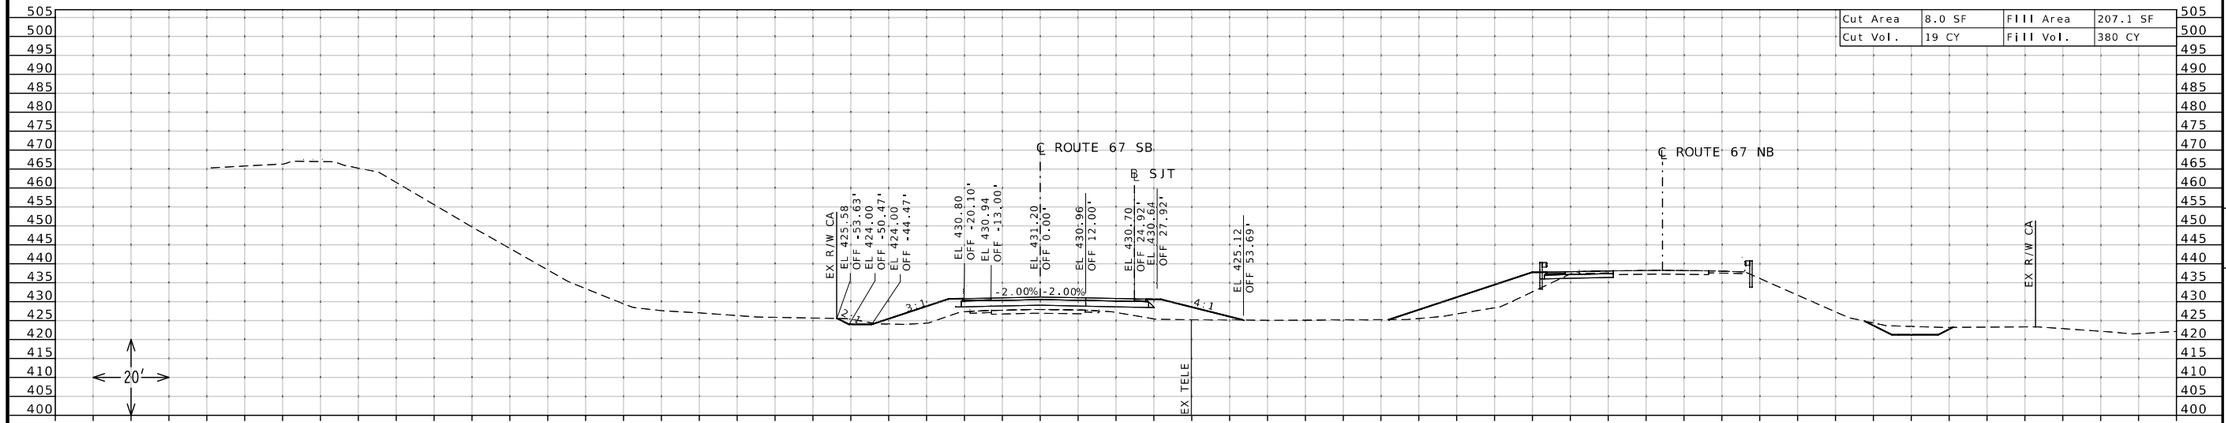

STA 36+50.00

Cut Area	12.5 SF	Fill Area	203.7 SF
Cut Vol.	16 CY	Fill Vol.	372 CY

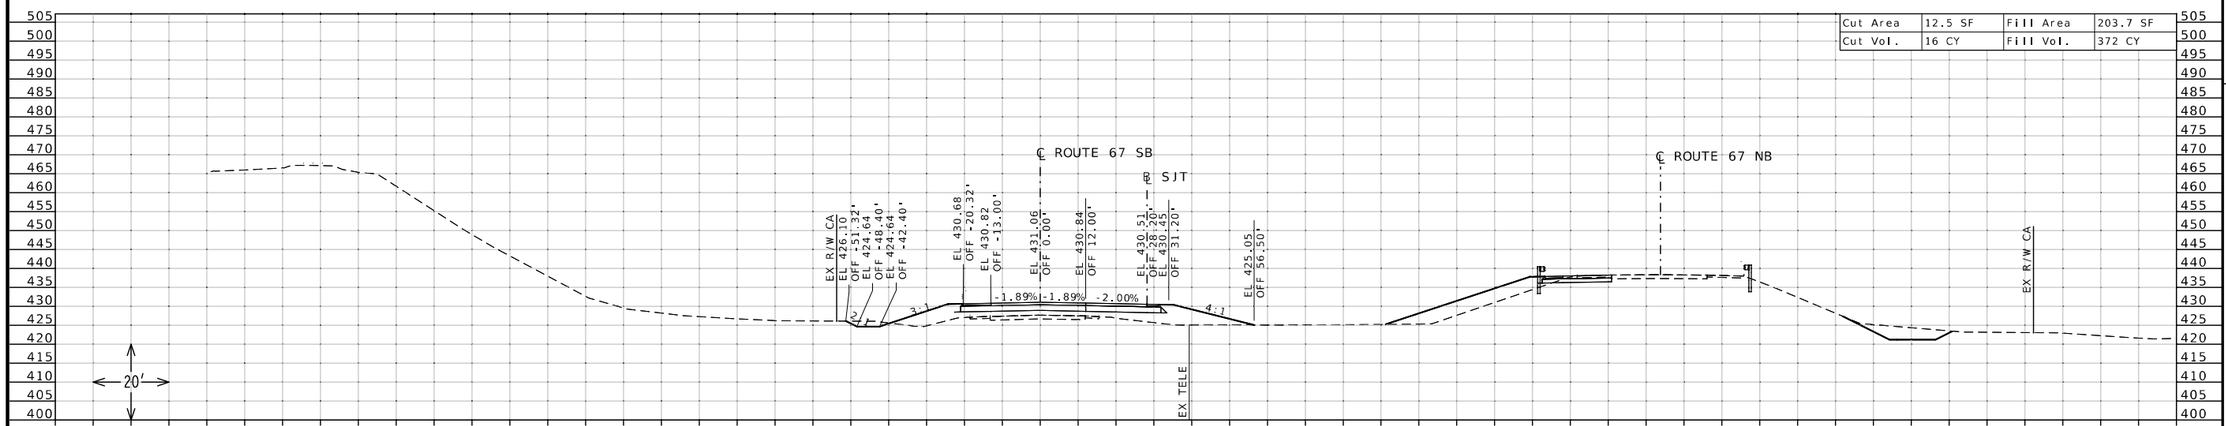

STA 36+00.00

STATE OF MISSOURI
DANIEL WAYNE SAVAGEAU
NUMBER PE-2012018127
PROFESSIONAL ENGINEER
Daniel Savageau
10/04/2025 1:16:28 PM
DANIEL WAYNE SAVAGEAU - CIVIL
MO-PE-2012018127
DATE PREPARED

10/4/2025

ROUTE	STATE
67	MO
DISTRICT	SHEET NO.
SL	102

COUNTY
ST CHARLES

JOB NO.
J6P3636

CONTRACT ID.


PROJECT NO.

BRIDGE NO.

DESCRIPTION	DATE

MISSOURI HIGHWAYS AND TRANSPORTATION COMMISSION
105 WEST CAPITOL
JEFFERSON CITY, MO 65102
1-888-ASK-MODOT (1-888-275-6636)

CROSS SECTION SHEET
ROUTE 67 SOUTHBOUND
SOUTH OF ROUTE 94
SHEET 16 OF 42

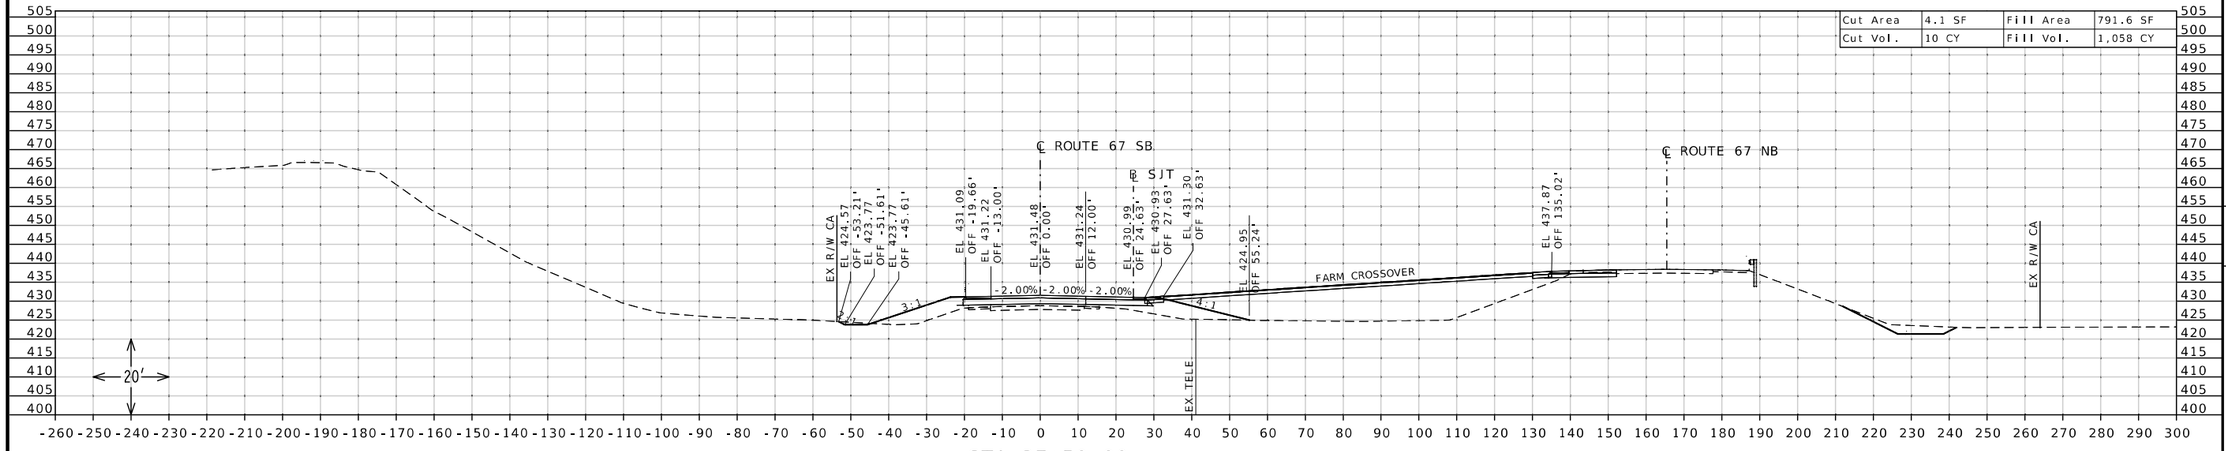

STATE OF MISSOURI
DANIEL WAYNE SAVAGEAU
NUMBER PE-2012018127
PROFESSIONAL ENGINEER

10/04/2025 1:16:49 PM
DANIEL WAYNE SAVAGEAU - CIVIL
MO-PE-2012018127
DATE PREPARED

10/4/2025

ROUTE	STATE
67	MO
DISTRICT	SHEET NO.
SL	103

COUNTY
ST CHARLES

JOB NO.
J6P3636

CONTRACT ID.

PROJECT NO.


BRIDGE NO.

DESCRIPTION	DATE

MISSOURI HIGHWAYS AND TRANSPORTATION COMMISSION

105 WEST CAPITOL
JEFFERSON CITY, MO 65102
1-888-ASK-MODOT (1-888-275-6636)

CROSS SECTION SHEET
ROUTE 67 SOUTHBOUND
SOUTH OF ROUTE 94
SHEET 17 OF 42

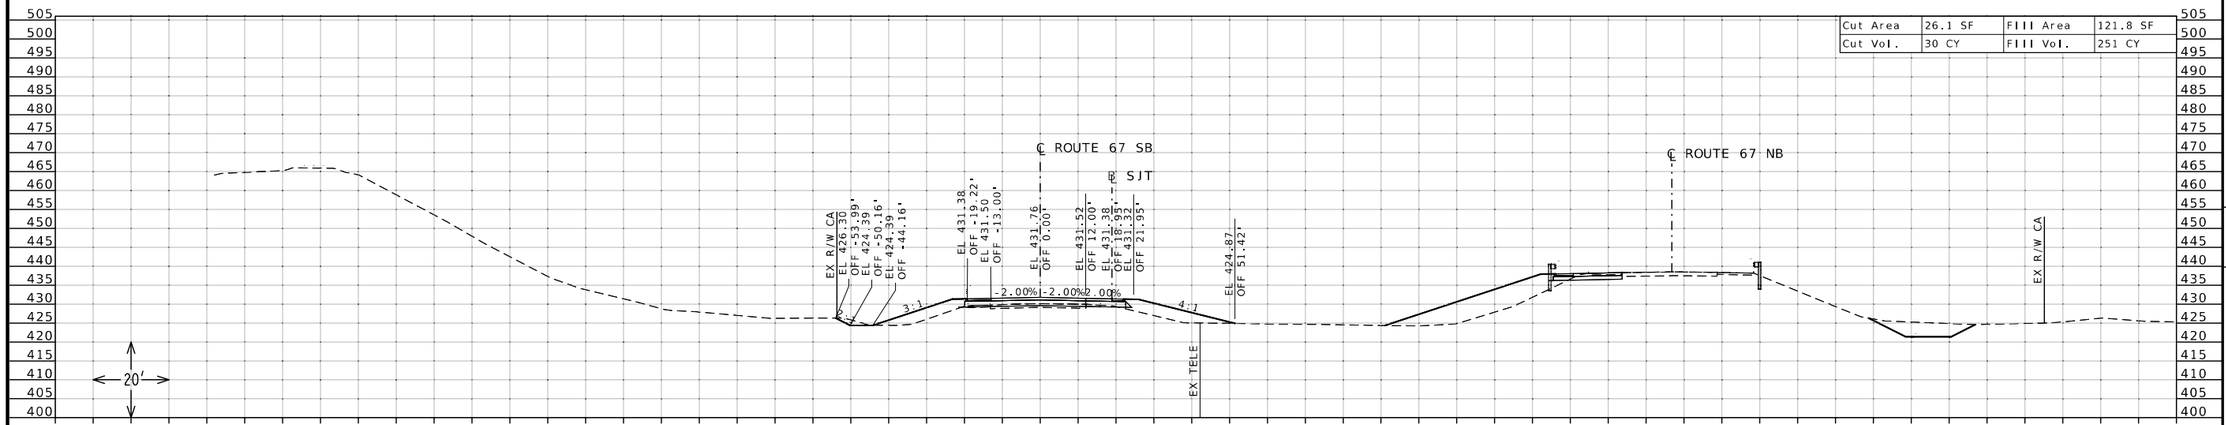

STATE OF MISSOURI
DANIEL WAYNE SAVAGEAU
NUMBER PE-2012018127
PROFESSIONAL ENGINEER

Daniel Savageau

10/04/2025 1:17:09 PM
DANIEL WAYNE SAVAGEAU - CIVIL
MO PE-2012018127

DATE PREPARED
10/4/2025

ROUTE	STATE
67	MO
DISTRICT	SHEET NO.
SL	104

COUNTY
ST CHARLES

JOB NO.
J6P3636

CONTRACT ID.

PROJECT NO.


BRIDGE NO.

DESCRIPTION	DATE


MISSOURI HIGHWAYS AND TRANSPORTATION COMMISSION

105 WEST CAPITOL
JEFFERSON CITY, MO 65102
1-888-ASK-MODOT (1-888-275-6636)

CROSS SECTION SHEET
ROUTE 67 SOUTHBOUND
SOUTH OF ROUTE 94
SHEET 18 OF 42

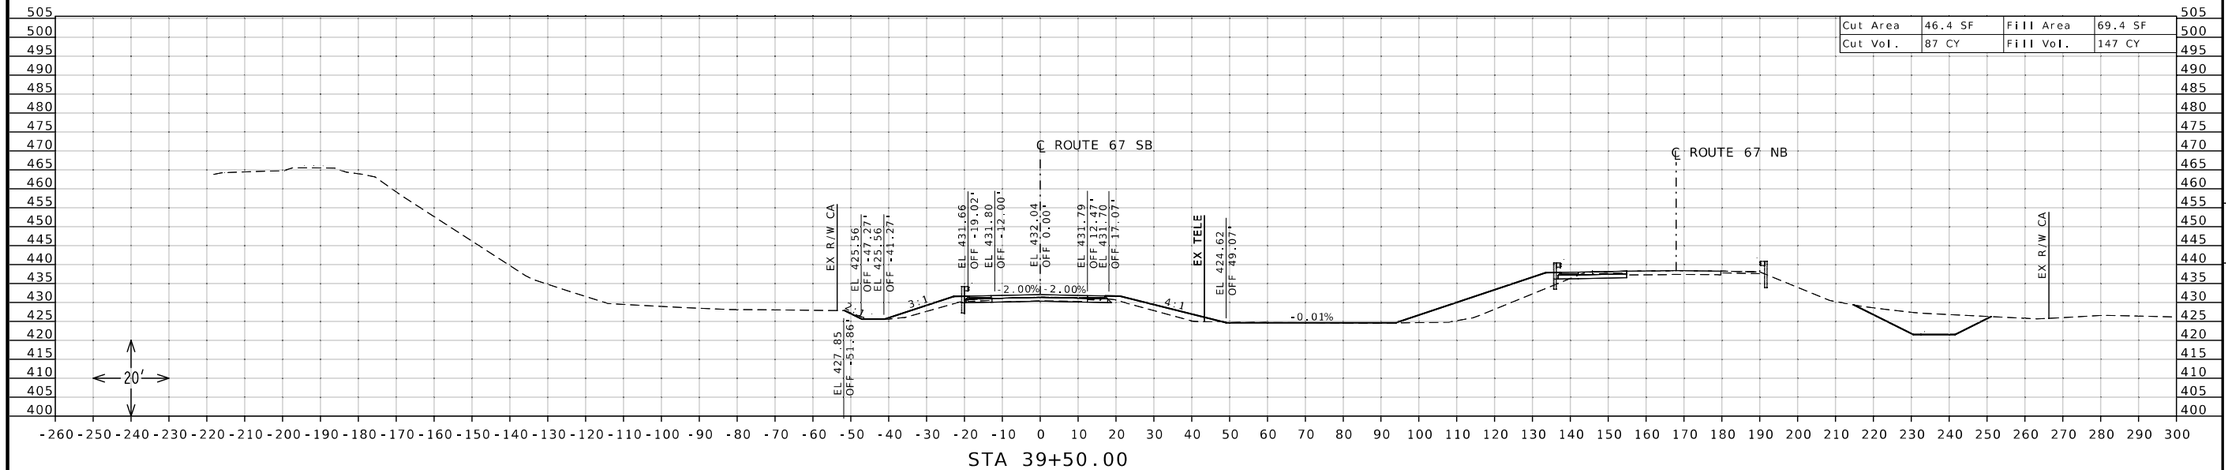

Cut Area	46.4 SF	Fill Area	69.4 SF
Cut Vol.	87 CY	Fill Vol.	147 CY

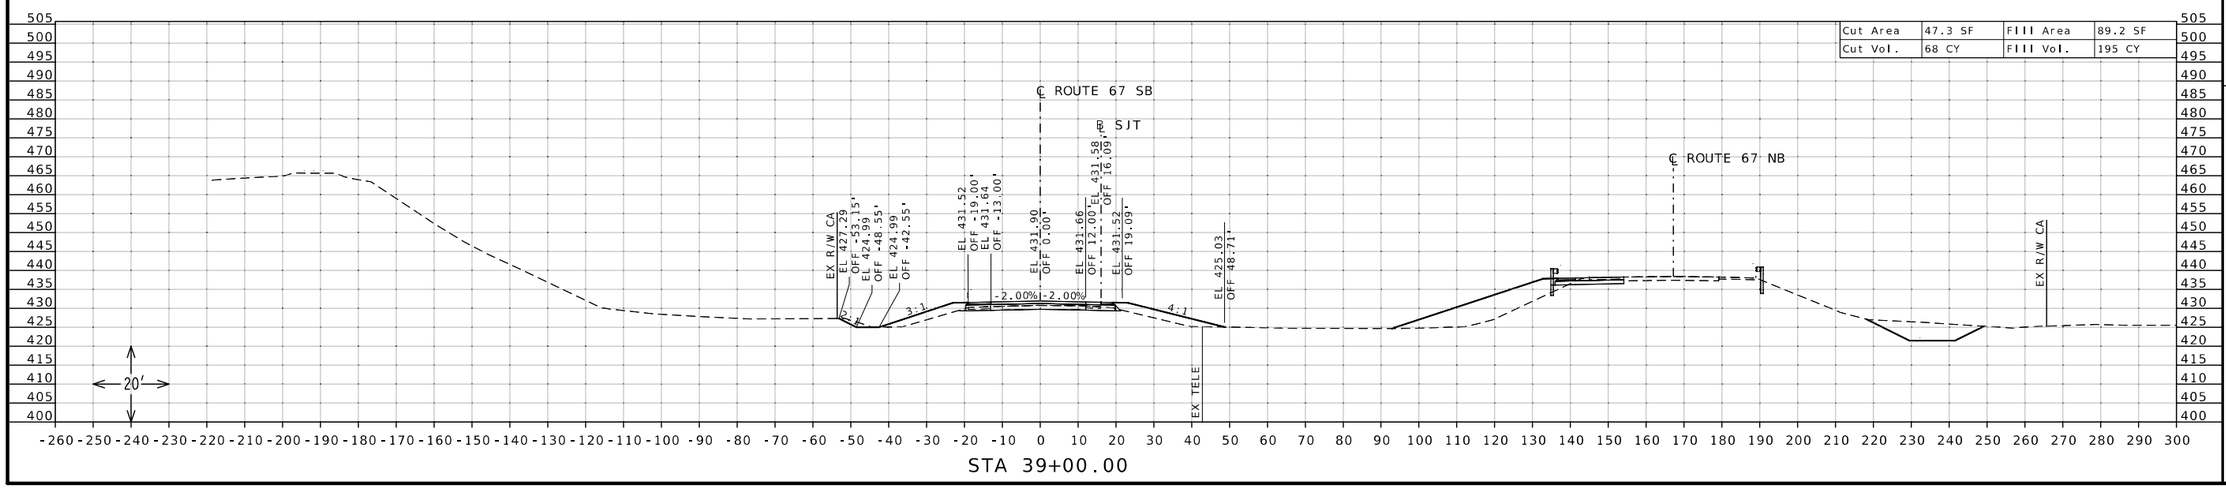

Cut Area	47.3 SF	Fill Area	89.2 SF
Cut Vol.	68 CY	Fill Vol.	195 CY

STATE OF MISSOURI
DANIEL WAYNE SAVAGEAU
NUMBER PE-2012018127
PROFESSIONAL ENGINEER

Daniel Savageau

10/04/2025 1:17:29 PM
DANIEL WAYNE SAVAGEAU - CIVIL
MO-PE-2012018127

DATE PREPARED
10/4/2025

ROUTE	STATE
67	MO
DISTRICT	SHEET NO.
SL	105

COUNTY
ST CHARLES

JOB NO.
J6P3636

CONTRACT ID.

PROJECT NO.


BRIDGE NO.


DESCRIPTION	DATE

MISSOURI HIGHWAYS AND TRANSPORTATION COMMISSION

105 WEST CAPITOL
JEFFERSON CITY, MO 65102
1-888-ASK-MODOT (1-888-275-6636)

CROSS SECTION SHEET
ROUTE 67 SOUTHBOUND
SOUTH OF ROUTE 94
SHEET 19 OF 42

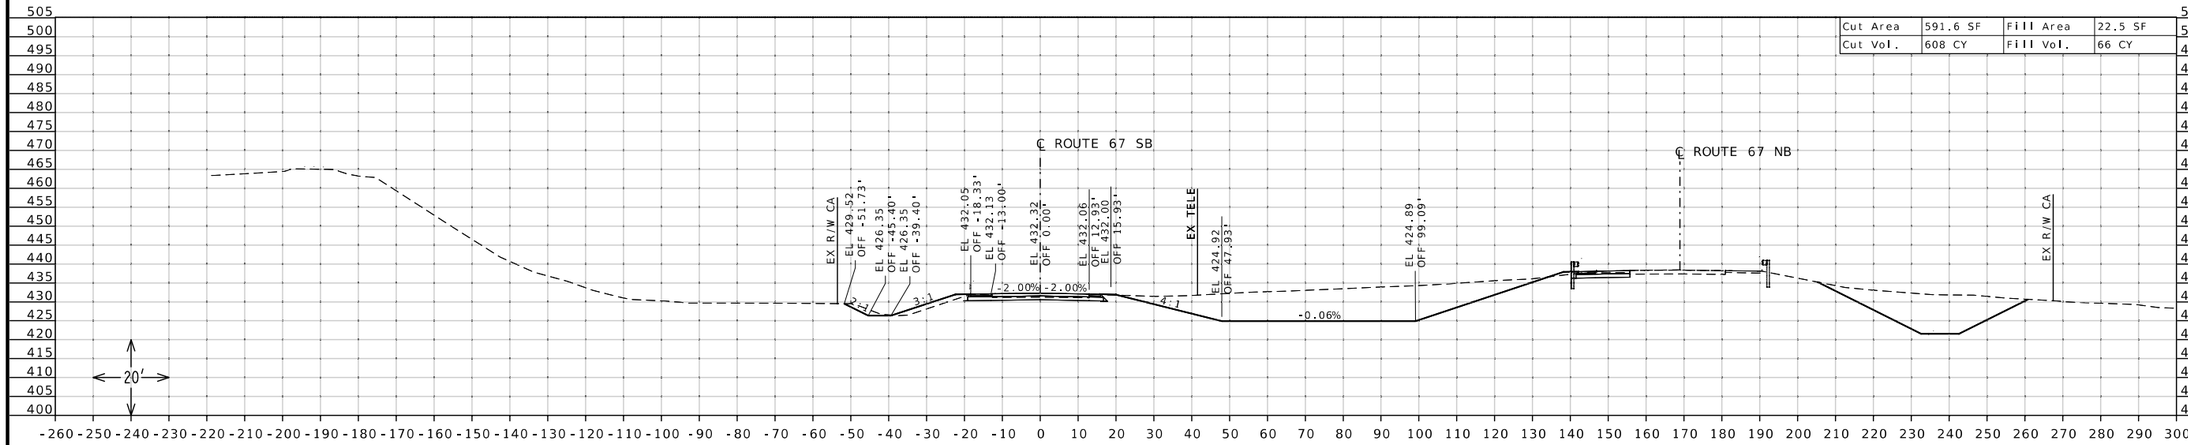

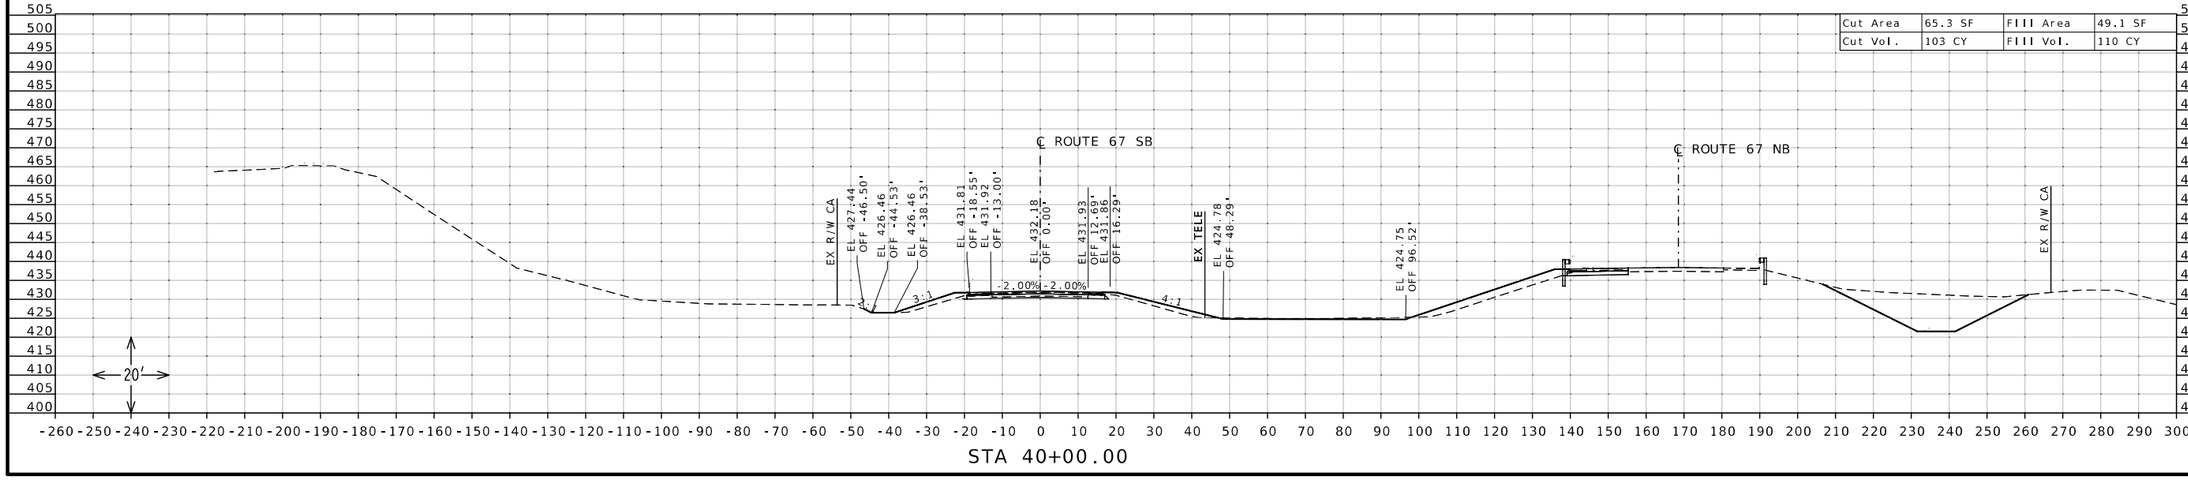

DANIEL WAYNE SAVAGEAU
NUMBER PE-2012018127
PROFESSIONAL ENGINEER
STATE OF MISSOURI

10/04/2025 1:17:53 PM
DANIEL WAYNE SAVAGEAU - CIVIL
MO-PE-2012018127

DATE PREPARED
10/4/2025

ROUTE	STATE
67	MO
DISTRICT	SHEET NO.
SL	106

COUNTY
ST CHARLES

JOB NO.
J6P3636

CONTRACT ID.

PROJECT NO.


BRIDGE NO.

DESCRIPTION	DATE


MISSOURI HIGHWAYS AND TRANSPORTATION COMMISSION

105 WEST CAPITOL
JEFFERSON CITY, MO 65102
1-888-ASK-MODOT (1-888-275-6636)

CROSS SECTION SHEET
ROUTE 67 SOUTHBOUND
SOUTH OF ROUTE 94
SHEET 20 OF 42

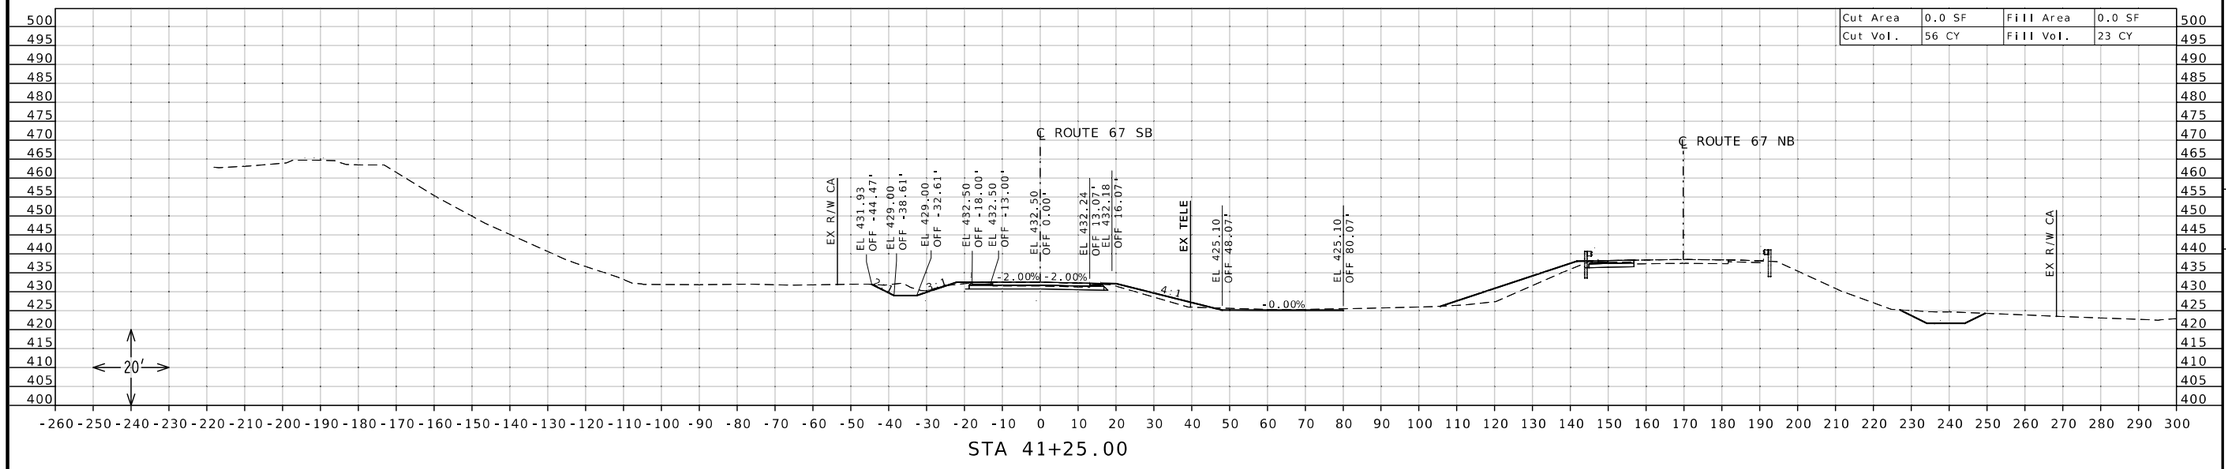

STA 41+25.00

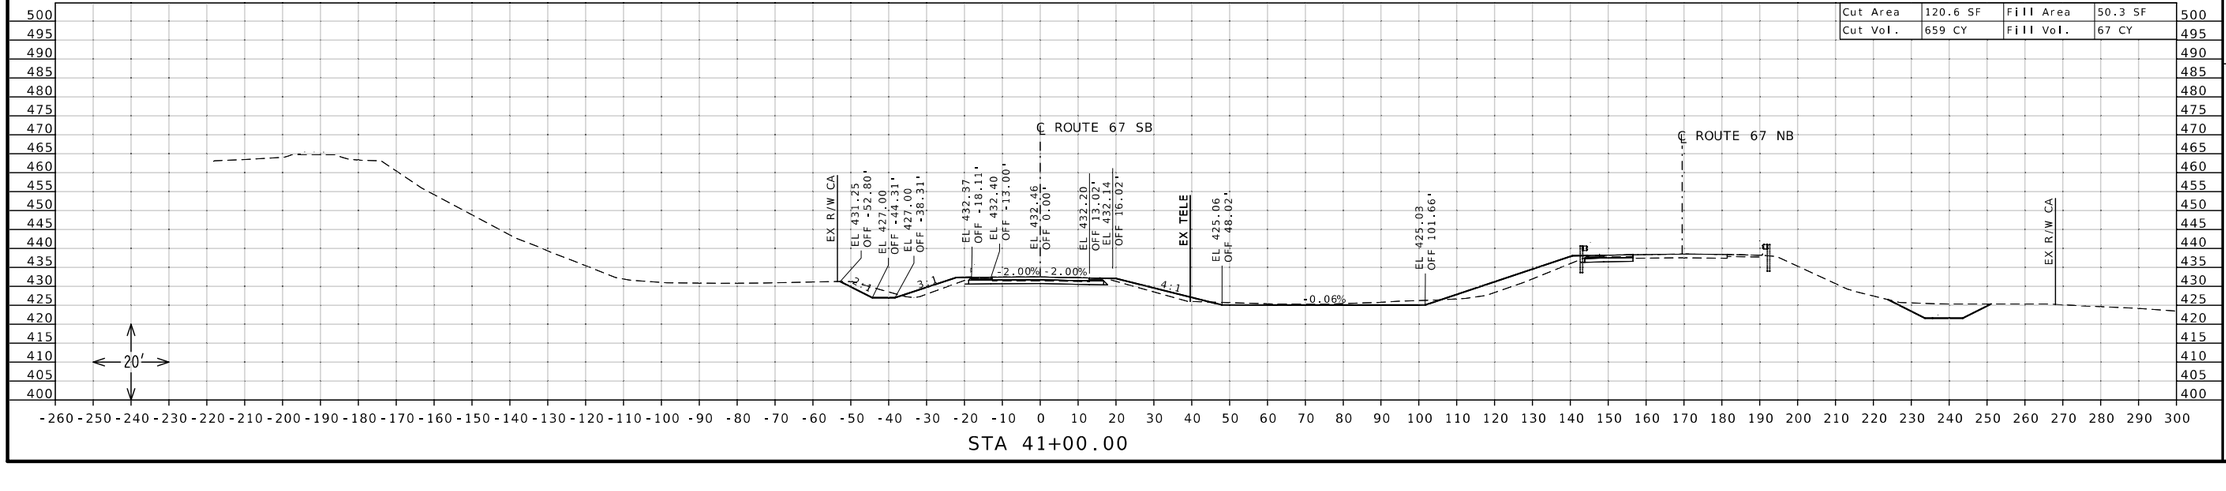

STA 41+00.00

STATE OF MISSOURI
DANIEL WAYNE SAVAGEAU
NUMBER PE-2012018127
PROFESSIONAL ENGINEER

Daniel Savageau
10/04/2025 1:18:13 PM
DANIEL WAYNE SAVAGEAU - CIVIL
MO-PE-2012018127

DATE PREPARED
10/4/2025

ROUTE	STATE
67	MO
DISTRICT	SHEET NO.
SL	107

COUNTY
ST CHARLES

JOB NO.
J6P3636

CONTRACT ID.


PROJECT NO.

BRIDGE NO.

DESCRIPTION	DATE

MISSOURI HIGHWAYS AND TRANSPORTATION COMMISSION
105 WEST CAPITOL
JEFFERSON CITY, MO 65102
1-888-ASK-MODOT (1-888-275-6636)

CROSS SECTION SHEET
ROUTE 67 SOUTHBOUND
SOUTH OF ROUTE 94
SHEET 21 OF 42

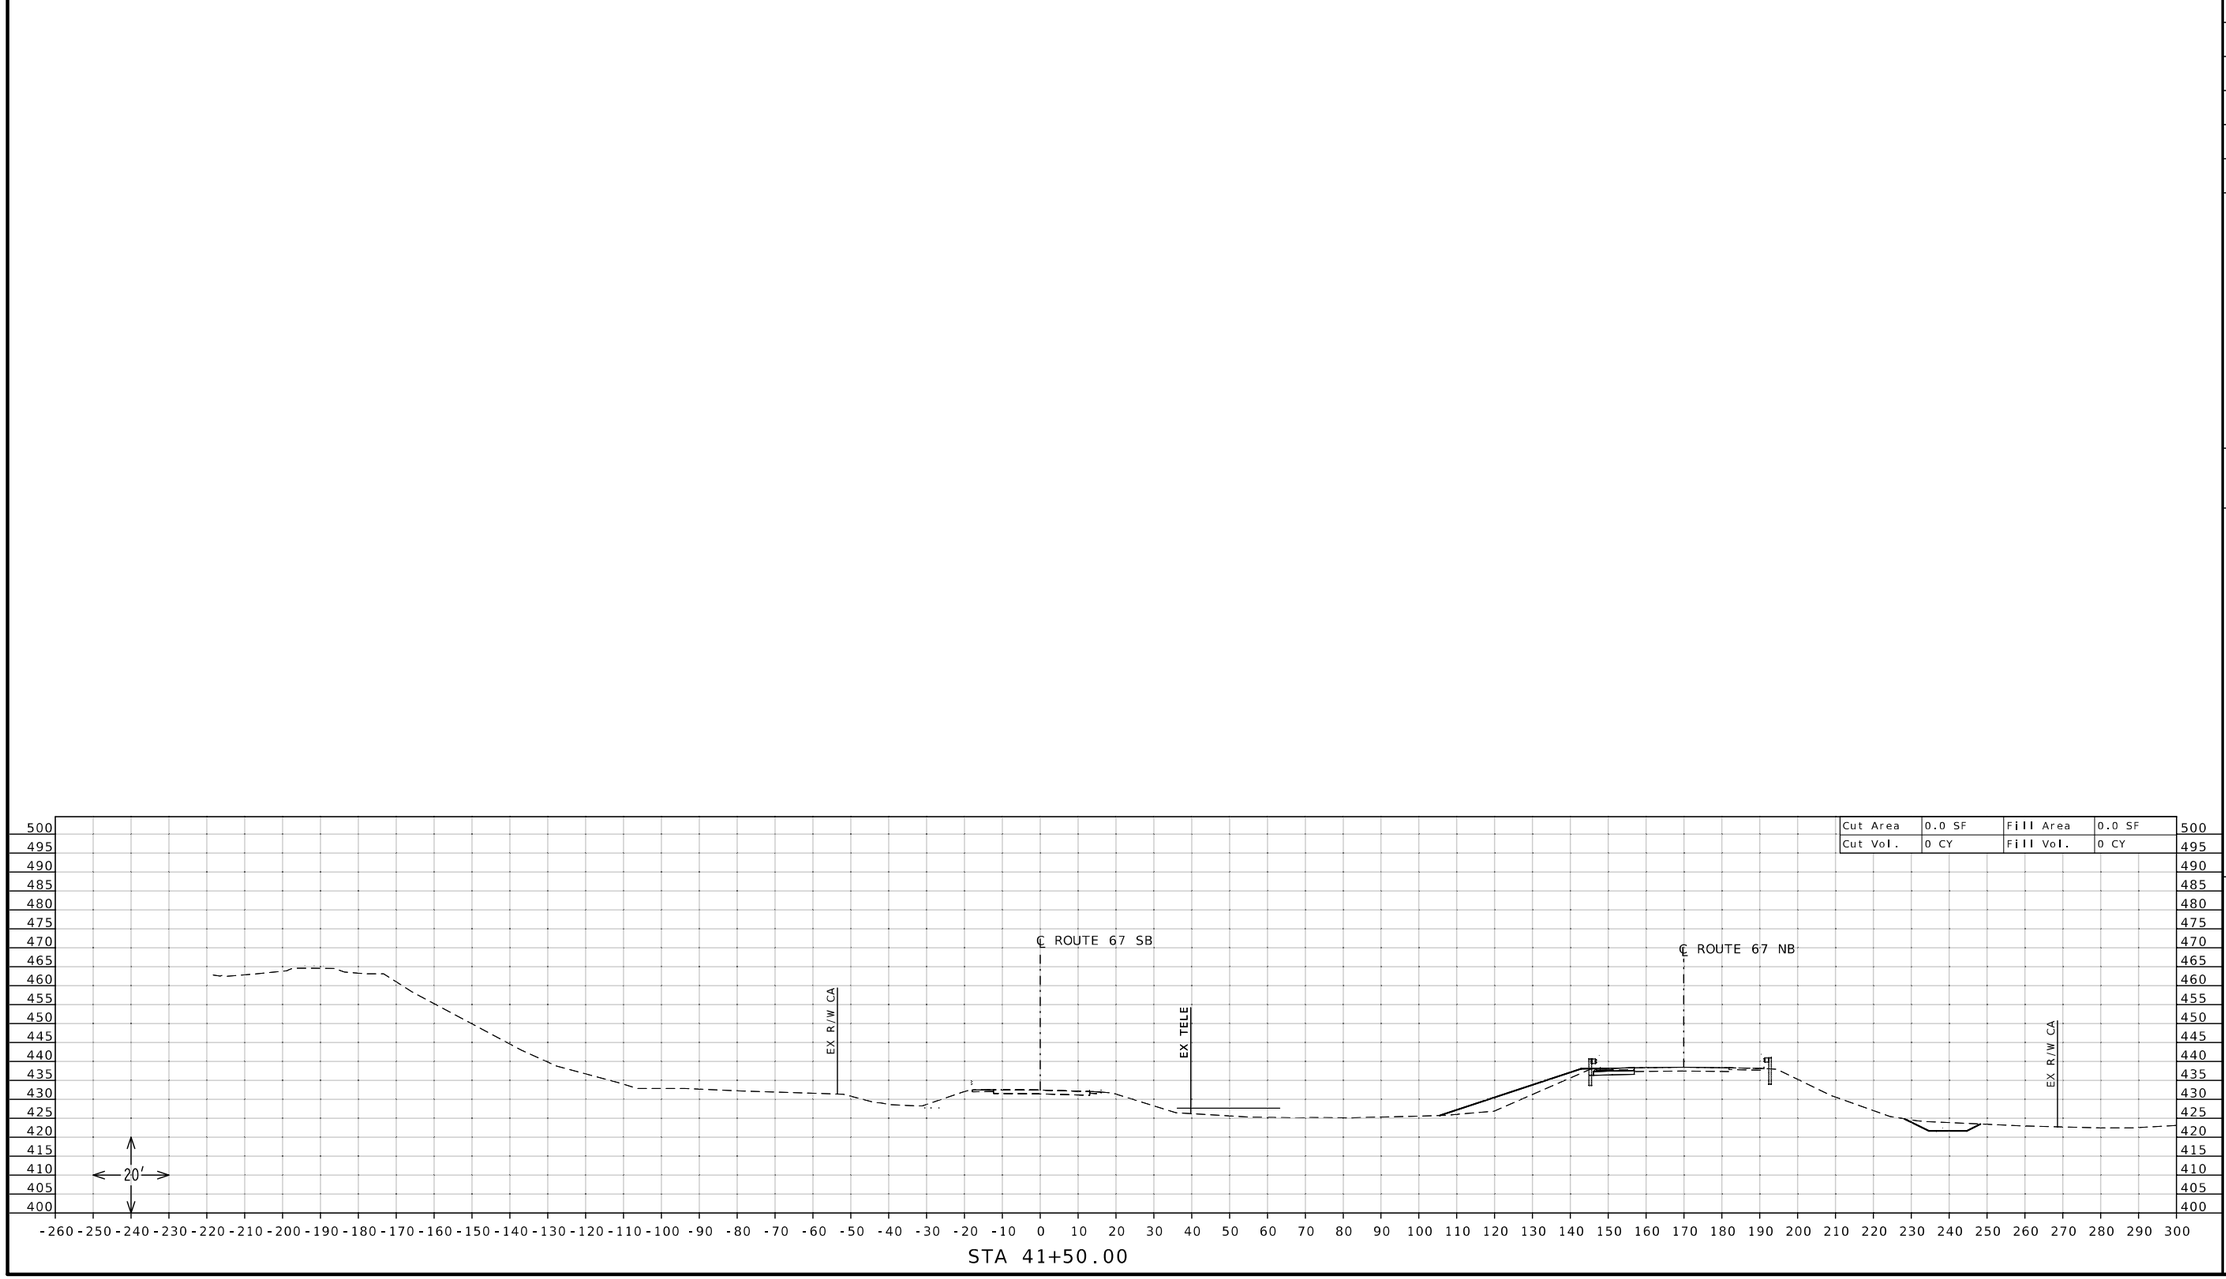

STATE OF MISSOURI
DANIEL WAYNE SAVAGEAU
NUMBER PE-2012018127
PROFESSIONAL ENGINEER

Daniel Savageau

10/04/2025 1:18:32 PM
DANIEL WAYNE SAVAGEAU - CIVIL
MO-PE-2012018127

DATE PREPARED
10/4/2025

ROUTE	STATE
67	MO
DISTRICT	SHEET NO.
SL	108

COUNTY
ST CHARLES

JOB NO.
J6P3636

CONTRACT ID.

PROJECT NO.


BRIDGE NO.


DESCRIPTION	DATE

MISSOURI HIGHWAYS AND TRANSPORTATION COMMISSION

105 WEST CAPITOL
JEFFERSON CITY, MO 65102
1-888-ASK-MODOT (1-888-275-6636)

CROSS SECTION SHEET
ROUTE 67 SOUTHBOUND
SOUTH OF ROUTE 94
SHEET 22 OF 42

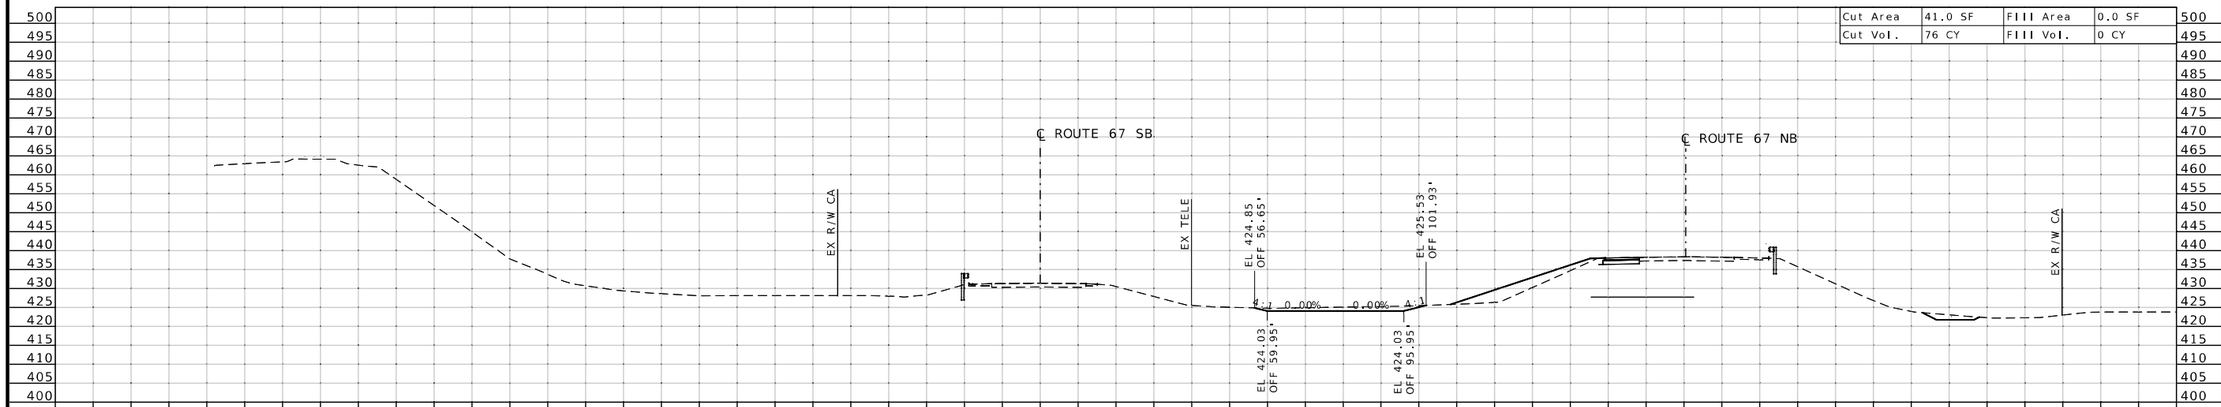

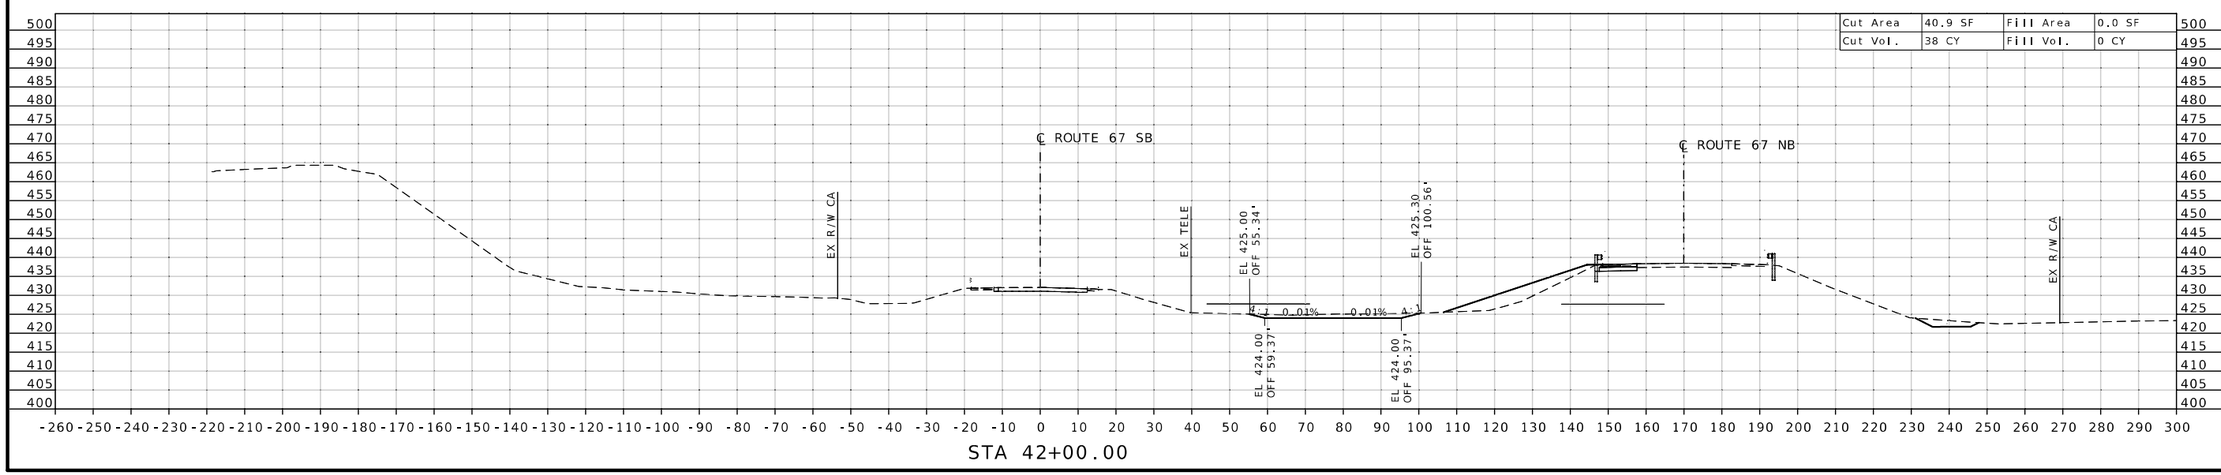

STATE OF MISSOURI
DANIEL WAYNE SAVAGEAU
NUMBER PE-2012018127
PROFESSIONAL ENGINEER

Daniel Savageau

10/04/2025 1:18:53 PM
DANIEL WAYNE SAVAGEAU - CIVIL
MO-PE-2012018127

DATE PREPARED
10/4/2025

ROUTE	STATE
67	MO
DISTRICT	SHEET NO.
SL	109

COUNTY
ST CHARLES

JOB NO.
J6P3636

CONTRACT ID.

PROJECT NO.

BRIDGE NO.


DESCRIPTION	DATE


MISSOURI HIGHWAYS AND TRANSPORTATION COMMISSION

105 WEST CAPITOL
JEFFERSON CITY, MO 65102
1-888-ASK-MODOT (1-888-275-6636)

MoDOT

CROSS SECTION SHEET
ROUTE 67 SOUTHBOUND
SOUTH OF ROUTE 94
SHEET 23 OF 42

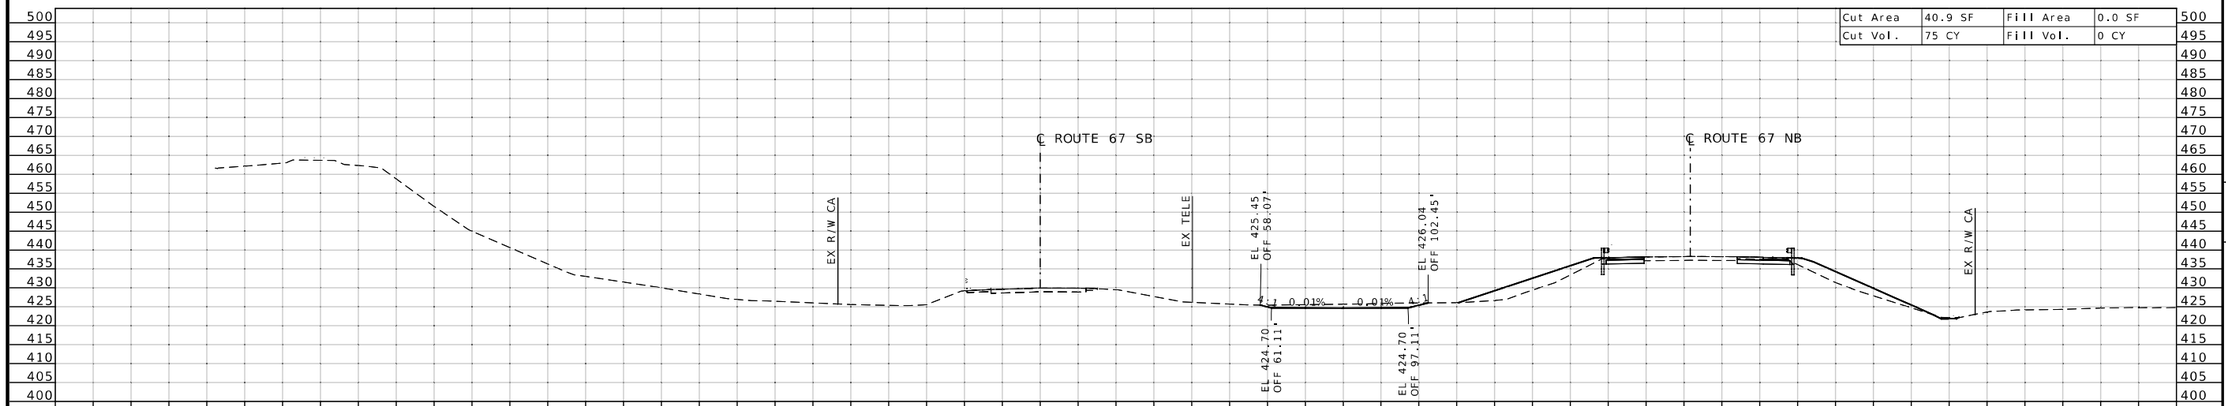

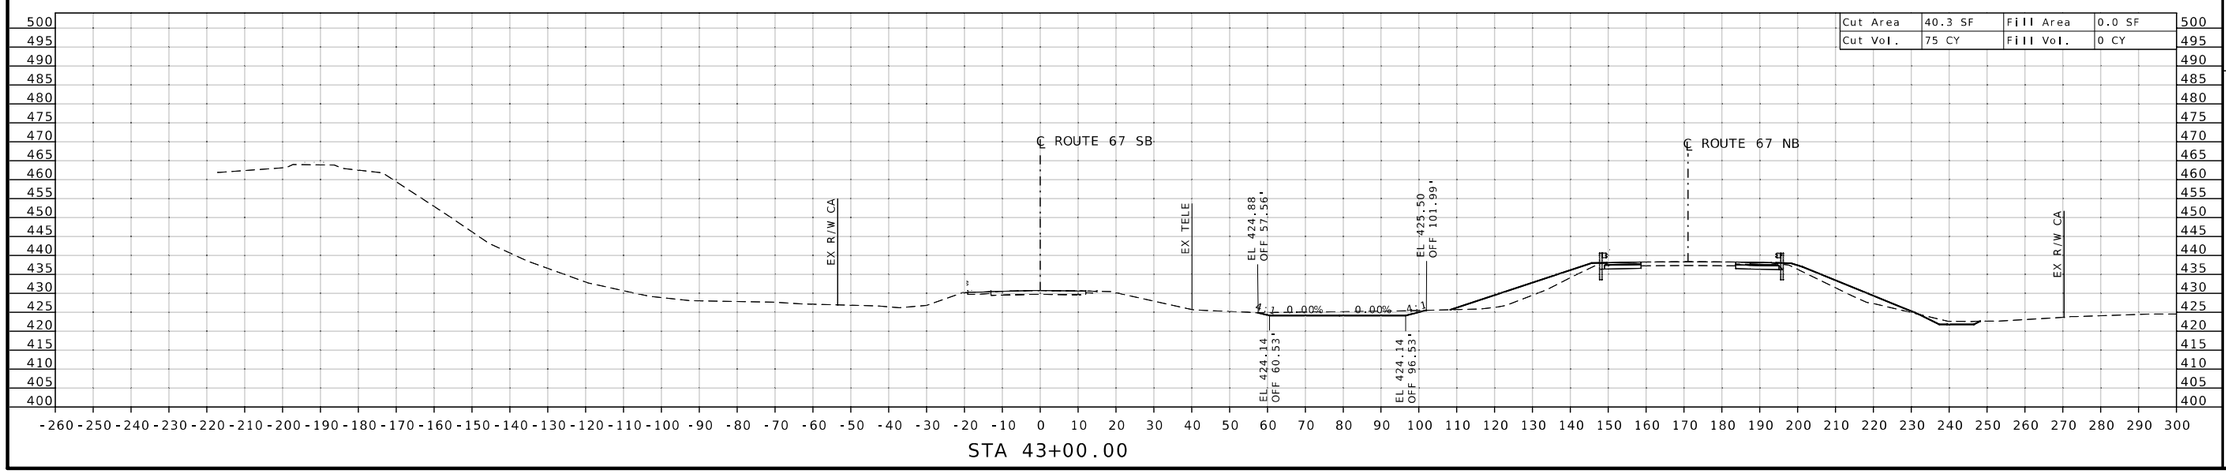

STATE OF MISSOURI
DANIEL WAYNE SAVAGEAU
NUMBER PE-2012018127
PROFESSIONAL ENGINEER

Daniel Savageau

10/04/2025 1:19:10 PM
DANIEL WAYNE SAVAGEAU - CIVIL
MO-PE-2012018127
DATE PREPARED

10/4/2025

ROUTE	STATE
67	MO
DISTRICT	SHEET NO.
SL	110

COUNTY
ST CHARLES

JOB NO.
J6P3636

CONTRACT ID.

PROJECT NO.


BRIDGE NO.


DESCRIPTION	DATE

MISSOURI HIGHWAYS AND TRANSPORTATION COMMISSION

105 WEST CAPITOL
JEFFERSON CITY, MO 65102
1-888-ASK-MODOT (1-888-275-6636)

CROSS SECTION SHEET
ROUTE 67 SOUTHBOUND
SOUTH OF ROUTE 94
SHEET 24 OF 42

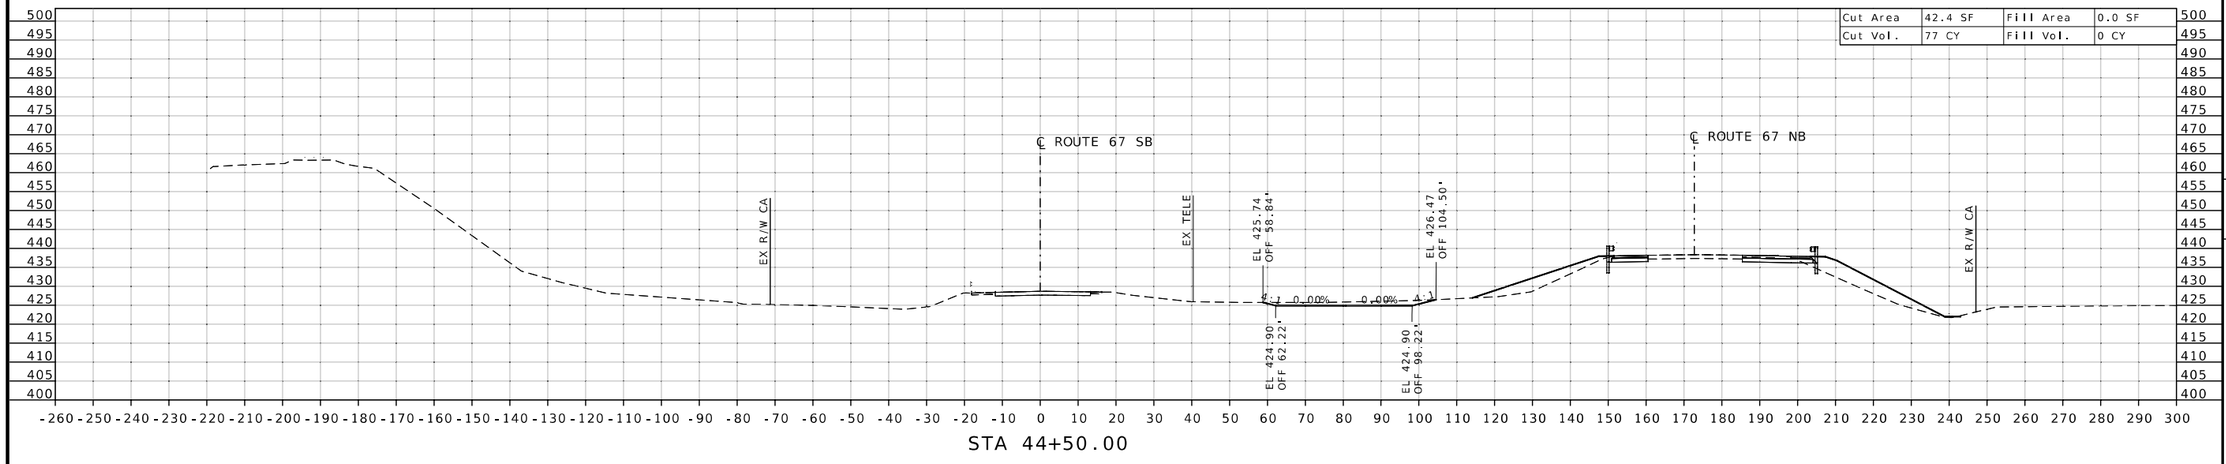

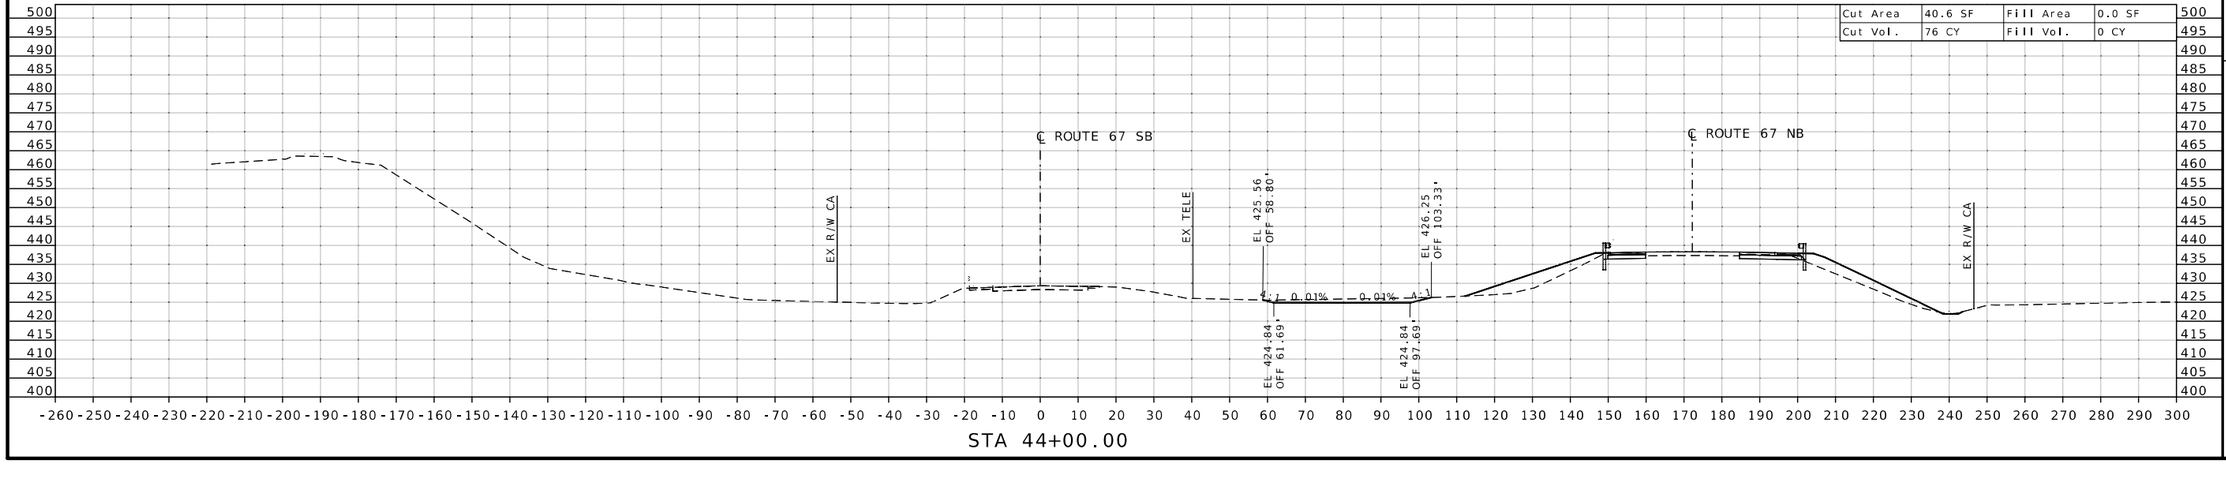

STATE OF MISSOURI
DANIEL WAYNE SAVAGEAU
NUMBER PE-2012018127
PROFESSIONAL ENGINEER

Daniel Savageau

10/04/2025 1:19:25 PM
DANIEL WAYNE SAVAGEAU - CIVIL
MO-PE-2012018127

DATE PREPARED
10/4/2025

ROUTE	STATE
67	MO
DISTRICT	SHEET NO.
SL	111

COUNTY
ST CHARLES

JOB NO.
J6P3636

CONTRACT ID.

PROJECT NO.


BRIDGE NO.


DESCRIPTION	DATE

MISSOURI HIGHWAYS AND TRANSPORTATION COMMISSION

105 WEST CAPITOL
JEFFERSON CITY, MO 65102
1-888-ASK-MODOT (1-888-275-6636)

CROSS SECTION SHEET
ROUTE 67 SOUTHBOUND
SOUTH OF ROUTE 94
SHEET 25 OF 42

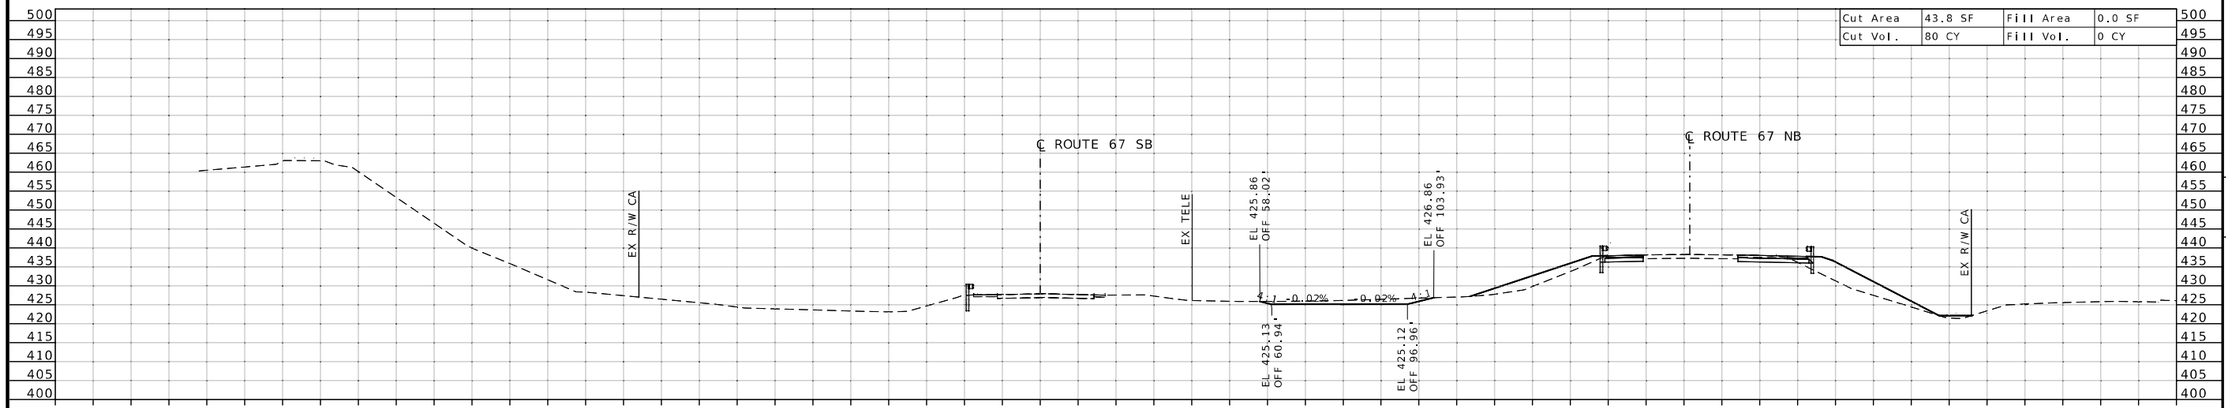

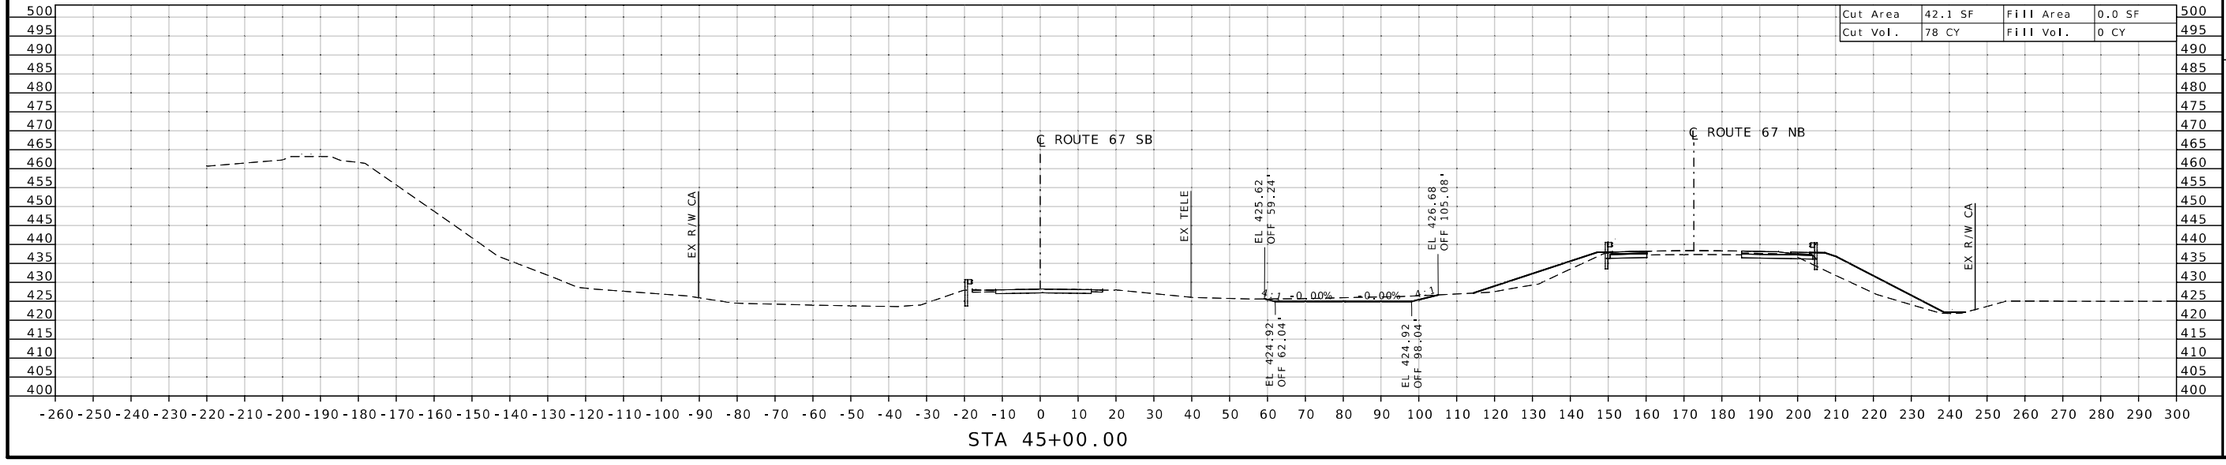

STATE OF MISSOURI
DANIEL WAYNE SAVAGEAU
NUMBER PE-2012018127
PROFESSIONAL ENGINEER

Daniel Savageau

10/04/2025 1:19:45 PM
DANIEL WAYNE SAVAGEAU - CIVIL
MO-PE-2012018127

DATE PREPARED
10/4/2025

ROUTE	STATE
67	MO
DISTRICT	SHEET NO.
SL	112

COUNTY
ST CHARLES

JOB NO.
J6P3636

CONTRACT ID.

PROJECT NO.

BRIDGE NO.


DESCRIPTION	DATE

MISSOURI HIGHWAYS AND TRANSPORTATION COMMISSION


105 WEST CAPITOL
JEFFERSON CITY, MO 65102
1-888-ASK-MODOT (1-888-275-6636)

MoDOT

CROSS SECTION SHEET
ROUTE 67 SOUTHBOUND
SOUTH OF ROUTE 94
SHEET 26 OF 42

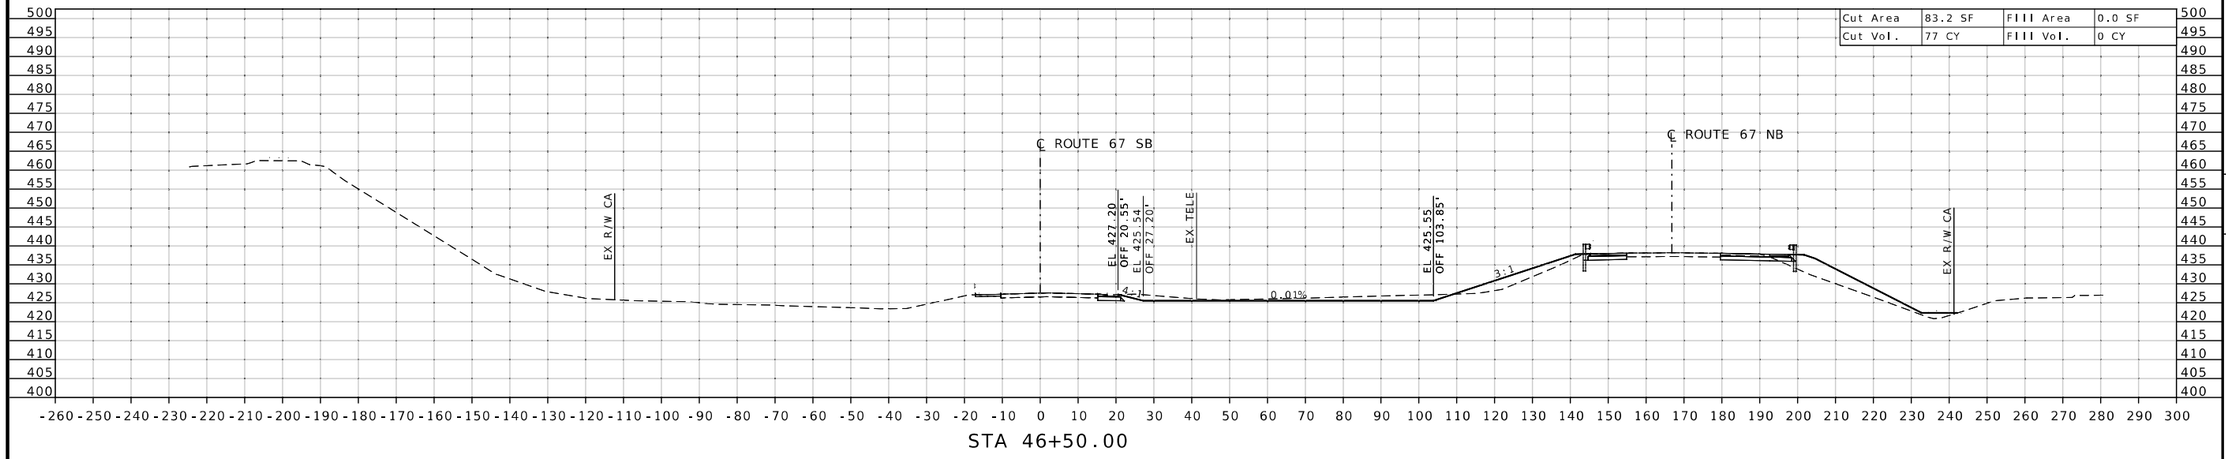

STA 46+50.00

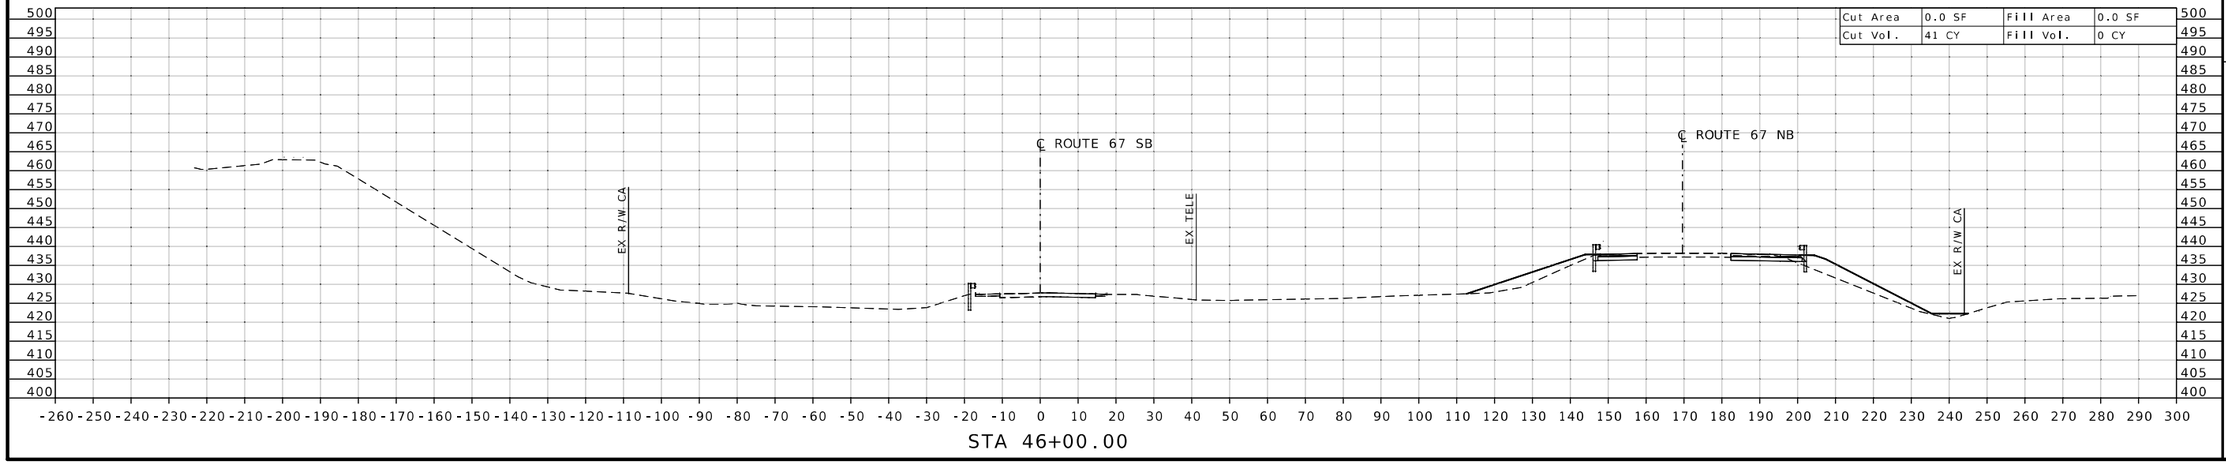

STA 46+00.00

STATE OF MISSOURI
DANIEL WAYNE SAVAGEAU
NUMBER PE-2012018127
PROFESSIONAL ENGINEER

Daniel Savageau

10/04/2025 1:20:03 PM
DANIEL WAYNE SAVAGEAU - CIVIL
MO-PE-2012018127

DATE PREPARED	
10/4/2025	
ROUTE	STATE
67	MO
DISTRICT	SHEET NO.
SL	113

COUNTY
ST CHARLES

JOB NO.
J6P3636

CONTRACT ID.

PROJECT NO.


BRIDGE NO.


DESCRIPTION	DATE

MISSOURI HIGHWAYS AND TRANSPORTATION COMMISSION

105 WEST CAPITOL
JEFFERSON CITY, MO 65102
1-888-ASK-MODOT (1-888-275-6636)

CROSS SECTION SHEET
ROUTE 67 SOUTHBOUND
SOUTH OF ROUTE 94
SHEET 27 OF 42

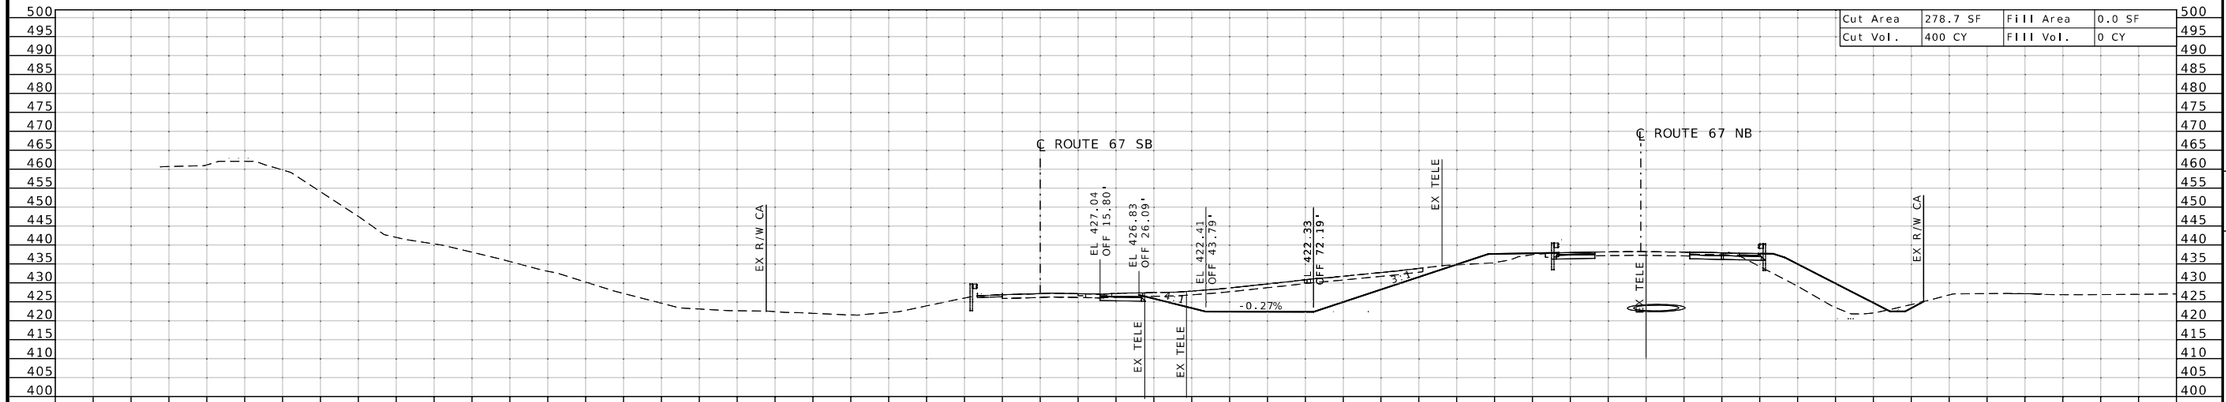

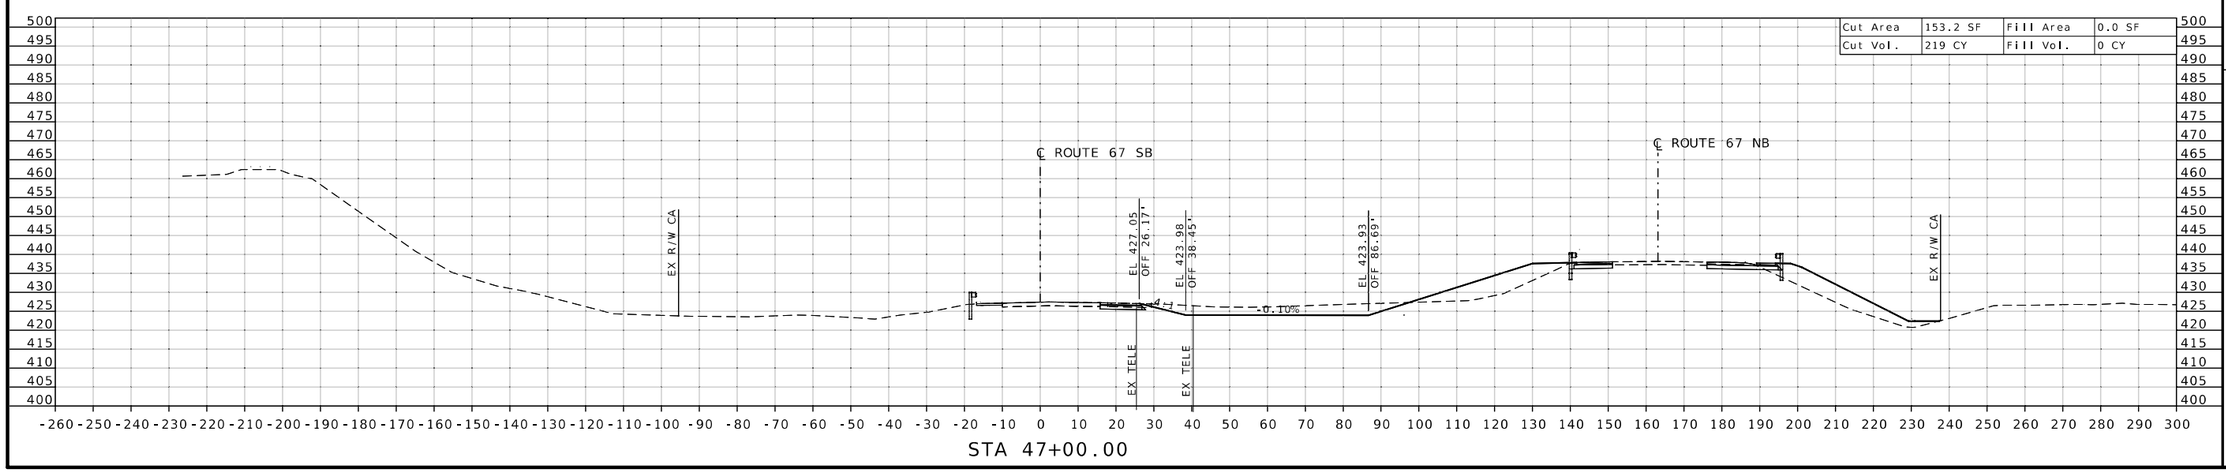

STATE OF MISSOURI
DANIEL WAYNE SAVAGEAU
NUMBER PE-2012018127
PROFESSIONAL ENGINEER

Daniel Savageau
10/04/2025 1:20:19 PM
DANIEL WAYNE SAVAGEAU - CIVIL
MO-PE-2012018127

DATE PREPARED
10/4/2025

ROUTE	STATE
67	MO
DISTRICT	SHEET NO.
SL	114

COUNTY
ST CHARLES

JOB NO.
J6P3636

CONTRACT ID.

PROJECT NO.


BRIDGE NO.

DESCRIPTION	DATE

MISSOURI HIGHWAYS AND TRANSPORTATION COMMISSION

105 WEST CAPITOL
JEFFERSON CITY, MO 65102
1-888-ASK-MODOT (1-888-275-6636)

CROSS SECTION SHEET
ROUTE 67 SOUTHBOUND
SOUTH OF ROUTE 94
SHEET 28 OF 42

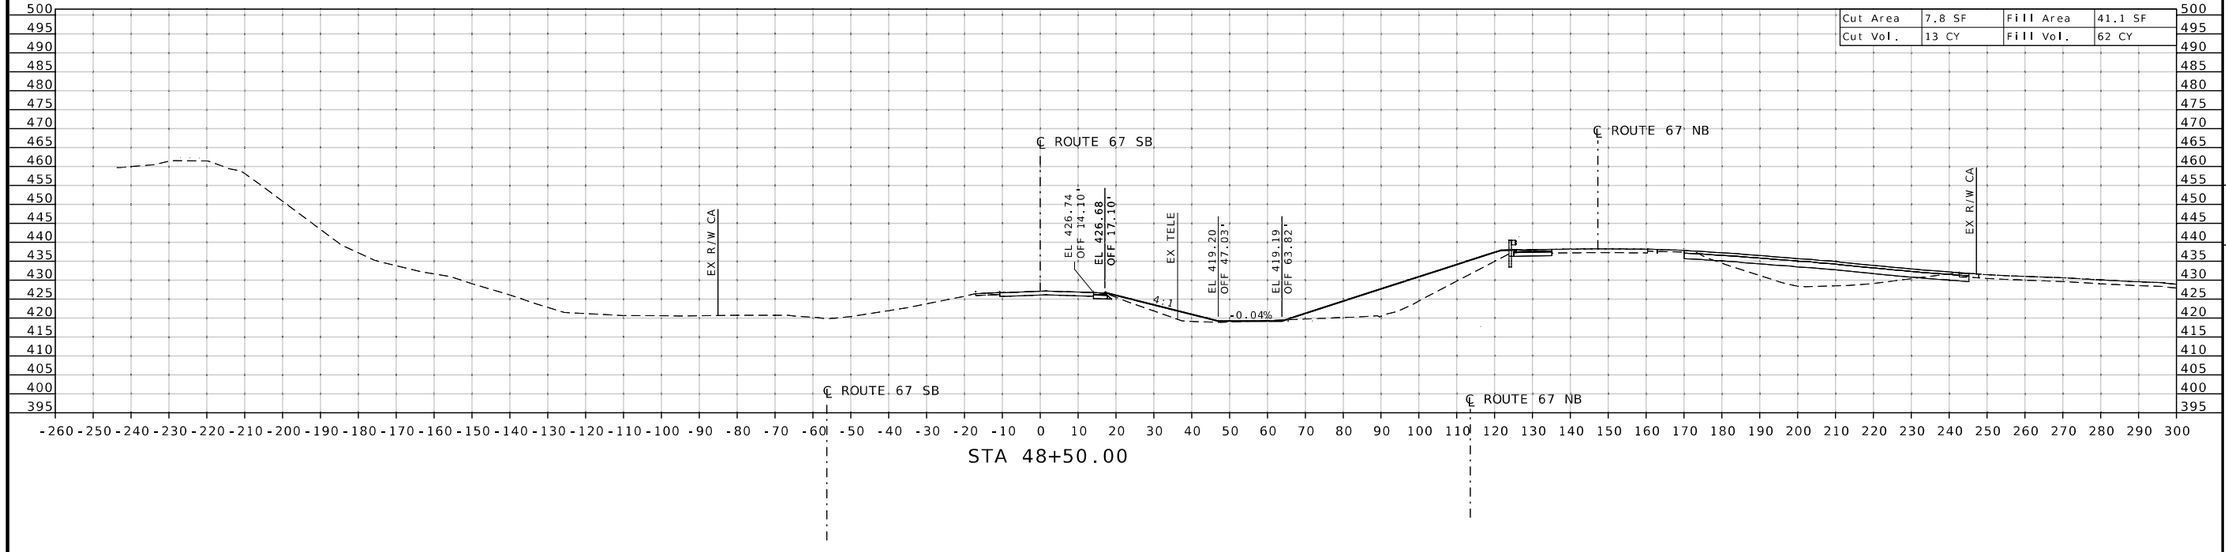

STATE OF MISSOURI
DANIEL WAYNE SAVAGEAU
NUMBER PE-2012018127
PROFESSIONAL ENGINEER
Daniel Savageau
10/04/2025 1:20:38 PM
DANIEL WAYNE SAVAGEAU - CIVIL
MO-PE-2012018127

DATE PREPARED
10/4/2025

ROUTE	STATE
67	MO
DISTRICT	SHEET NO.
SL	115

COUNTY
ST CHARLES

JOB NO.
J6P3636

CONTRACT ID.

PROJECT NO.


BRIDGE NO.

DESCRIPTION	DATE

MISSOURI HIGHWAYS AND TRANSPORTATION COMMISSION

105 WEST CAPITOL
JEFFERSON CITY, MO 65102
1-888-ASK-MODOT (1-888-275-6636)

CROSS SECTION SHEET
ROUTE 67 SOUTHBOUND
SOUTH OF ROUTE 94
SHEET 29 OF 42

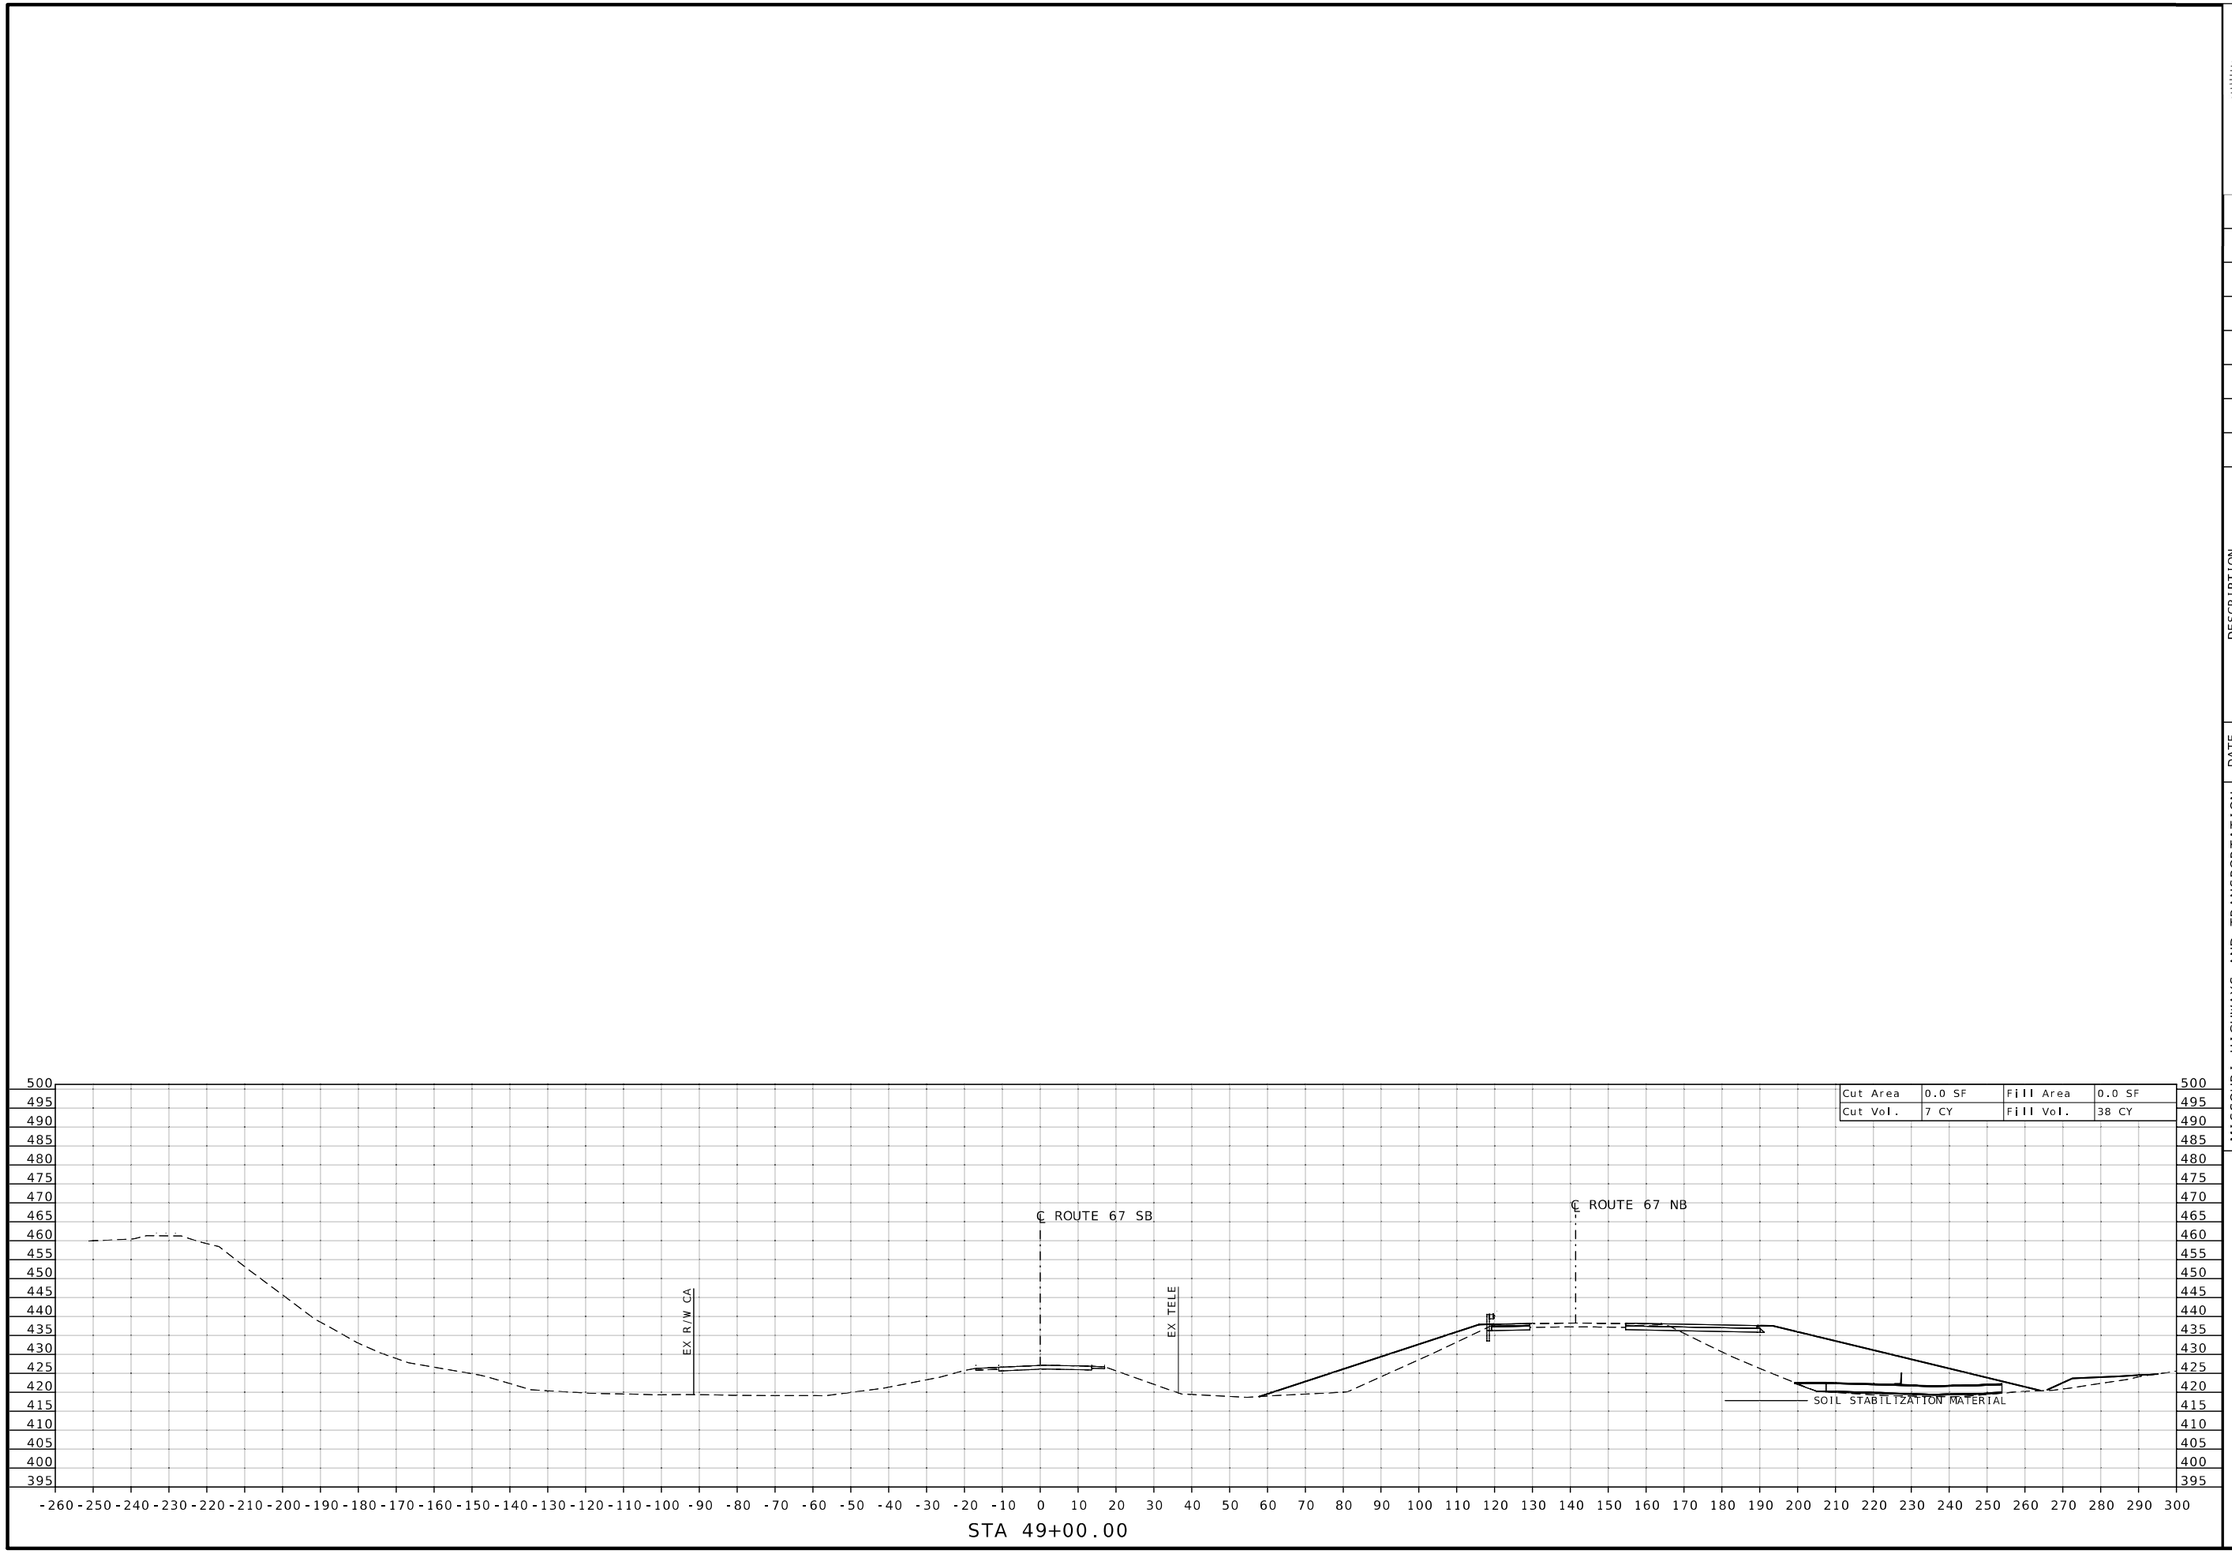

STATE OF MISSOURI
DANIEL WAYNE SAVAGEAU
NUMBER PE-2012018127
PROFESSIONAL ENGINEER

Daniel Savageau

10/04/2025 1:20:55 PM
DANIEL WAYNE SAVAGEAU - CIVIL
MO-PE-2012018127

DATE PREPARED
10/4/2025

ROUTE	STATE
67	MO
DISTRICT	SHEET NO.
SL	116

COUNTY
ST CHARLES

JOB NO.
J6P3636

CONTRACT ID.

PROJECT NO.


BRIDGE NO.

DESCRIPTION	DATE


MISSOURI HIGHWAYS AND TRANSPORTATION COMMISSION

105 WEST CAPITOL
JEFFERSON CITY, MO 65102
1-888-ASK-MODOT (1-888-275-6636)

CROSS SECTION SHEET
ROUTE 67 SOUTHBOUND
SOUTH OF ROUTE 94
SHEET 30 OF 42

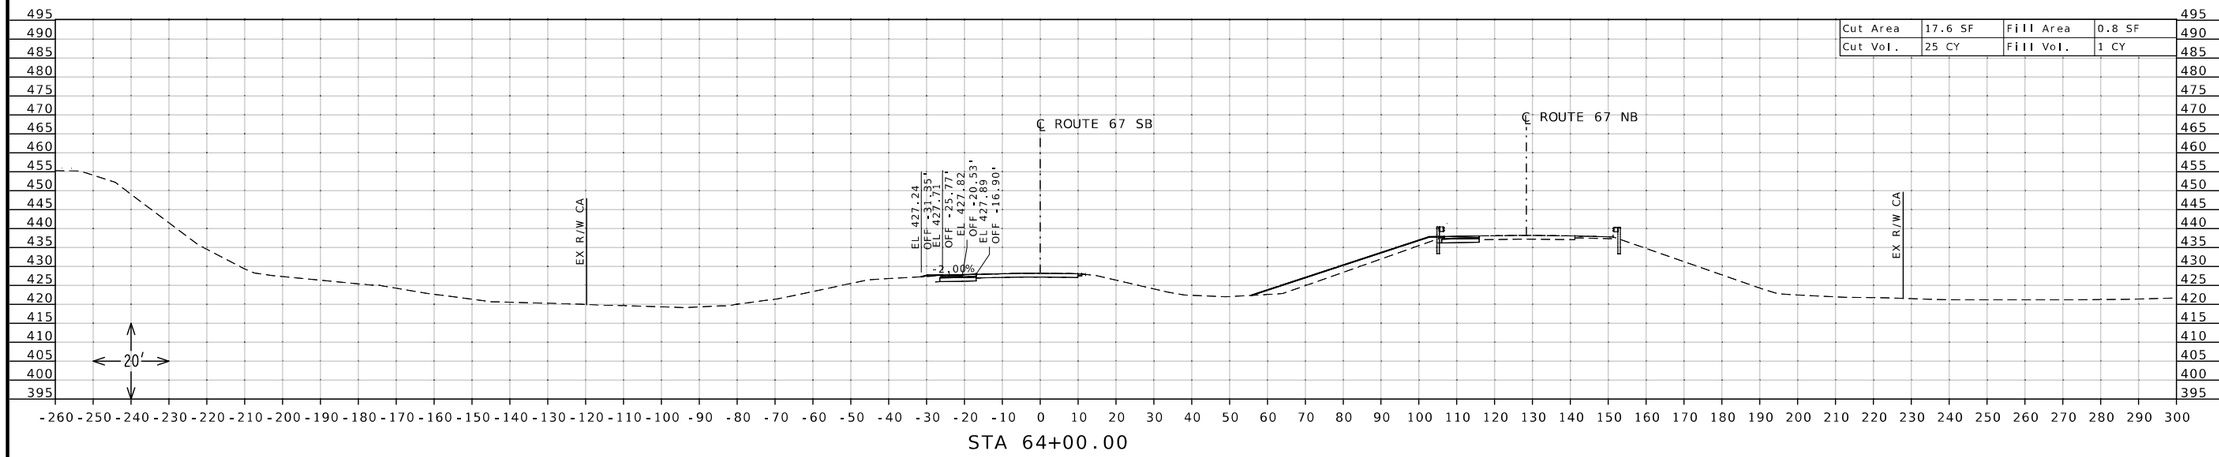

STA 64+00.00

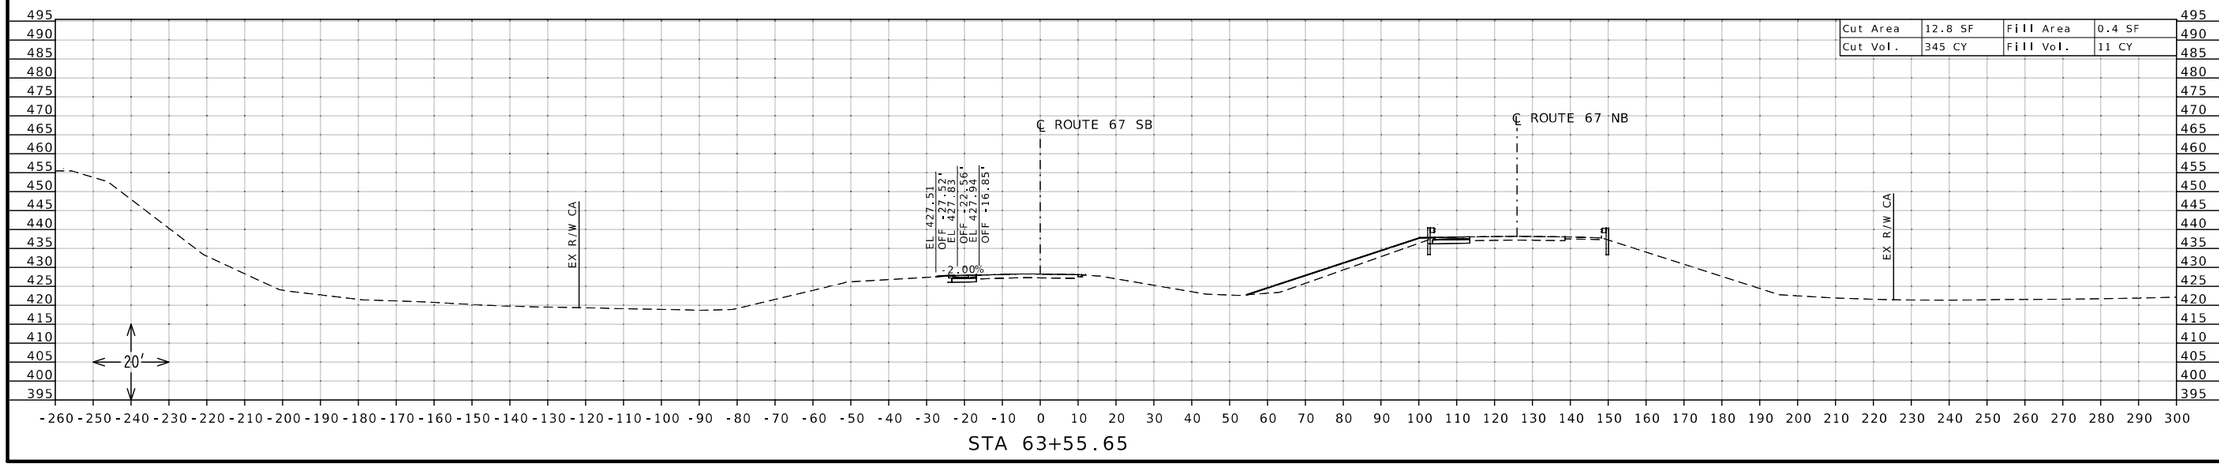

STA 63+55.65

STATE OF MISSOURI
DANIEL WAYNE SAVAGEAU
NUMBER PE-2012018127
PROFESSIONAL ENGINEER

Daniel Savageau

10/04/2025 1:21:15 PM
DANIEL WAYNE SAVAGEAU - CIVIL
MO-PE-2012018127

DATE PREPARED
10/4/2025

ROUTE	STATE
67	MO
DISTRICT	SHEET NO.
SL	117

COUNTY
ST CHARLES

JOB NO.
J6P3636

CONTRACT ID.

PROJECT NO.

BRIDGE NO.


DESCRIPTION	DATE

MISSOURI HIGHWAYS AND TRANSPORTATION COMMISSION

105 WEST CAPITOL
JEFFERSON CITY, MO 65102
1-888-ASK-MODOT (1-888-275-6636)


CROSS SECTION SHEET
ROUTE 67 SOUTHBOUND
SOUTH OF ROUTE 94
SHEET 31 OF 42

Cut Area	22.2 SF	Fill Area	2.2 SF
Cut Vol.	39 CY	Fill Vol.	3 CY

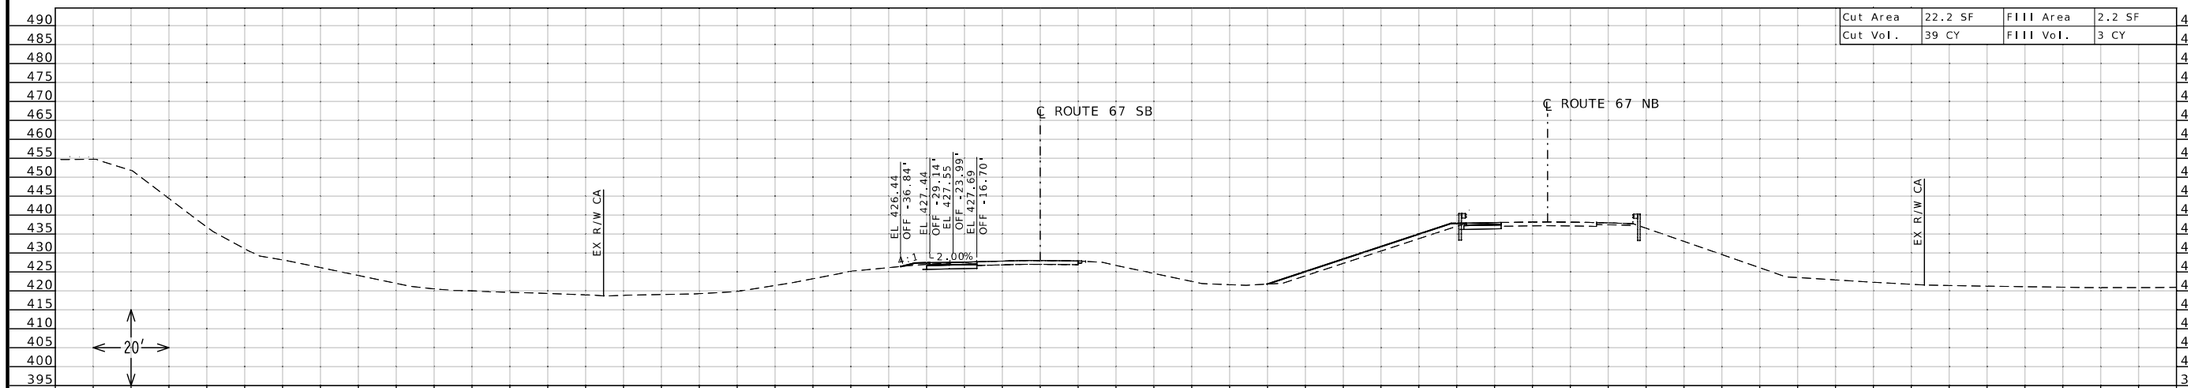

STA 65+00.00

Cut Area	20.0 SF	Fill Area	1.1 SF
Cut Vol.	35 CY	Fill Vol.	2 CY

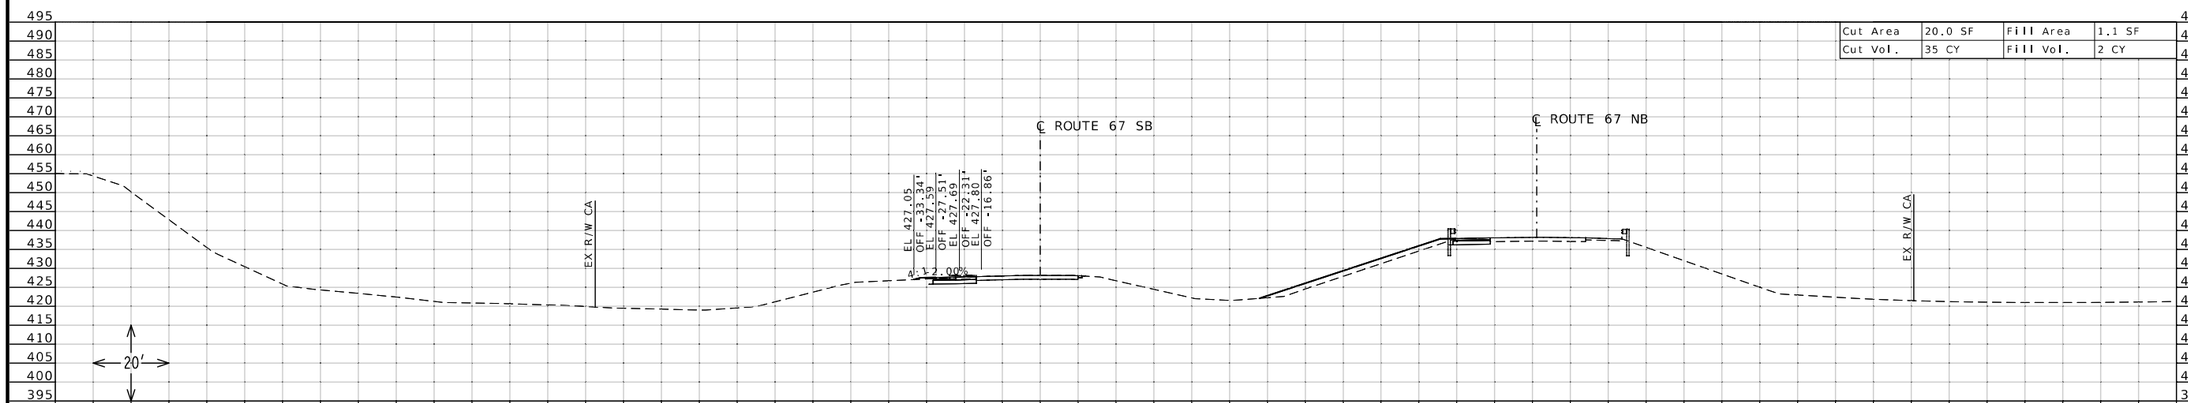

STA 64+50.00

STATE OF MISSOURI
DANIEL WAYNE SAVAGEAU
NUMBER PE-2012018127
PROFESSIONAL ENGINEER
Daniel Savageau
10/04/2025 1:21:33 PM
DANIEL WAYNE SAVAGEAU - CIVIL
MO-PE-2012018127

DATE PREPARED
10/4/2025

ROUTE	STATE
67	MO
DISTRICT	SHEET NO.
SL	118

COUNTY
ST CHARLES

JOB NO.
J6P3636

CONTRACT ID.


PROJECT NO.

BRIDGE NO.

DESCRIPTION	DATE


MISSOURI HIGHWAYS AND TRANSPORTATION COMMISSION
105 WEST CAPITOL
JEFFERSON CITY, MO 65102
1-888-ASK-MODOT (1-888-275-6636)

CROSS SECTION SHEET
ROUTE 67 SOUTHBOUND
SOUTH OF ROUTE 94
SHEET 32 OF 42

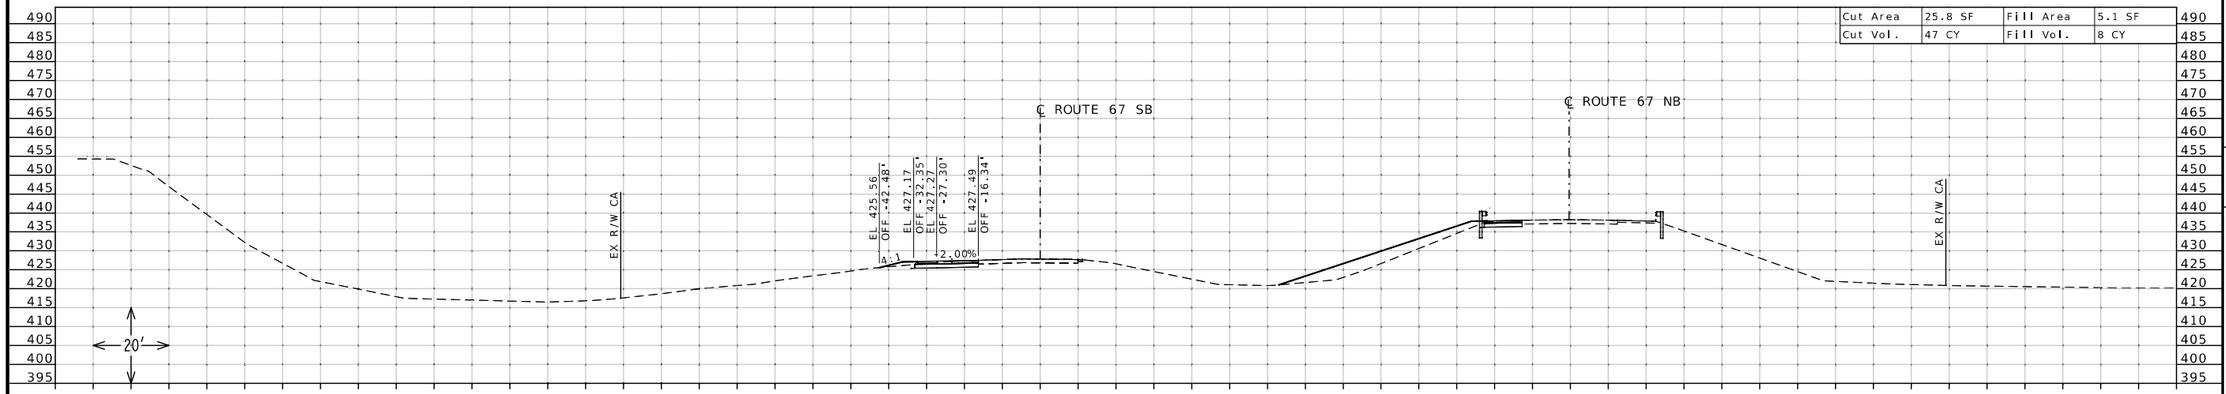

Cut Area	25.8 SF	Fill Area	5.1 SF
Cut Vol.	47 CY	Fill Vol.	8 CY

STA 66+00.00

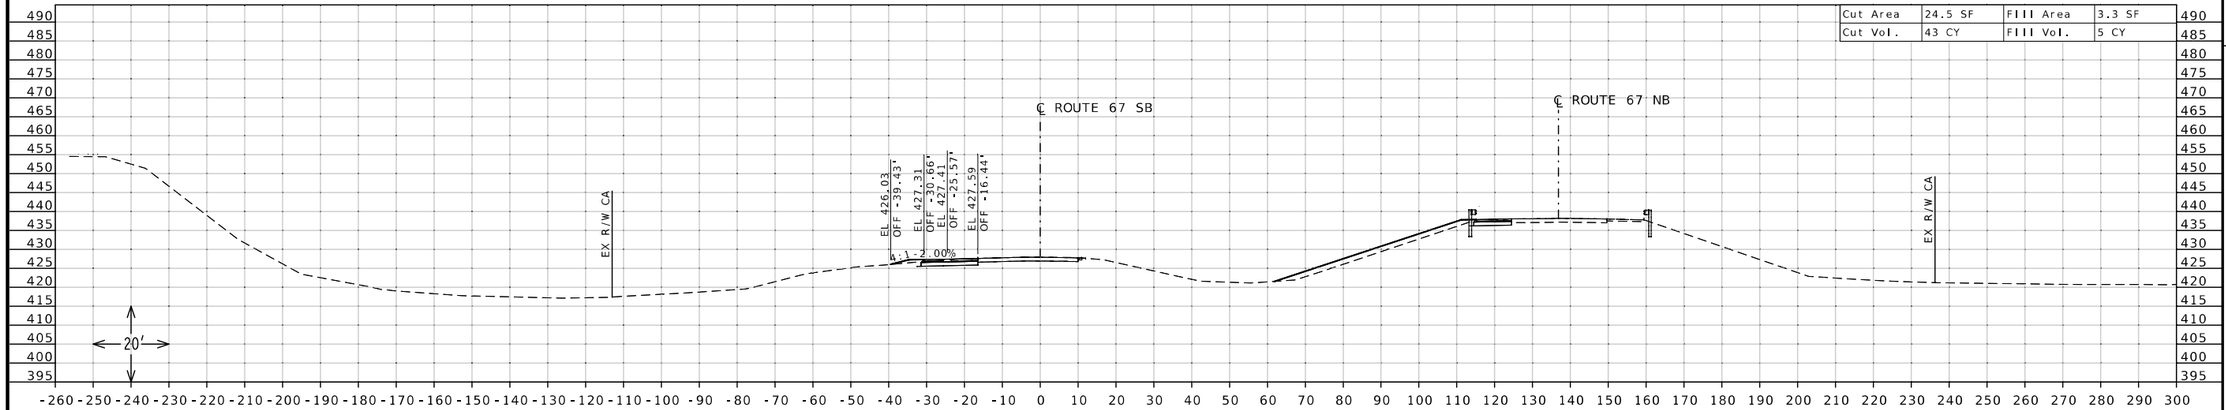

Cut Area	24.5 SF	Fill Area	3.3 SF
Cut Vol.	43 CY	Fill Vol.	5 CY

STA 65+50.00

STATE OF MISSOURI
DANIEL WAYNE SAVAGEAU
NUMBER PE-2012018127
PROFESSIONAL ENGINEER

Daniel Savageau

10/04/2025 1:21:50 PM
DANIEL WAYNE SAVAGEAU - CIVIL
MO-PE-2012018127

DATE PREPARED
10/4/2025

ROUTE	STATE
67	MO
DISTRICT	SHEET NO.
SL	119

COUNTY
ST CHARLES

JOB NO.
J6P3636

CONTRACT ID.

PROJECT NO.

BRIDGE NO.


DESCRIPTION	DATE

MISSOURI HIGHWAYS AND TRANSPORTATION COMMISSION


105 WEST CAPITOL
JEFFERSON CITY, MO 65102
1-888-ASK-MODOT (1-888-275-6636)

MoDOT

CROSS SECTION SHEET
ROUTE 67 SOUTHBOUND
SOUTH OF ROUTE 94
SHEET 33 OF 42

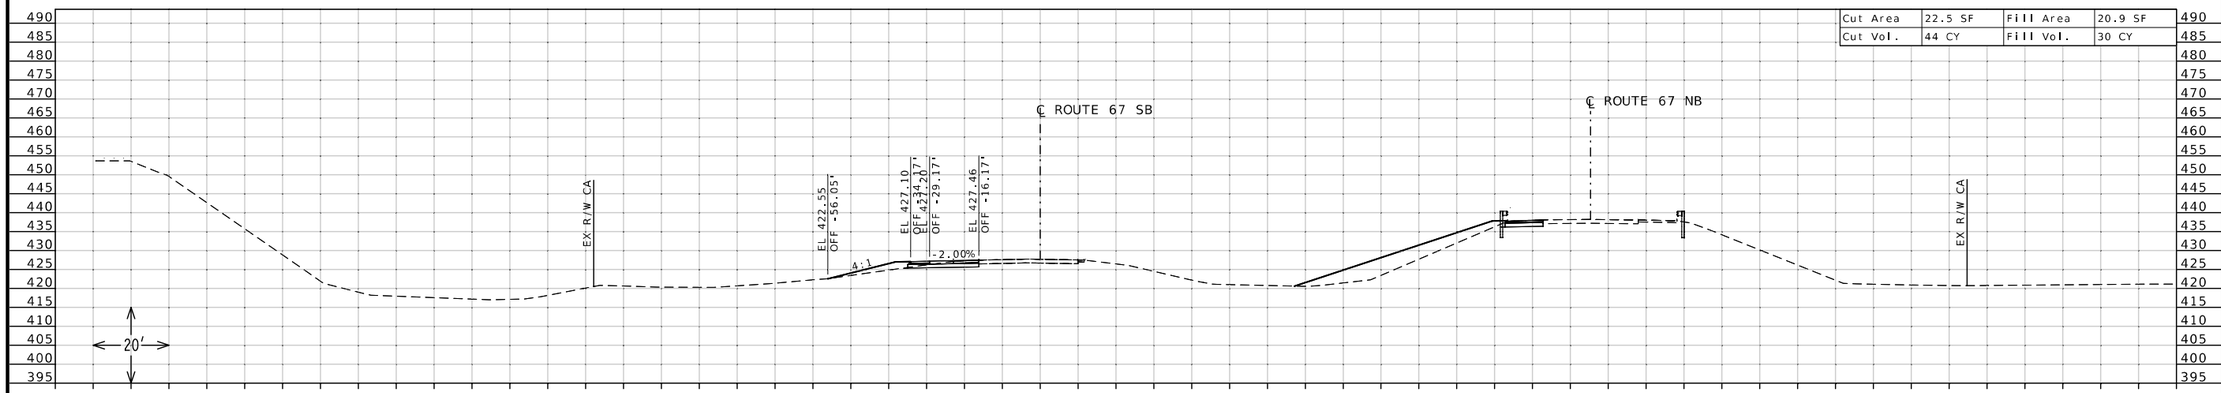

STA 67+00.00

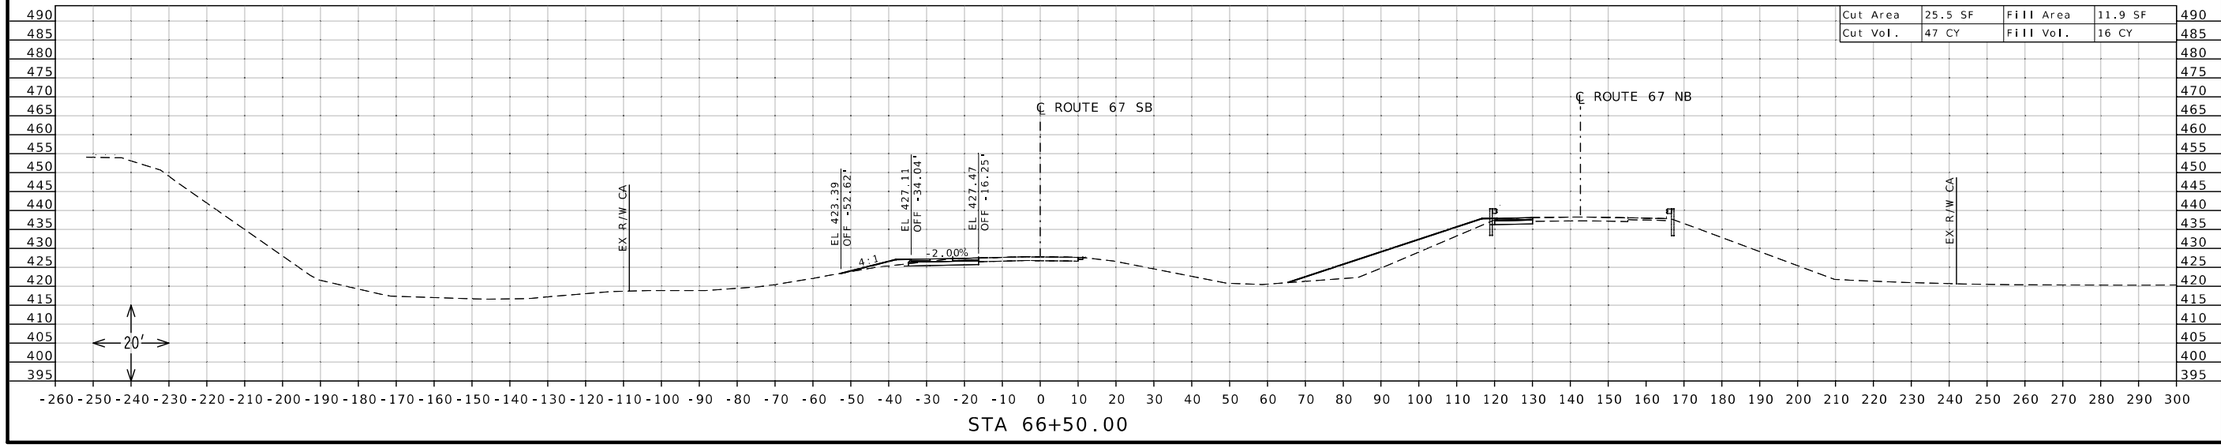

STA 66+50.00

STATE OF MISSOURI
DANIEL WAYNE SAVAGEAU
NUMBER PE-2012018127
PROFESSIONAL ENGINEER

Daniel Savageau

10/04/2025 1:22:09 PM
DANIEL WAYNE SAVAGEAU - CIVIL
MO-PE-2012018127

DATE PREPARED
10/4/2025

ROUTE	STATE
67	MO
DISTRICT	SHEET NO.
SL	120

COUNTY
ST CHARLES

JOB NO.
J6P3636

CONTRACT ID.

PROJECT NO.

BRIDGE NO.


DESCRIPTION	DATE

MISSOURI HIGHWAYS AND TRANSPORTATION COMMISSION


105 WEST CAPITOL
JEFFERSON CITY, MO 65102
1-888-ASK-MODOT (1-888-275-6636)

MoDOT

CROSS SECTION SHEET
ROUTE 67 SOUTHBOUND
SOUTH OF ROUTE 94
SHEET 34 OF 42

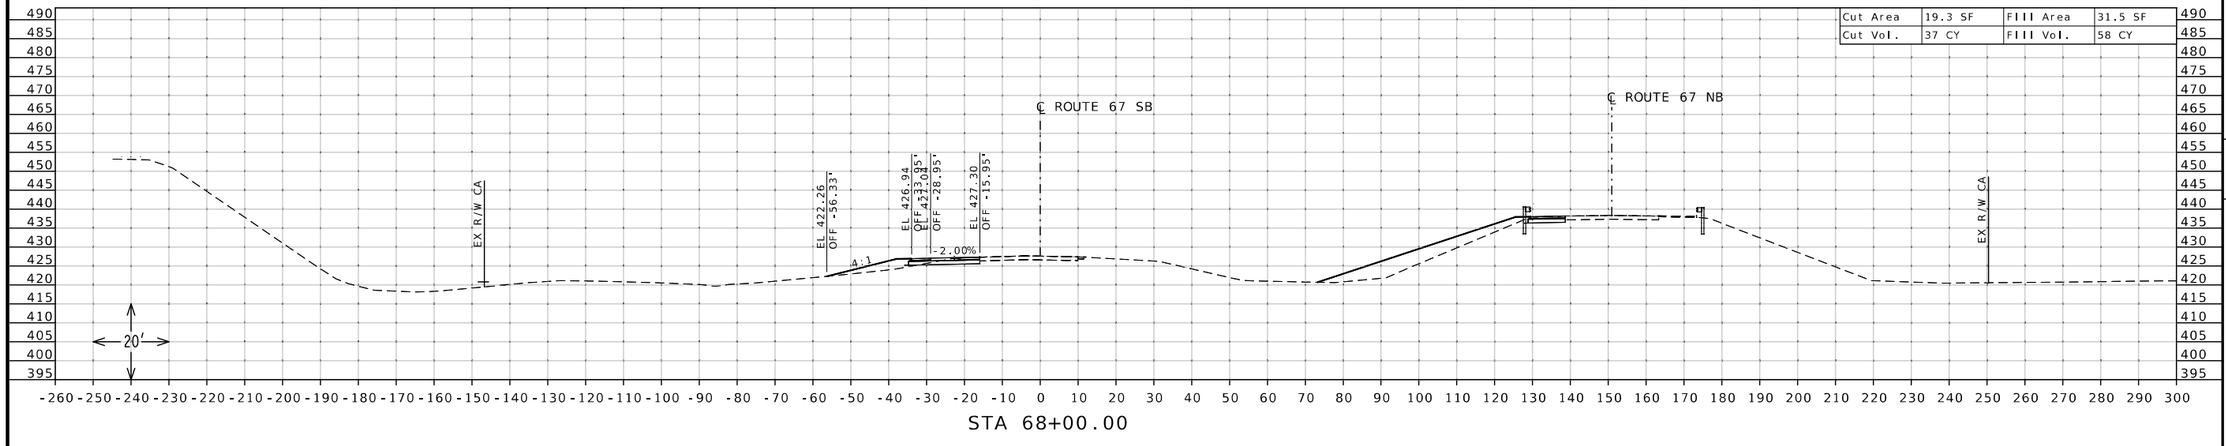

STA 68+00.00

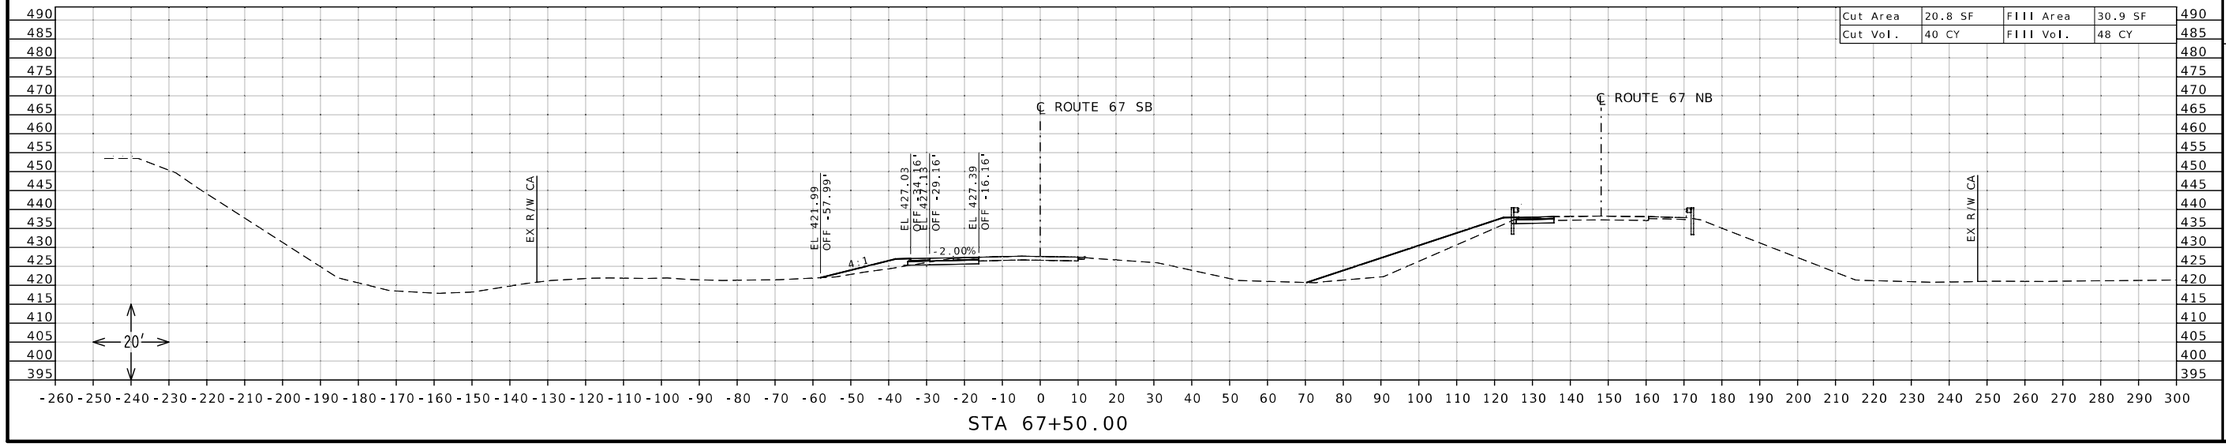

STA 67+50.00

STATE OF MISSOURI
DANIEL WAYNE SAVAGEAU
NUMBER PE-2012018127
PROFESSIONAL ENGINEER

Daniel Savageau

10/04/2025 1:22:29 PM
DANIEL WAYNE SAVAGEAU - CIVIL
MO-PE-2012018127
DATE PREPARED

10/4/2025

ROUTE	STATE
67	MO
DISTRICT	SHEET NO.
SL	121

COUNTY
ST CHARLES

JOB NO.
J6P3636

CONTRACT ID.

PROJECT NO.


BRIDGE NO.

DESCRIPTION	DATE


MISSOURI HIGHWAYS AND TRANSPORTATION COMMISSION

105 WEST CAPITOL
JEFFERSON CITY, MO 65102
1-888-ASK-MODOT (1-888-275-6636)

CROSS SECTION SHEET
ROUTE 67 SOUTHBOUND
SOUTH OF ROUTE 94
SHEET 35 OF 42

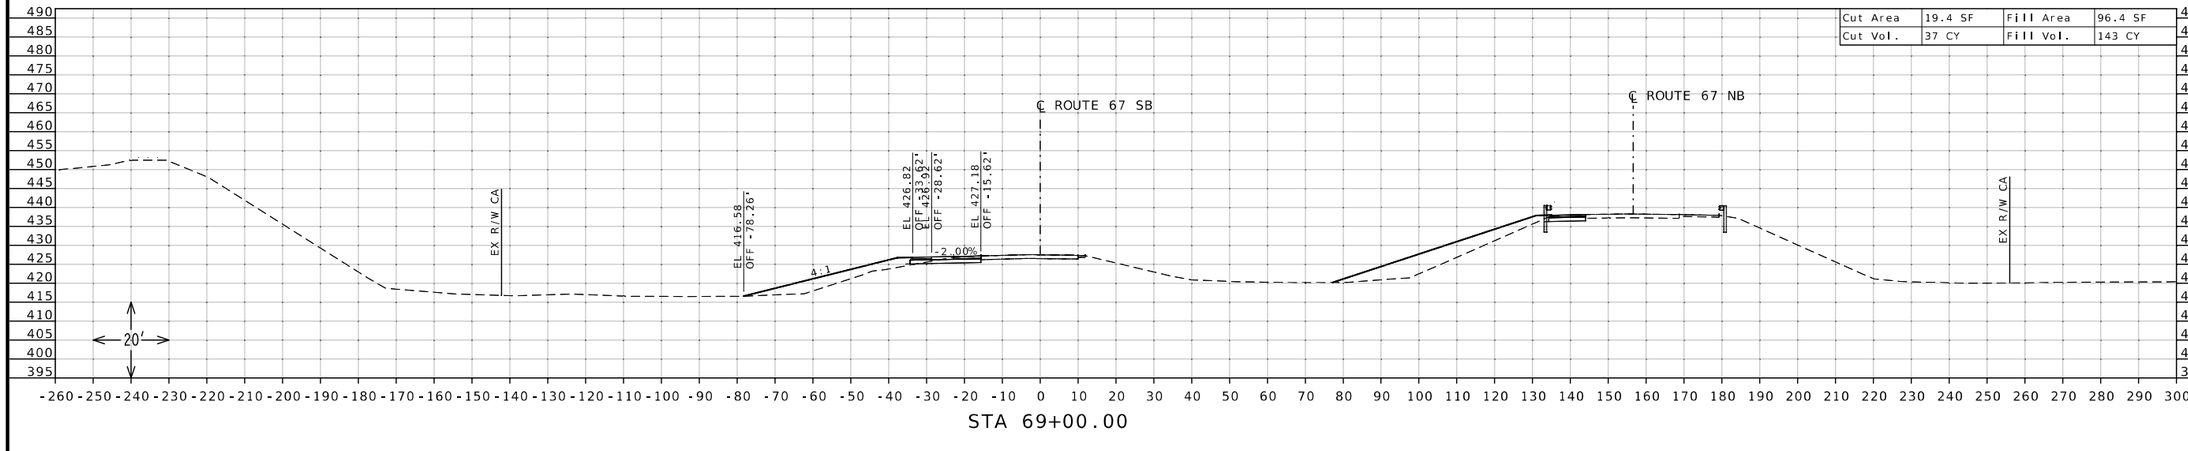

STA 69+00.00

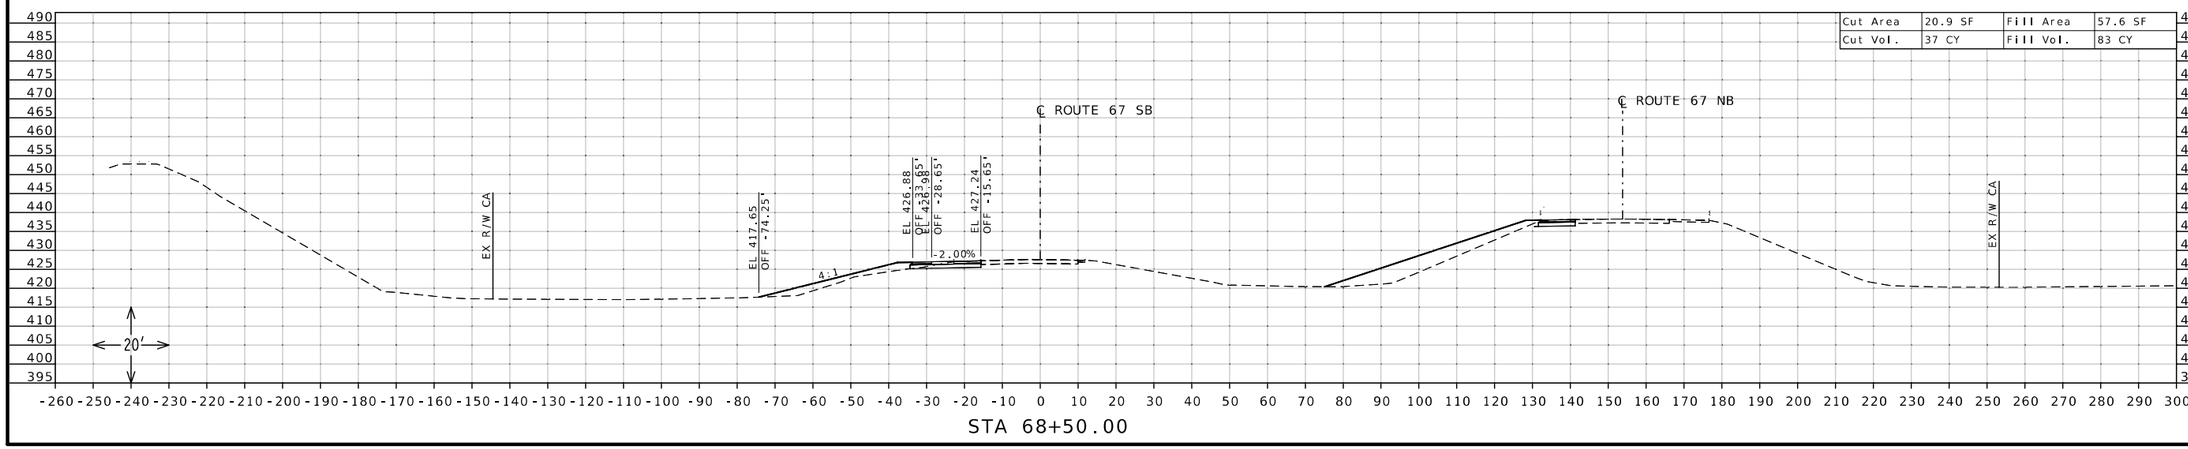

STA 68+50.00

STATE OF MISSOURI
DANIEL WAYNE SAVAGEAU
NUMBER PE-2012018127
PROFESSIONAL ENGINEER

Daniel Savageau

10/04/2025 1:22:46 PM
DANIEL WAYNE SAVAGEAU · CIVIL
MO PE-2012018127

DATE PREPARED
10/4/2025

ROUTE	STATE
67	MO
DISTRICT	SHEET NO.
SL	122

COUNTY
ST CHARLES

JOB NO.
J6P3636

CONTRACT ID.

PROJECT NO.

BRIDGE NO.


DESCRIPTION	DATE

MISSOURI HIGHWAYS AND TRANSPORTATION COMMISSION

105 WEST CAPITOL
JEFFERSON CITY, MO 65102
1-888-ASK-MODOT (1-888-275-6636)


MoDOT

CROSS SECTION SHEET
ROUTE 67 SOUTHBOUND
SOUTH OF ROUTE 94
SHEET 36 OF 42

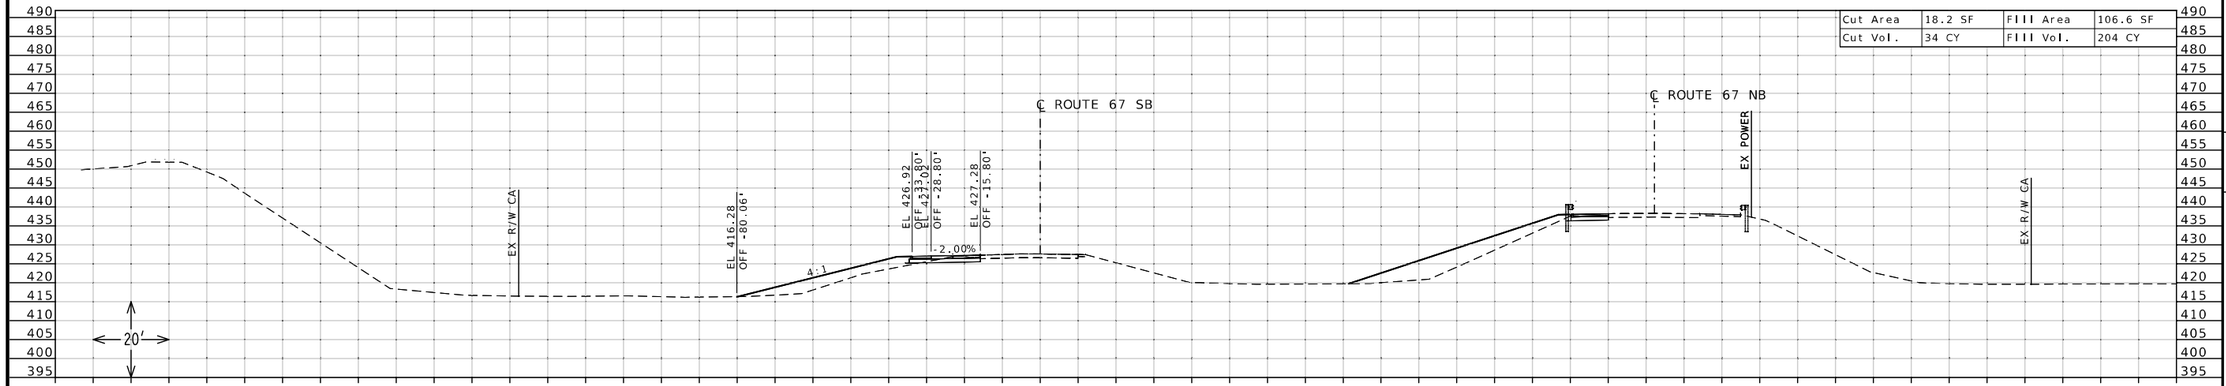

Cut Area	18.2 SF	Fill Area	106.6 SF
Cut Vol.	34 CY	Fill Vol.	204 CY

STA 70+00.00

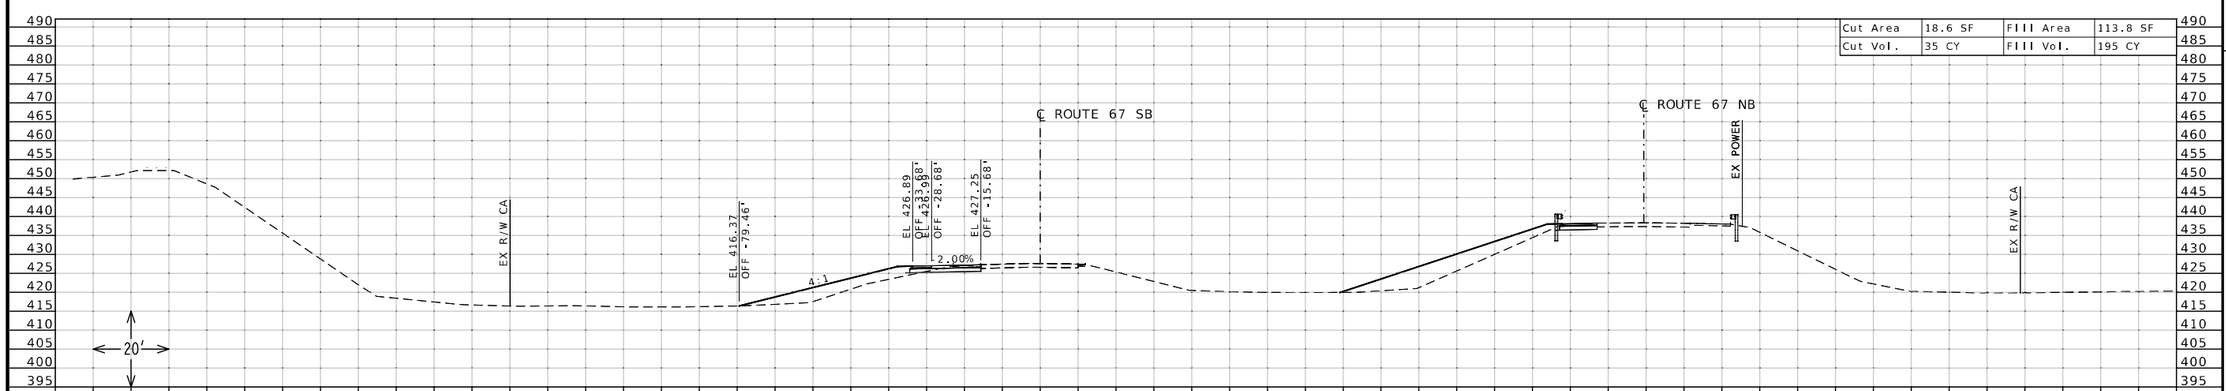

Cut Area	18.6 SF	Fill Area	113.8 SF
Cut Vol.	35 CY	Fill Vol.	195 CY

STA 69+50.00

STATE OF MISSOURI
DANIEL WAYNE SAVAGEAU
NUMBER PE-2012018127
PROFESSIONAL ENGINEER

Daniel Savageau
10/04/2025 1:23:06 PM
DANIEL WAYNE SAVAGEAU - CIVIL
MO-PE-2012018127

DATE PREPARED
10/4/2025

ROUTE	STATE
67	MO
DISTRICT	SHEET NO.
SL	123

COUNTY
ST CHARLES

JOB NO.
J6P3636

CONTRACT ID.

PROJECT NO.


BRIDGE NO.


DESCRIPTION	DATE

MISSOURI HIGHWAYS AND TRANSPORTATION COMMISSION

105 WEST CAPITOL
JEFFERSON CITY, MO 65102
1-888-ASK-MODOT (1-888-275-6636)

CROSS SECTION SHEET
ROUTE 67 SOUTHBOUND
SOUTH OF ROUTE 94
SHEET 37 OF 42

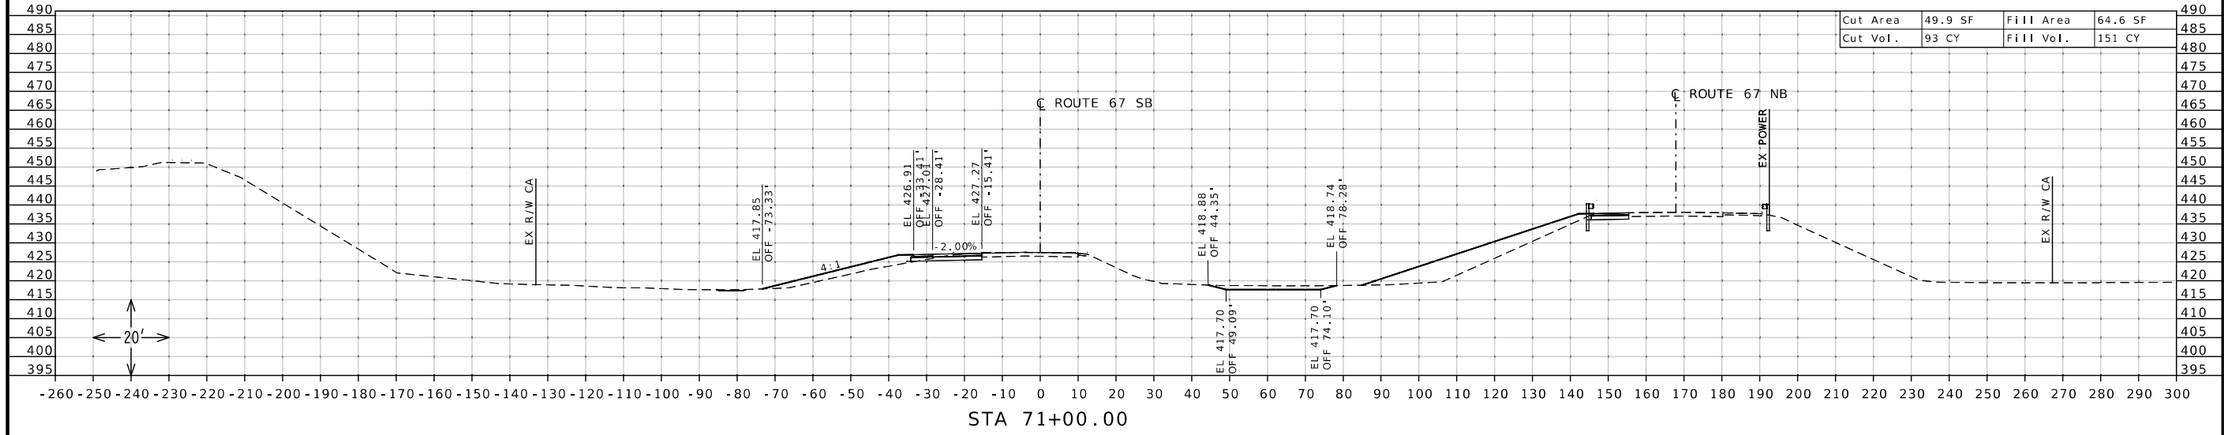

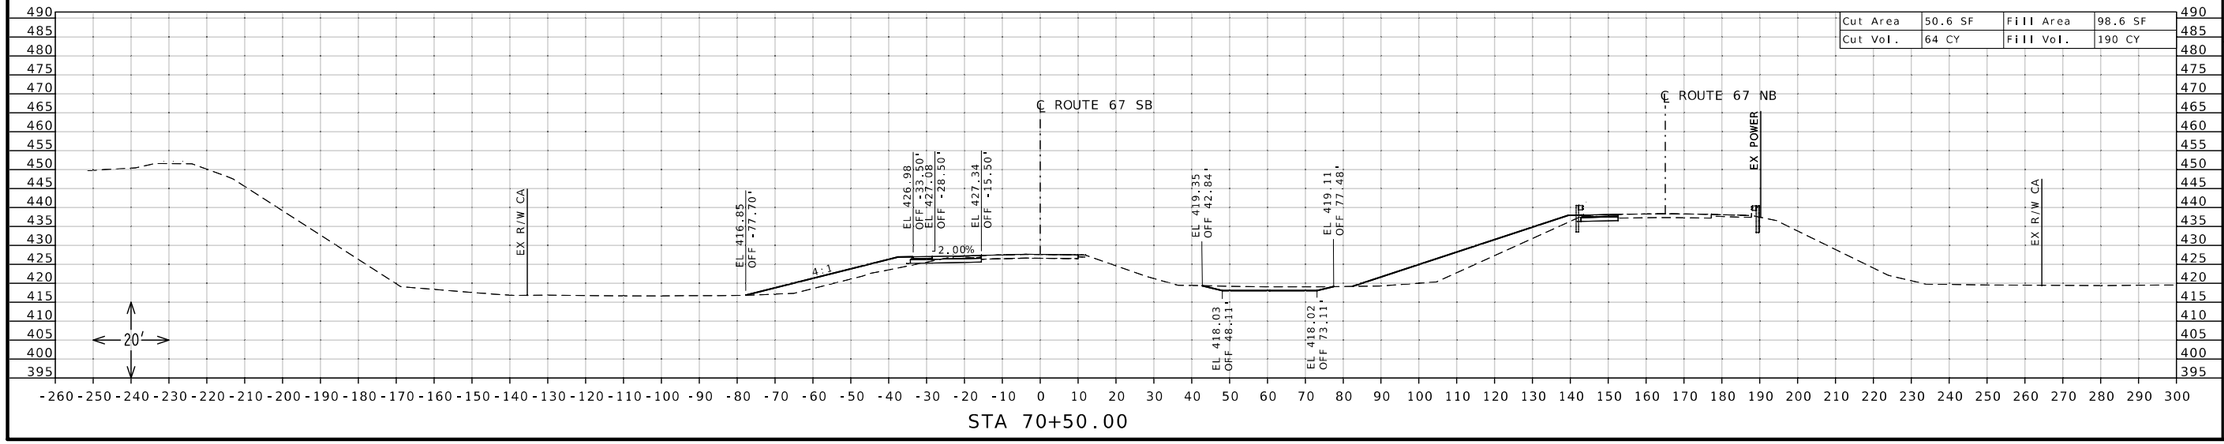

STATE OF MISSOURI
DANIEL WAYNE SAVAGEAU
NUMBER PE-2012018127
PROFESSIONAL ENGINEER

Daniel Savageau

10/04/2025 1:23:23 PM
DANIEL WAYNE SAVAGEAU - CIVIL
MO-PE-2012018127

DATE PREPARED
10/4/2025

ROUTE	STATE
67	MO
DISTRICT	SHEET NO.
SL	124

COUNTY
ST CHARLES

JOB NO.
J6P3636

CONTRACT ID.

PROJECT NO.


BRIDGE NO.


DESCRIPTION	DATE


MISSOURI HIGHWAYS AND TRANSPORTATION COMMISSION

105 WEST CAPITOL
JEFFERSON CITY, MO 65102
1-888-ASK-MODOT (1-888-275-6636)

CROSS SECTION SHEET
ROUTE 67 SOUTHBOUND
SOUTH OF ROUTE 94
SHEET 38 OF 42

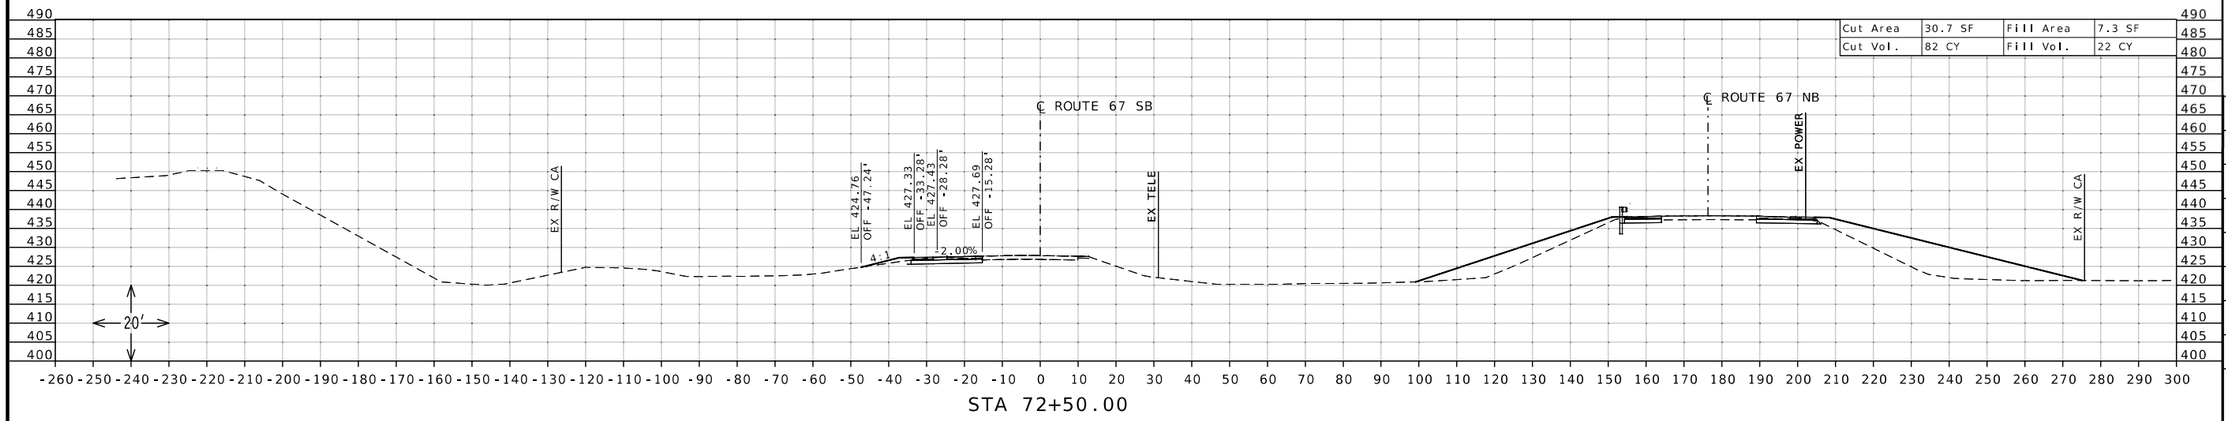

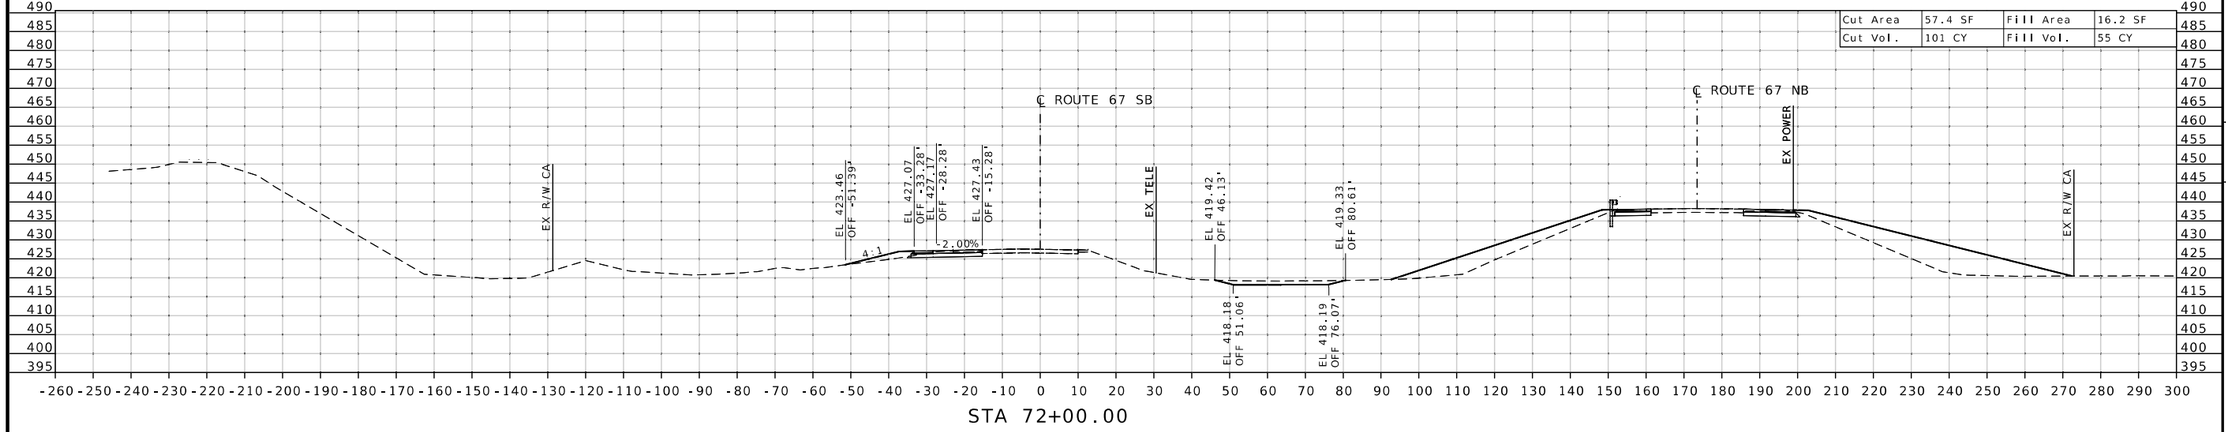

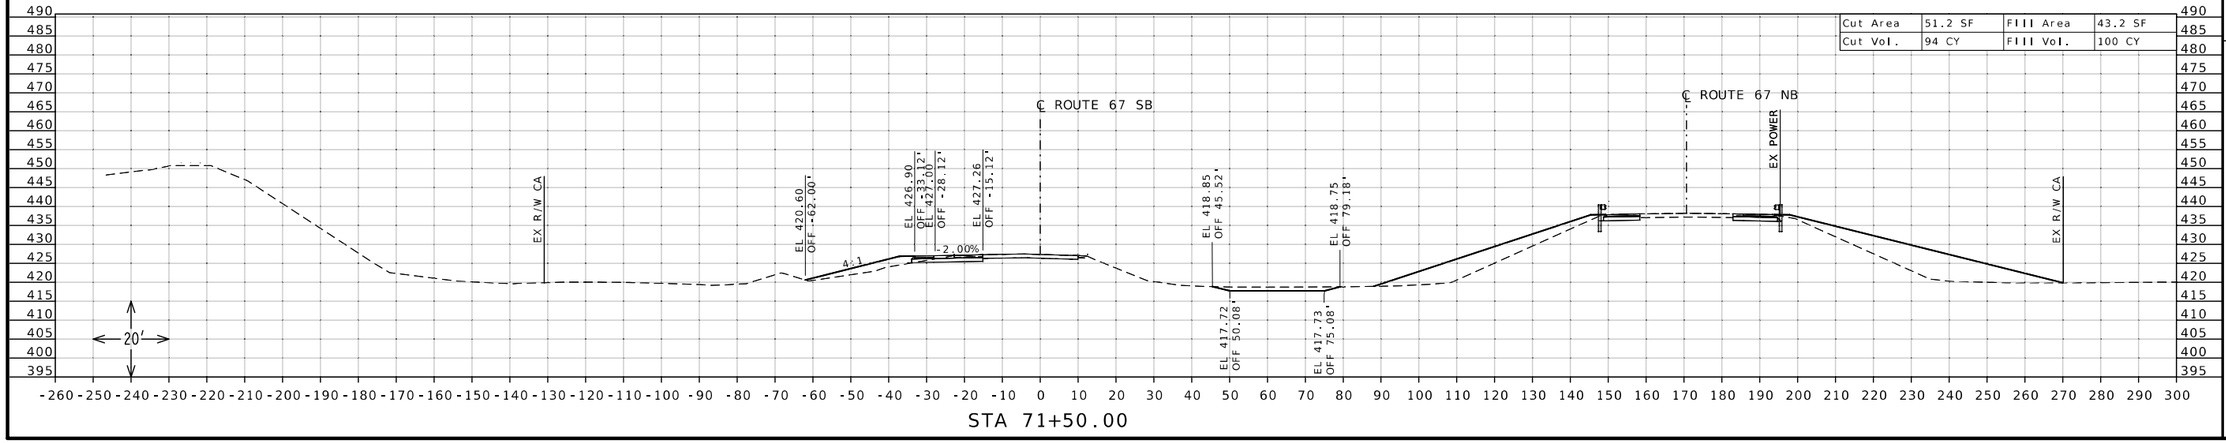

STATE OF MISSOURI
DANIEL WAYNE SAVAGEAU
NUMBER PE-2012018127
PROFESSIONAL ENGINEER

Daniel Savageau
10/04/2025 1:23:53 PM
DANIEL WAYNE SAVAGEAU - CIVIL
MO-PE-2012018127

DATE PREPARED
10/4/2025

ROUTE	STATE
67	MO
DISTRICT	SHEET NO.
SL	125

COUNTY
ST CHARLES

JOB NO.
J6P3636

CONTRACT ID.

PROJECT NO.


BRIDGE NO.


DESCRIPTION	DATE


MISSOURI HIGHWAYS AND TRANSPORTATION COMMISSION

105 WEST CAPITOL
JEFFERSON CITY, MO 65102
1-888-ASK-MODOT (1-888-275-6636)

CROSS SECTION SHEET
ROUTE 67 SOUTHBOUND
SOUTH OF ROUTE 94
SHEET 39 OF 42

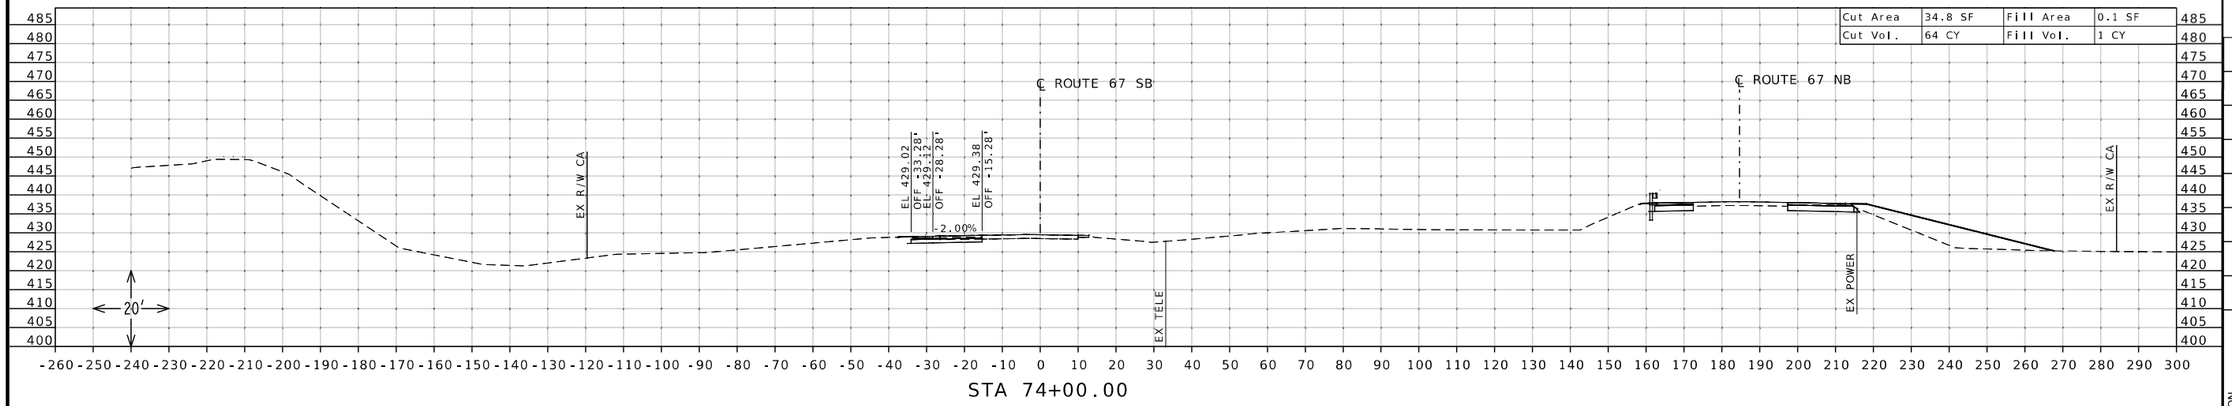

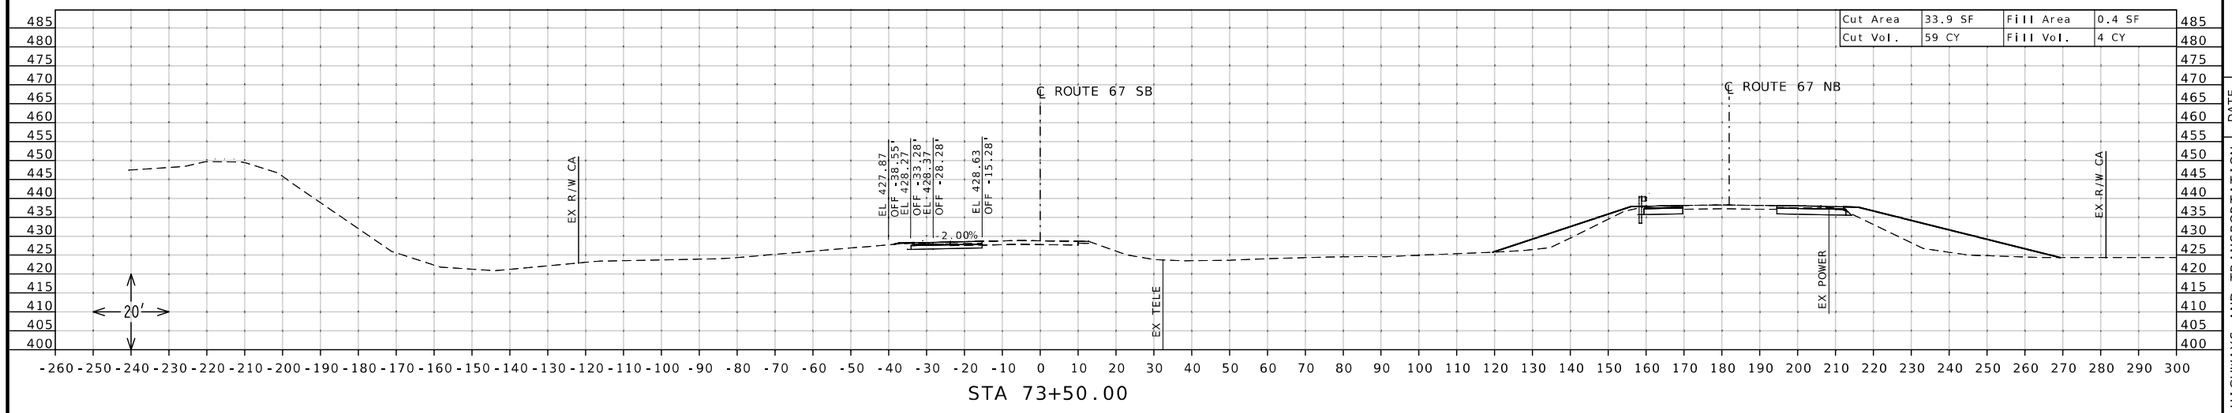

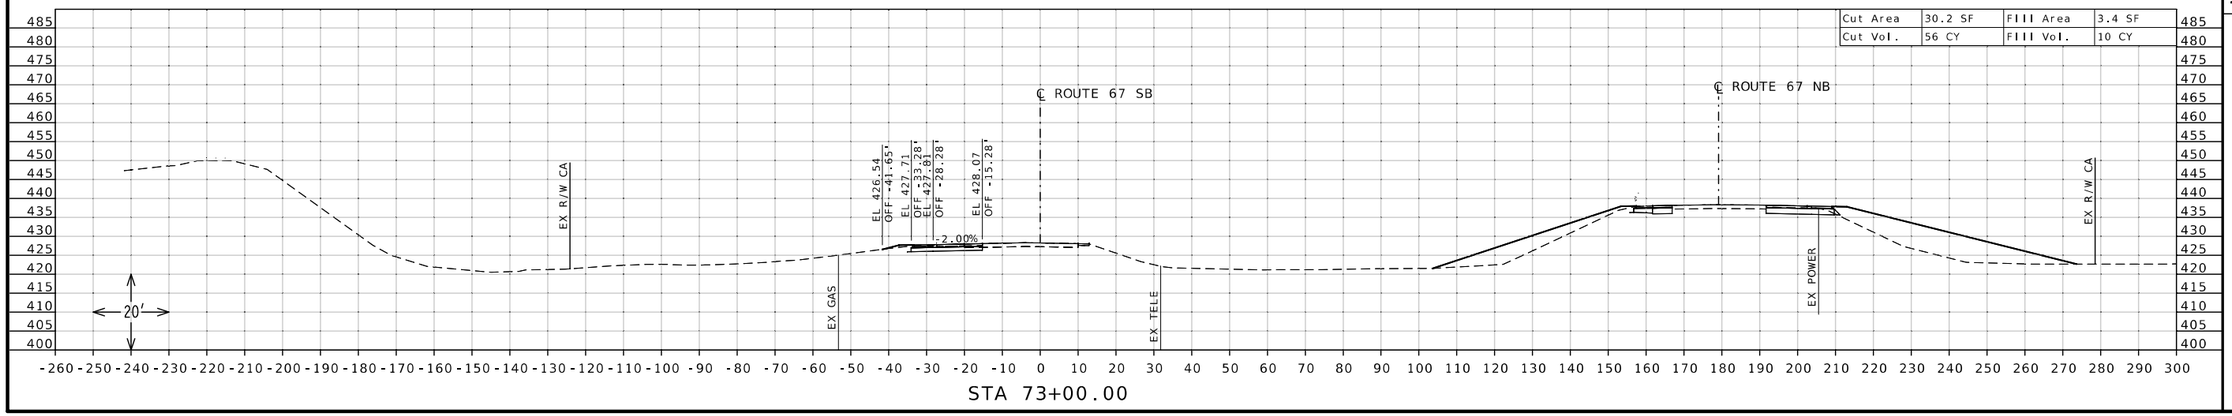

STATE OF MISSOURI
DANIEL WAYNE SAVAGEAU
NUMBER PE-2012018127
PROFESSIONAL ENGINEER

Daniel Savageau

10/04/2025 1:24:10 PM
DANIEL WAYNE SAVAGEAU - CIVIL
MO-PE-2012018127

DATE PREPARED
10/4/2025

ROUTE	STATE
67	MO
DISTRICT	SHEET NO.
SL	126

COUNTY
ST CHARLES

JOB NO.
J6P3636

CONTRACT ID.

PROJECT NO.


BRIDGE NO.


DESCRIPTION	DATE


MISSOURI HIGHWAYS AND TRANSPORTATION COMMISSION

105 WEST CAPITOL
JEFFERSON CITY, MO 65102
1-888-ASK-MODOT (1-888-275-6636)

CROSS SECTION SHEET
ROUTE 67 SOUTHBOUND
SOUTH OF ROUTE 94
SHEET 40 OF 42

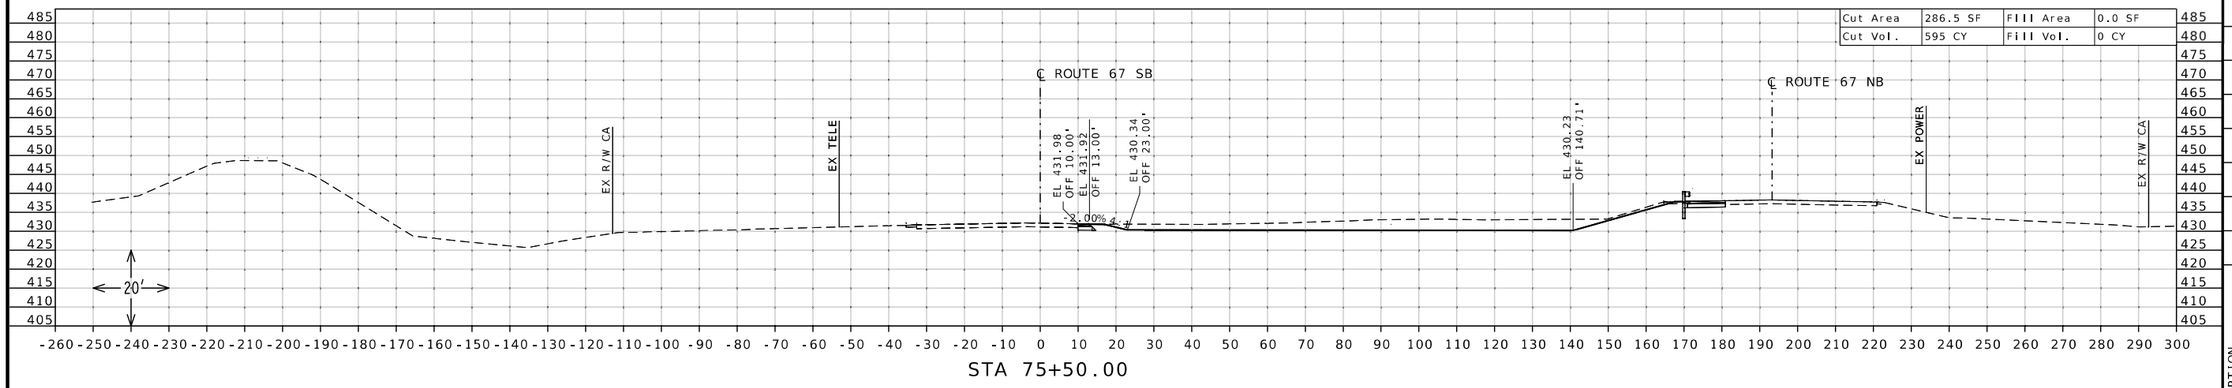

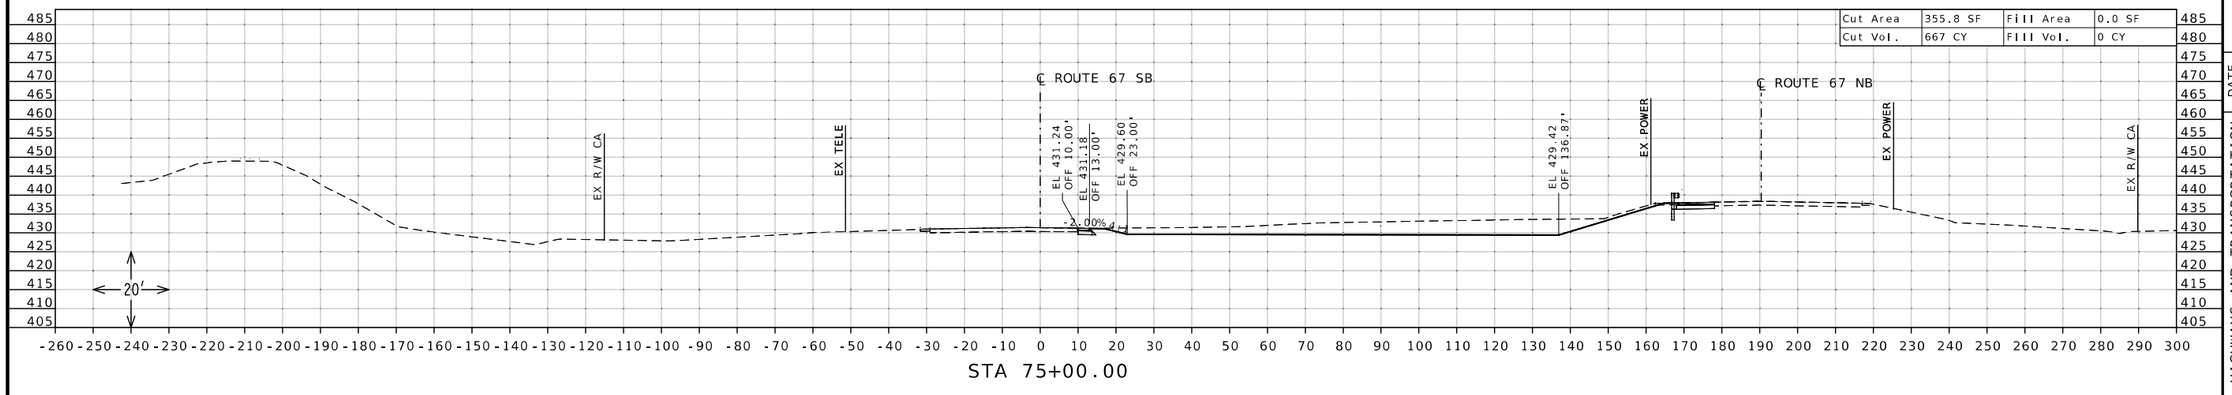

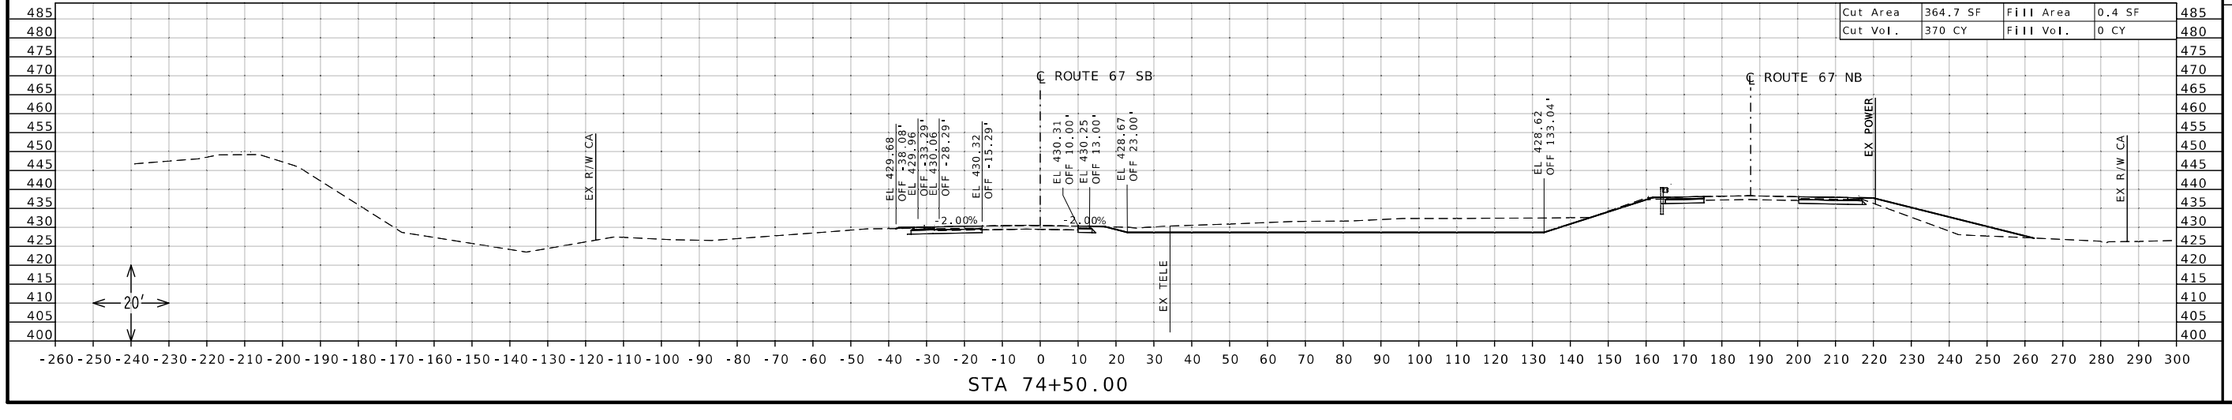

STATE OF MISSOURI
DANIEL WAYNE SAVAGEAU
NUMBER PE-2012018127
PROFESSIONAL ENGINEER
10/04/2025 1:24:32 PM
DANIEL WAYNE SAVAGEAU - CIVIL
MO-PE-2012018127

DATE PREPARED
10/4/2025

ROUTE	STATE
67	MO
DISTRICT	SHEET NO.
SL	127

COUNTY
ST CHARLES

JOB NO.
J6P3636

CONTRACT ID.


PROJECT NO.


BRIDGE NO.


DESCRIPTION	DATE

MISSOURI HIGHWAYS AND TRANSPORTATION COMMISSION
105 WEST CAPITOL
JEFFERSON CITY, MO 65102
1-888-ASK-MODOT (1-888-275-6636)

CROSS SECTION SHEET
ROUTE 67 SOUTHBOUND
SOUTH OF ROUTE 94
SHEET 41 OF 42

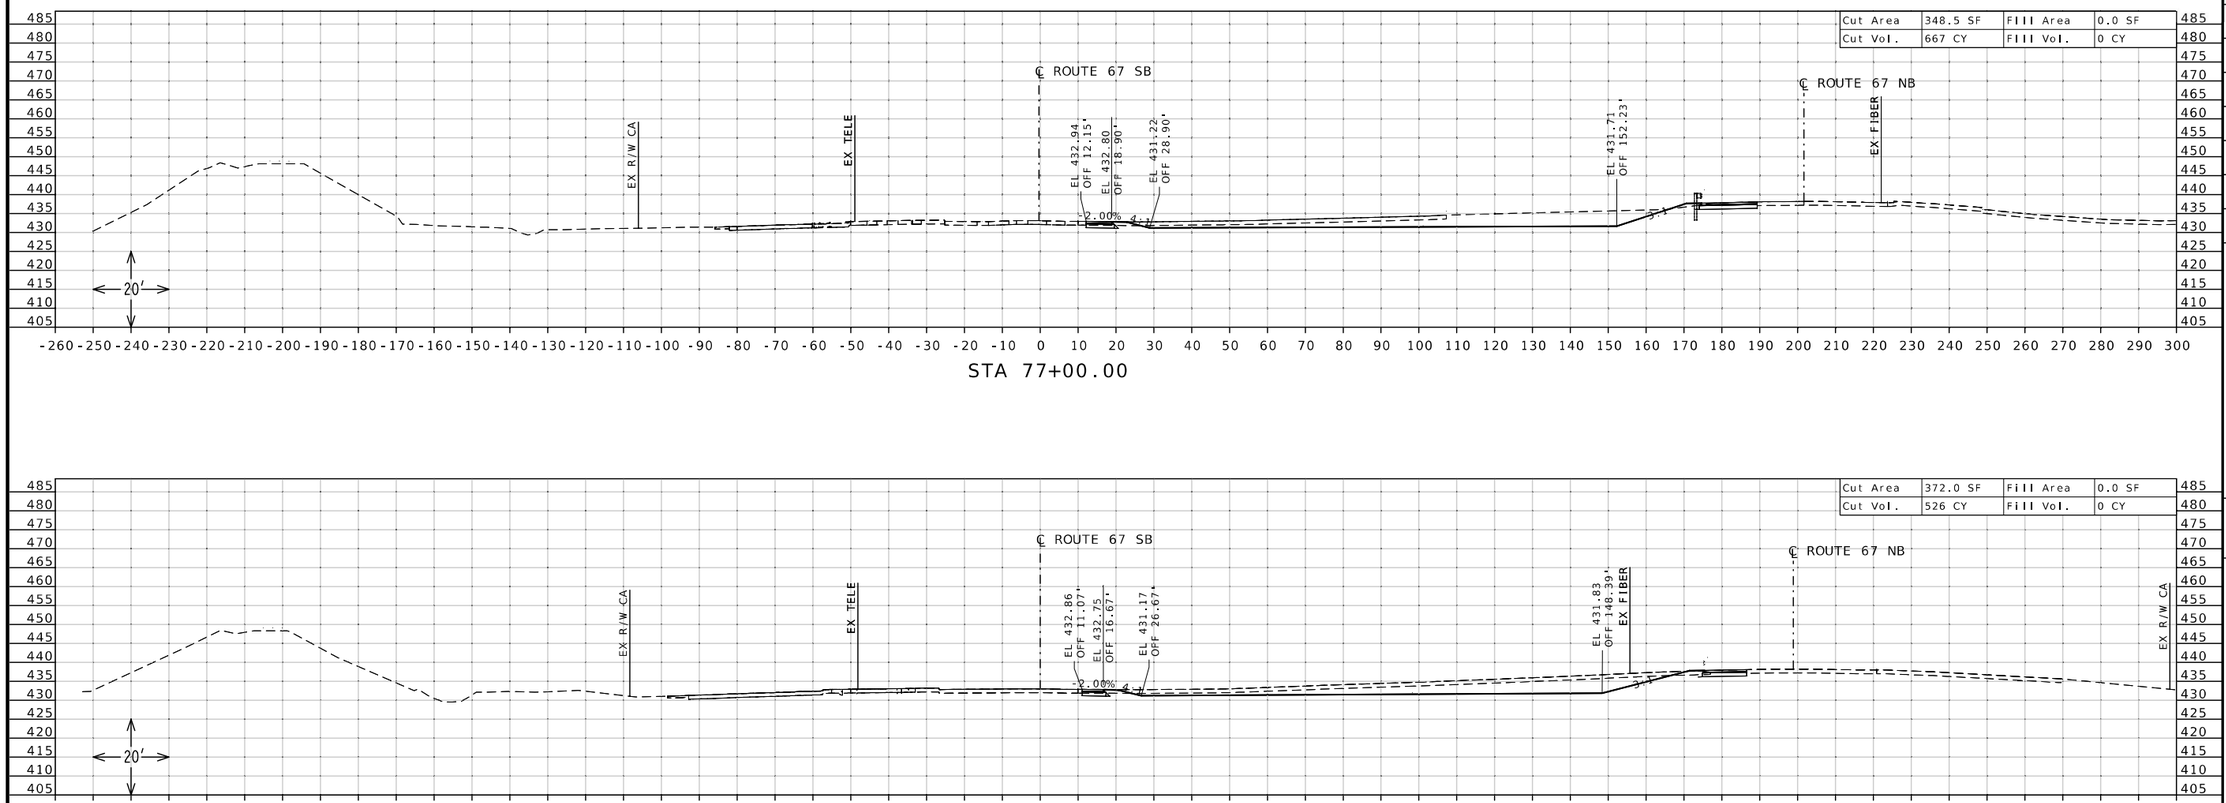

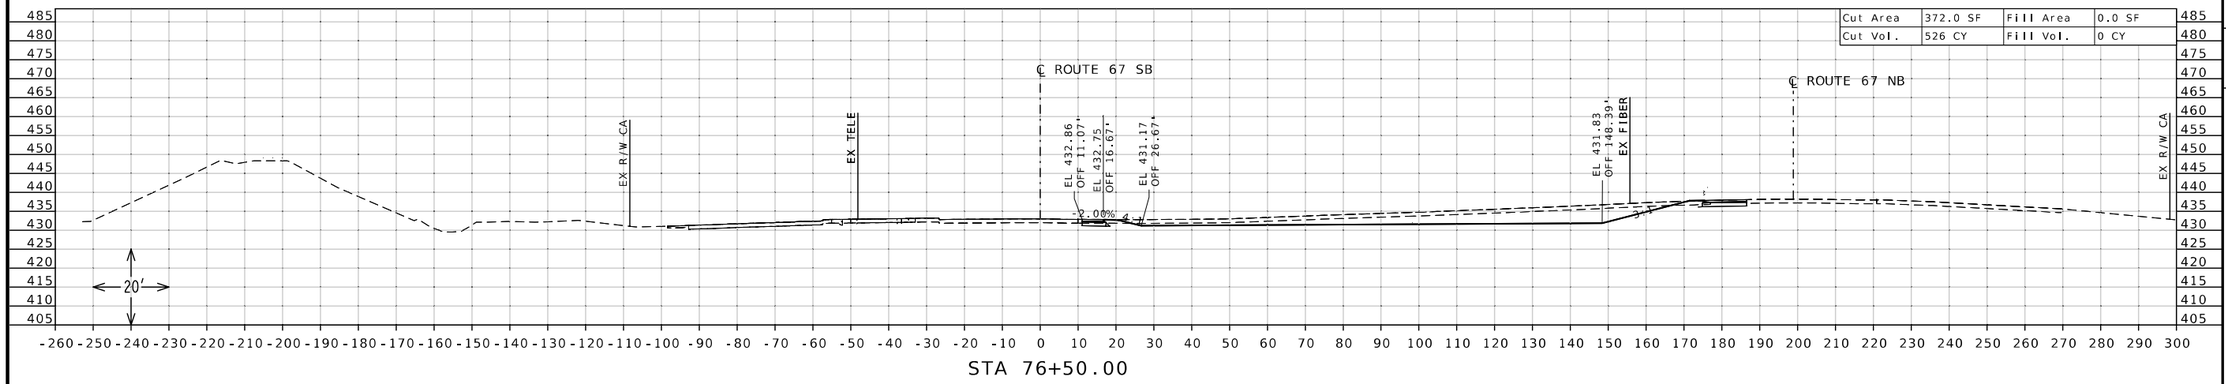

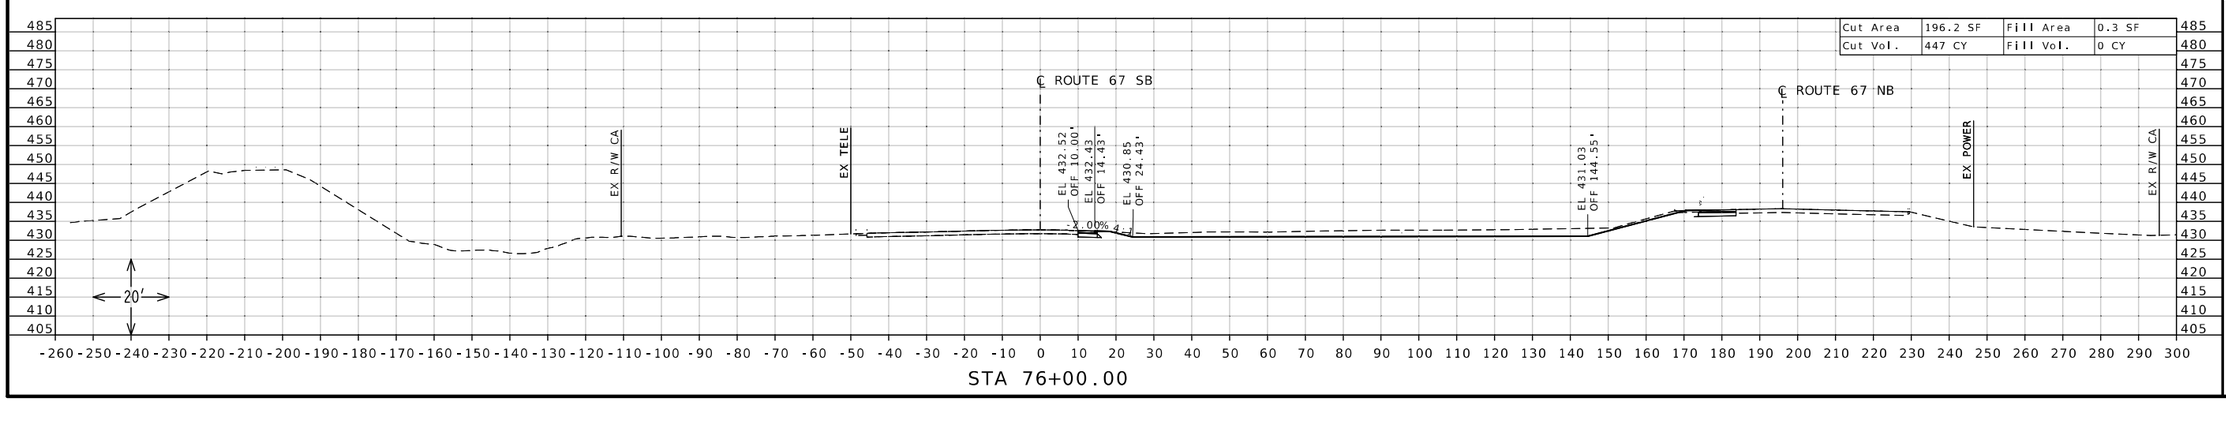

STATE OF MISSOURI
DANIEL WAYNE SAVAGEAU
NUMBER PE-2012018127
PROFESSIONAL ENGINEER

Daniel Savageau

10/04/2025 1:24:51 PM
DANIEL WAYNE SAVAGEAU - CIVIL
MO-PE-2012018127

DATE PREPARED
10/4/2025

ROUTE	STATE
67	MO
DISTRICT	SHEET NO.
SL	128

COUNTY
ST CHARLES

JOB NO.
J6P3636

CONTRACT ID.

PROJECT NO.


BRIDGE NO.


DESCRIPTION	DATE

MISSOURI HIGHWAYS AND TRANSPORTATION COMMISSION


105 WEST CAPITOL
JEFFERSON CITY, MO 65102
1-888-ASK-MODOT (1-888-275-6636)

CROSS SECTION SHEET
ROUTE 67 SOUTHBOUND
SOUTH OF ROUTE 94
SHEET 42 OF 42

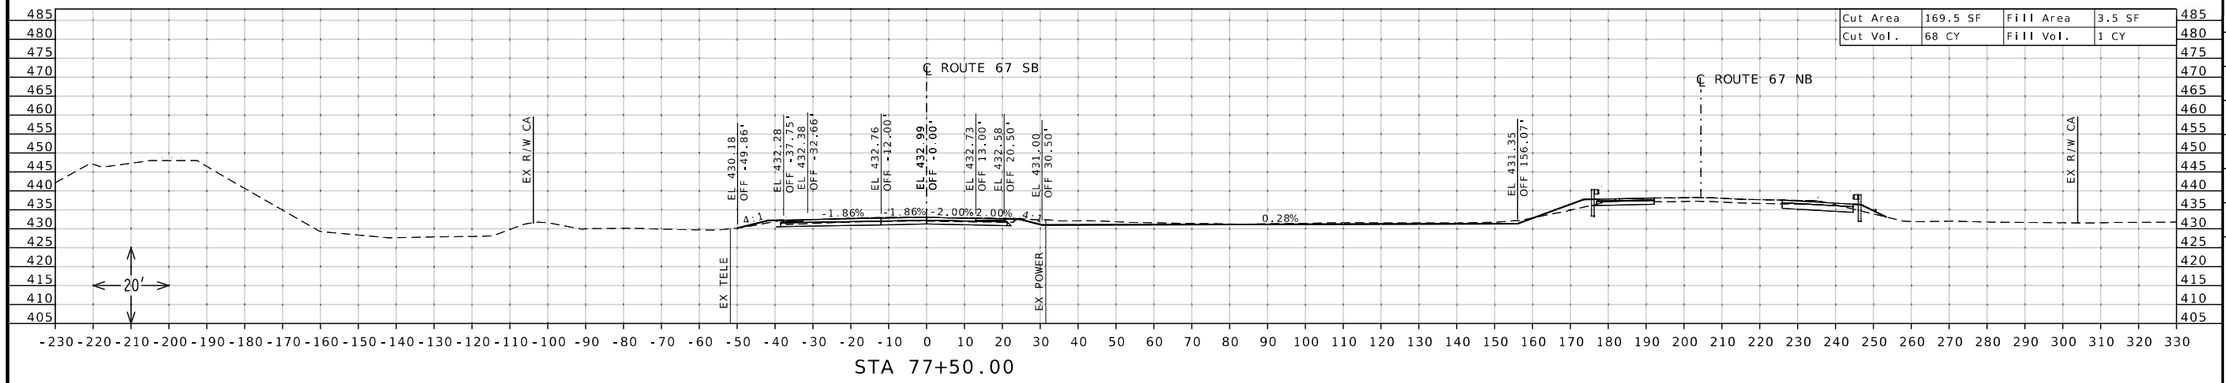

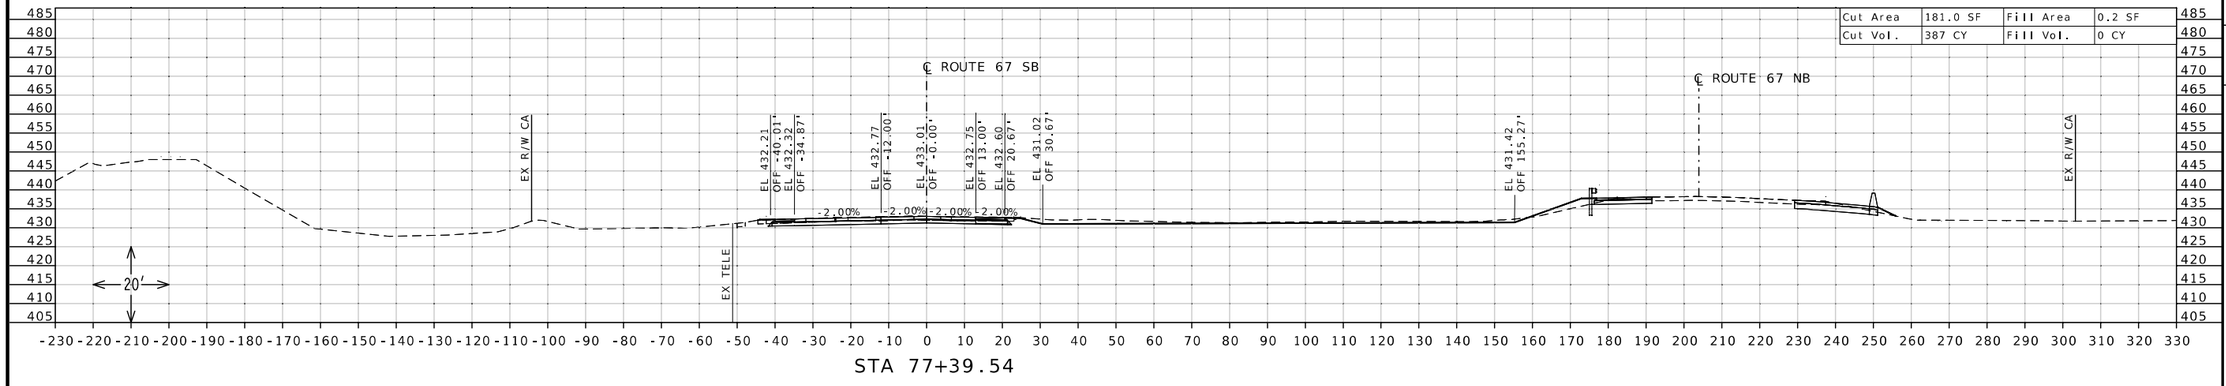

PAVEMENT DESIGN: 9" PCCP OVER 12" ROCK BASE WITH A2 SHOULDERS DEPICTED ON CROSS SECTIONS

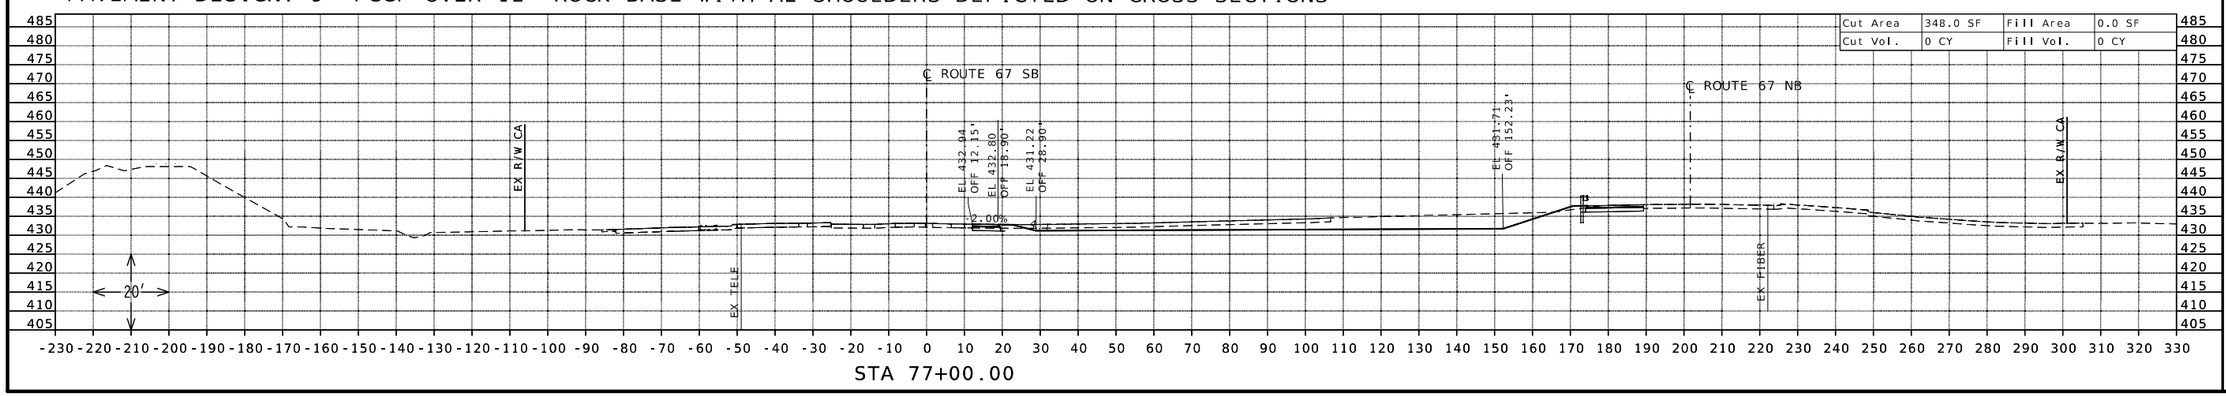

STATE OF MISSOURI
DANIEL WAYNE SAVAGEAU
NUMBER PE-2012018127
PROFESSIONAL ENGINEER
Daniel Savageau
10/05/2025 10:31:22 AM
DANIEL WAYNE SAVAGEAU - CIVIL
MO-PE-2012018127

DATE PREPARED
10/5/2025

ROUTE	STATE
67	MO
DISTRICT	SHEET NO.
SL	129

COUNTY
ST CHARLES

JOB NO.
J6P3636

CONTRACT ID.

PROJECT NO.

BRIDGE NO.


DESCRIPTION


DATE


MISSOURI HIGHWAYS AND TRANSPORTATION COMMISSION

105 WEST CAPITOL
JEFFERSON CITY, MO 65102
1-888-ASK-MODOT (1-888-275-6636)

CROSS SECTION SHEET
ROUTE 67 SOUTHBOUND
NORTH OF ROUTE 94
SHEET 1 OF 45

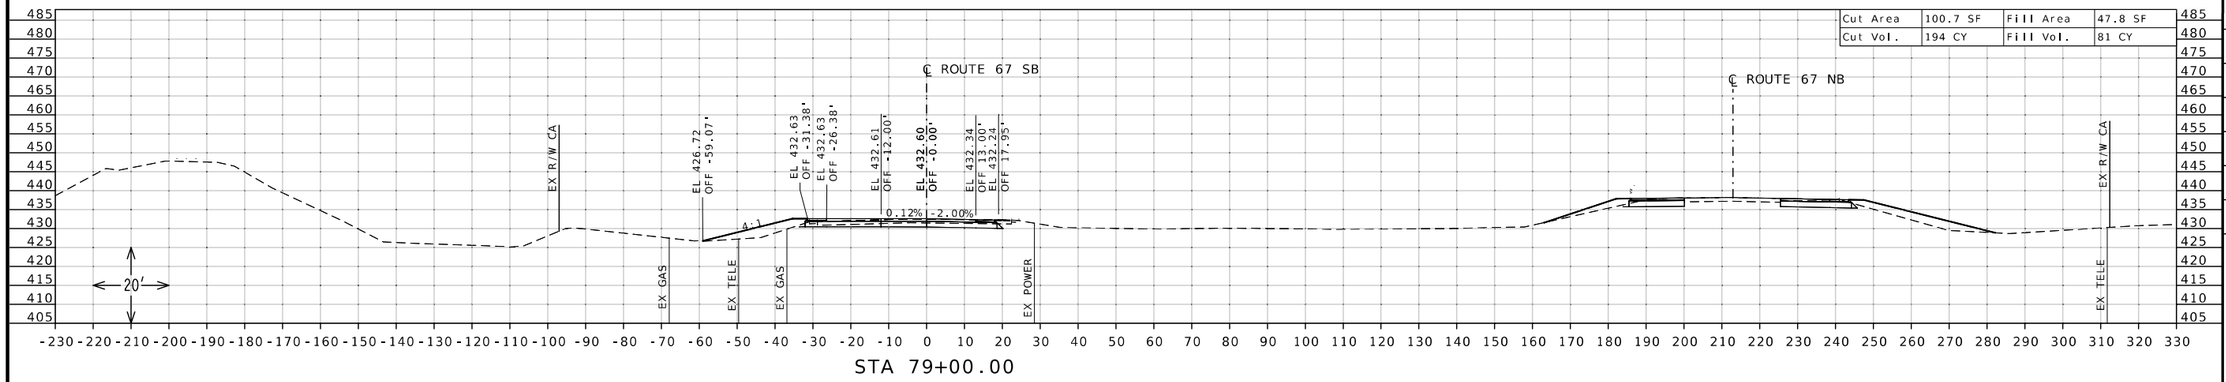

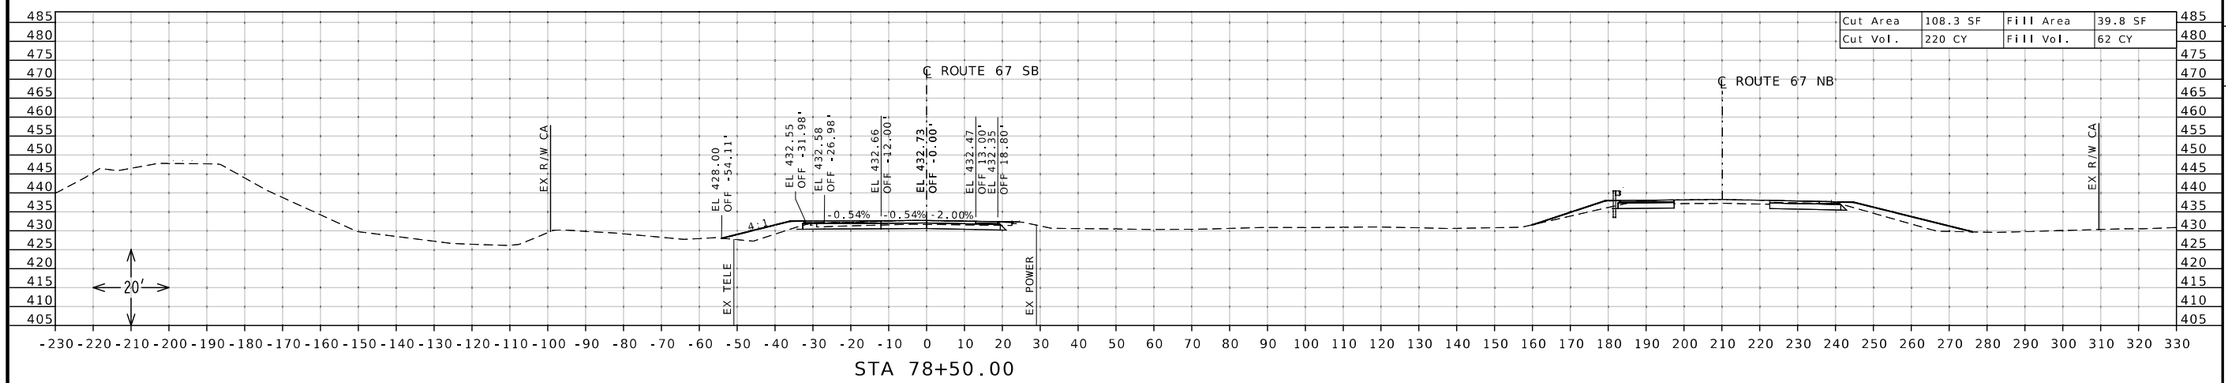

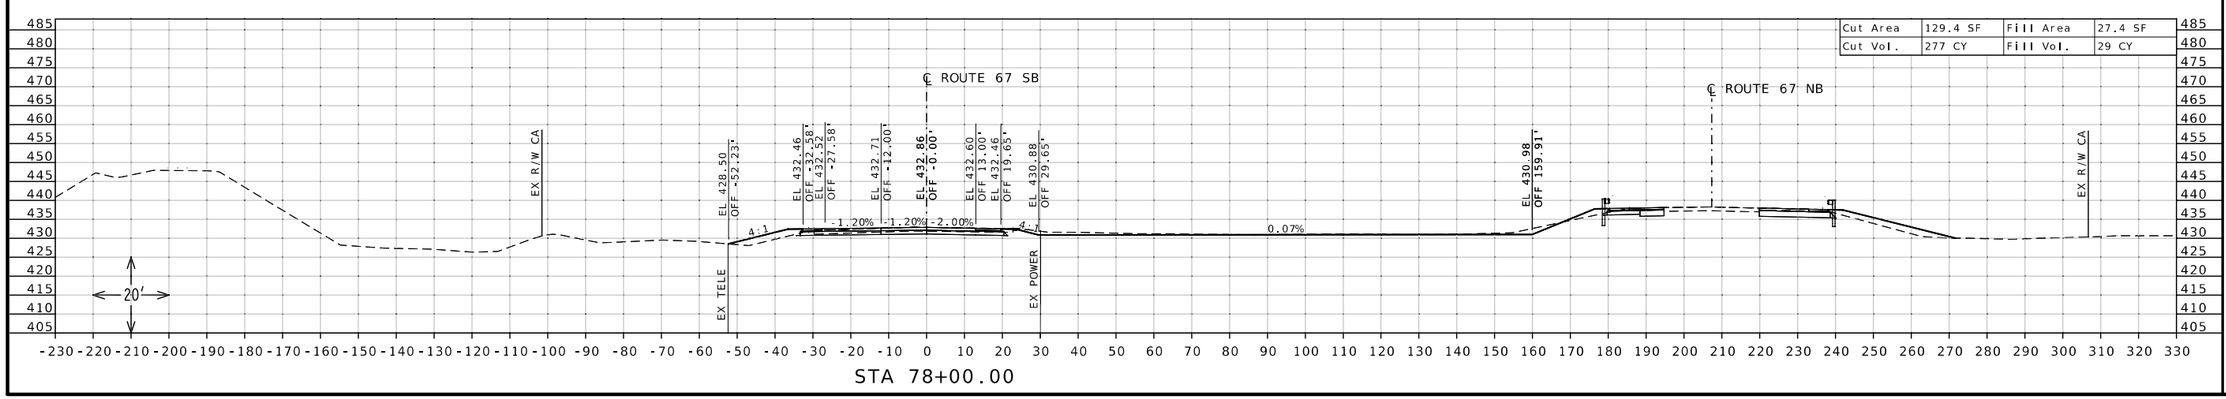

STATE OF MISSOURI
DANIEL WAYNE SAVAGEAU
NUMBER PE-2012018127
PROFESSIONAL ENGINEER

Daniel Savageau

10/05/2025 10:31:41 AM
DANIEL WAYNE SAVAGEAU - CIVIL
MO-PE-2012018127

DATE PREPARED
10/5/2025

ROUTE	STATE
67	MO
DISTRICT	SHEET NO.
SL	130

COUNTY
ST CHARLES

JOB NO.
J6P3636

CONTRACT ID.

PROJECT NO.

BRIDGE NO.


DESCRIPTION	DATE

MISSOURI HIGHWAYS AND TRANSPORTATION COMMISSION

105 WEST CAPITOL
JEFFERSON CITY, MO 65102
1-888-ASK-MODOT (1-888-275-6636)

MoDOT

CROSS SECTION SHEET
ROUTE 67 SOUTHBOUND
NORTH OF ROUTE 94
SHEET 2 OF 45

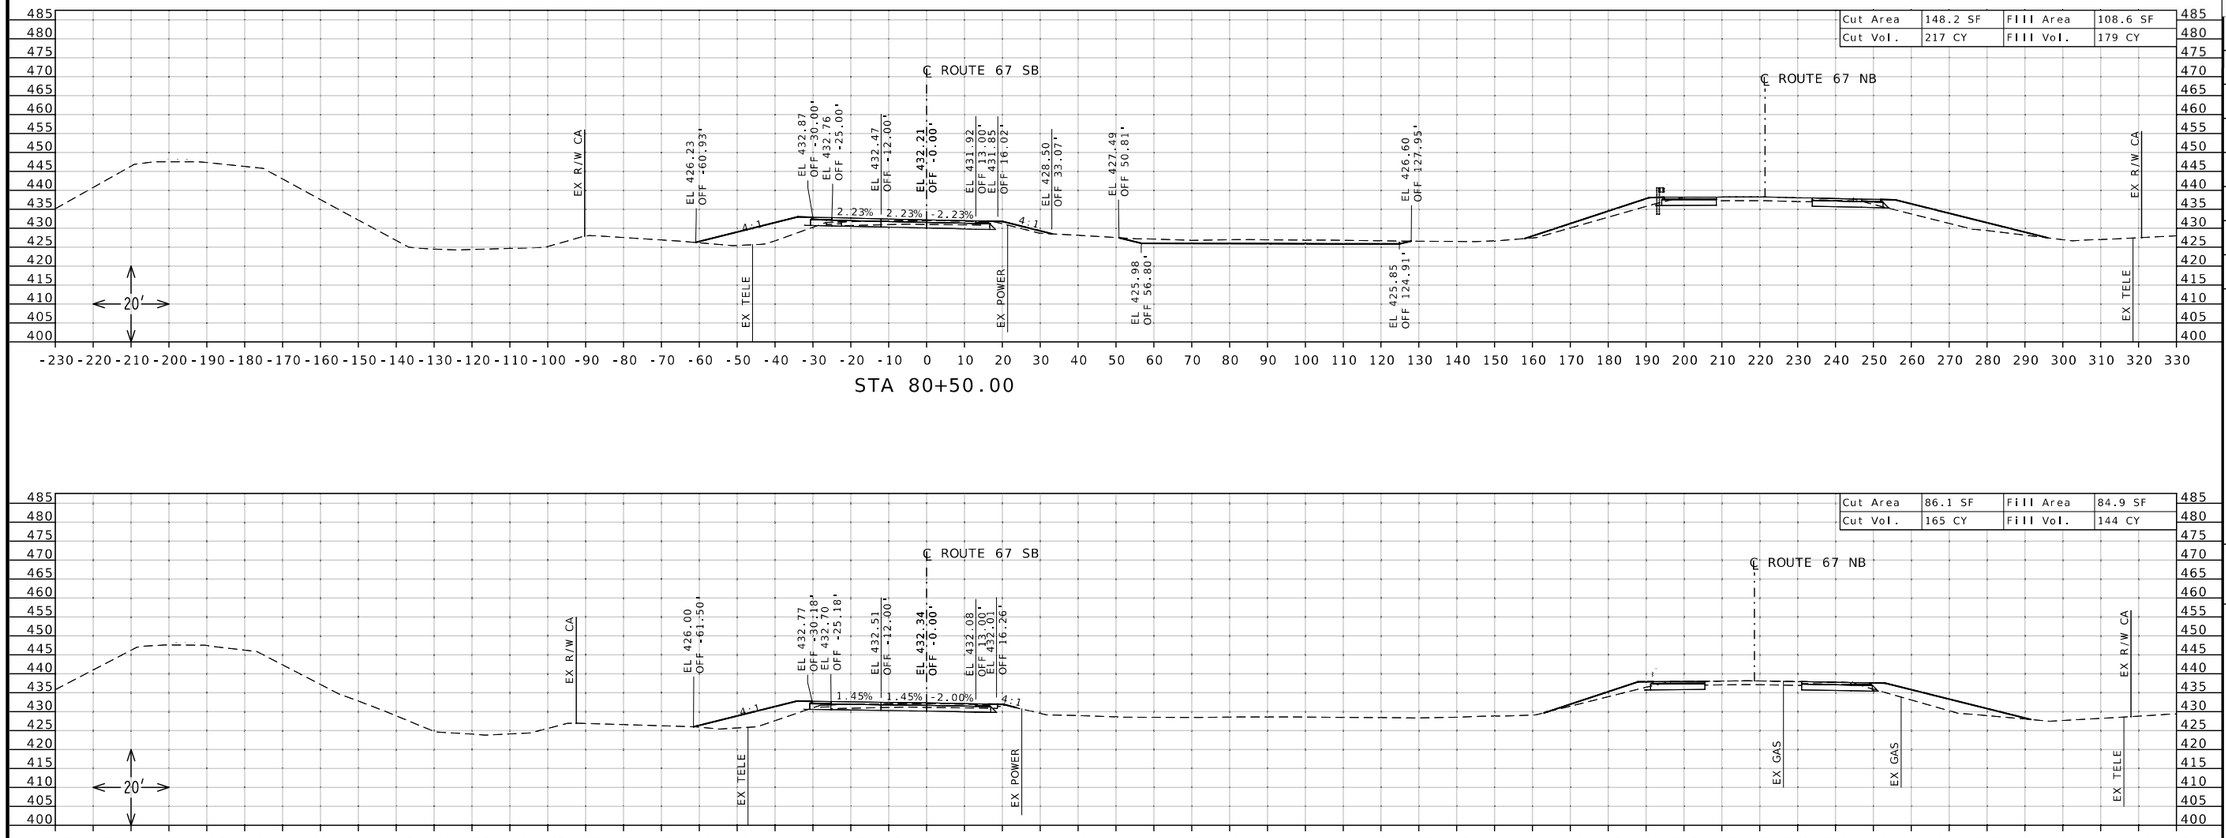

STATE OF MISSOURI
DANIEL WAYNE SAVAGEAU
NUMBER PE-2012018127
PROFESSIONAL ENGINEER

Daniel Savageau

10/05/2025 10:32:10 AM
DANIEL WAYNE SAVAGEAU · CIVIL
MO-PE-2012018127

DATE PREPARED
10/5/2025

ROUTE	STATE
67	MO
DISTRICT	SHEET NO.
SL	131

COUNTY
ST CHARLES

JOB NO.
J6P3636

CONTRACT ID.

PROJECT NO.

BRIDGE NO.


DESCRIPTION


DATE


MISSOURI HIGHWAYS AND TRANSPORTATION COMMISSION

105 WEST CAPITOL
JEFFERSON CITY, MO 65102
1-888-ASK-MODOT (1-888-275-6636)

CROSS SECTION SHEET
ROUTE 67 SOUTHBOUND
NORTH OF ROUTE 94
SHEET 3 OF 45

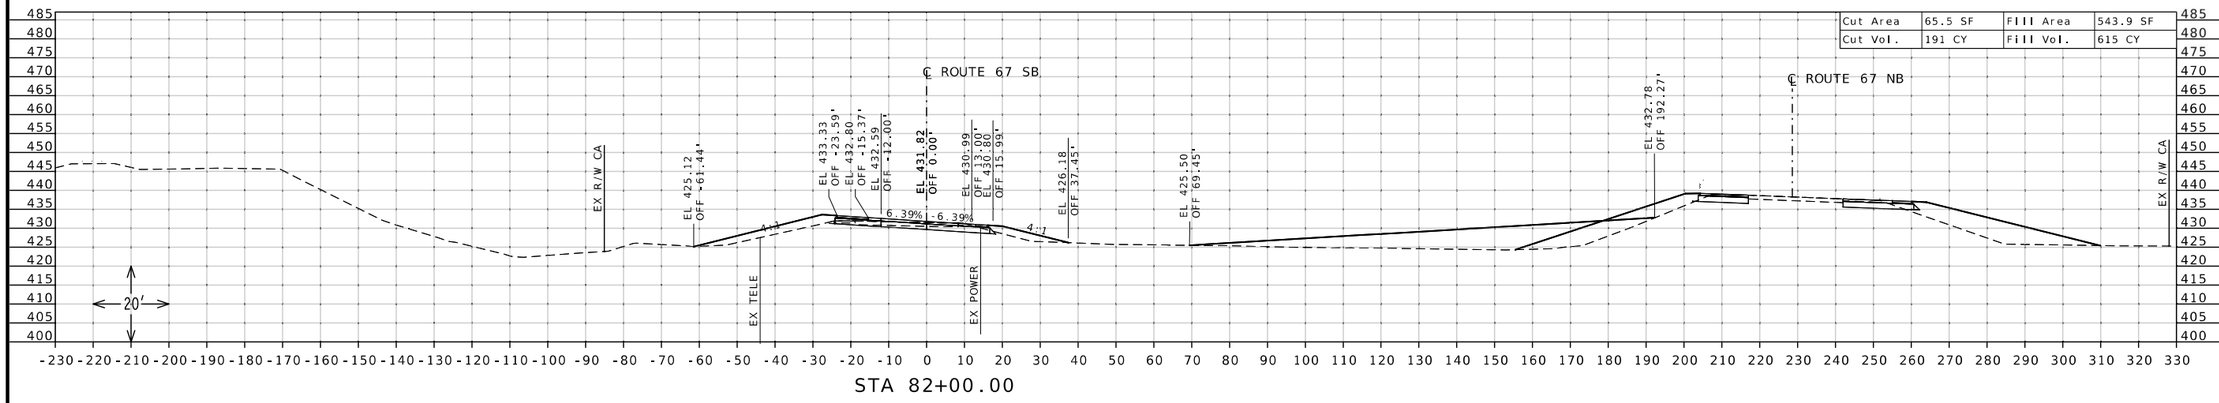

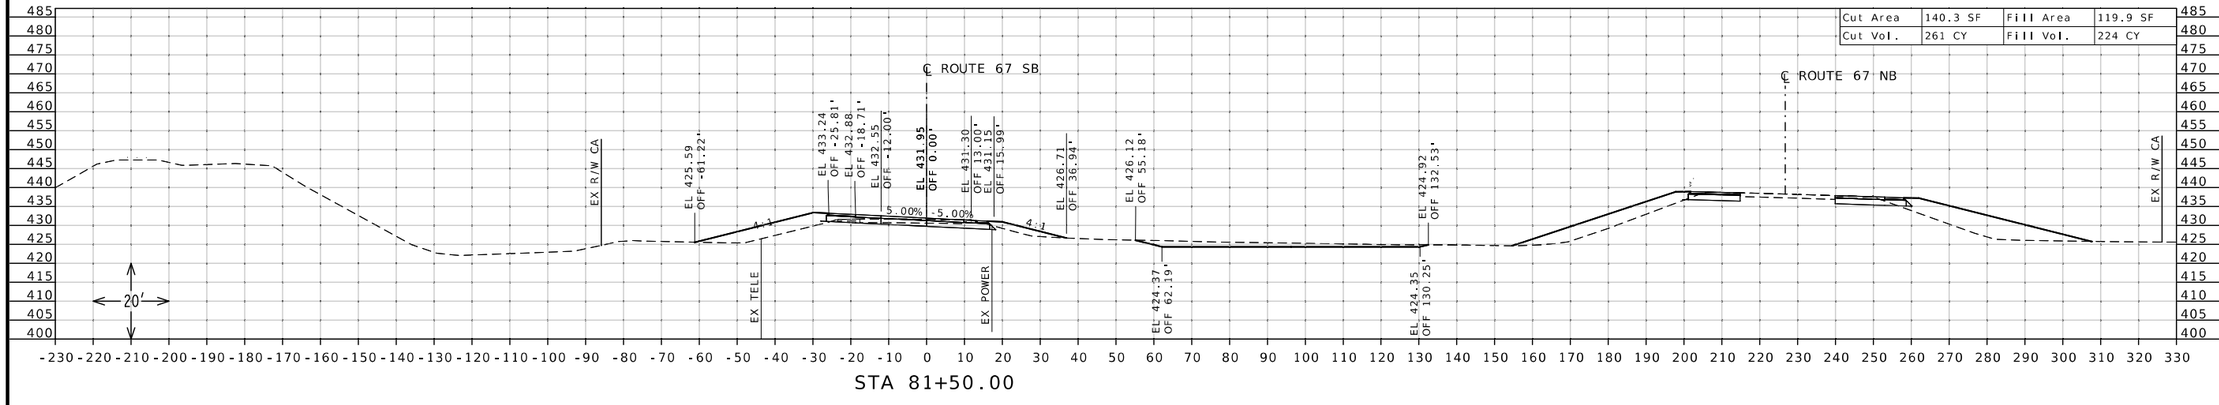

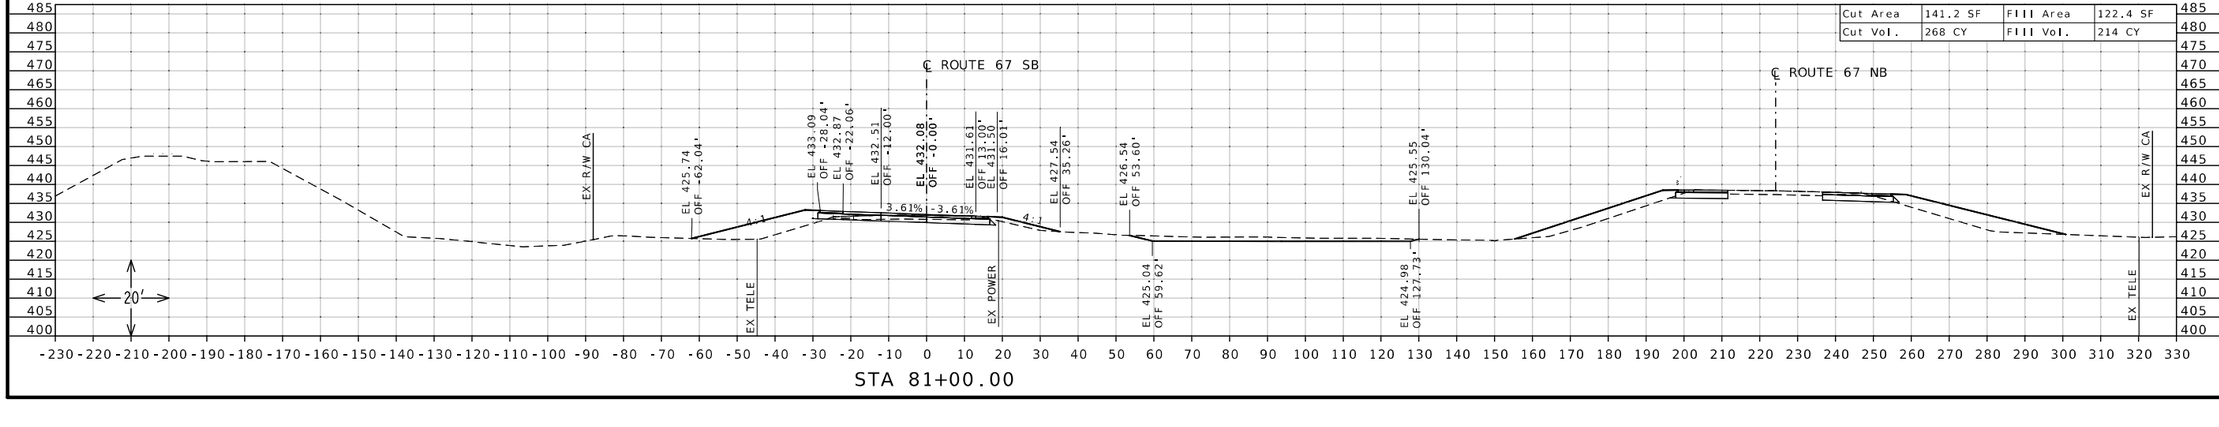

STATE OF MISSOURI
DANIEL WAYNE SAVAGEAU
NUMBER PE-2012018127
PROFESSIONAL ENGINEER
Daniel Savageau
10/05/2025 10:32:33 AM
DANIEL WAYNE SAVAGEAU - CIVIL
MO-PE-2012018127
DATE PREPARED

10/5/2025

ROUTE	STATE
67	MO
DISTRICT	SHEET NO.
SL	132

COUNTY: ST CHARLES

JOB NO.: J6P3636

CONTRACT ID.:


PROJECT NO.:


BRIDGE NO.:


DESCRIPTION	DATE

MISSOURI HIGHWAYS AND TRANSPORTATION COMMISSION
105 WEST CAPITOL
JEFFERSON CITY, MO 65102
1-888-ASK-MODOT (1-888-275-6636)

CROSS SECTION SHEET
ROUTE 67 SOUTHBOUND
NORTH OF ROUTE 94
SHEET 4 OF 45

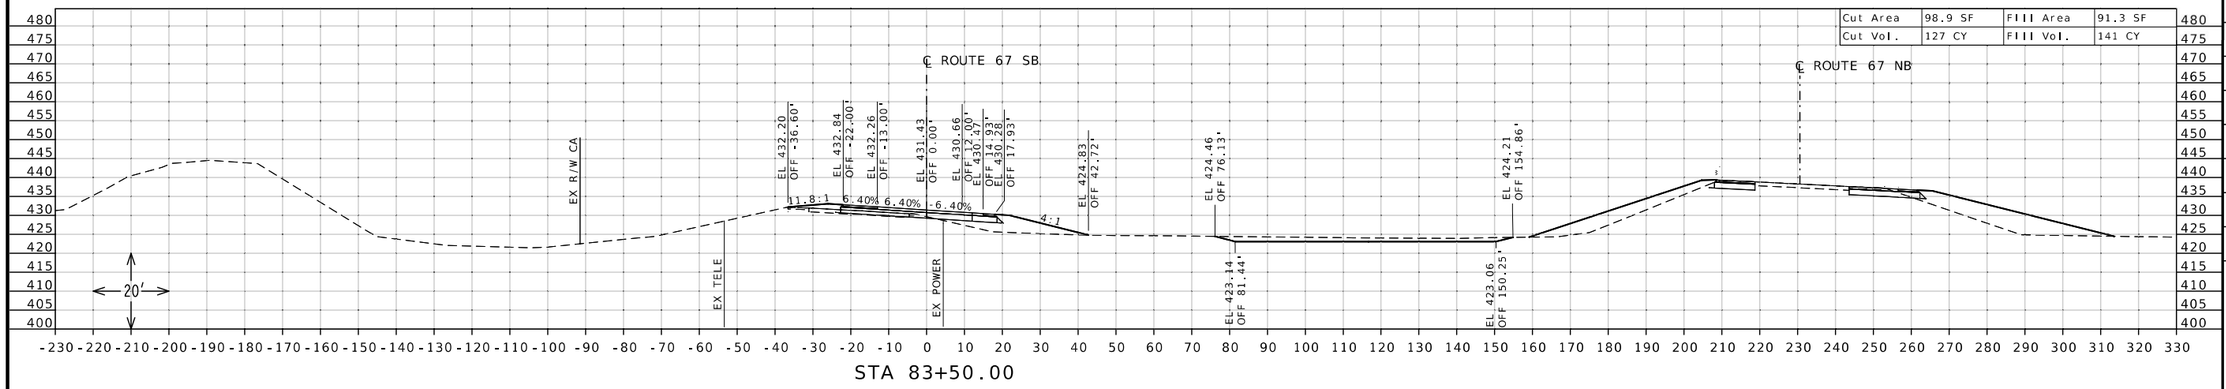

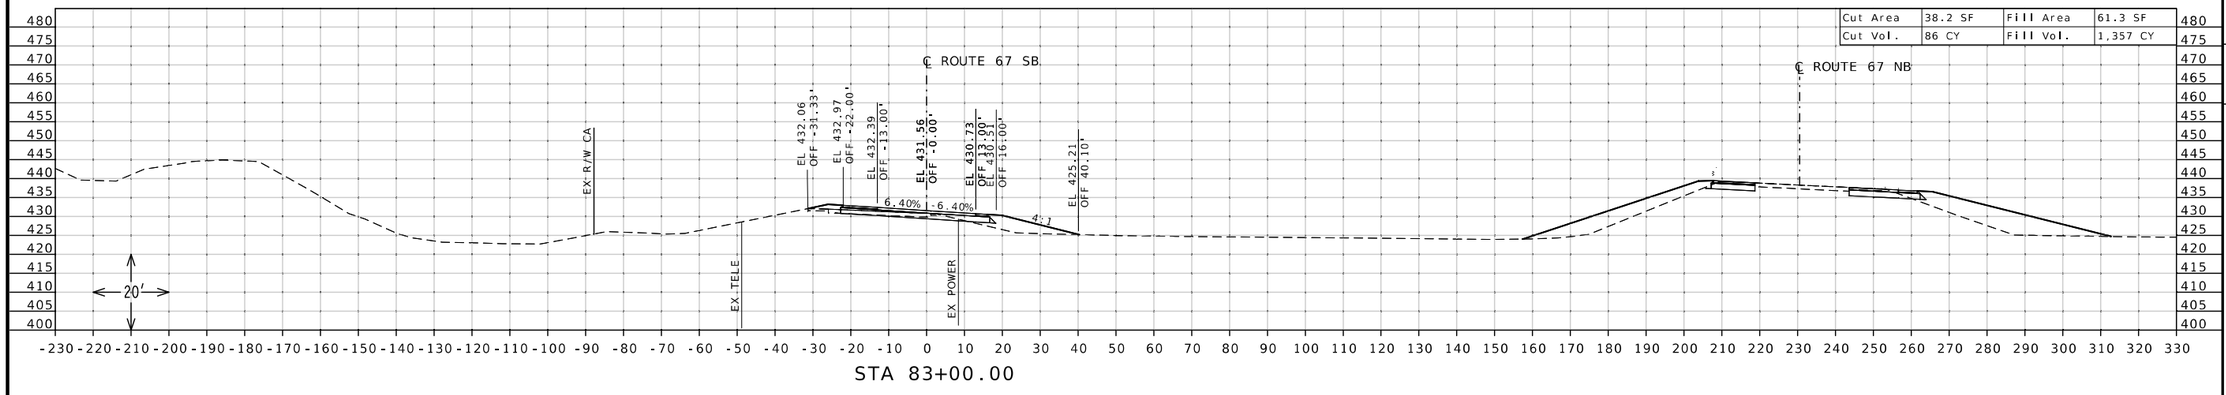

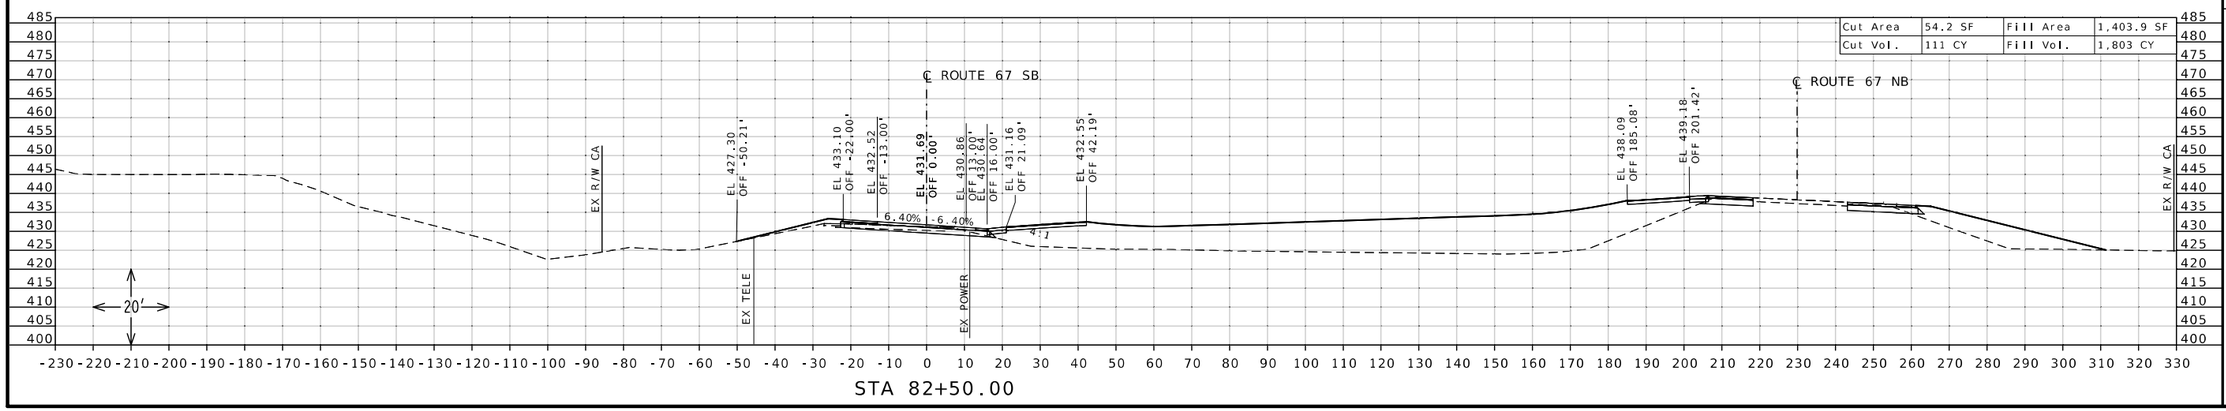

STATE OF MISSOURI
DANIEL WAYNE SAVAGEAU
NUMBER PE-2012018127
PROFESSIONAL ENGINEER

Daniel Savageau
10/05/2025 10:32:50 AM
DANIEL WAYNE SAVAGEAU - CIVIL
MO-PE-2012018127
DATE PREPARED

10/5/2025

ROUTE	STATE
67	MO
DISTRICT	SHEET NO.
SL	133

COUNTY
ST CHARLES

JOB NO.
J6P3636

CONTRACT ID.

PROJECT NO.

BRIDGE NO.


DESCRIPTION


DATE


MISSOURI HIGHWAYS AND TRANSPORTATION COMMISSION

105 WEST CAPITOL
JEFFERSON CITY, MO 65102
1-888-ASK-MODOT (1-888-275-6636)

CROSS SECTION SHEET
ROUTE 67 SOUTHBOUND
NORTH OF ROUTE 94
SHEET 5 OF 45

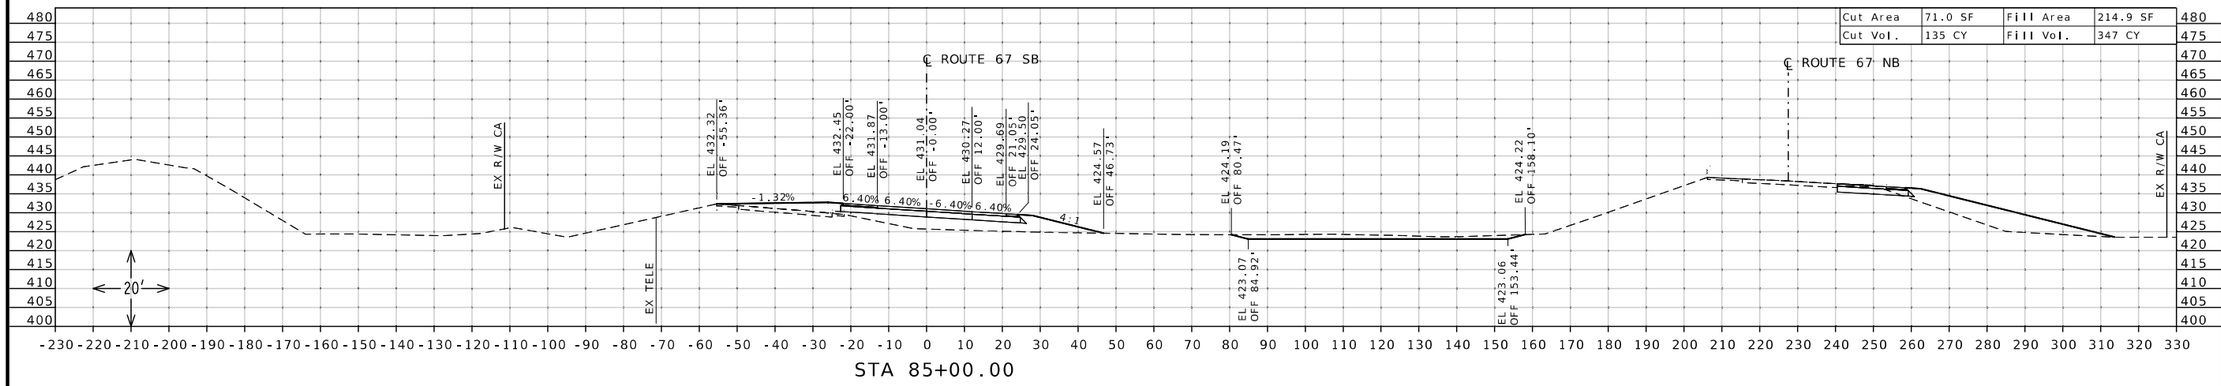

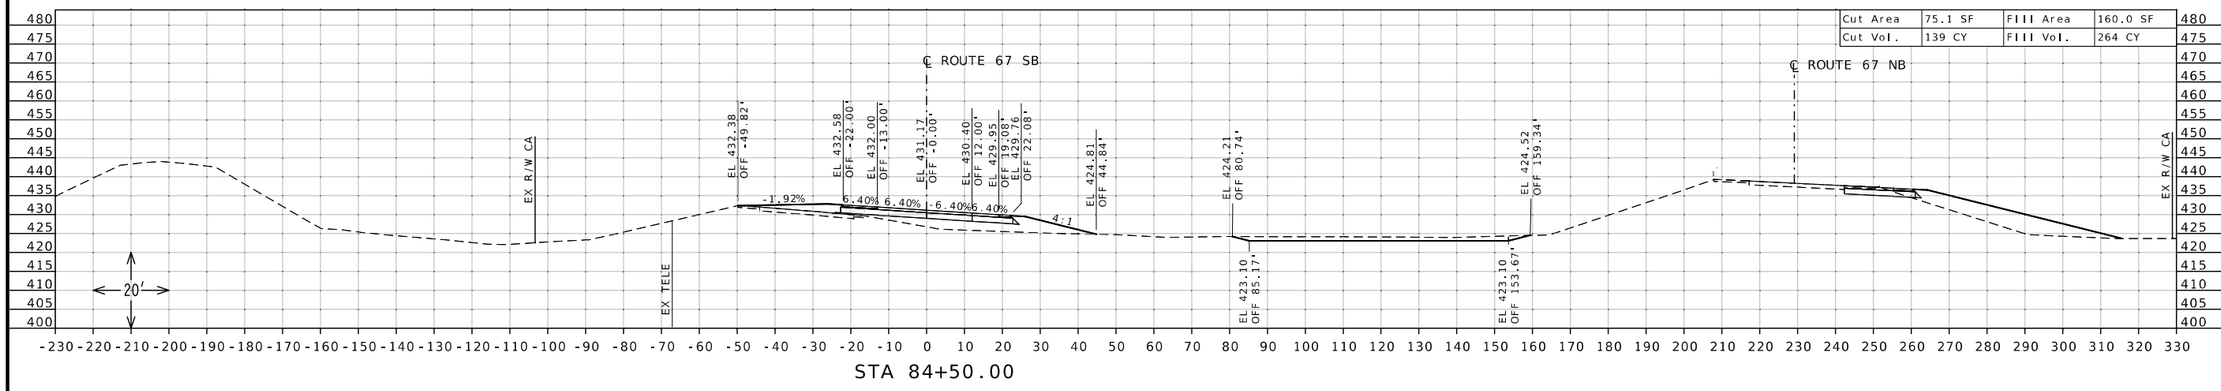

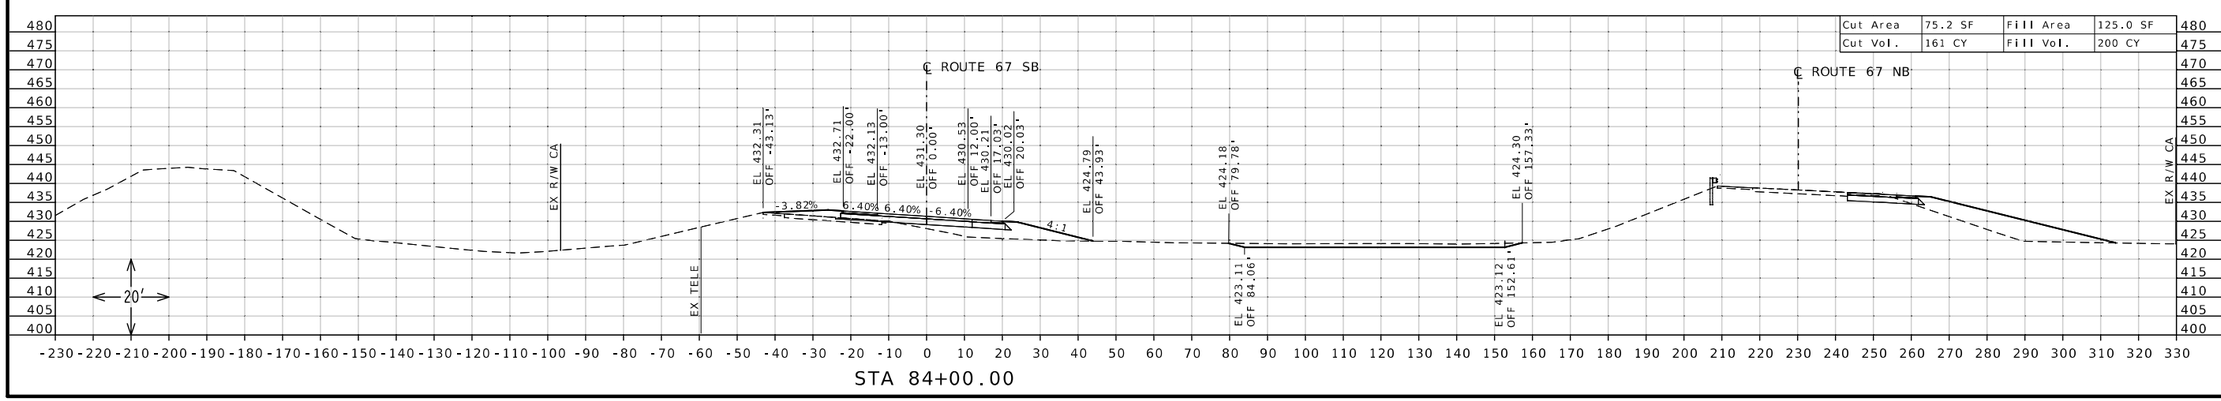

STATE OF MISSOURI
DANIEL WAYNE SAVAGEAU
NUMBER PE-2012018127
PROFESSIONAL ENGINEER

Daniel Savageau

10/05/2025 10:33:10 AM
DANIEL WAYNE SAVAGEAU - CIVIL
MO-PE-2012018127

DATE PREPARED
10/5/2025

ROUTE	STATE
67	MO
DISTRICT	SHEET NO.
SL	134

COUNTY
ST CHARLES

JOB NO.
J6P3636

CONTRACT ID.

PROJECT NO.


BRIDGE NO.


DESCRIPTION	DATE


MISSOURI HIGHWAYS AND TRANSPORTATION COMMISSION

105 WEST CAPITOL
JEFFERSON CITY, MO 65102
1-888-ASK-MODOT (1-888-275-6636)

CROSS SECTION SHEET
ROUTE 67 SOUTHBOUND
NORTH OF ROUTE 94
SHEET 6 OF 45

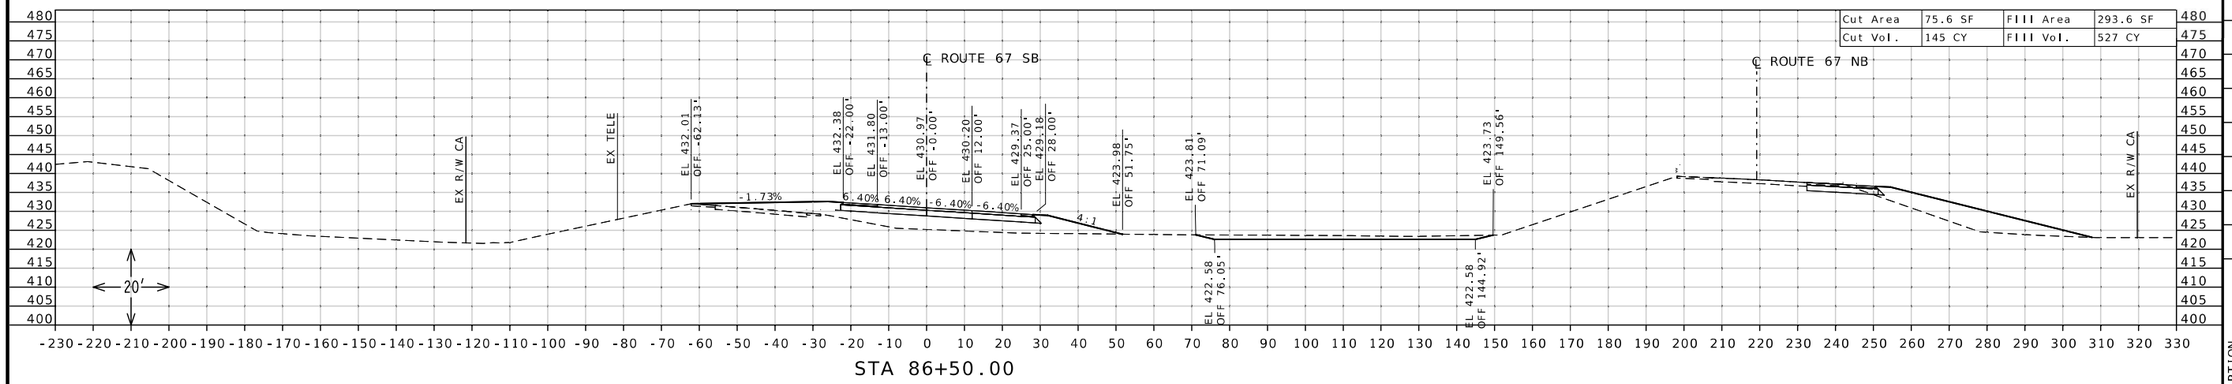

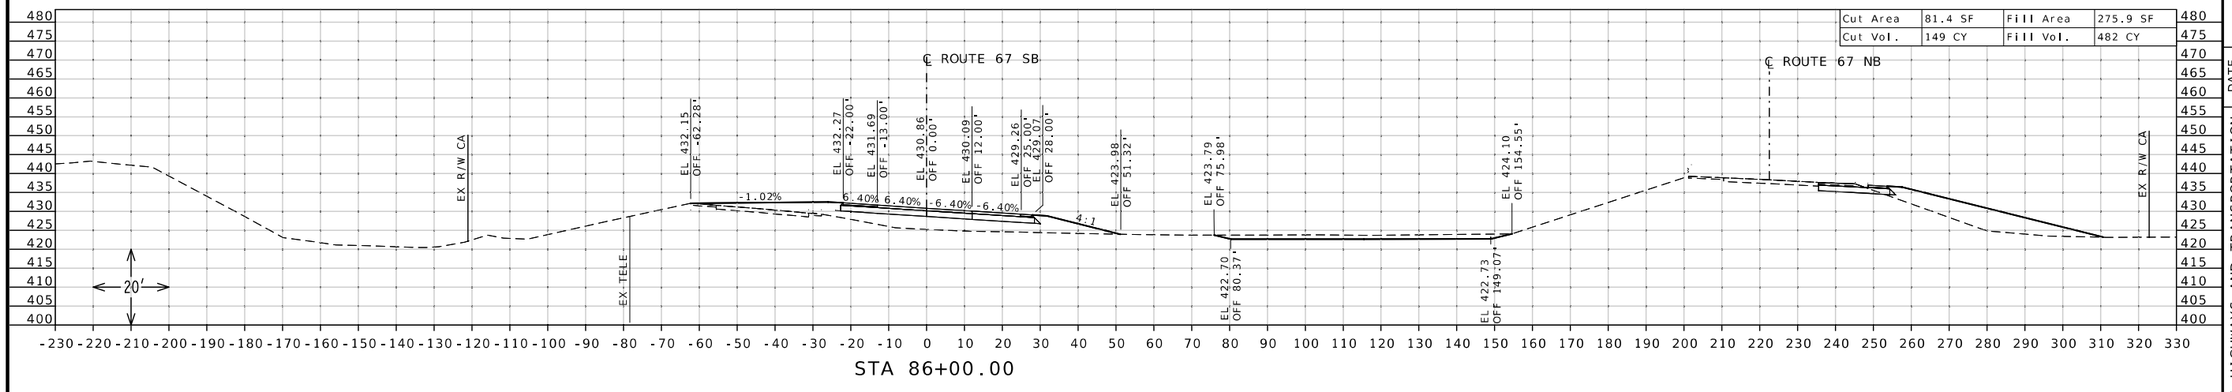

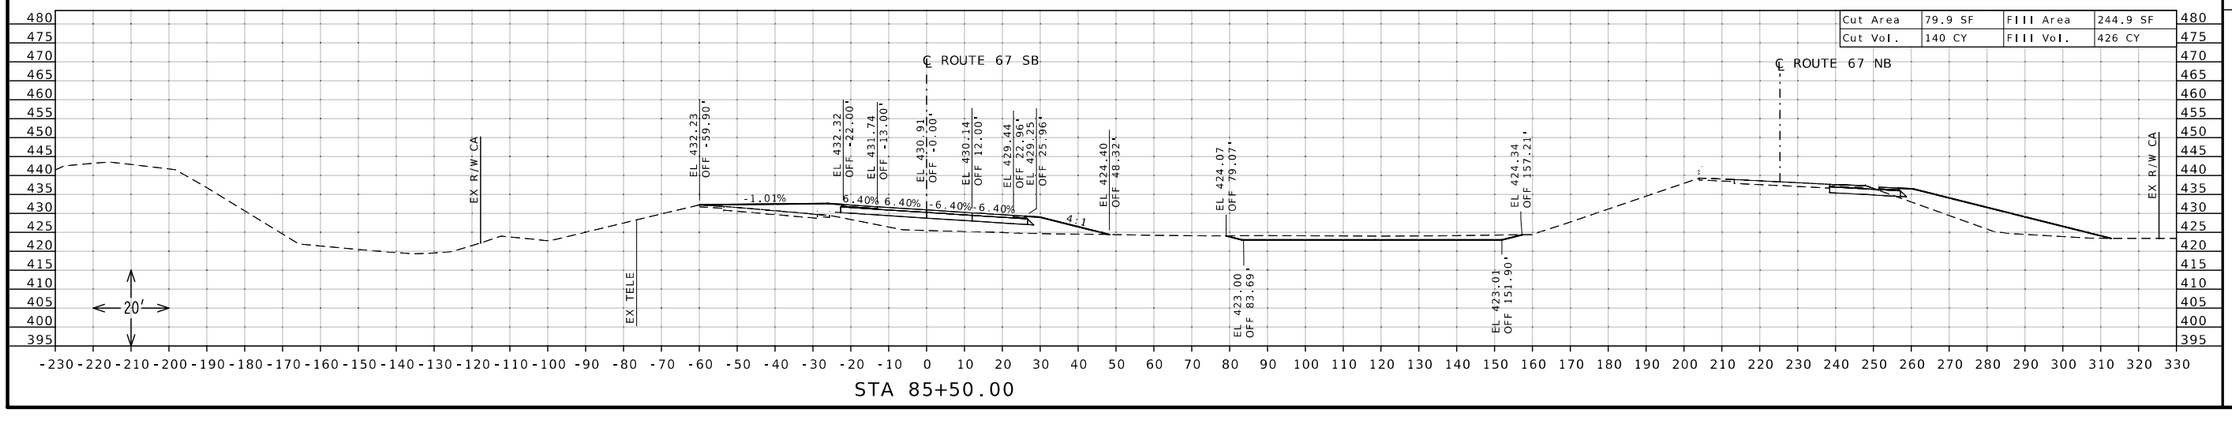

STATE OF MISSOURI
DANIEL WAYNE SAVAGEAU
NUMBER PE-2012018127
PROFESSIONAL ENGINEER
Daniel Savageau
10/05/2025 10:33:28 AM
DANIEL WAYNE SAVAGEAU · CIVIL
MO PE-2012018127

DATE PREPARED
10/5/2025

ROUTE	STATE
67	MO
DISTRICT	SHEET NO.
SL	135

COUNTY
ST CHARLES

JOB NO.
J6P3636

CONTRACT ID.


PROJECT NO.


BRIDGE NO.


DESCRIPTION	DATE

MISSOURI HIGHWAYS AND TRANSPORTATION COMMISSION
105 WEST CAPITOL
JEFFERSON CITY, MO 65102
1-888-ASK-MODOT (1-888-275-6636)

CROSS SECTION SHEET
ROUTE 67 SOUTHBOUND
NORTH OF ROUTE 94
SHEET 7 OF 45

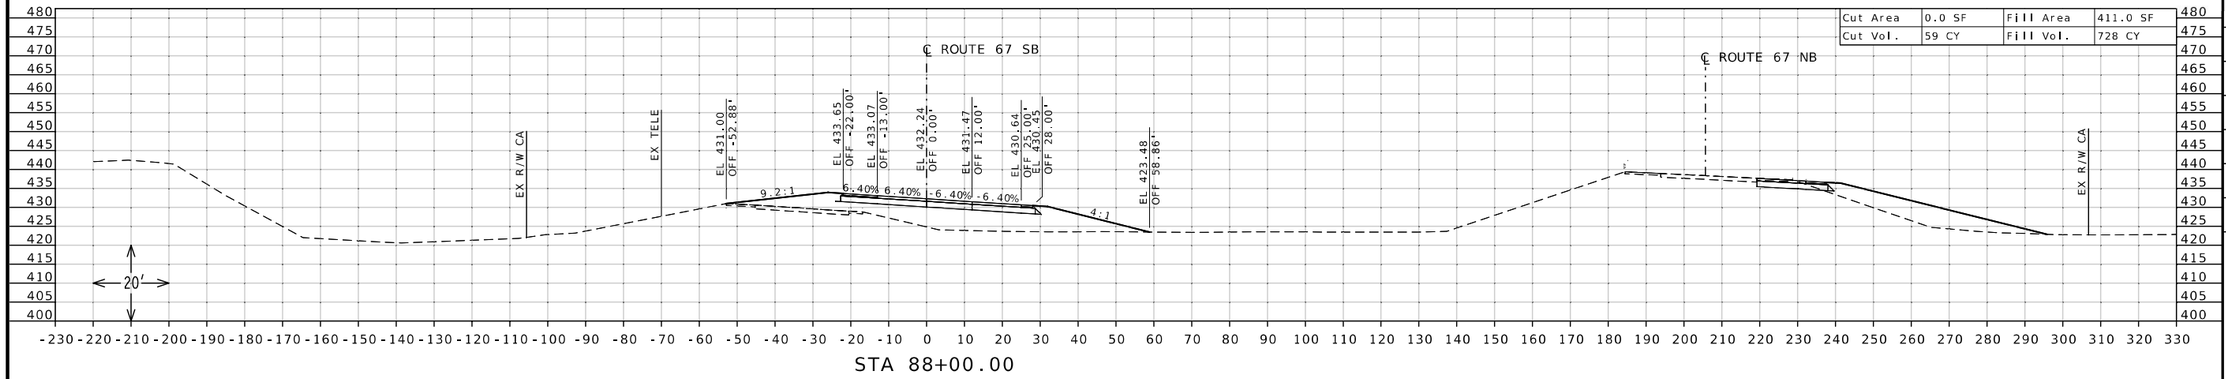

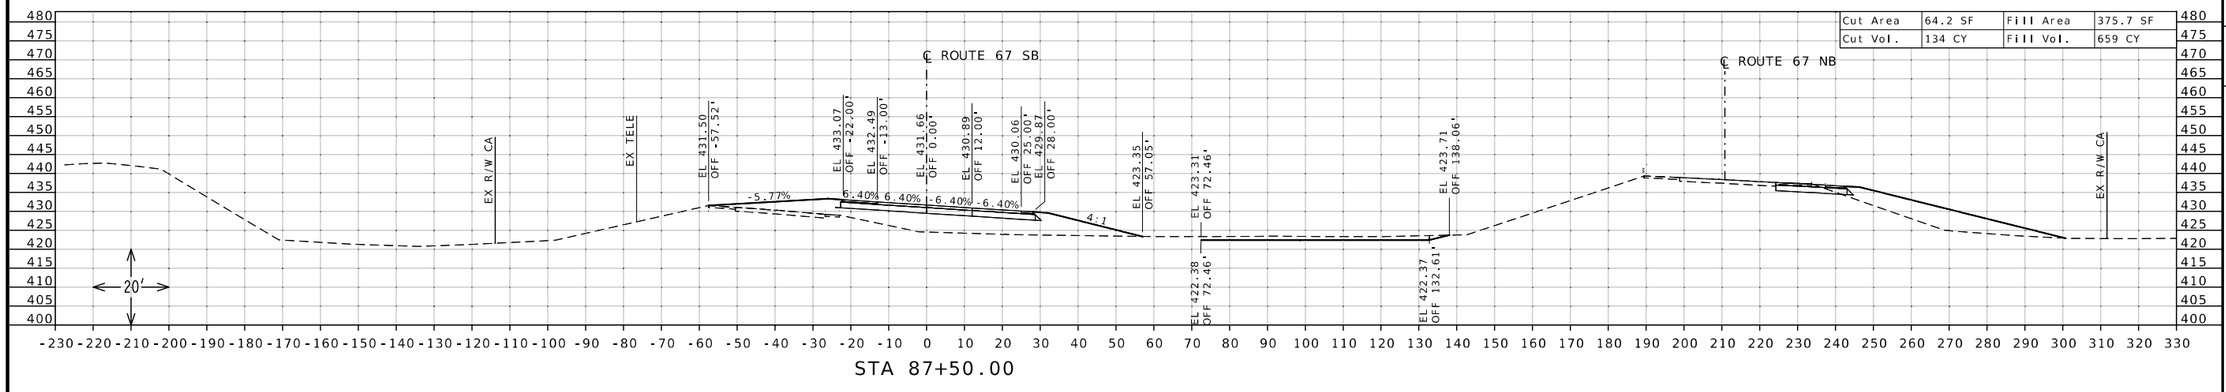

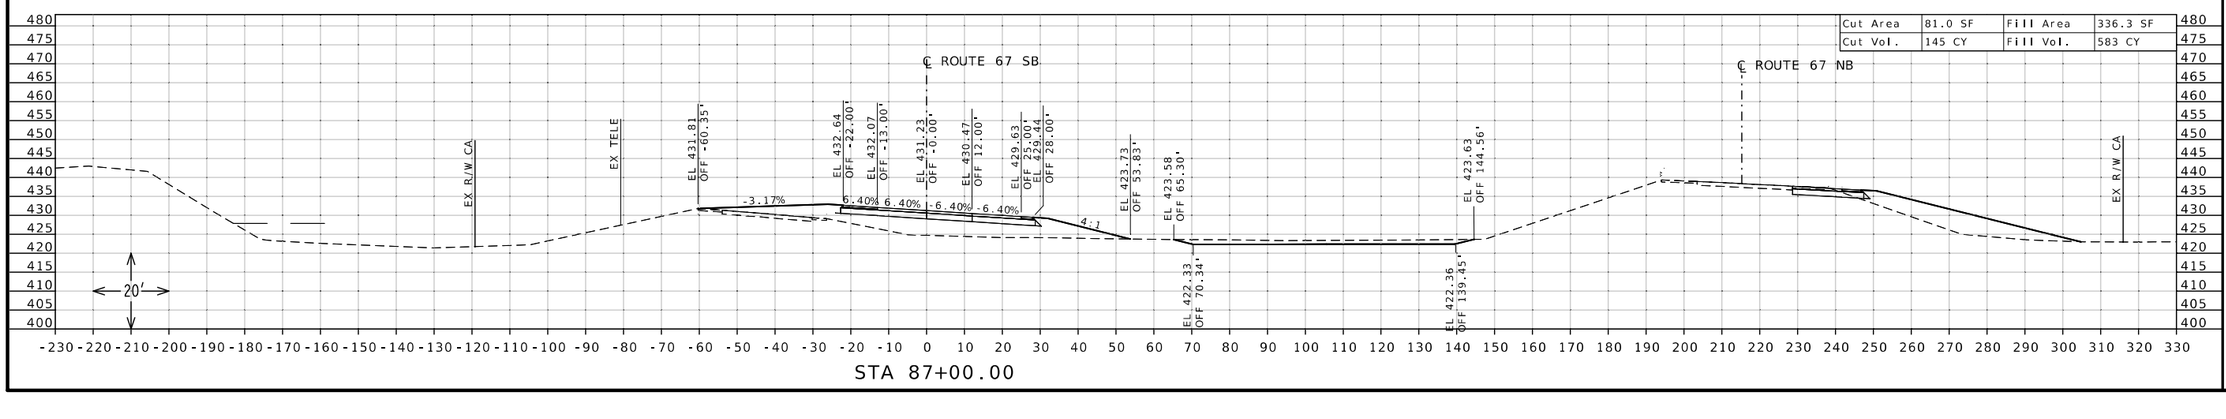

STATE OF MISSOURI
DANIEL WAYNE SAVAGEAU
NUMBER PE-2012018127
PROFESSIONAL ENGINEER
Daniel Savageau
10/05/2025 10:33:45 AM
DANIEL WAYNE SAVAGEAU - CIVIL
MO-PE-2012018127

DATE PREPARED
10/5/2025

ROUTE	STATE
67	MO
DISTRICT	SHEET NO.
SL	136

COUNTY
ST CHARLES

JOB NO.
J6P3636

CONTRACT ID.

PROJECT NO.

BRIDGE NO.


DESCRIPTION


DATE


MISSOURI HIGHWAYS AND TRANSPORTATION COMMISSION

105 WEST CAPITOL
JEFFERSON CITY, MO 65102
1-888-ASK-MODOT (1-888-275-6636)

CROSS SECTION SHEET
ROUTE 67 SOUTHBOUND
NORTH OF ROUTE 94
SHEET 8 OF 45

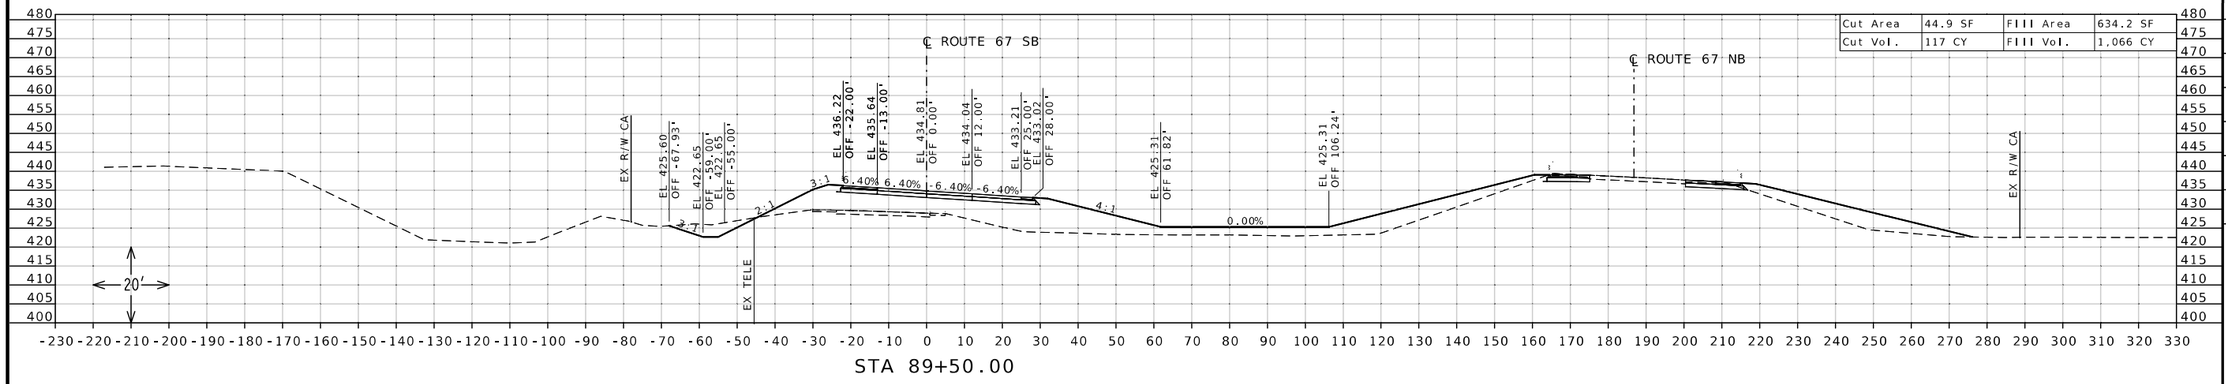

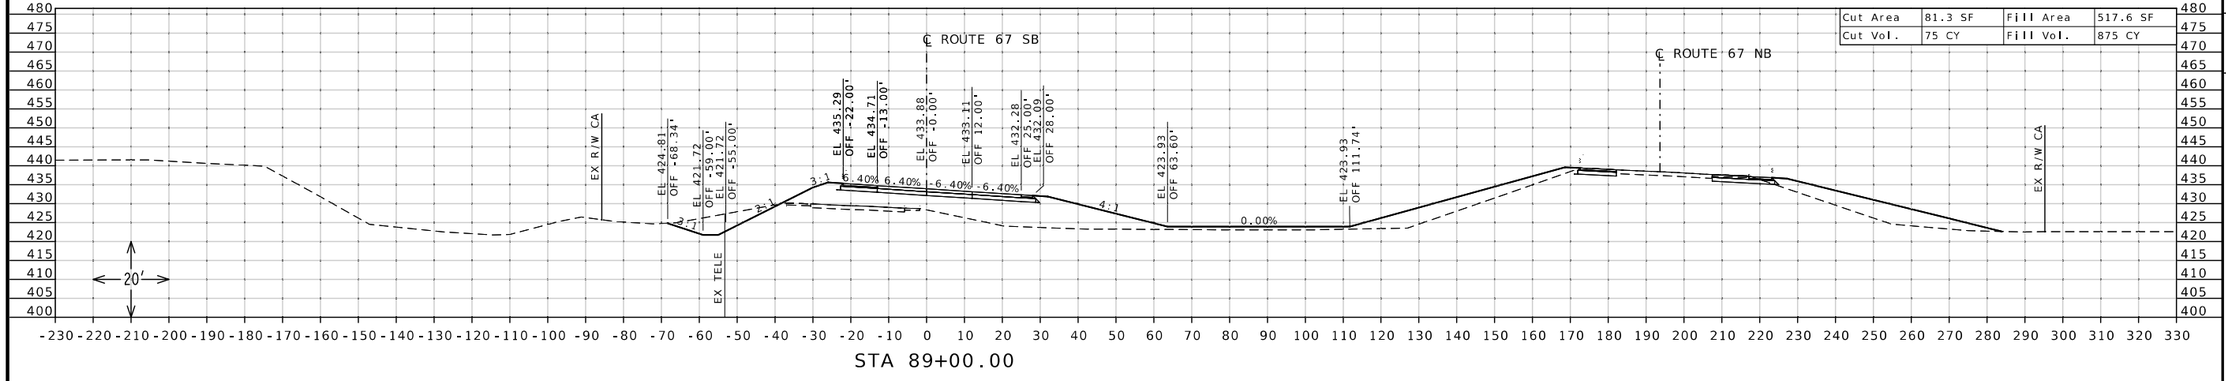

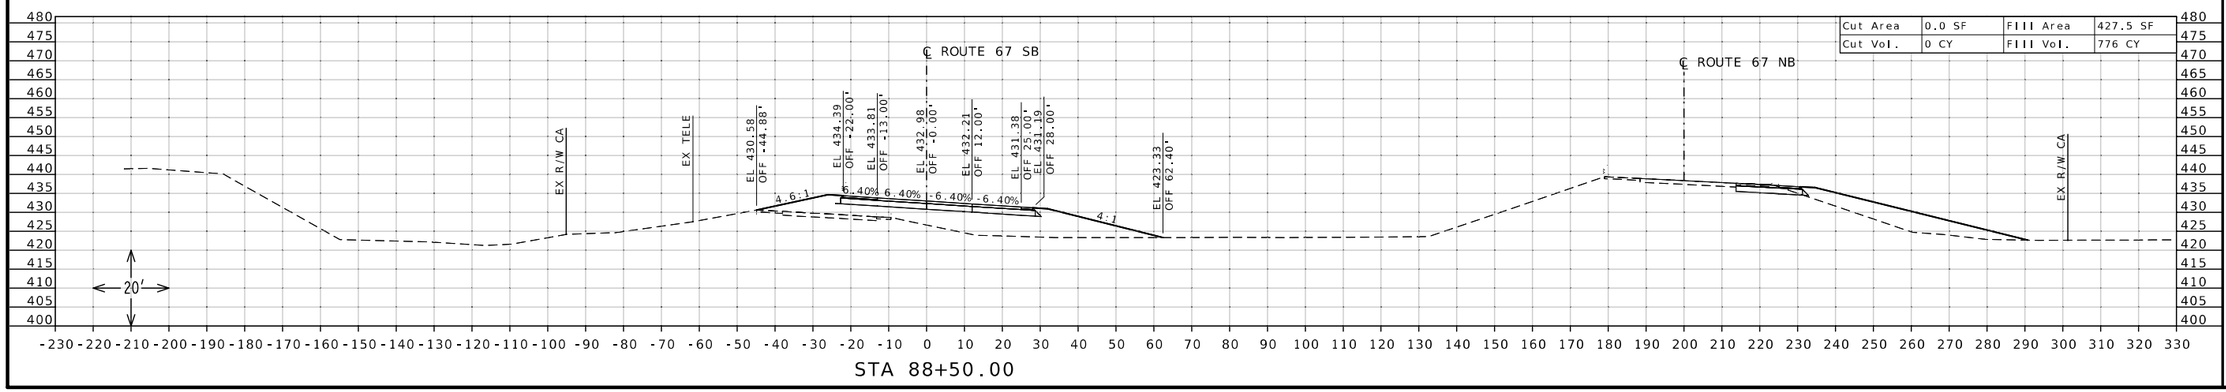

STATE OF MISSOURI
DANIEL WAYNE SAVAGEAU
NUMBER PE-2012018127
PROFESSIONAL ENGINEER

Daniel Savageau

10/05/2025 10:33:59 AM
DANIEL WAYNE SAVAGEAU - CIVIL
MO-PE-2012018127
DATE PREPARED

10/5/2025

ROUTE	STATE
67	MO
DISTRICT	SHEET NO.
SL	137

COUNTY
ST CHARLES

JOB NO.
J6P3636

CONTRACT ID.

PROJECT NO.

BRIDGE NO.


DESCRIPTION

DATE


MISSOURI HIGHWAYS AND TRANSPORTATION COMMISSION

105 WEST CAPITOL
JEFFERSON CITY, MO 65102
1-888-ASK-MODOT (1-888-275-6636)


CROSS SECTION SHEET
ROUTE 67 SOUTHBOUND
NORTH OF ROUTE 94
SHEET 9 OF 45

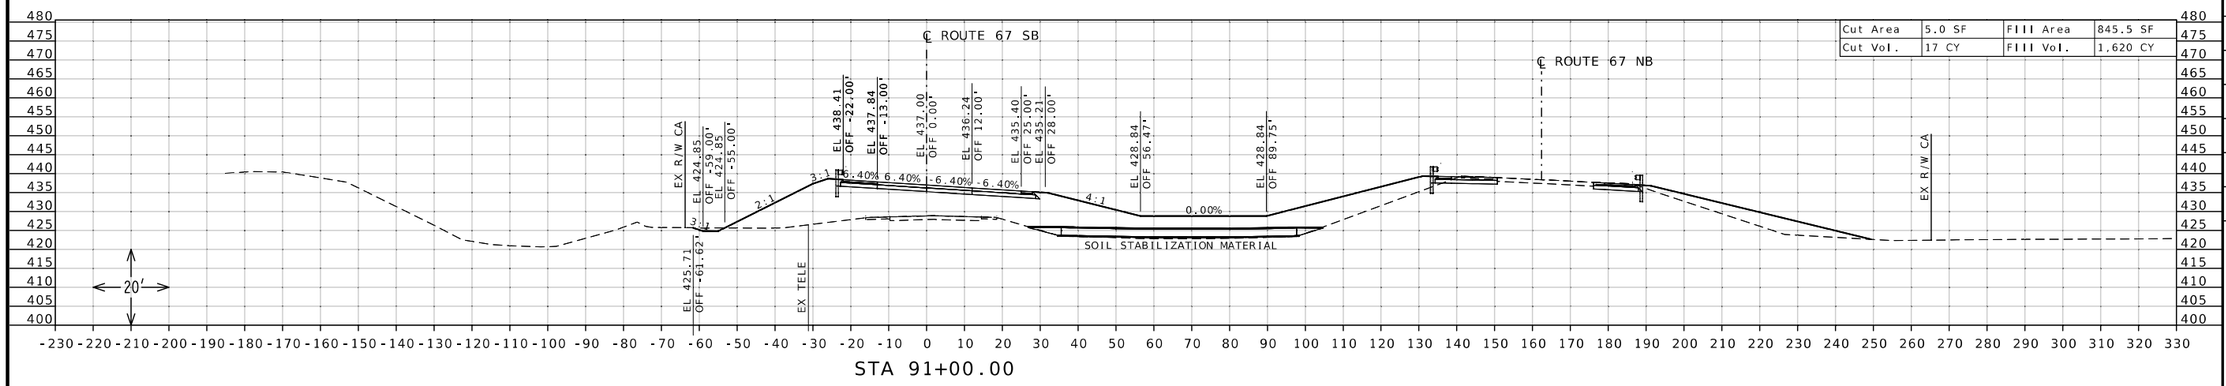

Cut Area	5.0 SF	Fill Area	845.5 SF
Cut Vol.	17 CY	Fill Vol.	1,620 CY

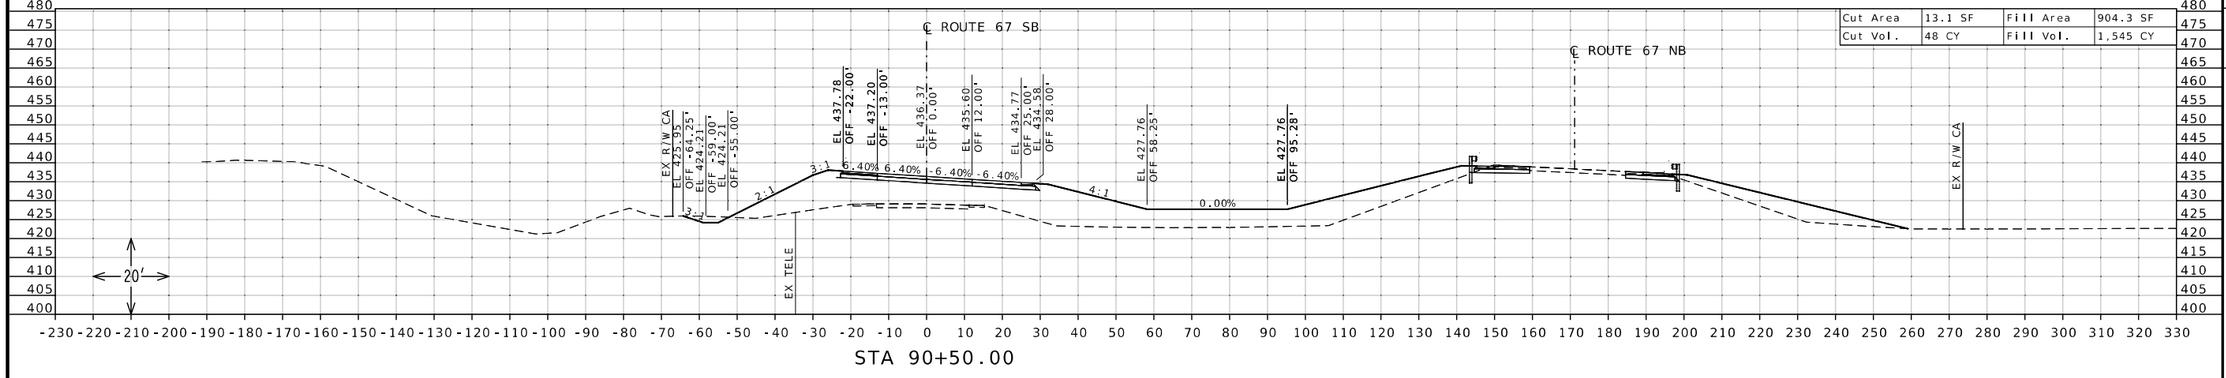

Cut Area	13.1 SF	Fill Area	904.3 SF
Cut Vol.	48 CY	Fill Vol.	1,545 CY

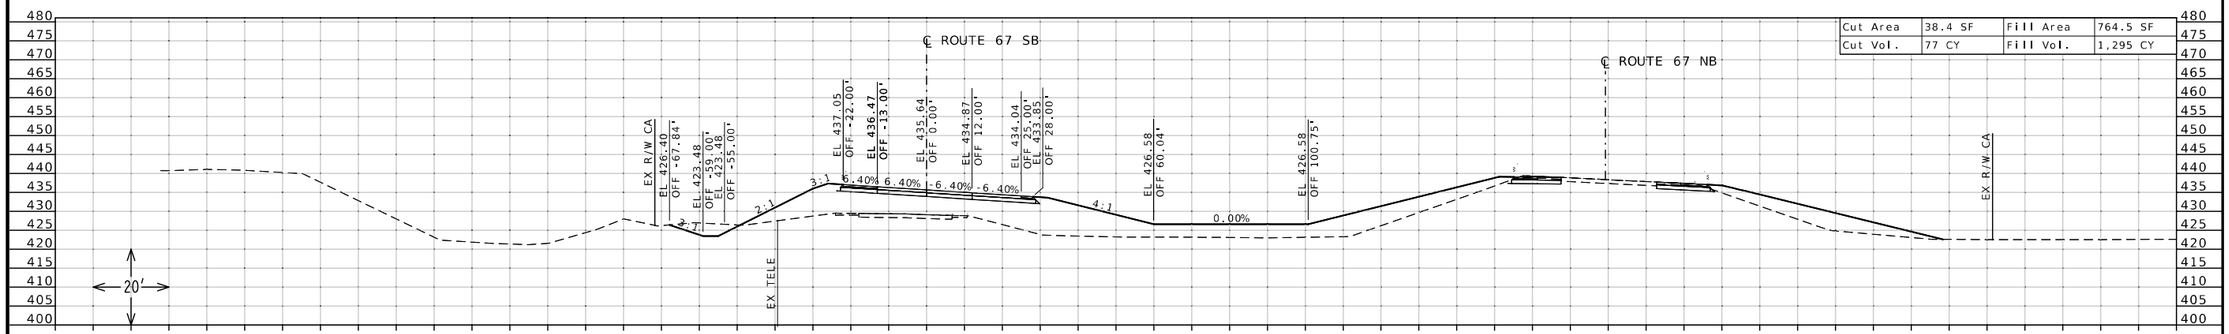

Cut Area	38.4 SF	Fill Area	764.5 SF
Cut Vol.	77 CY	Fill Vol.	1,295 CY

STATE OF MISSOURI
DANIEL WAYNE SAVAGEAU
NUMBER PE-2012018127
PROFESSIONAL ENGINEER

Daniel Savageau
10/05/2025 10:34:19 AM
DANIEL WAYNE SAVAGEAU - CIVIL
MO-PE-2012018127

DATE PREPARED
10/5/2025

ROUTE	STATE
67	MO
DISTRICT	SHEET NO.
SL	138

COUNTY
ST CHARLES

JOB NO.
J6P3636

CONTRACT ID.

PROJECT NO.

BRIDGE NO.


DESCRIPTION

DATE

MISSOURI HIGHWAYS AND TRANSPORTATION COMMISSION

105 WEST CAPITOL
JEFFERSON CITY, MO 65102
1-888-ASK-MODOT (1-888-275-6636)

CROSS SECTION SHEET
ROUTE 67 SOUTHBOUND
NORTH OF ROUTE 94
SHEET 10 OF 45

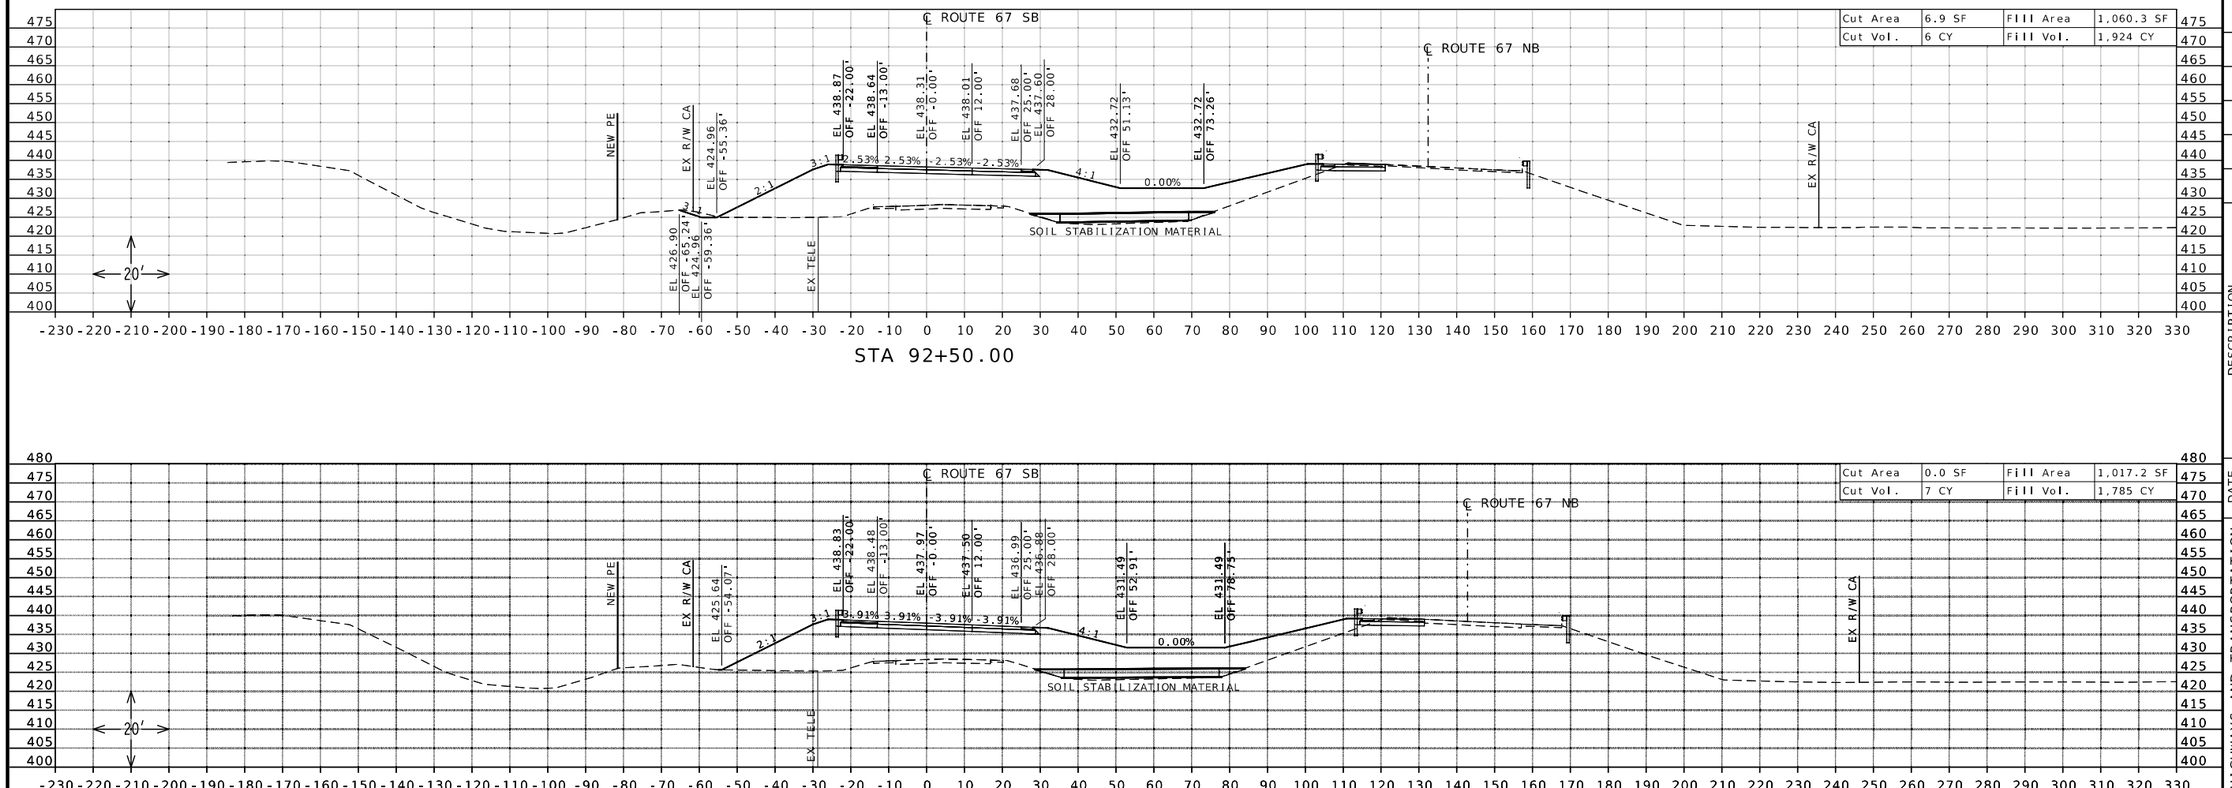

DESCRIPTION

DATE

MISSOURI HIGHWAYS AND TRANSPORTATION COMMISSION

105 WEST CAPITOL
JEFFERSON CITY, MO 65102
1-888-ASK-MODOT (1-888-275-6636)

STATE OF MISSOURI
DANIEL WAYNE SAVAGEAU
NUMBER PE-2012018127
PROFESSIONAL ENGINEER

10/05/2025 10:34:36 AM
DANIEL WAYNE SAVAGEAU - CIVIL
MO-PE-2012018127
DATE PREPARED
10/5/2025

ROUTE	STATE
67	MO
DISTRICT	SHEET NO.
SL	139

COUNTY
ST CHARLES


JOB NO.
J6P3636


CONTRACT ID.

PROJECT NO.

BRIDGE NO.

CROSS SECTION SHEET
ROUTE 67 SOUTHBOUND
NORTH OF ROUTE 94
SHEET 11 OF 45

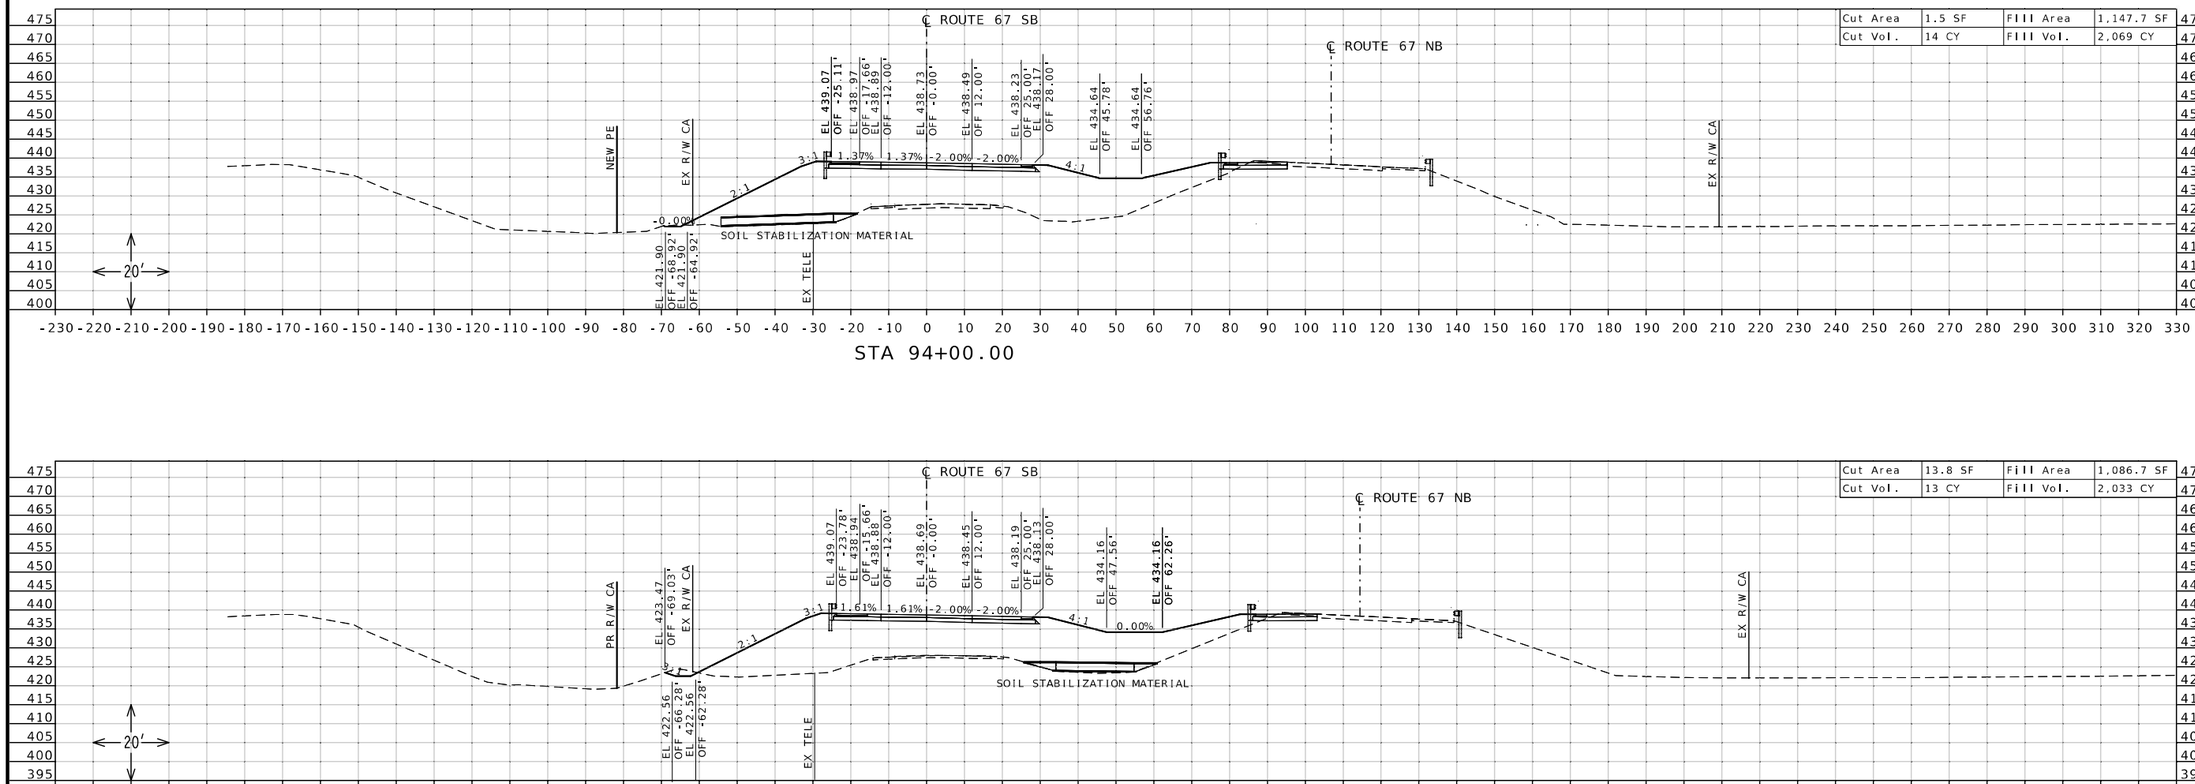

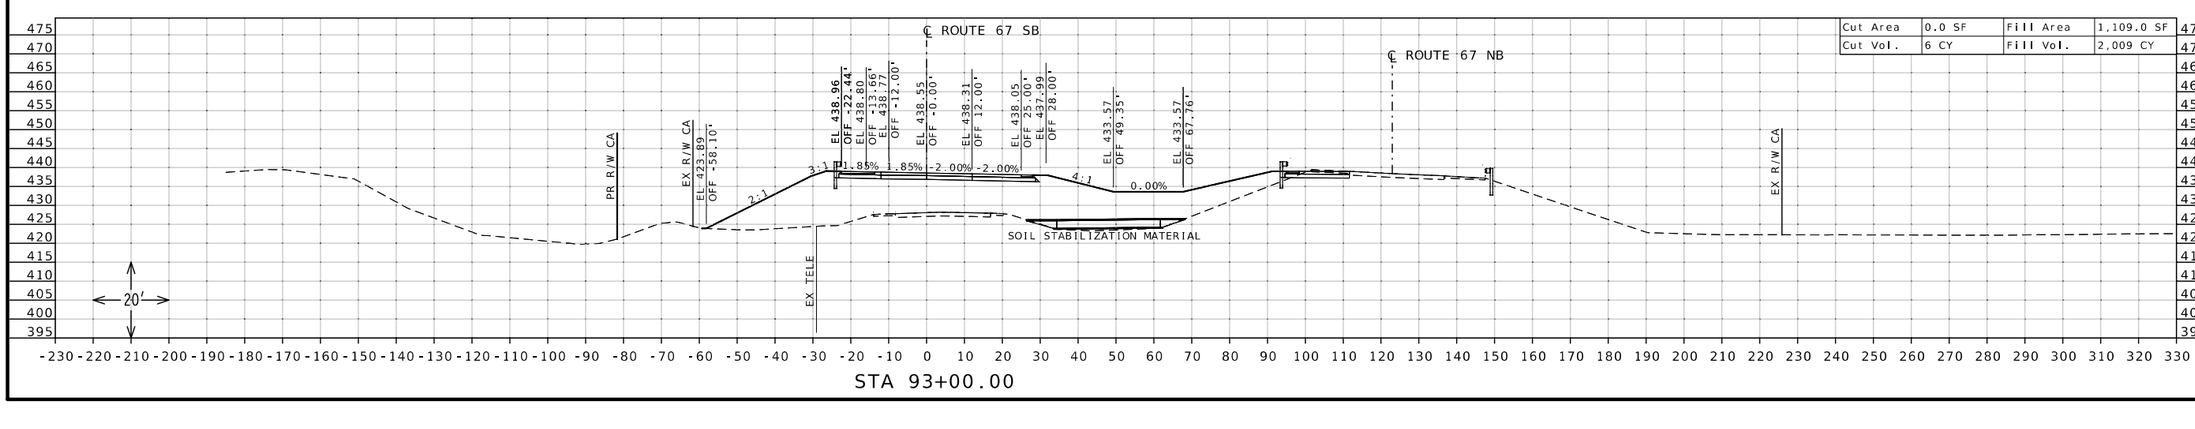

STATE OF MISSOURI
DANIEL WAYNE SAVAGEAU
NUMBER PE-2012018127
PROFESSIONAL ENGINEER
Daniel Savageau
10/05/2025 10:34:57 AM
DANIEL WAYNE SAVAGEAU - CIVIL
MO-PE-2012018127

DATE PREPARED
10/5/2025

ROUTE	STATE
67	MO
DISTRICT	SHEET NO.
SL	140

COUNTY
ST CHARLES

JOB NO.
J6P3636

CONTRACT ID.

PROJECT NO.


BRIDGE NO.


DESCRIPTION	DATE


MISSOURI HIGHWAYS AND TRANSPORTATION COMMISSION

105 WEST CAPITOL
JEFFERSON CITY, MO 65102
1-888-ASK-MODOT (1-888-275-6636)

CROSS SECTION SHEET
ROUTE 67 SOUTHBOUND
NORTH OF ROUTE 94
SHEET 12 OF 45

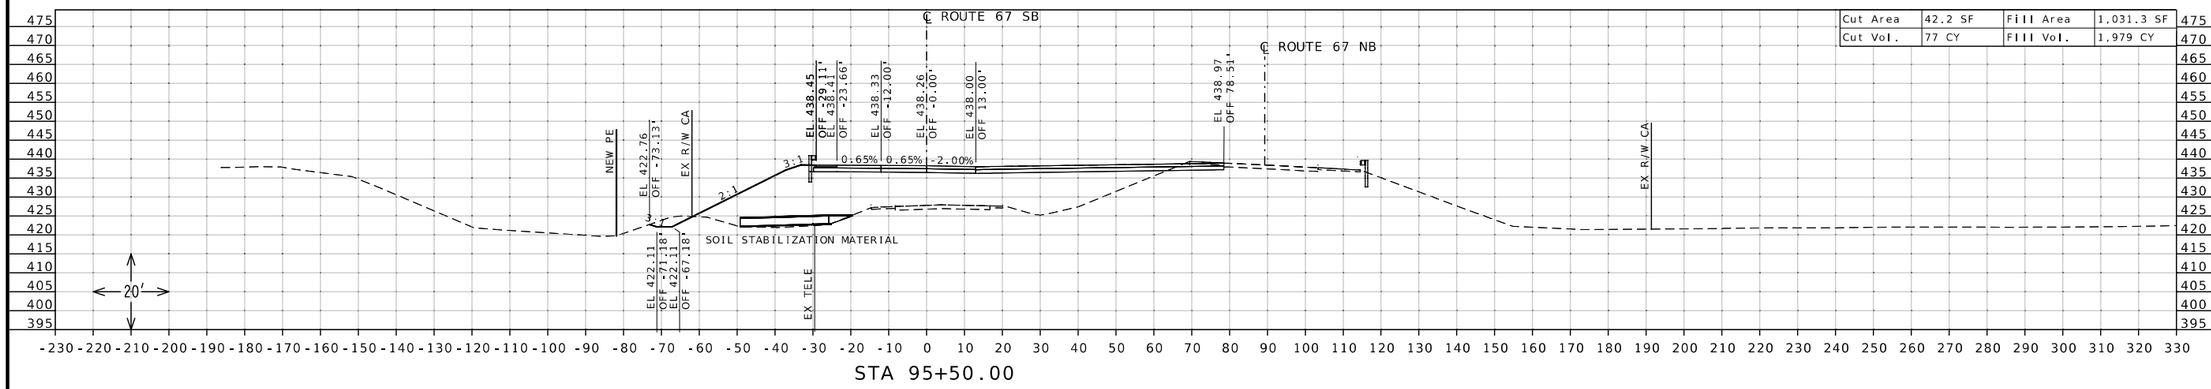

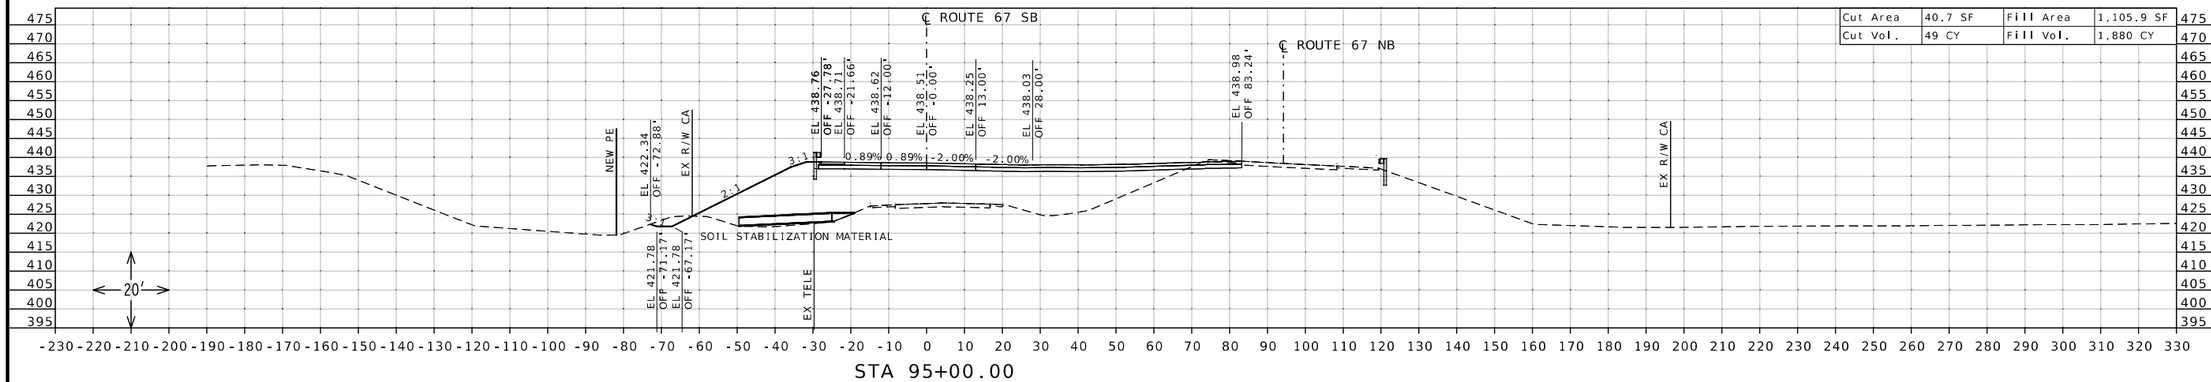

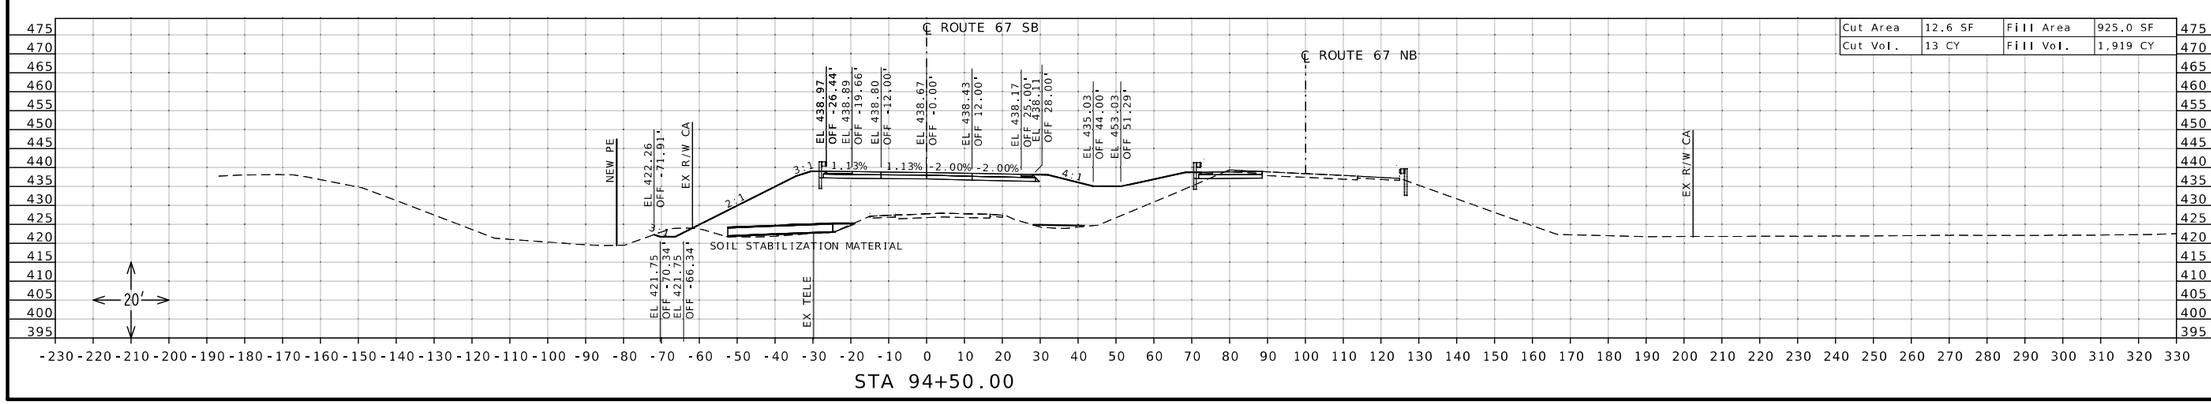

STATE OF MISSOURI
DANIEL WAYNE SAVAGEAU
NUMBER PE-2012018127
PROFESSIONAL ENGINEER

Daniel Savageau

10/05/2025 10:35:14 AM
DANIEL WAYNE SAVAGEAU - CIVIL
MO-PE-2012018127

DATE PREPARED
10/5/2025

ROUTE	STATE
67	MO
DISTRICT	SHEET NO.
SL	141

COUNTY
ST CHARLES

JOB NO.
J6P3636

CONTRACT ID.

PROJECT NO.

BRIDGE NO.


DESCRIPTION


DATE


MISSOURI HIGHWAYS AND TRANSPORTATION COMMISSION

105 WEST CAPITOL
JEFFERSON CITY, MO 65102
1-888-ASK-MODOT (1-888-275-6636)

CROSS SECTION SHEET
ROUTE 67 SOUTHBOUND
NORTH OF ROUTE 94
SHEET 13 OF 45

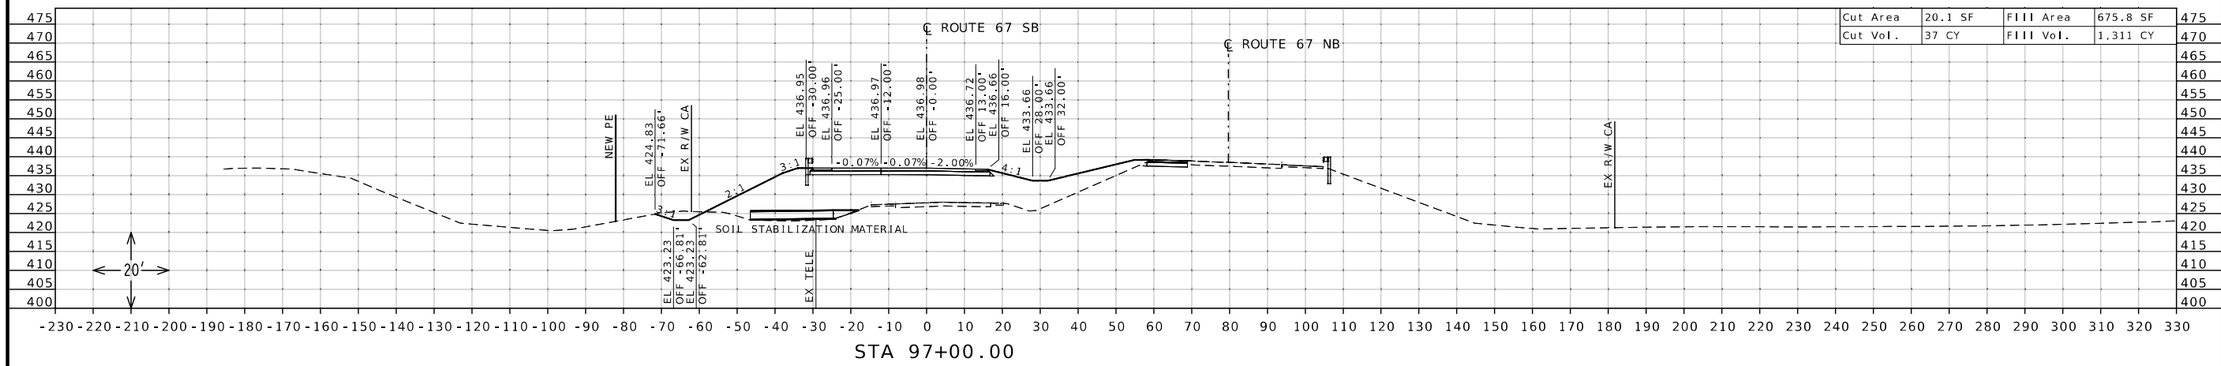

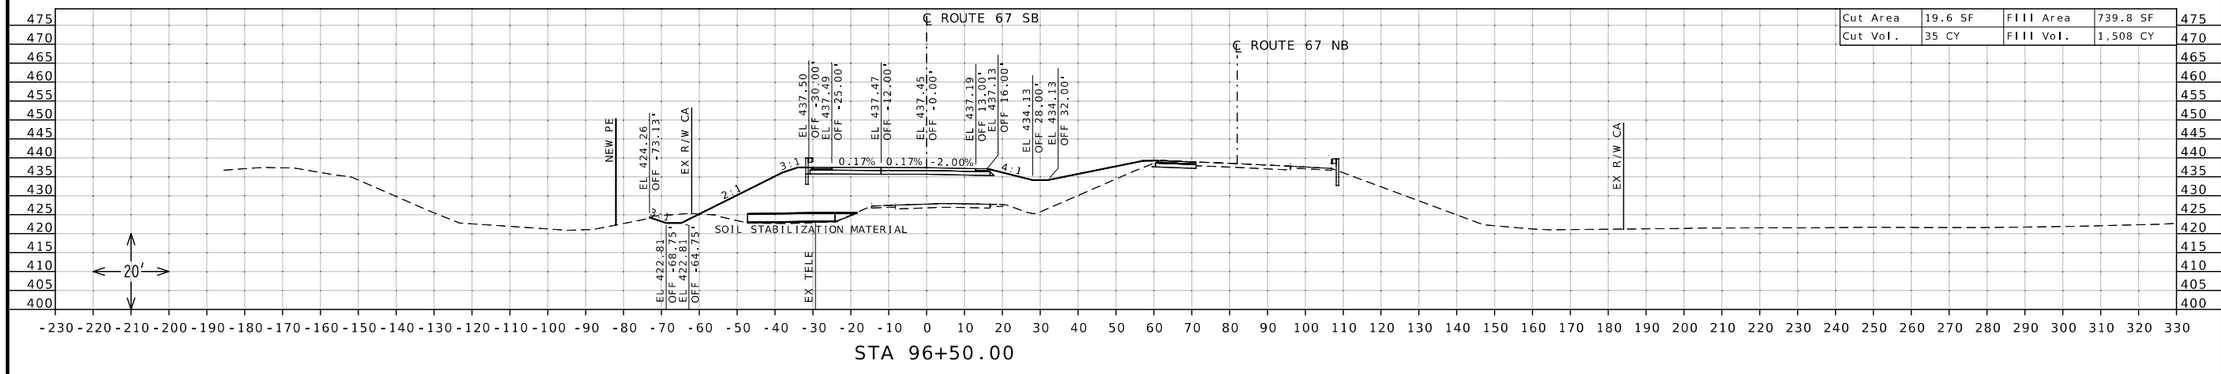

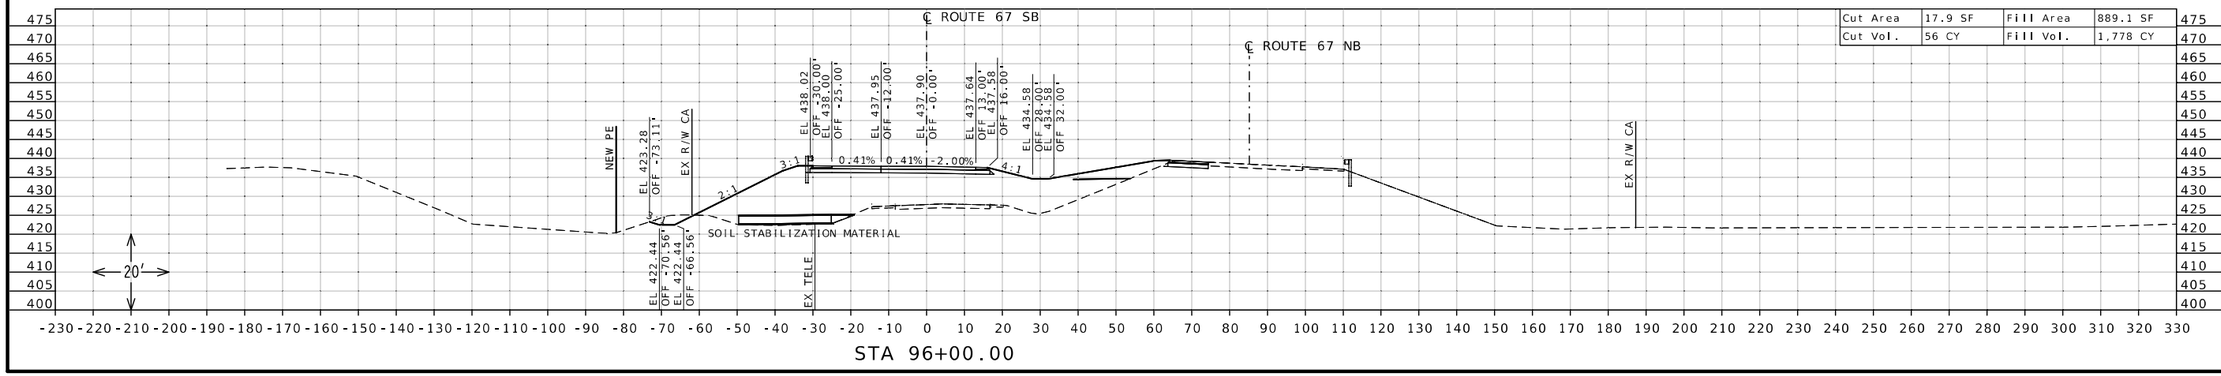

STATE OF MISSOURI
DANIEL WAYNE SAVAGEAU
NUMBER PE-2012018127
PROFESSIONAL ENGINEER
Daniel Savageau
10/05/2025 10:35:32 AM
DANIEL WAYNE SAVAGEAU - CIVIL
MO-PE-2012018127
DATE PREPARED

10/5/2025

ROUTE	STATE
67	MO
DISTRICT	SHEET NO.
SL	142

COUNTY
ST CHARLES

JOB NO.
J6P3636

CONTRACT ID.

PROJECT NO.


BRIDGE NO.


DESCRIPTION


DATE

MISSOURI HIGHWAYS AND TRANSPORTATION COMMISSION
105 WEST CAPITOL
JEFFERSON CITY, MO 65102
1-888-ASK-MODOT (1-888-275-6636)

CROSS SECTION SHEET
ROUTE 67 SOUTHBOUND
NORTH OF ROUTE 94
SHEET 14 OF 45

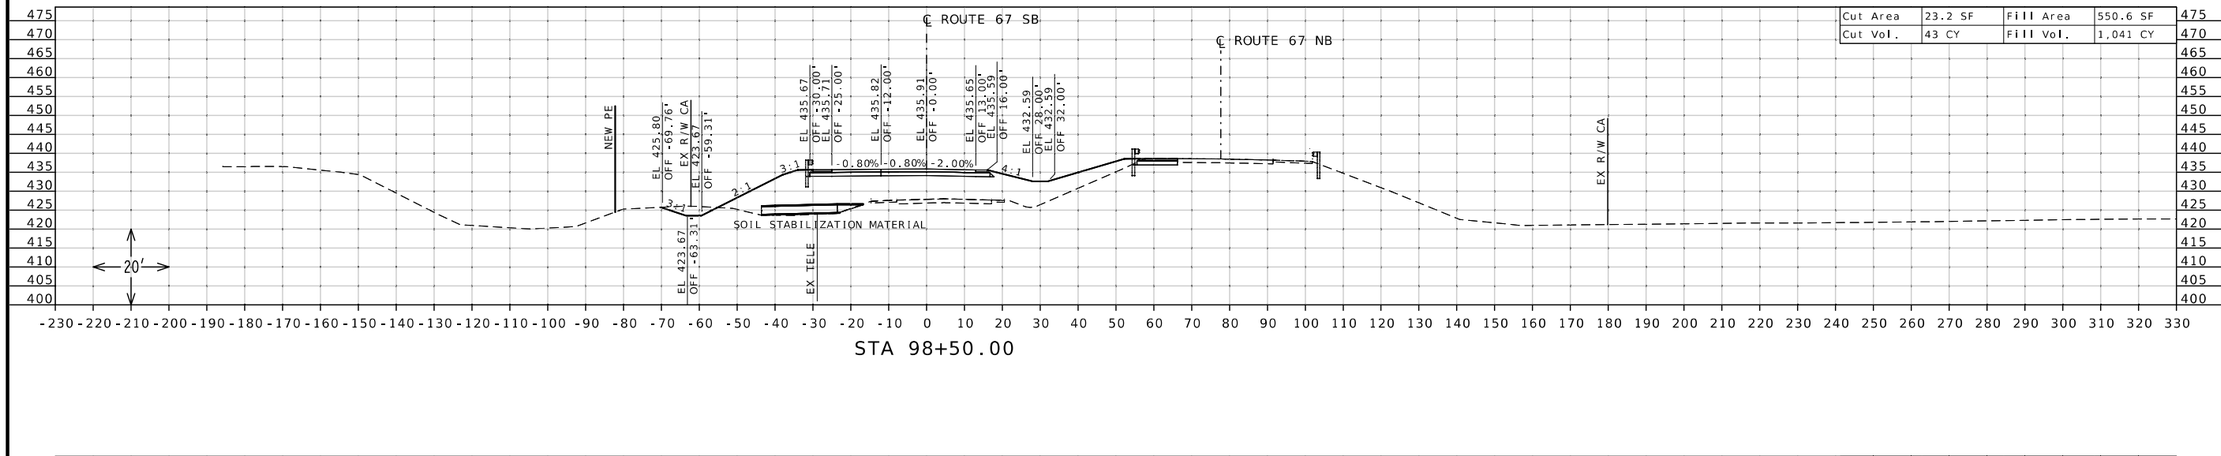

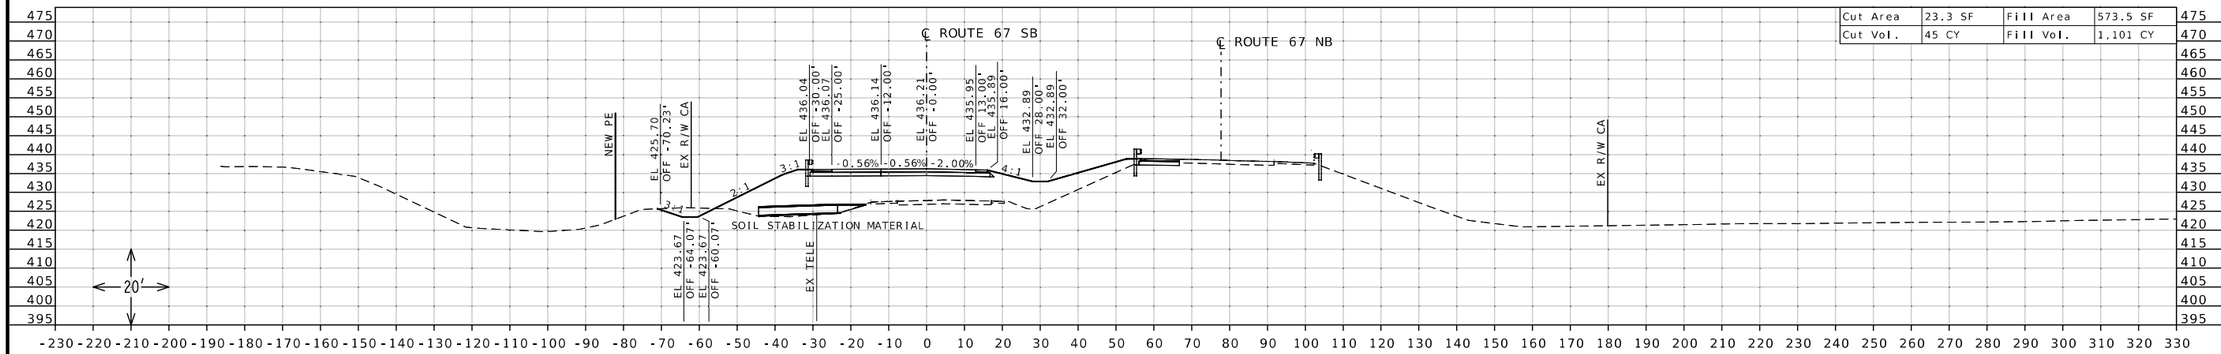

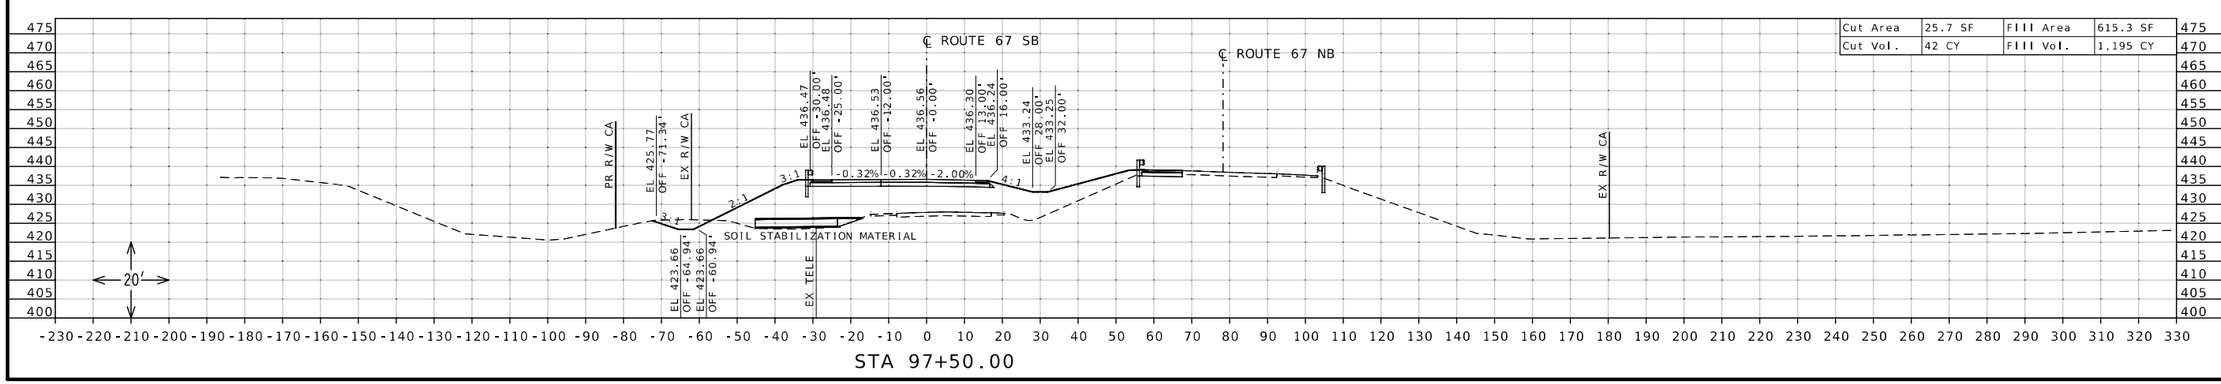

STATE OF MISSOURI
DANIEL WAYNE SAVAGEAU
NUMBER PE-2012018127
PROFESSIONAL ENGINEER
Daniel Savageau
10/05/2025 10:35:48 AM
DANIEL WAYNE SAVAGEAU - CIVIL
MO-PE-2012018127

DATE PREPARED
10/5/2025

ROUTE	STATE
67	MO

DISTRICT	SHEET NO.
SL	143

COUNTY
ST CHARLES

JOB NO.
J6P3636

CONTRACT ID.


PROJECT NO.


BRIDGE NO.


DESCRIPTION	DATE

MISSOURI HIGHWAYS AND TRANSPORTATION COMMISSION
105 WEST CAPITOL
JEFFERSON CITY, MO 65102
1-888-ASK-MODOT (1-888-275-6636)

CROSS SECTION SHEET
ROUTE 67 SOUTHBOUND
NORTH OF ROUTE 94
SHEET 15 OF 45

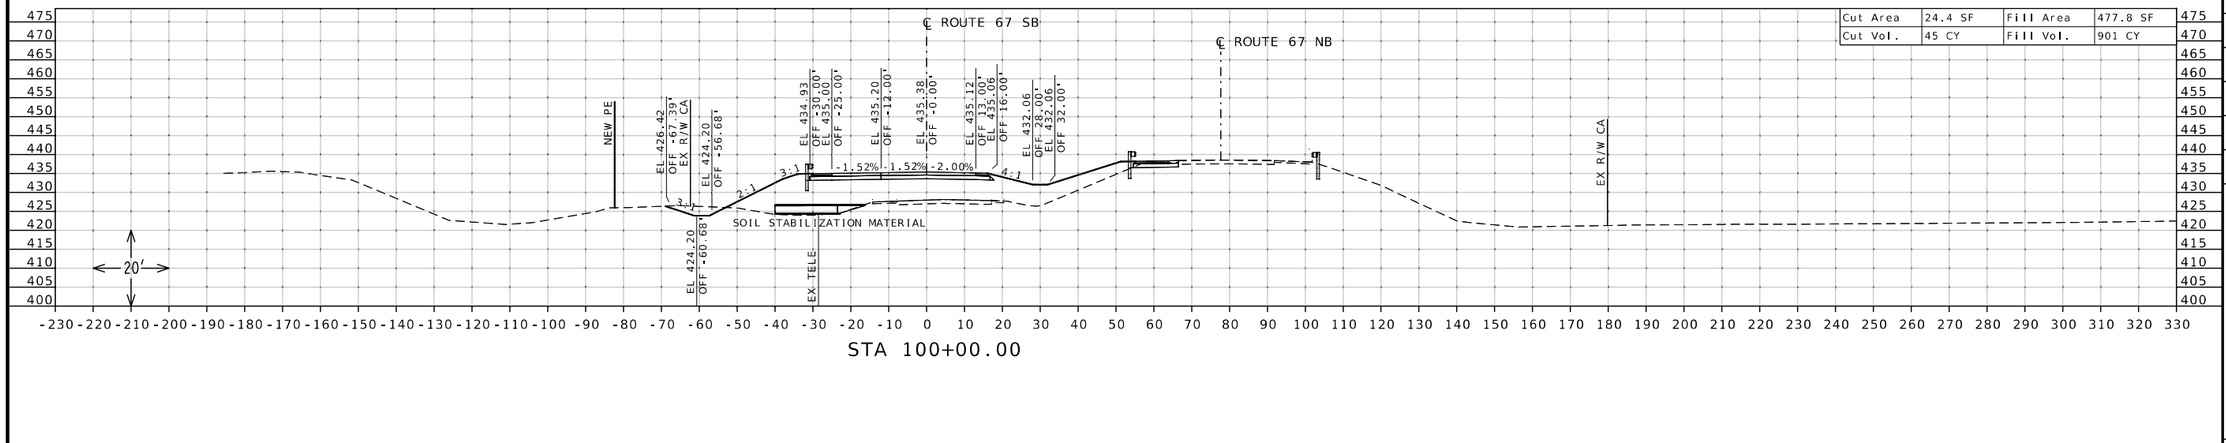

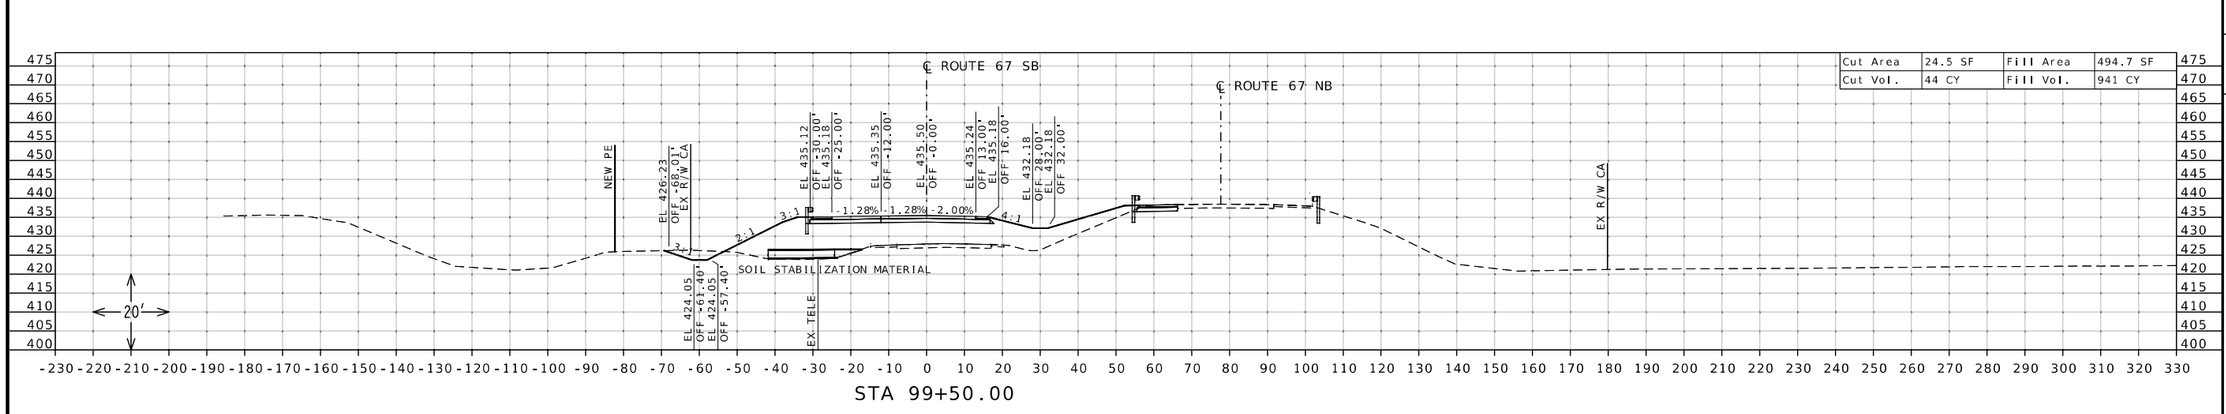

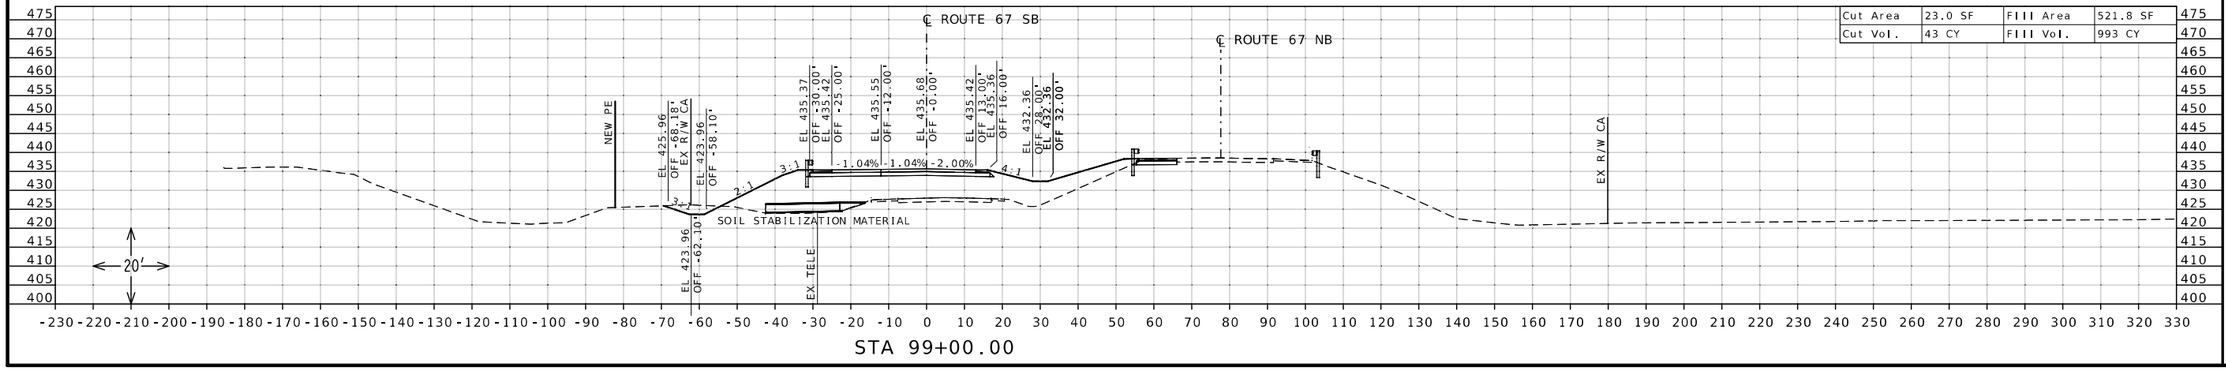

STATE OF MISSOURI
DANIEL WAYNE SAVAGEAU
NUMBER PE-2012018127
PROFESSIONAL ENGINEER
Daniel Savageau
10/05/2025 10:36:08 AM
DANIEL WAYNE SAVAGEAU - CIVIL
MO-PE-2012018127
DATE PREPARED

10/5/2025

ROUTE	STATE
67	MO
DISTRICT	SHEET NO.
SL	144

COUNTY
ST CHARLES

JOB NO.
J6P3636

CONTRACT ID.

PROJECT NO.


BRIDGE NO.


DESCRIPTION


DATE

MISSOURI HIGHWAYS AND TRANSPORTATION COMMISSION
105 WEST CAPITOL
JEFFERSON CITY, MO 65102
1-888-ASK-MODOT (1-888-275-6636)

CROSS SECTION SHEET
ROUTE 67 SOUTHBOUND
NORTH OF ROUTE 94
SHEET 16 OF 45

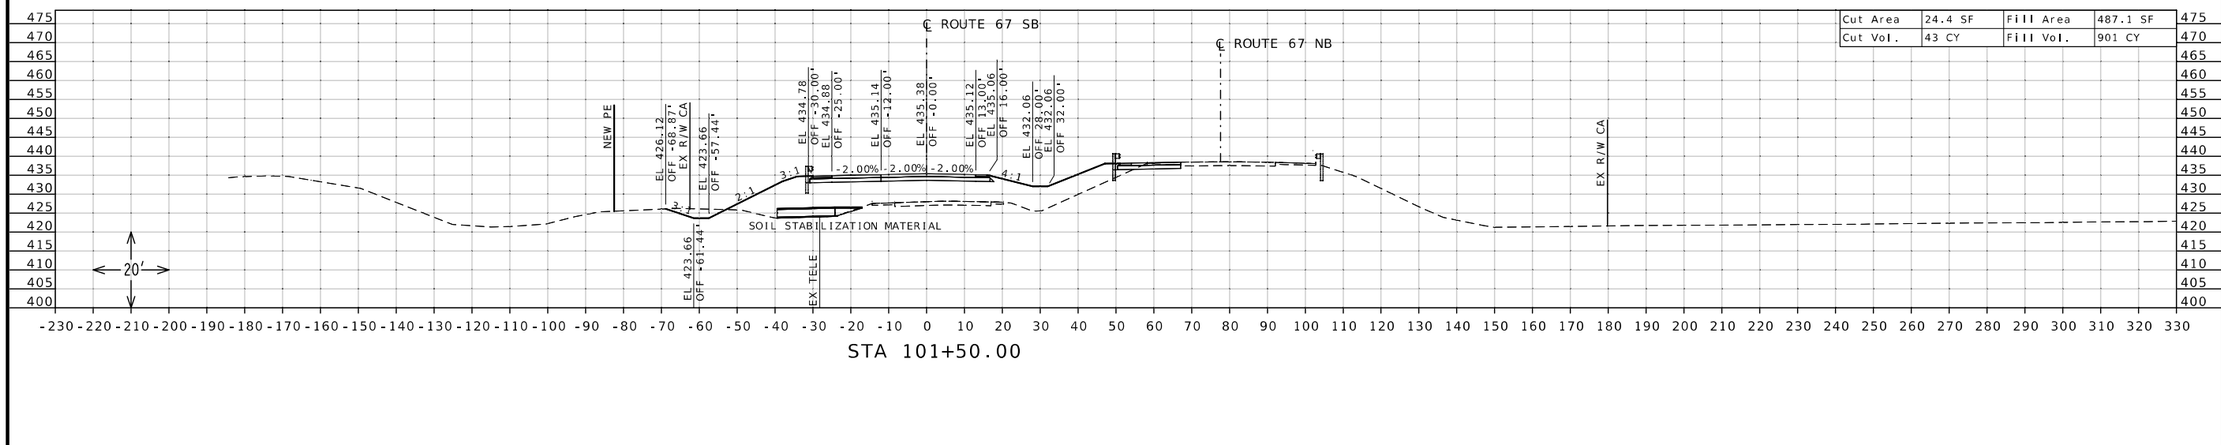

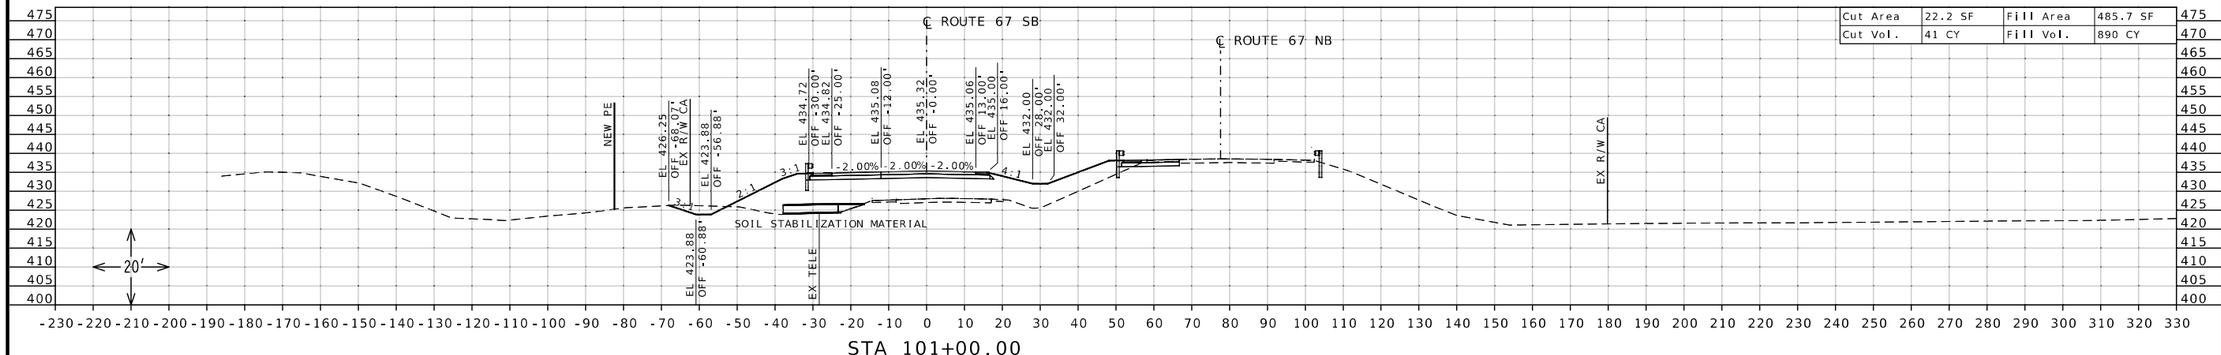

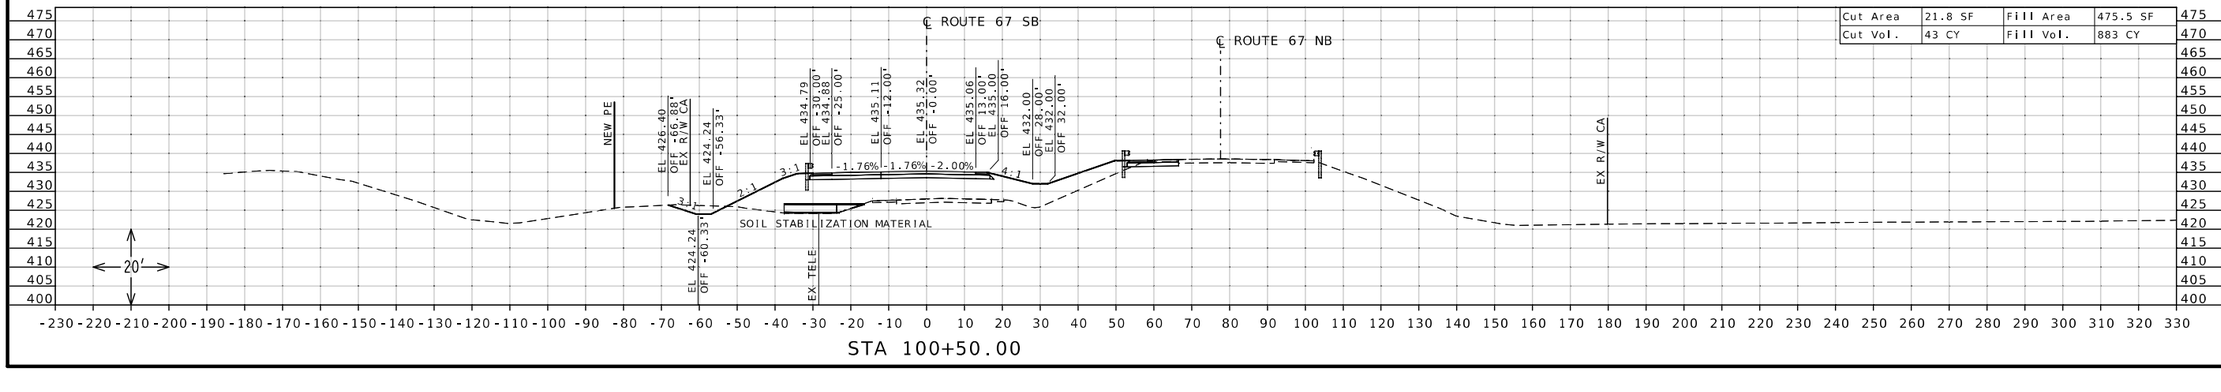

STATE OF MISSOURI
DANIEL WAYNE SAVAGEAU
NUMBER PE-2012018127
PROFESSIONAL ENGINEER
Daniel Savageau
10/05/2025 10:36:27 AM
DANIEL WAYNE SAVAGEAU - CIVIL
MO-PE-2012018127

DATE PREPARED
10/5/2025

ROUTE	STATE
67	MO

DISTRICT	SHEET NO.
SL	145

COUNTY
ST CHARLES

JOB NO.
J6P3636

CONTRACT ID.


PROJECT NO.

BRIDGE NO.


DESCRIPTION	DATE

MISSOURI HIGHWAYS AND TRANSPORTATION COMMISSION
105 WEST CAPITOL
JEFFERSON CITY, MO 65102
1-888-ASK-MODOT (1-888-275-6636)


CROSS SECTION SHEET
ROUTE 67 SOUTHBOUND
NORTH OF ROUTE 94
SHEET 17 OF 45

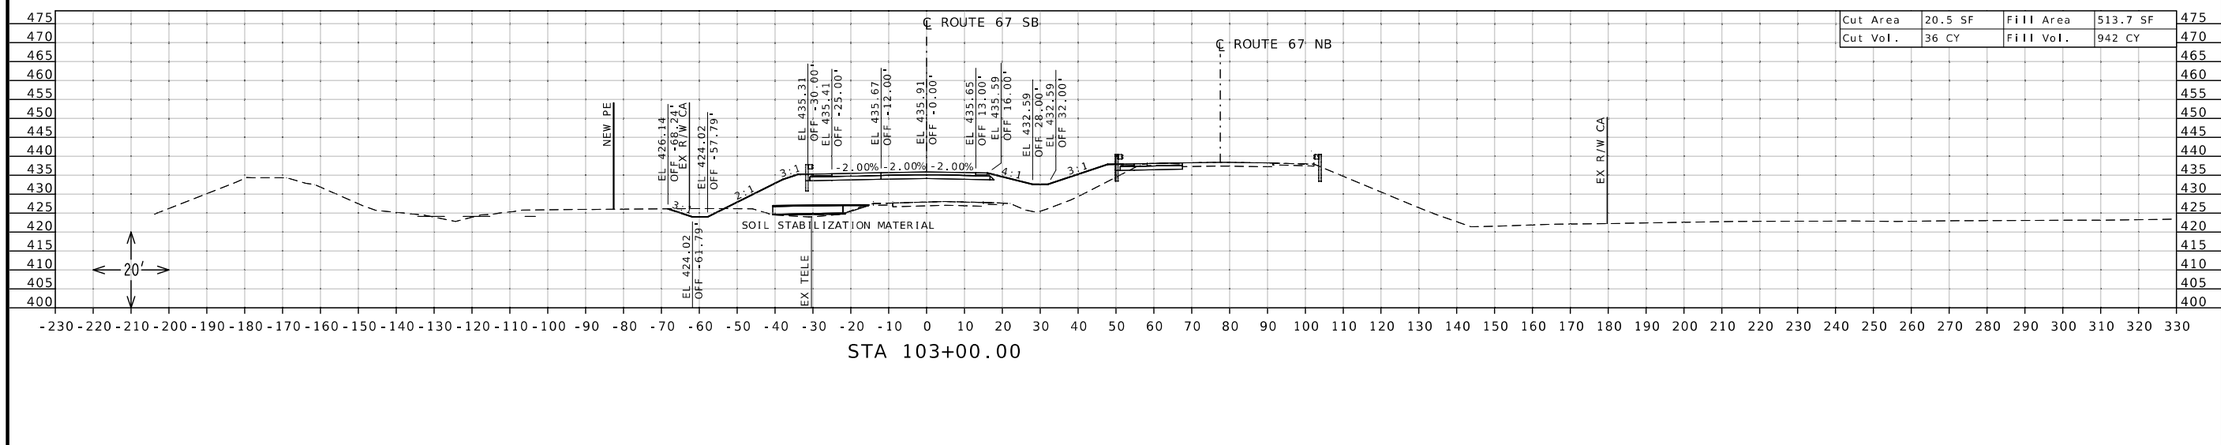

Cut Area	20.5 SF	Fill Area	513.7 SF
Cut Vol.	36 CY	Fill Vol.	942 CY

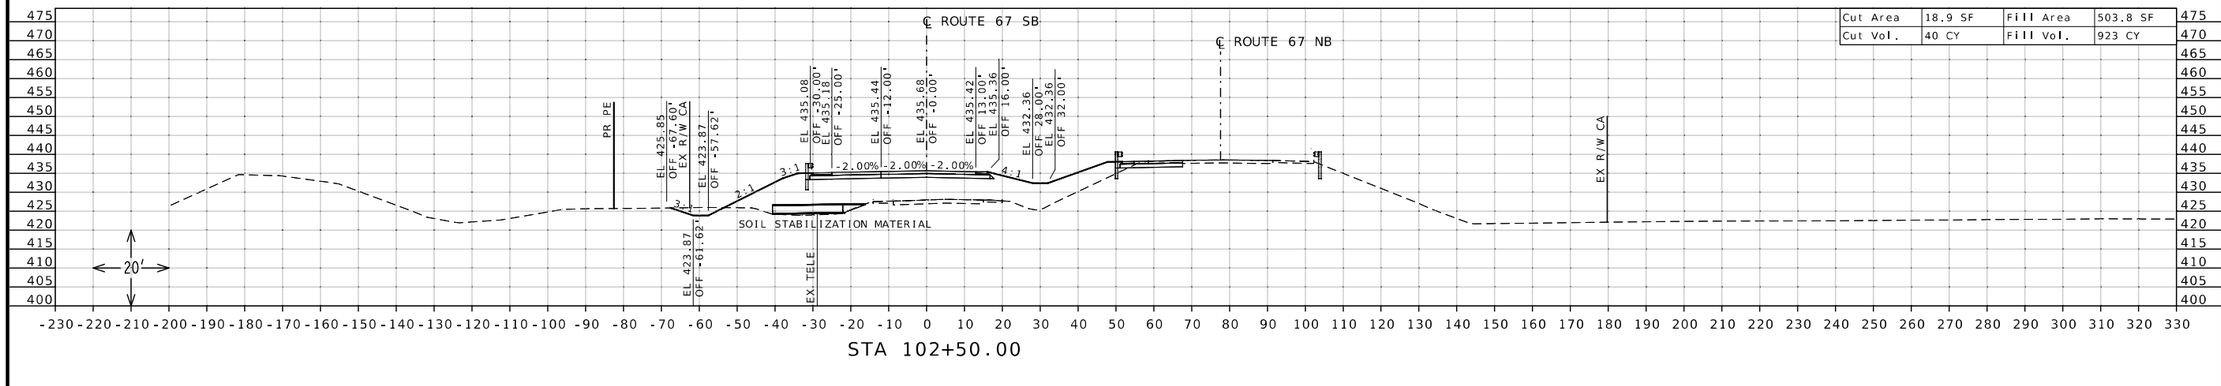

Cut Area	18.9 SF	Fill Area	503.8 SF
Cut Vol.	40 CY	Fill Vol.	923 CY

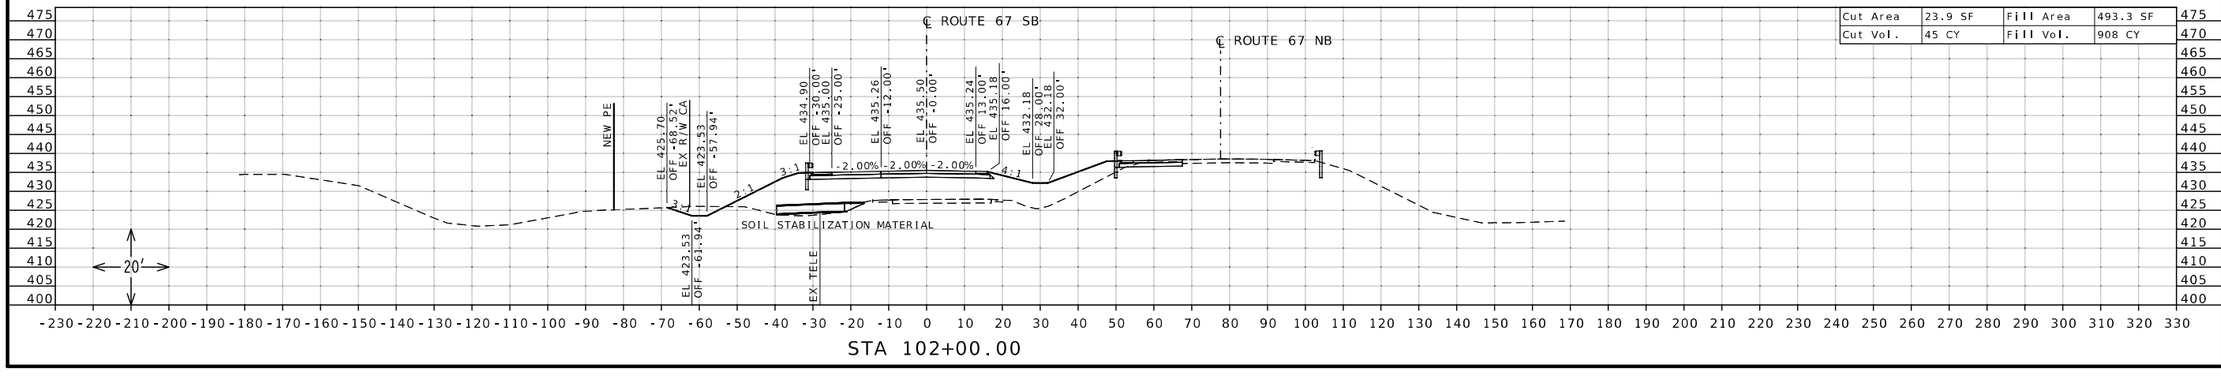

Cut Area	23.9 SF	Fill Area	493.3 SF
Cut Vol.	45 CY	Fill Vol.	908 CY

STATE OF MISSOURI
DANIEL WAYNE SAVAGEAU
NUMBER PE-2012018127
PROFESSIONAL ENGINEER

Daniel Savageau

10/05/2025 10:36:43 AM
DANIEL WAYNE SAVAGEAU - CIVIL
MO-PE-2012018127

DATE PREPARED
10/5/2025

ROUTE	STATE
67	MO
DISTRICT	SHEET NO.
SL	146

COUNTY
ST CHARLES

JOB NO.
J6P3636

CONTRACT ID.

PROJECT NO.

BRIDGE NO.

DESCRIPTION


DATE

MISSOURI HIGHWAYS AND TRANSPORTATION COMMISSION


105 WEST CAPITOL
JEFFERSON CITY, MO 65102
1-888-ASK-MODOT (1-888-275-6636)

MoDOT


CROSS SECTION SHEET
ROUTE 67 SOUTHBOUND
NORTH OF ROUTE 94
SHEET 18 OF 45

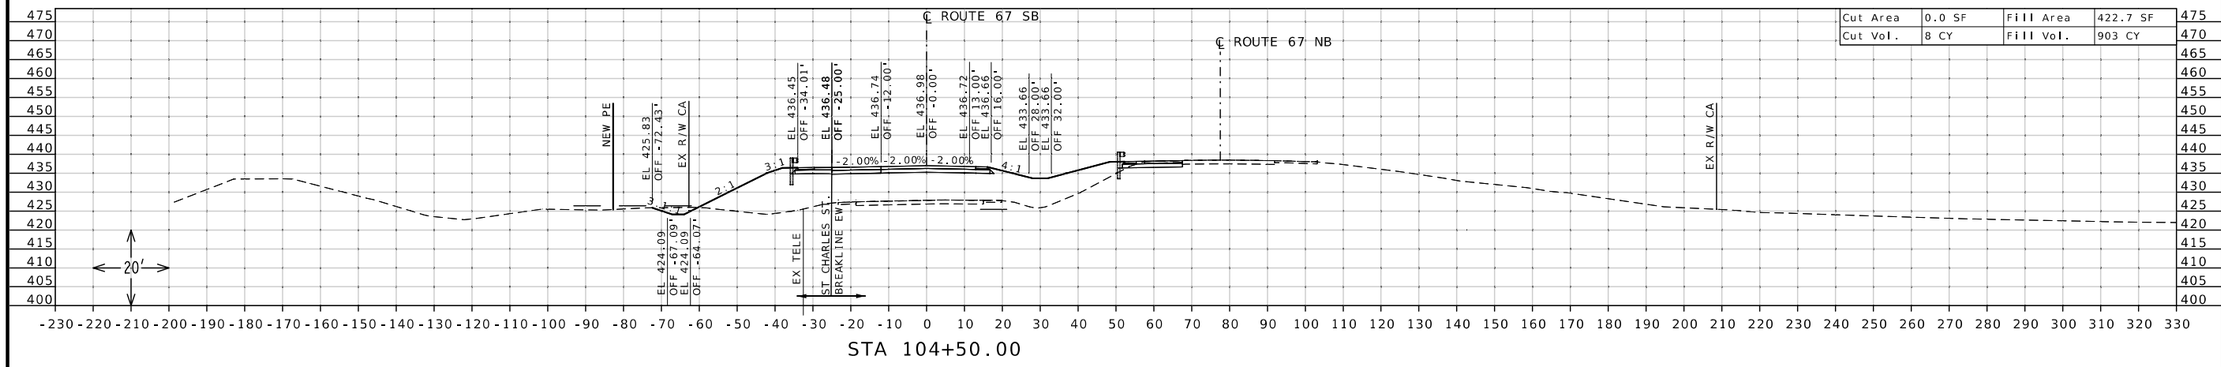

Cut Area	0.0 SF	Fill Area	422.7 SF
Cut Vol.	8 CY	Fill Vol.	903 CY

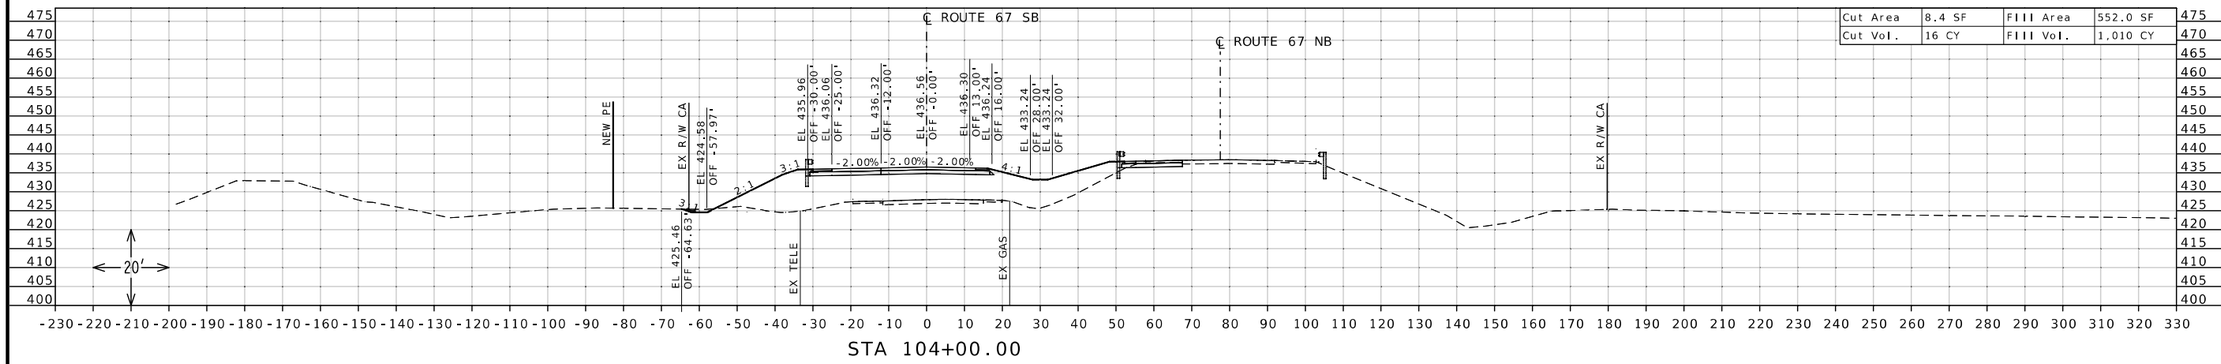

Cut Area	8.4 SF	Fill Area	552.0 SF
Cut Vol.	16 CY	Fill Vol.	1,010 CY

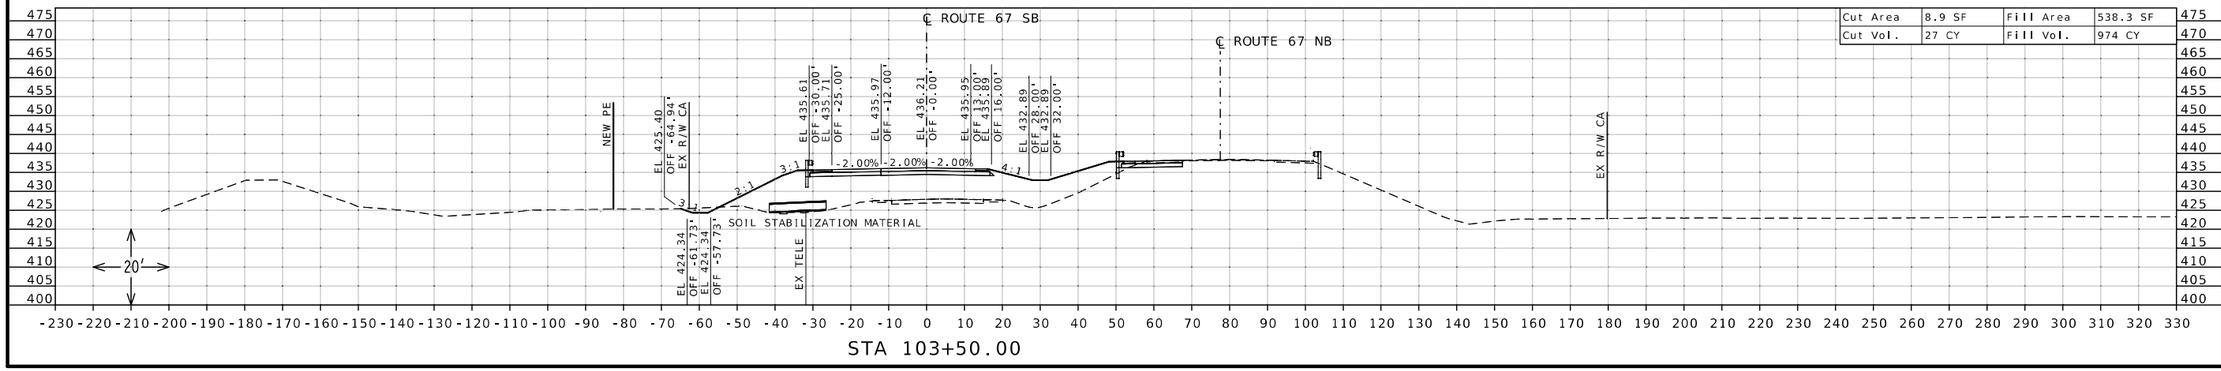

Cut Area	8.9 SF	Fill Area	538.3 SF
Cut Vol.	27 CY	Fill Vol.	974 CY

STATE OF MISSOURI
DANIEL WAYNE SAVAGEAU
NUMBER PE-2012018127
PROFESSIONAL ENGINEER

Daniel Savageau
10/05/2025 10:37:08 AM
DANIEL WAYNE SAVAGEAU - CIVIL
MO-PE-2012018127

DATE PREPARED
10/5/2025

ROUTE	STATE
67	MO

DISTRICT	SHEET NO.
SL	147

COUNTY
ST CHARLES

JOB NO.
J6P3636

CONTRACT ID.

PROJECT NO.

BRIDGE NO.


DESCRIPTION


DATE


MISSOURI HIGHWAYS AND TRANSPORTATION COMMISSION

105 WEST CAPITOL
JEFFERSON CITY, MO 65102
1-888-ASK-MODOT (1-888-275-6636)

CROSS SECTION SHEET
ROUTE 67 SOUTHBOUND
NORTH OF ROUTE 94
SHEET 19 OF 45

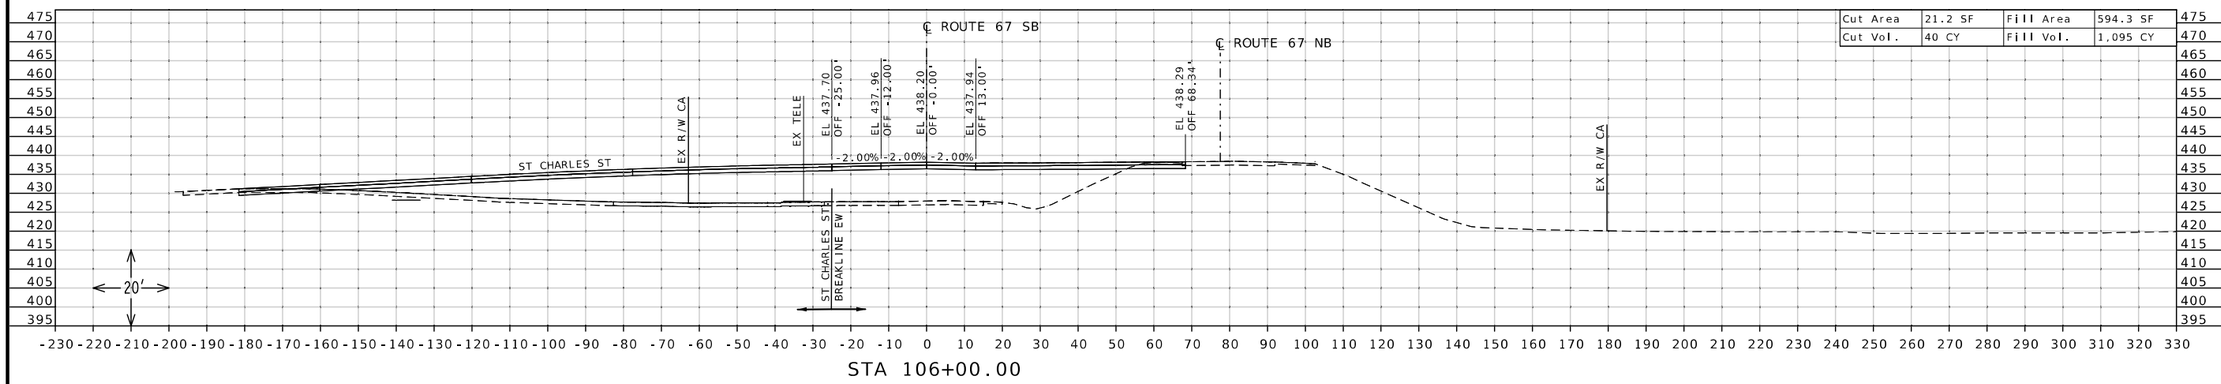

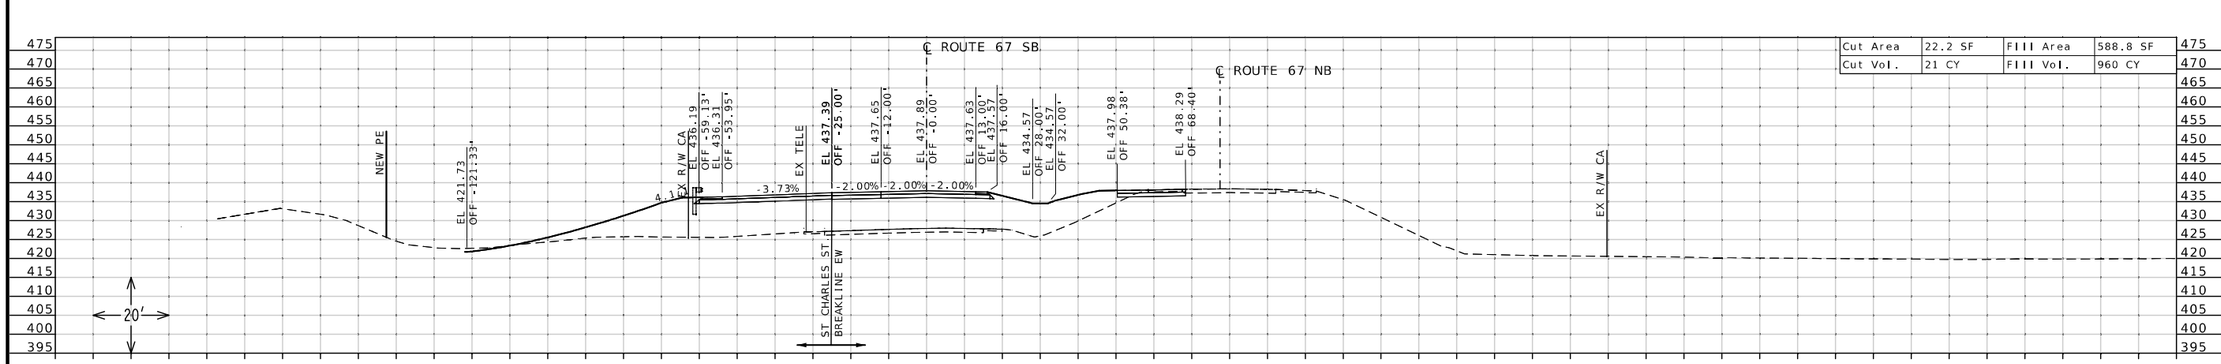

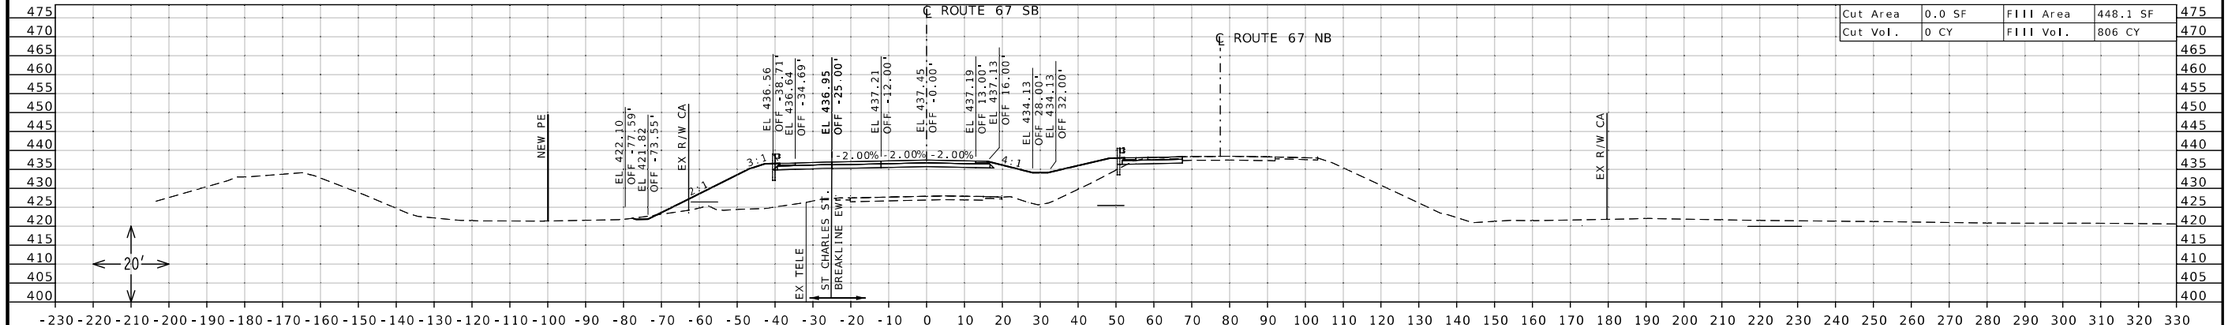

STATE OF MISSOURI
DANIEL WAYNE SAVAGEAU
NUMBER PE-2012018127
PROFESSIONAL ENGINEER
Daniel Savageau
10/05/2025 10:37:28 AM
DANIEL WAYNE SAVAGEAU - CIVIL
MO-PE-2012018127

DATE PREPARED
10/5/2025

ROUTE	STATE
67	MO
DISTRICT	SHEET NO.
SL	148

COUNTY
ST CHARLES

JOB NO.
J6P3636

CONTRACT ID.

PROJECT NO.


BRIDGE NO.

DESCRIPTION	DATE

MISSOURI HIGHWAYS AND TRANSPORTATION COMMISSION


105 WEST CAPITOL
JEFFERSON CITY, MO 65102
1-888-ASK-MODOT (1-888-275-6636)

CROSS SECTION SHEET
ROUTE 67 SOUTHBOUND
NORTH OF ROUTE 94
SHEET 20 OF 45

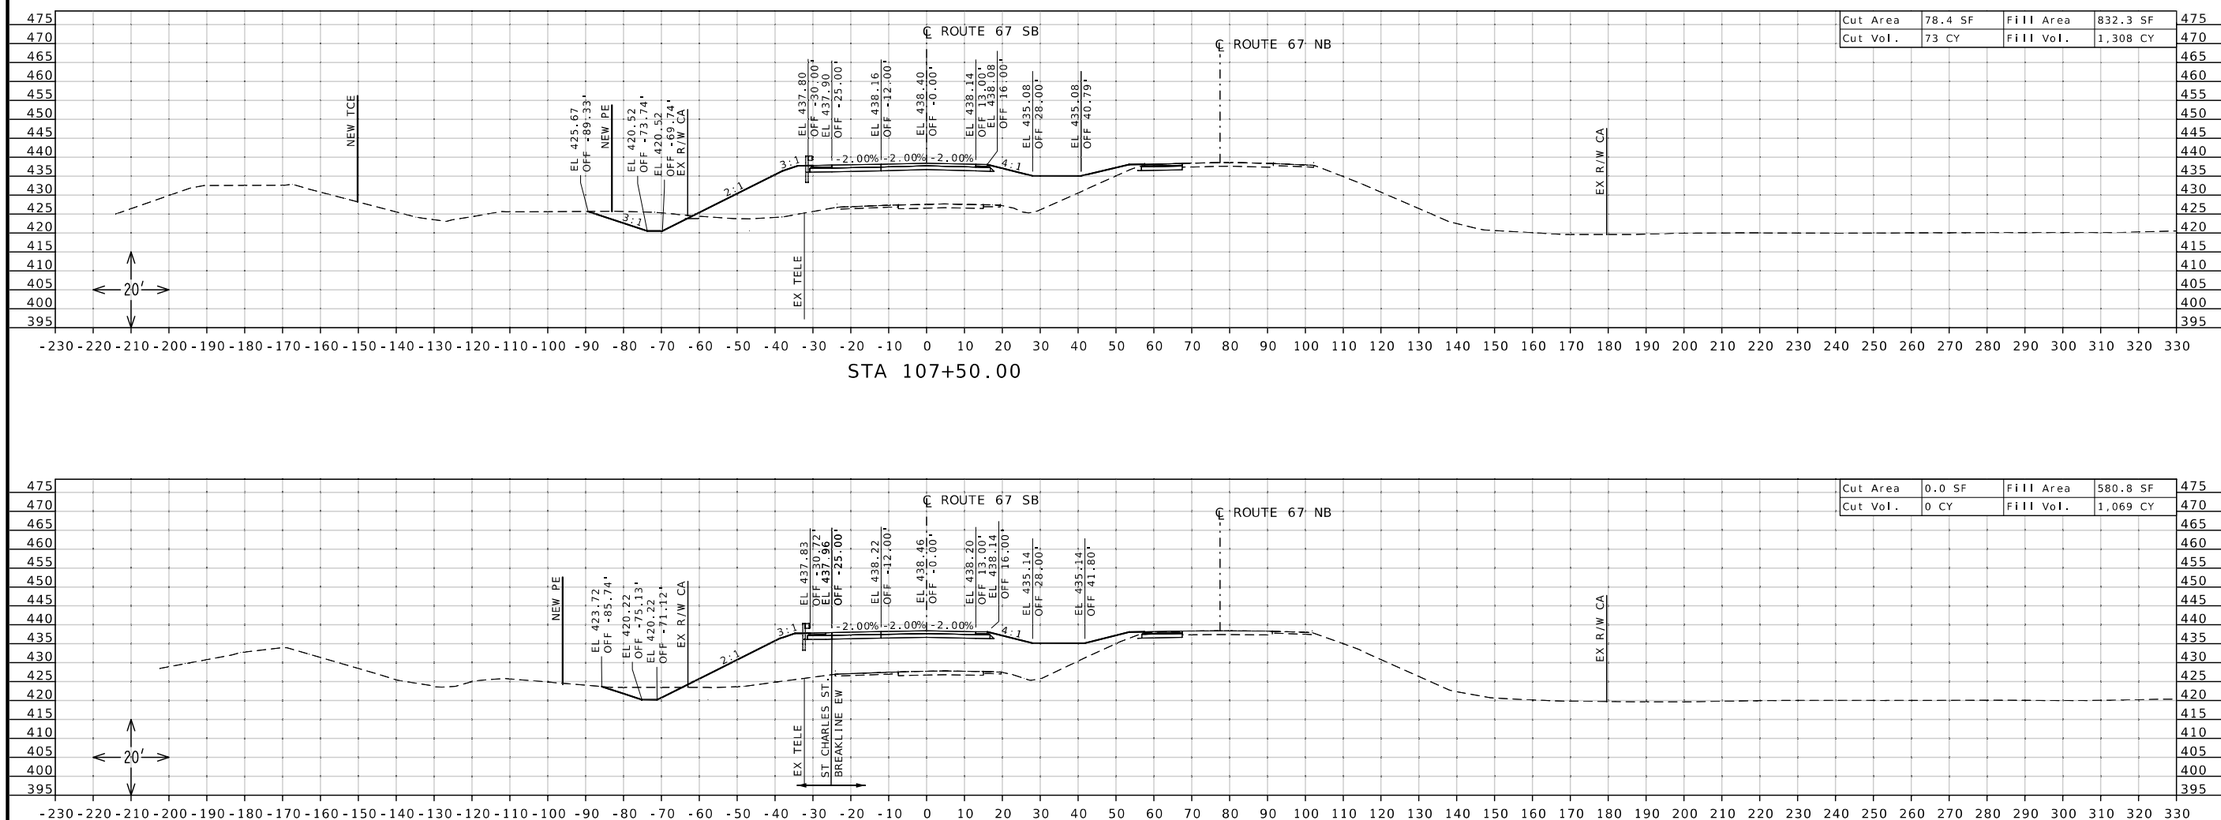

Cut Area	78.4 SF	Fill Area	832.3 SF
Cut Vol.	73 CY	Fill Vol.	1,308 CY

Cut Area	0.0 SF	Fill Area	580.8 SF
Cut Vol.	0 CY	Fill Vol.	1,069 CY

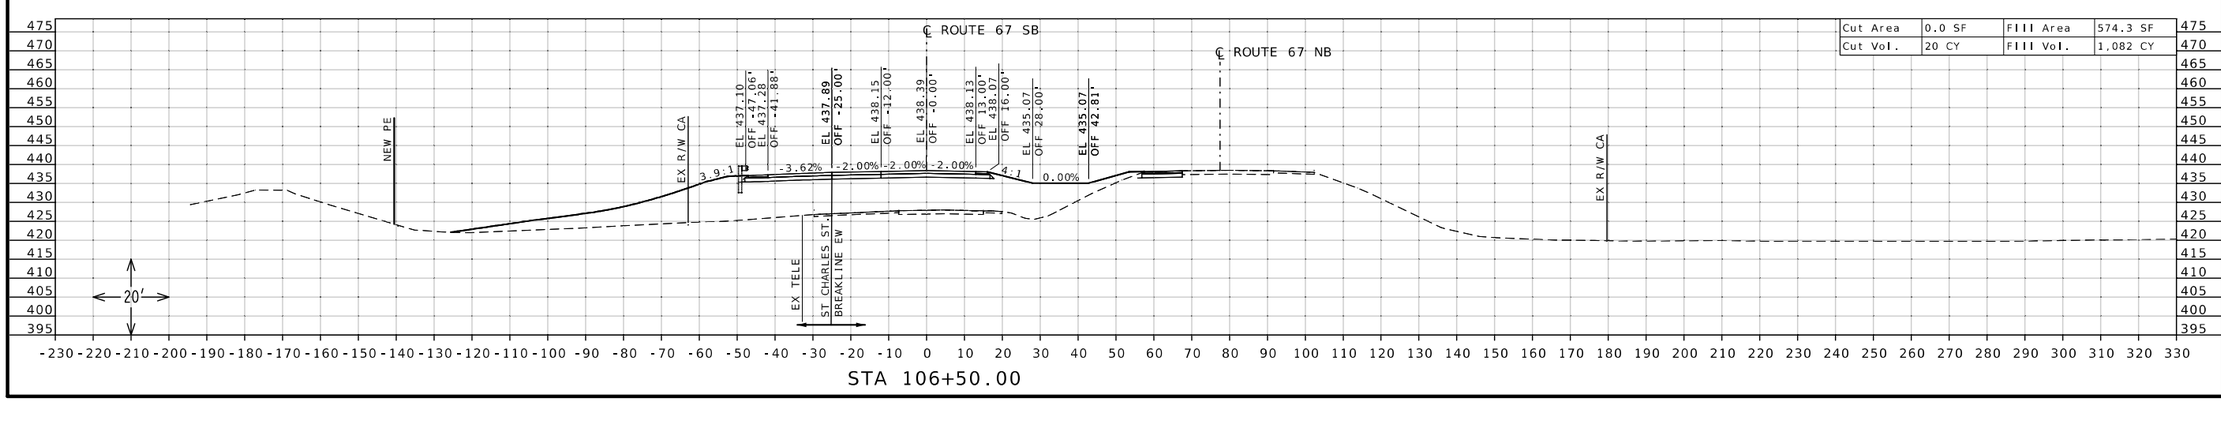

Cut Area	0.0 SF	Fill Area	574.3 SF
Cut Vol.	20 CY	Fill Vol.	1,082 CY

STATE OF MISSOURI
DANIEL WAYNE SAVAGEAU
NUMBER PE-2012018127
PROFESSIONAL ENGINEER

Daniel Savageau

10/05/2025 10:37:49 AM
DANIEL WAYNE SAVAGEAU - CIVIL
MO-PE-2012018127

DATE PREPARED
10/5/2025

ROUTE	STATE
67	MO
DISTRICT	SHEET NO.
SL	149

COUNTY
ST CHARLES

JOB NO.
J6P3636

CONTRACT ID.

PROJECT NO.

BRIDGE NO.


DESCRIPTION

DATE


MISSOURI HIGHWAYS AND TRANSPORTATION COMMISSION

105 WEST CAPITOL
JEFFERSON CITY, MO 65102
1-888-ASK-MODOT (1-888-275-6636)


CROSS SECTION SHEET
ROUTE 67 SOUTHBOUND
NORTH OF ROUTE 94
SHEET 21 OF 45

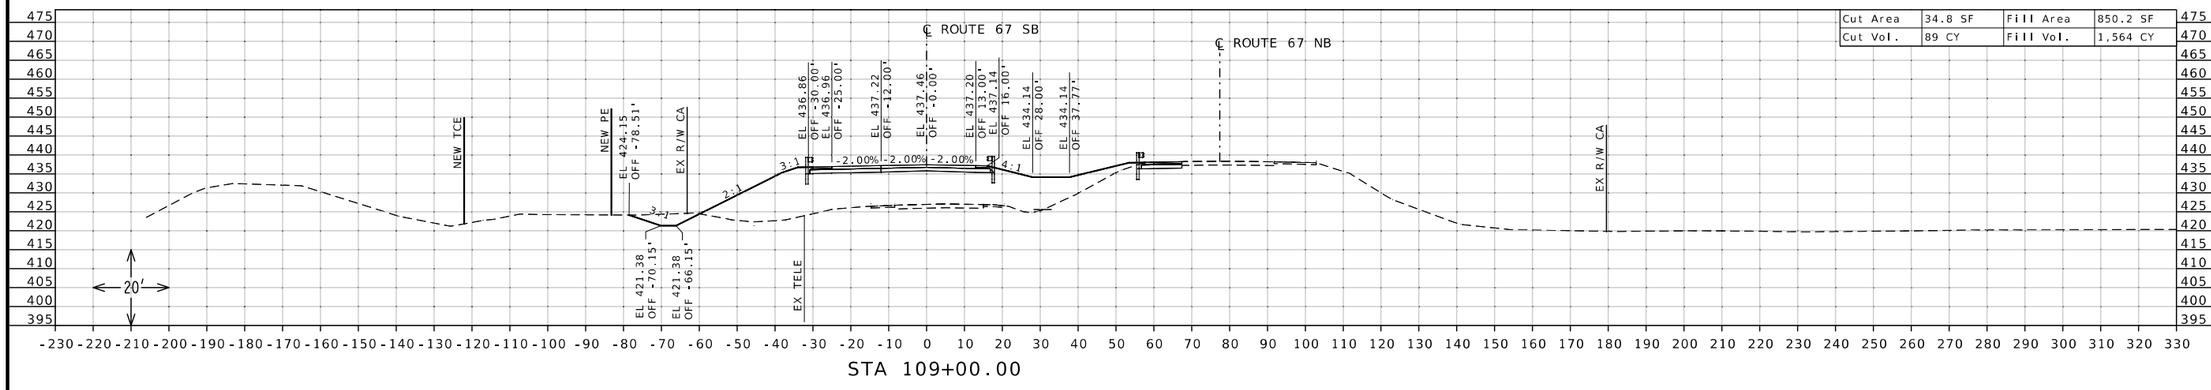

Cut Area	34.8 SF	Fill Area	850.2 SF
Cut Vol.	89 CY	Fill Vol.	1,564 CY

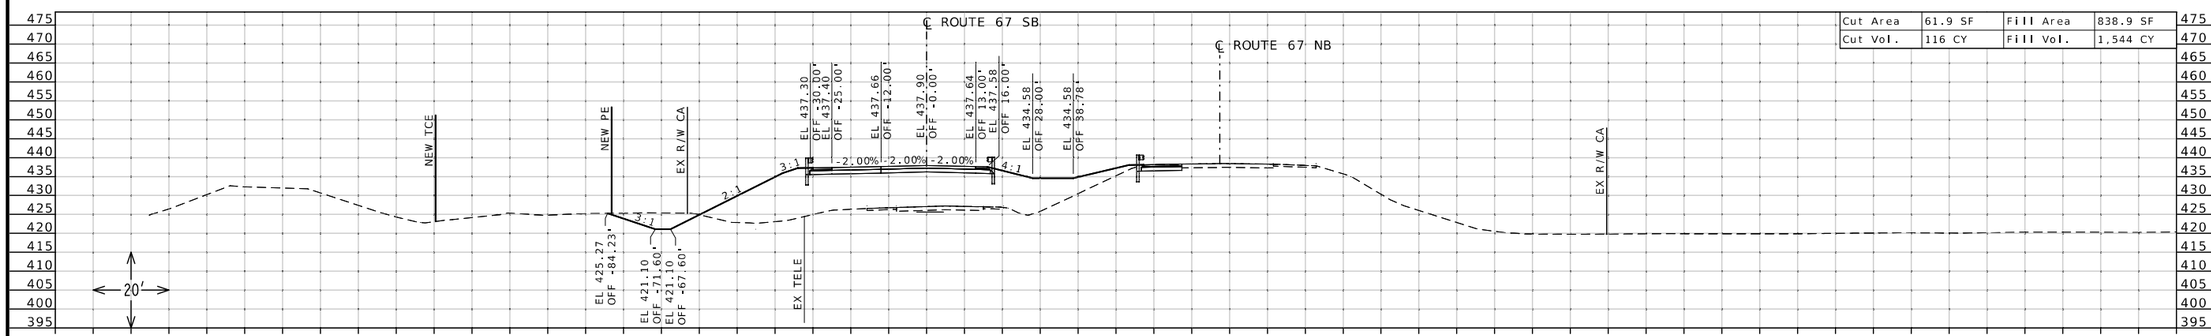

Cut Area	61.9 SF	Fill Area	838.9 SF
Cut Vol.	116 CY	Fill Vol.	1,544 CY

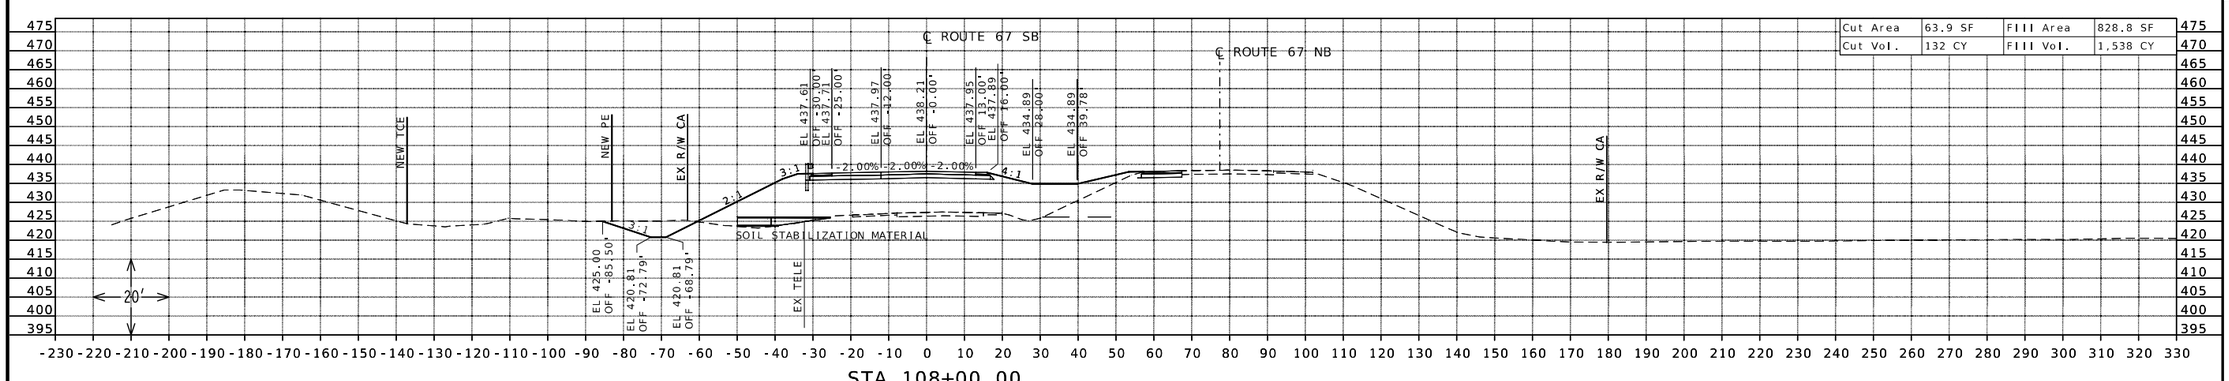

Cut Area	63.9 SF	Fill Area	828.8 SF
Cut Vol.	132 CY	Fill Vol.	1,538 CY

STATE OF MISSOURI
DANIEL WAYNE SAVAGEAU
NUMBER PE-2012018127
PROFESSIONAL ENGINEER

Daniel Savageau

10/05/2025 10:38:06 AM
DANIEL WAYNE SAVAGEAU - CIVIL
MO-PE-2012018127
DATE PREPARED

10/5/2025

ROUTE	STATE
67	MO
DISTRICT	SHEET NO.
SL	150

COUNTY
ST CHARLES

JOB NO.
J6P3636

CONTRACT ID.

PROJECT NO.

BRIDGE NO.


DESCRIPTION

DATE

MISSOURI HIGHWAYS AND TRANSPORTATION COMMISSION


105 WEST CAPITOL
JEFFERSON CITY, MO 65102
1-888-ASK-MODOT (1-888-275-6636)

CROSS SECTION SHEET
ROUTE 67 SOUTHBOUND
NORTH OF ROUTE 94
SHEET 22 OF 45

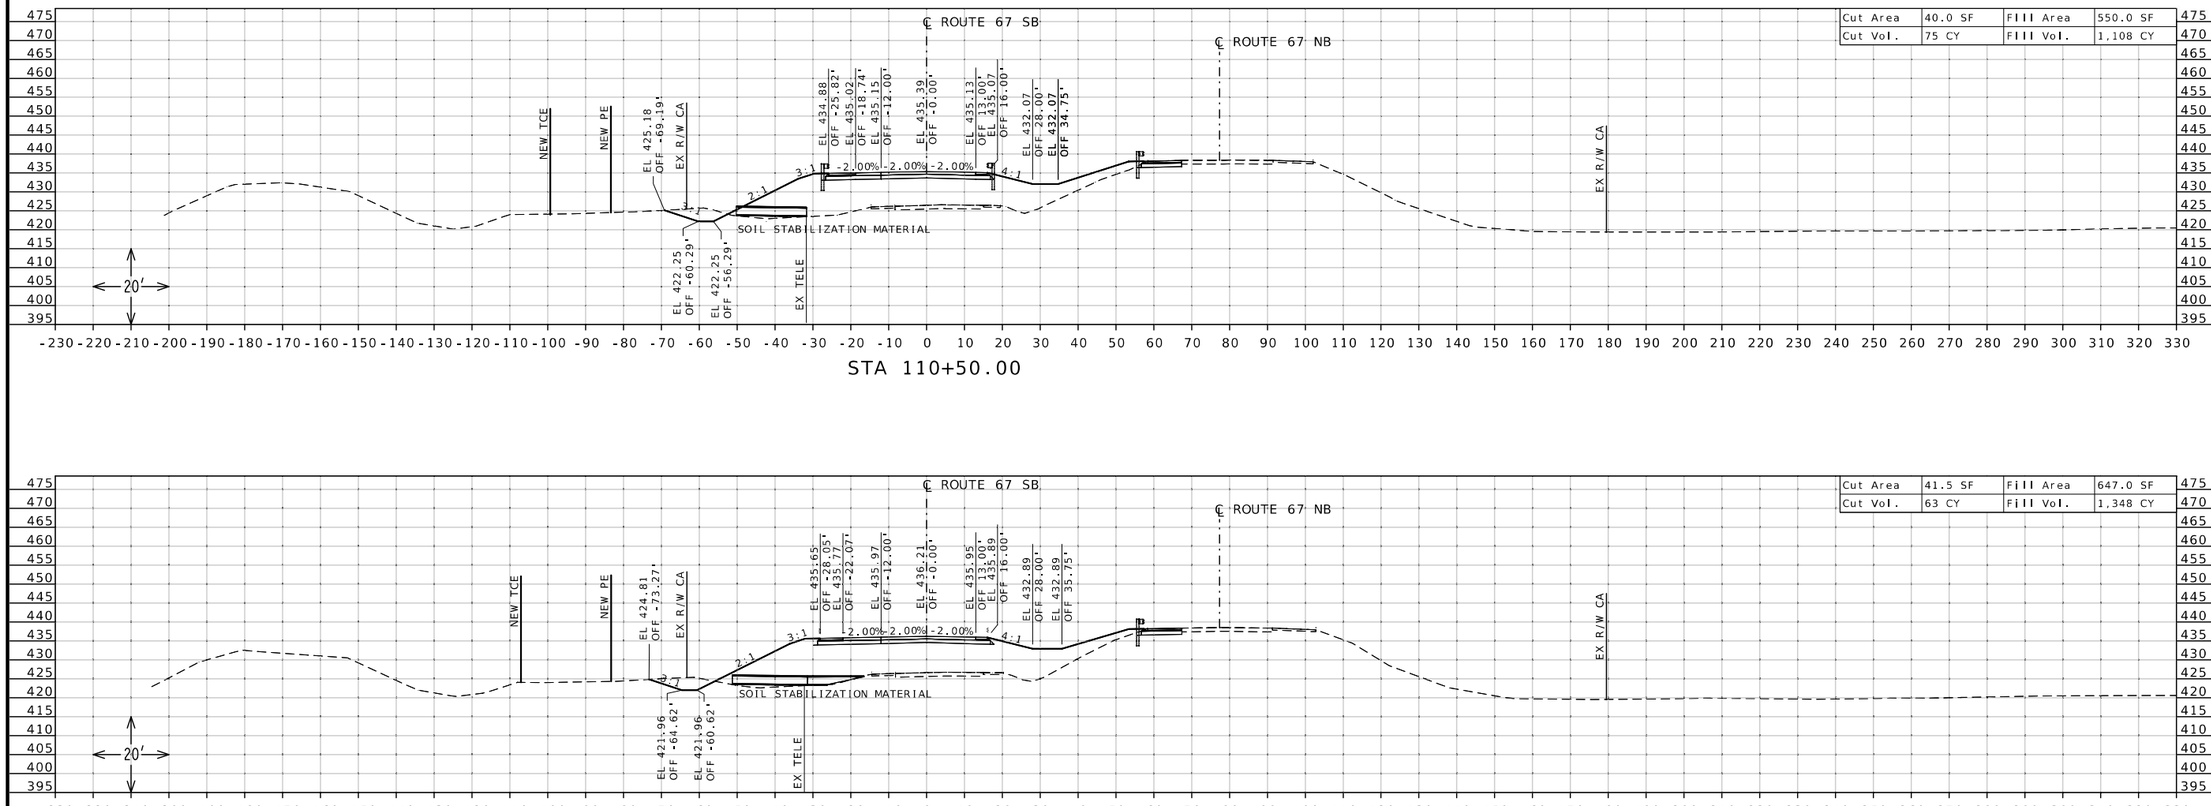

Cut Area	40.0 SF	Fill Area	550.0 SF
Cut Vol.	75 CY	Fill Vol.	1,108 CY

Cut Area	41.5 SF	Fill Area	647.0 SF
Cut Vol.	63 CY	Fill Vol.	1,348 CY

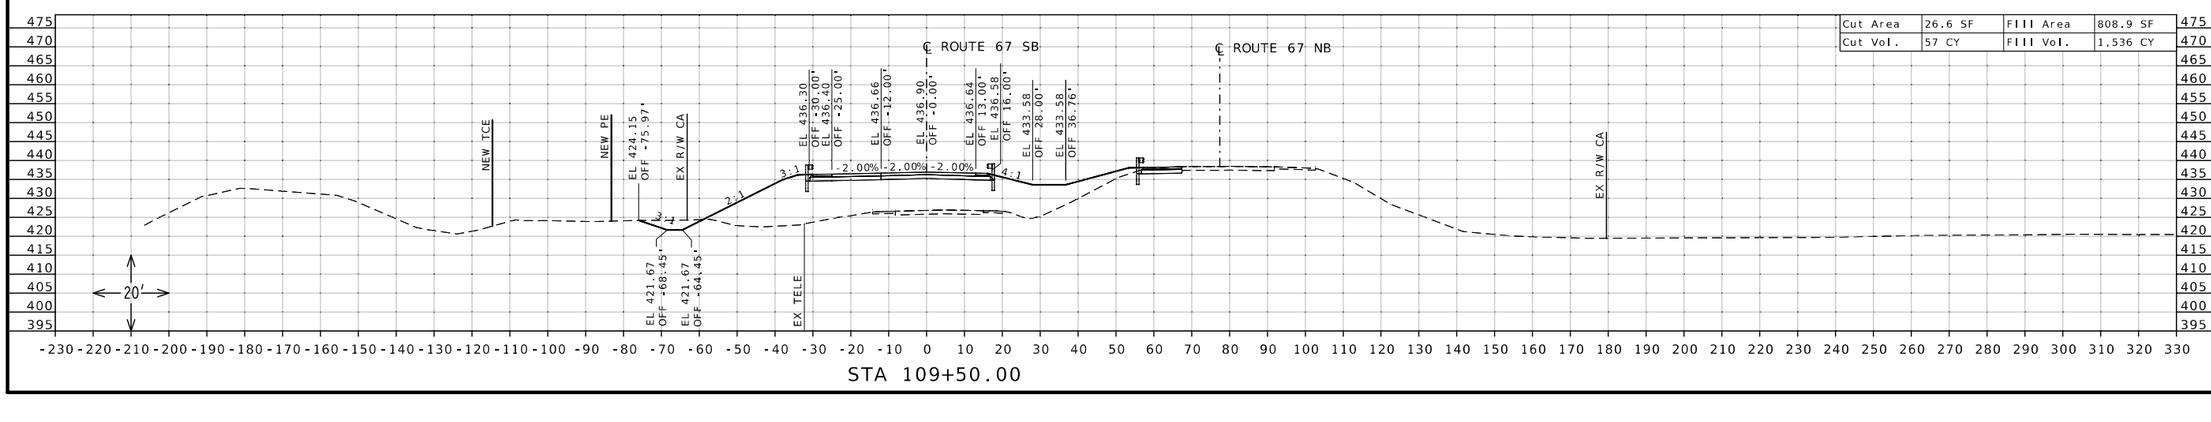

Cut Area	26.6 SF	Fill Area	808.9 SF
Cut Vol.	57 CY	Fill Vol.	1,536 CY

STATE OF MISSOURI
DANIEL WAYNE SAVAGEAU
NUMBER PE-2012018127
PROFESSIONAL ENGINEER

Daniel Savageau

10/05/2025 10:38:21 AM
DANIEL WAYNE SAVAGEAU - CIVIL
MO-PE-2012018127

DATE PREPARED
10/5/2025

ROUTE	STATE
67	MO
DISTRICT	SHEET NO.
SL	151

COUNTY
ST CHARLES

JOB NO.
J6P3636

CONTRACT ID.

PROJECT NO.

BRIDGE NO.


DESCRIPTION


DATE


MISSOURI HIGHWAYS AND TRANSPORTATION COMMISSION

105 WEST CAPITOL
JEFFERSON CITY, MO 65102
1-888-ASK-MODOT (1-888-275-6636)

CROSS SECTION SHEET
ROUTE 67 SOUTHBOUND
NORTH OF ROUTE 94
SHEET 23 OF 45

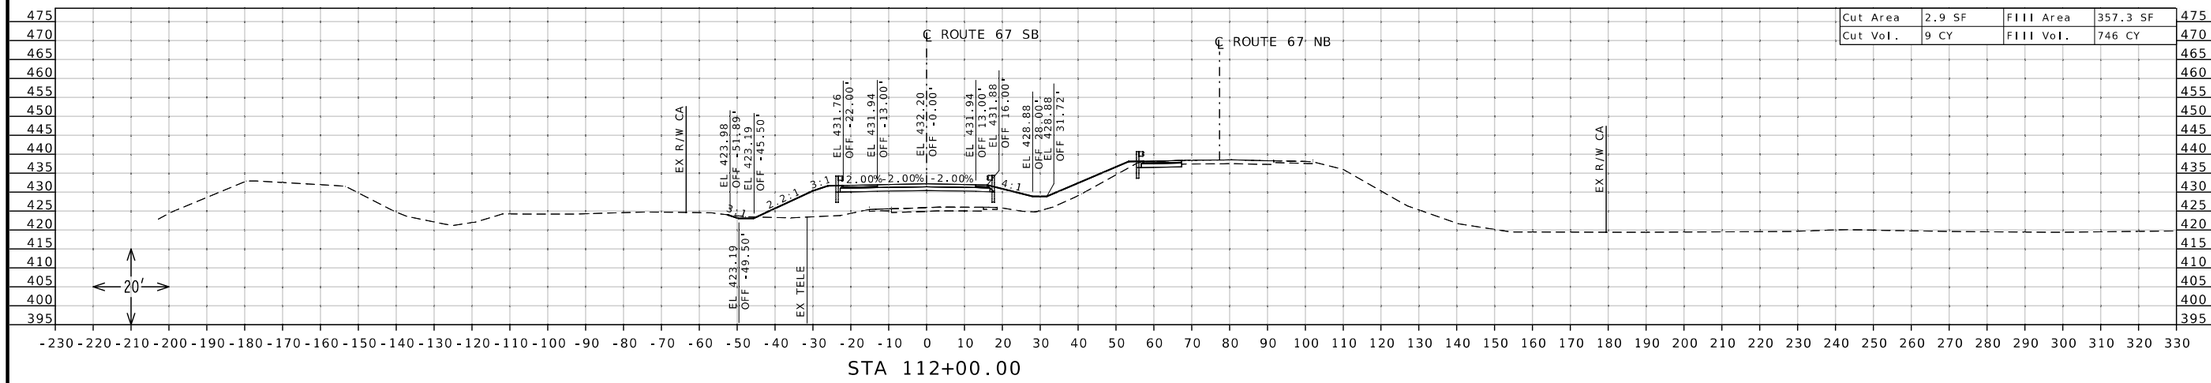

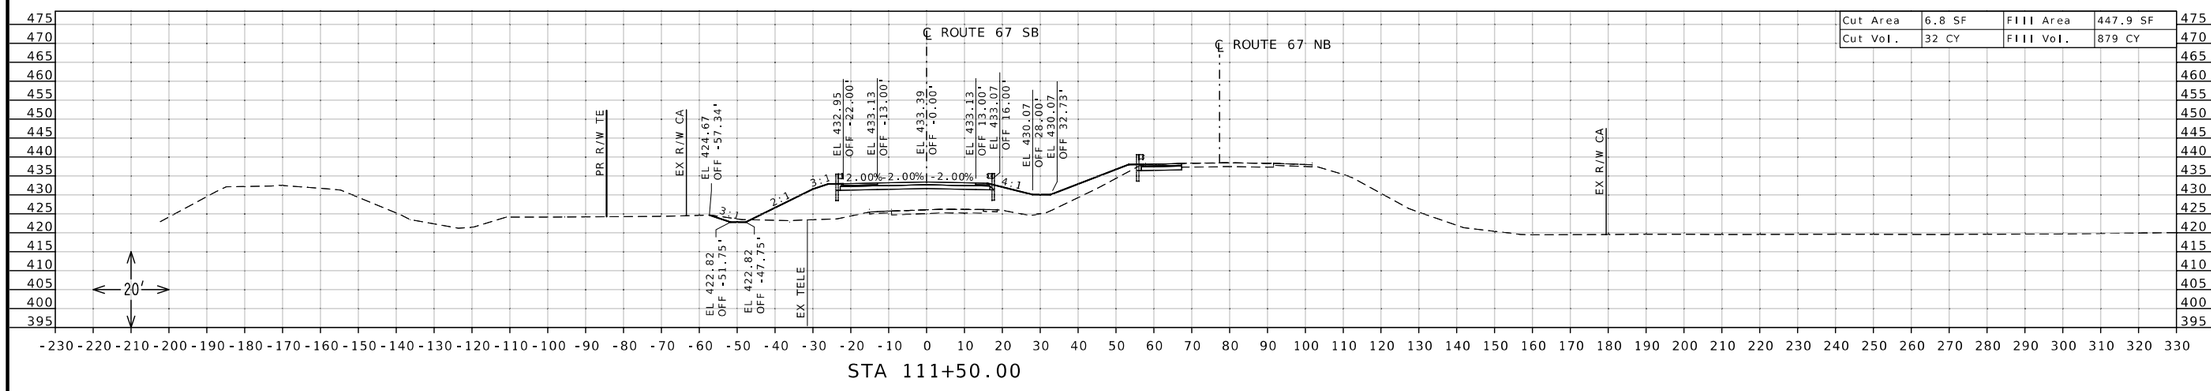

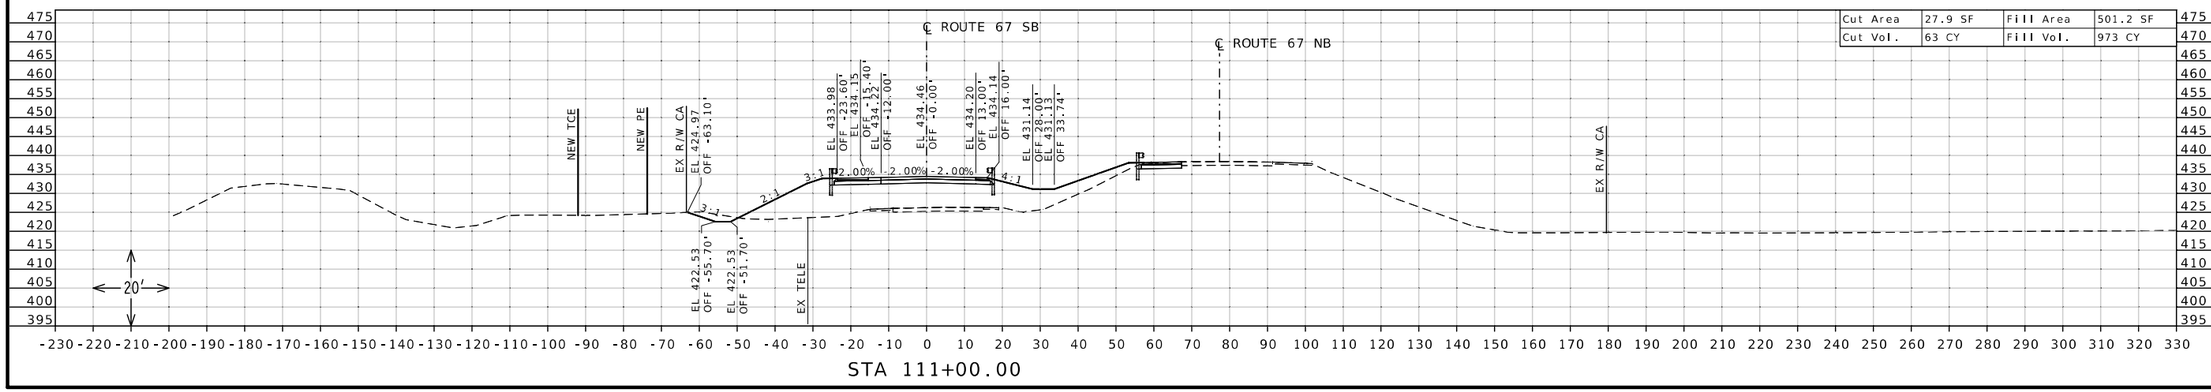

STATE OF MISSOURI
DANIEL WAYNE SAVAGEAU
NUMBER PE-2012018127
PROFESSIONAL ENGINEER
Daniel Savageau
10/05/2025 10:38:39 AM
DANIEL WAYNE SAVAGEAU - CIVIL
MO-PE-2012018127

DATE PREPARED
10/5/2025

ROUTE	STATE
67	MO
DISTRICT	SHEET NO.
SL	152

COUNTY
ST CHARLES

JOB NO.
J6P3636

CONTRACT ID.

PROJECT NO.

BRIDGE NO.


DESCRIPTION

DATE

MISSOURI HIGHWAYS AND TRANSPORTATION COMMISSION


105 WEST CAPITOL
JEFFERSON CITY, MO 65102
1-888-ASK-MODOT (1-888-275-6636)

CROSS SECTION SHEET
ROUTE 67 SOUTHBOUND
NORTH OF ROUTE 94
SHEET 24 OF 45

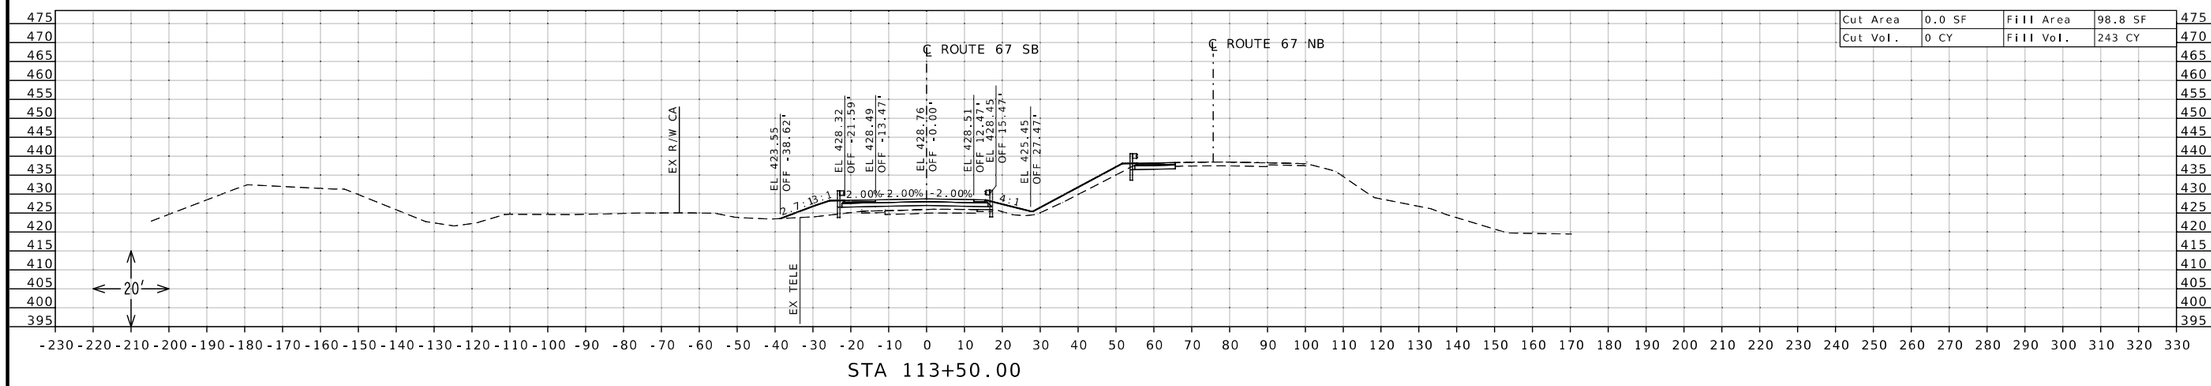


Cut Area	0.0 SF	Fill Area	98.8 SF
Cut Vol.	0 CY	Fill Vol.	243 CY

STA 113+50.00

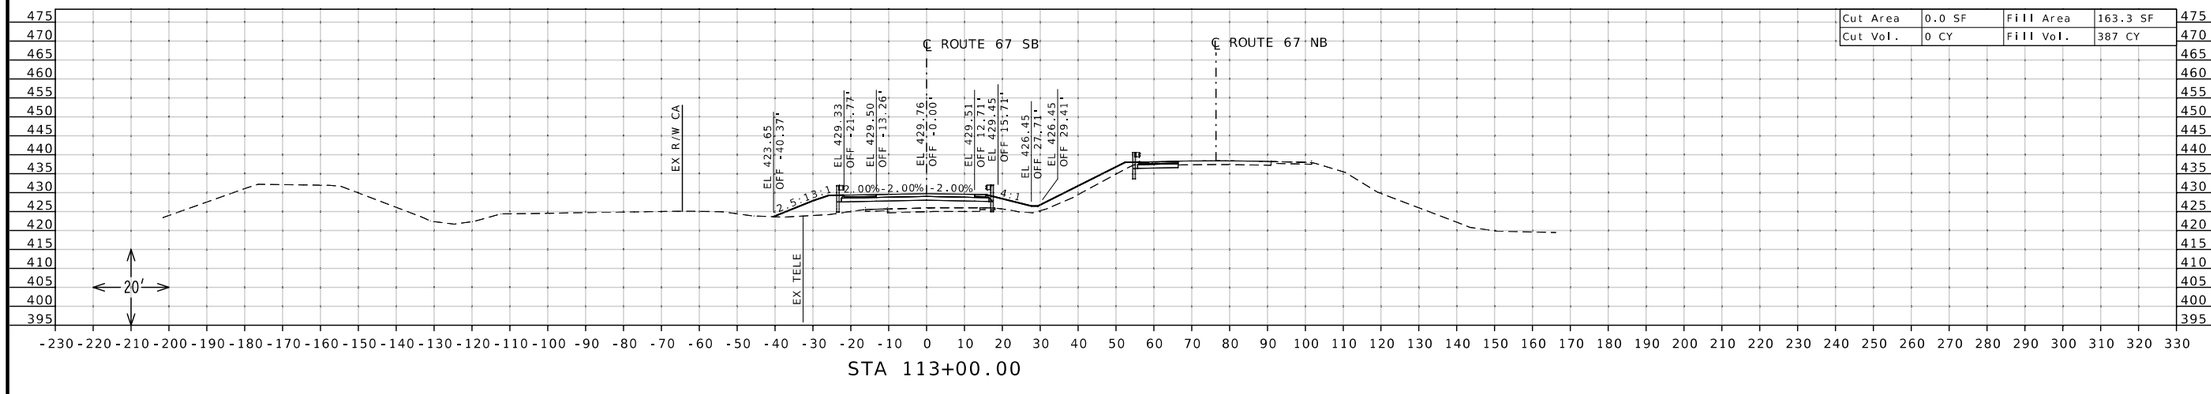

Cut Area	0.0 SF	Fill Area	163.3 SF
Cut Vol.	0 CY	Fill Vol.	387 CY

STA 113+00.00

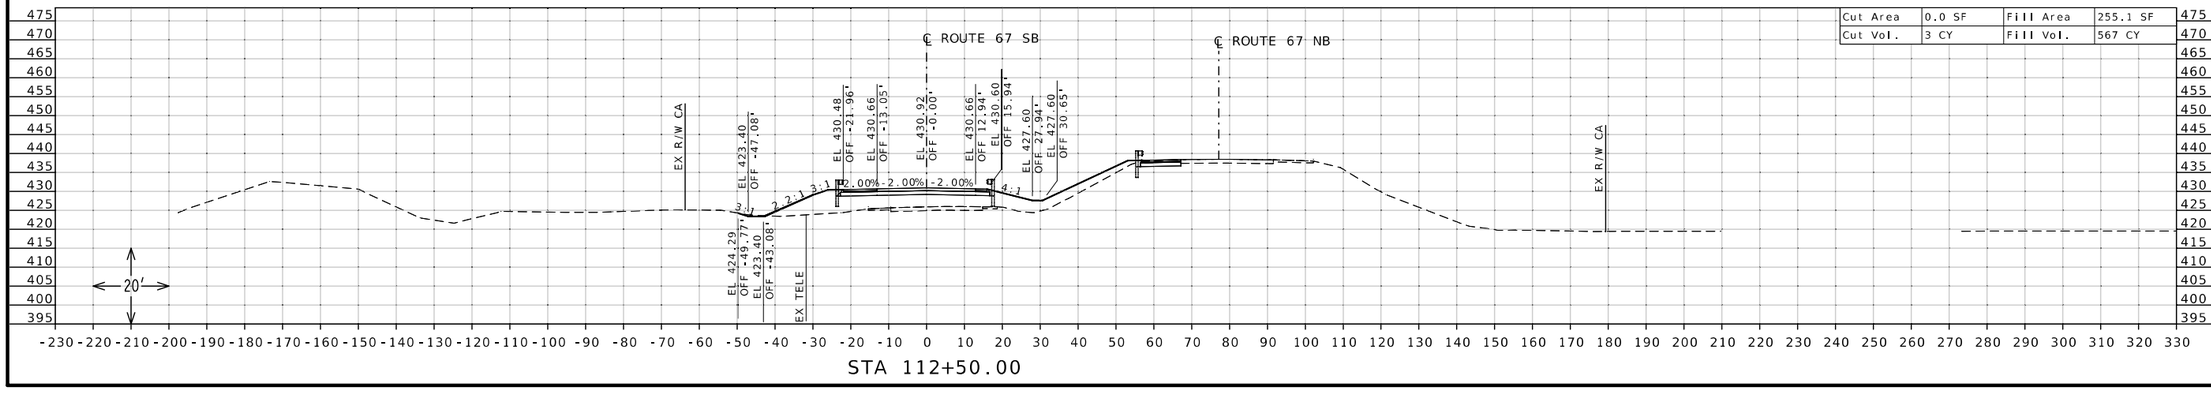

Cut Area	0.0 SF	Fill Area	255.1 SF
Cut Vol.	3 CY	Fill Vol.	567 CY

STA 112+50.00

STATE OF MISSOURI
DANIEL WAYNE SAVAGEAU
NUMBER PE-2012018127
PROFESSIONAL ENGINEER

Daniel Savageau

10/05/2025 10:38:57 AM
DANIEL WAYNE SAVAGEAU · CIVIL
MO-PE-2012018127

DATE PREPARED
10/5/2025

ROUTE	STATE
67	MO
DISTRICT	SHEET NO.
SL	153

COUNTY
ST CHARLES

JOB NO.
J6P3636

CONTRACT ID.

PROJECT NO.


BRIDGE NO.

DESCRIPTION	DATE


MISSOURI HIGHWAYS AND TRANSPORTATION COMMISSION

105 WEST CAPITOL
JEFFERSON CITY, MO 65102
1-888-ASK-MODOT (1-888-275-6636)


CROSS SECTION SHEET
ROUTE 67 SOUTHBOUND
NORTH OF ROUTE 94
SHEET 25 OF 45

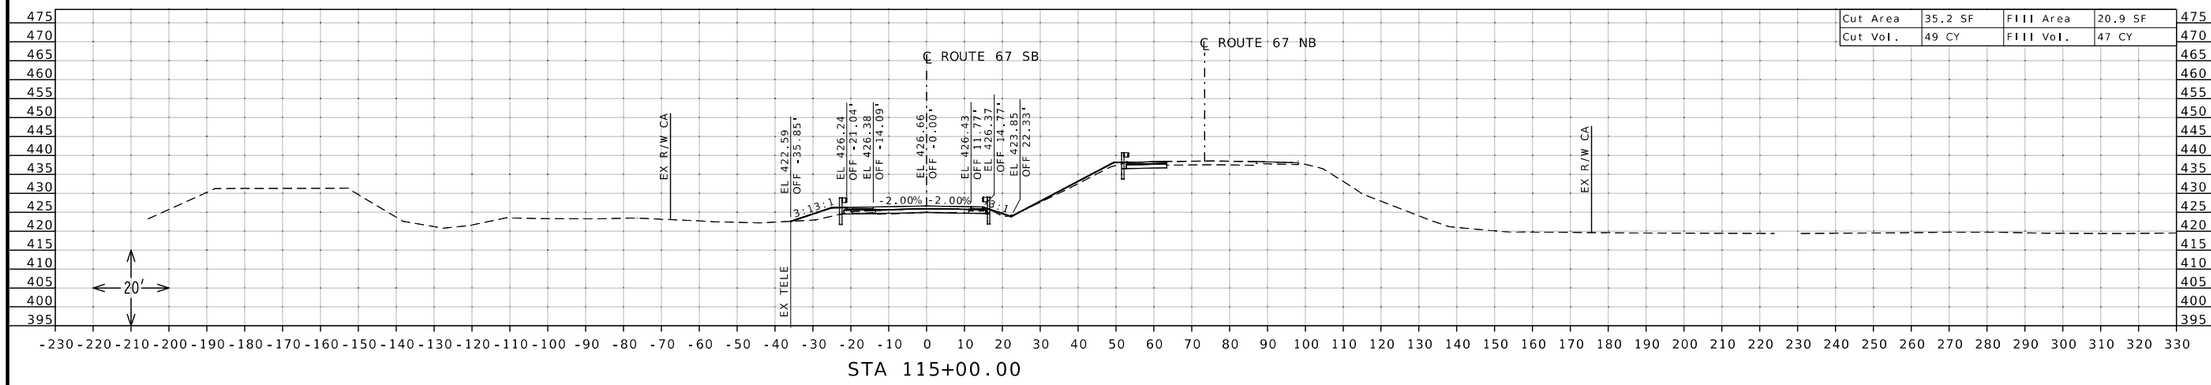

STA 115+00.00

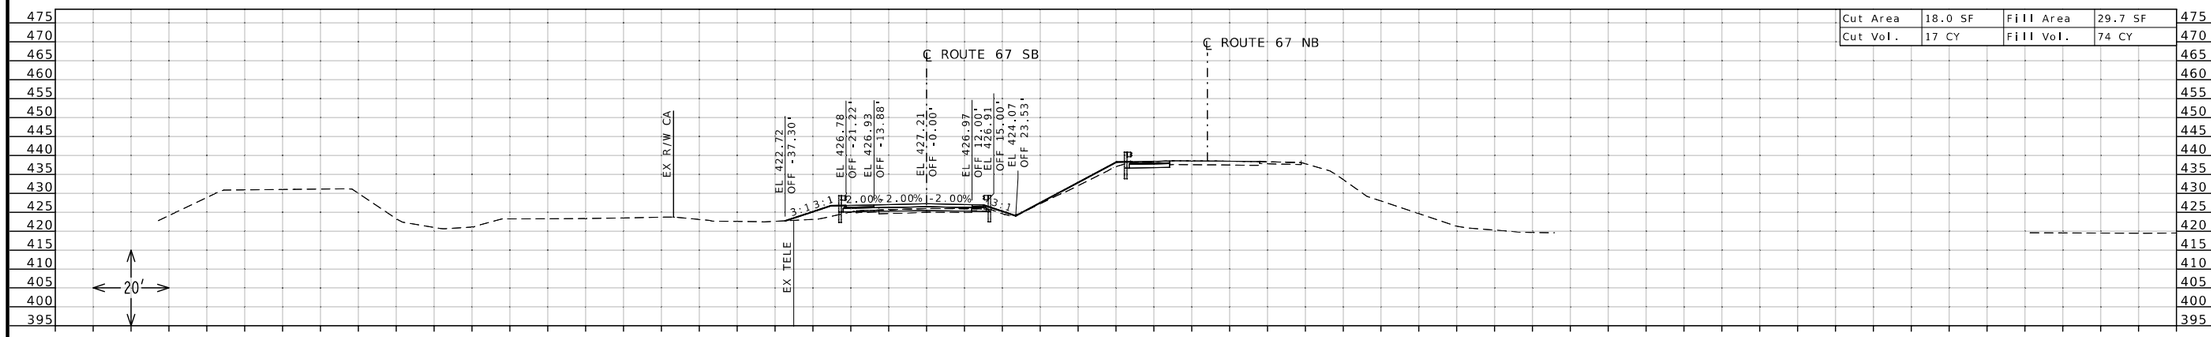

STA 114+50.00

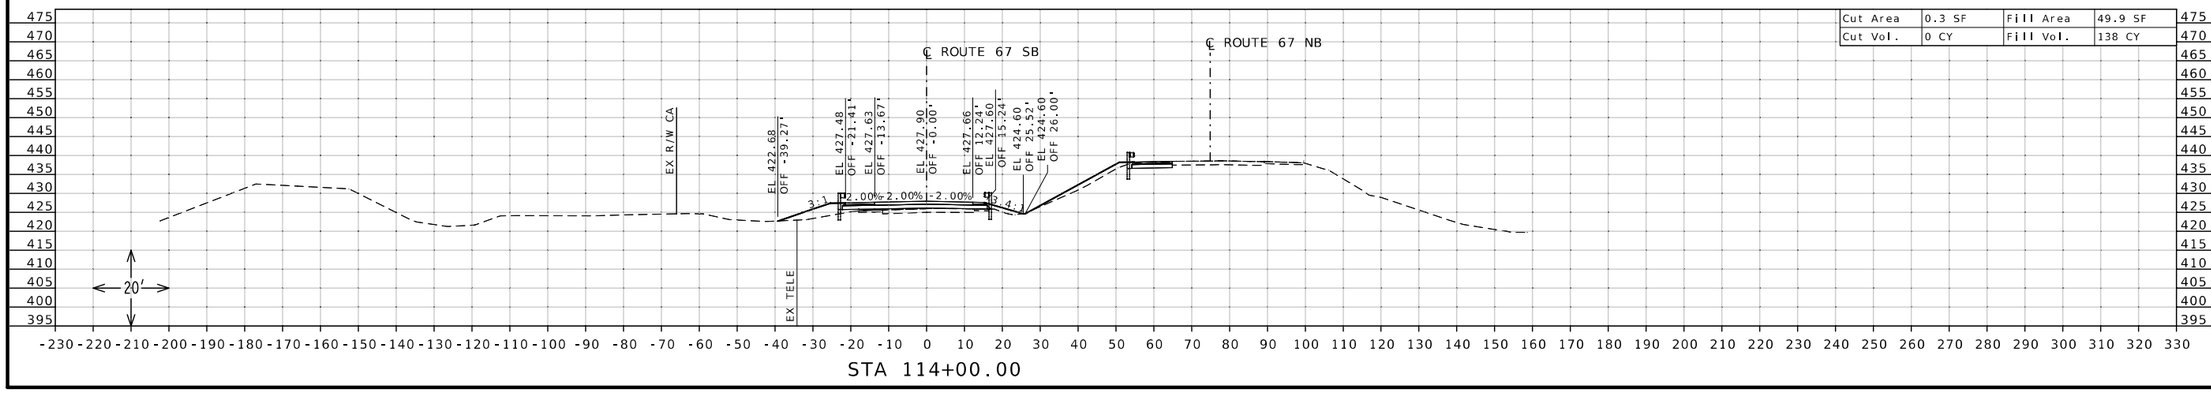

STA 114+00.00

STATE OF MISSOURI
DANIEL WAYNE SAVAGEAU
NUMBER PE-2012018127
PROFESSIONAL ENGINEER
Daniel Savageau
10/05/2025 10:39:16 AM
DANIEL WAYNE SAVAGEAU - CIVIL
MO-PE-2012018127

DATE PREPARED
10/5/2025

ROUTE	STATE
67	MO
DISTRICT	SHEET NO.
SL	154

COUNTY
ST CHARLES

JOB NO.
J6P3636

CONTRACT ID.

PROJECT NO.

BRIDGE NO.


DESCRIPTION


DATE


MISSOURI HIGHWAYS AND TRANSPORTATION COMMISSION

105 WEST CAPITOL
JEFFERSON CITY, MO 65102
1-888-ASK-MODOT (1-888-275-6636)

CROSS SECTION SHEET
ROUTE 67 SOUTHBOUND
NORTH OF ROUTE 94
SHEET 26 OF 45

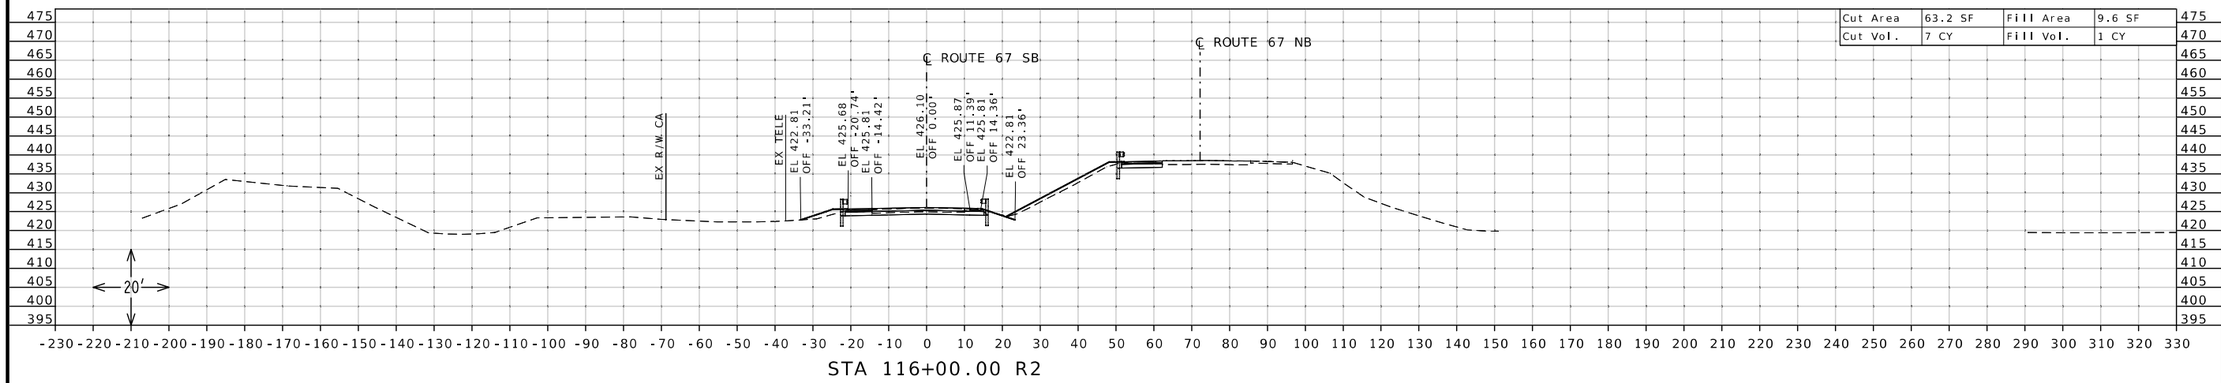

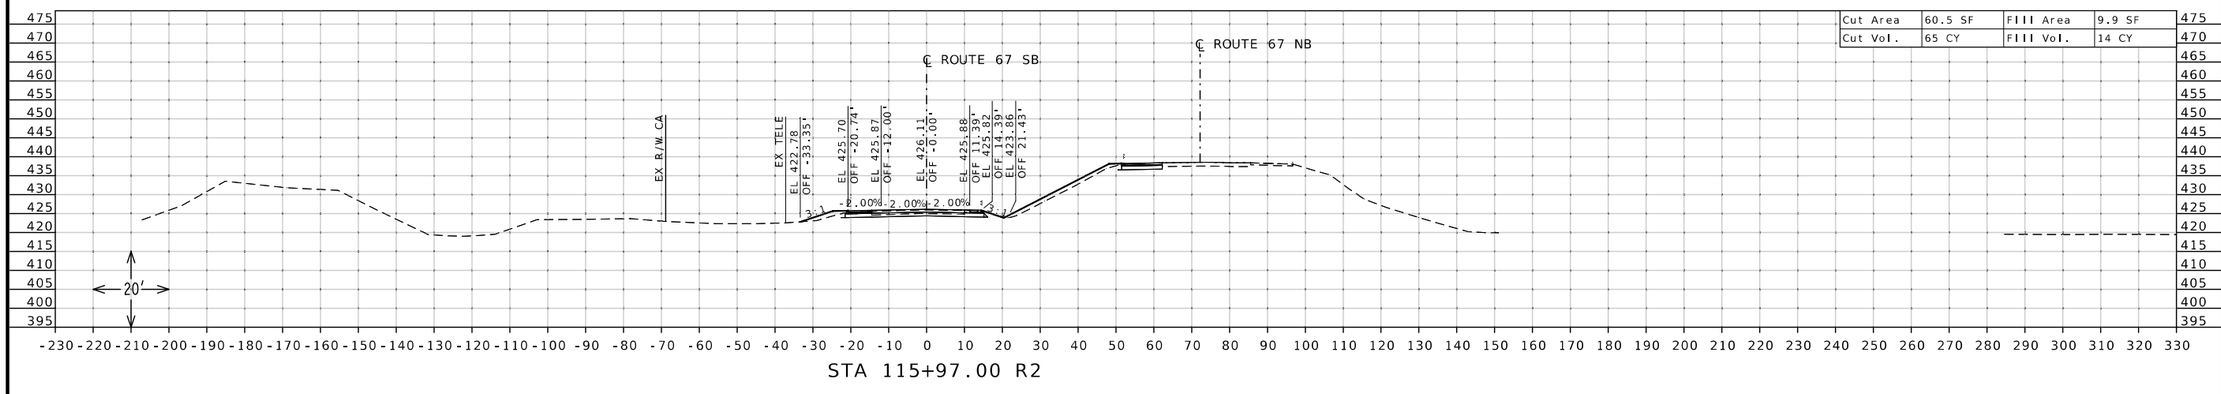

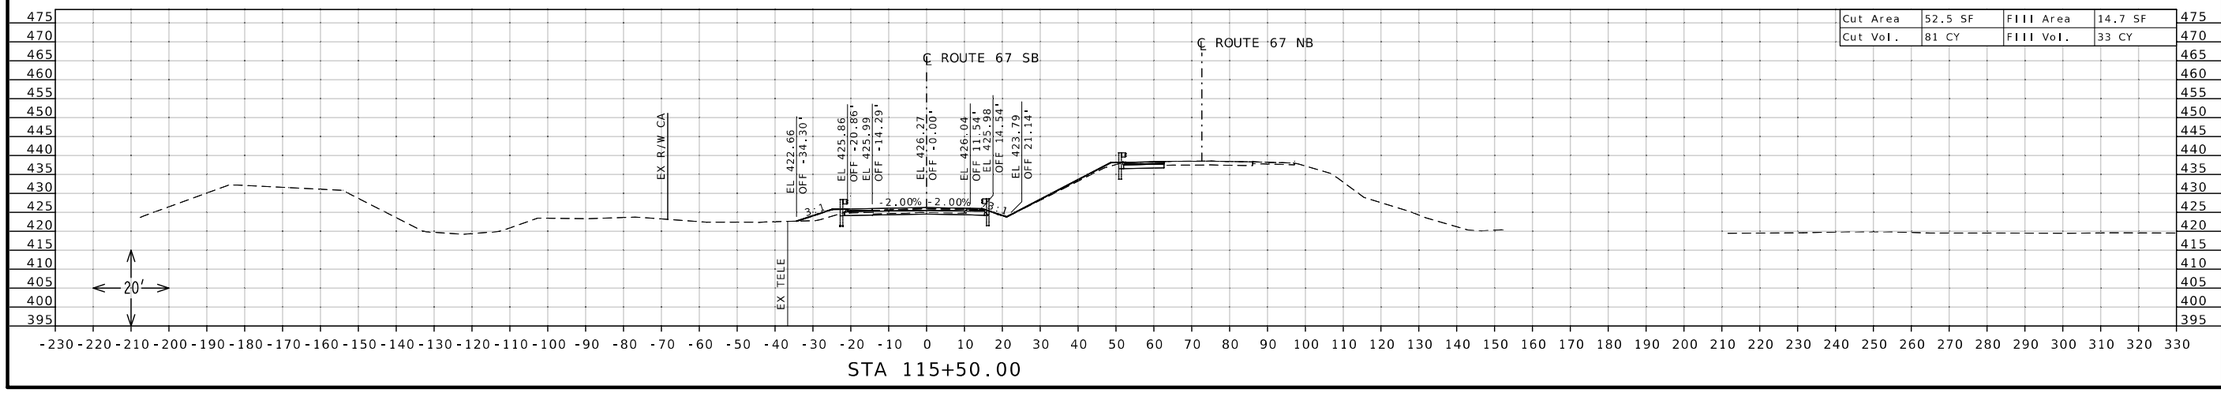

STATE OF MISSOURI
DANIEL WAYNE SAVAGEAU
NUMBER PE-2012018127
PROFESSIONAL ENGINEER

Daniel Savageau

10/05/2025 10:39:30 AM
DANIEL WAYNE SAVAGEAU - CIVIL
MO-PE-2012018127

DATE PREPARED
10/5/2025

ROUTE	STATE
67	MO
DISTRICT	SHEET NO.
SL	155

COUNTY
ST CHARLES

JOB NO.
J6P3636

CONTRACT ID.

PROJECT NO.

BRIDGE NO.


DESCRIPTION

DATE


MISSOURI HIGHWAYS AND TRANSPORTATION COMMISSION

105 WEST CAPITOL
JEFFERSON CITY, MO 65102
1-888-ASK-MODOT (1-888-275-6636)


CROSS SECTION SHEET
ROUTE 67 SOUTHBOUND
NORTH OF ROUTE 94
SHEET 27 OF 45

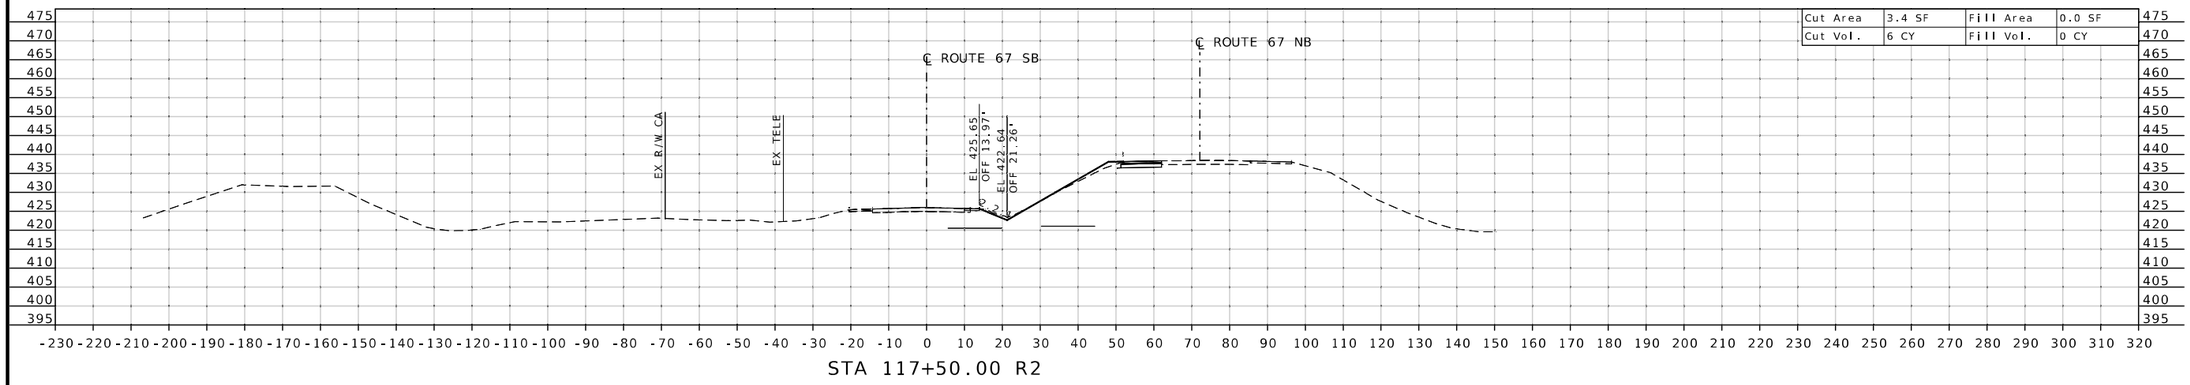

STA 117+50.00 R2

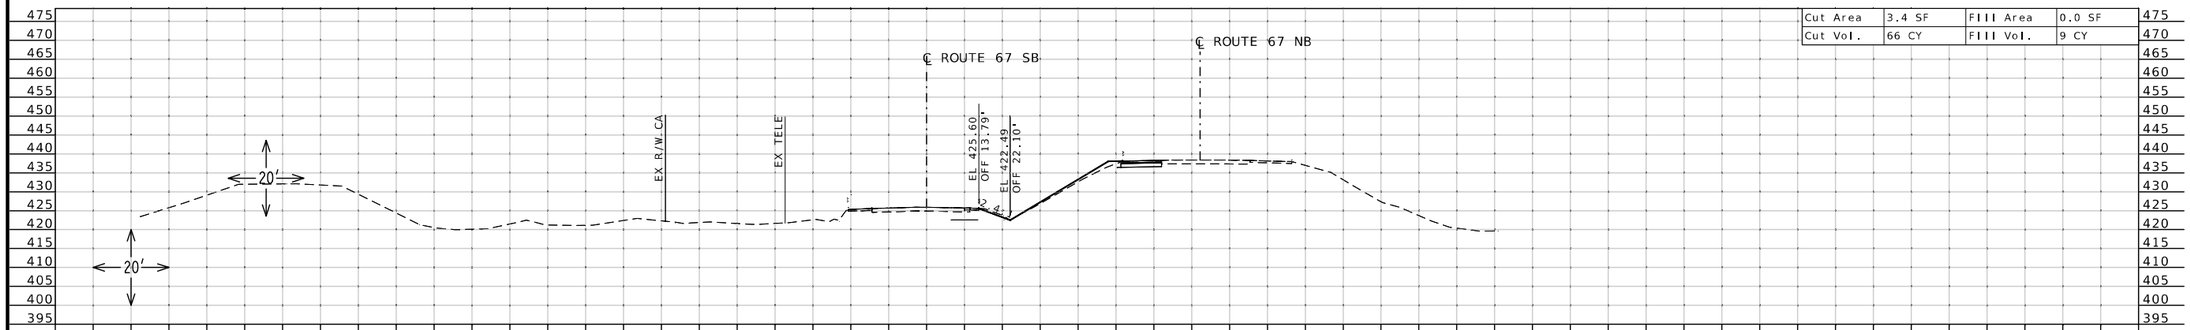

STA 117+00.00 R2

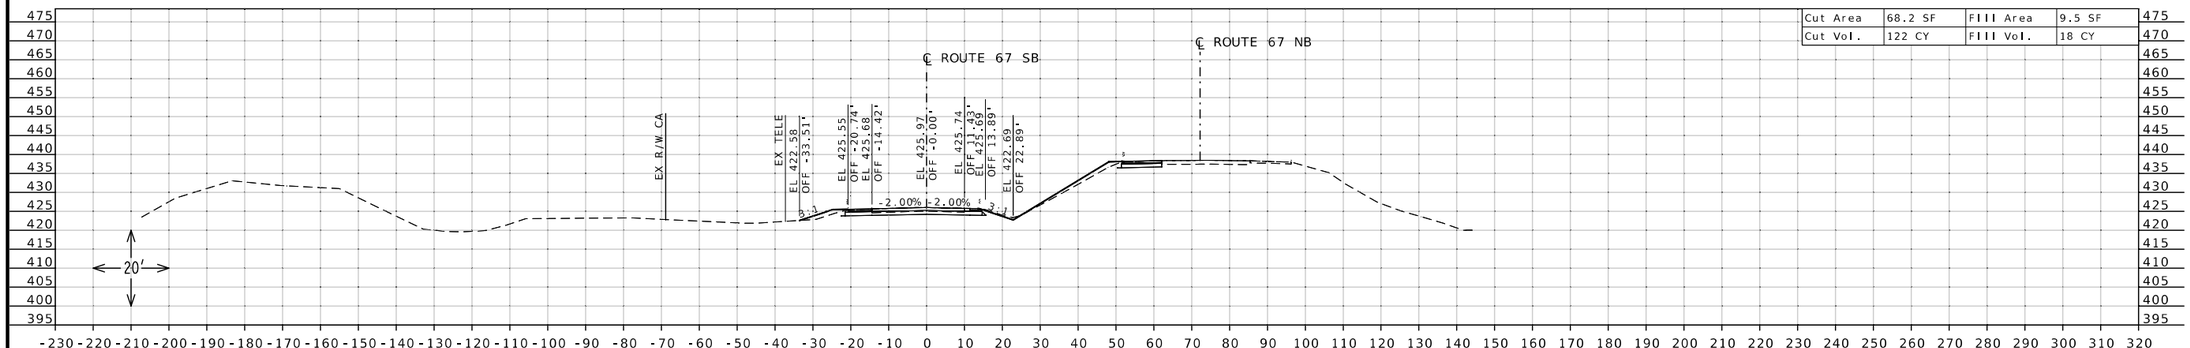

STA 116+50.00 R2

DANIEL WAYNE SAVAGEAU
NUMBER PE-2012018127
STATE OF MISSOURI
PROFESSIONAL ENGINEER

10/05/2025 10:39:54 AM
DANIEL WAYNE SAVAGEAU · CIVIL
MO-PE-2012018127

DATE PREPARED
10/5/2025

ROUTE	STATE
67	MO
DISTRICT	SHEET NO.
SL	156

COUNTY
ST CHARLES

JOB NO.
J6P3636

CONTRACT ID.

PROJECT NO.


BRIDGE NO.

DESCRIPTION	DATE


MISSOURI HIGHWAYS AND TRANSPORTATION COMMISSION

105 WEST CAPITOL
JEFFERSON CITY, MO 65102
1-888-ASK-MODOT (1-888-275-6636)


CROSS SECTION SHEET
ROUTE 67 SOUTHBOUND
NORTH OF ROUTE 94
SHEET 28 OF 45

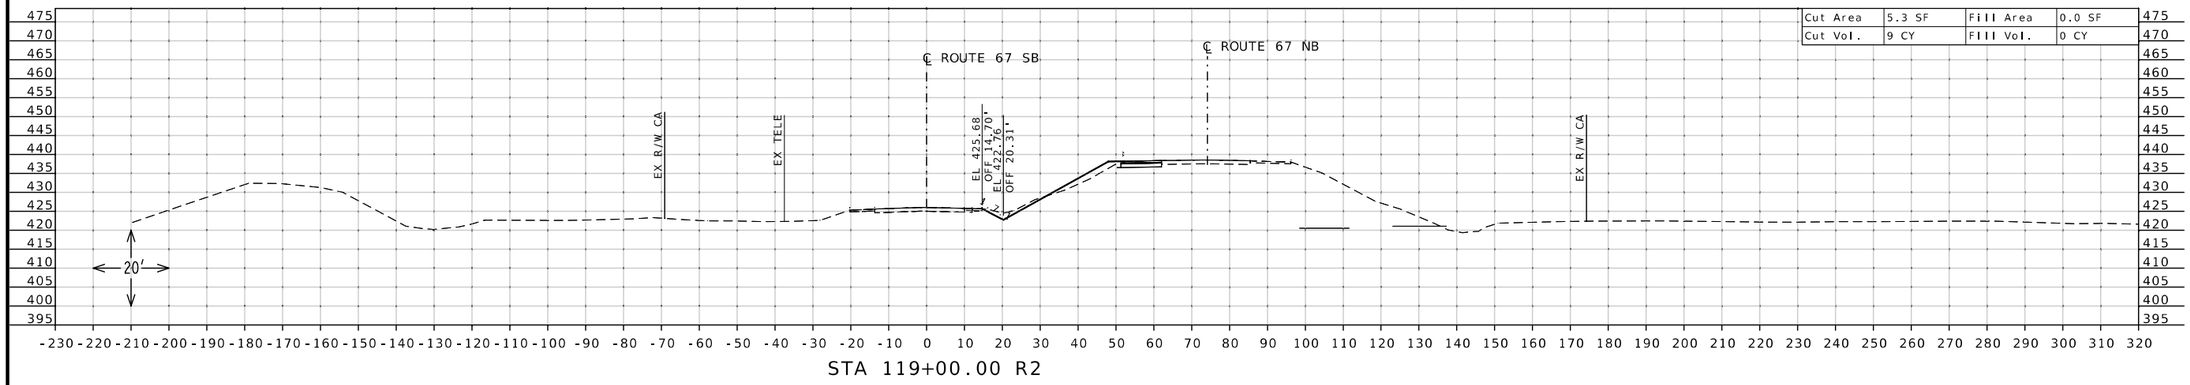

STA 119+00.00 R2

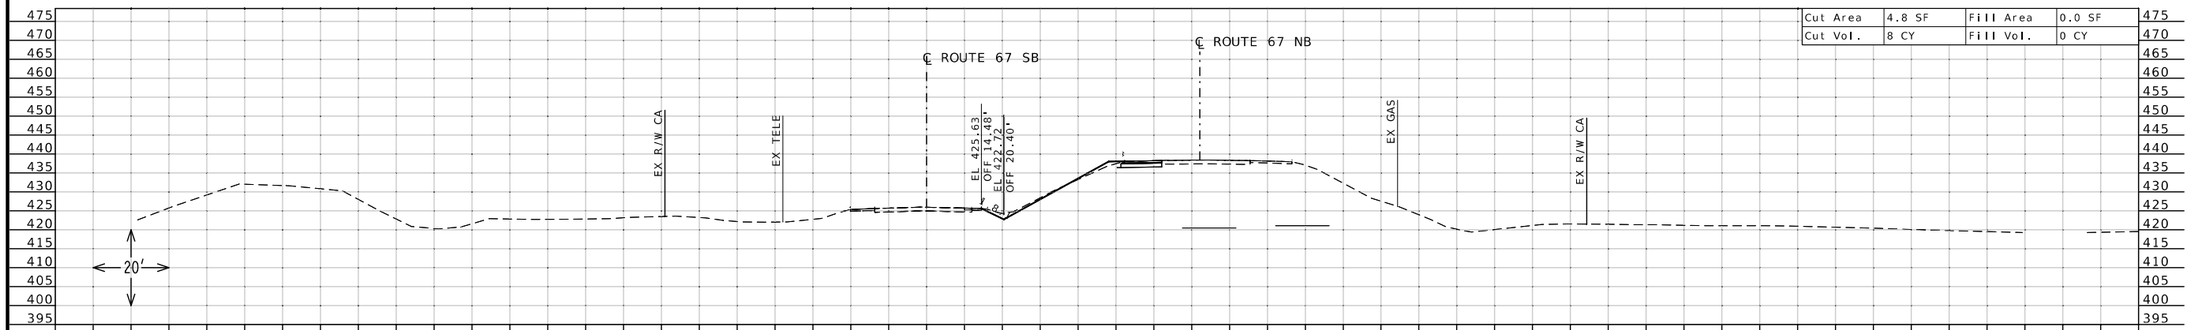

STA 118+50.00 R2

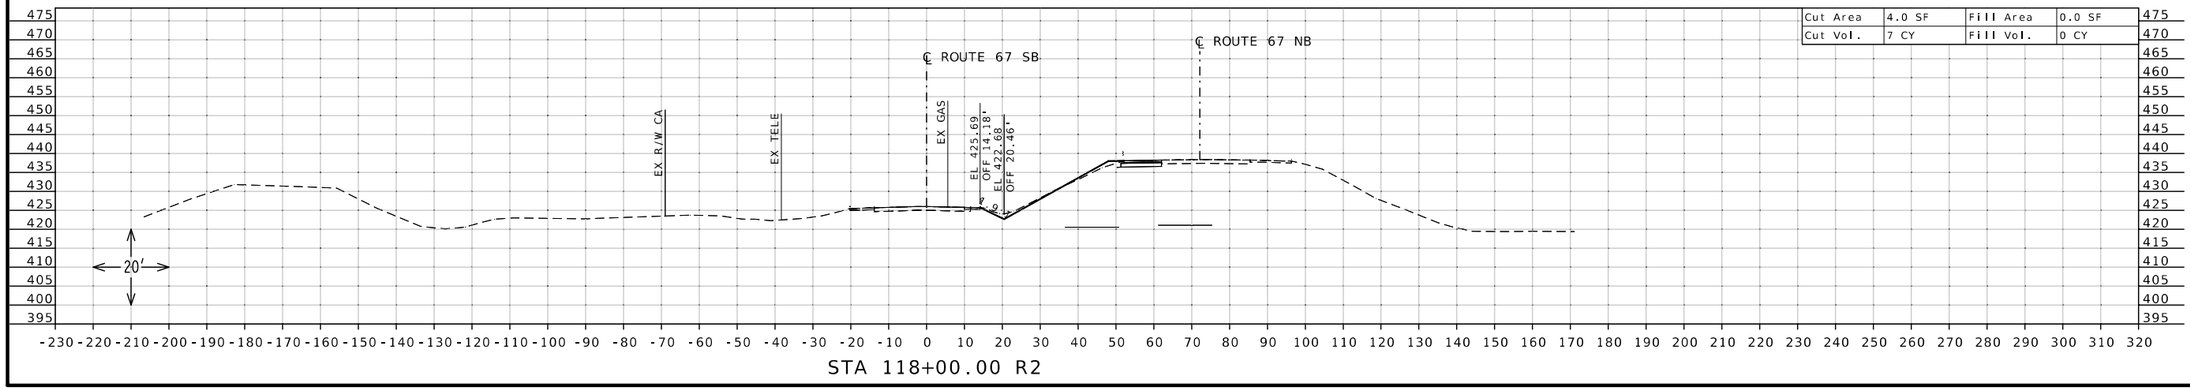

STA 118+00.00 R2

STATE OF MISSOURI
DANIEL WAYNE SAVAGEAU
NUMBER PE-2012018127
PROFESSIONAL ENGINEER

10/05/2025 10:40:13 AM
DANIEL WAYNE SAVAGEAU · CIVIL
MO-PE-2012018127
DATE PREPARED
10/5/2025

ROUTE	STATE
67	MO
DISTRICT	SHEET NO.
SL	157

COUNTY
ST CHARLES

JOB NO.
J6P3636

CONTRACT ID.

PROJECT NO.

BRIDGE NO.


DESCRIPTION

DATE


MISSOURI HIGHWAYS AND TRANSPORTATION COMMISSION

105 WEST CAPITOL
JEFFERSON CITY, MO 65102
1-888-ASK-MODOT (1-888-275-6636)


CROSS SECTION SHEET
ROUTE 67 SOUTHBOUND
NORTH OF ROUTE 94
SHEET 29 OF 45

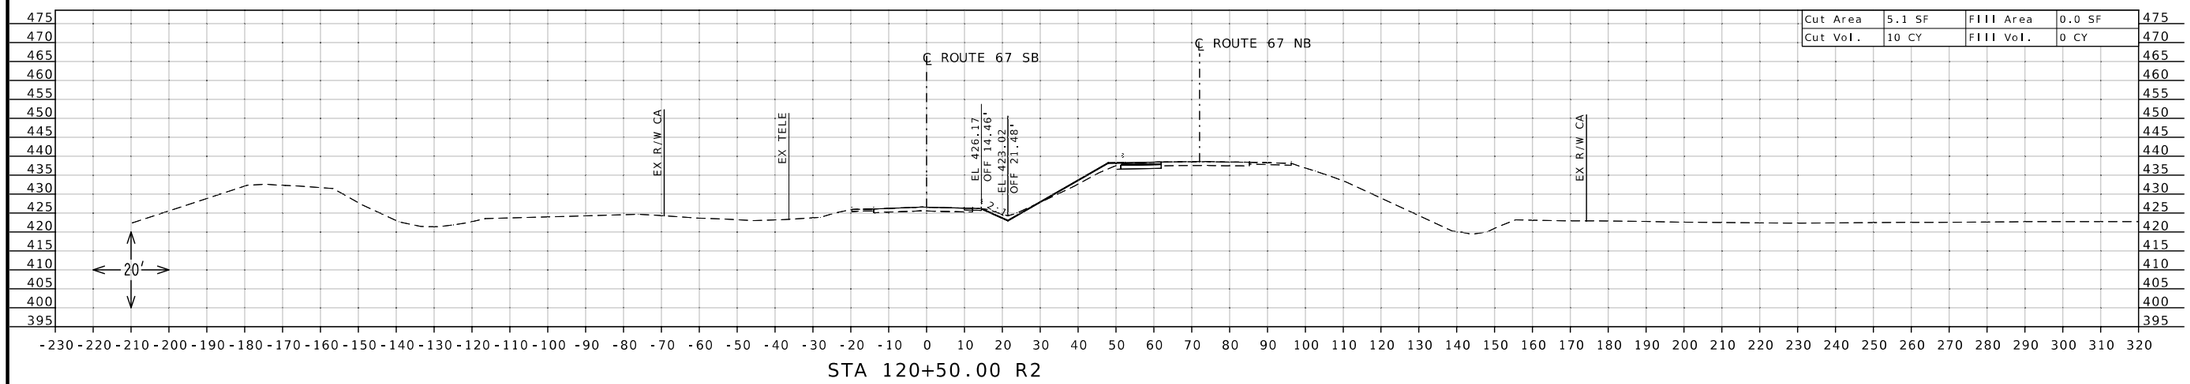

STA 120+50.00 R2

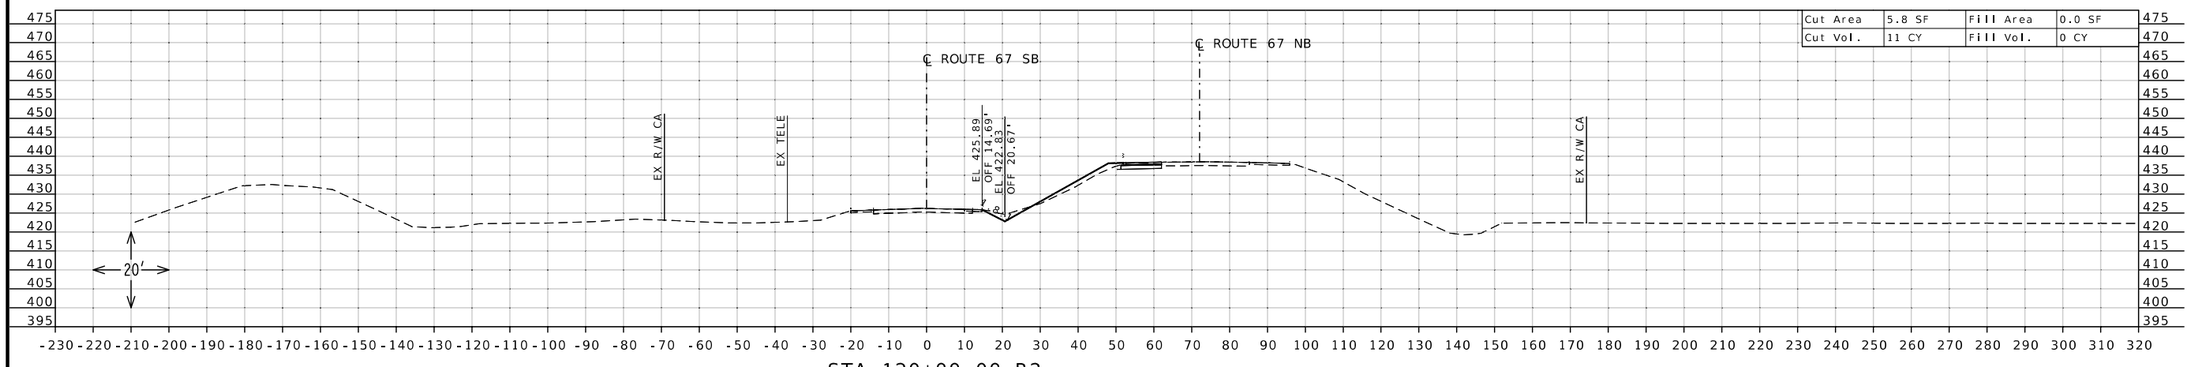

STA 120+00.00 R2

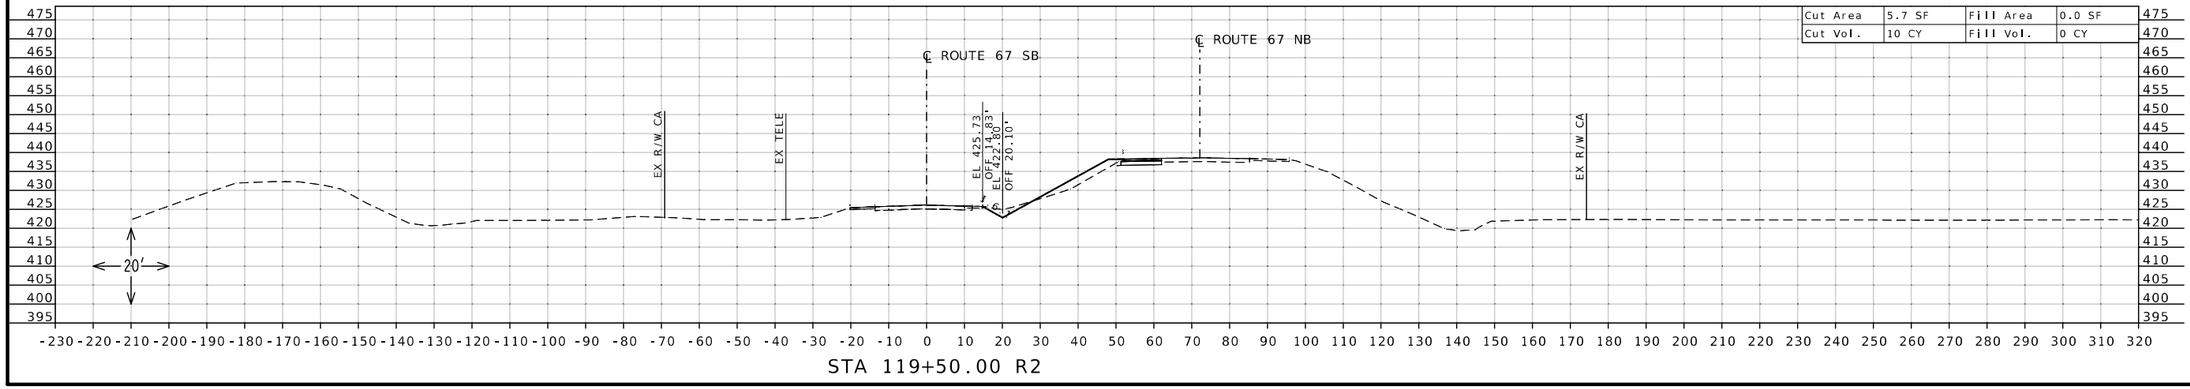

STA 119+50.00 R2

STATE OF MISSOURI
DANIEL WAYNE SAVAGEAU
NUMBER PE-2012018127
PROFESSIONAL ENGINEER
Daniel Savageau
10/05/2025 10:40:35 AM
DANIEL WAYNE SAVAGEAU - CIVIL
MO-PE-2012018127

DATE PREPARED
10/5/2025

ROUTE	STATE
67	MO
DISTRICT	SHEET NO.
SL	158

COUNTY
ST CHARLES

JOB NO.
J6P3636

CONTRACT ID.


PROJECT NO.

BRIDGE NO.


DESCRIPTION	DATE

MISSOURI HIGHWAYS AND TRANSPORTATION COMMISSION
105 WEST CAPITOL
JEFFERSON CITY, MO 65102
1-888-ASK-MODOT (1-888-275-6636)


CROSS SECTION SHEET
ROUTE 67 SOUTHBOUND
NORTH OF ROUTE 94
SHEET 30 OF 45

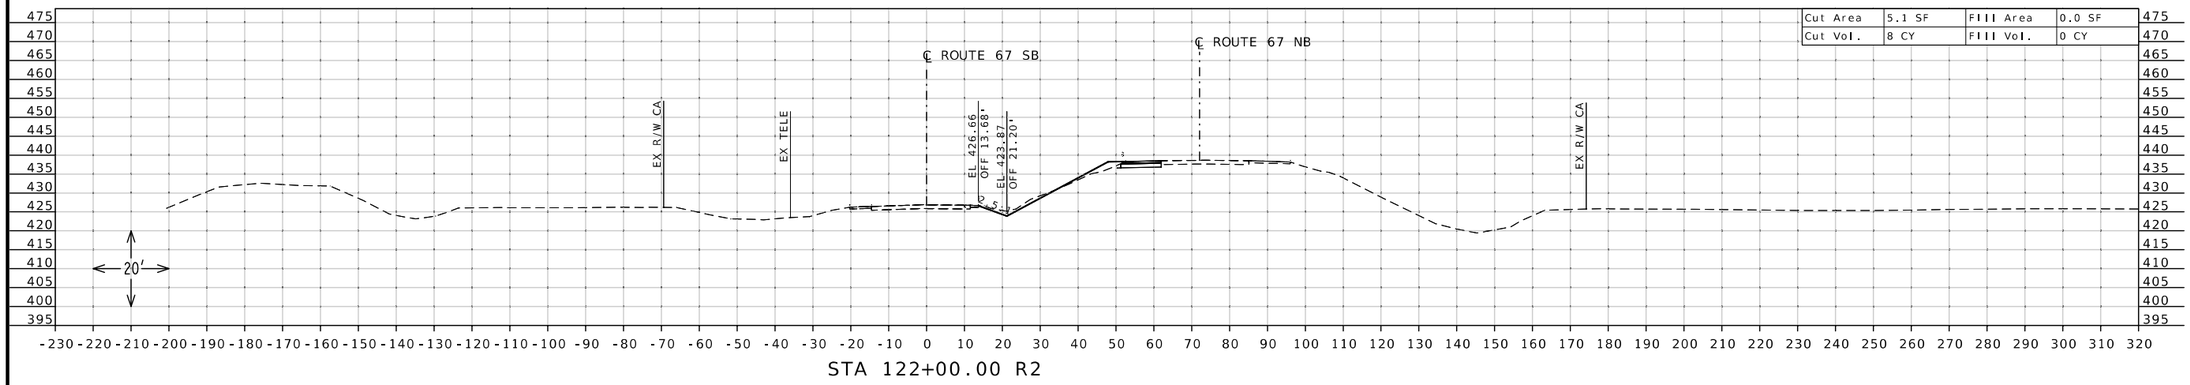

STA 122+00.00 R2

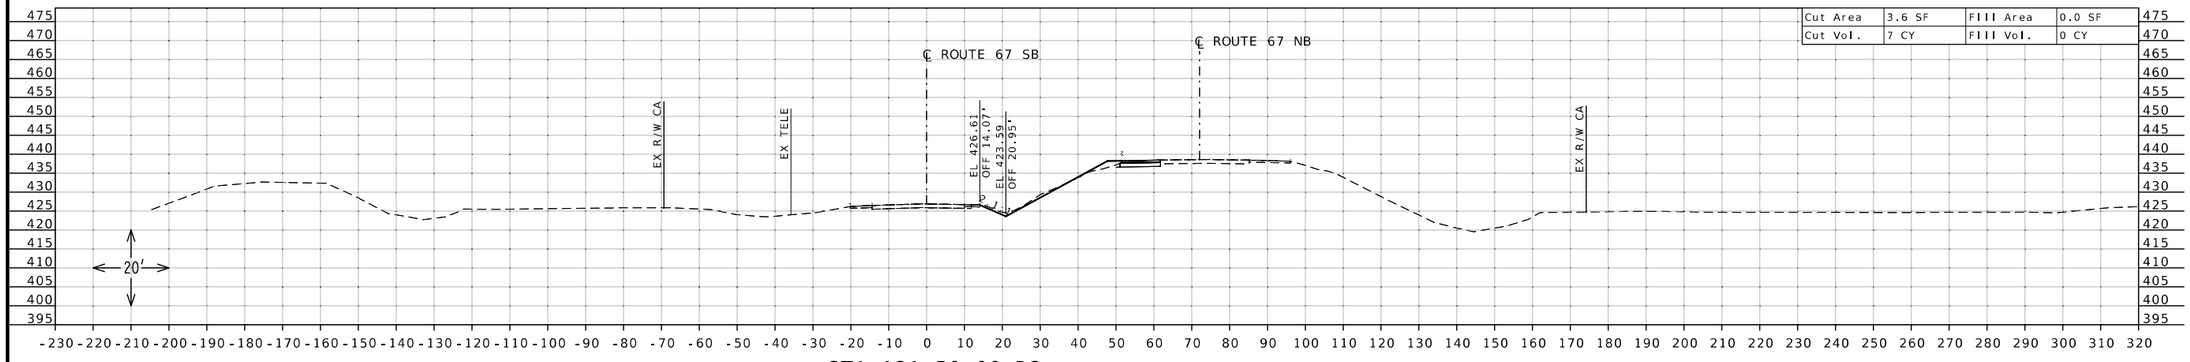

STA 121+50.00 R2

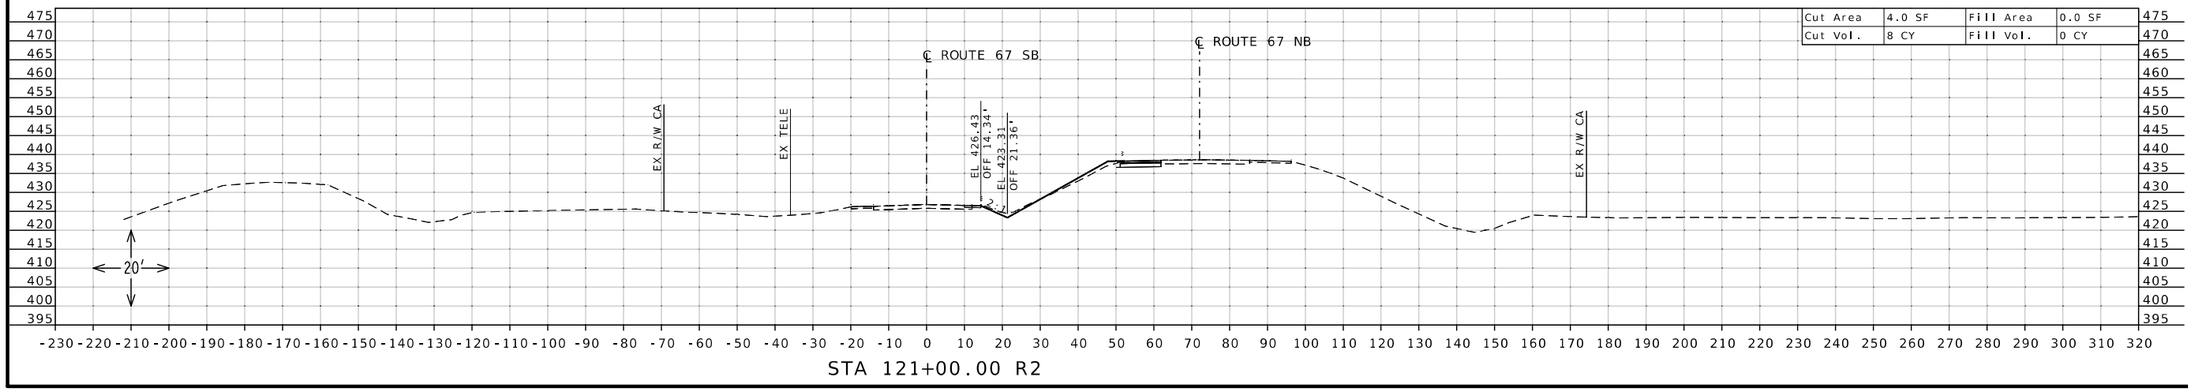

STA 121+00.00 R2

STATE OF MISSOURI
DANIEL WAYNE SAVAGEAU
NUMBER PE-2012018127
PROFESSIONAL ENGINEER

Daniel Savageau

10/05/2025 10:40:59 AM
DANIEL WAYNE SAVAGEAU - CIVIL
MO-PE-2012018127

DATE PREPARED
10/5/2025

ROUTE	STATE
67	MO
DISTRICT	SHEET NO.
SL	159

COUNTY
ST CHARLES

JOB NO.
J6P3636

CONTRACT ID.

PROJECT NO.

BRIDGE NO.


DESCRIPTION

DATE

MISSOURI HIGHWAYS AND TRANSPORTATION COMMISSION

105 WEST CAPITOL
JEFFERSON CITY, MO 65102
1-888-ASK-MODOT (1-888-275-6636)

CROSS SECTION SHEET
ROUTE 67 SOUTHBOUND
NORTH OF ROUTE 94
SHEET 31 OF 45

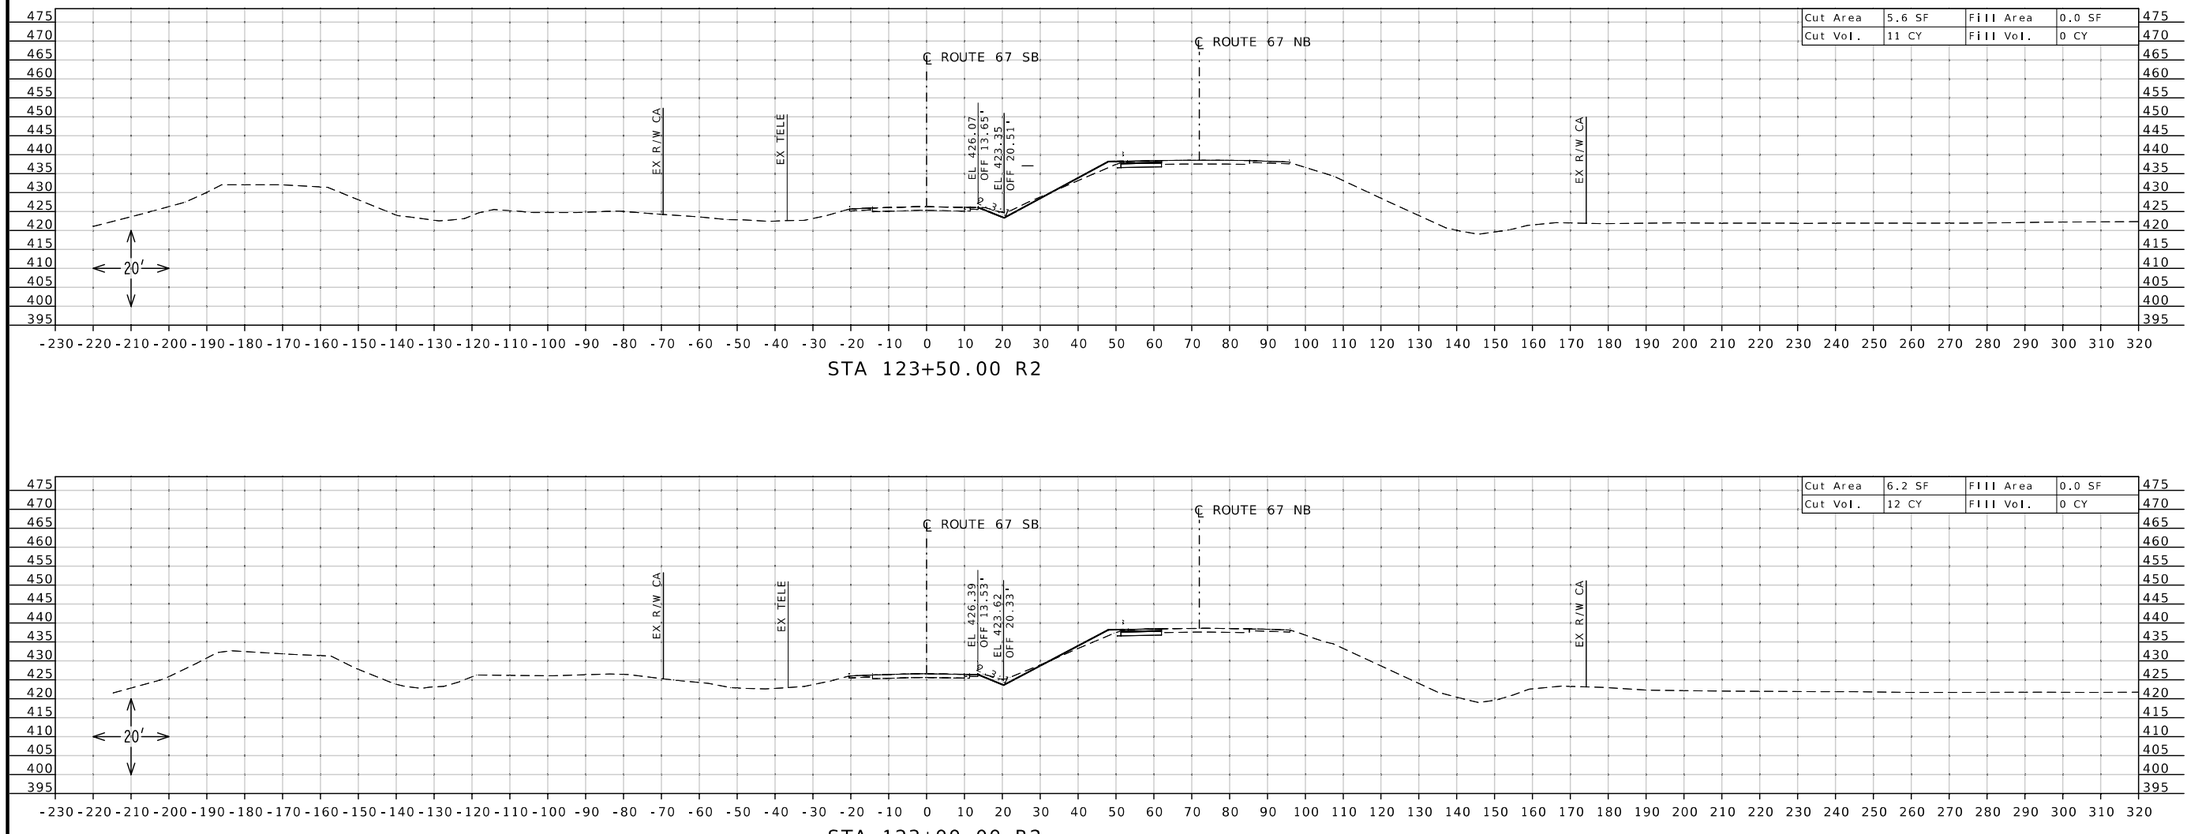

STATE OF MISSOURI
DANIEL WAYNE SAVAGEAU
NUMBER PE-2012018127
PROFESSIONAL ENGINEER

Daniel Savageau

10/05/2025 10:41:19 AM
DANIEL WAYNE SAVAGEAU - CIVIL
MO-PE-2012018127
DATE PREPARED

10/5/2025

ROUTE	STATE
67	MO
DISTRICT	SHEET NO.
SL	160

COUNTY
ST CHARLES

JOB NO.
J6P3636

CONTRACT ID.

PROJECT NO.

BRIDGE NO.


DESCRIPTION

DATE


MISSOURI HIGHWAYS AND TRANSPORTATION COMMISSION

105 WEST CAPITOL
JEFFERSON CITY, MO 65102
1-888-ASK-MODOT (1-888-275-6636)


CROSS SECTION SHEET
ROUTE 67 SOUTHBOUND
NORTH OF ROUTE 94
SHEET 32 OF 45

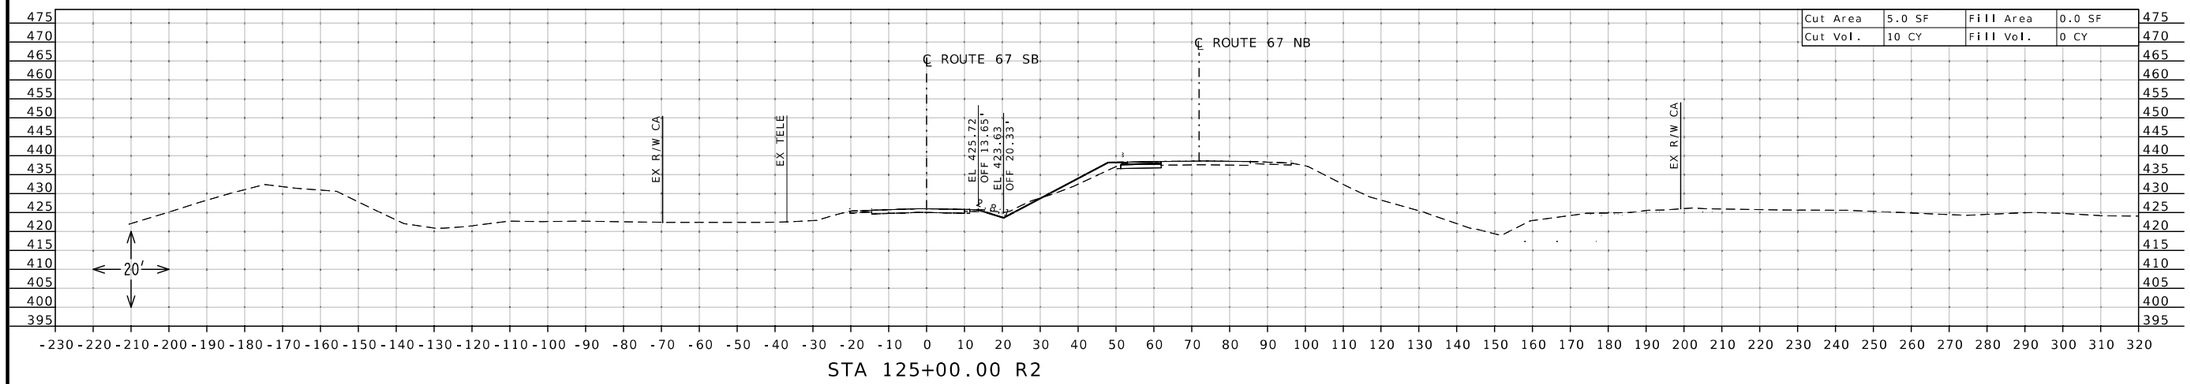

STA 125+00.00 R2

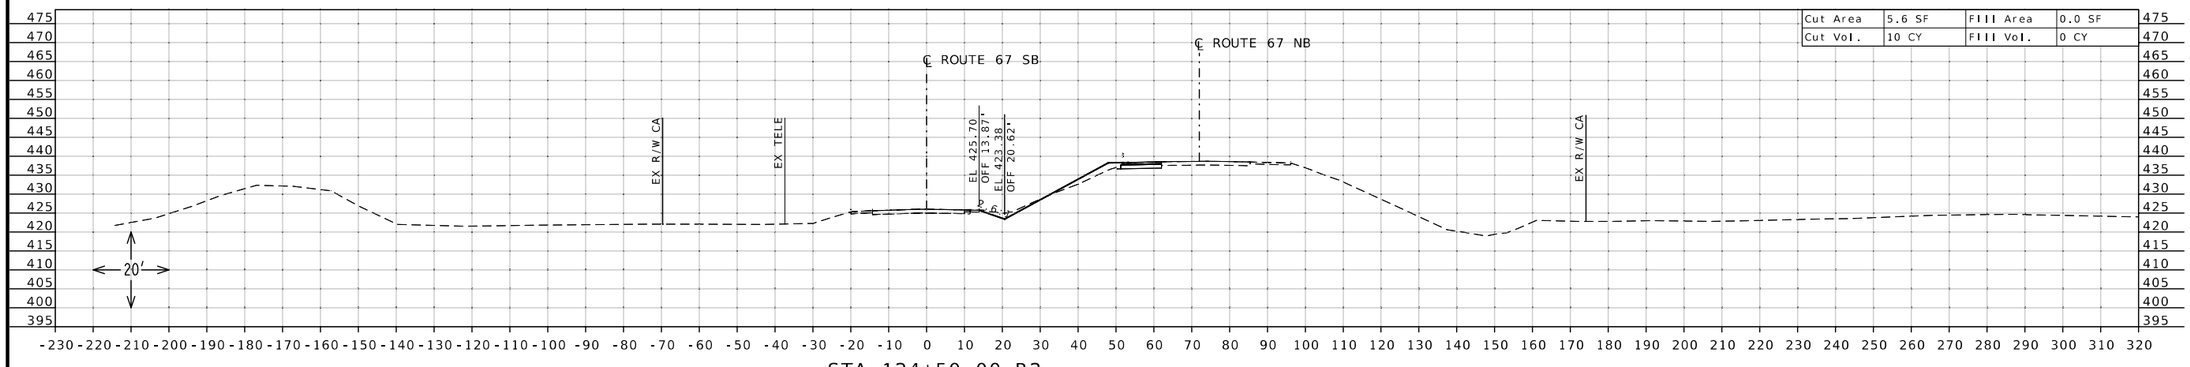

STA 124+50.00 R2

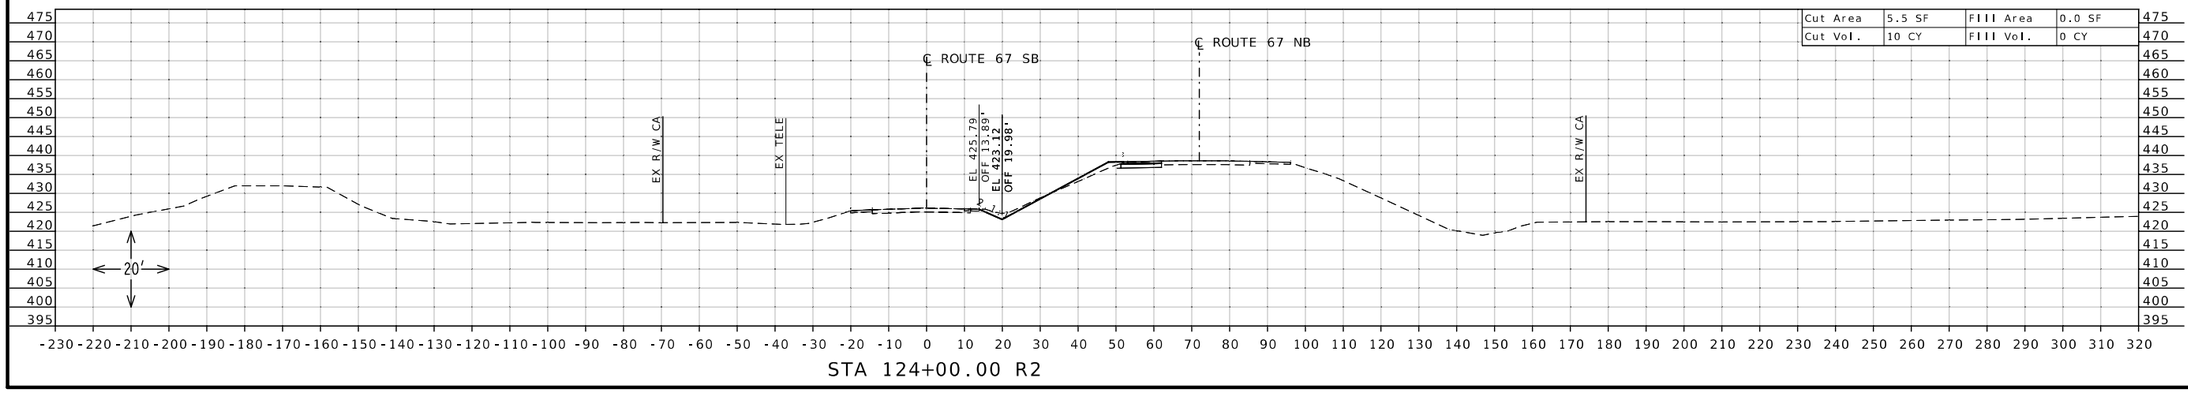

STA 124+00.00 R2

STATE OF MISSOURI
DANIEL WAYNE SAVAGEAU
NUMBER PE-2012018127
PROFESSIONAL ENGINEER

Daniel Savageau

10/05/2025 10:41:36 AM
DANIEL WAYNE SAVAGEAU - CIVIL
MO-PE-2012018127

DATE PREPARED
10/5/2025

ROUTE	STATE
67	MO
DISTRICT	SHEET NO.
SL	161

COUNTY
ST CHARLES

JOB NO.
J6P3636

CONTRACT ID.

PROJECT NO.

BRIDGE NO.


DESCRIPTION

DATE


MISSOURI HIGHWAYS AND TRANSPORTATION COMMISSION

105 WEST CAPITOL
JEFFERSON CITY, MO 65102
1-888-ASK-MODOT (1-888-275-6636)


CROSS SECTION SHEET
ROUTE 67 SOUTHBOUND
NORTH OF ROUTE 94
SHEET 33 OF 45

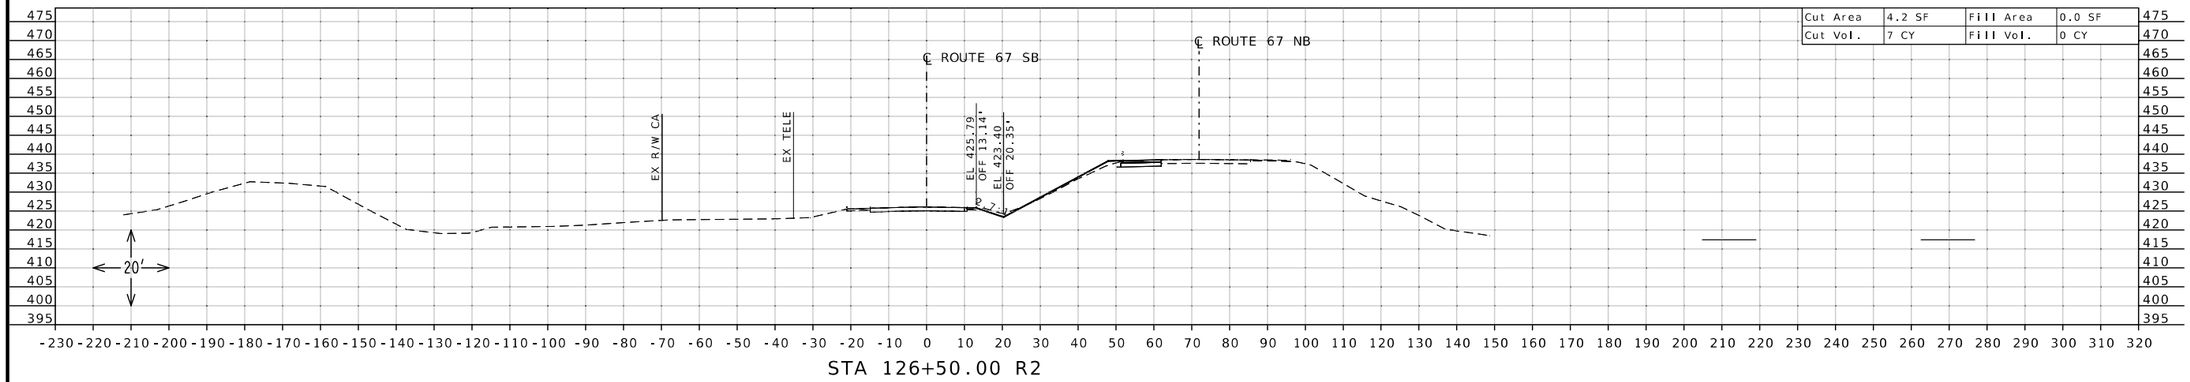

STA 126+50.00 R2

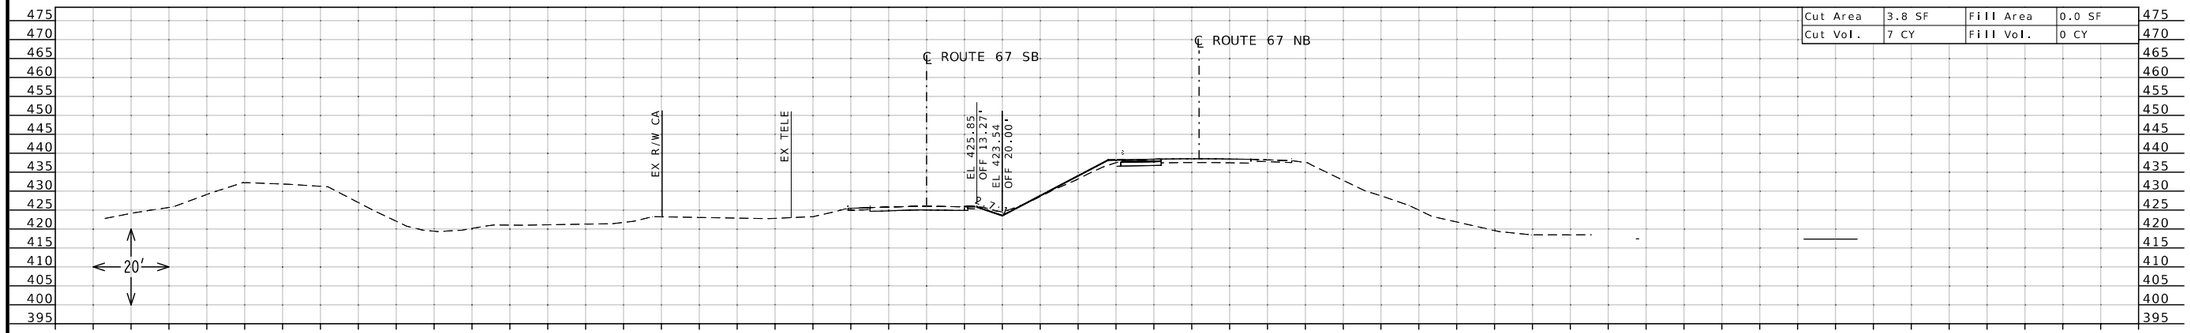

STA 126+00.00 R2

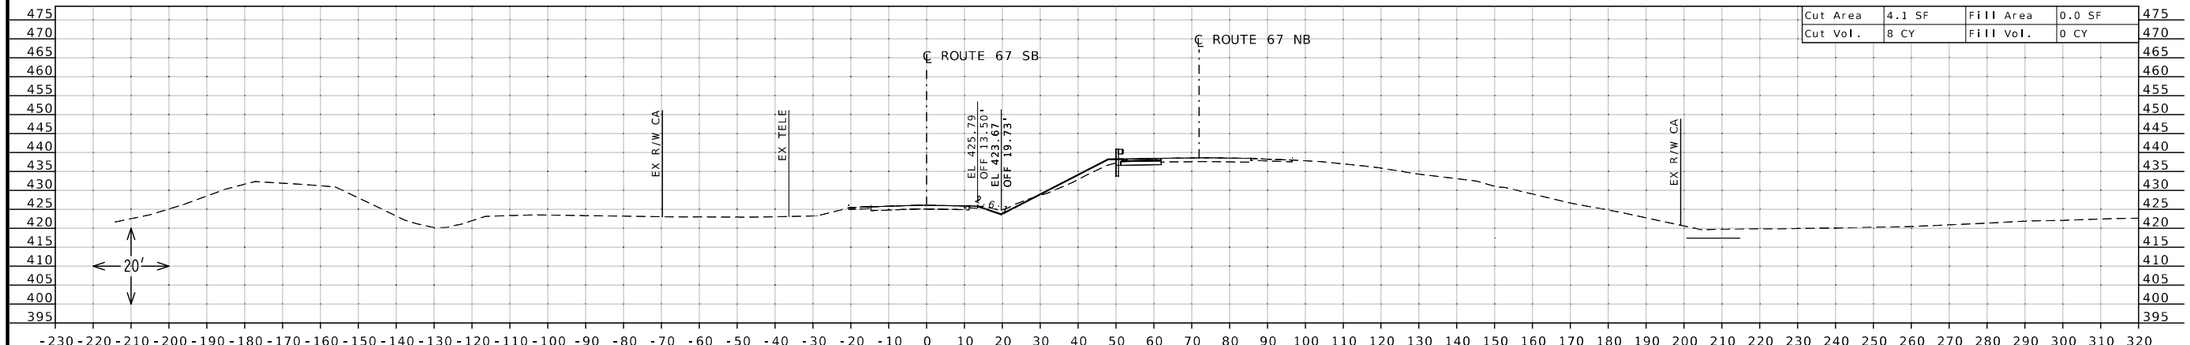

STA 125+50.00 R2

STATE OF MISSOURI
DANIEL WAYNE SAVAGEAU
NUMBER PE-2012018127
PROFESSIONAL ENGINEER
Daniel Savageau
10/05/2025 10:41:52 AM
DANIEL WAYNE SAVAGEAU - CIVIL
MO-PE-2012018127

DATE PREPARED
10/5/2025

ROUTE	STATE
67	MO
DISTRICT	SHEET NO.
SL	162

COUNTY
ST CHARLES

JOB NO.
J6P3636

CONTRACT ID.


PROJECT NO.

BRIDGE NO.


DESCRIPTION	DATE

MISSOURI HIGHWAYS AND TRANSPORTATION COMMISSION
105 WEST CAPITOL
JEFFERSON CITY, MO 65102
1-888-ASK-MODOT (1-888-275-6636)


CROSS SECTION SHEET
ROUTE 67 SOUTHBOUND
NORTH OF ROUTE 94
SHEET 34 OF 45

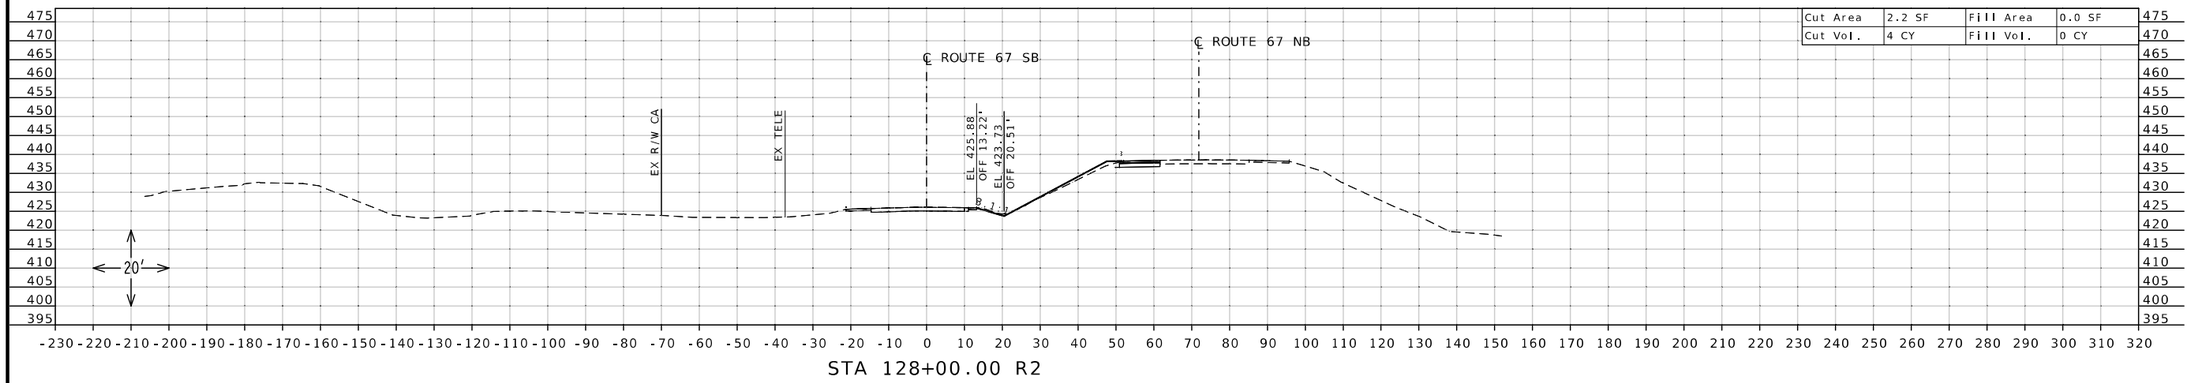

STA 128+00.00 R2

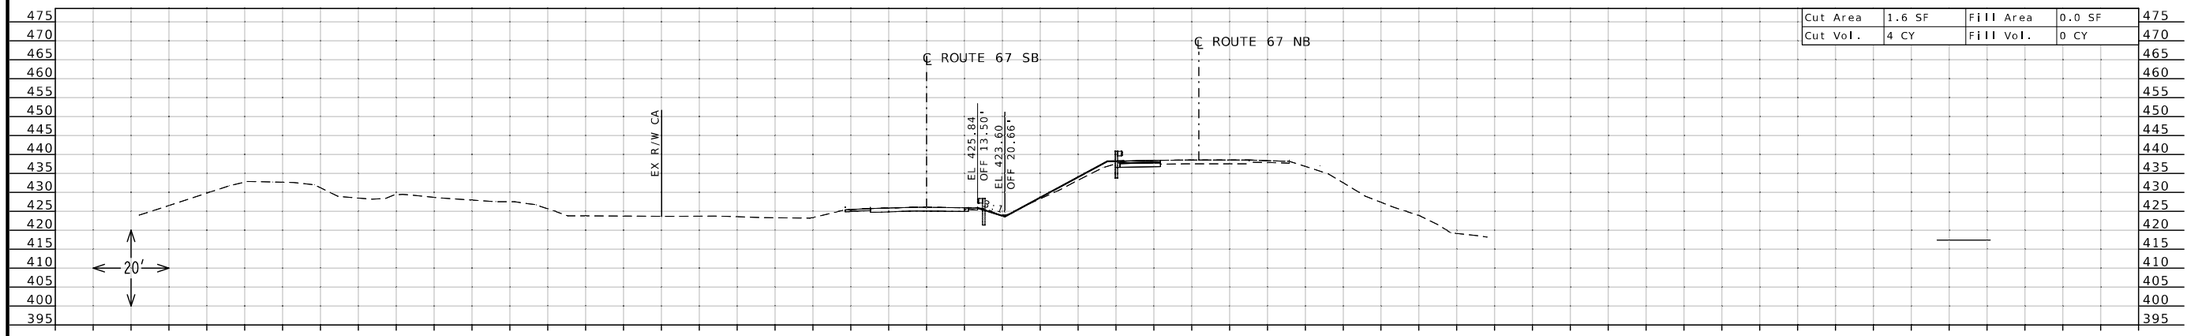

STA 127+50.00 R2

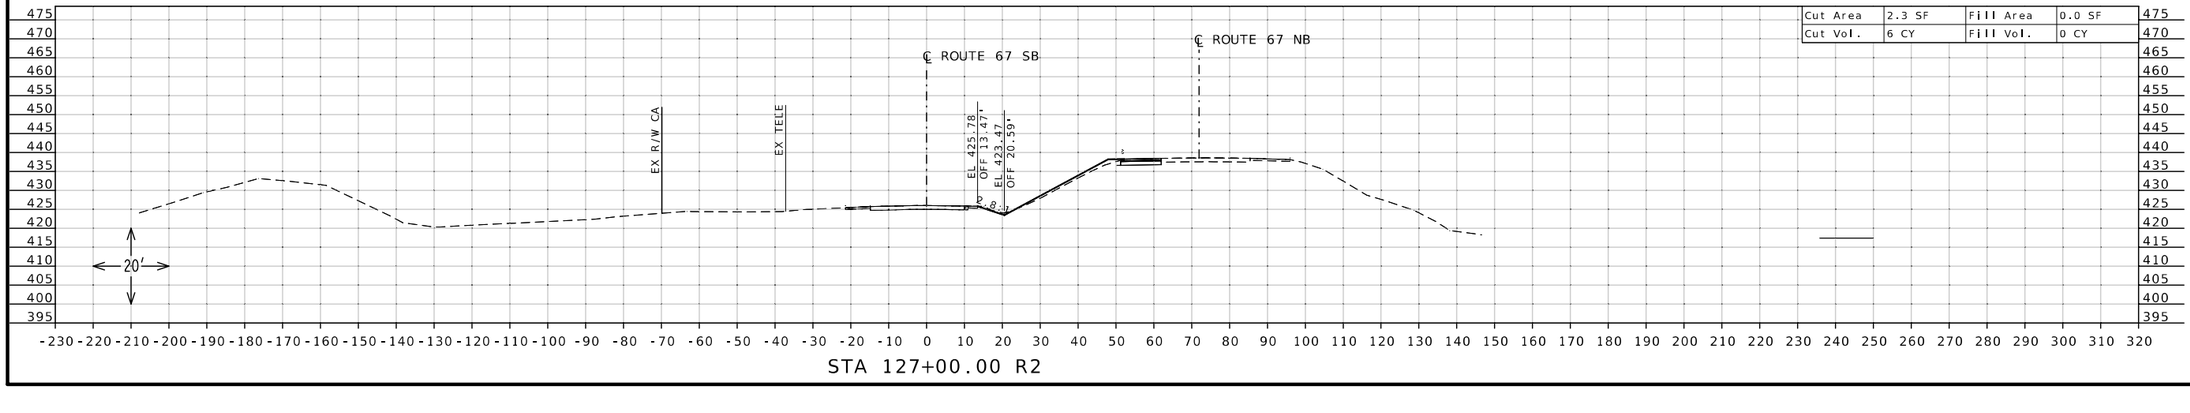

STA 127+00.00 R2

STATE OF MISSOURI
DANIEL WAYNE SAVAGEAU
NUMBER PE-2012018127
PROFESSIONAL ENGINEER

Daniel Savageau

10/05/2025 10:42:10 AM
DANIEL WAYNE SAVAGEAU - CIVIL
MO-PE-2012018127

DATE PREPARED
10/5/2025

ROUTE	STATE
67	MO
DISTRICT	SHEET NO.
SL	163

COUNTY
ST CHARLES

JOB NO.
J6P3636

CONTRACT ID.

PROJECT NO.


BRIDGE NO.


DESCRIPTION	DATE


MISSOURI HIGHWAYS AND TRANSPORTATION COMMISSION

105 WEST CAPITOL
JEFFERSON CITY, MO 65102
1-888-ASK-MODOT (1-888-275-6636)

CROSS SECTION SHEET
ROUTE 67 SOUTHBOUND
NORTH OF ROUTE 94
SHEET 35 OF 45

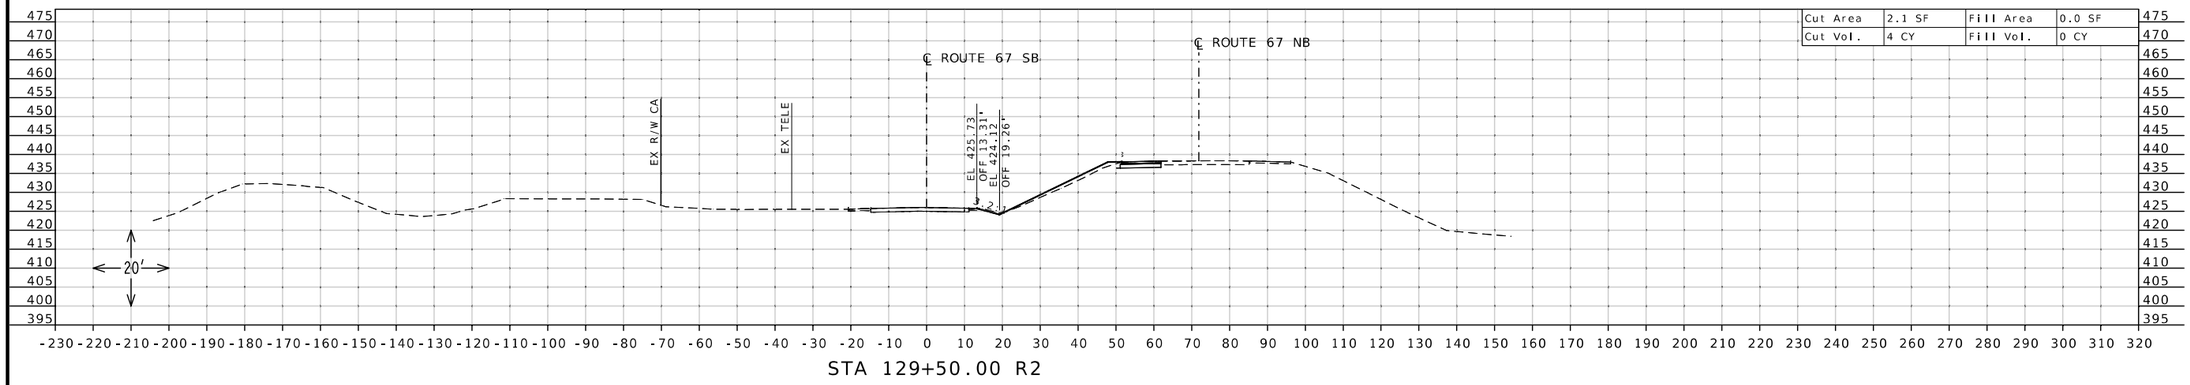

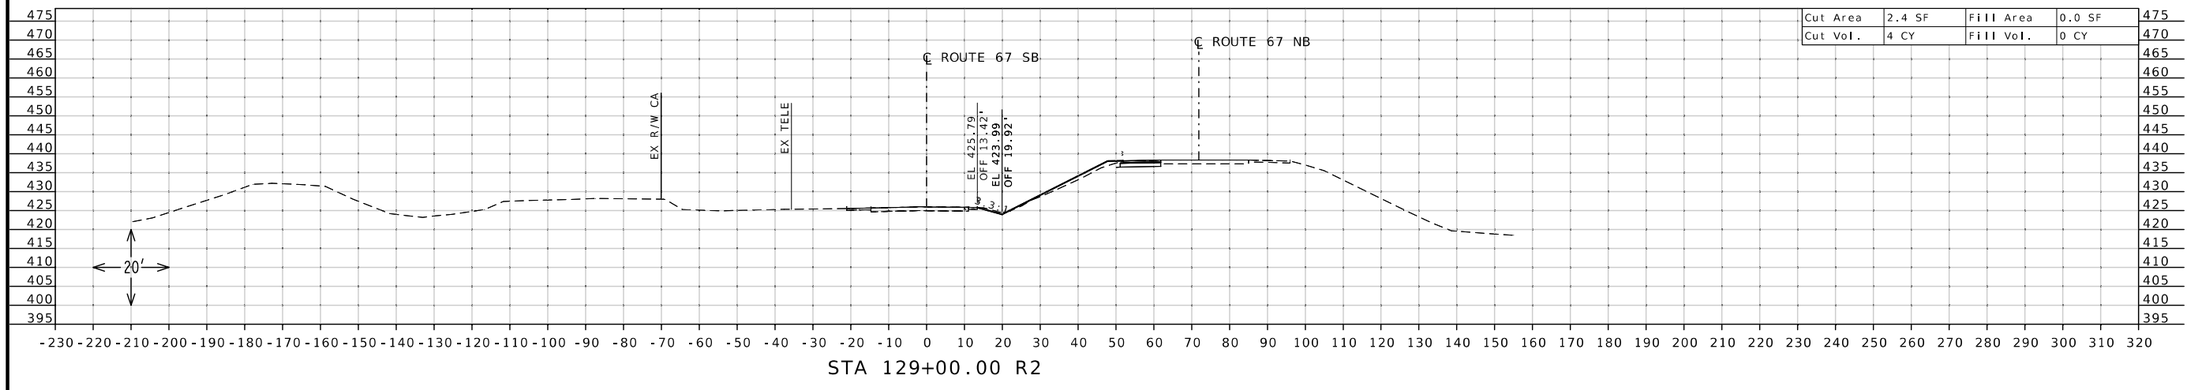

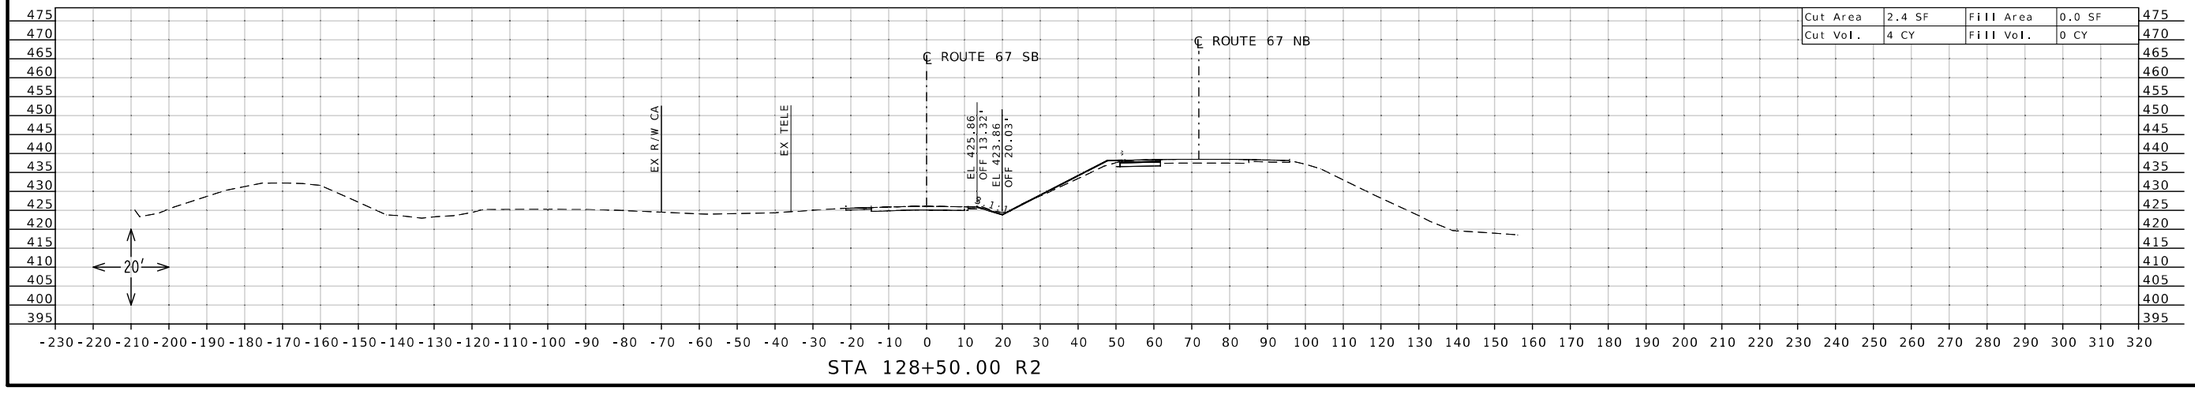

STATE OF MISSOURI
DANIEL WAYNE SAVAGEAU
NUMBER PE-2012018127
PROFESSIONAL ENGINEER

Daniel Savageau

10/05/2025 10:42:25 AM
DANIEL WAYNE SAVAGEAU - CIVIL
MO-PE-2012018127

DATE PREPARED
10/5/2025

ROUTE	STATE
67	MO
DISTRICT	SHEET NO.
SL	164

COUNTY
ST CHARLES

JOB NO.
J6P3636

CONTRACT ID.

PROJECT NO.


BRIDGE NO.


DESCRIPTION	DATE


MISSOURI HIGHWAYS AND TRANSPORTATION COMMISSION

105 WEST CAPITOL
JEFFERSON CITY, MO 65102
1-888-ASK-MODOT (1-888-275-6636)

CROSS SECTION SHEET
ROUTE 67 SOUTHBOUND
NORTH OF ROUTE 94
SHEET 36 OF 45

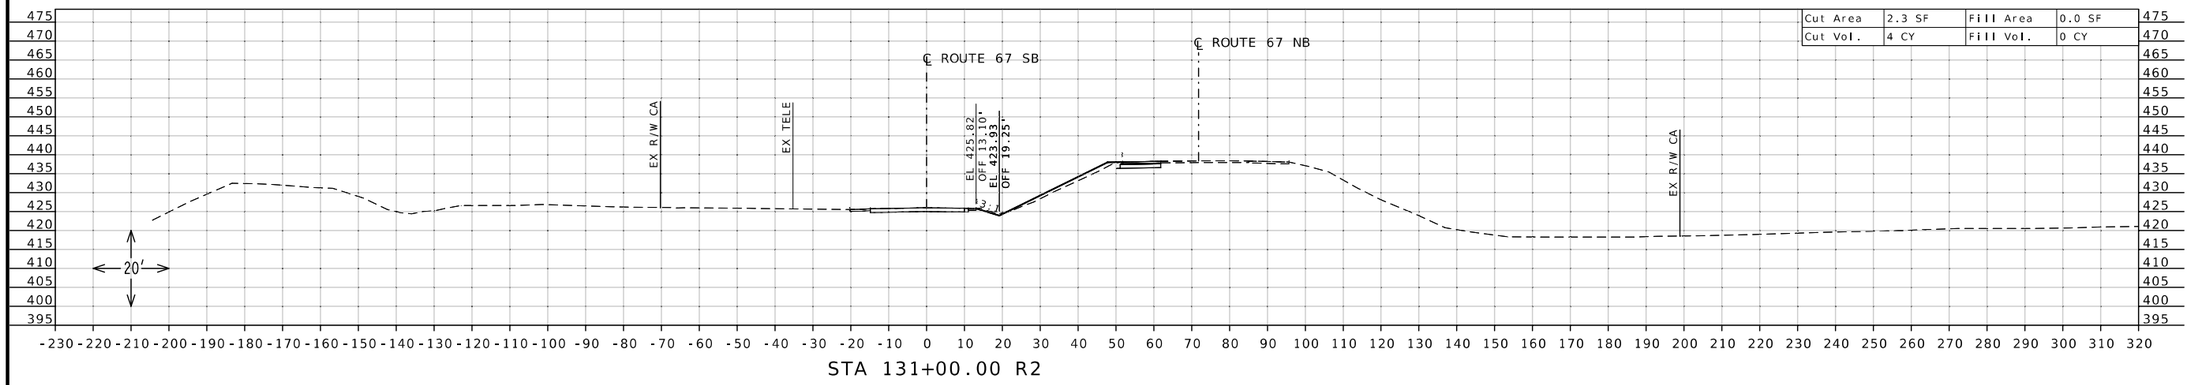

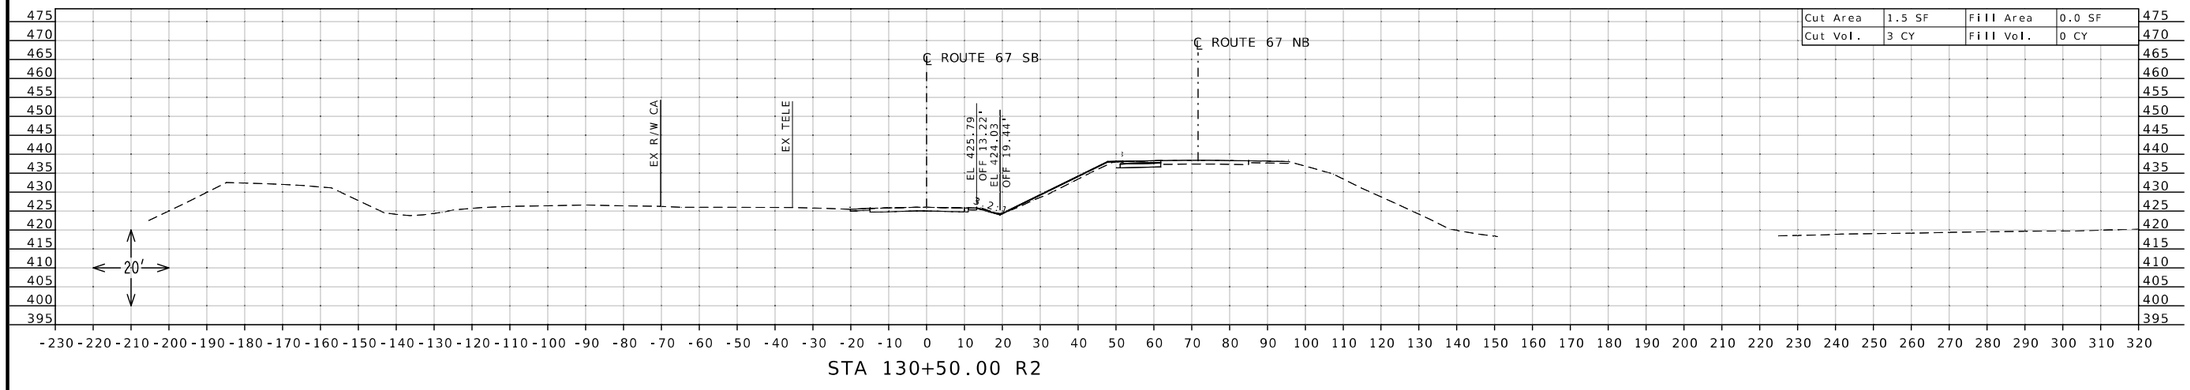

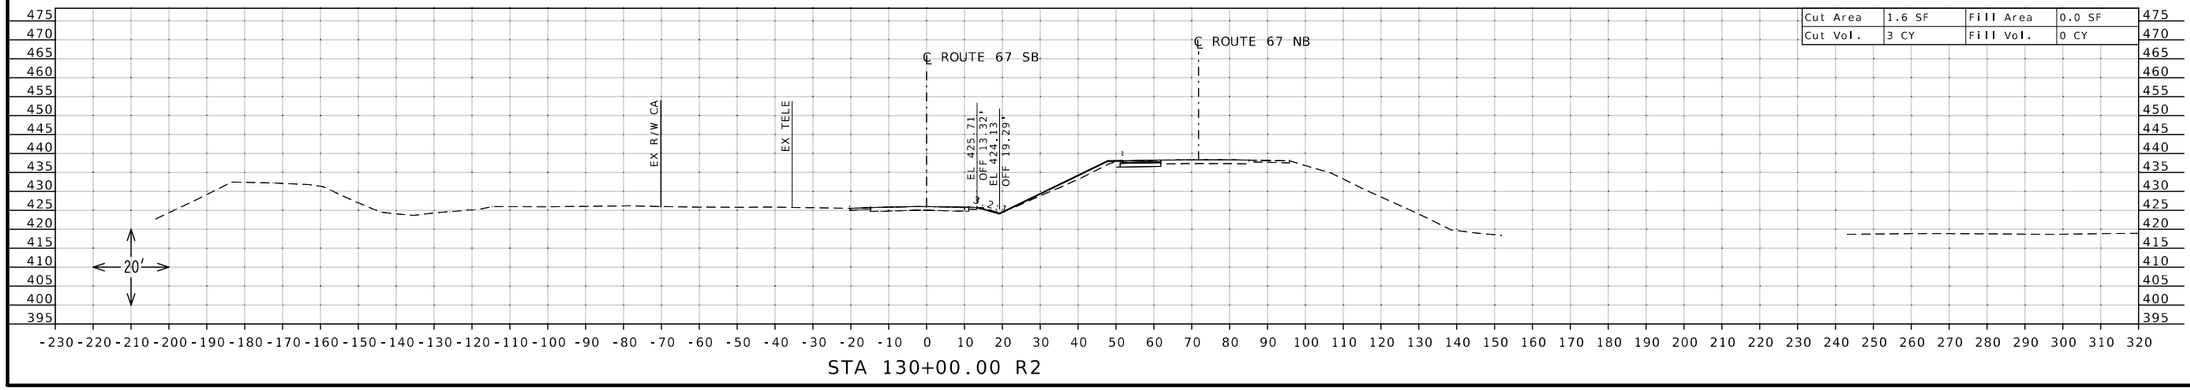

STATE OF MISSOURI
DANIEL WAYNE SAVAGEAU
NUMBER PE-2012018127
PROFESSIONAL ENGINEER

Daniel Savageau

10/05/2025 10:42:44 AM
DANIEL WAYNE SAVAGEAU - CIVIL
MO-PE-2012018127
DATE PREPARED
10/5/2025

ROUTE	STATE
67	MO
DISTRICT	SHEET NO.
SL	165

COUNTY
ST CHARLES

JOB NO.
J6P3636

CONTRACT ID.

PROJECT NO.


BRIDGE NO.

DATE	DESCRIPTION


MISSOURI HIGHWAYS AND TRANSPORTATION COMMISSION

105 WEST CAPITOL
JEFFERSON CITY, MO 65102
1-888-ASK-MODOT (1-888-275-6636)


CROSS SECTION SHEET
ROUTE 67 SOUTHBOUND
NORTH OF ROUTE 94
SHEET 37 OF 45

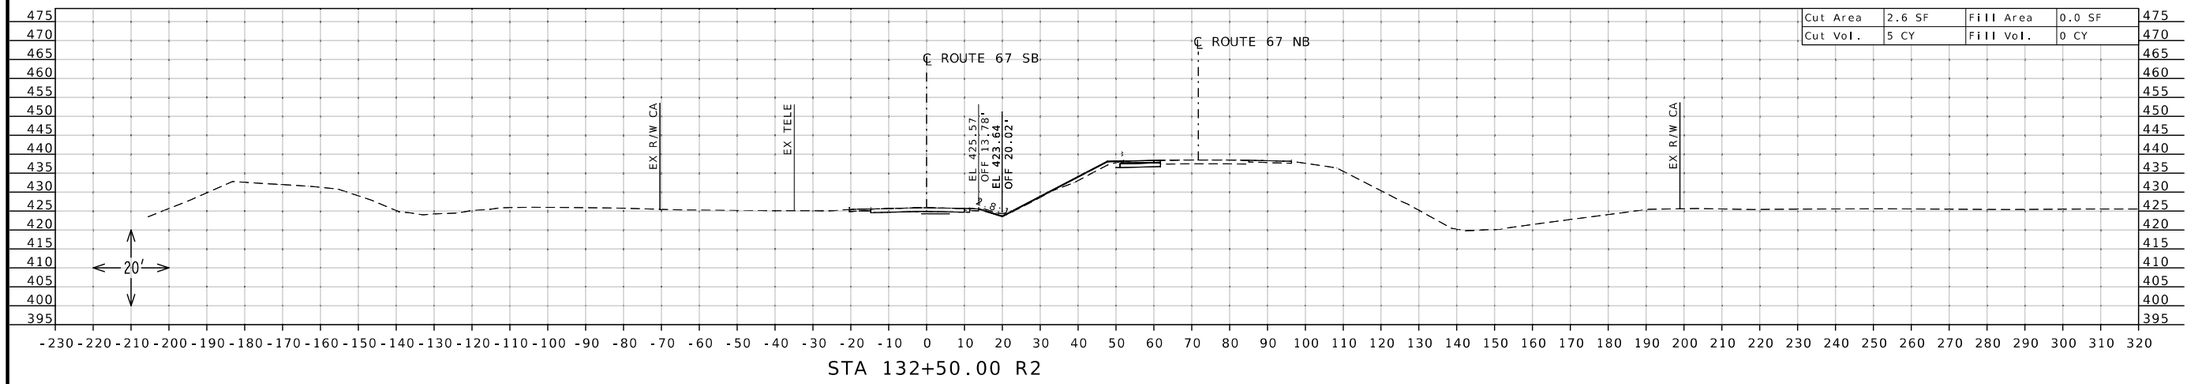

STA 132+50.00 R2

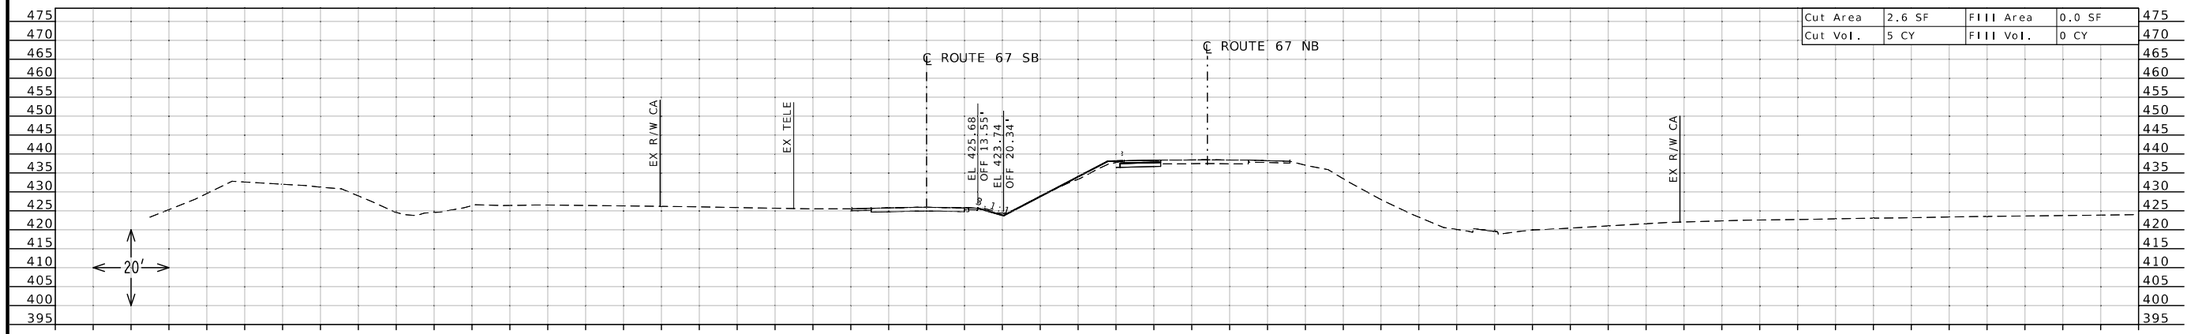

STA 132+00.00 R2

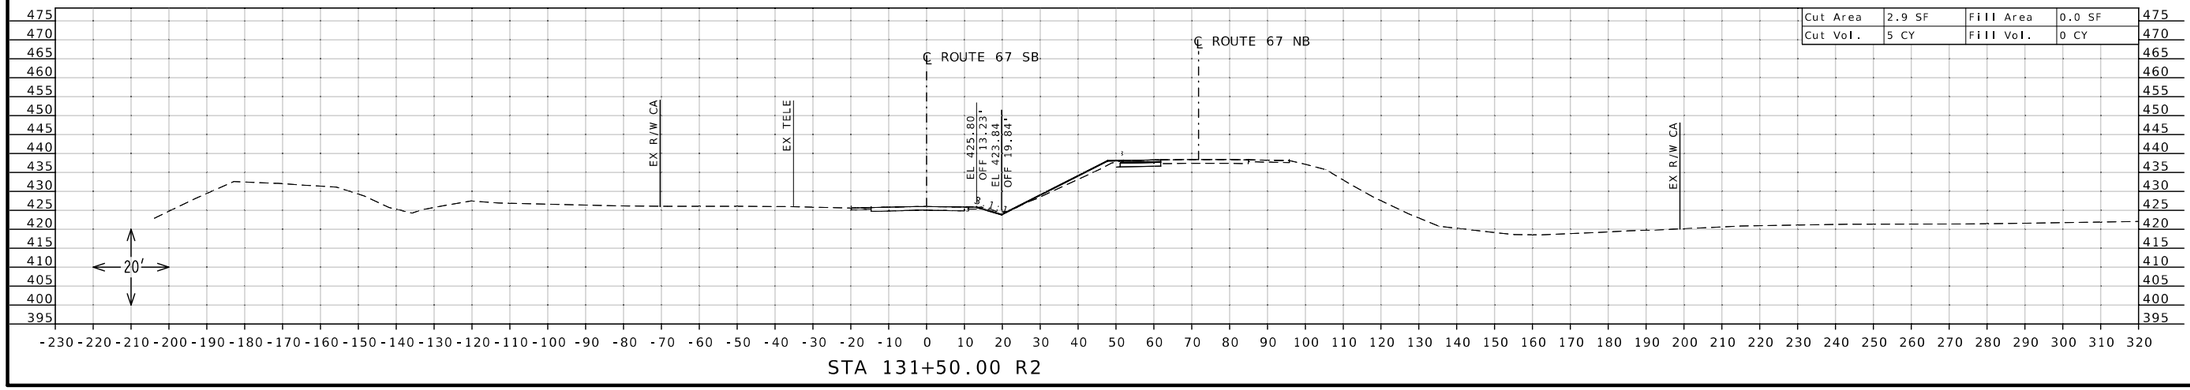

STA 131+50.00 R2

STATE OF MISSOURI
DANIEL WAYNE SAVAGEAU
NUMBER PE-2012018127
PROFESSIONAL ENGINEER

Daniel Savageau

10/05/2025 10:42:59 AM
DANIEL WAYNE SAVAGEAU - CIVIL
MO-PE-2012018127

DATE PREPARED
10/5/2025

ROUTE	STATE
67	MO
DISTRICT	SHEET NO.
SL	166

COUNTY
ST CHARLES

JOB NO.
J6P3636

CONTRACT ID.

PROJECT NO.


BRIDGE NO.


DESCRIPTION	DATE


MISSOURI HIGHWAYS AND TRANSPORTATION COMMISSION

105 WEST CAPITOL
JEFFERSON CITY, MO 65102
1-888-ASK-MODOT (1-888-275-6636)

CROSS SECTION SHEET
ROUTE 67 SOUTHBOUND
NORTH OF ROUTE 94
SHEET 38 OF 45

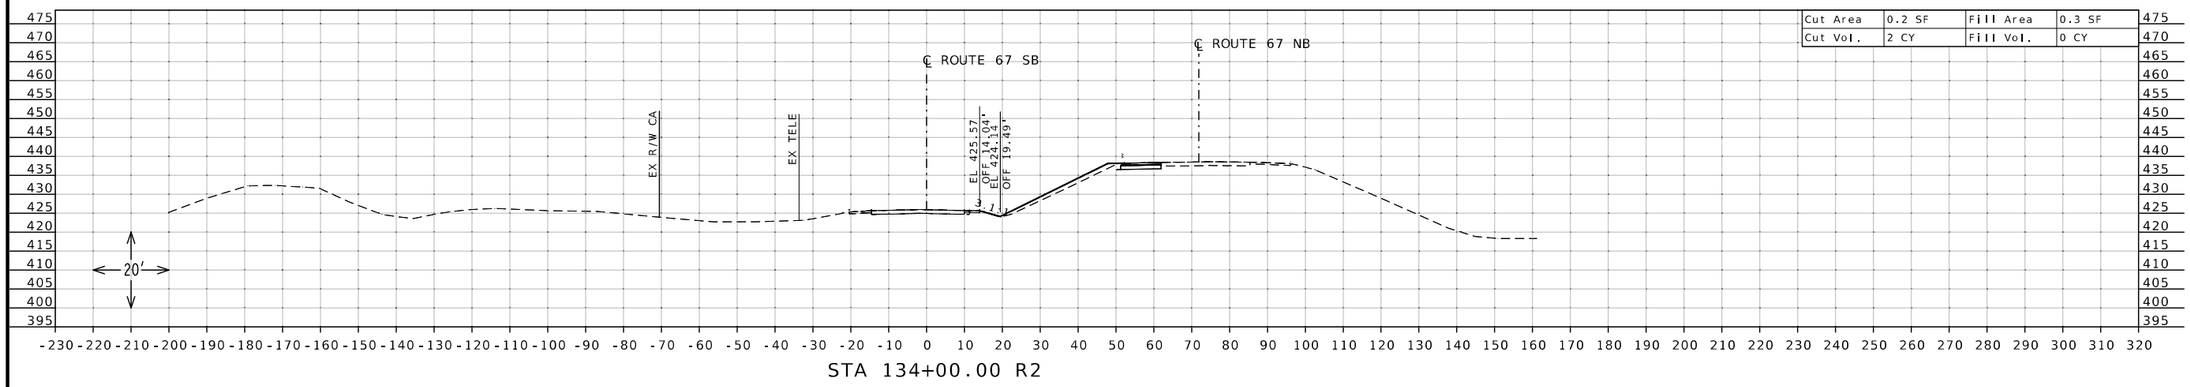

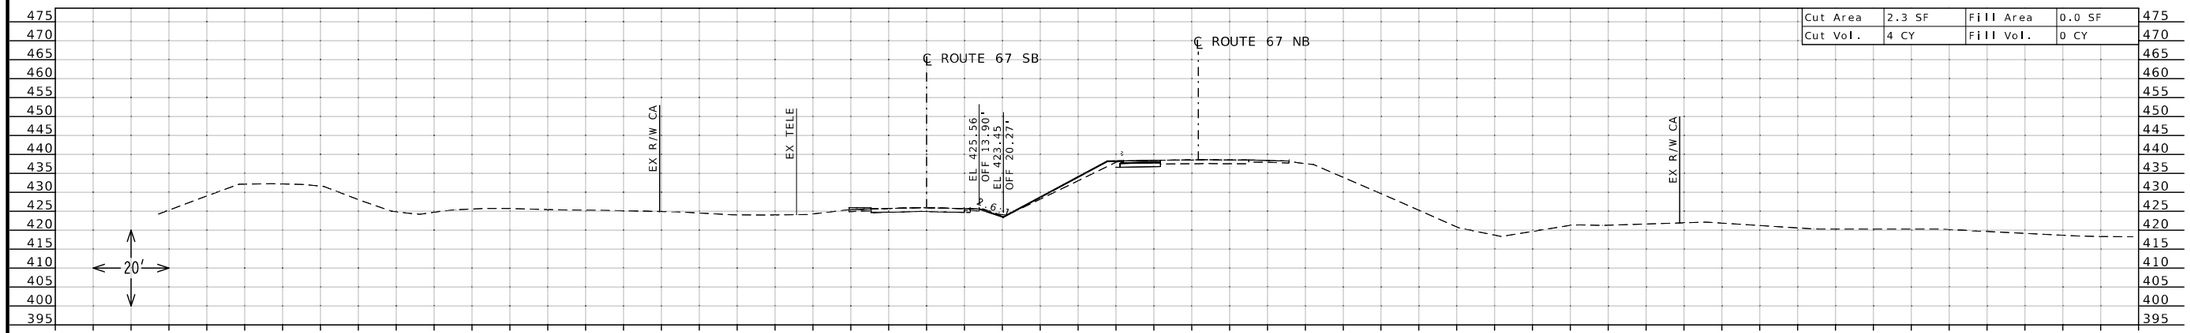

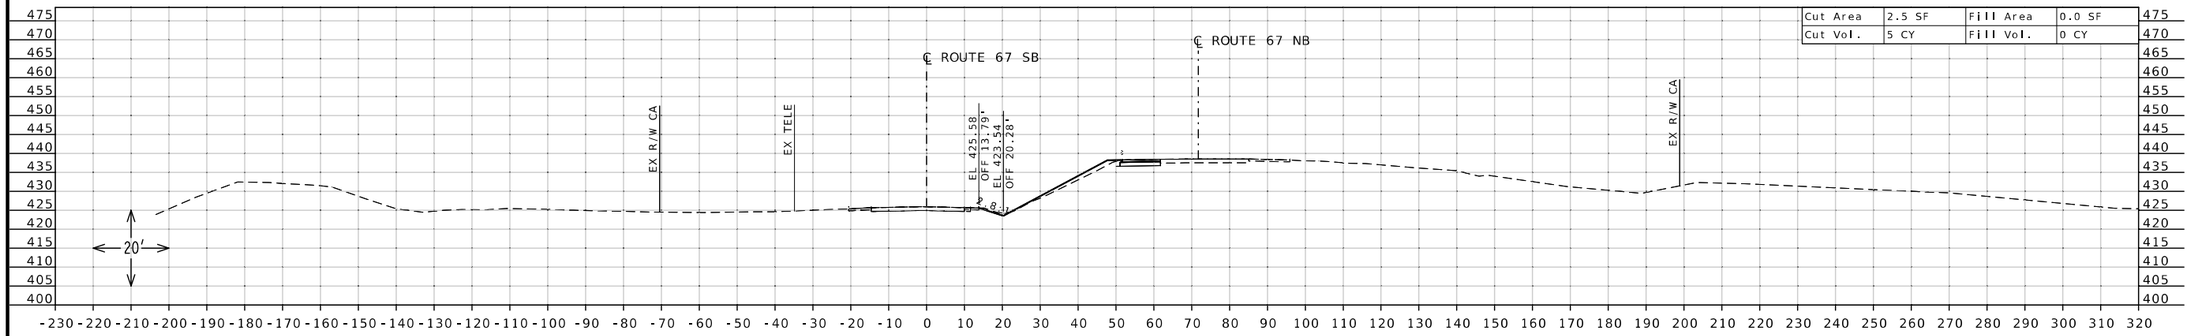

STATE OF MISSOURI
DANIEL WAYNE SAVAGEAU
NUMBER PE-2012018127
PROFESSIONAL ENGINEER
Daniel Savageau
10/05/2025 10:43:28 AM
DANIEL WAYNE SAVAGEAU - CIVIL
MO-PE-2012018127

DATE PREPARED
10/5/2025

ROUTE	STATE
67	MO
DISTRICT	SHEET NO.
SL	167

COUNTY
ST CHARLES

JOB NO.
J6P3636

CONTRACT ID.

PROJECT NO.

BRIDGE NO.


DESCRIPTION

DATE


MISSOURI HIGHWAYS AND TRANSPORTATION COMMISSION

105 WEST CAPITOL
JEFFERSON CITY, MO 65102
1-888-ASK-MODOT (1-888-275-6636)


CROSS SECTION SHEET
ROUTE 67 SOUTHBOUND
NORTH OF ROUTE 94
SHEET 39 OF 45

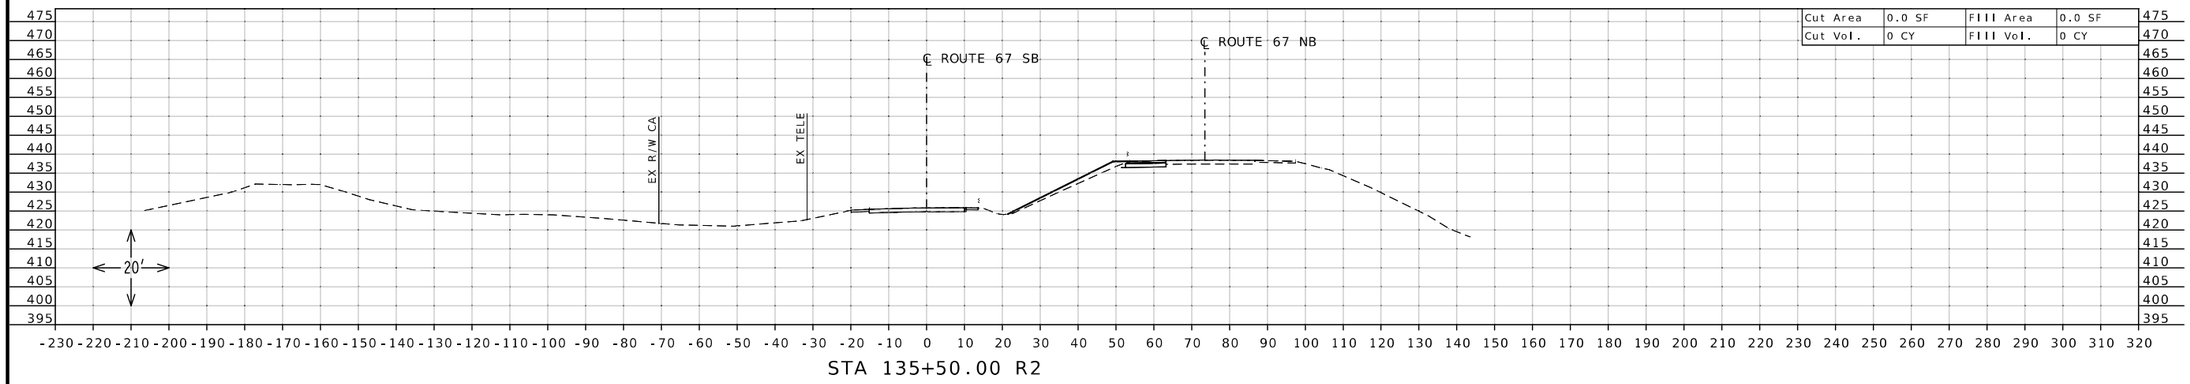

STA 135+50.00 R2

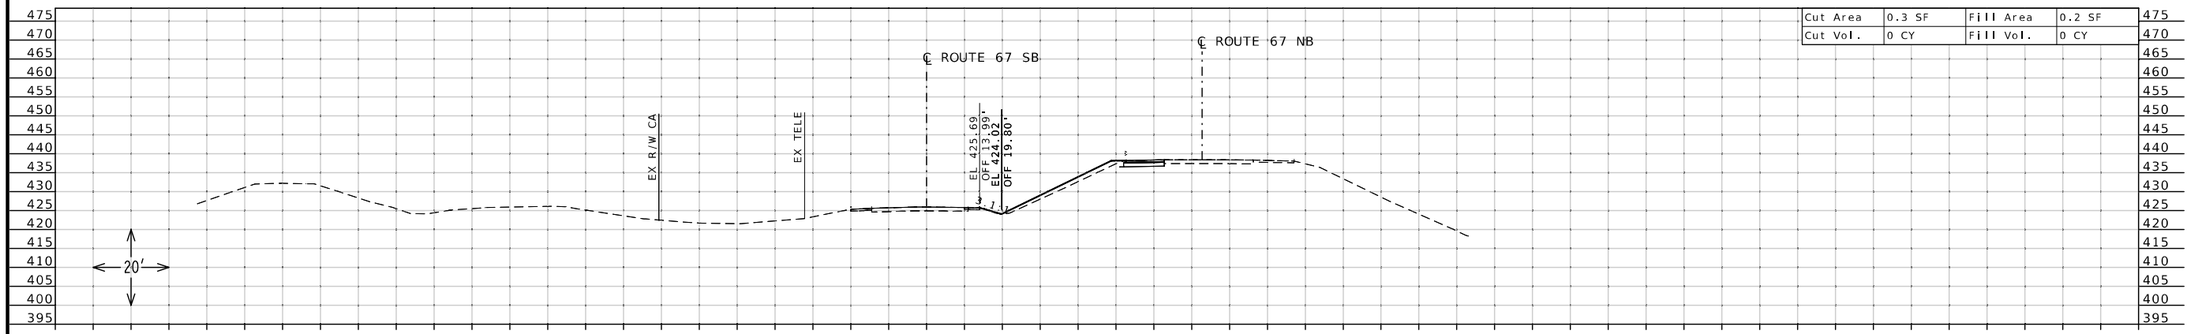

STA 135+00.00 R2

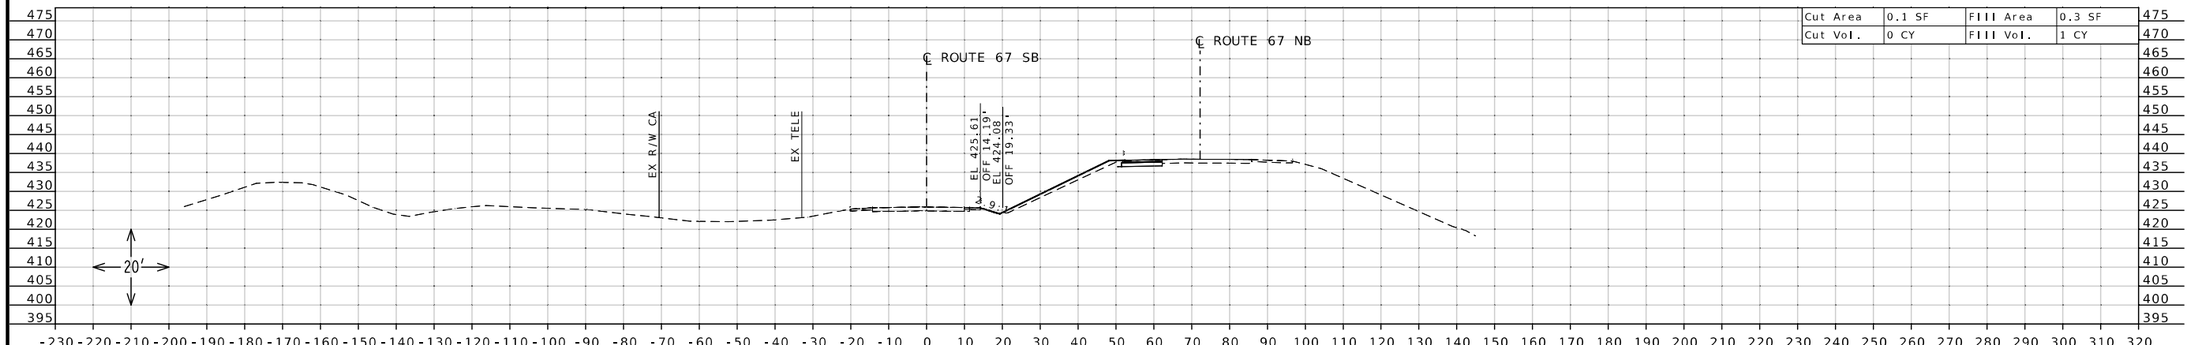

STA 134+50.00 R2

STATE OF MISSOURI
DANIEL WAYNE SAVAGEAU
NUMBER PE-2012018127
PROFESSIONAL ENGINEER

Daniel Savageau

10/05/2025 10:43:46 AM
DANIEL WAYNE SAVAGEAU - CIVIL
MO-PE-2012018127

DATE PREPARED
10/5/2025

ROUTE	STATE
67	MO
DISTRICT	SHEET NO.
SL	168

COUNTY
ST CHARLES

JOB NO.
J6P3636

CONTRACT ID.

PROJECT NO.


BRIDGE NO.

DESCRIPTION	DATE


MISSOURI HIGHWAYS AND TRANSPORTATION COMMISSION

105 WEST CAPITOL
JEFFERSON CITY, MO 65102
1-888-ASK-MODOT (1-888-275-6636)


CROSS SECTION SHEET
ROUTE 67 SOUTHBOUND
NORTH OF ROUTE 94
SHEET 40 OF 45

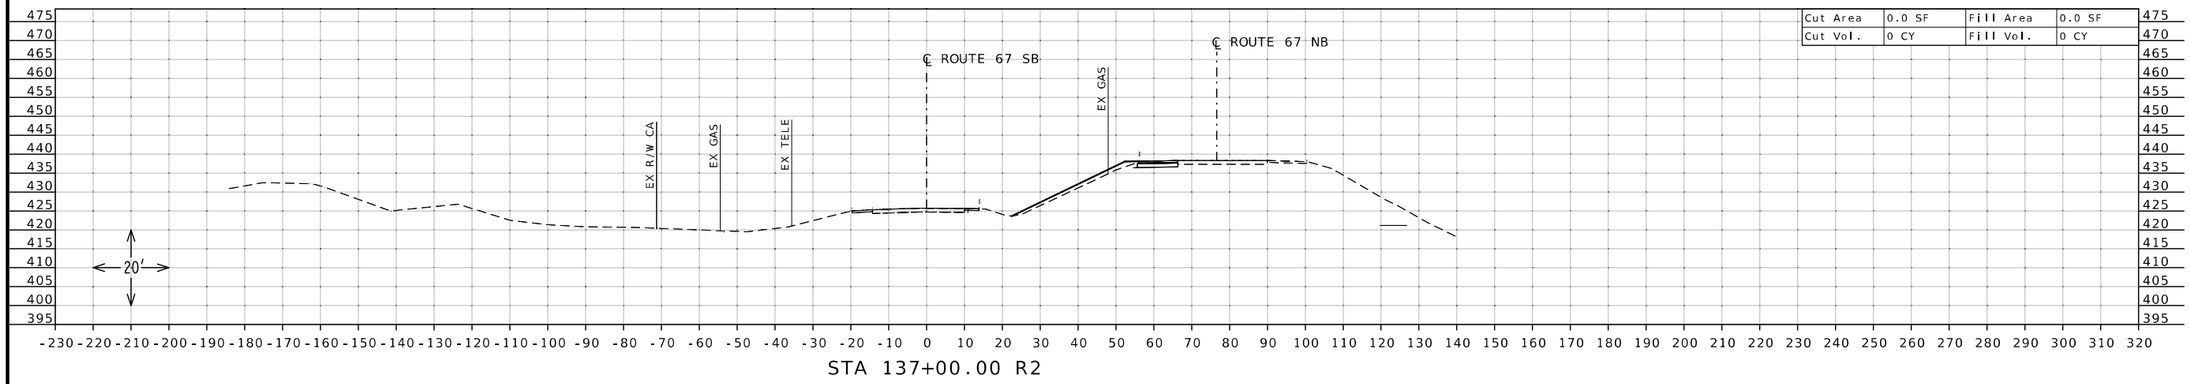

STA 137+00.00 R2

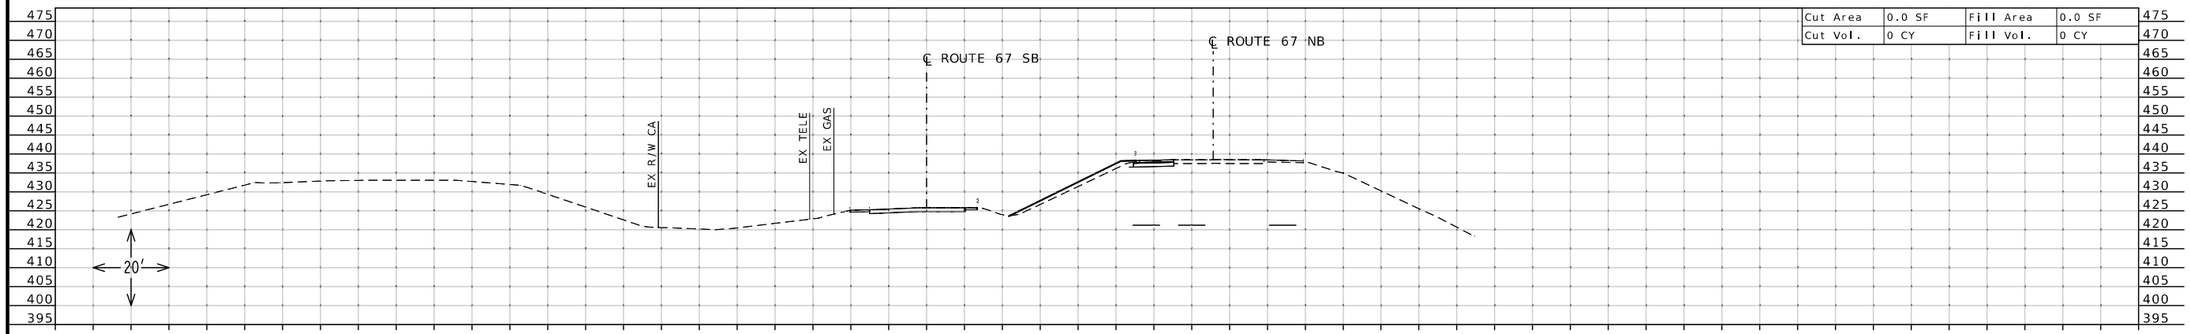

STA 136+50.00 R2

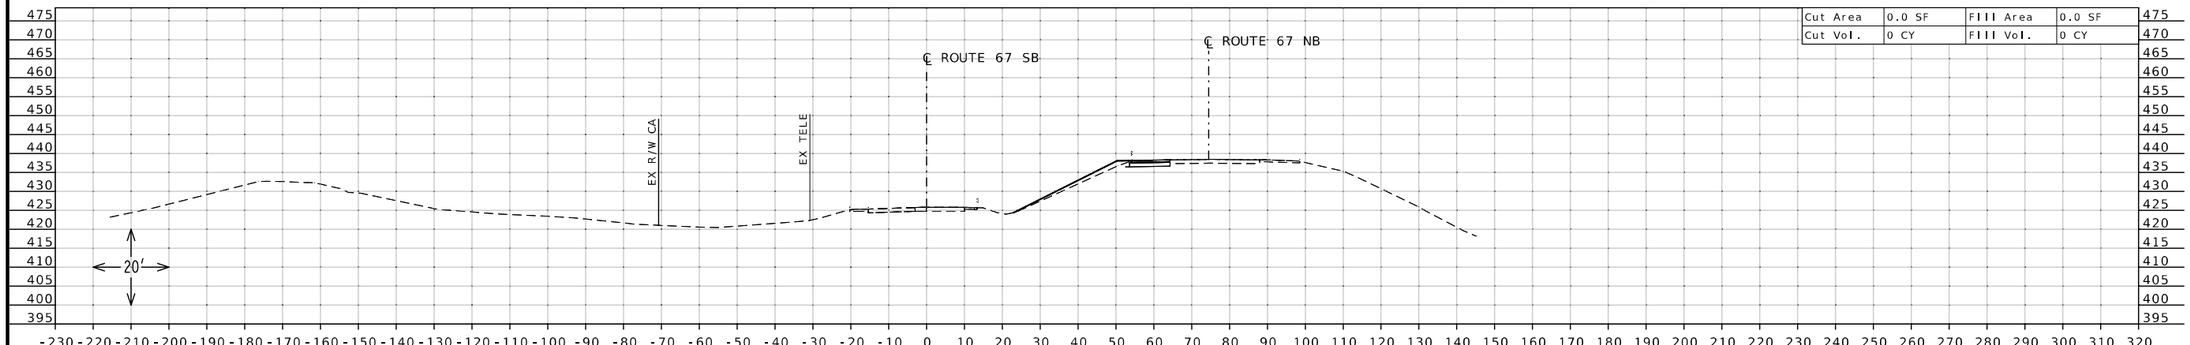

STA 136+00.00 R2

STATE OF MISSOURI
DANIEL WAYNE SAVAGEAU
NUMBER PE-2012018127
PROFESSIONAL ENGINEER

Daniel Savageau

10/05/2025 10:44:00 AM
DANIEL WAYNE SAVAGEAU - CIVIL
MO-PE-2012018127

DATE PREPARED
10/5/2025

ROUTE	STATE
67	MO
DISTRICT	SHEET NO.
SL	169

COUNTY
ST CHARLES

JOB NO.
J6P3636

CONTRACT ID.

PROJECT NO.


BRIDGE NO.

DESCRIPTION	DATE


MISSOURI HIGHWAYS AND TRANSPORTATION COMMISSION

105 WEST CAPITOL
JEFFERSON CITY, MO 65102
1-888-ASK-MODOT (1-888-275-6636)


CROSS SECTION SHEET
ROUTE 67 SOUTHBOUND
NORTH OF ROUTE 94
SHEET 41 OF 45

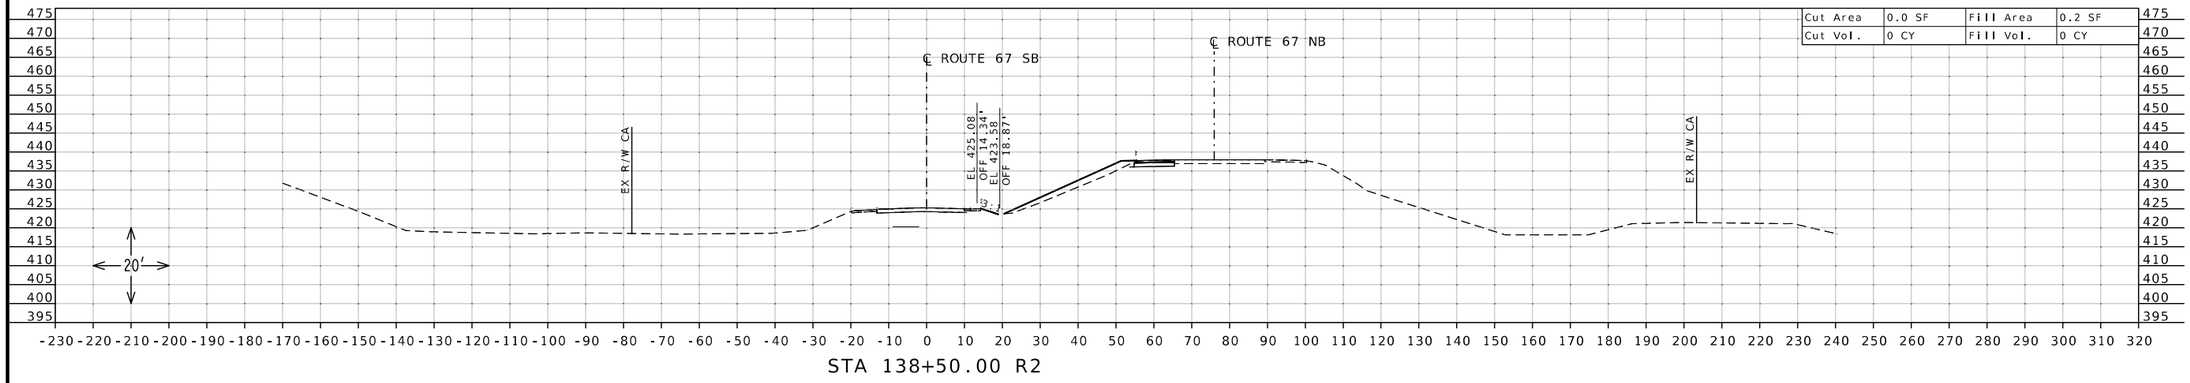

STA 138+50.00 R2

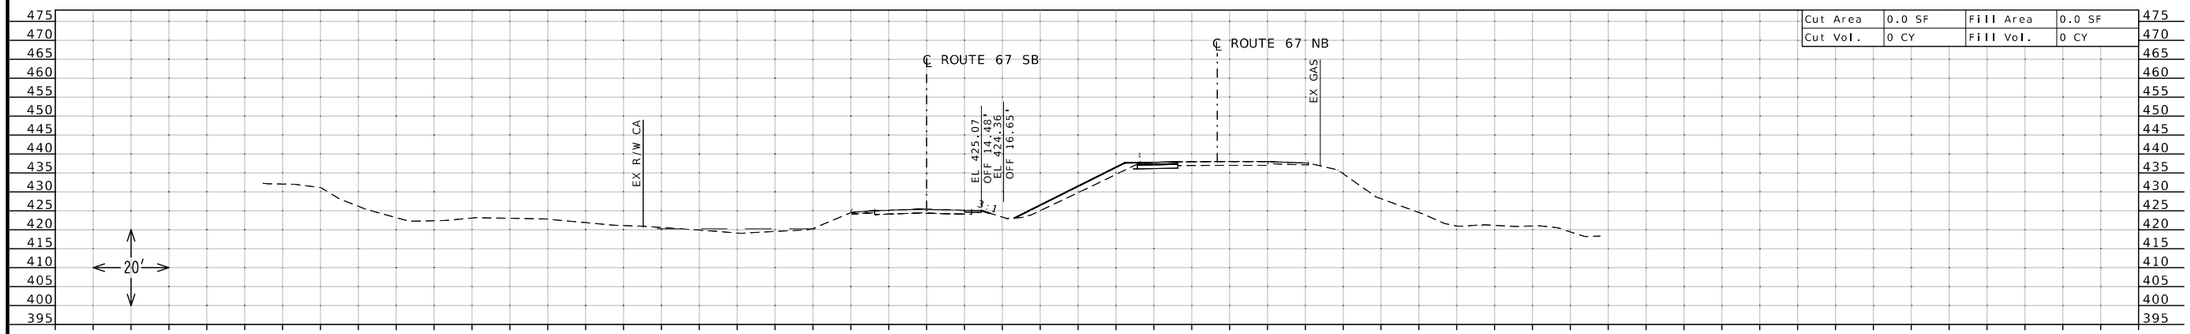

STA 138+00.00 R2

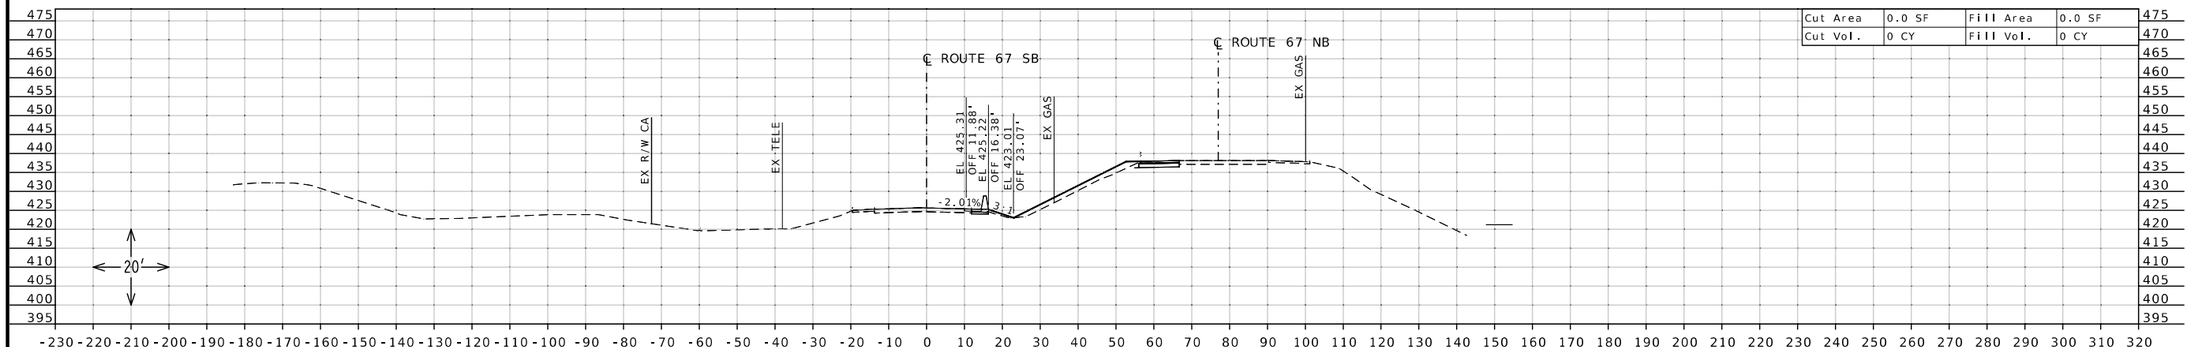

STA 137+50.00 R2

STATE OF MISSOURI
DANIEL WAYNE SAVAGEAU
NUMBER PE-2012018127
PROFESSIONAL ENGINEER

Daniel Savageau

10/05/2025 10:44:20 AM
DANIEL WAYNE SAVAGEAU - CIVIL
MO-PE-2012018127
DATE PREPARED

10/5/2025

ROUTE	STATE
67	MO
DISTRICT	SHEET NO.
SL	170

COUNTY
ST CHARLES

JOB NO.
J6P3636

CONTRACT ID.

PROJECT NO.


BRIDGE NO.

DATE	DESCRIPTION


MISSOURI HIGHWAYS AND TRANSPORTATION COMMISSION

105 WEST CAPITOL
JEFFERSON CITY, MO 65102
1-888-ASK-MODOT (1-888-275-6636)


CROSS SECTION SHEET
ROUTE 67 SOUTHBOUND
NORTH OF ROUTE 94
SHEET 42 OF 45

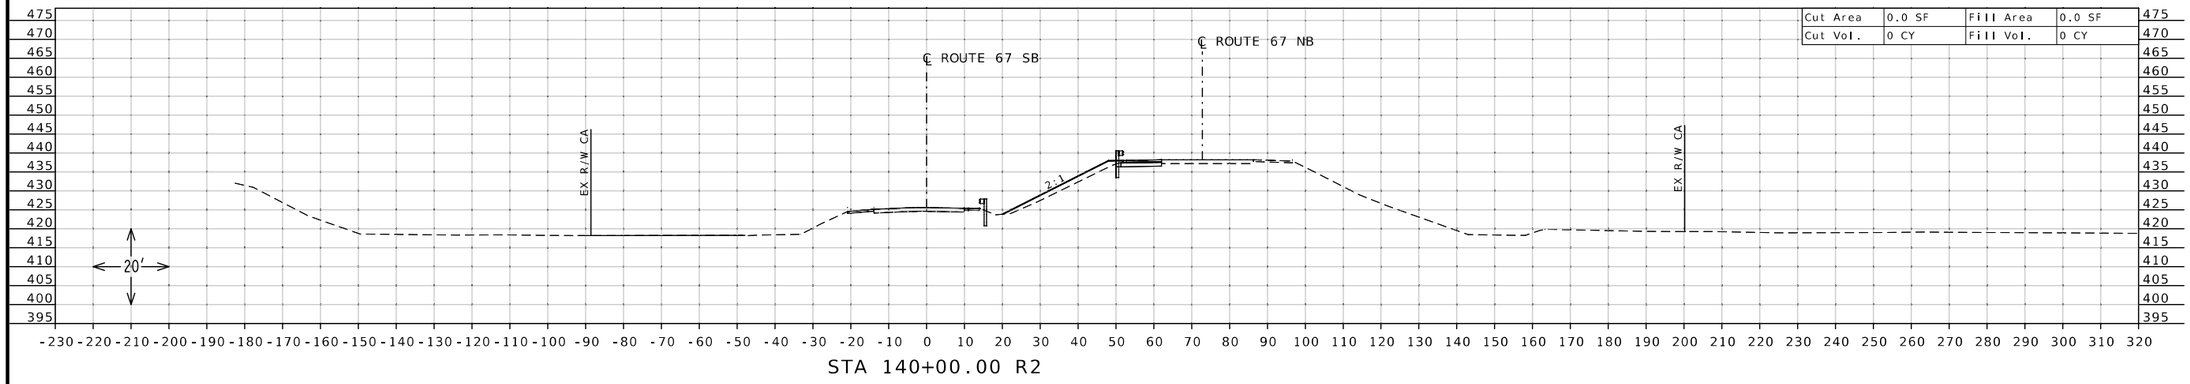

STA 140+00.00 R2

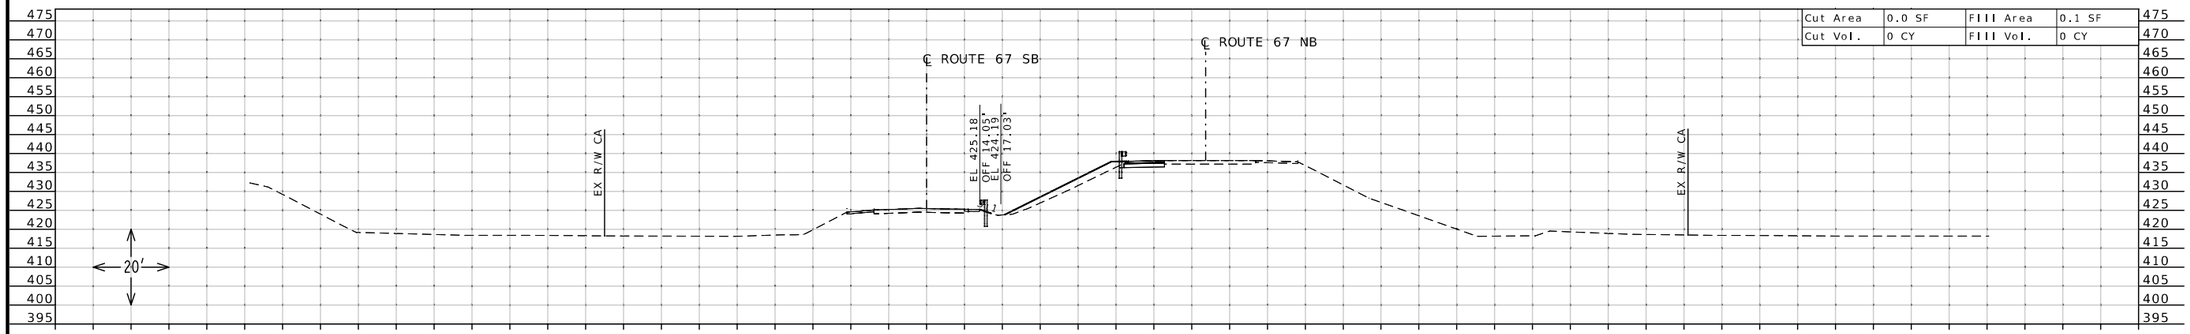

STA 139+50.00 R2

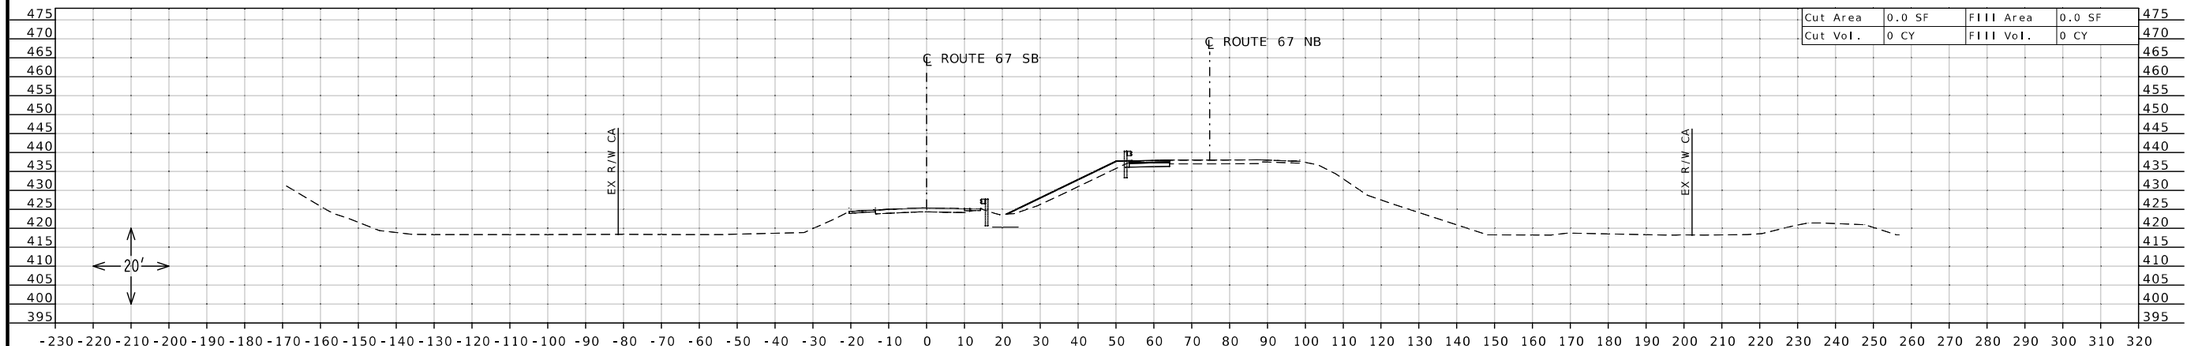

STA 139+00.00 R2

STATE OF MISSOURI
DANIEL WAYNE SAVAGEAU
NUMBER PE-2012018127
PROFESSIONAL ENGINEER

Daniel Savageau

10/05/2025 10:44:38 AM
DANIEL WAYNE SAVAGEAU - CIVIL
MO-PE-2012018127

DATE PREPARED
10/5/2025

ROUTE	STATE
67	MO
DISTRICT	SHEET NO.
SL	171

COUNTY
ST CHARLES

JOB NO.
J6P3636

CONTRACT ID.

PROJECT NO.

BRIDGE NO.


DESCRIPTION

DATE


MISSOURI HIGHWAYS AND TRANSPORTATION COMMISSION

105 WEST CAPITOL
JEFFERSON CITY, MO 65102
1-888-ASK-MODOT (1-888-275-6636)


CROSS SECTION SHEET
ROUTE 67 SOUTHBOUND
NORTH OF ROUTE 94
SHEET 43 OF 45

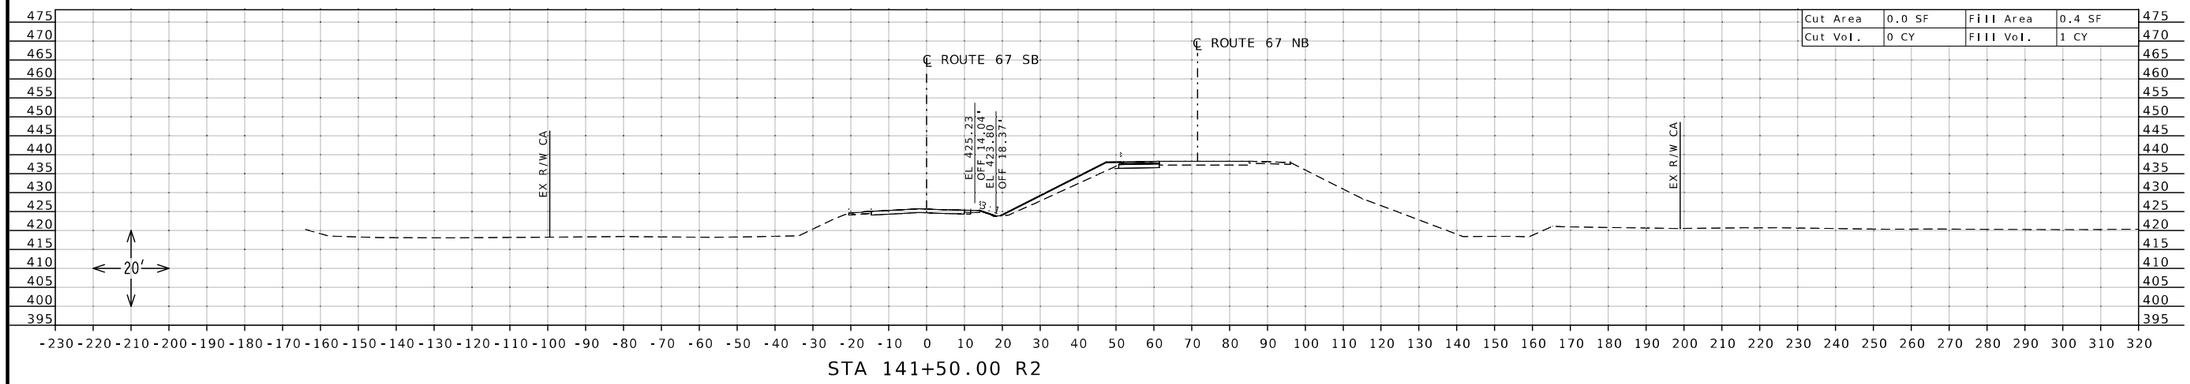

STA 141+50.00 R2

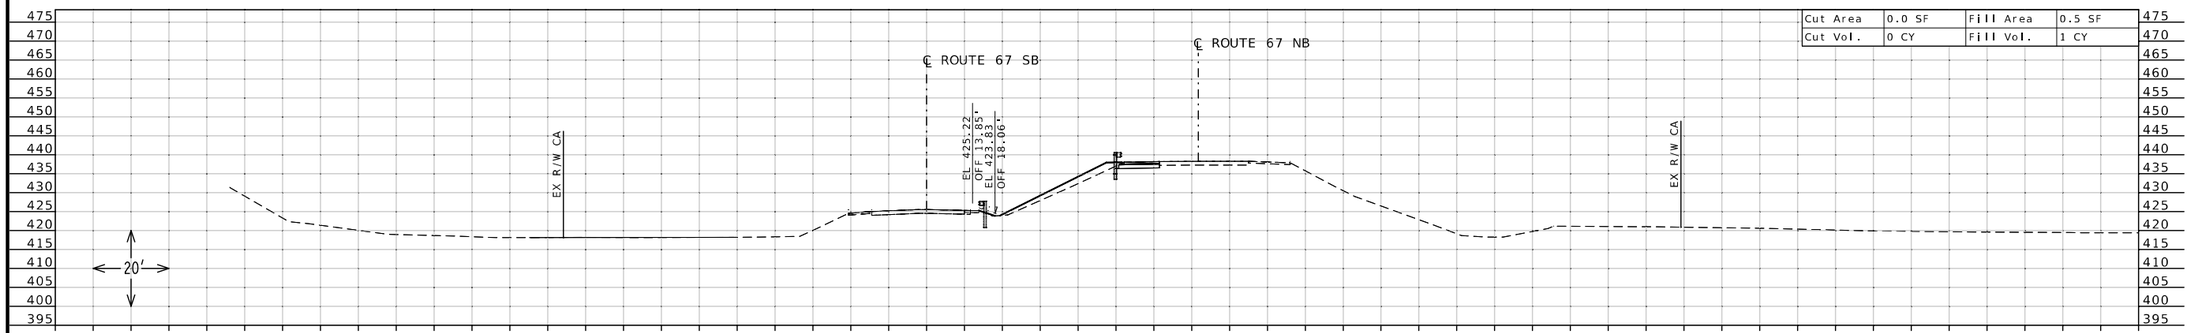

STA 141+00.00 R2

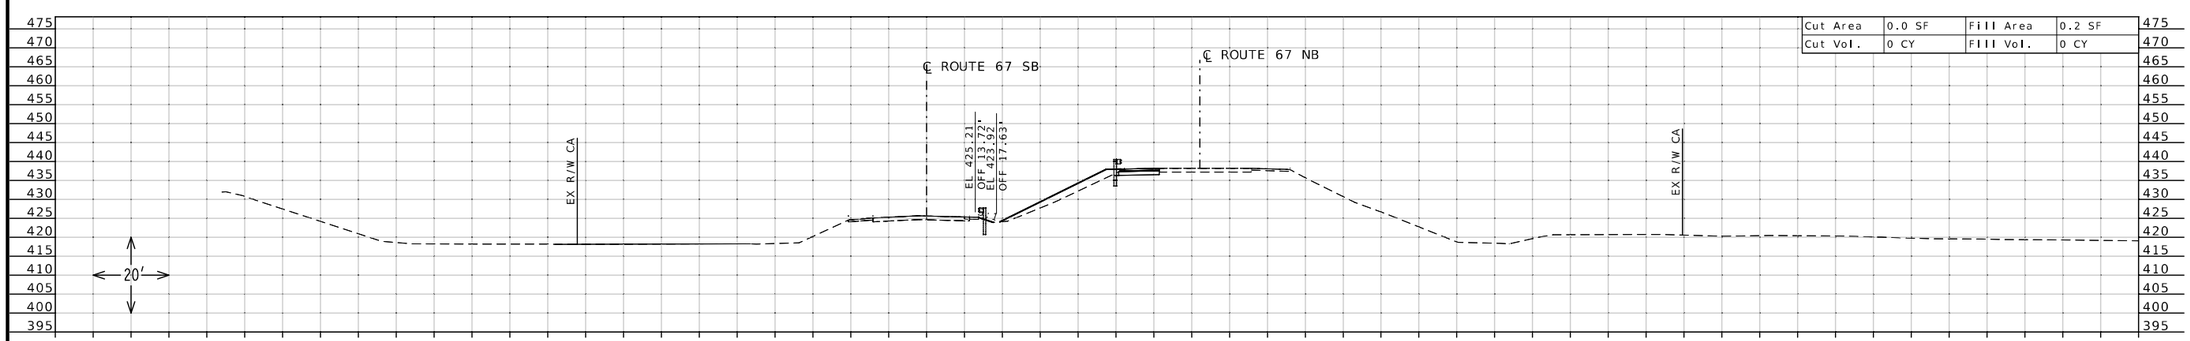

STA 140+50.00 R2

STATE OF MISSOURI
DANIEL WAYNE SAVAGEAU
NUMBER PE-2012018127
PROFESSIONAL ENGINEER

Daniel Savageau

10/05/2025 10:45:02 AM
DANIEL WAYNE SAVAGEAU - CIVIL
MO-PE-2012018127

DATE PREPARED
10/5/2025

ROUTE	STATE
67	MO
DISTRICT	SHEET NO.
SL	172

COUNTY
ST CHARLES

JOB NO.
J6P3636

CONTRACT ID.

PROJECT NO.


BRIDGE NO.

DESCRIPTION	DATE


MISSOURI HIGHWAYS AND TRANSPORTATION COMMISSION

105 WEST CAPITOL
JEFFERSON CITY, MO 65102
1-888-ASK-MODOT (1-888-275-6636)


CROSS SECTION SHEET
ROUTE 67 SOUTHBOUND
NORTH OF ROUTE 94
SHEET 44 OF 45

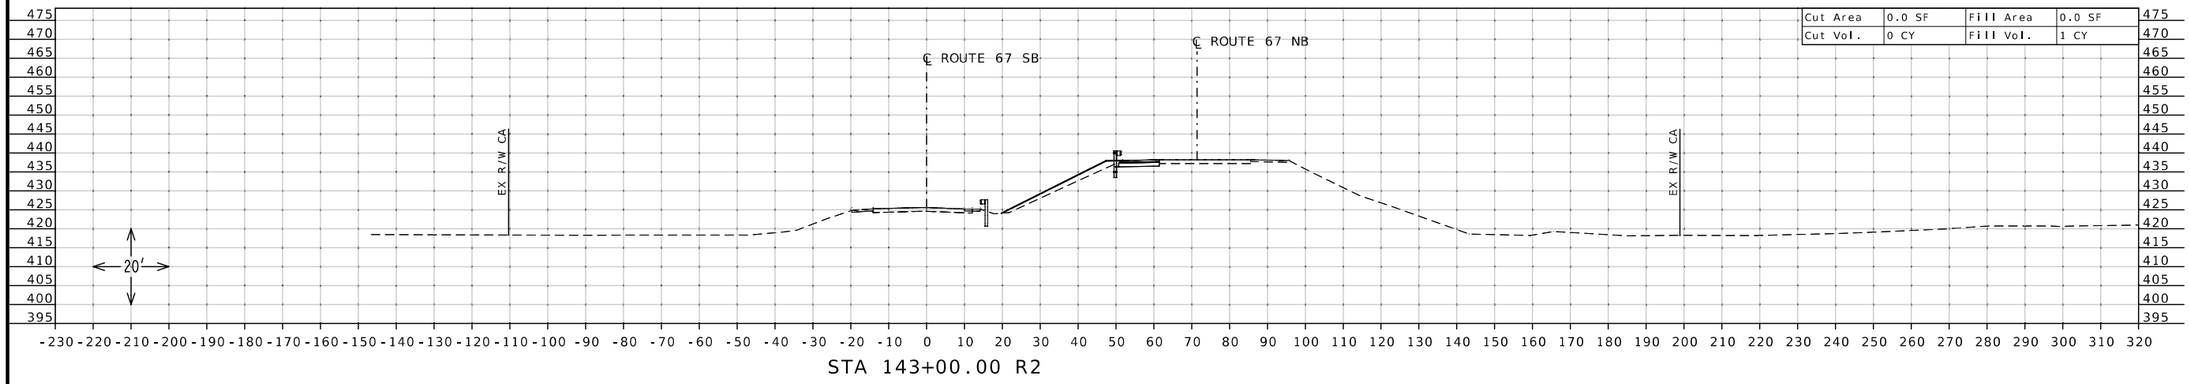

STA 143+00.00 R2

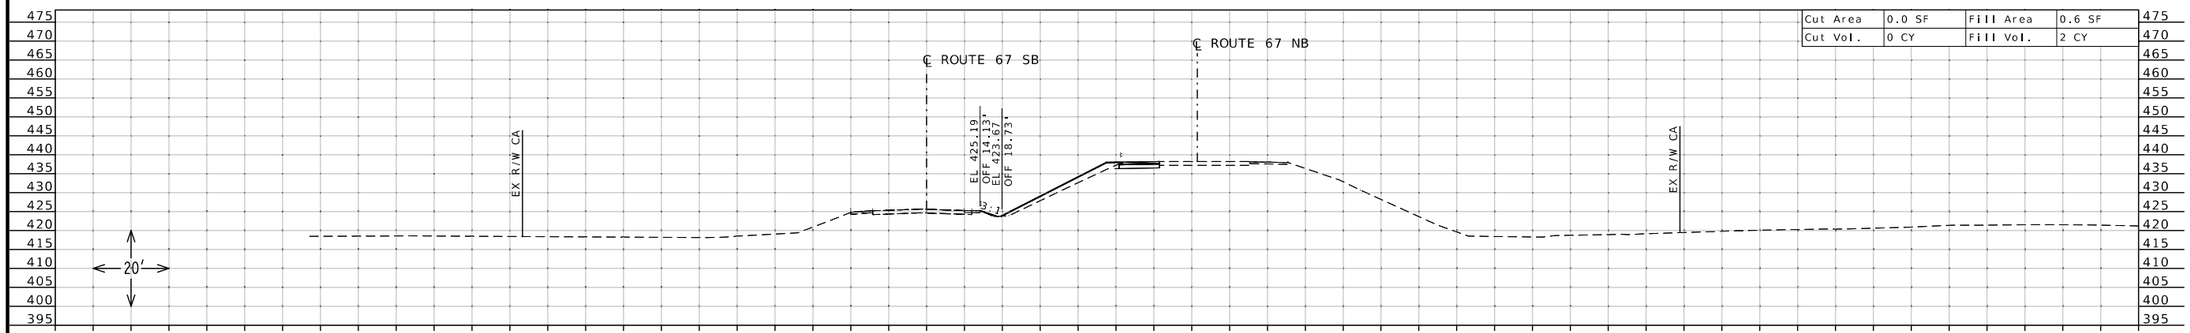

STA 142+50.00 R2

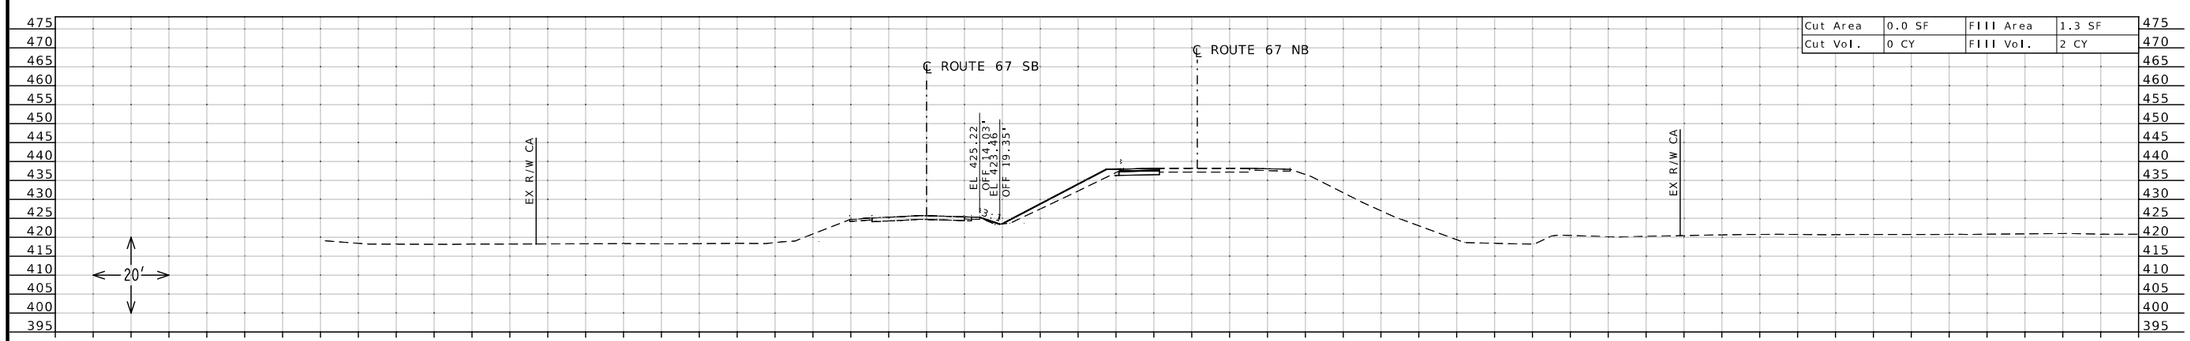

STA 142+00.00 R2

STATE OF MISSOURI
DANIEL WAYNE SAVAGEAU
NUMBER PE-2012018127
PROFESSIONAL ENGINEER
Daniel Savageau
10/05/2025 10:45:17 AM
DANIEL WAYNE SAVAGEAU · CIVIL
MO-PE-2012018127
DATE PREPARED

10/5/2025

ROUTE	STATE
67	MO
DISTRICT	SHEET NO.
SL	173

COUNTY
ST CHARLES

JOB NO.
J6P3636

CONTRACT ID.

PROJECT NO.


BRIDGE NO.


DESCRIPTION

DATE


MISSOURI HIGHWAYS AND TRANSPORTATION COMMISSION
105 WEST CAPITOL
JEFFERSON CITY, MO 65102
1-888-ASK-MODOT (1-888-275-6636)

CROSS SECTION SHEET
ROUTE 67 SOUTHBOUND
NORTH OF ROUTE 94
SHEET 45 OF 45

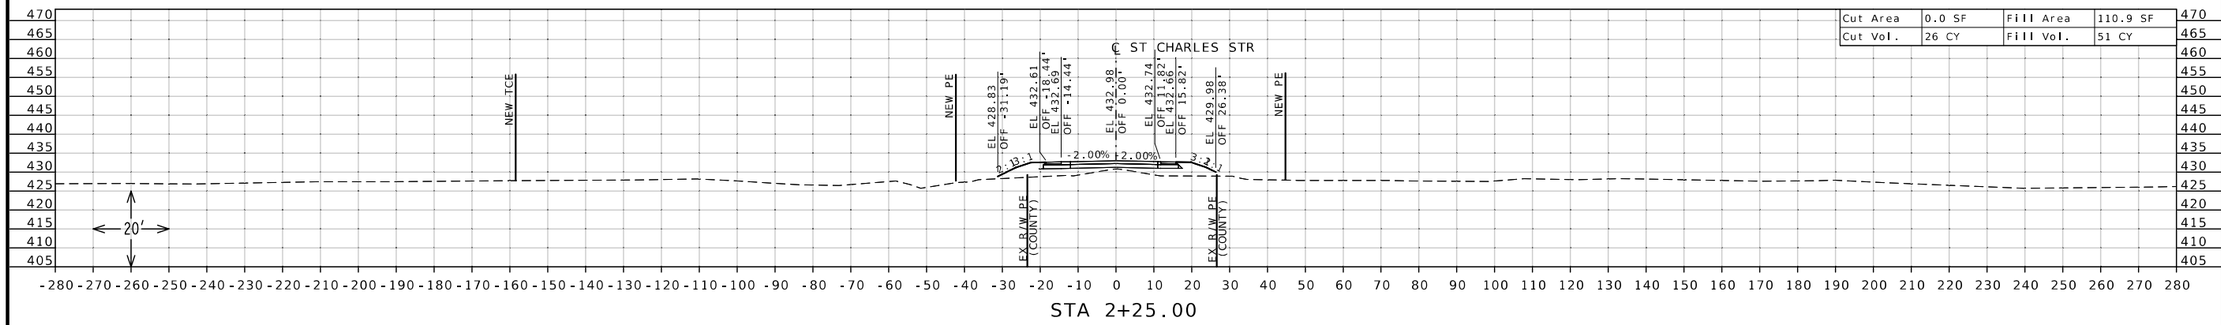

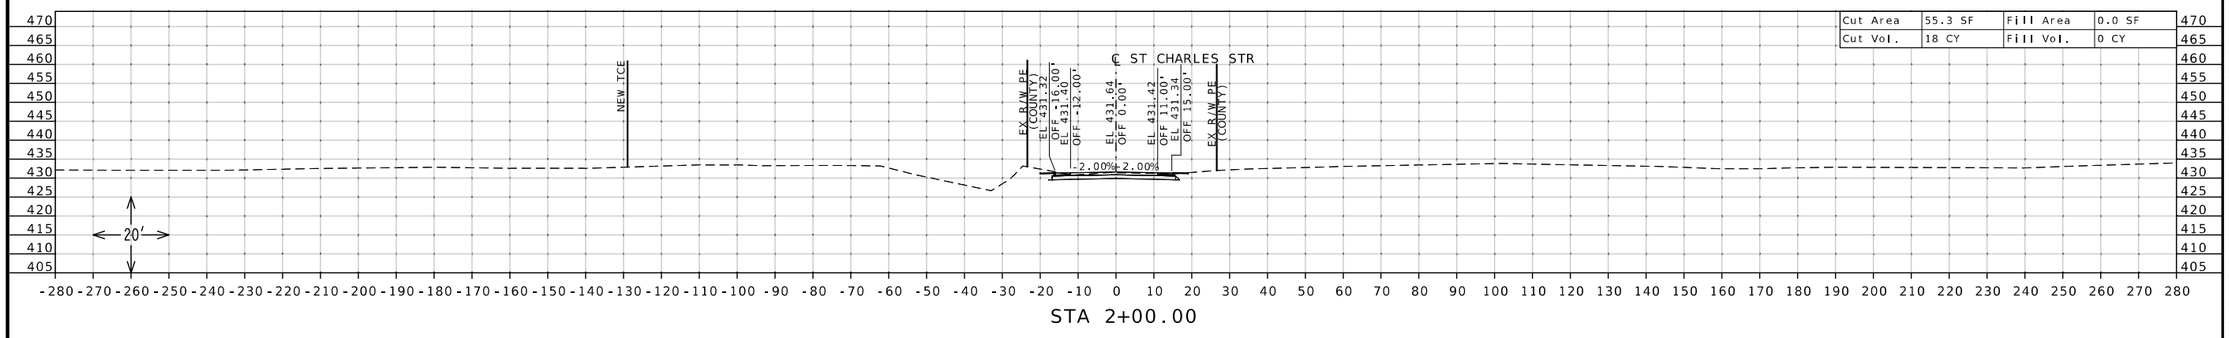

PAVEMENT DESIGN: 9" PCCP OVER 12" ROCK BASE WITH A2 SHOULDERS DEPICTED ON CROSS SECTIONS

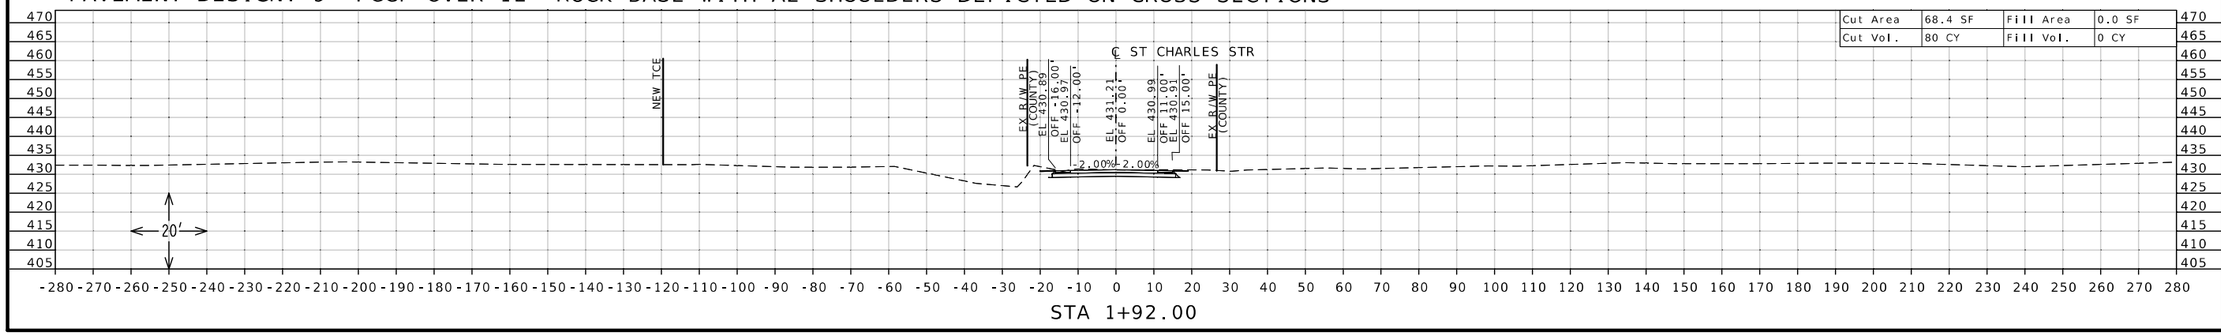

STATE OF MISSOURI
DANIEL WAYNE SAVAGEAU
NUMBER PE-2012018127
PROFESSIONAL ENGINEER
Daniel Savageau
11/12/2025 11:19:55 AM
DANIEL WAYNE SAVAGEAU - CIVIL
MO-PE-2012018127
DATE PREPARED

11/12/2025

ROUTE	STATE
67	MO
DISTRICT	SHEET NO.
SL	174

COUNTY
ST CHARLES

JOB NO.
J6P3636

CONTRACT ID.


PROJECT NO.


BRIDGE NO.


DESCRIPTION	DATE

MISSOURI HIGHWAYS AND TRANSPORTATION COMMISSION
105 WEST CAPITOL
JEFFERSON CITY, MO 65102
1-888-ASK-MODOT (1-888-275-6636)

CROSS SECTION SHEET
ST. CHARLES STREET
SHEET 1 OF 3

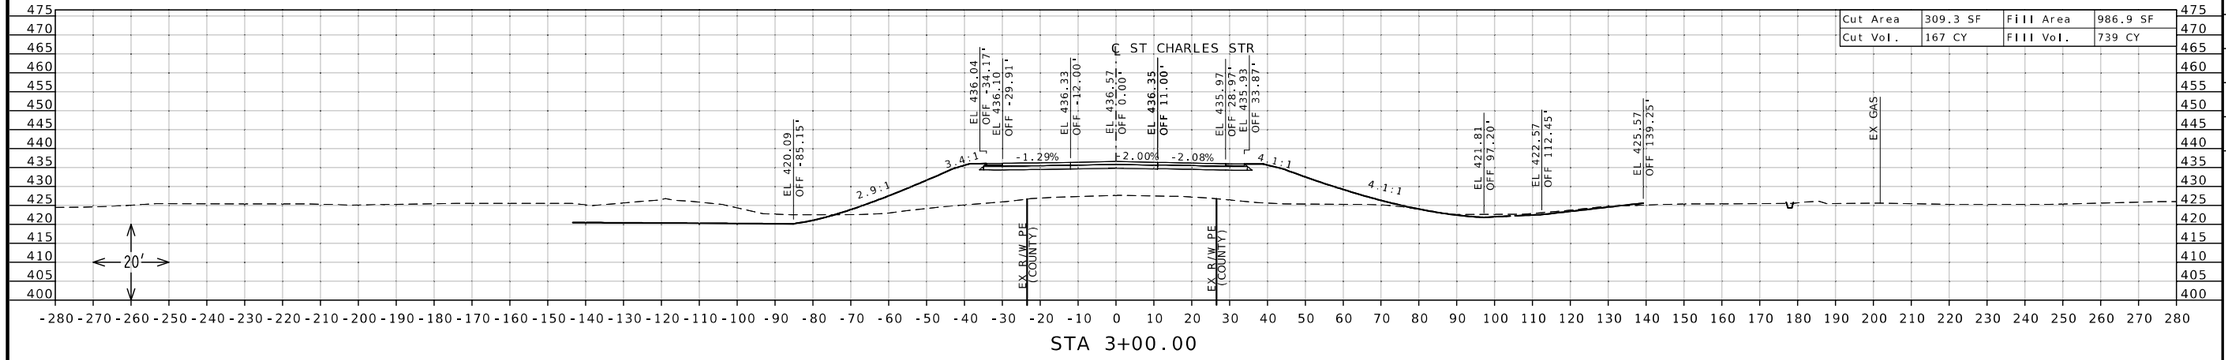

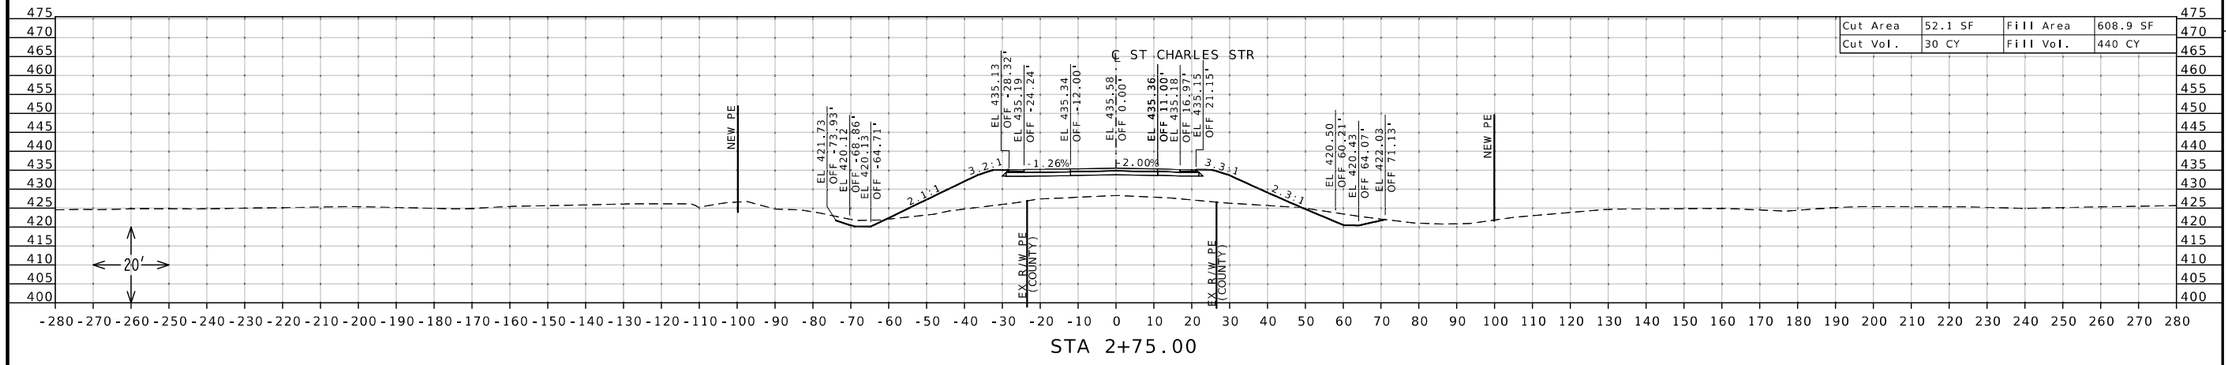

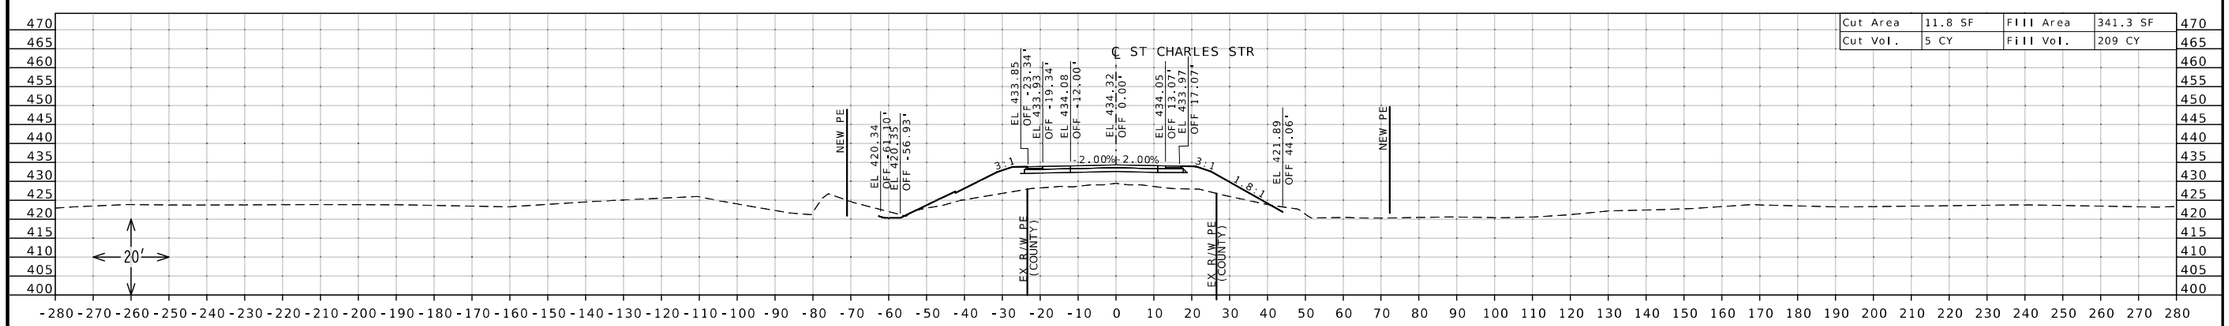

STATE OF MISSOURI
DANIEL WAYNE SAVAGEAU
NUMBER PE-2012018127
PROFESSIONAL ENGINEER
Daniel Savageau
11/12/2025 11:20:13 AM
DANIEL WAYNE SAVAGEAU - CIVIL
MO-PE-2012018127

DATE PREPARED
11/12/2025

ROUTE	STATE
67	MO

DISTRICT	SHEET NO.
SL	175

COUNTY
ST CHARLES

JOB NO.
J6P3636

CONTRACT ID.

PROJECT NO.

BRIDGE NO.


DESCRIPTION

DATE

MISSOURI HIGHWAYS AND TRANSPORTATION COMMISSION

105 WEST CAPITOL
JEFFERSON CITY, MO 65102
1-888-ASK-MODOT (1-888-275-6636)

CROSS SECTION SHEET
ST. CHARLES STREET
SHEET 2 OF 3

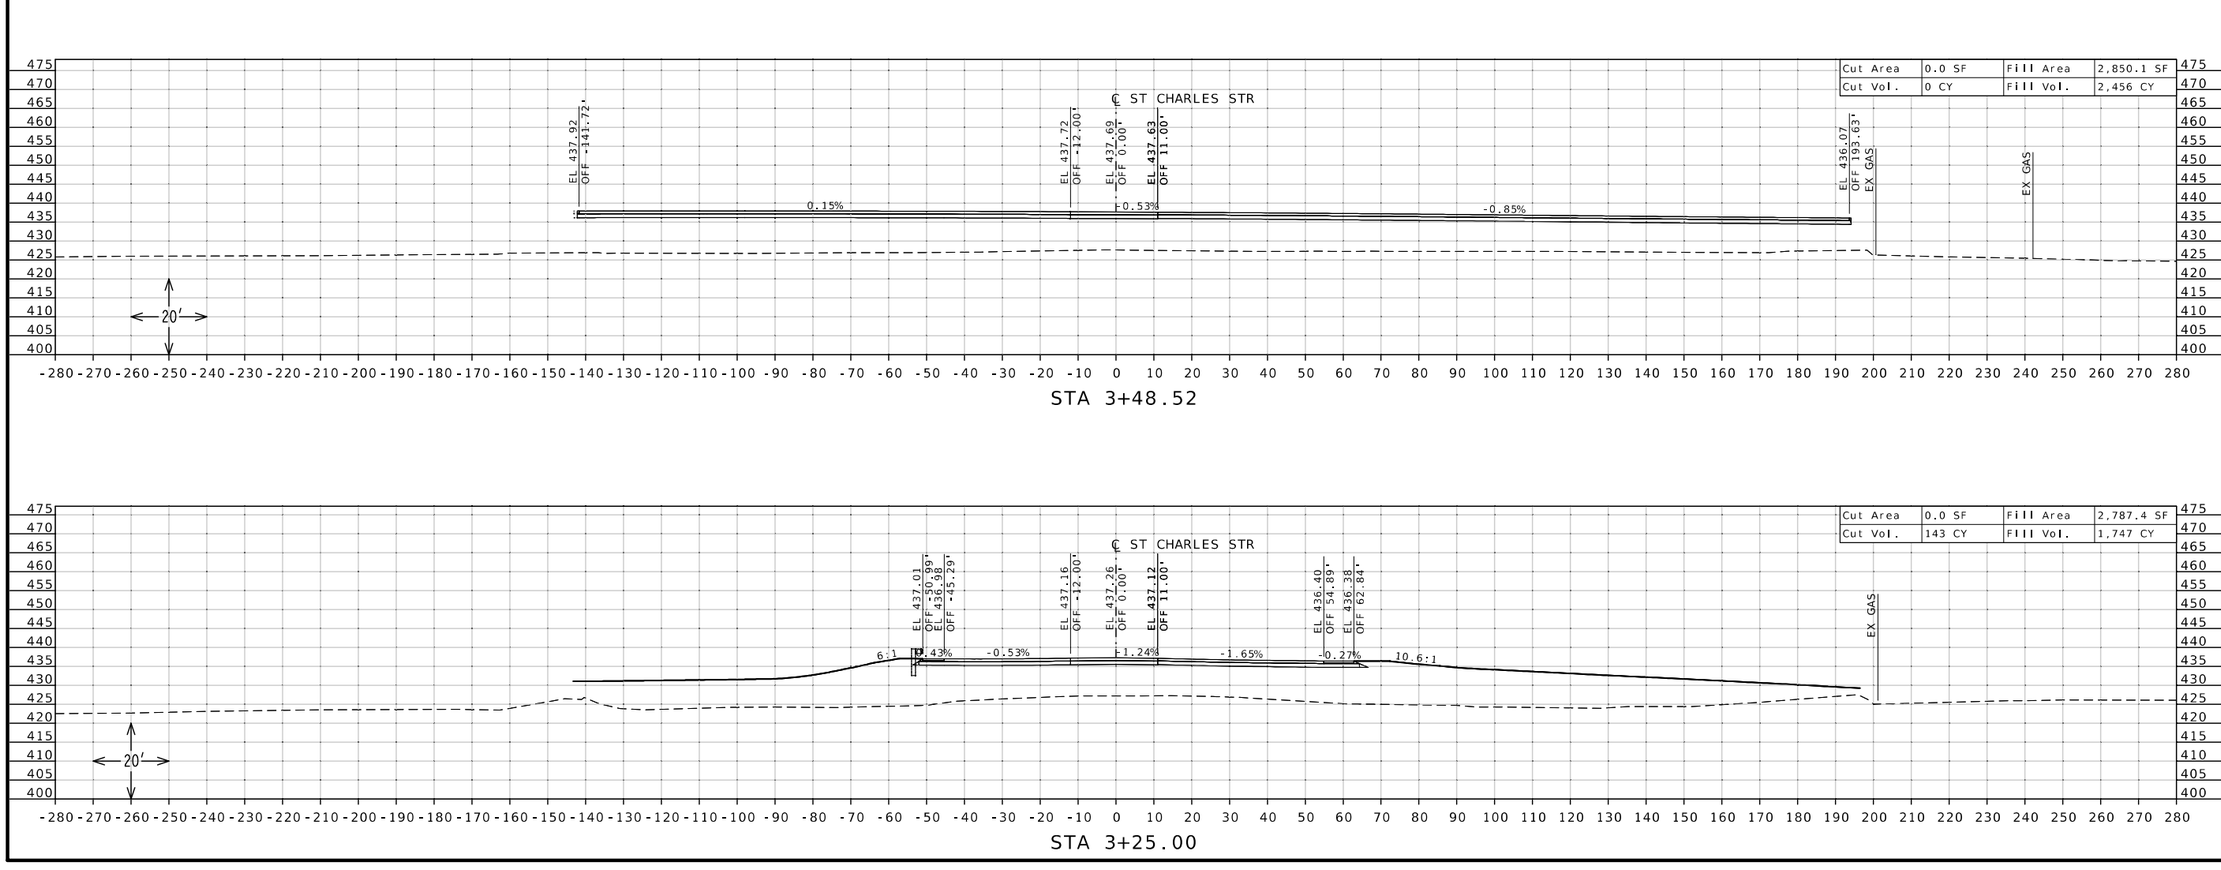

STA 3+48.52

STA 3+25.00

STATE OF MISSOURI
DANIEL WAYNE SAVAGEAU
NUMBER PE-2012018127
PROFESSIONAL ENGINEER

Daniel Savageau

11/12/2025 11:20:31 AM
DANIEL WAYNE SAVAGEAU - CIVIL
MO-PE-2012018127
DATE PREPARED
11/12/2025

ROUTE	STATE
67	MO
DISTRICT	SHEET NO.
SL	176

COUNTY
ST CHARLES

JOB NO.
J6P3636

CONTRACT ID.

PROJECT NO.

BRIDGE NO.


DESCRIPTION	DATE

MISSOURI HIGHWAYS AND TRANSPORTATION COMMISSION


105 WEST CAPITOL
JEFFERSON CITY, MO 65102
1-888-ASK-MODOT (1-888-275-6636)

CROSS SECTION SHEET
ST. CHARLES STREET
SHEET 3 OF 3

PAVEMENT DESIGN: 7.5" PCCP OVER 6" TYPE 5 AGGREGATE BASE DEPICTED ON CROSS SECTIONS

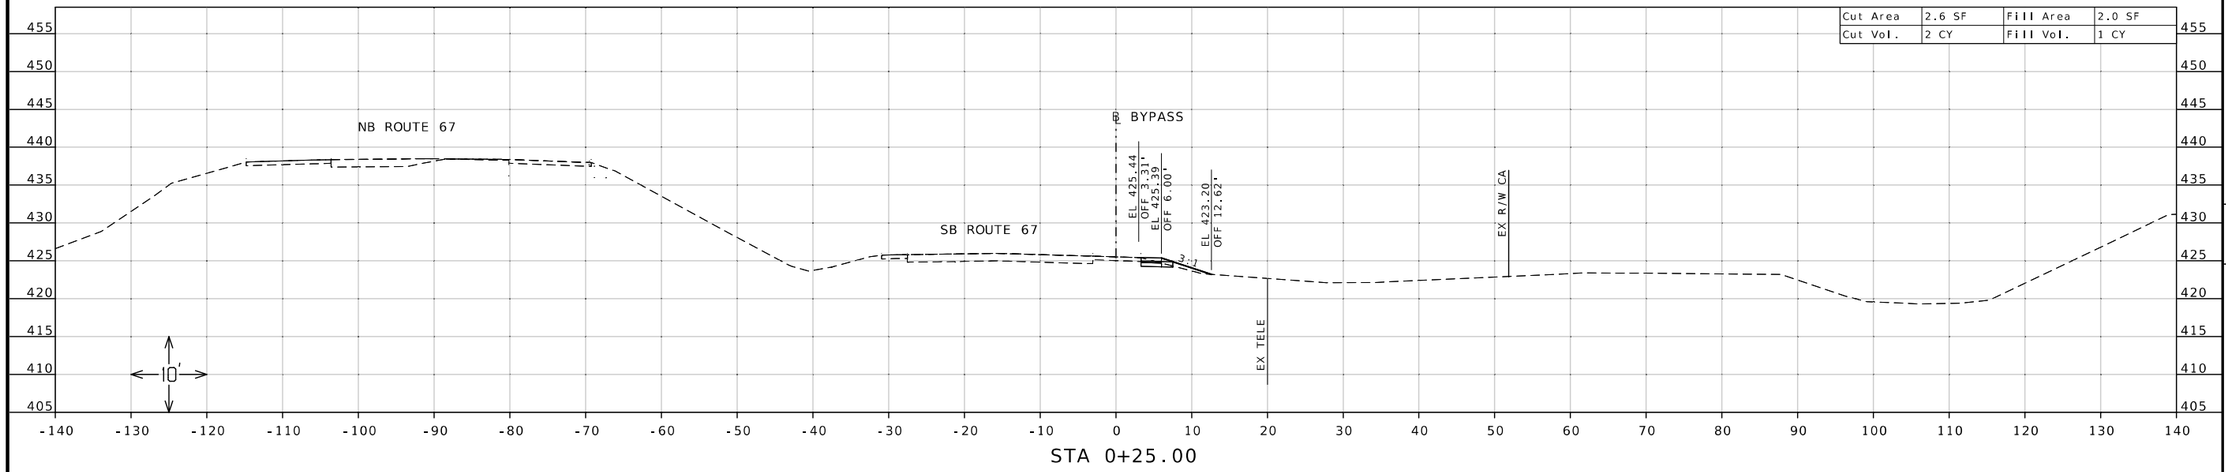

STA 0+25.00

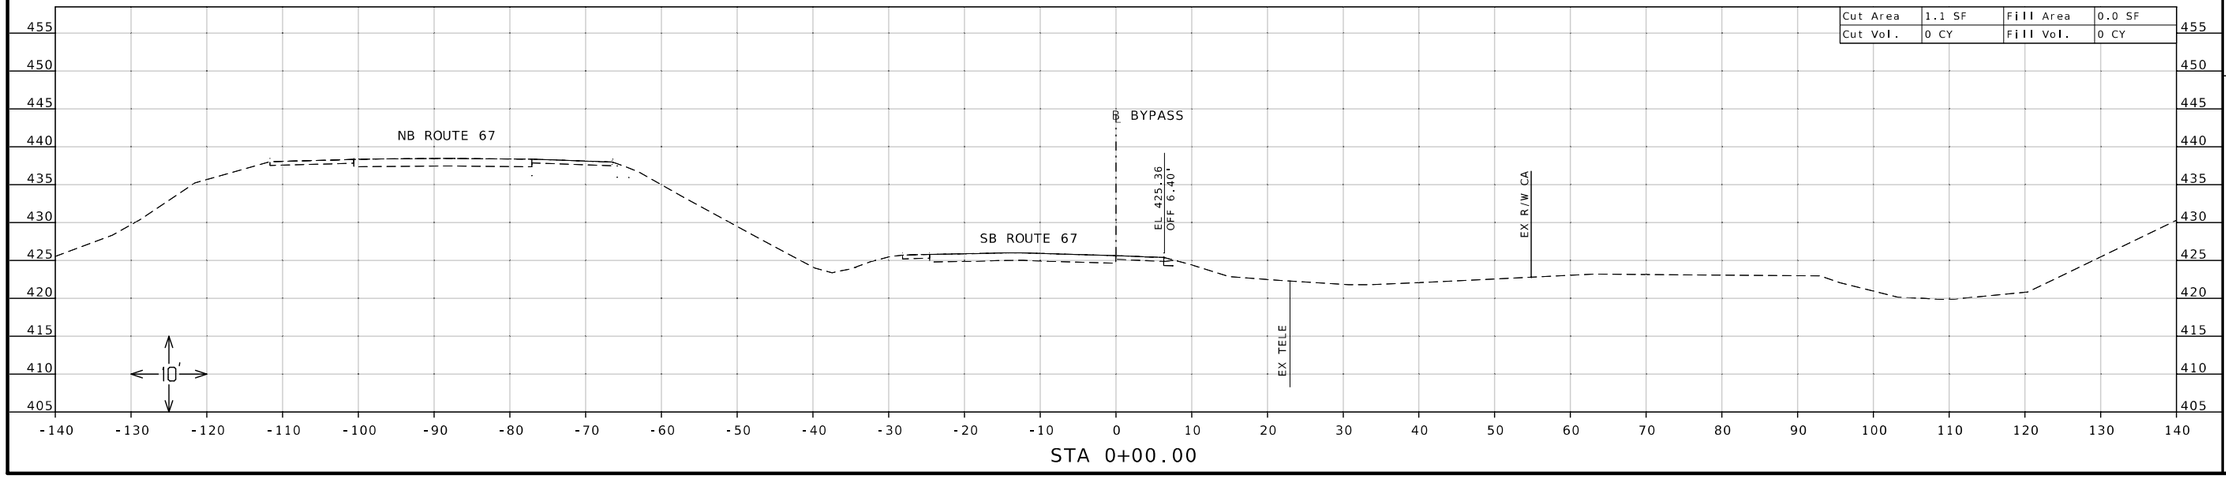

STA 0+00.00

STATE OF MISSOURI
DANIEL WAYNE SAVAGEAU
NUMBER PE-2012018127
PROFESSIONAL ENGINEER

Daniel Savageau
11/12/2025 11:20:56 AM
DANIEL WAYNE SAVAGEAU - CIVIL
MO-PE-2012018127

DATE PREPARED
11/12/2025

ROUTE	STATE
67	MO
DISTRICT	SHEET NO.
SL	177

COUNTY
ST CHARLES

JOB NO.
J6P3636

CONTRACT ID.

PROJECT NO.


BRIDGE NO.

DESCRIPTION	DATE


MISSOURI HIGHWAYS AND TRANSPORTATION COMMISSION

105 WEST CAPITOL
JEFFERSON CITY, MO 65102
1-888-ASK-MODOT (1-888-275-6636)

CROSS SECTION SHEET
TEMPORARY BYPASS
ST. CHARLES STREET
SHEET 1 OF 21

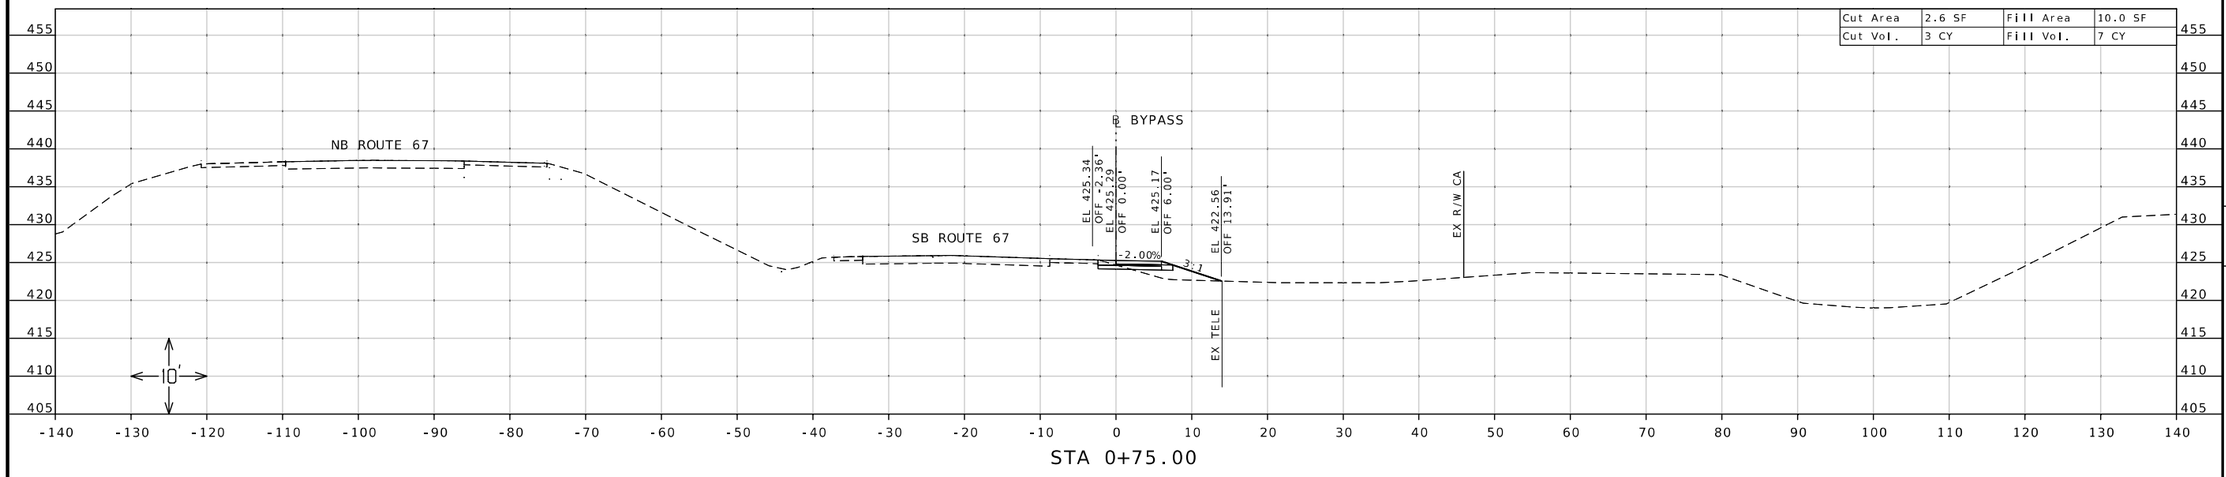

STA 0+75.00

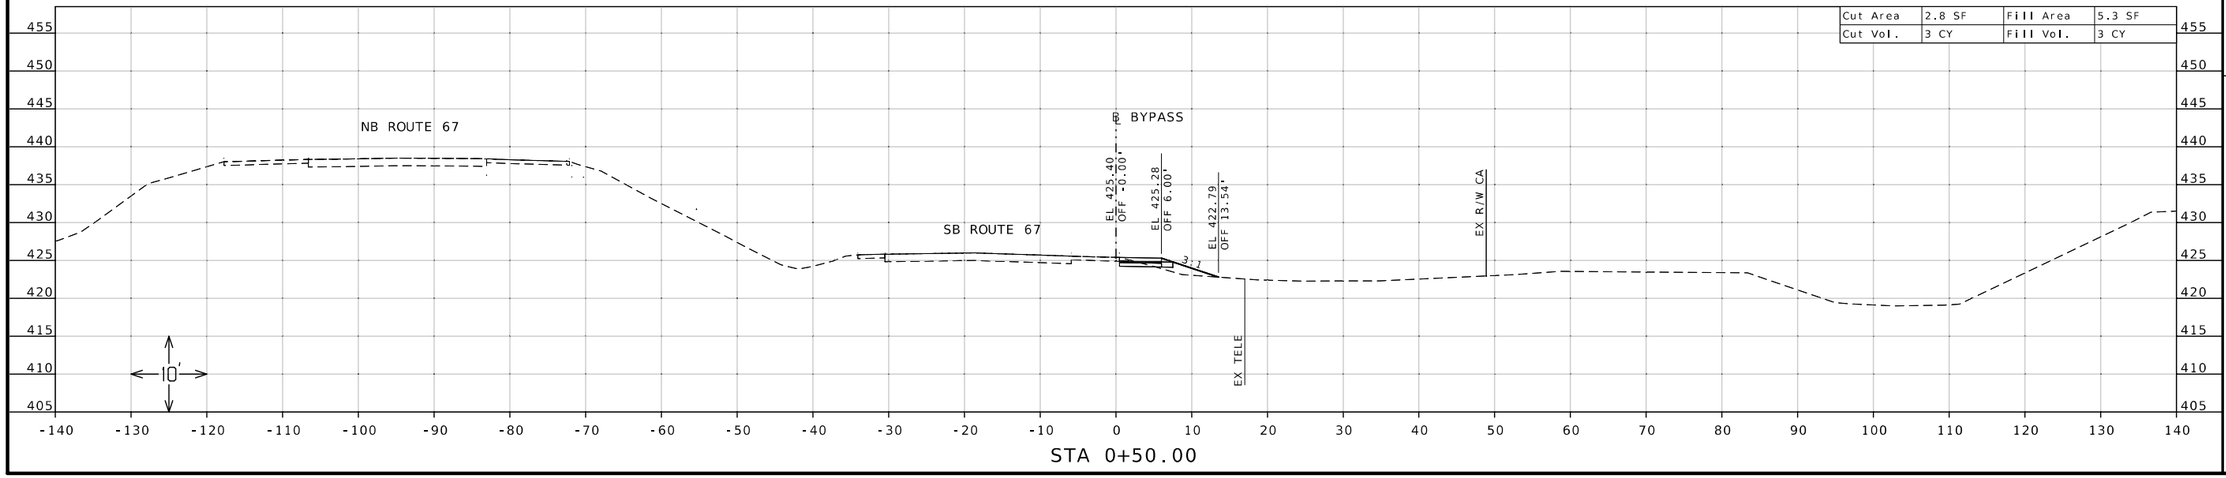

STA 0+50.00

STATE OF MISSOURI
DANIEL WAYNE SAVAGEAU
NUMBER PE-2012018127
PROFESSIONAL ENGINEER

Daniel Savageau

11/12/2025 11:22:26 AM
DANIEL WAYNE SAVAGEAU - CIVIL
MO-PE-2012018127
DATE PREPARED
11/12/2025

ROUTE	STATE
67	MO
DISTRICT	SHEET NO.
SL	178

COUNTY
ST CHARLES

JOB NO.
J6P3636

CONTRACT ID.

PROJECT NO.

BRIDGE NO.


DESCRIPTION	DATE

MISSOURI HIGHWAYS AND TRANSPORTATION COMMISSION


105 WEST CAPITOL
JEFFERSON CITY, MO 65102
1-888-ASK-MODOT (1-888-275-6636)

MoDOT

CROSS SECTION SHEET
TEMPORARY BYPASS
ST. CHARLES STREET
SHEET 2 OF 21

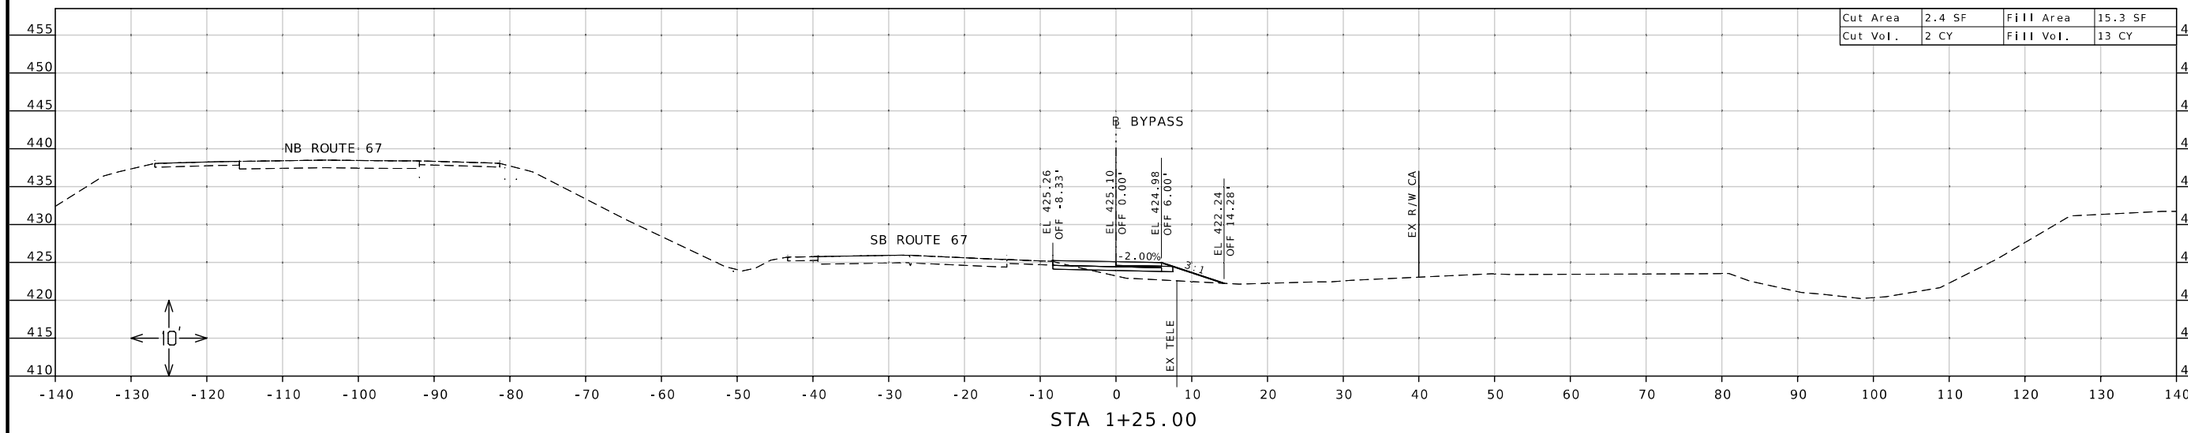

STA 1+25.00

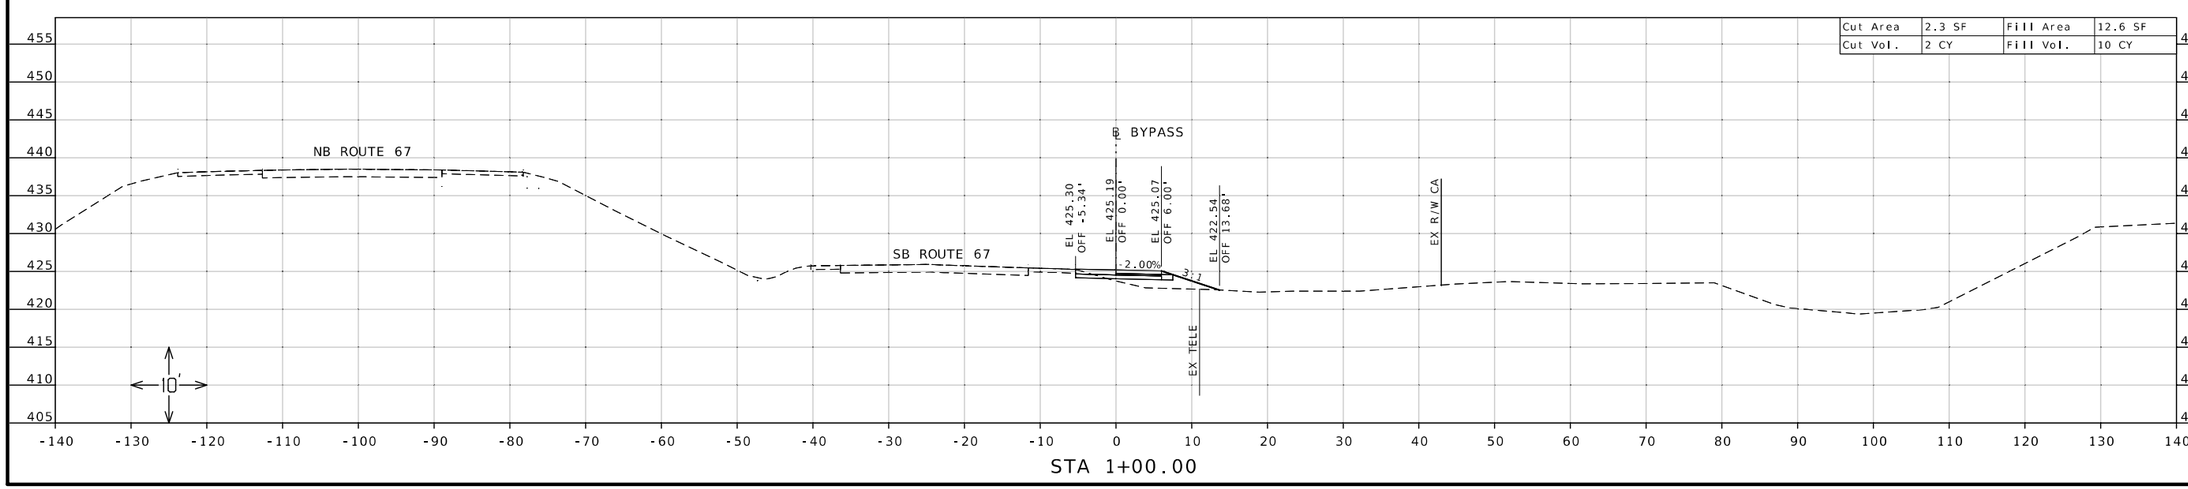

STA 1+00.00

STATE OF MISSOURI
DANIEL WAYNE SAVAGEAU
NUMBER PE-2012018127
PROFESSIONAL ENGINEER

Daniel Savageau

11/12/2025 11:22:50 AM
DANIEL WAYNE SAVAGEAU · CIVIL
MO-PE-2012018127

DATE PREPARED
11/12/2025

ROUTE	STATE
67	MO
DISTRICT	SHEET NO.
SL	179

COUNTY
ST CHARLES

JOB NO.
J6P3636

CONTRACT ID.

PROJECT NO.

BRIDGE NO.


DESCRIPTION	DATE

MISSOURI HIGHWAYS AND TRANSPORTATION COMMISSION

105 WEST CAPITOL
JEFFERSON CITY, MO 65102
1-888-ASK-MODOT (1-888-275-6636)


CROSS SECTION SHEET
TEMPORARY BYPASS
ST. CHARLES STREET
SHEET 3 OF 21

Cut Area	3.9 SF	Fill Area	16.8 SF
Cut Vol.	3 CY	Fill Vol.	16 CY

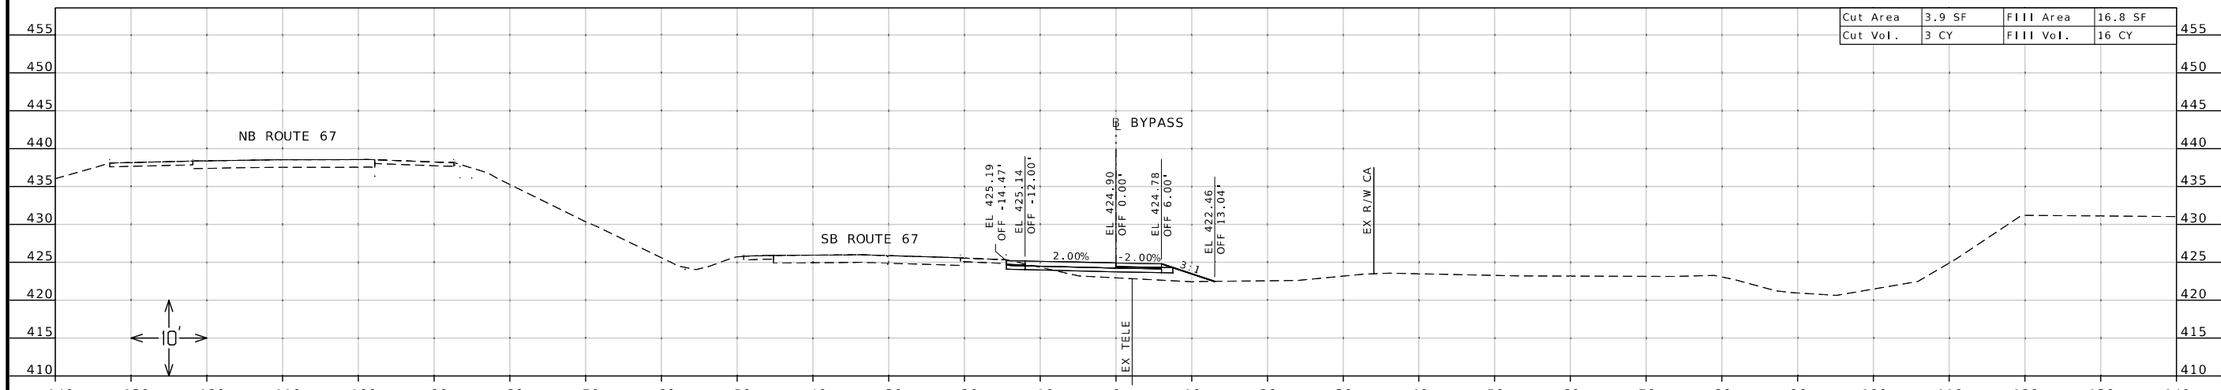

STA 1+75.00

Cut Area	3.1 SF	Fill Area	16.8 SF
Cut Vol.	3 CY	Fill Vol.	15 CY

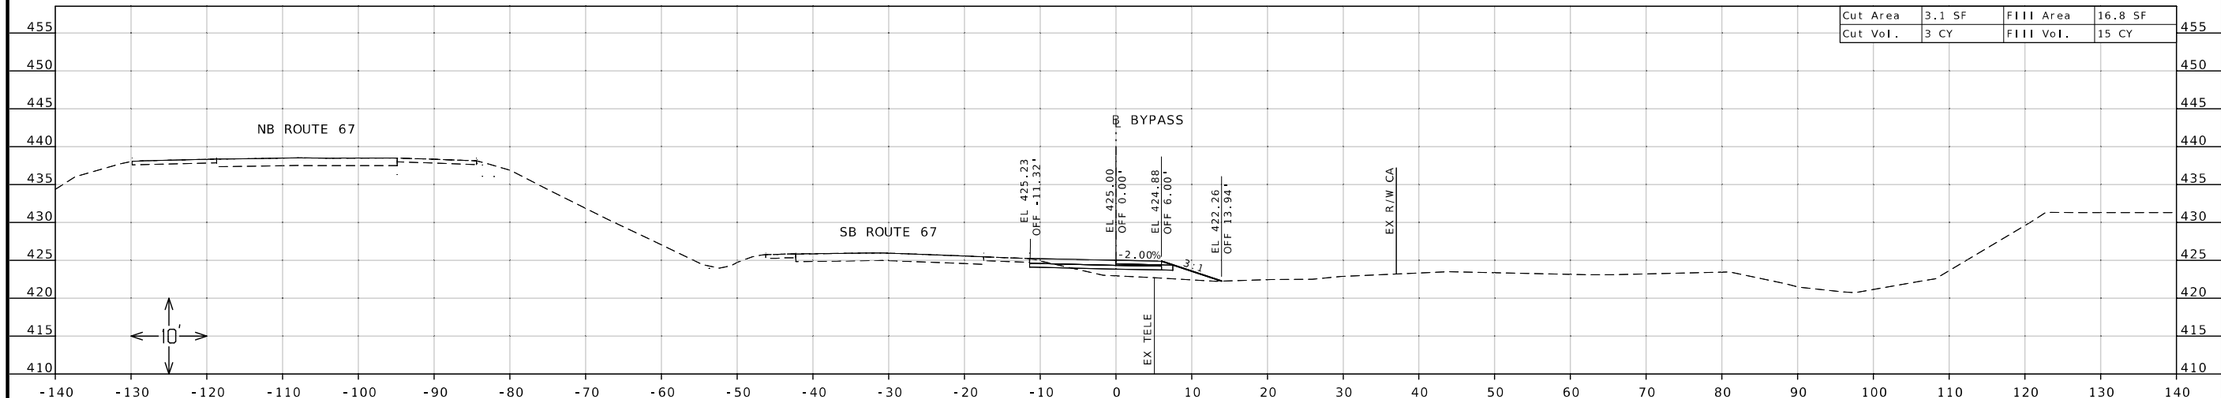

STA 1+50.00

STATE OF MISSOURI
DANIEL WAYNE SAVAGEAU
NUMBER PE-2012018127
PROFESSIONAL ENGINEER

11/12/2025 11:23:10 AM
DANIEL WAYNE SAVAGEAU - CIVIL
MO-PE-2012018127

DATE PREPARED
11/12/2025

ROUTE	STATE
67	MO
DISTRICT	SHEET NO.
SL	180

COUNTY
ST CHARLES

JOB NO.
J6P3636

CONTRACT ID.

PROJECT NO.


BRIDGE NO.


DESCRIPTION	DATE

MISSOURI HIGHWAYS AND TRANSPORTATION COMMISSION

105 WEST CAPITOL
JEFFERSON CITY, MO 65102
1-888-ASK-MODOT (1-888-275-6636)

CROSS SECTION SHEET
TEMPORARY BYPASS
ST. CHARLES STREET
SHEET 4 OF 21

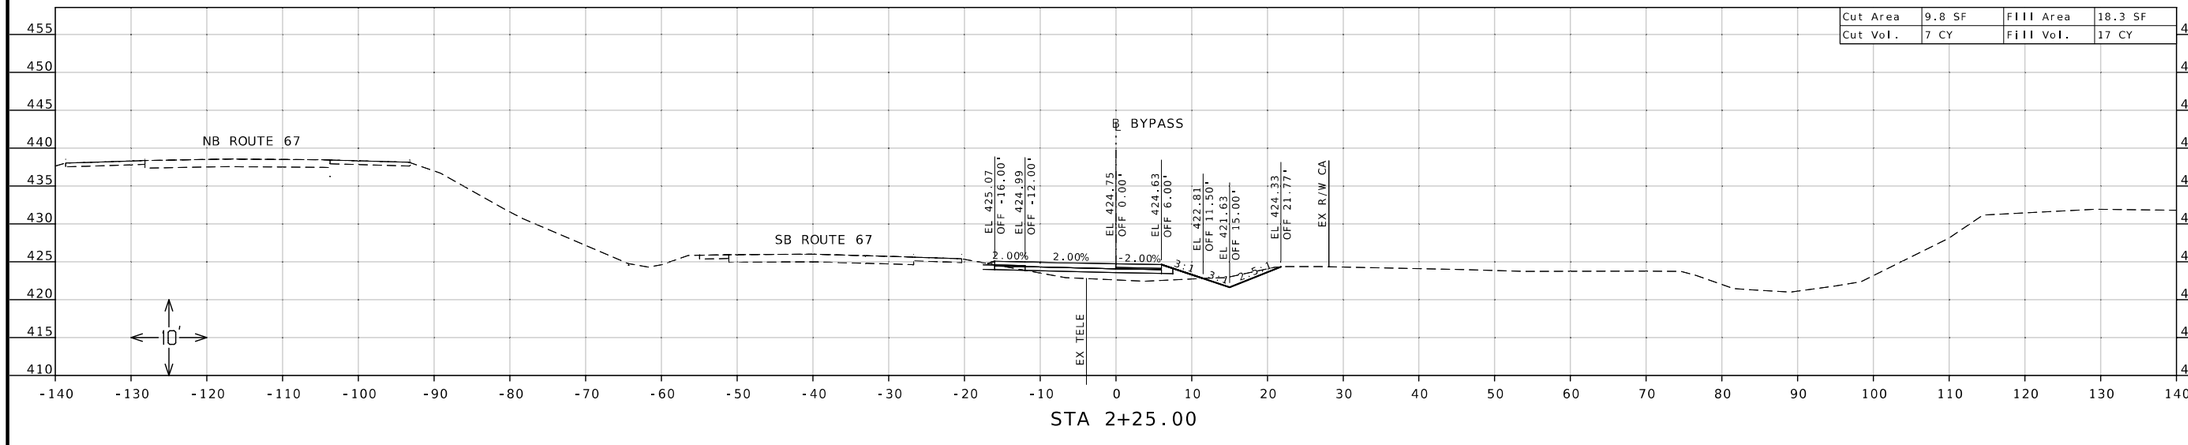

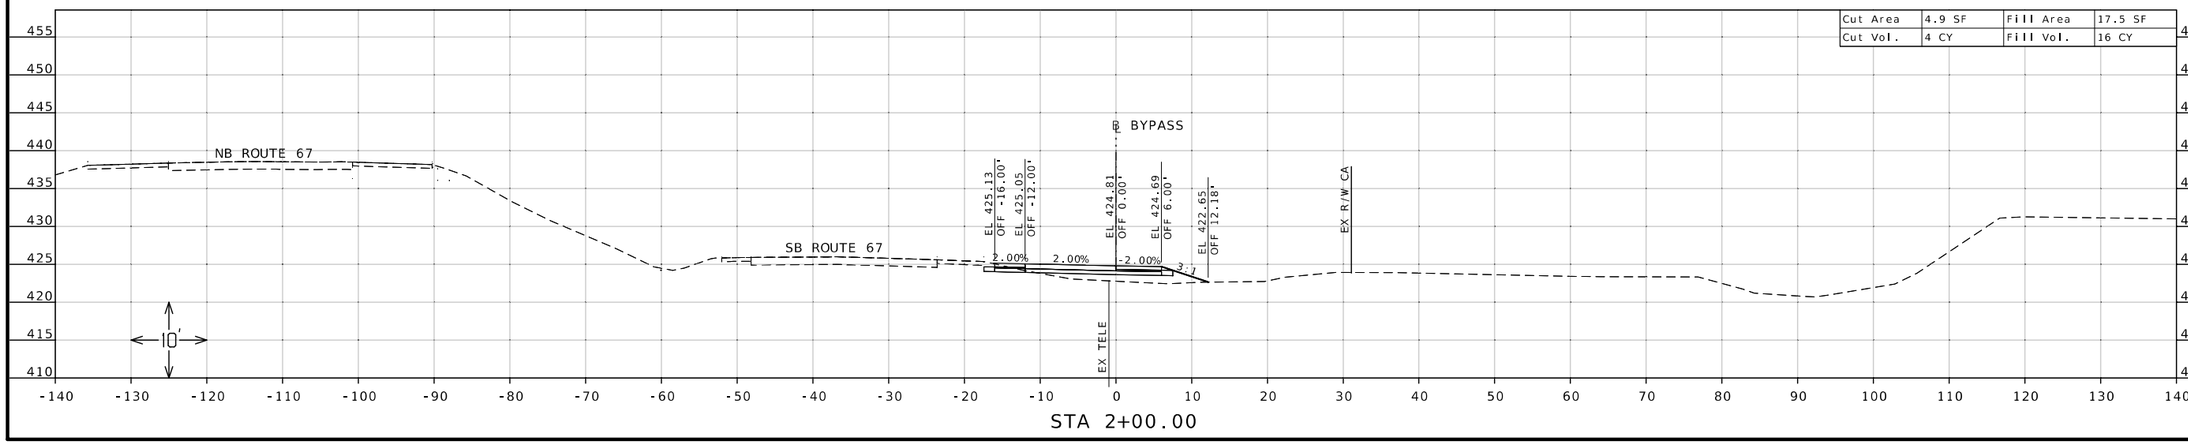

STATE OF MISSOURI
DANIEL WAYNE SAVAGEAU
NUMBER PE-2012018127
PROFESSIONAL ENGINEER

Daniel Savageau

11/12/2025 11:23:28 AM
DANIEL WAYNE SAVAGEAU - CIVIL
MO-PE-2012018127

DATE PREPARED
11/12/2025

ROUTE	STATE
67	MO

DISTRICT	SHEET NO.
SL	181

COUNTY
ST CHARLES

JOB NO.
J6P3636

CONTRACT ID.

PROJECT NO.

BRIDGE NO.


DESCRIPTION	DATE

MISSOURI HIGHWAYS AND TRANSPORTATION COMMISSION

105 WEST CAPITOL
JEFFERSON CITY, MO 65102
1-888-ASK-MODOT (1-888-275-6636)


CROSS SECTION SHEET
TEMPORARY BYPASS
ST. CHARLES STREET
SHEET 5 OF 21

Cut Area	25.0 SF	Fill Area	4.3 SF
Cut Vol.	20 CY	Fill Vol.	7 CY

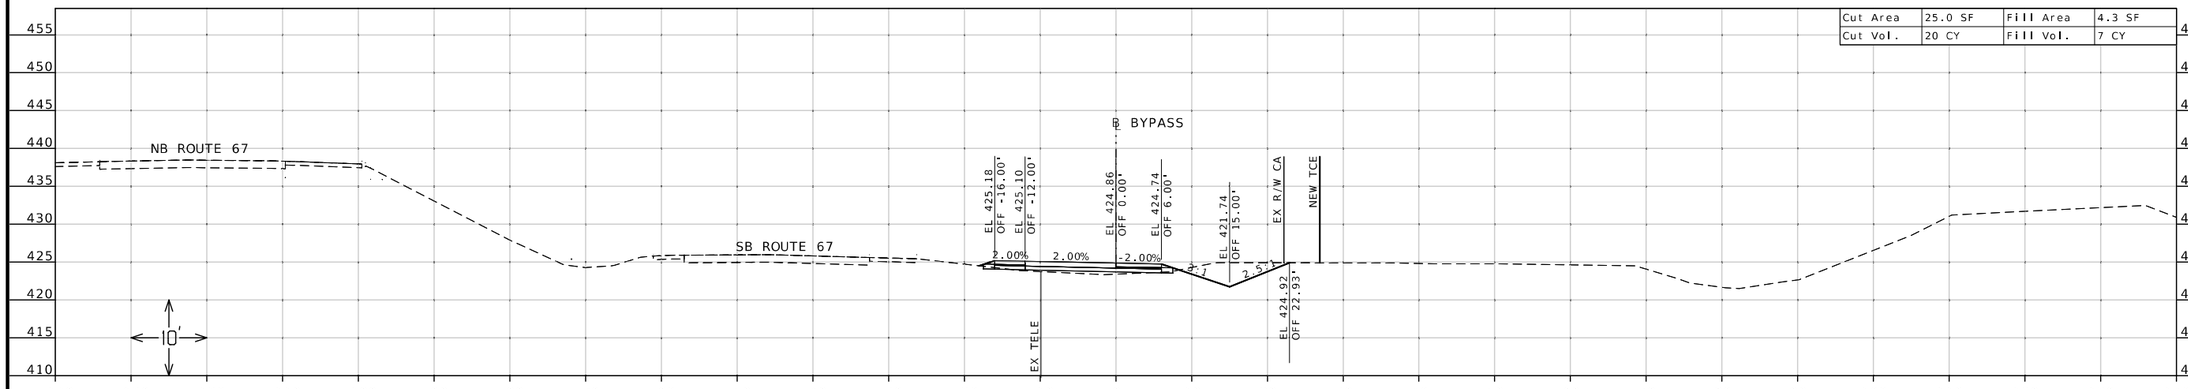

STA 2+75.00

Cut Area	19.0 SF	Fill Area	11.8 SF
Cut Vol.	13 CY	Fill Vol.	14 CY

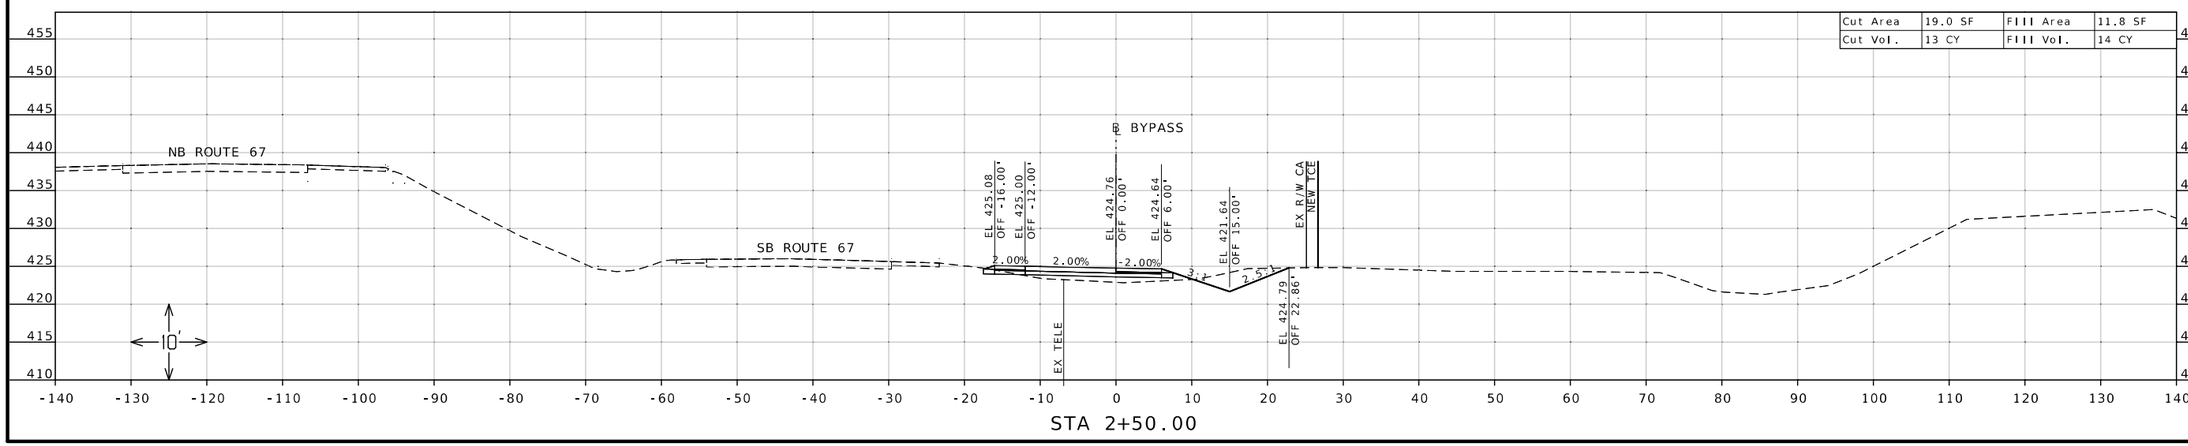

STA 2+50.00

STATE OF MISSOURI
DANIEL WAYNE SAVAGEAU
NUMBER PE-2012018127
PROFESSIONAL ENGINEER

11/12/2025 11:23:45 AM
DANIEL WAYNE SAVAGEAU - CIVIL
MO-PE-2012018127
DATE PREPARED
11/12/2025

ROUTE	STATE
67	MO
DISTRICT	SHEET NO.
SL	182

COUNTY
ST CHARLES

JOB NO.
J6P3636

CONTRACT ID.

PROJECT NO.


BRIDGE NO.

DESCRIPTION	DATE

MISSOURI HIGHWAYS AND TRANSPORTATION COMMISSION

105 WEST CAPITOL
JEFFERSON CITY, MO 65102
1-888-ASK-MODOT (1-888-275-6636)

CROSS SECTION SHEET
TEMPORARY BYPASS
ST. CHARLES STREET
SHEET 6 OF 21

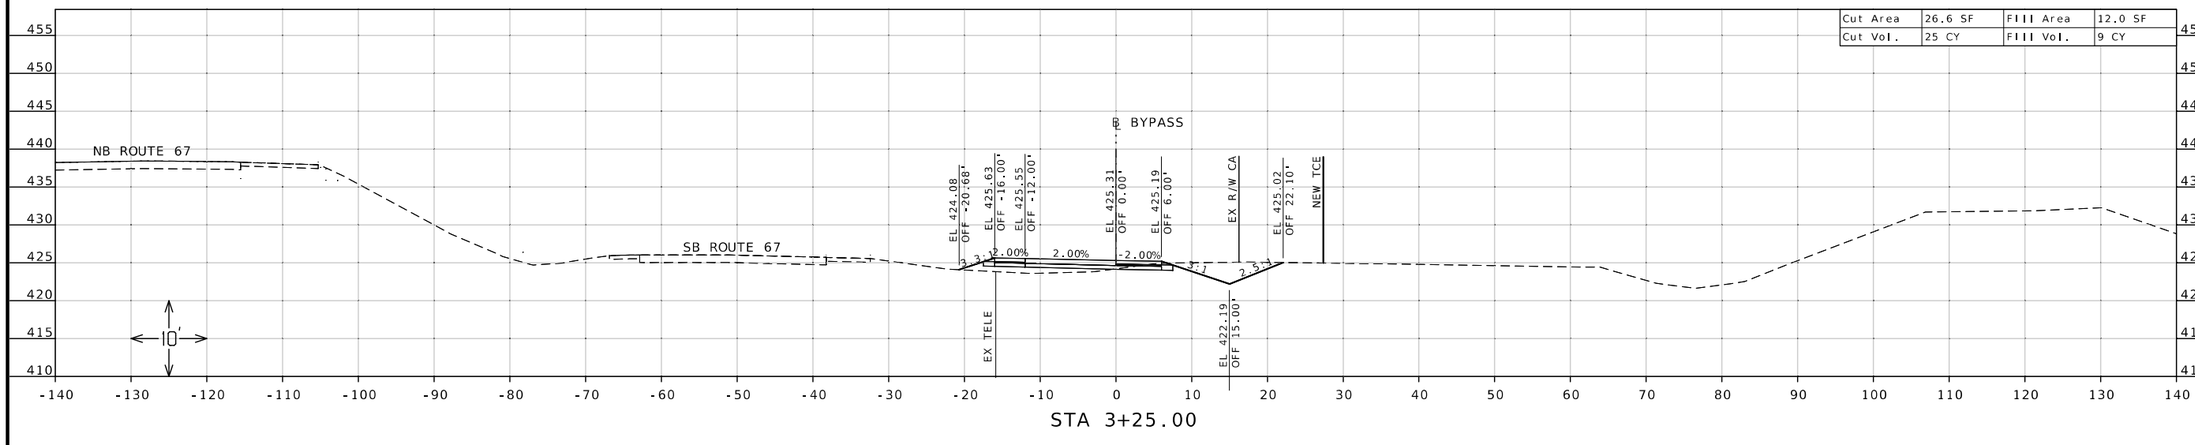

STATE OF MISSOURI
DANIEL WAYNE SAVAGEAU
NUMBER PE-2012018127
PROFESSIONAL ENGINEER

11/12/2025 11:24:24 AM
DANIEL WAYNE SAVAGEAU - CIVIL
MO-PE-2012018127

DATE PREPARED
11/12/2025

ROUTE	STATE
67	MO

DISTRICT	SHEET NO.
SL	183

COUNTY
ST CHARLES

JOB NO.
J6P3636

CONTRACT ID.

PROJECT NO.


BRIDGE NO.


DESCRIPTION	DATE

MISSOURI HIGHWAYS AND TRANSPORTATION COMMISSION

105 WEST CAPITOL
JEFFERSON CITY, MO 65102
1-888-ASK-MODOT (1-888-275-6636)

CROSS SECTION SHEET
TEMPORARY BYPASS
ST. CHARLES STREET
SHEET 7 OF 21

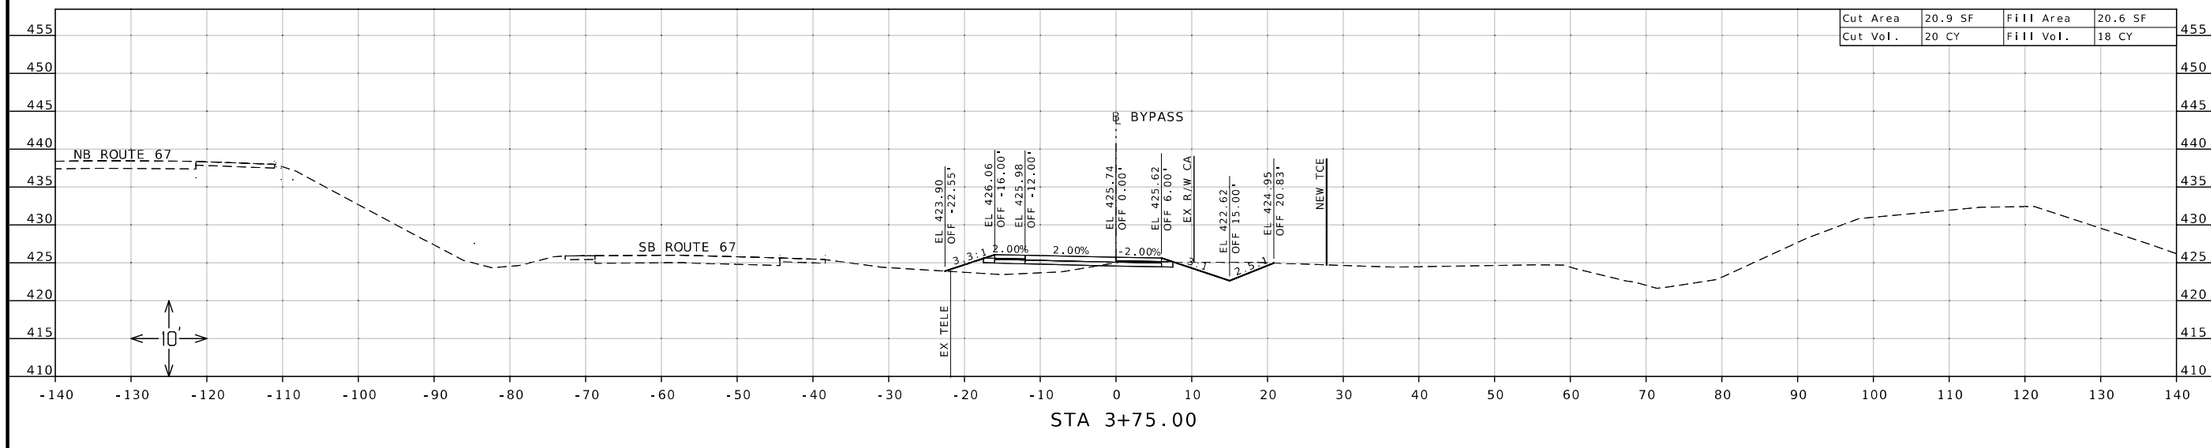

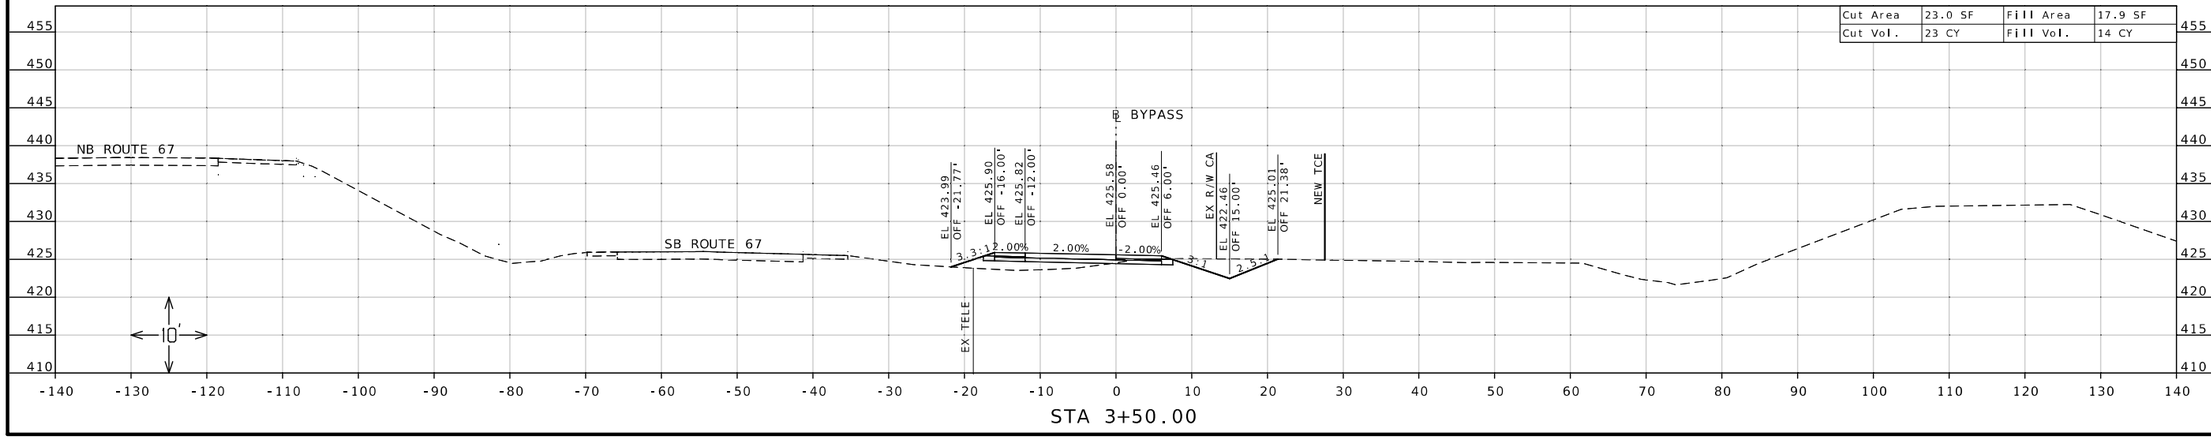

STATE OF MISSOURI
DANIEL WAYNE SAVAGEAU
NUMBER PE-2012018127
PROFESSIONAL ENGINEER

Daniel Savageau

11/12/2025 11:24:03 AM
DANIEL WAYNE SAVAGEAU - CIVIL
MO-PE-2012018127

DATE PREPARED
11/12/2025

ROUTE	STATE
67	MO

DISTRICT	SHEET NO.
SL	184

COUNTY
ST CHARLES

JOB NO.
J6P3636

CONTRACT ID.

PROJECT NO.


BRIDGE NO.

DESCRIPTION	DATE


MISSOURI HIGHWAYS AND TRANSPORTATION COMMISSION

105 WEST CAPITOL
JEFFERSON CITY, MO 65102
1-888-ASK-MODOT (1-888-275-6636)

CROSS SECTION SHEET
TEMPORARY BYPASS
ST. CHARLES STREET
SHEET 8 OF 21

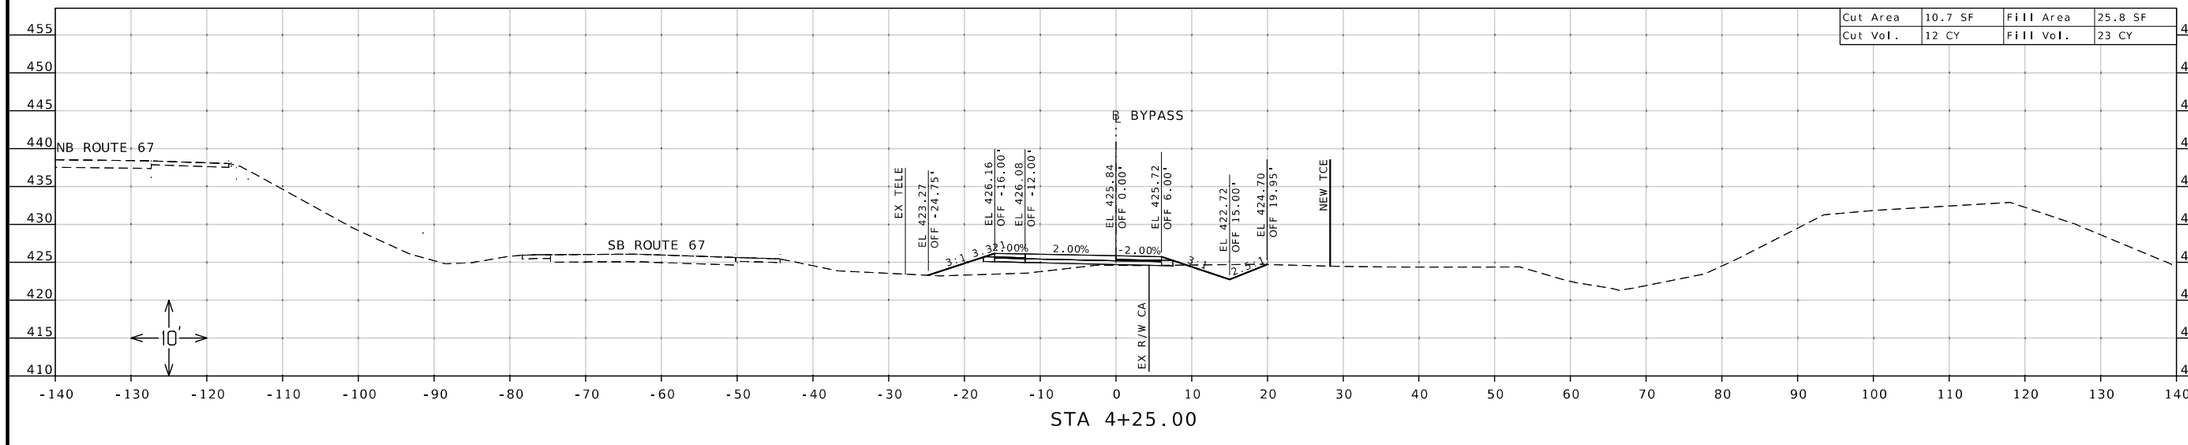

STA 4+25.00

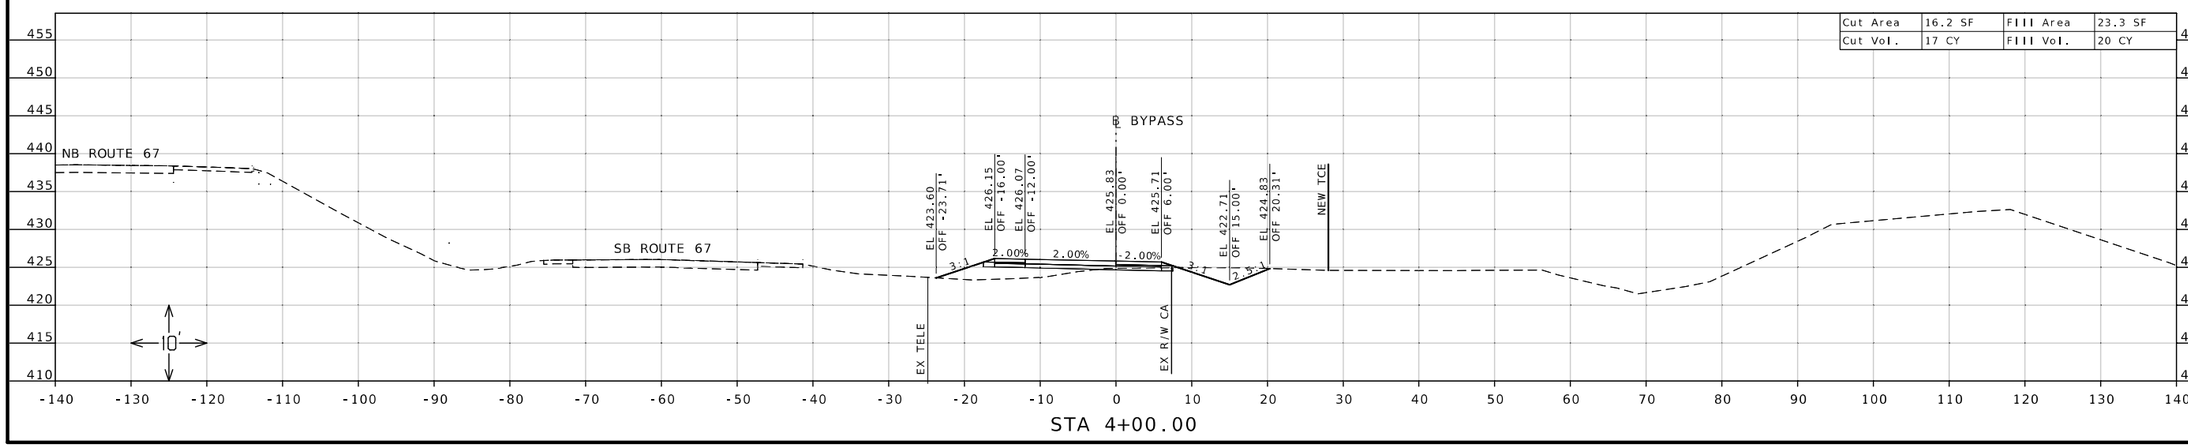

STA 4+00.00

STATE OF MISSOURI
DANIEL WAYNE SAVAGEAU
NUMBER PE-2012018127
PROFESSIONAL ENGINEER

Daniel Savageau

11/12/2025 11:24:43 AM
DANIEL WAYNE SAVAGEAU - CIVIL
MO-PE-2012018127

DATE PREPARED
11/12/2025

ROUTE	STATE
67	MO

DISTRICT	SHEET NO.
SL	185

COUNTY
ST CHARLES

JOB NO.
J6P3636

CONTRACT ID.

PROJECT NO.


BRIDGE NO.


DESCRIPTION	DATE

MISSOURI HIGHWAYS AND TRANSPORTATION COMMISSION

105 WEST CAPITOL
JEFFERSON CITY, MO 65102
1-888-ASK-MODOT (1-888-275-6636)

CROSS SECTION SHEET
TEMPORARY BYPASS
ST. CHARLES STREET
SHEET 9 OF 21

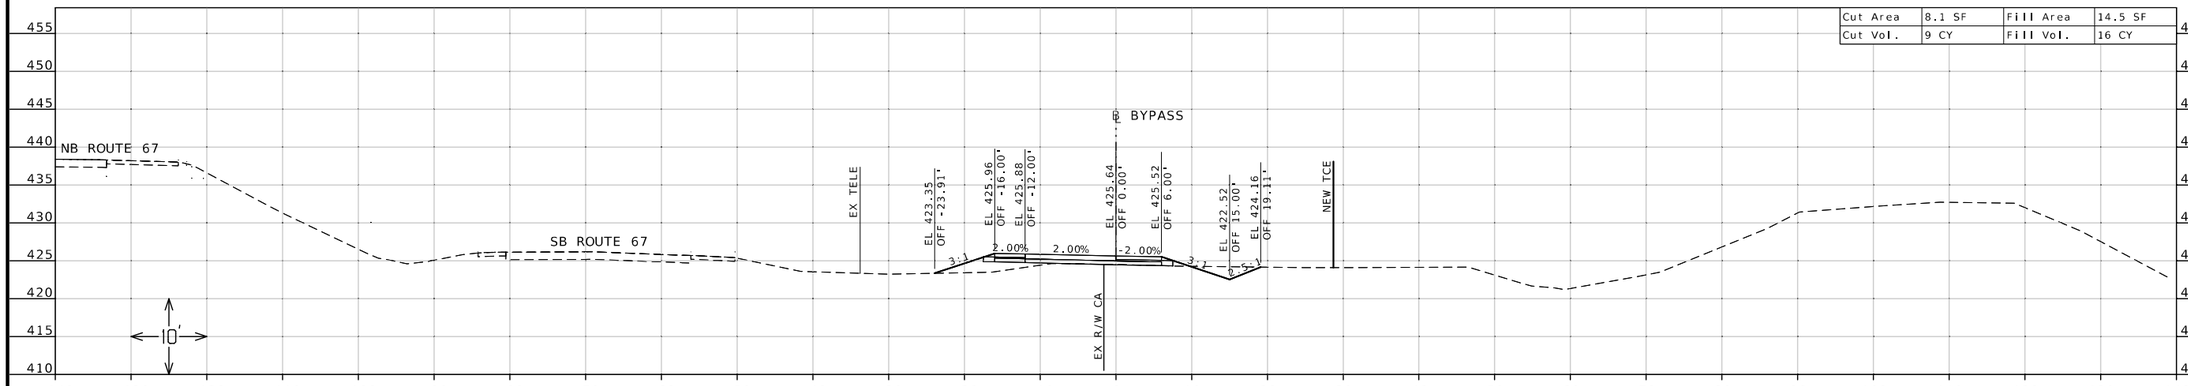

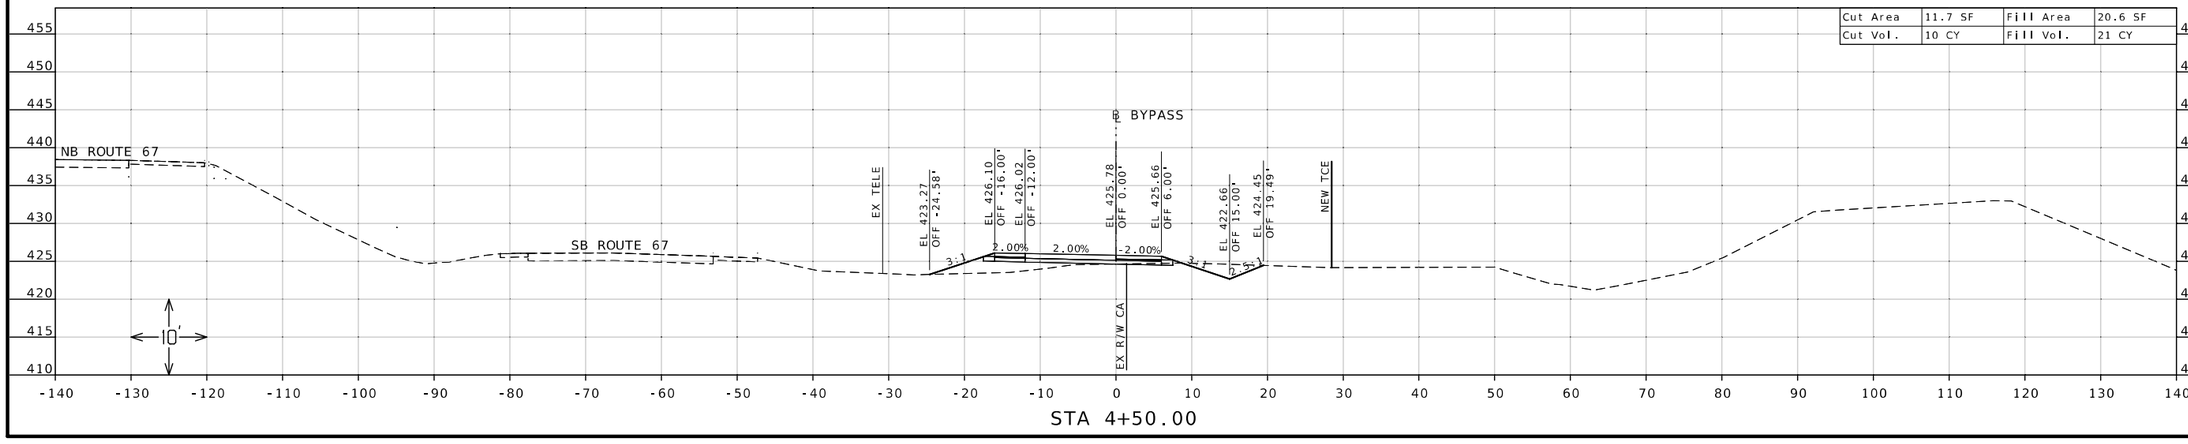

STATE OF MISSOURI
DANIEL WAYNE SAVAGEAU
NUMBER PE-2012018127
PROFESSIONAL ENGINEER

11/12/2025 11:25:02 AM
DANIEL WAYNE SAVAGEAU - CIVIL
MO-PE-2012018127

DATE PREPARED
11/12/2025

ROUTE	STATE
67	MO

DISTRICT	SHEET NO.
SL	186

COUNTY
ST CHARLES

JOB NO.
J6P3636

CONTRACT ID.

PROJECT NO.

BRIDGE NO.


DESCRIPTION	DATE

MISSOURI HIGHWAYS AND TRANSPORTATION COMMISSION

105 WEST CAPITOL
JEFFERSON CITY, MO 65102
1-888-ASK-MODOT (1-888-275-6636)


CROSS SECTION SHEET
TEMPORARY BYPASS
ST. CHARLES STREET
SHEET 10 OF 21

Cut Area	16.4 SF	Fill Area	4.9 SF
Cut Vol.	13 CY	Fill Vol.	7 CY

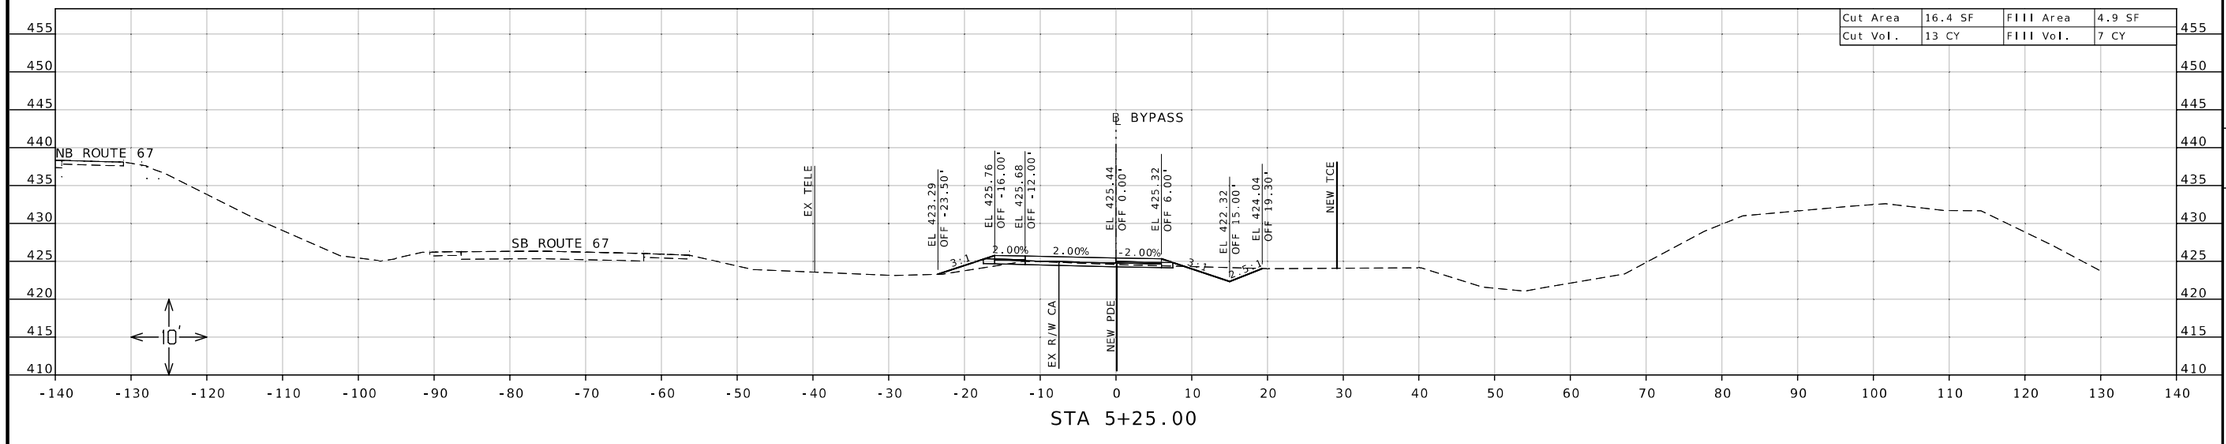

STA 5+25.00

Cut Area	12.0 SF	Fill Area	9.3 SF
Cut Vol.	9 CY	Fill Vol.	11 CY

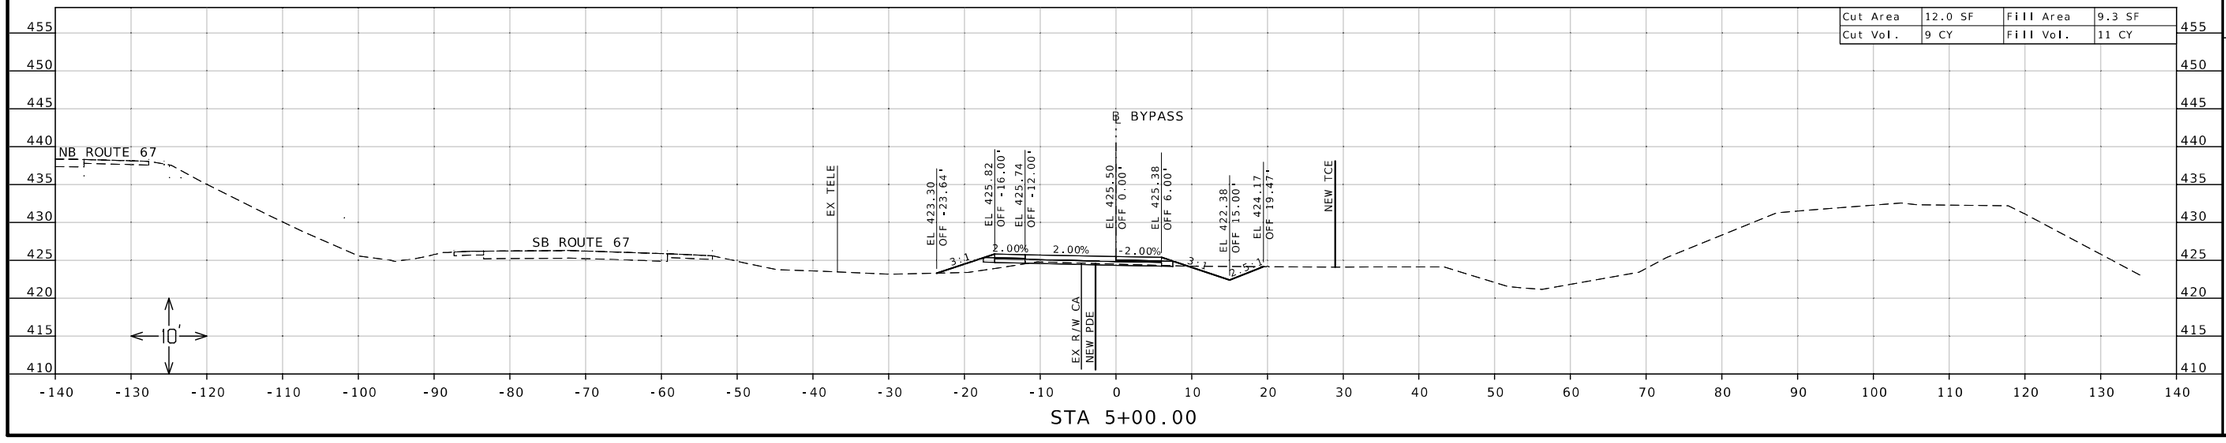

STA 5+00.00

DANIEL WAYNE SAVAGEAU
NUMBER PE-2012018127
PROFESSIONAL ENGINEER
STATE OF MISSOURI
11/12/2025 11:25:16 AM
DANIEL WAYNE SAVAGEAU - CIVIL
MO-PE-2012018127

DATE PREPARED
11/12/2025

ROUTE	STATE
67	MO
DISTRICT	SHEET NO.
SL	187

COUNTY
ST CHARLES

JOB NO.
J6P3636

CONTRACT ID.


PROJECT NO.

BRIDGE NO.


DESCRIPTION	DATE

MISSOURI HIGHWAYS AND TRANSPORTATION COMMISSION
105 WEST CAPITOL
JEFFERSON CITY, MO 65102
1-888-ASK-MODOT (1-888-275-6636)

CROSS SECTION SHEET
TEMPORARY BYPASS
ST. CHARLES STREET
SHEET 11 OF 21

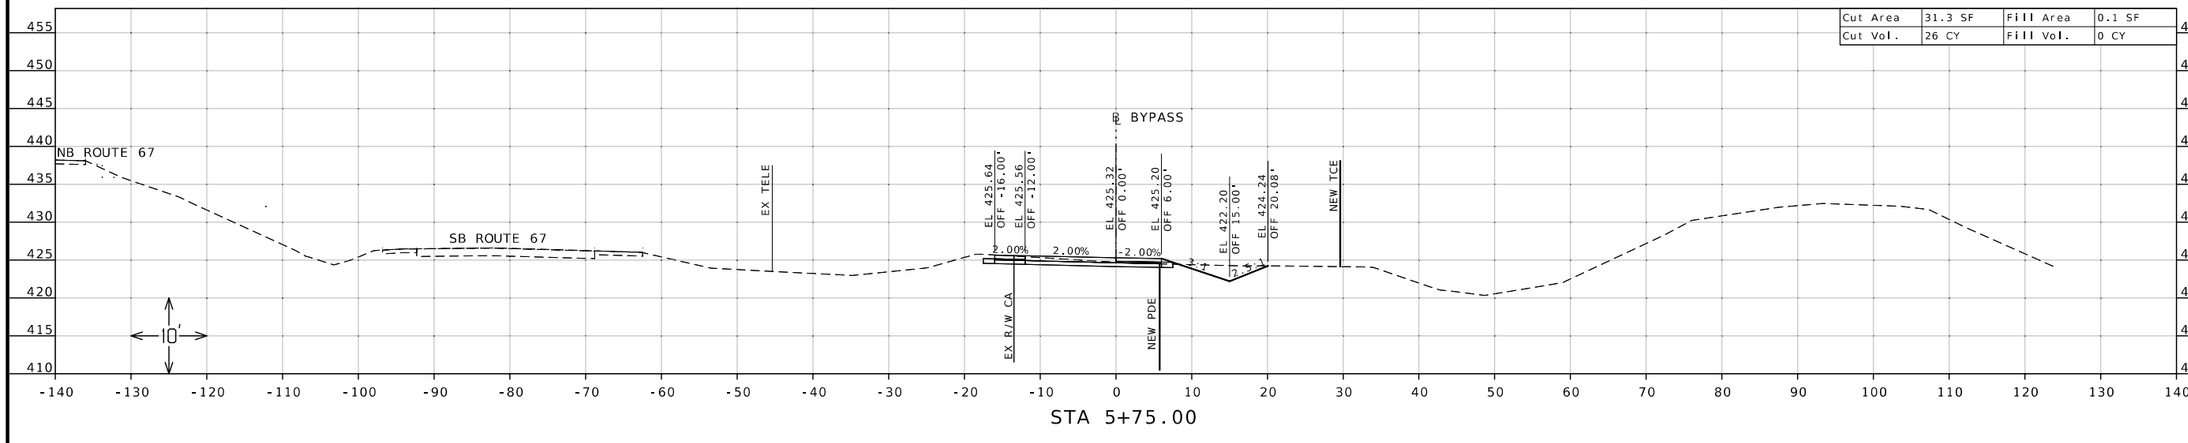

STA 5+75.00

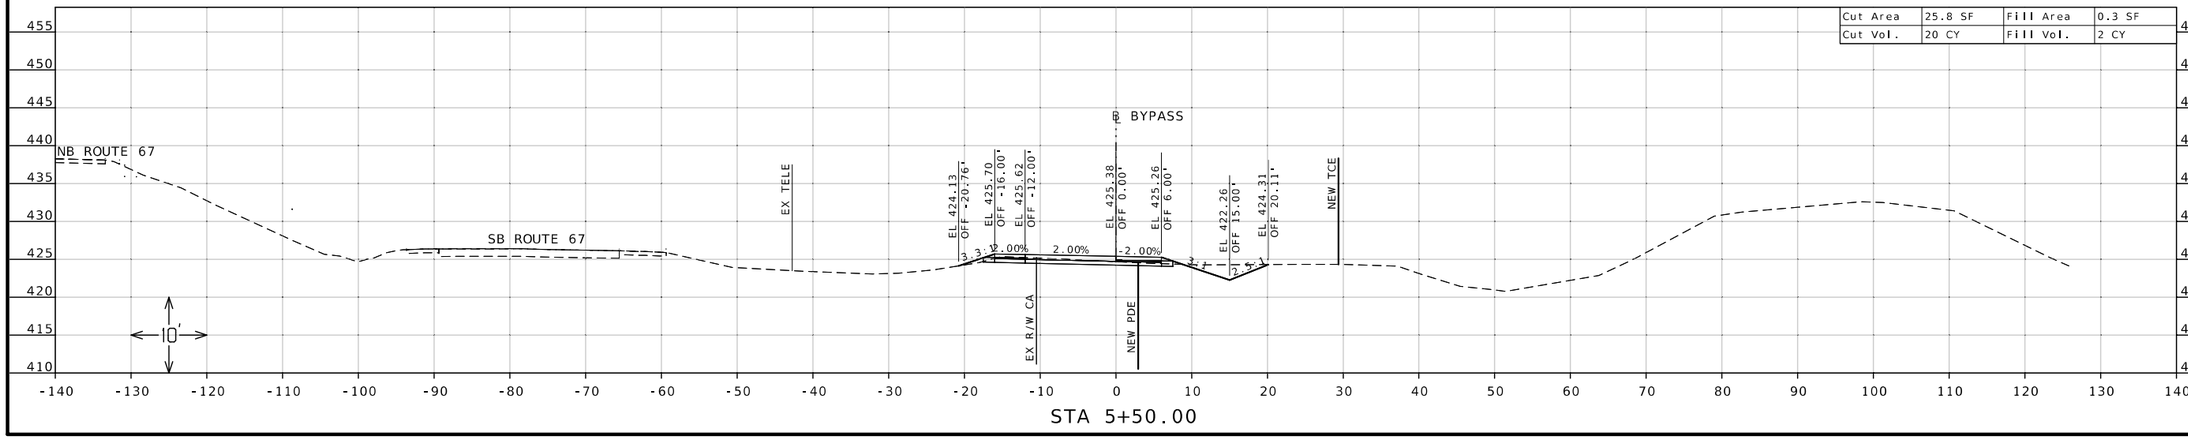

STA 5+50.00

STATE OF MISSOURI
DANIEL WAYNE SAVAGEAU
NUMBER PE-2012018127
PROFESSIONAL ENGINEER
11/12/2025 11:25:35 AM
DANIEL WAYNE SAVAGEAU - CIVIL
MO-PE-2012018127

DATE PREPARED
11/12/2025

ROUTE	STATE
67	MO

DISTRICT	SHEET NO.
SL	188

COUNTY
ST CHARLES

JOB NO.
J6P3636

CONTRACT ID.


PROJECT NO.


BRIDGE NO.


DESCRIPTION	DATE

MISSOURI HIGHWAYS AND TRANSPORTATION COMMISSION
105 WEST CAPITOL
JEFFERSON CITY, MO 65102
1-888-ASK-MODOT (1-888-275-6636)

CROSS SECTION SHEET
TEMPORARY BYPASS
ST. CHARLES STREET
SHEET 12 OF 21

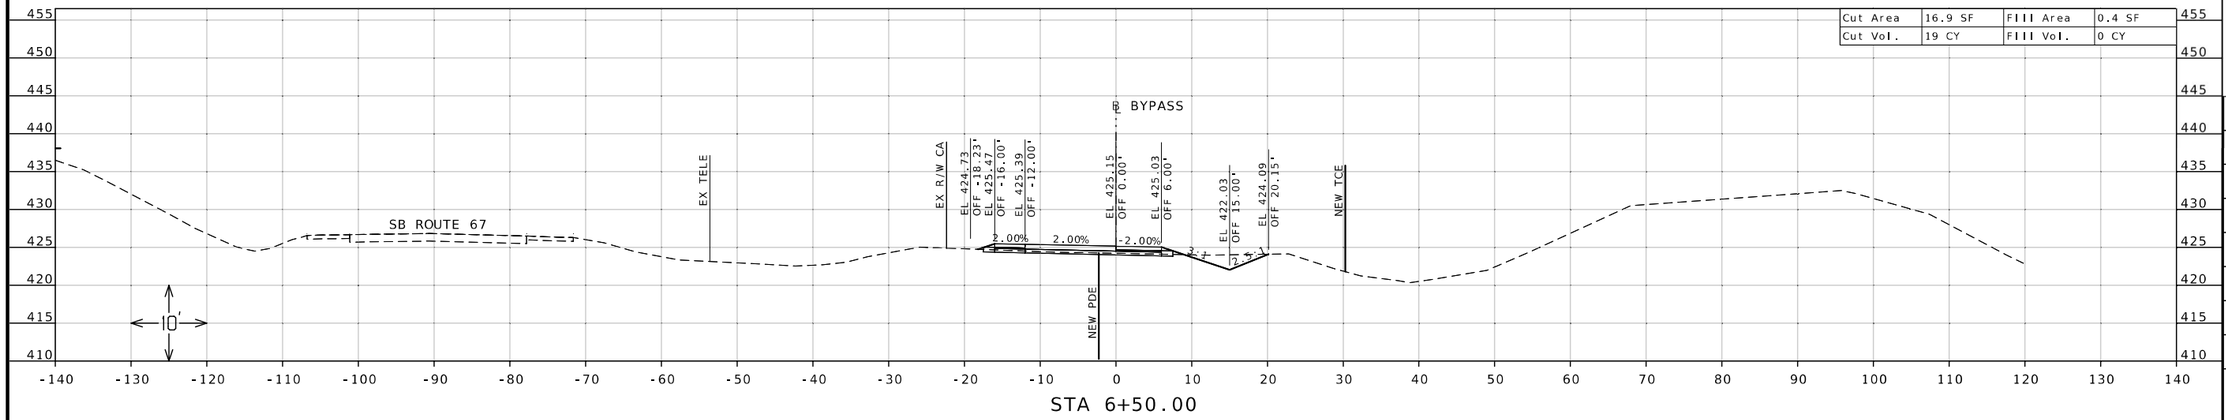

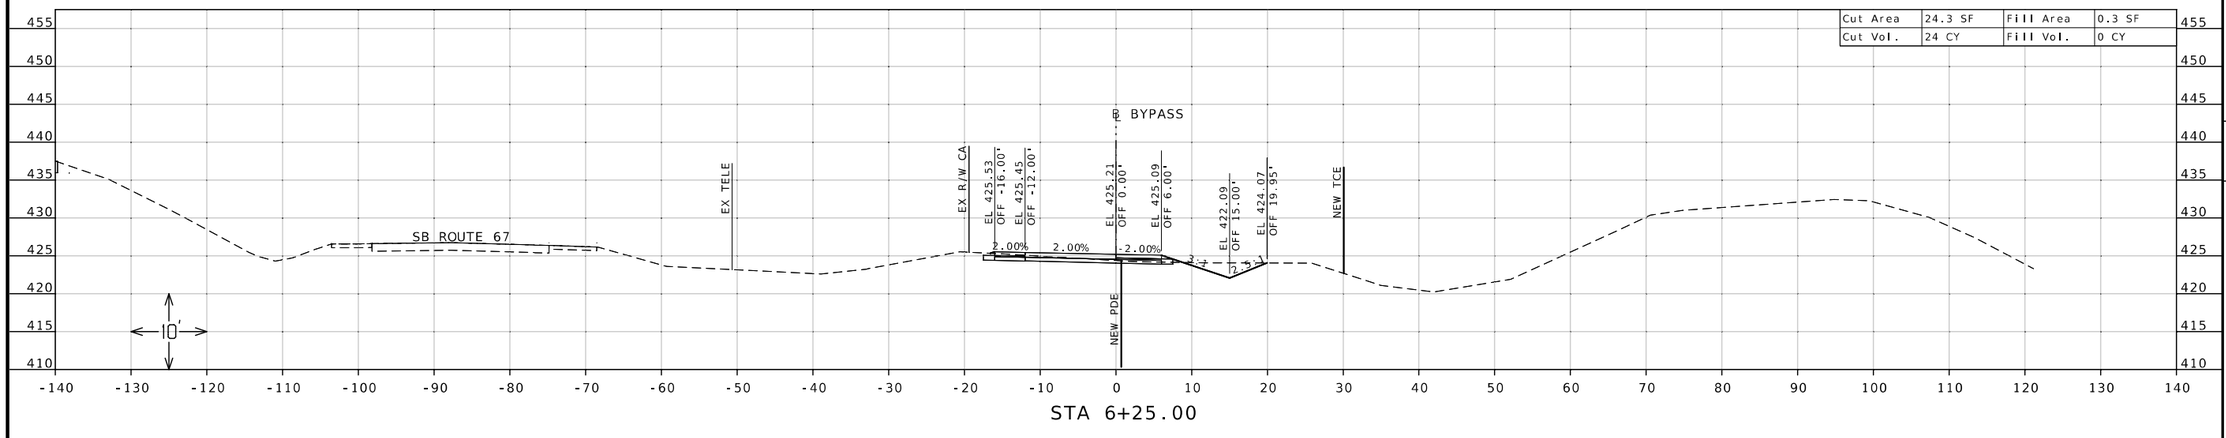

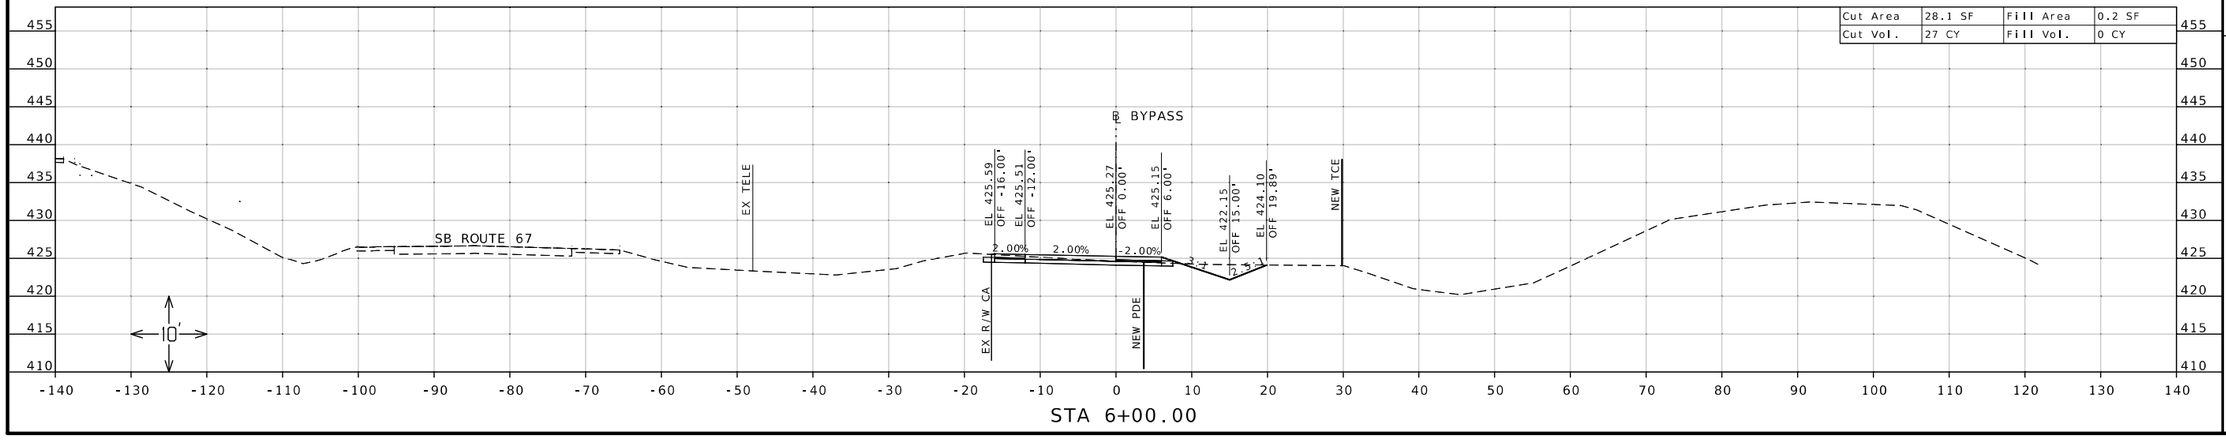

STATE OF MISSOURI
DANIEL WAYNE SAVAGEAU
NUMBER PE-2012018127
PROFESSIONAL ENGINEER

Daniel Savageau

11/12/2025 11:25:56 AM
DANIEL WAYNE SAVAGEAU - CIVIL
MO-PE-2012018127

DATE PREPARED
11/12/2025

ROUTE	STATE
67	MO
DISTRICT	SHEET NO.
SL	189

COUNTY
ST CHARLES

JOB NO.
J6P3636

CONTRACT ID.

PROJECT NO.


BRIDGE NO.


DESCRIPTION	DATE


MISSOURI HIGHWAYS AND TRANSPORTATION COMMISSION

105 WEST CAPITOL
JEFFERSON CITY, MO 65102
1-888-ASK-MODOT (1-888-275-6636)

CROSS SECTION SHEET
TEMPORARY BYPASS
ST. CHARLES STREET
SHEET 13 OF 21

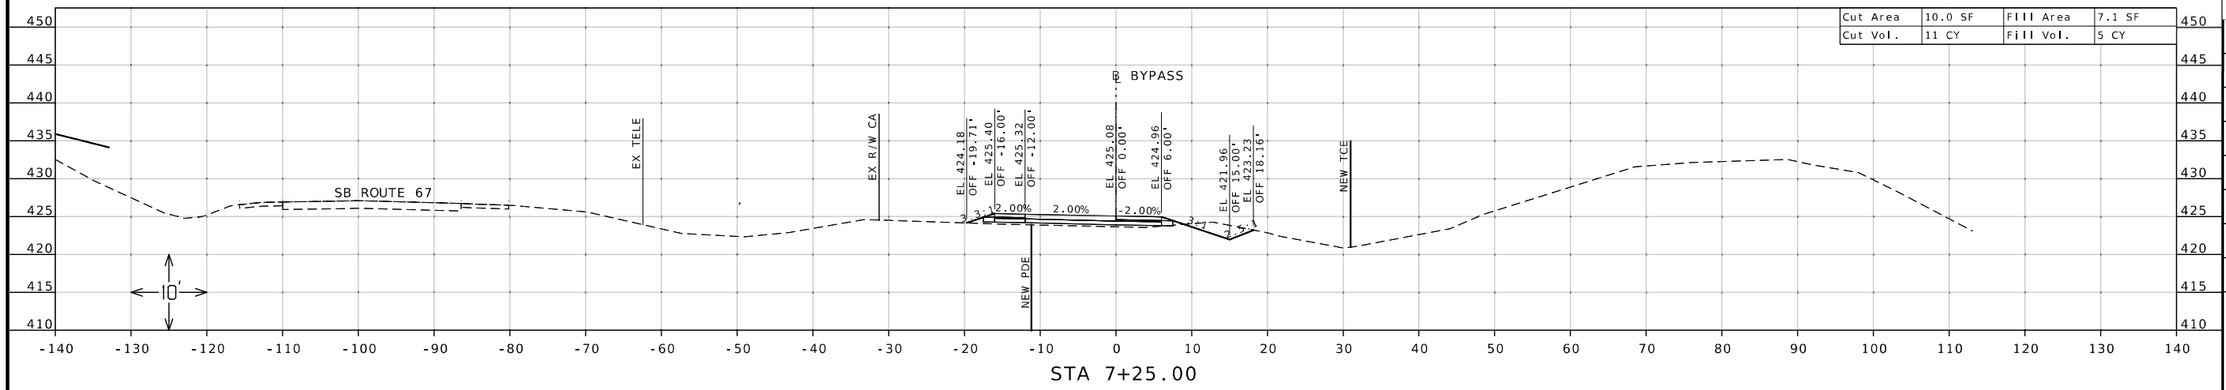

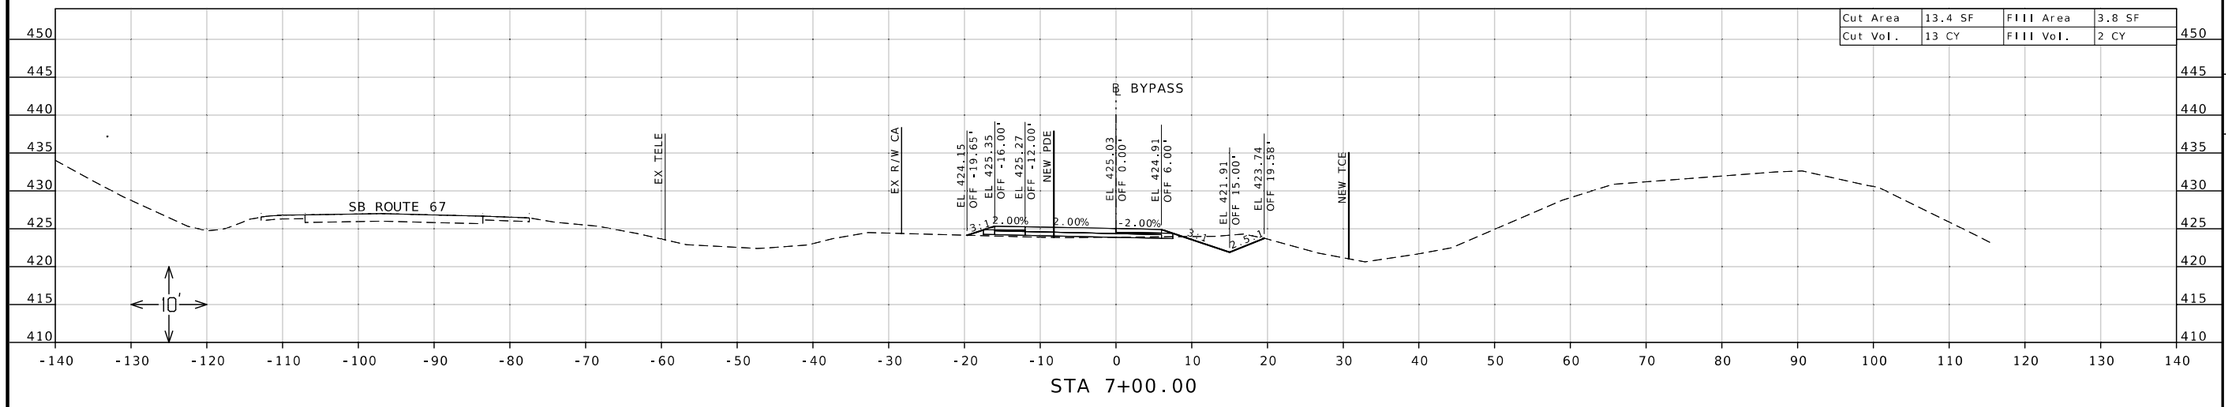

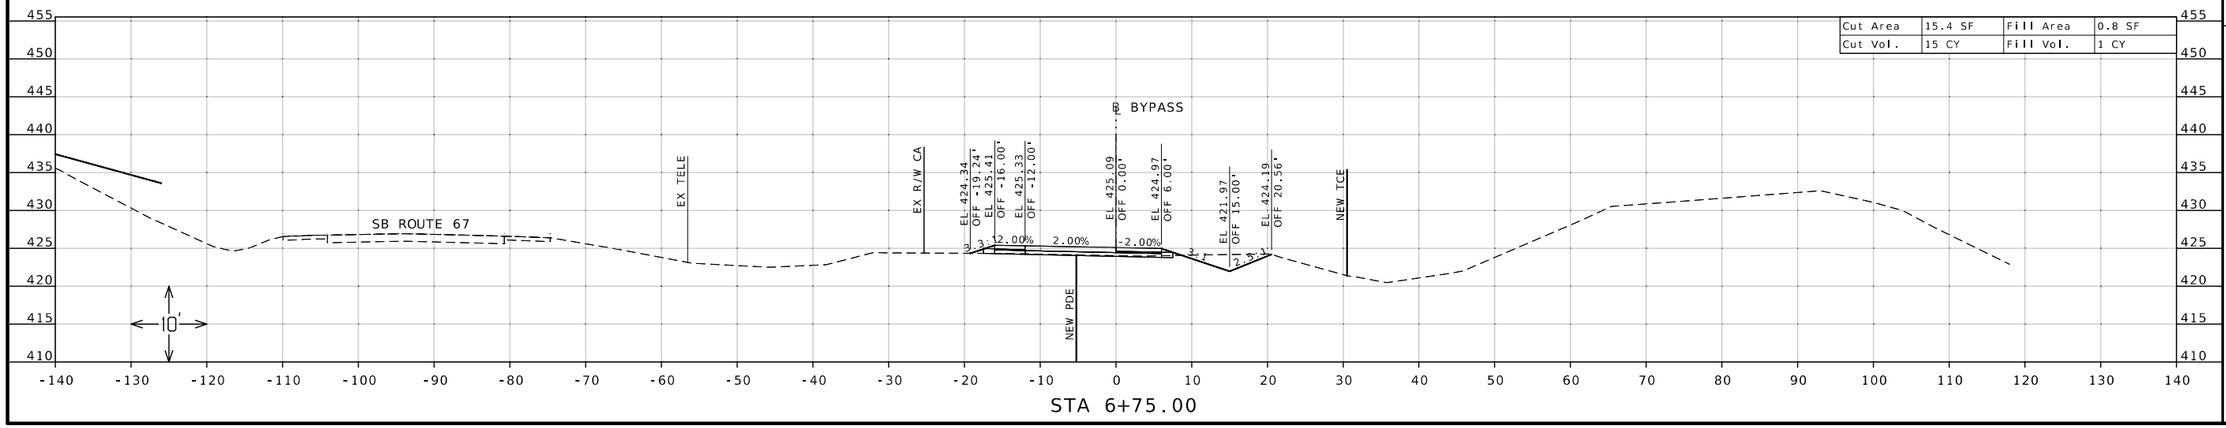

STATE OF MISSOURI
DANIEL WAYNE SAVAGEAU
NUMBER PE-2012018127
PROFESSIONAL ENGINEER

Daniel Savageau

11/12/2025 11:26:17 AM
DANIEL WAYNE SAVAGEAU - CIVIL
MO-PE-2012018127

DATE PREPARED
11/12/2025

ROUTE	STATE
67	MO
DISTRICT	SHEET NO.
SL	190

COUNTY
ST CHARLES

JOB NO.
J6P3636

CONTRACT ID.

PROJECT NO.


BRIDGE NO.


DESCRIPTION	DATE


MISSOURI HIGHWAYS AND TRANSPORTATION COMMISSION

105 WEST CAPITOL
JEFFERSON CITY, MO 65102
1-888-ASK-MODOT (1-888-275-6636)

CROSS SECTION SHEET
TEMPORARY BYPASS
ST. CHARLES STREET
SHEET 14 OF 21

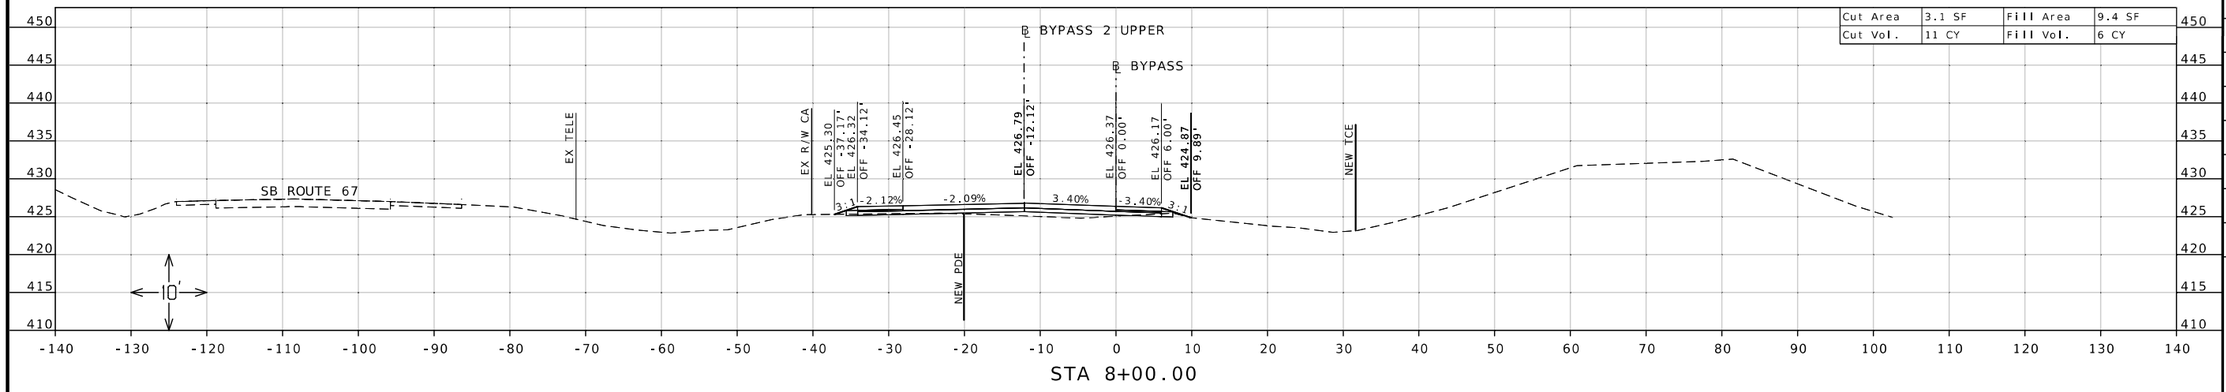

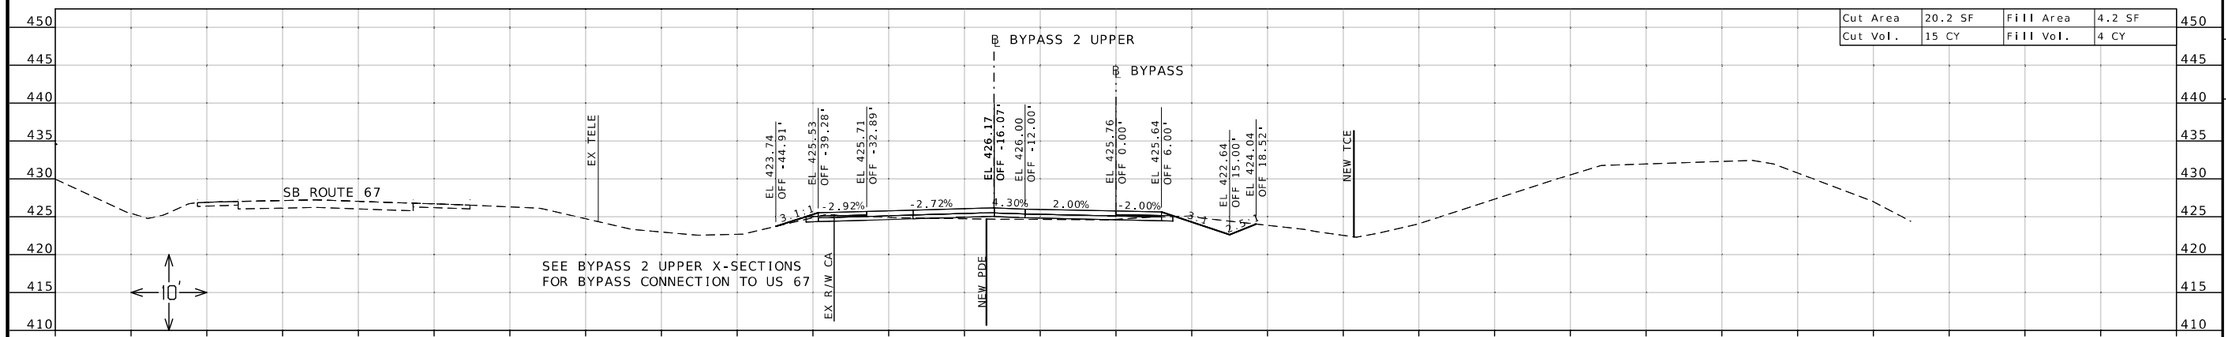

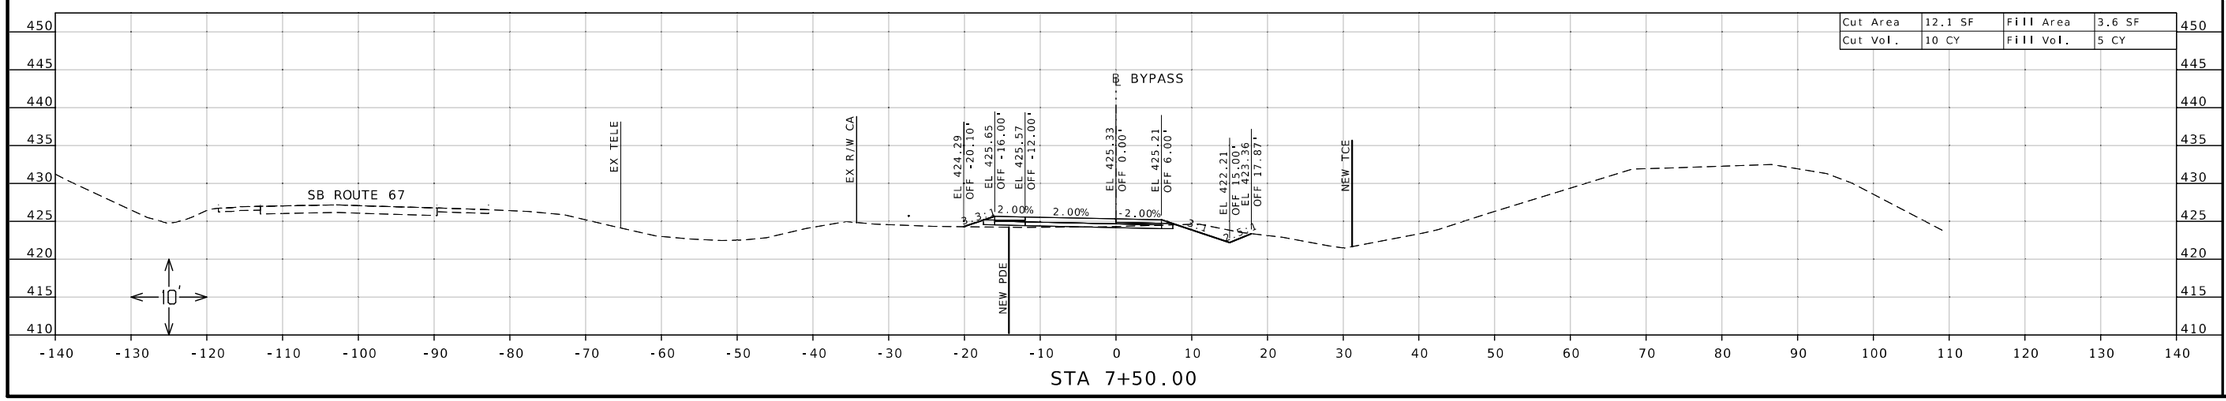

STATE OF MISSOURI
DANIEL WAYNE SAVAGEAU
NUMBER PE-2012018127
PROFESSIONAL ENGINEER
11/12/2025 11:26:36 AM
DANIEL WAYNE SAVAGEAU - CIVIL
MO-PE-2012018127

DATE PREPARED
11/12/2025

ROUTE	STATE
67	MO

DISTRICT	SHEET NO.
SL	191

COUNTY
ST CHARLES

JOB NO.
J6P3636

CONTRACT ID.


PROJECT NO.

BRIDGE NO.

DESCRIPTION	DATE

MISSOURI HIGHWAYS AND TRANSPORTATION COMMISSION
105 WEST CAPITOL
JEFFERSON CITY, MO 65102
1-888-ASK-MODOT (1-888-275-6636)

CROSS SECTION SHEET
TEMPORARY BYPASS
ST. CHARLES STREET
SHEET 15 OF 21

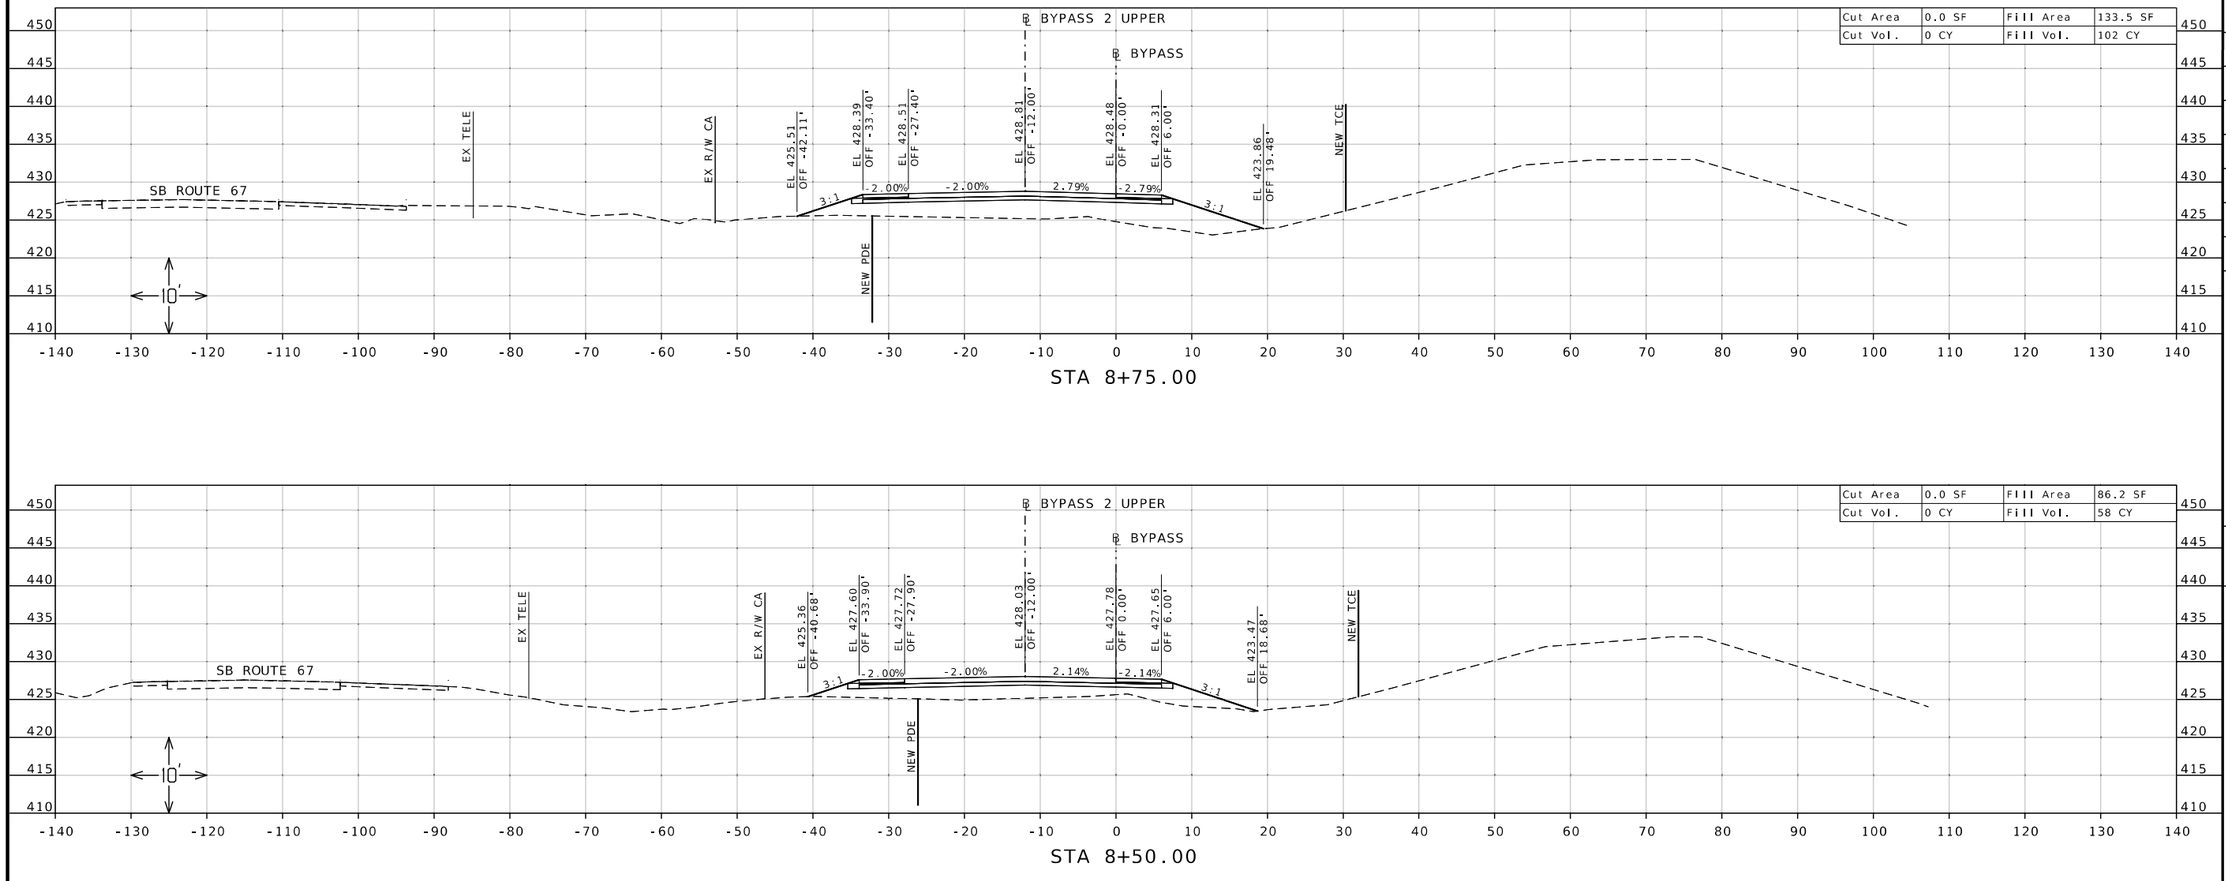

STATE OF MISSOURI
DANIEL WAYNE SAVAGEAU
NUMBER PE-2012018127
PROFESSIONAL ENGINEER

Daniel Savageau

11/12/2025 11:26:50 AM
DANIEL WAYNE SAVAGEAU - CIVIL
MO-PE-2012018127

DATE PREPARED
11/12/2025

ROUTE	STATE
67	MO

DISTRICT	SHEET NO.
SL	192

COUNTY
ST CHARLES

JOB NO.
J6P3636

CONTRACT ID.

PROJECT NO.


BRIDGE NO.


DESCRIPTION	DATE


MISSOURI HIGHWAYS AND TRANSPORTATION COMMISSION

105 WEST CAPITOL
JEFFERSON CITY, MO 65102
1-888-ASK-MODOT (1-888-275-6636)

CROSS SECTION SHEET
TEMPORARY BYPASS
ST. CHARLES STREET
SHEET 16 OF 21

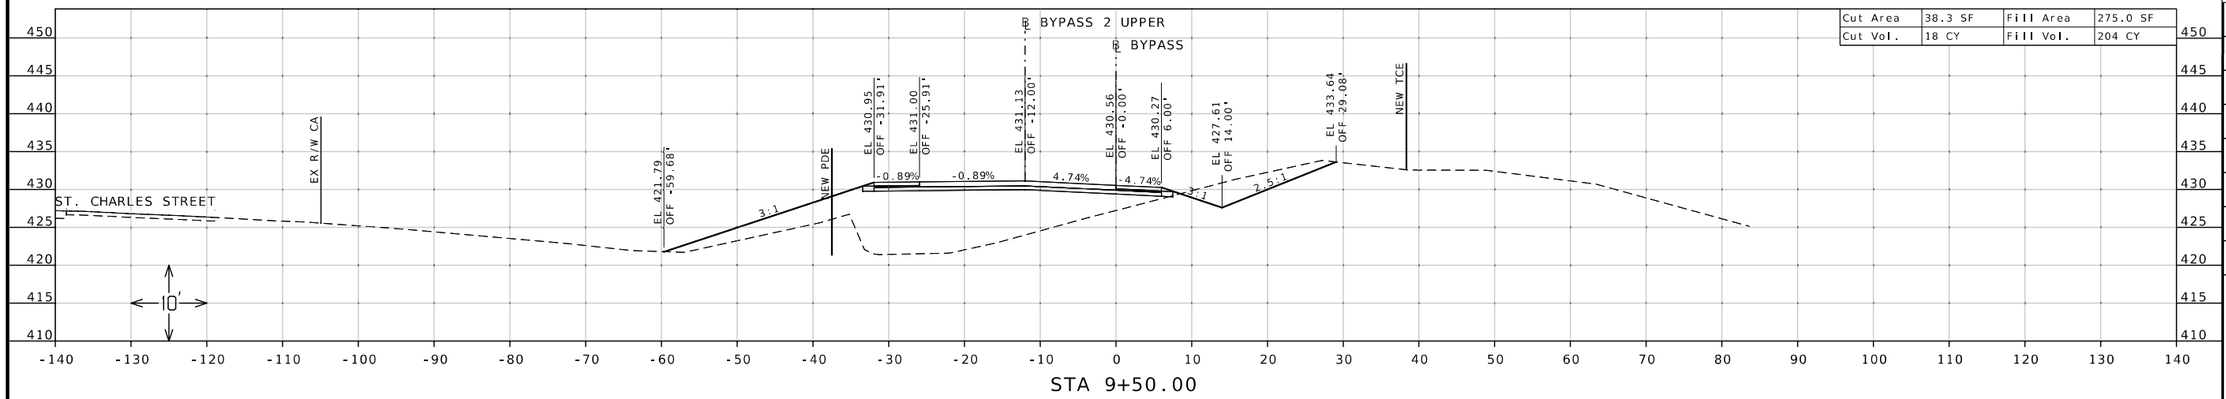

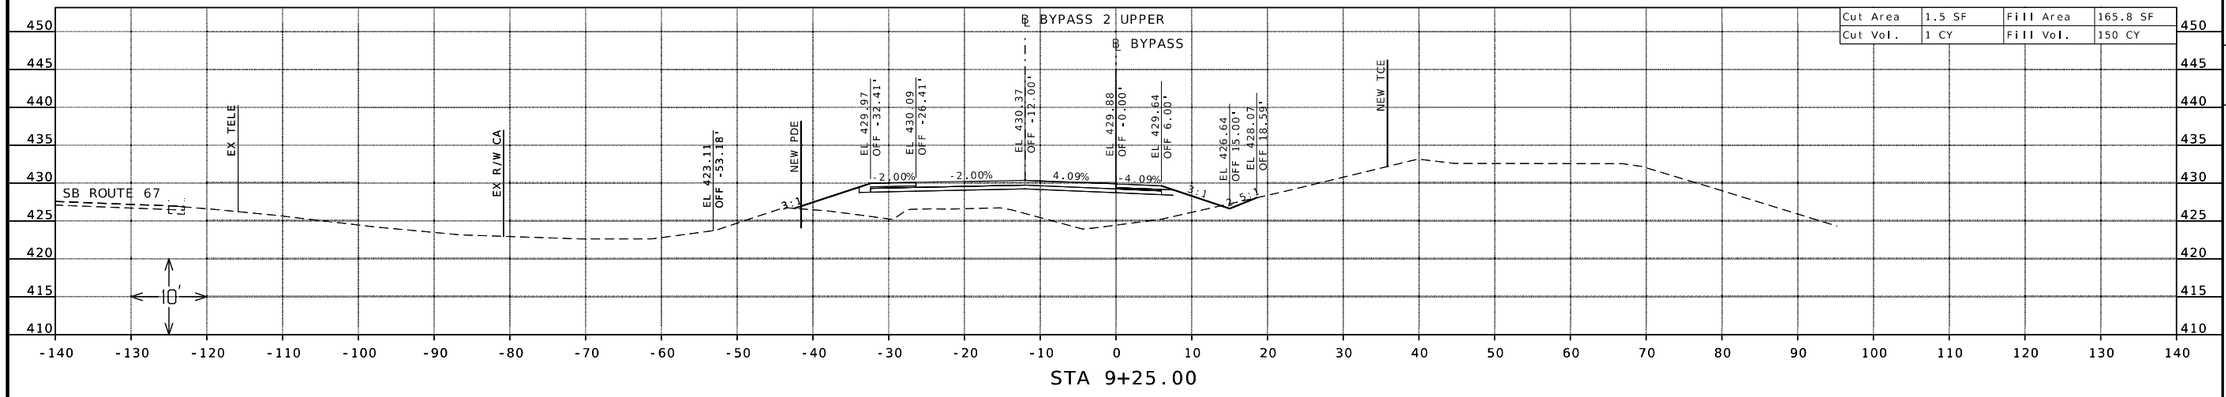

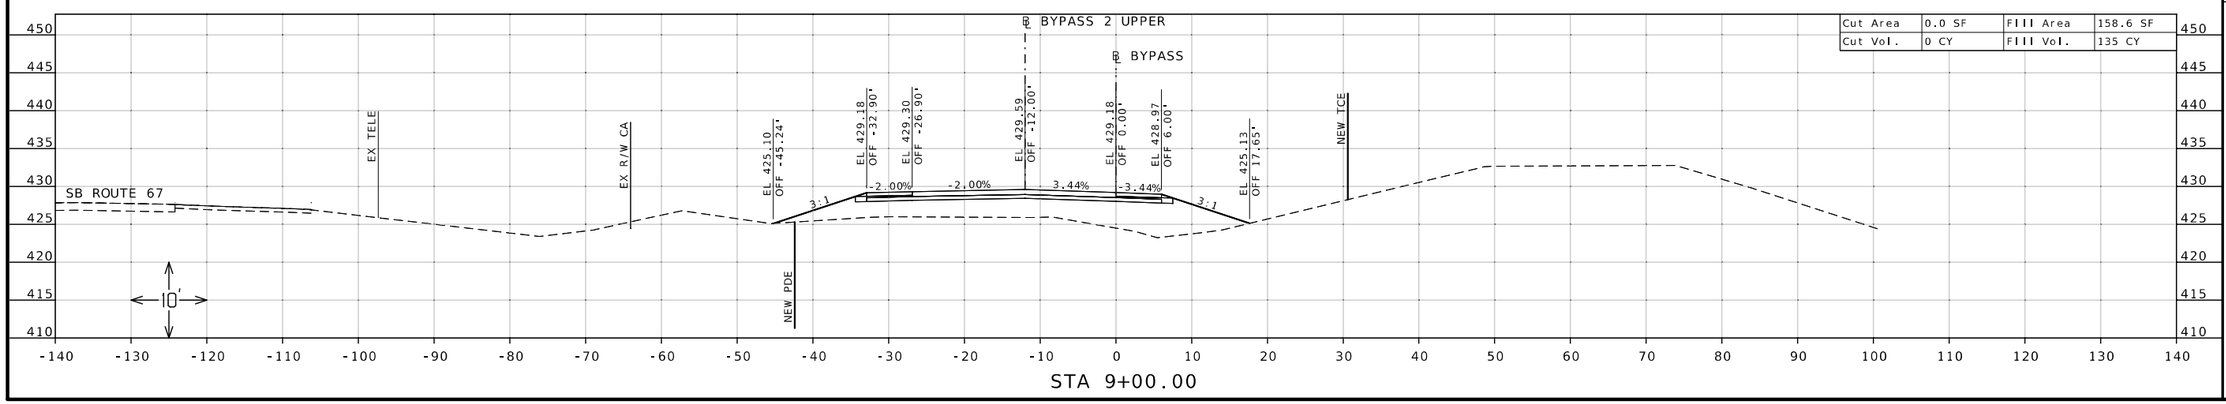

STATE OF MISSOURI
DANIEL WAYNE SAVAGEAU
NUMBER PE-2012018127
PROFESSIONAL ENGINEER
Daniel Savageau
11/12/2025 11:27:11 AM
DANIEL WAYNE SAVAGEAU - CIVIL
MO-PE-2012018127

DATE PREPARED
11/12/2025

ROUTE	STATE
67	MO
DISTRICT	SHEET NO.
SL	193

COUNTY
ST CHARLES

JOB NO.
J6P3636

CONTRACT ID.

PROJECT NO.


BRIDGE NO.


DESCRIPTION	DATE


MISSOURI HIGHWAYS AND TRANSPORTATION COMMISSION

105 WEST CAPITOL
JEFFERSON CITY, MO 65102
1-888-ASK-MODOT (1-888-275-6636)

CROSS SECTION SHEET
TEMPORARY BYPASS
ST. CHARLES STREET
SHEET 17 OF 21

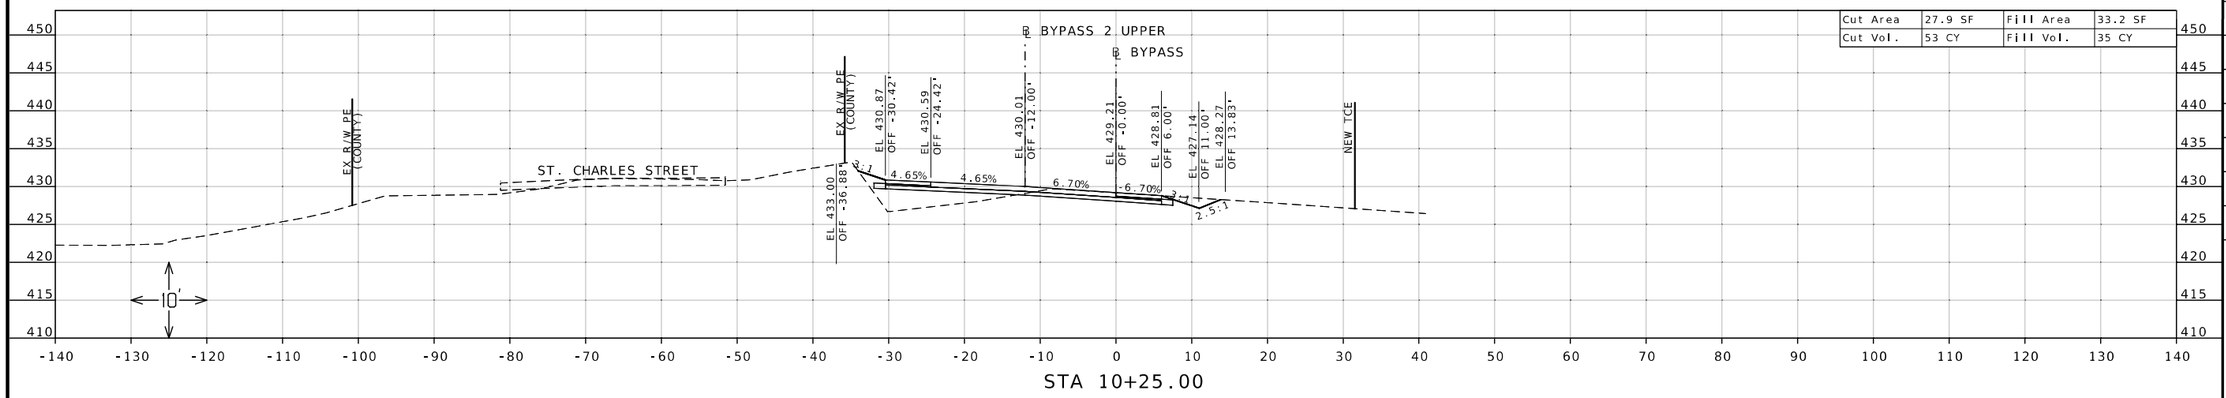

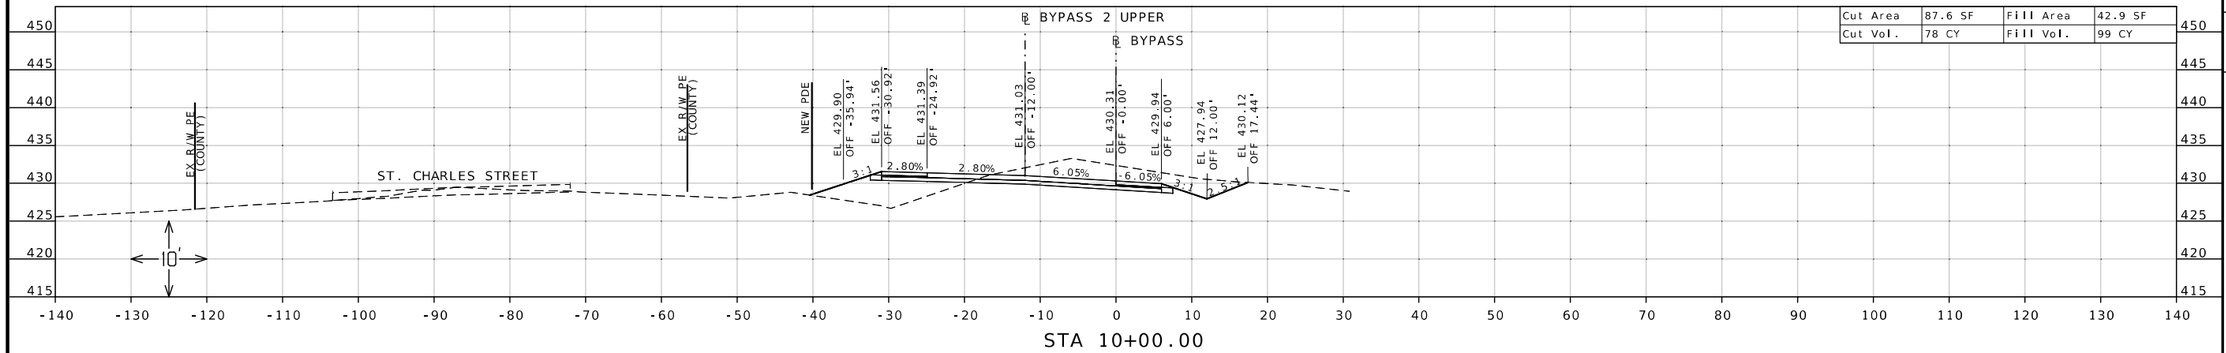

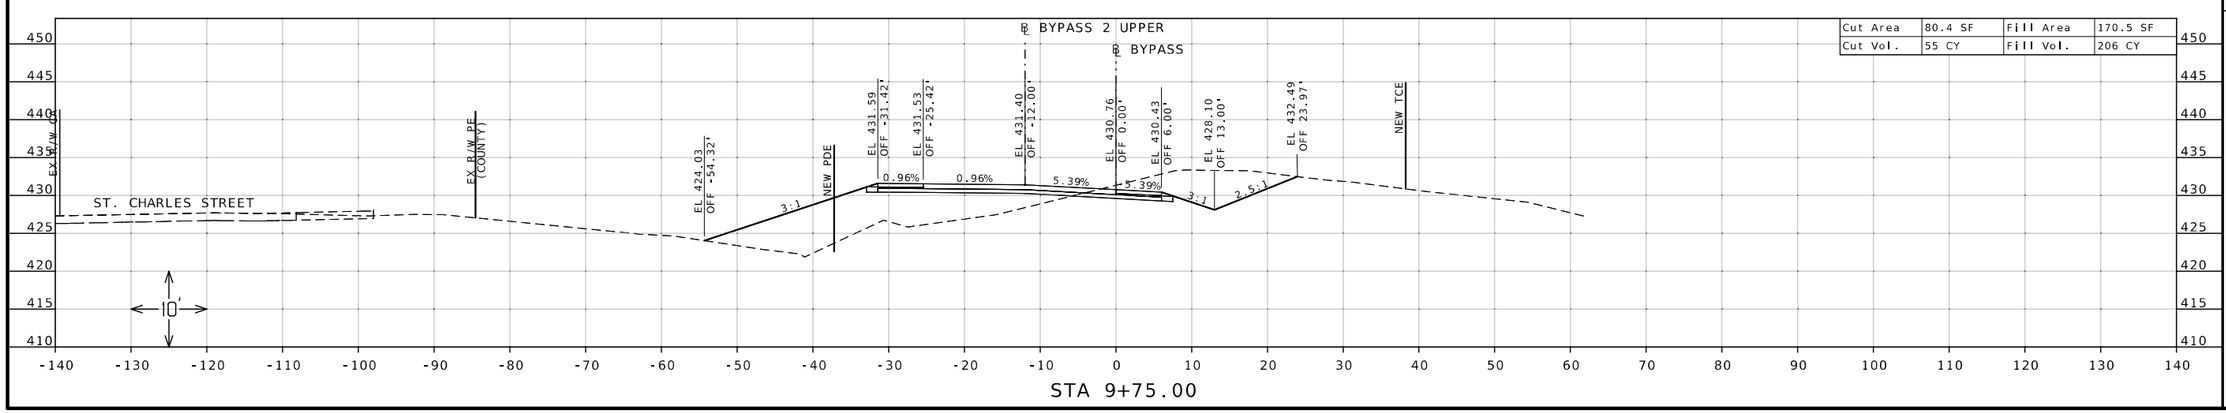

STATE OF MISSOURI
DANIEL WAYNE SAVAGEAU
NUMBER PE-2012018127
PROFESSIONAL ENGINEER

11/12/2025 11:27:30 AM
DANIEL WAYNE SAVAGEAU - CIVIL
MO-PE-2012018127

DATE PREPARED
11/12/2025

ROUTE	STATE
67	MO
DISTRICT	SHEET NO.
SL	194

COUNTY
ST CHARLES

JOB NO.
J6P3636

CONTRACT ID.

PROJECT NO.


BRIDGE NO.

DESCRIPTION	DATE

MISSOURI HIGHWAYS AND TRANSPORTATION COMMISSION

105 WEST CAPITOL
JEFFERSON CITY, MO 65102
1-888-ASK-MODOT (1-888-275-6636)

CROSS SECTION SHEET
TEMPORARY BYPASS
ST. CHARLES STREET
SHEET 18 OF 21

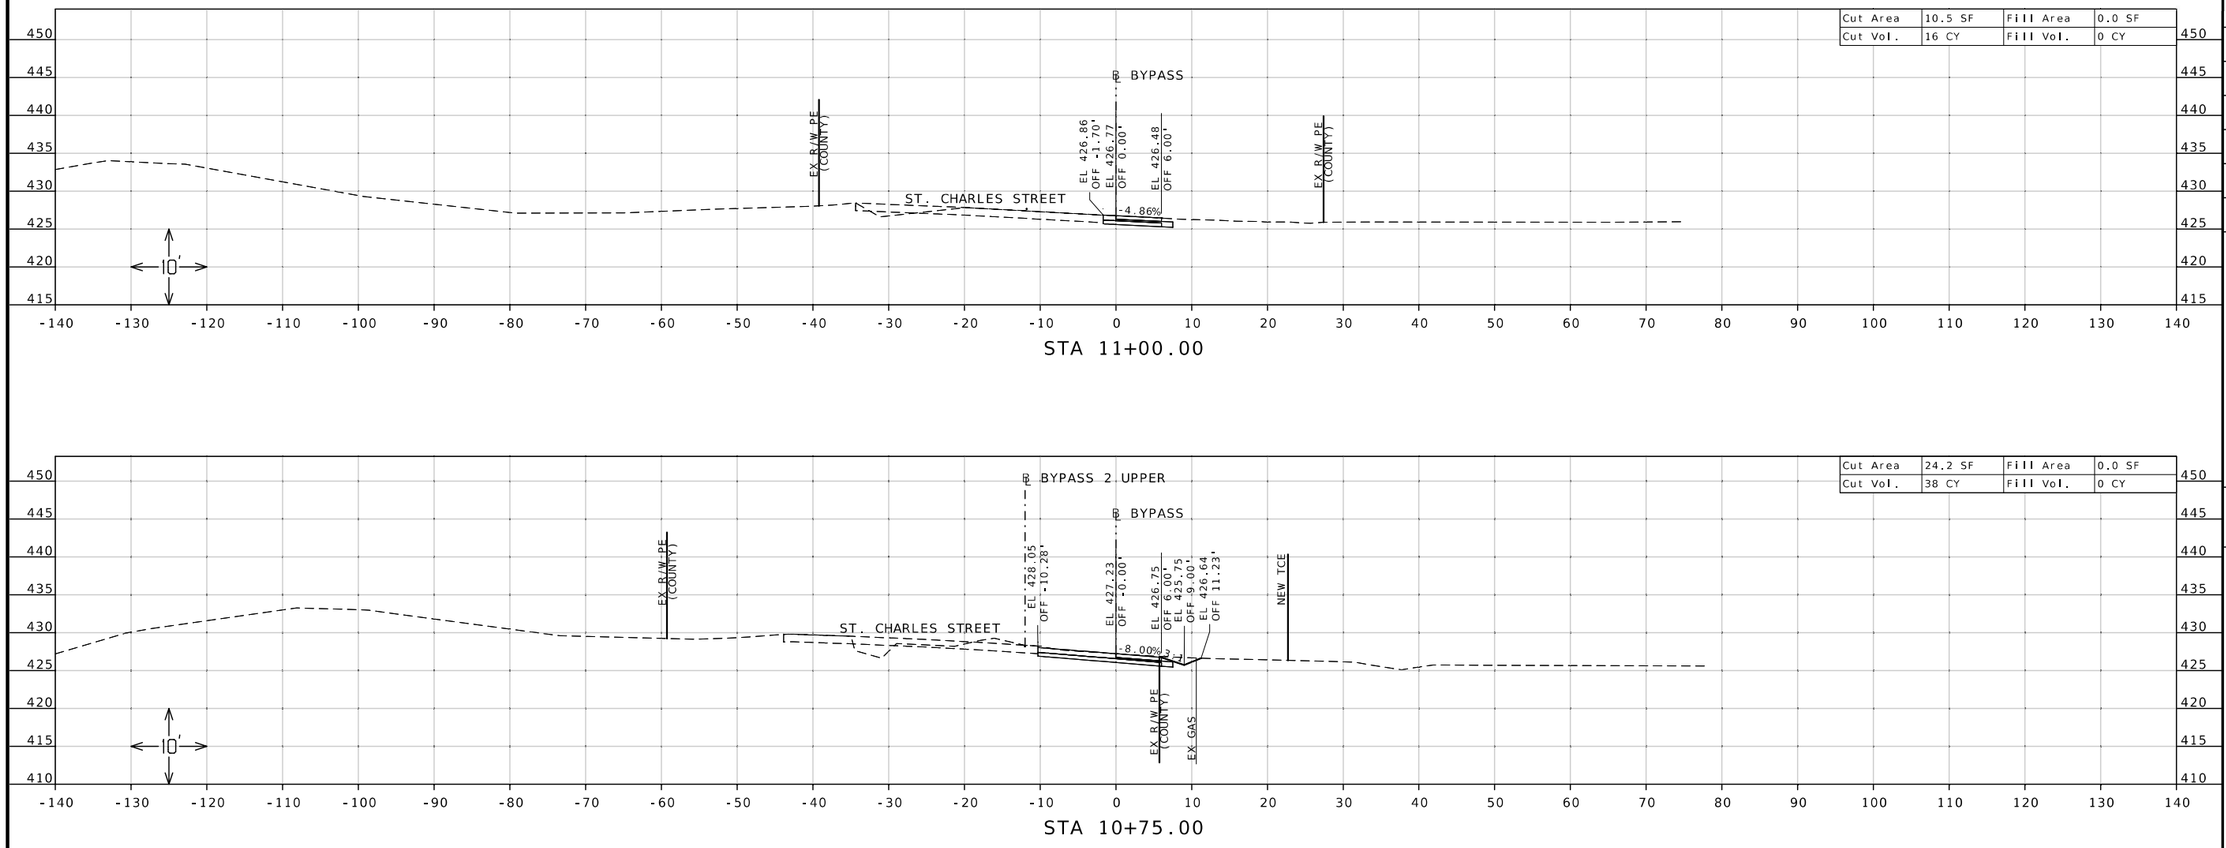

STATE OF MISSOURI
DANIEL WAYNE SAVAGEAU
NUMBER PE-2012018127
PROFESSIONAL ENGINEER

Daniel Savageau

11/12/2025 11:27:49 AM
DANIEL WAYNE SAVAGEAU - CIVIL
MO-PE-2012018127

DATE PREPARED
11/12/2025

ROUTE	STATE
67	MO
DISTRICT	SHEET NO.
SL	195

COUNTY
ST CHARLES

JOB NO.
J6P3636

CONTRACT ID.

PROJECT NO.

BRIDGE NO.


DESCRIPTION

DATE

MISSOURI HIGHWAYS AND TRANSPORTATION COMMISSION

105 WEST CAPITOL
JEFFERSON CITY, MO 65102
1-888-ASK-MODOT (1-888-275-6636)

CROSS SECTION SHEET
TEMPORARY BYPASS
ST. CHARLES STREET
SHEET 19 OF 21

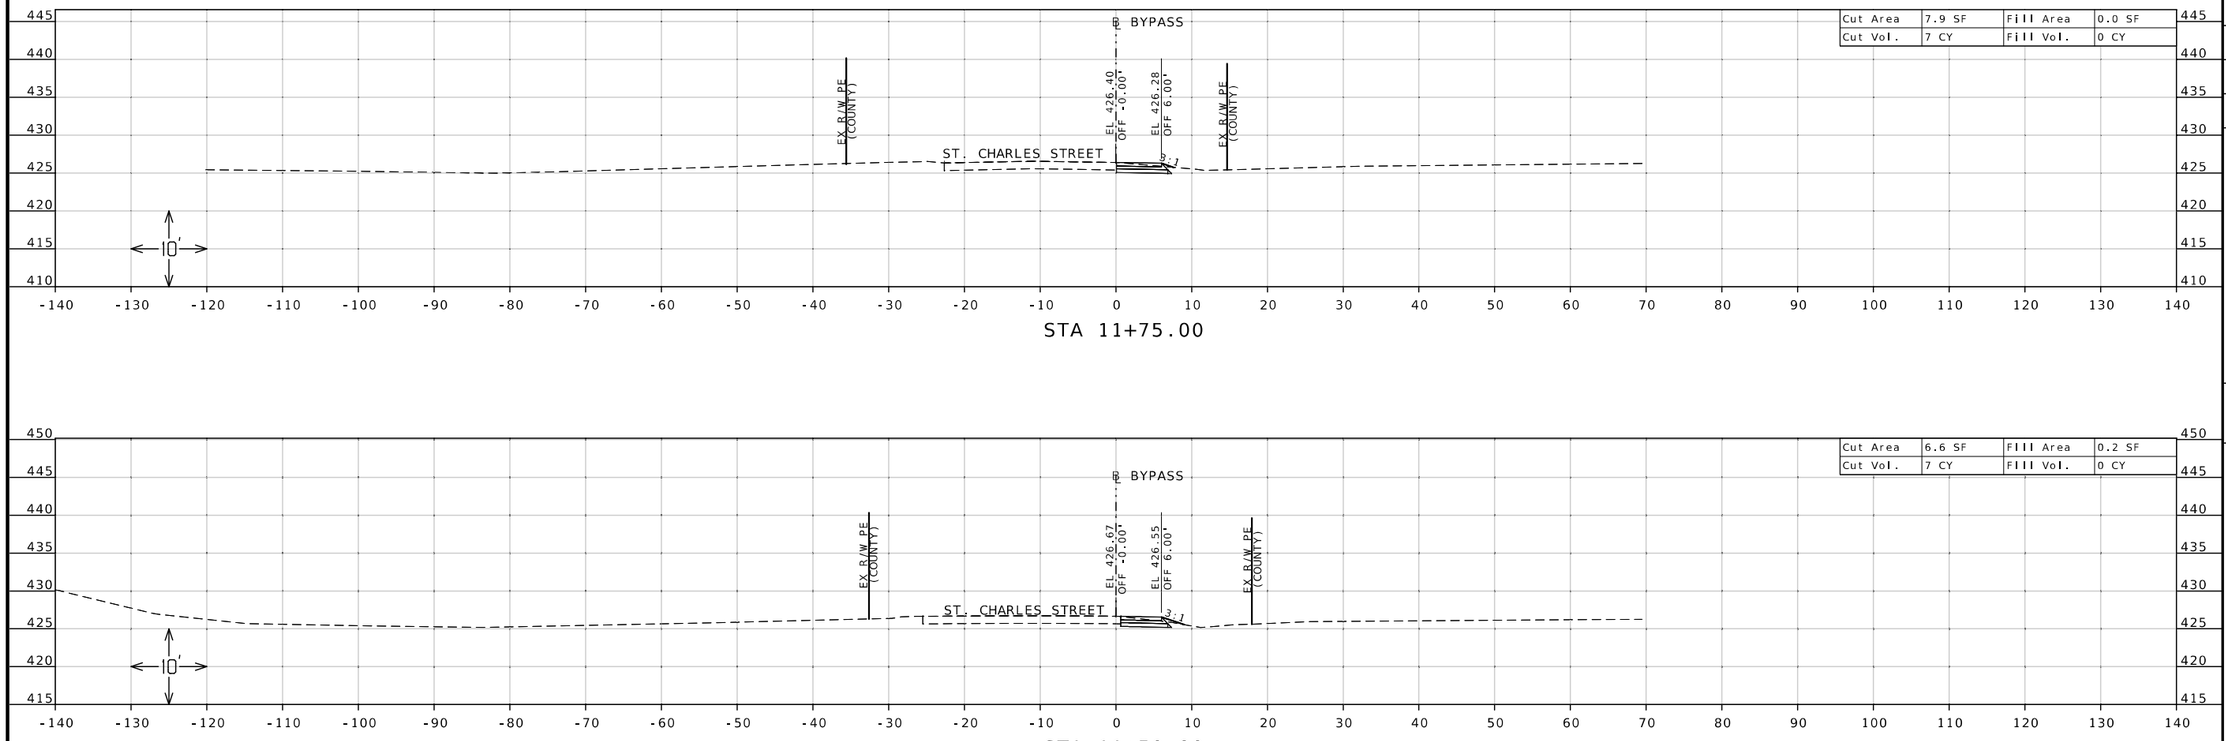

STATE OF MISSOURI
DANIEL WAYNE SAVAGEAU
NUMBER PE-2012018127
PROFESSIONAL ENGINEER

Daniel Savageau

11/12/2025 11:28:10 AM
DANIEL WAYNE SAVAGEAU - CIVIL
MO-PE-2012018127

DATE PREPARED
11/12/2025

ROUTE	STATE
67	MO
DISTRICT	SHEET NO.
SL	196

COUNTY
ST CHARLES

JOB NO.
J6P3636

CONTRACT ID.

PROJECT NO.

BRIDGE NO.


DESCRIPTION

DATE

MISSOURI HIGHWAYS AND TRANSPORTATION COMMISSION

105 WEST CAPITOL
JEFFERSON CITY, MO 65102
1-888-ASK-MODOT (1-888-275-6636)

CROSS SECTION SHEET
TEMPORARY BYPASS
ST. CHARLES STREET
SHEET 20 OF 21

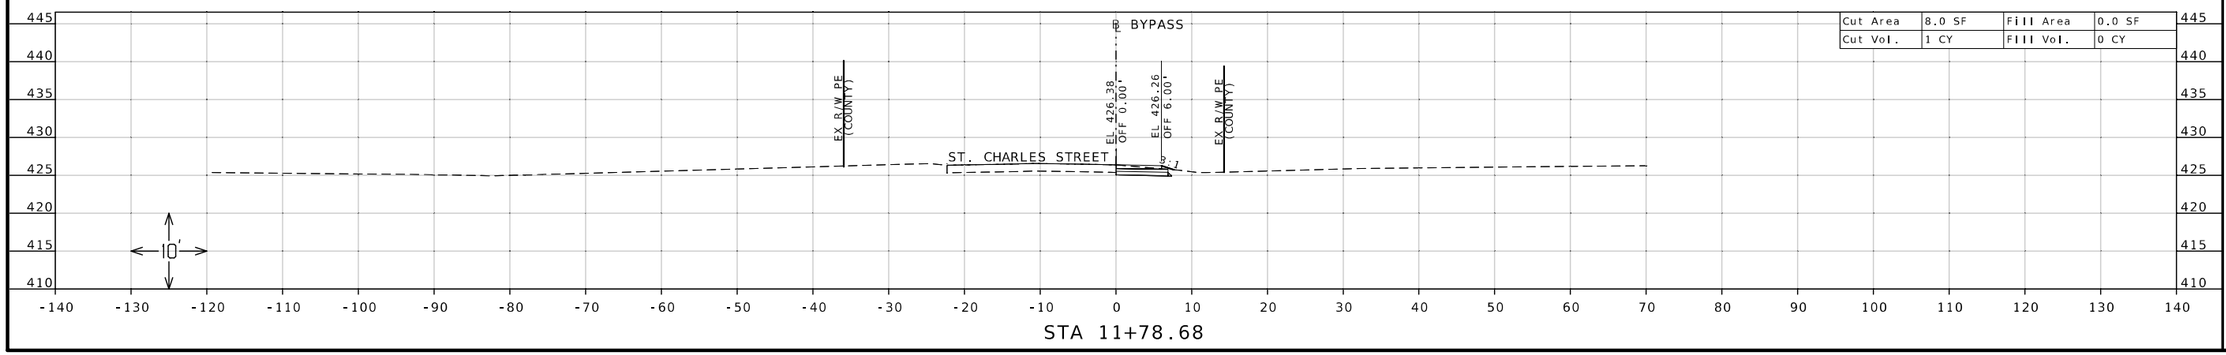

STATE OF MISSOURI
DANIEL WAYNE SAVAGEAU
NUMBER PE-2012018127
PROFESSIONAL ENGINEER

Daniel Savageau

11/12/2025 11:28:29 AM
DANIEL WAYNE SAVAGEAU · CIVIL
MO-PE-2012018127

DATE PREPARED
11/12/2025

ROUTE	STATE
67	MO
DISTRICT	SHEET NO.
SL	197

COUNTY
ST CHARLES

JOB NO.
J6P3636

CONTRACT ID.

PROJECT NO.


BRIDGE NO.

DESCRIPTION	DATE

MISSOURI HIGHWAYS AND TRANSPORTATION COMMISSION

105 WEST CAPITOL
JEFFERSON CITY, MO 65102
1-888-ASK-MODOT (1-888-275-6636)

CROSS SECTION SHEET
TEMPORARY BYPASS
ST. CHARLES STREET
SHEET 21 OF 21

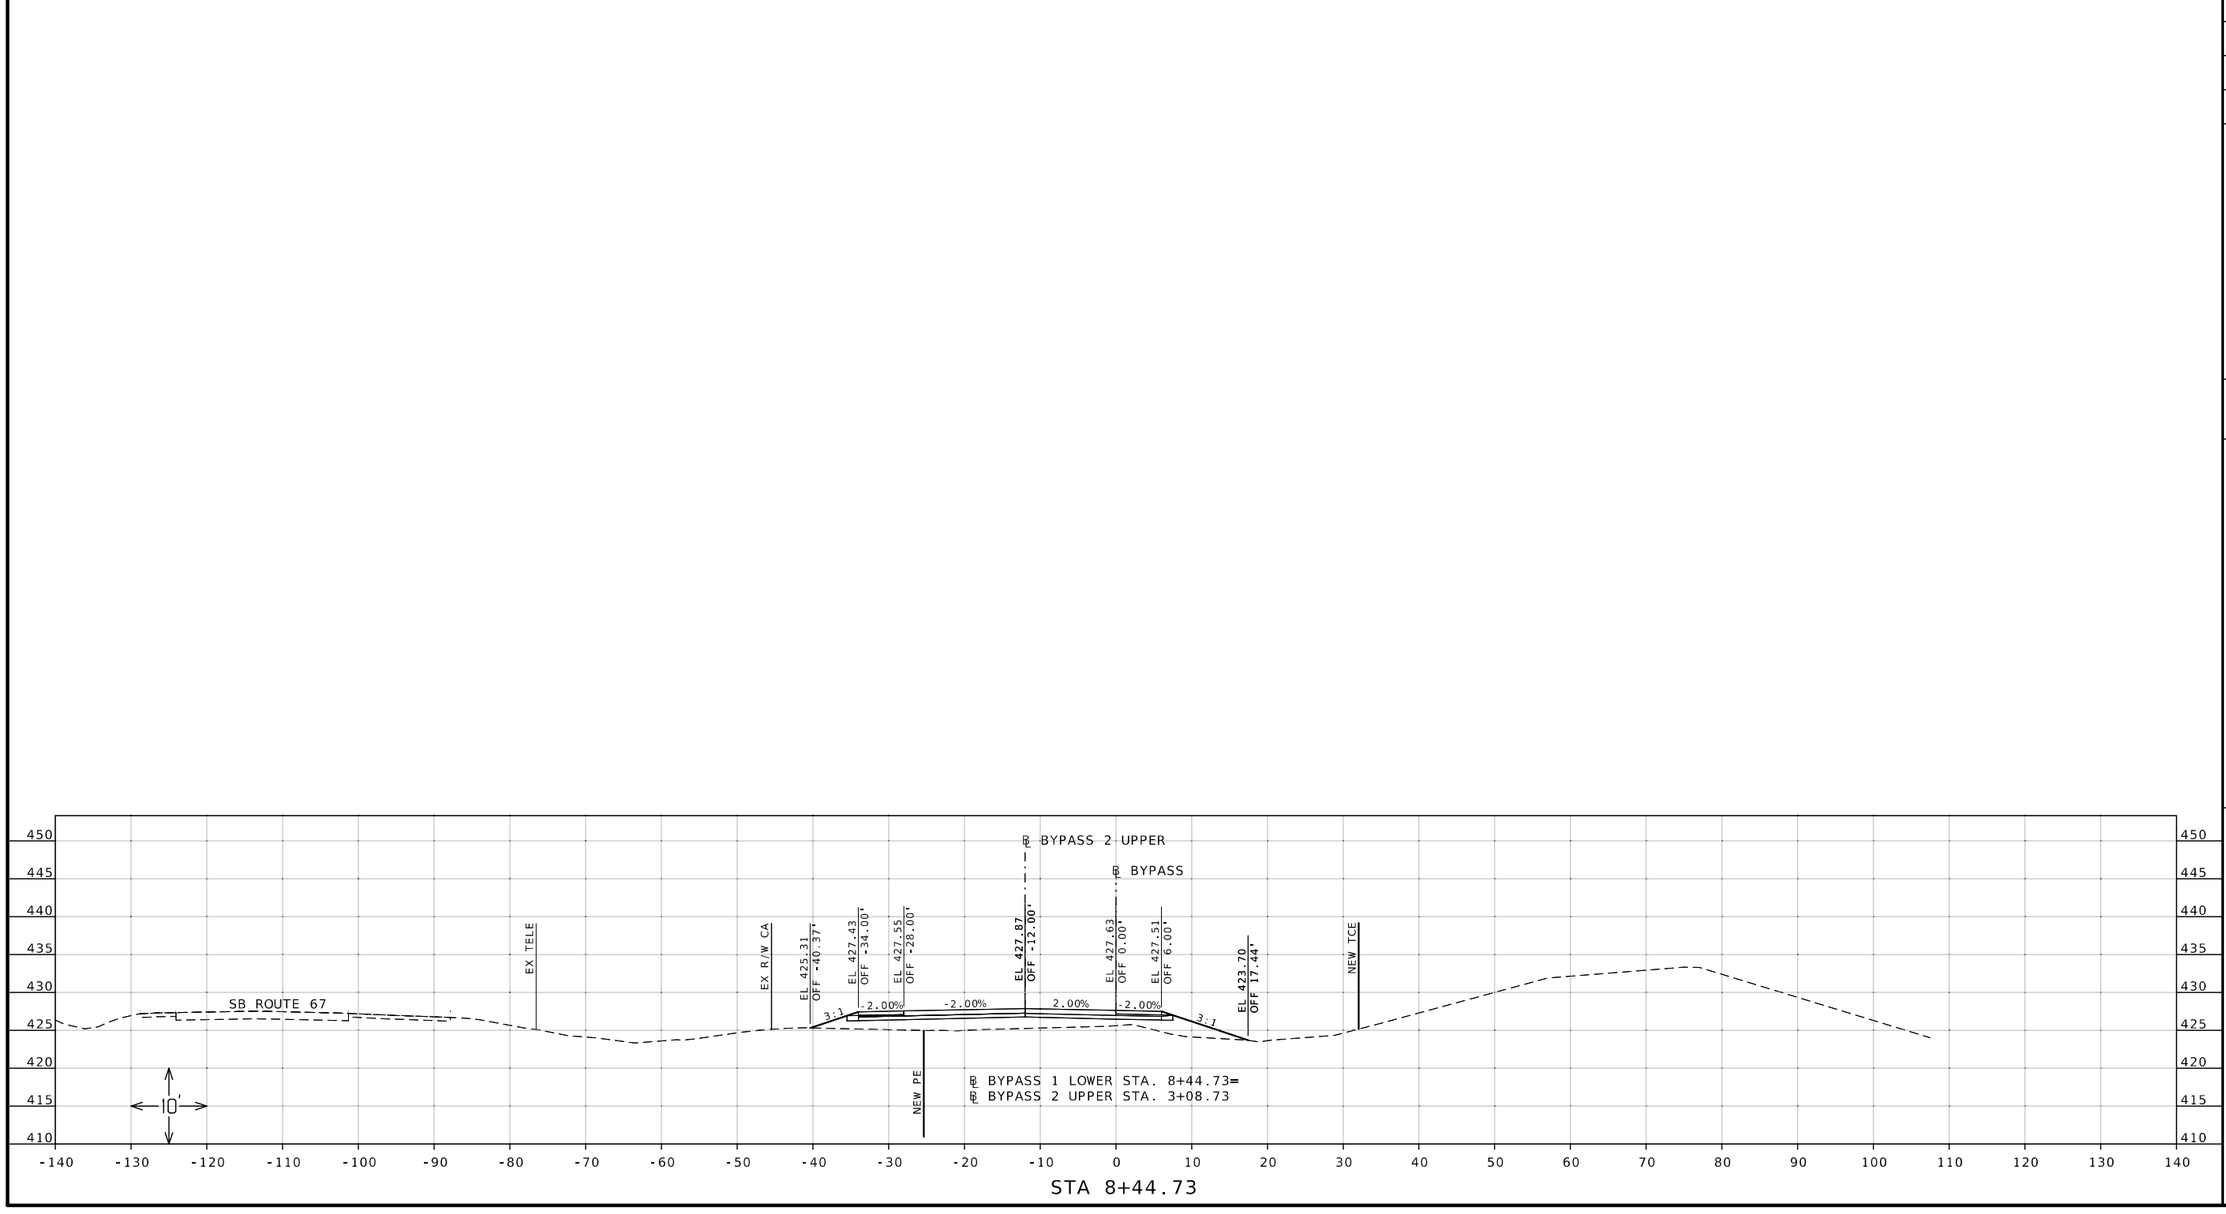

STATE OF MISSOURI
DANIEL WAYNE SAVAGEAU
NUMBER PE-2012018127
PROFESSIONAL ENGINEER

Daniel Savageau

11/12/2025 11:28:47 AM
DANIEL WAYNE SAVAGEAU - CIVIL
MO-PE-2012018127
DATE PREPARED
11/12/2025

ROUTE	STATE
67	MO
DISTRICT	SHEET NO.
SL	197A

COUNTY
ST CHARLES

JOB NO.
J6P3636

CONTRACT ID.

PROJECT NO.


BRIDGE NO.

DESCRIPTION	DATE


MISSOURI HIGHWAYS AND TRANSPORTATION COMMISSION

105 WEST CAPITOL
JEFFERSON CITY, MO 65102
1-888-ASK-MODOT (1-888-275-6636)

CROSS SECTION SHEET
TEMPORARY BYPASS
ST. CHARLES STREET
MATCH LINE BYPASS 1 LOWER @ BASE LINE 2 UPPER

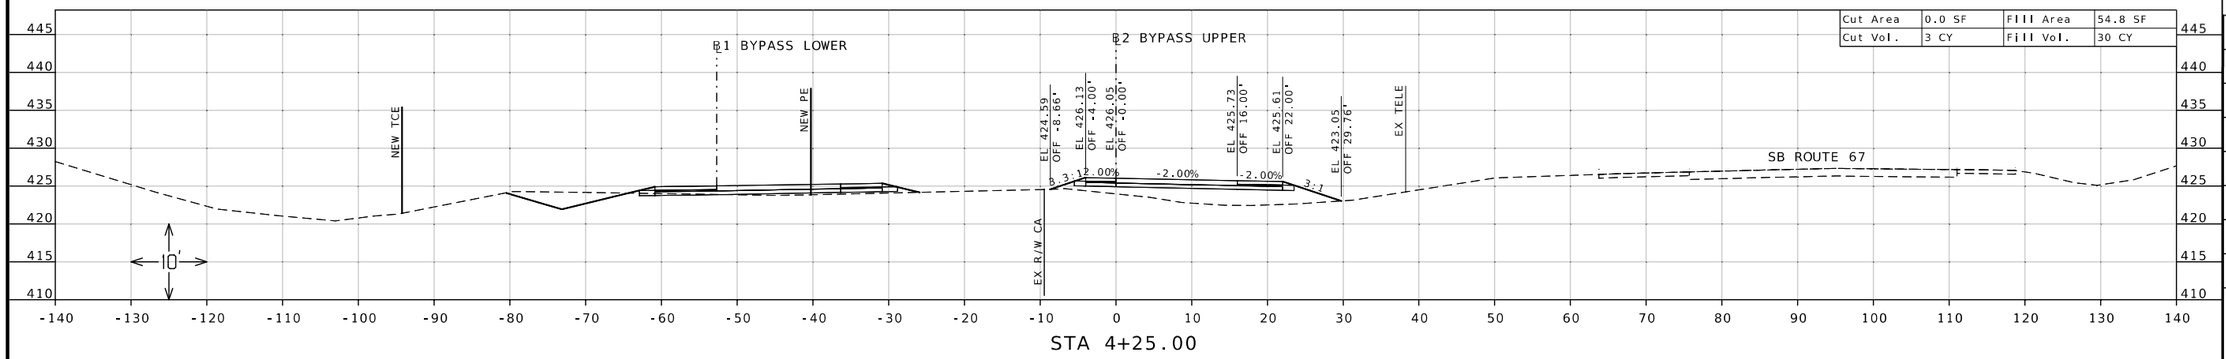


STA 4+25.00

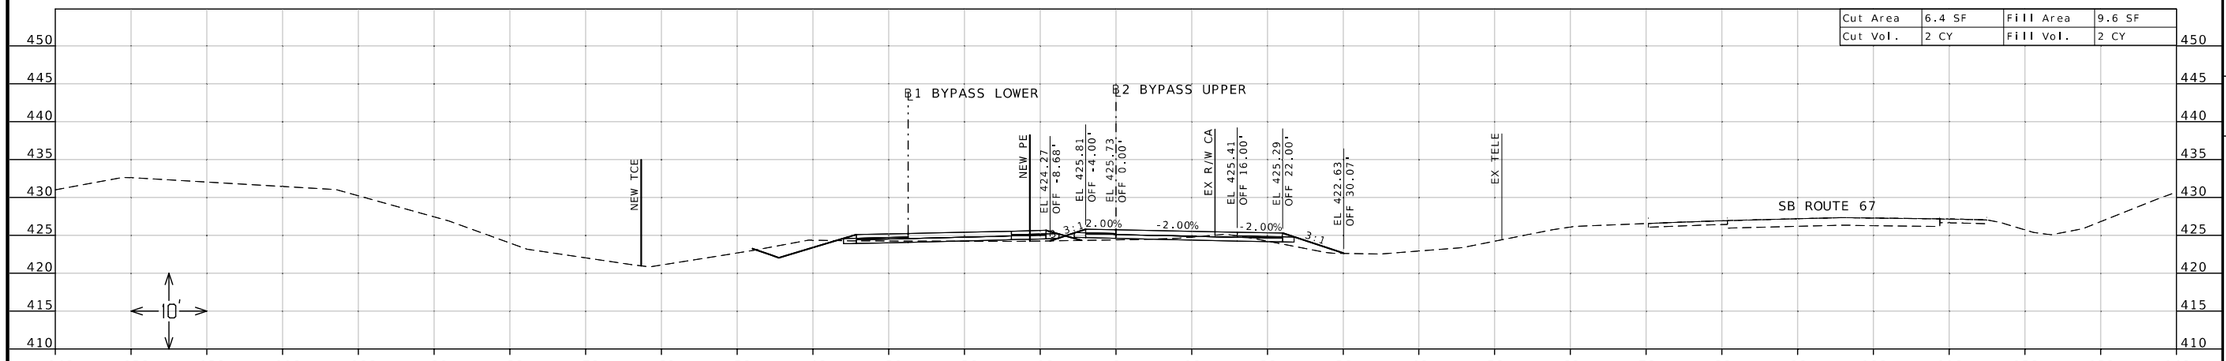

STA 4+00.00

PAVEMENT DESIGN: 7.5" PCCP OVER 6" TYPE 5 AGGREGATE BASE DEPICTED ON CROSS SECTIONS

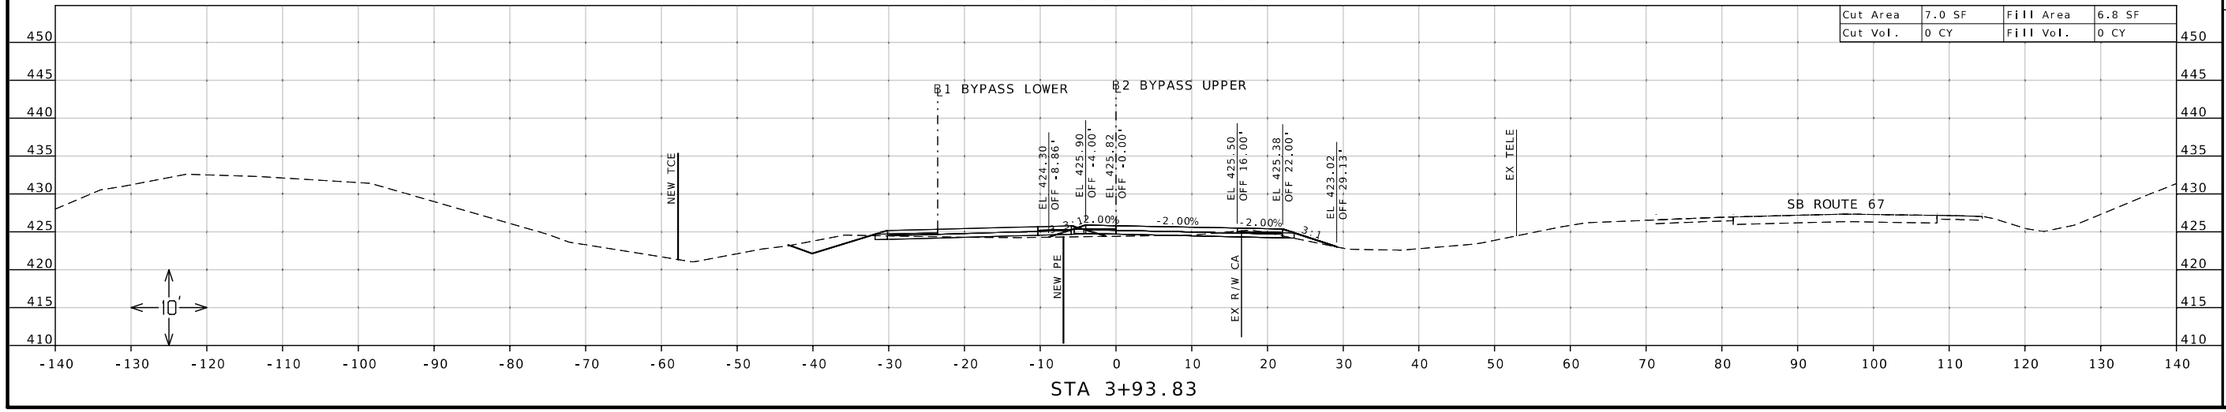

STA 3+93.83

STATE OF MISSOURI
DANIEL WAYNE SAVAGEAU
NUMBER PE-2012018127
PROFESSIONAL ENGINEER
Daniel Savageau
11/12/2025 11:29:06 AM
DANIEL WAYNE SAVAGEAU - CIVIL
MO-PE-2012018127

DATE PREPARED
11/12/2025

ROUTE	STATE
67	MO
DISTRICT	SHEET NO.
SL	198

COUNTY
ST CHARLES

JOB NO.
J6P3636

CONTRACT ID.

PROJECT NO.


BRIDGE NO.

DESCRIPTION	DATE


MISSOURI HIGHWAYS AND TRANSPORTATION COMMISSION

105 WEST CAPITOL
JEFFERSON CITY, MO 65102
1-888-ASK-MODOT (1-888-275-6636)


CROSS SECTION SHEET
TEMPORARY BYPASS
ST. CHARLES STREET
UPPER CONNECTION
SHEET 1 OF 3

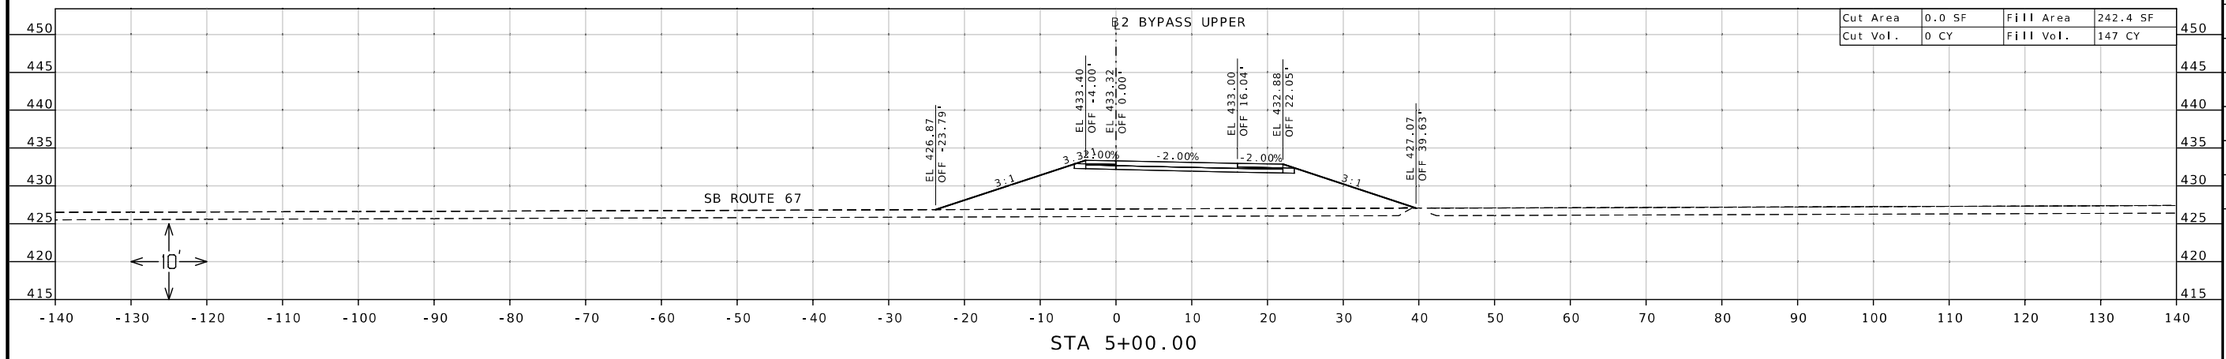

Cut Area	0.0 SF	Fill Area	242.4 SF
Cut Vol.	0 CY	Fill Vol.	147 CY

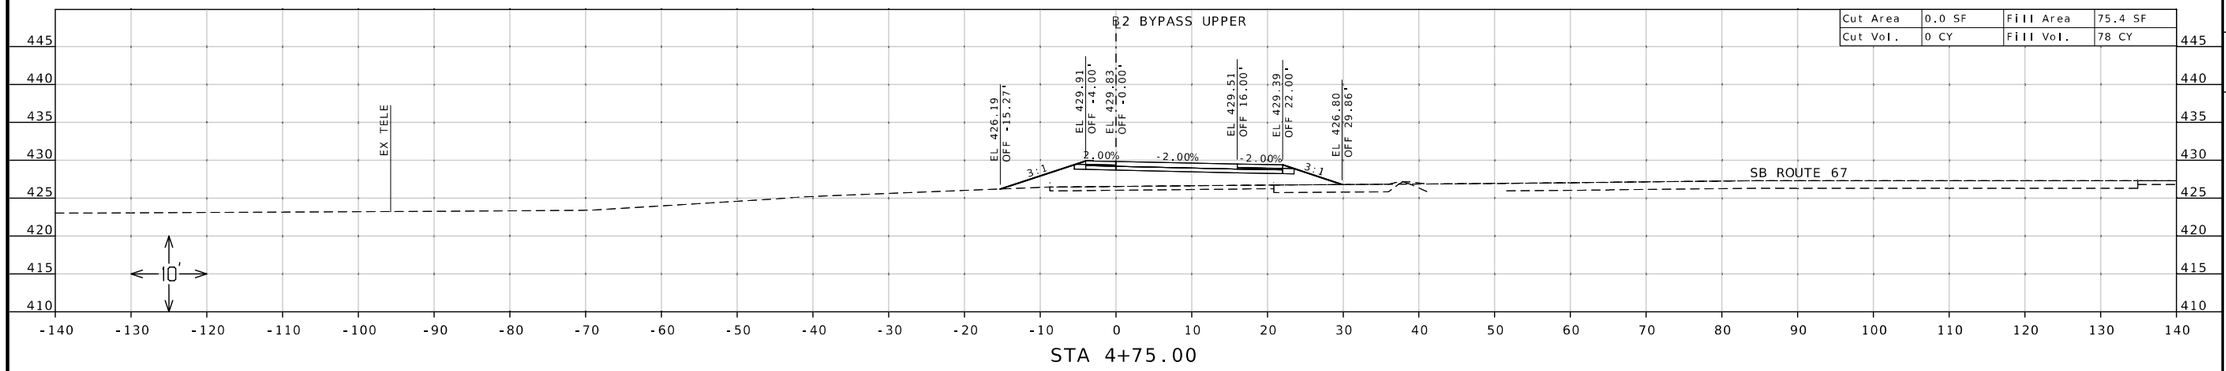

Cut Area	0.0 SF	Fill Area	75.4 SF
Cut Vol.	0 CY	Fill Vol.	78 CY

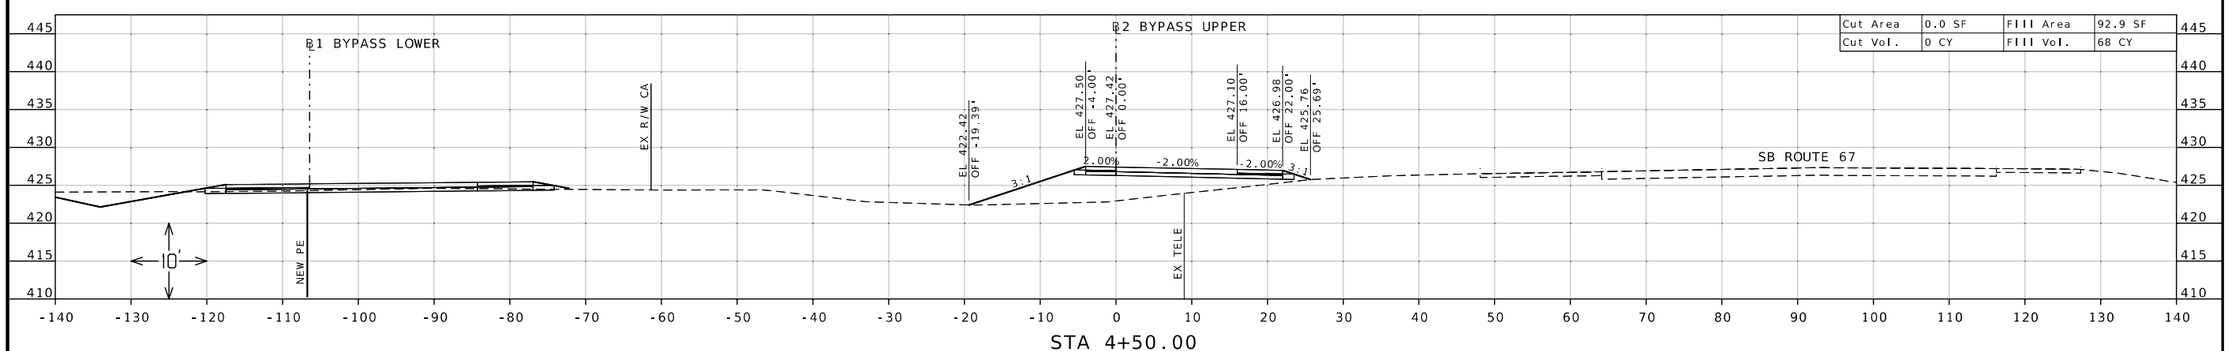

Cut Area	0.0 SF	Fill Area	92.9 SF
Cut Vol.	0 CY	Fill Vol.	68 CY

STATE OF MISSOURI
DANIEL WAYNE SAVAGEAU
NUMBER PE-2012018127
PROFESSIONAL ENGINEER

Daniel Savageau

11/12/2025 11:29:27 AM
DANIEL WAYNE SAVAGEAU · CIVIL
MO-PE-2012018127

DATE PREPARED
11/12/2025

ROUTE	STATE
67	MO
DISTRICT	SHEET NO.
SL	199

COUNTY
ST CHARLES

JOB NO.
J6P3636

CONTRACT ID.

PROJECT NO.

BRIDGE NO.


DESCRIPTION

DATE


MISSOURI HIGHWAYS AND TRANSPORTATION COMMISSION

105 WEST CAPITOL
JEFFERSON CITY, MO 65102
1-888-ASK-MODOT (1-888-275-6636)

CROSS SECTION SHEET
TEMPORARY BYPASS
ST. CHARLES STREET
UPPER CONNECTION
SHEET 2 OF 3

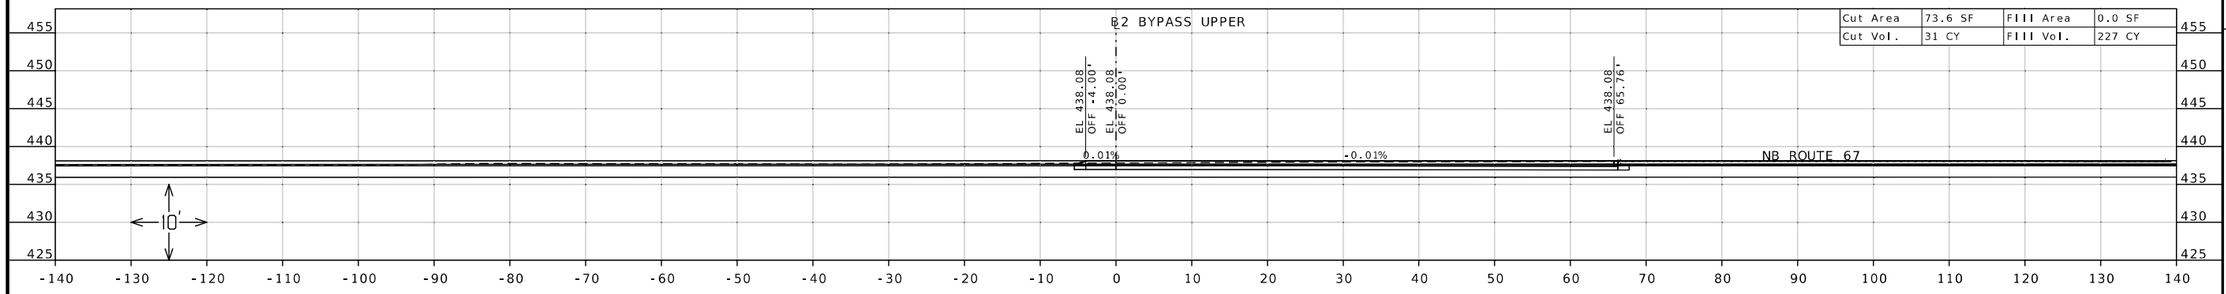

STA 5+48.04

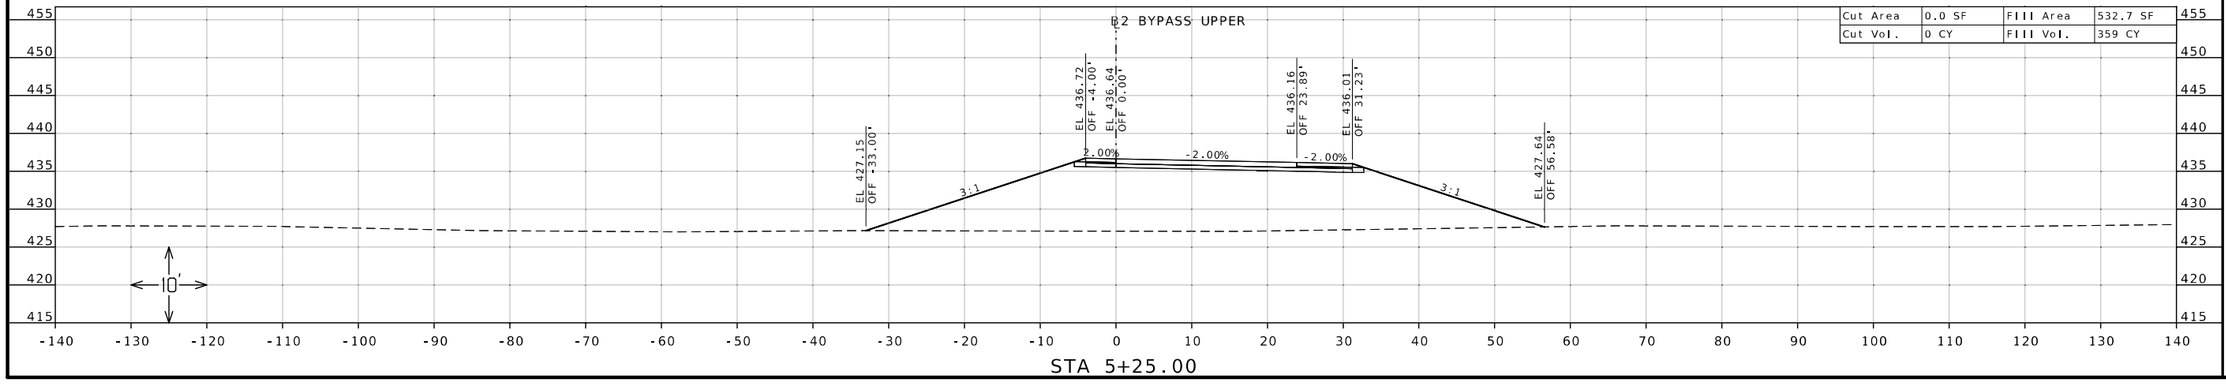

STA 5+25.00

STATE OF MISSOURI
DANIEL WAYNE SAVAGEAU
NUMBER PE-2012018127
PROFESSIONAL ENGINEER

Daniel Savageau

11/12/2025 11:29:53 AM
DANIEL WAYNE SAVAGEAU - CIVIL
MO-PE-2012018127

DATE PREPARED	
11/12/2025	
ROUTE	STATE
67	MO
DISTRICT	SHEET NO.
SL	200
COUNTY	
ST CHARLES	
JOB NO.	
J6P3636	
CONTRACT ID.	
PROJECT NO.	
BRIDGE NO.	


DESCRIPTION	DATE

MISSOURI HIGHWAYS AND TRANSPORTATION COMMISSION

105 WEST CAPITOL
JEFFERSON CITY, MO 65102
1-888-ASK-MODOT (1-888-275-6636)


CROSS SECTION SHEET
TEMPORARY BYPASS
ST. CHARLES STREET
UPPER CONNECTION
SHEET 3 OF 3

SECTIONS STA. 3+08.73 TO 3+50.00 ARE FOR INFORMATIONAL PURPOSES ONLY
EARTHWORK FOR UPPER SECTION WAS CALCULATED WITH THE LOWER BYPASS SECTIONS TO STA. 3+93.83

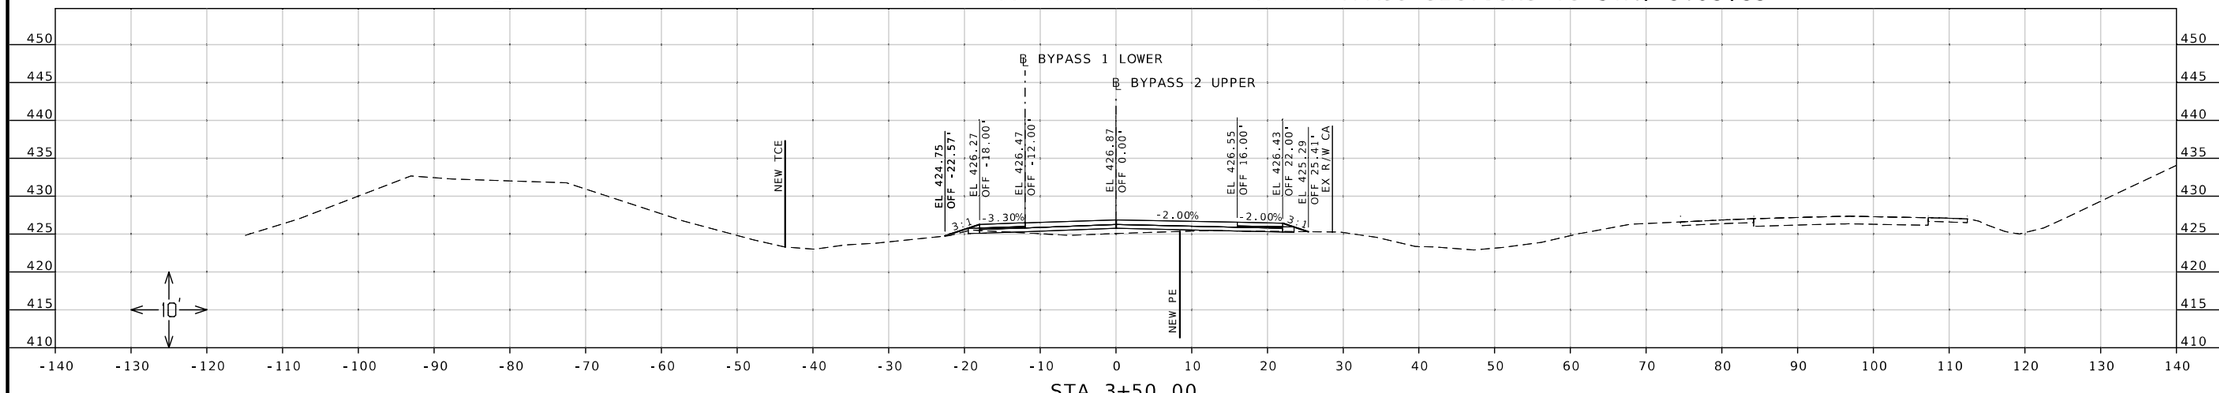

STA 3+50.00

PAVEMENT DESIGN: 7.5" PCCP OVER 6" TYPE 5 AGGREGATE BASE DEPICTED ON CROSS SECTIONS

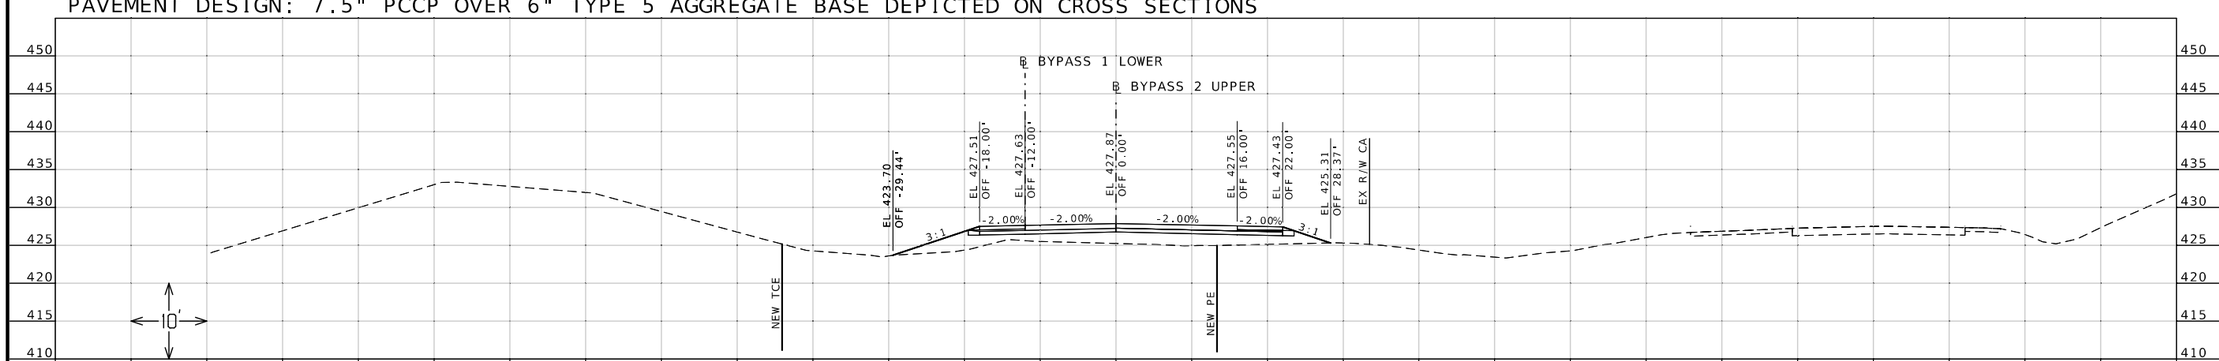

STA 3+08.73

STATE OF MISSOURI
DANIEL WAYNE SAVAGEAU
NUMBER PE-2012018127
PROFESSIONAL ENGINEER

11/12/2025 11:30:10 AM
DANIEL WAYNE SAVAGEAU - CIVIL
MO-PE-2012018127
DATE PREPARED
11/12/2025

ROUTE	STATE
67	MO
DISTRICT	SHEET NO.
SL	200A

COUNTY
ST CHARLES

JOB NO.
J6P3636

CONTRACT ID.

PROJECT NO.

BRIDGE NO.

DESCRIPTION	DATE

MISSOURI HIGHWAYS AND TRANSPORTATION COMMISSION
105 WEST CAPITOL
JEFFERSON CITY, MO 65102
1-888-ASK-MODOT (1-888-275-6636)

CROSS SECTION SHEET
TEMPORARY BYPASS
ST. CHARLES STREET
UPPER CONNECTION
MATCH LINE ℄ 2 UPPER SECTION
℄ 1 LOWER SECTION

STATE OF MISSOURI
DANIEL WAYNE SAVAGEAU
NUMBER PE-2012018127
PROFESSIONAL ENGINEER

Daniel Savageau

10/05/2025 10:55:25 AM
DANIEL WAYNE SAVAGEAU - CIVIL
MO-PE-2012018127

DATE PREPARED
10/5/2025

ROUTE	STATE
67	MO

DISTRICT	SHEET NO.
SL	201

COUNTY
ST CHARLES

JOB NO.
J6P3636

CONTRACT ID.

PROJECT NO.


BRIDGE NO.


DESCRIPTION	DATE

MISSOURI HIGHWAYS AND TRANSPORTATION COMMISSION


105 WEST CAPITOL
JEFFERSON CITY, MO 65102
1-888-ASK-MODOT (1-888-275-6636)

CROSS SECTION SHEET
ROUTE 67 SOUTHBOUND
SKEWED SECTION
MARATHON PIPELINE

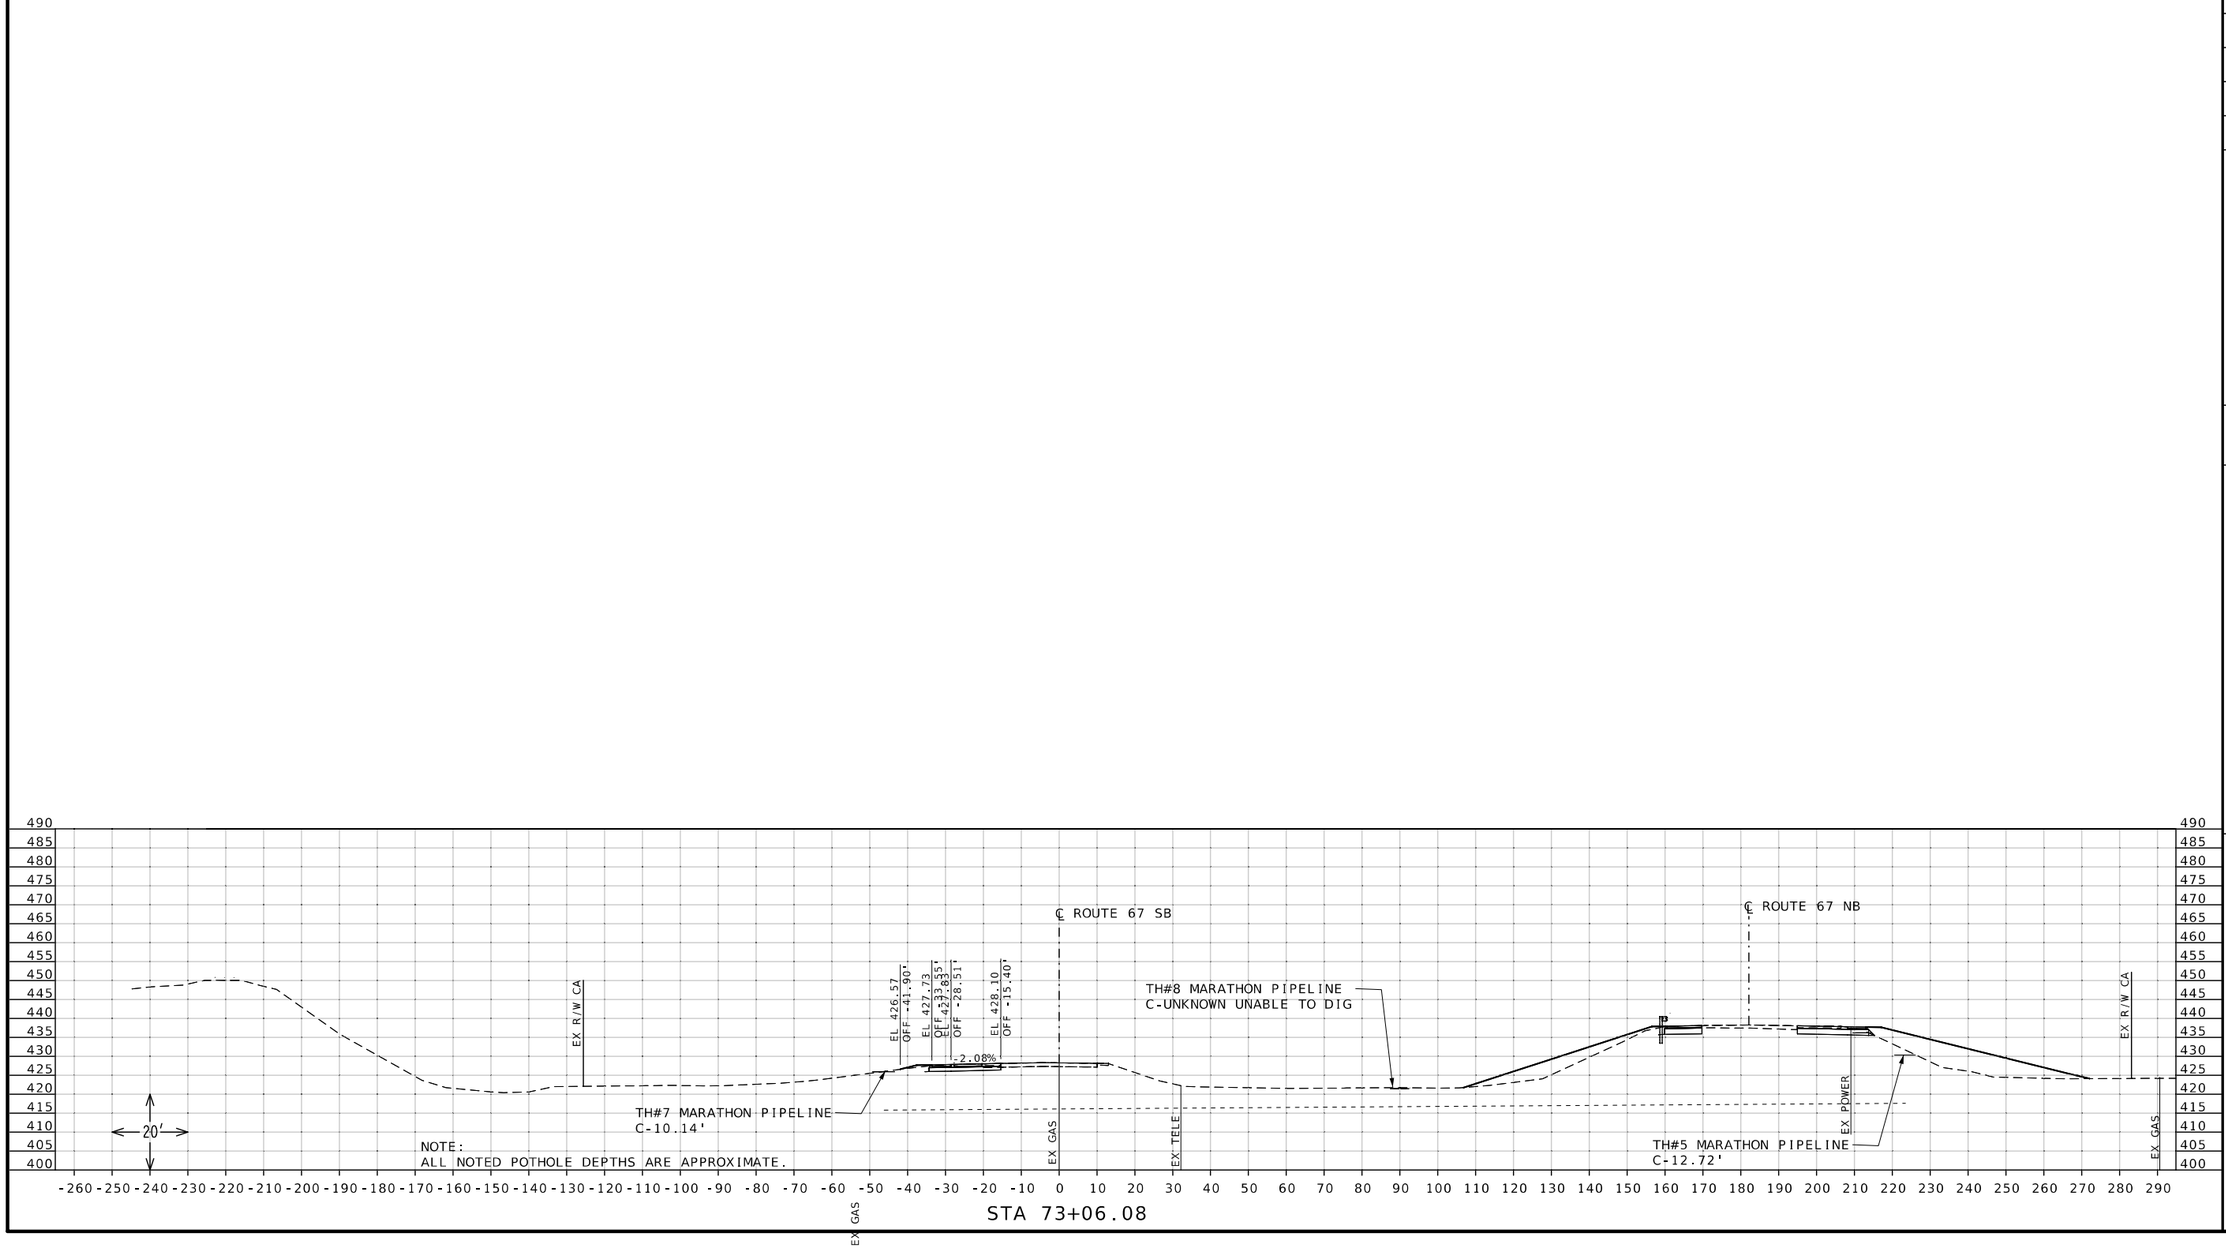


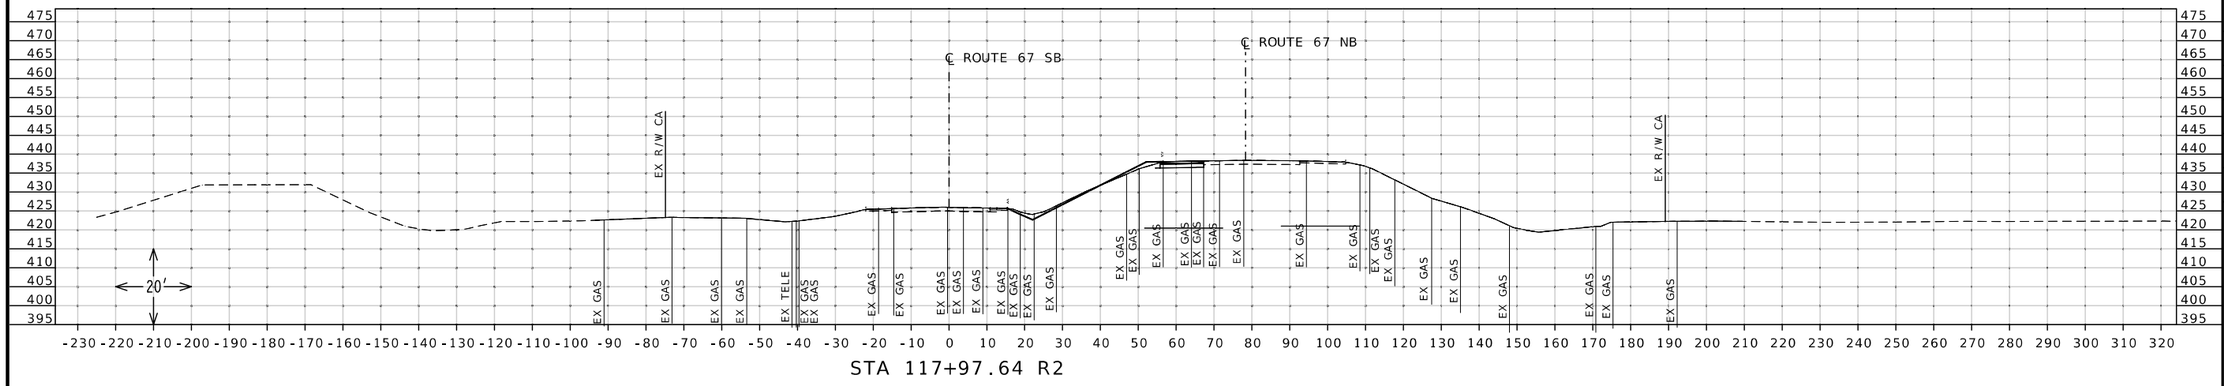

STA 117+97.64 R2

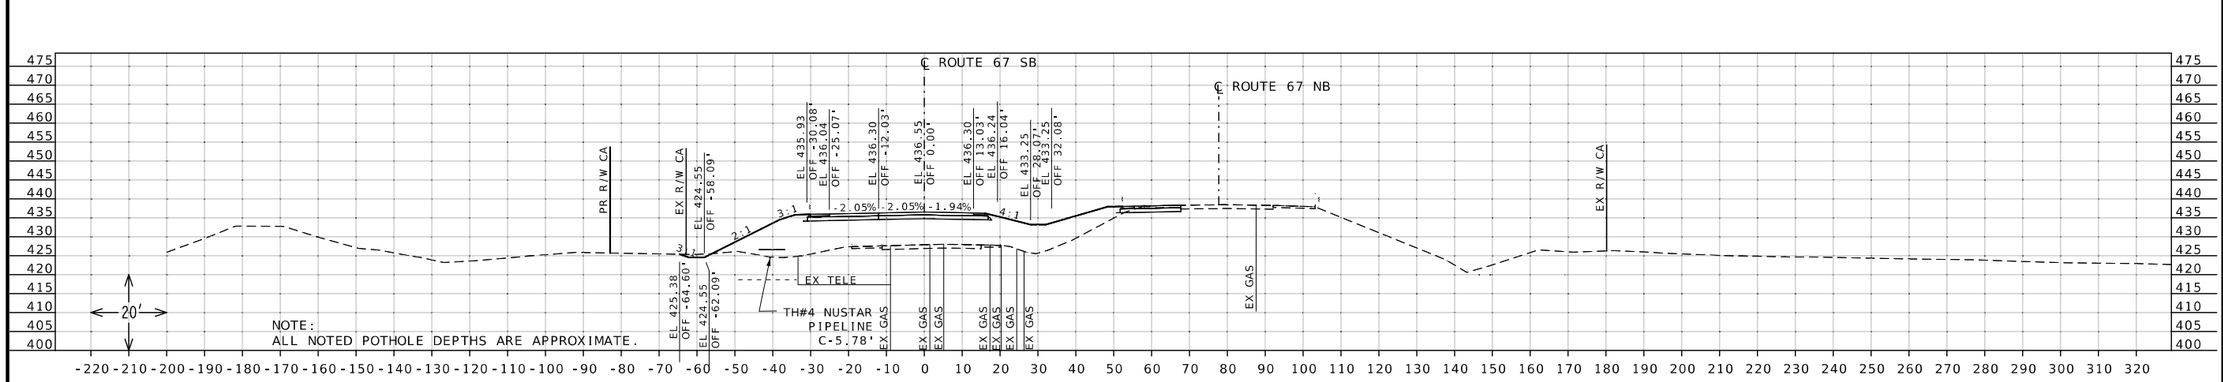

STA 103+98.40

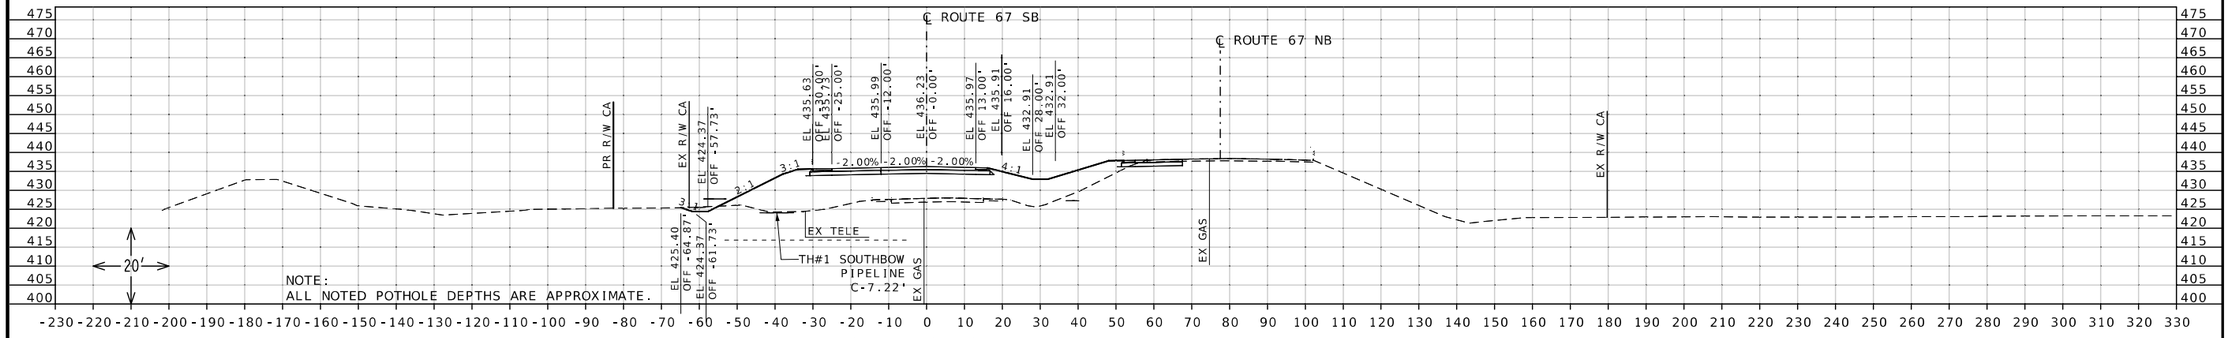

STA 103+53.22

STATE OF MISSOURI
DANIEL WAYNE SAVAGEAU
NUMBER PE-2012018127
PROFESSIONAL ENGINEER
Daniel Savageau
10/05/2025 10:55:39 AM
DANIEL WAYNE SAVAGEAU - CIVIL
MO-PE-2012018127
DATE PREPARED

10/5/2025

ROUTE	STATE
67	MO
DISTRICT	SHEET NO.
SL	202

COUNTY
ST CHARLES

JOB NO.
J6P3636

CONTRACT ID.


PROJECT NO.

BRIDGE NO.


DESCRIPTION	DATE

MISSOURI HIGHWAYS AND TRANSPORTATION COMMISSION
105 WEST CAPITOL
JEFFERSON CITY, MO 65102
1-888-ASK-MODOT (1-888-275-6636)

CROSS SECTION SHEET
ROUTE 67 SOUTHBOUND
SKEWED SECTION
TRANSCANADA PIPELINE
NUSTAR PIPELINE
EXPRESS PLATTE PIPELINE

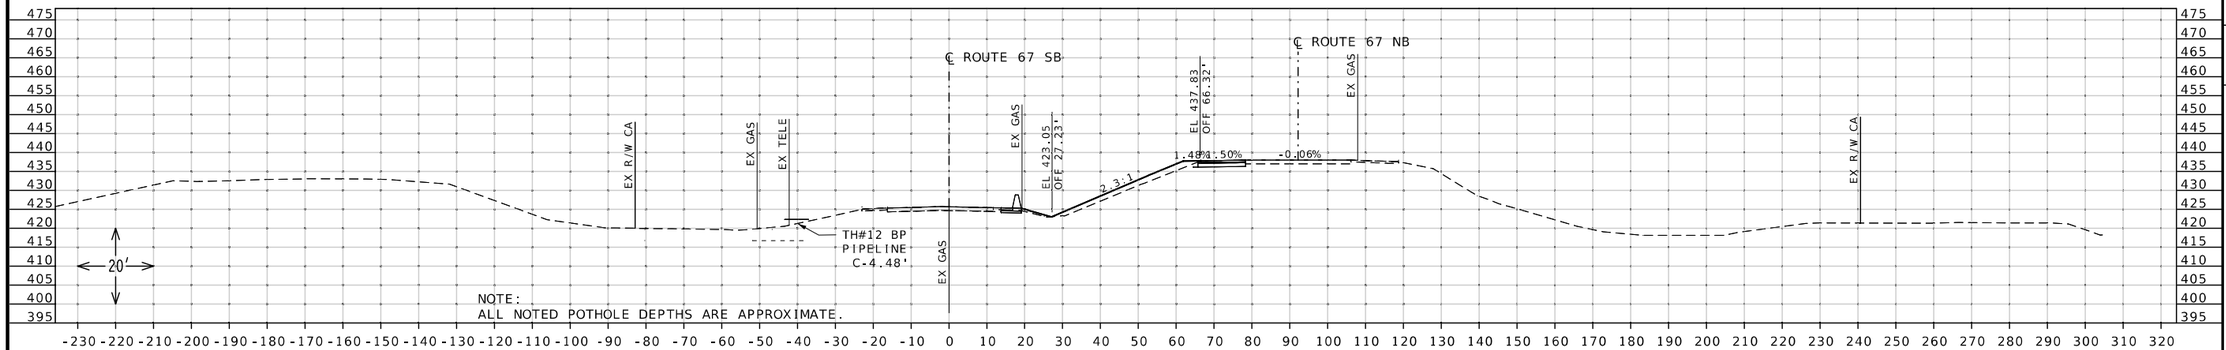

STA 137+32.10 R2

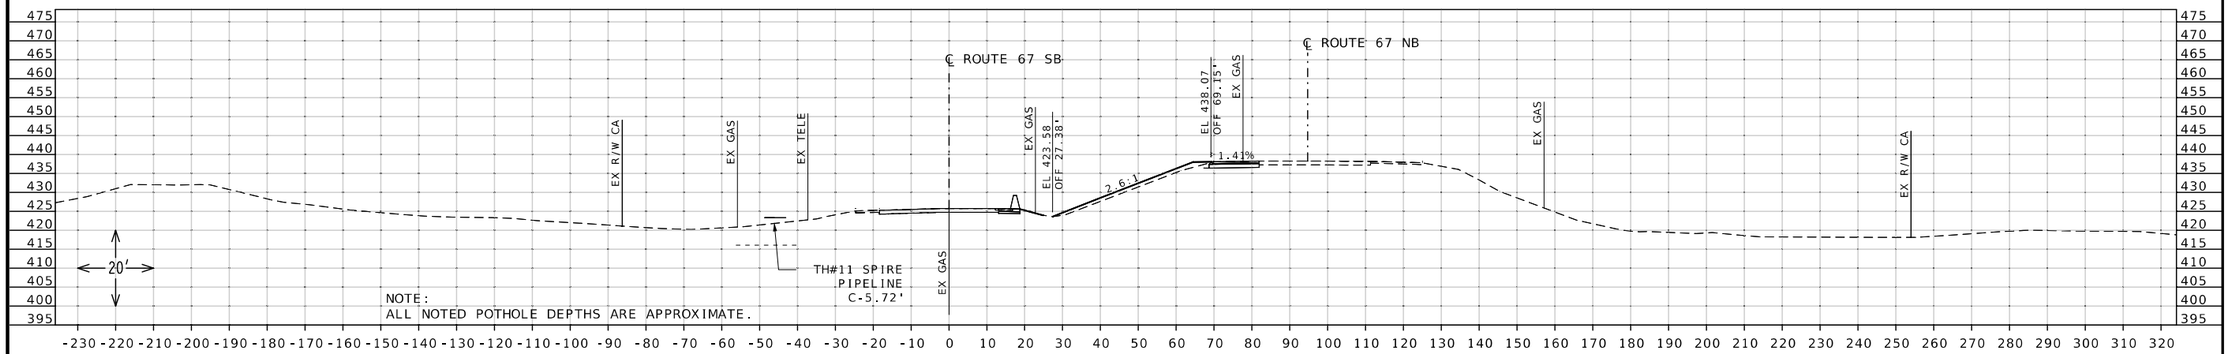

STA 136+67.37 R2

STATE OF MISSOURI
DANIEL WAYNE SAVAGEAU
NUMBER PE-2012018127
PROFESSIONAL ENGINEER

Daniel Savageau

10/05/2025 10:55:59 AM
DANIEL WAYNE SAVAGEAU - CIVIL
MO-PE-2012018127

DATE PREPARED
10/5/2025

ROUTE	STATE
67	MO
DISTRICT	SHEET NO.
SL	203

COUNTY
ST CHARLES

JOB NO.
J6P3636

CONTRACT ID.

PROJECT NO.


BRIDGE NO.


DESCRIPTION	DATE


MISSOURI HIGHWAYS AND TRANSPORTATION COMMISSION

105 WEST CAPITOL
JEFFERSON CITY, MO 65102
1-888-ASK-MODOT (1-888-275-6636)

CROSS SECTION SHEET
ROUTE 67 SOUTHBOUND
SKEWED SECTION
SPIRE PIPELINE
BP PIPELINE

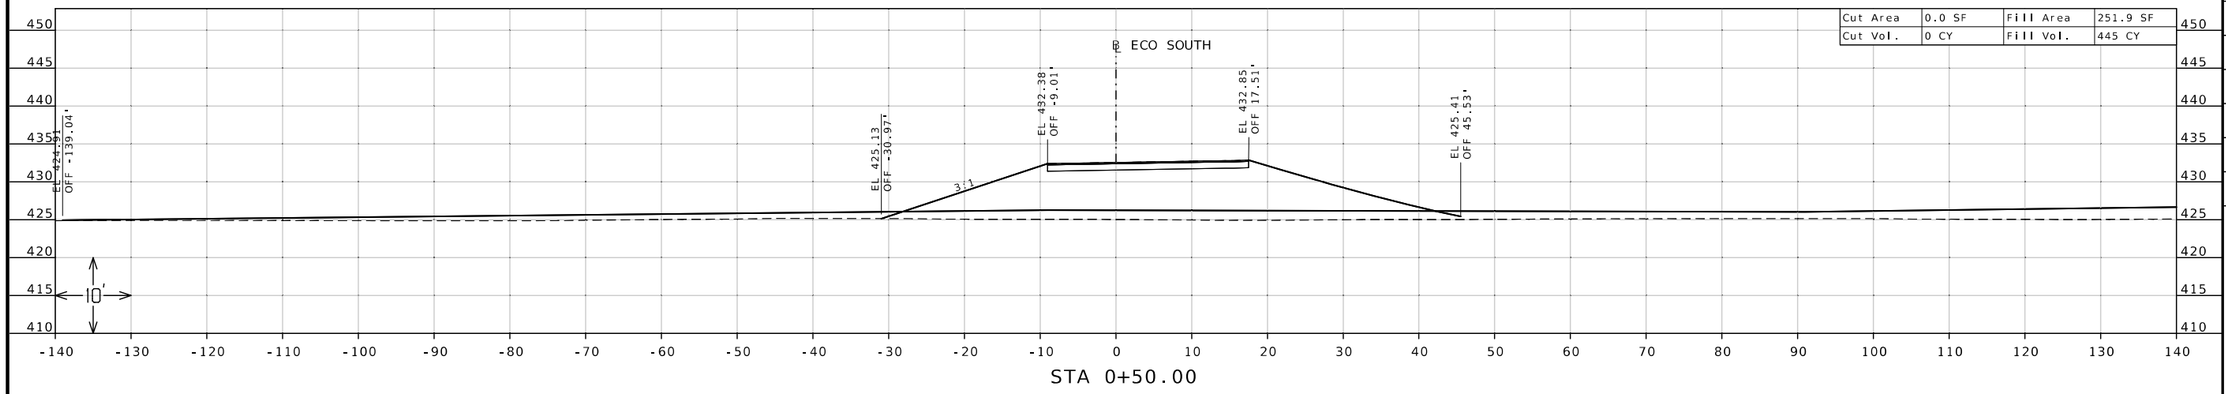

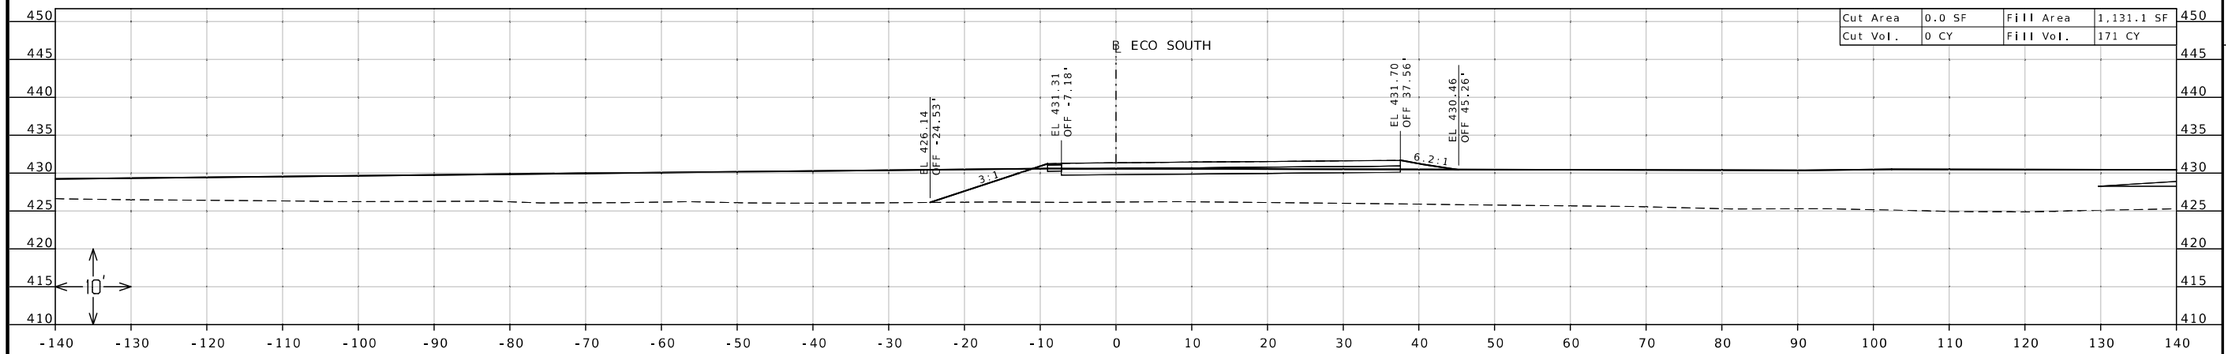

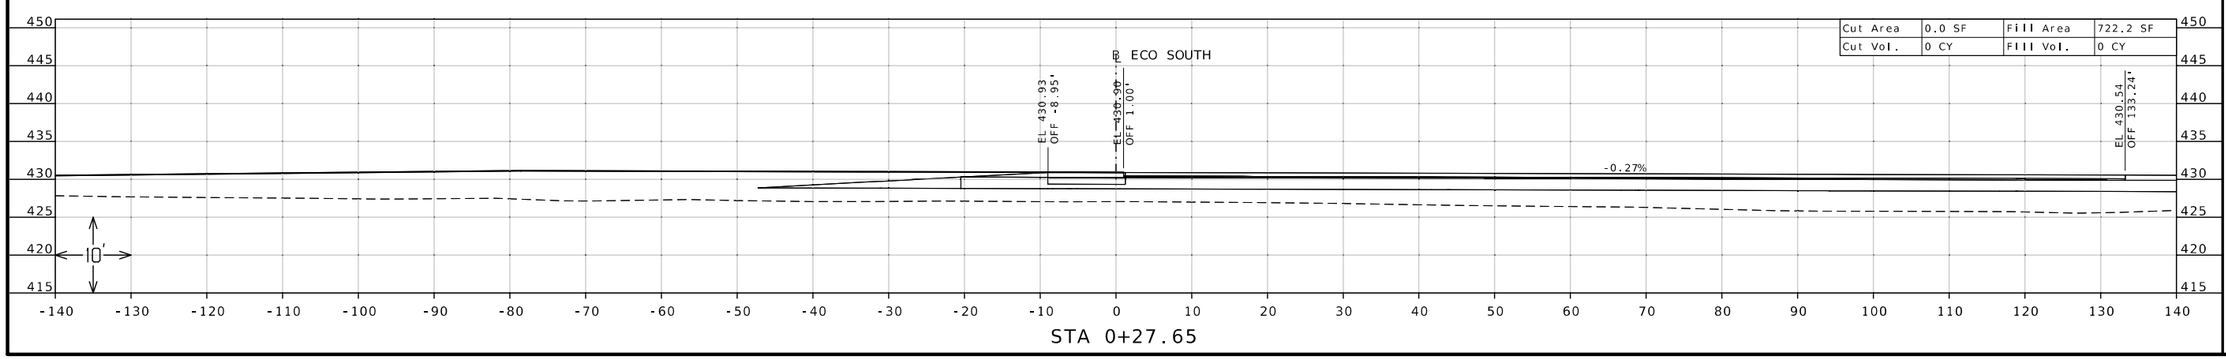

STATE OF MISSOURI
DANIEL WAYNE SAVAGEAU
NUMBER PE-2012018127
PROFESSIONAL ENGINEER

Daniel Savageau

10/06/2025 2:59:02 PM
DANIEL WAYNE SAVAGEAU - CIVIL
MO-PE-2012018127

DATE PREPARED
10/6/2025

ROUTE	STATE
67	MO

DISTRICT	SHEET NO.
SL	204

COUNTY
ST CHARLES

JOB NO.
J6P3636

CONTRACT ID.

PROJECT NO.


BRIDGE NO.


DESCRIPTION	DATE


MISSOURI HIGHWAYS AND TRANSPORTATION COMMISSION

105 WEST CAPITOL
JEFFERSON CITY, MO 65102
1-888-ASK-MODOT (1-888-275-6636)

CROSS SECTION SHEET
SOUTH EMERGENCY CROSSOVER
SHEET 1 OF 3

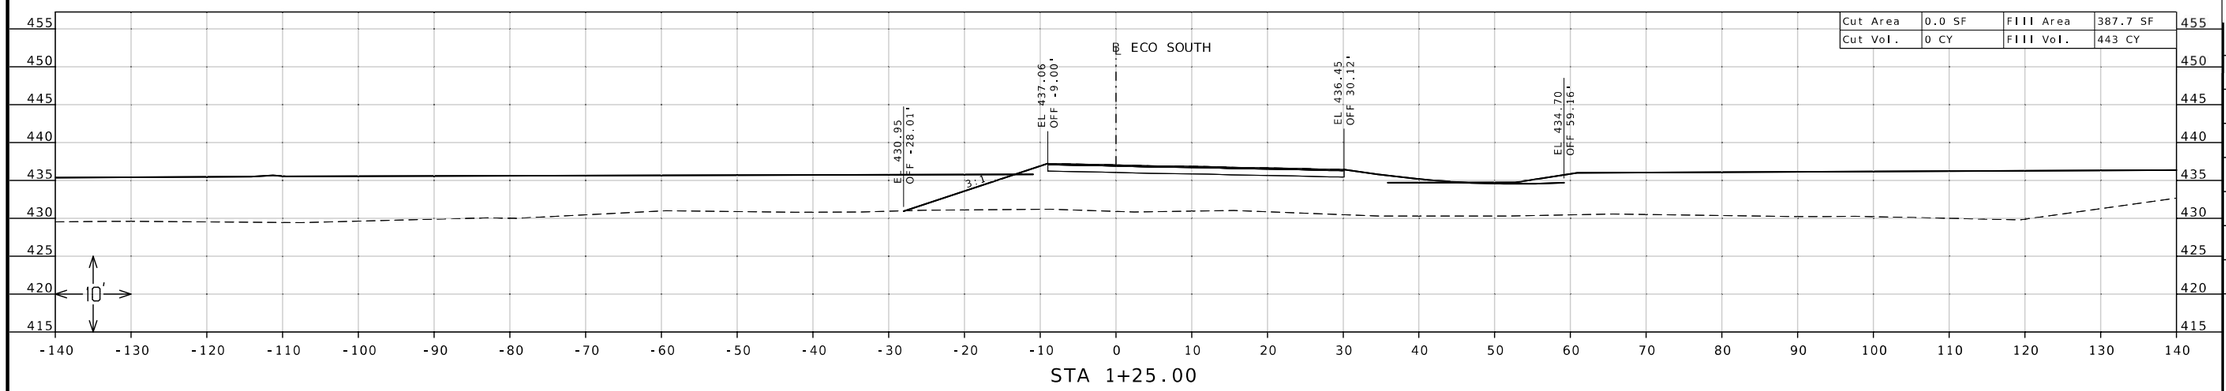

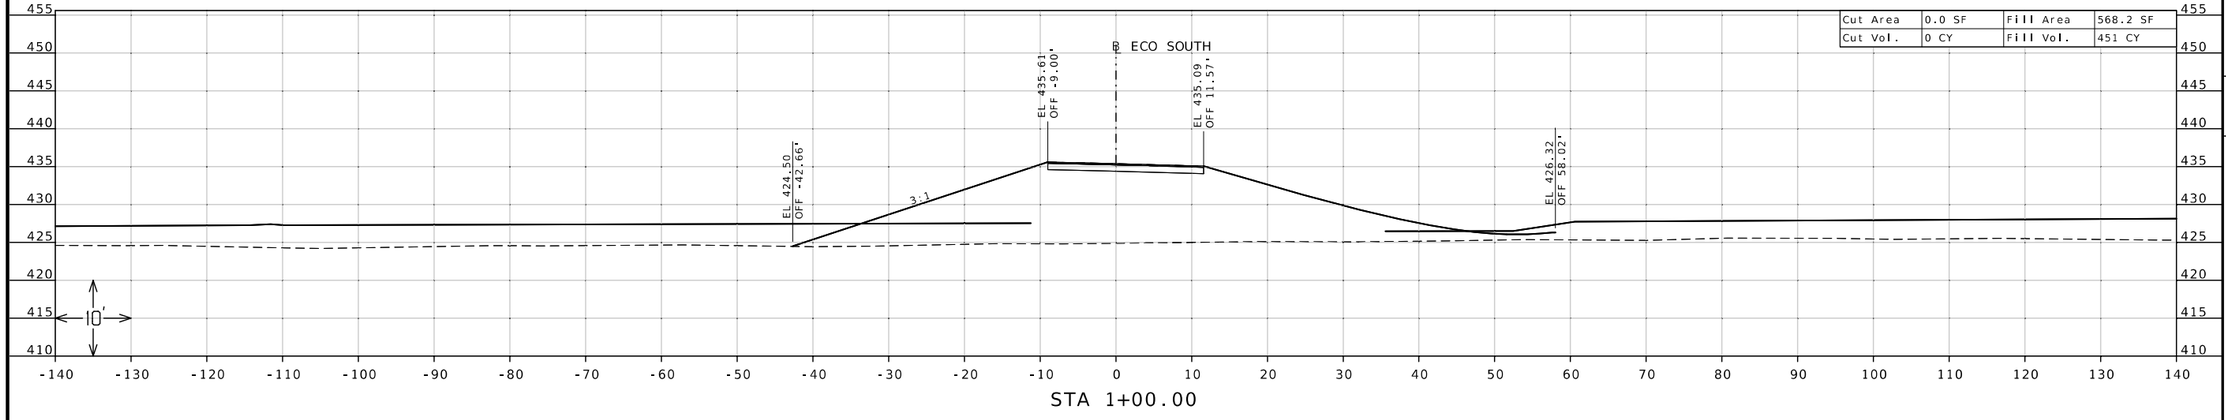

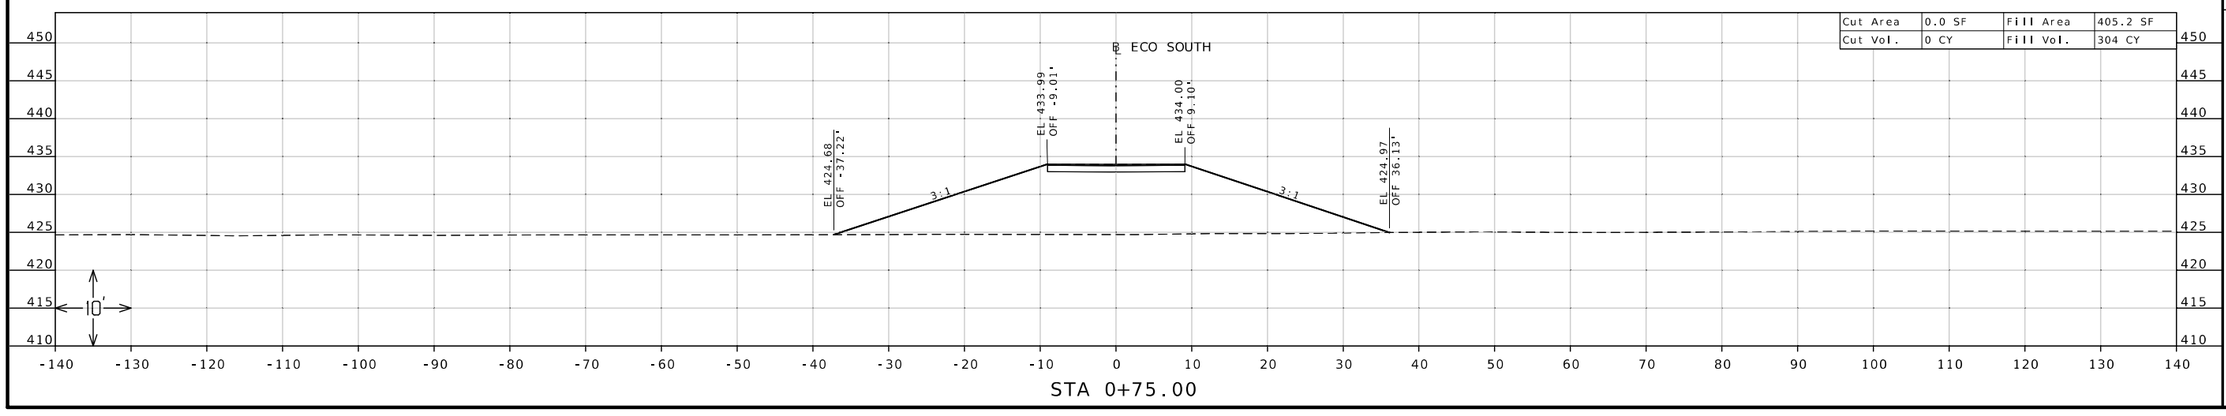

STATE OF MISSOURI
DANIEL WAYNE SAVAGEAU
NUMBER PE-2012018127
PROFESSIONAL ENGINEER

Daniel Savageau

10/06/2025 2:59:24 PM
DANIEL WAYNE SAVAGEAU - CIVIL
MO-PE-2012018127
DATE PREPARED

10/6/2025

ROUTE	STATE
67	MO
DISTRICT	SHEET NO.
SL	205

COUNTY
ST CHARLES

JOB NO.
J6P3636

CONTRACT ID.

PROJECT NO.


BRIDGE NO.

DESCRIPTION	DATE


MISSOURI HIGHWAYS AND TRANSPORTATION COMMISSION

105 WEST CAPITOL
JEFFERSON CITY, MO 65102
1-888-ASK-MODOT (1-888-275-6636)

CROSS SECTION SHEET
SOUTH EMERGENCY CROSSOVER
SHEET 2 OF 3

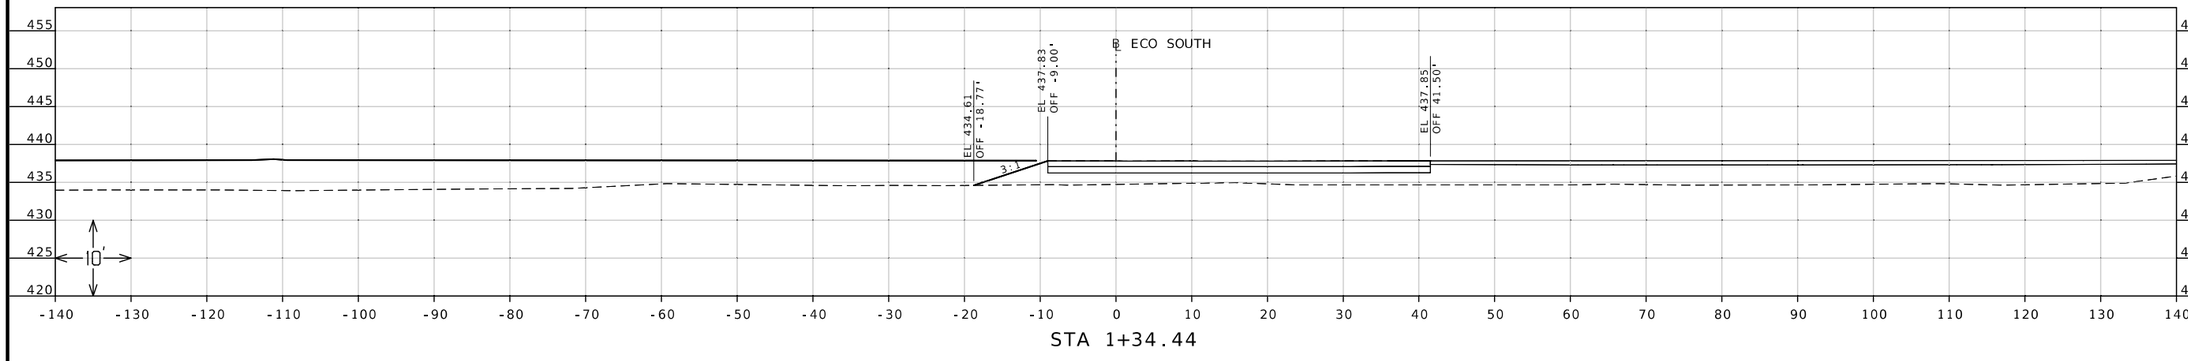

STA 1+34.44

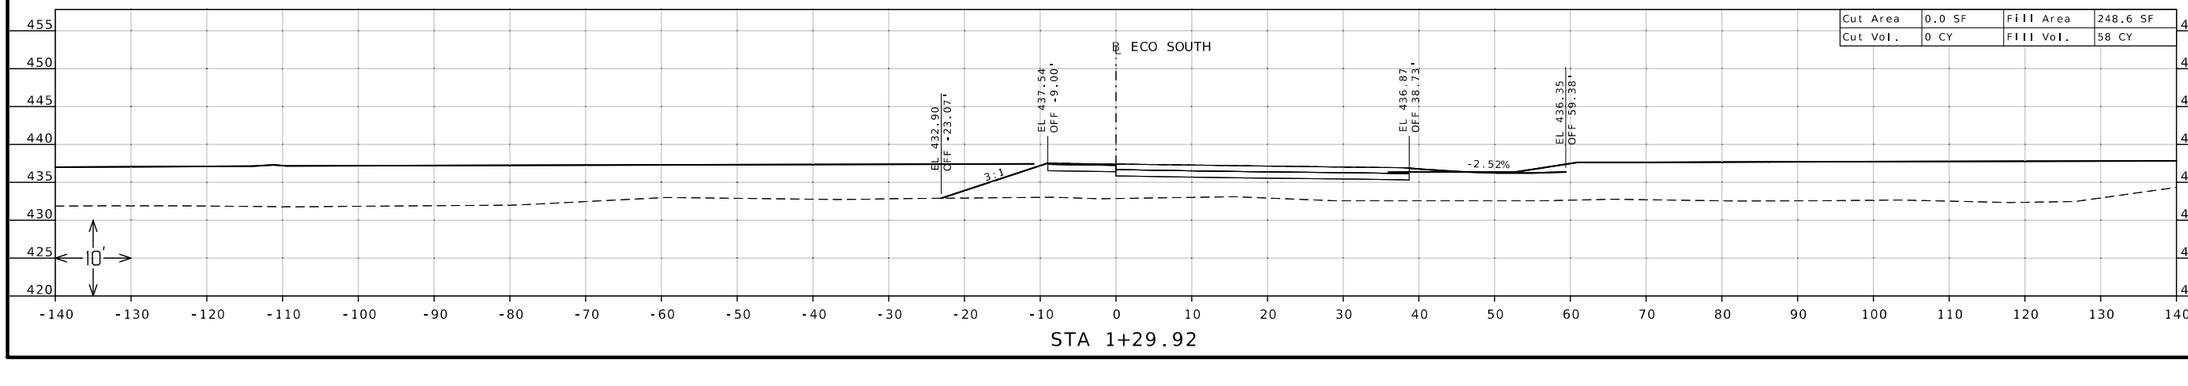

Cut Area	0.0 SF	Fill Area	248.6 SF
Cut Vol.	0 CY	Fill Vol.	58 CY

STA 1+29.92

STATE OF MISSOURI
DANIEL WAYNE SAVAGEAU
NUMBER PE-2012018127
PROFESSIONAL ENGINEER

Daniel Savageau

10/06/2025 2:59:42 PM
DANIEL WAYNE SAVAGEAU · CIVIL
MO-PE-2012018127

DATE PREPARED
10/6/2025

ROUTE	STATE
67	MO
DISTRICT	SHEET NO.
SL	206

COUNTY
ST CHARLES

JOB NO.
J6P3636

CONTRACT ID.

PROJECT NO.


BRIDGE NO.

DESCRIPTION	DATE

MISSOURI HIGHWAYS AND TRANSPORTATION COMMISSION


105 WEST CAPITOL
JEFFERSON CITY, MO 65102
1-888-ASK-MODOT (1-888-275-6636)

CROSS SECTION SHEET
SOUTH EMERGENCY CROSSOVER
SHEET 3 OF 3

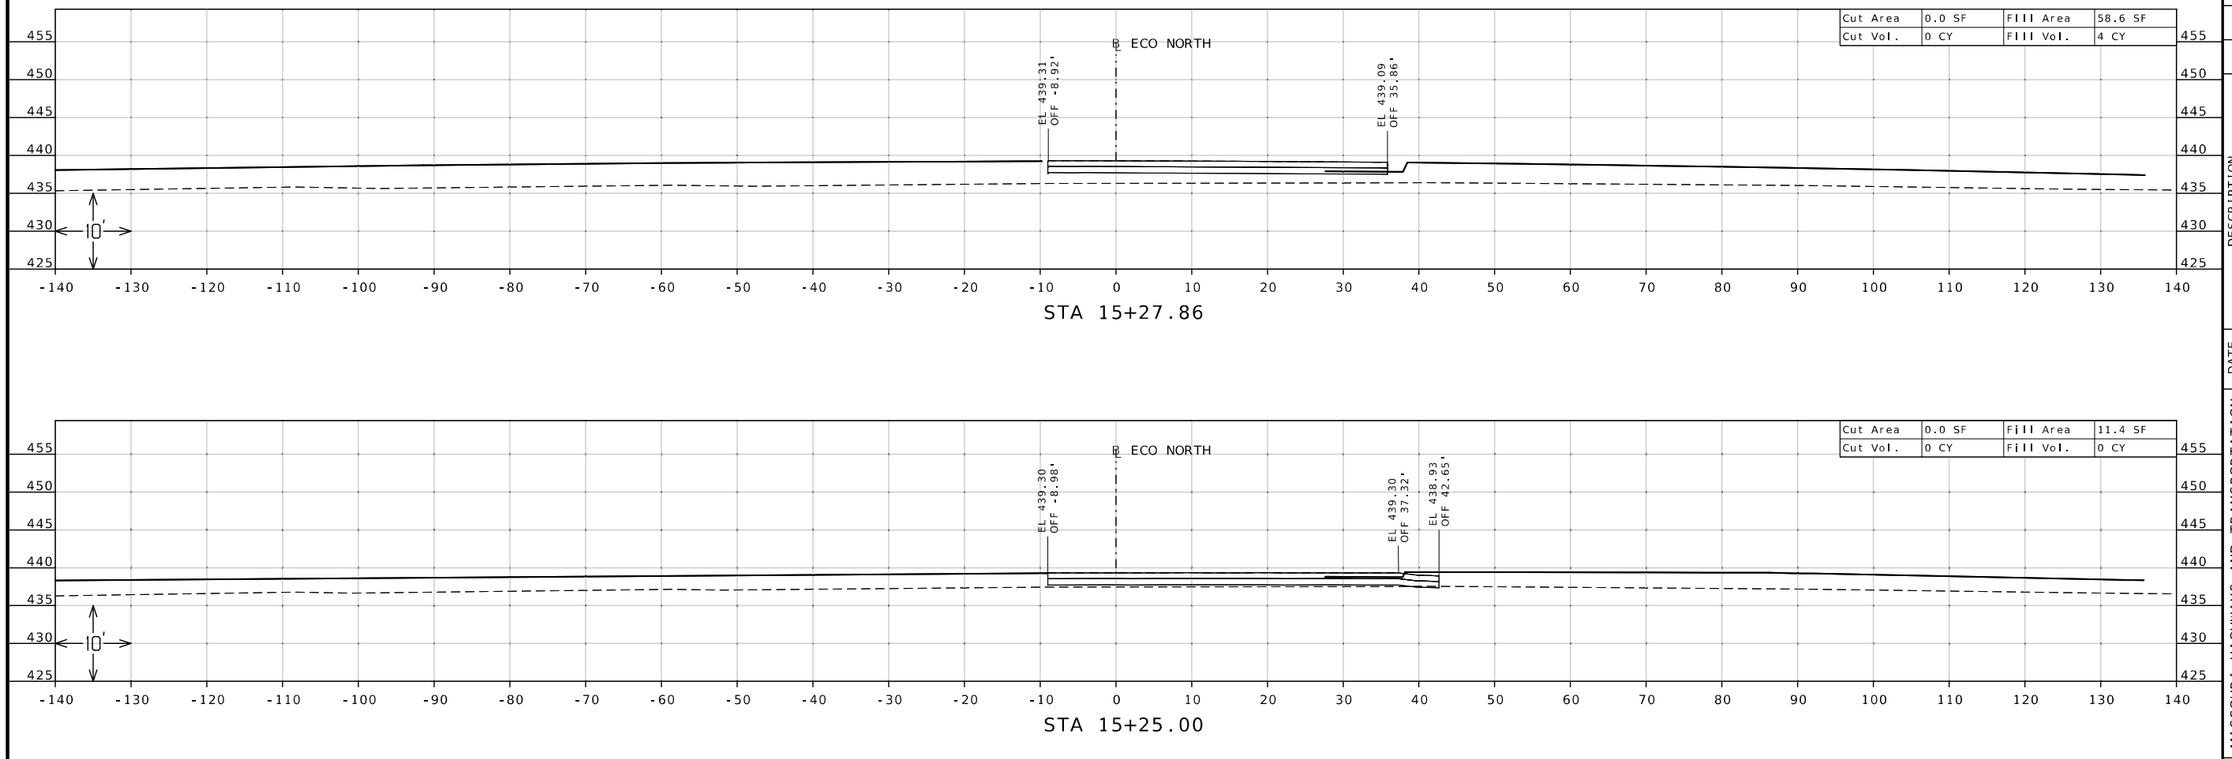

STA 15+27.86

STA 15+25.00

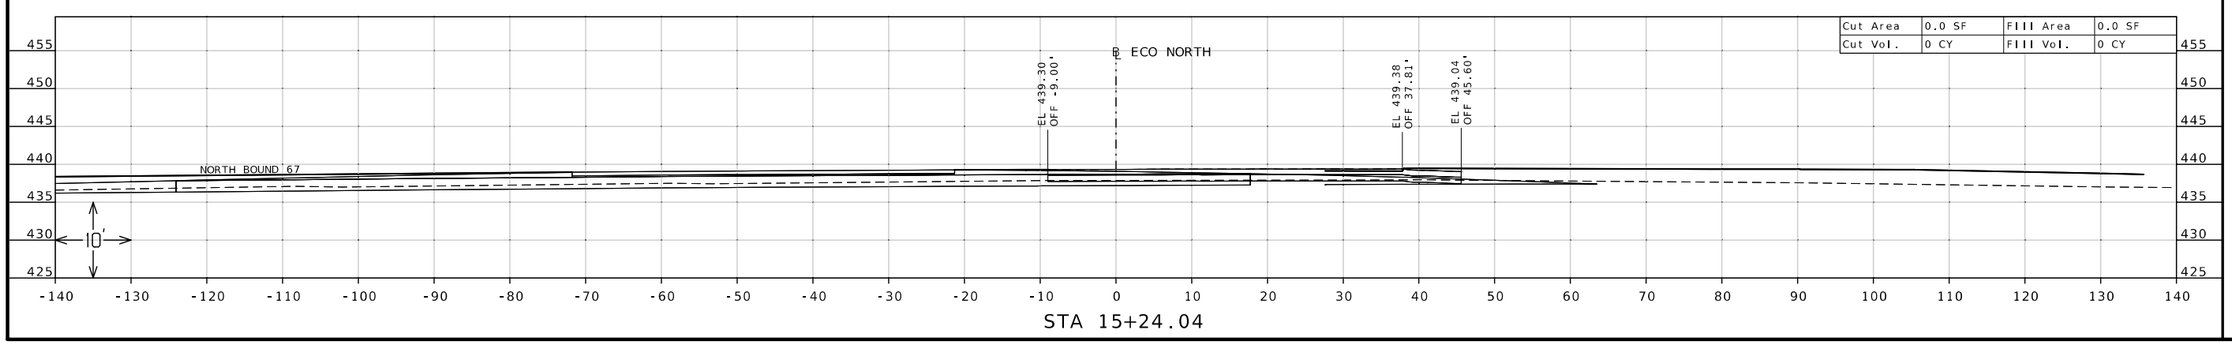

STA 15+24.04

STATE OF MISSOURI
DANIEL WAYNE SAVAGEAU
NUMBER PE-2012018127
PROFESSIONAL ENGINEER

Daniel Savageau

10/06/2025 3:00:09 PM
DANIEL WAYNE SAVAGEAU - CIVIL
MO-PE-2012018127
DATE PREPARED

10/6/2025

ROUTE	STATE
67	MO
DISTRICT	SHEET NO.
SL	207

COUNTY
ST CHARLES

JOB NO.
J6P3636

CONTRACT ID.

PROJECT NO.

BRIDGE NO.


DESCRIPTION


DATE


MISSOURI HIGHWAYS AND TRANSPORTATION COMMISSION

105 WEST CAPITOL
JEFFERSON CITY, MO 65102
1-888-ASK-MODOT (1-888-275-6636)

CROSS SECTION SHEET
NORTH EMERGENCY CROSSOVER
SHEET 1 OF 4

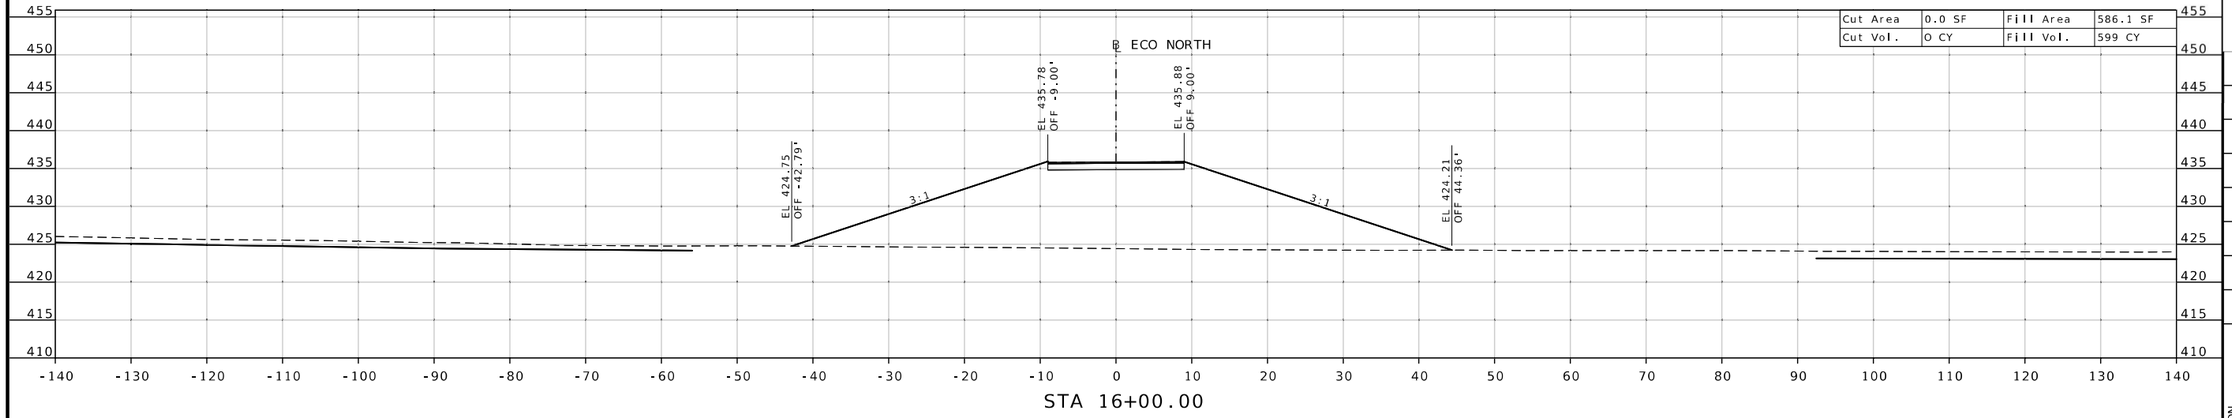

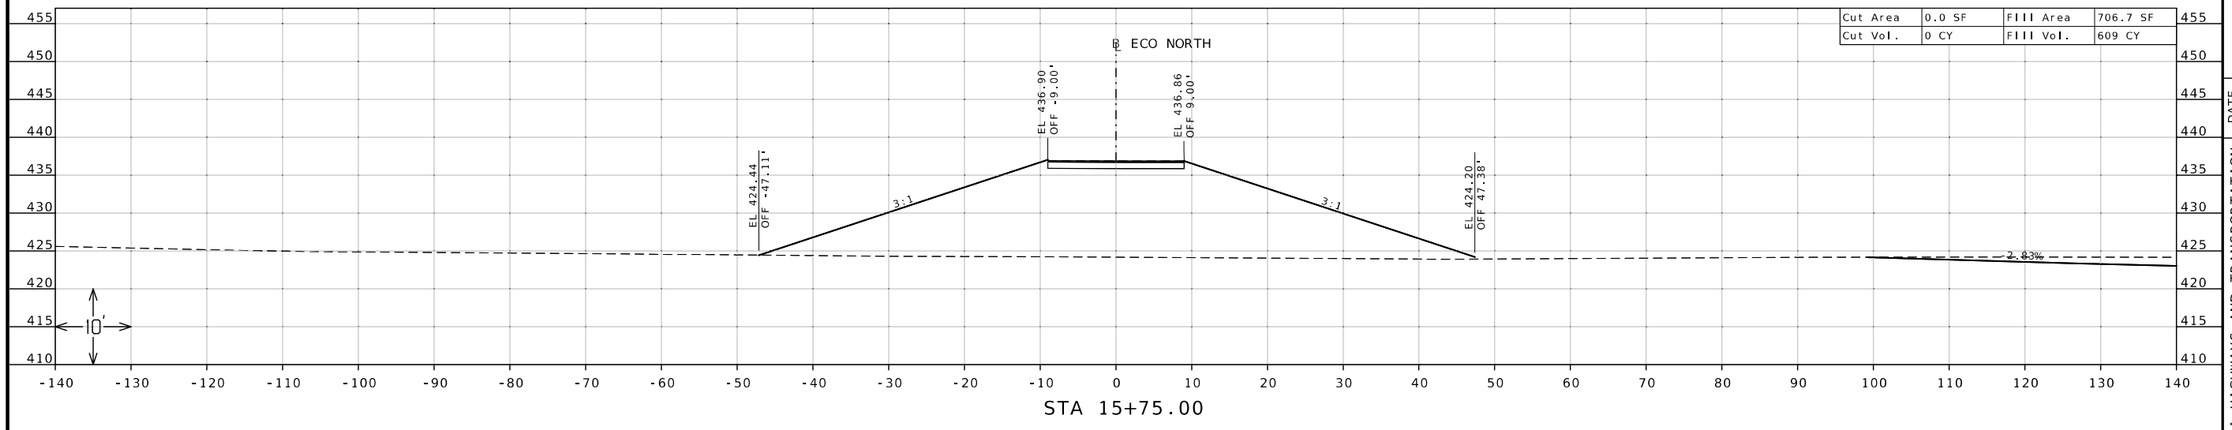

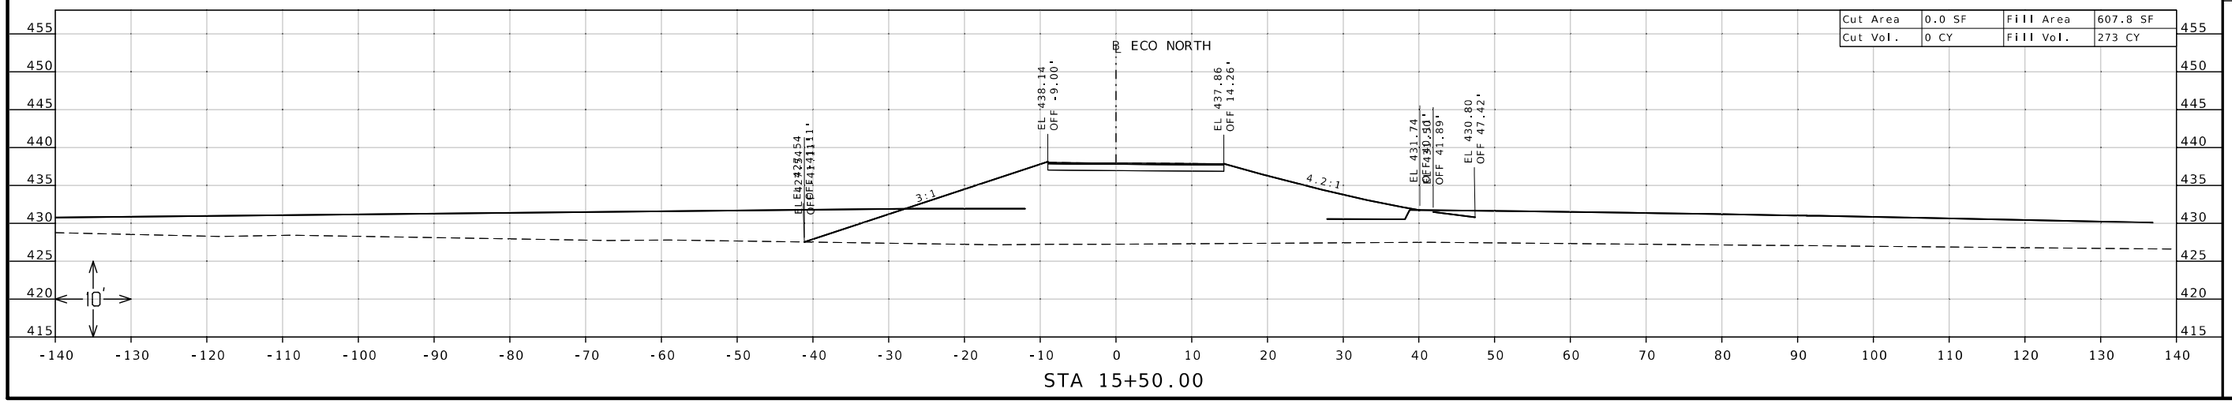

STATE OF MISSOURI
DANIEL WAYNE SAVAGEAU
NUMBER PE-2012018127
PROFESSIONAL ENGINEER

Daniel Savageau
10/06/2025 3:00:25 PM
DANIEL WAYNE SAVAGEAU - CIVIL
MO-PE-2012018127

DATE PREPARED
10/6/2025

ROUTE	STATE
67	MO

DISTRICT	SHEET NO.
SL	208

COUNTY
ST CHARLES

JOB NO.
J6P3636

CONTRACT ID.

PROJECT NO.


BRIDGE NO.

DESCRIPTION	DATE


MISSOURI HIGHWAYS AND TRANSPORTATION COMMISSION

105 WEST CAPITOL
JEFFERSON CITY, MO 65102
1-888-ASK-MODOT (1-888-275-6636)


CROSS SECTION SHEET
NORTH EMERGENCY CROSSOVER
SHEET 2 OF 4

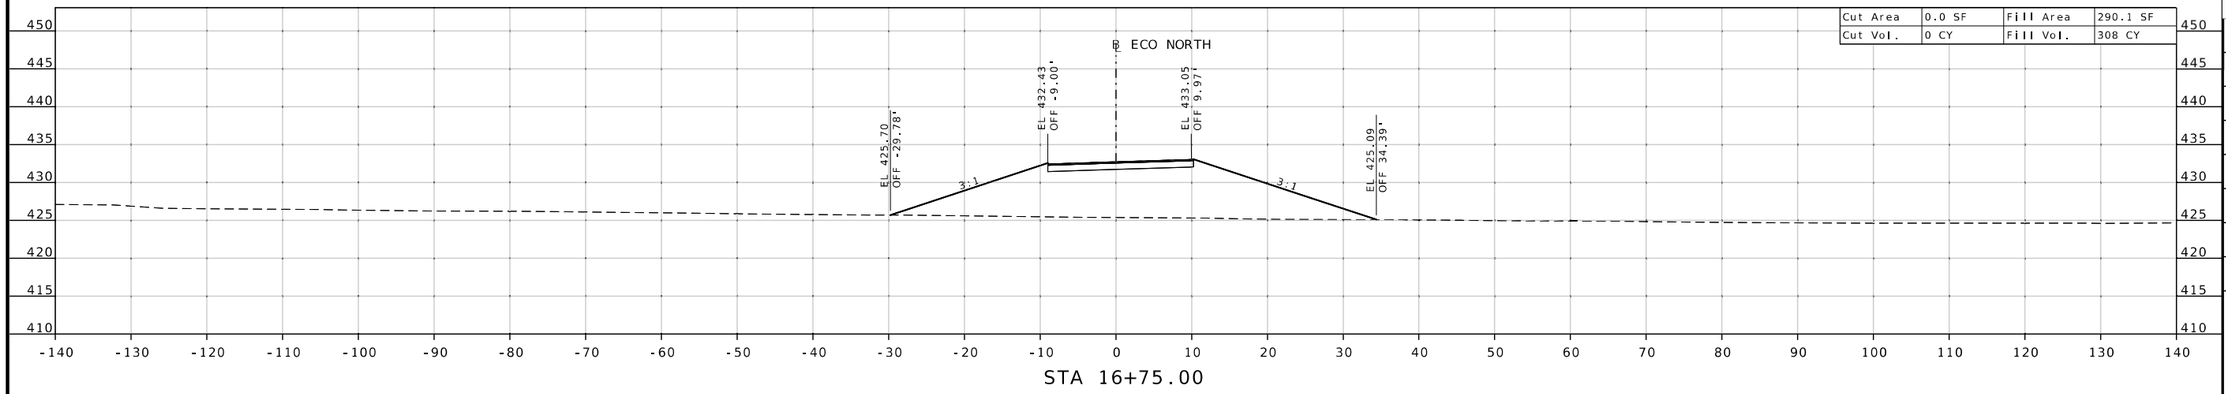

STA 16+75.00

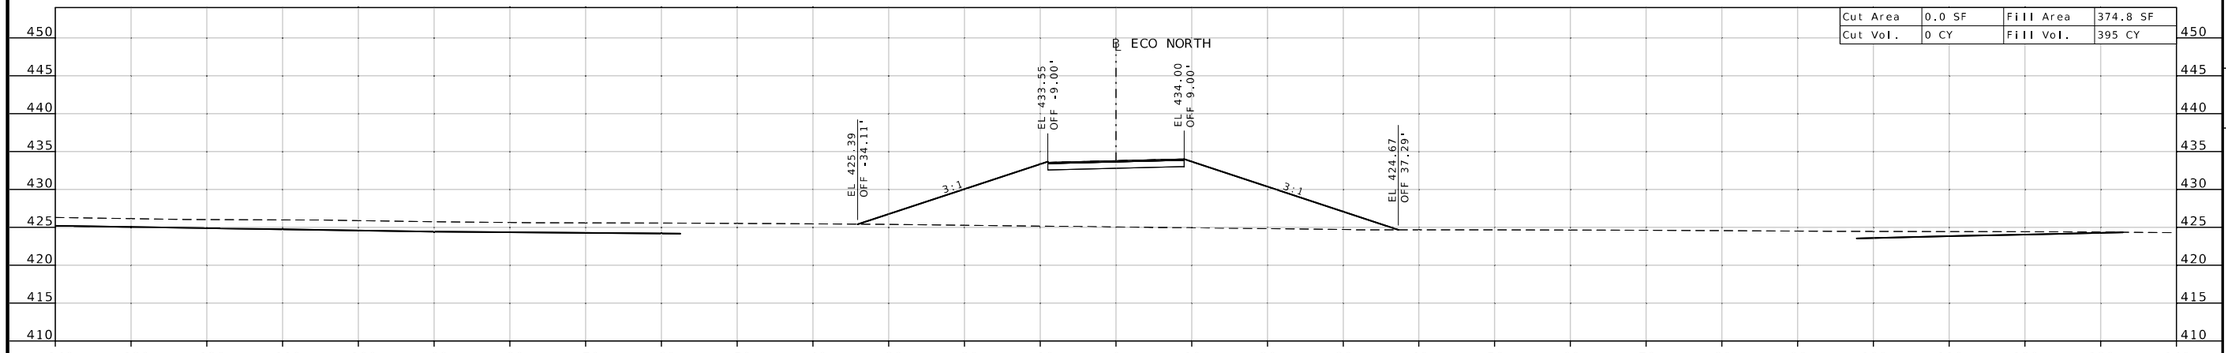

STA 16+50.00

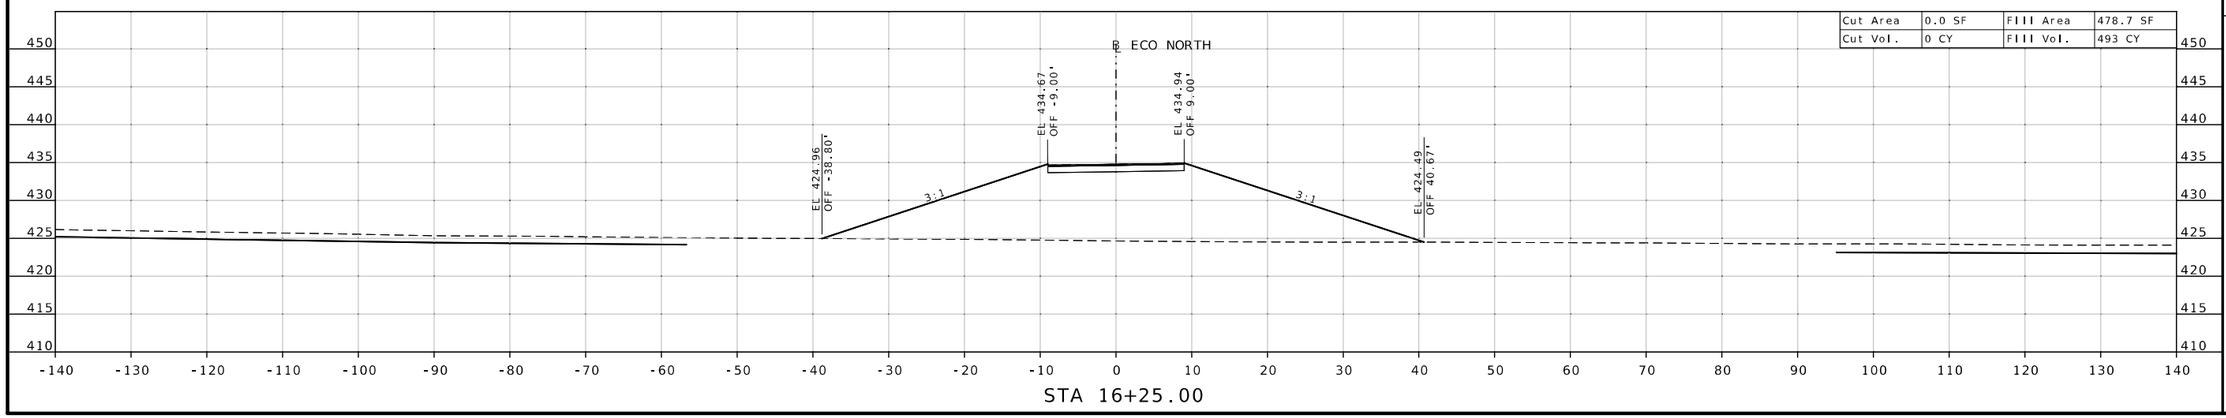

STA 16+25.00

STATE OF MISSOURI
DANIEL WAYNE SAVAGEAU
NUMBER PE-2012018127
PROFESSIONAL ENGINEER

Daniel Savageau

10/06/2025 3:00:41 PM
DANIEL WAYNE SAVAGEAU - CIVIL
MO-PE-2012018127

DATE PREPARED
10/6/2025

ROUTE	STATE
67	MO
DISTRICT	SHEET NO.
SL	209

COUNTY
ST CHARLES

JOB NO.
J6P3636

CONTRACT ID.

PROJECT NO.

BRIDGE NO.


DESCRIPTION	DATE

MISSOURI HIGHWAYS AND TRANSPORTATION COMMISSION


MoDOT

105 WEST CAPITOL
JEFFERSON CITY, MO 65102
1-888-ASK-MODOT (1-888-275-6636)


CROSS SECTION SHEET
NORTH EMERGENCY CROSSOVER
SHEET 3 OF 4

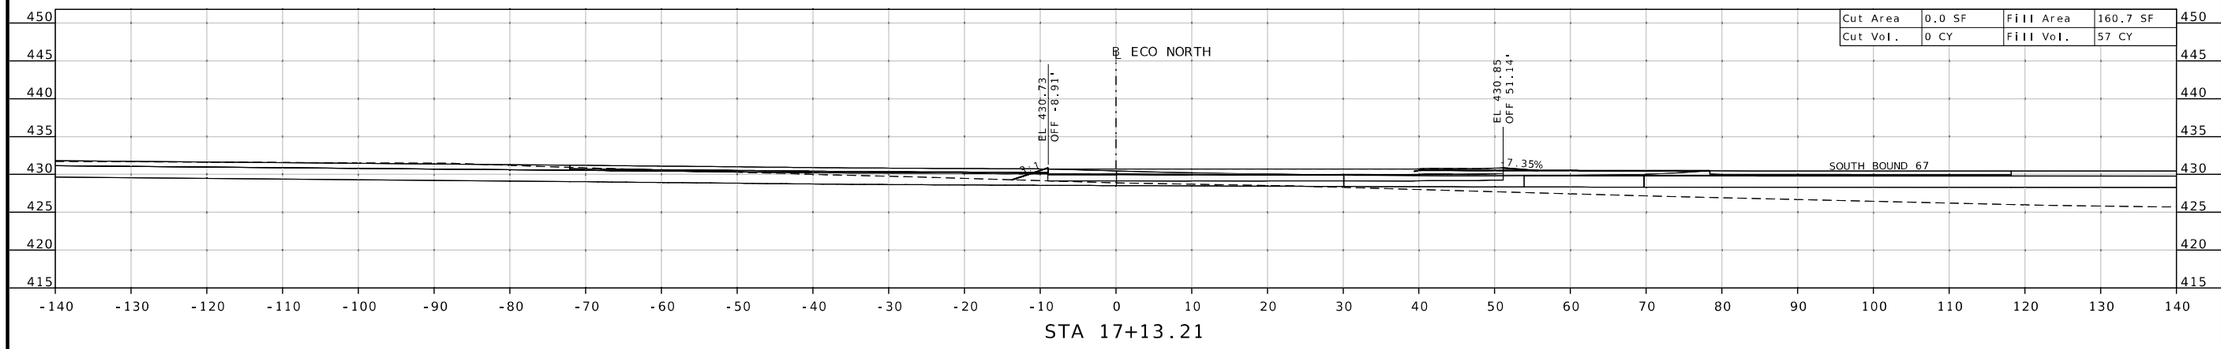

STA 17+13.21

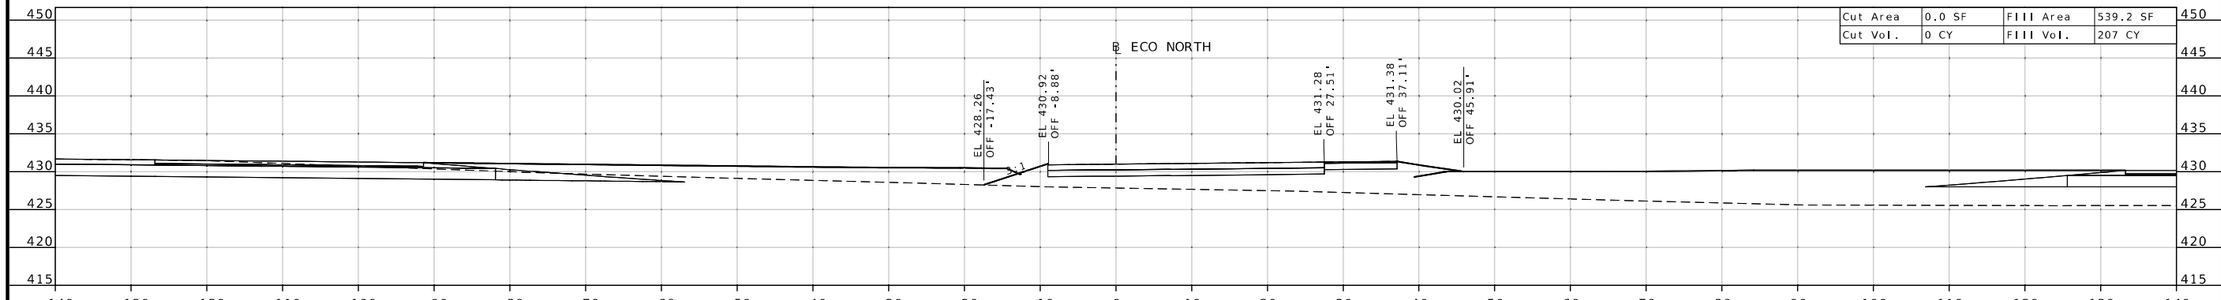

STA 17+08.82

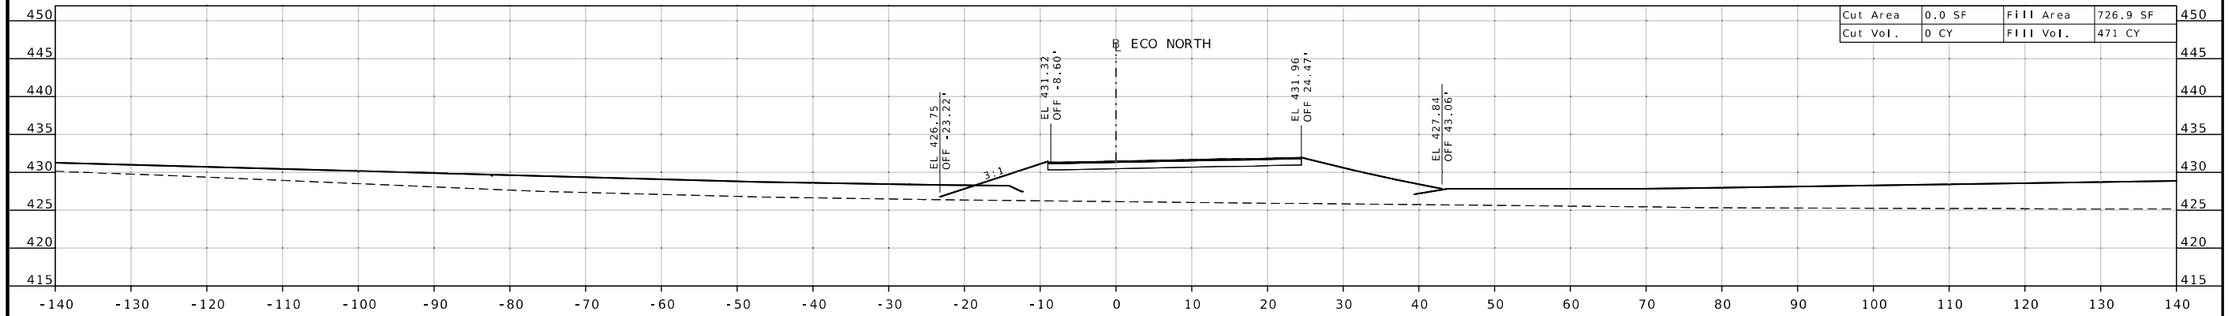

STA 17+00.00

STATE OF MISSOURI
DANIEL WAYNE SAVAGEAU
NUMBER PE-2012018127
PROFESSIONAL ENGINEER

Daniel Savageau

10/06/2025 3:01:00 PM
DANIEL WAYNE SAVAGEAU - CIVIL
MO-PE-2012018127

DATE PREPARED
10/6/2025

ROUTE	STATE
67	MO
DISTRICT	SHEET NO.
SL	210

COUNTY
ST CHARLES

JOB NO.
J6P3636

CONTRACT ID.

PROJECT NO.

BRIDGE NO.

DESCRIPTION

DATE

MISSOURI HIGHWAYS AND TRANSPORTATION COMMISSION

105 WEST CAPITOL
JEFFERSON CITY, MO 65102
1-888-ASK-MODOT (1-888-275-6636)

CROSS SECTION SHEET
NORTH EMERGENCY CROSSOVER
SHEET 4 OF 4