



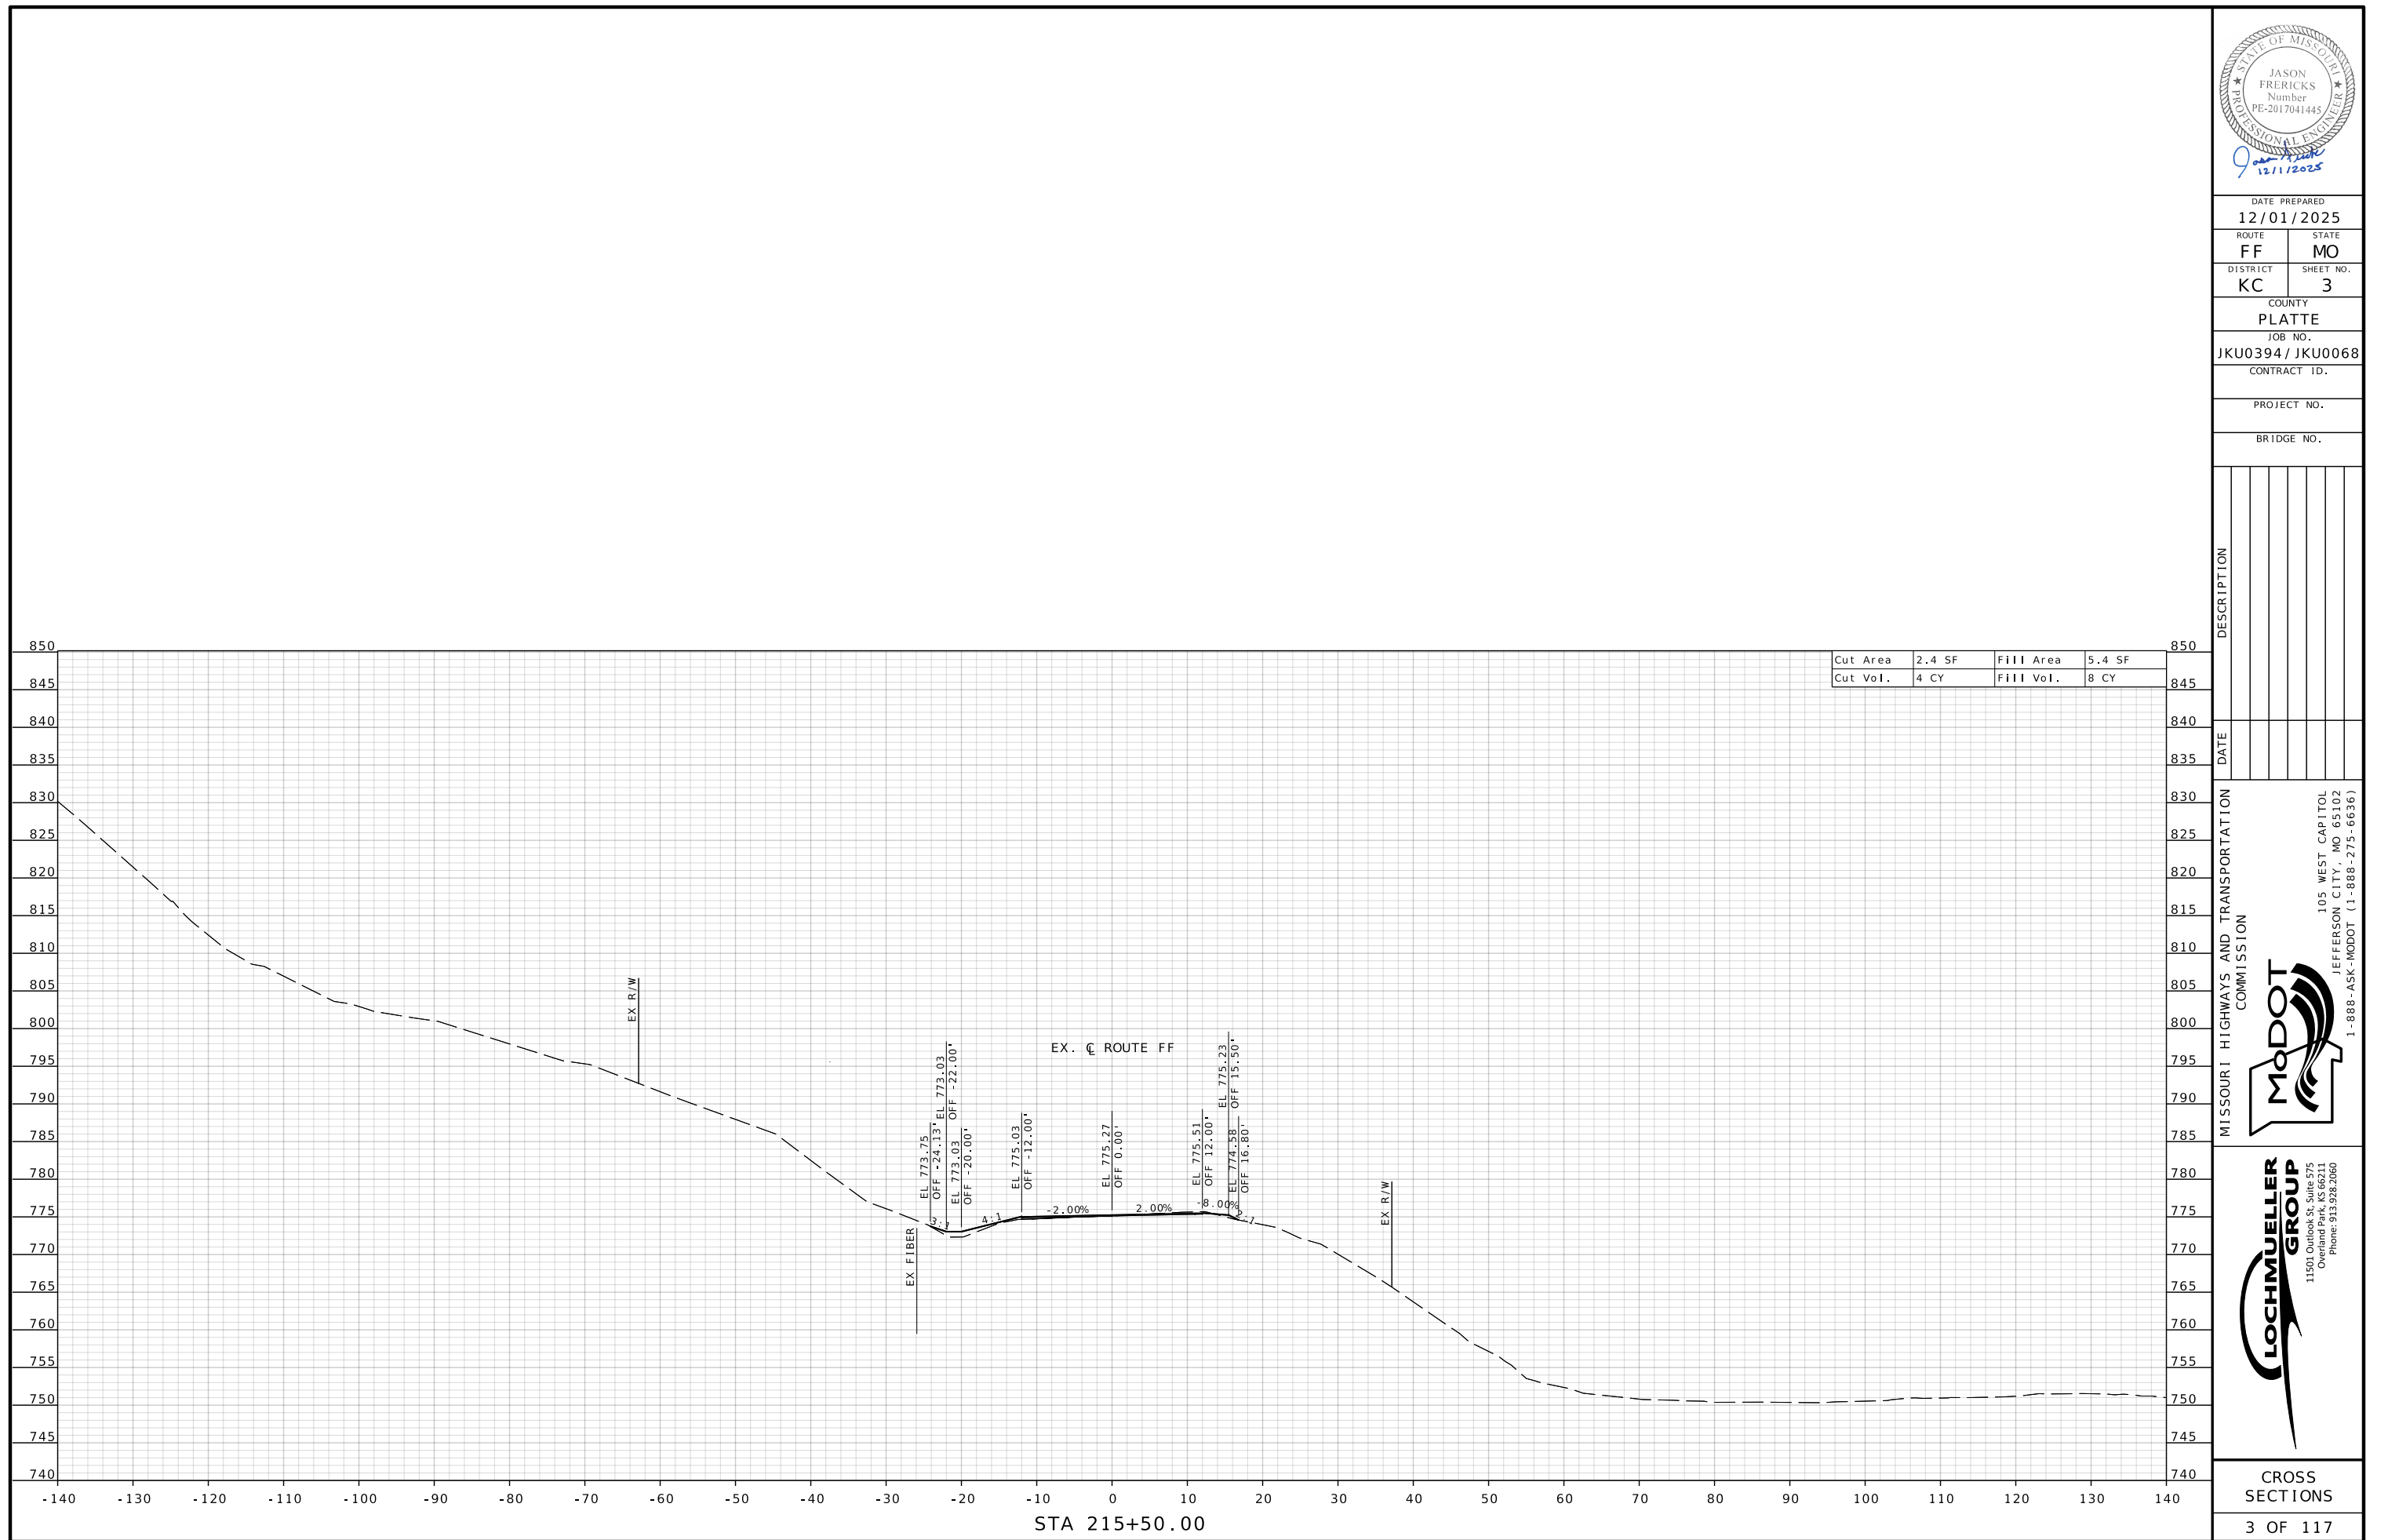

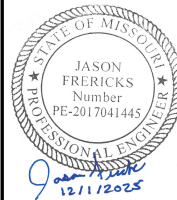

DATE PREPARED
12/01/2025

ROUTE FF	STATE MO
-------------	-------------

DISTRICT	SHEET NO
KC	4

COUNTY
PLATTE

JOB NO.
JKU0394 / JKU006

CONTRACT ID.

PROJECT NO.

BRIDGE NO. _____

--	--	--	--	--	--	--	--	--

--	--	--	--	--	--	--	--	--

NOI

[illegible]

DESCO

[illegible][illegible]

TE							
----	--	--	--	--	--	--	--

DA:						
-----	--	--	--	--	--	--

ION

REPORT

WEST
ITY, I
200 3TRAN
NAND -
SION

Logo of the National Fire Protection Association (NFPA), featuring a stylized flame and the text "NFPA".



2 2 10 10

CLERK OF COURT
Suite 575
KS 66211
728.2060

ELI

UNIVERSITY OF GUELPH
601 Outlook
Overland
Phone

115



LOT


1


1

	CROSS
--	-------


CROSS SECTIONS


4 OF 117

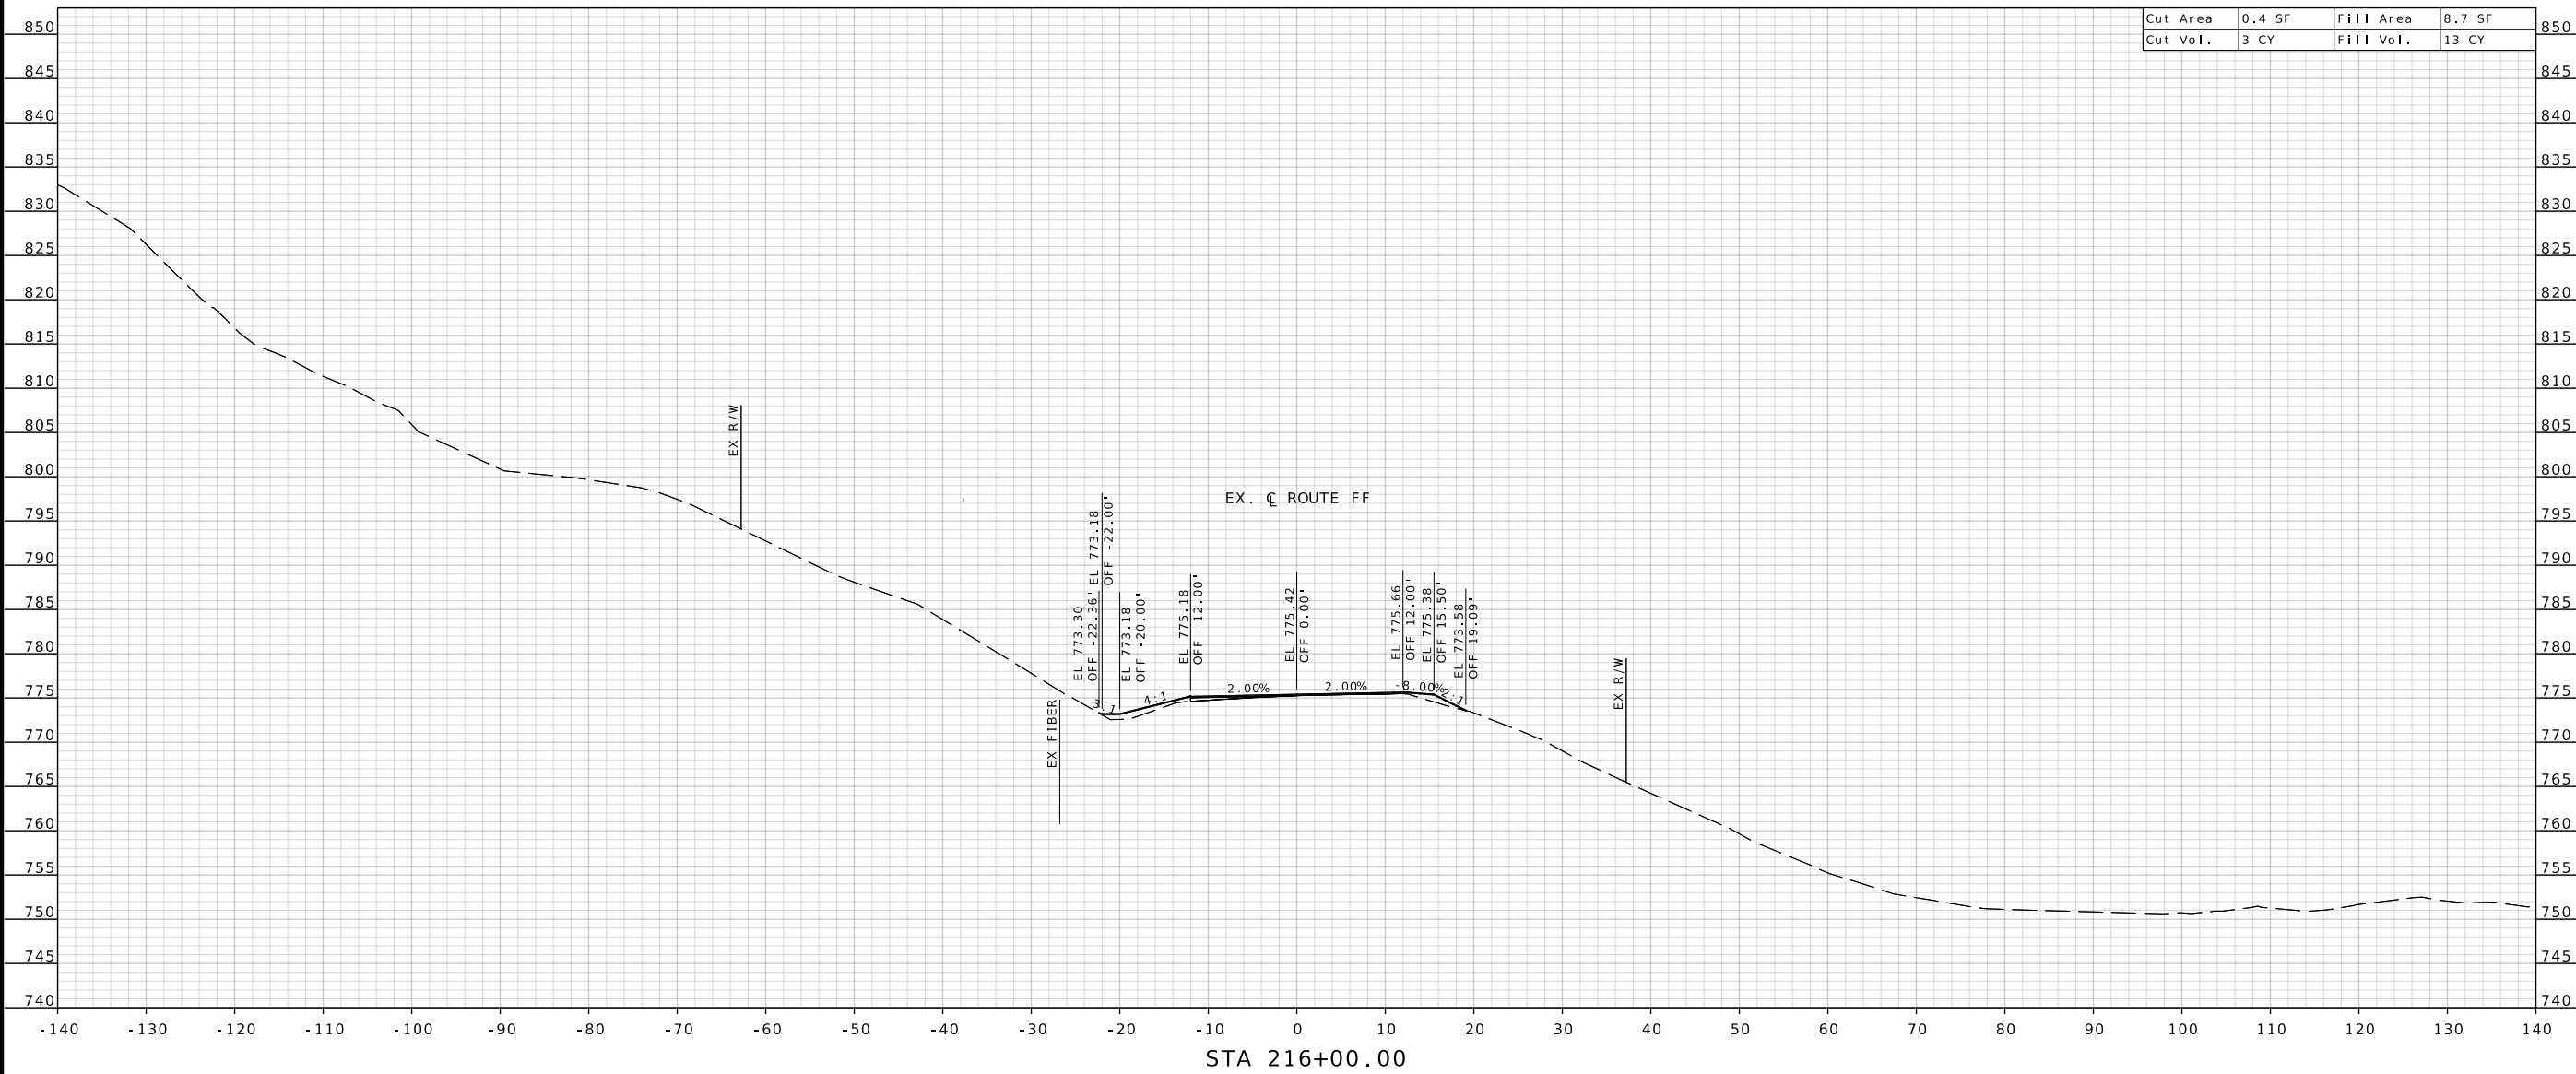


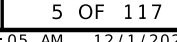

Cut Area	0.4 SF	Fill Area	7.7 SF
Cut Vol.	1 CY	Fill Vol.	15 CY

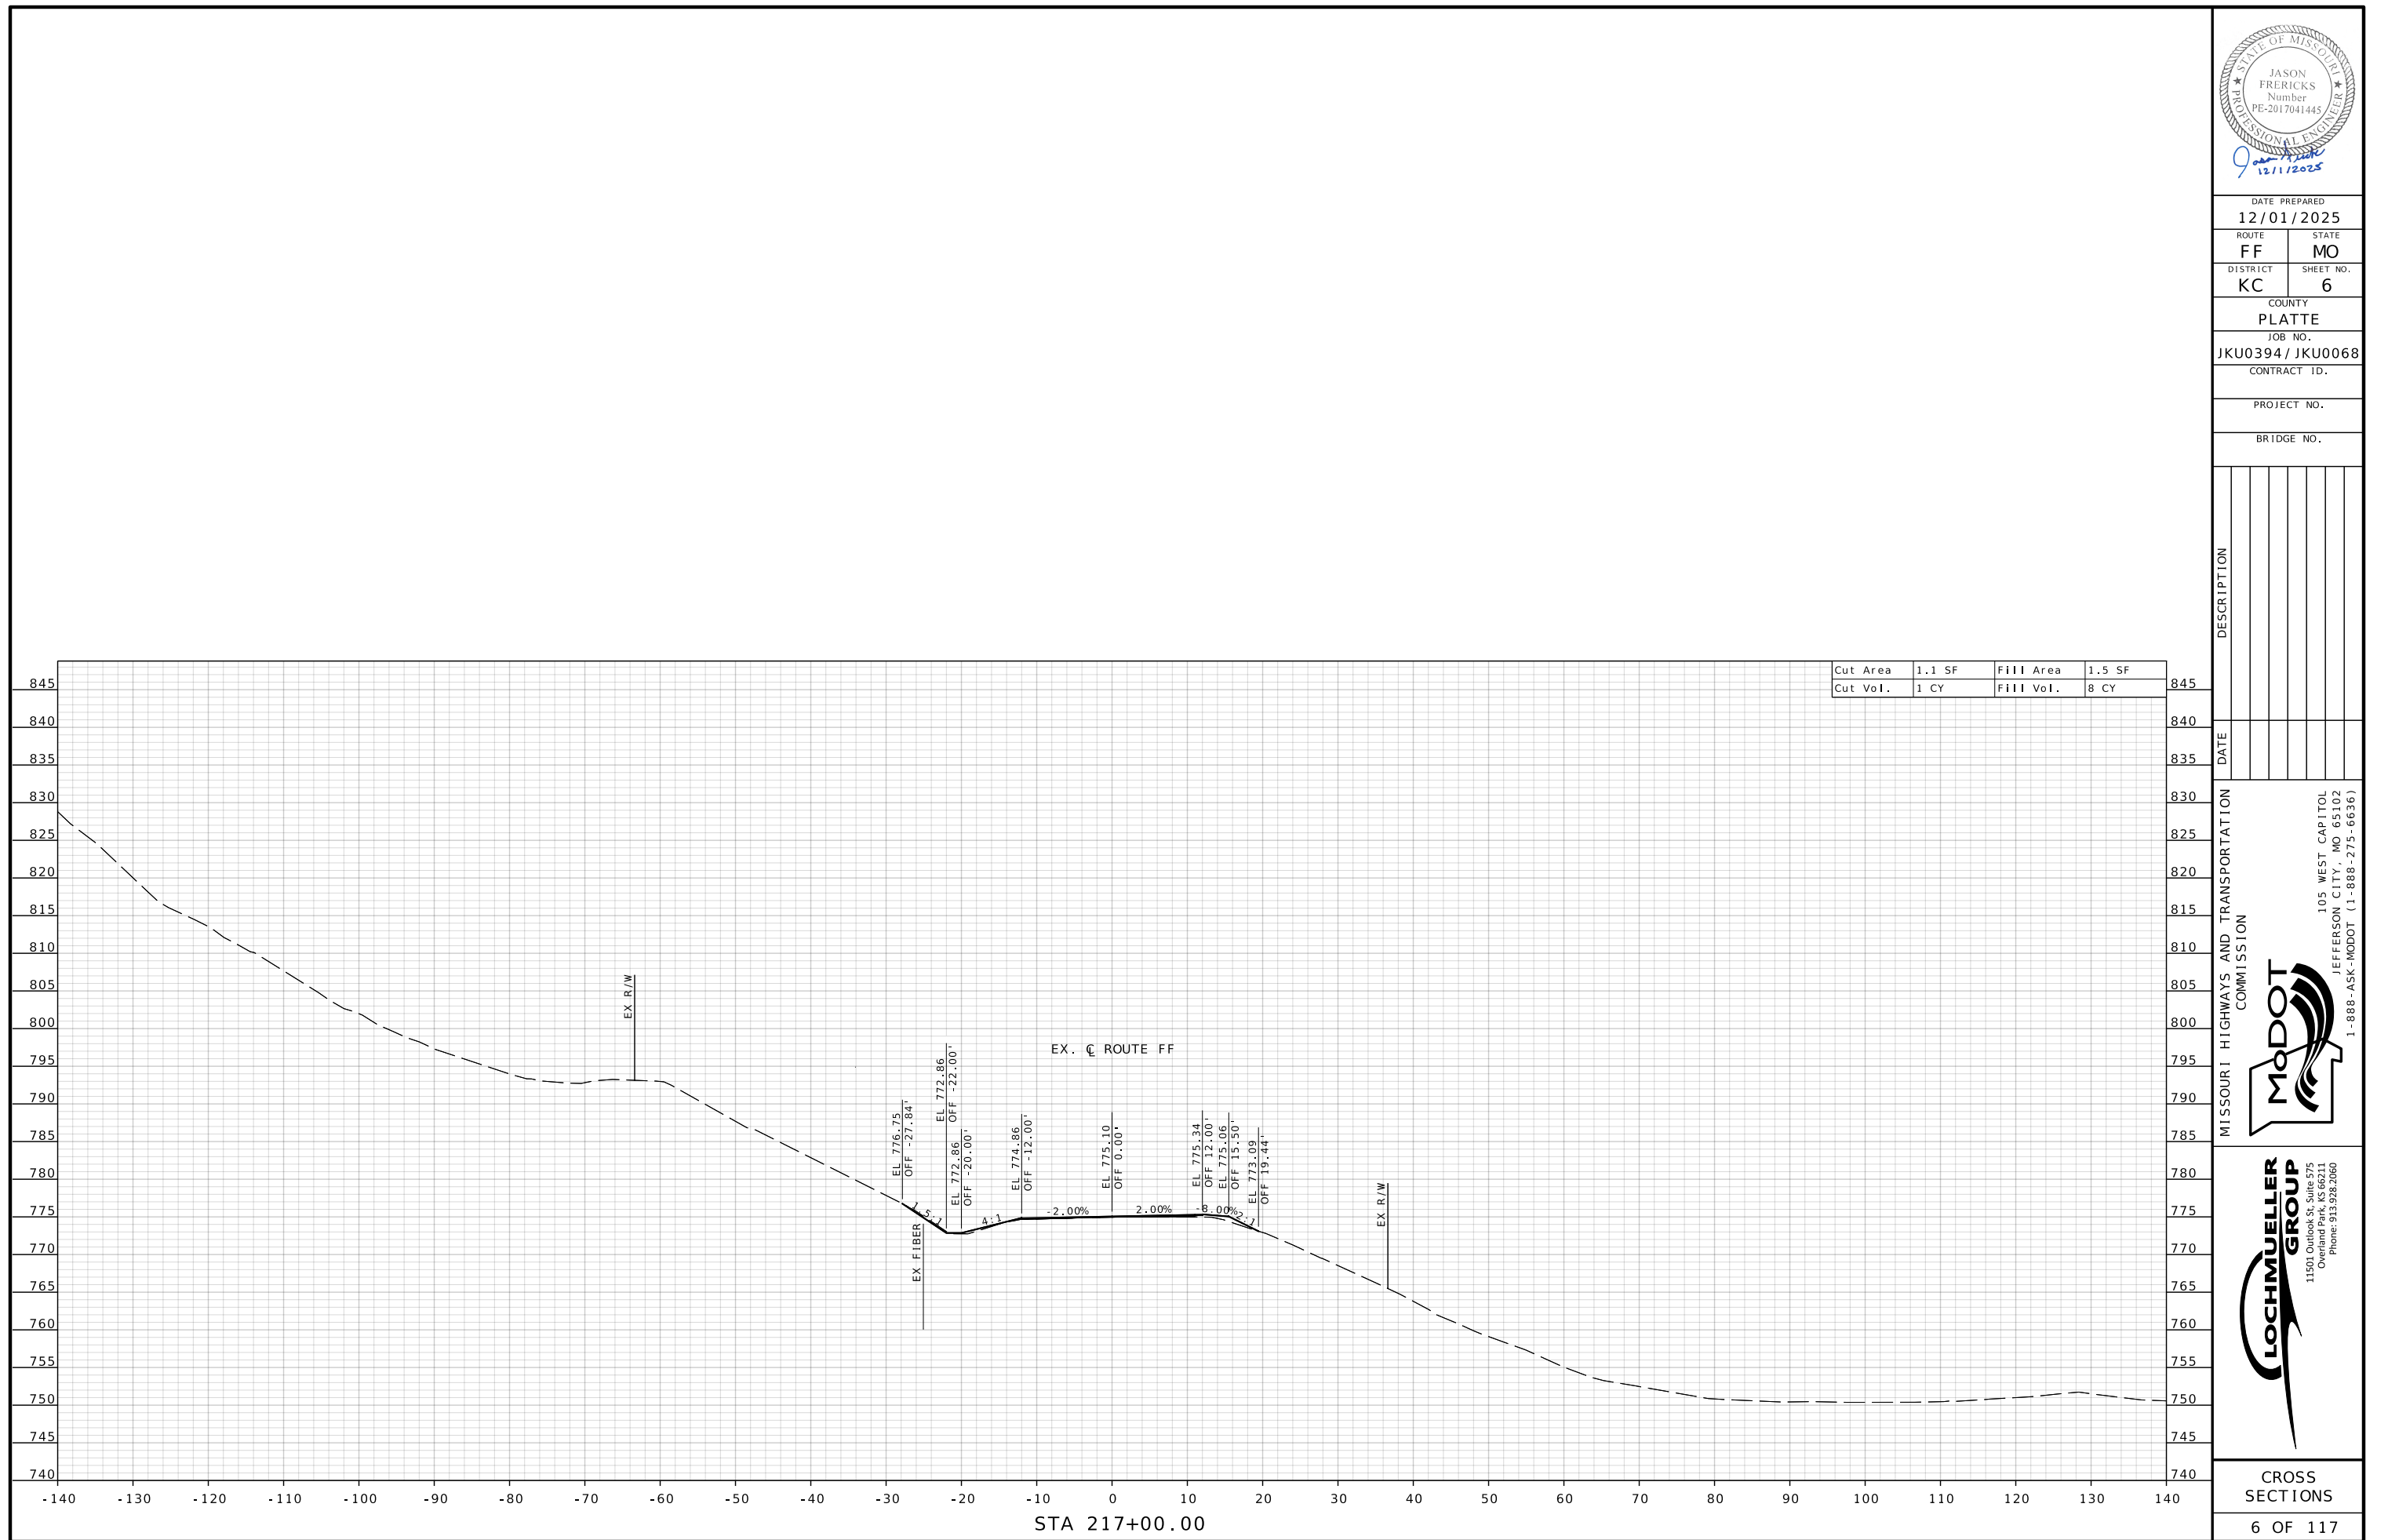

 

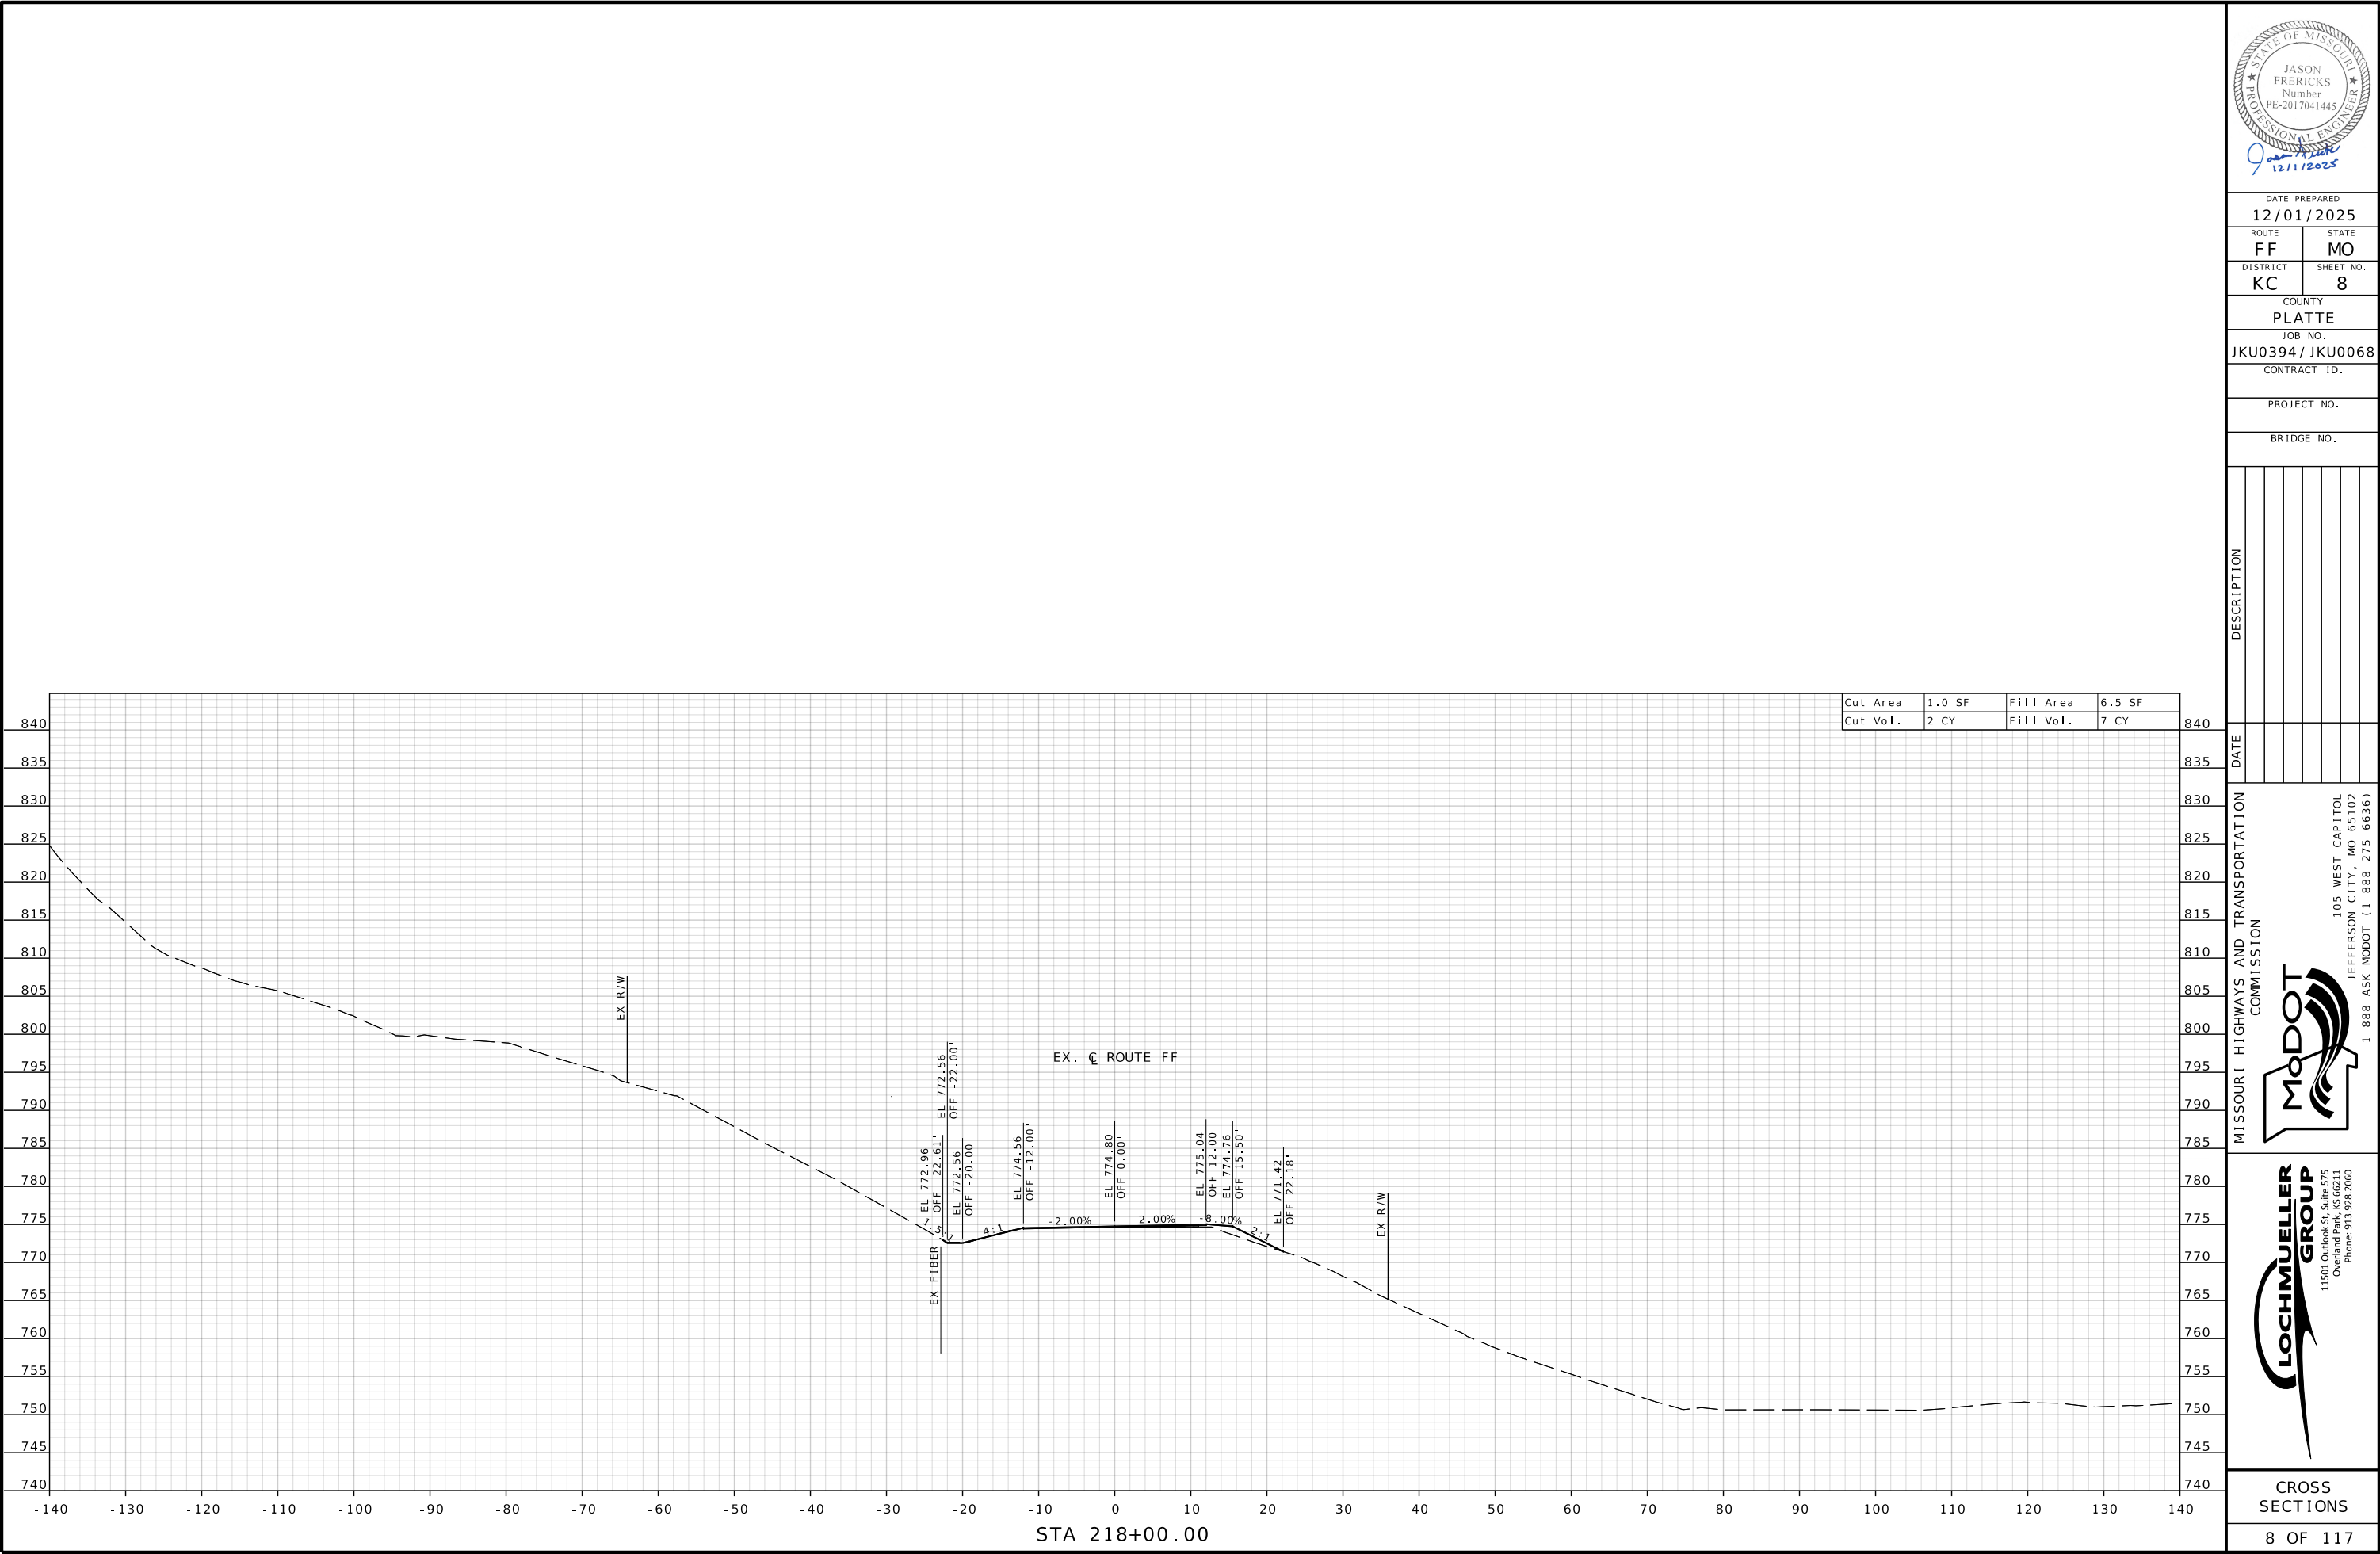

STATE OF MISSOURI

JASON FRERICKS

Number PE-2017041445

PROFESSIONAL ENGINEER

9

12/1/2025

DATE PREPARED

12/01/2025

ROUTE

FF

DISTRICT

KC

STATE

MO

SHEET NO.

8

COUNTY

PLATTE

JOB NO.

JKU0394 / JKU0068

CONTRACT ID.

PROJECT NO.

BRIDGE NO.

DESCRIPTION

DATE

MISSOURI HIGHWAYS AND TRANSPORTATION COMMISSION

105 WEST CAPITOL

JEFFERSON CITY, MO 65102

1-888-ASK-MODOT (1-888-275-6636)

LOCHMUELLER GROUP

11501 Outlook St, Suite 575



Overland Park, KS 66204



Phone: 913.938.2060


CROSS SECTIONS


8 OF 117


XXX_XS_01_JKU0394_i10.dgn 11:39:18 AM 12/1/2025

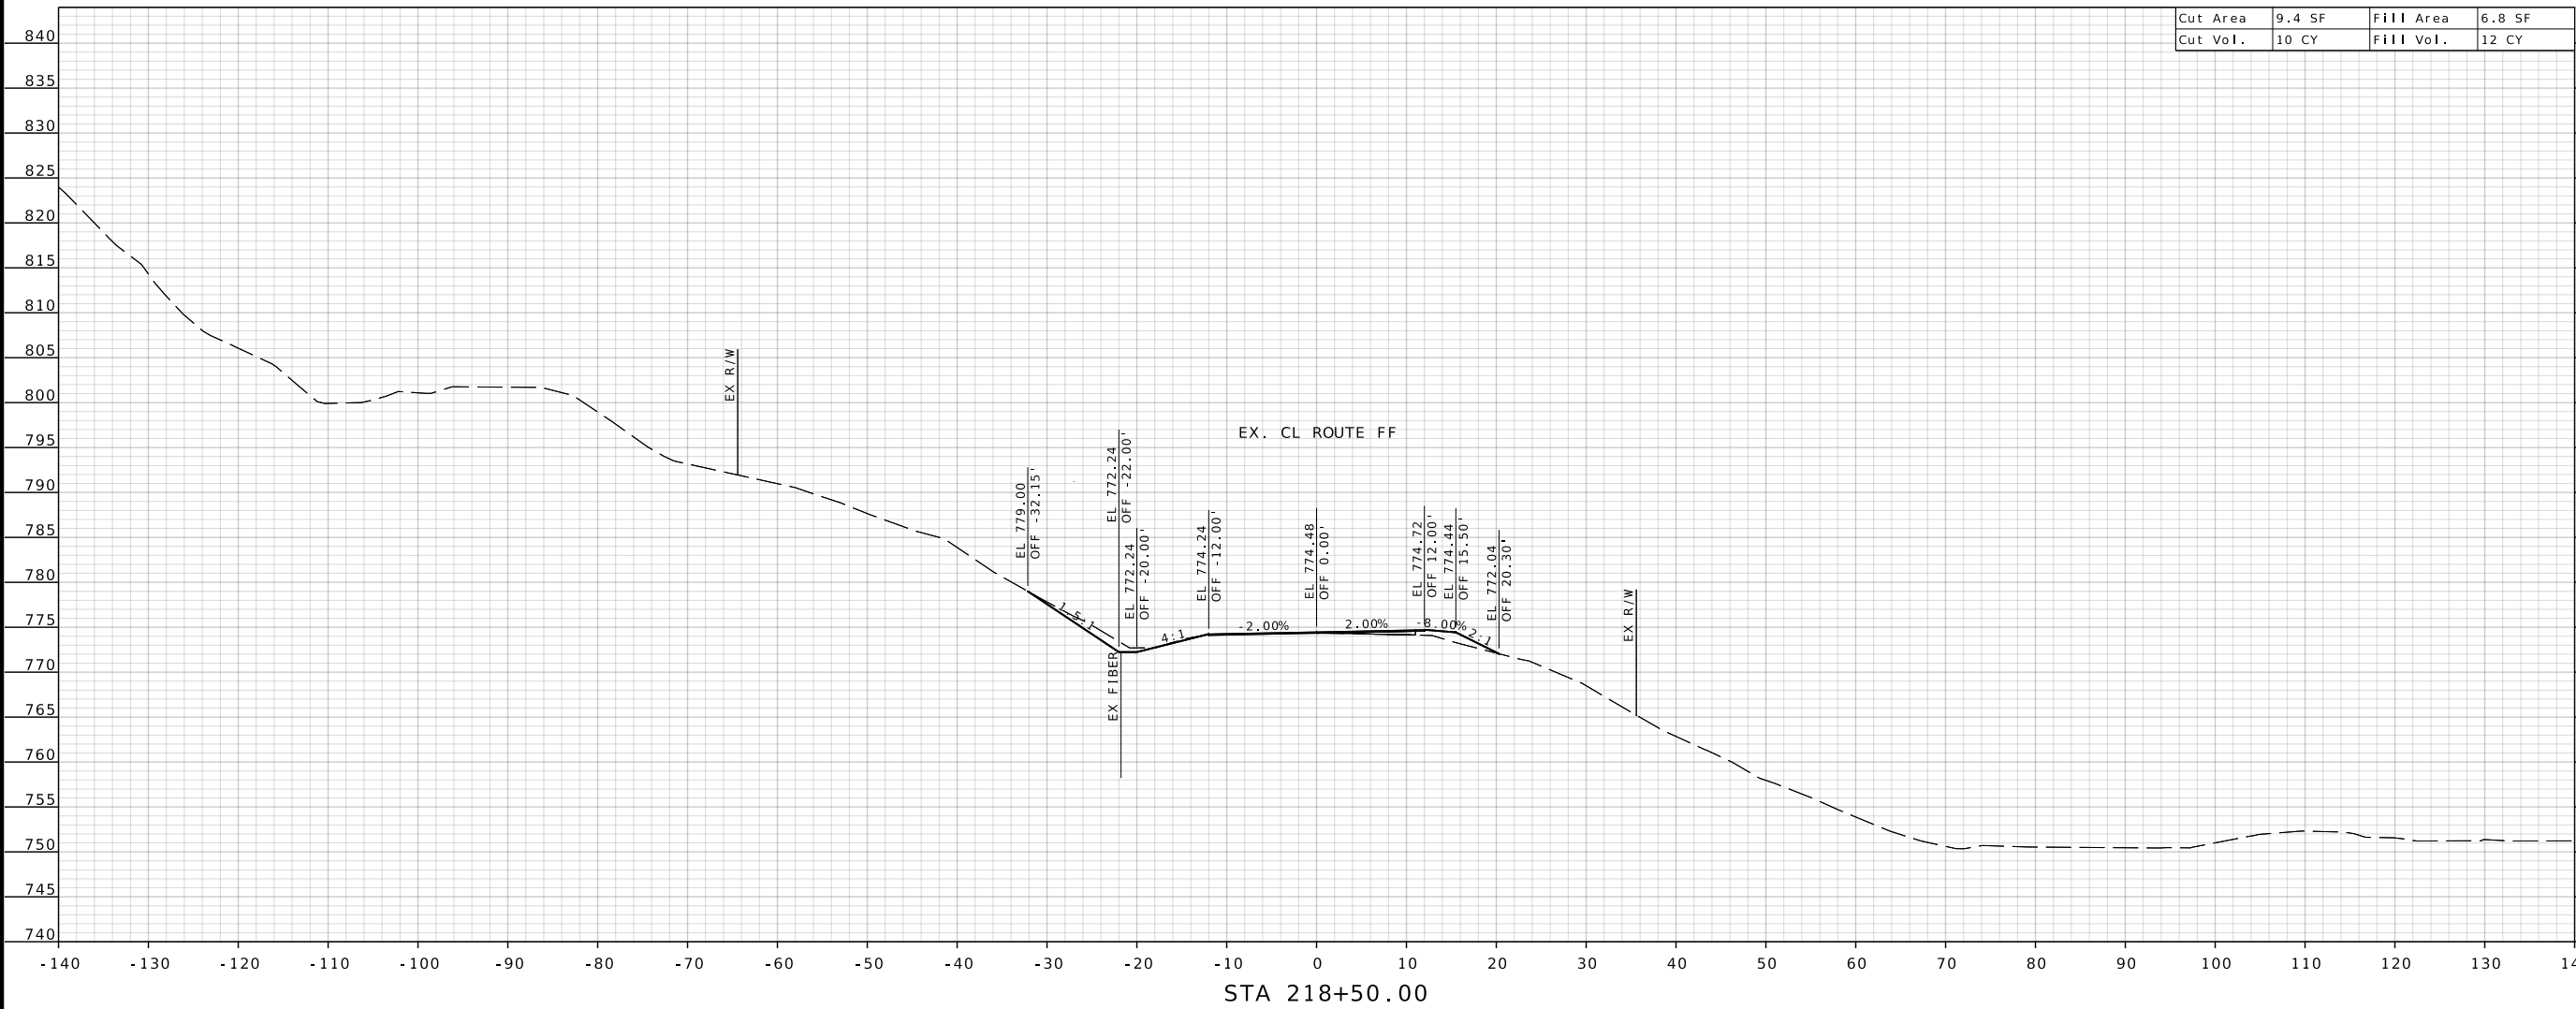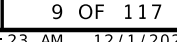


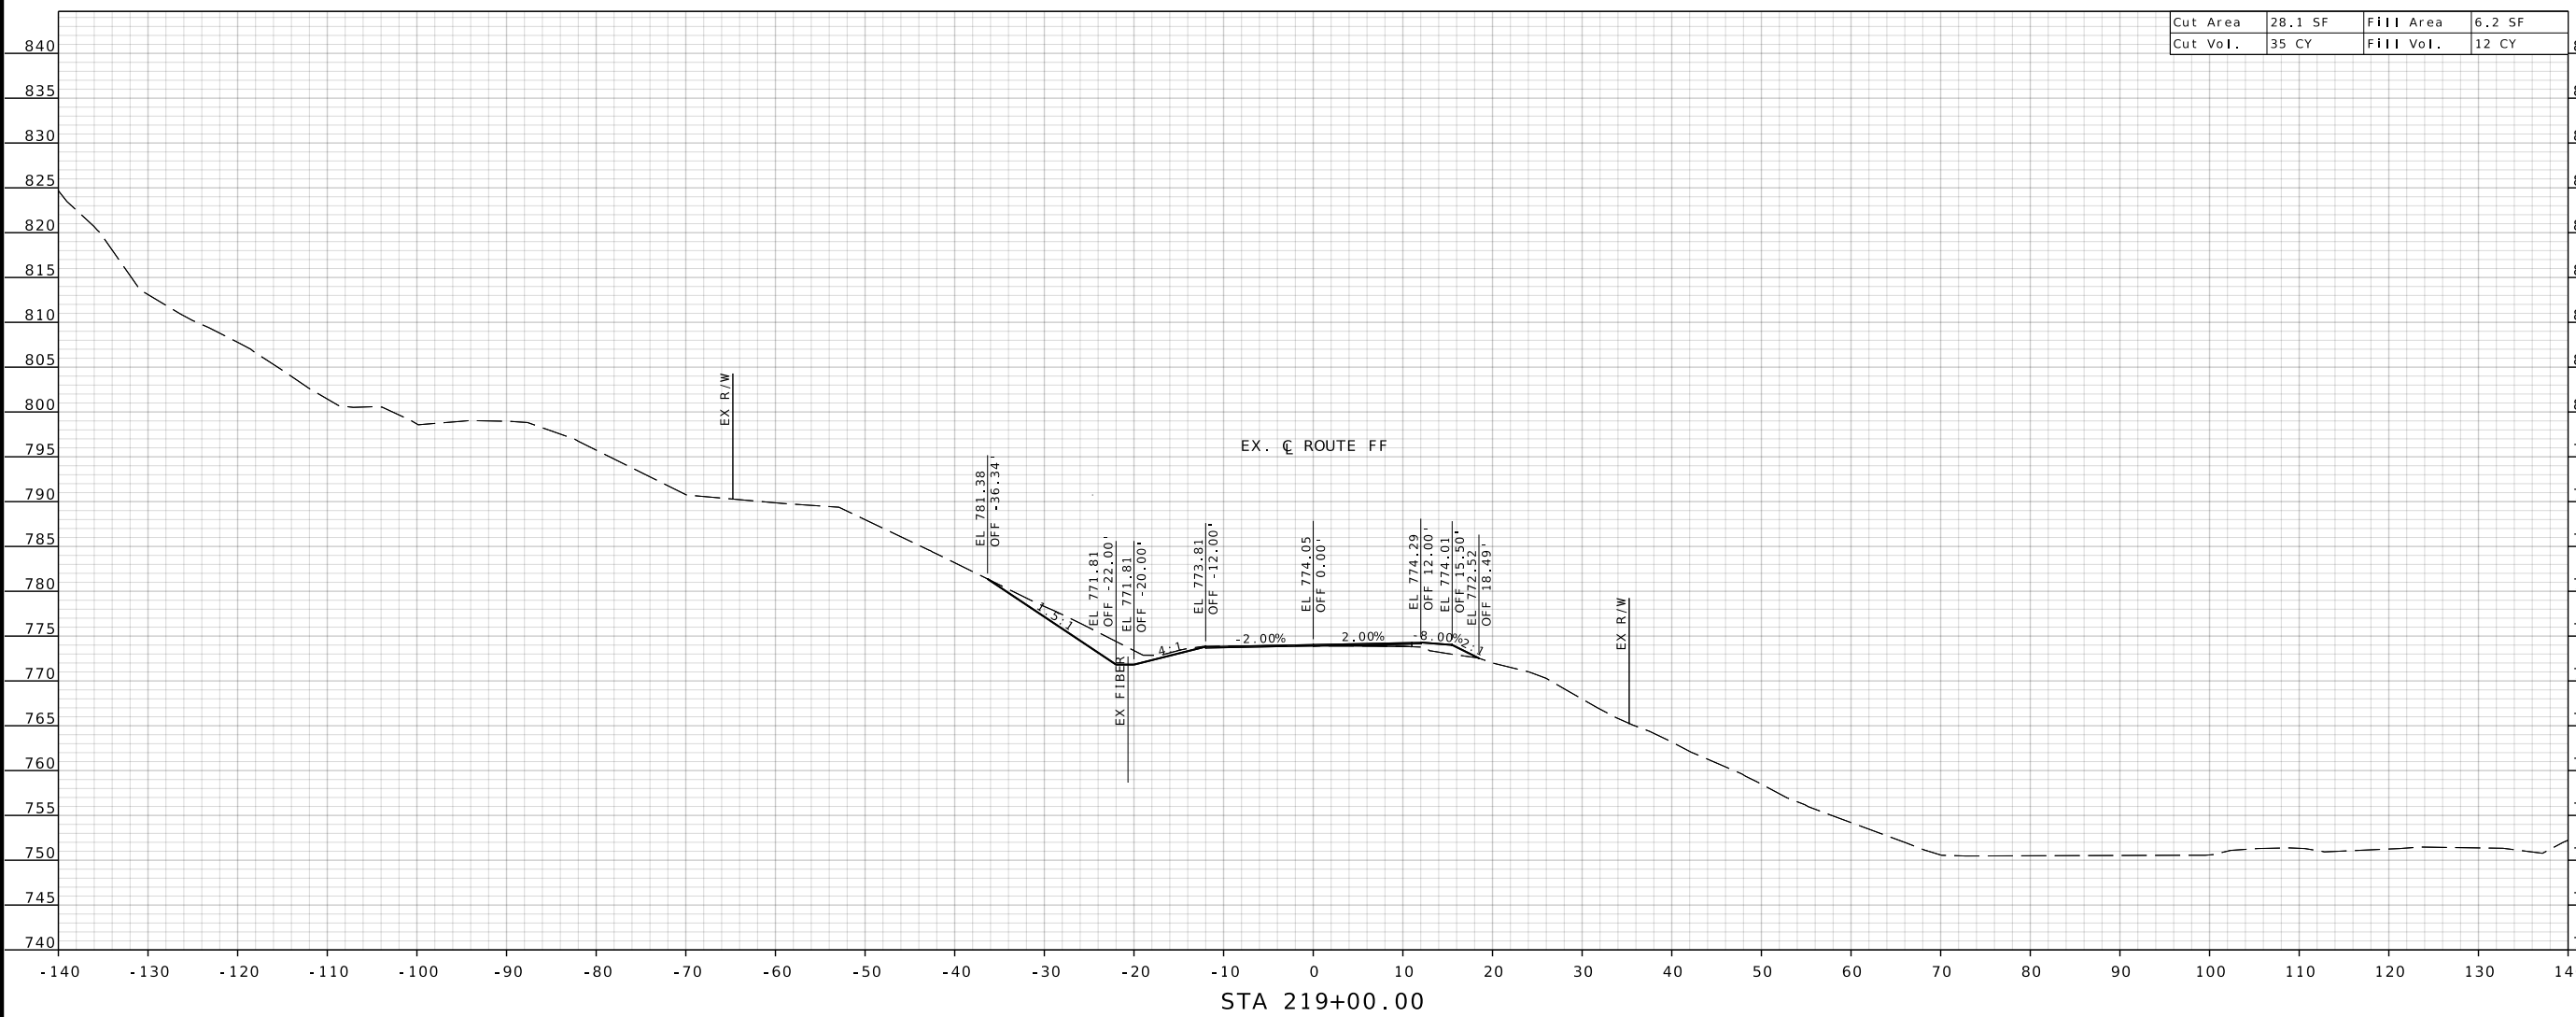
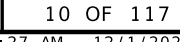


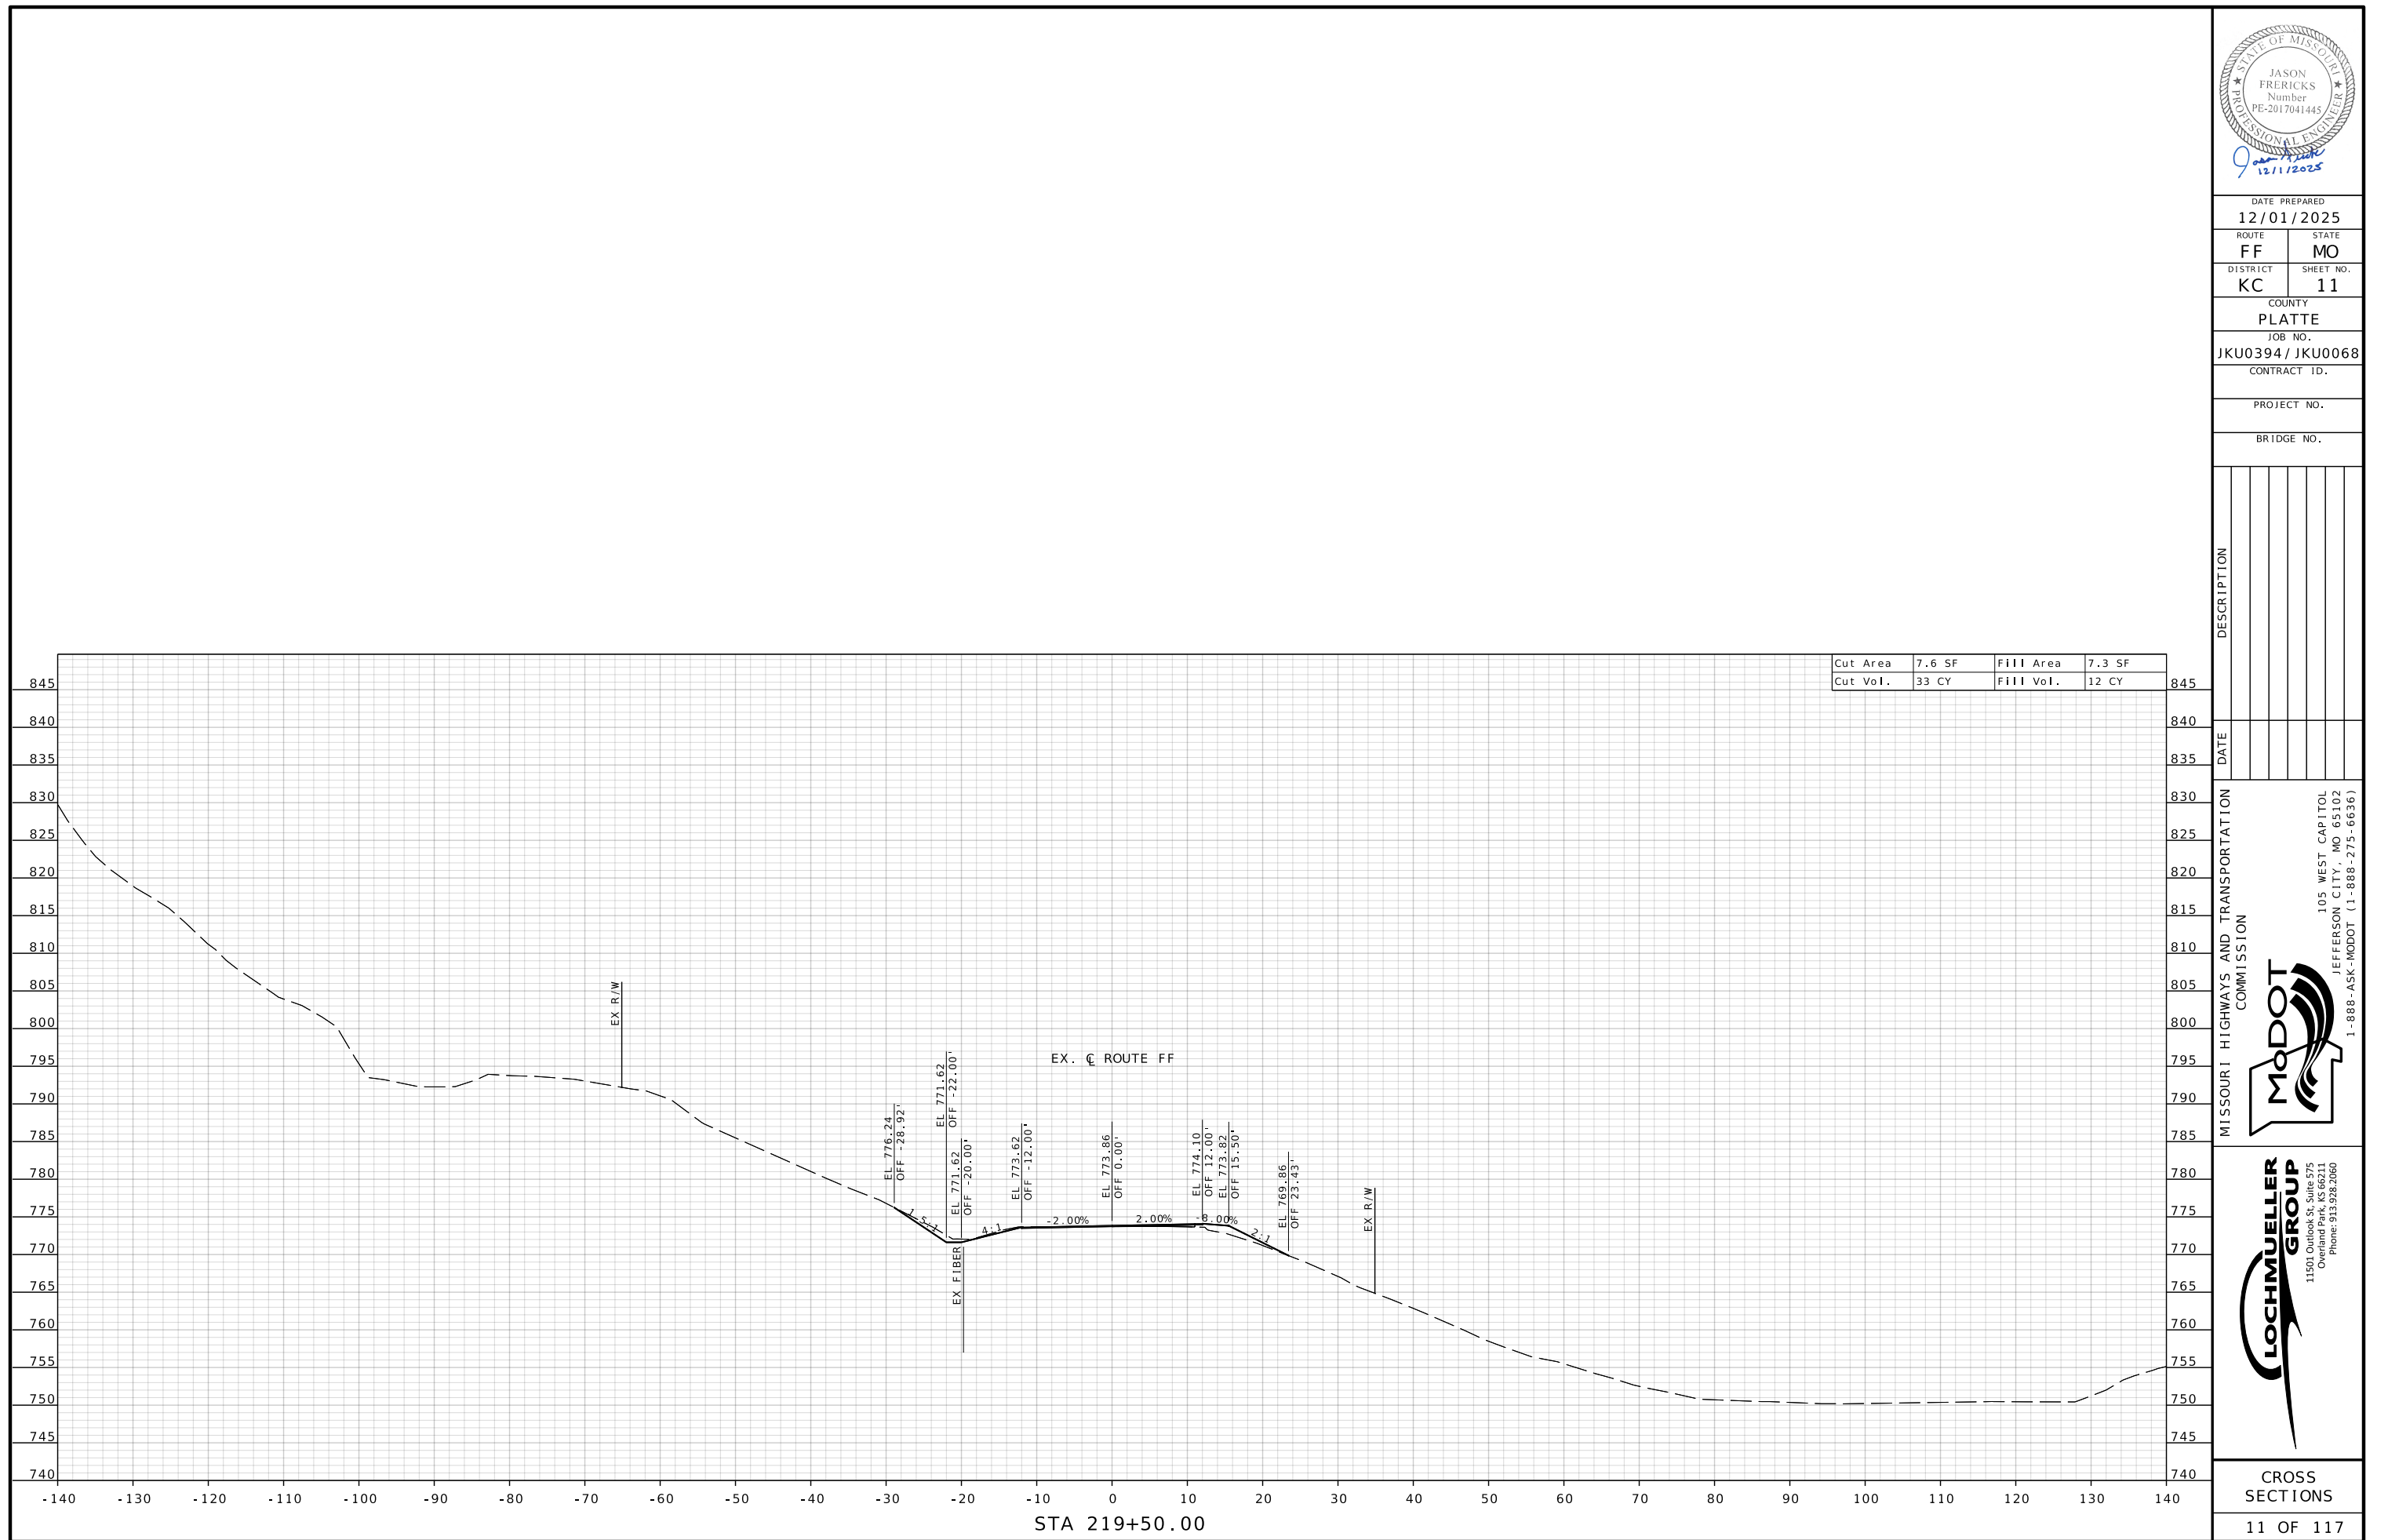

 

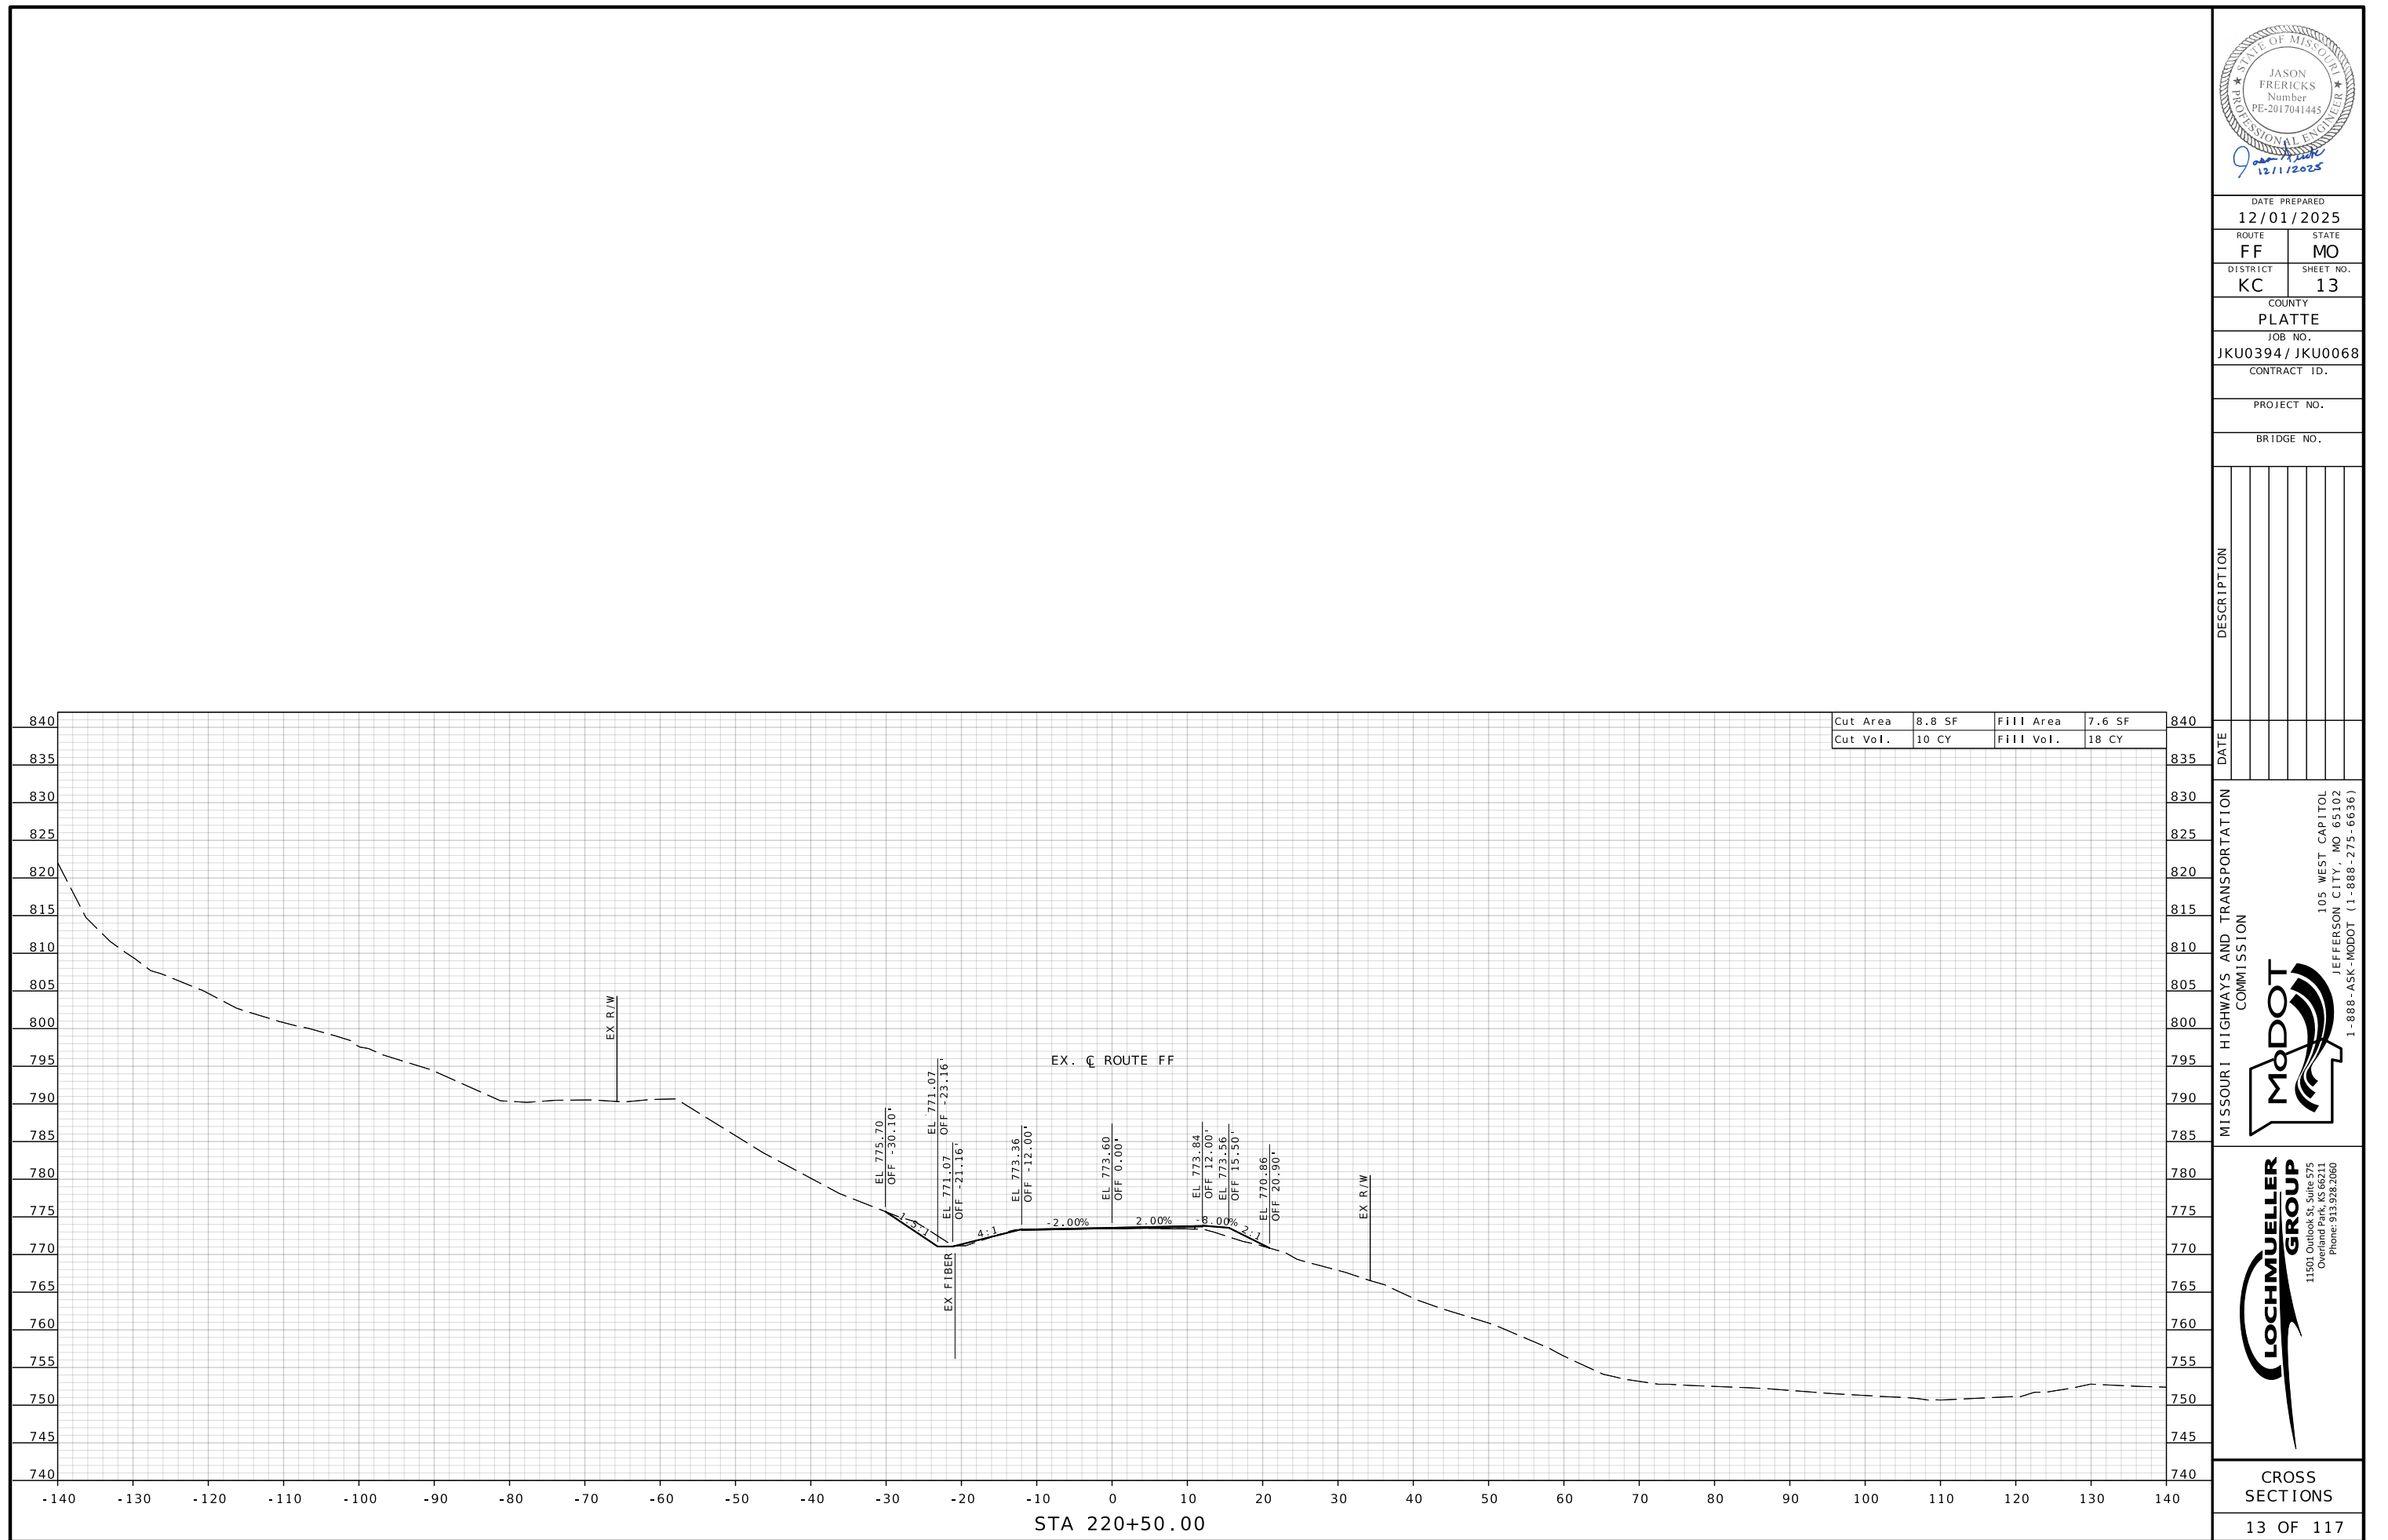

 

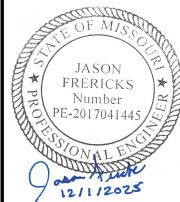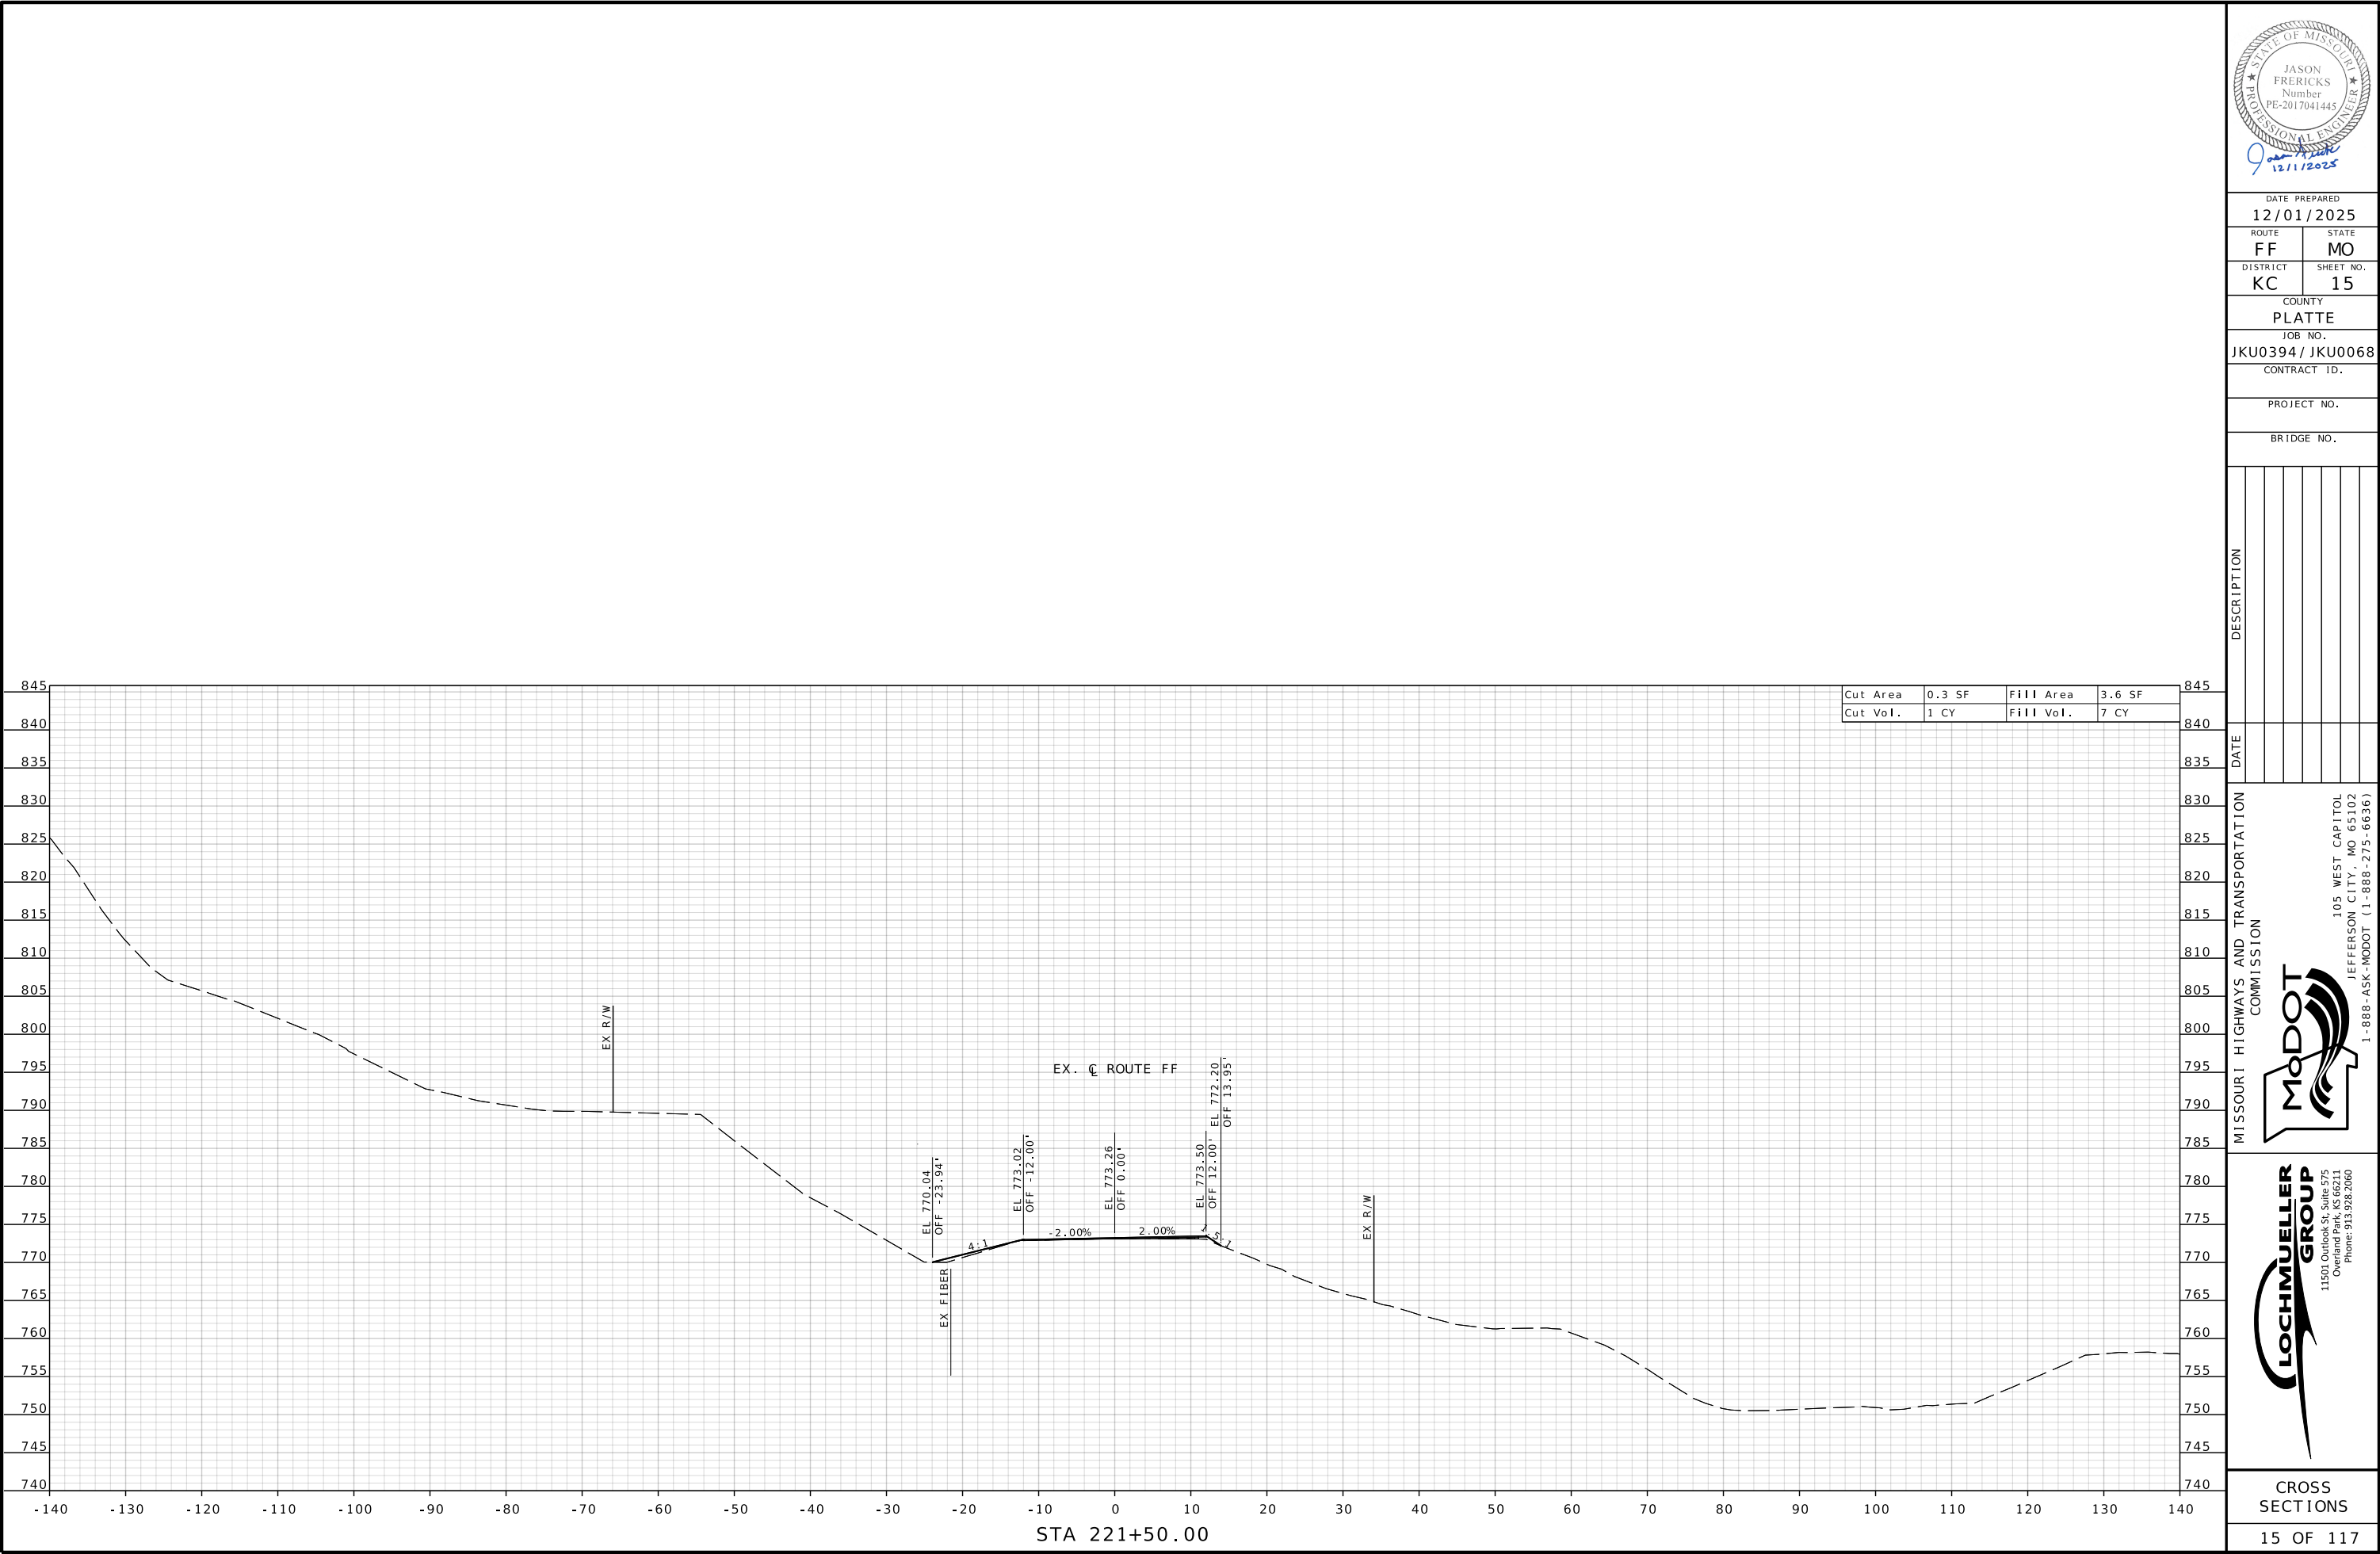

DATE PREPARED
12/01/2025

ROUTE FF	STATE MO
-------------	-------------

DISTRICT KC	SHEET NO. 15
----------------	-----------------

COUNTY
PLATTE

JOB NO.
JKU0394 / JKU0068

CONTRACT ID.

PROJECT NO.

BRIDGE NO.

DESCRIPTION


DATE



MISSOURI HIGHWAYS AND TRANSPORTATION COMMISSION

105 WEST CAPITOL
JEFFERSON CITY, MO 65102
1-888-ASK-MODOT (1-888-275-6636)

11501 Outlook St, Suite 575
Overland Park, KS 66211
Phone: 913.938.2060

CROSS
SECTIONS

 

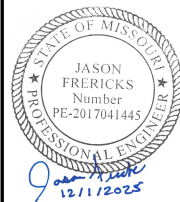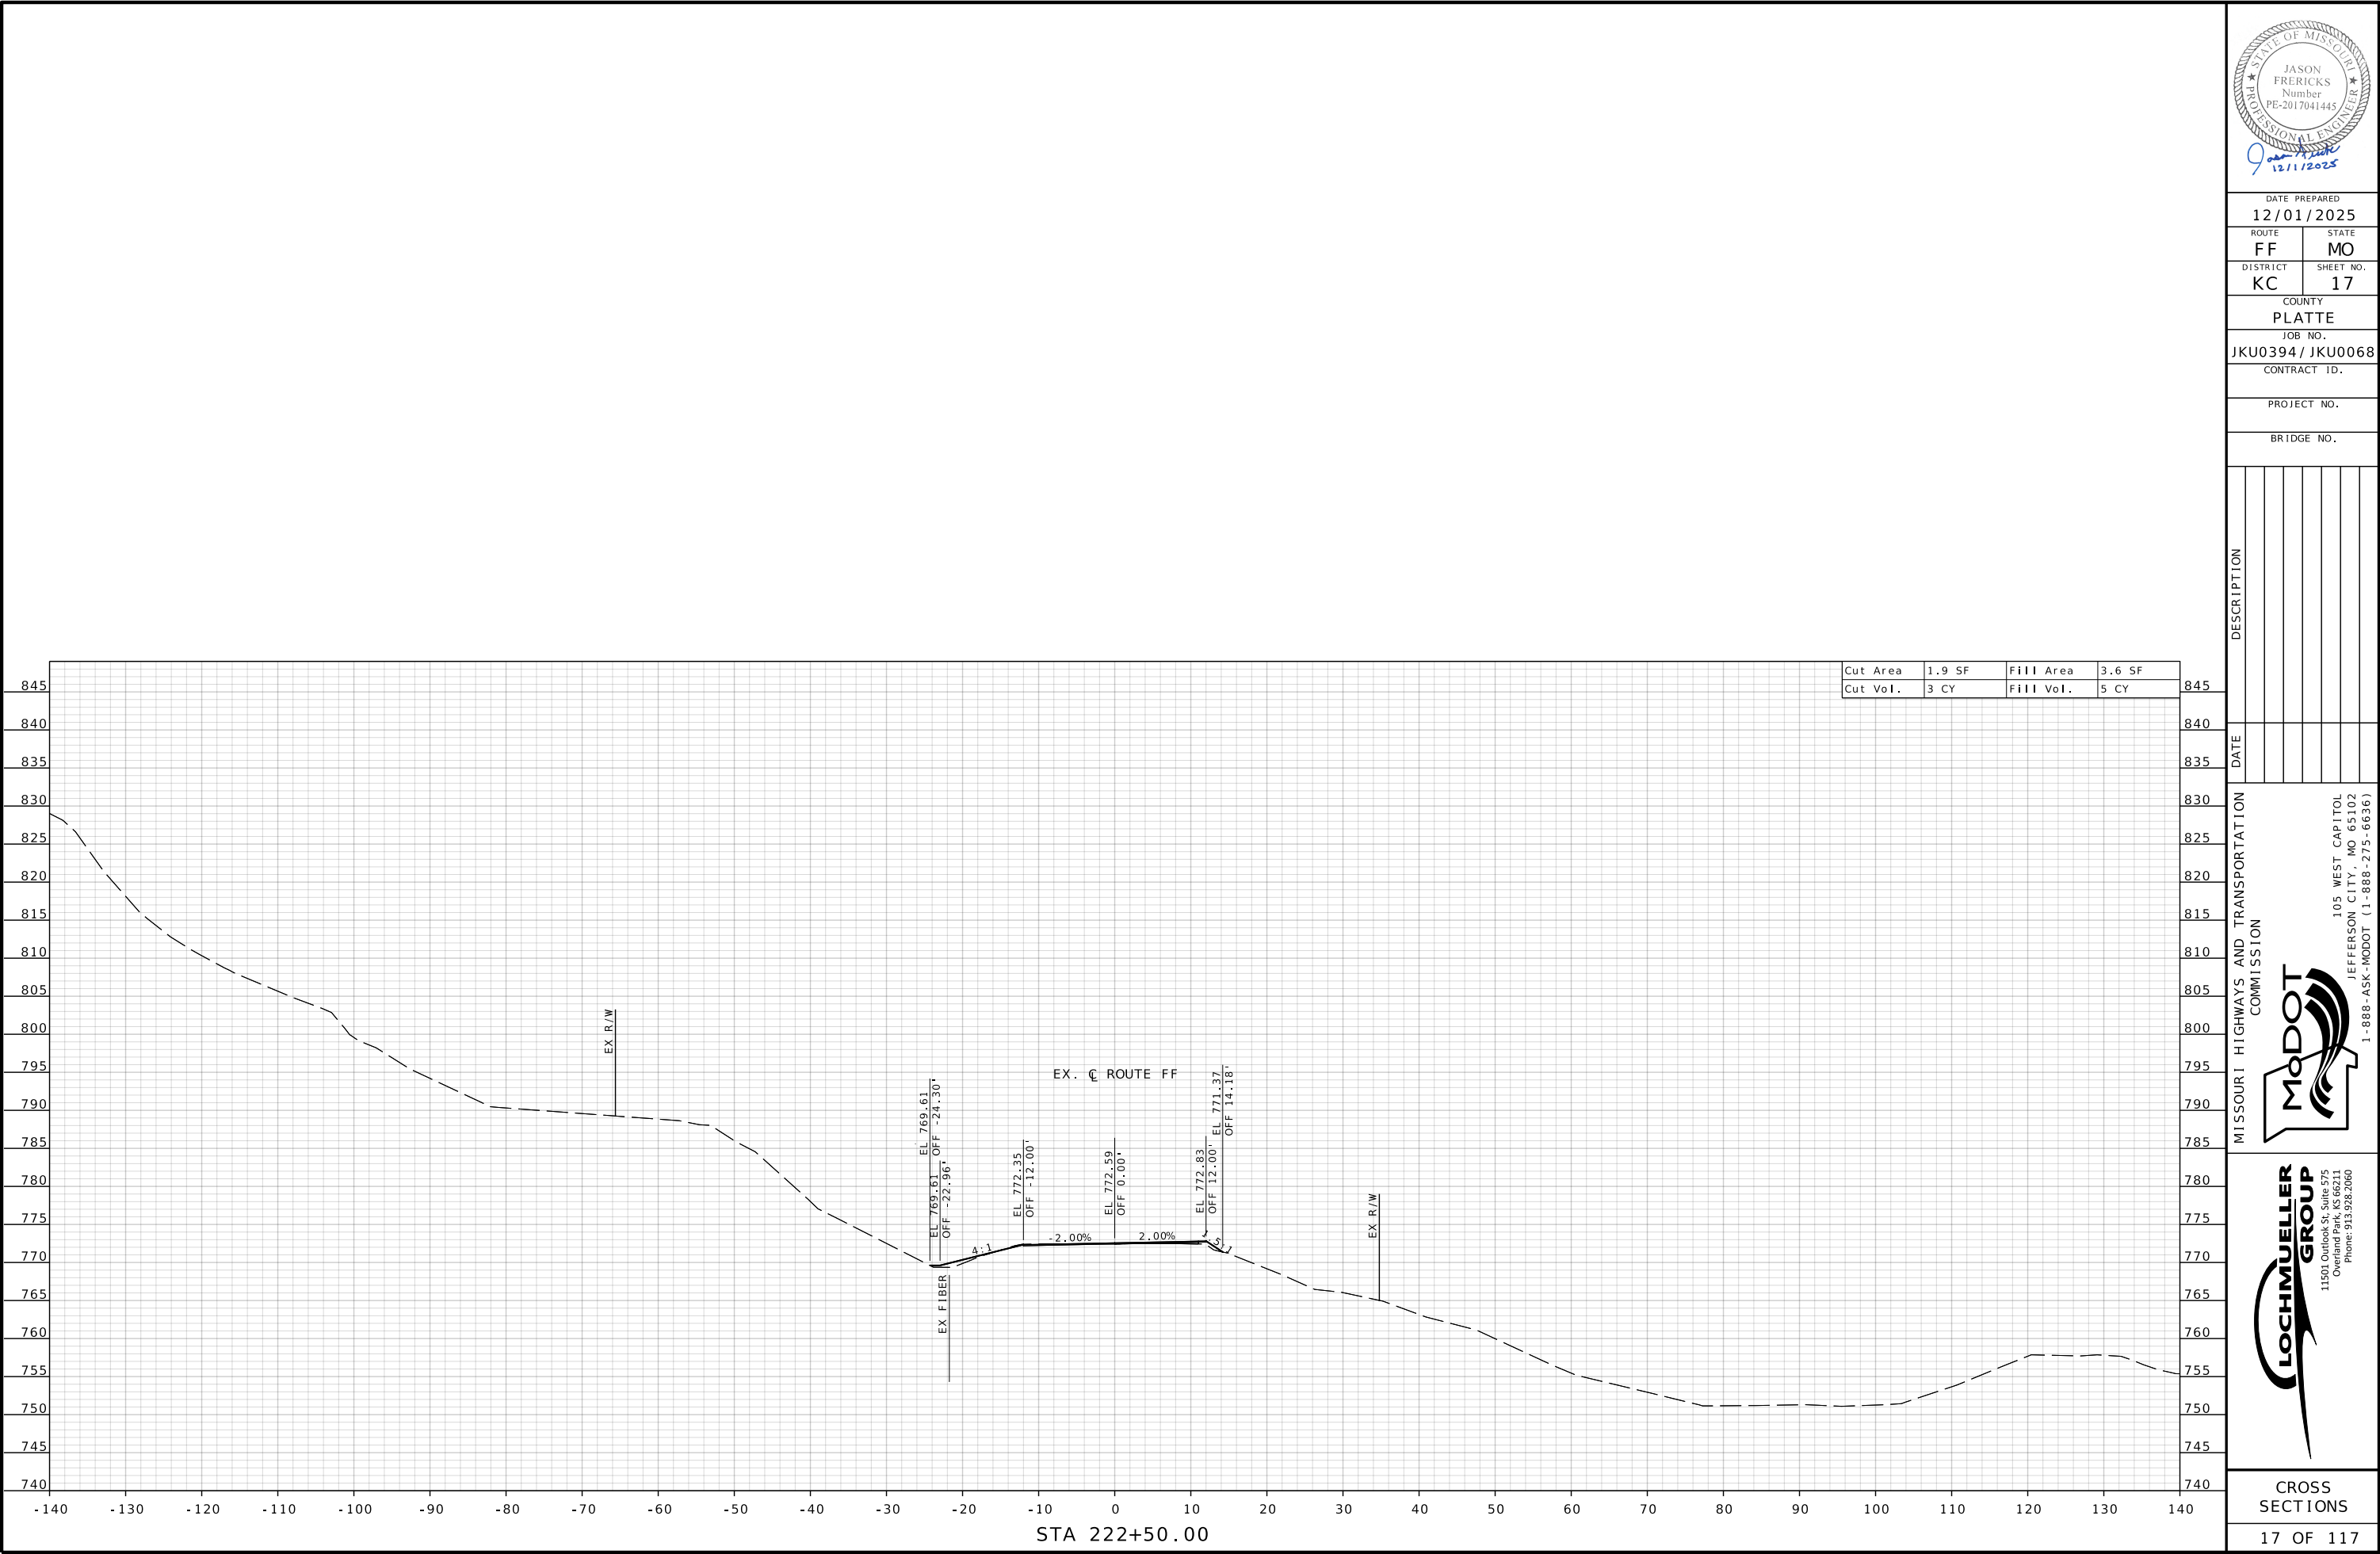

DATE PREPARED		12/01/2025	
ROUTE	FF	STATE	MO
DISTRICT	KC	SHEET NO.	17
COUNTY			
PLATTE			
JOB NO.			
JKU0394/ JKU0068			
CONTRACT ID.			
PROJECT NO.			
BRIDGE NO.			


DESCRIPTION					
DATE					



MISSOURI HIGHWAYS AND TRANSPORTATION COMMISSION

105 WEST CAPITOL
JEFFERSON CITY, MO 65102
1-888-ASK-MODOT (1-888-275-6636)

LOCHMUELLER GROUP

11501 Outlook St., Suite 575
Overland Park, Kansas 66151
Phone: 913.938.2060

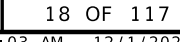

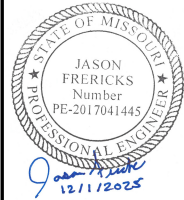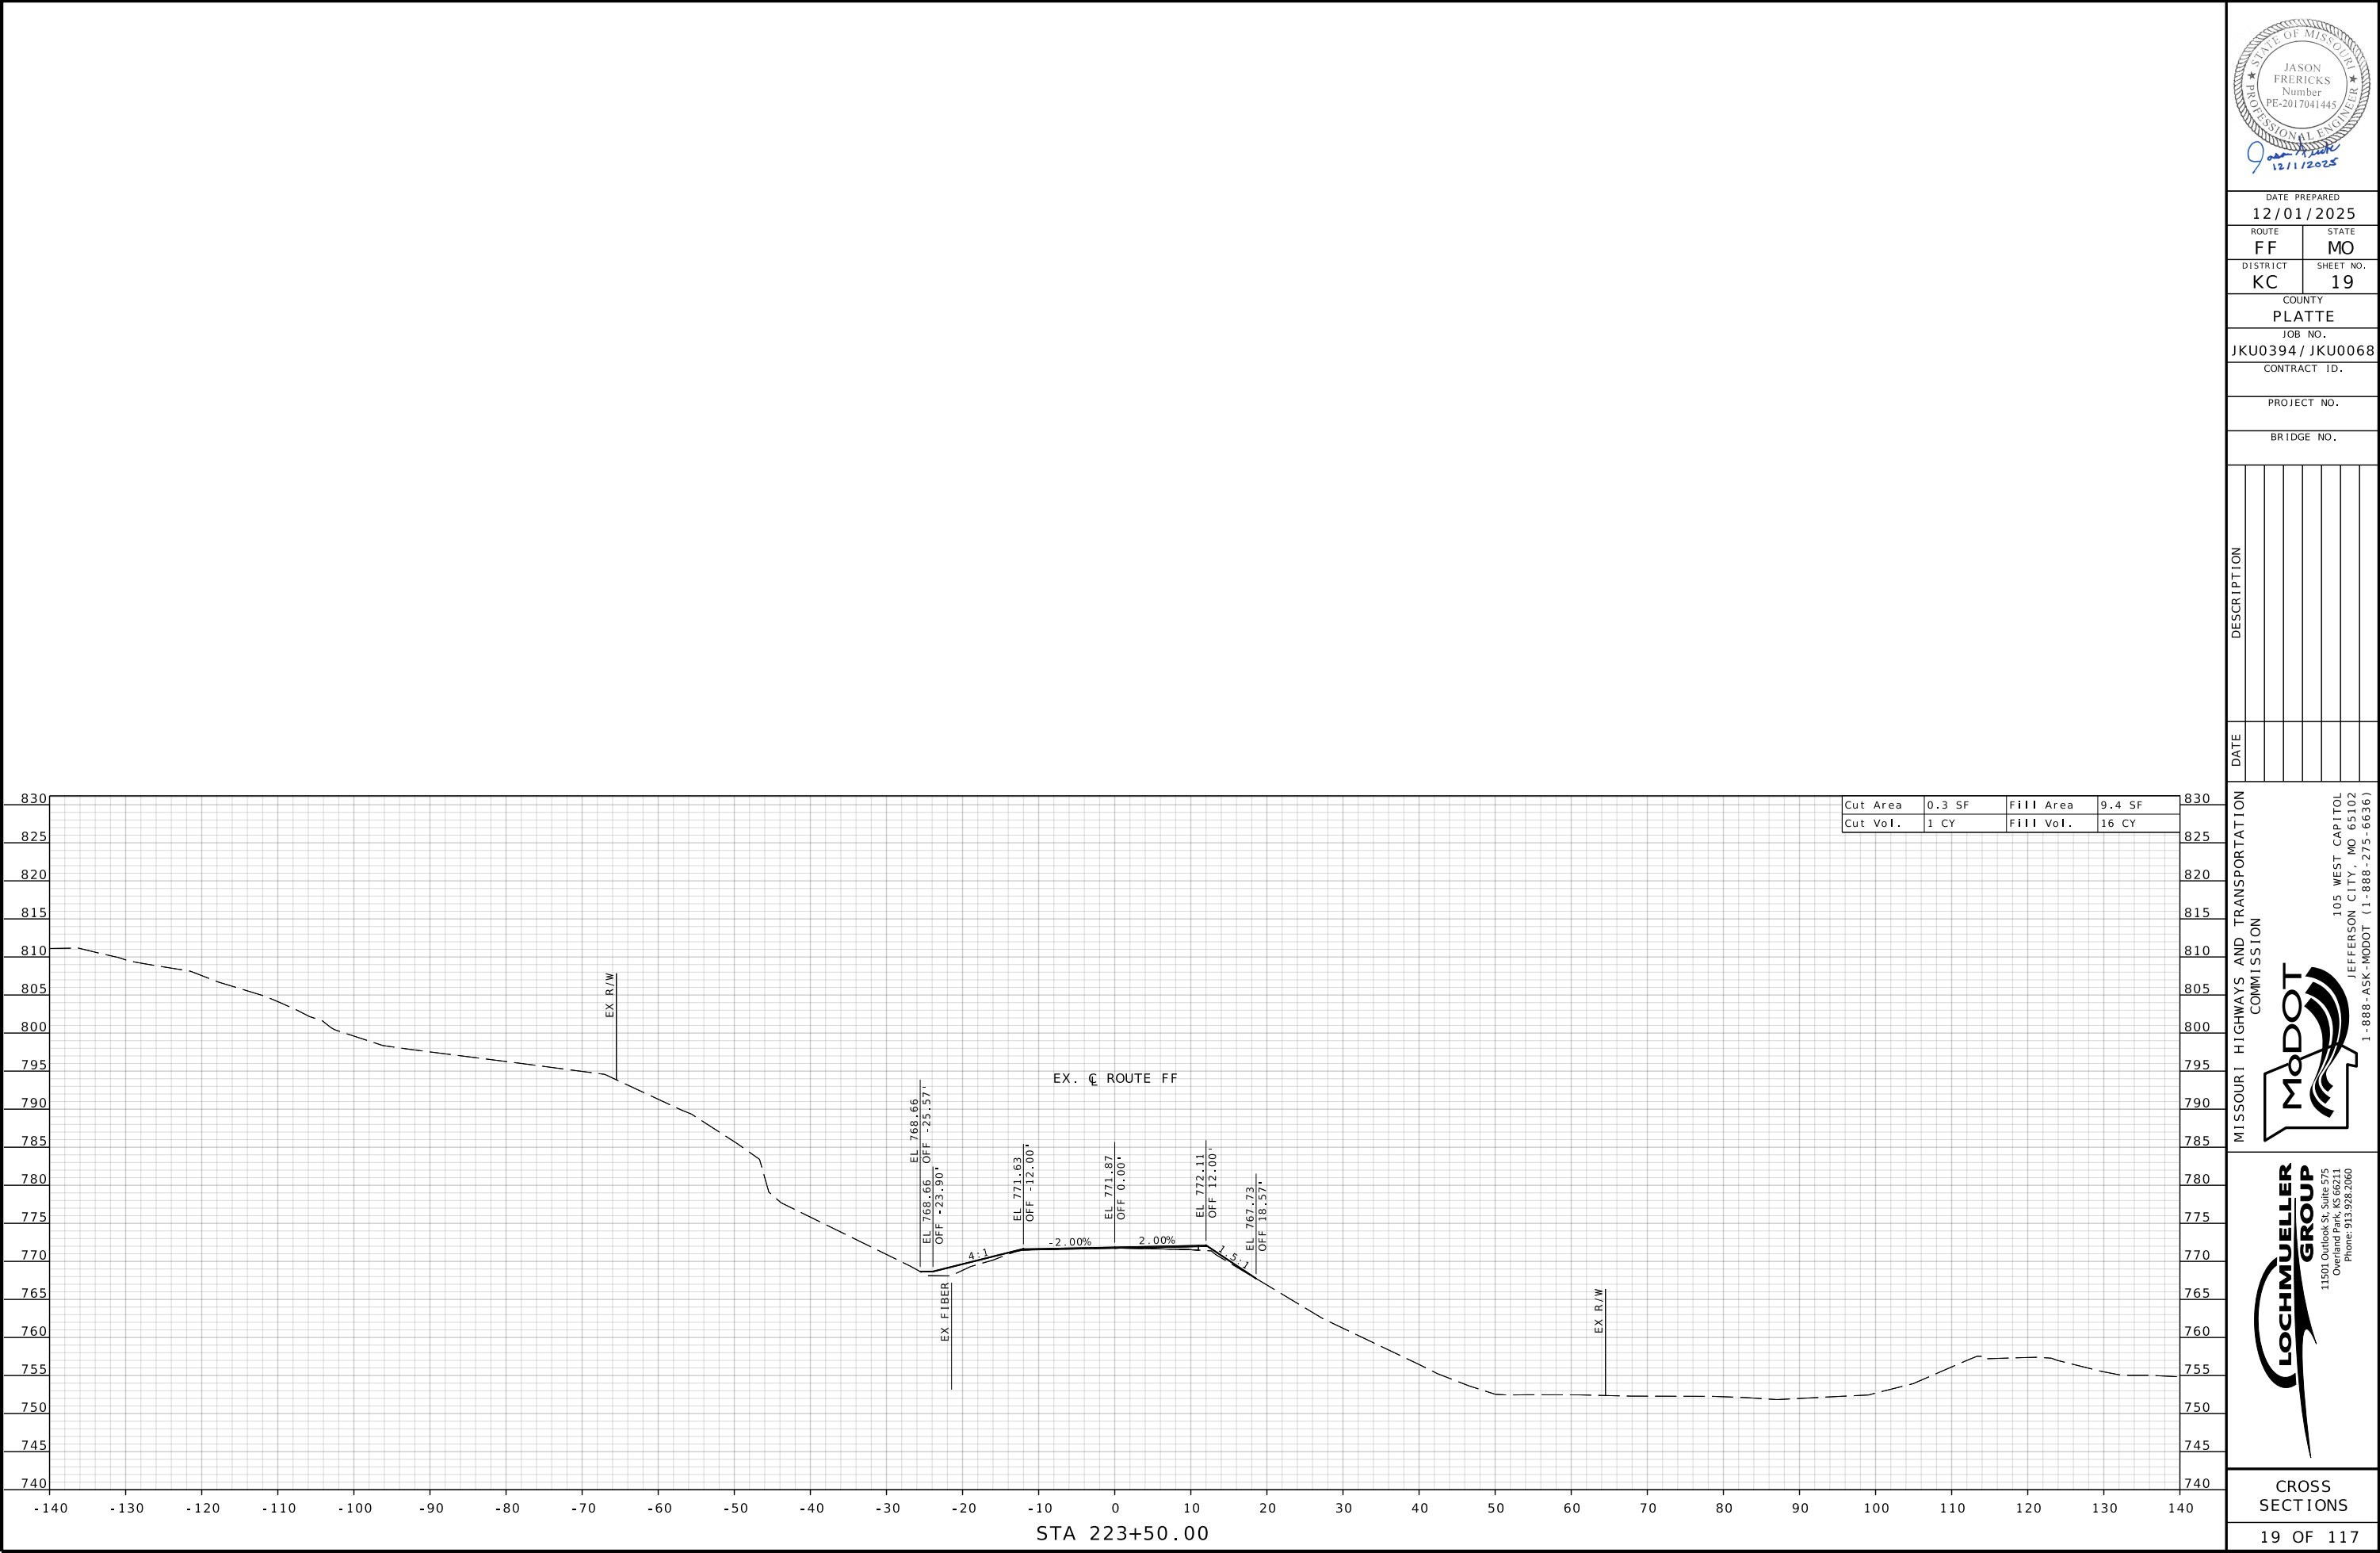

DATE PREPARED
12/01/2025

ROUTE	STATE
FF	MO
DISTRICT	SHEET NO.
KC	19

COUNTY
PLATTE

JOB NO.
JKU0394 / JKU0068

CONTRACT ID.


PROJECT NO.

BRIDGE NO.

DATE	DESCRIPTION


MISSOURI HIGHWAYS AND TRANSPORTATION COMMISSION

105 WEST CAPITOL
JEFFERSON CITY, MO 65102
1-888-ASK-MODOT (1-888-275-6636)

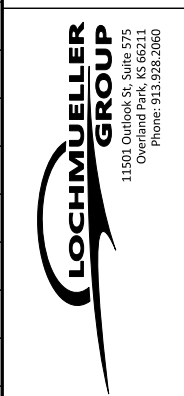

CROSS
SECTIONS

19 OF 117

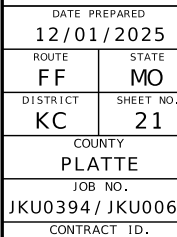



PROJECT NO.
BRIDGE NO.


[illegible]MISSOURI HIGHWAYS AND TRANSPORTATION
COMMISSION

LOCHMUELLER GROUP
11501 Outlook St., Suite 575
Overland Park, KS 66211
Phone: 913.928.2060

CROSS SECTIONS

21 OF 117

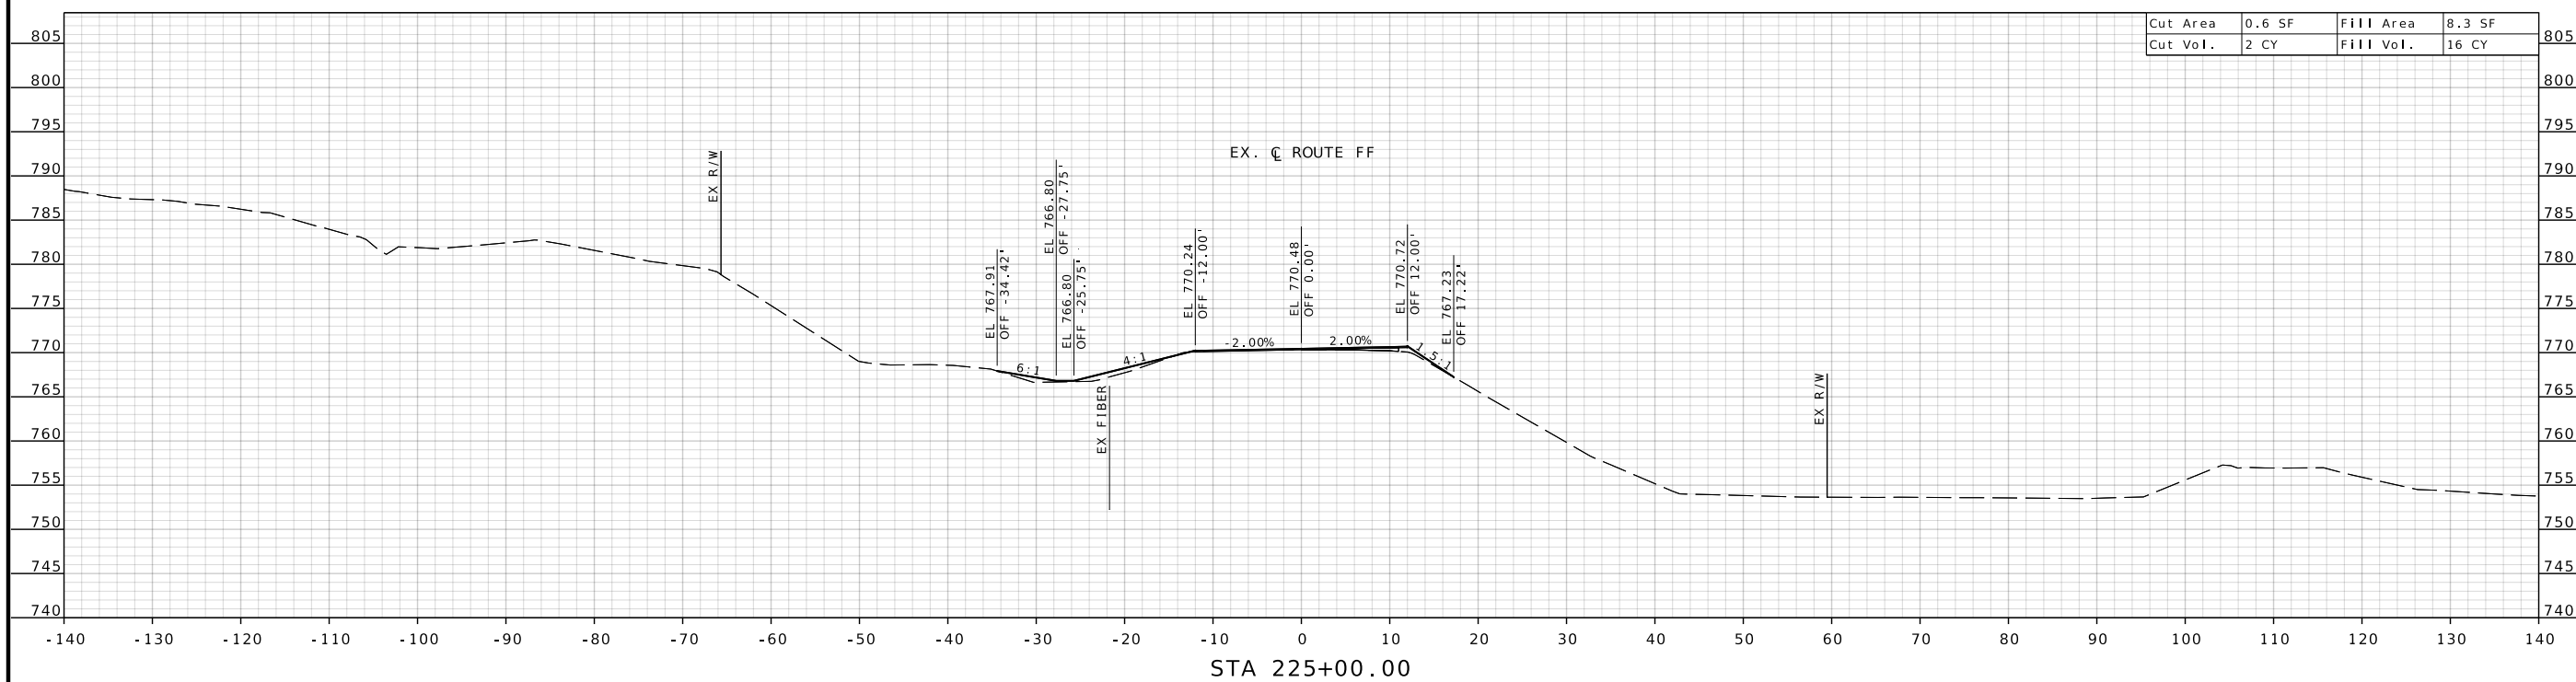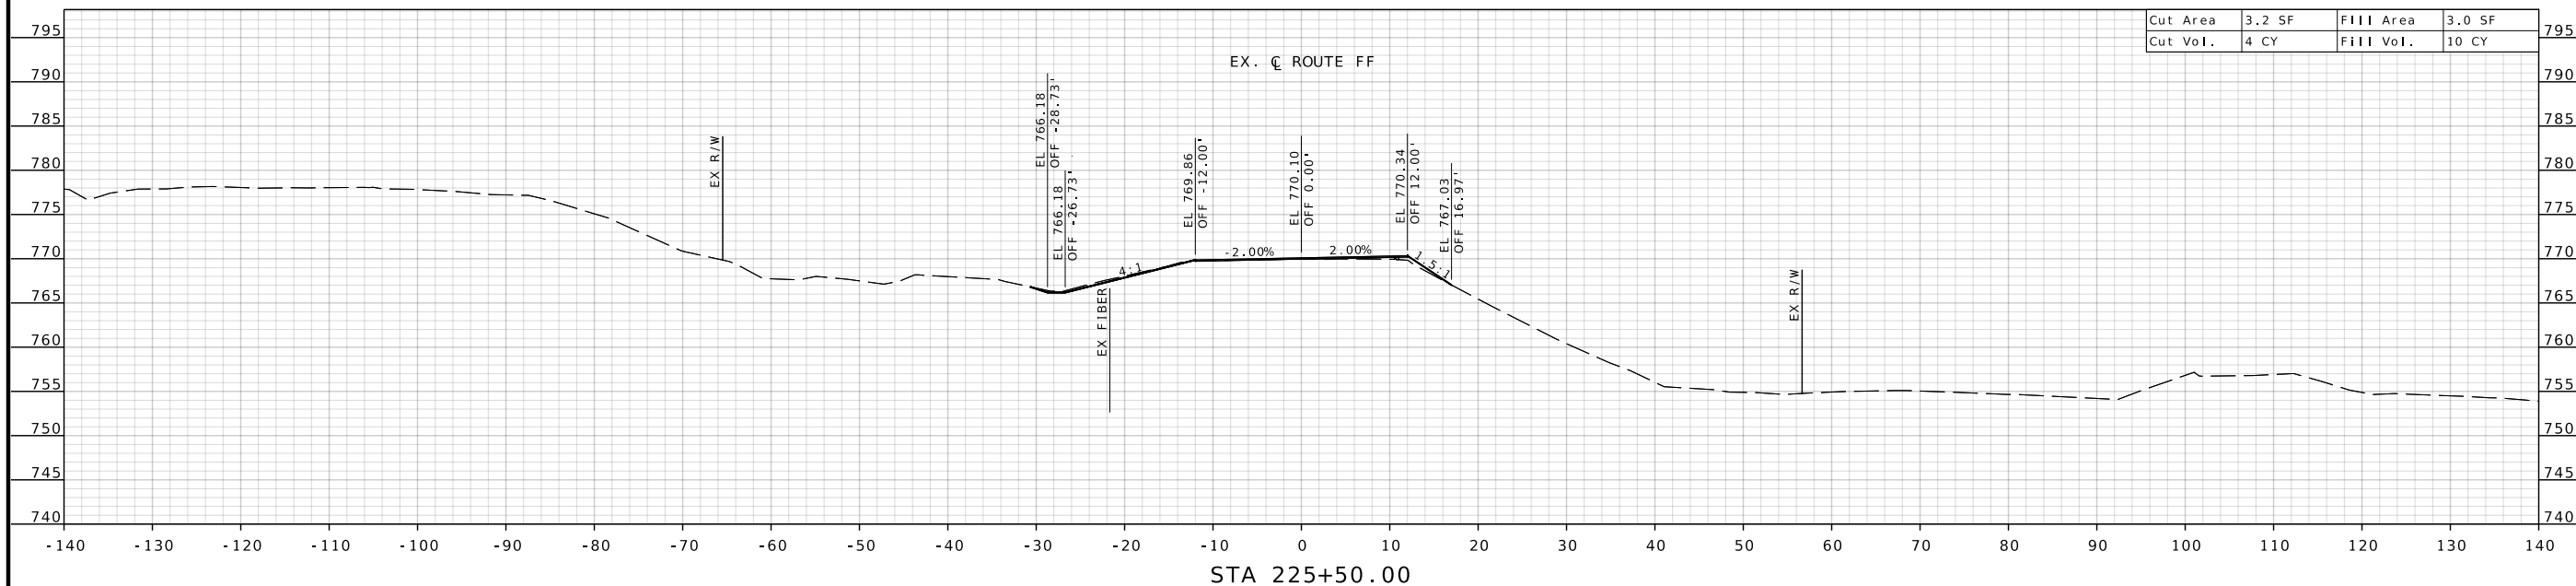

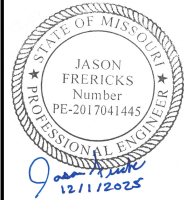

DATE PREPARED 12/01/2025	
ROUTE FF	STATE MO
DISTRICT KC	SHEET NO. 22
COUNTY PLATTE	
JOB NO. JKU0394 / JKU0068	
CONTRACT ID.	

PROJECT NO.
BRIDGE NO.

DESCRIPTION
DATE



MISSOURI HIGHWAYS AND TRANSPORTATION COMMISSION





105 WEST CAPITOL
JEFFERSON CITY, MO 65102
1-888-ASK-MODOT (1-888-275-6636)



11501 Outlook St. Suite 575
Overland Park, KS 66211
Phone: 913.938.2060

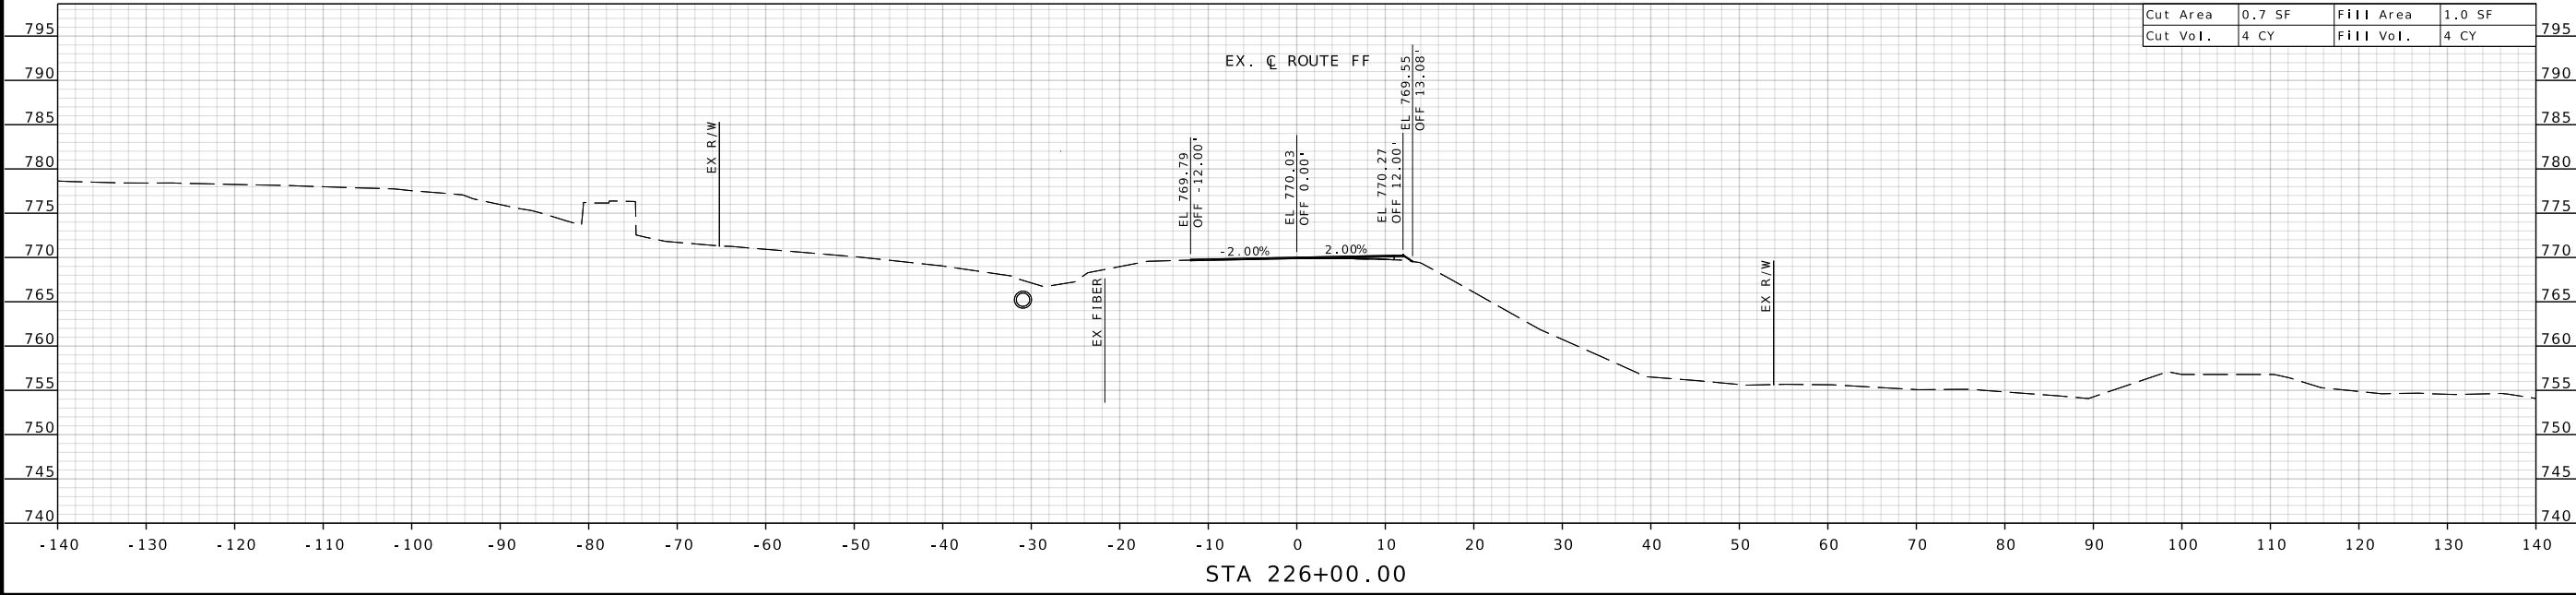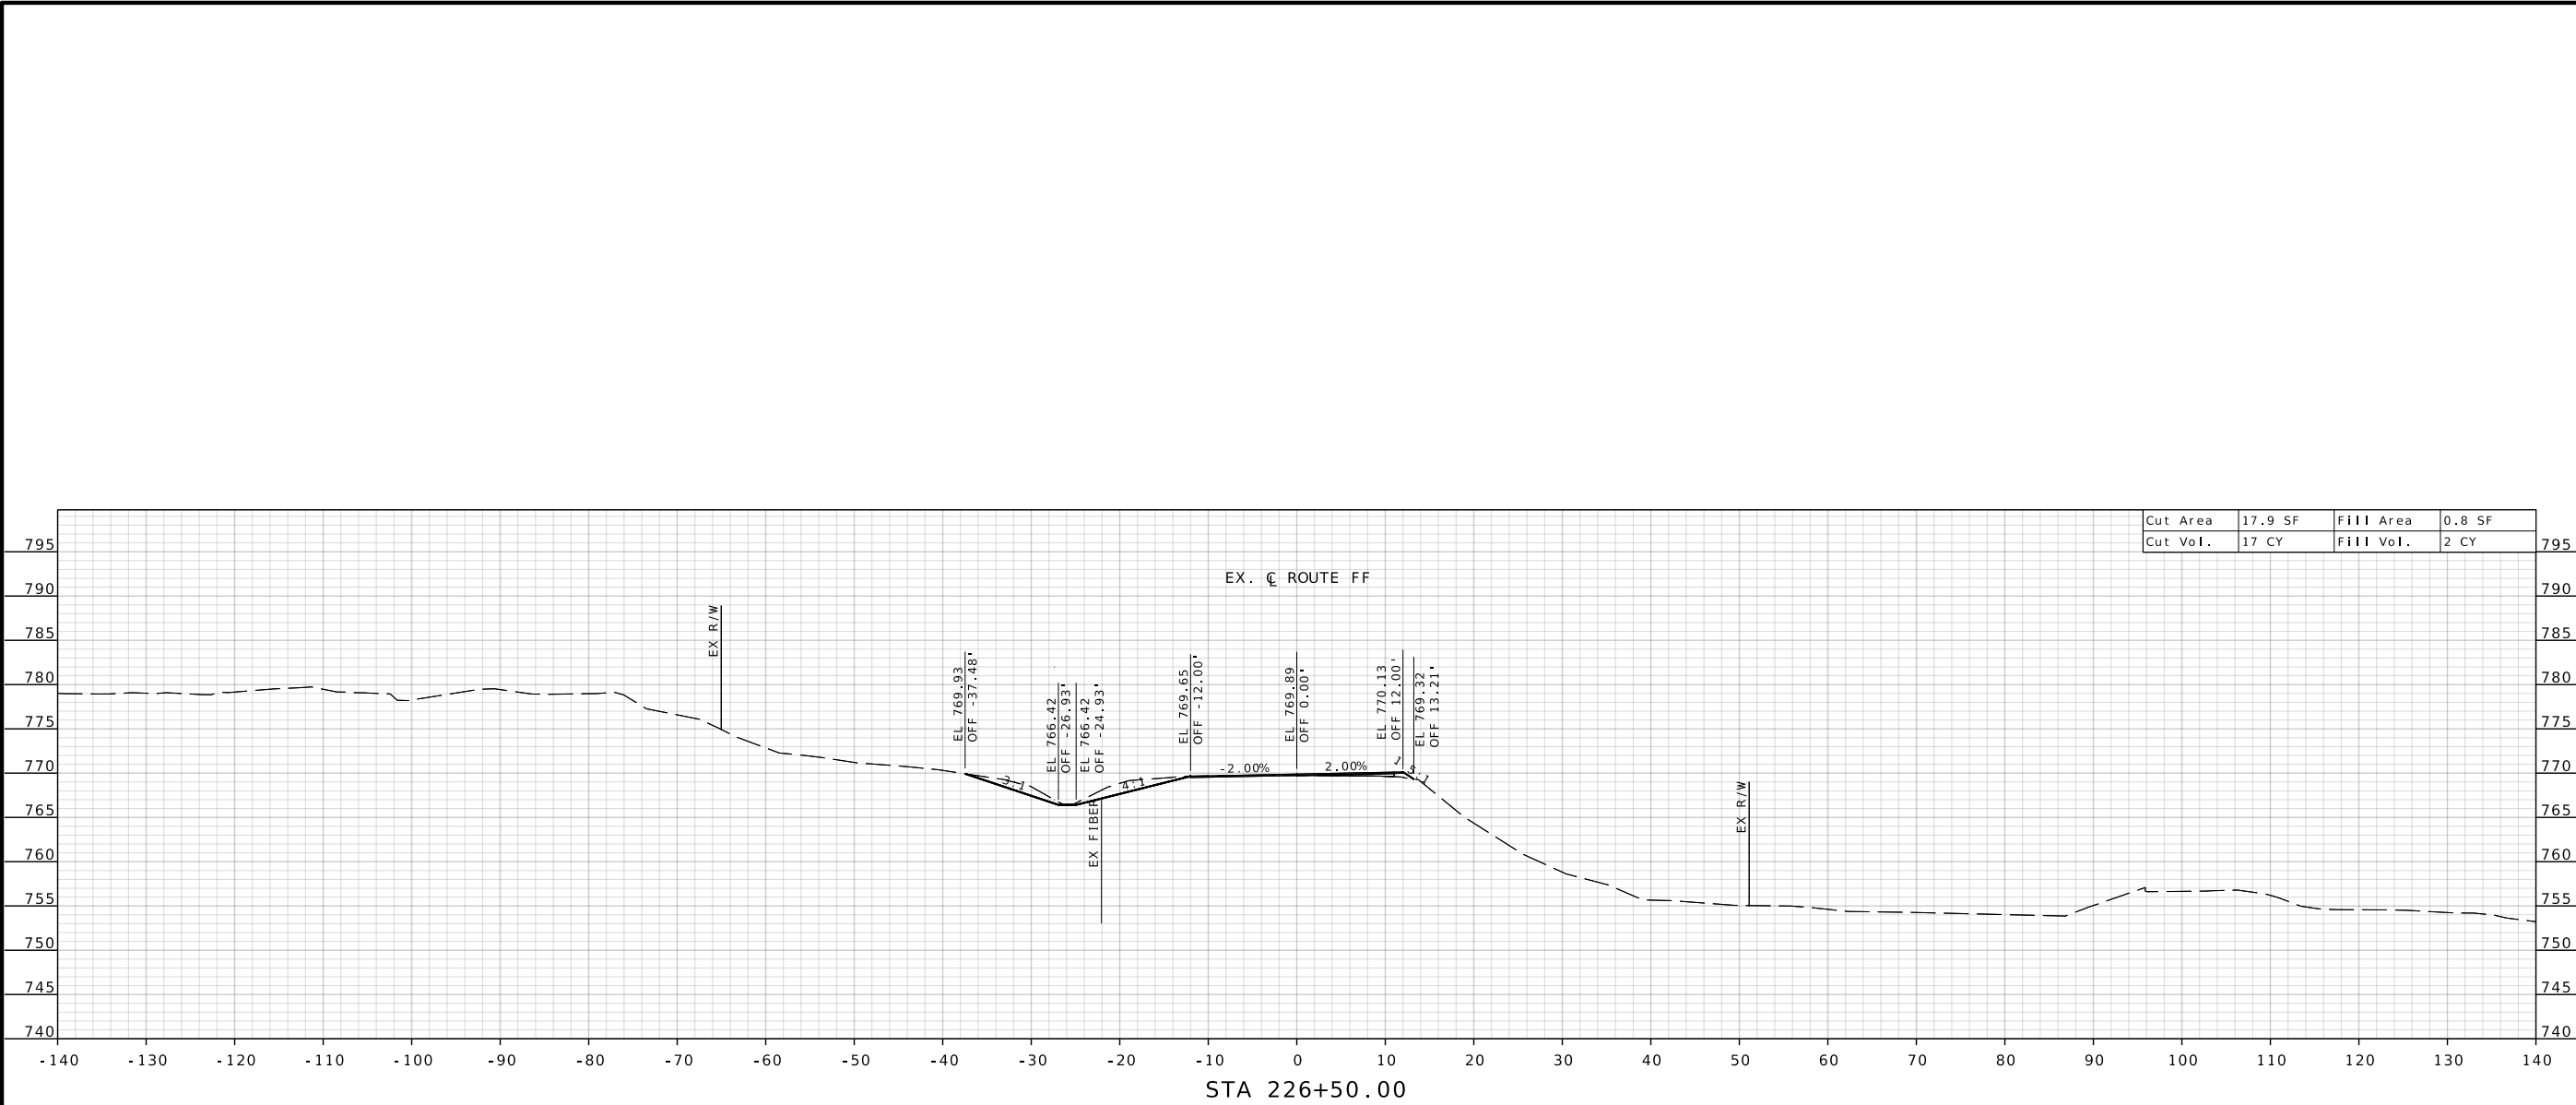

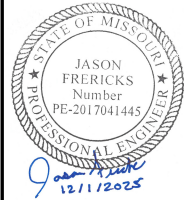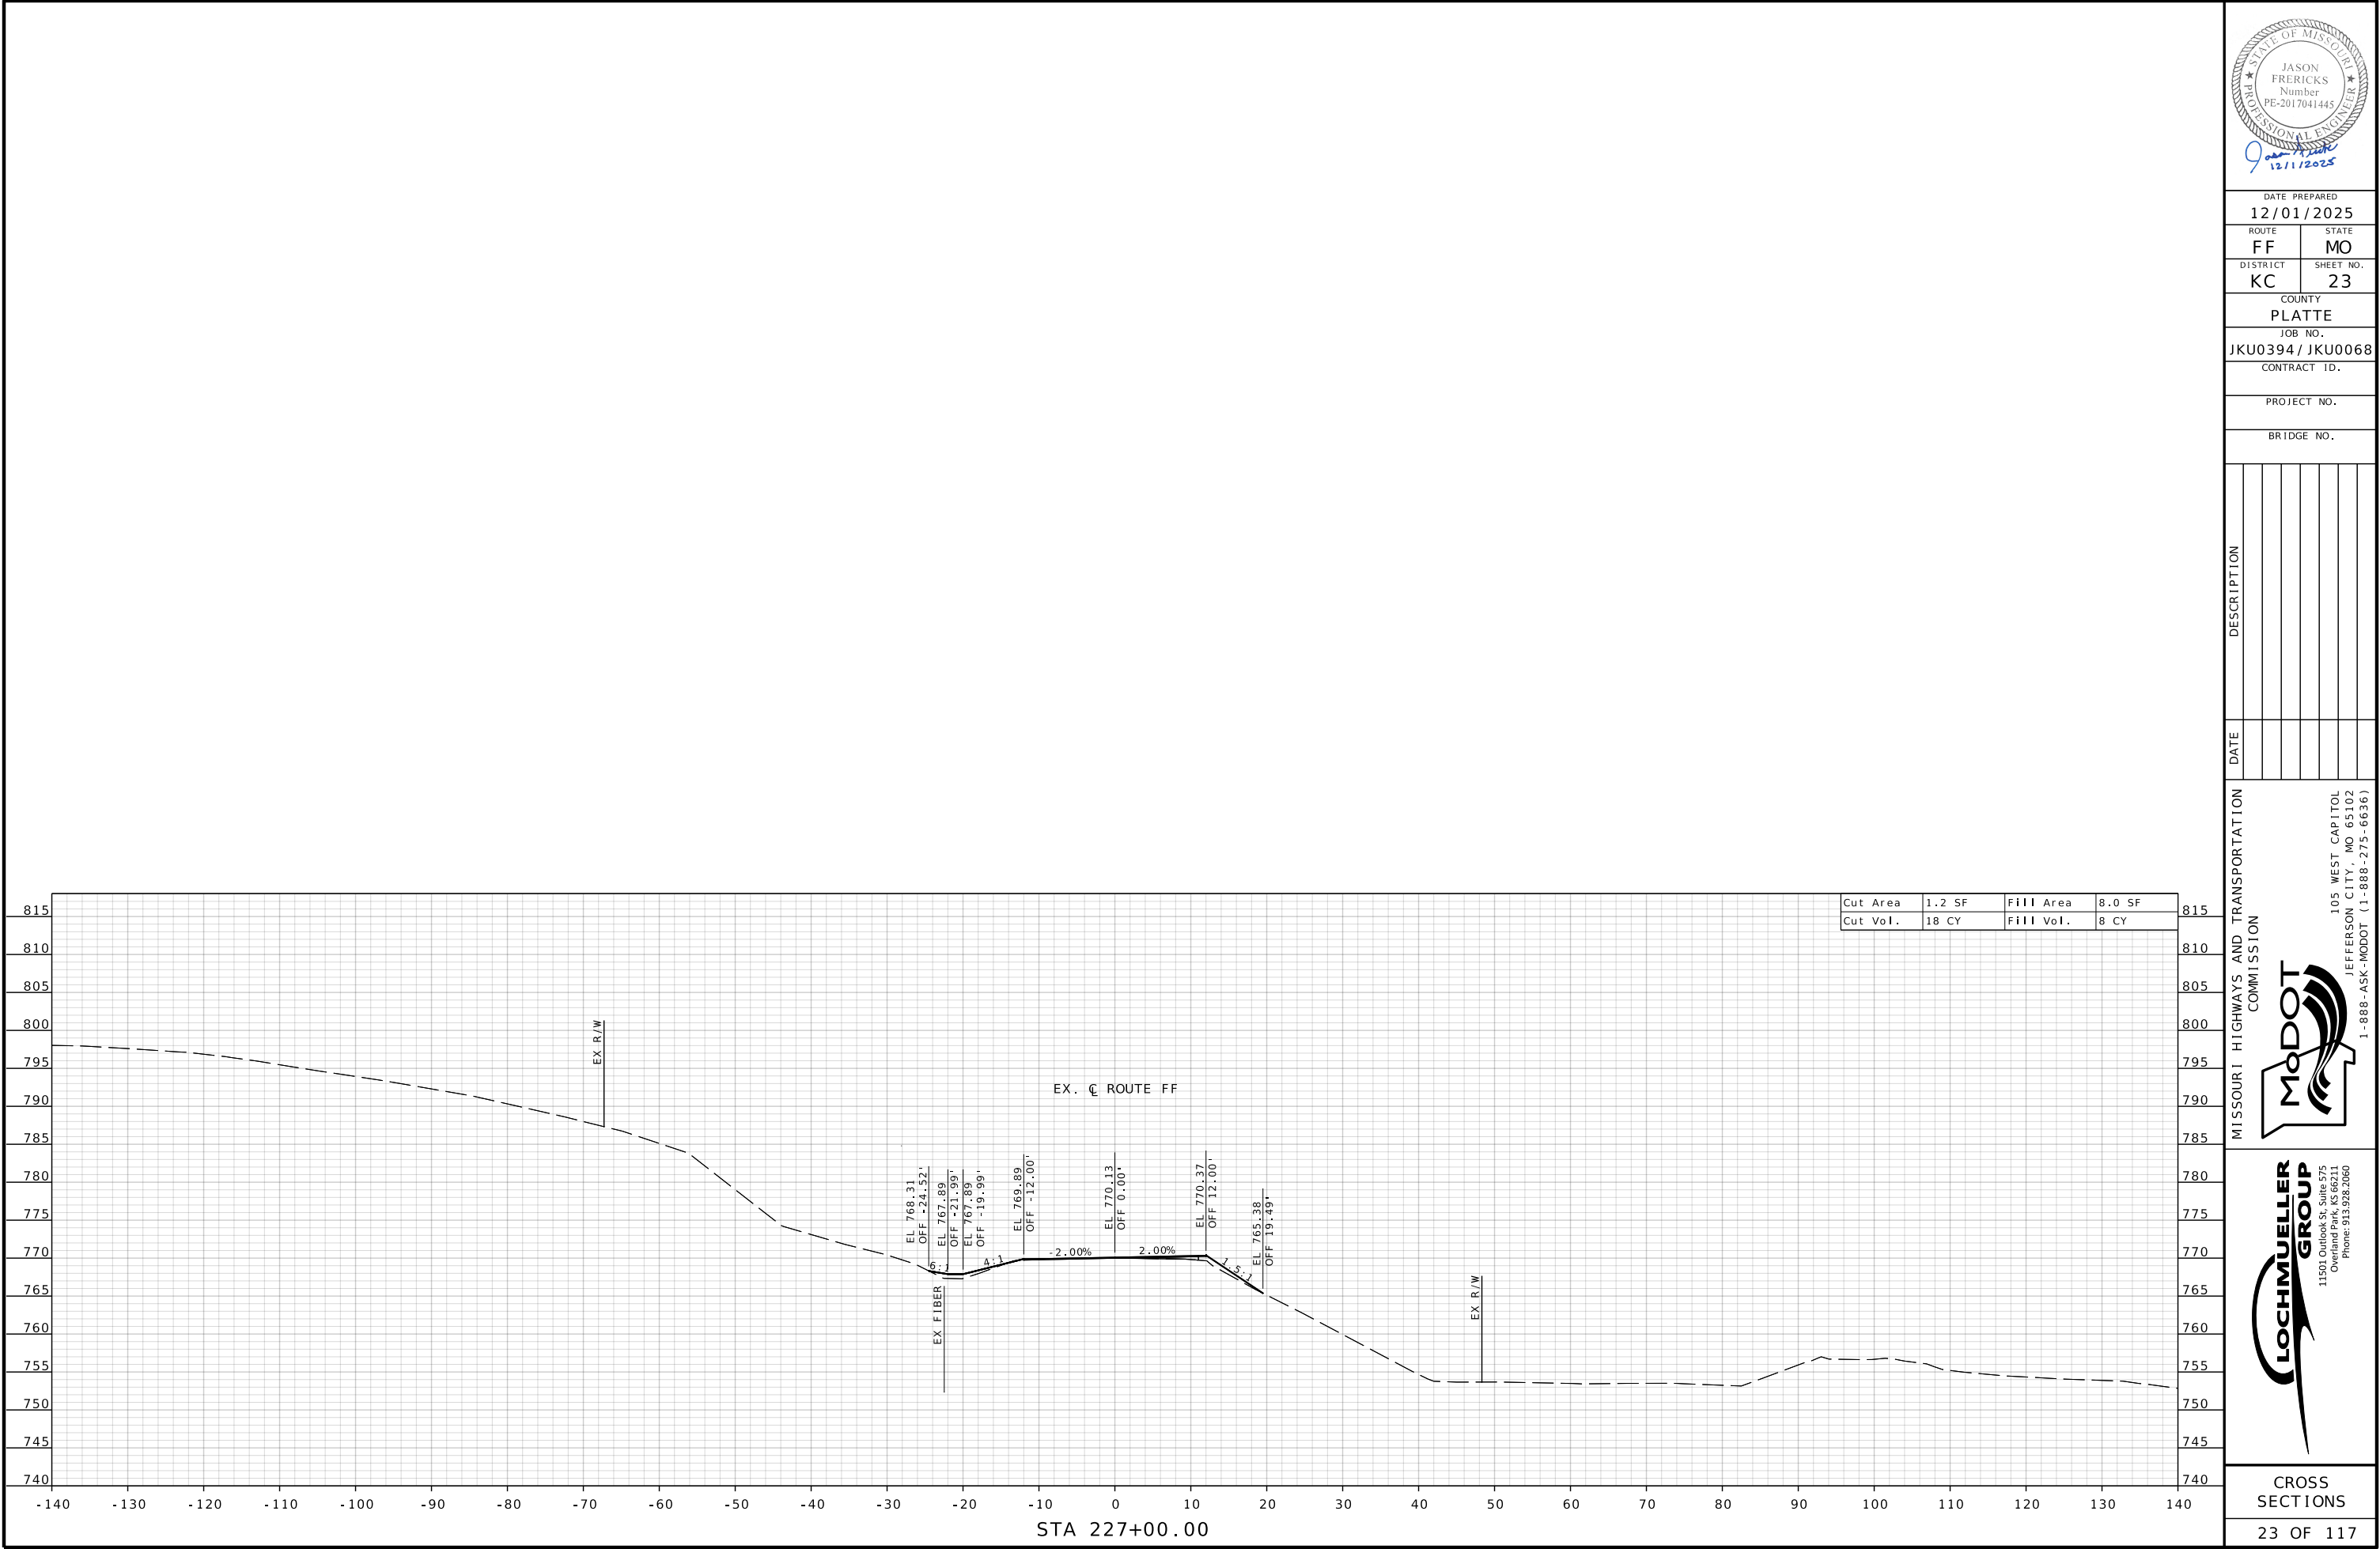

DATE PREPARED
12/01/2025

ROUTE FF	STATE MO
DISTRICT KC	SHEET NO. 23

COUNTY
PLATTE

JOB NO.
JKU0394/ JKU0068

CONTRACT ID.

PROJECT NO.

BRIDGE NO.



DESCRIPTION	DATE

MISSOURI HIGHWAYS AND TRANSPORTATION COMMISSION

105 WEST CAPITOL
JEFFERSON CITY, MO 65102
1-888-ASK-MODOT (1-888-275-6636)

LOCHMULLER GROUP

11501 Outlook St., Suite 575
Overland Park, KS 66211
Phone: 913.928.2060

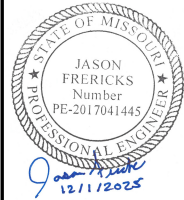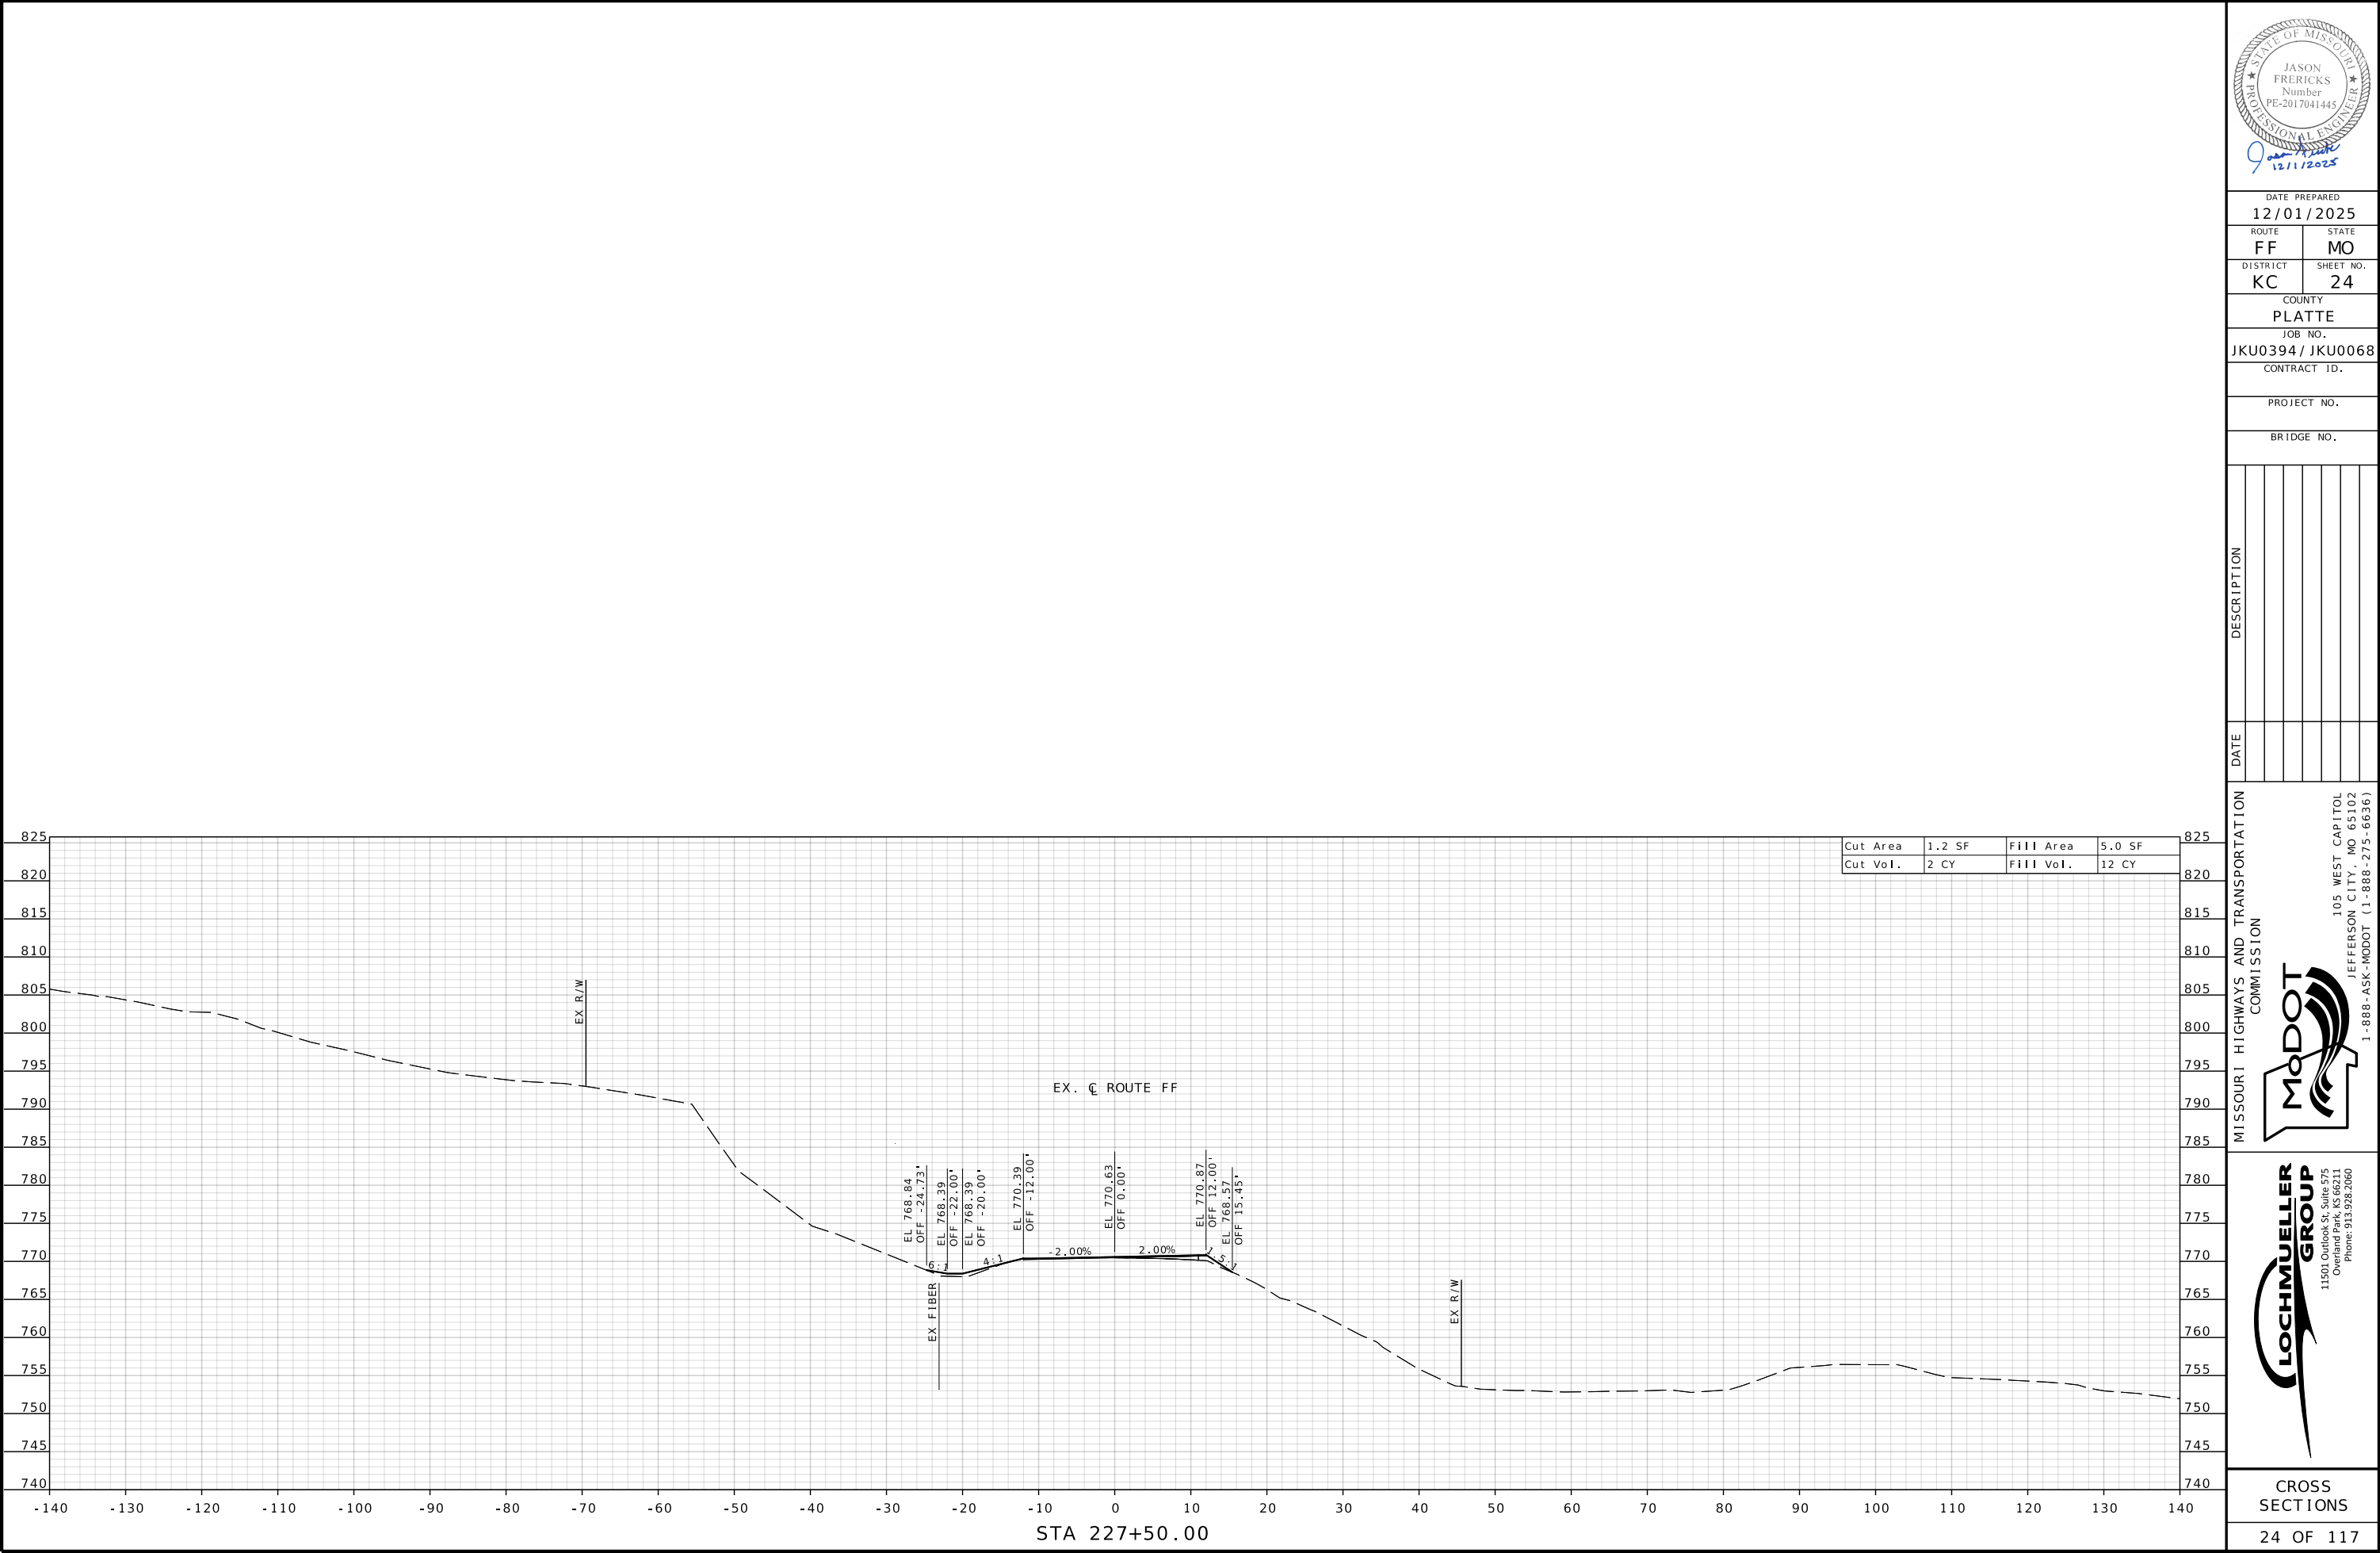

DATE PREPARED
12/01/2025

ROUTE	STATE
FF	MO
DISTRICT	SHEET NO.
KC	24

COUNTY
PLATTE

JOB NO.
JKU0394/ JKU0068

CONTRACT ID.

PROJECT NO.


BRIDGE NO.


DATE	DESCRIPTION



MISSOURI HIGHWAYS AND TRANSPORTATION COMMISSION



105 WEST CAPITOL
JEFFERSON CITY, MO 65102
1-888-ASK-MODOT (1-888-275-6636)



11501 Outlook St. Suite 575
Overland Park, KS 66211
Phone: 913.928.2060

 

 

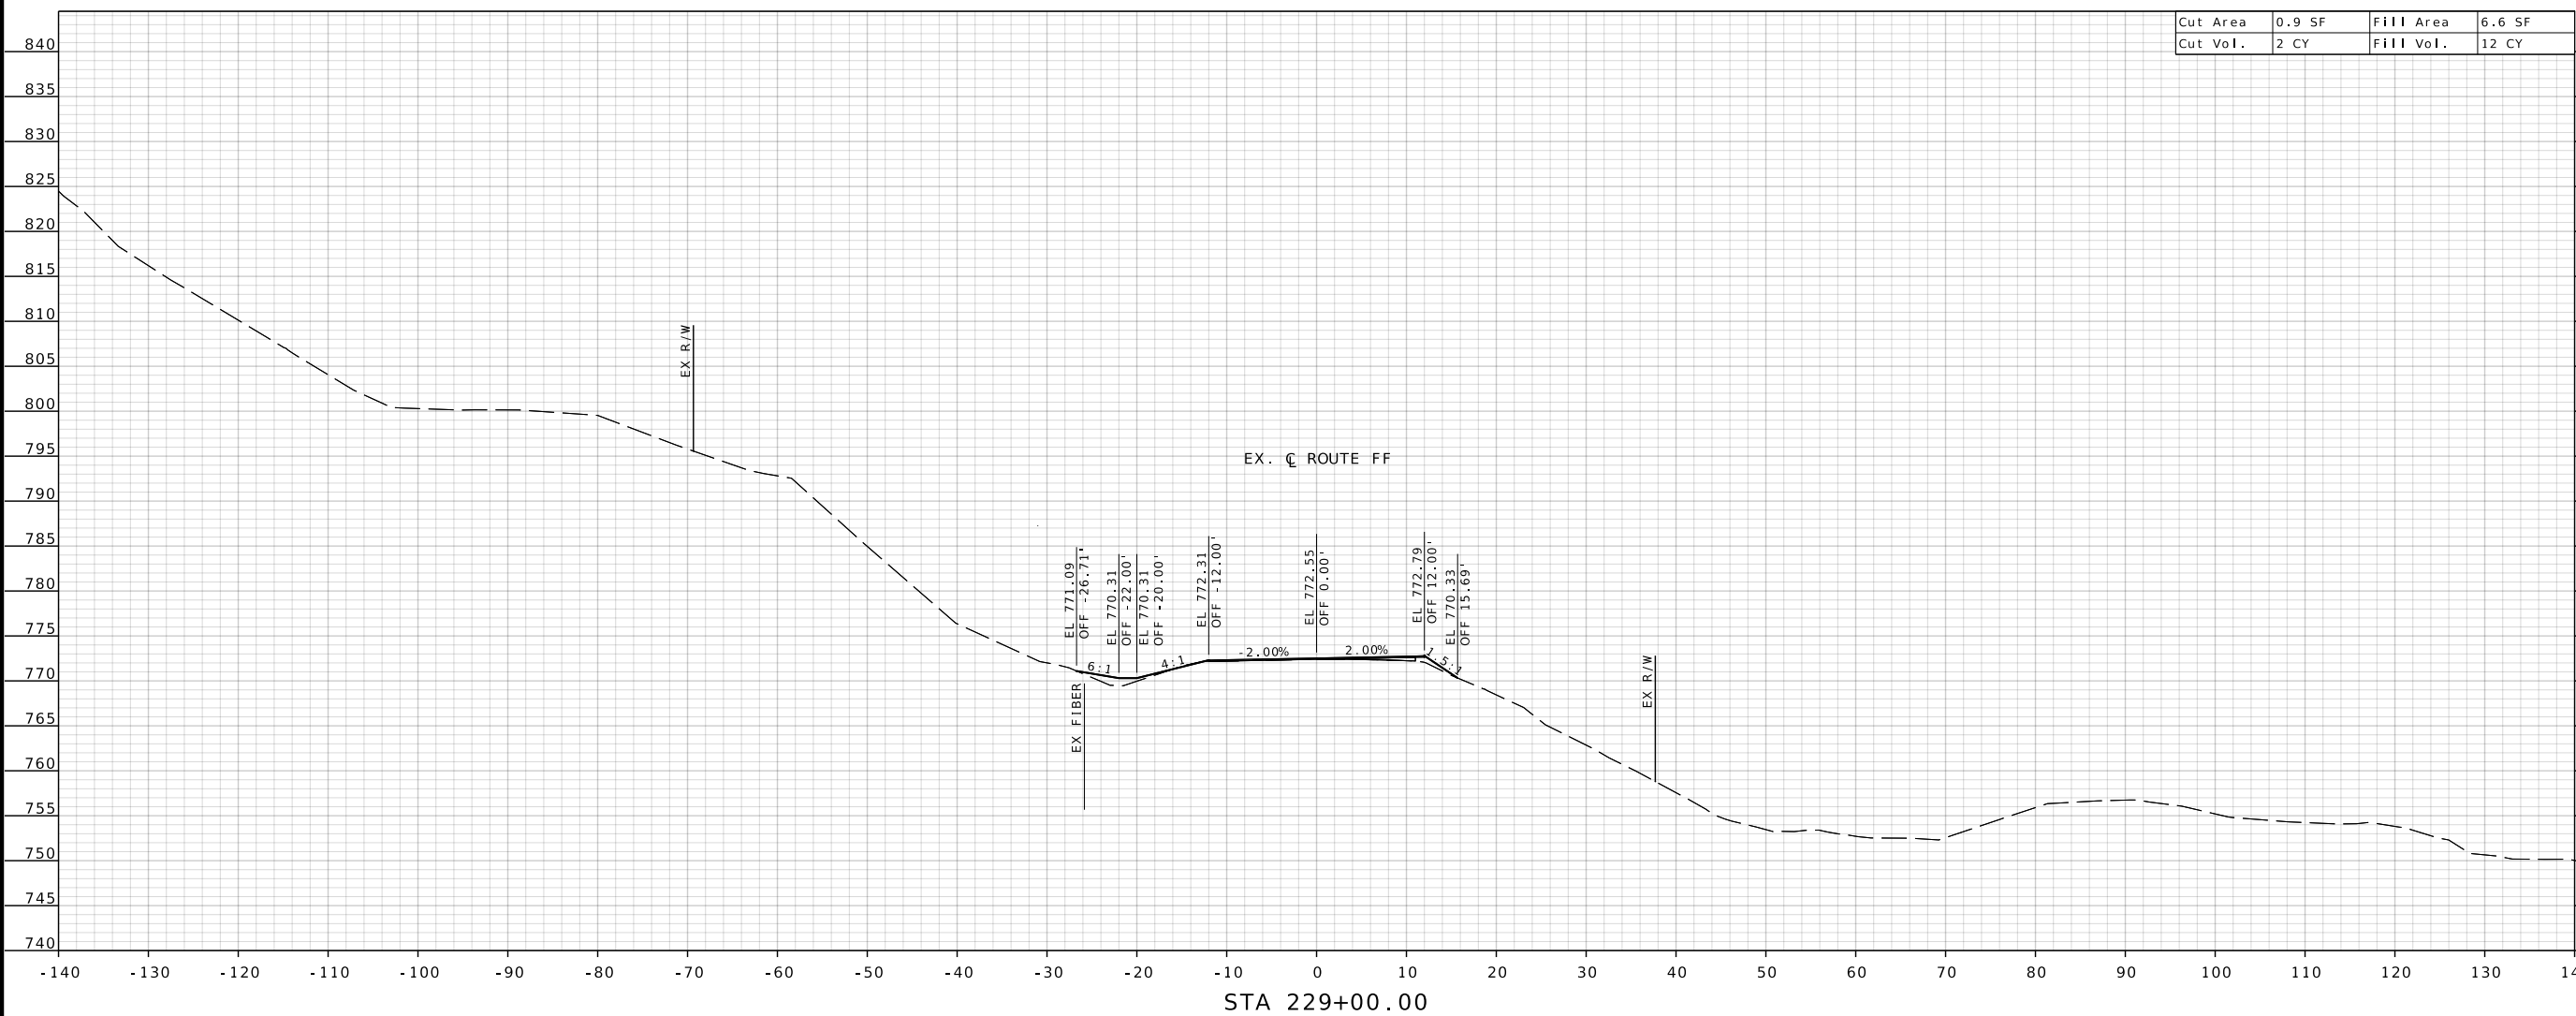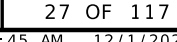

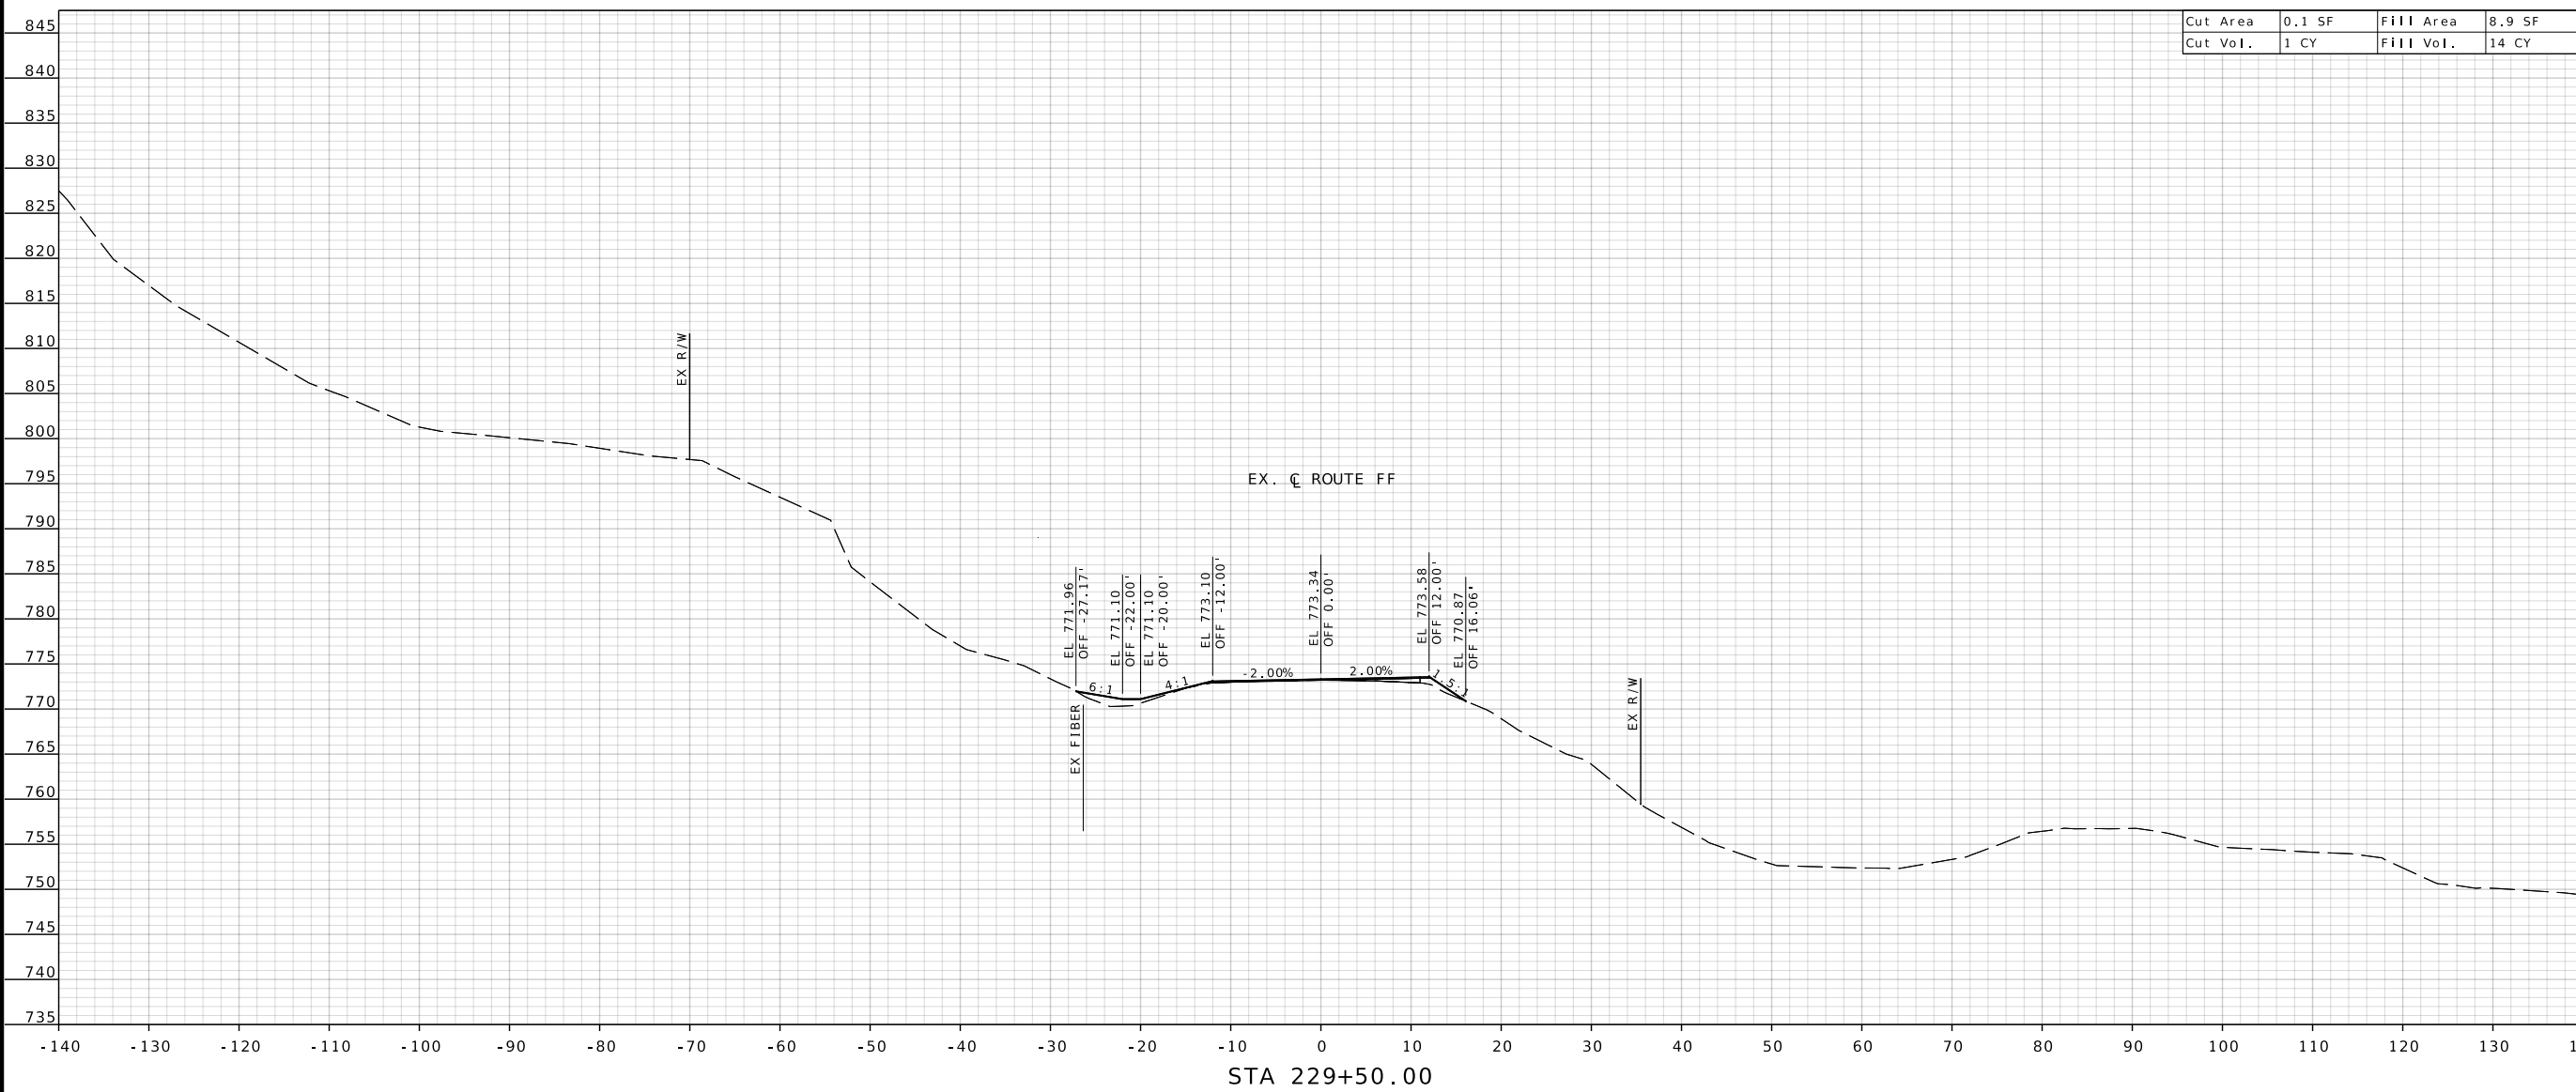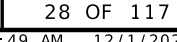

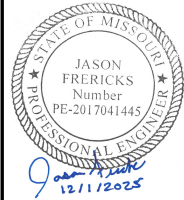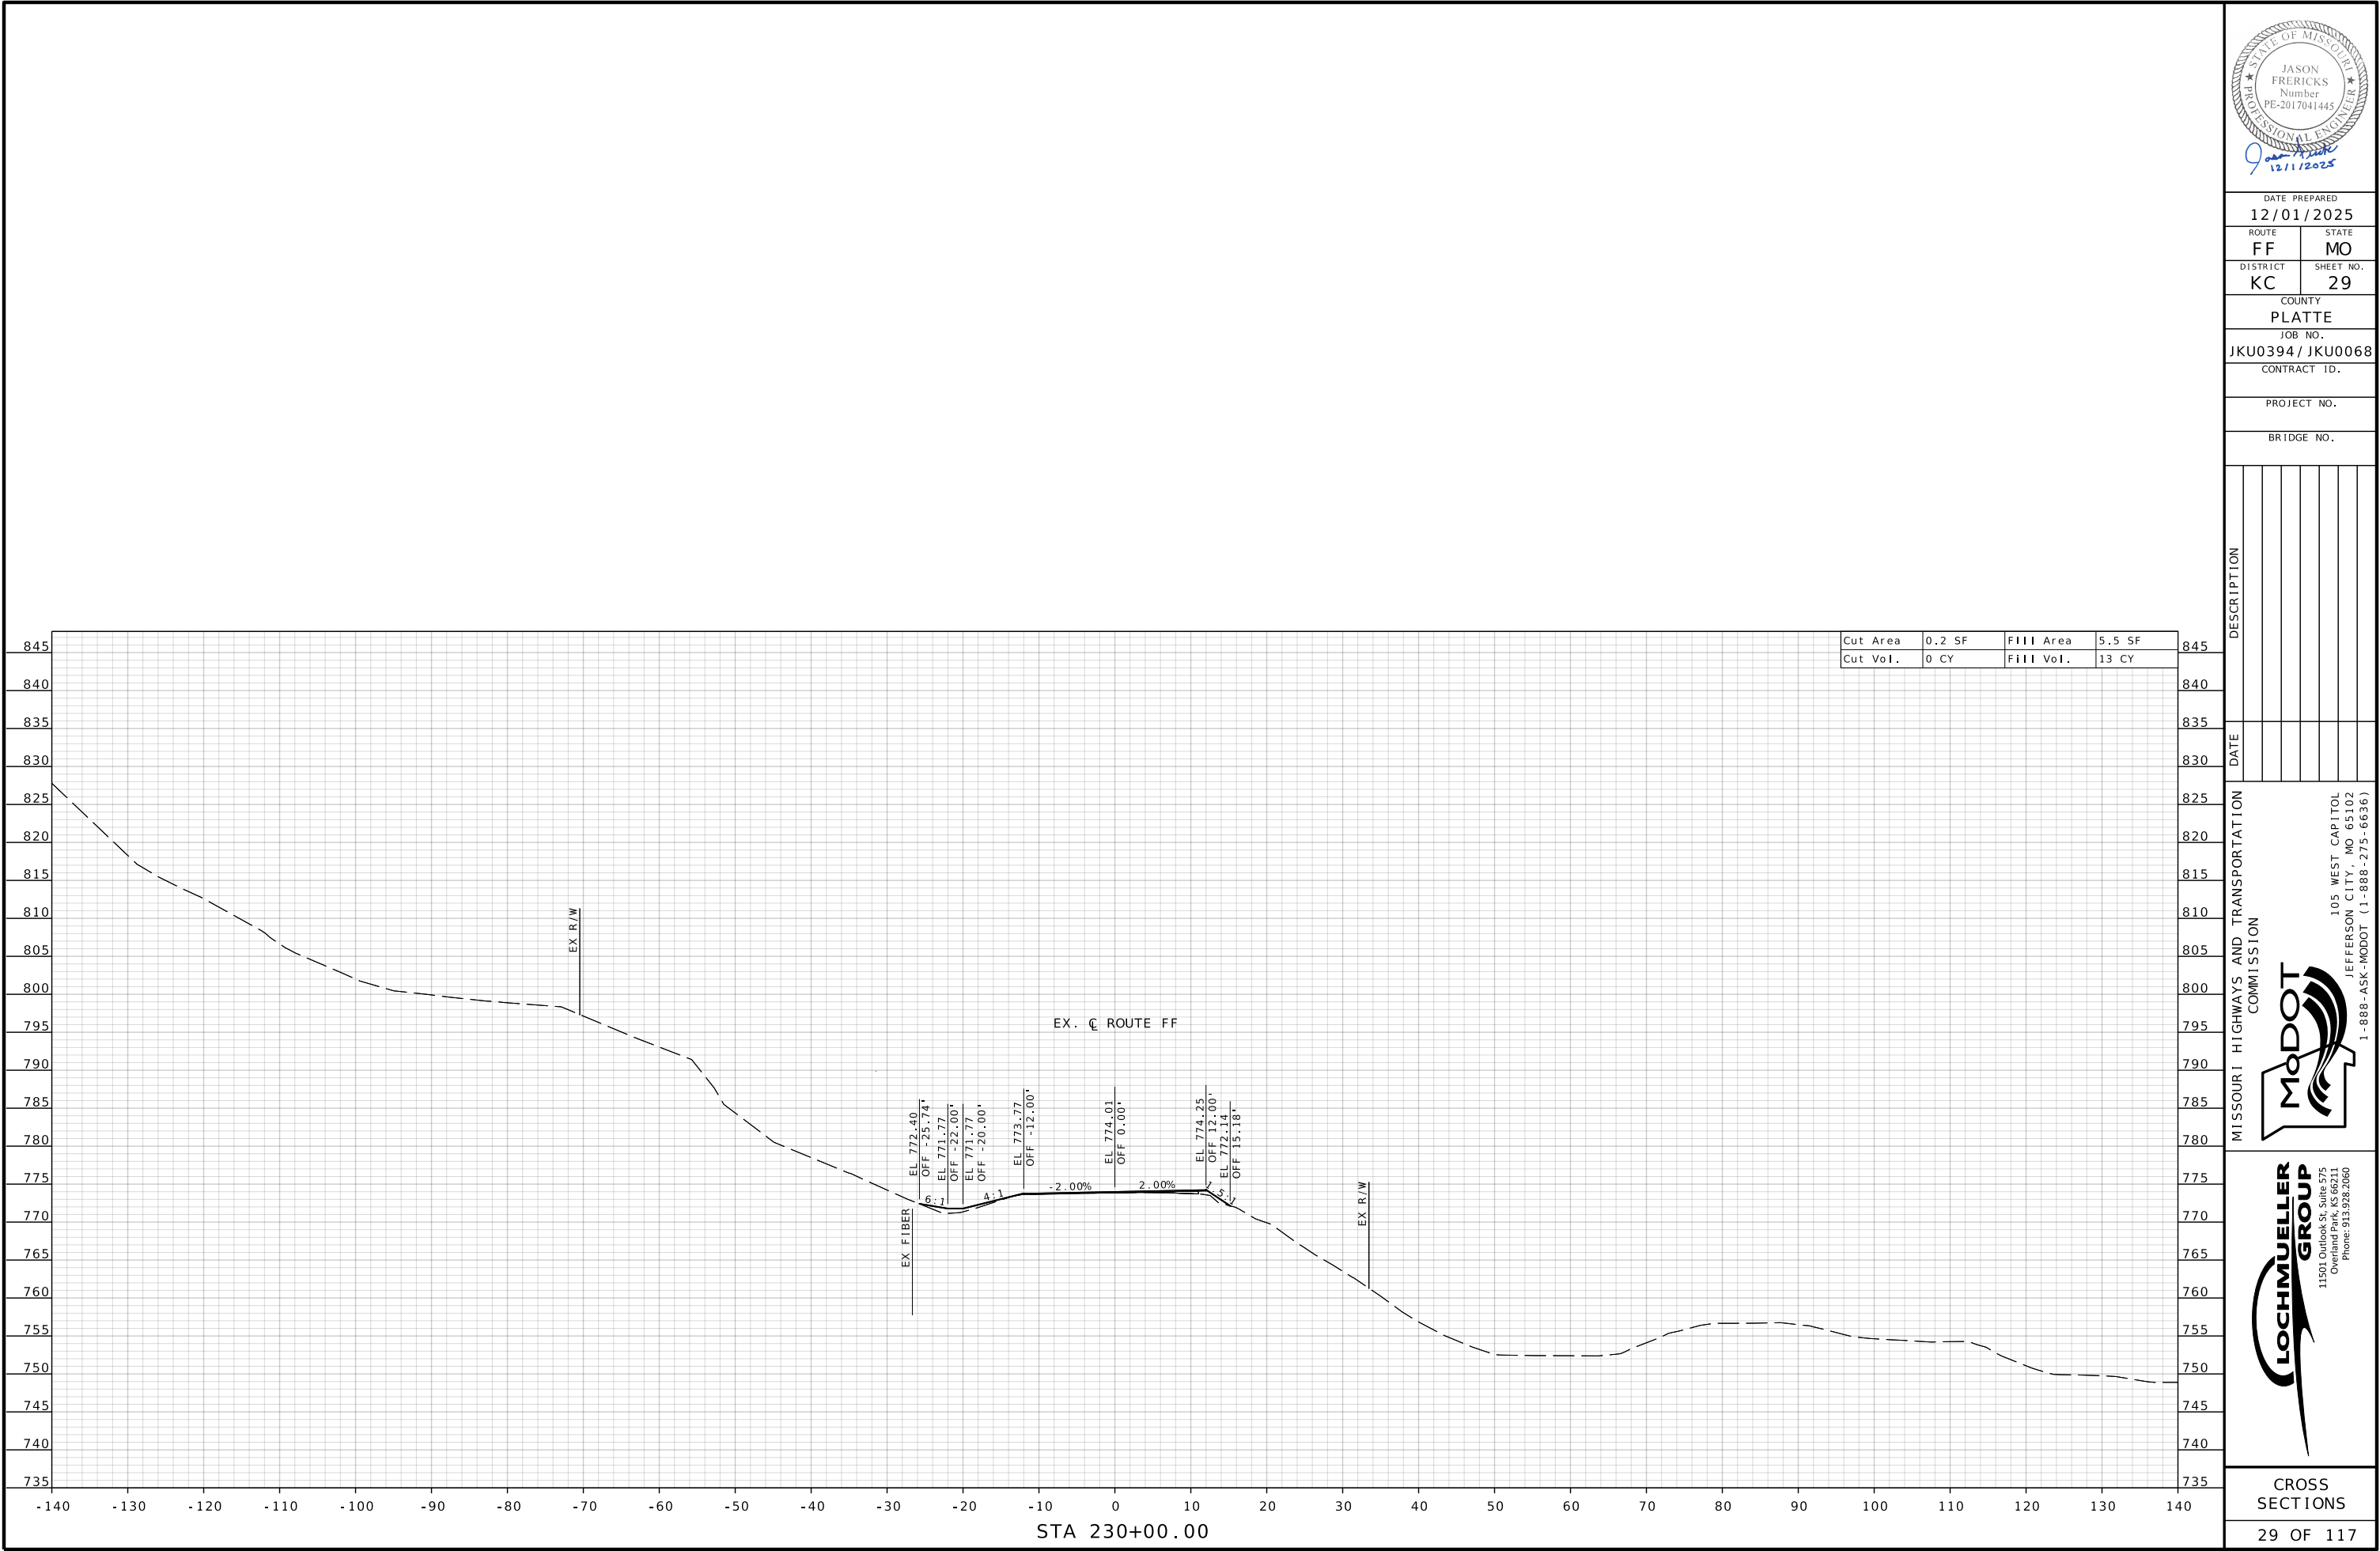

DATE PREPARED
12/01/2025

ROUTE	STATE
FF	MO
DISTRICT	SHEET NO.
KC	29

COUNTY
PLATTE

JOB NO.
JKU0394 / JKU0068

CONTRACT ID.

PROJECT NO.



BRIDGE NO.

DESCRIPTION					
DATE					

MISSOURI HIGHWAYS AND TRANSPORTATION COMMISSION

105 WEST CAPITOL
JEFFERSON CITY, MO 65102
1-888-ASK-MODOT (1-888-275-6636)

11501 Outlook St, Suite 575
Overland Park, KS 66211
Phone: 913.928.2060

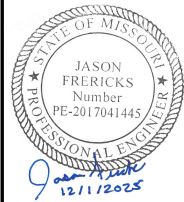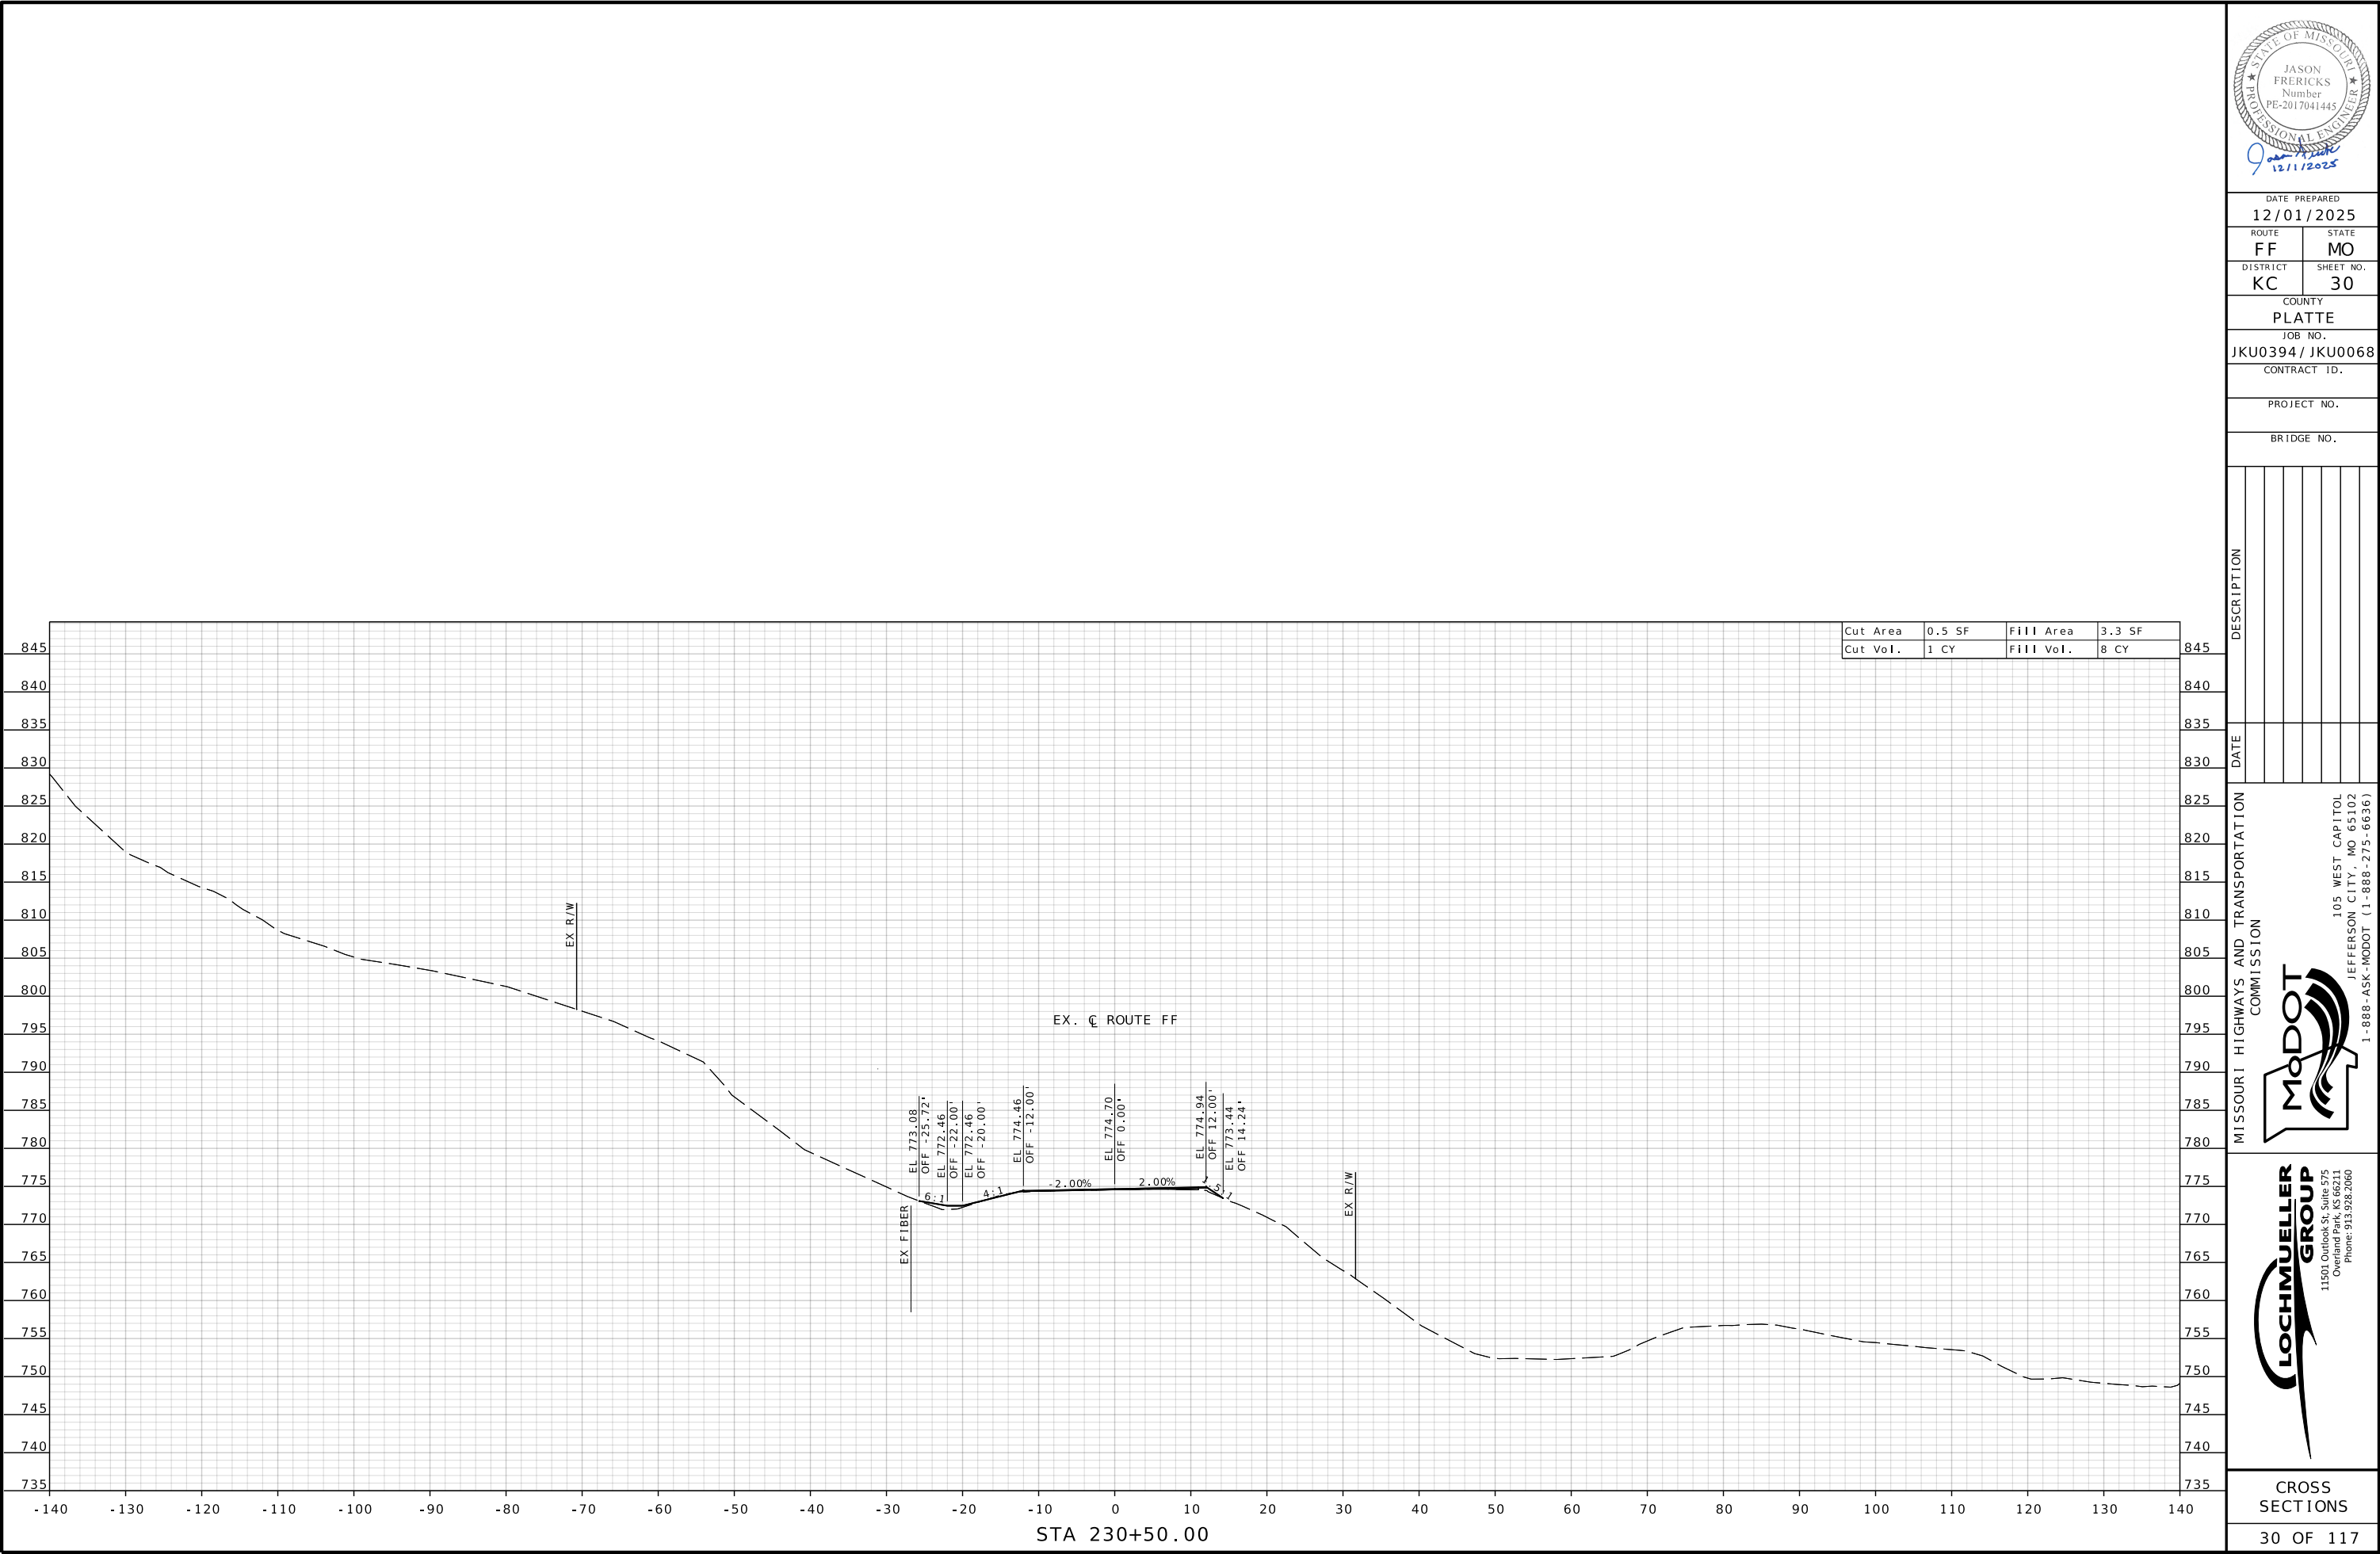

DATE PREPARED
12/01/2025

ROUTE	STATE
FF	MO
DISTRICT	SHEET NO.
KC	30

COUNTY
PLATTE

JOB NO.
JKU0394/ JKU0068

CONTRACT ID.

PROJECT NO.

BRIDGE NO.


DESCRIPTION	DATE					



MISSOURI HIGHWAYS AND TRANSPORTATION COMMISSION

105 WEST CAPITOL
JEFFERSON CITY, MO 65102
1-888-ASK-MODOT (1-888-275-6636)


11501 Outlook St, Suite 575
Overland Park, KS 66211
Phone: 913.928.2060

CROSS
SECTIONS
30 OF 117

 

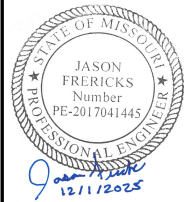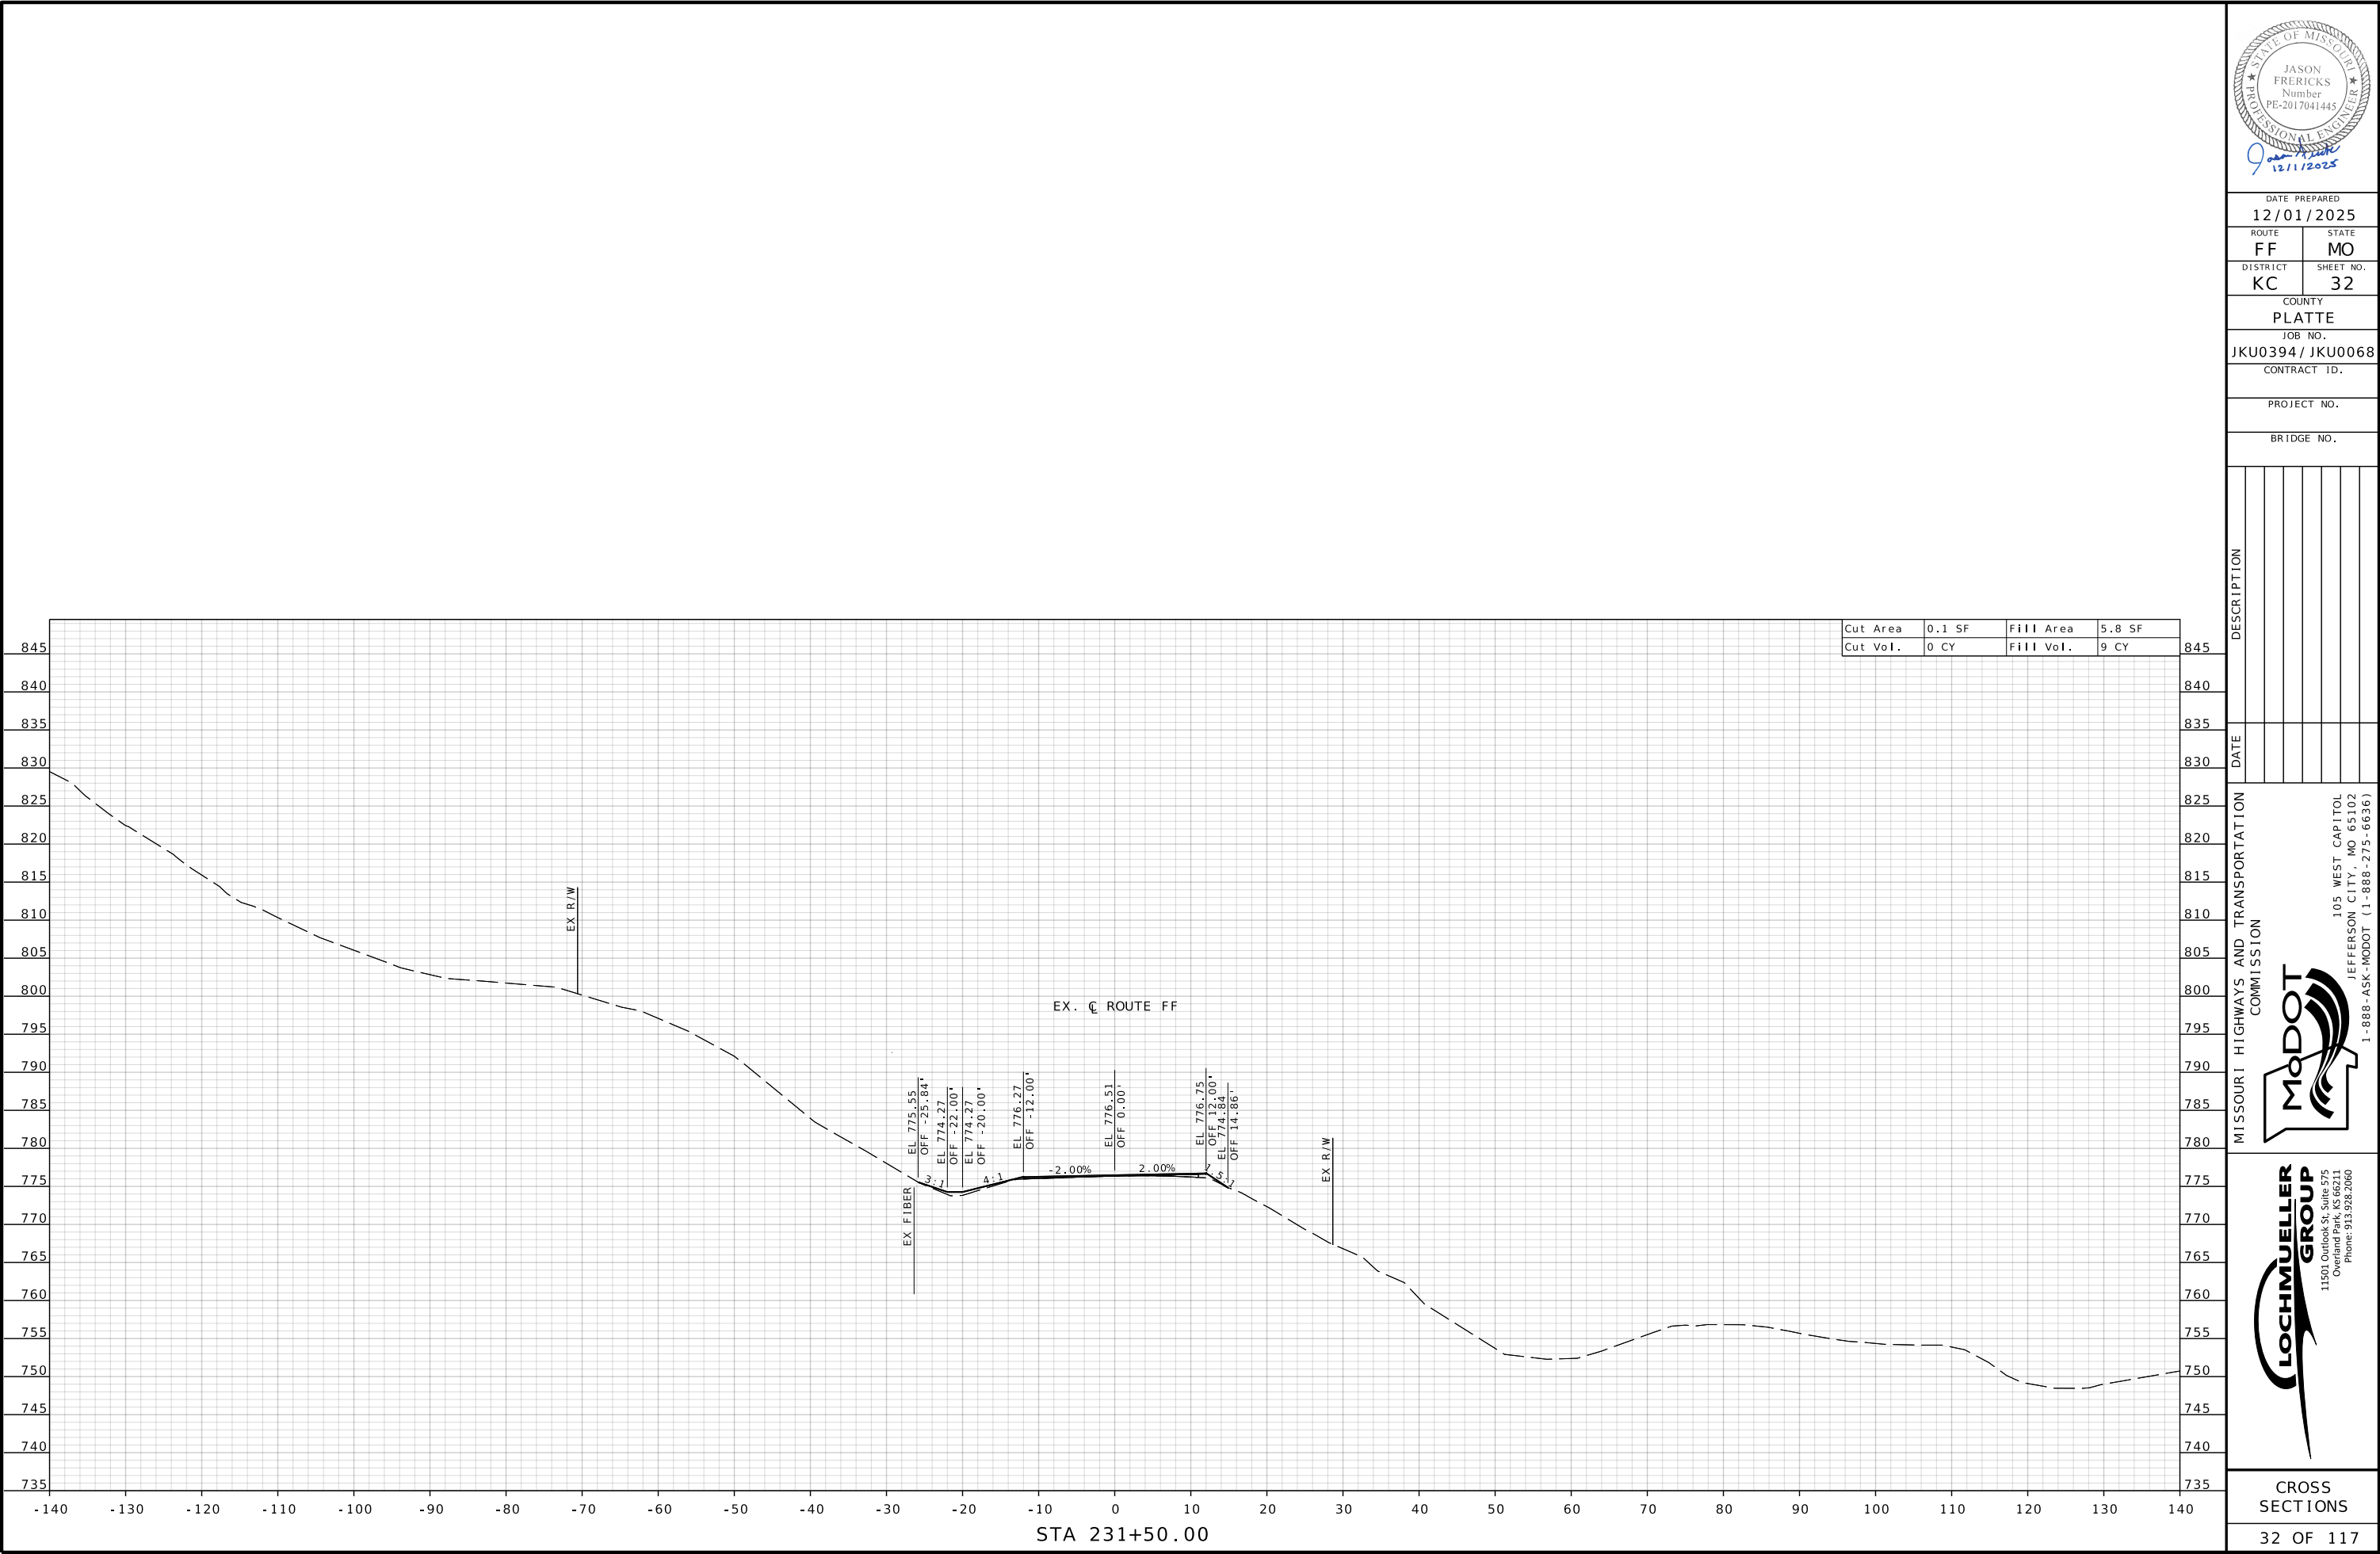

DATE PREPARED
12/01/2025

ROUTE FF	STATE MO
DISTRICT KC	SHEET NO. 32

COUNTY
PLATTE

JOB NO.
JKU0394/ JKU0068

CONTRACT ID.

PROJECT NO.

BRIDGE NO.

DESCRIPTION					
DATE					



MISSOURI HIGHWAYS AND TRANSPORTATION COMMISSION



105 WEST CAPITOL
JEFFERSON CITY, MO 65102
1-888-ASK-MODOT (1-888-275-6636)



11501 Outlook St, Suite 575
Overland Park, KS 66211
Phone: 913.938.2060

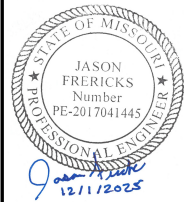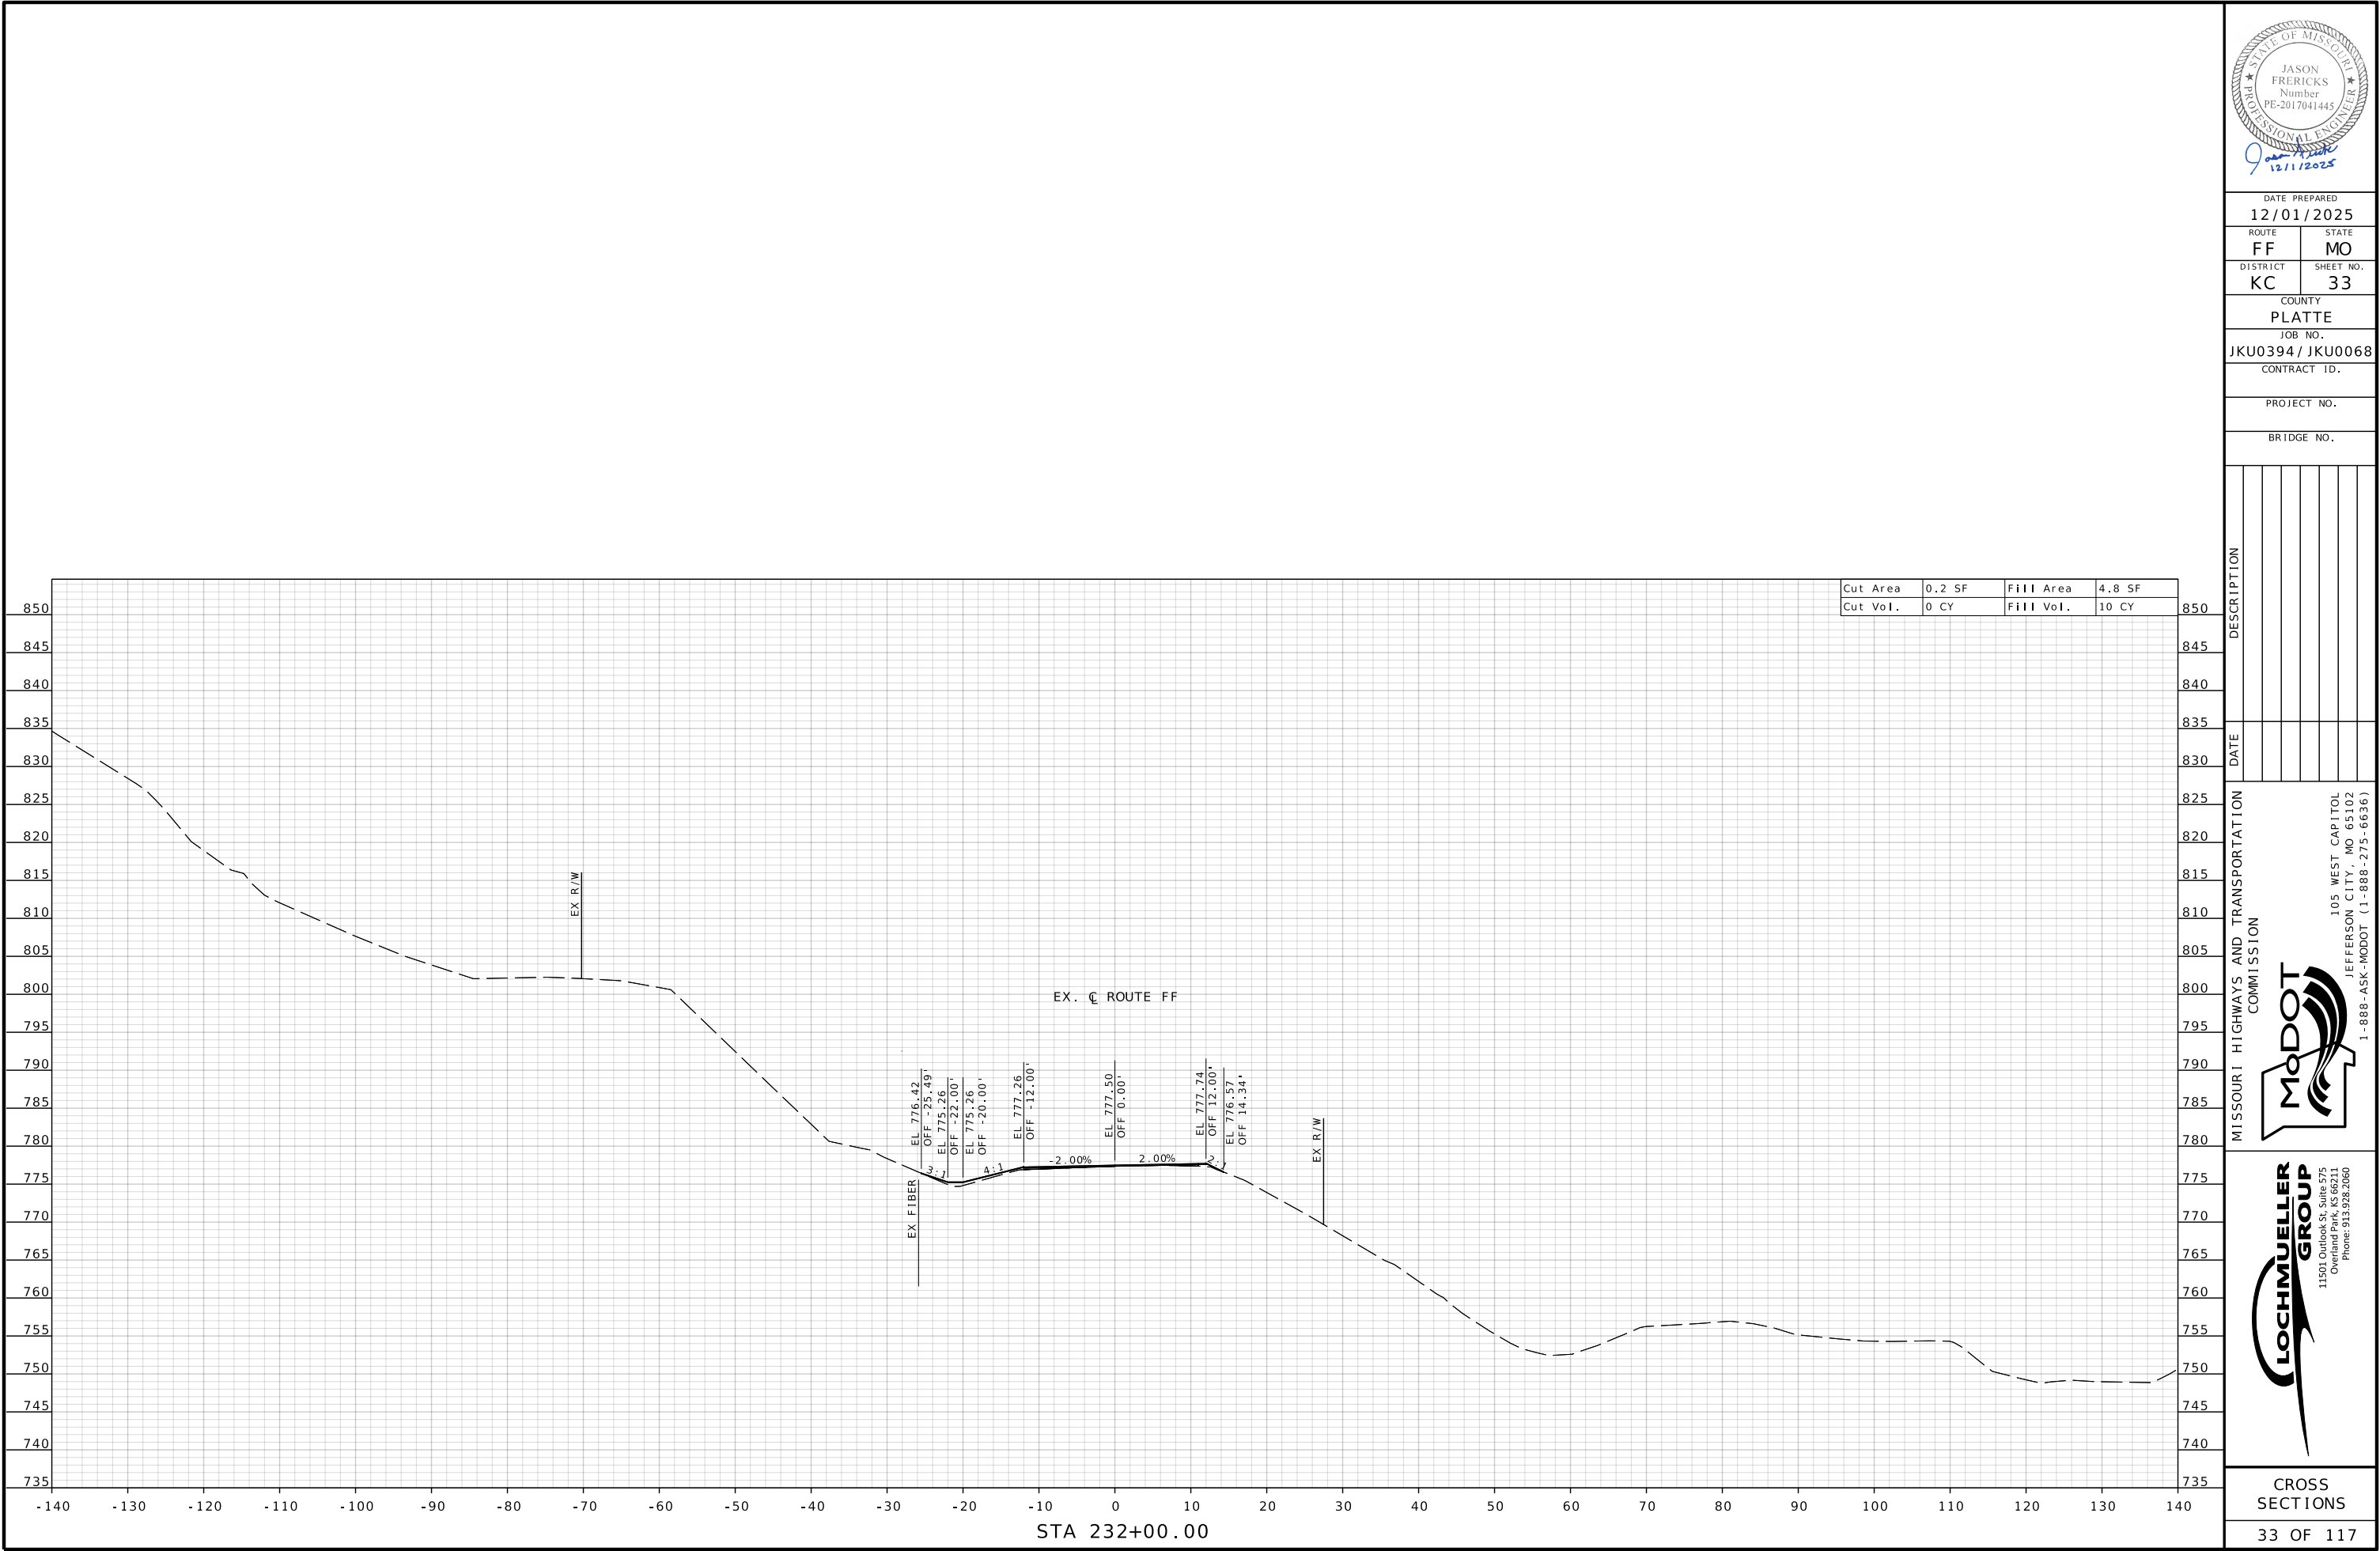

DATE PREPARED
12/01/2025

ROUTE	STATE
FF	MO
DISTRICT	SHEET NO.
KC	33

COUNTY
PLATTE

JOB NO.
JKU0394 / JKU0068

CONTRACT ID.

PROJECT NO.

BRIDGE NO.

DESCRIPTION	DATE



MISSOURI HIGHWAYS AND TRANSPORTATION COMMISSION

105 WEST CAPITOL
JEFFERSON CITY, MO 65102
1-888-ASK-MODOT (1-888-275-6636)

11501 Outlook St, Suite 575
Overland Park, KS 66211
Phone: 913.928.2060

CROSS
SECTIONS

33 OF 117

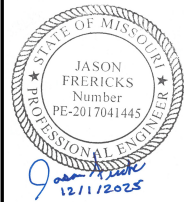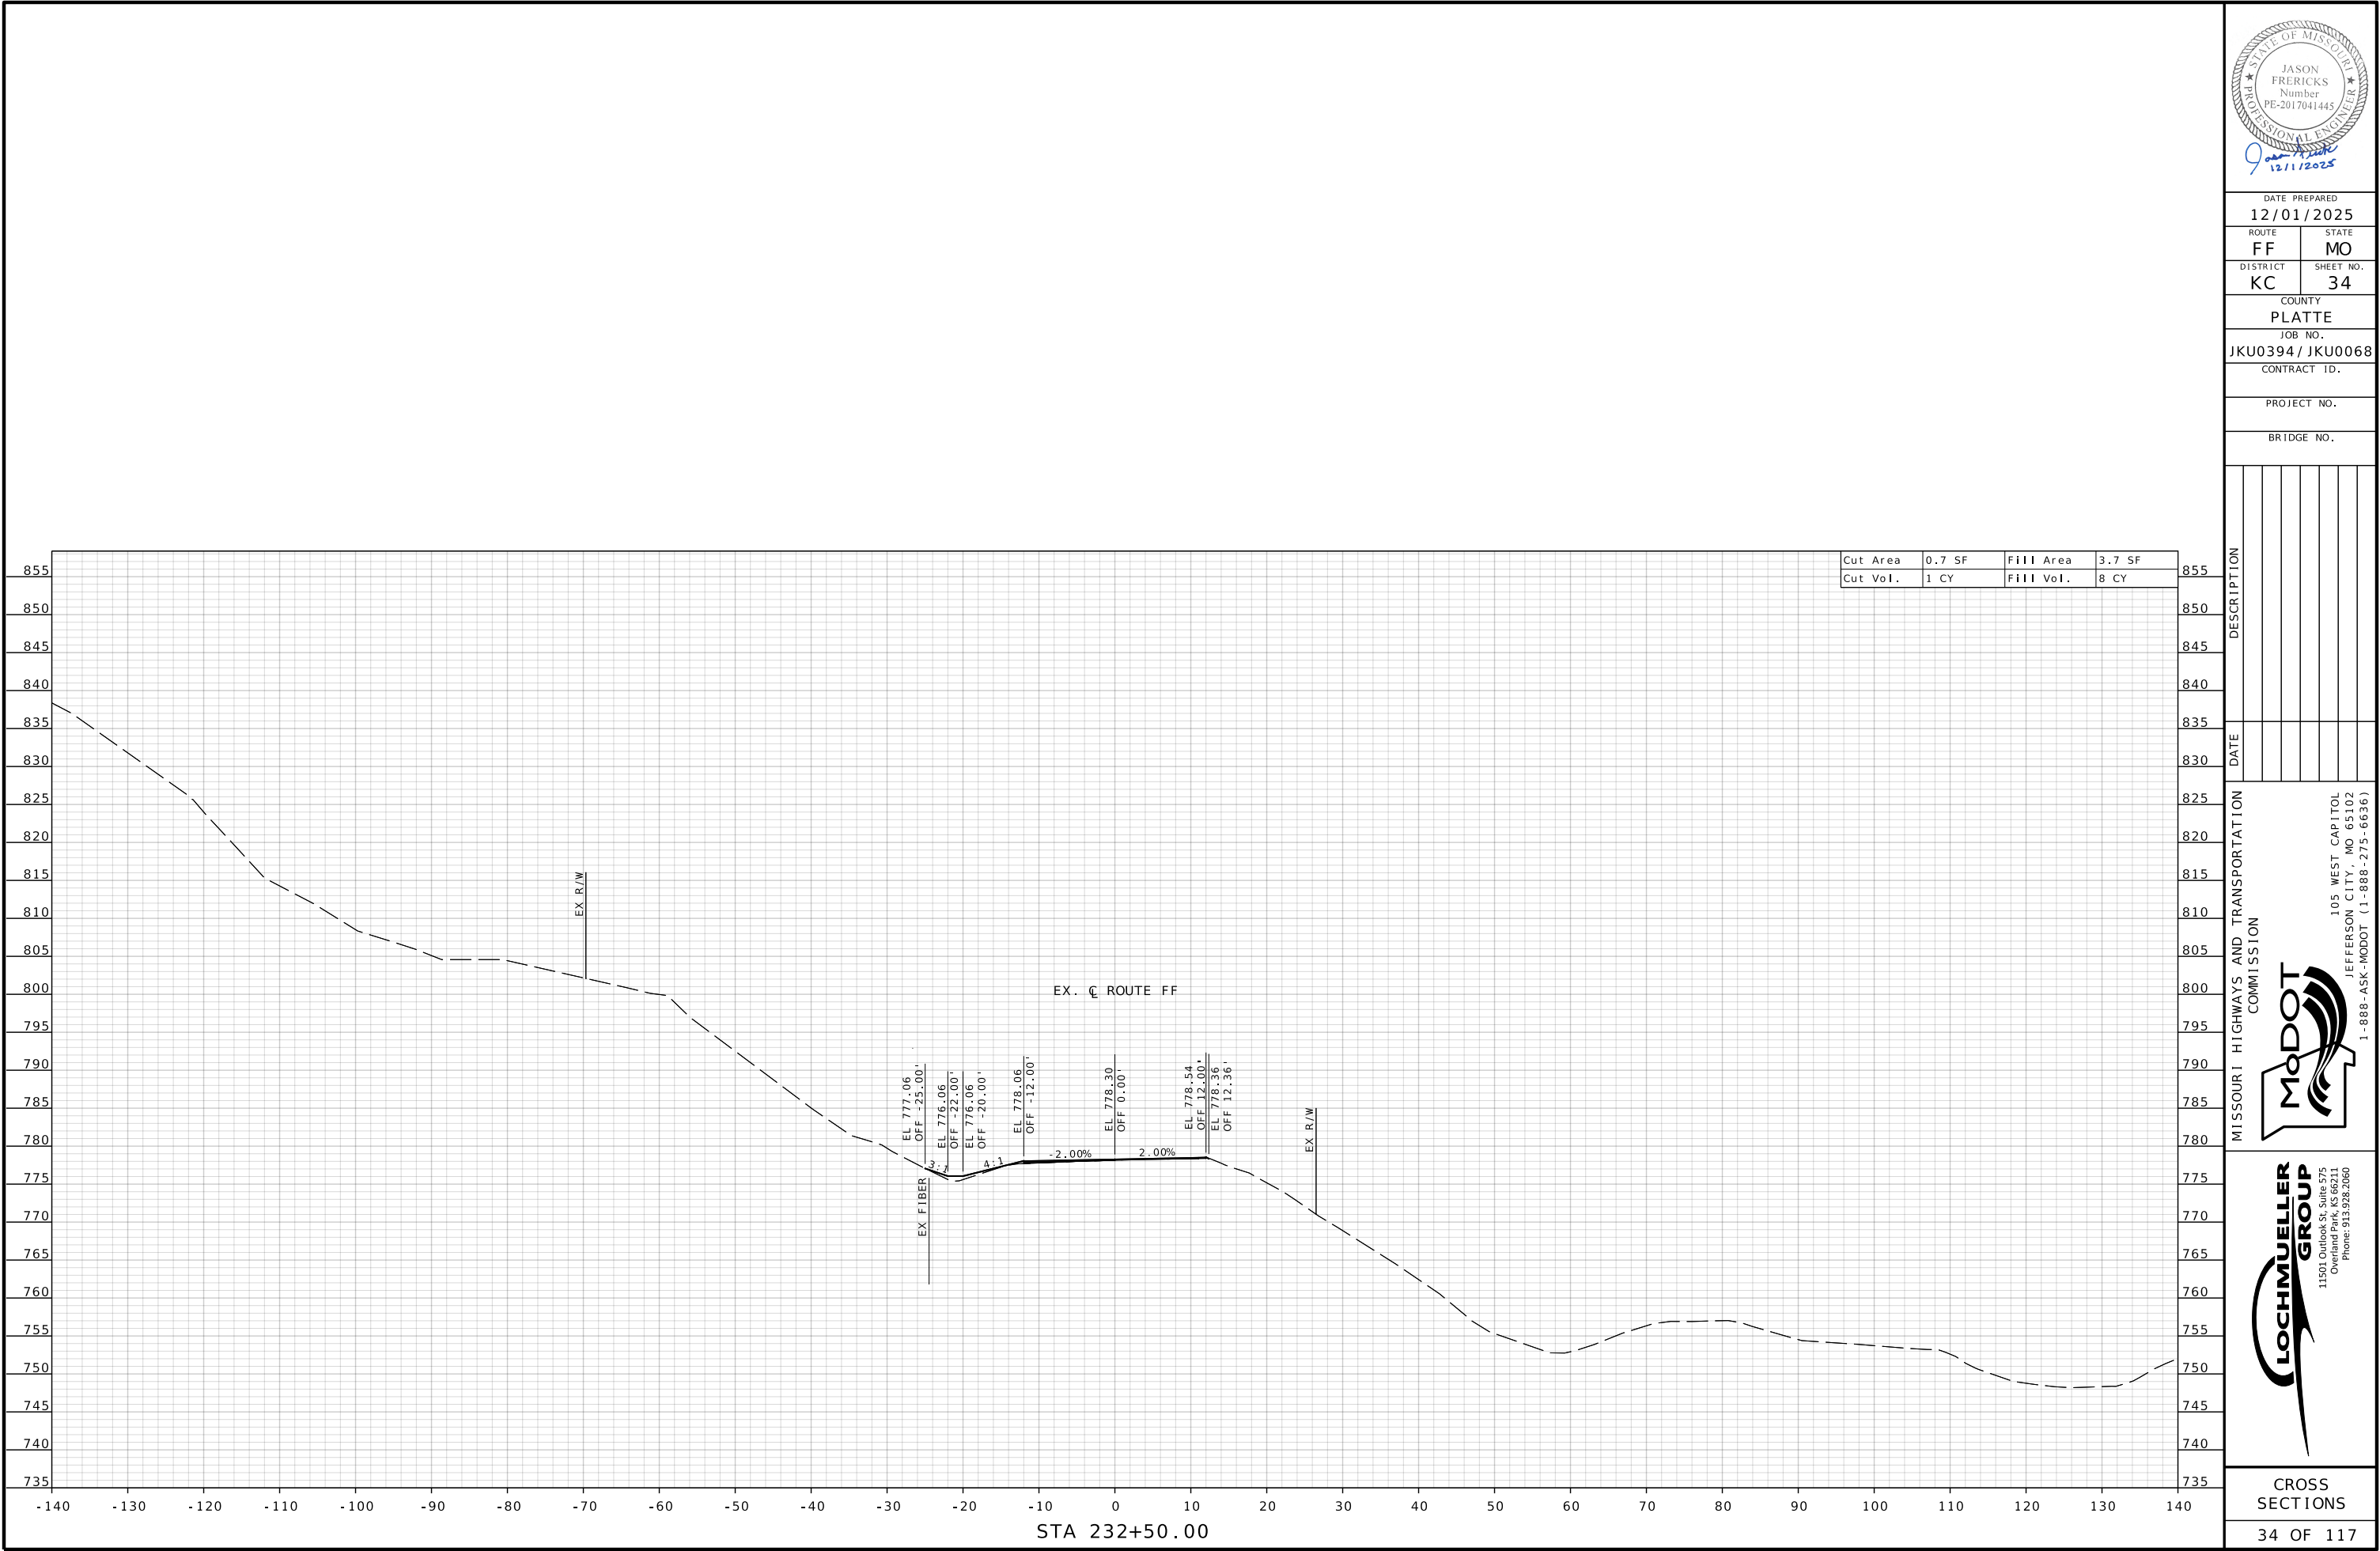

DATE PREPARED 12/01/2025	
ROUTE FF	STATE MO
DISTRICT KC	SHEET NO. 34
COUNTY PLATTE	
JOB NO. JKU0394/ JKU0068	
CONTRACT ID.	

PROJECT NO.



BRIDGE NO.

DESCRIPTION	DATE

MISSOURI HIGHWAYS AND TRANSPORTATION COMMISSION

105 WEST CAPITOL
JEFFERSON CITY, MO 65102
1-888-ASK-MODOT (1-888-275-6636)

11501 Outlook St, Suite 575
Overland Park, Kansas 66211
Phone: 913.928.2060

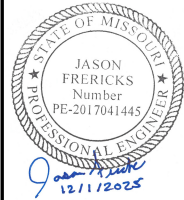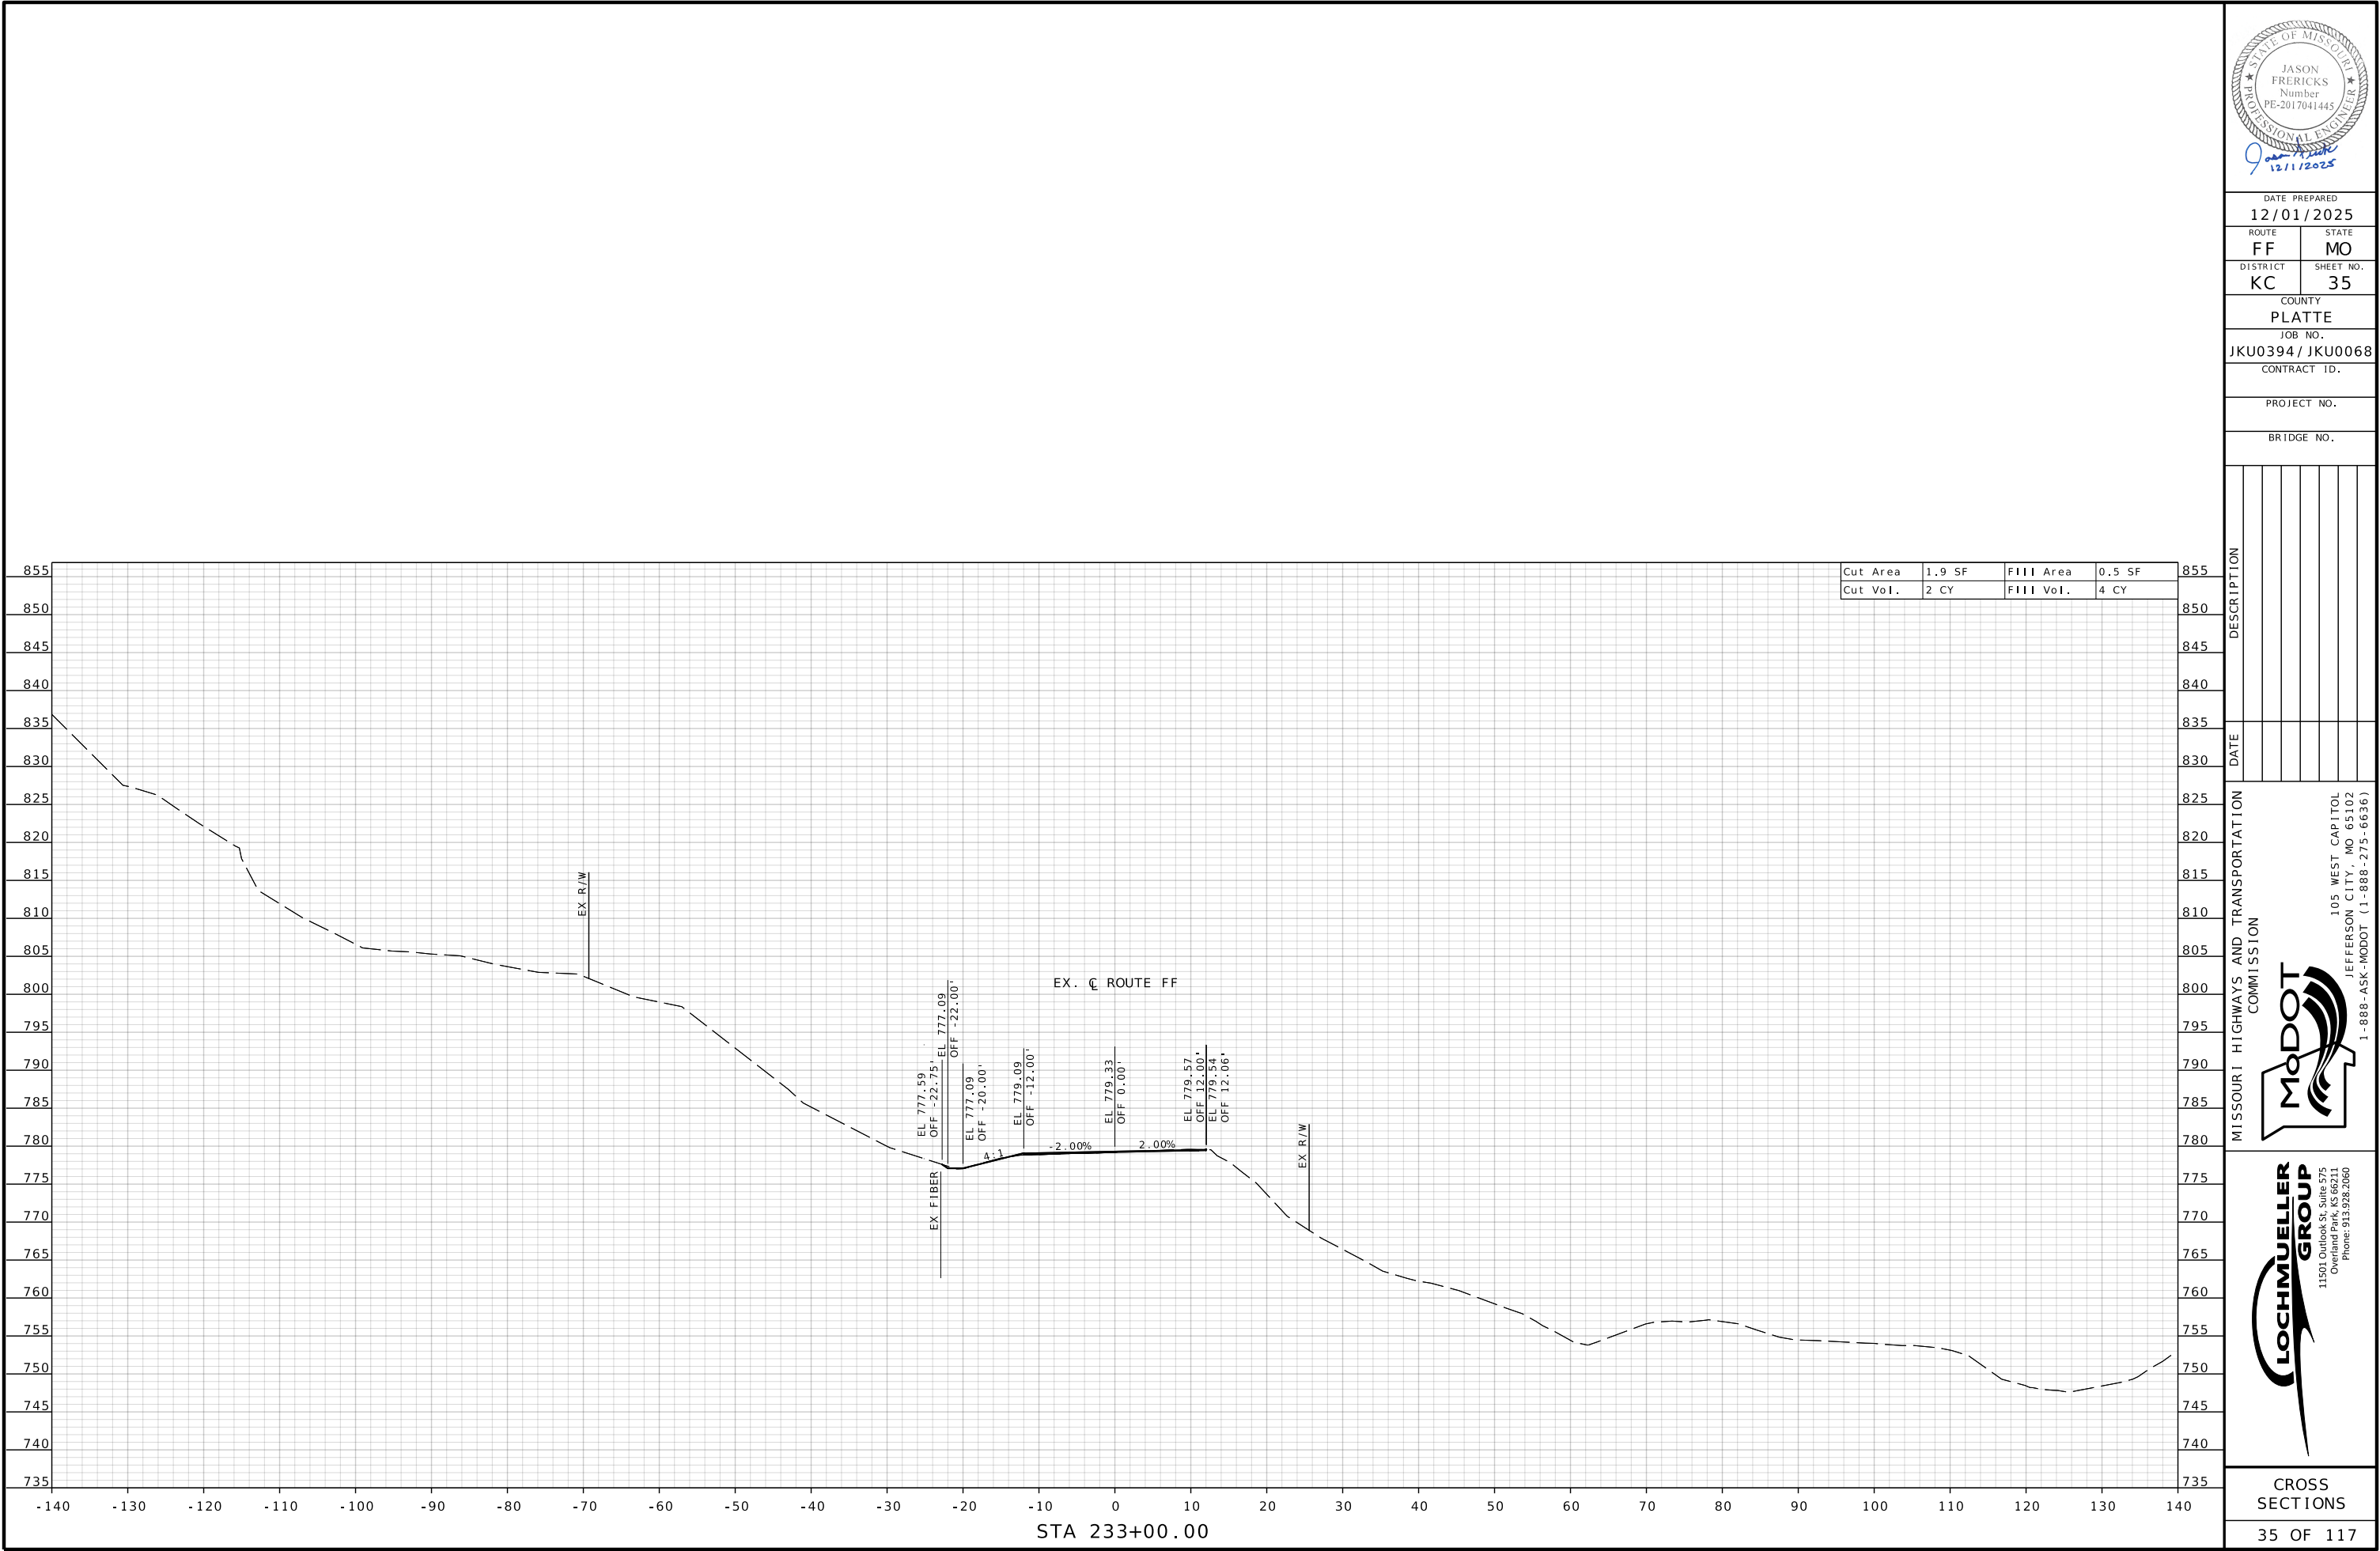

DATE PREPARED 12/01/2025	
ROUTE FF	STATE MO
DISTRICT KC	SHEET NO. 35
COUNTY PLATTE	
JOB NO. JKU0394/ JKU0068	
CONTRACT ID.	



PROJECT NO.
BRIDGE NO.

DESCRIPTION	
DATE	

MISSOURI HIGHWAYS AND TRANSPORTATION COMMISSION

105 WEST CAPITOL
JEFFERSON CITY, MO 65102
1-888-ASK-MODOT (1-888-275-6636)

11501 Outlook St, Suite 575
Overland Park, KS 66211
Phone: 913.928.2060

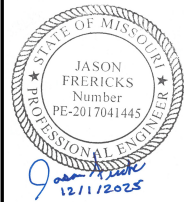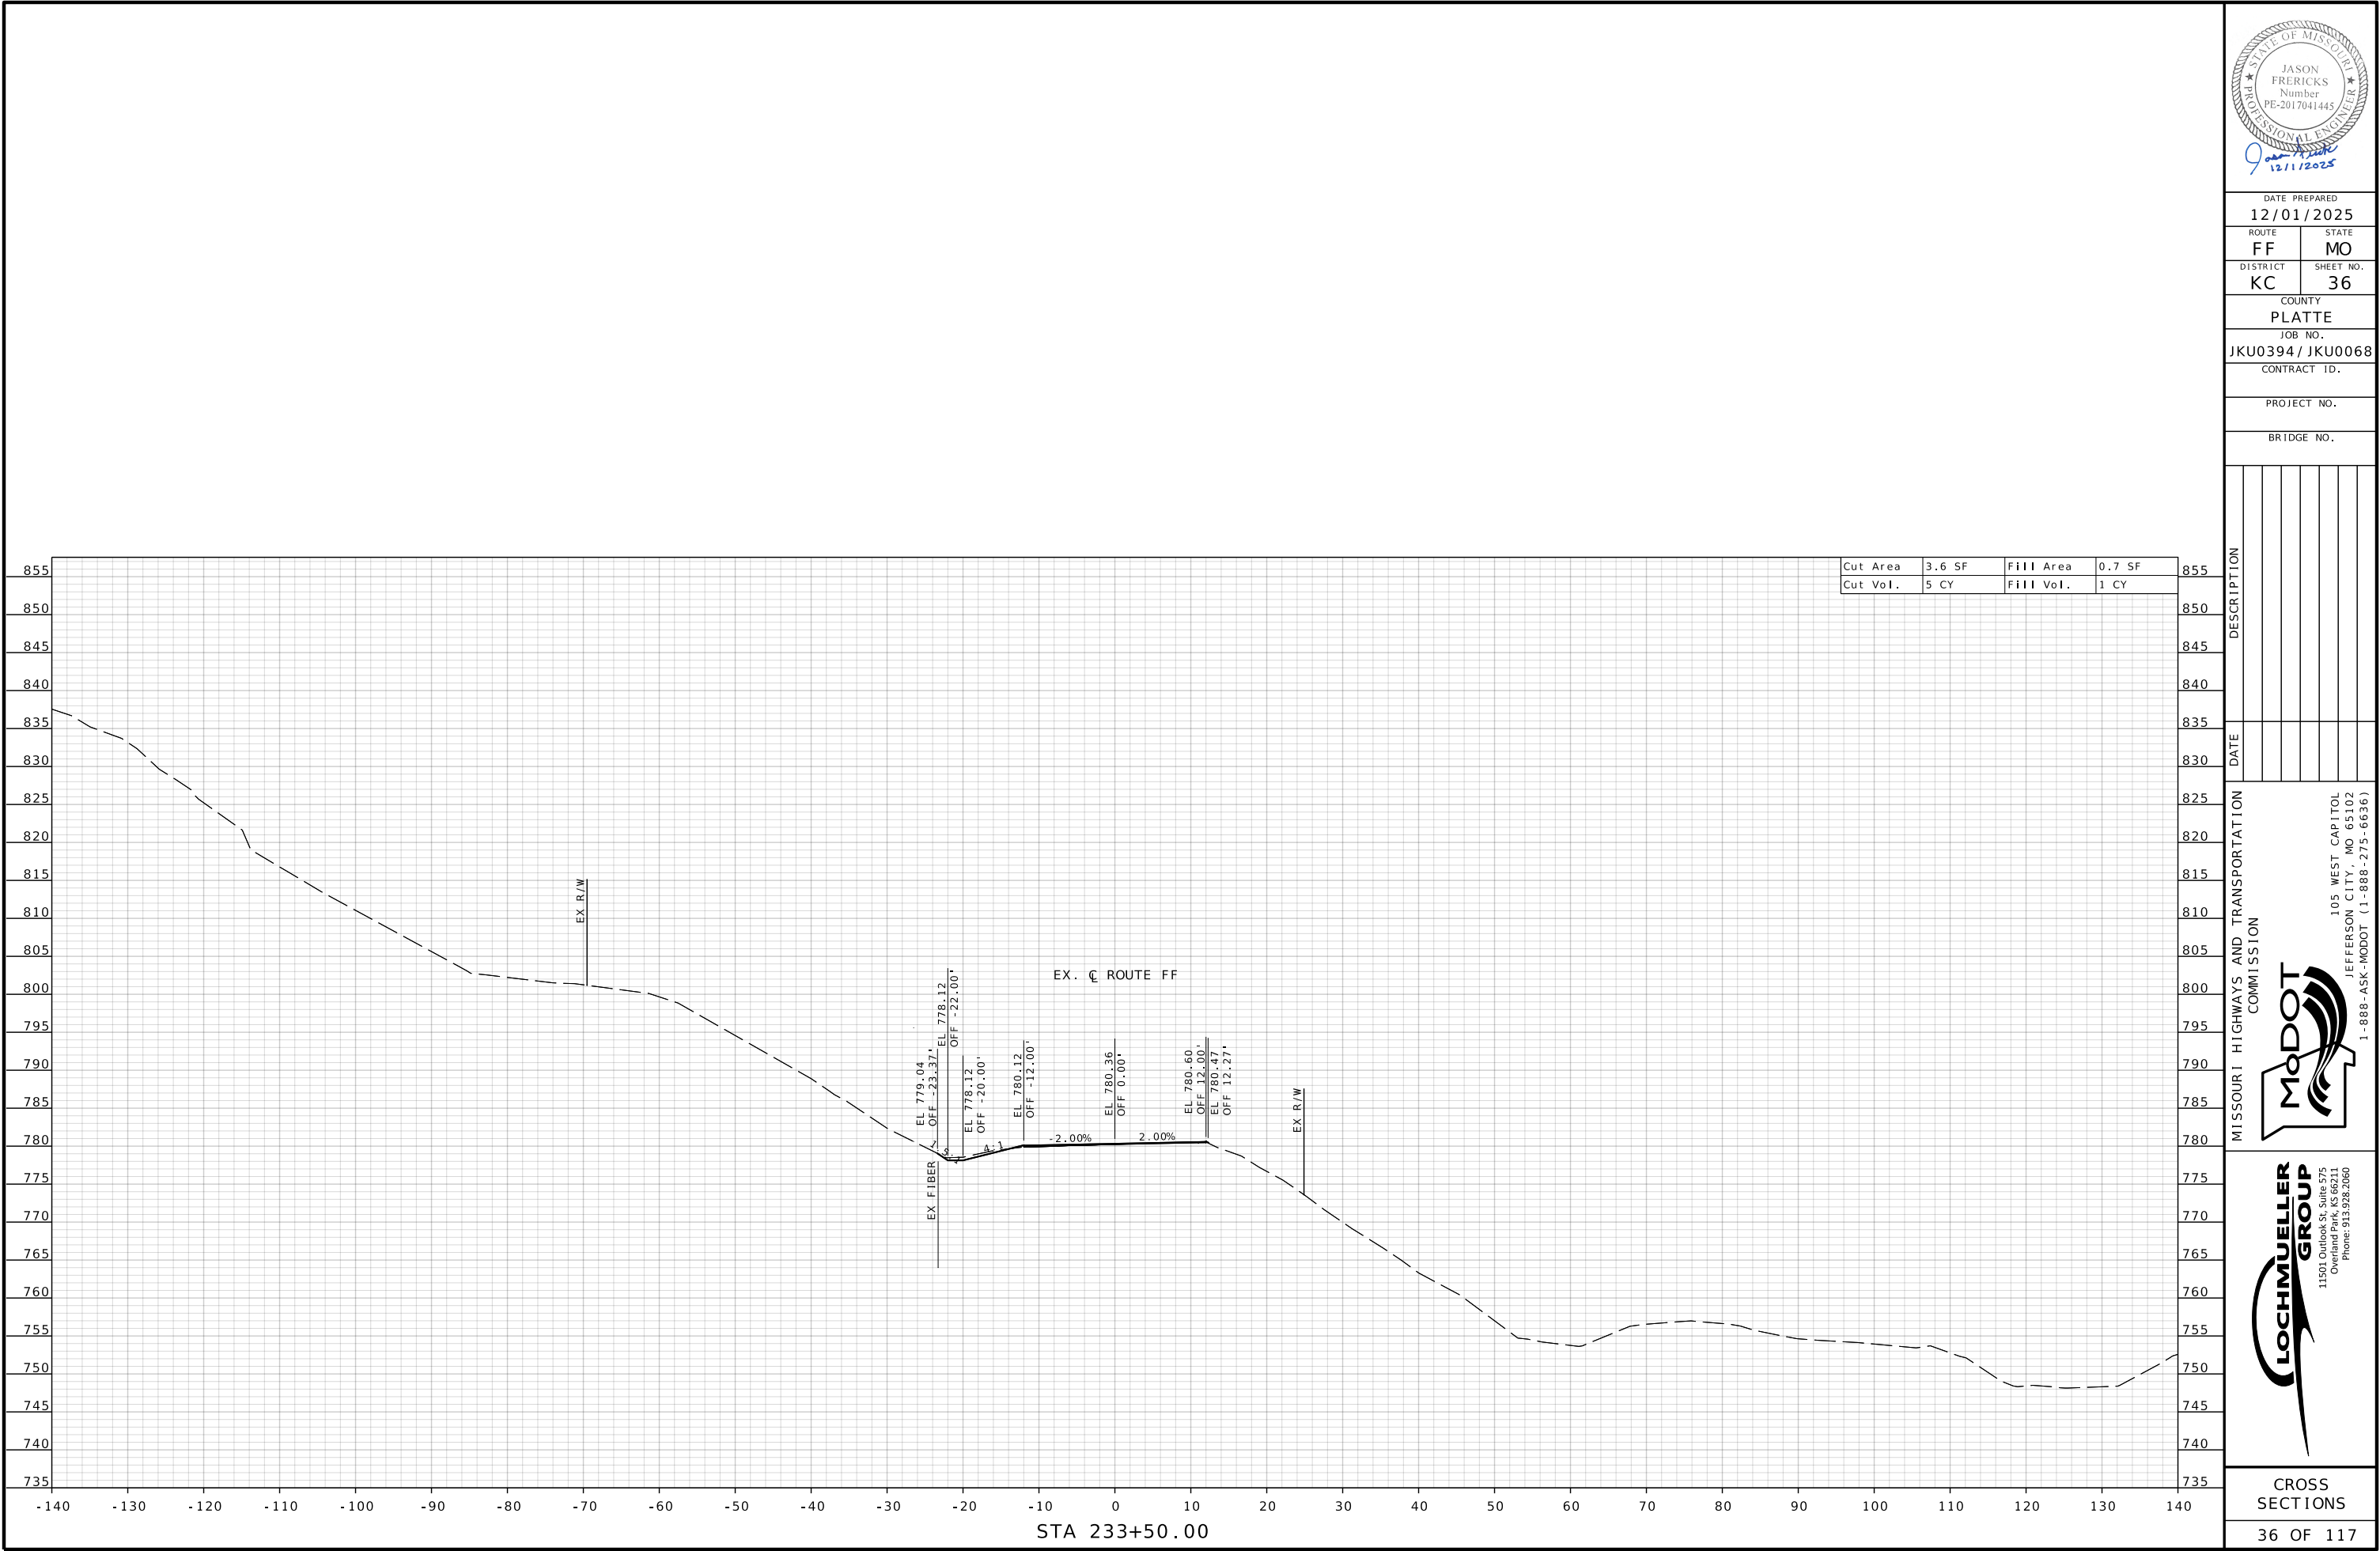

DATE PREPARED 12/01/2025	
ROUTE FF	STATE MO
DISTRICT KC	SHEET NO. 36
COUNTY PLATTE	
JOB NO. JKU0394/ JKU0068	
CONTRACT ID.	



PROJECT NO.
BRIDGE NO.

DESCRIPTION	DATE

MISSOURI HIGHWAYS AND TRANSPORTATION COMMISSION

105 WEST CAPITOL
JEFFERSON CITY, MO 65102
1-888-ASK-MODOT (1-888-275-6636)

11501 Outlook St, Suite 575
Overland Park, KS 66211
Phone: 913.928.2060

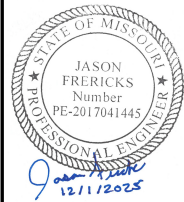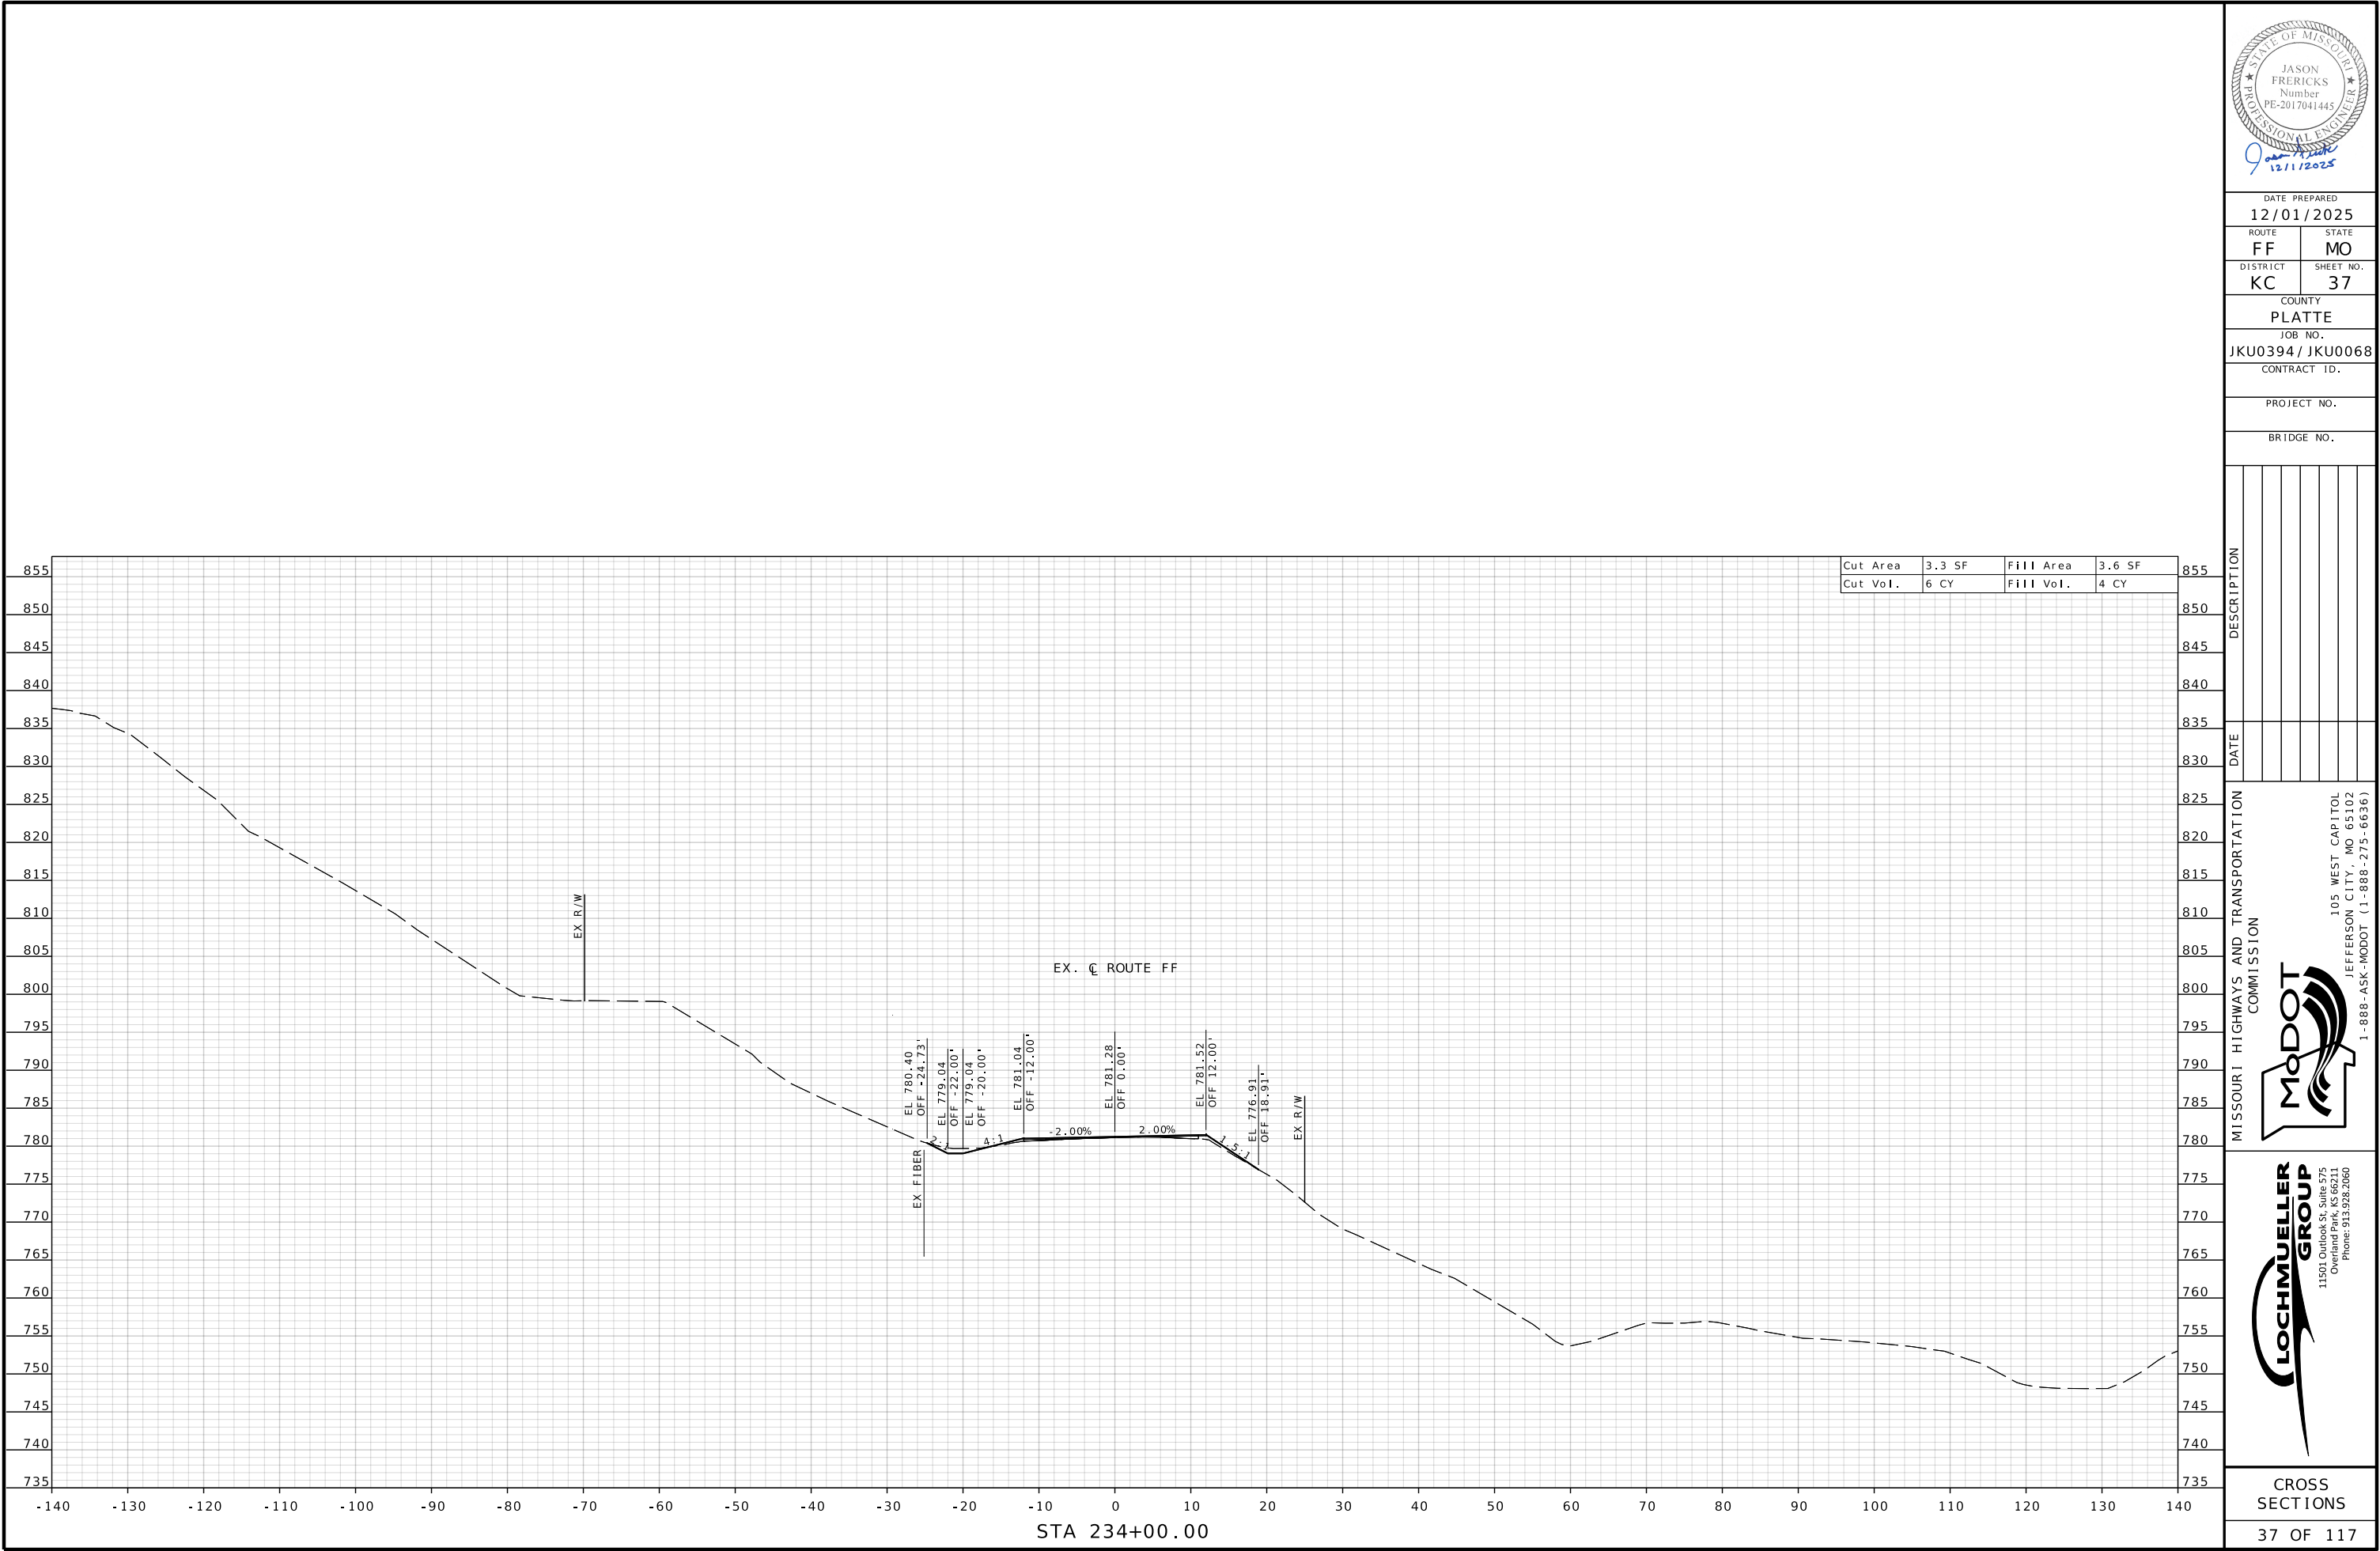

DATE PREPARED
12/01/2025

ROUTE STATE
FF MO

DISTRICT SHEET NO.
KC 37

COUNTY
PLATTE

JOB NO.
JKU0394/ JKU0068

CONTRACT ID.

PROJECT NO.

BRIDGE NO.

DESCRIPTION	DATE


MISSOURI HIGHWAYS AND TRANSPORTATION COMMISSION




105 WEST CAPITOL
JEFFERSON CITY, MO 65102
1-888-ASK-MODOT (1-888-275-6636)




11501 Outlook St, Suite 575
Overland Park, KS 66211
Phone: 913.928.2060

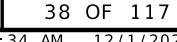

EX R/W

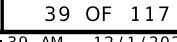

Cut Area	23.1 SF	Fill Area	6.6 SF
Cut Vol.	26 CY	Fill Vol.	8 CY

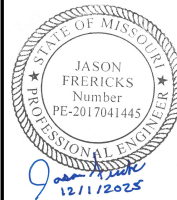

DATE PREPARED
12/01/2025

ROUTE FF	STATE MO
-------------	-------------

DISTRICT	SHEET NO
KC	41

COUNTY
PLATTE

JOB NO.
JKU0394 / JKU006

CONTRACT ID.

PROJECT NO.

BRIDGE NO. _____

[illegible]

--	--	--	--	--	--	--

[illegible]

DESCO

[illegible][illegible]

TE							
----	--	--	--	--	--	--	--

DA:						
-----	--	--	--	--	--	--

ION

REPORT

WEST
ITY, I
200 3TRAN
NAND -
SION

GHWAC



Logo of the National Fire Protection Association (NFPA), featuring a stylized flame and the text "NFPA".



2 2 10 10

CLERK OF COURT
Suite 575
KS 66211
728.2060

ELI
RO

UNIVERSITY OF GUELPH
601 Outlook
Overland
Phone


115

LOT


1


1



	CROSS
--	-------

CROSS SECTIONS

41 OF 117

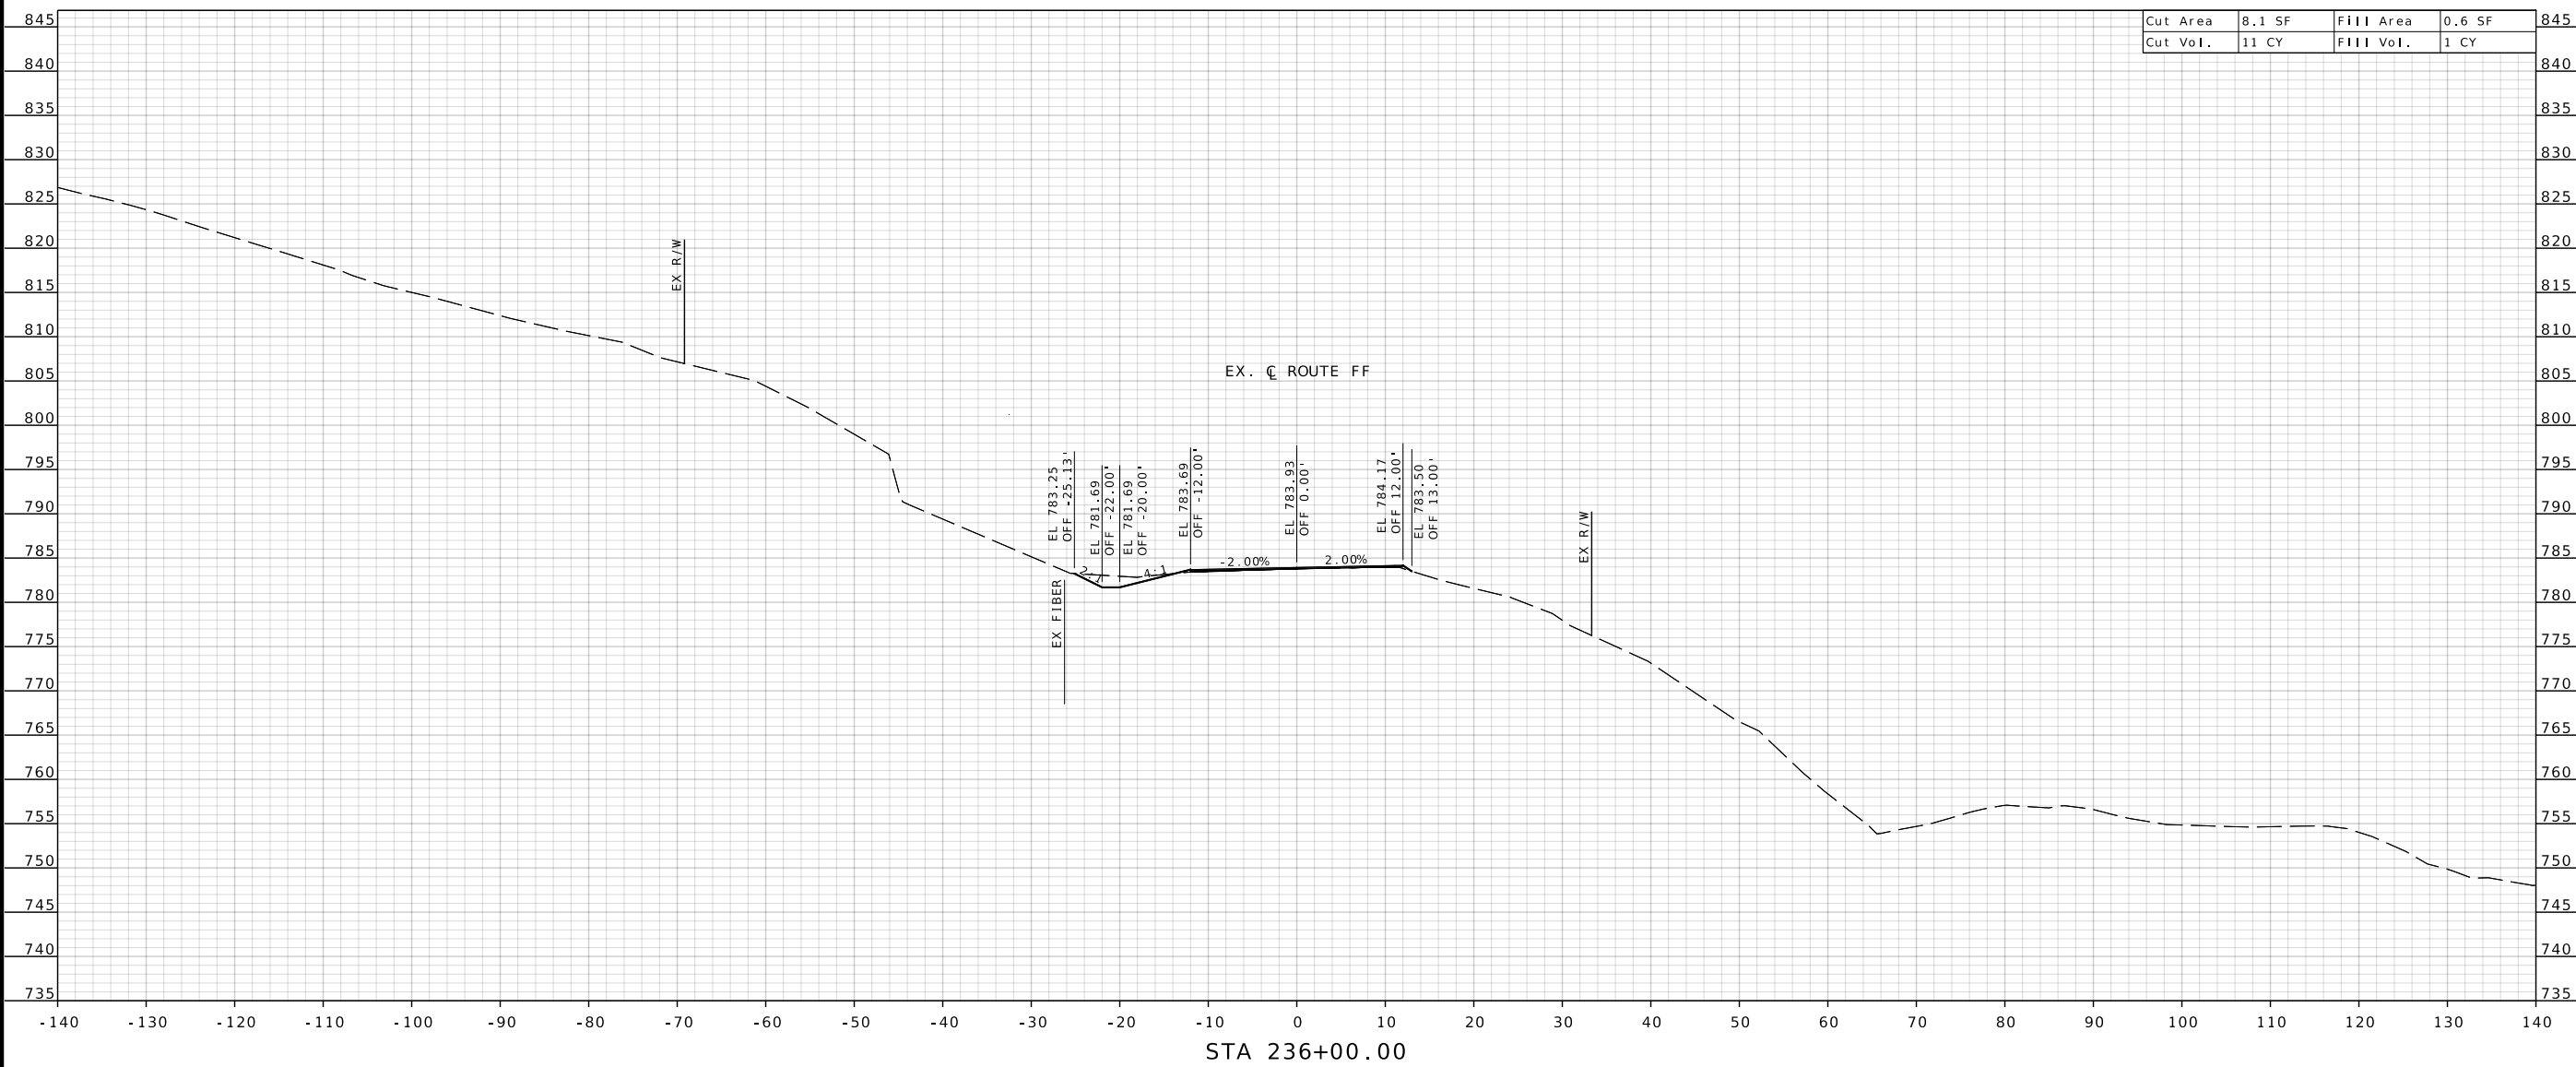

 

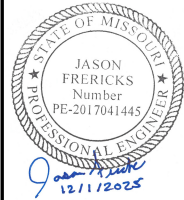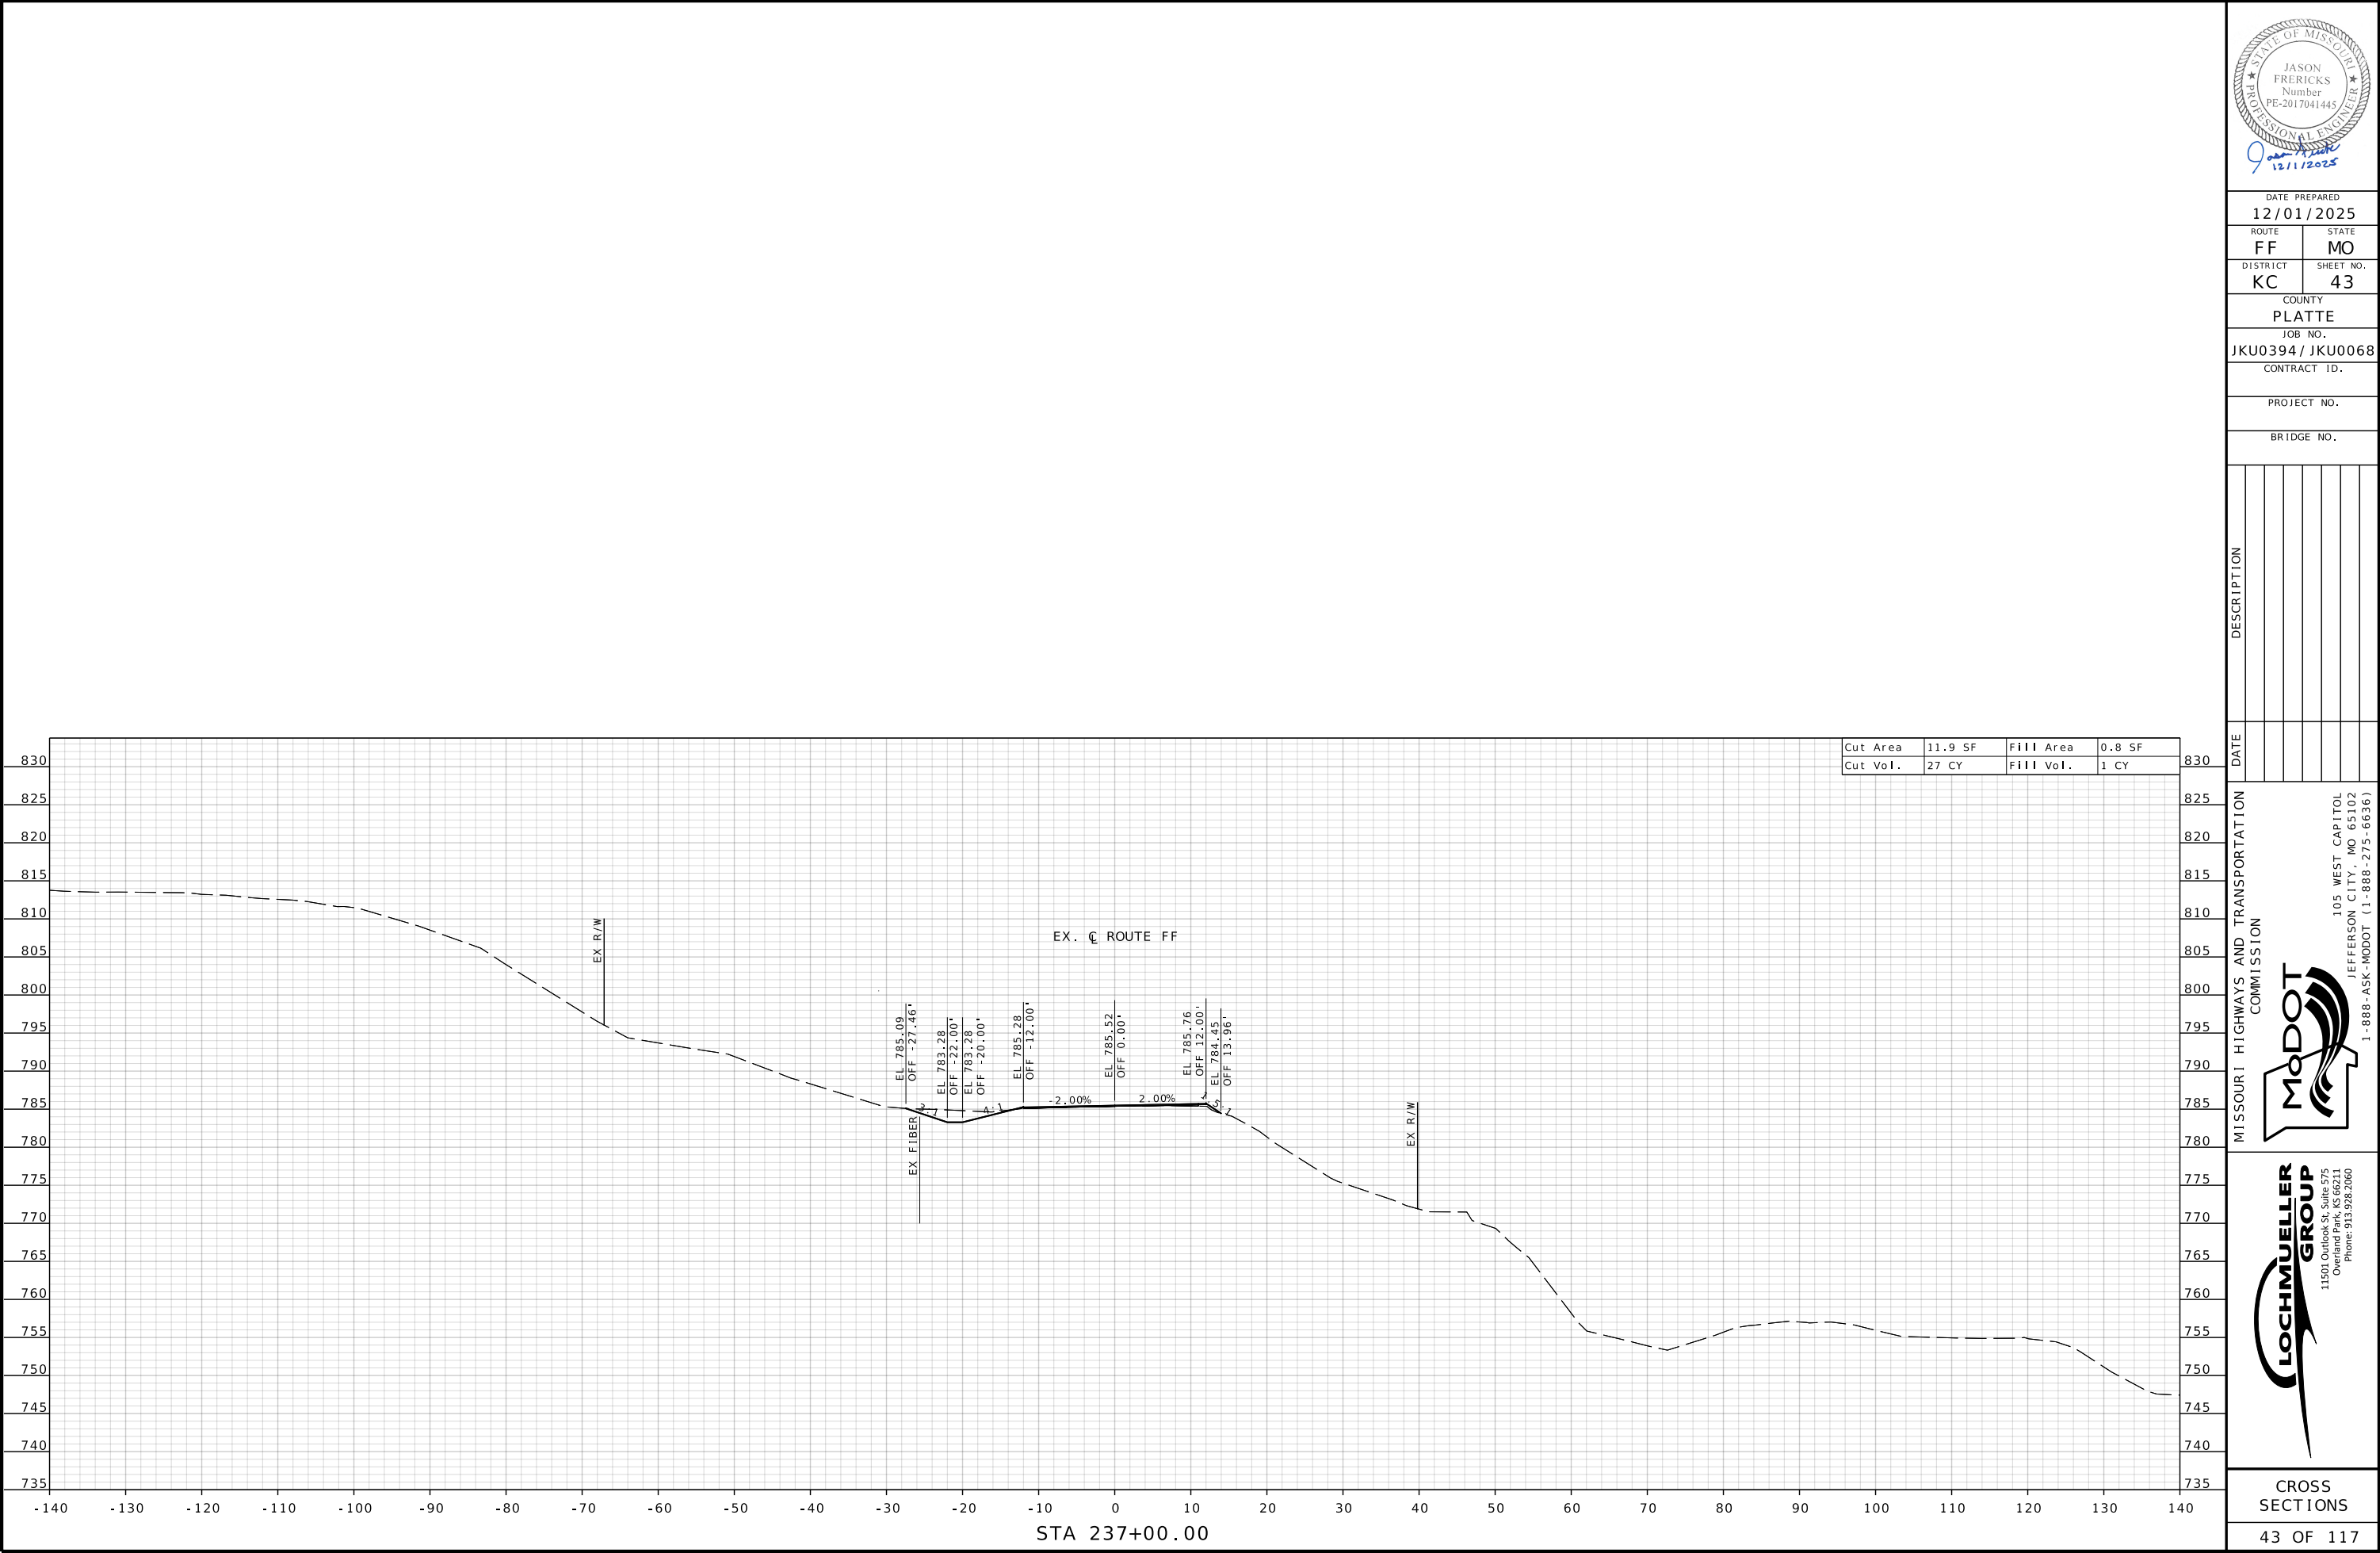

DATE PREPARED 12/01/2025	
ROUTE FF	STATE MO
DISTRICT KC	SHEET NO. 43
COUNTY PLATTE	
JOB NO. JKU0394/ JKU0068	
CONTRACT ID.	



PROJECT NO.
BRIDGE NO.

DATE	DESCRIPTION

MISSOURI HIGHWAYS AND TRANSPORTATION COMMISSION

105 WEST CAPITOL
JEFFERSON CITY, MO 65102
1-888-ASK-MODOT (1-888-275-6636)

11501 Outlook St., Suite 575
Overland Park, Kansas 66211
Phone: 913.928.2060

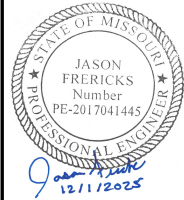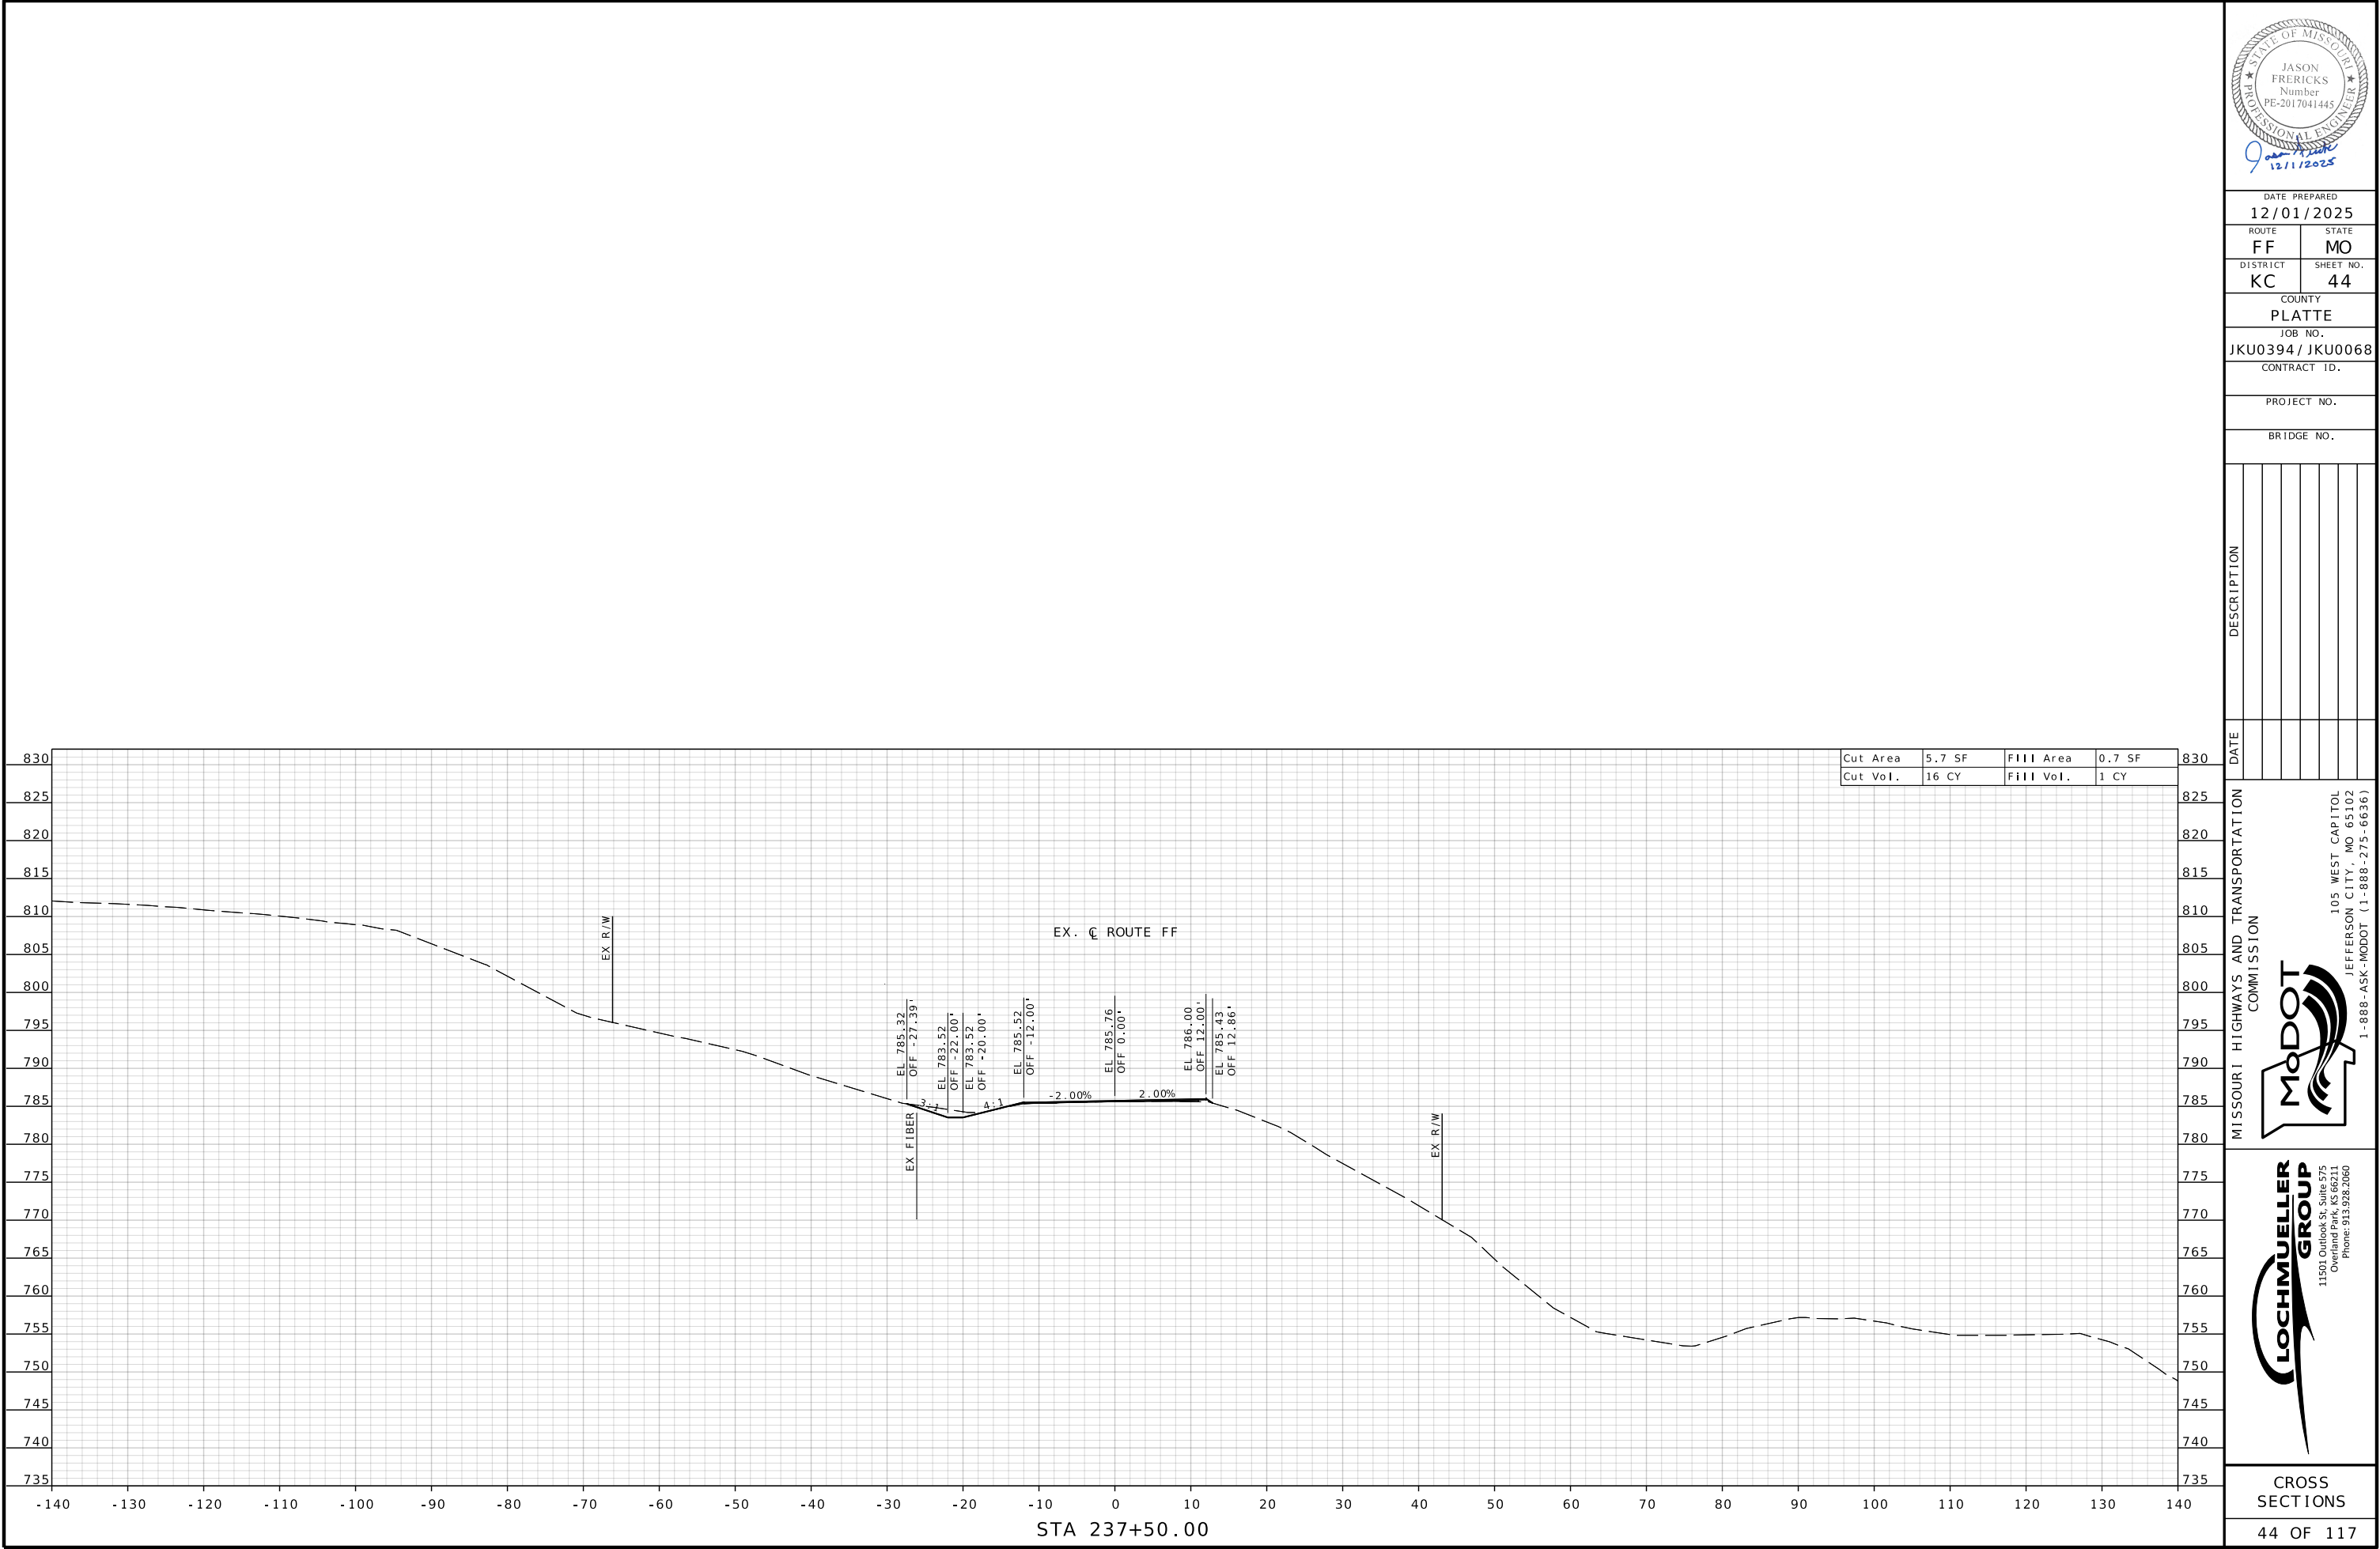

DATE PREPARED 12/01/2025	
ROUTE FF	STATE MO
DISTRICT KC	SHEET NO. 44
COUNTY PLATTE	
JOB NO. JKU0394 / JKU0068	
CONTRACT ID.	

PROJECT NO.
BRIDGE NO.

DATE	DESCRIPTION



MISSOURI HIGHWAYS AND TRANSPORTATION COMMISSION



105 WEST CAPITOL
JEFFERSON CITY, MO 65102
1-888-ASK-MODOT (1-888-275-6636)



11501 Outlook St., Suite 575
Overland Park, Kansas 66211
Phone: 913.938.2060

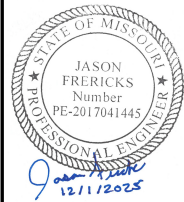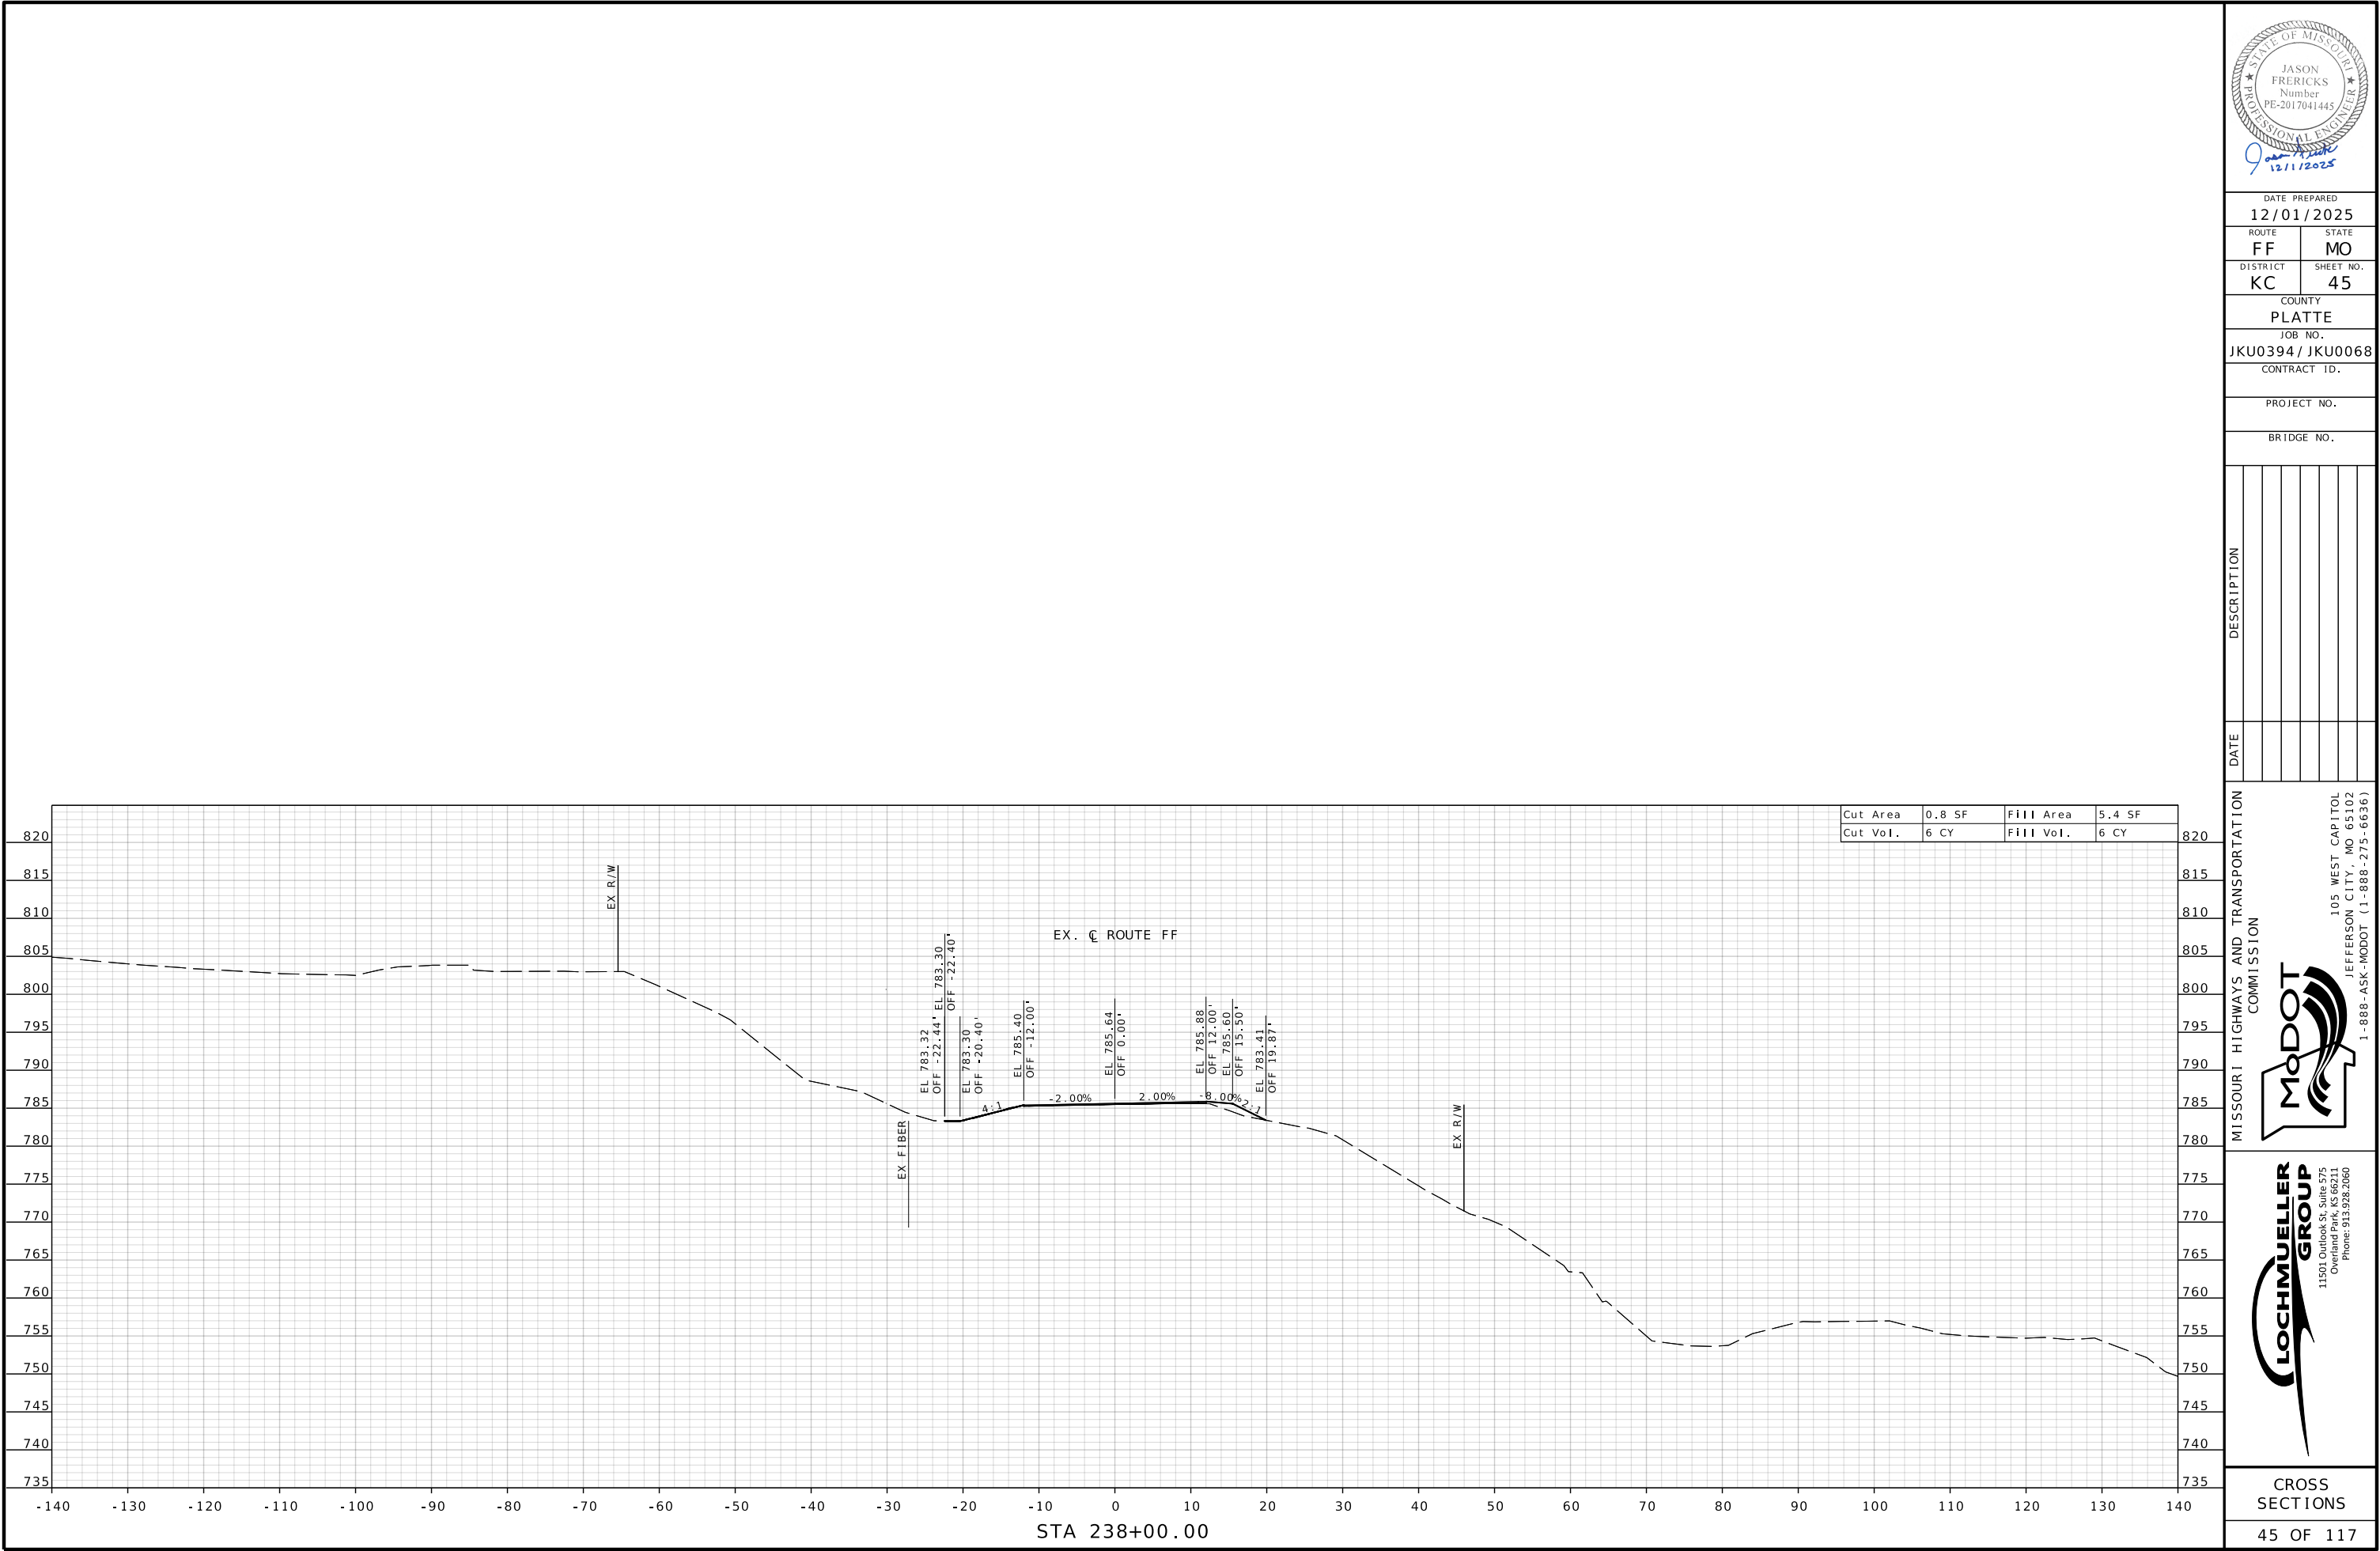

DATE PREPARED
12/01/2025

ROUTE	STATE
FF	MO
DISTRICT	SHEET NO.
KC	45

COUNTY
PLATTE

JOB NO.
JKU0394/ JKU0068

CONTRACT ID.

PROJECT NO.


BRIDGE NO.


DATE	DESCRIPTION


MISSOURI HIGHWAYS AND TRANSPORTATION COMMISSION

105 WEST CAPITOL
JEFFERSON CITY, MO 65102
1-888-ASK-MODOT (1-888-275-6636)

11501 Outlook St., Suite 575
Overland Park, KS 66211
Phone: 913.928.2060

 


 


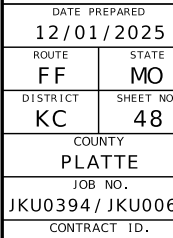
[illegible]


MISSOURI HIGHWAYS AND TRANSPORTATION
COMMISSION

105 WEST CAPITAL
JEFFERSON CITY, MO 65102

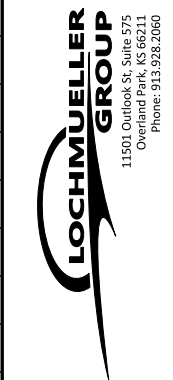

CROSS
SECTIONS
48 OF 117

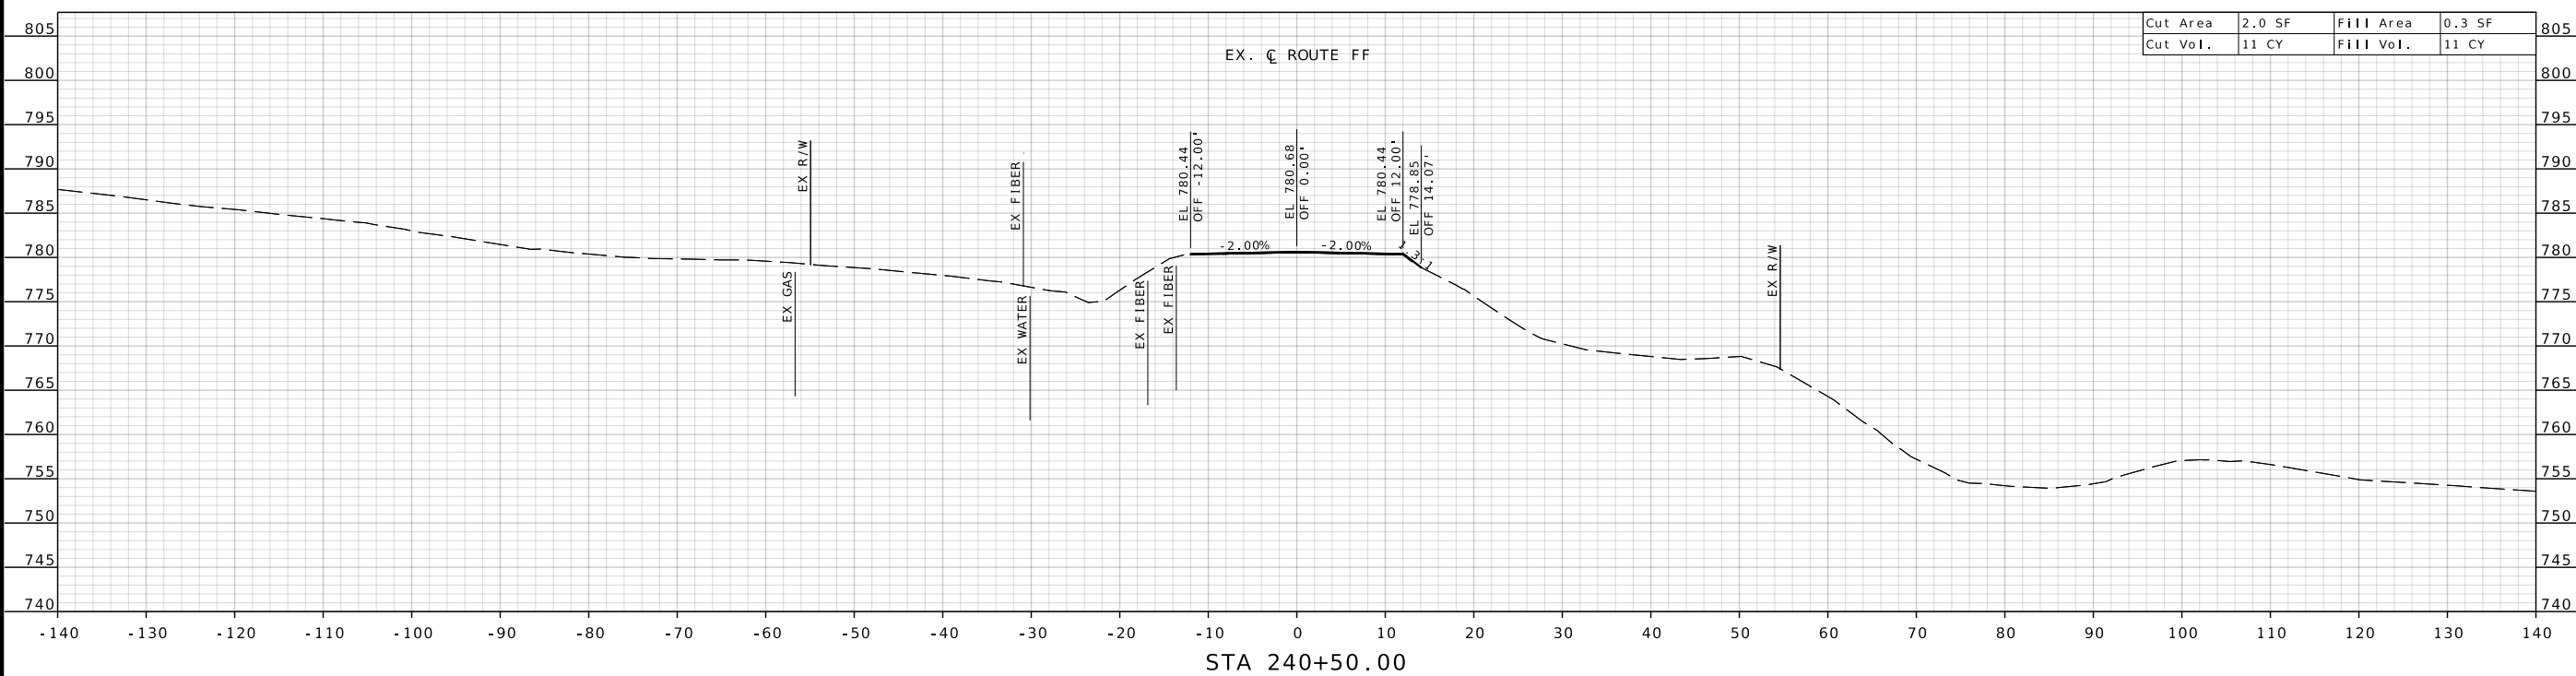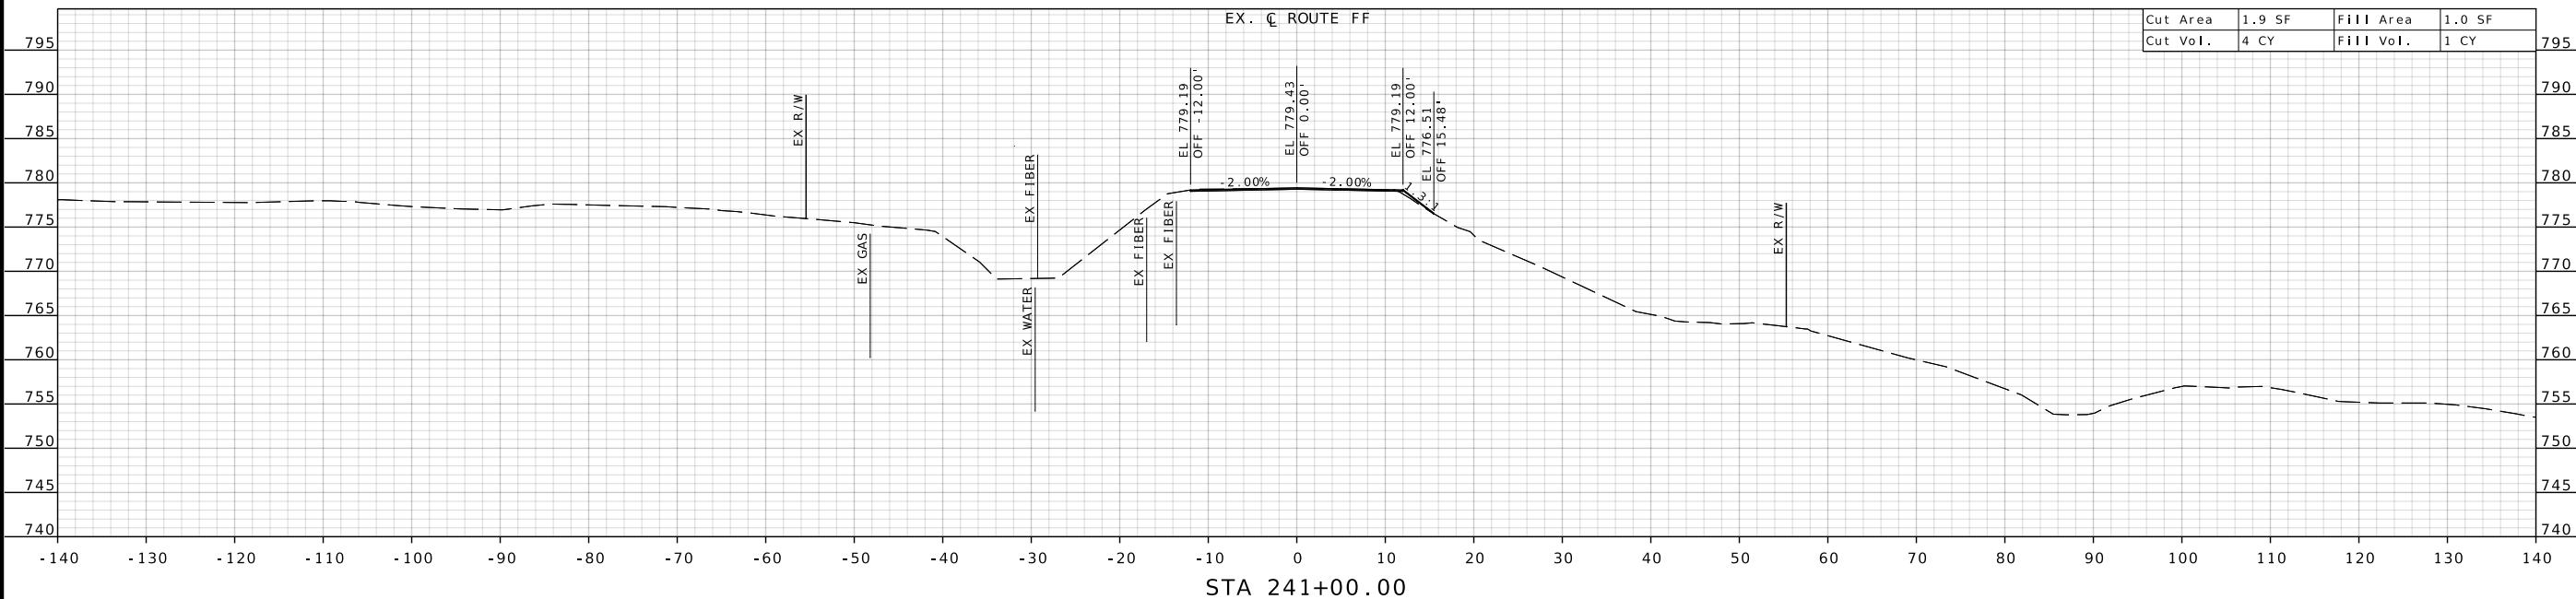

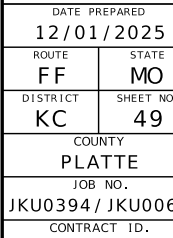


PROJECT NO.
BRIDGE NO.



[illegible]


MISSOURI HIGHWAYS AND TRANSPORTATION
COMMISSION

105 WEST CAPITAL
JEFFERSON CITY, MO 65102

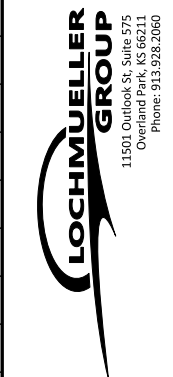


CROSS
SECTIONS
49 OF 117

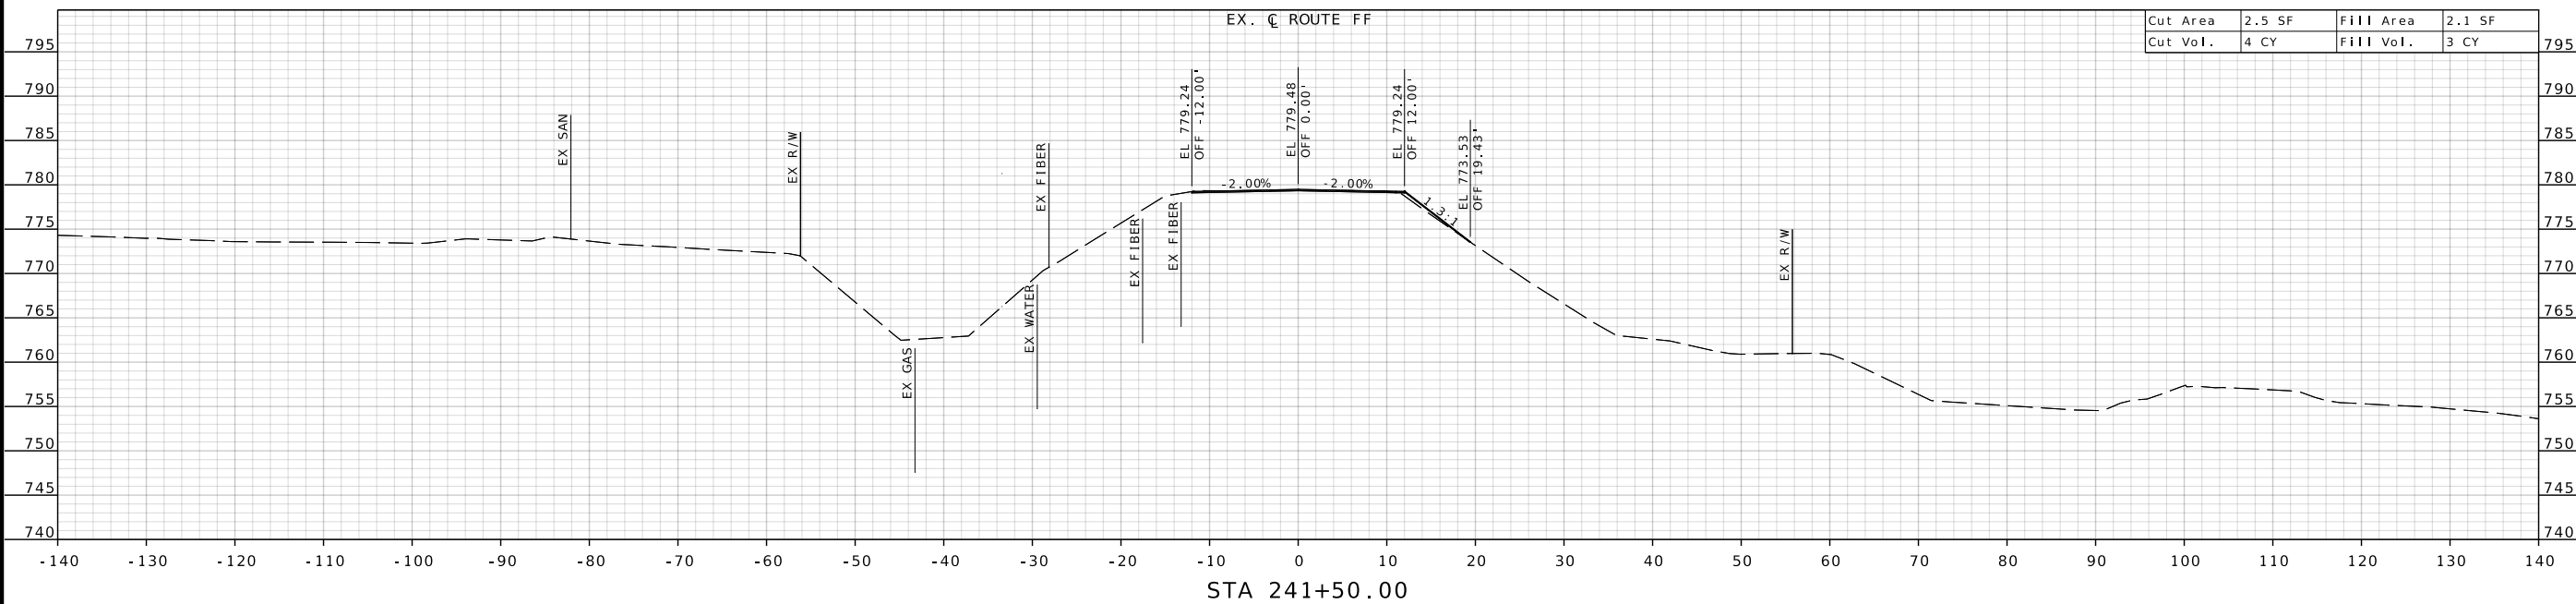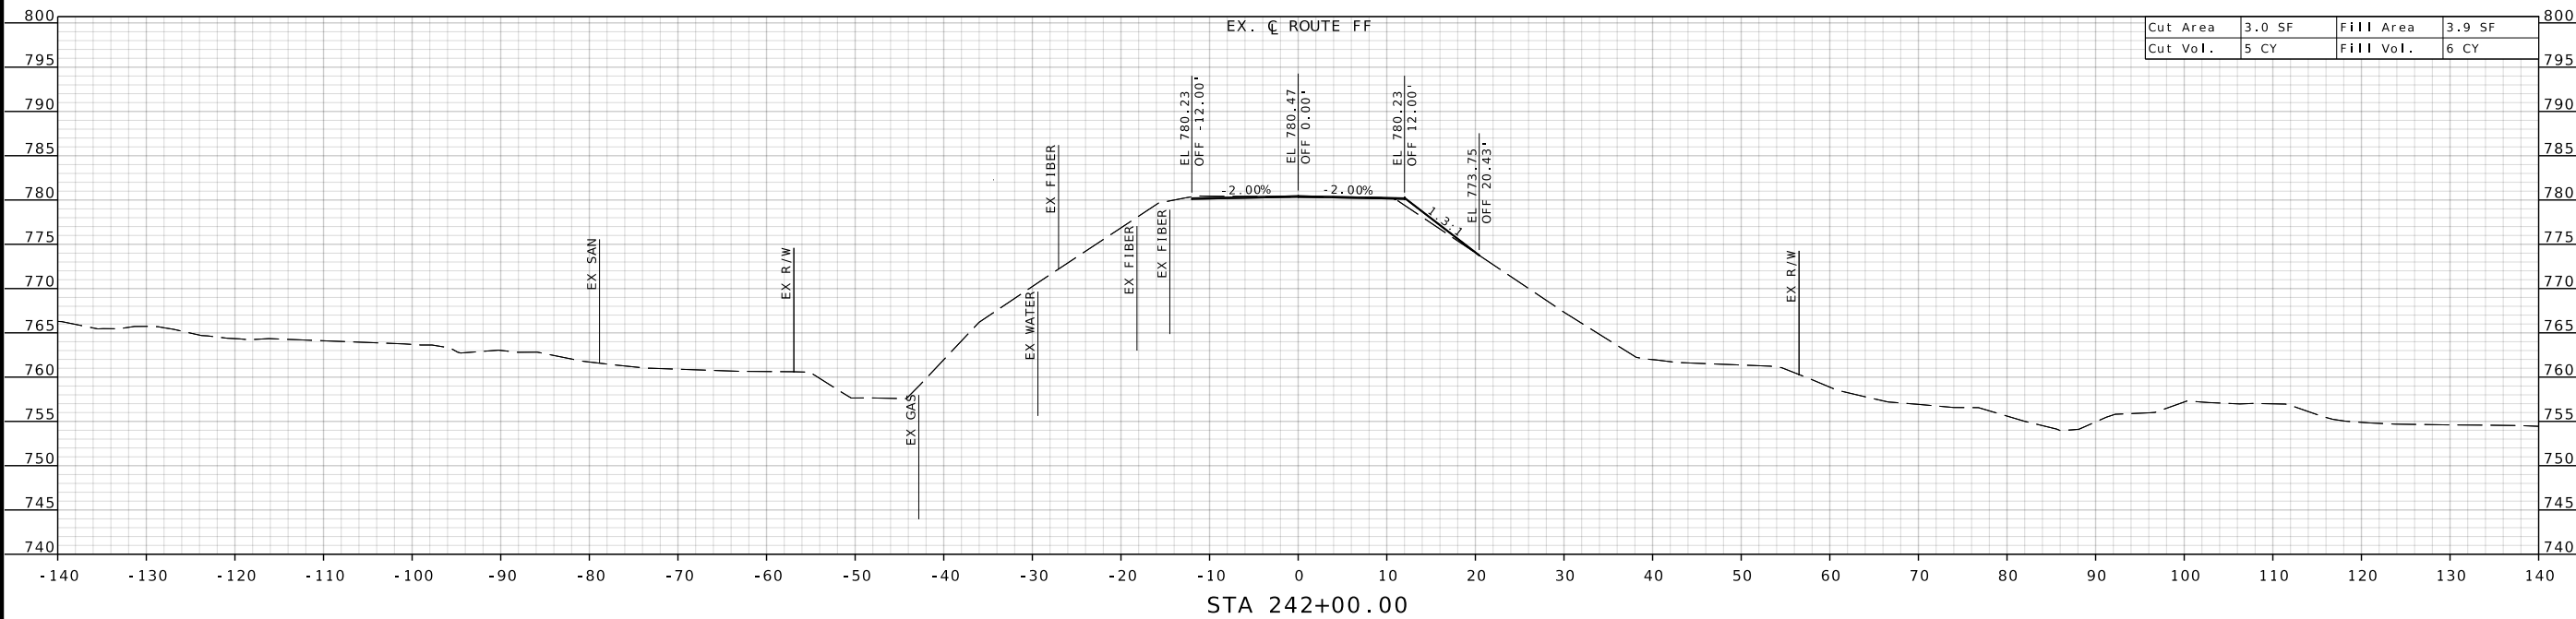

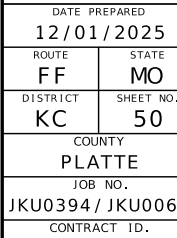



BRIDGE NO.


 
[illegible]MISSOURI HIGHWAYS AND TRANSPORTATION
COMMISSION

LOCHMUELLER GROUP
 11501 Outlook St., Suite 575
 Overland Park, KS 66211
 Phone: 913.928.2060

CROSS SECTIONS

50 OF 117

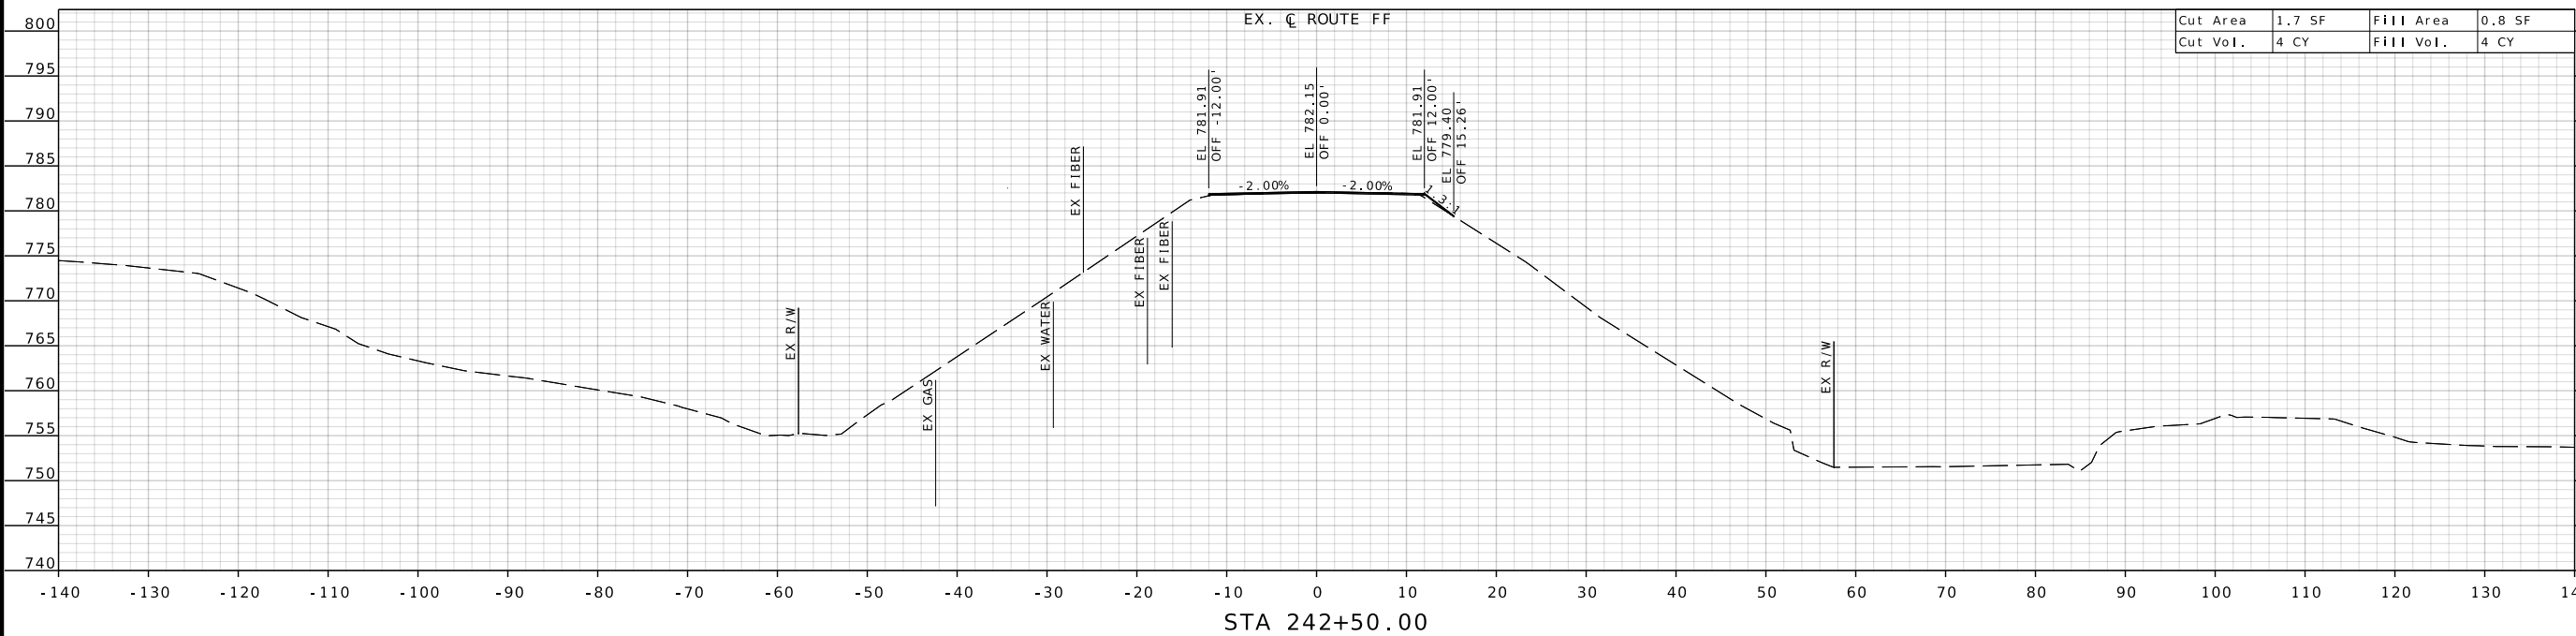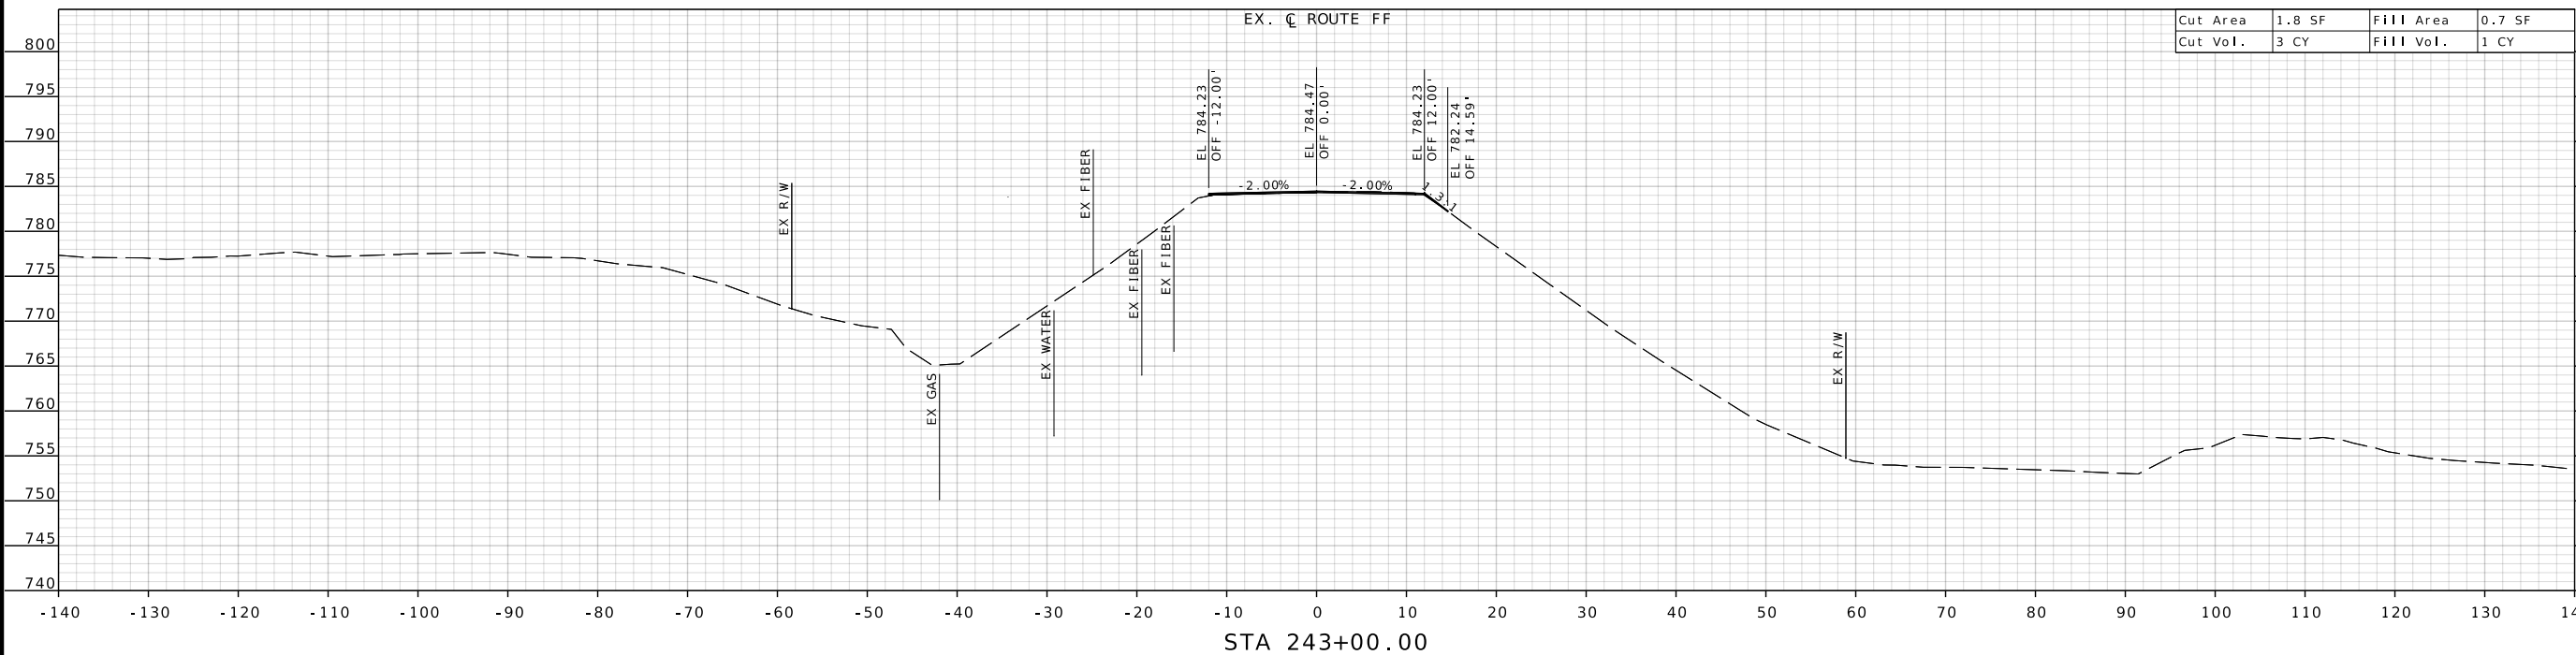

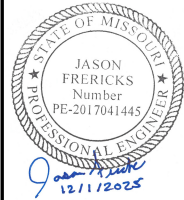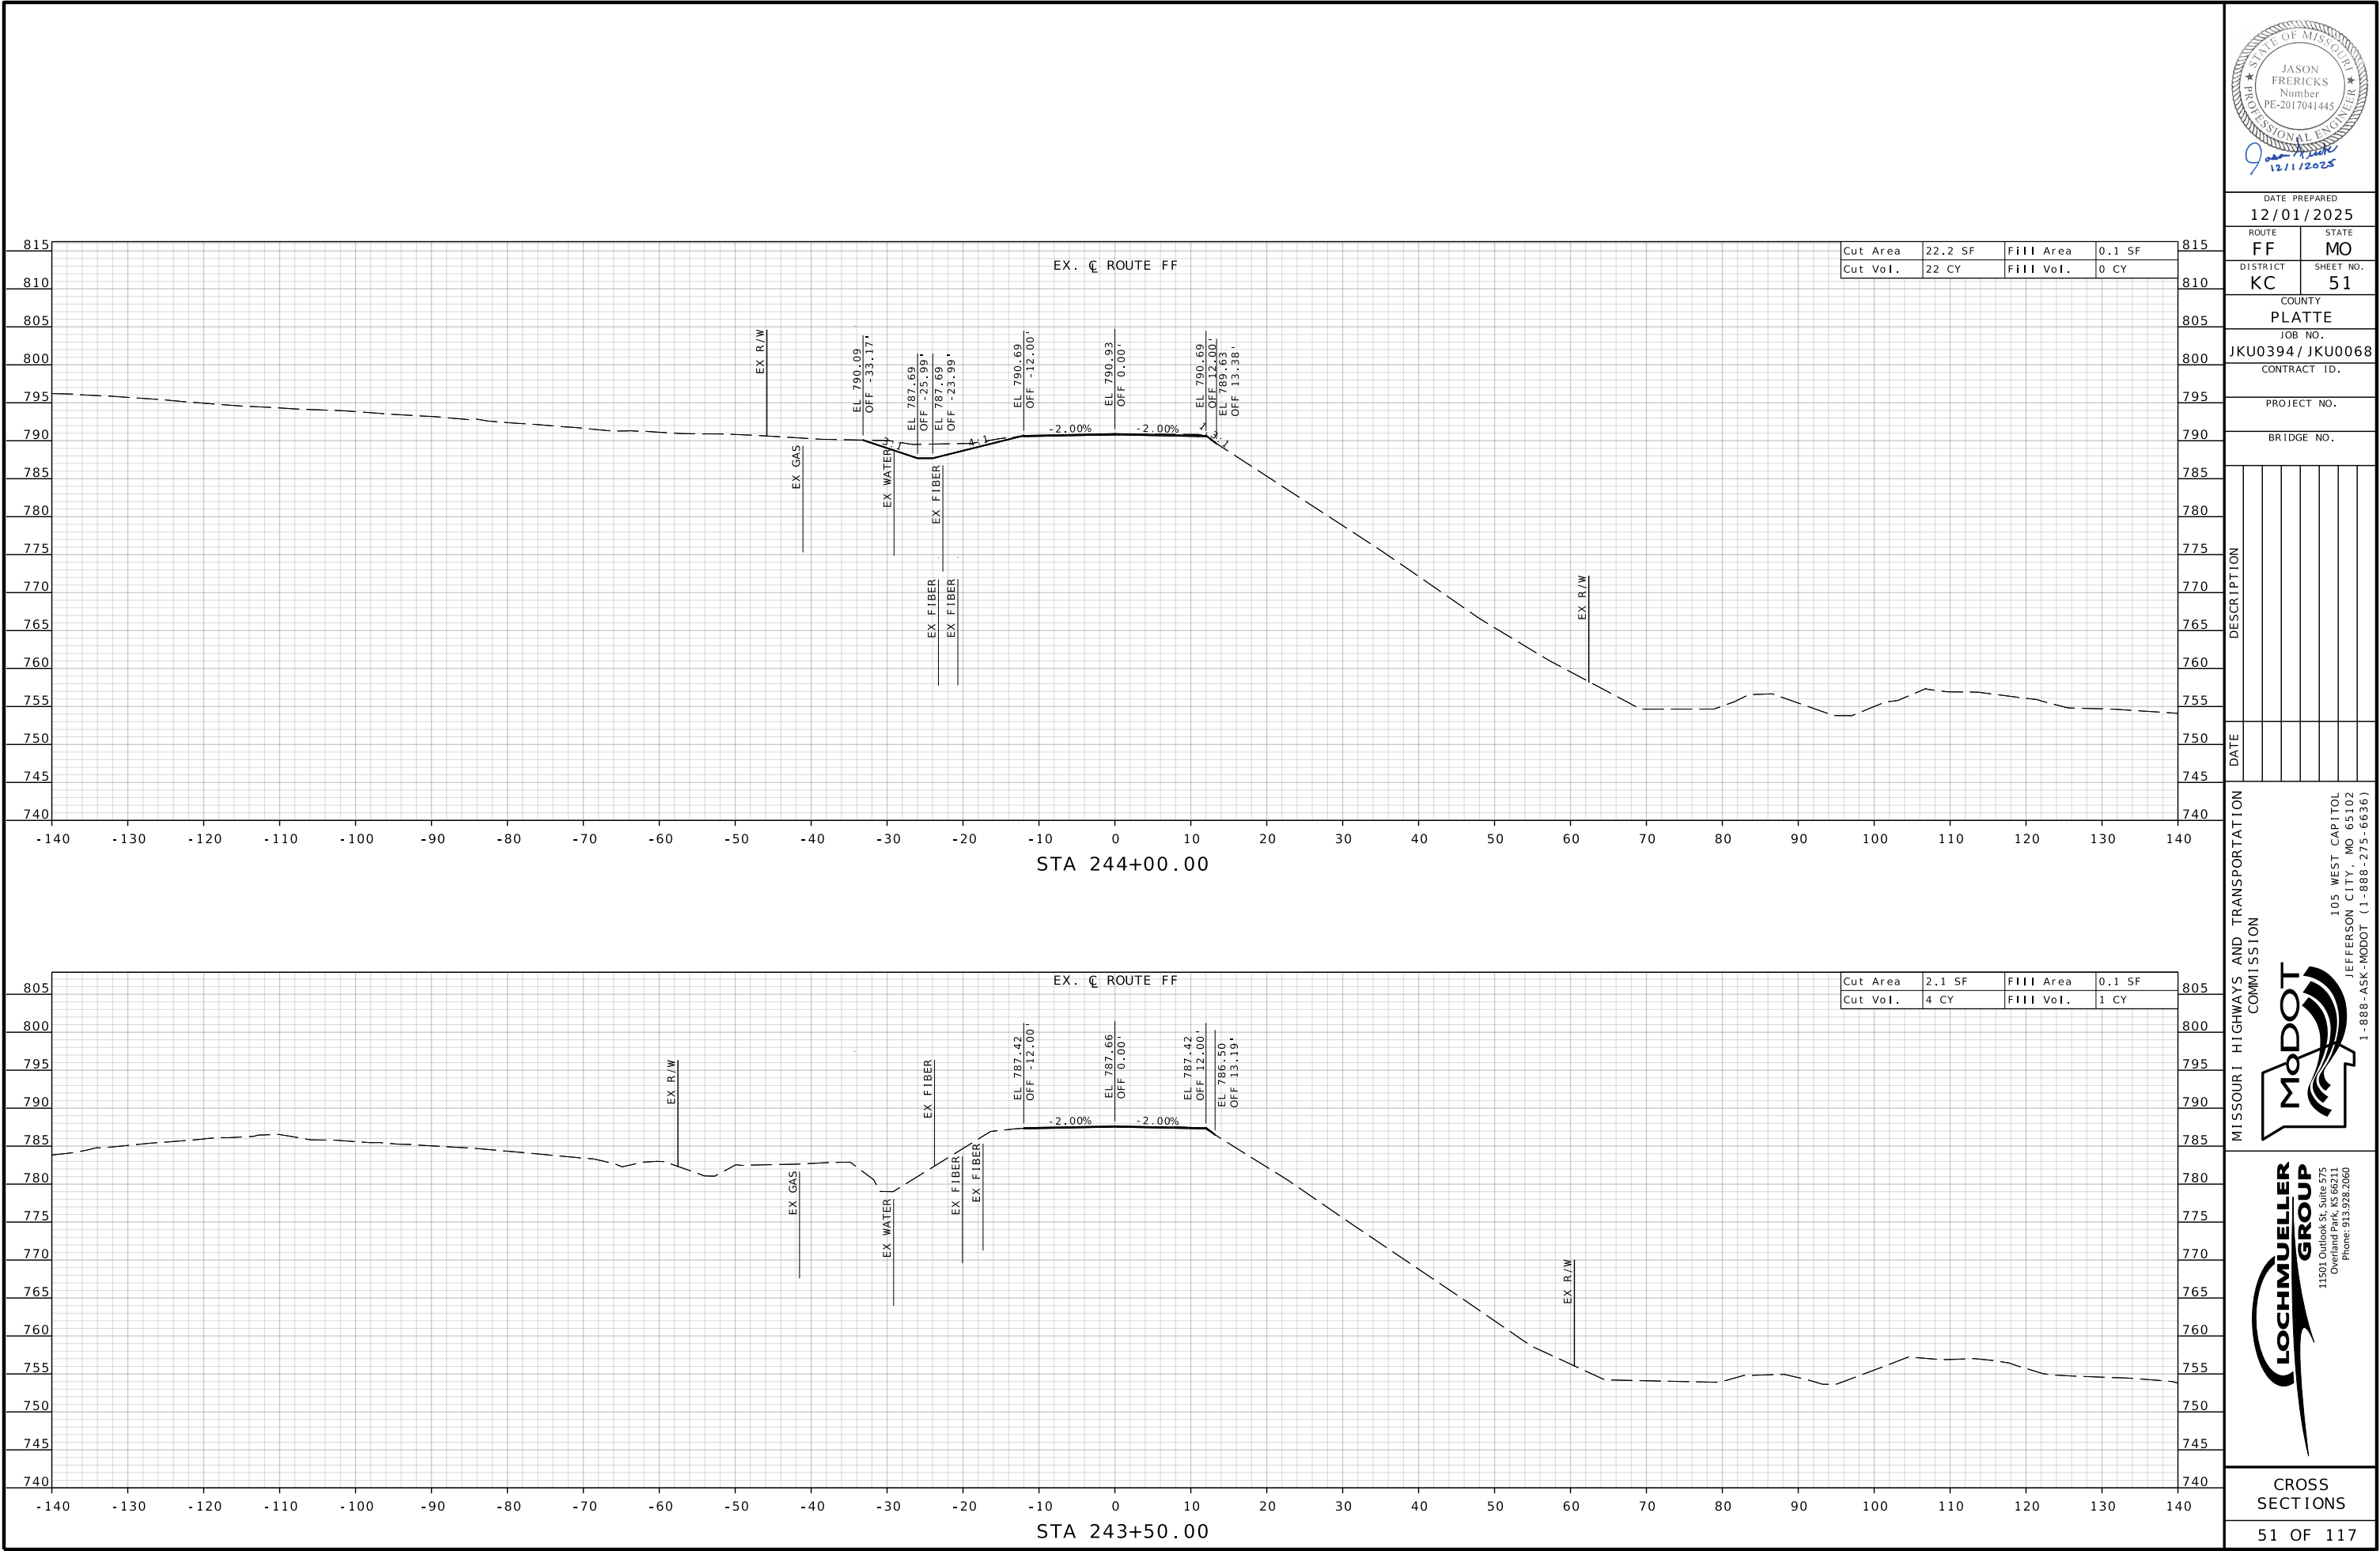

DATE PREPARED
12/01/2025

ROUTE FF STATE MO
DISTRICT KC SHEET NO. 51

COUNTY
PLATTE

JOB NO.
JKU0394/ JKU0068


CONTRACT ID.

PROJECT NO.

BRIDGE NO.



DESCRIPTION	DATE

MISSOURI HIGHWAYS AND TRANSPORTATION COMMISSION
105 WEST CAPITOL
JEFFERSON CITY, MO 65102
1-888-ASK-MODOT (1-888-275-6636)

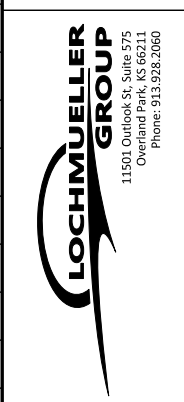

CROSS
SECTIONS

51 OF 117

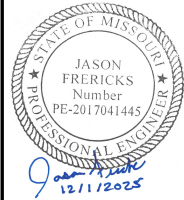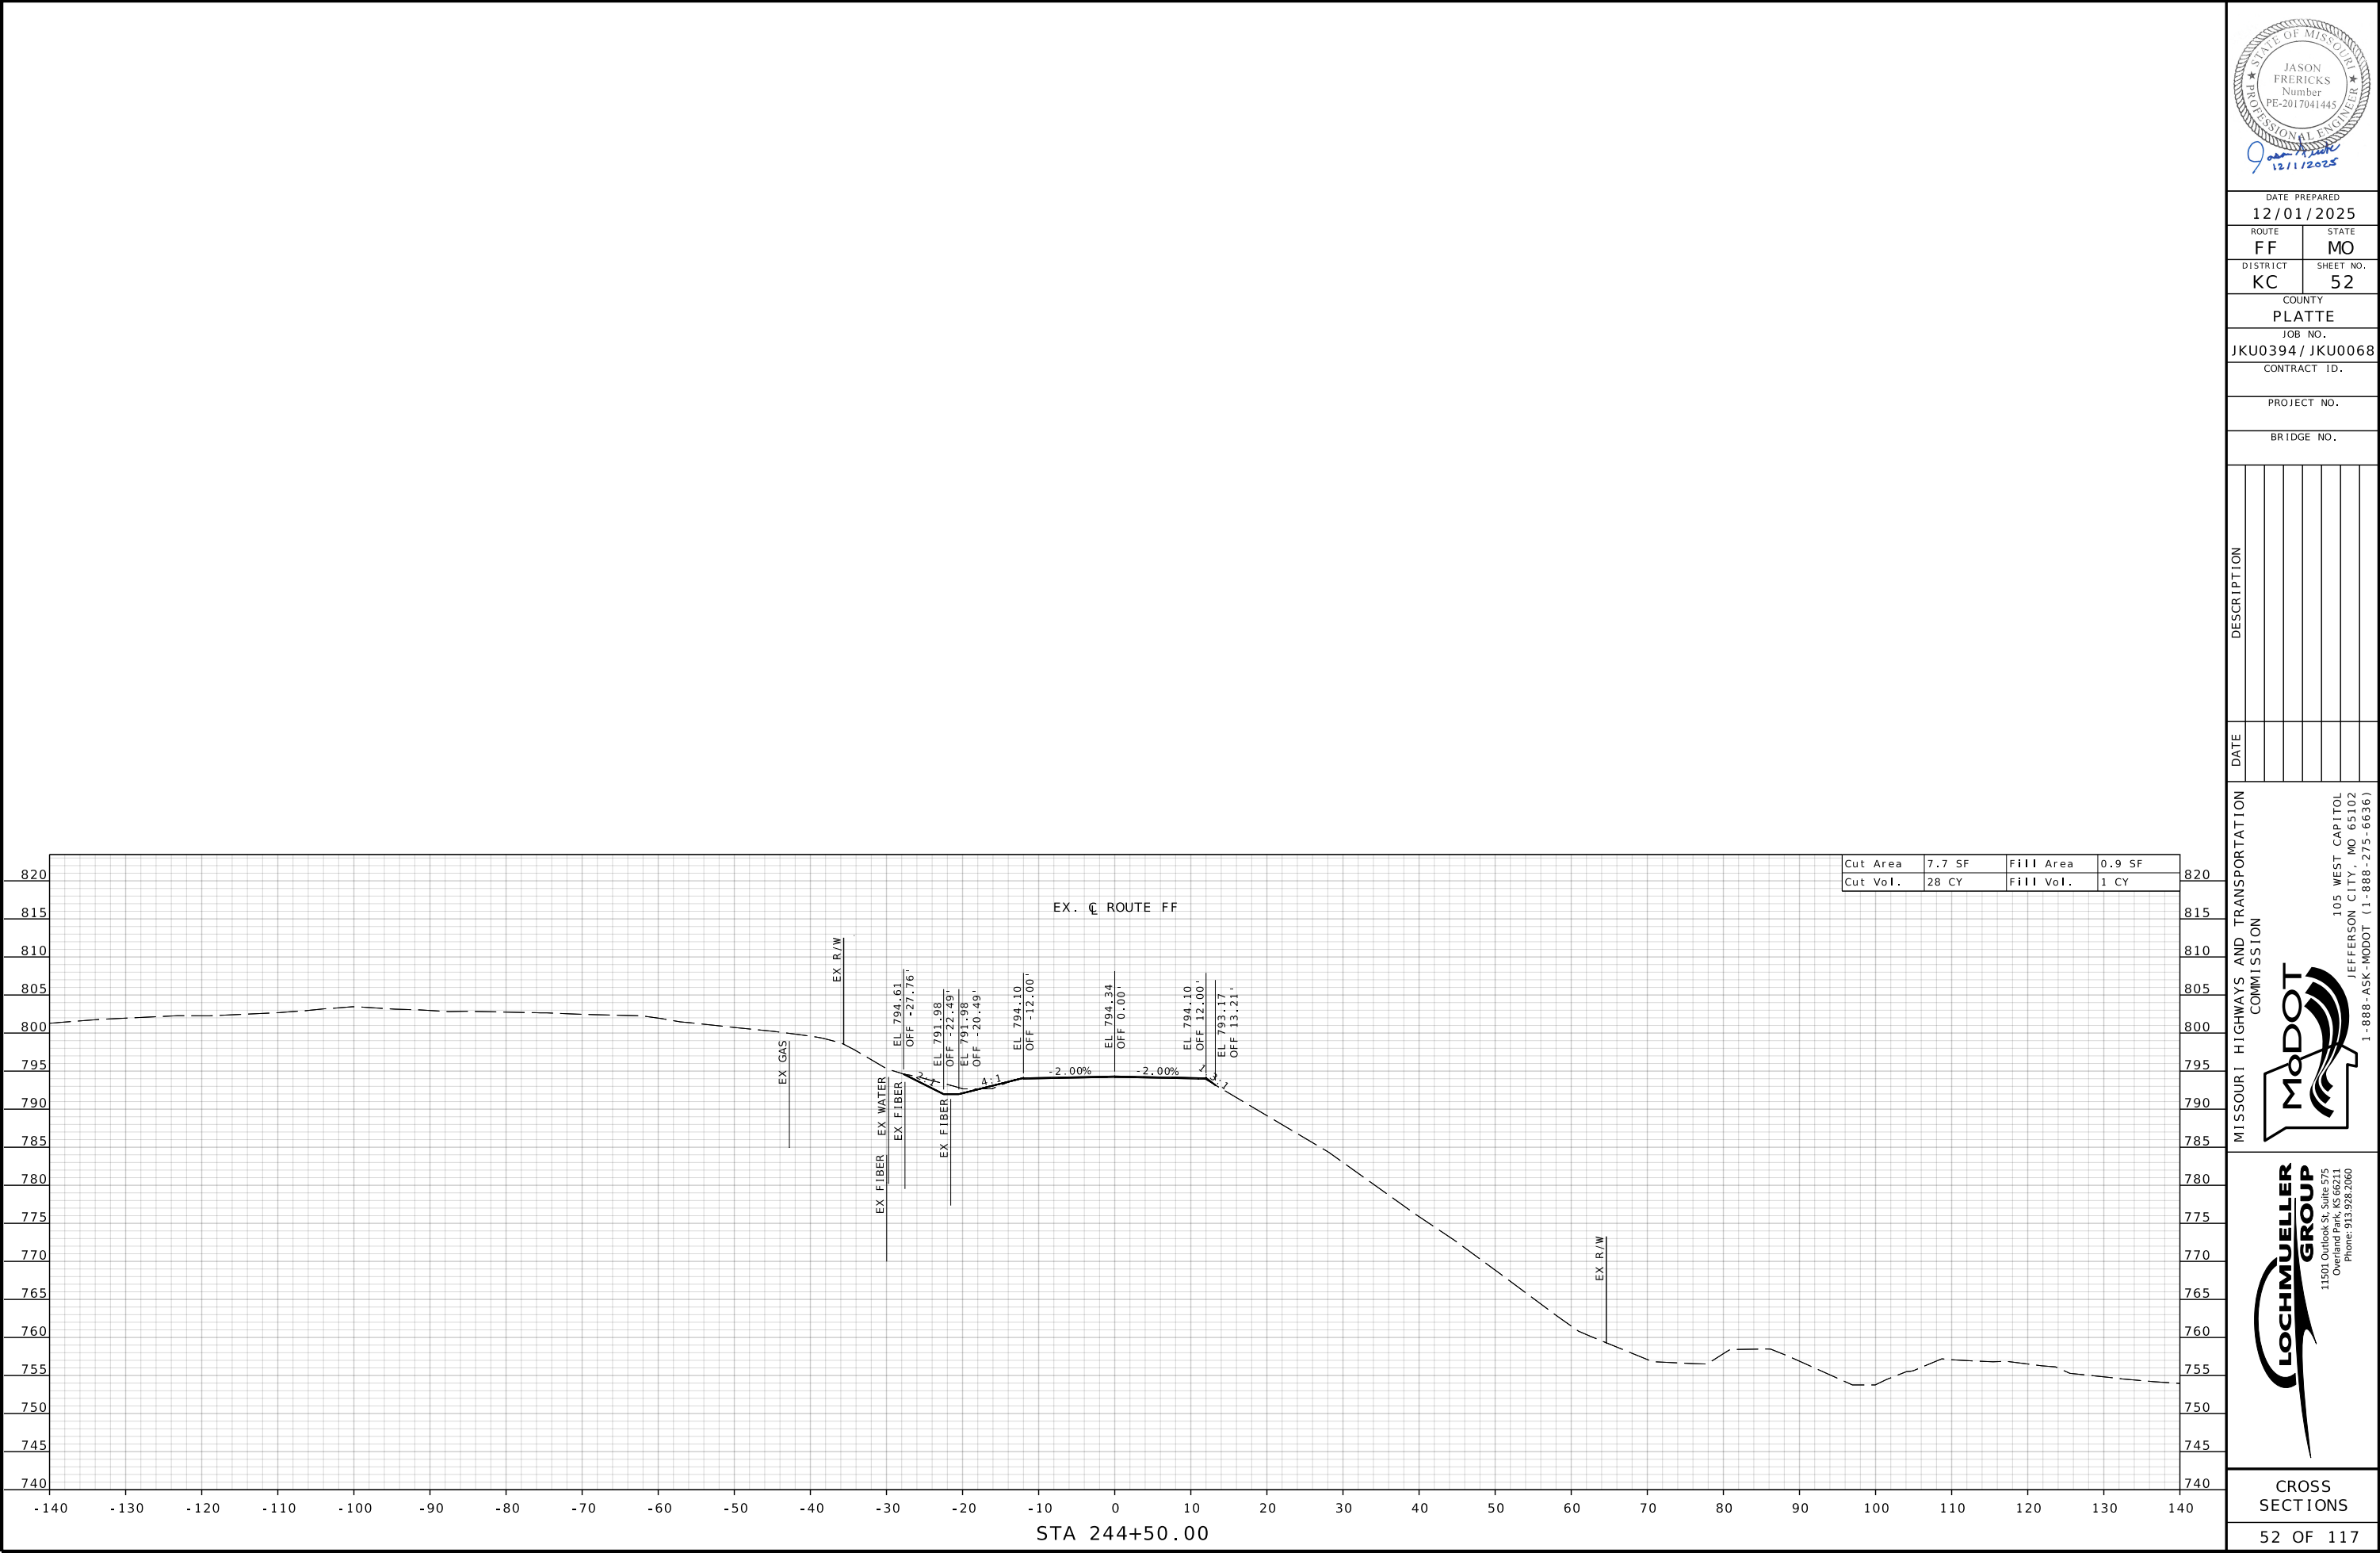

DATE PREPARED
12/01/2025

ROUTE FF	STATE MO
DISTRICT KC	SHEET NO. 52

COUNTY
PLATTE

JOB NO.
JKU0394 / JKU0068

CONTRACT ID.

PROJECT NO.

BRIDGE NO.

DESCRIPTION	DATE



MISSOURI HIGHWAYS AND TRANSPORTATION COMMISSION

105 WEST CAPITOL
JEFFERSON CITY, MO 65102
1-888-ASK-MODOT (1-888-275-6636)


11501 Outlook St., Suite 575
Overland Park, Kansas 66151
Phone: 913.928.2060

CROSS
SECTIONS

52 OF 117

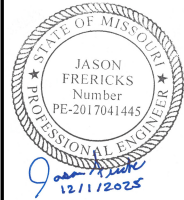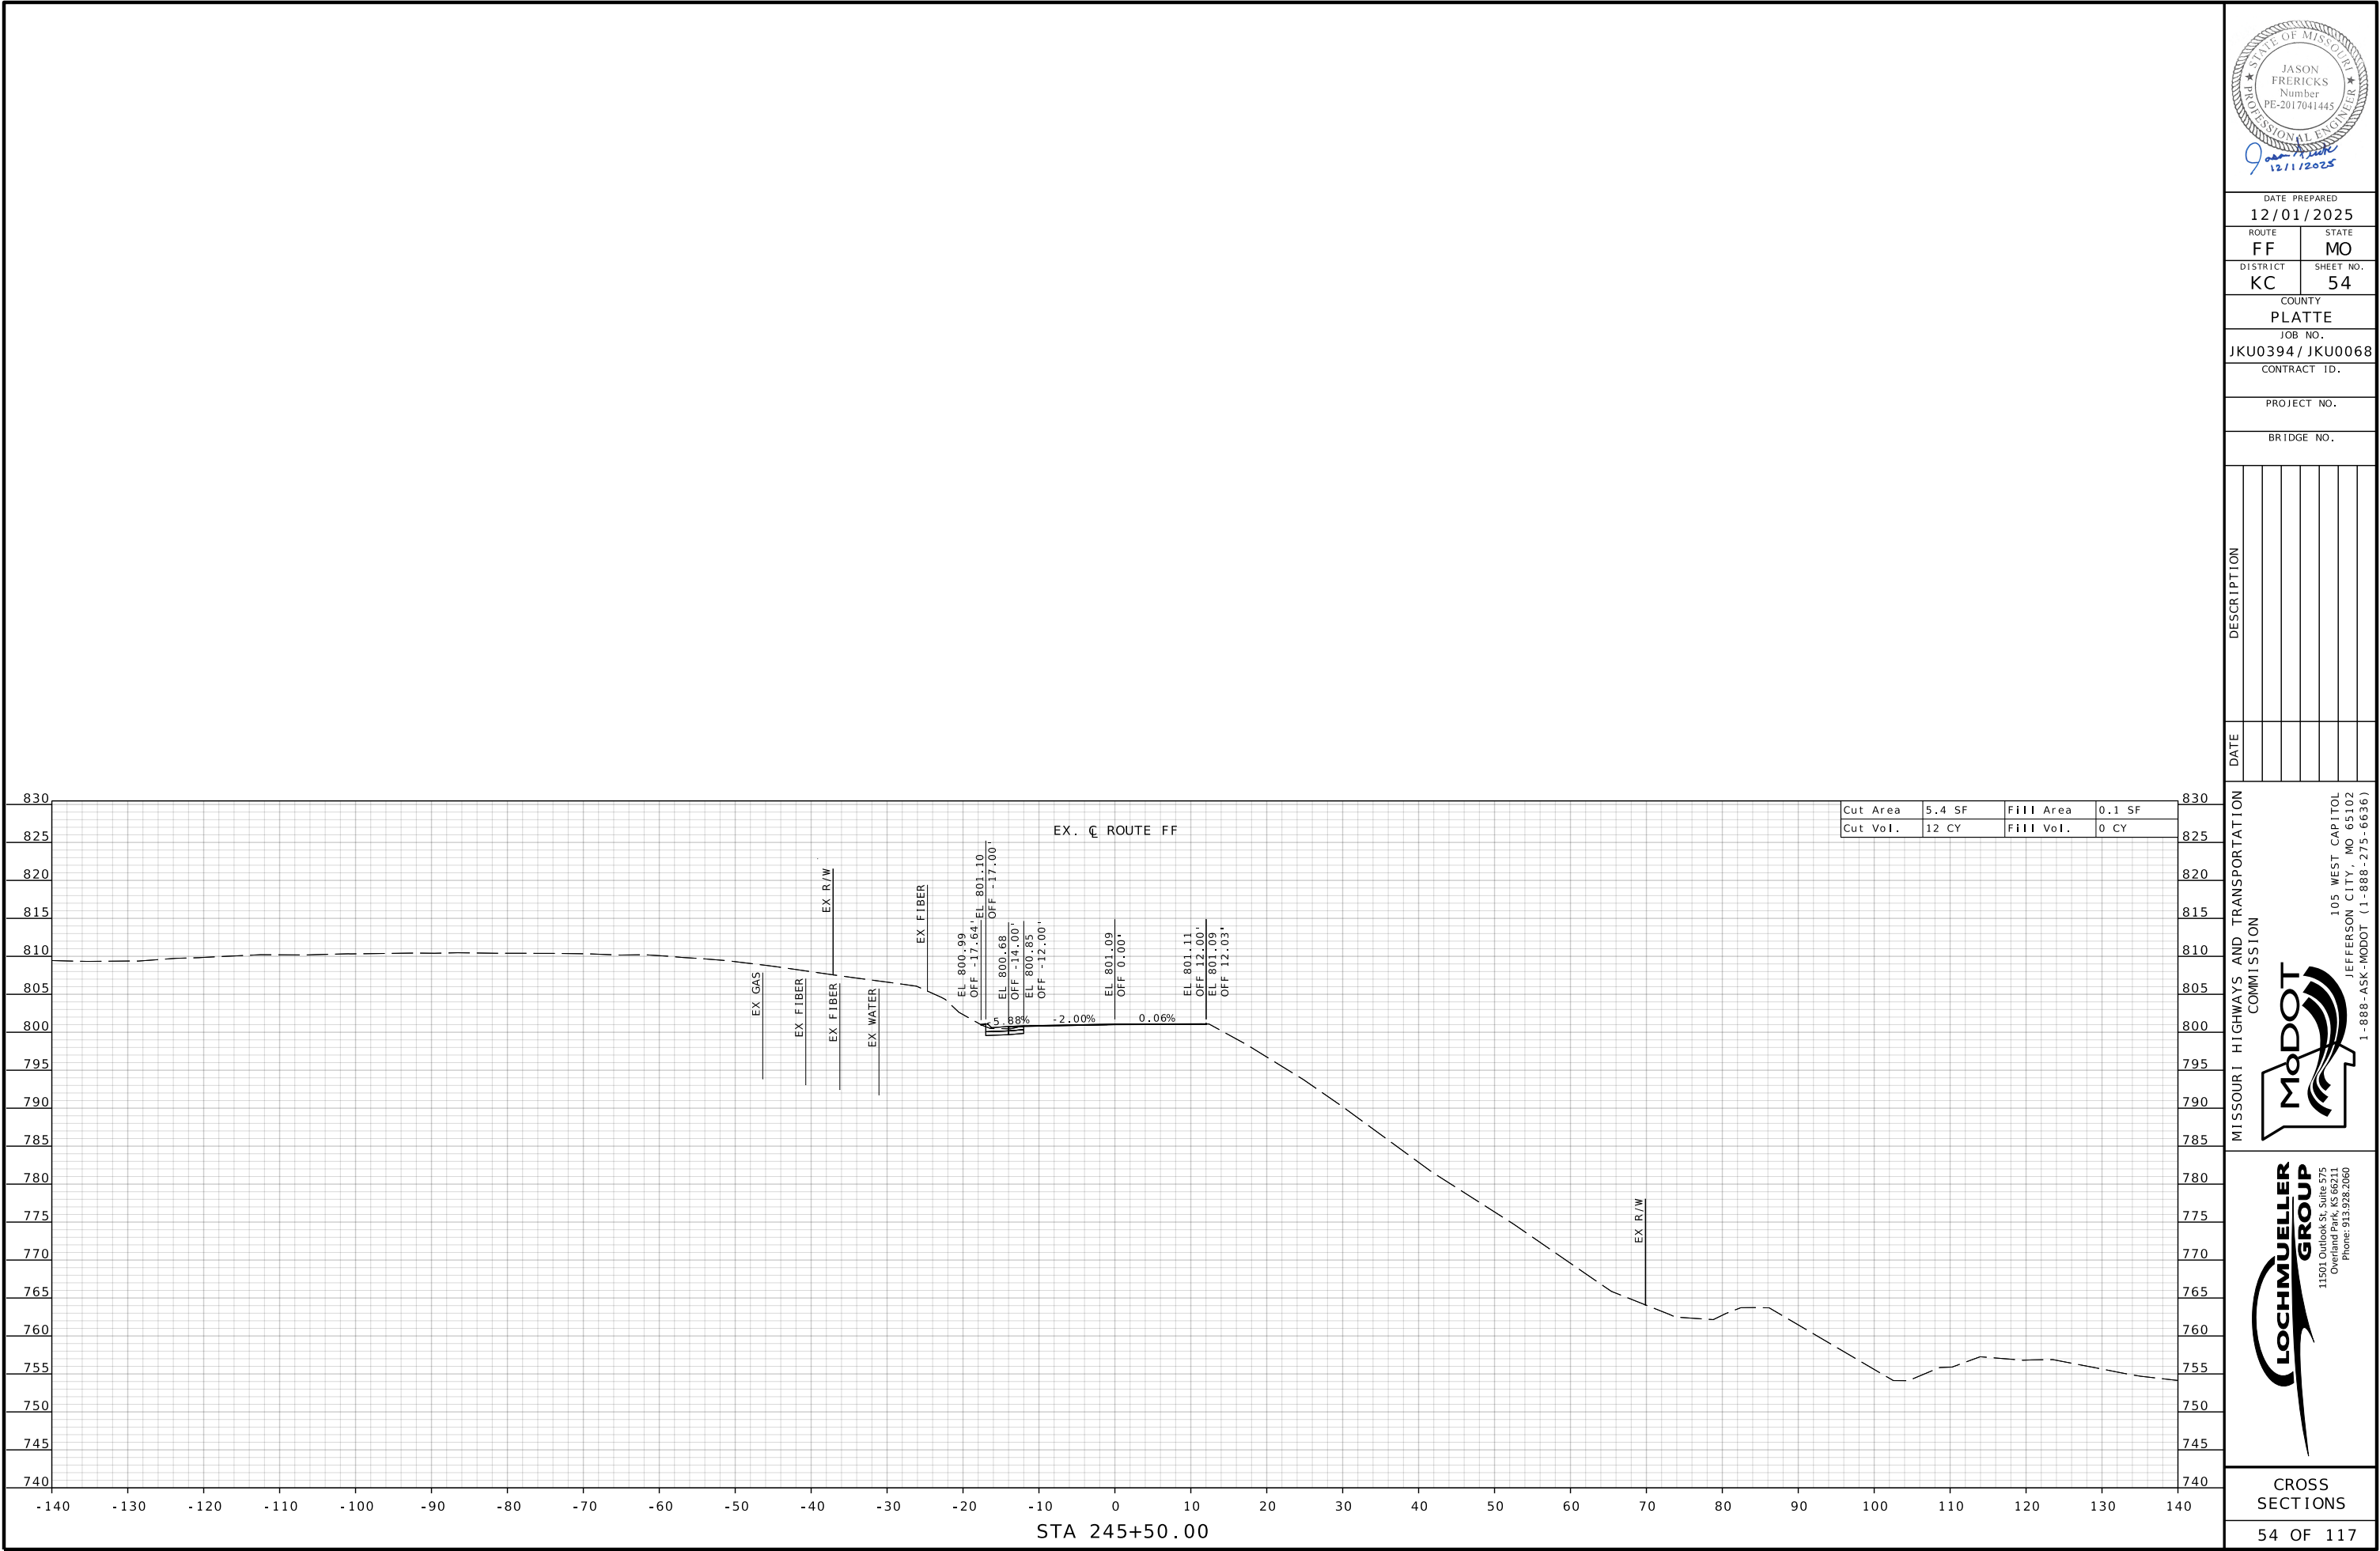

DATE PREPARED 12/01/2025	
ROUTE FF	STATE MO
DISTRICT KC	SHEET NO. 54
COUNTY PLATTE	
JOB NO. JKU0394/ JKU0068	
CONTRACT ID.	

PROJECT NO.
BRIDGE NO.

DESCRIPTION	DATE



MISSOURI HIGHWAYS AND TRANSPORTATION COMMISSION





105 WEST CAPITOL
JEFFERSON CITY, MO 65102
1-888-ASK-MODOT (1-888-275-6636)



11501 Outlook St., Suite 575
Overland Park, KS 66211
Phone: 913.928.2060

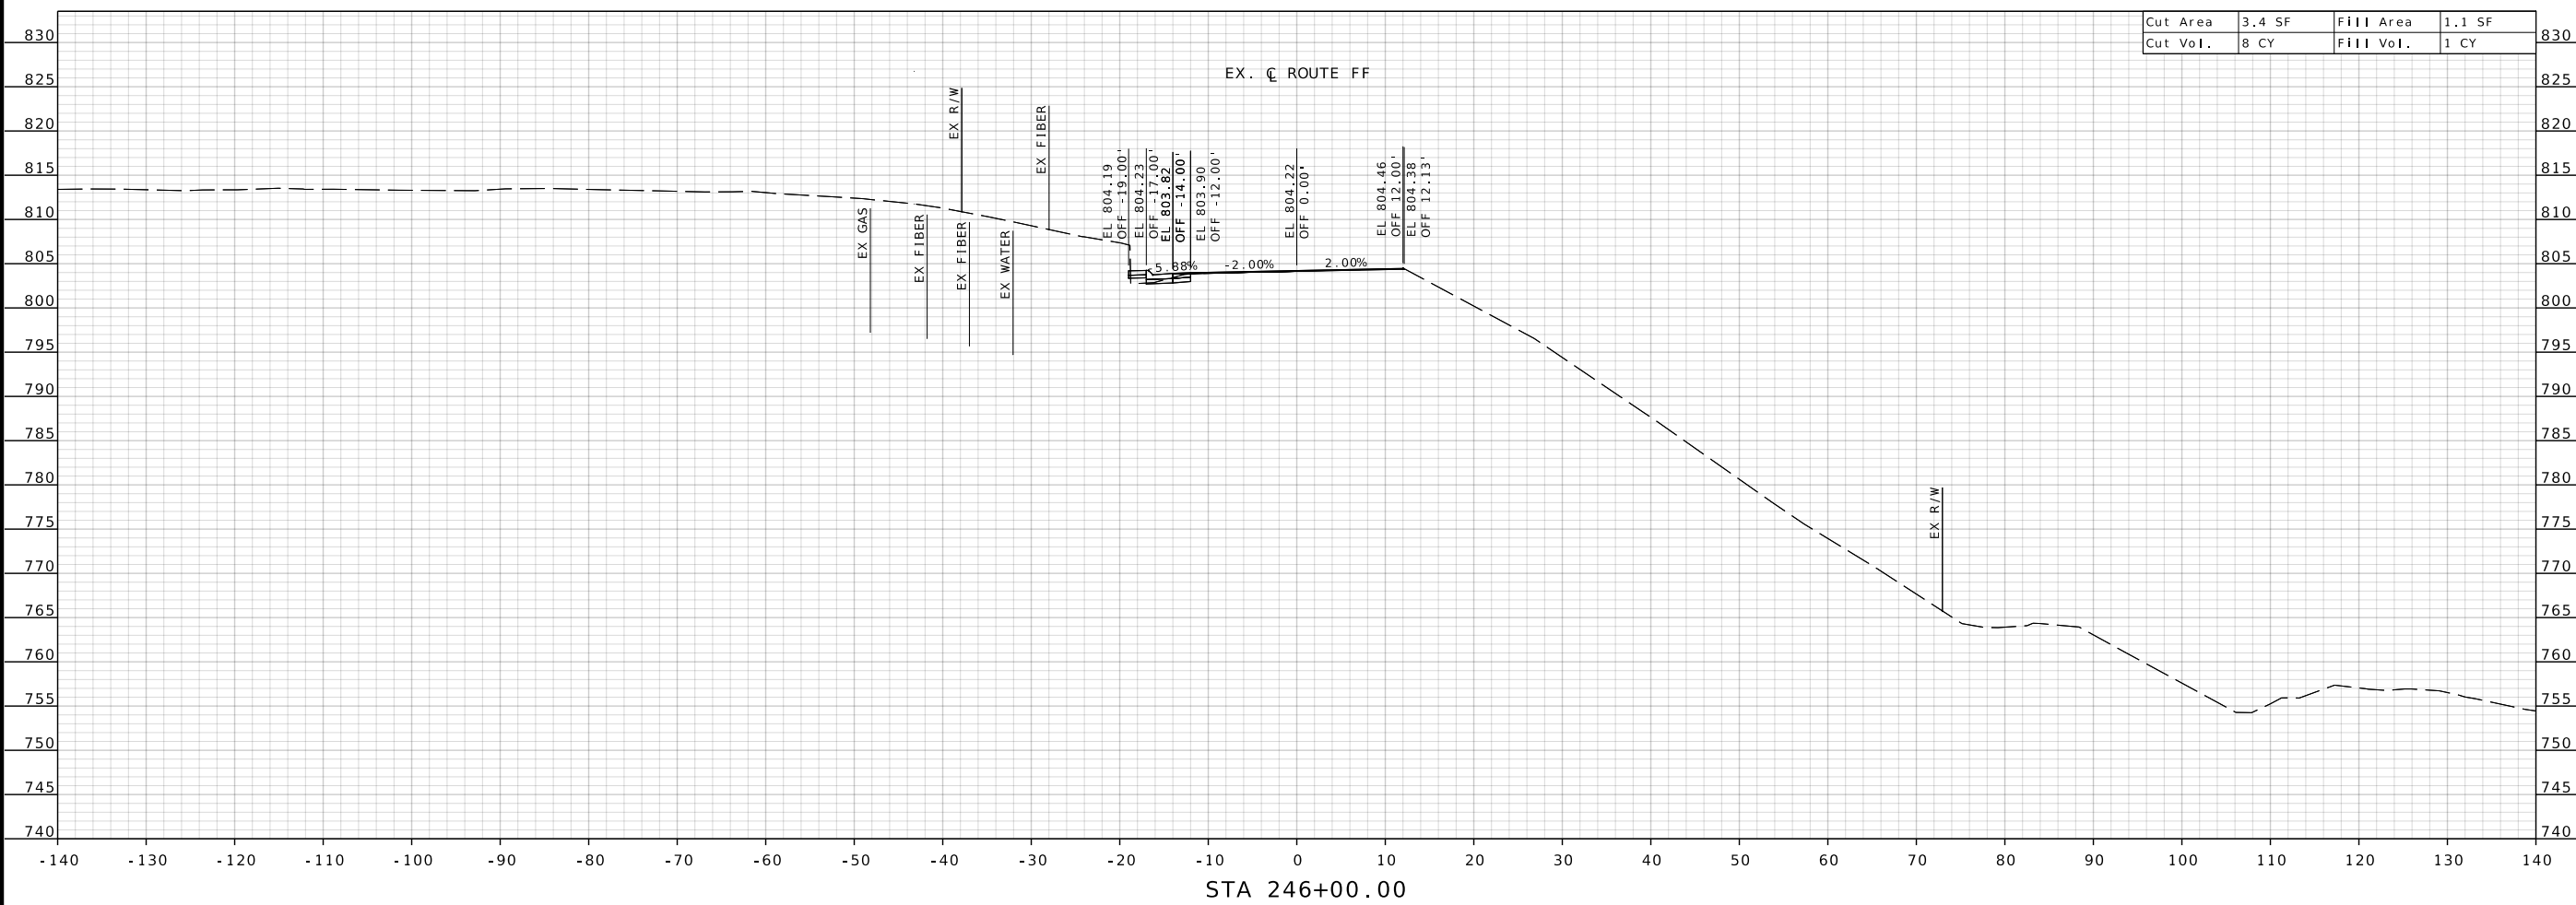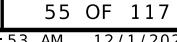

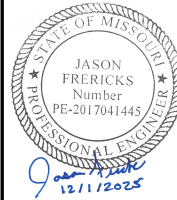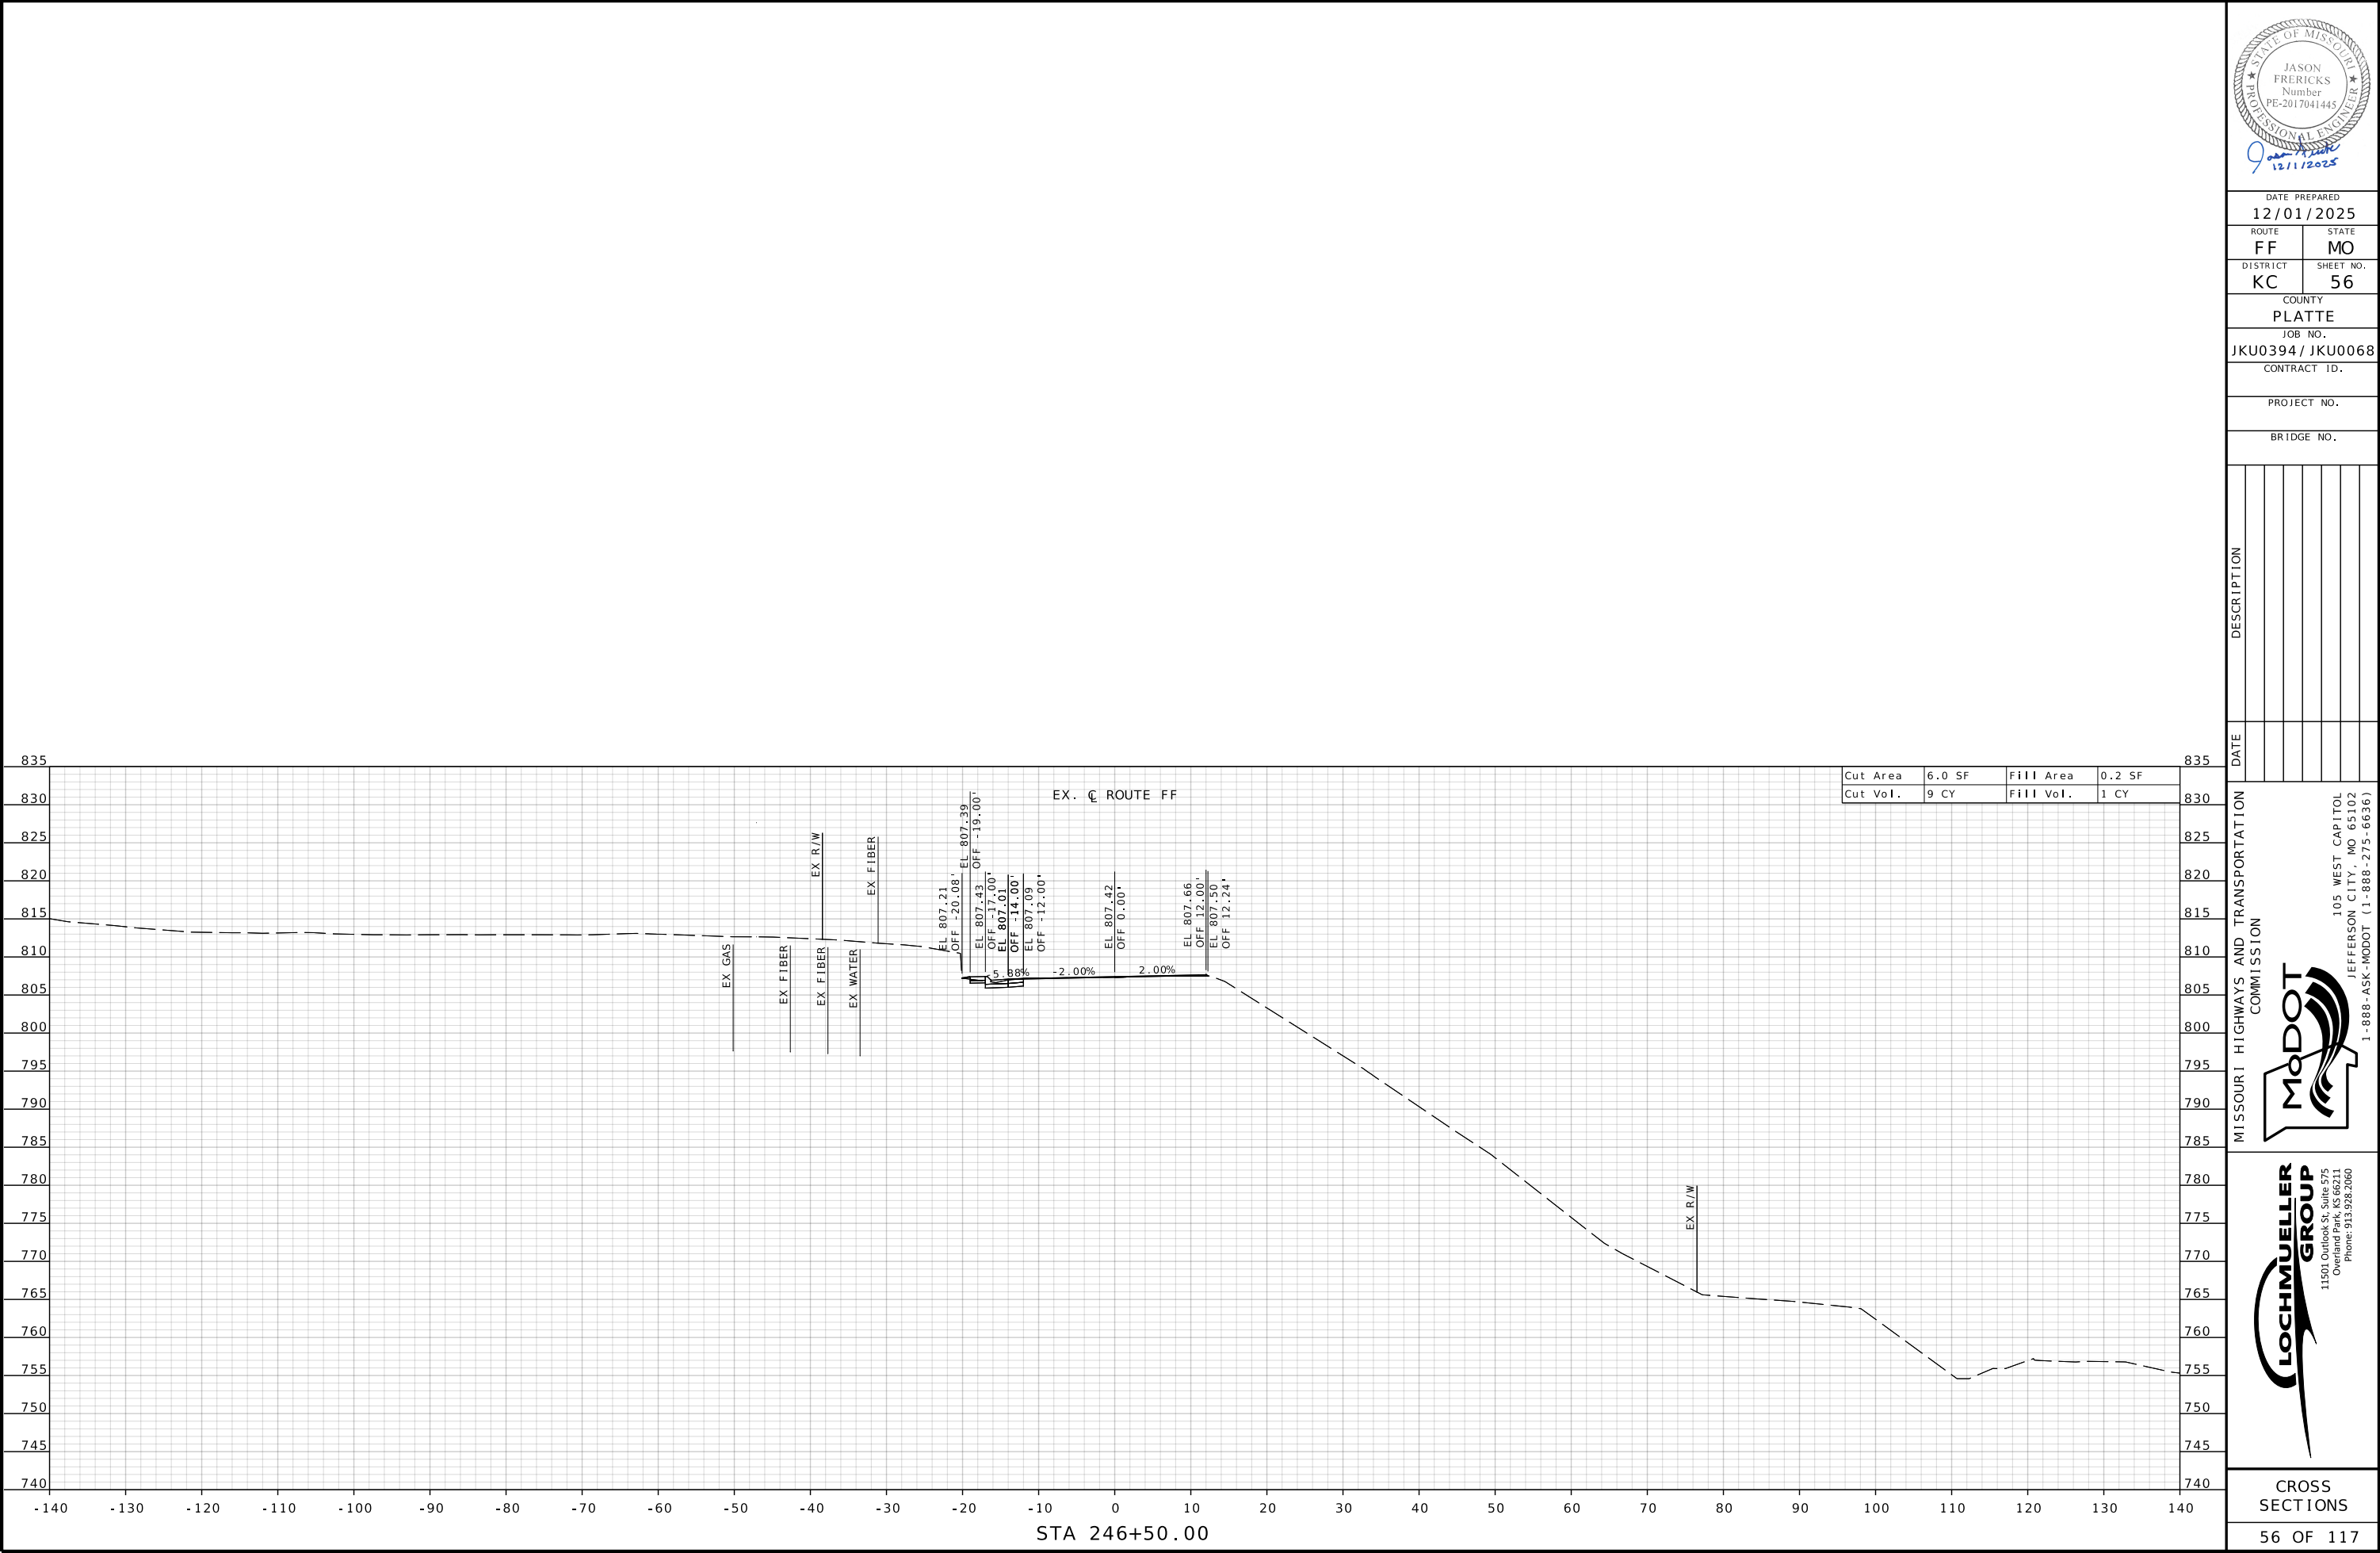

DATE PREPARED
12/01/2025

ROUTE FF STATE MO

DISTRICT KC SHEET NO. 56

COUNTY
PLATTE

JOB NO.
JKU0394 / JKU0068

CONTRACT ID.

PROJECT NO.

BRIDGE NO.

DESCRIPTION	DATE

MISSOURI HIGHWAYS AND TRANSPORTATION COMMISSION




105 WEST CAPITOL
JEFFERSON CITY, MO 65102
1-888-ASK-MODOT (1-888-275-6636)





11501 Outlook St., Suite 575
Overland Park, Kansas 66211
Phone: 913.928.2060

CROSS
SECTIONS

56 OF 117

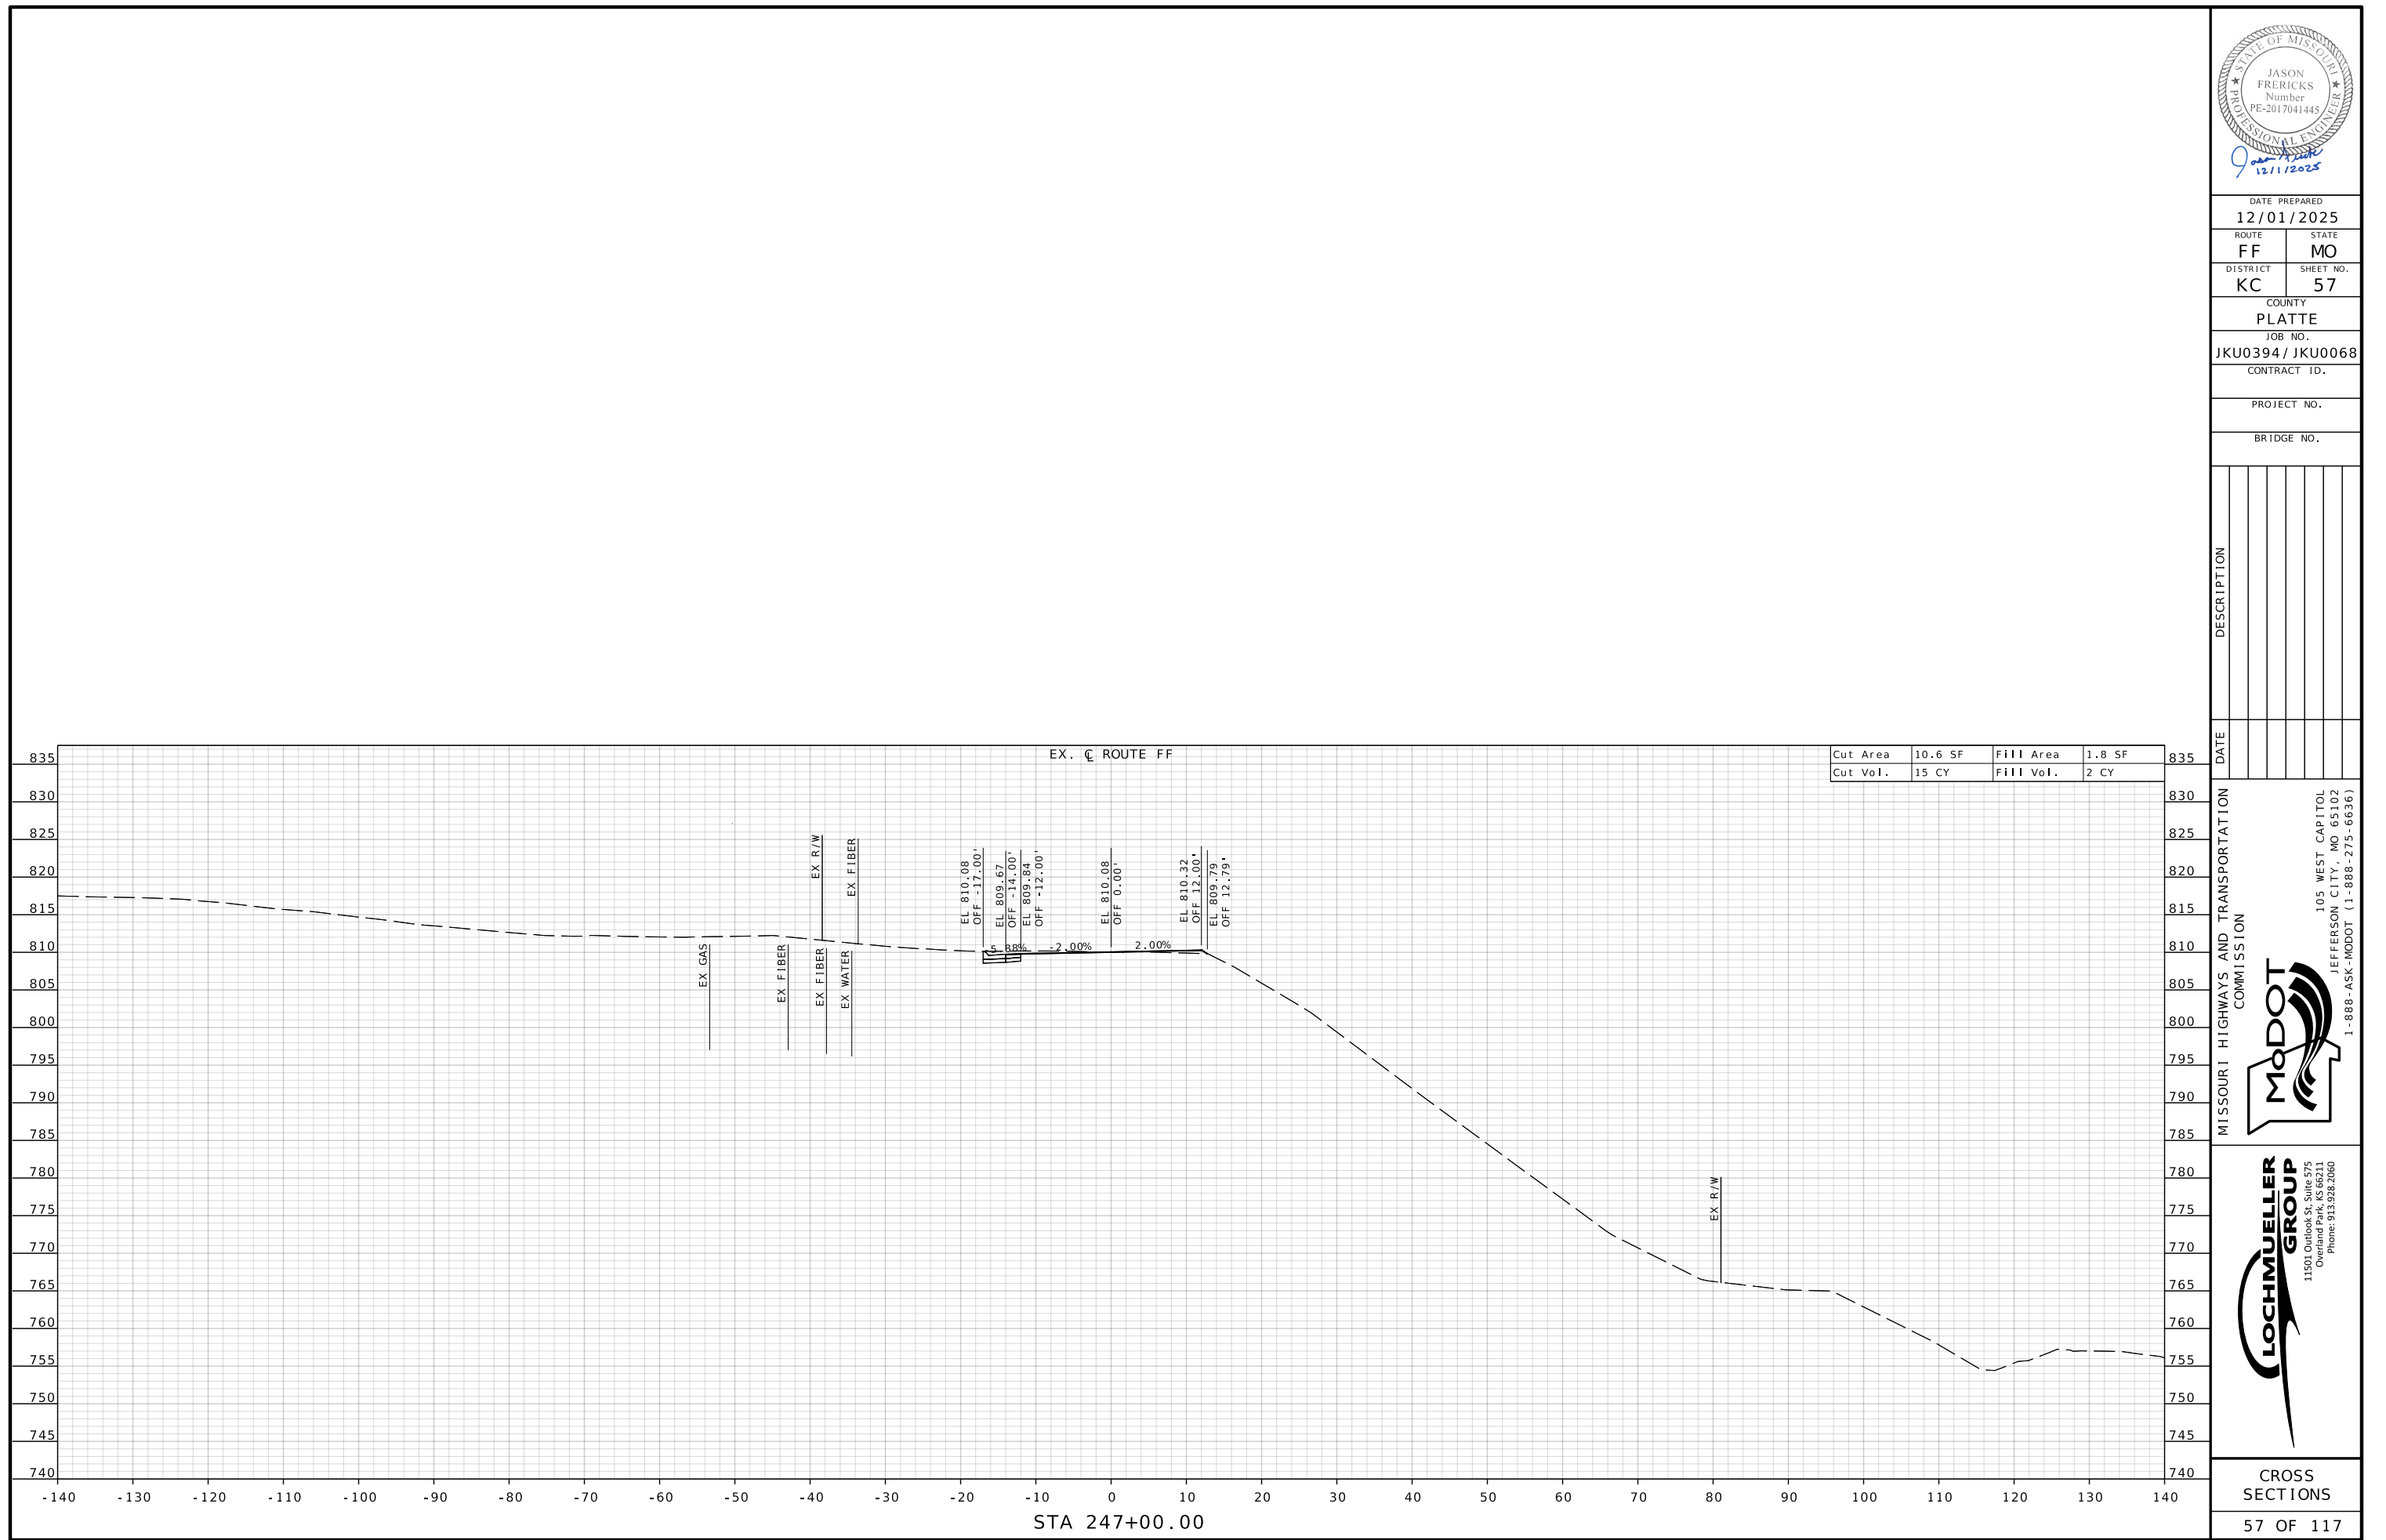

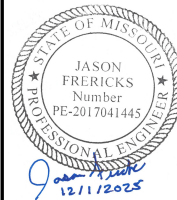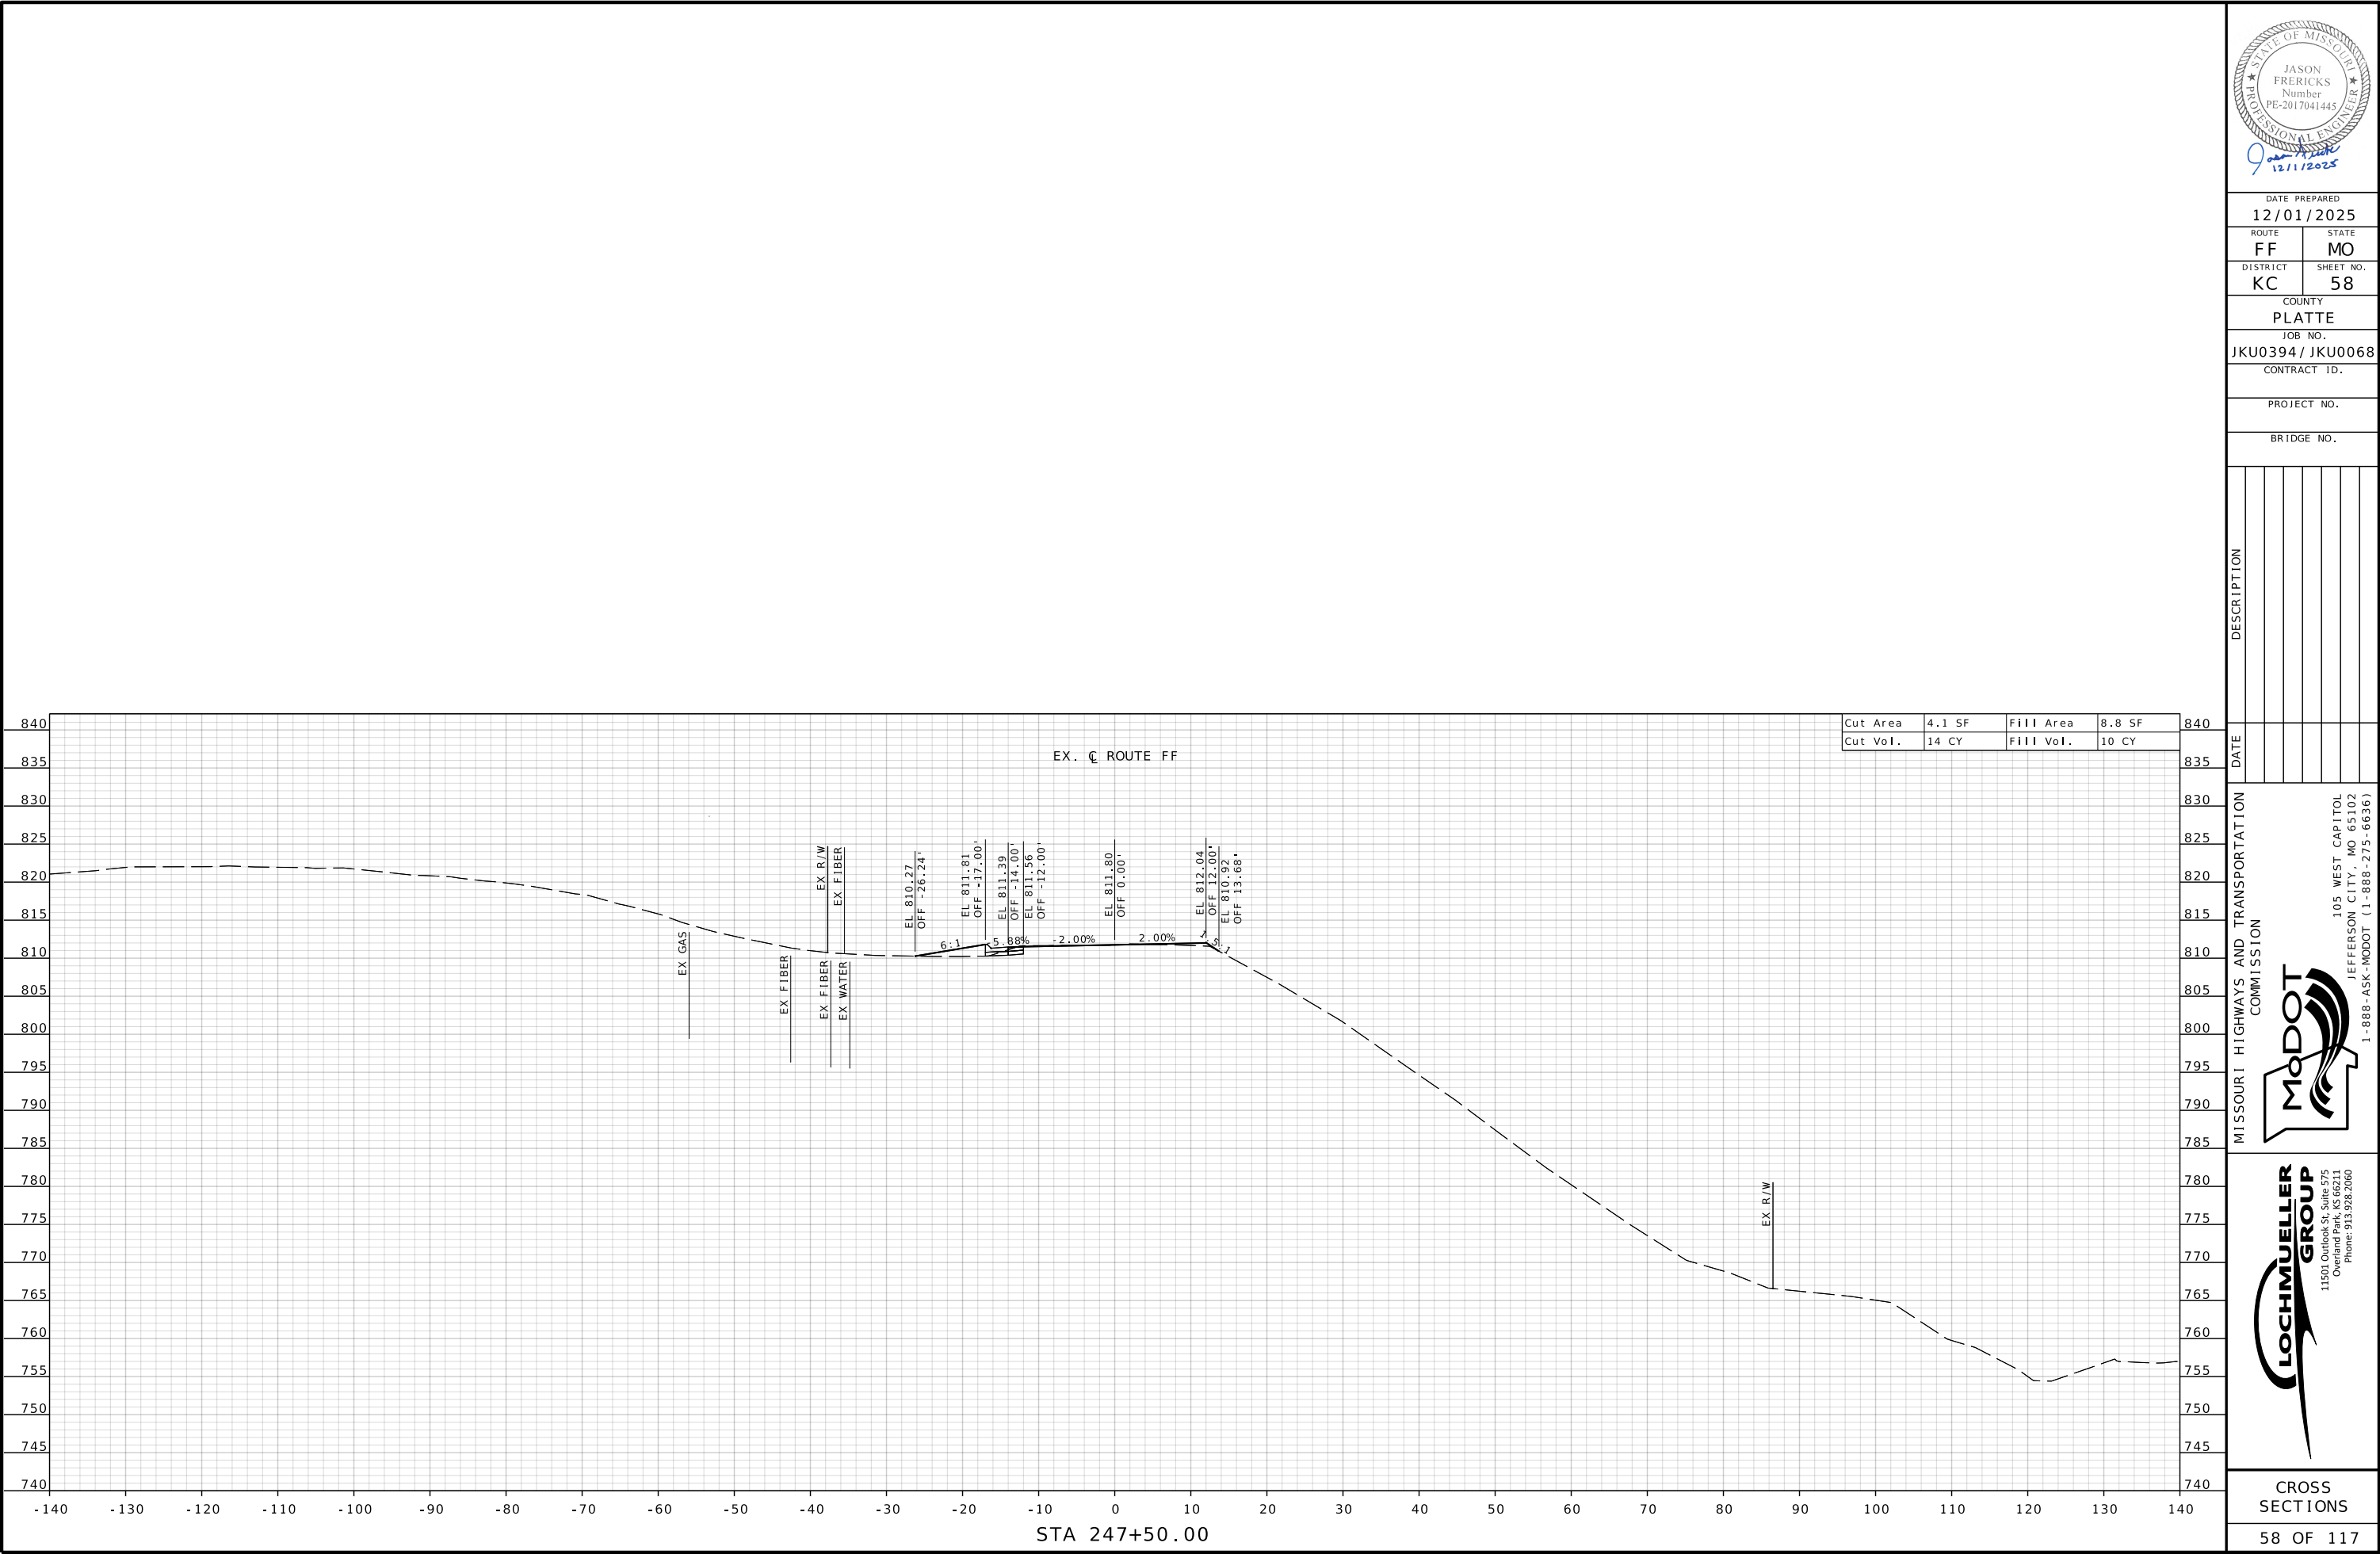

DATE PREPARED
12/01/2025

ROUTE
FF

STATE
MO

DISTRICT
KC

SHEET NO.
58

COUNTY
PLATTE

JOB NO.
JKU0394/ JKU0068

CONTRACT ID.

PROJECT NO.

BRIDGE NO.

DESCRIPTION

DATE

DESCRIPTION

DATE

DESCRIPTION

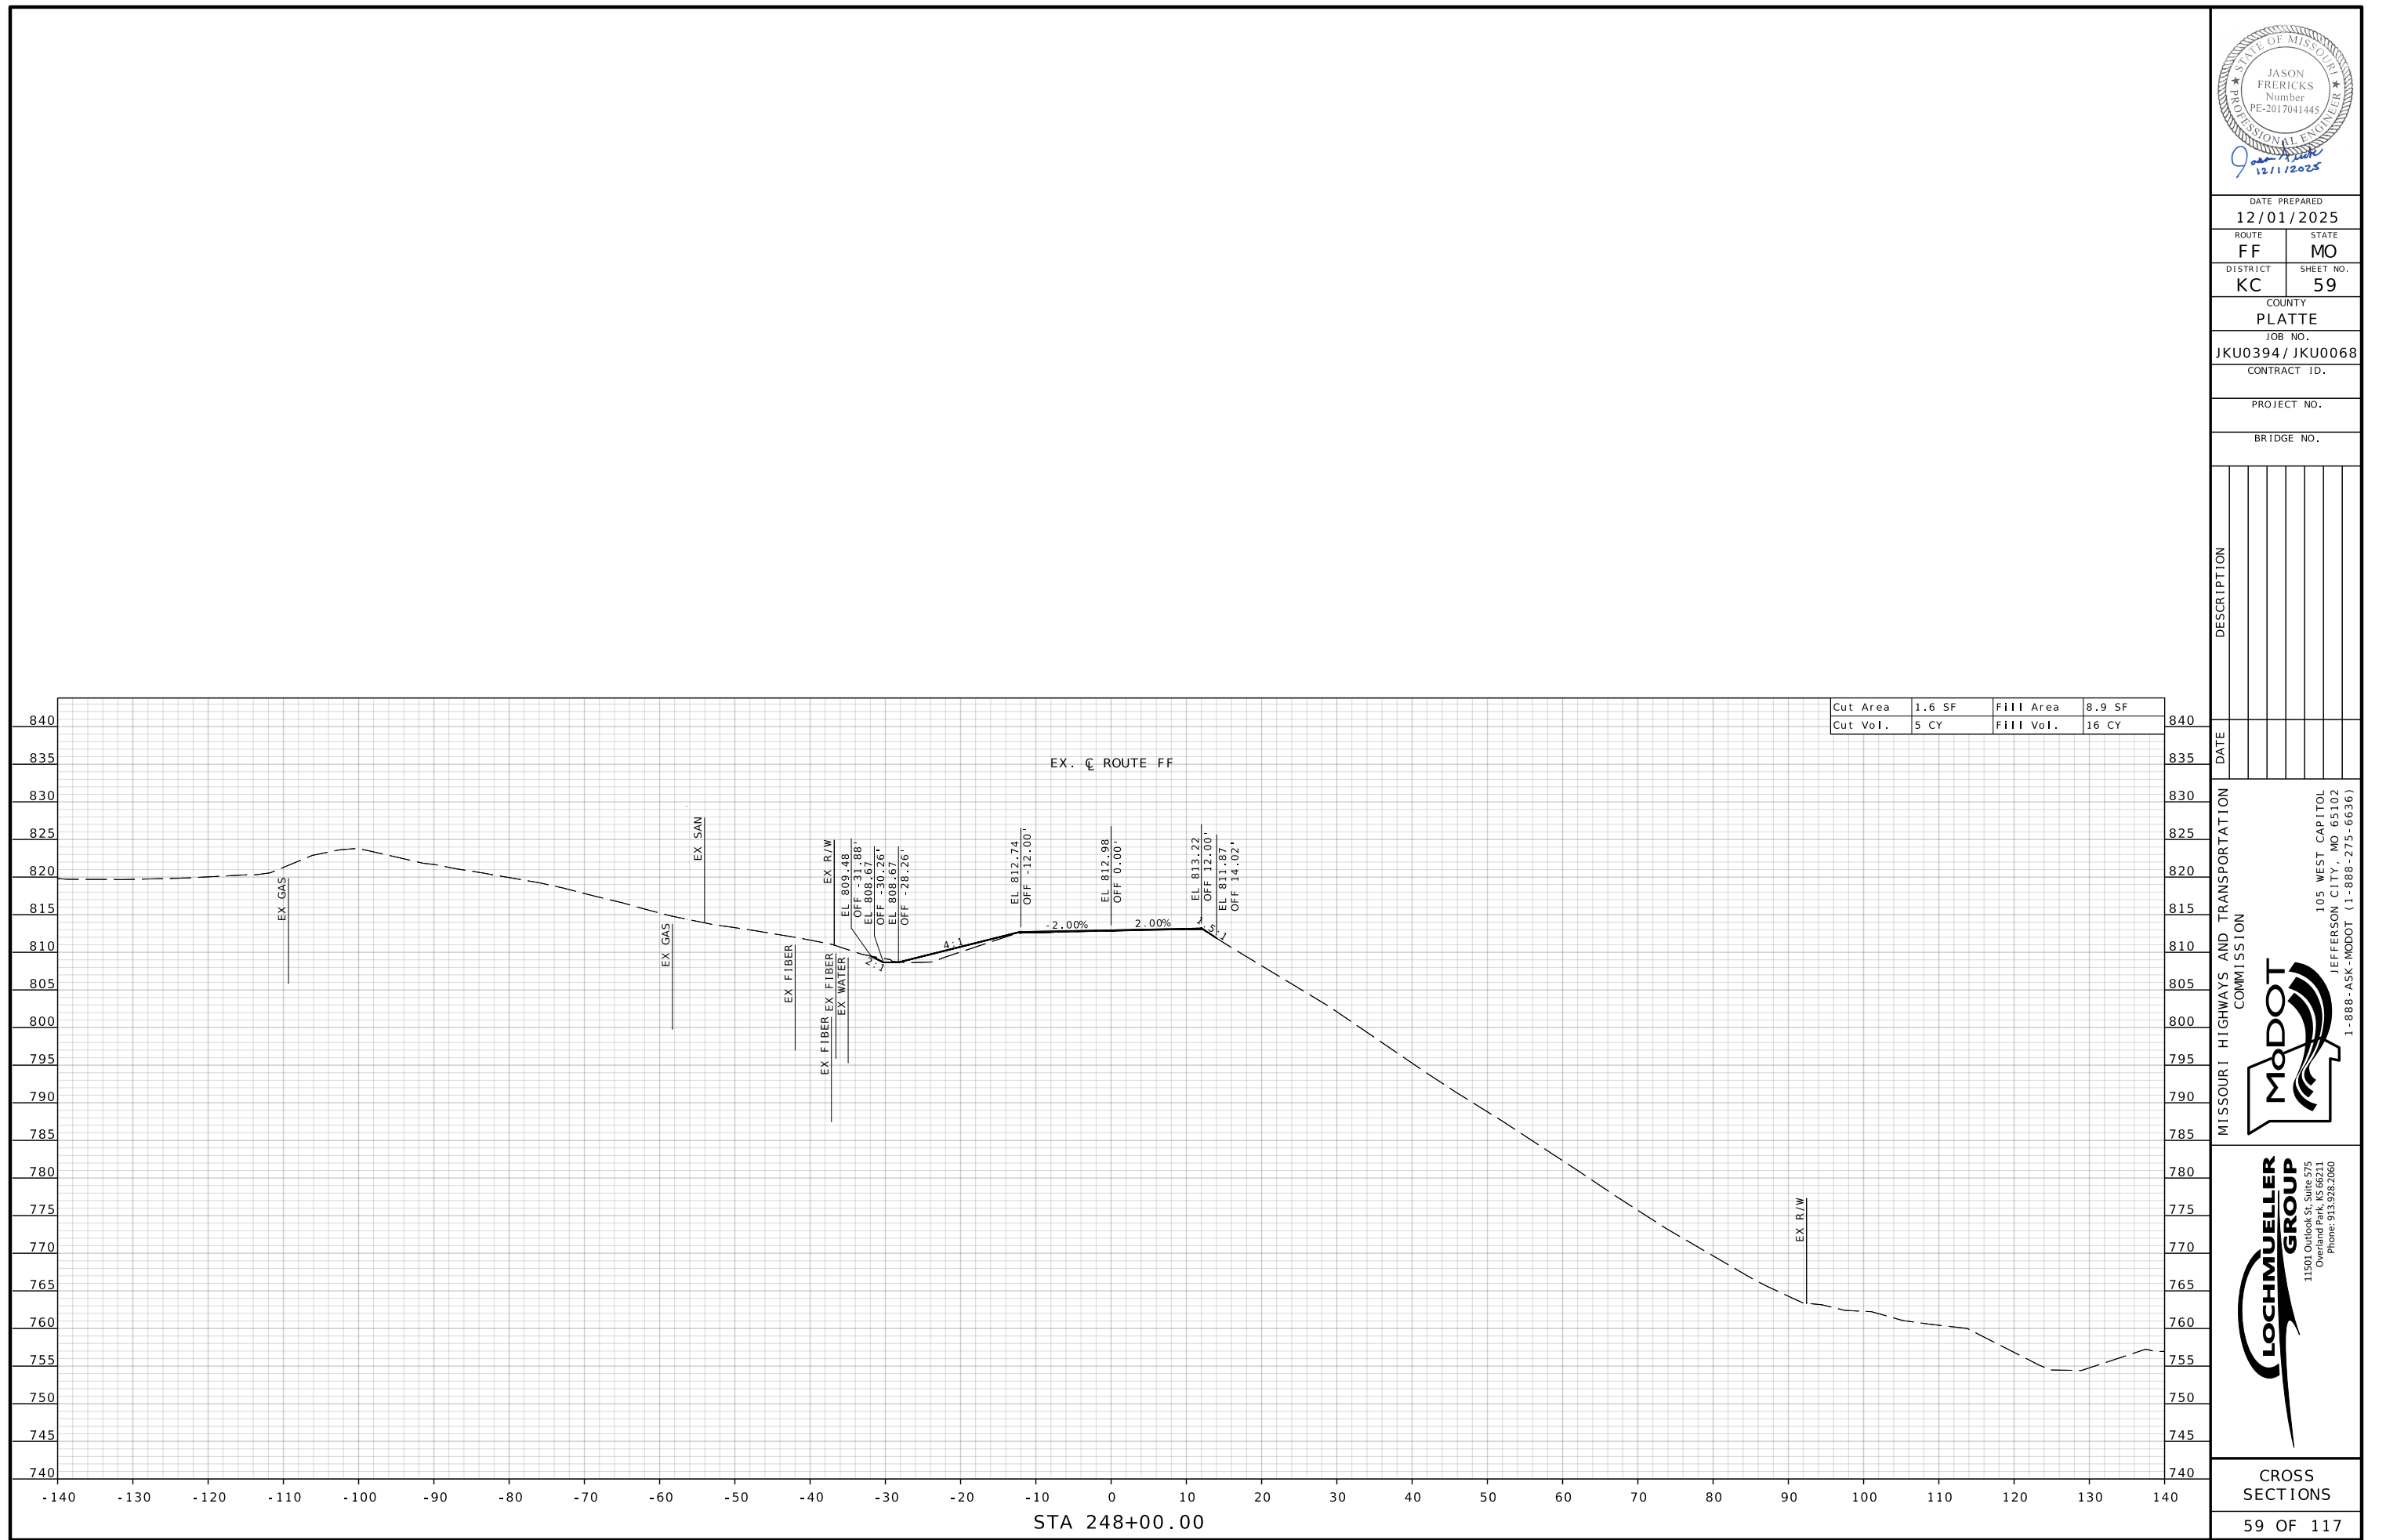

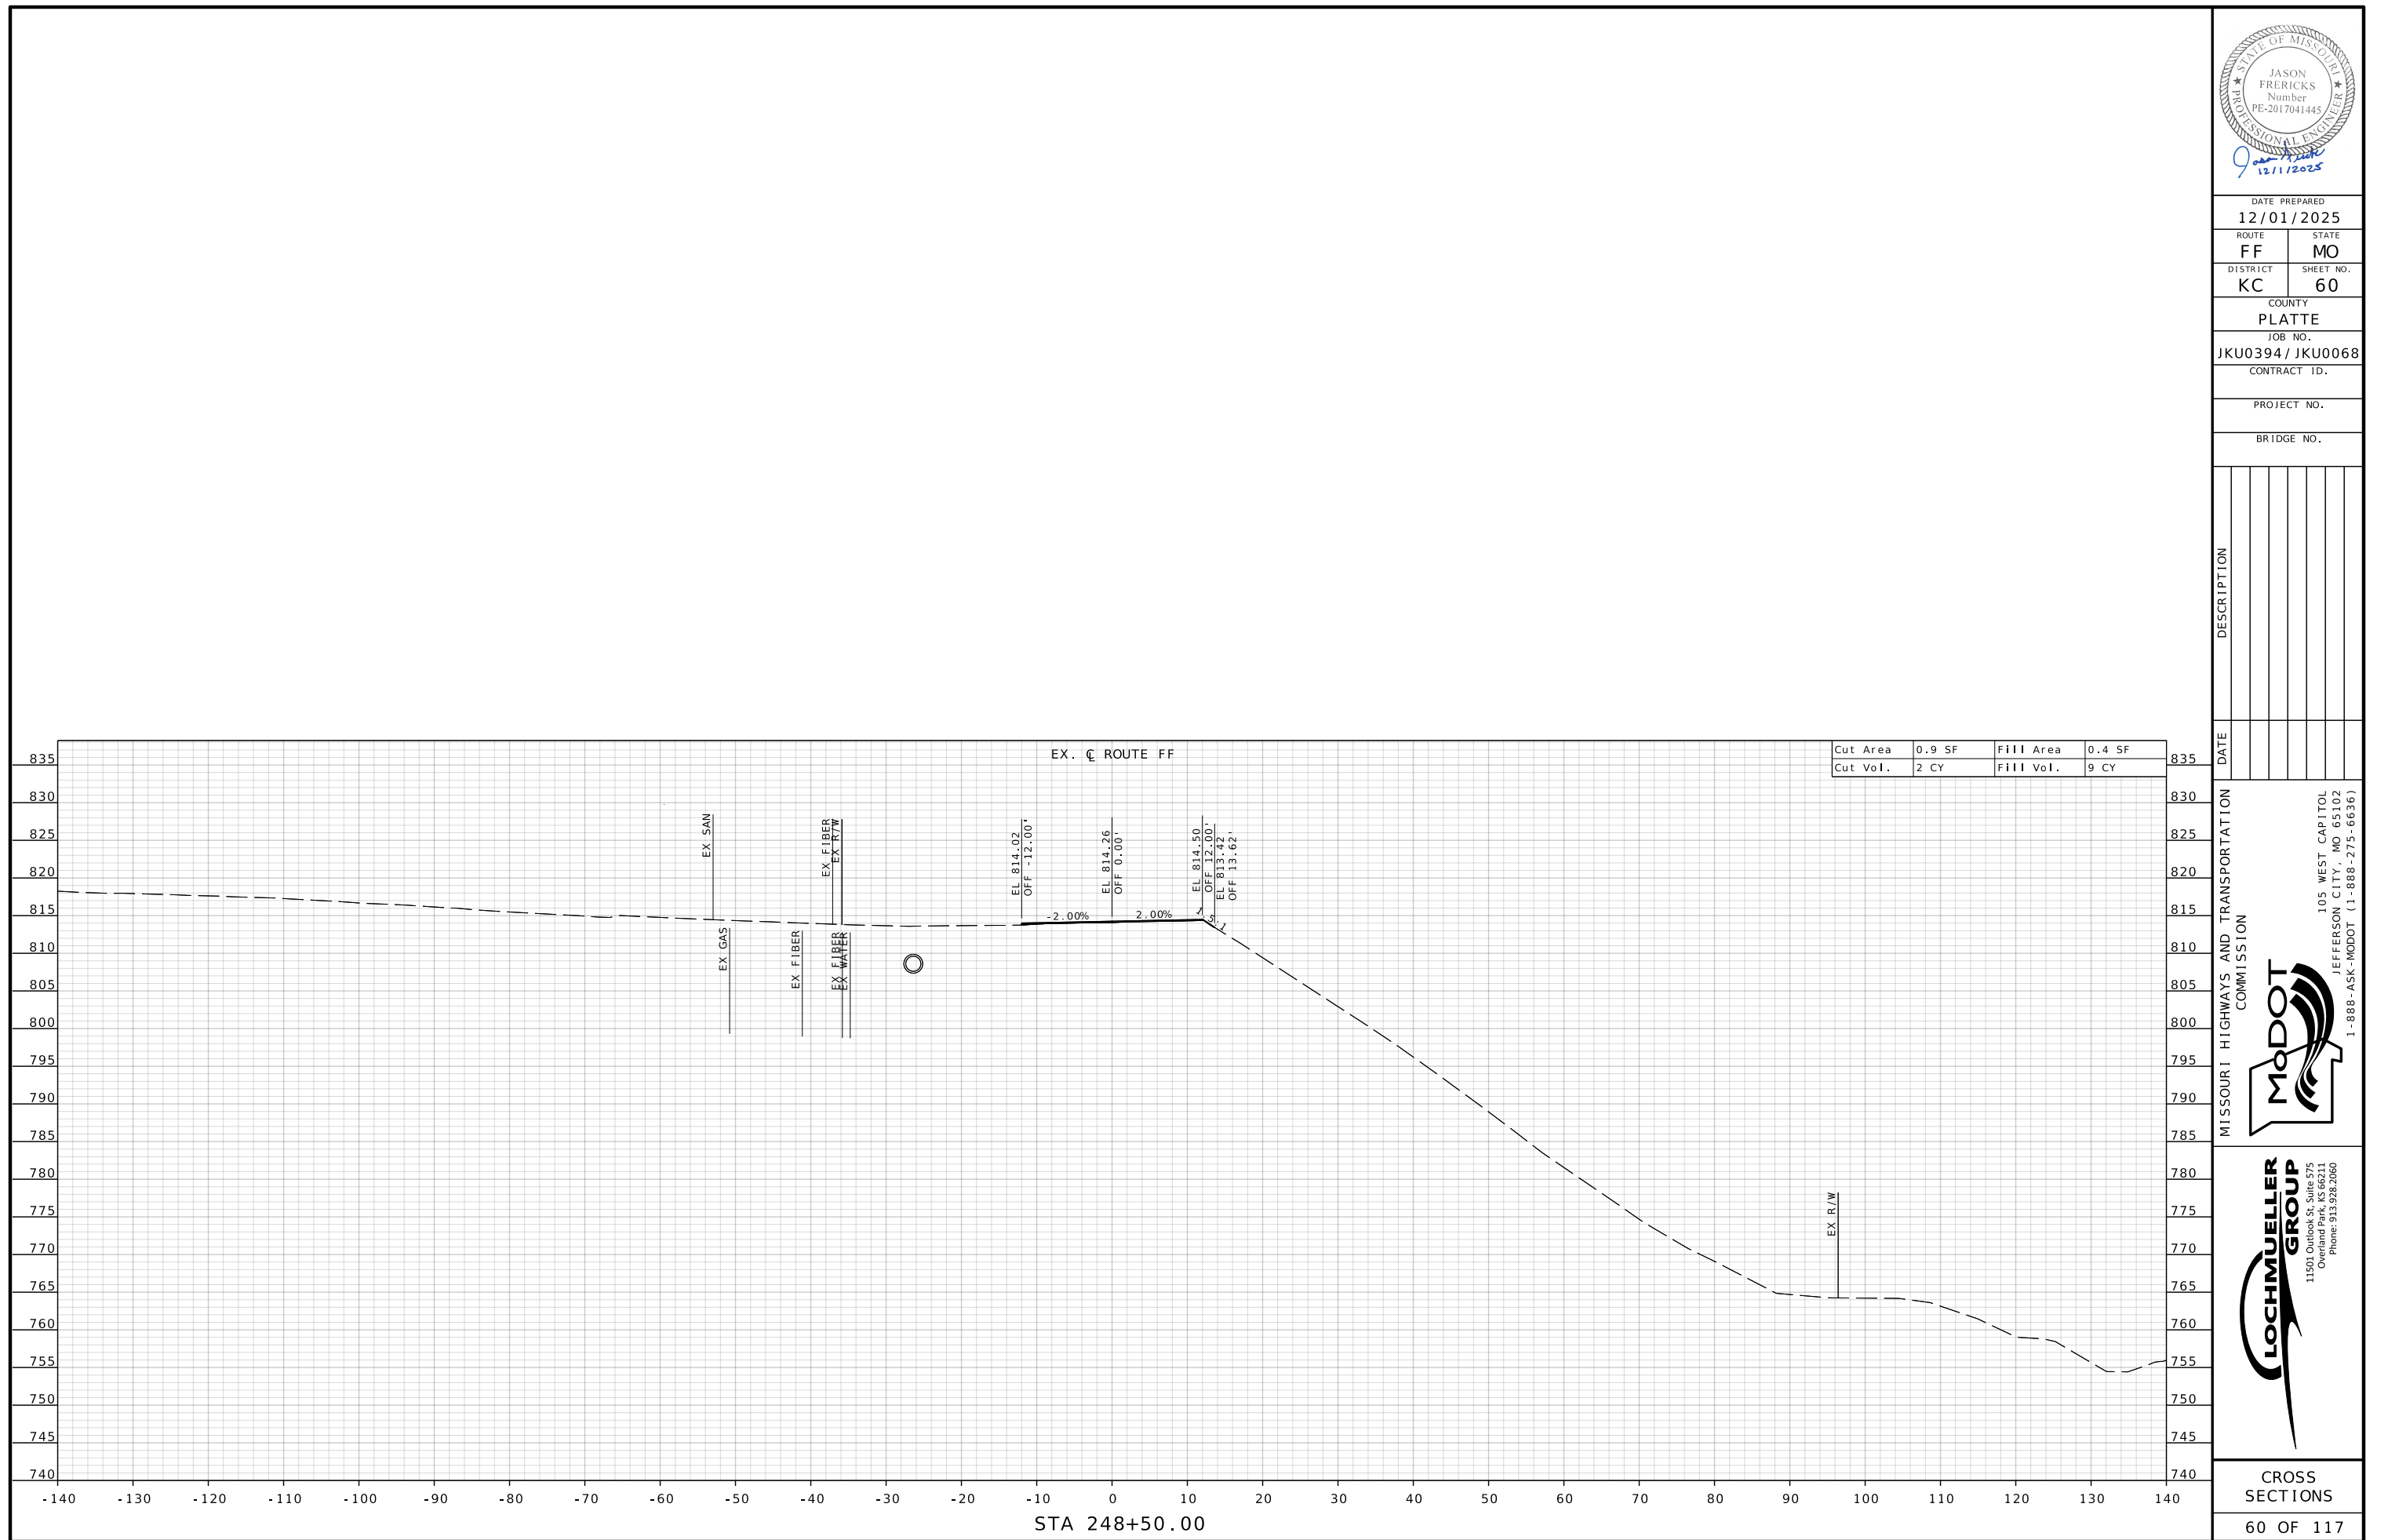


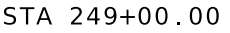
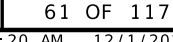


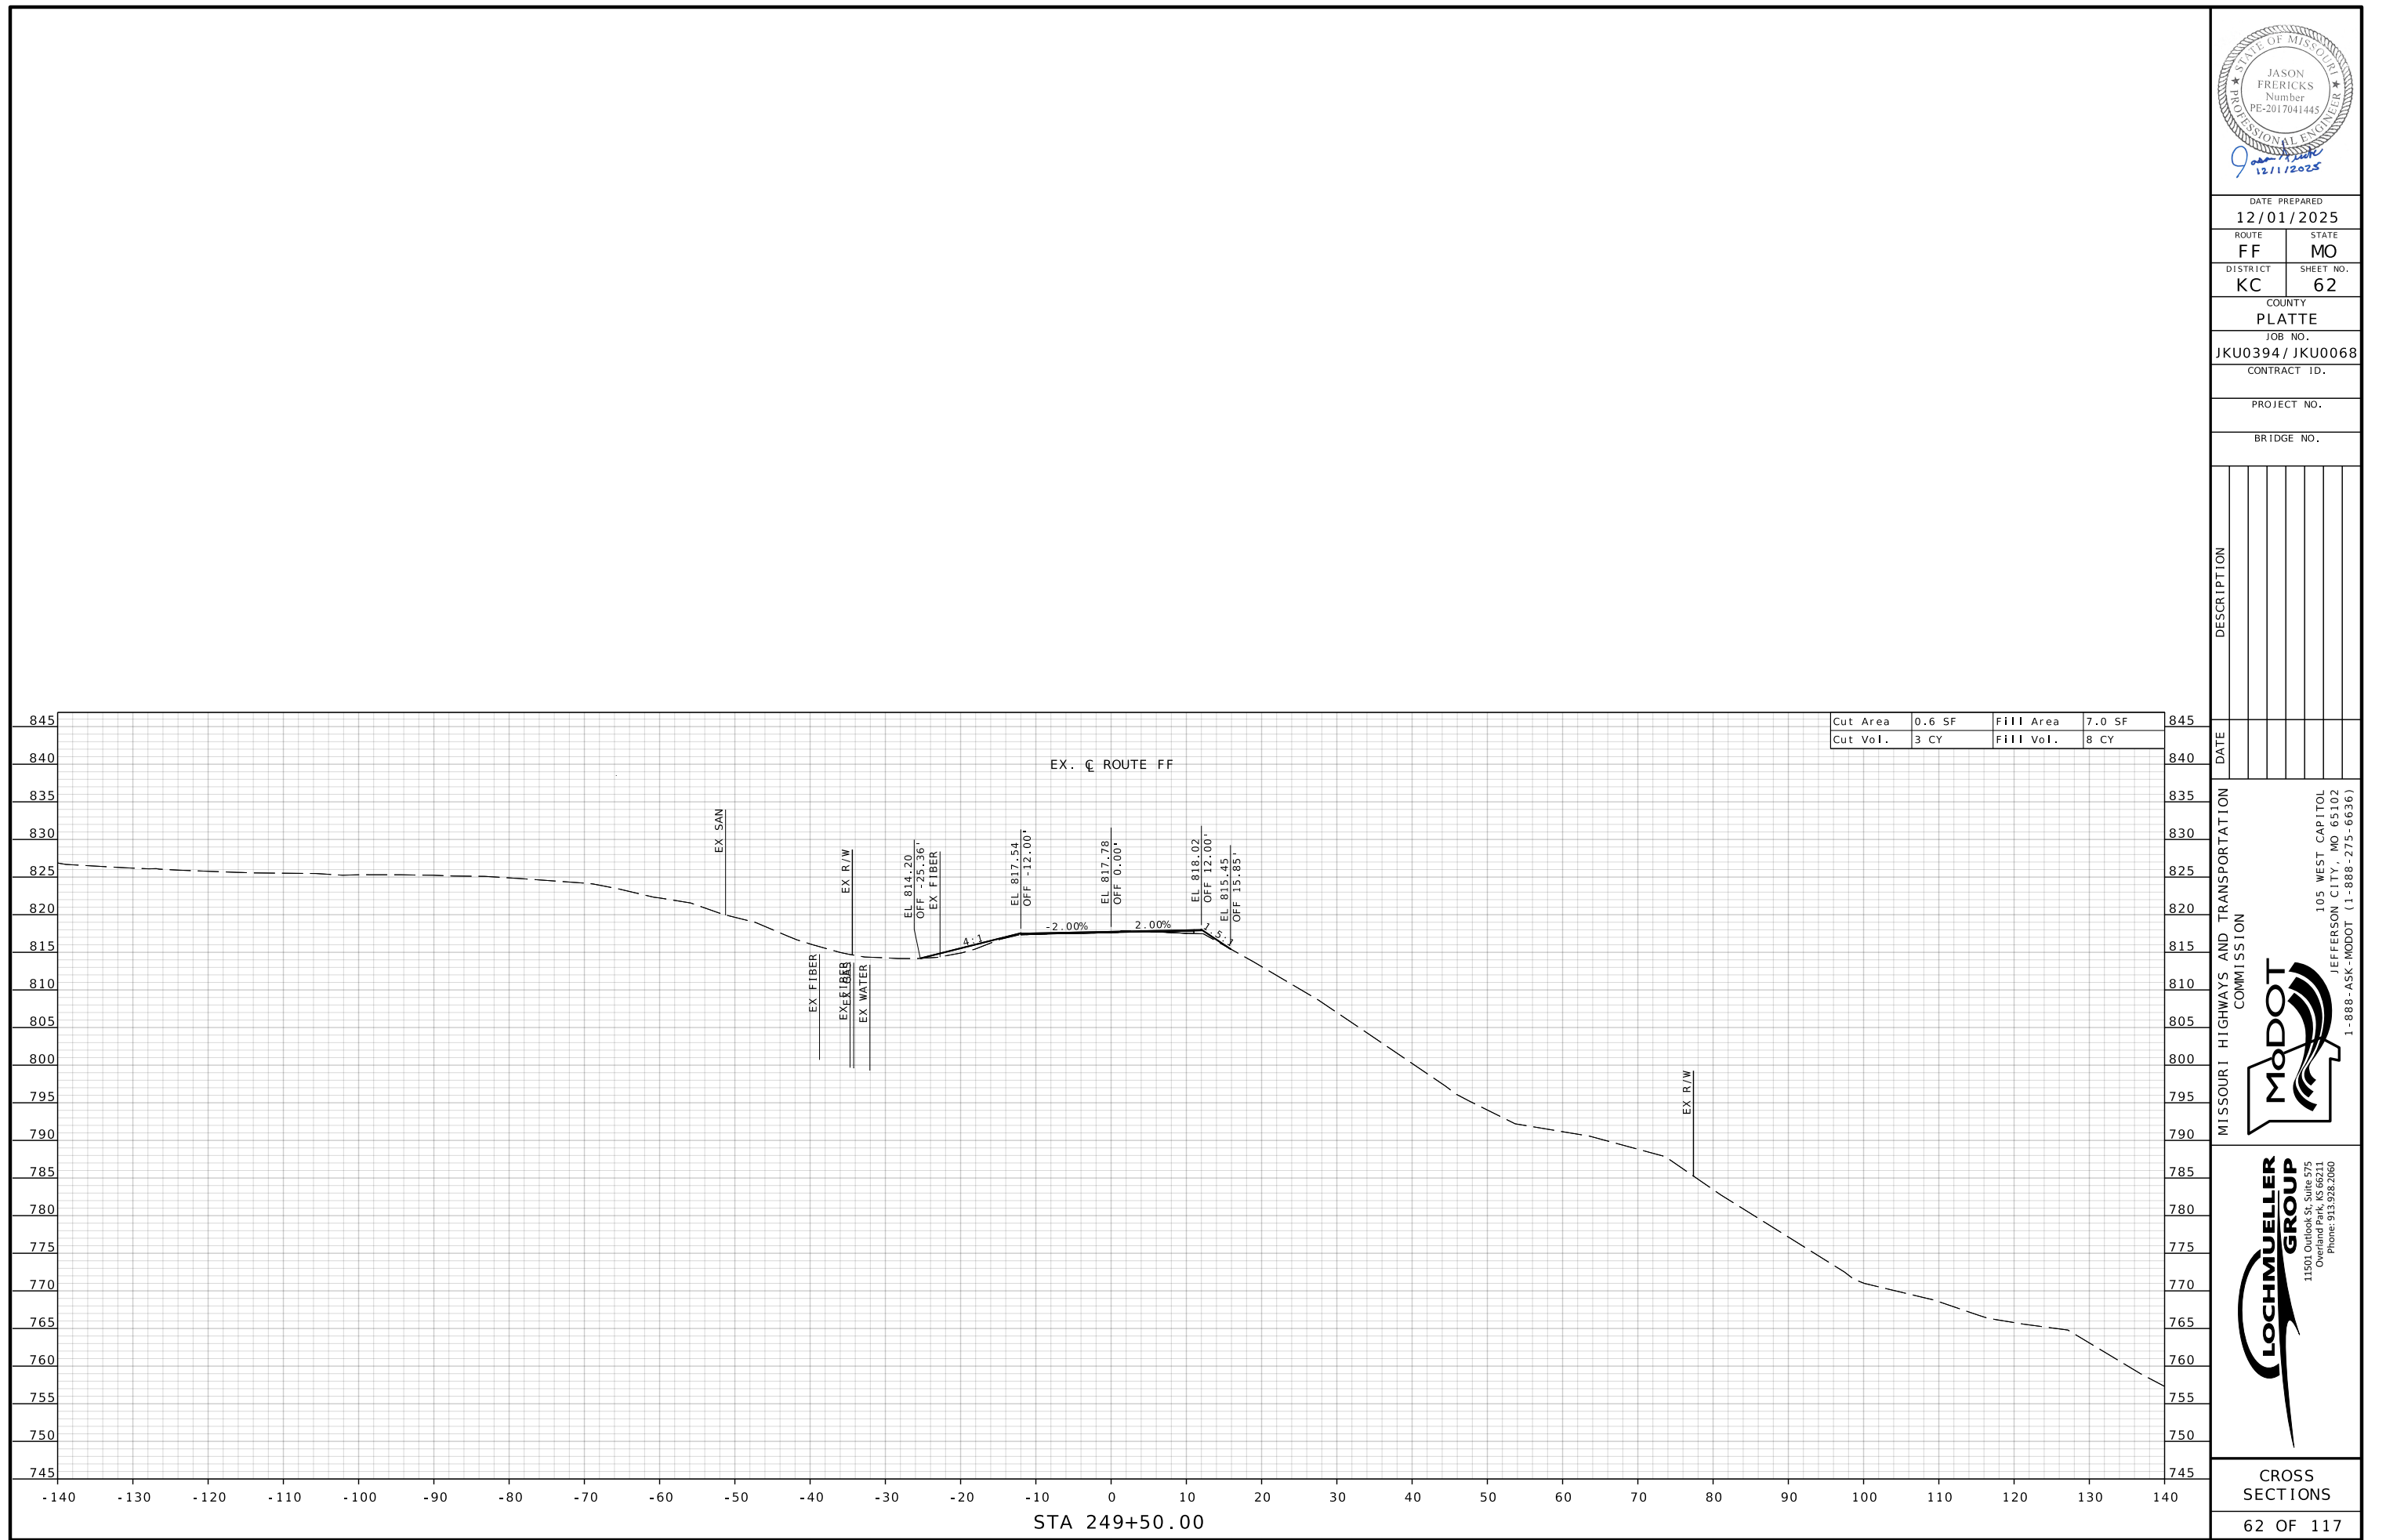

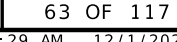

Cut Area	12.5 SF	Fill Area	0.1 SF
Cut Vol.	12 CY	Fill Vol.	7 CY

 

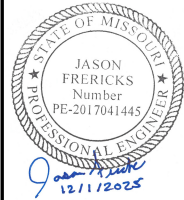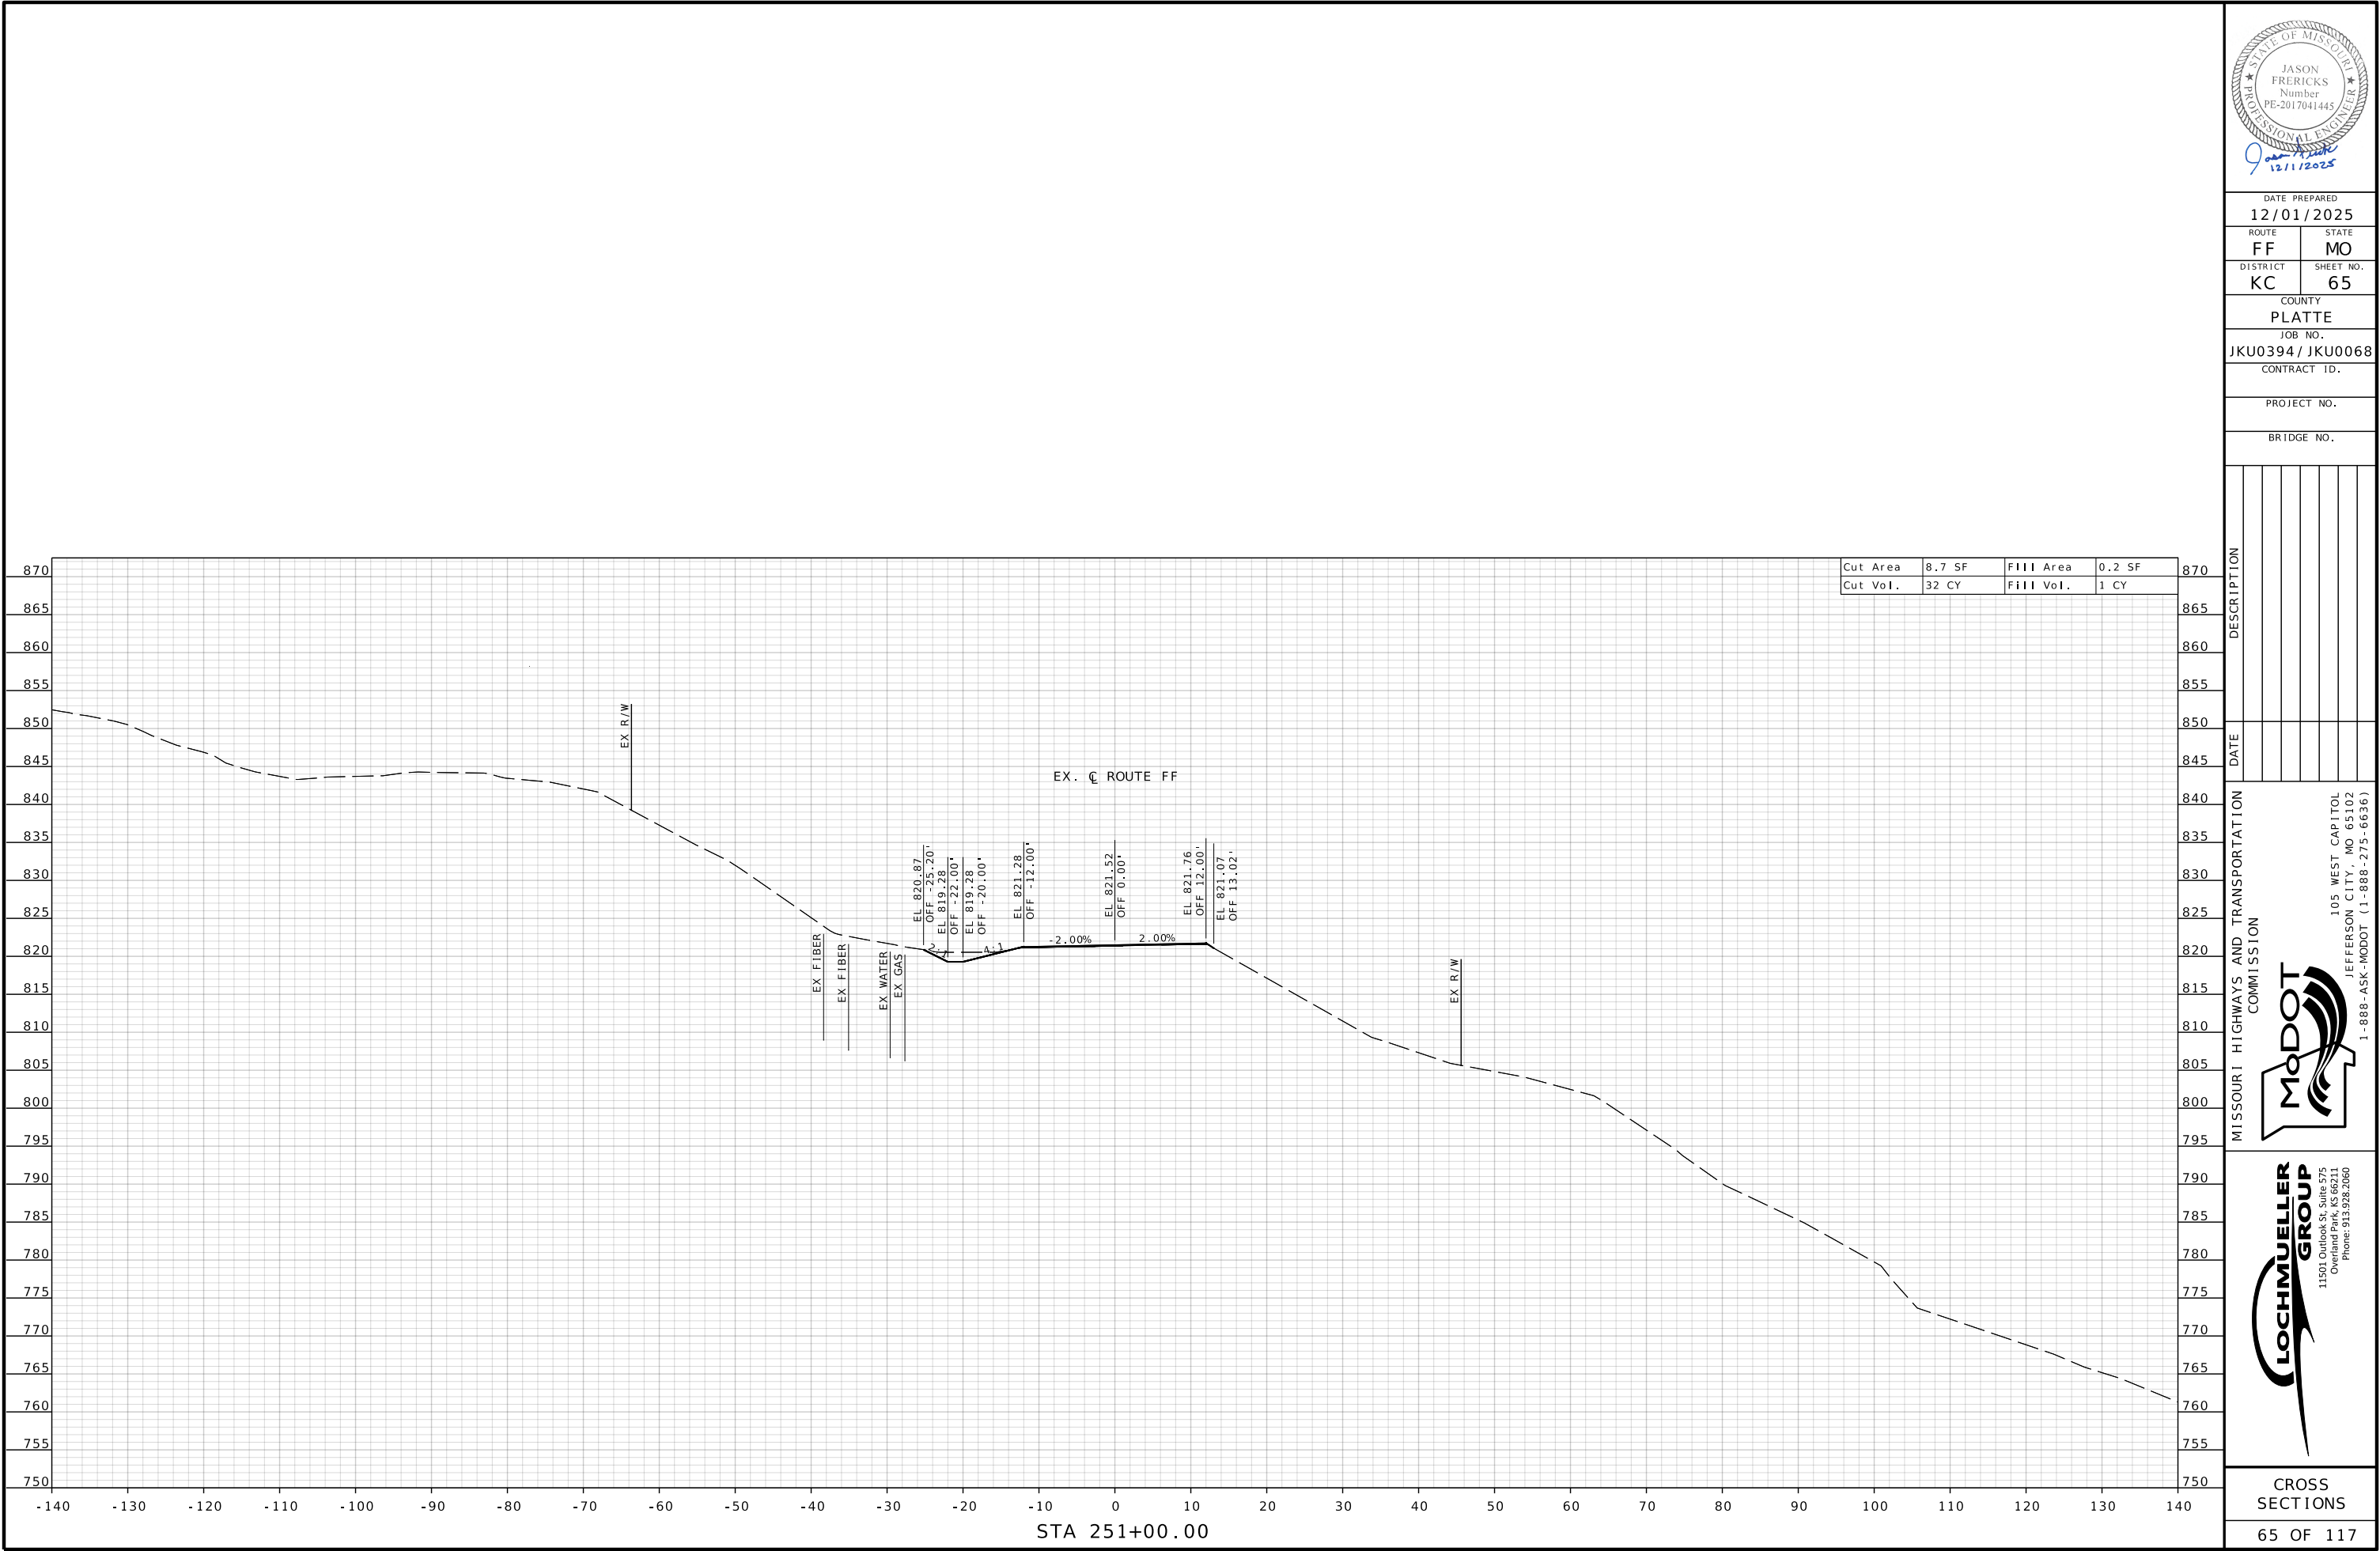

DATE PREPARED
12/01/2025

ROUTE FF	STATE MO
DISTRICT KC	SHEET NO. 65

COUNTY
PLATTE

JOB NO.
JKU0394 / JKU0068

CONTRACT ID.

PROJECT NO.



BRIDGE NO.

DESCRIPTION	DATE

MISSOURI HIGHWAYS AND TRANSPORTATION COMMISSION

105 WEST CAPITOL
JEFFERSON CITY, MO 65102
1-888-ASK-MODOT (1-888-275-6636)

LOCHMUELLER GROUP
11501 Outlook St, Suite 575
Overland Park, KS 66211
Phone: 913.928.2060

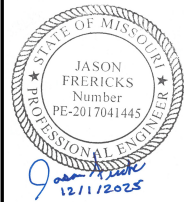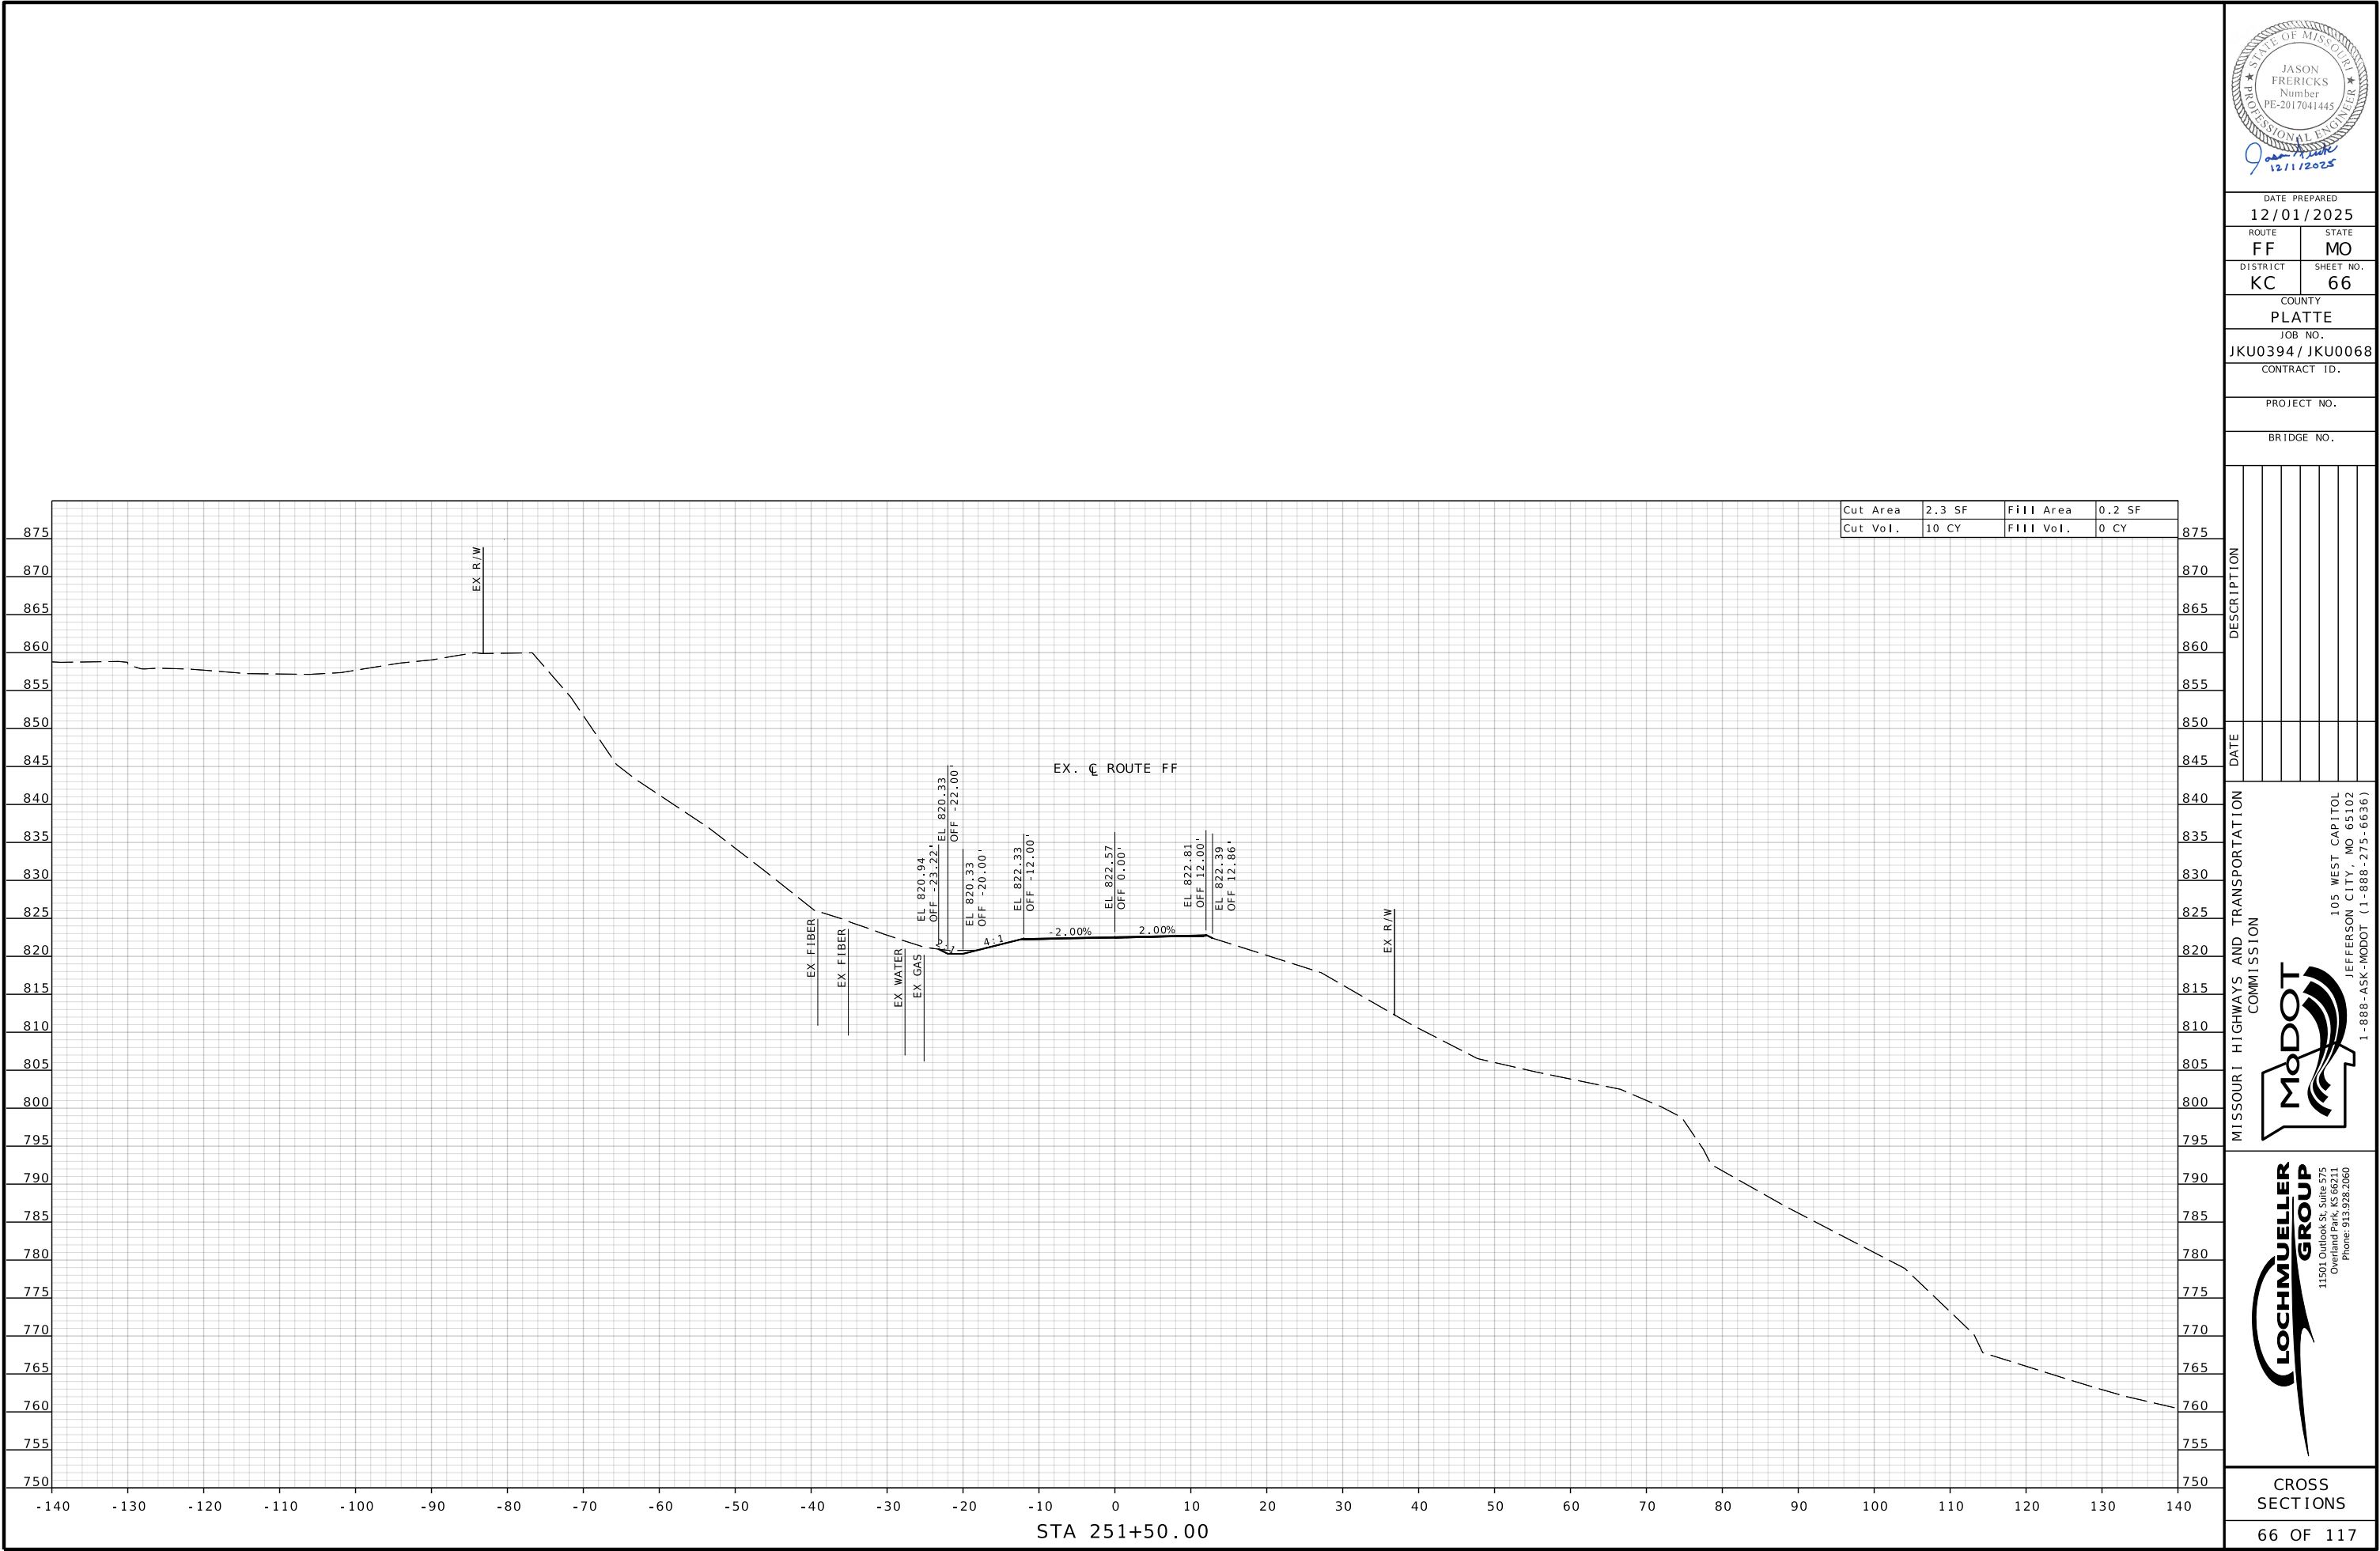

DATE PREPARED
12/01/2025

ROUTE STATE
FF MO

DISTRICT SHEET NO.
KC 66

COUNTY
PLATTE

JOB NO.
JKU0394 / JKU0068

CONTRACT ID.

PROJECT NO.


BRIDGE NO.

DESCRIPTION	DATE


MISSOURI HIGHWAYS AND TRANSPORTATION COMMISSION

105 WEST CAPITOL
JEFFERSON CITY, MO 65102
1-888-ASK-MODOT (1-888-275-6636)

11501 Outlook St., Suite 575
Overland Park, KS 66211
Phone: 913.928.2060

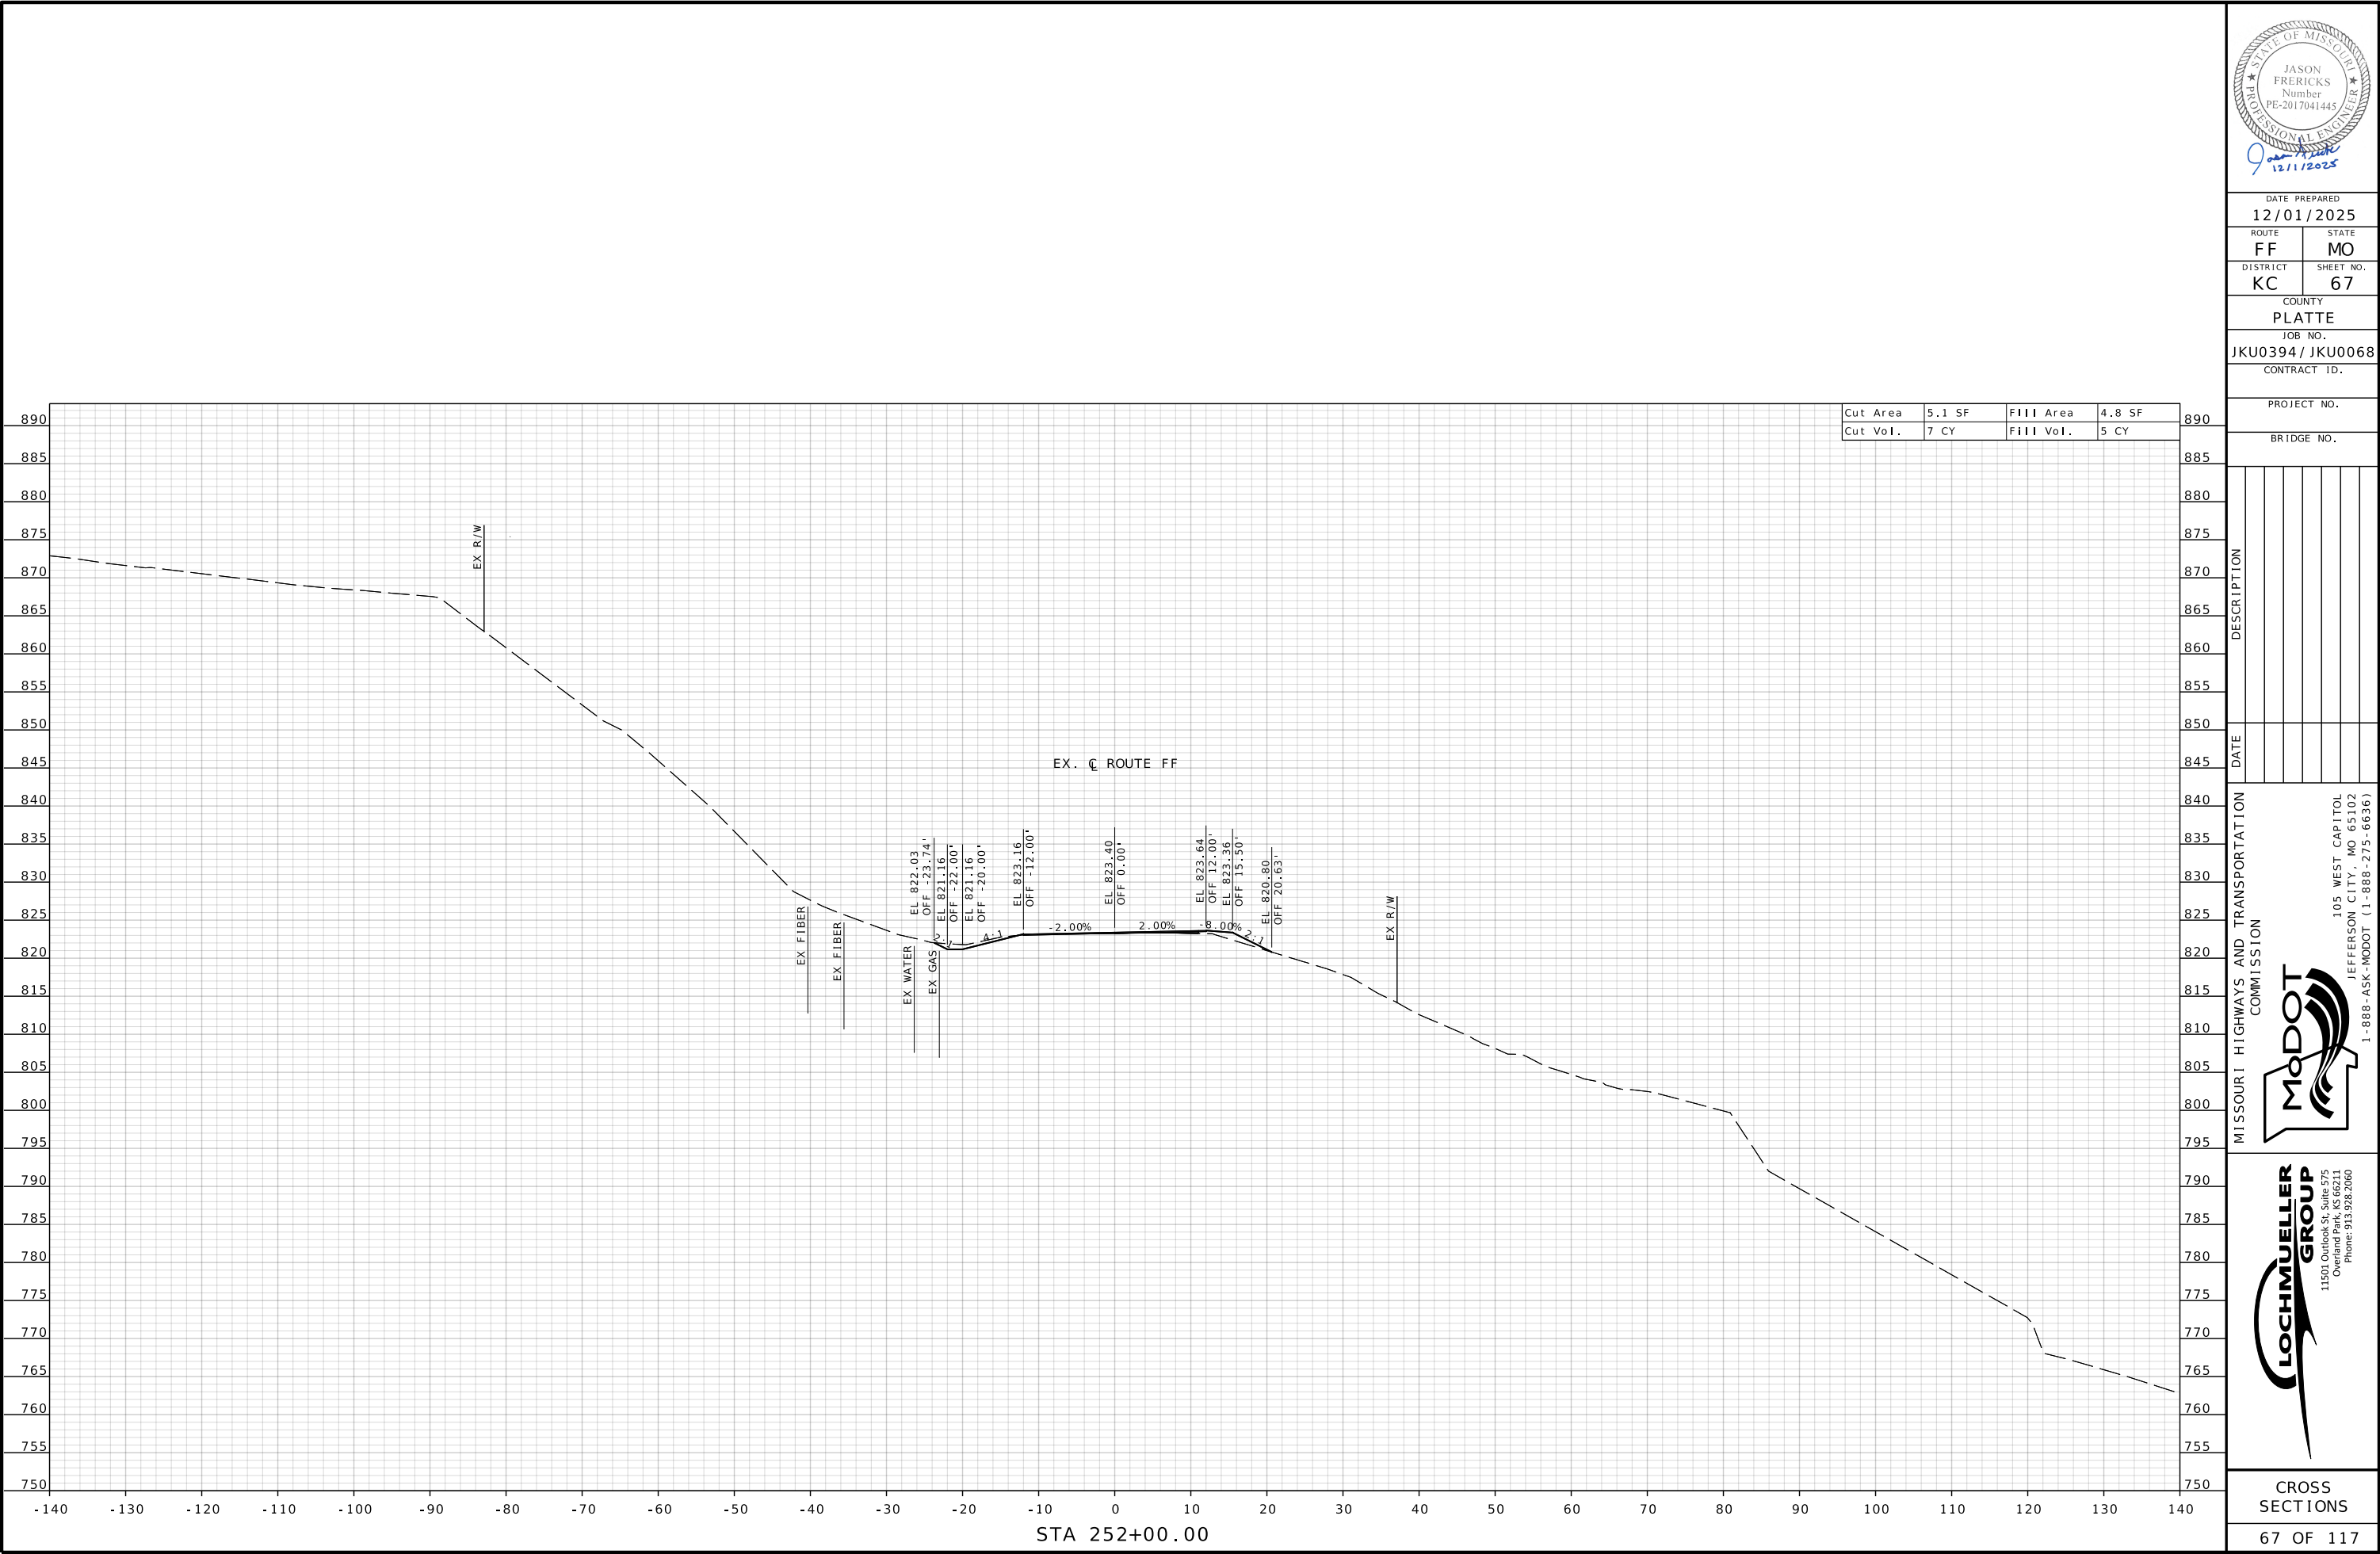

Cut Area	5.1 SF	Fill Area	4.8 SF
Cut Vol.	7 CY	Fill Vol.	5 CY

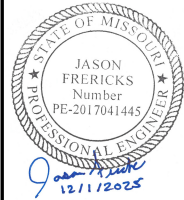

DATE PREPARED 12/01/2025	
ROUTE FF	STATE MO
DISTRICT KC	SHEET NO. 67
COUNTY PLATTE	
JOB NO. JKU0394 / JKU0068	
CONTRACT ID.	


PROJECT NO.
BRIDGE NO.


DESCRIPTION
DATE

MISSOURI HIGHWAYS AND TRANSPORTATION COMMISSION


105 WEST CAPITOL
JEFFERSON CITY, MO 65102
1-888-ASK-MODOT (1-888-275-6636)

11501 Outlook St, Suite 575
Overland Park, KS 66211
Phone: 913.928.2060

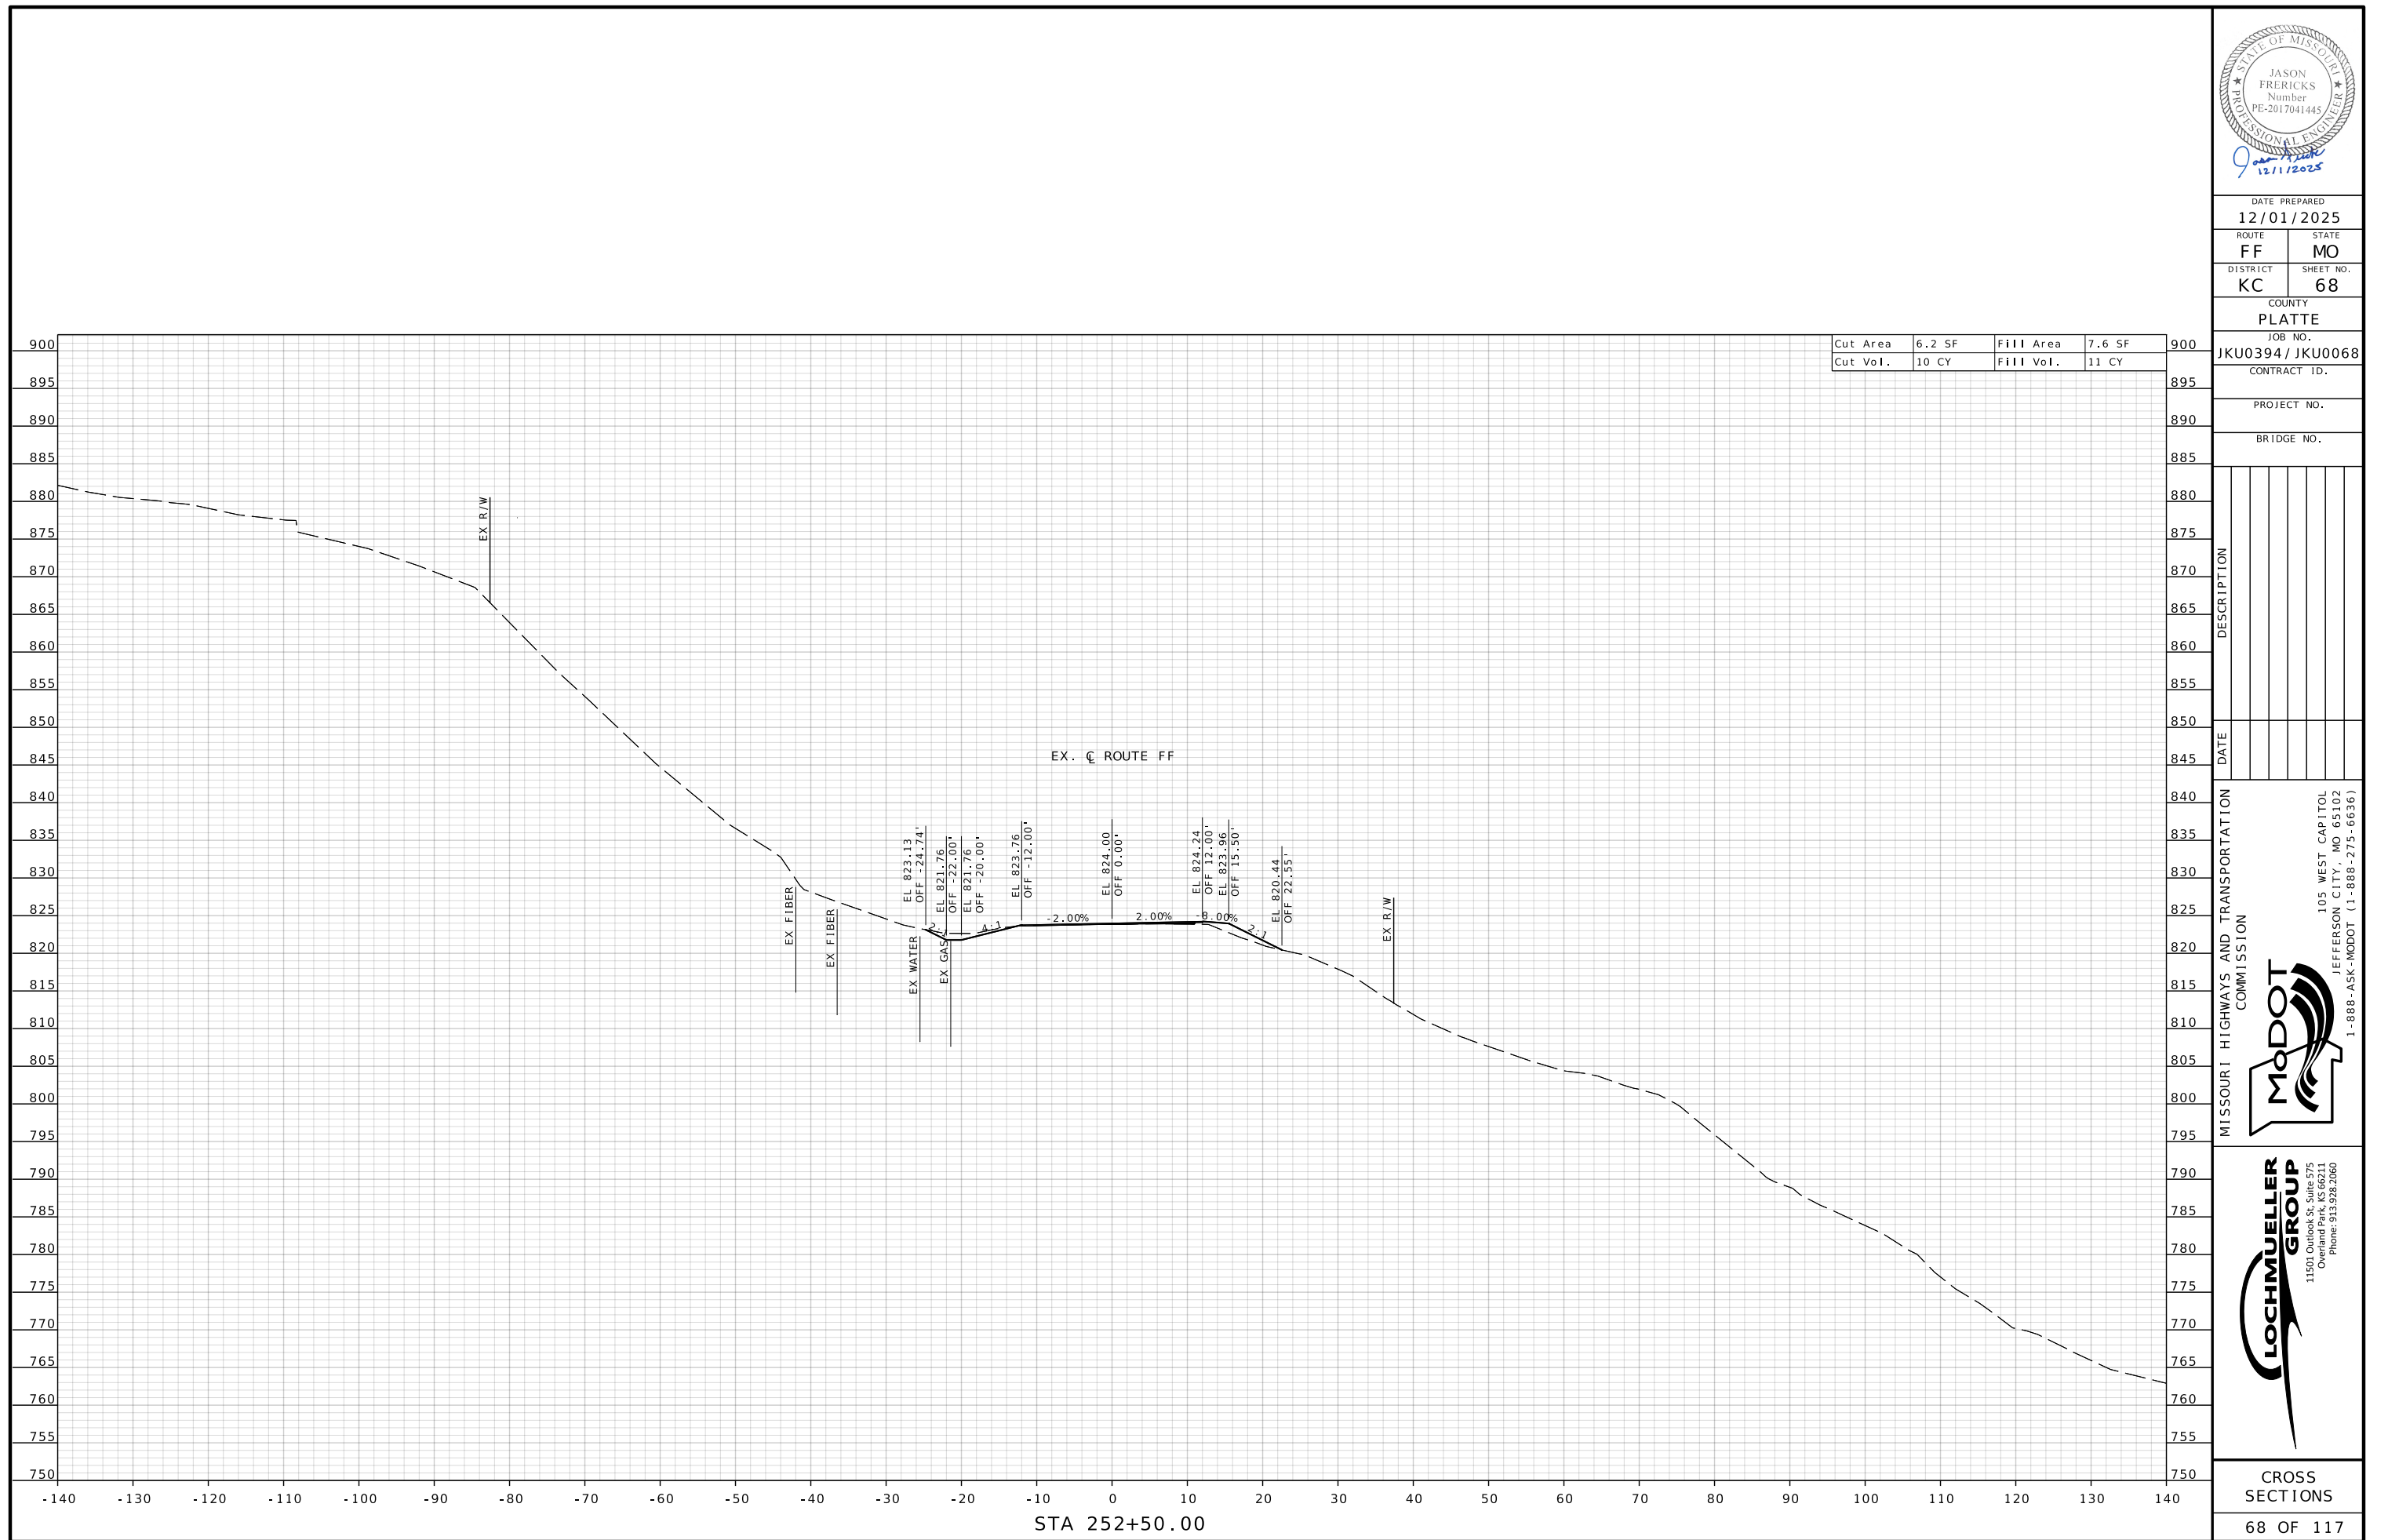

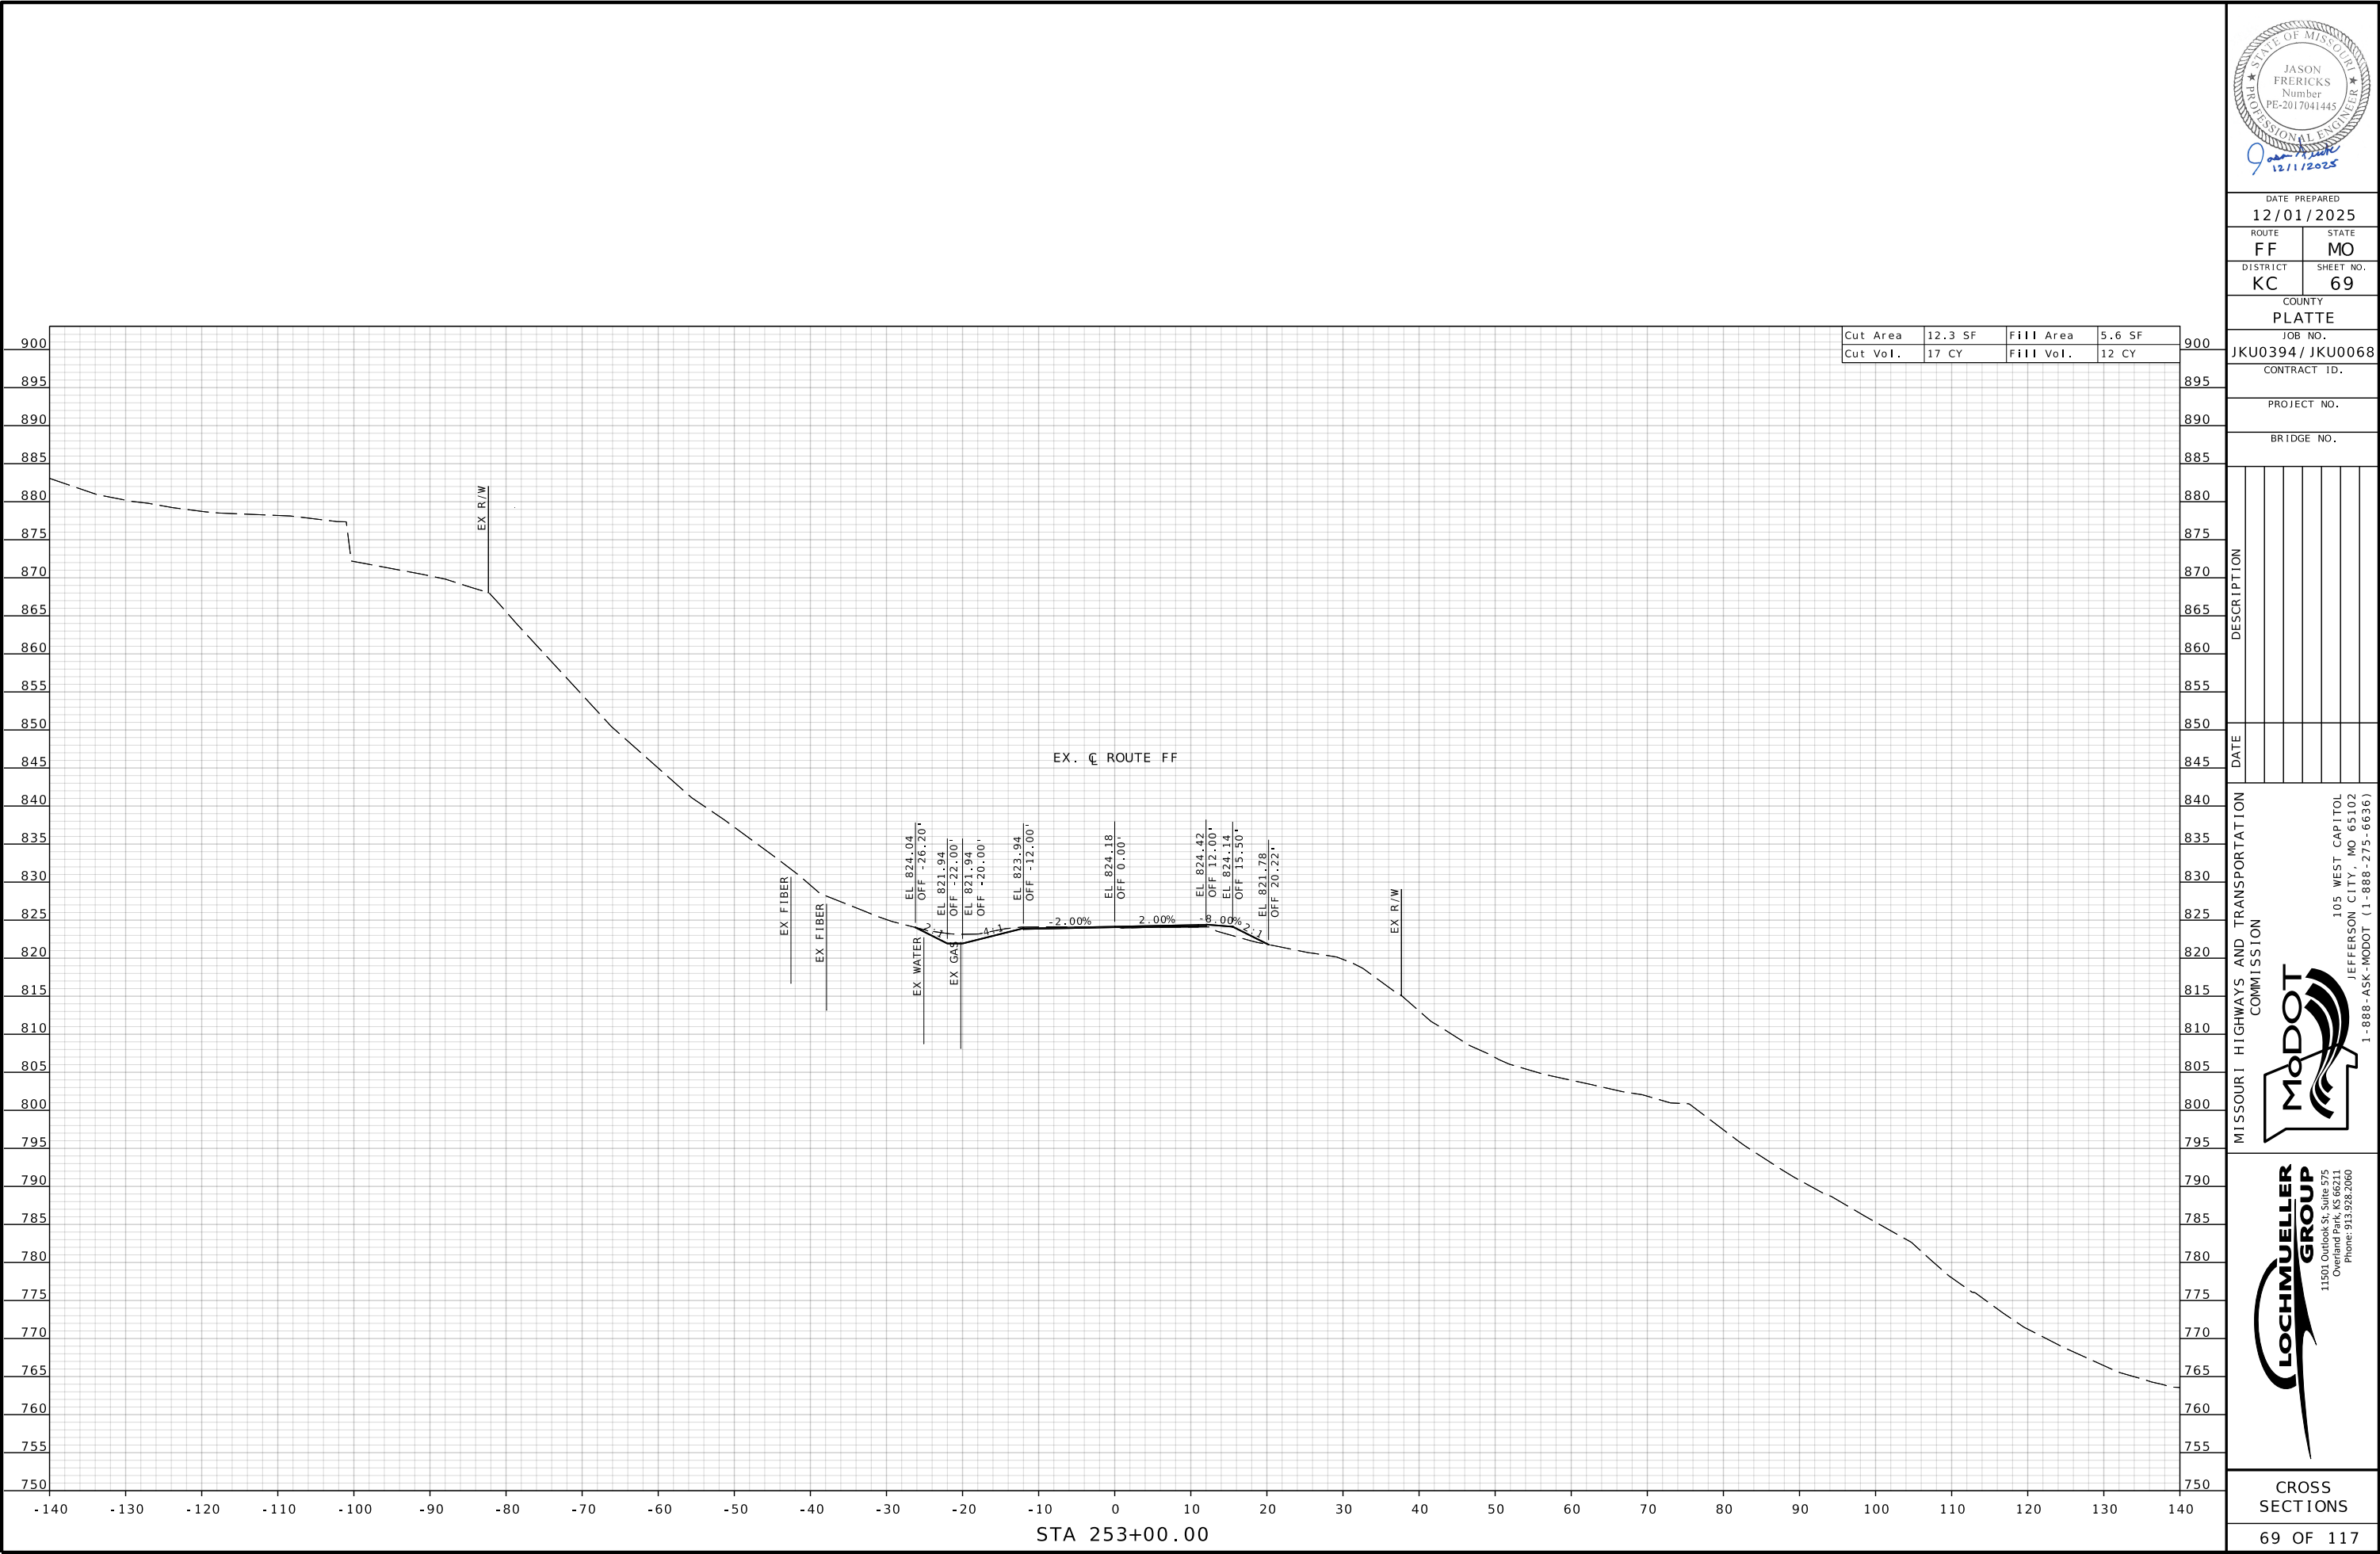

Cut Area	12.3 SF	Fill Area	5.6 SF
Cut Vol.	17 CY	Fill Vol.	12 CY

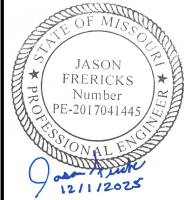

DATE PREPARED 12/01/2025	
ROUTE FF	STATE MO
DISTRICT KC	SHEET NO. 69

COUNTY
PLATTE

JOB NO.
JKU0394 / JKU0068

CONTRACT ID.

PROJECT NO.


BRIDGE NO.


DESCRIPTION	DATE


MISSOURI HIGHWAYS AND TRANSPORTATION COMMISSION


105 WEST CAPITOL
JEFFERSON CITY, MO 65102
1-888-ASK-MODOT (1-888-275-6636)


11501 Outlook St, Suite 575
Overland Park, KS 66211
Phone: 913.938.2060

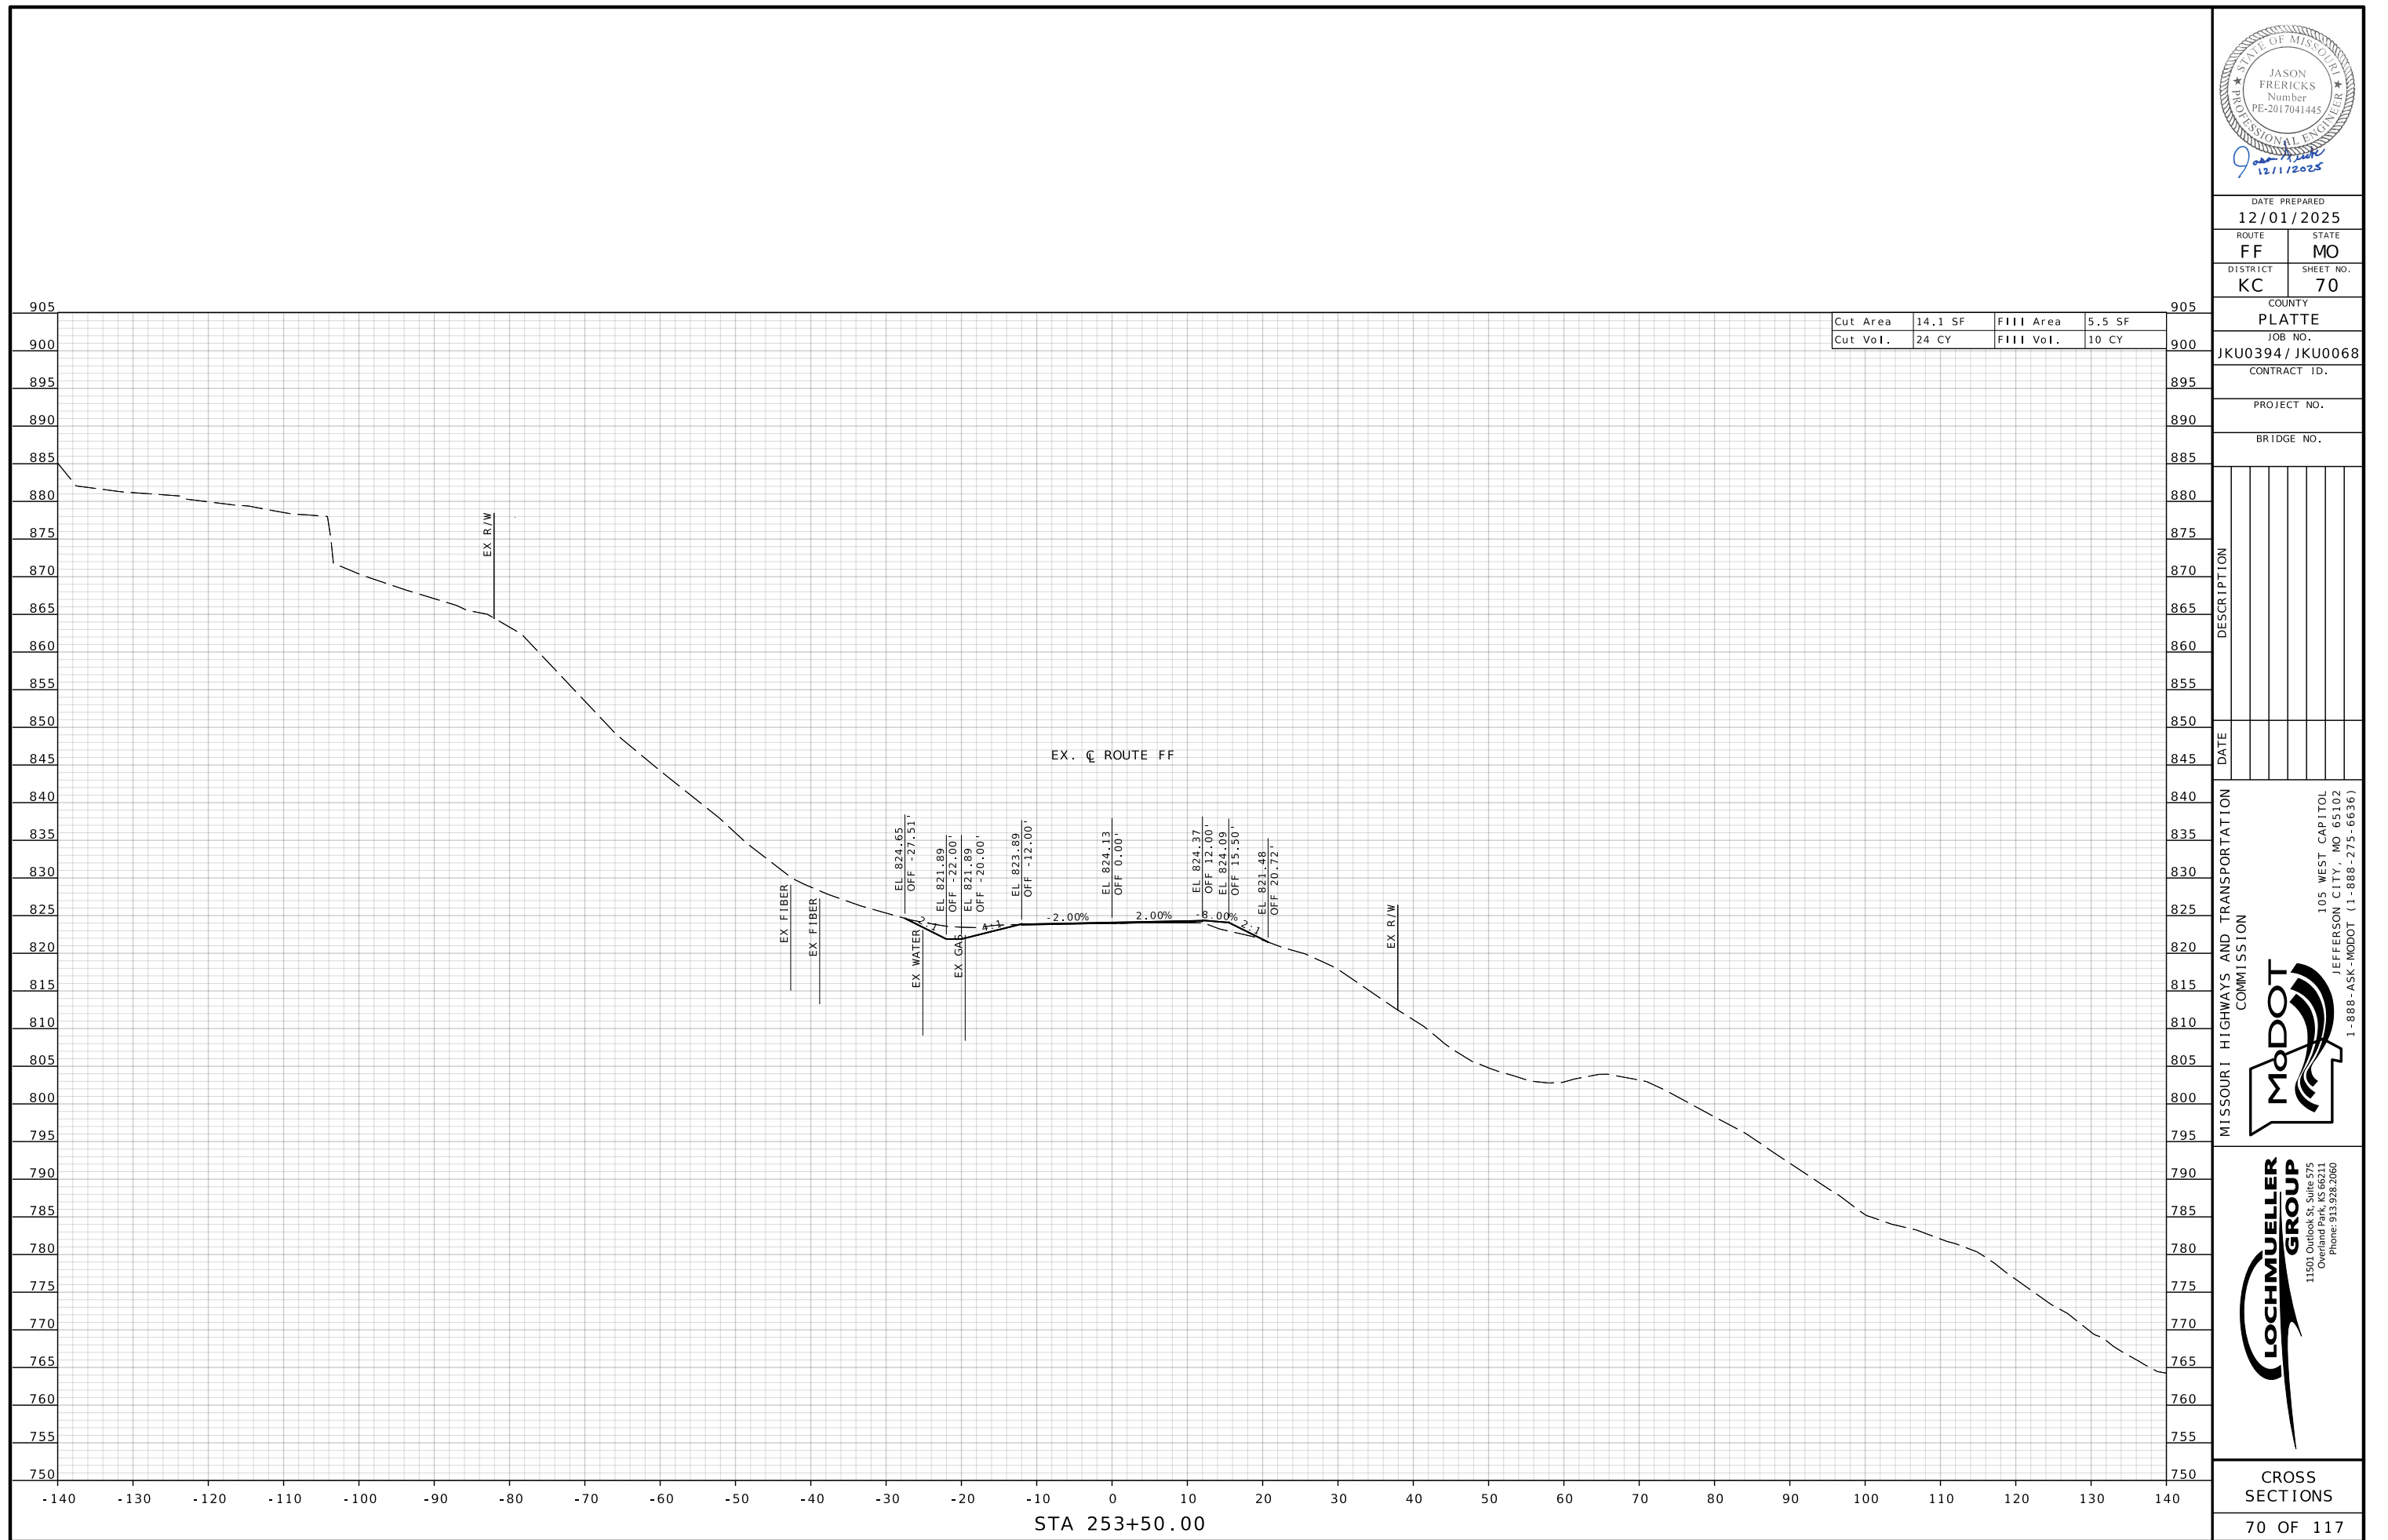


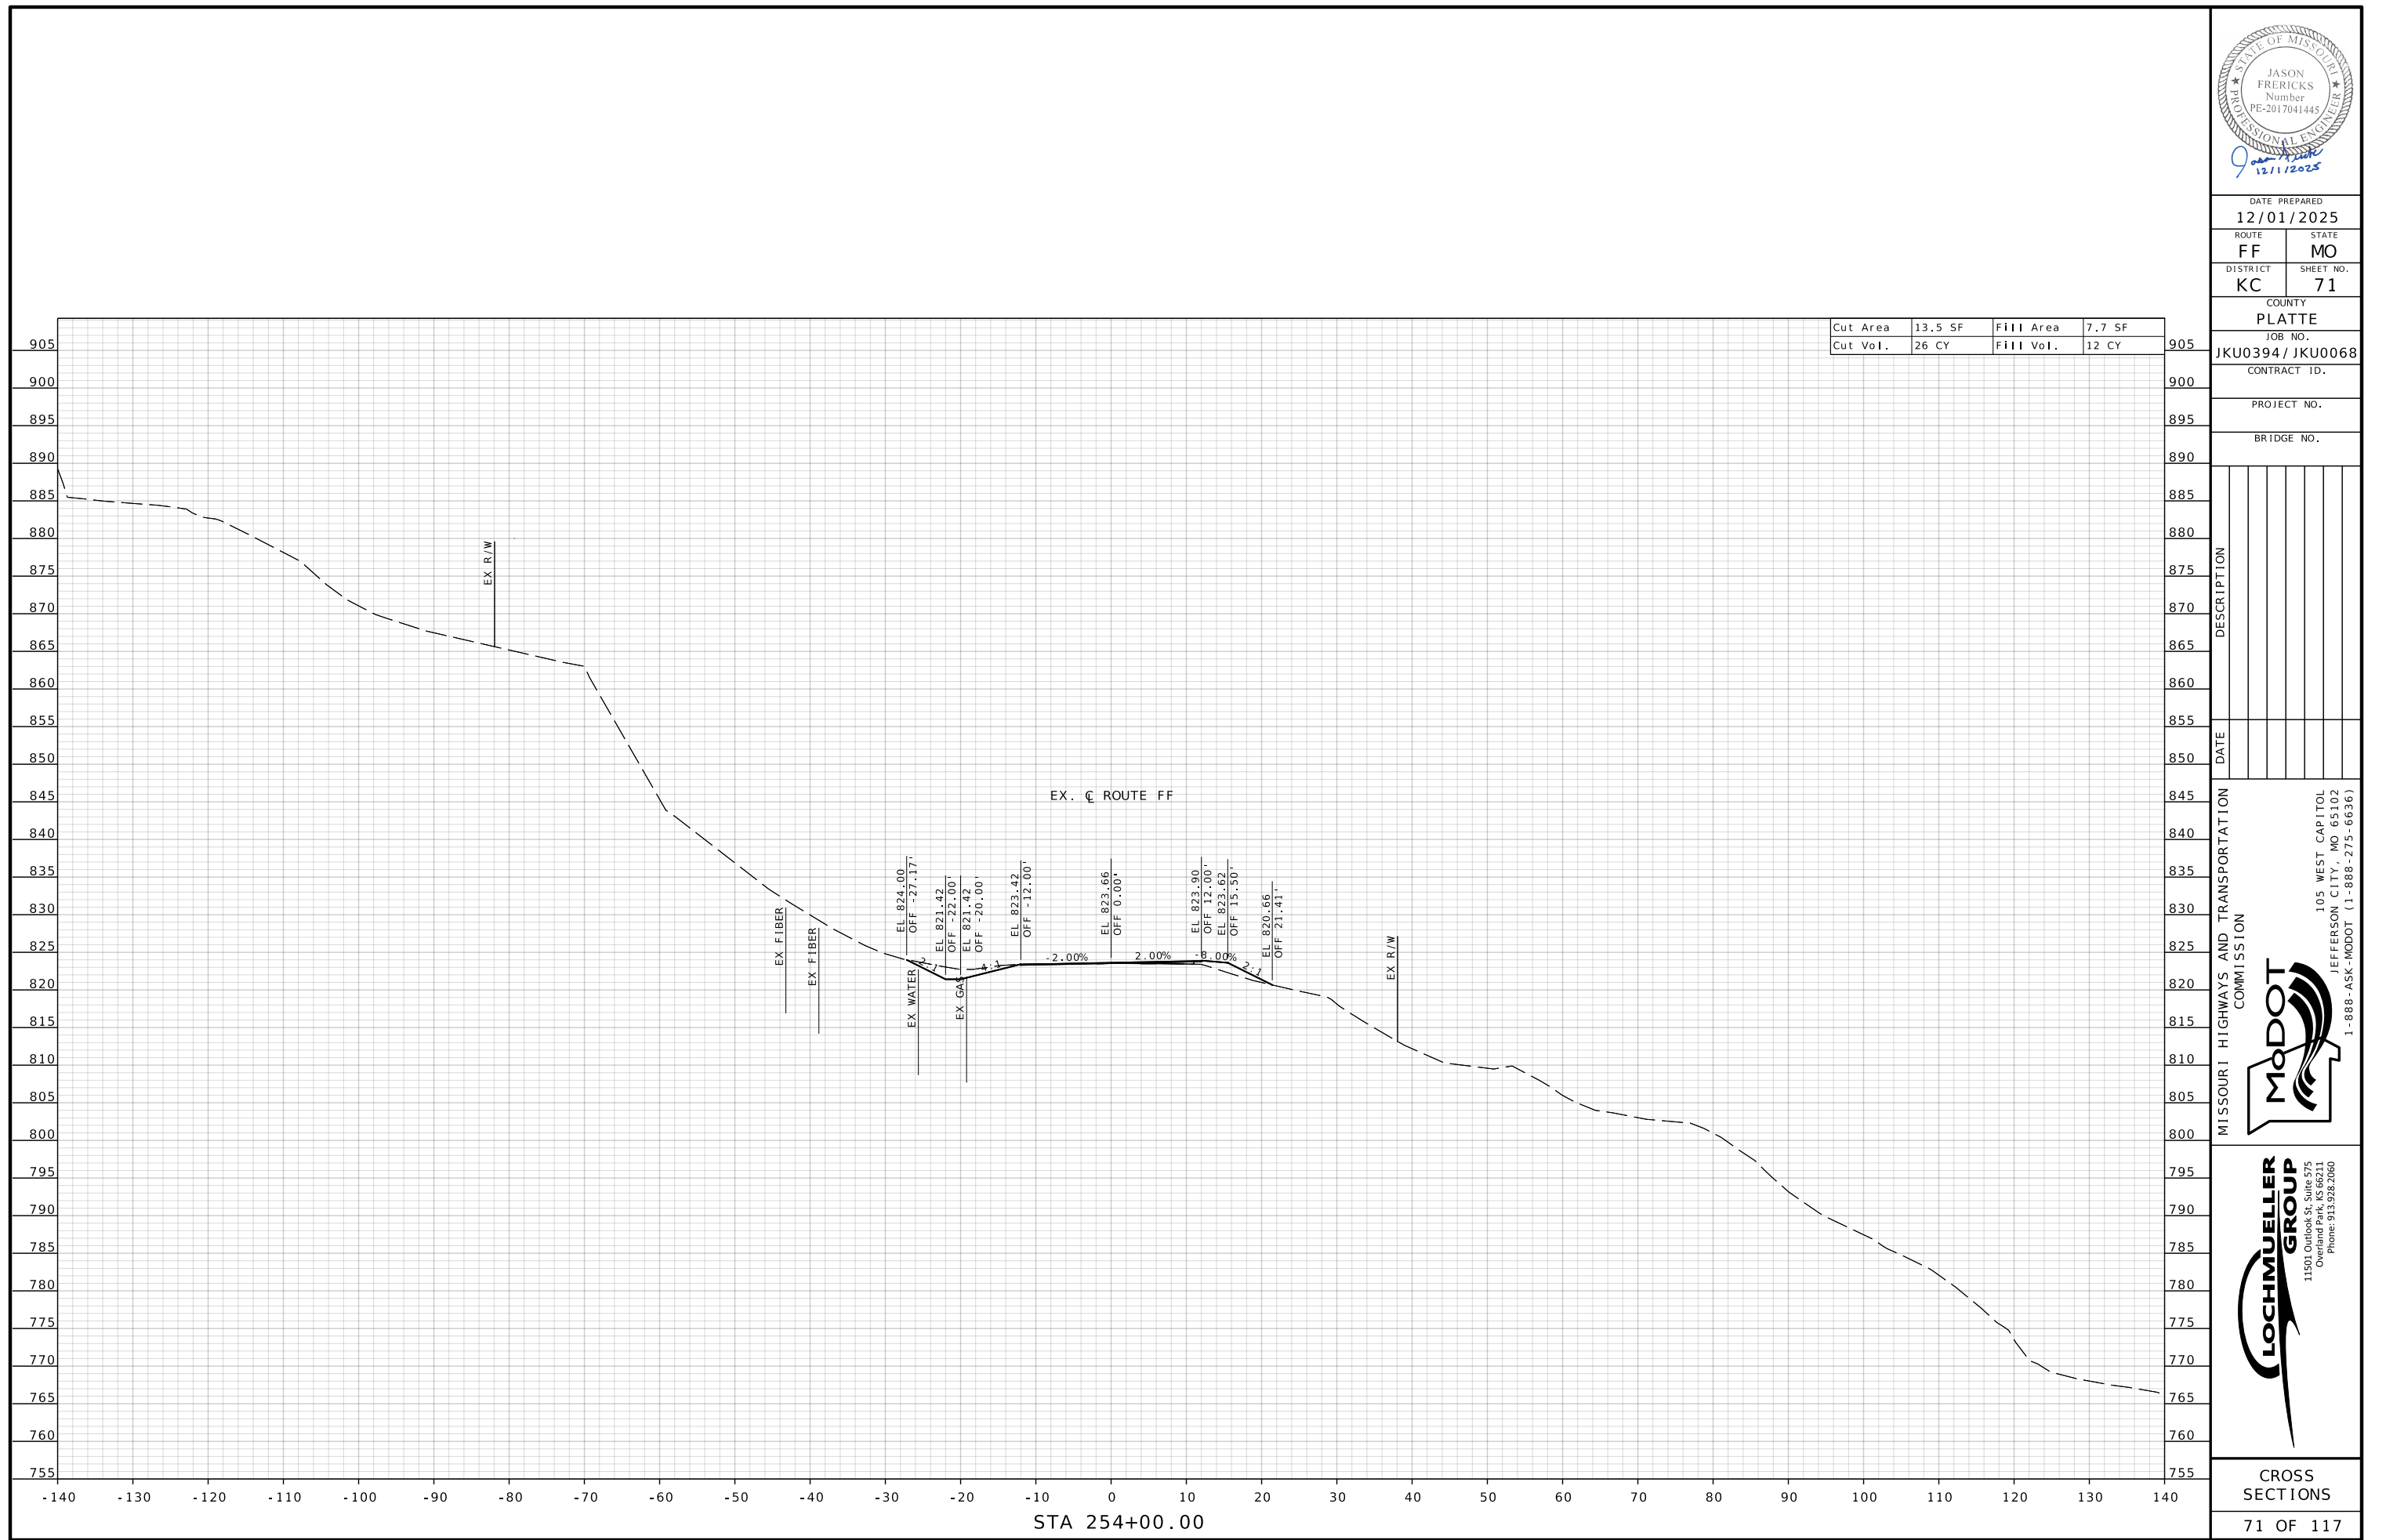


 

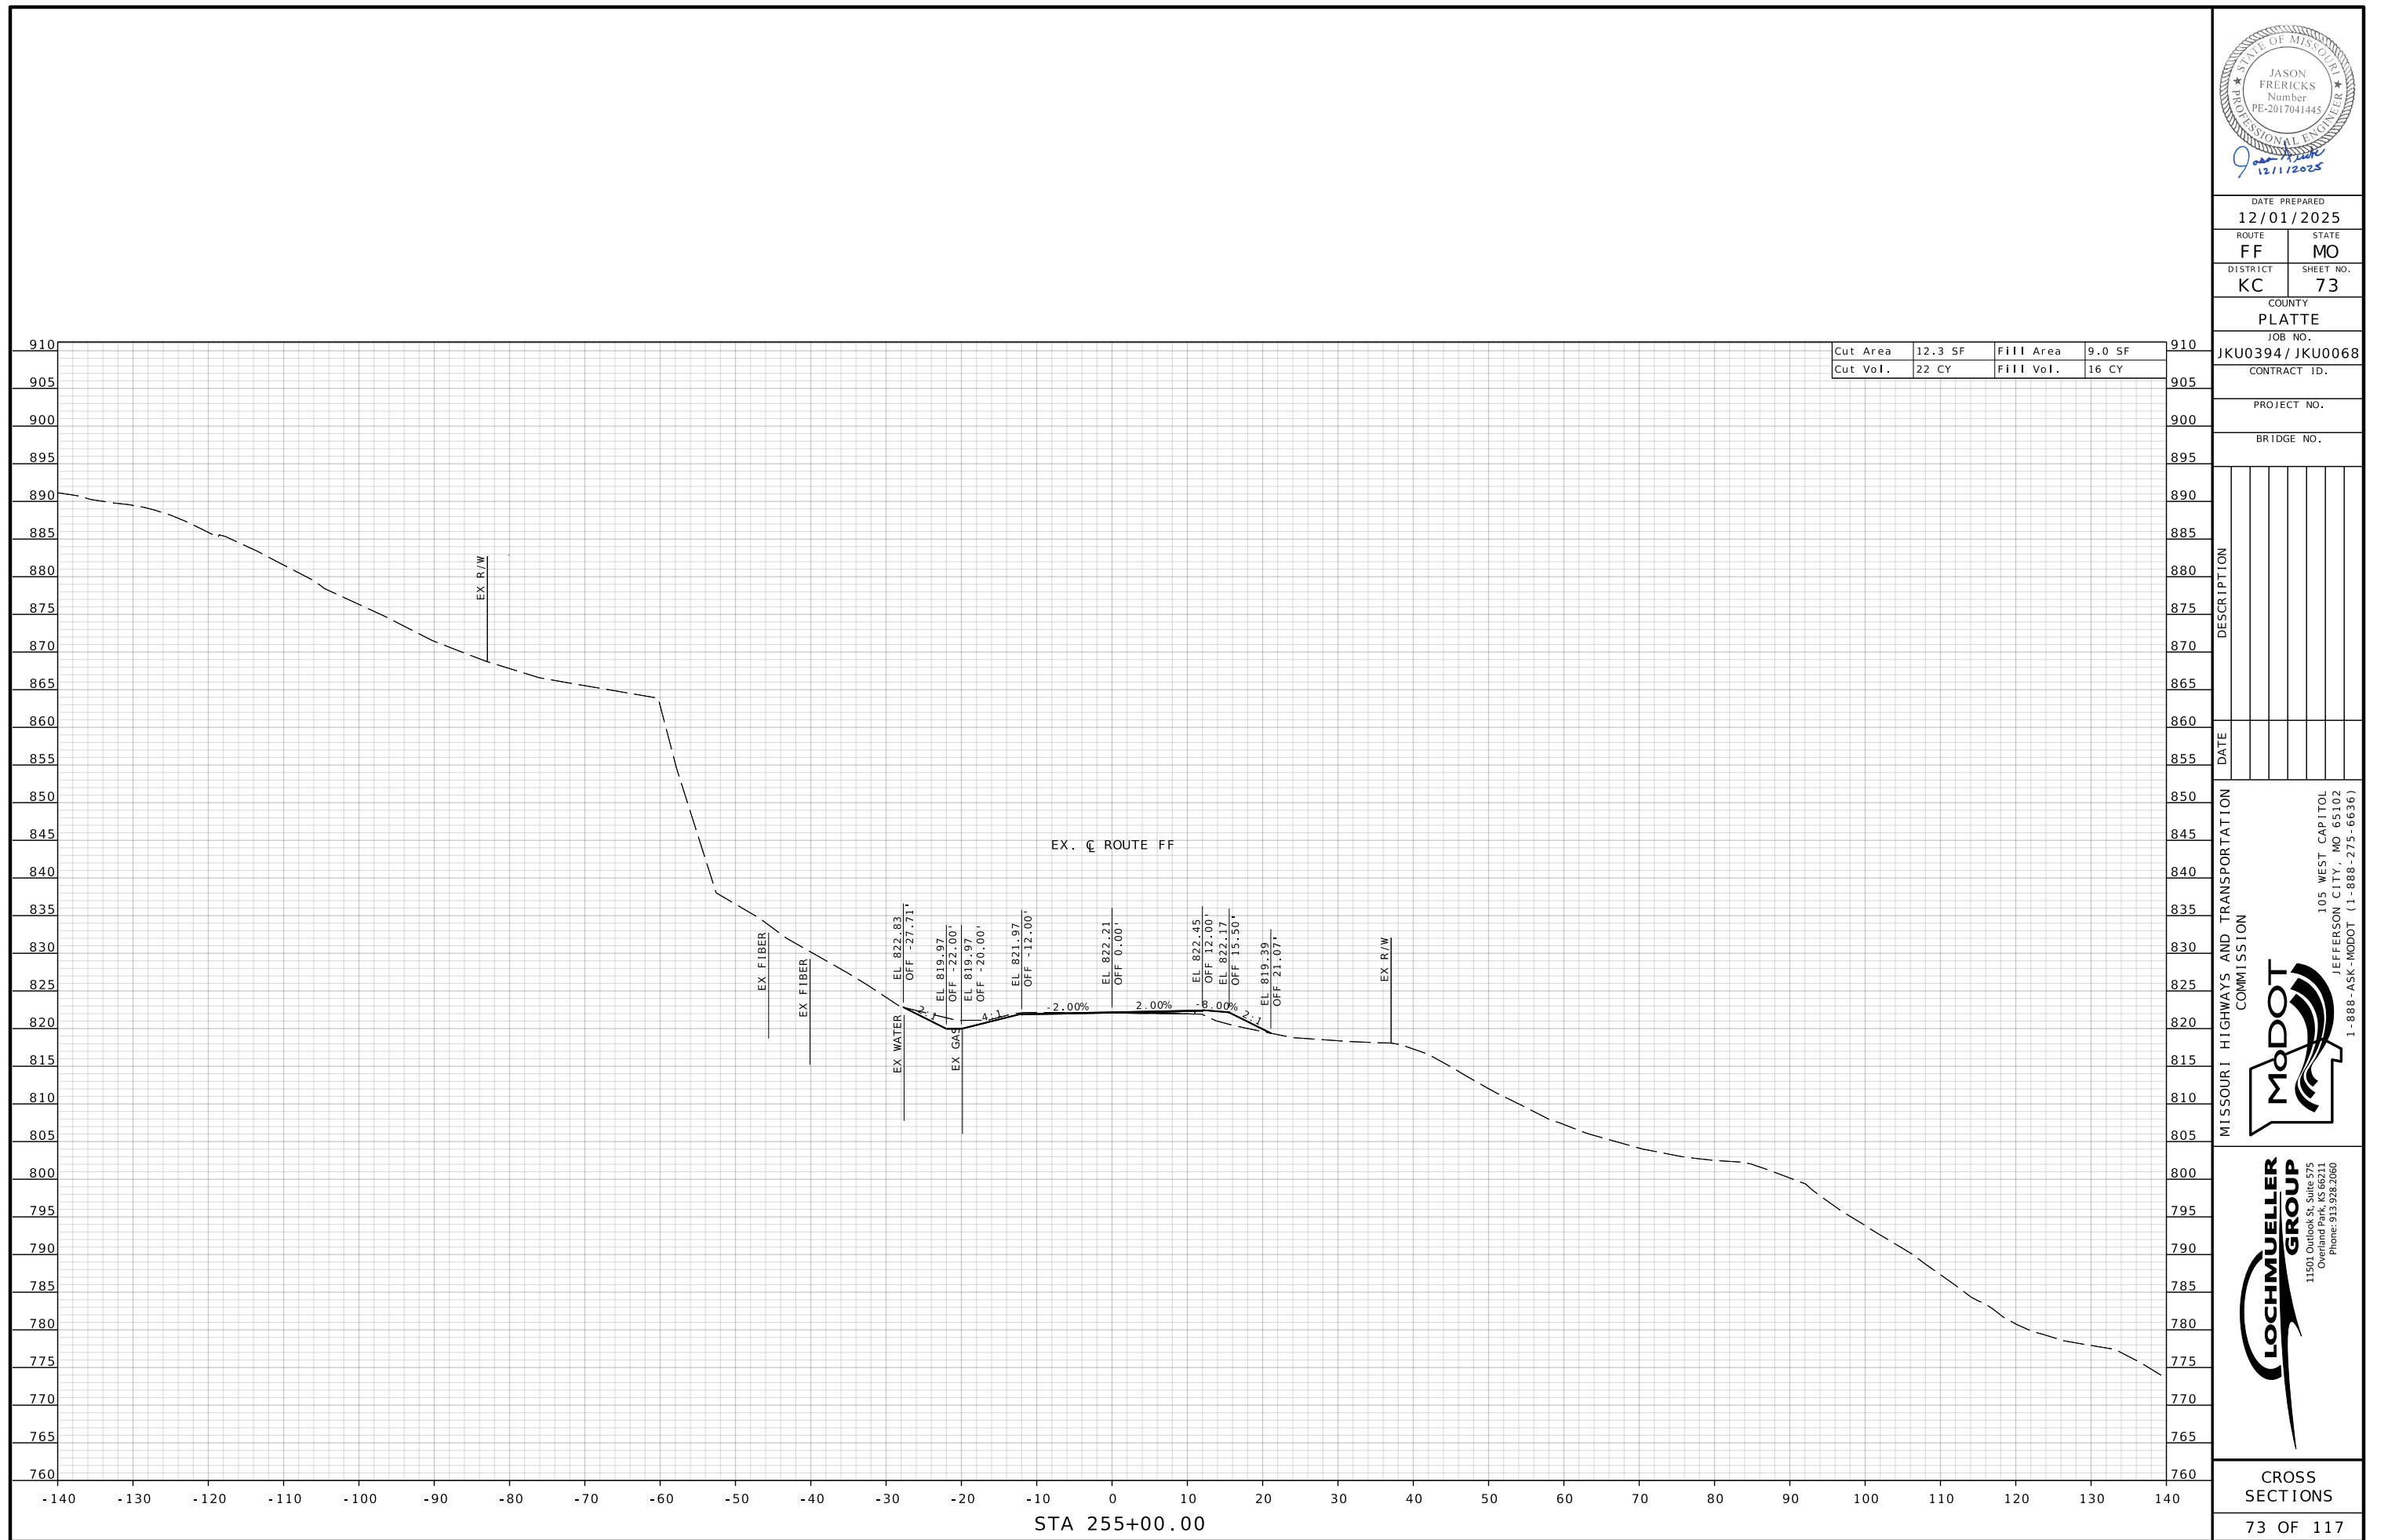

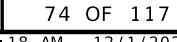

Cut Area	10.5 SF	Fill Area	10.8 SF
Cut Vol.	21 CY	Fill Vol.	18 CY

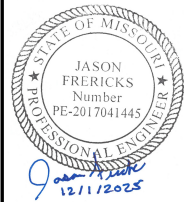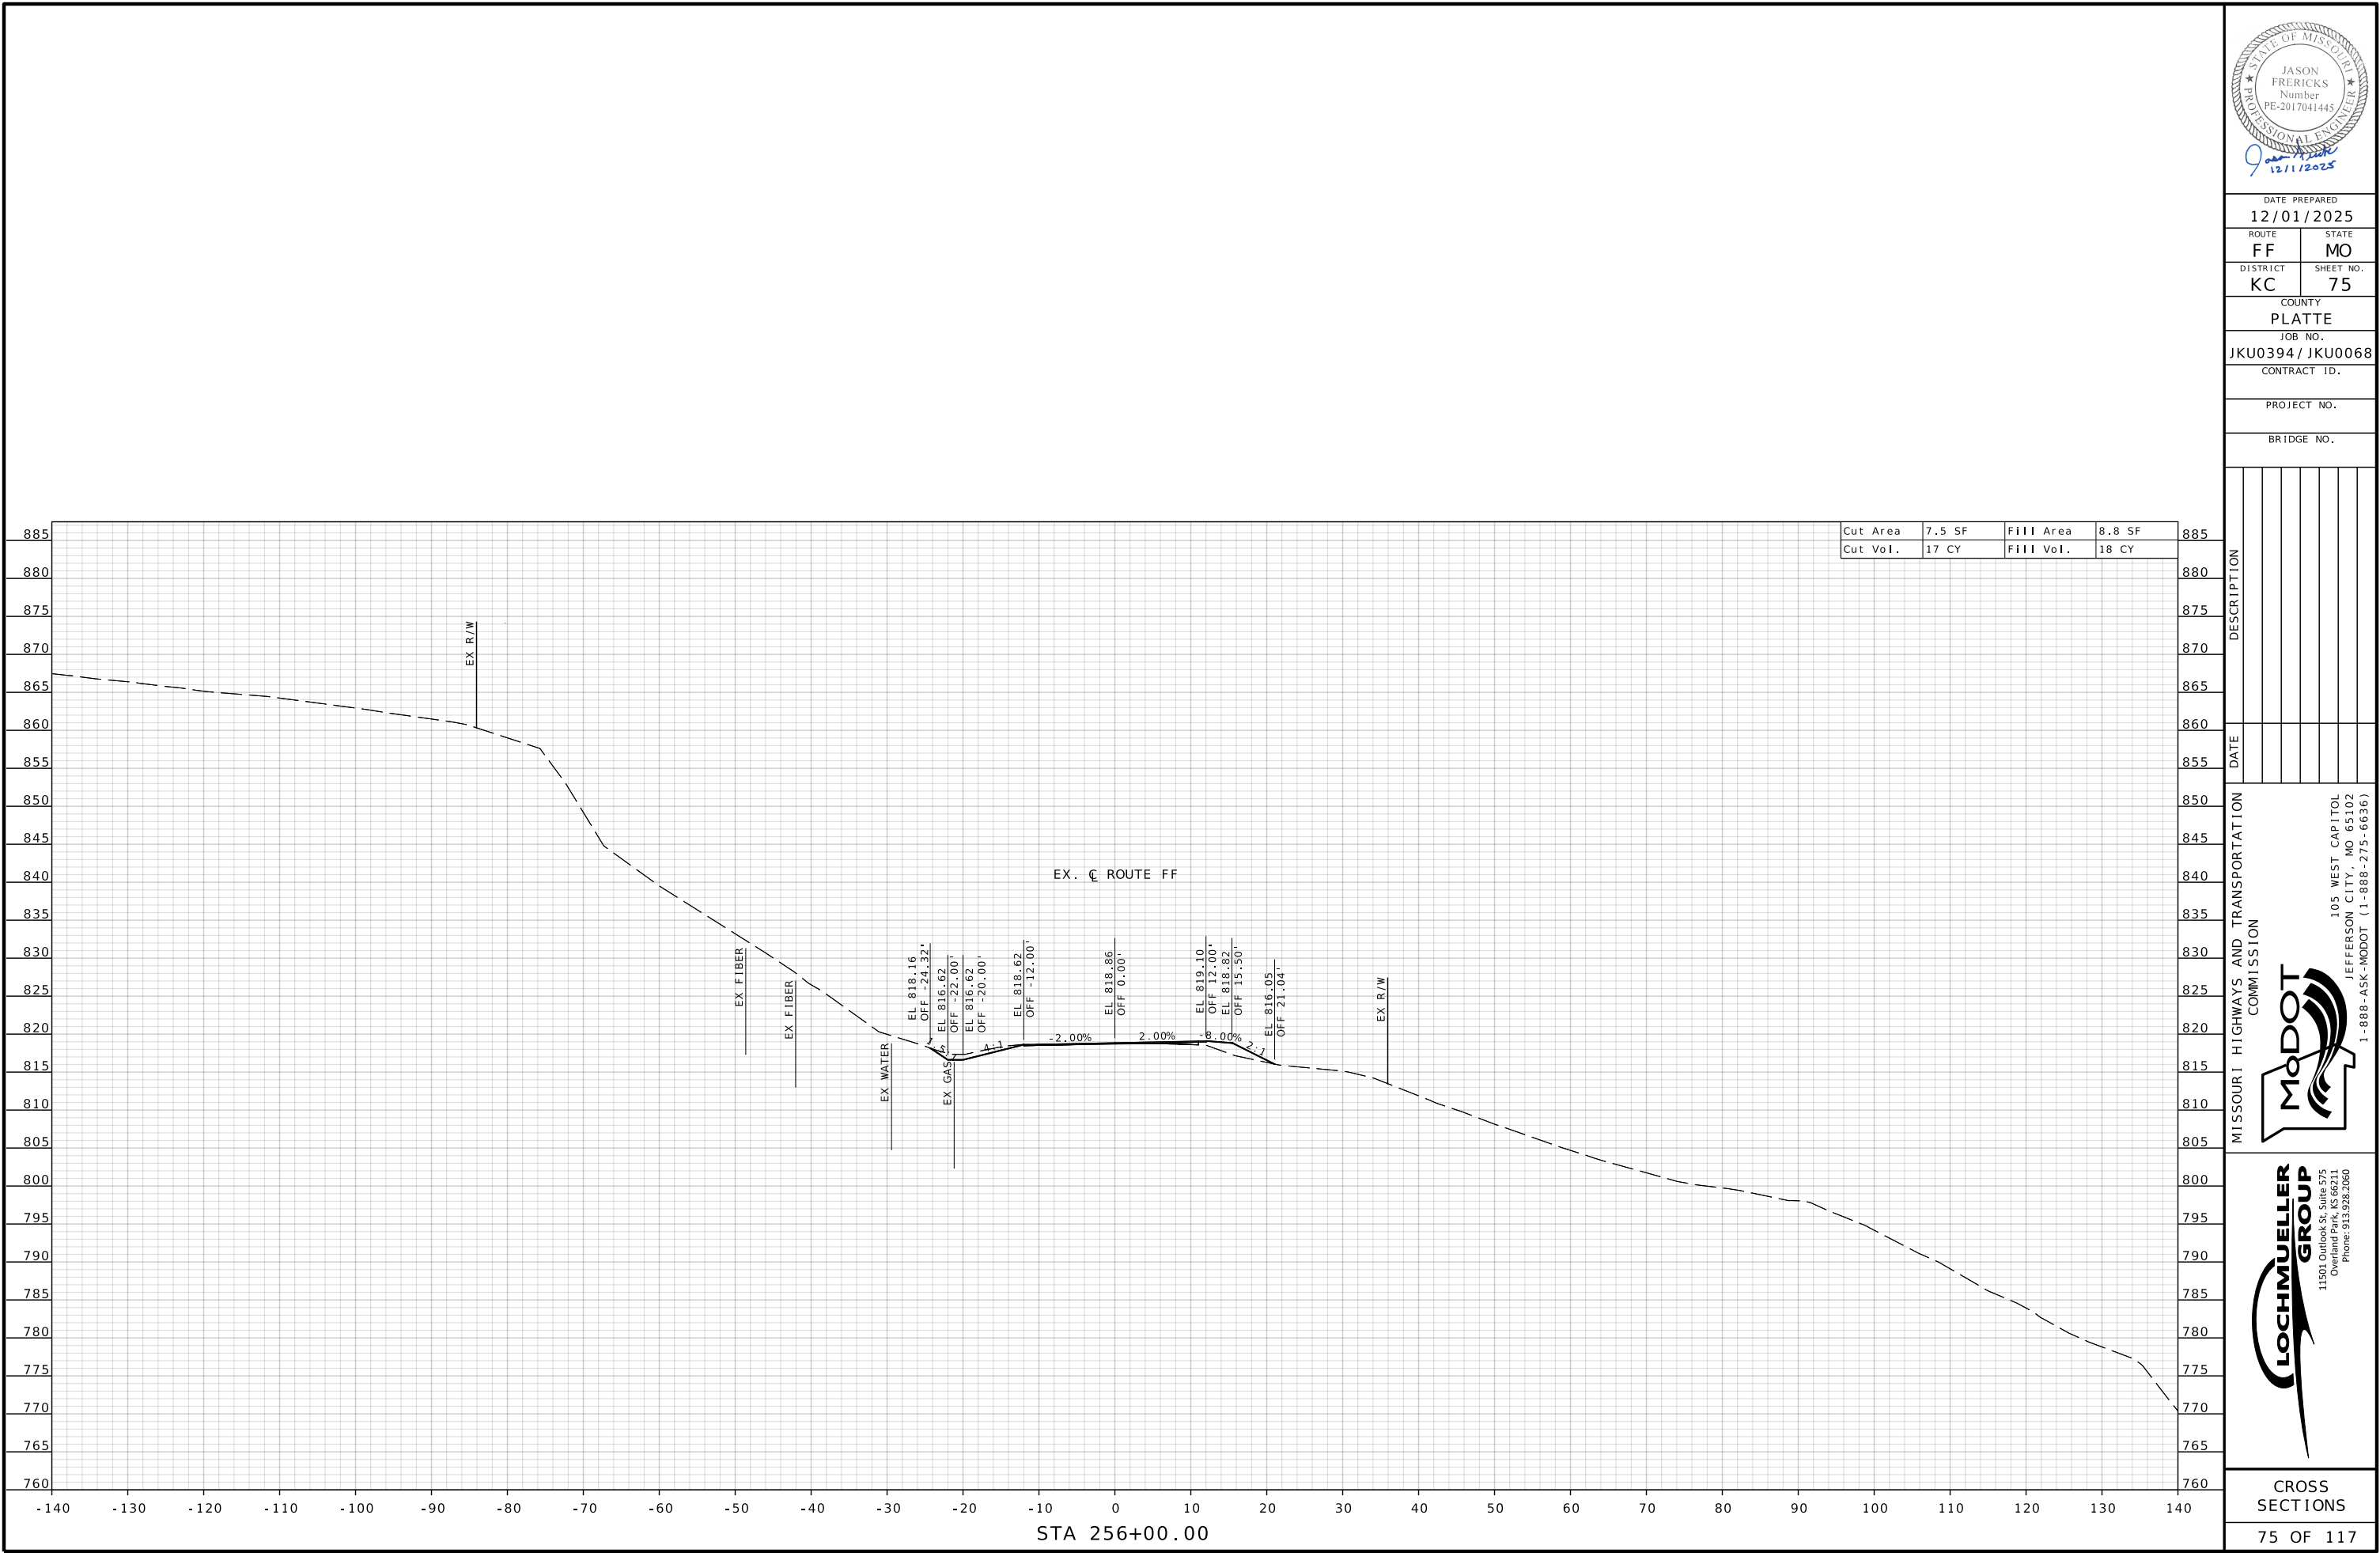

DATE PREPARED
12/01/2025

ROUTE FF STATE MO

DISTRICT KC SHEET NO. 75

COUNTY
PLATTE

JOB NO.
JKU0394/ JKU0068

CONTRACT ID.


PROJECT NO.

BRIDGE NO.


DESCRIPTION	DATE


MISSOURI HIGHWAYS AND TRANSPORTATION COMMISSION

105 WEST CAPITOL
JEFFERSON CITY, MO 65102
1-888-ASK-MODOT (1-888-275-6636)


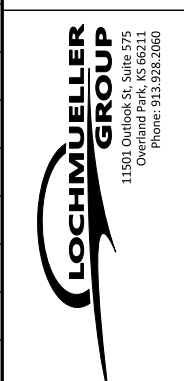


CROSS SECTIONS
75 OF 117

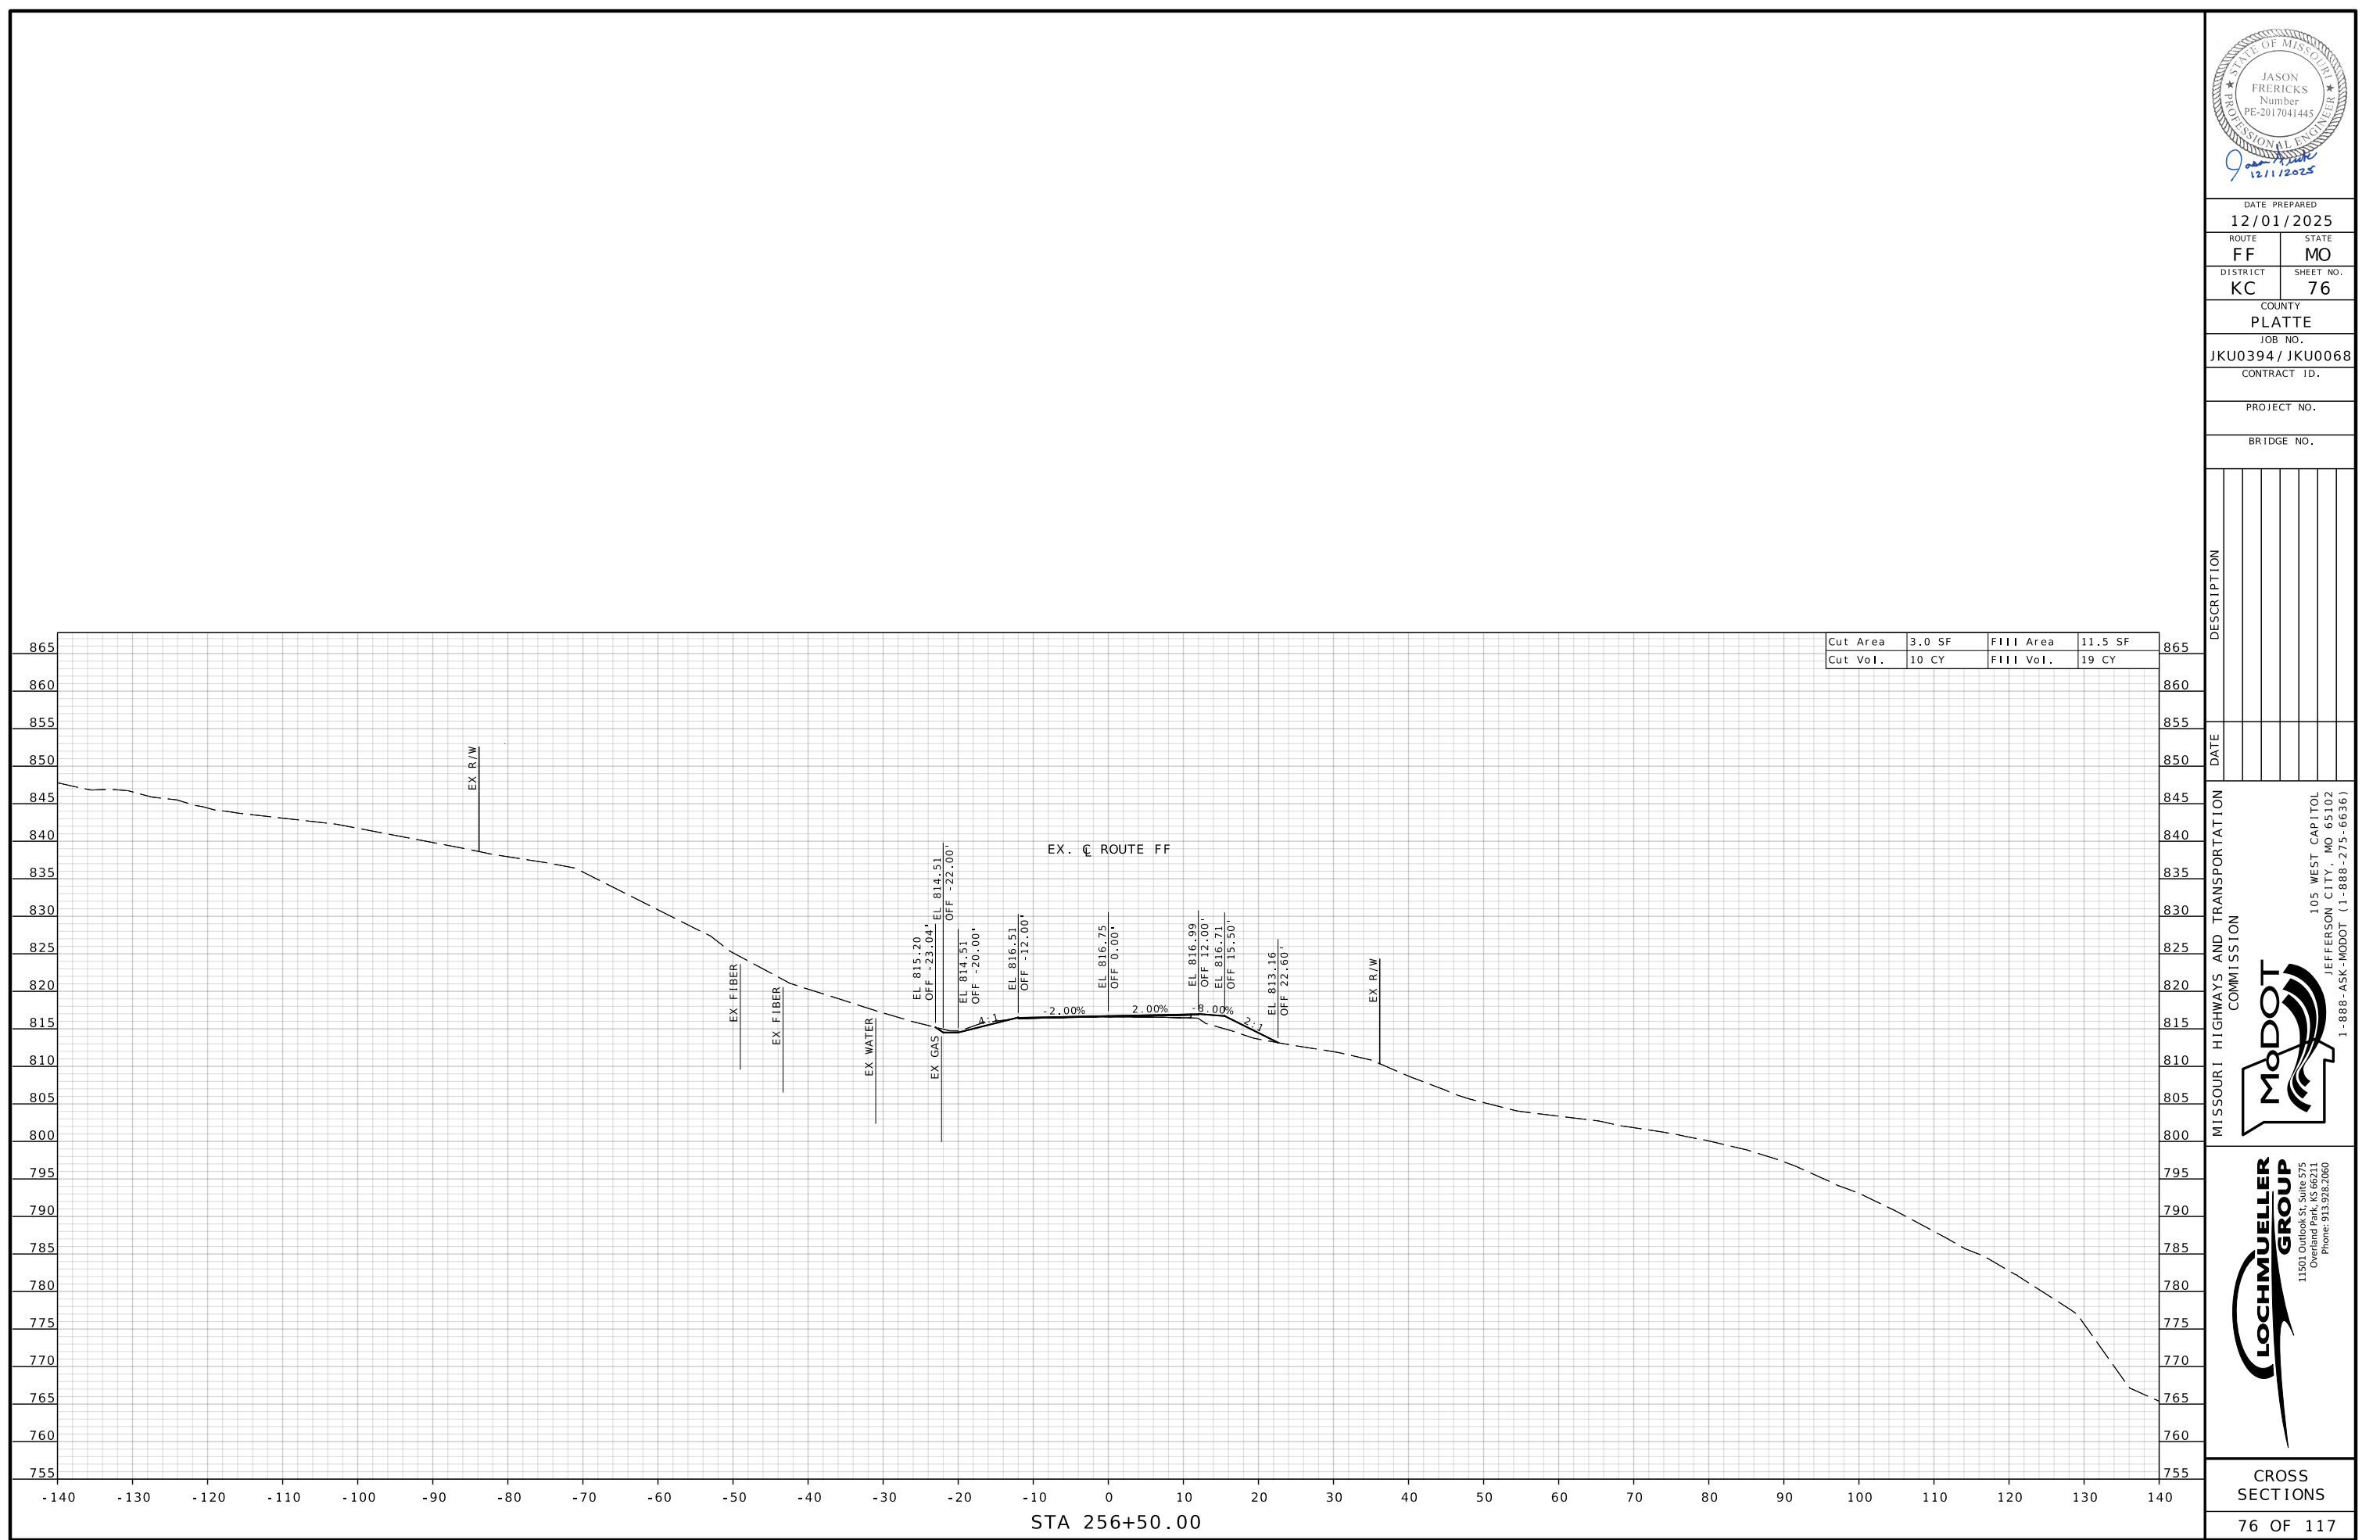

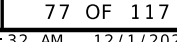

Cut Area	0.3 SF	Fill Area	0.7 SF
Cut Vol.	3 CY	Fill Vol.	11 CY

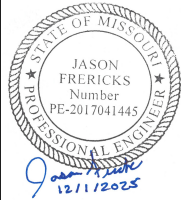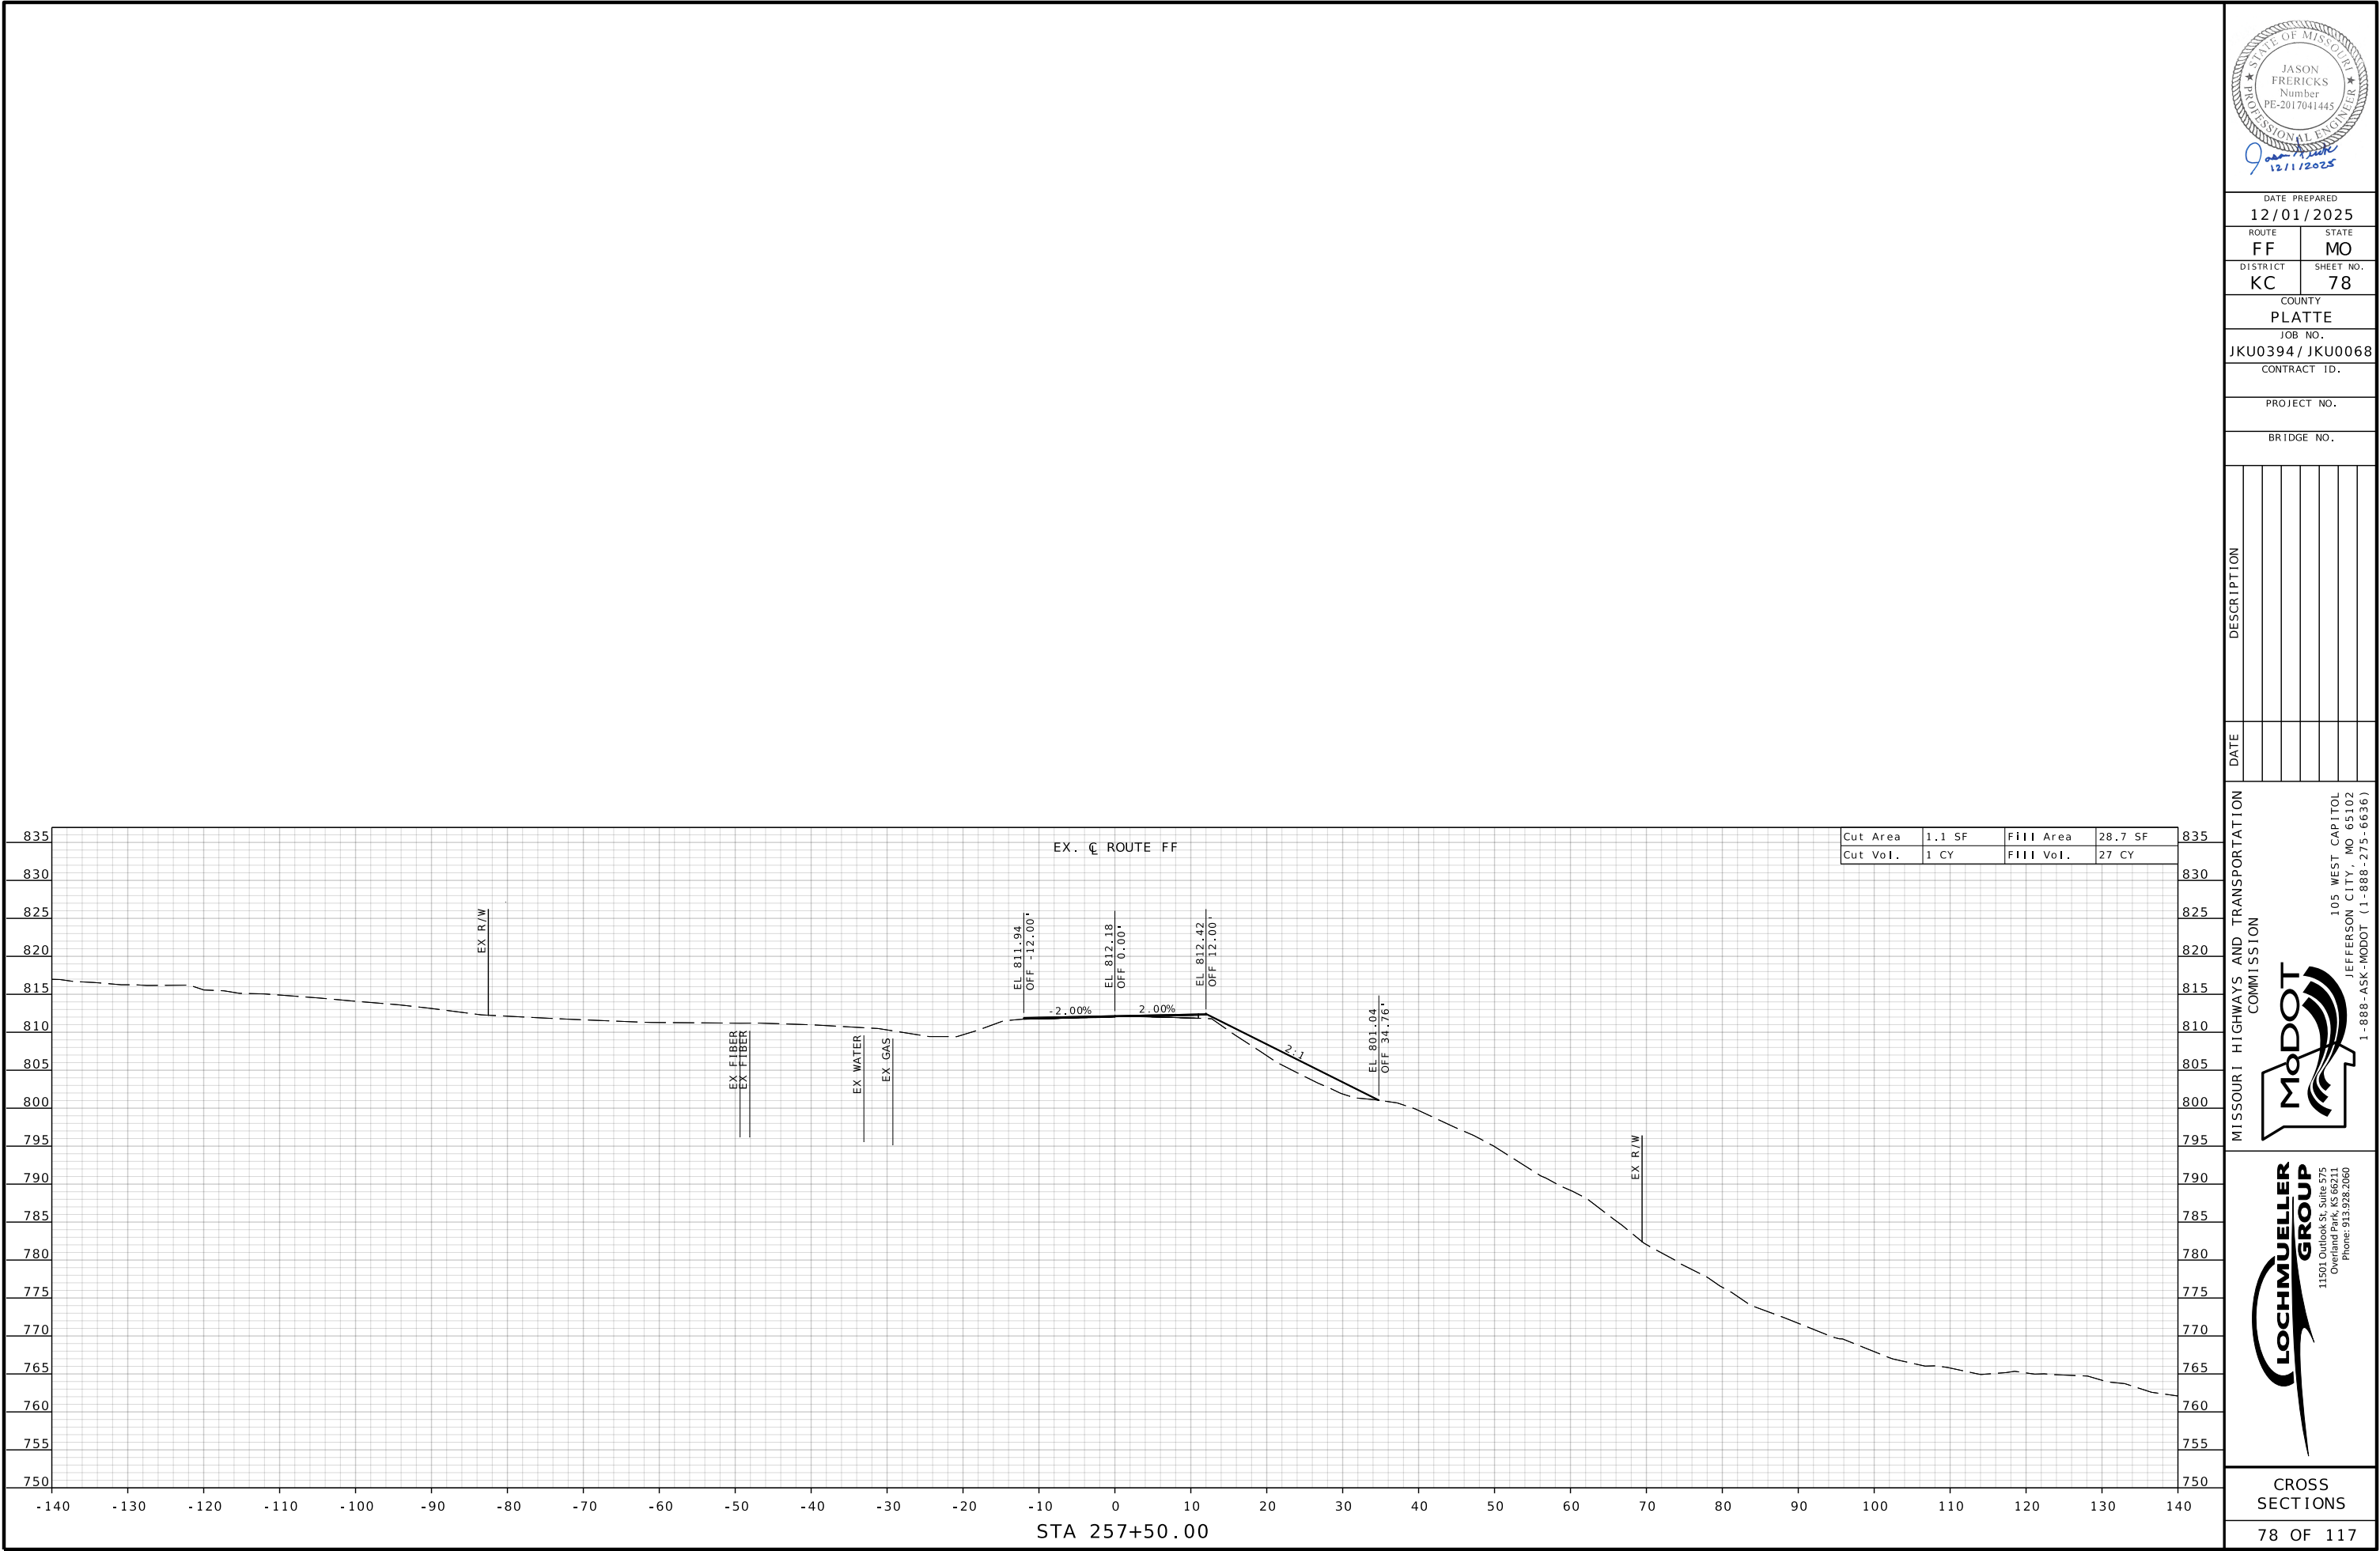

DATE PREPARED
12/01/2025

ROUTE	STATE
FF	MO
DISTRICT	SHEET NO.
KC	78

COUNTY
PLATTE

JOB NO.
JKU0394 / JKU0068

CONTRACT ID.

PROJECT NO.



BRIDGE NO.



DESCRIPTION	DATE

MISSOURI HIGHWAYS AND TRANSPORTATION COMMISSION

105 WEST CAPITOL
JEFFERSON CITY, MO 65102
1-888-ASK-MODOT (1-888-275-6636)

11501 Outlook St., Suite 575
Overland Park, Kansas 66111
Phone: 913.928.2060

 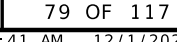

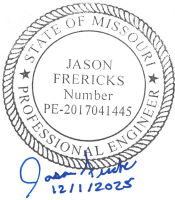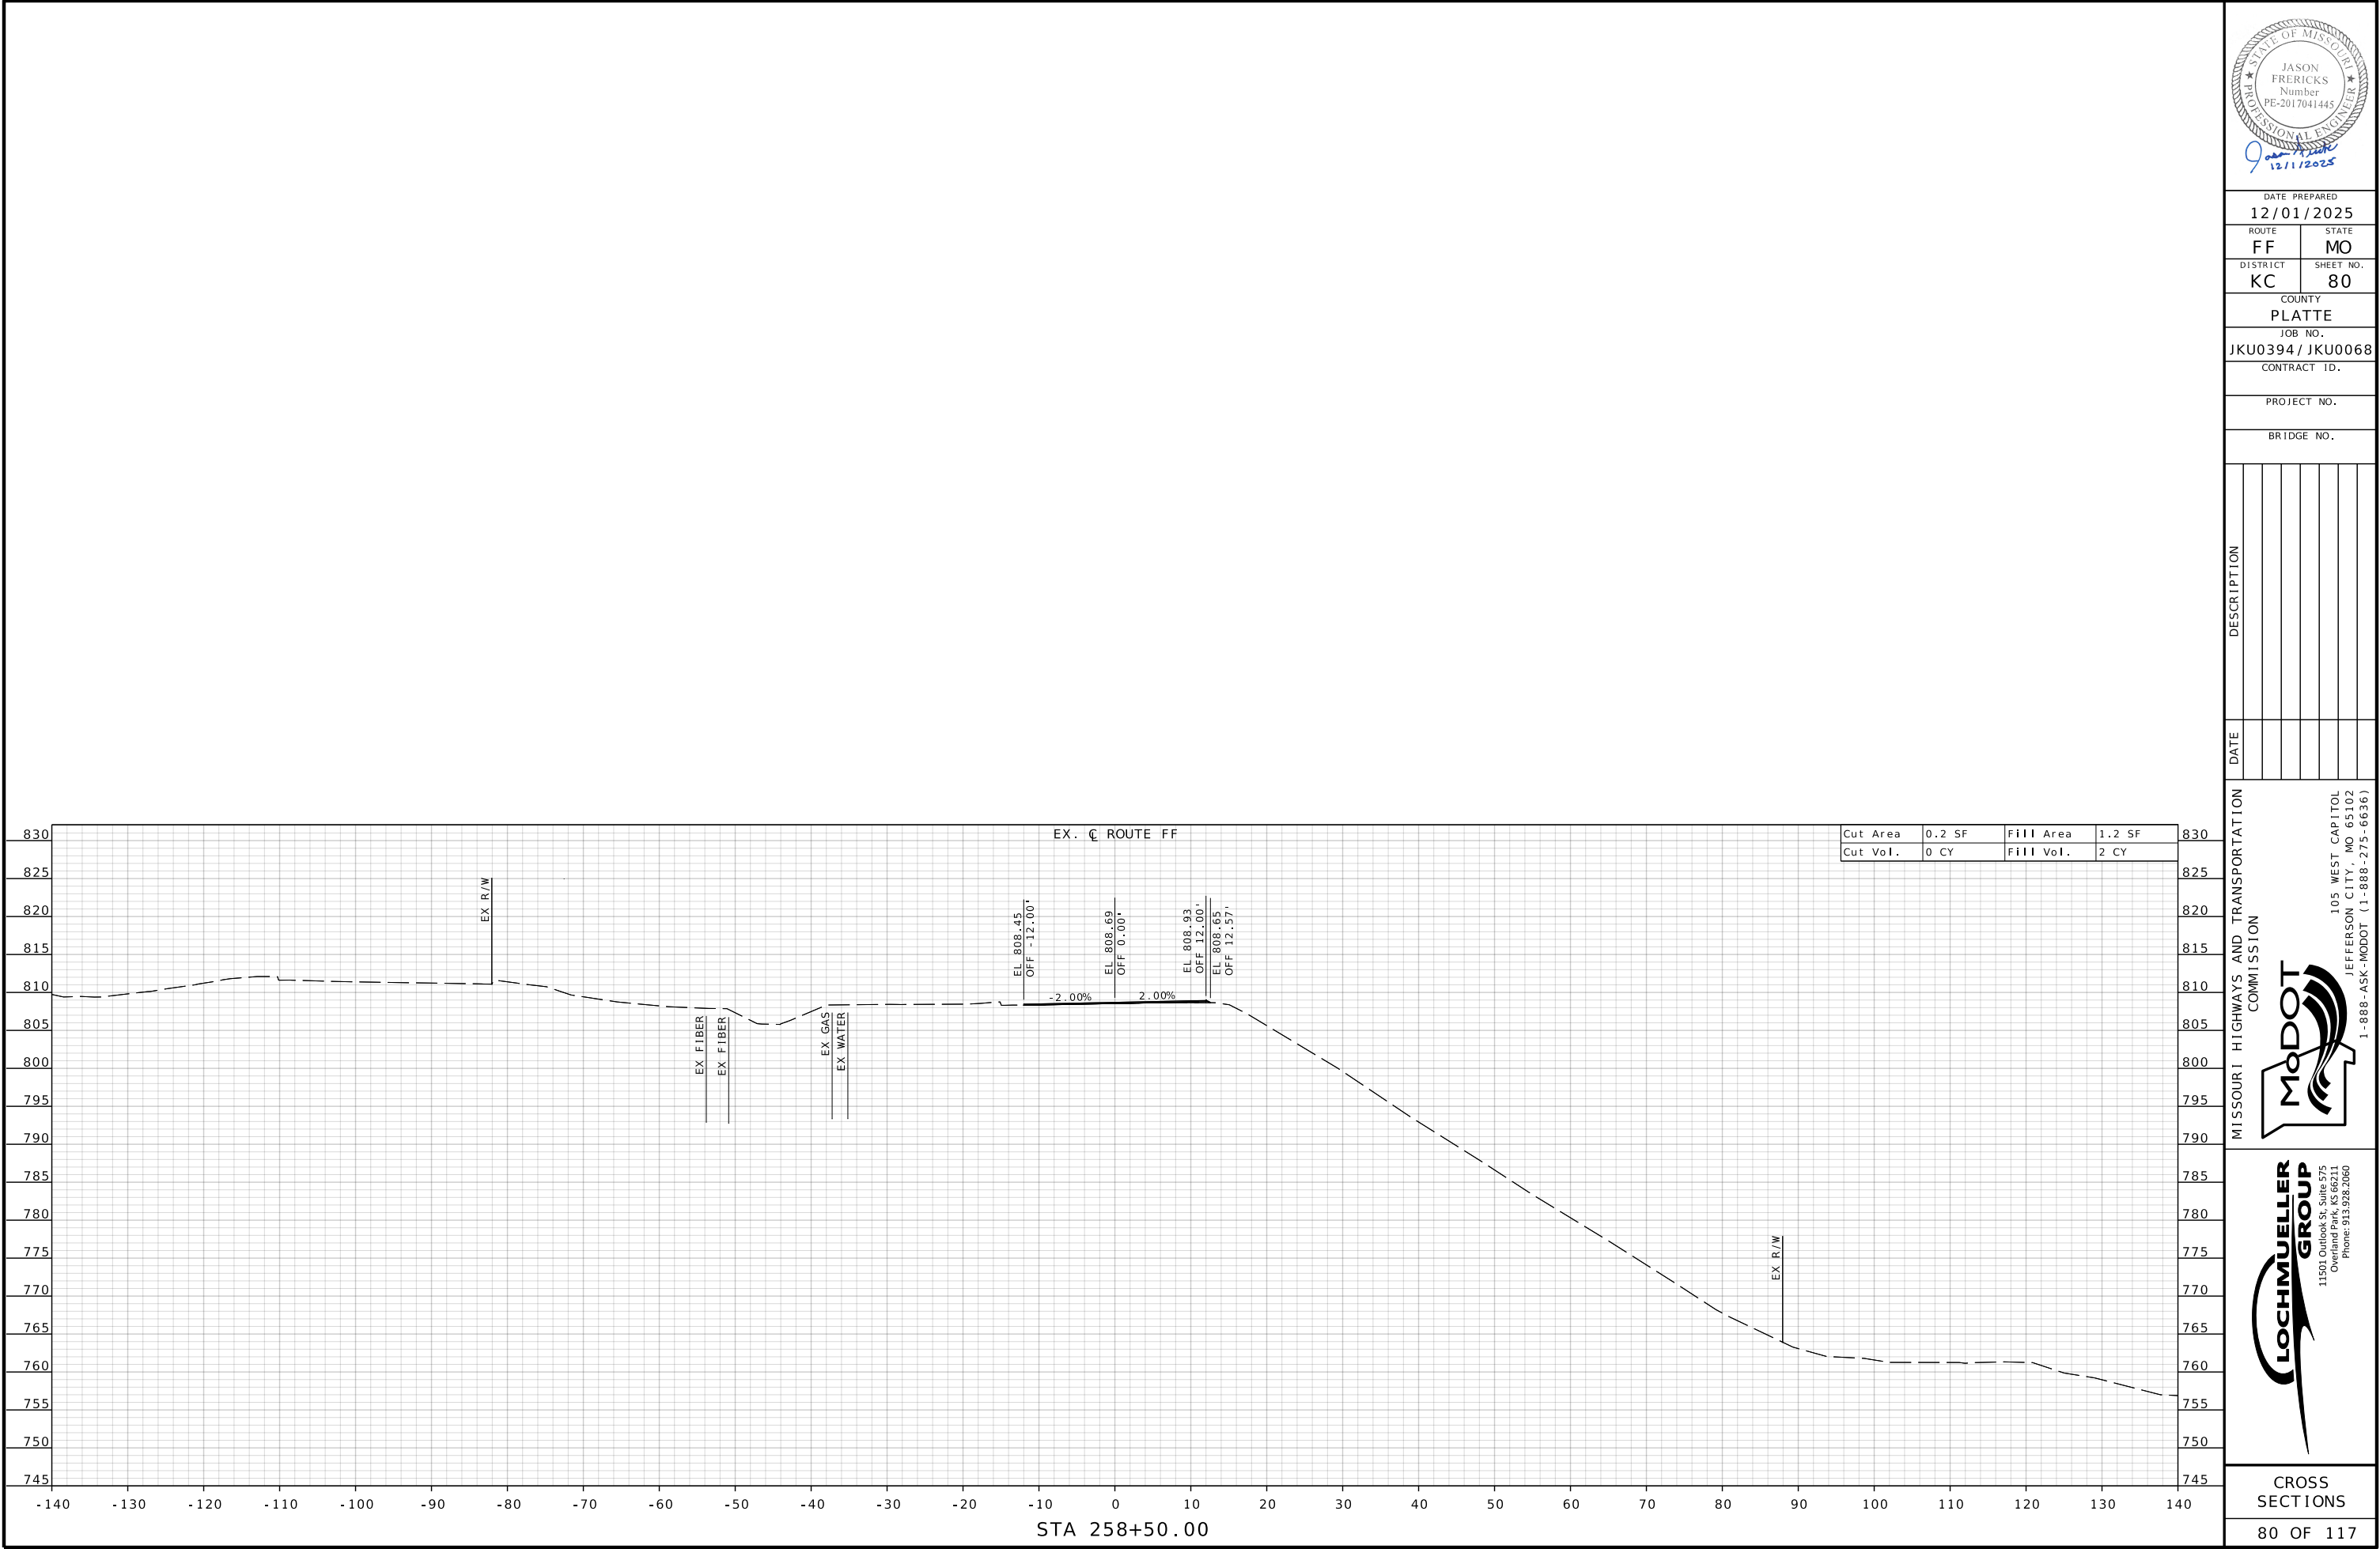

DATE PREPARED
12/01/2025

ROUTE	STATE
FF	MO
DISTRICT	SHEET NO.
KC	80

COUNTY
PLATTE

JOB NO.
JKU0394/ JKU0068

CONTRACT ID.

PROJECT NO.



BRIDGE NO.

DESCRIPTION	DATE

MISSOURI HIGHWAYS AND TRANSPORTATION COMMISSION

105 WEST CAPITOL
JEFFERSON CITY, MO 65102
1-888-ASK-MODOT (1-888-275-6636)

11501 Outlook St, Suite 575
Overland Park, KS 66211
Phone: 913.928.2060

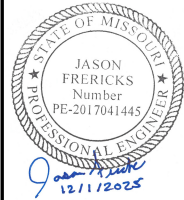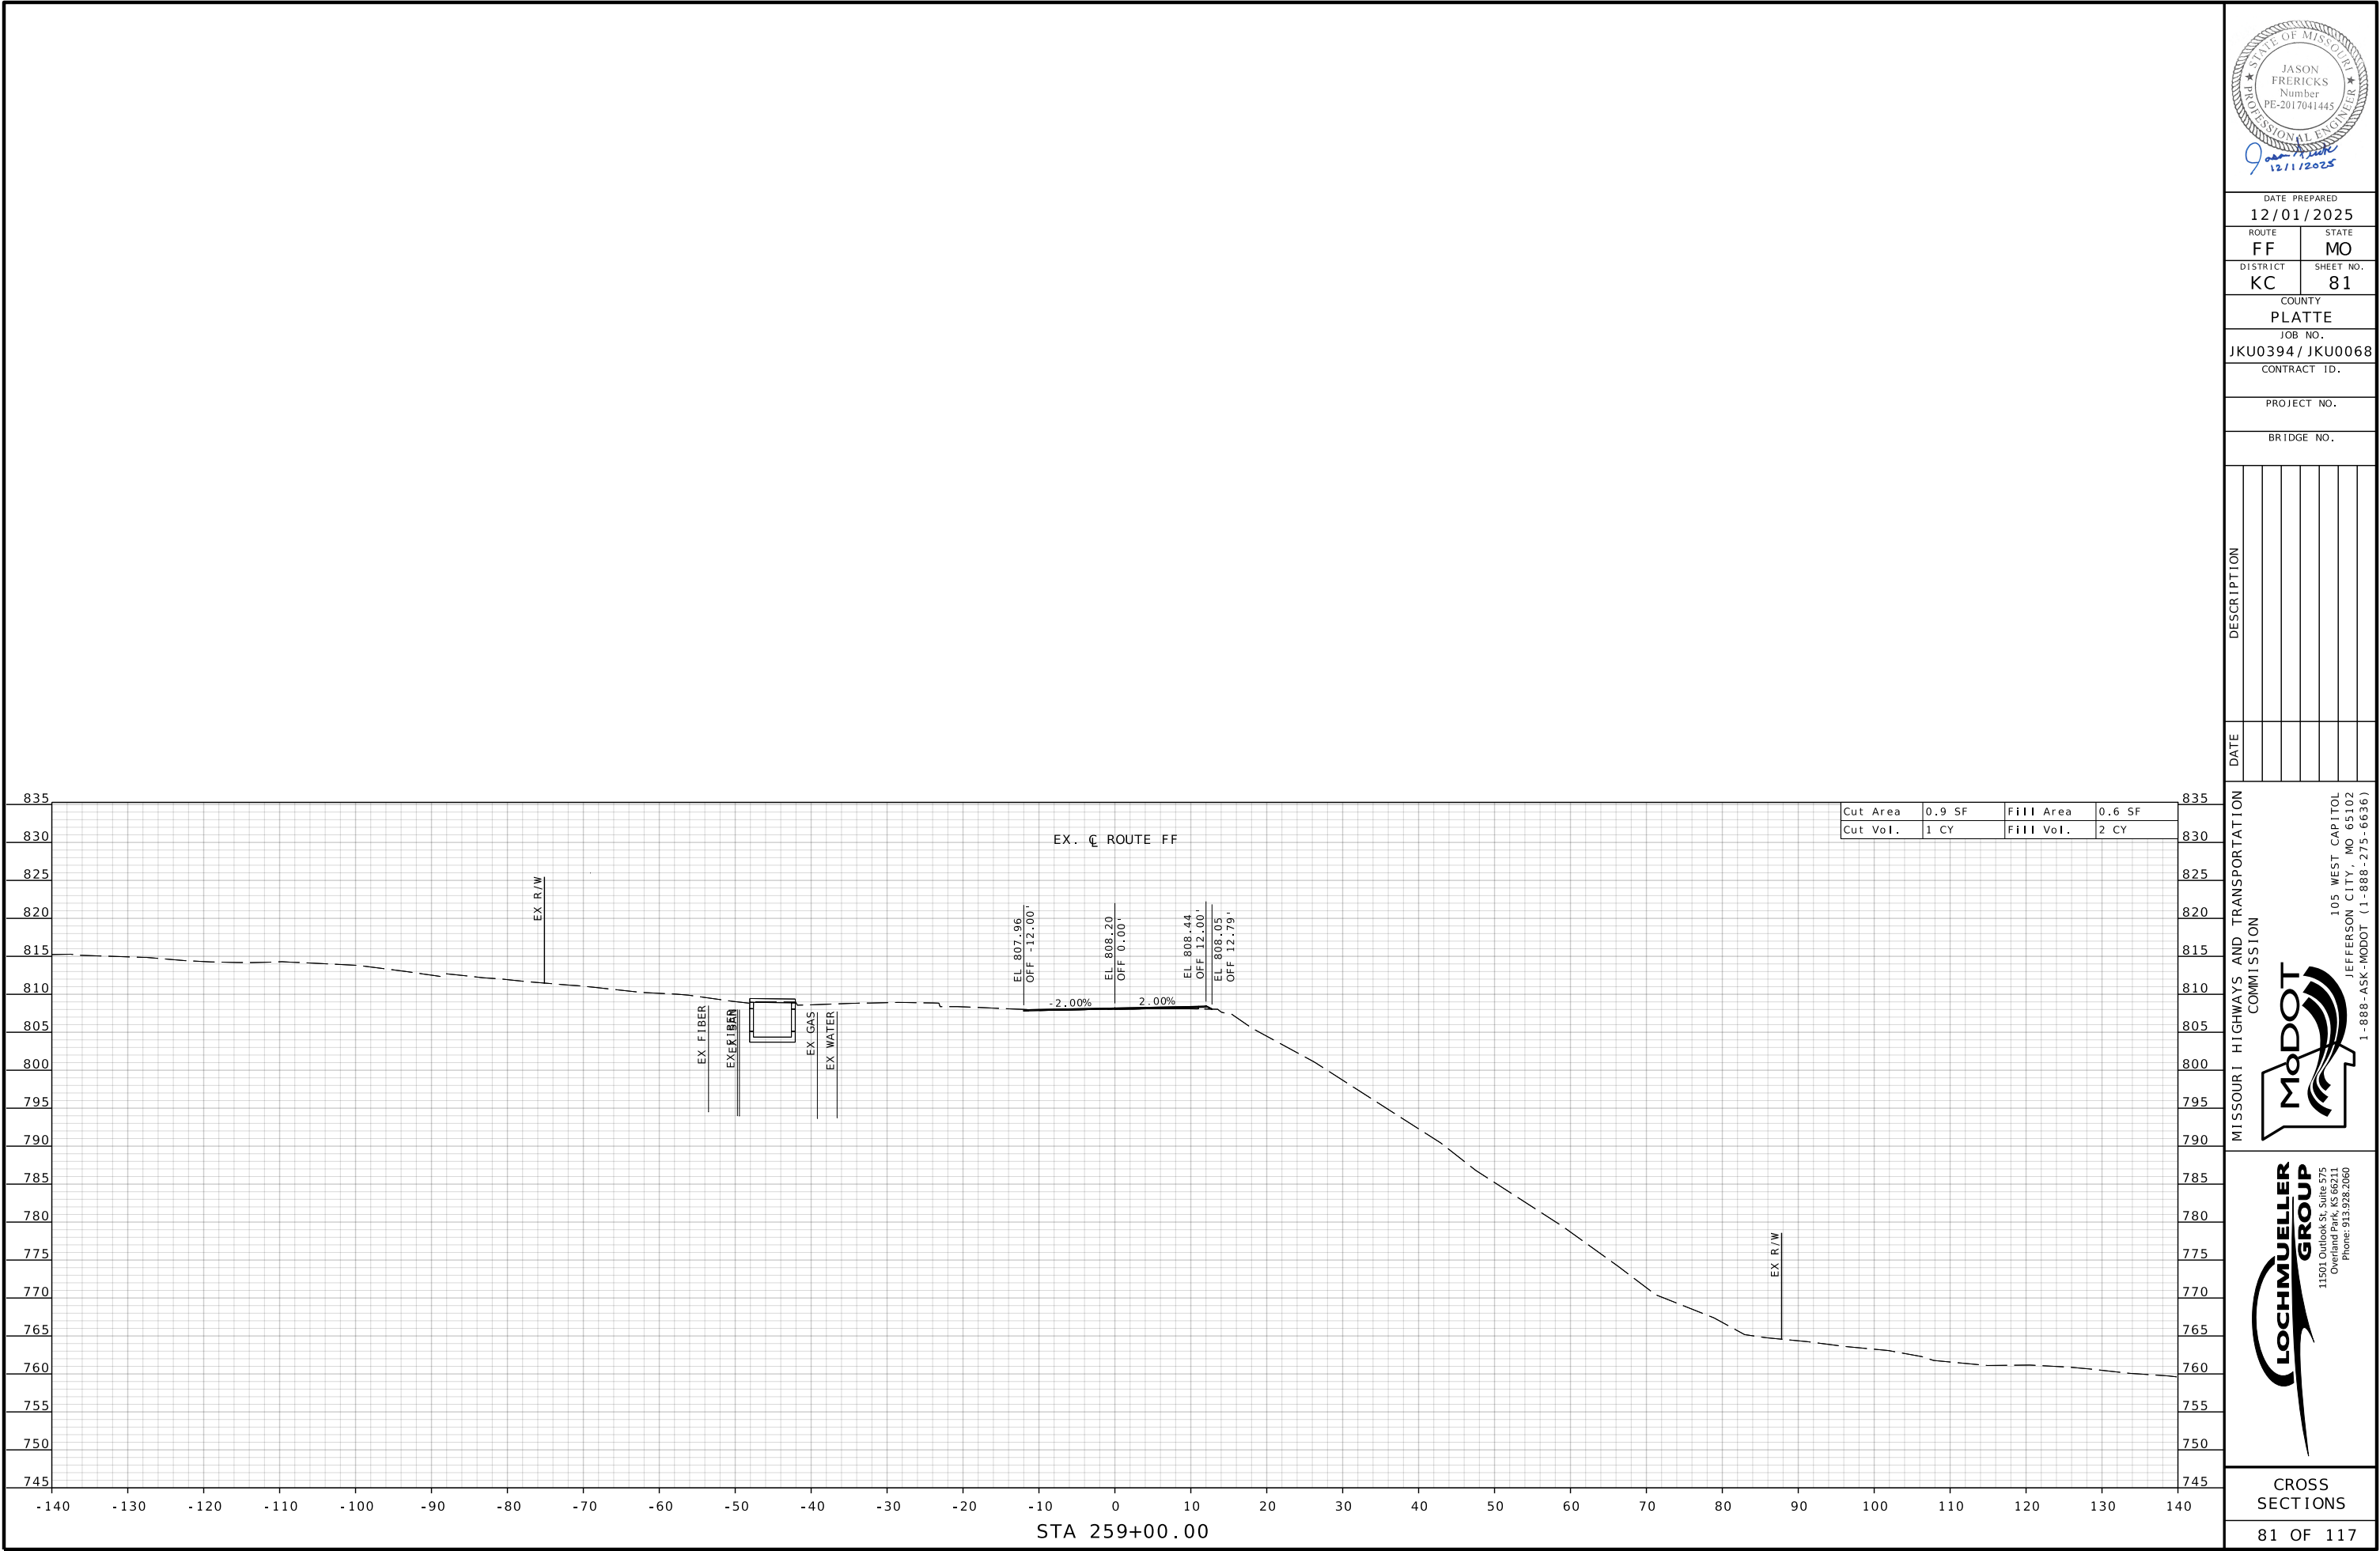

DATE PREPARED
12/01/2025

ROUTE	STATE
FF	MO
DISTRICT	SHEET NO.
KC	81

COUNTY
PLATTE

JOB NO.
JKU0394 / JKU0068

CONTRACT ID.

PROJECT NO.



BRIDGE NO.

DATE	DESCRIPTION

MISSOURI HIGHWAYS AND TRANSPORTATION COMMISSION

105 WEST CAPITOL
JEFFERSON CITY, MO 65102
1-888-ASK-MODOT (1-888-275-6636)

11501 Outlook St., Suite 575
Overland Park, KS 66211
Phone: 913.928.2060

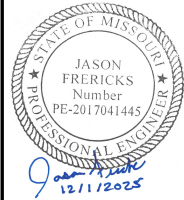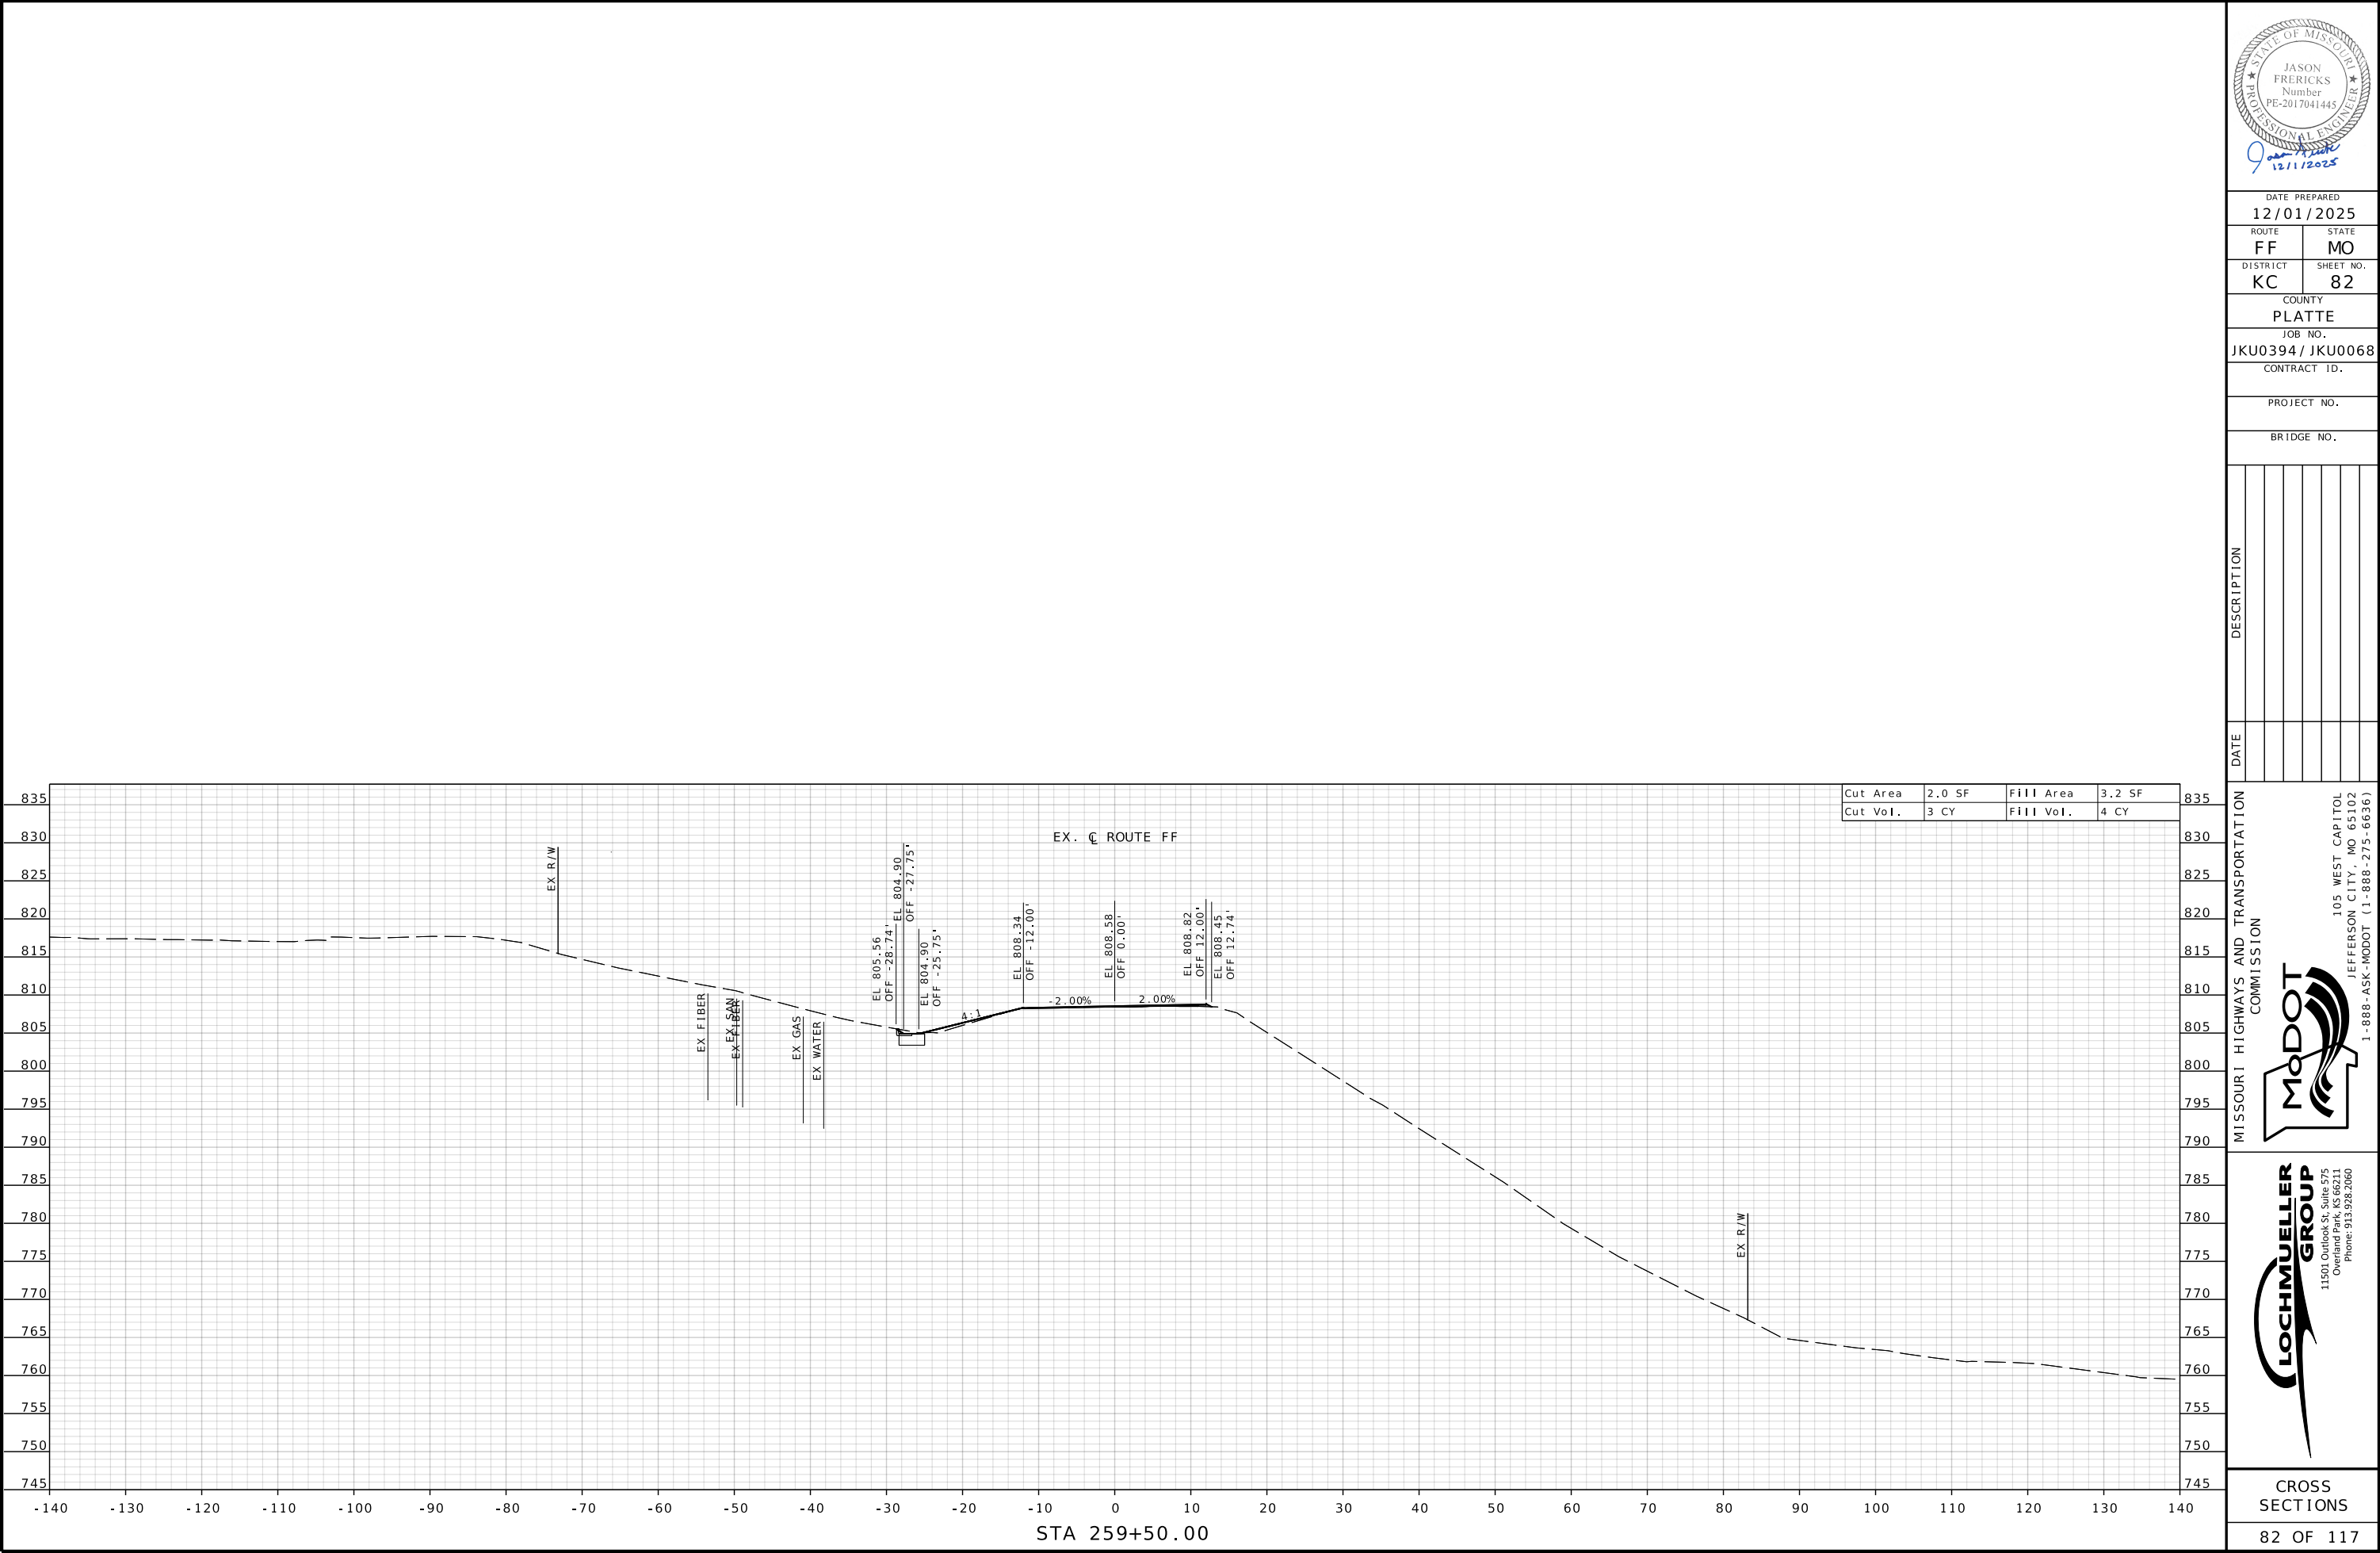

DATE PREPARED
12/01/2025

ROUTE STATE
FF MO

DISTRICT SHEET NO.
KC 82

COUNTY
PLATTE

JOB NO.
JKU0394/ JKU0068

CONTRACT ID.

PROJECT NO.

BRIDGE NO.

DATE	DESCRIPTION

MISSOURI HIGHWAYS AND TRANSPORTATION COMMISSION





105 WEST CAPITOL
JEFFERSON CITY, MO 65102
1-888-ASK-MODOT (1-888-275-6636)



11501 Outlook St., Suite 575
Overland Park, KS 66211
Phone: 913.928.2060

CROSS SECTIONS

82 OF 117

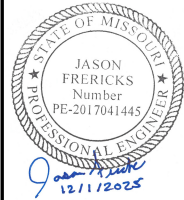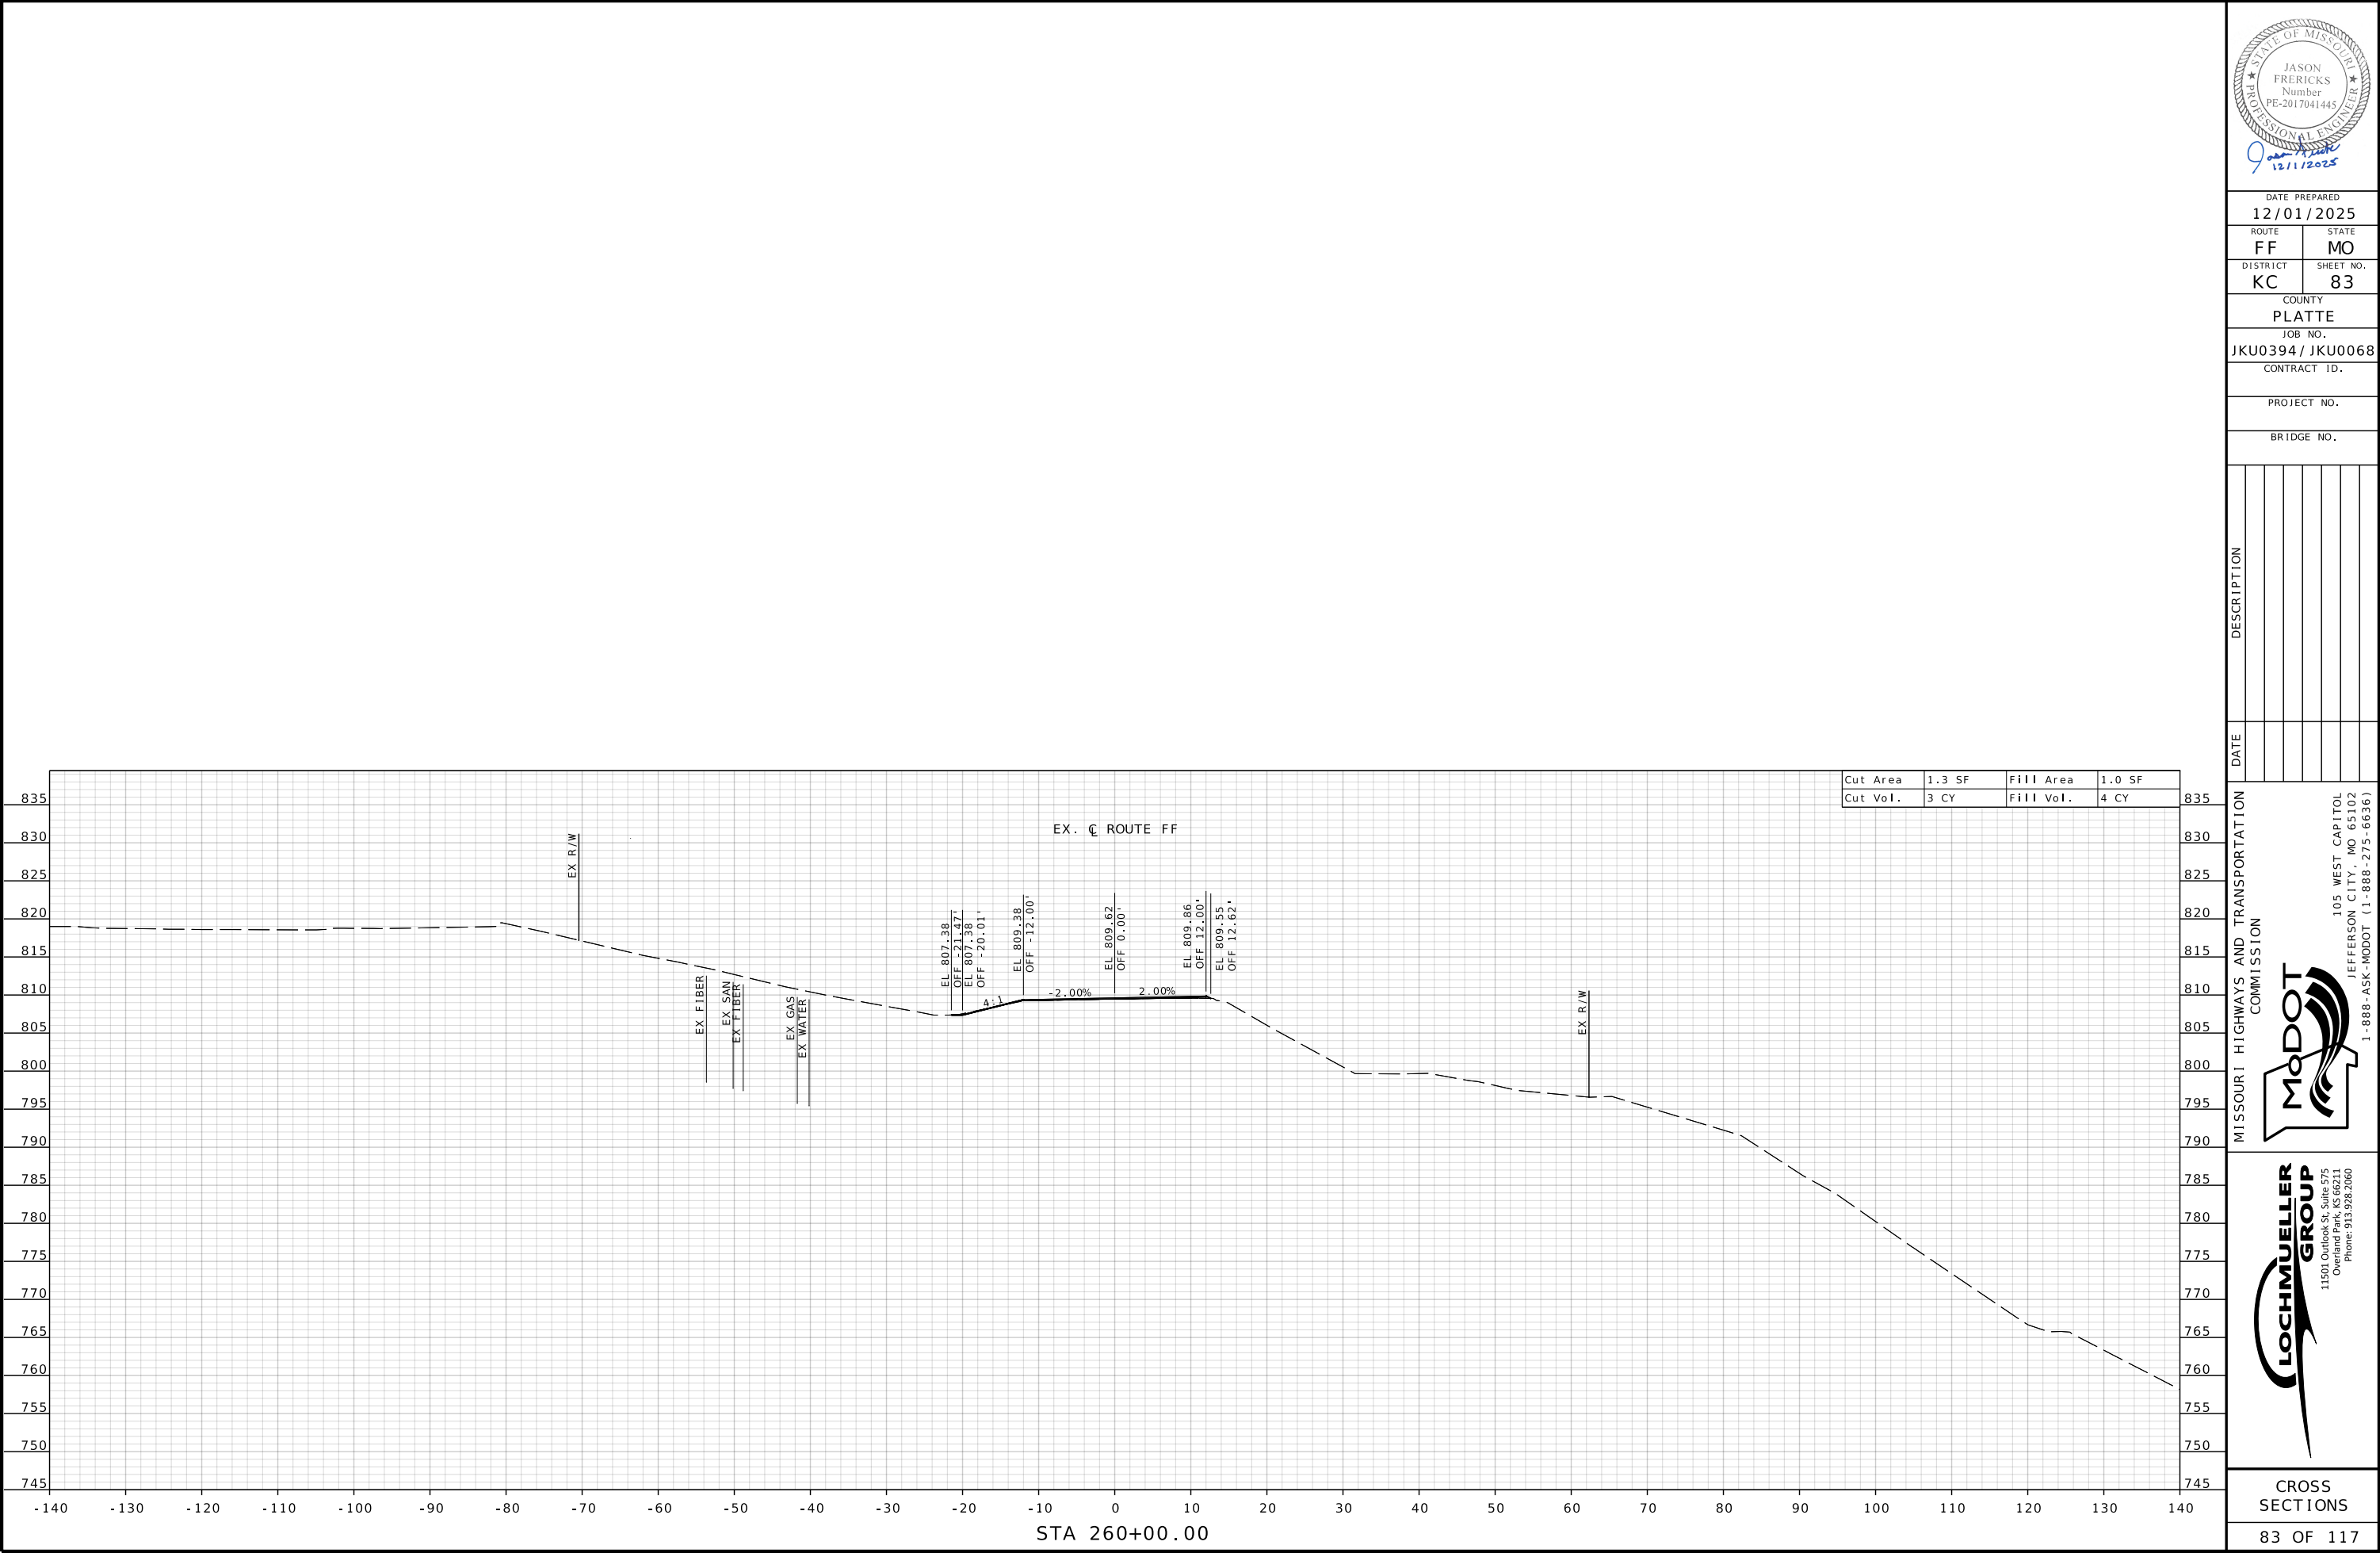

DATE PREPARED

12/01/2025

ROUTE STATE

FF MO

DISTRICT SHEET NO.

KC 83

COUNTY

PLATTE

JOB NO.

JKU0394/ JKU0068

CONTRACT ID.

PROJECT NO.

BRIDGE NO.

DESCRIPTION

DATE

MISSOURI HIGHWAYS AND TRANSPORTATION COMMISSION

105 WEST CAPITOL

JEFFERSON CITY, MO 65102

1-888-ASK-MODOT (1-888-275-6636)

LOCHMUELLER GROUP



11501 Outlook St., Suite 575

Overland Park, MO 66211

Phone: 913.938.2060

CROSS SECTIONS

83 OF 117

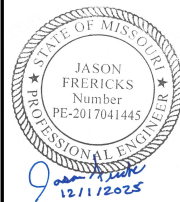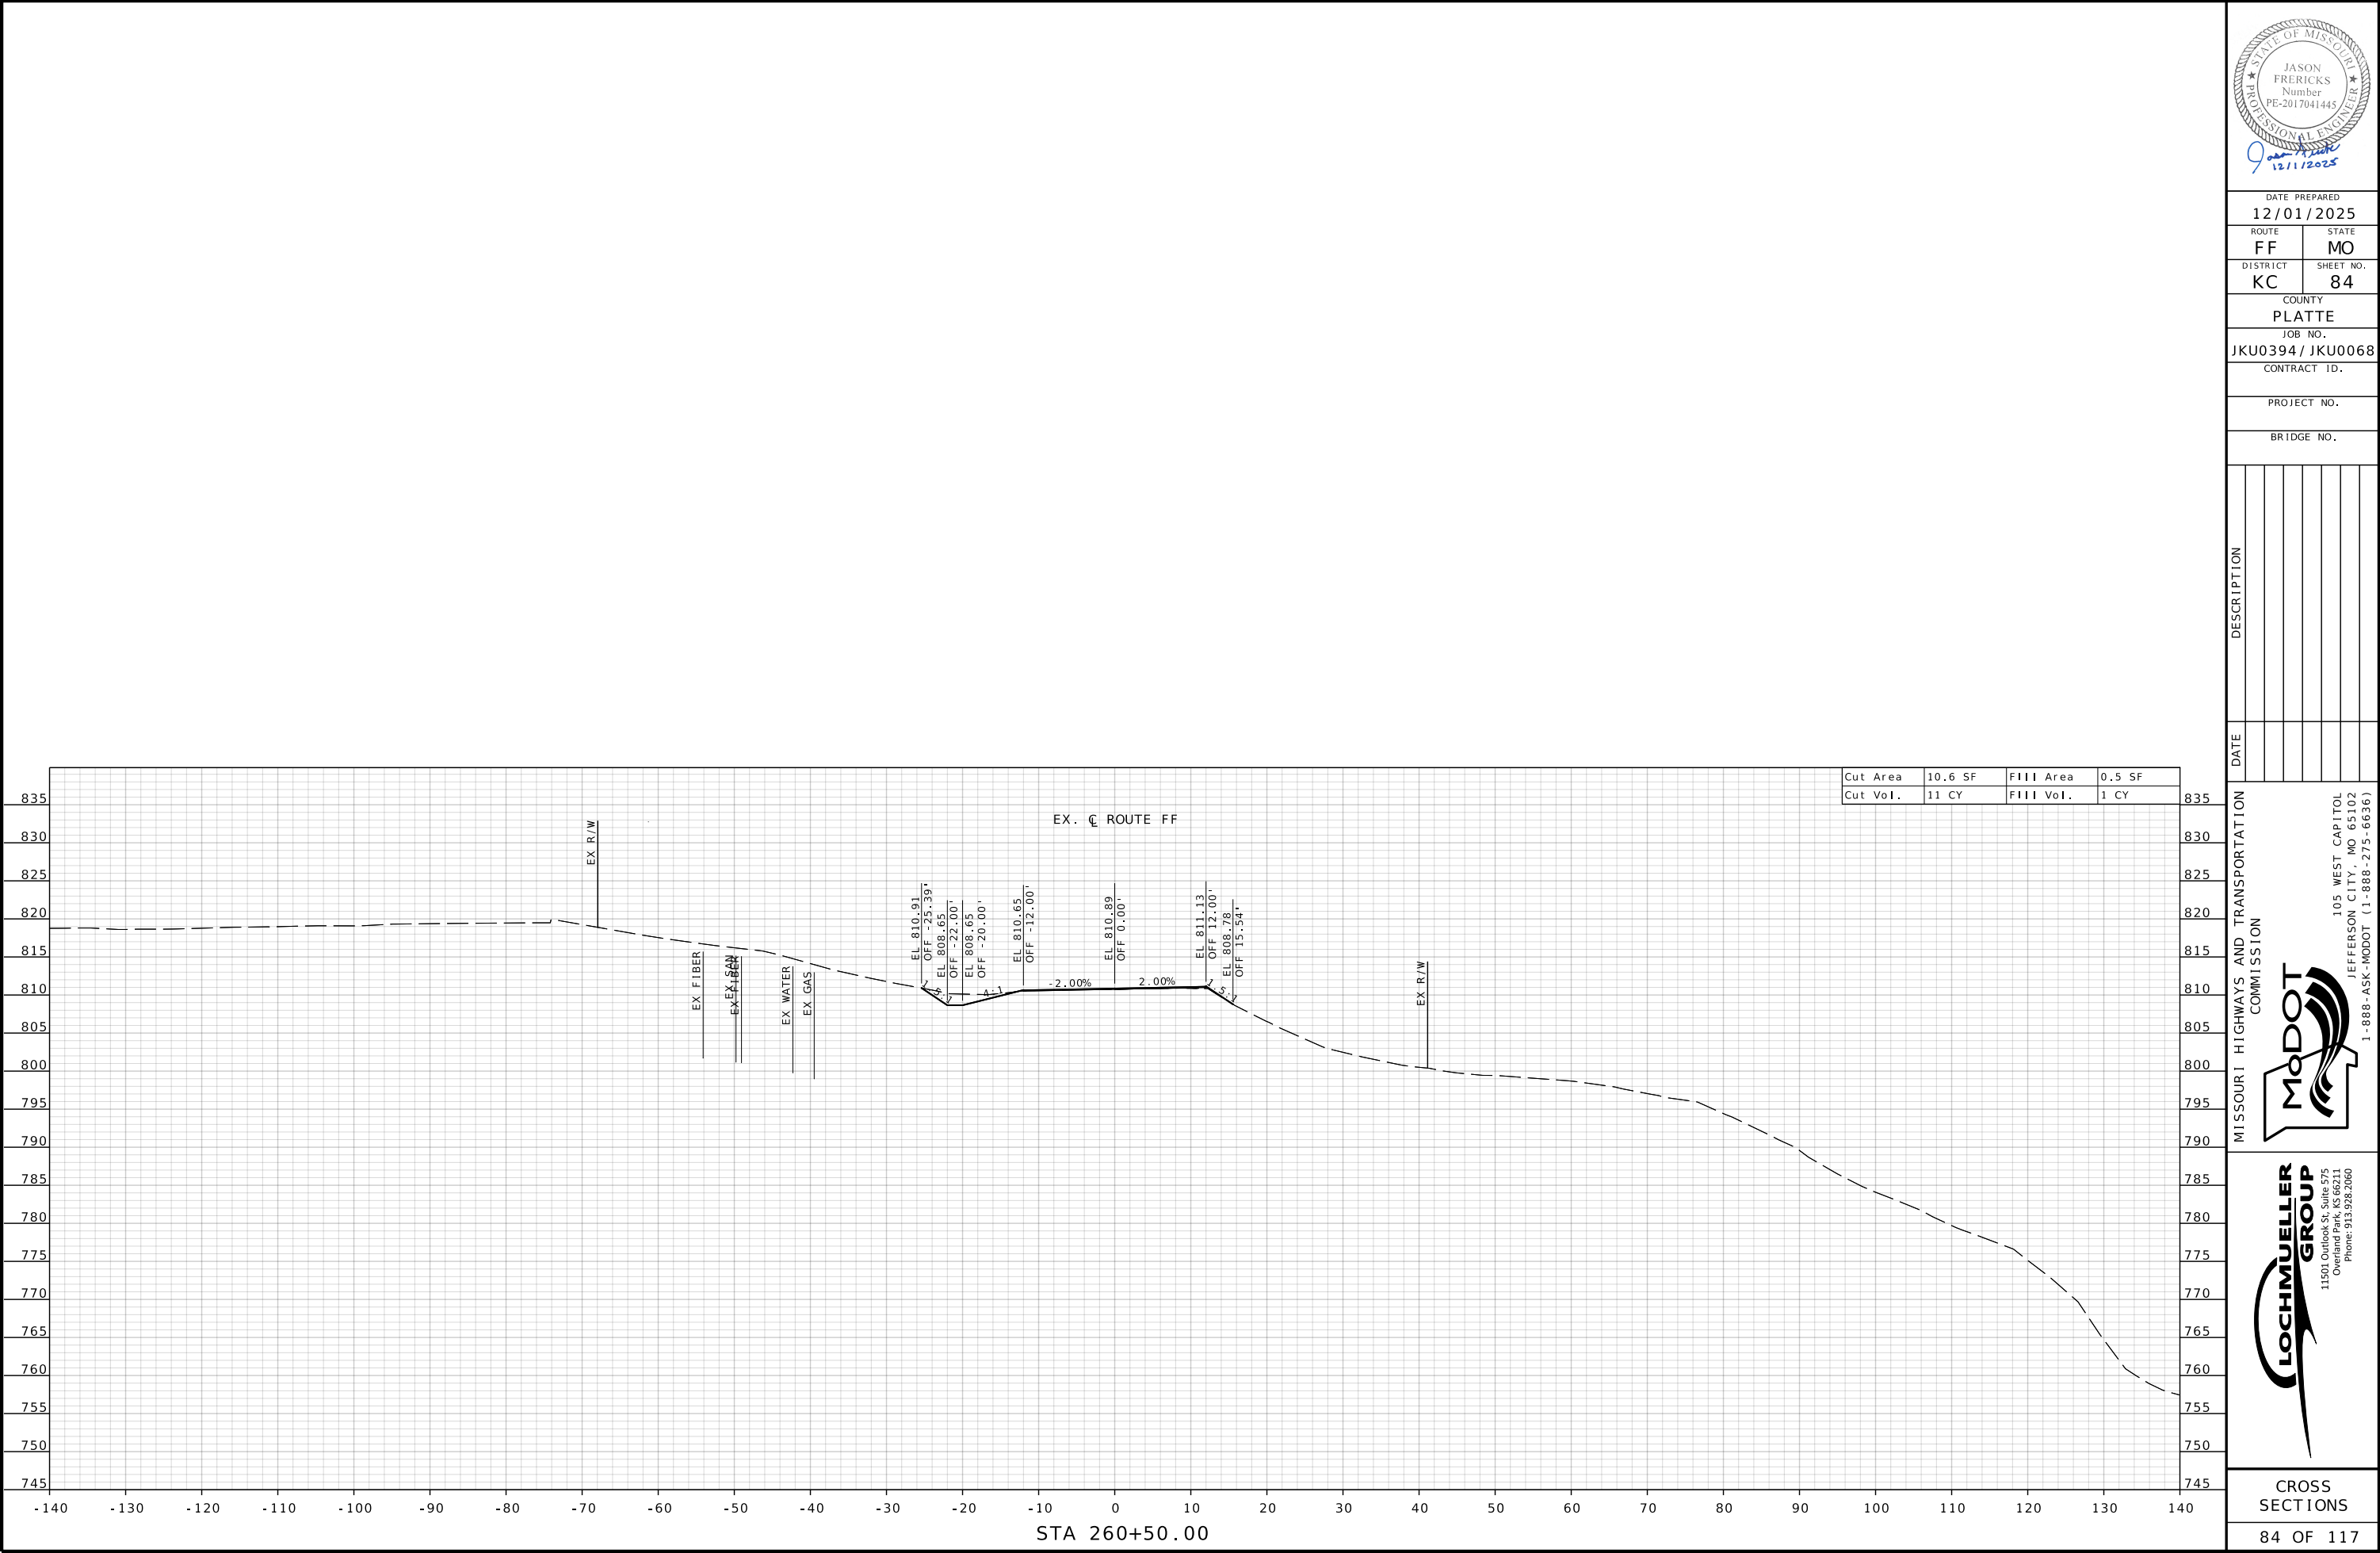

DATE PREPARED
12/01/2025

ROUTE FF STATE MO

DISTRICT KC SHEET NO. 84

COUNTY
PLATTE

JOB NO.
JKU0394/ JKU0068

CONTRACT ID.

PROJECT NO.

BRIDGE NO.



DATE	DESCRIPTION

MISSOURI HIGHWAYS AND TRANSPORTATION COMMISSION

105 WEST CAPITOL
JEFFERSON CITY, MO 65102
1-888-ASK-MODOT (1-888-275-6636)

LOCHMUELLER GROUP

11501 Outlook St, Suite 575
Overland Park, MO 66211
Phone: 913.928.2060

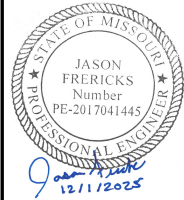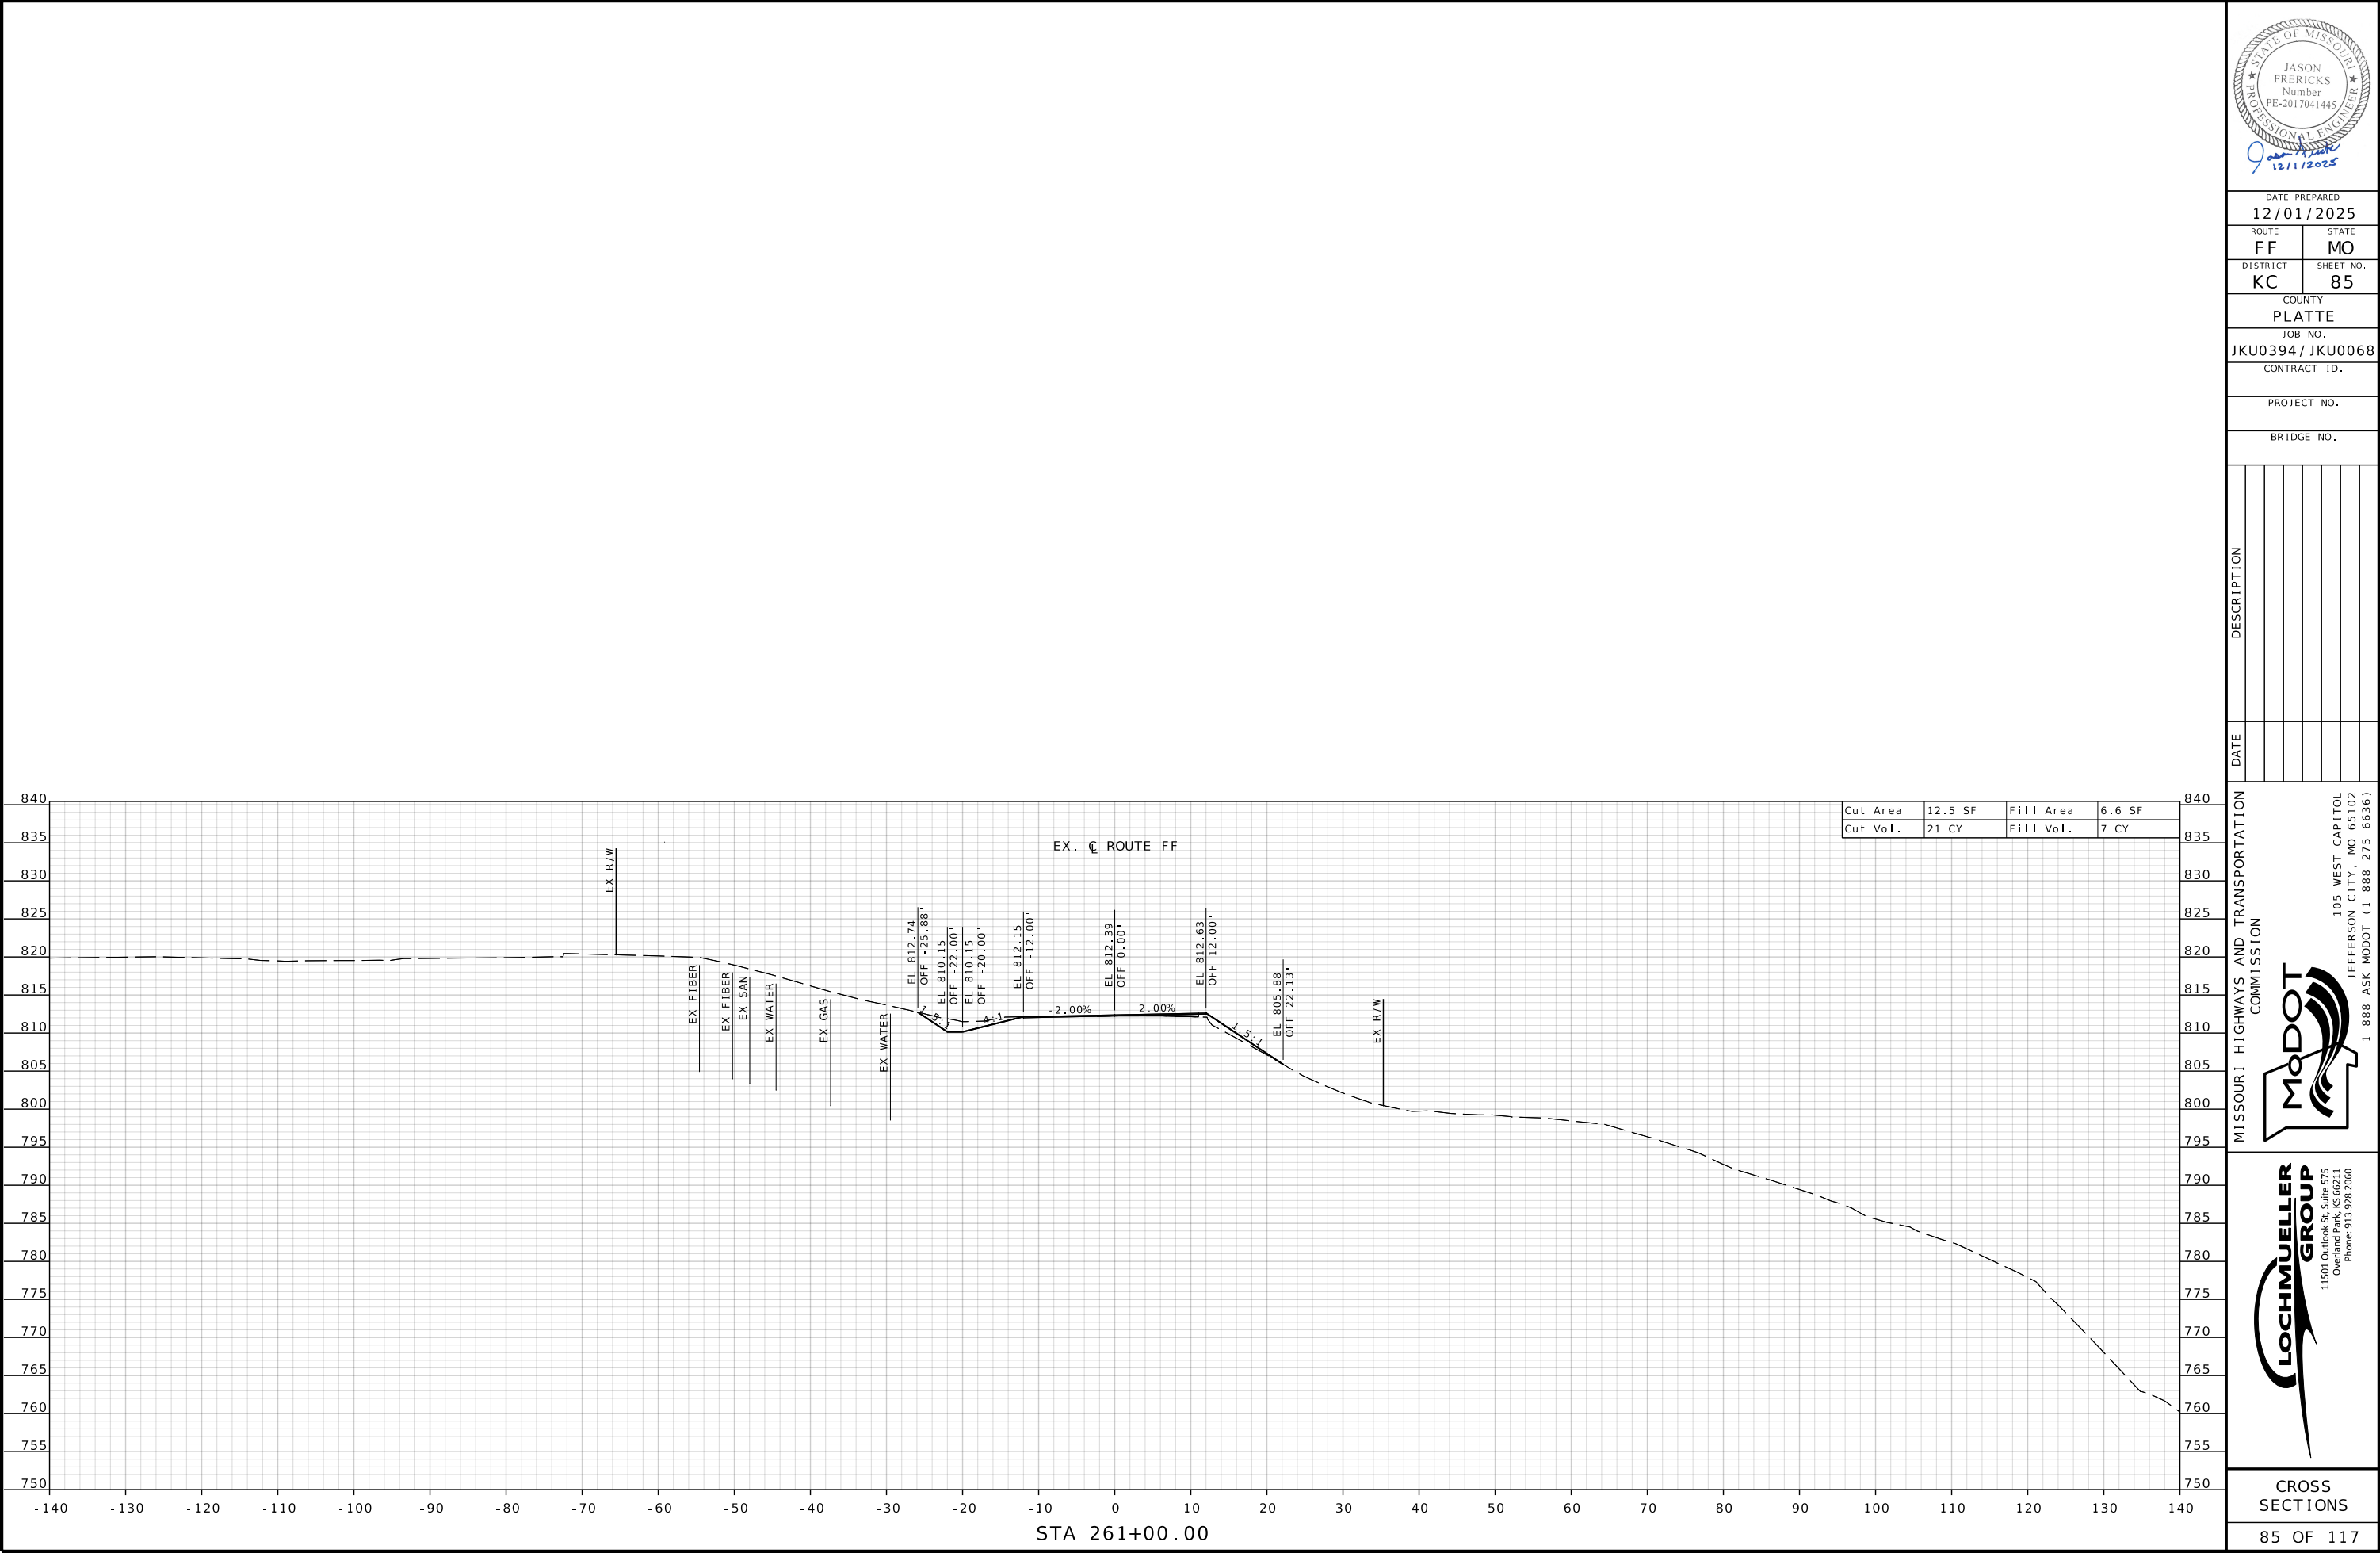

DATE PREPARED 12/01/2025	
ROUTE FF	STATE MO
DISTRICT KC	SHEET NO. 85
COUNTY PLATTE	
JOB NO. JKU0394/ JKU0068	
CONTRACT ID.	

PROJECT NO.
BRIDGE NO.

DATE	DESCRIPTION


MISSOURI HIGHWAYS AND TRANSPORTATION COMMISSION



MoDOT

105 WEST CAPITOL
JEFFERSON CITY, MO 65102
1-888-ASK-MODOT (1-888-275-6636)

LOCHMUELLER GROUP

11501 Outlook St, Suite 575
Overland Park, KS 66211
Phone: 913.938.2060

 

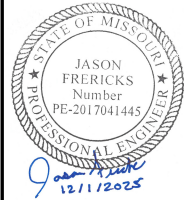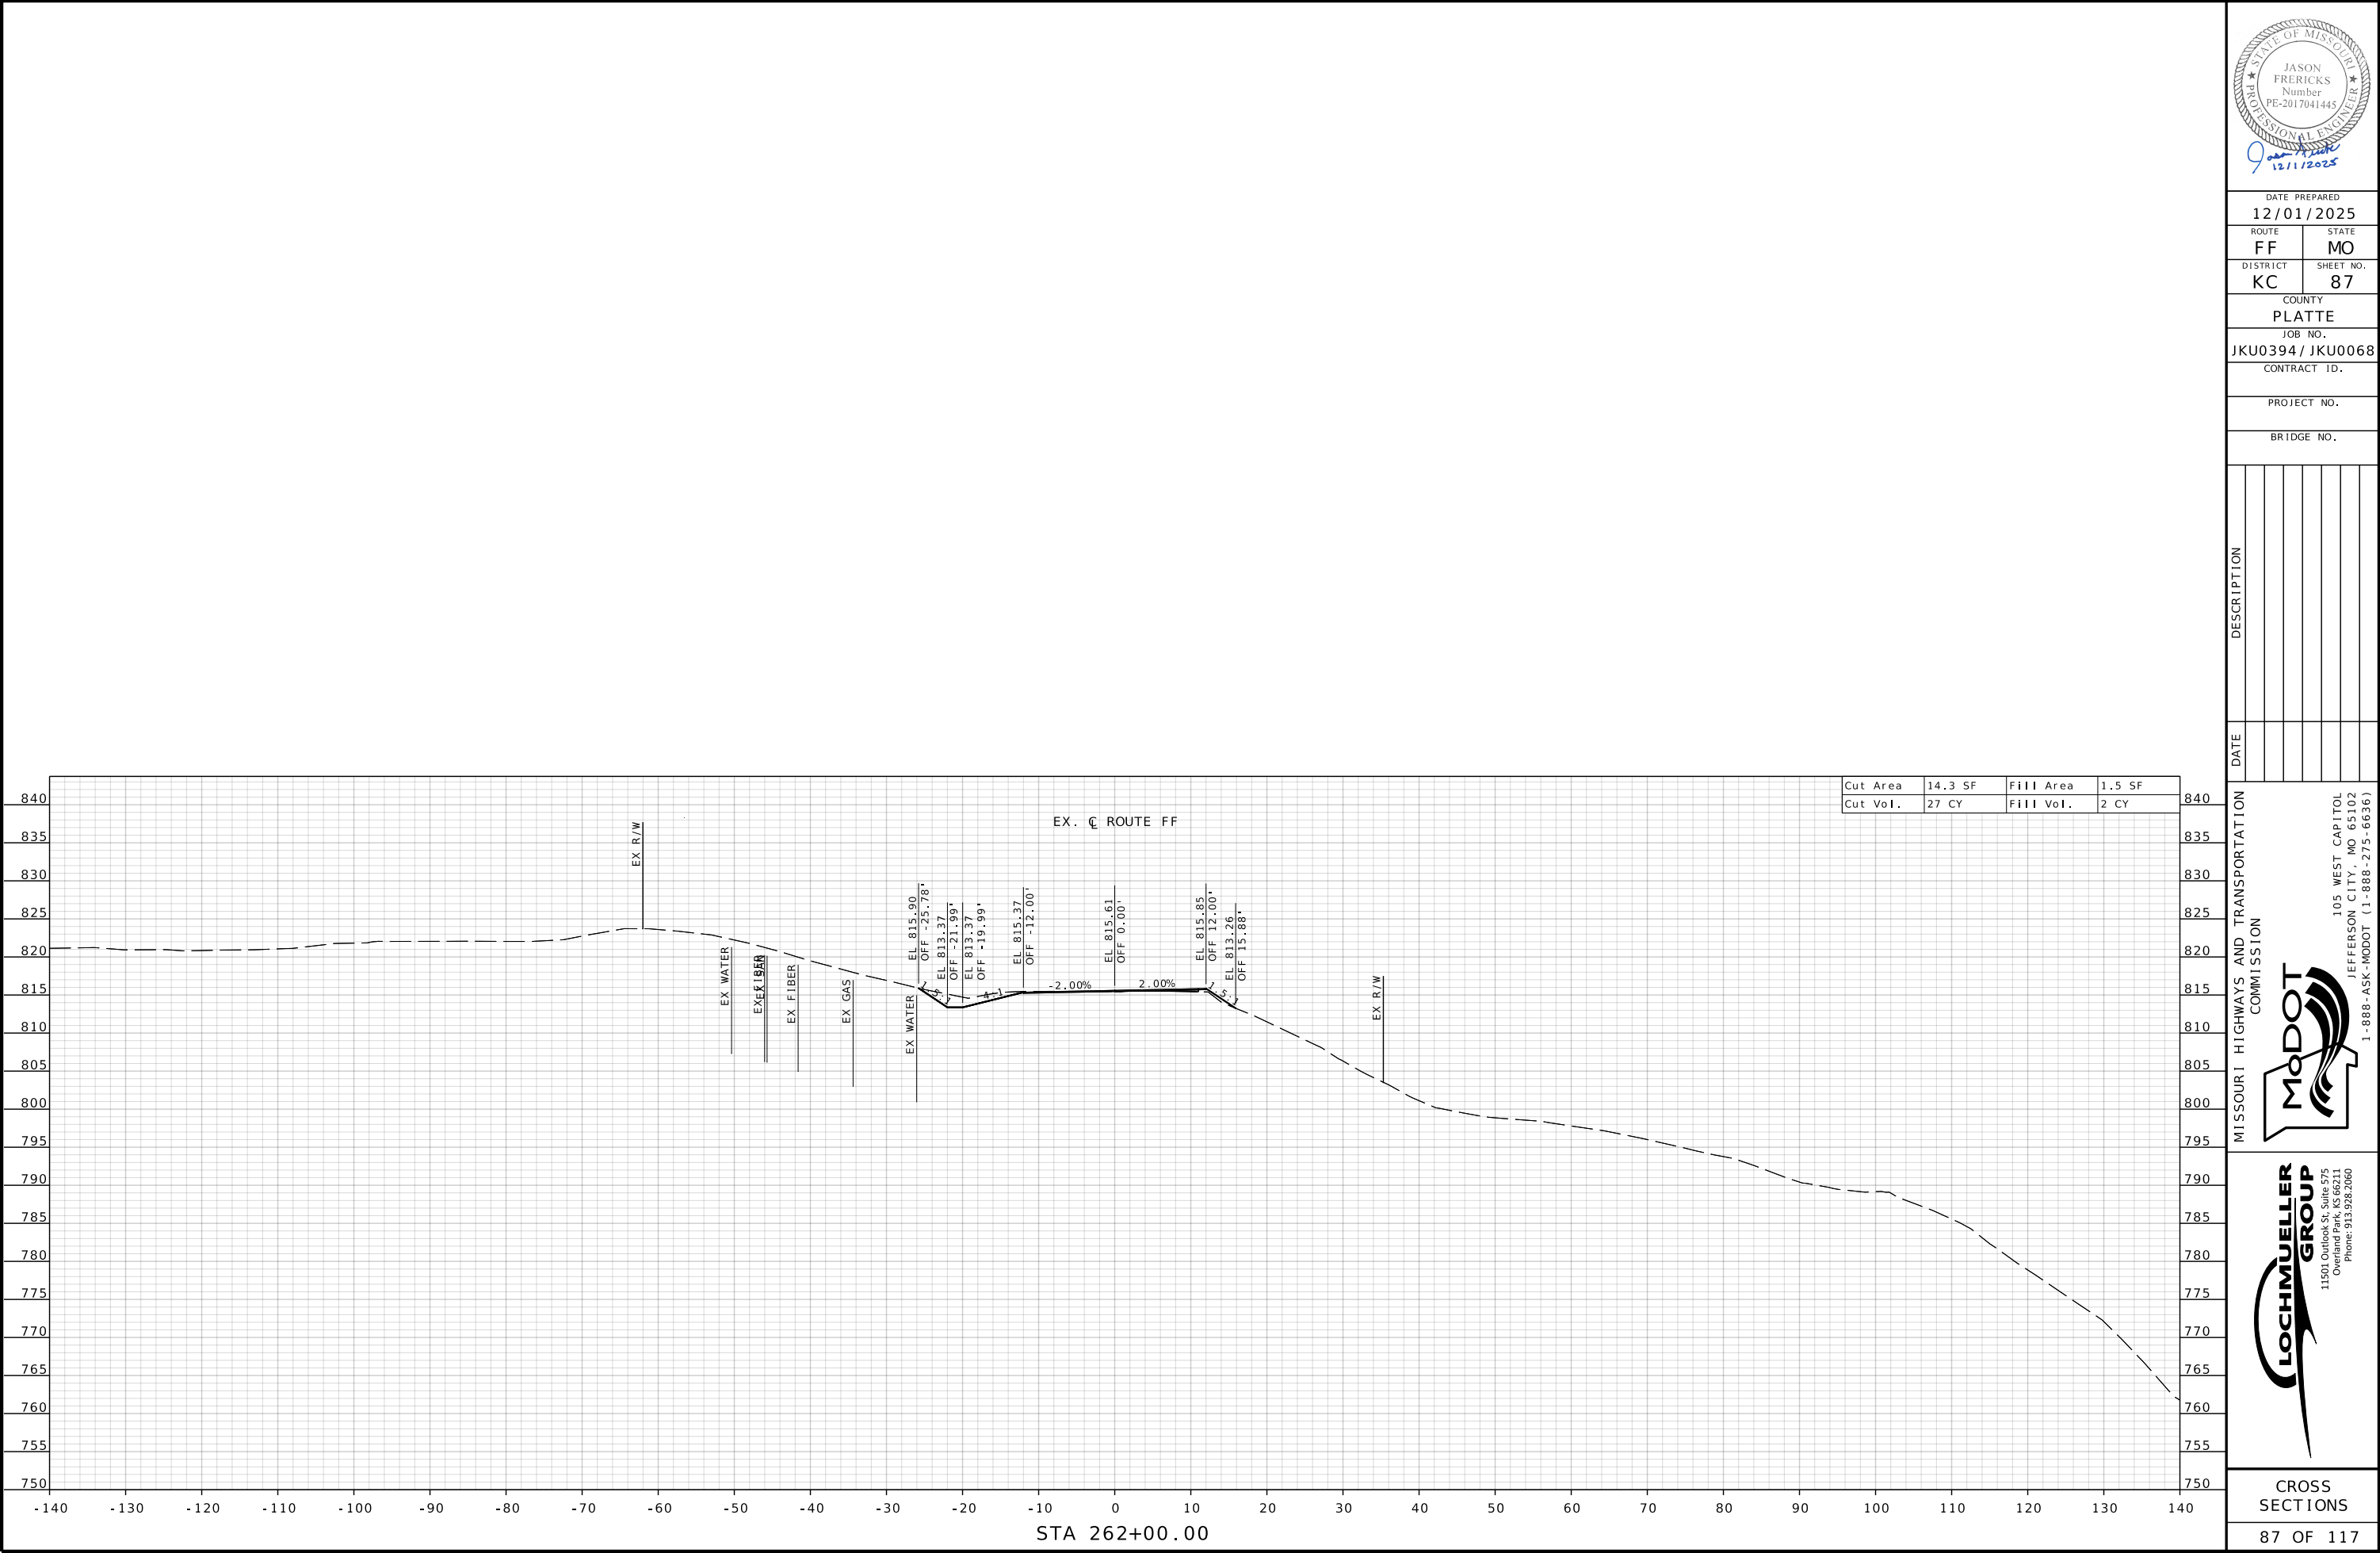

DATE PREPARED
12/01/2025

ROUTE FF STATE MO

DISTRICT KC SHEET NO. 87

COUNTY
PLATTE

JOB NO.
JKU0394 / JKU0068

CONTRACT ID.

PROJECT NO.

BRIDGE NO.

DESCRIPTION	DATE


MISSOURI HIGHWAYS AND TRANSPORTATION COMMISSION


105 WEST CAPITOL
JEFFERSON CITY, MO 65102
1-888-ASK-MODOT (1-888-275-6636)



11501 Outlook St., Suite 575
Overland Park, Kansas 66111
Phone: 913.938.2060


CROSS
SECTIONS


87 OF 117

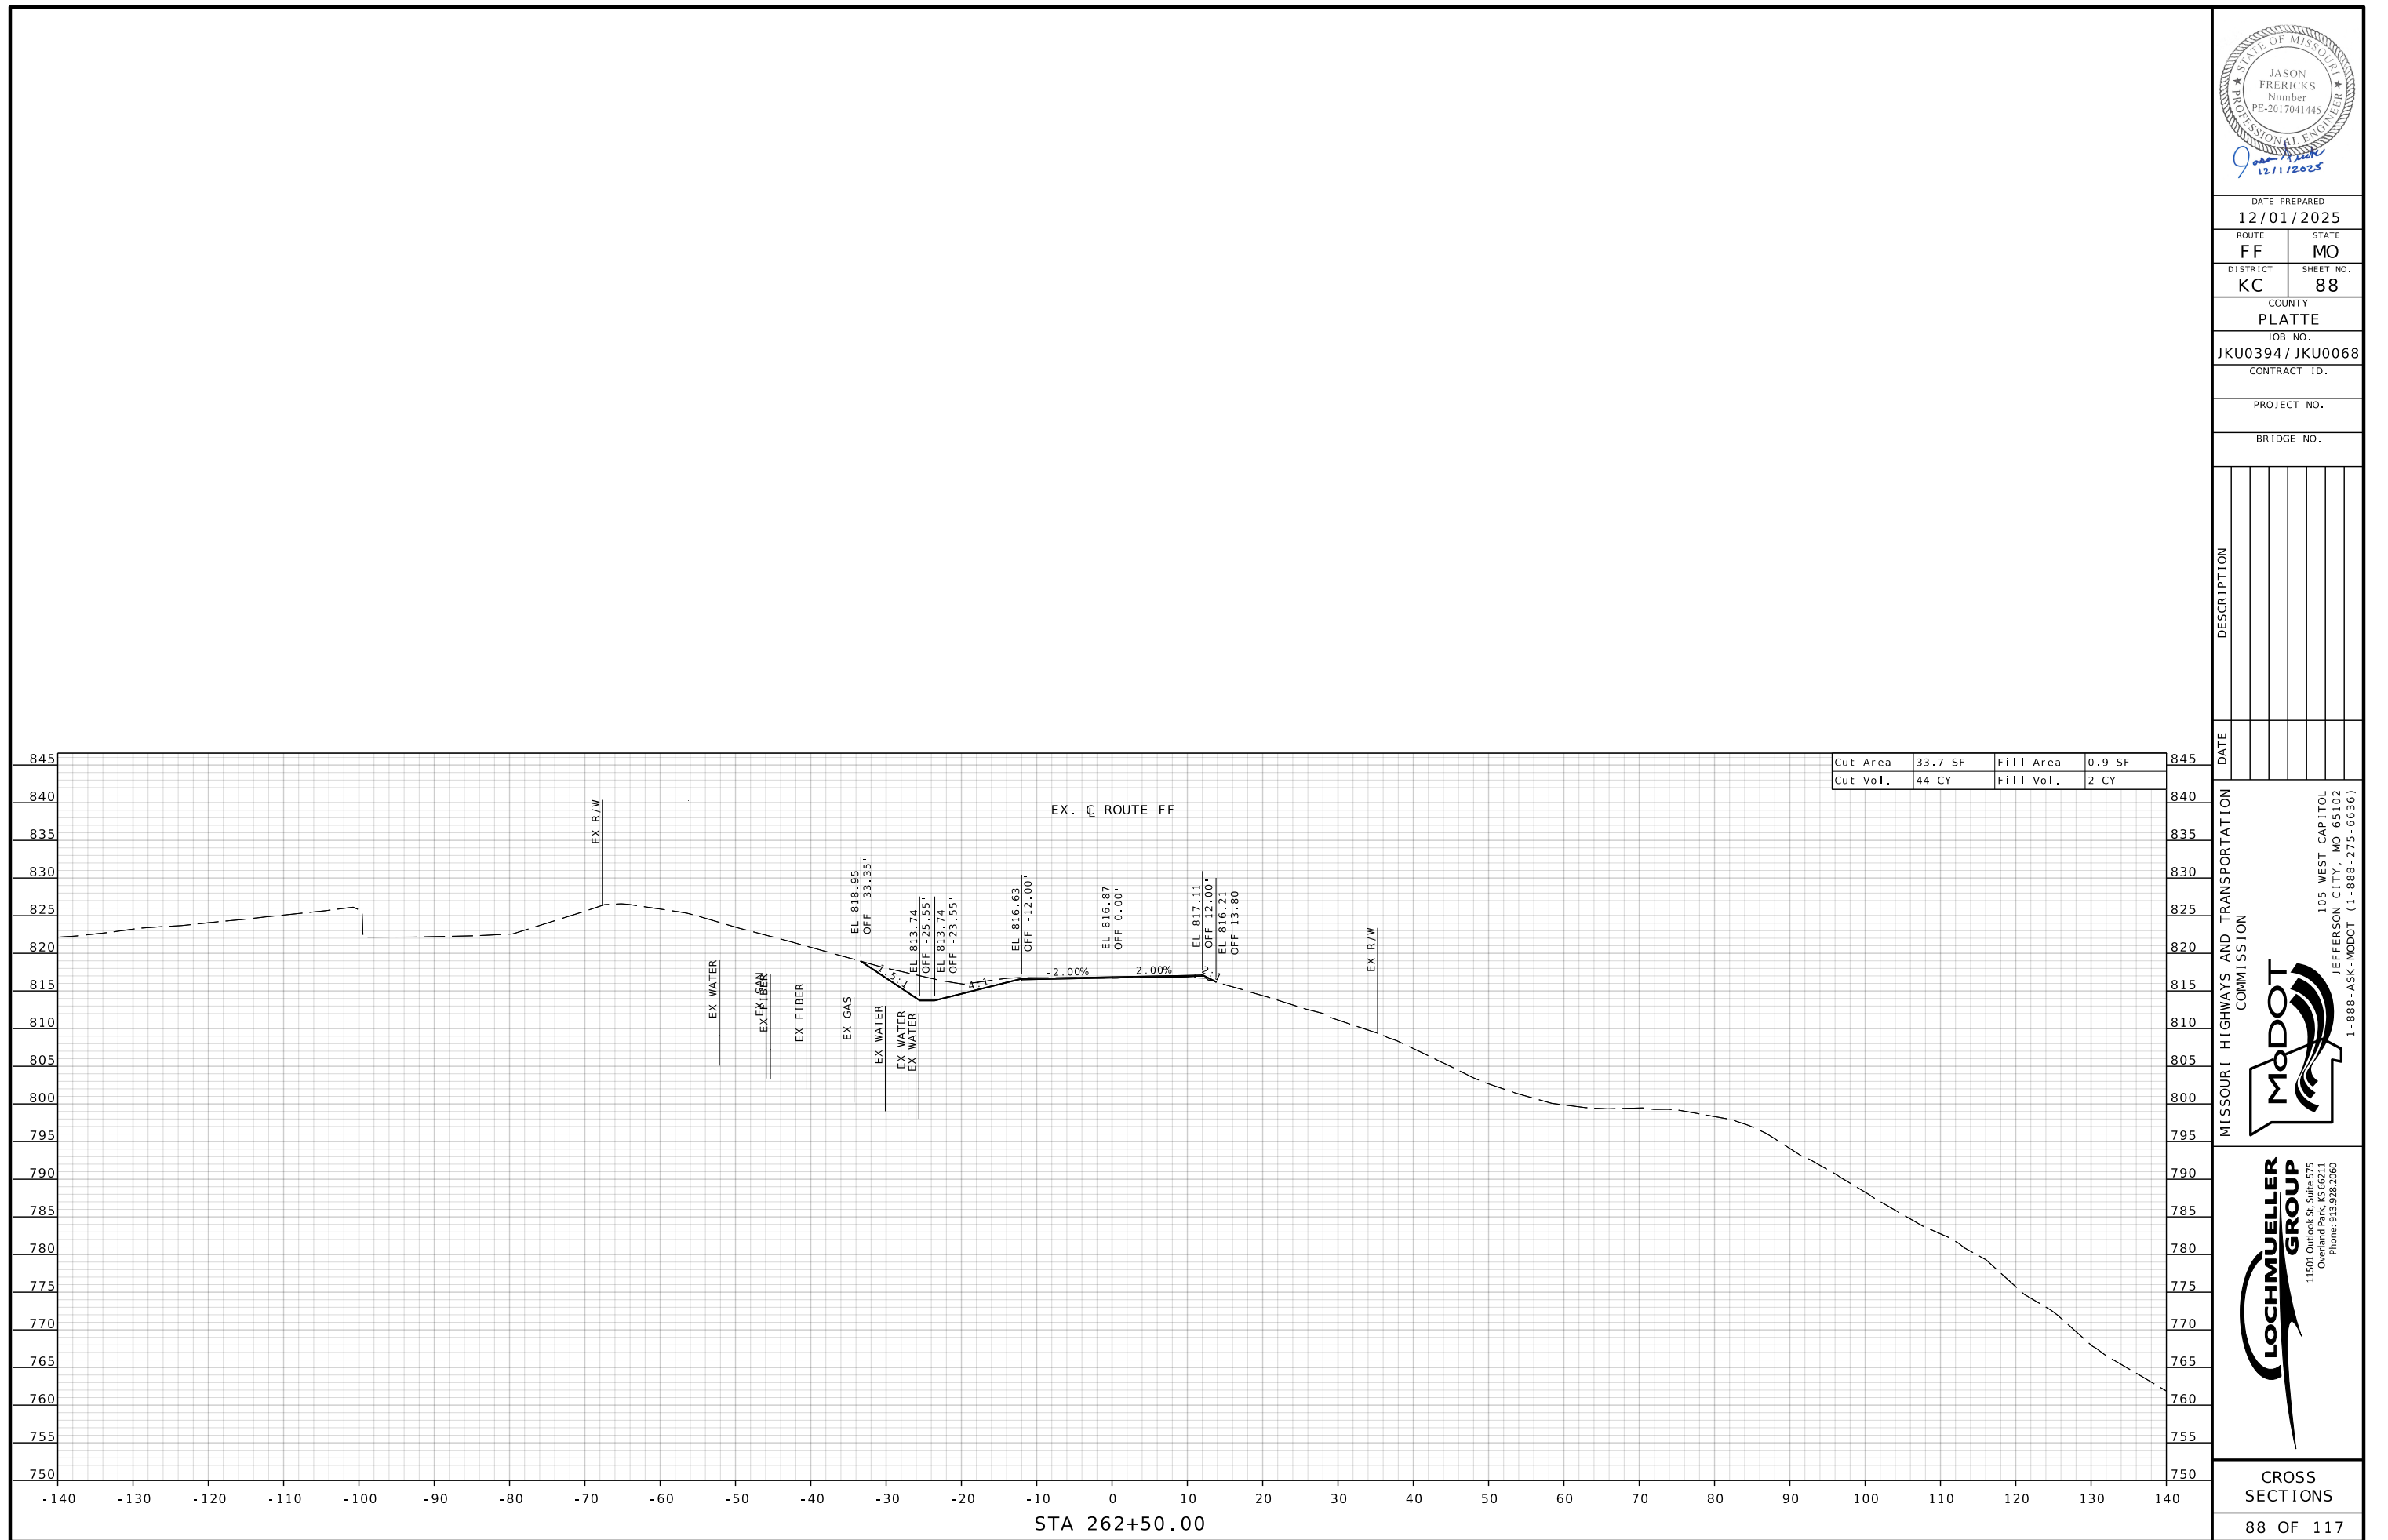


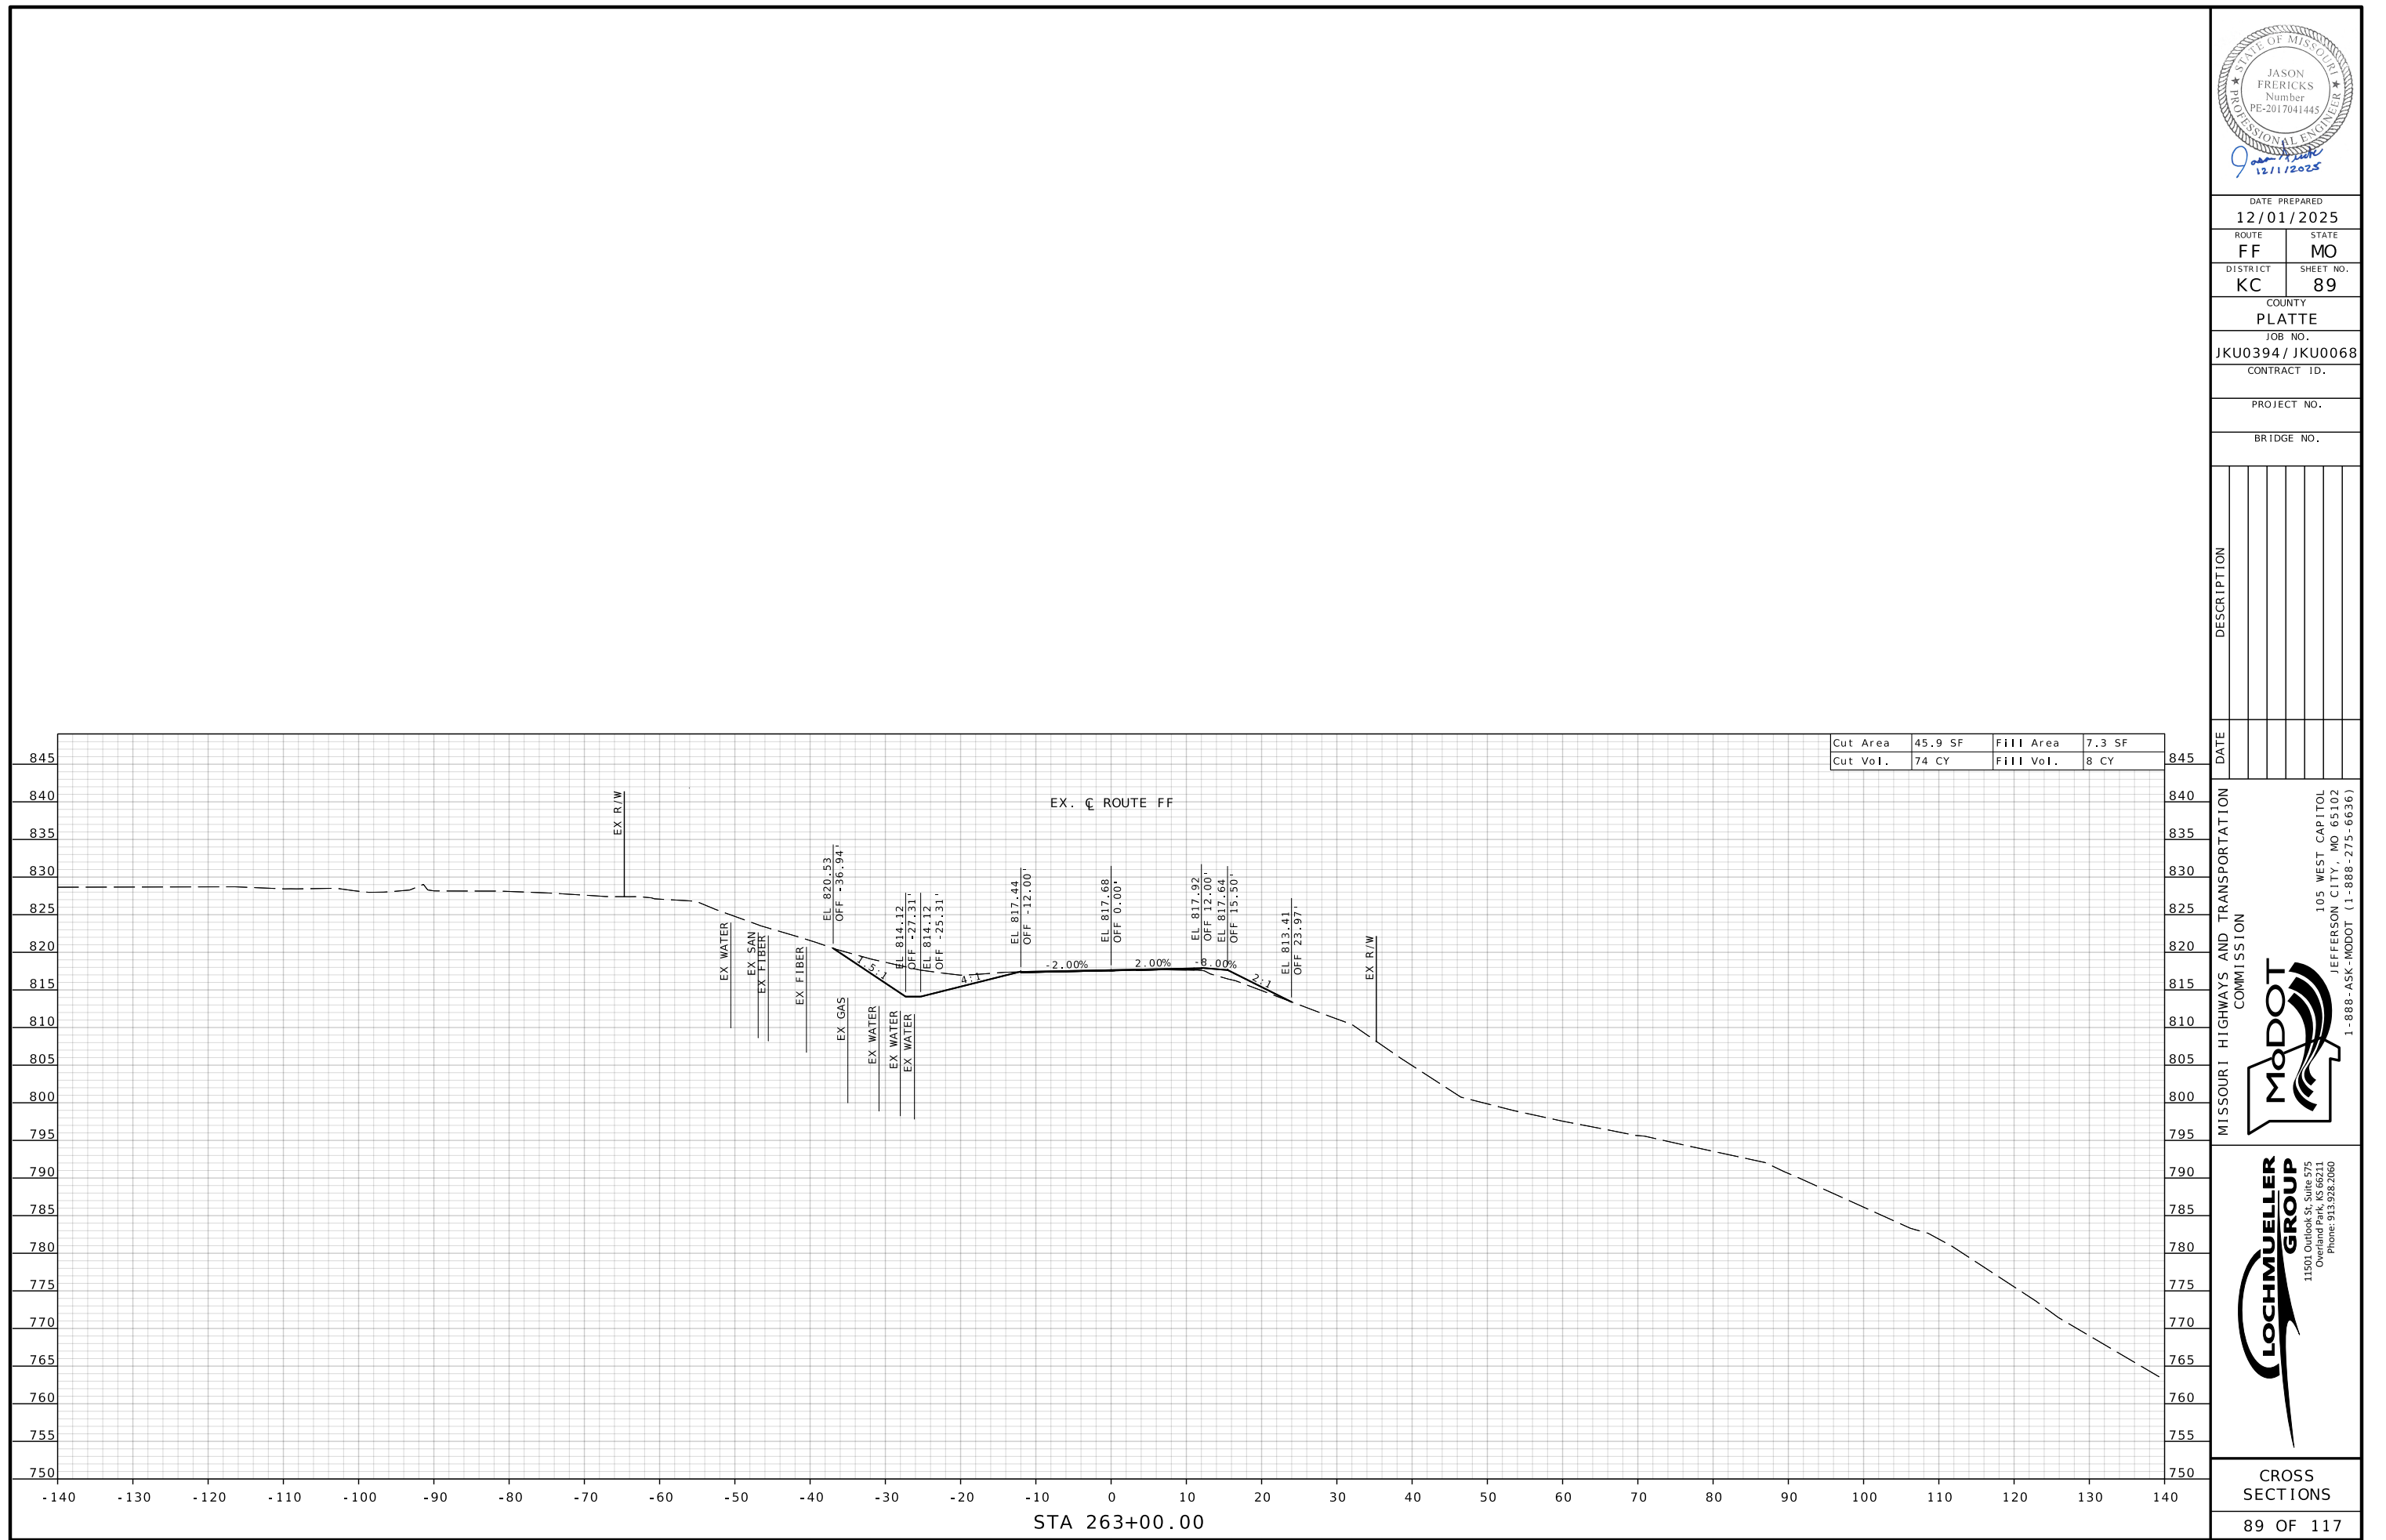


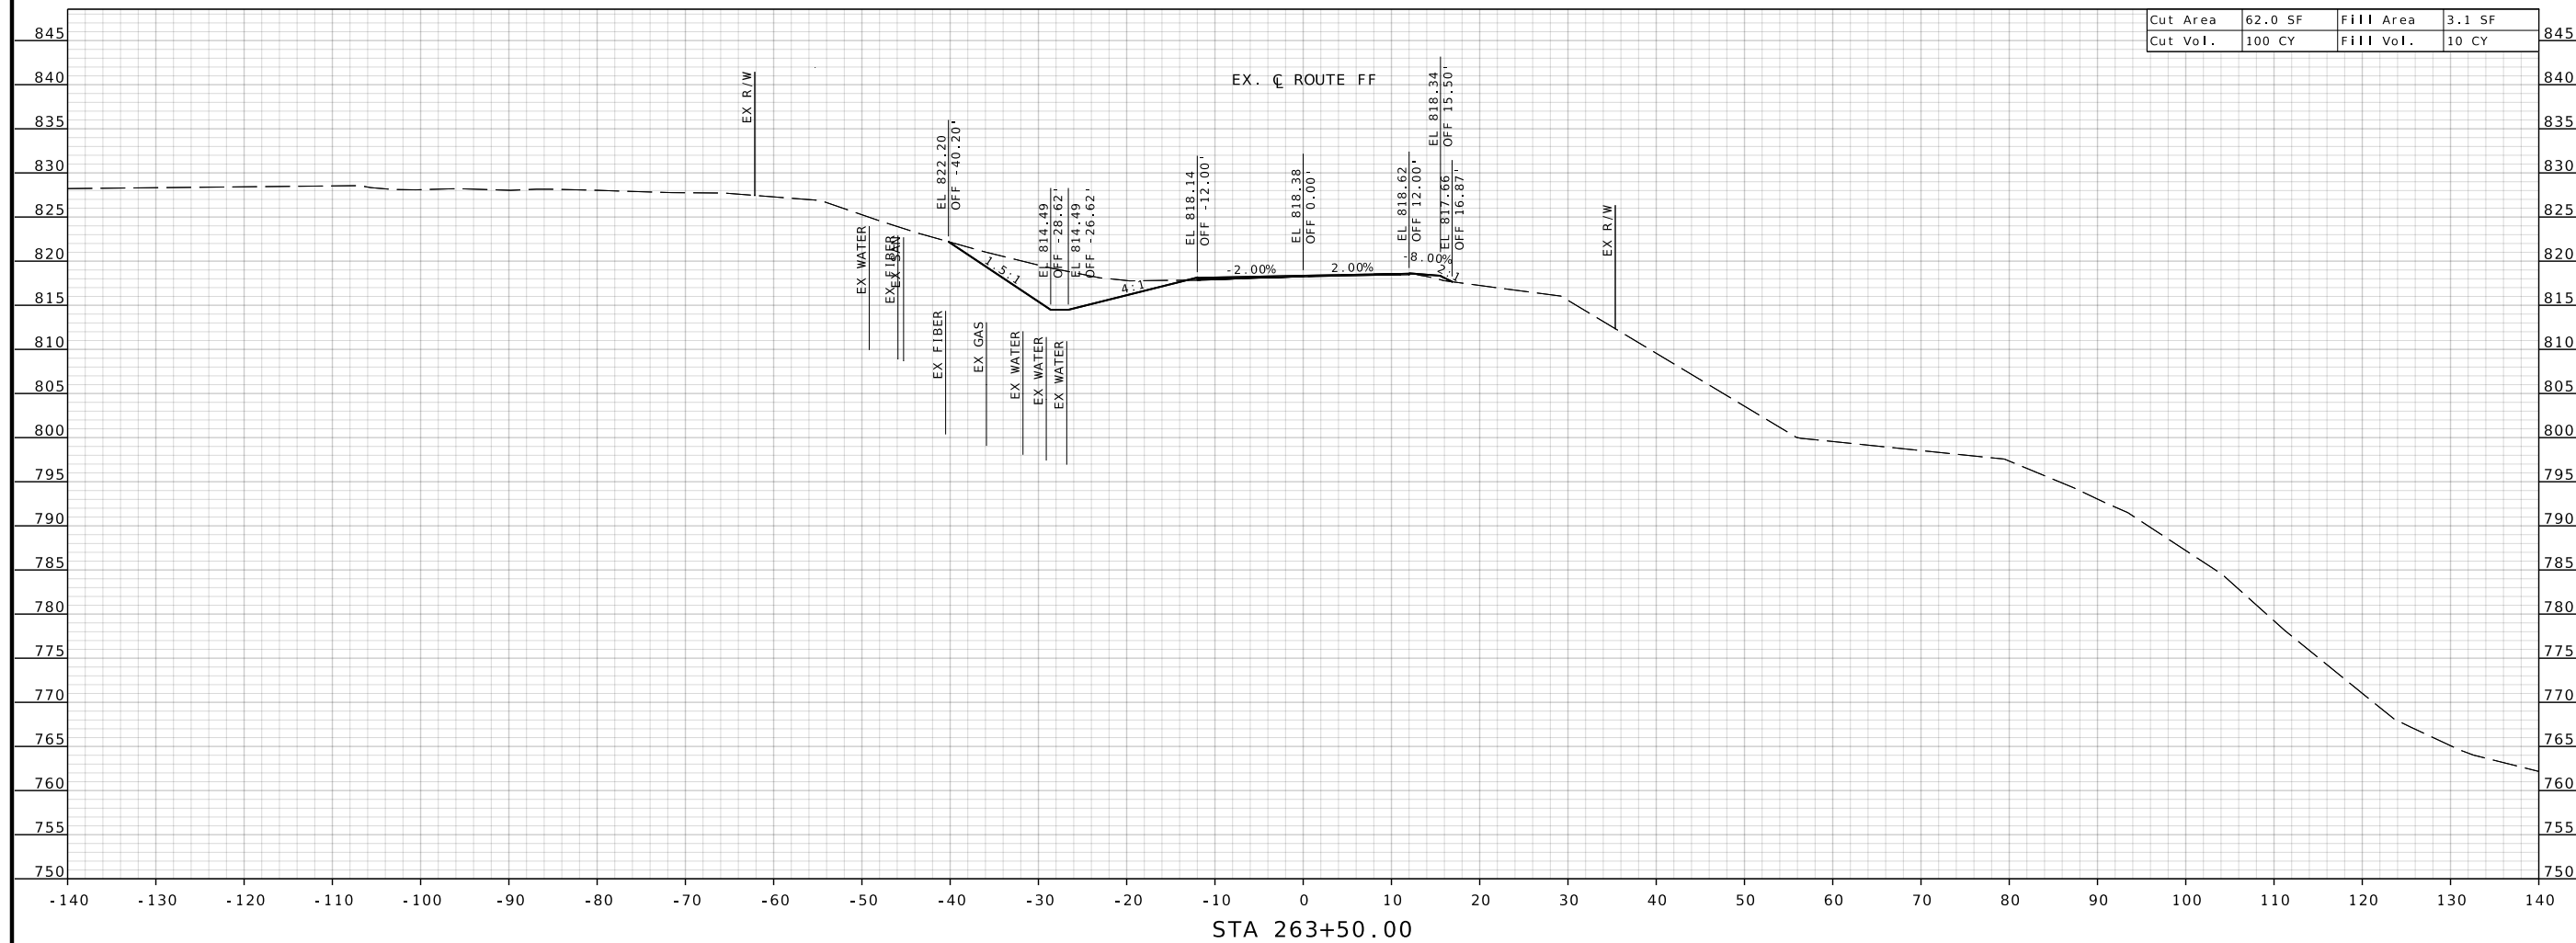


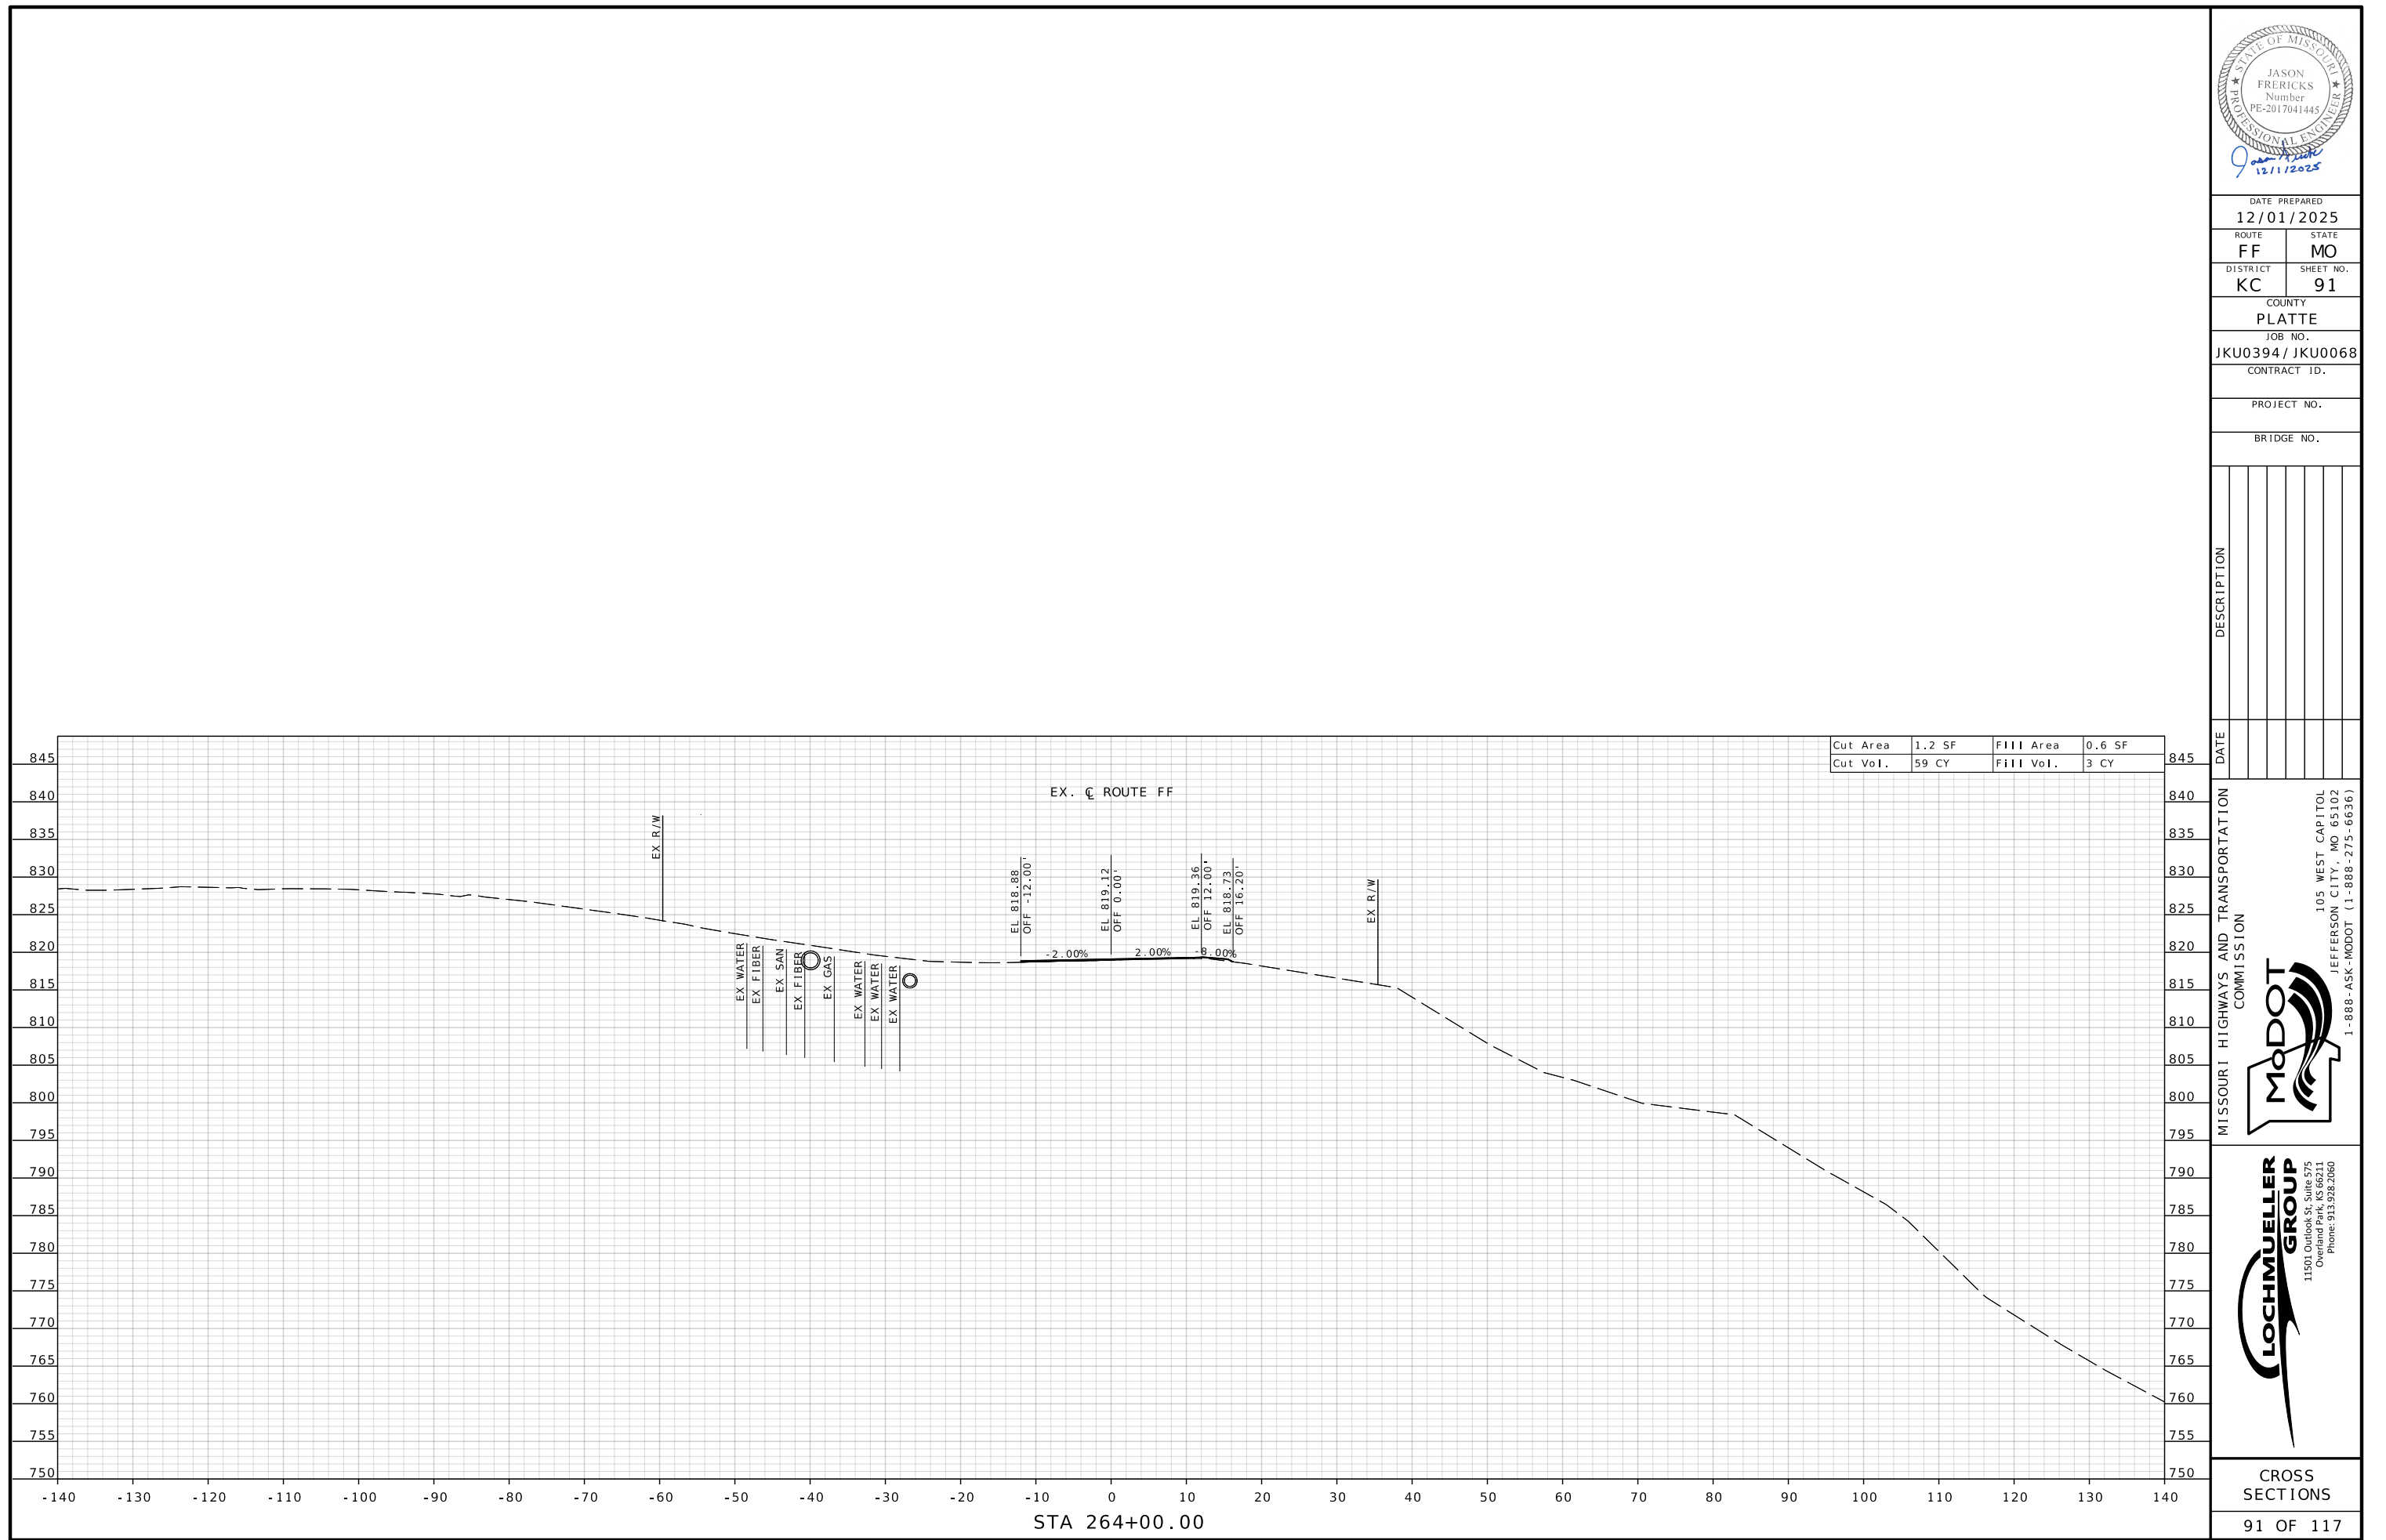


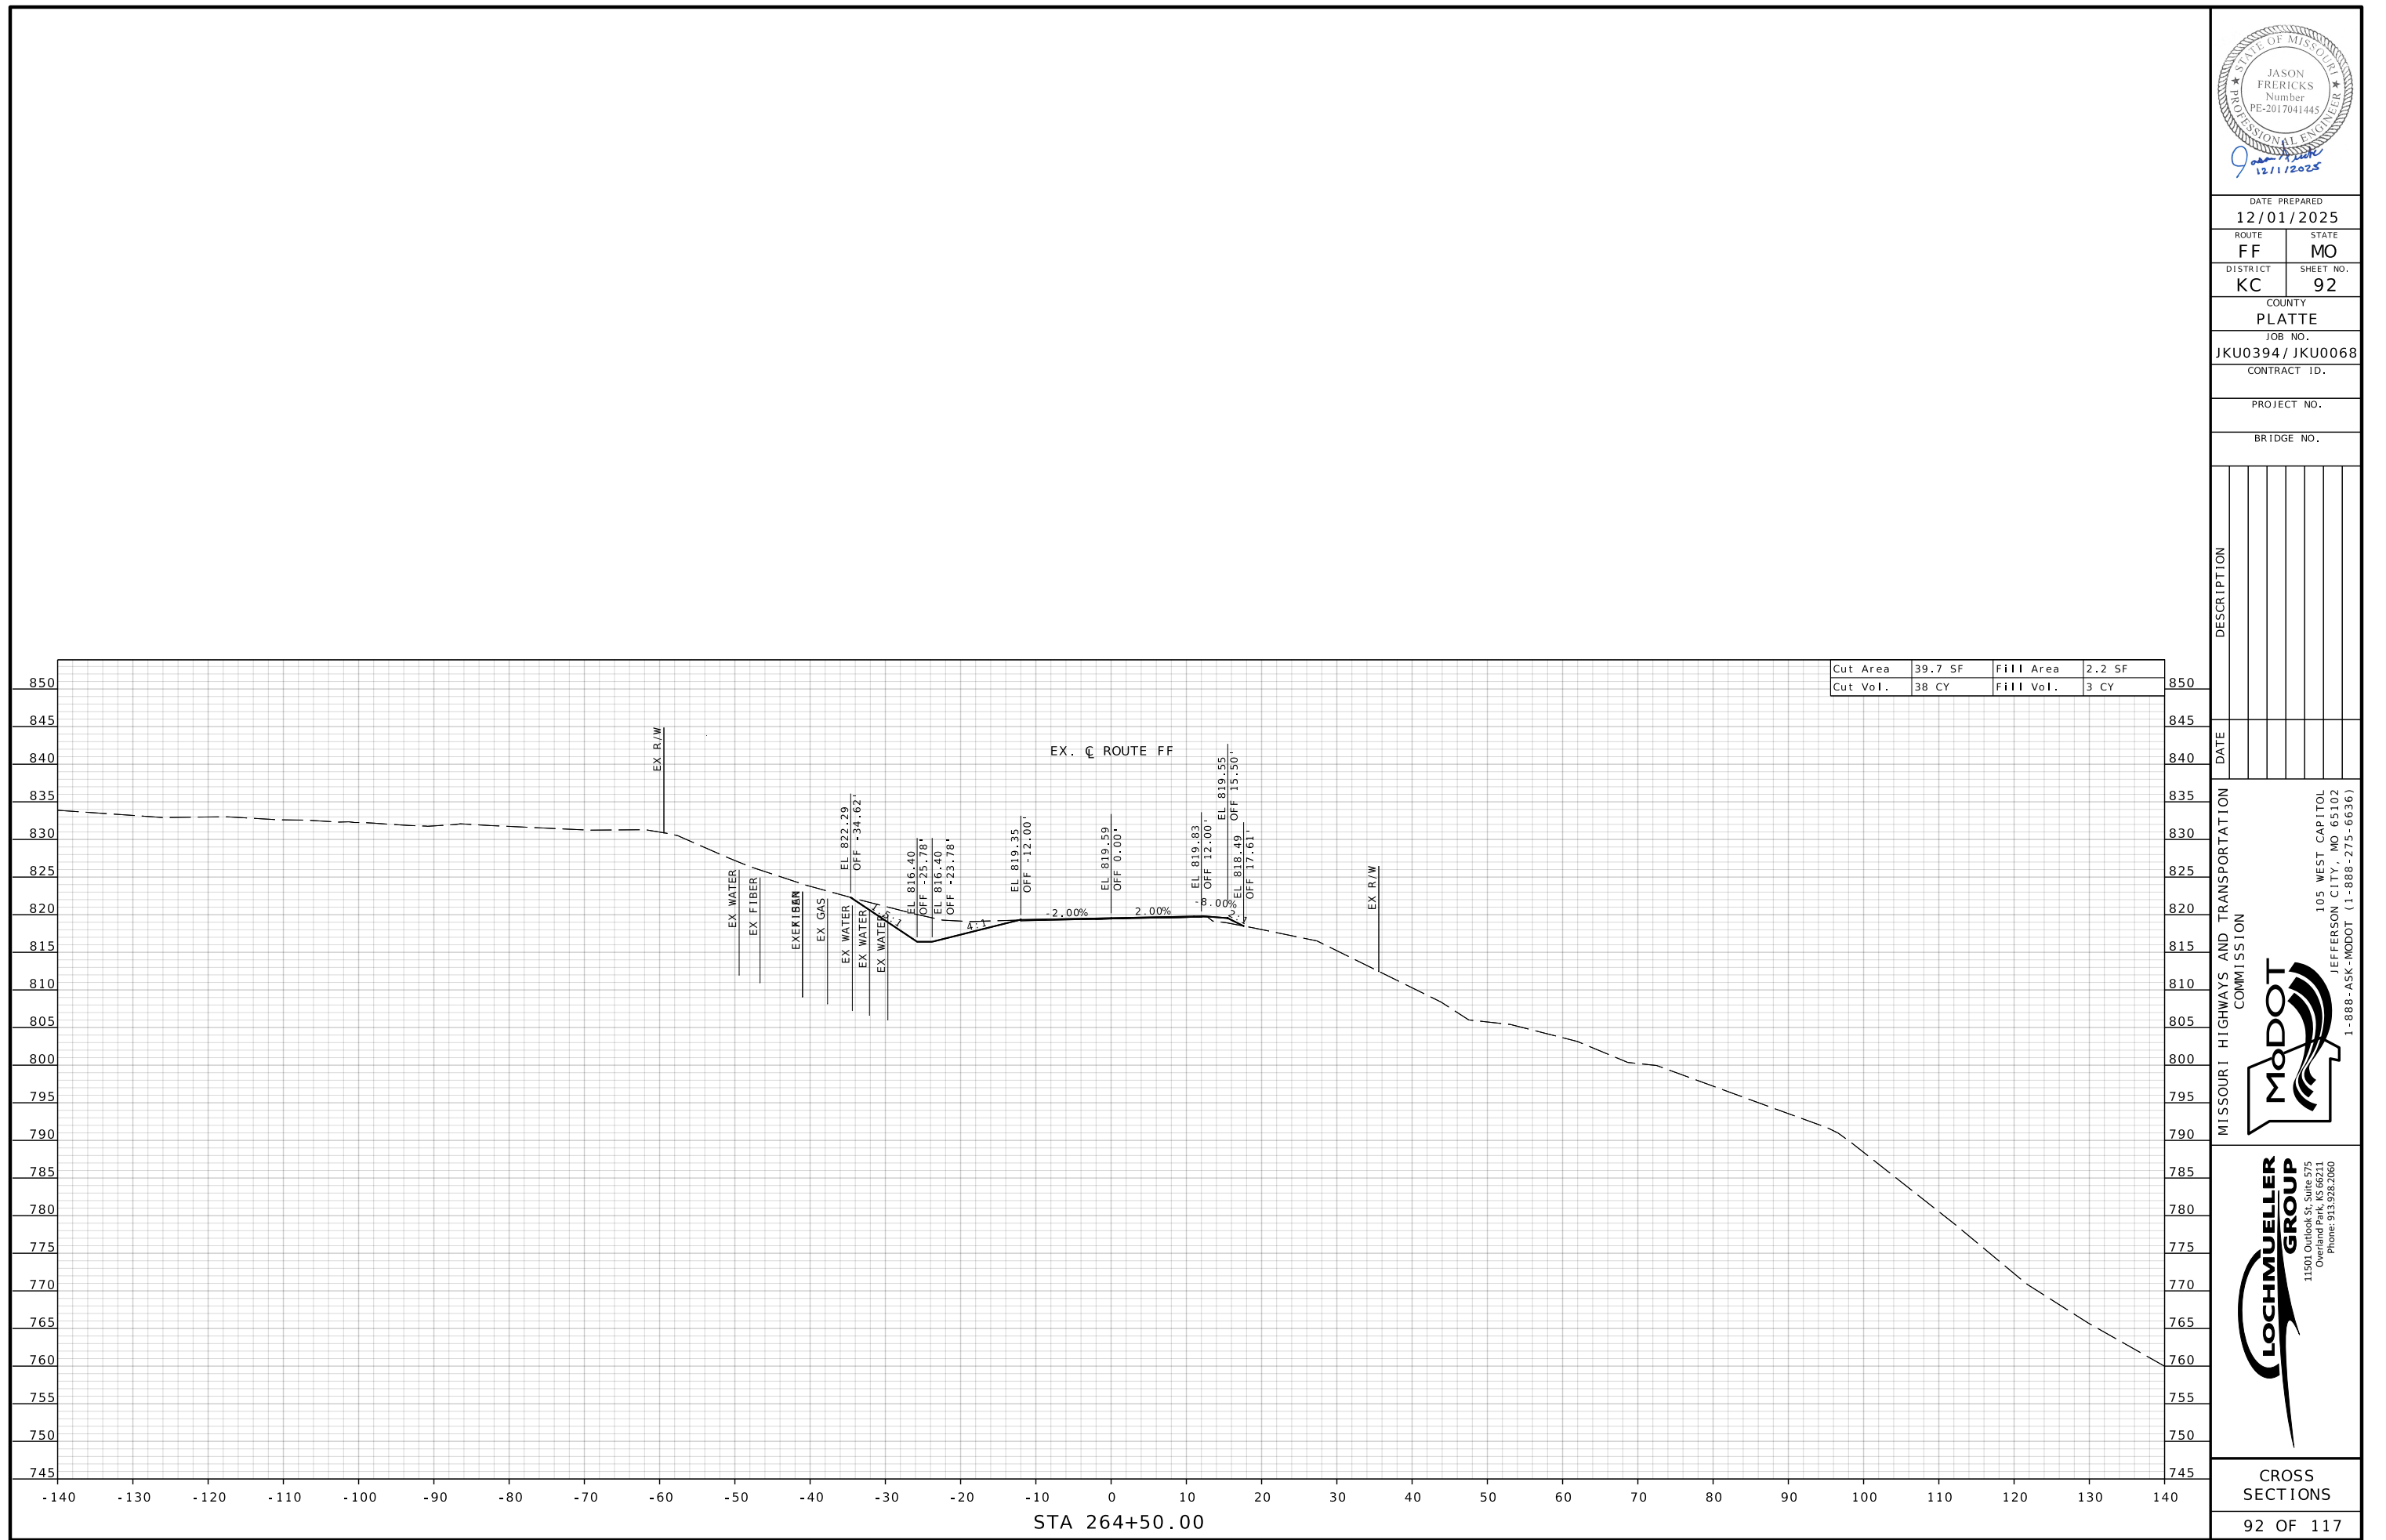


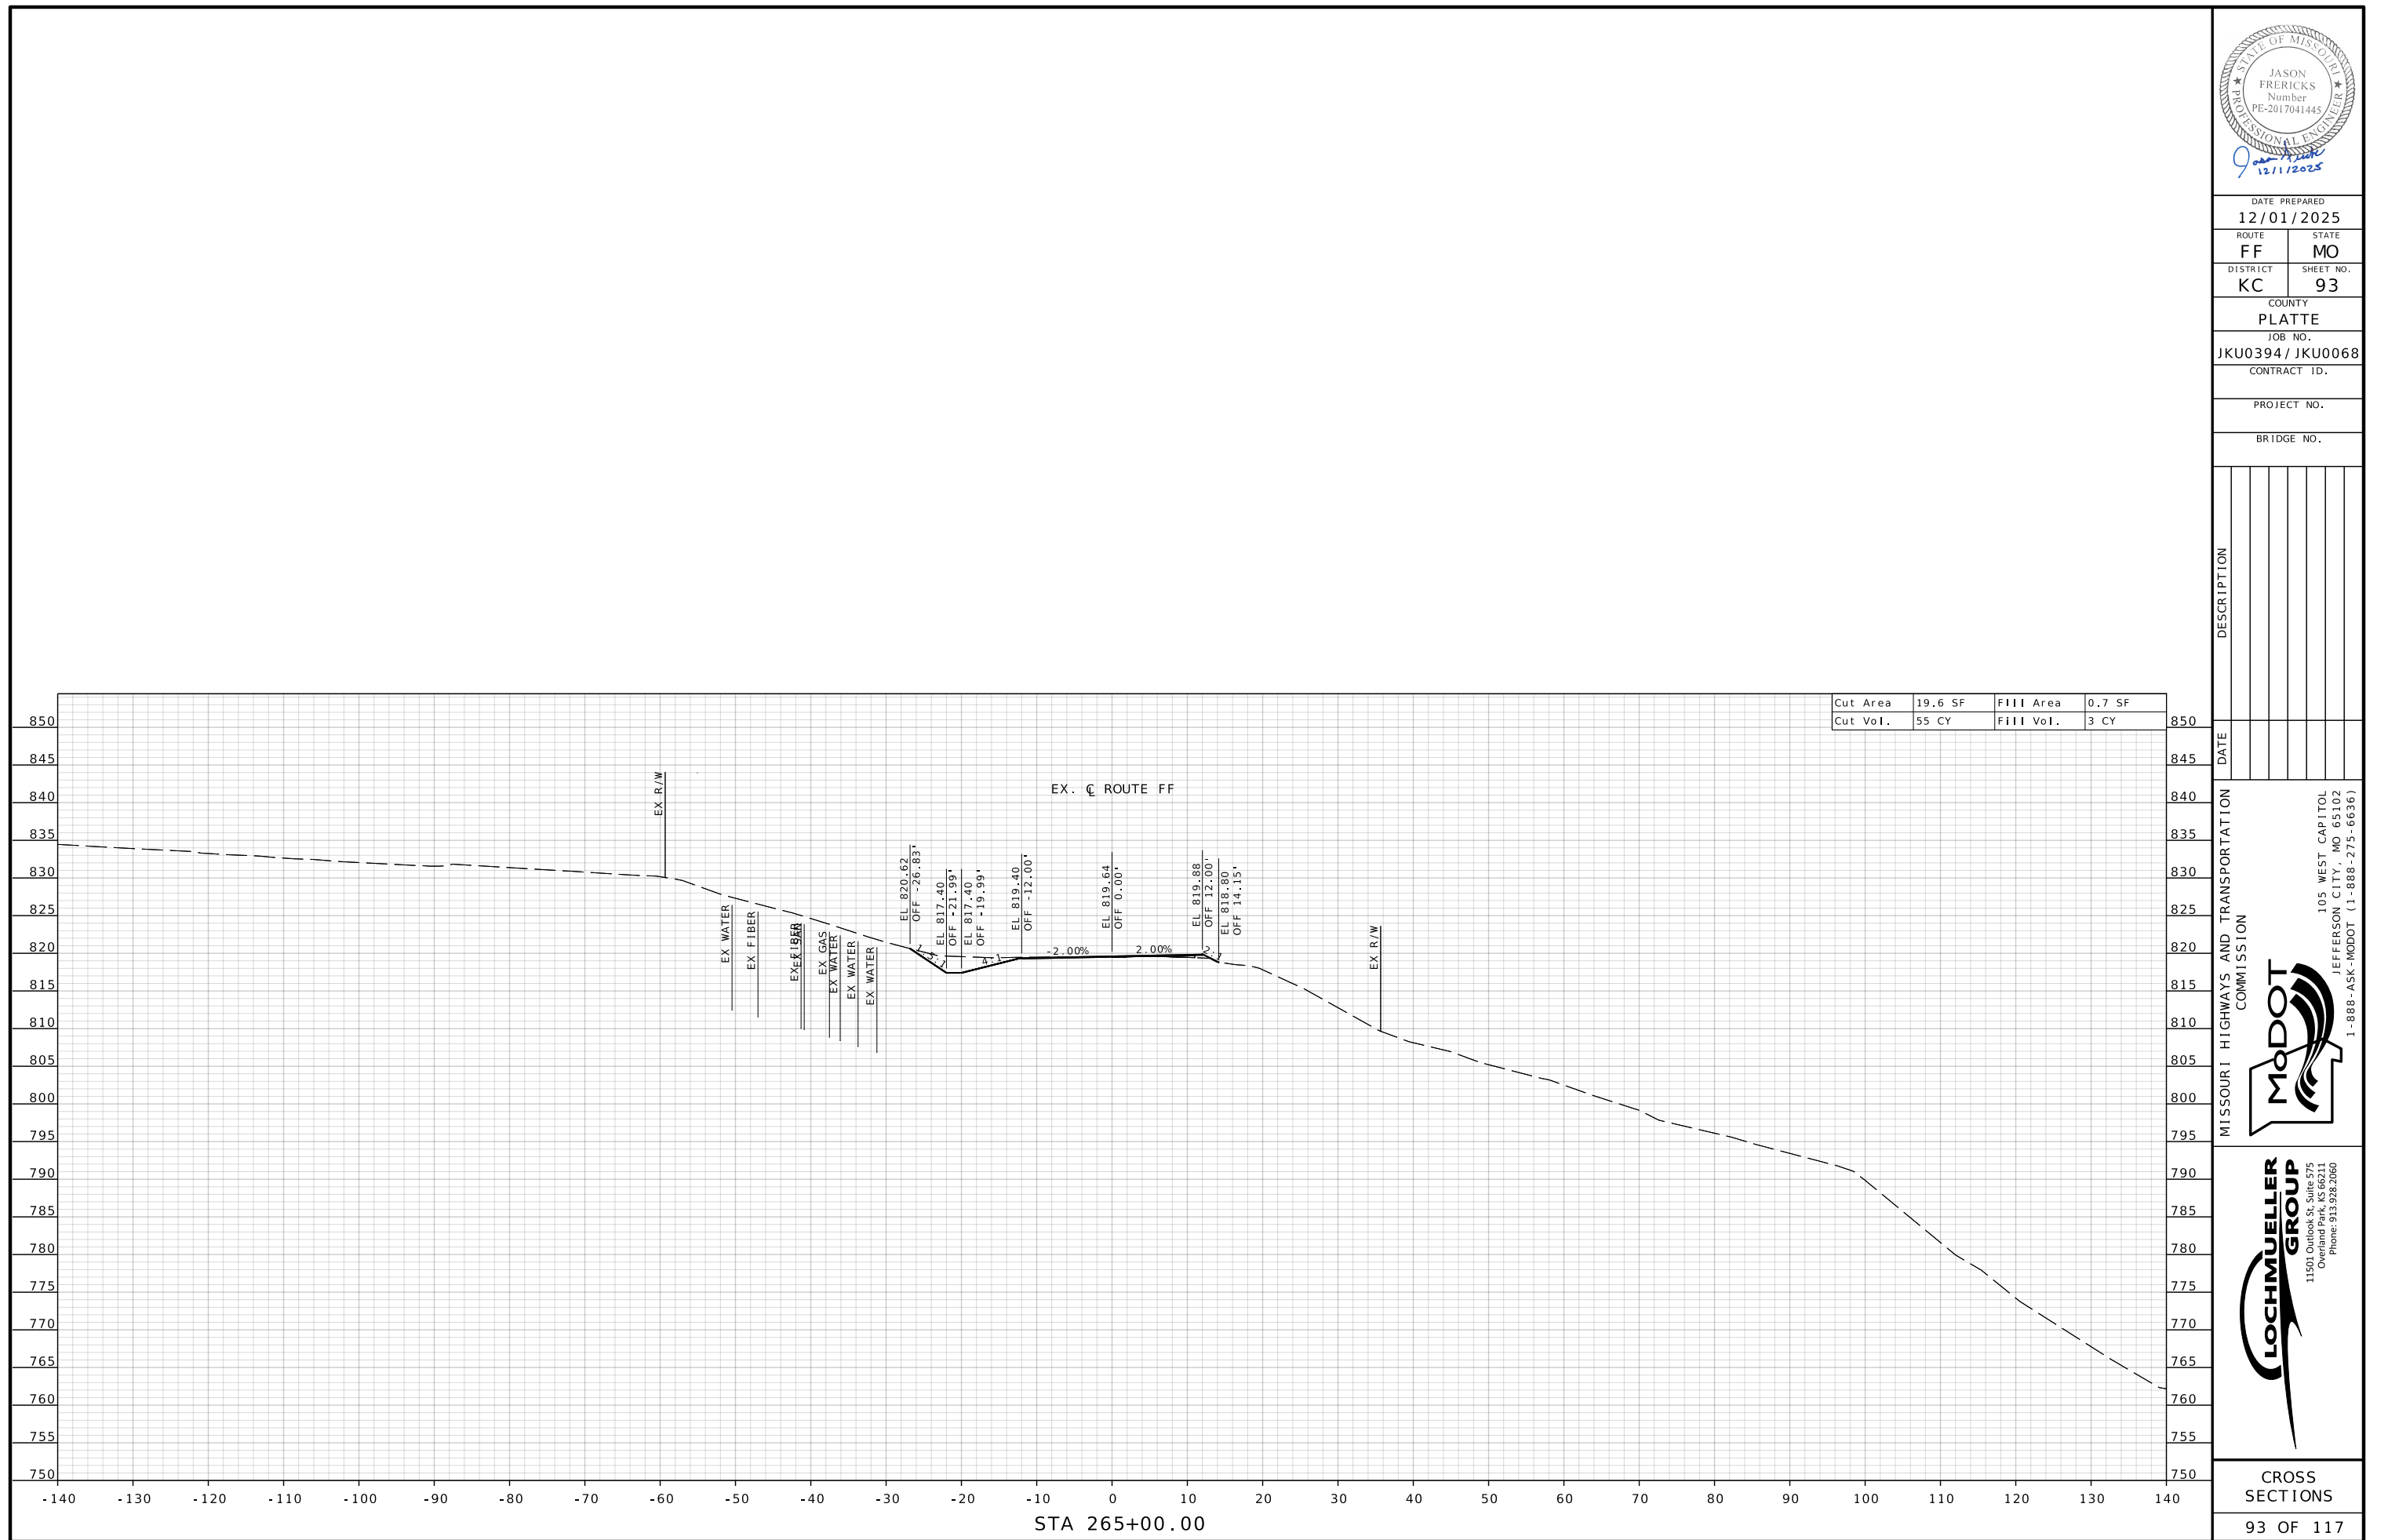



 


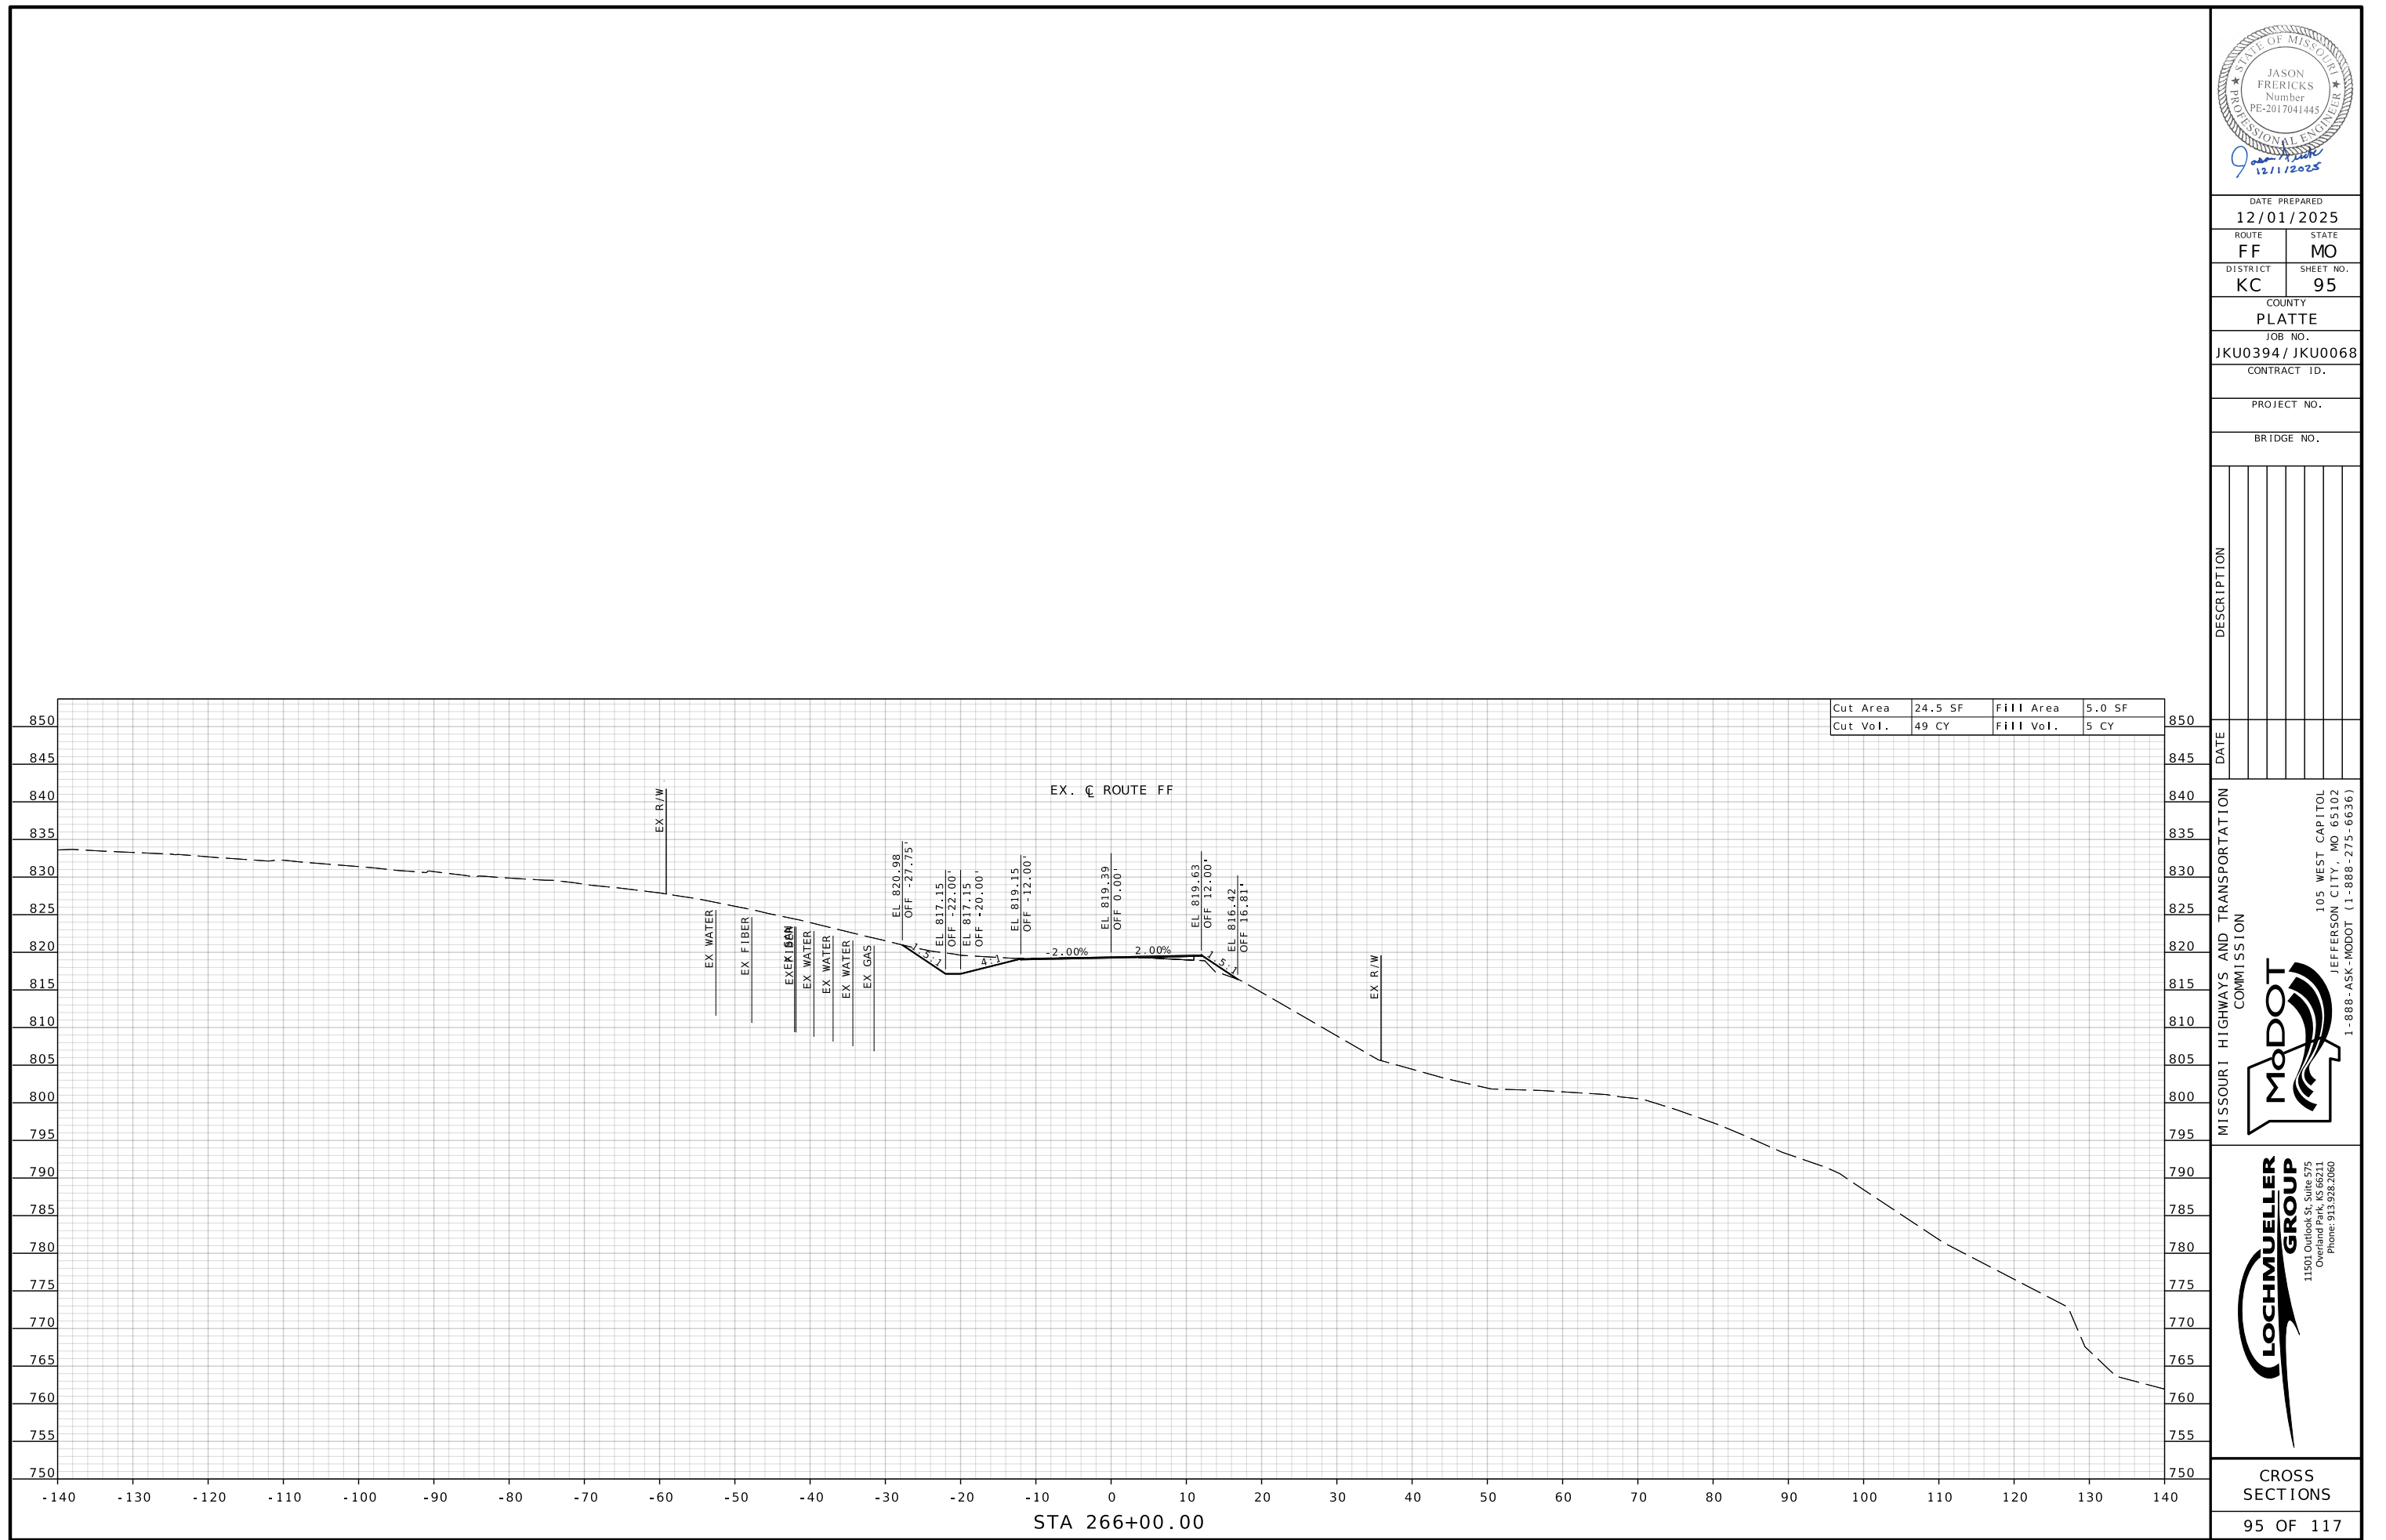

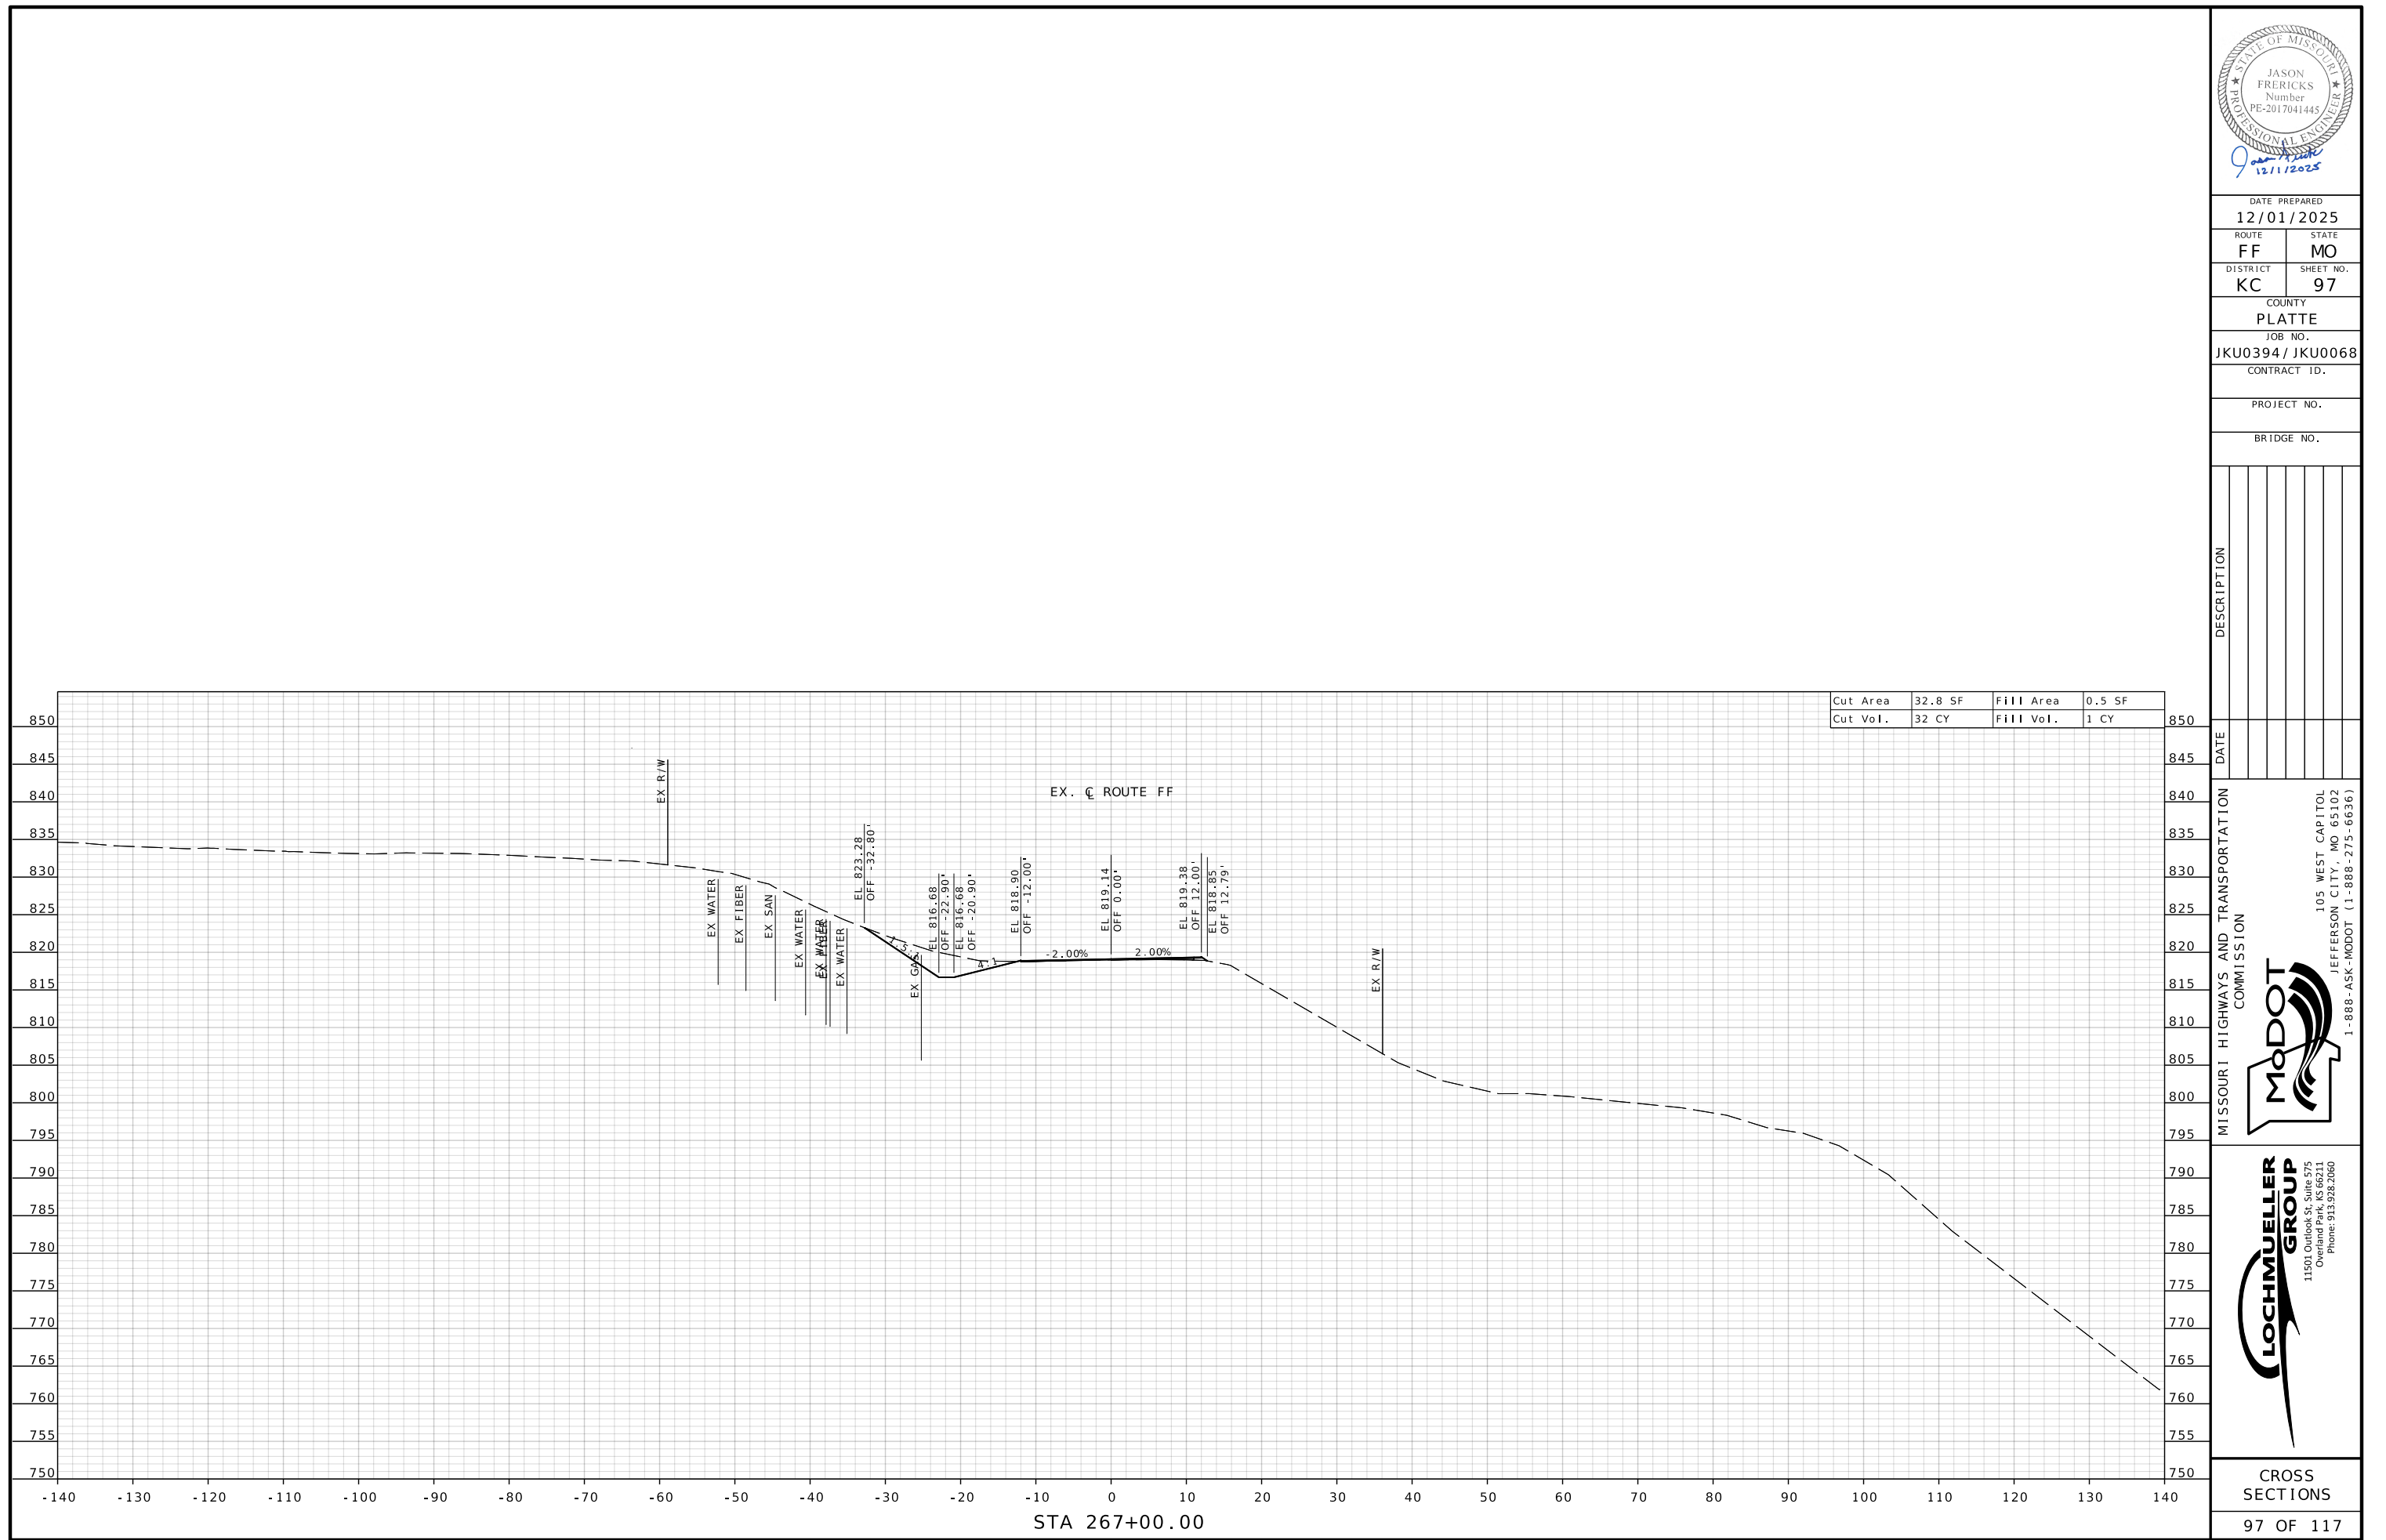

 

 

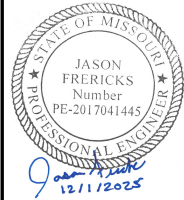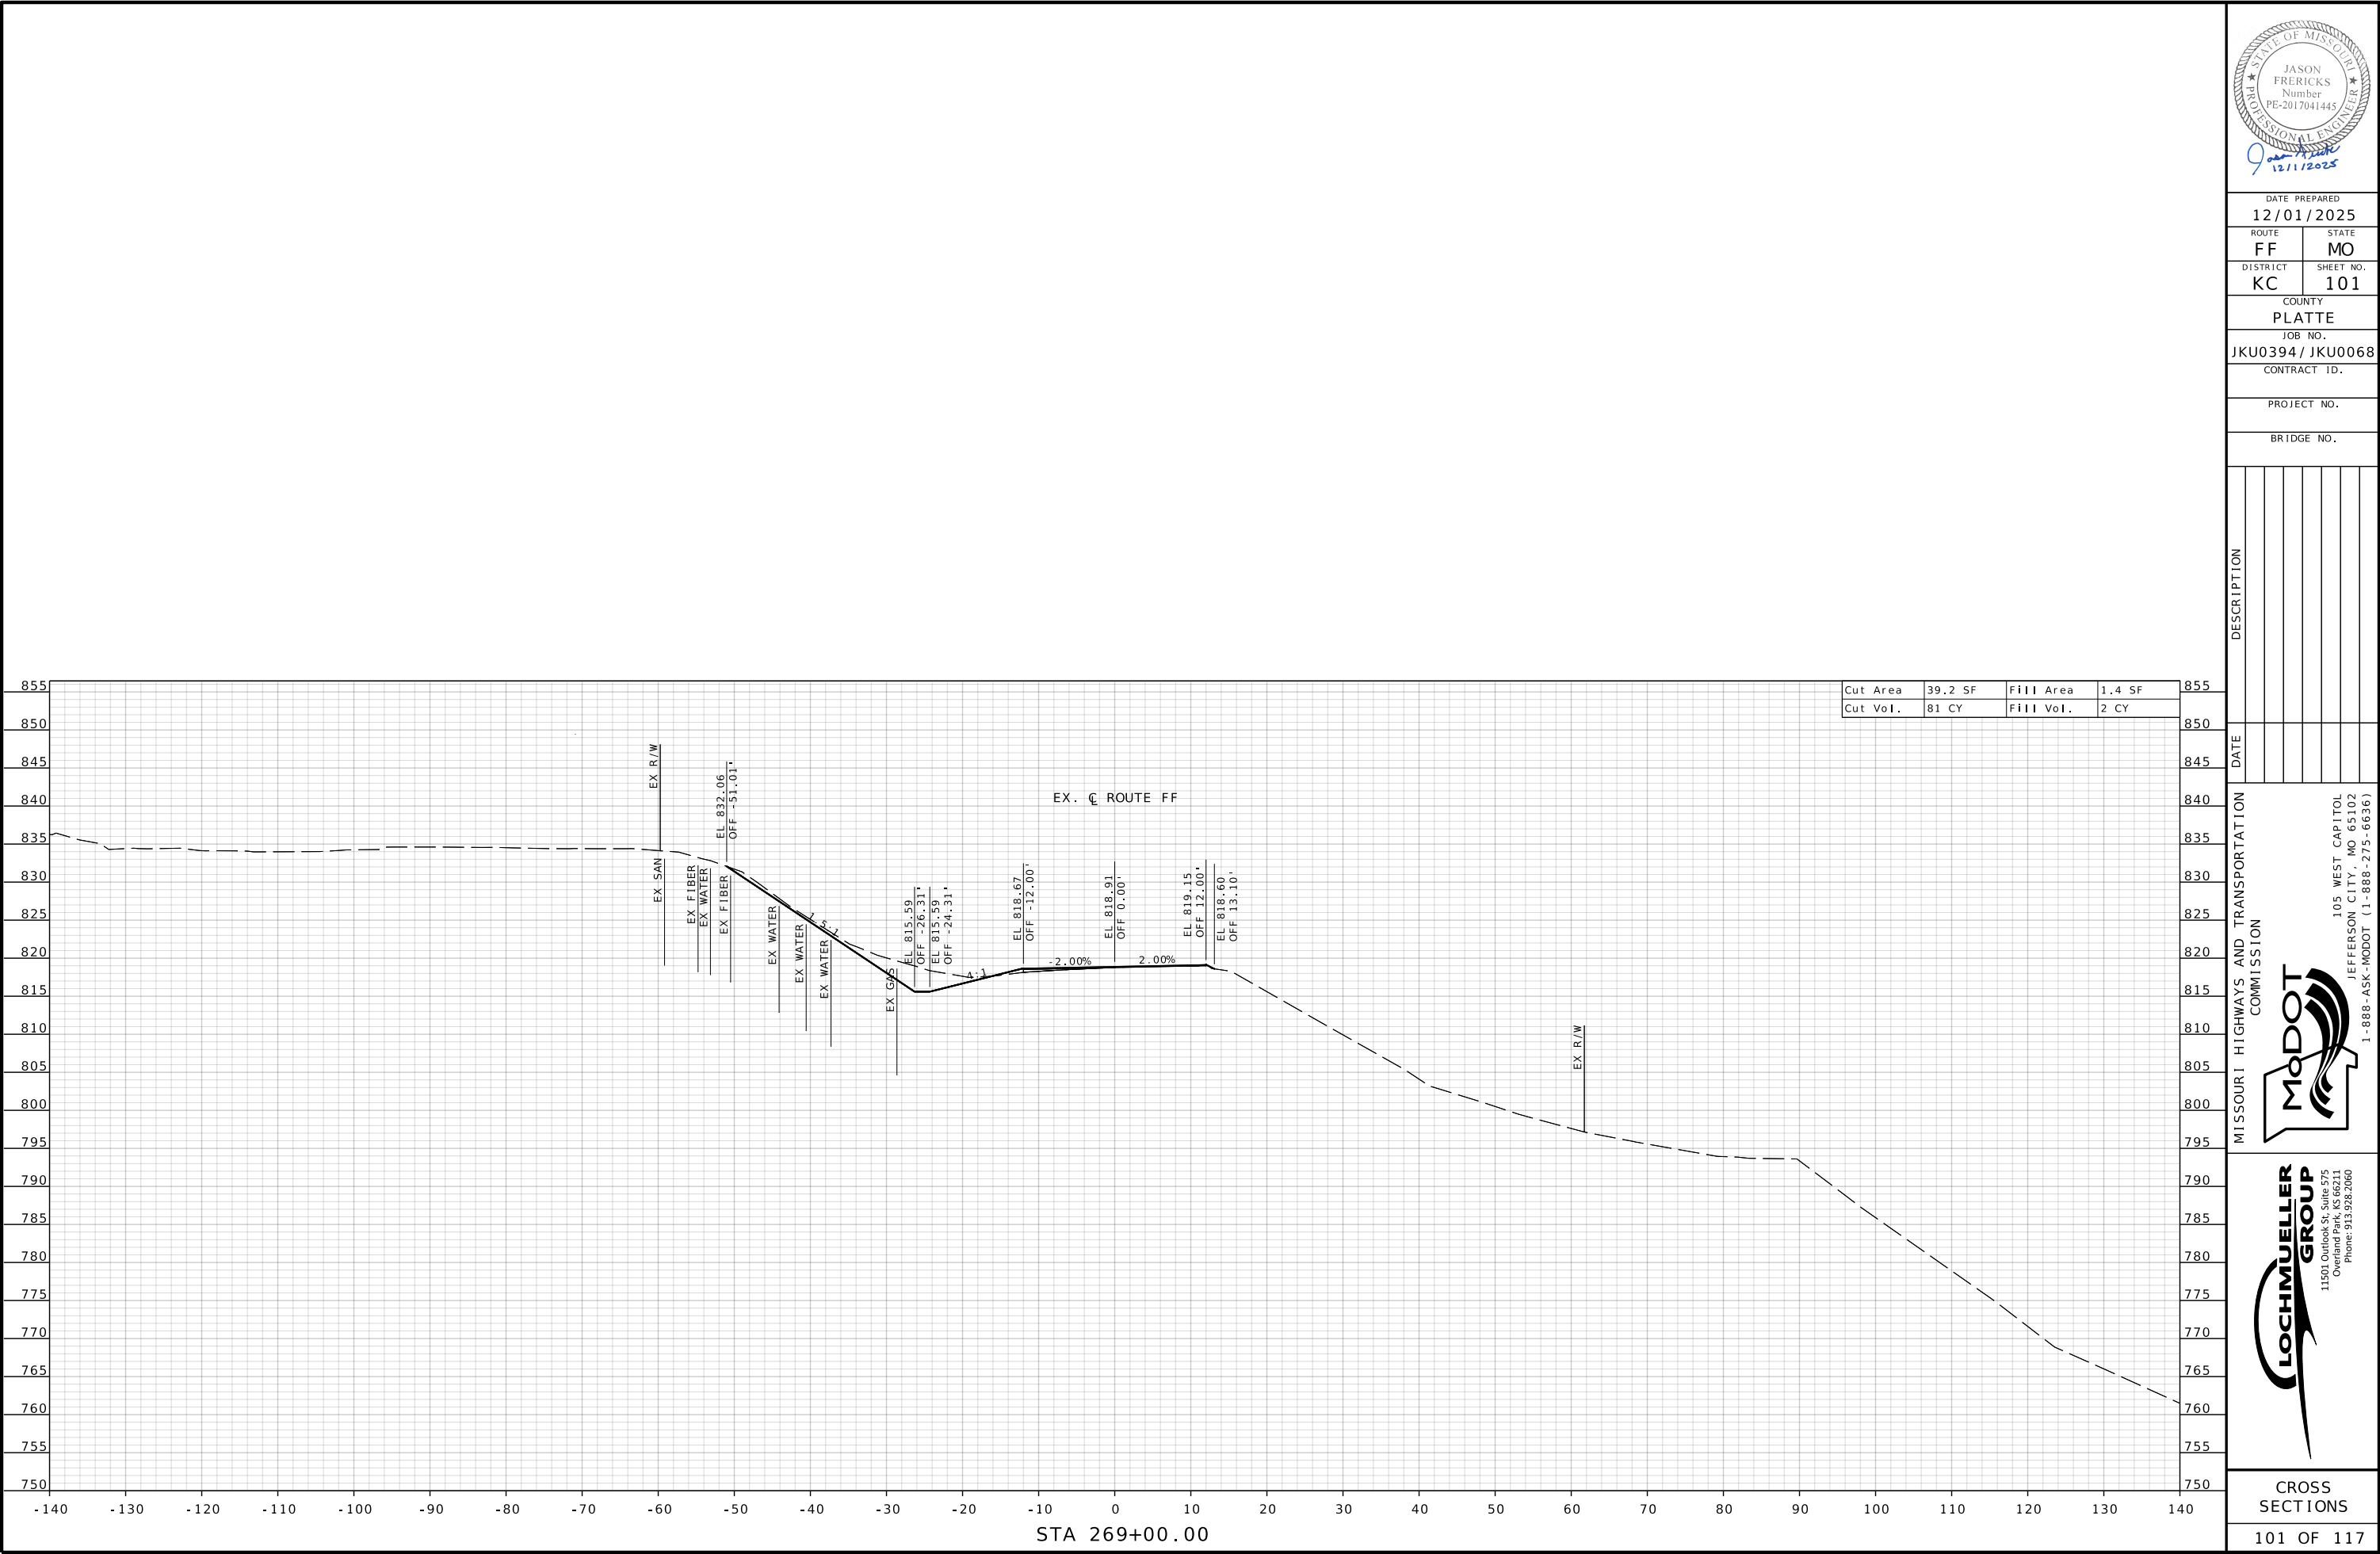

DATE PREPARED
12/01/2025

ROUTE	STATE
FF	MO

DISTRICT	SHEET NO.
KC	101

COUNTY
PLATTE

JOB NO.
JKU0394/ JKU0068

CONTRACT ID.

PROJECT NO.

BRIDGE NO.

DESCRIPTION

MISSOURI HIGHWAYS AND TRANSPORTATION COMMISSION


105 WEST CAPITOL
JEFFERSON CITY, MO 65102
1-888-ASK-MODOT (1-888-275-6636)



LOCHMUELLER GROUP

11501 Outlook St., Suite 575
Overland Park, MO 66211
Phone: 913.928.2060

CROSS SECTIONS

101 OF 117

 

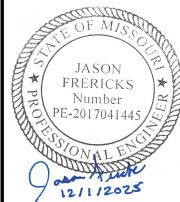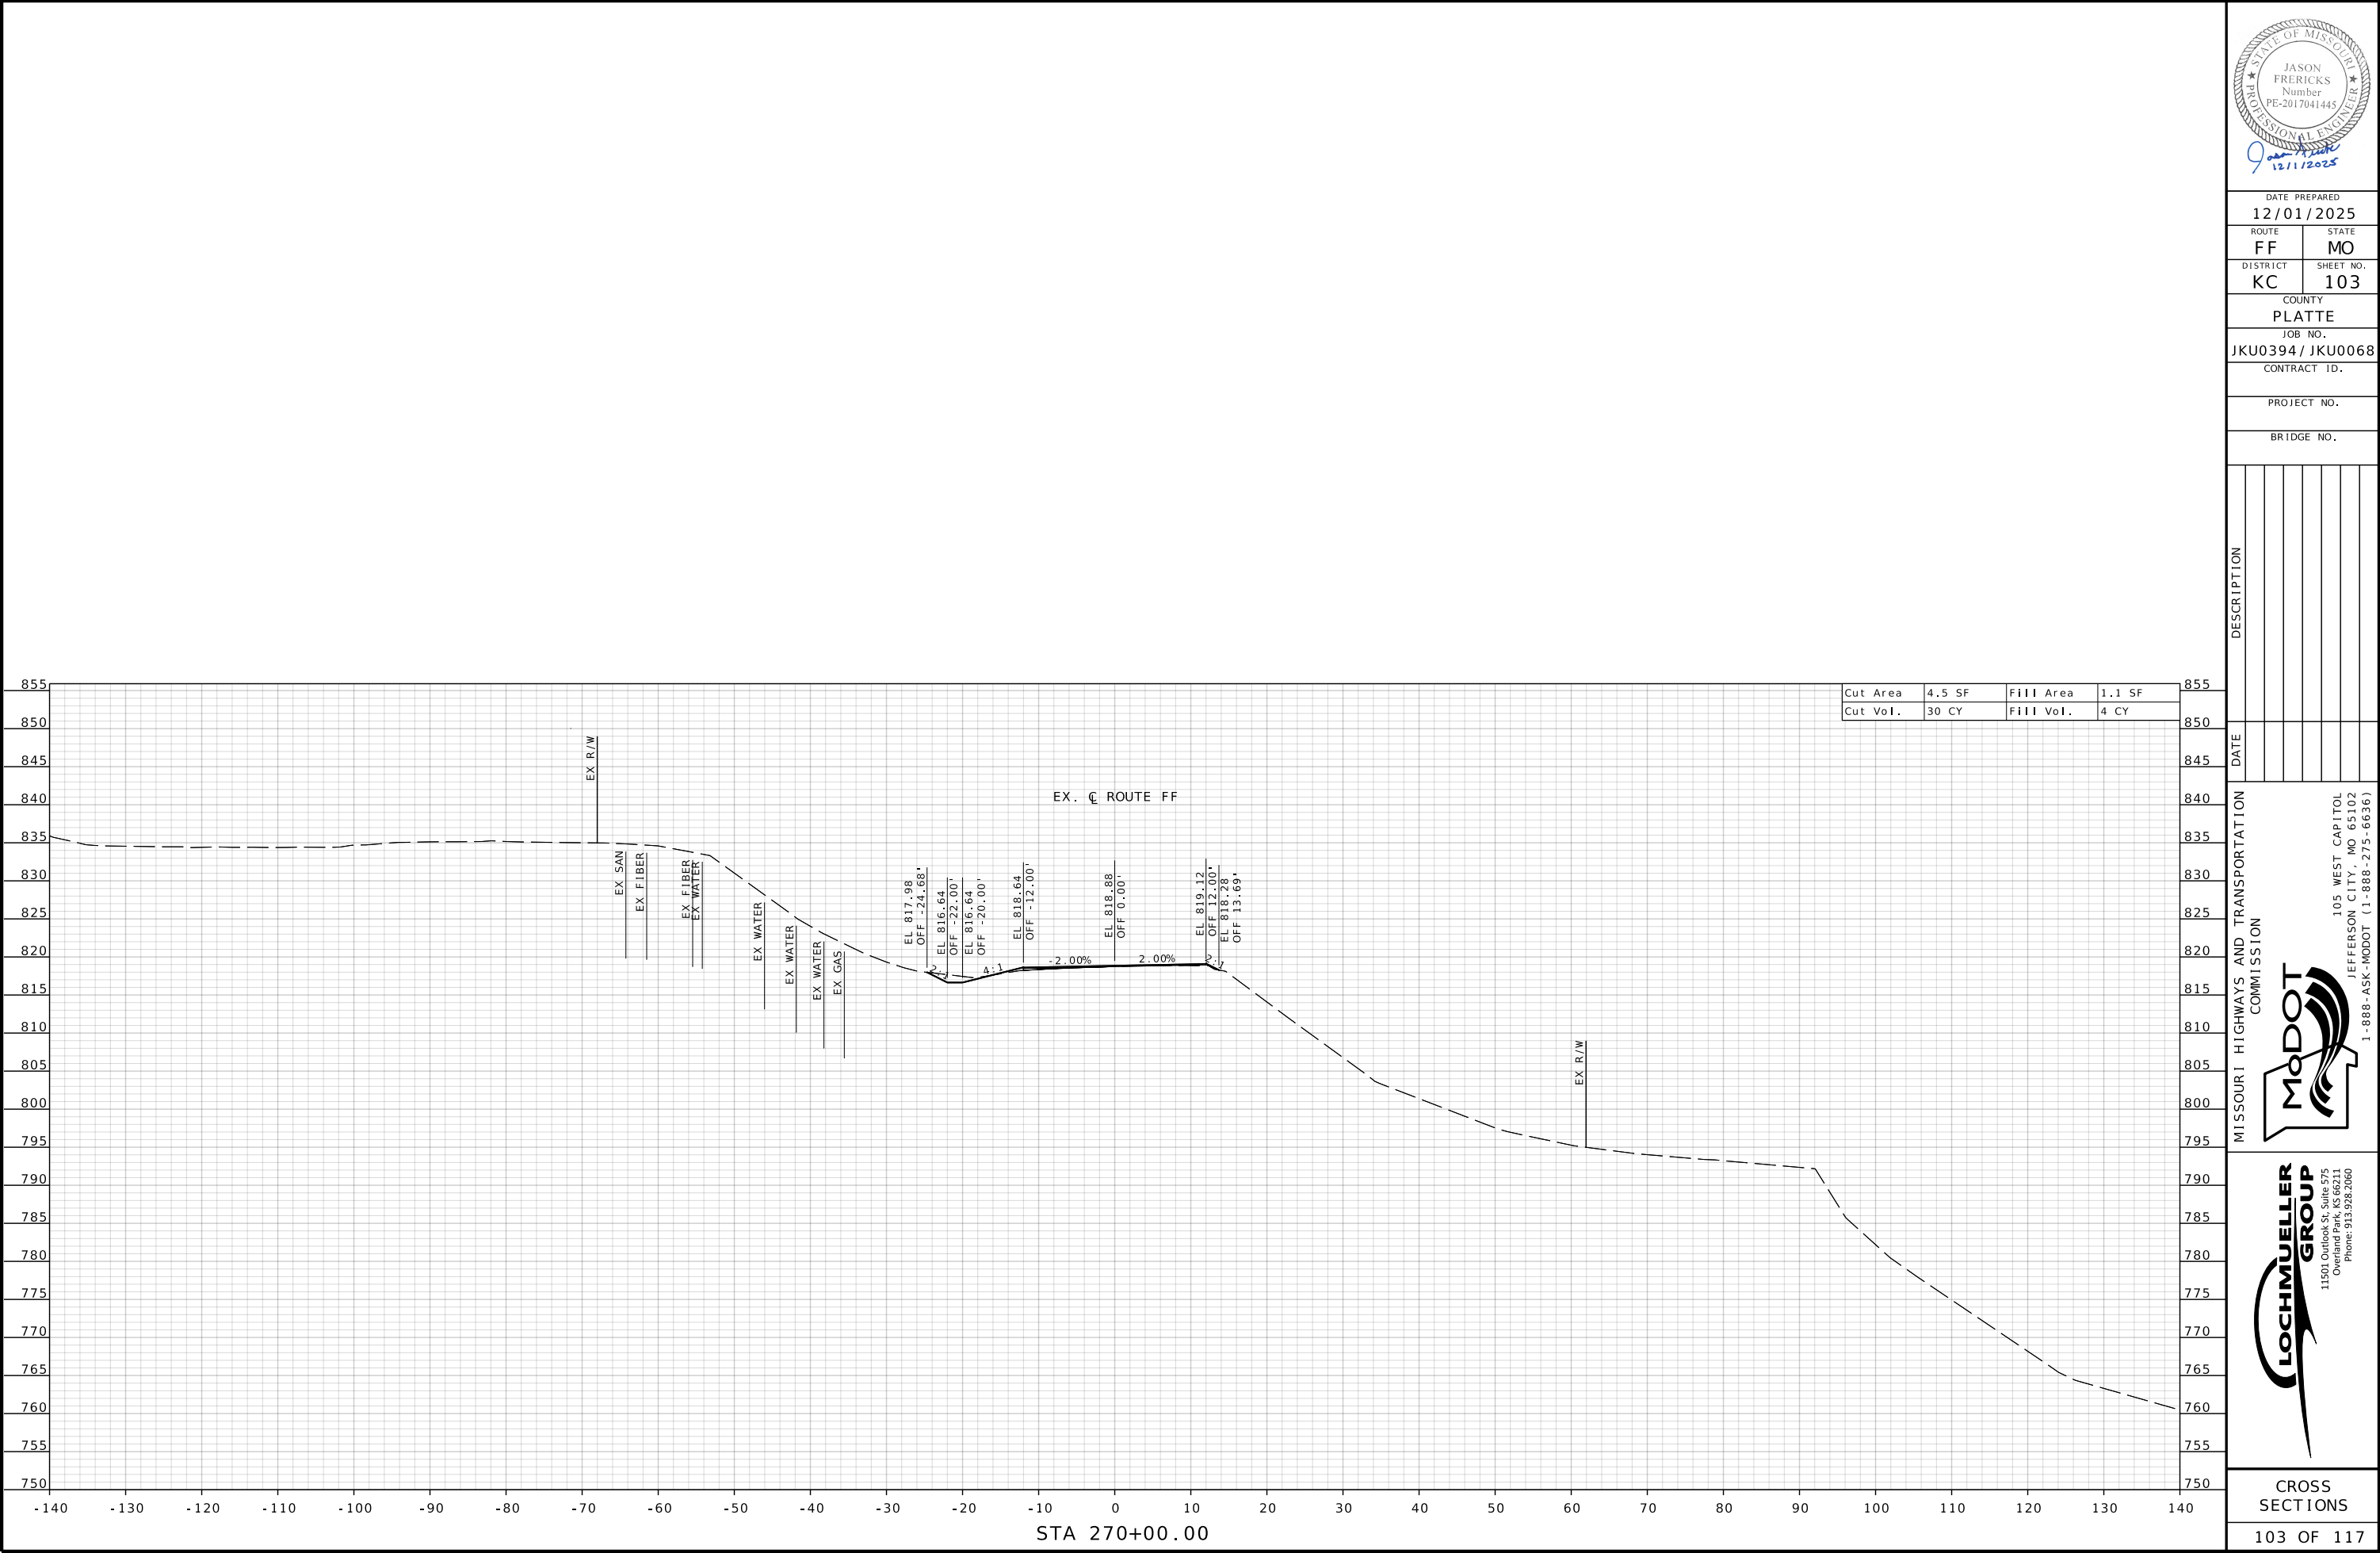

DATE PREPARED 12/01/2025	
ROUTE FF	STATE MO
DISTRICT KC	SHEET NO. 103
COUNTY PLATTE	
JOB NO. JKU0394/ JKU0068	
CONTRACT ID.	

PROJECT NO.
BRIDGE NO.

DESCRIPTION



MISSOURI HIGHWAYS AND TRANSPORTATION COMMISSION



105 WEST CAPITOL
JEFFERSON CITY, MO 65102
1-888-ASK-MODOT (1-888-275-6636)



11501 Outlook St, Suite 575
Overland Park, KS 66211
Phone: 913.928.2060

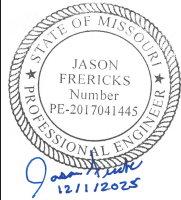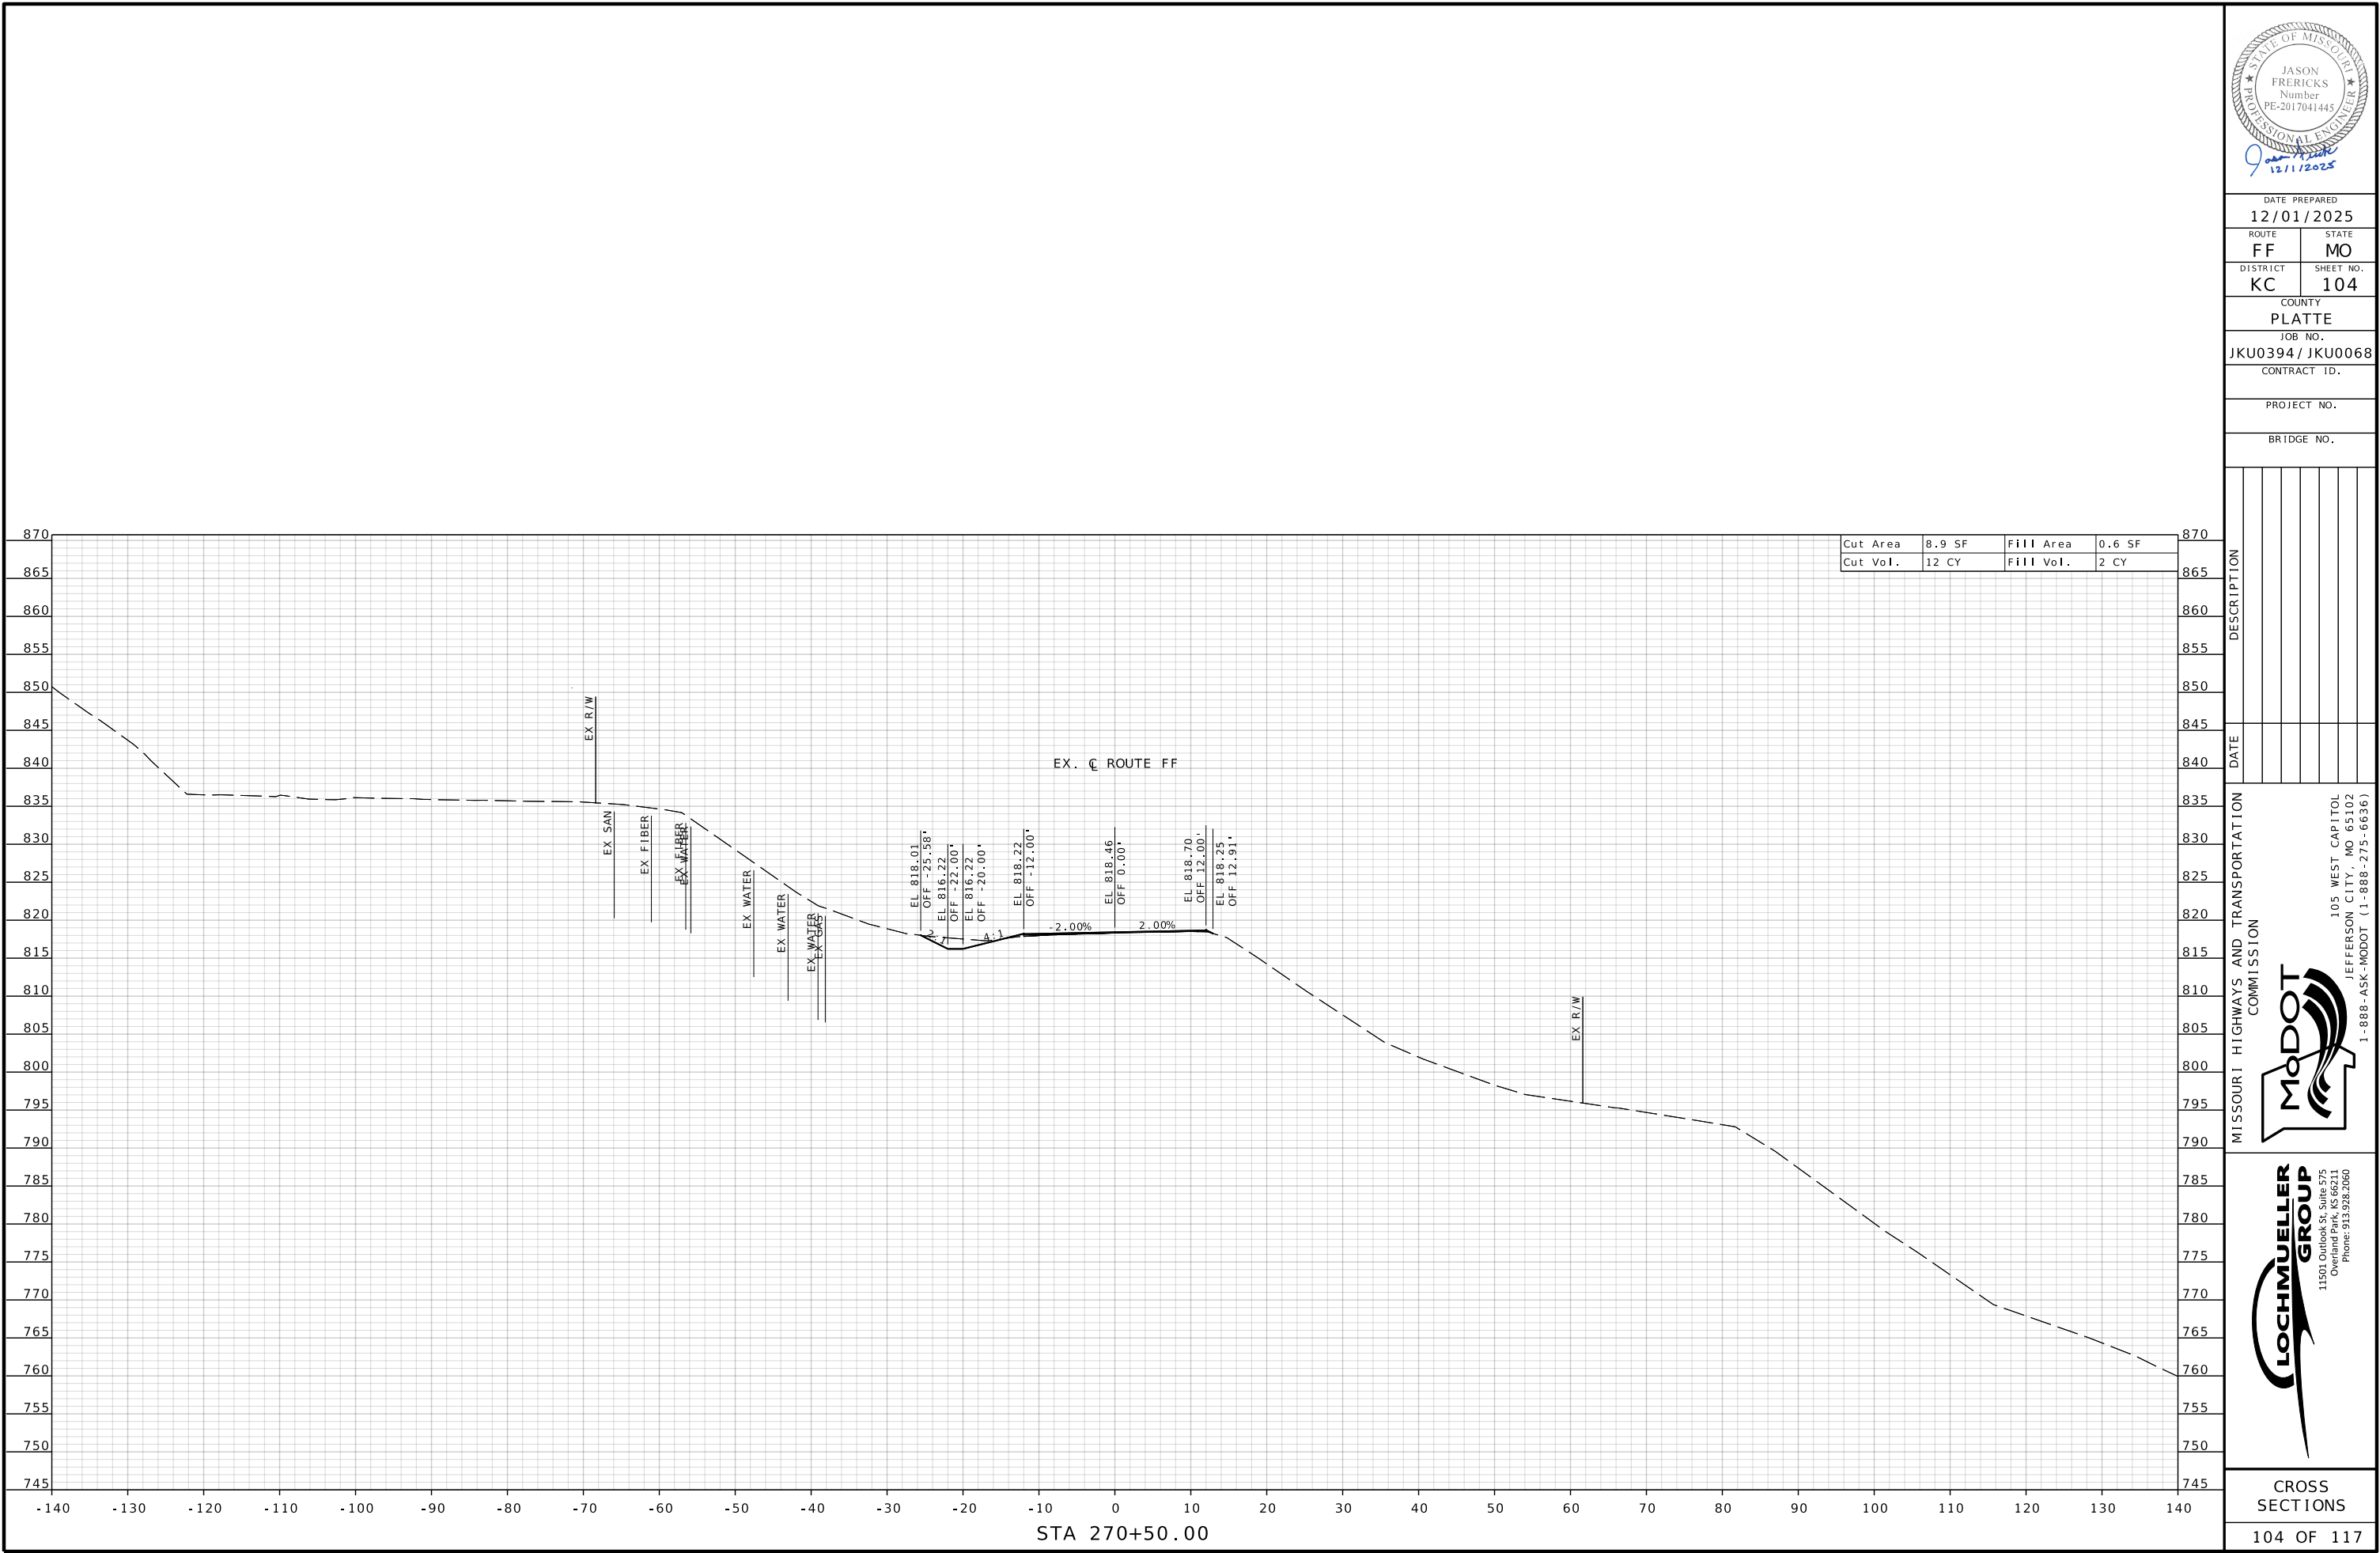

DATE PREPARED
12/01/2025

ROUTE FF	STATE MO
DISTRICT KC	SHEET NO. 104

COUNTY
PLATTE


JOB NO.
JKU0394/ JKU0068

CONTRACT ID.


PROJECT NO.


BRIDGE NO.





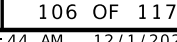

Cut Area	10.2 SF	Fill Area	1.8 SF
Cut Vol.	16 CY	Fill Vol.	3 CY

 

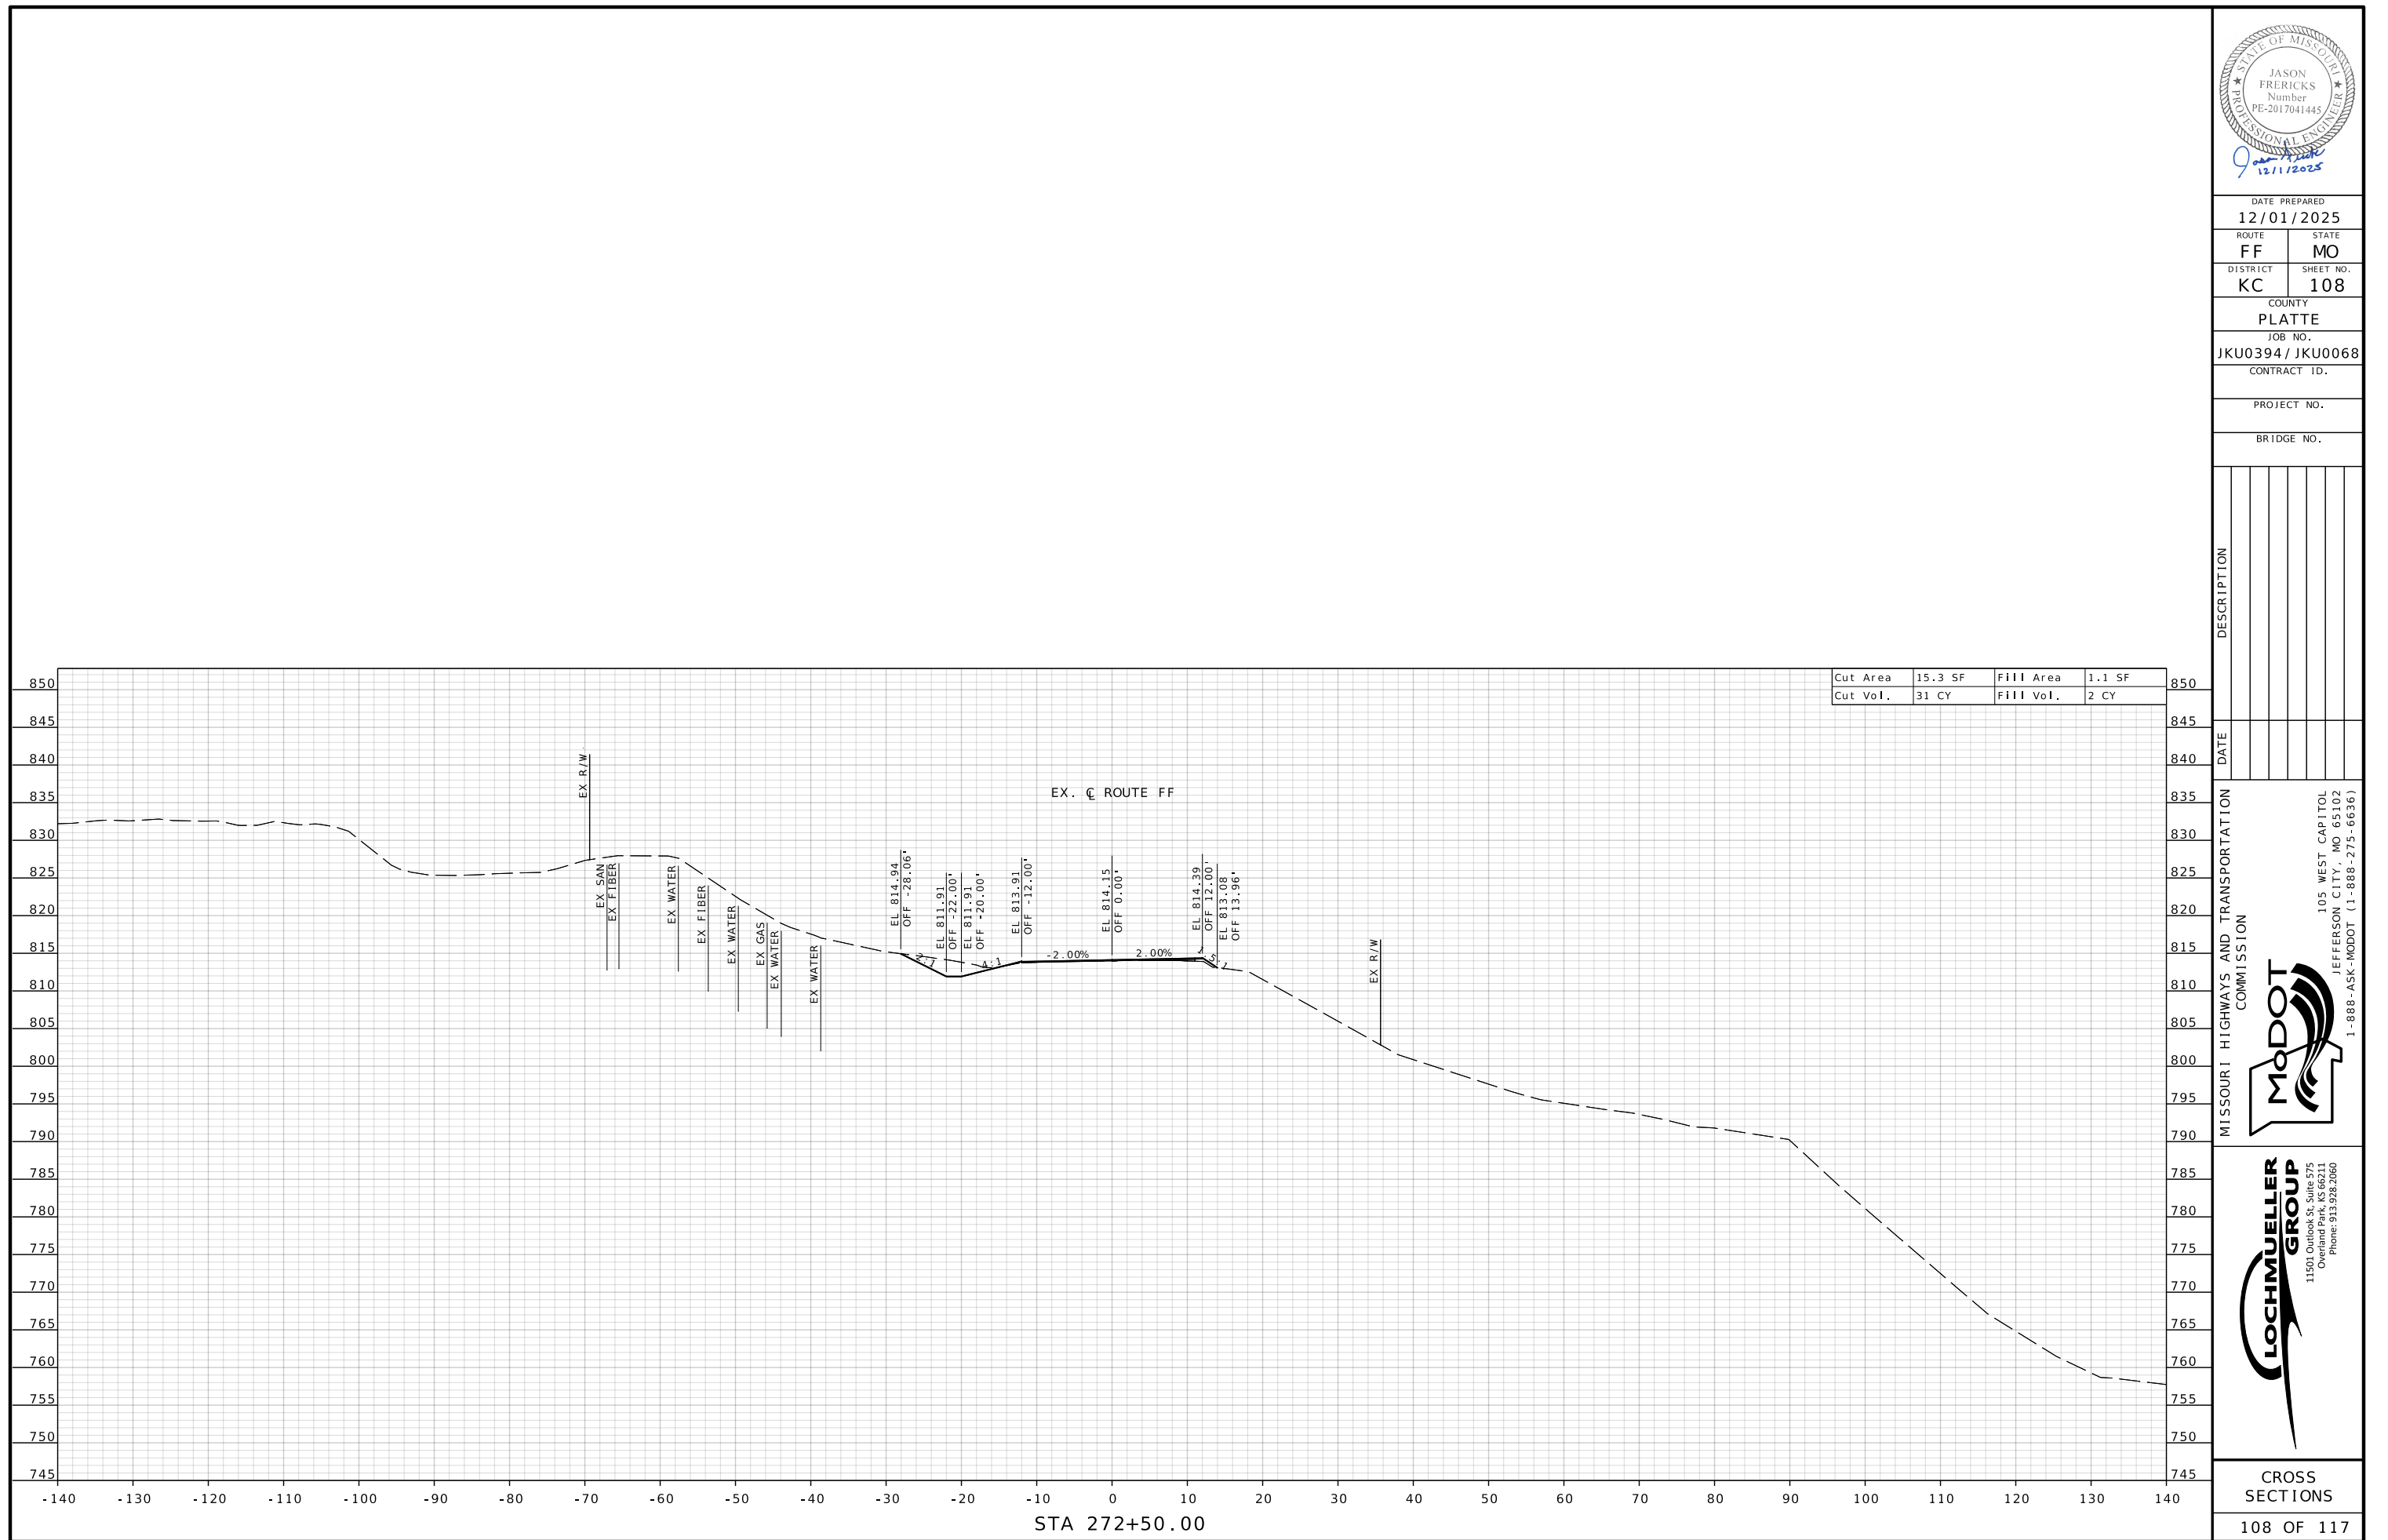

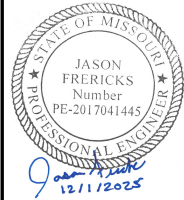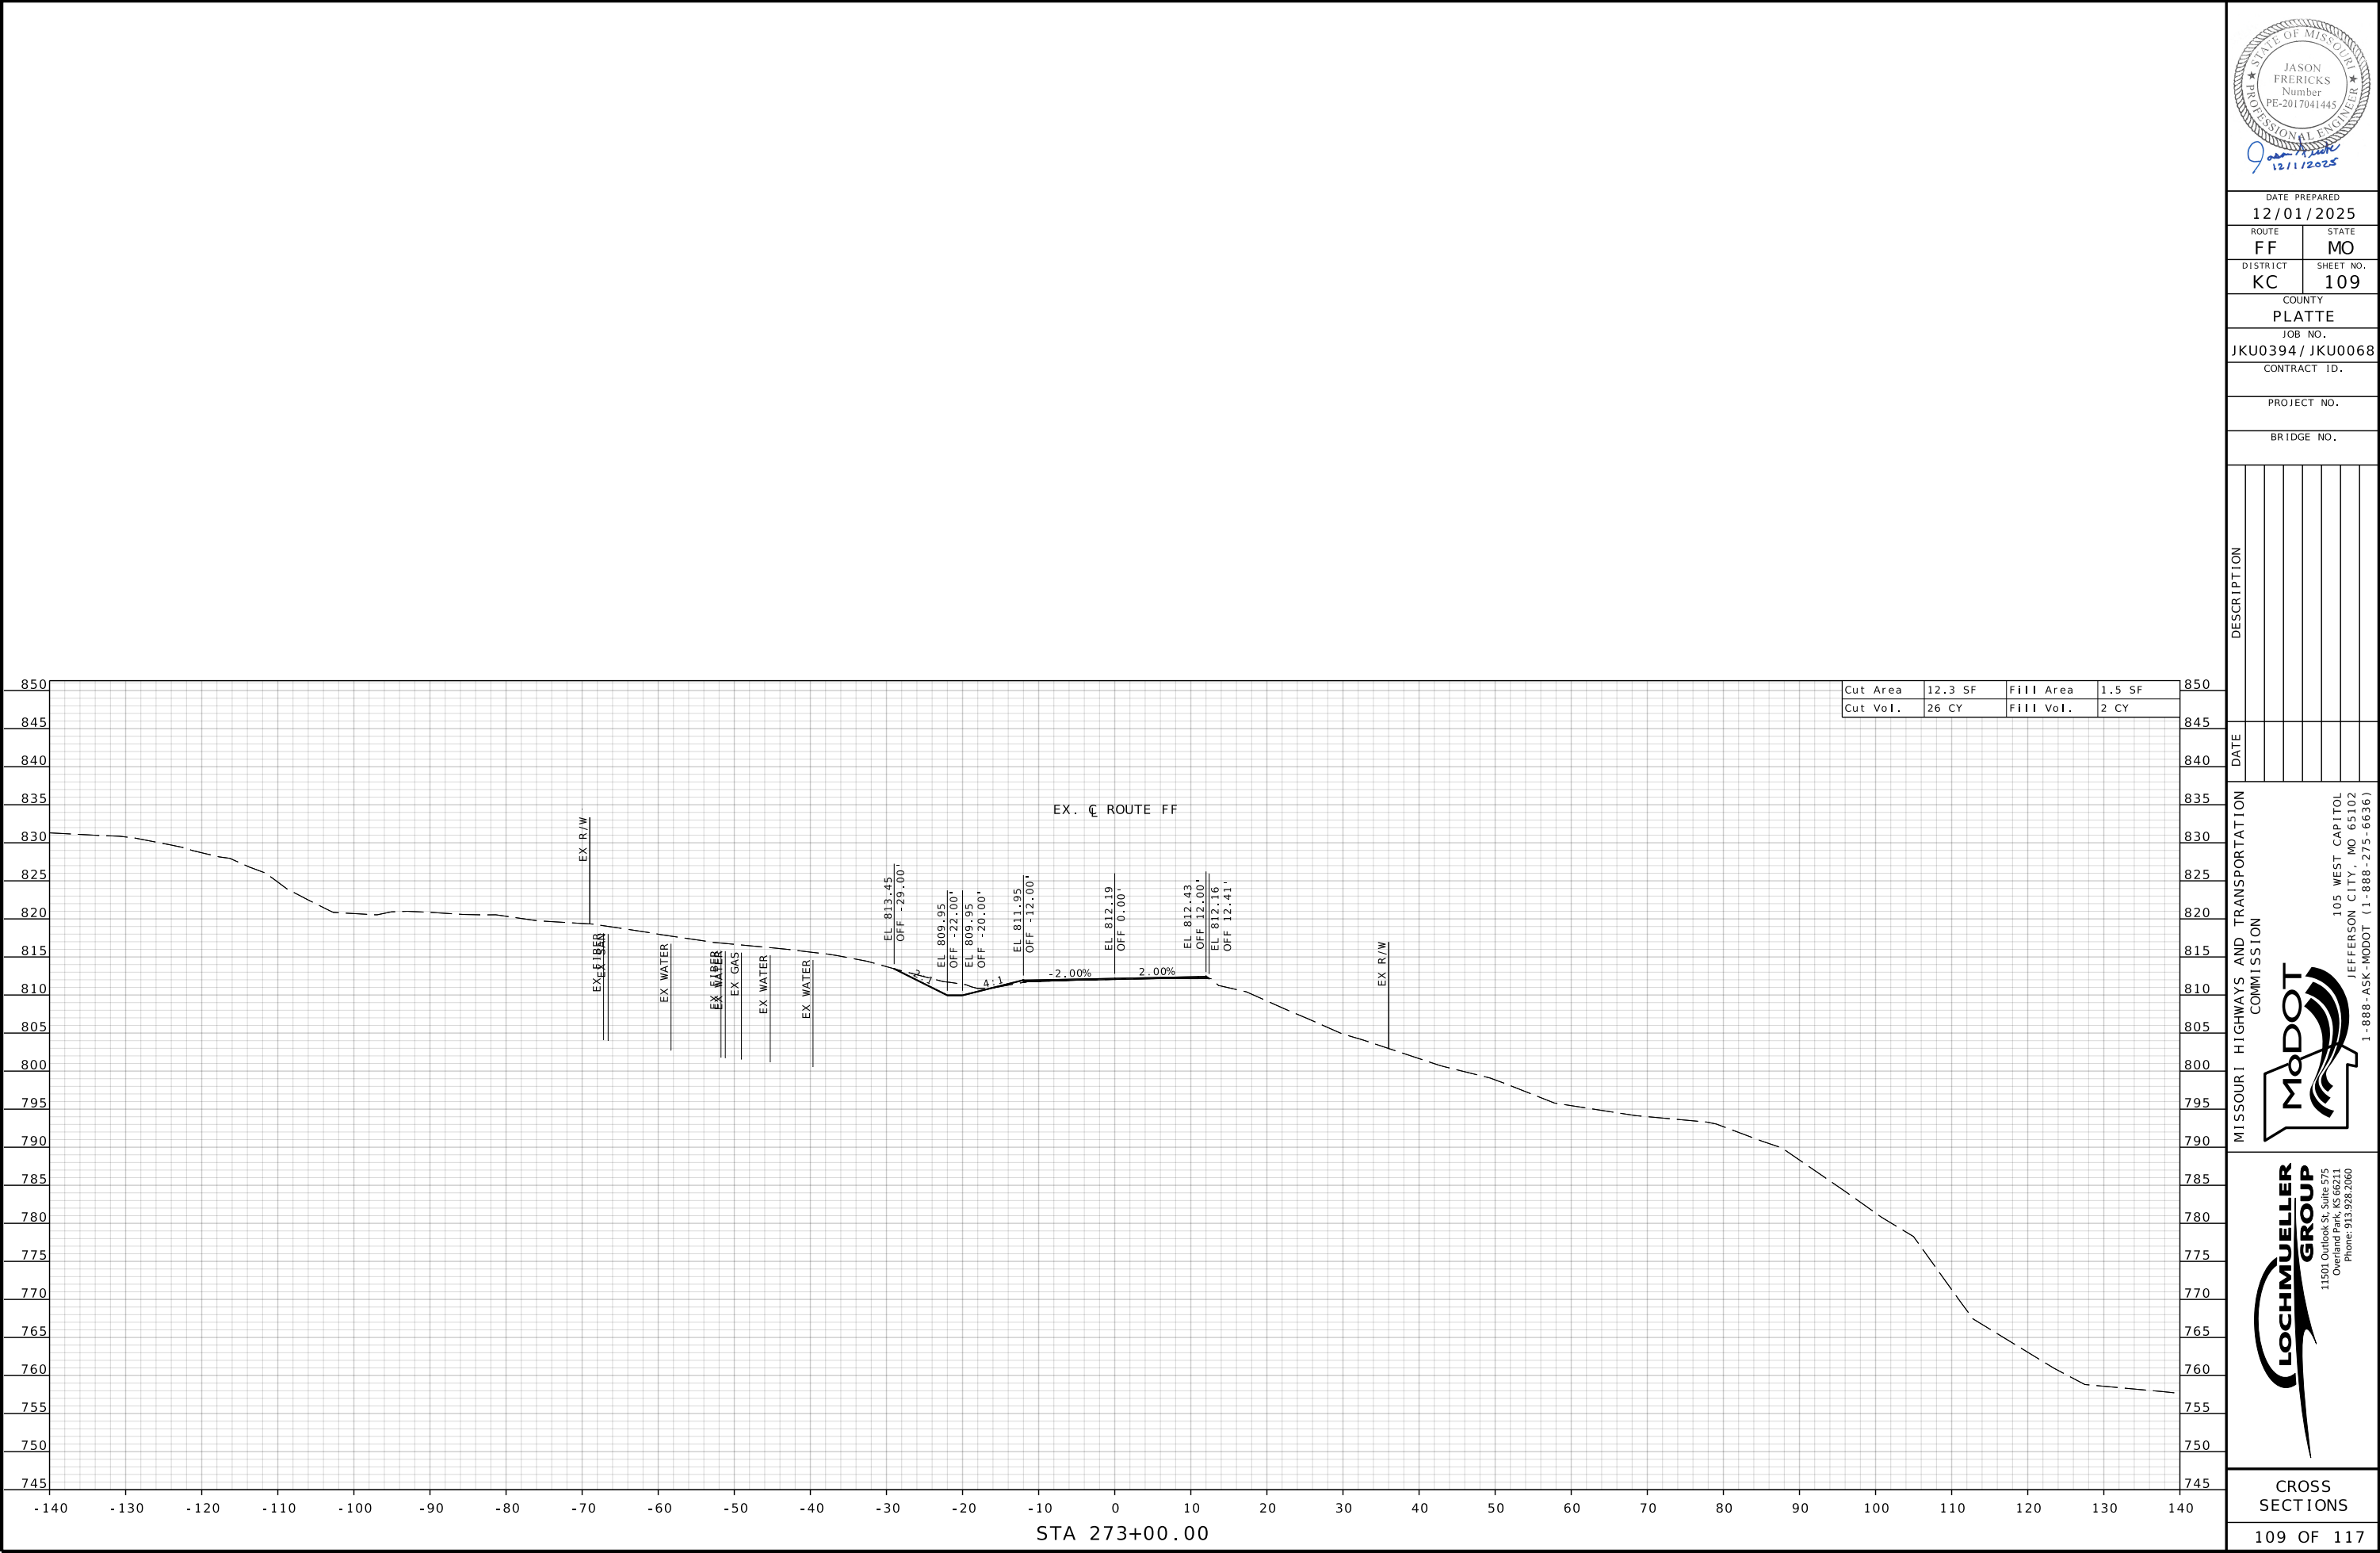

DATE PREPARED
12/01/2025

ROUTE STATE
FF MO

DISTRICT SHEET NO.
KC 109

COUNTY
PLATTE

JOB NO.
JKU0394/ JKU0068

CONTRACT ID.

PROJECT NO.


BRIDGE NO.



DESCRIPTION					
DATE					

MISSOURI HIGHWAYS AND TRANSPORTATION COMMISSION

105 WEST CAPITOL
JEFFERSON CITY, MO 65102
1-888-ASK-MODOT (1-888-275-6636)

LOCHMUELLER GROUP
11501 Outlook St, Suite 575
Overland Park, KS 66211
Phone: 913.928.2060

 

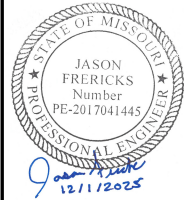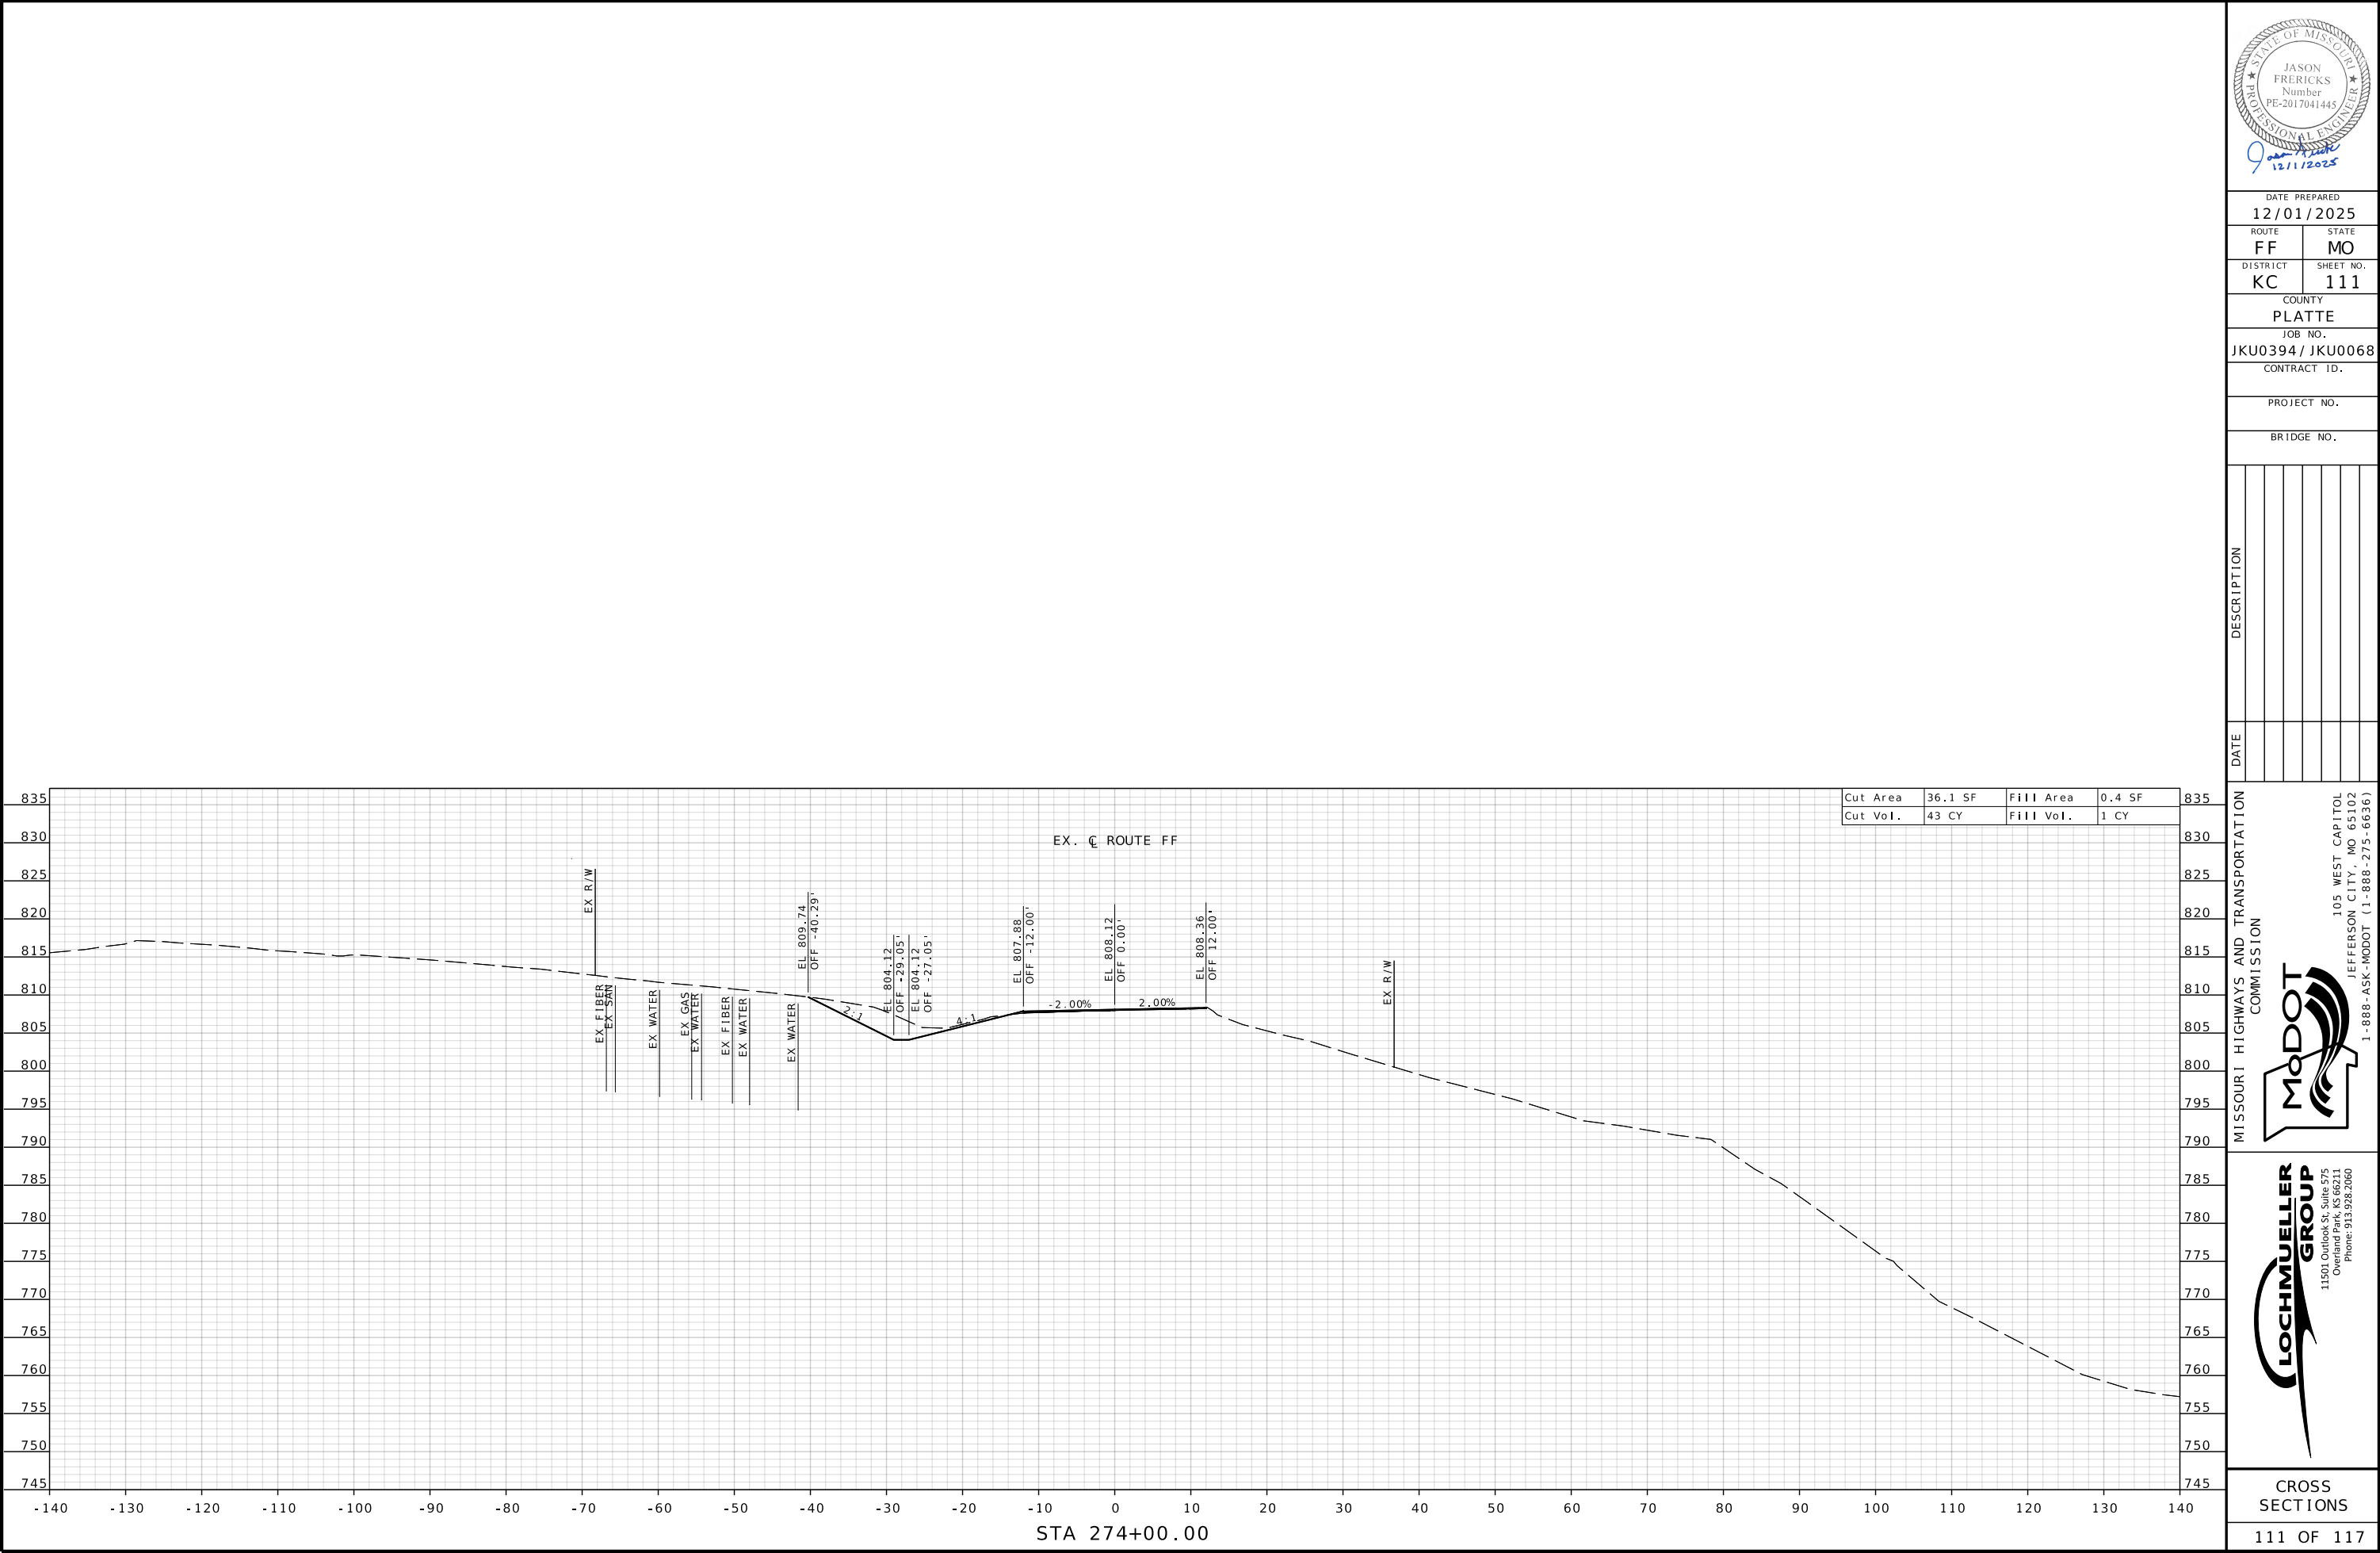

DATE PREPARED
12/01/2025

ROUTE FF	STATE MO
DISTRICT KC	SHEET NO. 111

COUNTY
PLATTE

JOB NO.
JKU0394 / JKU0068

CONTRACT ID.

PROJECT NO.


BRIDGE NO.

DATE	DESCRIPTION



MISSOURI HIGHWAYS AND TRANSPORTATION COMMISSION

105 WEST CAPITOL
JEFFERSON CITY, MO 65102
1-888-ASK-MODOT (1-888-275-6636)

LOCHMUELLER GROUP
11501 Outlook St., Suite 575
Overland Park, KS 66211
Phone: 913.928.2060

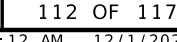

XXX_XS_01_JKU0394_i10.dgn 11:47:12 AM 12/1/2025

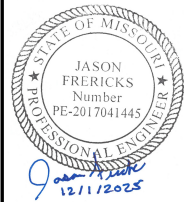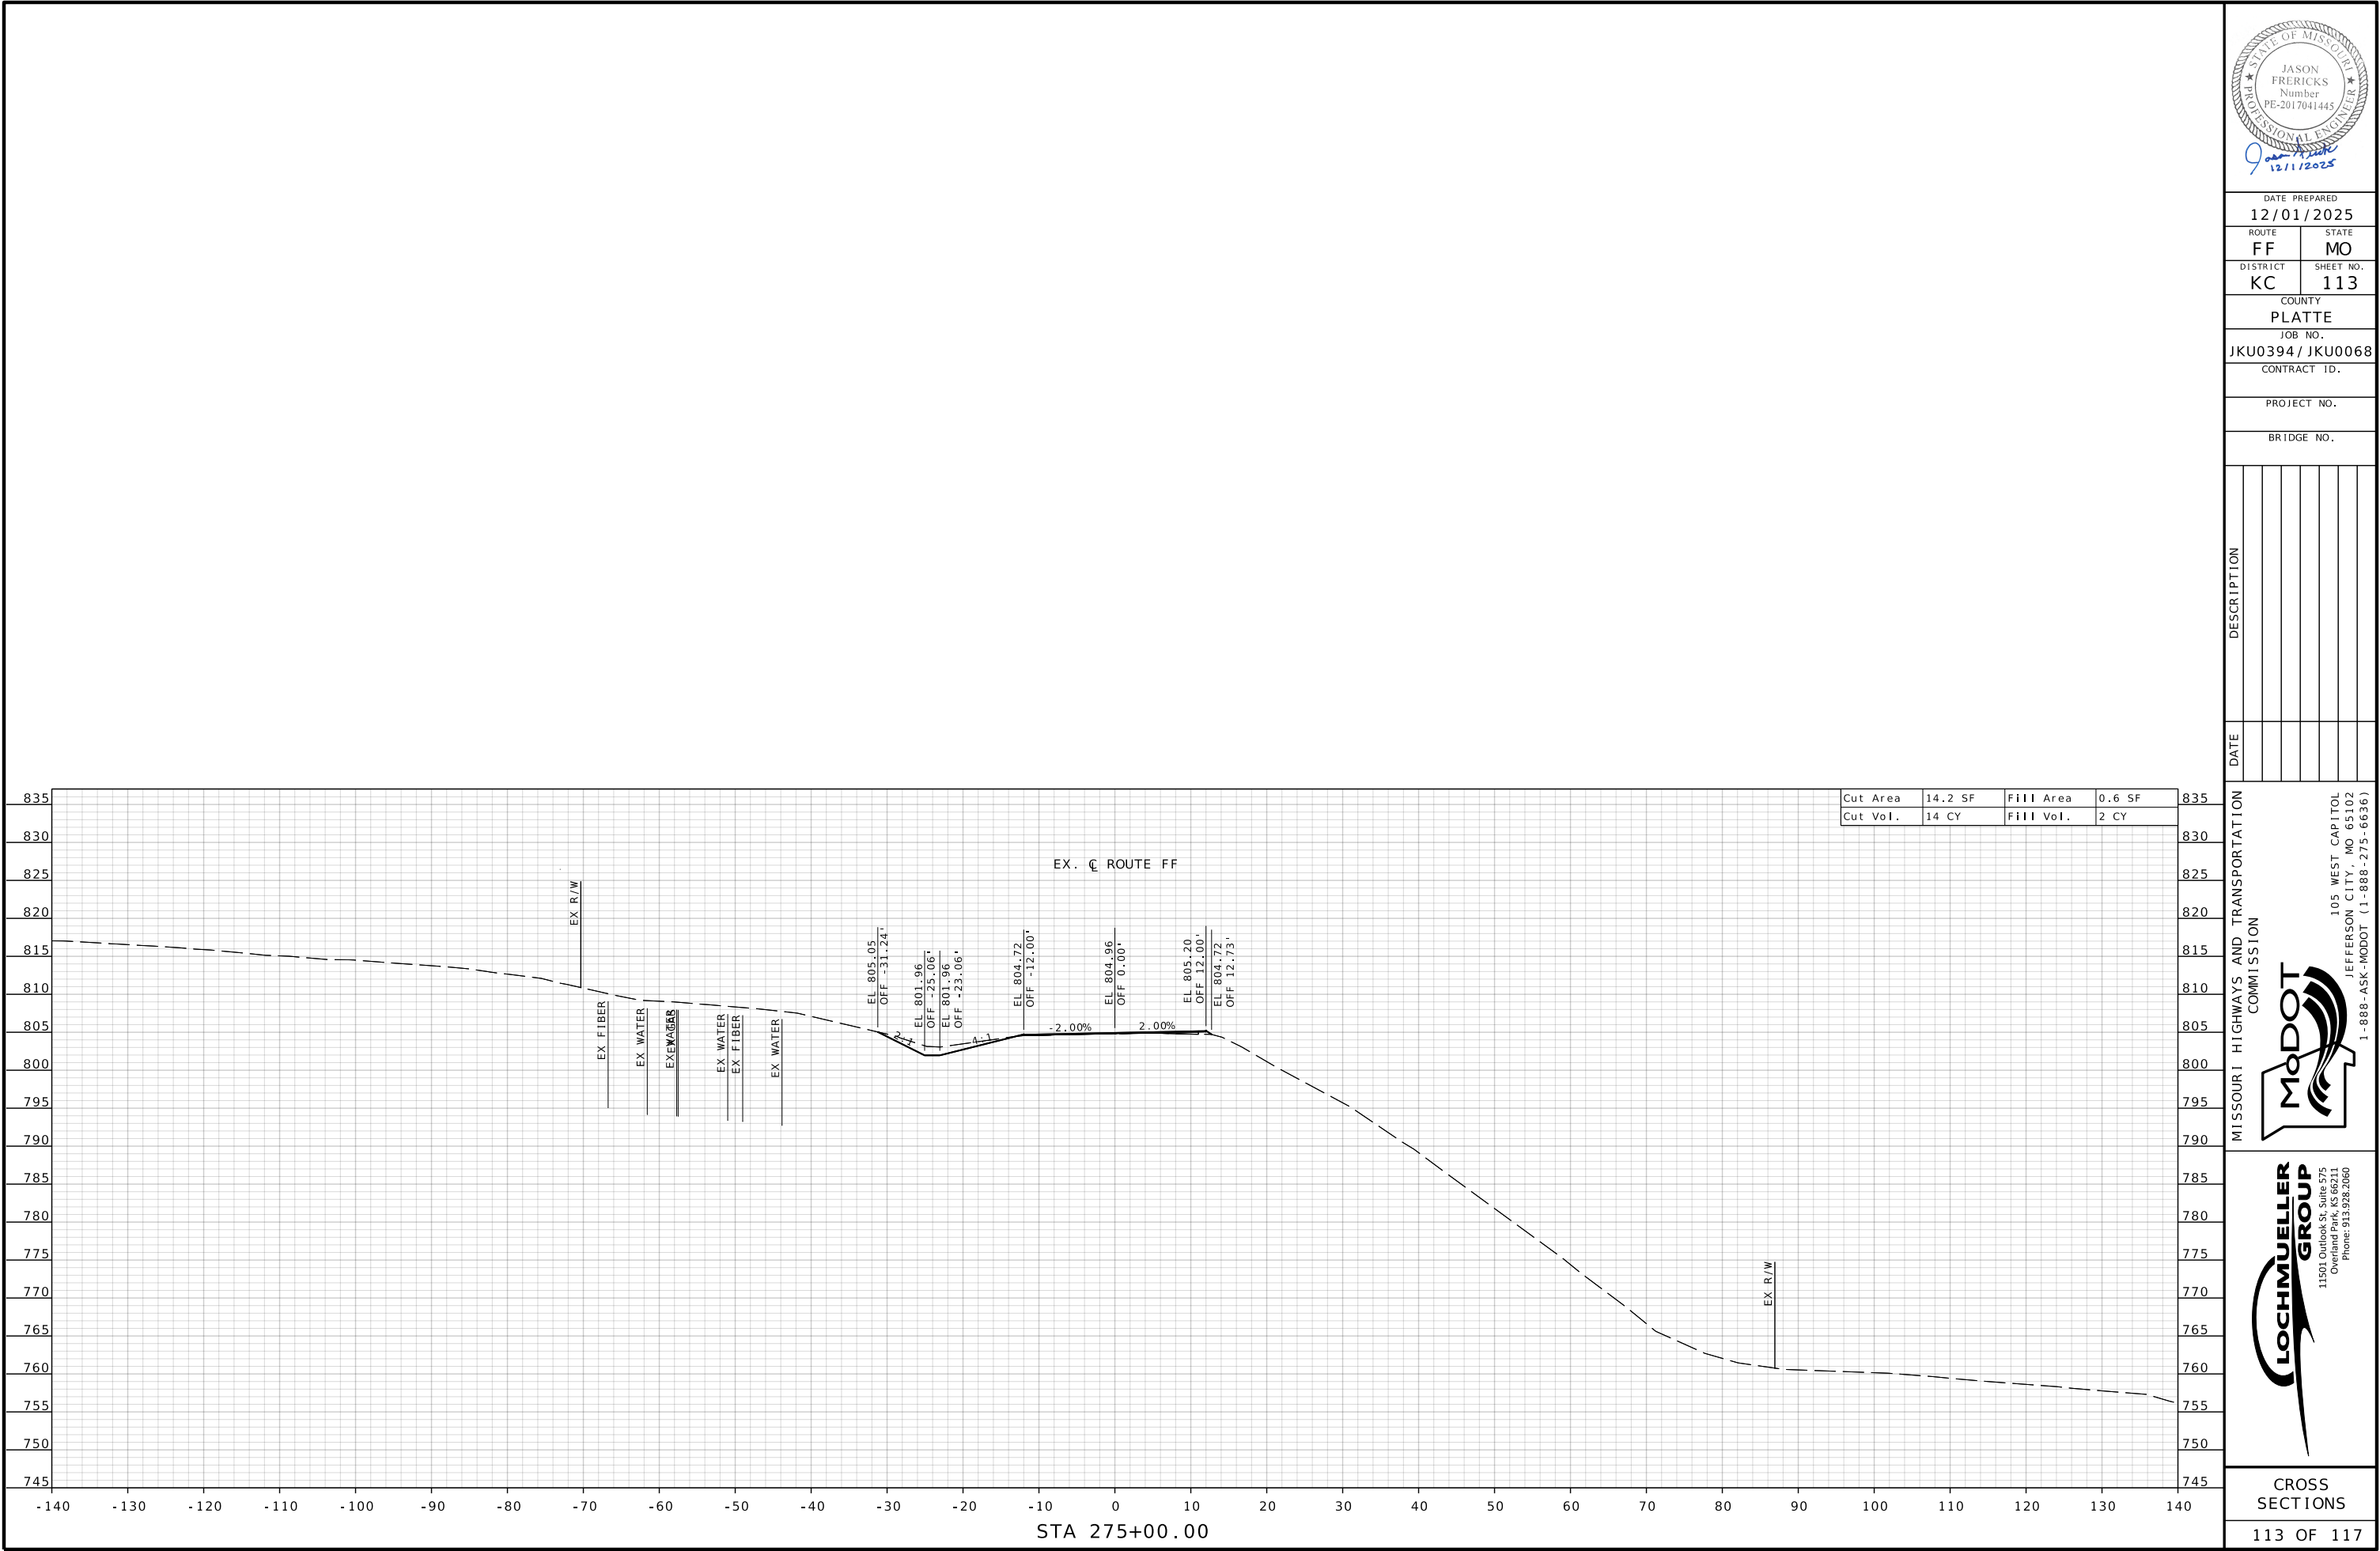

DATE PREPARED 12/01/2025	
ROUTE FF	STATE MO
DISTRICT KC	SHEET NO. 113
COUNTY PLATTE	
JOB NO. JKU0394 / JKU0068	
CONTRACT ID.	

PROJECT NO.
BRIDGE NO.

DESCRIPTION	DATE


MISSOURI HIGHWAYS AND TRANSPORTATION COMMISSION





105 WEST CAPITOL
JEFFERSON CITY, MO 65102
1-888-ASK-MODOT (1-888-275-6636)



11501 Outlook St, Suite 575
Overland Park, KS 66211
Phone: 913.928.2060

 

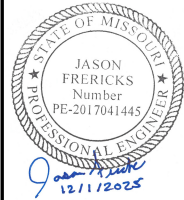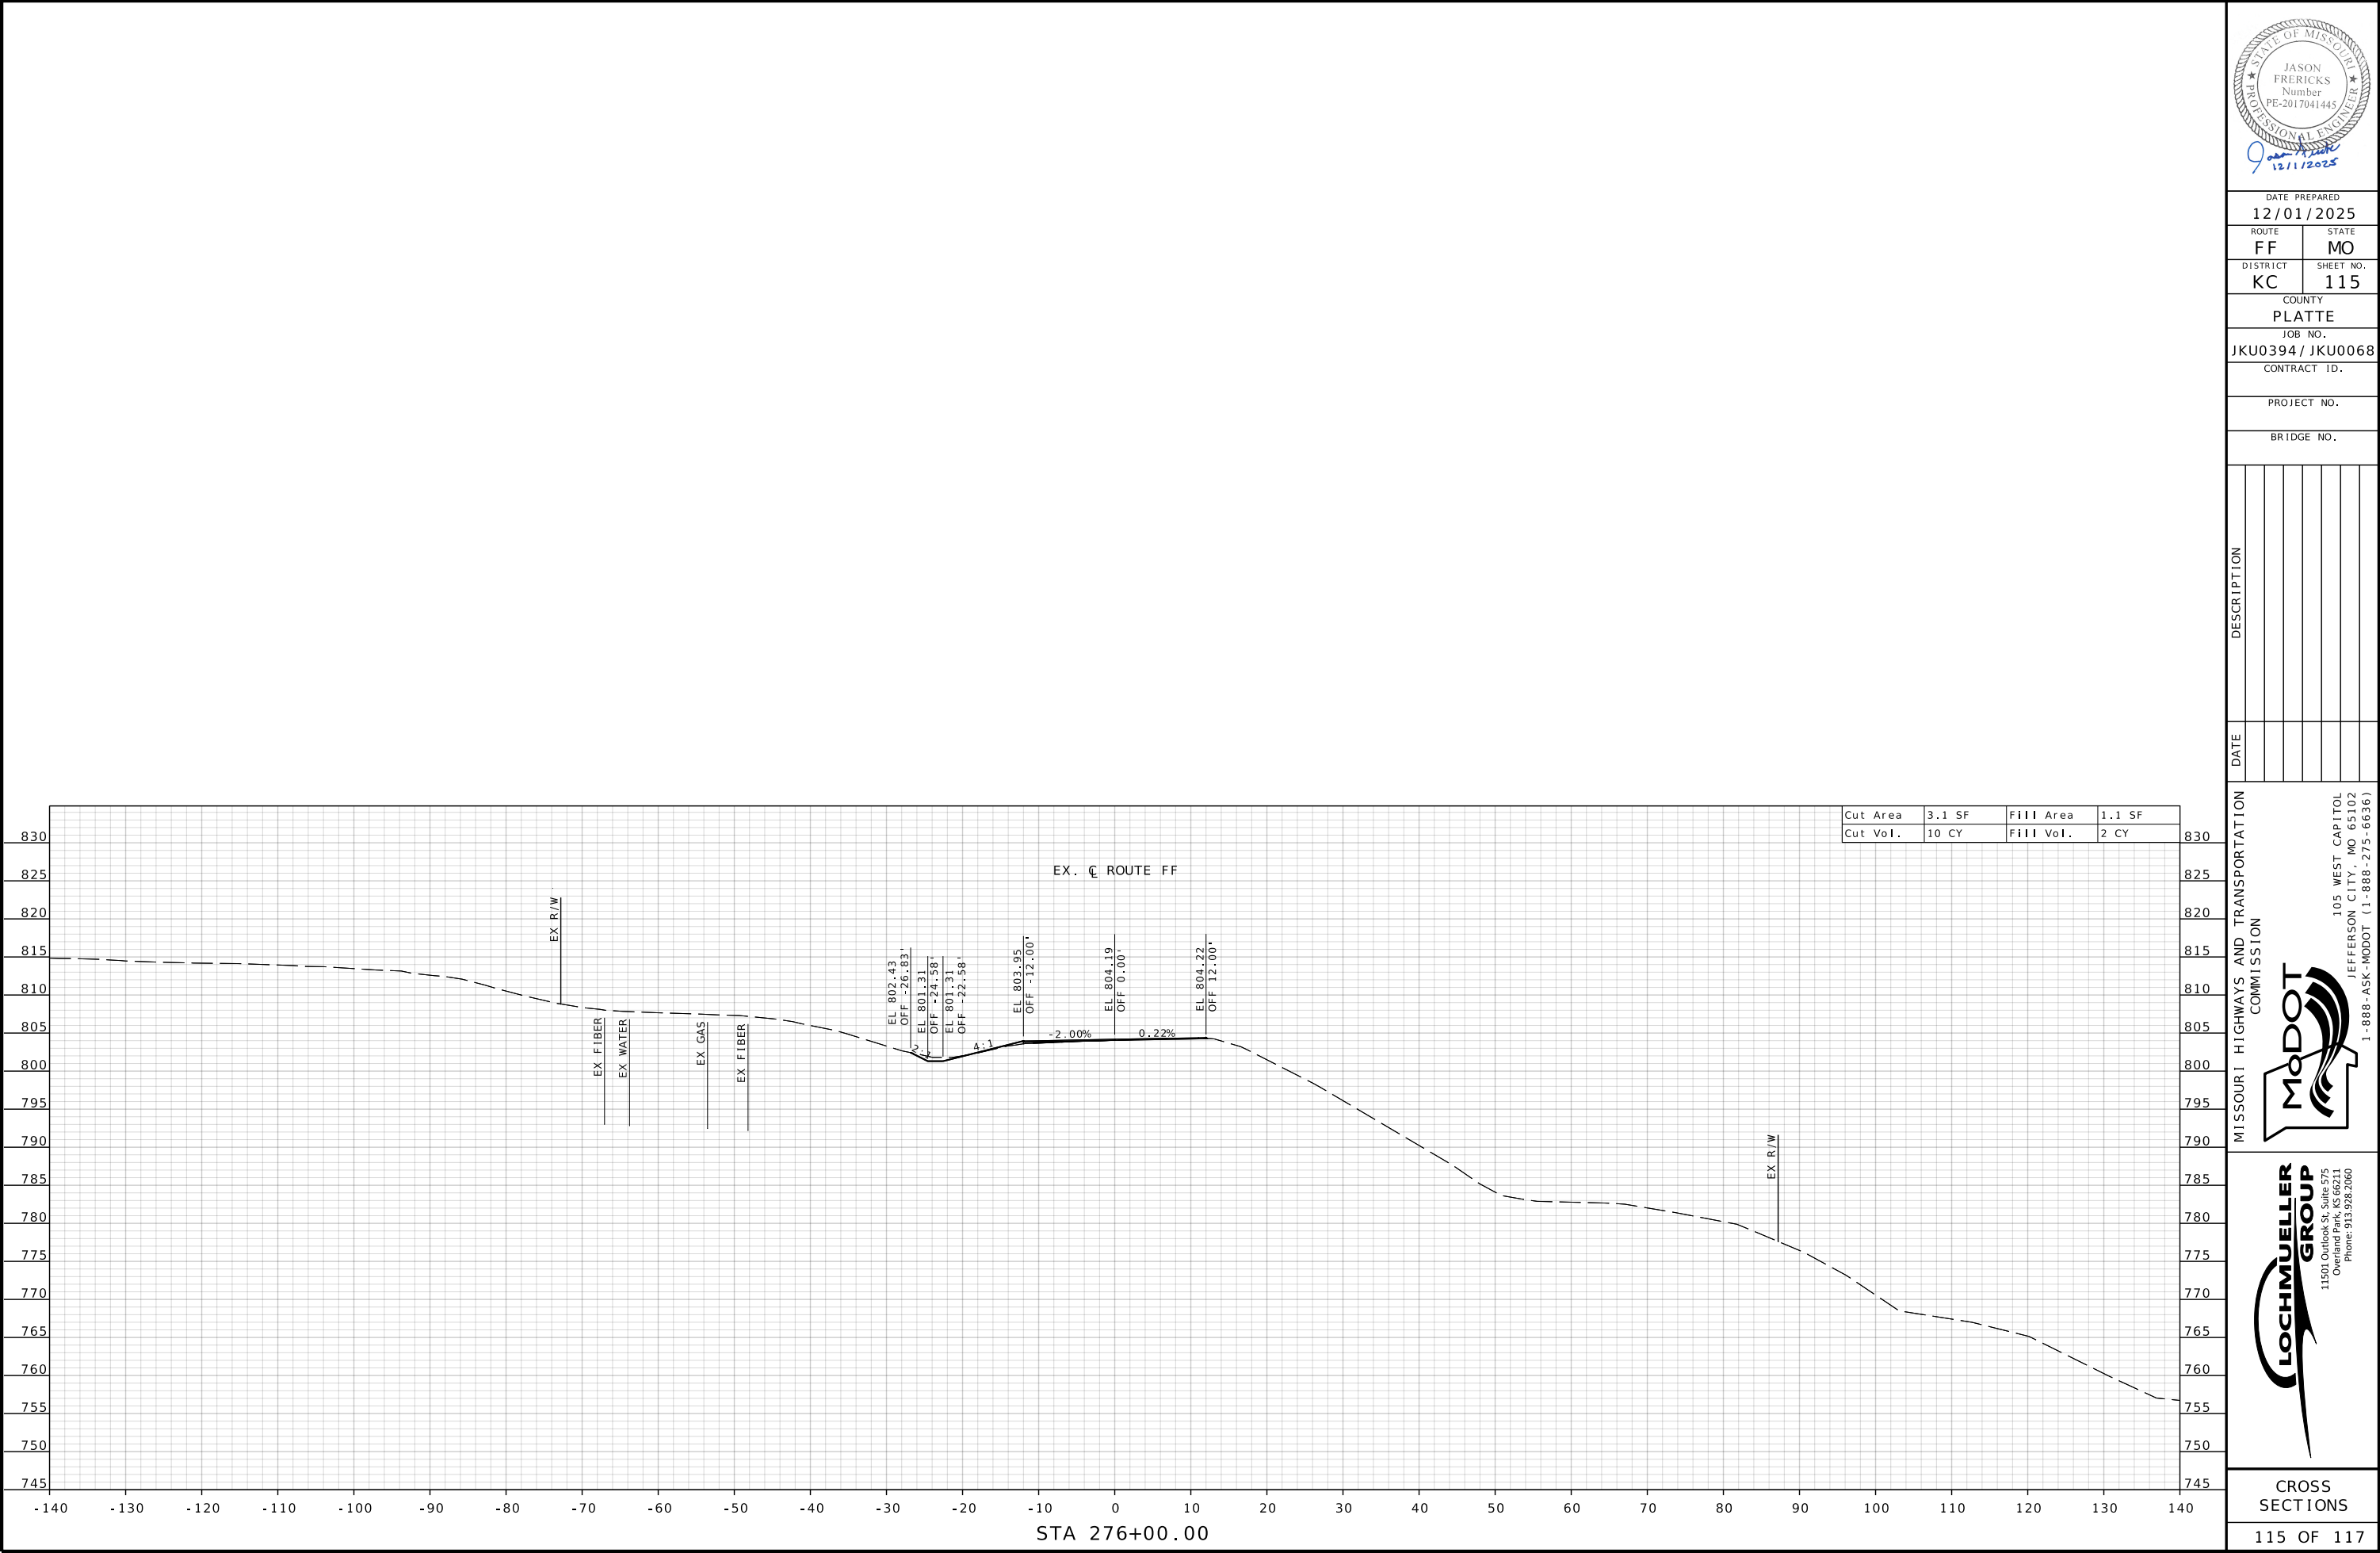

DATE PREPARED 12/01/2025	
ROUTE FF	STATE MO
DISTRICT KC	SHEET NO. 115
COUNTY PLATTE	
JOB NO. JKU0394/ JKU0068	
CONTRACT ID.	

PROJECT NO.
BRIDGE NO.

DESCRIPTION



MISSOURI HIGHWAYS AND TRANSPORTATION COMMISSION



105 WEST CAPITOL
JEFFERSON CITY, MO 65102
1-888-ASK-MODOT (1-888-275-6636)



11501 Outlook St., Suite 575
Overland Park, Kansas 66211
Phone: 913.928.2060

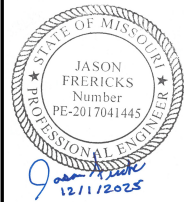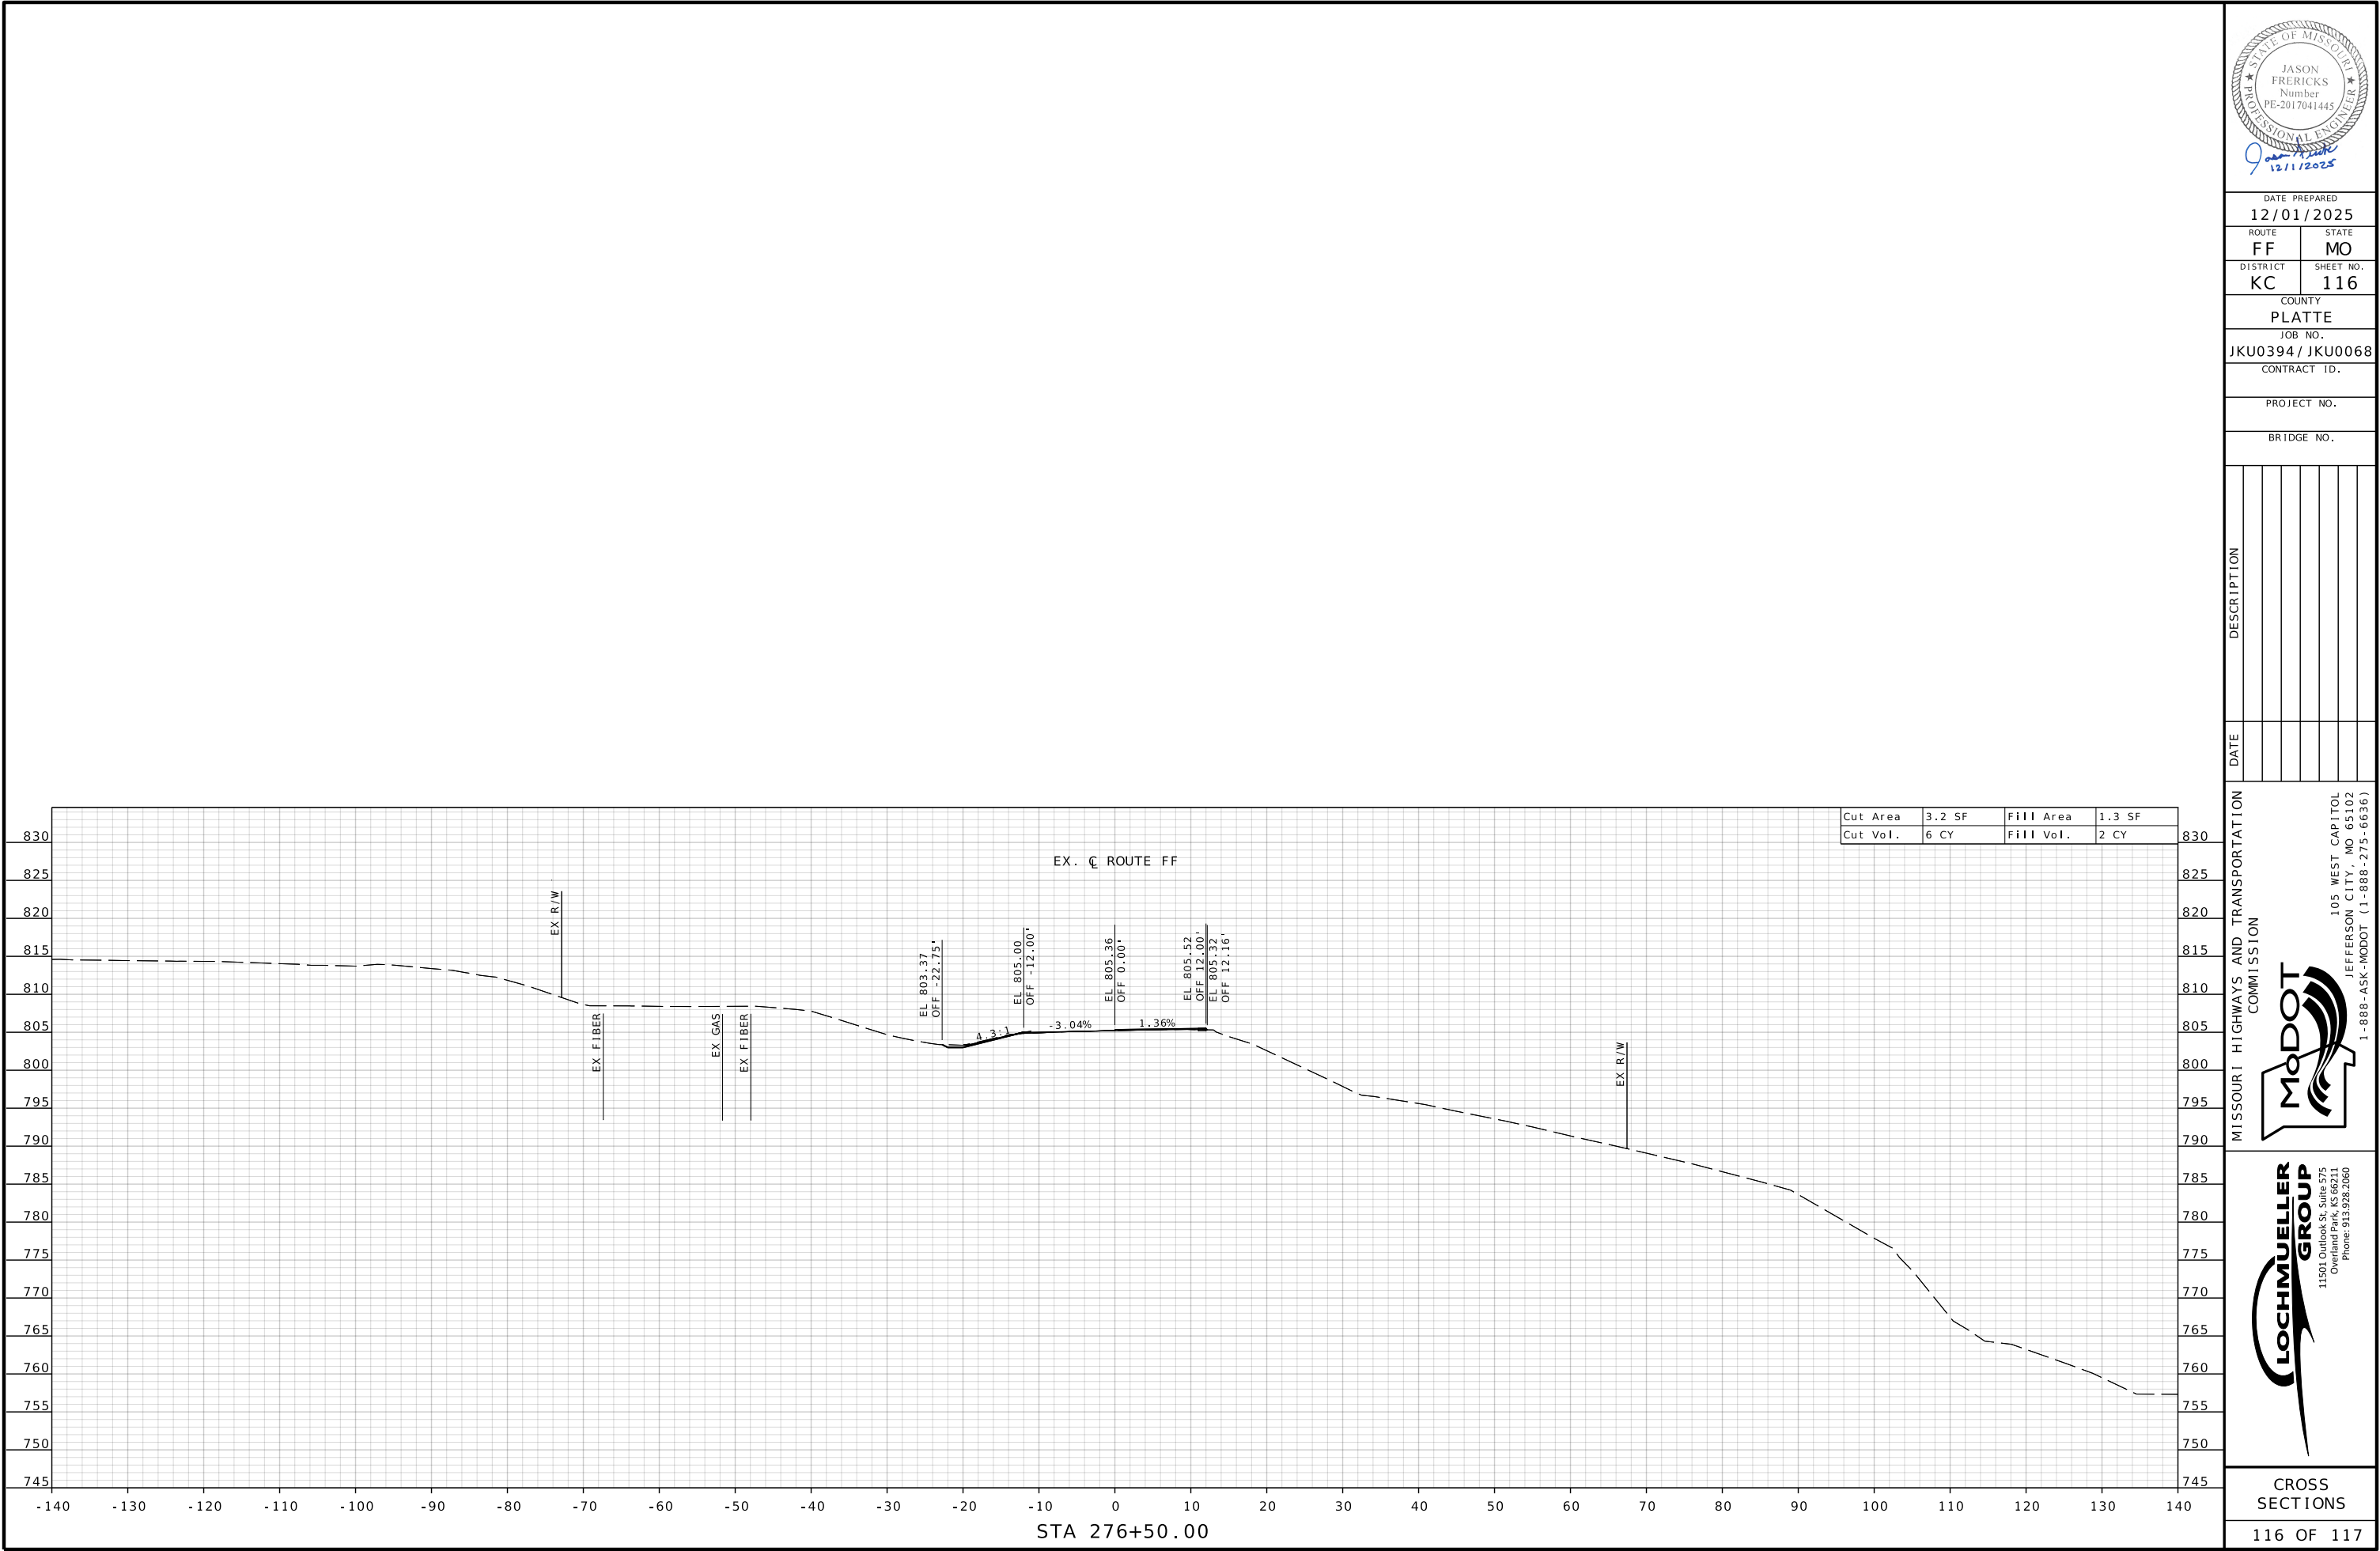

DATE PREPARED 12/01/2025	
ROUTE FF	STATE MO
DISTRICT KC	SHEET NO. 116
COUNTY PLATTE	
JOB NO. JKU0394/ JKU0068	
CONTRACT ID.	

PROJECT NO.


BRIDGE NO.

DESCRIPTION	DATE


MISSOURI HIGHWAYS AND TRANSPORTATION COMMISSION

105 WEST CAPITOL
JEFFERSON CITY, MO 65102
1-888-ASK-MODOT (1-888-275-6636)

11501 Outlook St, Suite 575
Overland Park, KS 66211
Phone: 913.928.2060

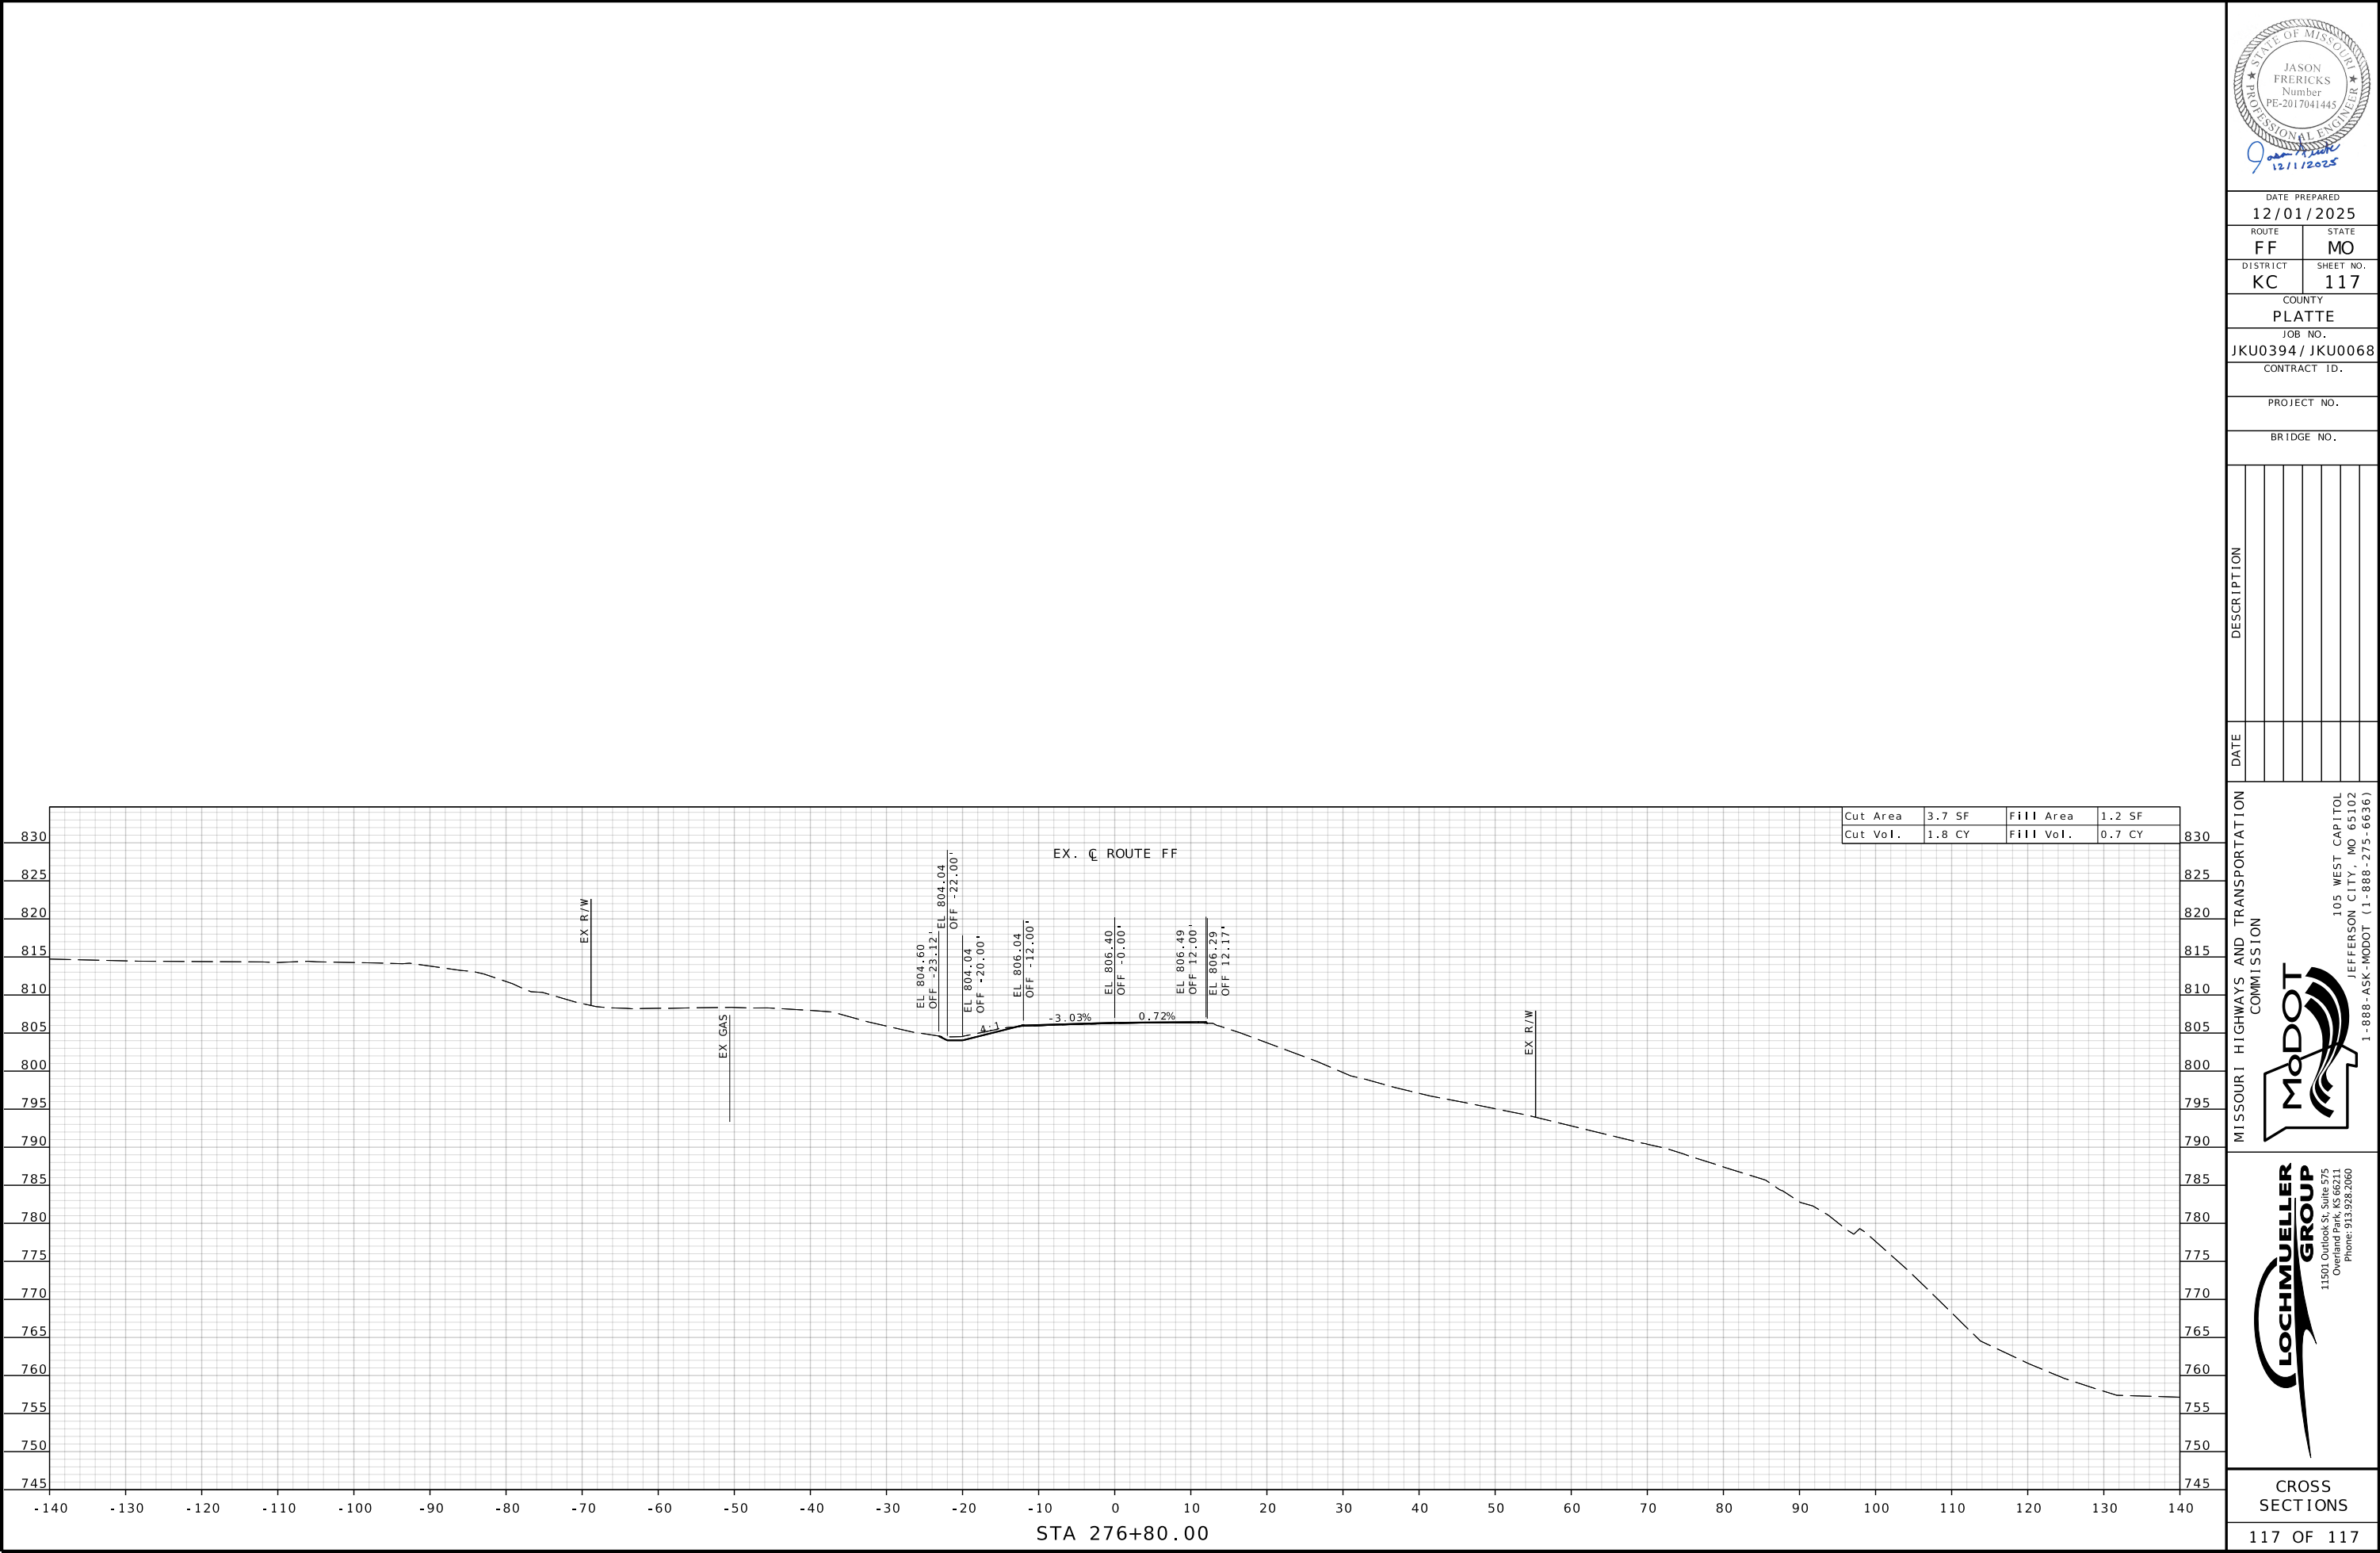

Cut Area	3.7 SF	Fill Area	1.2 SF
Cut Vol.	1.8 CY	Fill Vol.	0.7 CY

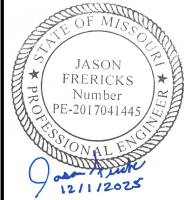

DATE PREPARED
12/01/2025

ROUTE	STATE
FF	MO
DISTRICT	SHEET NO.
KC	117

COUNTY
PLATTE

JOB NO.
JKU0394 / JKU0068

CONTRACT ID.

PROJECT NO.

BRIDGE NO.

DATE	DESCRIPTION

MISSOURI HIGHWAYS AND TRANSPORTATION COMMISSION



105 WEST CAPITOL
JEFFERSON CITY, MO 65102
1-888-ASK-MODOT (1-888-275-6636)



LOCHMUELLER GROUP
11501 Outlook St., Suite 575
Overland Park, KS 66211
Phone: 913.928.2060