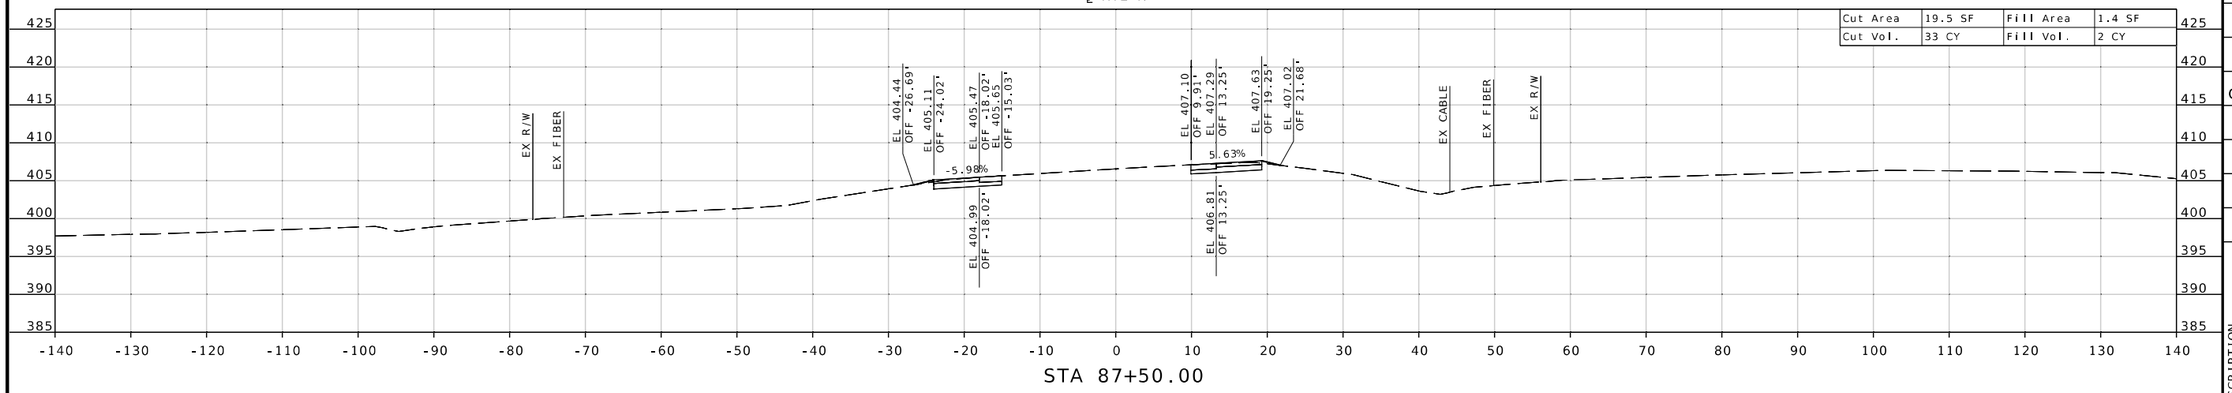

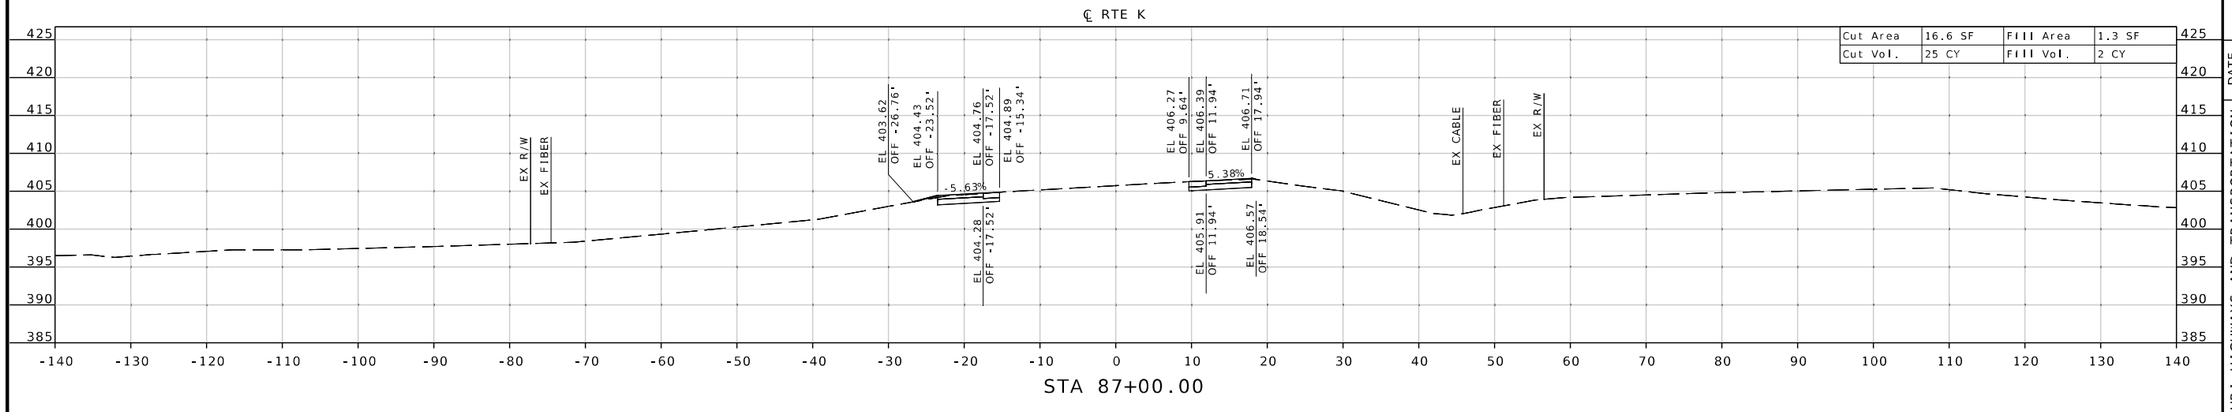

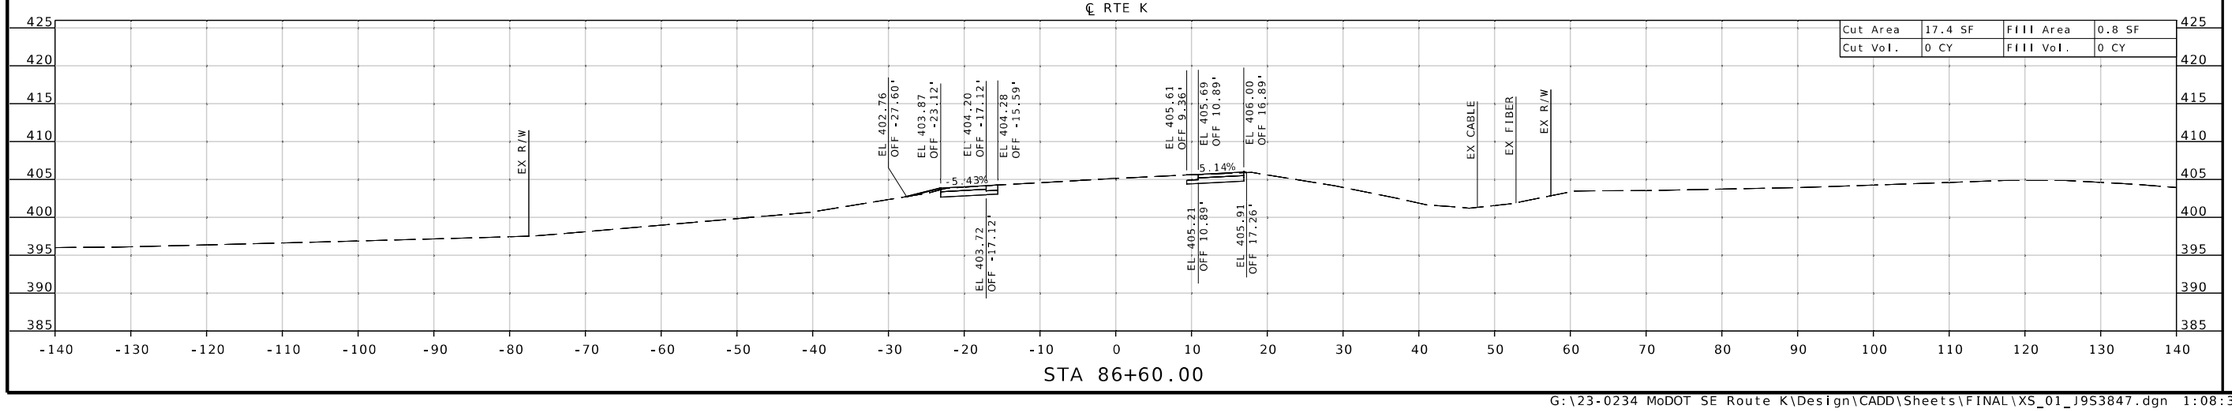

STATE OF MISSOURI
REGISTERED
MICHAEL L. BROWN
NUMBER 2001015611
PROFESSIONAL ENGINEER

THIS SHEET HAS BEEN SIGNED, SEALED & DATED ELECTRONICALLY.

DATE PREPARED
9/26/2025

ROUTE	STATE
K	MO
DISTRICT	SHEET NO.
SE	1

COUNTY
CAPE GIRARDEAU

JOB NO.
J9S3847

CONTRACT ID.

PROJECT NO.

BRIDGE NO.

DESCRIPTION

DATE

MISSOURI HIGHWAYS AND TRANSPORTATION COMMISSION

105 WEST CAPITOL
JEFFERSON CITY, MO 65102
1-888-ASK-MODOT (1-888-275-6636)

MoDOT

TREKK DESIGN GROUP, LLC
1411 East 104th St.
Kansas City, MO 64131
Tel (816) 874-4855
Fax (816) 874-4875
www.trekkdesigngroup.com

Missouri Cert. of Authority 2002010300

G:\23-0234 MoDOT SE Route K\Design\CADD\Sheets\FINAL\XS_01_J9S3847.dgn 1:08:33 PM 9/26/2025

℄ RTE K

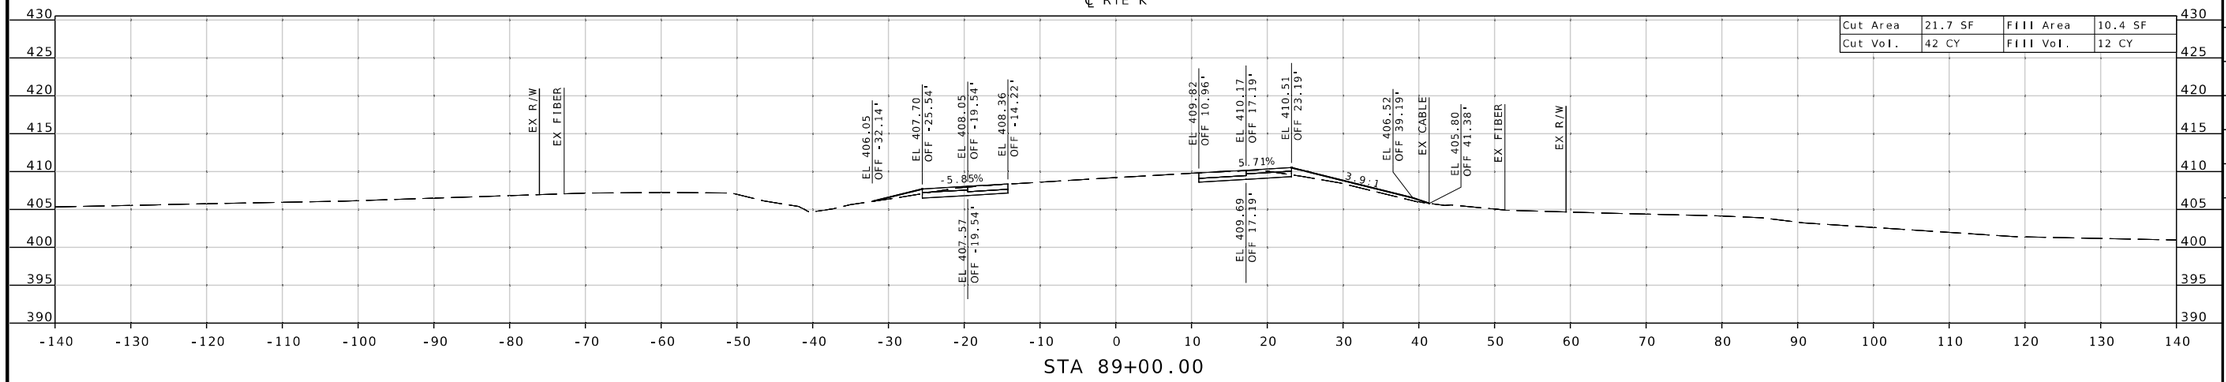

℄ RTE K

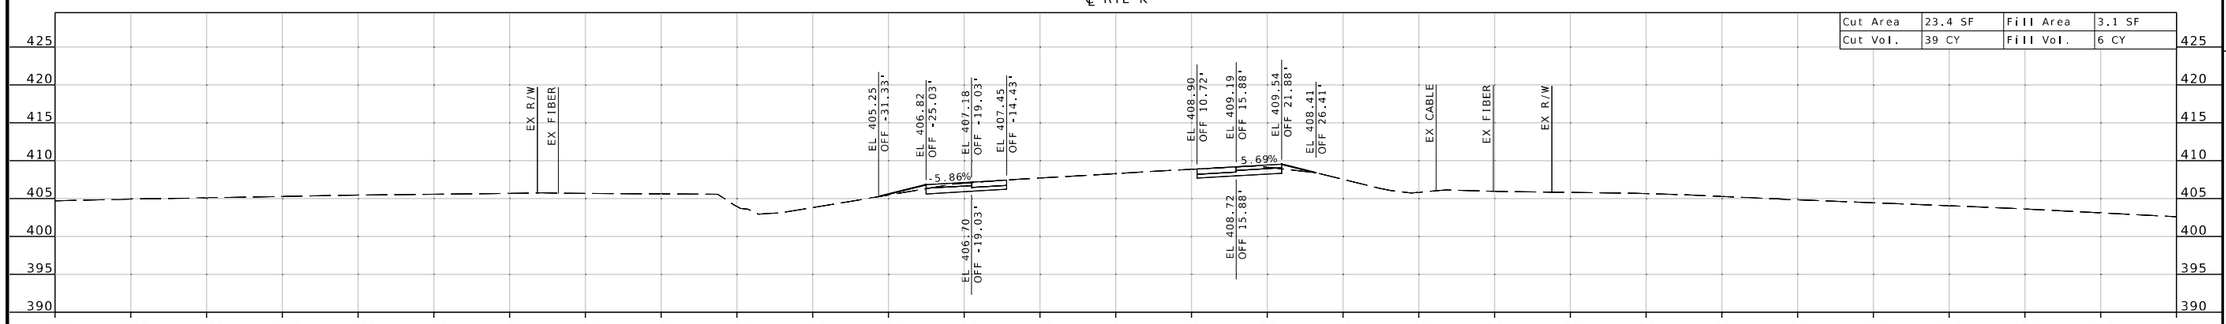

℄ RTE K

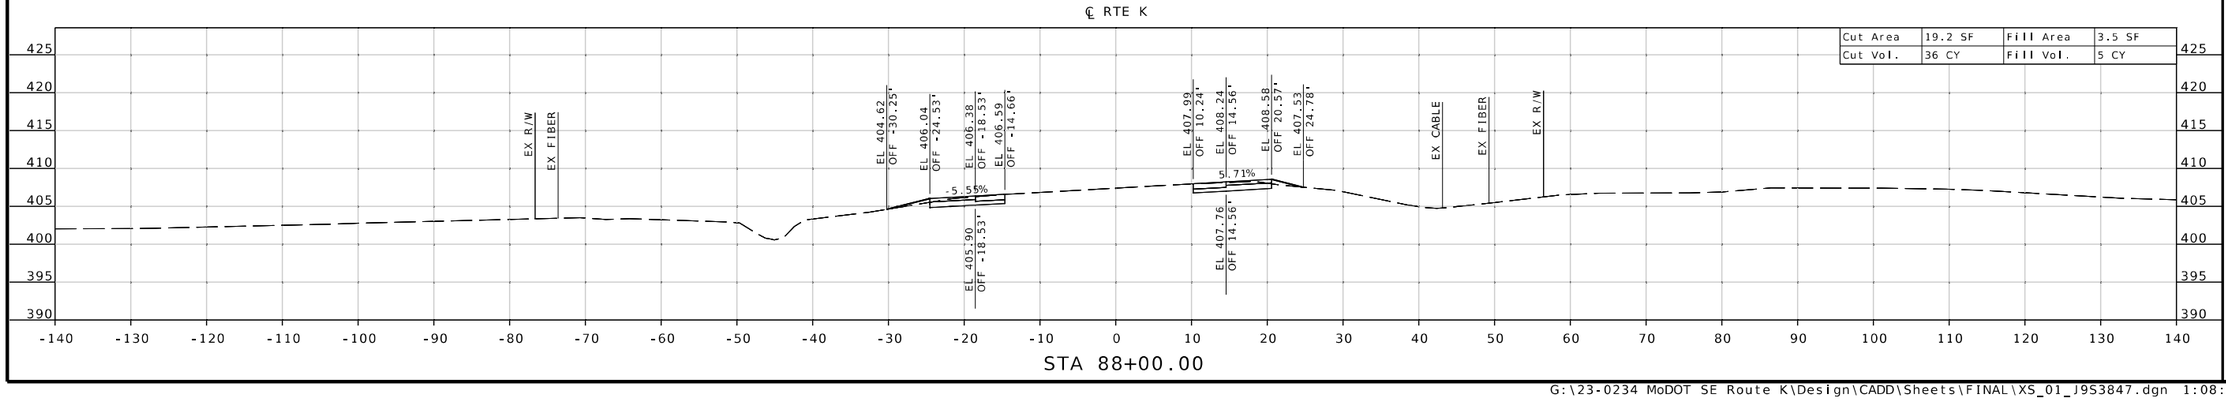

THIS SHEET HAS BEEN SIGNED, SEALED & DATED ELECTRONICALLY.

DATE PREPARED
9/26/2025

ROUTE	STATE
K	MO
DISTRICT	SHEET NO.
SE	2

COUNTY
CAPE GIRARDEAU

JOB NO.
J9S3847

CONTRACT ID.

PROJECT NO.

BRIDGE NO.

DESCRIPTION

DATE

MISSOURI HIGHWAYS AND TRANSPORTATION COMMISSION

105 WEST CAPITOL
JEFFERSON CITY, MO 65102
1-888-ASK-MODOT (1-888-275-6636)

1411 East 104th St.
Kansas City, MO 64131
Tel (816) 874-4655
Fax (816) 874-4675
www.trekdesigngroup.com

Missouri Cert. of Authority 2002010300

TREKK DESIGN GROUP, LLC

℄ RTE K

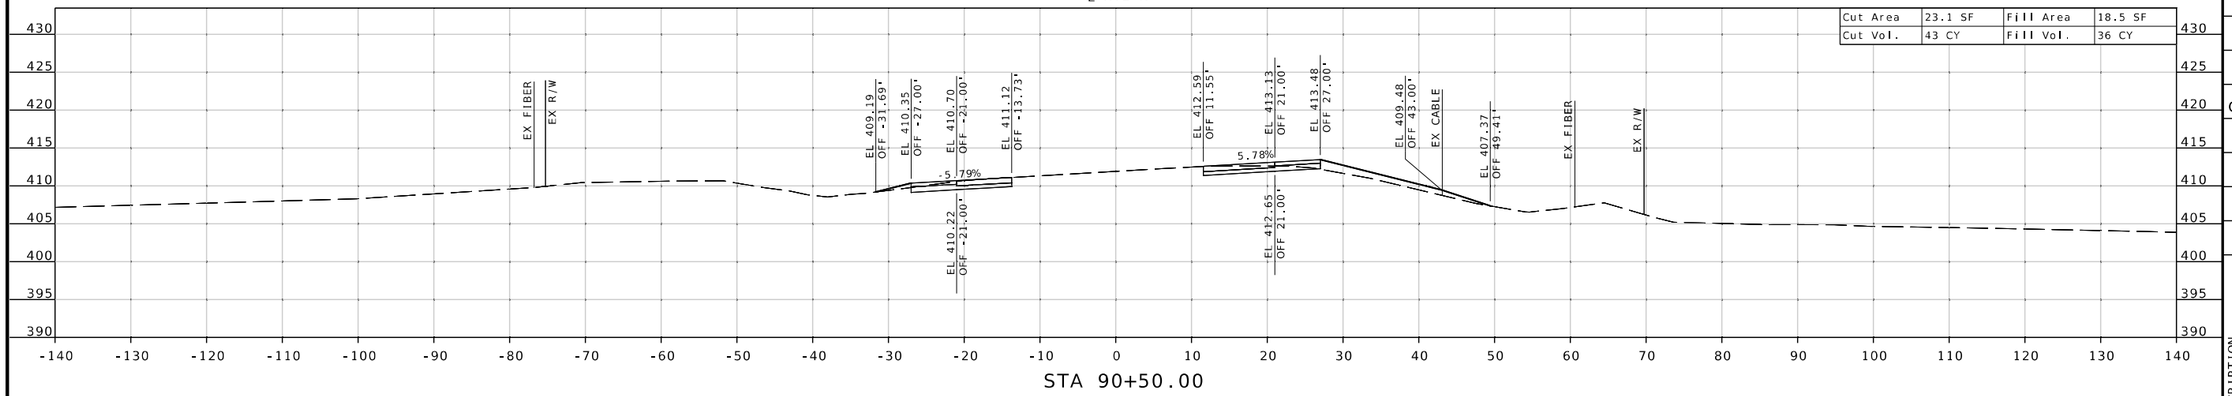

STA 90+50.00

℄ RTE K

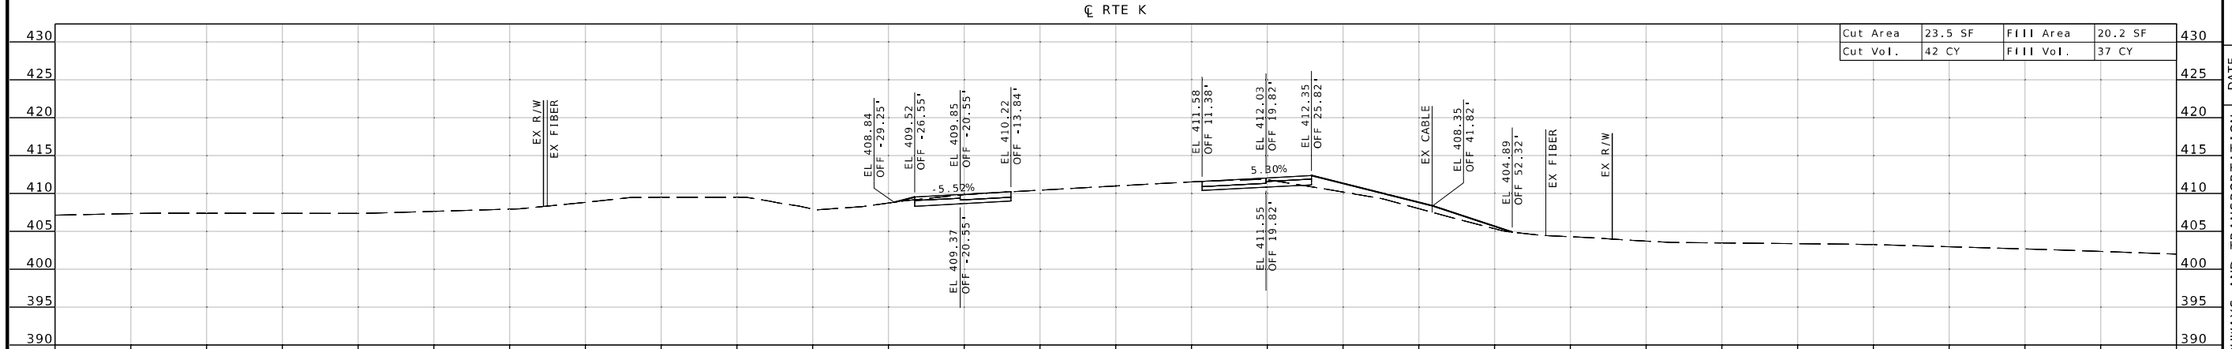

STA 90+00.00

℄ RTE K

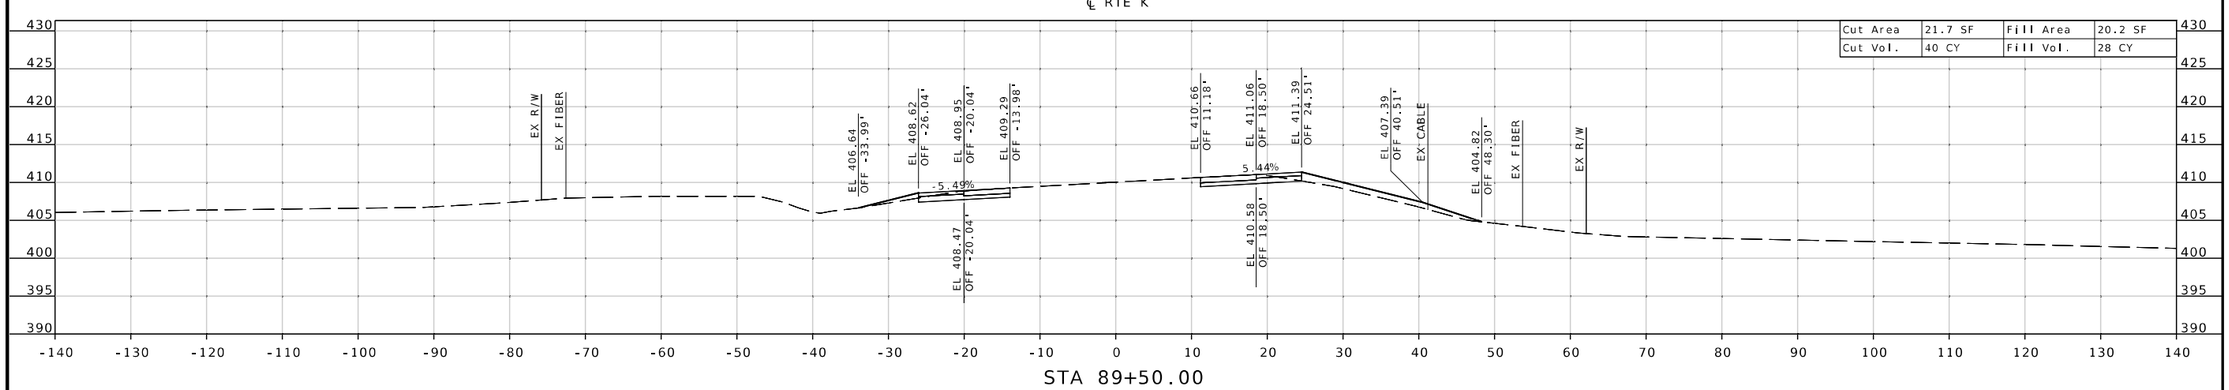

STA 89+50.00

STATE OF MISSOURI
MICHAEL L. BROWN
NUMBER 2001015611
REGISTERED PROFESSIONAL ENGINEER

THIS SHEET HAS BEEN SIGNED, SEALED & DATED ELECTRONICALLY.

DATE PREPARED
9/26/2025

ROUTE	STATE
K	MO
DISTRICT	SHEET NO.
SE	3

COUNTY
CAPE GIRARDEAU

JOB NO.
J9S3847

CONTRACT ID.

PROJECT NO.

BRIDGE NO.

DESCRIPTION	DATE

MISSOURI HIGHWAYS AND TRANSPORTATION COMMISSION
105 WEST CAPITOL
JEFFERSON CITY, MO 65102
1-888-ASK-MODOT (1-888-275-6636)

1411 East 104th St.
Kansas City, MO 64131
Tel (816) 874-4653
Fax (816) 874-4675
www.trekdesigngroup.com

Missouri Cert. of Authority 2002010300

TREKK DESIGN GROUP, LLC

℄ RTE K

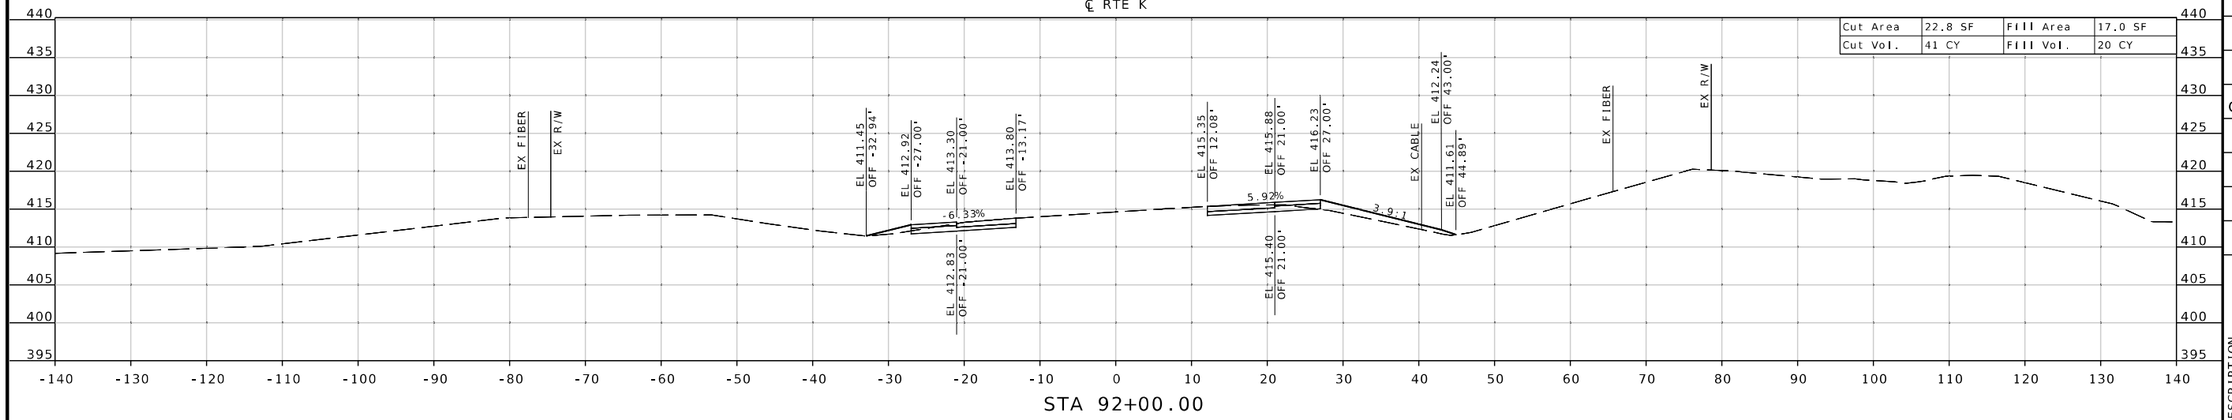

STA 92+00.00

℄ RTE K

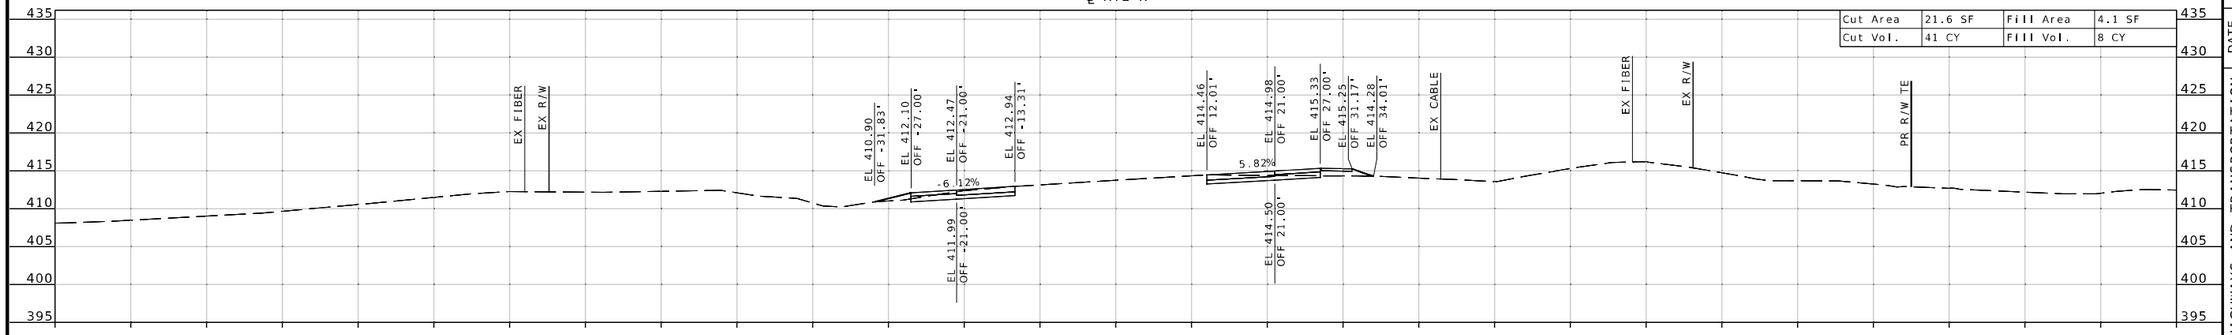

STA 91+50.00

℄ RTE K

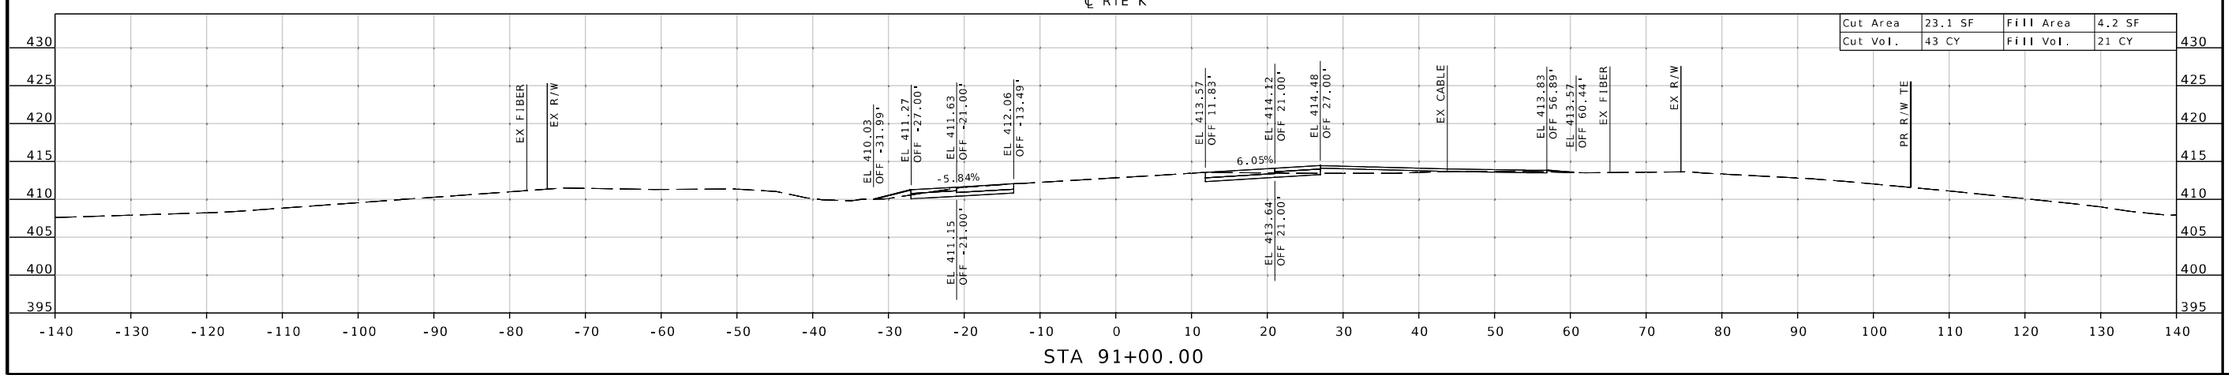

STA 91+00.00

STATE OF MISSOURI
REGISTERED
MICHAEL L. BROWN
NUMBER 2001015611
PROFESSIONAL ENGINEER

THIS SHEET HAS BEEN SIGNED, SEALED & DATED ELECTRONICALLY.

DATE PREPARED
9/26/2025

ROUTE	STATE
K	MO
DISTRICT	SHEET NO.
SE	4

COUNTY
CAPE GIRARDEAU

JOB NO.
J9S3847

CONTRACT ID.

PROJECT NO.

BRIDGE NO.

DESCRIPTION	DATE

MISSOURI HIGHWAYS AND TRANSPORTATION COMMISSION

105 WEST CAPITOL
JEFFERSON CITY, MO 65102
1-888-ASK-MODOT (1-888-275-6636)

1411 East 104th St.
Kansas City, MO 64131
Tel (816) 874-4655
Fax (816) 874-4675
www.trekdesigngroup.com

Missouri Cert. of Authority 2002010300

TREK DESIGN GROUP, LLC

℄ RTE K

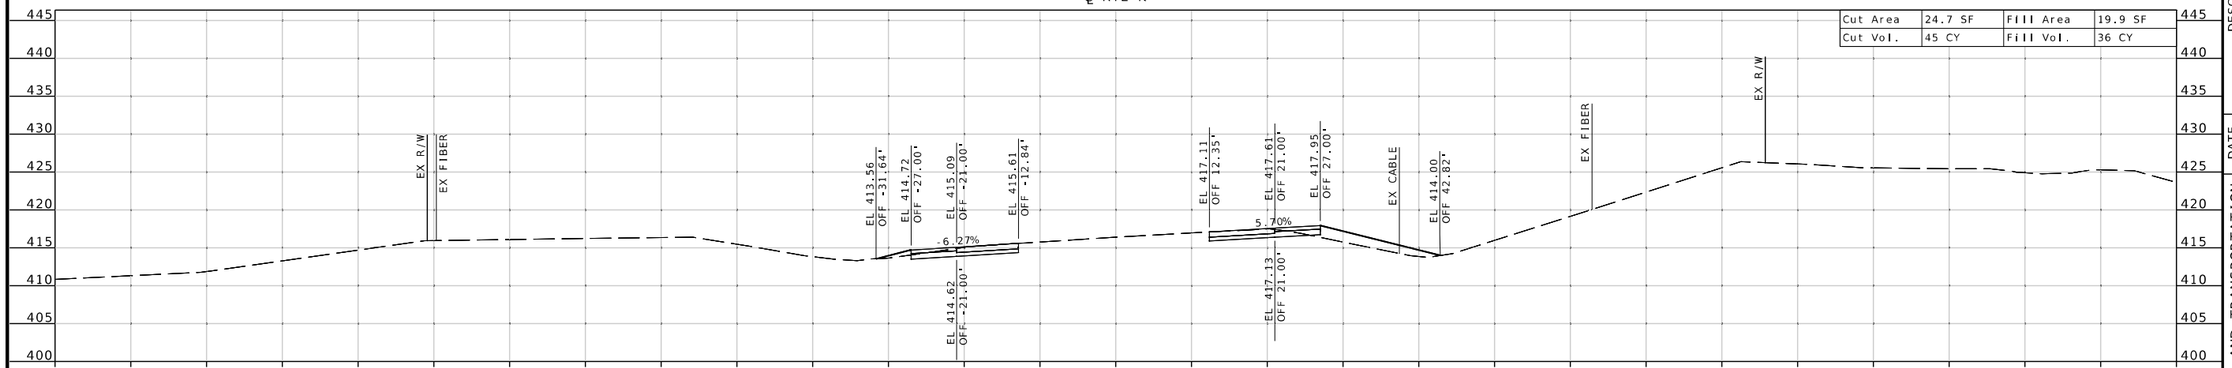

℄ RTE K

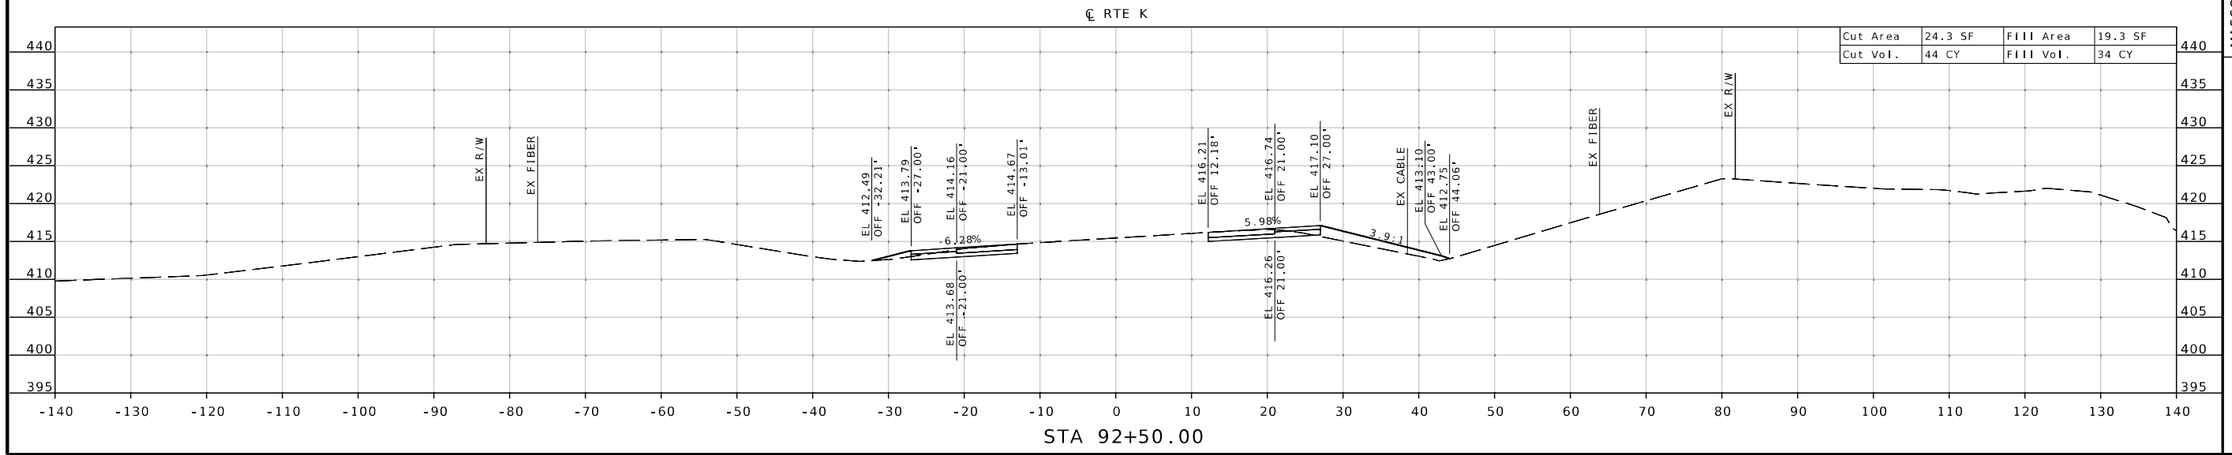

STATE OF MISSOURI
REGISTERED PROFESSIONAL ENGINEER
MICHAEL L. BROWN
NUMBER 2001015611

THIS SHEET HAS BEEN SIGNED, SEALED & DATED ELECTRONICALLY.

DATE PREPARED
9/26/2025

ROUTE	STATE
K	MO
DISTRICT	SHEET NO.
SE	5

COUNTY
CAPE GIRARDEAU

JOB NO.
J9S3847

CONTRACT ID.

PROJECT NO.

BRIDGE NO.

DESCRIPTION	DATE

MISSOURI HIGHWAYS AND TRANSPORTATION COMMISSION

105 WEST CAPITOL
JEFFERSON CITY, MO 65102
1-888-ASK-MODOT (1-888-275-6636)

TREKK DESIGN GROUP, LLC
1411 East 104th St.
Kansas City, MO 64131
Tel (816) 874-4655
Fax (816) 874-4675
www.trekkdesigngroup.com
Missouri Cert. of Authority 2002010300

℄ RTE K

Cut Area	25.2 SF	Fill Area	12.4 SF
Cut Vol.	47 CY	Fill Vol.	27 CY

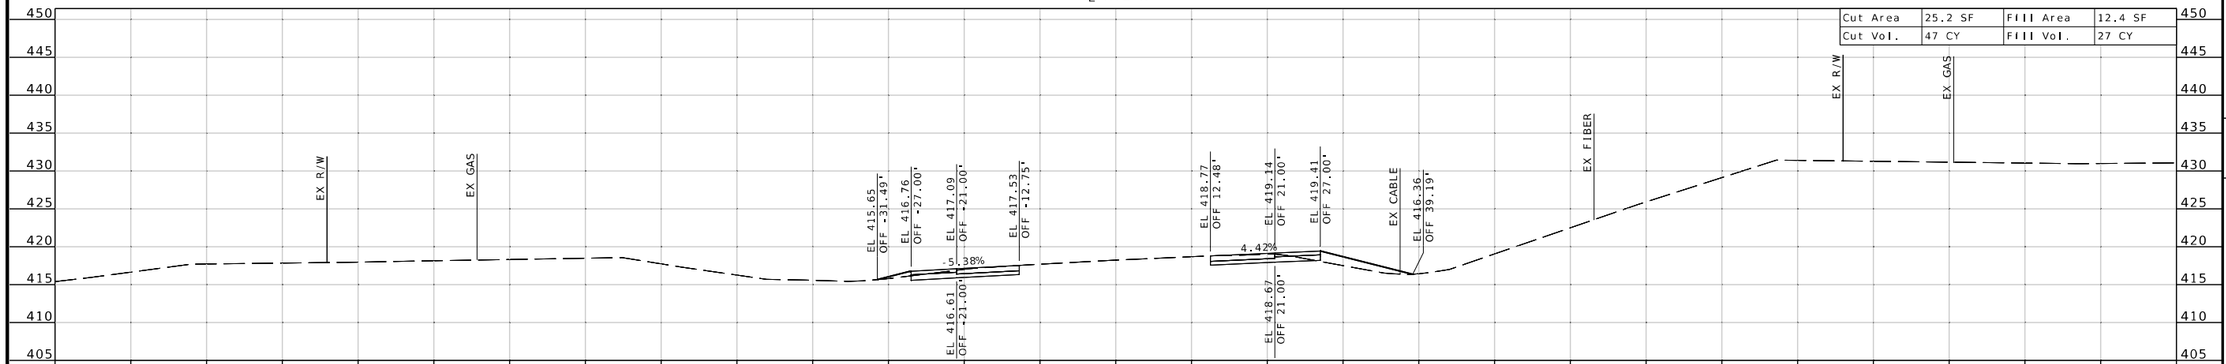

STA 94+00.00

℄ RTE K

Cut Area	25.9 SF	Fill Area	16.9 SF
Cut Vol.	47 CY	Fill Vol.	34 CY

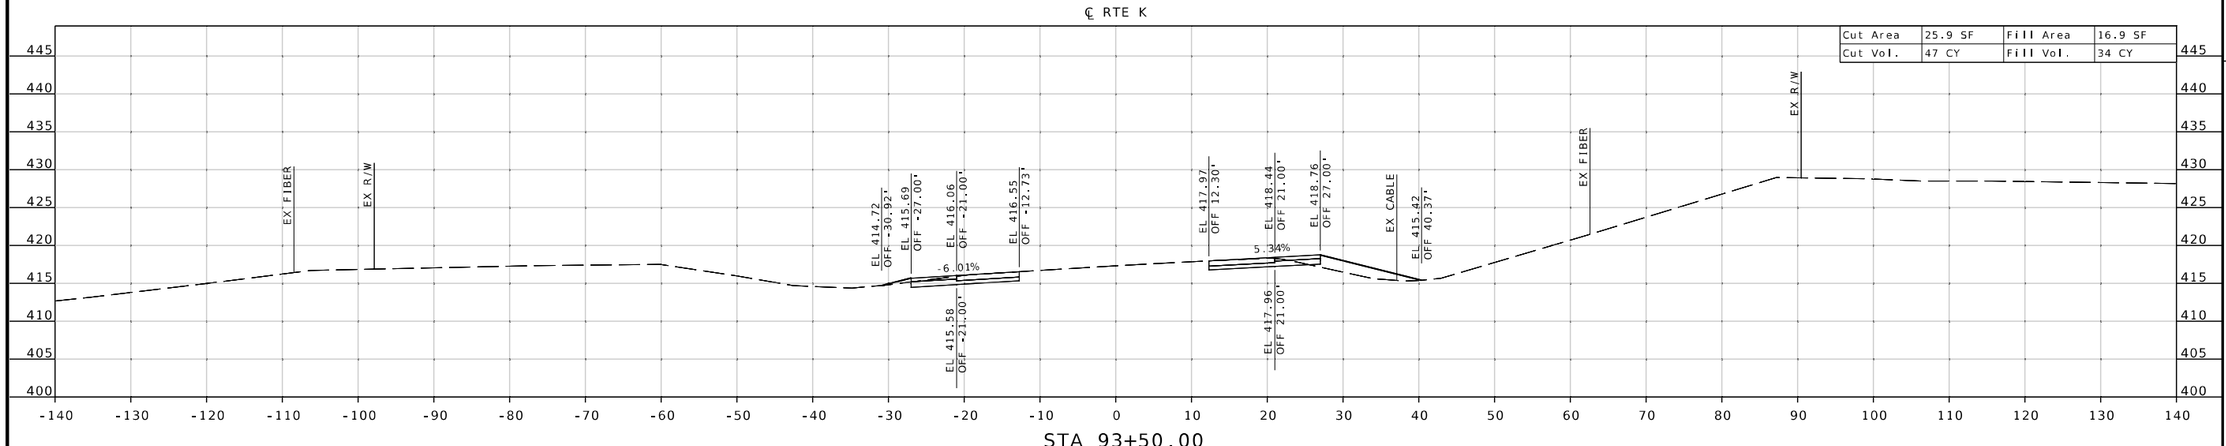

STA 93+50.00

STATE OF MISSOURI
REGISTERED PROFESSIONAL ENGINEER
MICHAEL L. BROWN
NUMBER 2001015611

THIS SHEET HAS BEEN SIGNED, SEALED & DATED ELECTRONICALLY.

DATE PREPARED
9/26/2025

ROUTE	STATE
K	MO
DISTRICT	SHEET NO.
SE	6

COUNTY
CAPE GIRARDEAU

JOB NO.
J9S3847

CONTRACT ID.

PROJECT NO.

BRIDGE NO.

DESCRIPTION	DATE

MISSOURI HIGHWAYS AND TRANSPORTATION COMMISSION

105 WEST CAPITOL
JEFFERSON CITY, MO 65102
1-888-ASK-MODOT (1-888-275-6636)

TREKK DESIGN GROUP, LLC
1411 East 104th St.
Kansas City, MO 64131
Tel (816) 874-4655
Fax (816) 874-4675
www.trekkdesigngroup.com

Missouri Cert. of Authority 2002010380

G:\23-0234 MoDOT SE Route K\Design\CADD\Sheets\FINAL\XS_01_J9S3847.dgn 1:08:56 PM 9/26/2025

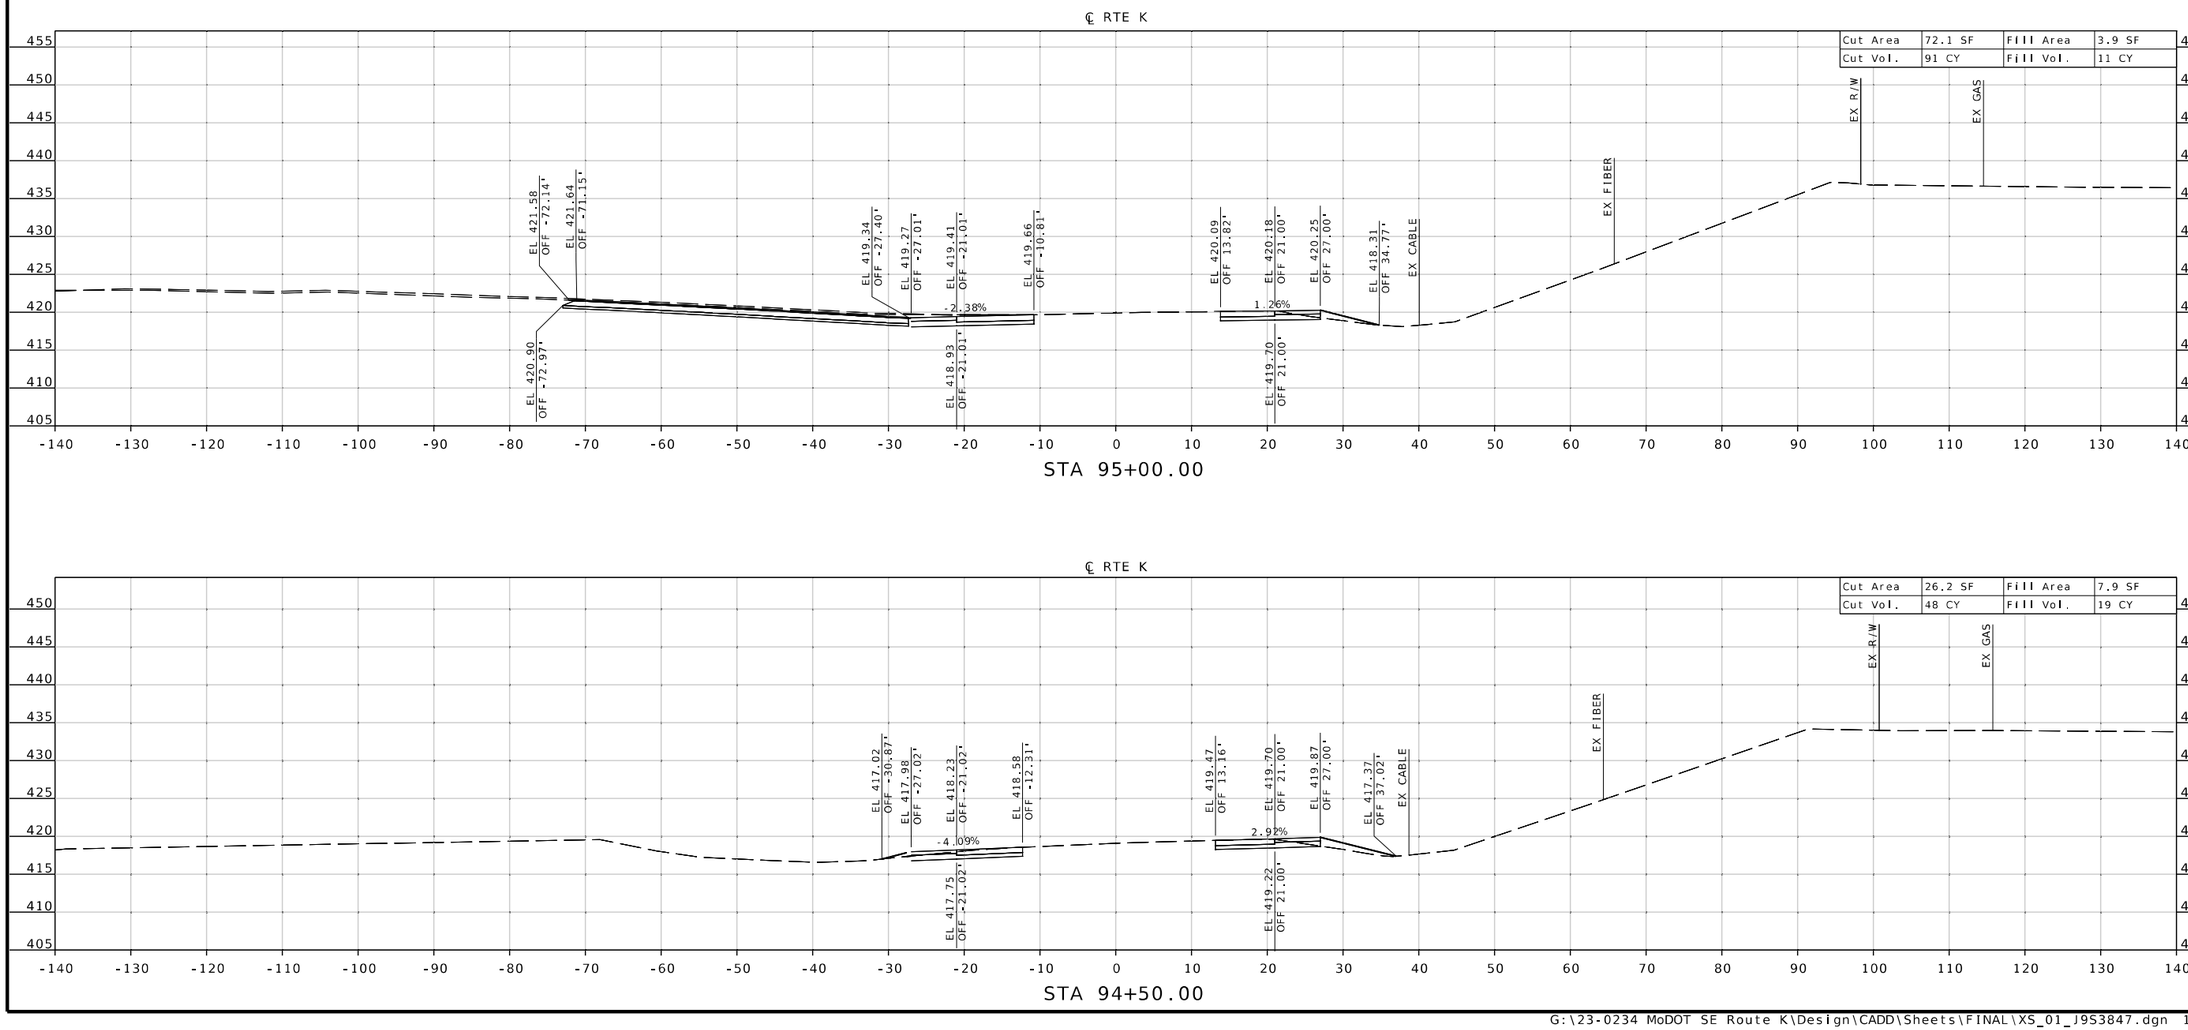

STATE OF MISSOURI
REGISTERED PROFESSIONAL ENGINEER
MICHAEL L. BROWN
NUMBER 2001015611

THIS SHEET HAS BEEN SIGNED, SEALED & DATED ELECTRONICALLY.

DATE PREPARED
9/26/2025

ROUTE	STATE
K	MO
DISTRICT	SHEET NO.
SE	7

COUNTY
CAPE GIRARDEAU

JOB NO.
J9S3847

CONTRACT ID.

PROJECT NO.

BRIDGE NO.

DESCRIPTION	DATE

MISSOURI HIGHWAYS AND TRANSPORTATION COMMISSION
105 WEST CAPITOL
JEFFERSON CITY, MO 65102
1-888-ASK-MODOT (1-888-275-6636)

1411 East 104th St.
Kansas City, MO 64131
Tel (816) 874-4655
Fax (816) 874-4675
www.trekkdesigngroup.com

Missouri Cert. of Authority 2002010300

TREKK DESIGN GROUP, LLC

℄ RTE K

Cut Area	27.4 SF	Fill Area	4.8 SF
Cut Vol.	54 CY	Fill Vol.	7 CY

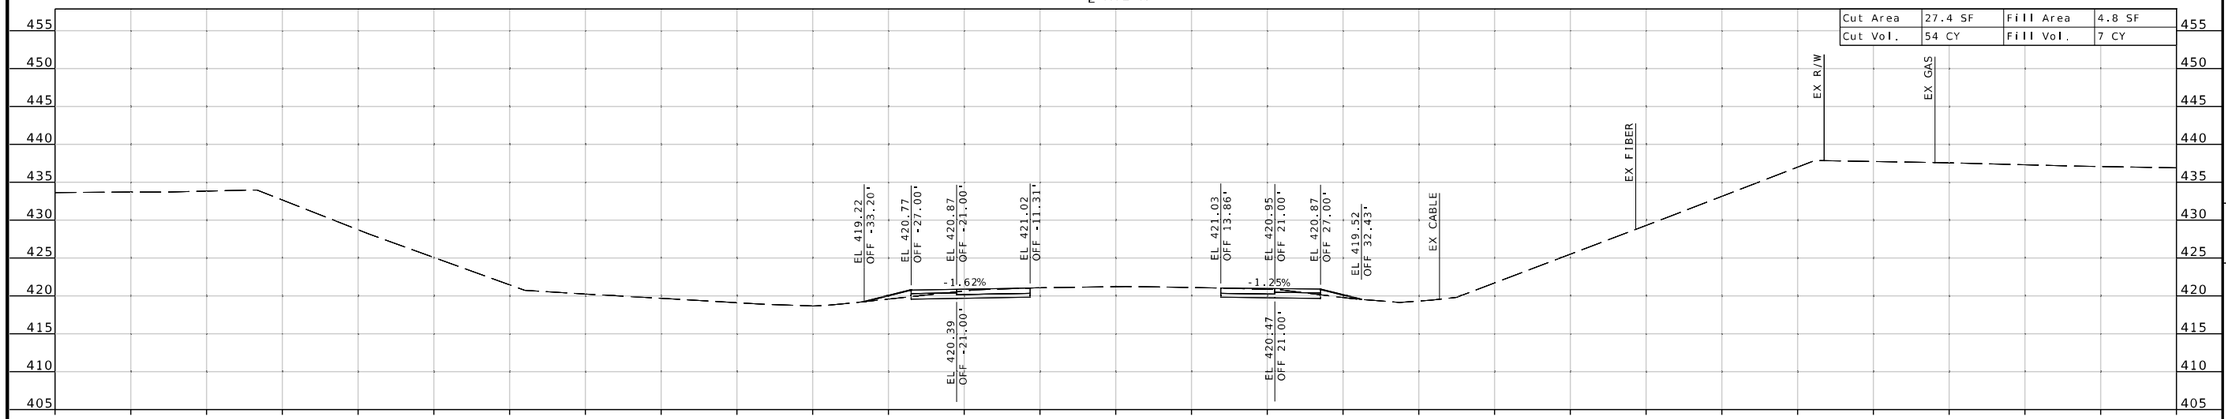

STA 96+00.00

℄ RTE K

Cut Area	31.0 SF	Fill Area	3.0 SF
Cut Vol.	95 CY	Fill Vol.	6 CY

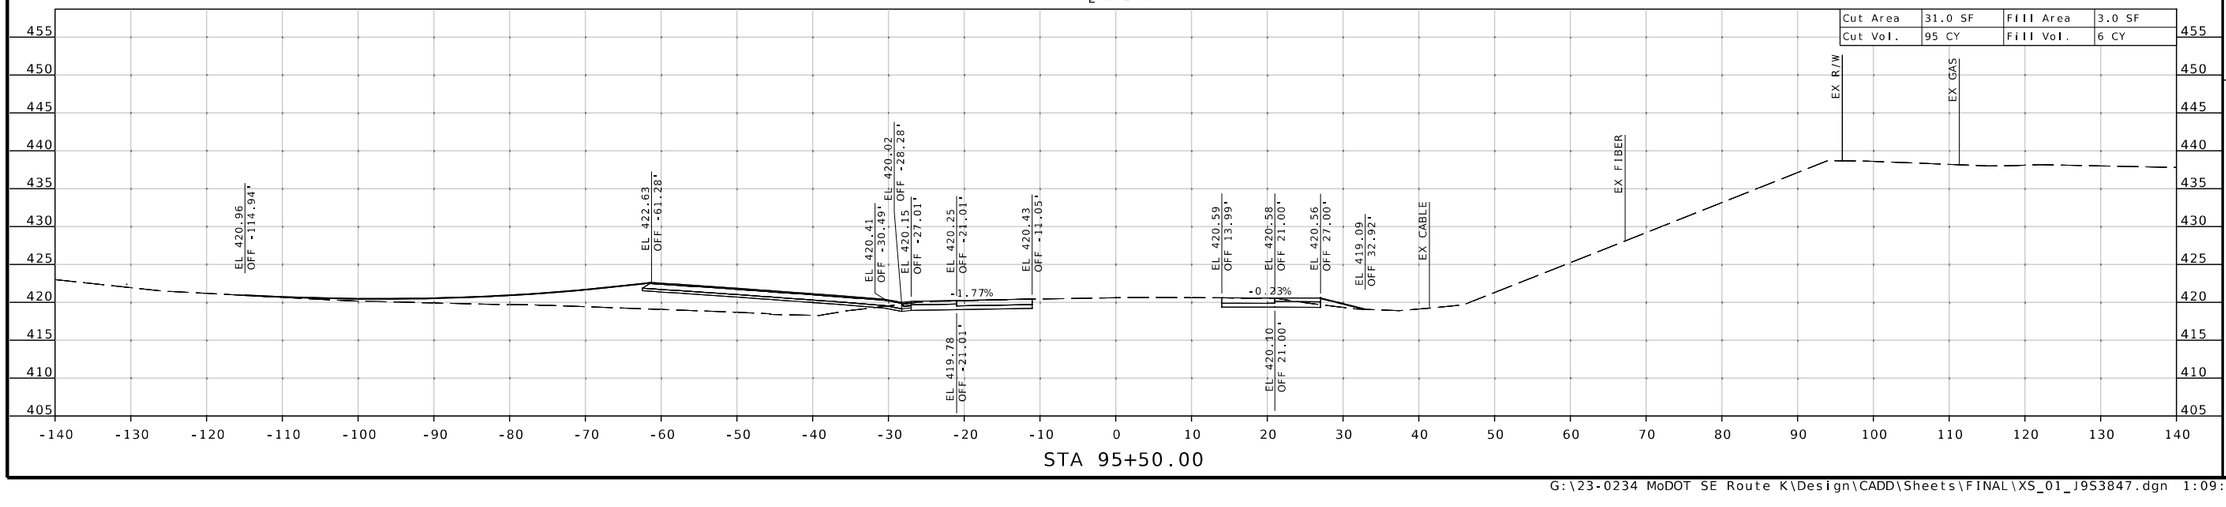

STA 95+50.00

THIS SHEET HAS BEEN SIGNED, SEALED & DATED ELECTRONICALLY.

DATE PREPARED
9/26/2025

ROUTE	STATE
K	MO
DISTRICT	SHEET NO.
SE	8

COUNTY
CAPE GIRARDEAU

JOB NO.
J9S3847

CONTRACT ID.

PROJECT NO.

BRIDGE NO.

DESCRIPTION

DATE

MISSOURI HIGHWAYS AND TRANSPORTATION COMMISSION

105 WEST CAPITOL
JEFFERSON CITY, MO 65102
1-888-ASK-MODOT (1-888-275-6636)

TREKK DESIGN GROUP, LLC
1411 East 104th St.
Kansas City, MO 64131
Tel (816) 874-4655
Fax (816) 874-4675
www.trekkdesigngroup.com

Missouri Cert. of Authority 2002010300

G:\23-0234 MoDOT SE Route K\Design\CADD\Sheets\FINAL\XS_01_J9S3847.dgn 1:09:03 PM 9/26/2025

℄ RTE K

Cut Area	21.0 SF	Fill Area	5.5 SF
Cut Vol.	44 CY	Fill Vol.	10 CY

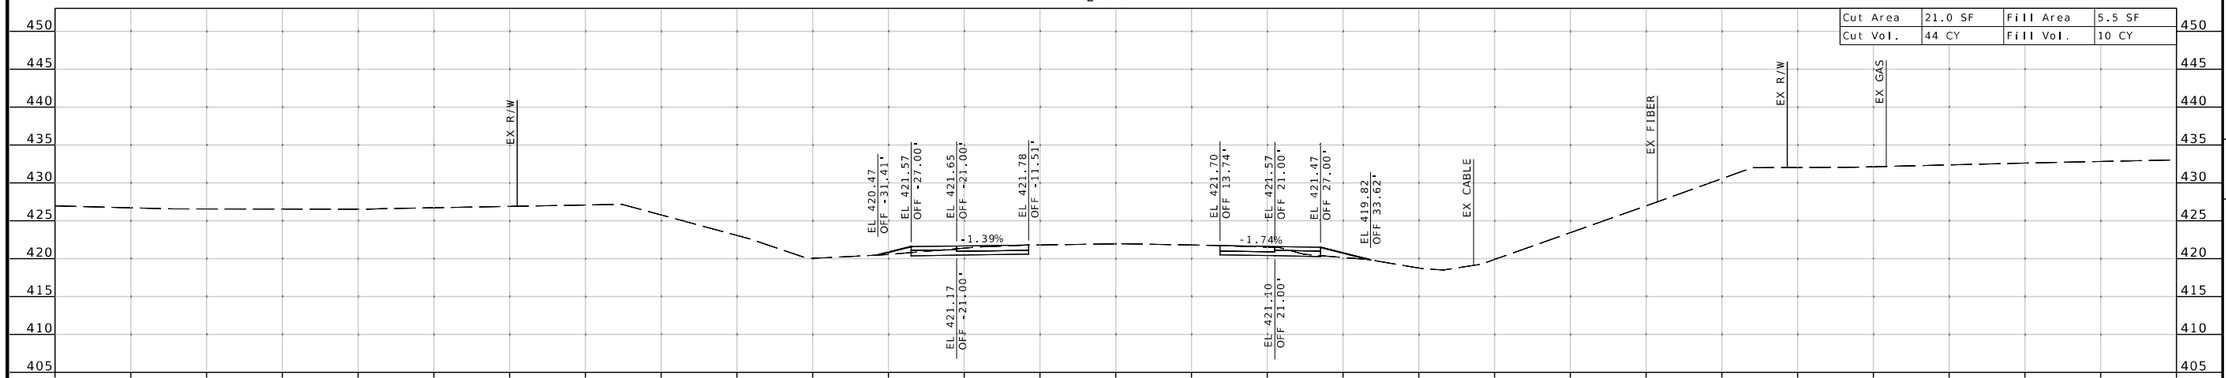

STA 97+00.00

℄ RTE K

Cut Area	26.6 SF	Fill Area	4.9 SF
Cut Vol.	50 CY	Fill Vol.	9 CY

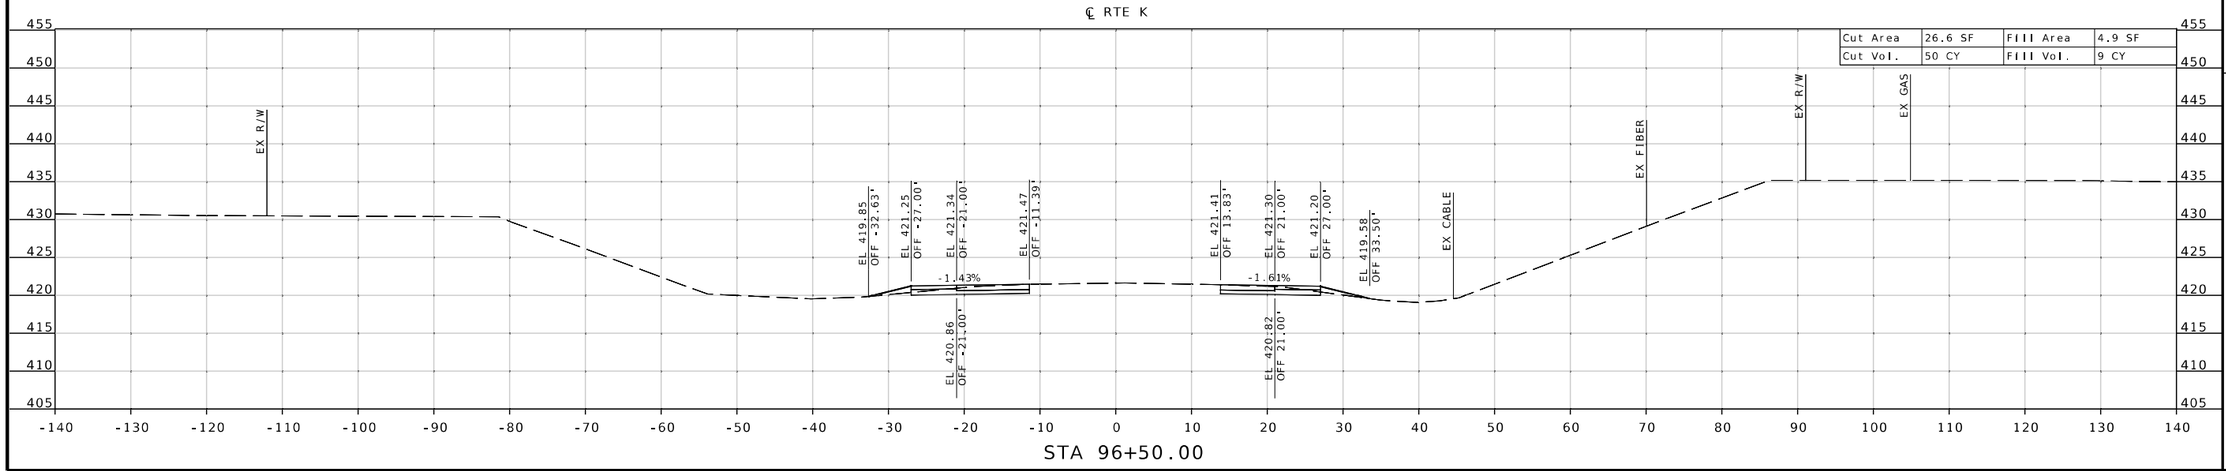

STA 96+50.00

STATE OF MISSOURI
REGISTERED PROFESSIONAL ENGINEER
MICHAEL L. BROWN
NUMBER 2001015611

THIS SHEET HAS BEEN SIGNED, SEALED & DATED ELECTRONICALLY.

DATE PREPARED
9/26/2025

ROUTE	STATE
K	MO
DISTRICT	SHEET NO.
SE	9

COUNTY
CAPE GIRARDEAU

JOB NO.
J9S3847

CONTRACT ID.

PROJECT NO.

BRIDGE NO.

DESCRIPTION	DATE

MISSOURI HIGHWAYS AND TRANSPORTATION COMMISSION
105 WEST CAPITOL
JEFFERSON CITY, MO 65102
1-888-ASK-MODOT (1-888-275-6636)

1411 East 104th St.
Kansas City, MO 64131
Tel (816) 874-4655
Fax (816) 874-4675
www.trekdesigngroup.com

Missouri Cert. of Authority 2002010300

TREK DESIGN GROUP, LLC

℄ RTE K

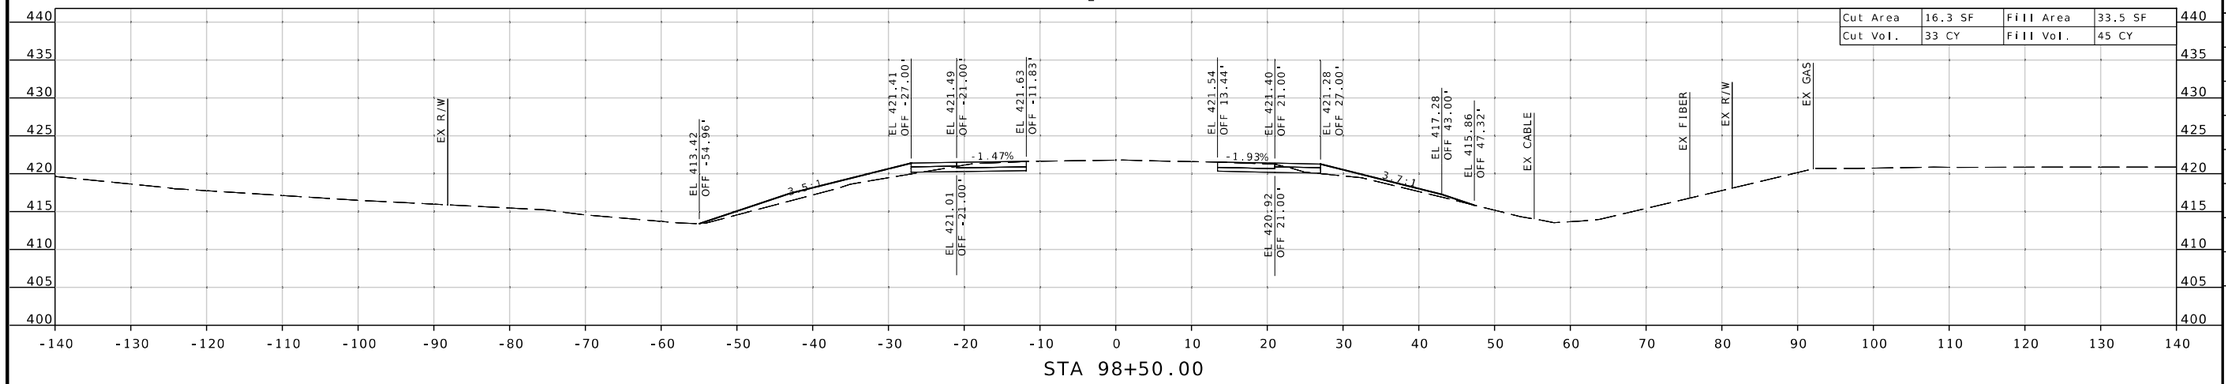

STA 98+50.00

℄ RTE K

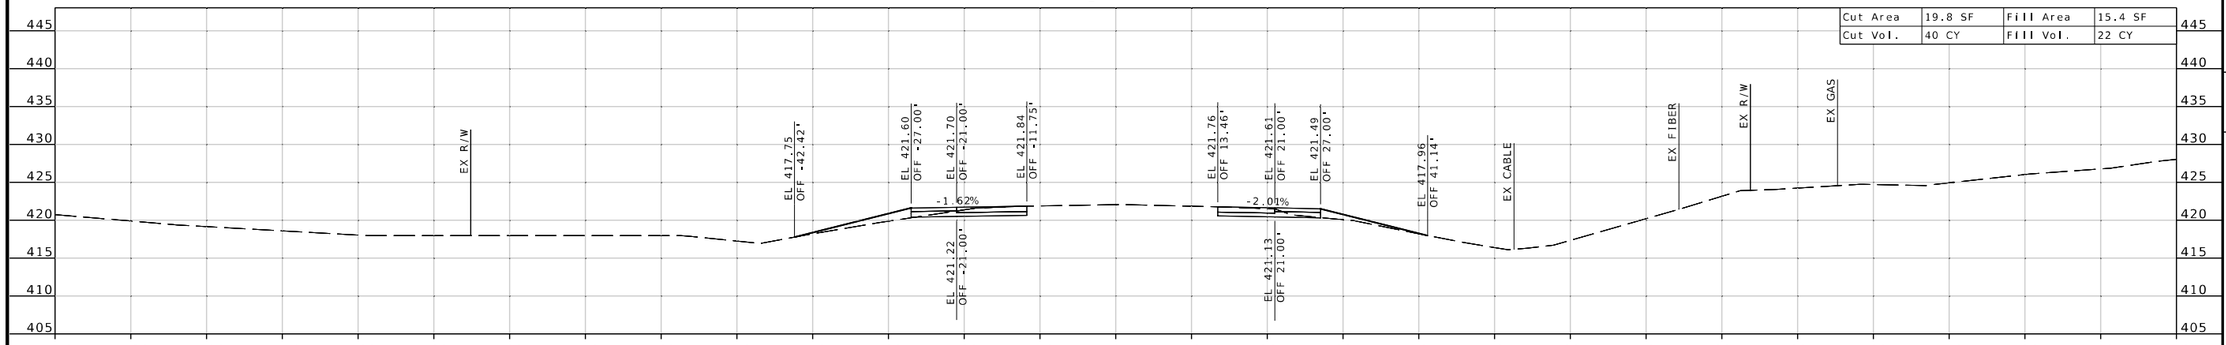

STA 98+00.00

℄ RTE K

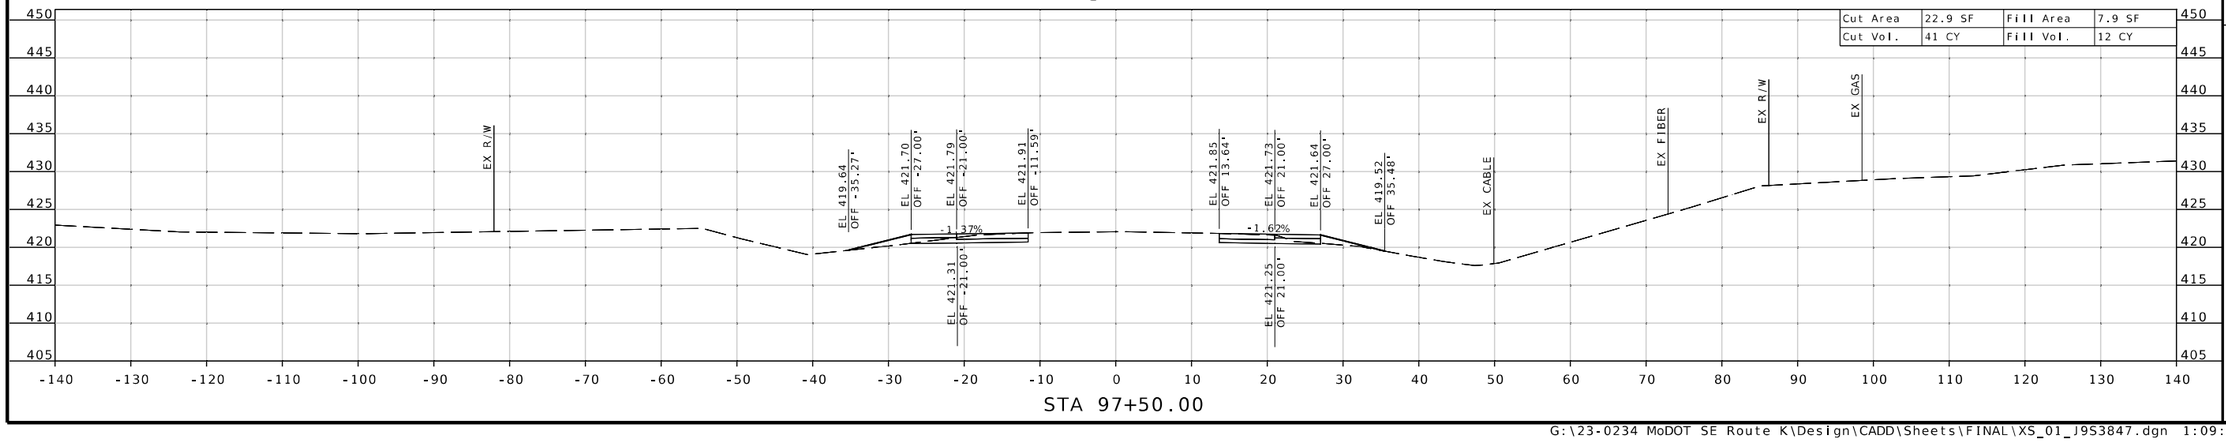

STA 97+50.00

STATE OF MISSOURI
MICHAEL L. BROWN
NUMBER 2001015611
REGISTERED PROFESSIONAL ENGINEER

THIS SHEET HAS BEEN SIGNED, SEALED & DATED ELECTRONICALLY.

DATE PREPARED
9/26/2025

ROUTE	STATE
K	MO
DISTRICT	SHEET NO.
SE	10

COUNTY
CAPE GIRARDEAU

JOB NO.
J9S3847

CONTRACT ID.

PROJECT NO.

BRIDGE NO.

DATE	DESCRIPTION

MISSOURI HIGHWAYS AND TRANSPORTATION COMMISSION

105 WEST CAPITOL
JEFFERSON CITY, MO 65102
1-888-ASK-MODOT (1-888-275-6636)

TREKK DESIGN GROUP, LLC
1411 East 104th St.
Kansas City, MO 64131
Tel (816) 874-4655
Fax (816) 874-4675
www.trekkdesigngroup.com
Missouri Cert. of Authority 2002010300

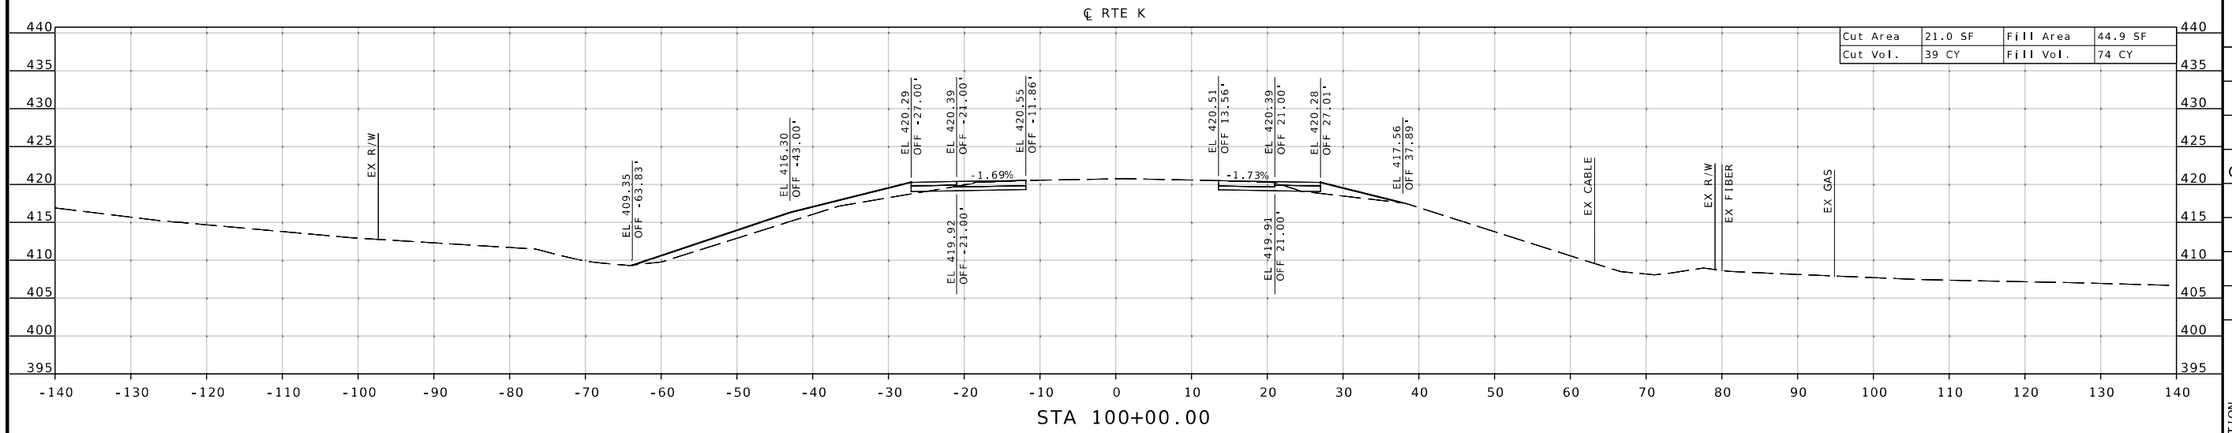

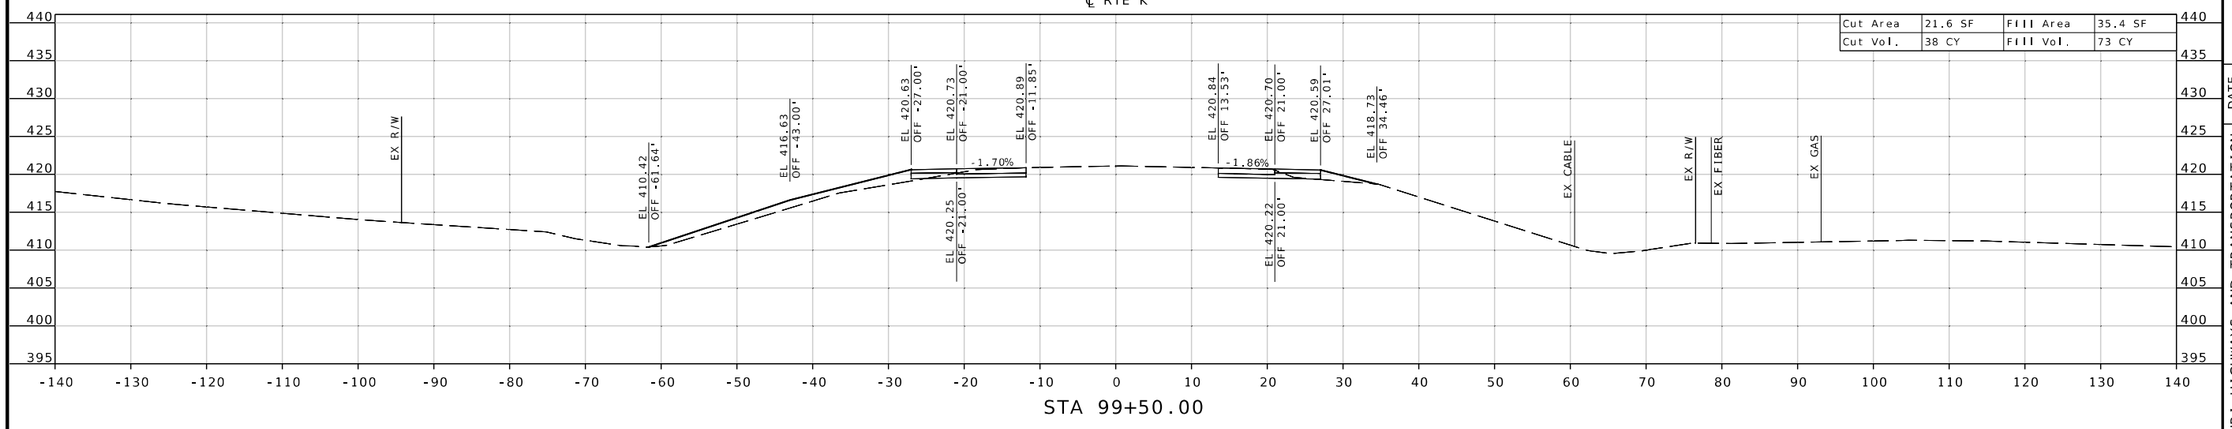

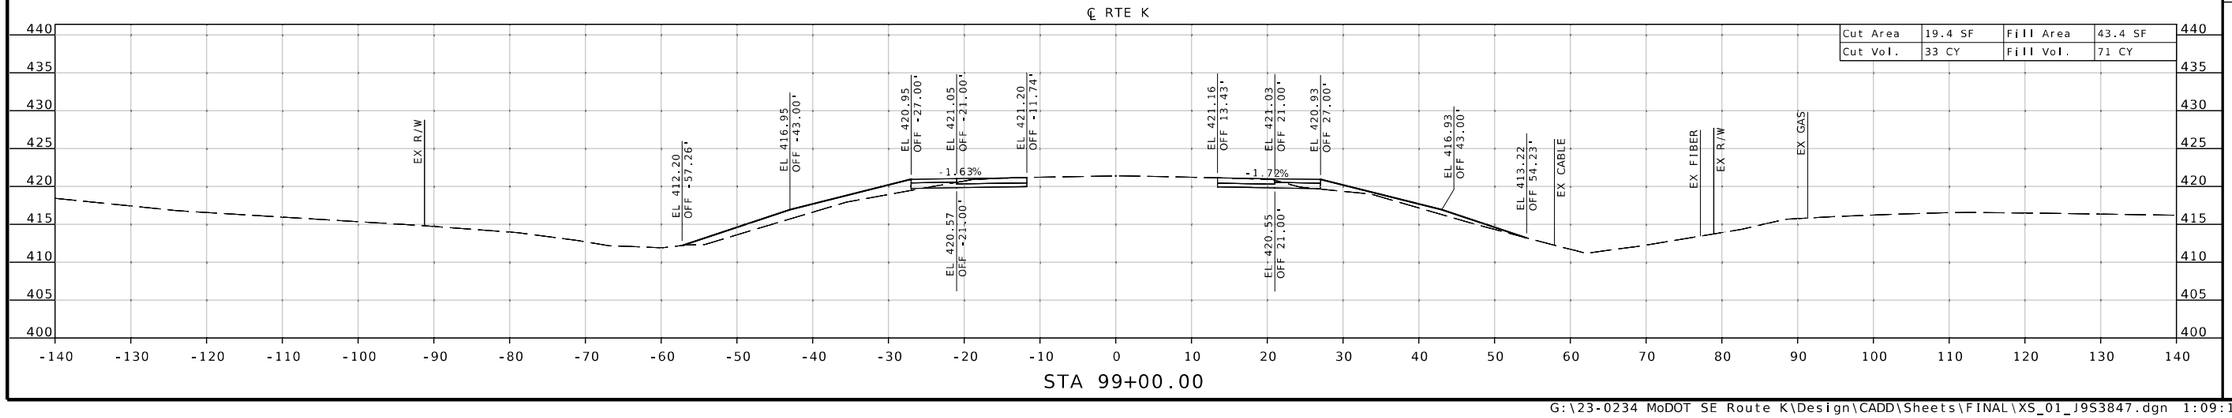

STATE OF MISSOURI
MICHAEL L. BROWN
NUMBER 2001015611
REGISTERED PROFESSIONAL ENGINEER
THIS SHEET HAS BEEN SIGNED, SEALED & DATED ELECTRONICALLY.

DATE PREPARED 9/26/2025

ROUTE	STATE
K	MO
DISTRICT	SHEET NO.
SE	11

COUNTY: CAPE GIRARDEAU
JOB NO.: J9S3847
CONTRACT ID.:
PROJECT NO.:
BRIDGE NO.:

DESCRIPTION	DATE

MISSOURI HIGHWAYS AND TRANSPORTATION COMMISSION
105 WEST CAPITOL
JEFFERSON CITY, MO 65102
1-888-ASK-MODOT (1-888-275-6636)

TREKK DESIGN GROUP, LLC
1411 East 104th St.
Kansas City, MO 64131
Tel (816) 874-4655
Fax (816) 874-4675
www.trekkdesigngroup.com
Missouri Cert. of Authority 2002010300

℄ RTE K

Cut Area	21.8 SF	Fill Area	45.6 SF
Cut Vol.	40 CY	Fill Vol.	93 CY

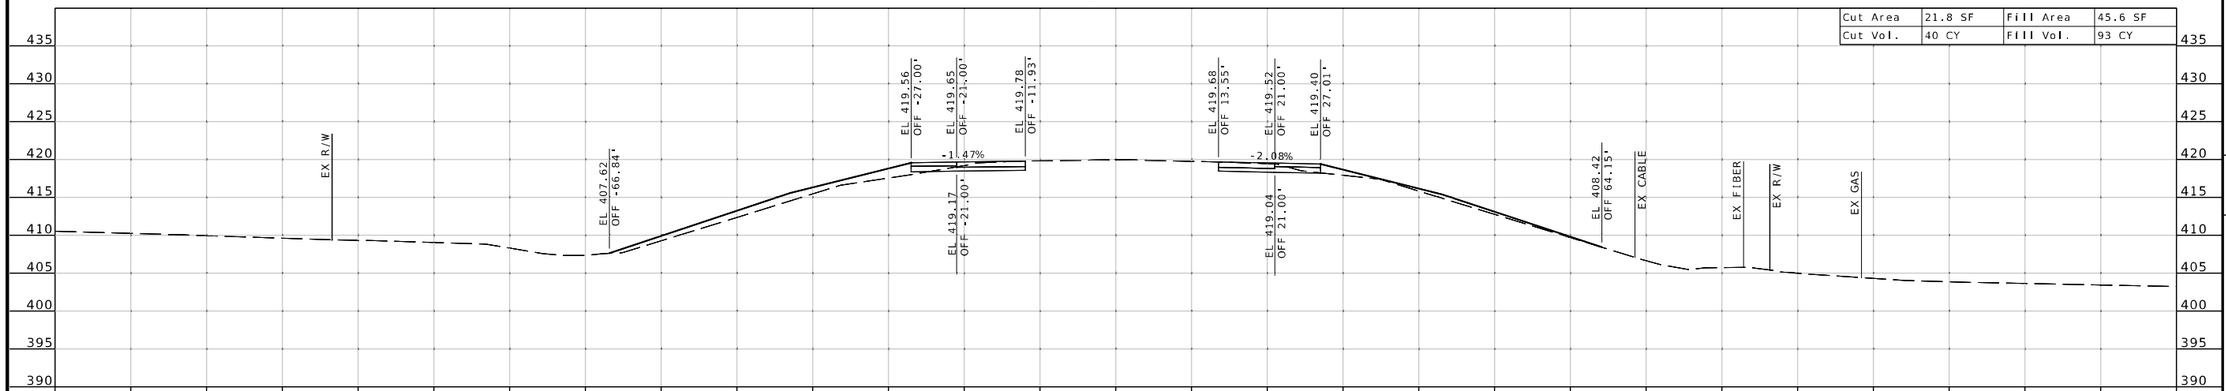

STA 101+00.00

℄ RTE K

Cut Area	21.6 SF	Fill Area	54.5 SF
Cut Vol.	39 CY	Fill Vol.	92 CY

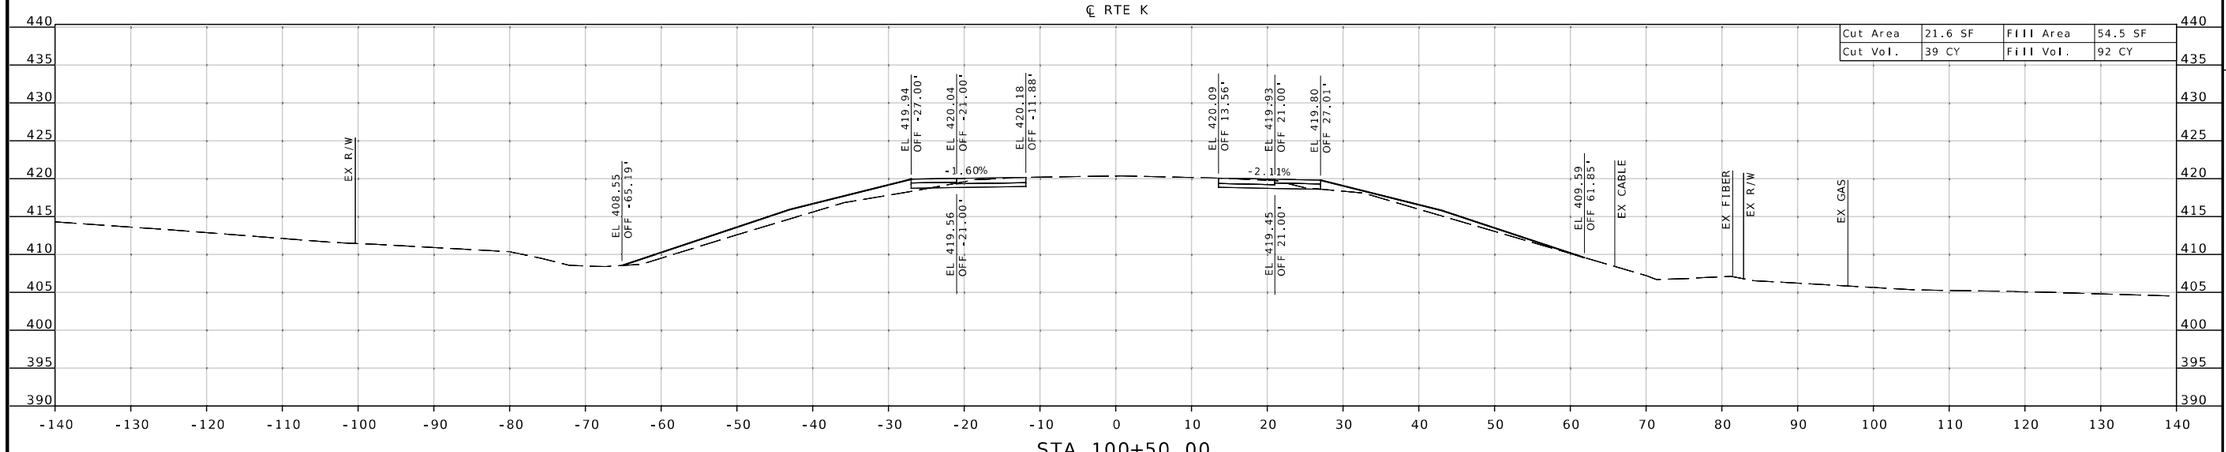

STA 100+50.00

MICHAEL L. BROWN
NUMBER 2001015611
REGISTERED STATE OF MISSOURI PROFESSIONAL ENGINEER
THIS SHEET HAS BEEN SIGNED, SEALED & DATED ELECTRONICALLY.

DATE PREPARED
9/26/2025

ROUTE	STATE
K	MO
DISTRICT	SHEET NO.
SE	12

COUNTY
CAPE GIRARDEAU

JOB NO.
J9S3847

CONTRACT ID.

PROJECT NO.

BRIDGE NO.

DESCRIPTION	DATE

MISSOURI HIGHWAYS AND TRANSPORTATION COMMISSION
105 WEST CAPITOL
JEFFERSON CITY, MO 65102
1-888-ASK-MODOT (1-888-275-6636)

TREKK DESIGN GROUP, LLC
1411 East 104th St.
Kansas City, MO 64131
Tel (816) 874-4653
Fax (816) 874-4675
www.trekkdesigngroup.com

Missouri Cert. of Authority 2002010300

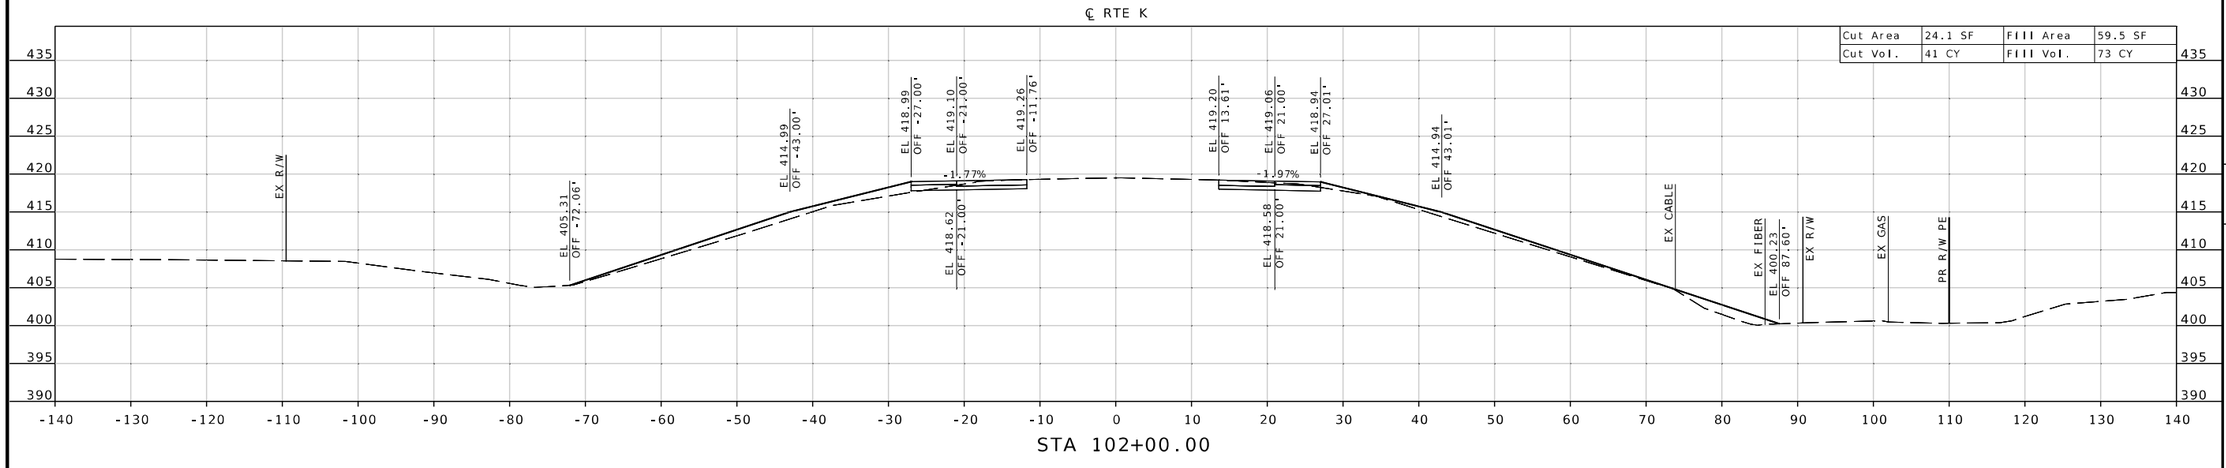

REGISTERED PROFESSIONAL ENGINEER
STATE OF MISSOURI
MICHAEL L. BROWN
NUMBER 2001015611
THIS SHEET HAS BEEN SIGNED, SEALED & DATED ELECTRONICALLY.

DATE PREPARED
9/26/2025

ROUTE	STATE
K	MO
DISTRICT	SHEET NO.
SE	13

COUNTY
CAPE GIRARDEAU

JOB NO.
J9S3847

CONTRACT ID.

PROJECT NO.

BRIDGE NO.

DESCRIPTION	DATE

MISSOURI HIGHWAYS AND TRANSPORTATION COMMISSION
105 WEST CAPITOL
JEFFERSON CITY, MO 65102
1-888-ASK-MODOT (1-888-275-6636)

1411 East 104th St.
Kansas City, MO 64131
Tel (816) 874-4655
Fax (816) 874-4675
www.trekdesigngroup.com

Missouri Cert. of Authority 2002010300

TREK DESIGN GROUP, LLC

℄ RTE K

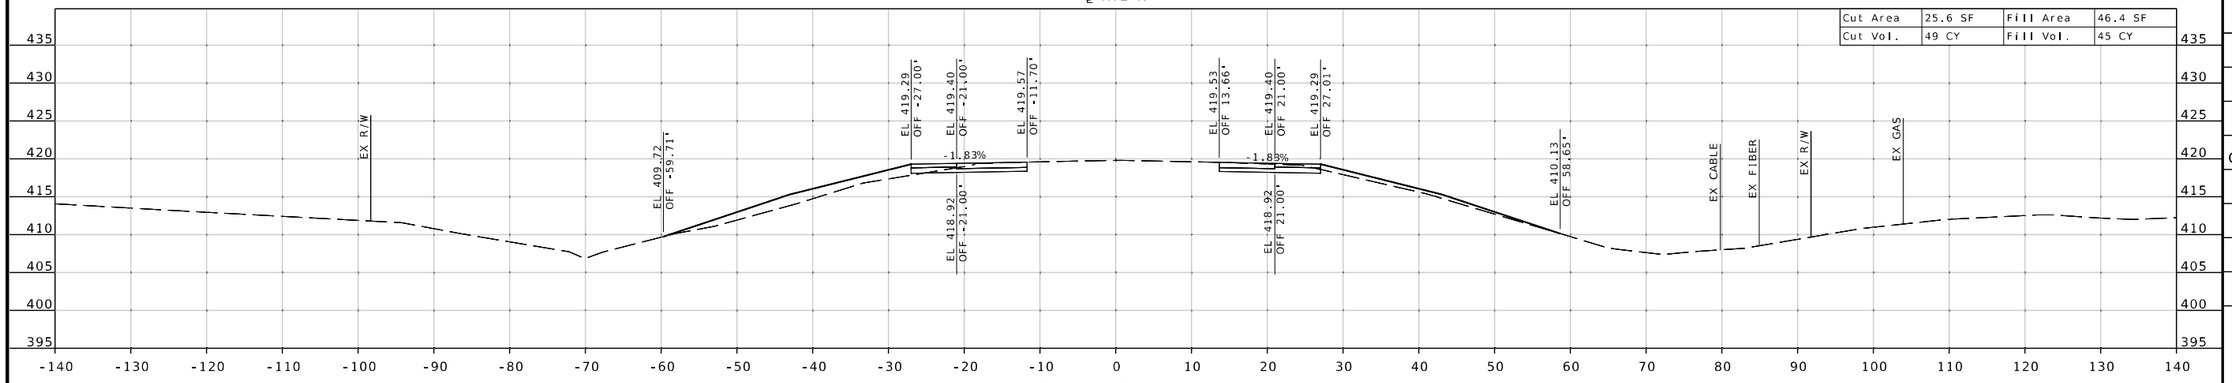

STA 103+50.00

℄ RTE K

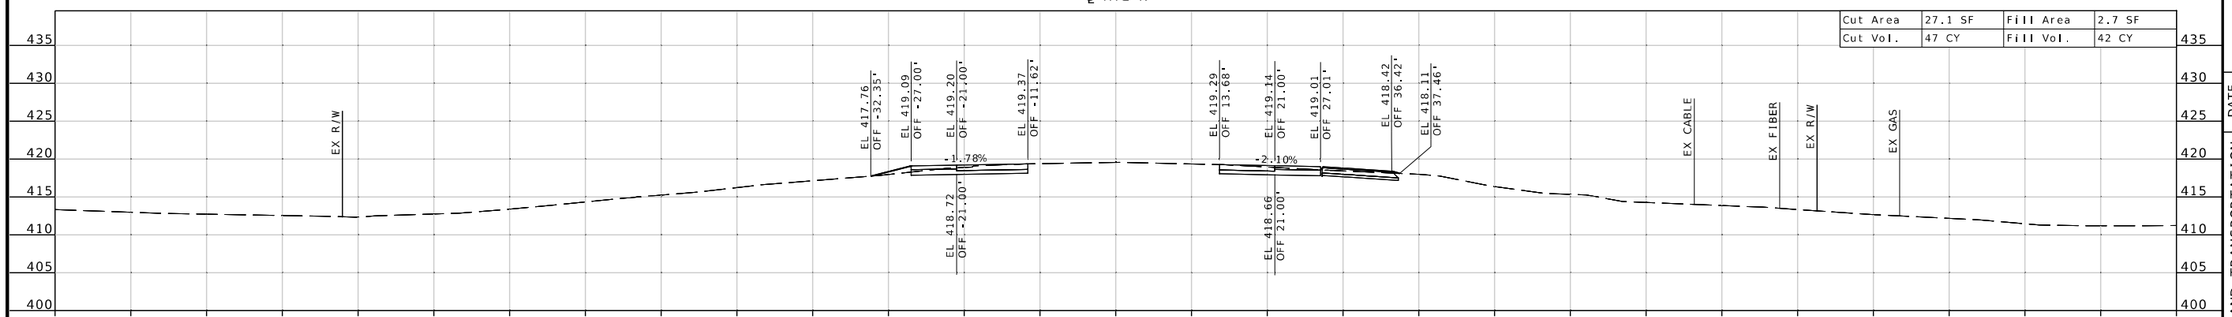

STA 103+00.00

℄ RTE K

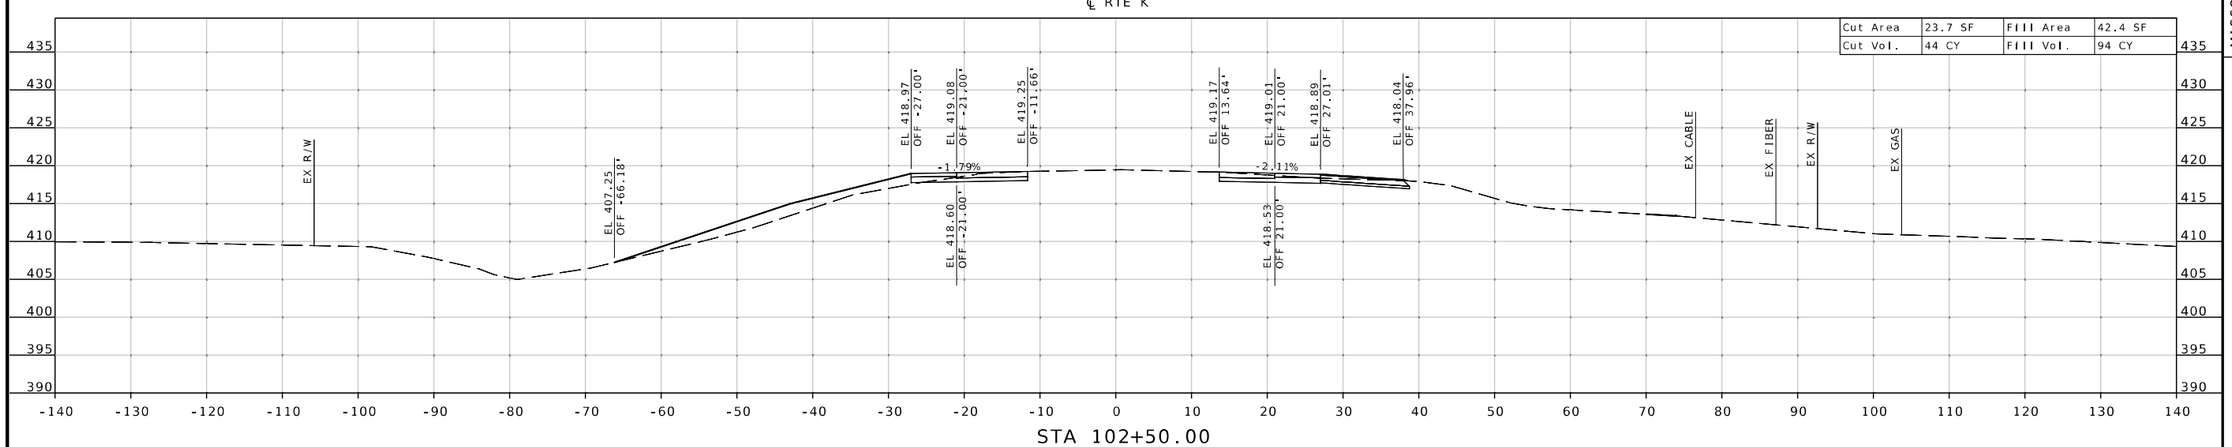

STA 102+50.00

STATE OF MISSOURI
MICHAEL L. BROWN
NUMBER 2001015611
REGISTERED PROFESSIONAL ENGINEER

THIS SHEET HAS BEEN SIGNED, SEALED & DATED ELECTRONICALLY.

DATE PREPARED
9/26/2025

ROUTE	STATE
K	MO
DISTRICT	SHEET NO.
SE	14

COUNTY
CAPE GIRARDEAU

JOB NO.
J9S3847

CONTRACT ID.

PROJECT NO.

BRIDGE NO.

DESCRIPTION	DATE

MISSOURI HIGHWAYS AND TRANSPORTATION COMMISSION
105 WEST CAPITOL
JEFFERSON CITY, MO 65102
1-888-ASK-MODOT (1-888-275-6636)

TREK DESIGN GROUP, LLC
1411 East 104th St.
Kansas City, MO 64131
Tel (816) 874-4655
Fax (816) 874-4675
www.trekdesigngroup.com
Missouri Cert. of Authority 2002010300

℄ RTE K

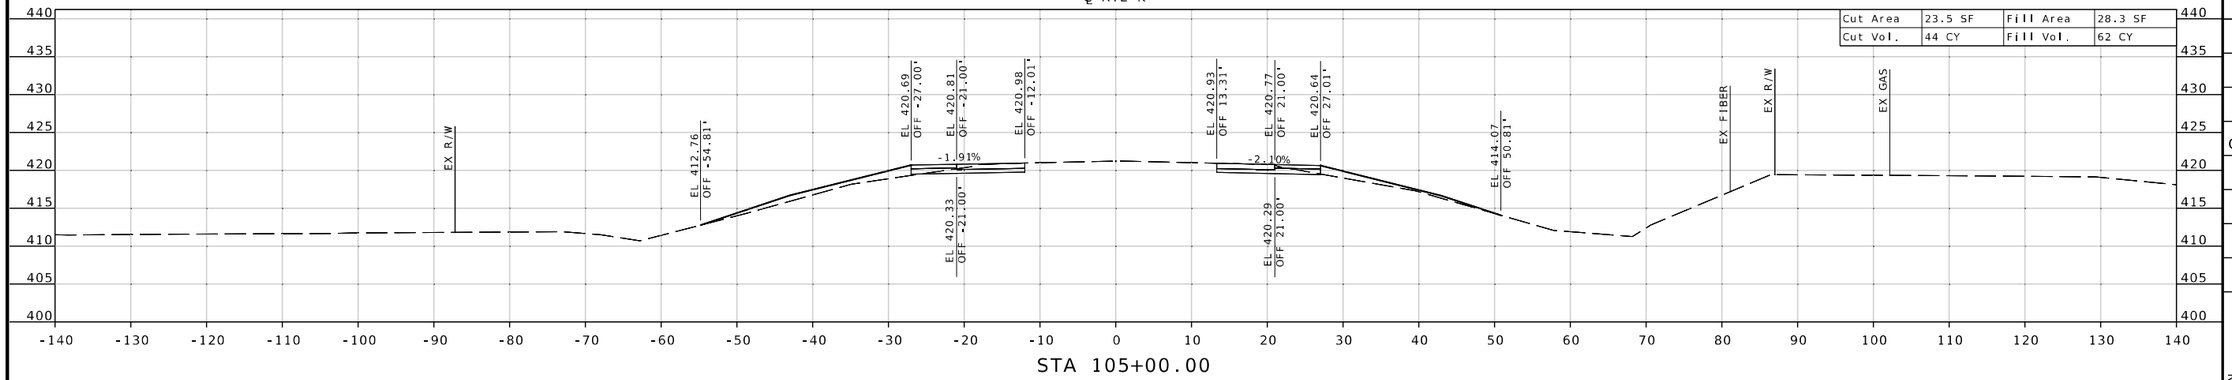

STA 105+00.00

℄ RTE K

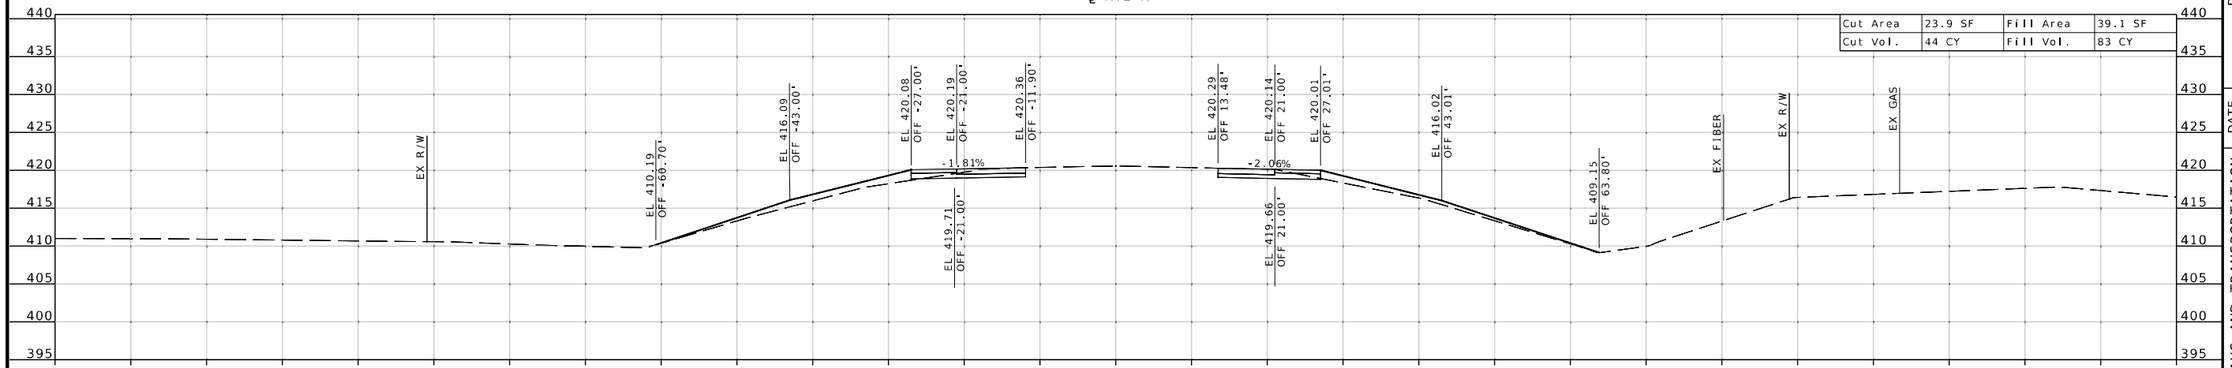

STA 104+50.00

℄ RTE K

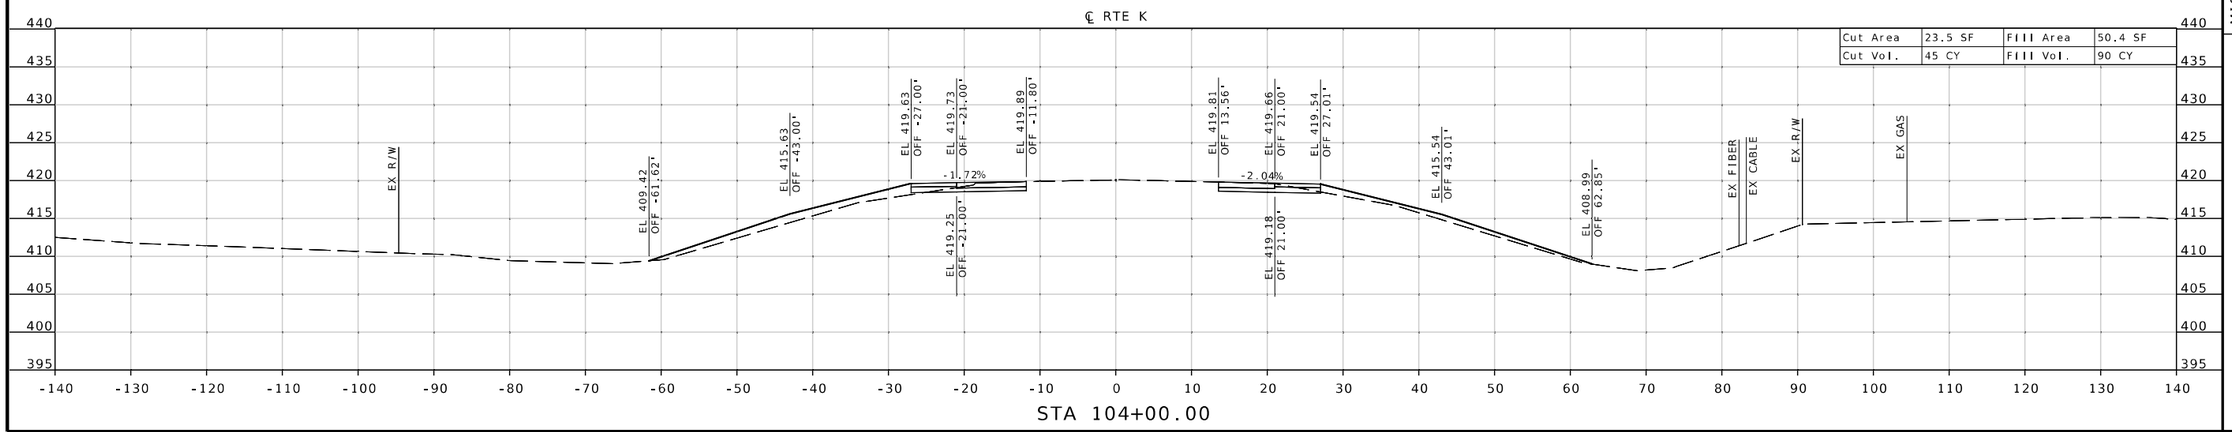

STA 104+00.00

STATE OF MISSOURI
MICHAEL L. BROWN
NUMBER 2001015611
REGISTERED PROFESSIONAL ENGINEER
THIS SHEET HAS BEEN SIGNED, SEALED & DATED ELECTRONICALLY.

DATE PREPARED 9/26/2025

ROUTE	STATE
K	MO
DISTRICT	SHEET NO.
SE	15

COUNTY: CAPE GIRARDEAU

JOB NO.: J9S3847

CONTRACT ID.:

PROJECT NO.:

BRIDGE NO.:

DESCRIPTION	DATE

MISSOURI HIGHWAYS AND TRANSPORTATION COMMISSION
105 WEST CAPITOL
JEFFERSON CITY, MO 65102
1-888-ASK-MODOT (1-888-275-6636)

TREK DESIGN GROUP, LLC
1411 East 104th St.
Kansas City, MO 64131
Tel (816) 874-4655
Fax (816) 874-4675
www.trekdesigngroup.com
Missouri Cert. of Authority 2002010300

℄ RTE K

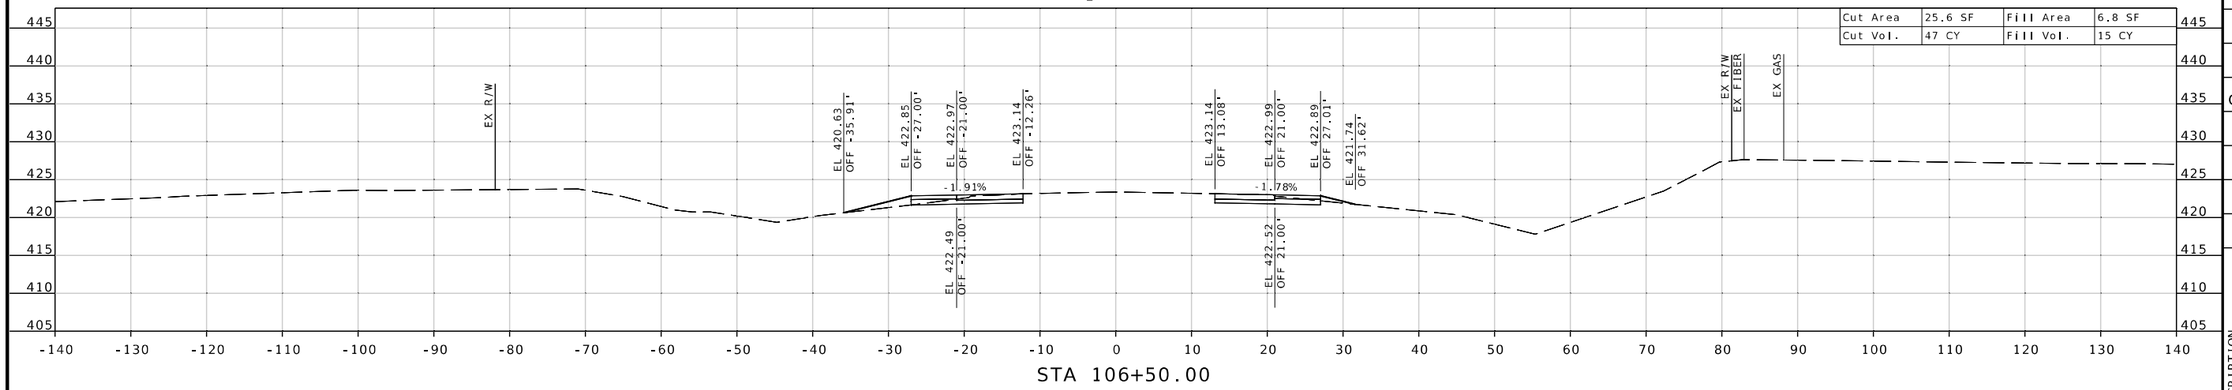

STA 106+50.00

℄ RTE K

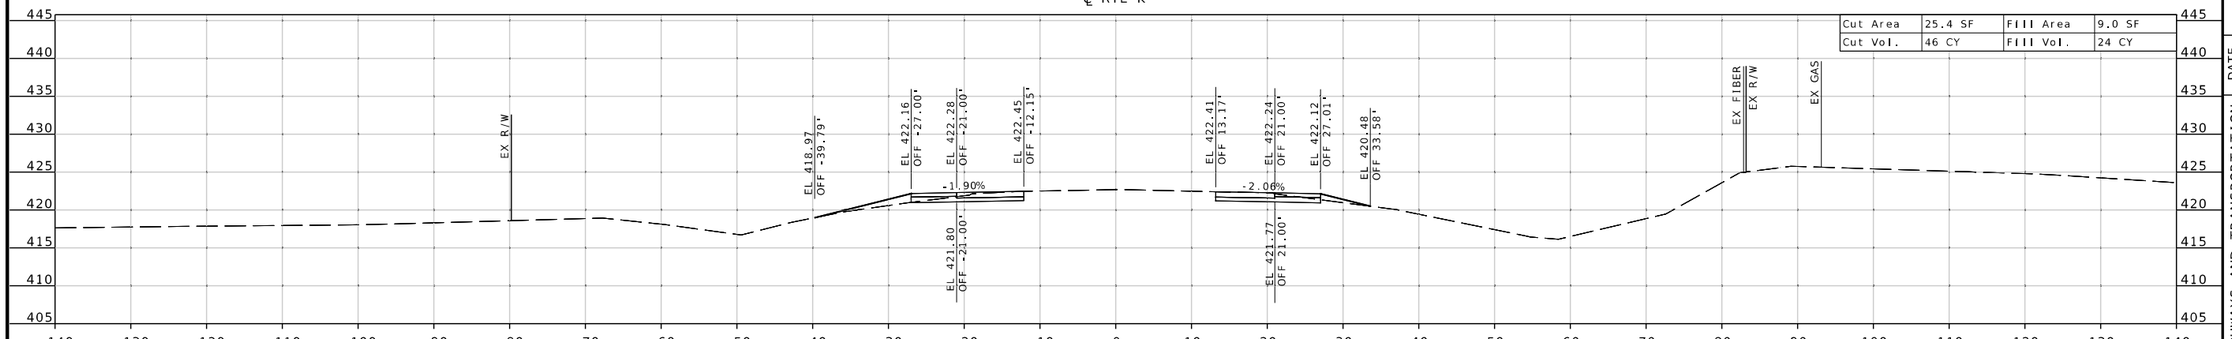

STA 106+00.00

℄ RTE K

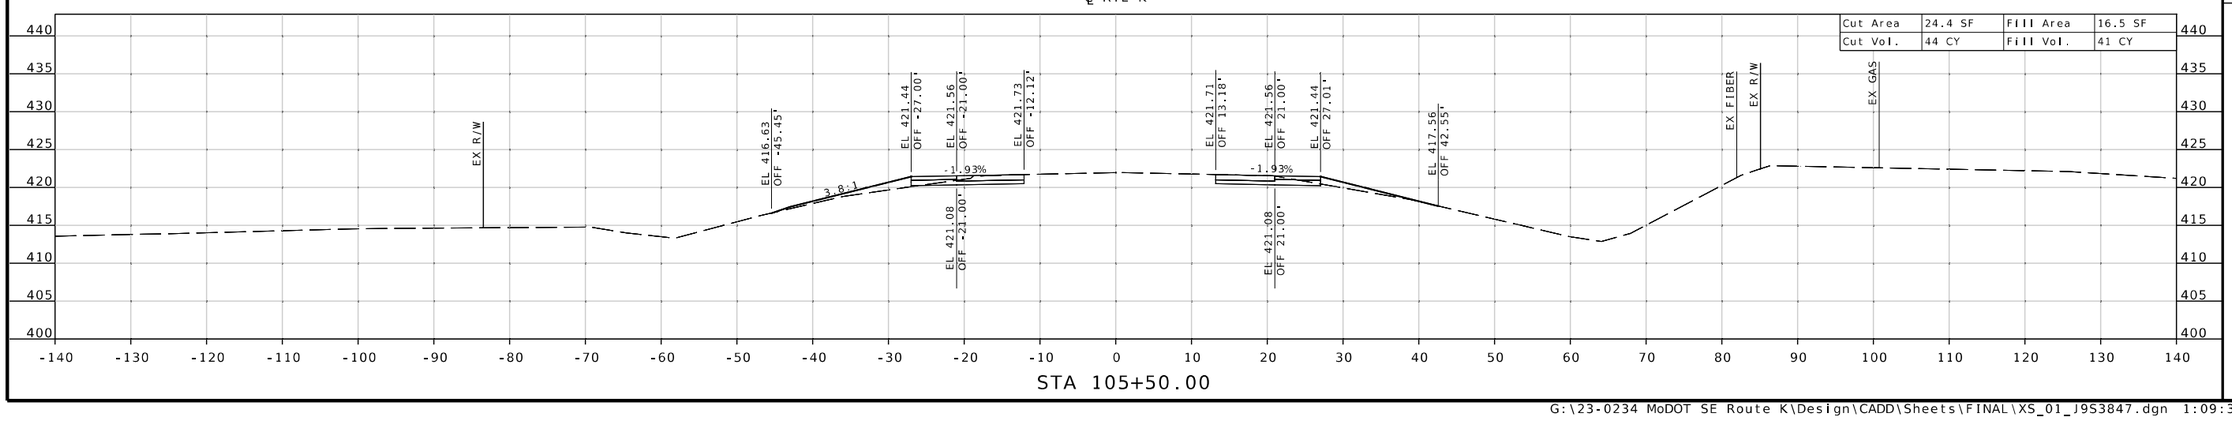

STA 105+50.00

STATE OF MISSOURI
MICHAEL L. BROWN
NUMBER 2001015611
REGISTERED PROFESSIONAL ENGINEER
THIS SHEET HAS BEEN SIGNED, SEALED & DATED ELECTRONICALLY.

DATE PREPARED
9/26/2025

ROUTE	STATE
K	MO
DISTRICT	SHEET NO.
SE	16

COUNTY
CAPE GIRARDEAU

JOB NO.
J9S3847

CONTRACT ID.

PROJECT NO.

BRIDGE NO.

DESCRIPTION	DATE

MISSOURI HIGHWAYS AND TRANSPORTATION COMMISSION

105 WEST CAPITOL
JEFFERSON CITY, MO 65102
1-888-ASK-MODOT (1-888-275-6636)

1411 East 104th St.
Kansas City, MO 64131
Tel (816) 874-4855
Fax (816) 874-4875
www.trekdesigngroup.com

Missouri Cert. of Authority 2002010300

TREK DESIGN GROUP, LLC

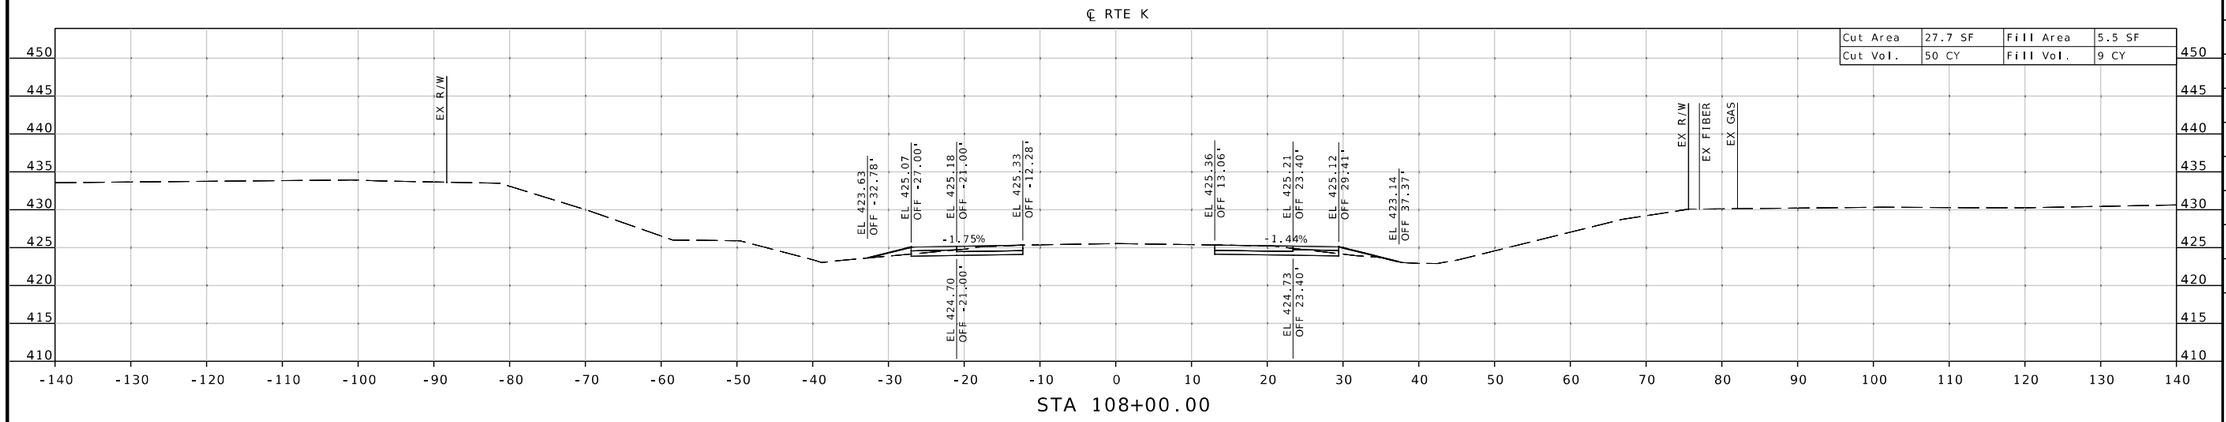

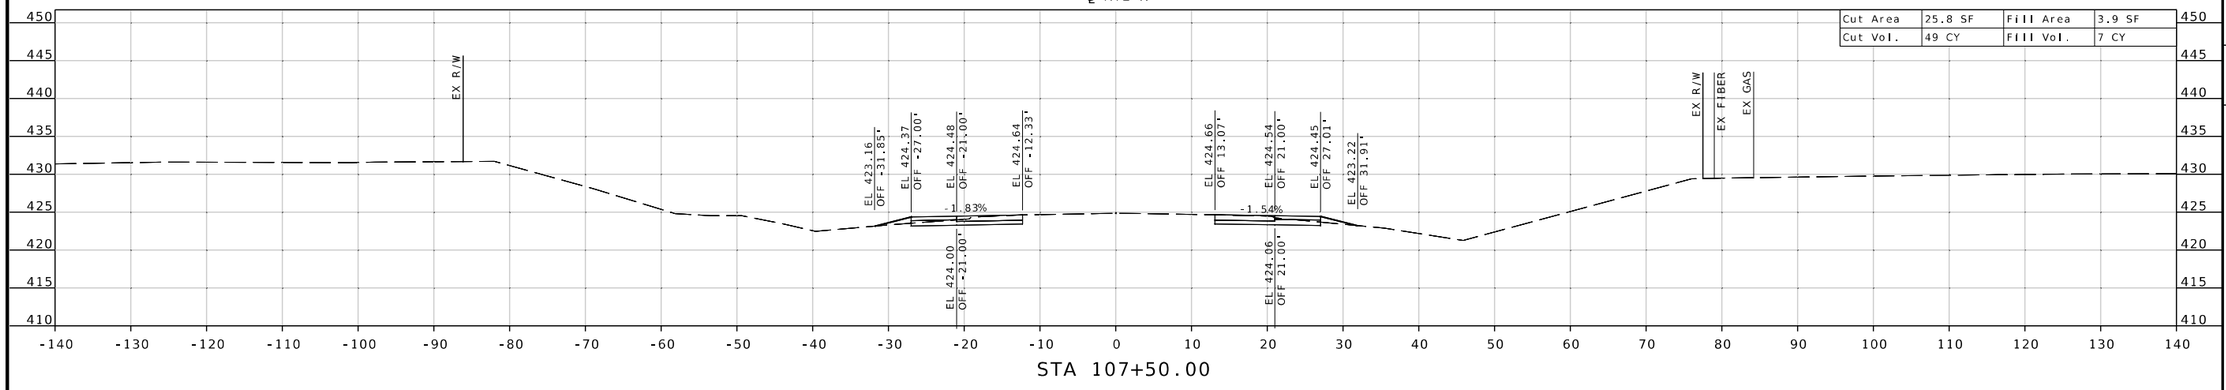

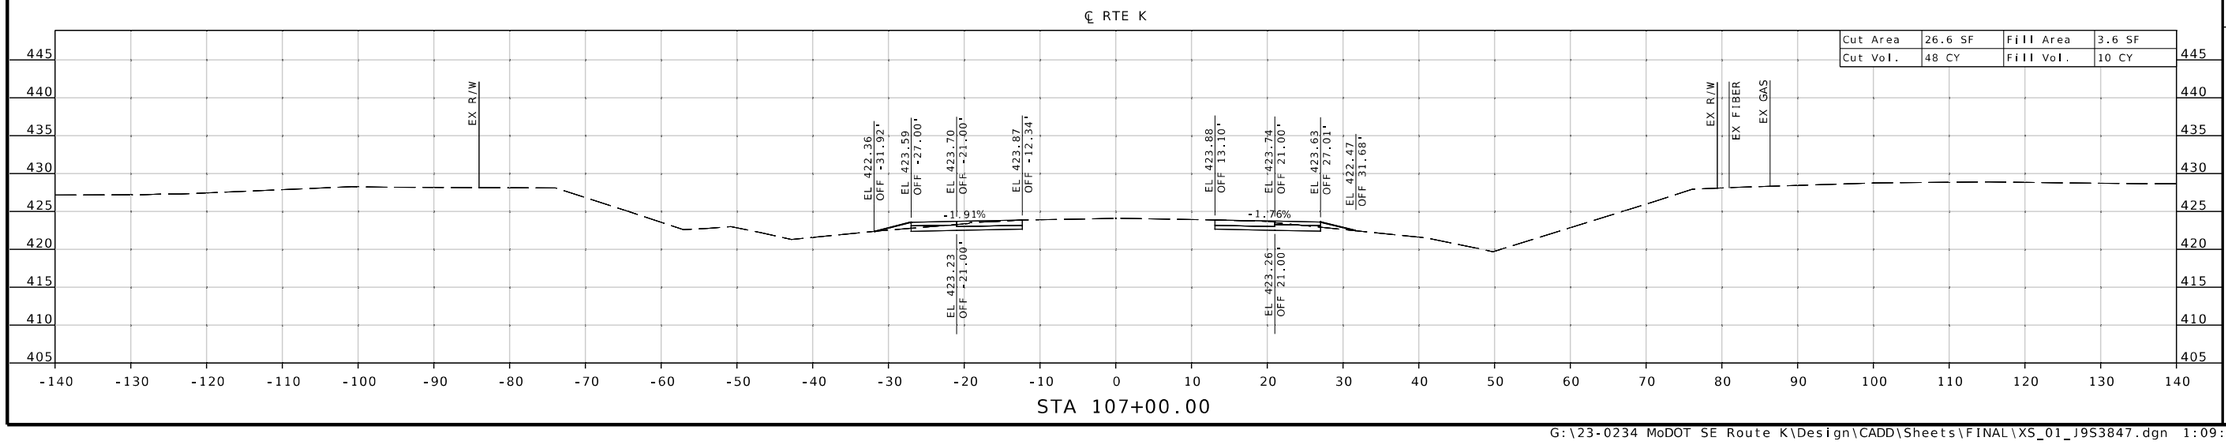

THIS SHEET HAS BEEN SIGNED, SEALED & DATED ELECTRONICALLY.

DATE PREPARED 9/26/2025

ROUTE K | STATE MO

DISTRICT SE | SHEET NO. 17

COUNTY CAPE GIRARDEAU

JOB NO. J9S3847

CONTRACT ID.

PROJECT NO.

BRIDGE NO.

DESCRIPTION	DATE

MISSOURI HIGHWAYS AND TRANSPORTATION COMMISSION

105 WEST CAPITOL
JEFFERSON CITY, MO 65102
1-888-ASK-MODOT (1-888-275-6636)

1411 East 104th St.
Kansas City, MO 64131
Tel (816) 874-4655
Fax (816) 874-4675
www.trekkdesigngroup.com

Missouri Cert. of Authority 2002010300

TREKK DESIGN GROUP, LLC

G:\23-0234 MoDOT SE Route K\Design\CADD\Sheets\FINAL\XS_01_J9S3847.dgn 1:09:42 PM 9/26/2025

℄ RTE K

Cut Area	27.5 SF	Fill Area	10.9 SF
Cut Vol.	50 CY	Fill Vol.	19 CY

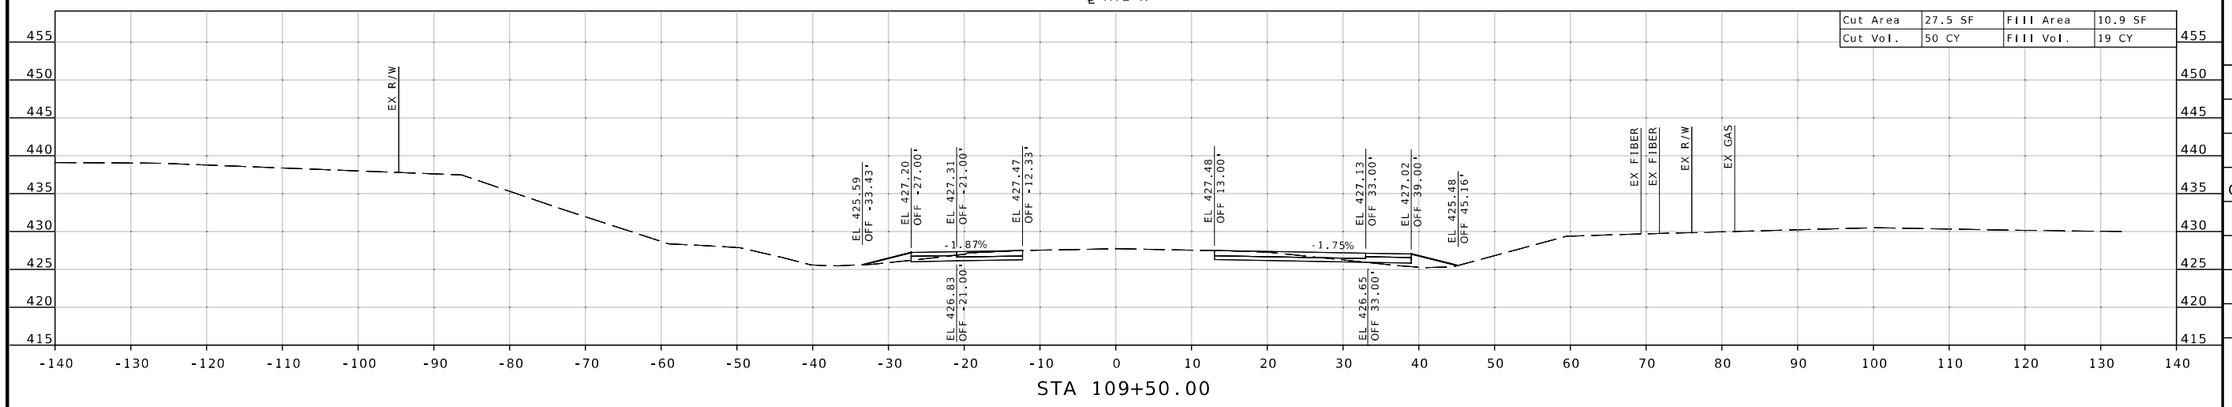

STA 109+50.00

℄ RTE K

Cut Area	25.9 SF	Fill Area	9.6 SF
Cut Vol.	47 CY	Fill Vol.	17 CY

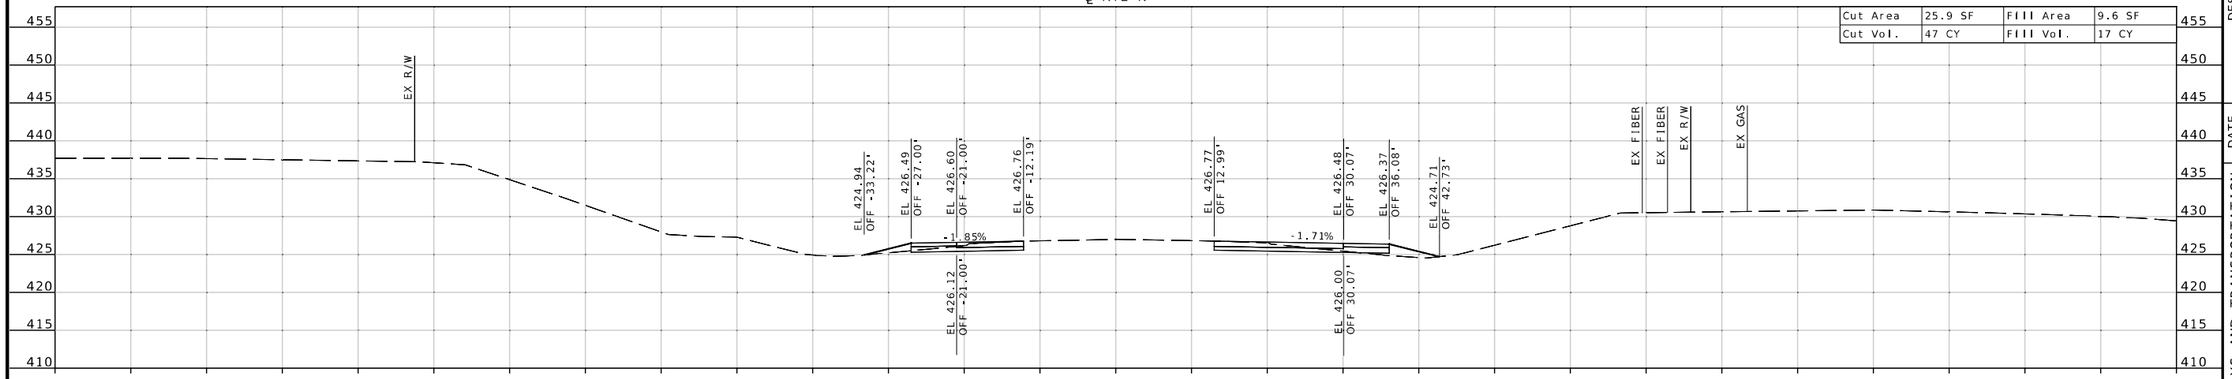

STA 109+00.00

℄ RTE K

Cut Area	25.0 SF	Fill Area	8.8 SF
Cut Vol.	49 CY	Fill Vol.	13 CY

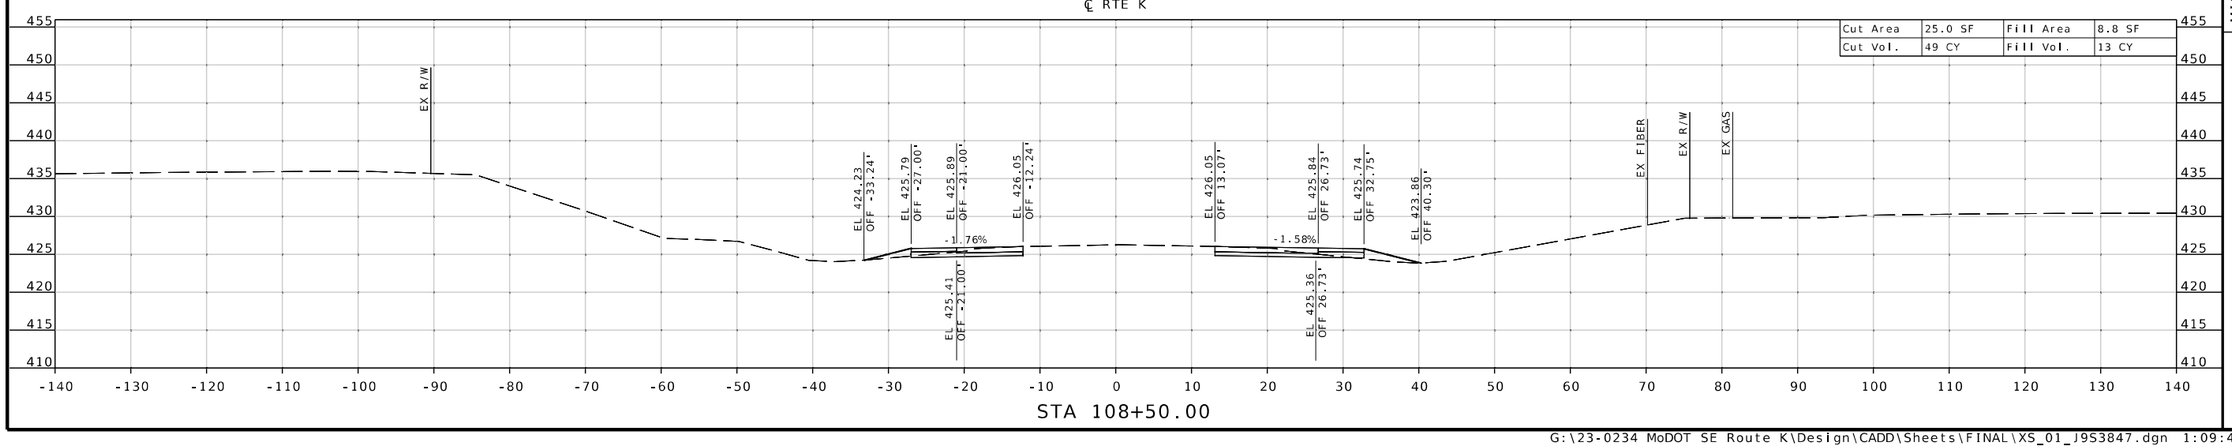

STA 108+50.00

STATE OF MISSOURI
MICHAEL L. BROWN
NUMBER 2001015611
REGISTERED PROFESSIONAL ENGINEER

THIS SHEET HAS BEEN SIGNED, SEALED & DATED ELECTRONICALLY.

DATE PREPARED
9/26/2025

ROUTE	STATE
K	MO
DISTRICT	SHEET NO.
SE	18

COUNTY
CAPE GIRARDEAU

JOB NO.
J9S3847

CONTRACT ID.

PROJECT NO.

BRIDGE NO.

DESCRIPTION	DATE

MISSOURI HIGHWAYS AND TRANSPORTATION COMMISSION

105 WEST CAPITOL
JEFFERSON CITY, MO 65102
1-888-ASK-MODOT (1-888-275-6636)

1411 East 104th St.
Kansas City, MO 64131
Tel (816) 874-4655
Fax (816) 874-4675
www.trekdesigngroup.com

Missouri Cert. of Authority 2002010300

TREKK DESIGN GROUP, LLC

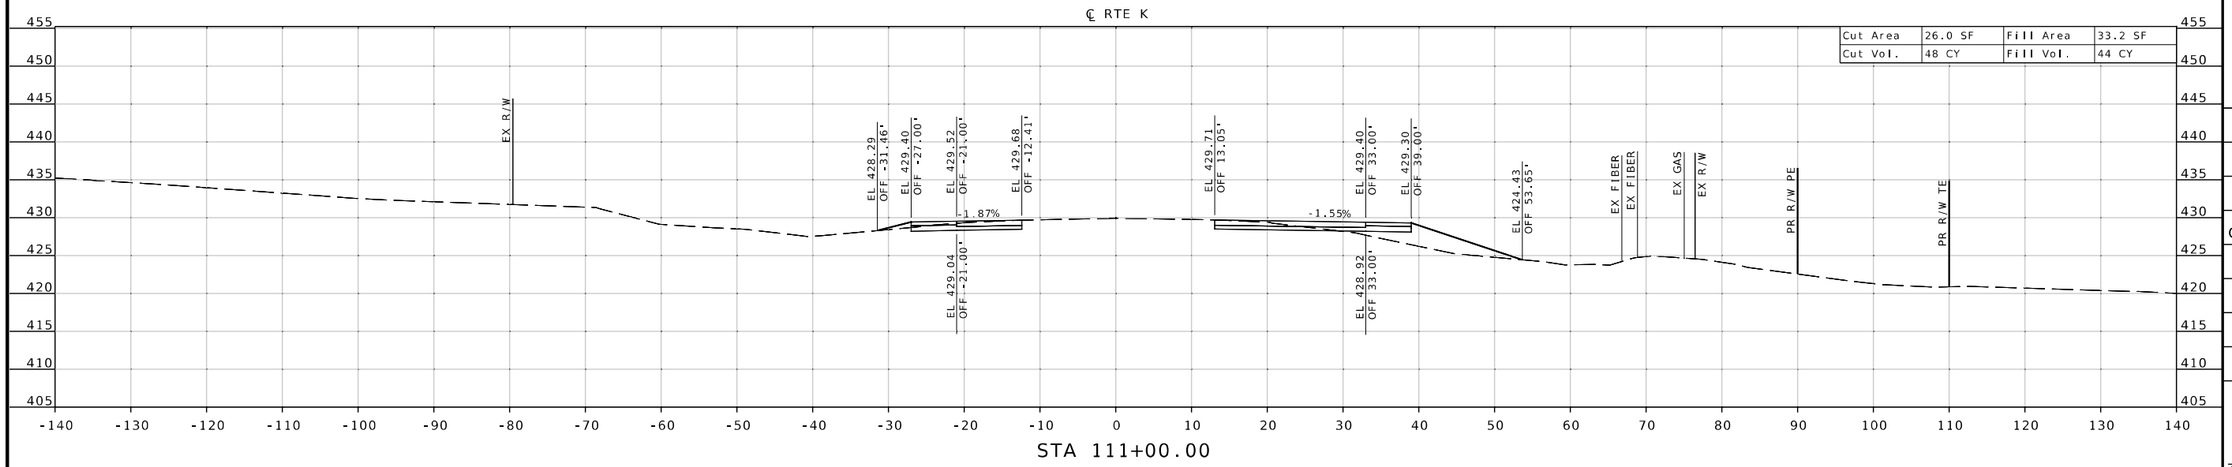

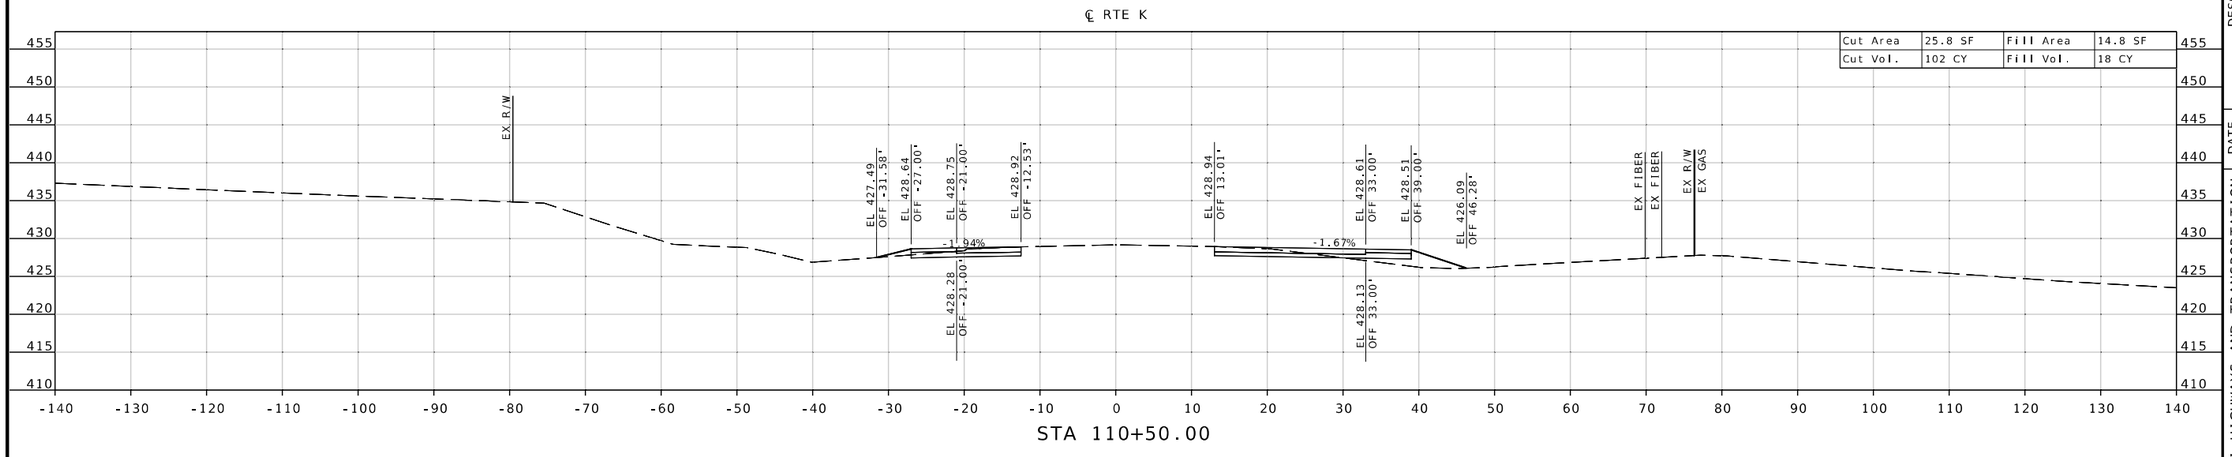

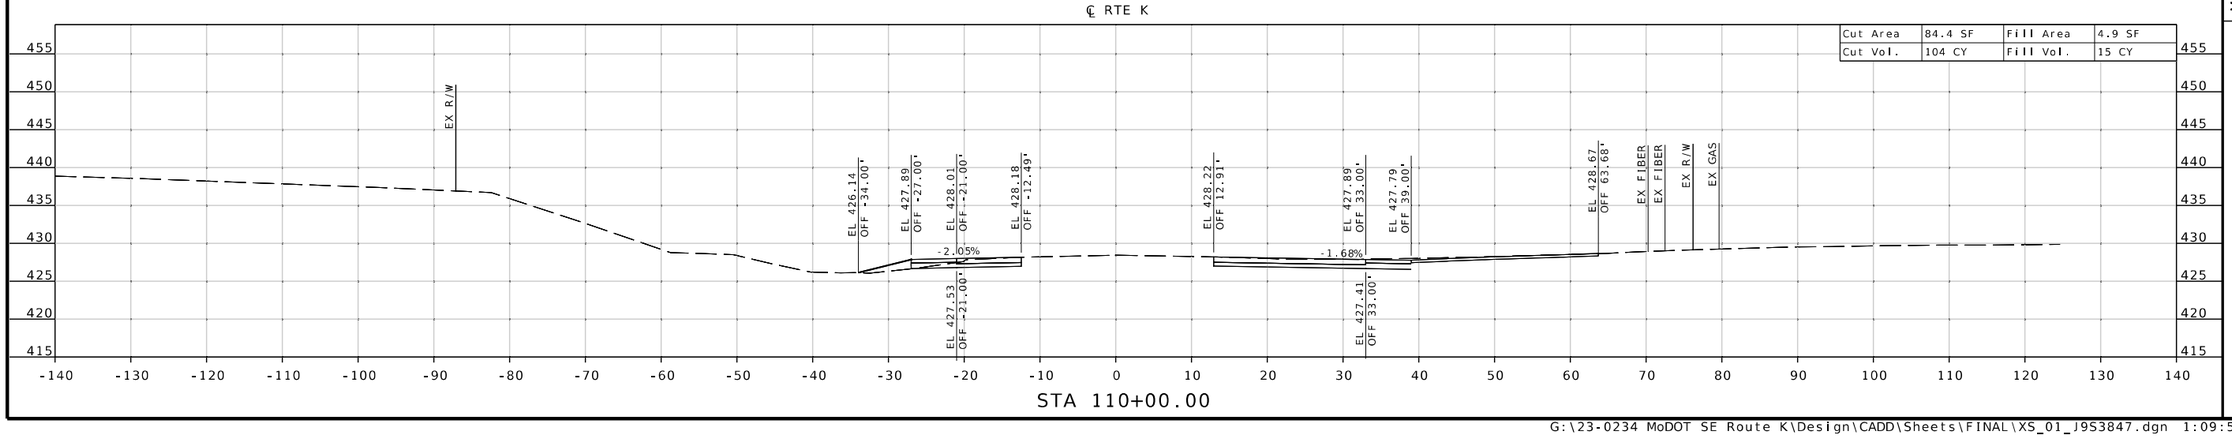

MICHAEL L. BROWN NUMBER 2001015611
REGISTERED PROFESSIONAL ENGINEER
STATE OF MISSOURI
THIS SHEET HAS BEEN SIGNED, SEALED & DATED ELECTRONICALLY.

DATE PREPARED 9/26/2025

ROUTE	STATE
K	MO
DISTRICT	SHEET NO.
SE	19

COUNTY: CAPE GIRARDEAU

JOB NO.: J9S3847

CONTRACT ID.:

PROJECT NO.:

BRIDGE NO.:

DESCRIPTION	DATE

MISSOURI HIGHWAYS AND TRANSPORTATION COMMISSION

105 WEST CAPITOL
JEFFERSON CITY, MO 65102
1-888-ASK-MODOT (1-888-275-6636)

TREKK DESIGN GROUP, LLC
1411 East 104th St.
Kansas City, MO 64131
Tel (816) 874-4655
Fax (816) 874-4675
www.trekkdesigngroup.com
Missouri Cert. of Authority 2002010300

℄ RTE K

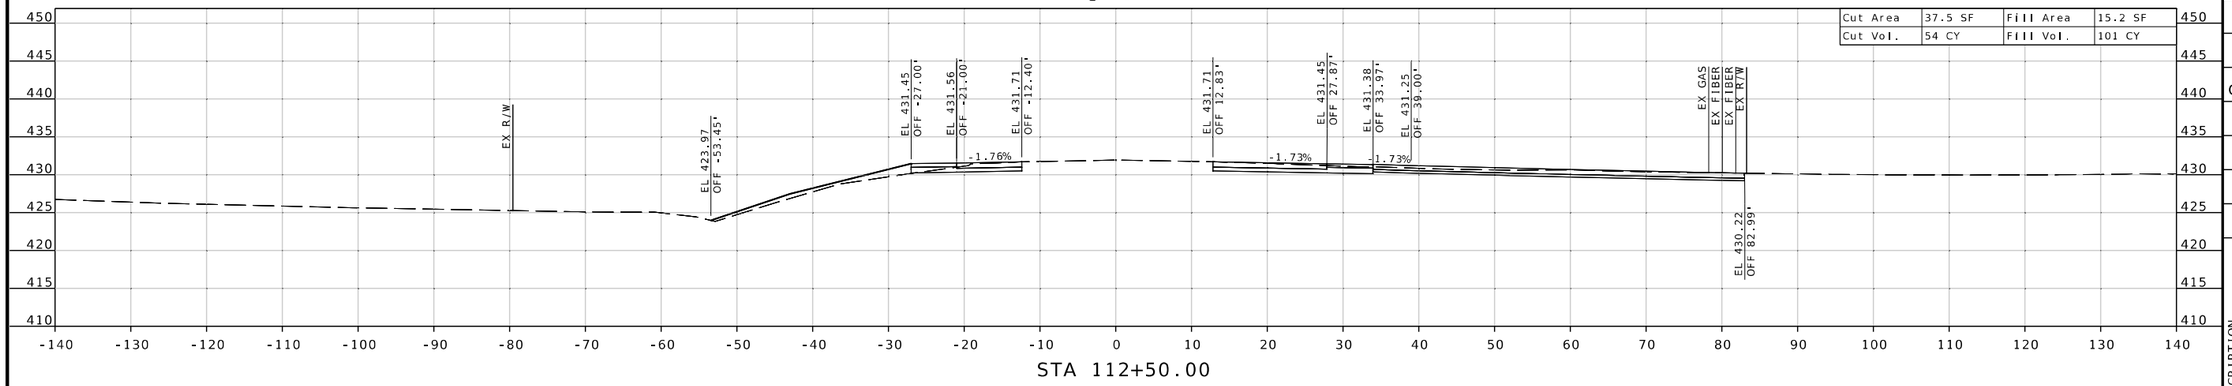

Cut Area	37.5 SF	Fill Area	15.2 SF
Cut Vol.	54 CY	Fill Vol.	101 CY

STA 112+50.00

℄ RTE K

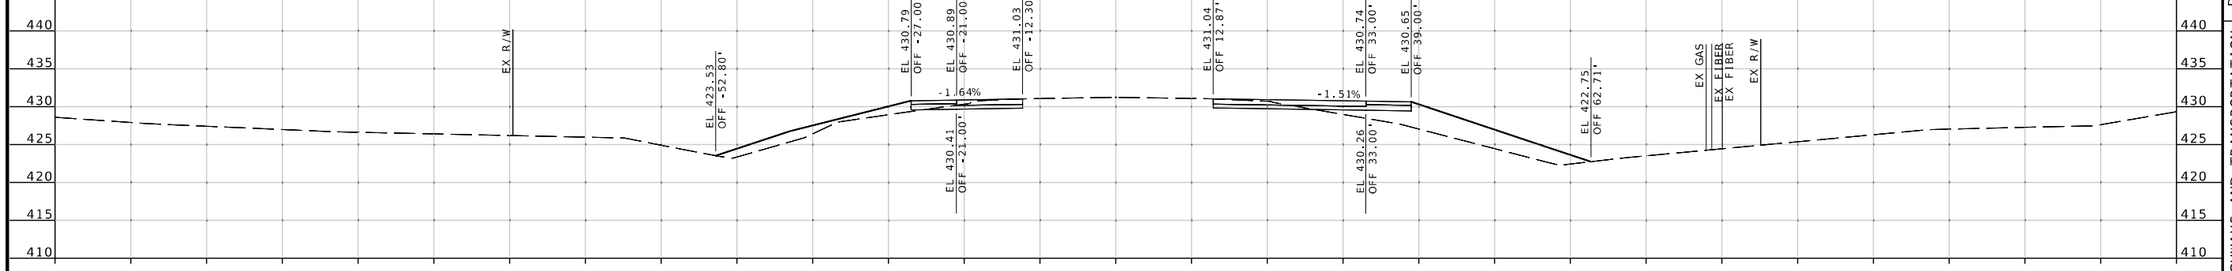

Cut Area	21.0 SF	Fill Area	93.5 SF
Cut Vol.	42 CY	Fill Vol.	152 CY

STA 112+00.00

℄ RTE K

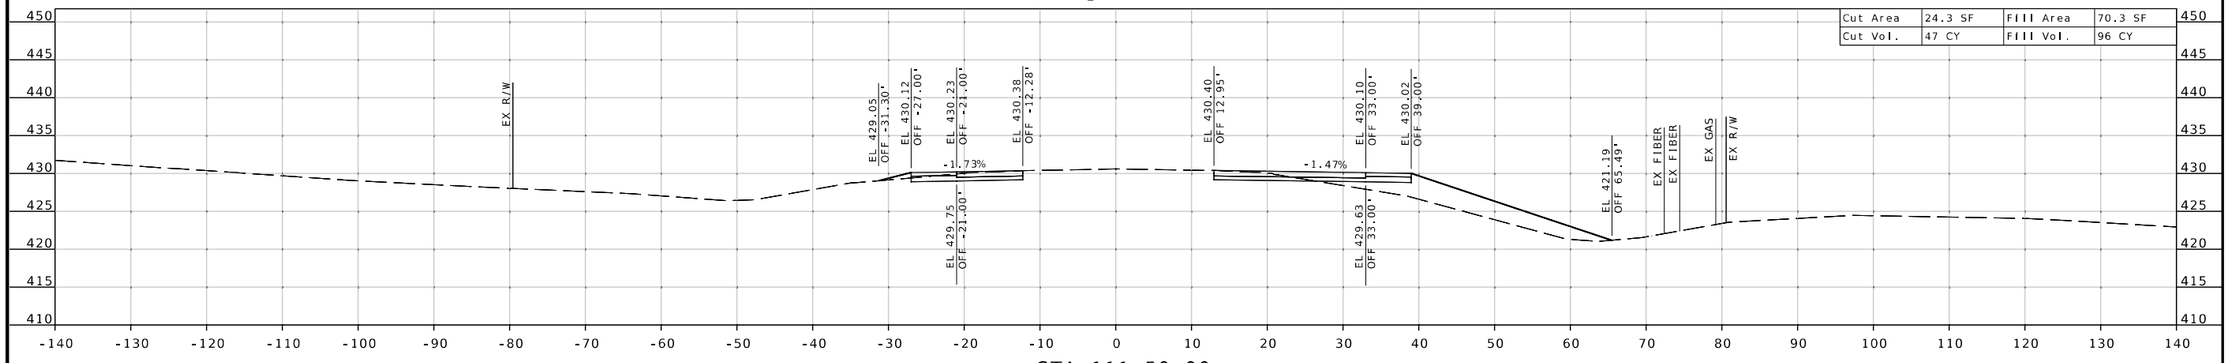

Cut Area	24.3 SF	Fill Area	70.3 SF
Cut Vol.	47 CY	Fill Vol.	96 CY

STA 111+50.00

STATE OF MISSOURI
MICHAEL L. BROWN
NUMBER 2001015611
REGISTERED PROFESSIONAL ENGINEER
THIS SHEET HAS BEEN SIGNED, SEALED & DATED ELECTRONICALLY.

DATE PREPARED
9/26/2025

ROUTE	STATE
K	MO
DISTRICT	SHEET NO.
SE	20

COUNTY
CAPE GIRARDEAU

JOB NO.
J9S3847

CONTRACT ID.

PROJECT NO.

BRIDGE NO.

DESCRIPTION	DATE

MISSOURI HIGHWAYS AND TRANSPORTATION COMMISSION
105 WEST CAPITOL
JEFFERSON CITY, MO 65102
1-888-ASK-MODOT (1-888-275-6636)

TREKK DESIGN GROUP, LLC
1411 East 104th St.
Kansas City, MO 64131
Tel (816) 874-4655
Fax (816) 874-4675
www.trekkdesigngroup.com
Missouri Cert. of Authority 2002010300

℄ RTE K

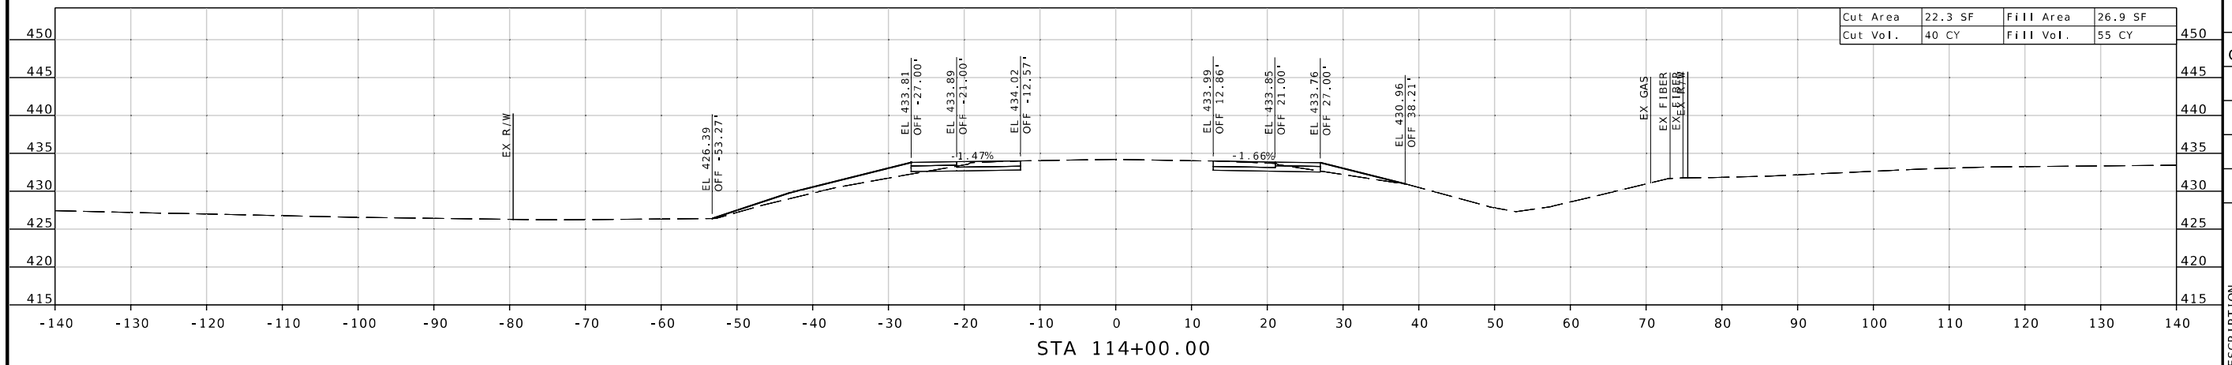

STA 114+00.00

℄ RTE K

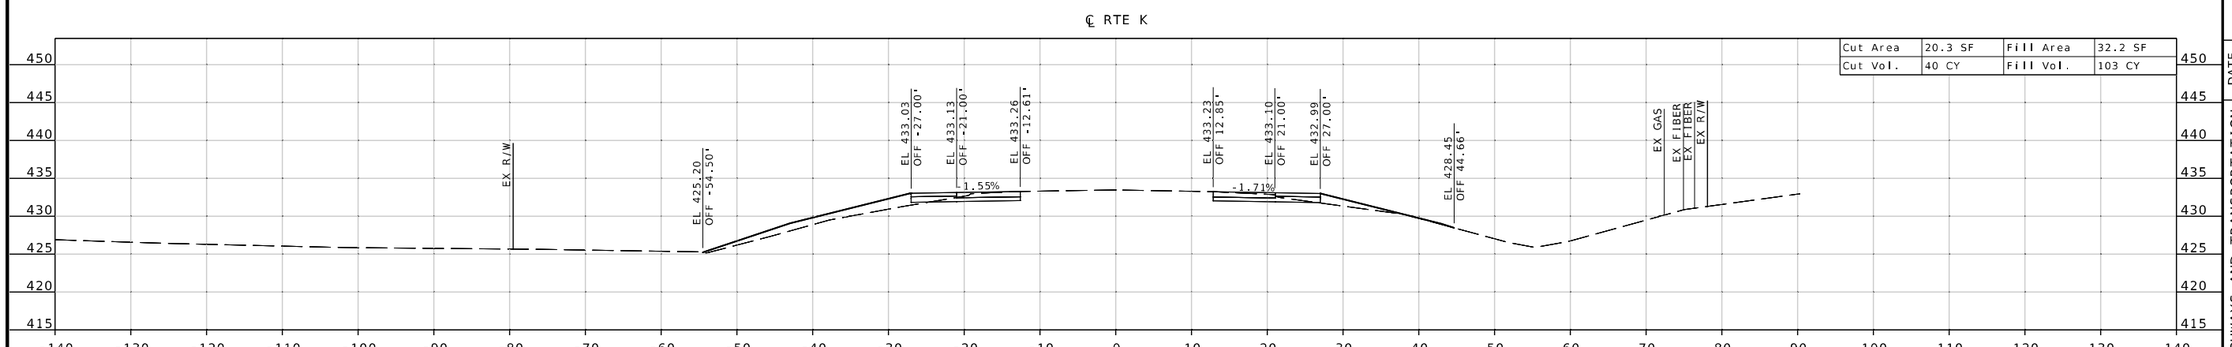

STA 113+50.00

℄ RTE K

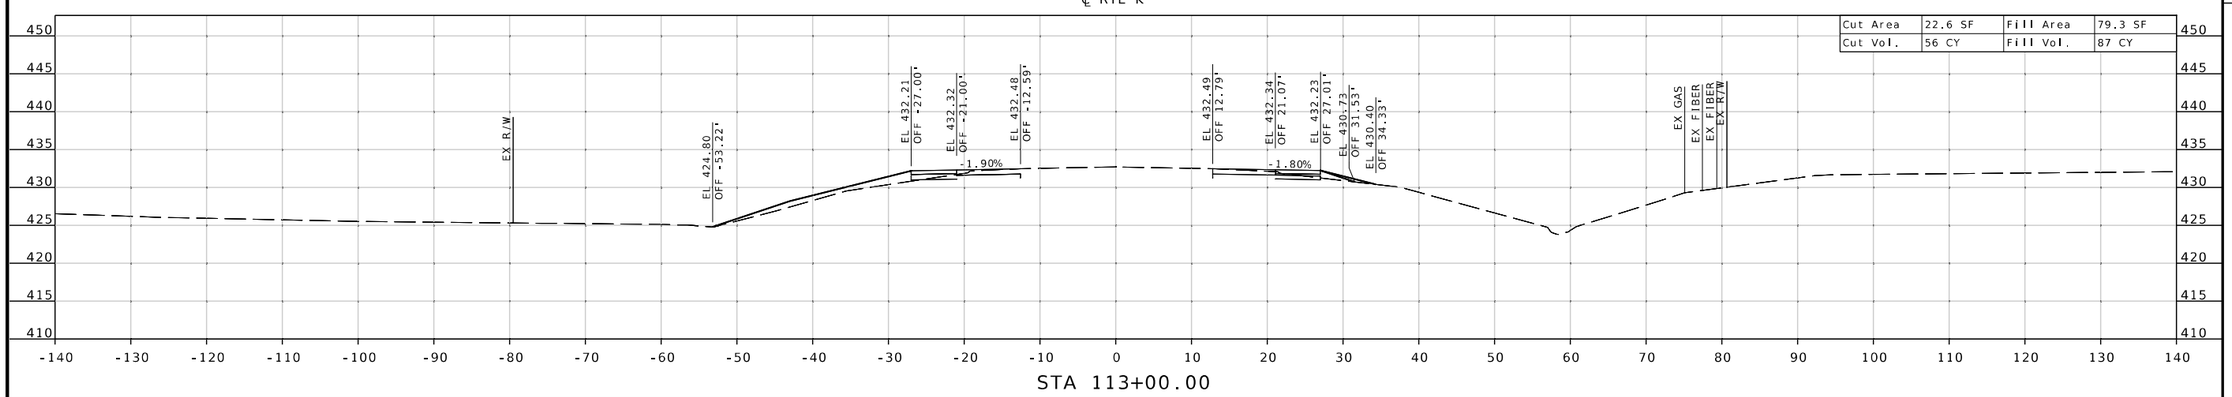

STA 113+00.00

STATE OF MISSOURI
MICHAEL L. BROWN
NUMBER 2001015611
REGISTERED PROFESSIONAL ENGINEER

THIS SHEET HAS BEEN SIGNED, SEALED & DATED ELECTRONICALLY.

DATE PREPARED
9/26/2025

ROUTE	STATE
K	MO

DISTRICT	SHEET NO.
SE	21

COUNTY
CAPE GIRARDEAU

JOB NO.
J9S3847

CONTRACT ID.

PROJECT NO.

BRIDGE NO.

DESCRIPTION	DATE

MISSOURI HIGHWAYS AND TRANSPORTATION COMMISSION

105 WEST CAPITOL
JEFFERSON CITY, MO 65102
1-888-ASK-MODOT (1-888-275-6636)

MoDOT

TREKK DESIGN GROUP, LLC
1411 East 104th St.
Kansas City, MO 64131
Tel (816) 874-4655
Fax (816) 874-4675
www.trekkdesigngroup.com

Missouri Cert. of Authority 2002010380

℄ RTE K

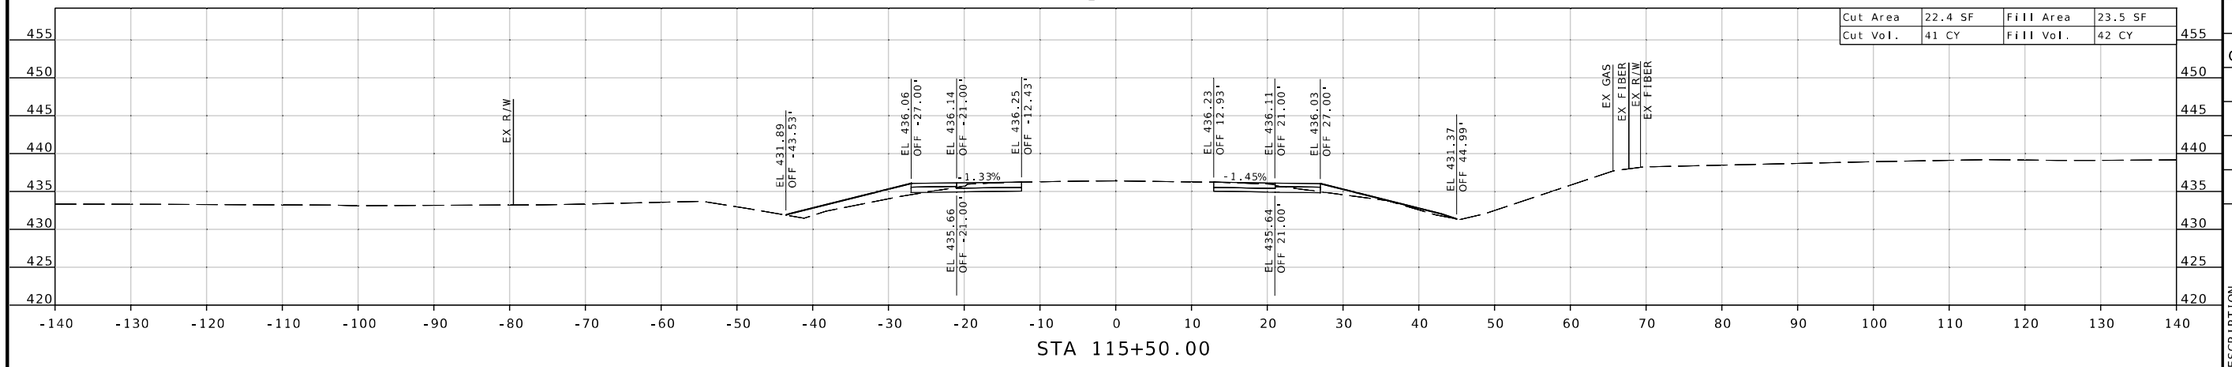

STA 115+50.00

℄ RTE K

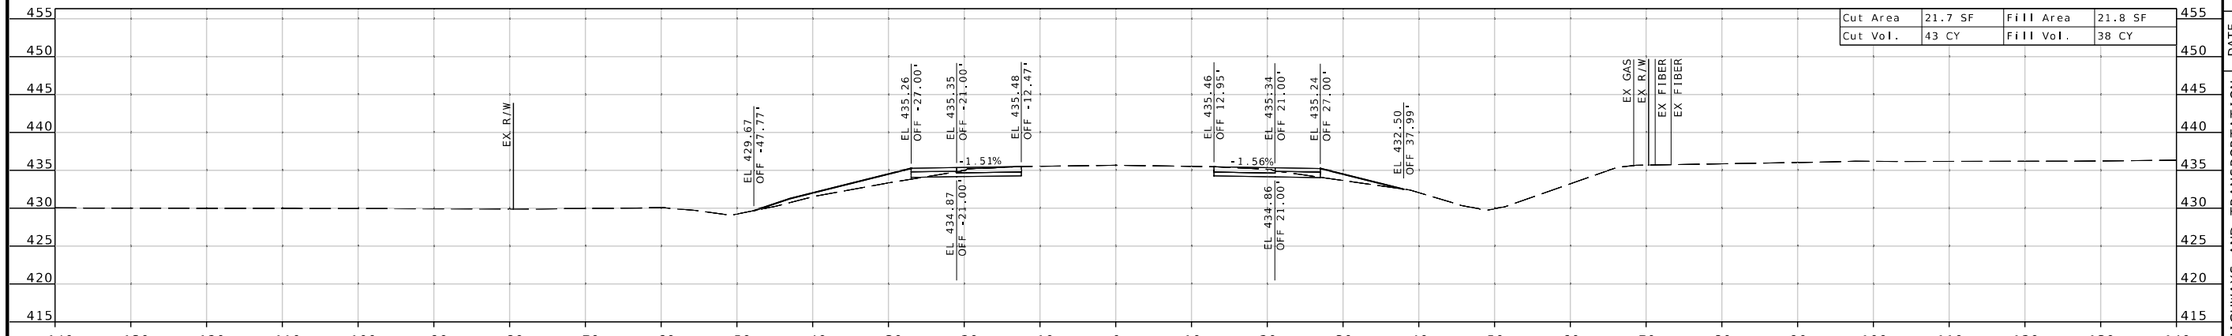

STA 115+00.00

℄ RTE K

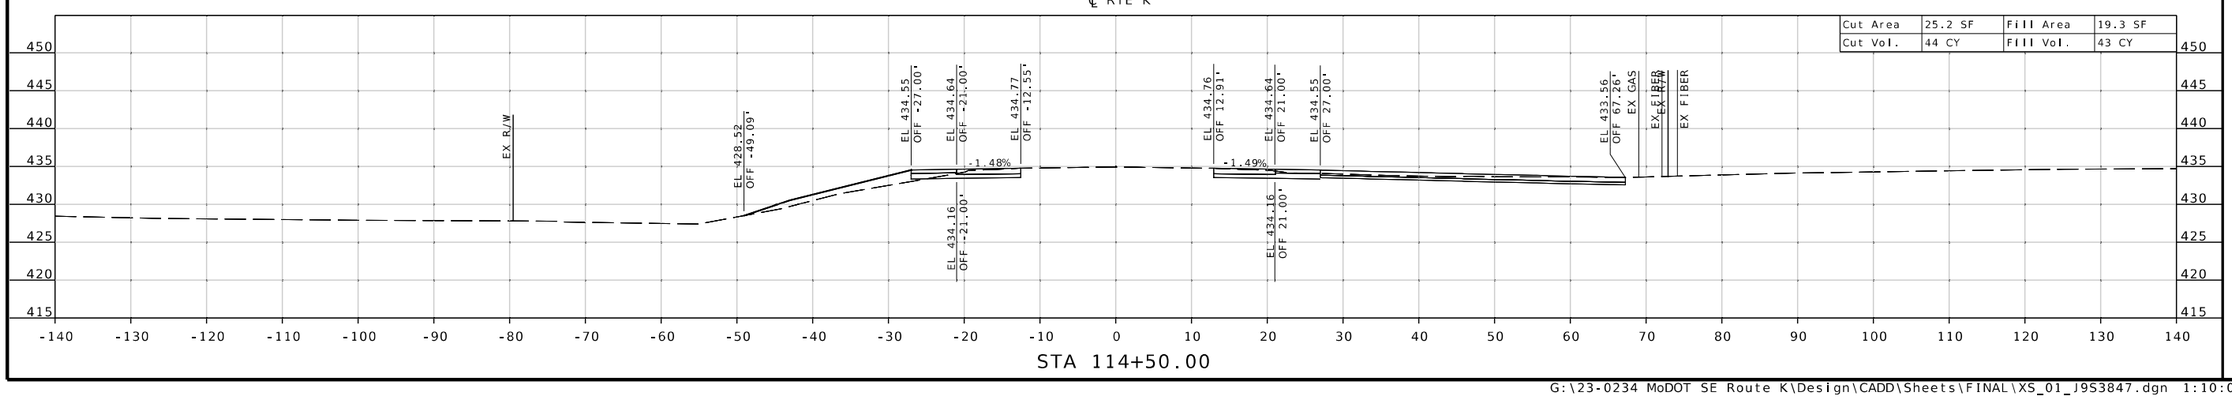

STA 114+50.00

STATE OF MISSOURI
REGISTERED PROFESSIONAL ENGINEER
MICHAEL L. BROWN
NUMBER 2001015611

THIS SHEET HAS BEEN SIGNED, SEALED & DATED ELECTRONICALLY.

DATE PREPARED
9/26/2025

ROUTE	STATE
K	MO
DISTRICT	SHEET NO.
SE	22

COUNTY
CAPE GIRARDEAU

JOB NO.
J9S3847

CONTRACT ID.

PROJECT NO.

BRIDGE NO.

DESCRIPTION	DATE

MISSOURI HIGHWAYS AND TRANSPORTATION COMMISSION

105 WEST CAPITOL
JEFFERSON CITY, MO 65102
1-888-ASK-MODOT (1-888-275-6636)

1411 East 10th St.
Kansas City, MO 64131
Tel (816) 874-4655
Fax (816) 874-4675
www.trekkdesigngroup.com

Missouri Corp. of Authority #2002010300

TREKK DESIGN GROUP, LLC

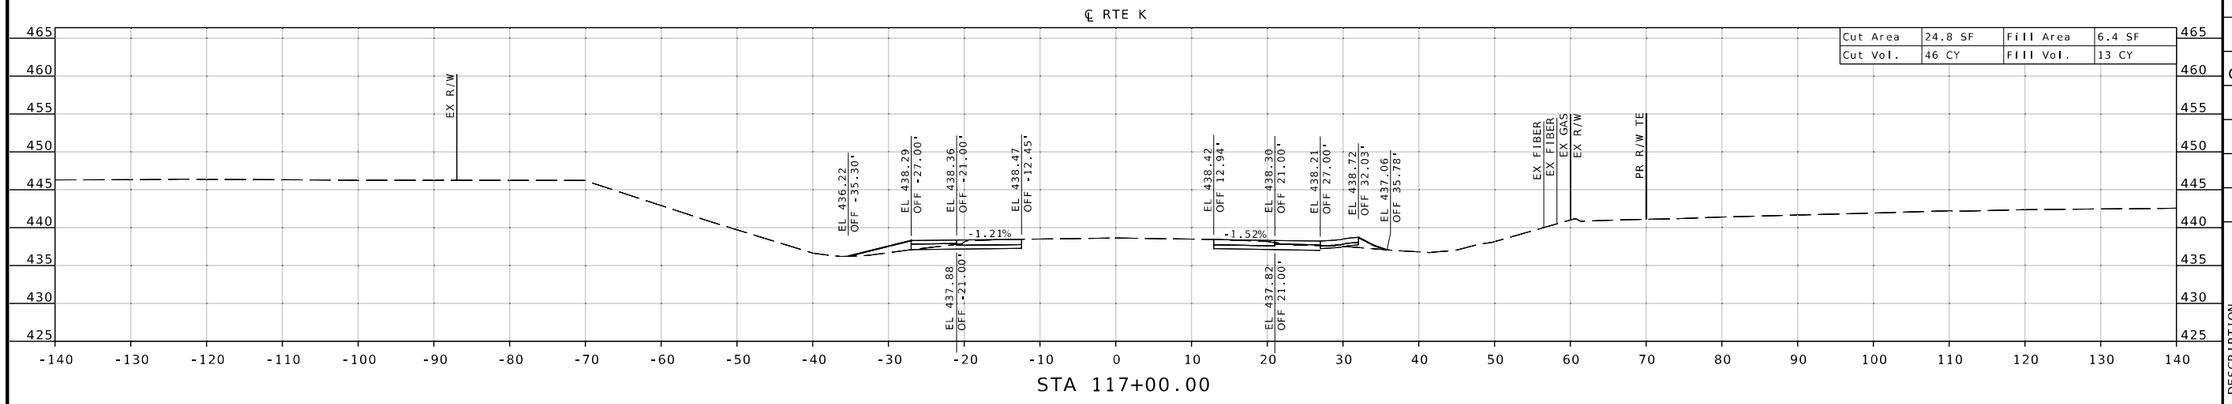

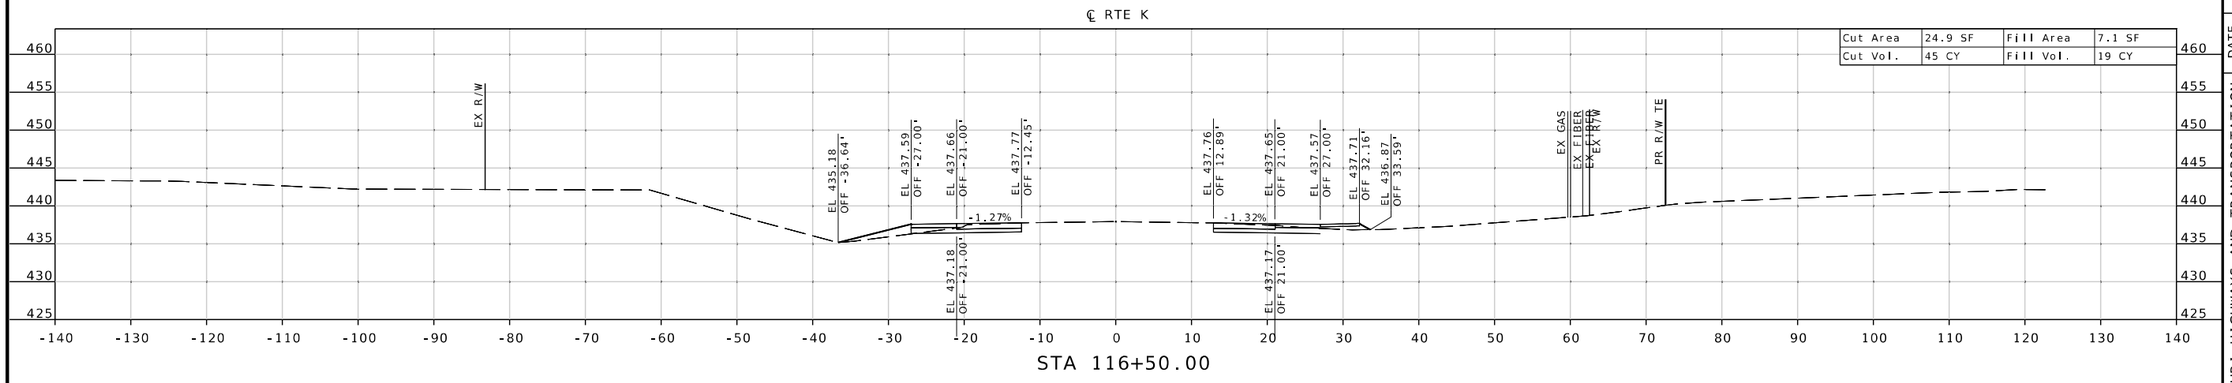

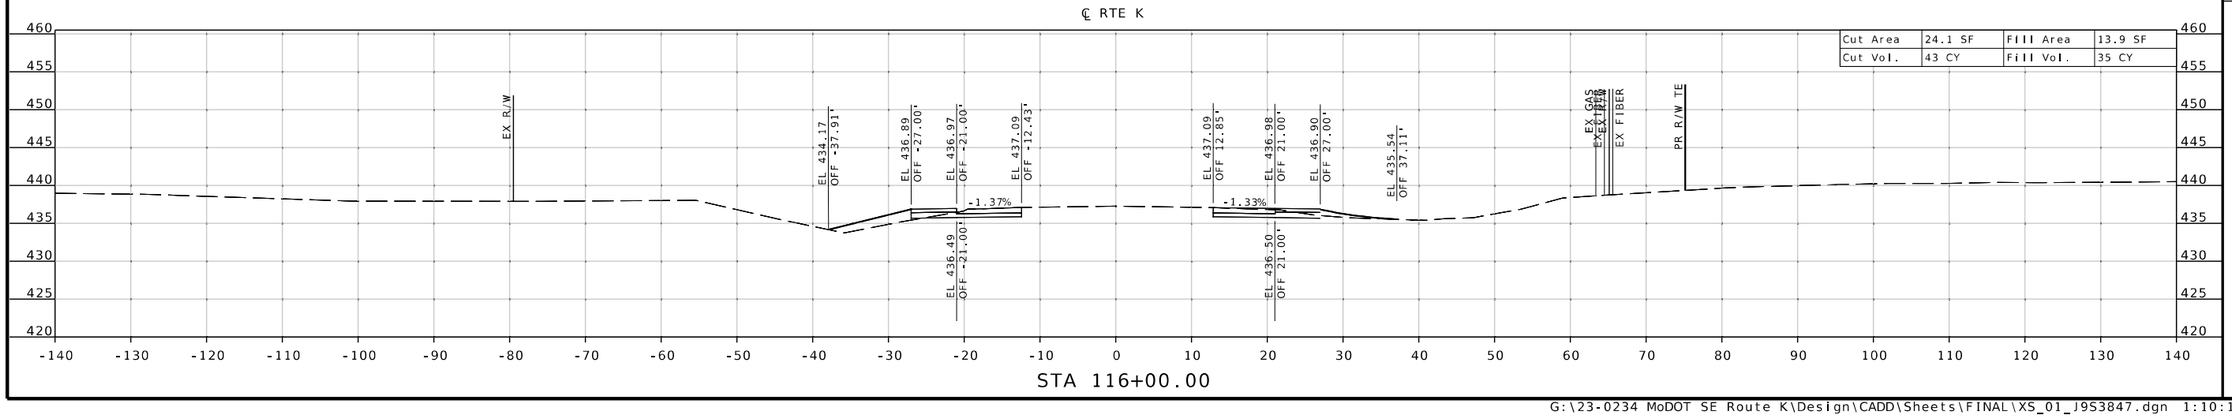

THIS SHEET HAS BEEN SIGNED, SEALED & DATED ELECTRONICALLY.

DATE PREPARED
9/26/2025

ROUTE	STATE
K	MO

DISTRICT	SHEET NO.
SE	23

COUNTY
CAPE GIRARDEAU

JOB NO.
J9S3847

CONTRACT ID.

PROJECT NO.

BRIDGE NO.

DESCRIPTION	DATE

MISSOURI HIGHWAYS AND TRANSPORTATION COMMISSION

105 WEST CAPITOL
JEFFERSON CITY, MO 65102
1-888-ASK-MODOT (1-888-275-6636)

1411 East 104th St.
Kansas City, MO 64131
Tel (816) 874-4655
Fax (816) 874-4675
www.trekkdesigngroup.com

Missouri Cert. of Authority 2002010300

TREKK DESIGN GROUP, LLC

℄ RTE K

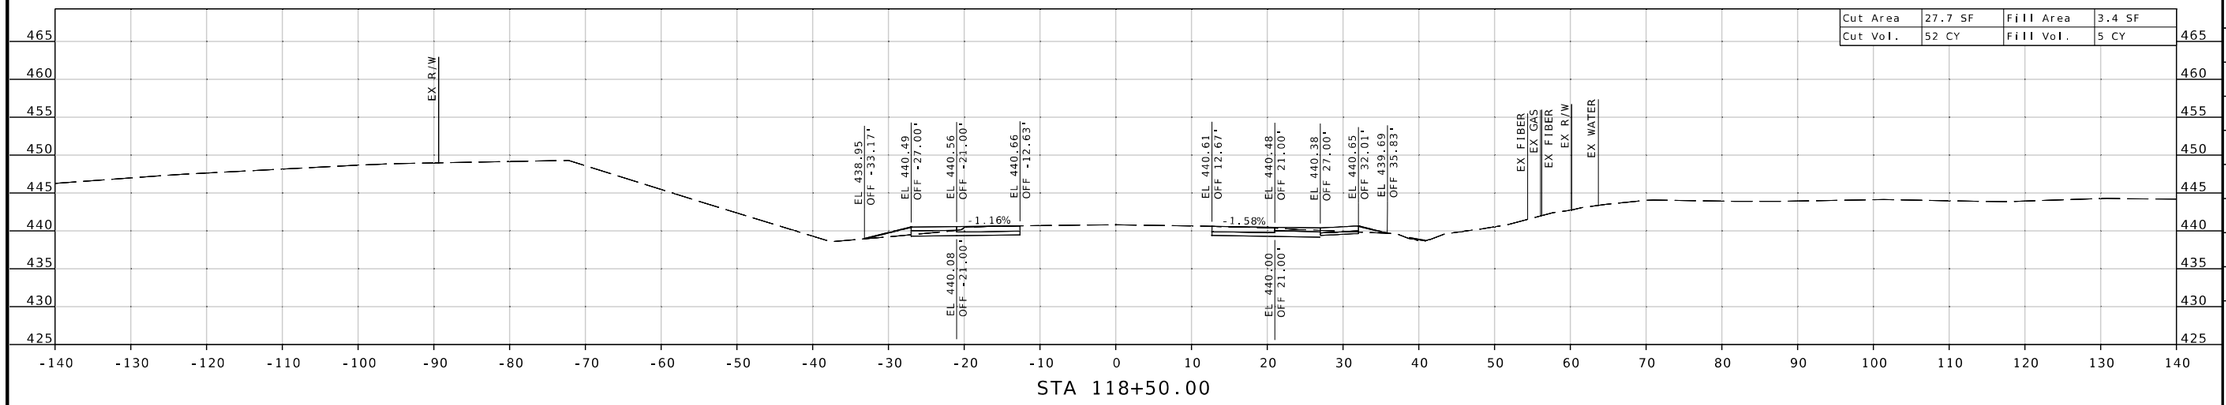

STA 118+50.00

℄ RTE K

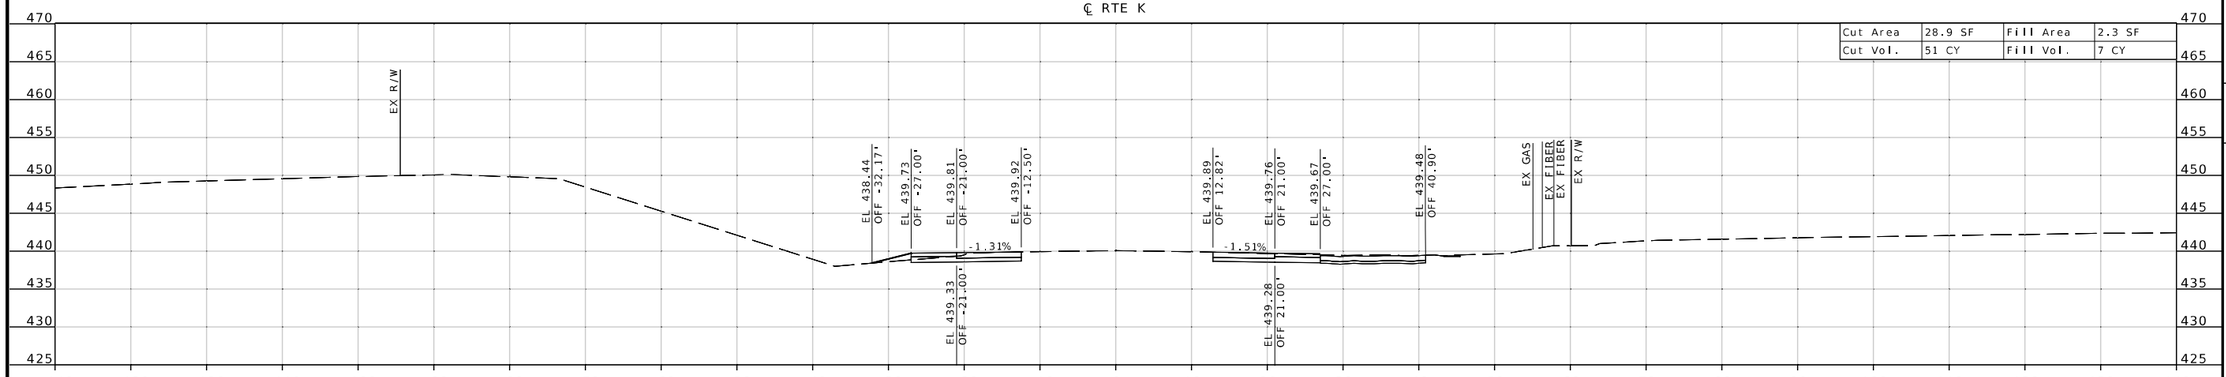

STA 118+00.00

℄ RTE K

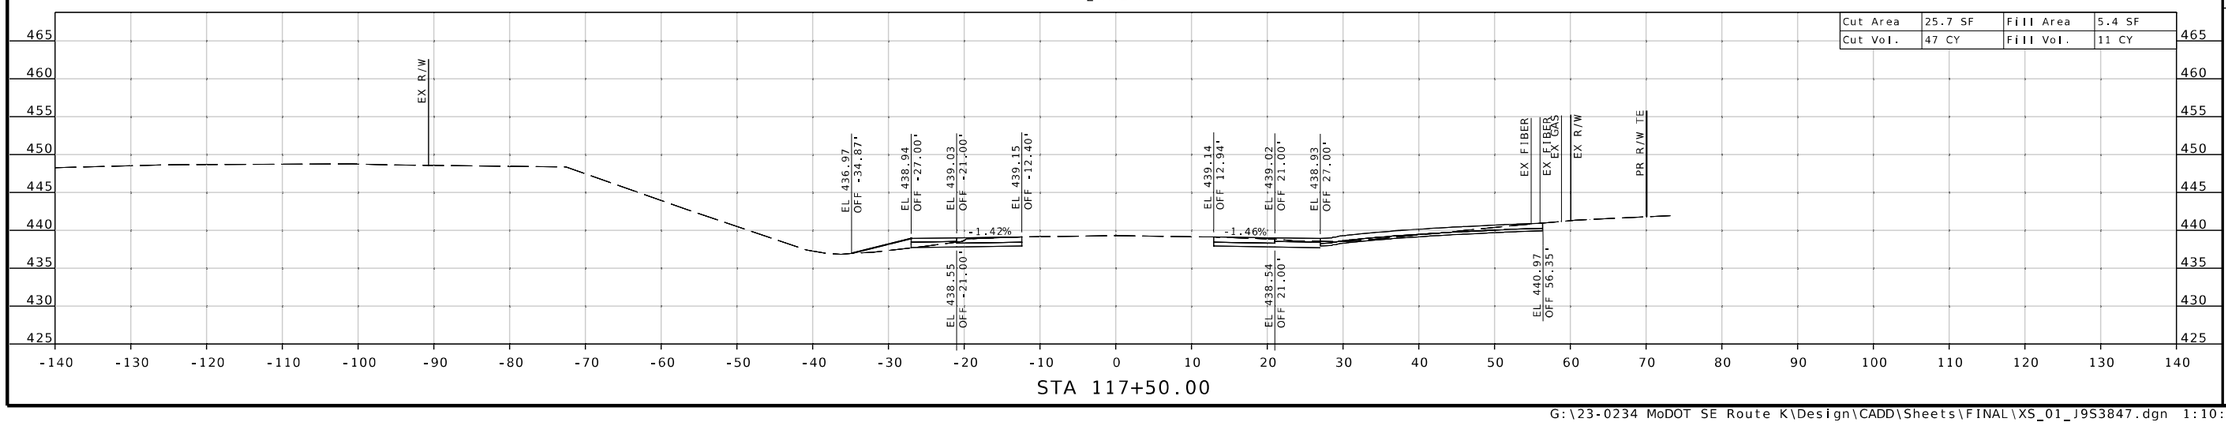

STA 117+50.00

THIS SHEET HAS BEEN SIGNED, SEALED & DATED ELECTRONICALLY.

DATE PREPARED 9/26/2025

ROUTE	STATE
K	MO
DISTRICT	SHEET NO.
SE	24

COUNTY: CAPE GIRARDEAU

JOB NO.: J9S3847

CONTRACT ID.:

PROJECT NO.:

BRIDGE NO.:

DESCRIPTION	DATE

MISSOURI HIGHWAYS AND TRANSPORTATION COMMISSION

105 WEST CAPITOL
JEFFERSON CITY, MO 65102
1-888-ASK-MODOT (1-888-275-6636)

TREKK DESIGN GROUP, LLC
1411 East 104th St.
Kansas City, MO 64131
Tel (816) 874-4655
Fax (816) 874-4675
www.trekkdesigngroup.com
Missouri Cert. of Authority 2002010300

℄ RTE K

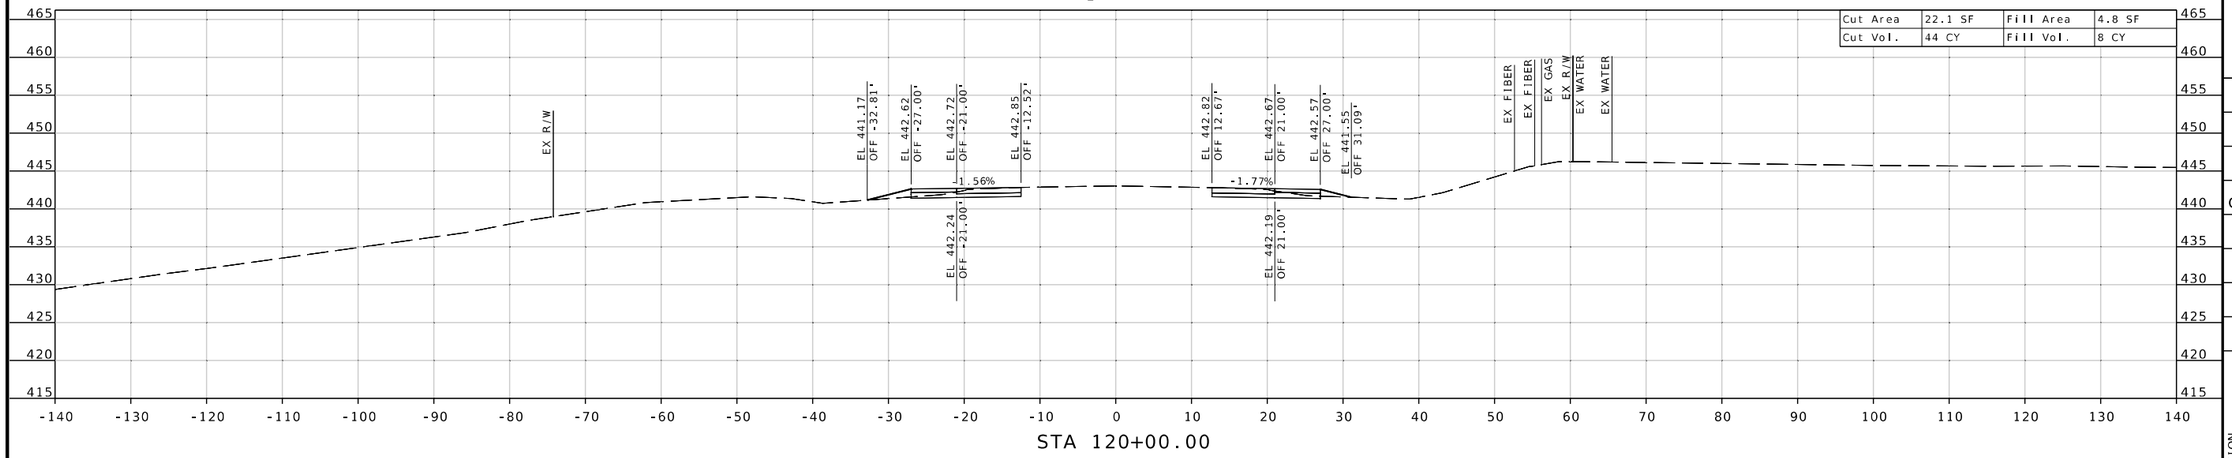

STA 120+00.00

℄ RTE K

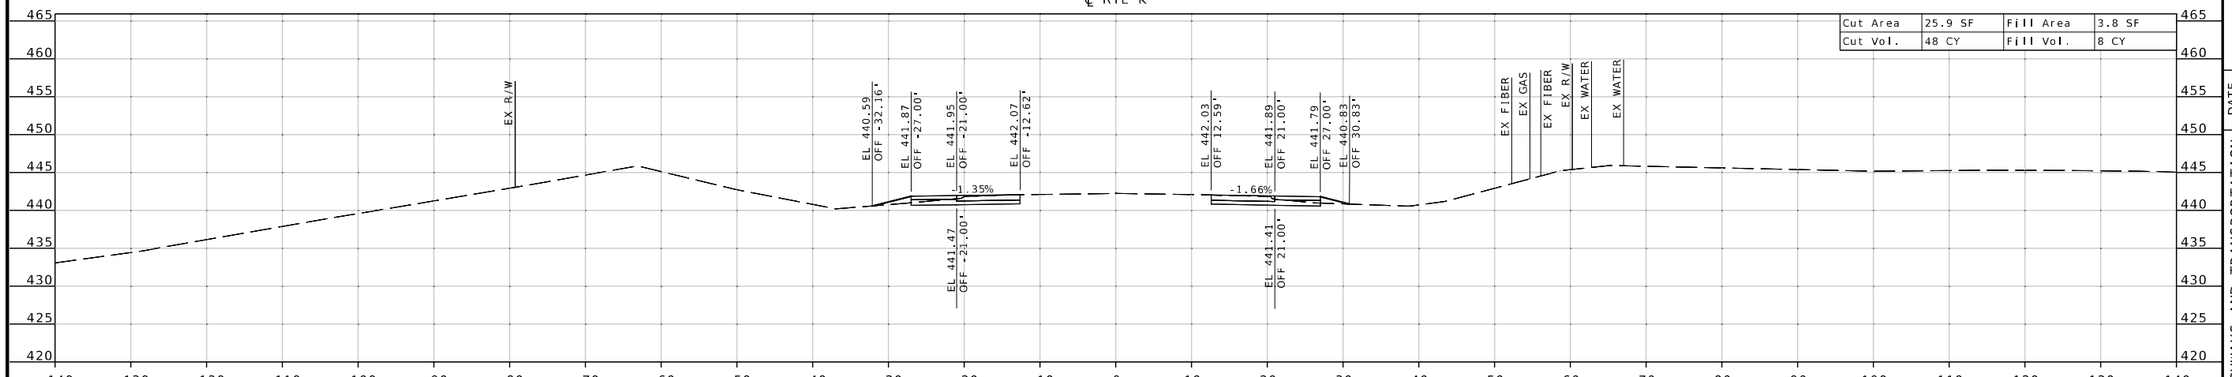

STA 119+50.00

℄ RTE K

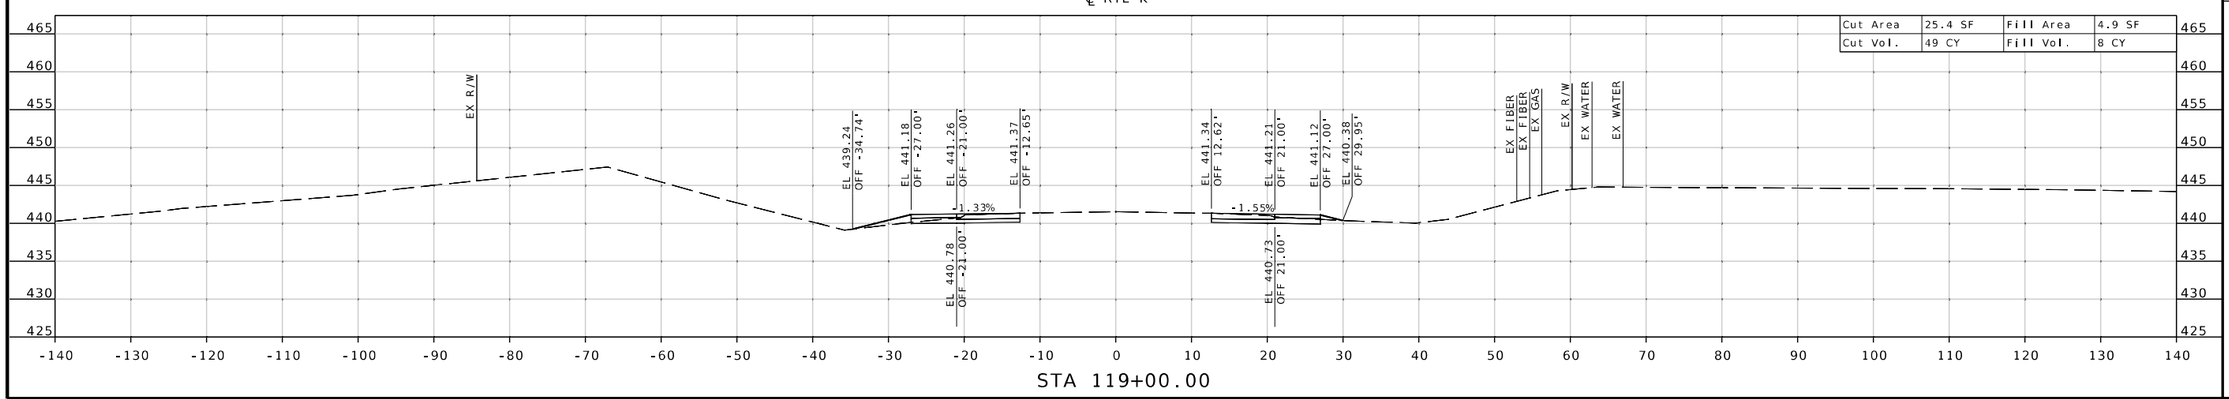

STA 119+00.00

STATE OF MISSOURI
REGISTERED PROFESSIONAL ENGINEER
MICHAEL L. BROWN
NUMBER 2001015611

THIS SHEET HAS BEEN SIGNED, SEALED & DATED ELECTRONICALLY.

DATE PREPARED
9/26/2025

ROUTE	STATE
K	MO
DISTRICT	SHEET NO.
SE	25

COUNTY
CAPE GIRARDEAU

JOB NO.
J9S3847

CONTRACT ID.

PROJECT NO.

BRIDGE NO.

DESCRIPTION	DATE

MISSOURI HIGHWAYS AND TRANSPORTATION COMMISSION

105 WEST CAPITOL
JEFFERSON CITY, MO 65102
1-888-ASK-MODOT (1-888-275-6636)

MoDOT

1411 East 104th St.
Kansas City, MO 64131
Tel (816) 874-4655
Fax (816) 874-4675
www.trekdesigngroup.com

Missouri Cert. of Authority 2002010300

TREKK DESIGN GROUP, LLC

G:\23-0234 MoDOT SE Route K\Design\CADD\Sheets\FINAL\XS_01_J9S3847.dgn 1:10:24 PM 9/26/2025

℄ RTE K

Cut Area	25.1 SF	Fill Area	19.3 SF
Cut Vol.	46 CY	Fill Vol.	24 CY

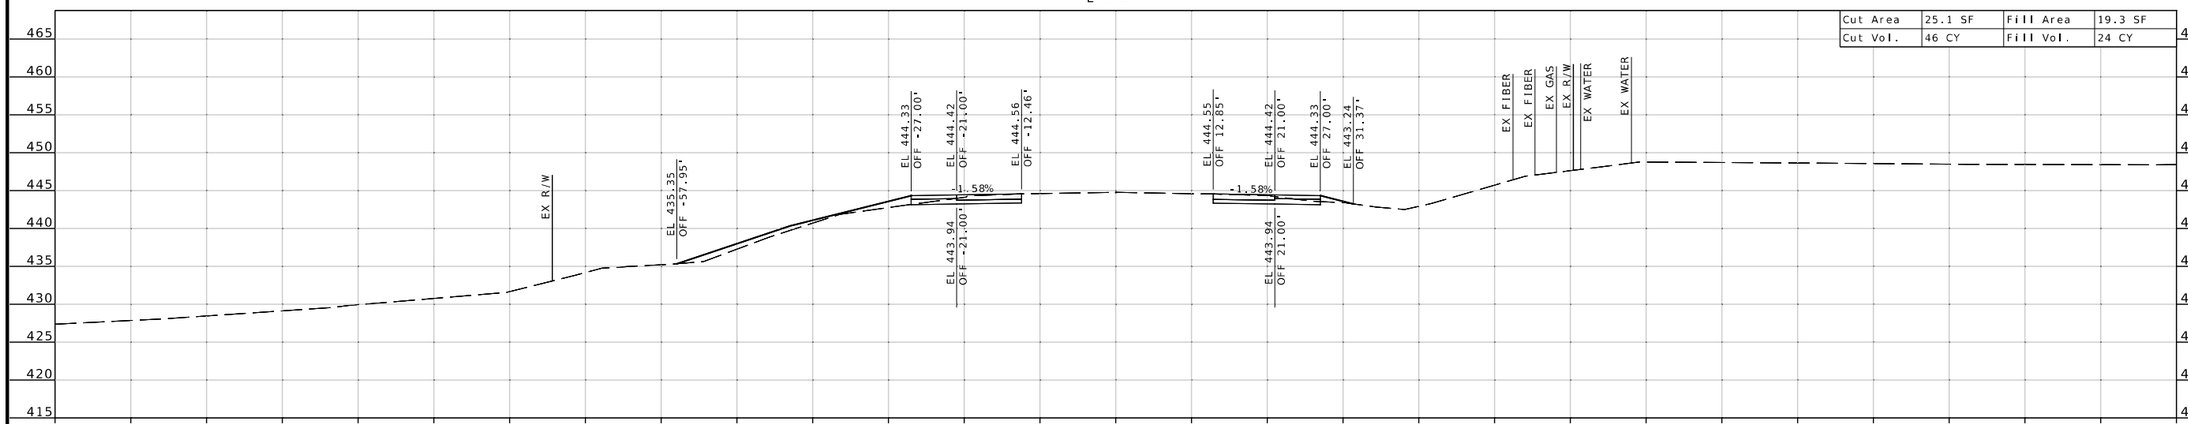

STA 121+00.00

℄ RTE K

Cut Area	24.5 SF	Fill Area	7.0 SF
Cut Vol.	43 CY	Fill Vol.	11 CY

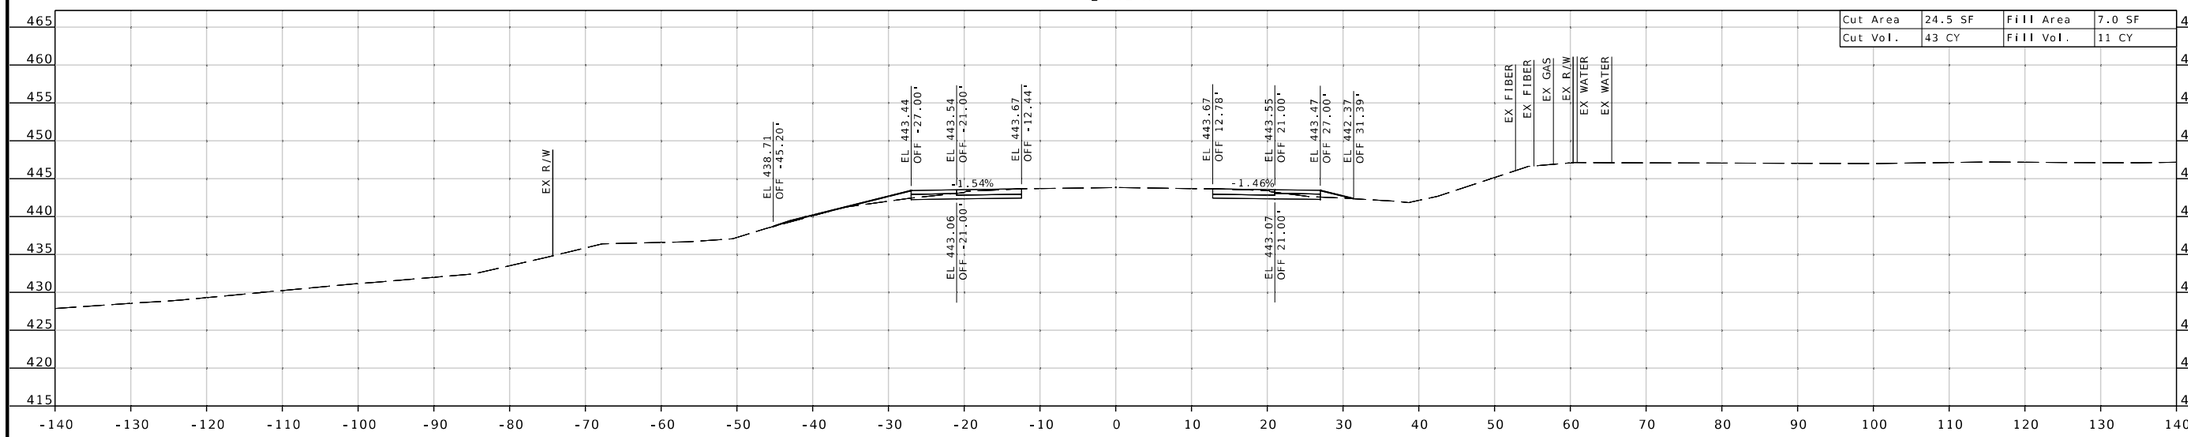

STA 120+50.00

STATE OF MISSOURI
MICHAEL L. BROWN
NUMBER 2001015611
REGISTERED PROFESSIONAL ENGINEER

THIS SHEET HAS BEEN SIGNED, SEALED & DATED ELECTRONICALLY.

DATE PREPARED
9/26/2025

ROUTE	STATE
K	MO
DISTRICT	SHEET NO.
SE	26

COUNTY
CAPE GIRARDEAU

JOB NO.
J9S3847

CONTRACT ID.

PROJECT NO.

BRIDGE NO.

DESCRIPTION | DATE

MISSOURI HIGHWAYS AND TRANSPORTATION COMMISSION
105 WEST CAPITOL
JEFFERSON CITY, MO 65102
1-888-ASK-MODOT (1-888-275-6636)

1441 East 104th St.
Kansas City, MO 64131
Tel (816) 874-4655
Fax (816) 874-4675
www.trekdesigngroup.com

Missouri Cert. of Authority 2002010300

TREK DESIGN GROUP, LLC

℄ RTE K

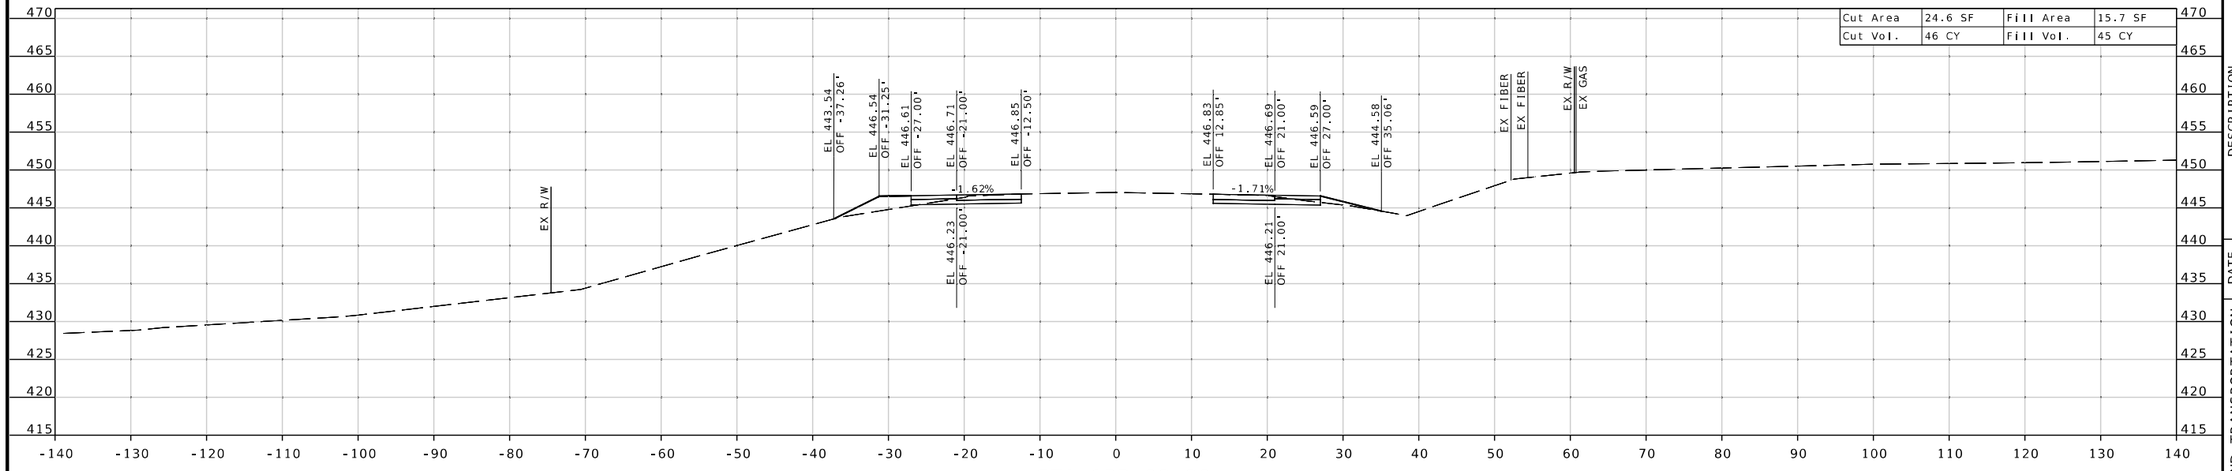

STA 122+00.00

℄ RTE K

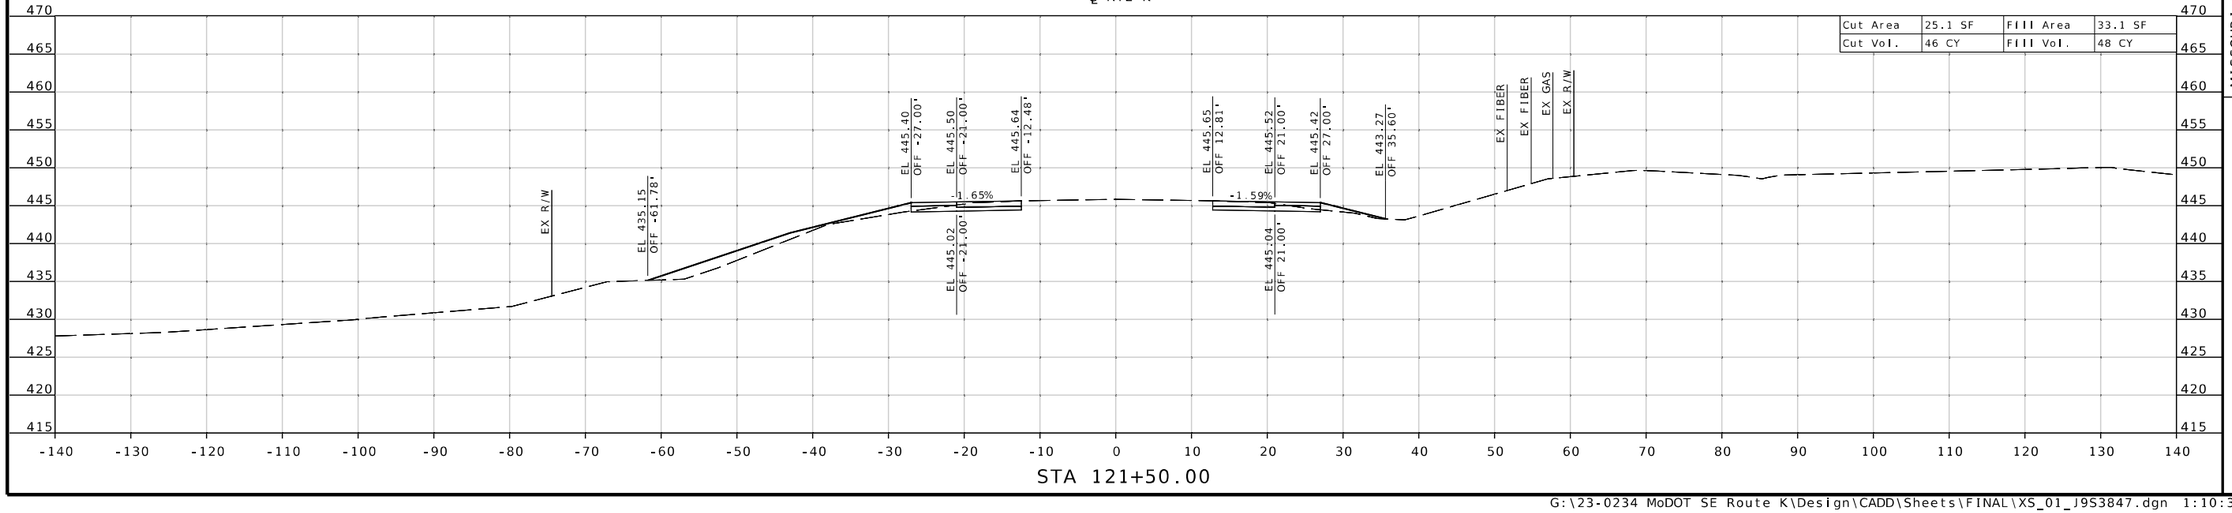

STA 121+50.00

STATE OF MISSOURI
MICHAEL L. BROWN
NUMBER 2001015611
REGISTERED PROFESSIONAL ENGINEER

THIS SHEET HAS BEEN SIGNED, SEALED & DATED ELECTRONICALLY.

DATE PREPARED
9/26/2025

ROUTE	STATE
K	MO
DISTRICT	SHEET NO.
SE	27

COUNTY
CAPE GIRARDEAU

JOB NO.
J9S3847

CONTRACT ID.

PROJECT NO.

BRIDGE NO.

DESCRIPTION	DATE

MISSOURI HIGHWAYS AND TRANSPORTATION COMMISSION

105 WEST CAPITOL
JEFFERSON CITY, MO 65102
1-888-ASK-MODOT (1-888-275-6636)

MoDOT

1411 East 10th St.
Kansas City, MO 64131
Tel (816) 874-4655
Fax (816) 874-4675
www.trekkdesigngroup.com

Missouri Cert. of Authority 2002010300

TREKK DESIGN GROUP, LLC

G:\23-0234 MoDOT SE Route K\Design\CADD\Sheets\FINAL\XS_01_J9S3847.dgn 1:10:32 PM 9/26/2025

℄ RTE K

Cut Area	22.7 SF	Fill Area	18.6 SF
Cut Vol.	44 CY	Fill Vol.	29 CY

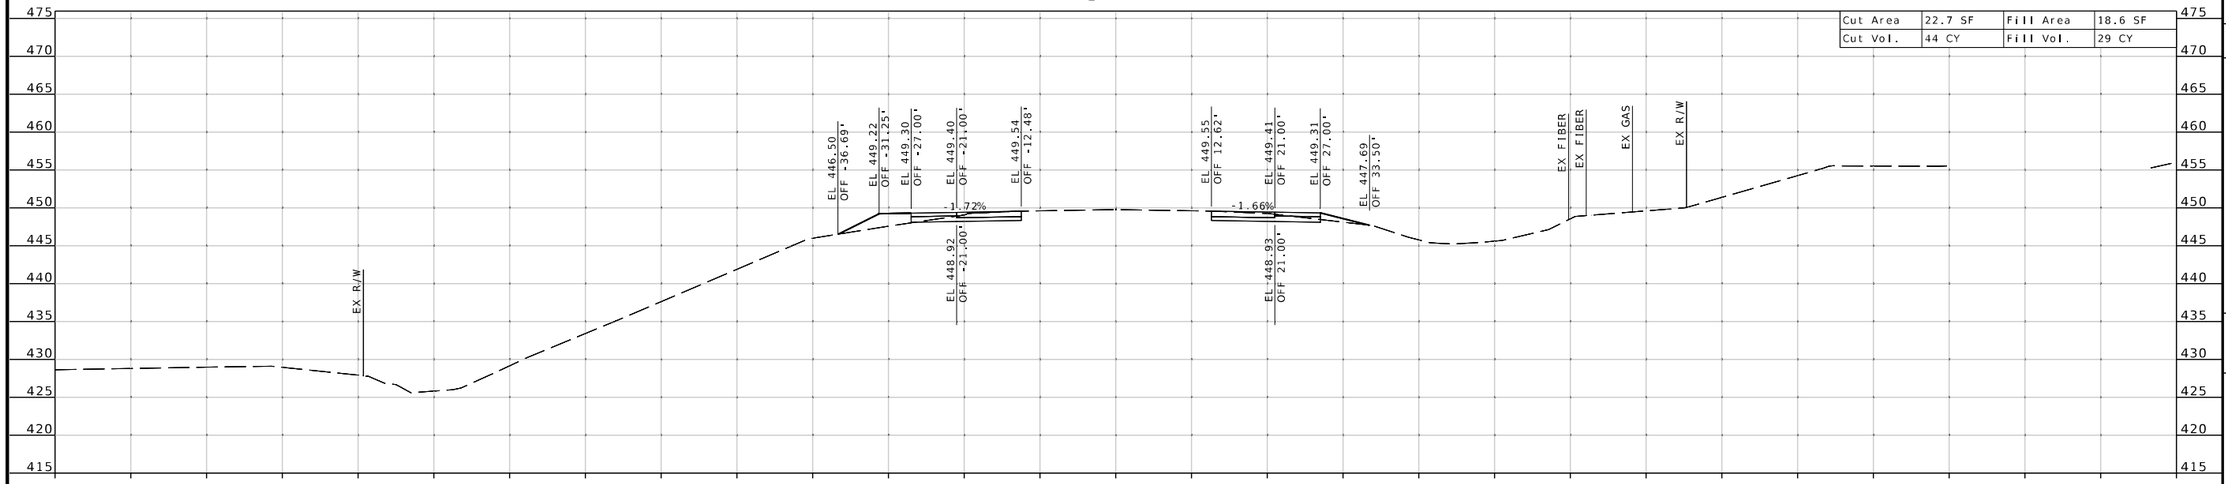

STA 123+00.00

℄ RTE K

Cut Area	24.9 SF	Fill Area	13.2 SF
Cut Vol.	46 CY	Fill Vol.	27 CY

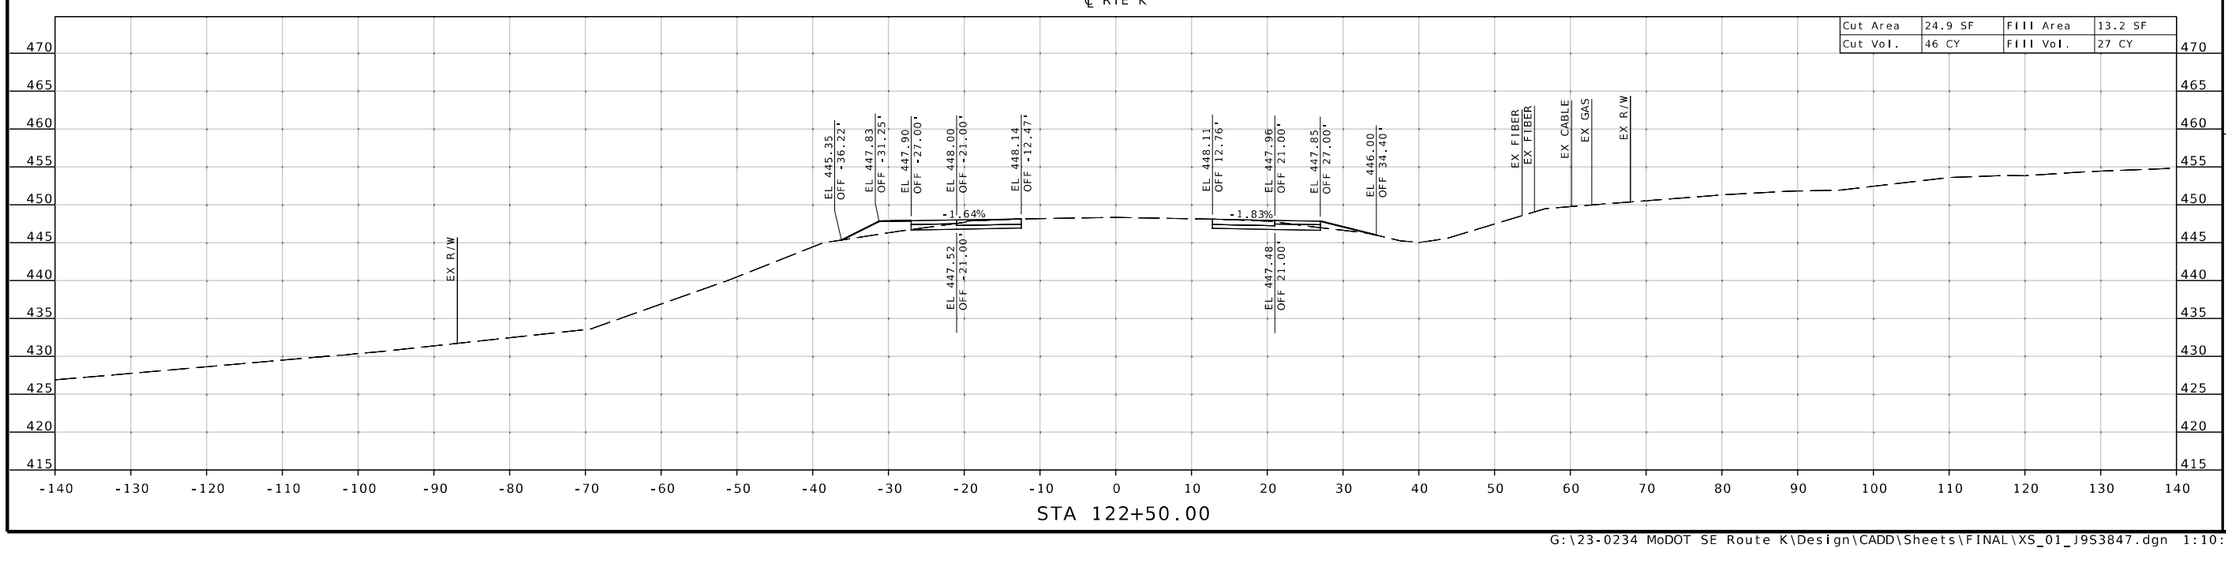

STA 122+50.00

STATE OF MISSOURI
MICHAEL L. BROWN
NUMBER 2001015611
REGISTERED PROFESSIONAL ENGINEER

THIS SHEET HAS BEEN SIGNED, SEALED & DATED ELECTRONICALLY.

DATE PREPARED
9/26/2025

ROUTE	STATE
K	MO
DISTRICT	SHEET NO.
SE	28

COUNTY
CAPE GIRARDEAU

JOB NO.
J9S3847

CONTRACT ID.

PROJECT NO.

BRIDGE NO.

DESCRIPTION	DATE

MISSOURI HIGHWAYS AND TRANSPORTATION COMMISSION
105 WEST CAPITOL
JEFFERSON CITY, MO 65102
1-888-ASK-MODOT (1-888-275-6636)

1441 East 104th St.
Kansas City, MO 64131
Tel (816) 874-4655
Fax (816) 874-4675
www.trekkdesigngroup.com

Missouri Cert. of Authority 2002010300

TREKK DESIGN GROUP, LLC

℄ RTE K

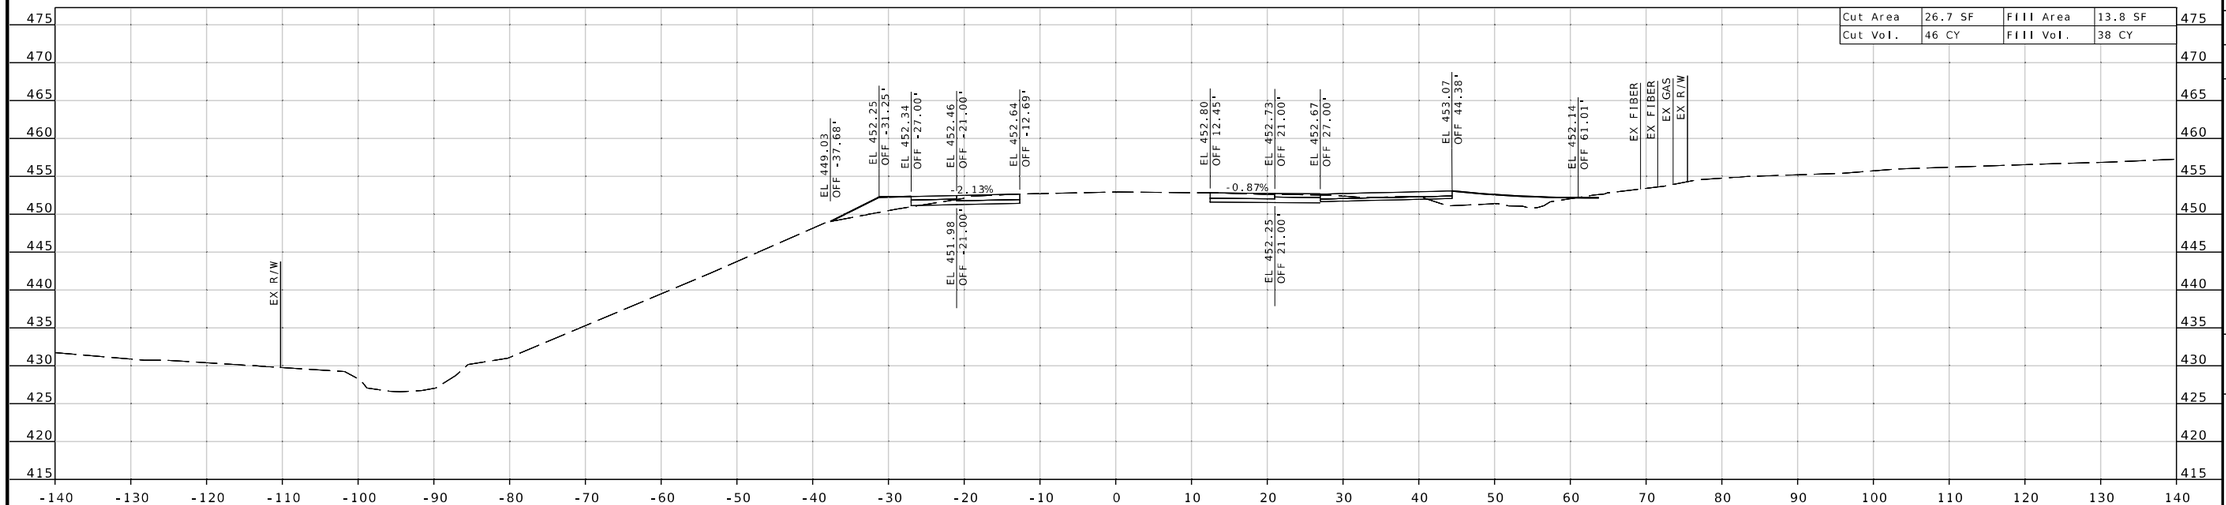

STA 124+00.00

℄ RTE K

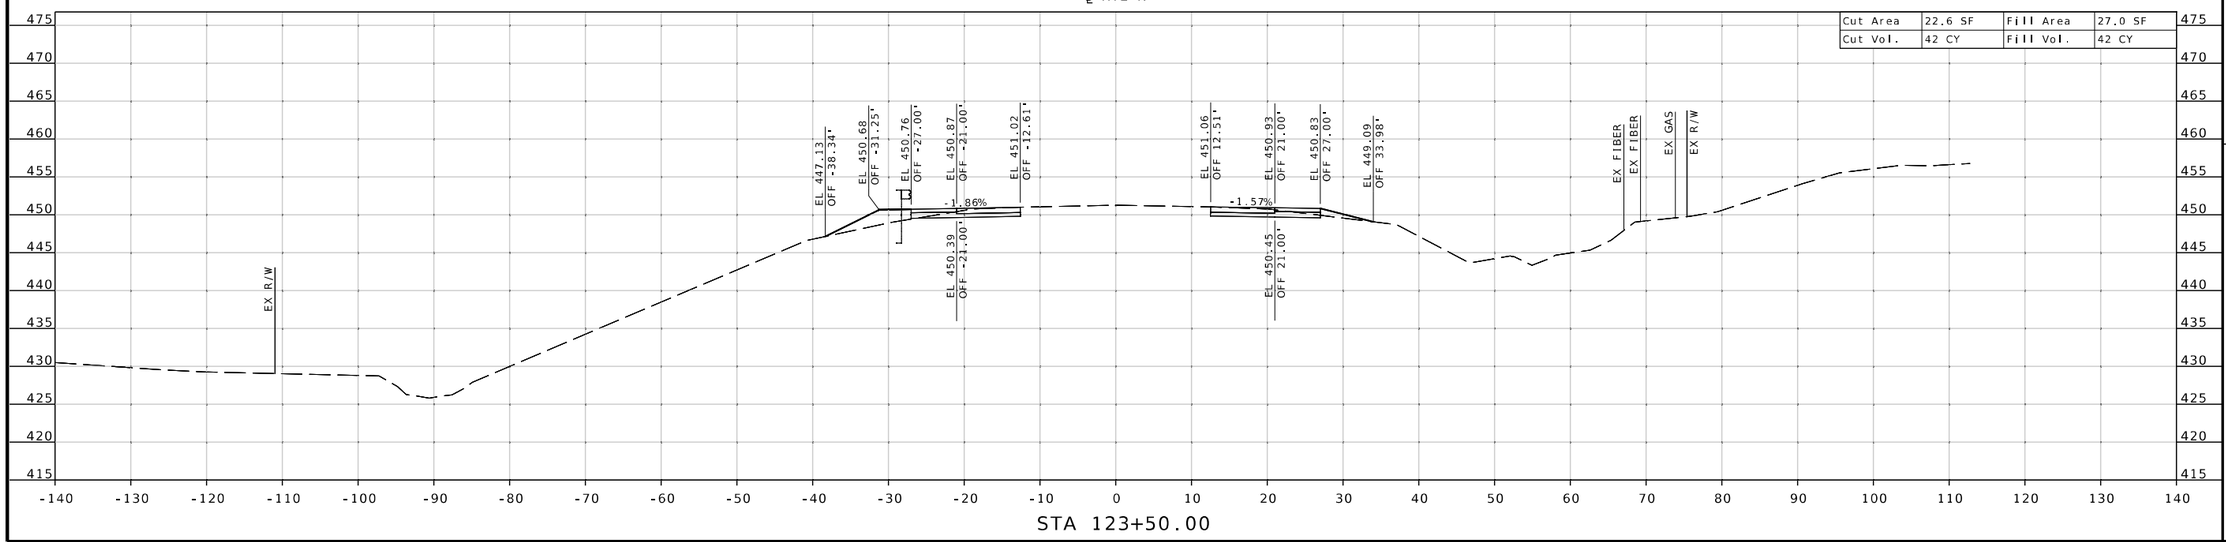

STA 123+50.00

STATE OF MISSOURI
MICHAEL L. BROWN
NUMBER 2001015611
REGISTERED PROFESSIONAL ENGINEER

THIS SHEET HAS BEEN SIGNED, SEALED & DATED ELECTRONICALLY.

DATE PREPARED
9/26/2025

ROUTE	STATE
K	MO
DISTRICT	SHEET NO.
SE	29

COUNTY
CAPE GIRARDEAU

JOB NO.
J9S3847

CONTRACT ID.

PROJECT NO.

BRIDGE NO.

DESCRIPTION	DATE

MISSOURI HIGHWAYS AND TRANSPORTATION COMMISSION

105 WEST CAPITOL
JEFFERSON CITY, MO 65102
1-888-ASK-MODOT (1-888-275-6636)

1411 East 104th St.
Kansas City, MO 64131
Tel (816) 874-4655
Fax (816) 874-4675
www.trekdesigngroup.com

Missouri Cert. of Authority 2002010300

TREK DESIGN GROUP, LLC

℄ RTE K

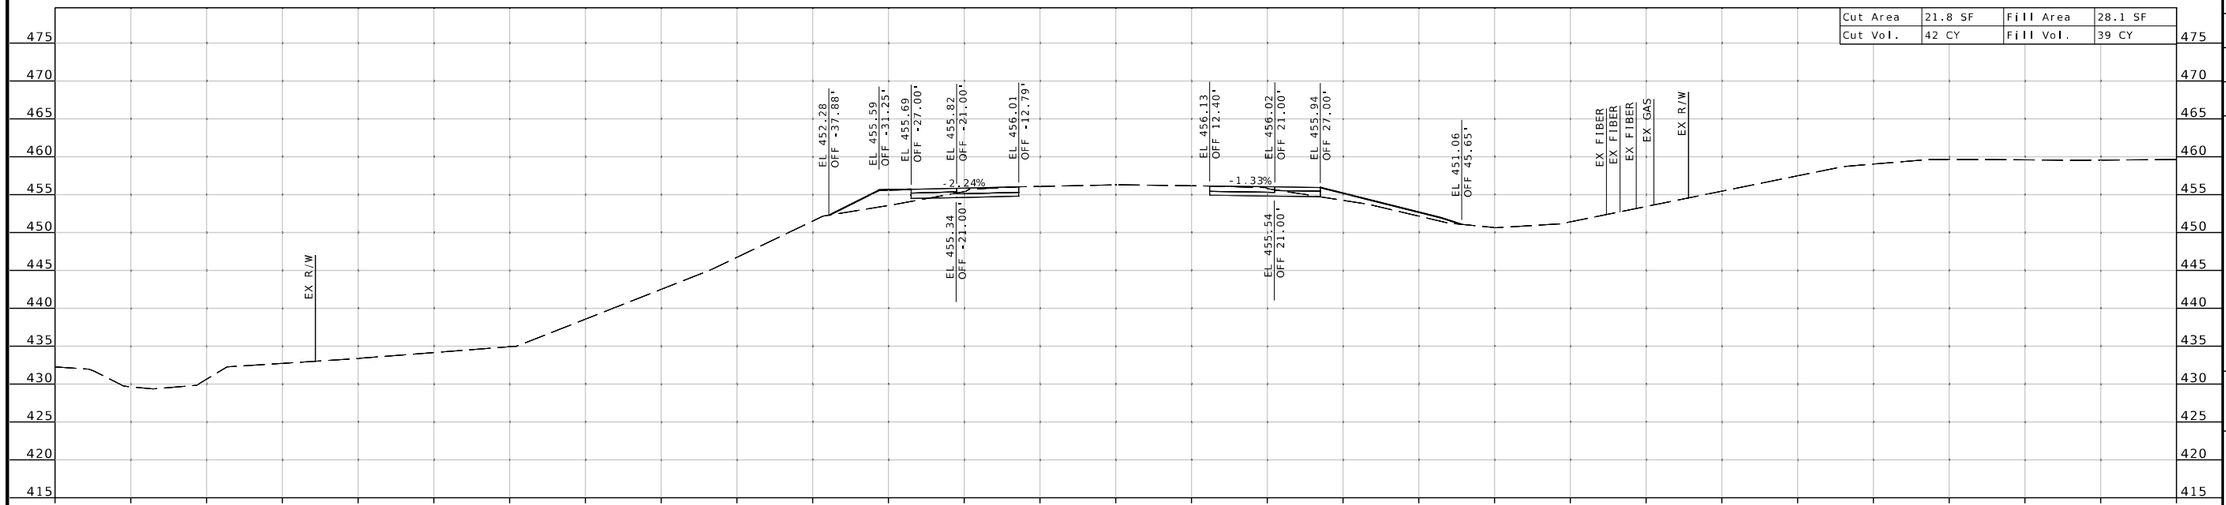

STA 125+00.00

℄ RTE K

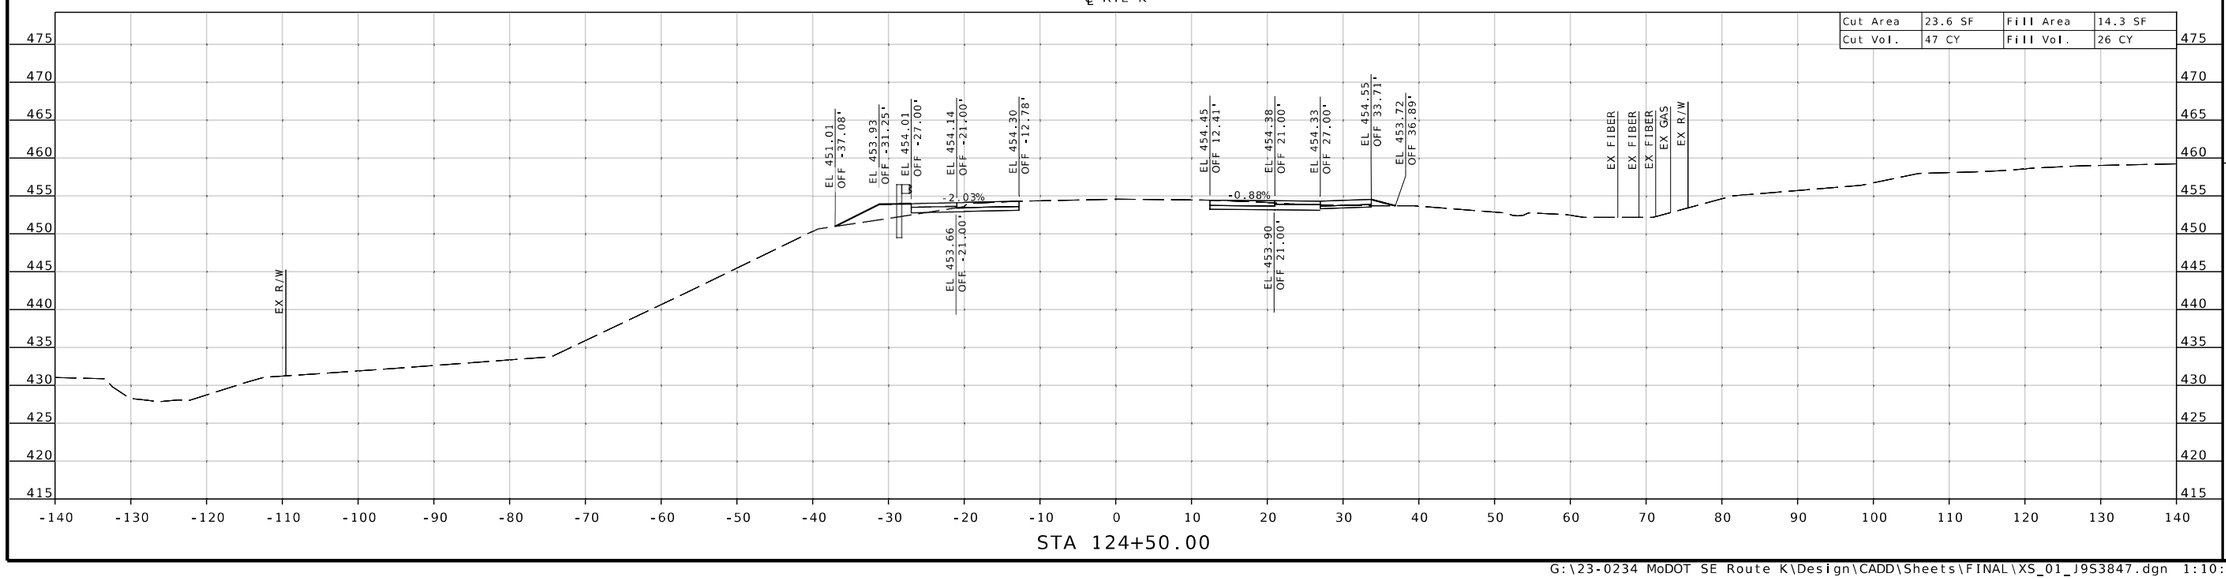

STA 124+50.00

STATE OF MISSOURI
MICHAEL L. BROWN
NUMBER 2001015611
REGISTERED PROFESSIONAL ENGINEER
THIS SHEET HAS BEEN SIGNED, SEALED & DATED ELECTRONICALLY.

DATE PREPARED
9/26/2025

ROUTE	STATE
K	MO
DISTRICT	SHEET NO.
SE	30

COUNTY
CAPE GIRARDEAU

JOB NO.
J9S3847

CONTRACT ID.

PROJECT NO.

BRIDGE NO.

DESCRIPTION	DATE

MISSOURI HIGHWAYS AND TRANSPORTATION COMMISSION
105 WEST CAPITOL
JEFFERSON CITY, MO 65102
1-888-ASK-MODOT (1-888-275-6636)

TREKK DESIGN GROUP, LLC
1411 East 104th St.
Kansas City, MO 64131
Tel (816) 874-4655
Fax (816) 874-4675
www.trekkdesigngroup.com
Missouri Cert. of Authority 2002010300

℄ RTE K

Cut Area	21.5 SF	Fill Area	20.1 SF
Cut Vol.	39 CY	Fill Vol.	46 CY

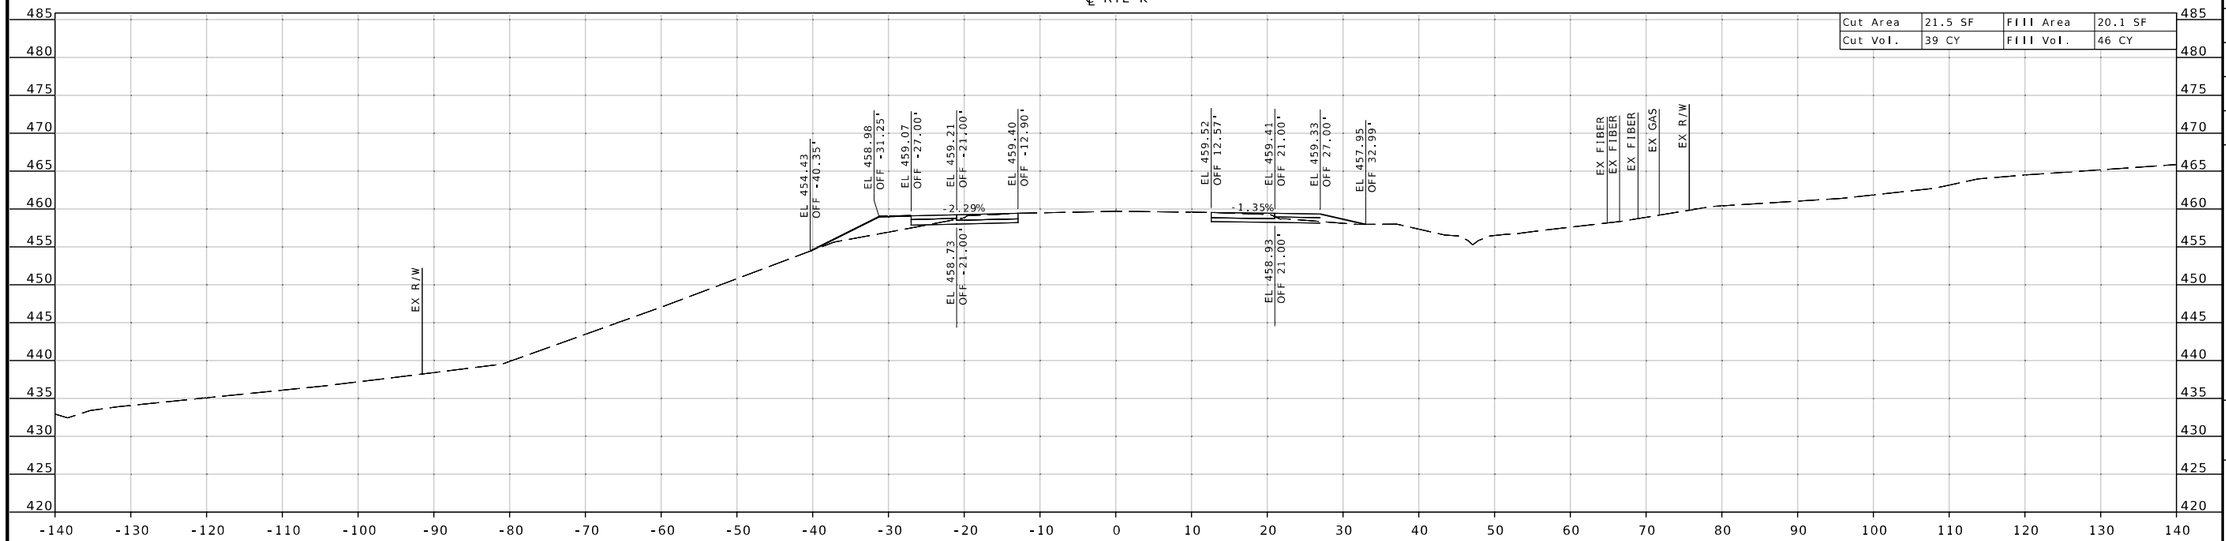

STA 126+00.00

℄ RTE K

Cut Area	21.1 SF	Fill Area	29.3 SF
Cut Vol.	40 CY	Fill Vol.	53 CY

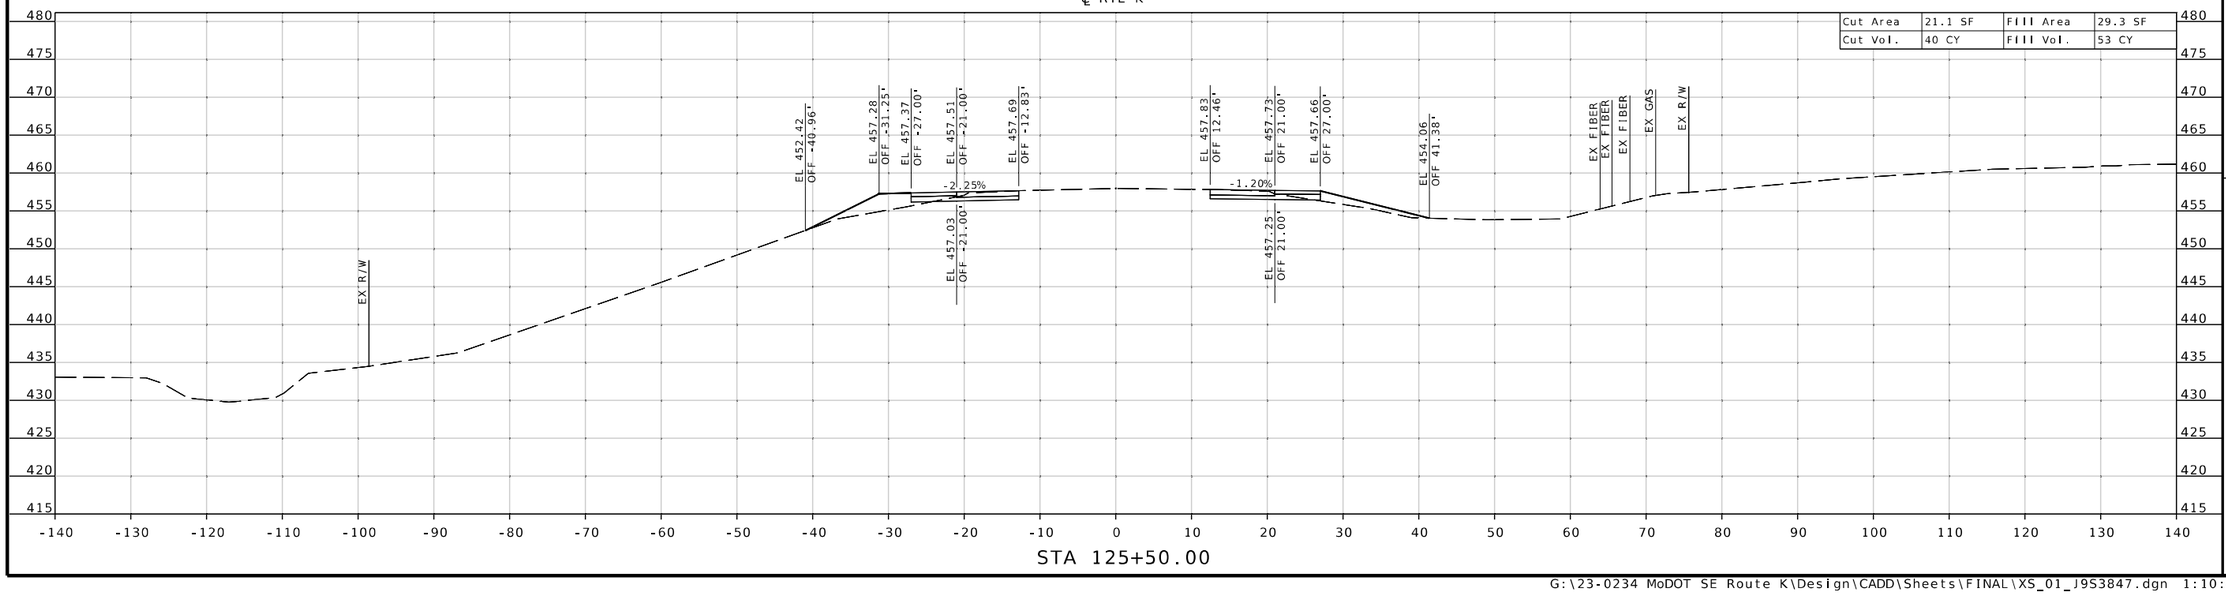

STA 125+50.00

THIS SHEET HAS BEEN SIGNED, SEALED & DATED ELECTRONICALLY.

DATE PREPARED
9/26/2025

ROUTE	STATE
K	MO
DISTRICT	SHEET NO.
SE	31

COUNTY
CAPE GIRARDEAU

JOB NO.
J9S3847

CONTRACT ID.

PROJECT NO.

BRIDGE NO.

DESCRIPTION	DATE

MISSOURI HIGHWAYS AND TRANSPORTATION COMMISSION
105 WEST CAPITOL
JEFFERSON CITY, MO 65102
1-888-ASK-MODOT (1-888-275-6636)

1411 East 104th St.
Kansas City, MO 64131
Tel (816) 874-4655
Fax (816) 874-4675
www.trekdesigngroup.com

Missouri Cert. of Authority 2002010300

TREKK DESIGN GROUP, LLC

G:\23-0234 MoDOT SE Route K\Design\CADD\Sheets\FINAL\XS_01_J9S3847.dgn 1:10:48 PM 9/26/2025

℄ RTE K

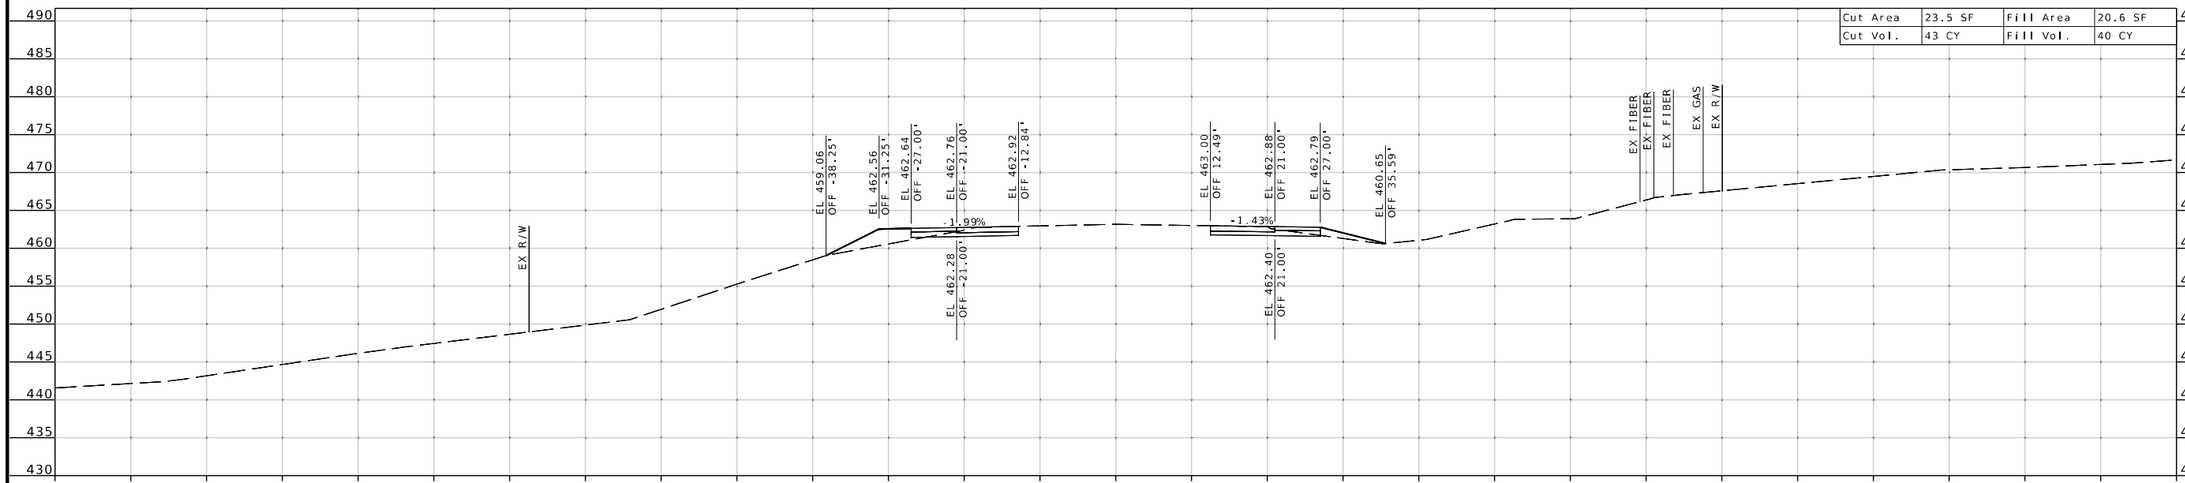

STA 127+00.00

℄ RTE K

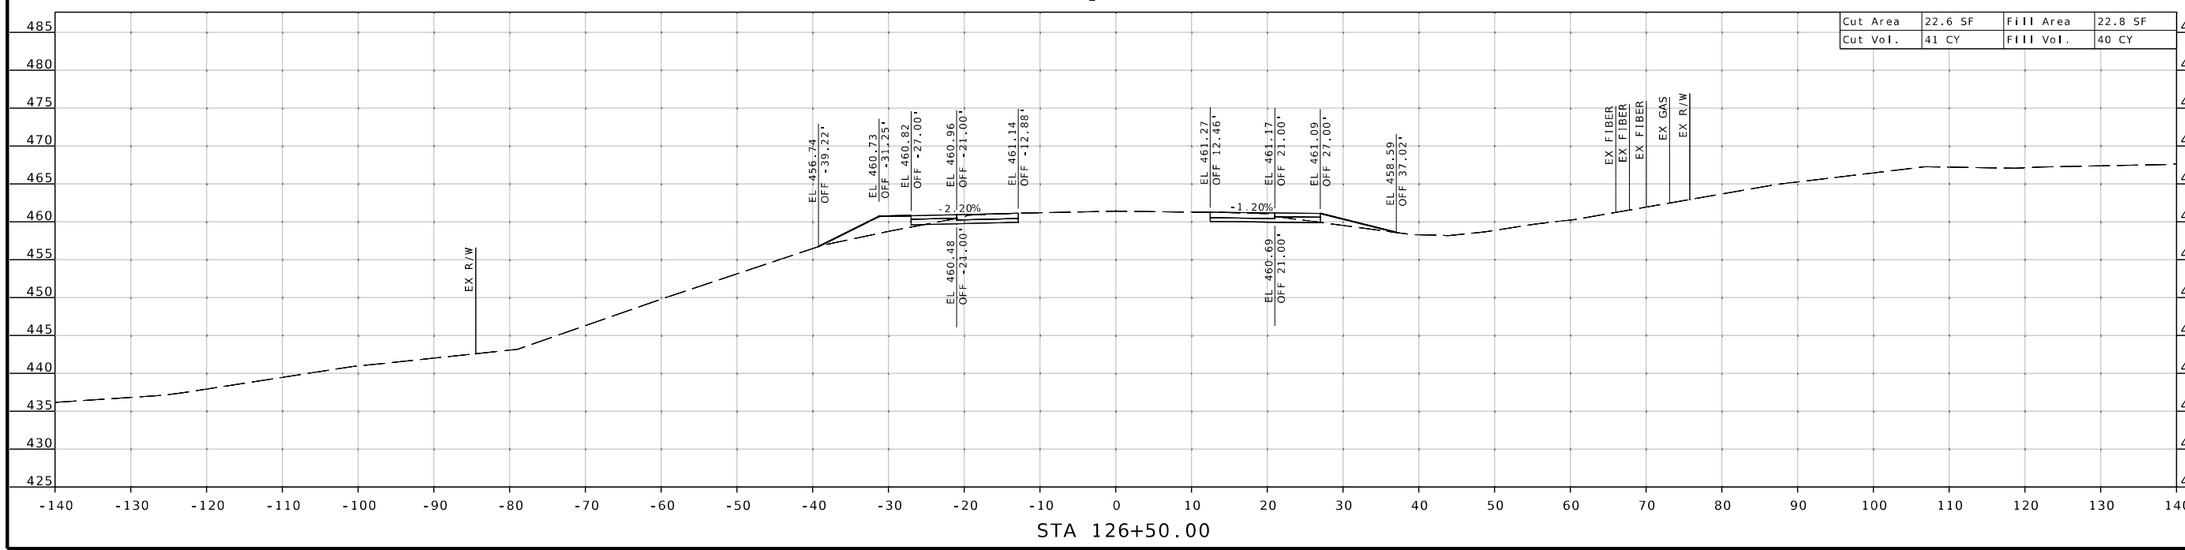

STA 126+50.00

STATE OF MISSOURI
MICHAEL L. BROWN
NUMBER 2001015611
REGISTERED PROFESSIONAL ENGINEER

THIS SHEET HAS BEEN SIGNED, SEALED & DATED ELECTRONICALLY.

DATE PREPARED
9/26/2025

ROUTE	STATE
K	MO
DISTRICT	SHEET NO.
SE	32

COUNTY
CAPE GIRARDEAU

JOB NO.
J9S3847

CONTRACT ID.

PROJECT NO.

BRIDGE NO.

DESCRIPTION	DATE

MISSOURI HIGHWAYS AND TRANSPORTATION COMMISSION
105 WEST CAPITOL
JEFFERSON CITY, MO 65102
1-888-ASK-MODOT (1-888-275-6636)

1411 East 104th St.
Kansas City, MO 64131
Tel (816) 874-4655
Fax (816) 874-4675
www.trekkdesigngroup.com
Missouri Cert. of Authority 2002010300

TREKK DESIGN GROUP, LLC

℄ RTE K

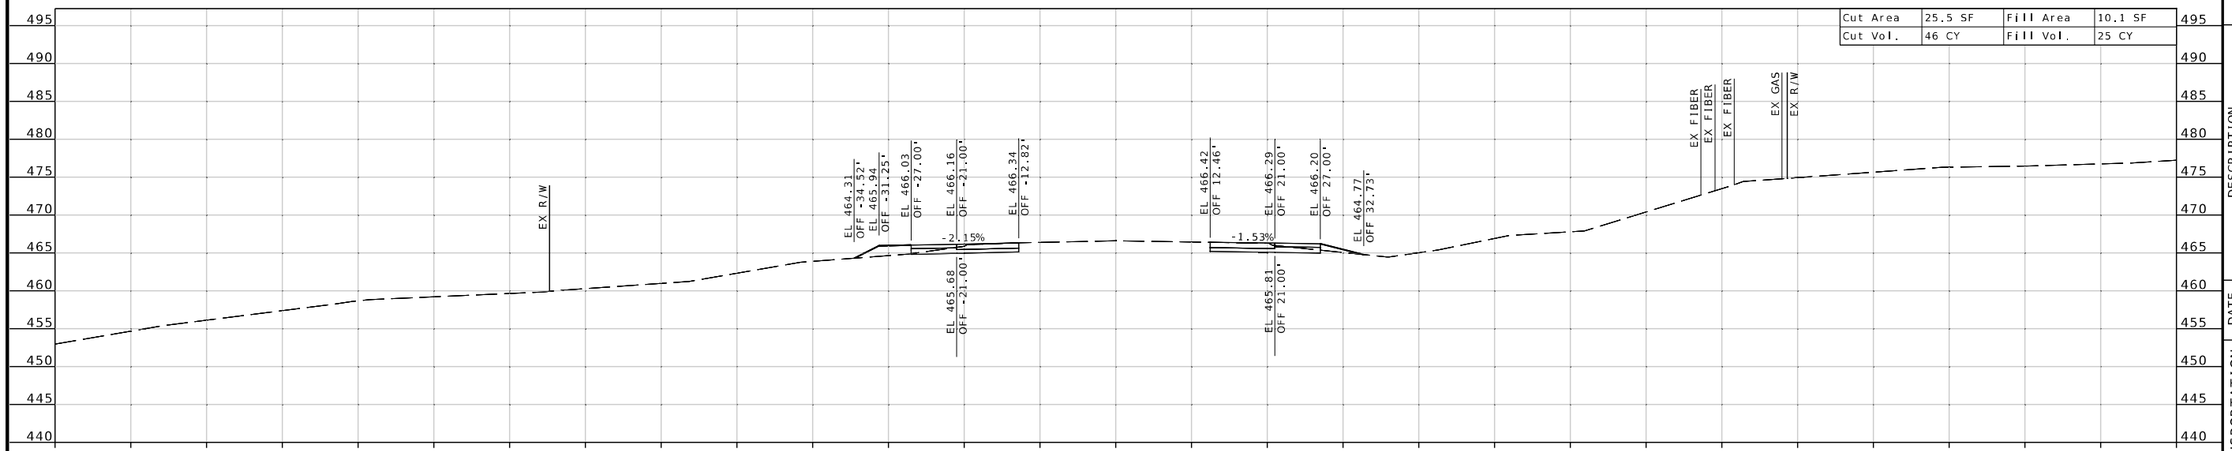

STA 128+00.00

℄ RTE K

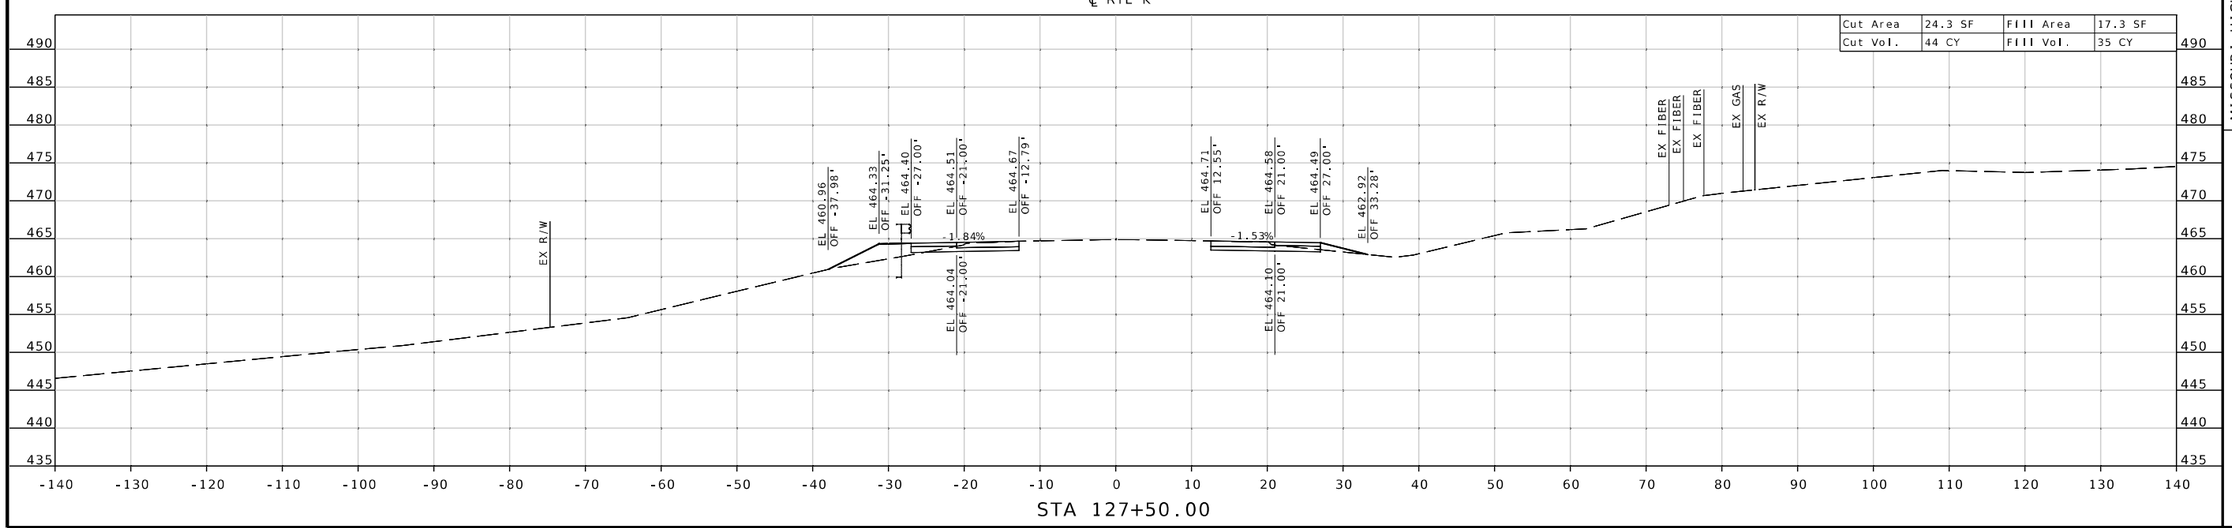

STA 127+50.00

DISTRICT ENGINEER
STATE OF MISSOURI
MICHAEL L. BROWN
NUMBER 2001015611
PROFESSIONAL ENGINEER
THIS SHEET HAS BEEN SIGNED, SEALED & DATED ELECTRONICALLY.

DATE PREPARED
9/26/2025

ROUTE	STATE
K	MO
DISTRICT	SHEET NO.
SE	33

COUNTY
CAPE GIRARDEAU

JOB NO.
J9S3847

CONTRACT ID.

PROJECT NO.

BRIDGE NO.

DESCRIPTION	DATE

MISSOURI HIGHWAYS AND TRANSPORTATION COMMISSION

105 WEST CAPITOL
JEFFERSON CITY, MO 65102
1-888-ASK-MODOT (1-888-275-6636)

TREKK DESIGN GROUP, LLC
1411 East 104th St.
Kansas City, MO 64131
Tel (816) 874-4655
Fax (816) 874-4675
www.trekkdesigngroup.com
Missouri Cert. of Authority 2002010300

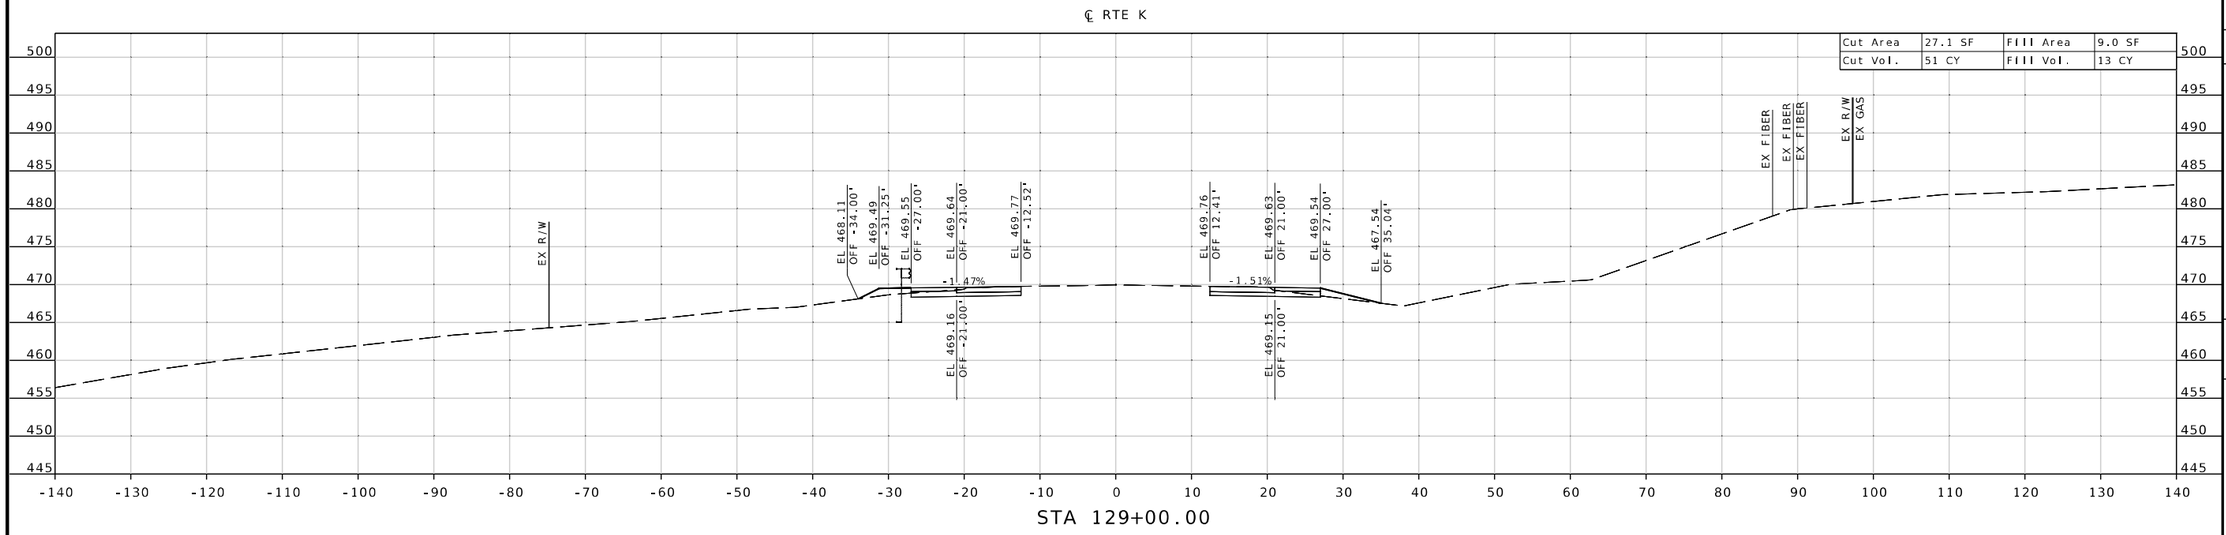

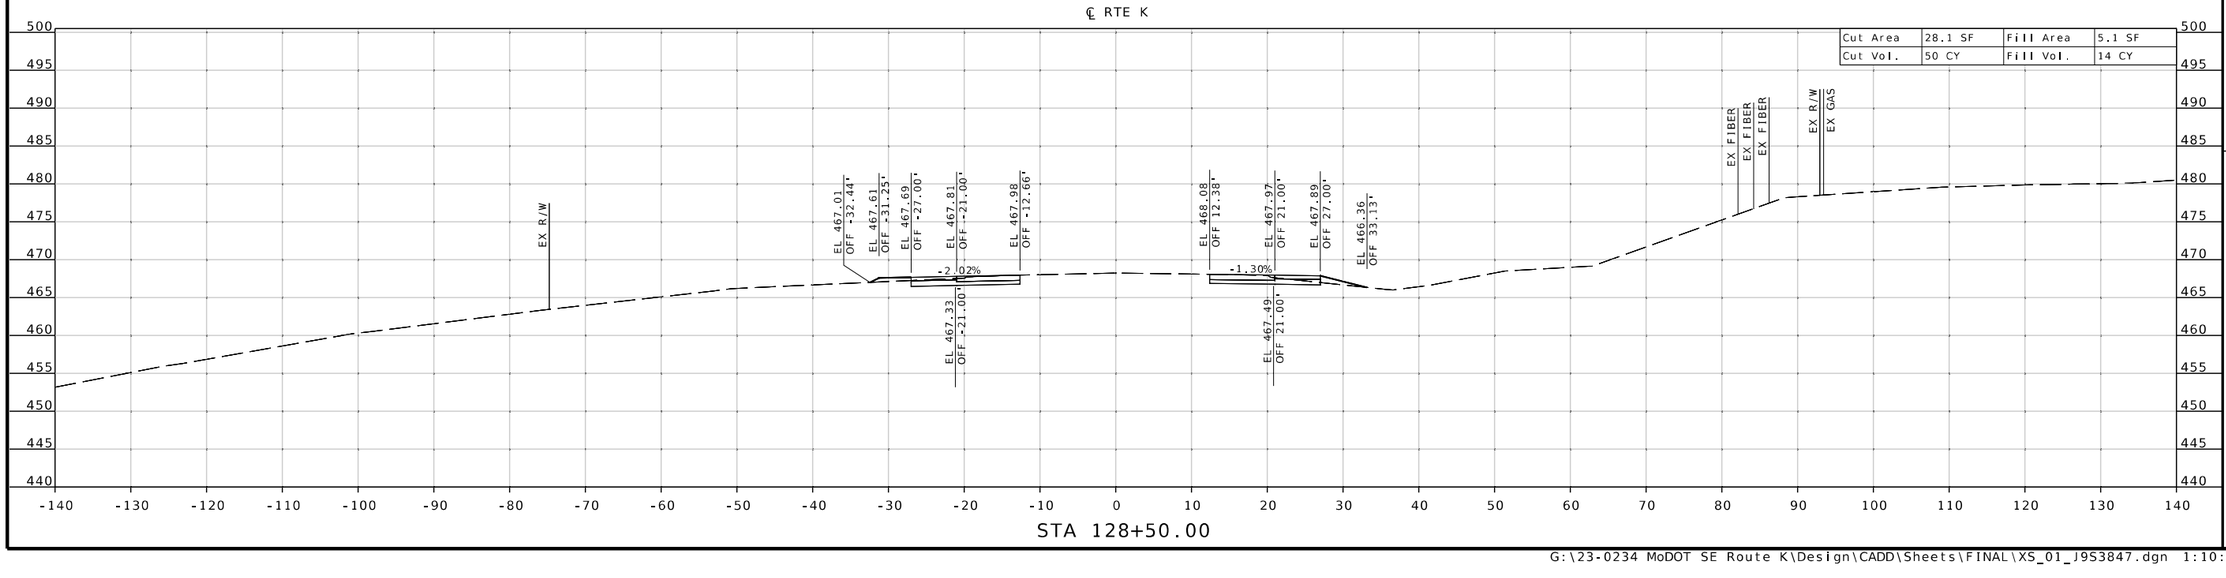

STATE OF MISSOURI
MICHAEL L. BROWN
NUMBER 2001015611
REGISTERED PROFESSIONAL ENGINEER

THIS SHEET HAS BEEN SIGNED, SEALED & DATED ELECTRONICALLY.

DATE PREPARED
9/26/2025

ROUTE	STATE
K	MO
DISTRICT	SHEET NO.
SE	34

COUNTY
CAPE GIRARDEAU

JOB NO.
J9S3847

CONTRACT ID.

PROJECT NO.

BRIDGE NO.

DESCRIPTION	DATE

MISSOURI HIGHWAYS AND TRANSPORTATION COMMISSION

105 WEST CAPITOL
JEFFERSON CITY, MO 65102
1-888-ASK-MODOT (1-888-275-6636)

TREK DESIGN GROUP, LLC
1411 East 104th St.
Kansas City, MO 64131
Tel (816) 874-4655
Fax (816) 874-4675
www.trekdesigngroup.com
Missouri Cert. of Authority 2002010300

G:\23-0234 MoDOT SE Route K\Design\CADD\Sheets\FINAL\XS_01_J9S3847.dgn 1:10:59 PM 9/26/2025

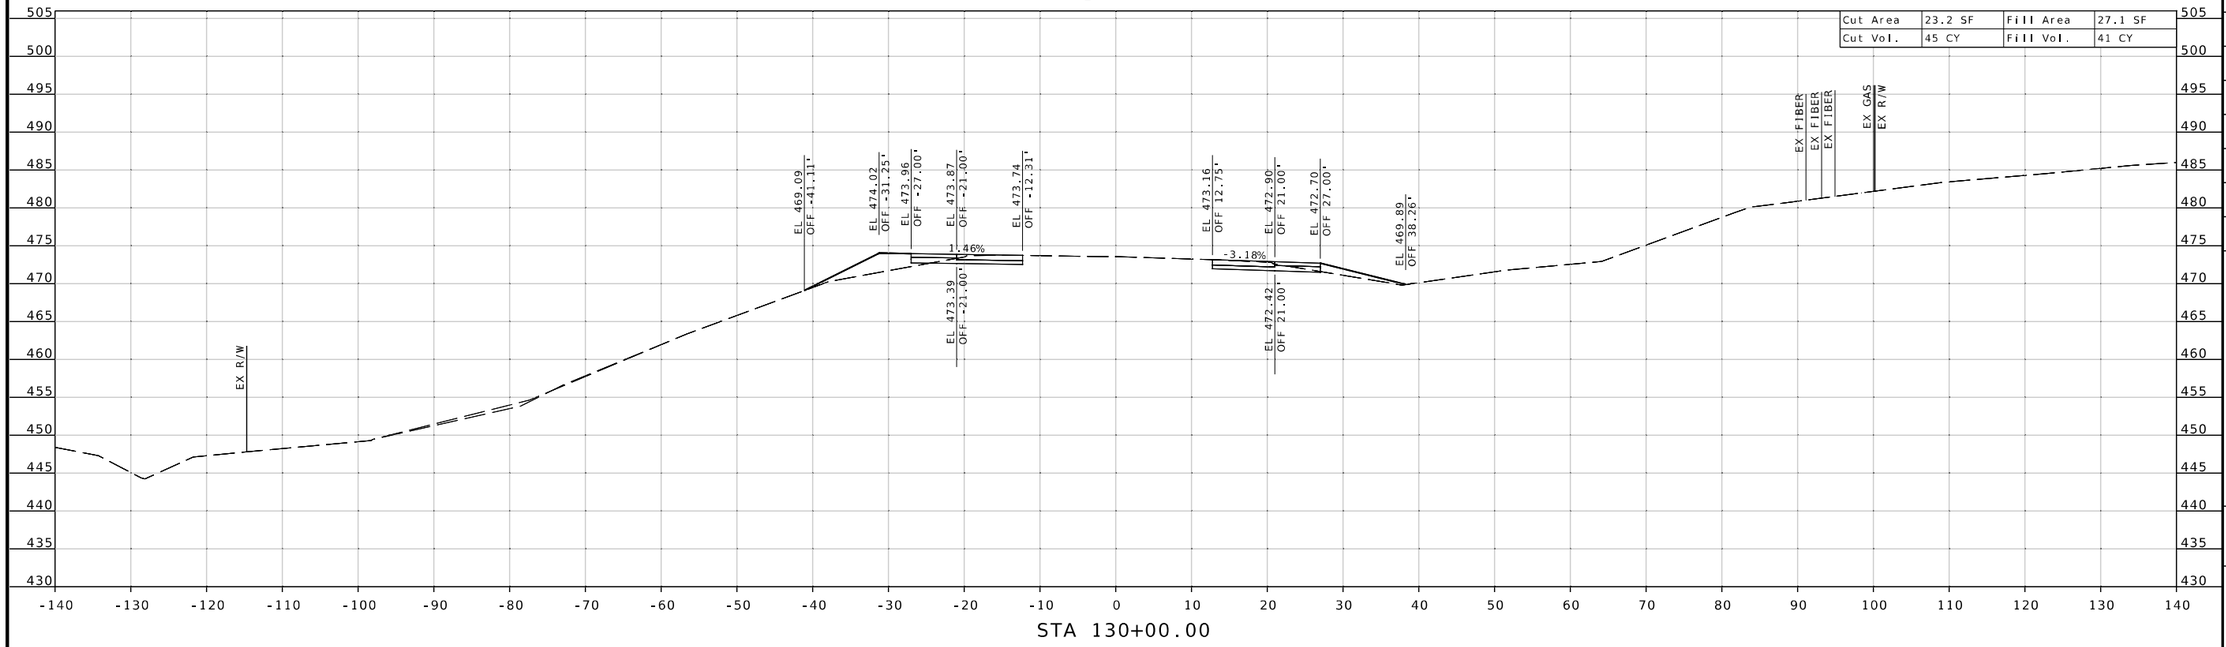

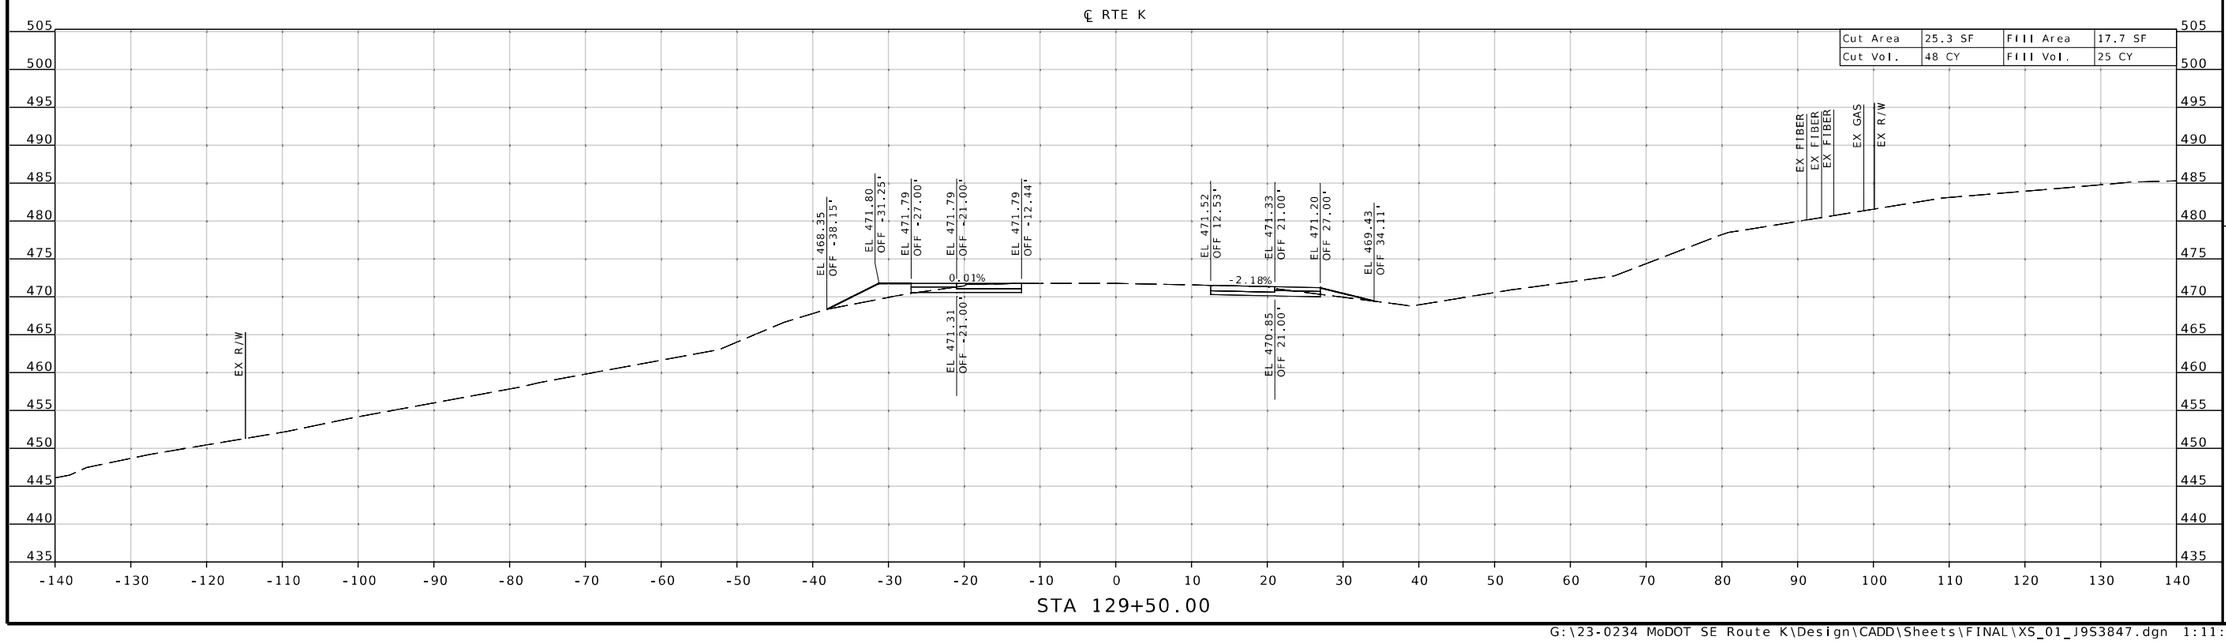

STATE OF MISSOURI
MICHAEL L. BROWN
NUMBER 2001015611
REGISTERED PROFESSIONAL ENGINEER

THIS SHEET HAS BEEN SIGNED, SEALED & DATED ELECTRONICALLY.

DATE PREPARED
9/26/2025

ROUTE	STATE
K	MO
DISTRICT	SHEET NO.
SE	35

COUNTY
CAPE GIRARDEAU

JOB NO.
J9S3847

CONTRACT ID.

PROJECT NO.

BRIDGE NO.

DESCRIPTION	DATE

MISSOURI HIGHWAYS AND TRANSPORTATION COMMISSION
105 WEST CAPITOL
JEFFERSON CITY, MO 65102
1-888-ASK-MODOT (1-888-275-6636)

TREKK DESIGN GROUP, LLC
1411 East 104th St.
Kansas City, MO 64131
Tel (816) 874-4655
Fax (816) 874-4675
www.trekkdesigngroup.com
Missouri Cert. of Authority 2002010300

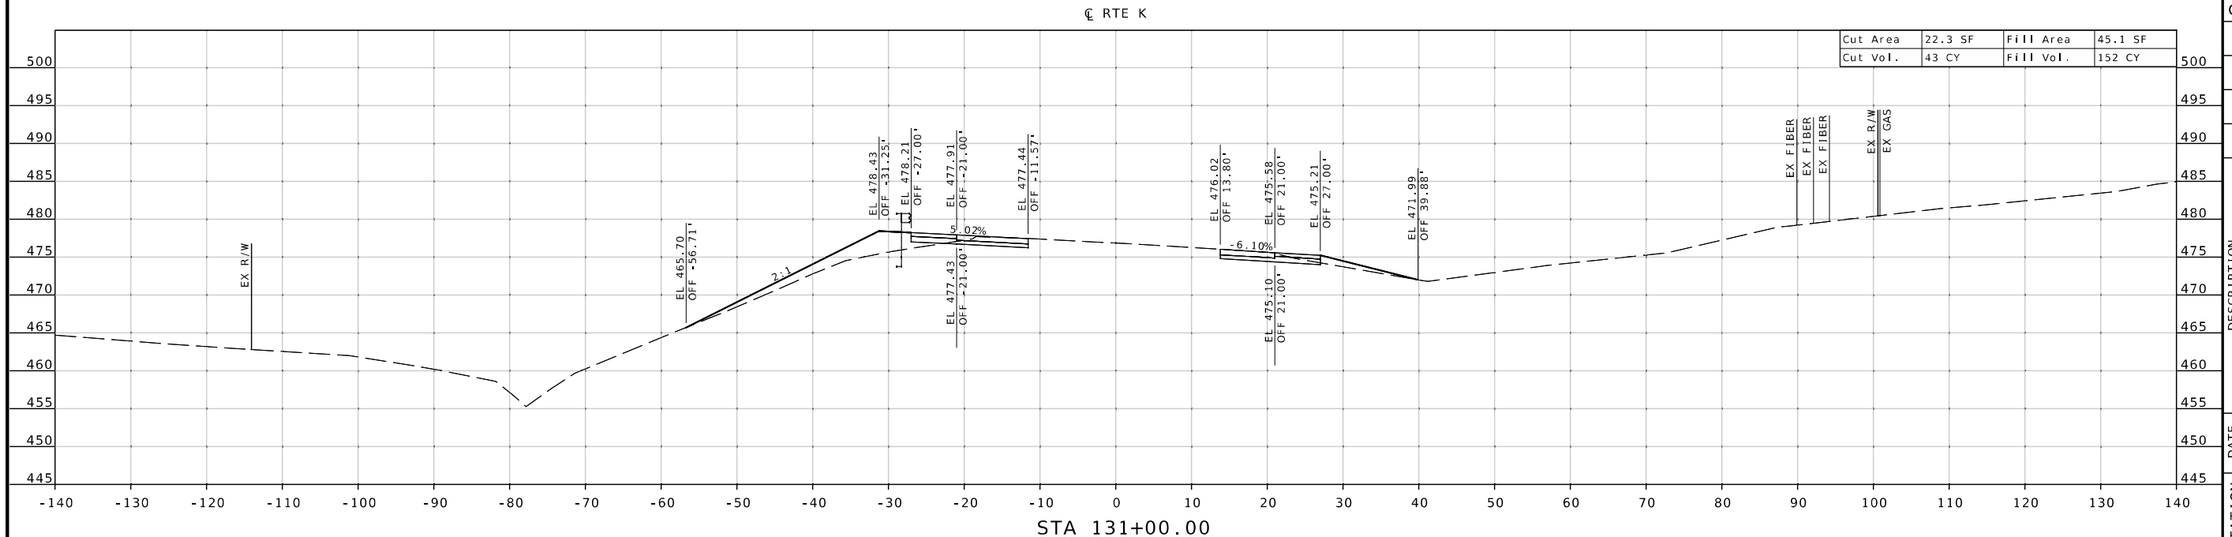

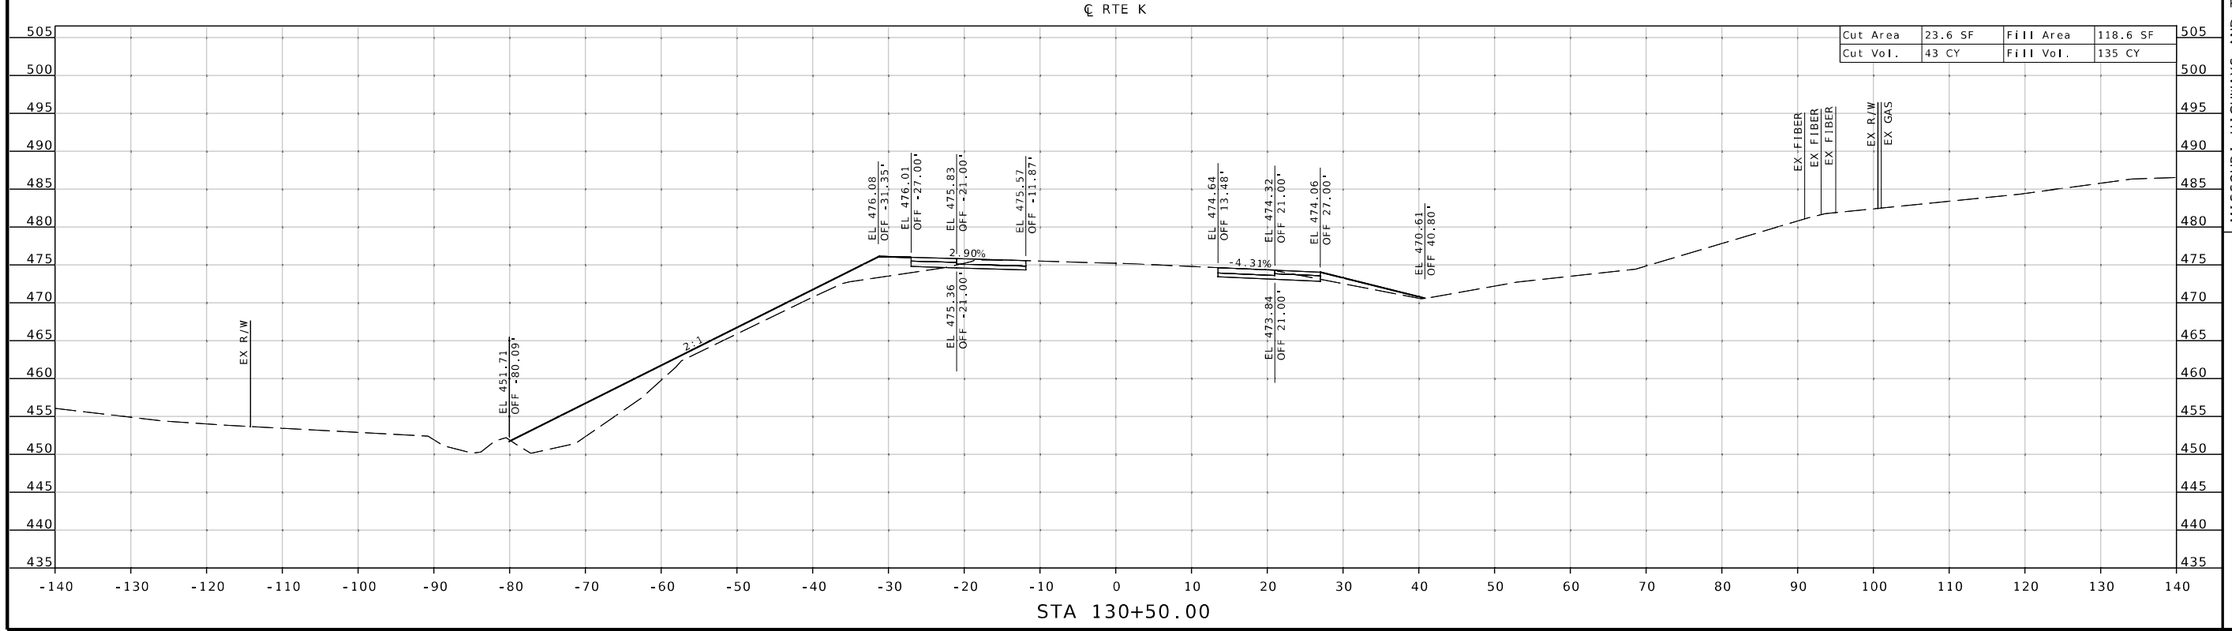

STATE OF MISSOURI
MICHAEL L. BROWN
NUMBER 2001015611
REGISTERED PROFESSIONAL ENGINEER
THIS SHEET HAS BEEN SIGNED, SEALED & DATED ELECTRONICALLY.

DATE PREPARED
9/26/2025

ROUTE	STATE
K	MO
DISTRICT	SHEET NO.
SE	36

COUNTY
CAPE GIRARDEAU

JOB NO.
J9S3847

CONTRACT ID.

PROJECT NO.

BRIDGE NO.

DESCRIPTION | DATE

MISSOURI HIGHWAYS AND TRANSPORTATION COMMISSION

105 WEST CAPITOL
JEFFERSON CITY, MO 65102
1-888-ASK-MODOT (1-888-275-6636)

TREK DESIGN GROUP, LLC
1411 East 104th St.
Kansas City, MO 64131
Tel (816) 874-4655
Fax (816) 874-4675
www.trekdesigngroup.com
Missouri Cert. of Authority 2002010300

G:\23-0234 MoDOT SE Route K\Design\CADD\Sheets\FINAL\XS_01_J9S3847.dgn 1:11:06 PM 9/26/2025

℄ RTE K

Cut Area	22.7 SF	Fill Area	42.9 SF
Cut Vol.	42 CY	Fill Vol.	72 CY

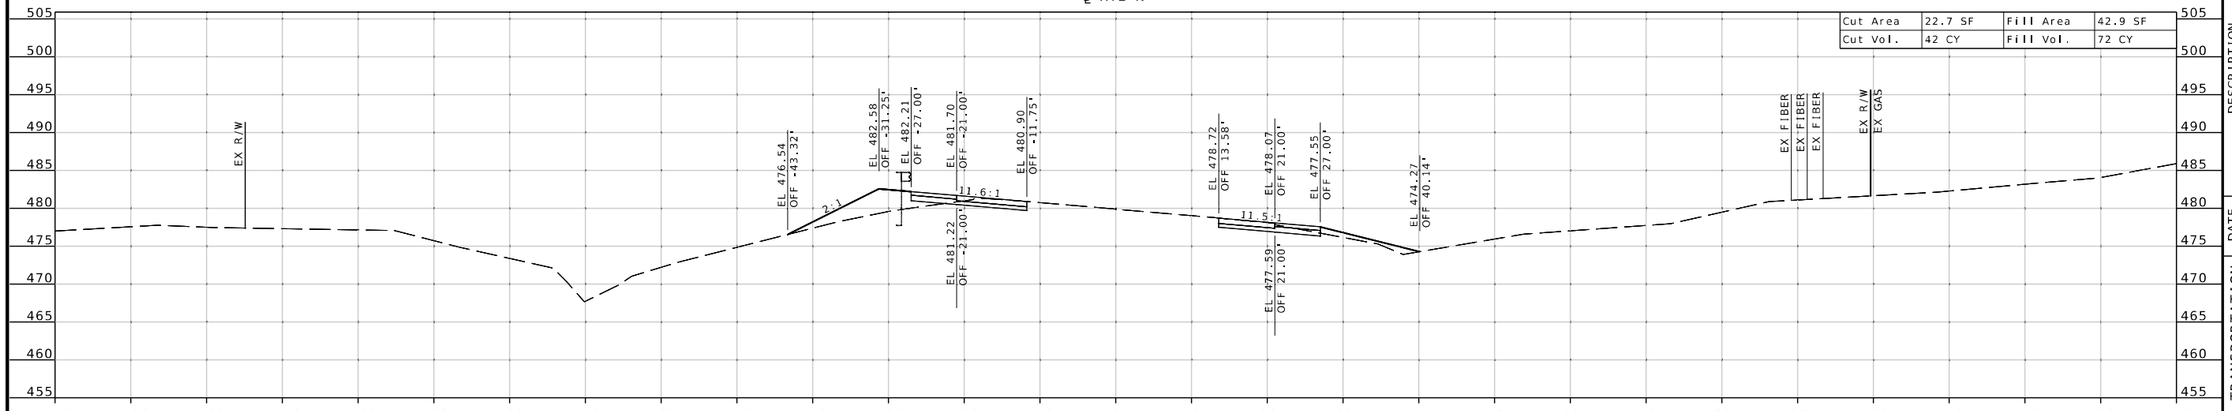

STA 132+00.00

℄ RTE K

Cut Area	22.7 SF	Fill Area	35.1 SF
Cut Vol.	42 CY	Fill Vol.	74 CY

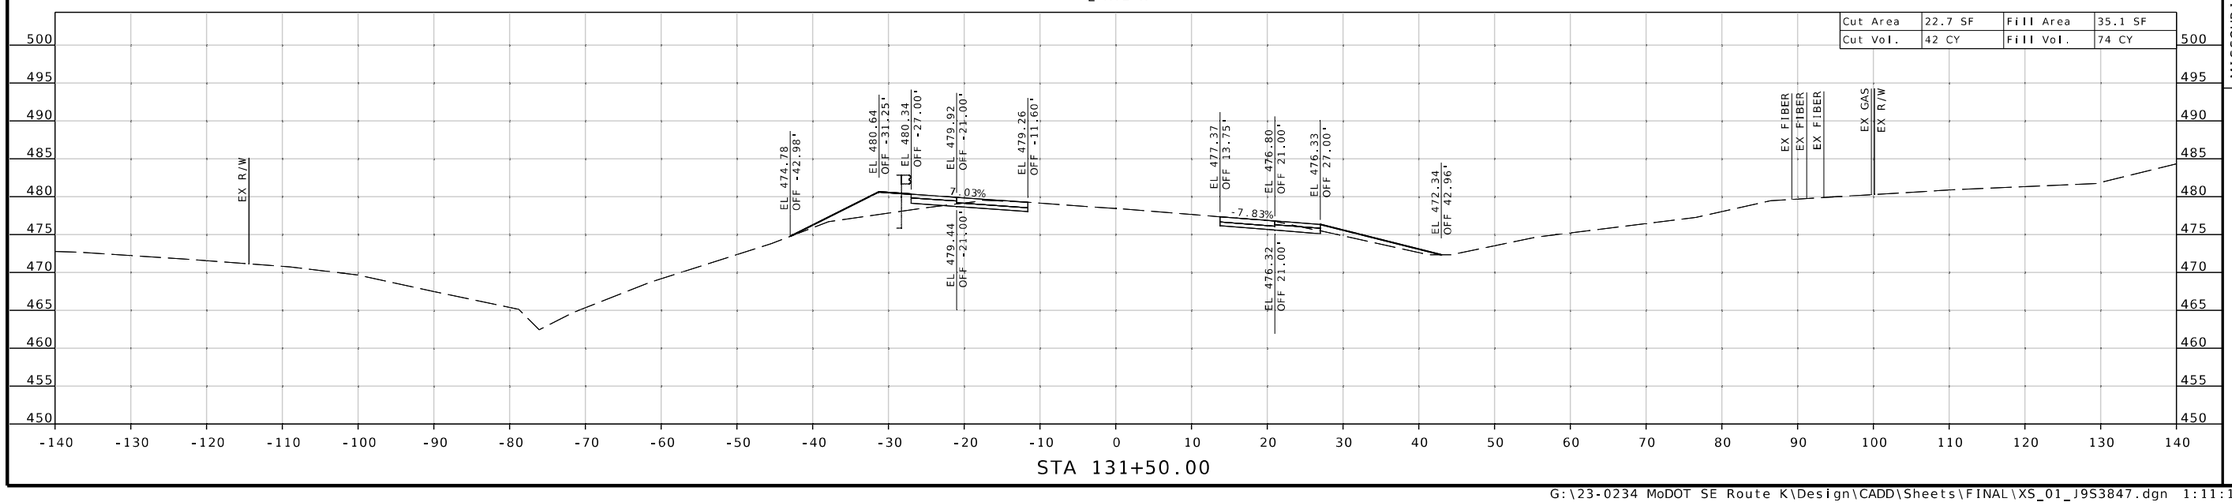

STA 131+50.00

THIS SHEET HAS BEEN SIGNED, SEALED & DATED ELECTRONICALLY.

DATE PREPARED
9/26/2025

ROUTE	STATE
K	MO
DISTRICT	SHEET NO.
SE	37

COUNTY
CAPE GIRARDEAU

JOB NO.
J9S3847

CONTRACT ID.

PROJECT NO.

BRIDGE NO.

DESCRIPTION	DATE

MISSOURI HIGHWAYS AND TRANSPORTATION COMMISSION

105 WEST CAPITOL
JEFFERSON CITY, MO 65102
1-888-ASK-MODOT (1-888-275-6636)

1411 East 104th St.
Kansas City, MO 64131
Tel (816) 874-4855
Fax (816) 874-4875
www.trekdesigngroup.com

Missouri Cert. of Authority 2002010300

TREK DESIGN GROUP, LLC

G:\23-0234 MoDOT SE Route K\Design\CADD\Sheets\FINAL\XS_01_J9S3847.dgn 1:11:10 PM 9/26/2025

℄ RTE K

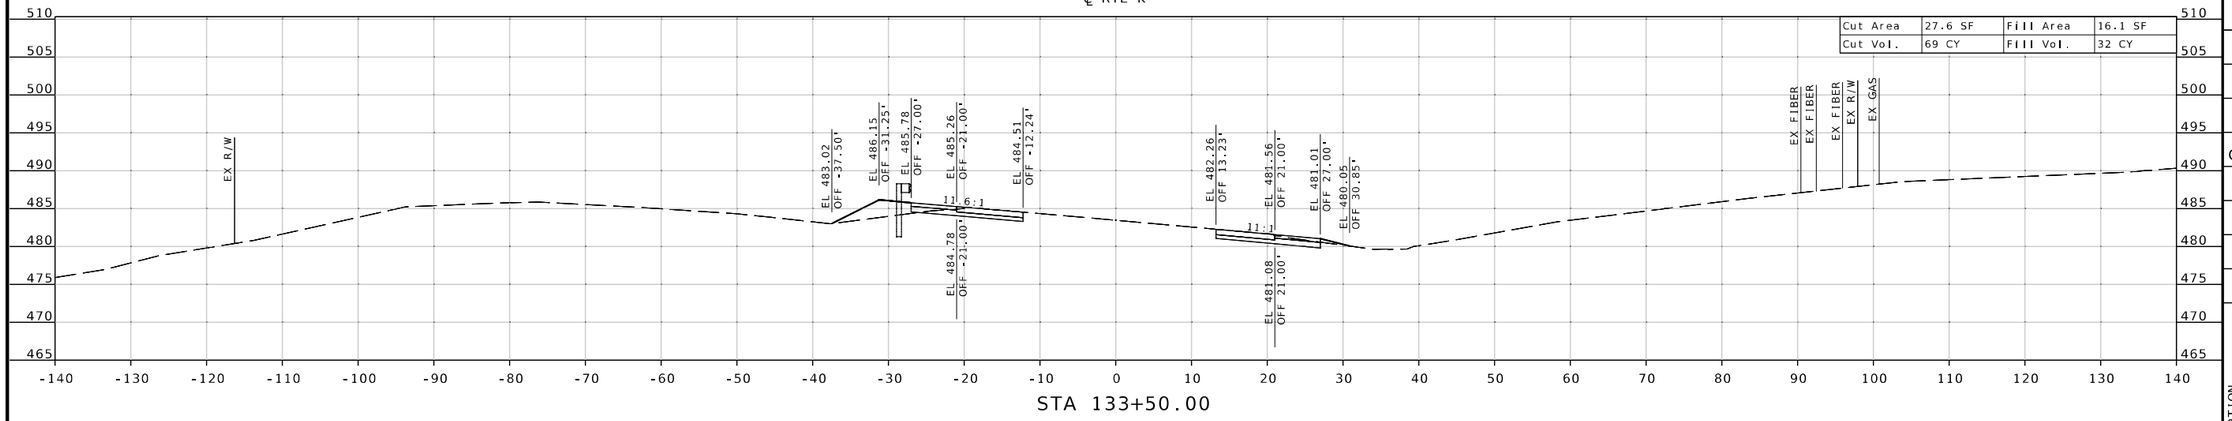

STA 133+50.00

℄ RTE K

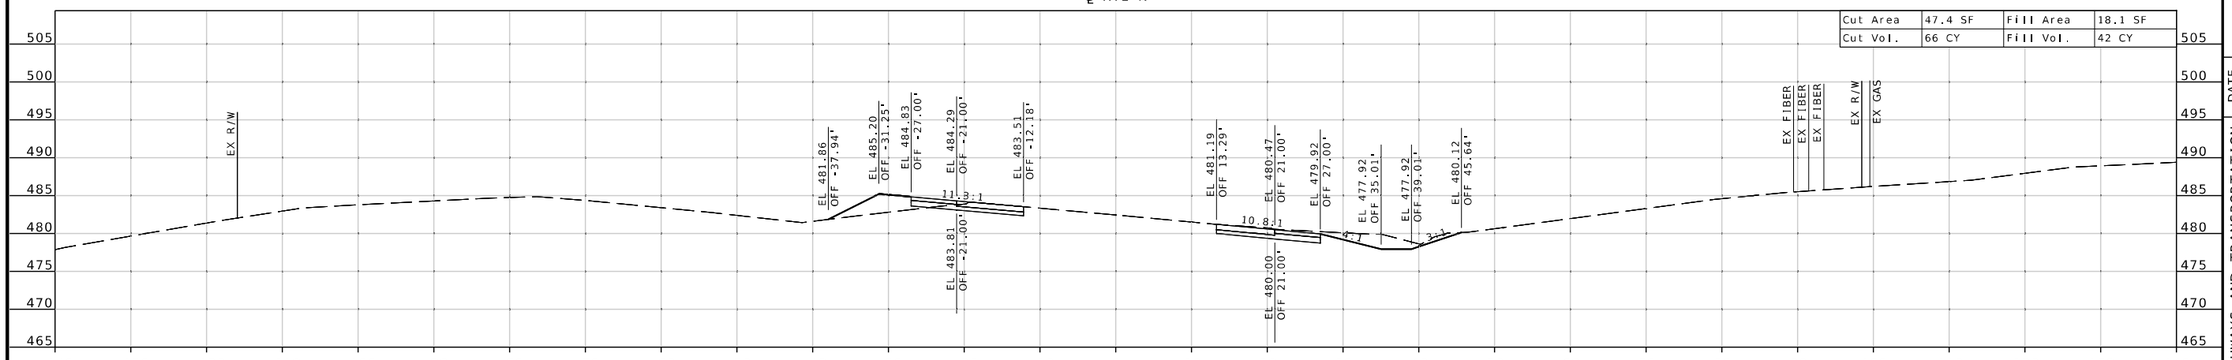

STA 133+00.00

℄ RTE K

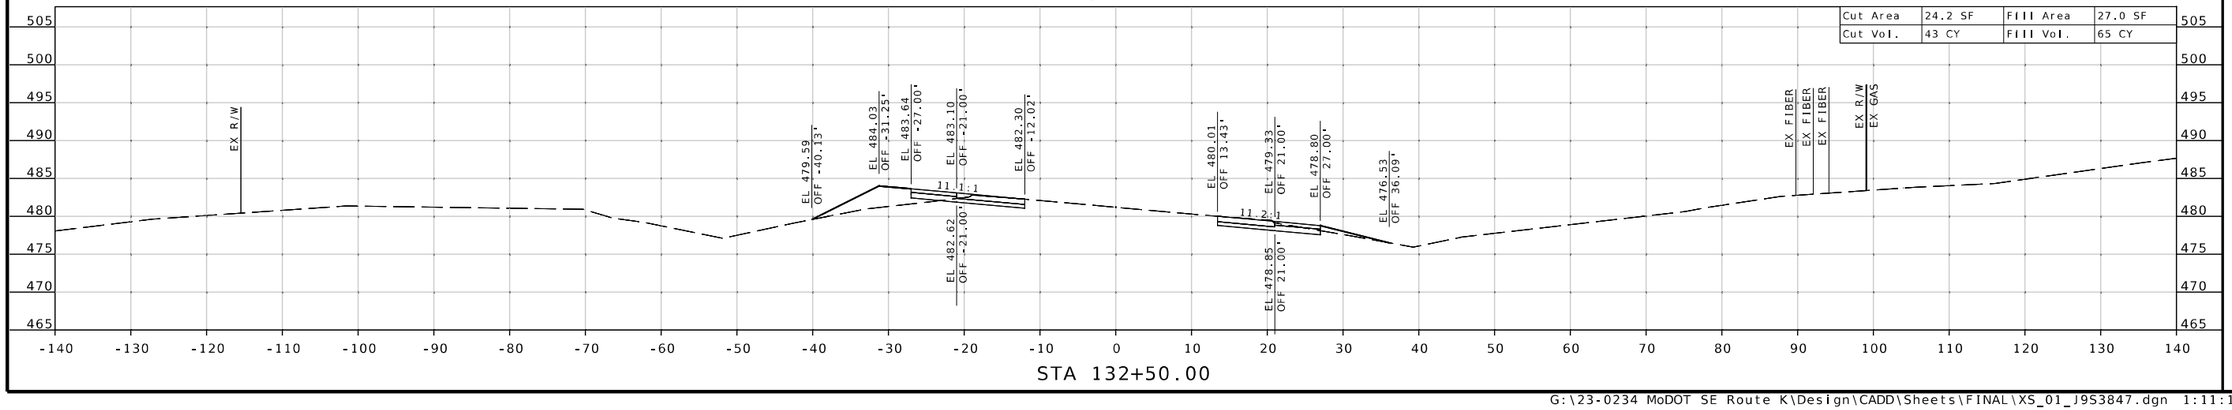

STA 132+50.00

STATE OF MISSOURI
MICHAEL L. BROWN
NUMBER 2001015611
REGISTERED PROFESSIONAL ENGINEER

THIS SHEET HAS BEEN SIGNED, SEALED & DATED ELECTRONICALLY.

DATE PREPARED
9/26/2025

ROUTE	STATE
K	MO
DISTRICT	SHEET NO.
SE	38

COUNTY
CAPE GIRARDEAU

JOB NO.
J9S3847

CONTRACT ID.

PROJECT NO.

BRIDGE NO.

DESCRIPTION	DATE

MISSOURI HIGHWAYS AND TRANSPORTATION COMMISSION

105 WEST CAPITOL
JEFFERSON CITY, MO 65102
1-888-ASK-MODOT (1-888-275-6636)

TREKK DESIGN GROUP, LLC
1411 East 104th St.
Kansas City, MO 64131
Tel (816) 874-4655
Fax (816) 874-4675
www.trekkdesigngroup.com
Missouri Cert. of Authority 2002010300

℄ RTE K

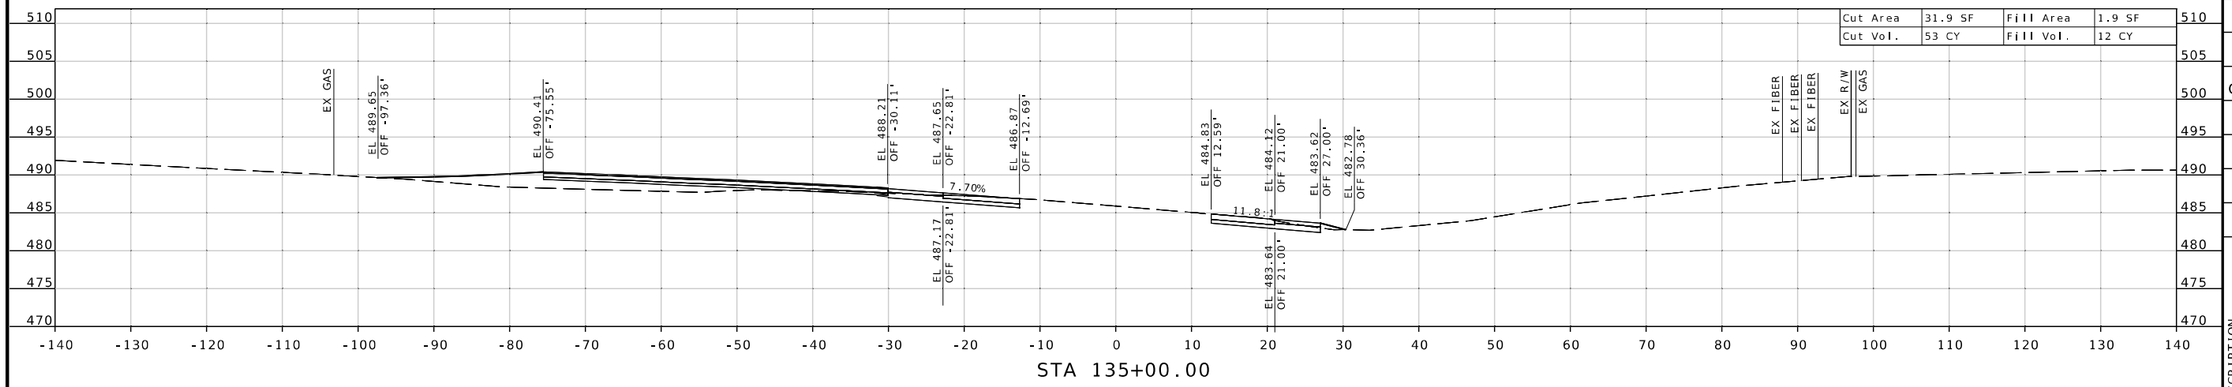

STA 135+00.00

℄ RTE K

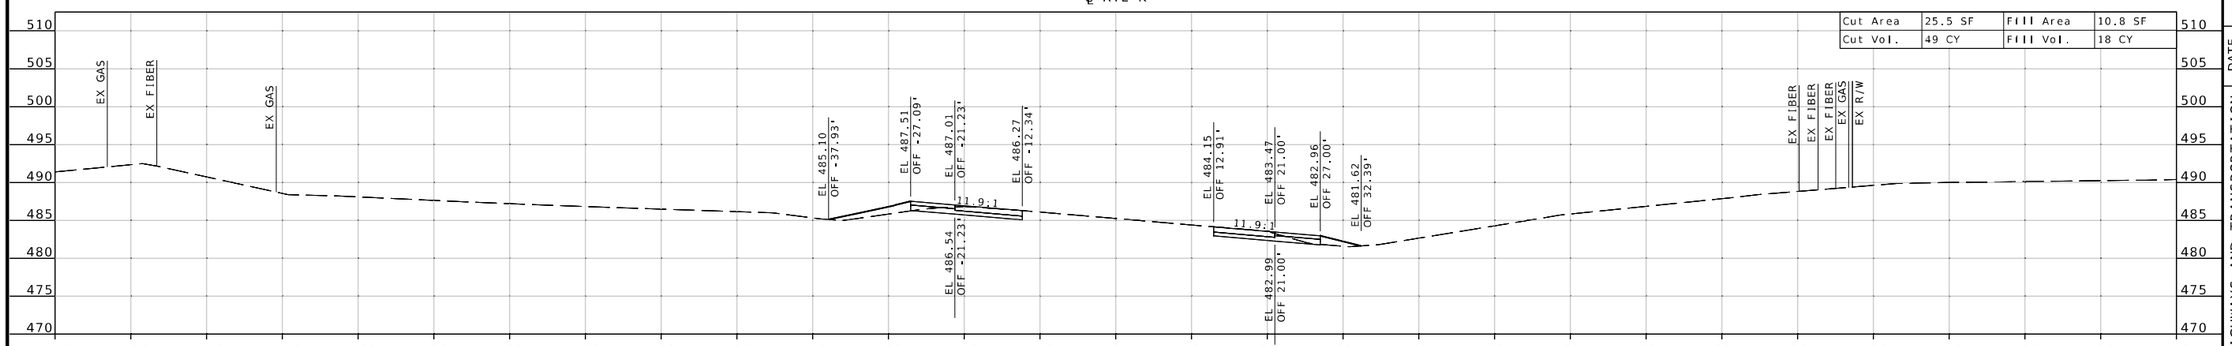

STA 134+50.00

℄ RTE K

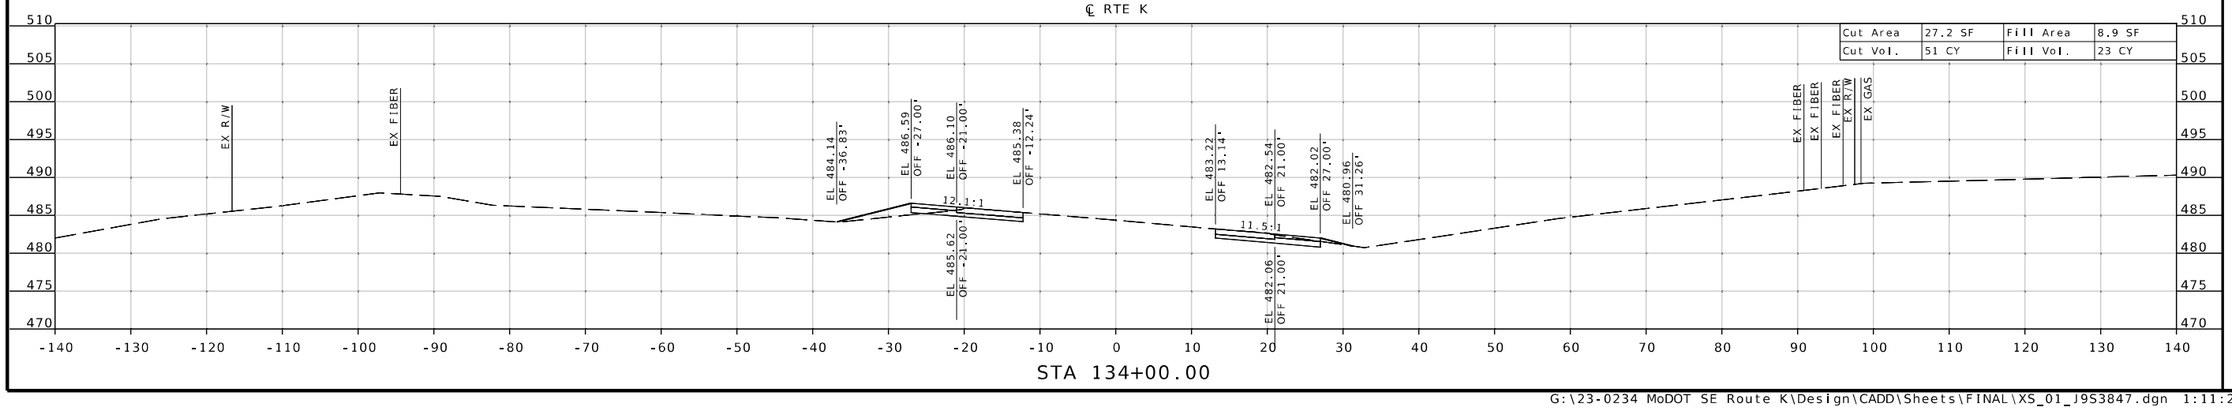

STA 134+00.00

STATE OF MISSOURI
MICHAEL L. BROWN
NUMBER 2001015611
PROFESSIONAL ENGINEER
DIVISION
THIS SHEET HAS BEEN SIGNED, SEALED & DATED ELECTRONICALLY.

DATE PREPARED
9/26/2025

ROUTE	STATE
K	MO
DISTRICT	SHEET NO.
SE	39

COUNTY
CAPE GIRARDEAU

JOB NO.
J9S3847

CONTRACT ID.

PROJECT NO.

BRIDGE NO.

DESCRIPTION

DATE

MISSOURI HIGHWAYS AND TRANSPORTATION COMMISSION

105 WEST CAPITOL
JEFFERSON CITY, MO 65102
1-888-ASK-MODOT (1-888-275-6636)

TREKK DESIGN GROUP, LLC
1411 East 104th St.
Kansas City, MO 64131
Tel (816) 874-4655
Fax (816) 874-4675
www.trekkdesigngroup.com

Missouri Cert. of Authority 2002010300

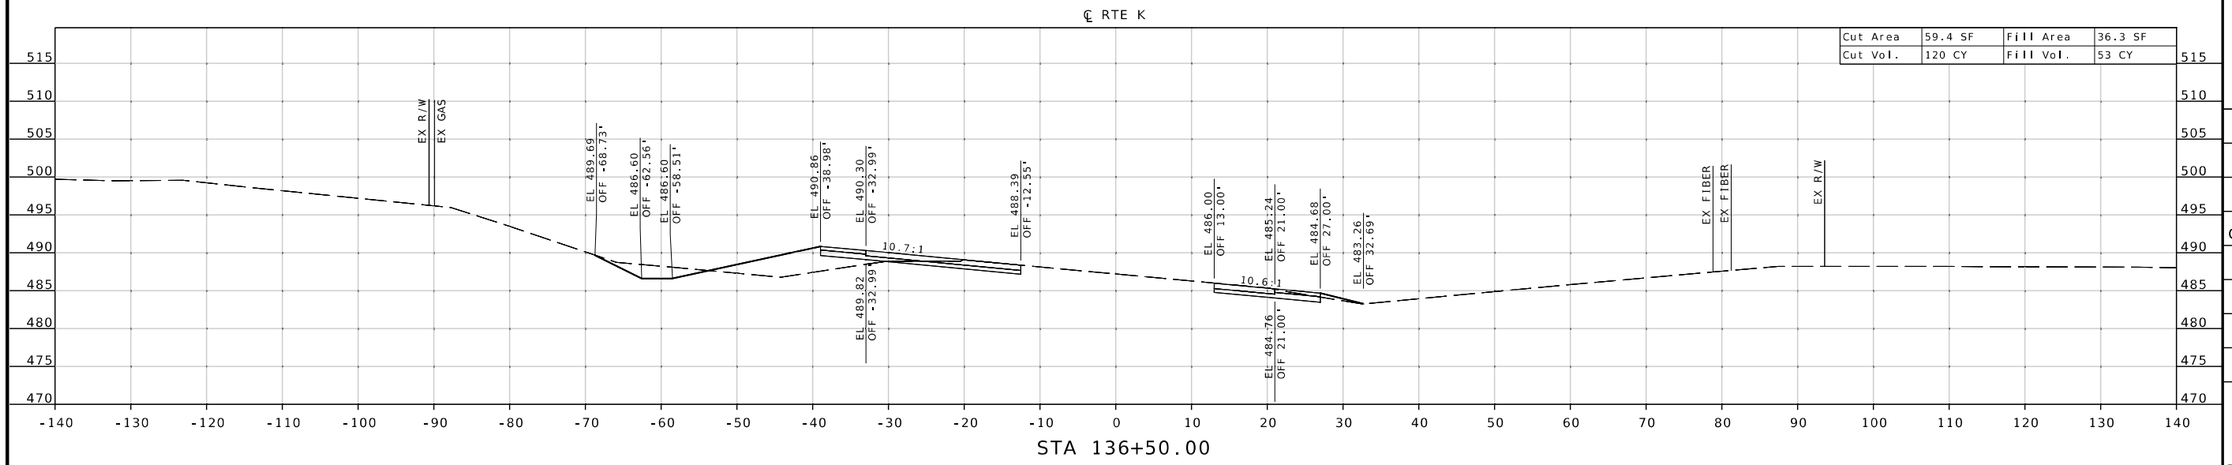

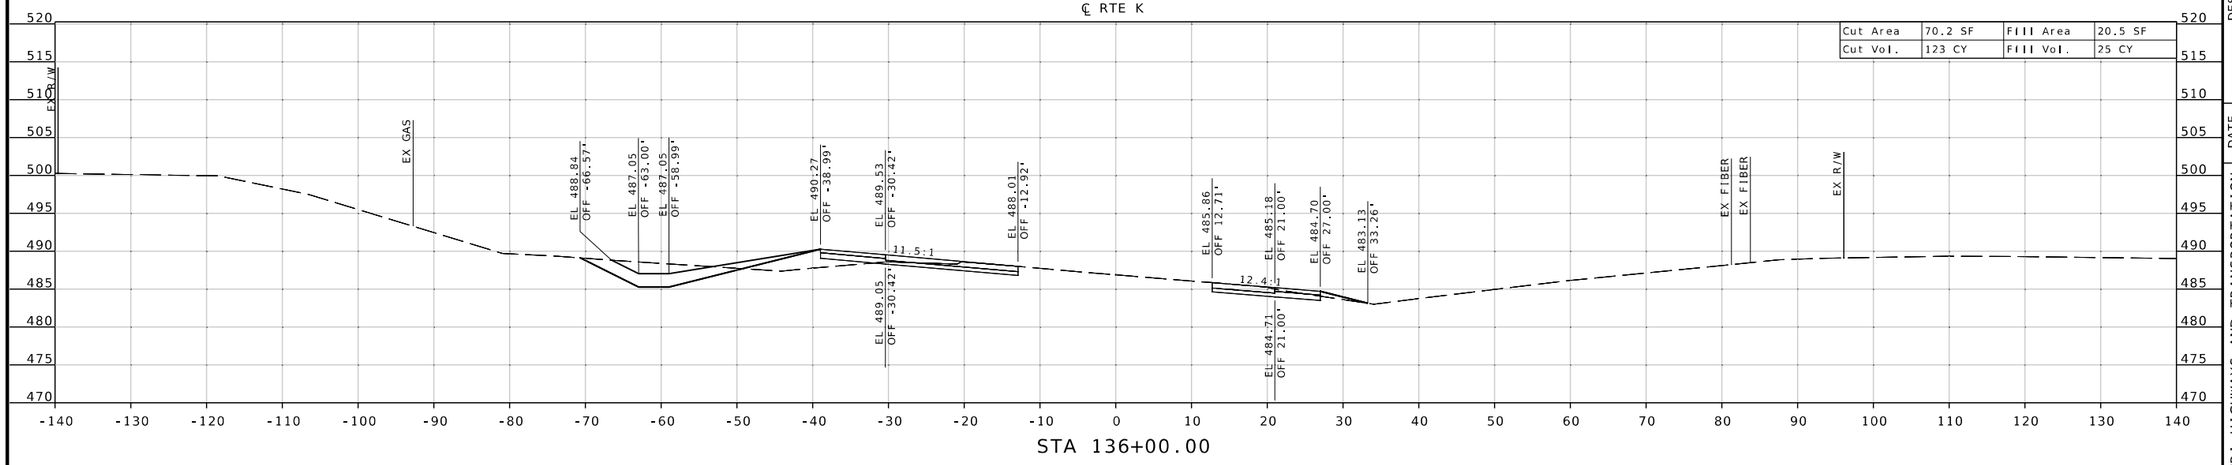

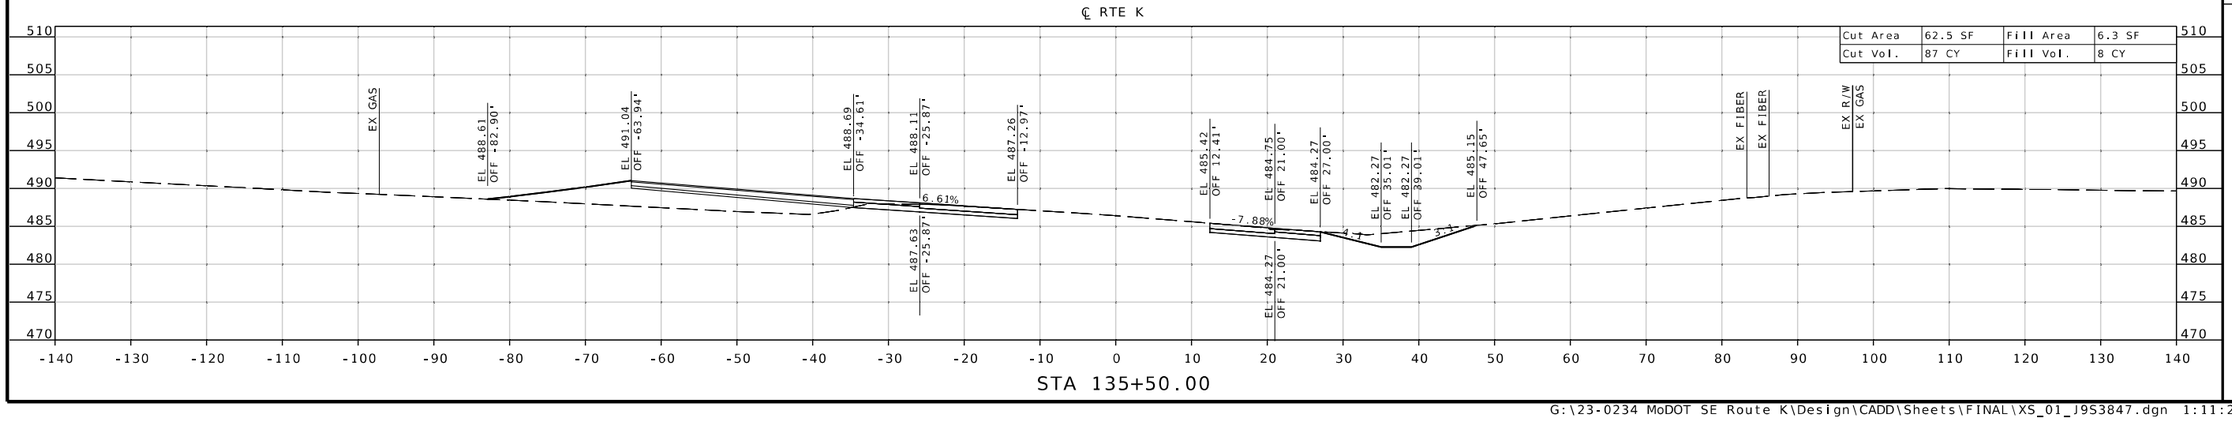

STATE OF MISSOURI
MICHAEL L. BROWN
NUMBER 2001015611
REGISTERED PROFESSIONAL ENGINEER

THIS SHEET HAS BEEN SIGNED, SEALED & DATED ELECTRONICALLY.

DATE PREPARED
9/26/2025

ROUTE	STATE
K	MO
DISTRICT	SHEET NO.
SE	40

COUNTY
CAPE GIRARDEAU

JOB NO.
J9S3847

CONTRACT ID.

PROJECT NO.

BRIDGE NO.

DESCRIPTION	DATE

MISSOURI HIGHWAYS AND TRANSPORTATION COMMISSION

105 WEST CAPITOL
JEFFERSON CITY, MO 65102
1-888-ASK-MODOT (1-888-275-6636)

TREKK DESIGN GROUP, LLC
1411 East 104th St.
Kansas City, MO 64131
Tel (816) 874-4655
Fax (816) 874-4675
www.trekkdesigngroup.com

Missouri Cert. of Authority 2002010300

G:\23-0234 MoDOT SE Route K\Design\CADD\Sheets\FINAL\XS_01_J9S3847.dgn 1:11:24 PM 9/26/2025

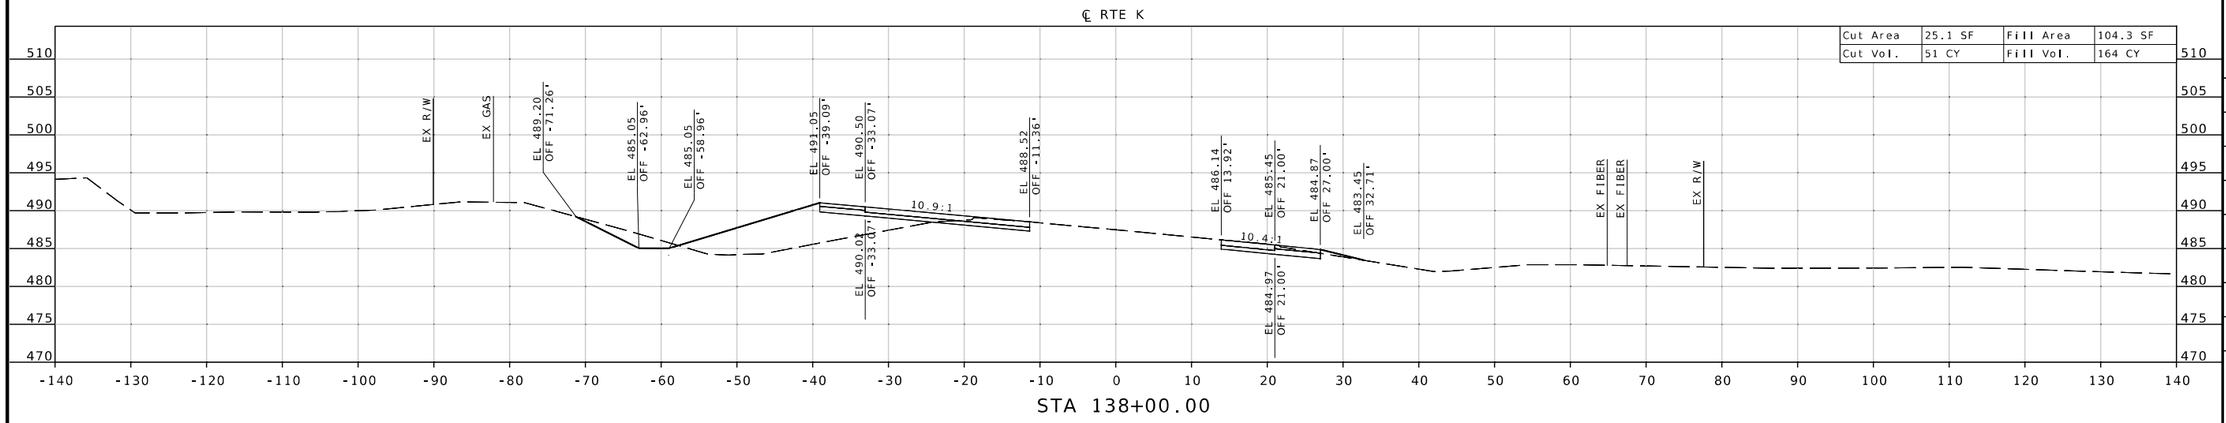

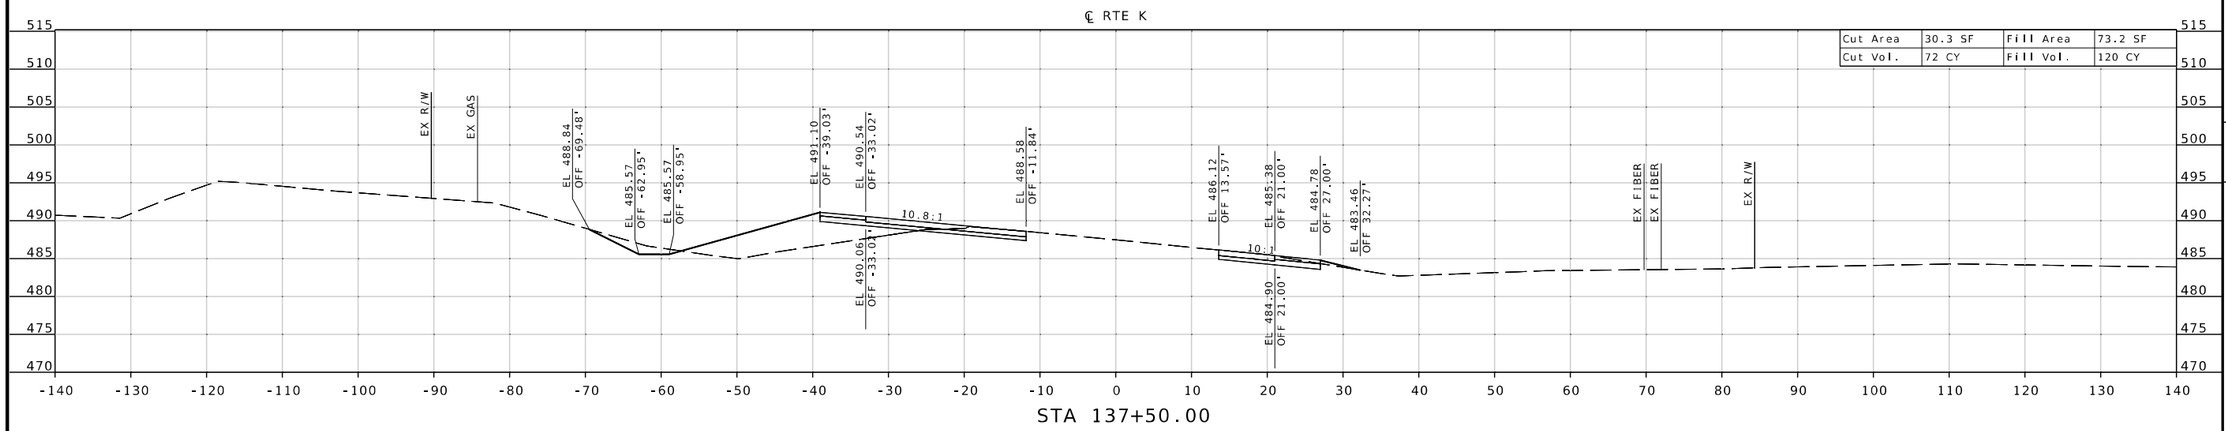

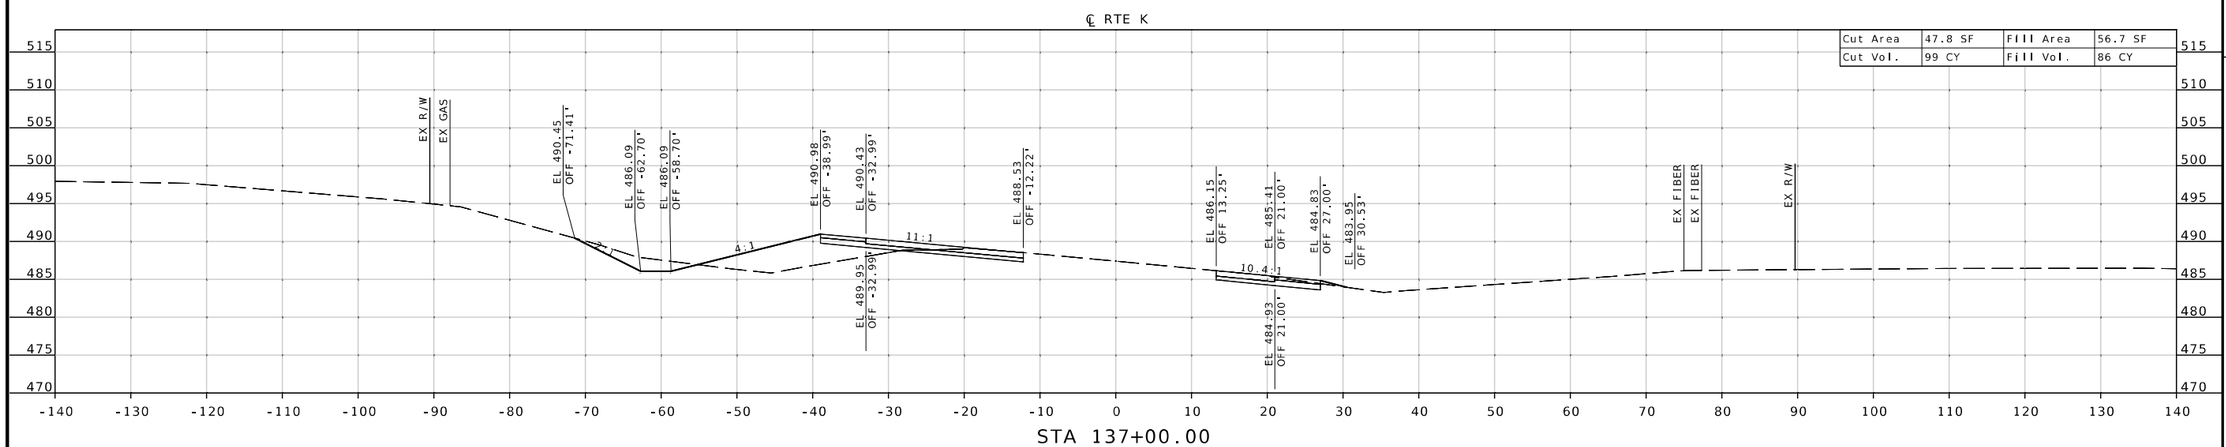

STATE OF MISSOURI
MICHAEL L. BROWN
NUMBER 2001015611
REGISTERED PROFESSIONAL ENGINEER
THIS SHEET HAS BEEN SIGNED, SEALED & DATED ELECTRONICALLY.

DATE PREPARED
9/26/2025

ROUTE	STATE
K	MO
DISTRICT	SHEET NO.
SE	41

COUNTY
CAPE GIRARDEAU

JOB NO.
J9S3847

CONTRACT ID.

PROJECT NO.

BRIDGE NO.

DESCRIPTION	DATE

MISSOURI HIGHWAYS AND TRANSPORTATION COMMISSION

105 WEST CAPITOL
JEFFERSON CITY, MO 65102
1-888-ASK-MODOT (1-888-275-6636)

1411 East 104th St.
Kansas City, MO 64131
Tel (816) 874-4655
Fax (816) 874-4675
www.trekdesigngroup.com

Missouri Cert. of Authority 2002010300

TREKK DESIGN GROUP, LLC

G:\23-0234 MoDOT SE Route K\Design\CADD\Sheets\FINAL\XS_01_J9S3847.dgn 1:11:29 PM 9/26/2025

℄ RTE K

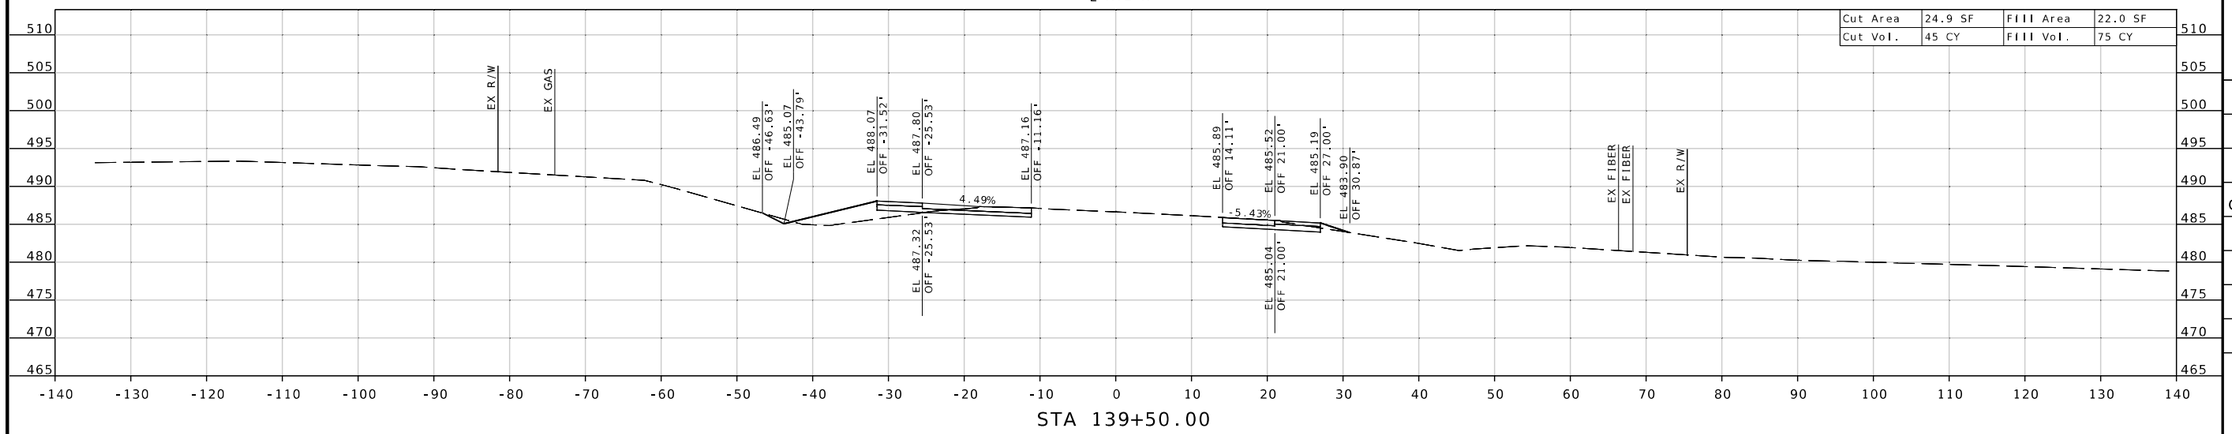

STA 139+50.00

℄ RTE K

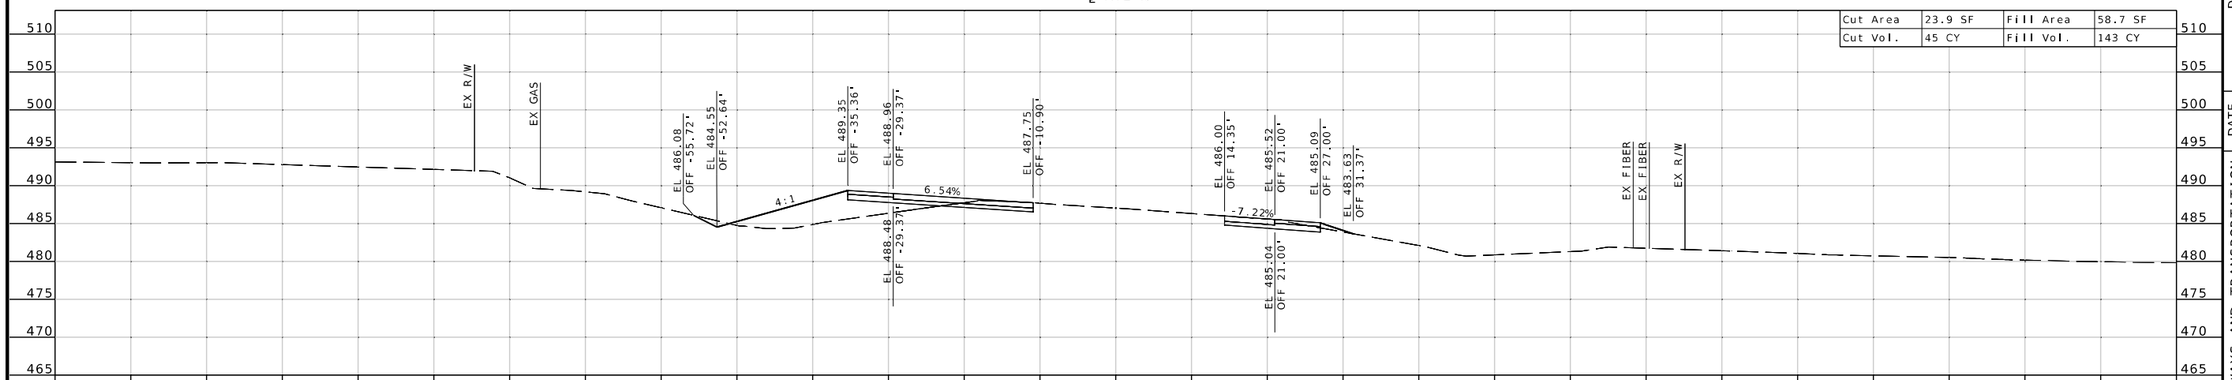

STA 139+00.00

℄ RTE K

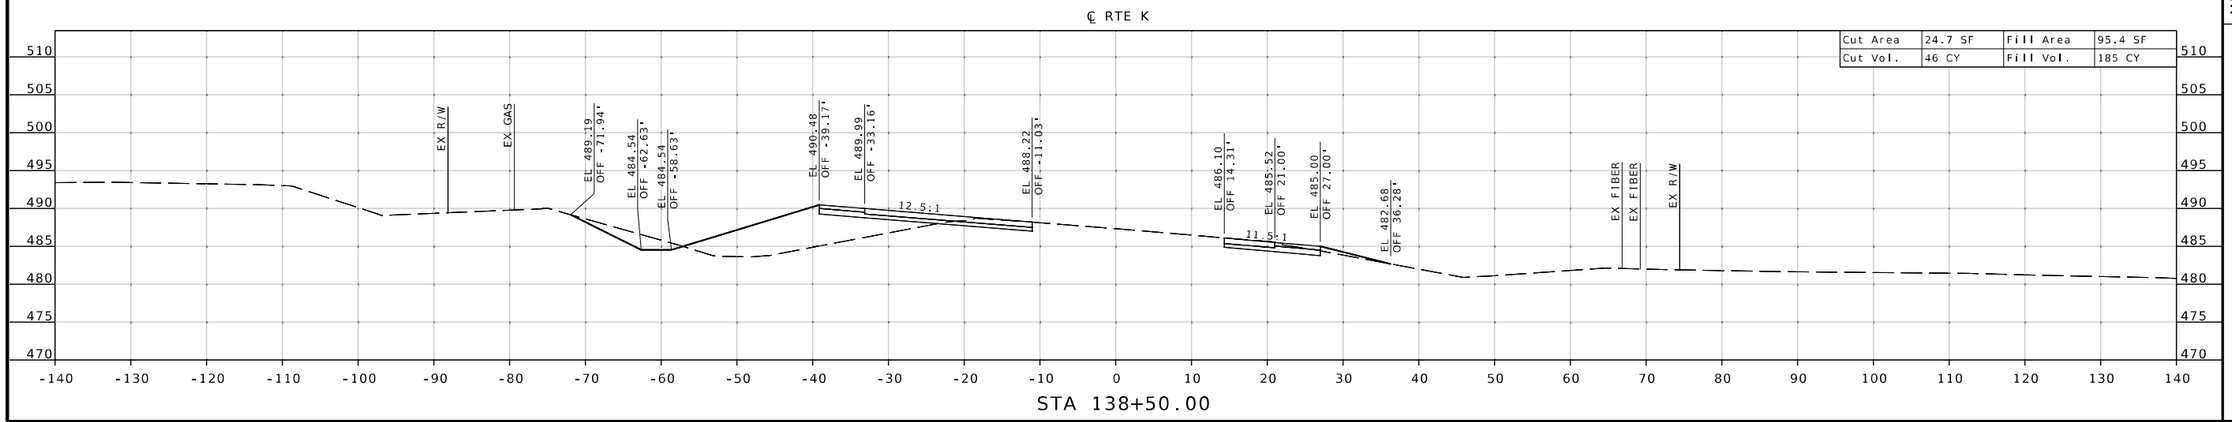

STA 138+50.00

STATE OF MISSOURI
MICHAEL L. BROWN
NUMBER 2001015611
REGISTERED PROFESSIONAL ENGINEER

THIS SHEET HAS BEEN SIGNED, SEALED & DATED ELECTRONICALLY.

DATE PREPARED
9/26/2025

ROUTE	STATE
K	MO
DISTRICT	SHEET NO.
SE	42

COUNTY
CAPE GIRARDEAU

JOB NO.
J9S3847

CONTRACT ID.

PROJECT NO.

BRIDGE NO.

DESCRIPTION	DATE

MISSOURI HIGHWAYS AND TRANSPORTATION COMMISSION

105 WEST CAPITOL
JEFFERSON CITY, MO 65102
1-888-ASK-MODOT (1-888-275-6636)

MoDOT

1411 East 104th St.
Kansas City, MO 64131
Tel (816) 874-4655
Fax (816) 874-4675
www.trekdesigngroup.com

Missouri Cert. of Authority 2002010300

TREK DESIGN GROUP, LLC

℄ RTE K

Cut Area	31.5 SF	Fill Area	2.7 SF
Cut Vol.	53 CY	Fill Vol.	12 CY

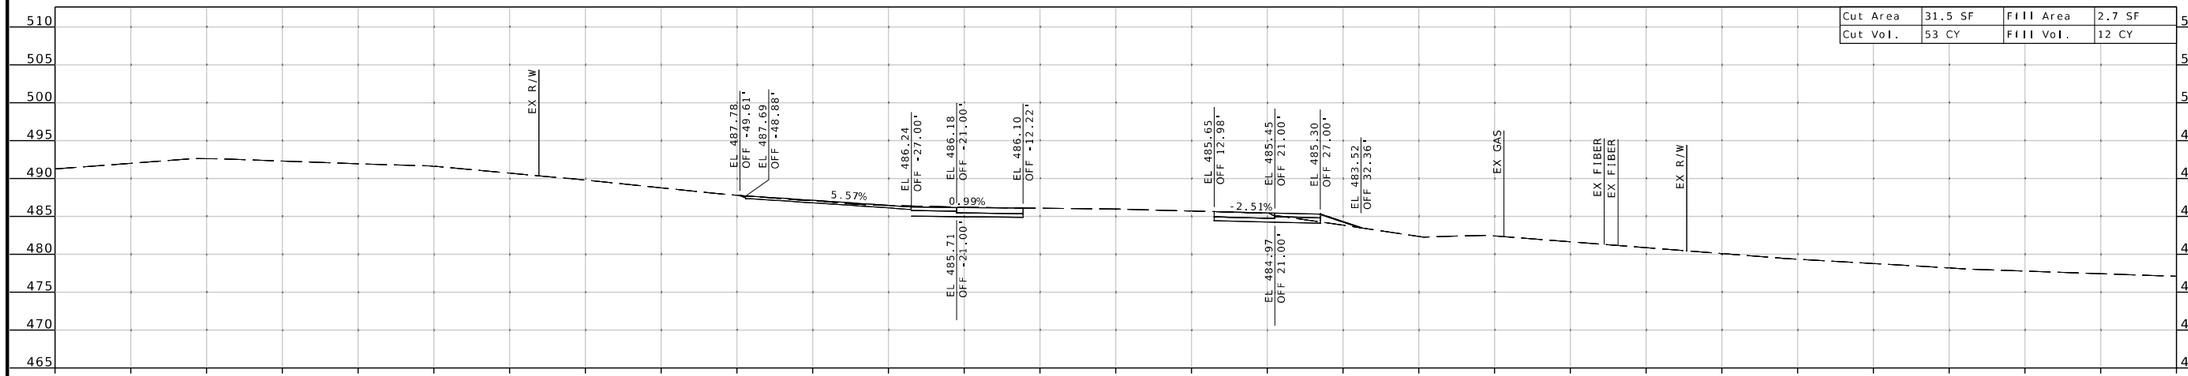

STA 140+50.00

℄ RTE K

Cut Area	25.2 SF	Fill Area	10.4 SF
Cut Vol.	46 CY	Fill Vol.	30 CY

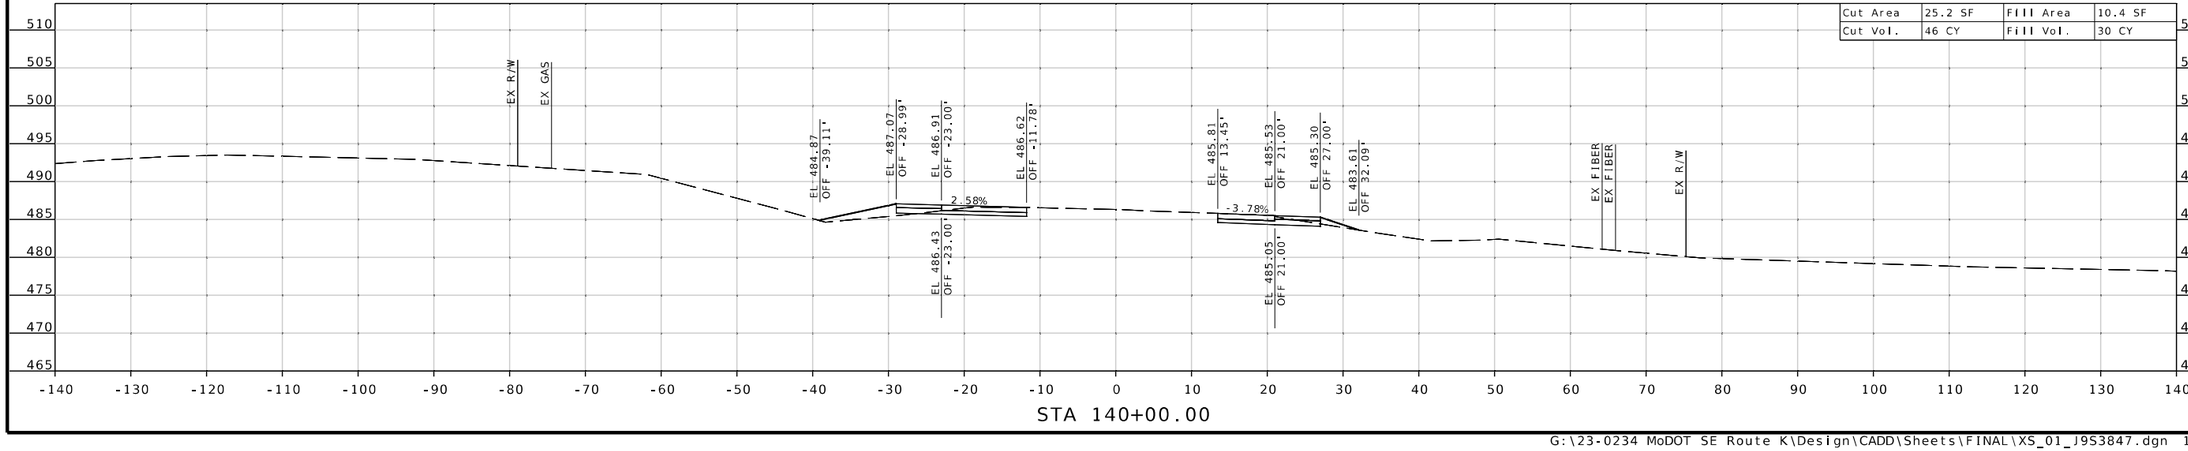

STA 140+00.00

STATE OF MISSOURI
MICHAEL L. BROWN
NUMBER 2001015611
REGISTERED PROFESSIONAL ENGINEER

THIS SHEET HAS BEEN SIGNED, SEALED & DATED ELECTRONICALLY.

DATE PREPARED
9/26/2025

ROUTE	STATE
K	MO
DISTRICT	SHEET NO.
SE	43

COUNTY
CAPE GIRARDEAU

JOB NO.
J9S3847

CONTRACT ID.

PROJECT NO.

BRIDGE NO.

DESCRIPTION	DATE

MISSOURI HIGHWAYS AND TRANSPORTATION COMMISSION
105 WEST CAPITOL
JEFFERSON CITY, MO 65102
1-888-ASK-MODOT (1-888-275-6636)

TREKK DESIGN GROUP, LLC
1411 East 104th St.
Kansas City, MO 64131
Tel (816) 874-4855
Fax (816) 874-4875
www.trekkdesigngroup.com

Missouri Cert. of Authority 2002010300

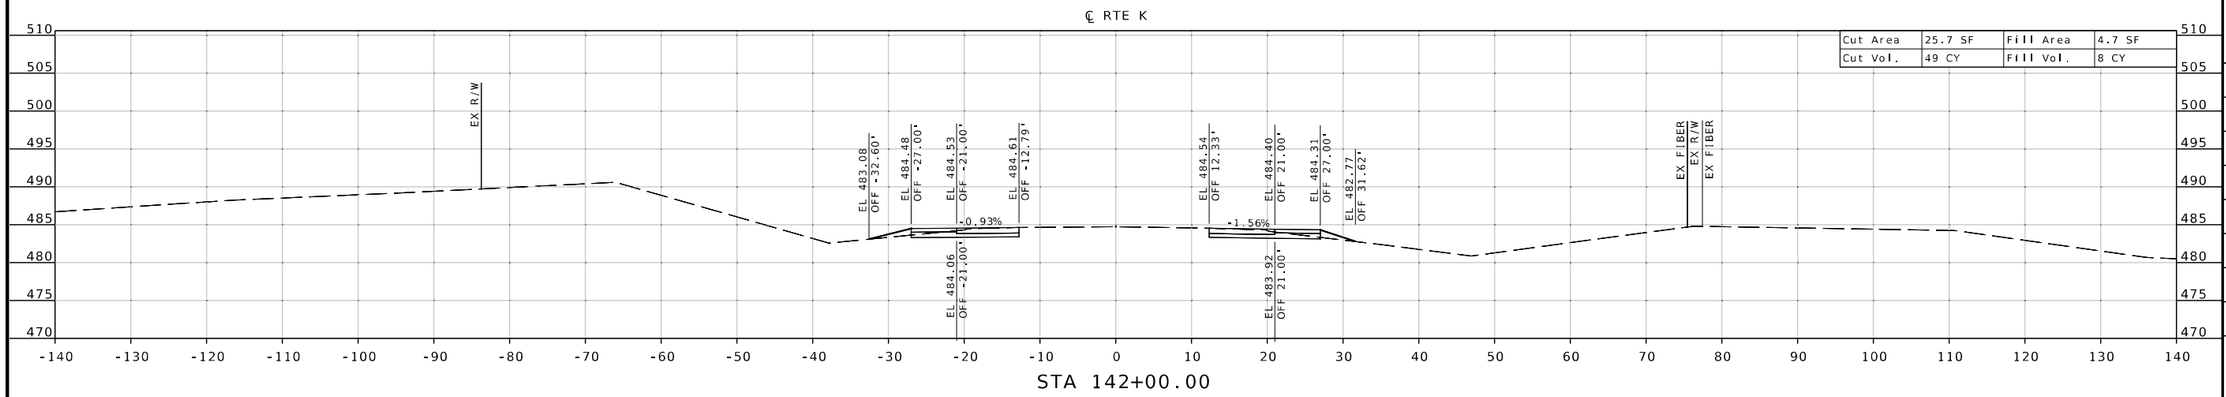

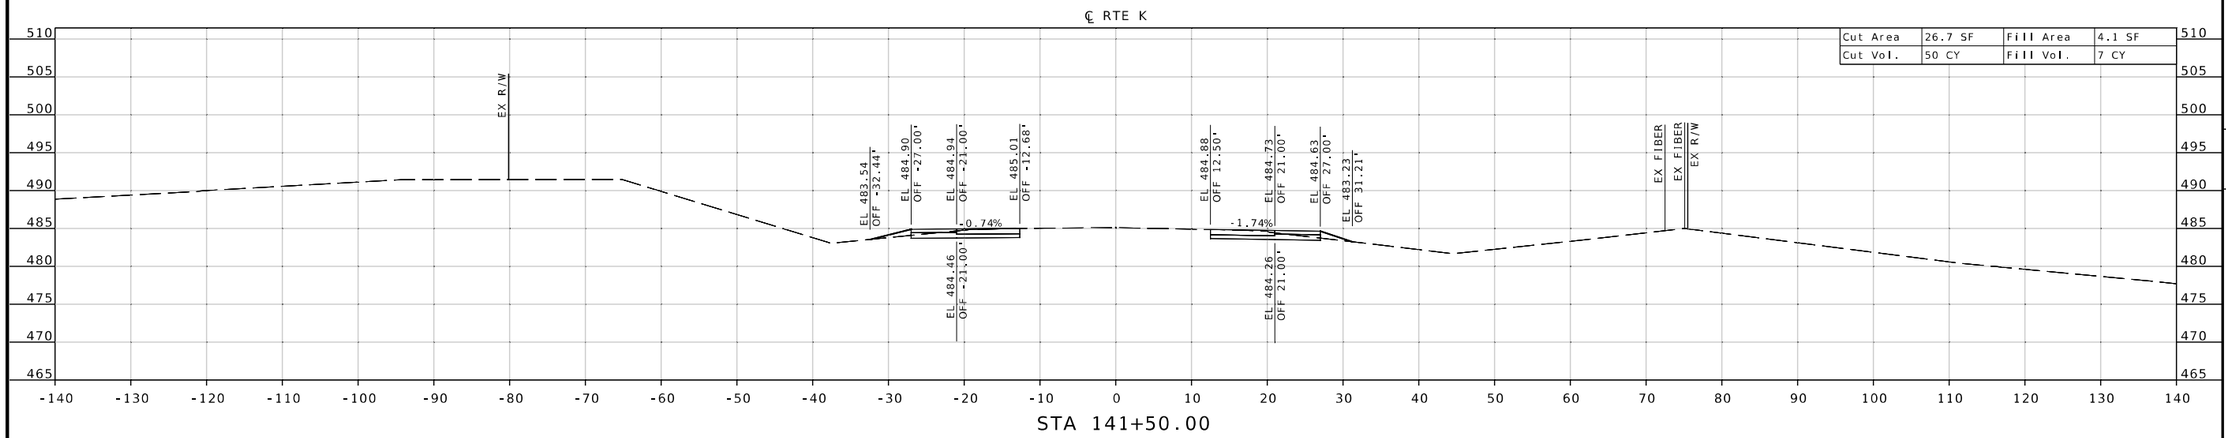

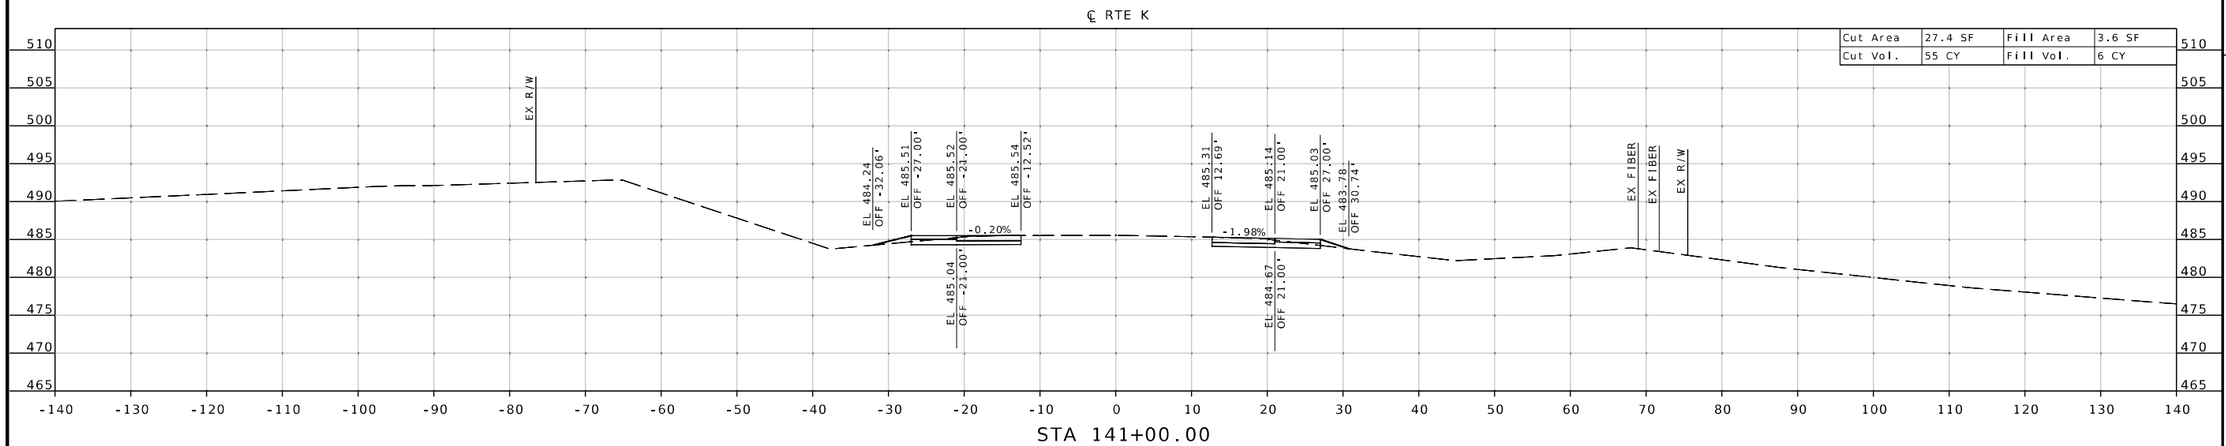

STATE OF MISSOURI
REGISTERED PROFESSIONAL ENGINEER
MICHAEL L. BROWN
NUMBER 2001015611

THIS SHEET HAS BEEN SIGNED, SEALED & DATED ELECTRONICALLY.

DATE PREPARED 9/26/2025

ROUTE	STATE
K	MO
DISTRICT	SHEET NO.
SE	44

COUNTY: CAPE GIRARDEAU

JOB NO.: J9S3847

CONTRACT ID.:

PROJECT NO.:

BRIDGE NO.:

DATE	DESCRIPTION

MISSOURI HIGHWAYS AND TRANSPORTATION COMMISSION

105 WEST CAPITOL
JEFFERSON CITY, MO 65102
1-888-ASK-MODOT (1-888-275-6636)

TREKK DESIGN GROUP, LLC
1411 East 104th St.
Kansas City, MO 64131
Tel (816) 874-4653
Fax (816) 874-4675
www.trekkdesigngroup.com

Missouri Cert. of Authority 2002010300

G:\23-0234 MoDOT SE Route K\Design\CADD\Sheets\FINAL\XS_01_J9S3847.dgn 1:11:43 PM 9/26/2025

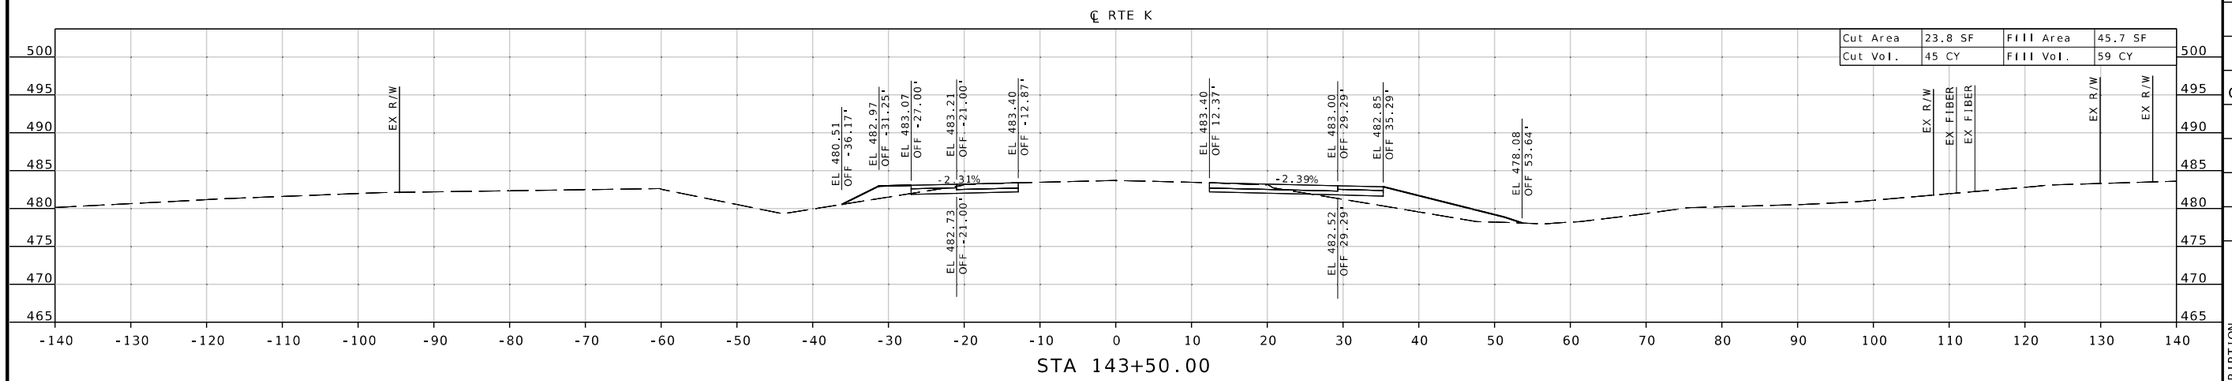

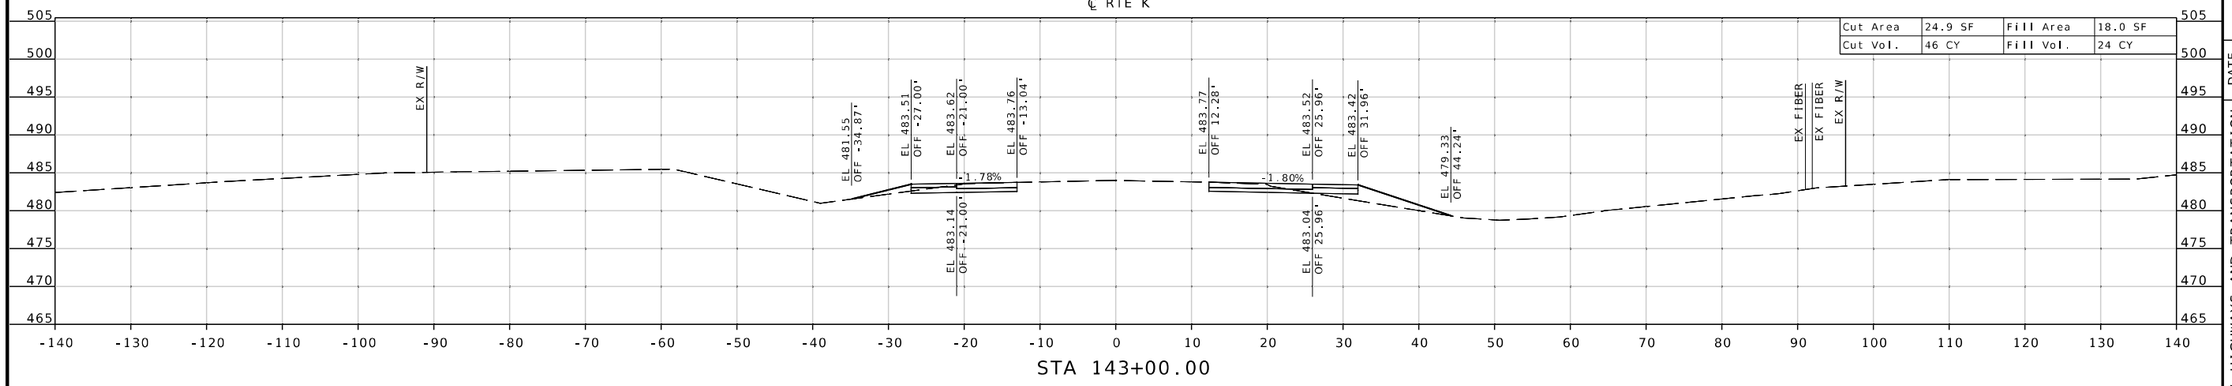

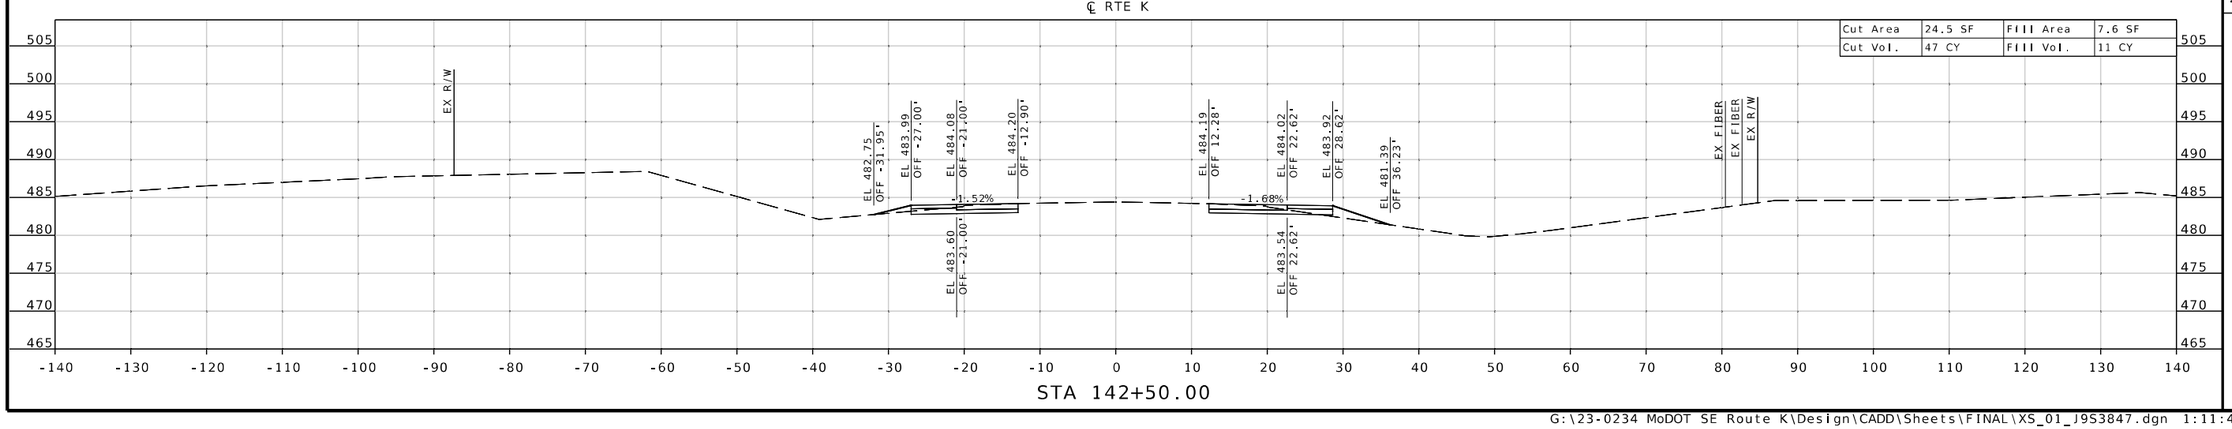

STATE OF MISSOURI
MICHAEL L. BROWN
NUMBER 2001015611
REGISTERED PROFESSIONAL ENGINEER

THIS SHEET HAS BEEN SIGNED, SEALED & DATED ELECTRONICALLY.

DATE PREPARED
9/26/2025

ROUTE	STATE
K	MO
DISTRICT	SHEET NO.
SE	45

COUNTY
CAPE GIRARDEAU

JOB NO.
J9S3847

CONTRACT ID.

PROJECT NO.

BRIDGE NO.

DESCRIPTION	DATE

MISSOURI HIGHWAYS AND TRANSPORTATION COMMISSION

105 WEST CAPITOL
JEFFERSON CITY, MO 65102
1-888-ASK-MODOT (1-888-275-6636)

1411 East 104th St.
Kansas City, MO 64131
Tel (816) 874-4855
Fax (816) 874-4875
www.trekdesigngroup.com

Missouri Cert. of Authority 2002010300

TREK DESIGN GROUP, LLC

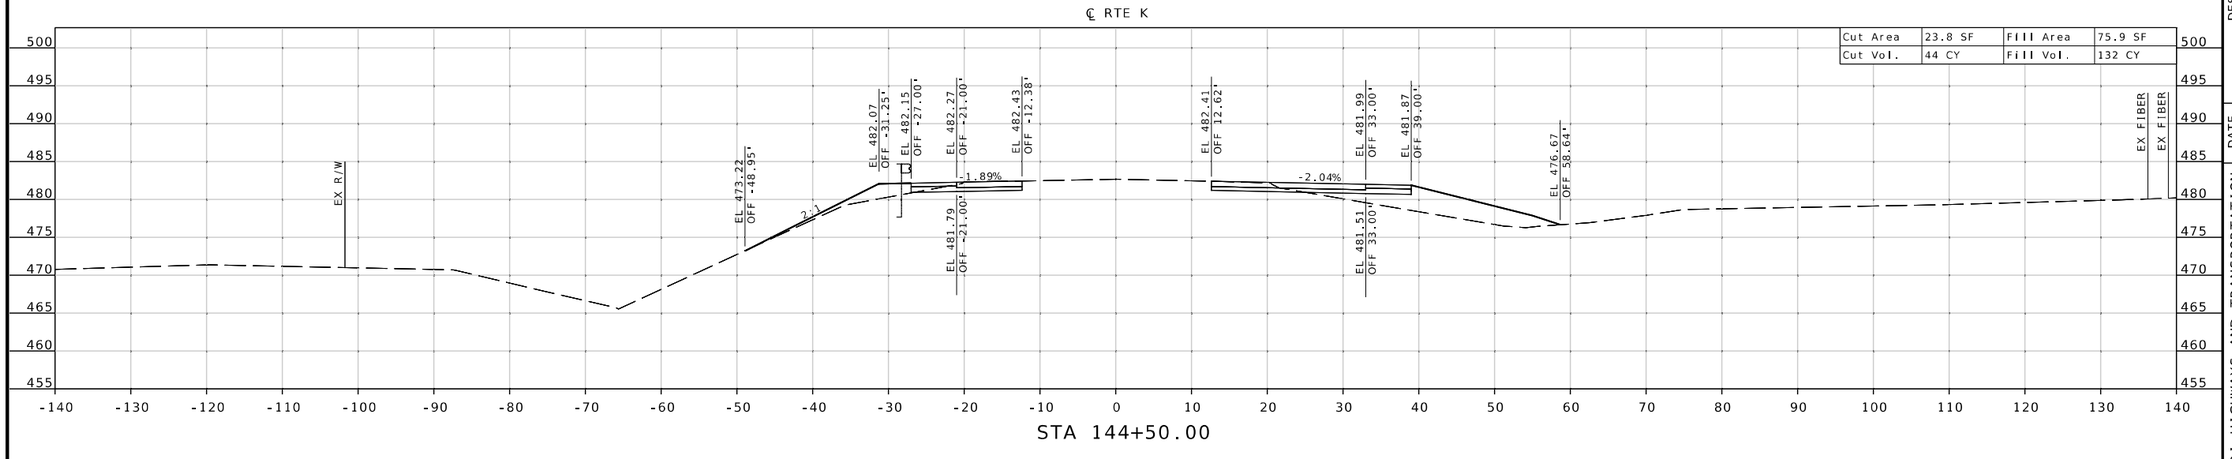

STATE OF MISSOURI
MICHAEL L. BROWN
NUMBER 2001015611
REGISTERED PROFESSIONAL ENGINEER

THIS SHEET HAS BEEN SIGNED, SEALED & DATED ELECTRONICALLY.

DATE PREPARED
9/26/2025

ROUTE	STATE
K	MO
DISTRICT	SHEET NO.
SE	46

COUNTY
CAPE GIRARDEAU

JOB NO.
J9S3847

CONTRACT ID.

PROJECT NO.

BRIDGE NO.

DESCRIPTION	DATE

MISSOURI HIGHWAYS AND TRANSPORTATION COMMISSION
105 WEST CAPITOL
JEFFERSON CITY, MO 65102
1-888-ASK-MODOT (1-888-275-6636)

TREK DESIGN GROUP, LLC
1411 East 104th St.
Kansas City, MO 64131
Tel (816) 874-4855
Fax (816) 874-4675
www.trekdesigngroup.com
Missouri Cert. of Authority 2002015300

℄ RTE K

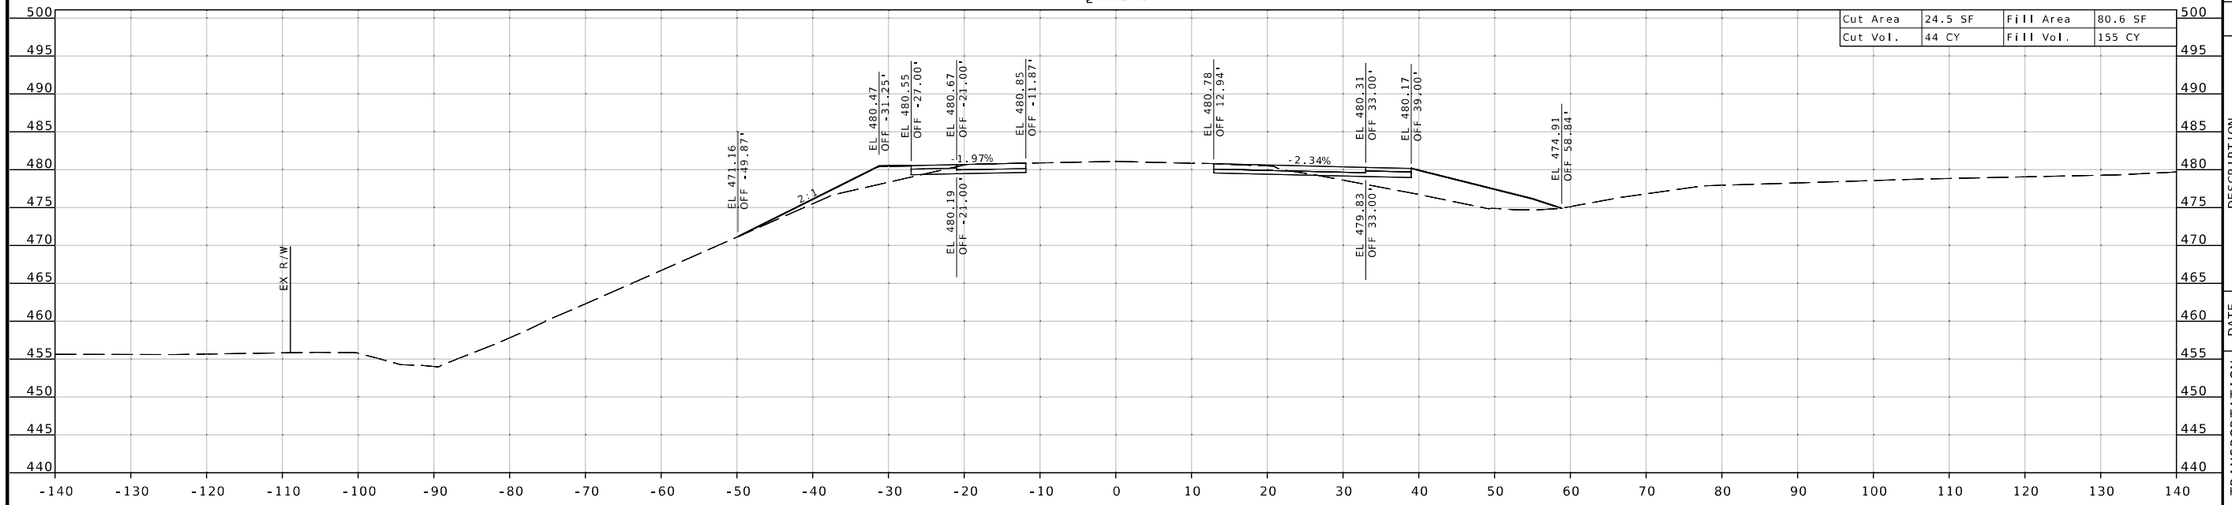

STA 145+50.00

℄ RTE K

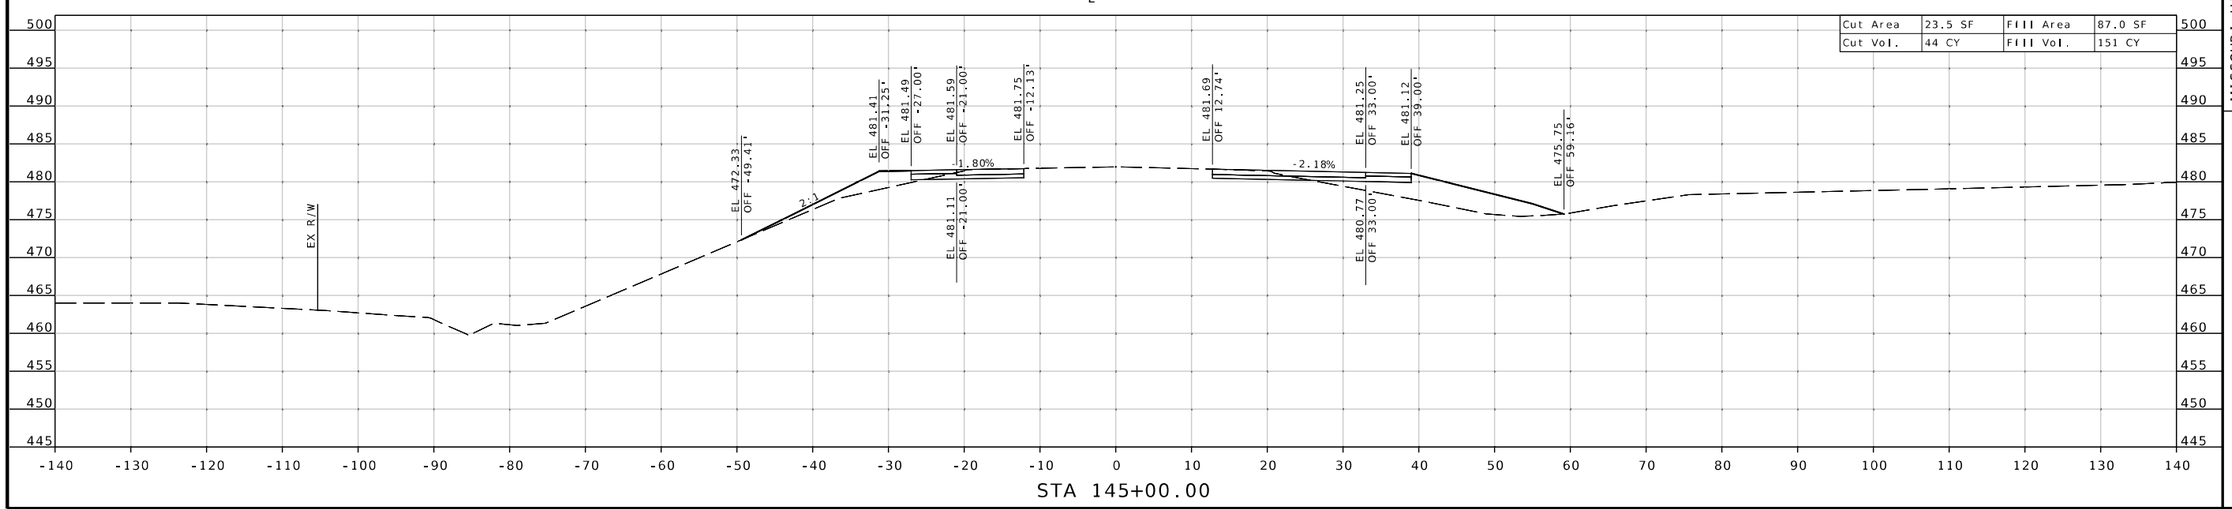

STA 145+00.00

STATE OF MISSOURI
MICHAEL L. BROWN
NUMBER 2001015611
REGISTERED PROFESSIONAL ENGINEER

THIS SHEET HAS BEEN SIGNED, SEALED & DATED ELECTRONICALLY.

DATE PREPARED
9/26/2025

ROUTE	STATE
K	MO
DISTRICT	SHEET NO.
SE	47

COUNTY
CAPE GIRARDEAU

JOB NO.
J9S3847

CONTRACT ID.

PROJECT NO.

BRIDGE NO.

DESCRIPTION | DATE

MISSOURI HIGHWAYS AND TRANSPORTATION COMMISSION

105 WEST CAPITOL
JEFFERSON CITY, MO 65102
1-888-ASK-MODOT (1-888-275-6636)

1411 East 104th St.
Kansas City, MO 64131
Tel (816) 874-4655
Fax (816) 874-4675
www.trekdesigngroup.com

Missouri Cert. of Authority 2002010300

TREK DESIGN GROUP, LLC

G:\23-0234 MoDOT SE Route K\Design\CADD\Sheets\FINAL\XS_01_J9S3847.dgn 1:11:55 PM 9/26/2025

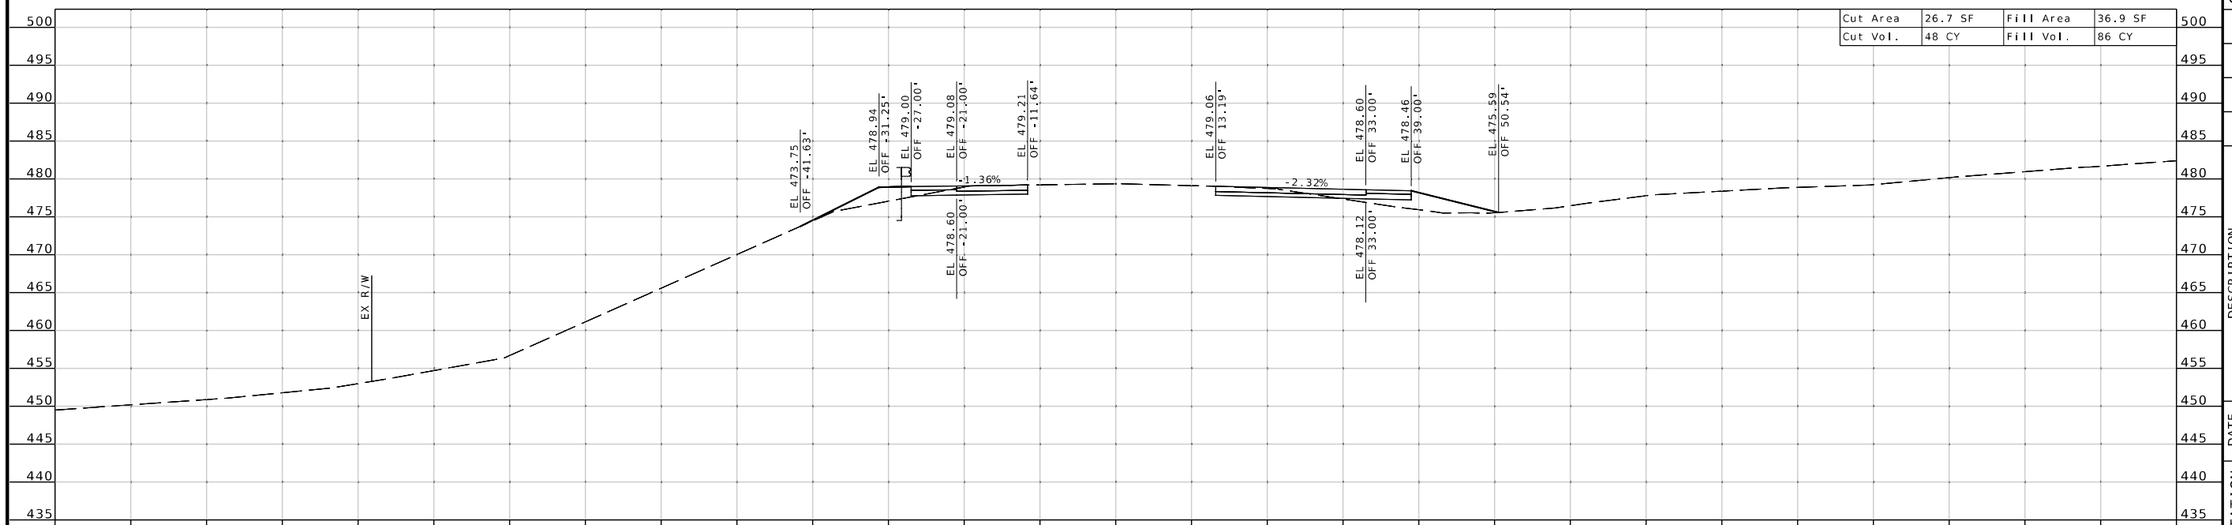

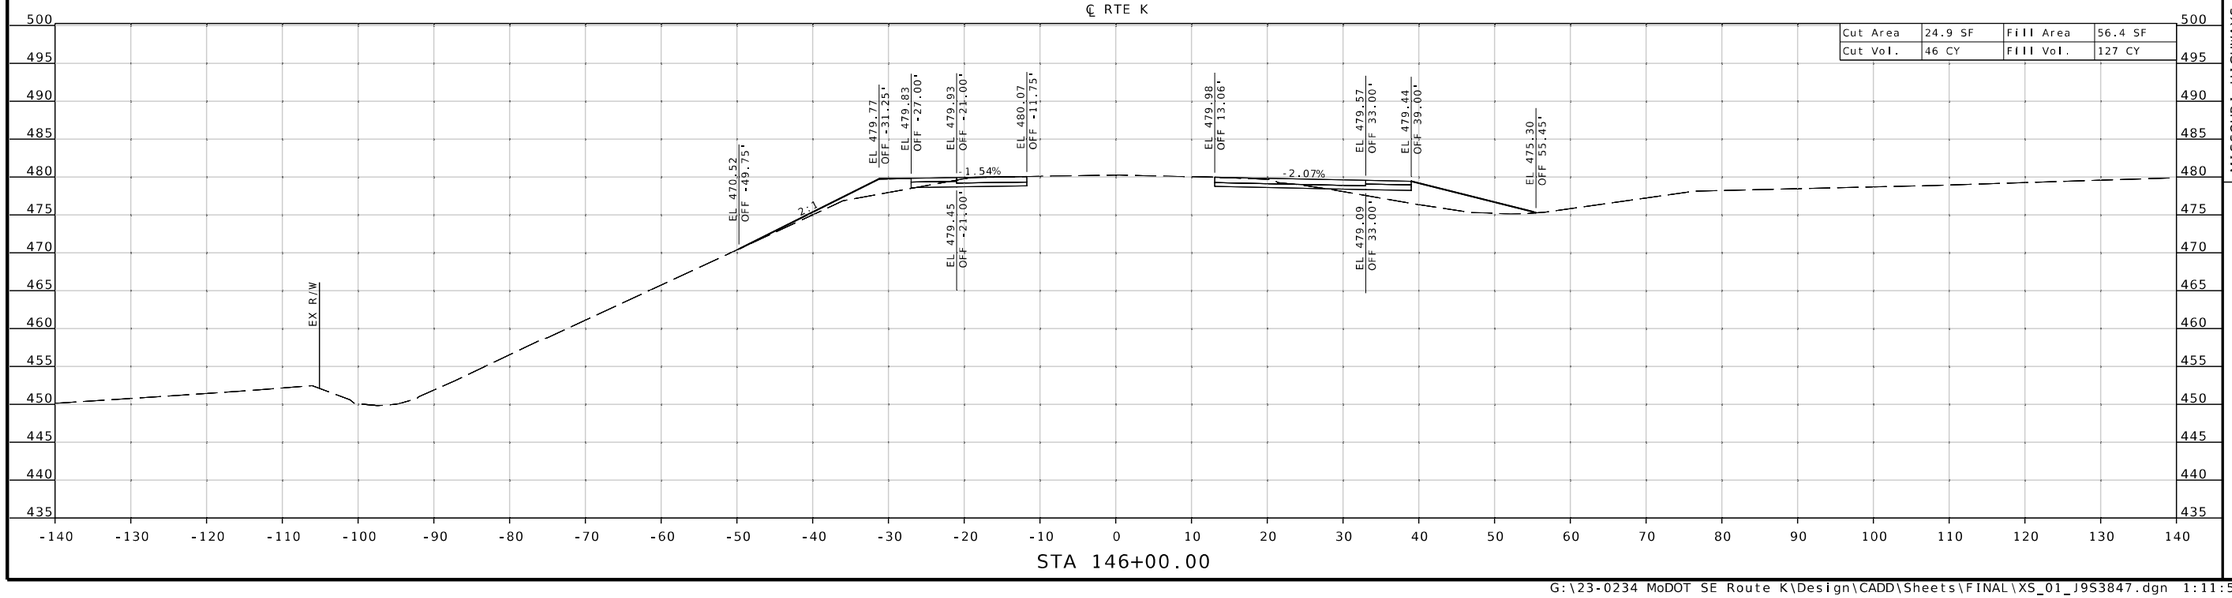

STATE OF MISSOURI
MICHAEL L. BROWN
NUMBER 2001015611
REGISTERED PROFESSIONAL ENGINEER

THIS SHEET HAS BEEN SIGNED, SEALED & DATED ELECTRONICALLY.

DATE PREPARED
9/26/2025

ROUTE	STATE
K	MO
DISTRICT	SHEET NO.
SE	48

COUNTY
CAPE GIRARDEAU

JOB NO.
J9S3847

CONTRACT ID.

PROJECT NO.

BRIDGE NO.

DESCRIPTION	DATE

MISSOURI HIGHWAYS AND TRANSPORTATION COMMISSION
105 WEST CAPITOL
JEFFERSON CITY, MO 65102
1-888-ASK-MODOT (1-888-275-6636)

1411 East 104th St.
Kansas City, MO 64131
Tel (816) 874-4655
Fax (816) 874-4675
www.trekdesigngroup.com

Missouri Cert. of Authority 2002010300

TREKK DESIGN GROUP, LLC

G:\23-0234 MoDOT SE Route K\Design\CADD\Sheets\FINAL\XS_01_J9S3847.dgn 1:11:59 PM 9/26/2025

℄ RTE K

Cut Area	35.9 SF	Fill Area	27.5 SF
Cut Vol.	80 CY	Fill Vol.	38 CY

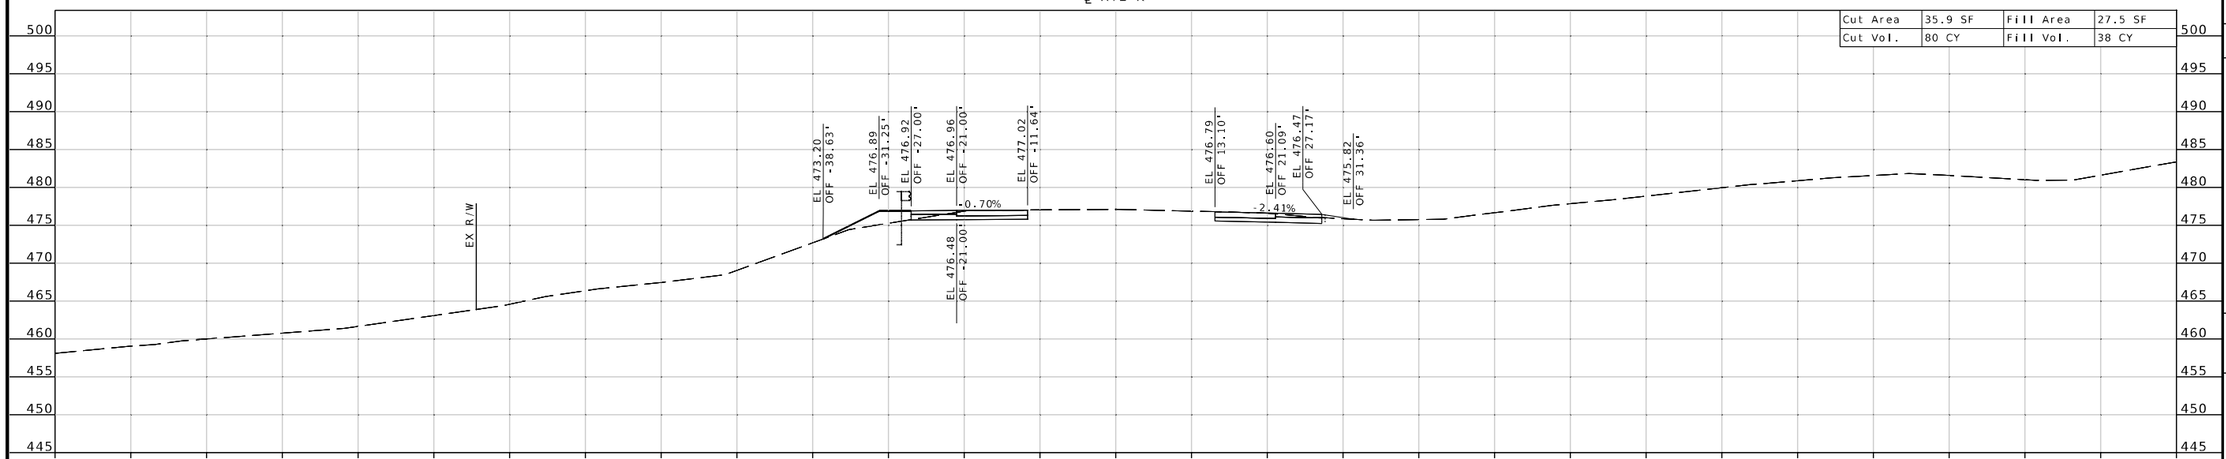

STA 147+50.00

℄ RTE K

Cut Area	50.4 SF	Fill Area	13.2 SF
Cut Vol.	71 CY	Fill Vol.	46 CY

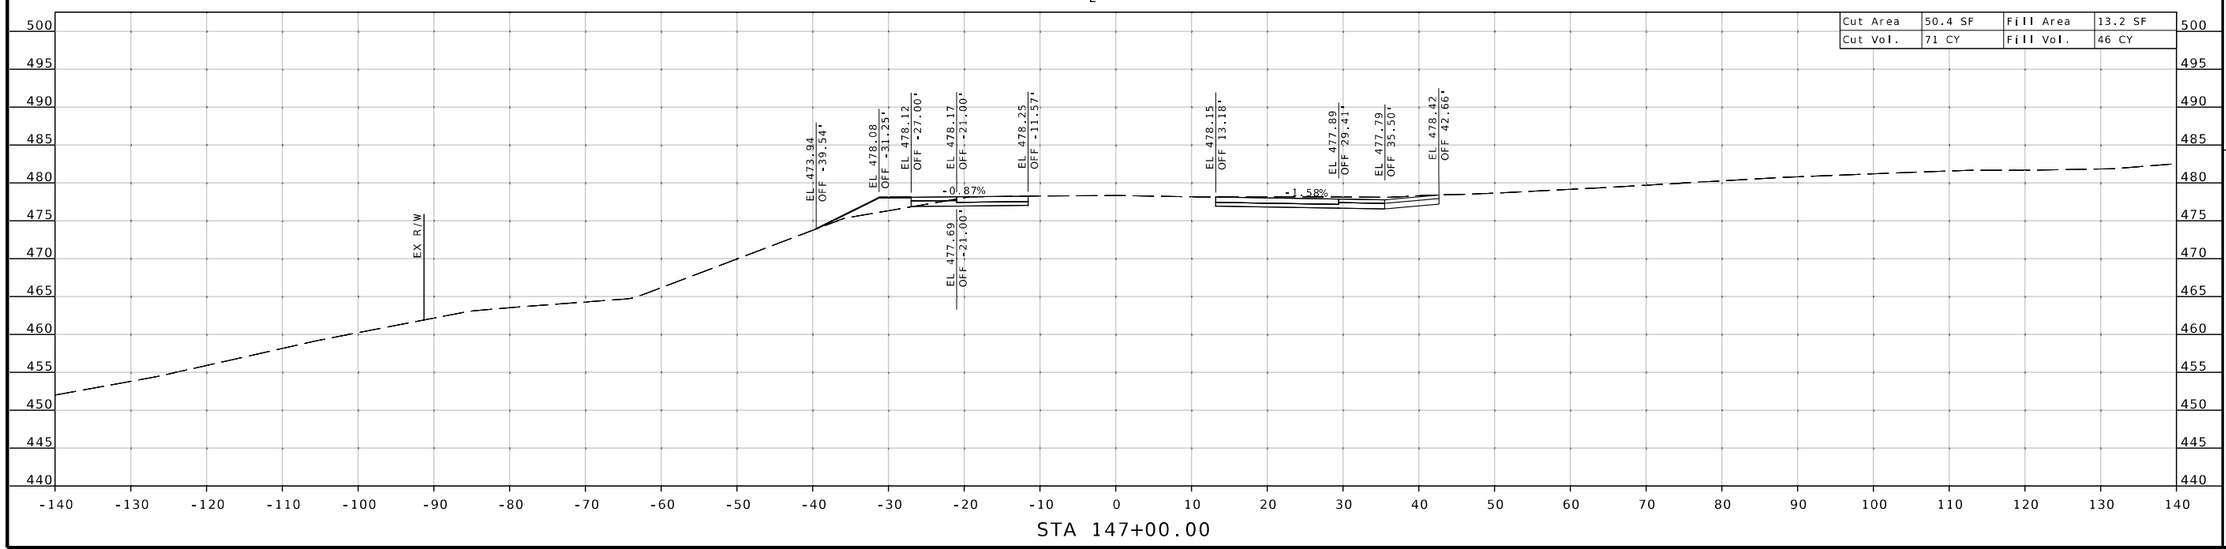

STA 147+00.00

STATE OF MISSOURI
MICHAEL L. BROWN
NUMBER 2001015611
PROFESSIONAL ENGINEER
DISTRICT

THIS SHEET HAS BEEN SIGNED, SEALED & DATED ELECTRONICALLY.

DATE PREPARED
9/26/2025

ROUTE	STATE
K	MO
DISTRICT	SHEET NO.
SE	49

COUNTY
CAPE GIRARDEAU

JOB NO.
J9S3847

CONTRACT ID.

PROJECT NO.

BRIDGE NO.

DESCRIPTION	DATE

MISSOURI HIGHWAYS AND TRANSPORTATION COMMISSION

105 WEST CAPITOL
JEFFERSON CITY, MO 65102
1-888-ASK-MODOT (1-888-275-6636)

1411 East 104th St.
Kansas City, MO 64131
Tel (816) 874-4655
Fax (816) 874-4675
www.trekdesigngroup.com

Missouri Cert. of Authority 2002010300

TREKK DESIGN GROUP, LLC

G:\23-0234 MoDOT SE Route K\Design\CADD\Sheets\FINAL\XS_01_J9S3847.dgn 1:12:03 PM 9/26/2025

℄ RTE K

Cut Area	28.9 SF	Fill Area	8.9 SF
Cut Vol.	54 CY	Fill Vol.	20 CY

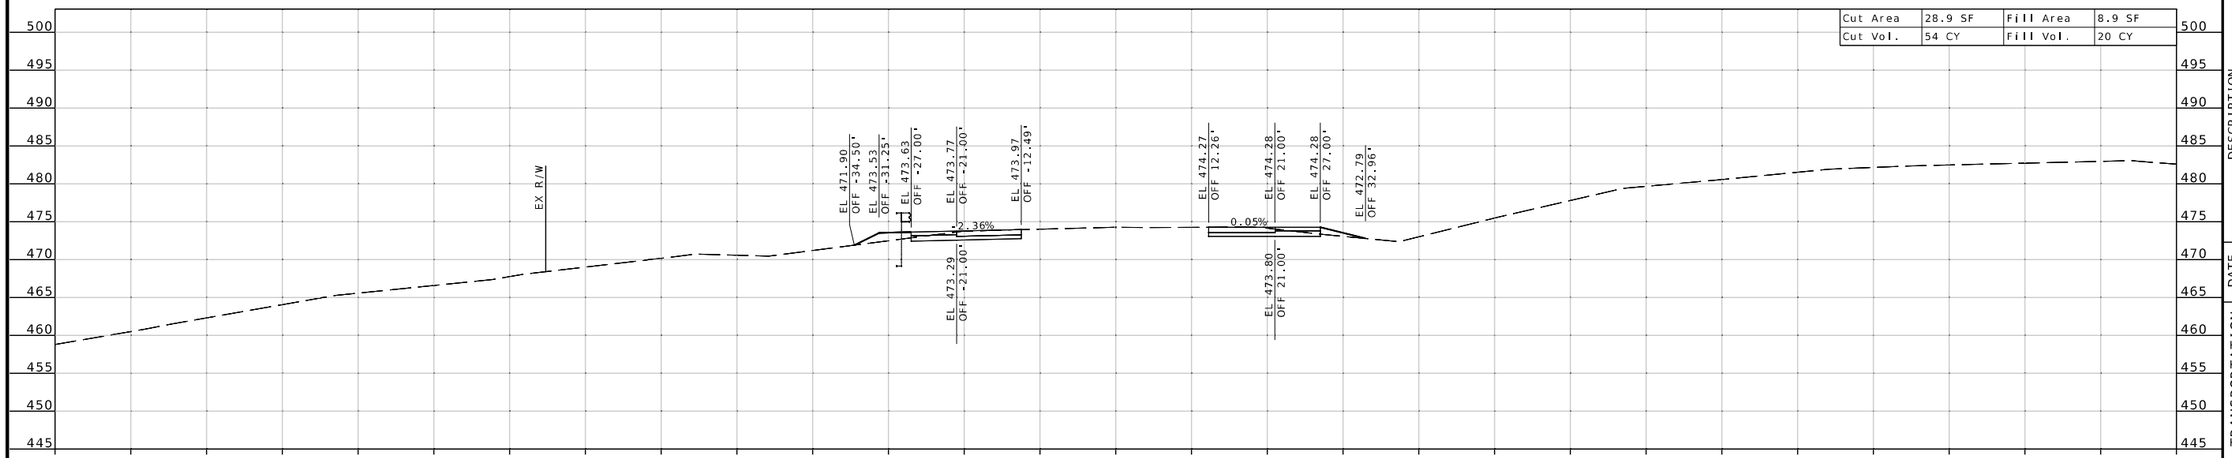

STA 148+50.00

℄ RTE K

Cut Area	29.0 SF	Fill Area	12.4 SF
Cut Vol.	60 CY	Fill Vol.	37 CY

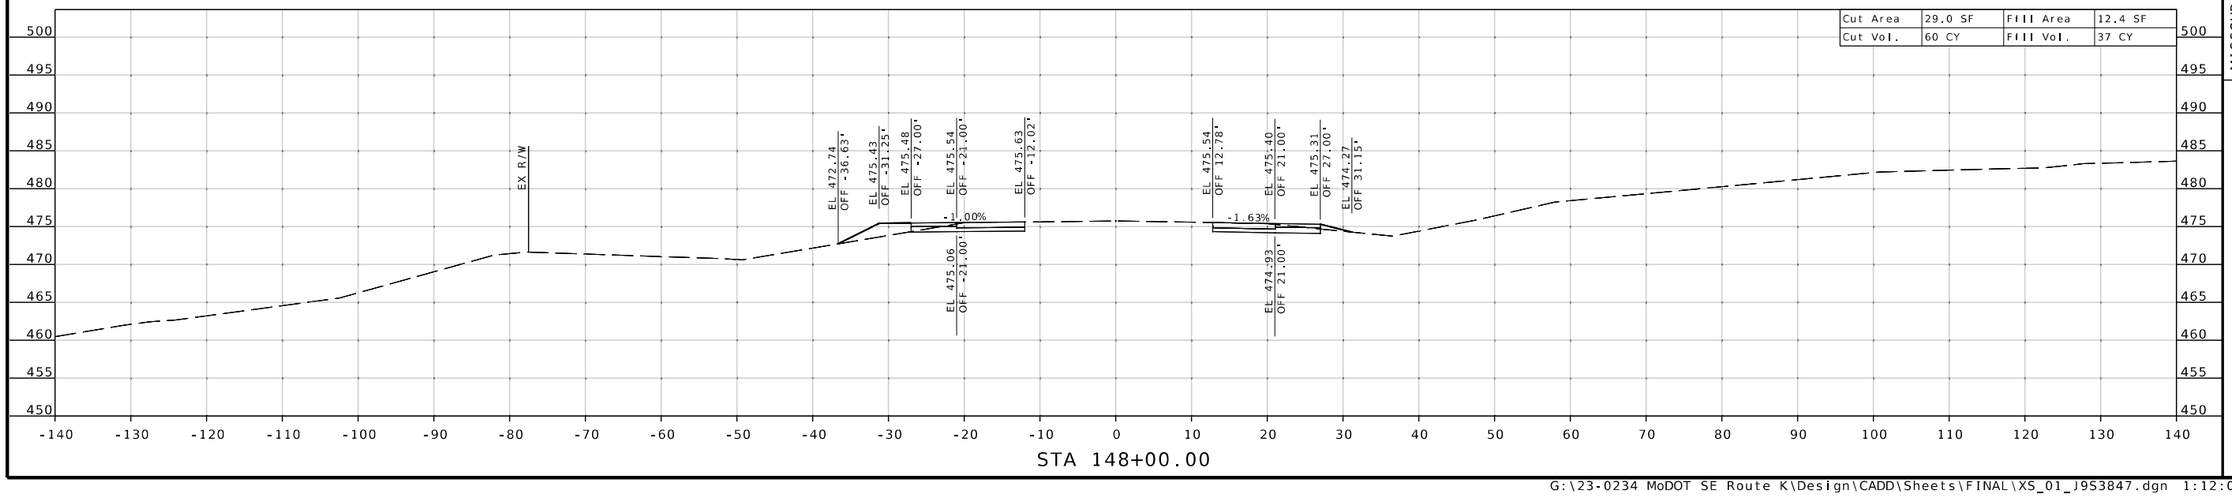

STA 148+00.00

STATE OF MISSOURI
MICHAEL L. BROWN
NUMBER 2001015611
REGISTERED PROFESSIONAL ENGINEER

THIS SHEET HAS BEEN SIGNED, SEALED & DATED ELECTRONICALLY.

DATE PREPARED
9/26/2025

ROUTE	STATE
K	MO
DISTRICT	SHEET NO.
SE	50

COUNTY
CAPE GIRARDEAU

JOB NO.
J9S3847

CONTRACT ID.

PROJECT NO.

BRIDGE NO.

DESCRIPTION	DATE

MISSOURI HIGHWAYS AND TRANSPORTATION COMMISSION
105 WEST CAPITOL
JEFFERSON CITY, MO 65102
1-888-ASK-MODOT (1-888-275-6636)

1411 East 104th St.
Kansas City, MO 64131
Tel (816) 874-4655
Fax (816) 874-4675
www.trekkdesigngroup.com

Missouri Cert. of Authority 2002010300

TREKK DESIGN GROUP, LLC

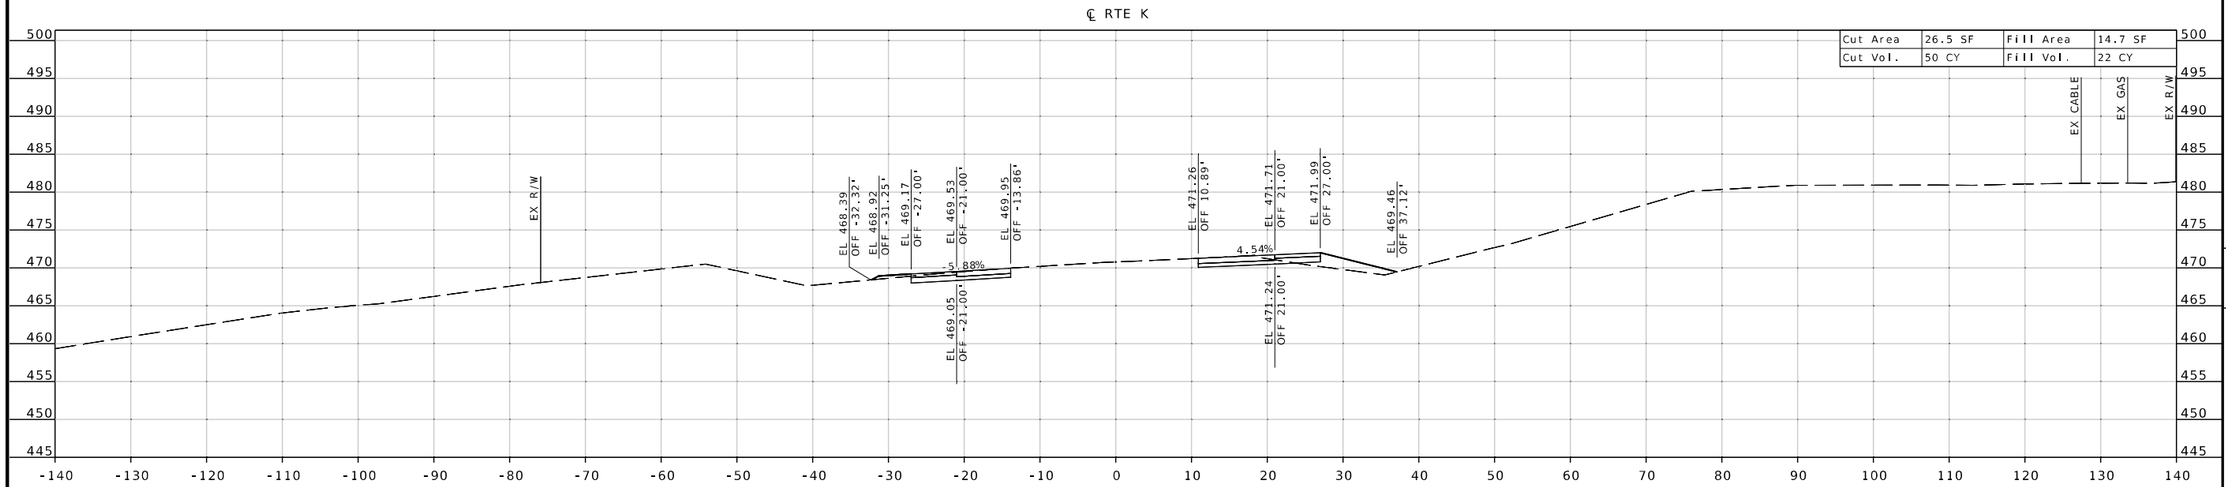

STATE OF MISSOURI
MICHAEL L. BROWN
NUMBER 2001015611
REGISTERED PROFESSIONAL ENGINEER

THIS SHEET HAS BEEN SIGNED, SEALED & DATED ELECTRONICALLY.

DATE PREPARED
9/26/2025

ROUTE	STATE
K	MO
DISTRICT	SHEET NO.
SE	51

COUNTY
CAPE GIRARDEAU

JOB NO.
J9S3847

CONTRACT ID.

PROJECT NO.

BRIDGE NO.

DESCRIPTION	DATE

MISSOURI HIGHWAYS AND TRANSPORTATION COMMISSION
105 WEST CAPITOL
JEFFERSON CITY, MO 65102
1-888-ASK-MODOT (1-888-275-6636)

1411 East 104th St.
Kansas City, MO 64131
Tel (816) 874-4655
Fax (816) 874-4675
www.trekdesigngroup.com

Missouri Cert. of Authority 2002010300

TREK DESIGN GROUP, LLC

G:\23-0234 MoDOT SE Route K\Design\CADD\Sheets\FINAL\XS_01_J9S3847.dgn 1:12:10 PM 9/26/2025

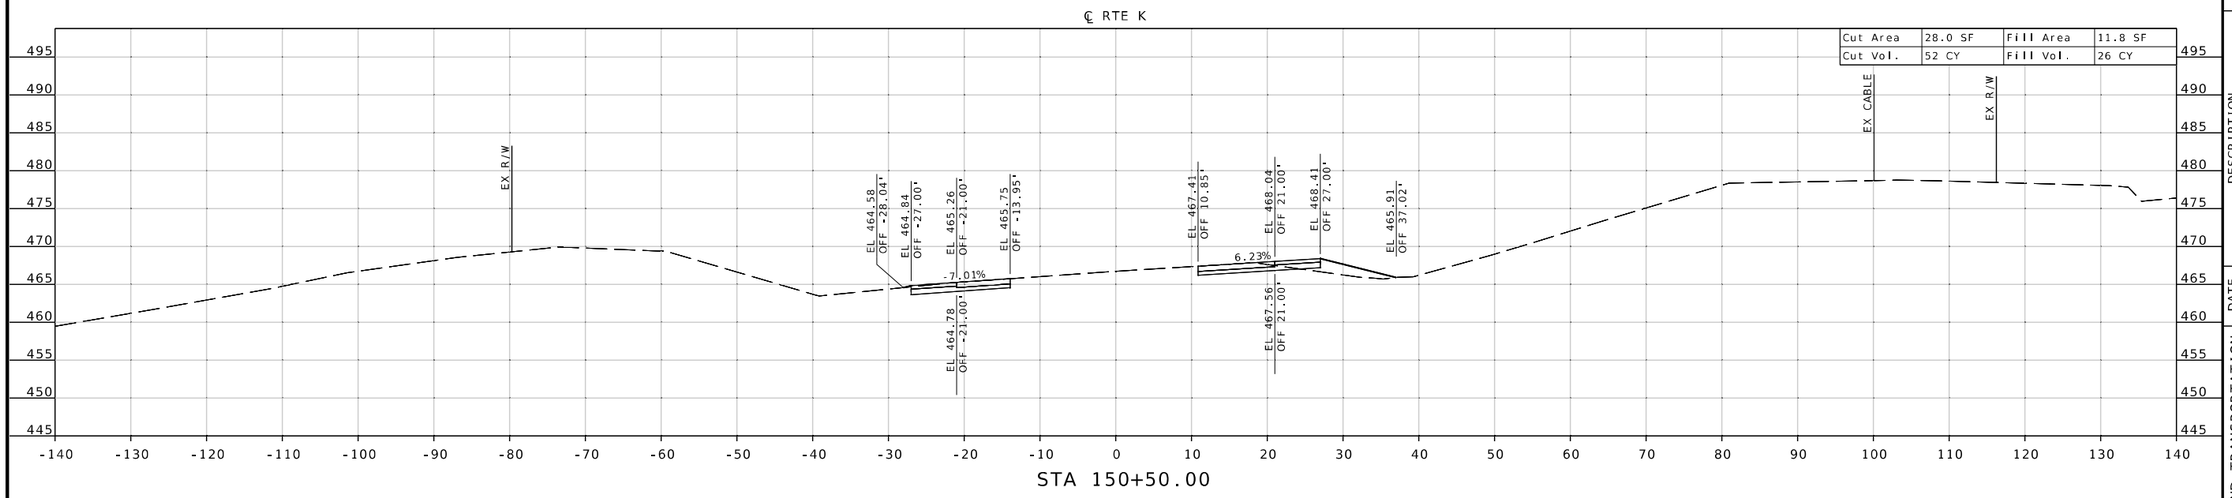

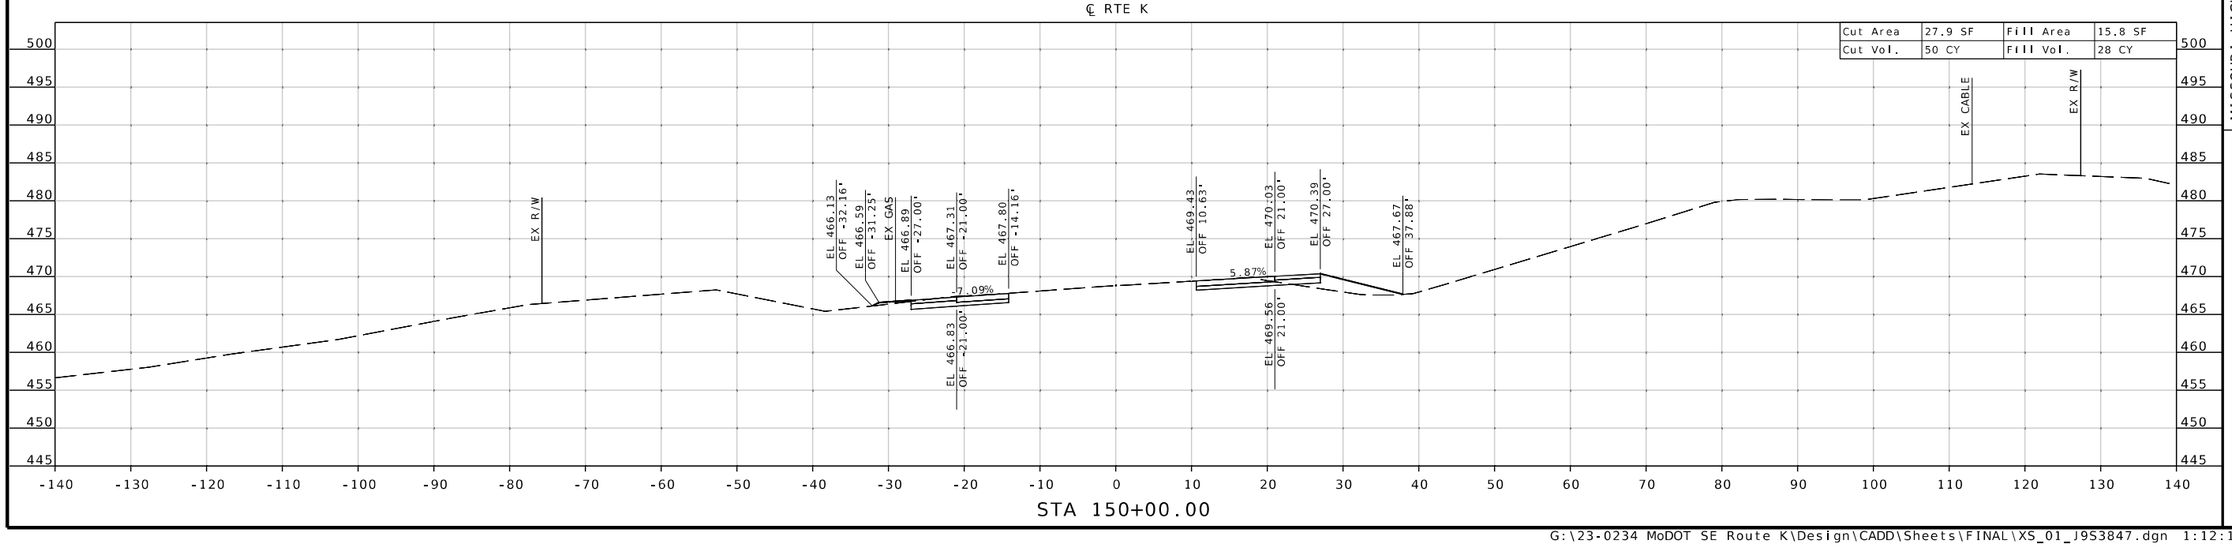

STATE OF MISSOURI
MICHAEL L. BROWN
NUMBER 2001015611
REGISTERED PROFESSIONAL ENGINEER

THIS SHEET HAS BEEN SIGNED, SEALED & DATED ELECTRONICALLY.

DATE PREPARED
9/26/2025

ROUTE	STATE
K	MO
DISTRICT	SHEET NO.
SE	52

COUNTY
CAPE GIRARDEAU

JOB NO.
J9S3847

CONTRACT ID.

PROJECT NO.

BRIDGE NO.

DATE	DESCRIPTION

MISSOURI HIGHWAYS AND TRANSPORTATION COMMISSION

105 WEST CAPITOL
JEFFERSON CITY, MO 65102
1-888-ASK-MODOT (1-888-275-6636)

TREKK DESIGN GROUP, LLC
1411 East 104th St.
Kansas City, MO 64131
Tel (816) 874-4655
Fax (816) 874-4675
www.trekkdesigngroup.com

Missouri Cert. of Authority 2002010300

℄ RTE K

Cut Area	28.2 SF	Fill Area	6.7 SF
Cut Vol.	53 CY	Fill Vol.	14 CY

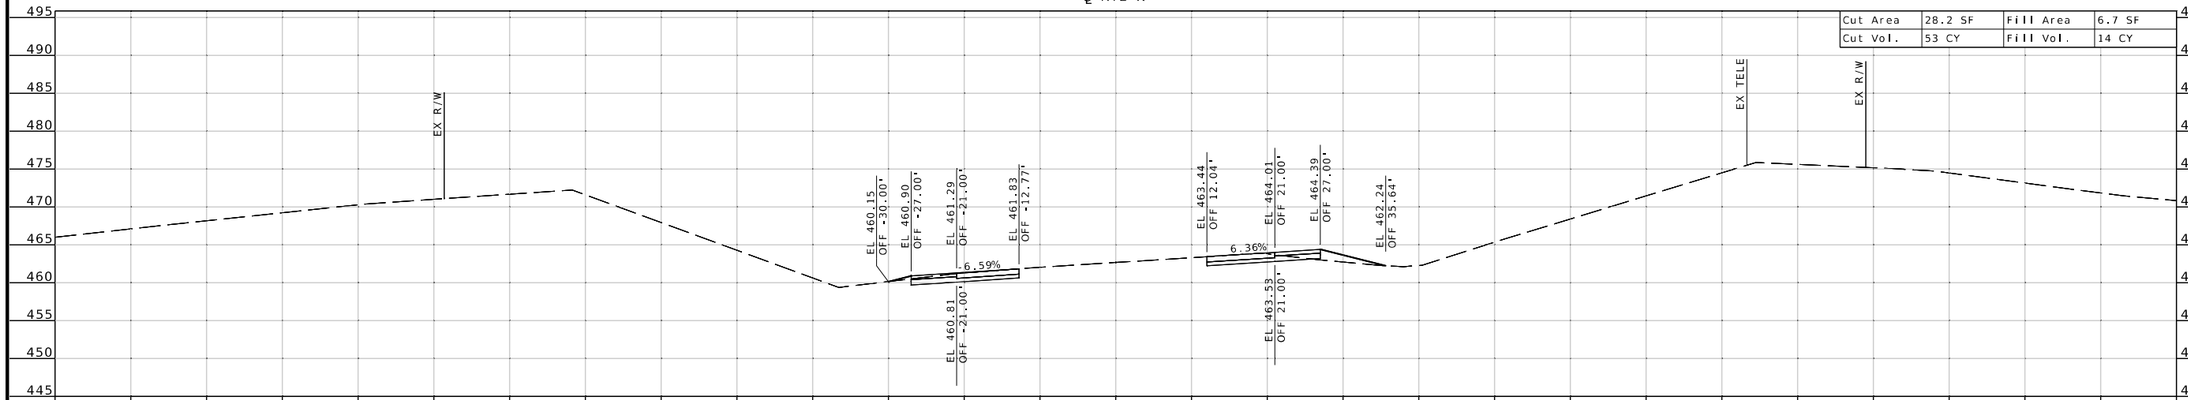

STA 151+50.00

℄ RTE K

Cut Area	28.9 SF	Fill Area	8.4 SF
Cut Vol.	53 CY	Fill Vol.	19 CY

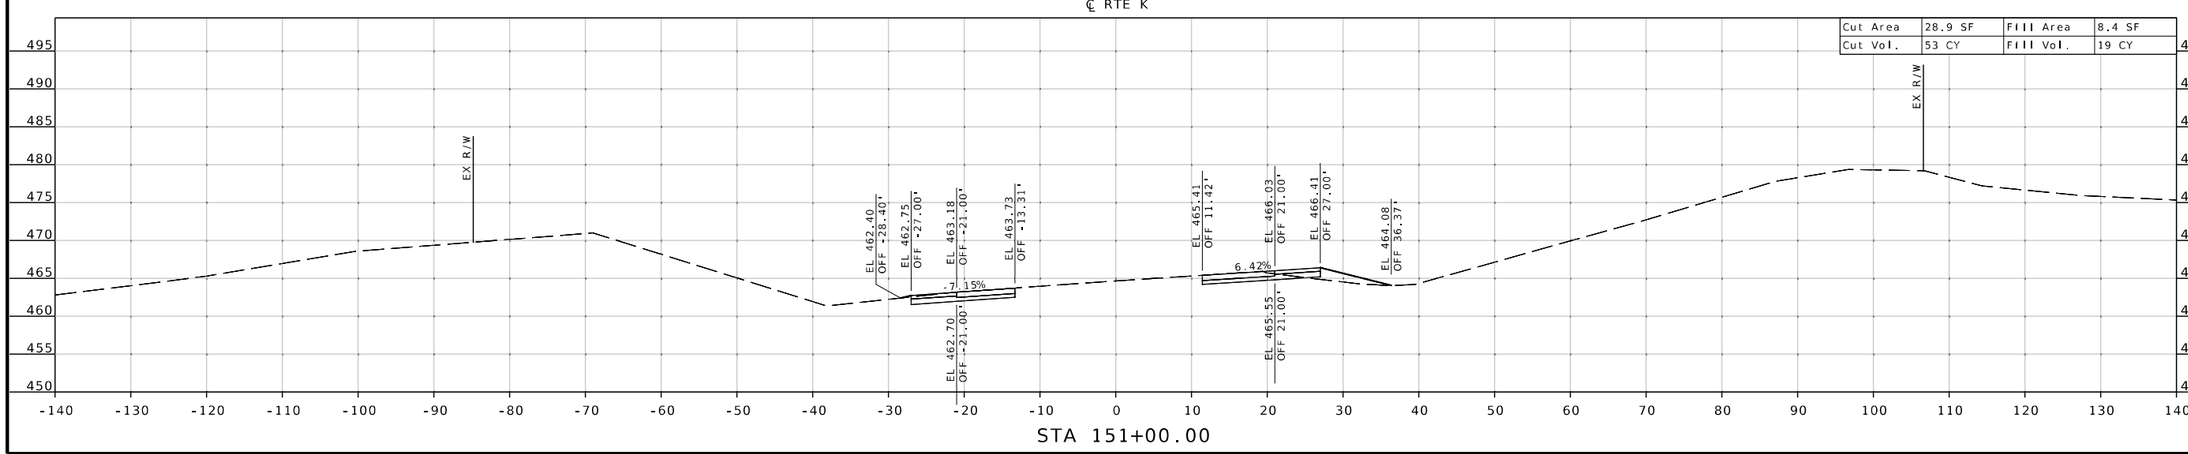

STA 151+00.00

STATE OF MISSOURI
REGISTERED PROFESSIONAL ENGINEER
MICHAEL L. BROWN
NUMBER 2001015611

THIS SHEET HAS BEEN SIGNED, SEALED & DATED ELECTRONICALLY.

DATE PREPARED
9/26/2025

ROUTE	STATE
K	MO
DISTRICT	SHEET NO.
SE	53

COUNTY
CAPE GIRARDEAU

JOB NO.
J9S3847

CONTRACT ID.

PROJECT NO.

BRIDGE NO.

DESCRIPTION	DATE

MISSOURI HIGHWAYS AND TRANSPORTATION COMMISSION

105 WEST CAPITOL
JEFFERSON CITY, MO 65102
1-888-ASK-MODOT (1-888-275-6636)

1411 East 104th St.
Kansas City, MO 64131
Tel (816) 874-4655
Fax (816) 874-4675
www.trekdesigngroup.com

Missouri Cert. of Authority 2002010300

TREK DESIGN GROUP, LLC

℄ RTE K

Cut Area	30.0 SF	Fill Area	5.1 SF
Cut Vol.	54 CY	Fill Vol.	9 CY

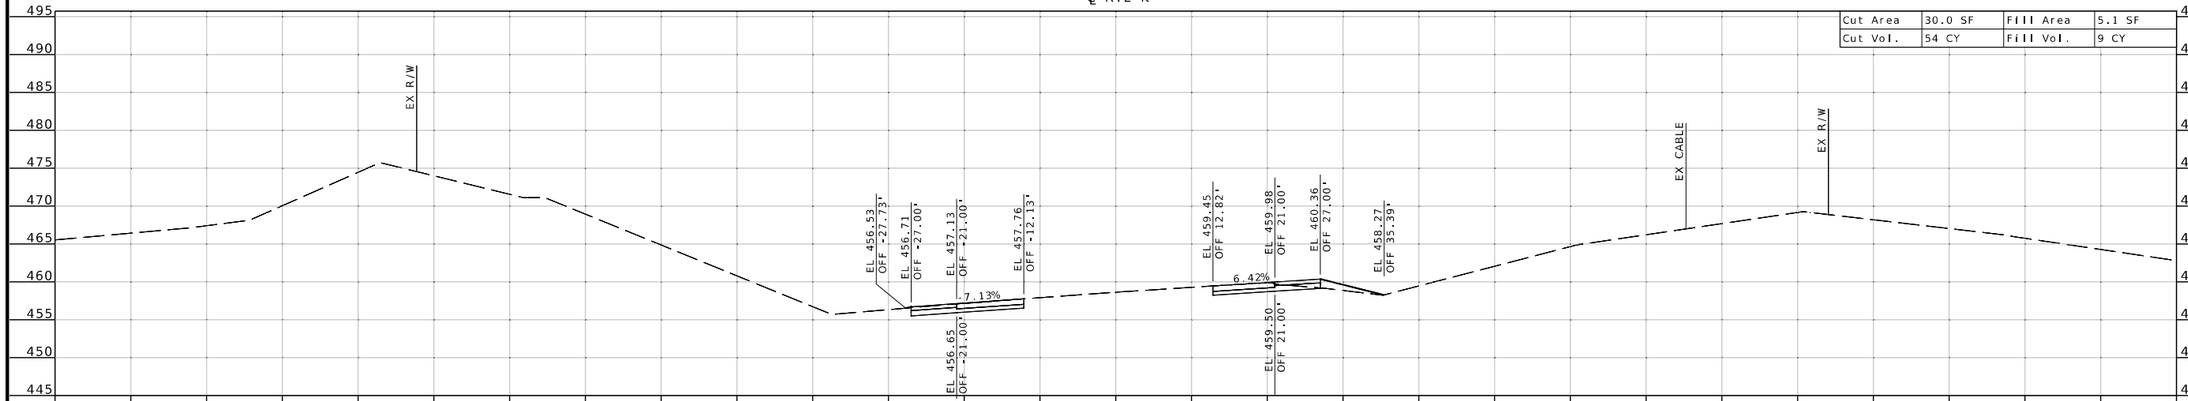

STA 152+50.00

℄ RTE K

Cut Area	28.8 SF	Fill Area	4.2 SF
Cut Vol.	53 CY	Fill Vol.	10 CY

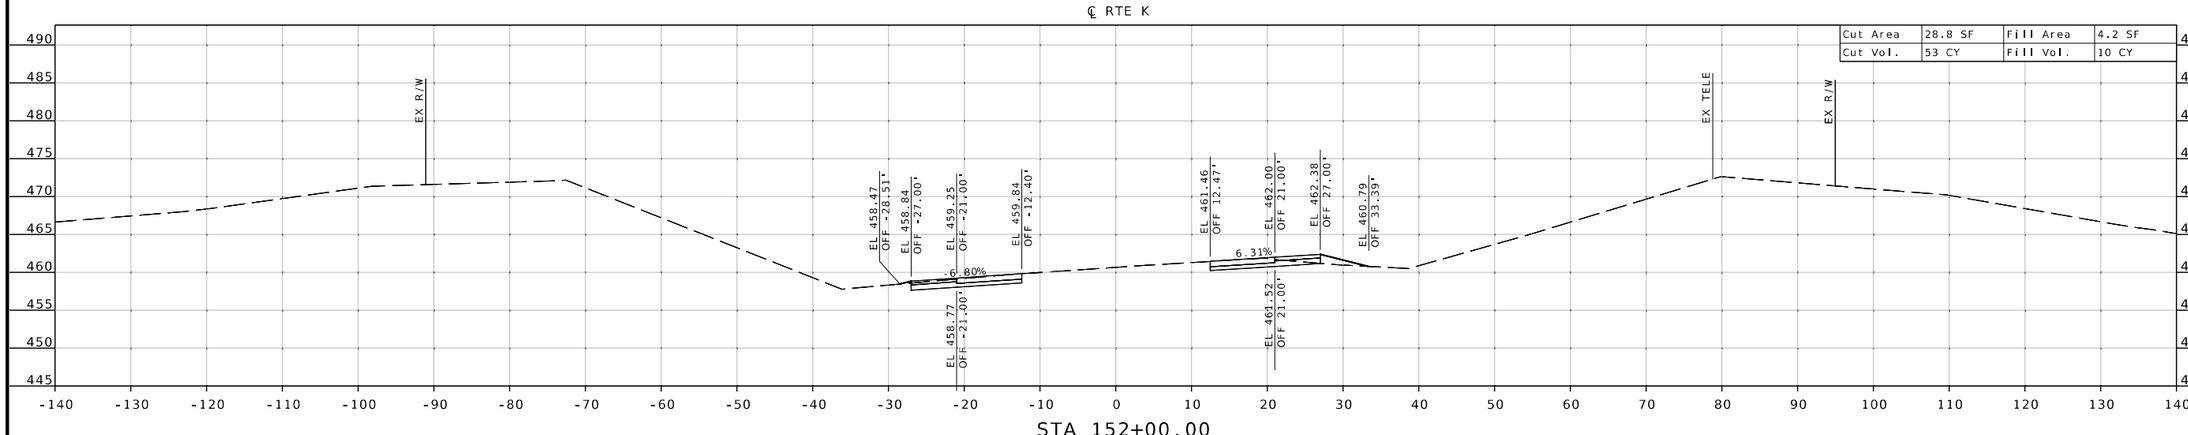

STA 152+00.00

THIS SHEET HAS BEEN SIGNED, SEALED & DATED ELECTRONICALLY.

DATE PREPARED
9/26/2025

ROUTE	STATE
K	MO
DISTRICT	SHEET NO.
SE	54

COUNTY
CAPE GIRARDEAU

JOB NO.
J9S3847

CONTRACT ID.

PROJECT NO.

BRIDGE NO.

DATE	DESCRIPTION

MISSOURI HIGHWAYS AND TRANSPORTATION COMMISSION
105 WEST CAPITOL
JEFFERSON CITY, MO 65102
1-888-ASK-MODOT (1-888-275-6636)

1411 East 104th St.
Kansas City, MO 64131
Tel (816) 874-4655
Fax (816) 874-4675
www.trekdesigngroup.com
Missouri Cert. of Authority 2002010300

TREK DESIGN GROUP, LLC

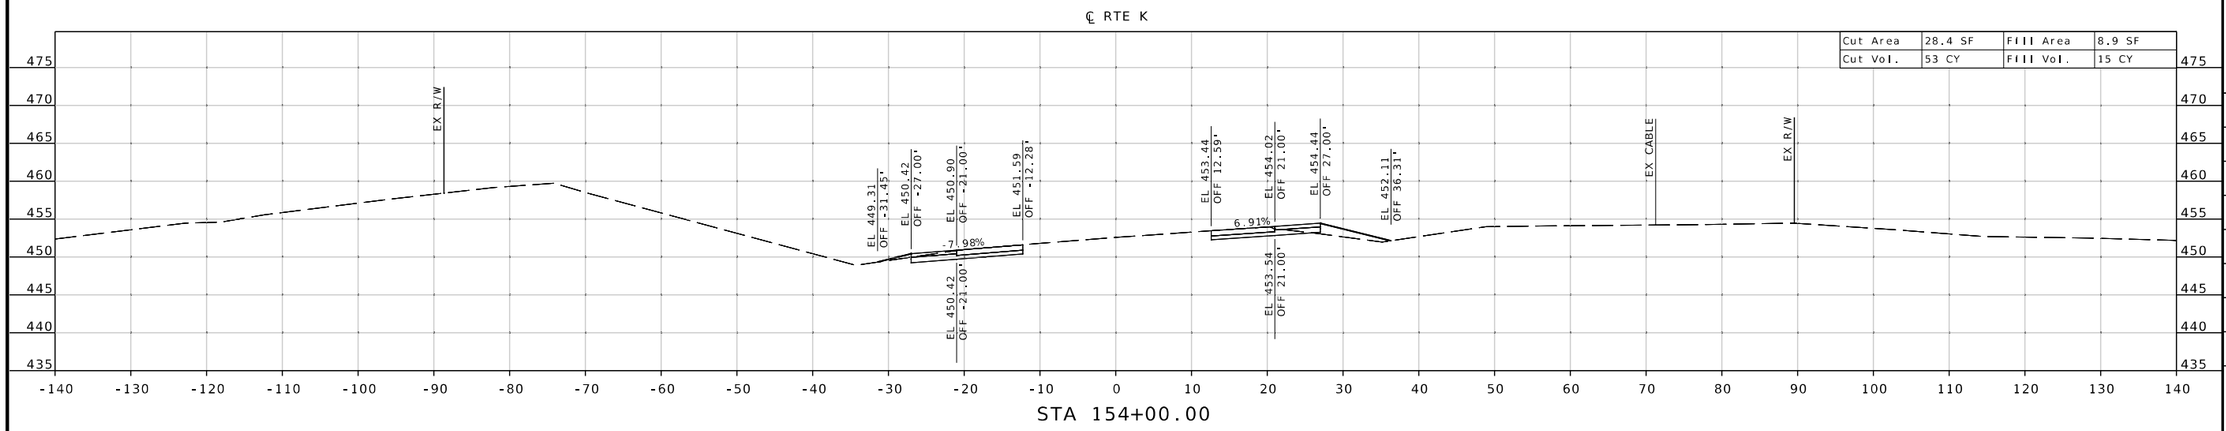

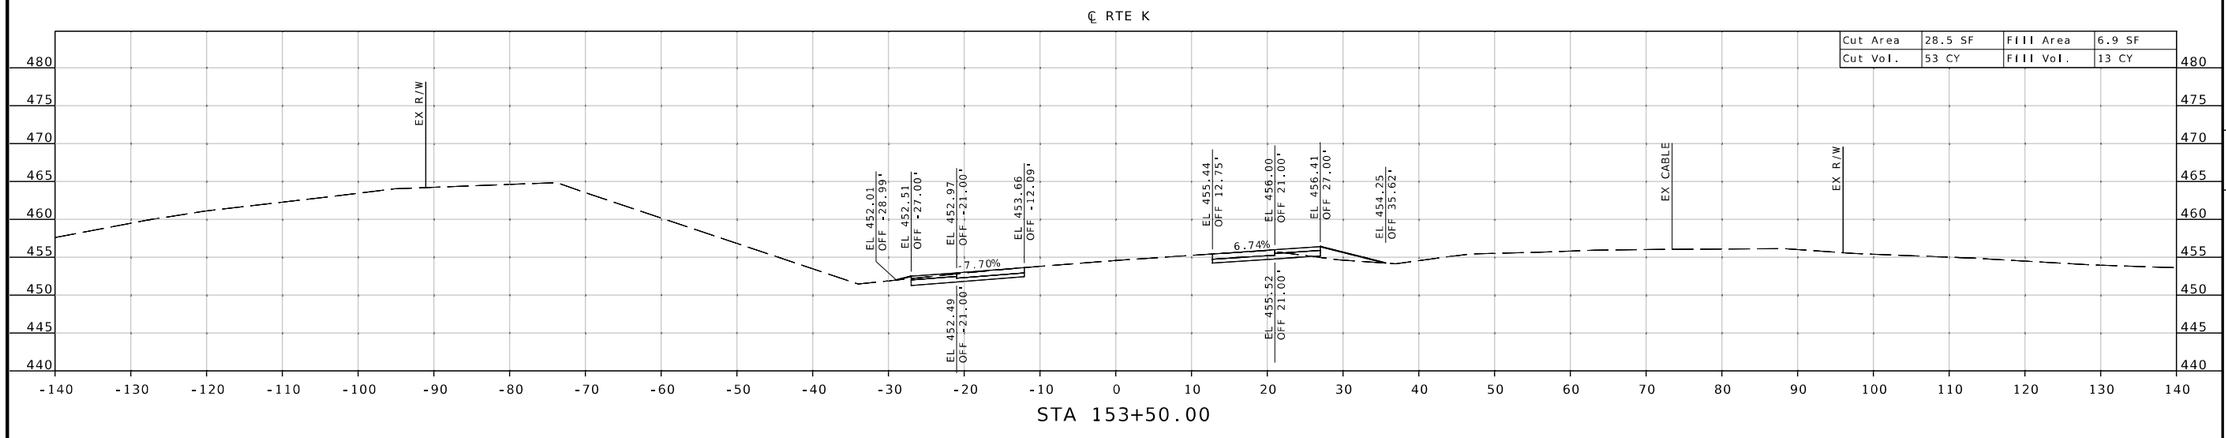

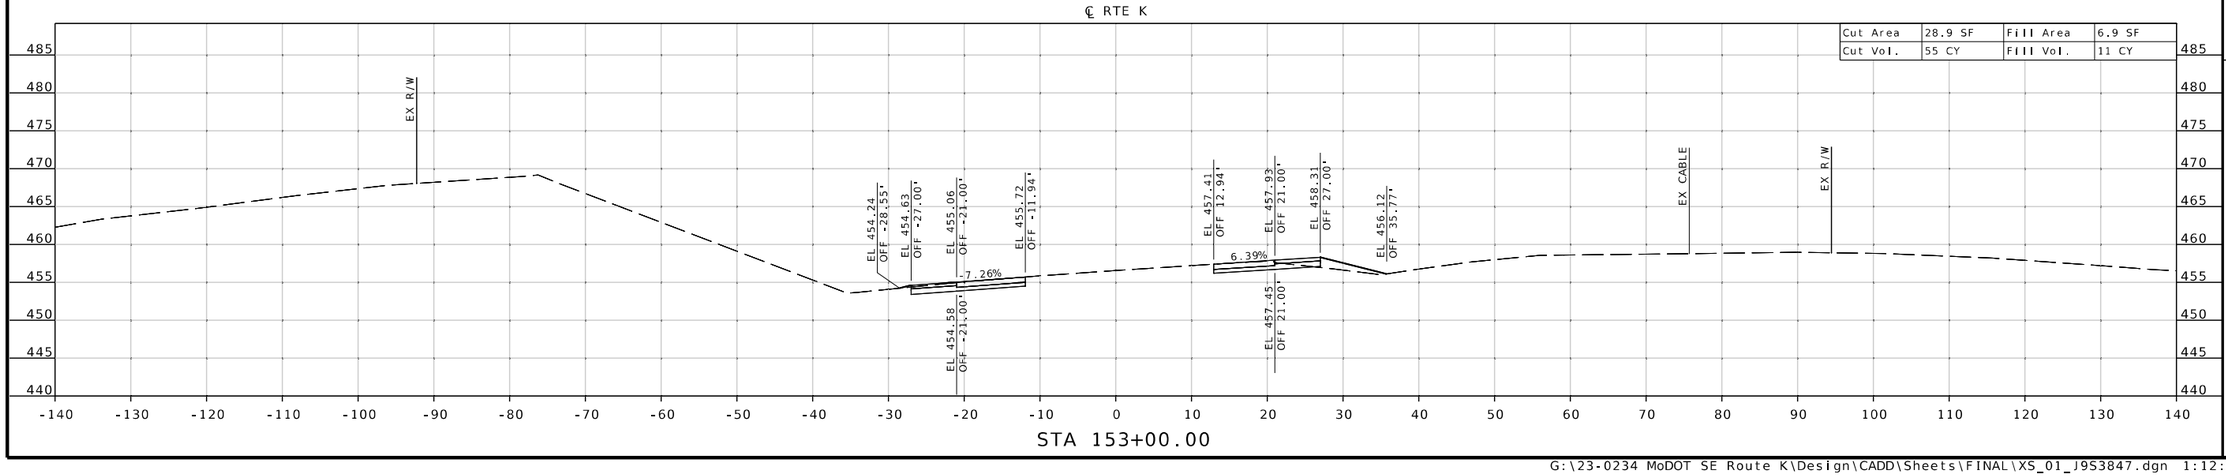

MICHAEL L. BROWN
NUMBER 2001015611
REGISTERED PROFESSIONAL ENGINEER
STATE OF MISSOURI
THIS SHEET HAS BEEN SIGNED, SEALED & DATED ELECTRONICALLY.

DATE PREPARED 9/26/2025

ROUTE	STATE
K	MO
DISTRICT	SHEET NO.
SE	55

COUNTY: CAPE GIRARDEAU

JOB NO.: J9S3847

CONTRACT ID.:

PROJECT NO.:

BRIDGE NO.:

DATE	DESCRIPTION

MISSOURI HIGHWAYS AND TRANSPORTATION COMMISSION
105 WEST CAPITOL
JEFFERSON CITY, MO 65102
1-888-ASK-MODOT (1-888-275-6636)

TREKK DESIGN GROUP, LLC
1411 East 104th St.
Kansas City, MO 64131
Tel (816) 874-4655
Fax (816) 874-4675
www.trekkdesigngroup.com
Missouri Cert. of Authority 2002010300

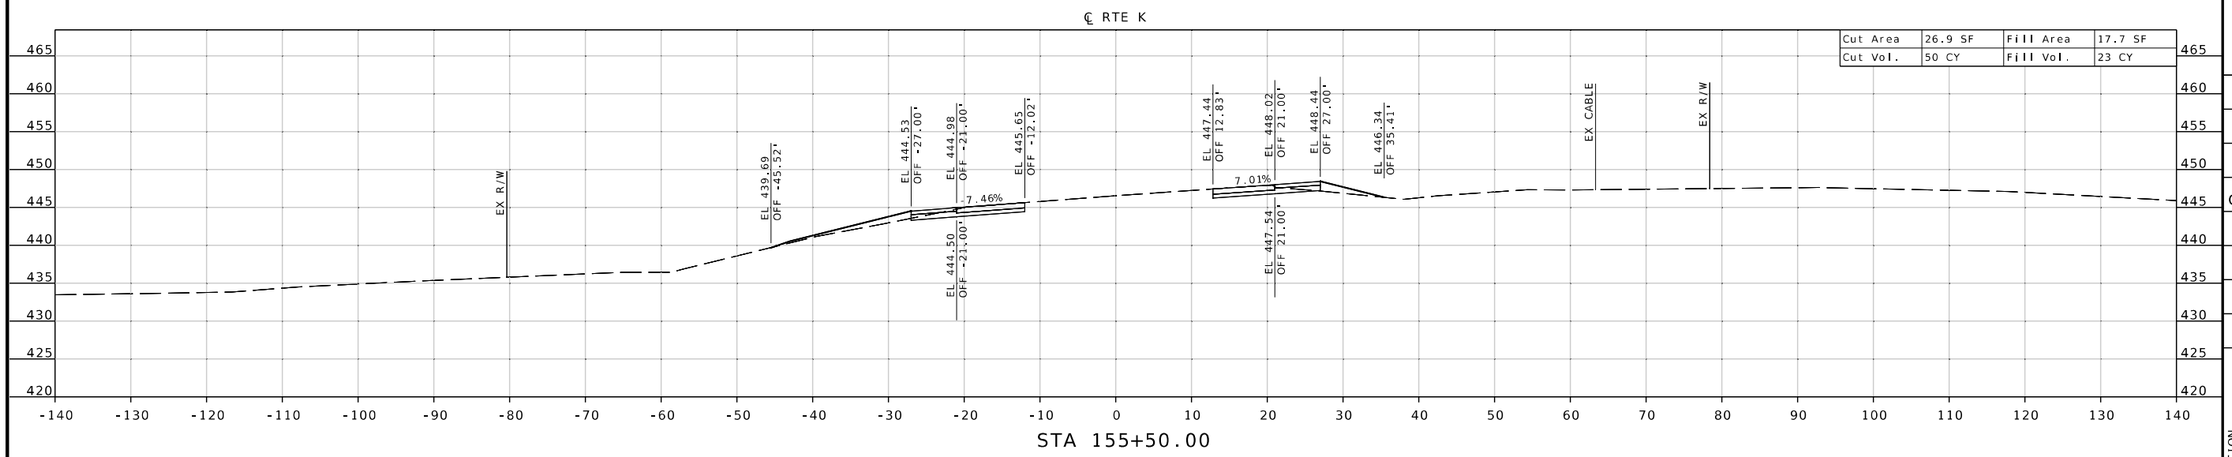

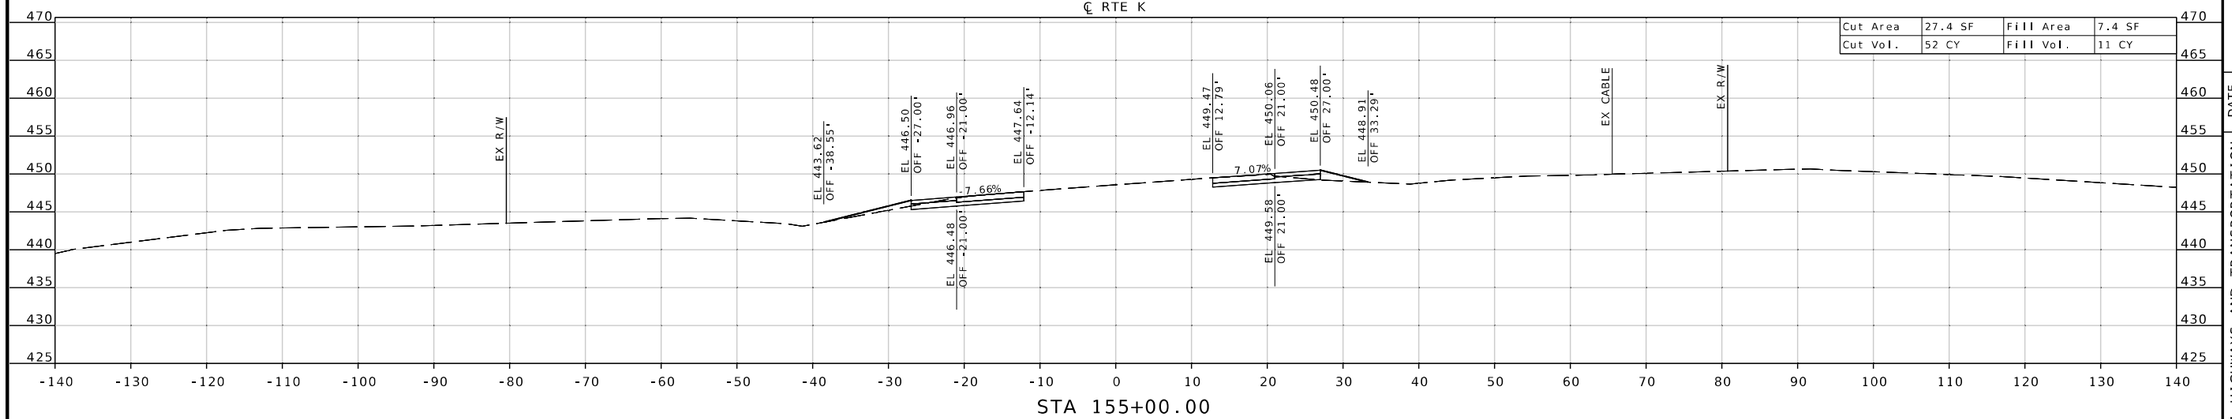

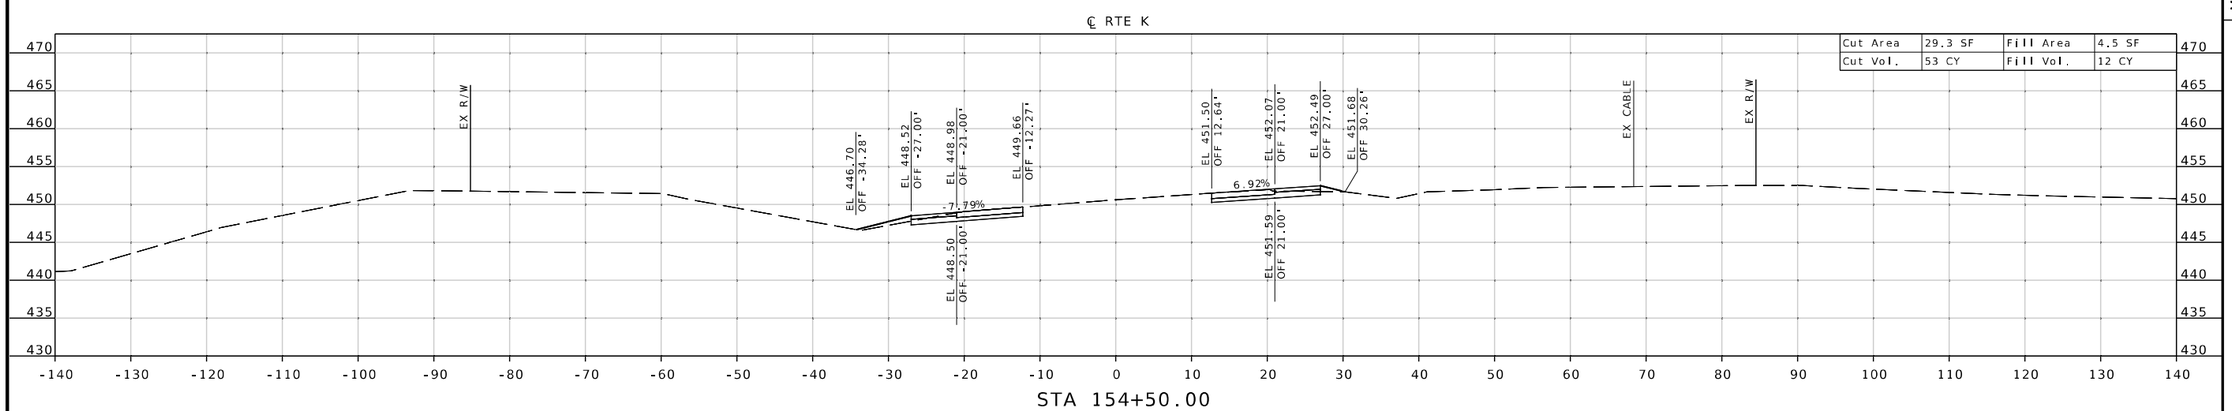

STATE OF MISSOURI
MICHAEL L. BROWN
NUMBER 2001015611
REGISTERED PROFESSIONAL ENGINEER
THIS SHEET HAS BEEN SIGNED, SEALED & DATED ELECTRONICALLY.

DATE PREPARED 9/26/2025

ROUTE	STATE
K	MO
DISTRICT	SHEET NO.
SE	56

COUNTY: CAPE GIRARDEAU

JOB NO.: J9S3847

CONTRACT ID.:

PROJECT NO.:

BRIDGE NO.:

DESCRIPTION	DATE

MISSOURI HIGHWAYS AND TRANSPORTATION COMMISSION
105 WEST CAPITOL
JEFFERSON CITY, MO 65102
1-888-ASK-MODOT (1-888-275-6636)

TREKK DESIGN GROUP, LLC
1411 East 104th St.
Kansas City, MO 64131
Tel (816) 874-4653
Fax (816) 874-4675
www.trekkdesigngroup.com

Missouri Cert. of Authority 2002010300

℄ RTE K

Cut Area	24.1 SF	Fill Area	18.0 SF
Cut Vol.	45 CY	Fill Vol.	44 CY

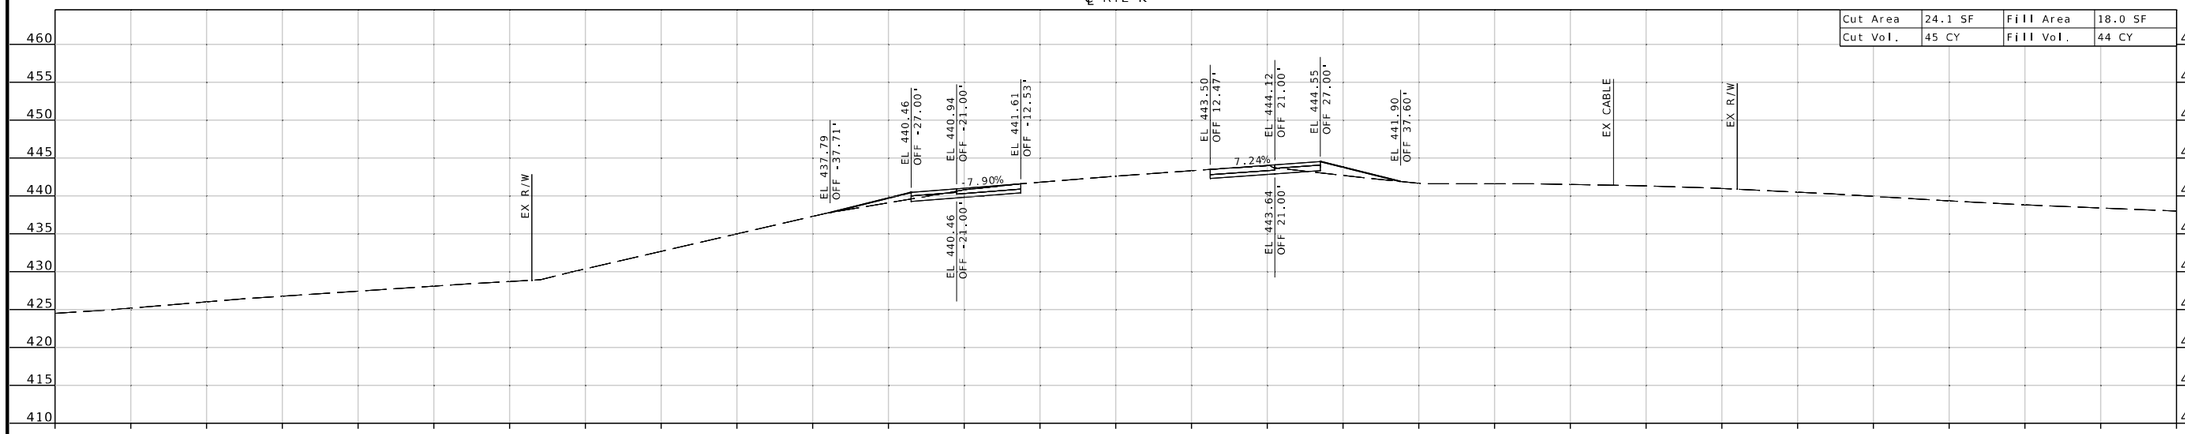

STA 156+50.00

℄ RTE K

Cut Area	24.6 SF	Fill Area	29.6 SF
Cut Vol.	48 CY	Fill Vol.	44 CY

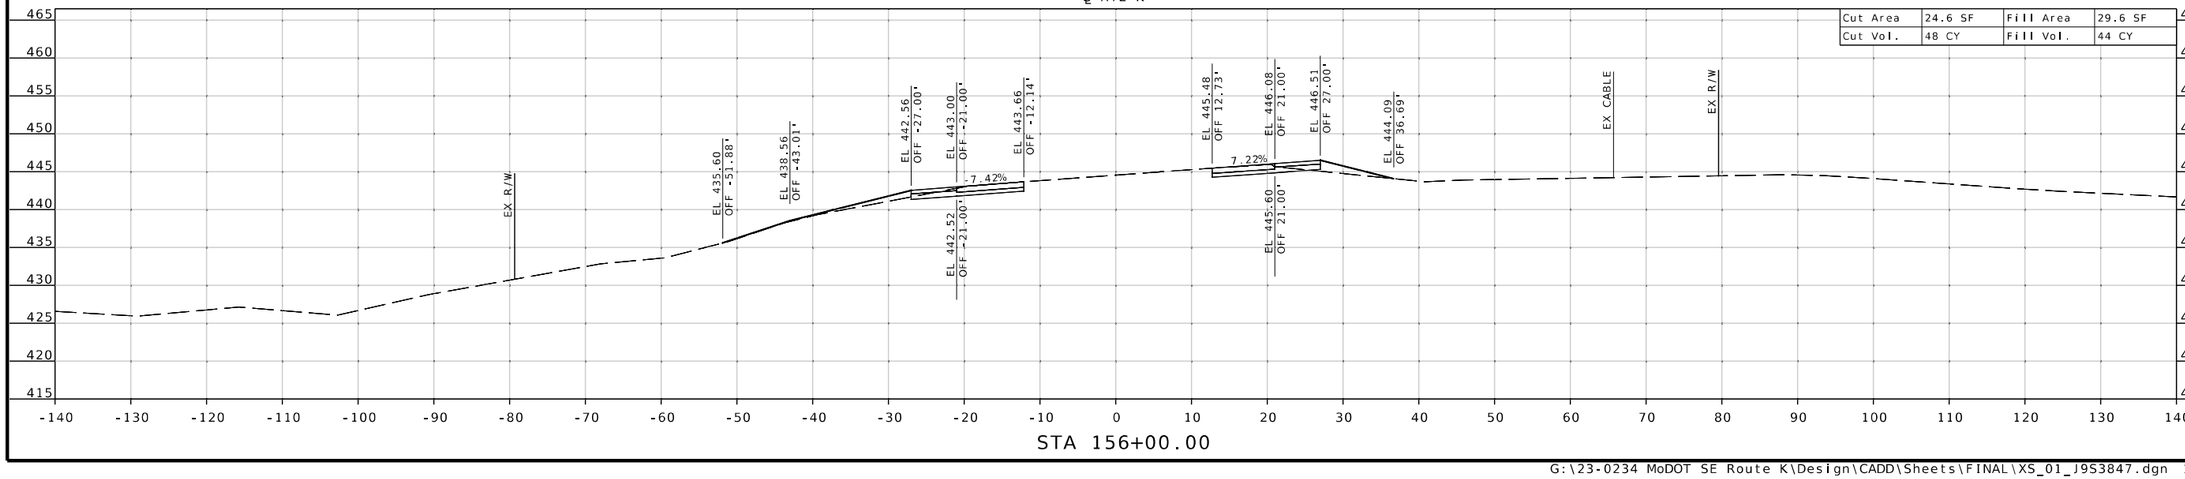

STA 156+00.00

THIS SHEET HAS BEEN SIGNED, SEALED & DATED ELECTRONICALLY.

DATE PREPARED
9/26/2025

ROUTE	STATE
K	MO
DISTRICT	SHEET NO.
SE	57

COUNTY
CAPE GIRARDEAU

JOB NO.
J9S3847

CONTRACT ID.

PROJECT NO.

BRIDGE NO.

DESCRIPTION	DATE

MISSOURI HIGHWAYS AND TRANSPORTATION COMMISSION

105 WEST CAPITOL
JEFFERSON CITY, MO 65102
1-888-ASK-MODOT (1-888-275-6636)

TREKK DESIGN GROUP, LLC
1411 East 104th St.
Kansas City, MO 64131
Tel (816) 874-4655
Fax (816) 874-4675
www.trekkdesigngroup.com

Missouri Cert. of Authority 2002010300

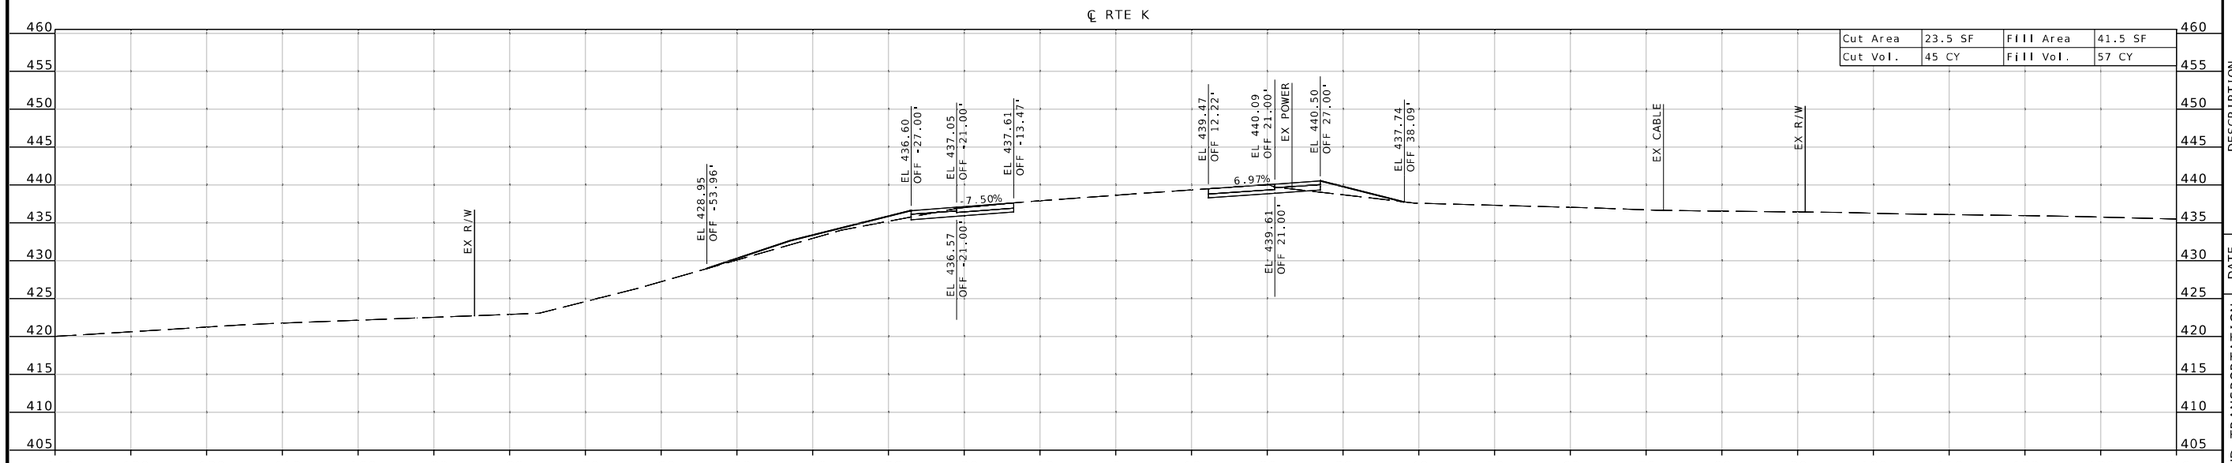

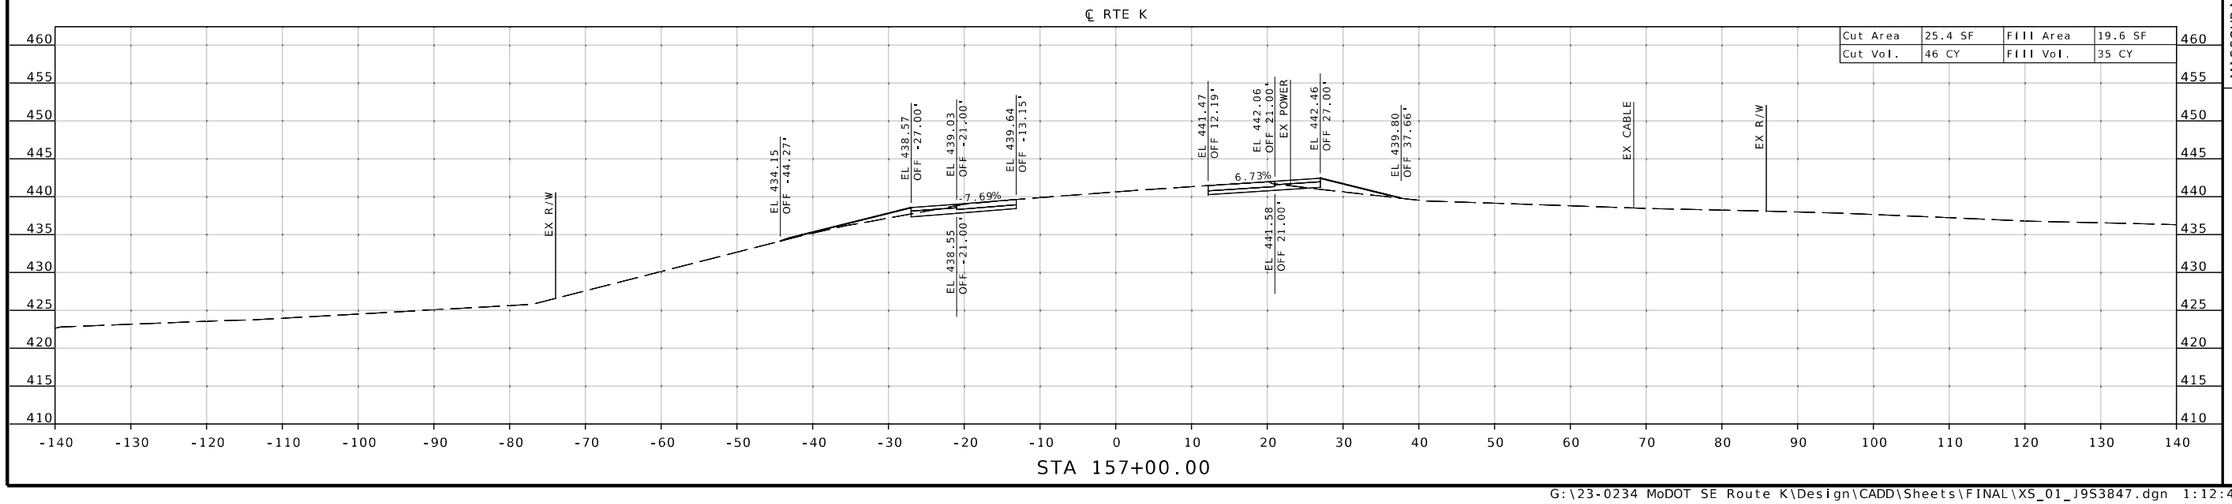

REGISTERED STATE OF MISSOURI MICHAEL L. BROWN NUMBER 2001015611 PROFESSIONAL ENGINEER

THIS SHEET HAS BEEN SIGNED, SEALED & DATED ELECTRONICALLY.

DATE PREPARED 9/26/2025

ROUTE	STATE
K	MO

DISTRICT	SHEET NO.
SE	58

COUNTY: CAPE GIRARDEAU

JOB NO.: J9S3847

CONTRACT ID.:

PROJECT NO.:

BRIDGE NO.:

DESCRIPTION	DATE

MISSOURI HIGHWAYS AND TRANSPORTATION COMMISSION

105 WEST CAPITOL
JEFFERSON CITY, MO 65102
1-888-ASK-MODOT (1-888-275-6636)

MoDOT

TREKK DESIGN GROUP, LLC

1411 East 104th St.
Kansas City, MO 64131
Tel (816) 874-4655
Fax (816) 874-4675
www.trekkdesigngroup.com

Missouri Cert. of Authority 2002010300

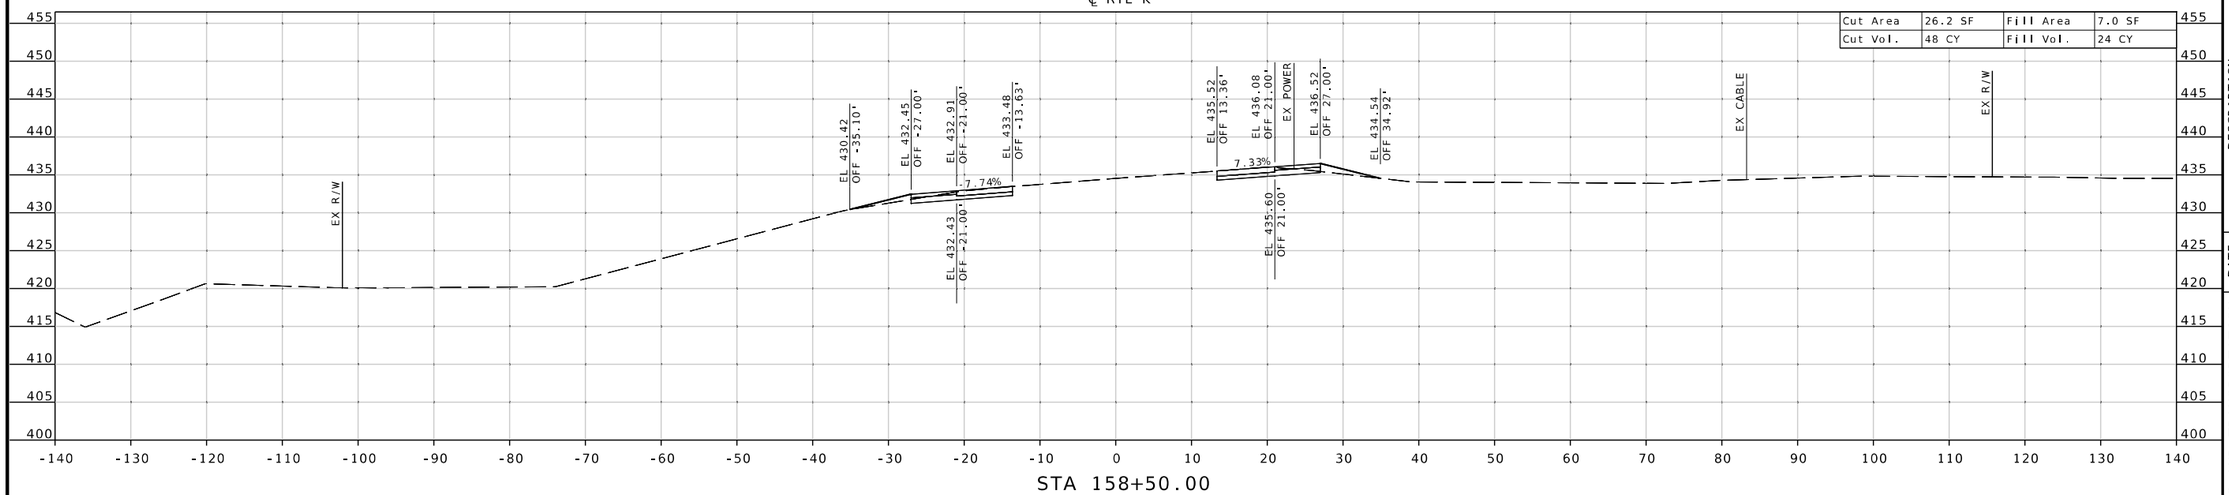

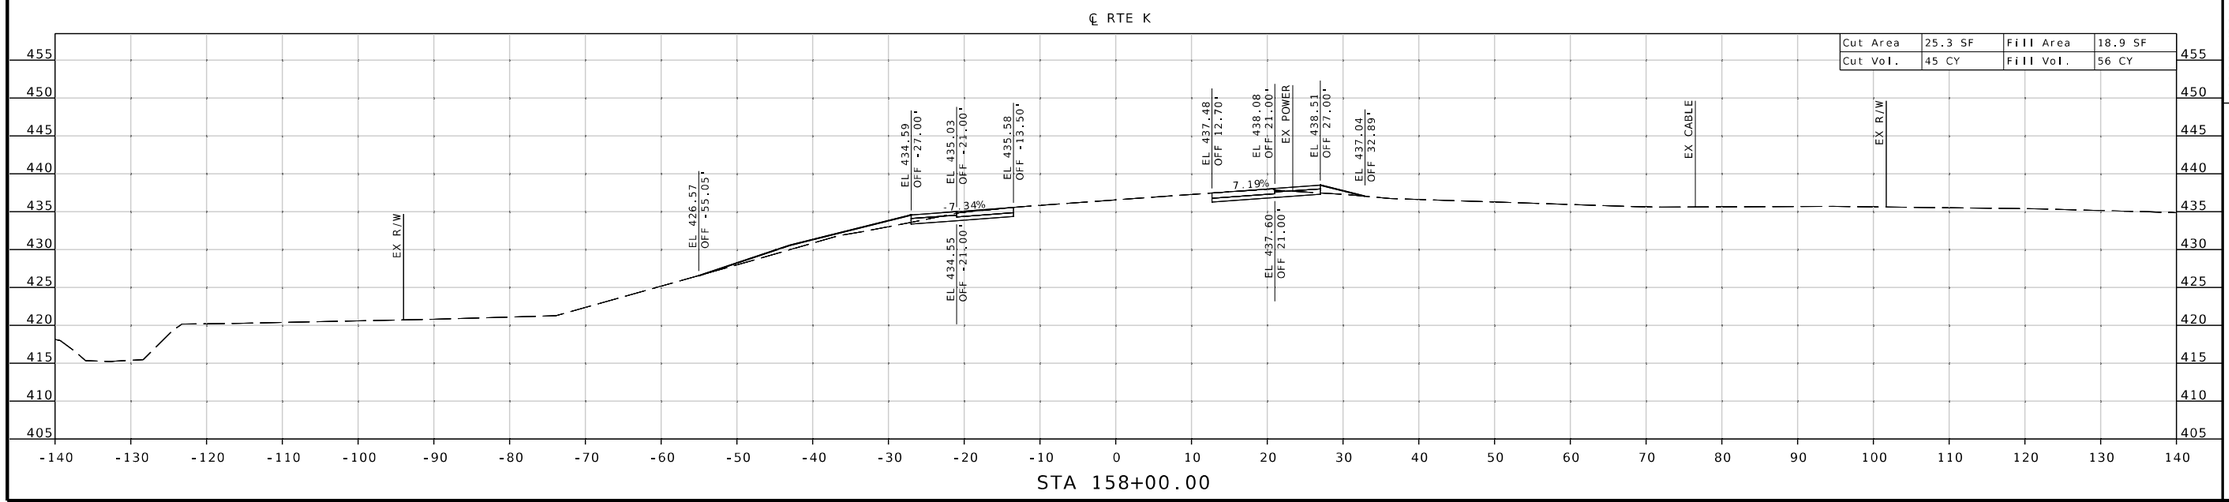

THIS SHEET HAS BEEN SIGNED, SEALED & DATED ELECTRONICALLY.

DATE PREPARED
9/26/2025

ROUTE	STATE
K	MO
DISTRICT	SHEET NO.
SE	59

COUNTY
CAPE GIRARDEAU

JOB NO.
J9S3847

CONTRACT ID.

PROJECT NO.

BRIDGE NO.

DESCRIPTION | DATE

MISSOURI HIGHWAYS AND TRANSPORTATION COMMISSION

105 WEST CAPITOL
JEFFERSON CITY, MO 65102
1-888-ASK-MODOT (1-888-275-6636)

1411 East 104th St.
Kansas City, MO 64131
Tel (816) 874-4655
Fax (816) 874-4675
www.trekdesigngroup.com

Missouri Cert. of Authority 2002010300

TREK DESIGN GROUP, LLC

G:\23-0234 MoDOT SE Route K\Design\CADD\Sheets\FINAL\XS_01_J9S3847.dgn 1:12:44 PM 9/26/2025

℄ RTE K

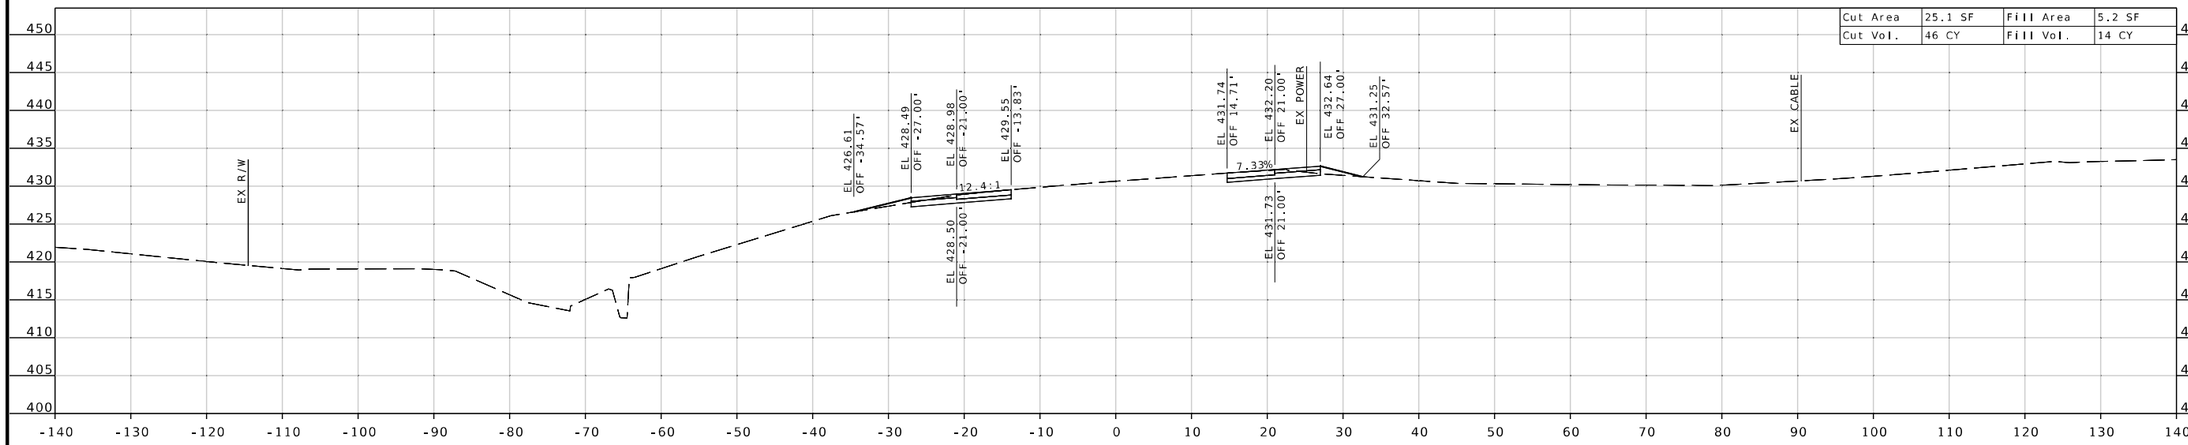

STA 159+50.00

℄ RTE K

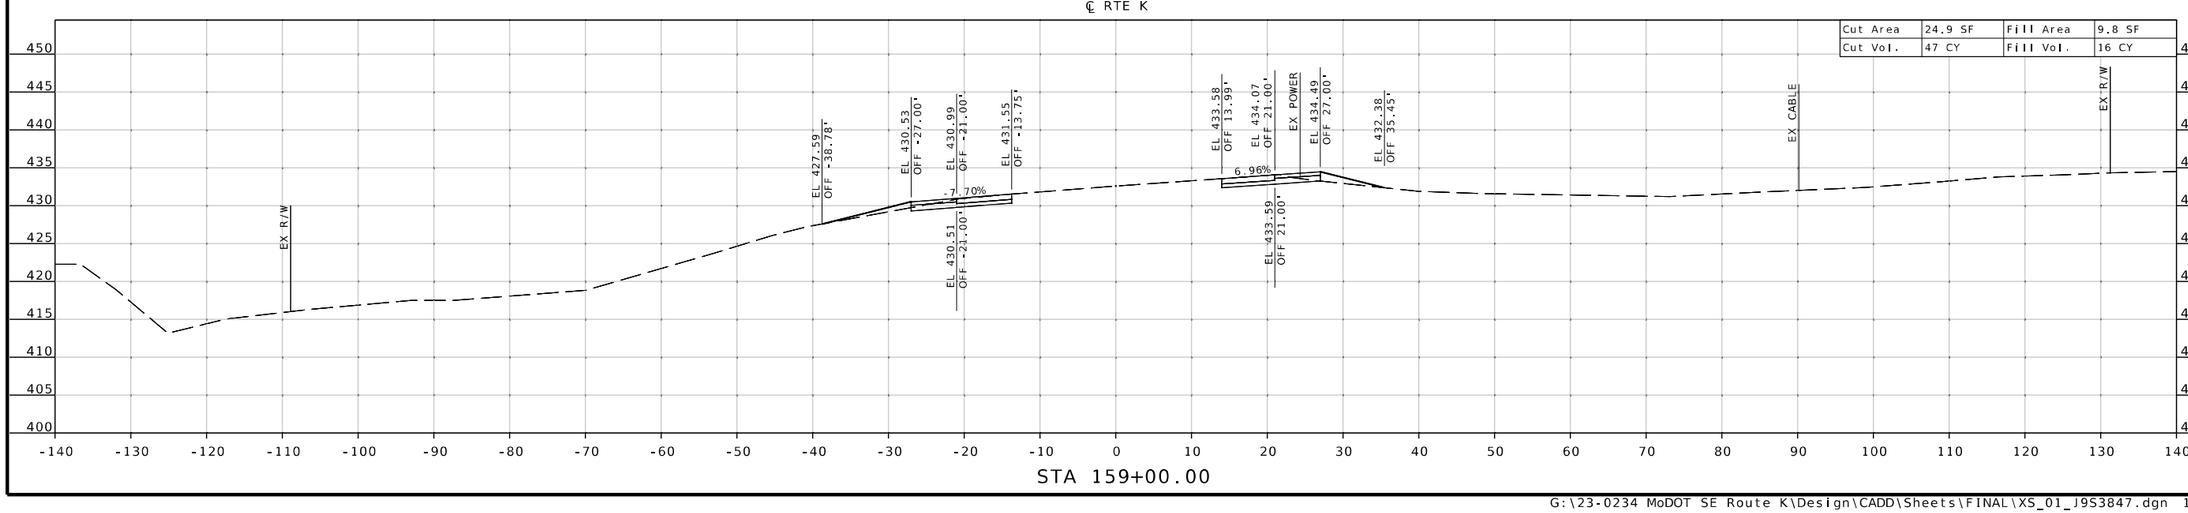

STA 159+00.00

STATE OF MISSOURI
MICHAEL L. BROWN
NUMBER 2001015611
REGISTERED PROFESSIONAL ENGINEER

THIS SHEET HAS BEEN SIGNED, SEALED & DATED ELECTRONICALLY.

DATE PREPARED
9/26/2025

ROUTE	STATE
K	MO
DISTRICT	SHEET NO.
SE	60

COUNTY
CAPE GIRARDEAU

JOB NO.
J9S3847

CONTRACT ID.

PROJECT NO.

BRIDGE NO.

DESCRIPTION

DATE

MISSOURI HIGHWAYS AND TRANSPORTATION COMMISSION

105 WEST CAPITOL
JEFFERSON CITY, MO 65102
1-888-ASK-MODOT (1-888-275-6636)

TREKK DESIGN GROUP, LLC
1411 East 104th St.
Kansas City, MO 64131
Tel (816) 874-4655
Fax (816) 874-4675
www.trekkdesigngroup.com

Missouri Cert. of Authority 2002010360

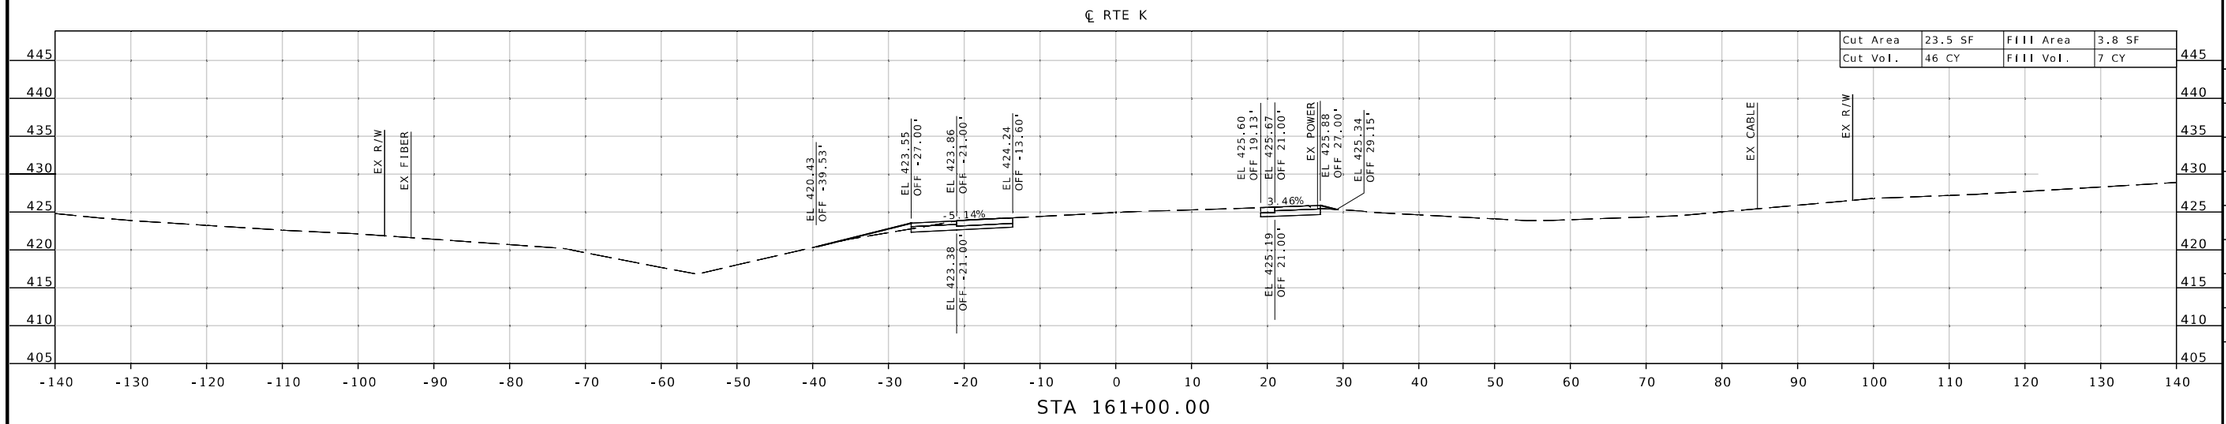

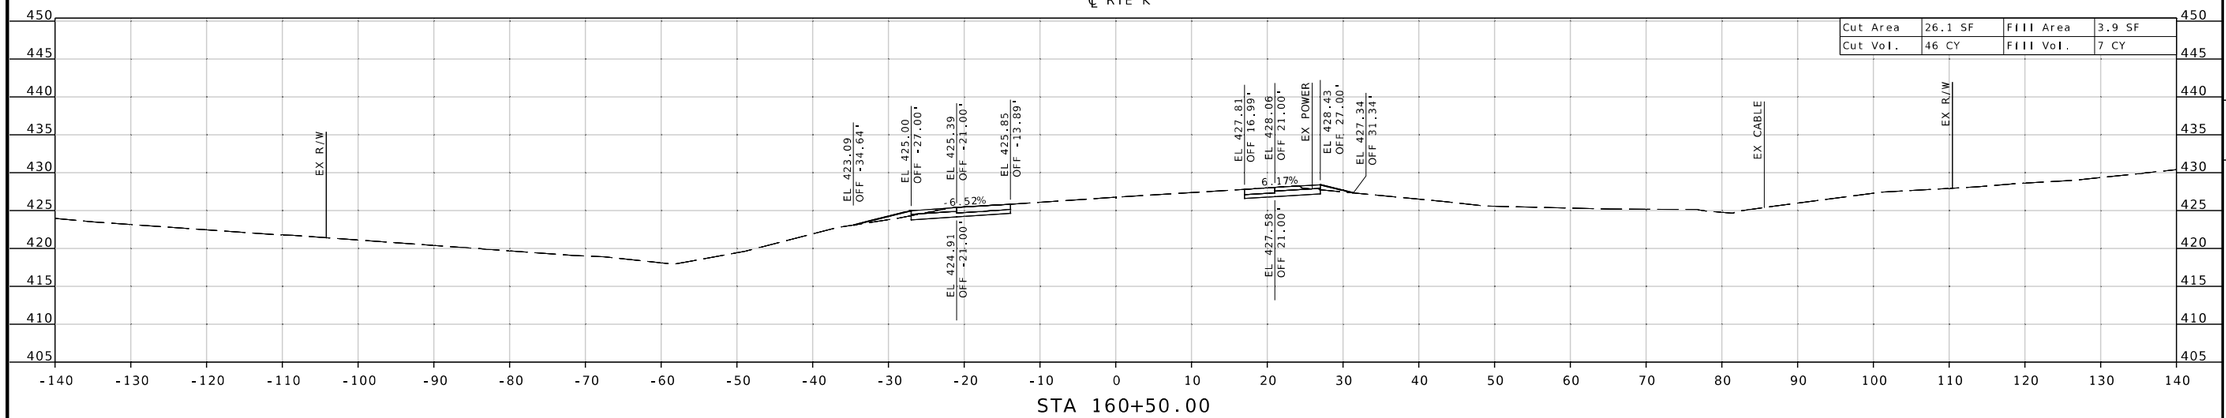

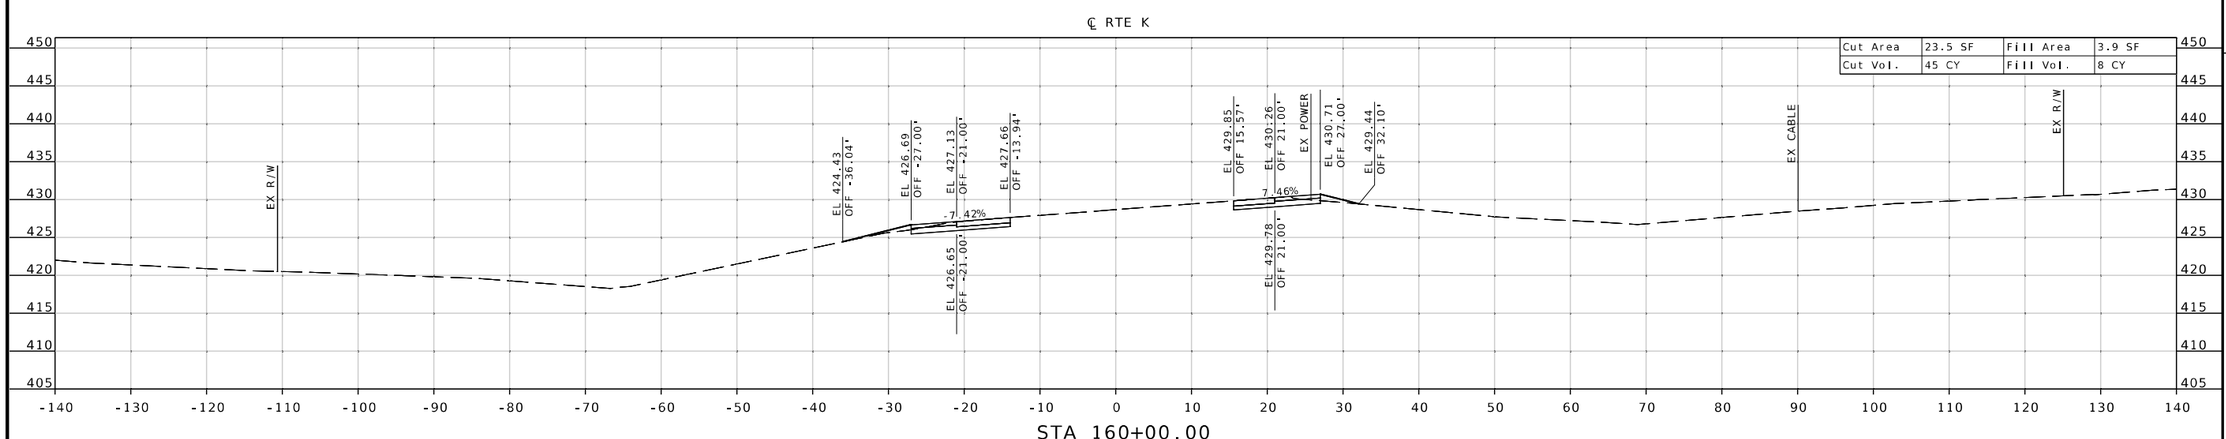

PROFESSIONAL ENGINEER
STATE OF MISSOURI
MICHAEL L. BROWN
NUMBER 2001015611
REGISTERED

THIS SHEET HAS BEEN SIGNED, SEALED & DATED ELECTRONICALLY.

DATE PREPARED
9/26/2025

ROUTE	STATE
K	MO
DISTRICT	SHEET NO.
SE	61

COUNTY
CAPE GIRARDEAU

JOB NO.
J9S3847

CONTRACT ID.

PROJECT NO.

BRIDGE NO.

DESCRIPTION	DATE

MISSOURI HIGHWAYS AND TRANSPORTATION COMMISSION

105 WEST CAPITOL
JEFFERSON CITY, MO 65102
1-888-ASK-MODOT (1-888-275-6636)

1411 East 104th St.
Kansas City, MO 64131
Tel (816) 874-4655
Fax (816) 874-4675
www.trekkdesigngroup.com

Missouri Cert. of Authority 2002010380

TREKK DESIGN GROUP, LLC

G:\23-0234 MoDOT SE Route K\Design\CADD\Sheets\FINAL\XS_01_J9S3847.dgn 1:12:53 PM 9/26/2025

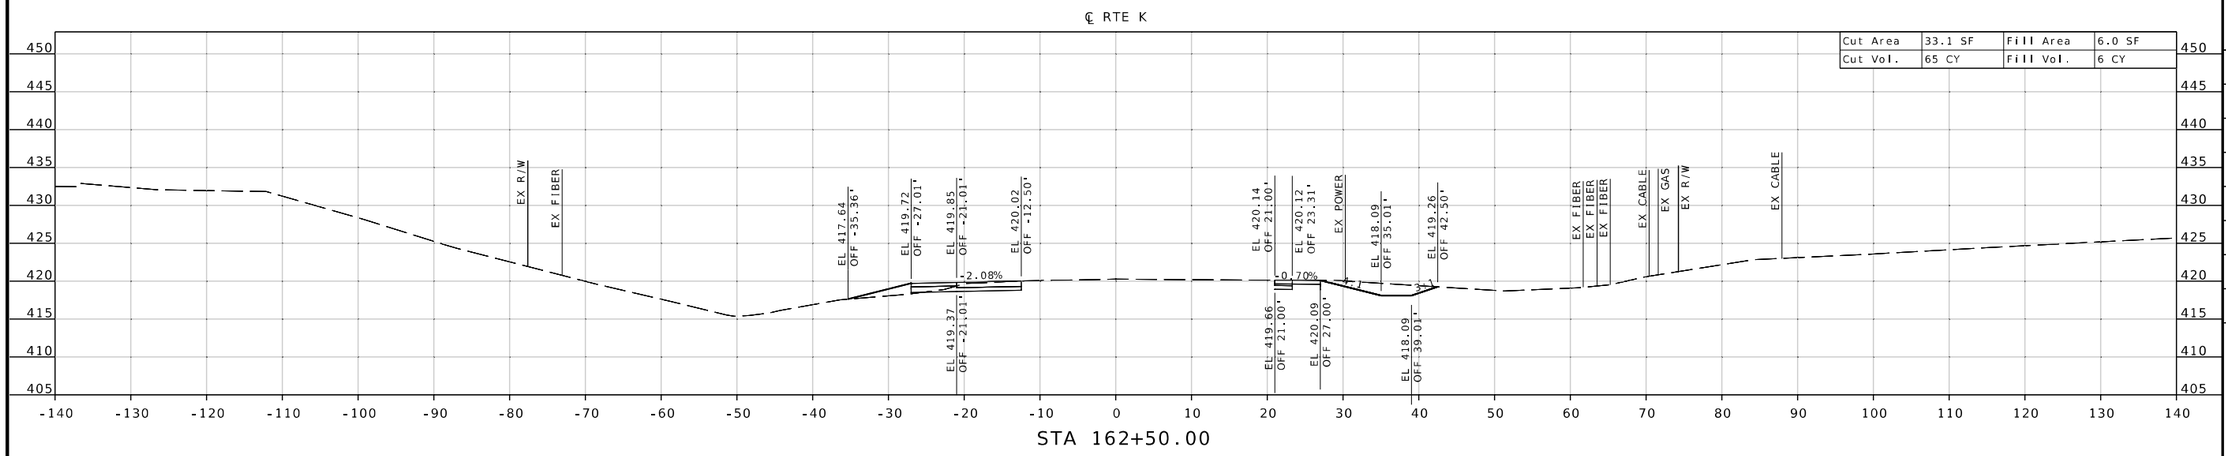

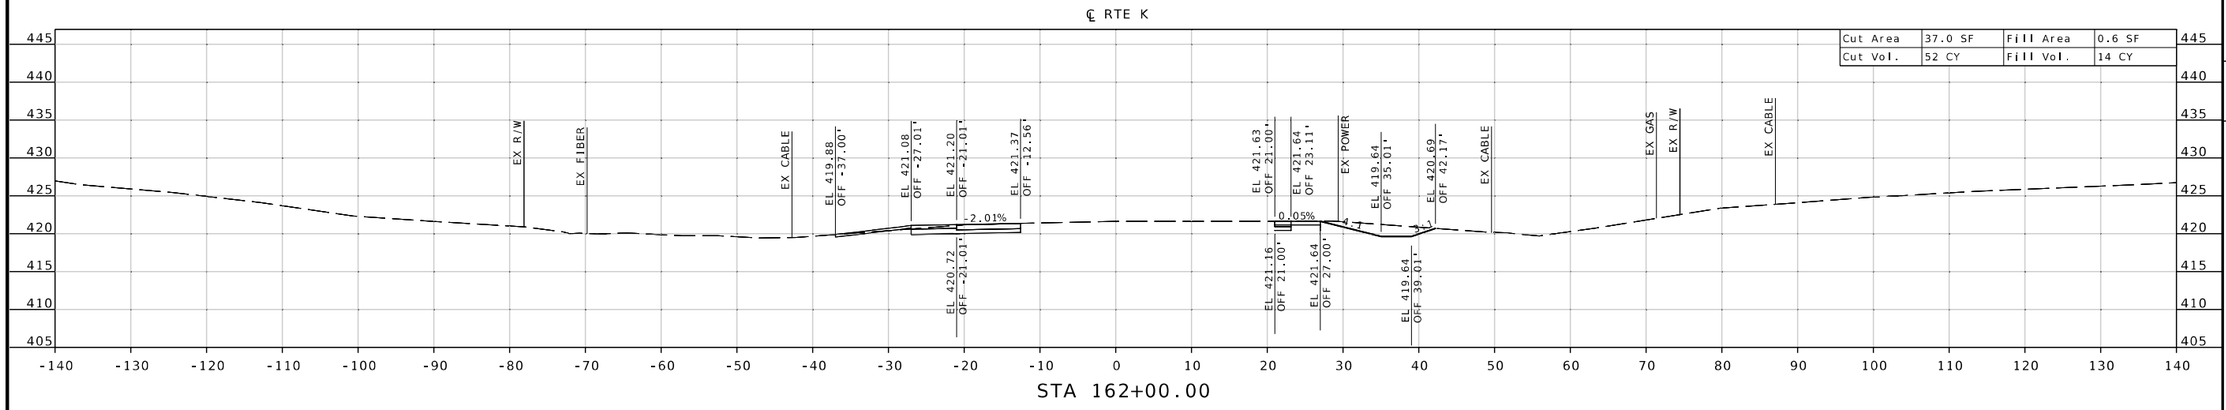

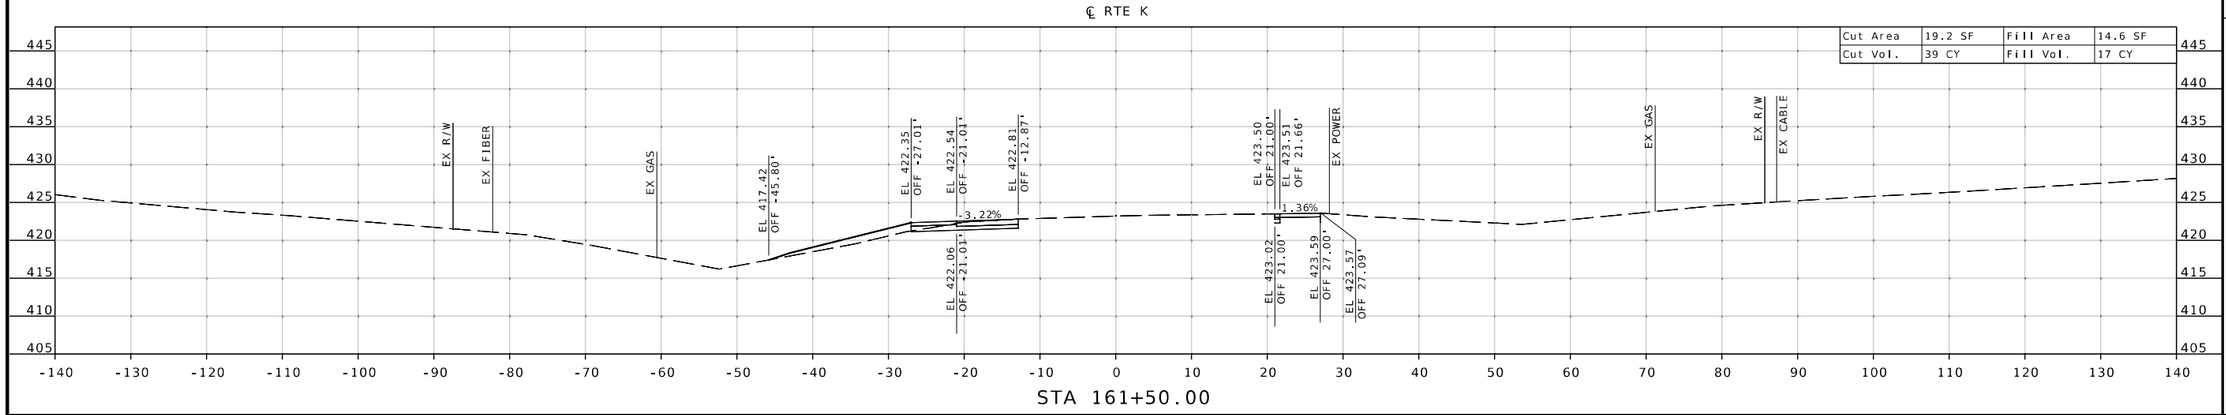

STATE OF MISSOURI
MICHAEL L. BROWN
NUMBER 2001015611
REGISTERED PROFESSIONAL ENGINEER
THIS SHEET HAS BEEN SIGNED, SEALED & DATED ELECTRONICALLY.

DATE PREPARED 9/26/2025

ROUTE	STATE
K	MO
DISTRICT	SHEET NO.
SE	62

COUNTY: CAPE GIRARDEAU

JOB NO.: J9S3847

CONTRACT ID.:

PROJECT NO.:

BRIDGE NO.:

DESCRIPTION

DATE

MISSOURI HIGHWAYS AND TRANSPORTATION COMMISSION
105 WEST CAPITOL
JEFFERSON CITY, MO 65102
1-888-ASK-MODOT (1-888-275-6636)

TREKK DESIGN GROUP, LLC
1411 East 104th St.
Kansas City, MO 64131
Tel (816) 874-4655
Fax (816) 874-4675
www.trekkdesigngroup.com
Missouri Cert. of Authority 2002010390

℄ RTE K

Cut Area	23.4 SF	Fill Area	0.1 SF
Cut Vol.	37 CY	Fill Vol.	4 CY

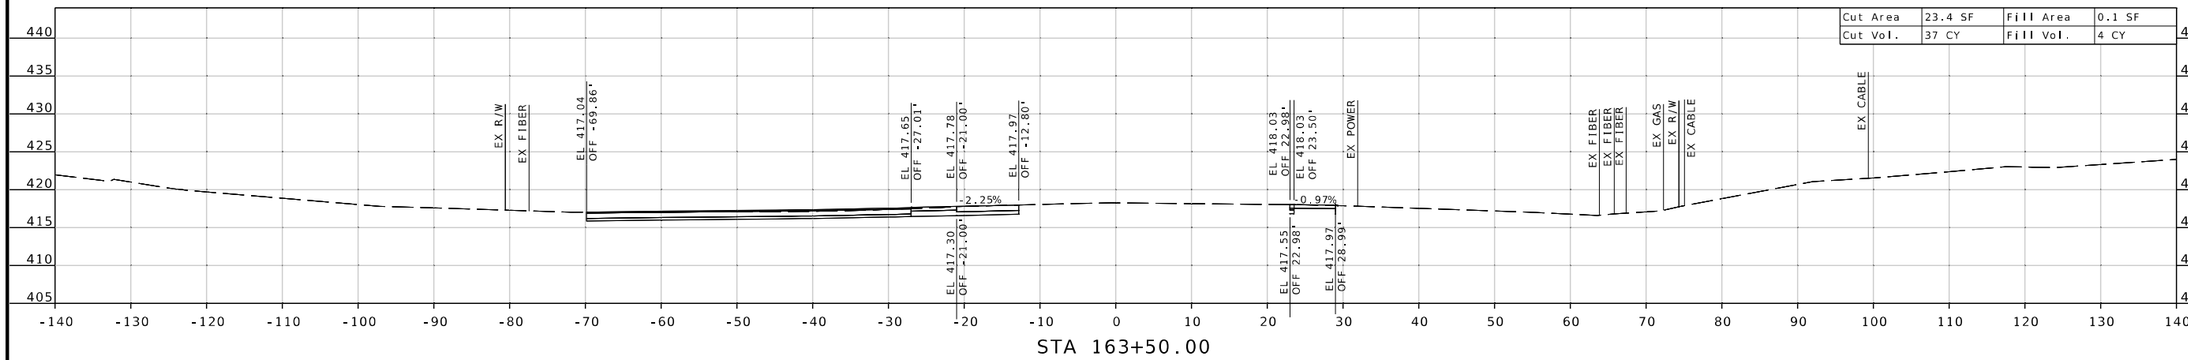

STA 163+50.00

℄ RTE K

Cut Area	16.9 SF	Fill Area	4.1 SF
Cut Vol.	46 CY	Fill Vol.	9 CY

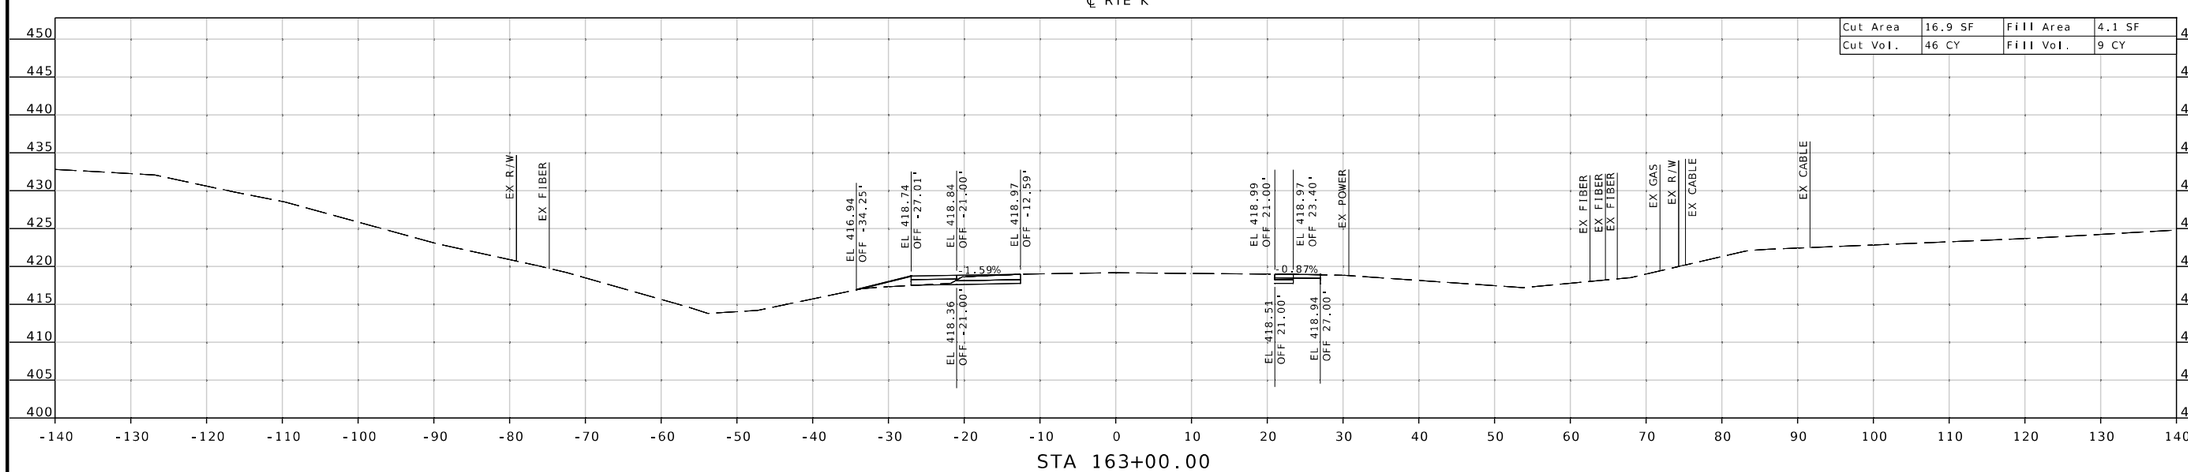

STA 163+00.00

STATE OF MISSOURI
REGISTERED PROFESSIONAL ENGINEER
MICHAEL L. BROWN
NUMBER 2001015611

THIS SHEET HAS BEEN SIGNED, SEALED & DATED ELECTRONICALLY.

DATE PREPARED
9/26/2025

ROUTE	STATE
K	MO
DISTRICT	SHEET NO.
SE	63

COUNTY
CAPE GIRARDEAU

JOB NO.
J9S3847

CONTRACT ID.

PROJECT NO.

BRIDGE NO.

DESCRIPTION	DATE

MISSOURI HIGHWAYS AND TRANSPORTATION COMMISSION

105 WEST CAPITOL
JEFFERSON CITY, MO 65102
1-888-ASK-MODOT (1-888-275-6636)

TREKK DESIGN GROUP, LLC
1411 East 104th St.
Kansas City, MO 64131
Tel (816) 874-4655
Fax (816) 874-4675
www.trekkdesigngroup.com

Missouri Cert. of Authority 2002010300

G:\23-0234 MoDOT SE Route K\Design\CADD\Sheets\FINAL\XS_01_J9S3847.dgn 1:13:02 PM 9/26/2025

℄ RTE K

Cut Area	24.0 SF	Fill Area	6.3 SF
Cut Vol.	43 CY	Fill Vol.	9 CY

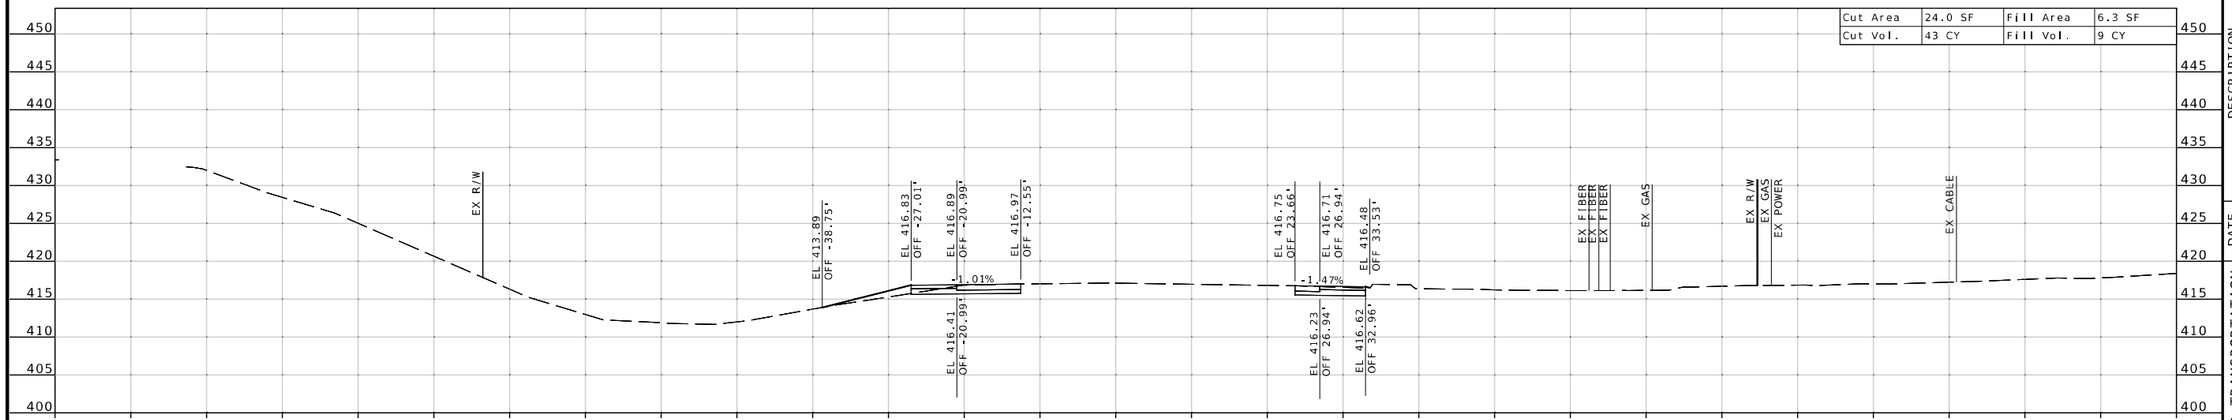

STA 164+50.00

℄ RTE K

Cut Area	22.1 SF	Fill Area	3.6 SF
Cut Vol.	42 CY	Fill Vol.	3 CY

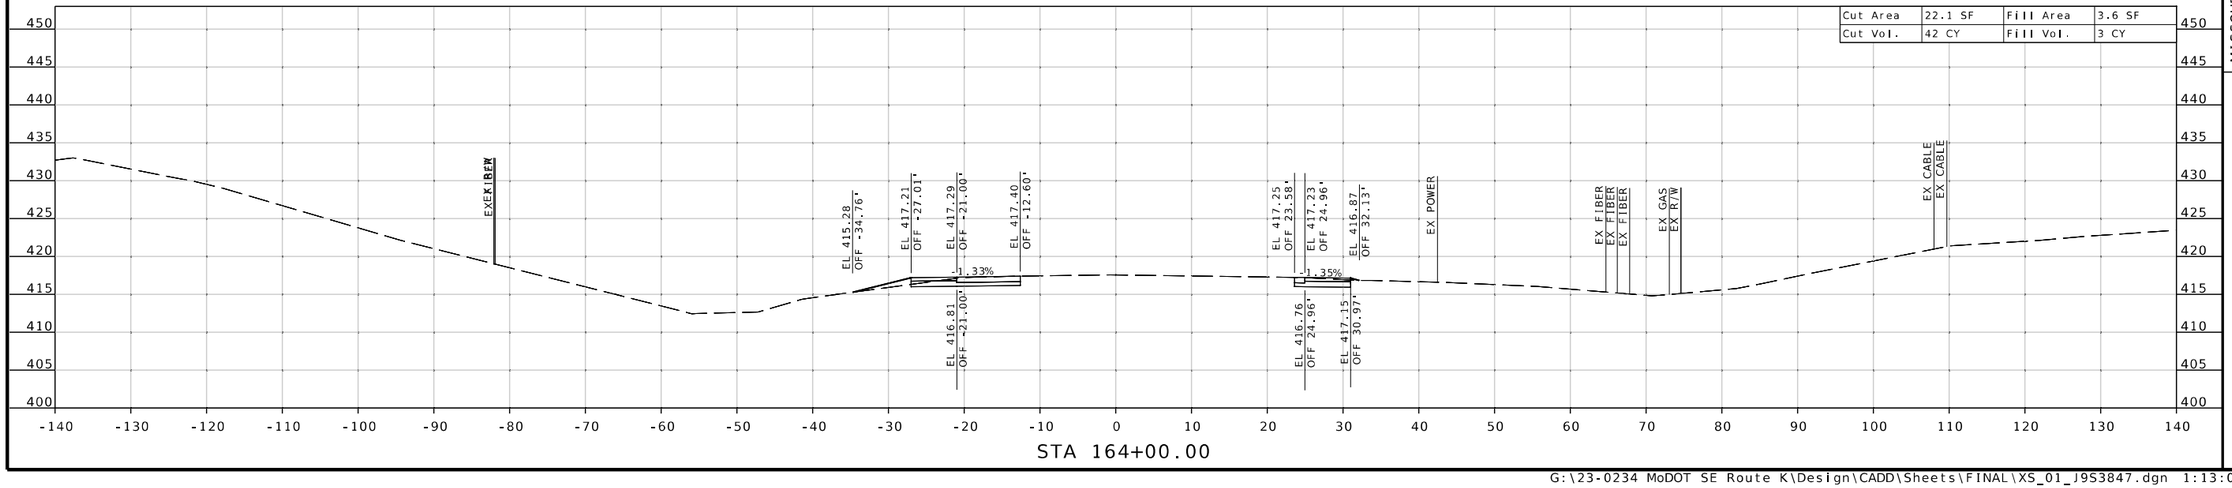

STA 164+00.00

STATE OF MISSOURI
MICHAEL L. BROWN
NUMBER 2001015611
REGISTERED PROFESSIONAL ENGINEER

THIS SHEET HAS BEEN SIGNED, SEALED & DATED ELECTRONICALLY.

DATE PREPARED
9/26/2025

ROUTE	STATE
K	MO
DISTRICT	SHEET NO.
SE	64

COUNTY
CAPE GIRARDEAU

JOB NO.
J9S3847

CONTRACT ID.

PROJECT NO.

BRIDGE NO.

DESCRIPTION	DATE

MISSOURI HIGHWAYS AND TRANSPORTATION COMMISSION

105 WEST CAPITOL
JEFFERSON CITY, MO 65102
1-888-ASK-MODOT (1-888-275-6636)

TREKK DESIGN GROUP, LLC
1411 East 104th St.
Kansas City, MO 64131
Tel (816) 874-4855
Fax (816) 874-4875
www.trekkdesigngroup.com

Missouri Cert. of Authority 2002010300

G:\23-0234 MoDOT SE Route K\Design\CADD\Sheets\FINAL\XS_01_J9S3847.dgn 1:13:05 PM 9/26/2025

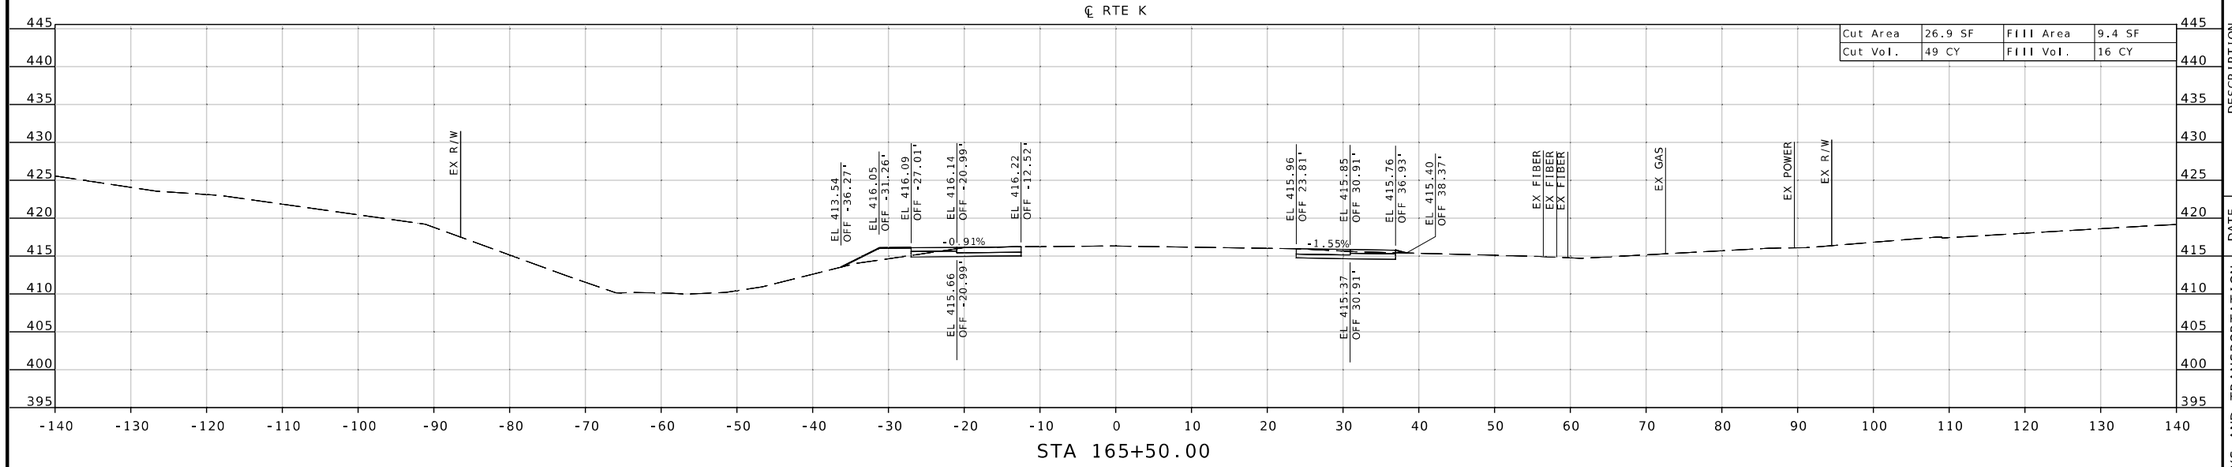

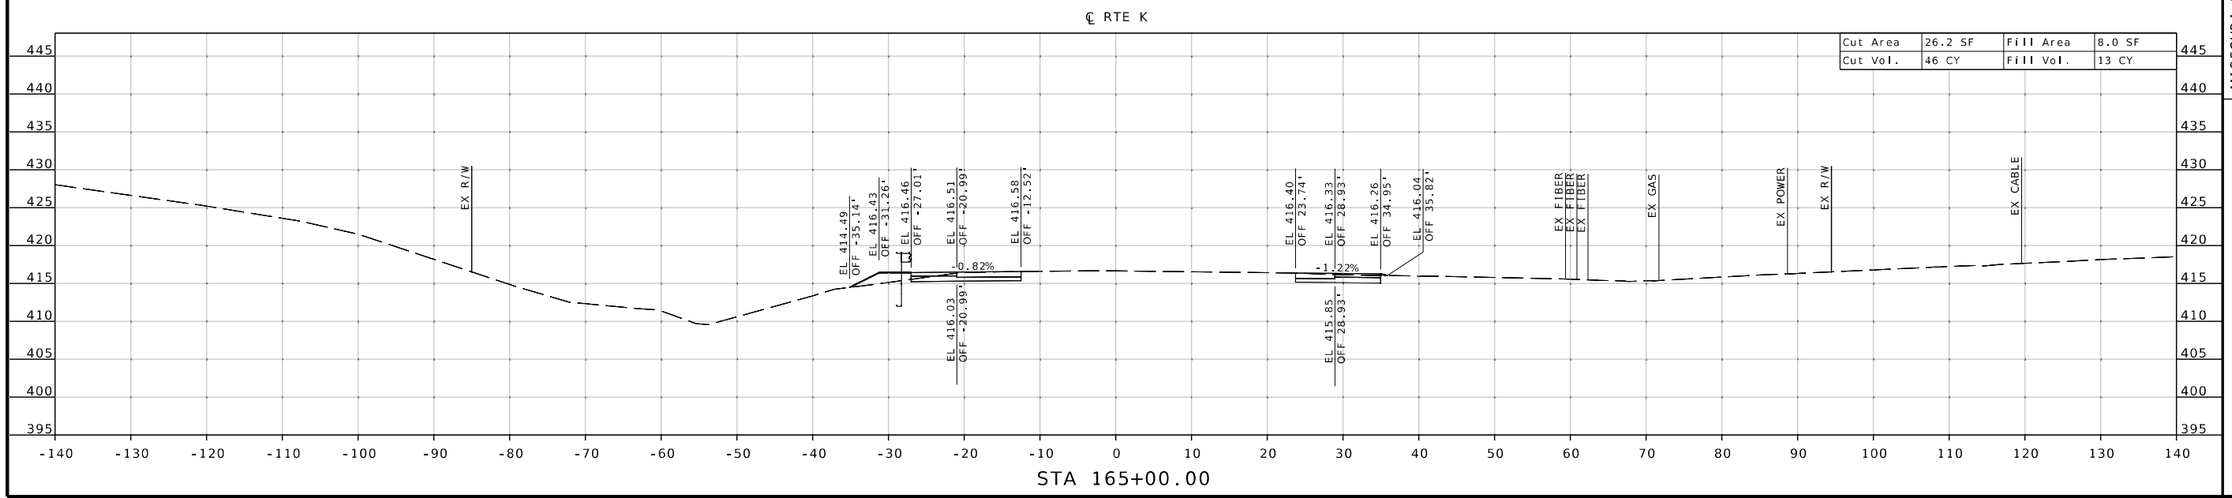

PUBLISHED STATE OF MISSOURI
MICHAEL L. BROWN
NUMBER 2001015611
PROFESSIONAL ENGINEER

THIS SHEET HAS BEEN SIGNED, SEALED & DATED ELECTRONICALLY.

DATE PREPARED
9/26/2025

ROUTE	STATE
K	MO
DISTRICT	SHEET NO.
SE	65

COUNTY
CAPE GIRARDEAU

JOB NO.
J9S3847

CONTRACT ID.

PROJECT NO.

BRIDGE NO.

DESCRIPTION	DATE

MISSOURI HIGHWAYS AND TRANSPORTATION COMMISSION
105 WEST CAPITOL
JEFFERSON CITY, MO 65102
1-888-ASK-MODOT (1-888-275-6636)

TREKK DESIGN GROUP, LLC
1411 East 104th St.
Kansas City, MO 64131
Tel (816) 874-4655
Fax (816) 874-4675
www.trekkdesigngroup.com
Missouri Cert. of Authority 2002010300

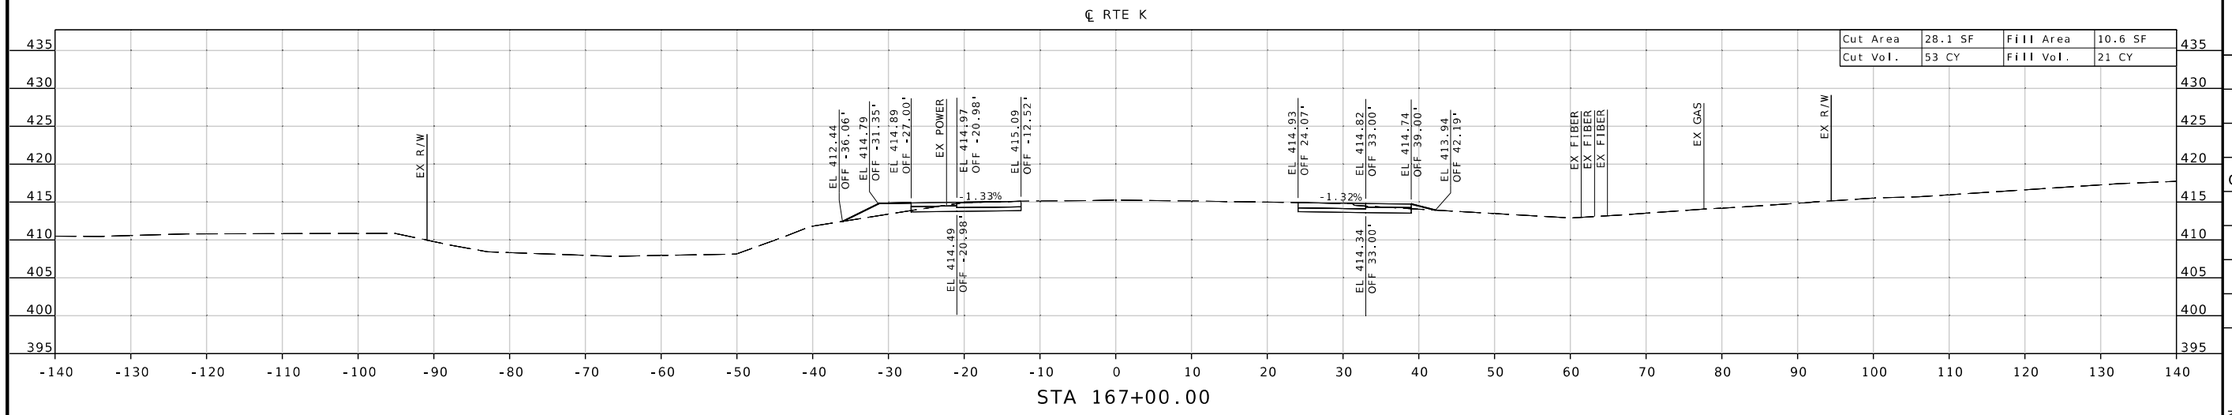

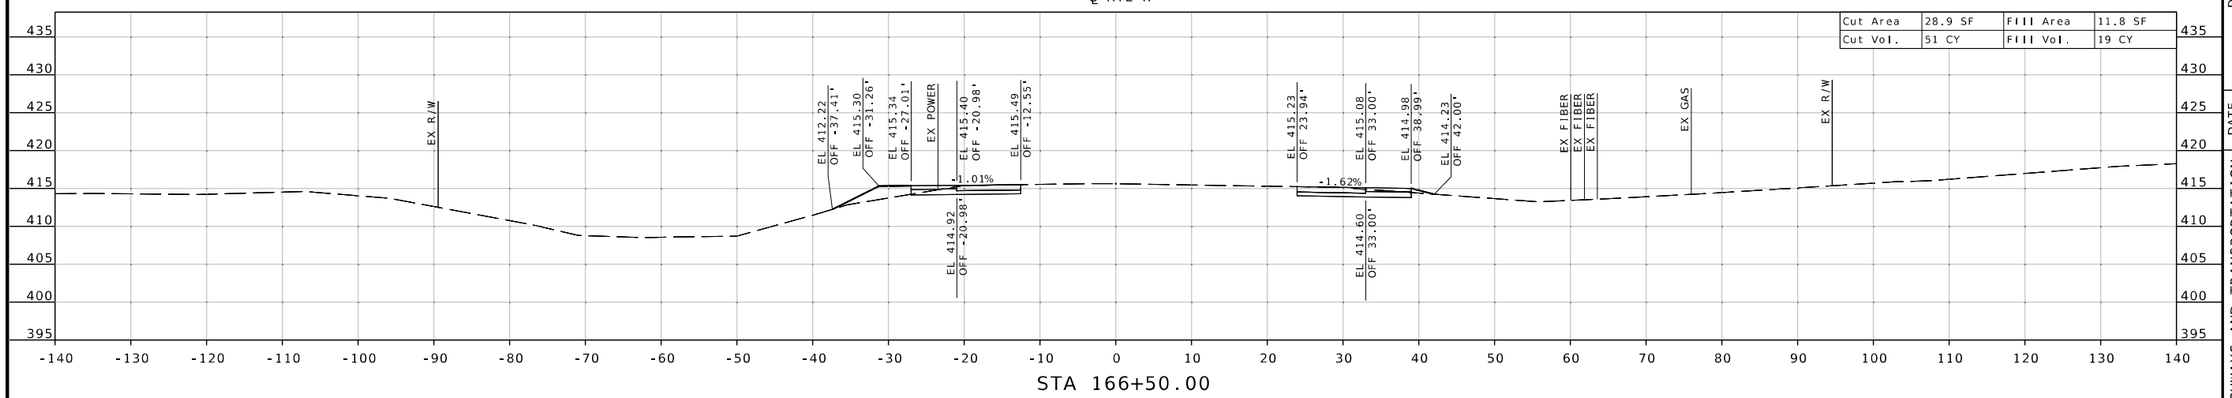

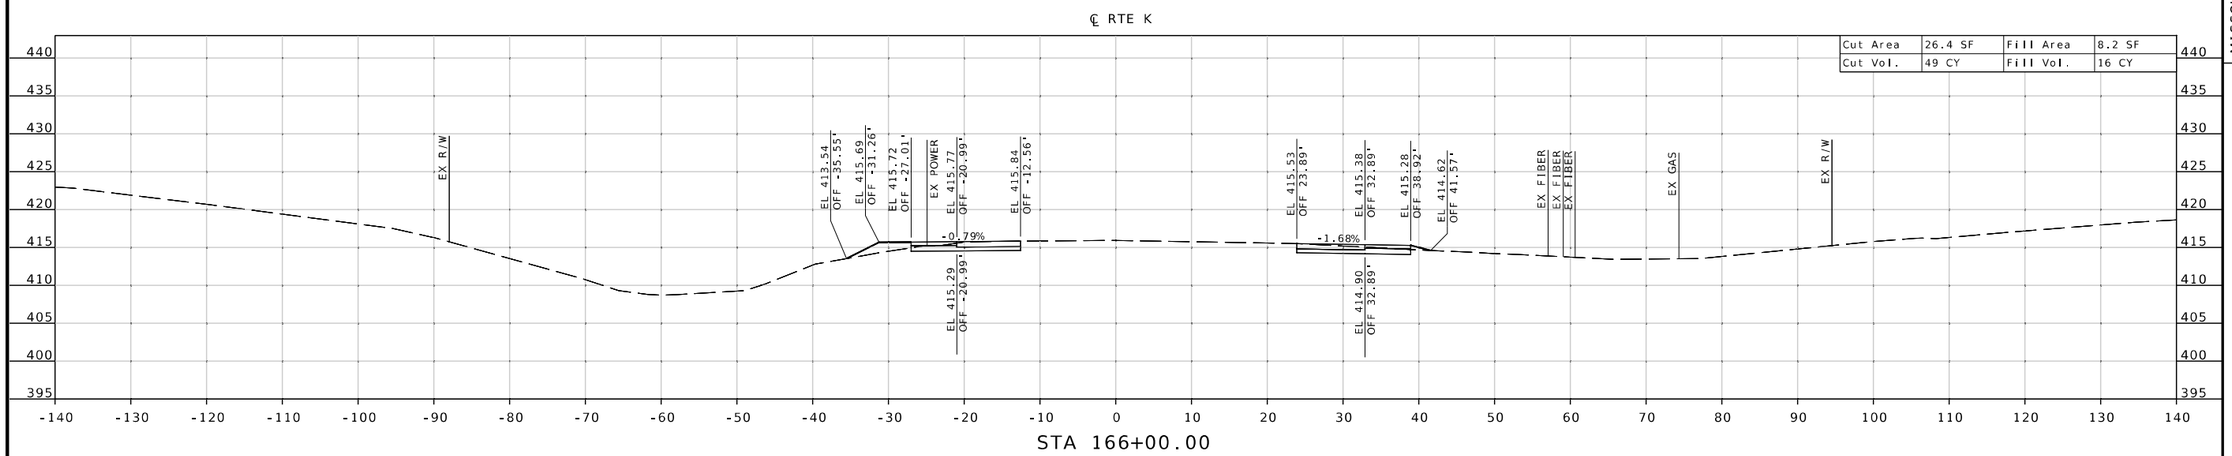

STATE OF MISSOURI
MICHAEL L. BROWN
NUMBER 2001015611
REGISTERED PROFESSIONAL ENGINEER
THIS SHEET HAS BEEN SIGNED, SEALED & DATED ELECTRONICALLY.

DATE PREPARED 9/26/2025

ROUTE	STATE
K	MO
DISTRICT	SHEET NO.
SE	66

COUNTY: CAPE GIRARDEAU
JOB NO.: J9S3847
CONTRACT ID.:
PROJECT NO.:
BRIDGE NO.:

DESCRIPTION	DATE

MISSOURI HIGHWAYS AND TRANSPORTATION COMMISSION
105 WEST CAPITOL
JEFFERSON CITY, MO 65102
1-888-ASK-MODOT (1-888-275-6636)

1411 East 104th St.
Kansas City, MO 64131
Tel (816) 874-4655
Fax (816) 874-4675
www.trekdesigngroup.com
Missouri Cert. of Authority 2002010300
TREKK DESIGN GROUP, LLC

℄ RTE K

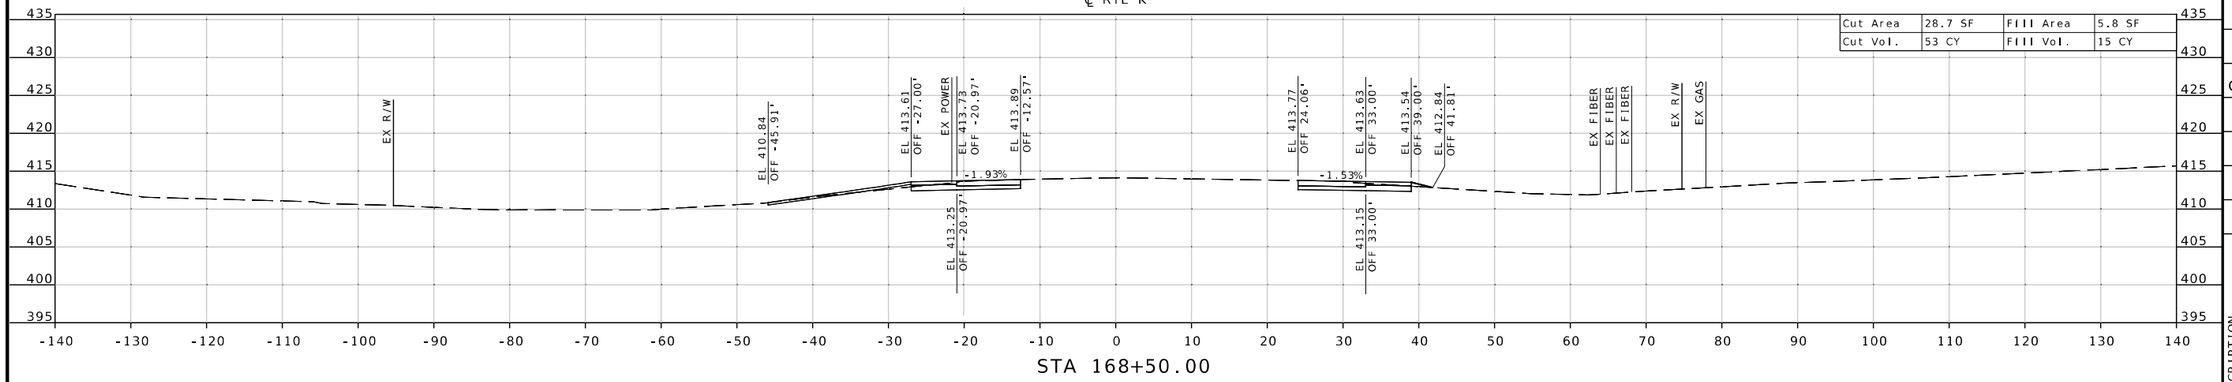

Cut Area	28.7 SF	Fill Area	5.8 SF
Cut Vol.	53 CY	Fill Vol.	15 CY

STA 168+50.00

℄ RTE K

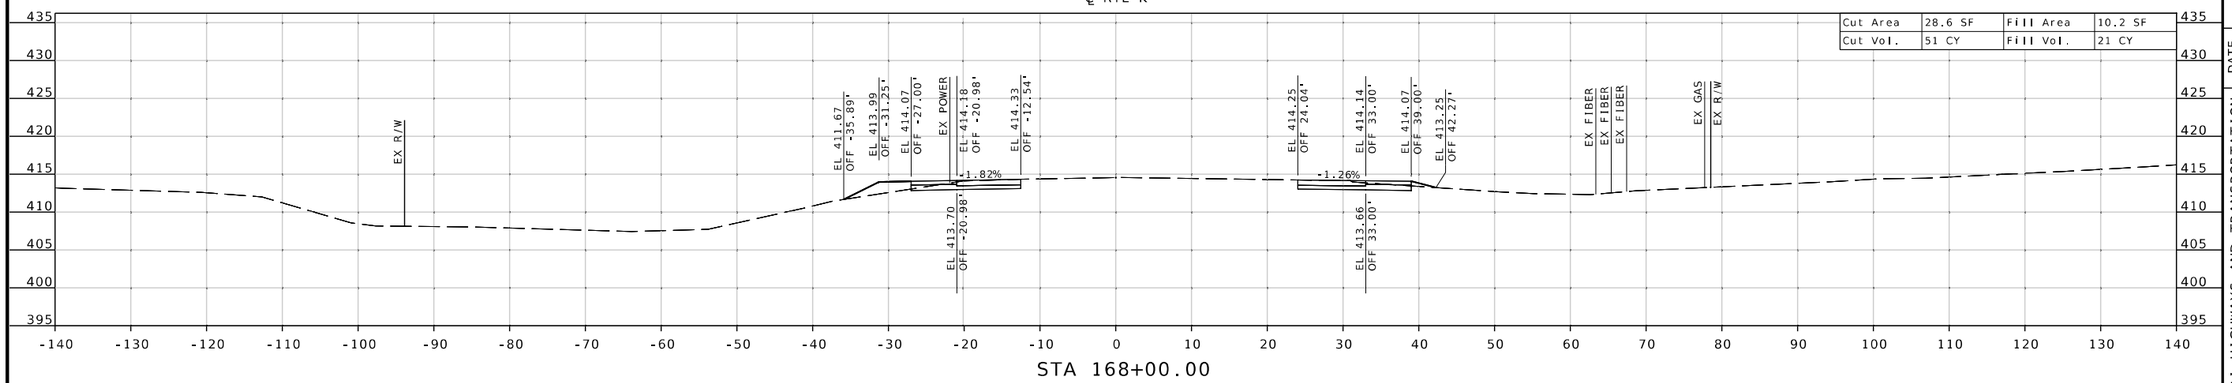

Cut Area	28.6 SF	Fill Area	10.2 SF
Cut Vol.	51 CY	Fill Vol.	21 CY

STA 168+00.00

℄ RTE K

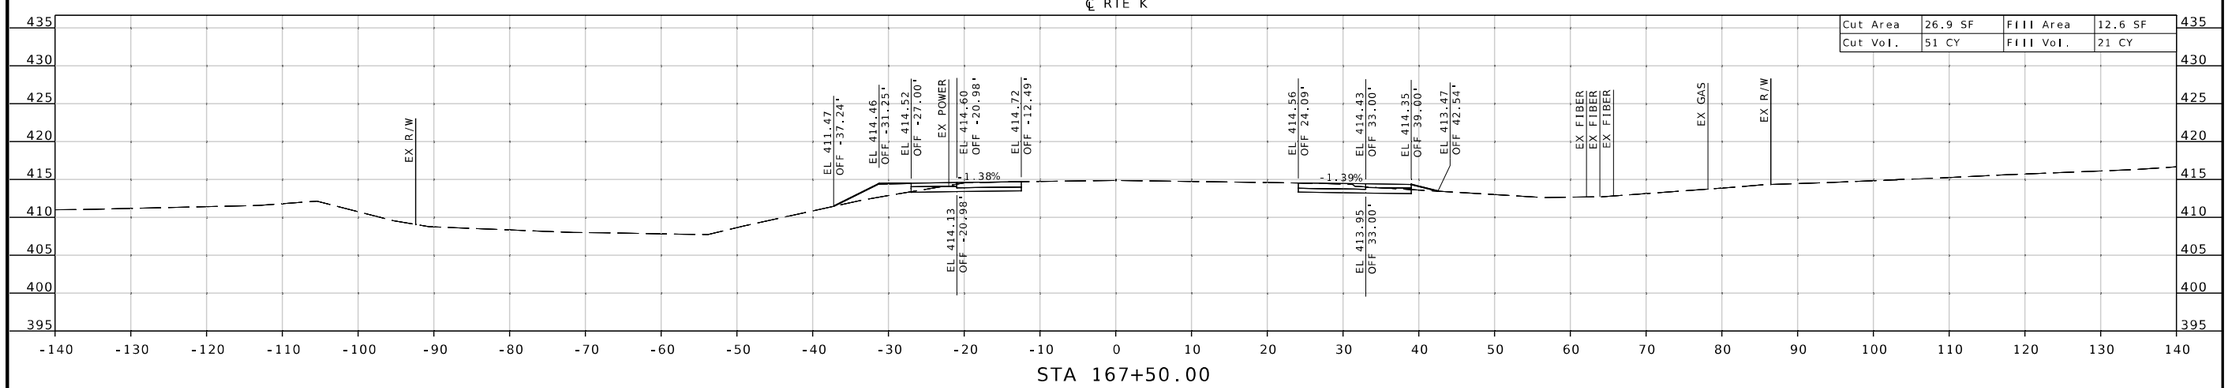

Cut Area	26.9 SF	Fill Area	12.6 SF
Cut Vol.	51 CY	Fill Vol.	21 CY

STA 167+50.00

DIVISION OF STATE OF MISSOURI
MICHAEL L. BROWN NUMBER 2001015611
PROFESSIONAL ENGINEER

THIS SHEET HAS BEEN SIGNED, SEALED & DATED ELECTRONICALLY.

DATE PREPARED
9/26/2025

ROUTE	STATE
K	MO
DISTRICT	SHEET NO.
SE	67

COUNTY
CAPE GIRARDEAU

JOB NO.
J9S3847

CONTRACT ID.

PROJECT NO.

BRIDGE NO.

DESCRIPTION	DATE

MISSOURI HIGHWAYS AND TRANSPORTATION COMMISSION
105 WEST CAPITOL
JEFFERSON CITY, MO 65102
1-888-ASK-MODOT (1-888-275-6636)

TREKK DESIGN GROUP, LLC
1411 East 104th St.
Kansas City, MO 64131
Tel (816) 874-4655
Fax (816) 874-4675
www.trekkdesigngroup.com

Missouri Cert. of Authority 2002010300

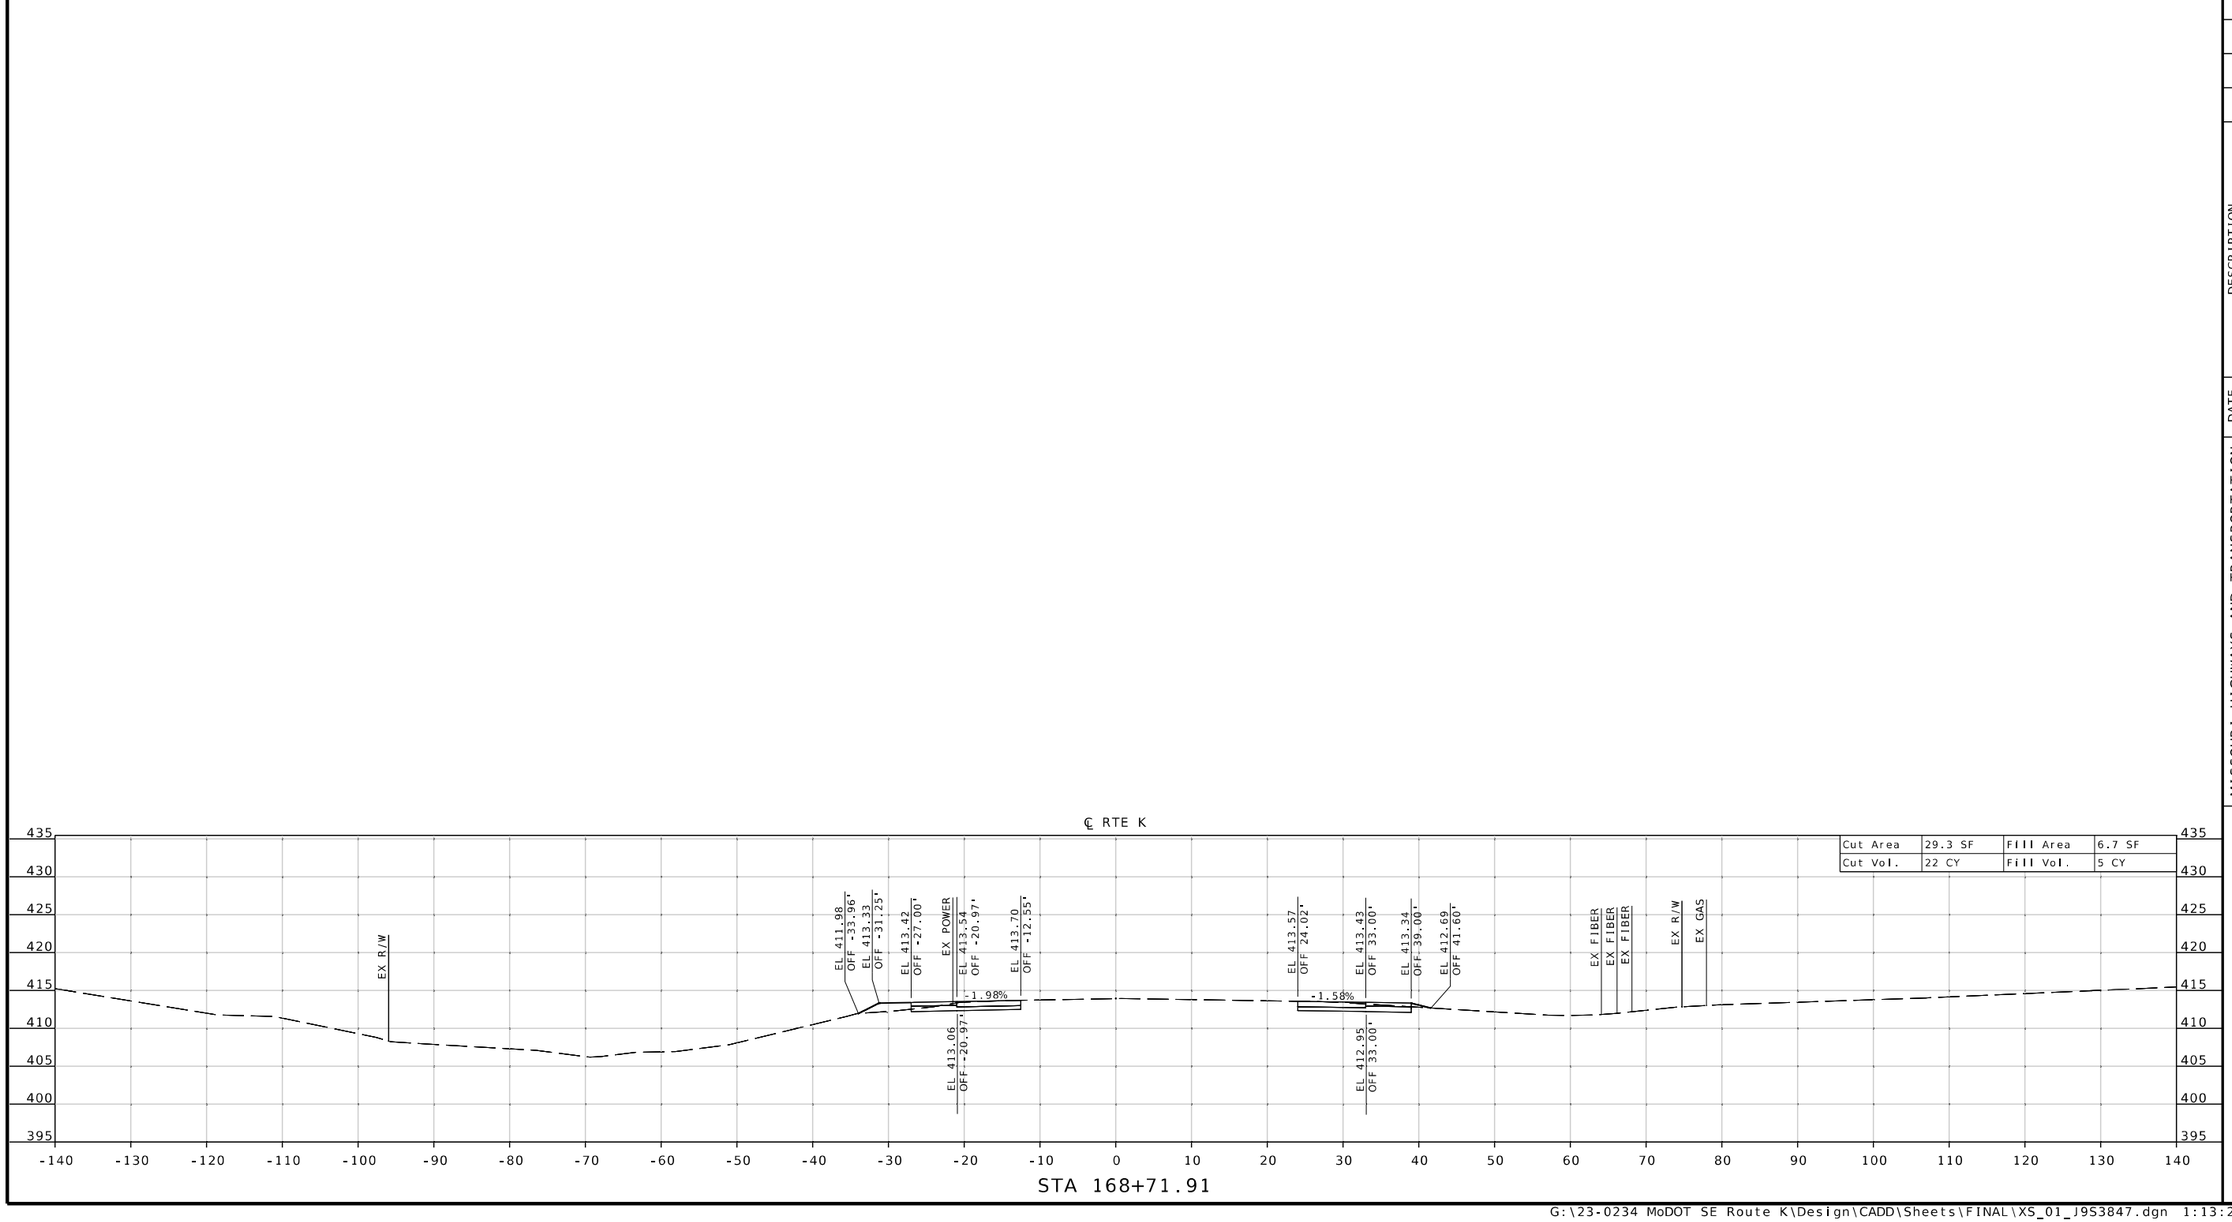

G:\23-0234 MoDOT SE Route K\Design\CADD\Sheets\FINAL\XS_01_J9S3847.dgn 1:13:21 PM 9/26/2025

REGISTERED PROFESSIONAL ENGINEER
STATE OF MISSOURI
MICHAEL L. BROWN
NUMBER 2001015611

THIS SHEET HAS BEEN SIGNED, SEALED & DATED ELECTRONICALLY.

DATE PREPARED
9/26/2025

ROUTE	STATE
K	MO
DISTRICT	SHEET NO.
SE	68

COUNTY
CAPE GIRARDEAU

JOB NO.
J9S3847

CONTRACT ID.

PROJECT NO.

BRIDGE NO.

DESCRIPTION	DATE

MISSOURI HIGHWAYS AND TRANSPORTATION COMMISSION

105 WEST CAPITOL
JEFFERSON CITY, MO 65102
1-888-ASK-MODOT (1-888-275-6636)

1411 East 104th St.
Kansas City, MO 64131
Tel (816) 874-4655
Fax (816) 874-4675
www.trekdesigngroup.com

Missouri Cert. of Authority 2002010300

TREKK DESIGN GROUP, LLC

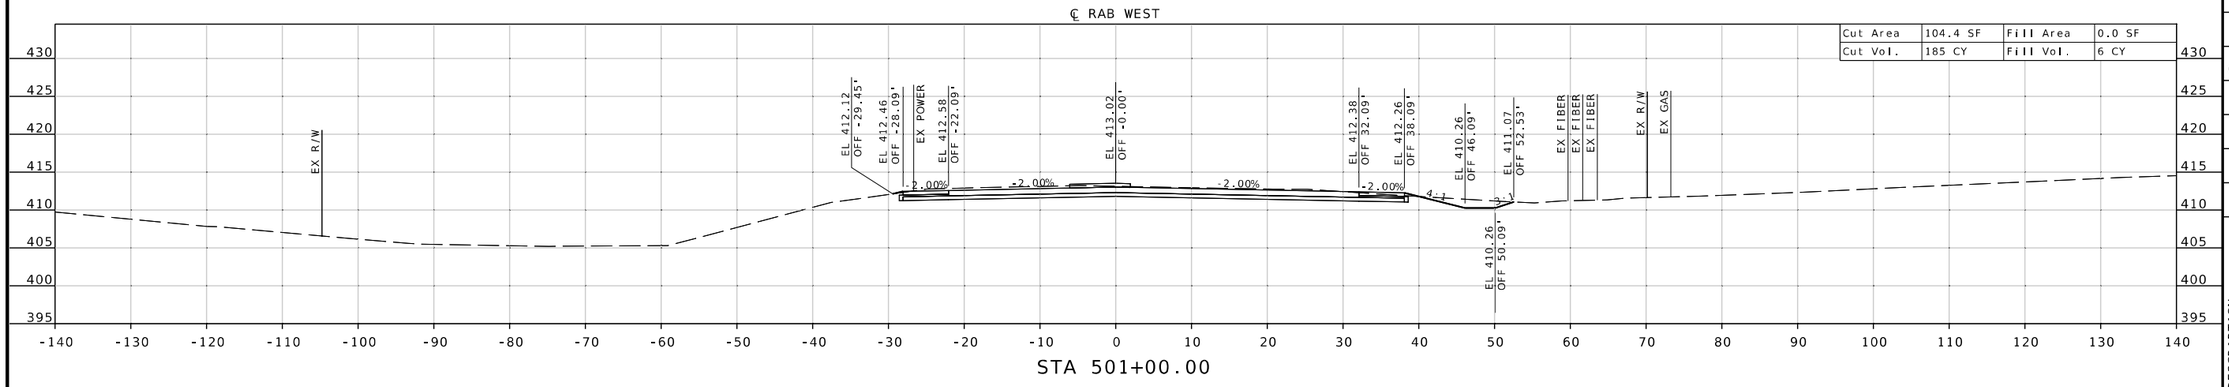

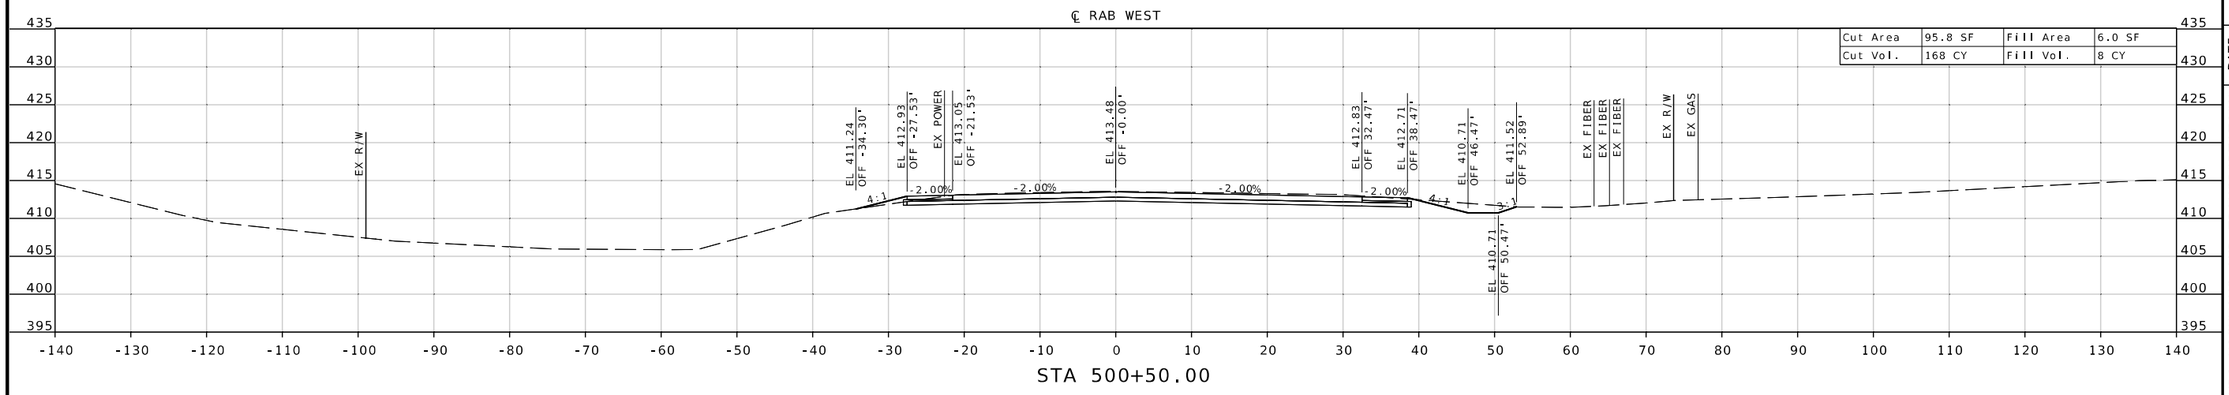

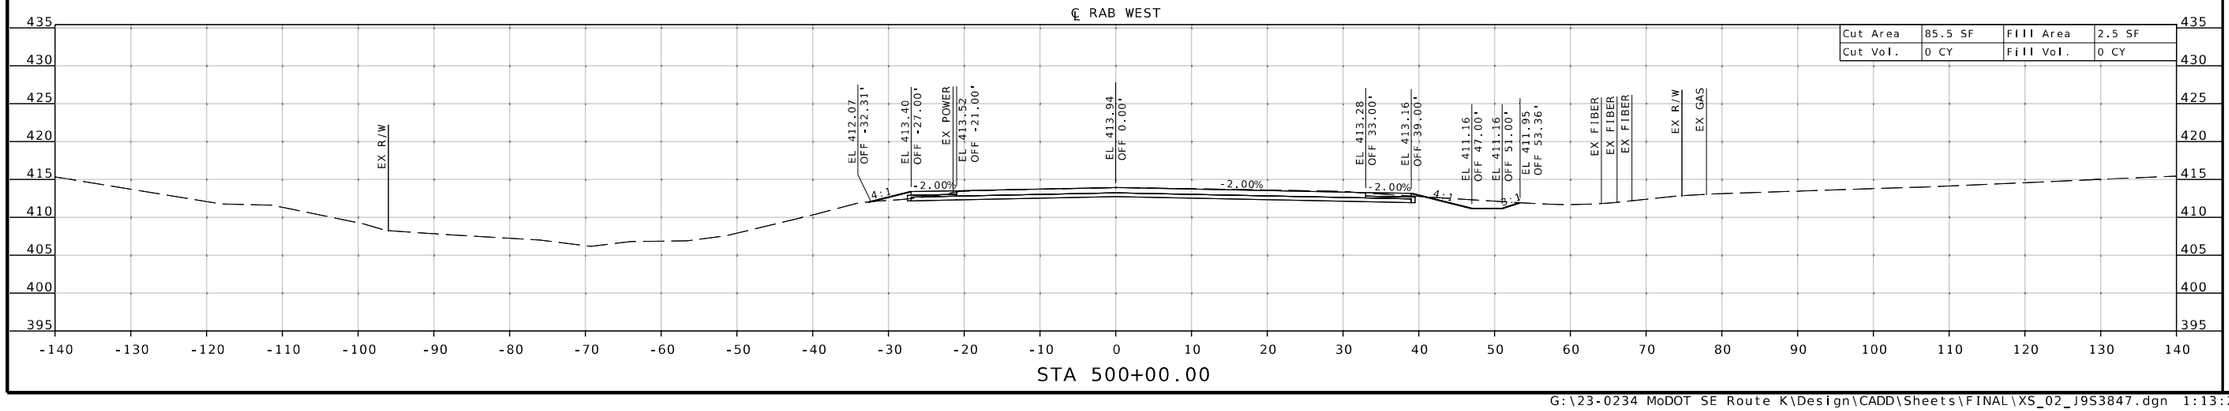

THIS SHEET HAS BEEN SIGNED, SEALED & DATED ELECTRONICALLY.

DATE PREPARED
9/26/2025

ROUTE	STATE
K	MO
DISTRICT	SHEET NO.
SE	69

COUNTY
CAPE GIRARDEAU

JOB NO.
J9S3847

CONTRACT ID.

PROJECT NO.

BRIDGE NO.

NO.	DESCRIPTION	DATE

MISSOURI HIGHWAYS AND TRANSPORTATION COMMISSION

105 WEST CAPITOL
JEFFERSON CITY, MO 65102
1-888-ASK-MODOT (1-888-275-6636)

1411 East 104th St.
Kansas City, MO 64131
Tel (816) 874-4655
Fax (816) 874-4675
www.trekdesigngroup.com

Missouri Cert. of Authority 2002010300

TREKK DESIGN GROUP, LLC

℄ RAB WEST

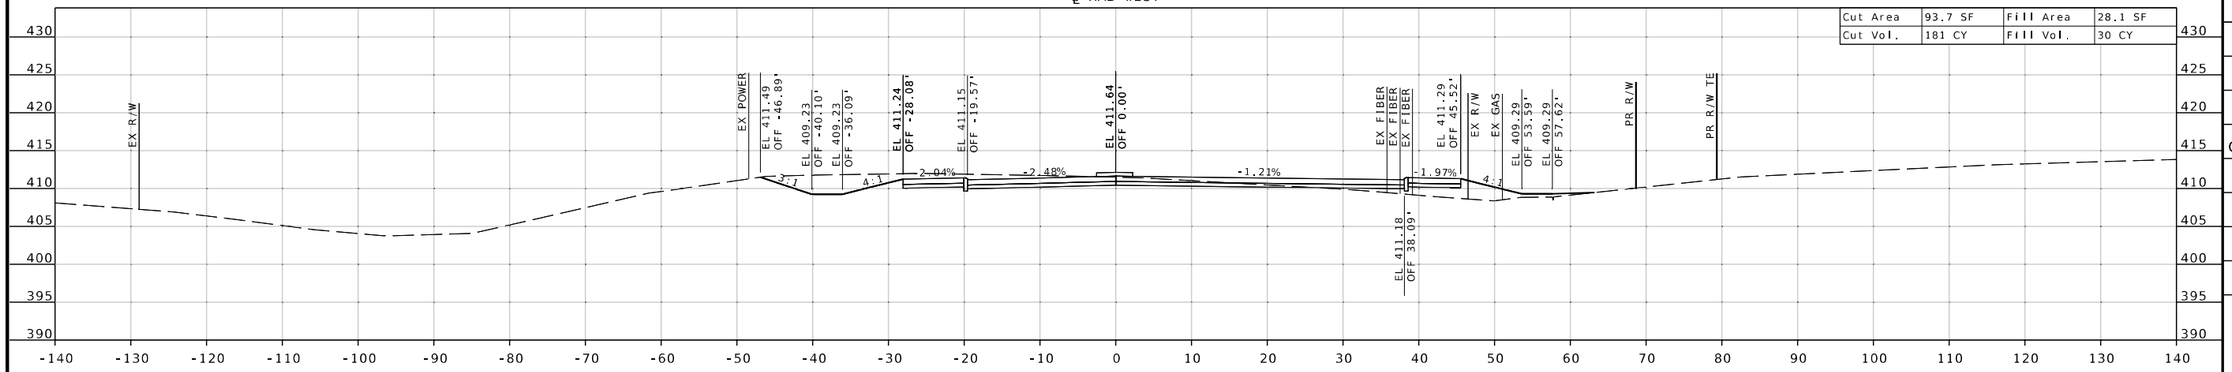

Cut Area	93.7 SF	Fill Area	28.1 SF
Cut Vol.	181 CY	Fill Vol.	30 CY

STA 502+50.00

℄ RAB WEST

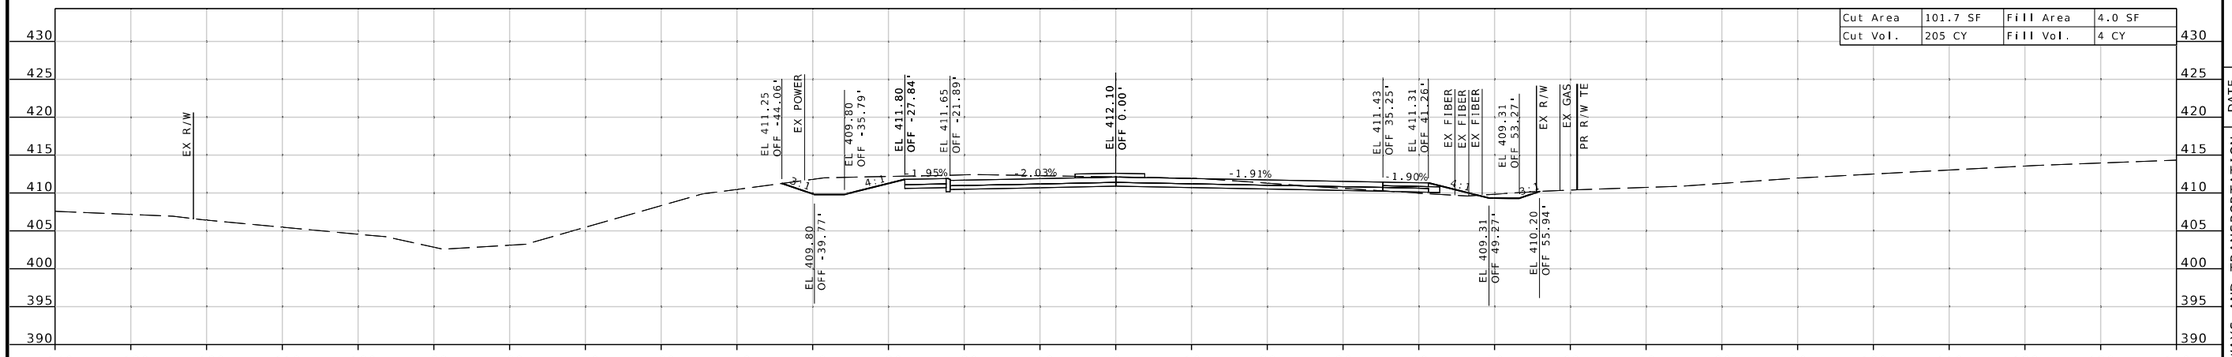

Cut Area	101.7 SF	Fill Area	4.0 SF
Cut Vol.	205 CY	Fill Vol.	4 CY

STA 502+00.00

℄ RAB WEST

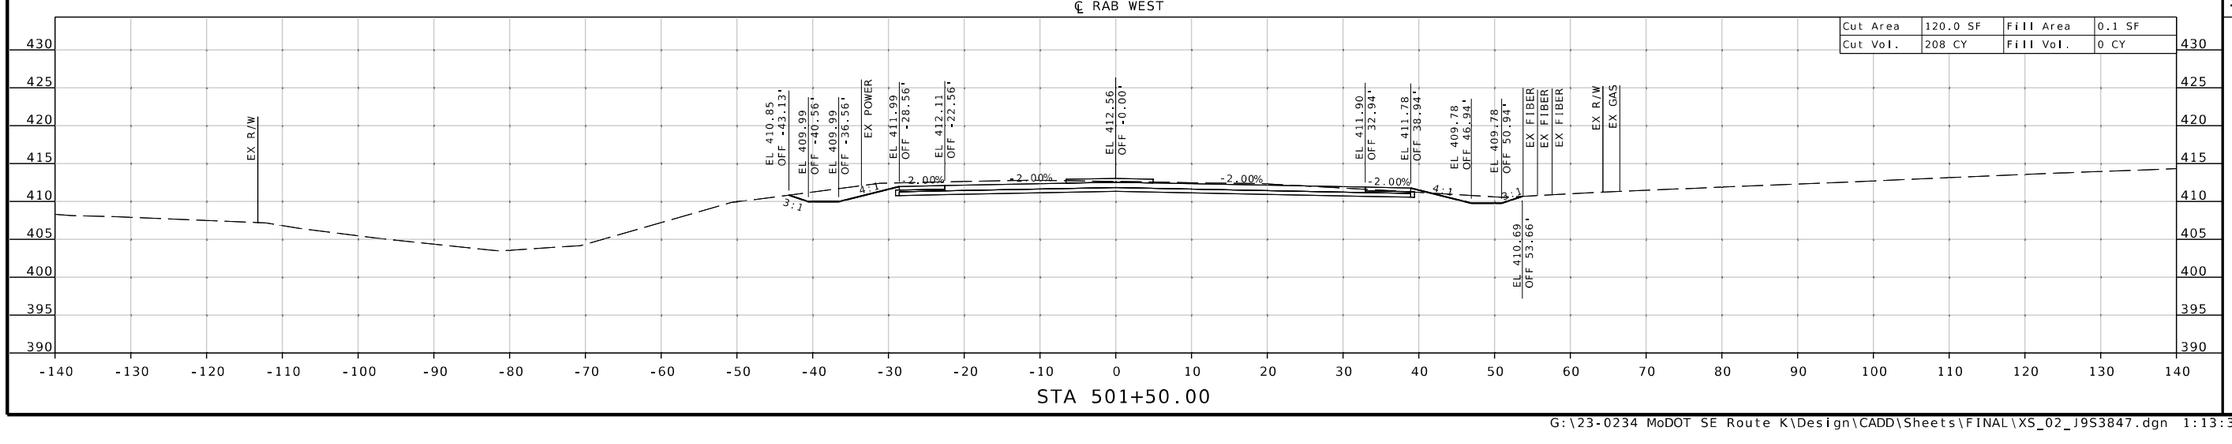

Cut Area	120.0 SF	Fill Area	0.1 SF
Cut Vol.	208 CY	Fill Vol.	0 CY

STA 501+50.00

STATE OF MISSOURI
DIVISION OF
MICHAEL L. BROWN
NUMBER 2001015611
PROFESSIONAL ENGINEER
THIS SHEET HAS BEEN SIGNED, SEALED & DATED ELECTRONICALLY.

DATE PREPARED
9/26/2025

ROUTE	STATE
K	MO
DISTRICT	SHEET NO.
SE	70

COUNTY
CAPE GIRARDEAU

JOB NO.
J9S3847

CONTRACT ID.

PROJECT NO.

BRIDGE NO.

DATE	DESCRIPTION

MISSOURI HIGHWAYS AND TRANSPORTATION COMMISSION

105 WEST CAPITOL
JEFFERSON CITY, MO 65102
1-888-ASK-MODOT (1-888-275-6636)

TREKK DESIGN GROUP, LLC
1411 East 104th St.
Kansas City, MO 64131
Tel (816) 874-4655
Fax (816) 874-4675
www.trekkdesigngroup.com

Missouri Cert. of Authority 2002010300

G:\23-0234 MoDOT SE Route K\Design\CADD\Sheets\FINAL\XS_02_J9S3847.dgn 1:13:30 PM 9/26/2025

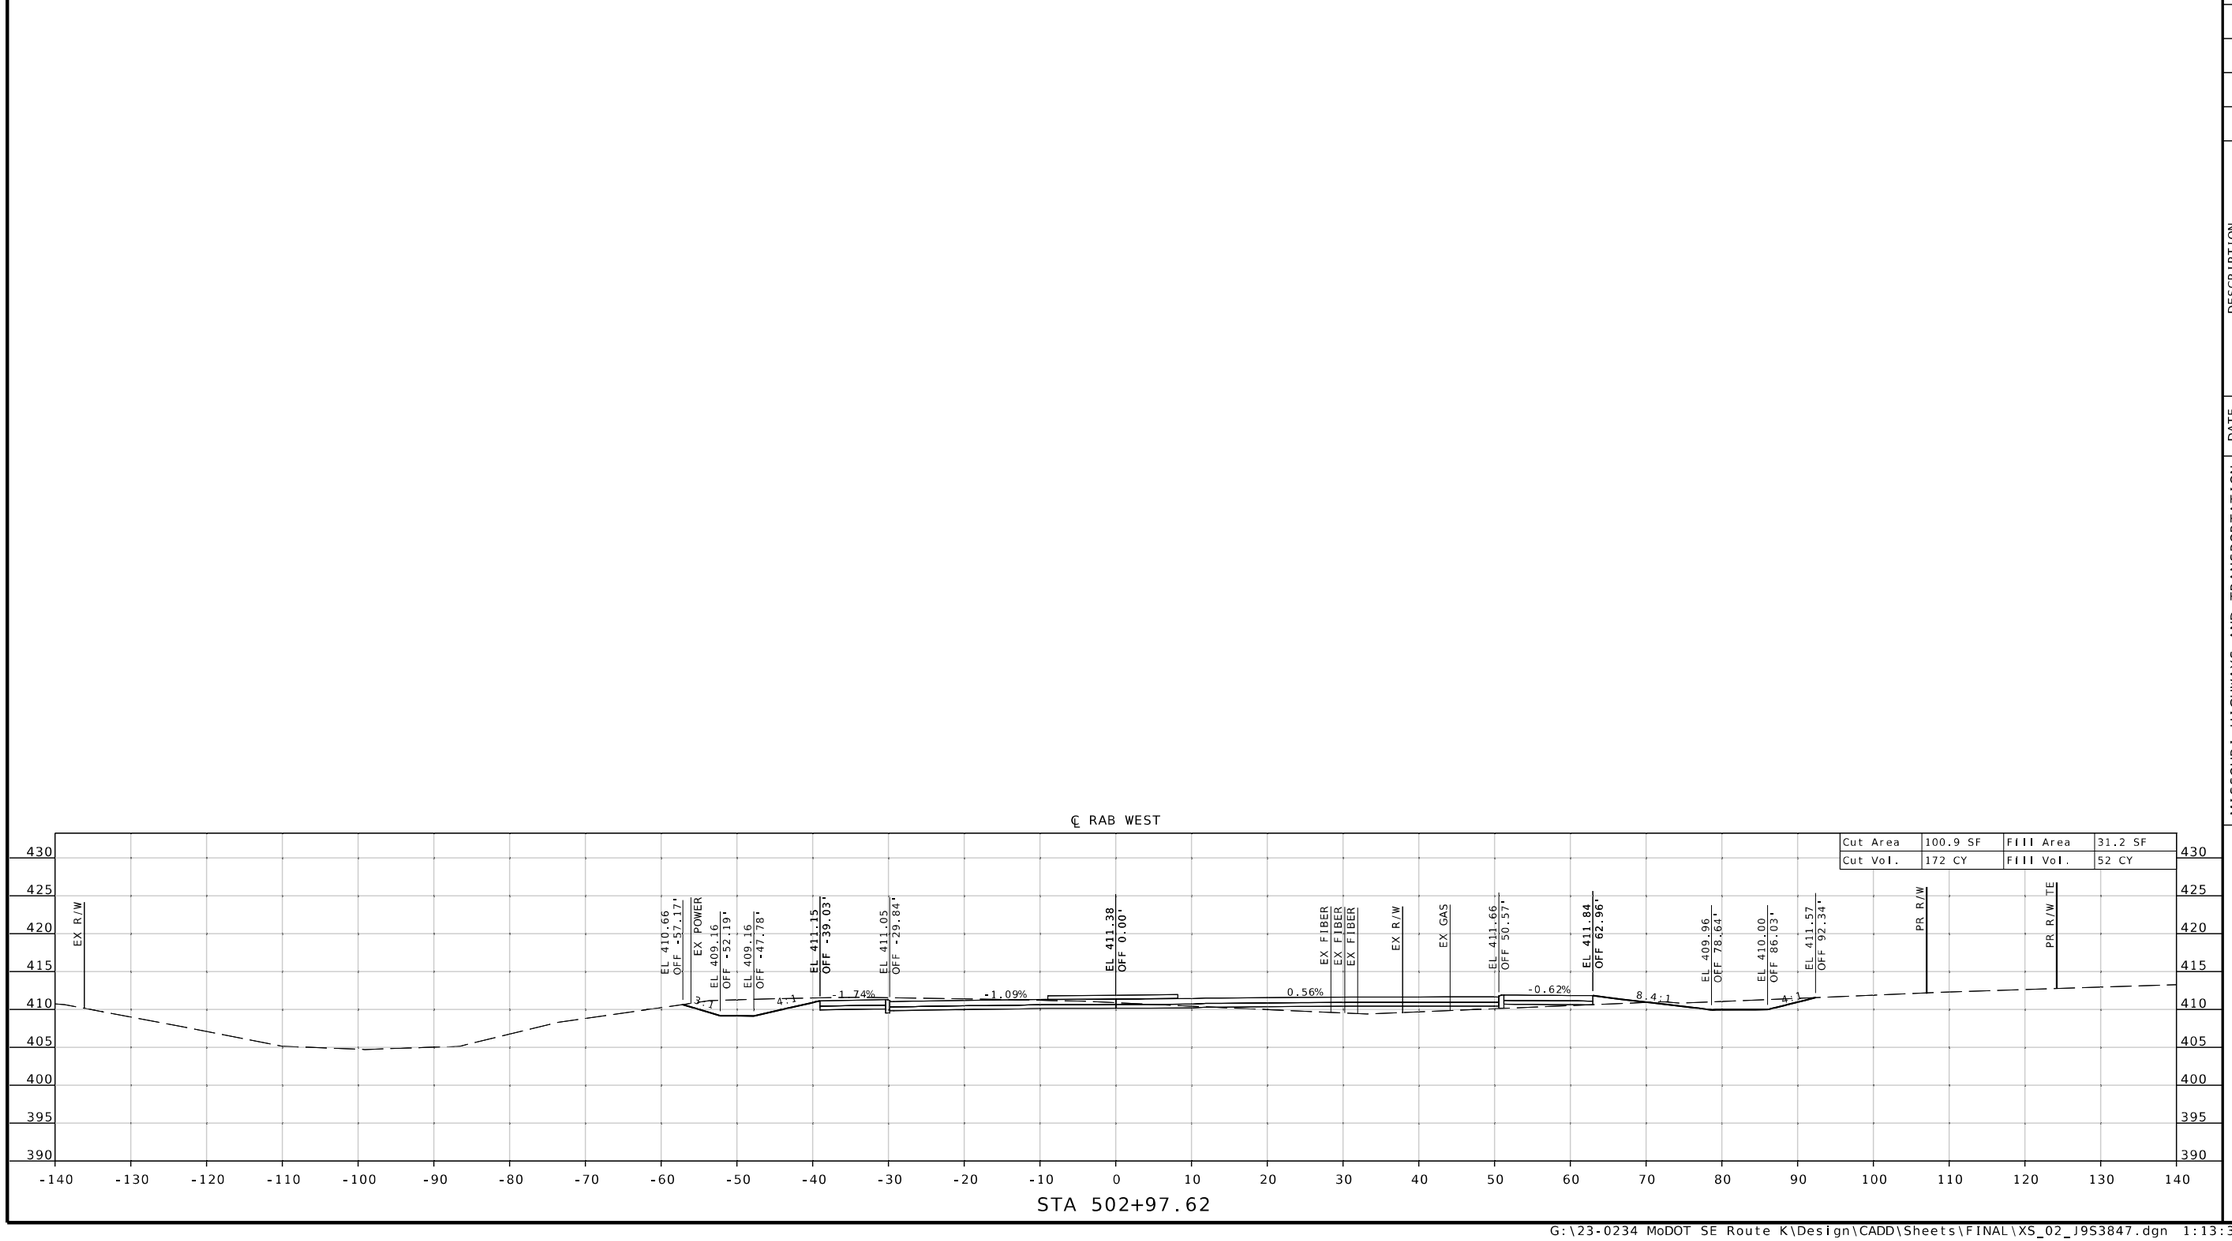

STATE OF MISSOURI
REGISTERED PROFESSIONAL ENGINEER
MICHAEL L. BROWN
NUMBER 2001015611

THIS SHEET HAS BEEN SIGNED, SEALED & DATED ELECTRONICALLY.

DATE PREPARED
9/26/2025

ROUTE	STATE
K	MO
DISTRICT	SHEET NO.
SE	71

COUNTY
CAPE GIRARDEAU

JOB NO.
J9S3847

CONTRACT ID.

PROJECT NO.

BRIDGE NO.

DESCRIPTION	DATE

MISSOURI HIGHWAYS AND TRANSPORTATION COMMISSION
105 WEST CAPITOL
JEFFERSON CITY, MO 65102
1-888-ASK-MODOT (1-888-275-6636)

1411 East 104th St.
Kansas City, MO 64131
Tel (816) 874-4655
Fax (816) 874-4675
www.trekkdesigngroup.com

Missouri Cert. of Authority 2002010300

TREKK DESIGN GROUP, LLC

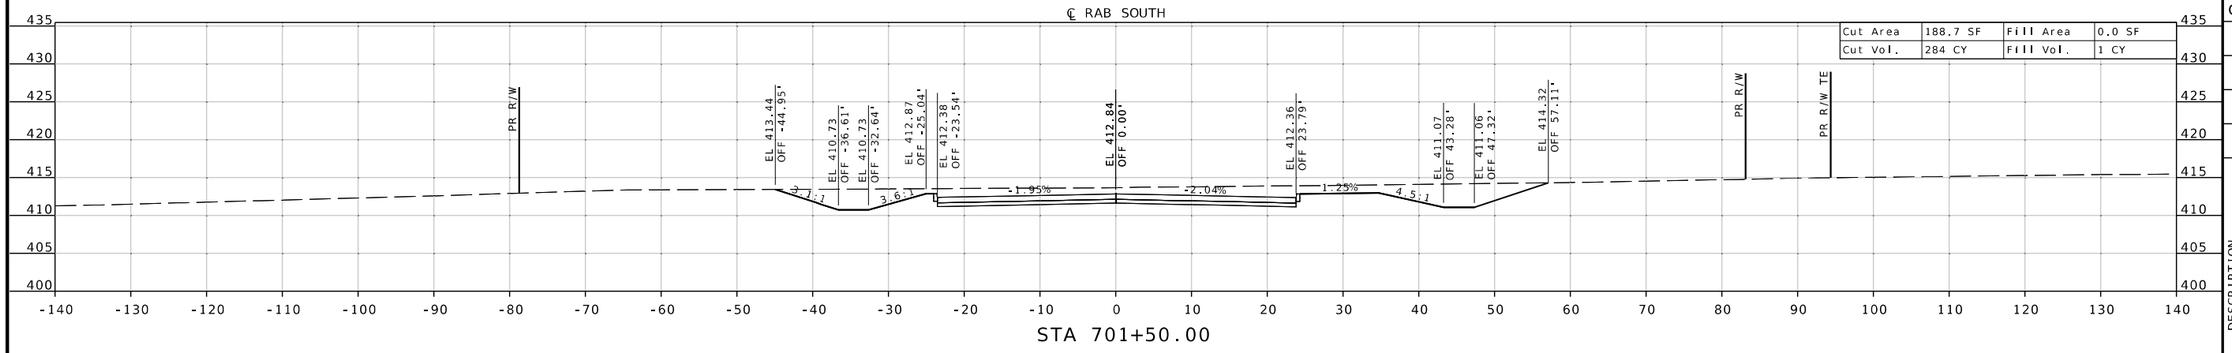

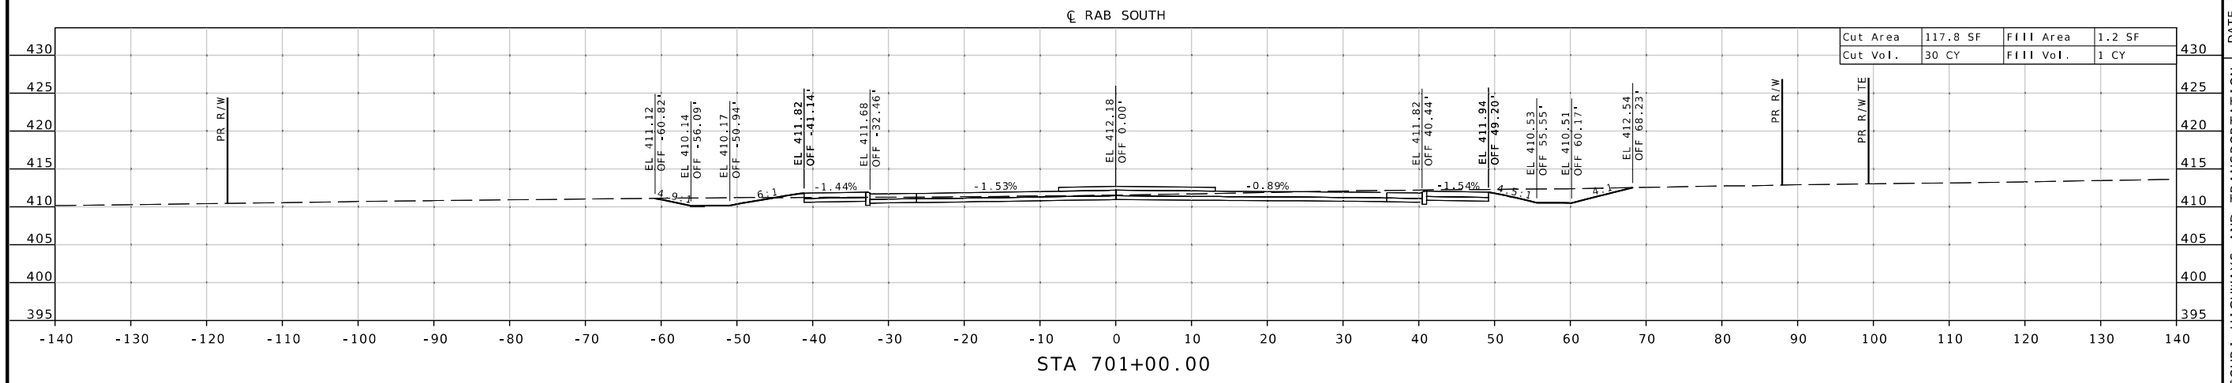

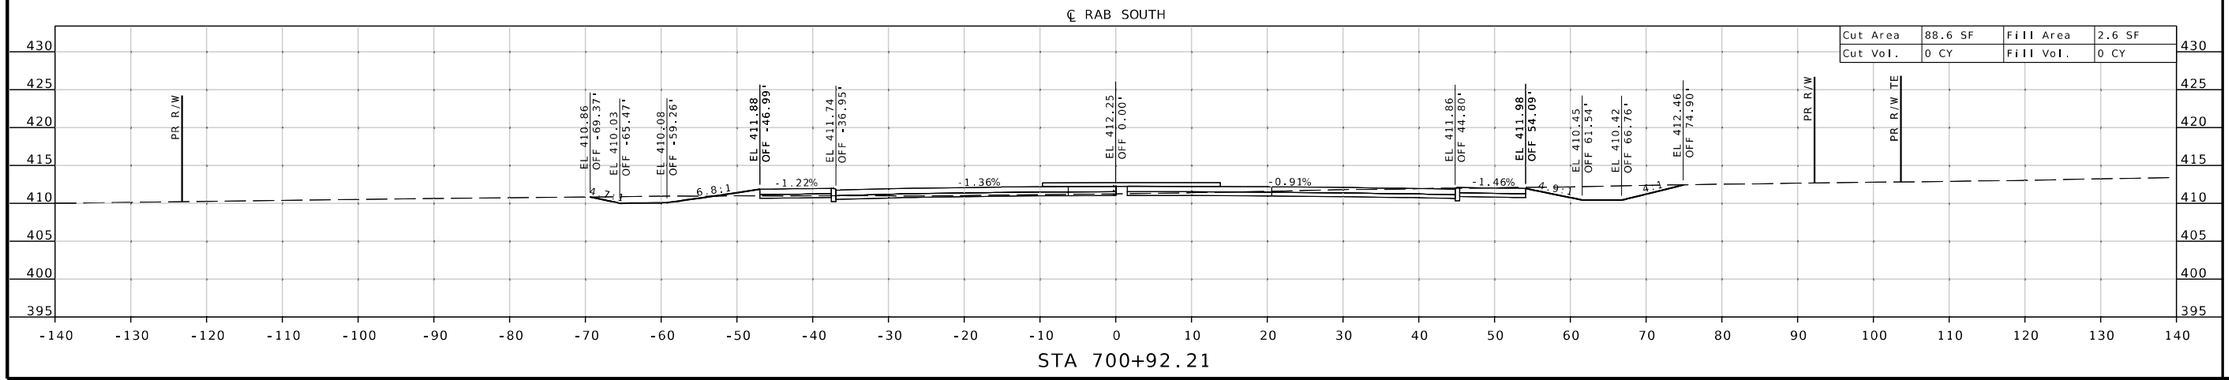

REGISTERED STATE OF MISSOURI MICHAEL L. BROWN NUMBER 2001015611 PROFESSIONAL ENGINEER

THIS SHEET HAS BEEN SIGNED, SEALED & DATED ELECTRONICALLY.

DATE PREPARED
9/26/2025

ROUTE	STATE
K	MO
DISTRICT	SHEET NO.
SE	72

COUNTY
CAPE GIRARDEAU

JOB NO.
J9S3847

CONTRACT ID.

PROJECT NO.

BRIDGE NO.

DESCRIPTION	DATE

MISSOURI HIGHWAYS AND TRANSPORTATION COMMISSION

105 WEST CAPITOL
JEFFERSON CITY, MO 65102
1-888-ASK-MODOT (1-888-275-6636)

TREK DESIGN GROUP, LLC
1411 East 104th St.
Kansas City, MO 64131
Tel (816) 874-4855
Fax (816) 874-4675
www.trekdesigngroup.com
Missouri Cert. of Authority 2002010300

℄ RAB SOUTH

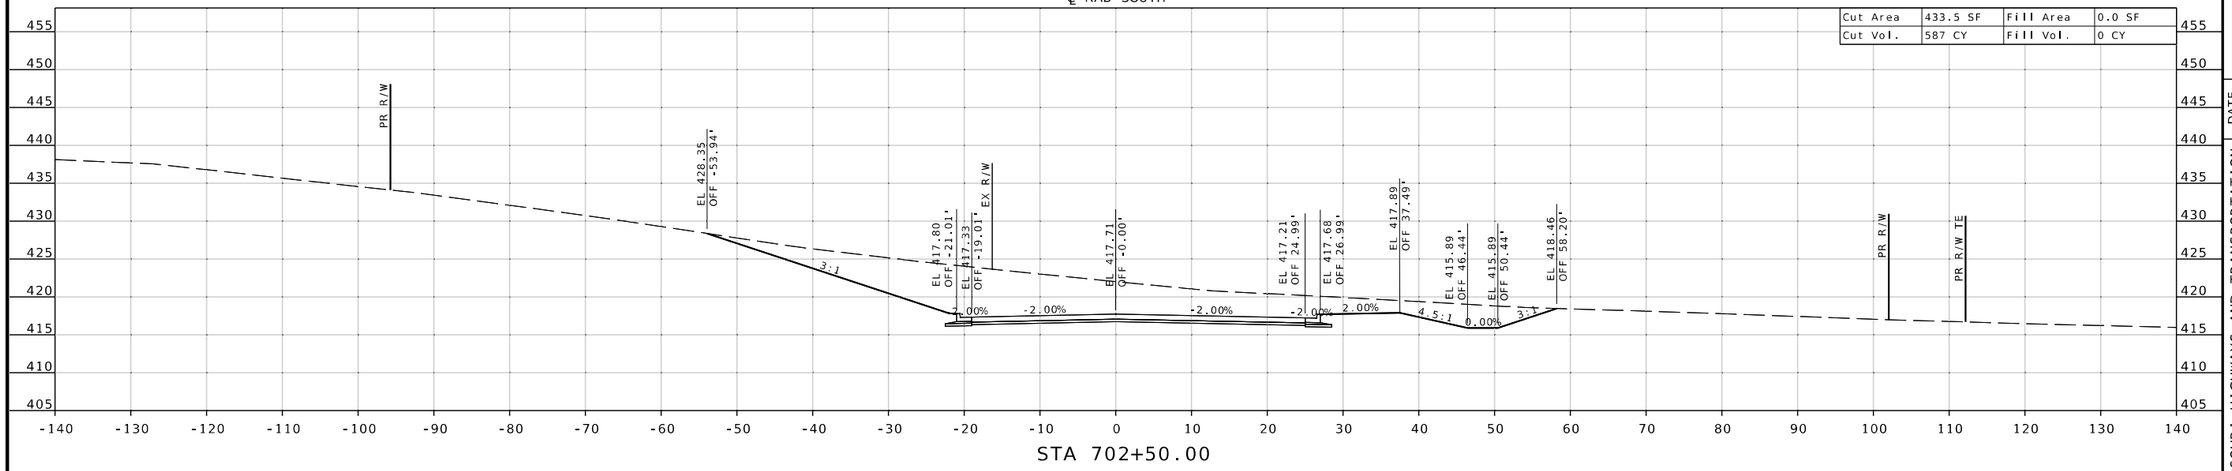

℄ RAB SOUTH

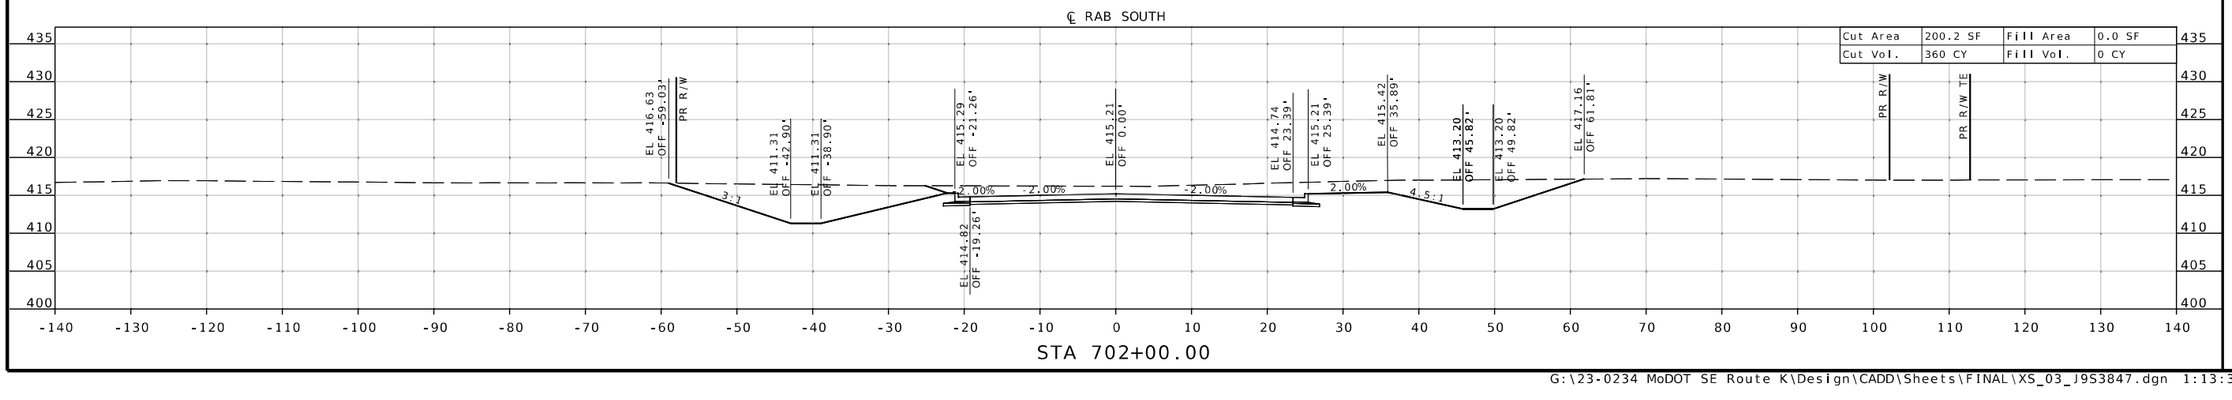

STATE OF MISSOURI
MICHAEL L. BROWN
NUMBER 2001015611
PROFESSIONAL ENGINEER
REGISTERED
THIS SHEET HAS BEEN SIGNED, SEALED & DATED ELECTRONICALLY.

DATE PREPARED
9/26/2025

ROUTE	STATE
K	MO
DISTRICT	SHEET NO.
SE	73

COUNTY
CAPE GIRARDEAU

JOB NO.
J9S3847

CONTRACT ID.

PROJECT NO.

BRIDGE NO.

DESCRIPTION	DATE

MISSOURI HIGHWAYS AND TRANSPORTATION COMMISSION
105 WEST CAPITOL
JEFFERSON CITY, MO 65102
1-888-ASK-MODOT (1-888-275-6636)

1411 East 104th St.
Kansas City, MO 64131
Tel (816) 874-4655
Fax (816) 874-4675
www.trekdesigngroup.com
Missouri Cert. of Authority 2002010300
TREK DESIGN GROUP, LLC

℄ RAB SOUTH

Cut Area	813.2 SF	Fill Area	2.0 SF
Cut Vol.	1,580 CY	Fill Vol.	13 CY

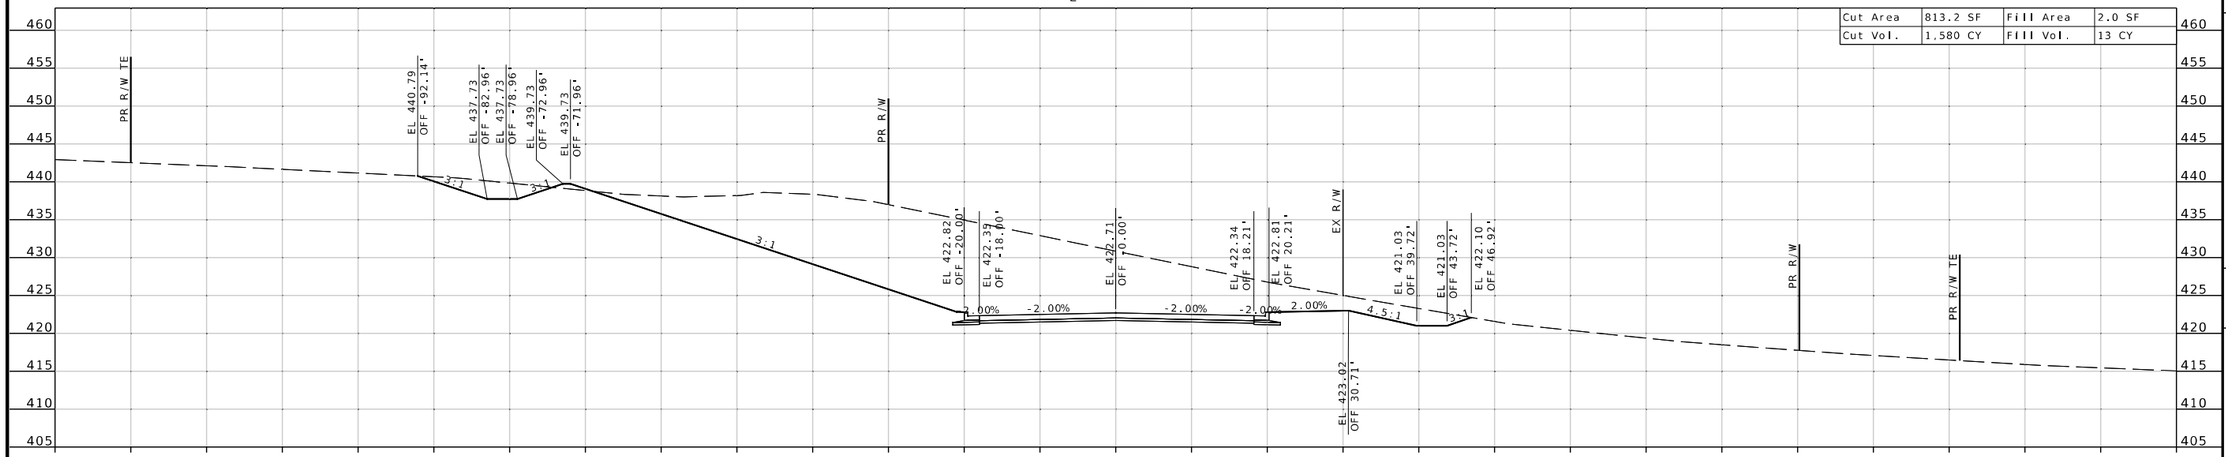

STA 703+50.00

℄ RAB SOUTH

Cut Area	893.4 SF	Fill Area	11.7 SF
Cut Vol.	1,229 CY	Fill Vol.	11 CY

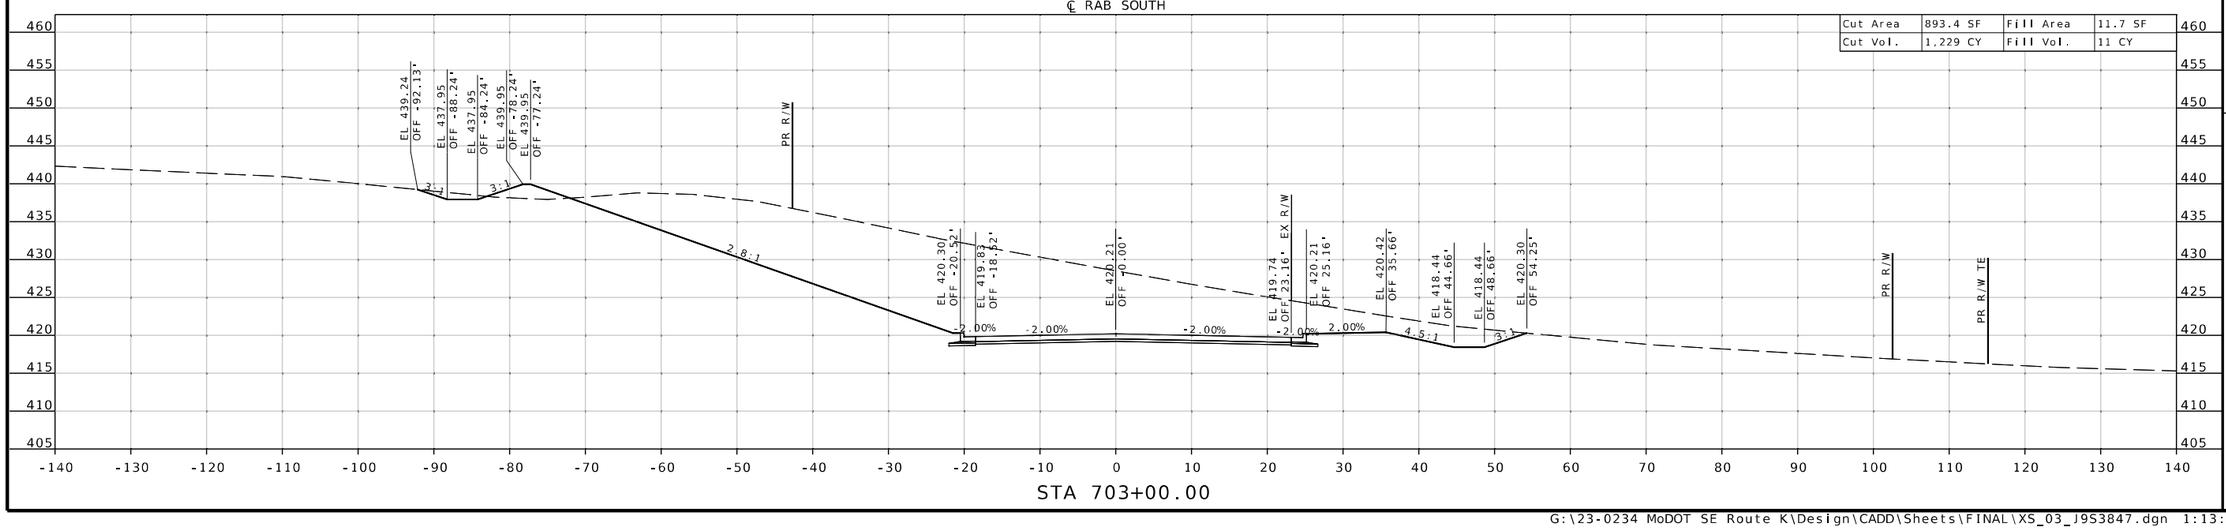

STA 703+00.00

STATE OF MISSOURI
MICHAEL L. BROWN
NUMBER 2001015611
PROFESSIONAL ENGINEER
DUSTIN 23rd

THIS SHEET HAS BEEN SIGNED, SEALED & DATED ELECTRONICALLY.

DATE PREPARED
9/26/2025

ROUTE	STATE
K	MO
DISTRICT	SHEET NO.
SE	74

COUNTY
CAPE GIRARDEAU

JOB NO.
J9S3847

CONTRACT ID.

PROJECT NO.

BRIDGE NO.

DESCRIPTION

DATE

MISSOURI HIGHWAYS AND TRANSPORTATION COMMISSION
105 WEST CAPITOL
JEFFERSON CITY, MO 65102
1-888-ASK-MODOT (1-888-275-6636)

TREKK DESIGN GROUP, LLC
1411 East 104th St.
Kansas City, MO 64131
Tel (816) 874-4655
Fax (816) 874-4675
www.trekkdesigngroup.com
Missouri Cert. of Authority 2002010300

℄ RAB SOUTH

Cut Area	434.8 SF	Fill Area	21.6 SF
Cut Vol.	954 CY	Fill Vol.	25 CY

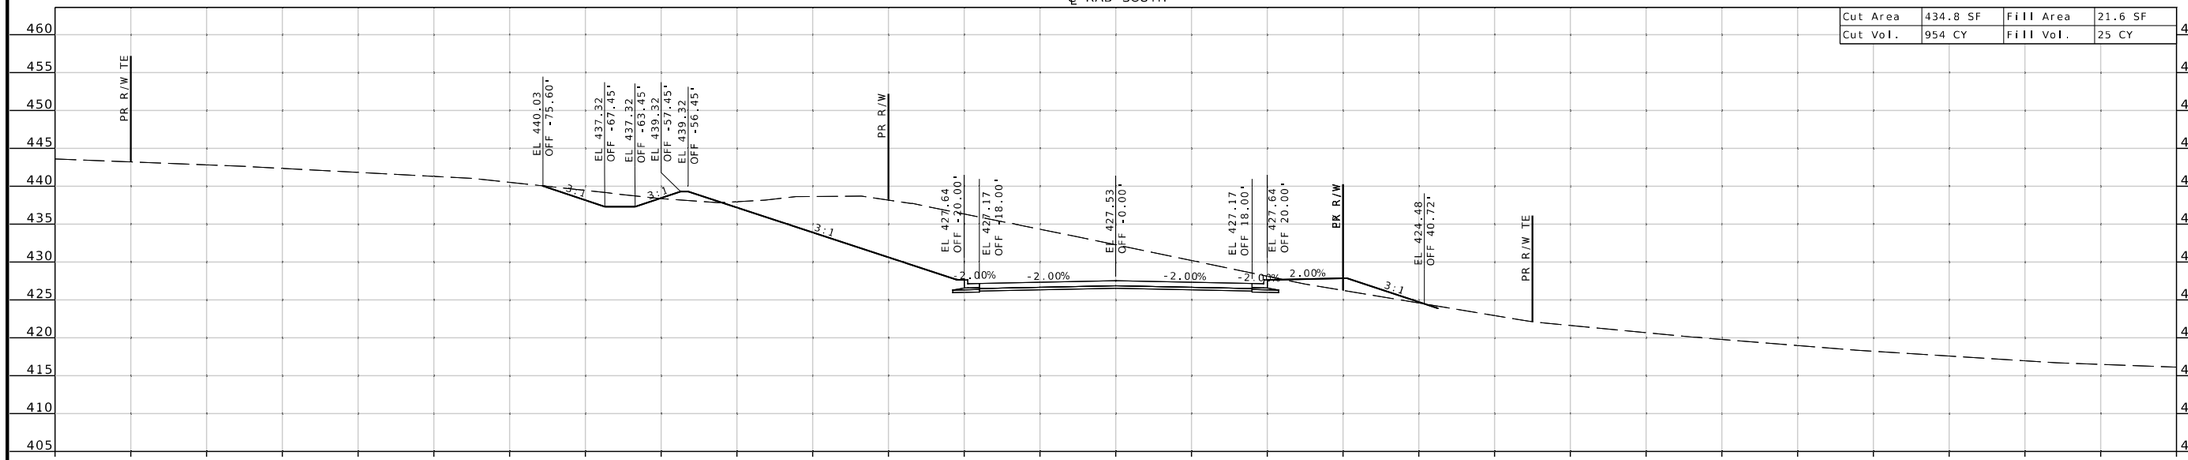

STA 704+50.00

℄ RAB SOUTH

Cut Area	595.8 SF	Fill Area	4.9 SF
Cut Vol.	1,305 CY	Fill Vol.	6 CY

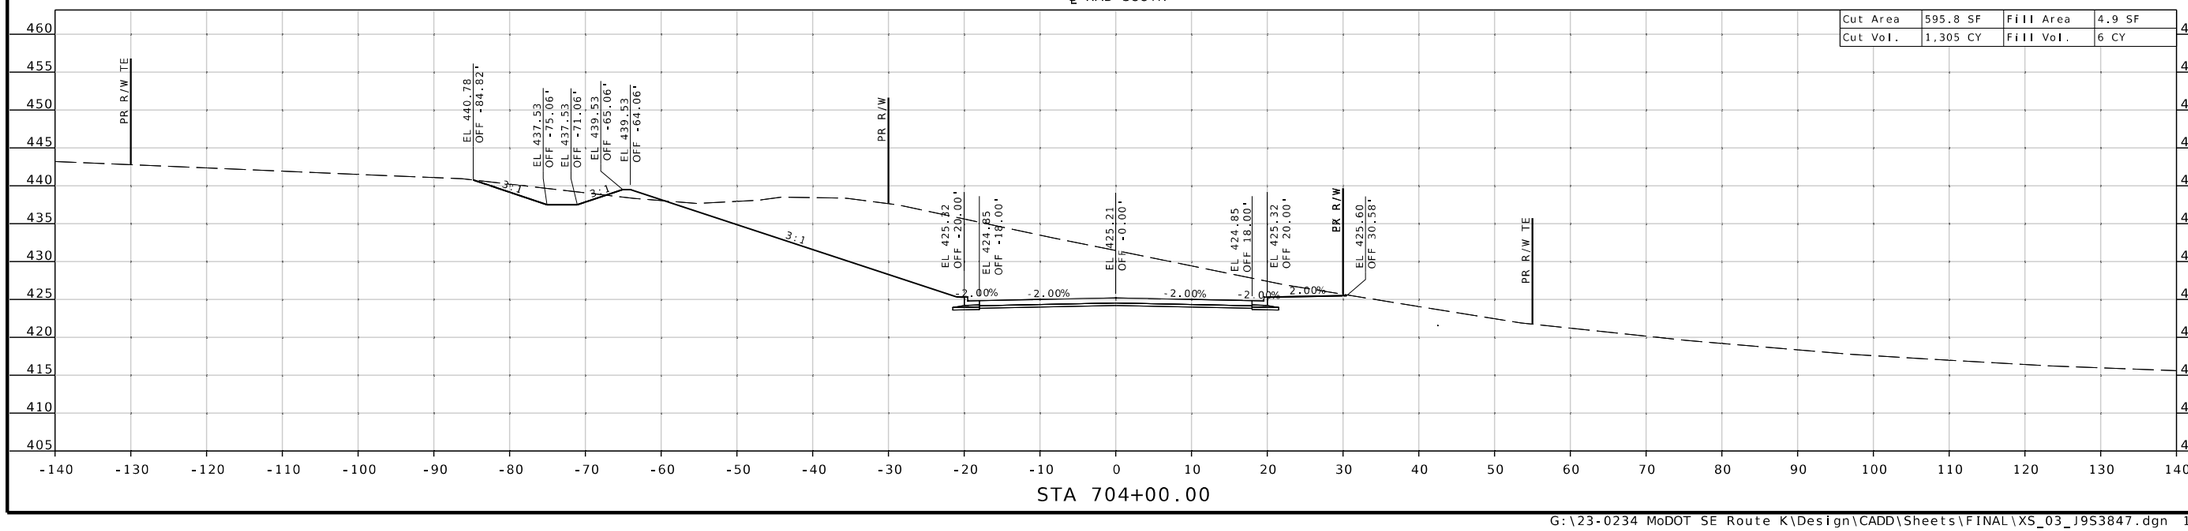

STA 704+00.00

THIS SHEET HAS BEEN SIGNED, SEALED & DATED ELECTRONICALLY.

DATE PREPARED
9/26/2025

ROUTE	STATE
K	MO
DISTRICT	SHEET NO.
SE	75

COUNTY
CAPE GIRARDEAU

JOB NO.
J9S3847

CONTRACT ID.

PROJECT NO.

BRIDGE NO.

DATE	DESCRIPTION

MISSOURI HIGHWAYS AND TRANSPORTATION COMMISSION

105 WEST CAPITOL
JEFFERSON CITY, MO 65102
1-888-ASK-MODOT (1-888-275-6636)

TREKK DESIGN GROUP, LLC
1411 East 104th St.
Kansas City, MO 64131
Tel (816) 874-4655
Fax (816) 874-4675
www.trekkdesigngroup.com

Missouri Cert. of Authority 2002010300

℄ RAB SOUTH

Cut Area	317.8 SF	Fill Area	39.4 SF
Cut Vol.	616 CY	Fill Vol.	75 CY

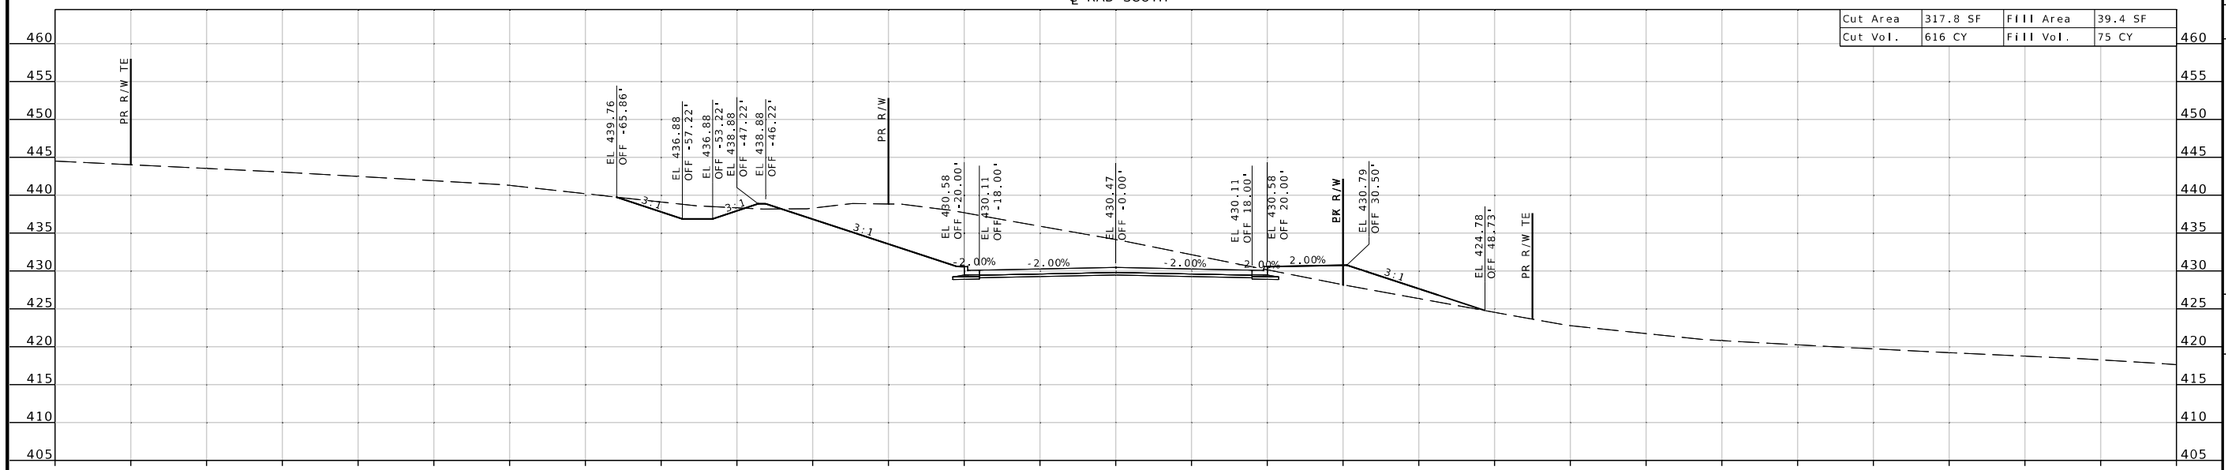

STA 705+50.00

℄ RAB SOUTH

Cut Area	347.4 SF	Fill Area	41.6 SF
Cut Vol.	724 CY	Fill Vol.	58 CY

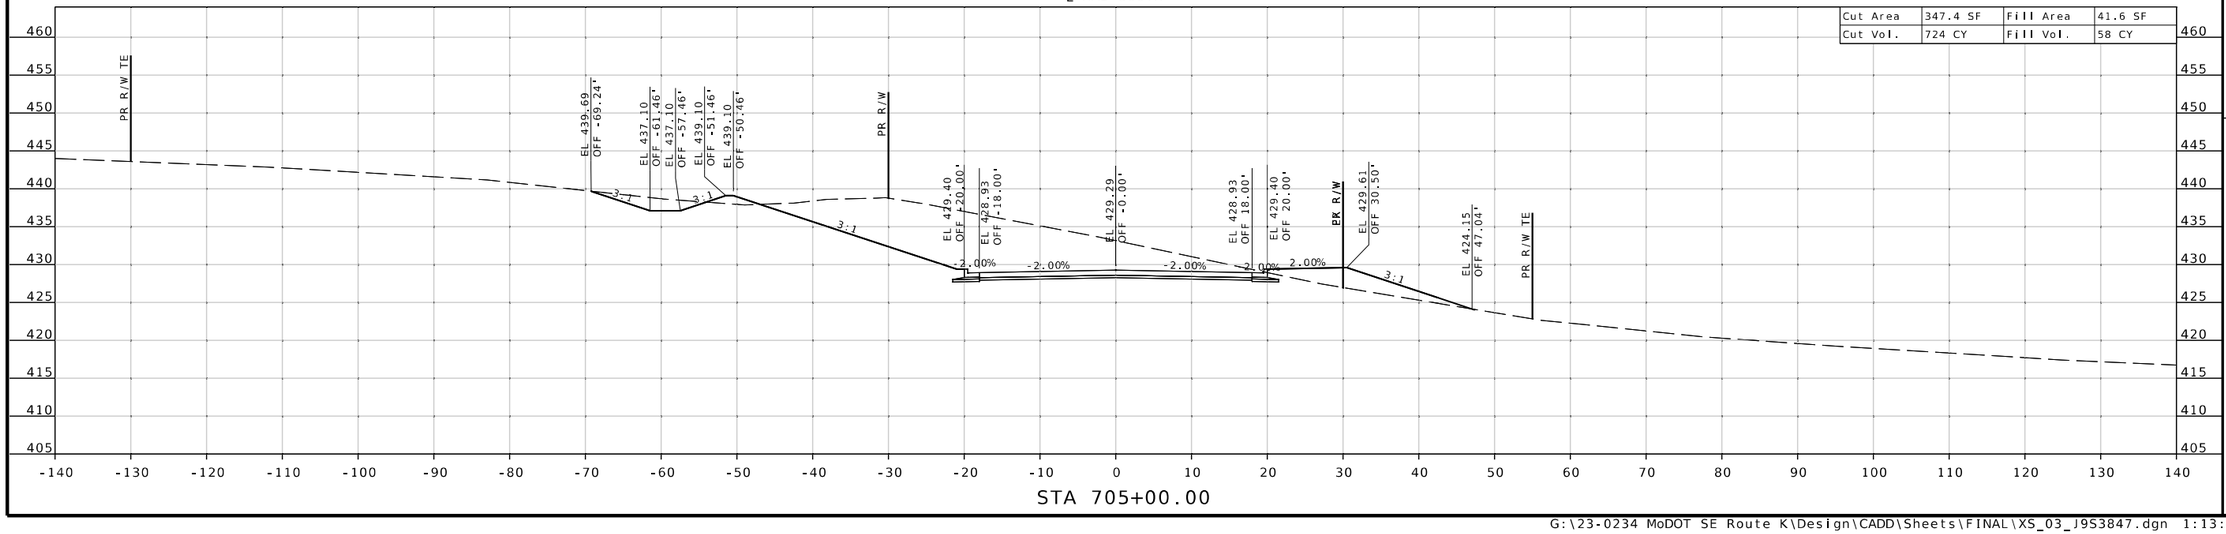

STA 705+00.00

THIS SHEET HAS BEEN SIGNED, SEALED & DATED ELECTRONICALLY.

DATE PREPARED
9/26/2025

ROUTE	STATE
K	MO
DISTRICT	SHEET NO.
SE	76

COUNTY
CAPE GIRARDEAU

JOB NO.
J9S3847

CONTRACT ID.

PROJECT NO.

BRIDGE NO.

DATE	DESCRIPTION

MISSOURI HIGHWAYS AND TRANSPORTATION COMMISSION

105 WEST CAPITOL
JEFFERSON CITY, MO 65102
1-888-ASK-MODOT (1-888-275-6636)

TREKK DESIGN GROUP, LLC
1411 East 104th St.
Kansas City, MO 64131
Tel (816) 874-4655
Fax (816) 874-4675
www.trekkdesigngroup.com

Missouri Cert. of Authority 2002010300

℄ RAB SOUTH

Cut Area	362.1 SF	Fill Area	26.3 SF
Cut Vol.	643 CY	Fill Vol.	54 CY

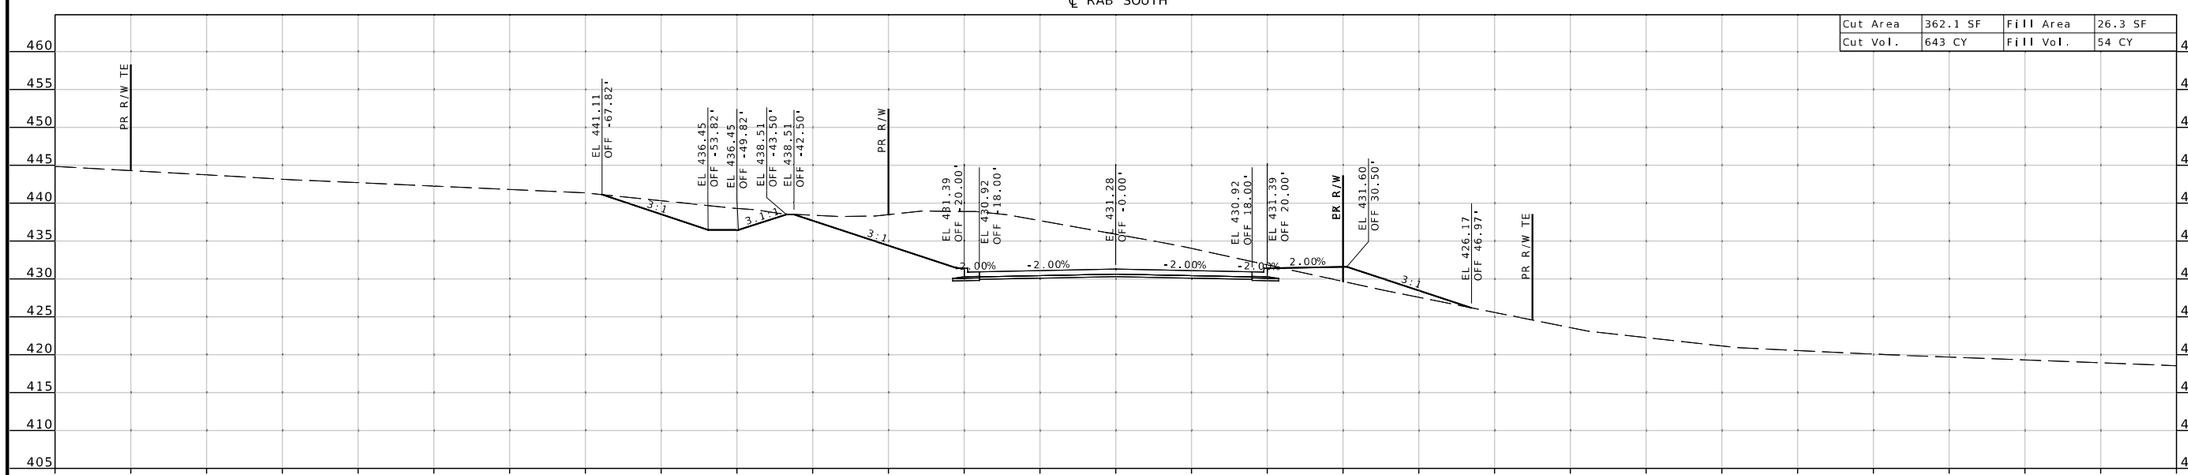

STA 706+50.00

℄ RAB SOUTH

Cut Area	332.0 SF	Fill Area	32.3 SF
Cut Vol.	602 CY	Fill Vol.	66 CY

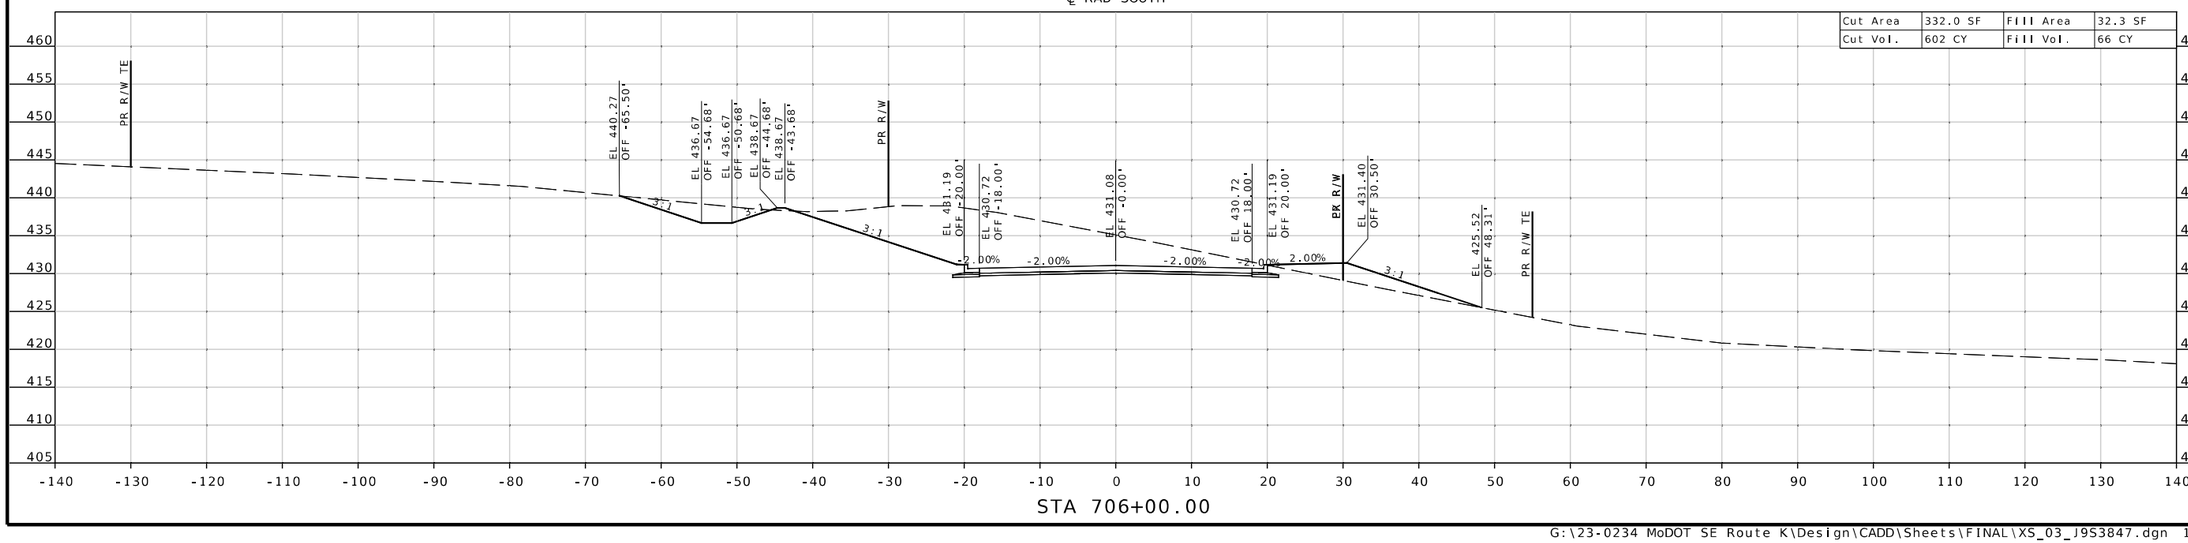

STA 706+00.00

STATE OF MISSOURI
MICHAEL L. BROWN
NUMBER 2001015611
PROFESSIONAL ENGINEER
REGISTERED
THIS SHEET HAS BEEN SIGNED, SEALED & DATED ELECTRONICALLY.

DATE PREPARED
9/26/2025

ROUTE	STATE
K	MO
DISTRICT	SHEET NO.
SE	77

COUNTY
CAPE GIRARDEAU

JOB NO.
J9S3847

CONTRACT ID.

PROJECT NO.

BRIDGE NO.

DESCRIPTION

DATE

MISSOURI HIGHWAYS AND TRANSPORTATION COMMISSION
105 WEST CAPITOL
JEFFERSON CITY, MO 65102
1-888-ASK-MODOT (1-888-275-6636)

TREKK DESIGN GROUP, LLC
1411 East 104th St.
Kansas City, MO 64131
Tel (816) 874-4655
Fax (816) 874-4675
www.trekkdesigngroup.com
Missouri Cert. of Authority 2002010300

℄ RAB SOUTH

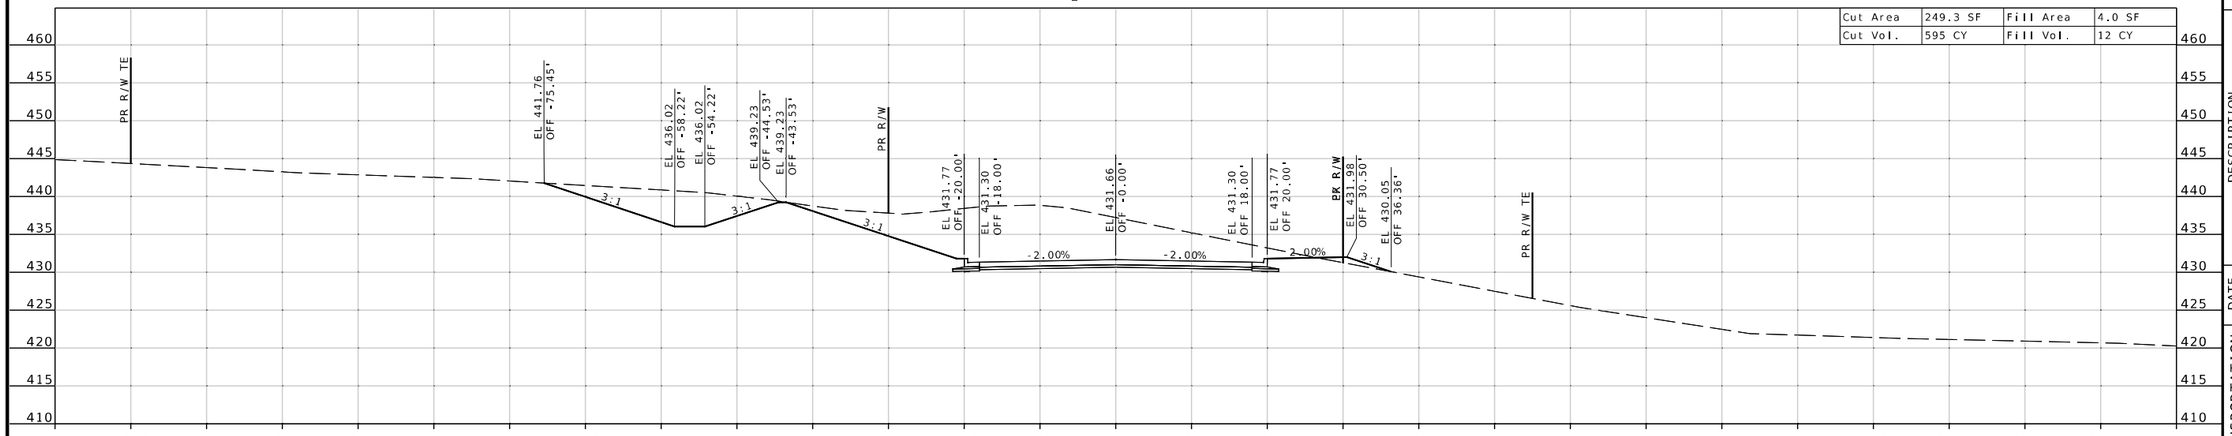

STA 707+50.00

℄ RAB SOUTH

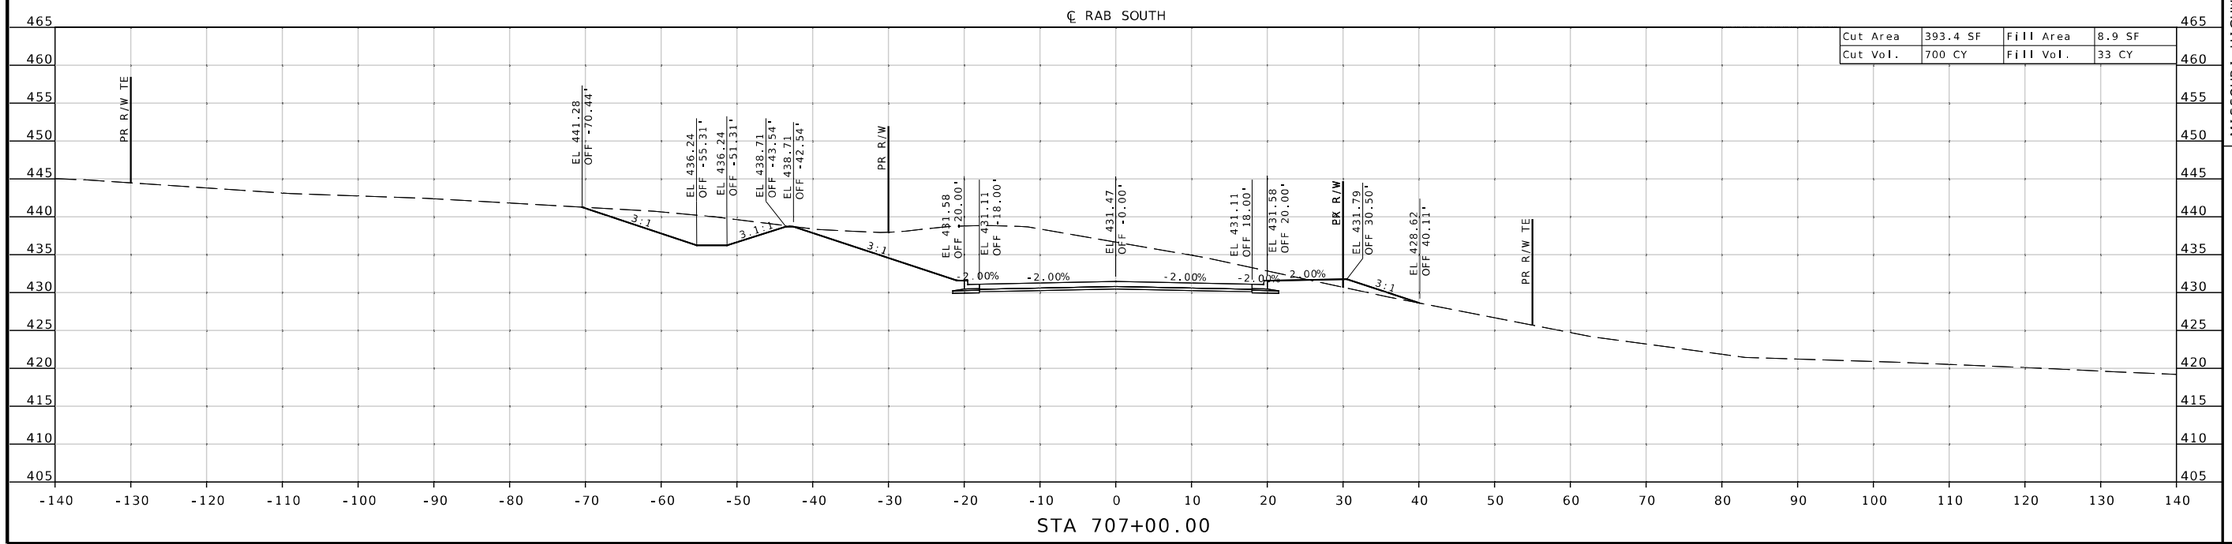

STA 707+00.00

MICHAEL L. BROWN
NUMBER 2001015611
STATE OF MISSOURI
REGISTERED PROFESSIONAL ENGINEER

THIS SHEET HAS BEEN SIGNED, SEALED & DATED ELECTRONICALLY.

DATE PREPARED 9/26/2025

ROUTE	STATE
K	MO
DISTRICT	SHEET NO.
SE	78

COUNTY: CAPE GIRARDEAU

JOB NO.: J9S3847

CONTRACT ID.:

PROJECT NO.:

BRIDGE NO.:

DESCRIPTION	DATE

MISSOURI HIGHWAYS AND TRANSPORTATION COMMISSION
105 WEST CAPITOL
JEFFERSON CITY, MO 65102
1-888-ASK-MODOT (1-888-275-6636)

TREK DESIGN GROUP, LLC
1411 East 104th St.
Kansas City, MO 64131
Tel (816) 874-4655
Fax (816) 874-4675
www.trekdesigngroup.com
Missouri Cert. of Authority 2002010300

℄ RAB SOUTH

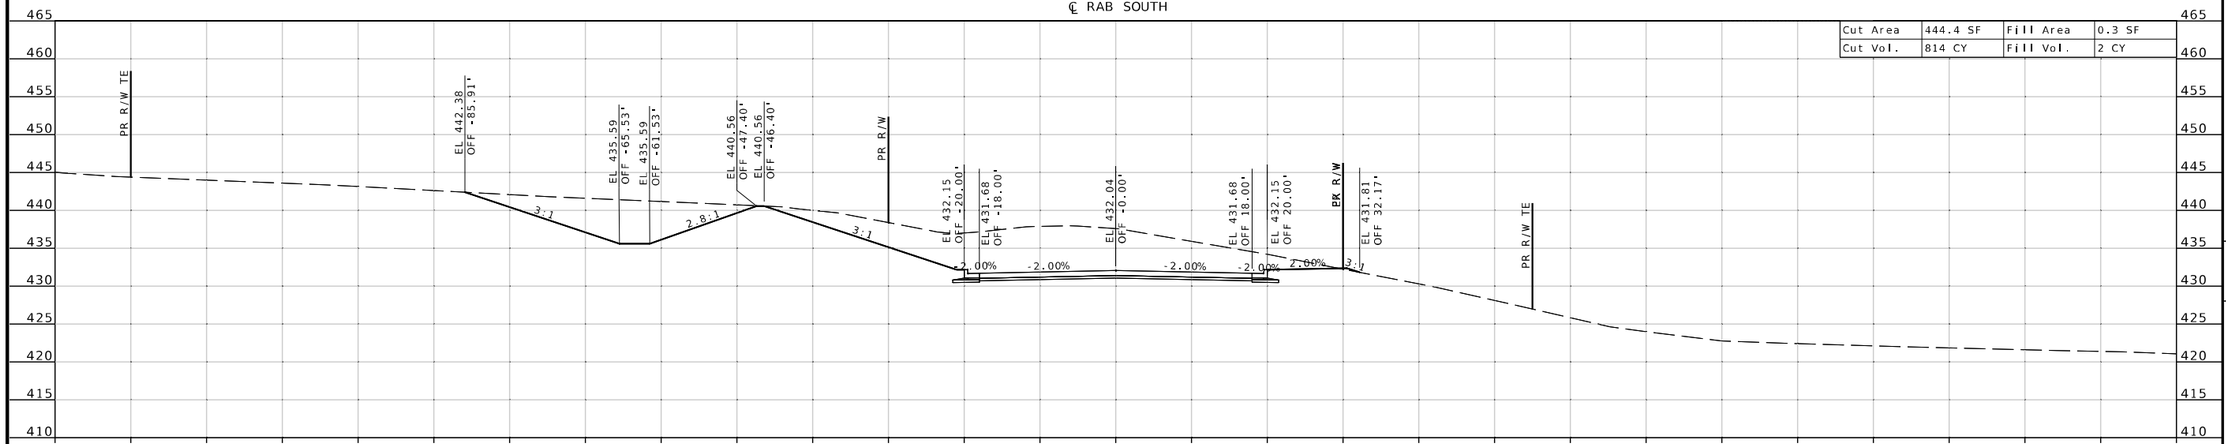

Cut Area	444.4 SF	Fill Area	0.3 SF
Cut Vol.	814 CY	Fill Vol.	2 CY

STA 708+50.00

℄ RAB SOUTH

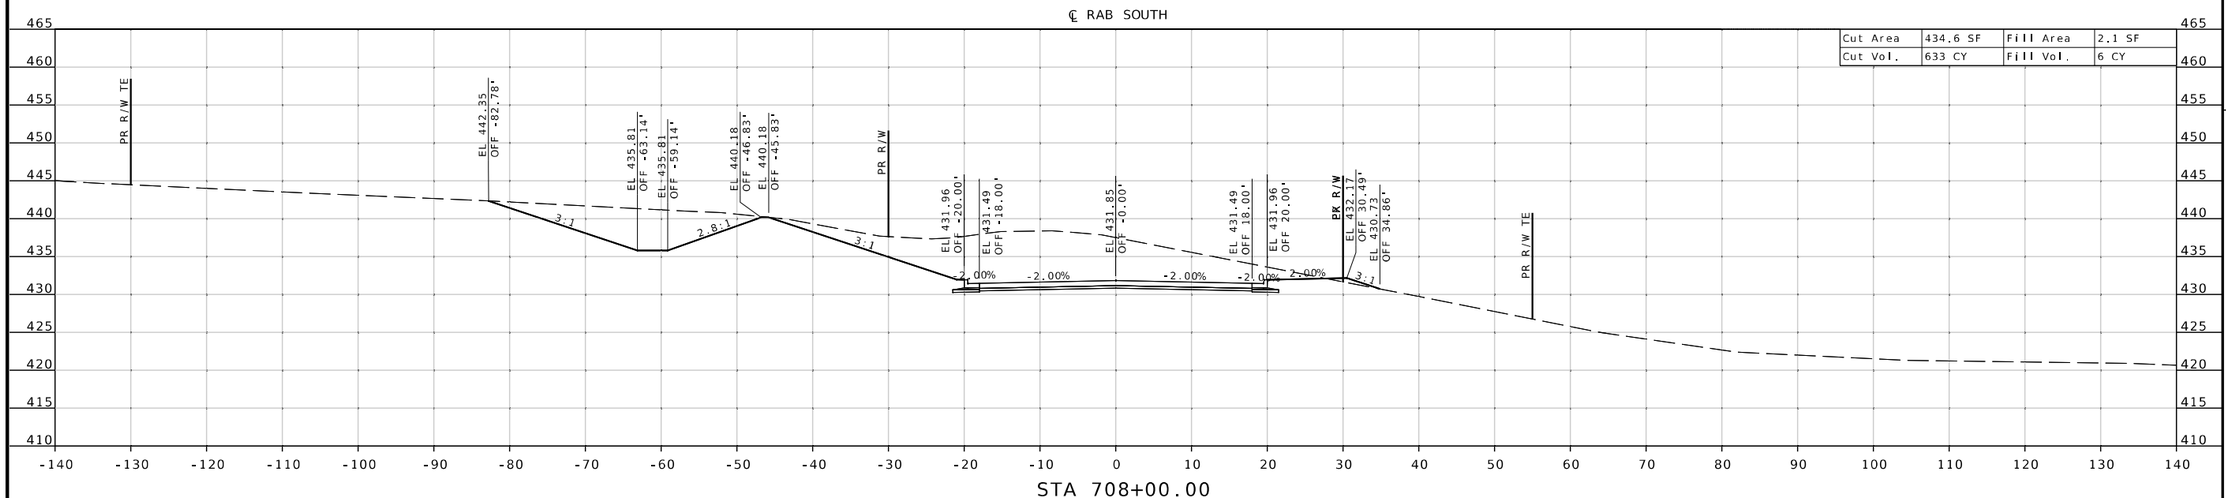

Cut Area	434.6 SF	Fill Area	2.1 SF
Cut Vol.	633 CY	Fill Vol.	6 CY

STA 708+00.00

STATE OF MISSOURI
MICHAEL L. BROWN
NUMBER 2001015611
REGISTERED PROFESSIONAL ENGINEER

THIS SHEET HAS BEEN SIGNED, SEALED & DATED ELECTRONICALLY.

DATE PREPARED
9/26/2025

ROUTE	STATE
K	MO
DISTRICT	SHEET NO.
SE	79

COUNTY
CAPE GIRARDEAU

JOB NO.
J9S3847

CONTRACT ID.

PROJECT NO.

BRIDGE NO.

DESCRIPTION	DATE

MISSOURI HIGHWAYS AND TRANSPORTATION COMMISSION

105 WEST CAPITOL
JEFFERSON CITY, MO 65102
1-888-ASK-MODOT (1-888-275-6636)

MoDOT

1411 East 104th St.
Kansas City, MO 64131
Tel (816) 874-4655
Fax (816) 874-4675
www.trekdesigngroup.com

Missouri Cert. of Authority 2002010300

TREK DESIGN GROUP, LLC

G:\23-0234 MoDOT SE Route K\Design\CADD\Sheets\FINAL\XS_03_J9S3847.dgn 1:13:51 PM 9/26/2025

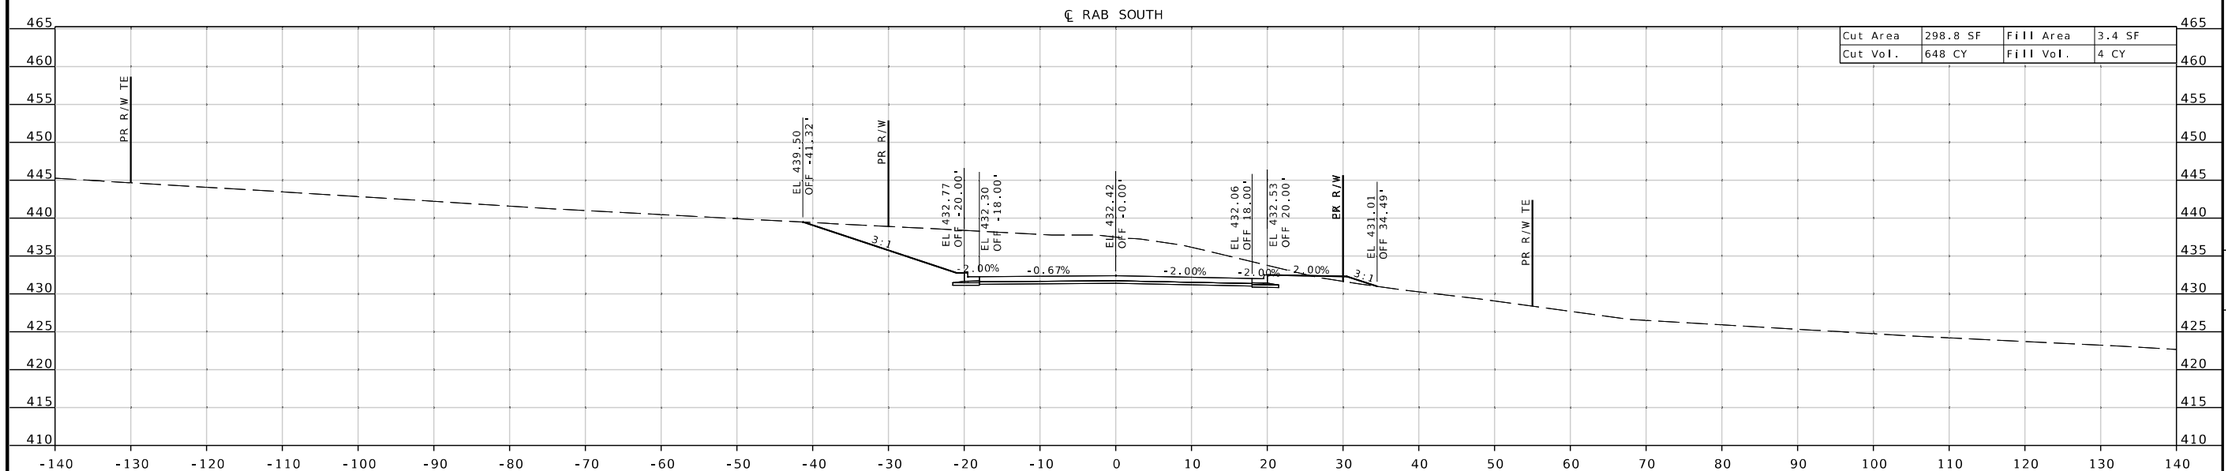

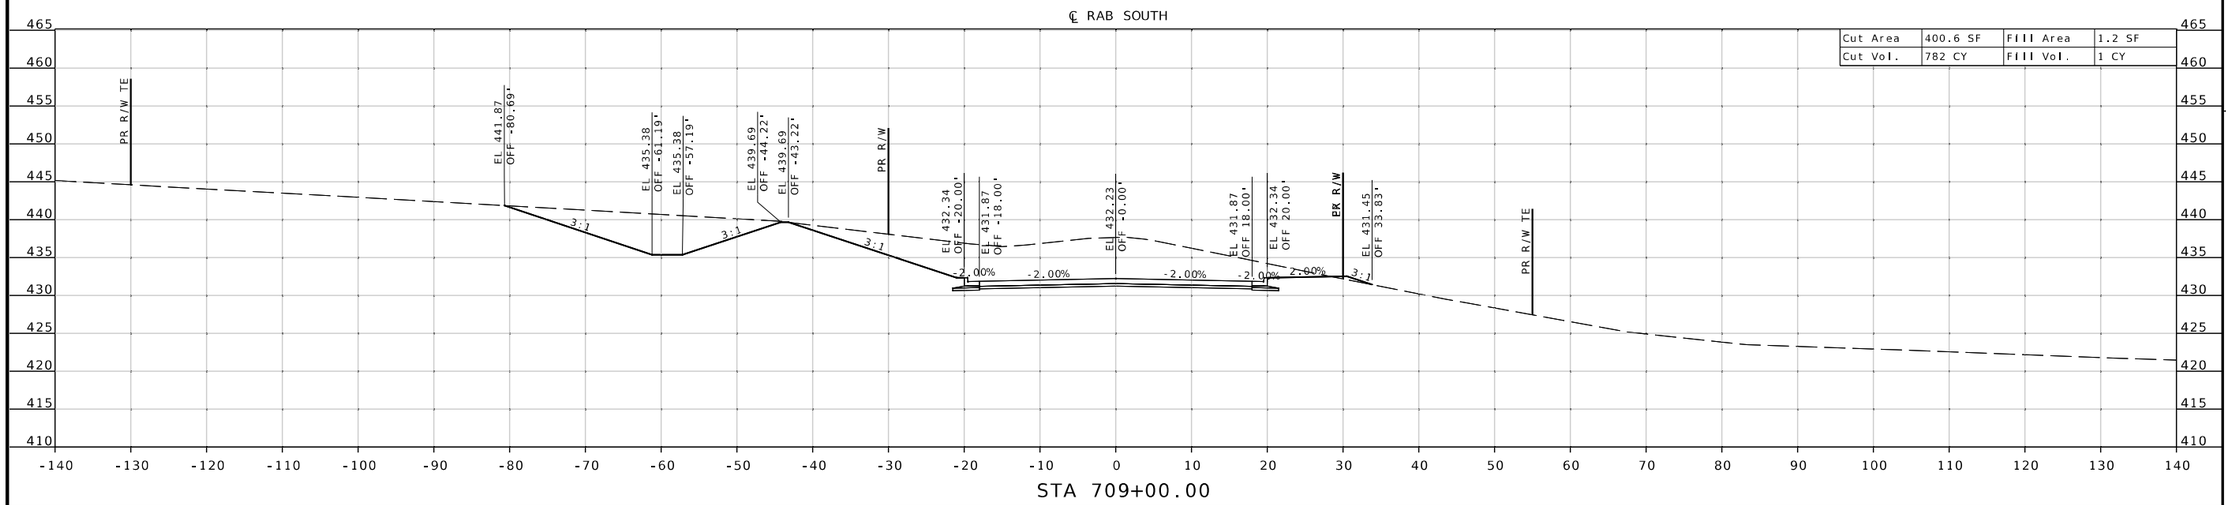

STATE OF MISSOURI
MICHAEL L. BROWN
NUMBER 2001015611
REGISTERED PROFESSIONAL ENGINEER
THIS SHEET HAS BEEN SIGNED, SEALED & DATED ELECTRONICALLY.

DATE PREPARED
9/26/2025

ROUTE	STATE
K	MO
DISTRICT	SHEET NO.
SE	80

COUNTY
CAPE GIRARDEAU

JOB NO.
J9S3847

CONTRACT ID.

PROJECT NO.

BRIDGE NO.

DESCRIPTION | DATE

MISSOURI HIGHWAYS AND TRANSPORTATION COMMISSION
105 WEST CAPITOL
JEFFERSON CITY, MO 65102
1-888-ASK-MODOT (1-888-275-6636)

TREK DESIGN GROUP, LLC
1411 East 104th St.
Kansas City, MO 64131
Tel (816) 874-4655
Fax (816) 874-4675
www.trekdesigngroup.com
Missouri Cert. of Authority 2002010300

℄ RAB SOUTH

Cut Area	88.9 SF	Fill Area	11.2 SF
Cut Vol.	132 CY	Fill Vol.	32 CY

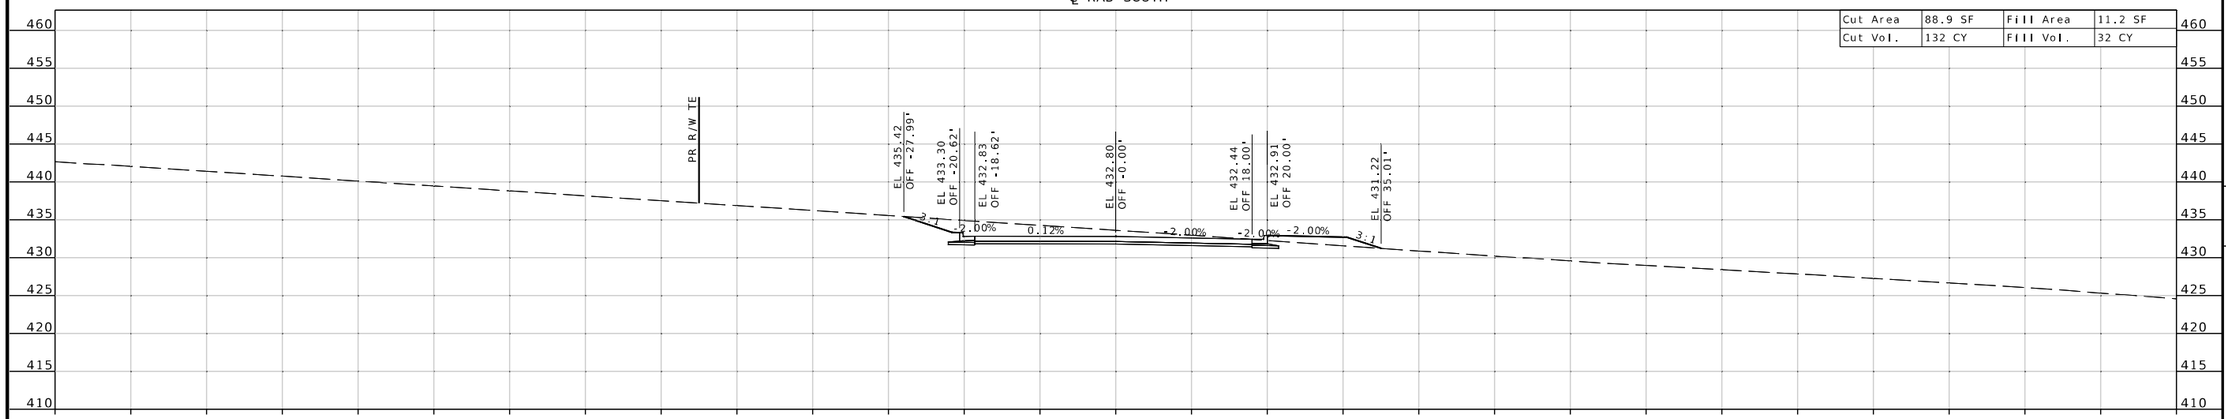

STA 710+50.00

℄ RAB SOUTH

Cut Area	54.1 SF	Fill Area	23.6 SF
Cut Vol.	327 CY	Fill Vol.	25 CY

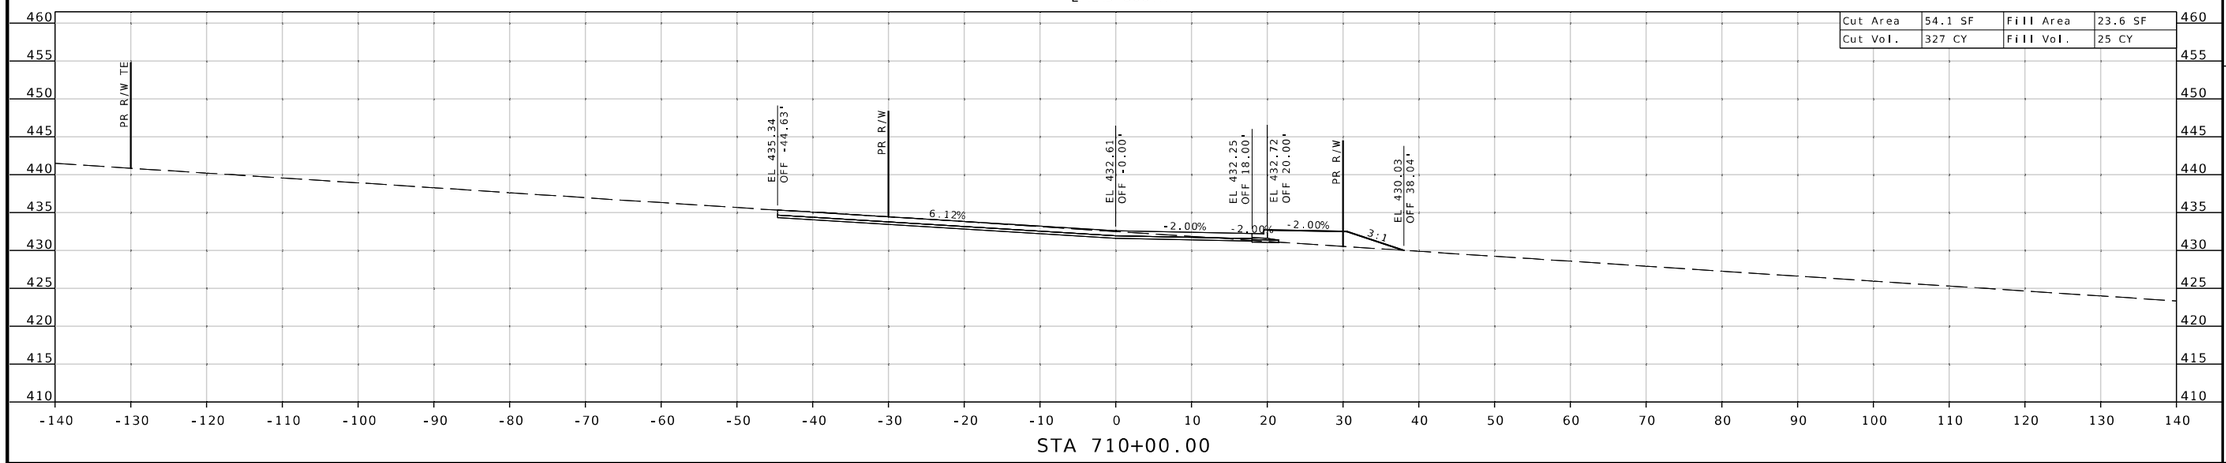

STA 710+00.00

STATE OF MISSOURI
MICHAEL L. BROWN
NUMBER 2001015611
REGISTERED PROFESSIONAL ENGINEER

THIS SHEET HAS BEEN SIGNED, SEALED & DATED ELECTRONICALLY.

DATE PREPARED
9/26/2025

ROUTE	STATE
K	MO
DISTRICT	SHEET NO.
SE	81

COUNTY
CAPE GIRARDEAU

JOB NO.
J9S3847

CONTRACT ID.

PROJECT NO.

BRIDGE NO.

DESCRIPTION | DATE

MISSOURI HIGHWAYS AND TRANSPORTATION COMMISSION

105 WEST CAPITOL
JEFFERSON CITY, MO 65102
1-888-ASK-MODOT (1-888-275-6636)

1411 East 104th St.
Kansas City, MO 64131
Tel (816) 874-4655
Fax (816) 874-4675
www.trekdesigngroup.com

Missouri Cert. of Authority 2002010300

TREK DESIGN GROUP, LLC

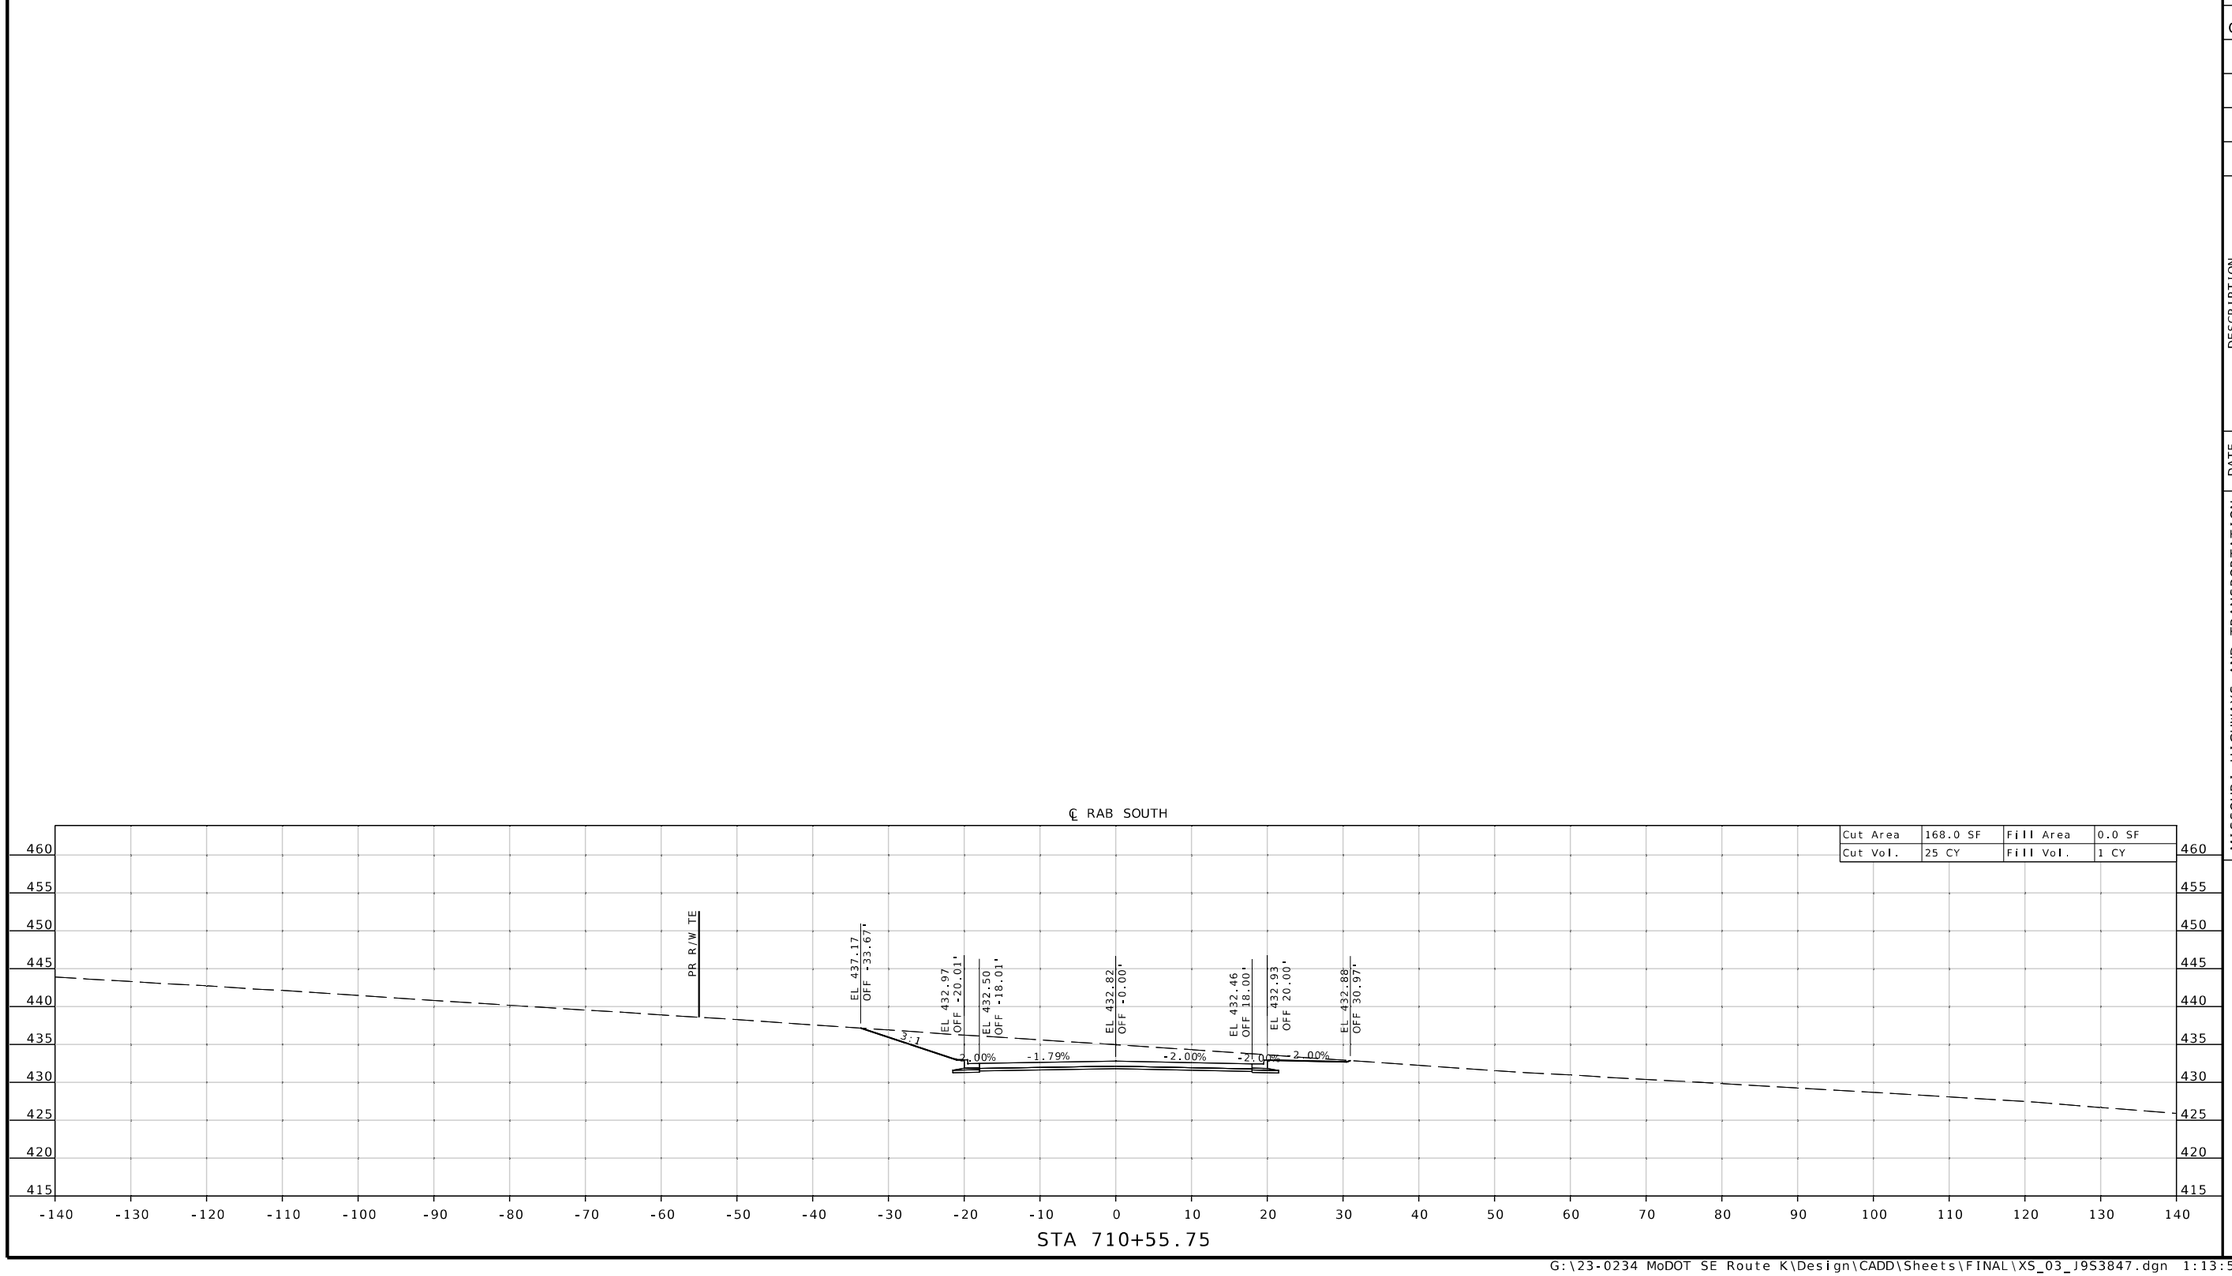

STATE OF MISSOURI
REGISTERED PROFESSIONAL ENGINEER
MICHAEL L. BROWN
NUMBER 2001015611

THIS SHEET HAS BEEN SIGNED, SEALED & DATED ELECTRONICALLY.

DATE PREPARED
9/26/2025

ROUTE	STATE
K	MO
DISTRICT	SHEET NO.
SE	82

COUNTY
CAPE GIRARDEAU

JOB NO.
J9S3847

CONTRACT ID.

PROJECT NO.

BRIDGE NO.

DESCRIPTION	DATE

MISSOURI HIGHWAYS AND TRANSPORTATION COMMISSION
105 WEST CAPITOL
JEFFERSON CITY, MO 65102
1-888-ASK-MODOT (1-888-275-6636)

1411 East 104th St.
Kansas City, MO 64131
Tel (816) 874-4655
Fax (816) 874-4675
www.trekdesigngroup.com

Missouri Cert. of Authority 2002010300

TREKK DESIGN GROUP, LLC

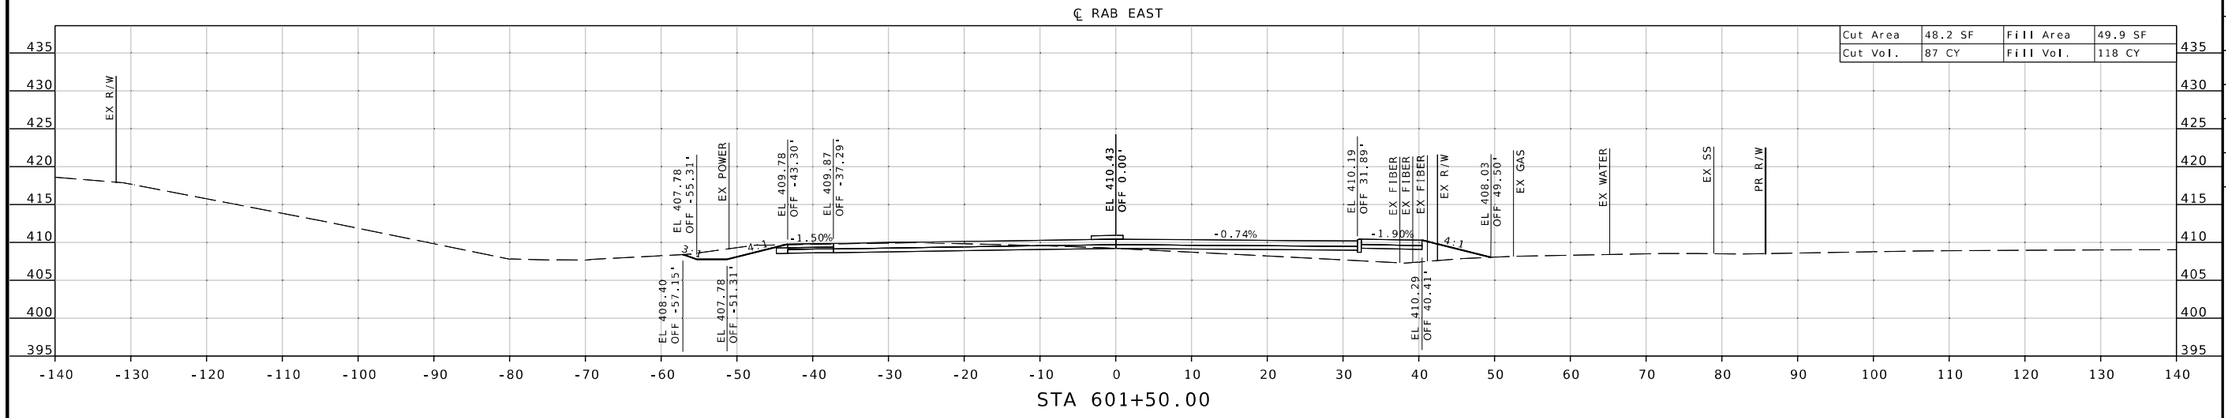

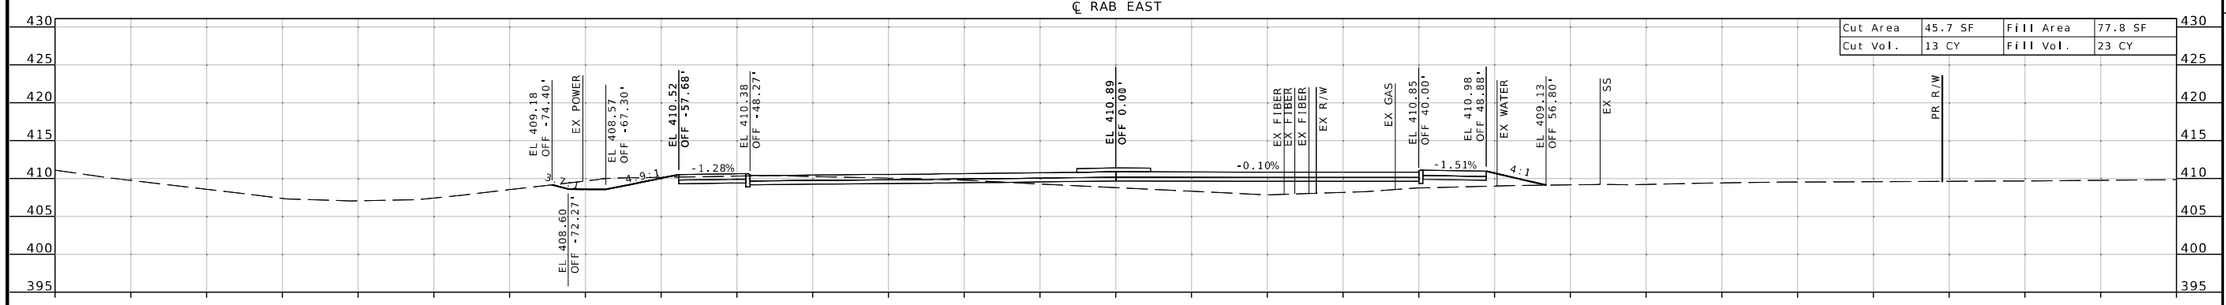

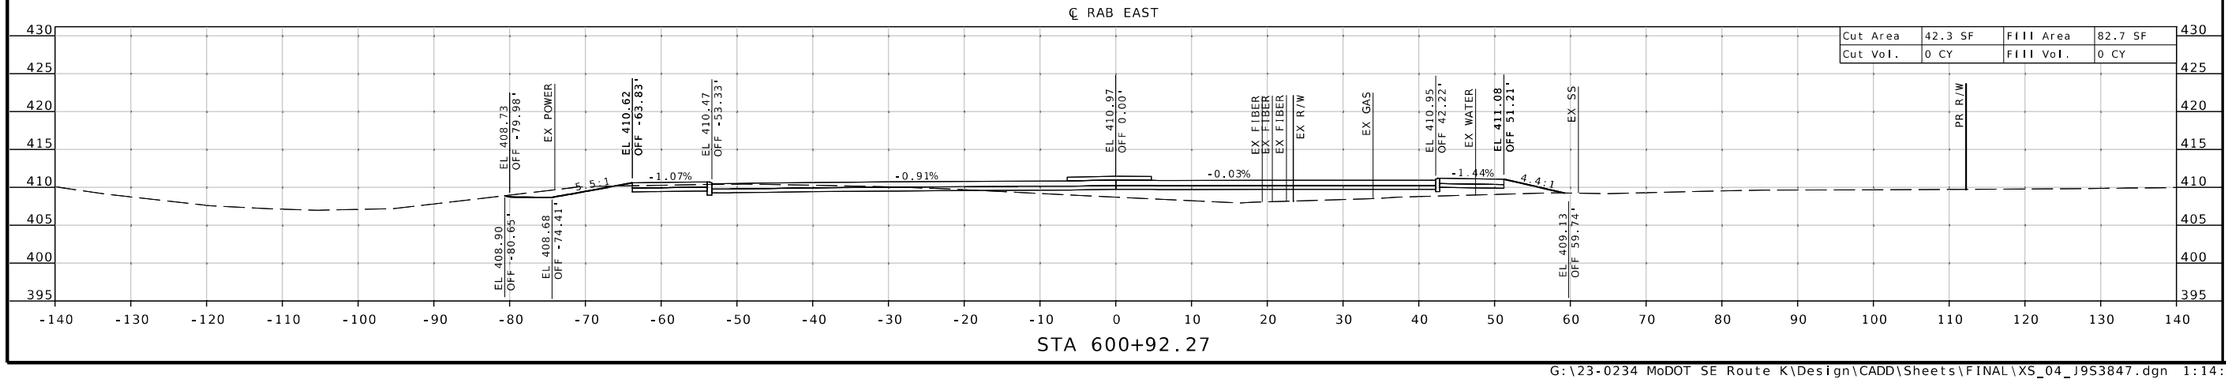

THIS SHEET HAS BEEN SIGNED, SEALED & DATED ELECTRONICALLY.

DATE PREPARED
9/26/2025

ROUTE	STATE
K	MO
DISTRICT	SHEET NO.
SE	83

COUNTY
CAPE GIRARDEAU

JOB NO.
J9S3847

CONTRACT ID.

PROJECT NO.

BRIDGE NO.

DESCRIPTION	DATE

MISSOURI HIGHWAYS AND TRANSPORTATION COMMISSION

105 WEST CAPITOL
JEFFERSON CITY, MO 65102
1-888-ASK-MODOT (1-888-275-6636)

1411 East 104th St.
Kansas City, MO 64131
Tel (816) 874-4655
Fax (816) 874-4675
www.trekdesigngroup.com

Missouri Cert. of Authority 2002010300

TREK DESIGN GROUP, LLC

℄ RAB EAST

Cut Area	48.0 SF	Fill Area	22.5 SF
Cut Vol.	86 CY	Fill Vol.	49 CY

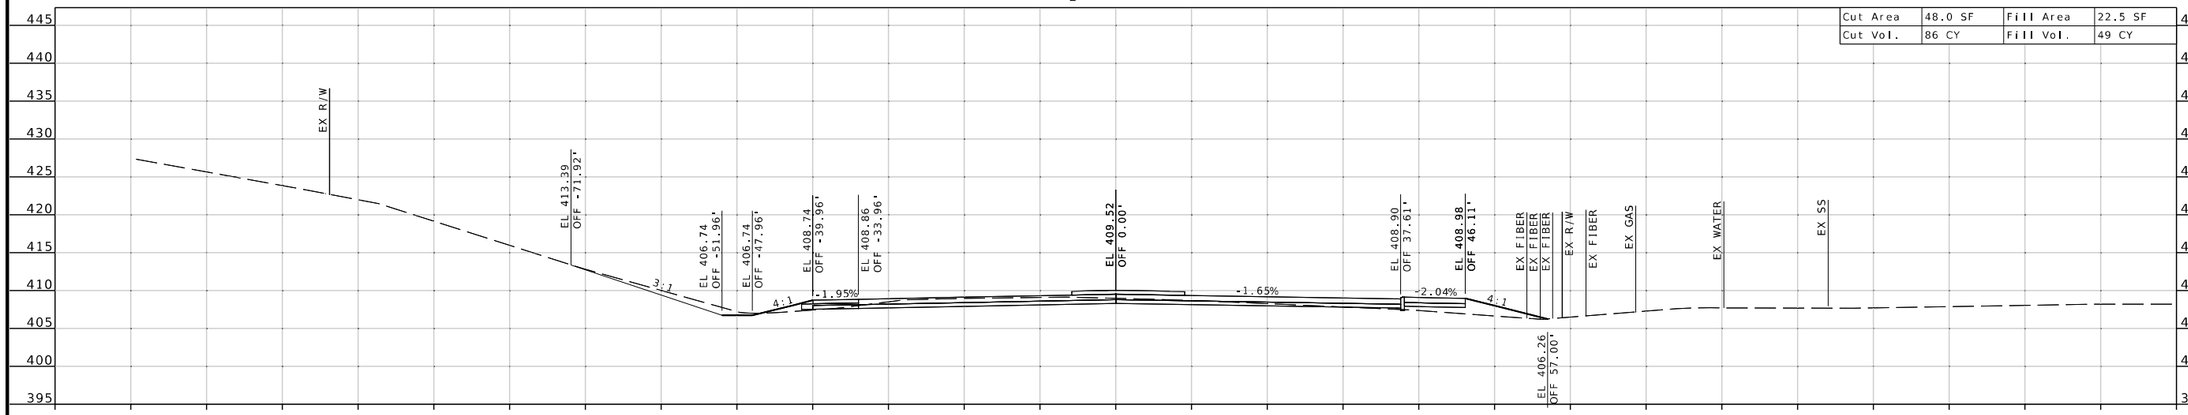

STA 602+50.00

℄ RAB EAST

Cut Area	45.4 SF	Fill Area	30.0 SF
Cut Vol.	87 CY	Fill Vol.	74 CY

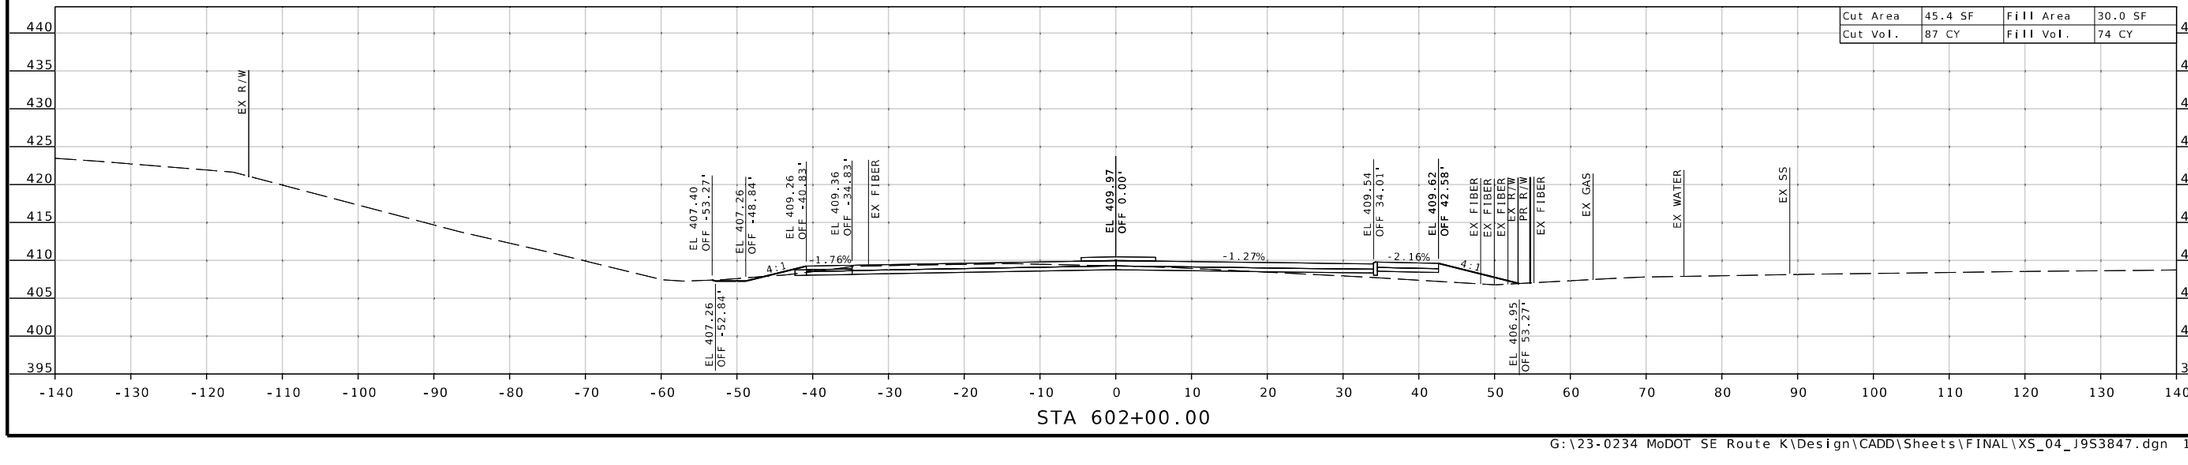

STA 602+00.00

STATE OF MISSOURI
MICHAEL L. BROWN
NUMBER 2001015611
REGISTERED PROFESSIONAL ENGINEER

THIS SHEET HAS BEEN SIGNED, SEALED & DATED ELECTRONICALLY.

DATE PREPARED
9/26/2025

ROUTE	STATE
K	MO
DISTRICT	SHEET NO.
SE	84

COUNTY
CAPE GIRARDEAU

JOB NO.
J9S3847

CONTRACT ID.

PROJECT NO.

BRIDGE NO.

DESCRIPTION	DATE

MISSOURI HIGHWAYS AND TRANSPORTATION COMMISSION

105 WEST CAPITOL
JEFFERSON CITY, MO 65102
1-888-ASK-MODOT (1-888-275-6636)

1411 East 104th St.
Kansas City, MO 64131
Tel (816) 874-4655
Fax (816) 874-4675
www.trekdesigngroup.com

Missouri Cert. of Authority 2002010300

TREK DESIGN GROUP, LLC

℄ RAB EAST

Cut Area	59.1 SF	Fill Area	4.6 SF
Cut Vol.	111 CY	Fill Vol.	11 CY

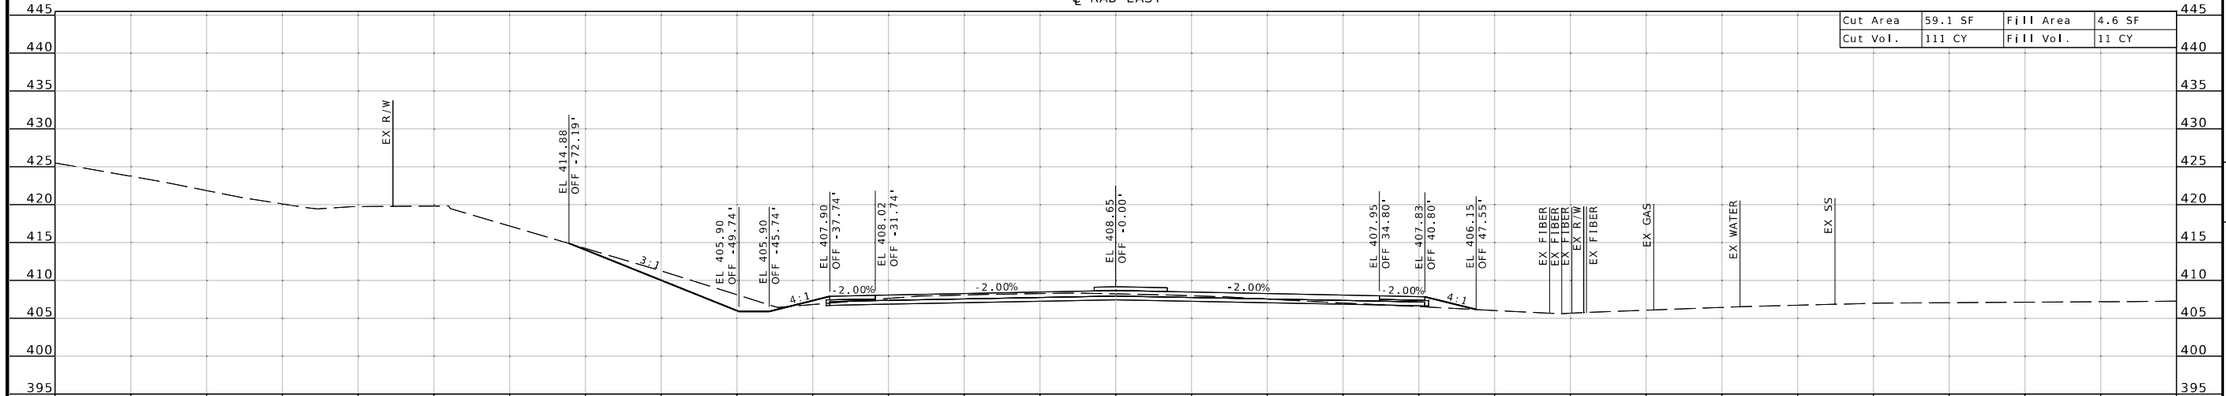

STA 603+50.00

℄ RAB EAST

Cut Area	60.3 SF	Fill Area	7.3 SF
Cut Vol.	100 CY	Fill Vol.	28 CY

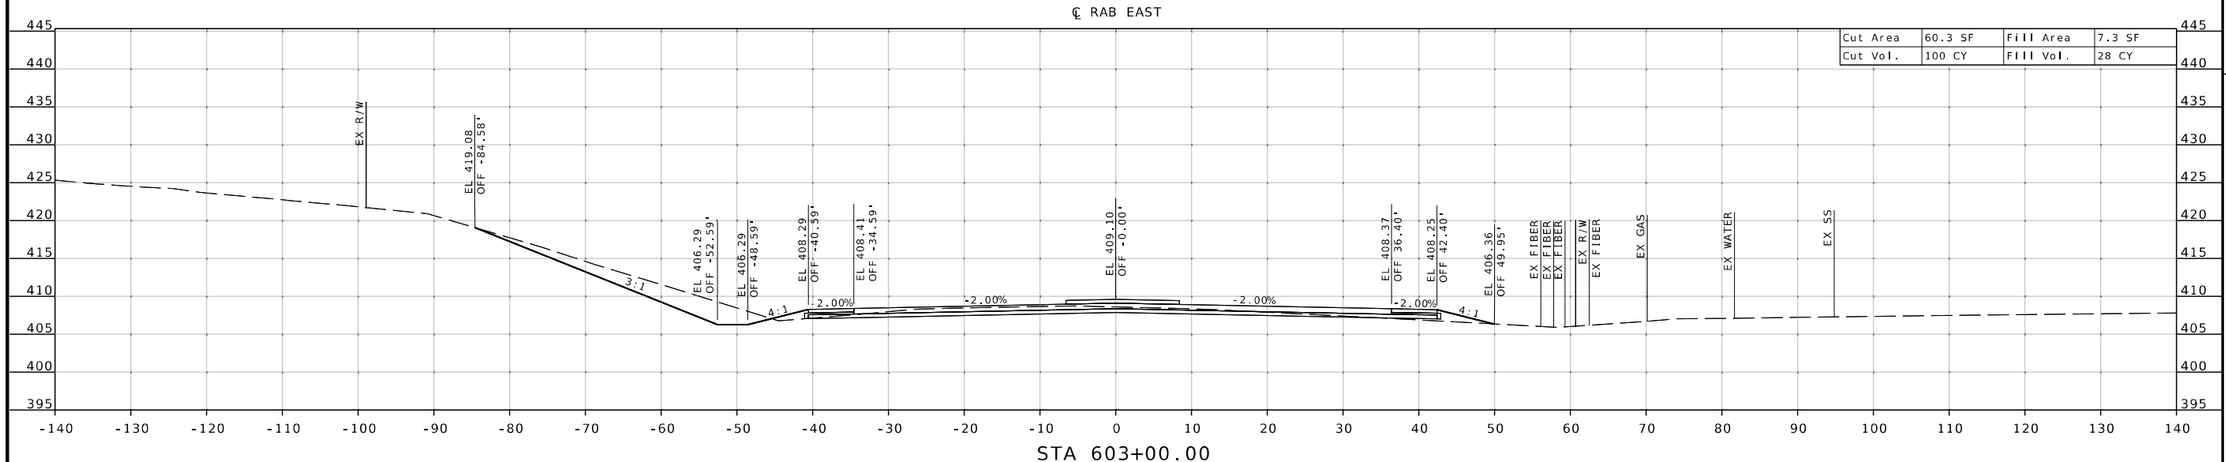

STA 603+00.00

THIS SHEET HAS BEEN SIGNED, SEALED & DATED ELECTRONICALLY.

DATE PREPARED
9/26/2025

ROUTE	STATE
K	MO
DISTRICT	SHEET NO.
SE	85

COUNTY
CAPE GIRARDEAU

JOB NO.
J9S3847

CONTRACT ID.

PROJECT NO.

BRIDGE NO.

DESCRIPTION	DATE

MISSOURI HIGHWAYS AND TRANSPORTATION COMMISSION

105 WEST CAPITOL
JEFFERSON CITY, MO 65102
1-888-ASK-MODOT (1-888-275-6636)

1411 East 104th St.
Kansas City, MO 64131
Tel (816) 874-4655
Fax (816) 874-4675
www.trekdesigngroup.com

Missouri Cert. of Authority 2002010300

TREKK DESIGN GROUP, LLC

℄ RAB EAST

Cut Area	87.6 SF	Fill Area	1.1 SF
Cut Vol.	130 CY	Fill Vol.	6 CY

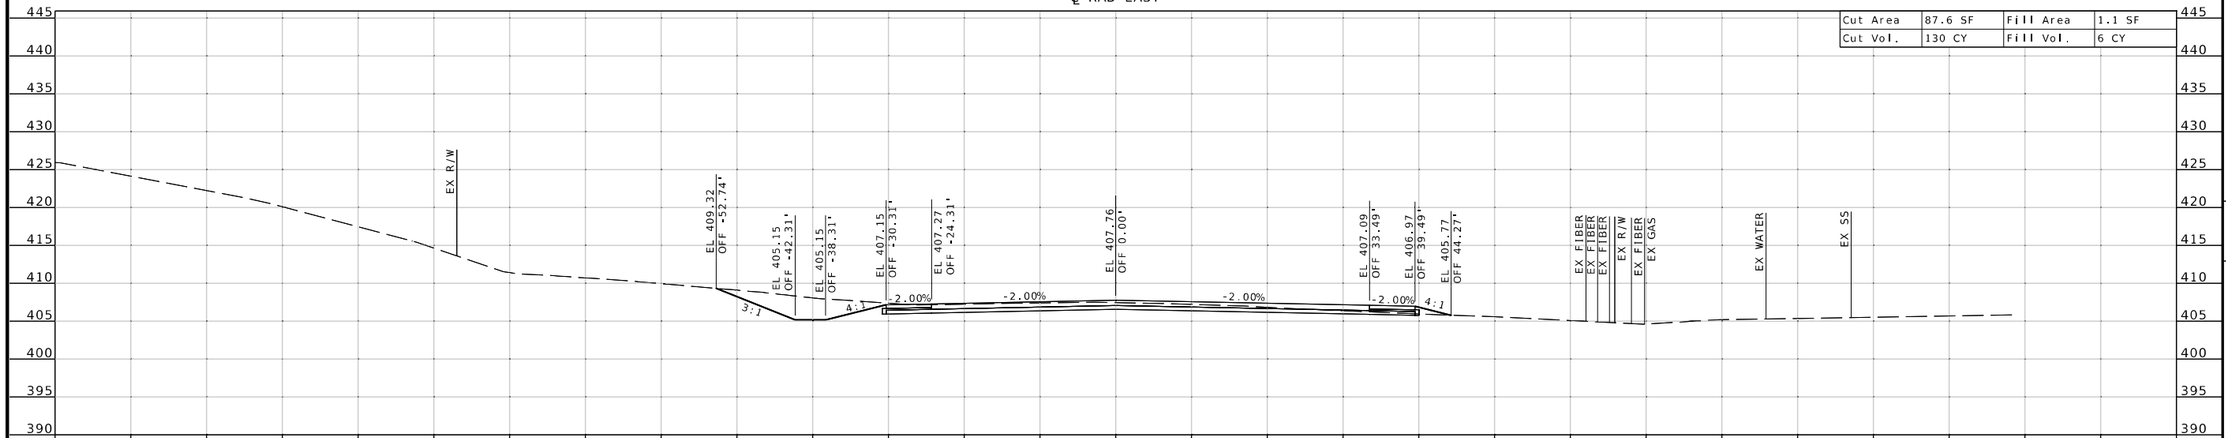

STA 604+50.00

℄ RAB EAST

Cut Area	53.3 SF	Fill Area	5.9 SF
Cut Vol.	104 CY	Fill Vol.	10 CY

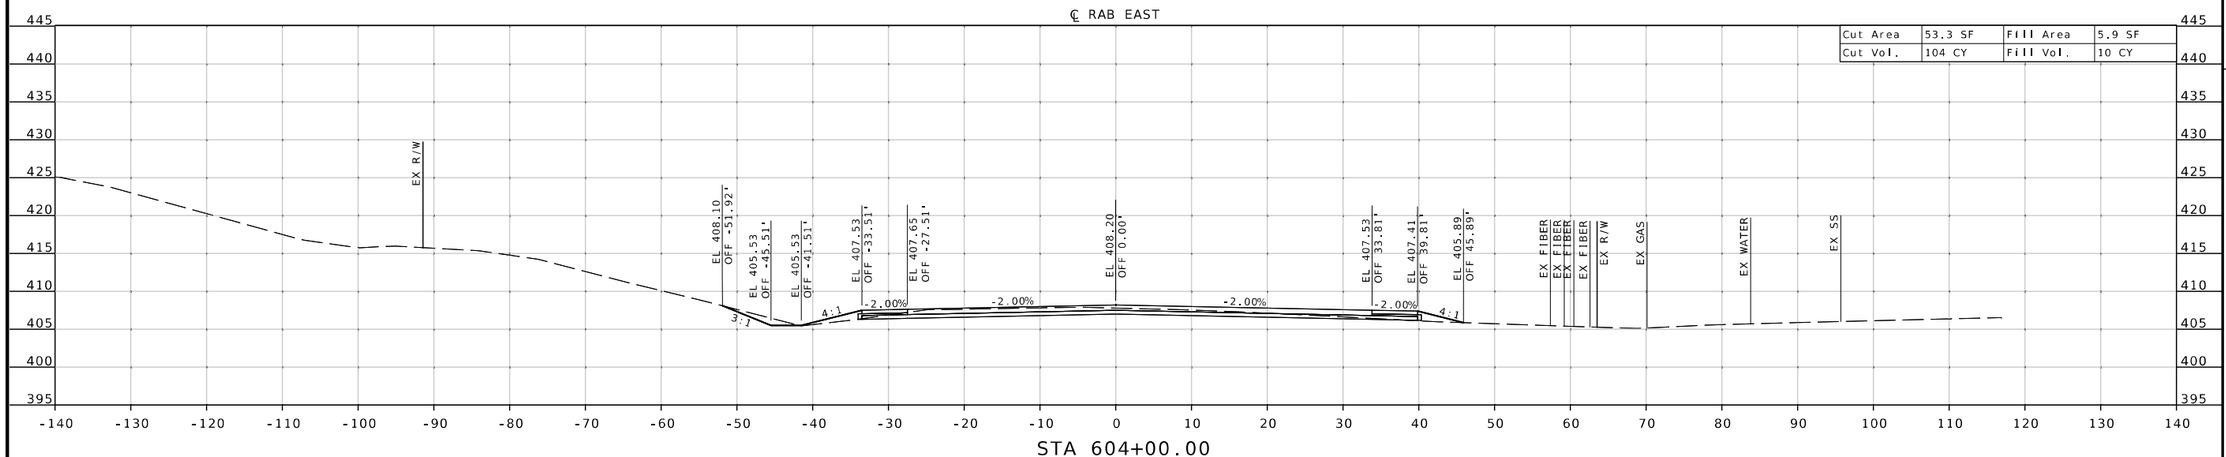

STA 604+00.00

STATE OF MISSOURI
DISTRICT
MICHAEL L. BROWN
NUMBER 2001015611
PROFESSIONAL ENGINEER

THIS SHEET HAS BEEN SIGNED, SEALED & DATED ELECTRONICALLY.

DATE PREPARED
9/26/2025

ROUTE	STATE
K	MO
DISTRICT	SHEET NO.
SE	86

COUNTY
CAPE GIRARDEAU

JOB NO.
J9S3847

CONTRACT ID.

PROJECT NO.

BRIDGE NO.

DESCRIPTION	DATE

MISSOURI HIGHWAYS AND TRANSPORTATION COMMISSION
105 WEST CAPITOL
JEFFERSON CITY, MO 65102
1-888-ASK-MODOT (1-888-275-6636)

TREKK DESIGN GROUP, LLC
1411 East 104th St.
Kansas City, MO 64131
Tel (816) 874-4655
Fax (816) 874-4675
www.trekkdesigngroup.com
Missouri Cert. of Authority 2002010390

℄ RAB EAST

Cut Area	54.8 SF	Fill Area	7.1 SF
Cut Vol.	5 CY	Fill Vol.	1 CY

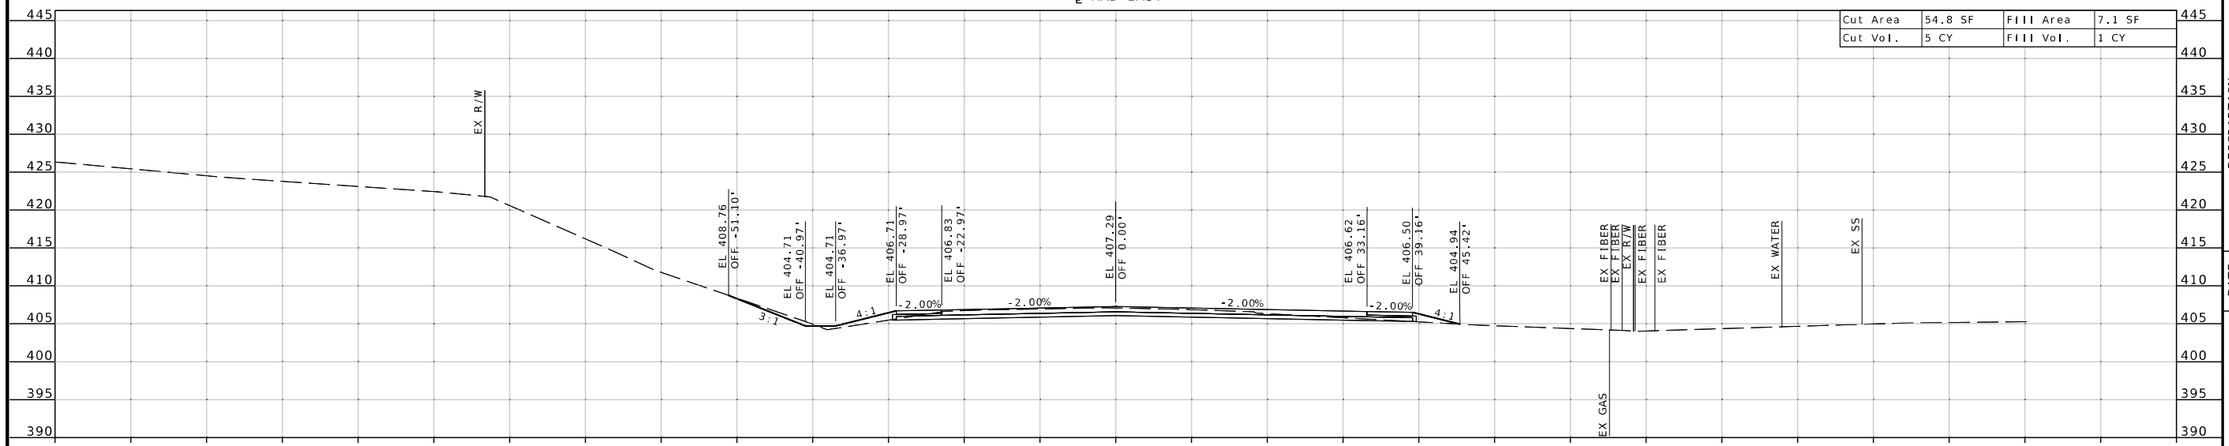

STA 605+03.03

℄ RAB EAST

Cut Area	55.2 SF	Fill Area	7.0 SF
Cut Vol.	132 CY	Fill Vol.	8 CY

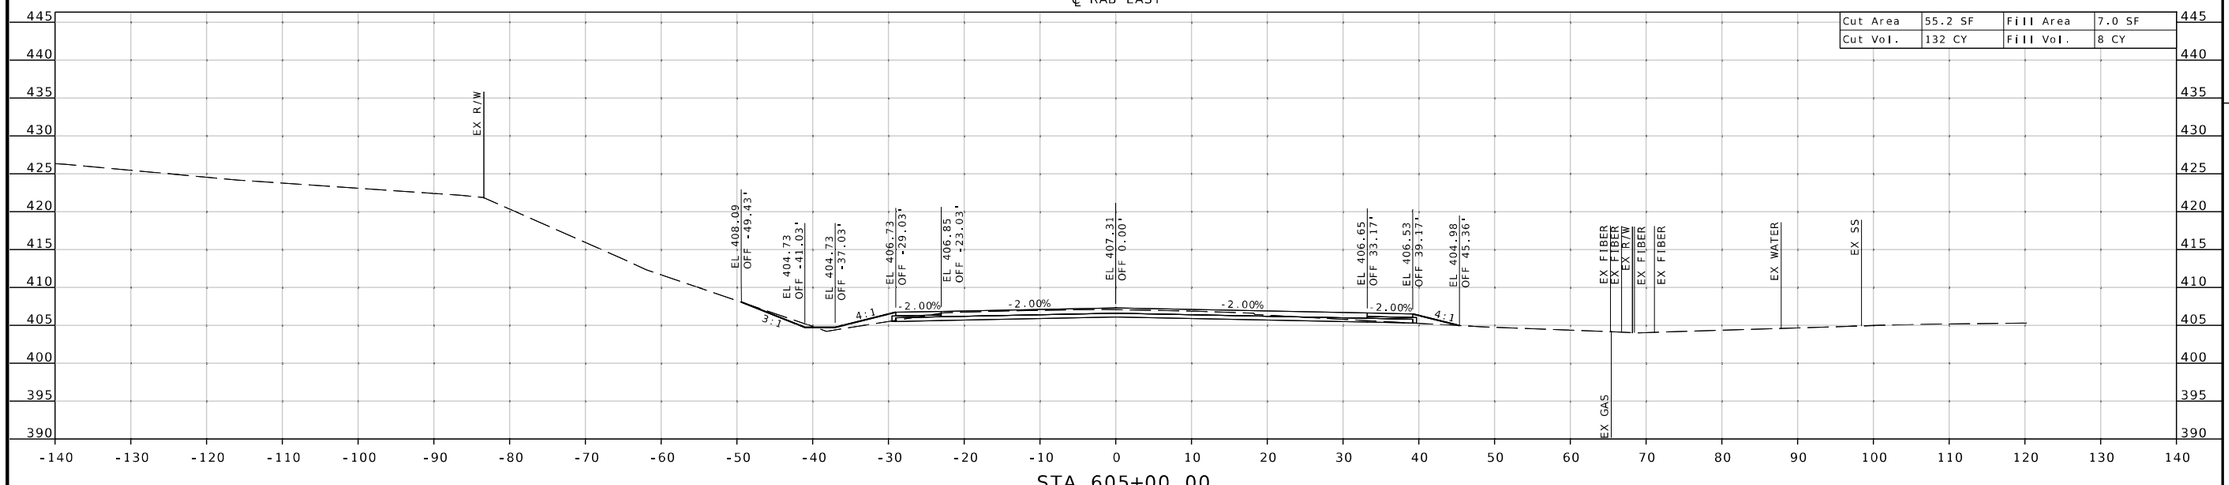

STA 605+00.00

STATE OF MISSOURI
DISTRICT
MICHAEL L. BROWN
NUMBER 2001015611
PROFESSIONAL ENGINEER

THIS SHEET HAS BEEN SIGNED, SEALED & DATED ELECTRONICALLY.

DATE PREPARED
9/26/2025

ROUTE	STATE
K	MO
DISTRICT	SHEET NO.
SE	87

COUNTY
CAPE GIRARDEAU

JOB NO.
J9S3847

CONTRACT ID.

PROJECT NO.

BRIDGE NO.

DESCRIPTION	DATE

MISSOURI HIGHWAYS AND TRANSPORTATION COMMISSION

105 WEST CAPITOL
JEFFERSON CITY, MO 65102
1-888-ASK-MODOT (1-888-275-6636)

1411 East 104th St.
Kansas City, MO 64131
Tel (816) 874-4655
Fax (816) 874-4675
www.trekkdesigngroup.com

Missouri Cert. of Authority 2002010300

TREKK DESIGN GROUP, LLC

℄ RTE K

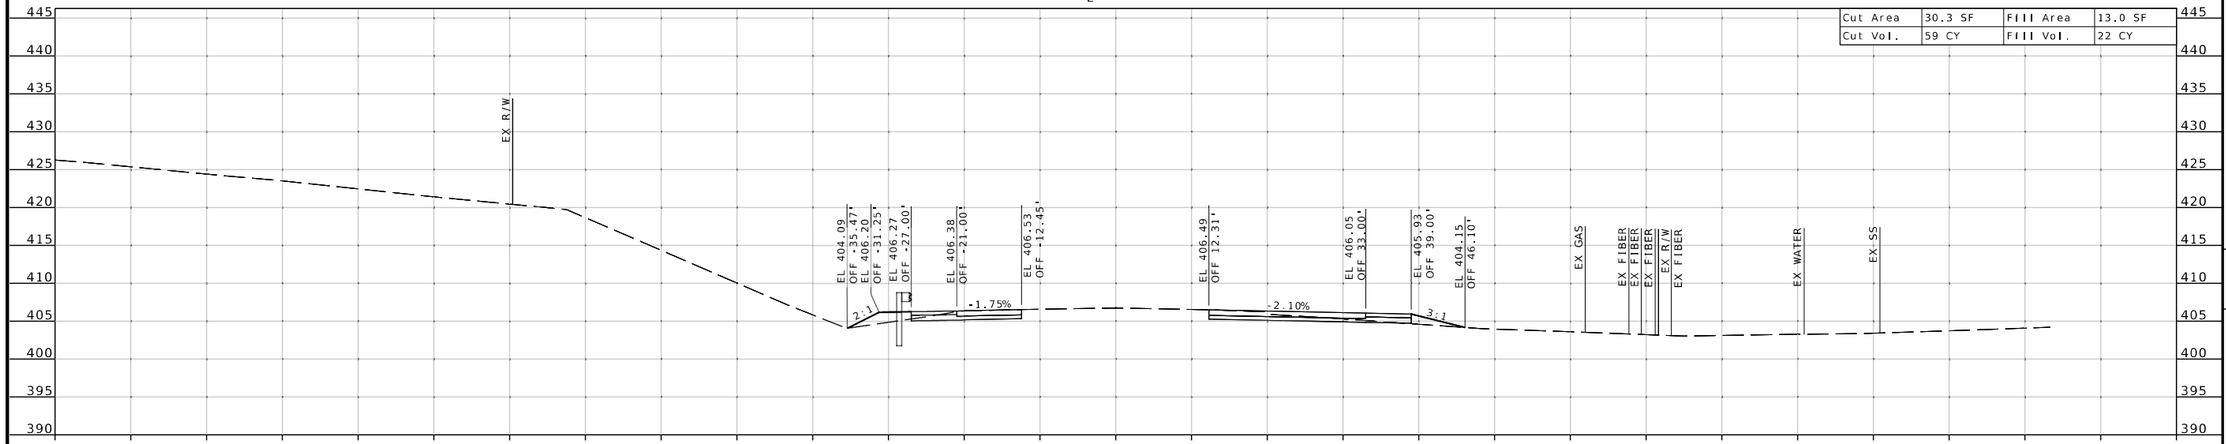

STA 178+00.00

℄ RTE K

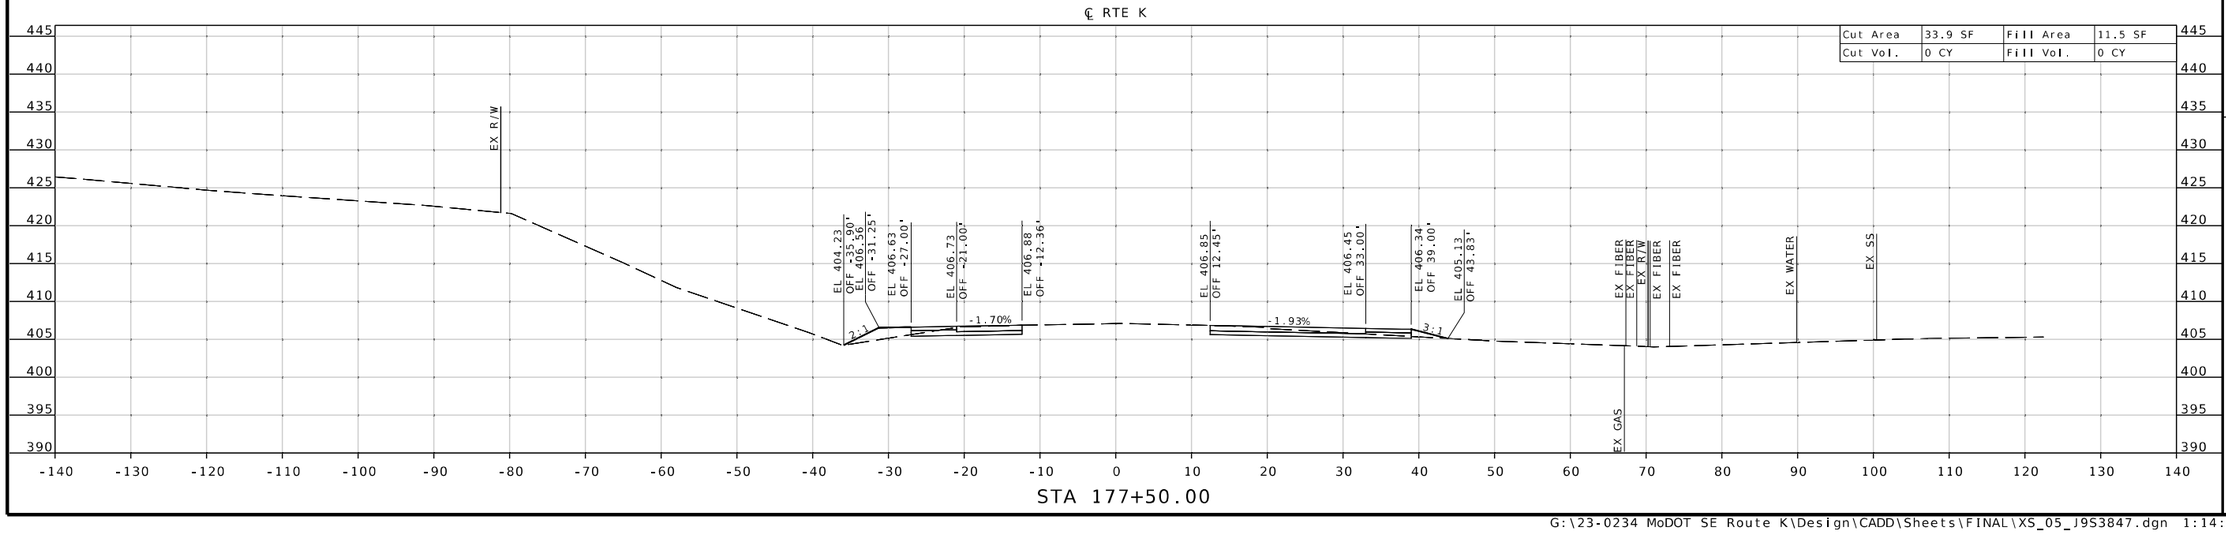

STA 177+50.00

PROFESSIONAL ENGINEER
STATE OF MISSOURI
MICHAEL L. BROWN
NUMBER 2001015611
DISTRICT
THIS SHEET HAS BEEN SIGNED, SEALED & DATED ELECTRONICALLY.

DATE PREPARED
9/26/2025

ROUTE	STATE
K	MO
DISTRICT	SHEET NO.
SE	88

COUNTY
CAPE GIRARDEAU

JOB NO.
J9S3847

CONTRACT ID.

PROJECT NO.

BRIDGE NO.

DESCRIPTION

DATE

MISSOURI HIGHWAYS AND TRANSPORTATION COMMISSION
105 WEST CAPITOL
JEFFERSON CITY, MO 65102
1-888-ASK-MODOT (1-888-275-6636)

1411 East 104th St.
Kansas City, MO 64131
Tel (816) 874-4655
Fax (816) 874-4675
www.trekdesigngroup.com
Missouri Cert. of Authority 2002010300
TREK DESIGN GROUP, LLC

℄ RTE K

Cut Area	27.0 SF	Fill Area	22.3 SF
Cut Vol.	51 CY	Fill Vol.	37 CY

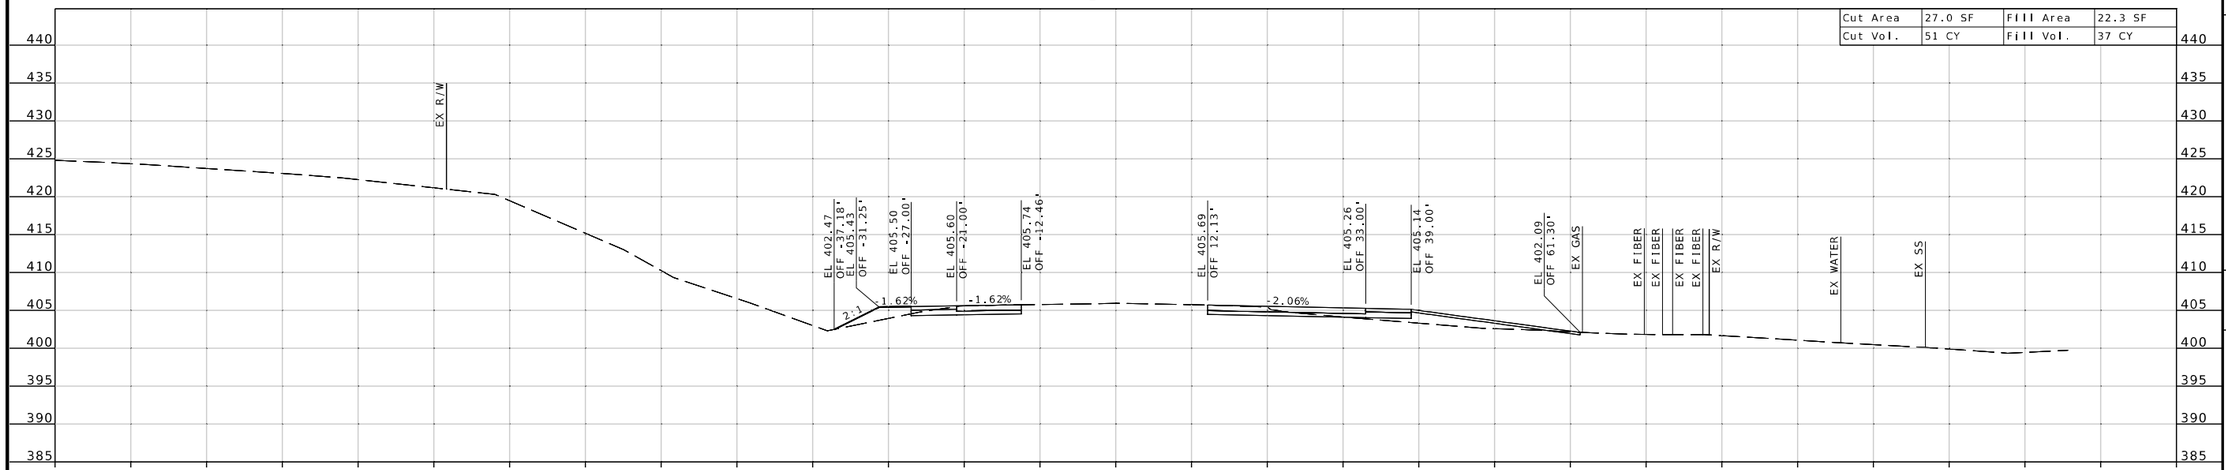

STA 179+00.00

℄ RTE K

Cut Area	27.8 SF	Fill Area	17.1 SF
Cut Vol.	54 CY	Fill Vol.	28 CY

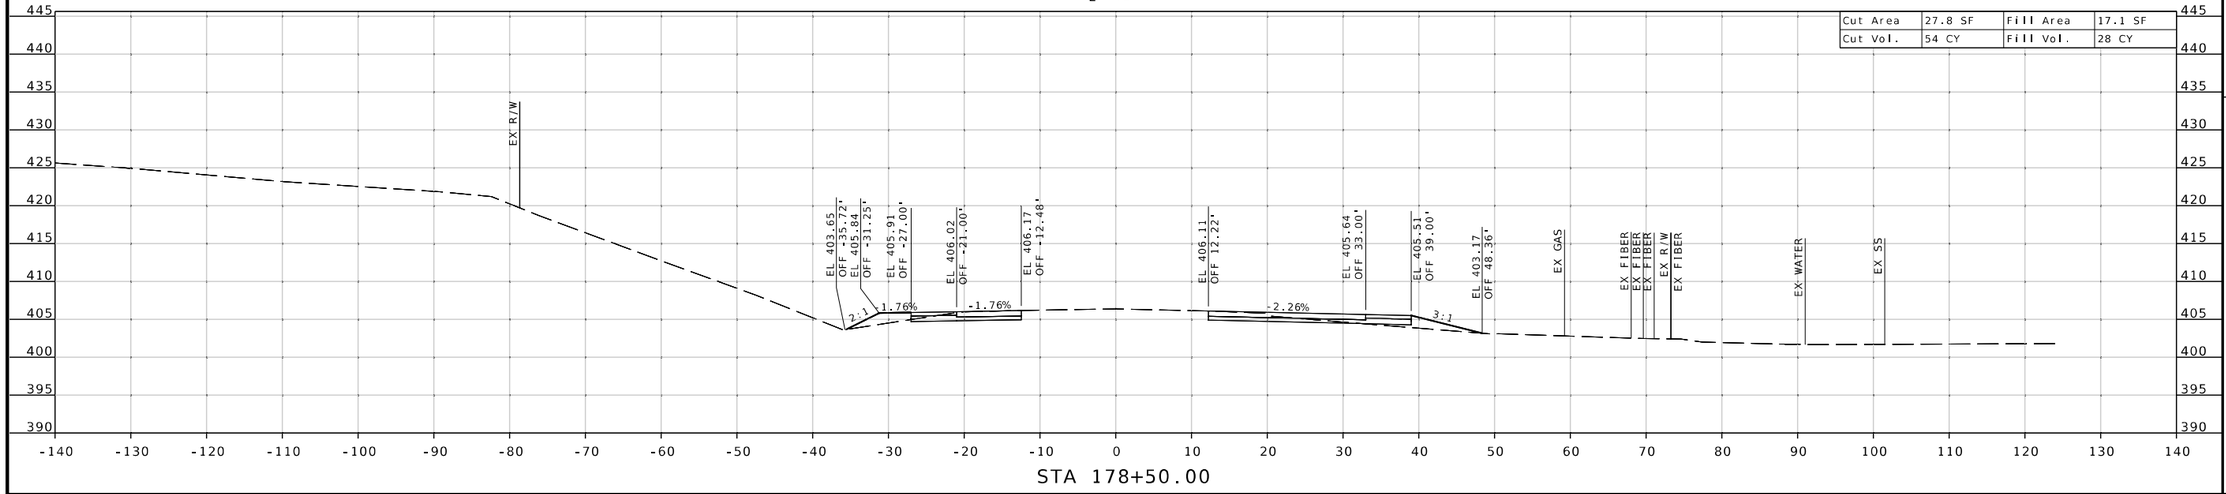

STA 178+50.00

STATE OF MISSOURI
MICHAEL L. BROWN
NUMBER 2001015611
REGISTERED PROFESSIONAL ENGINEER

THIS SHEET HAS BEEN SIGNED, SEALED & DATED ELECTRONICALLY.

DATE PREPARED
9/26/2025

ROUTE	STATE
K	MO
DISTRICT	SHEET NO.
SE	89

COUNTY
CAPE GIRARDEAU

JOB NO.
J9S3847

CONTRACT ID.

PROJECT NO.

BRIDGE NO.

DESCRIPTION	DATE

MISSOURI HIGHWAYS AND TRANSPORTATION COMMISSION
105 WEST CAPITOL
JEFFERSON CITY, MO 65102
1-888-ASK-MODOT (1-888-275-6636)

TREKK DESIGN GROUP, LLC
1411 East 104th St.
Kansas City, MO 64131
Tel (816) 874-4655
Fax (816) 874-4675
www.trekkdesigngroup.com
Missouri Cert. of Authority 2002010300

℄ RTE K

Cut Area	24.5 SF	Fill Area	65.1 SF
Cut Vol.	45 CY	Fill Vol.	119 CY

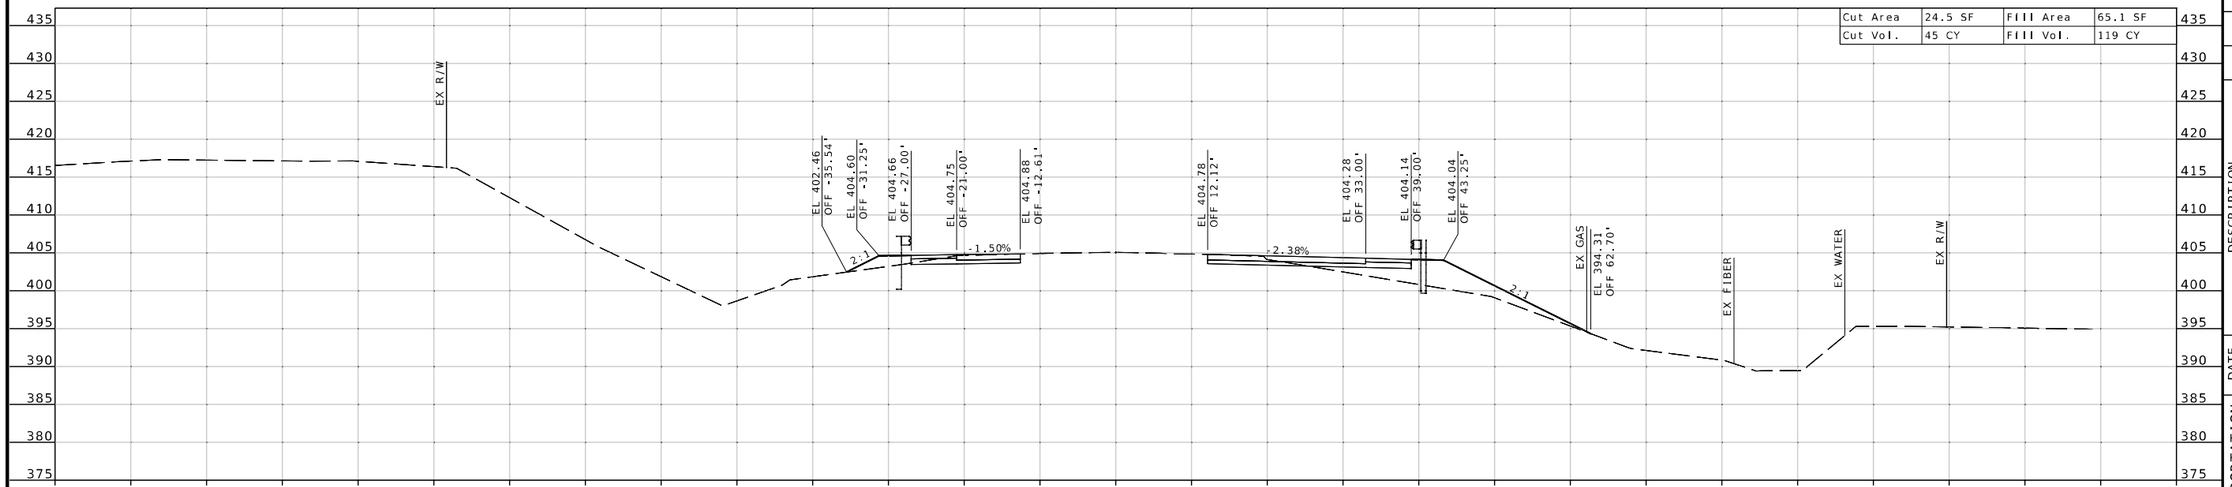

STA 180+00.00

℄ RTE K

Cut Area	24.0 SF	Fill Area	64.0 SF
Cut Vol.	47 CY	Fill Vol.	80 CY

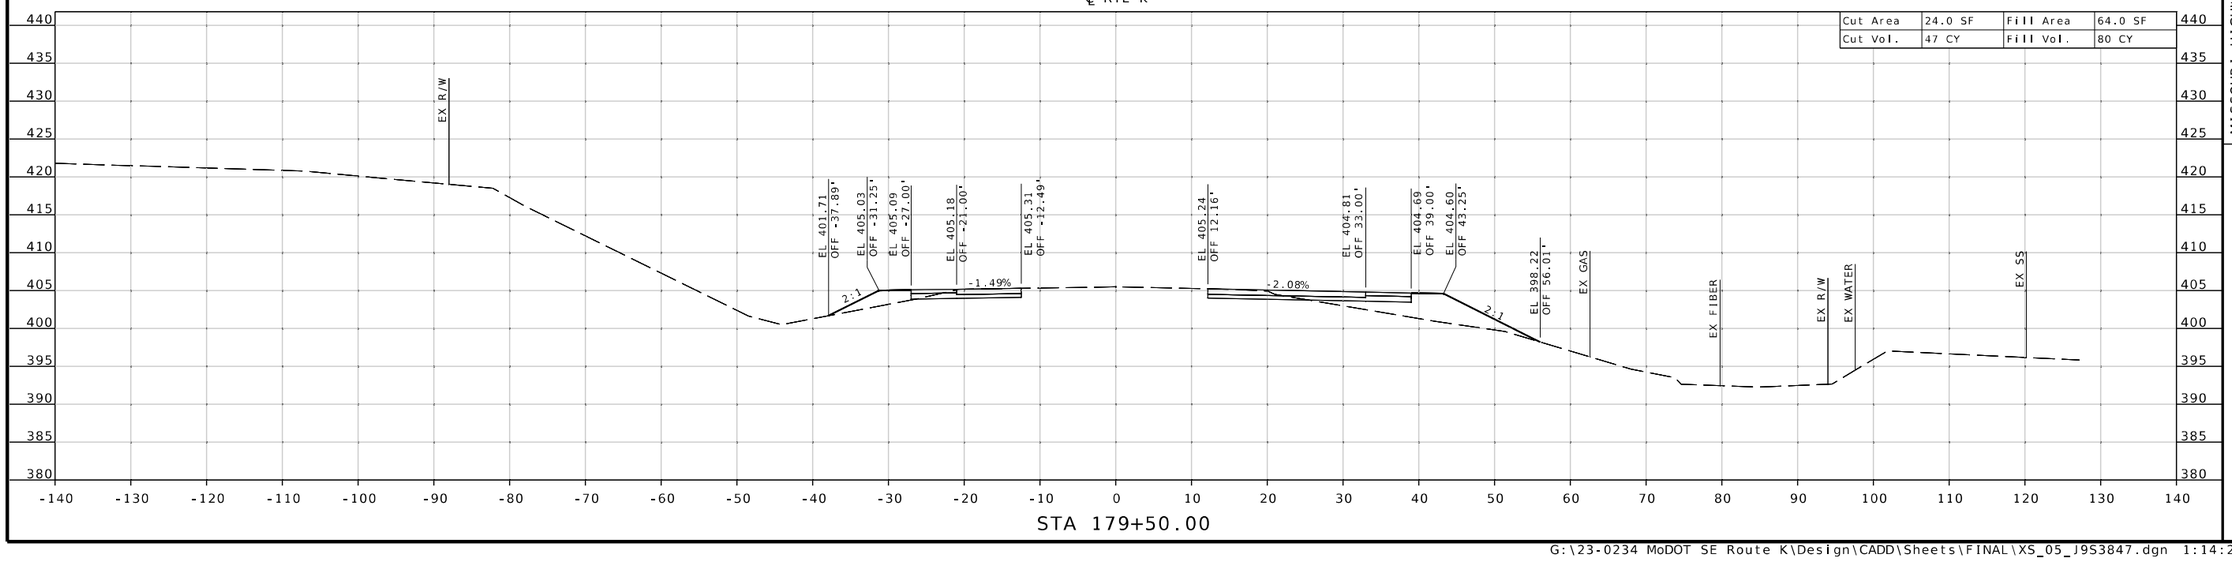

STA 179+50.00

STATE OF MISSOURI
MICHAEL L. BROWN
NUMBER 2001015611
PROFESSIONAL ENGINEER
THIS SHEET HAS BEEN SIGNED, SEALED & DATED ELECTRONICALLY.

DATE PREPARED
9/26/2025

ROUTE	STATE
K	MO
DISTRICT	SHEET NO.
SE	90

COUNTY
CAPE GIRARDEAU

JOB NO.
J9S3847

CONTRACT ID.

PROJECT NO.

BRIDGE NO.

DESCRIPTION	DATE

MISSOURI HIGHWAYS AND TRANSPORTATION COMMISSION
105 WEST CAPITOL
JEFFERSON CITY, MO 65102
1-888-ASK-MODOT (1-888-275-6636)

TREK DESIGN GROUP, LLC
1411 East 104th St.
Kansas City, MO 64131
Tel (816) 874-4655
Fax (816) 874-4675
www.trekdesigngroup.com

Missouri Cert. of Authority 2002010300

℄ RTE K

Cut Area	25.8 SF	Fill Area	48.4 SF
Cut Vol.	46 CY	Fill Vol.	101 CY

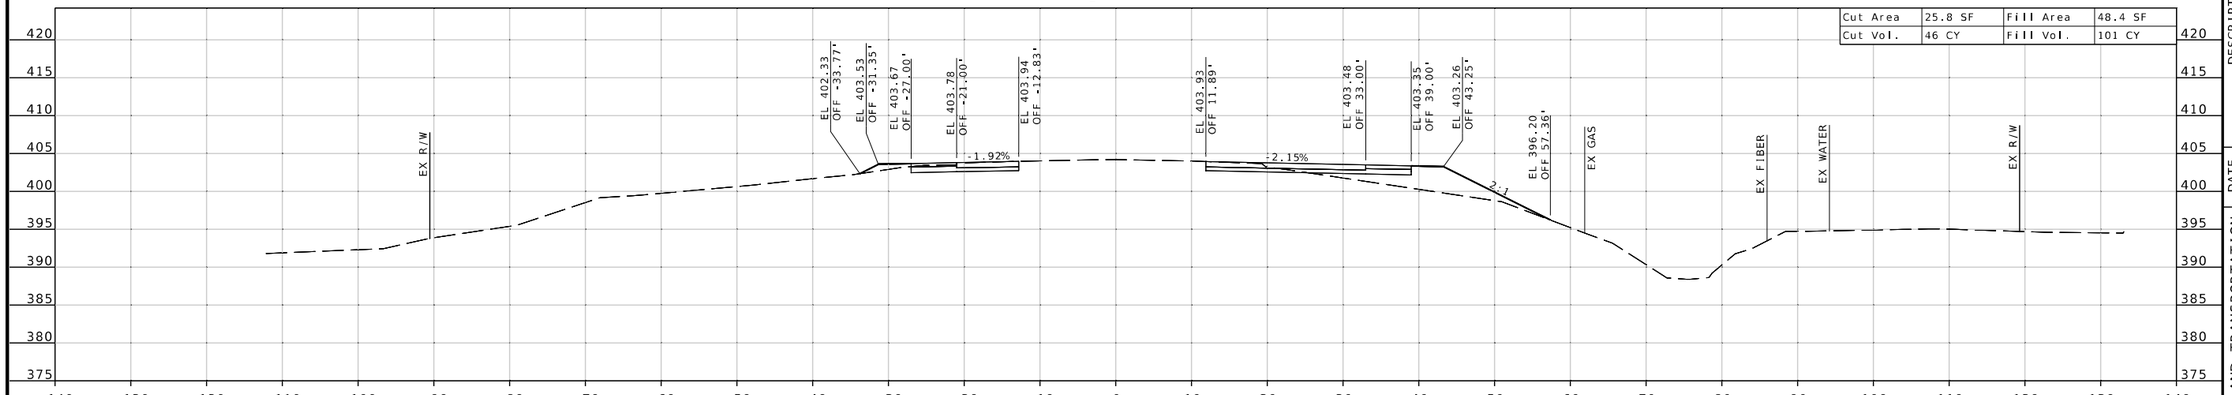

STA 181+00.00

℄ RTE K

Cut Area	24.4 SF	Fill Area	60.8 SF
Cut Vol.	45 CY	Fill Vol.	117 CY

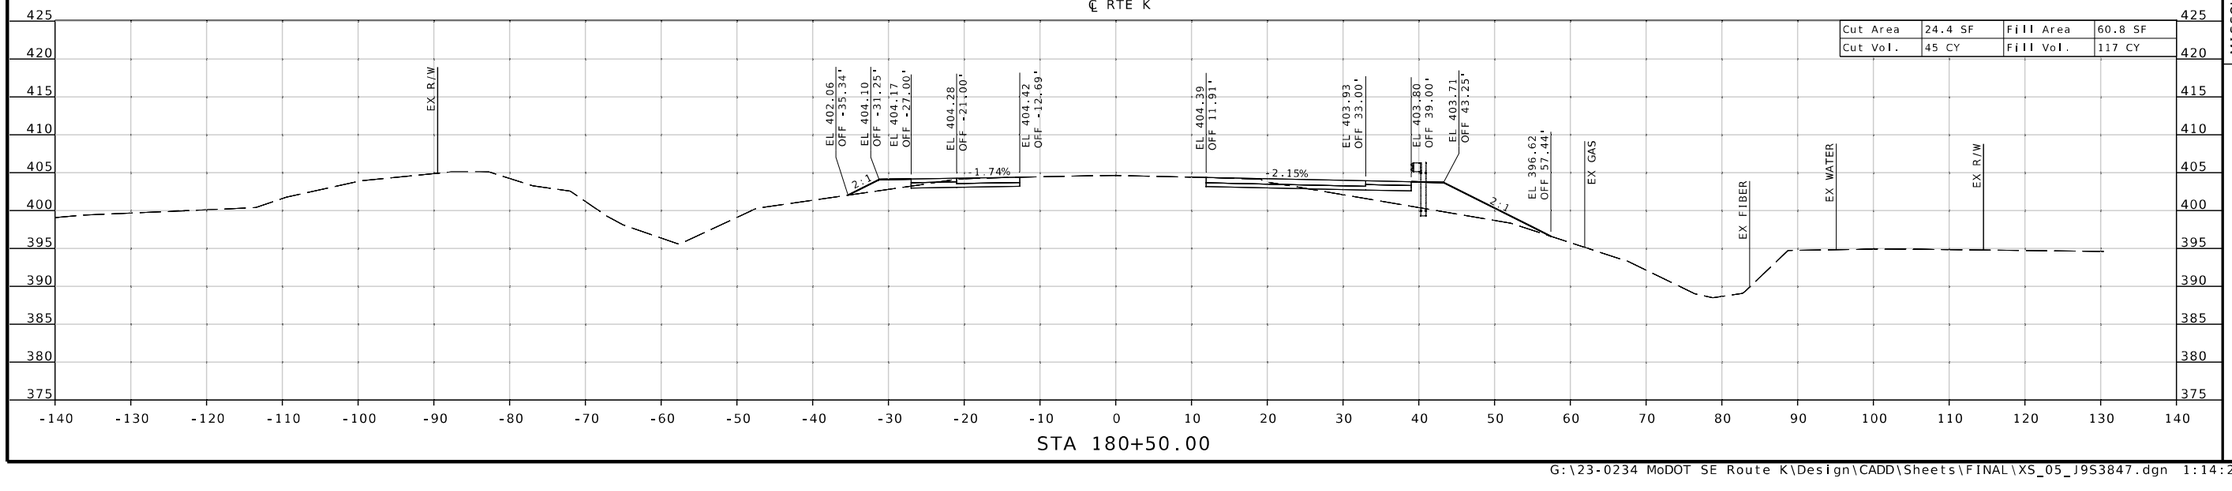

STA 180+50.00

THIS SHEET HAS BEEN SIGNED, SEALED & DATED ELECTRONICALLY.

DATE PREPARED
9/26/2025

ROUTE	STATE
K	MO
DISTRICT	SHEET NO.
SE	91

COUNTY
CAPE GIRARDEAU

JOB NO.
J9S3847

CONTRACT ID.

PROJECT NO.

BRIDGE NO.

DESCRIPTION	DATE

MISSOURI HIGHWAYS AND TRANSPORTATION COMMISSION

105 WEST CAPITOL
JEFFERSON CITY, MO 65102
1-888-ASK-MODOT (1-888-275-6636)

TREKK DESIGN GROUP, LLC
1411 East 104th St.
Kansas City, MO 64131
Tel (816) 874-4655
Fax (816) 874-4675
www.trekkdesigngroup.com

Missouri Cert. of Authority 2002010300

G:\23-0234 MoDOT SE Route K\Design\CADD\Sheets\FINAL\XS_05_J9S3847.dgn 1:14:29 PM 9/26/2025

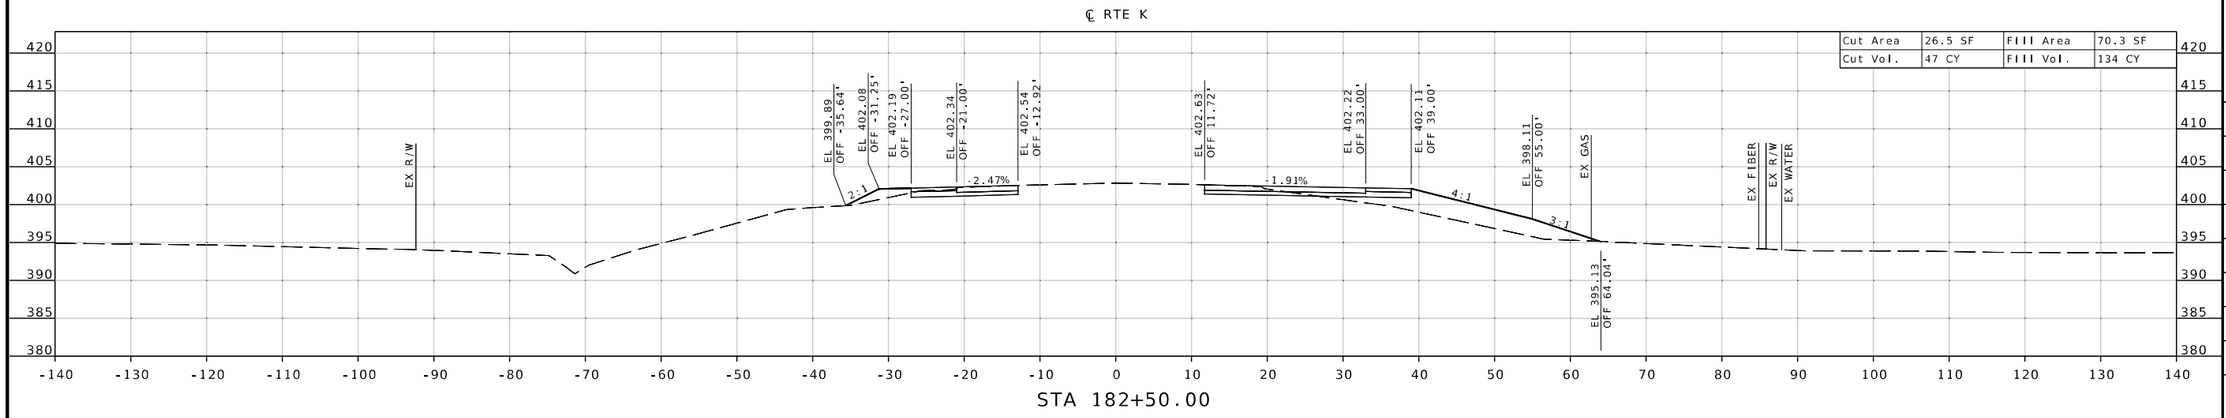

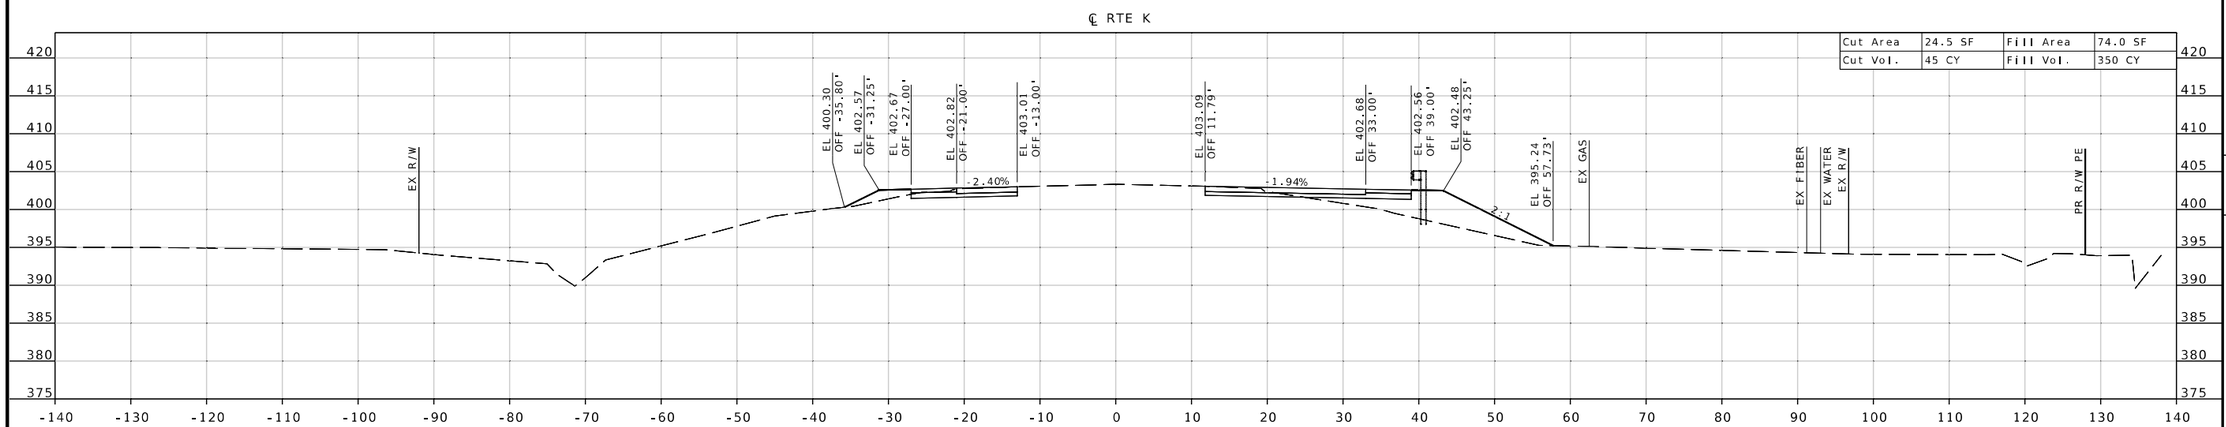

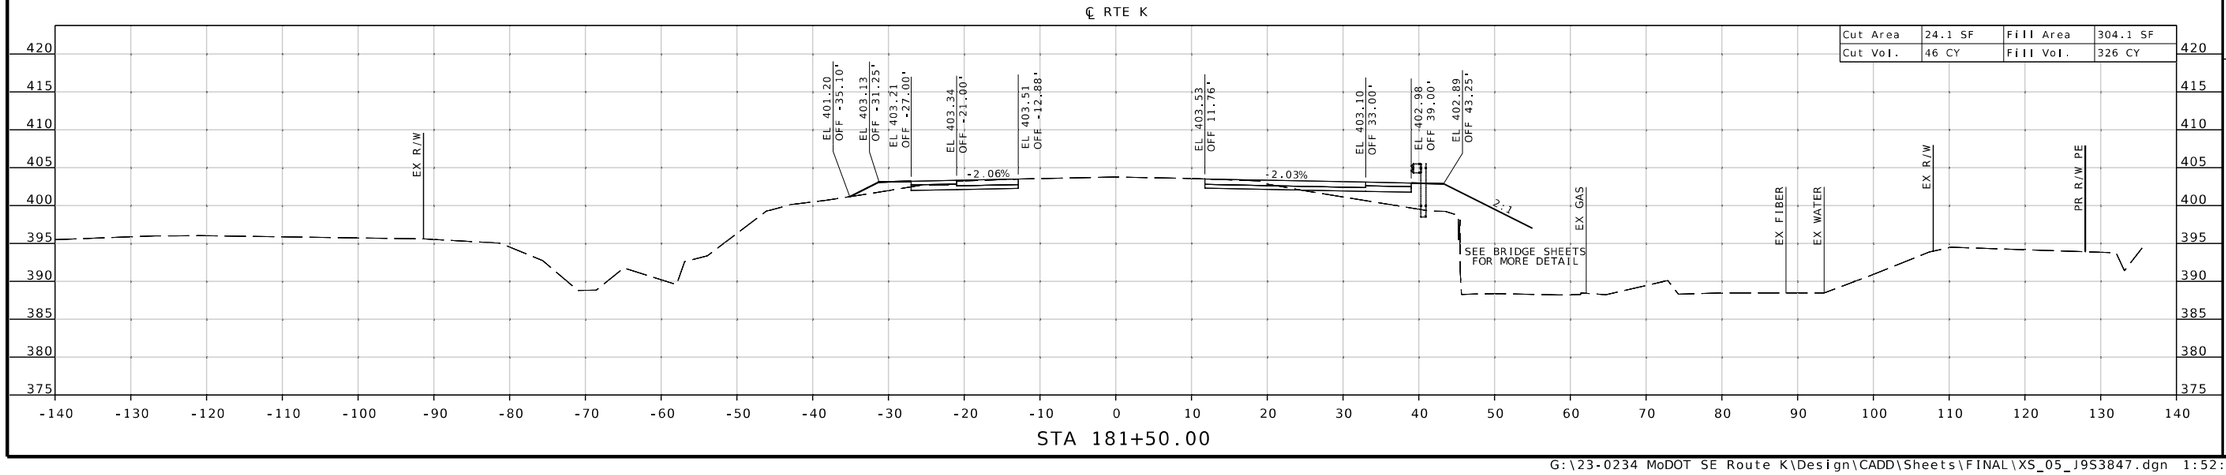

THIS SHEET HAS BEEN SIGNED, SEALED & DATED ELECTRONICALLY.

DATE PREPARED 9/26/2025

ROUTE	STATE
K	MO
DISTRICT	SHEET NO.
SE	92

COUNTY: CAPE GIRARDEAU

JOB NO. J9S3847

CONTRACT ID.

PROJECT NO.

BRIDGE NO.

DESCRIPTION	DATE

MISSOURI HIGHWAYS AND TRANSPORTATION COMMISSION

105 WEST CAPITOL
JEFFERSON CITY, MO 65102
1-888-ASK-MODOT (1-888-275-6636)

1411 East 104th St.
Kansas City, MO 64131
Tel (816) 874-4655
Fax (816) 874-4675
www.trekdesigngroup.com

Missouri Cert. of Authority 2002010300

TREK DESIGN GROUP, LLC

℄ RTE K

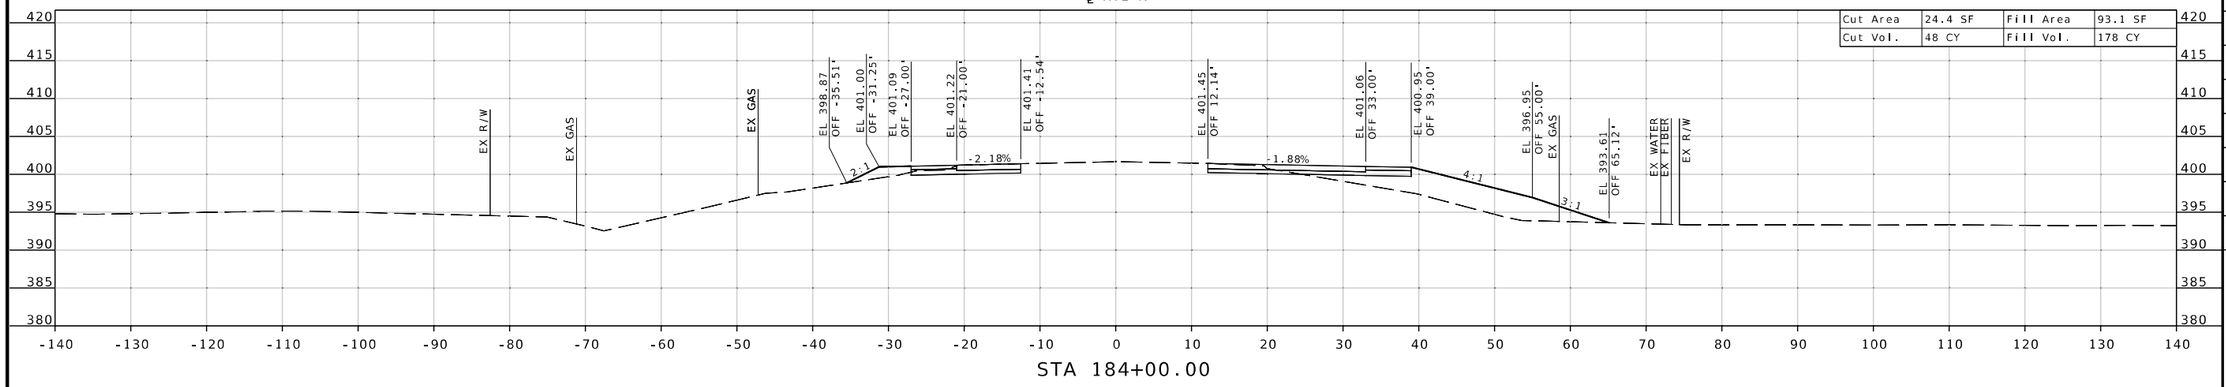

STA 184+00.00

℄ RTE K

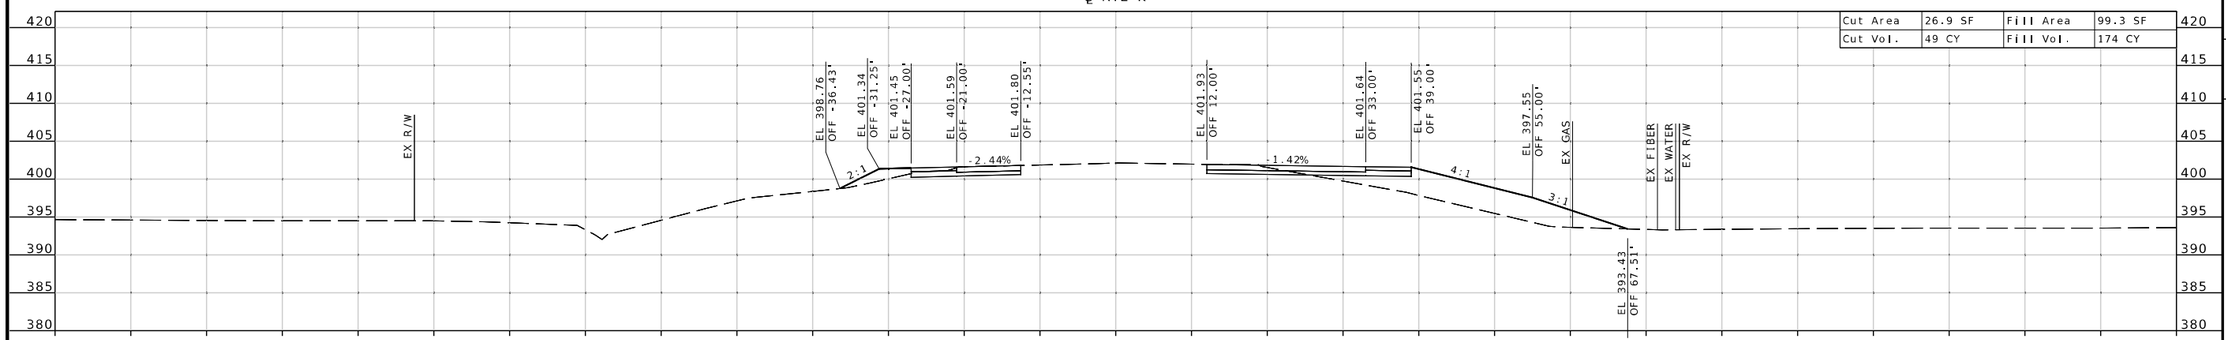

STA 183+50.00

℄ RTE K

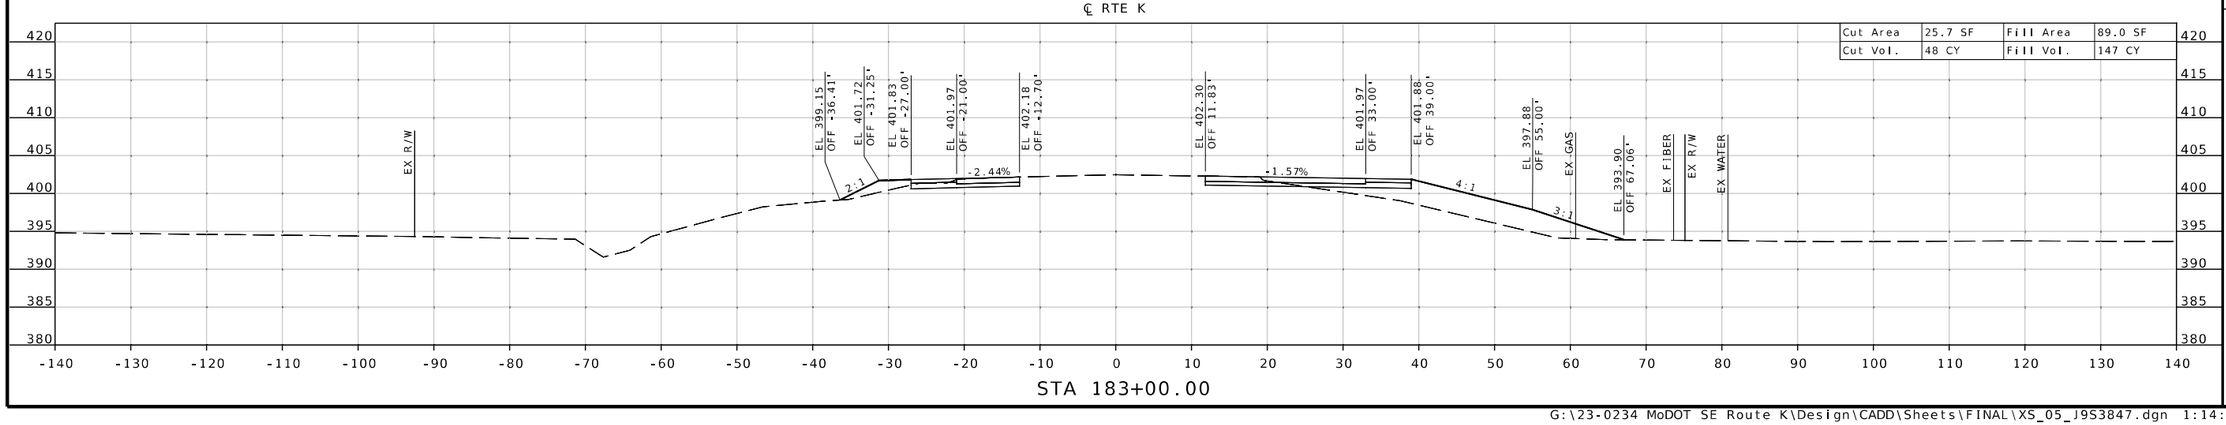

STA 183+00.00

STATE OF MISSOURI
MICHAEL L. BROWN
NUMBER 2001015611
REGISTERED PROFESSIONAL ENGINEER
THIS SHEET HAS BEEN SIGNED, SEALED & DATED ELECTRONICALLY.

DATE PREPARED 9/26/2025

ROUTE	STATE
K	MO
DISTRICT	SHEET NO.
SE	93

COUNTY: CAPE GIRARDEAU

JOB NO. J9S3847

CONTRACT ID.

PROJECT NO.

BRIDGE NO.

DESCRIPTION	DATE

MISSOURI HIGHWAYS AND TRANSPORTATION COMMISSION
105 WEST CAPITOL
JEFFERSON CITY, MO 65102
1-888-ASK-MODOT (1-888-275-6636)

TREK DESIGN GROUP, LLC
1411 East 104th St.
Kansas City, MO 64131
Tel (816) 874-4655
Fax (816) 874-4675
www.trekdesigngroup.com
Missouri Cert. of Authority 2002010300

℄ RTE K

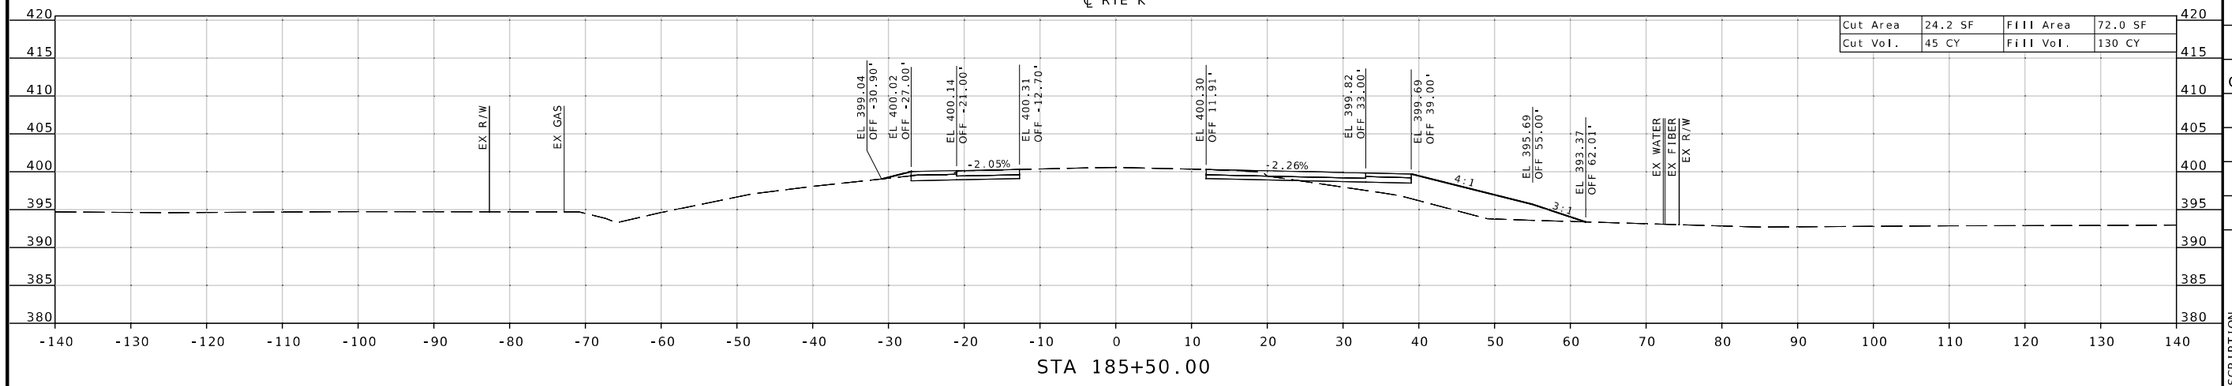

STA 185+50.00

℄ RTE K

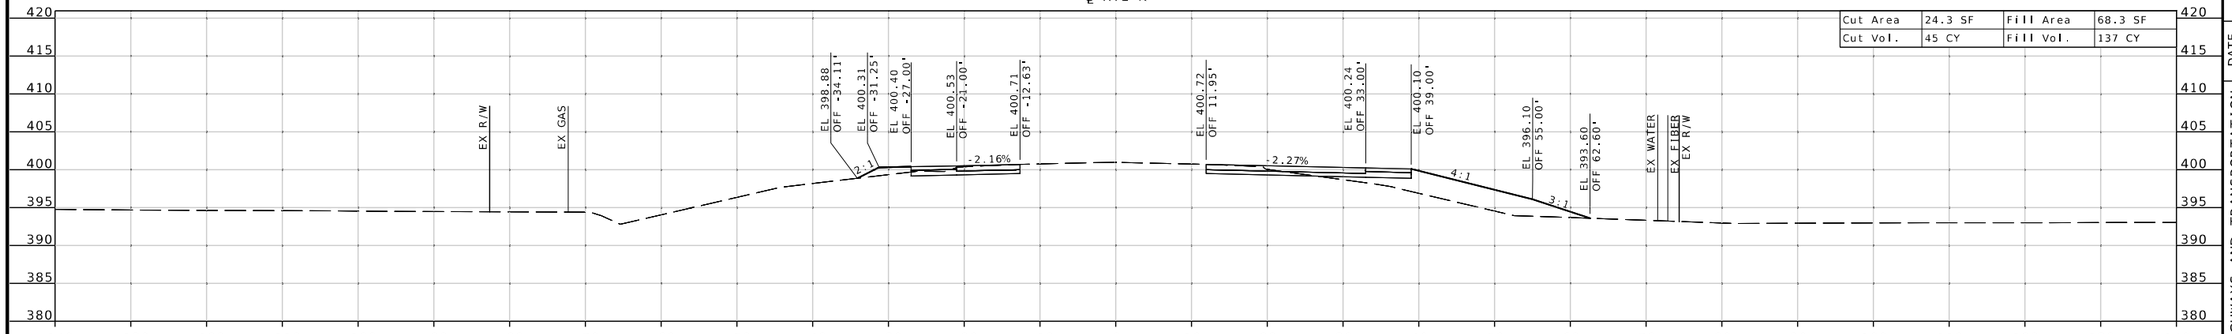

STA 185+00.00

℄ RTE K

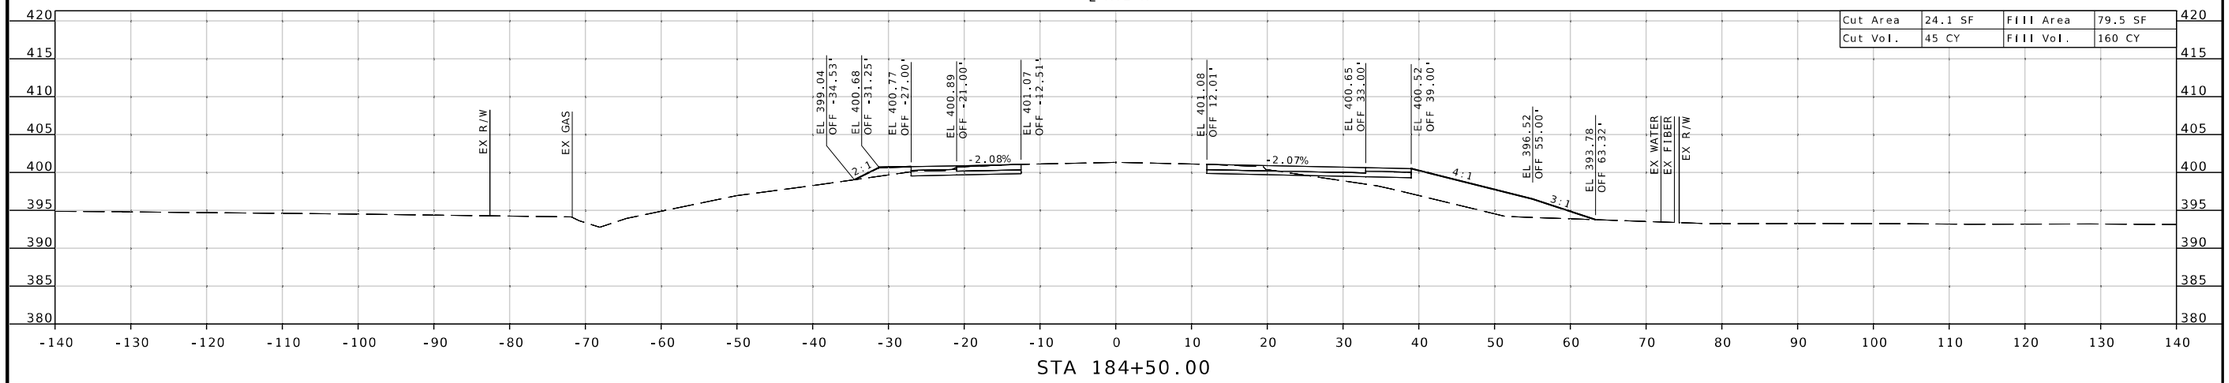

STA 184+50.00

STATE OF MISSOURI
REGISTERED
MICHAEL L. BROWN
NUMBER 2001015611
PROFESSIONAL ENGINEER

THIS SHEET HAS BEEN SIGNED, SEALED & DATED ELECTRONICALLY.

DATE PREPARED
9/26/2025

ROUTE	STATE
K	MO
DISTRICT	SHEET NO.
SE	94

COUNTY
CAPE GIRARDEAU

JOB NO.
J9S3847

CONTRACT ID.

PROJECT NO.

BRIDGE NO.

DESCRIPTION

DATE

MISSOURI HIGHWAYS AND TRANSPORTATION COMMISSION

105 WEST CAPITOL
JEFFERSON CITY, MO 65102
1-888-ASK-MODOT (1-888-275-6636)

MoDOT

1411 East 104th St.
Kansas City, MO 64131
Tel (816) 874-4855
Fax (816) 874-4875
www.trekdesigngroup.com

Missouri Cert. of Authority 2002010300

TREK DESIGN GROUP, LLC

G:\23-0234 MoDOT SE Route K\Design\CADD\Sheets\FINAL\XS_05_J9S3847.dgn 1:14:42 PM 9/26/2025

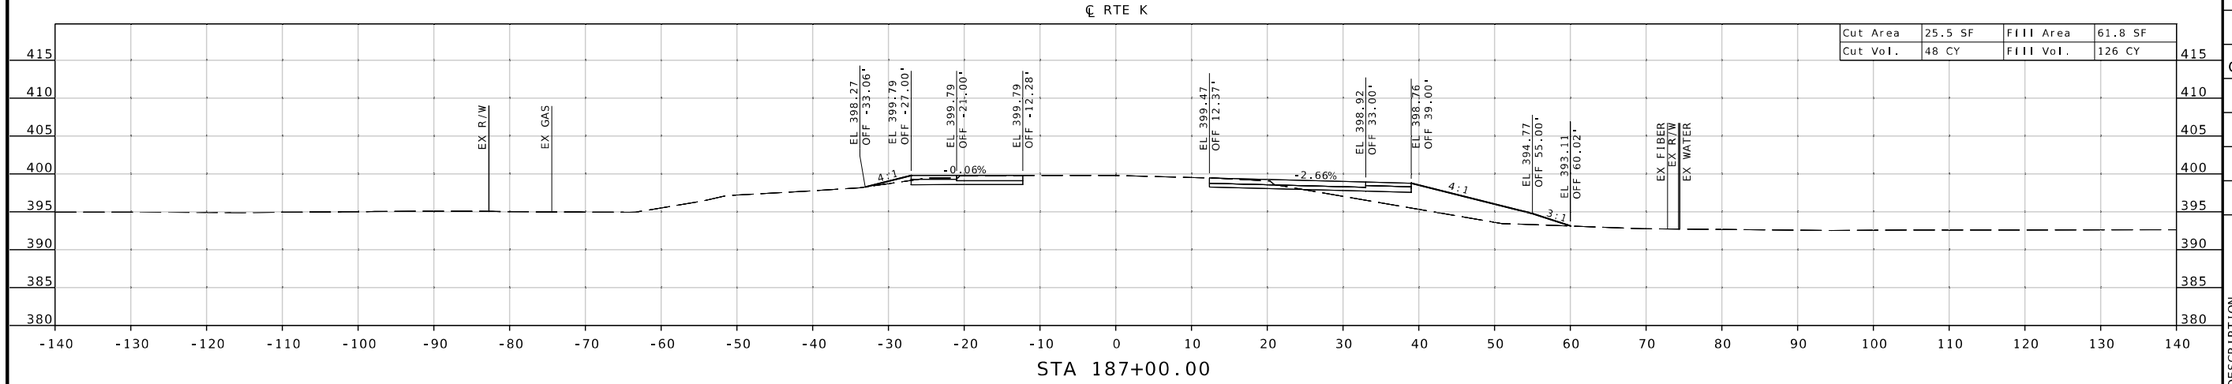

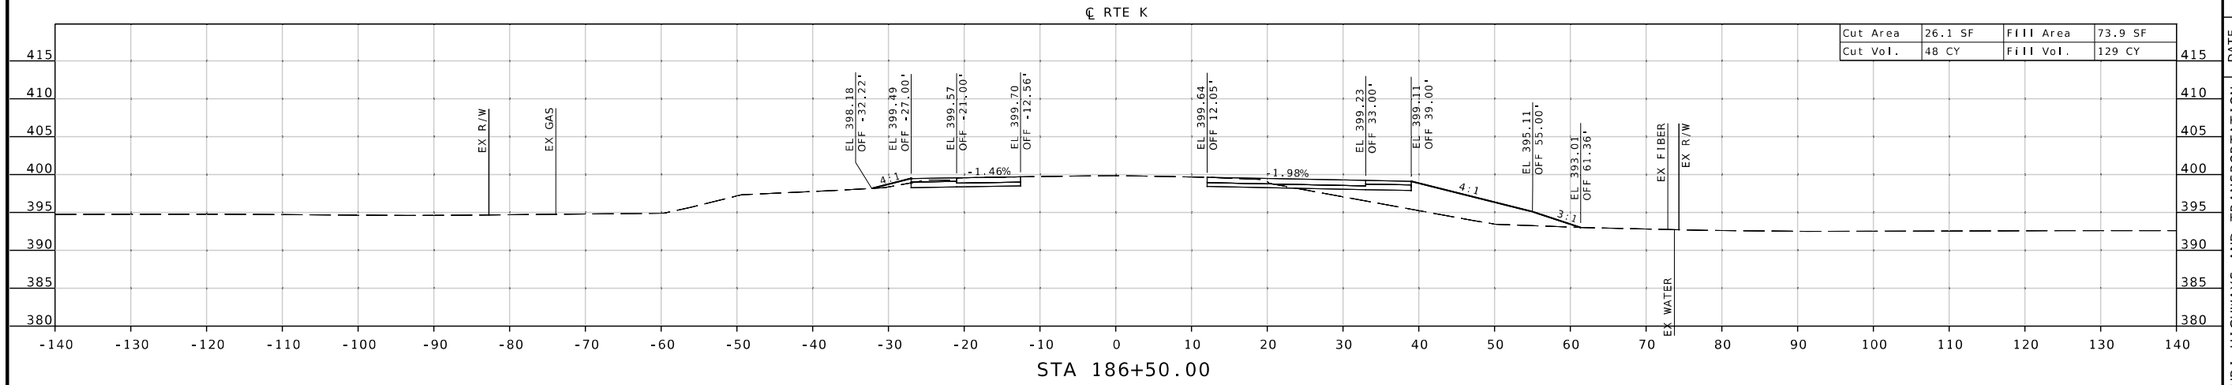

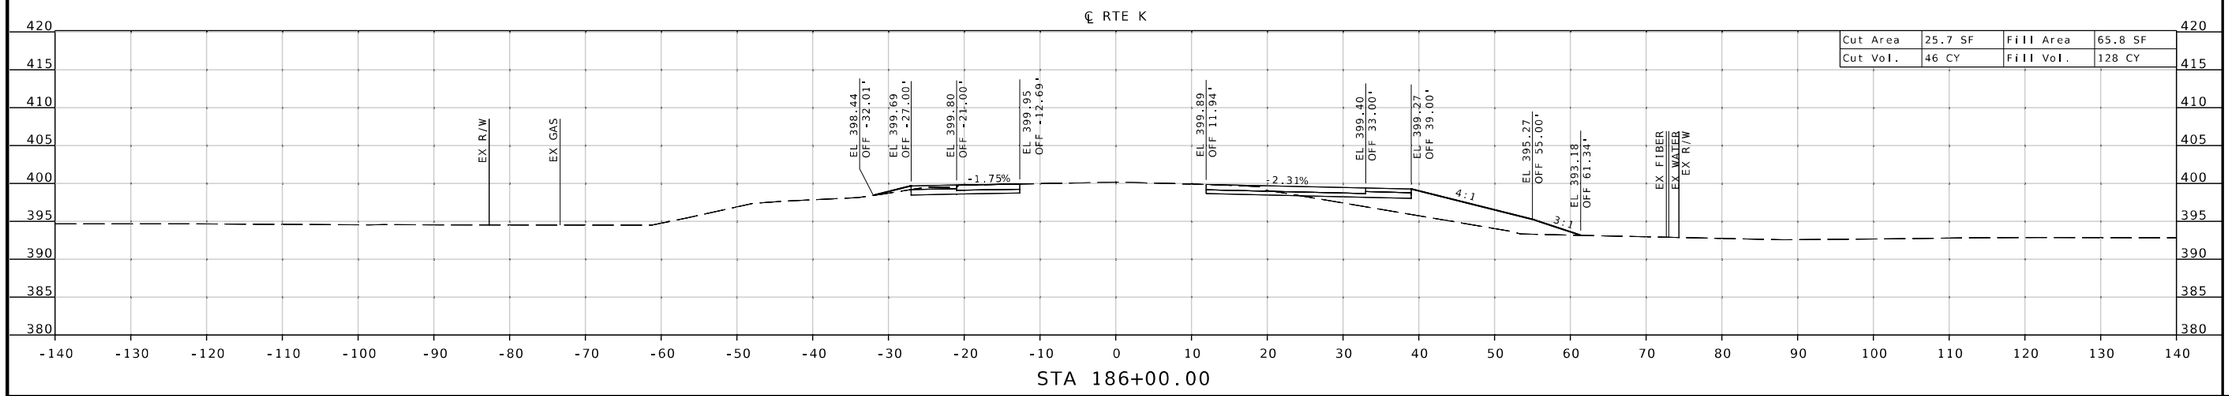

MICHAEL L. BROWN
NUMBER 2001015611
STATE OF MISSOURI
REGISTERED PROFESSIONAL ENGINEER
THIS SHEET HAS BEEN SIGNED, SEALED & DATED ELECTRONICALLY.

DATE PREPARED
9/26/2025

ROUTE	STATE
K	MO
DISTRICT	SHEET NO.
SE	95

COUNTY
CAPE GIRARDEAU

JOB NO.
J9S3847

CONTRACT ID.

PROJECT NO.

BRIDGE NO.

DESCRIPTION	DATE

MISSOURI HIGHWAYS AND TRANSPORTATION COMMISSION

105 WEST CAPITOL
JEFFERSON CITY, MO 65102
1-888-ASK-MODOT (1-888-275-6636)

1411 East 104th St.
Kansas City, MO 64131
Tel (816) 874-4655
Fax (816) 874-4675
www.trekdesigngroup.com

Missouri Cert. of Authority 2002010300

TREKK DESIGN GROUP, LLC

℄ RTE K

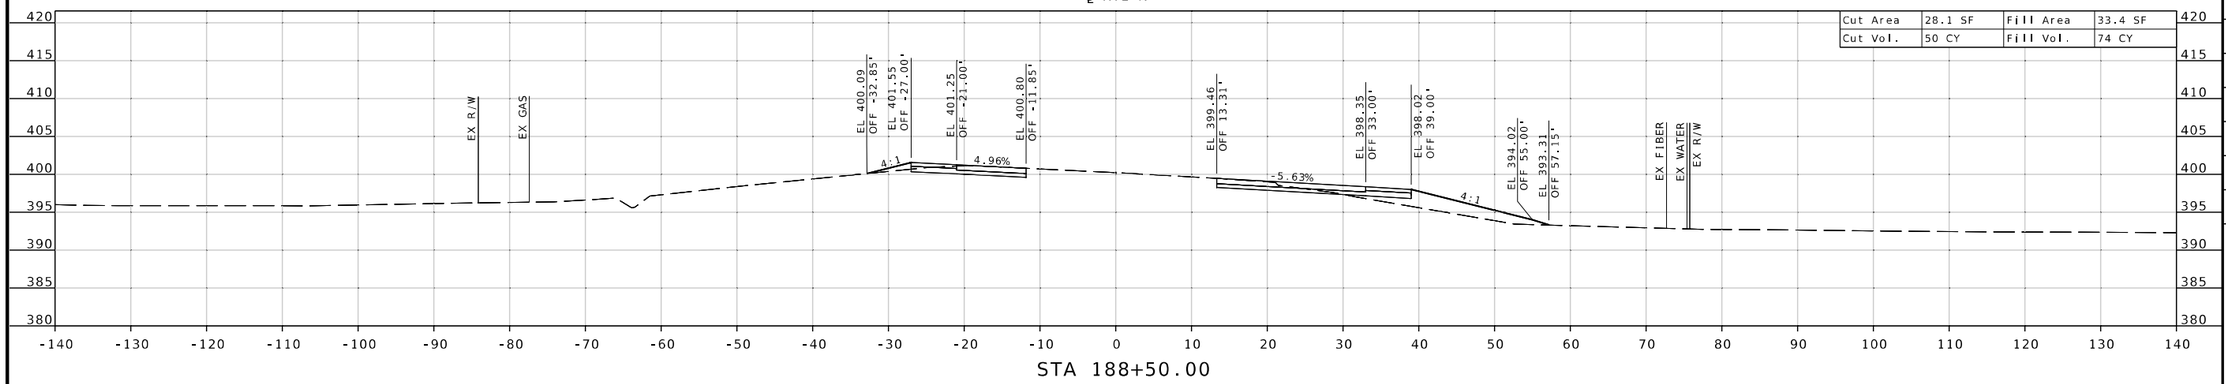

STA 188+50.00

℄ RTE K

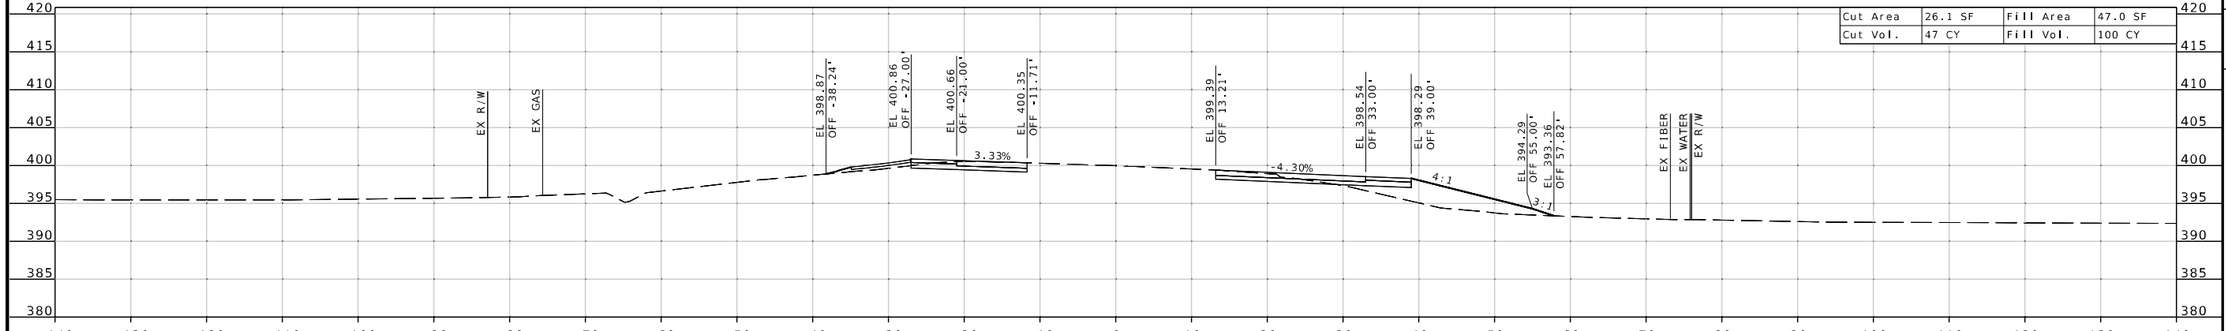

STA 188+00.00

℄ RTE K

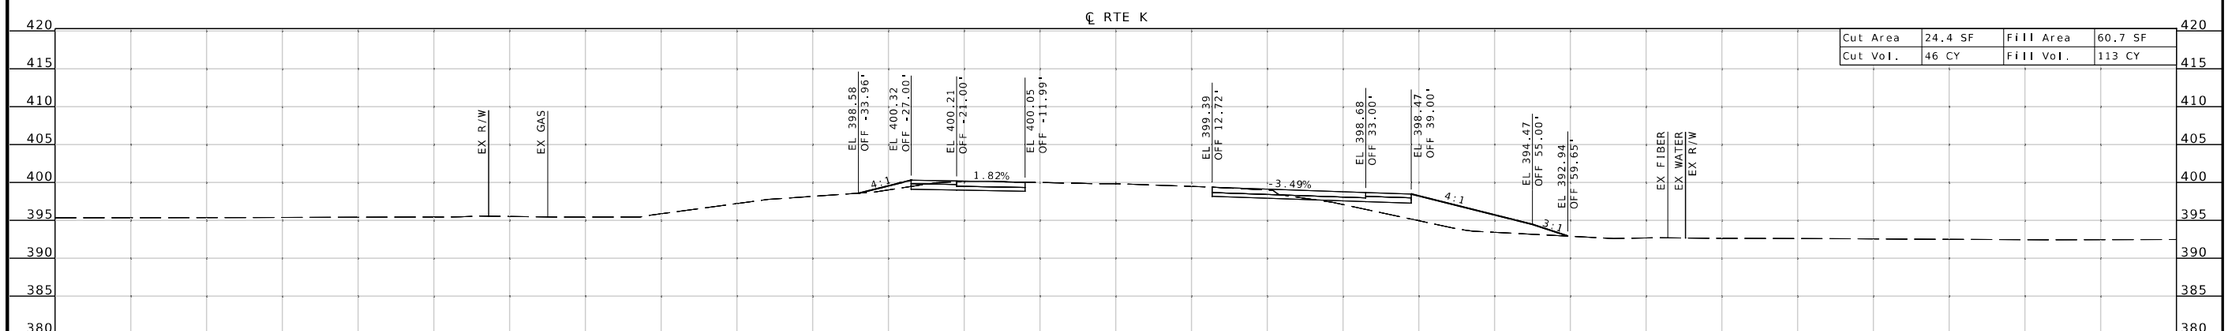

STA 187+50.00

STATE OF MISSOURI
MICHAEL L. BROWN
NUMBER 2001015611
REGISTERED PROFESSIONAL ENGINEER
THIS SHEET HAS BEEN SIGNED, SEALED & DATED ELECTRONICALLY.

DATE PREPARED
9/26/2025

ROUTE	STATE
K	MO
DISTRICT	SHEET NO.
SE	96

COUNTY
CAPE GIRARDEAU

JOB NO.
J9S3847

CONTRACT ID.

PROJECT NO.

BRIDGE NO.

DESCRIPTION	DATE

MISSOURI HIGHWAYS AND TRANSPORTATION COMMISSION
105 WEST CAPITOL
JEFFERSON CITY, MO 65102
1-888-ASK-MODOT (1-888-275-6636)

TREKK DESIGN GROUP, LLC
1411 East 104th St.
Kansas City, MO 64131
Tel (816) 874-4653
Fax (816) 874-4675
www.trekkdesigngroup.com
Missouri Cert. of Authority 2002010300

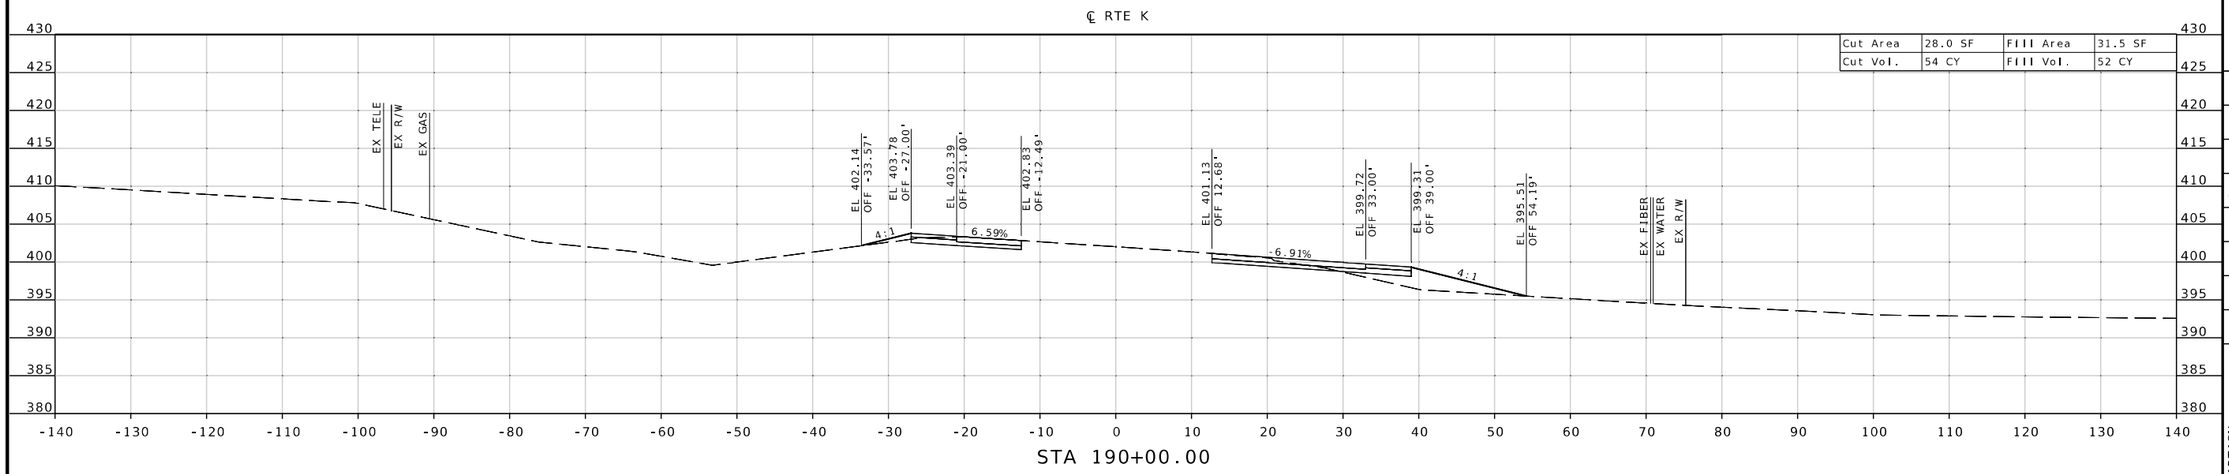

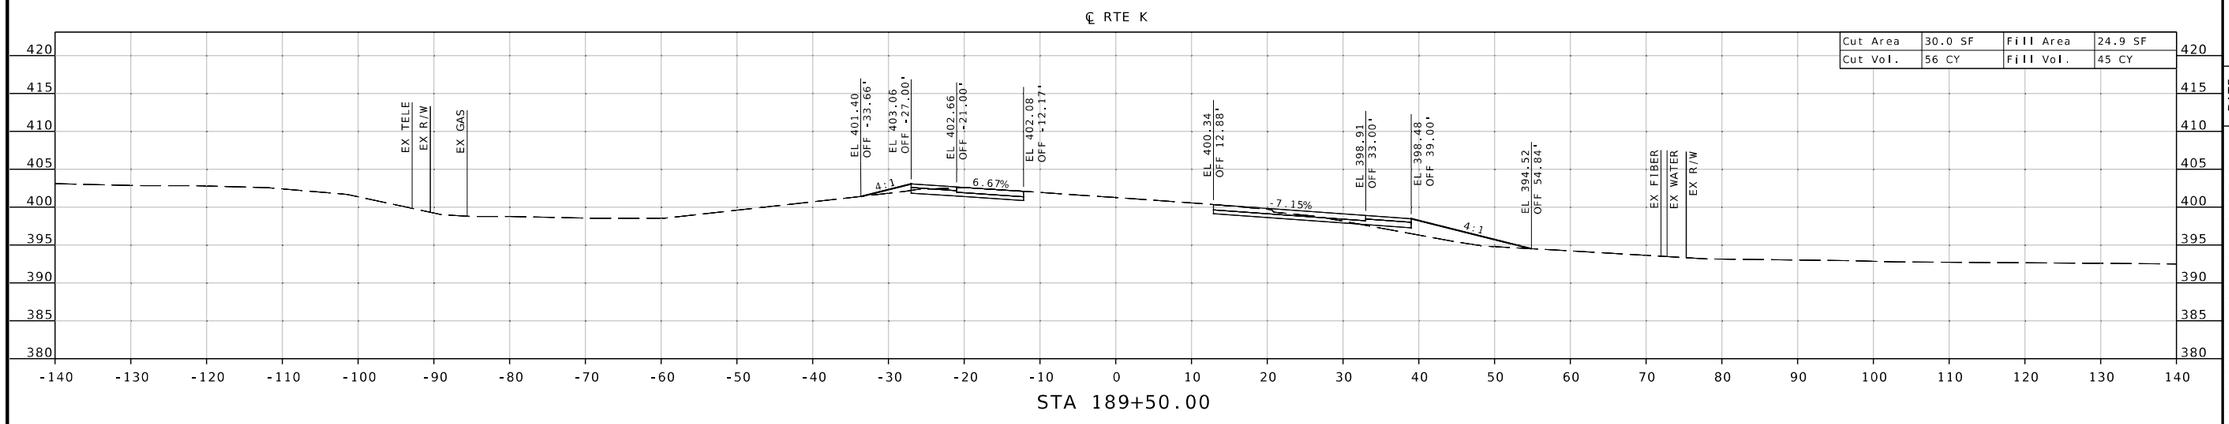

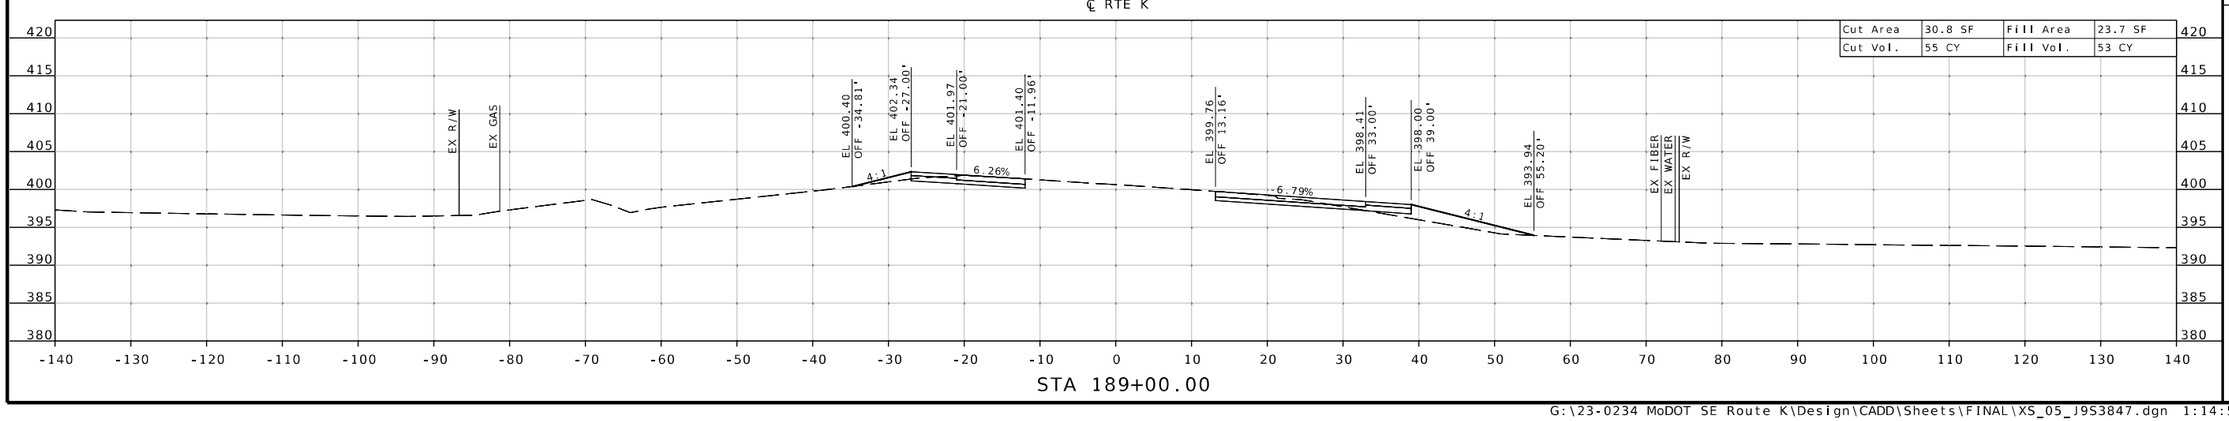

STATE OF MISSOURI
MICHAEL L. BROWN
NUMBER 2001015611
REGISTERED PROFESSIONAL ENGINEER

THIS SHEET HAS BEEN SIGNED, SEALED & DATED ELECTRONICALLY.

DATE PREPARED
9/26/2025

ROUTE	STATE
K	MO
DISTRICT	SHEET NO.
SE	97

COUNTY
CAPE GIRARDEAU

JOB NO.
J9S3847

CONTRACT ID.

PROJECT NO.

BRIDGE NO.

DESCRIPTION	DATE

MISSOURI HIGHWAYS AND TRANSPORTATION COMMISSION

105 WEST CAPITOL
JEFFERSON CITY, MO 65102
1-888-ASK-MODOT (1-888-275-6636)

MoDOT

TREKK DESIGN GROUP, LLC
1411 East 104th St.
Kansas City, MO 64131
Tel (816) 874-4655
Fax (816) 874-4675
www.trekkdesigngroup.com

Missouri Cert. of Authority 2002010300

℄ RTE K

Cut Area	58.0 SF	Fill Area	2.0 SF
Cut Vol.	102 CY	Fill Vol.	6 CY

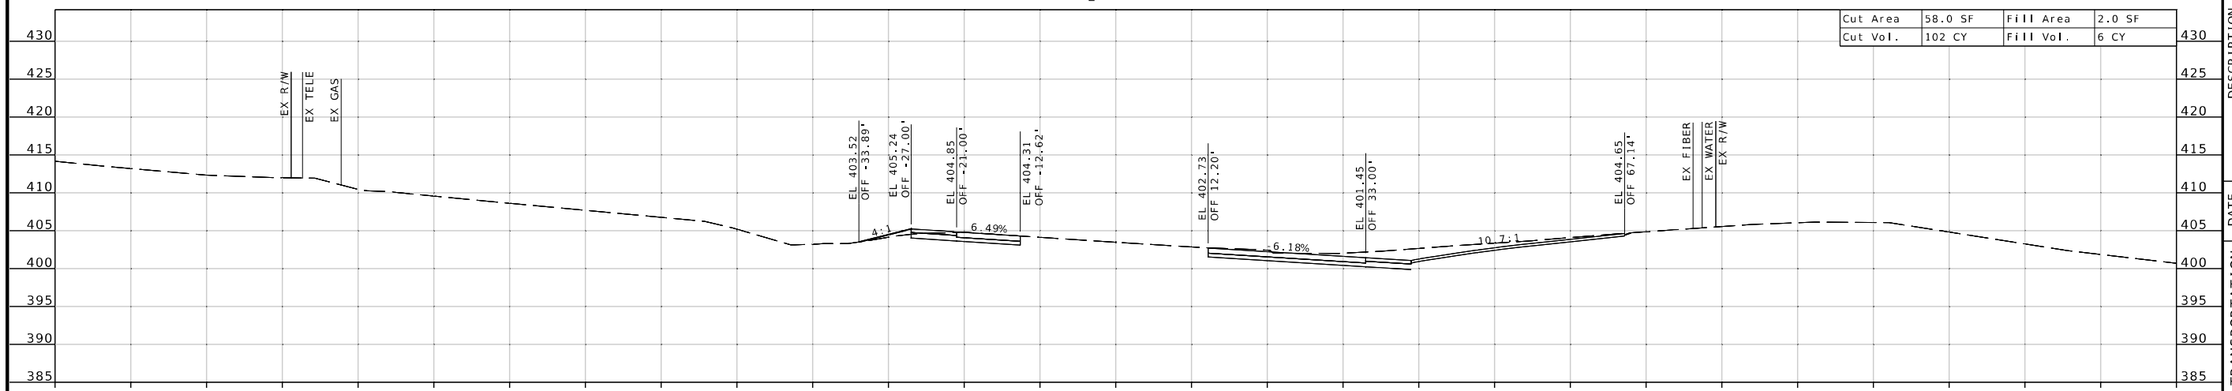

STA 191+00.00

℄ RTE K

Cut Area	51.9 SF	Fill Area	4.7 SF
Cut Vol.	74 CY	Fill Vol.	34 CY

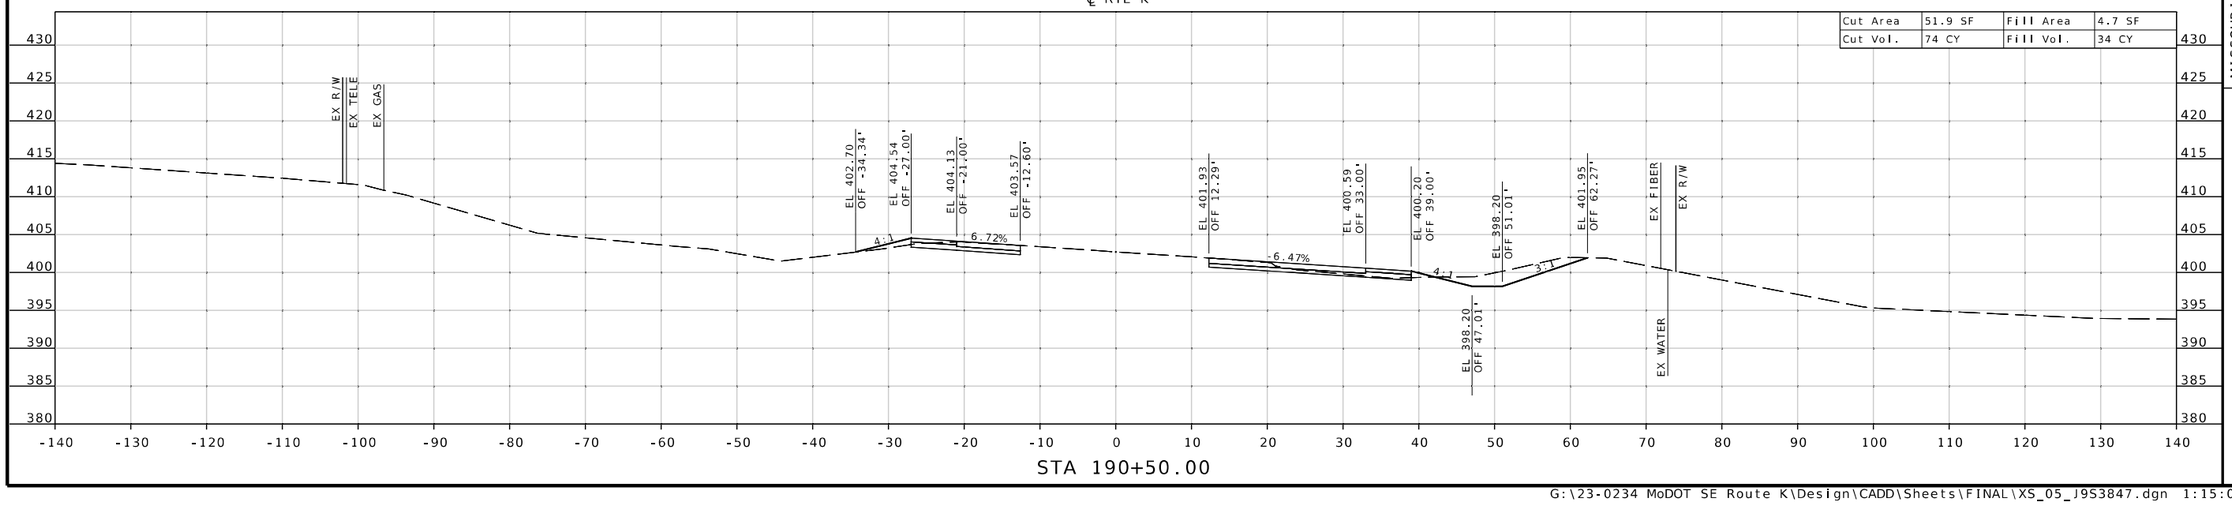

STA 190+50.00

THIS SHEET HAS BEEN SIGNED, SEALED & DATED ELECTRONICALLY.

DATE PREPARED
9/26/2025

ROUTE	STATE
K	MO
DISTRICT	SHEET NO.
SE	98

COUNTY
CAPE GIRARDEAU

JOB NO.
J9S3847

CONTRACT ID.

PROJECT NO.

BRIDGE NO.

DESCRIPTION	DATE

MISSOURI HIGHWAYS AND TRANSPORTATION COMMISSION

105 WEST CAPITOL
JEFFERSON CITY, MO 65102
1-888-ASK-MODOT (1-888-275-6636)

1411 East 104th St.
Kansas City, MO 64131
Tel (816) 874-4655
Fax (816) 874-4675
www.trekdesigngroup.com

Missouri Cert. of Authority 2002010300

TREK DESIGN GROUP, LLC

℄ RTE K

Cut Area	141.5 SF	Fill Area	0.3 SF
Cut Vol.	245 CY	Fill Vol.	2 CY

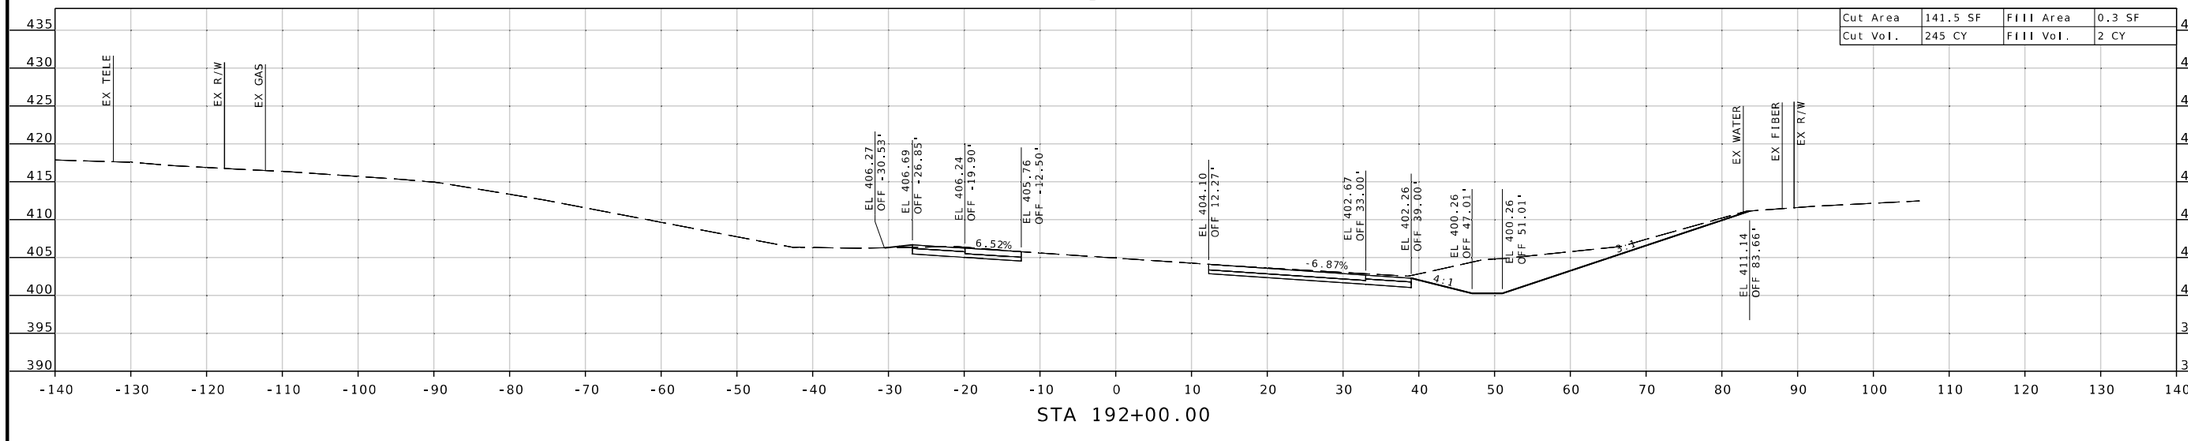

STA 192+00.00

℄ RTE K

Cut Area	123.2 SF	Fill Area	1.8 SF
Cut Vol.	168 CY	Fill Vol.	3 CY

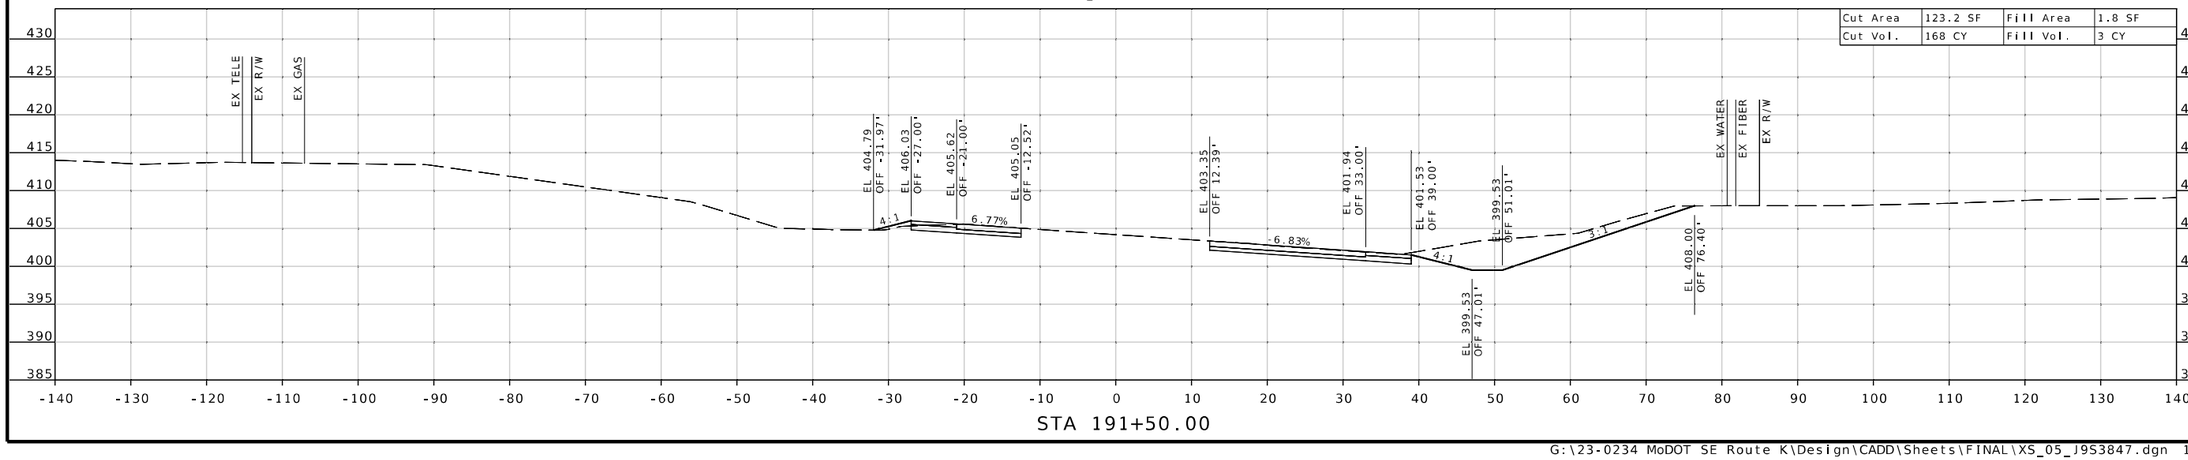

STA 191+50.00

STATE OF MISSOURI
REGISTERED
MICHAEL L. BROWN
NUMBER 2001015611
PROFESSIONAL ENGINEER

THIS SHEET HAS BEEN SIGNED, SEALED & DATED ELECTRONICALLY.

DATE PREPARED
9/26/2025

ROUTE	STATE
K	MO
DISTRICT	SHEET NO.
SE	99

COUNTY
CAPE GIRARDEAU

JOB NO.
J9S3847

CONTRACT ID.

PROJECT NO.

BRIDGE NO.

DESCRIPTION	DATE

MISSOURI HIGHWAYS AND TRANSPORTATION COMMISSION

105 WEST CAPITOL
JEFFERSON CITY, MO 65102
1-888-ASK-MODOT (1-888-275-6636)

MoDOT

1411 East 104th St.
Kansas City, MO 64131
Tel (816) 874-4855
Fax (816) 874-4875
www.trekdesigngroup.com

Missouri Cert. of Authority 2002010300

TREK DESIGN GROUP, LLC

℄ RTE K

Cut Area	98.4 SF	Fill Area	1.2 SF
Cut Vol.	238 CY	Fill Vol.	1 CY

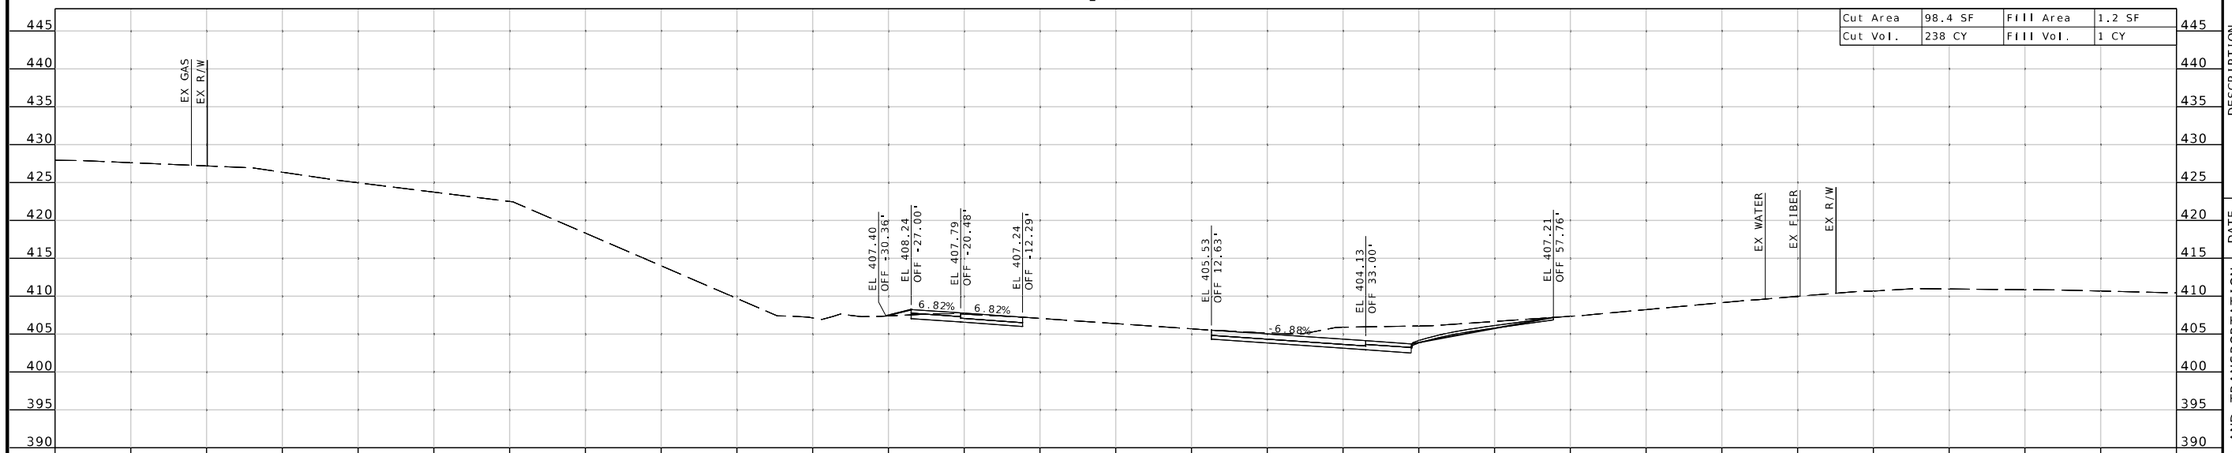

STA 193+00.00

℄ RTE K

Cut Area	158.4 SF	Fill Area	0.0 SF
Cut Vol.	278 CY	Fill Vol.	0 CY

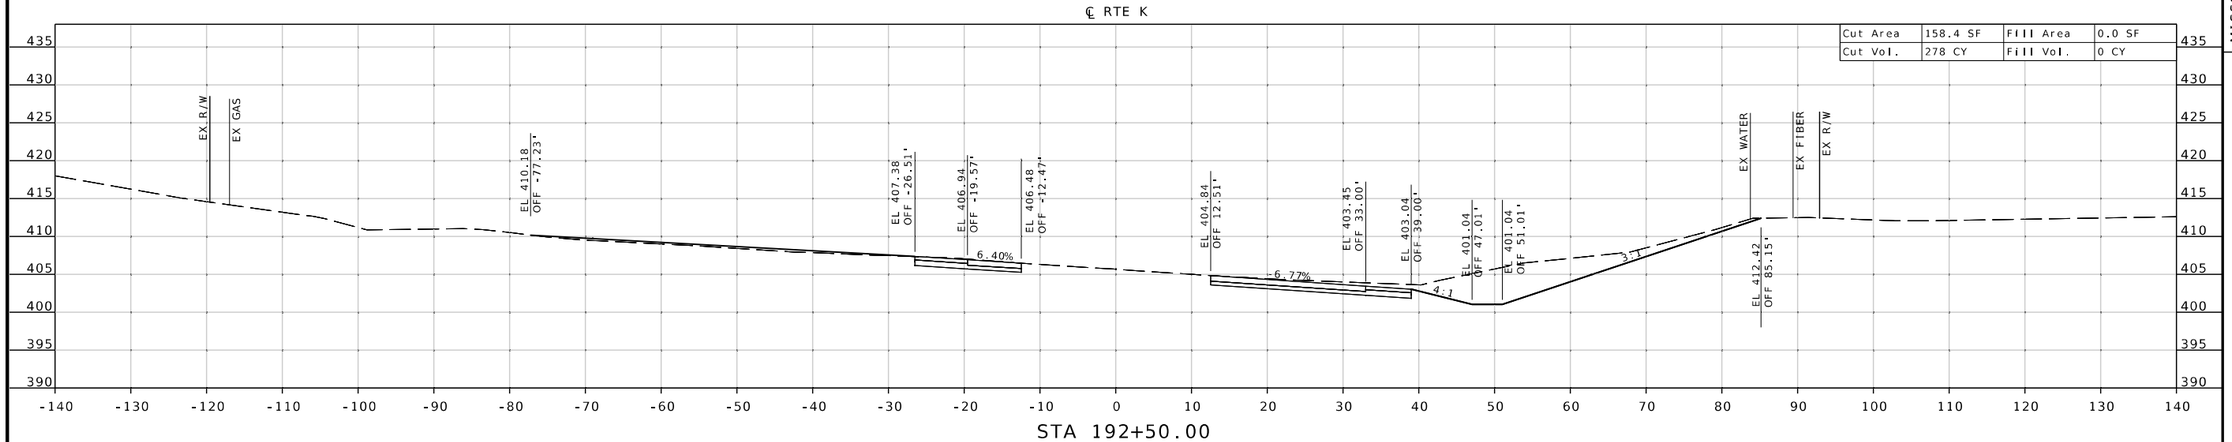

STA 192+50.00

STATE OF MISSOURI
MICHAEL L. BROWN
NUMBER 2001015611
REGISTERED PROFESSIONAL ENGINEER

THIS SHEET HAS BEEN SIGNED, SEALED & DATED ELECTRONICALLY.

DATE PREPARED
9/26/2025

ROUTE	STATE
K	MO
DISTRICT	SHEET NO.
SE	100

COUNTY
CAPE GIRARDEAU

JOB NO.
J9S3847

CONTRACT ID.

PROJECT NO.

BRIDGE NO.

DESCRIPTION	DATE

MISSOURI HIGHWAYS AND TRANSPORTATION COMMISSION

105 WEST CAPITOL
JEFFERSON CITY, MO 65102
1-888-ASK-MODOT (1-888-275-6636)

1411 East 104th St.
Kansas City, MO 64131
Tel (816) 874-4655
Fax (816) 874-4675
www.trekdesigngroup.com

Missouri Cert. of Authority 2002010300

TREK DESIGN GROUP, LLC

℄ RTE K

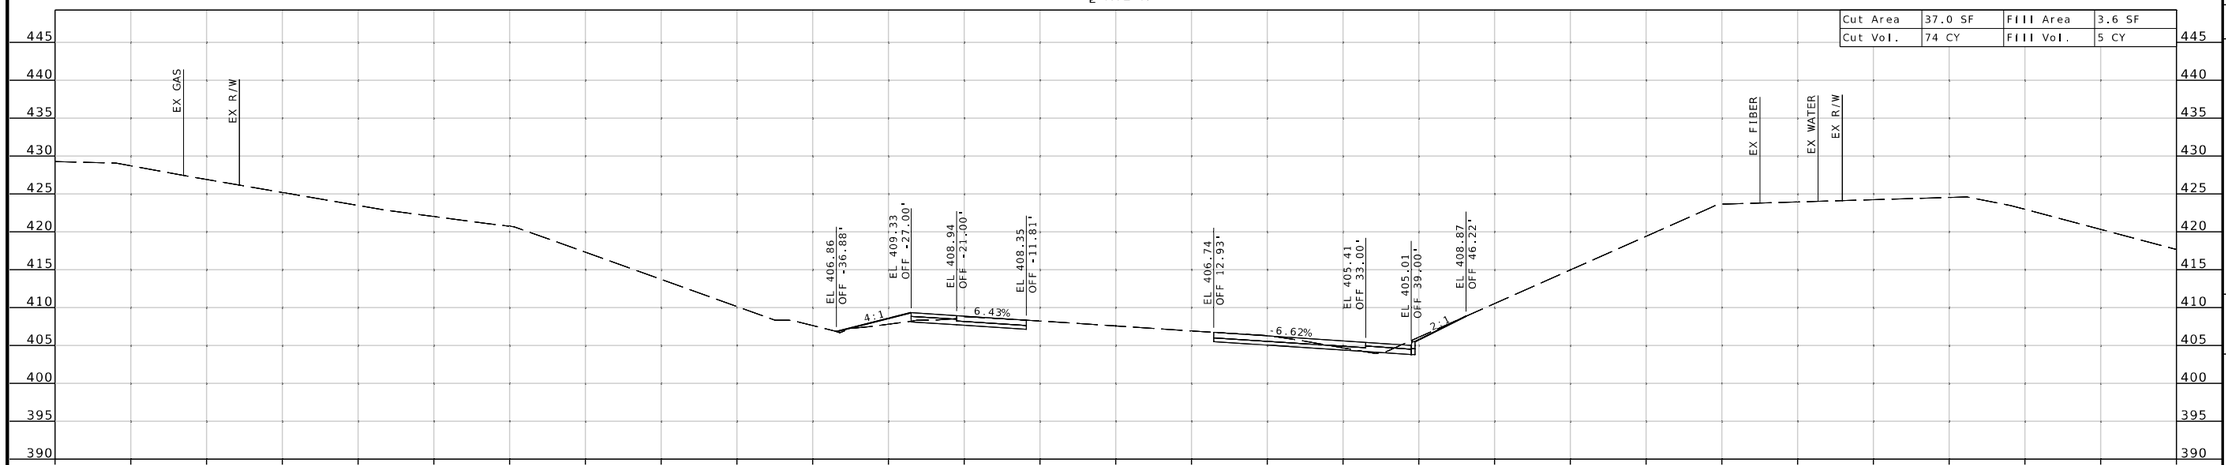

STA 194+00.00

℄ RTE K

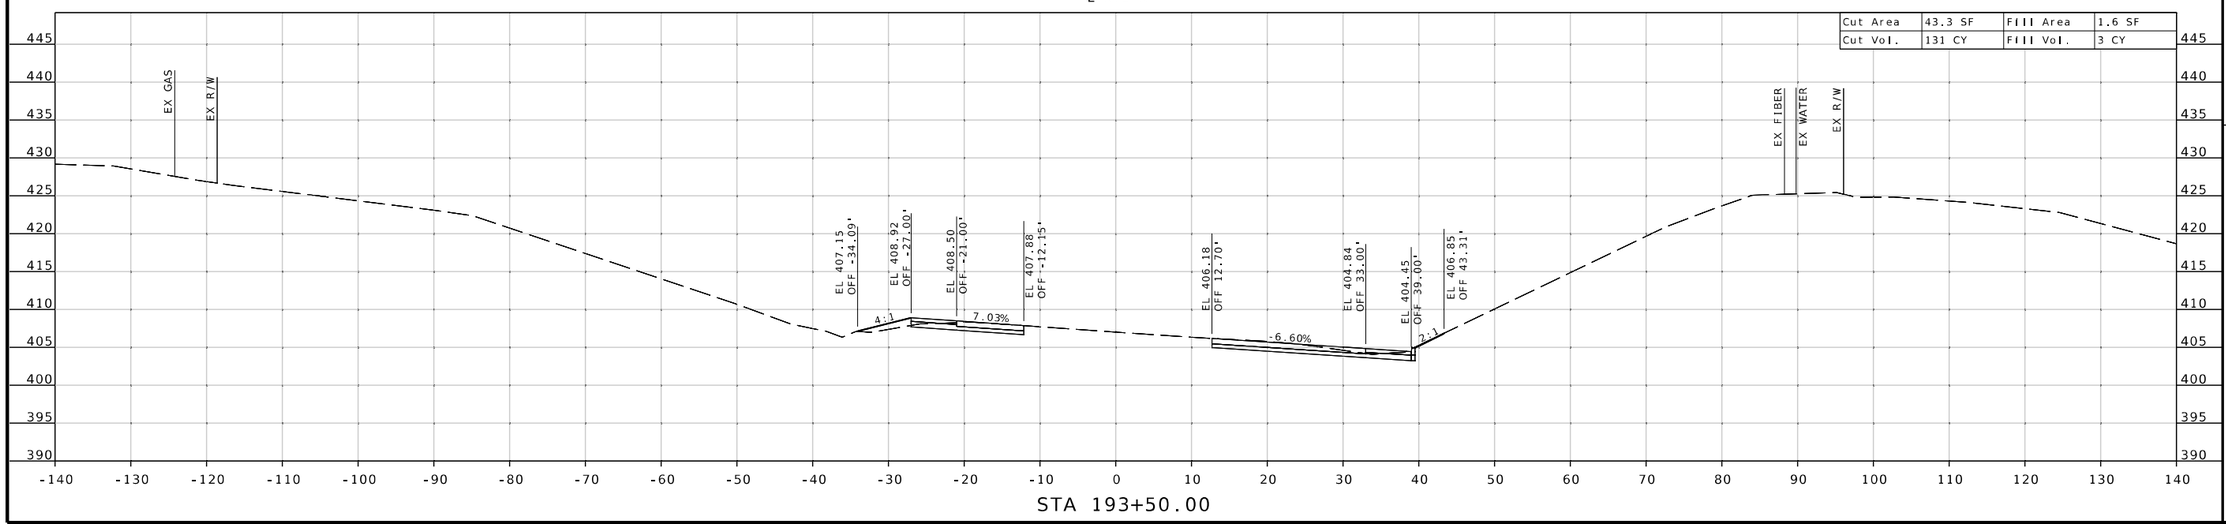

STA 193+50.00

STATE OF MISSOURI
MICHAEL L. BROWN
NUMBER 2001015611
REGISTERED PROFESSIONAL ENGINEER

THIS SHEET HAS BEEN SIGNED, SEALED & DATED ELECTRONICALLY.

DATE PREPARED
9/26/2025

ROUTE	STATE
K	MO
DISTRICT	SHEET NO.
SE	101

COUNTY
CAPE GIRARDEAU

JOB NO.
J9S3847

CONTRACT ID.

PROJECT NO.

BRIDGE NO.

DESCRIPTION	DATE

MISSOURI HIGHWAYS AND TRANSPORTATION COMMISSION

105 WEST CAPITOL
JEFFERSON CITY, MO 65102
1-888-ASK-MODOT (1-888-275-6636)

1411 East 104th St.
Kansas City, MO 64131
Tel (816) 874-4655
Fax (816) 874-4675
www.trekdesigngroup.com

Missouri Cert. of Authority 2002010300

TREK DESIGN GROUP, LLC

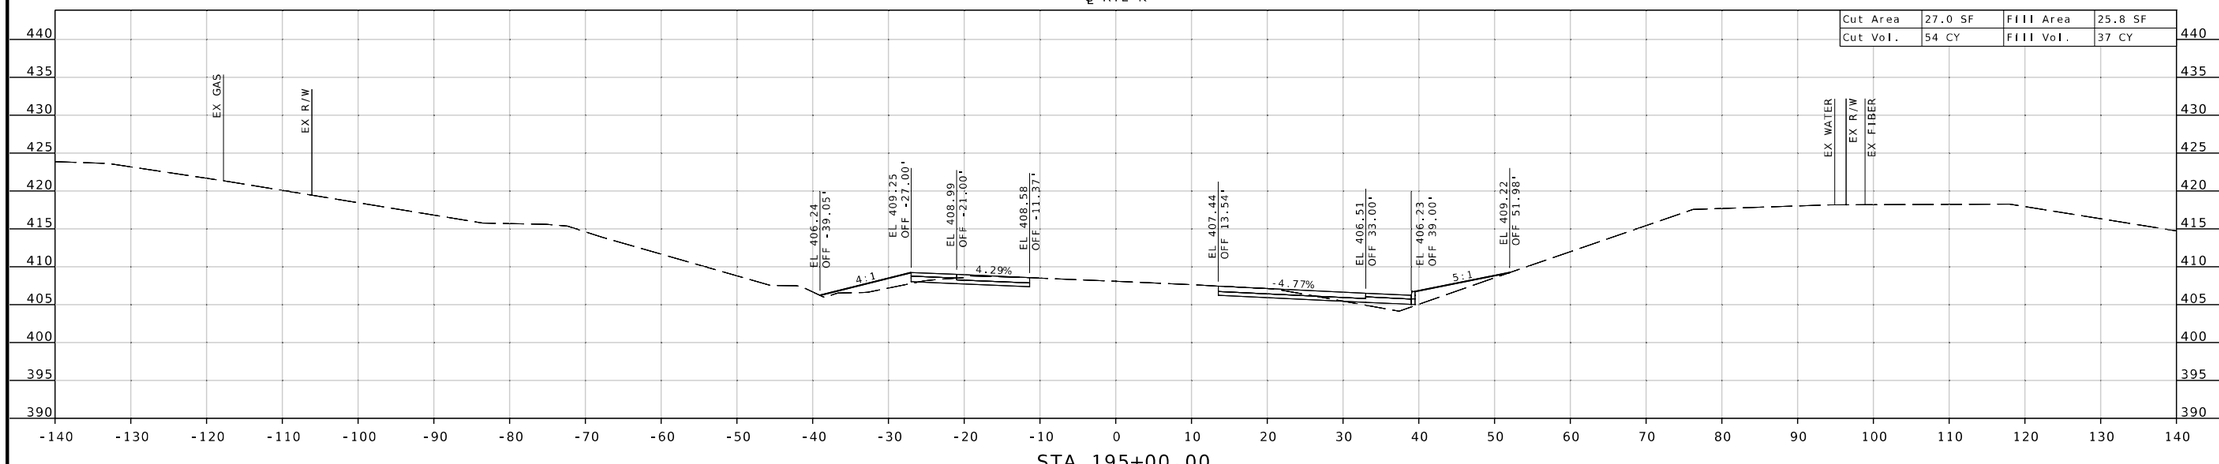

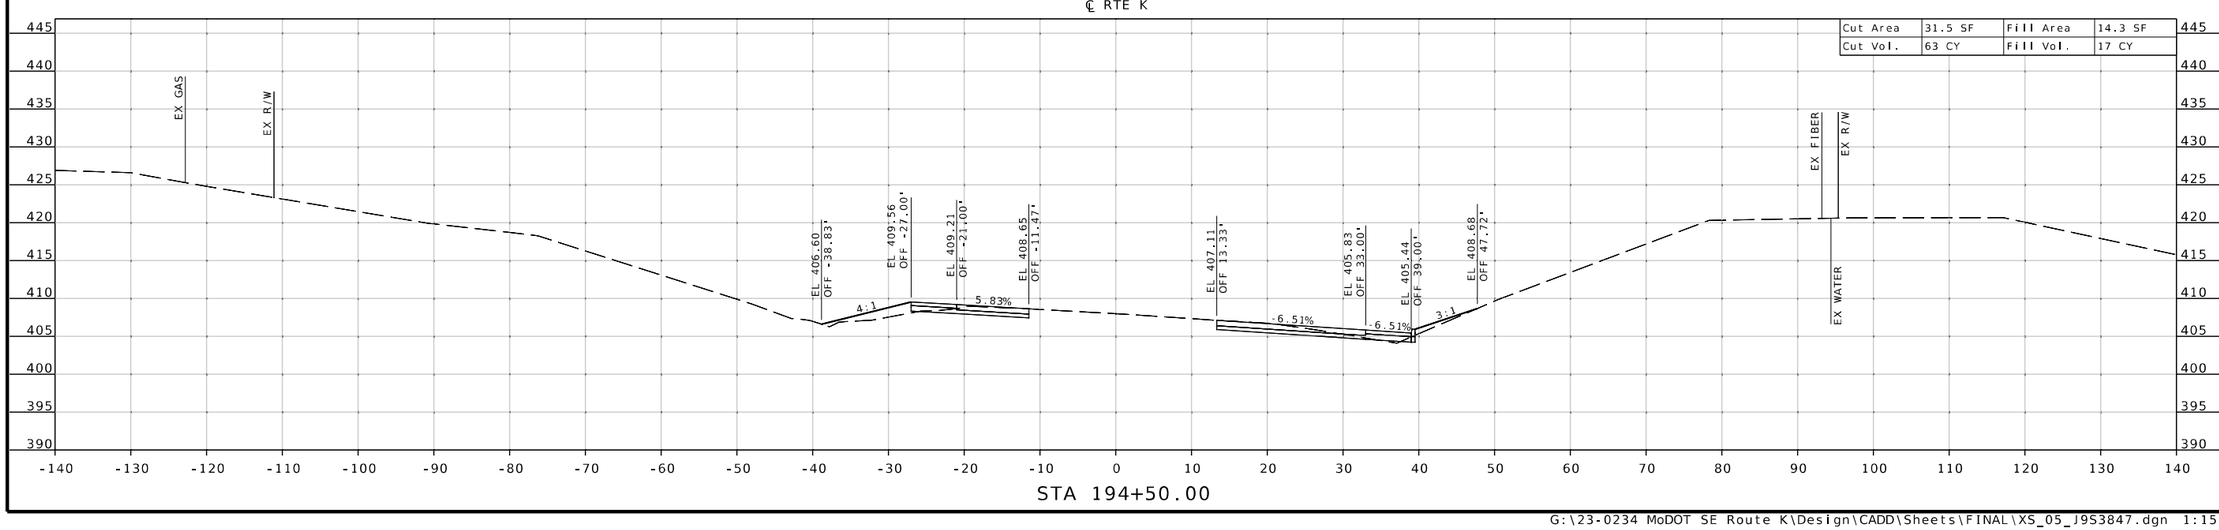

DISTRICT ENGINEER
STATE OF MISSOURI
MICHAEL L. BROWN
NUMBER 2001015611
PROFESSIONAL ENGINEER

THIS SHEET HAS BEEN SIGNED, SEALED & DATED ELECTRONICALLY.

DATE PREPARED
9/26/2025

ROUTE	STATE
K	MO
DISTRICT	SHEET NO.
SE	102

COUNTY
CAPE GIRARDEAU

JOB NO.
J9S3847

CONTRACT ID.

PROJECT NO.

BRIDGE NO.

DESCRIPTION | DATE

MISSOURI HIGHWAYS AND TRANSPORTATION COMMISSION

105 WEST CAPITOL
JEFFERSON CITY, MO 65102
1-888-ASK-MODOT (1-888-275-6636)

1441 East 104th St.
Kansas City, MO 64131
Tel (816) 874-4655
Fax (816) 874-4675
www.trekkdesigngroup.com

Missouri Cert. of Authority 2002010300

TREKK DESIGN GROUP, LLC

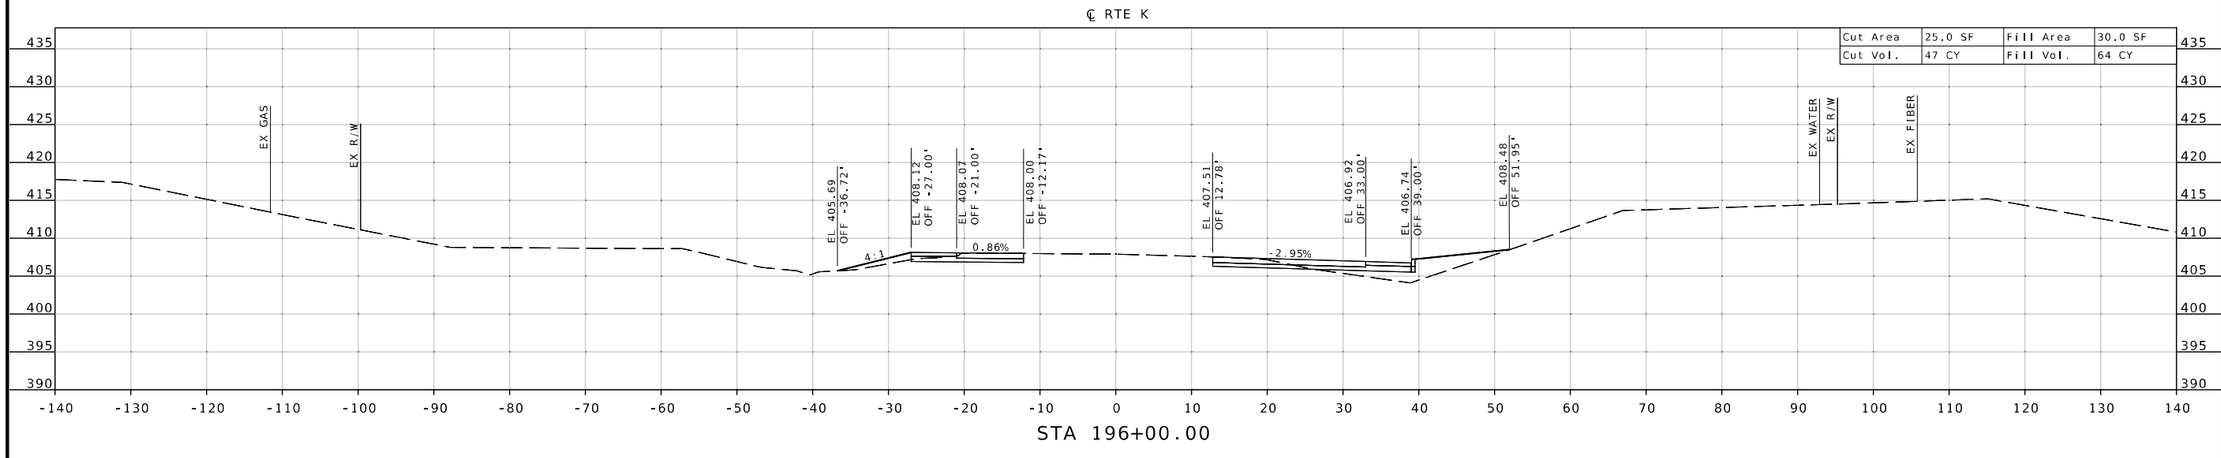

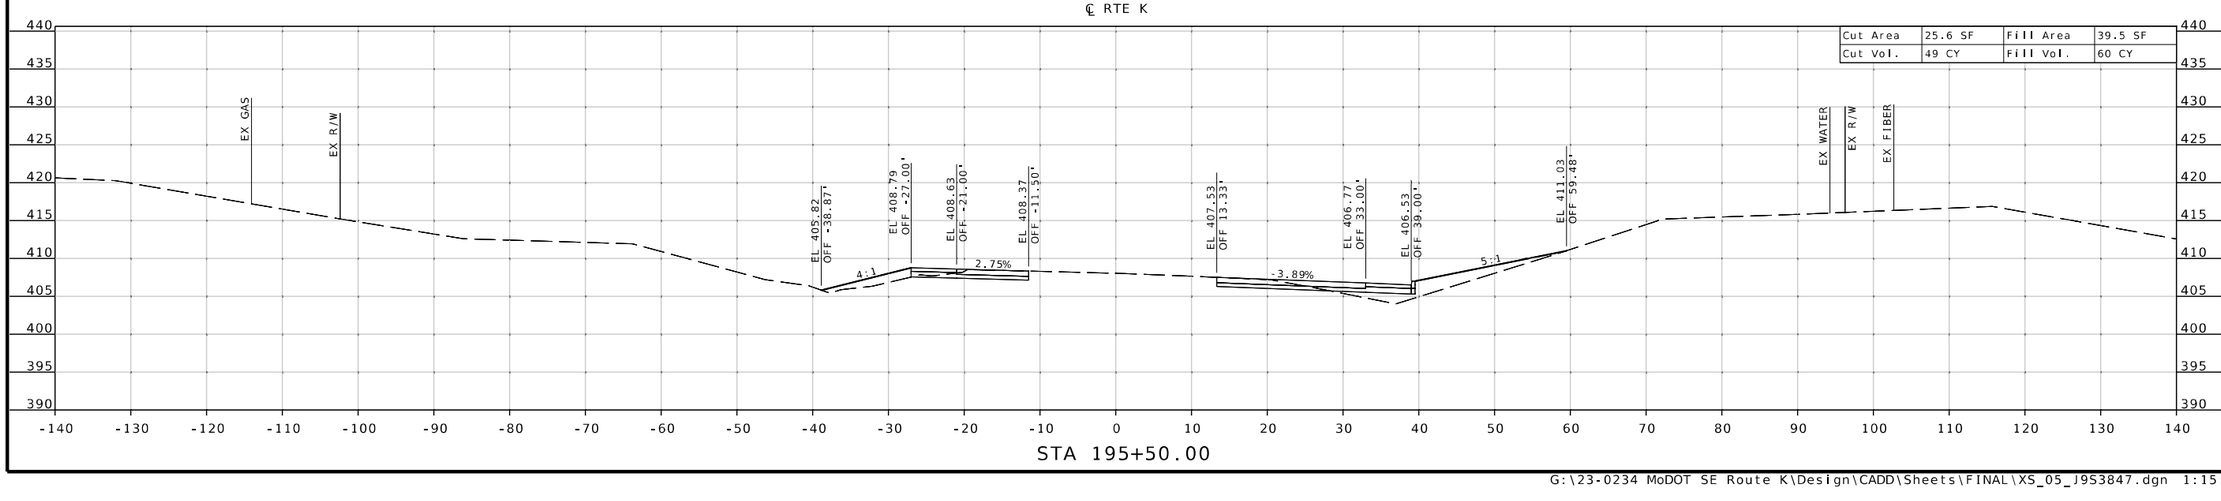

STATE OF MISSOURI
REGISTERED PROFESSIONAL ENGINEER
MICHAEL L. BROWN
NUMBER 2001015611
THIS SHEET HAS BEEN SIGNED, SEALED & DATED ELECTRONICALLY.

DATE PREPARED
9/26/2025

ROUTE	STATE
K	MO
DISTRICT	SHEET NO.
SE	103

COUNTY
CAPE GIRARDEAU

JOB NO.
J9S3847

CONTRACT ID.

PROJECT NO.

BRIDGE NO.

DESCRIPTION	DATE

MISSOURI HIGHWAYS AND TRANSPORTATION COMMISSION
105 WEST CAPITOL
JEFFERSON CITY, MO 65102
1-888-ASK-MODOT (1-888-275-6636)

1411 East 104th St.
Kansas City, MO 64131
Tel (816) 874-4655
Fax (816) 874-4675
www.trekkdesigngroup.com
Missouri Cert. of Authority 2002010300
TREKK DESIGN GROUP, LLC

℄ RTE K

Cut Area	32.1 SF	Fill Area	38.1 SF
Cut Vol.	59 CY	Fill Vol.	70 CY

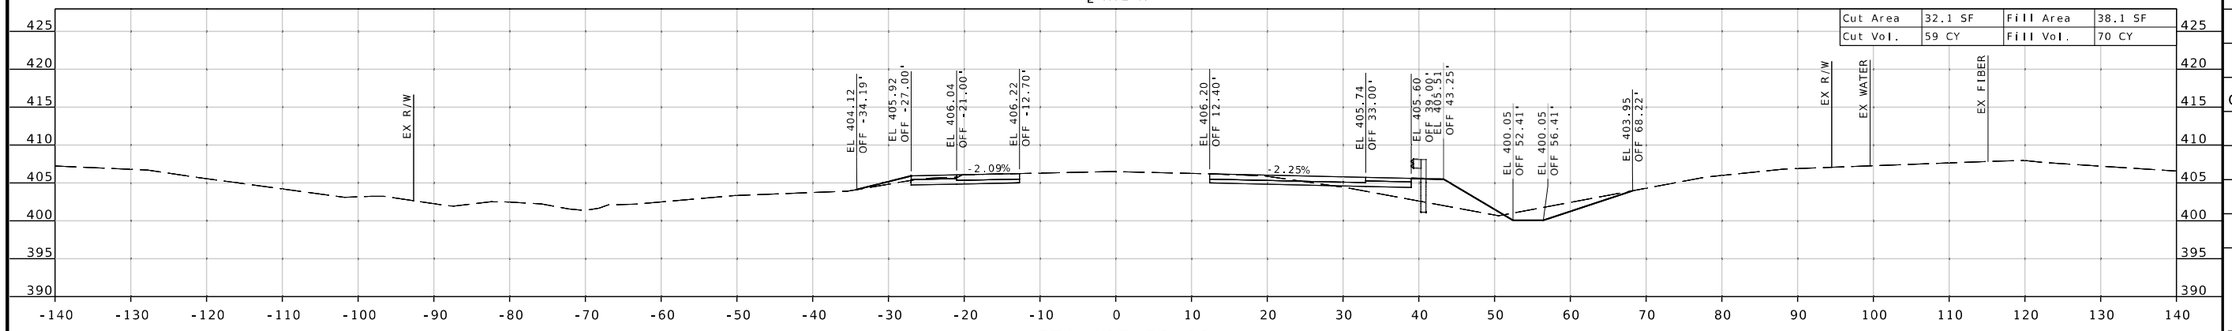

STA 197+50.00

℄ RTE K

Cut Area	31.3 SF	Fill Area	37.8 SF
Cut Vol.	73 CY	Fill Vol.	64 CY

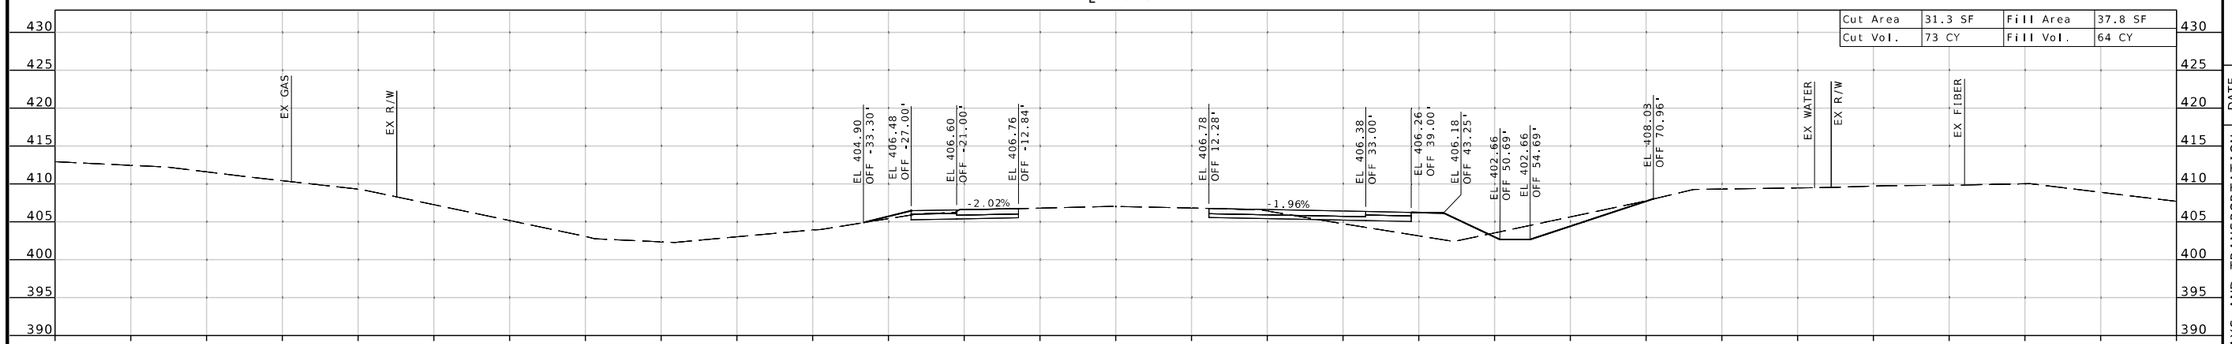

STA 197+00.00

℄ RTE K

Cut Area	48.0 SF	Fill Area	31.1 SF
Cut Vol.	68 CY	Fill Vol.	57 CY

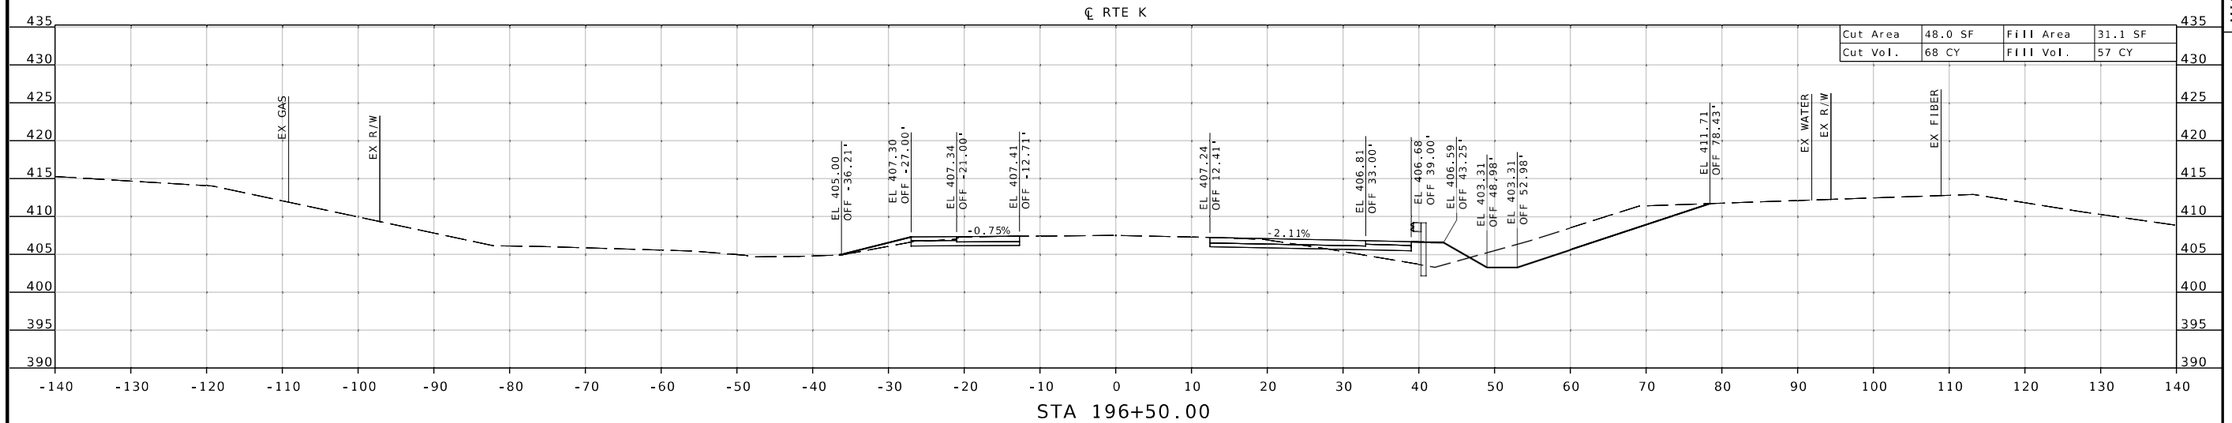

STA 196+50.00

PROFESSIONAL ENGINEER
STATE OF MISSOURI
MICHAEL L. BROWN
NUMBER 2001015611
REGISTERED

THIS SHEET HAS BEEN SIGNED, SEALED & DATED ELECTRONICALLY.

DATE PREPARED
9/26/2025

ROUTE	STATE
K	MO
DISTRICT	SHEET NO.
SE	104

COUNTY
CAPE GIRARDEAU

JOB NO.
J9S3847

CONTRACT ID.

PROJECT NO.

BRIDGE NO.

DESCRIPTION	DATE

MISSOURI HIGHWAYS AND TRANSPORTATION COMMISSION

105 WEST CAPITOL
JEFFERSON CITY, MO 65102
1-888-ASK-MODOT (1-888-275-6636)

MoDOT

TREKK DESIGN GROUP, LLC
1411 East 104th St.
Kansas City, MO 64131
Tel (816) 874-4655
Fax (816) 874-4675
www.trekkdesigngroup.com

Missouri Cert. of Authority 2002010300

G:\23-0234 MoDOT SE Route K\Design\CADD\Sheets\FINAL\XS_05_J9S3847.dgn 1:15:22 PM 9/26/2025

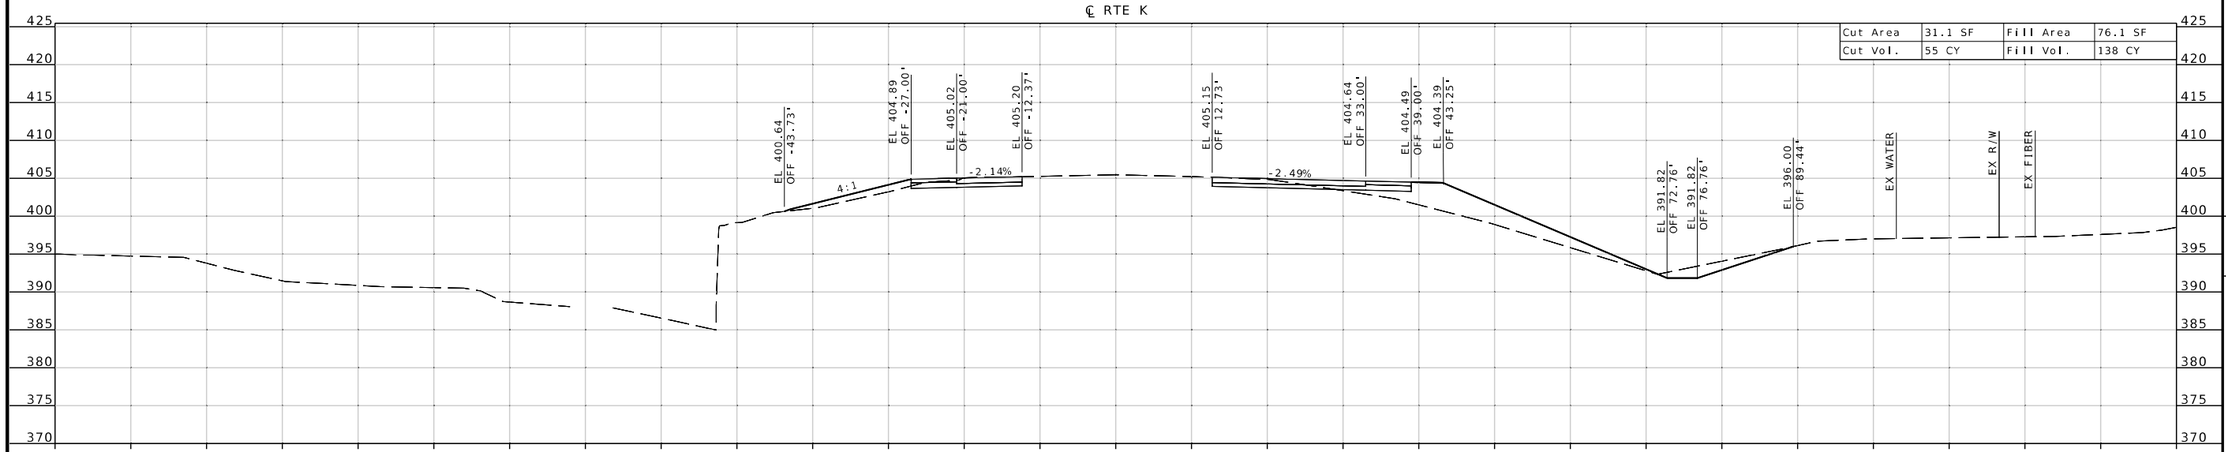

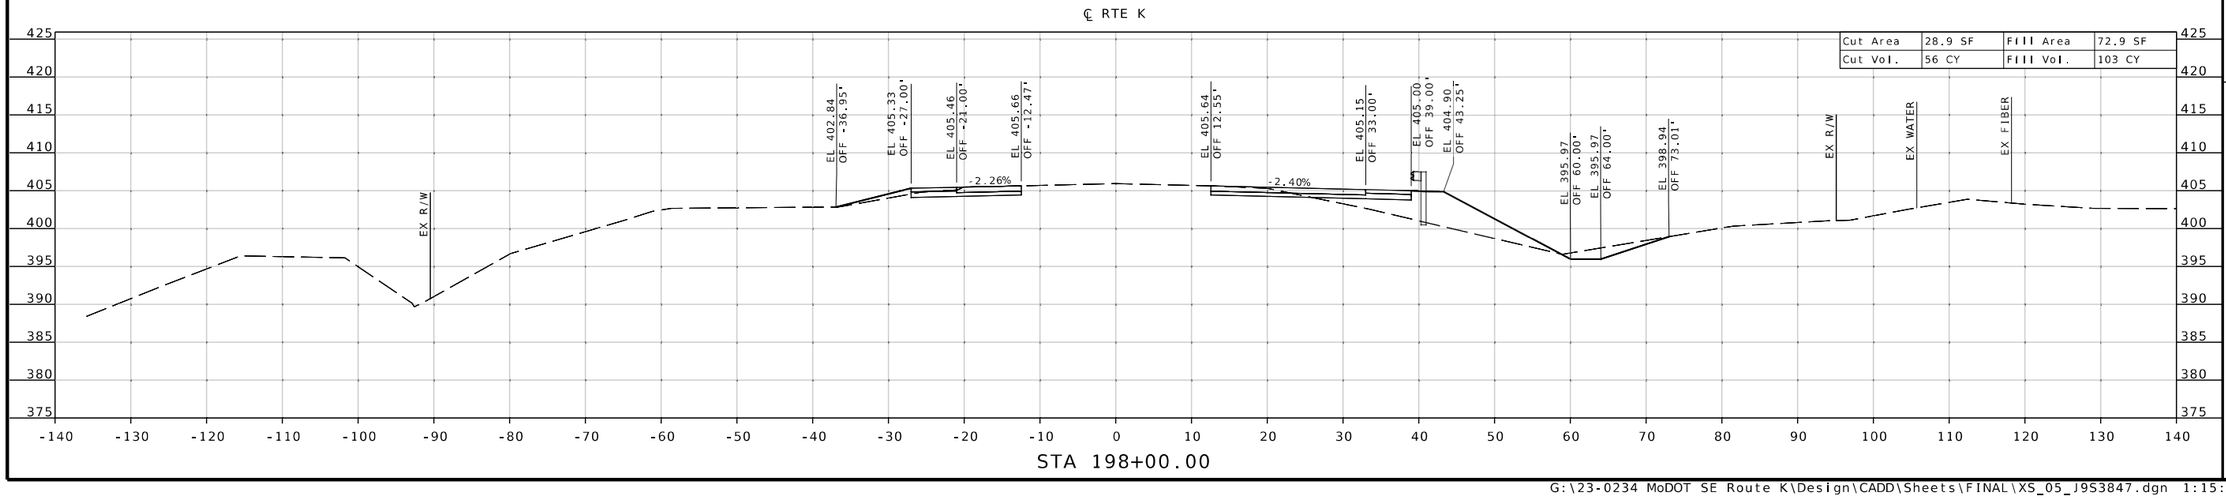

STATE OF MISSOURI
MICHAEL L. BROWN
NUMBER 2001015611
REGISTERED PROFESSIONAL ENGINEER
THIS SHEET HAS BEEN SIGNED, SEALED & DATED ELECTRONICALLY.

DATE PREPARED
9/26/2025

ROUTE	STATE
K	MO
DISTRICT	SHEET NO.
SE	105

COUNTY
CAPE GIRARDEAU

JOB NO.
J9S3847

CONTRACT ID.

PROJECT NO.

BRIDGE NO.

DESCRIPTION | DATE

MISSOURI HIGHWAYS AND TRANSPORTATION COMMISSION
105 WEST CAPITOL
JEFFERSON CITY, MO 65102
1-888-ASK-MODOT (1-888-275-6636)

1411 East 104th St.
Kansas City, MO 64131
Tel (816) 874-4655
Fax (816) 874-4675
www.trekdesigngroup.com

Missouri Cert. of Authority 2002010300

TREKK DESIGN GROUP, LLC

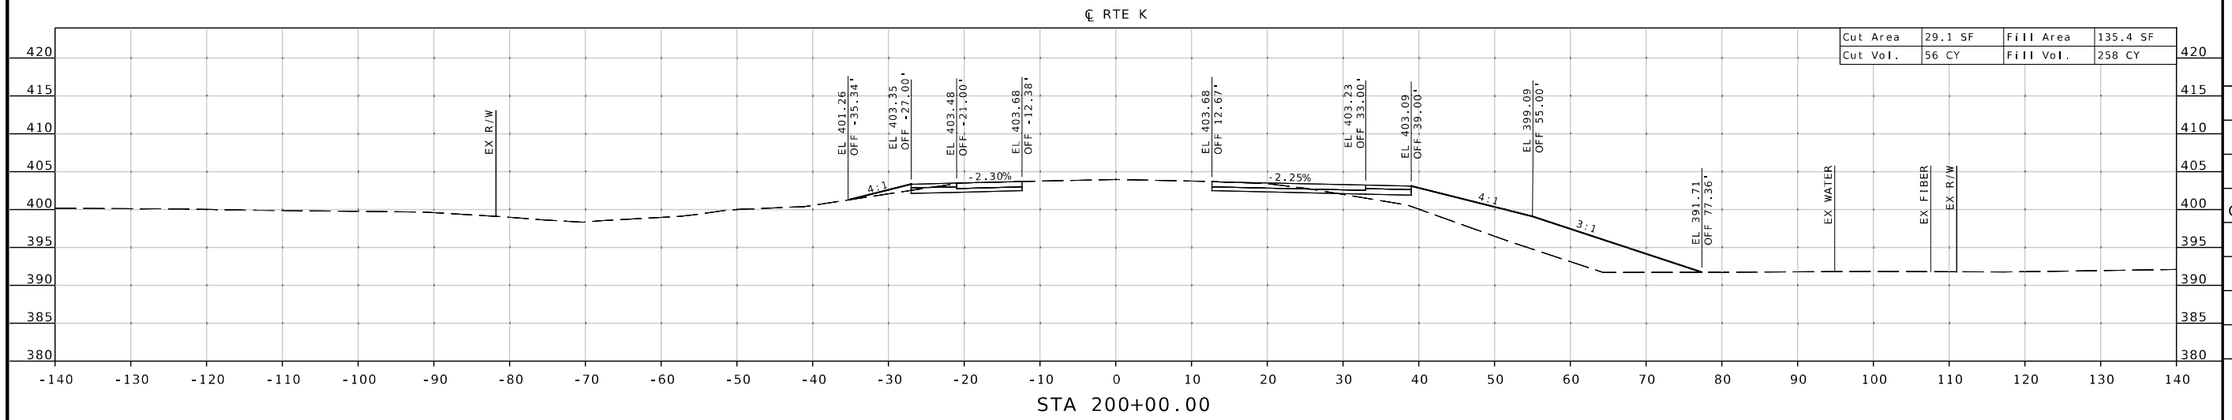

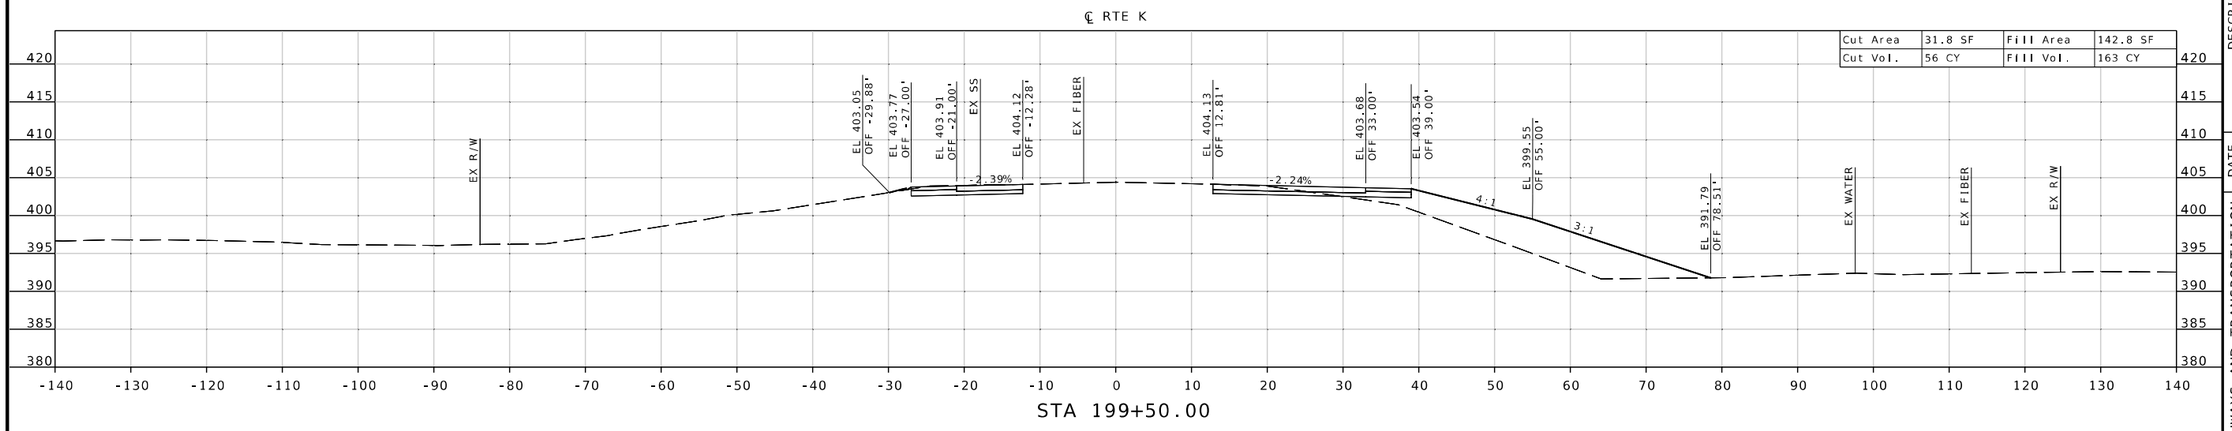

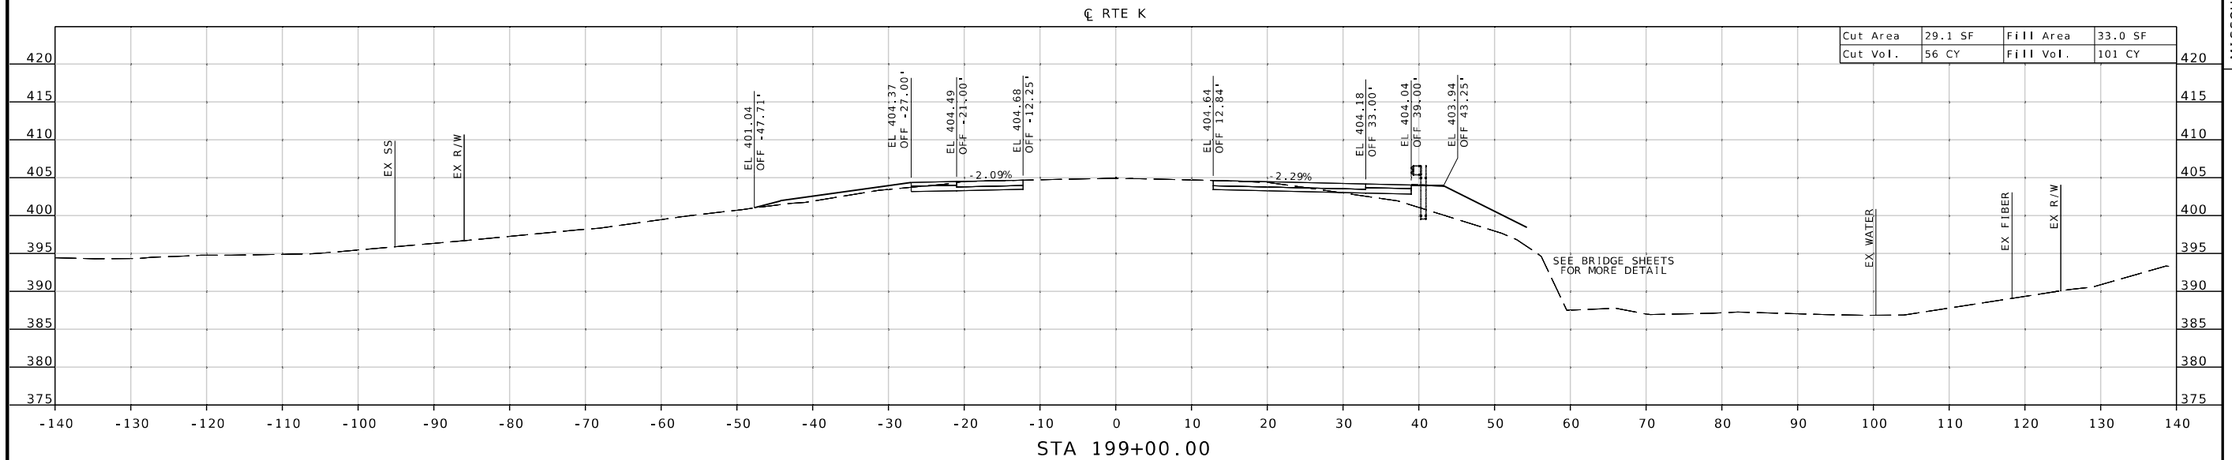

STATE OF MISSOURI
REGISTERED PROFESSIONAL ENGINEER
MICHAEL L. BROWN
NUMBER 2001015611
THIS SHEET HAS BEEN SIGNED, SEALED & DATED ELECTRONICALLY.

DATE PREPARED
10/27/2025

ROUTE	STATE
K	MO
DISTRICT	SHEET NO.
SE	106

COUNTY
CAPE GIRARDEAU

JOB NO.
J9S3847

CONTRACT ID.

PROJECT NO.

BRIDGE NO.

DESCRIPTION	DATE

MISSOURI HIGHWAYS AND TRANSPORTATION COMMISSION

105 WEST CAPITOL
JEFFERSON CITY, MO 65102
1-888-ASK-MODOT (1-888-275-6636)

1411 East 104th St.
Kansas City, MO 64131
Tel (816) 874-4655
Fax (816) 874-4675
www.trekkdesigngroup.com

Missouri Cert. of Authority 2002010390

TREKK DESIGN GROUP, LLC

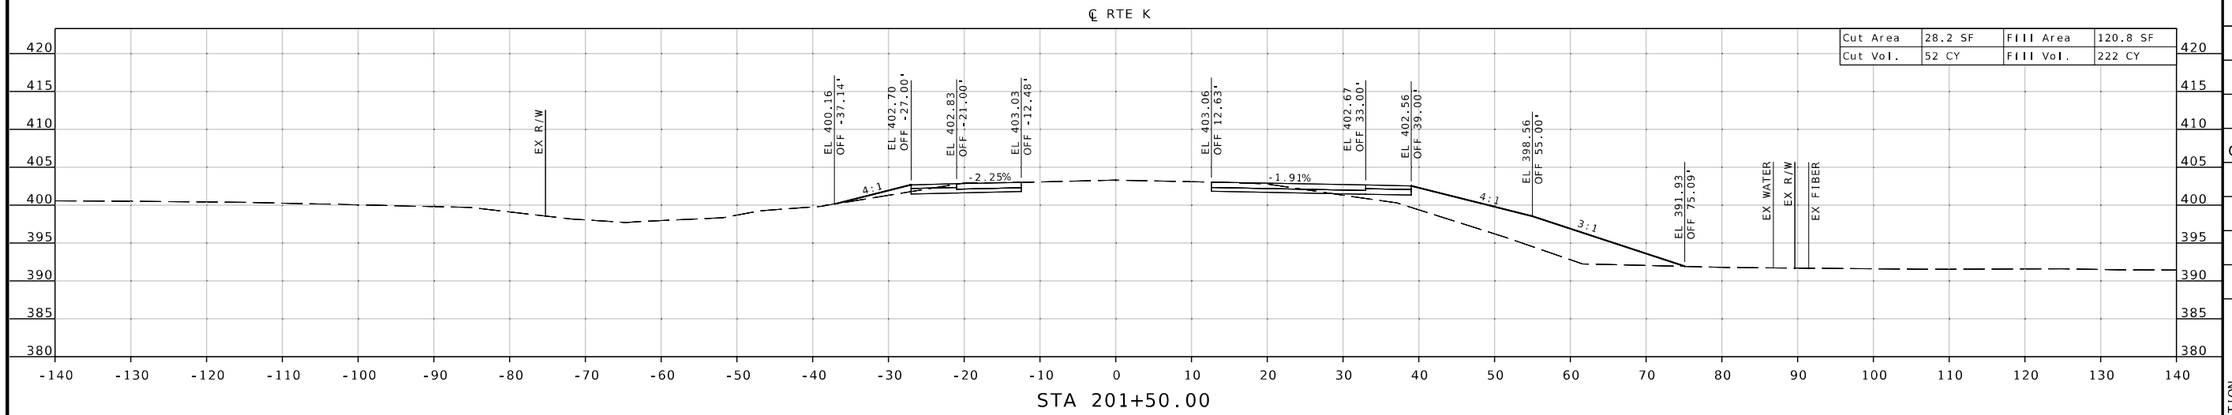

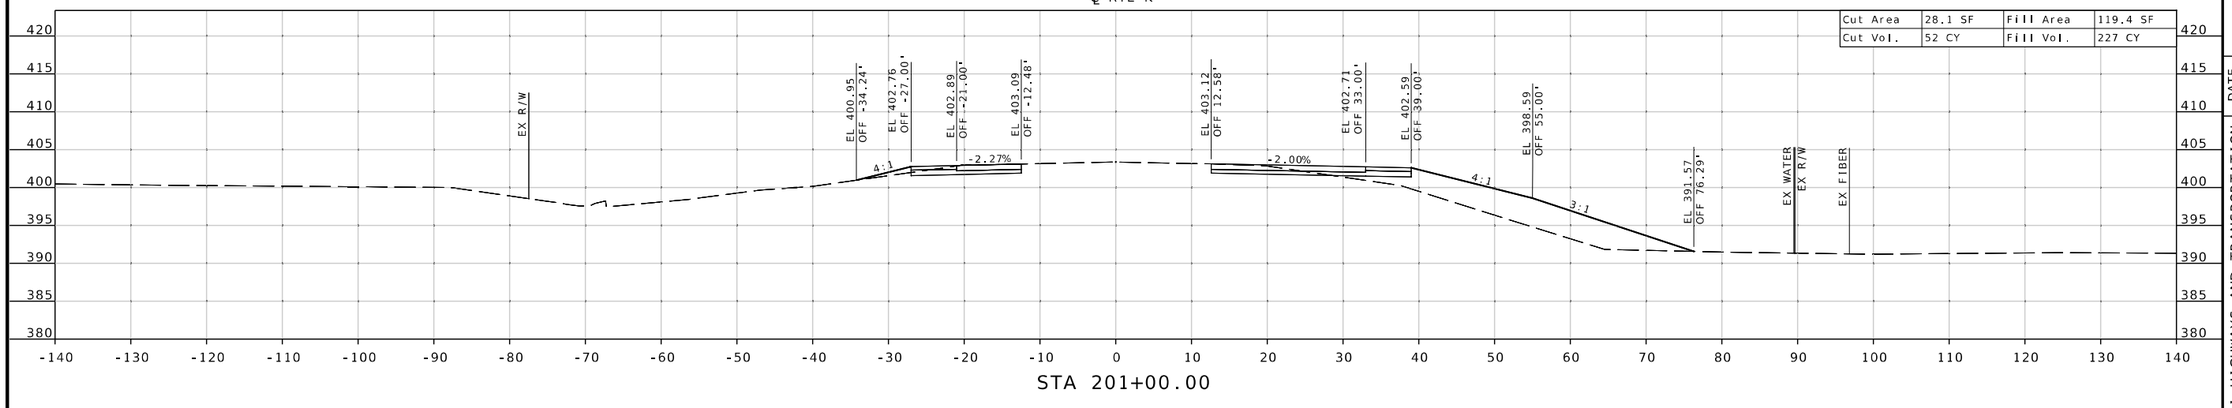

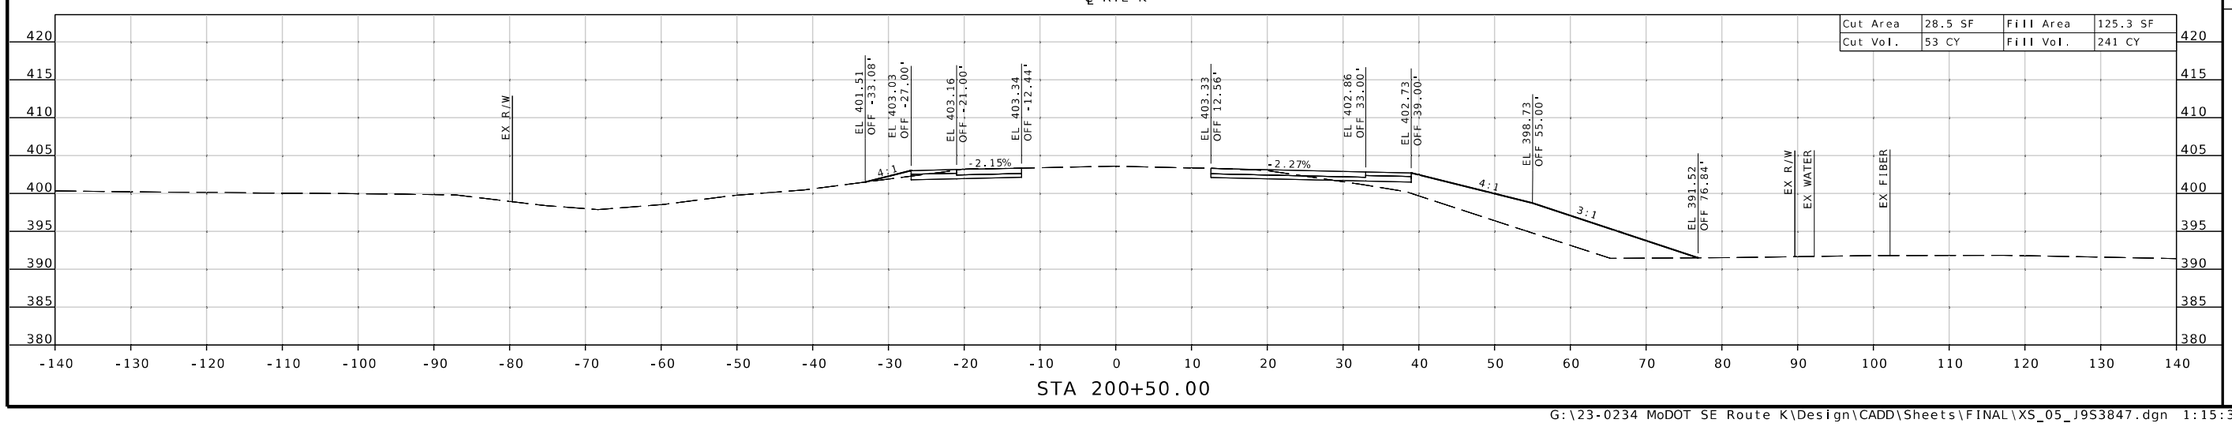

STATE OF MISSOURI
MICHAEL L. BROWN
NUMBER 2001015611
REGISTERED PROFESSIONAL ENGINEER
THIS SHEET HAS BEEN SIGNED, SEALED & DATED ELECTRONICALLY.

DATE PREPARED 9/26/2025

ROUTE	STATE
K	MO
DISTRICT	SHEET NO.
SE	107

COUNTY: CAPE GIRARDEAU

JOB NO. J9S3847

CONTRACT ID.

PROJECT NO.

BRIDGE NO.

DESCRIPTION	DATE

MISSOURI HIGHWAYS AND TRANSPORTATION COMMISSION
105 WEST CAPITOL
JEFFERSON CITY, MO 65102
1-888-ASK-MODOT (1-888-275-6636)

TREKK DESIGN GROUP, LLC
1411 East 104th St.
Kansas City, MO 64131
Tel (816) 874-4855
Fax (816) 874-4875
www.trekkdesigngroup.com
Missouri Cert. of Authority 2002010300

℄ RTE K

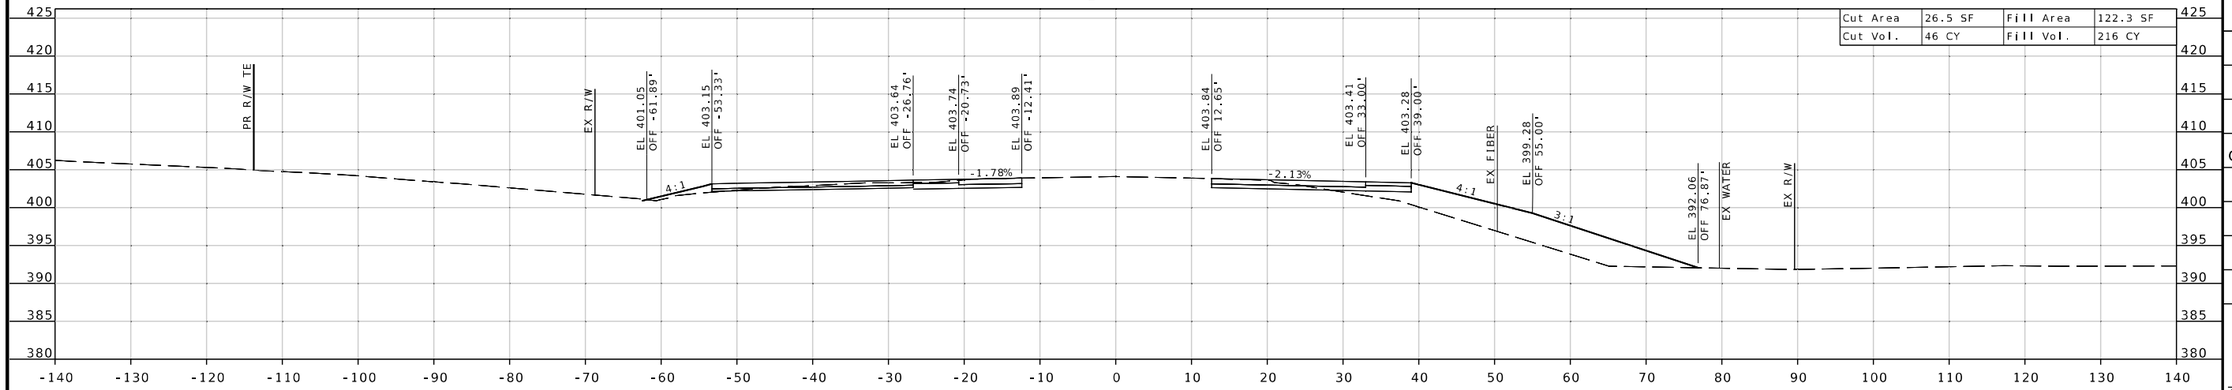

STA 203+00.00

℄ RTE K

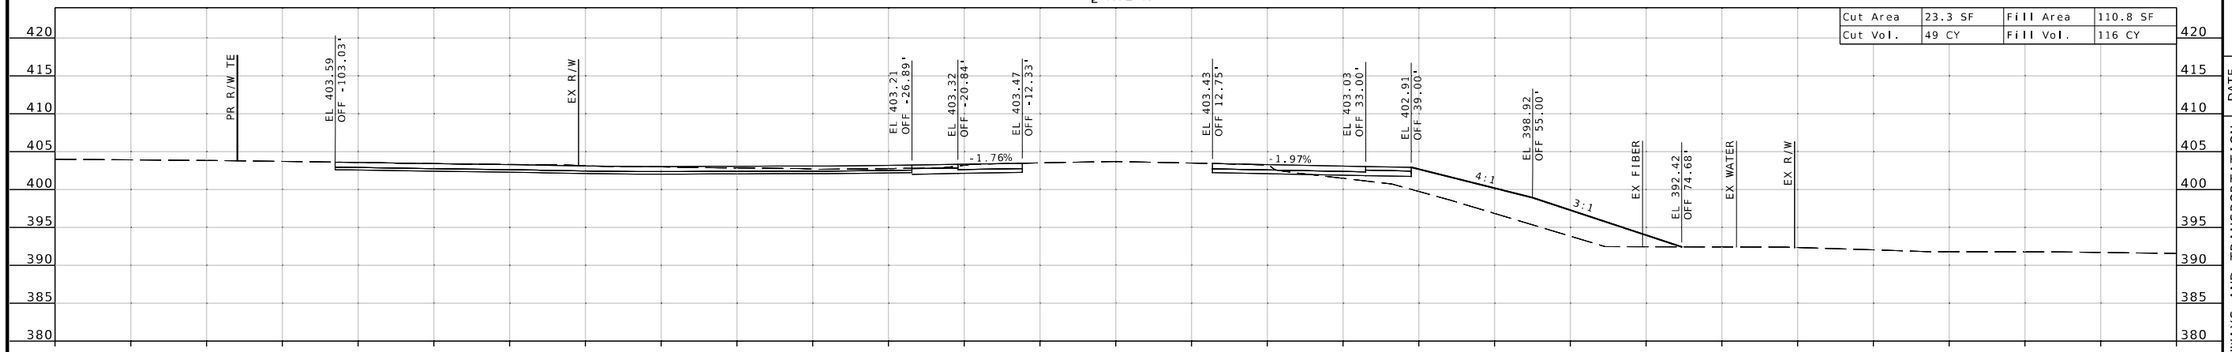

STA 202+50.00

℄ RTE K

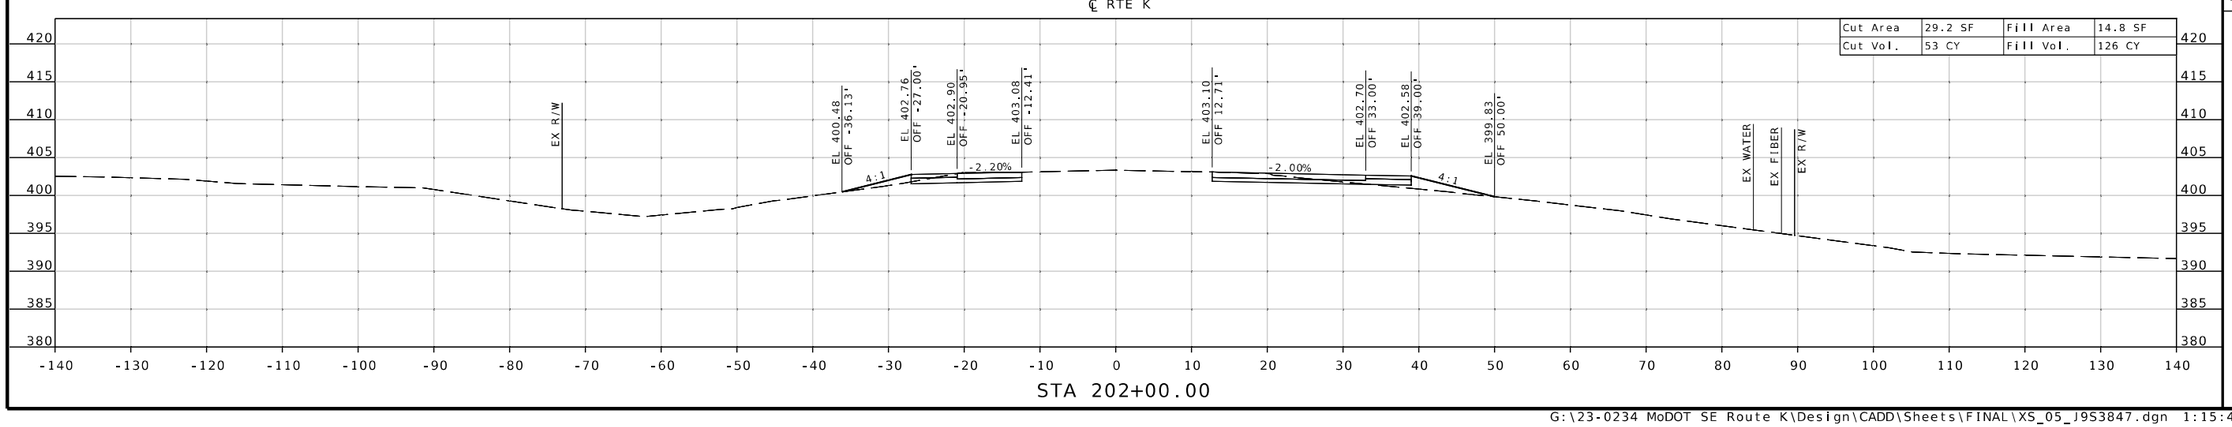

STA 202+00.00

THIS SHEET HAS BEEN SIGNED, SEALED & DATED ELECTRONICALLY.

DATE PREPARED 9/26/2025

ROUTE	STATE
K	MO
DISTRICT	SHEET NO.
SE	108

COUNTY: CAPE GIRARDEAU

JOB NO. J9S3847

CONTRACT ID.

PROJECT NO.

BRIDGE NO.

DESCRIPTION	DATE

MISSOURI HIGHWAYS AND TRANSPORTATION COMMISSION

105 WEST CAPITOL
JEFFERSON CITY, MO 65102
1-888-ASK-MODOT (1-888-275-6636)

1411 East 104th St.
Kansas City, MO 64131
Tel (816) 874-4655
Fax (816) 874-4675
www.trekdesigngroup.com

Missouri Cert. of Authority 2002010300

TREK DESIGN GROUP, LLC

G:\23-0234 MoDOT SE Route K\Design\CADD\Sheets\FINAL\XS_05_J9S3847.dgn 1:15:42 PM 9/26/2025

℄ RTE K

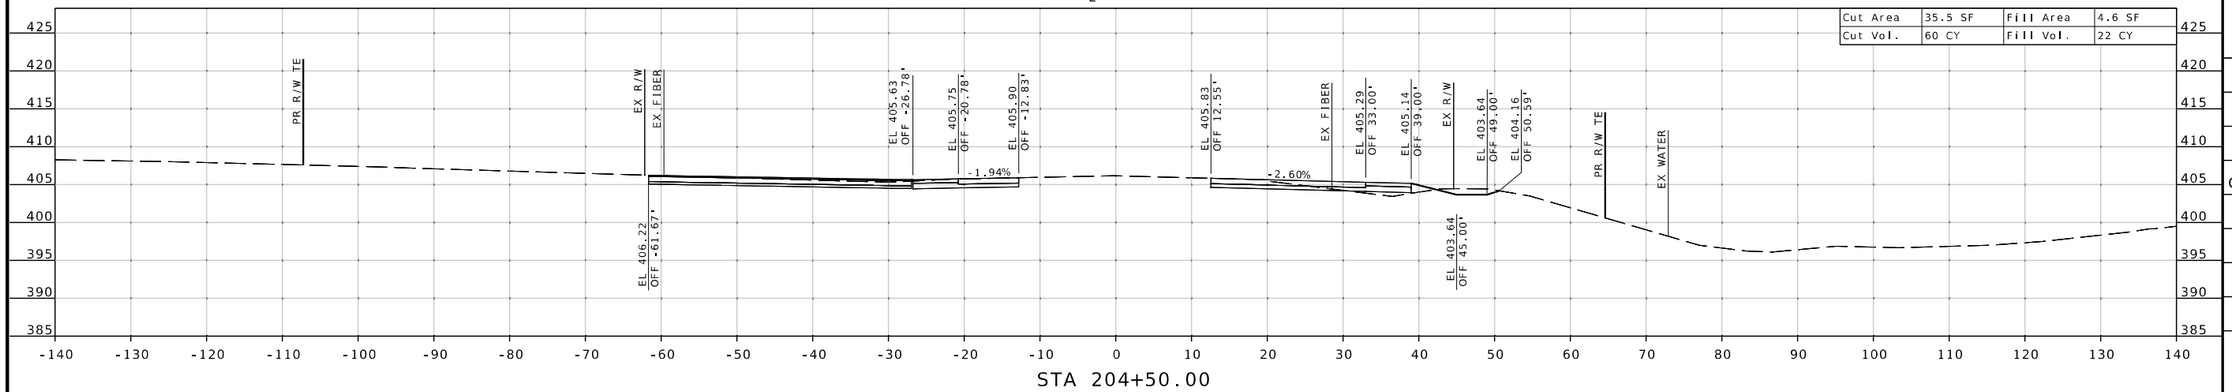

STA 204+50.00

℄ RTE K

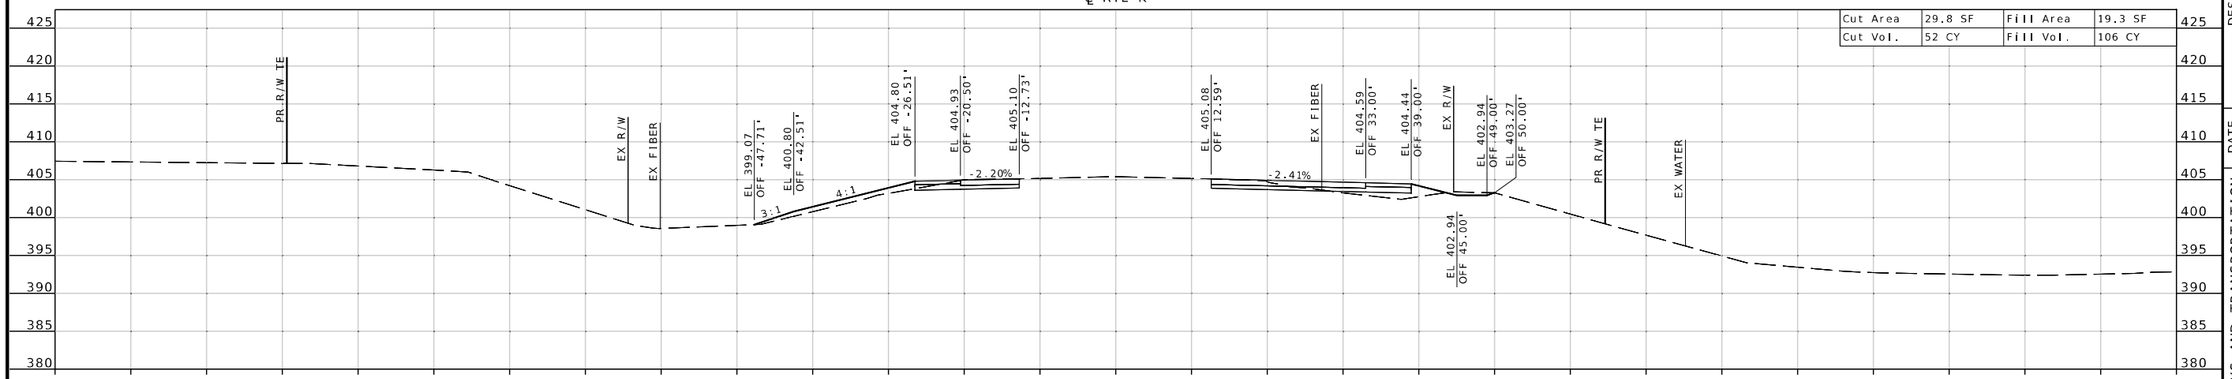

STA 204+00.00

℄ RTE K

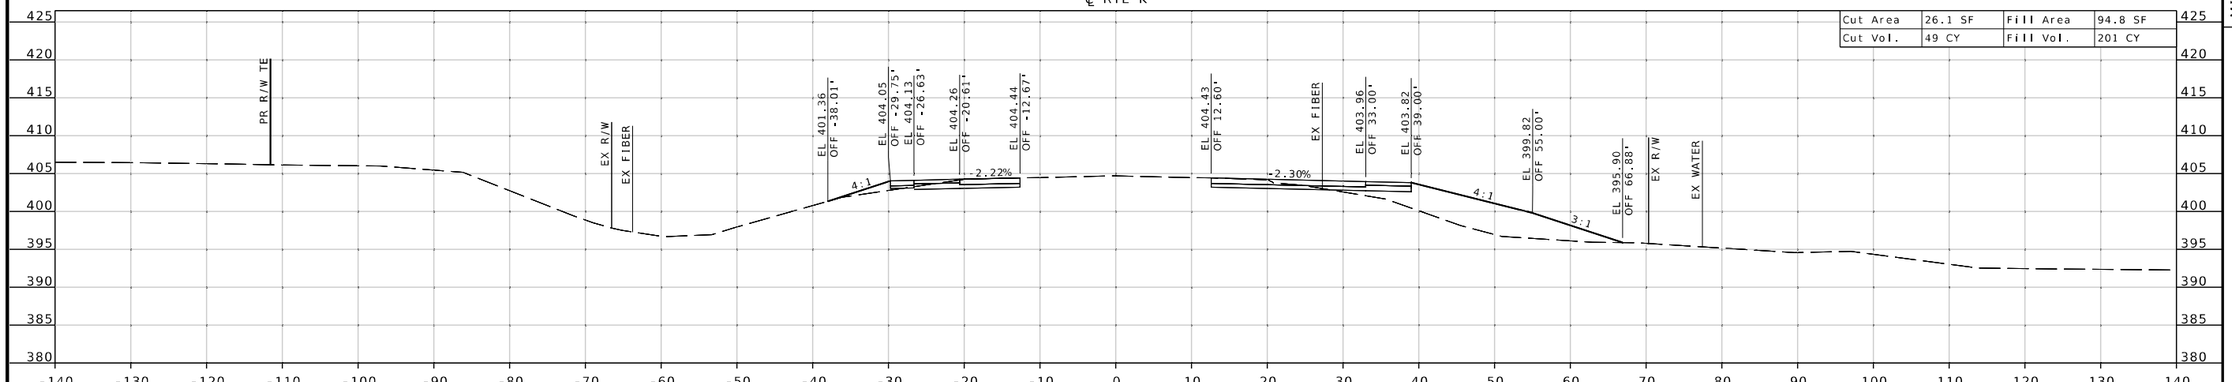

STA 203+50.00

STATE OF MISSOURI
MICHAEL L. BROWN
NUMBER 2001015611
REGISTERED PROFESSIONAL ENGINEER
THIS SHEET HAS BEEN SIGNED, SEALED & DATED ELECTRONICALLY.

DATE PREPARED 9/26/2025

ROUTE	STATE
K	MO
DISTRICT	SHEET NO.
SE	109

COUNTY: CAPE GIRARDEAU

JOB NO.: J9S3847

CONTRACT ID.:

PROJECT NO.:

BRIDGE NO.:

DESCRIPTION	DATE

MISSOURI HIGHWAYS AND TRANSPORTATION COMMISSION

105 WEST CAPITOL
JEFFERSON CITY, MO 65102
1-888-ASK-MODOT (1-888-275-6636)

TREK DESIGN GROUP, LLC
1411 East 104th St.
Kansas City, MO 64131
Tel (816) 874-4655
Fax (816) 874-4675
www.trekdesigngroup.com
Missouri Cert. of Authority 2002010300

G:\23-0234 MoDOT SE Route K\Design\CADD\Sheets\FINAL\XS_05_J9S3847.dgn 1:15:47 PM 9/26/2025

℄ RTE K

Cut Area	47.3 SF	Fill Area	7.8 SF
Cut Vol.	79 CY	Fill Vol.	29 CY

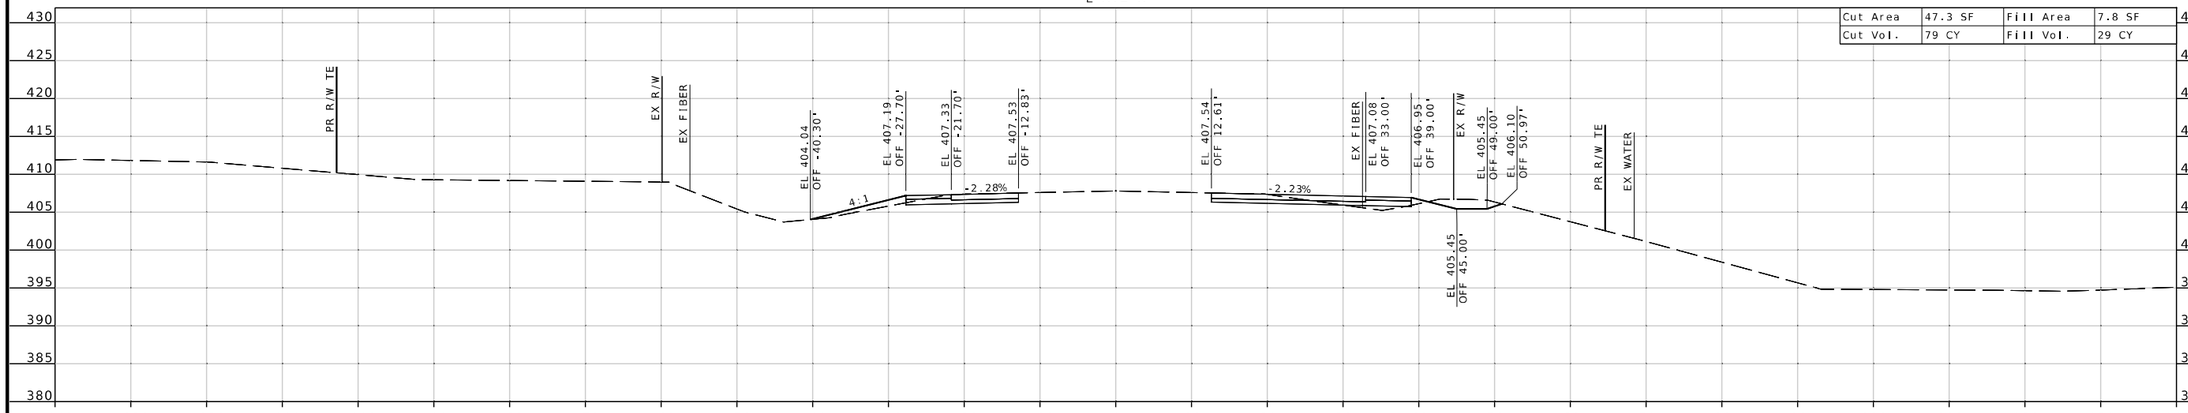

STA 205+50.00

℄ RTE K

Cut Area	37.5 SF	Fill Area	23.7 SF
Cut Vol.	68 CY	Fill Vol.	26 CY

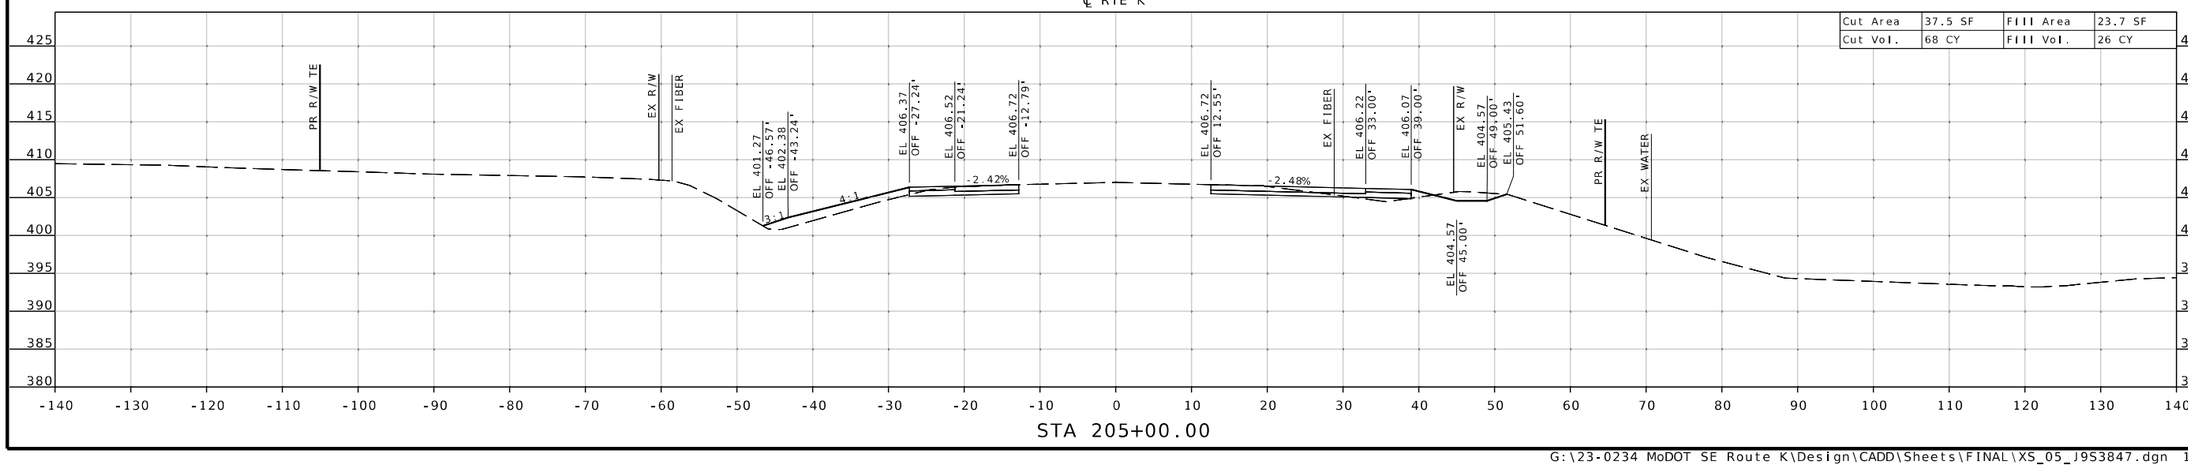

STA 205+00.00

STATE OF MISSOURI
MICHAEL L. BROWN
NUMBER 2001015611
REGISTERED PROFESSIONAL ENGINEER
THIS SHEET HAS BEEN SIGNED, SEALED & DATED ELECTRONICALLY.

DATE PREPARED
9/26/2025

ROUTE	STATE
K	MO
DISTRICT	SHEET NO.
SE	110

COUNTY
CAPE GIRARDEAU

JOB NO.
J9S3847

CONTRACT ID.

PROJECT NO.

BRIDGE NO.

DESCRIPTION	DATE

MISSOURI HIGHWAYS AND TRANSPORTATION COMMISSION
105 WEST CAPITOL
JEFFERSON CITY, MO 65102
1-888-ASK-MODOT (1-888-275-6636)

TREKK DESIGN GROUP, LLC
1411 East 104th St.
Kansas City, MO 64131
Tel (816) 874-4655
Fax (816) 874-4675
www.trekkdesigngroup.com
Missouri Cert. of Authority 2002010390

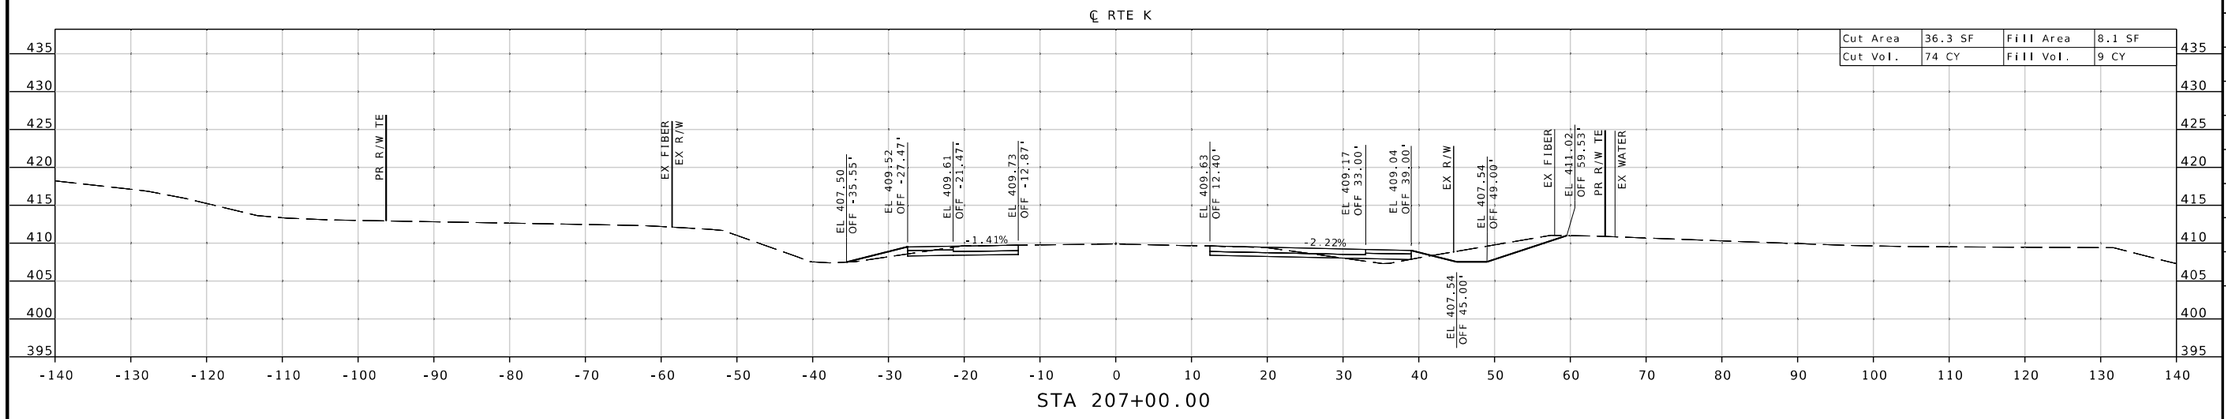

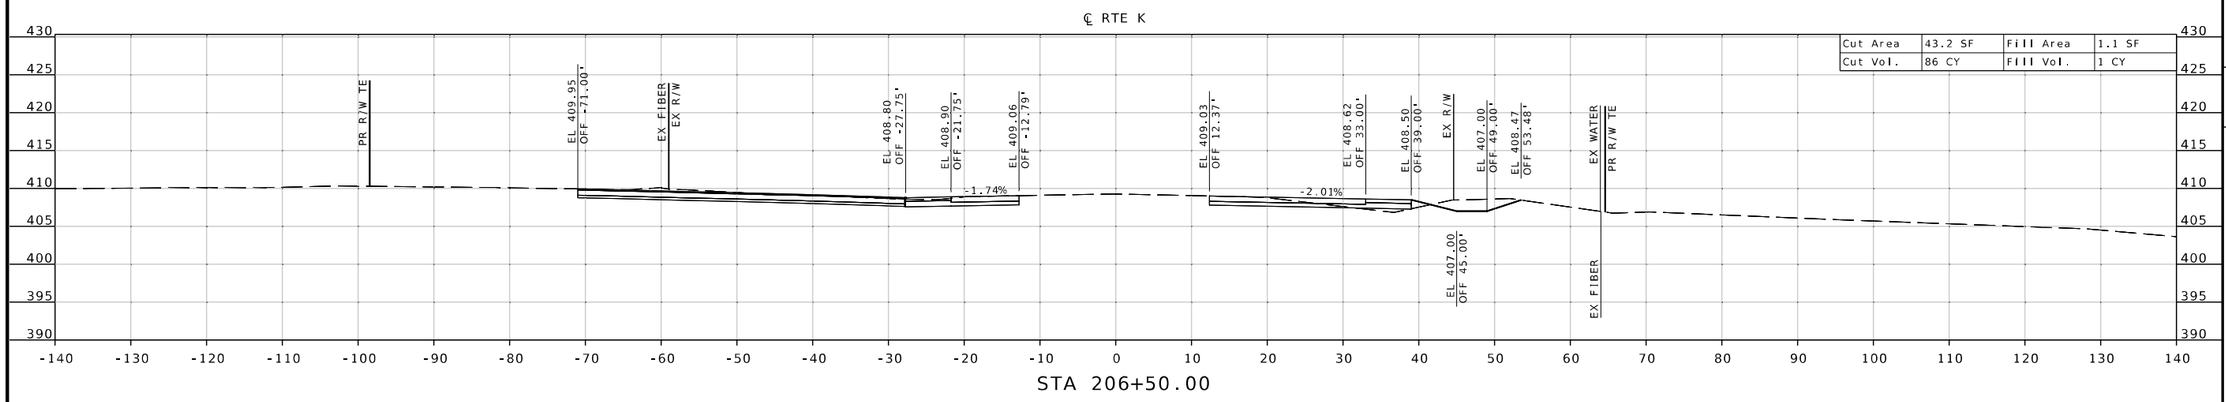

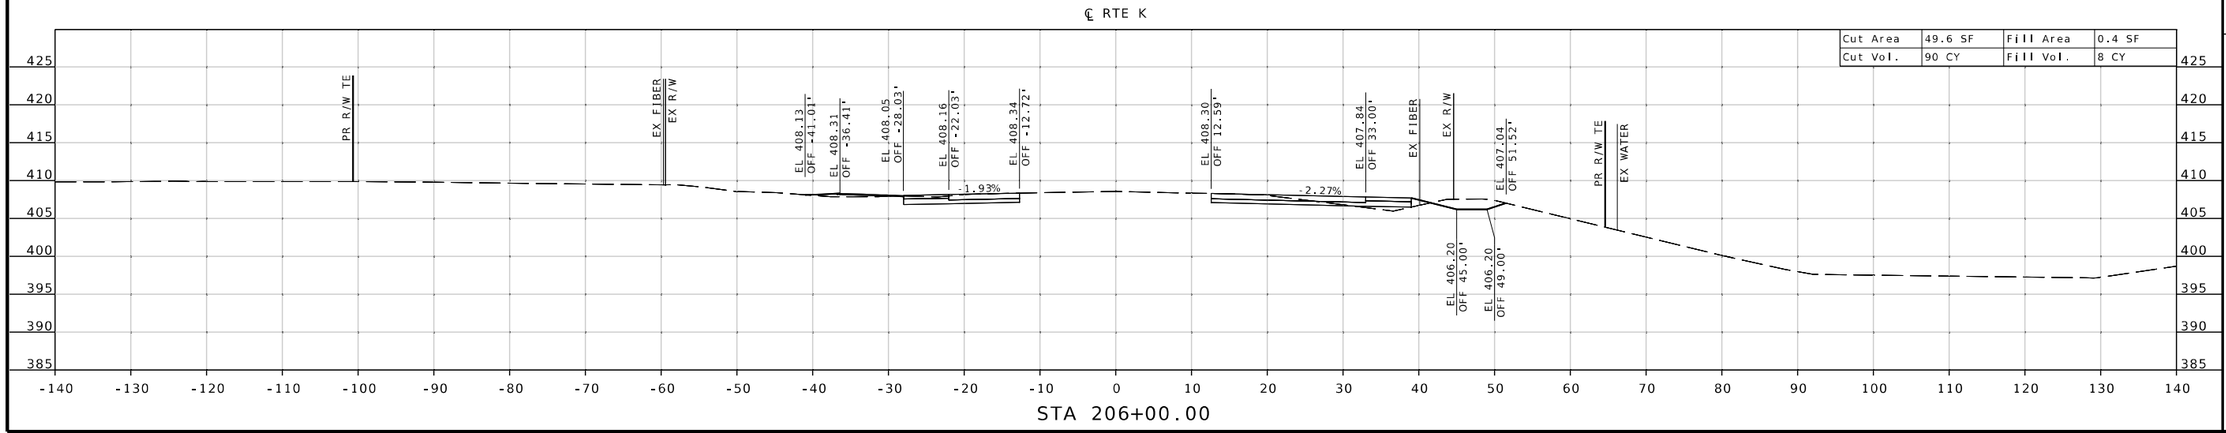

STATE OF MISSOURI
MICHAEL L. BROWN
NUMBER 2001015611
REGISTERED PROFESSIONAL ENGINEER
THIS SHEET HAS BEEN SIGNED, SEALED & DATED ELECTRONICALLY.

DATE PREPARED 9/26/2025

ROUTE	STATE
K	MO
DISTRICT	SHEET NO.
SE	111

COUNTY: CAPE GIRARDEAU
JOB NO.: J9S3847
CONTRACT ID.:
PROJECT NO.:
BRIDGE NO.:

DESCRIPTION	DATE

MISSOURI HIGHWAYS AND TRANSPORTATION COMMISSION
105 WEST CAPITOL
JEFFERSON CITY, MO 65102
1-888-ASK-MODOT (1-888-275-6636)

TREK DESIGN GROUP, LLC
1411 East 104th St.
Kansas City, MO 64131
Tel (816) 874-4655
Fax (816) 874-4675
www.trekdesigngroup.com
Missouri Cert. of Authority 2002010300

℄ RTE K

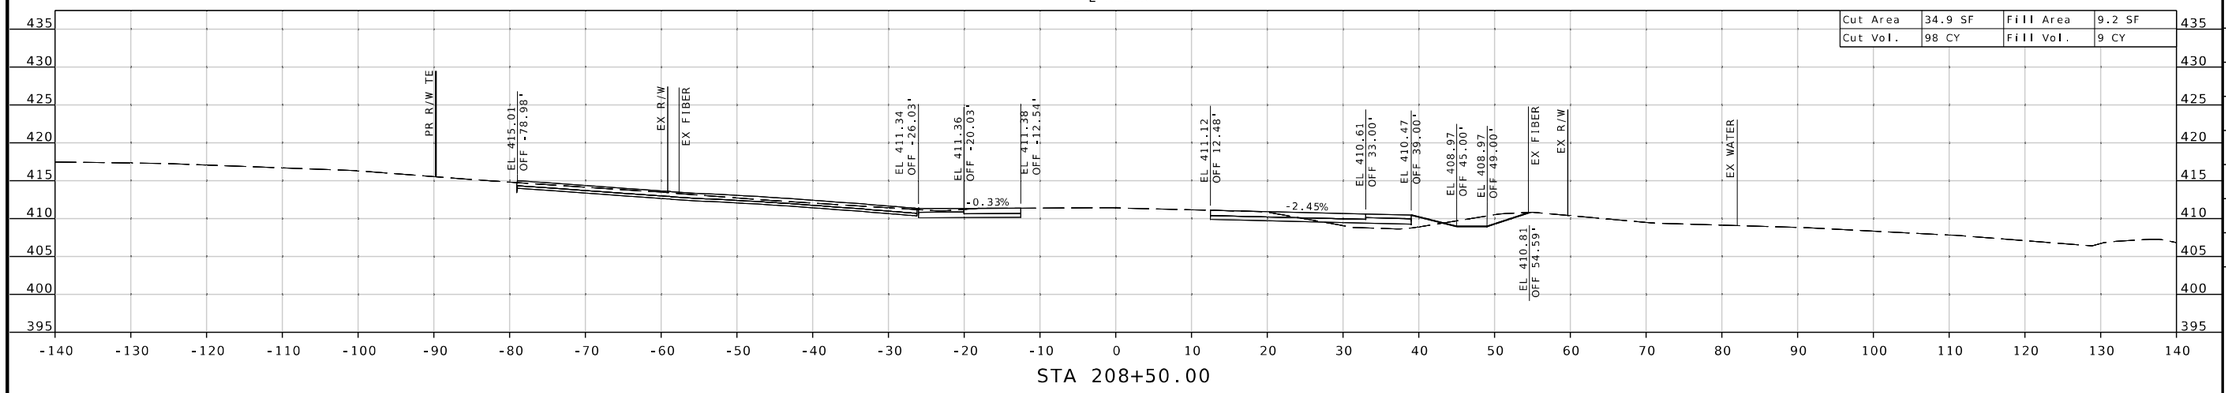

STA 208+50.00

℄ RTE K

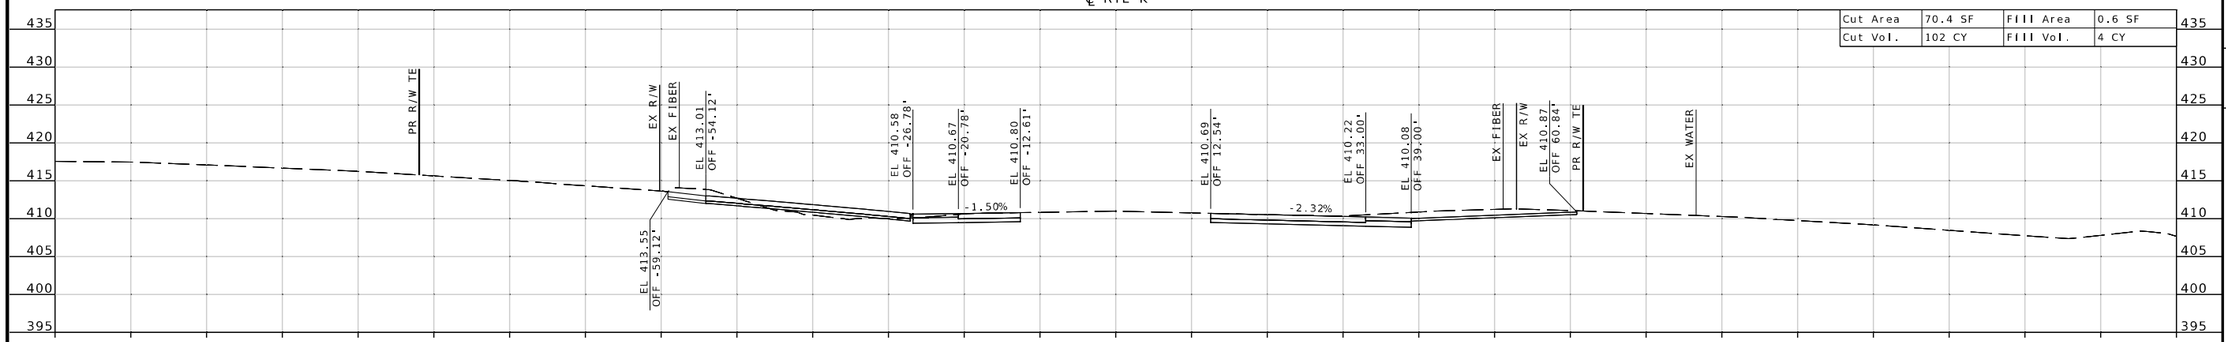

STA 208+00.00

℄ RTE K

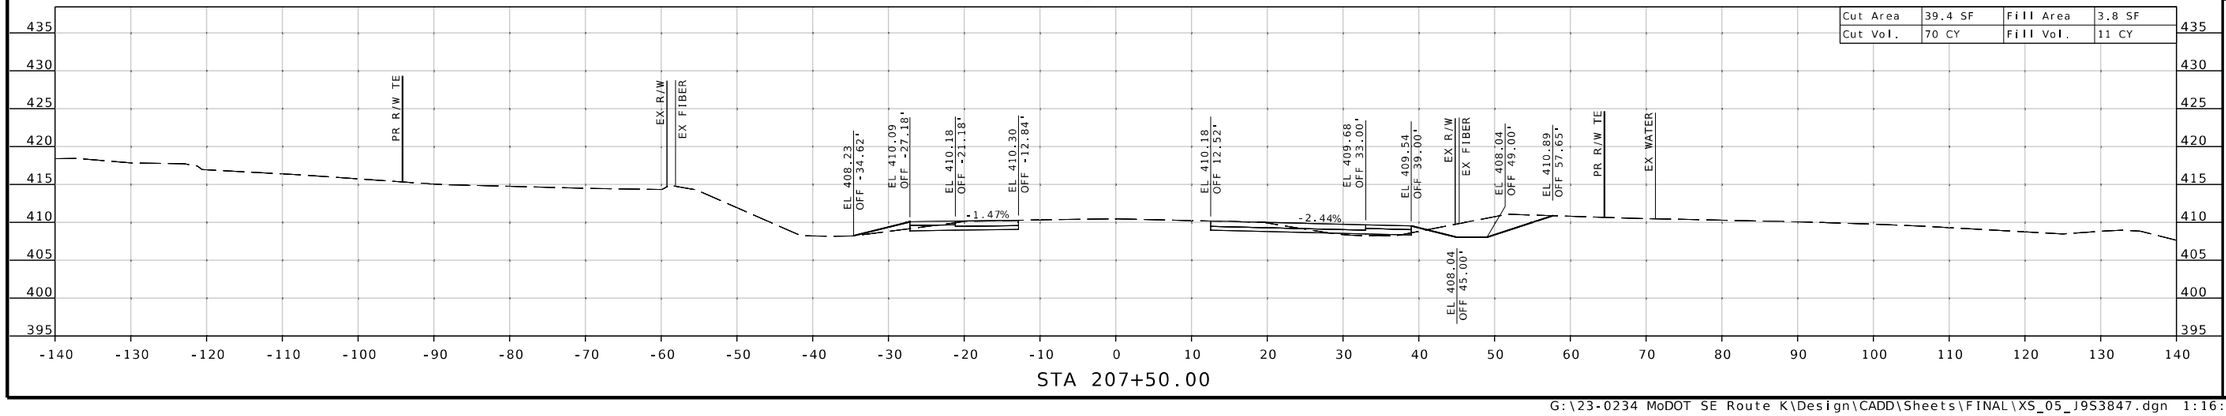

STA 207+50.00

THIS SHEET HAS BEEN SIGNED, SEALED & DATED ELECTRONICALLY.

DATE PREPARED 9/26/2025

ROUTE K | STATE MO

DISTRICT SE | SHEET NO. 112

COUNTY CAPE GIRARDEAU

JOB NO. J9S3847

CONTRACT ID.

PROJECT NO.

BRIDGE NO.

DESCRIPTION | DATE

MISSOURI HIGHWAYS AND TRANSPORTATION COMMISSION

105 WEST CAPITOL
JEFFERSON CITY, MO 65102
1-888-ASK-MODOT (1-888-275-6636)

TREKK DESIGN GROUP, LLC

1411 East 104th St.
Kansas City, MO 64131
Tel (816) 874-4655
Fax (816) 874-4675
www.trekkdesigngroup.com

Missouri Cert. of Authority 2002010300

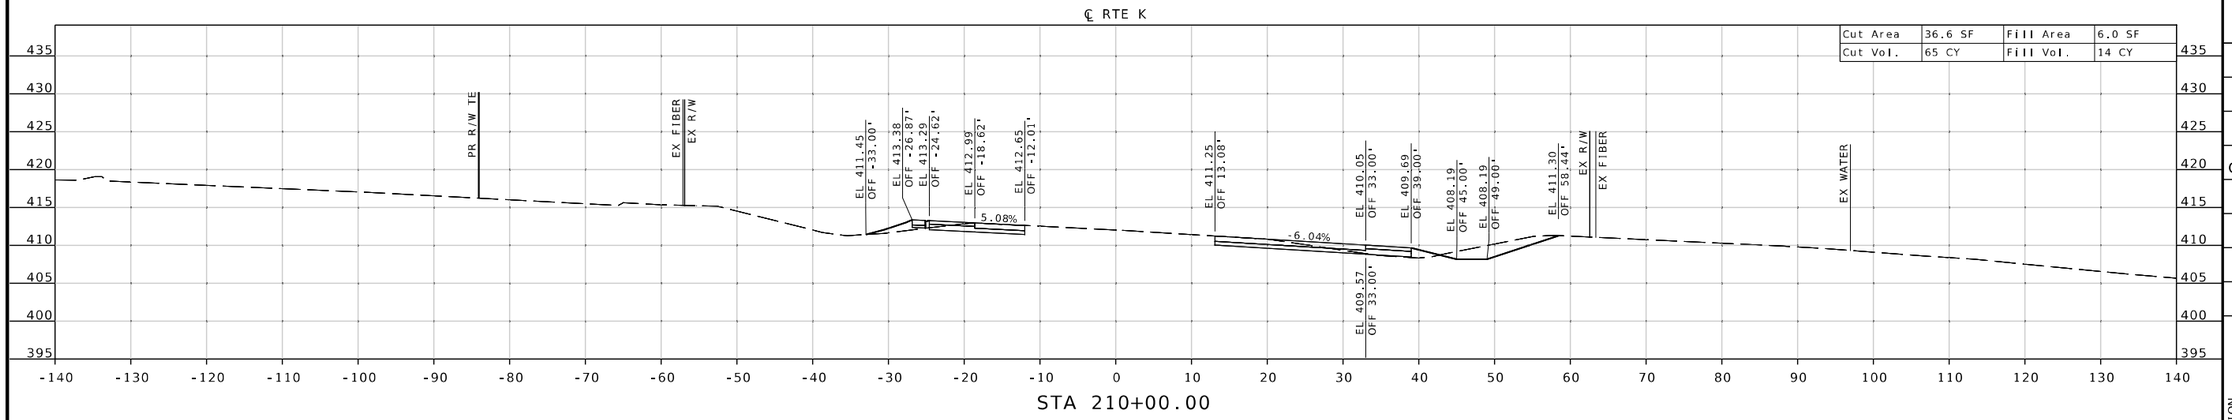

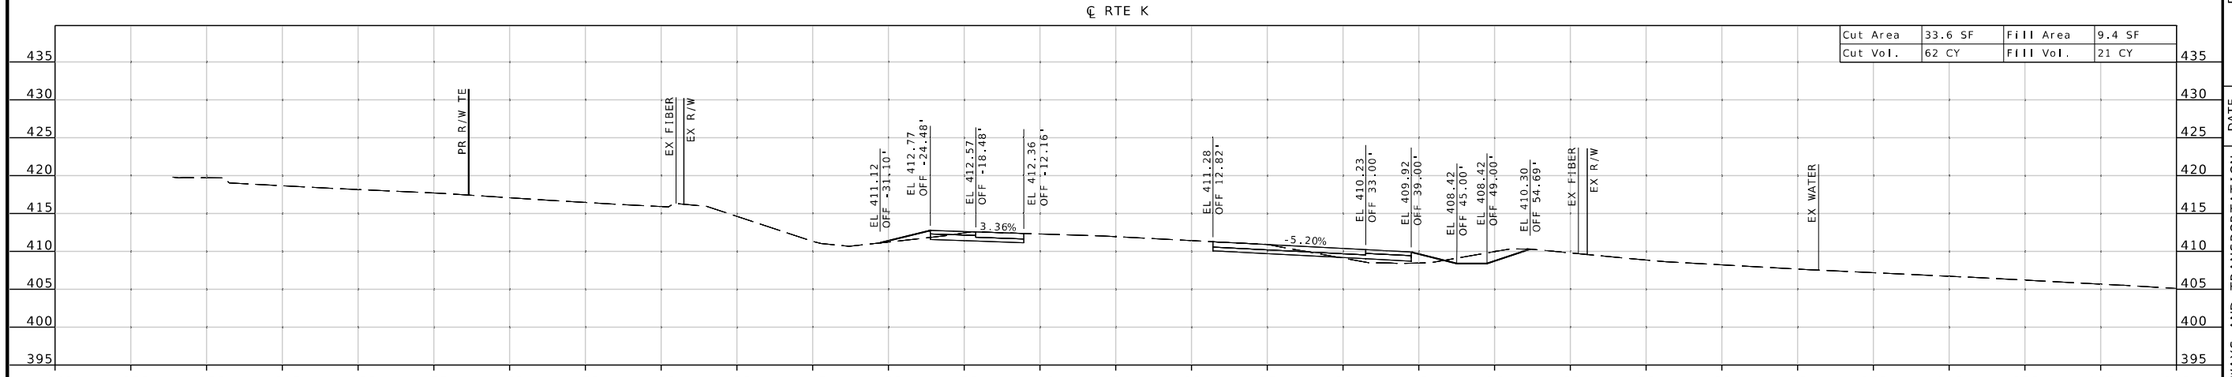

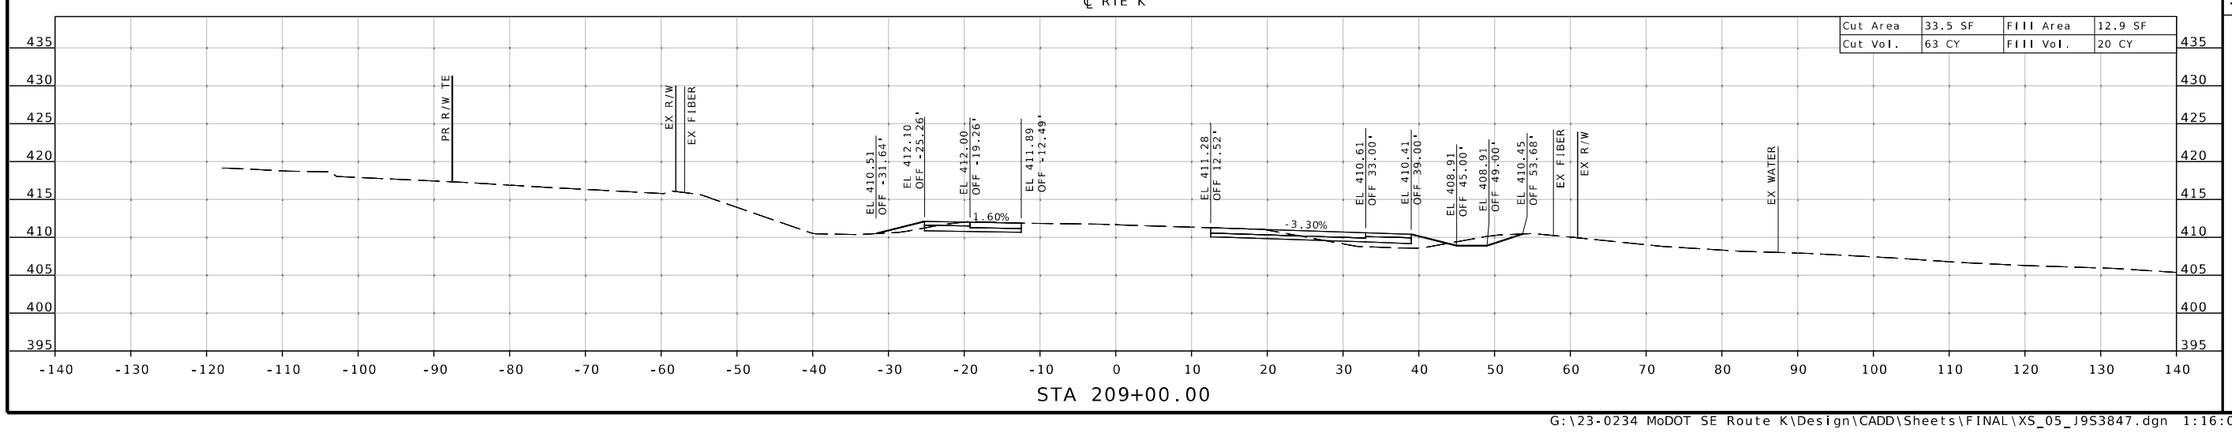

STATE OF MISSOURI
MICHAEL L. BROWN
NUMBER 2001015611
REGISTERED PROFESSIONAL ENGINEER
THIS SHEET HAS BEEN SIGNED, SEALED & DATED ELECTRONICALLY.

DATE PREPARED 9/26/2025

ROUTE	STATE
K	MO
DISTRICT	SHEET NO.
SE	113

COUNTY: CAPE GIRARDEAU

JOB NO.: J9S3847

CONTRACT ID.:

PROJECT NO.:

BRIDGE NO.:

DESCRIPTION	DATE

MISSOURI HIGHWAYS AND TRANSPORTATION COMMISSION
105 WEST CAPITOL
JEFFERSON CITY, MO 65102
1-888-ASK-MODOT (1-888-275-6636)

TREKK DESIGN GROUP, LLC
1411 East 104th St.
Kansas City, MO 64131
Tel (816) 874-4655
Fax (816) 874-4675
www.trekkdesigngroup.com
Missouri Cert. of Authority 2002010300

℄ RTE K

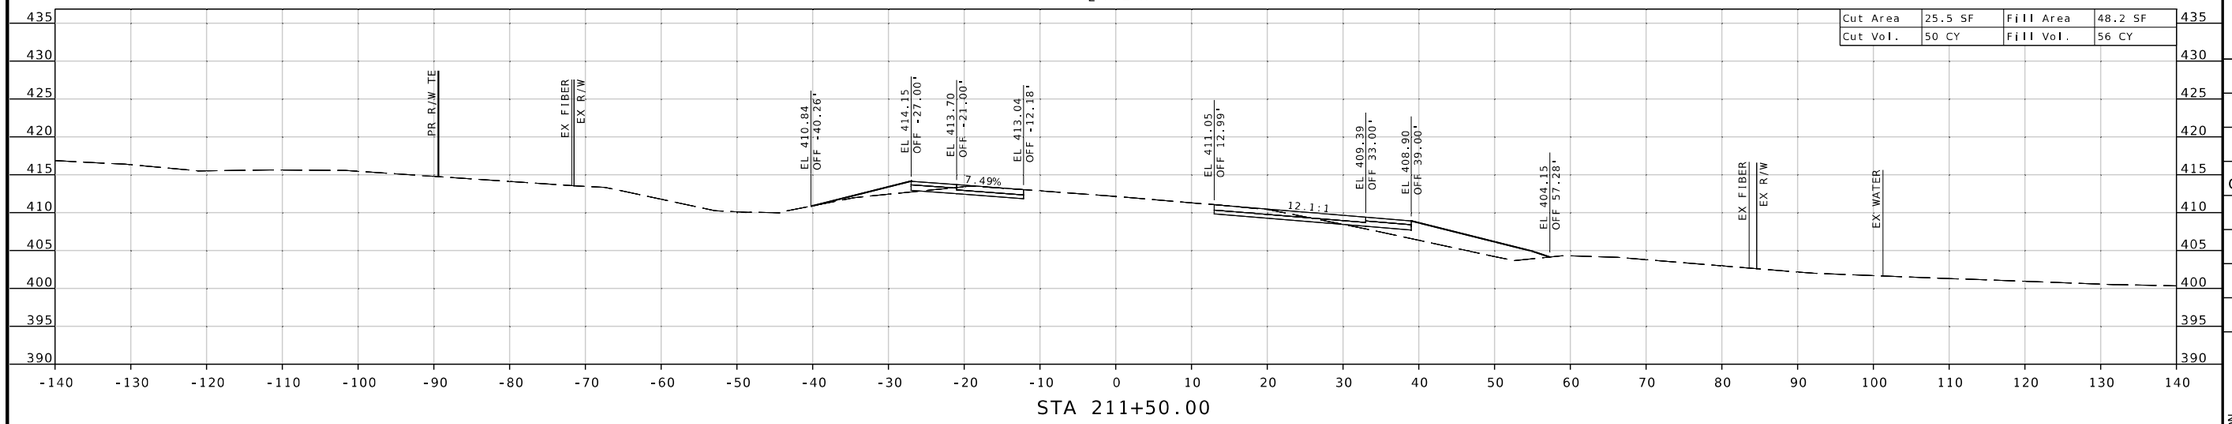

STA 211+50.00

℄ RTE K

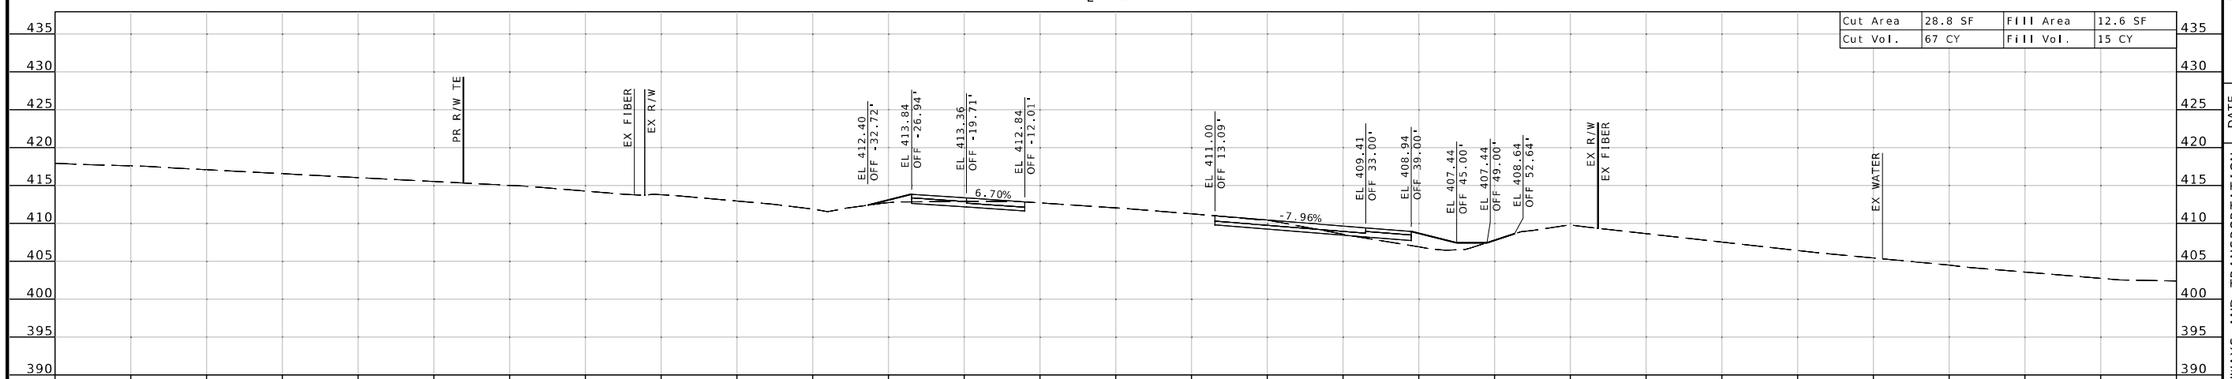

STA 211+00.00

℄ RTE K

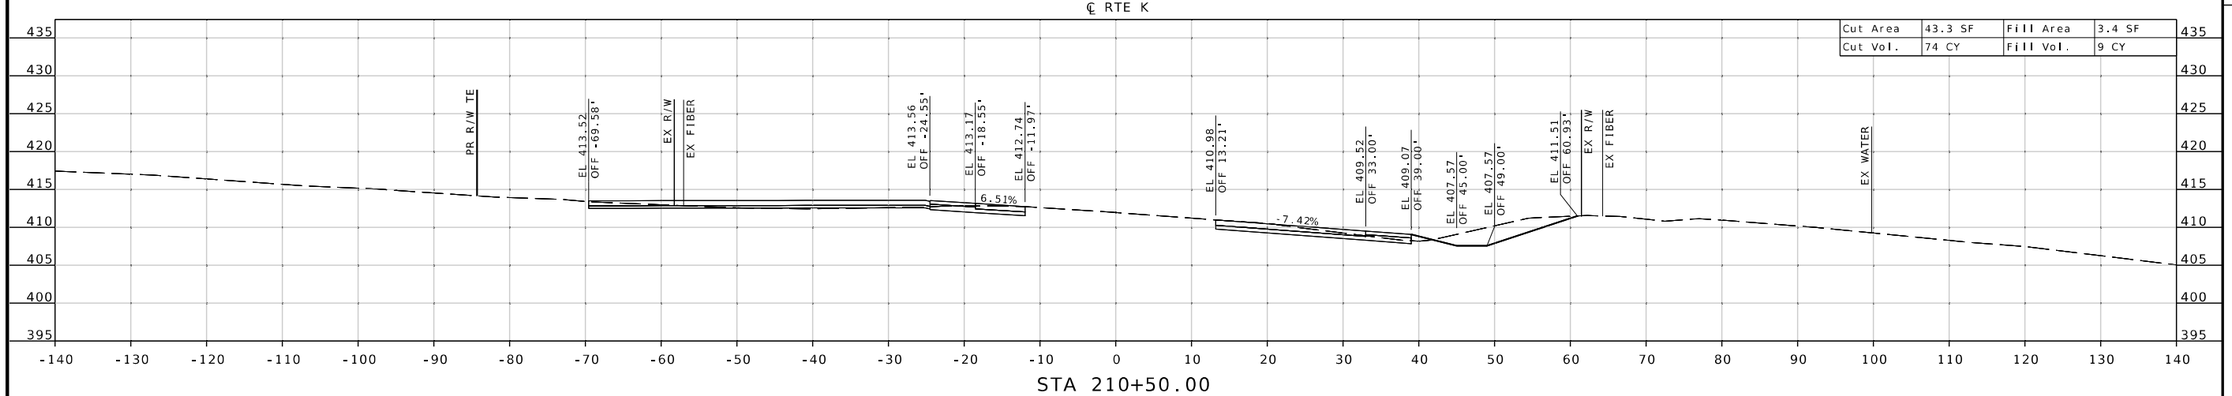

STA 210+50.00

STATE OF MISSOURI
MICHAEL L. BROWN
NUMBER 2001015611
REGISTERED PROFESSIONAL ENGINEER

THIS SHEET HAS BEEN SIGNED, SEALED & DATED ELECTRONICALLY.

DATE PREPARED
9/26/2025

ROUTE	STATE
K	MO
DISTRICT	SHEET NO.
SE	114

COUNTY
CAPE GIRARDEAU

JOB NO.
J9S3847

CONTRACT ID.

PROJECT NO.

BRIDGE NO.

DESCRIPTION	DATE

MISSOURI HIGHWAYS AND TRANSPORTATION COMMISSION

105 WEST CAPITOL
JEFFERSON CITY, MO 65102
1-888-ASK-MODOT (1-888-275-6636)

1411 East 104th St.
Kansas City, MO 64131
Tel (816) 874-4655
Fax (816) 874-4675
www.trekdesigngroup.com

Missouri Cert. of Authority 2002010300

TREK DESIGN GROUP, LLC

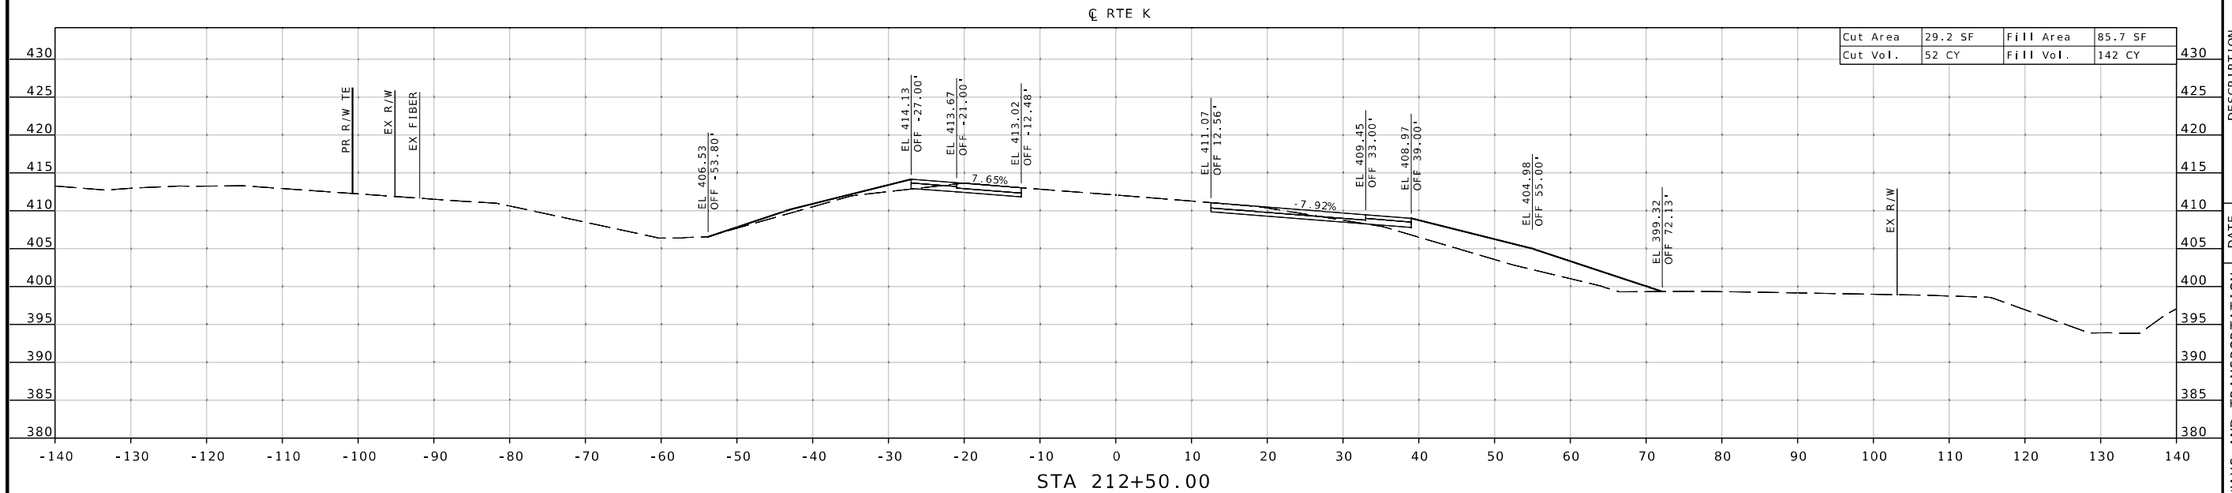

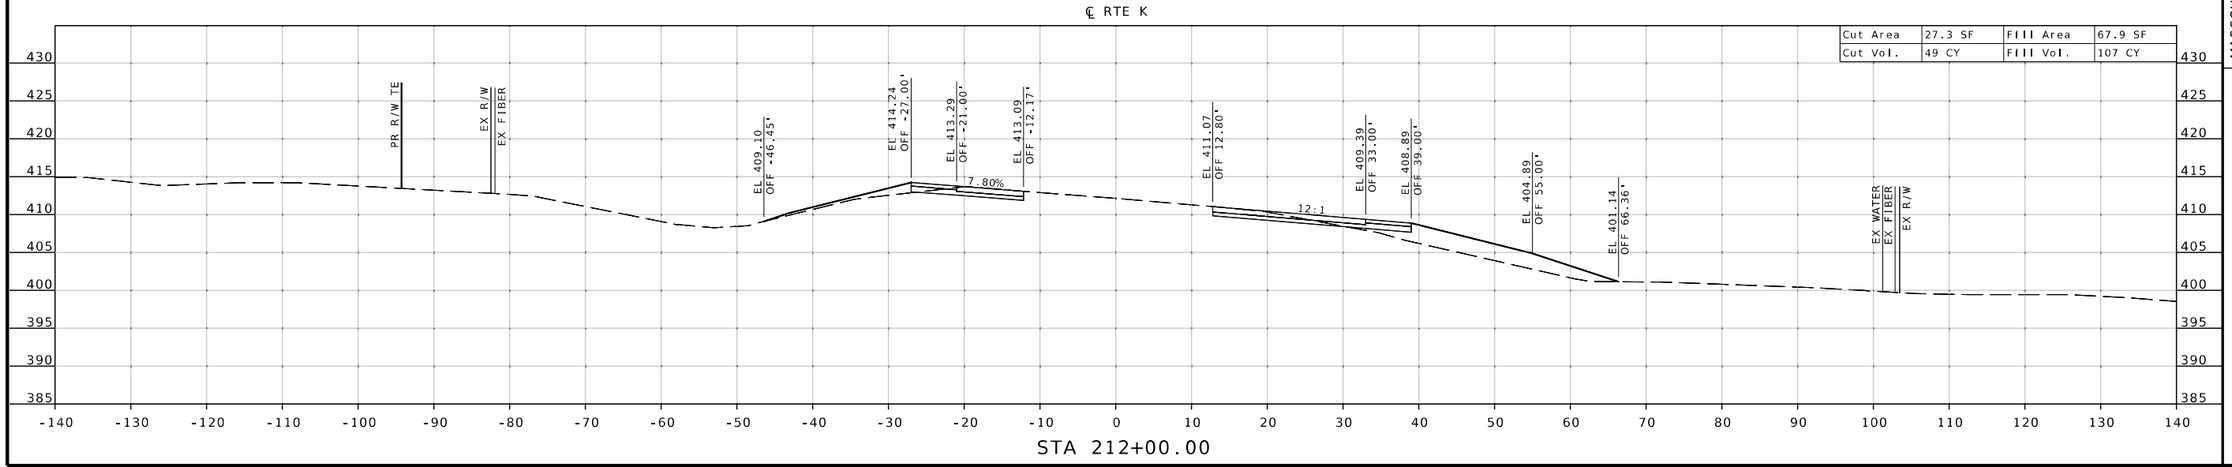

THIS SHEET HAS BEEN SIGNED, SEALED & DATED ELECTRONICALLY.

DATE PREPARED
9/26/2025

ROUTE	STATE
K	MO
DISTRICT	SHEET NO.
SE	115

COUNTY
CAPE GIRARDEAU

JOB NO.
J9S3847

CONTRACT ID.

PROJECT NO.

BRIDGE NO.

DESCRIPTION	DATE

MISSOURI HIGHWAYS AND TRANSPORTATION COMMISSION

105 WEST CAPITOL
JEFFERSON CITY, MO 65102
1-888-ASK-MODOT (1-888-275-6636)

TREK DESIGN GROUP, LLC
1411 East 104th St.
Kansas City, MO 64131
Tel (816) 874-4655
Fax (816) 874-4675
www.trekdesigngroup.com
Missouri Cert. of Authority 2002010300

G:\23-0234 MoDOT SE Route K\Design\CADD\Sheets\FINAL\XS_05_J9S3847.dgn 1:16:17 PM 9/26/2025

℄ RTE K

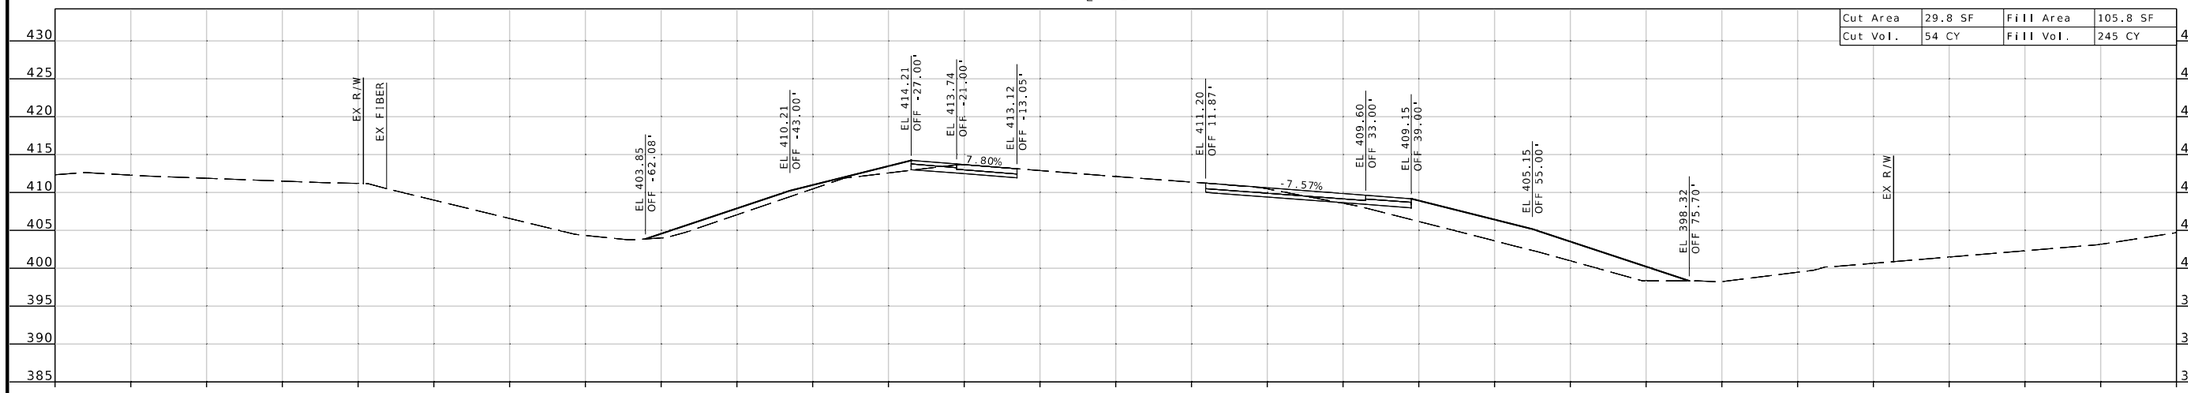

STA 213+50.00

℄ RTE K

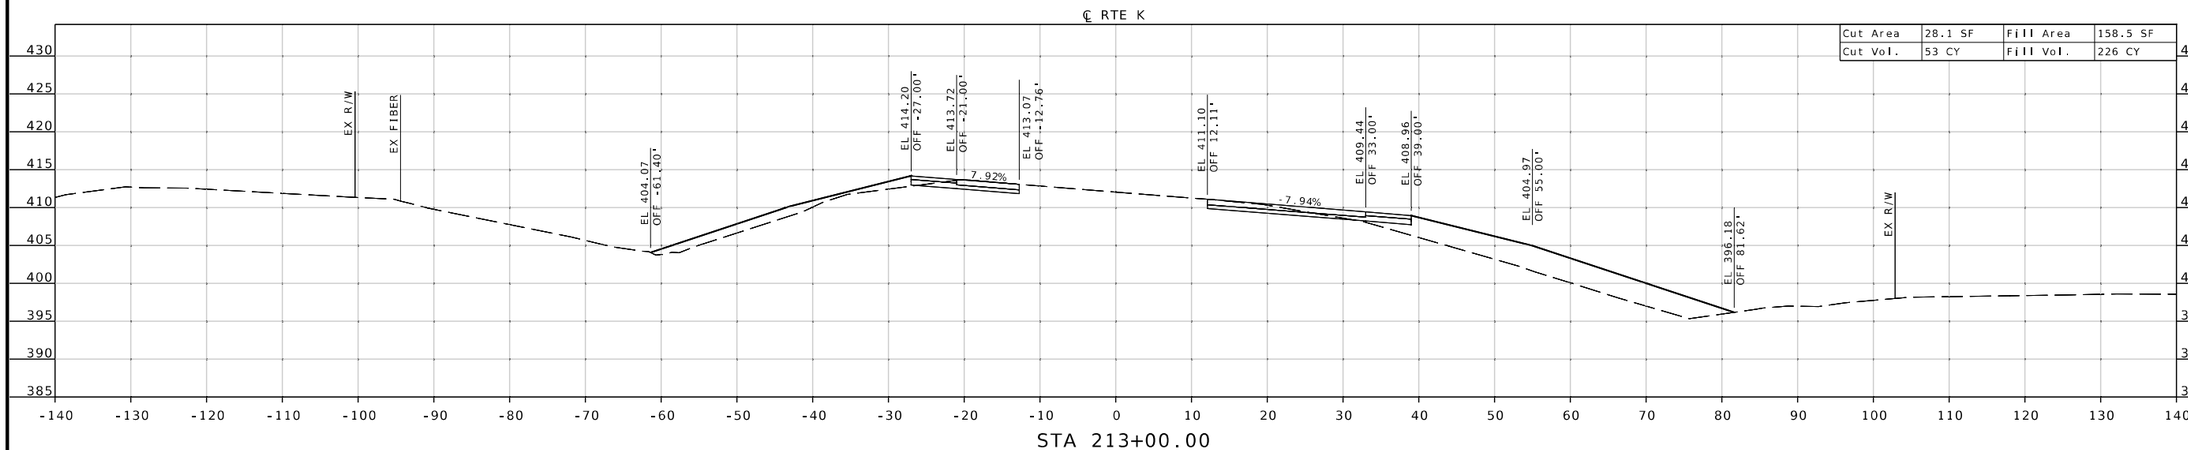

STA 213+00.00

REGISTERED PROFESSIONAL ENGINEER
STATE OF MISSOURI
MICHAEL L. BROWN
NUMBER 2001015611
THIS SHEET HAS BEEN SIGNED, SEALED & DATED ELECTRONICALLY.

DATE PREPARED
10/22/2025

ROUTE	STATE
K	MO
DISTRICT	SHEET NO.
SE	116

COUNTY
CAPE GIRARDEAU

JOB NO.
J9S3847

CONTRACT ID.

PROJECT NO.

BRIDGE NO.

DESCRIPTION	DATE

MISSOURI HIGHWAYS AND TRANSPORTATION COMMISSION

105 WEST CAPITOL
JEFFERSON CITY, MO 65102
1-888-ASK-MODOT (1-888-275-6636)

MoDOT

1411 East 104th St.
Kansas City, MO 64131
Tel (816) 874-4655
Fax (816) 874-4675
www.trekdesigngroup.com

Missouri Cert. of Authority 2002010300

TREKK DESIGN GROUP, LLC

G:\23-0234 MoDOT SE Route K\Design\CADD\Sheets\FINAL\XS_05_J9S3847.dgn 11:05:50 AM 10/22/2025

℄ RTE K

Cut Area	29.7 SF	Fill Area	74.9 SF
Cut Vol.	53 CY	Fill Vol.	161 CY

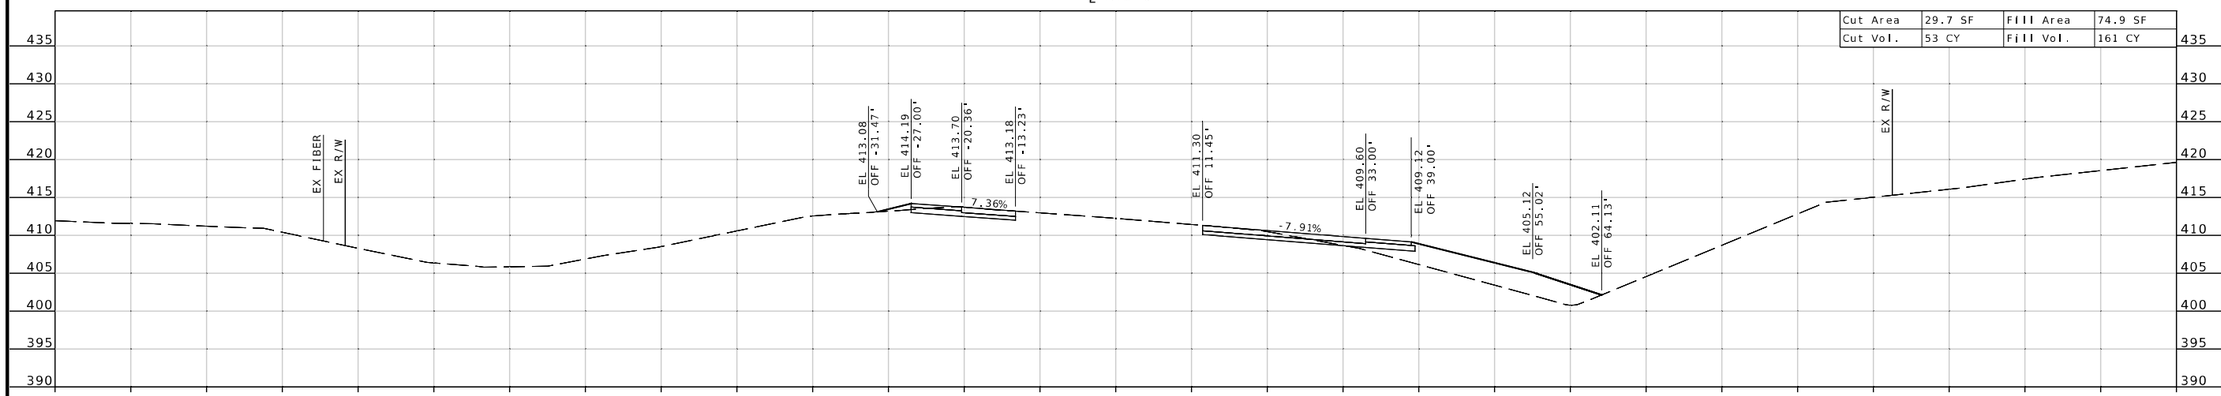

℄ RTE K

Cut Area	27.7 SF	Fill Area	99.5 SF
Cut Vol.	53 CY	Fill Vol.	190 CY

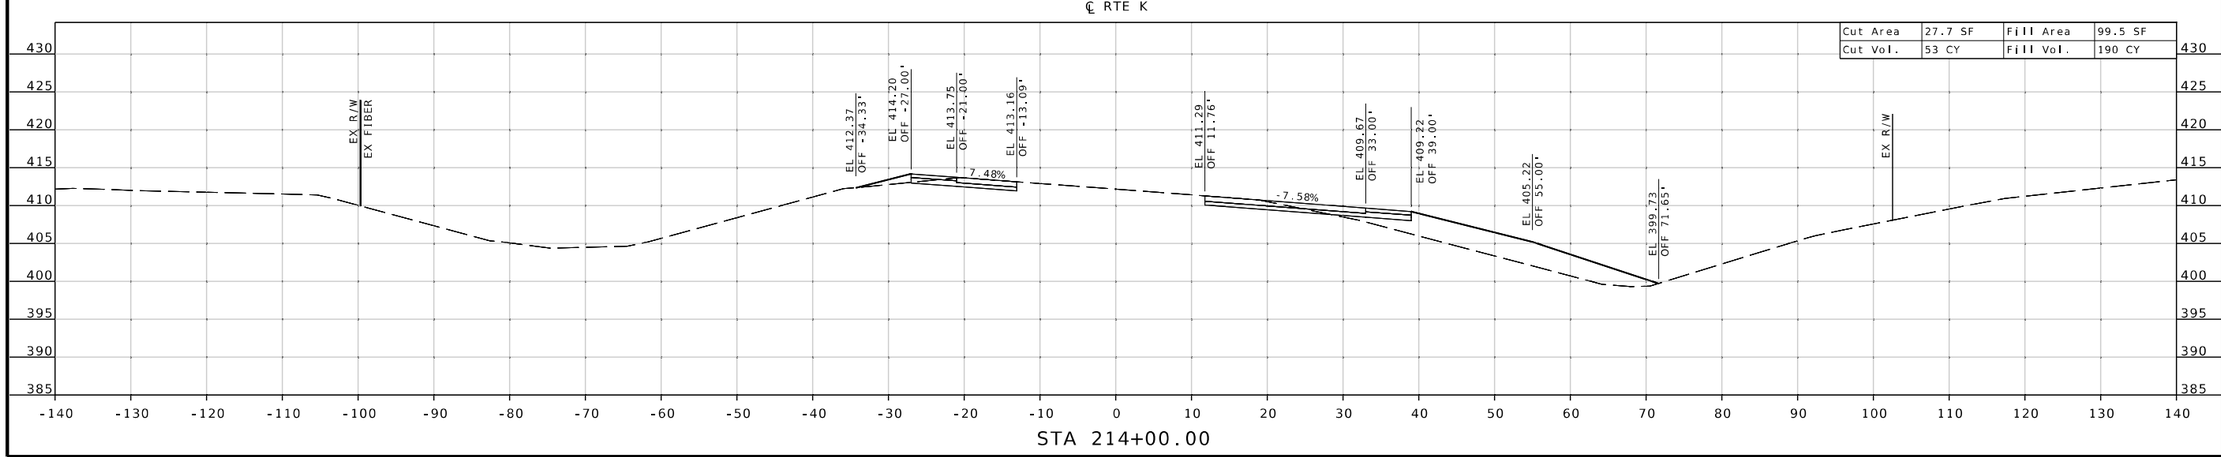

MICHAEL L. BROWN
NUMBER 2001015611
STATE OF MISSOURI
REGISTERED PROFESSIONAL ENGINEER

THIS SHEET HAS BEEN SIGNED, SEALED & DATED ELECTRONICALLY.

DATE PREPARED
9/26/2025

ROUTE	STATE
K	MO
DISTRICT	SHEET NO.
SE	117

COUNTY
CAPE GIRARDEAU

JOB NO.
J9S3847

CONTRACT ID.

PROJECT NO.

BRIDGE NO.

DESCRIPTION	DATE

MISSOURI HIGHWAYS AND TRANSPORTATION COMMISSION

105 WEST CAPITOL
JEFFERSON CITY, MO 65102
1-888-ASK-MODOT (1-888-275-6636)

TREKK DESIGN GROUP, LLC
1411 East 104th St.
Kansas City, MO 64131
Tel (816) 874-4655
Fax (816) 874-4675
www.trekkdesigngroup.com

Missouri Cert. of Authority 2002010300

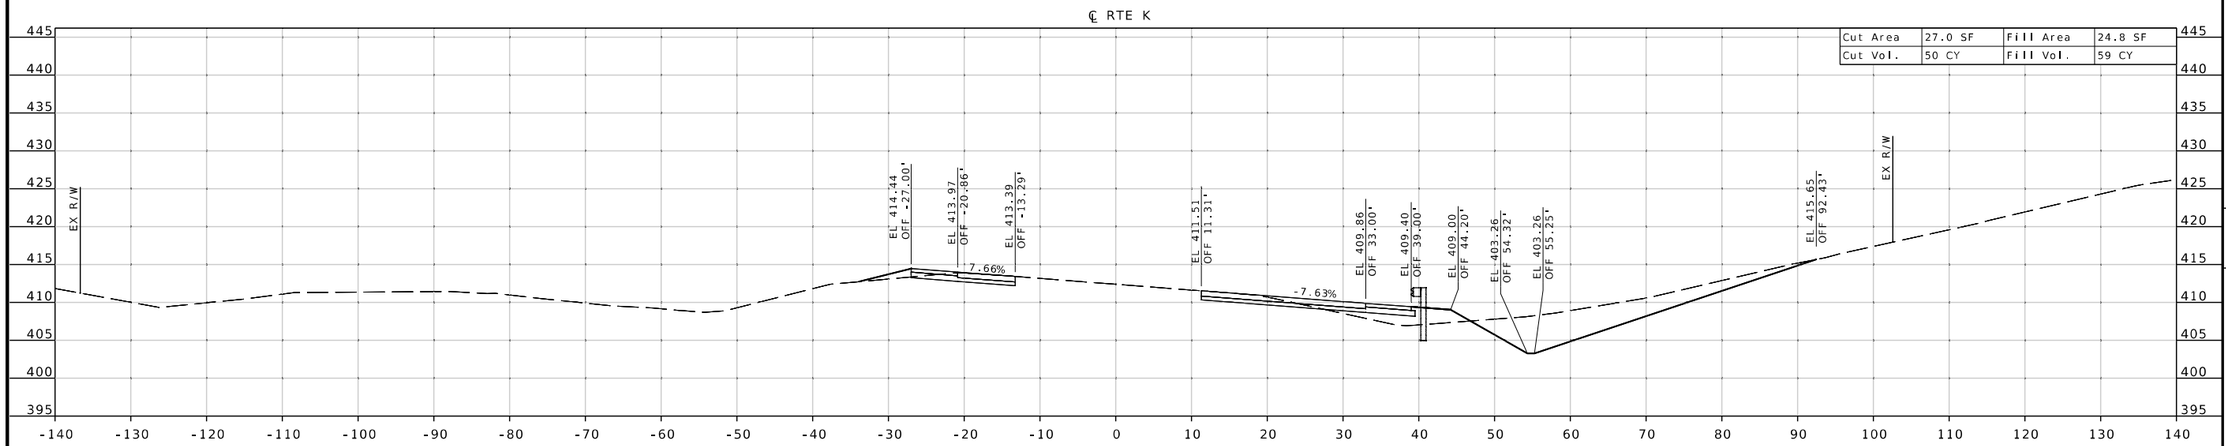

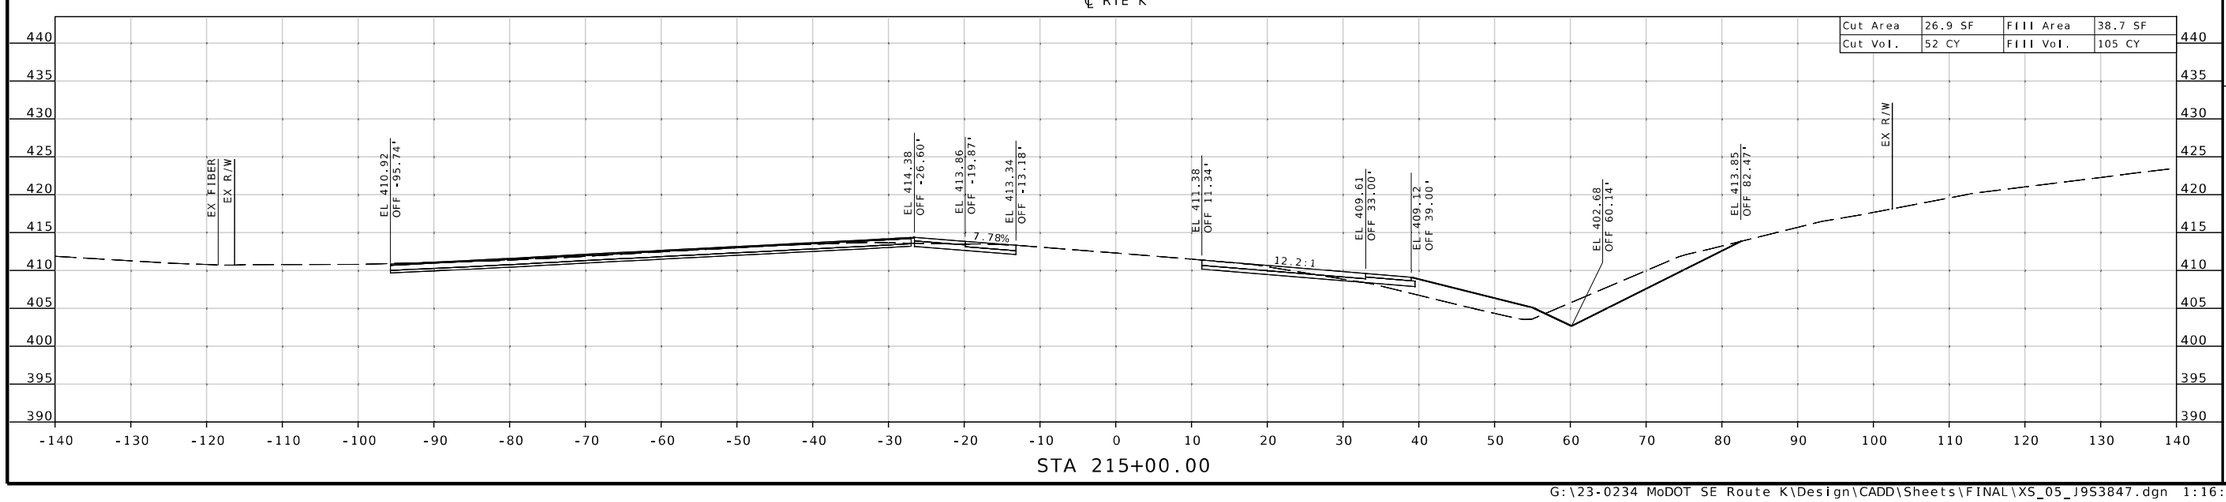

STATE OF MISSOURI
MICHAEL L. BROWN
NUMBER 2001015611
REGISTERED PROFESSIONAL ENGINEER

THIS SHEET HAS BEEN SIGNED, SEALED & DATED ELECTRONICALLY.

DATE PREPARED
9/26/2025

ROUTE	STATE
K	MO
DISTRICT	SHEET NO.
SE	118

COUNTY
CAPE GIRARDEAU

JOB NO.
J9S3847

CONTRACT ID.

PROJECT NO.

BRIDGE NO.

DESCRIPTION

DATE

MISSOURI HIGHWAYS AND TRANSPORTATION COMMISSION

105 WEST CAPITOL
JEFFERSON CITY, MO 65102
1-888-ASK-MODOT (1-888-275-6636)

1411 East 104th St.
Kansas City, MO 64131
Tel (816) 874-4655
Fax (816) 874-4675
www.trekdesigngroup.com

Missouri Cert. of Authority 2002010300

TREK DESIGN GROUP, LLC

℄ RTE K

Cut Area	65.8 SF	Fill Area	4.9 SF
Cut Vol.	215 CY	Fill Vol.	9 CY

STA 216+50.00

℄ RTE K

Cut Area	166.2 SF	Fill Area	5.2 SF
Cut Vol.	179 CY	Fill Vol.	28 CY

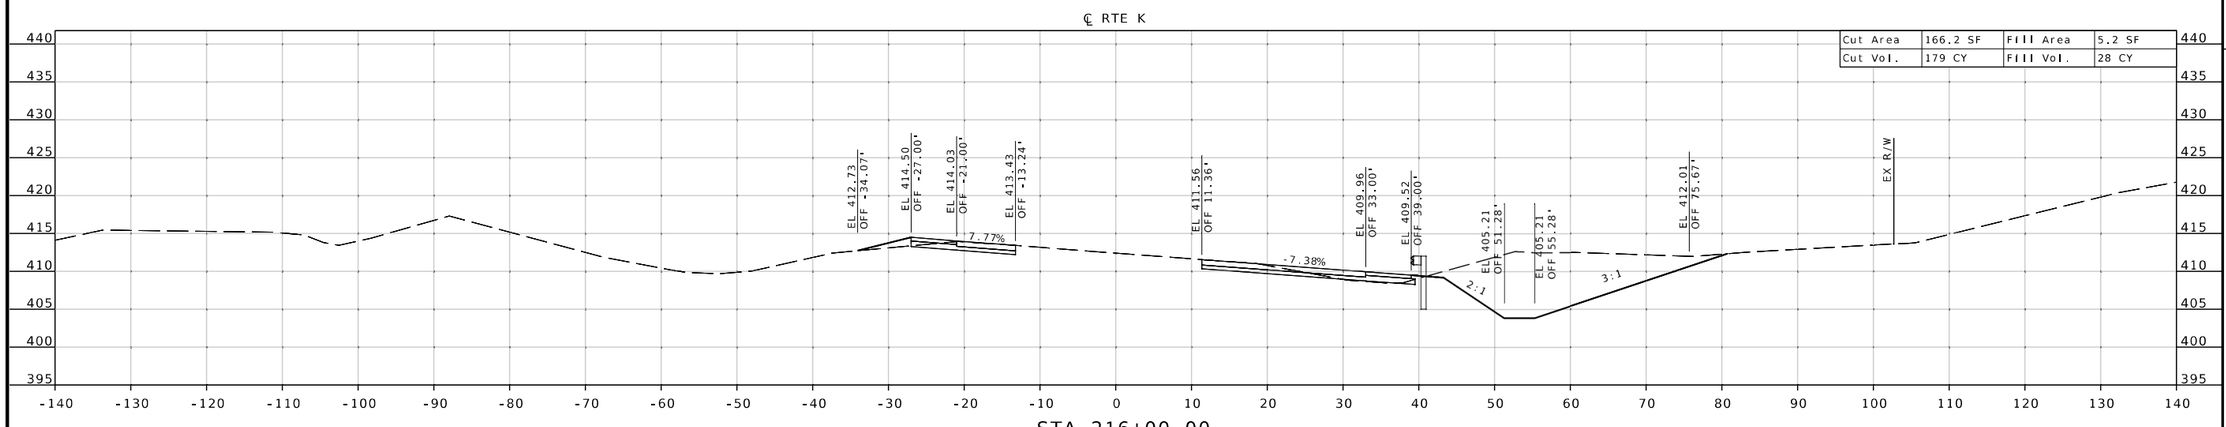

STA 216+00.00

STATE OF MISSOURI
MICHAEL L. BROWN
NUMBER 2001015611
REGISTERED PROFESSIONAL ENGINEER

THIS SHEET HAS BEEN SIGNED, SEALED & DATED ELECTRONICALLY.

DATE PREPARED
9/26/2025

ROUTE	STATE
K	MO
DISTRICT	SHEET NO.
SE	119

COUNTY
CAPE GIRARDEAU

JOB NO.
J9S3847

CONTRACT ID.

PROJECT NO.

BRIDGE NO.

DESCRIPTION	DATE

MISSOURI HIGHWAYS AND TRANSPORTATION COMMISSION

105 WEST CAPITOL
JEFFERSON CITY, MO 65102
1-888-ASK-MODOT (1-888-275-6636)

TREKK DESIGN GROUP, LLC
1411 East 104th St.
Kansas City, MO 64131
Tel (816) 874-4655
Fax (816) 874-4675
www.trekkdesigngroup.com

Missouri Cert. of Authority 2002010380

G:\23-0234 MoDOT SE Route K\Design\CADD\Sheets\FINAL\XS_05_J9S3847.dgn 1:16:31 PM 9/26/2025

℄ RTE K

Cut Area	44.8 SF	Fill Area	7.6 SF
Cut Vol.	78 CY	Fill Vol.	12 CY

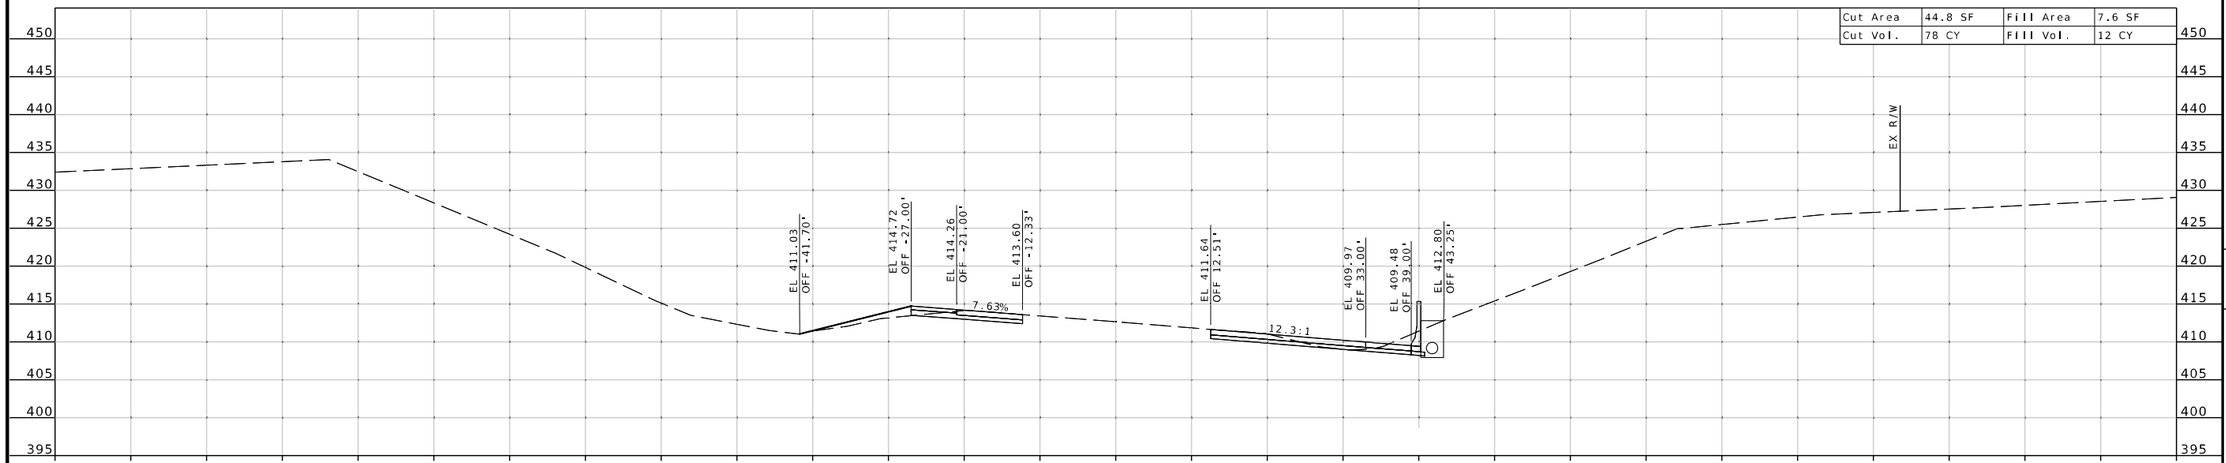

STA 217+50.00

℄ RTE K

Cut Area	39.4 SF	Fill Area	5.1 SF
Cut Vol.	97 CY	Fill Vol.	9 CY

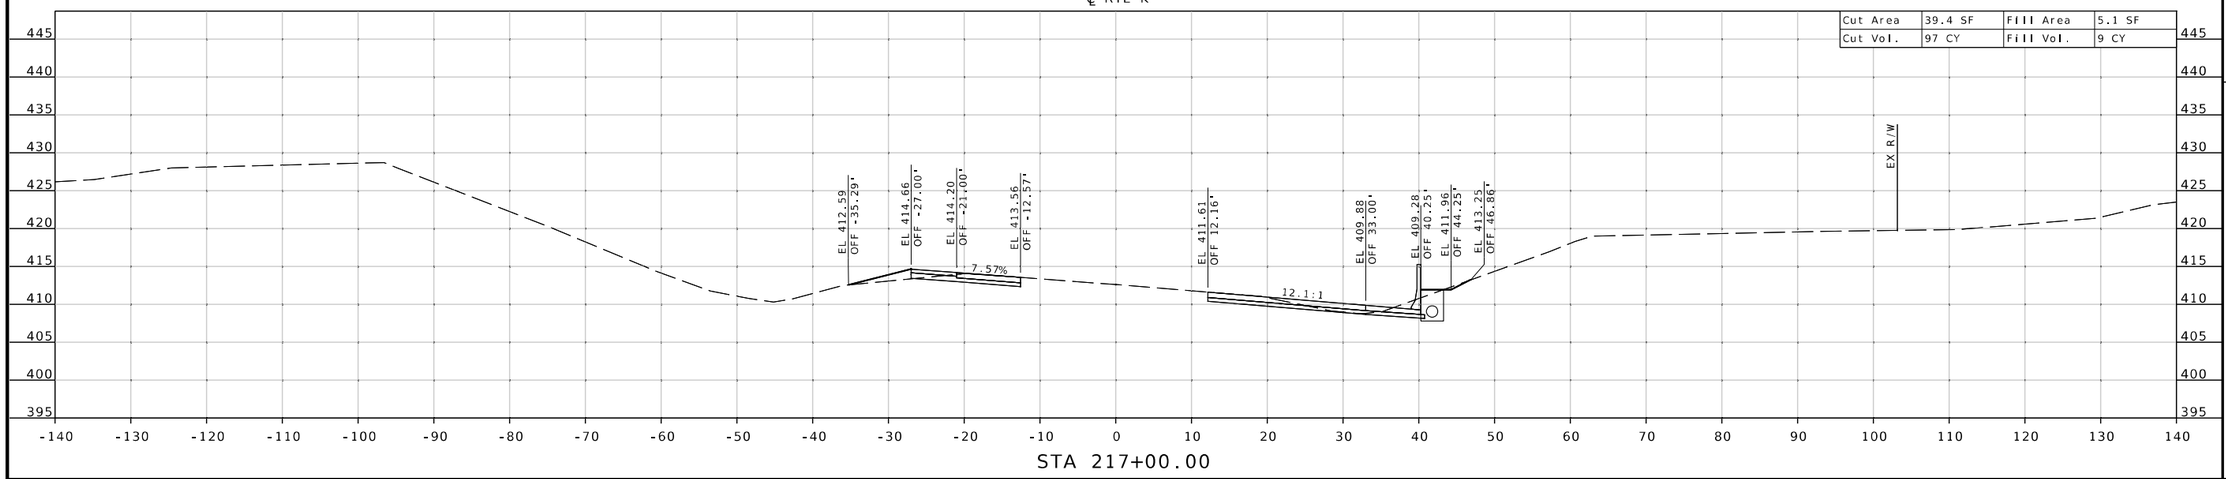

STA 217+00.00

STATE OF MISSOURI
MICHAEL L. BROWN
NUMBER 2001015611
REGISTERED PROFESSIONAL ENGINEER

THIS SHEET HAS BEEN SIGNED, SEALED & DATED ELECTRONICALLY.

DATE PREPARED
9/26/2025

ROUTE	STATE
K	MO
DISTRICT	SHEET NO.
SE	120

COUNTY
CAPE GIRARDEAU

JOB NO.
J9S3847

CONTRACT ID.

PROJECT NO.

BRIDGE NO.

DESCRIPTION | DATE

MISSOURI HIGHWAYS AND TRANSPORTATION COMMISSION
105 WEST CAPITOL
JEFFERSON CITY, MO 65102
1-888-ASK-MODOT (1-888-275-6636)

1411 East 104th St.
Kansas City, MO 64131
Tel (816) 874-4655
Fax (816) 874-4675
www.trekdesigngroup.com

Missouri Cert. of Authority 2002010300

TREK DESIGN GROUP, LLC

℄ RTE K

Cut Area	57.3 SF	Fill Area	10.3 SF
Cut Vol.	92 CY	Fill Vol.	18 CY

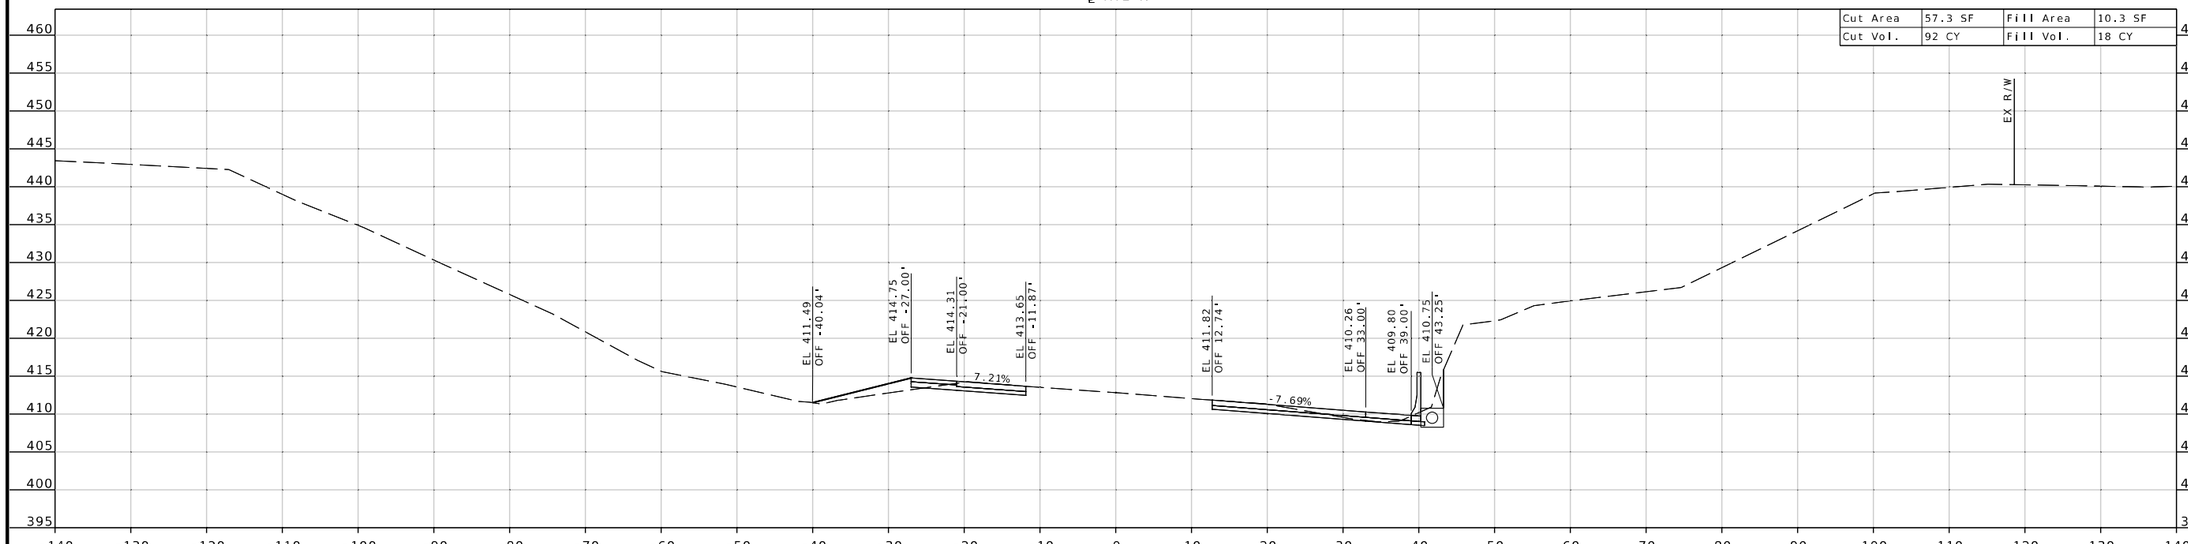

STA 218+50.00

℄ RTE K

Cut Area	41.7 SF	Fill Area	8.7 SF
Cut Vol.	80 CY	Fill Vol.	15 CY

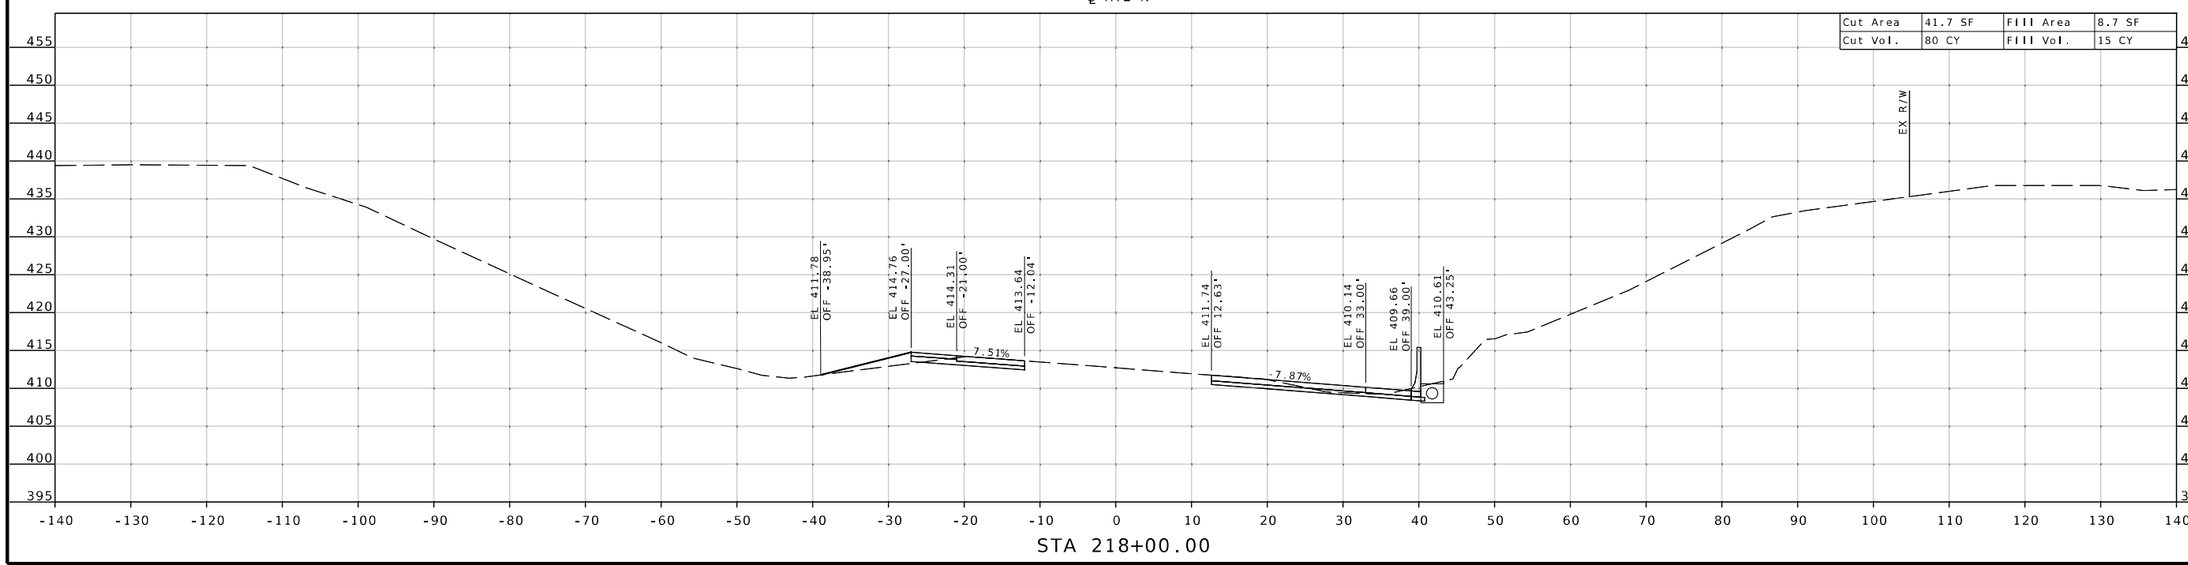

STA 218+00.00

THIS SHEET HAS BEEN SIGNED, SEALED & DATED ELECTRONICALLY.

DATE PREPARED
9/26/2025

ROUTE	STATE
K	MO
DISTRICT	SHEET NO.
SE	121

COUNTY
CAPE GIRARDEAU

JOB NO.
J9S3847

CONTRACT ID.

PROJECT NO.

BRIDGE NO.

DESCRIPTION	DATE

MISSOURI HIGHWAYS AND TRANSPORTATION COMMISSION
105 WEST CAPITOL
JEFFERSON CITY, MO 65102
1-888-ASK-MODOT (1-888-275-6636)

1411 East 104th St.
Kansas City, MO 64131
Tel (816) 874-4655
Fax (816) 874-4675
www.trekdesigngroup.com
Missouri Cert. of Authority 2002010300
TREK DESIGN GROUP, LLC

G:\23-0234 MoDOT SE Route K\Design\CADD\Sheets\FINAL\XS_05_J9S3847.dgn 1:16:38 PM 9/26/2025

℄ RTE K

Cut Area	115.2 SF	Fill Area	13.3 SF
Cut Vol.	201 CY	Fill Vol.	23 CY

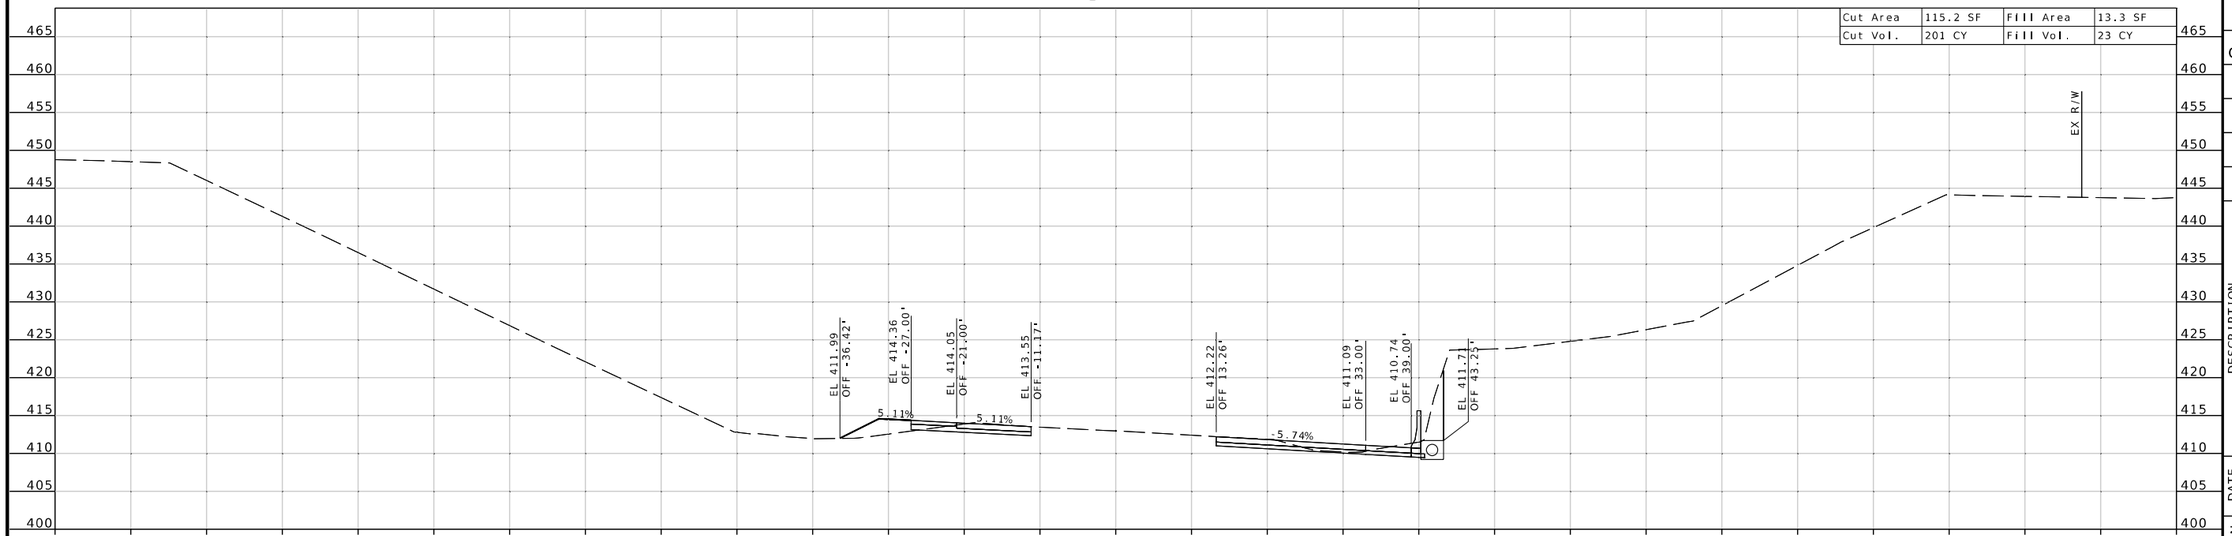

STA 219+50.00

℄ RTE K

Cut Area	101.5 SF	Fill Area	11.9 SF
Cut Vol.	147 CY	Fill Vol.	21 CY

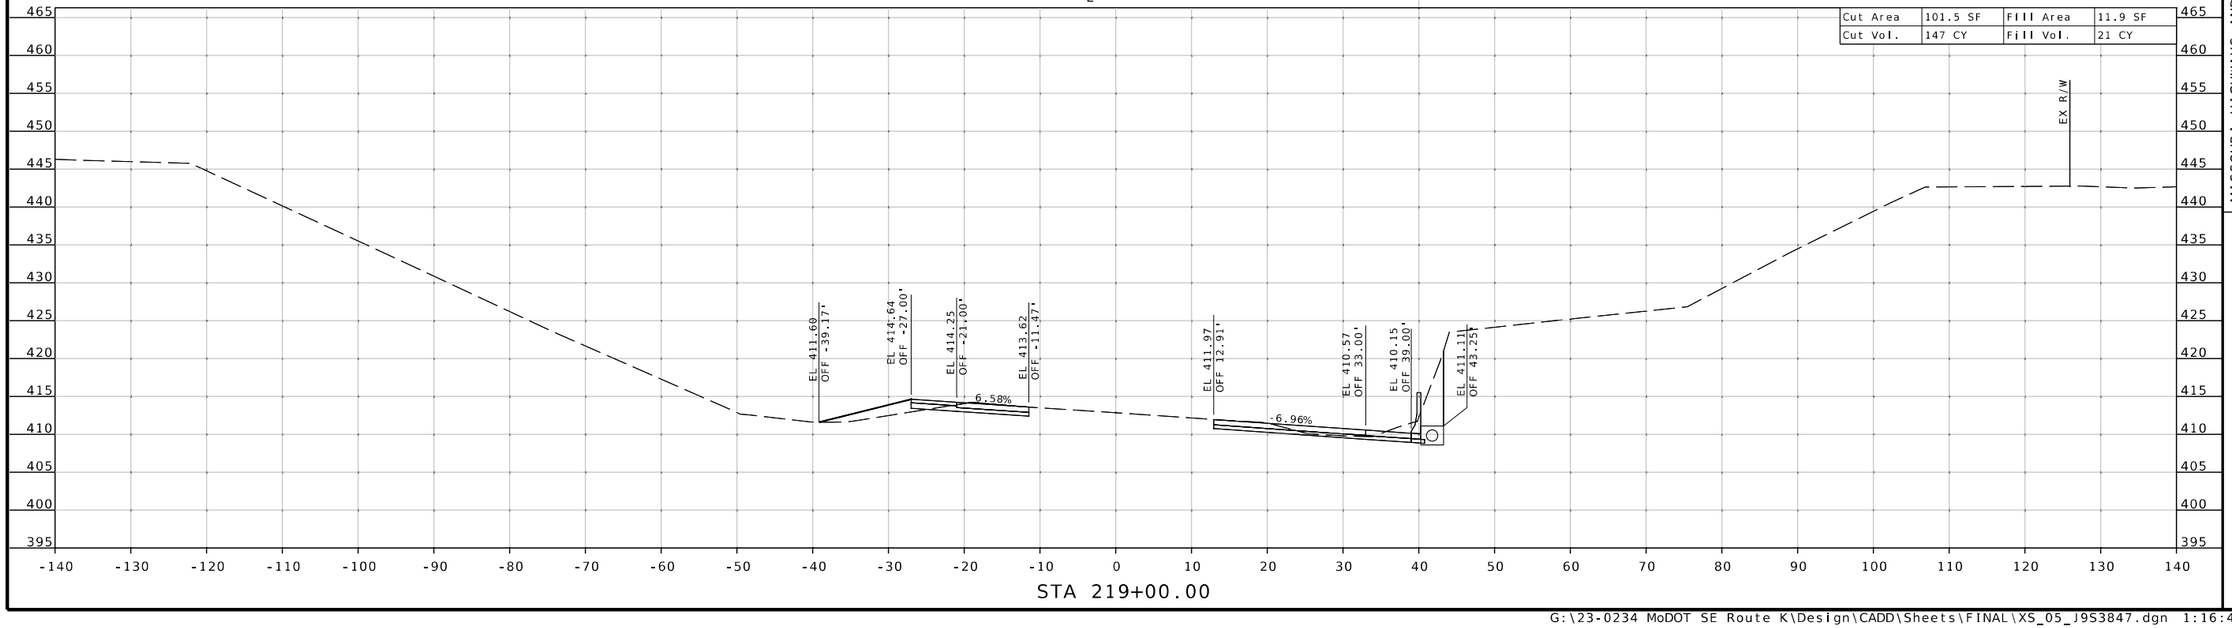

STA 219+00.00

THIS SHEET HAS BEEN SIGNED, SEALED & DATED ELECTRONICALLY.

DATE PREPARED
9/26/2025

ROUTE	STATE
K	MO
DISTRICT	SHEET NO.
SE	122

COUNTY
CAPE GIRARDEAU

JOB NO.
J9S3847

CONTRACT ID.

PROJECT NO.

BRIDGE NO.

DESCRIPTION	DATE

MISSOURI HIGHWAYS AND TRANSPORTATION COMMISSION

105 WEST CAPITOL
JEFFERSON CITY, MO 65102
1-888-ASK-MODOT (1-888-275-6636)

TREKK DESIGN GROUP, LLC
1411 East 104th St.
Kansas City, MO 64131
Tel (816) 874-4655
Fax (816) 874-4675
www.trekkdesigngroup.com

Missouri Cert. of Authority 2002010300

G:\23-0234 MoDOT SE Route K\Design\CADD\Sheets\FINAL\XS_05_J9S3847.dgn 1:16:42 PM 9/26/2025

℄ RTE K

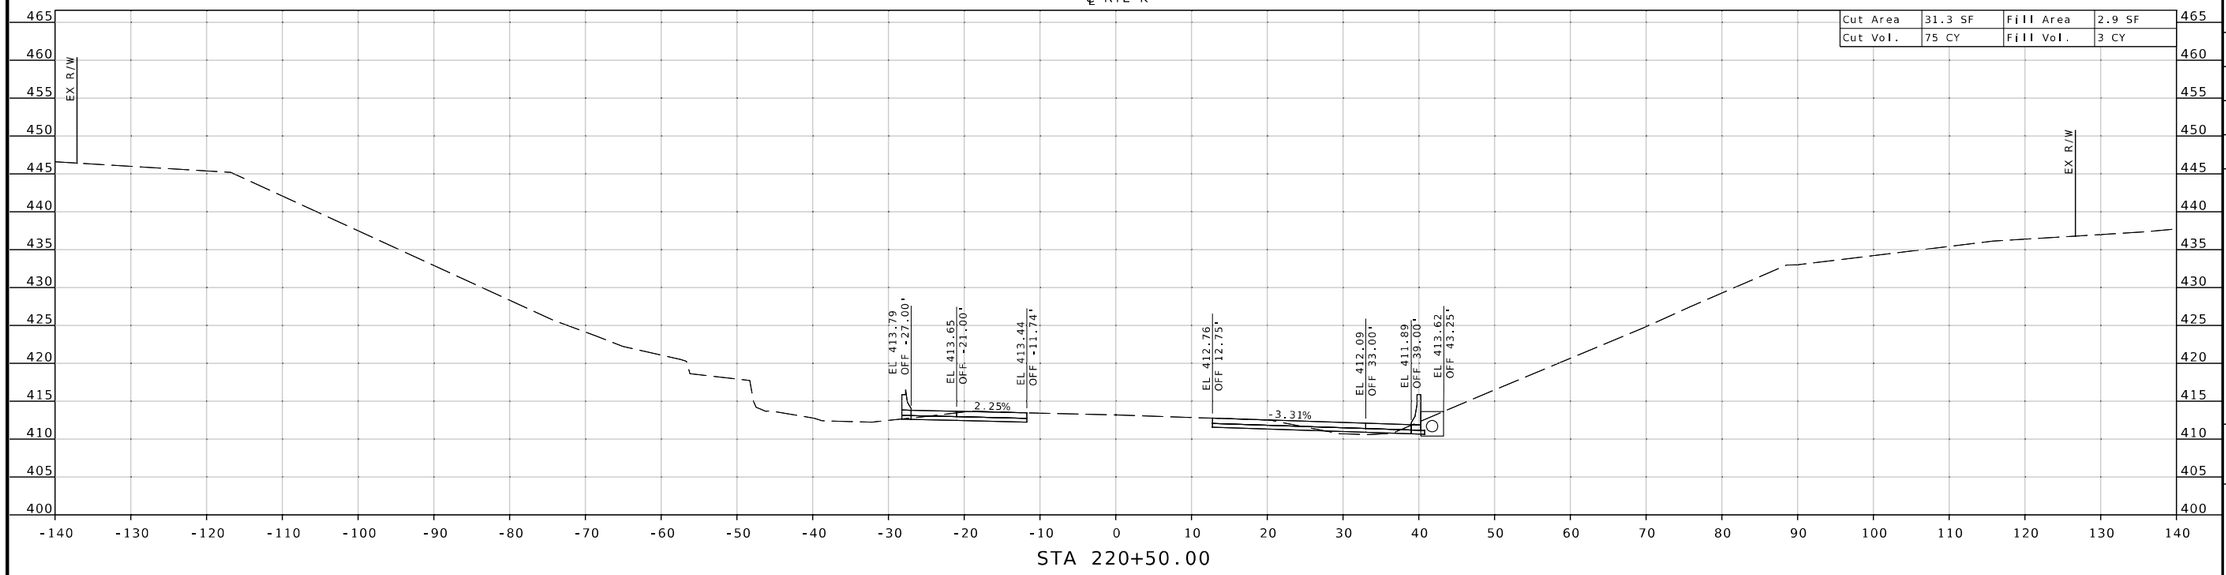

STA 220+50.00

℄ RTE K

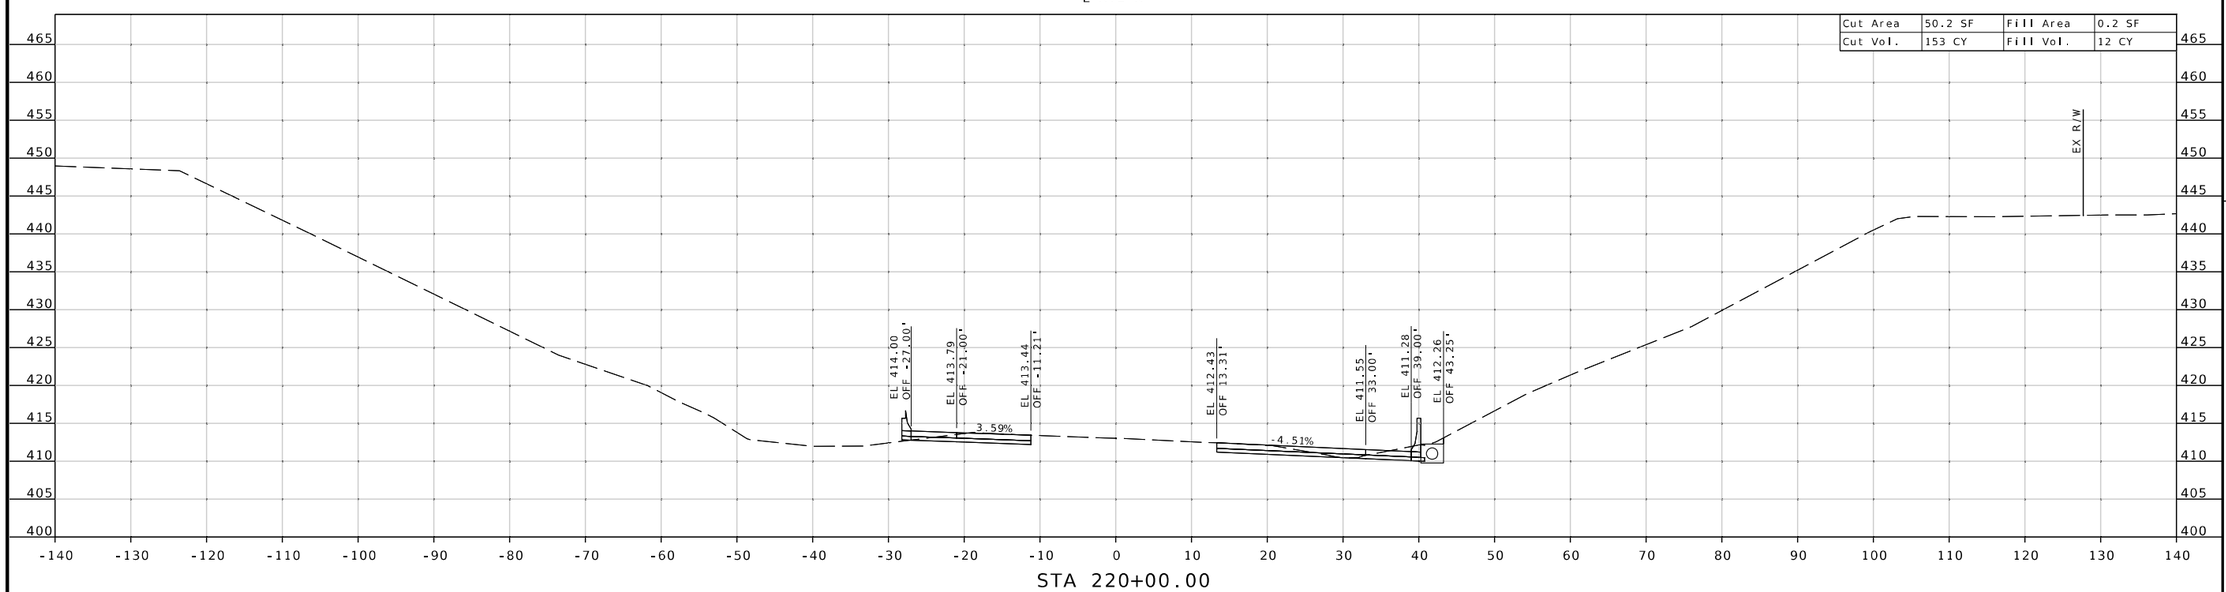

STA 220+00.00

STATE OF MISSOURI
MICHAEL L. BROWN
NUMBER 2001015611
REGISTERED PROFESSIONAL ENGINEER

THIS SHEET HAS BEEN SIGNED, SEALED & DATED ELECTRONICALLY.

DATE PREPARED
9/26/2025

ROUTE	STATE
K	MO
DISTRICT	SHEET NO.
SE	123

COUNTY
CAPE GIRARDEAU

JOB NO.
J9S3847

CONTRACT ID.

PROJECT NO.

BRIDGE NO.

DESCRIPTION	DATE

MISSOURI HIGHWAYS AND TRANSPORTATION COMMISSION

105 WEST CAPITOL
JEFFERSON CITY, MO 65102
1-888-ASK-MODOT (1-888-275-6636)

TREKK DESIGN GROUP, LLC
1411 East 104th St.
Kansas City, MO 64131
Tel (816) 874-4655
Fax (816) 874-4675
www.trekkdesigngroup.com
Missouri Cert. of Authority 2002010300

℄ RTE K

Cut Area	27.3 SF	Fill Area	12.5 SF
Cut Vol.	54 CY	Fill Vol.	15 CY

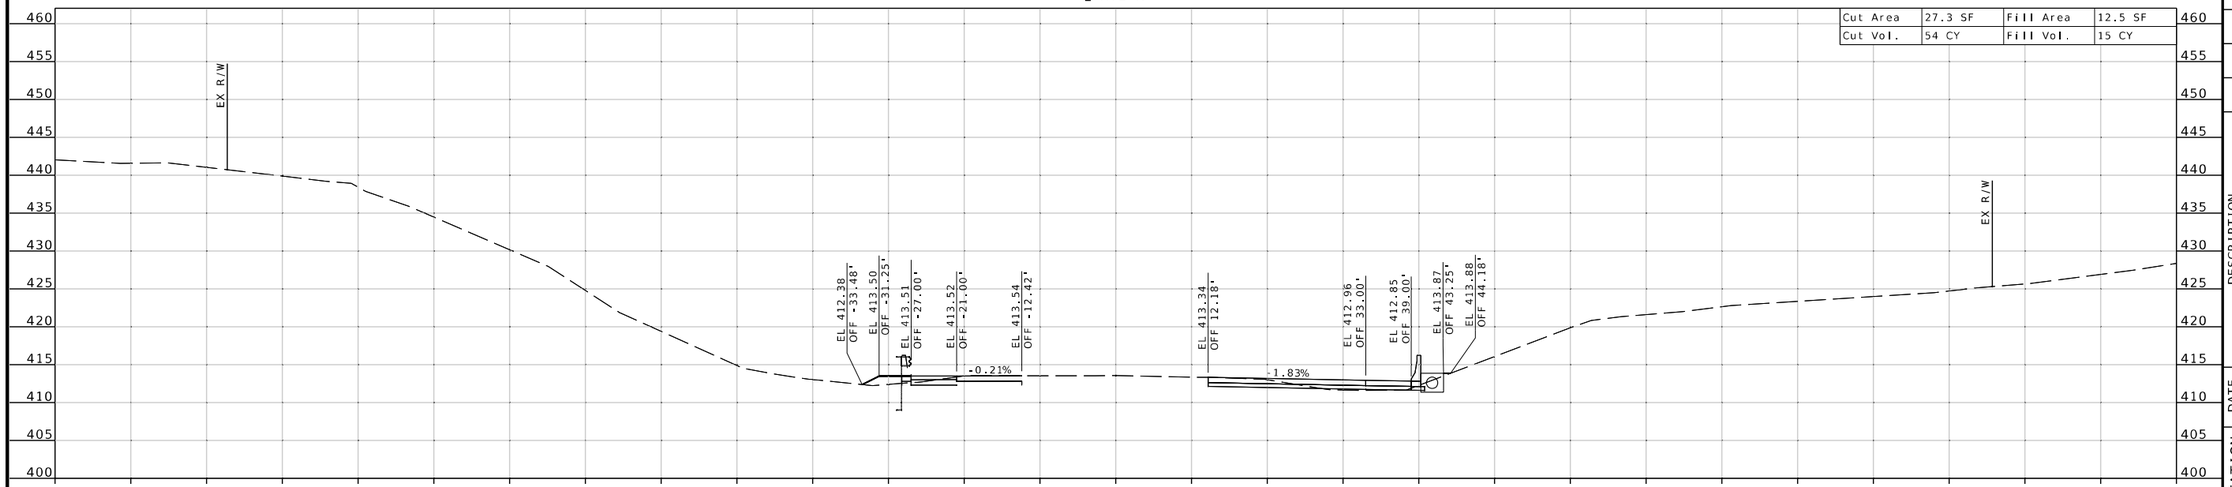

STA 221+50.00

℄ RTE K

Cut Area	30.7 SF	Fill Area	4.1 SF
Cut Vol.	57 CY	Fill Vol.	7 CY

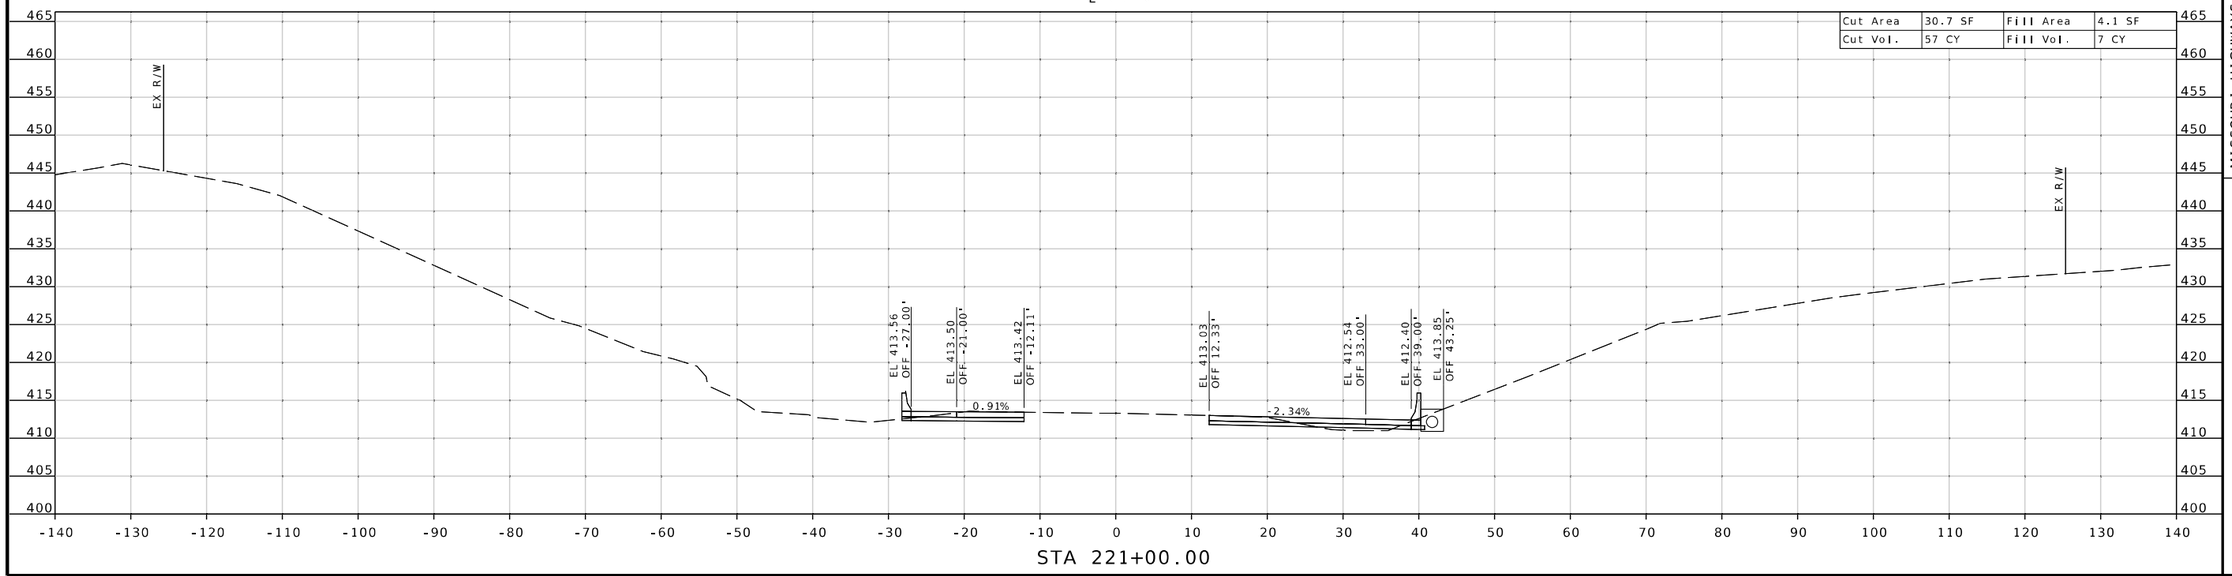

STA 221+00.00

THIS SHEET HAS BEEN SIGNED, SEALED & DATED ELECTRONICALLY.

DATE PREPARED
9/26/2025

ROUTE	STATE
K	MO
DISTRICT	SHEET NO.
SE	124

COUNTY
CAPE GIRARDEAU

JOB NO.
J9S3847

CONTRACT ID.

PROJECT NO.

BRIDGE NO.

DESCRIPTION	DATE

MISSOURI HIGHWAYS AND TRANSPORTATION COMMISSION
105 WEST CAPITOL
JEFFERSON CITY, MO 65102
1-888-ASK-MODOT (1-888-275-6636)

1411 East 104th St.
Kansas City, MO 64131
Tel (816) 874-4655
Fax (816) 874-4675
www.trekdesigngroup.com
Missouri Cert. of Authority 2002010300

TREKK DESIGN GROUP, LLC

℄ RTE K

Cut Area	29.9 SF	Fill Area	8.3 SF
Cut Vol.	56 CY	Fill Vol.	13 CY

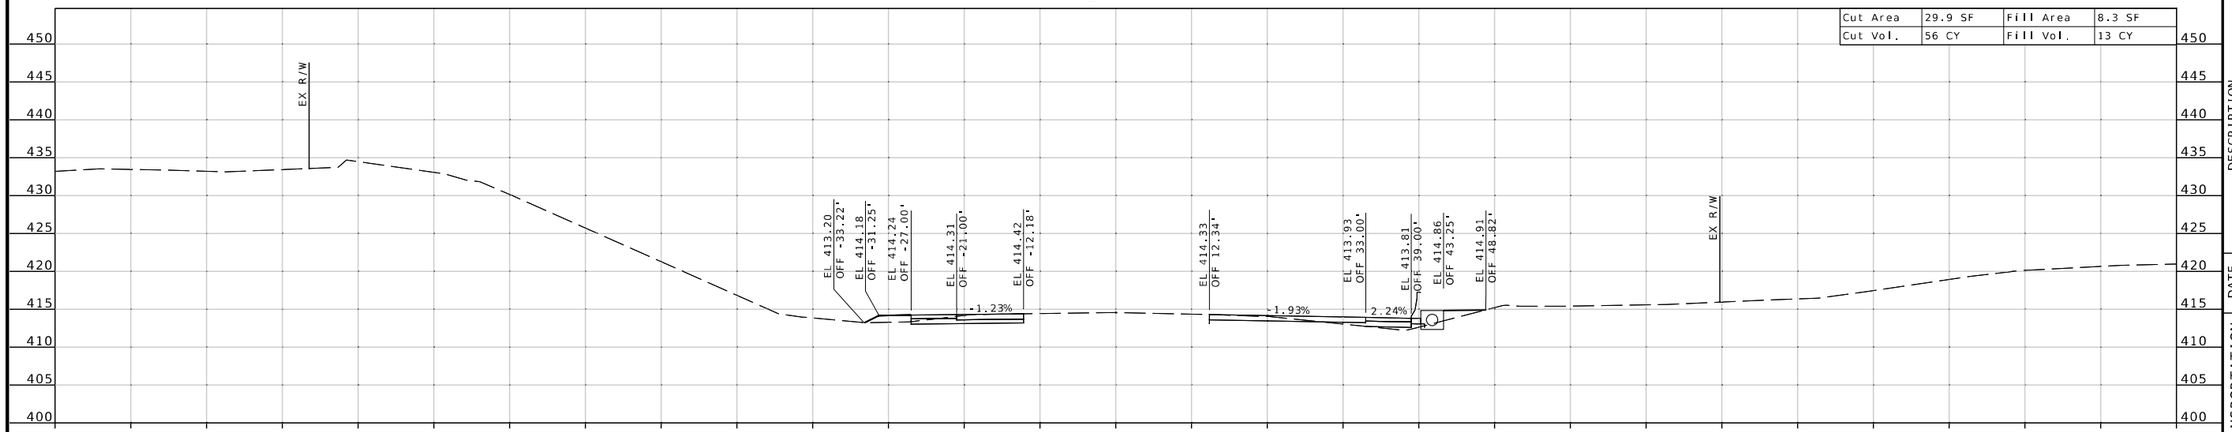

STA 222+50.00

℄ RTE K

Cut Area	30.2 SF	Fill Area	5.3 SF
Cut Vol.	53 CY	Fill Vol.	17 CY

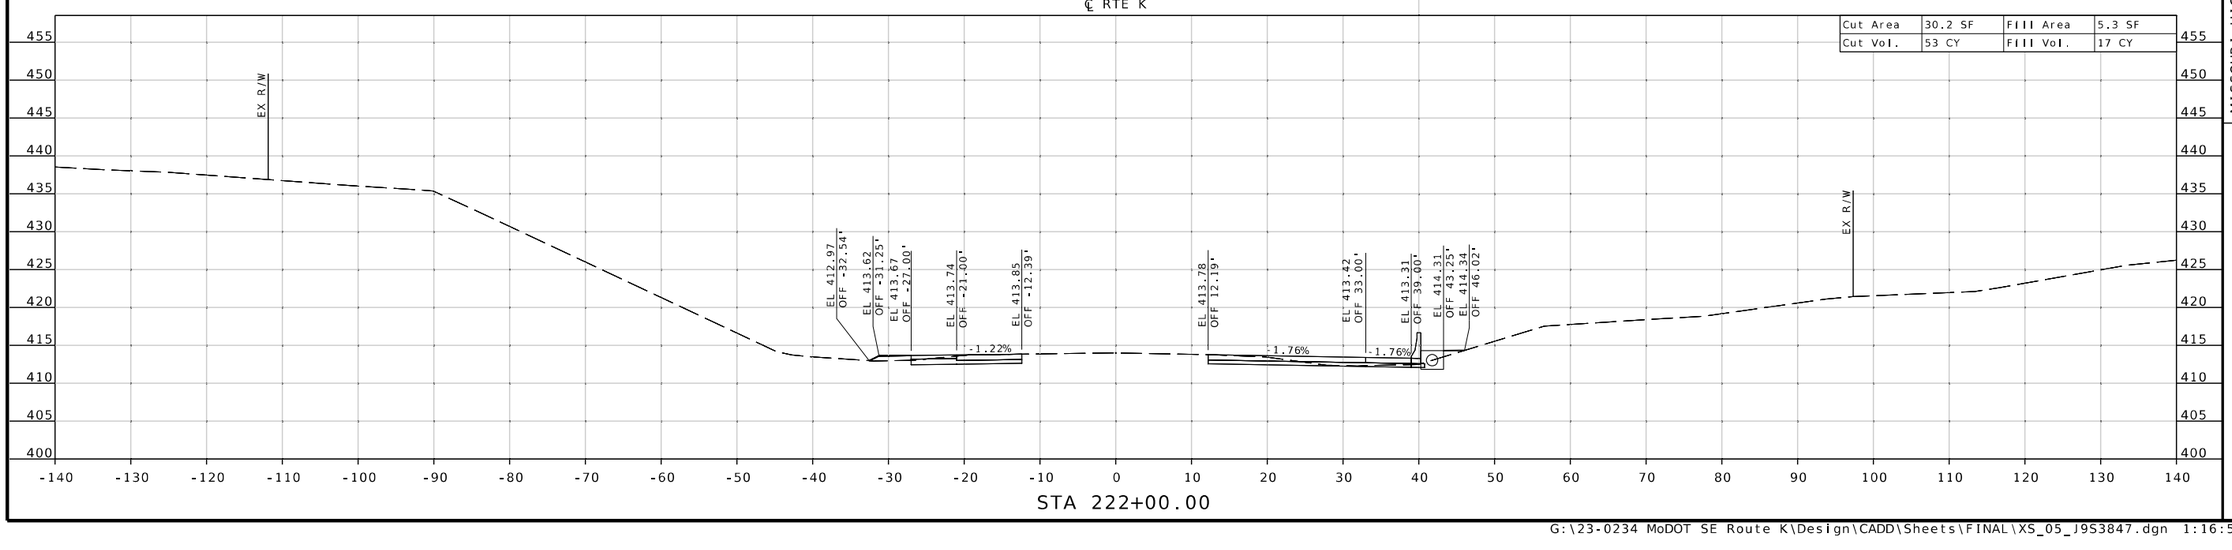

STA 222+00.00

STATE OF MISSOURI
MICHAEL L. BROWN
NUMBER 2001015611
REGISTERED PROFESSIONAL ENGINEER

THIS SHEET HAS BEEN SIGNED, SEALED & DATED ELECTRONICALLY.

DATE PREPARED
9/26/2025

ROUTE	STATE
K	MO
DISTRICT	SHEET NO.
SE	125

COUNTY
CAPE GIRARDEAU

JOB NO.
J9S3847

CONTRACT ID.

PROJECT NO.

BRIDGE NO.

DESCRIPTION	DATE

MISSOURI HIGHWAYS AND TRANSPORTATION COMMISSION

105 WEST CAPITOL
JEFFERSON CITY, MO 65102
1-888-ASK-MODOT (1-888-275-6636)

MoDOT

1411 East 104th St.
Kansas City, MO 64131
Tel (816) 874-4655
Fax (816) 874-4675
www.trekkdesigngroup.com

Missouri Cert. of Authority 2002010300

TREKK DESIGN GROUP, LLC

℄ RTE K

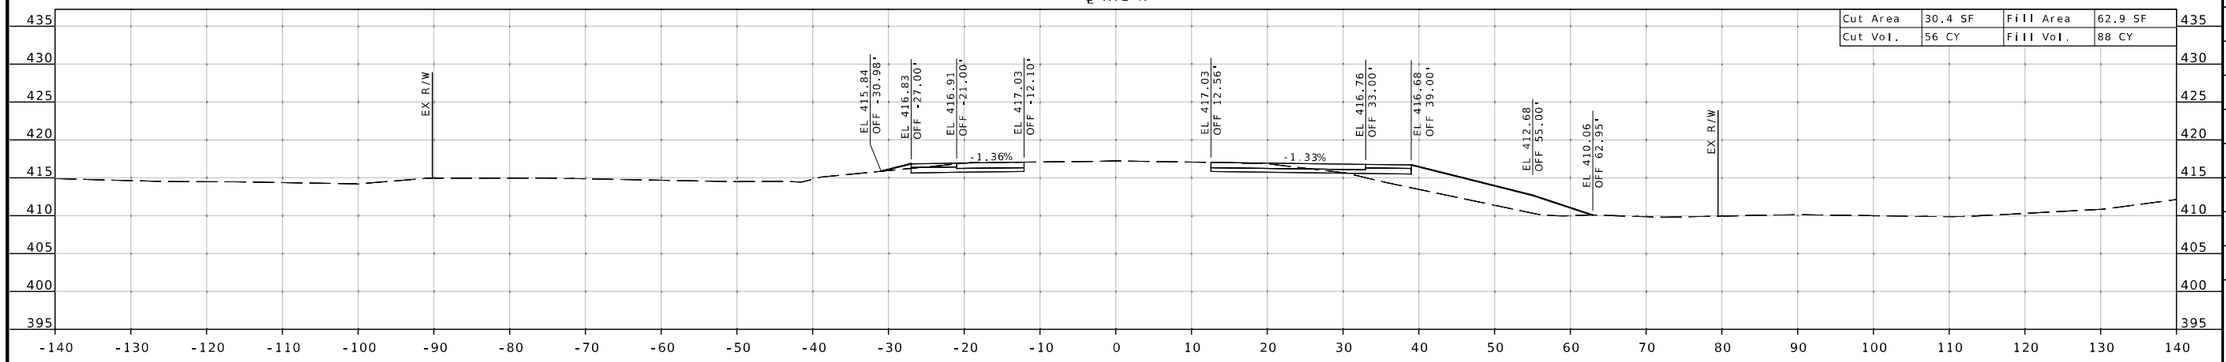

Cut Area	30.4 SF	Fill Area	62.9 SF
Cut Vol.	56 CY	Fill Vol.	88 CY

STA 224+00.00

℄ RTE K

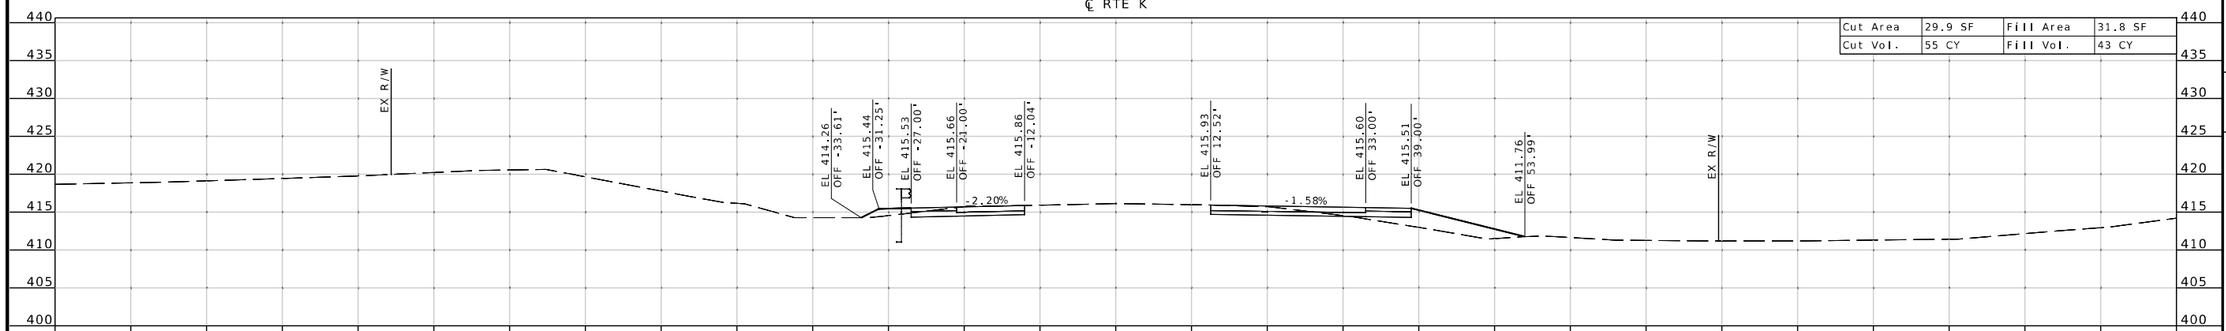

Cut Area	29.9 SF	Fill Area	31.8 SF
Cut Vol.	55 CY	Fill Vol.	43 CY

STA 223+50.00

℄ RTE K

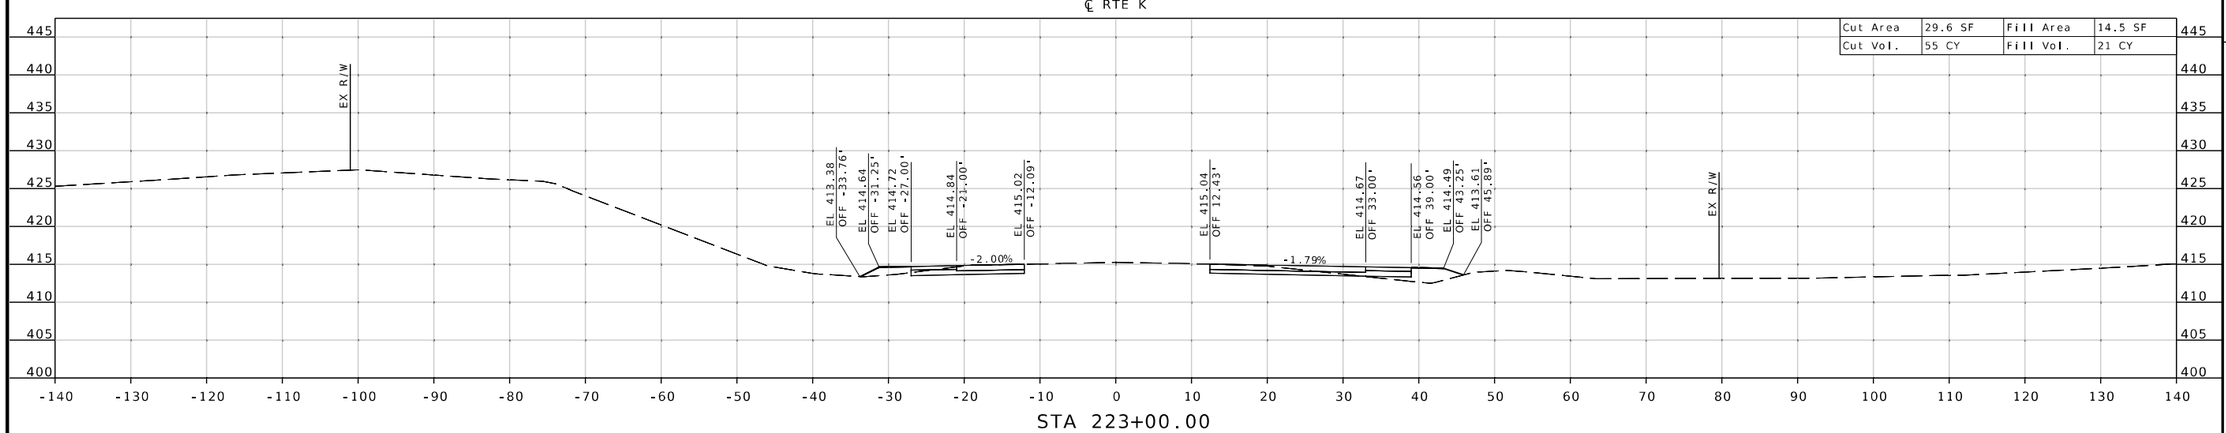

Cut Area	29.6 SF	Fill Area	14.5 SF
Cut Vol.	55 CY	Fill Vol.	21 CY

STA 223+00.00

STATE OF MISSOURI
MICHAEL L. BROWN
NUMBER 2001015611
REGISTERED PROFESSIONAL ENGINEER

THIS SHEET HAS BEEN SIGNED, SEALED & DATED ELECTRONICALLY.

DATE PREPARED
9/26/2025

ROUTE	STATE
K	MO
DISTRICT	SHEET NO.
SE	126

COUNTY
CAPE GIRARDEAU

JOB NO.
J9S3847

CONTRACT ID.

PROJECT NO.

BRIDGE NO.

DESCRIPTION	DATE

MISSOURI HIGHWAYS AND TRANSPORTATION COMMISSION

105 WEST CAPITOL
JEFFERSON CITY, MO 65102
1-888-ASK-MODOT (1-888-275-6636)

1411 East 104th St.
Kansas City, MO 64131
Tel (816) 874-4655
Fax (816) 874-4675
www.trekkdesigngroup.com

Missouri Cert. of Authority 2002010380

TREKK DESIGN GROUP, LLC

℄ RTE K

Cut Area	27.5 SF	Fill Area	209.0 SF
Cut Vol.	50 CY	Fill Vol.	356 CY

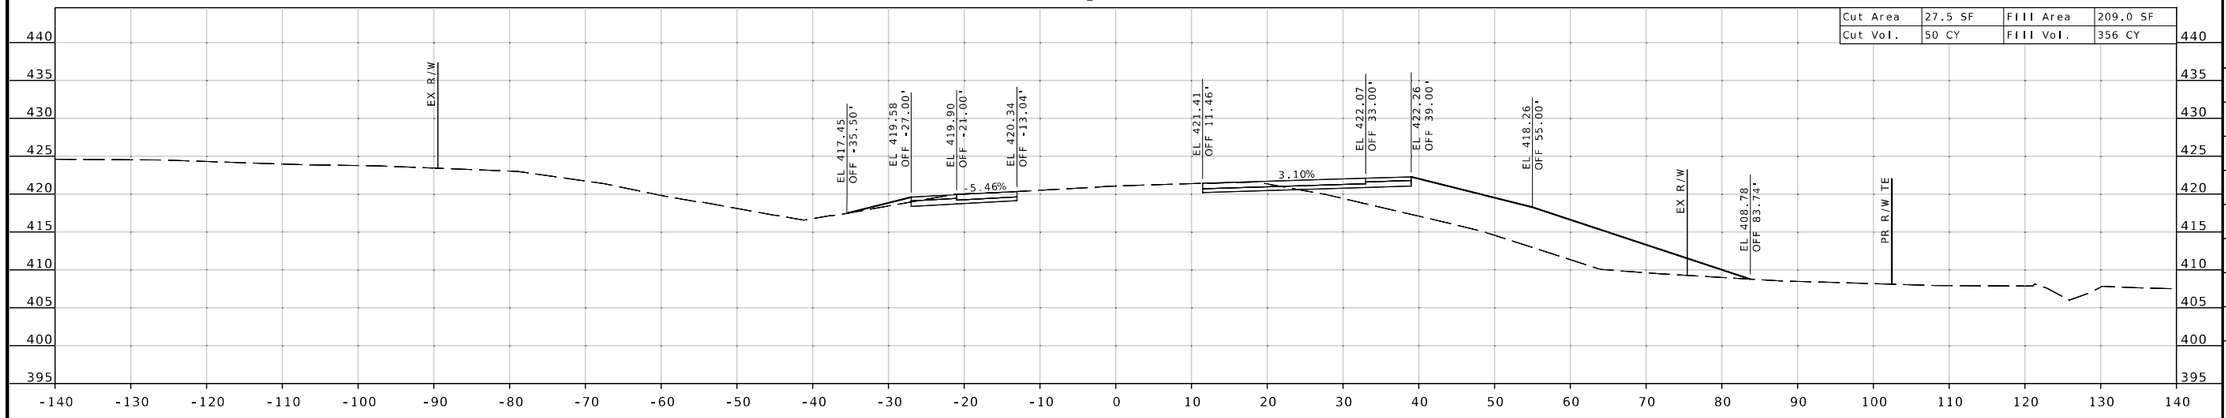

STA 225+50.00

℄ RTE K

Cut Area	26.9 SF	Fill Area	175.1 SF
Cut Vol.	48 CY	Fill Vol.	271 CY

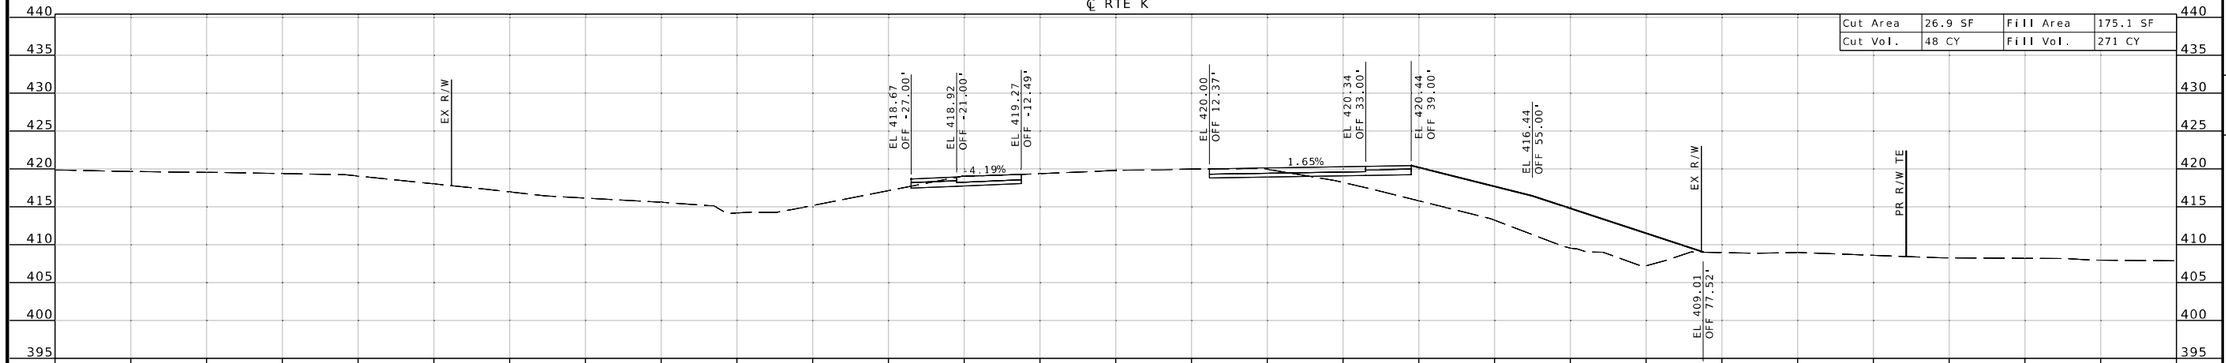

STA 225+00.00

℄ RTE K

Cut Area	24.8 SF	Fill Area	117.7 SF
Cut Vol.	51 CY	Fill Vol.	167 CY

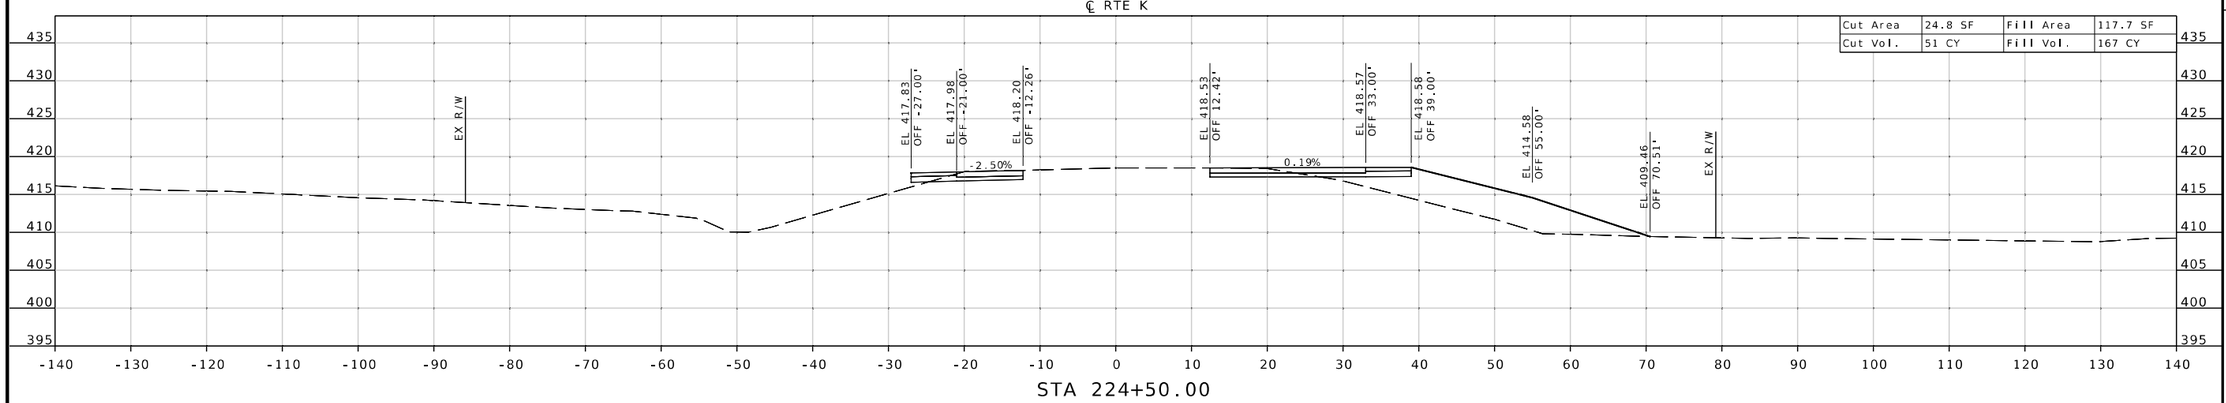

STA 224+50.00

THIS SHEET HAS BEEN SIGNED, SEALED & DATED ELECTRONICALLY.

STATE OF MISSOURI
MICHAEL L. BROWN
NUMBER 2001015611
REGISTERED PROFESSIONAL ENGINEER

DATE PREPARED
9/26/2025

ROUTE	STATE
K	MO
DISTRICT	SHEET NO.
SE	127

COUNTY
CAPE GIRARDEAU

JOB NO.
J9S3847

CONTRACT ID.

PROJECT NO.

BRIDGE NO.

DESCRIPTION	DATE

MISSOURI HIGHWAYS AND TRANSPORTATION COMMISSION

105 WEST CAPITOL
JEFFERSON CITY, MO 65102
1-888-ASK-MODOT (1-888-275-6636)

1411 East 104th St.
Kansas City, MO 64131
Tel (816) 874-4655
Fax (816) 874-4675
www.trekdesigngroup.com

Missouri Cert. of Authority 2002010300

TREK DESIGN GROUP, LLC

℄ RTE K

Cut Area	27.4 SF	Fill Area	242.2 SF
Cut Vol.	51 CY	Fill Vol.	418 CY

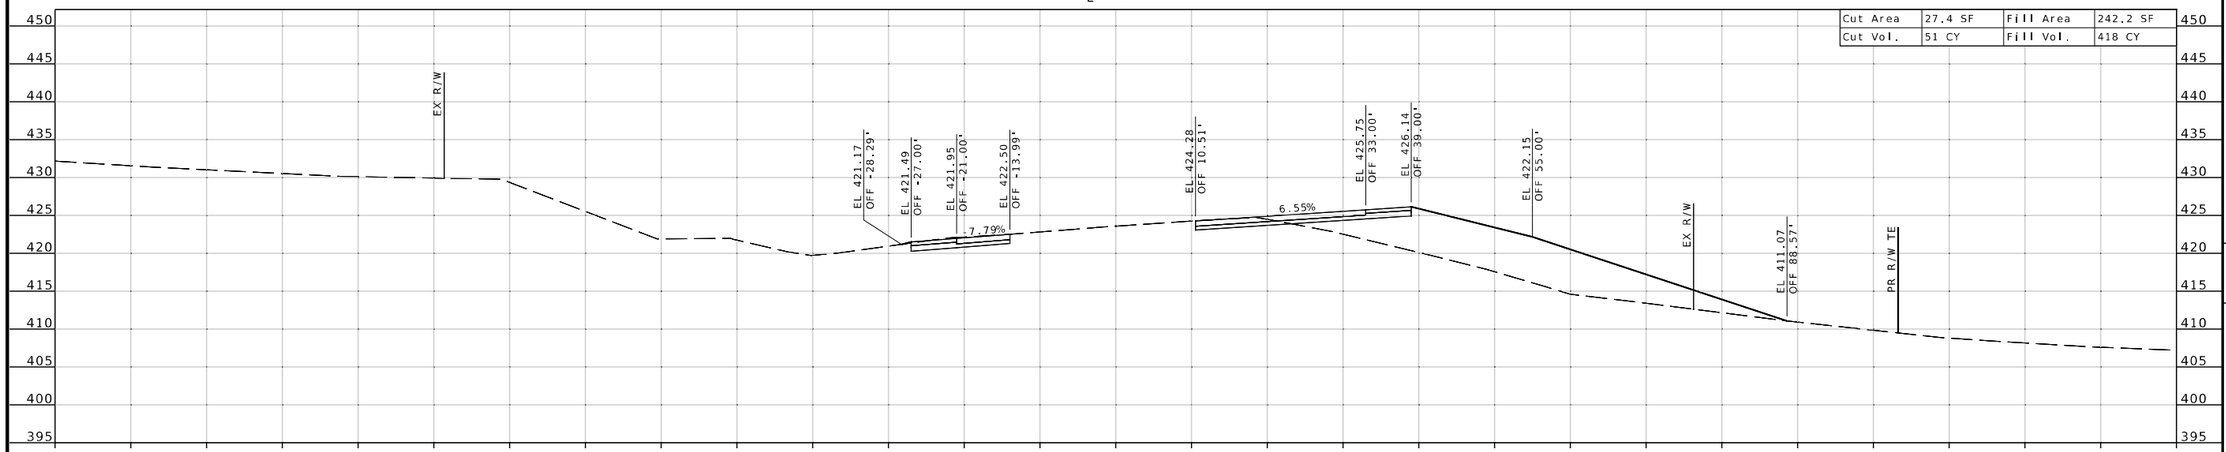

STA 226+50.00

℄ RTE K

Cut Area	27.2 SF	Fill Area	208.9 SF
Cut Vol.	51 CY	Fill Vol.	387 CY

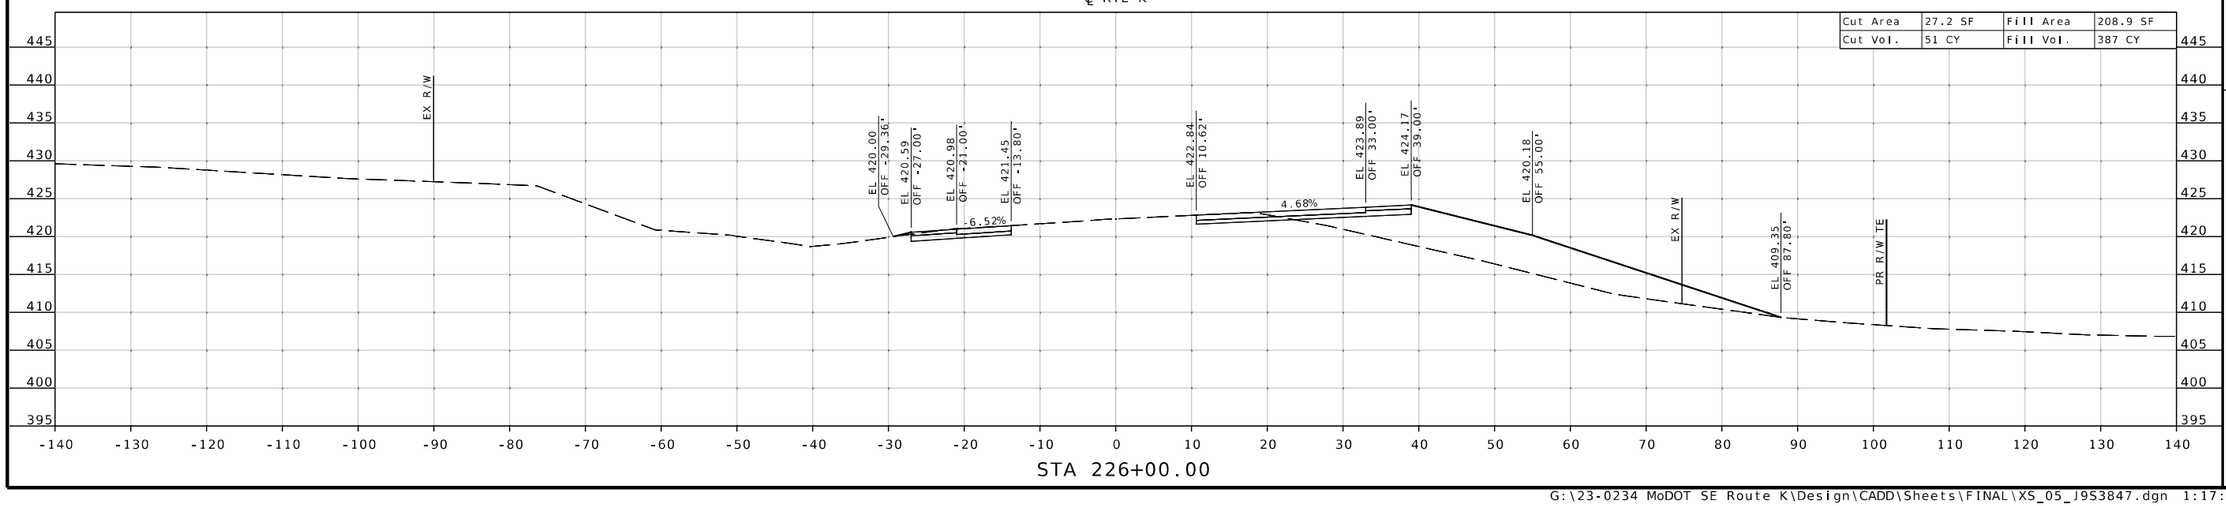

STA 226+00.00

THIS SHEET HAS BEEN SIGNED, SEALED & DATED ELECTRONICALLY.

DATE PREPARED
9/26/2025

ROUTE	STATE
K	MO
DISTRICT	SHEET NO.
SE	128

COUNTY
CAPE GIRARDEAU

JOB NO.
J9S3847

CONTRACT ID.

PROJECT NO.

BRIDGE NO.

DESCRIPTION	DATE

MISSOURI HIGHWAYS AND TRANSPORTATION COMMISSION

105 WEST CAPITOL
JEFFERSON CITY, MO 65102
1-888-ASK-MODOT (1-888-275-6636)

1411 East 104th St.
Kansas City, MO 64131
Tel (816) 874-4655
Fax (816) 874-4675
www.trekkdesigngroup.com

Missouri Cert. of Authority 2002010300

TREKK DESIGN GROUP, LLC

G:\23-0234 MoDOT SE Route K\Design\CADD\Sheets\FINAL\XS_05_J9S3847.dgn 1:17:07 PM 9/26/2025

℄ RTE K

Cut Area	29.0 SF	Fill Area	213.8 SF
Cut Vol.	54 CY	Fill Vol.	422 CY

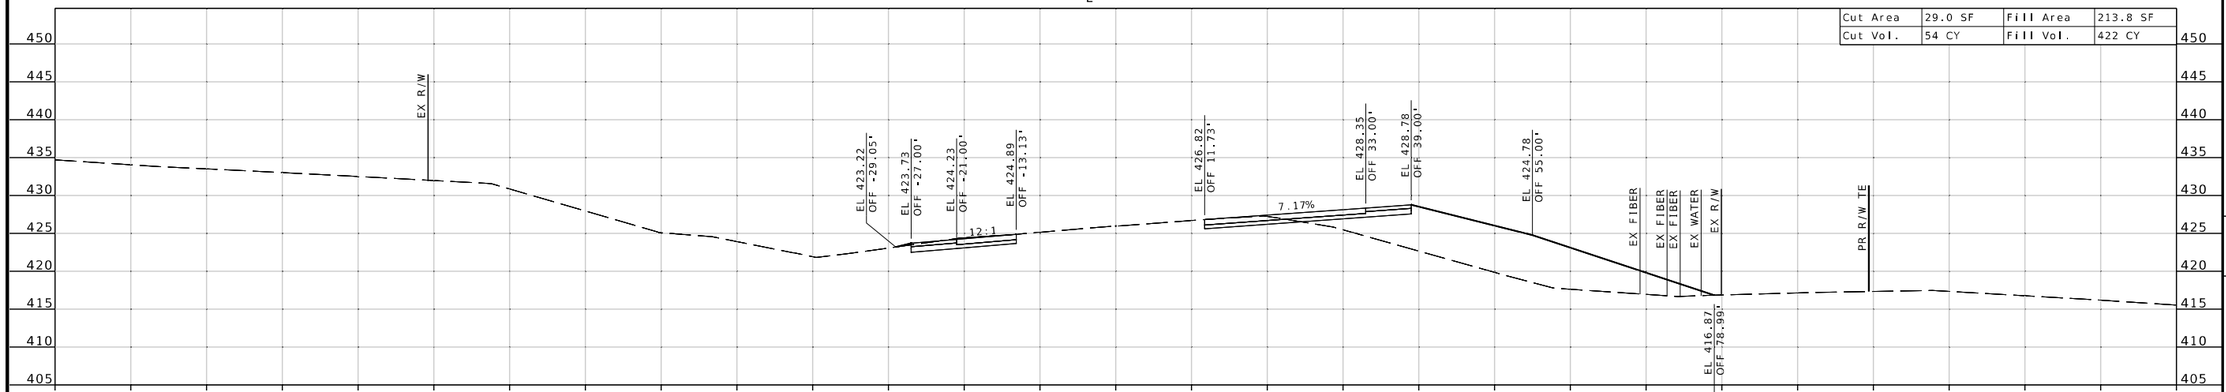

℄ RTE K

Cut Area	28.8 SF	Fill Area	241.9 SF
Cut Vol.	52 CY	Fill Vol.	448 CY

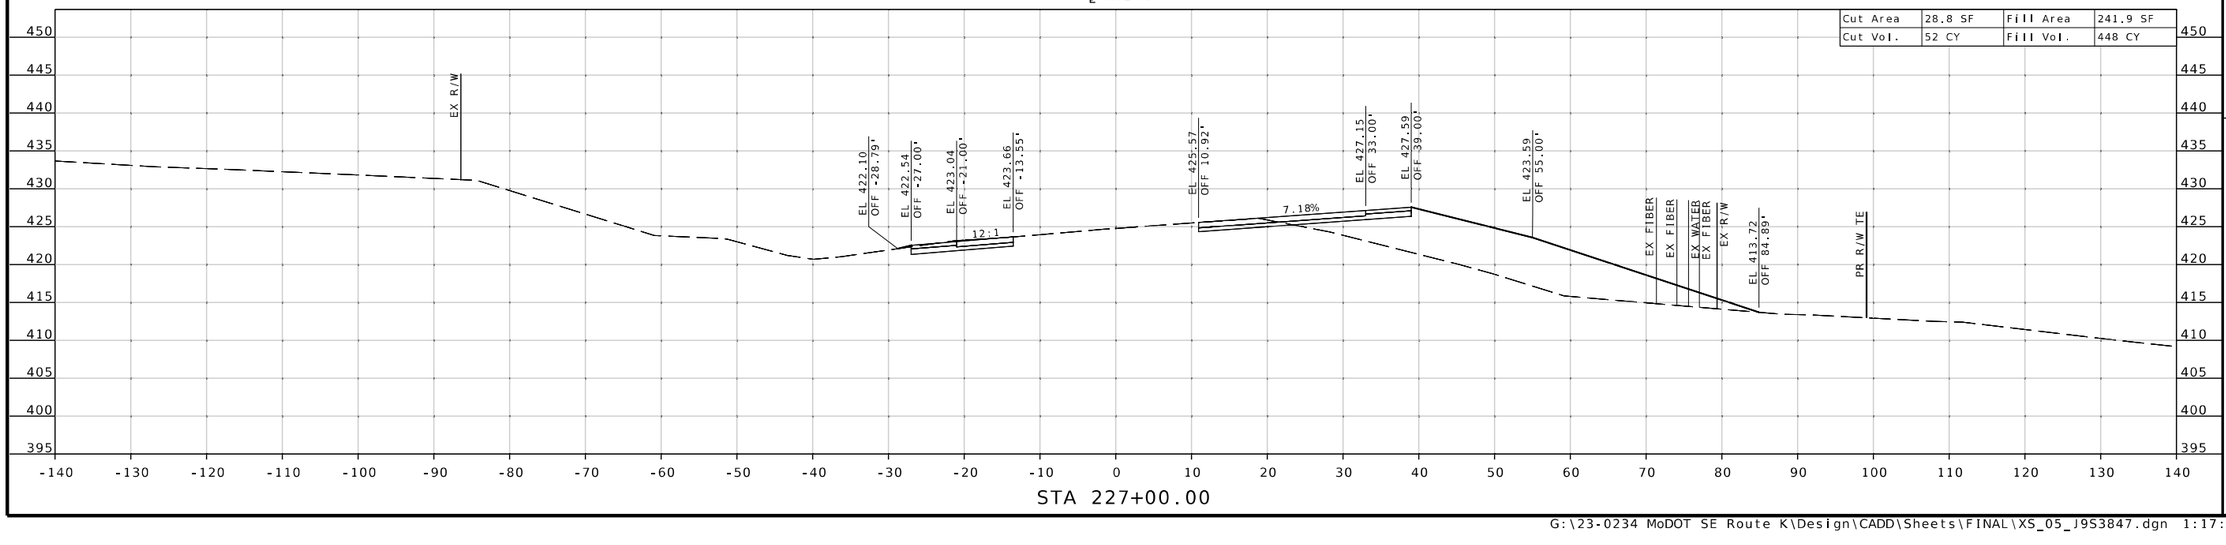

STATE OF MISSOURI
MICHAEL L. BROWN
NUMBER 2001015611
REGISTERED PROFESSIONAL ENGINEER

THIS SHEET HAS BEEN SIGNED, SEALED & DATED ELECTRONICALLY.

DATE PREPARED
9/26/2025

ROUTE	STATE
K	MO
DISTRICT	SHEET NO.
SE	129

COUNTY
CAPE GIRARDEAU

JOB NO.
J9S3847

CONTRACT ID.

PROJECT NO.

BRIDGE NO.

DESCRIPTION	DATE

MISSOURI HIGHWAYS AND TRANSPORTATION COMMISSION

105 WEST CAPITOL
JEFFERSON CITY, MO 65102
1-888-ASK-MODOT (1-888-275-6636)

MoDOT

TREKK DESIGN GROUP, LLC
1411 East 104th St.
Kansas City, MO 64131
Tel (816) 874-4855
Fax (816) 874-4875
www.trekkdesigngroup.com

Missouri Cert. of Authority #2002010300

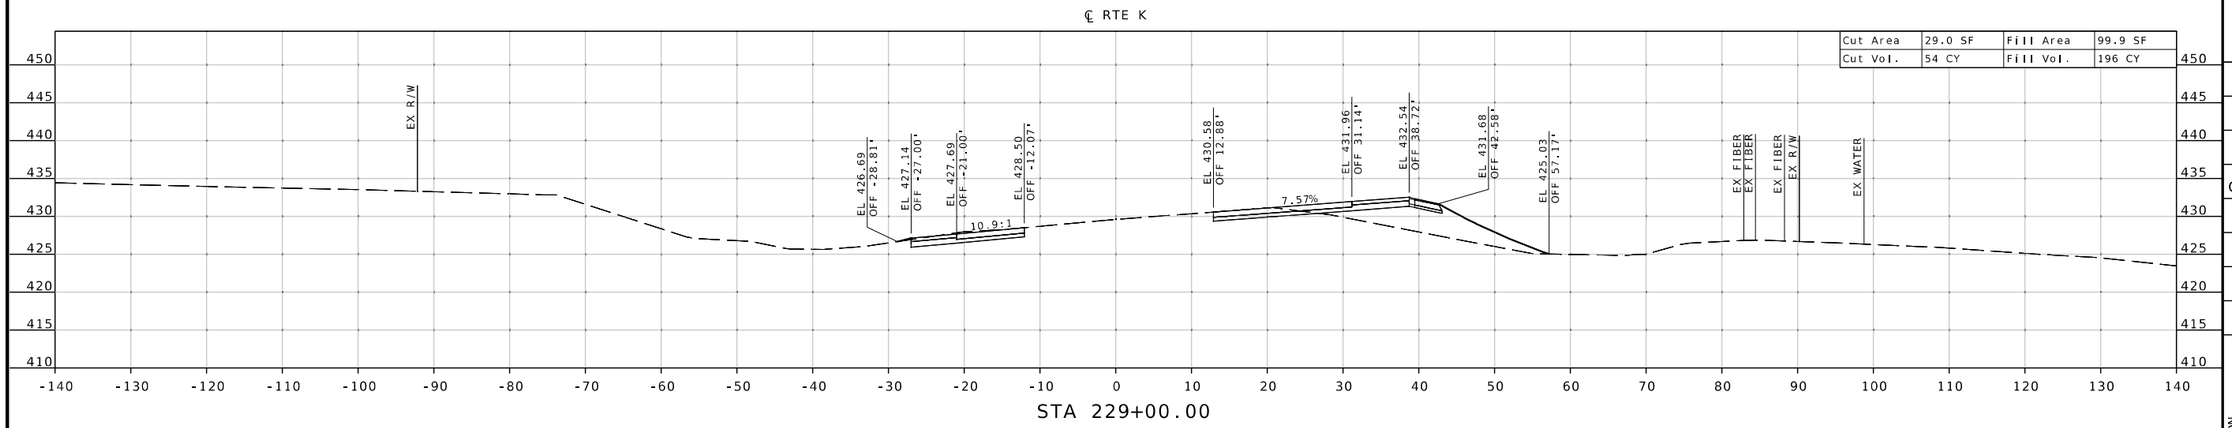

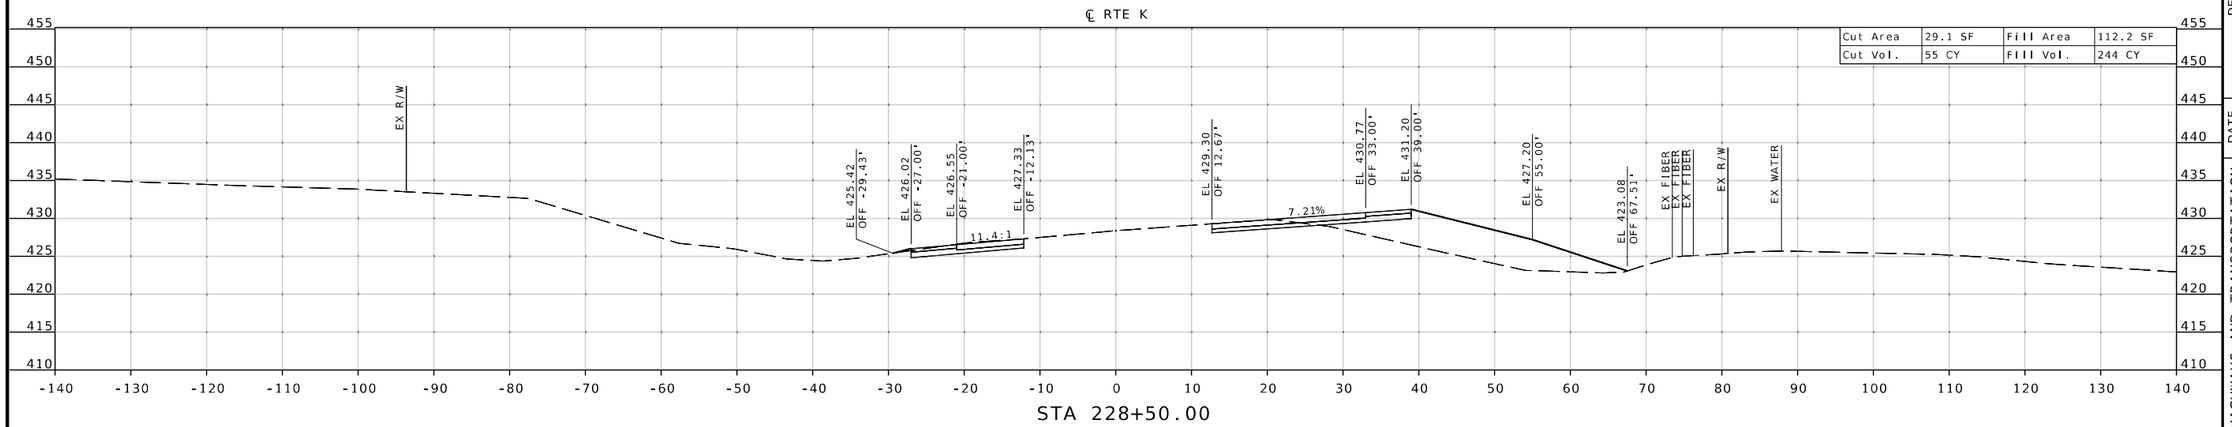

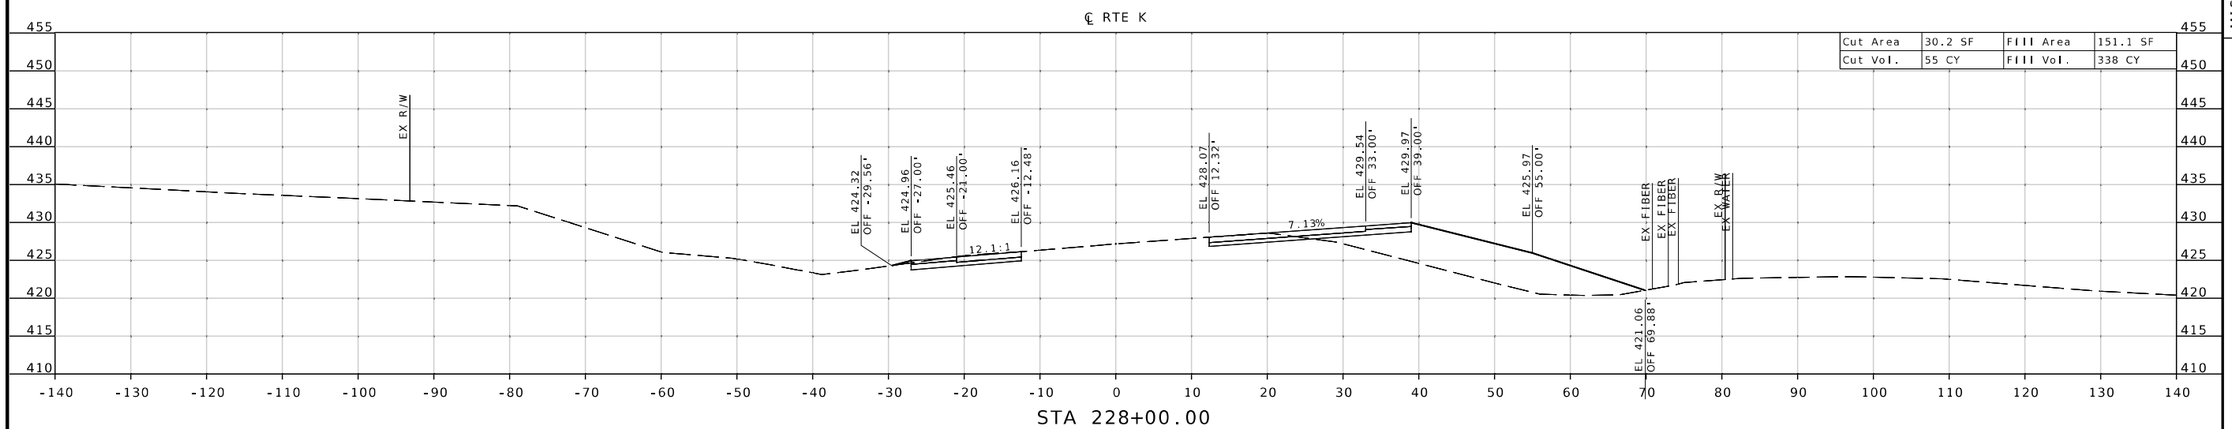

STATE OF MISSOURI
MICHAEL L. BROWN
NUMBER 2001015611
REGISTERED PROFESSIONAL ENGINEER

THIS SHEET HAS BEEN SIGNED, SEALED & DATED ELECTRONICALLY.

DATE PREPARED
9/26/2025

ROUTE	STATE
K	MO
DISTRICT	SHEET NO.
SE	130

COUNTY
CAPE GIRARDEAU

JOB NO.
J9S3847

CONTRACT ID.

PROJECT NO.

BRIDGE NO.

DESCRIPTION	DATE

MISSOURI HIGHWAYS AND TRANSPORTATION COMMISSION

105 WEST CAPITOL
JEFFERSON CITY, MO 65102
1-888-ASK-MODOT (1-888-275-6636)

1411 East 104th St.
Kansas City, MO 64131
Tel (816) 874-4655
Fax (816) 874-4675
www.trekkdesigngroup.com

Missouri Cert. of Authority 2002010380

TREKK DESIGN GROUP, LLC

℄ RTE K

Cut Area	34.5 SF	Fill Area	12.7 SF
Cut Vol.	58 CY	Fill Vol.	98 CY

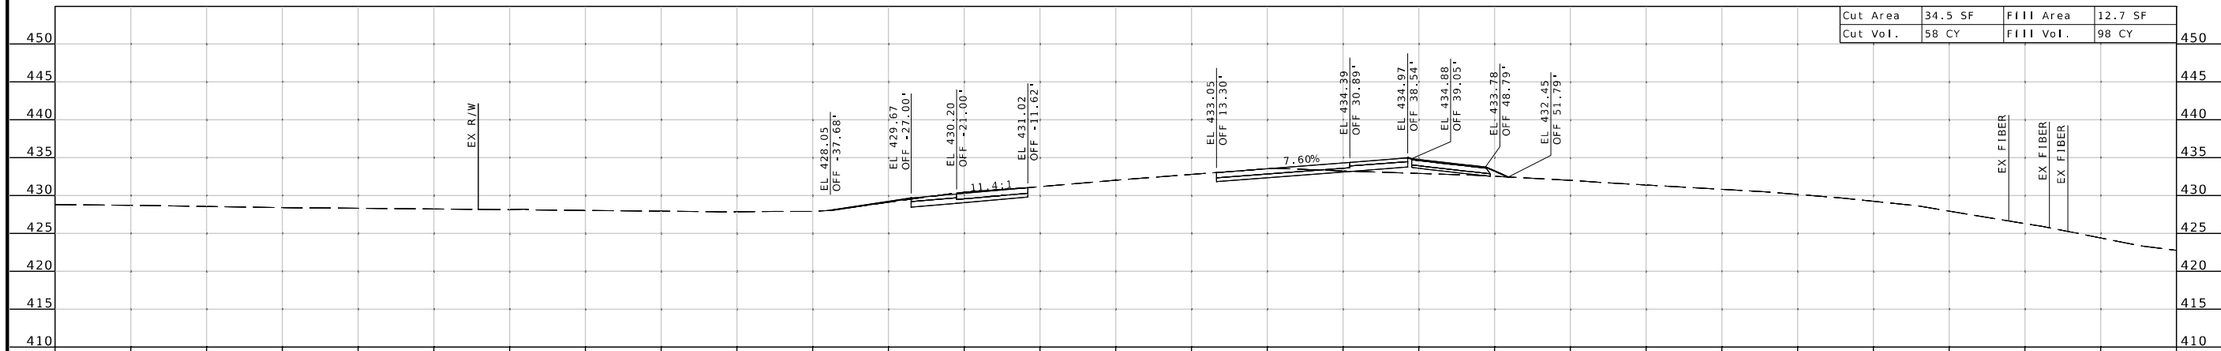

STA 230+00.00

℄ RTE K

Cut Area	28.2 SF	Fill Area	93.5 SF
Cut Vol.	53 CY	Fill Vol.	179 CY

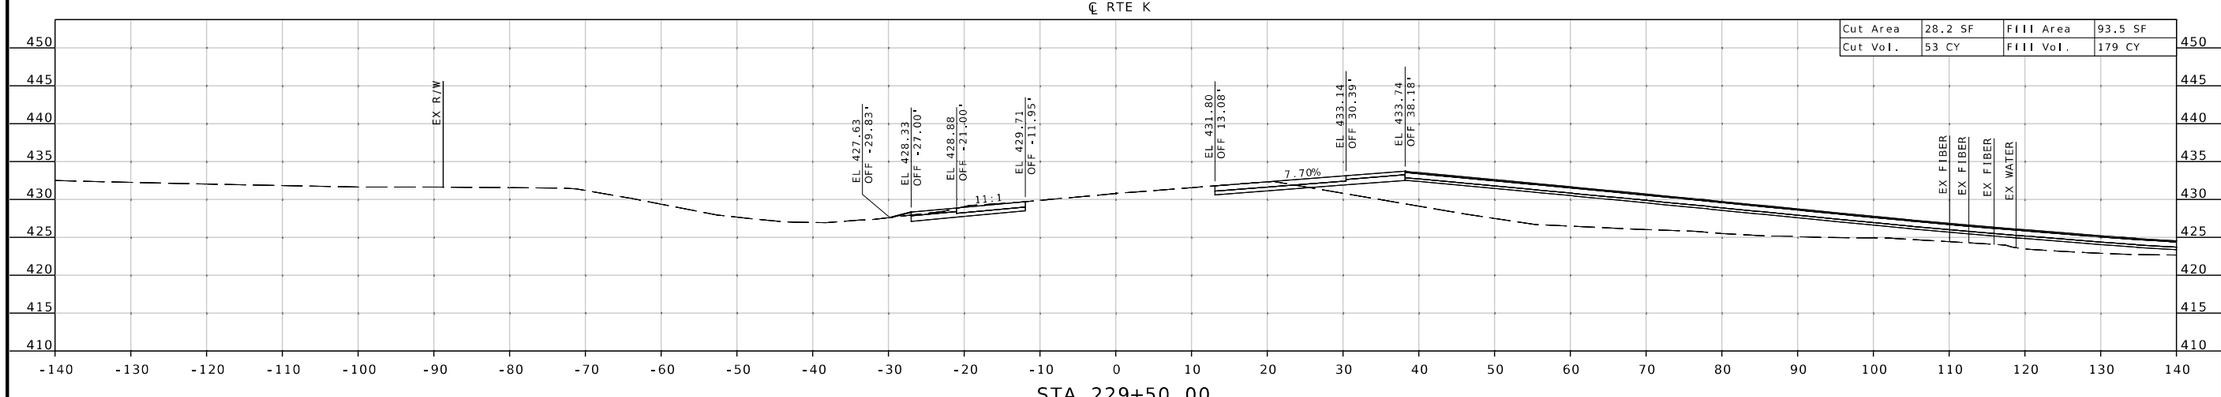

STA 229+50.00

STATE OF MISSOURI
MICHAEL L. BROWN
NUMBER 2001015611
REGISTERED PROFESSIONAL ENGINEER

THIS SHEET HAS BEEN SIGNED, SEALED & DATED ELECTRONICALLY.

DATE PREPARED
9/26/2025

ROUTE	STATE
K	MO
DISTRICT	SHEET NO.
SE	131

COUNTY
CAPE GIRARDEAU

JOB NO.
J9S3847

CONTRACT ID.

PROJECT NO.

BRIDGE NO.

DESCRIPTION	DATE

MISSOURI HIGHWAYS AND TRANSPORTATION COMMISSION
105 WEST CAPITOL
JEFFERSON CITY, MO 65102
1-888-ASK-MODOT (1-888-275-6636)

1411 East 104th St.
Kansas City, MO 64131
Tel (816) 874-4653
Fax (816) 874-4675
www.trekdesigngroup.com

Missouri Cert. of Authority 2002010300

TREK DESIGN GROUP, LLC

℄ RTE K

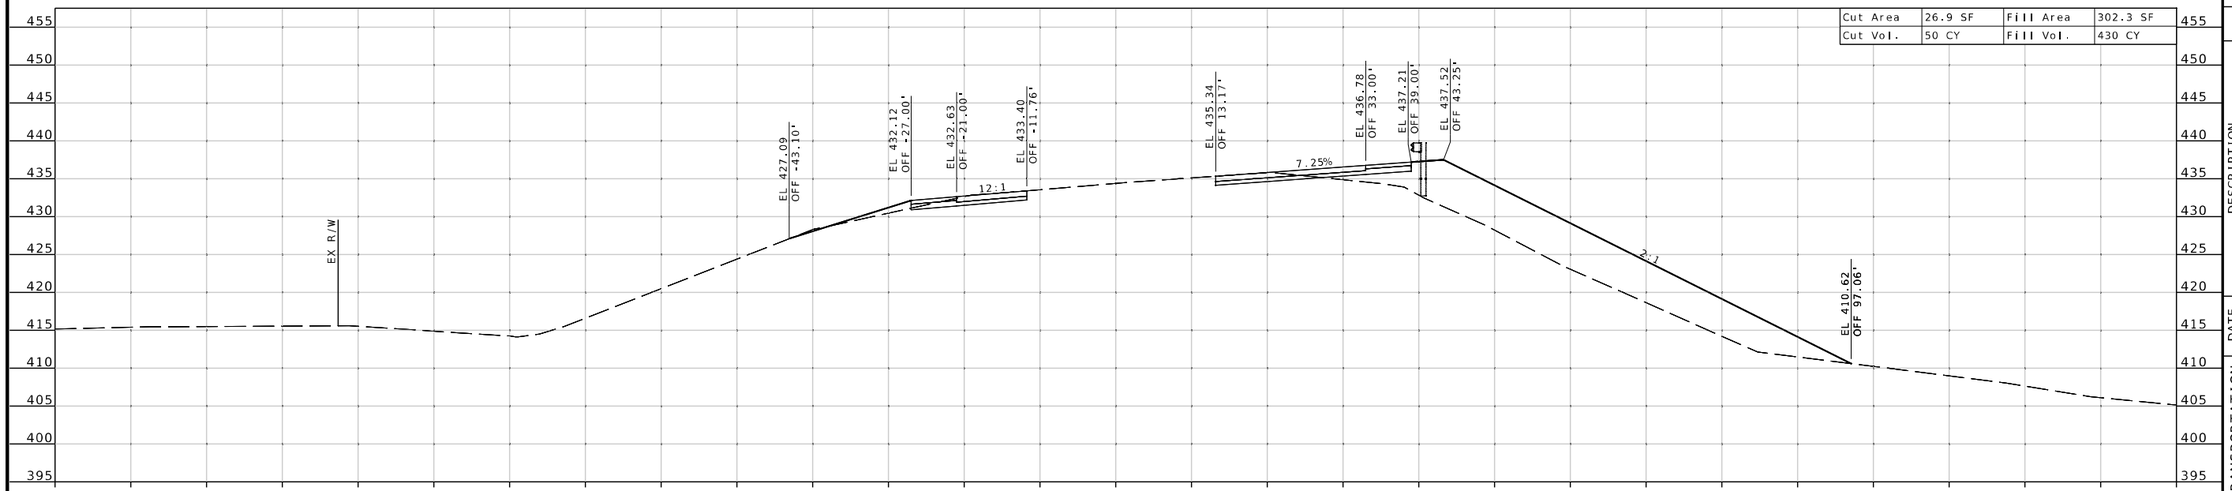

STA 231+00.00

℄ RTE K

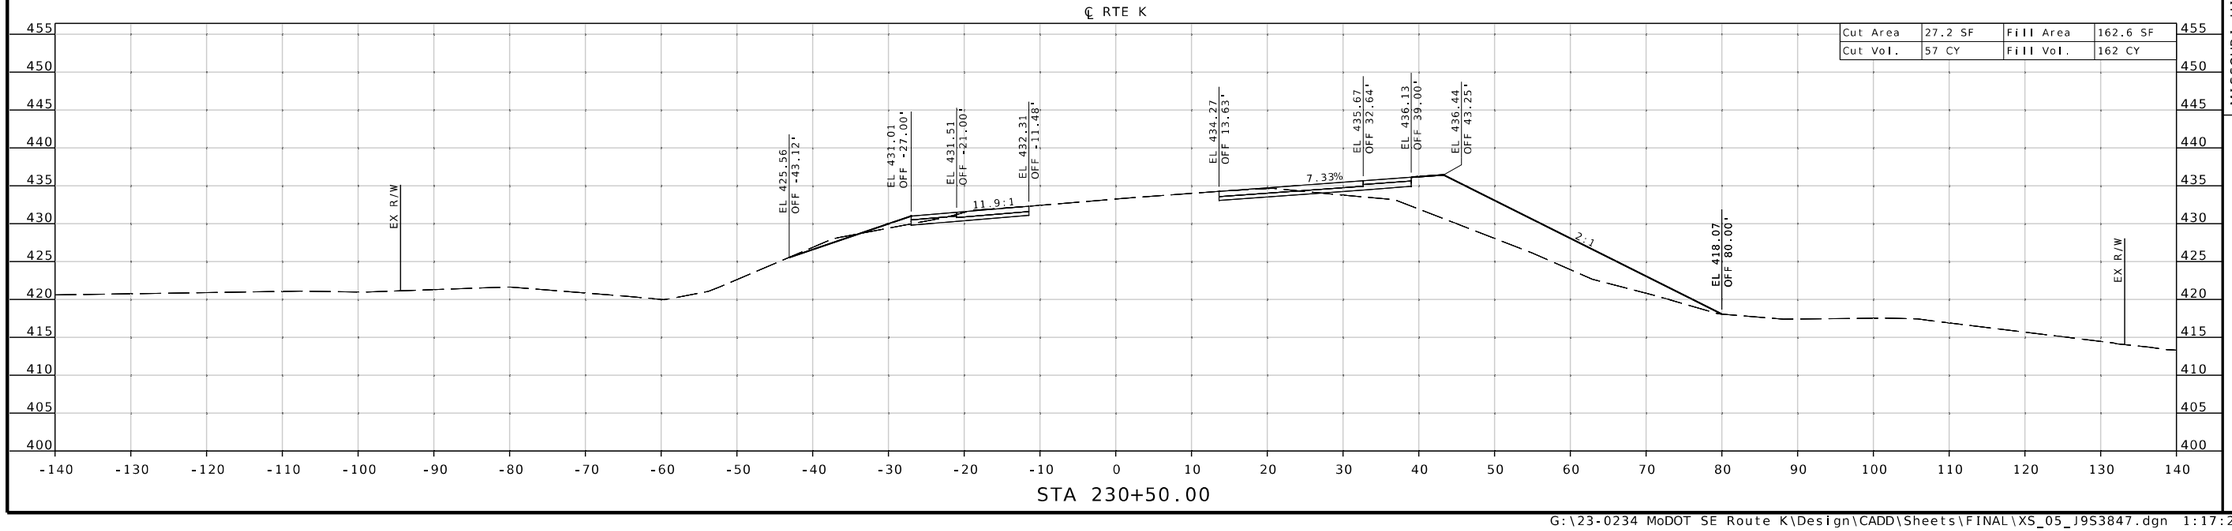

STA 230+50.00

STATE OF MISSOURI
MICHAEL L. BROWN
NUMBER 2001015611
REGISTERED PROFESSIONAL ENGINEER

THIS SHEET HAS BEEN SIGNED, SEALED & DATED ELECTRONICALLY.

DATE PREPARED
9/26/2025

ROUTE	STATE
K	MO
DISTRICT	SHEET NO.
SE	132

COUNTY
CAPE GIRARDEAU

JOB NO.
J9S3847

CONTRACT ID.

PROJECT NO.

BRIDGE NO.

DESCRIPTION	DATE

MISSOURI HIGHWAYS AND TRANSPORTATION COMMISSION

105 WEST CAPITOL
JEFFERSON CITY, MO 65102
1-888-ASK-MODOT (1-888-275-6636)

1411 East 104th St.
Kansas City, MO 64131
Tel (816) 874-4655
Fax (816) 874-4675
www.trekdesigngroup.com

Missouri Cert. of Authority 2002010300

TREKK DESIGN GROUP, LLC

℄ RTE K

Cut Area	26.1 SF	Fill Area	704.1 SF
Cut Vol.	48 CY	Fill Vol.	1,040 CY

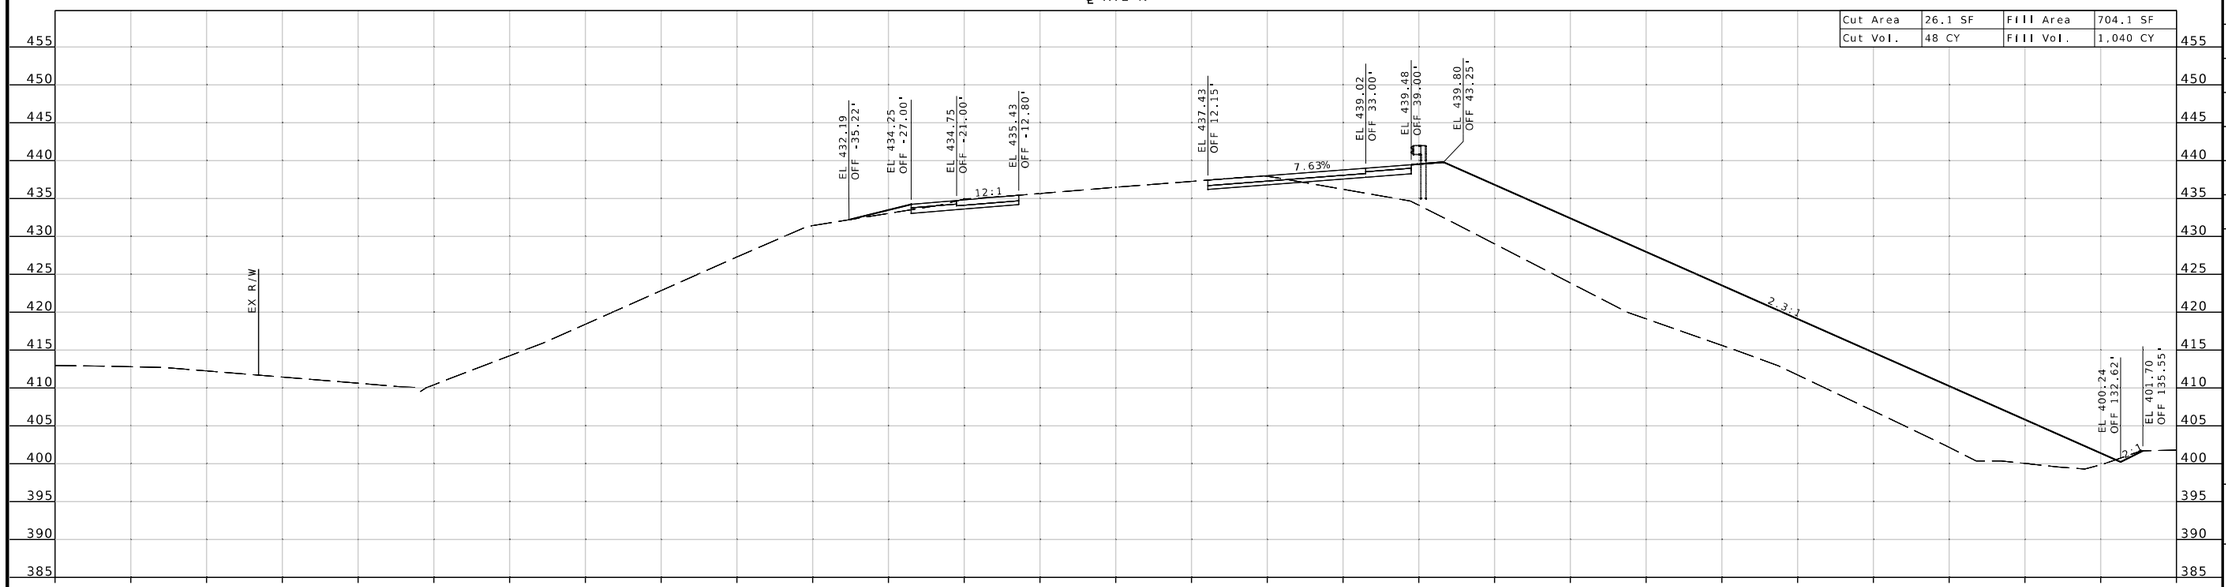

STA 232+00.00

℄ RTE K

Cut Area	25.7 SF	Fill Area	419.3 SF
Cut Vol.	49 CY	Fill Vol.	668 CY

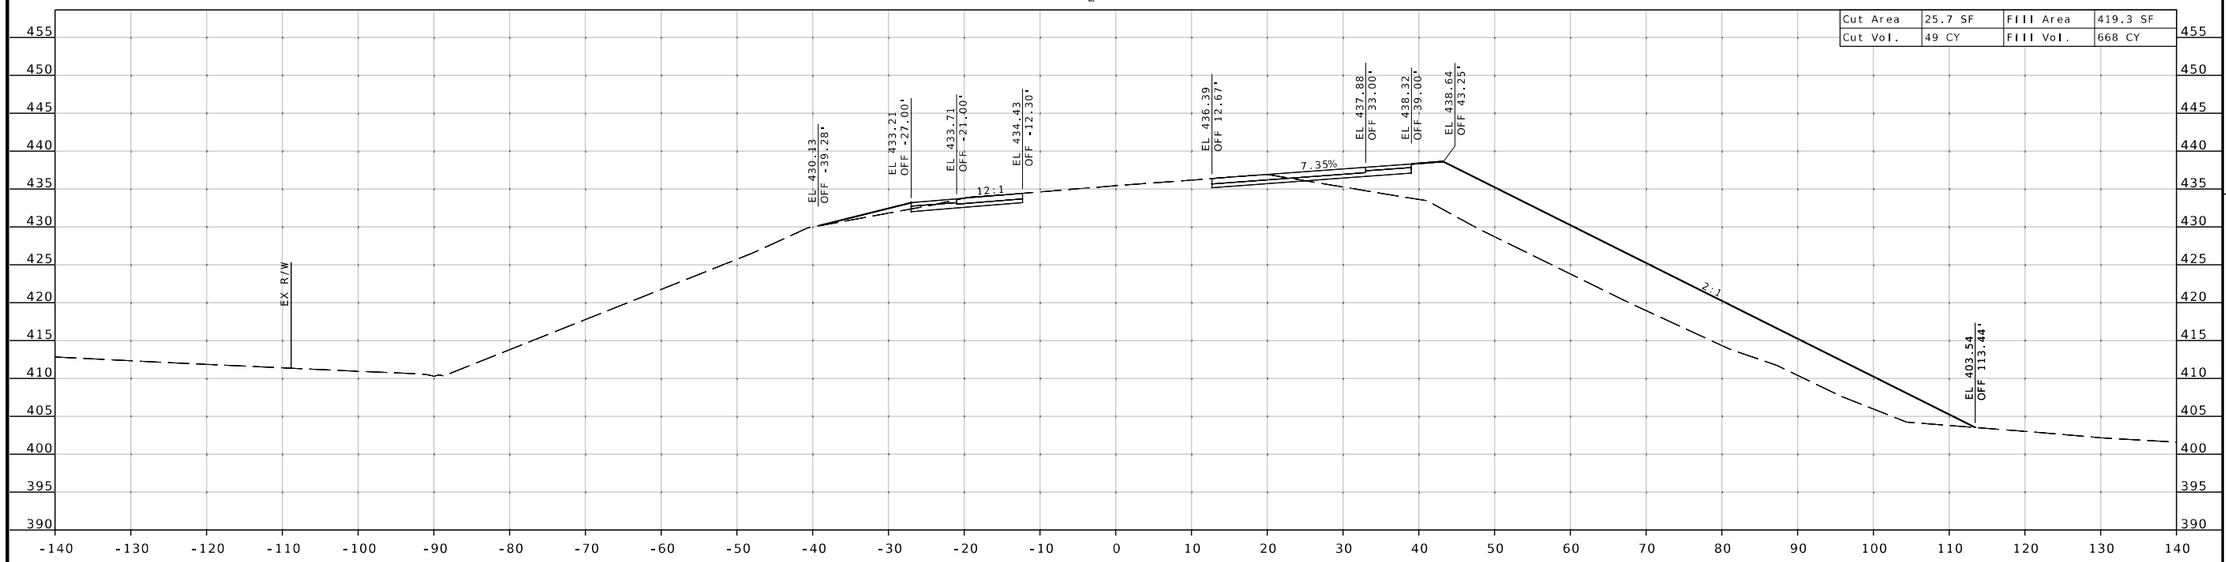

STA 231+50.00

STATE OF MISSOURI
MICHAEL L. BROWN
NUMBER 2001015611
REGISTERED PROFESSIONAL ENGINEER

THIS SHEET HAS BEEN SIGNED, SEALED & DATED ELECTRONICALLY.

DATE PREPARED
9/26/2025

ROUTE	STATE
K	MO
DISTRICT	SHEET NO.
SE	133

COUNTY
CAPE GIRARDEAU

JOB NO.
J9S3847

CONTRACT ID.

PROJECT NO.

BRIDGE NO.

DESCRIPTION	DATE

MISSOURI HIGHWAYS AND TRANSPORTATION COMMISSION

105 WEST CAPITOL
JEFFERSON CITY, MO 65102
1-888-ASK-MODOT (1-888-275-6636)

TREK DESIGN GROUP, LLC
1411 East 104th St.
Kansas City, MO 64131
Tel (816) 874-4655
Fax (816) 874-4675
www.trekdesigngroup.com
Missouri Cert. of Authority 2002010300

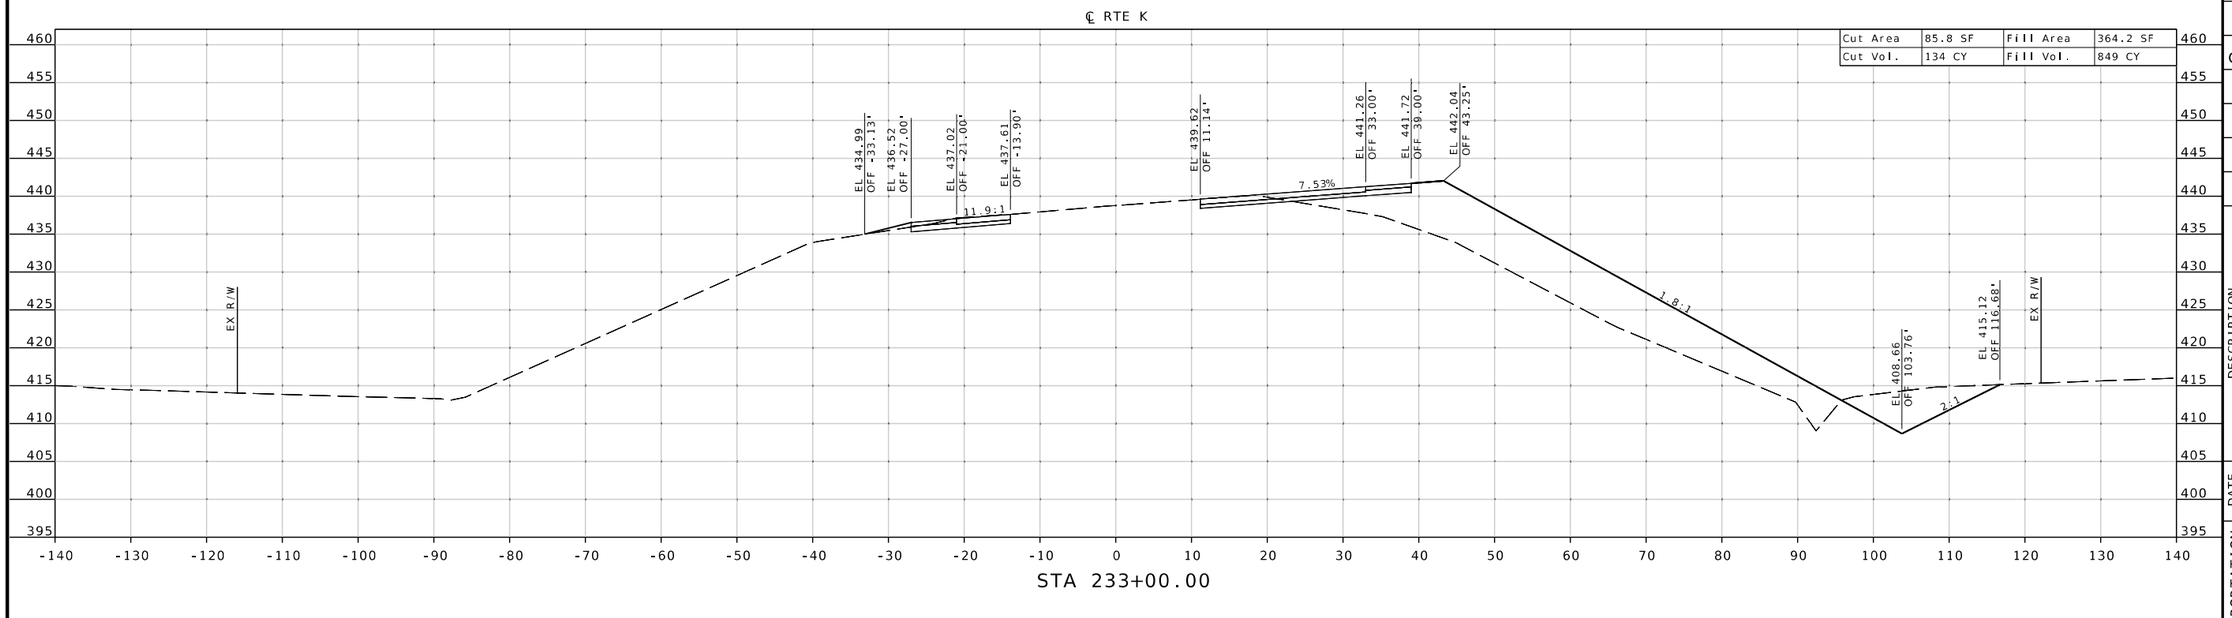

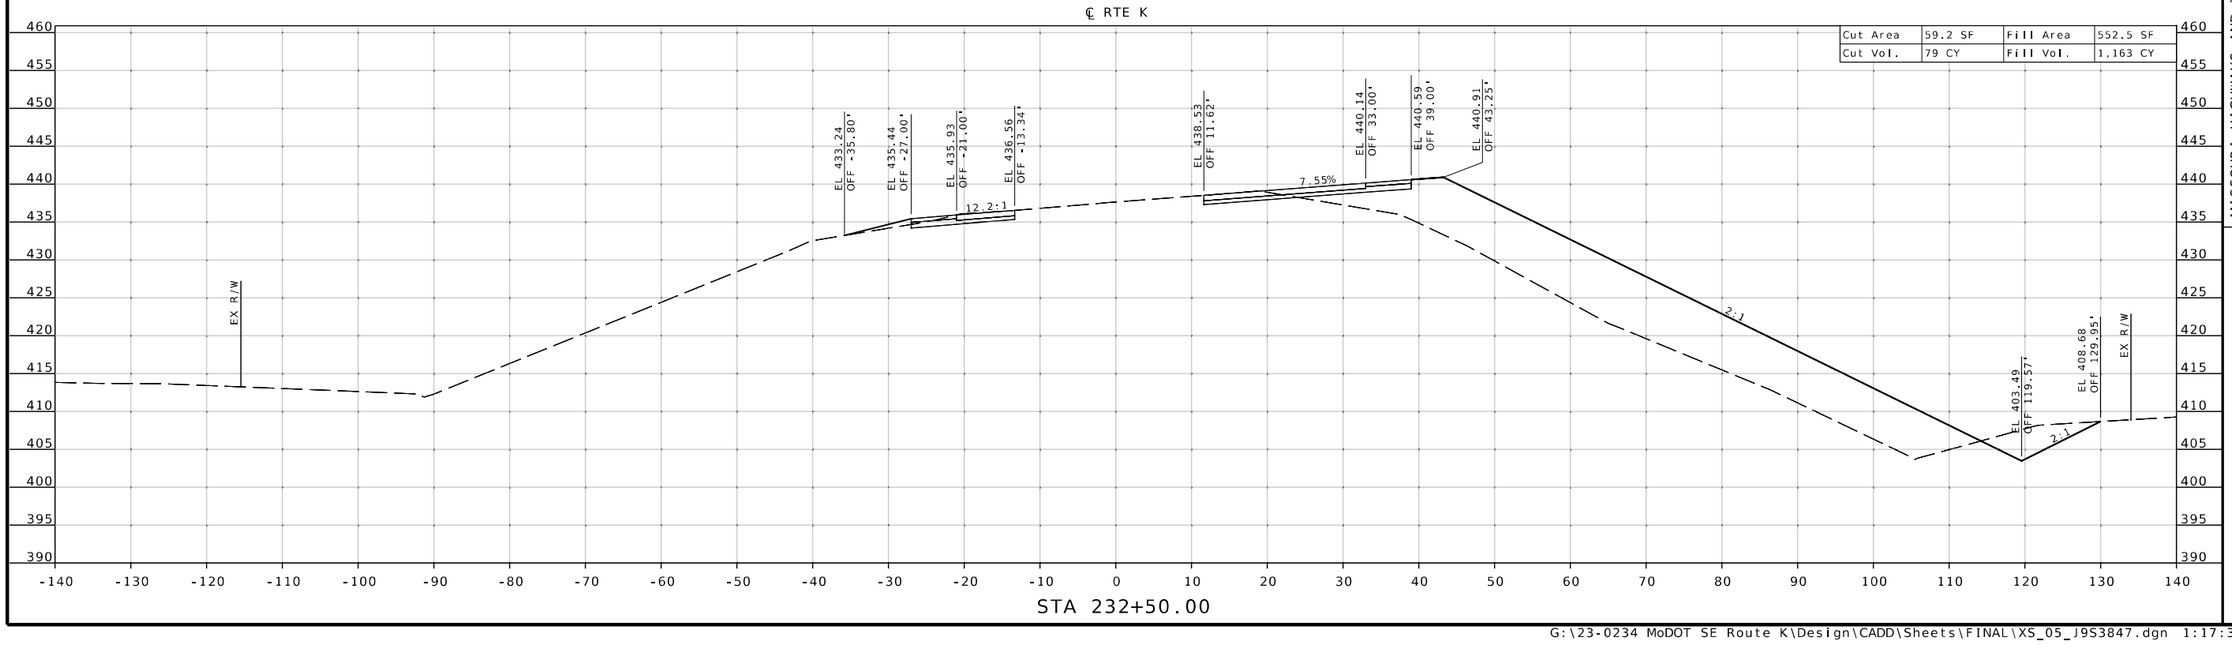

STATE OF MISSOURI
MICHAEL L. BROWN
NUMBER 2001015611
REGISTERED PROFESSIONAL ENGINEER

THIS SHEET HAS BEEN SIGNED, SEALED & DATED ELECTRONICALLY.

DATE PREPARED
9/26/2025

ROUTE	STATE
K	MO
DISTRICT	SHEET NO.
SE	134

COUNTY
CAPE GIRARDEAU

JOB NO.
J9S3847

CONTRACT ID.

PROJECT NO.

BRIDGE NO.

DESCRIPTION	DATE

MISSOURI HIGHWAYS AND TRANSPORTATION COMMISSION
105 WEST CAPITOL
JEFFERSON CITY, MO 65102
1-888-ASK-MODOT (1-888-275-6636)

TREKK DESIGN GROUP, LLC
1411 East 104th St.
Kansas City, MO 64131
Tel (816) 874-4655
Fax (816) 874-4675
www.trekkdesigngroup.com

Missouri Cert. of Authority 2002010300

℄ RTE K

Cut Area	38.9 SF	Fill Area	230.9 SF
Cut Vol.	86 CY	Fill Vol.	509 CY

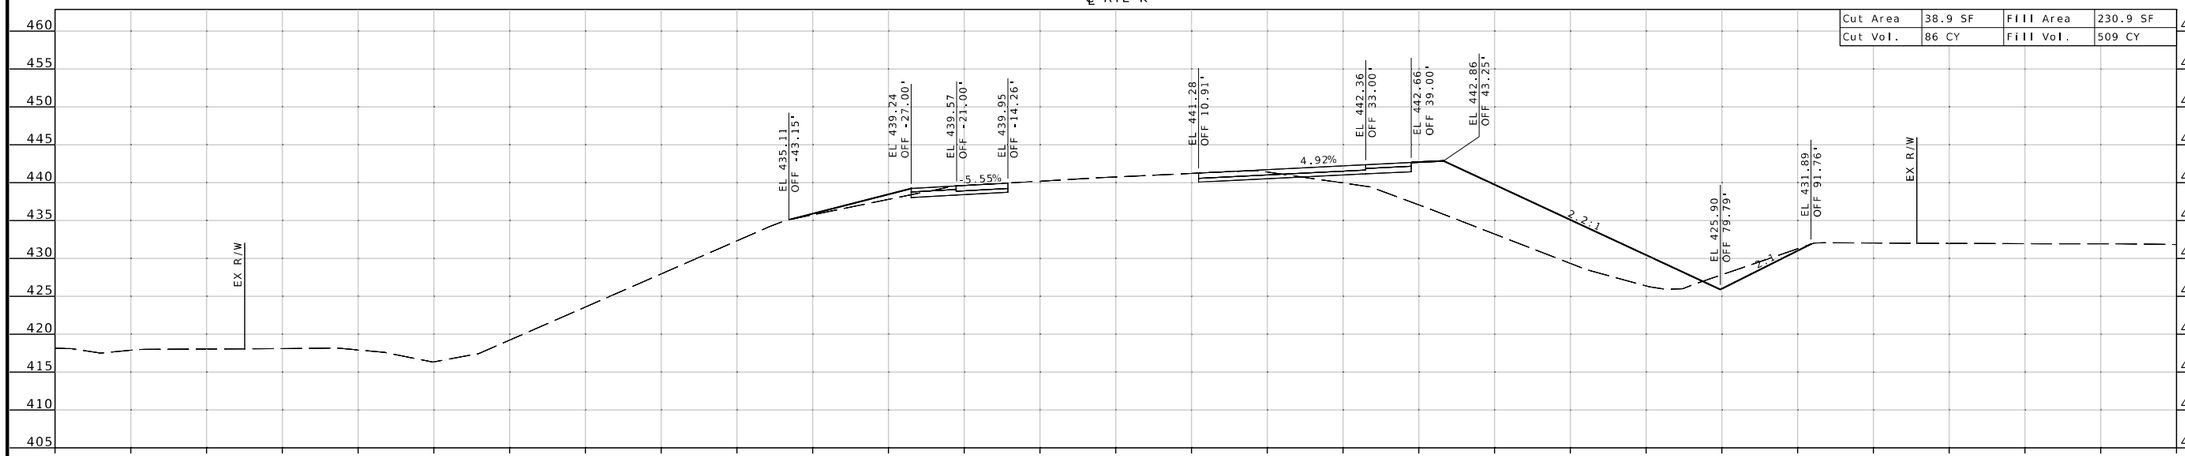

STA 234+00.00

℄ RTE K

Cut Area	54.4 SF	Fill Area	318.9 SF
Cut Vol.	130 CY	Fill Vol.	632 CY

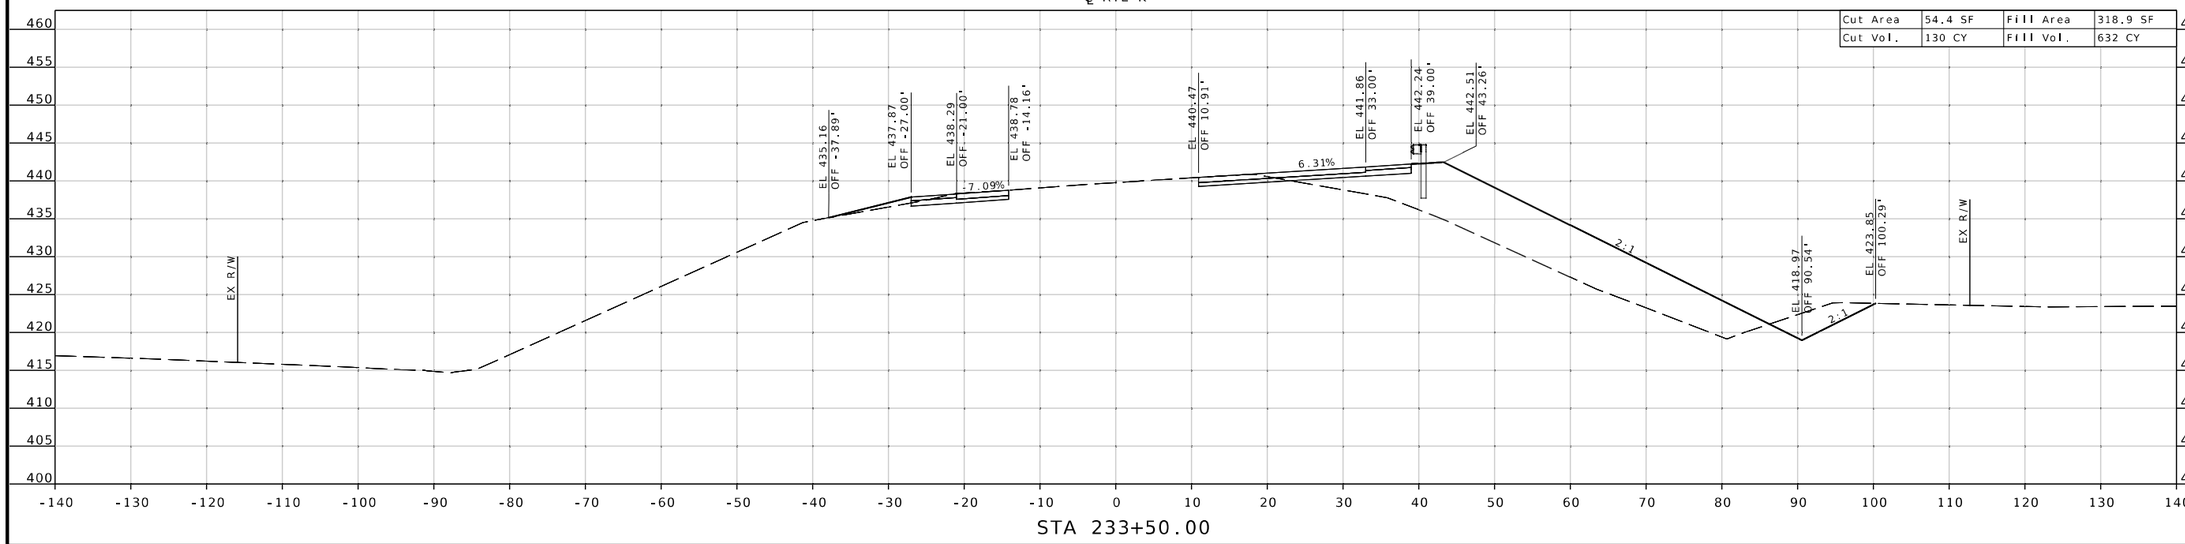

STA 233+50.00

THIS SHEET HAS BEEN SIGNED, SEALED & DATED ELECTRONICALLY.

DATE PREPARED
9/26/2025

ROUTE	STATE
K	MO
DISTRICT	SHEET NO.
SE	135

COUNTY
CAPE GIRARDEAU

JOB NO.
J9S3847

CONTRACT ID.

PROJECT NO.

BRIDGE NO.

DESCRIPTION	DATE

MISSOURI HIGHWAYS AND TRANSPORTATION COMMISSION
105 WEST CAPITOL
JEFFERSON CITY, MO 65102
1-888-ASK-MODOT (1-888-275-6636)

TREK DESIGN GROUP, LLC
1411 East 104th St.
Kansas City, MO 64131
Tel (816) 874-4655
Fax (816) 874-4675
www.trekdesigngroup.com
Missouri Cert. of Authority 2002010300

G:\23-0234 MoDOT SE Route K\Design\CADD\Sheets\FINAL\XS_05_J9S3847.dgn 1:17:35 PM 9/26/2025

℄ RTE K

Cut Area	24.0 SF	Fill Area	113.2 SF
Cut Vol.	48 CY	Fill Vol.	242 CY

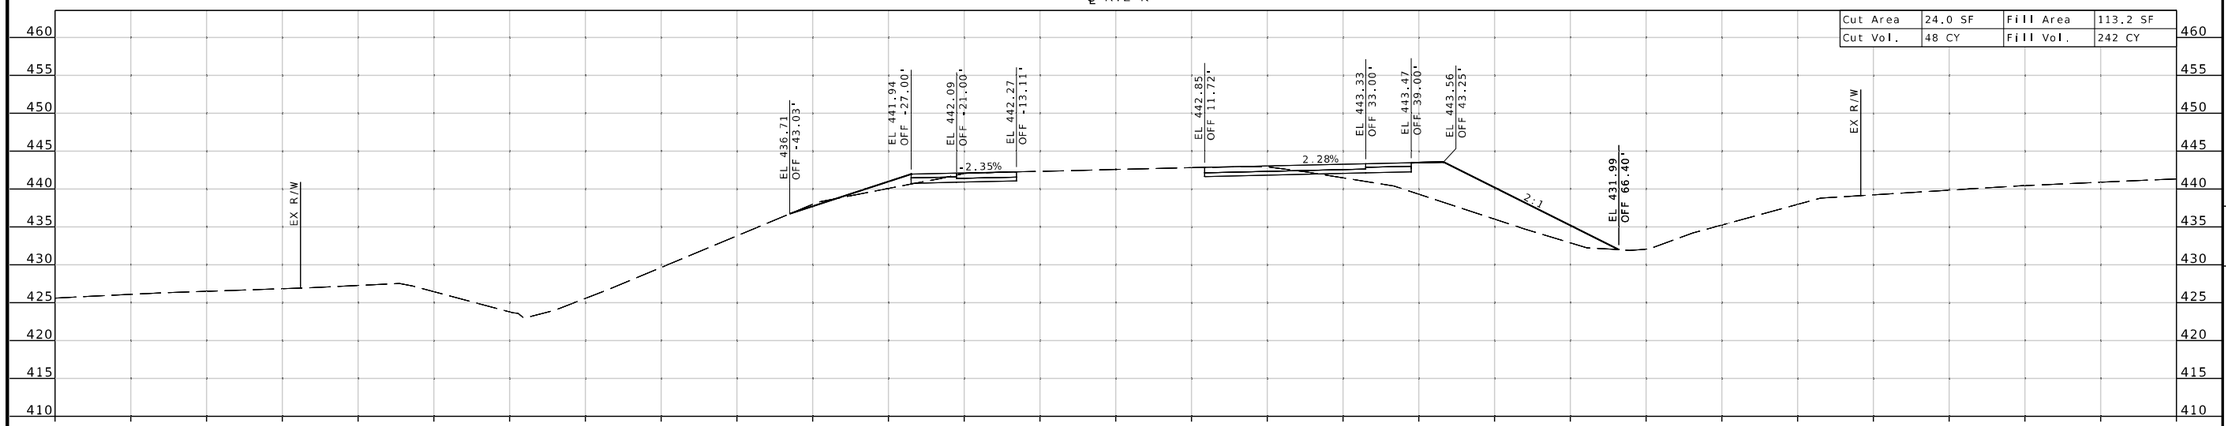

STA 235+00.00

℄ RTE K

Cut Area	27.8 SF	Fill Area	148.4 SF
Cut Vol.	62 CY	Fill Vol.	351 CY

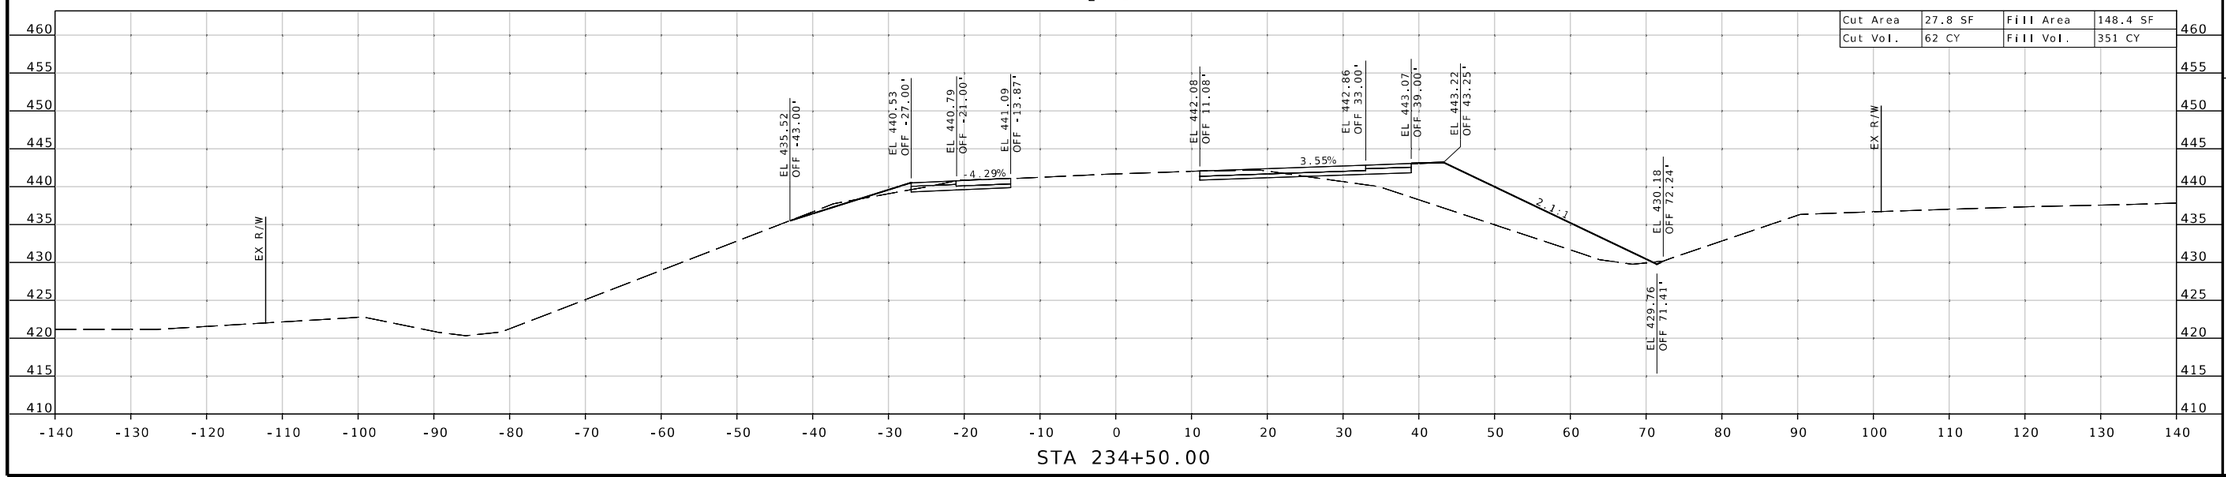

STA 234+50.00

STATE OF MISSOURI
MICHAEL L. BROWN
NUMBER 2001015611
REGISTERED PROFESSIONAL ENGINEER

THIS SHEET HAS BEEN SIGNED, SEALED & DATED ELECTRONICALLY.

DATE PREPARED
9/26/2025

ROUTE	STATE
K	MO
DISTRICT	SHEET NO.
SE	136

COUNTY
CAPE GIRARDEAU

JOB NO.
J9S3847

CONTRACT ID.

PROJECT NO.

BRIDGE NO.

DESCRIPTION	DATE

MISSOURI HIGHWAYS AND TRANSPORTATION COMMISSION

105 WEST CAPITOL
JEFFERSON CITY, MO 65102
1-888-ASK-MODOT (1-888-275-6636)

1411 East 104th St.
Kansas City, MO 64131
Tel (816) 874-4655
Fax (816) 874-4675
www.trekdesigngroup.com

Missouri Cert. of Authority 2002010300

TREKK DESIGN GROUP, LLC

G:\23-0234 MoDOT SE Route K\Design\CADD\Sheets\FINAL\XS_05_J9S3847.dgn 1:17:39 PM 9/26/2025

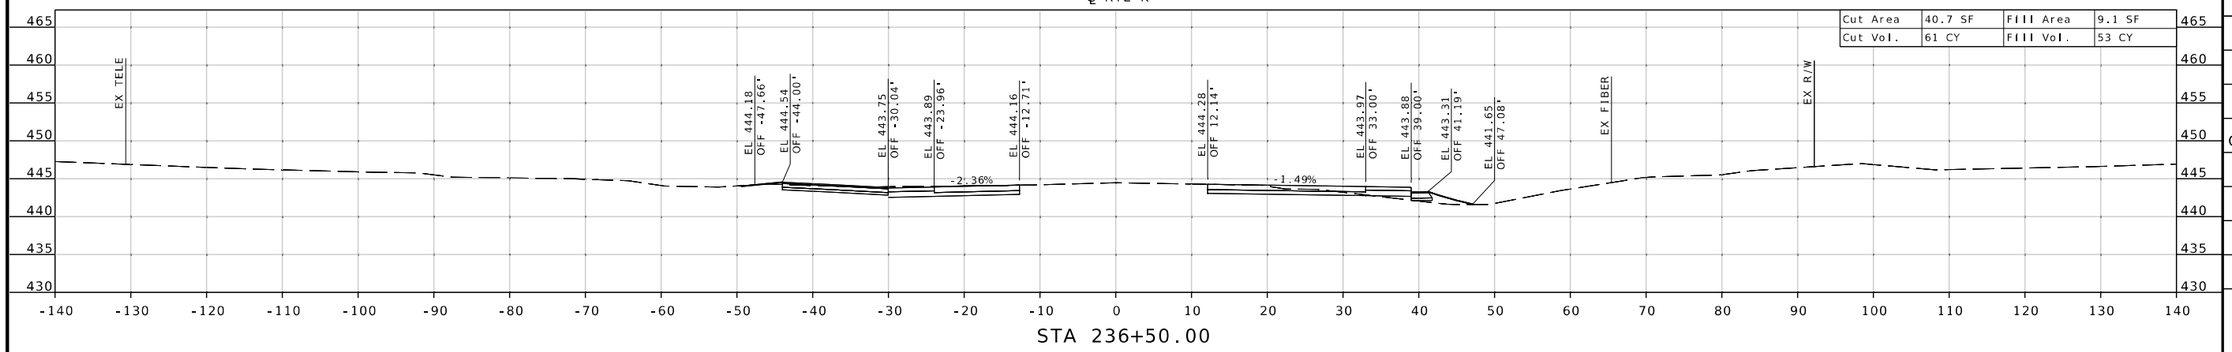

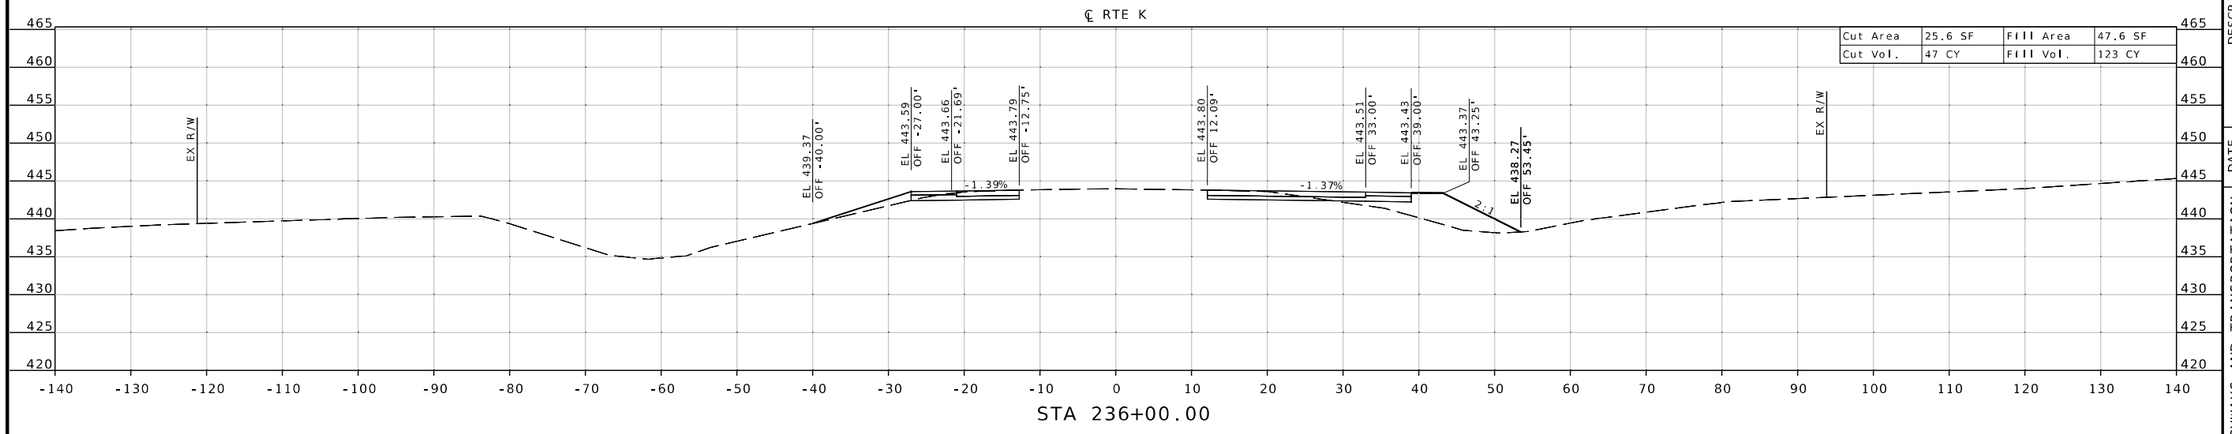

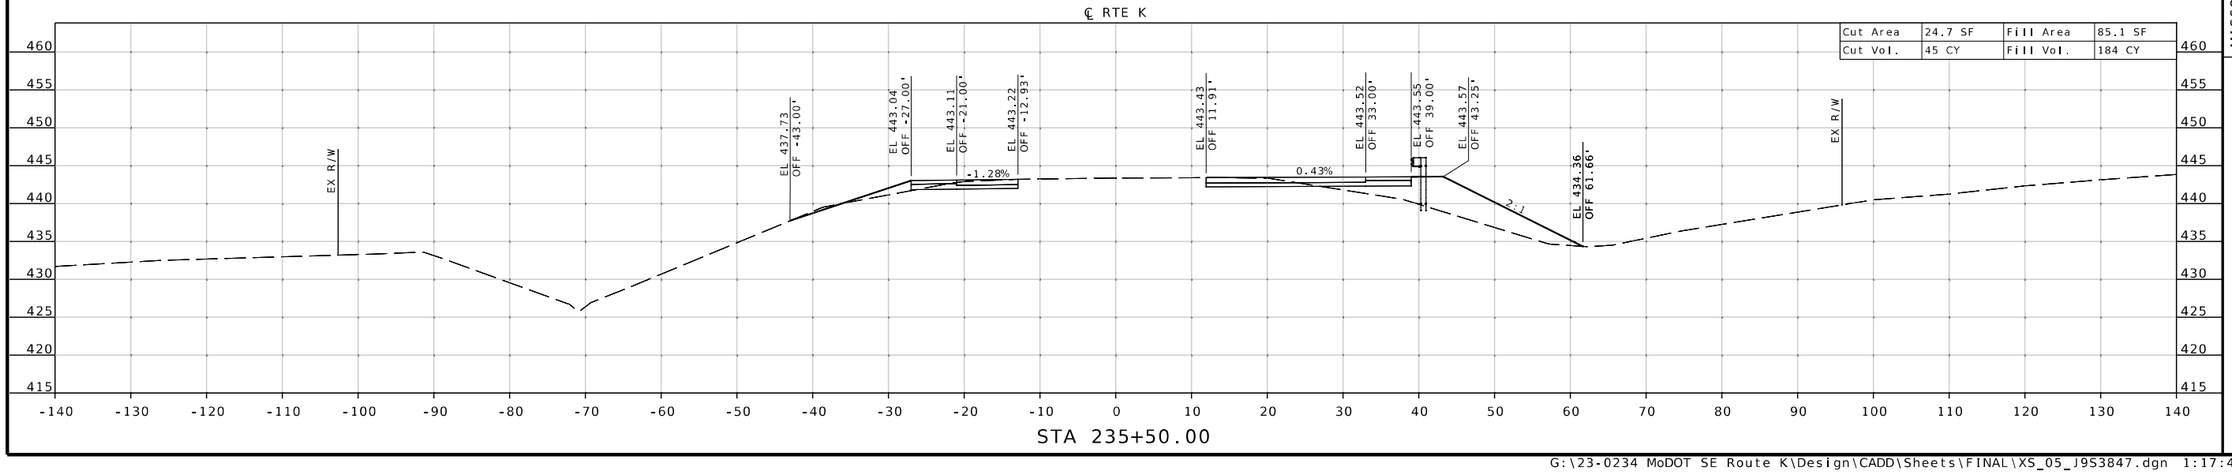

THIS SHEET HAS BEEN SIGNED, SEALED & DATED ELECTRONICALLY.

DATE PREPARED
9/26/2025

ROUTE	STATE
K	MO
DISTRICT	SHEET NO.
SE	137

COUNTY
CAPE GIRARDEAU

JOB NO.
J9S3847

CONTRACT ID.

PROJECT NO.

BRIDGE NO.

DESCRIPTION	DATE

MISSOURI HIGHWAYS AND TRANSPORTATION COMMISSION

105 WEST CAPITOL
JEFFERSON CITY, MO 65102
1-888-ASK-MODOT (1-888-275-6636)

1411 East 104th St.
Kansas City, MO 64131
Tel (816) 874-4655
Fax (816) 874-4675
www.trekdesigngroup.com

Missouri Cert. of Authority 2002010300

TREK DESIGN GROUP, LLC

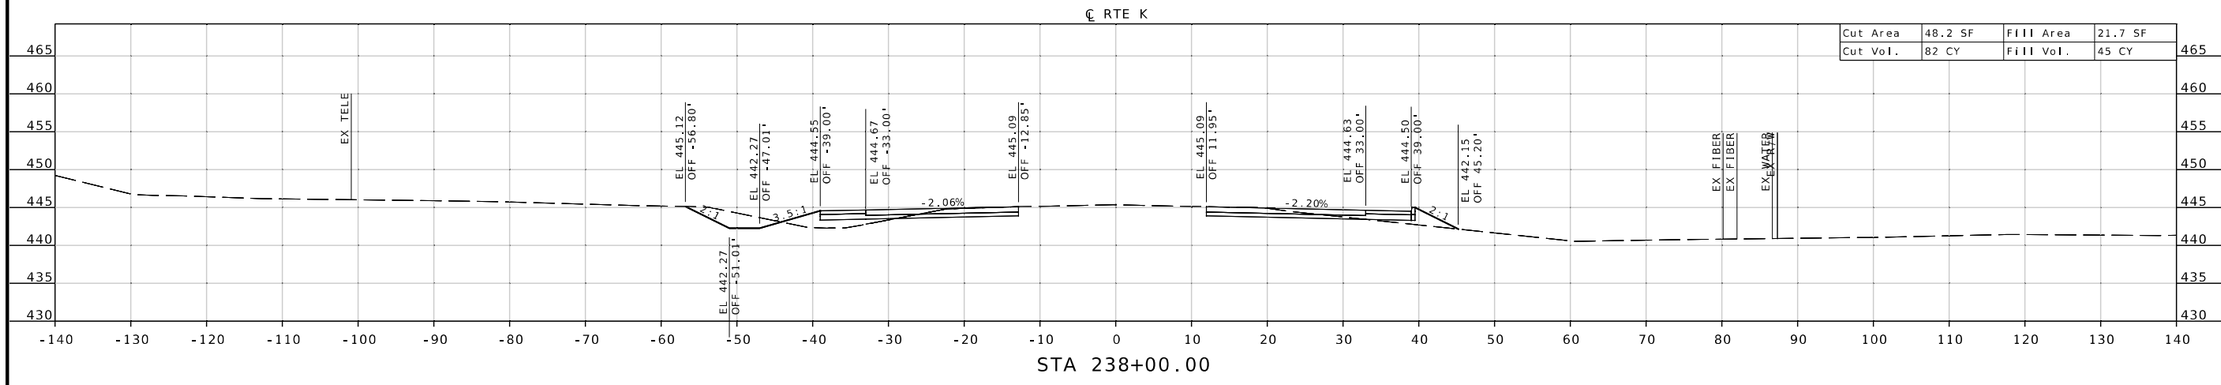

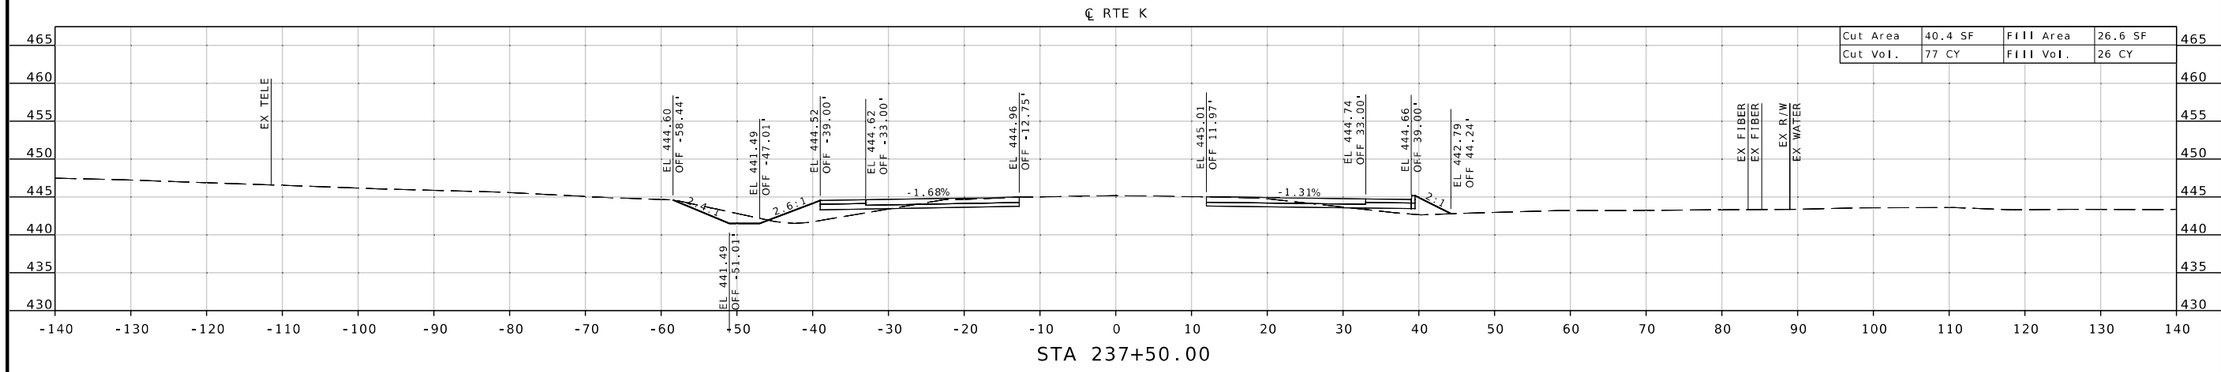

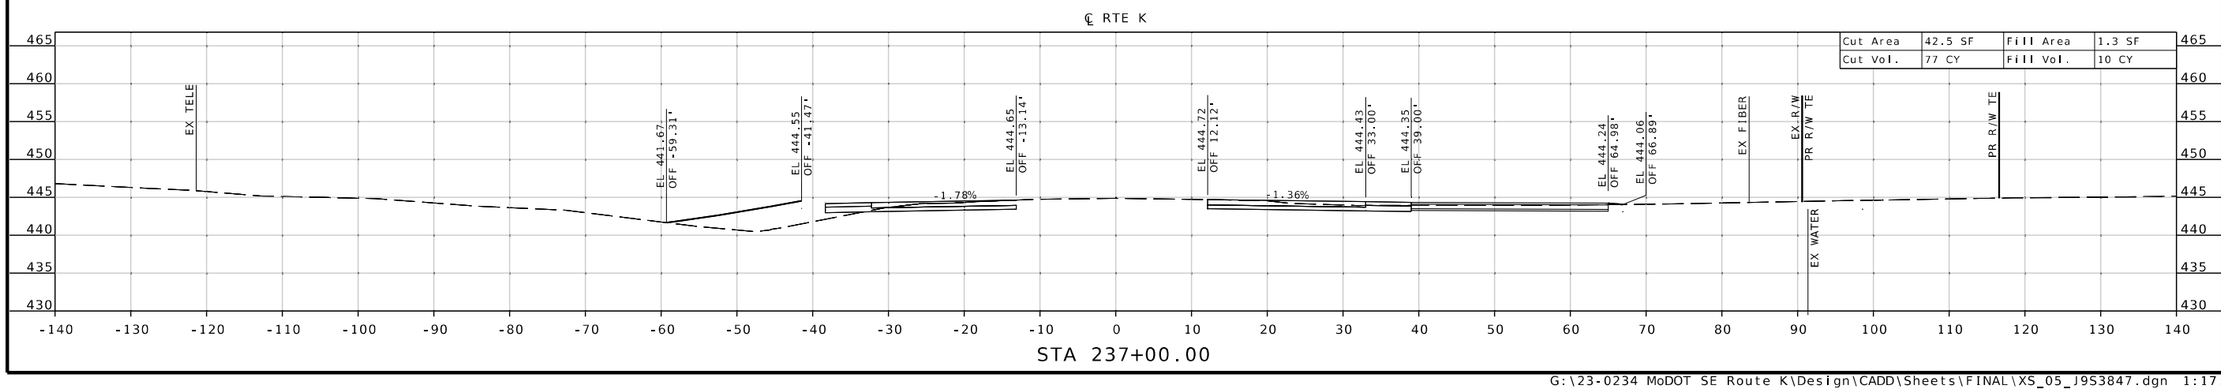

STATE OF MISSOURI
MICHAEL L. BROWN
NUMBER 2001015611
PROFESSIONAL ENGINEER
THIS SHEET HAS BEEN SIGNED, SEALED & DATED ELECTRONICALLY.

DATE PREPARED
9/26/2025

ROUTE	STATE
K	MO
DISTRICT	SHEET NO.
SE	138

COUNTY
CAPE GIRARDEAU

JOB NO.
J9S3847

CONTRACT ID.

PROJECT NO.

BRIDGE NO.

DESCRIPTION	DATE

MISSOURI HIGHWAYS AND TRANSPORTATION COMMISSION

105 WEST CAPITOL
JEFFERSON CITY, MO 65102
1-888-ASK-MODOT (1-888-275-6636)

1411 East 104th St.
Kansas City, MO 64131
Tel (816) 874-4655
Fax (816) 874-4675
www.trekkdesigngroup.com
Missouri Cert. of Authority 2002010300

TREKK DESIGN GROUP, LLC

℄ RTE K

Cut Area	45.5 SF	Fill Area	39.9 SF
Cut Vol.	88 CY	Fill Vol.	56 CY

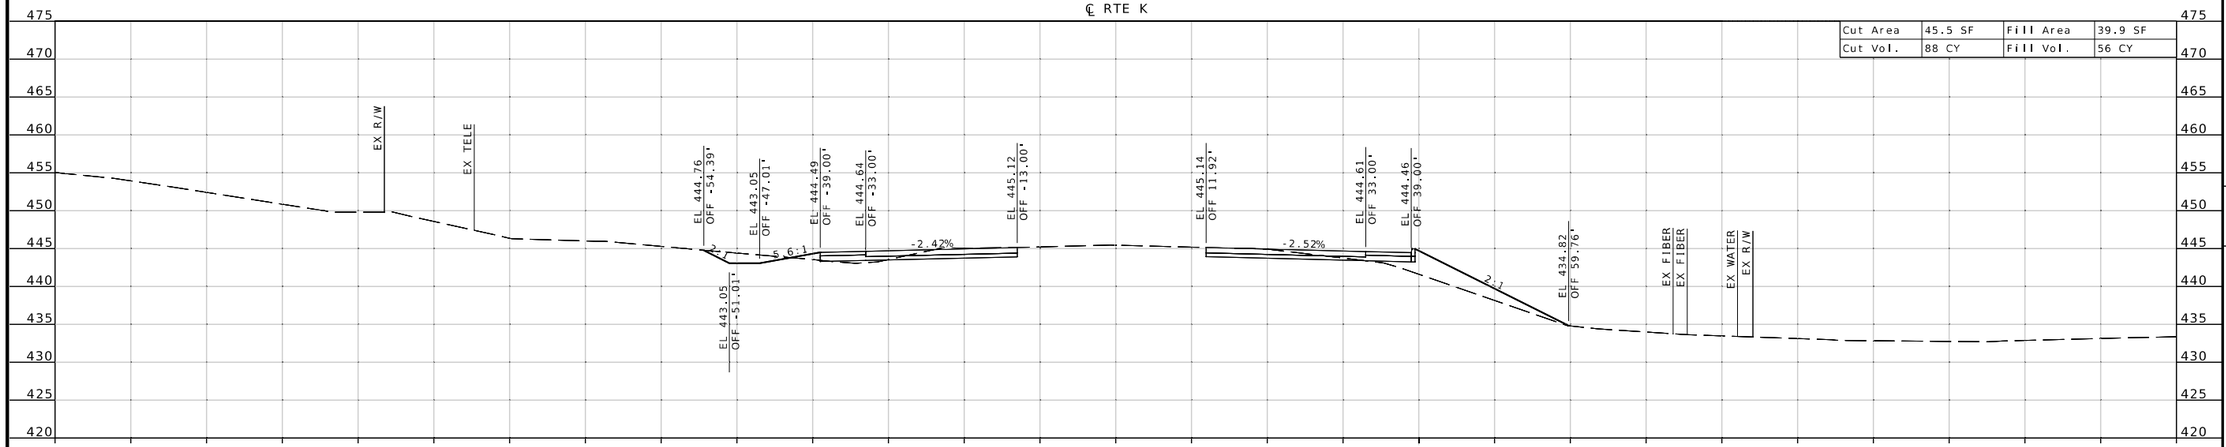

℄ RTE K

Cut Area	49.2 SF	Fill Area	21.1 SF
Cut Vol.	90 CY	Fill Vol.	40 CY

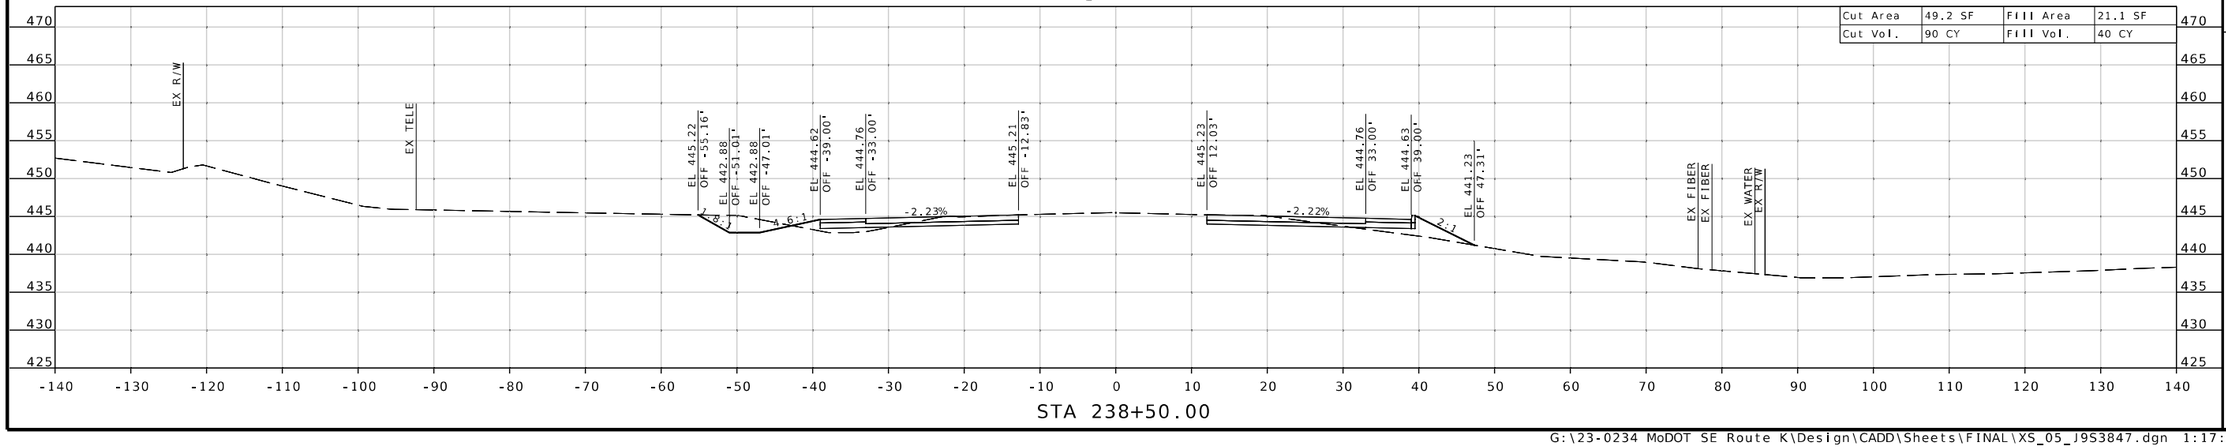

THIS SHEET HAS BEEN SIGNED, SEALED & DATED ELECTRONICALLY.

DATE PREPARED
9/26/2025

ROUTE	STATE
K	MO
DISTRICT	SHEET NO.
SE	139

COUNTY
CAPE GIRARDEAU

JOB NO.
J9S3847

CONTRACT ID.

PROJECT NO.

BRIDGE NO.

DESCRIPTION	DATE

MISSOURI HIGHWAYS AND TRANSPORTATION COMMISSION

105 WEST CAPITOL
JEFFERSON CITY, MO 65102
1-888-ASK-MODOT (1-888-275-6636)

TREKK DESIGN GROUP, LLC
1411 East 104th St.
Kansas City, MO 64131
Tel (816) 874-4655
Fax (816) 874-4675
www.trekkdesigngroup.com
Missouri Cert. of Authority 2002010300

℄ RTE K

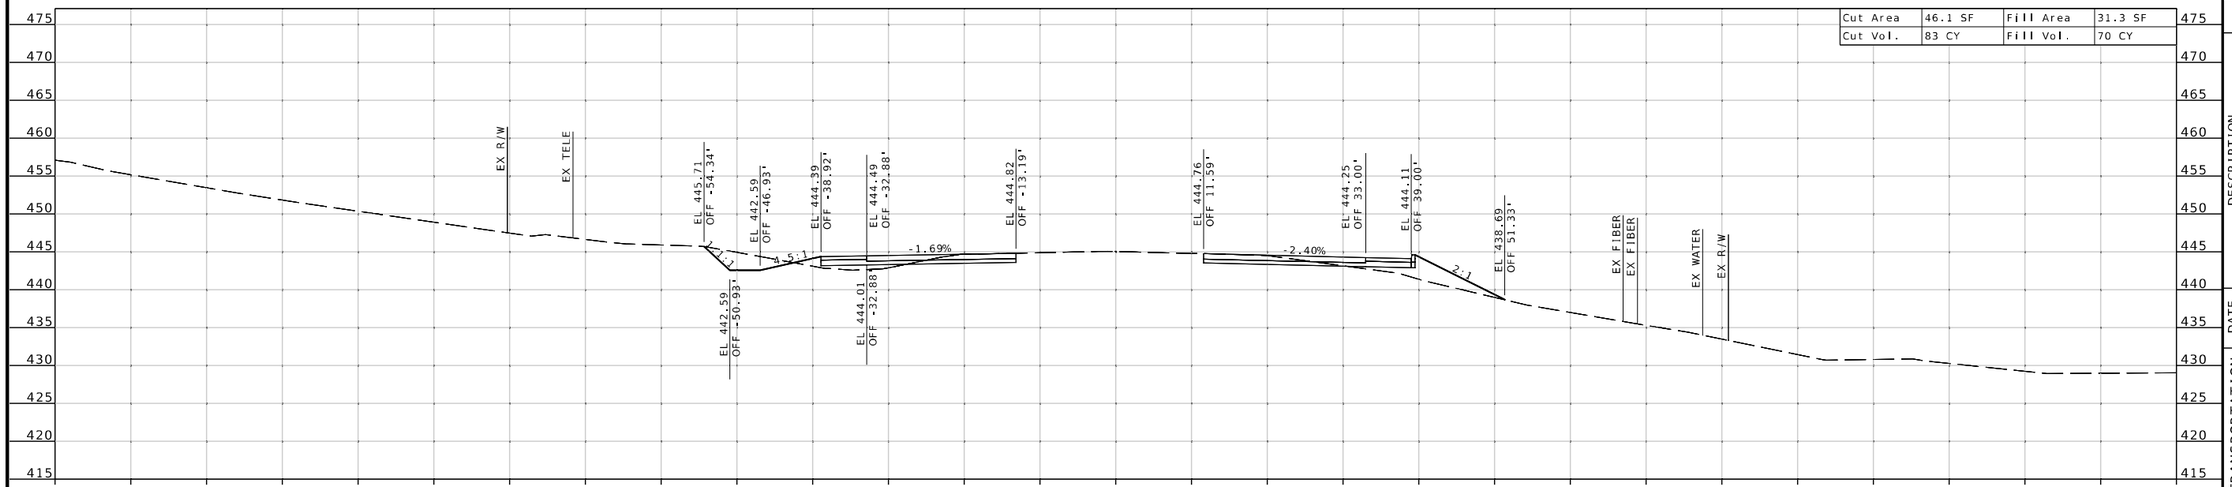

STA 240+00.00

℄ RTE K

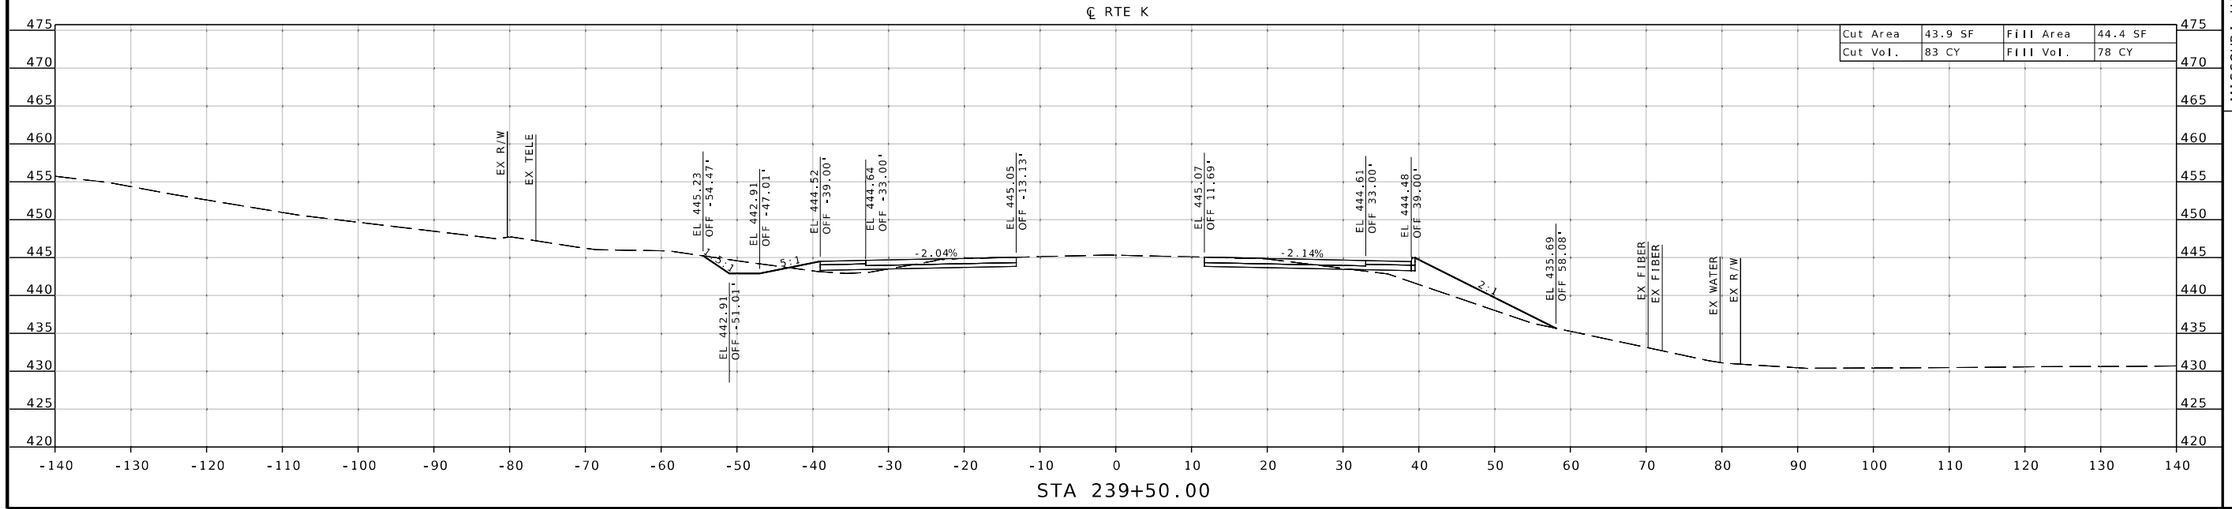

STA 239+50.00

STATE OF MISSOURI
DISTRICT
MICHAEL L. BROWN
NUMBER 2001015611
PROFESSIONAL ENGINEER

THIS SHEET HAS BEEN SIGNED, SEALED & DATED ELECTRONICALLY.

DATE PREPARED
9/26/2025

ROUTE	STATE
K	MO
DISTRICT	SHEET NO.
SE	140

COUNTY
CAPE GIRARDEAU

JOB NO.
J9S3847

CONTRACT ID.

PROJECT NO.

BRIDGE NO.

DESCRIPTION	DATE

MISSOURI HIGHWAYS AND TRANSPORTATION COMMISSION
105 WEST CAPITOL
JEFFERSON CITY, MO 65102
1-888-ASK-MODOT (1-888-275-6636)

1411 East 104th St.
Kansas City, MO 64131
Tel (816) 874-4655
Fax (816) 874-4675
www.trekkdesigngroup.com

Missouri Cert. of Authority 2002010300

TREKK DESIGN GROUP, LLC

℄ RTE K

Cut Area	37.2 SF	Fill Area	7.5 SF
Cut Vol.	72 CY	Fill Vol.	29 CY

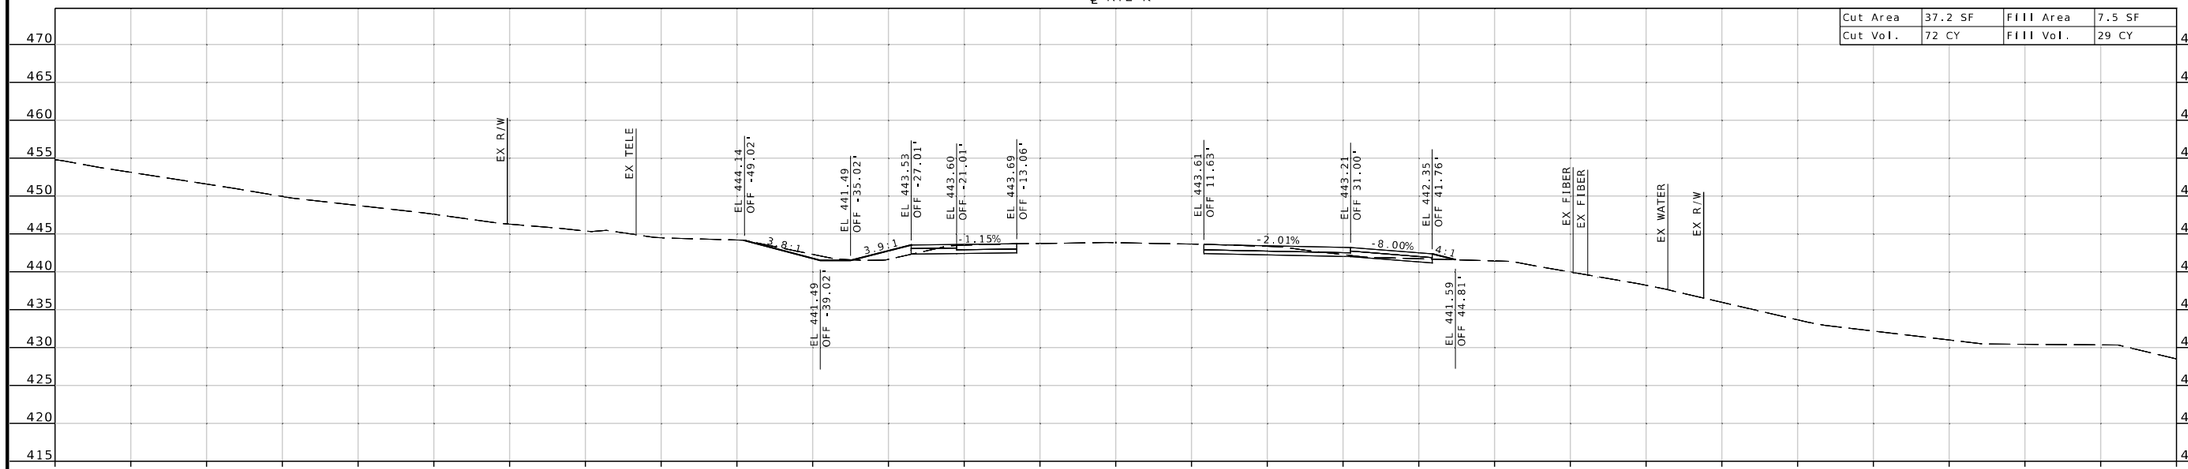

STA 241+00.00

℄ RTE K

Cut Area	40.5 SF	Fill Area	23.4 SF
Cut Vol.	80 CY	Fill Vol.	51 CY

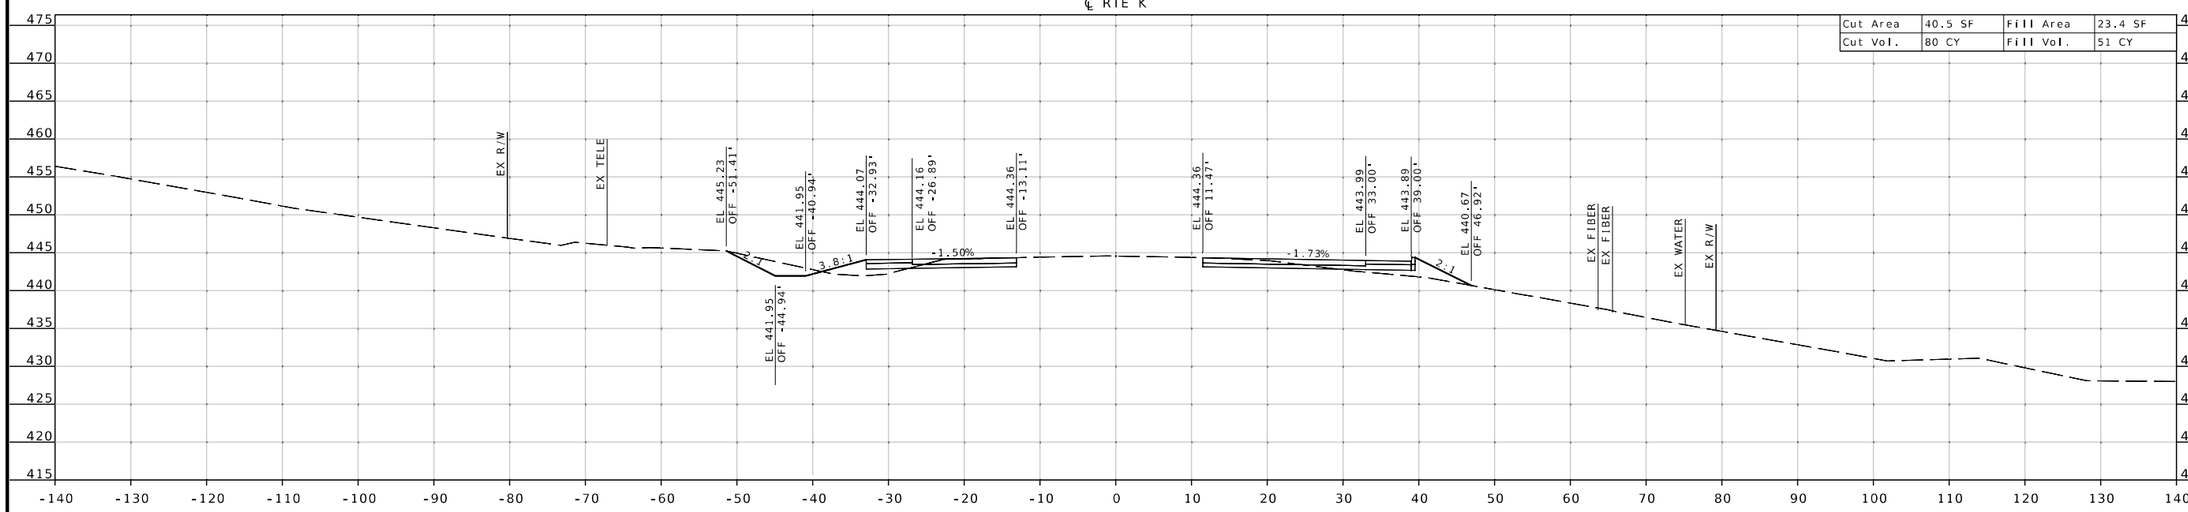

STA 240+50.00

THIS SHEET HAS BEEN SIGNED, SEALED & DATED ELECTRONICALLY.

DATE PREPARED
9/26/2025

ROUTE	STATE
K	MO
DISTRICT	SHEET NO.
SE	141

COUNTY
CAPE GIRARDEAU

JOB NO.
J9S3847

CONTRACT ID.

PROJECT NO.

BRIDGE NO.

DESCRIPTION	DATE

MISSOURI HIGHWAYS AND TRANSPORTATION COMMISSION

105 WEST CAPITOL
JEFFERSON CITY, MO 65102
1-888-ASK-MODOT (1-888-275-6636)

1441 East 104th St.
Kansas City, MO 64131
Tel (816) 874-4655
Fax (816) 874-4675
www.trekdesigngroup.com

Missouri Cert. of Authority 2002010300

TREK DESIGN GROUP, LLC

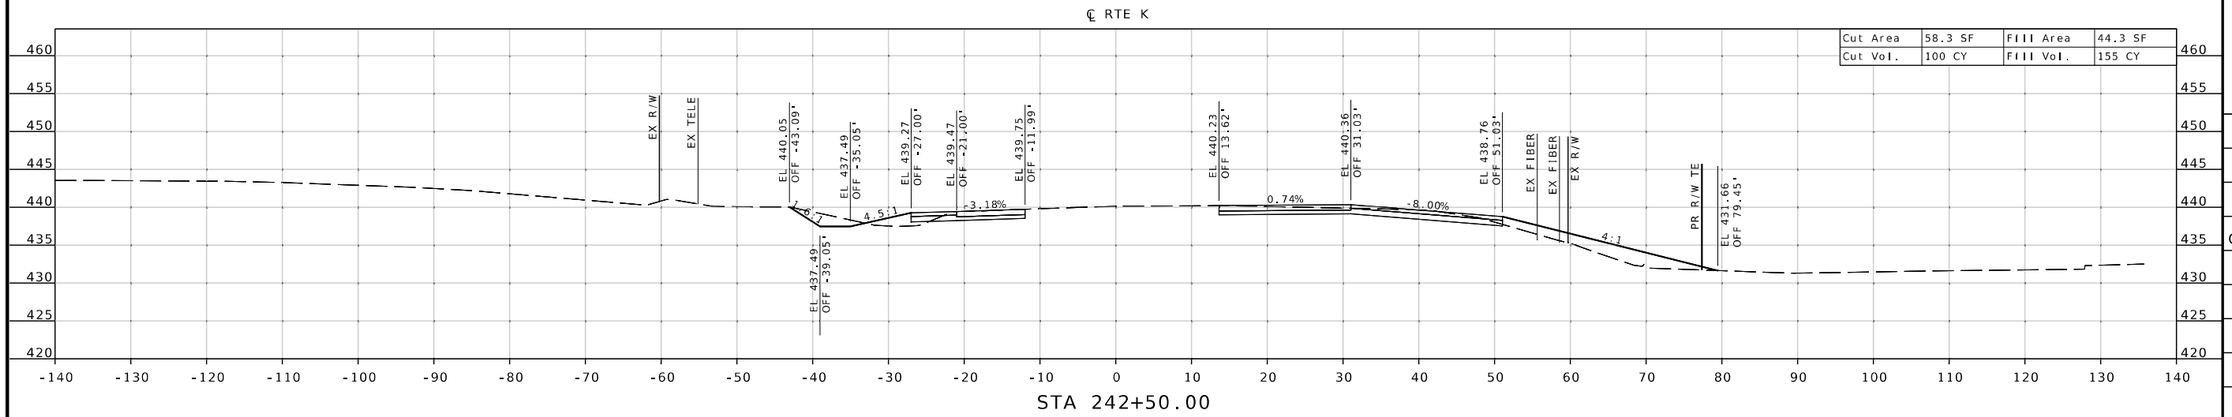

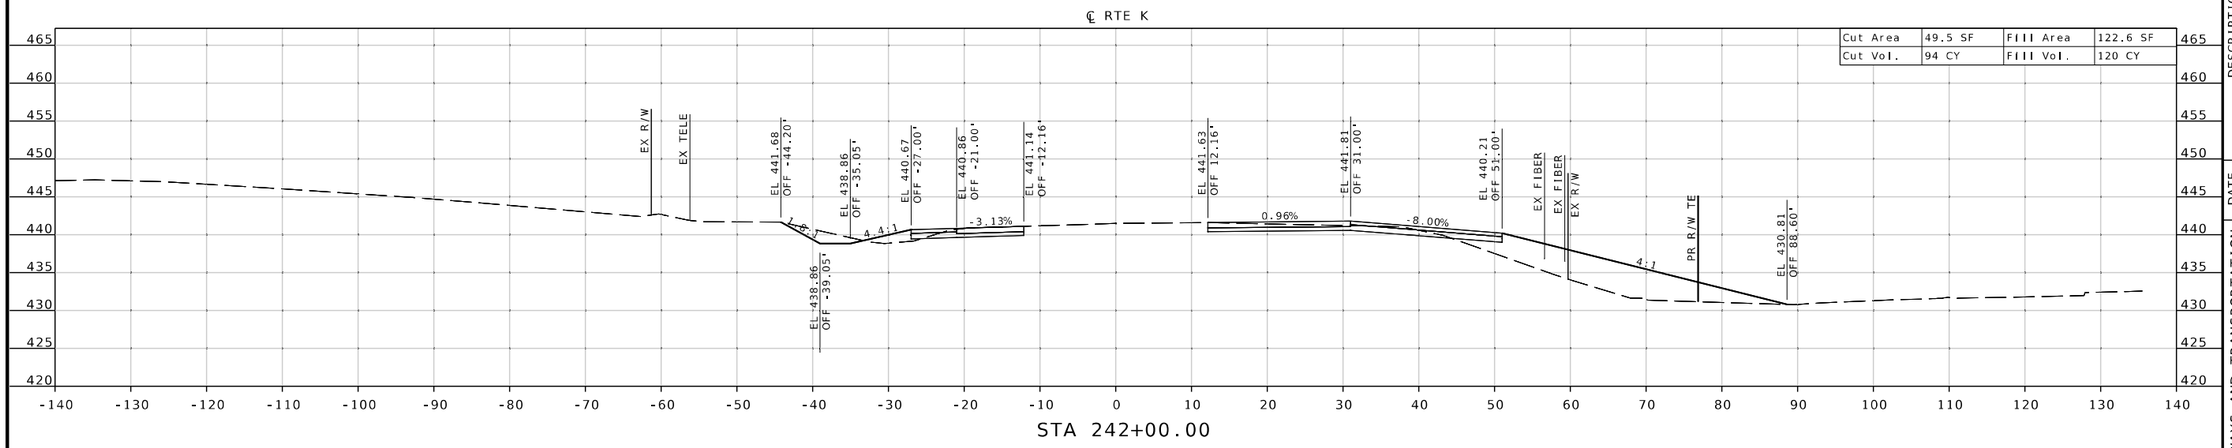

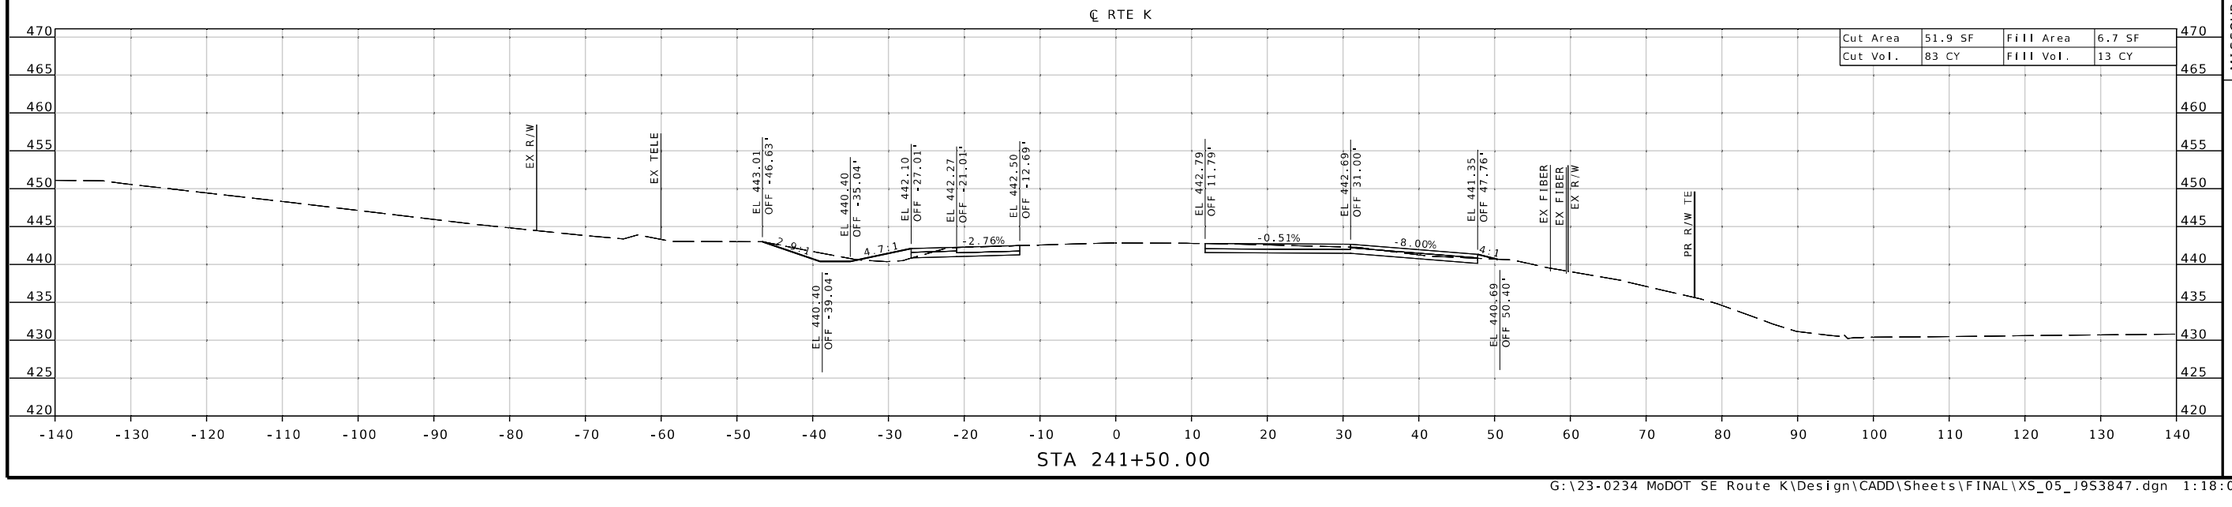

STATE OF MISSOURI
MICHAEL L. BROWN
NUMBER 2001015611
REGISTERED PROFESSIONAL ENGINEER
THIS SHEET HAS BEEN SIGNED, SEALED & DATED ELECTRONICALLY.

DATE PREPARED 9/26/2025

ROUTE	STATE
K	MO
DISTRICT	SHEET NO.
SE	142

COUNTY: CAPE GIRARDEAU

JOB NO.: J9S3847

CONTRACT ID.:

PROJECT NO.:

BRIDGE NO.:

DESCRIPTION	DATE

MISSOURI HIGHWAYS AND TRANSPORTATION COMMISSION
105 WEST CAPITOL
JEFFERSON CITY, MO 65102
1-888-ASK-MODOT (1-888-275-6636)

TREKK DESIGN GROUP, LLC
1411 East 104th St.
Kansas City, MO 64131
Tel (816) 874-4655
Fax (816) 874-4675
www.trekkdesigngroup.com
Missouri Cert. of Authority 2002010300

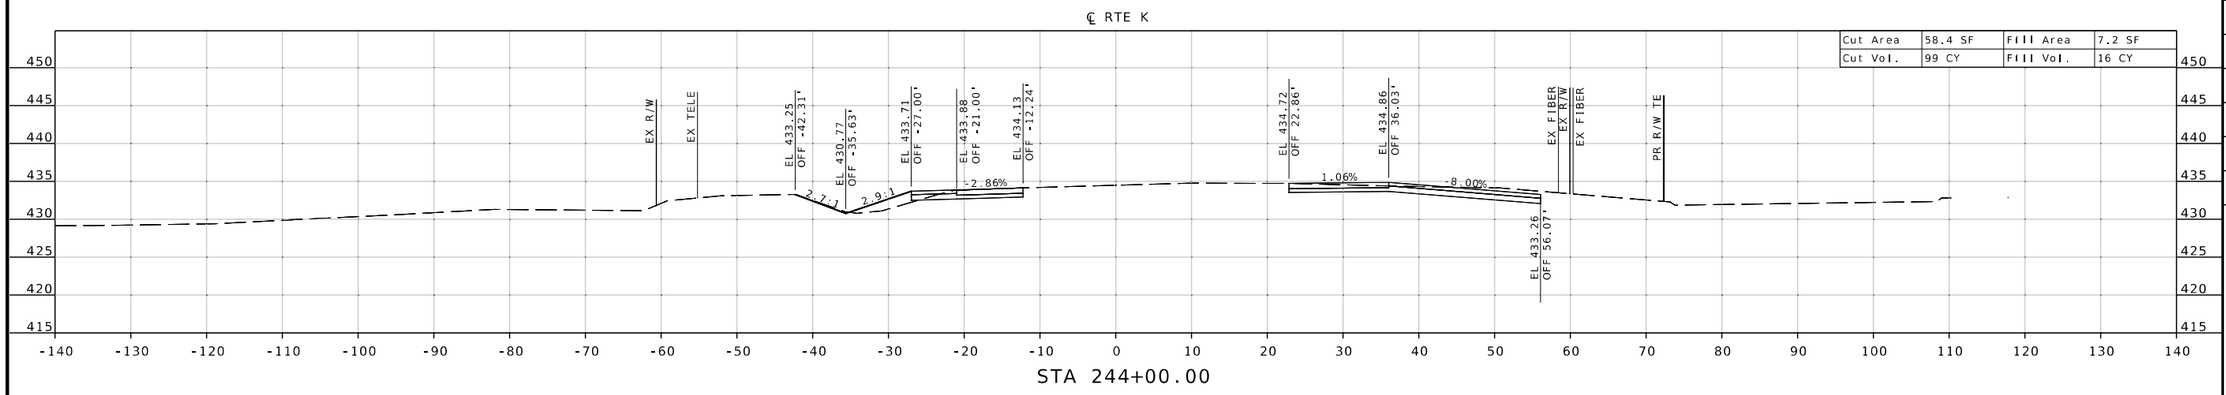

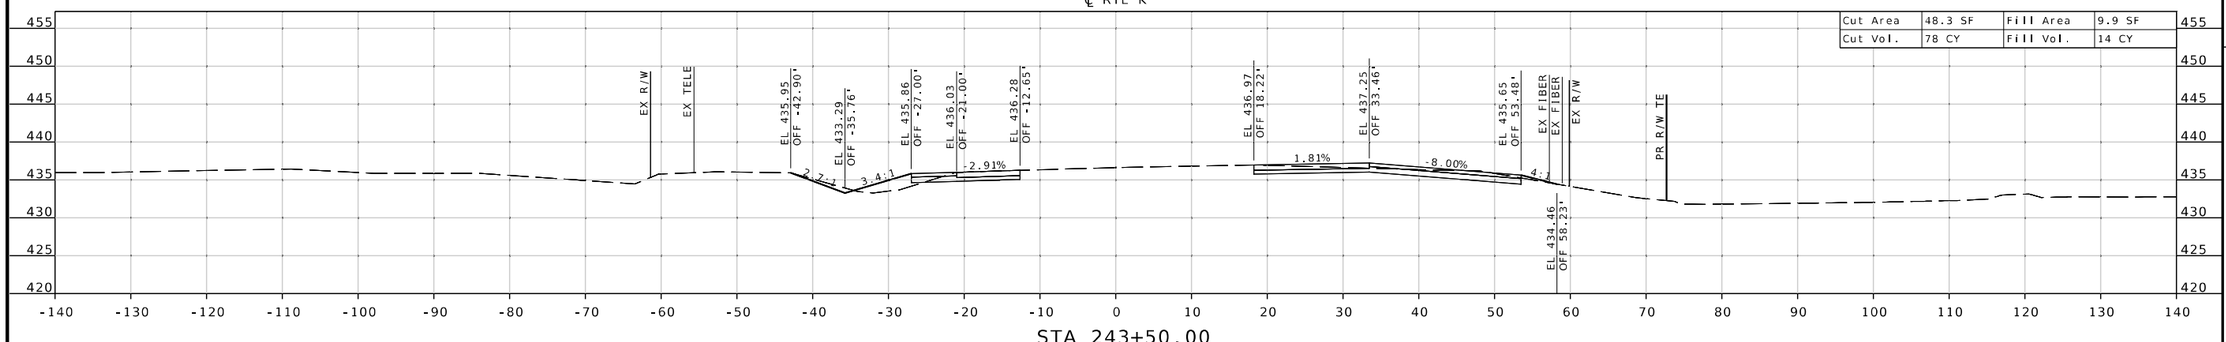

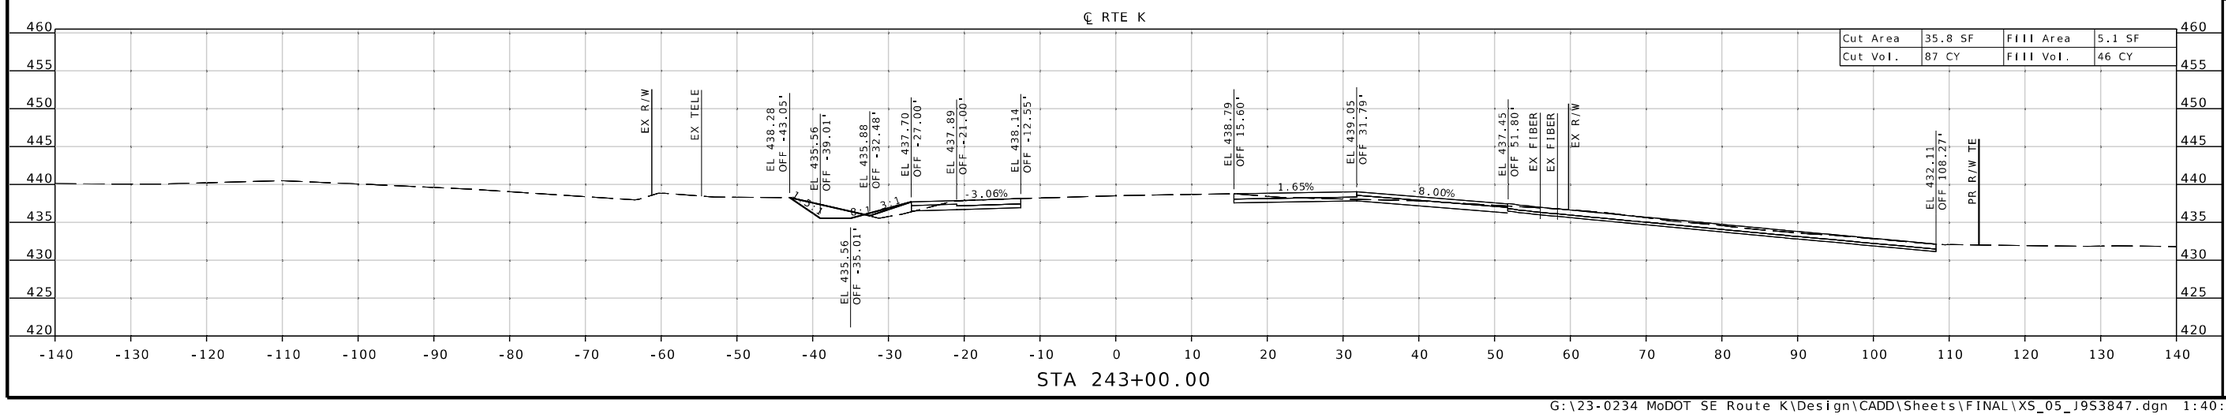

STATE OF MISSOURI
MICHAEL L. BROWN
NUMBER 2001015611
PROFESSIONAL ENGINEER
REGISTERED
THIS SHEET HAS BEEN SIGNED, SEALED & DATED ELECTRONICALLY.

DATE PREPARED
9/26/2025

ROUTE	STATE
K	MO
DISTRICT	SHEET NO.
SE	143

COUNTY
CAPE GIRARDEAU

JOB NO.
J9S3847

CONTRACT ID.

PROJECT NO.

BRIDGE NO.

DESCRIPTION	DATE

MISSOURI HIGHWAYS AND TRANSPORTATION COMMISSION

105 WEST CAPITOL
JEFFERSON CITY, MO 65102
1-888-ASK-MODOT (1-888-275-6636)

1411 East 104th St.
Kansas City, MO 64131
Tel (816) 874-4655
Fax (816) 874-4675
www.trekdesigngroup.com

Missouri Cert. of Authority 2002010300

TREK DESIGN GROUP, LLC

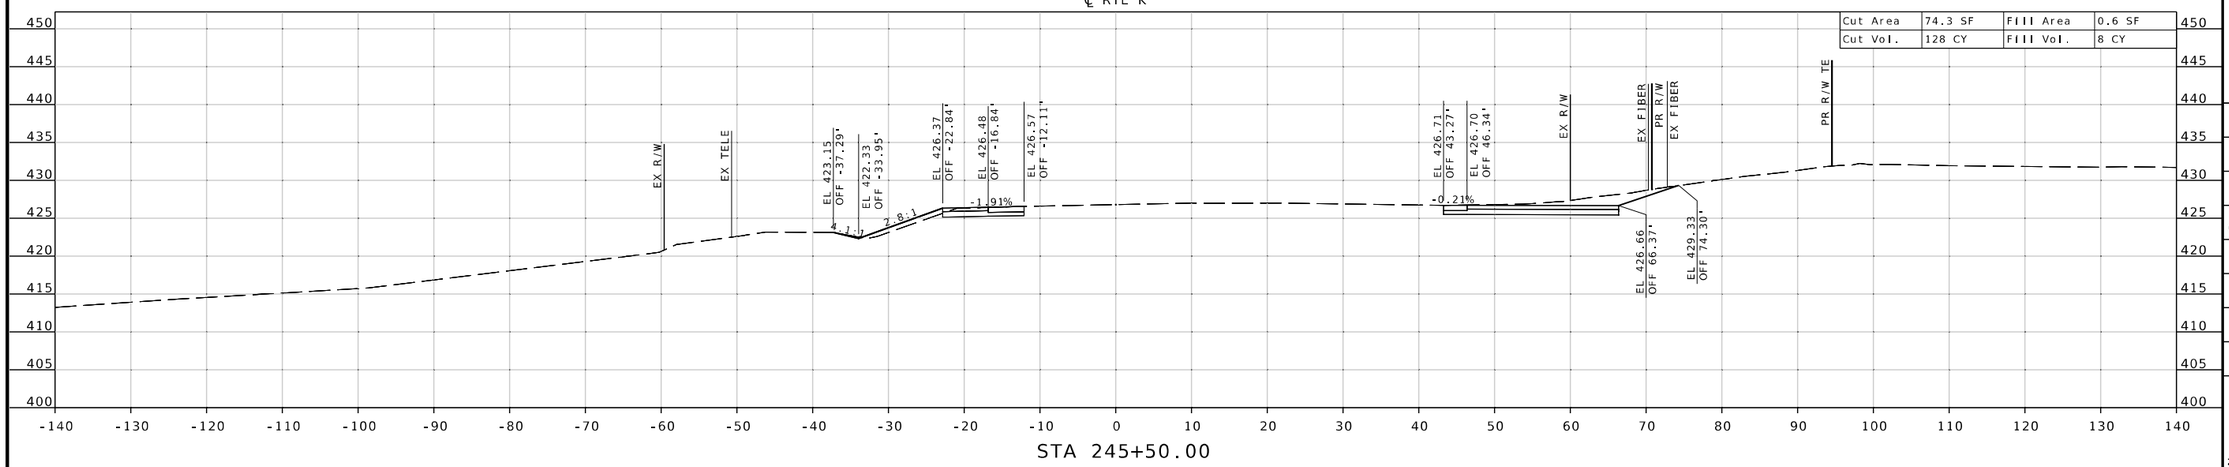

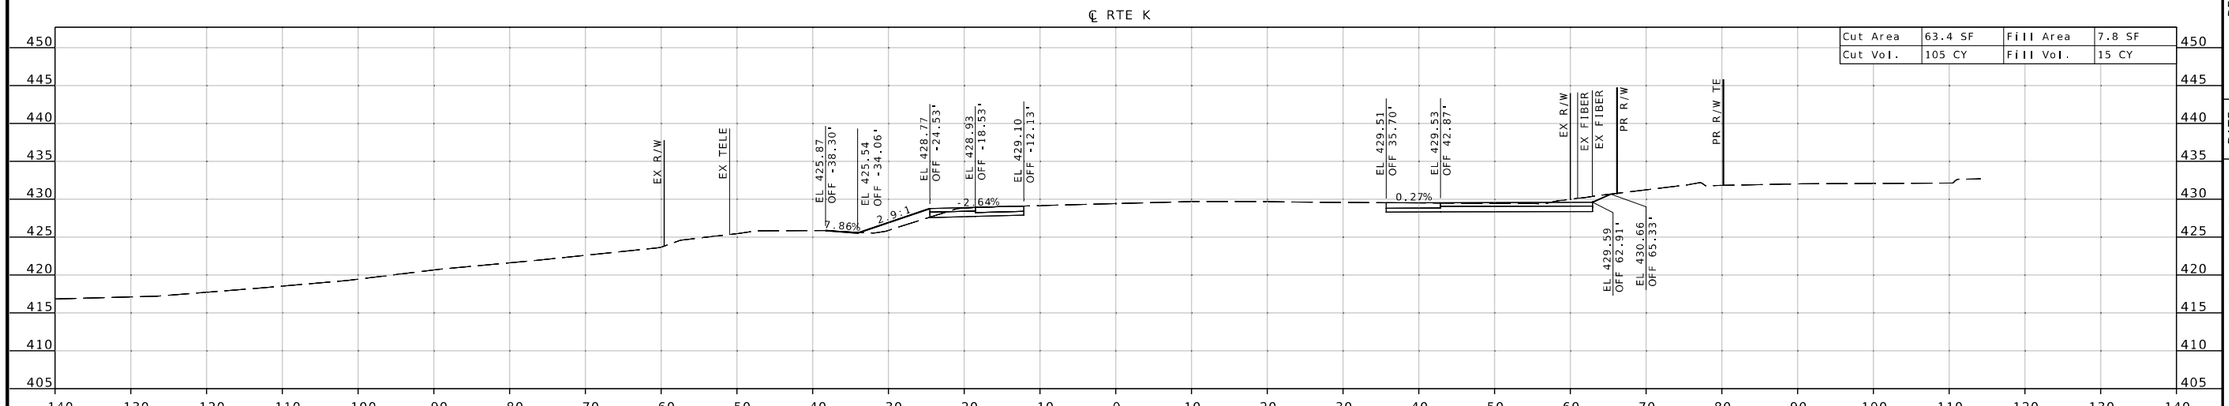

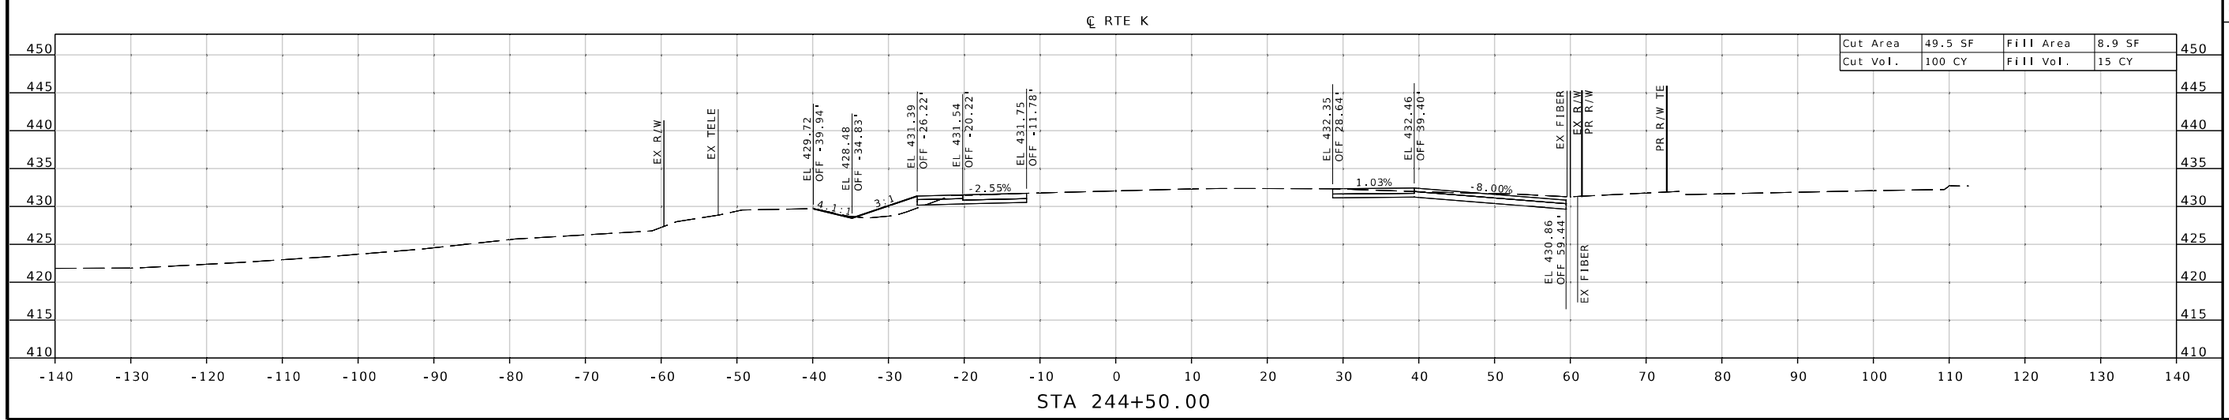

THIS SHEET HAS BEEN SIGNED, SEALED & DATED ELECTRONICALLY.

DATE PREPARED
9/26/2025

ROUTE	STATE
K	MO
DISTRICT	SHEET NO.
SE	144

COUNTY
CAPE GIRARDEAU

JOB NO.
J9S3847

CONTRACT ID.

PROJECT NO.

BRIDGE NO.

DESCRIPTION	DATE

MISSOURI HIGHWAYS AND TRANSPORTATION COMMISSION

105 WEST CAPITOL
JEFFERSON CITY, MO 65102
1-888-ASK-MODOT (1-888-275-6636)

TREK DESIGN GROUP, LLC
1411 East 104th St.
Kansas City, MO 64131
Tel (816) 874-4655
Fax (816) 874-4675
www.trekdesigngroup.com
Missouri Cert. of Authority 2002010300

G:\23-0234 MoDOT SE Route K\Design\CADD\Sheets\FINAL\XS_05_J9S3847.dgn 1:41:01 PM 9/26/2025

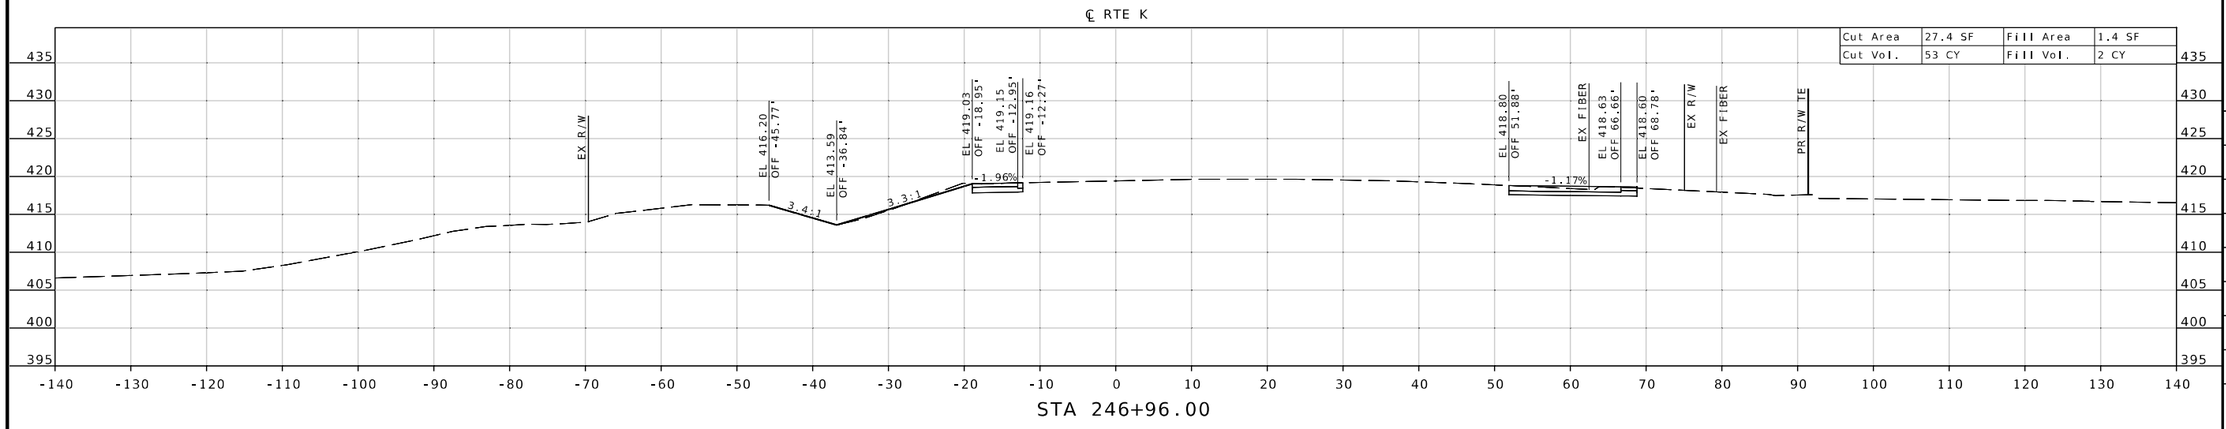

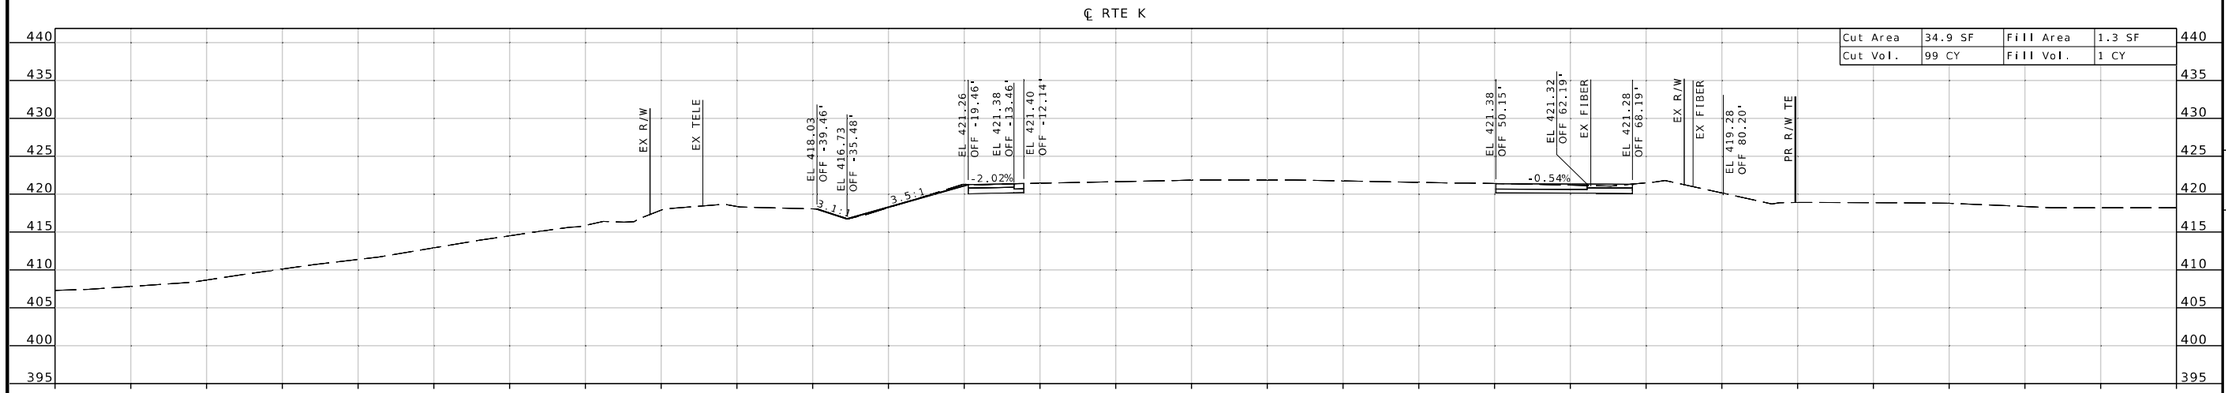

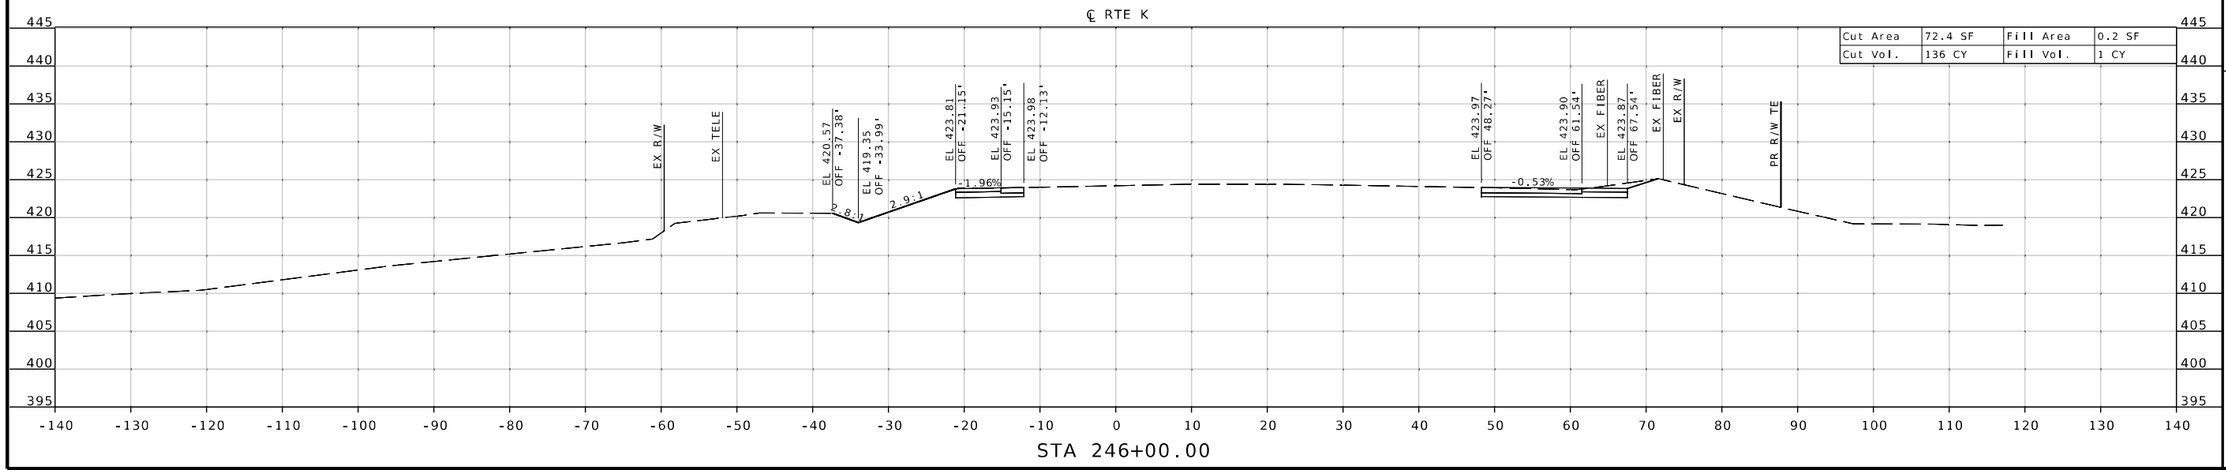

STATE OF MISSOURI
REGISTERED PROFESSIONAL ENGINEER
MICHAEL L. BROWN
NUMBER 2001015611
THIS SHEET HAS BEEN SIGNED, SEALED & DATED ELECTRONICALLY.

DATE PREPARED
9/26/2025

ROUTE	STATE
K	MO
DISTRICT	SHEET NO.
SE	145

COUNTY
CAPE GIRARDEAU

JOB NO.
J9S3847

CONTRACT ID.

PROJECT NO.

BRIDGE NO.

DESCRIPTION	DATE

MISSOURI HIGHWAYS AND TRANSPORTATION COMMISSION

105 WEST CAPITOL
JEFFERSON CITY, MO 65102
1-888-ASK-MODOT (1-888-275-6636)

1411 East 104th St.
Kansas City, MO 64131
Tel (816) 874-4655
Fax (816) 874-4675
www.trekdesigngroup.com

Missouri Cert. of Authority 2002010300

TREKK DESIGN GROUP, LLC

G:\23-0234 MoDOT SE Route K\Design\CADD\Sheets\FINAL\XS_05_J9S3847.dgn 1:41:05 PM 9/26/2025