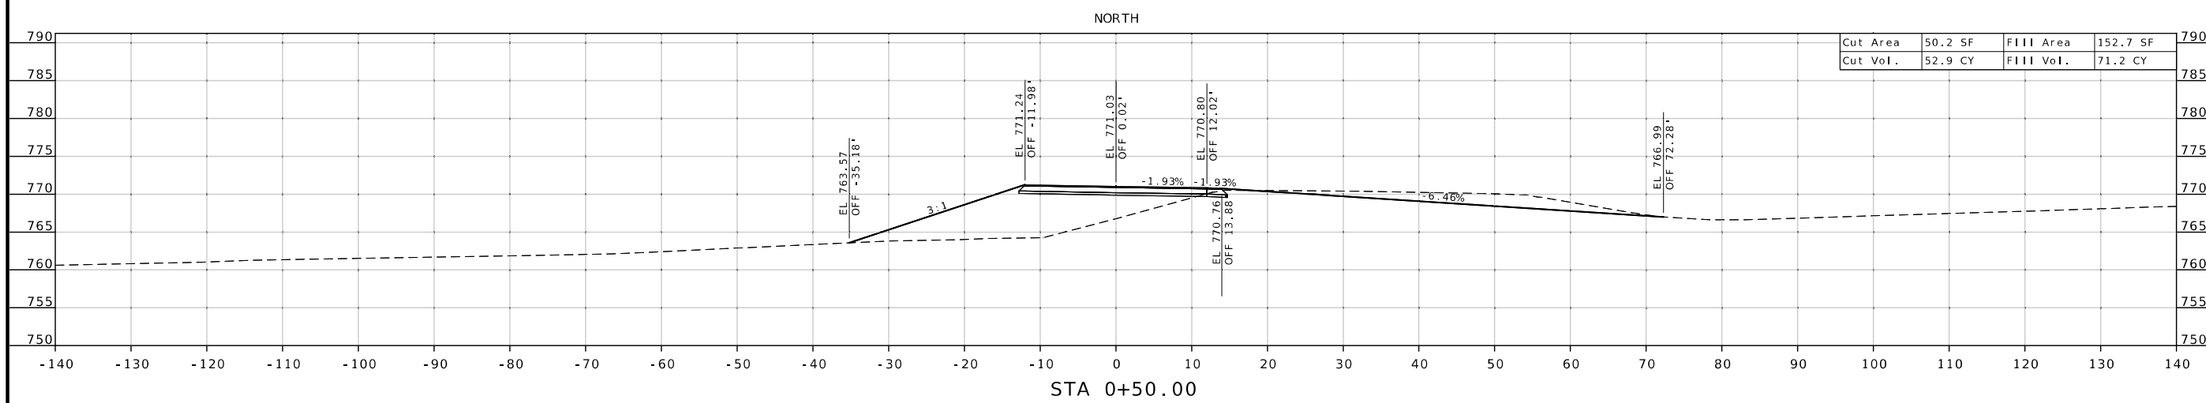

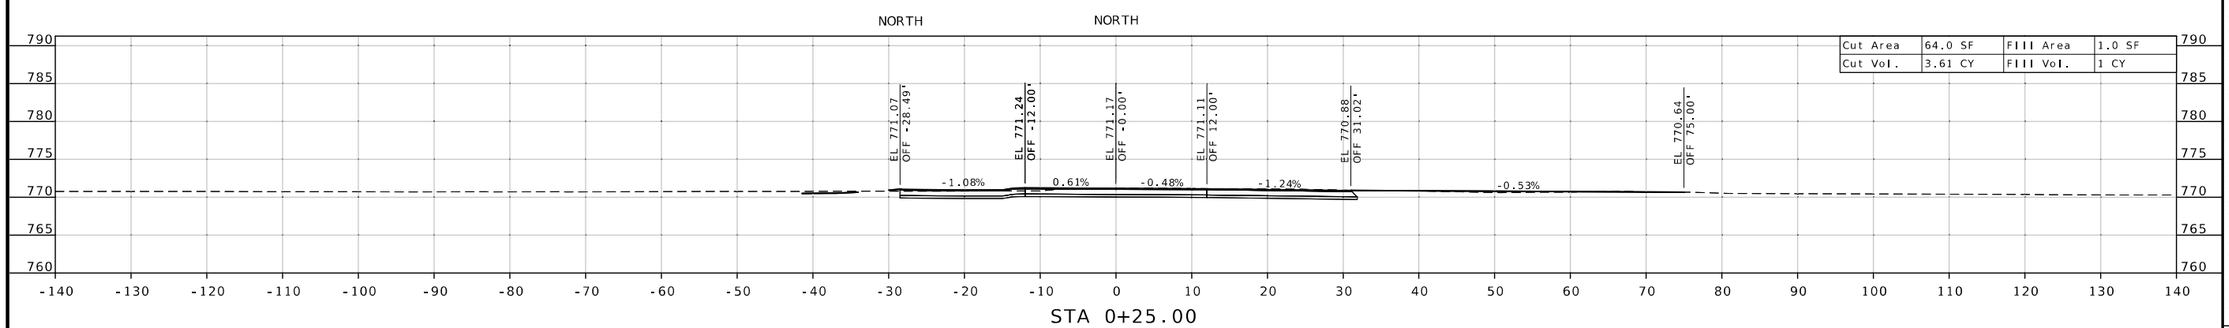

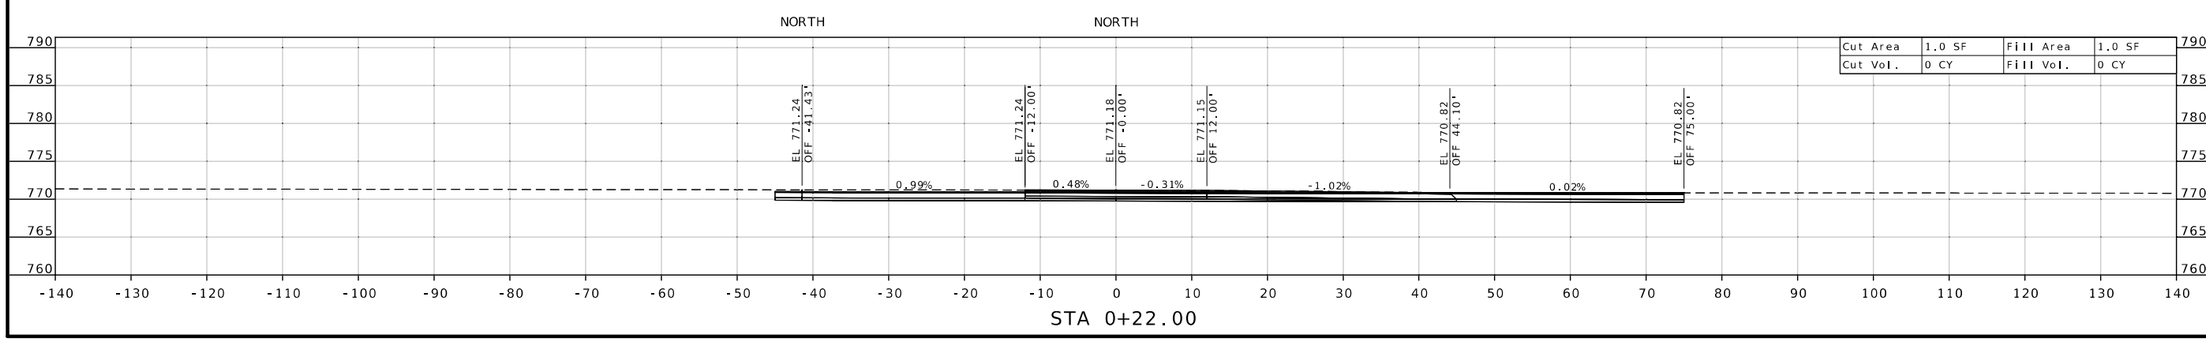

STATE OF MISSOURI
TRISHA SEN
NUMBER
PE-2017019044
PROFESSIONAL ENGINEER

02/26/2026 6:58:46 PM
TRISHA SEN - CIVIL
MO-PE-2017019044

DATE PREPARED
2/26/2026

ROUTE	STATE
69	MO
DISTRICT	SHEET NO.
KC	1

COUNTY
CLAY

JOB NO.
JKU0236

CONTRACT ID.

PROJECT NO.

BRIDGE NO.

DESCRIPTION	DATE

MISSOURI HIGHWAYS AND TRANSPORTATION COMMISSION

105 WEST CAPITOL
JEFFERSON CITY, MO 65102
1-888-ASK-MODOT (1-888-275-6636)

CROSS SECTIONS
SHEET 1 OF 11

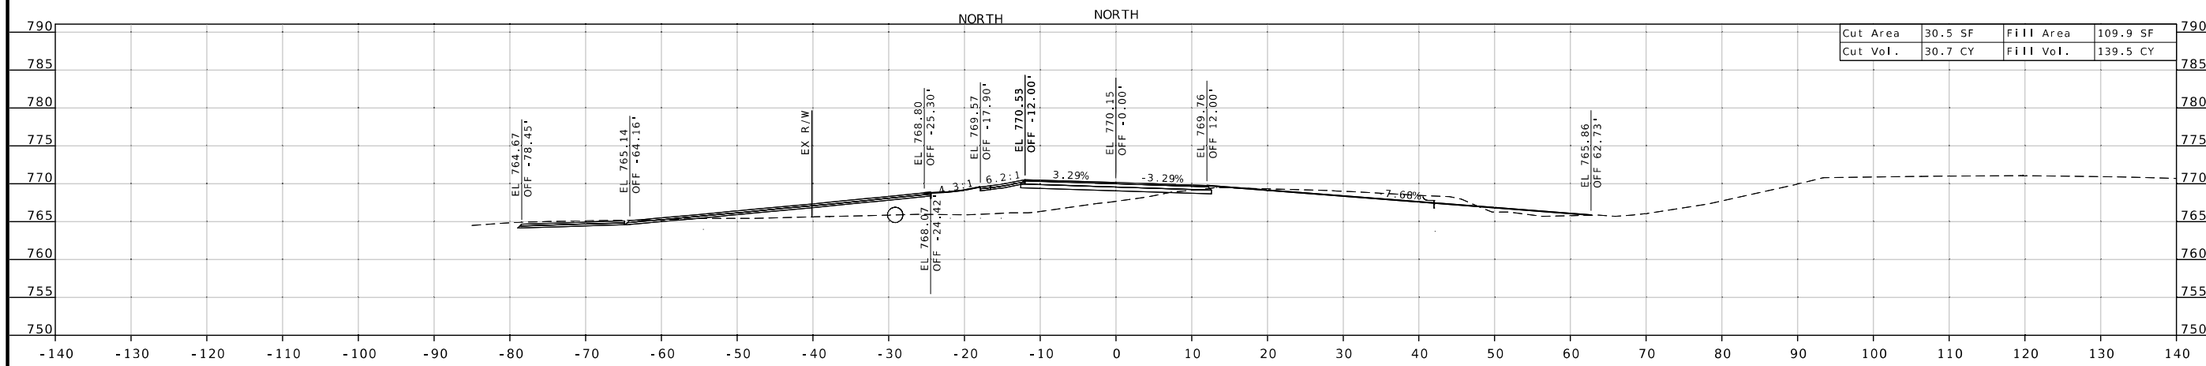

Cut Area	30.5 SF	Fill Area	109.9 SF
Cut Vol.	30.7 CY	Fill Vol.	139.5 CY

STA 1+25.00

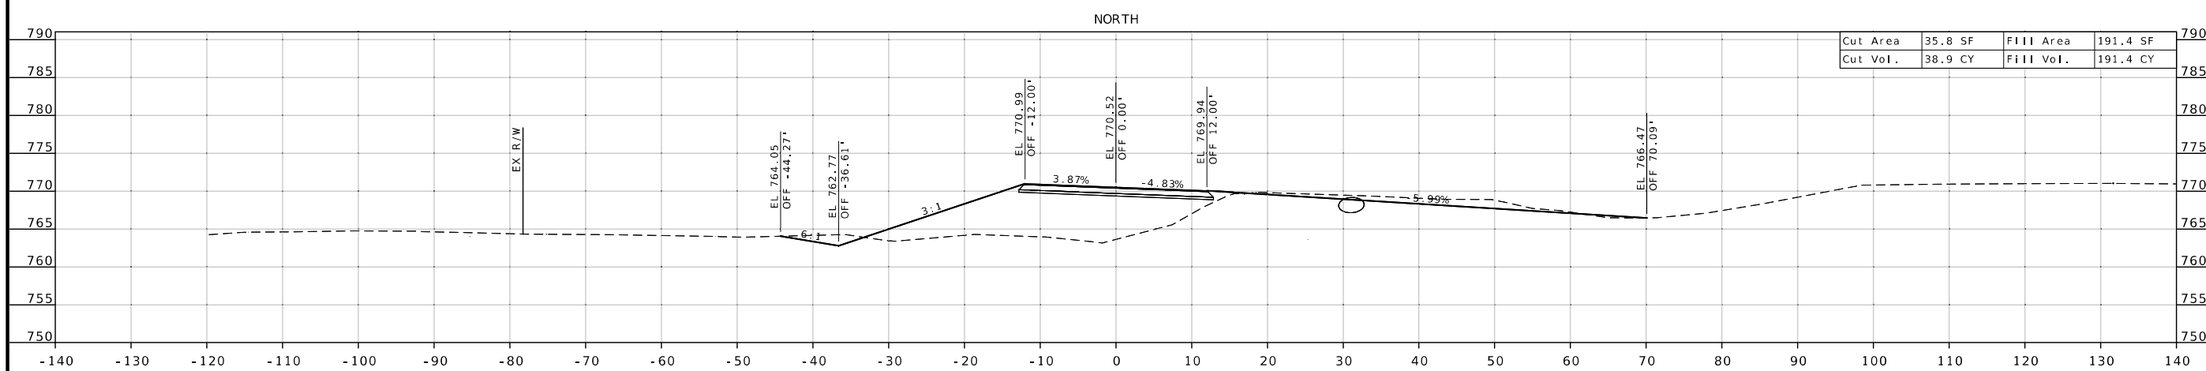

Cut Area	35.8 SF	Fill Area	191.4 SF
Cut Vol.	38.9 CY	Fill Vol.	191.4 CY

STA 1+00.00

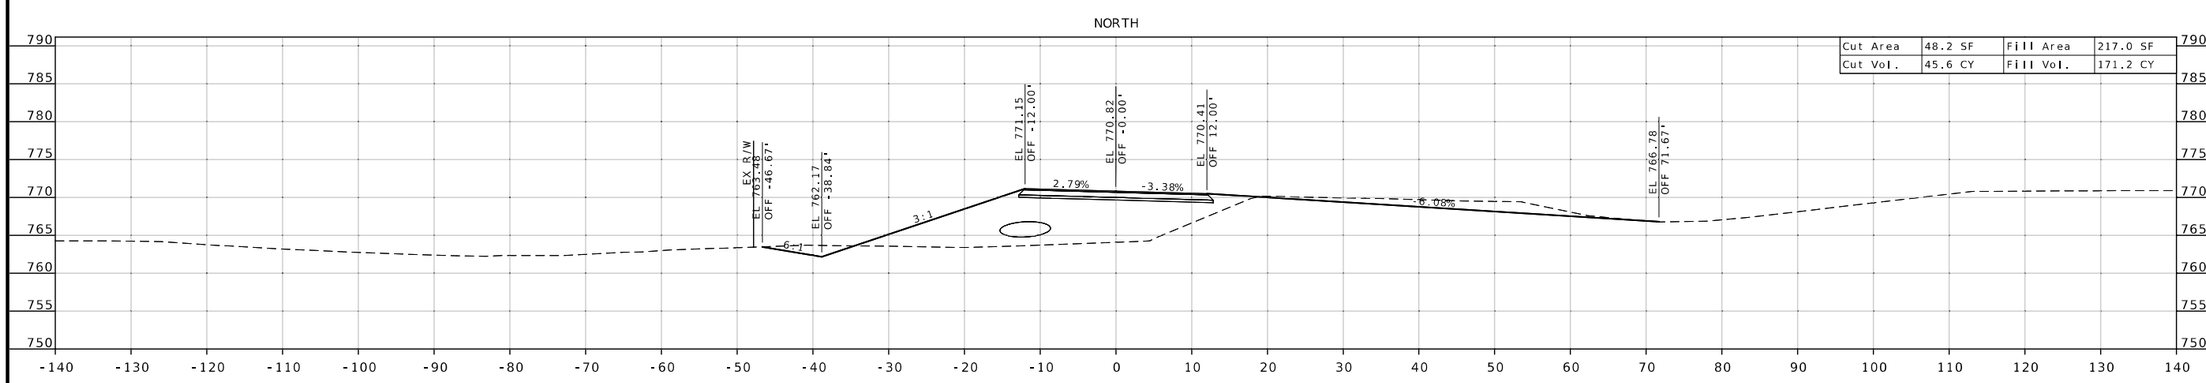

Cut Area	48.2 SF	Fill Area	217.0 SF
Cut Vol.	45.6 CY	Fill Vol.	171.2 CY

STA 0+75.00

STATE OF MISSOURI
TRISHA SEN
NUMBER
PE-2017019044
PROFESSIONAL ENGINEER

02/26/2026 7:06:26 PM
TRISHA SEN - CIVIL
MO-PE-2017019044

DATE PREPARED
2/26/2026

ROUTE	STATE
69	MO
DISTRICT	SHEET NO.
KC	2

COUNTY
CLAY

JOB NO.
JKU0236

CONTRACT ID.

PROJECT NO.

BRIDGE NO.

DESCRIPTION

DATE

MISSOURI HIGHWAYS AND TRANSPORTATION COMMISSION

105 WEST CAPITOL
JEFFERSON CITY, MO 65102
1-888-ASK-MODOT (1-888-275-6636)

CROSS SECTIONS
SHEET 2 OF 11

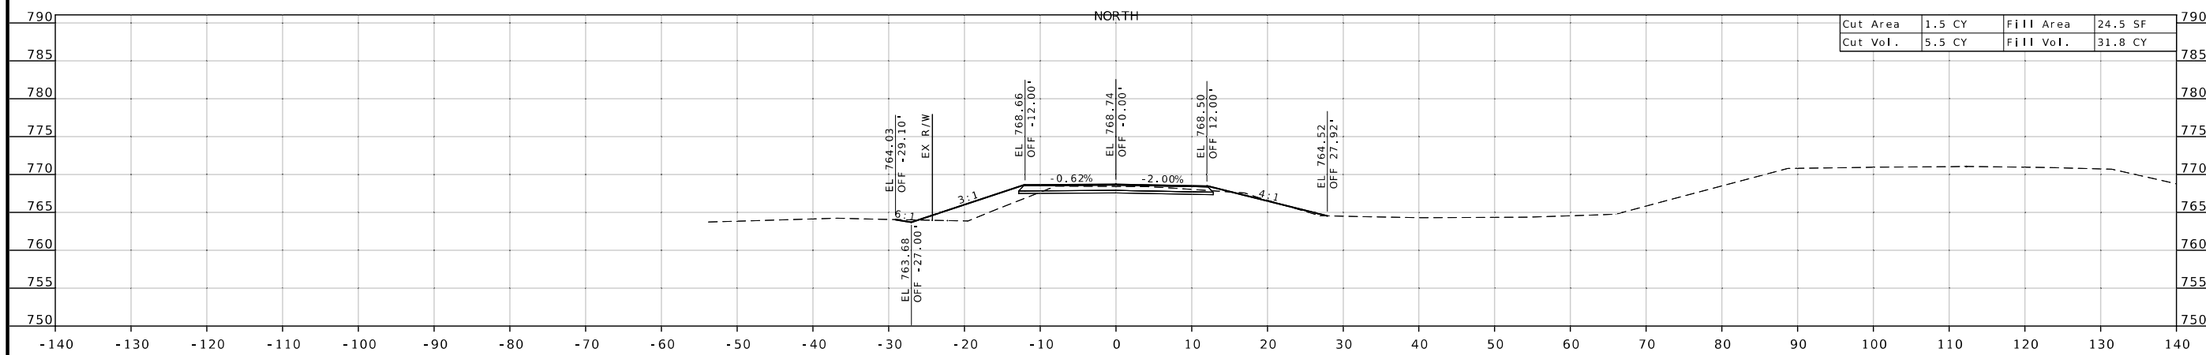

Cut Area	1.5 CY	Fill Area	24.5 SF
Cut Vol.	5.5 CY	Fill Vol.	31.8 CY

STA 2+00.00

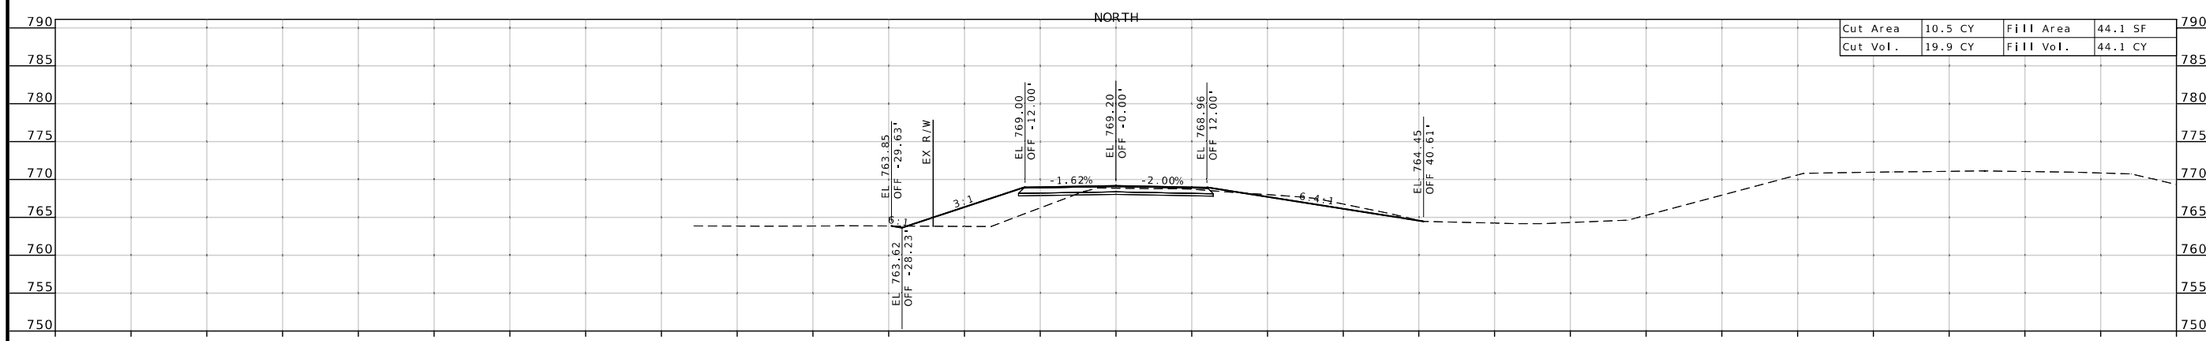

Cut Area	10.5 CY	Fill Area	44.1 SF
Cut Vol.	19.9 CY	Fill Vol.	44.1 CY

STA 1+75.00

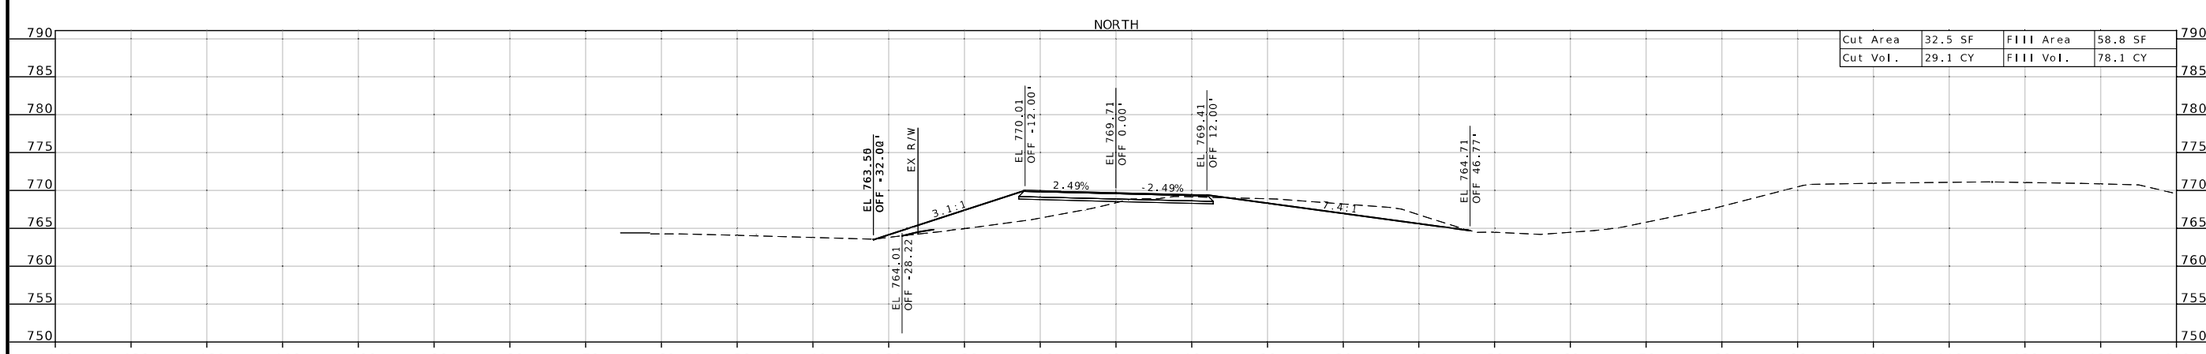

Cut Area	32.5 SF	Fill Area	58.8 SF
Cut Vol.	29.1 CY	Fill Vol.	78.1 CY

STA 1+50.00

STATE OF MISSOURI
TRISHA SEN
NUMBER
PE-2017019044
PROFESSIONAL ENGINEER

02/26/2026 7:10:19 PM
TRISHA SEN - CIVIL
MO-PE-2017019044

DATE PREPARED
2/26/2026

ROUTE	STATE
69	MO
DISTRICT	SHEET NO.
KC	3

COUNTY
CLAY

JOB NO.
JKU0236

CONTRACT ID.

PROJECT NO.

BRIDGE NO.

DESCRIPTION	DATE

MISSOURI HIGHWAYS AND TRANSPORTATION COMMISSION

105 WEST CAPITOL
JEFFERSON CITY, MO 65102
1-888-ASK-MODOT (1-888-275-6636)

CROSS SECTIONS
SHEET 3 OF 11

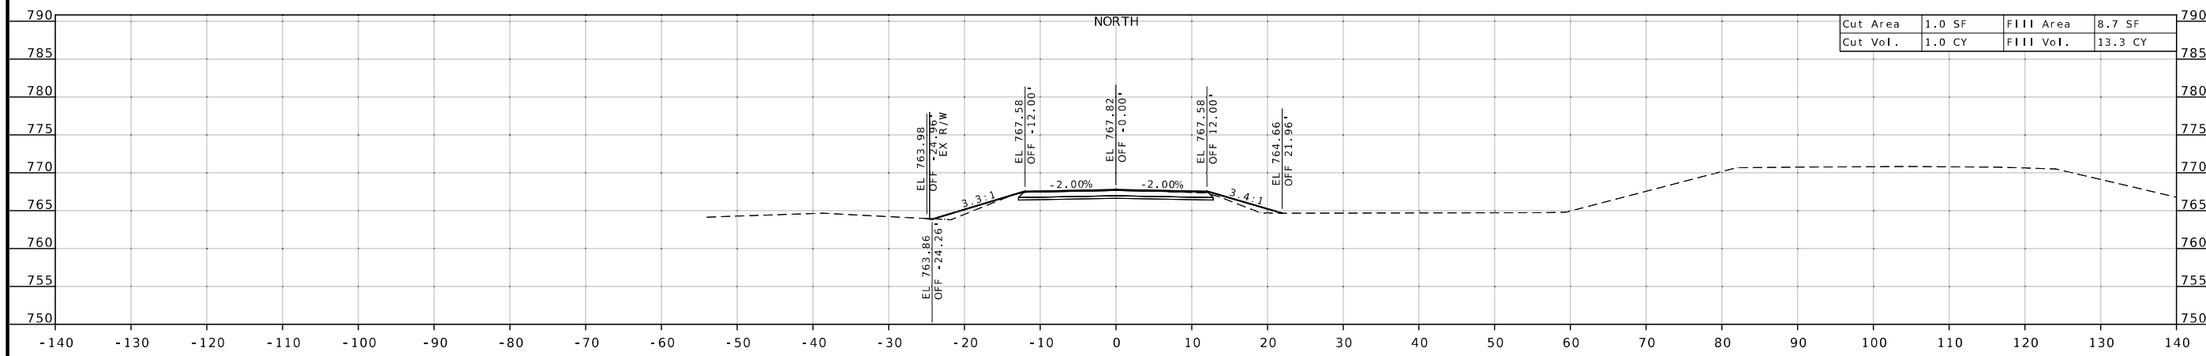

STA 2+75.00

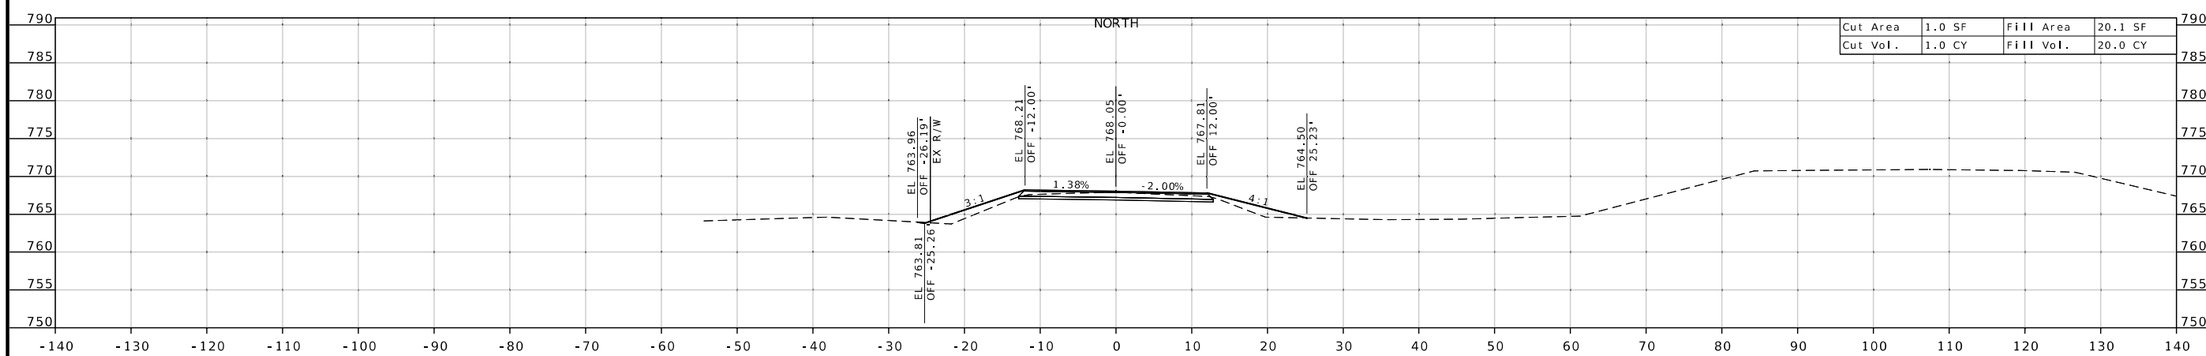

STA 2+50.00

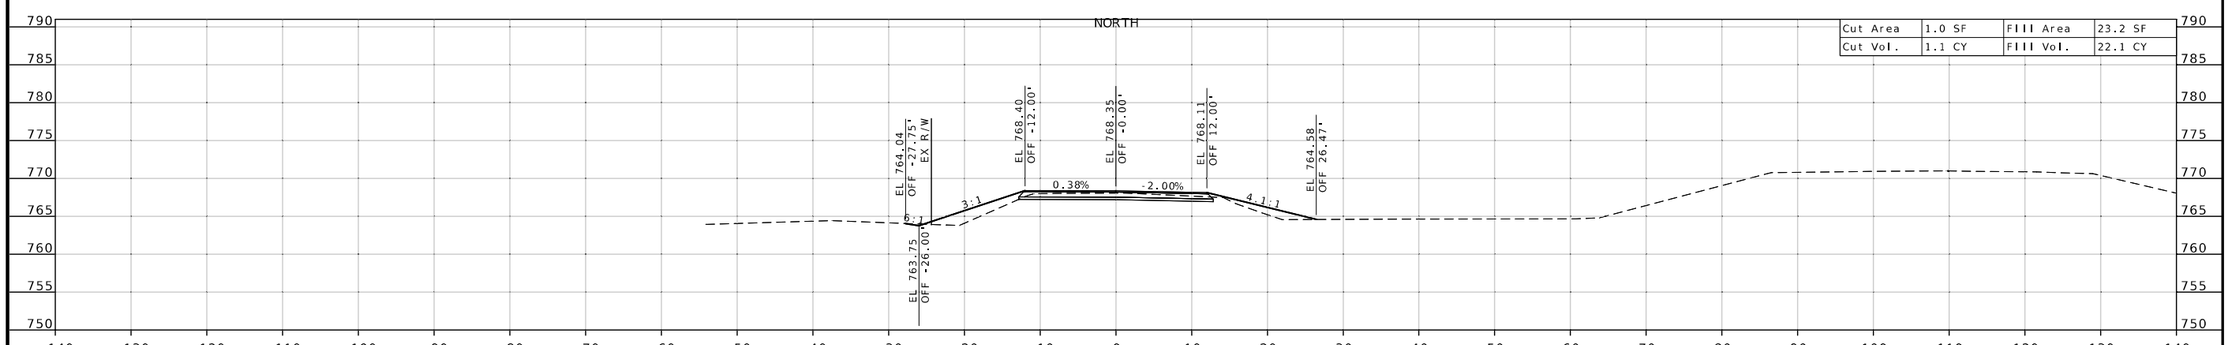

STA 2+25.00

STATE OF MISSOURI
TRISHA SEN
NUMBER
PE-2017019044
PROFESSIONAL ENGINEER

02/26/2026 7:13:45 PM
TRISHA SEN - CIVIL
MO-PE-2017019044

DATE PREPARED
2/26/2026

ROUTE	STATE
69	MO
DISTRICT	SHEET NO.
KC	4

COUNTY
CLAY

JOB NO.
JKU0236

CONTRACT ID.

PROJECT NO.

BRIDGE NO.

DESCRIPTION	DATE

MISSOURI HIGHWAYS AND TRANSPORTATION COMMISSION

105 WEST CAPITOL
JEFFERSON CITY, MO 65102
1-888-ASK-MODOT (1-888-275-6636)

CROSS SECTIONS
SHEET 4 OF 11

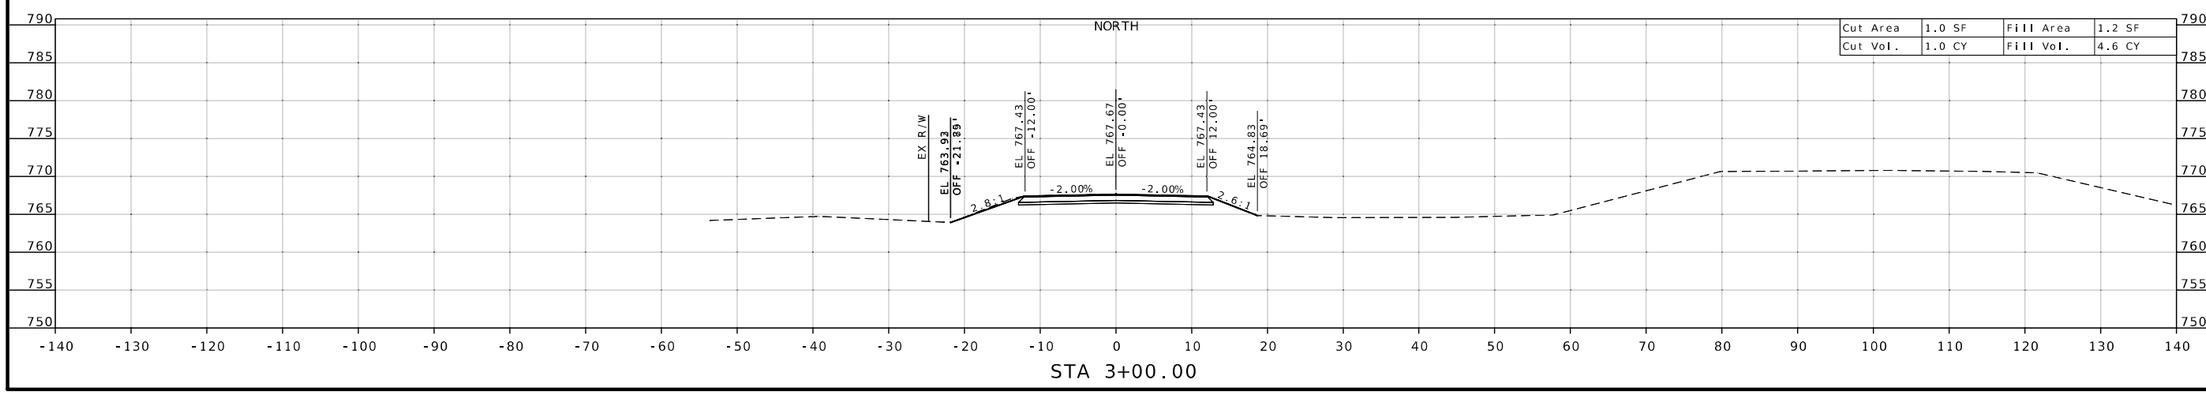

Cut Area	1.0 SF	Fill Area	1.2 SF
Cut Vol.	1.0 CY	Fill Vol.	4.6 CY

STATE OF MISSOURI
TRISHA SEN
NUMBER
PE-2017019044
PROFESSIONAL ENGINEER

02/26/2026 7:16:09 PM
TRISHA SEN - CIVIL
MO-PE-2017019044

DATE PREPARED
2/26/2026

ROUTE	STATE
69	MO
DISTRICT	SHEET NO.
KC	5

COUNTY
CLAY

JOB NO.
JKU0236

CONTRACT ID.

PROJECT NO.

BRIDGE NO.

DESCRIPTION	DATE

MISSOURI HIGHWAYS AND TRANSPORTATION COMMISSION

105 WEST CAPITOL
JEFFERSON CITY, MO 65102
1-888-ASK-MODOT (1-888-275-6636)

CROSS SECTIONS
SHEET 5 OF 11

NORTH ENTRANCE

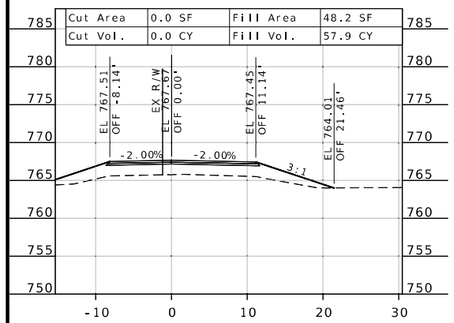

STA 0+40.00

NORTH ENTRANCE

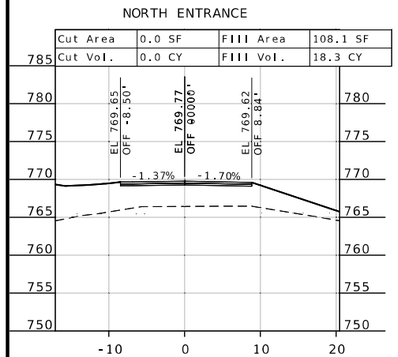

STA 0+20.00

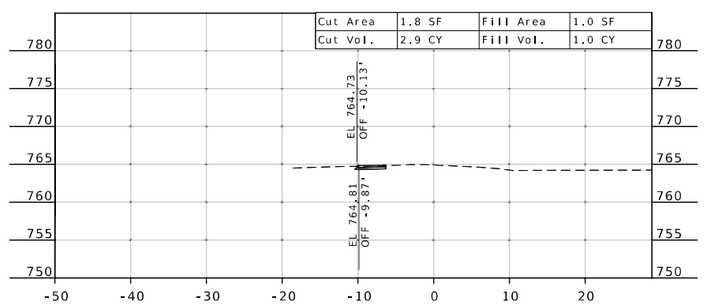

STA 0+76.73

NORTH ENTRANCE

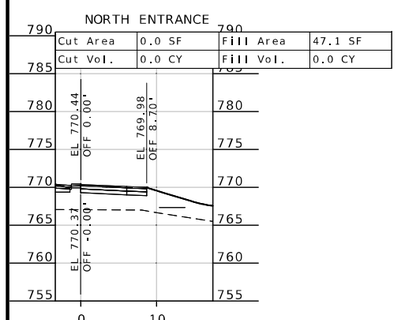

STA 0+13.62

NORTH ENTRANCE

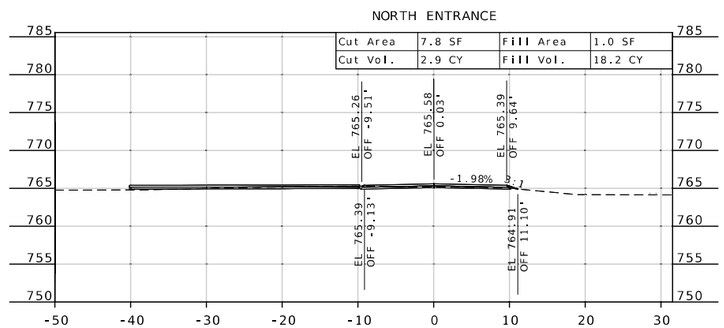

STA 0+60.00

STATE OF MISSOURI
TRISHA SEN
NUMBER
PE-2017019044
PROFESSIONAL ENGINEER

02/26/2026 7:17:33 PM
TRISHA SEN - CIVIL
MO-PE-2017019044

DATE PREPARED	2/26/2026
ROUTE	69
STATE	MO
DISTRICT	KC
SHEET NO.	6
COUNTY	CLAY
JOB NO.	JKU0236
CONTRACT ID.	
PROJECT NO.	
BRIDGE NO.	

DATE	DESCRIPTION

MISSOURI HIGHWAYS AND TRANSPORTATION COMMISSION

105 WEST CAPITOL
JEFFERSON CITY, MO 65102
1-888-ASK-MODOT (1-888-275-6636)

CROSS SECTIONS
NORTH ENTRANCE
SHEET 6 OF 11

SOUTH BASELINE PROP

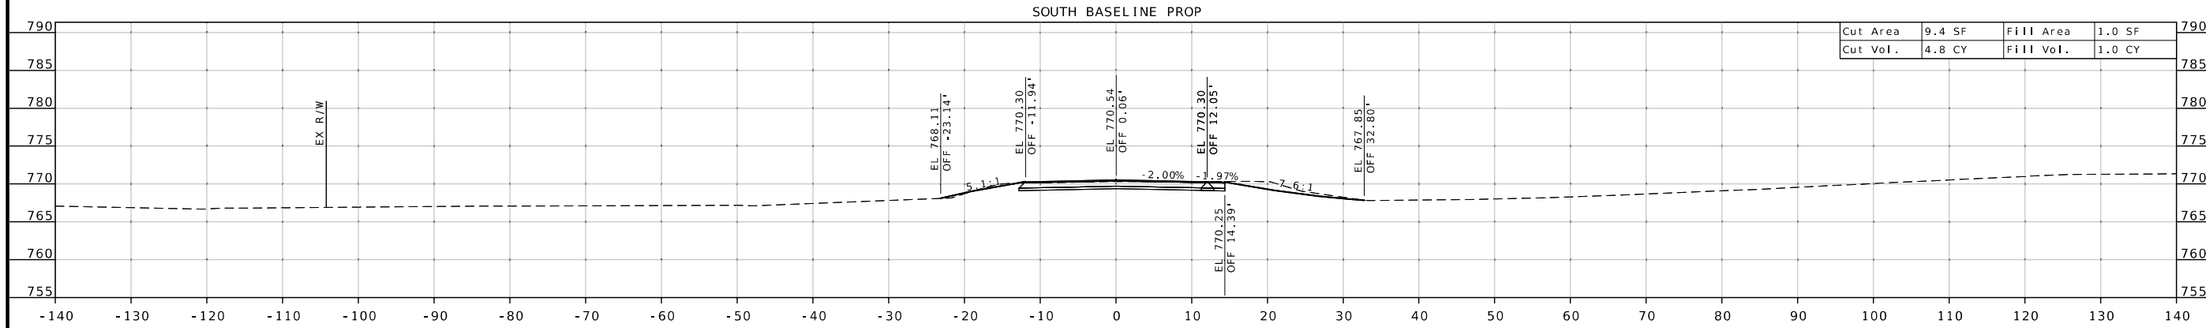

STA 0+50.00

SOUTH BASELINE PROP

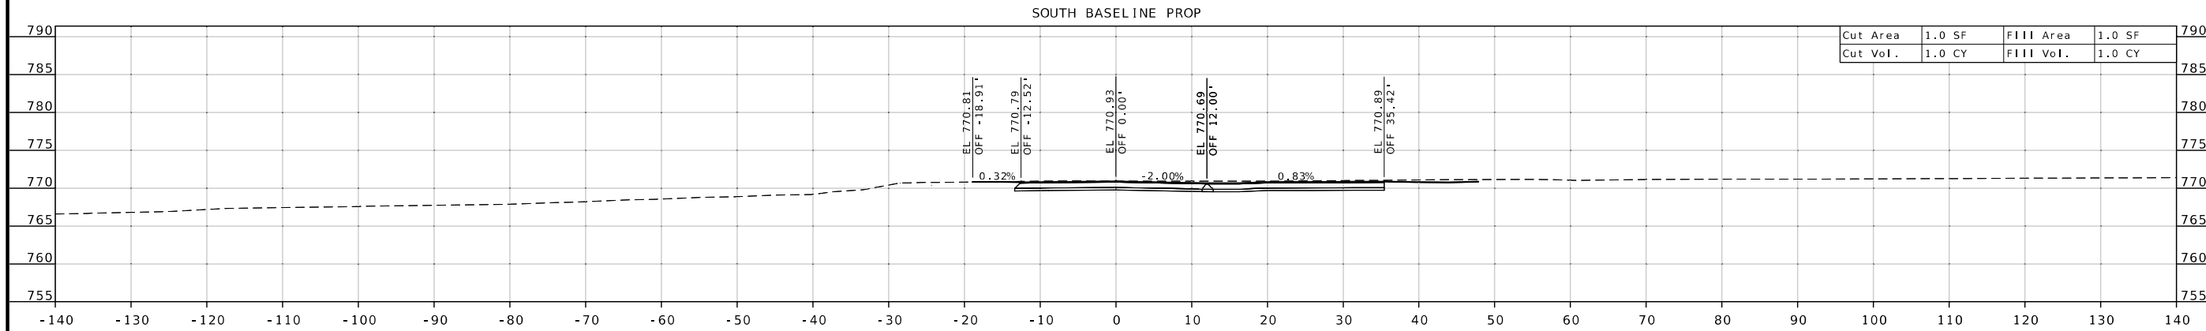

STA 0+25.00

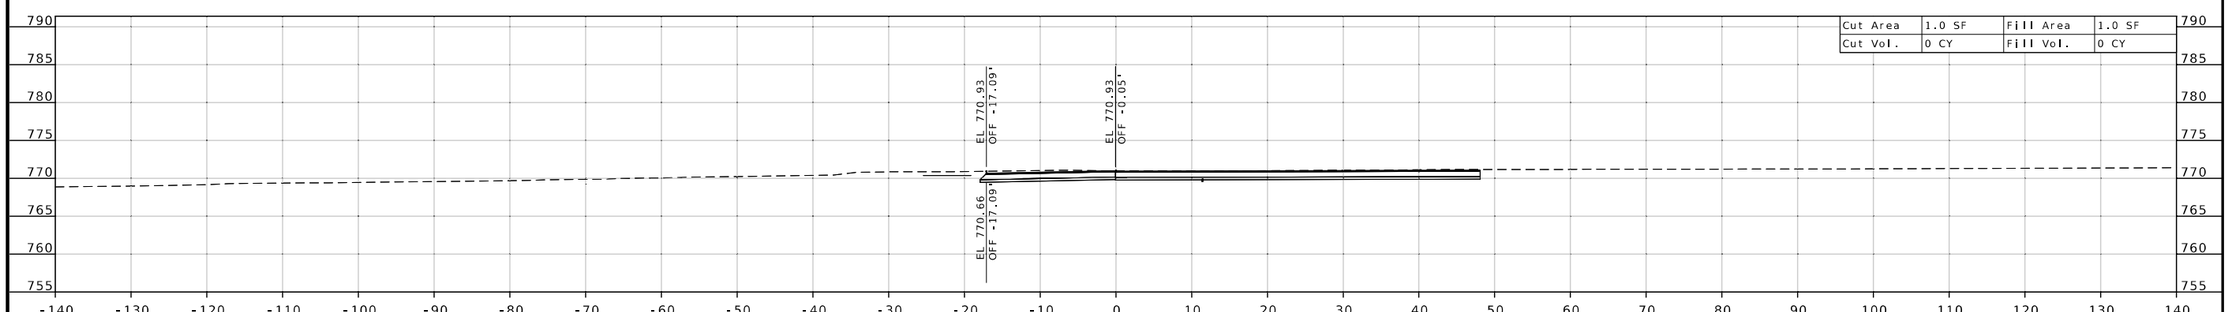

STA 0+20.00

STATE OF MISSOURI
TRISHA SEN
NUMBER
PE-2017019044
PROFESSIONAL ENGINEER

02/26/2026 7:18:59 PM
TRISHA SEN - CIVIL
MO-PE-2017019044

DATE PREPARED
2/26/2026

ROUTE	STATE
69	MO
DISTRICT	SHEET NO.
KC	7

COUNTY
CLAY

JOB NO.
JKU0236

CONTRACT ID.

PROJECT NO.

BRIDGE NO.

DATE	DESCRIPTION

MISSOURI HIGHWAYS AND TRANSPORTATION COMMISSION

105 WEST CAPITOL
JEFFERSON CITY, MO 65102
1-888-ASK-MODOT (1-888-275-6636)

CROSS SECTIONS
SOUTH
SHEET 7 OF 11

SOUTH BASELINE PROP

Cut Area	1.0 SF	Fill Area	12.7 SF
Cut Vol.	1.0 CY	Fill Vol.	16.0 CY

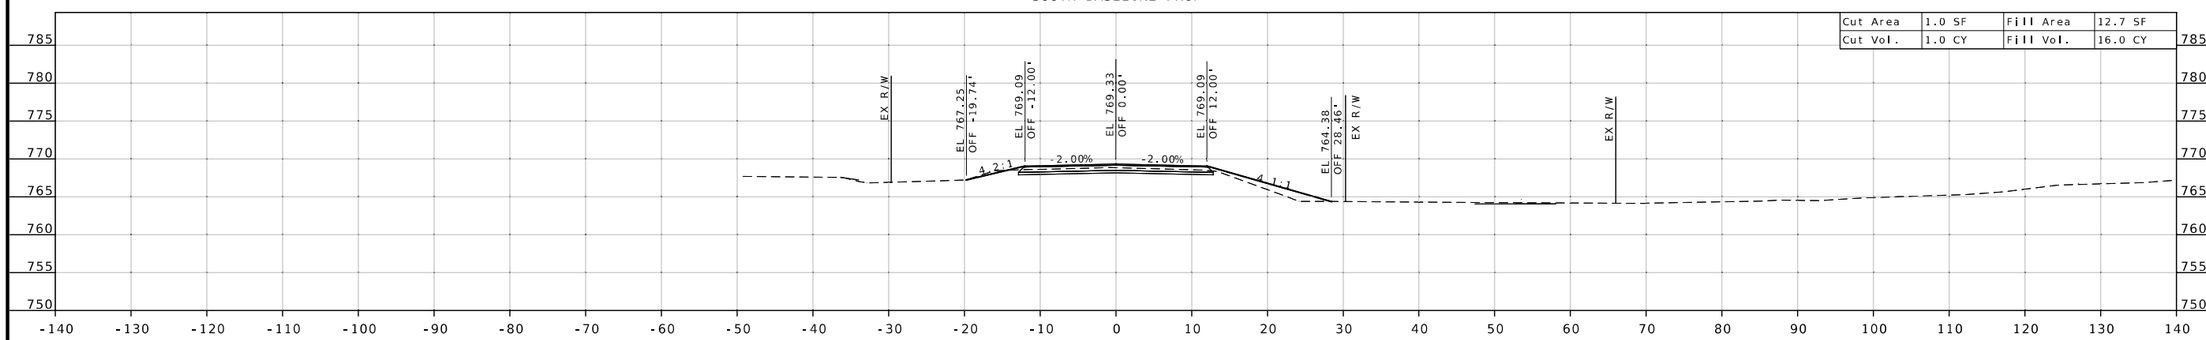

STA 1+00.00

SOUTH BASELINE PROP

Cut Area	0.0 SF	Fill Area	22.3 SF
Cut Vol.	1.0 CY	Fill Vol.	5.1 CY

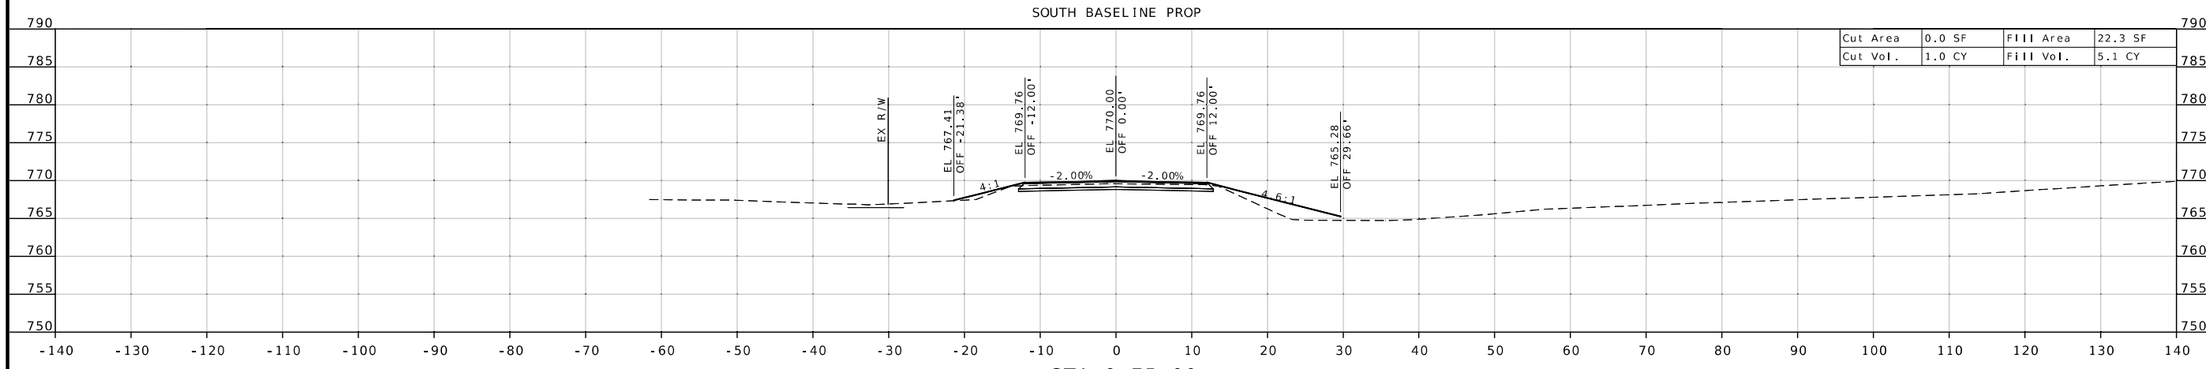

STA 0+75.00

SOUTH BASELINE PROP

Cut Area	3.3 SF	Fill Area	3.3 SF
Cut Vol.	3.3 CY	Fill Vol.	1.1 CY

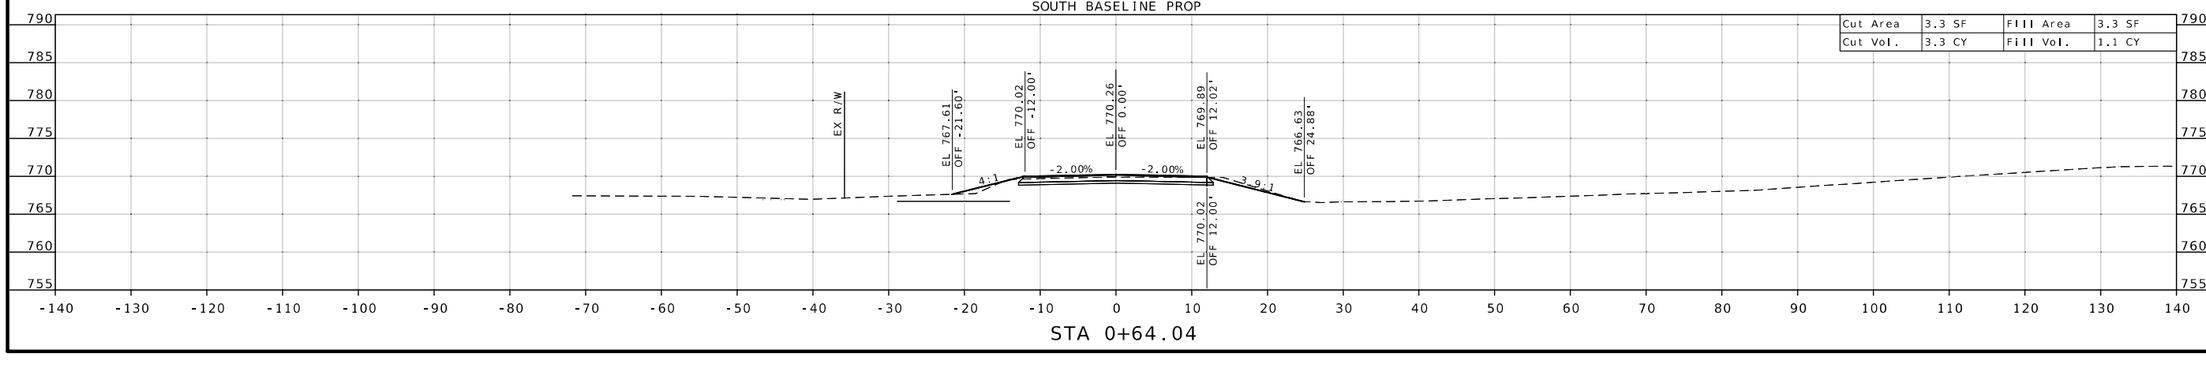

STA 0+64.04

STATE OF MISSOURI
TRISHA SEN
NUMBER
PE-2017019044
PROFESSIONAL ENGINEER

02/26/2026 7:20:31 PM
TRISHA SEN - CIVIL
MO-PE-2017019044

DATE PREPARED
2/26/2026

ROUTE	STATE
69	MO
DISTRICT	SHEET NO.
KC	8

COUNTY
CLAY

JOB NO.
JKU0236

CONTRACT ID.

PROJECT NO.

BRIDGE NO.

DATE	DESCRIPTION

MISSOURI HIGHWAYS AND TRANSPORTATION COMMISSION

105 WEST CAPITOL
JEFFERSON CITY, MO 65102
1-888-ASK-MODOT (1-888-275-6636)

CROSS SECTIONS
SOUTH
SHEET 8 OF 11

SOUTH BASELINE PROP

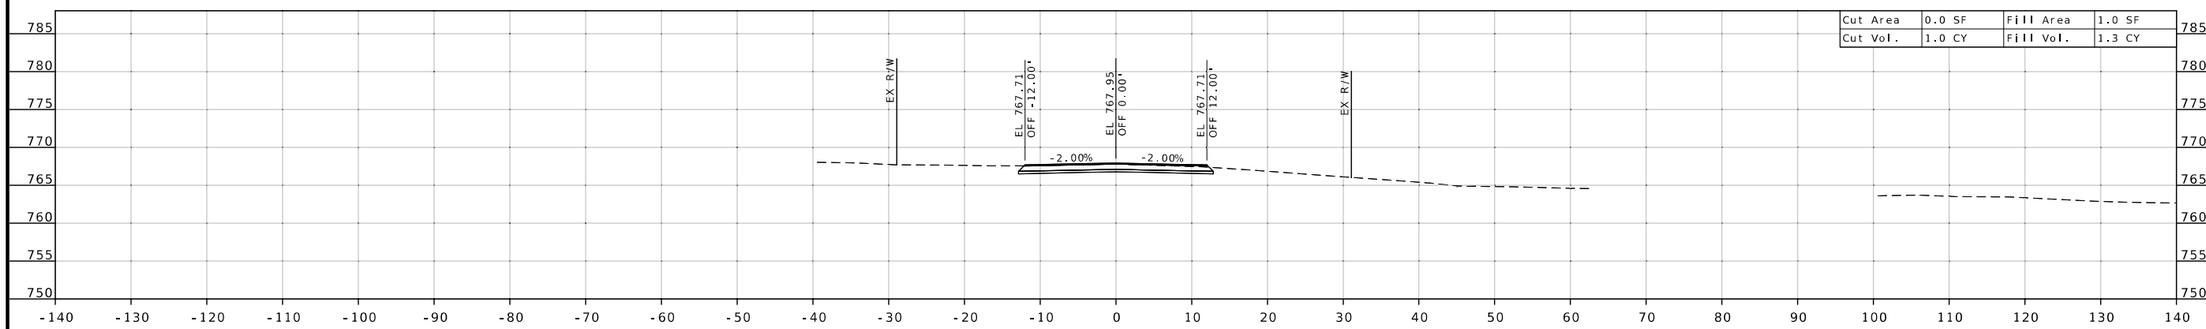

Cut Area	0.0 SF	Fill Area	1.0 SF
Cut Vol.	1.0 CY	Fill Vol.	1.3 CY

STA 1+50.00

SOUTH BASELINE PROP

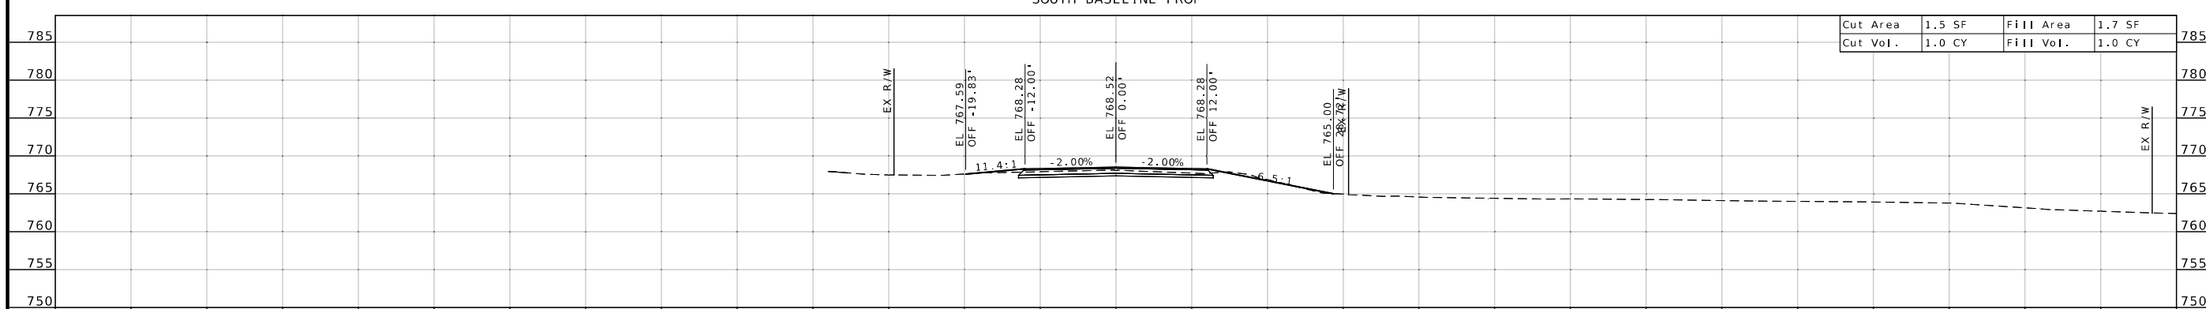

Cut Area	1.5 SF	Fill Area	1.7 SF
Cut Vol.	1.0 CY	Fill Vol.	1.0 CY

STA 1+25.00

SOUTH BASELINE PROP

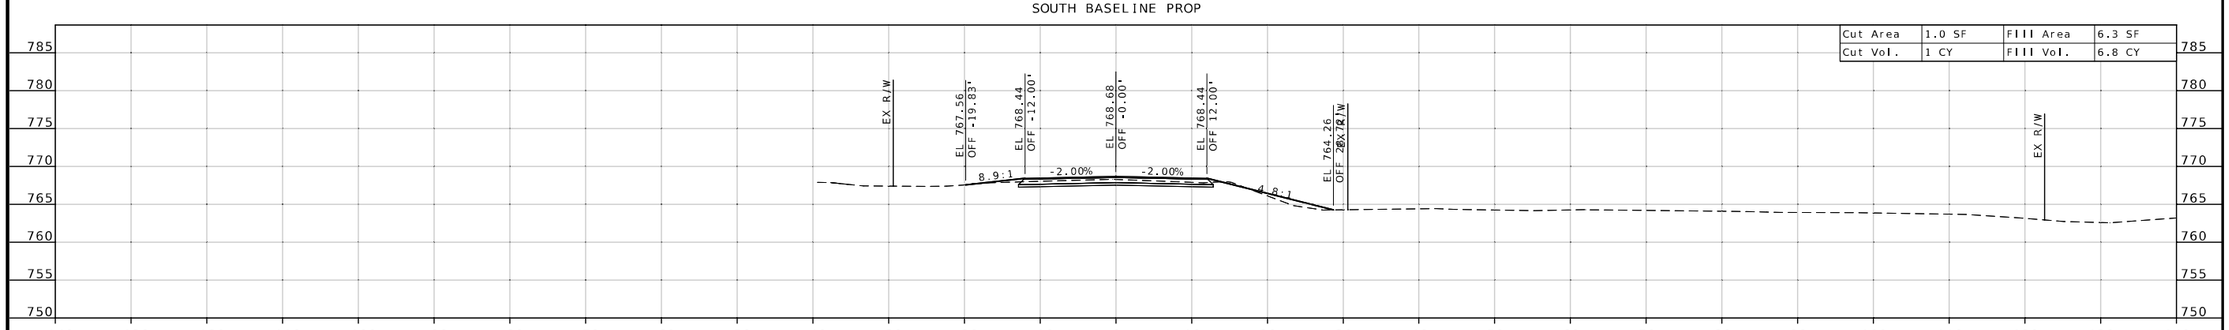

Cut Area	1.0 SF	Fill Area	6.3 SF
Cut Vol.	1 CY	Fill Vol.	6.8 CY

STA 1+19.99

STATE OF MISSOURI
TRISHA SEN
NUMBER
PE-2017019044
PROFESSIONAL ENGINEER

02/26/2026 7:21:37 PM
TRISHA SEN - CIVIL
MO-PE-2017019044

DATE PREPARED
2/26/2026

ROUTE	STATE
69	MO
DISTRICT	SHEET NO.
KC	9

COUNTY
CLAY

JOB NO.
JKU0236

CONTRACT ID.

PROJECT NO.

BRIDGE NO.

DESCRIPTION	DATE

MISSOURI HIGHWAYS AND TRANSPORTATION COMMISSION

105 WEST CAPITOL
JEFFERSON CITY, MO 65102
1-888-ASK-MODOT (1-888-275-6636)

CROSS SECTIONS
SOUTH
SHEET 9 OF 11

SOUTH BASELINE PROP

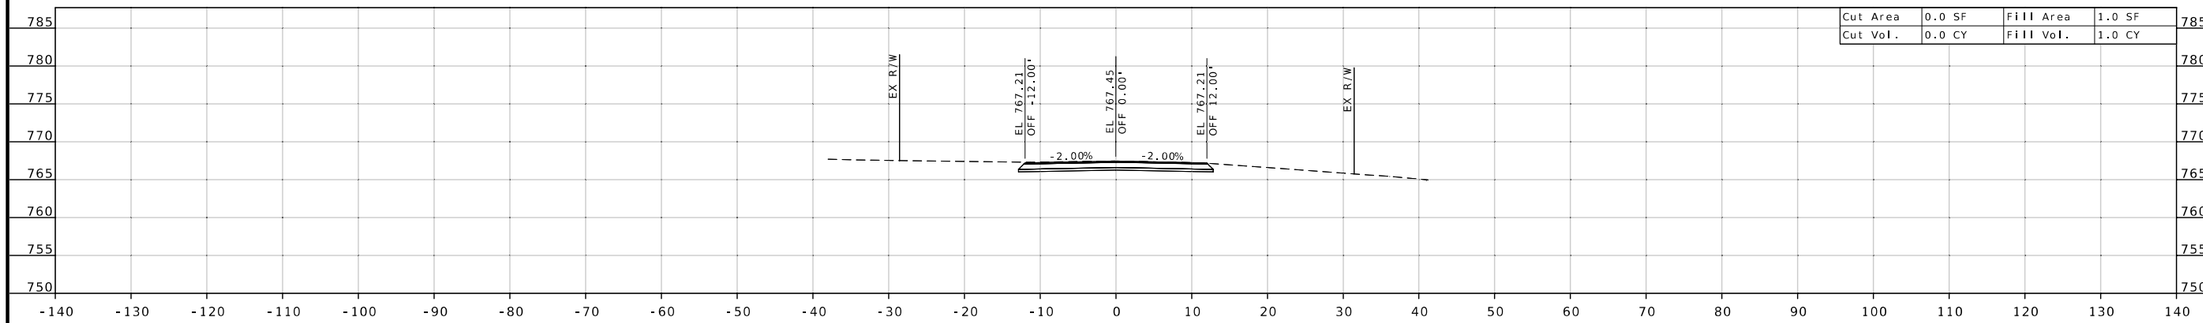

STA 1+75.00

SOUTH BASELINE PROP

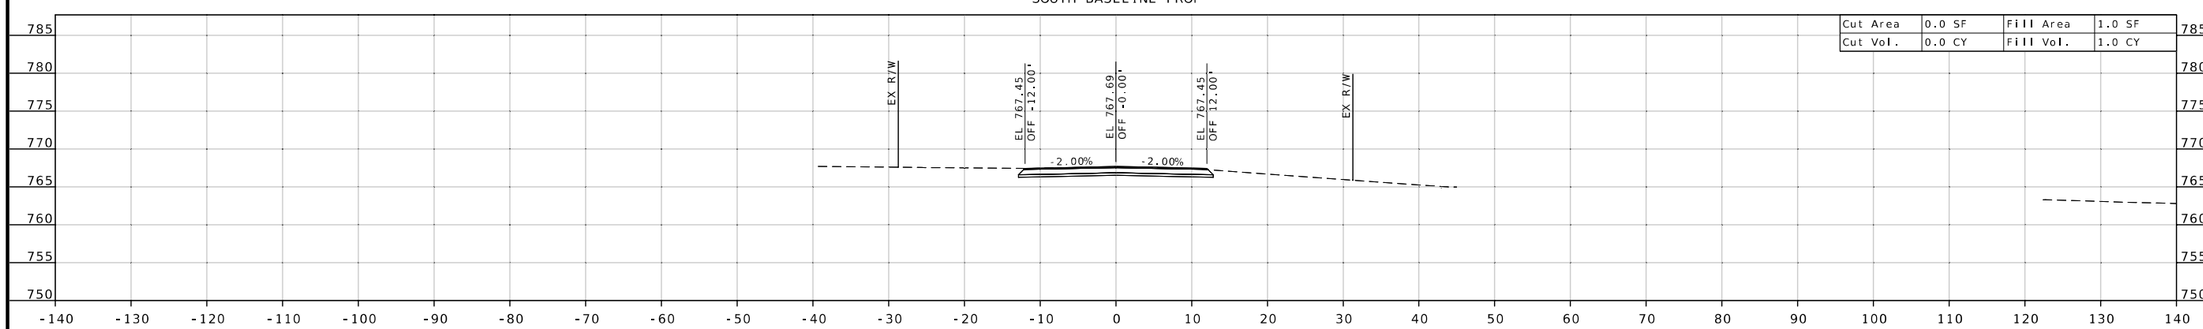

STA 1+62.87

SOUTH BASELINE PROP

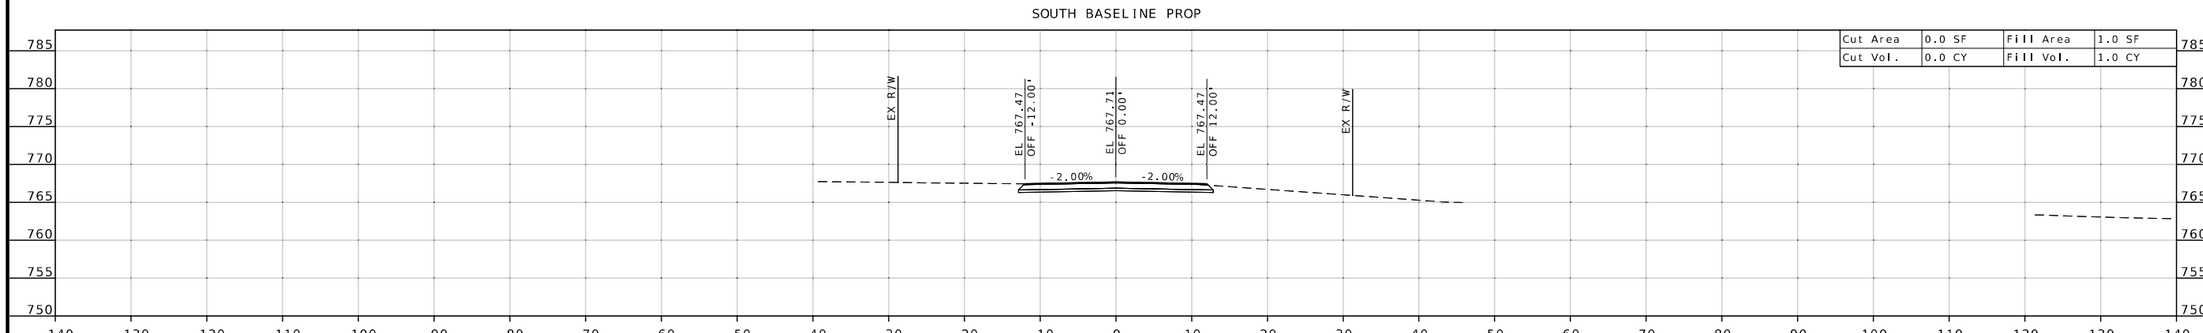

STA 1+61.86

STATE OF MISSOURI
TRISHA SEN
NUMBER PE-2017019044
PROFESSIONAL ENGINEER

02/26/2026 7:24:25 PM
TRISHA SEN - CIVIL
MO-PE-2017019044

DATE PREPARED	2/26/2026
ROUTE	69
STATE	MO
DISTRICT	KC
SHEET NO.	10
COUNTY	CLAY
JOB NO.	JKU0236
CONTRACT ID.	
PROJECT NO.	
BRIDGE NO.	

DATE	DESCRIPTION

MISSOURI HIGHWAYS AND TRANSPORTATION COMMISSION

105 WEST CAPITOL
JEFFERSON CITY, MO 65102
1-888-ASK-MODOT (1-888-275-6636)

CROSS SECTIONS
SOUTH
SHEET 10 OF 11

SOUTH BASELINE PROP

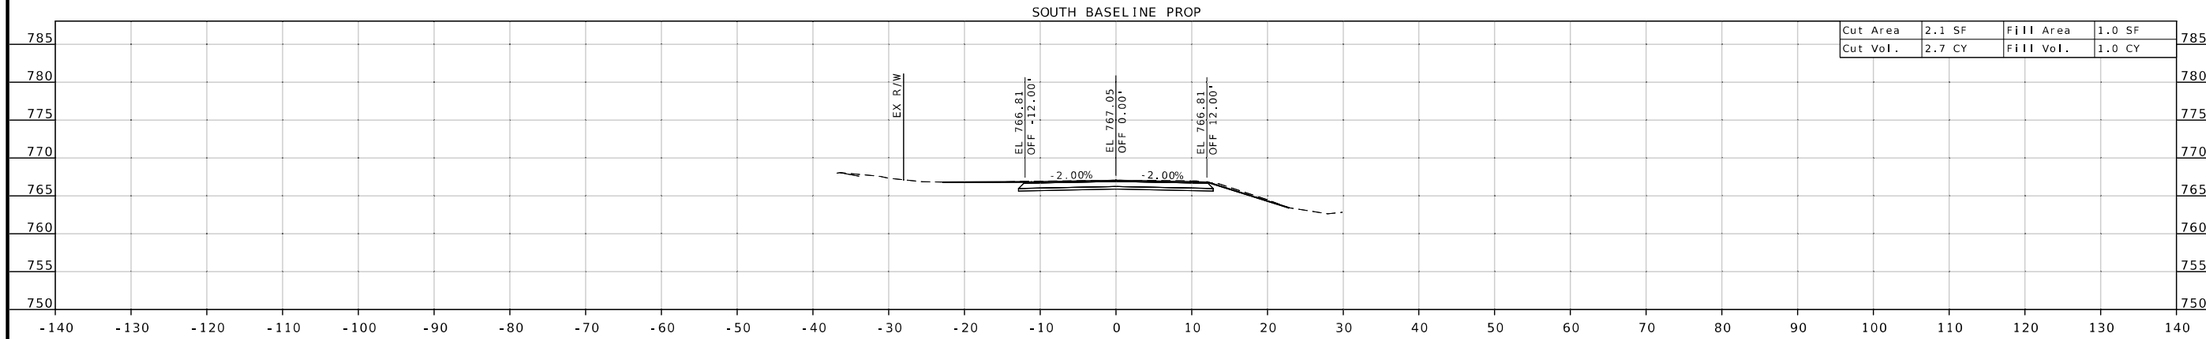

Cut Area	2.1 SF	Fill Area	1.0 SF
Cut Vol.	2.7 CY	Fill Vol.	1.0 CY

STA 2+09.94

SOUTH BASELINE PROP

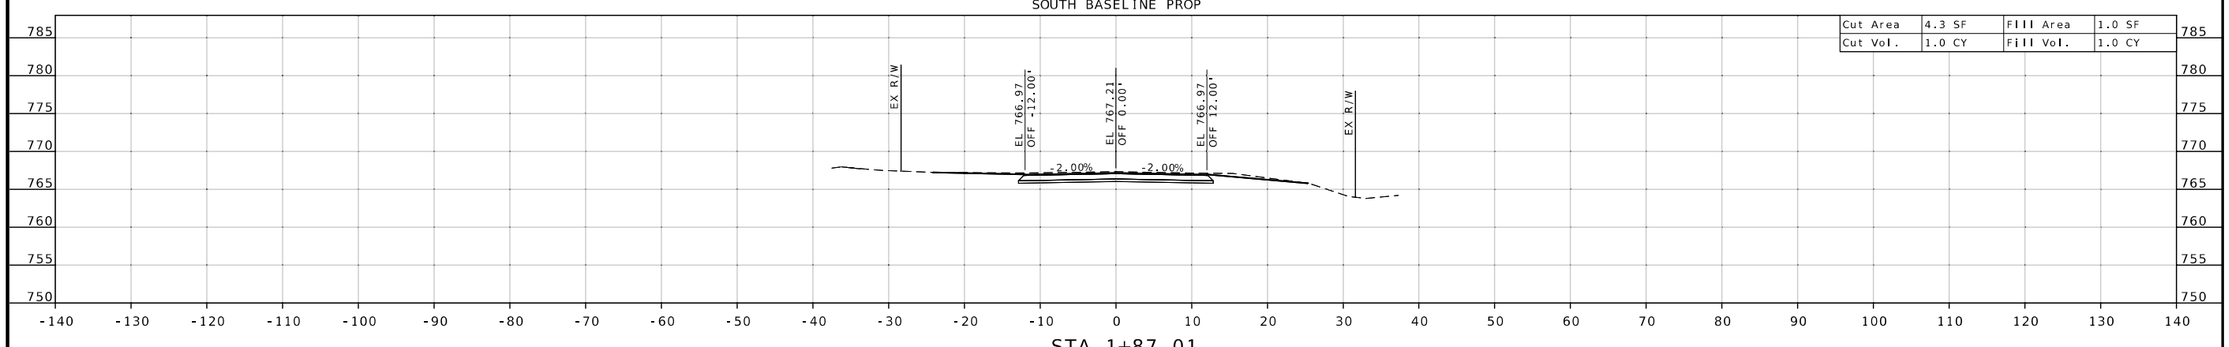

Cut Area	4.3 SF	Fill Area	1.0 SF
Cut Vol.	1.0 CY	Fill Vol.	1.0 CY

STA 1+87.01

STATE OF MISSOURI
TRISHA SEN
NUMBER
PE-2017019044
PROFESSIONAL ENGINEER

02/26/2026 7:25:59 PM
TRISHA SEN - CIVIL
MO-PE-2017019044

DATE PREPARED
2/26/2026

ROUTE	STATE
69	MO

DISTRICT	SHEET NO.
KC	11

COUNTY
CLAY

JOB NO.
JKU0236

CONTRACT ID.

PROJECT NO.

BRIDGE NO.

DESCRIPTION	DATE

MISSOURI HIGHWAYS AND TRANSPORTATION COMMISSION

105 WEST CAPITOL
JEFFERSON CITY, MO 65102
1-888-ASK-MODOT (1-888-275-6636)

CROSS SECTIONS
SOUTH
SHEET 11 OF 11