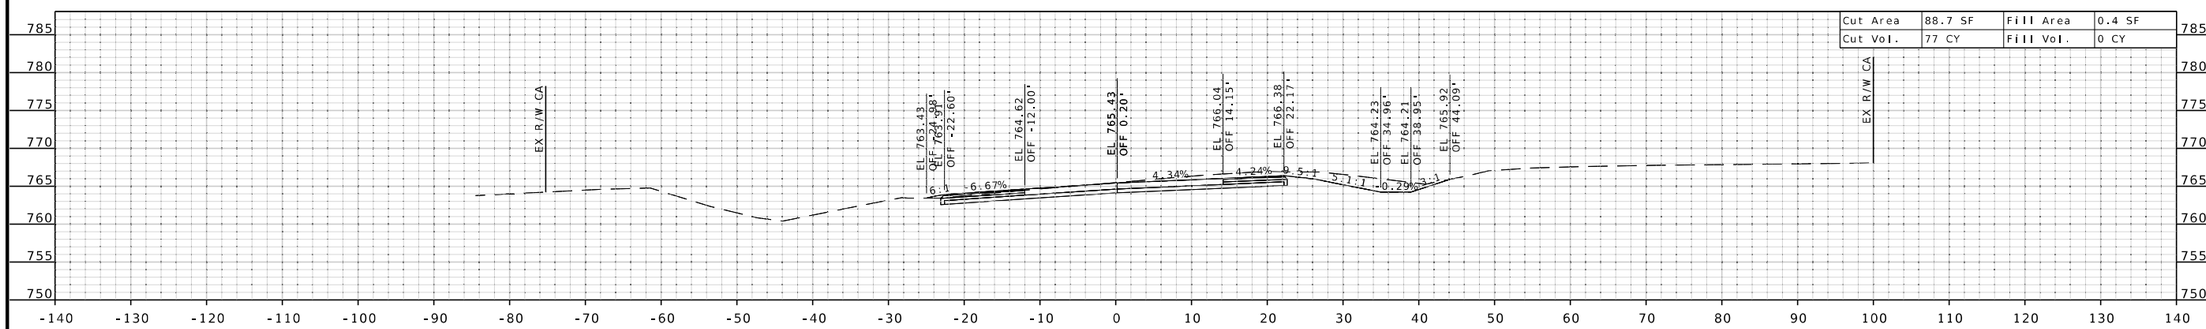

STA 110+25.00

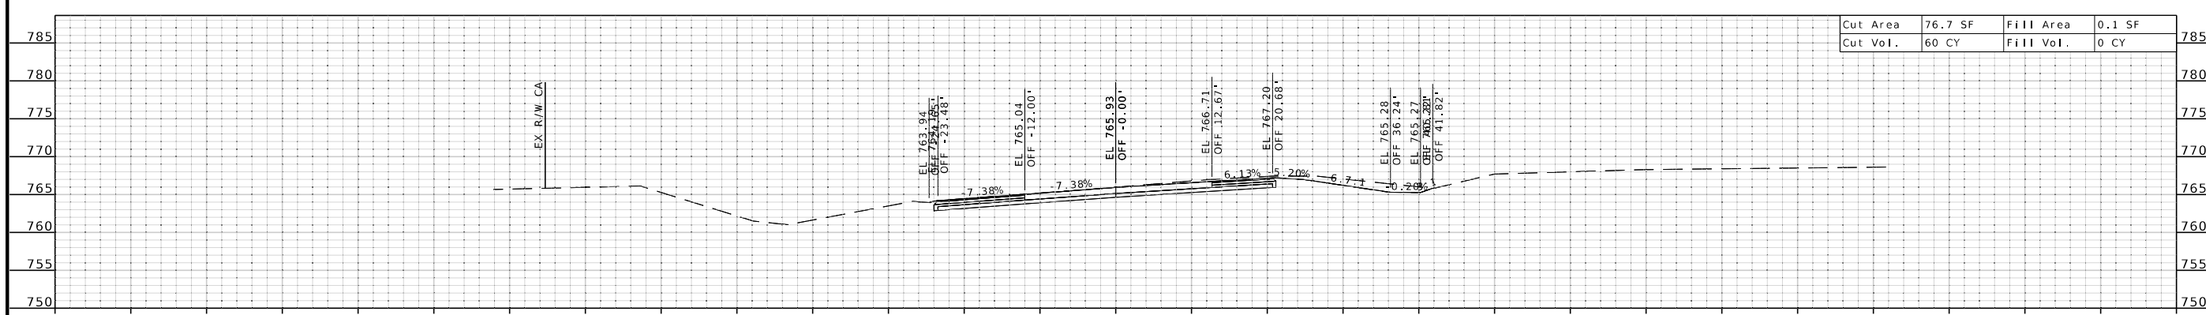

STA 110+00.00

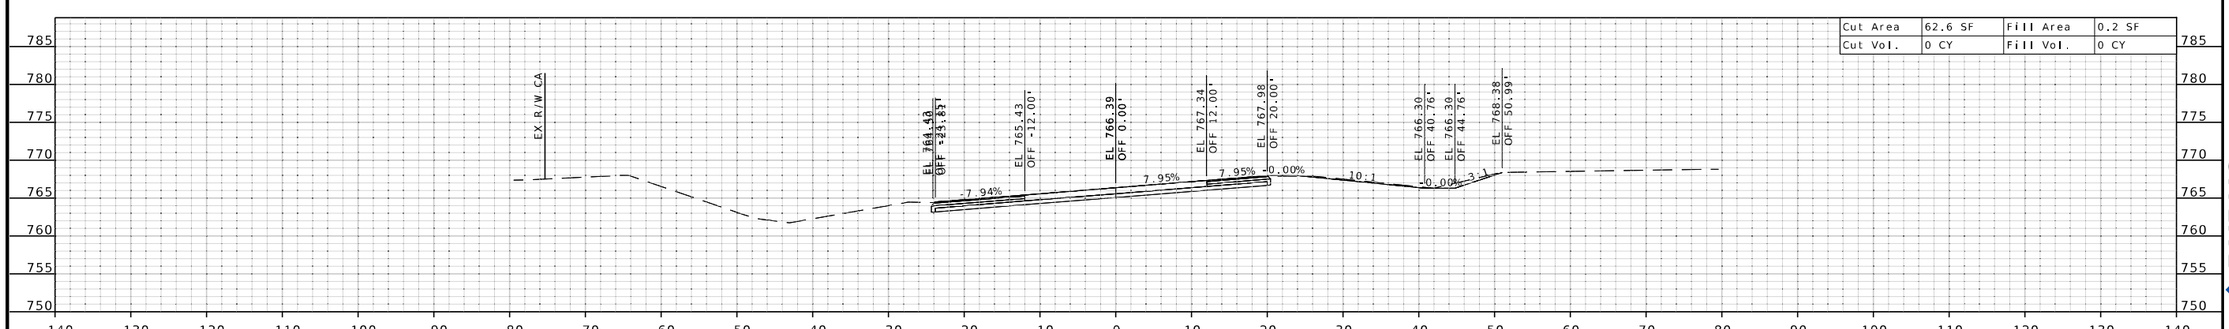

STA 109+76.61

ROUTE B CROSS SECTIONS
SHEET 01 OF 09

STATE OF MISSOURI
RONNIE L. WILLIAMS
NUMBER PE-2010000879
PROFESSIONAL ENGINEER

THIS SHEET HAS BEEN SIGNED, SEALED, AND DATED ELECTRONICALLY

DATE PREPARED
10/27/2025

ROUTE	STATE
B	MO
DISTRICT	SHEET NO.
CD	1

COUNTY
COOPER

JOB NO.
JST0017C

CONTRACT ID.
-

PROJECT NO.
-

BRIDGE NO.
-

DESCRIPTION	DATE

MISSOURI HIGHWAYS AND TRANSPORTATION COMMISSION
105 WEST CAPITOL
JEFFERSON CITY, MO 65102
1-888-ASK-MODOT (1-888-275-6636)

BURNS McDONNELL
9400 Ward Parkway
Kansas City, MO 64114
(816) 333-9400
Certificate of Authority
No.: 000165

c:\bmcd_lib\pw_connect\trn\d0185111\XS_RAB_01-09_JST0017C_I10_RteB.dgn 10:38:45 AM 10/27/2025

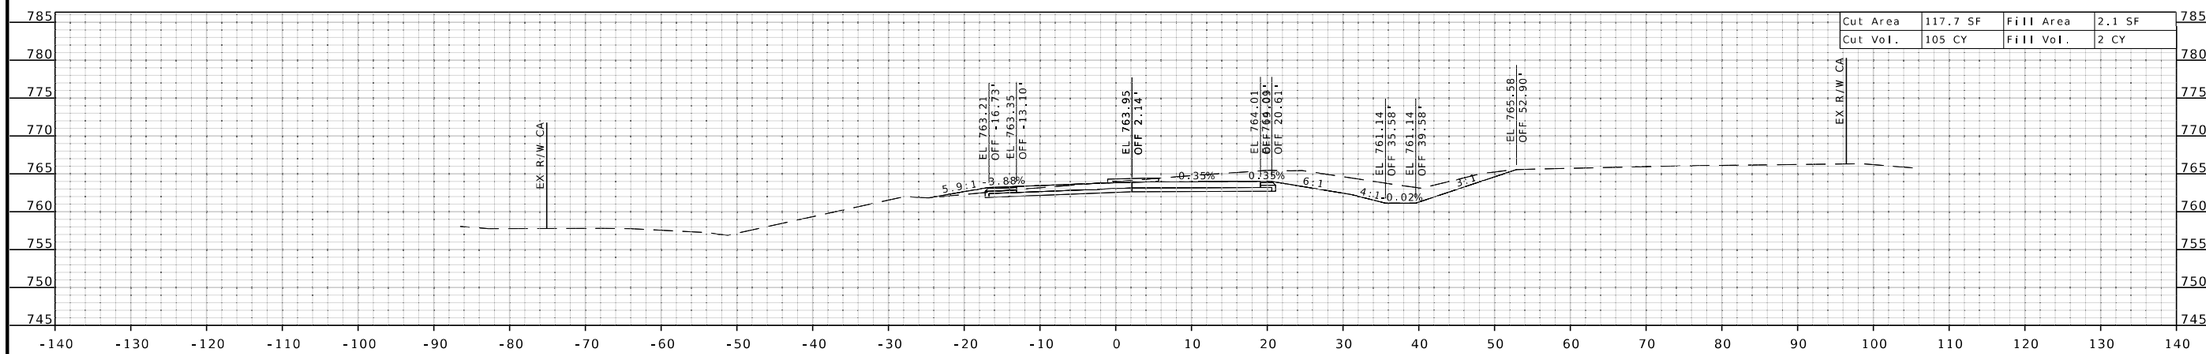

STA 111+00.00

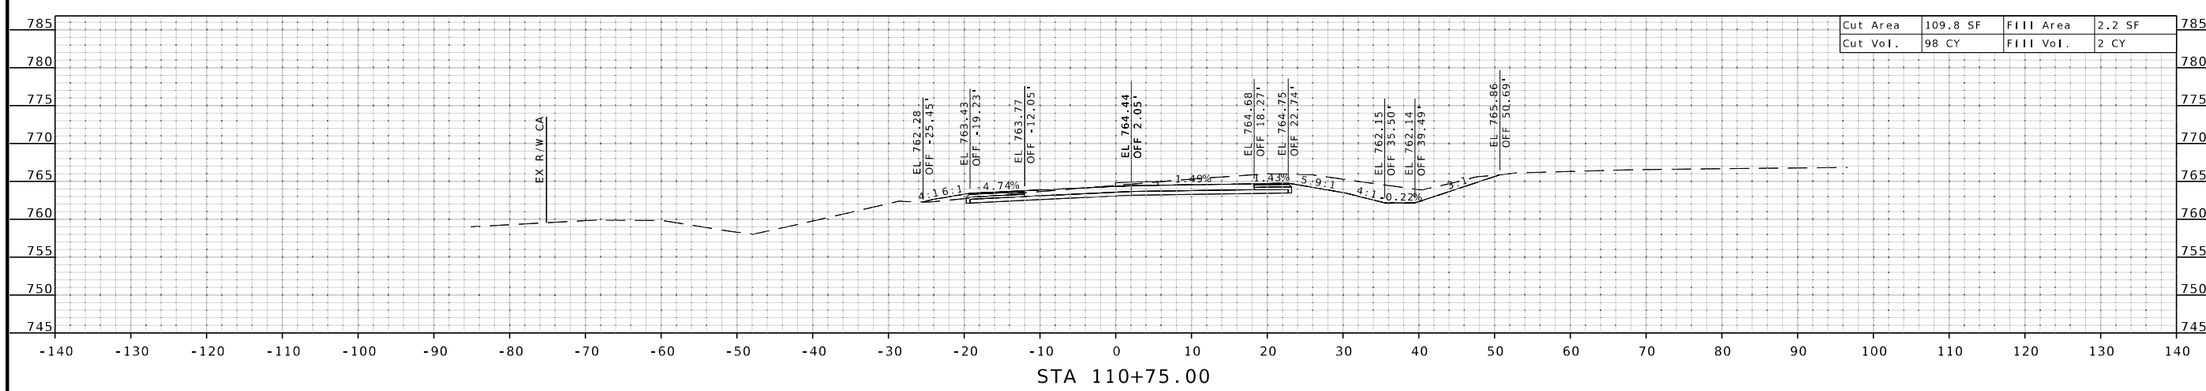

STA 110+75.00

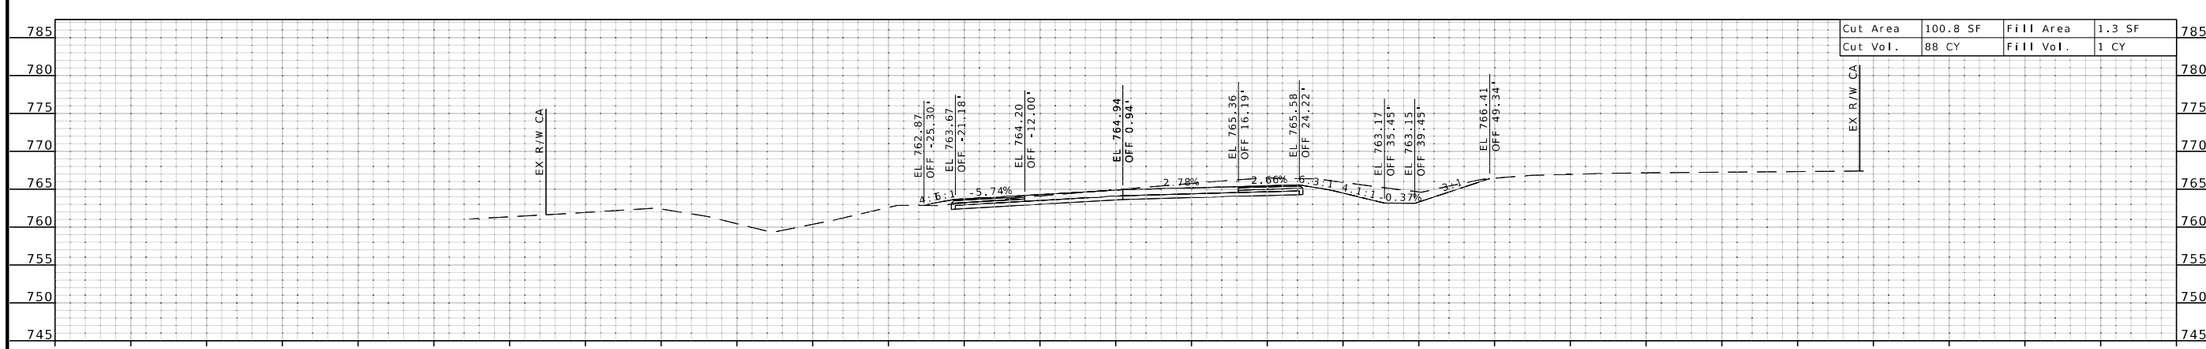

STA 110+50.00

ROUTE B CROSS SECTIONS
SHEET 02 OF 09

STATE OF MISSOURI
RONNIE L. WILLIAMS
NUMBER PE-2010000879
PROFESSIONAL ENGINEER

THIS SHEET HAS BEEN SIGNED, SEALED, AND DATED ELECTRONICALLY

DATE PREPARED
10/27/2025

ROUTE	STATE
B	MO
DISTRICT	SHEET NO.
CD	2

COUNTY
COOPER

JOB NO.
JST0017C

CONTRACT ID.
-

PROJECT NO.
-

BRIDGE NO.
-

DESCRIPTION

DATE

MISSOURI HIGHWAYS AND TRANSPORTATION COMMISSION
105 WEST CAPITOL
JEFFERSON CITY, MO 65102
1-888-ASK-MODOT (1-888-275-6636)

BURNS McDONNELL
9400 Ward Parkway
Kansas City, MO 64114
(816) 333-9400
Certificate of Authority
No.: 000165

c:\bmcd_lib\pw_connect\trn\d0185111\XS_RAB_01-09_JST0017C_I10_RteB.dgn 10:39:05 AM 10/27/2025

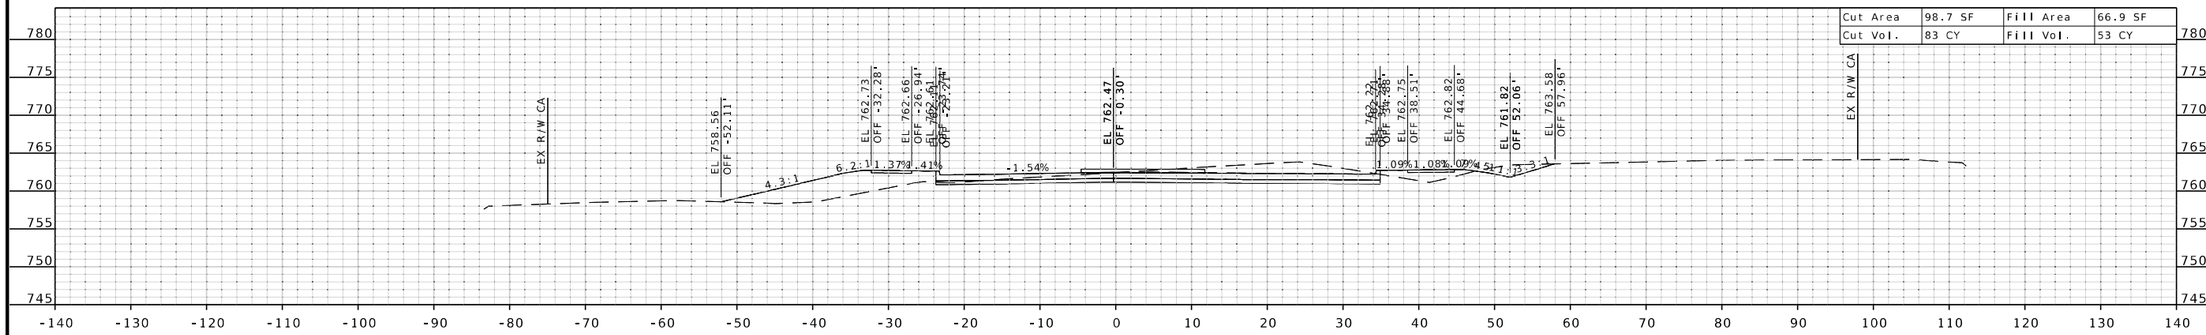

STA 111+75.00

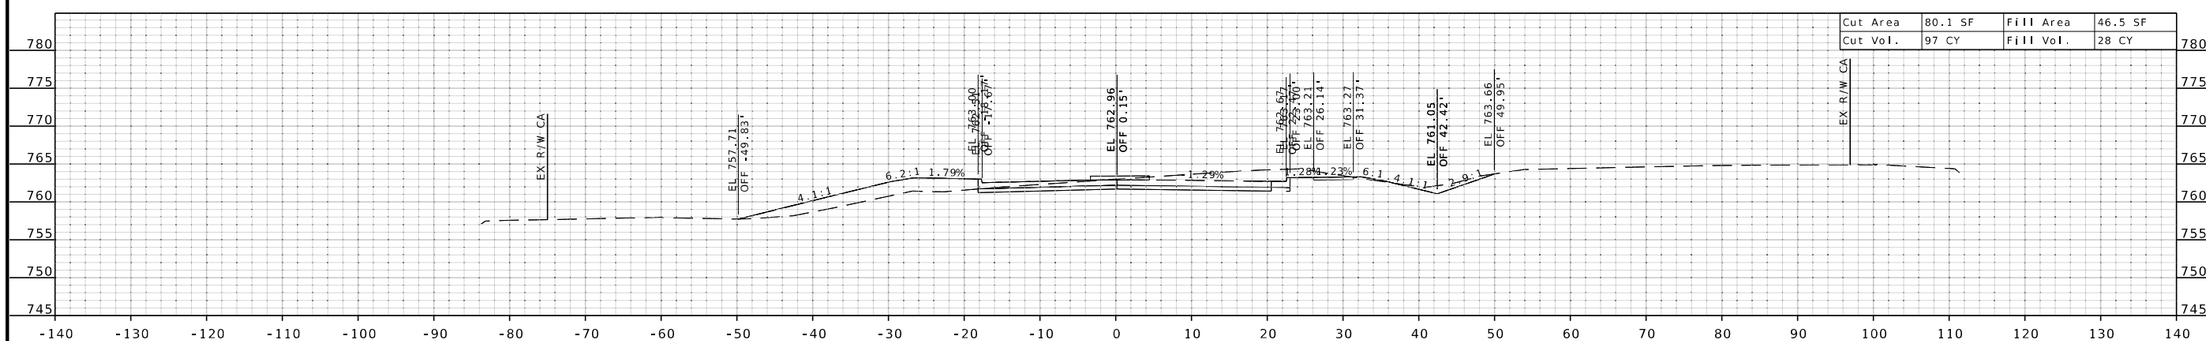

STA 111+50.00

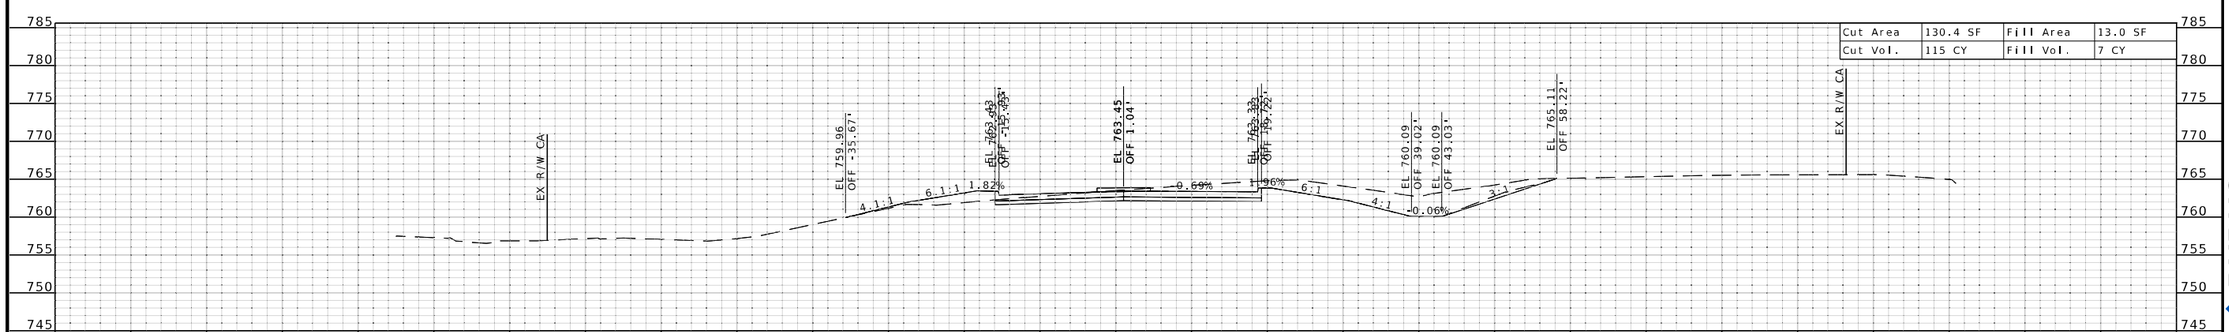

STA 111+25.00

ROUTE B CROSS SECTIONS
SHEET 03 OF 09

STATE OF MISSOURI
RONNIE L. WILLIAMS
NUMBER PE-2010000879
PROFESSIONAL ENGINEER

THIS SHEET HAS BEEN SIGNED, SEALED, AND DATED ELECTRONICALLY

DATE PREPARED
10/27/2025

ROUTE	STATE
B	MO
DISTRICT	SHEET NO.
CD	3

COUNTY
COOPER

JOB NO.
JST0017C

CONTRACT ID.
-

PROJECT NO.
-

BRIDGE NO.
-

DATE	DESCRIPTION

MISSOURI HIGHWAYS AND TRANSPORTATION COMMISSION
105 WEST CAPITOL
JEFFERSON CITY, MO 65102
1-888-ASK-MODOT (1-888-275-6636)

BURNS McDONNELL
9400 Ward Parkway
Kansas City, MO 64114
(816) 333-9400
Certificate of Authority
No.: 000165

c:\bmcd_lib\pw_connect\trn\d0185111\XS_RAB_01-09_JST0017C_I10_RteB.dgn 10:39:06 AM 10/27/2025

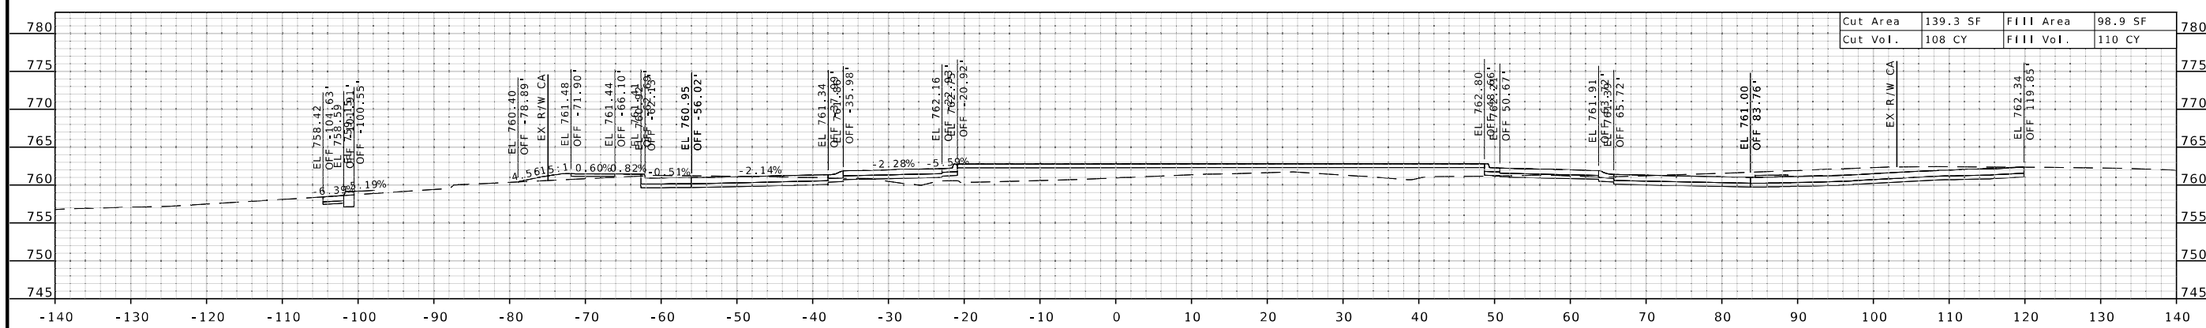

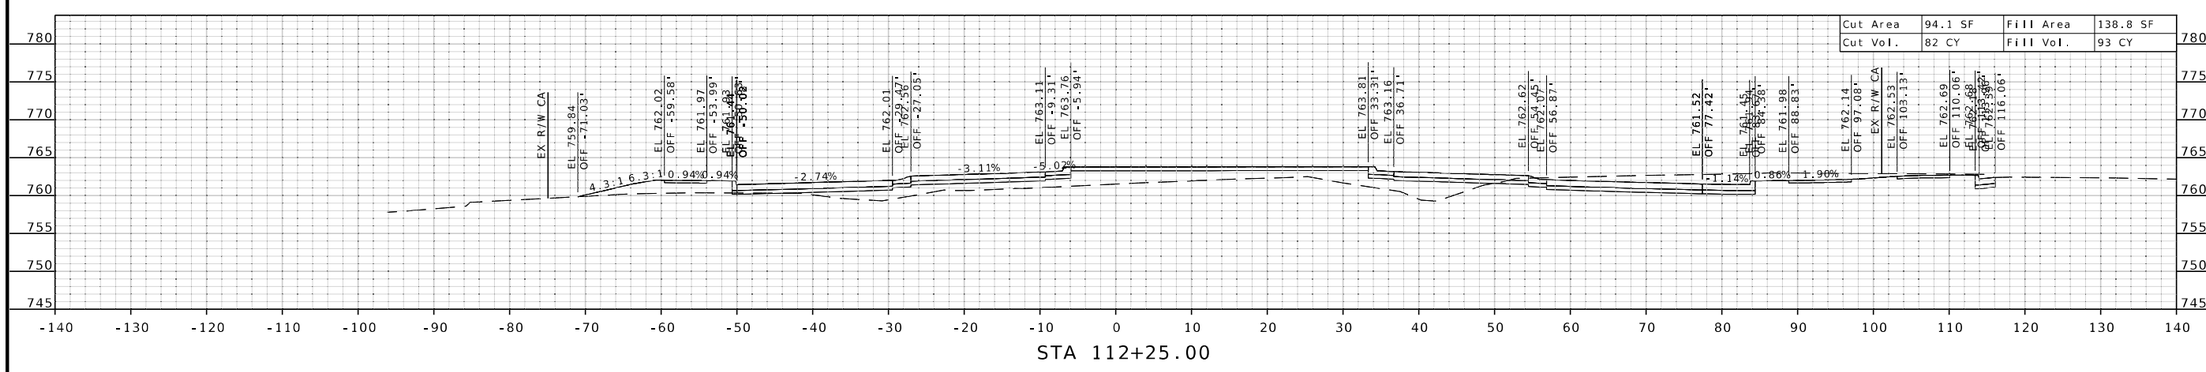

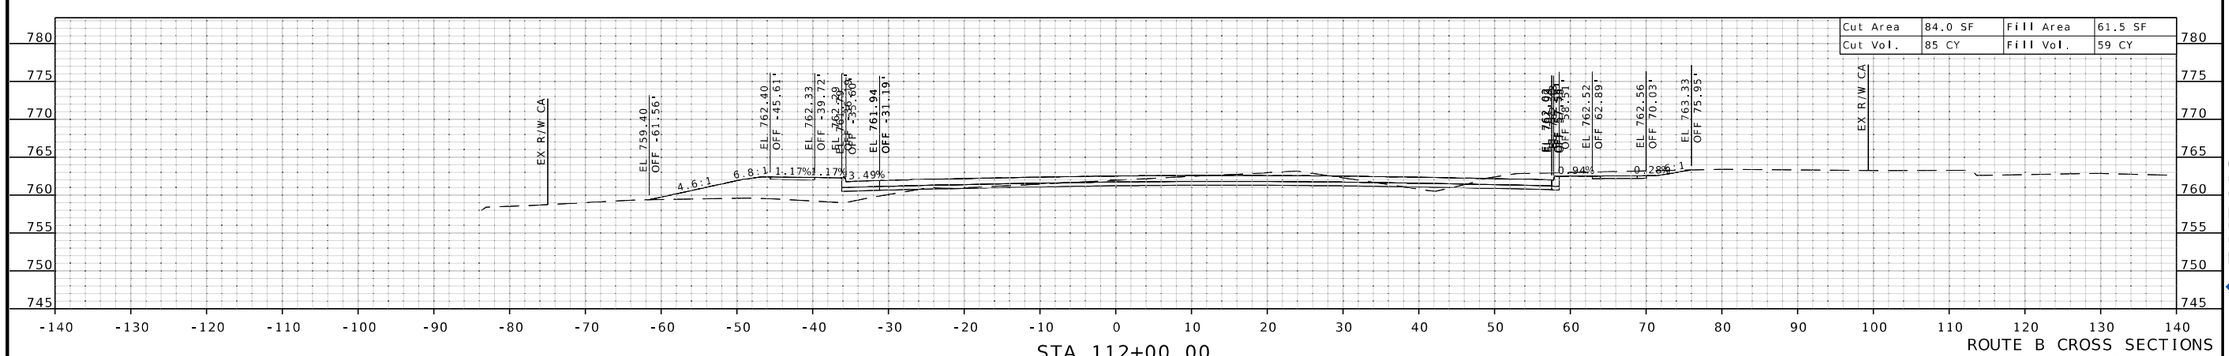

ROUTE B CROSS SECTIONS
SHEET 04 OF 09

STATE OF MISSOURI
RONNIE L. WILLIAMS
NUMBER PE-2010000879
PROFESSIONAL ENGINEER

THIS SHEET HAS BEEN SIGNED, SEALED, AND DATED ELECTRONICALLY

DATE PREPARED
10/27/2025

ROUTE	STATE
B	MO
DISTRICT	SHEET NO.
CD	4

COUNTY
COOPER

JOB NO.
JST0017C

CONTRACT ID.
-

PROJECT NO.
-

BRIDGE NO.
-

DATE	DESCRIPTION

MISSOURI HIGHWAYS AND TRANSPORTATION COMMISSION
105 WEST CAPITOL
JEFFERSON CITY, MO 65102
1-888-ASK-MODOT (1-888-275-6636)

BURNS McDONNELL
9400 Ward Parkway
Kansas City, MO 64114
(816) 333-9400
Certificate of Authority
No.: 000165

c:\bmcd_lib\pw_connect\trn\d0185111\XS_RAB_01-09_JST0017C_I10_RteB.dgn 10:39:07 AM 10/27/2025

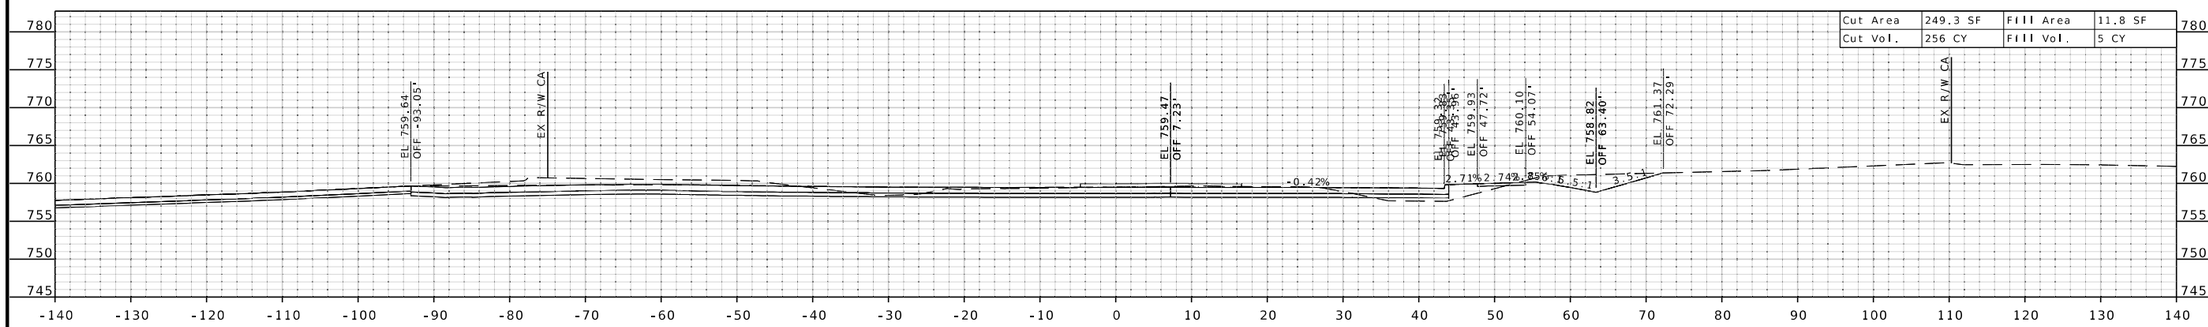

STA 113+25.00

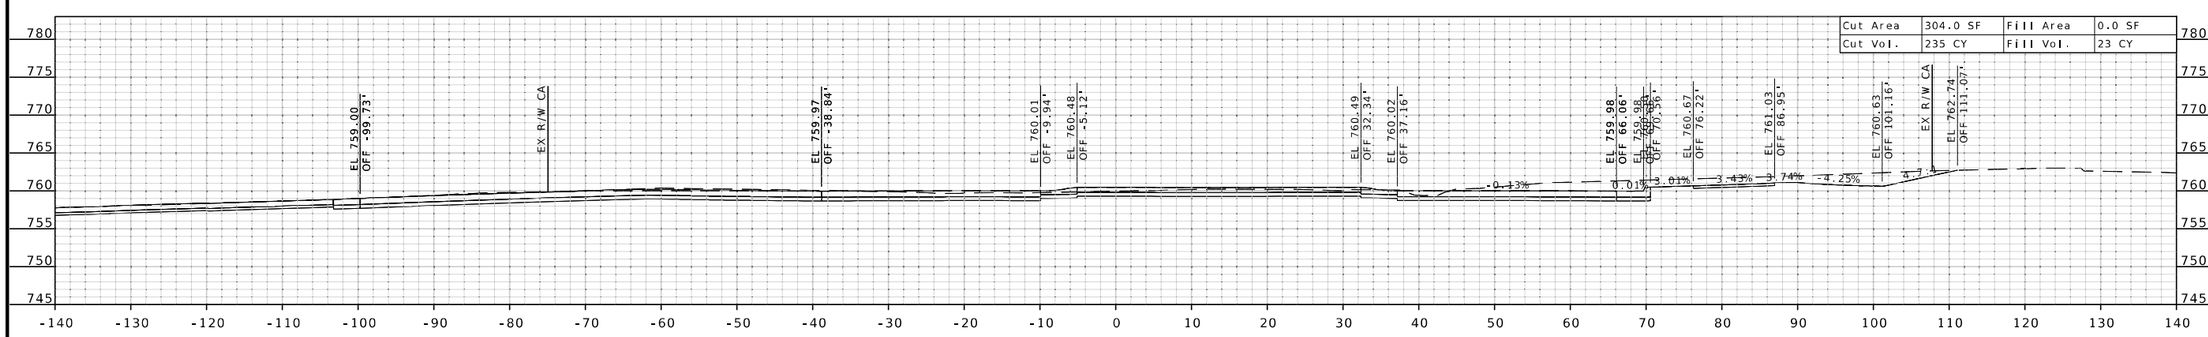

STA 113+00.00

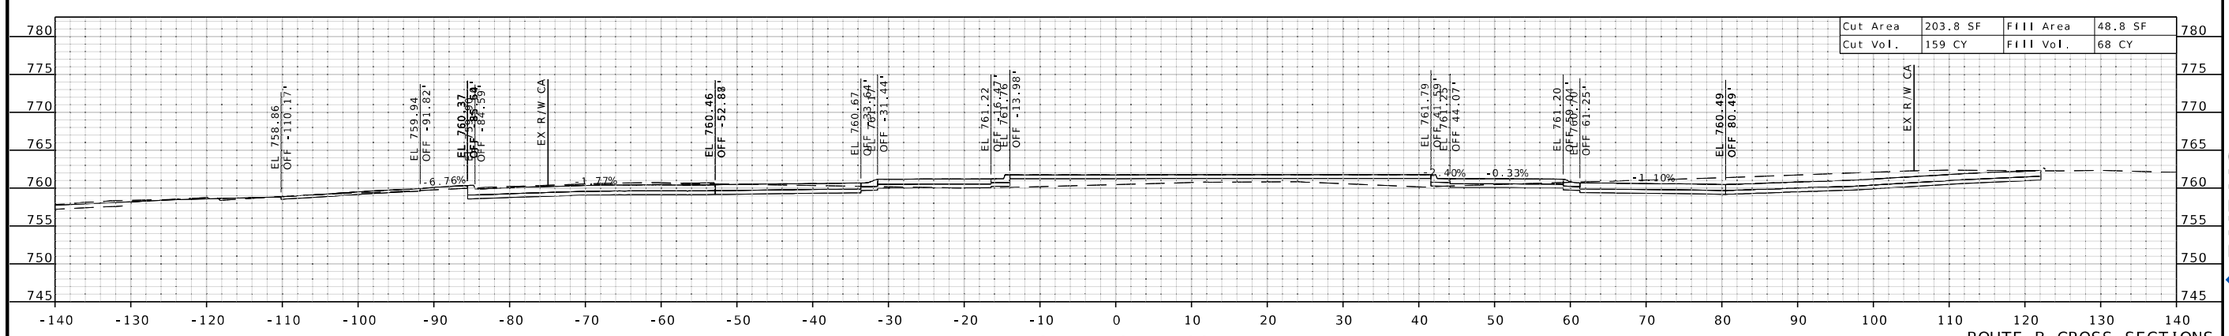

STA 112+75.00

ROUTE B CROSS SECTIONS
SHEET 05 OF 09

STATE OF MISSOURI
RONNIE L. WILLIAMS
NUMBER PE-2010000879
PROFESSIONAL ENGINEER

THIS SHEET HAS BEEN SIGNED, SEALED, AND DATED ELECTRONICALLY

DATE PREPARED	
10/27/2025	
ROUTE	STATE
B	MO
DISTRICT	SHEET NO.
CD	5
COUNTY	
COOPER	
JOB NO.	
JST0017C	
CONTRACT ID.	
-	
PROJECT NO.	
-	
BRIDGE NO.	
-	

DATE	DESCRIPTION

MISSOURI HIGHWAYS AND TRANSPORTATION COMMISSION
105 WEST CAPITOL
JEFFERSON CITY, MO 65102
1-888-ASK-MODOT (1-888-275-6636)

BURNS McDONNELL
9400 Ward Parkway
Kansas City, MO 64114
(816) 333-9400
Certificate of Authority No.: 000165

c:\bmcd_lib\pw_connect\trn\d0185111\XS_RAB_01-09_JST0017C_I10_RteB.dgn 10:39:08 AM 10/27/2025

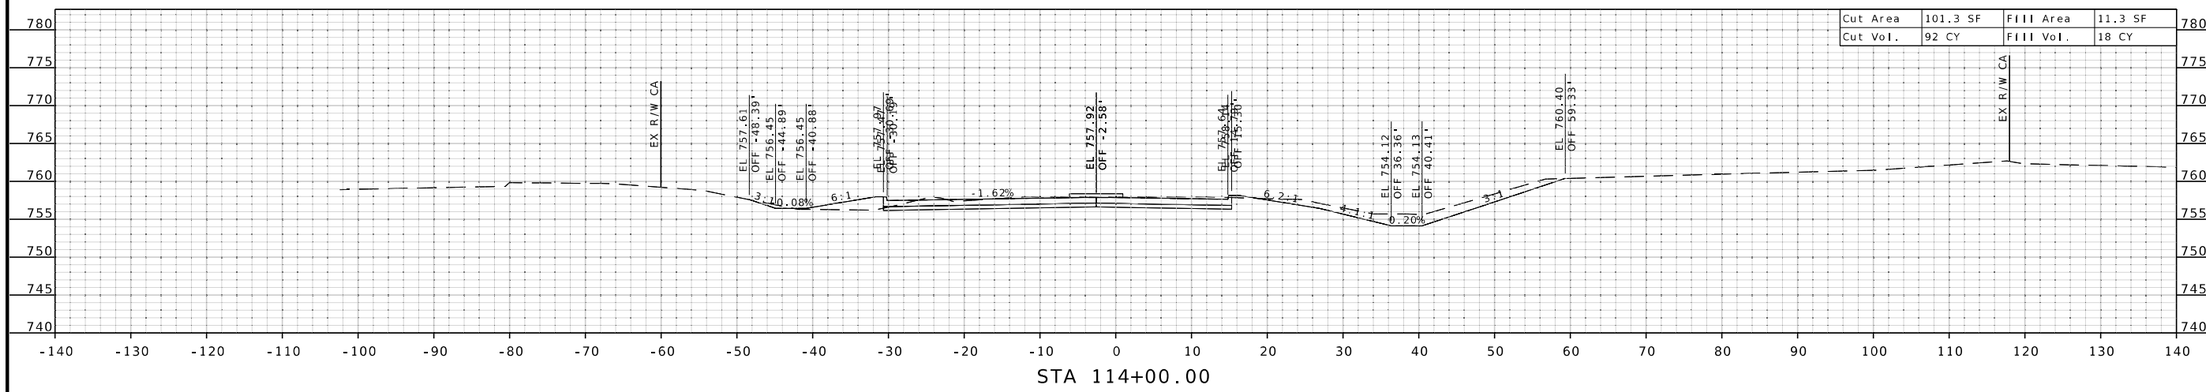

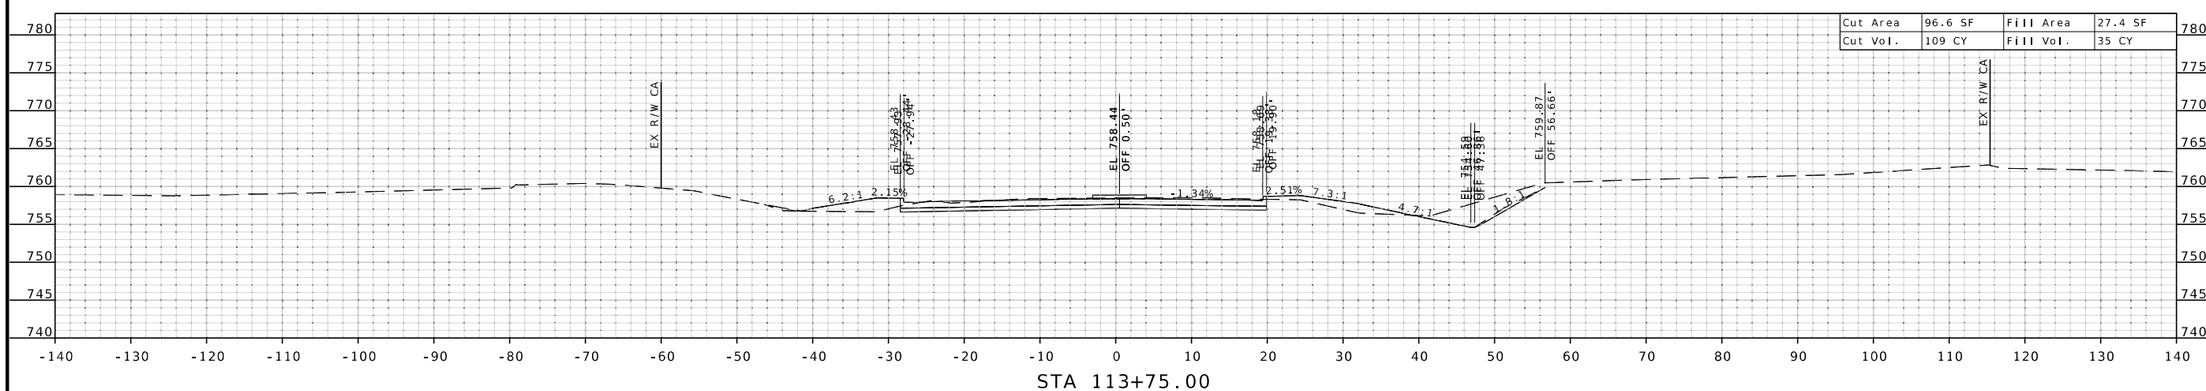

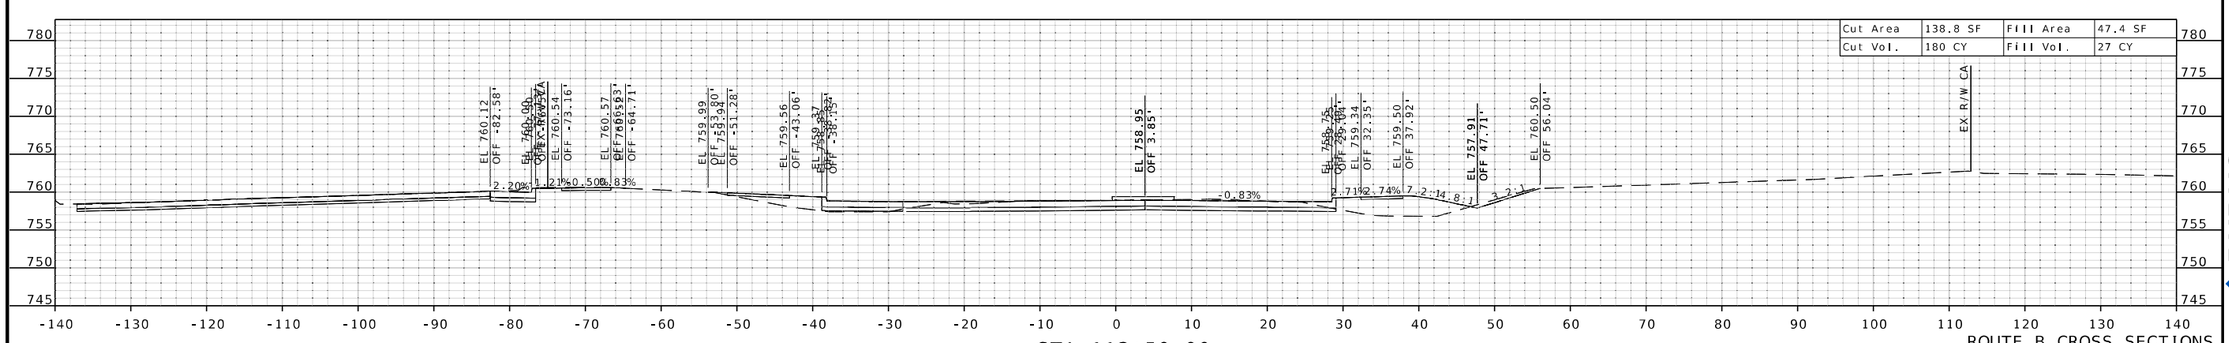

ROUTE B CROSS SECTIONS
SHEET 06 OF 09

STATE OF MISSOURI
RONNIE L. WILLIAMS
NUMBER PE-2010000879
PROFESSIONAL ENGINEER

THIS SHEET HAS BEEN SIGNED, SEALED, AND DATED ELECTRONICALLY

DATE PREPARED
10/27/2025

ROUTE	STATE
B	MO
DISTRICT	SHEET NO.
CD	6

COUNTY
COOPER

JOB NO.
JST0017C

CONTRACT ID.
-

PROJECT NO.
-

BRIDGE NO.
-

DATE	DESCRIPTION

MISSOURI HIGHWAYS AND TRANSPORTATION COMMISSION
105 WEST CAPITOL
JEFFERSON CITY, MO 65102
1-888-ASK-MODOT (1-888-275-6636)

BURNS McDONNELL
9400 Ward Parkway
Kansas City, MO 64114
(816) 333-9400
Certificate of Authority
No.: 000165

c:\bmcd_lib\pw_connect\trn\d0185111\XS_RAB_01-09_JST0017C_I10_RteB.dgn 10:39:09 AM 10/27/2025

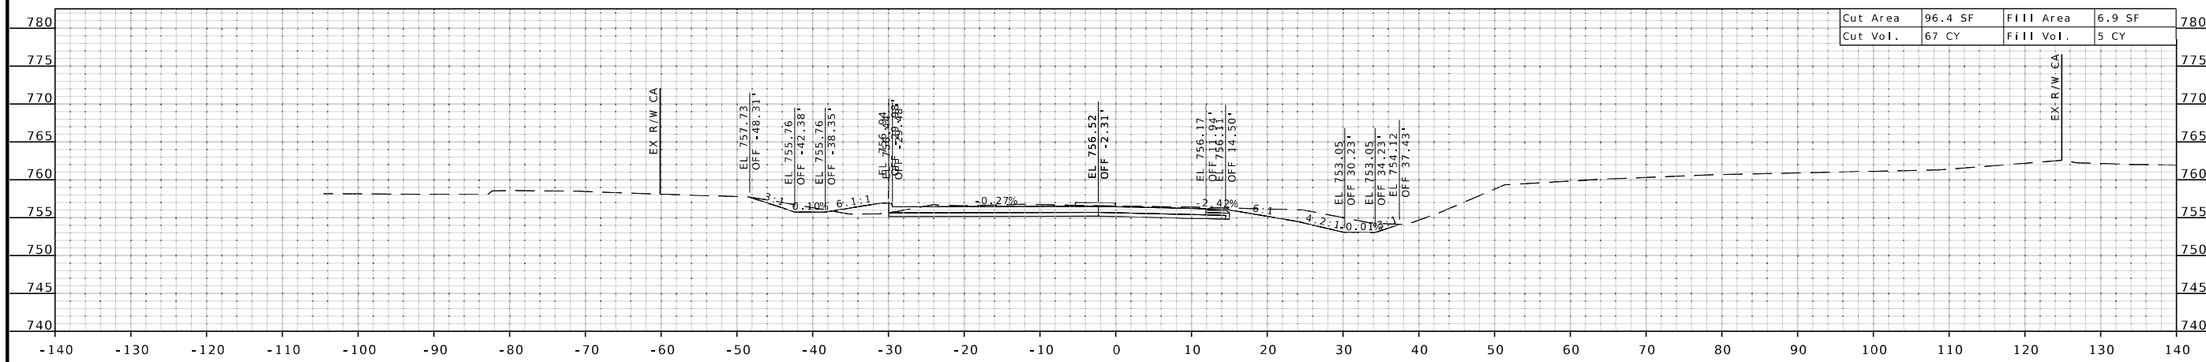

STA A 116+50.00

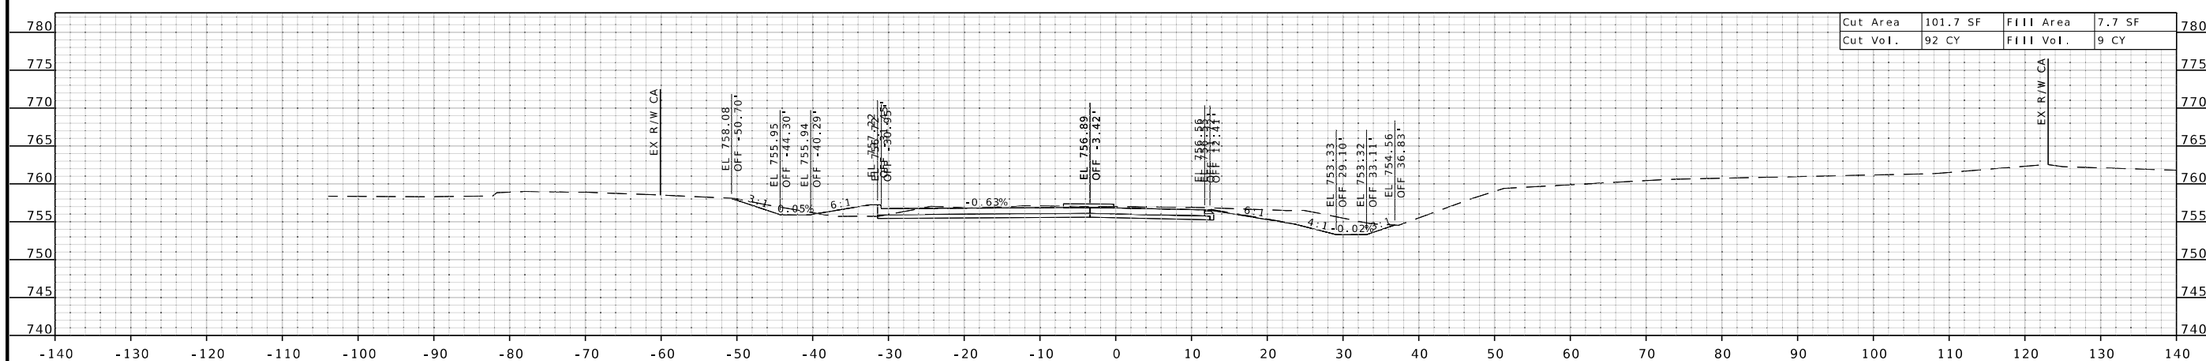

STA 114+50.00

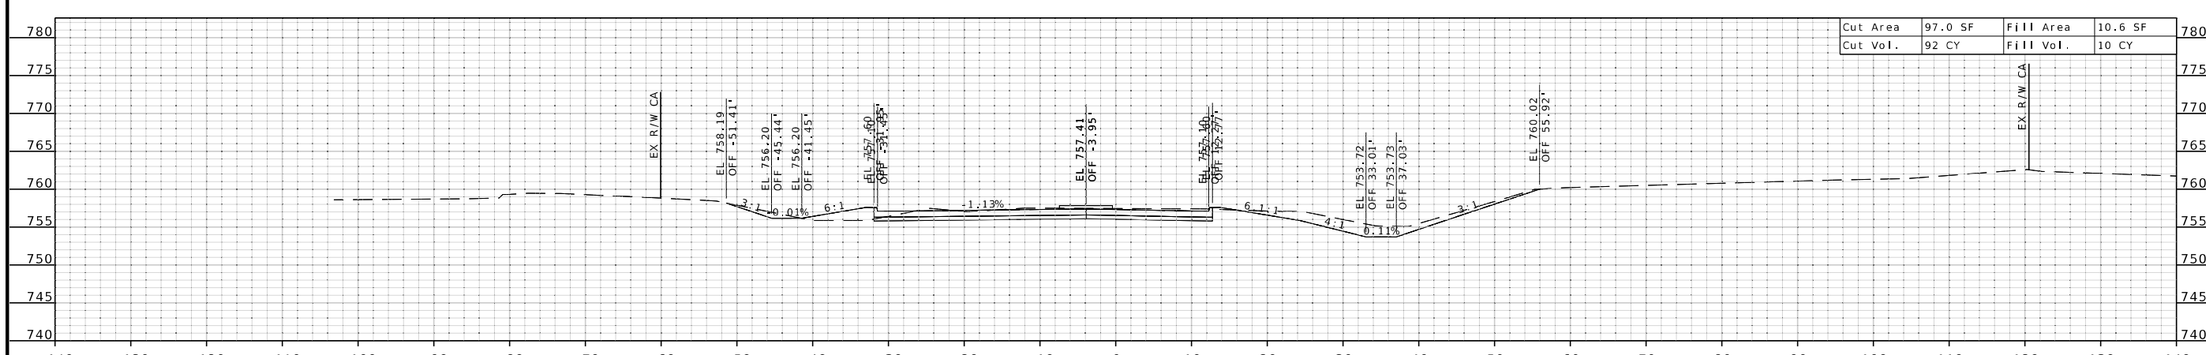

STA 114+25.00

ROUTE B CROSS SECTIONS
SHEET 07 OF 09

STATE OF MISSOURI
RONNIE L. WILLIAMS
NUMBER PE-2010000879
PROFESSIONAL ENGINEER

THIS SHEET HAS BEEN SIGNED, SEALED, AND DATED ELECTRONICALLY

DATE PREPARED	10/27/2025
ROUTE	B
STATE	MO
DISTRICT	CD
SHEET NO.	7
COUNTY	COOPER
JOB NO.	JST0017C
CONTRACT ID.	-
PROJECT NO.	-
BRIDGE NO.	-

DESCRIPTION

DATE

MISSOURI HIGHWAYS AND TRANSPORTATION COMMISSION

105 WEST CAPITOL
JEFFERSON CITY, MO 65102
1-888-ASK-MODOT (1-888-275-6636)

BURNS McDONNELL
9400 Ward Parkway
Kansas City, MO 64114
(816) 333-9400
Certificate of Authority
No.: 000165

c:\bmcd_lib\pw_connect\trn\d0185111\XS_RAB_01-09_JST0017C_I10_RteB.dgn 10:39:10 AM 10/27/2025

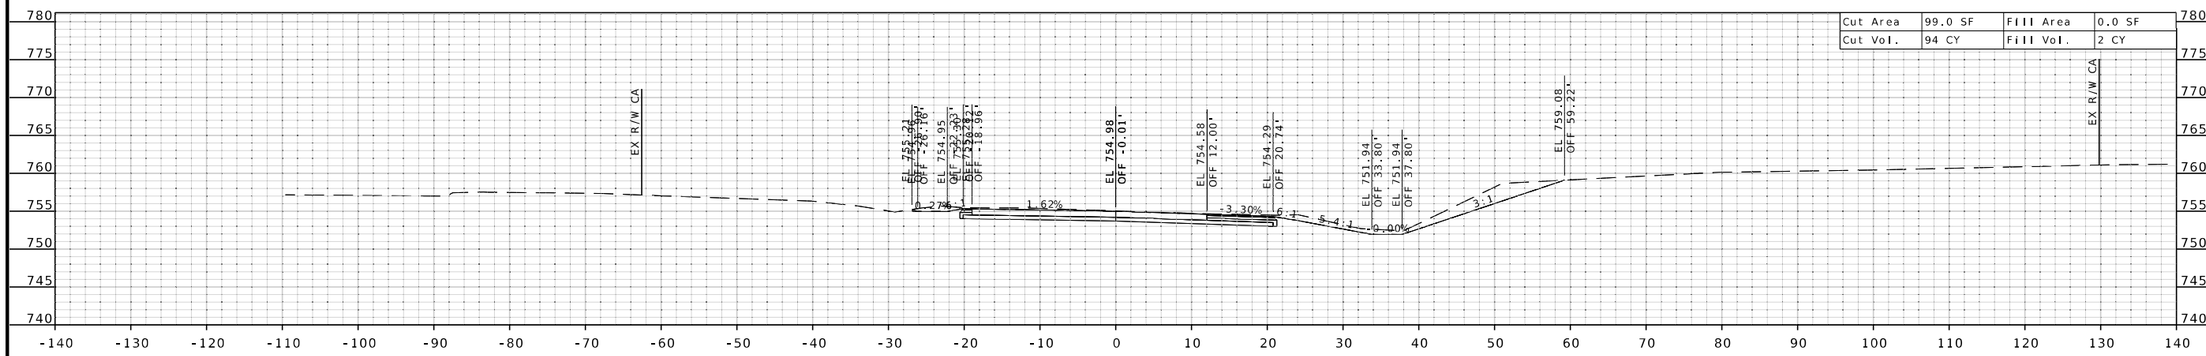

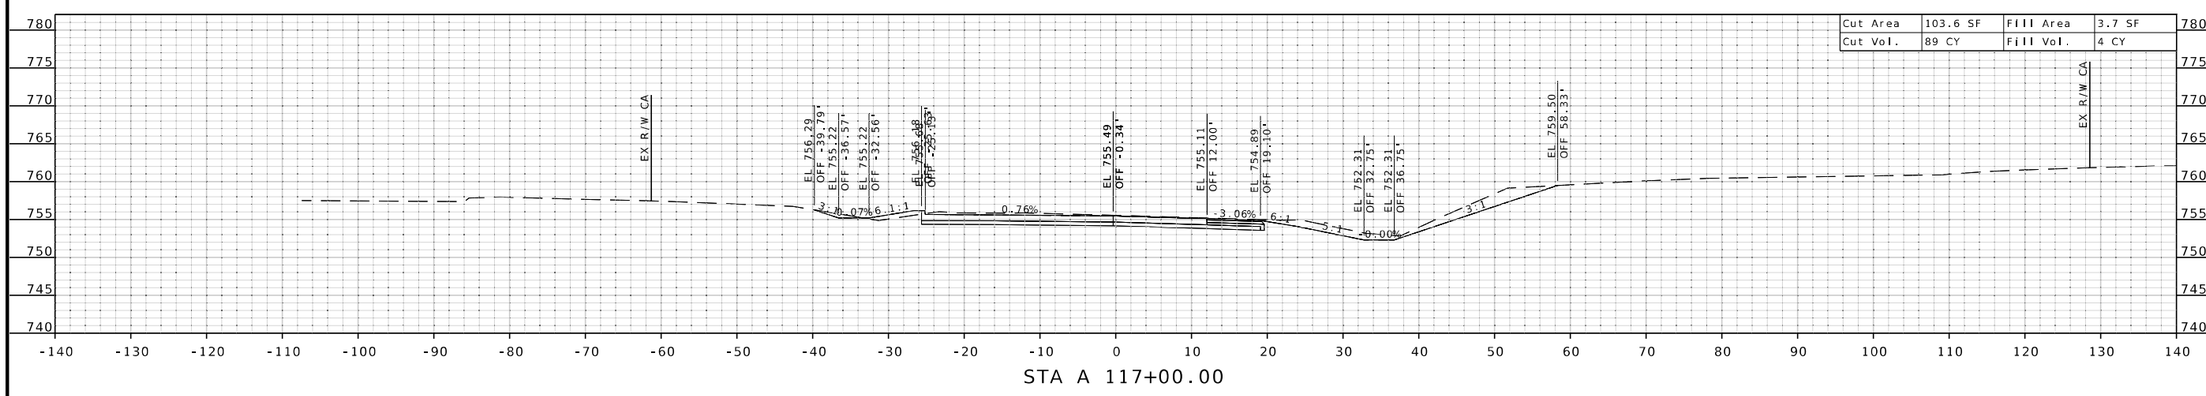

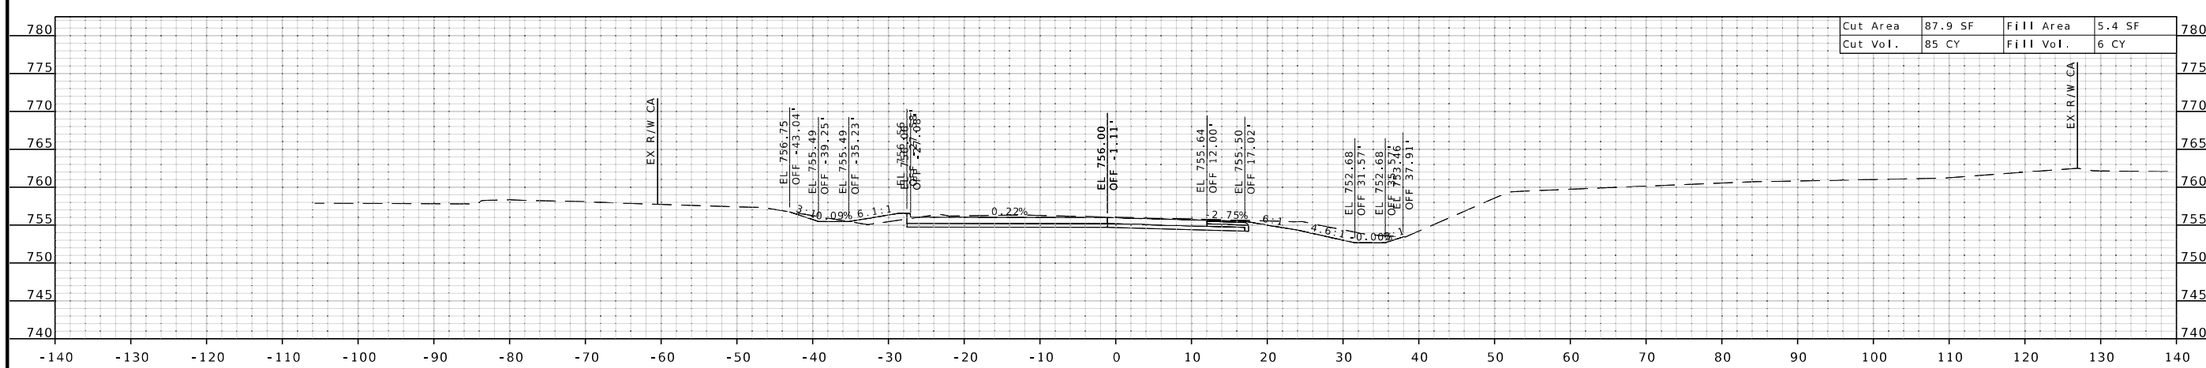

ROUTE B CROSS SECTIONS
SHEET 08 OF 09

STATE OF MISSOURI
RONNIE L. WILLIAMS
NUMBER PE-2010000879
PROFESSIONAL ENGINEER

THIS SHEET HAS BEEN SIGNED, SEALED, AND DATED ELECTRONICALLY

DATE PREPARED	10/27/2025
ROUTE	B
STATE	MO
DISTRICT	CD
SHEET NO.	8
COUNTY	COOPER
JOB NO.	JST0017C
CONTRACT ID.	-
PROJECT NO.	-
BRIDGE NO.	-

DATE	DESCRIPTION

MISSOURI HIGHWAYS AND TRANSPORTATION COMMISSION
105 WEST CAPITOL
JEFFERSON CITY, MO 65102
1-888-ASK-MODOT (1-888-275-6636)

BURNS McDONNELL
9400 Ward Parkway
Kansas City, MO 64114
(816) 333-9400
Certificate of Authority No.: 000165

c:\bmcd_lib\pw_connect\trn\d0185111\XS_RAB_01-09_JST0017C_I10_RteB.dgn 10:39:11 AM 10/27/2025

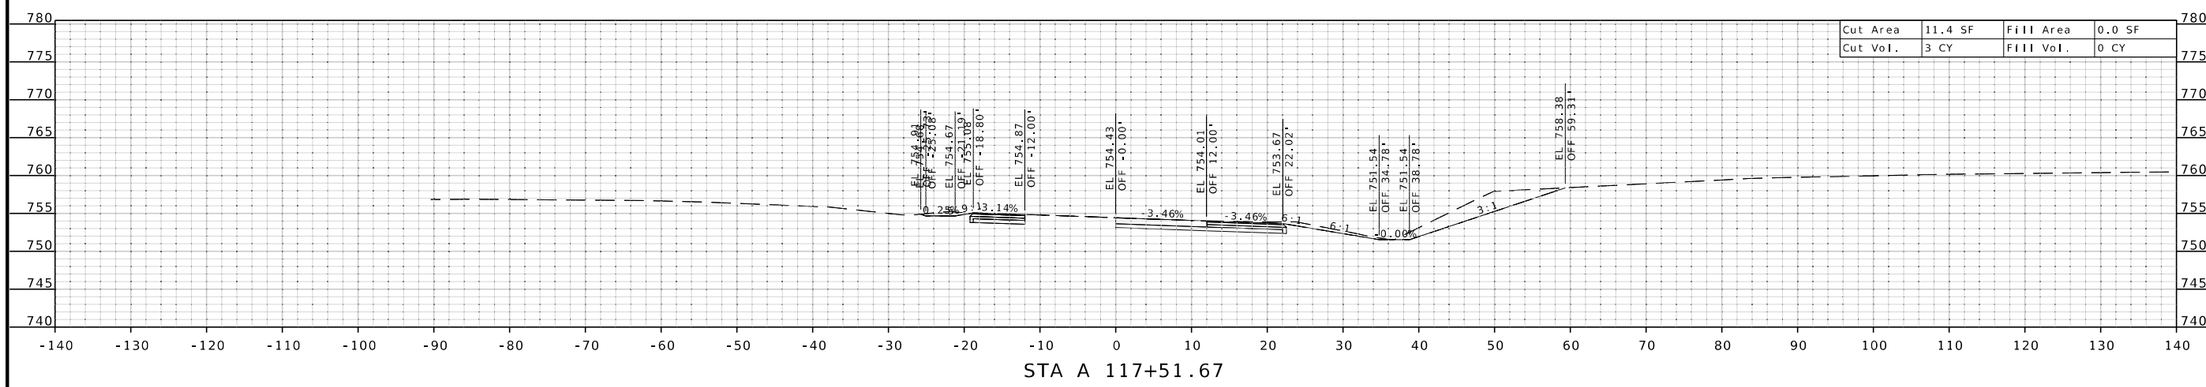

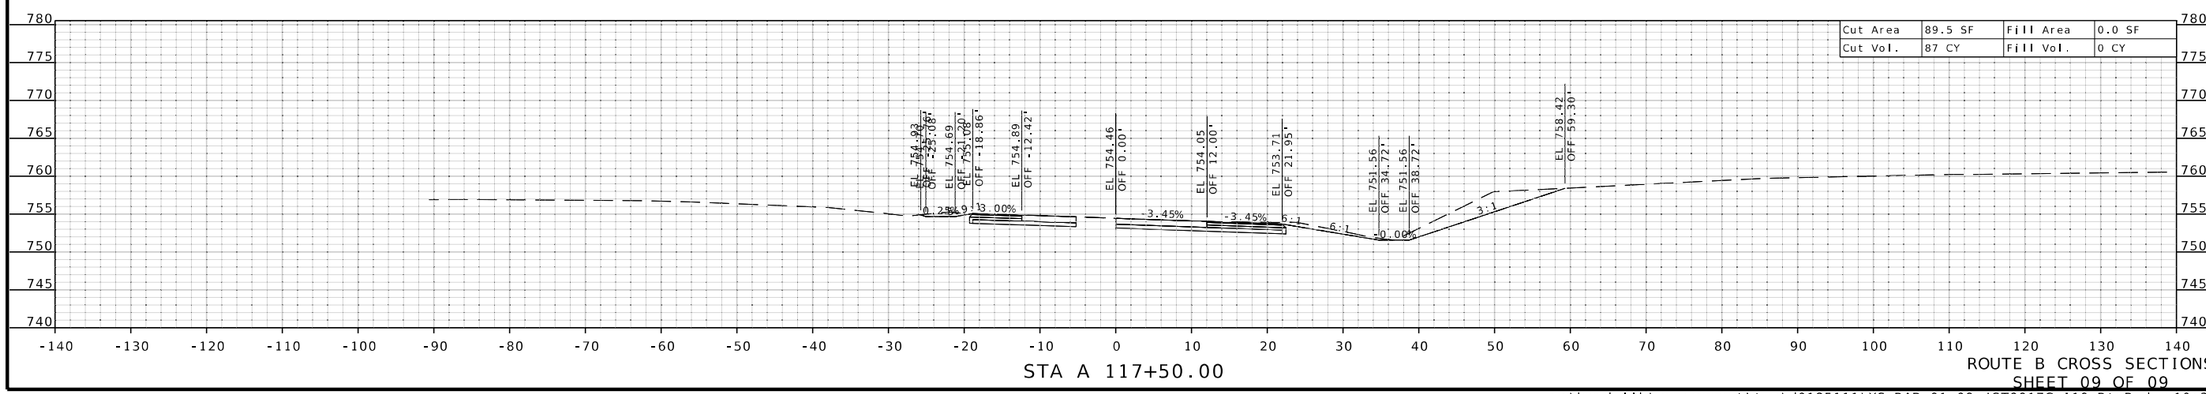

ROUTE B CROSS SECTIONS
SHEET 09 OF 09

STATE OF MISSOURI
RONNIE L. WILLIAMS
NUMBER PE-2010000879
PROFESSIONAL ENGINEER

THIS SHEET HAS BEEN SIGNED, SEALED, AND DATED ELECTRONICALLY

DATE PREPARED
10/27/2025

ROUTE	STATE
B	MO
DISTRICT	SHEET NO.
CD	9

COUNTY
COOPER

JOB NO.
JST0017C

CONTRACT ID.
-

PROJECT NO.
-

BRIDGE NO.
-

DESCRIPTION	DATE

MISSOURI HIGHWAYS AND TRANSPORTATION COMMISSION
105 WEST CAPITOL
JEFFERSON CITY, MO 65102
1-888-ASK-MODOT (1-888-275-6636)

BURNS McDONNELL
9400 Ward Parkway
Kansas City, MO 64114
(816) 333-9400
Certificate of Authority
No.: 000165

c:\bmcd_lib\pw_connect\trn\d0185111\XS_RAB_01-09_JST0017C_I10_RteB.dgn 10:39:11 AM 10/27/2025