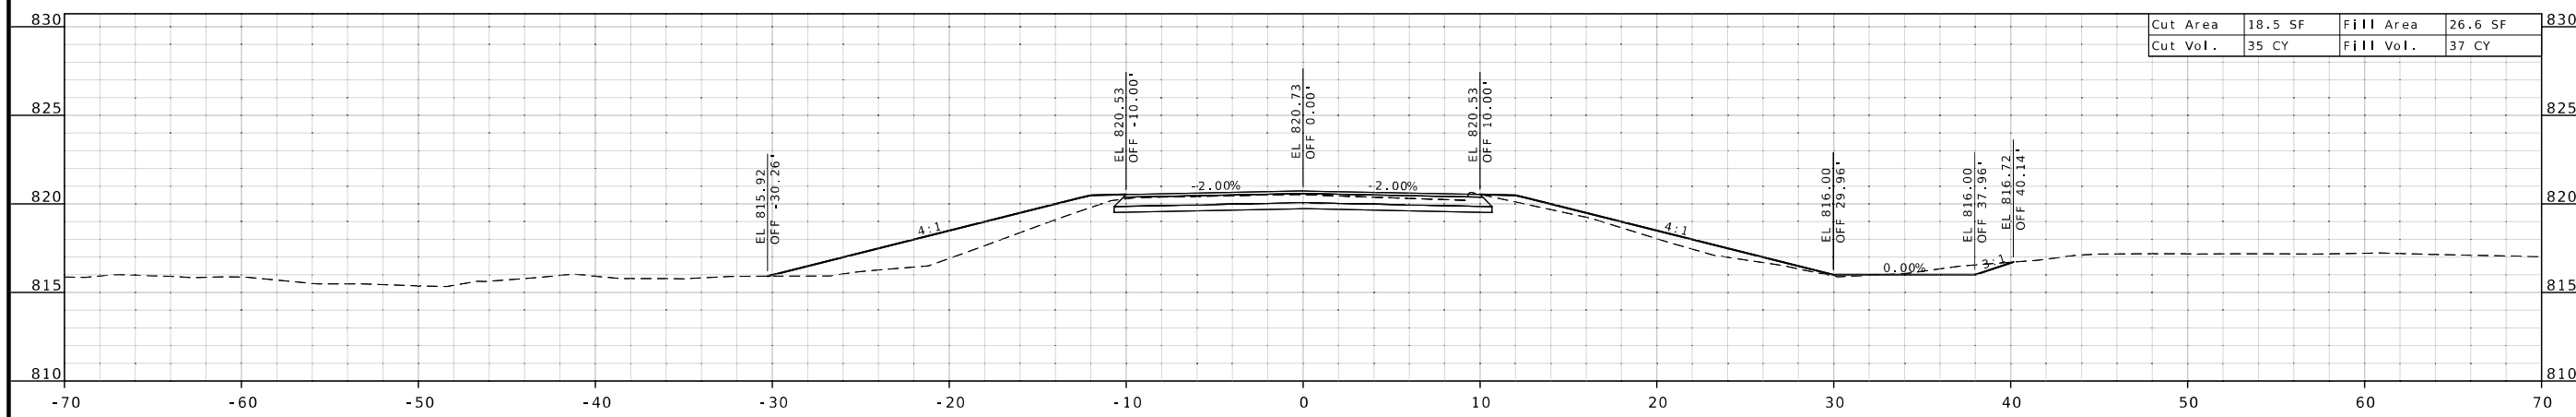

STA 499+99.73

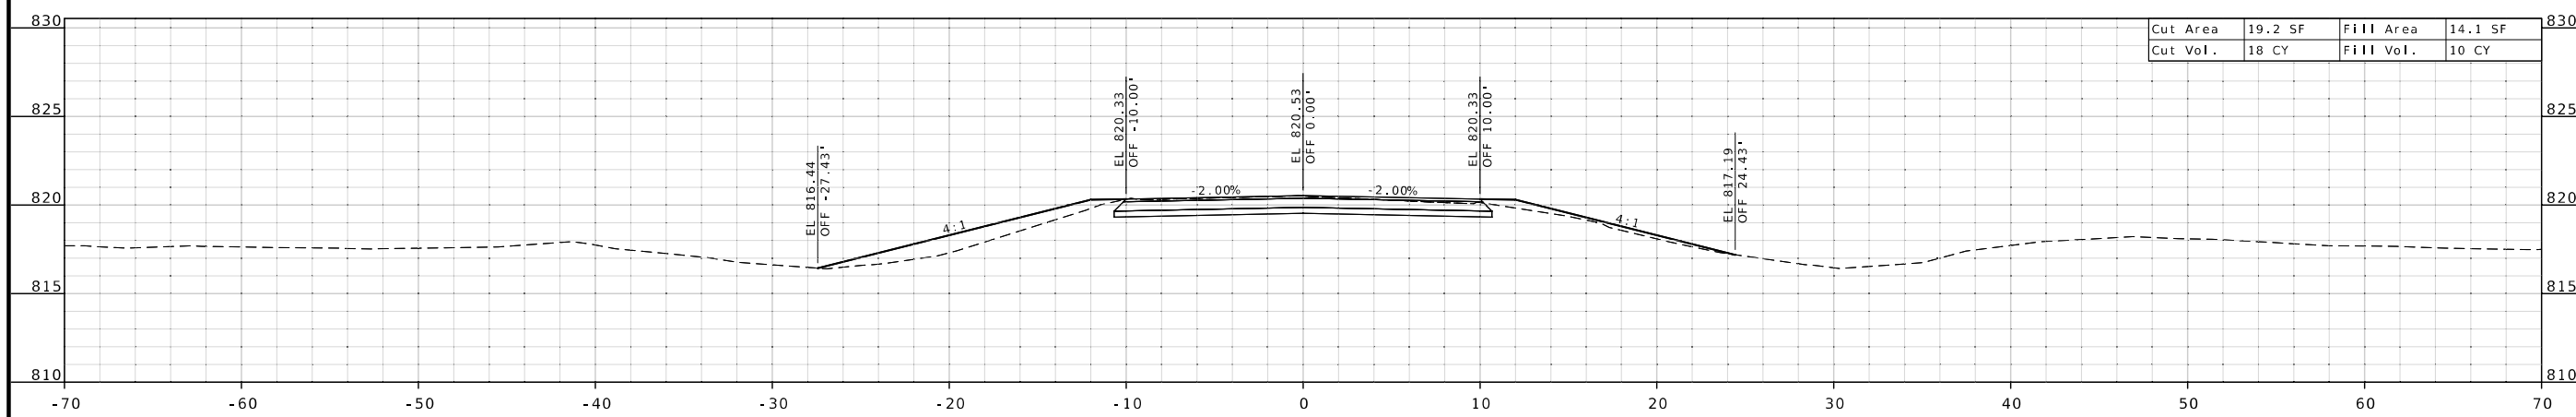

STA 499+50.00

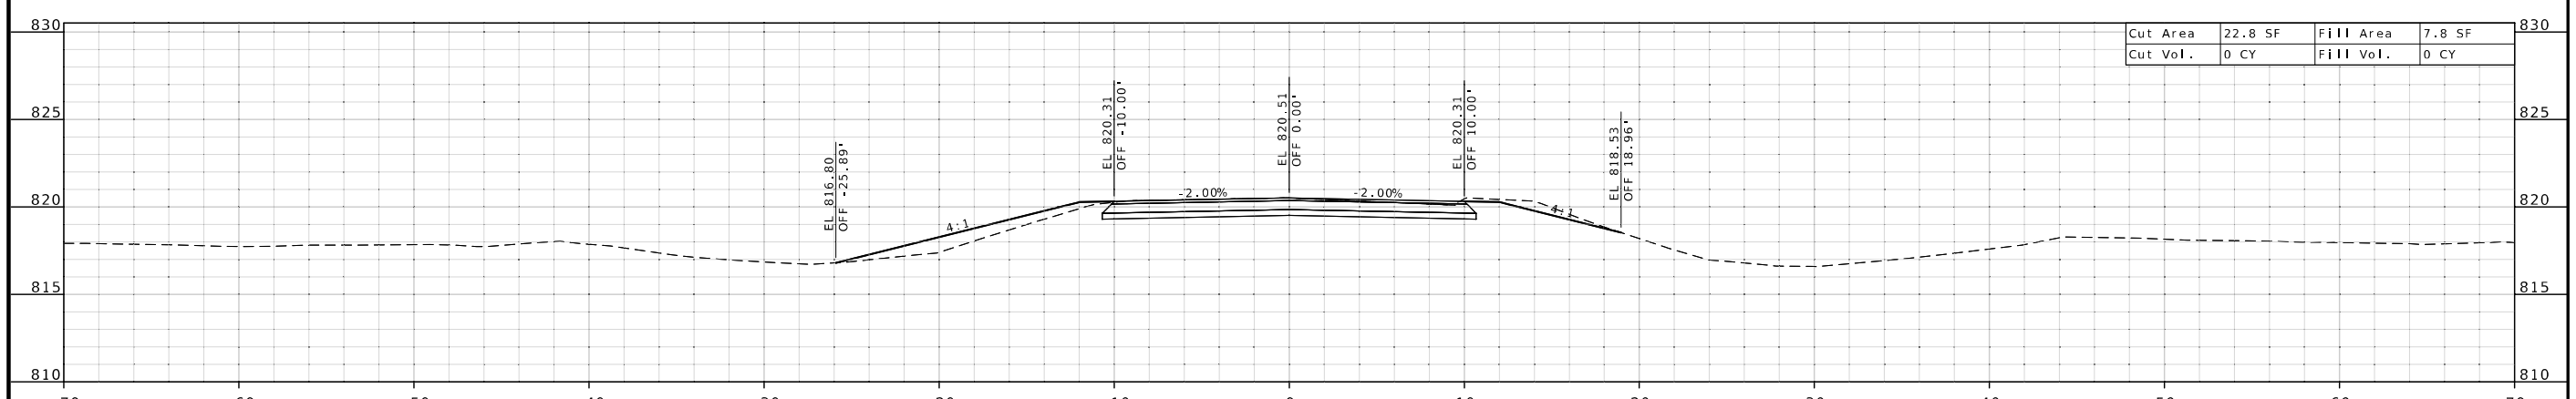

STATE OF MISSOURI
SHANNON M. KELLNER
NUMBER
PE-2011015763
PROFESSIONAL ENGINEER

THIS SHEET HAS BEEN SIGNED, SEALED AND DATED ELECTRONICALLY.

DATE PREPARED
2/27/2026

ROUTE	STATE
E	MO
DISTRICT	SHEET NO.
SW	1

COUNTY
VERNON

JOB NO.
JSR0140

CONTRACT ID.

PROJECT NO.

BRIDGE NO.

DESCRIPTION	DATE

MISSOURI HIGHWAYS AND TRANSPORTATION COMMISSION

105 WEST CAPITOL
JEFFERSON CITY, MO 65102
1-888-ASK-MODOT (1-888-275-6636)

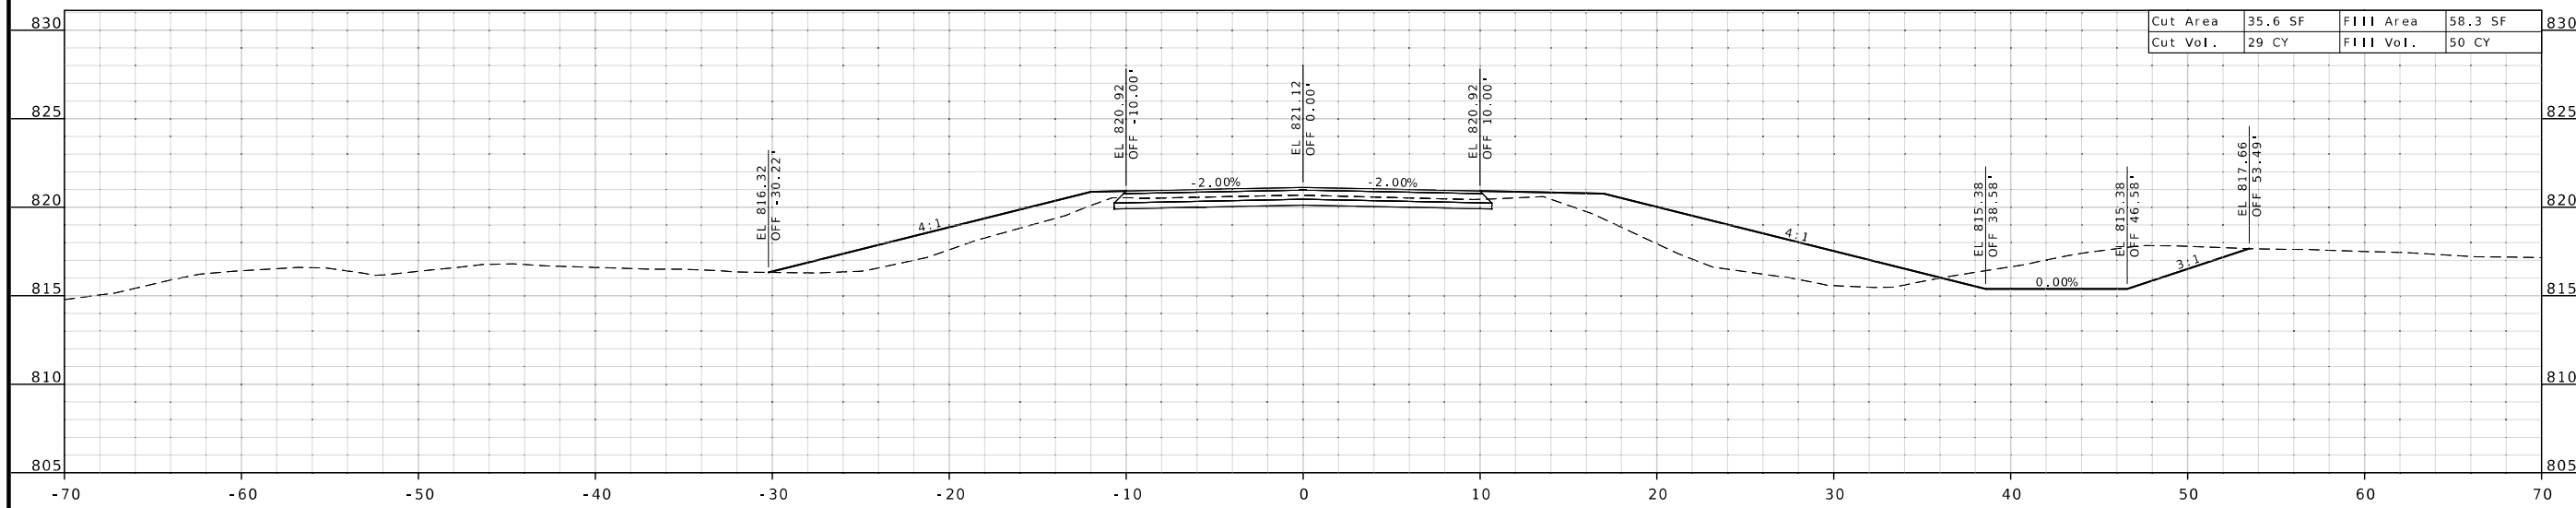

STA 500+48.50

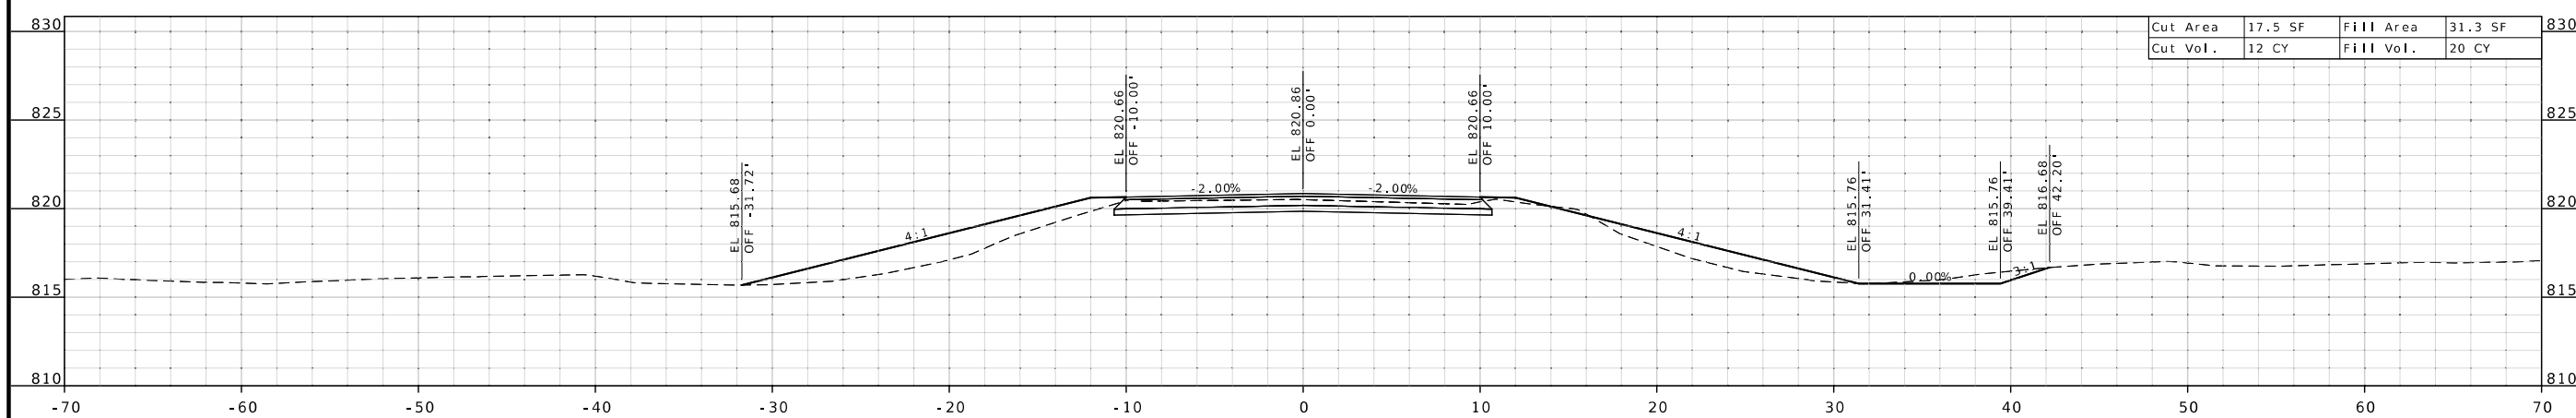

STA 500+18.50

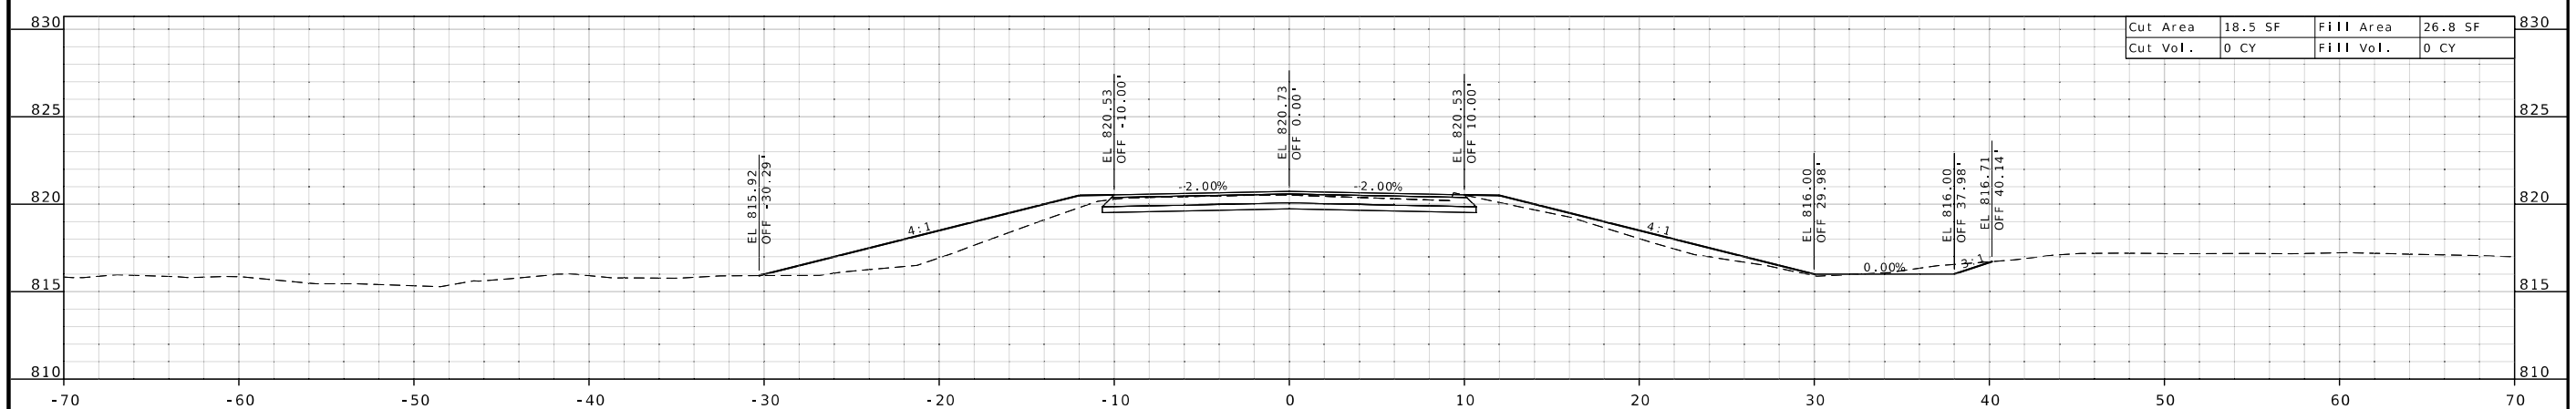

STA 500+00.00

STATE OF MISSOURI
SHANNON M. KELLNER
NUMBER
PE-2011015763
PROFESSIONAL ENGINEER

THIS SHEET HAS BEEN SIGNED, SEALED AND DATED ELECTRONICALLY.

DATE PREPARED	2/27/2026
ROUTE	E
STATE	MO
DISTRICT	SW
SHEET NO.	2
COUNTY	VERNON
JOB NO.	JSR0140
CONTRACT ID.	
PROJECT NO.	
BRIDGE NO.	

DATE	DESCRIPTION

MISSOURI HIGHWAYS AND TRANSPORTATION COMMISSION

105 WEST CAPITOL
JEFFERSON CITY, MO 65102
1-888-ASK-MODOT (1-888-275-6636)

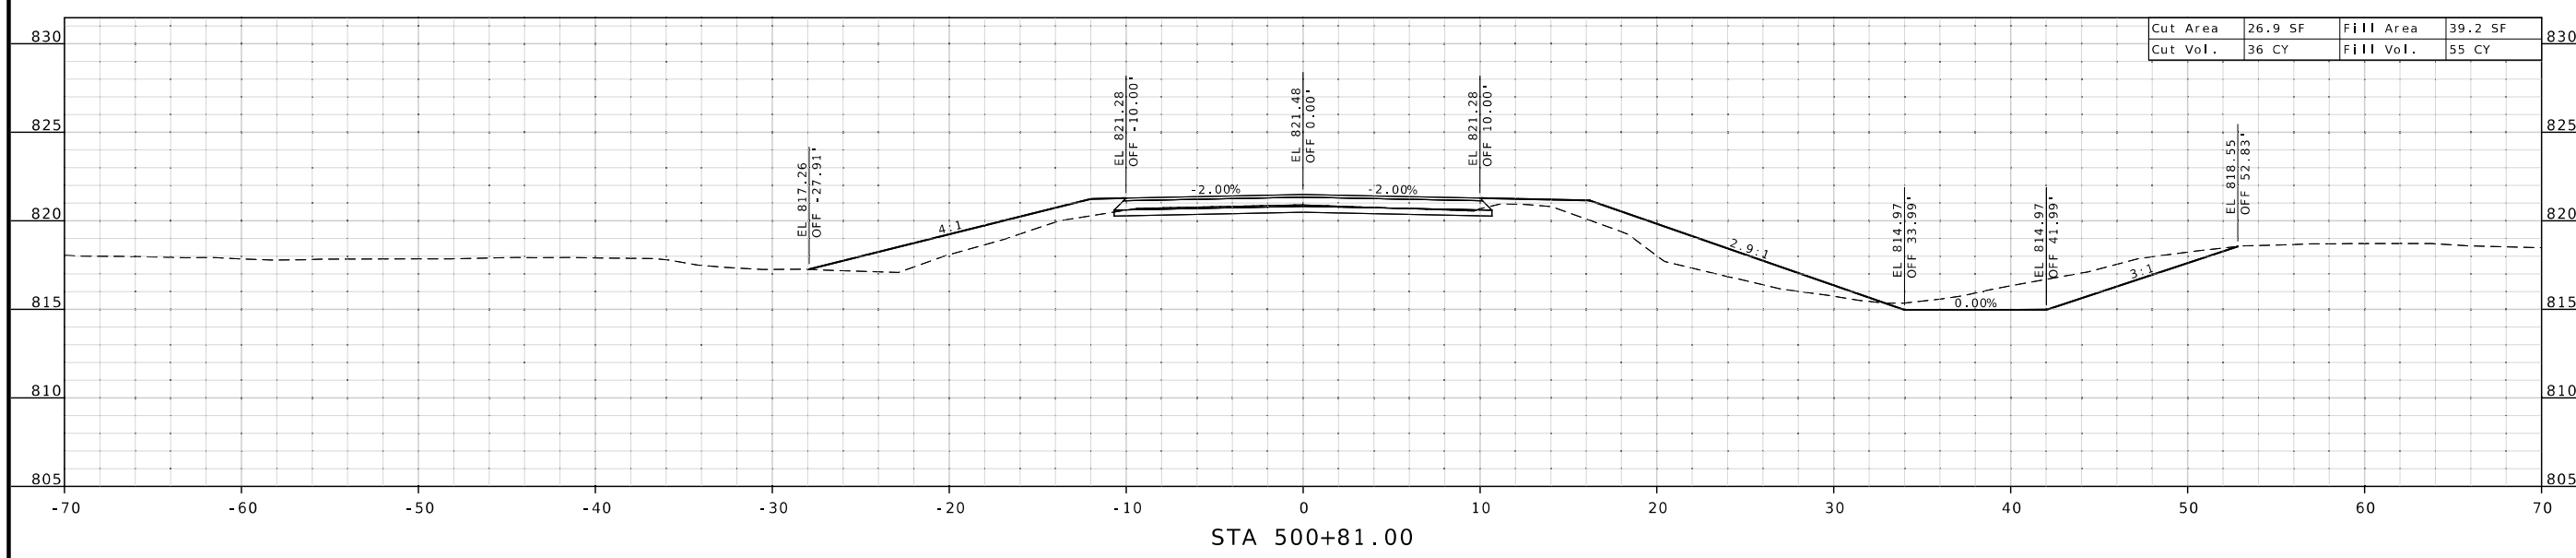

STA 500+81.00

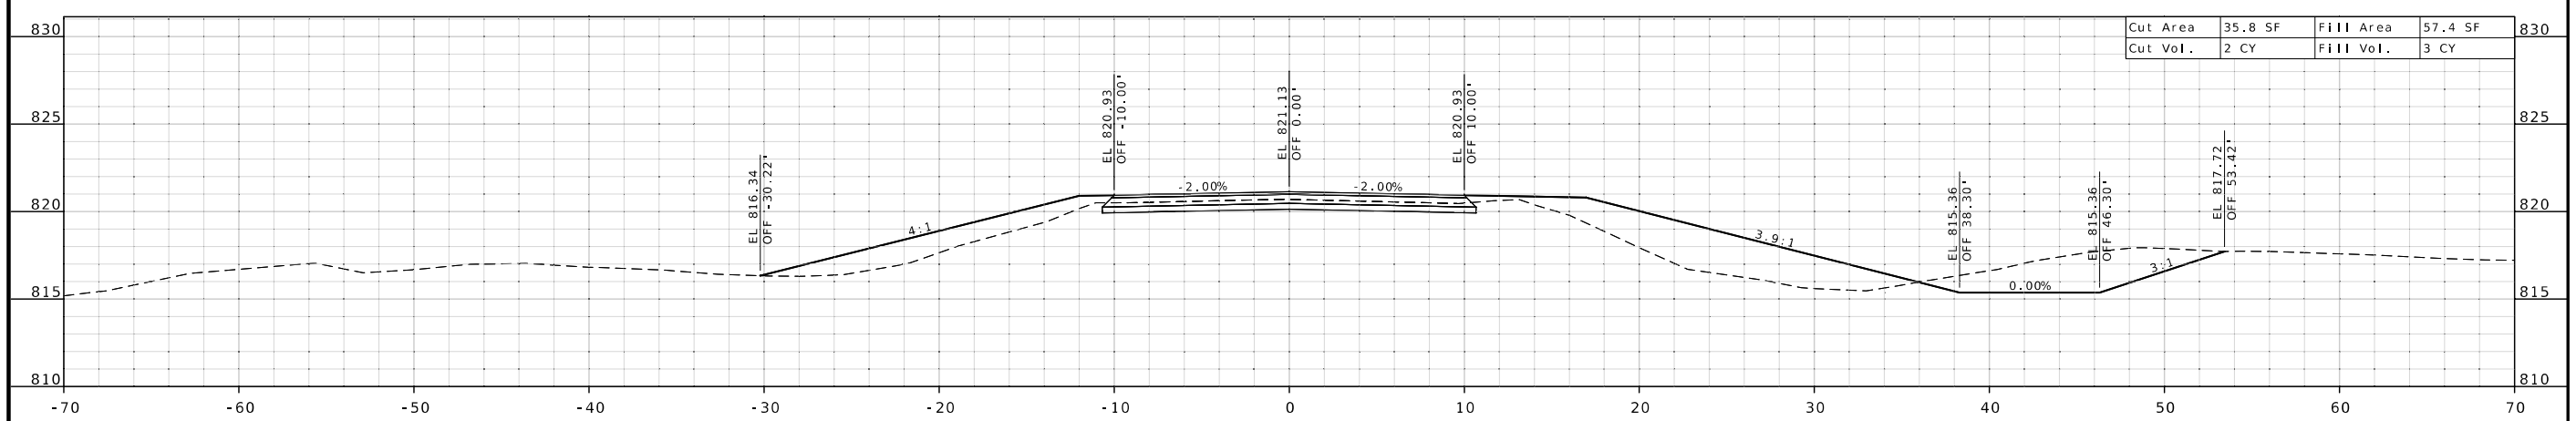

STA 500+50.00

STATE OF MISSOURI
SHANNON M. KELLNER
NUMBER
PE-2011015763
PROFESSIONAL ENGINEER

THIS SHEET HAS BEEN SIGNED, SEALED AND DATED ELECTRONICALLY.

DATE PREPARED	
2/27/2026	
ROUTE	STATE
E	MO
DISTRICT	SHEET NO.
SW	3
COUNTY	
VERNON	
JOB NO.	
JSR0140	
CONTRACT ID.	
PROJECT NO.	
BRIDGE NO.	

DESCRIPTION	DATE

MISSOURI HIGHWAYS AND TRANSPORTATION COMMISSION

105 WEST CAPITOL
JEFFERSON CITY, MO 65102
1-888-ASK-MODOT (1-888-275-6636)

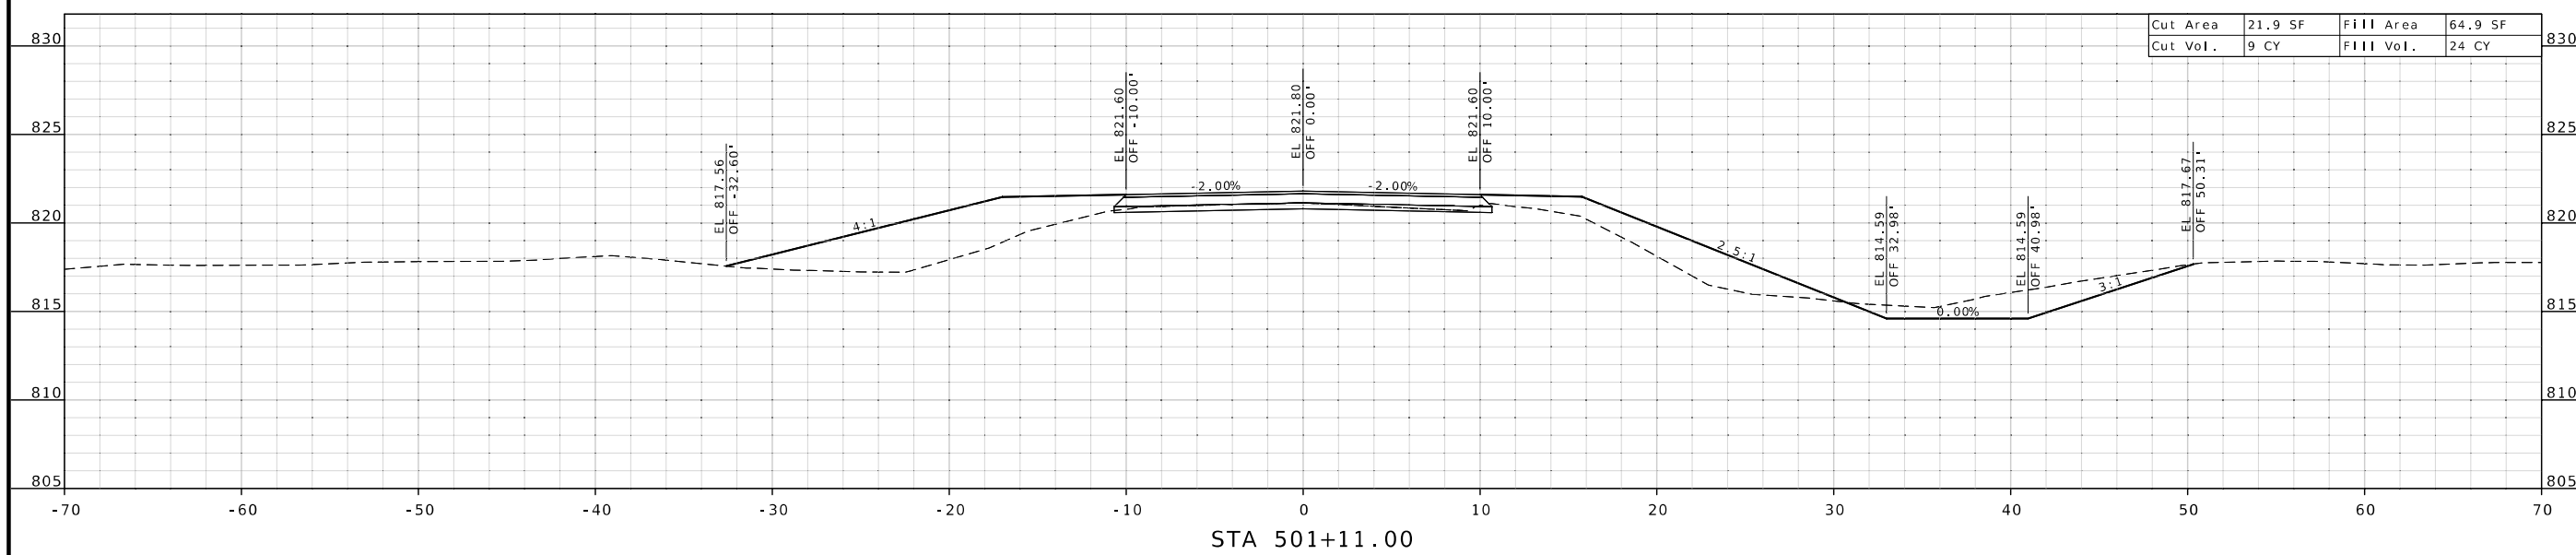

STA 501+11.00

RTE E

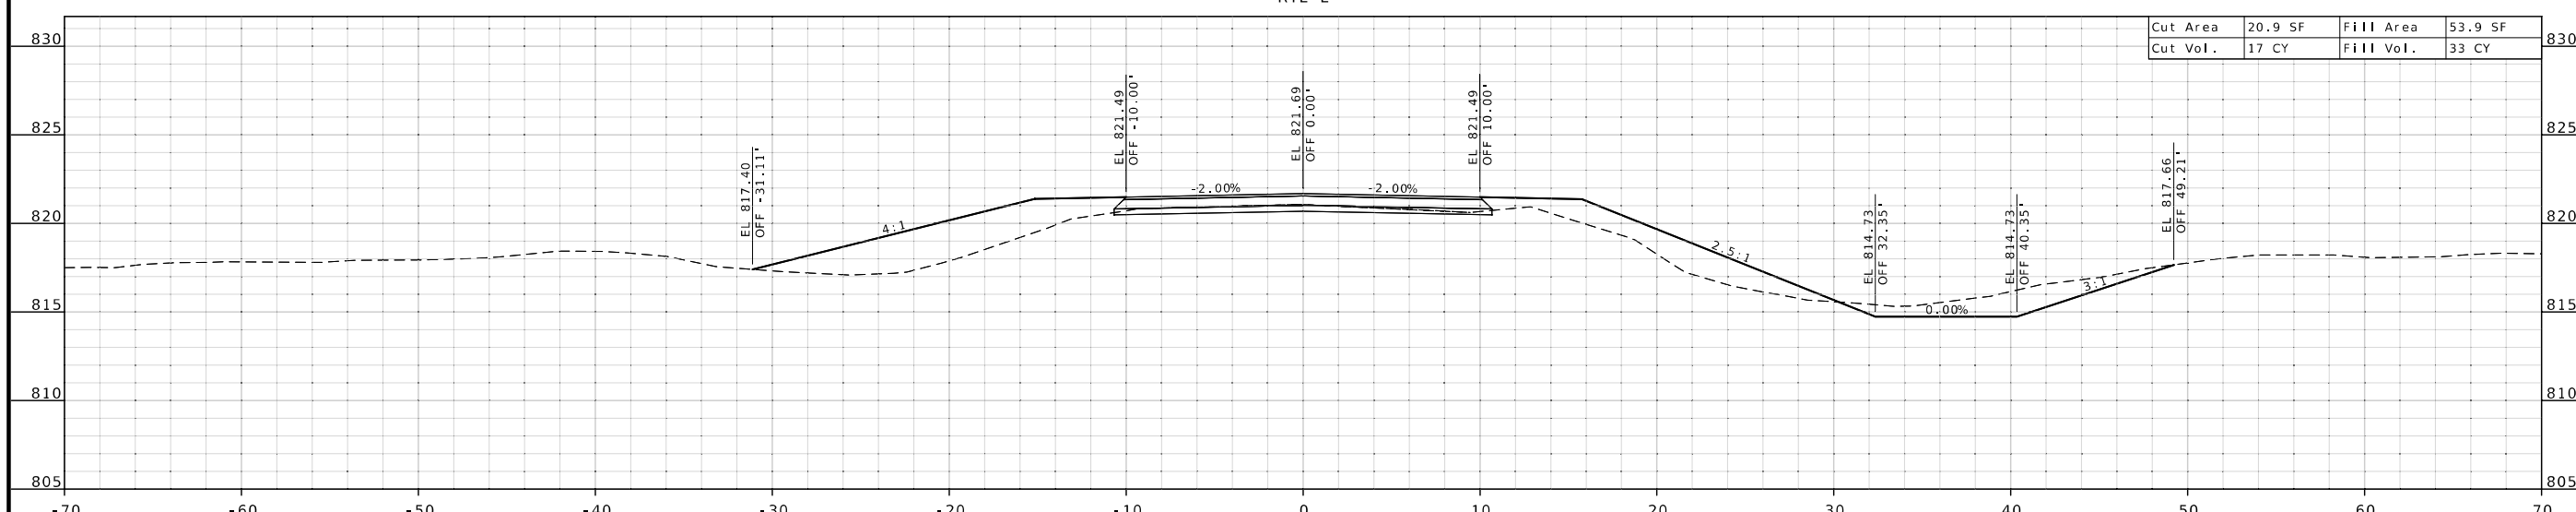

STA 501+00.00

STATE OF MISSOURI
SHANNON M. KELLNER
NUMBER
PE-2011015763
PROFESSIONAL ENGINEER

THIS SHEET HAS BEEN SIGNED, SEALED AND DATED ELECTRONICALLY.

DATE PREPARED	2/27/2026
ROUTE	E
STATE	MO
DISTRICT	SW
SHEET NO.	4
COUNTY	VERNON
JOB NO.	JSR0140
CONTRACT ID.	
PROJECT NO.	
BRIDGE NO.	

DESCRIPTION	DATE

MISSOURI HIGHWAYS AND TRANSPORTATION COMMISSION

105 WEST CAPITOL
JEFFERSON CITY, MO 65102
1-888-ASK-MODOT (1-888-275-6636)

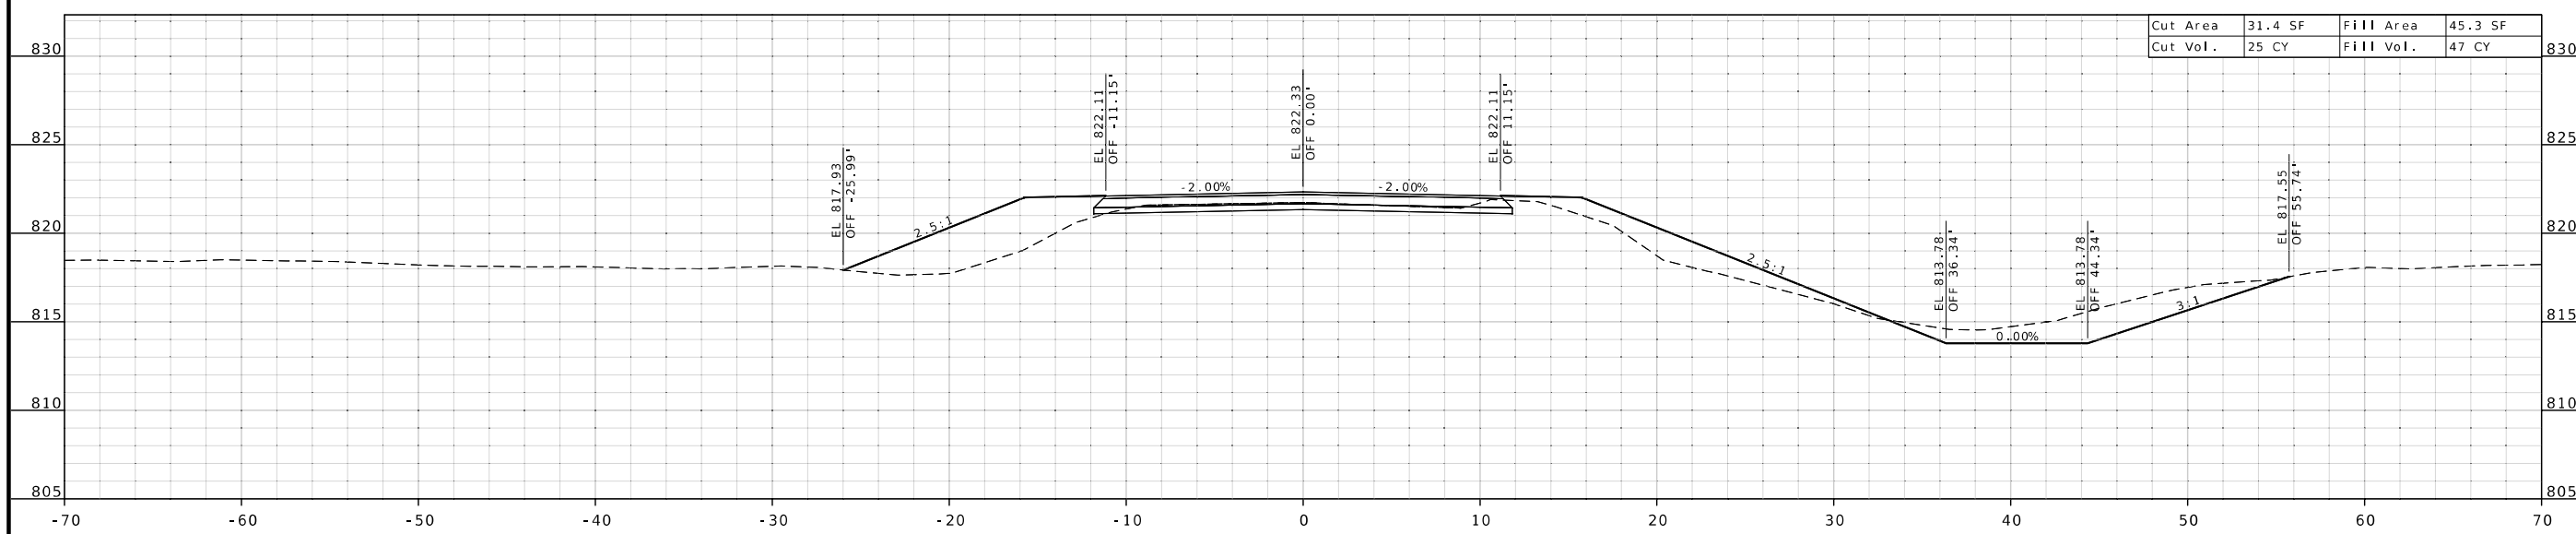

STA 501+75.00

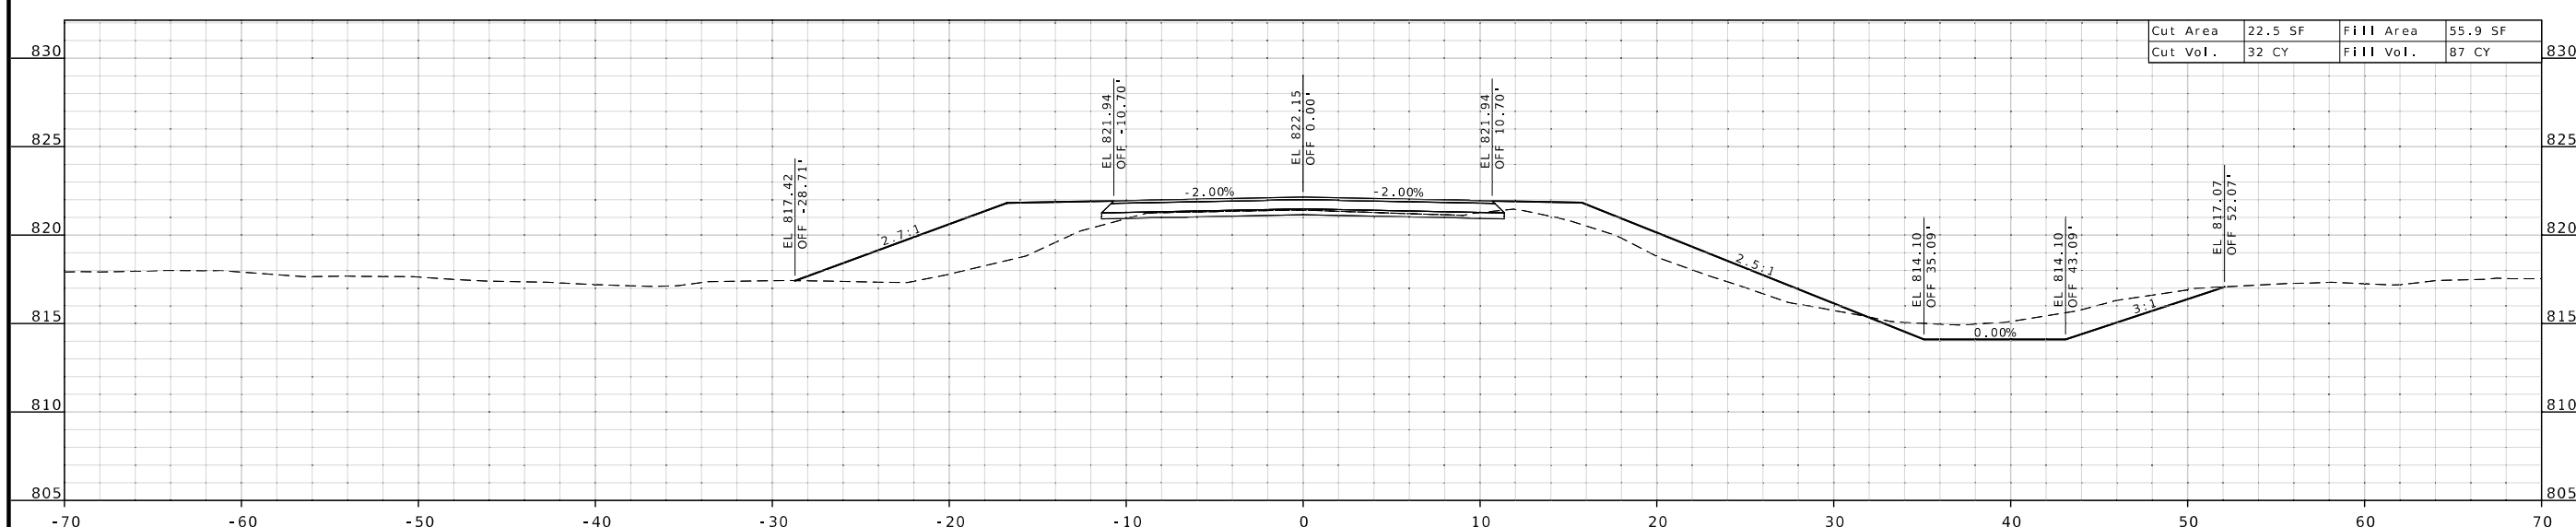

STA 501+50.00

STATE OF MISSOURI
SHANNON M. KELLNER
NUMBER
PE-2011015763
PROFESSIONAL ENGINEER

THIS SHEET HAS BEEN SIGNED, SEALED AND DATED ELECTRONICALLY.

DATE PREPARED
2/27/2026

ROUTE	STATE
E	MO
DISTRICT	SHEET NO.
SW	5

COUNTY
VERNON

JOB NO.
JSR0140

CONTRACT ID.

PROJECT NO.

BRIDGE NO.

DATE	DESCRIPTION

MISSOURI HIGHWAYS AND TRANSPORTATION COMMISSION

105 WEST CAPITOL
JEFFERSON CITY, MO 65102
1-888-ASK-MODOT (1-888-275-6636)

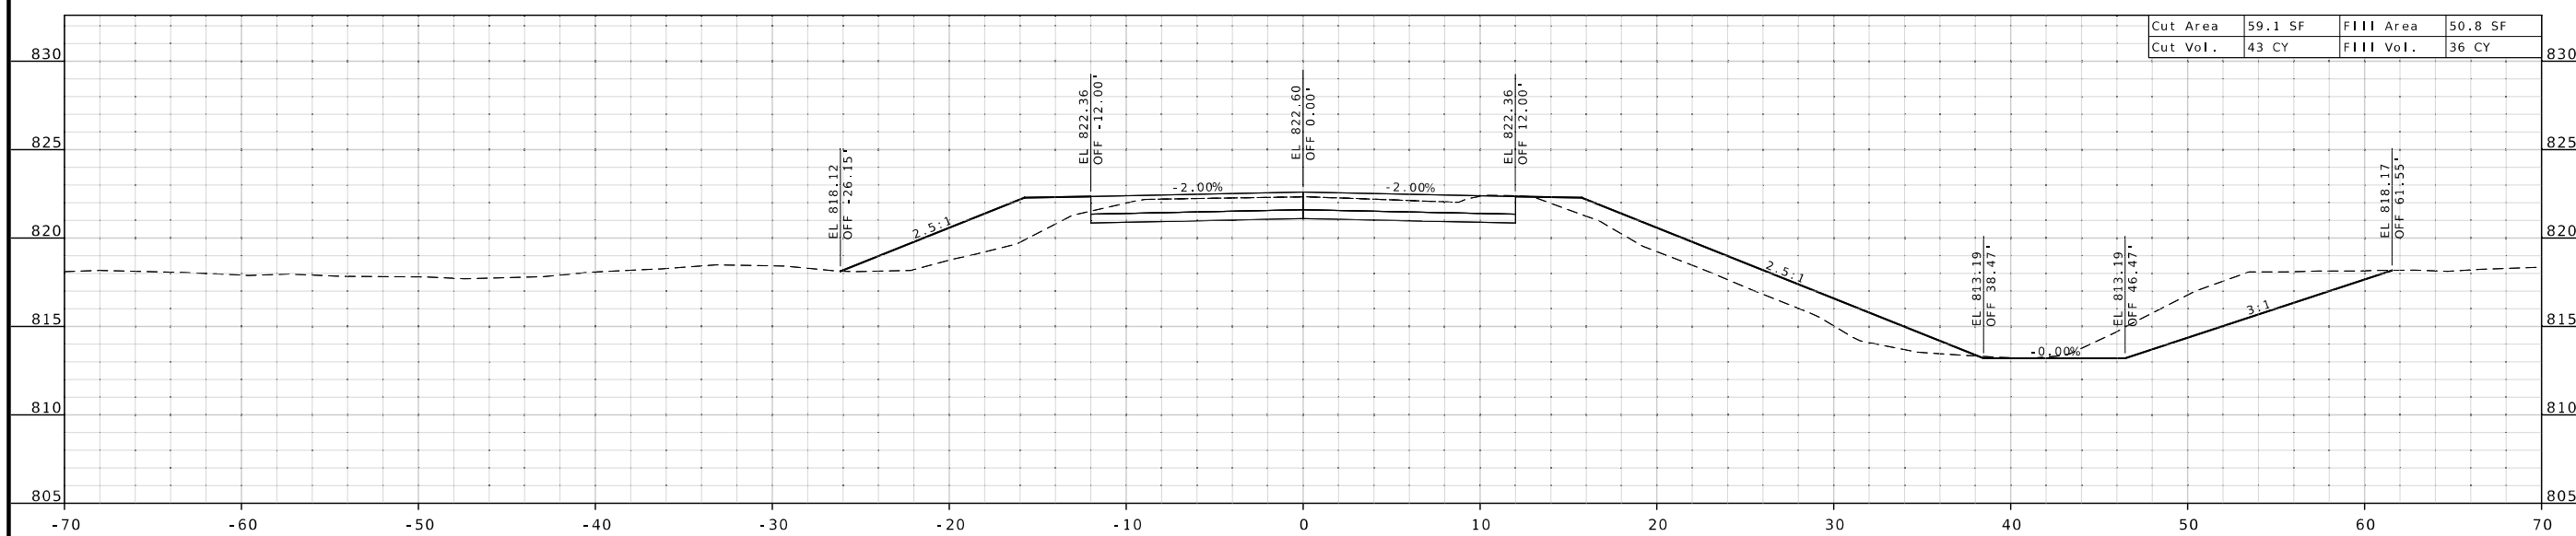

STA 502+21.75

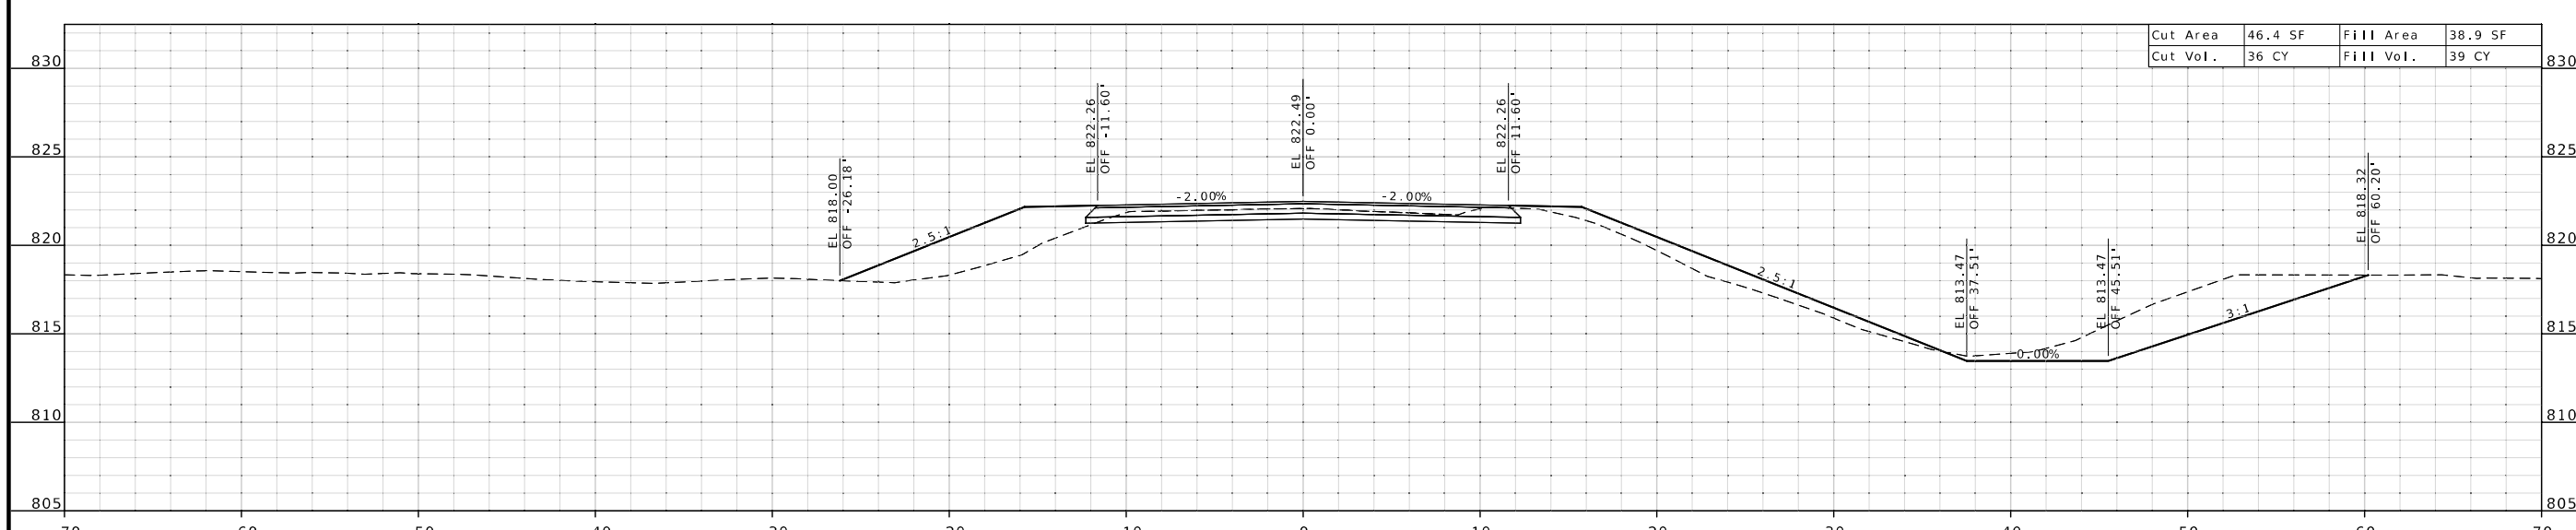

STA 502+00.00

STATE OF MISSOURI
SHANNON M. KELLNER
NUMBER
PE-2011015763
PROFESSIONAL ENGINEER

THIS SHEET HAS BEEN SIGNED, SEALED AND DATED ELECTRONICALLY.

DATE PREPARED	2/27/2026
ROUTE	E
STATE	MO
DISTRICT	SW
SHEET NO.	6
COUNTY	VERNON
JOB NO.	JSR0140
CONTRACT ID.	
PROJECT NO.	
BRIDGE NO.	

DATE	DESCRIPTION

MISSOURI HIGHWAYS AND TRANSPORTATION COMMISSION

105 WEST CAPITOL
JEFFERSON CITY, MO 65102
1-888-ASK-MODOT (1-888-275-6636)

STA 502+26.75

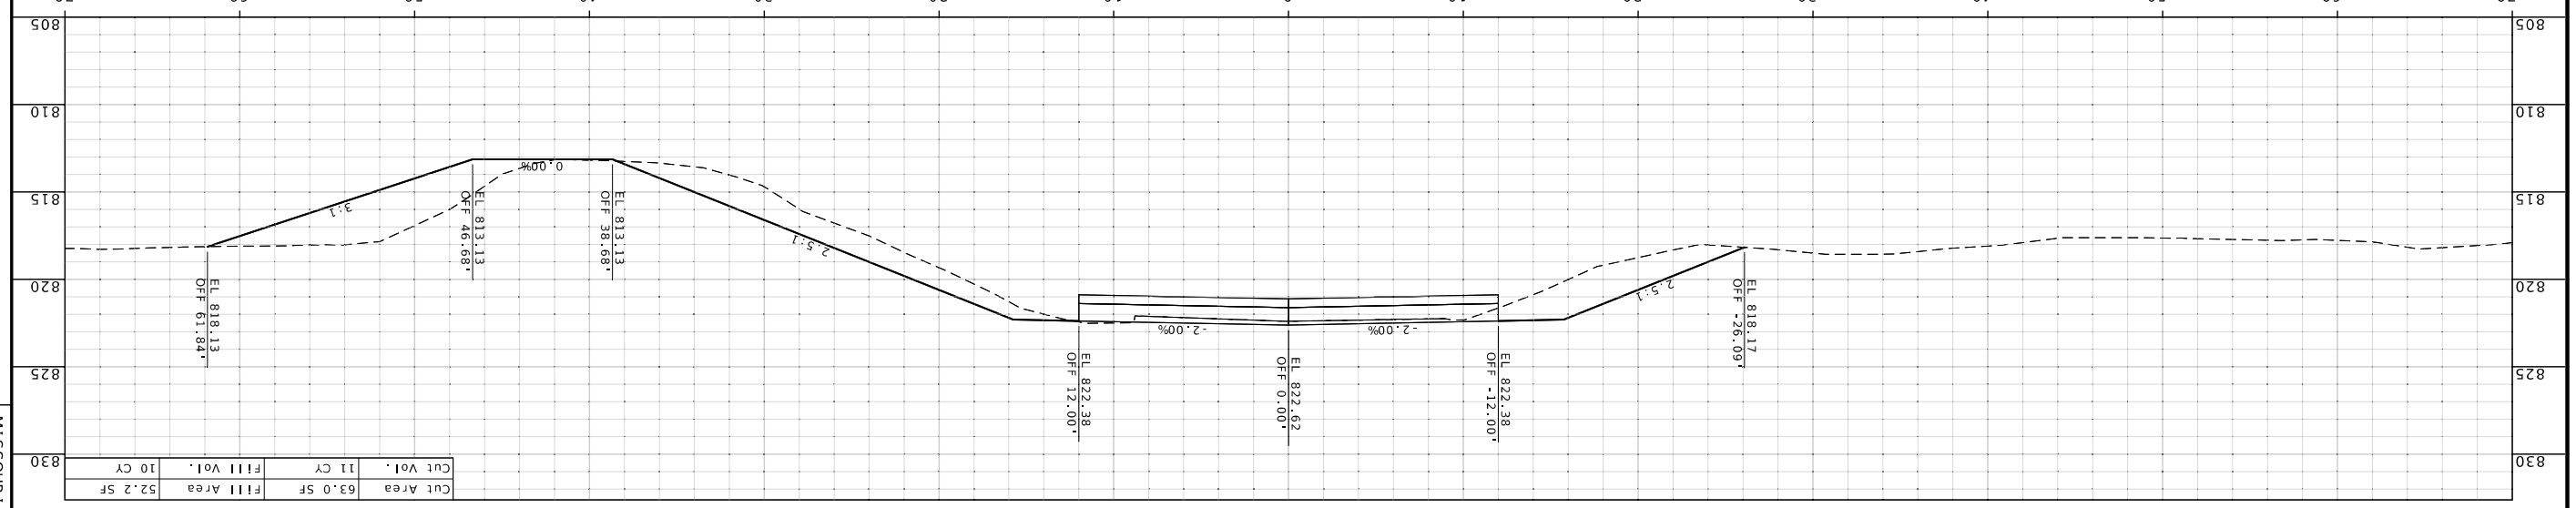

Cut Area	63.0 SF	Fill Area	52.2 SF
Cut Vol.	11 CY	Fill Vol.	10 CY

STA 502+36.76

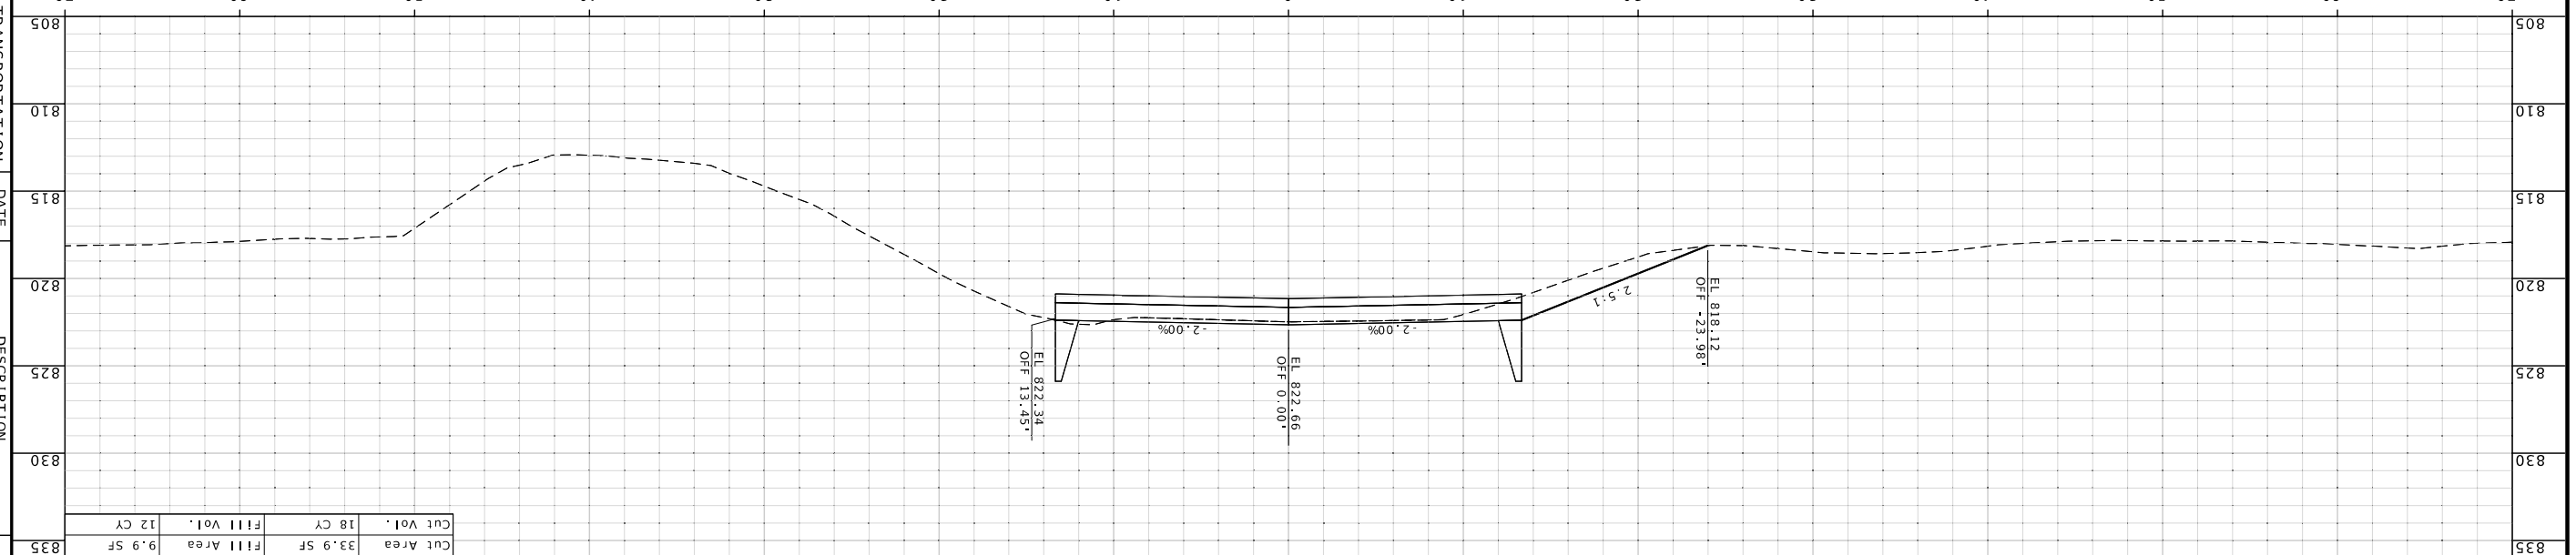

Cut Area	33.9 SF	Fill Area	9.9 SF
Cut Vol.	18 CY	Fill Vol.	12 CY

MISSOURI HIGHWAYS AND TRANSPORTATION COMMISSION

105 WEST CAPITOL
JEFFERSON CITY, MO 65102
1-888-ASK-MODOT (1-888-275-6636)

DATE	DESCRIPTION

BRIDGE NO.

PROJECT NO.

CONTRACT ID.

JSR0140
JOB NO.

VERNON
COUNTY

DISTRICT	SHEET NO.
SW	7

ROUTE	STATE
E	MO

2/27/2026
DATE PREPARED

STATE OF MISSOURI
SHANNON M. KELLNER
NUMBER
PE-2010105763
PROFESSIONAL ENGINEER

THIS SHEET HAS BEEN SIGNED, SEALED AND DATED ELECTRONICALLY.

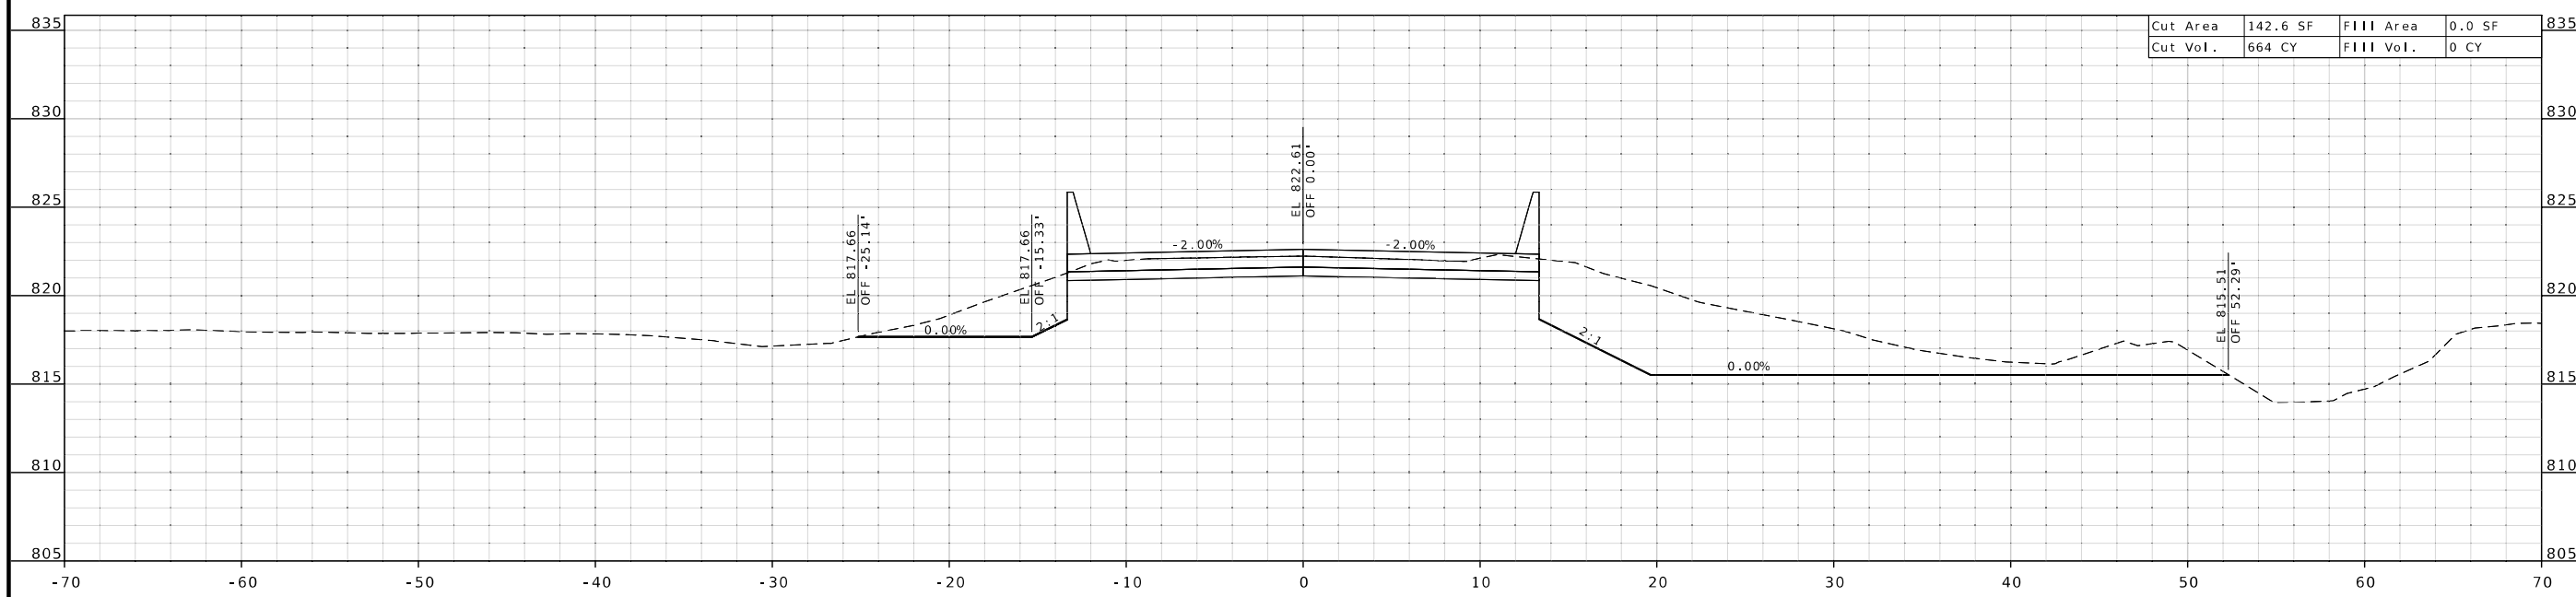

STA 503+95.25

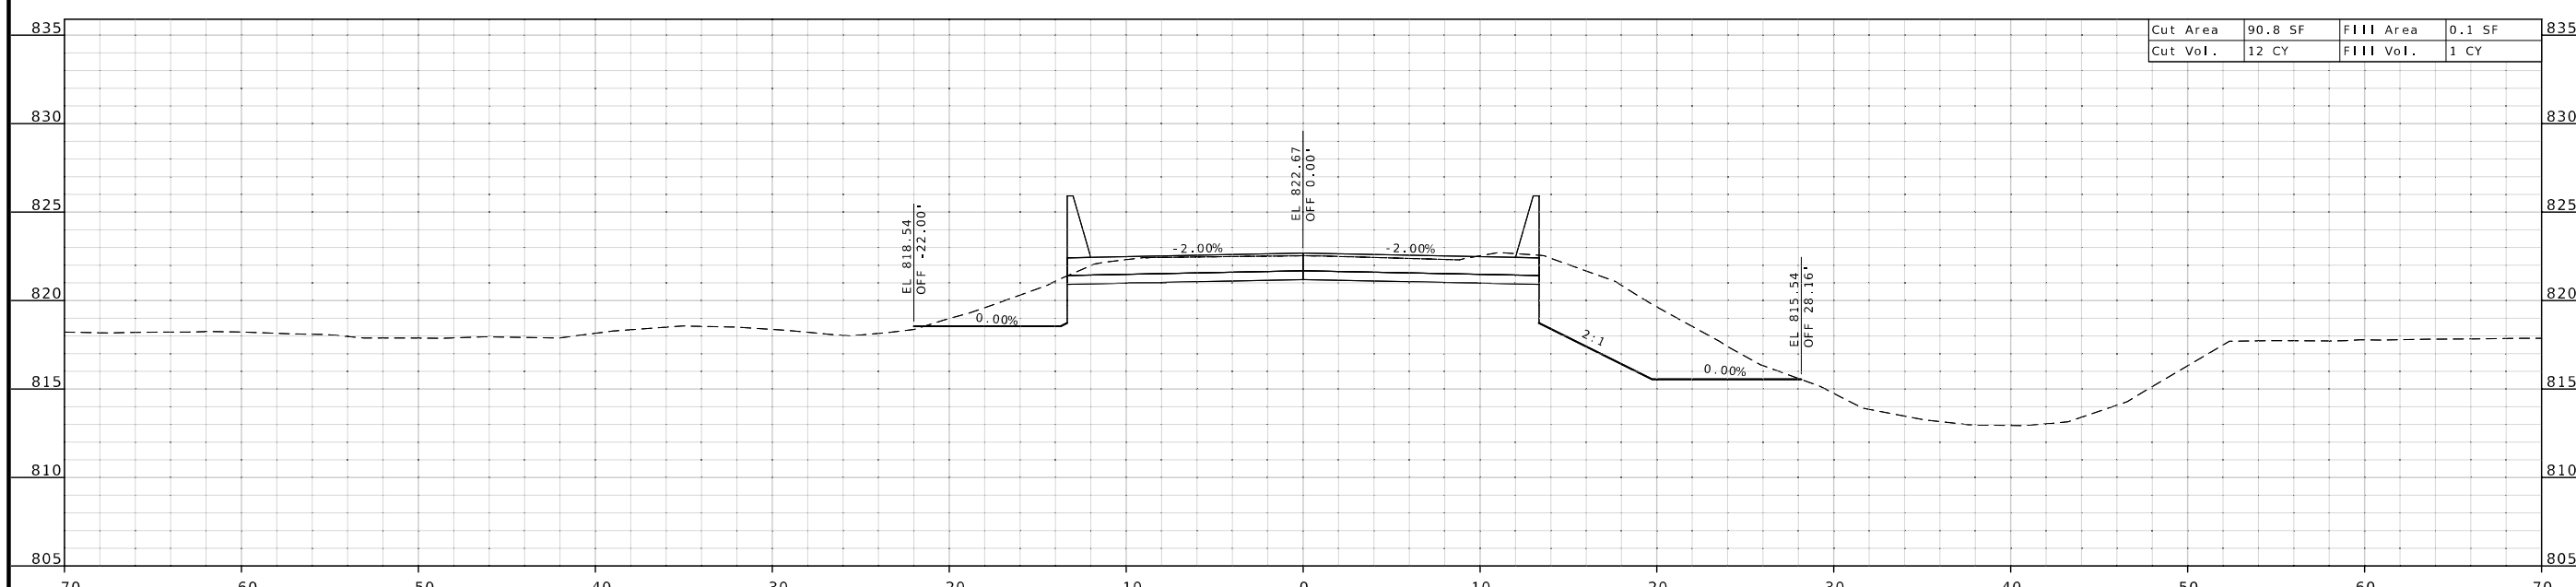

STA 502+41.75

STATE OF MISSOURI
SHANNON M. KELLNER
NUMBER
PE-2011015763
PROFESSIONAL ENGINEER

THIS SHEET HAS BEEN SIGNED, SEALED AND DATED ELECTRONICALLY.

DATE PREPARED
2/27/2026

ROUTE	STATE
E	MO
DISTRICT	SHEET NO.
SW	8

COUNTY
VERNON

JOB NO.
JSR0140

CONTRACT ID.

PROJECT NO.

BRIDGE NO.

DATE	DESCRIPTION

MISSOURI HIGHWAYS AND TRANSPORTATION COMMISSION

105 WEST CAPITOL
JEFFERSON CITY, MO 65102
1-888-ASK-MODOT (1-888-275-6636)

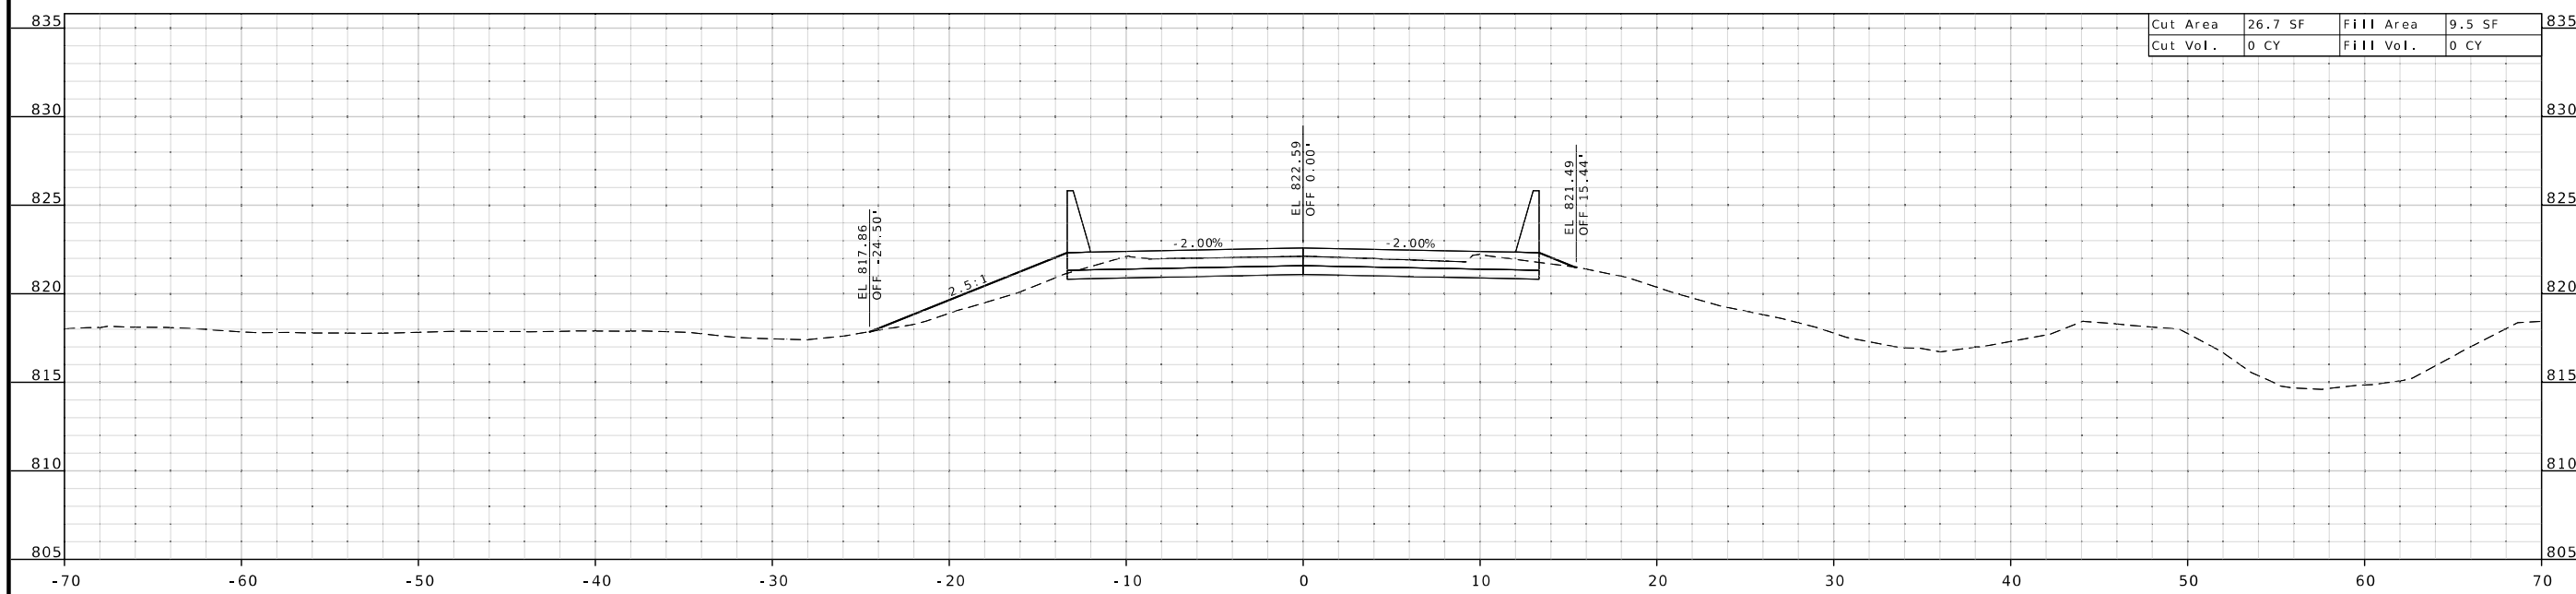

STA 504+00.25

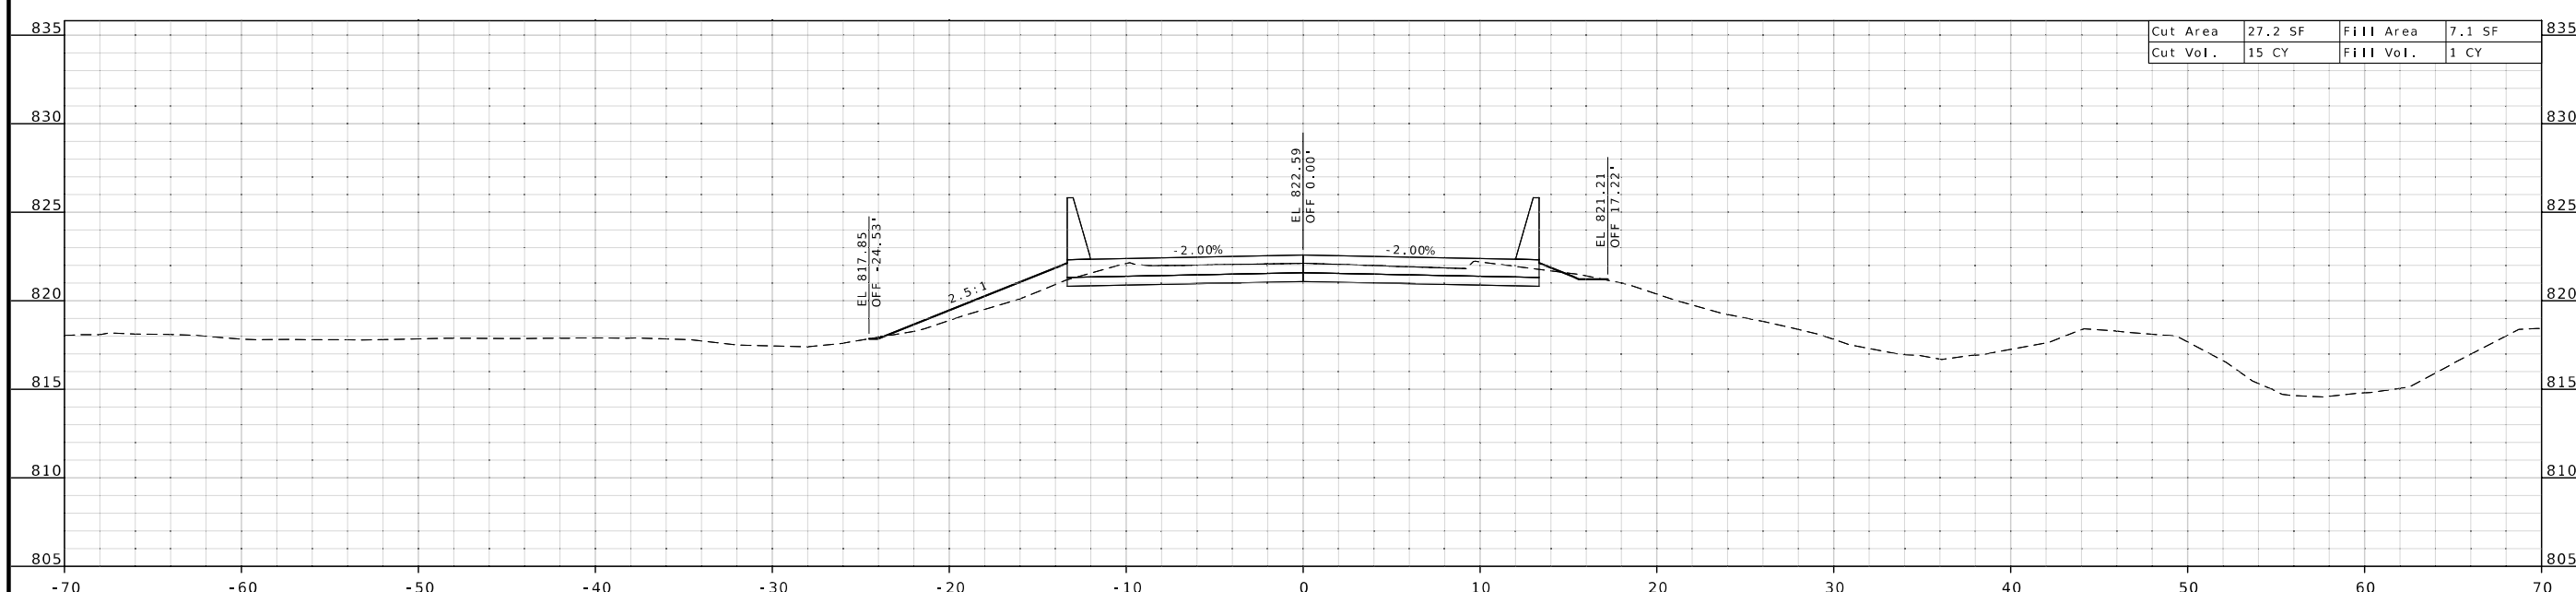

STA 504+00.00

STATE OF MISSOURI
SHANNON M. KELLNER
NUMBER
PE-2011015763
PROFESSIONAL ENGINEER

THIS SHEET HAS BEEN SIGNED, SEALED AND DATED ELECTRONICALLY.

DATE PREPARED
2/27/2026

ROUTE	STATE
E	MO
DISTRICT	SHEET NO.
SW	9

COUNTY
VERNON

JOB NO.
JSR0140

CONTRACT ID.

PROJECT NO.

BRIDGE NO.

DATE	DESCRIPTION

MISSOURI HIGHWAYS AND TRANSPORTATION COMMISSION

105 WEST CAPITOL
JEFFERSON CITY, MO 65102
1-888-ASK-MODOT (1-888-275-6636)

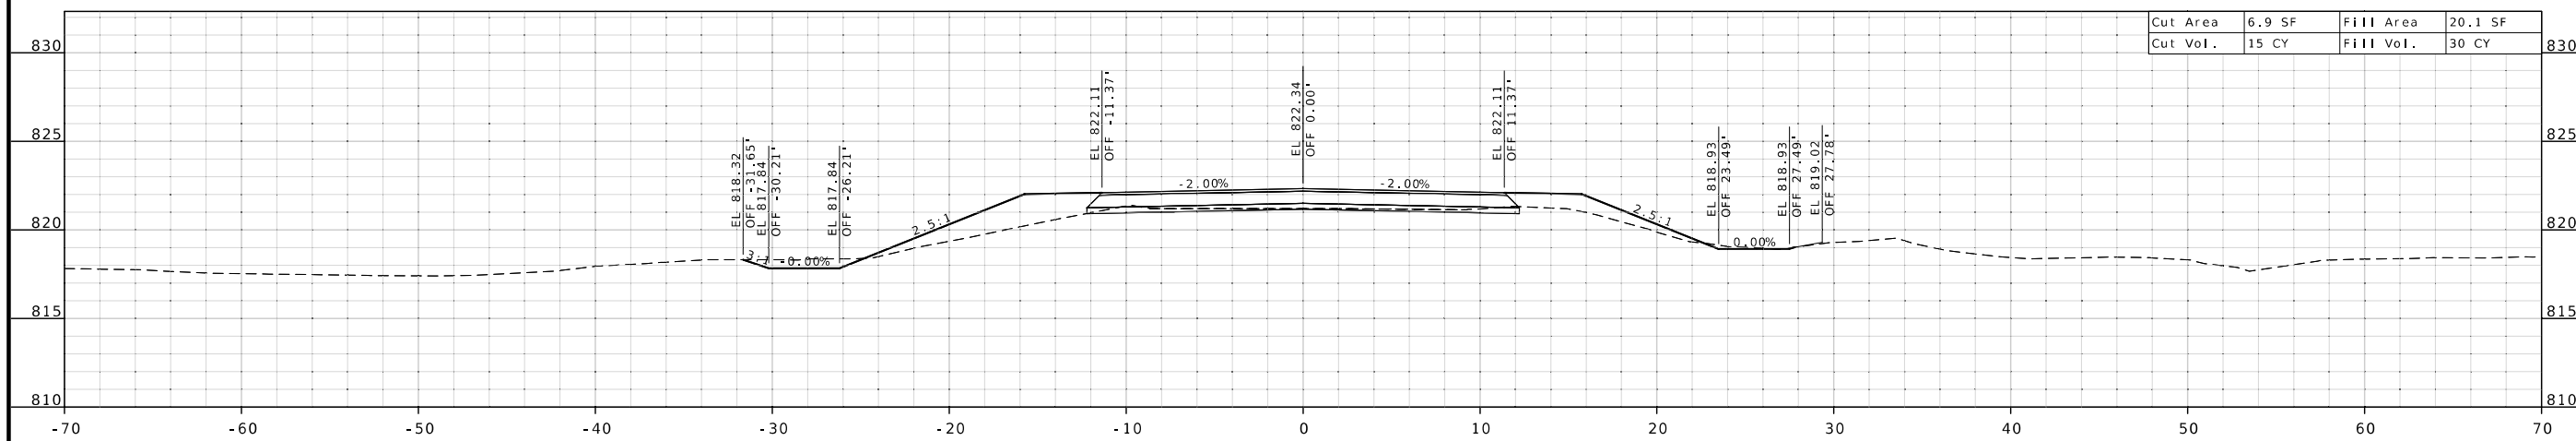

STA 504+50.00

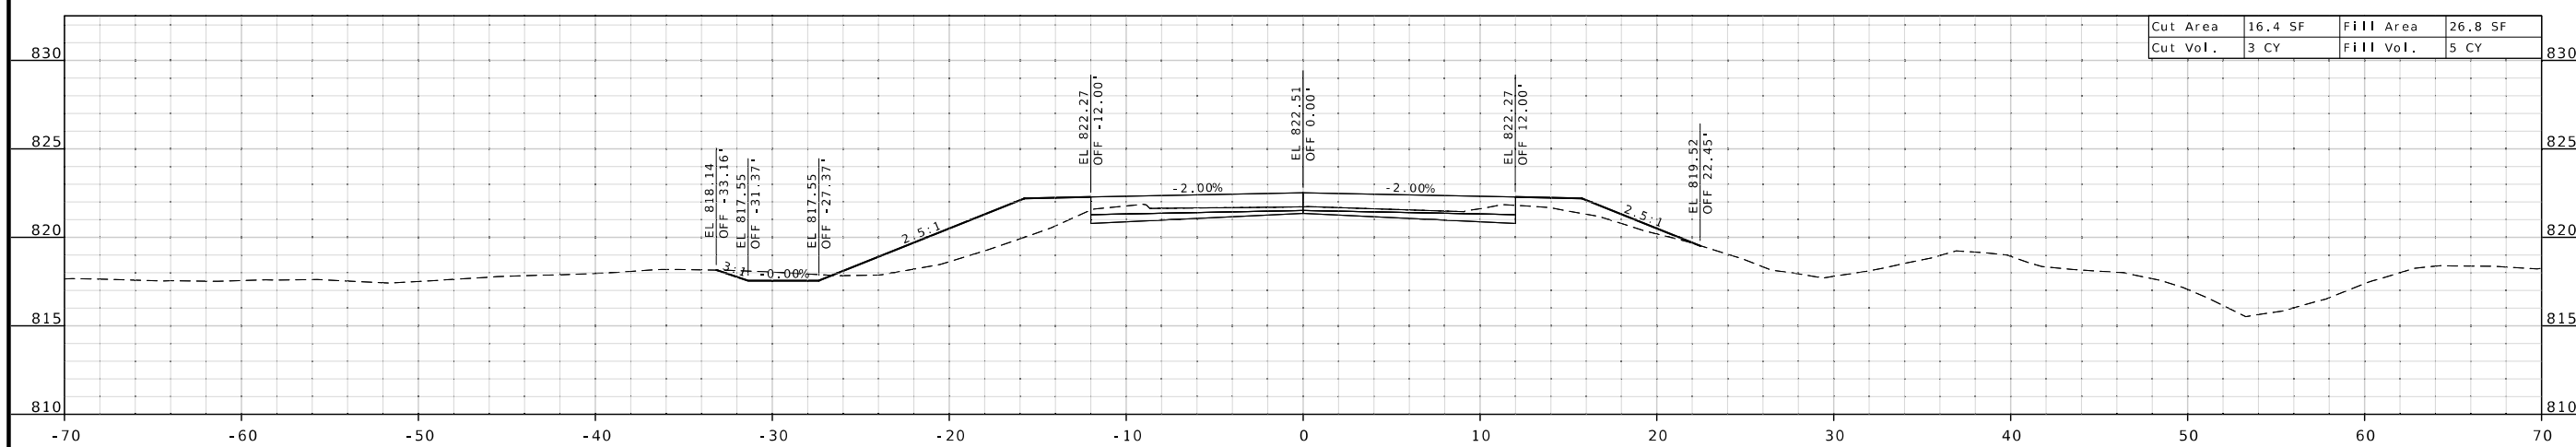

STA 504+15.25

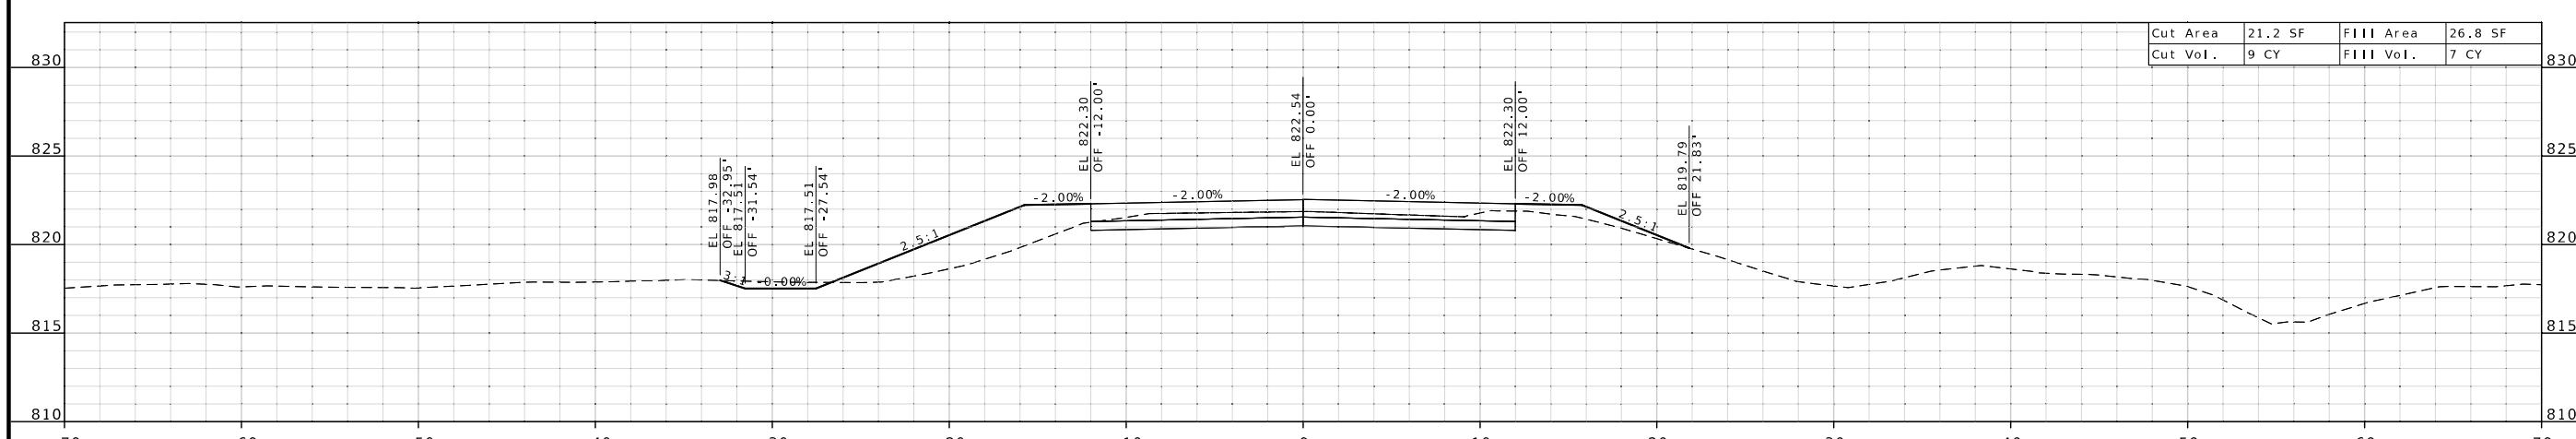

STA 504+10.25

STATE OF MISSOURI
SHANNON M. KELLNER
NUMBER
PE-2011015763
PROFESSIONAL ENGINEER

THIS SHEET HAS BEEN SIGNED, SEALED AND DATED ELECTRONICALLY.

DATE PREPARED
2/27/2026

ROUTE	STATE
E	MO
DISTRICT	SHEET NO.
SW	10

COUNTY
VERNON

JOB NO.
JSR0140

CONTRACT ID.

PROJECT NO.

BRIDGE NO.

DATE	DESCRIPTION

MISSOURI HIGHWAYS AND TRANSPORTATION COMMISSION

105 WEST CAPITOL
JEFFERSON CITY, MO 65102
1-888-ASK-MODOT (1-888-275-6636)

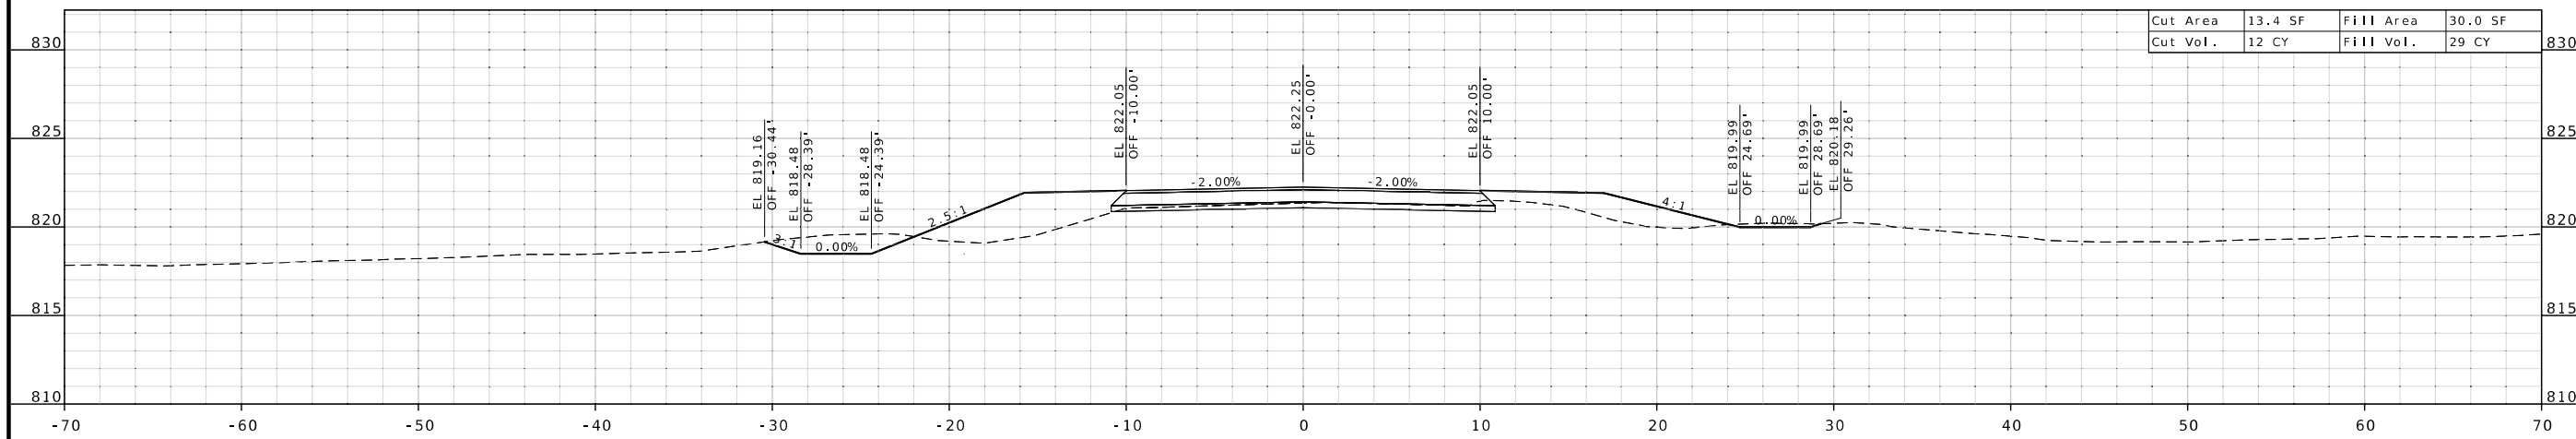

STA 505+26.00

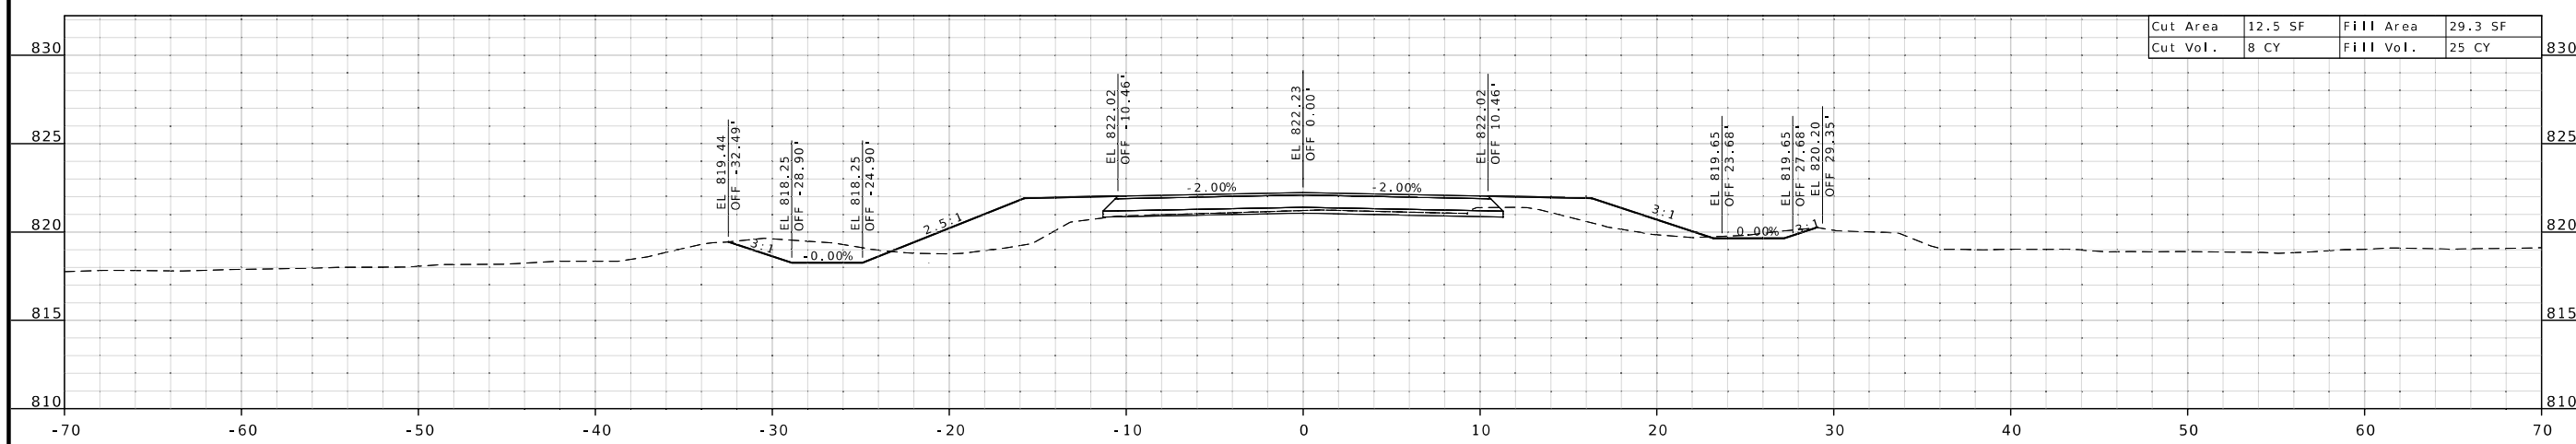

STA 505+00.00

RTE E

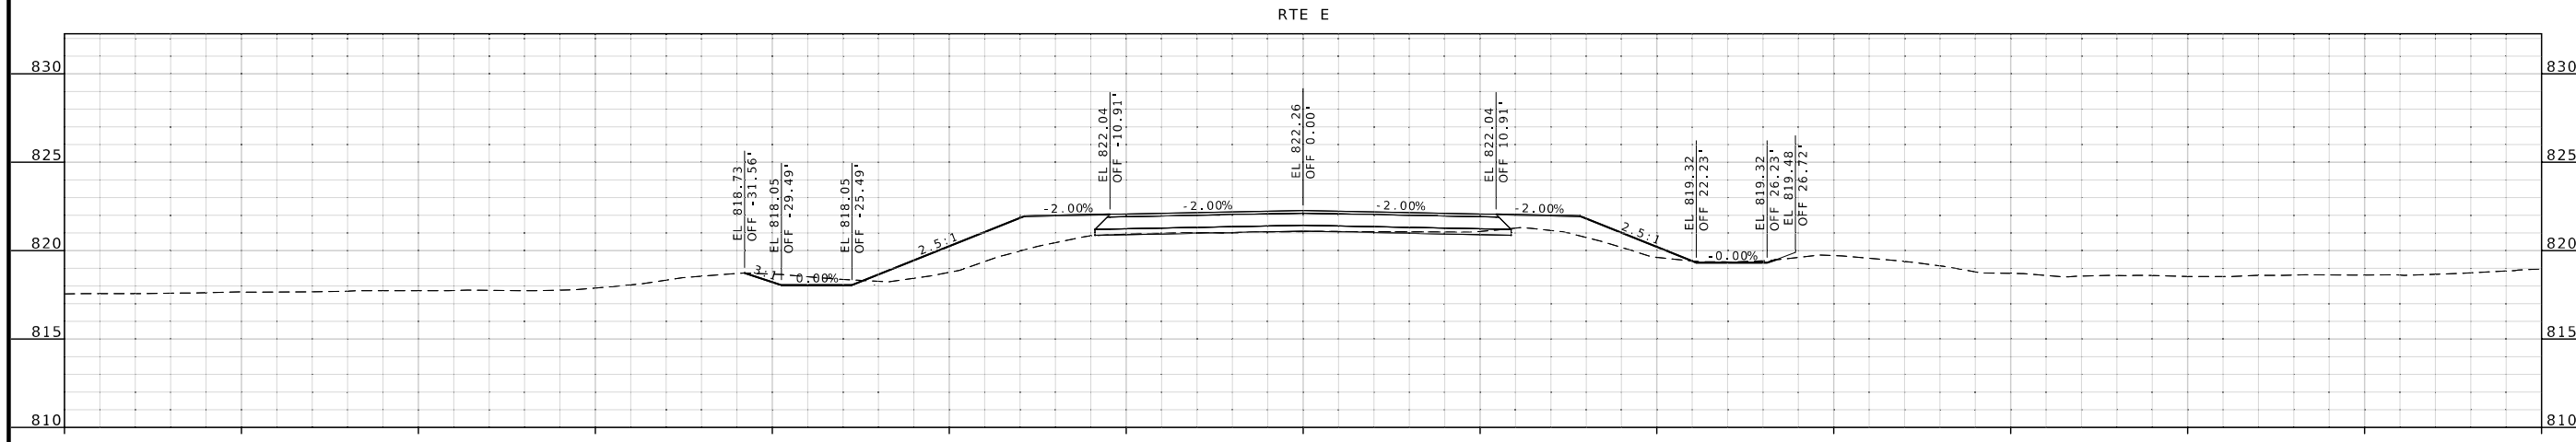

STA 504+75.25

STATE OF MISSOURI
SHANNON M. KELLNER
NUMBER
PE-2011015763
PROFESSIONAL ENGINEER

THIS SHEET HAS BEEN SIGNED, SEALED AND DATED ELECTRONICALLY.

DATE PREPARED	2/27/2026
ROUTE	E
STATE	MO
DISTRICT	SW
SHEET NO.	11
COUNTY	VERNON
JOB NO.	JSR0140
CONTRACT ID.	
PROJECT NO.	
BRIDGE NO.	

DATE	DESCRIPTION

MISSOURI HIGHWAYS AND TRANSPORTATION COMMISSION

105 WEST CAPITOL
JEFFERSON CITY, MO 65102
1-888-ASK-MODOT (1-888-275-6636)

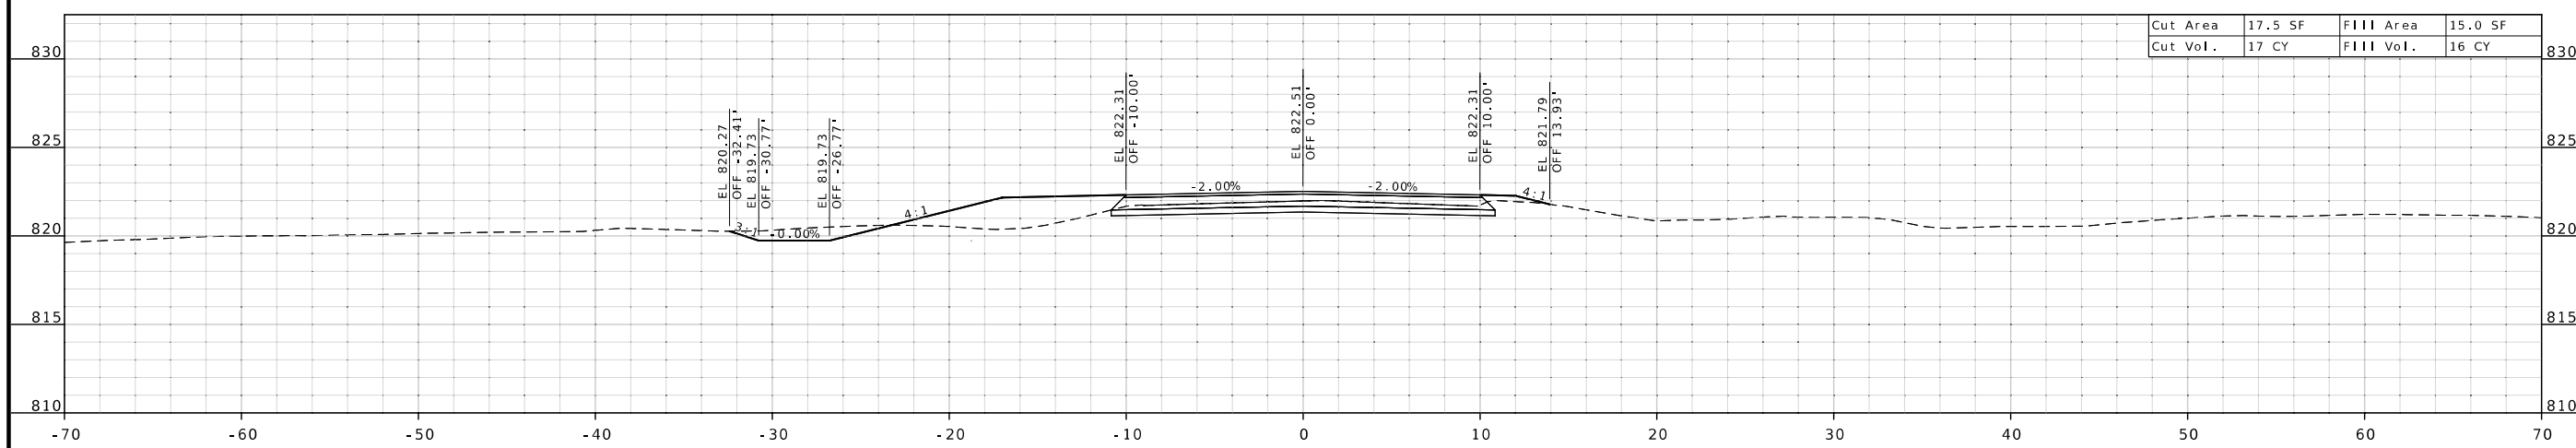

STA 505+88.50

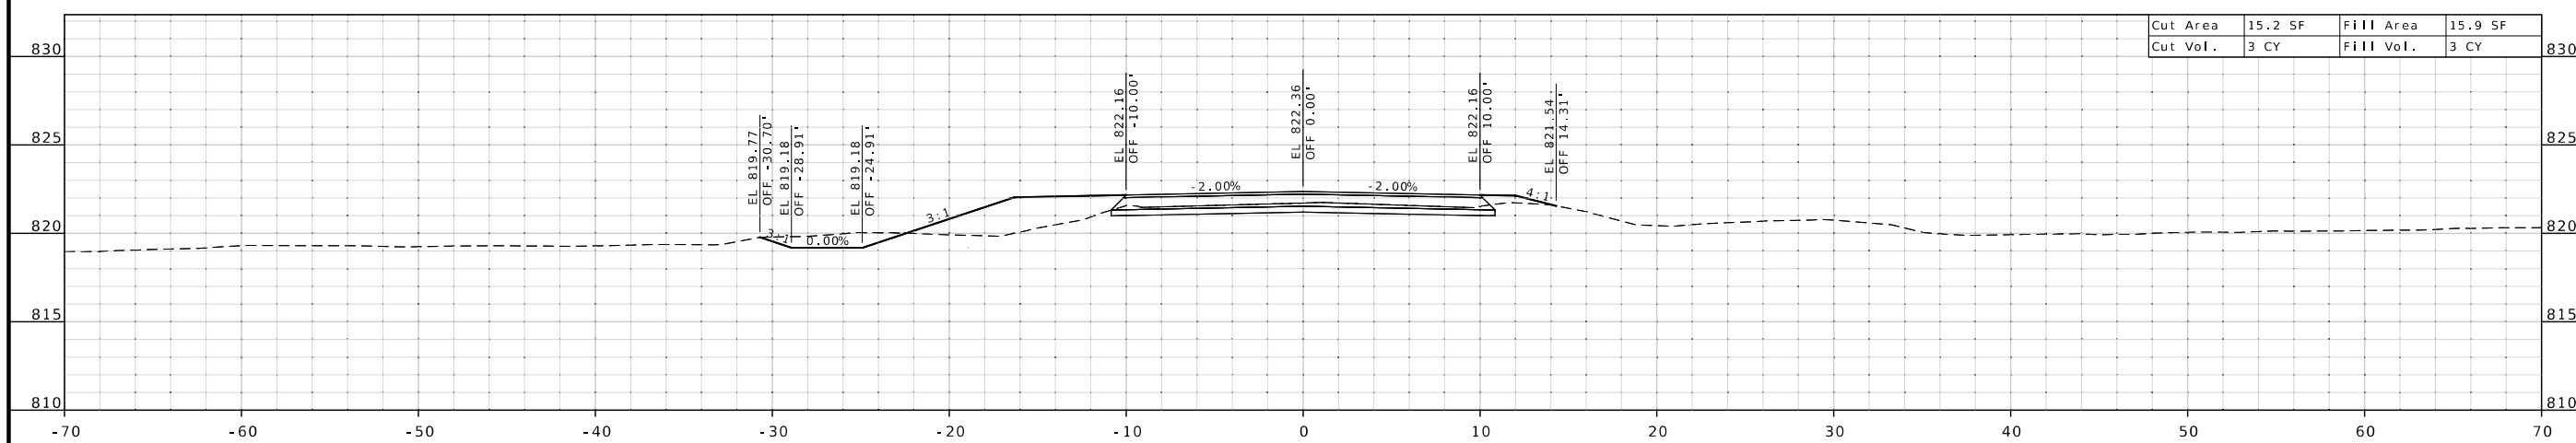

STA 505+61.00

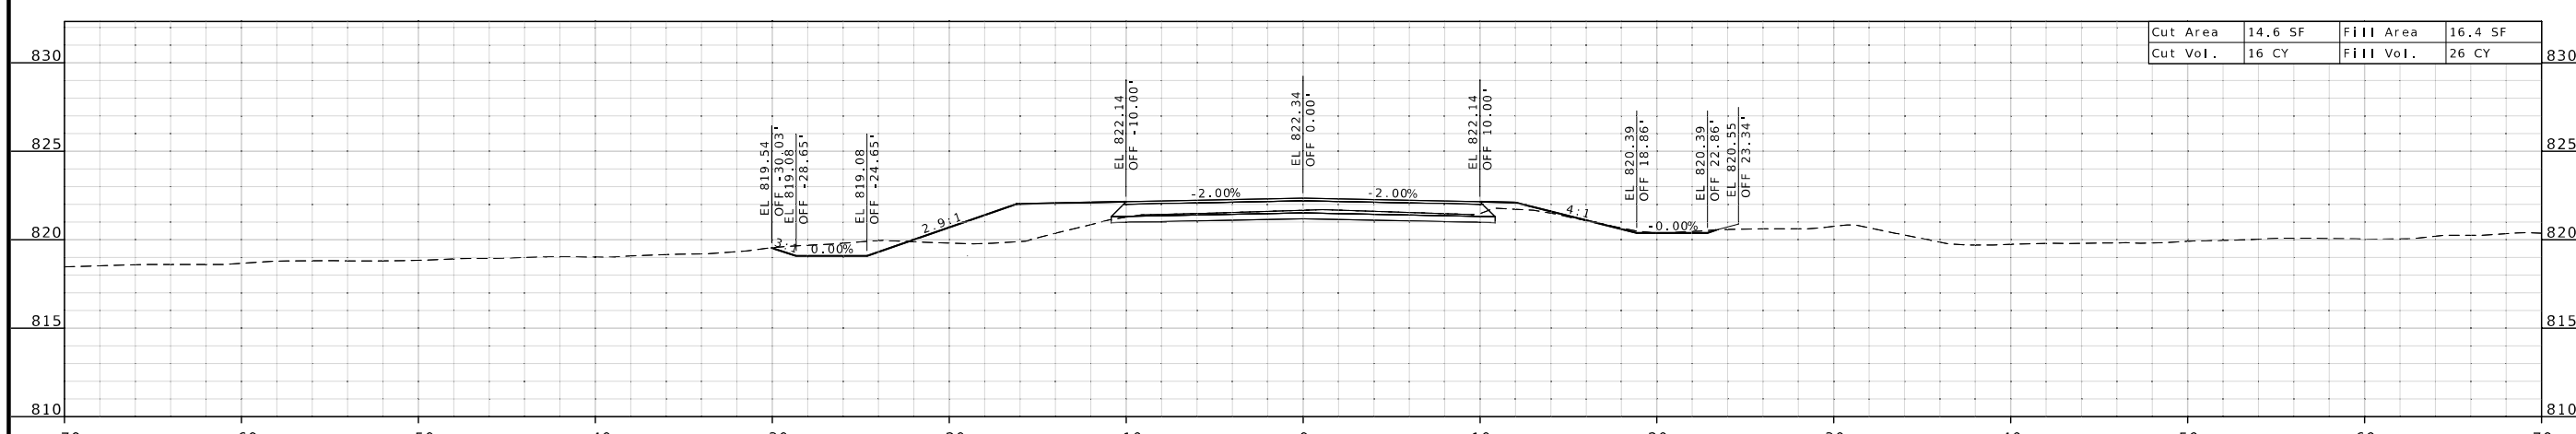

STA 505+56.00

STATE OF MISSOURI
SHANNON M. KELLNER
NUMBER
PE-2011015763
PROFESSIONAL ENGINEER

THIS SHEET HAS BEEN SIGNED, SEALED AND DATED ELECTRONICALLY.

DATE PREPARED	2/27/2026
ROUTE	E
STATE	MO
DISTRICT	SW
SHEET NO.	12
COUNTY	VERNON
JOB NO.	JSR0140
CONTRACT ID.	
PROJECT NO.	
BRIDGE NO.	

DATE	DESCRIPTION

MISSOURI HIGHWAYS AND TRANSPORTATION COMMISSION

105 WEST CAPITOL
JEFFERSON CITY, MO 65102
1-888-ASK-MODOT (1-888-275-6636)

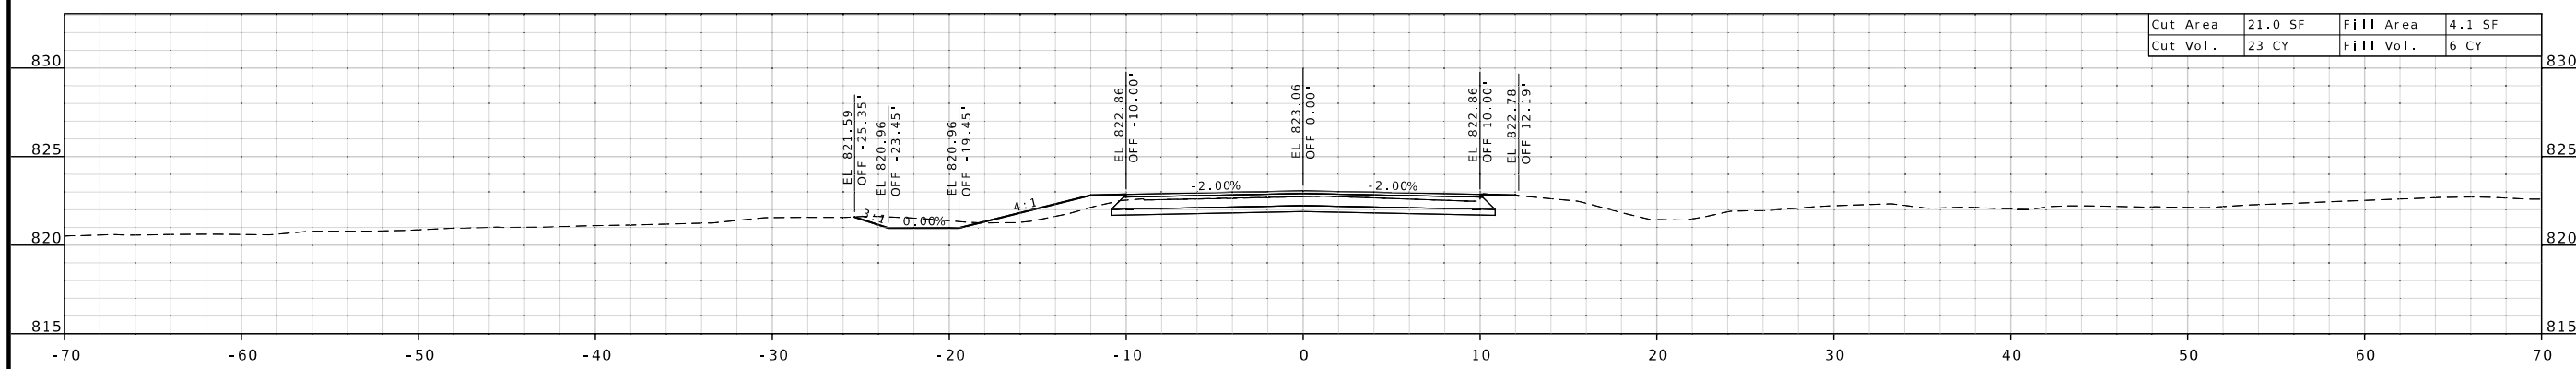

STA 506+50.00

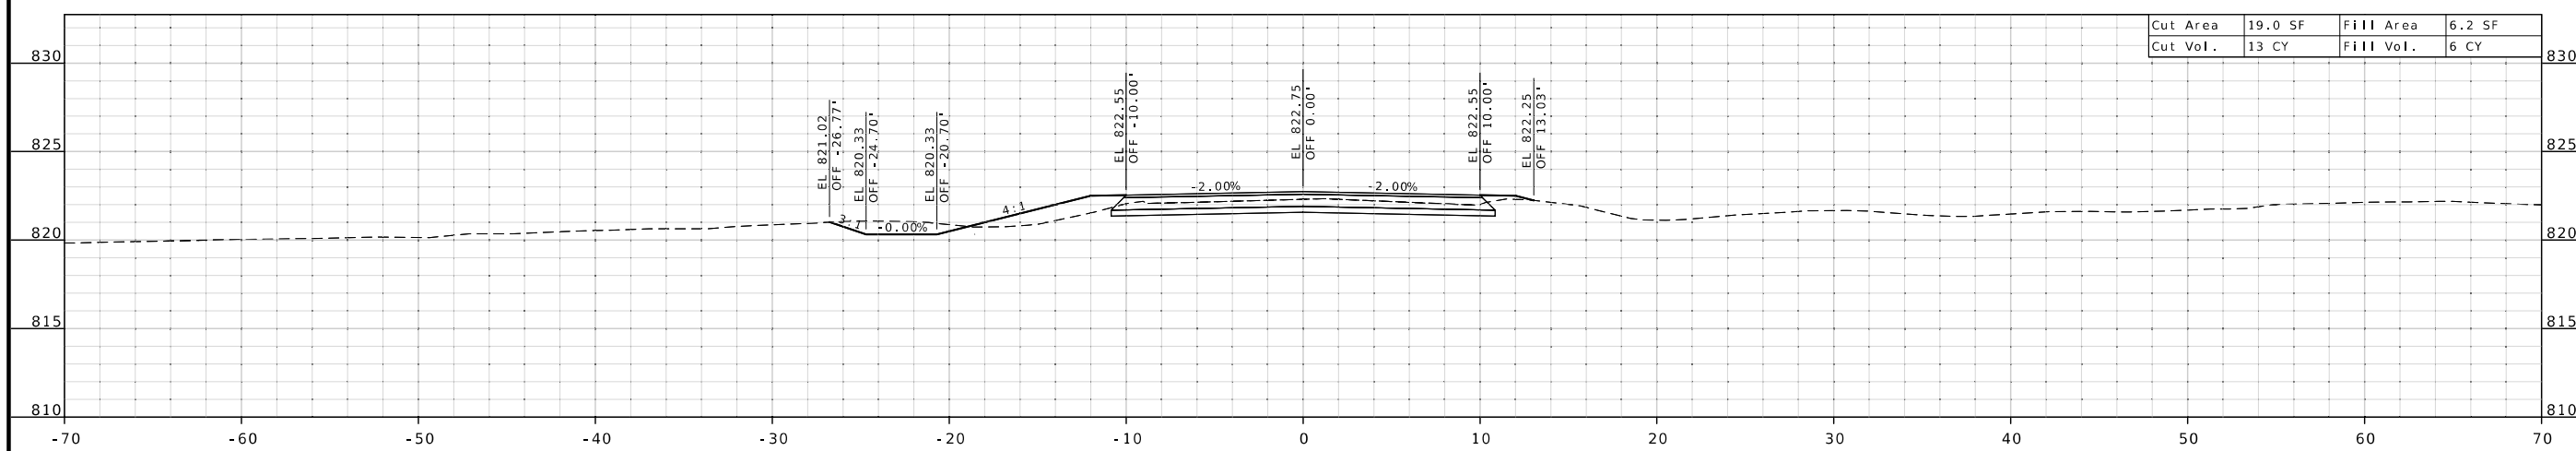

STA 506+18.50

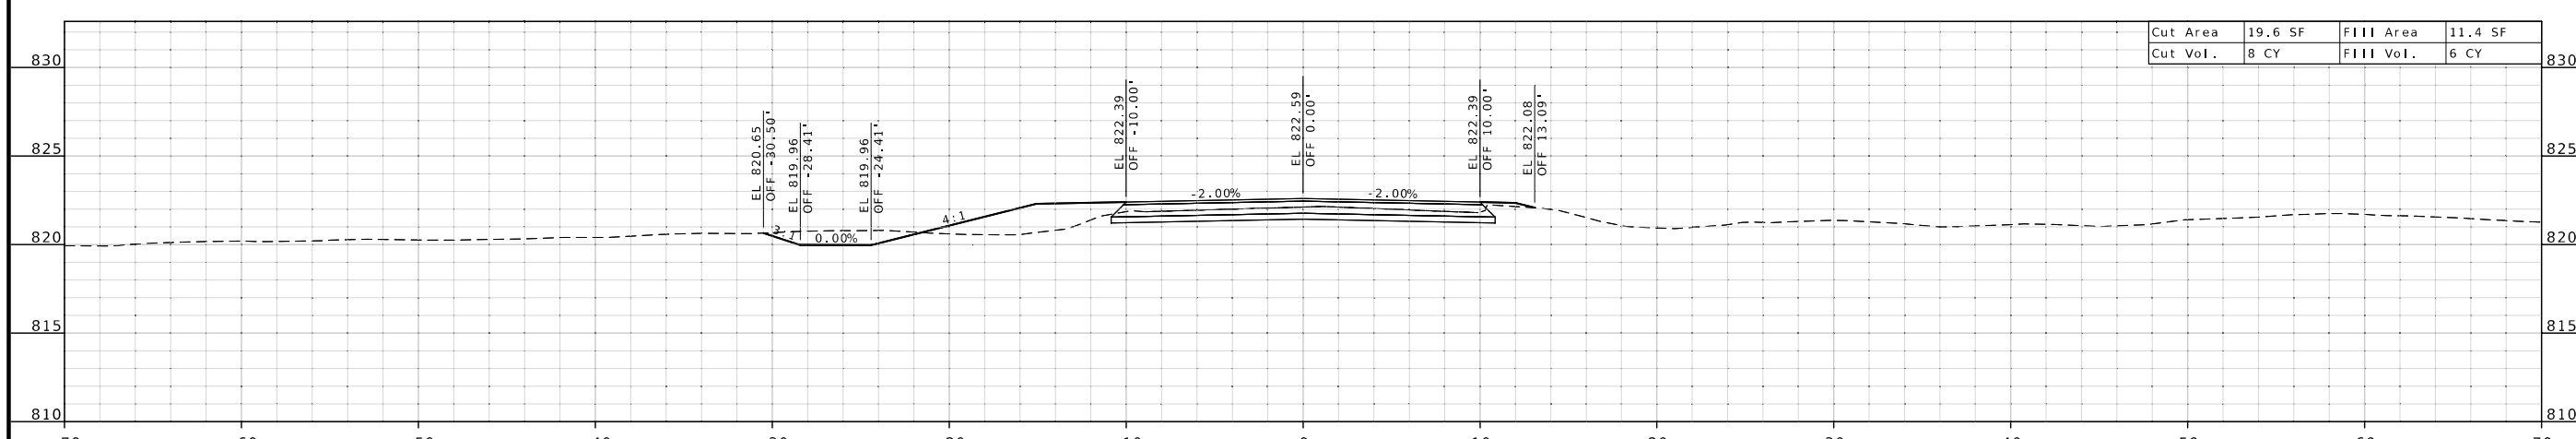

STA 506+00.00

STATE OF MISSOURI
SHANNON M. KELLNER
NUMBER
PE-2011015763
PROFESSIONAL ENGINEER

THIS SHEET HAS BEEN SIGNED, SEALED AND DATED ELECTRONICALLY.

DATE PREPARED
2/27/2026

ROUTE	STATE
E	MO
DISTRICT	SHEET NO.
SW	13

COUNTY
VERNON

JOB NO.
JSR0140

CONTRACT ID.

PROJECT NO.

BRIDGE NO.

DATE	DESCRIPTION

MISSOURI HIGHWAYS AND TRANSPORTATION COMMISSION

105 WEST CAPITOL
JEFFERSON CITY, MO 65102
1-888-ASK-MODOT (1-888-275-6636)

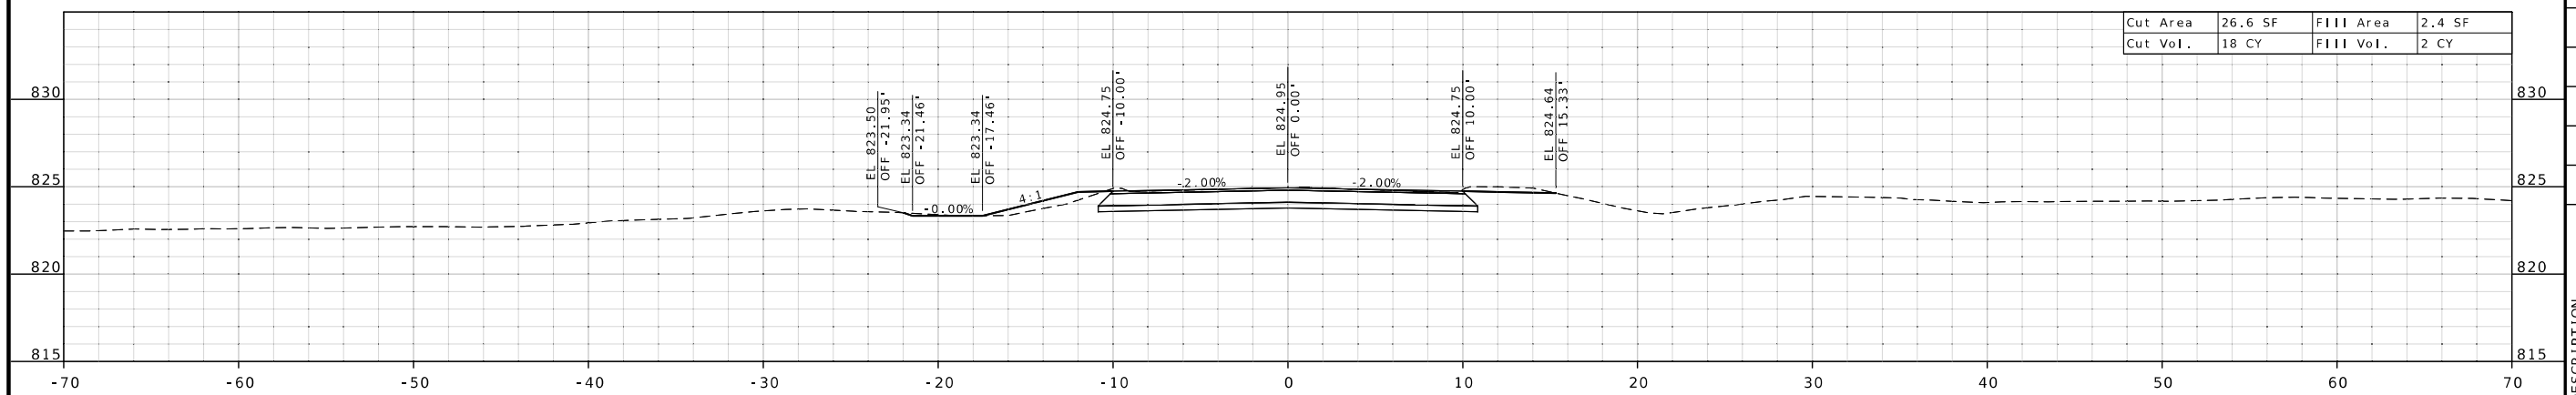

STA 507+68.97

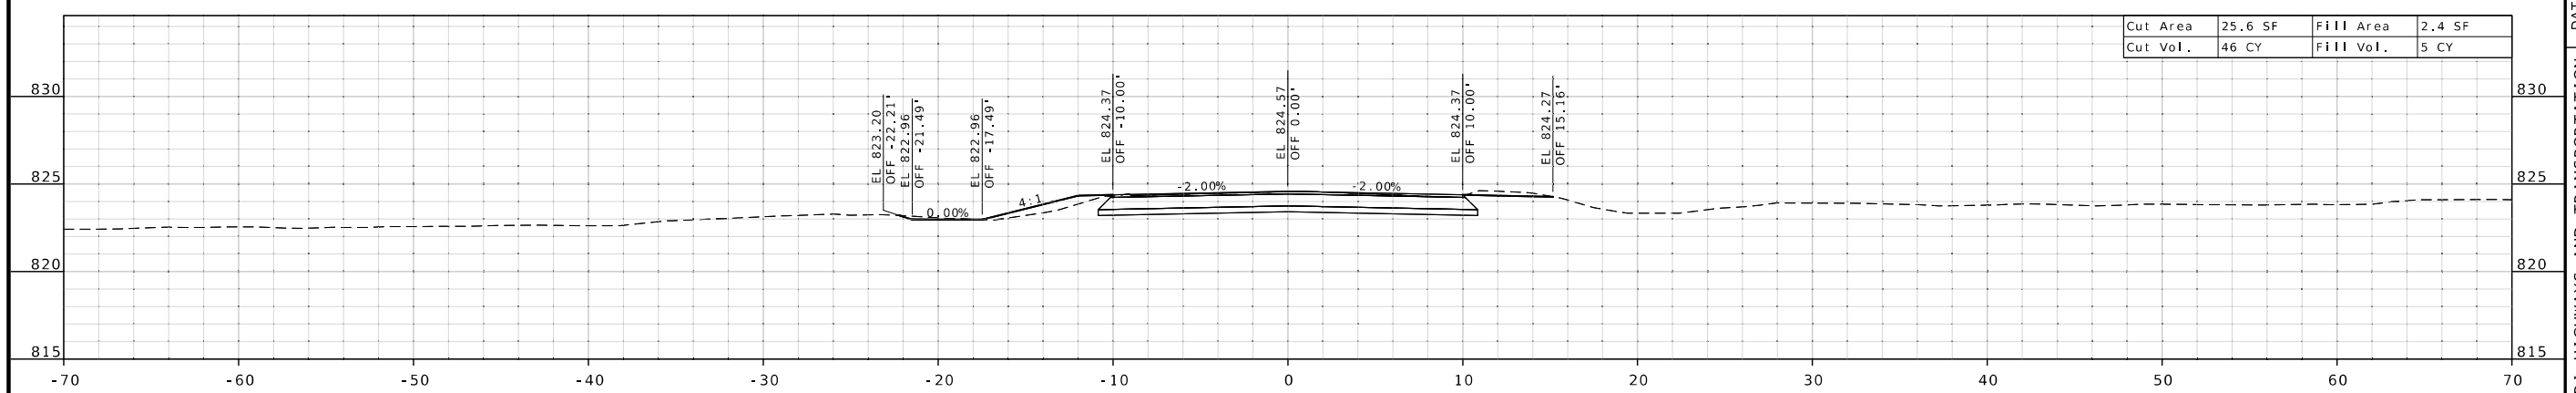

STA 507+50.00

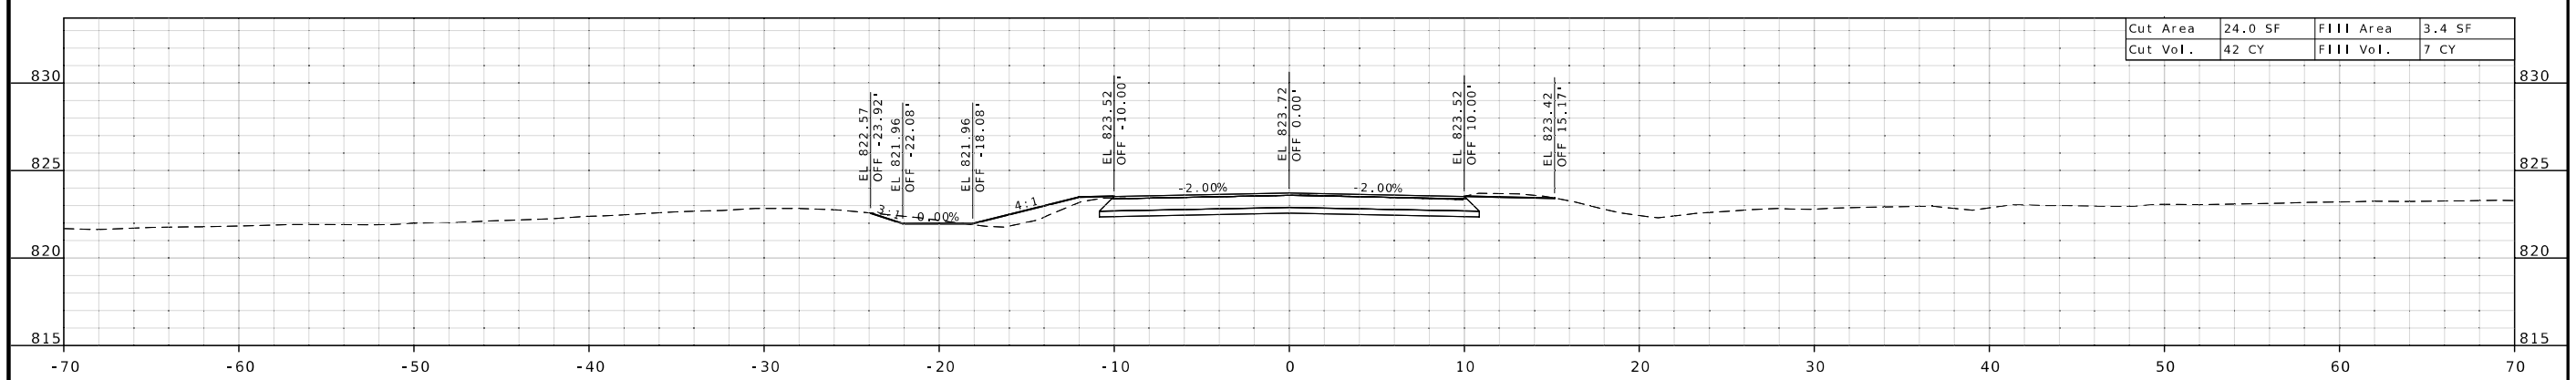

STA 507+00.00

STATE OF MISSOURI
SHANNON M. KELLNER
NUMBER
PE-2011015763
PROFESSIONAL ENGINEER

THIS SHEET HAS BEEN SIGNED, SEALED AND DATED ELECTRONICALLY.

DATE PREPARED	
2/27/2026	
ROUTE	STATE
E	MO
DISTRICT	SHEET NO.
SW	14

COUNTY
VERNON

JOB NO.
JSR0140

CONTRACT ID.

PROJECT NO.

BRIDGE NO.

DESCRIPTION	DATE

MISSOURI HIGHWAYS AND TRANSPORTATION COMMISSION

105 WEST CAPITOL
JEFFERSON CITY, MO 65102
1-888-ASK-MODOT (1-888-275-6636)