


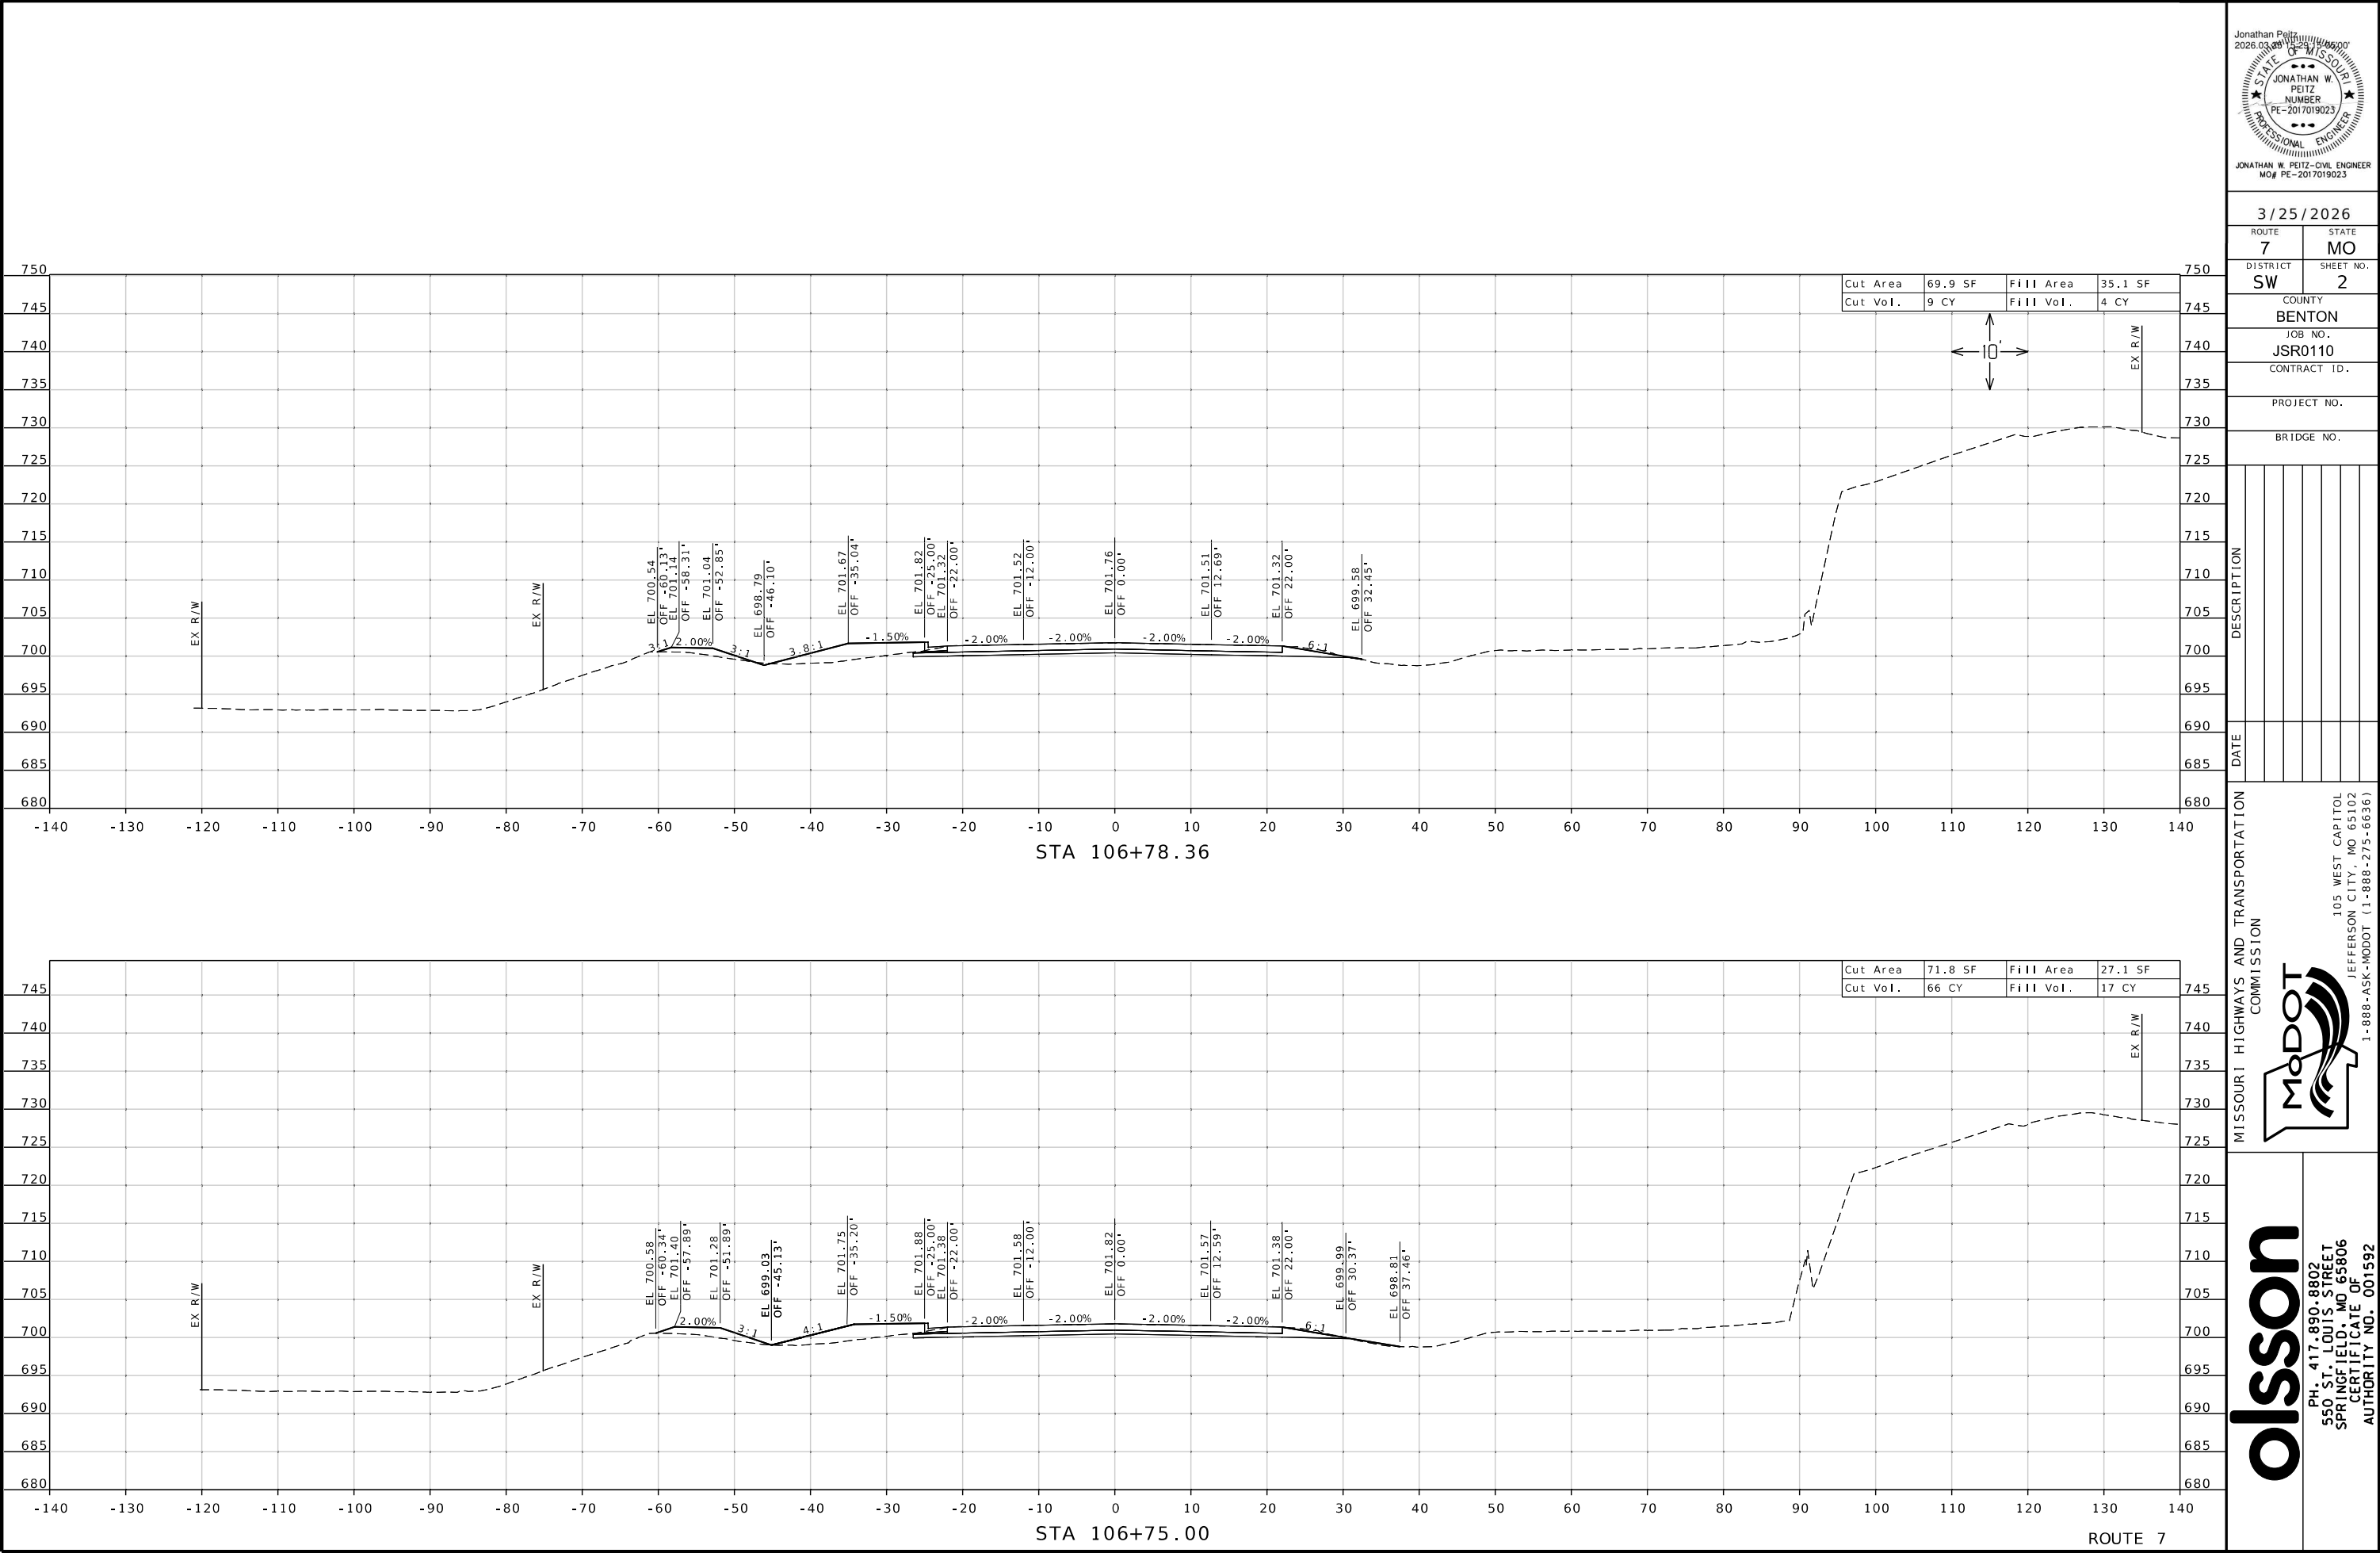

Jonathan Peitz
2026.03.23
STATE OF MISSOURI
JONATHAN W. PEITZ
NUMBER
PE-2017019023
PROFESSIONAL ENGINEER
JONATHAN W. PEITZ-CIVIL ENGINEER
MO# PE-2017019023

3/25/2026	
ROUTE	STATE
7	MO
DISTRICT	SHEET NO.
SW	2
COUNTY	
BENTON	
JOB NO.	
JSR0110	
CONTRACT ID.	
PROJECT NO.	
BRIDGE NO.	

DESCRIPTION	
DATE	


MISSOURI HIGHWAYS AND TRANSPORTATION COMMISSION





105 WEST CAPITOL
JEFFERSON CITY, MO 65102
1-888-ASK-MODOT (1-888-275-6636)



PH: 417.890.8802
550 ST. LOUIS STREET
SPRINGFIELD, MO 65806
CERTIFICATE OF
AUTHORITY NO. 001592

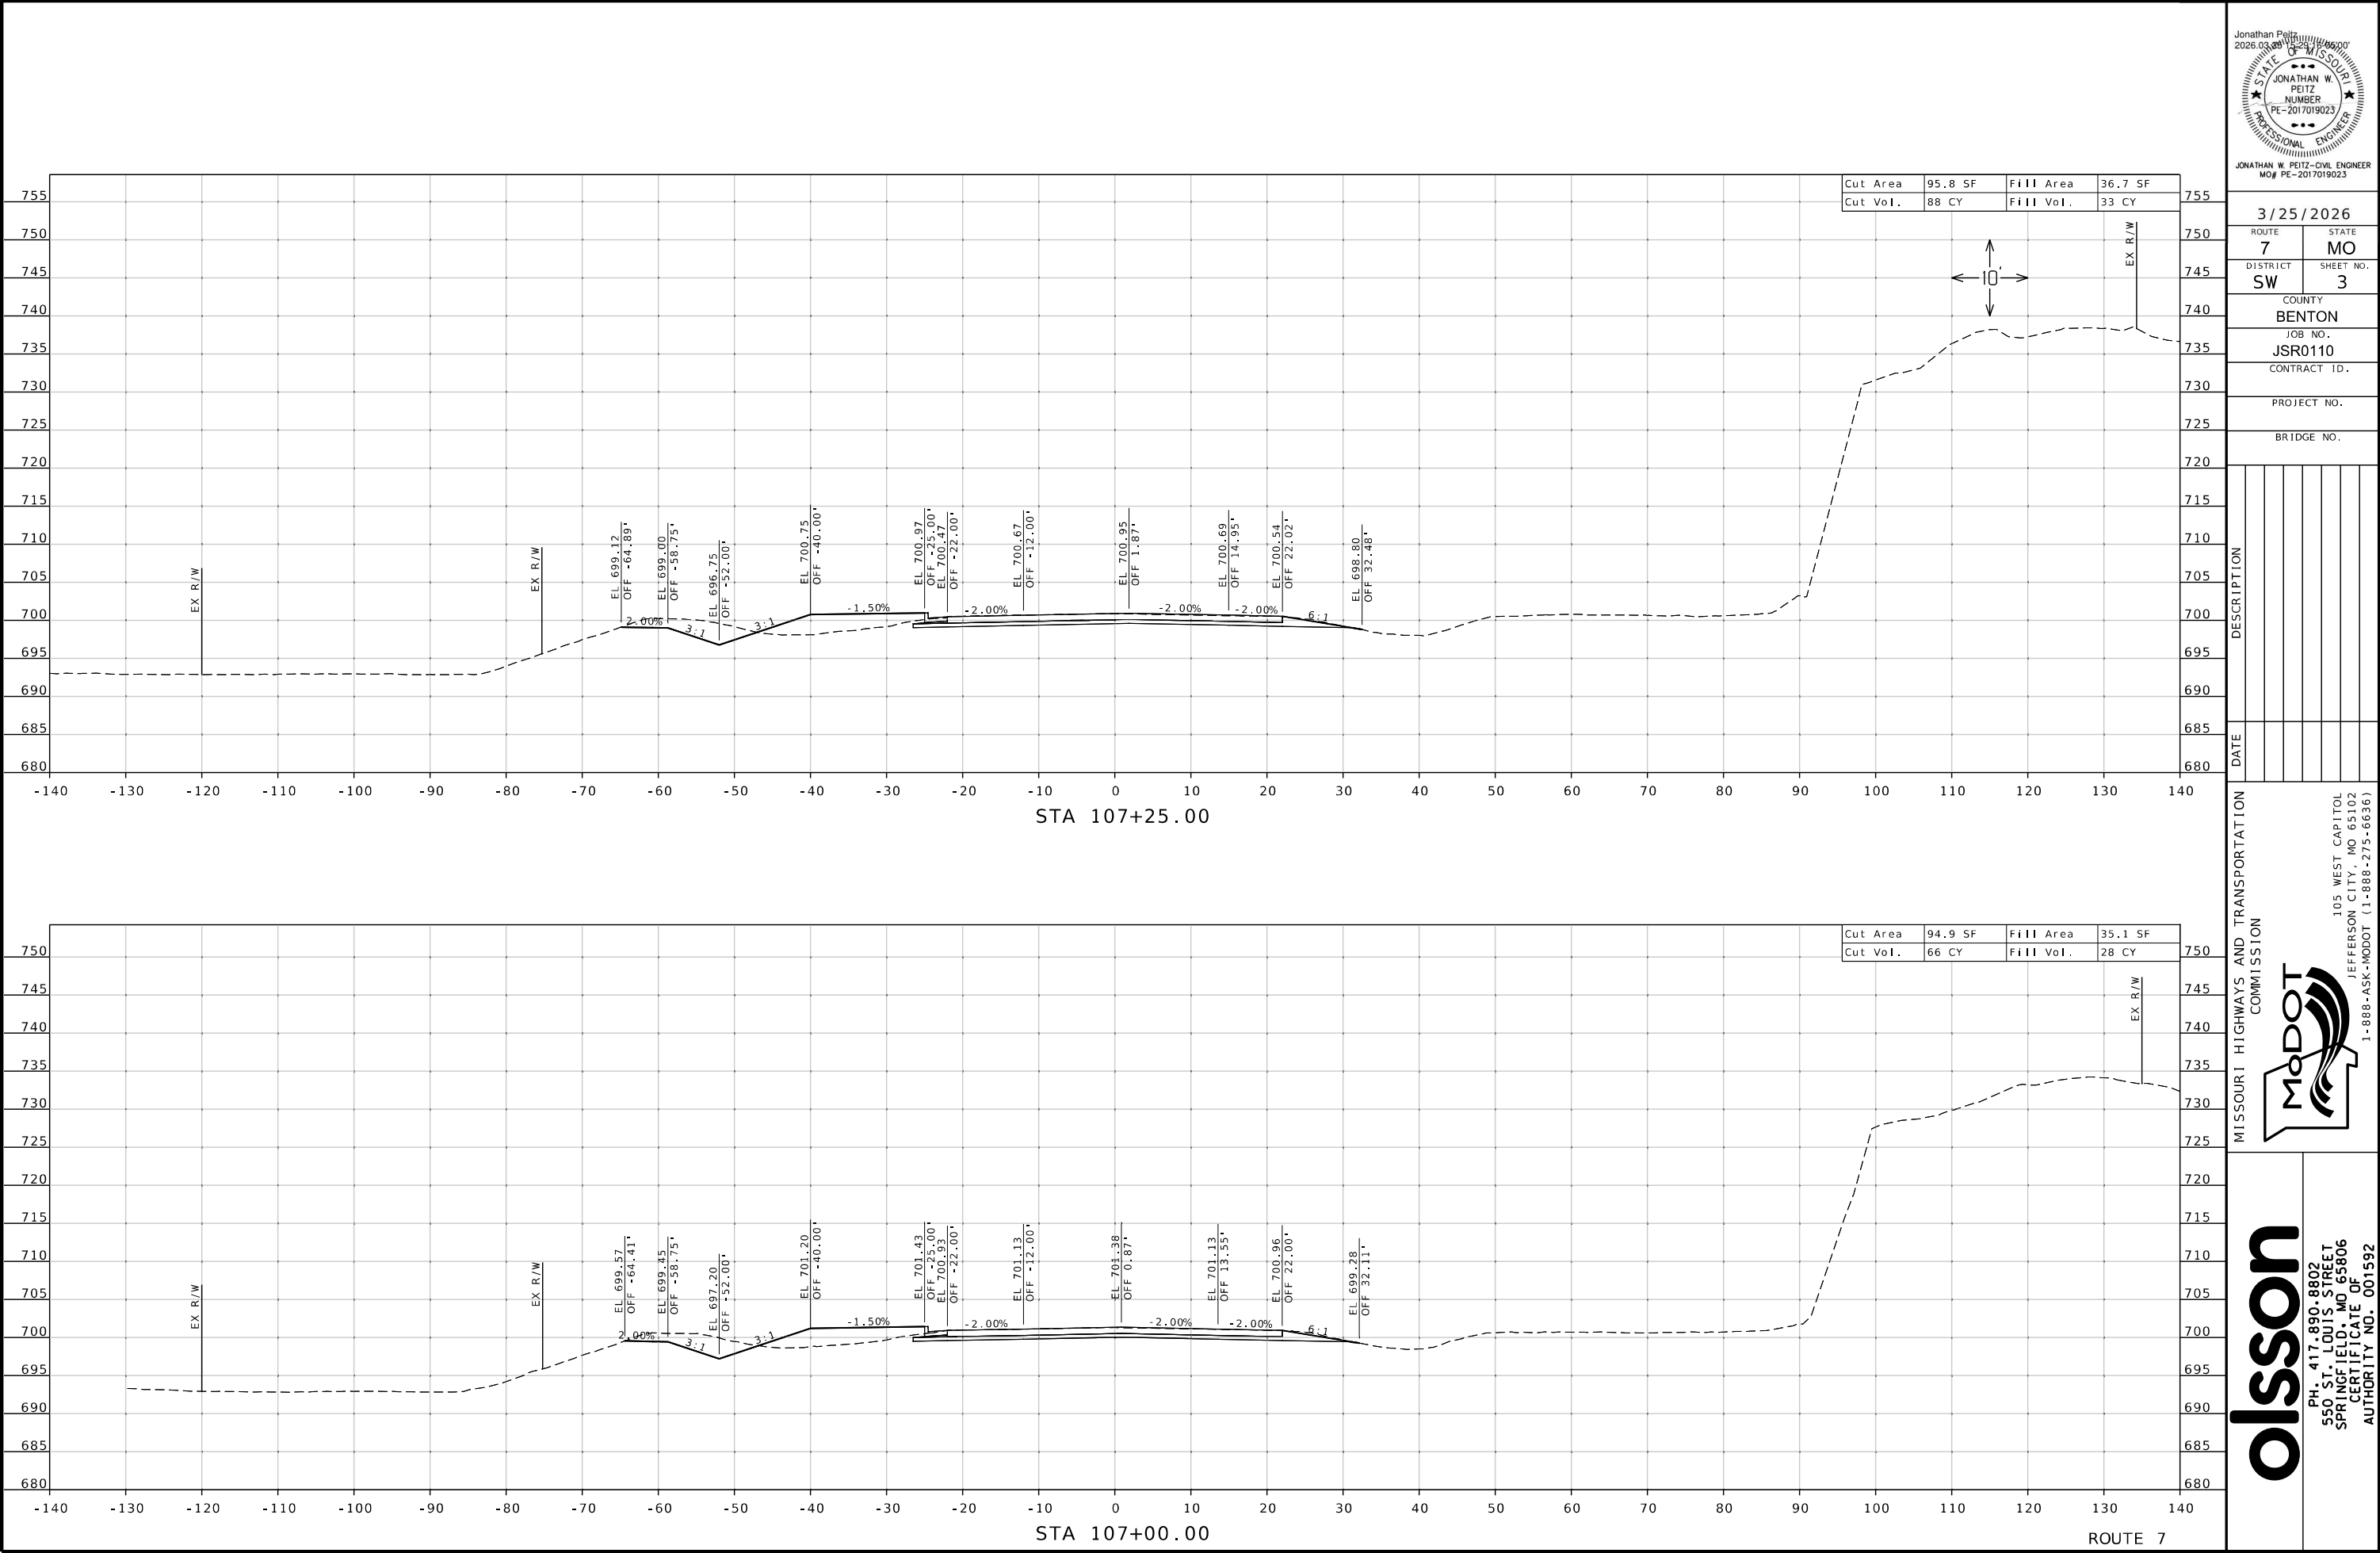

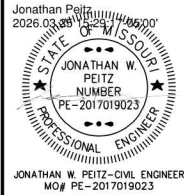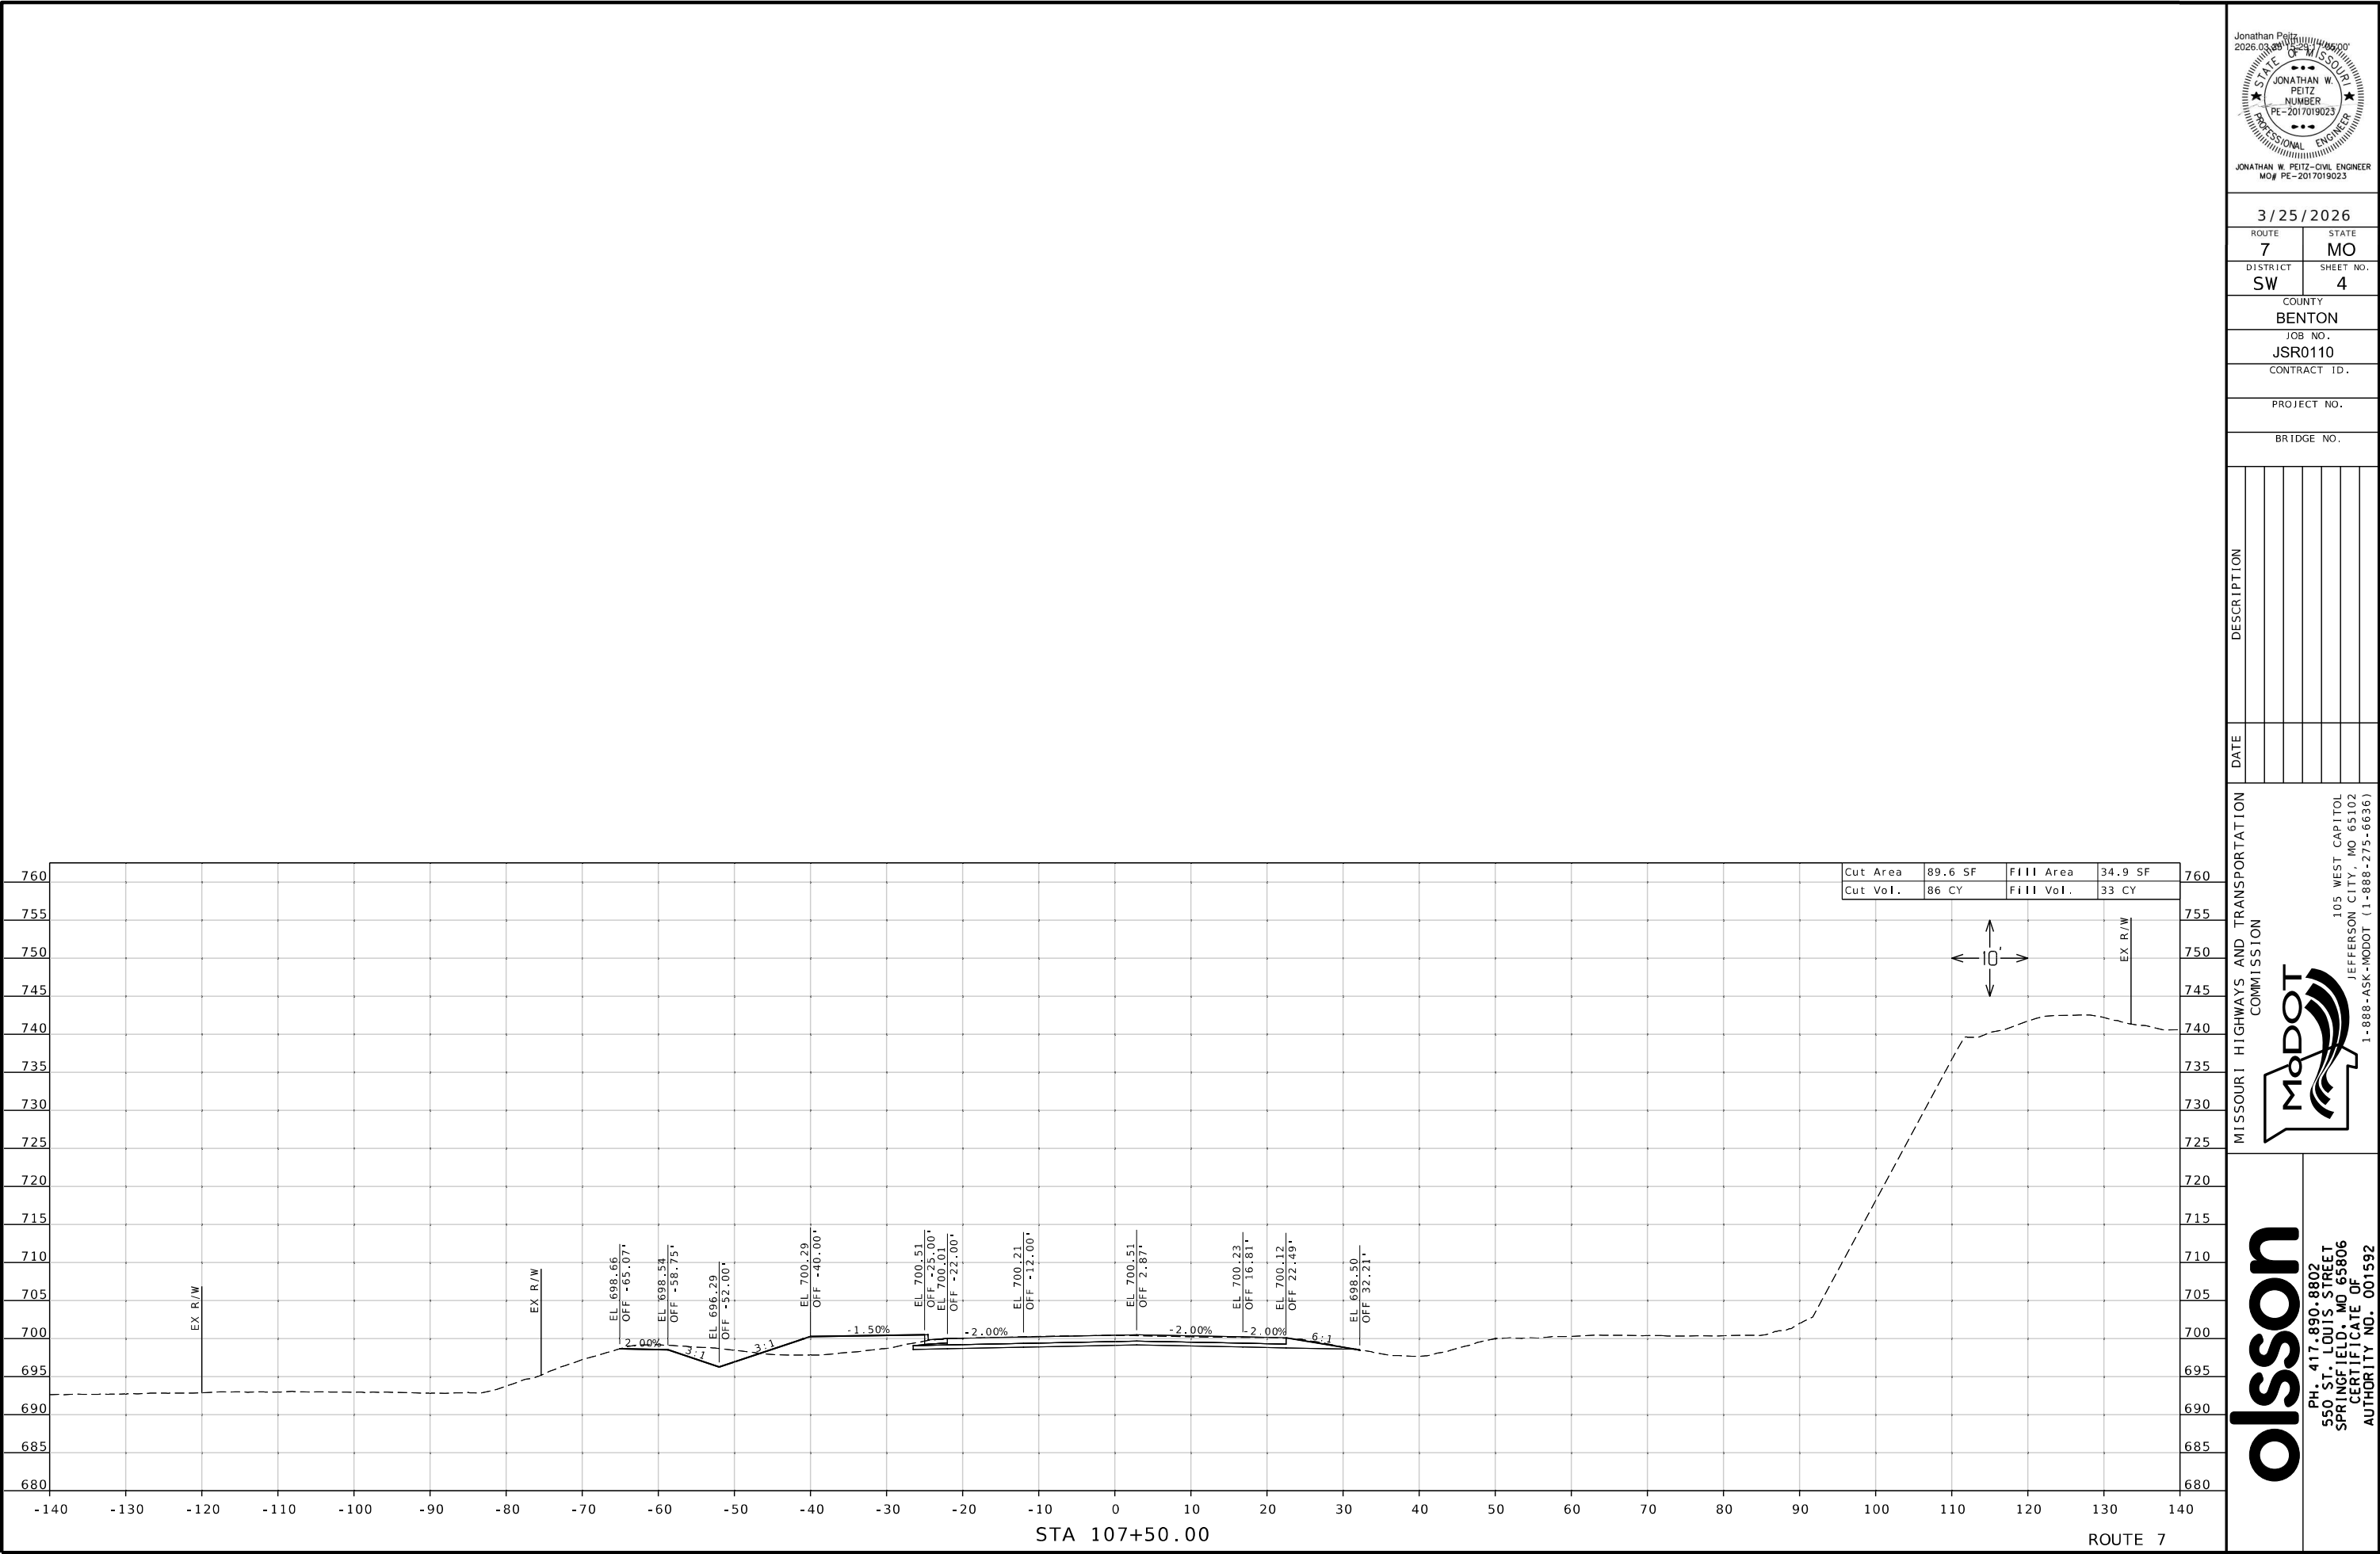

3/25/2026

ROUTE	STATE
7	MO
DISTRICT	SHEET NO.
SW	4

COUNTY
BENTON

JOB NO.
JSR0110

CONTRACT ID.

PROJECT NO.

BRIDGE NO.


DESCRIPTION	DATE

MISSOURI HIGHWAYS AND TRANSPORTATION COMMISSION

105 WEST CAPITOL
JEFFERSON CITY, MO 65102
1-888-ASK-MODOT (1-888-275-6636)

olsson

PH: 417.890.8802
550 ST. LOUIS STREET
SPRINGFIELD, MO 65806
CERTIFICATE OF
AUTHORITY NO. 001592

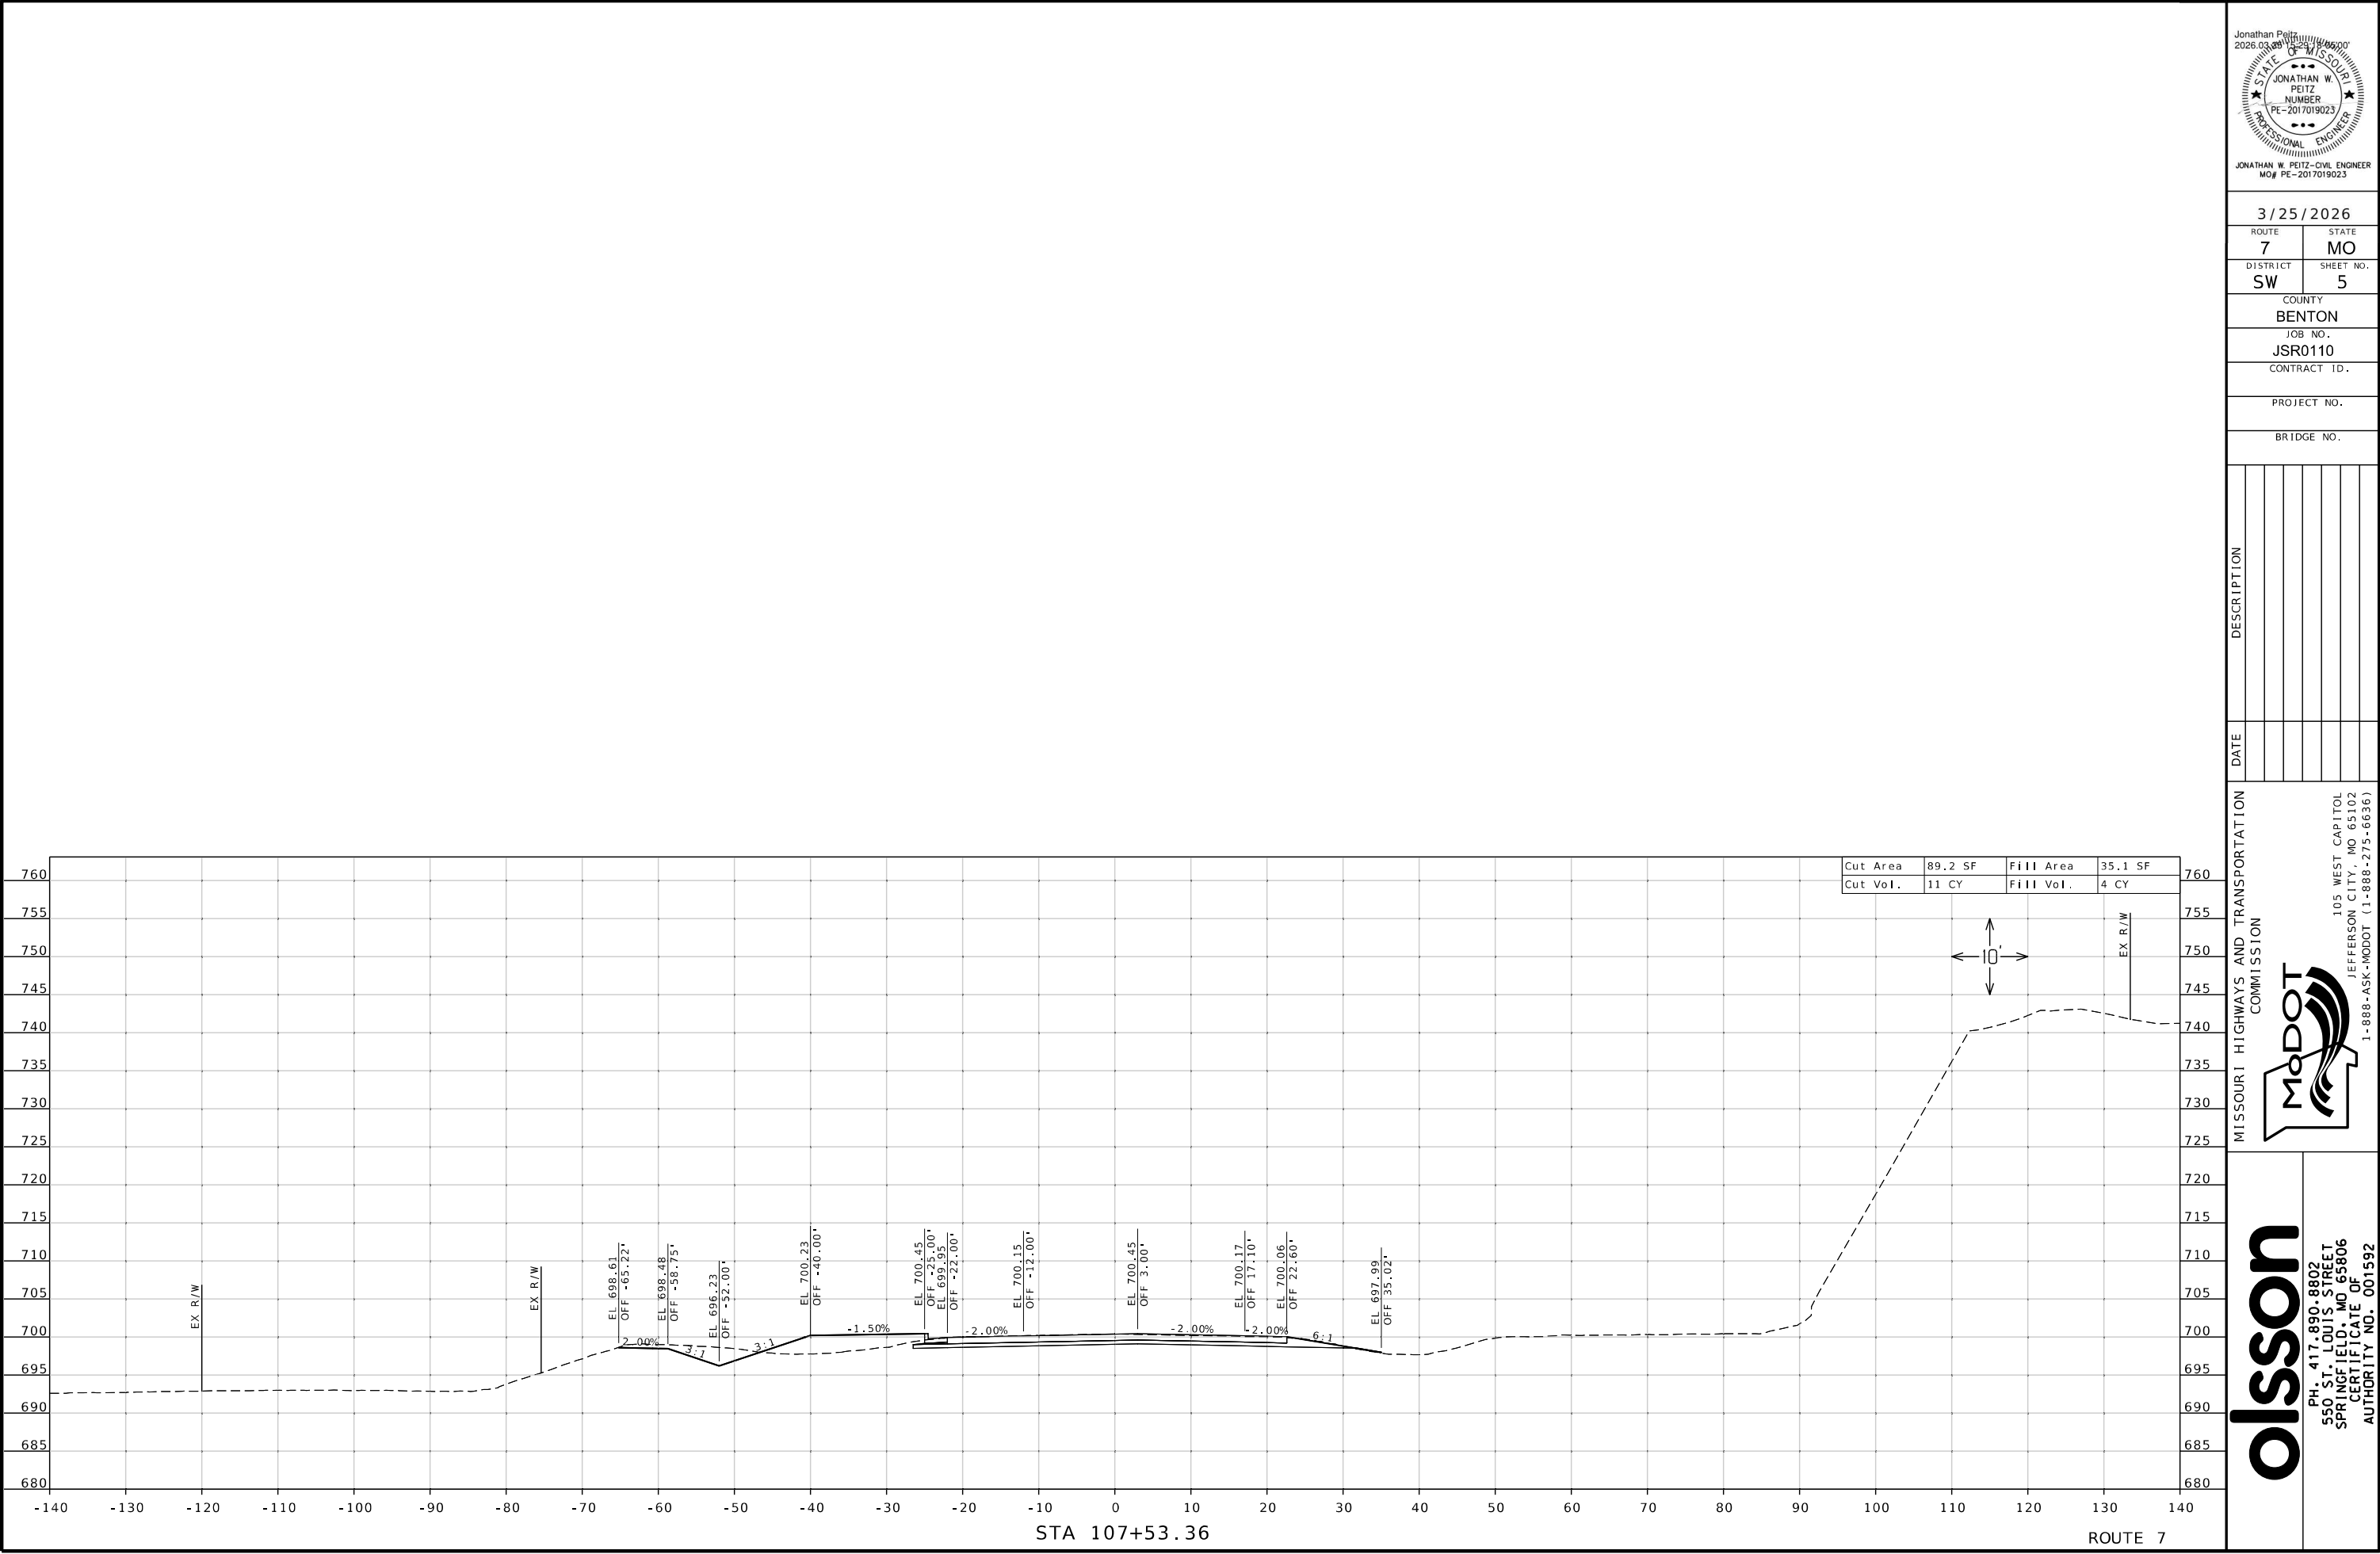


Jonathan Peitz
2026.03.25
STATE OF MISSOURI
JONATHAN W. PEITZ
NUMBER
PE-2017019023
PROFESSIONAL ENGINEER
JONATHAN W. PEITZ-CIVIL ENGINEER
MO# PE-2017019023


3/25/2026
ROUTE 7
STATE MO
DISTRICT SW
SHEET NO. 5
COUNTY BENTON
JOB NO. JSR0110
CONTRACT ID.
PROJECT NO.
BRIDGE NO.


DATE	DESCRIPTION


MISSOURI HIGHWAYS AND TRANSPORTATION COMMISSION
MoDOT
105 WEST CAPITOL
JEFFERSON CITY, MO 65102
1-888-ASK-MODOT (1-888-275-6636)

olsson
PH: 417.890.8802
550 ST. LOUIS STREET
SPRINGFIELD, MO 65806
CERTIFICATE OF
AUTHORITY NO. 001592

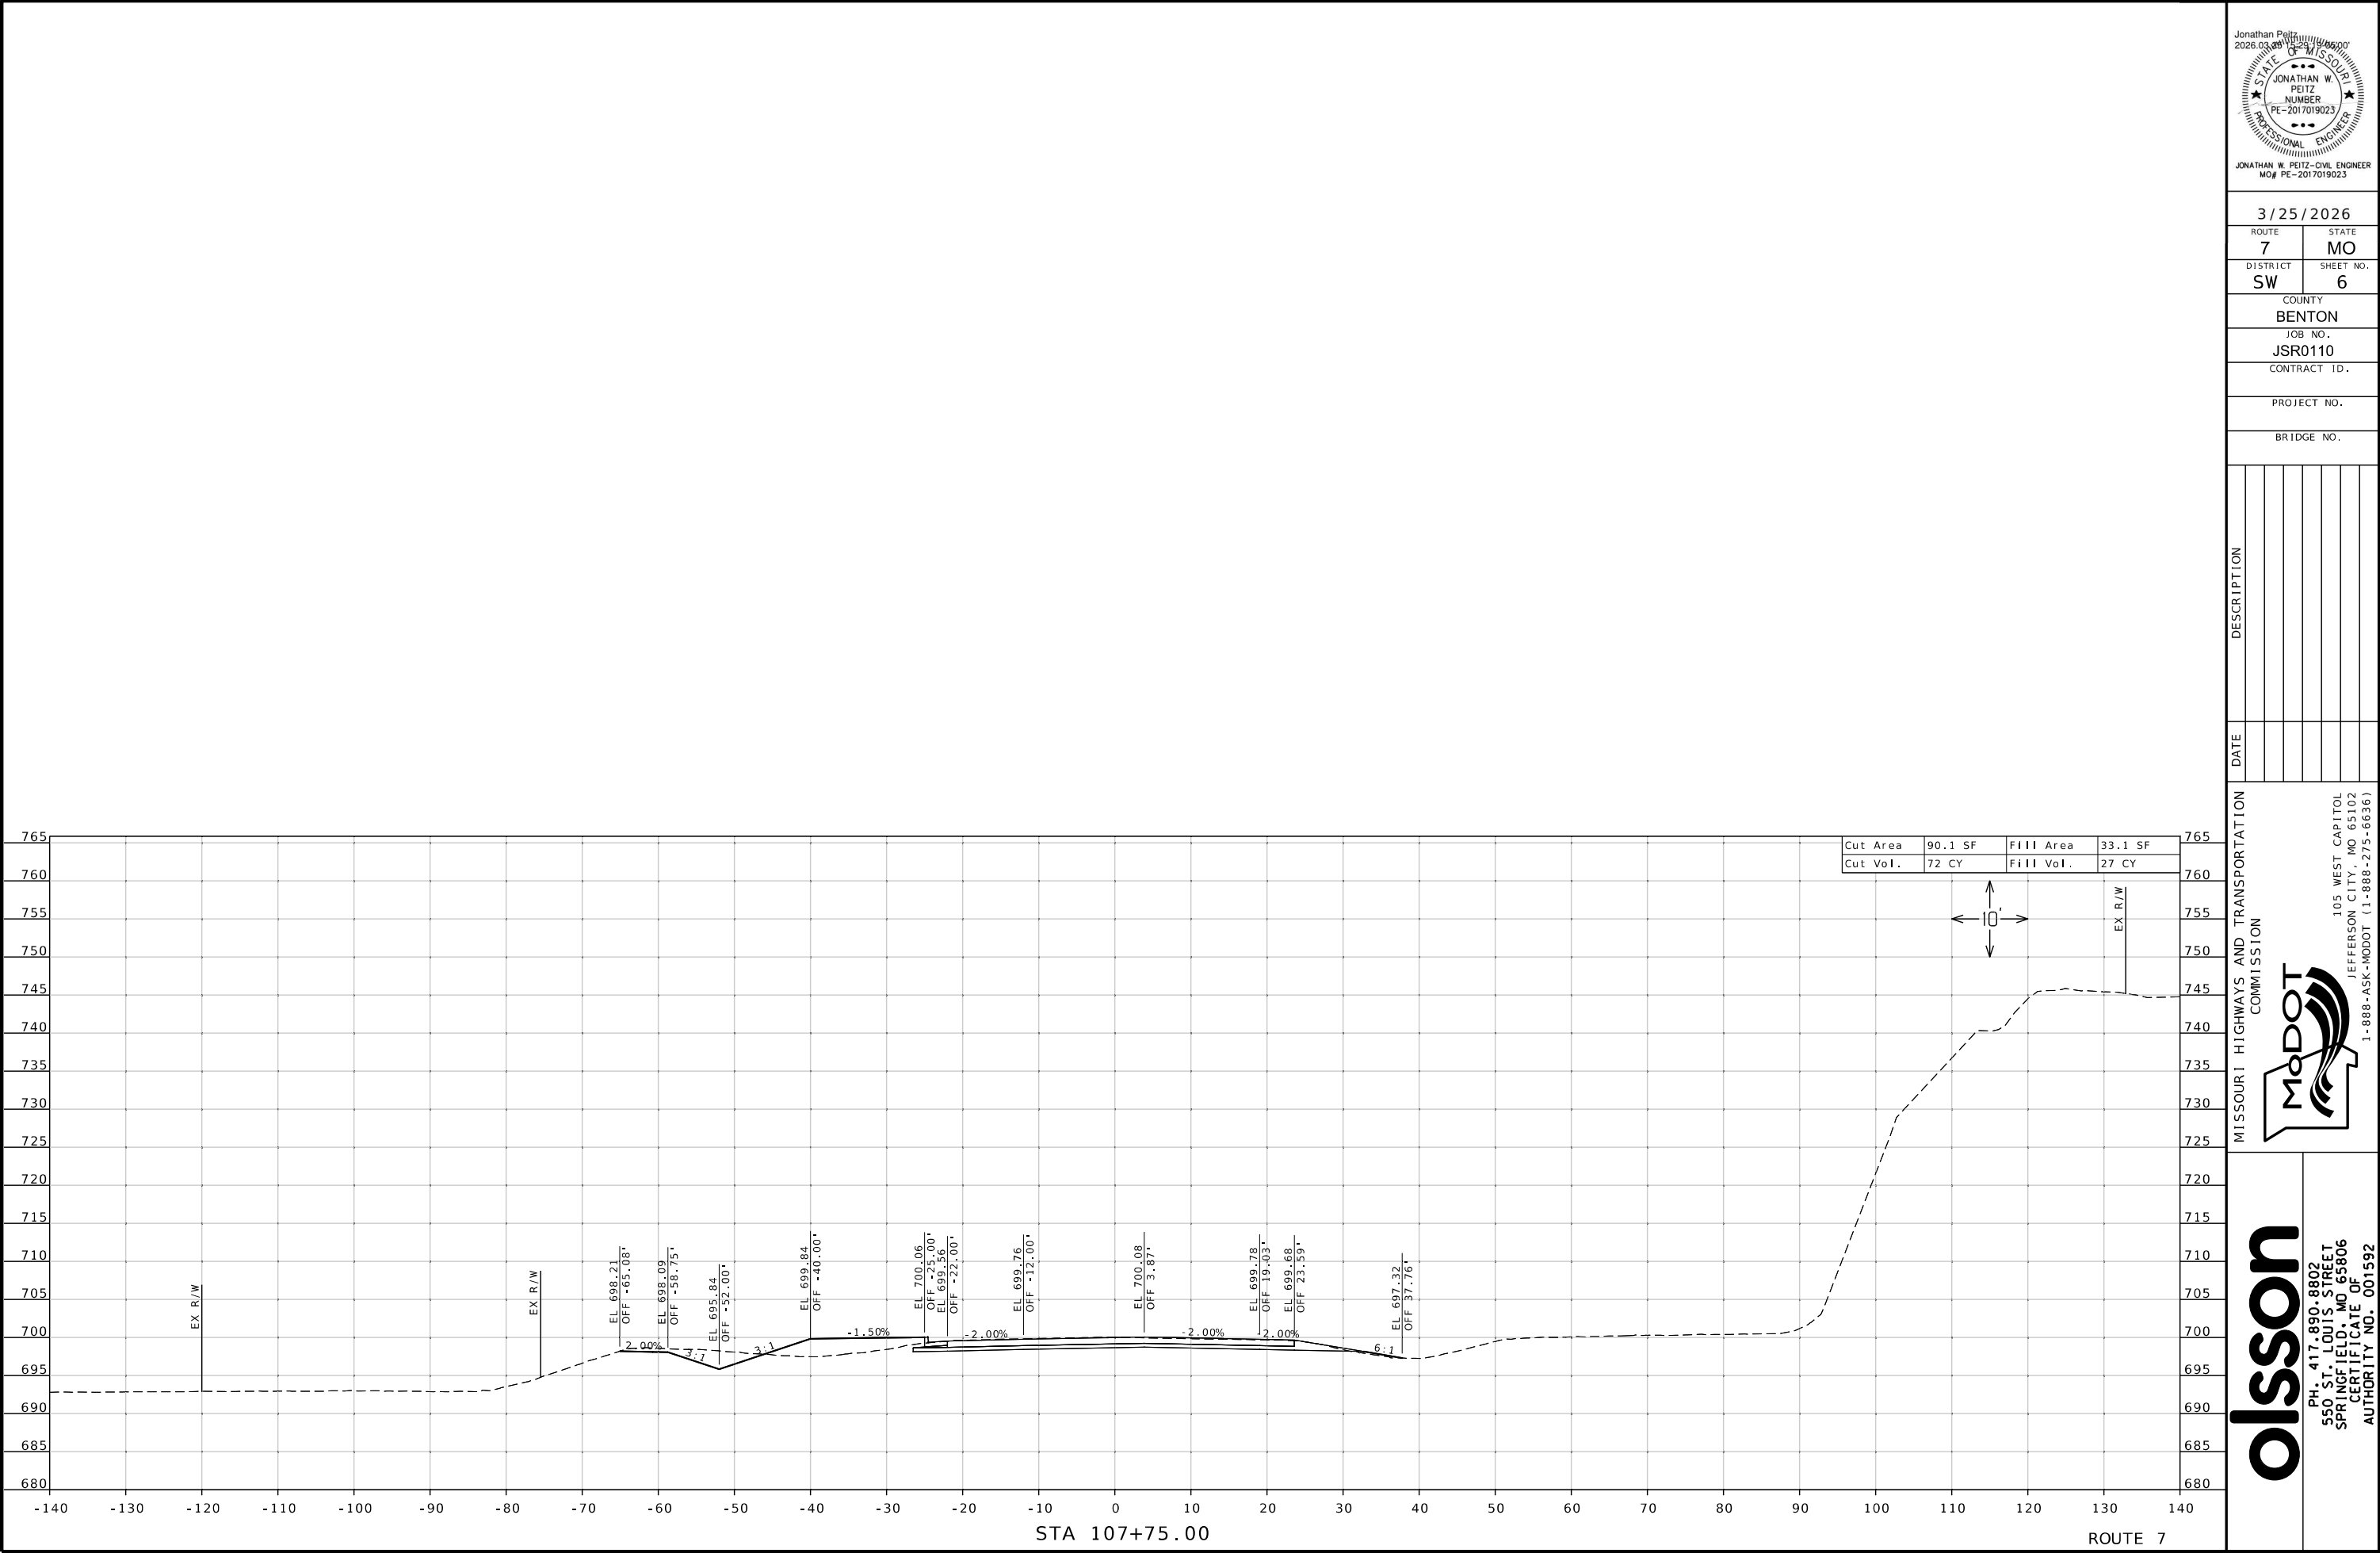

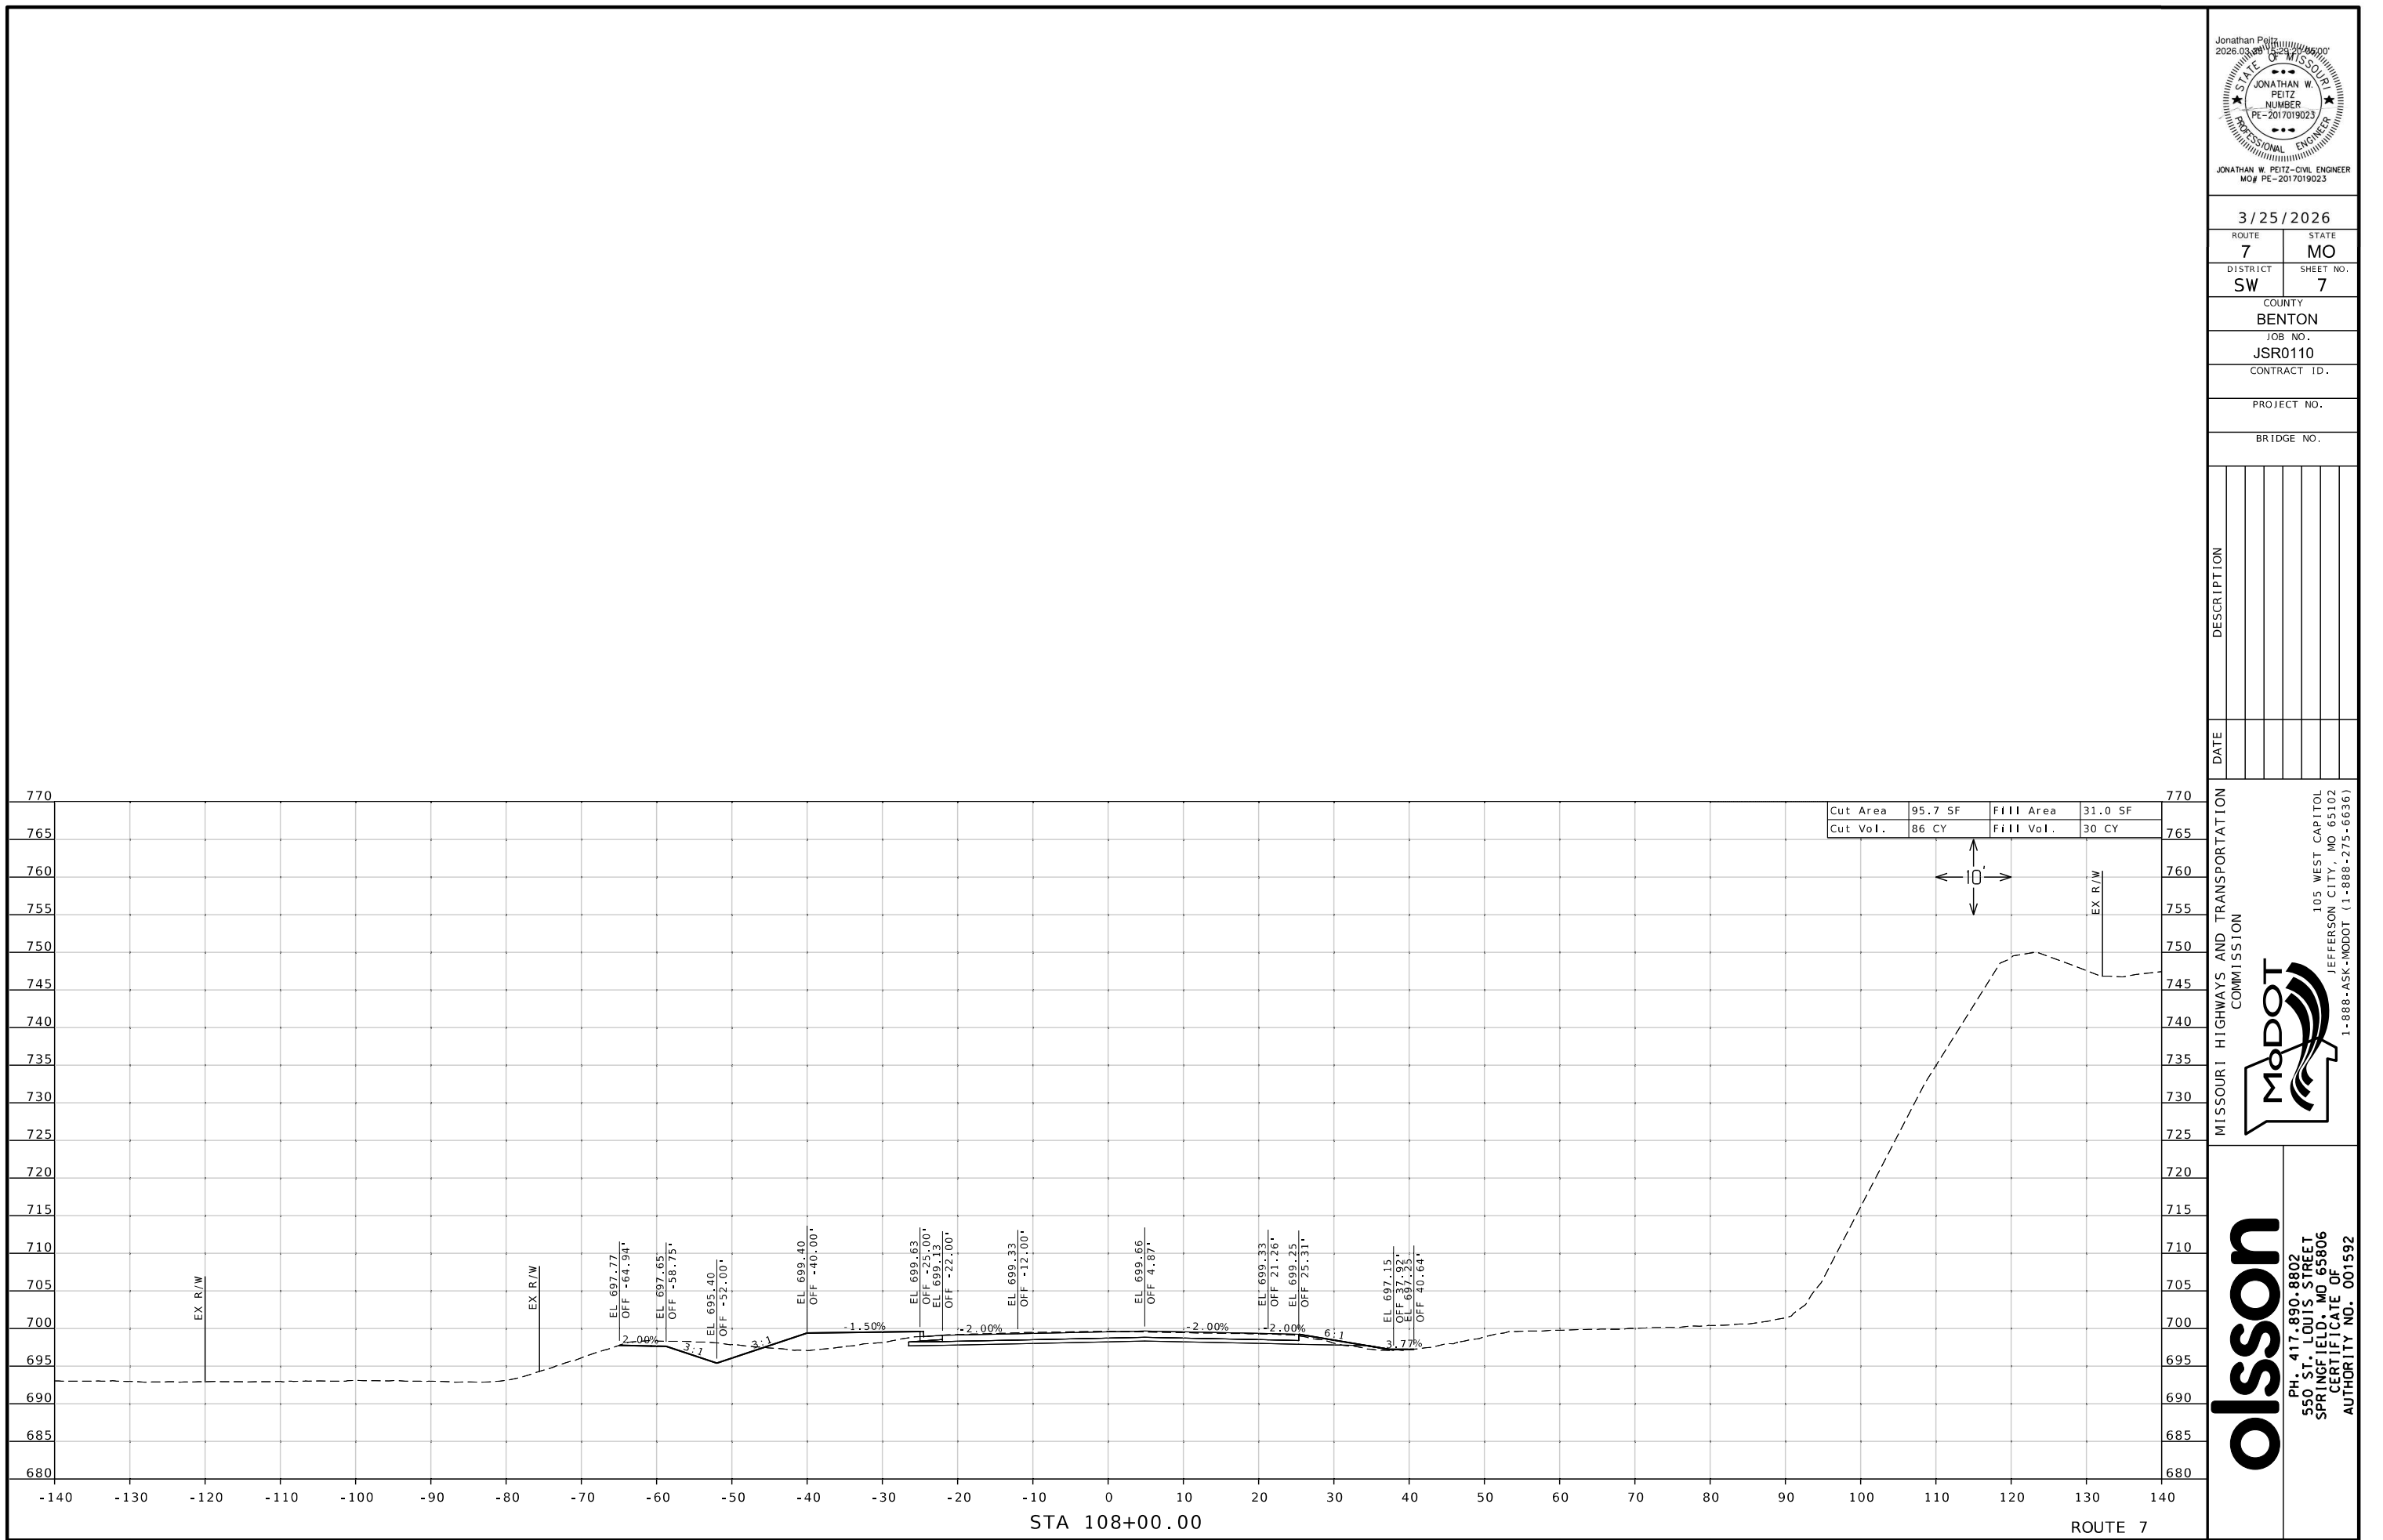

 

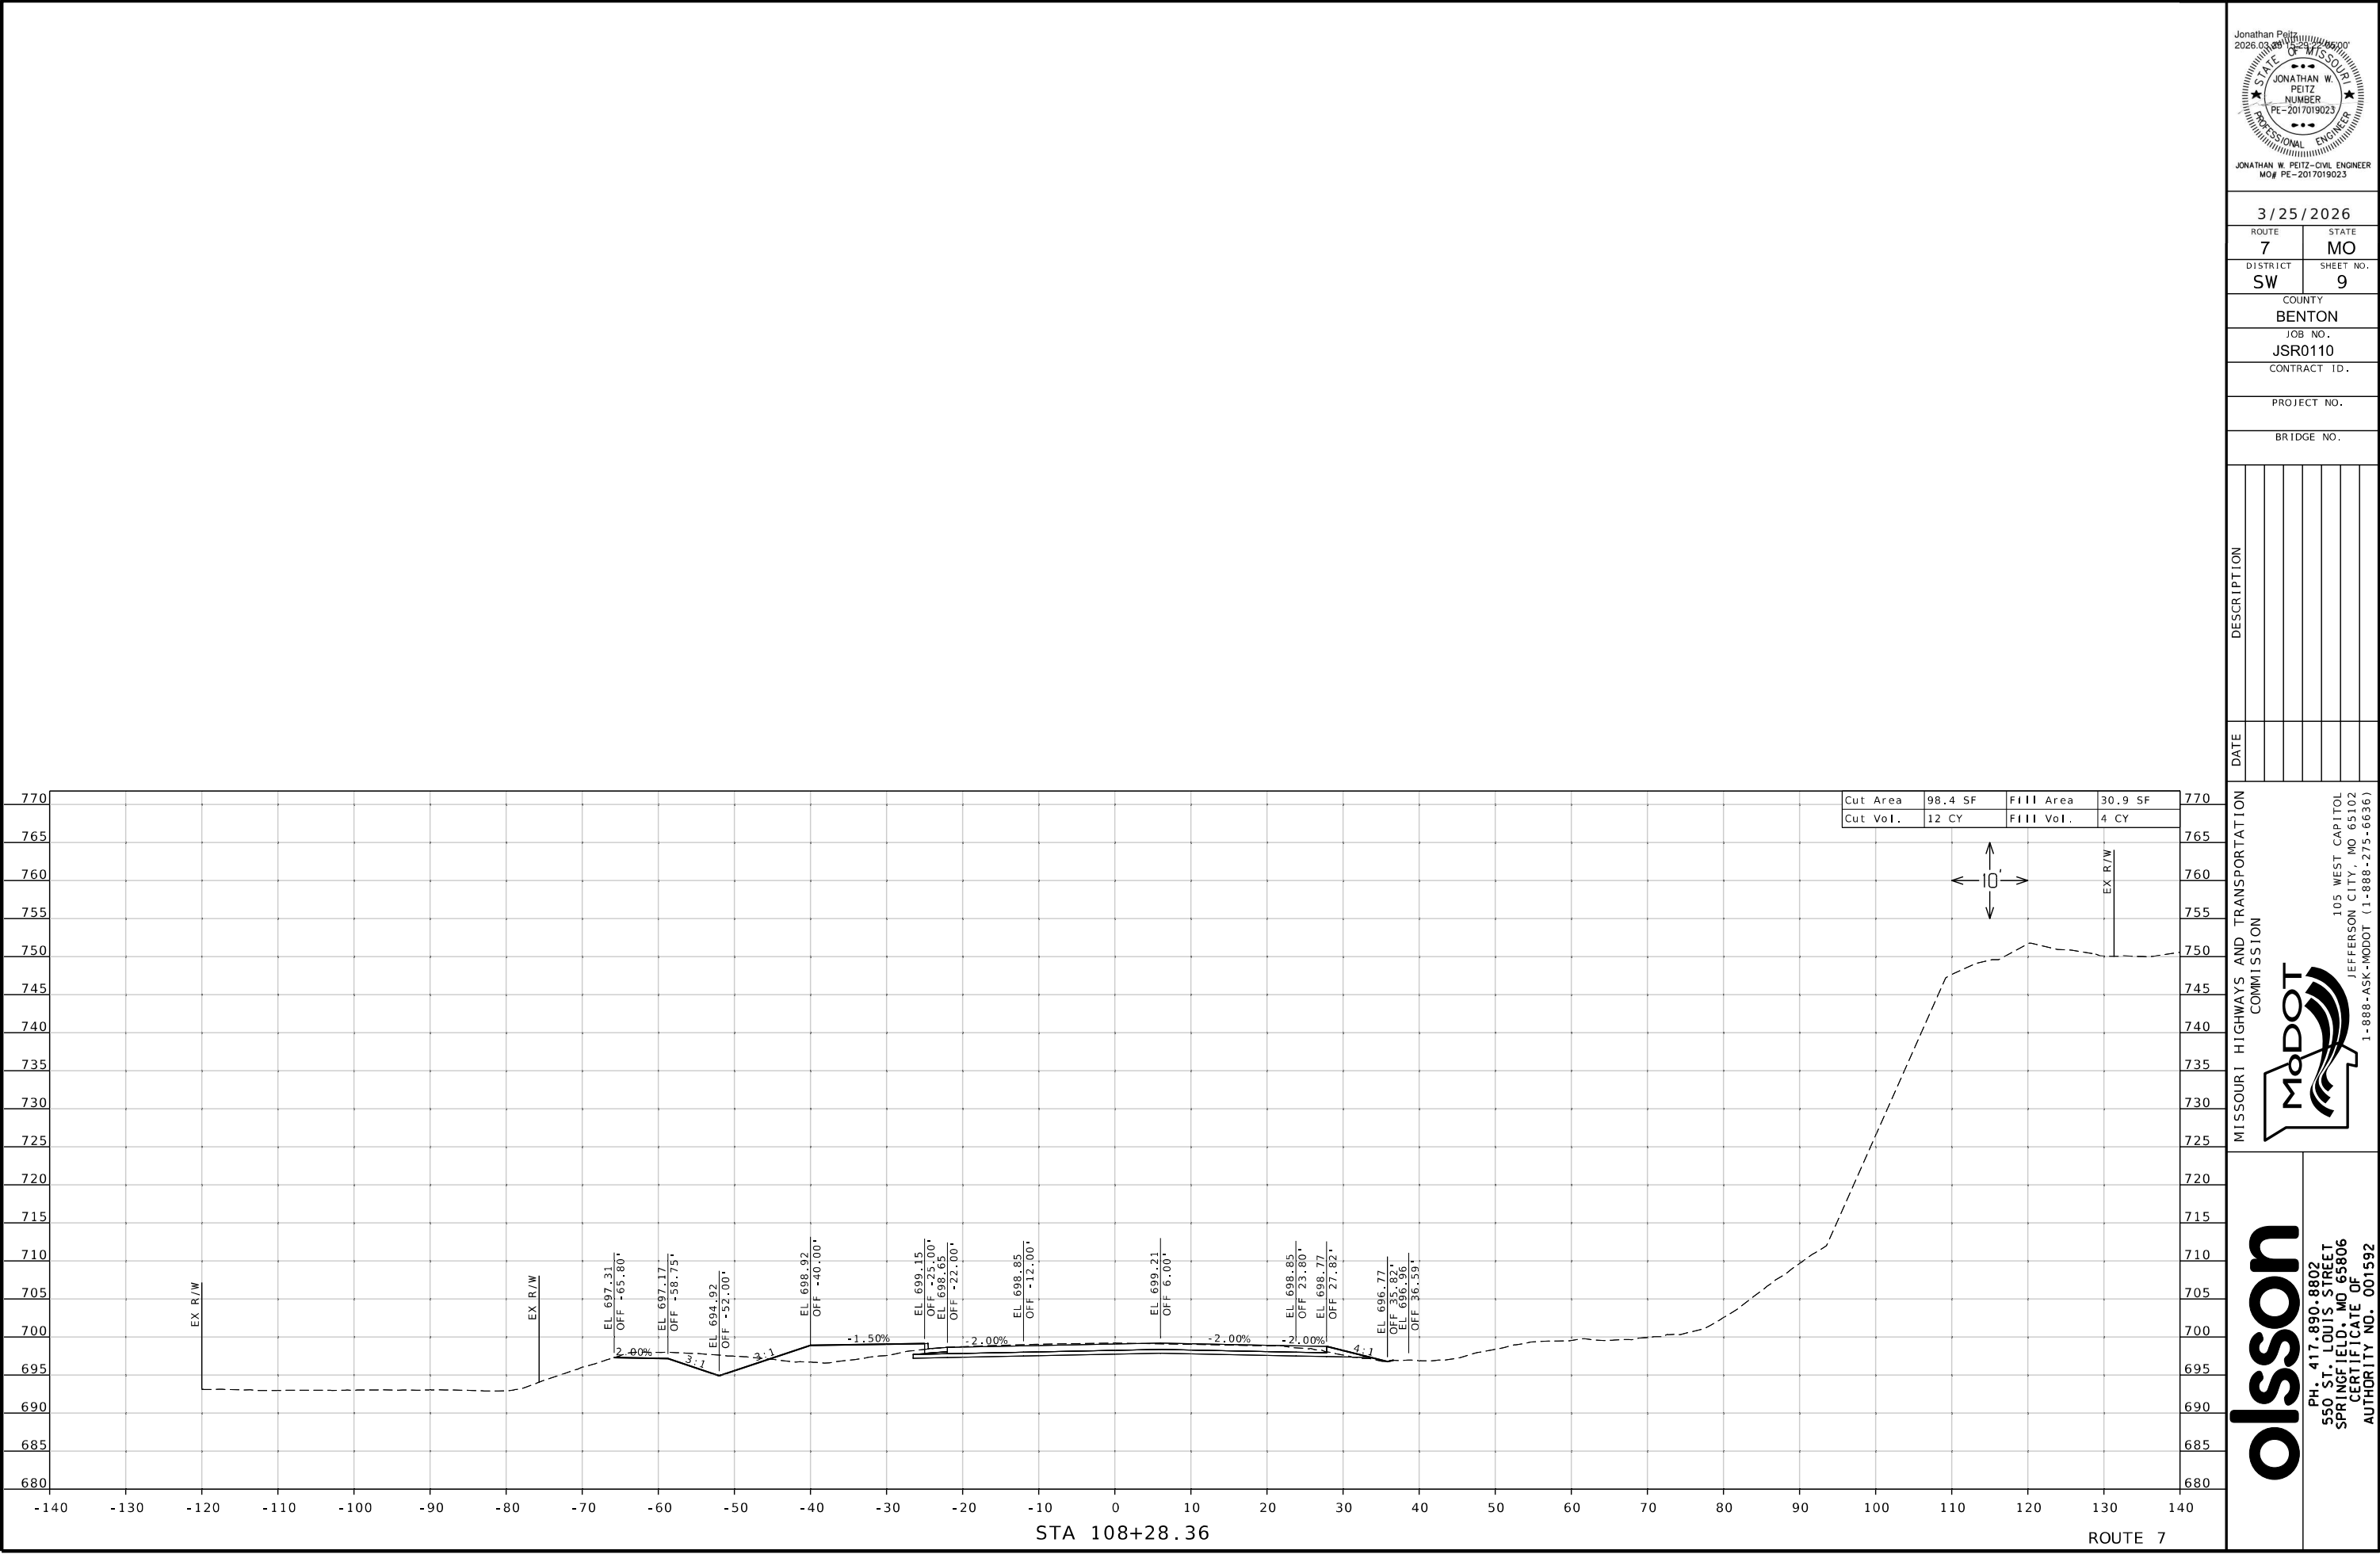


Jonathan Peitz
2026.03.25
STATE OF MISSOURI
JONATHAN W. PEITZ
NUMBER
PE-2017019023
PROFESSIONAL ENGINEER
JONATHAN W. PEITZ-CIVIL ENGINEER
MO# PE-2017019023

3/25/2026
ROUTE 7 STATE MO
DISTRICT SW SHEET NO. 9
COUNTY BENTON
JOB NO. JSR0110
CONTRACT ID.
PROJECT NO.
BRIDGE NO.

DATE	DESCRIPTION

MISSOURI HIGHWAYS AND TRANSPORTATION COMMISSION
MoDOT
105 WEST CAPITOL
JEFFERSON CITY, MO 65102
1-888-ASK-MODOT (1-888-275-6636)

olsson
PH: 417.890.8802
550 ST. LOUIS STREET
SPRINGFIELD, MO 65806
CERTIFICATE OF
AUTHORITY NO. 001592

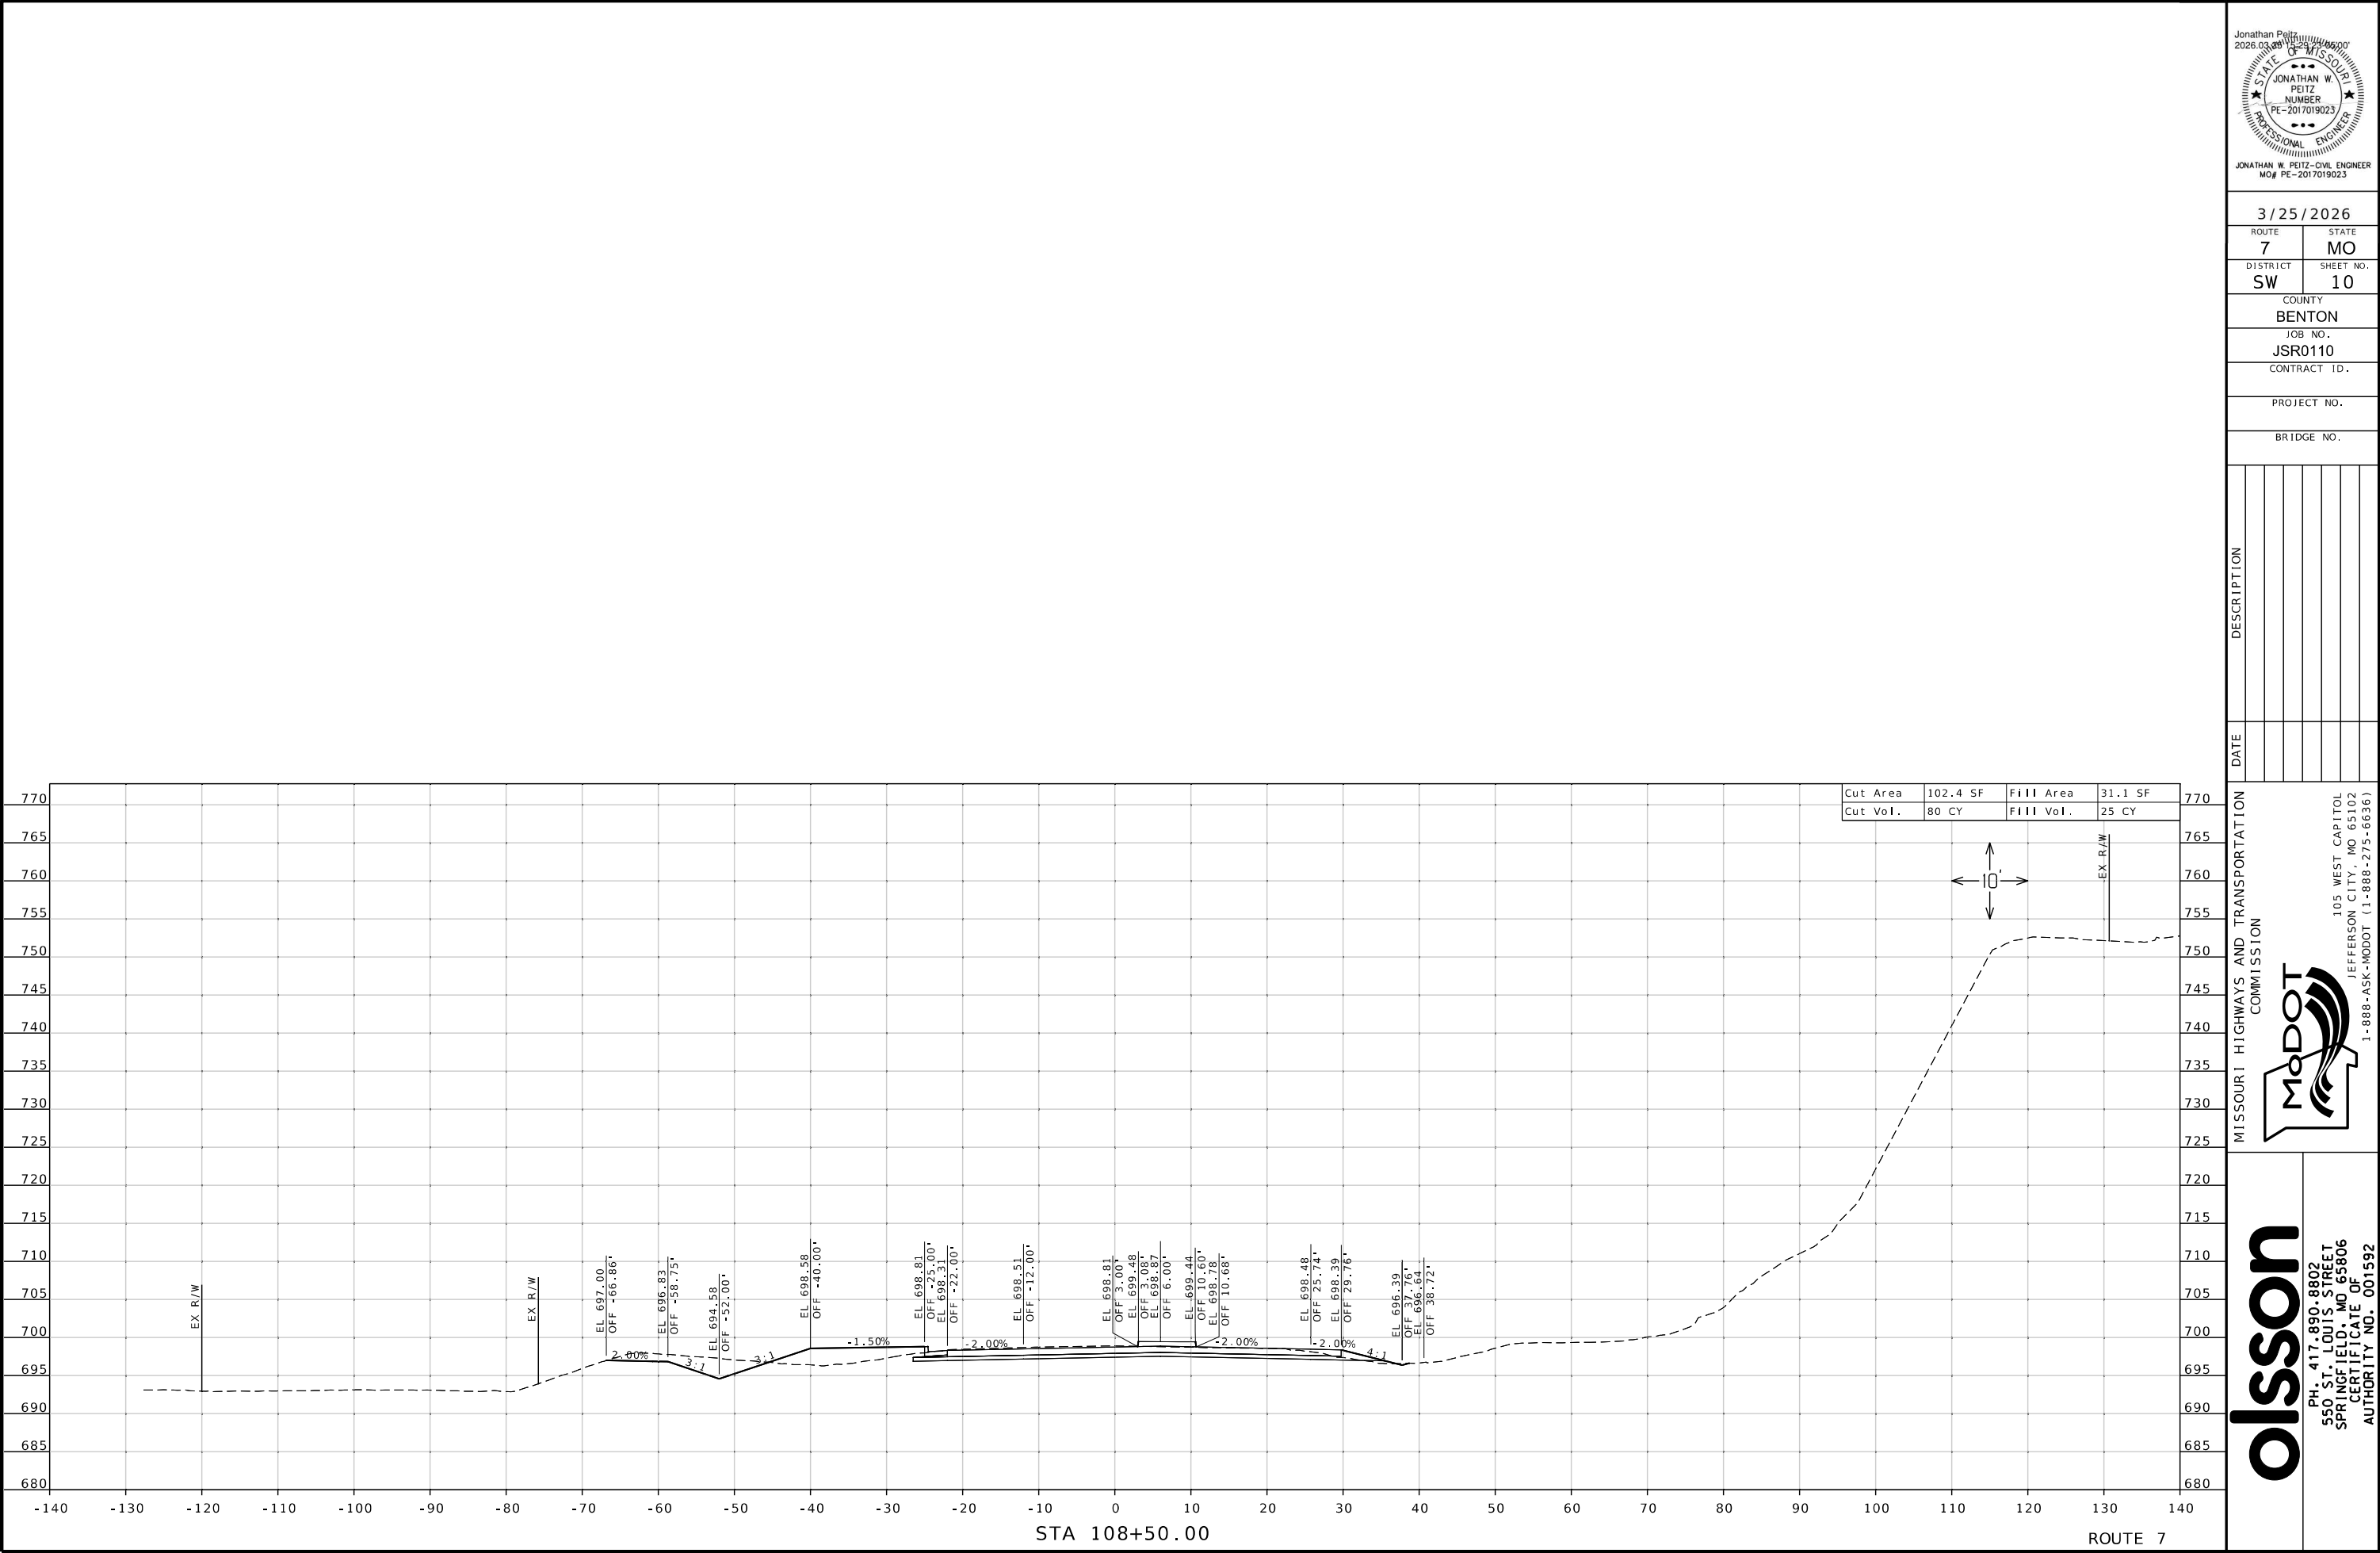


Jonathan Peitz
2026.03.13
STATE OF MISSOURI
JONATHAN W. PEITZ
NUMBER
PE-2017019023
PROFESSIONAL ENGINEER
JONATHAN W. PEITZ-CIVIL ENGINEER
MO# PE-2017019023

3/25/2026
ROUTE 7
STATE MO
DISTRICT SW
SHEET NO. 10
COUNTY BENTON
JOB NO. JSR0110
CONTRACT ID.
PROJECT NO.
BRIDGE NO.

DATE	DESCRIPTION

MISSOURI HIGHWAYS AND TRANSPORTATION COMMISSION
MoDOT
105 WEST CAPITOL
JEFFERSON CITY, MO 65102
1-888-ASK-MODOT (1-888-275-6636)

olsson
PH: 417.890.8802
550 ST. LOUIS STREET
SPRINGFIELD, MO 65806
CERTIFICATE OF
AUTHORITY NO. 001592

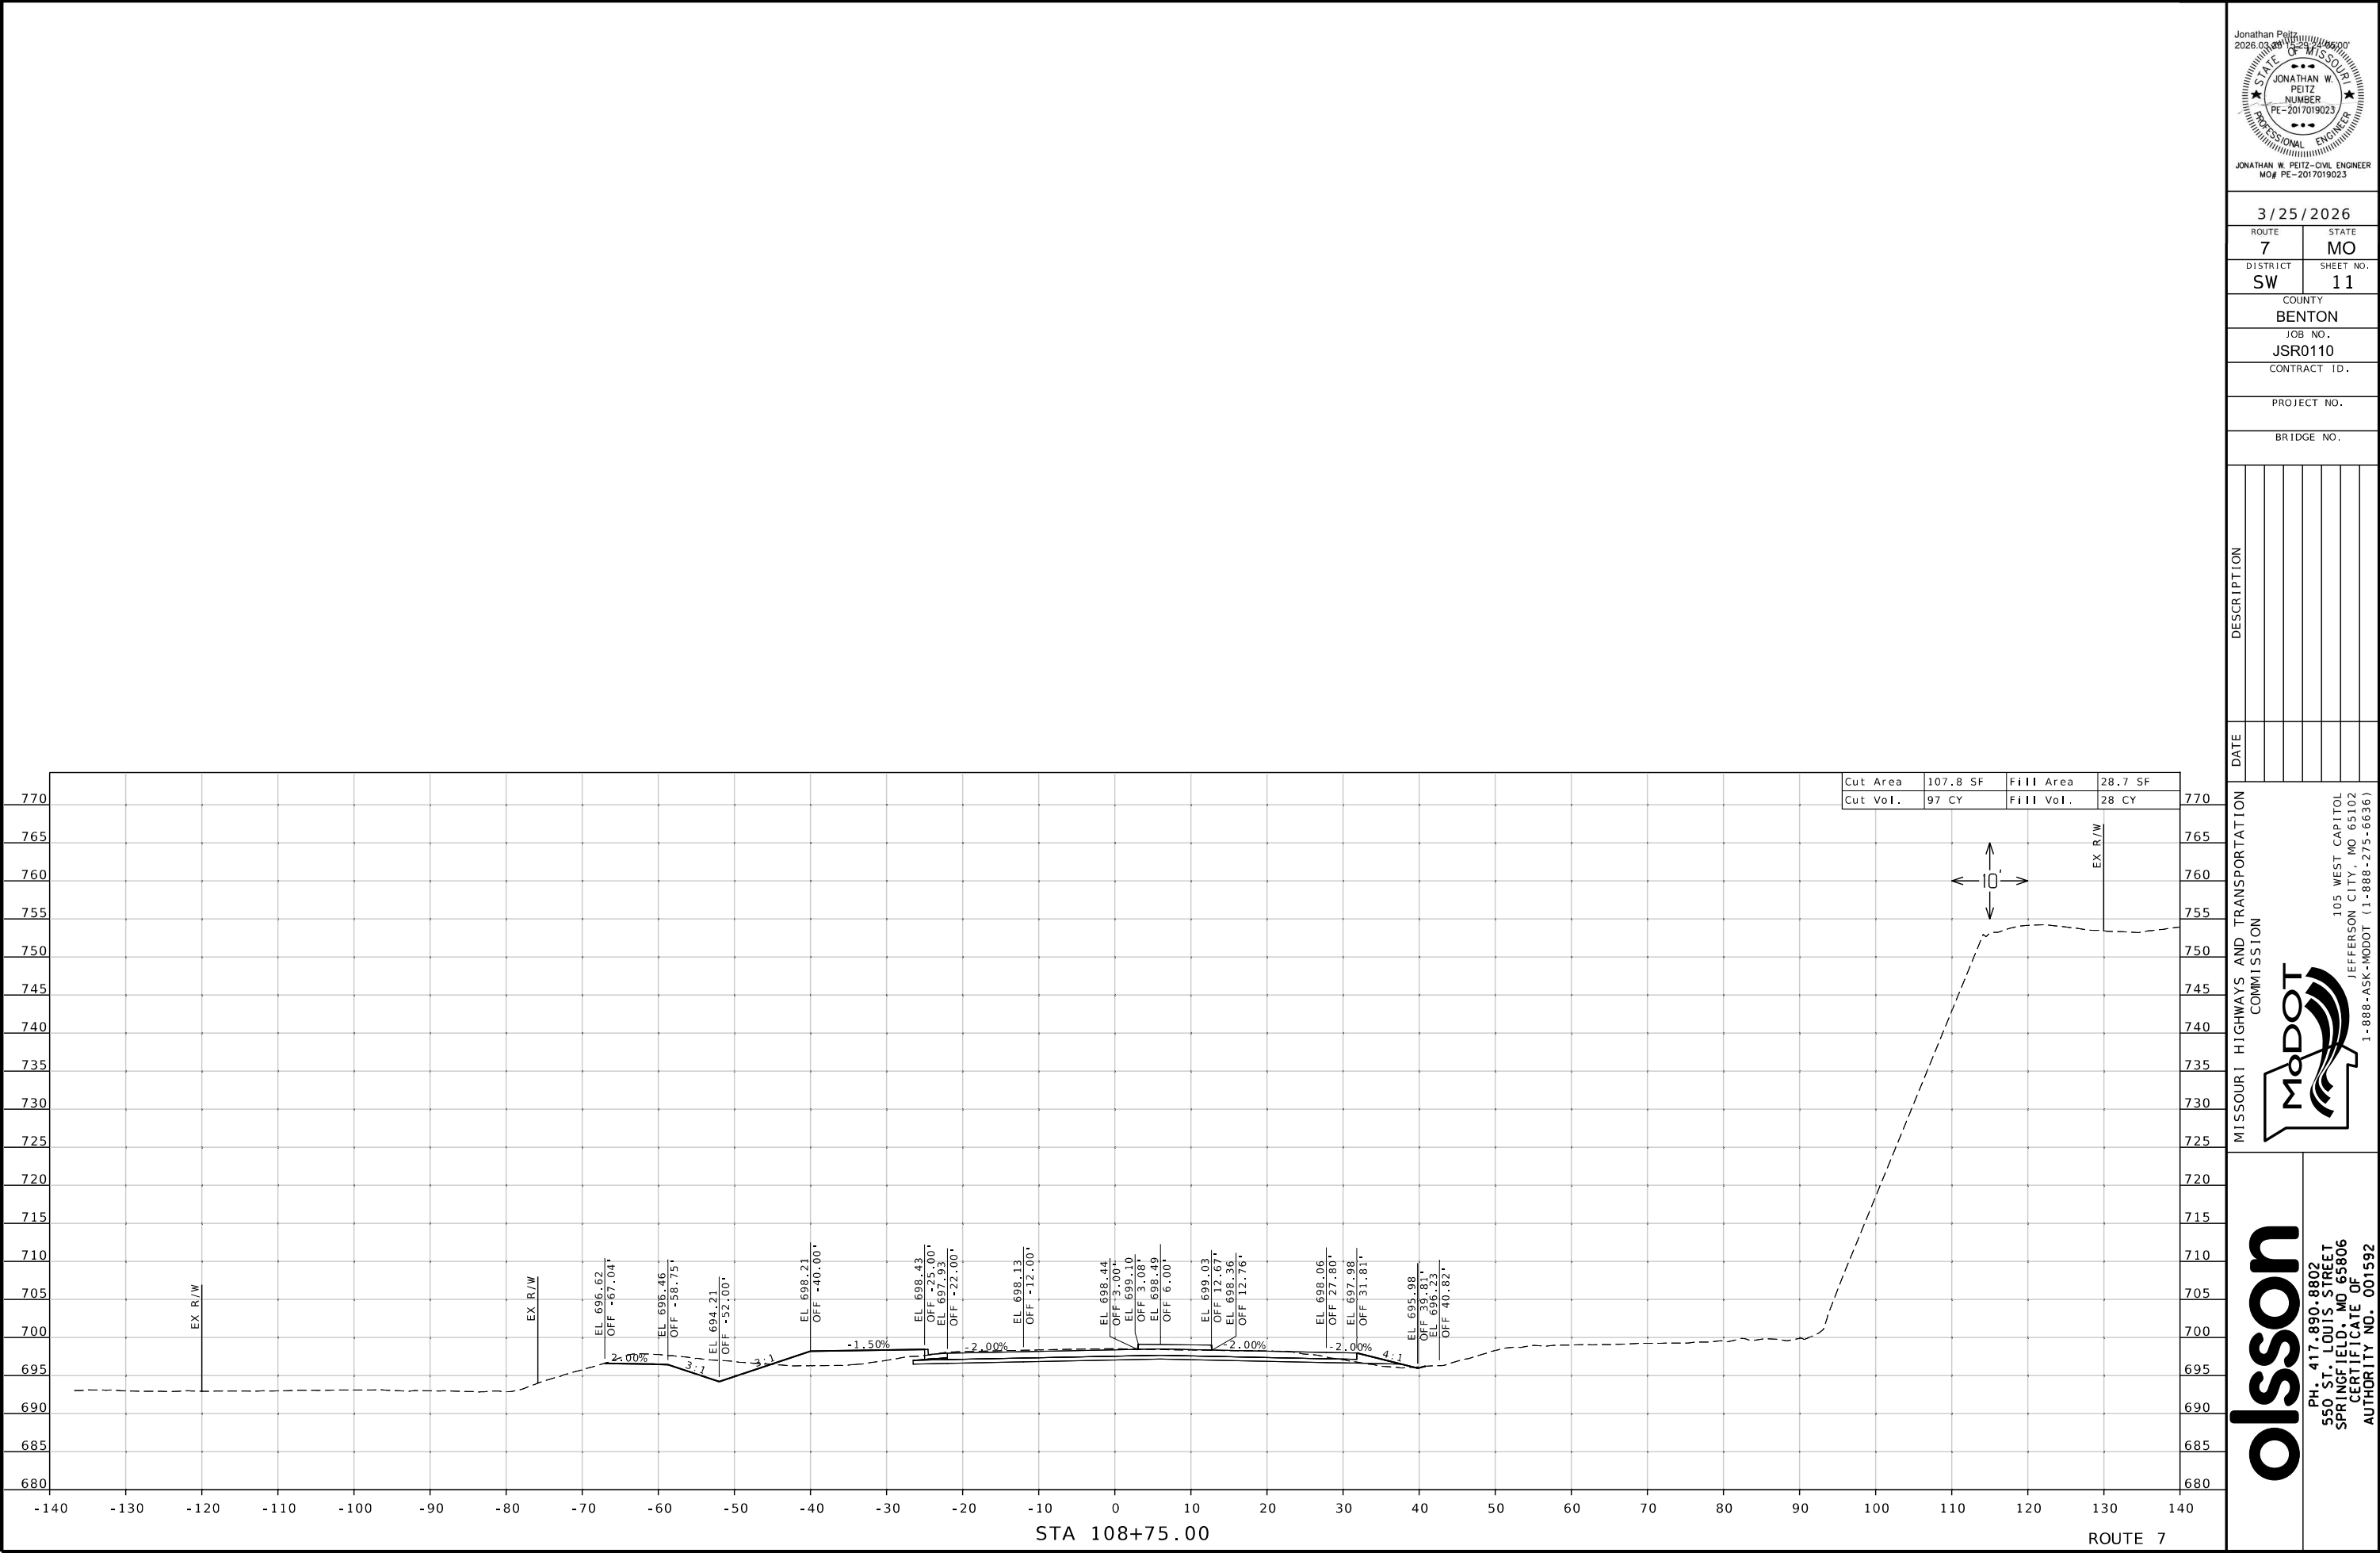


Jonathan Peitz
2026.03.01
STATE OF MISSOURI
JONATHAN W. PEITZ
NUMBER
PE-2017019023
PROFESSIONAL ENGINEER
JONATHAN W. PEITZ-CIVIL ENGINEER
MO# PE-2017019023

3/25/2026
ROUTE 7
STATE MO
DISTRICT SW
SHEET NO. 11
COUNTY BENTON
JOB NO. JSR0110
CONTRACT ID.
PROJECT NO.
BRIDGE NO.


DATE	DESCRIPTION

MISSOURI HIGHWAYS AND TRANSPORTATION COMMISSION
MoDOT
105 WEST CAPITOL
JEFFERSON CITY, MO 65102
1-888-ASK-MODOT (1-888-275-6636)

olsson
PH: 417.890.8802
550 ST. LOUIS STREET
SPRINGFIELD, MO 65806
CERTIFICATE OF
AUTHORITY NO. 001592

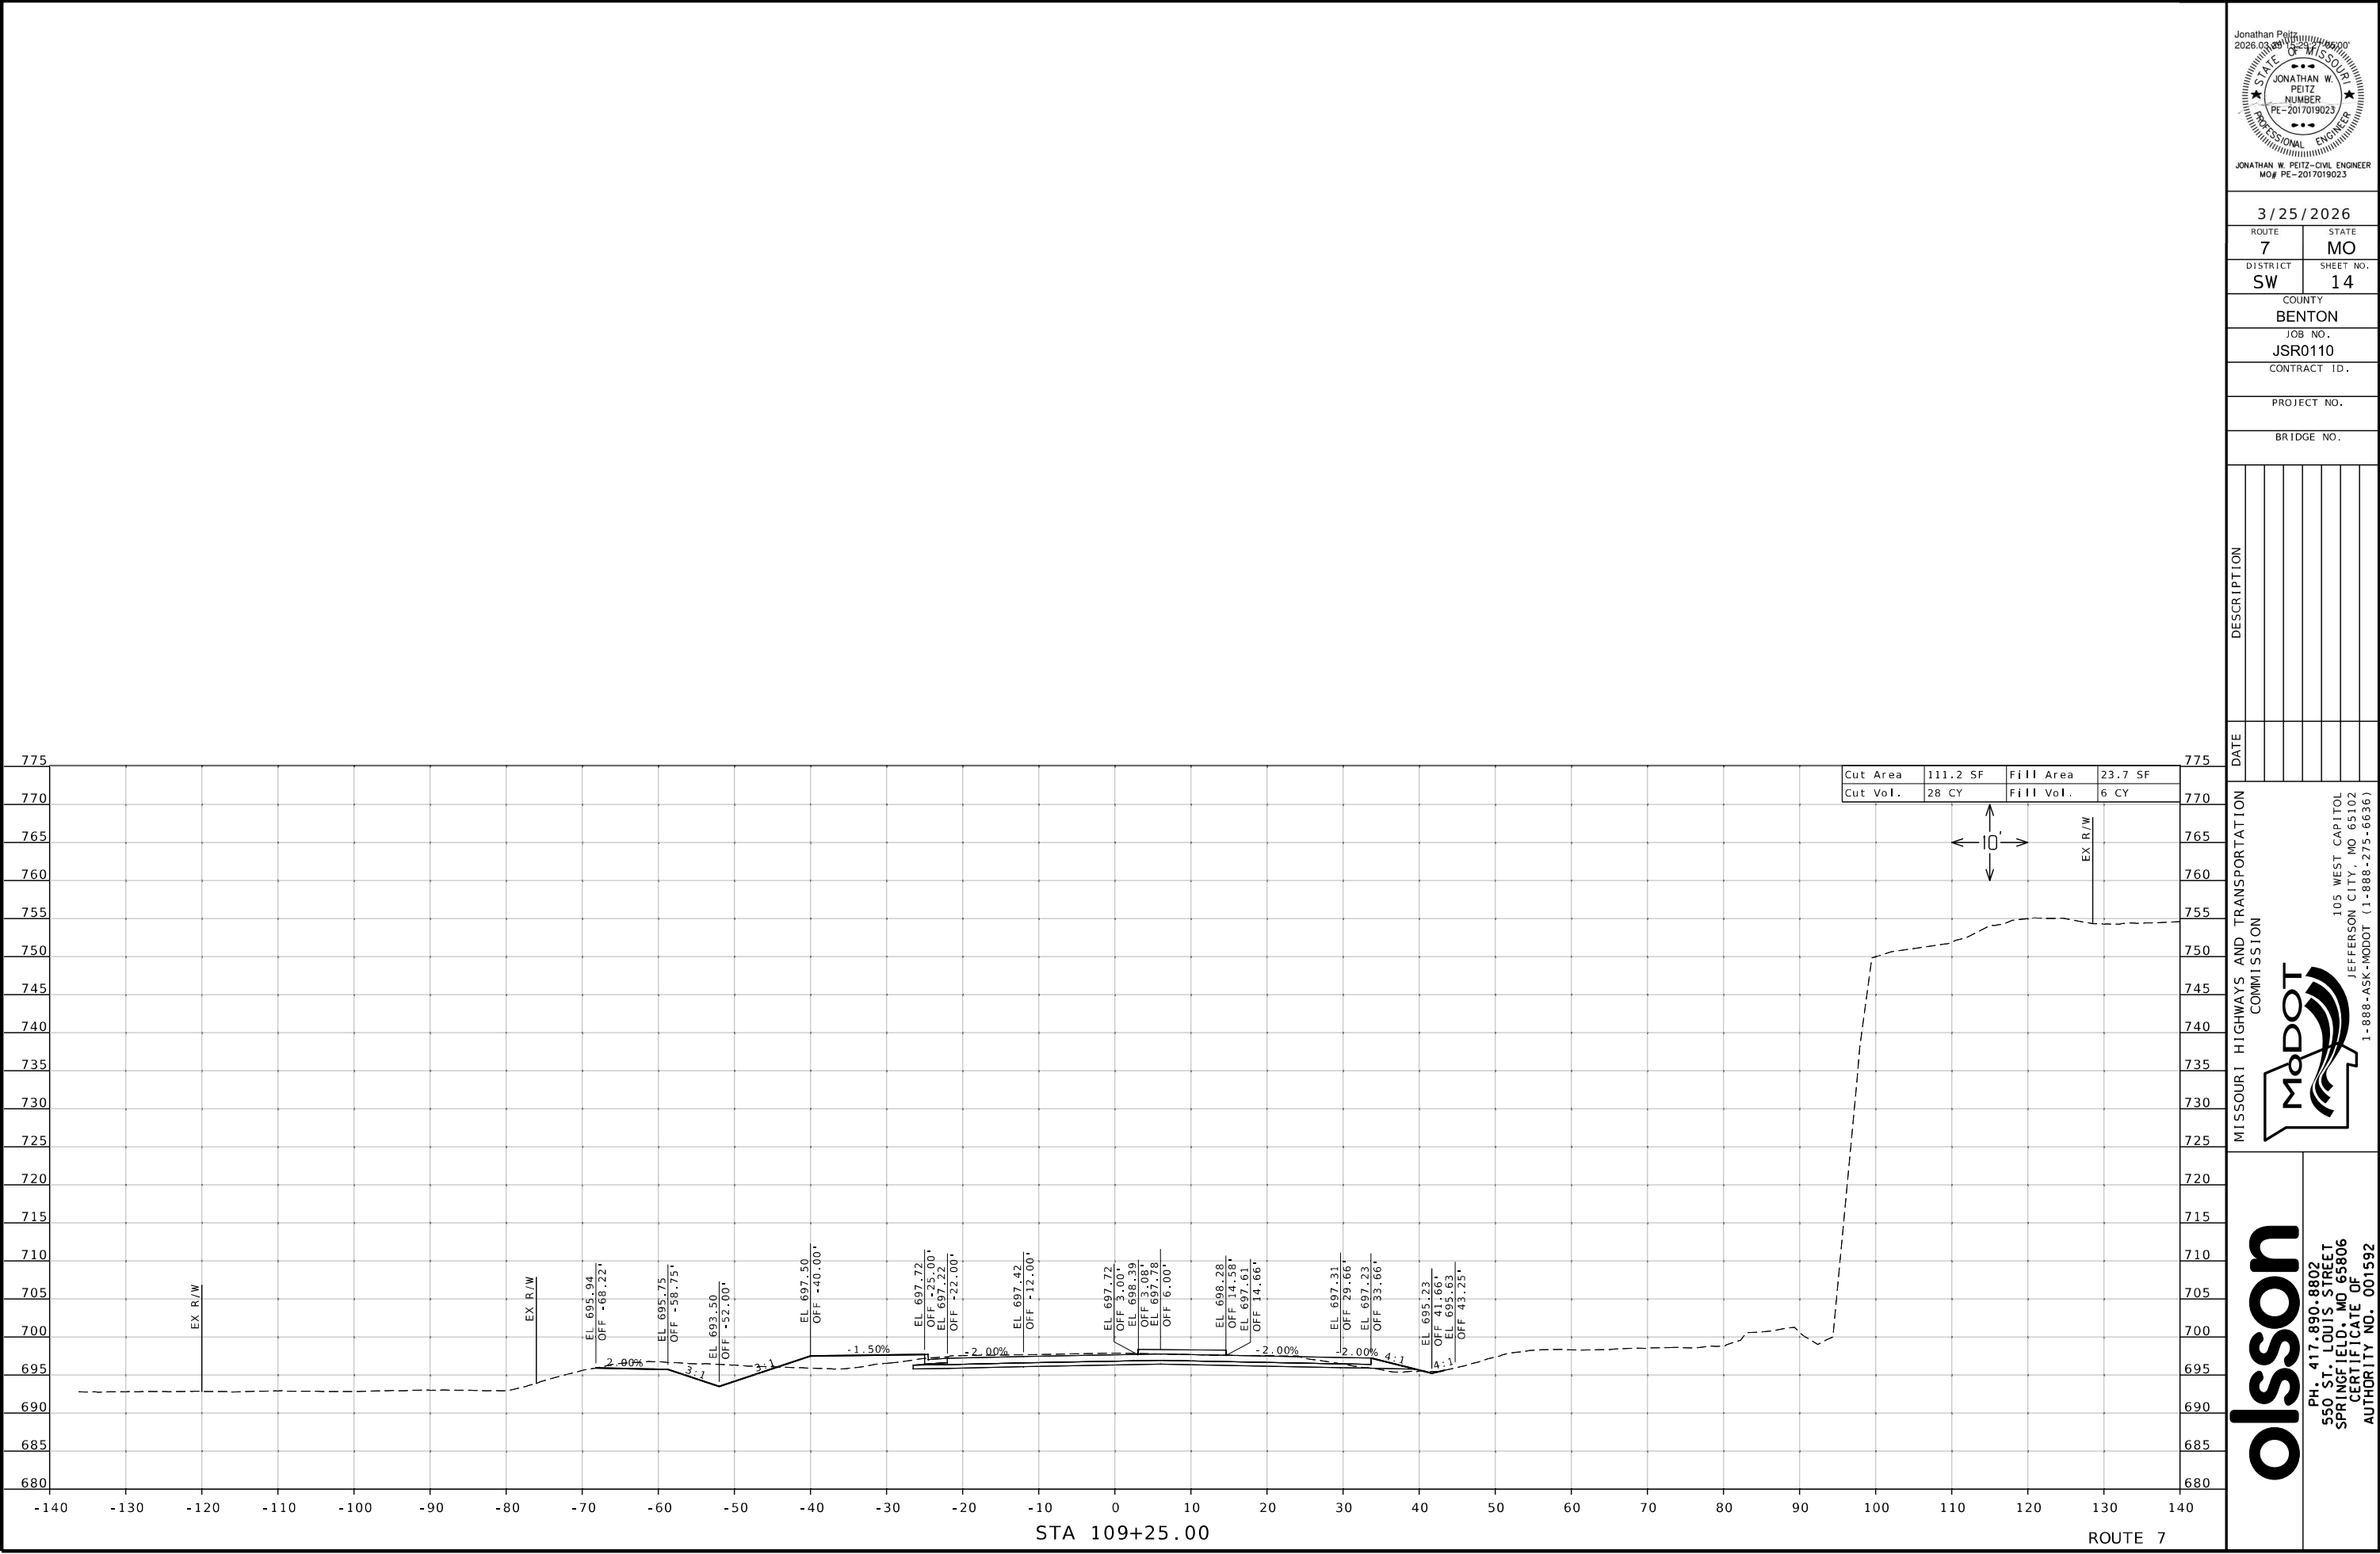

775	775
770	770
765	765
760	760
755	755
750	750
745	745
740	740
735	735
730	730
725	725
720	720
715	715
710	710
705	705
700	700
695	695
690	690
685	685
680	680

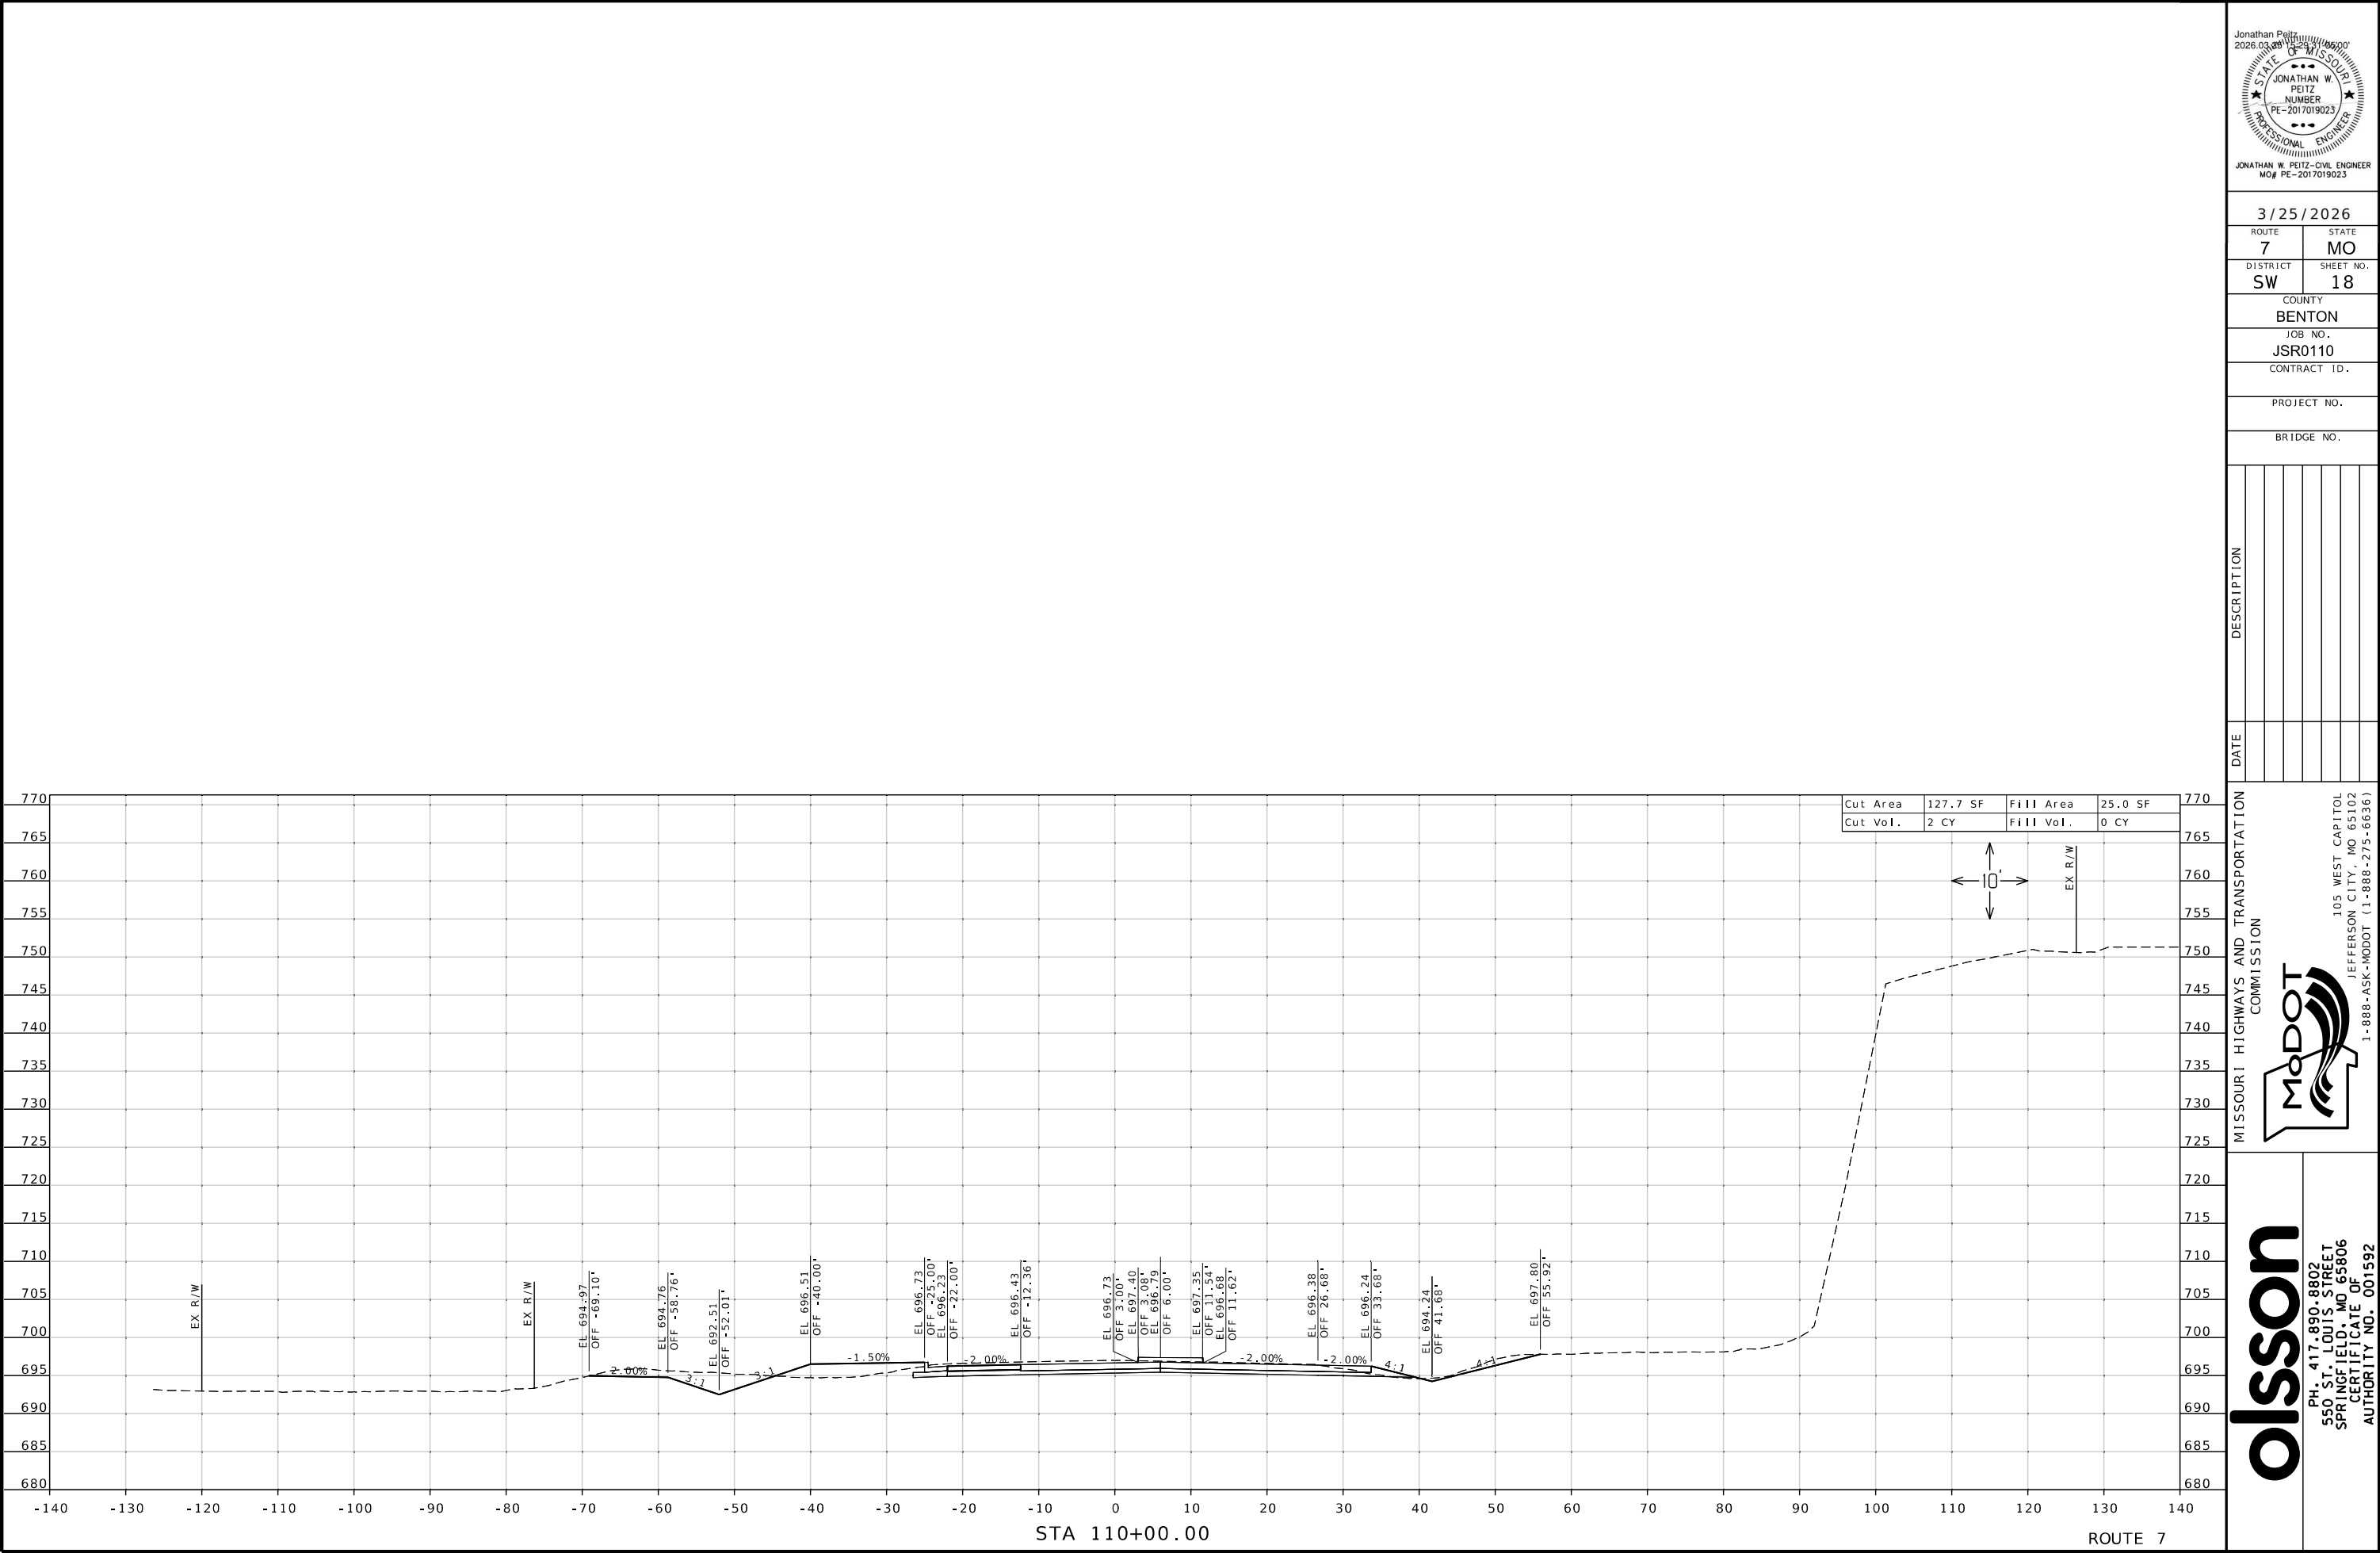

Jonathan Peitz
2026.03.28
Professional Engineer
JONATHAN W. PEITZ
NUMBER
PE-2017019023
JONATHAN W. PEITZ-CIVIL ENGINEER
MO# PE-2017019023

3/25/2026	
ROUTE 7	STATE MO
DISTRICT SW	SHEET NO. 18
COUNTY BENTON	
JOB NO. JSR0110	
CONTRACT ID.	
PROJECT NO.	
BRIDGE NO.	

DATE	DESCRIPTION


MISSOURI HIGHWAYS AND TRANSPORTATION COMMISSION




105 WEST CAPITOL
JEFFERSON CITY, MO 65102
1-888-ASK-MODOT (1-888-275-6636)



PH: 417.890.8802
550 S. LOUIS STREET
SPRINGFIELD, MO 65806
CERTIFICATE OF
AUTHORITY NO. 001592

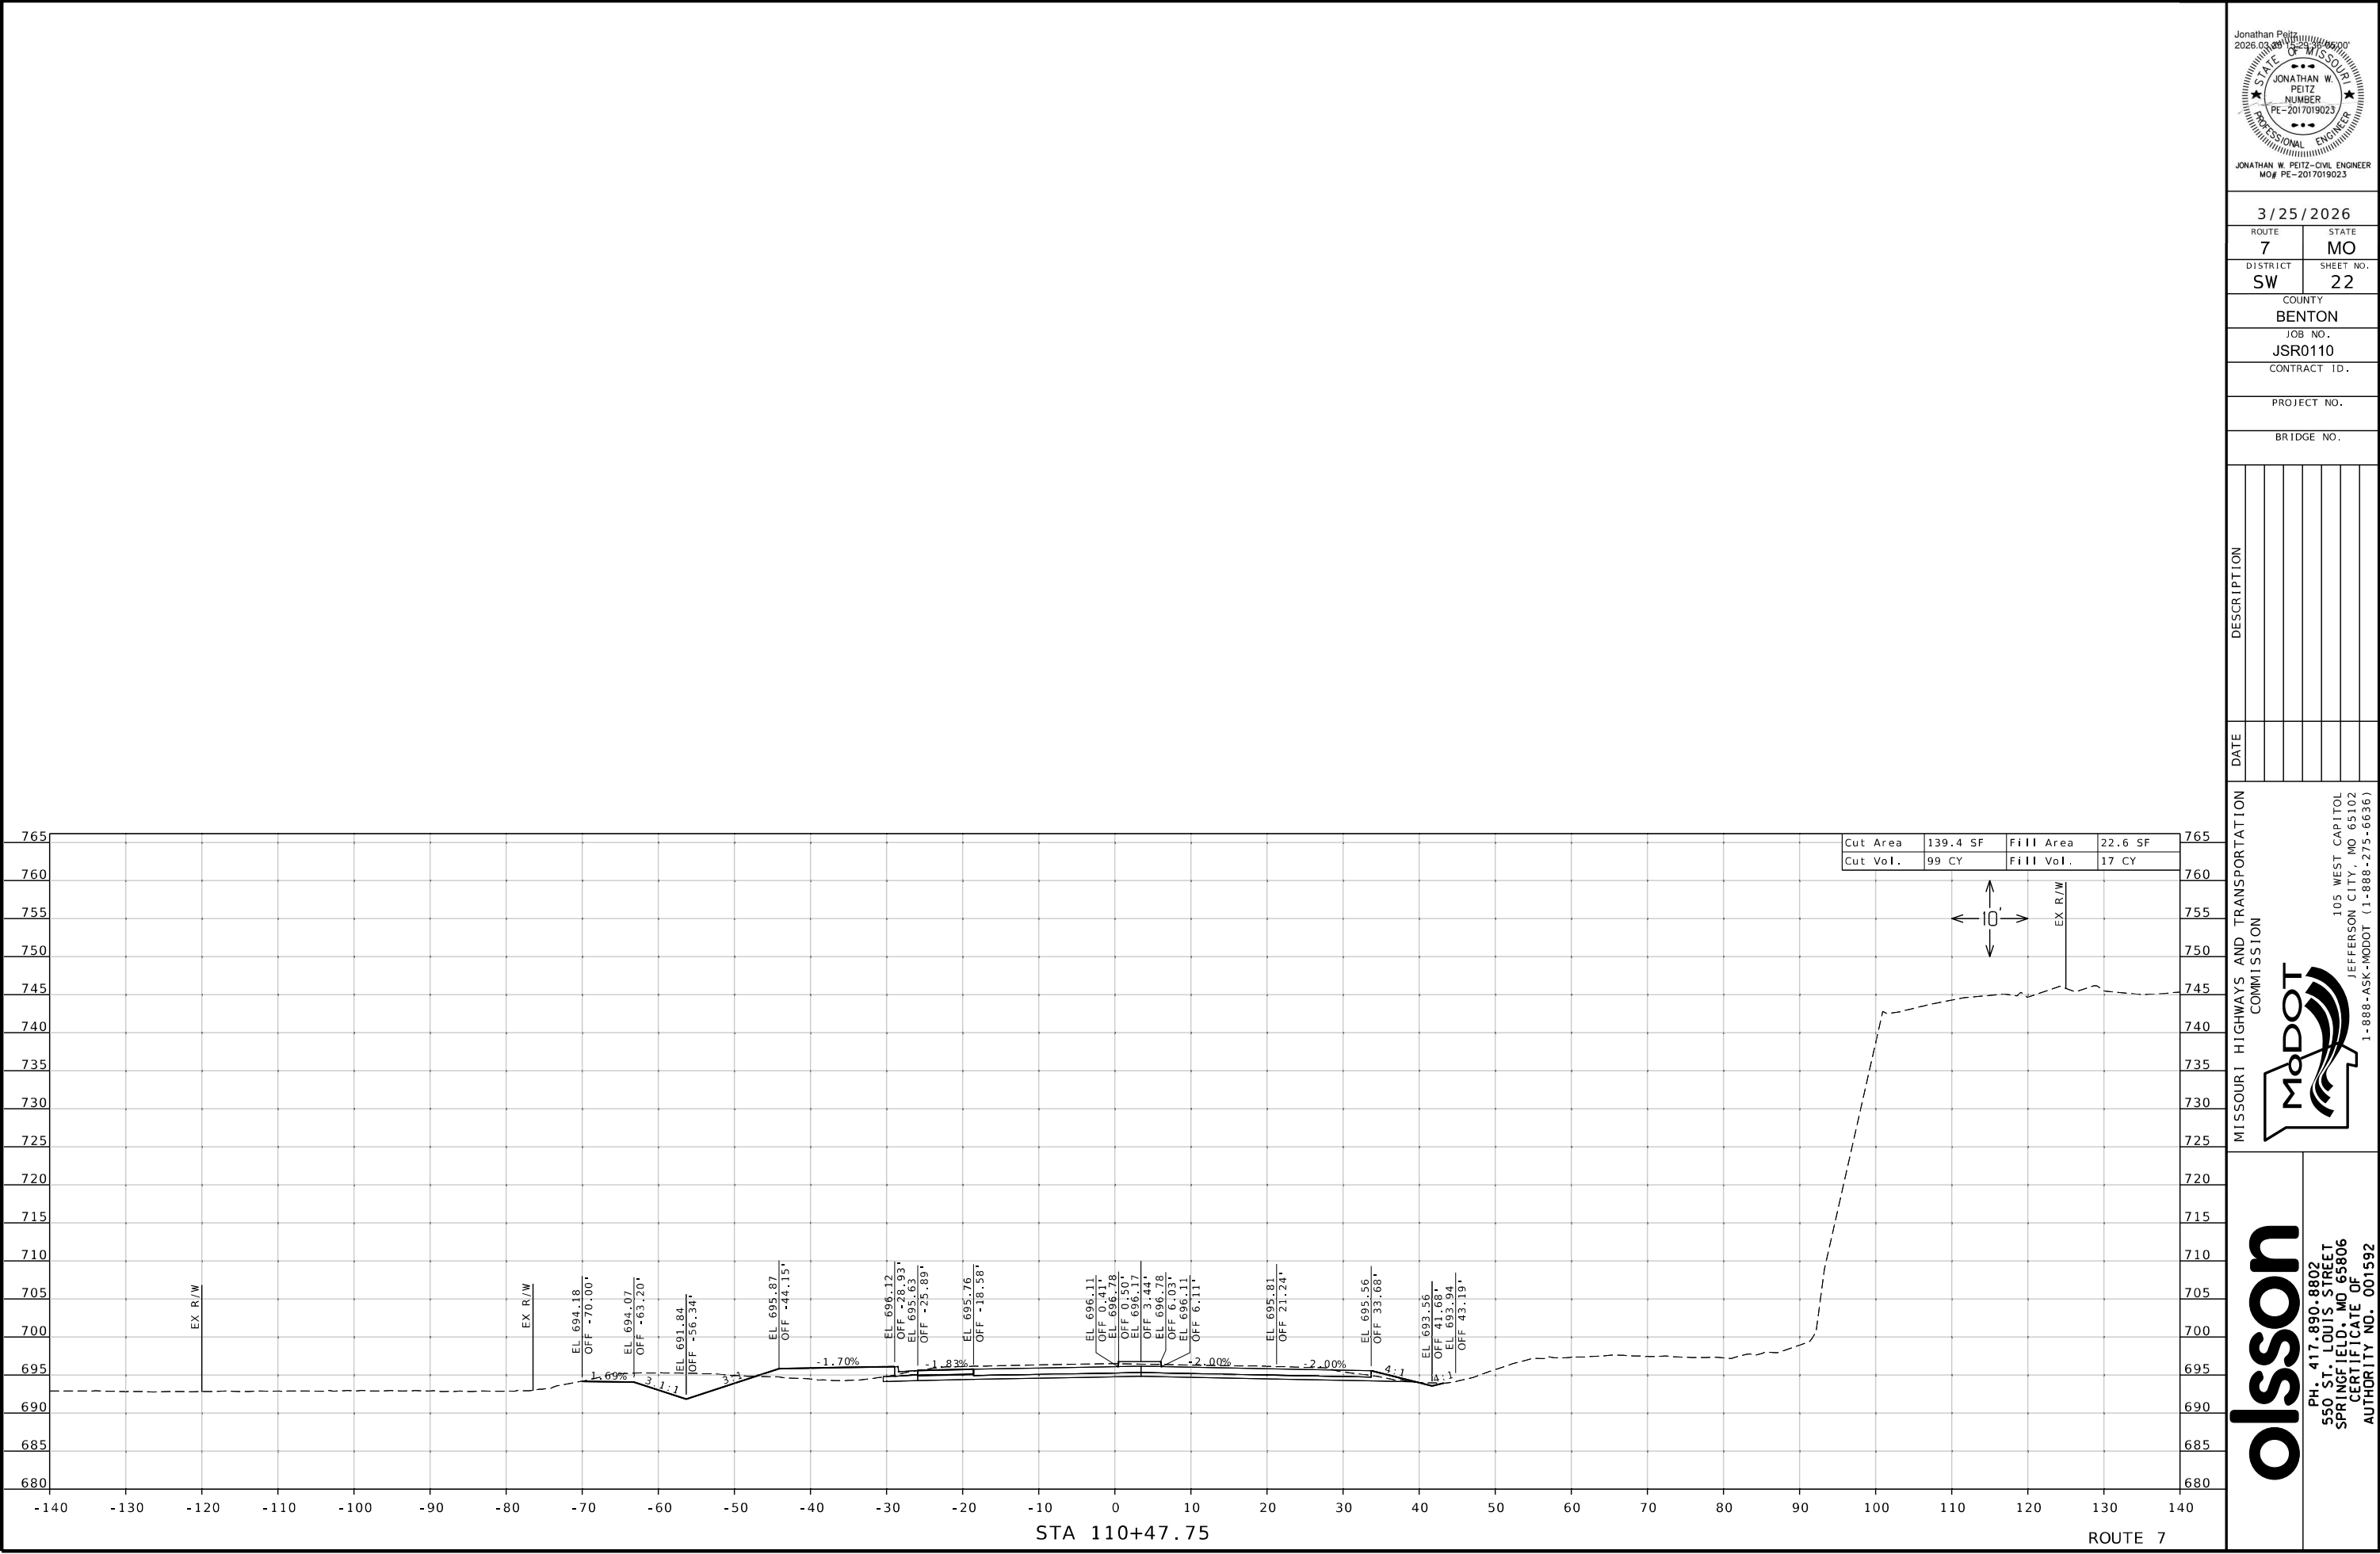

765	Cut Area	139.4 SF	Fill Area	22.6 SF	765
760	Cut Vol.	99 CY	Fill Vol.	17 CY	760
755					755
750					750
745					745
740					740
735					735
730					730
725					725
720					720
715					715
710					710
705					705
700					700
695					695
690					690
685					685
680					680

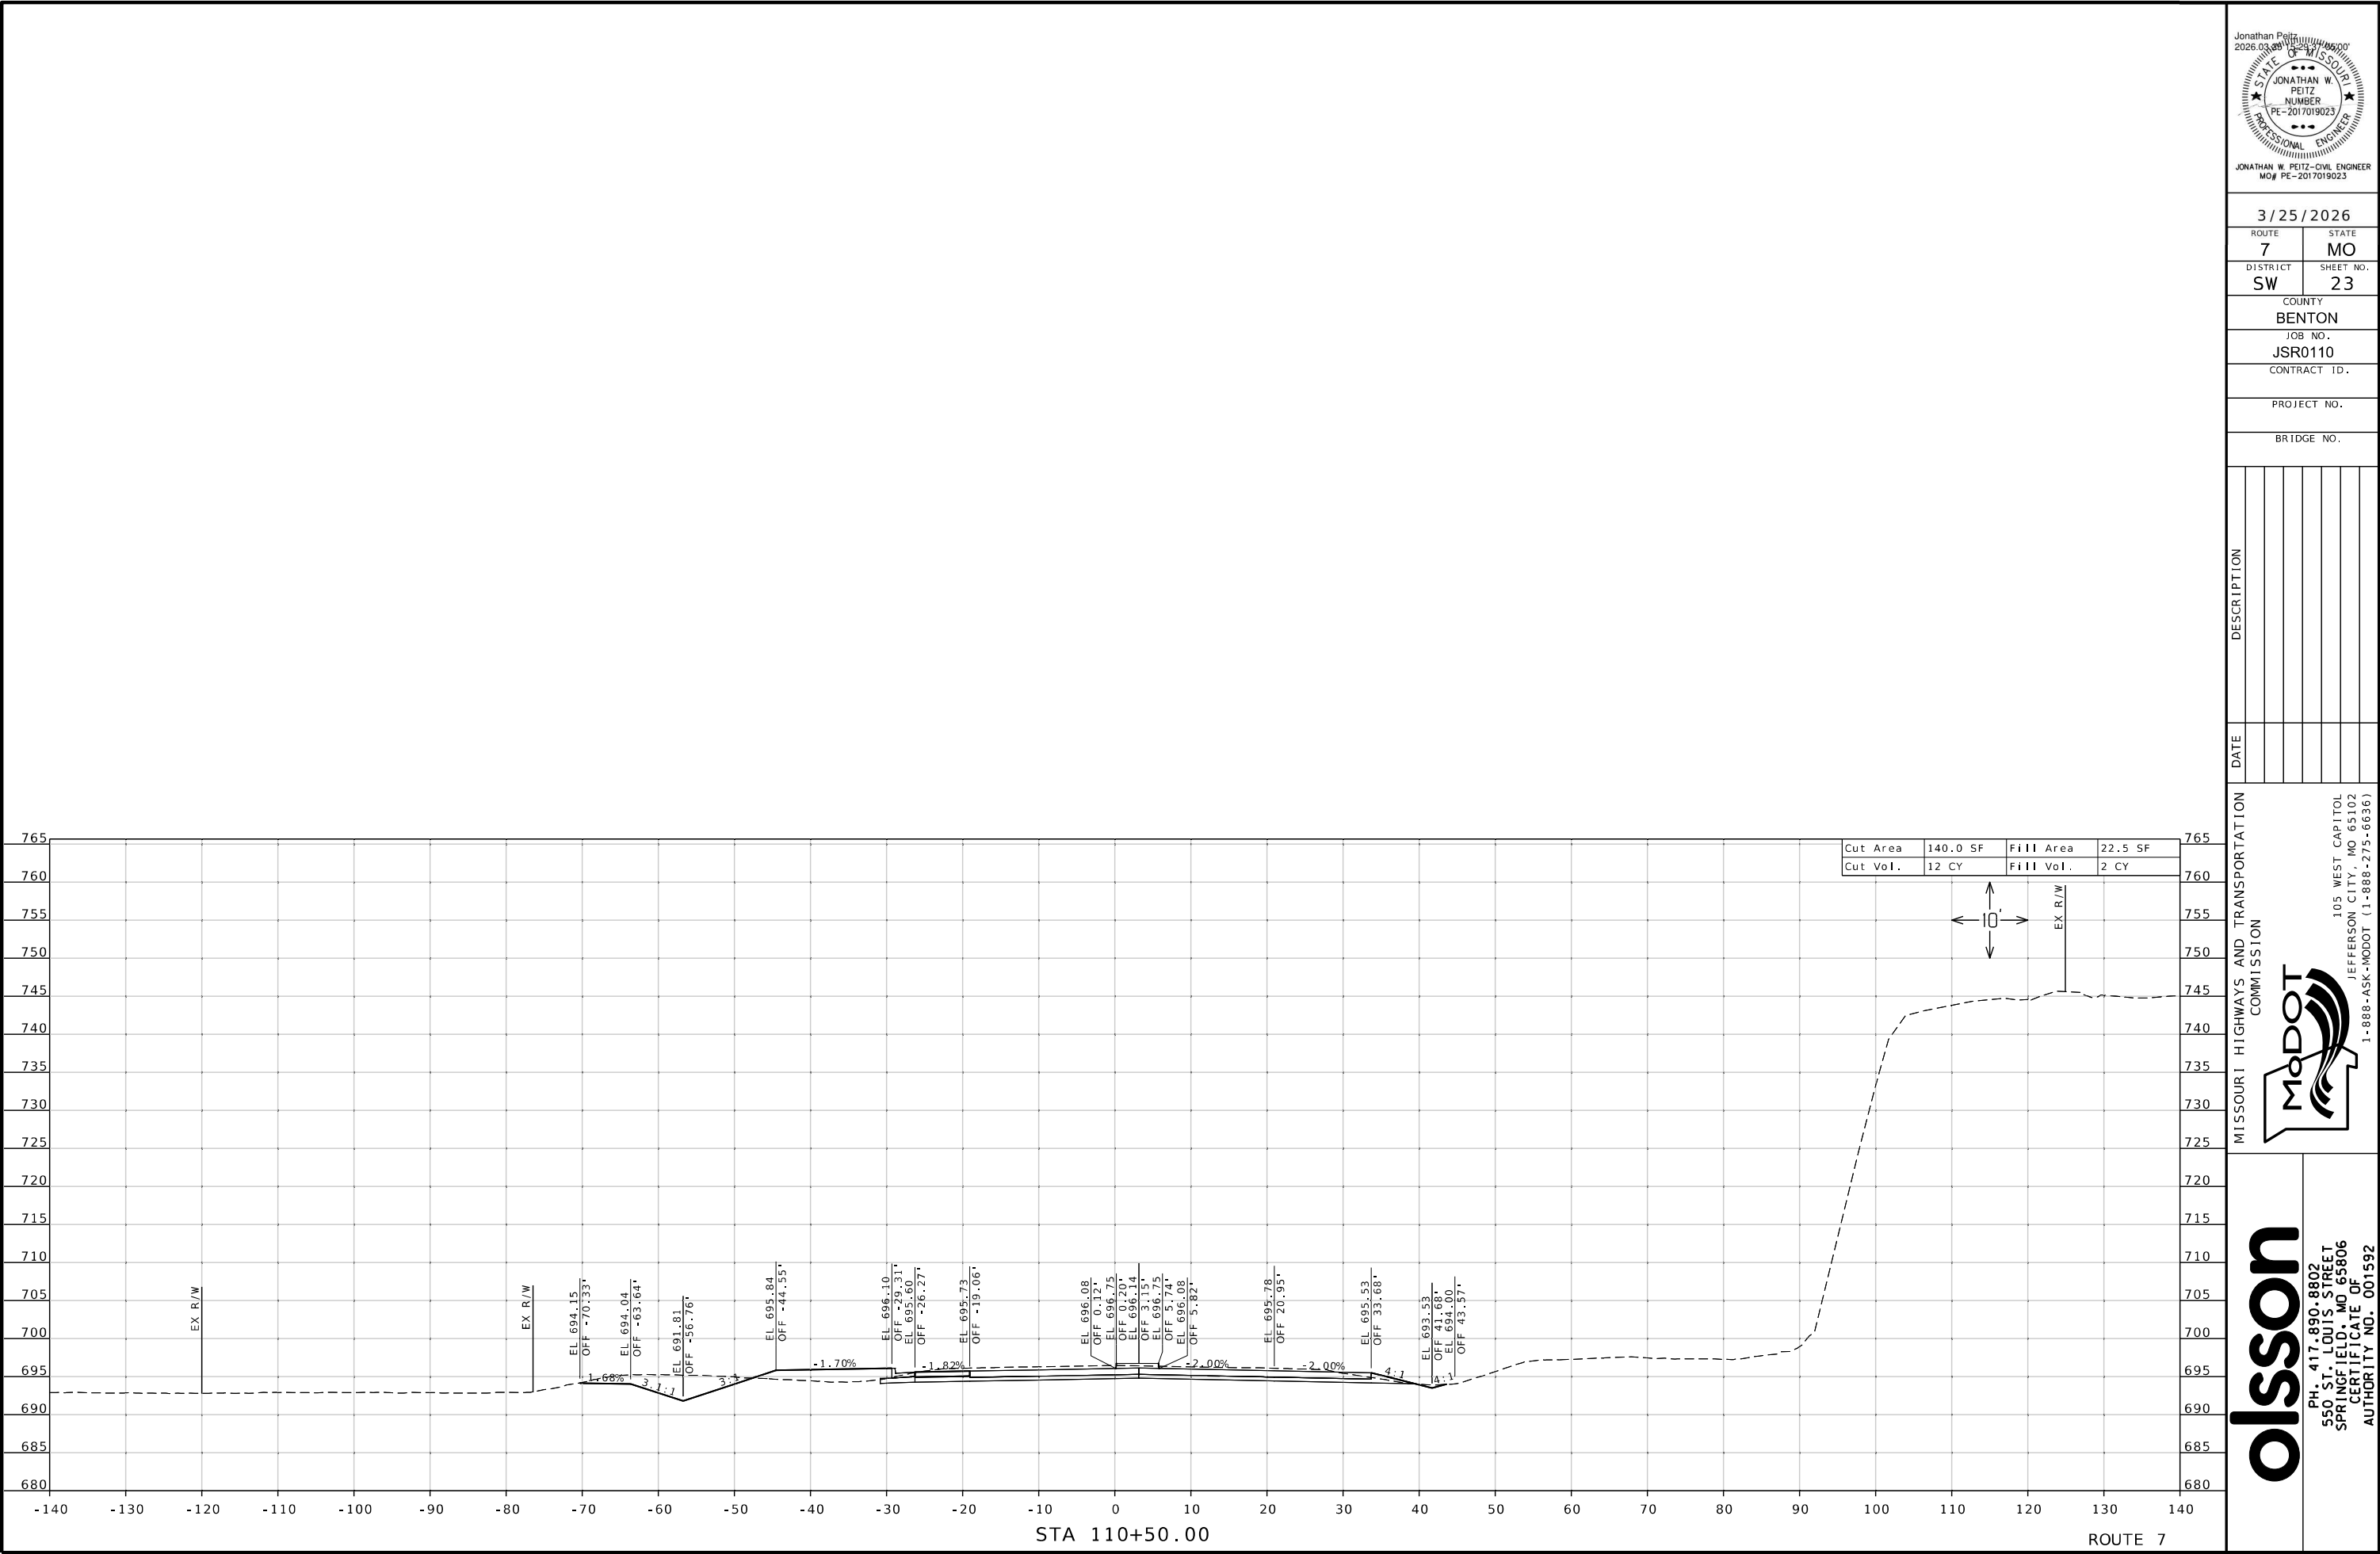


Jonathan Peitz
2026.03.08
STATE OF MISSOURI
JONATHAN W. PEITZ
NUMBER
PE-2017019023
PROFESSIONAL ENGINEER
JONATHAN W. PEITZ-CIVIL ENGINEER
MO# PE-2017019023

3/25/2026
ROUTE 7 STATE MO
DISTRICT SW SHEET NO. 23
COUNTY BENTON
JOB NO. JSR0110
CONTRACT ID.
PROJECT NO.
BRIDGE NO.

DATE	DESCRIPTION

MISSOURI HIGHWAYS AND TRANSPORTATION COMMISSION
MoDOT
105 WEST CAPITOL
JEFFERSON CITY, MO 65102
1-888-ASK-MODOT (1-888-275-6636)

olsson
PH: 417.890.8802
550 S. LOUIS STREET
SPRINGFIELD, MO 65806
CERTIFICATE OF
AUTHORITY NO. 001592

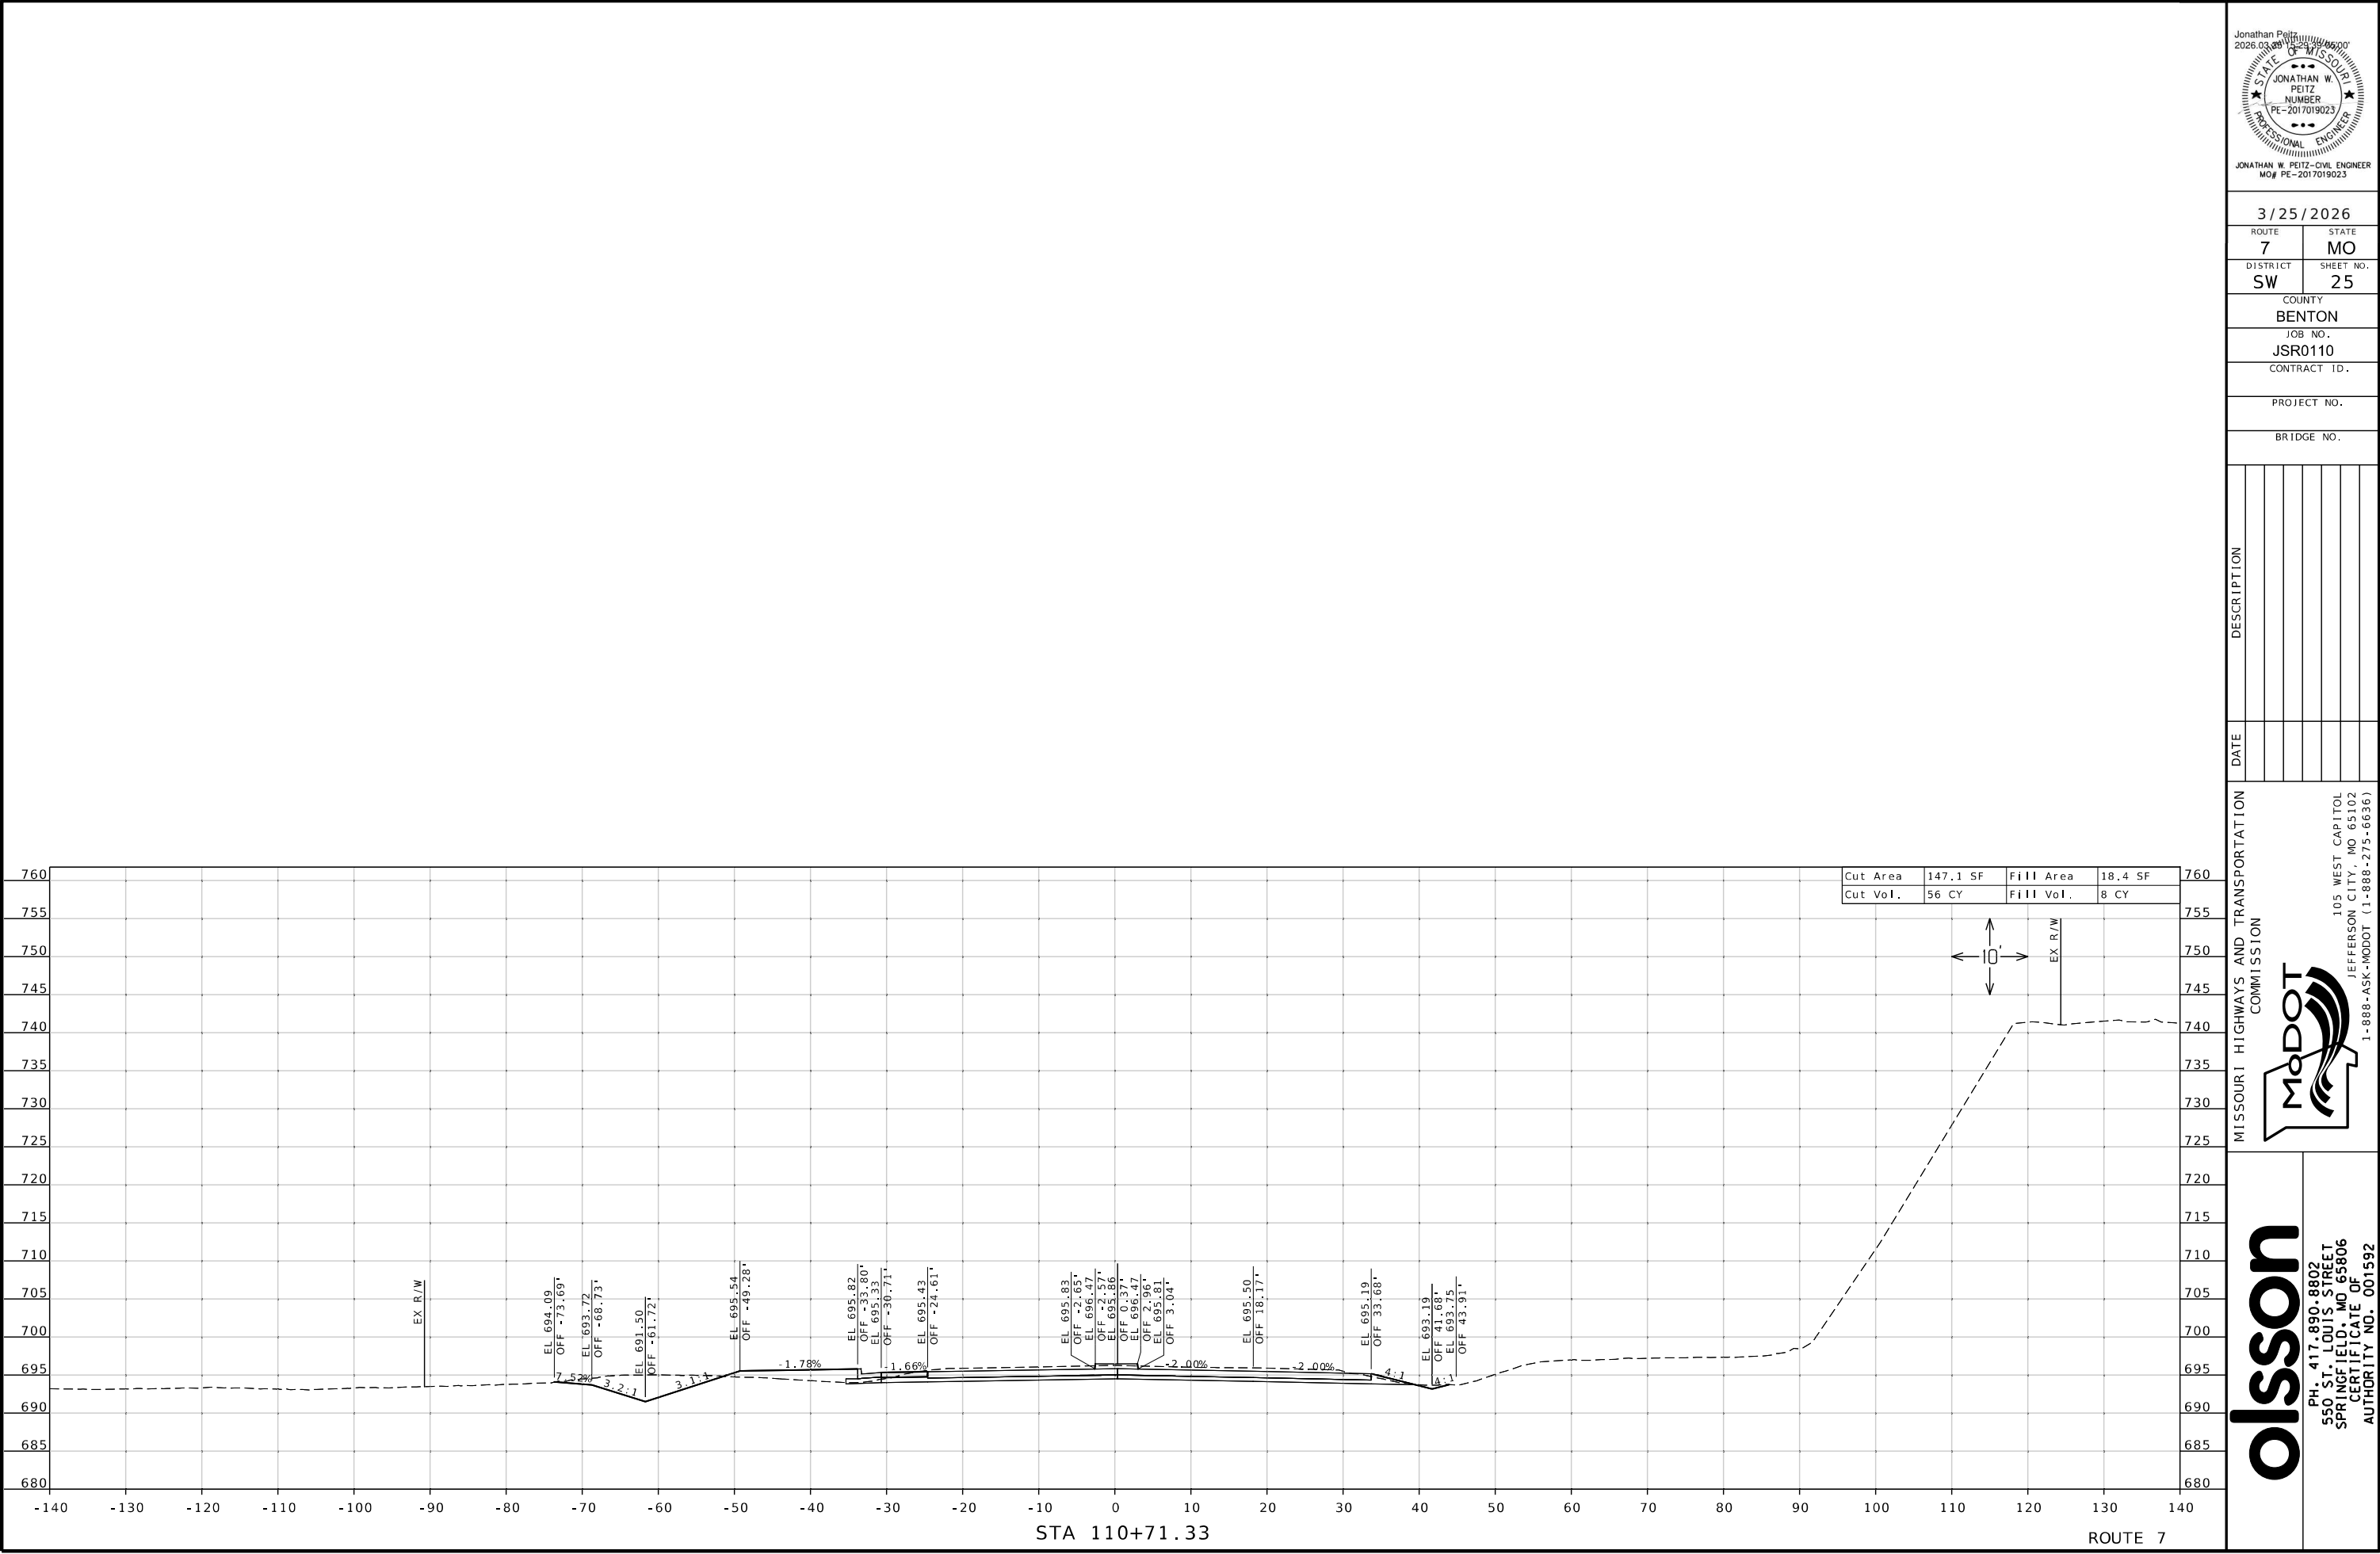

Jonathan Peitz
2026.03.28
Professional Engineer
JONATHAN W. PEITZ
NUMBER
PE-2017019023
MO# PE-2017019023


3/25/2026	
ROUTE 7	STATE MO
DISTRICT SW	SHEET NO. 25
COUNTY BENTON	
JOB NO. JSR0110	
CONTRACT ID.	
PROJECT NO.	
BRIDGE NO.	



DESCRIPTION	DATE

MISSOURI HIGHWAYS AND TRANSPORTATION COMMISSION

105 WEST CAPITOL
JEFFERSON CITY, MO 65102
1-888-ASK-MODOT (1-888-273-6636)

PH: 417.890.8802
550 S. LOUIS STREET
SPRINGFIELD, MO 65806
CERTIFICATE OF
AUTHORITY NO. 001592

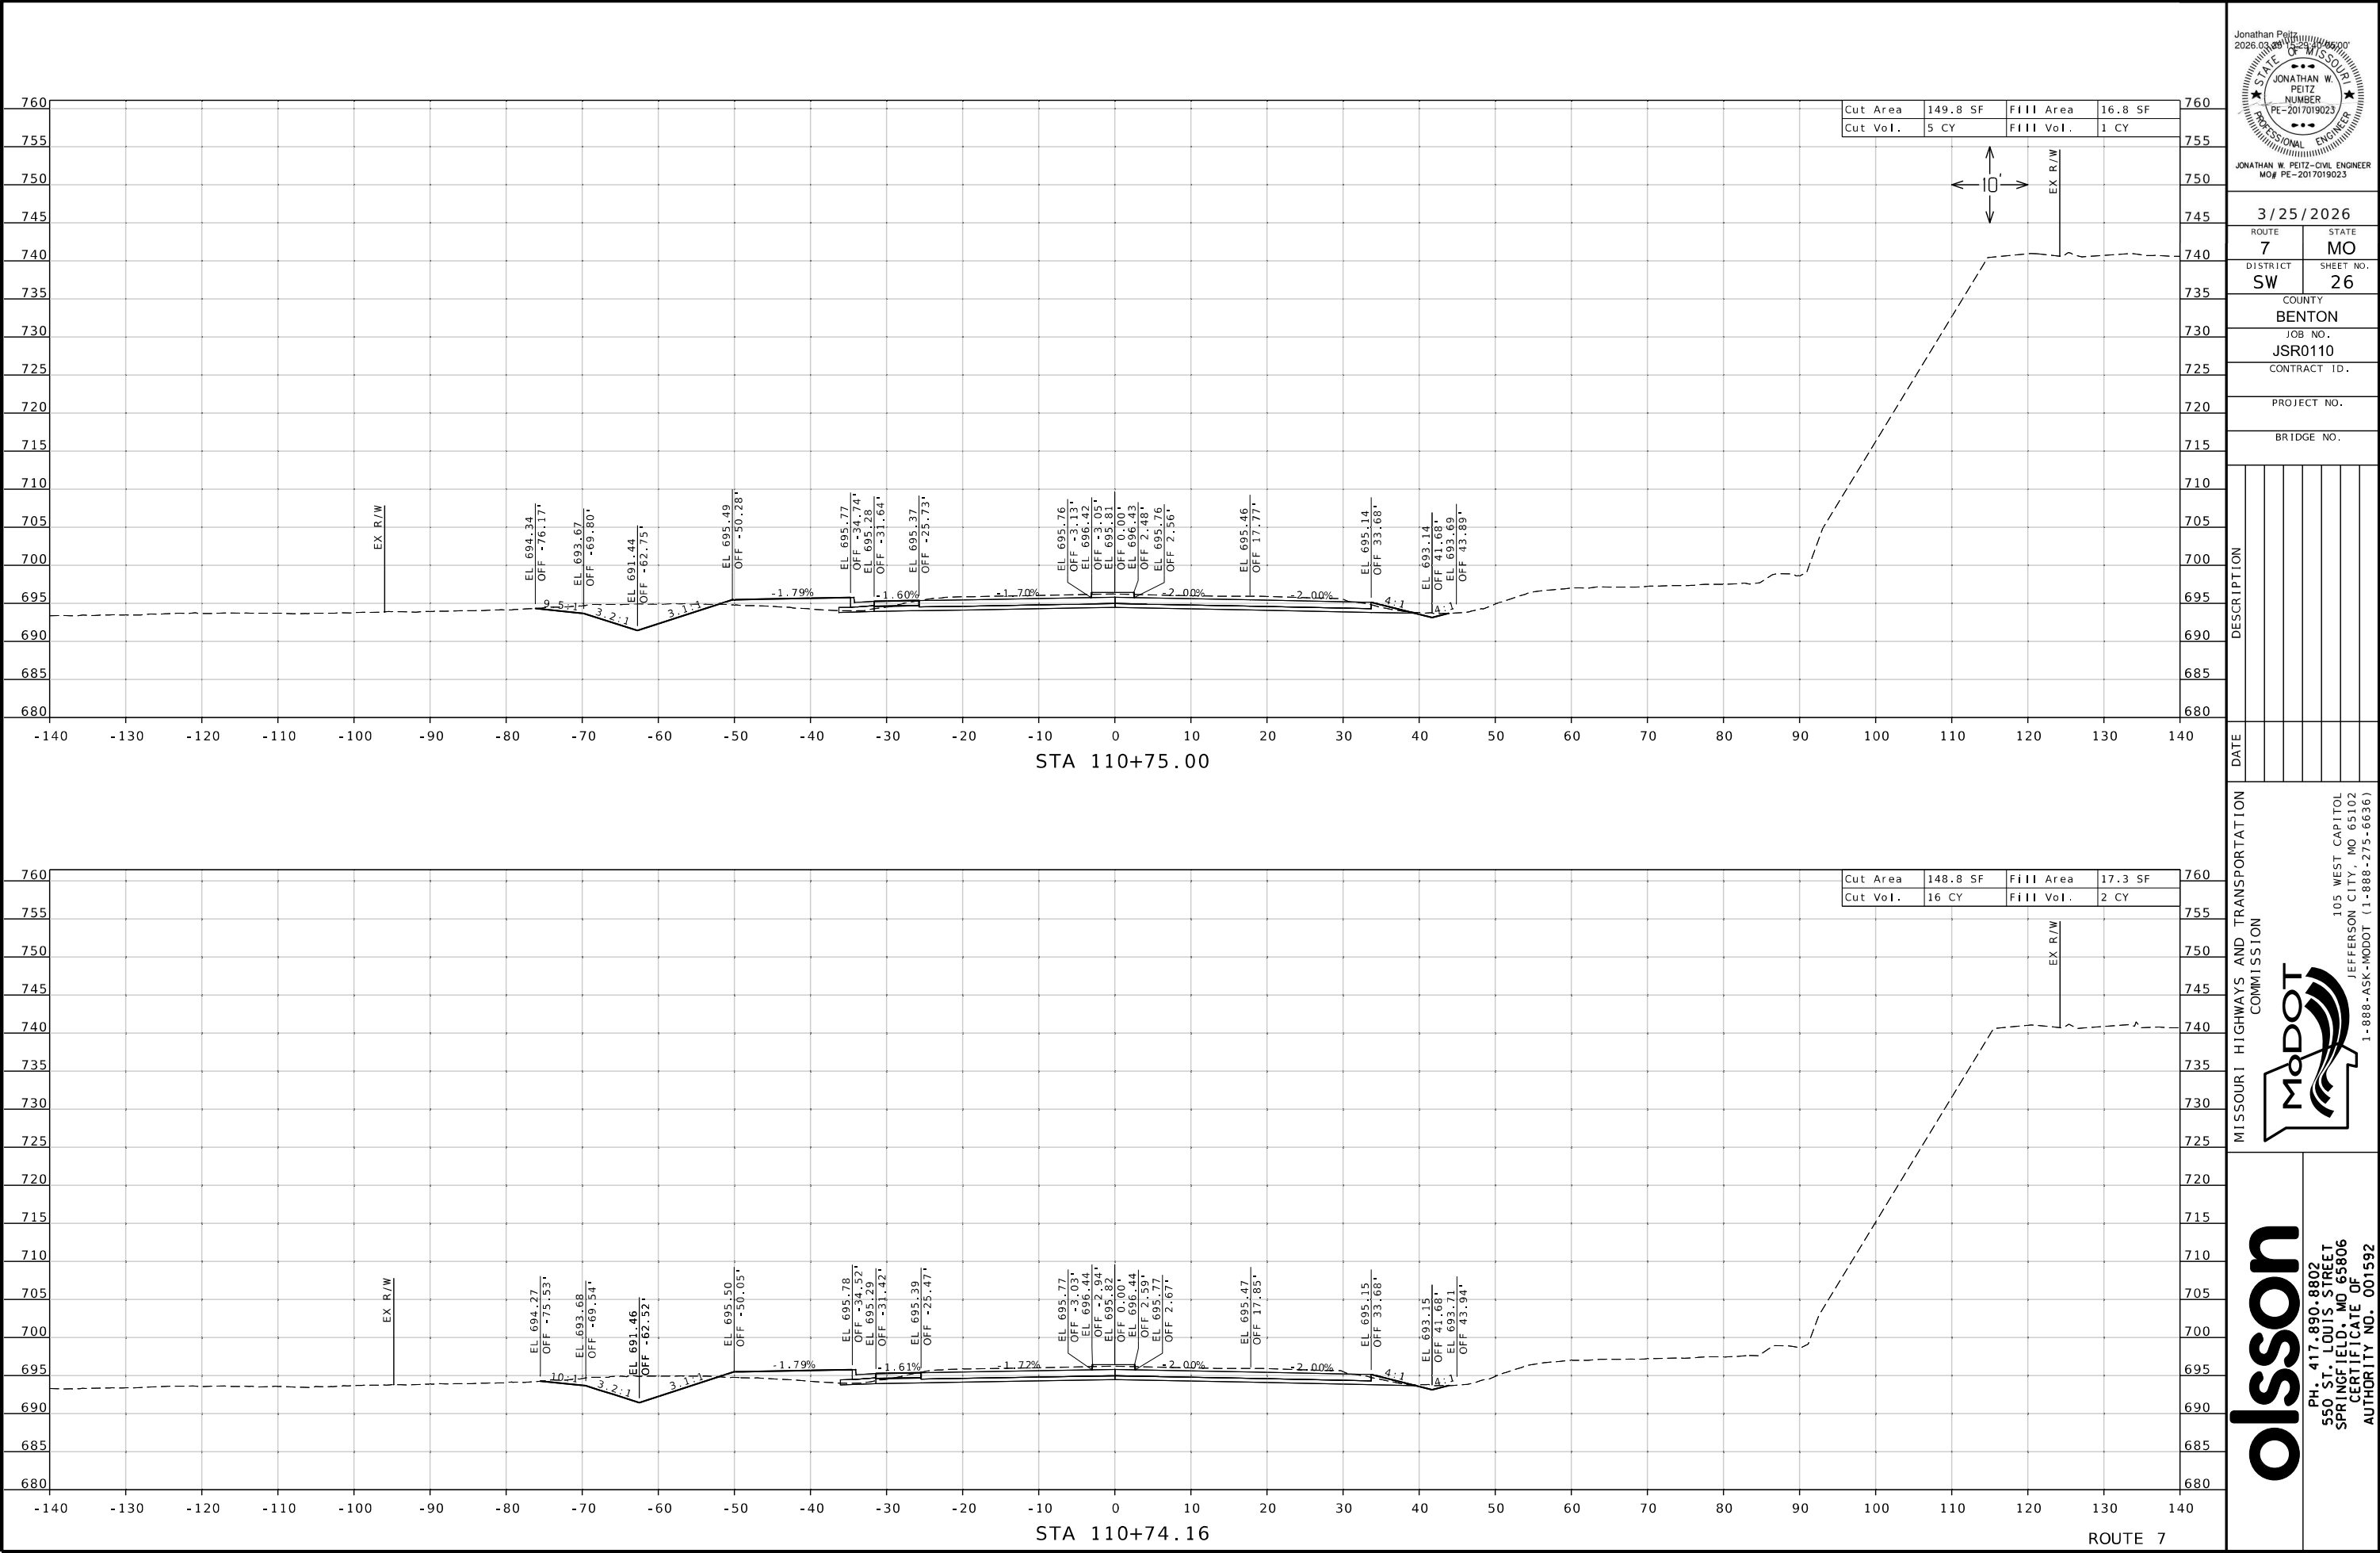

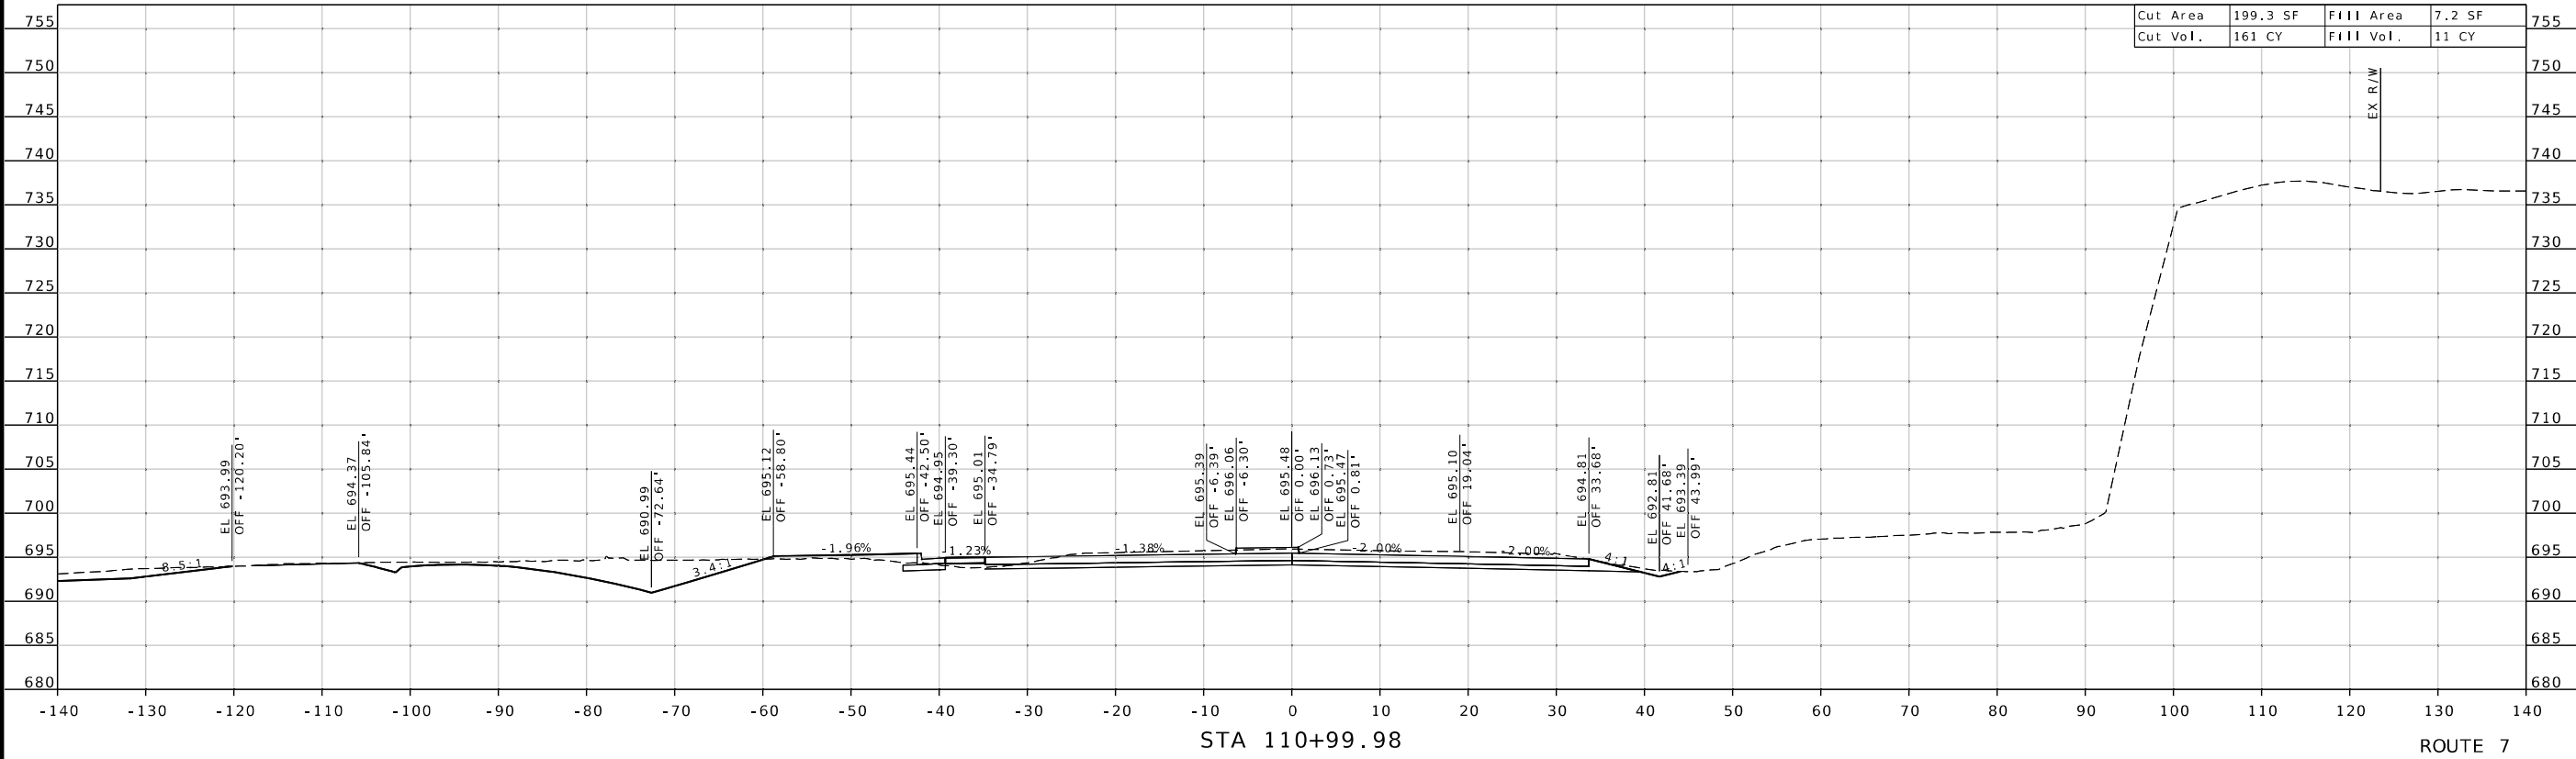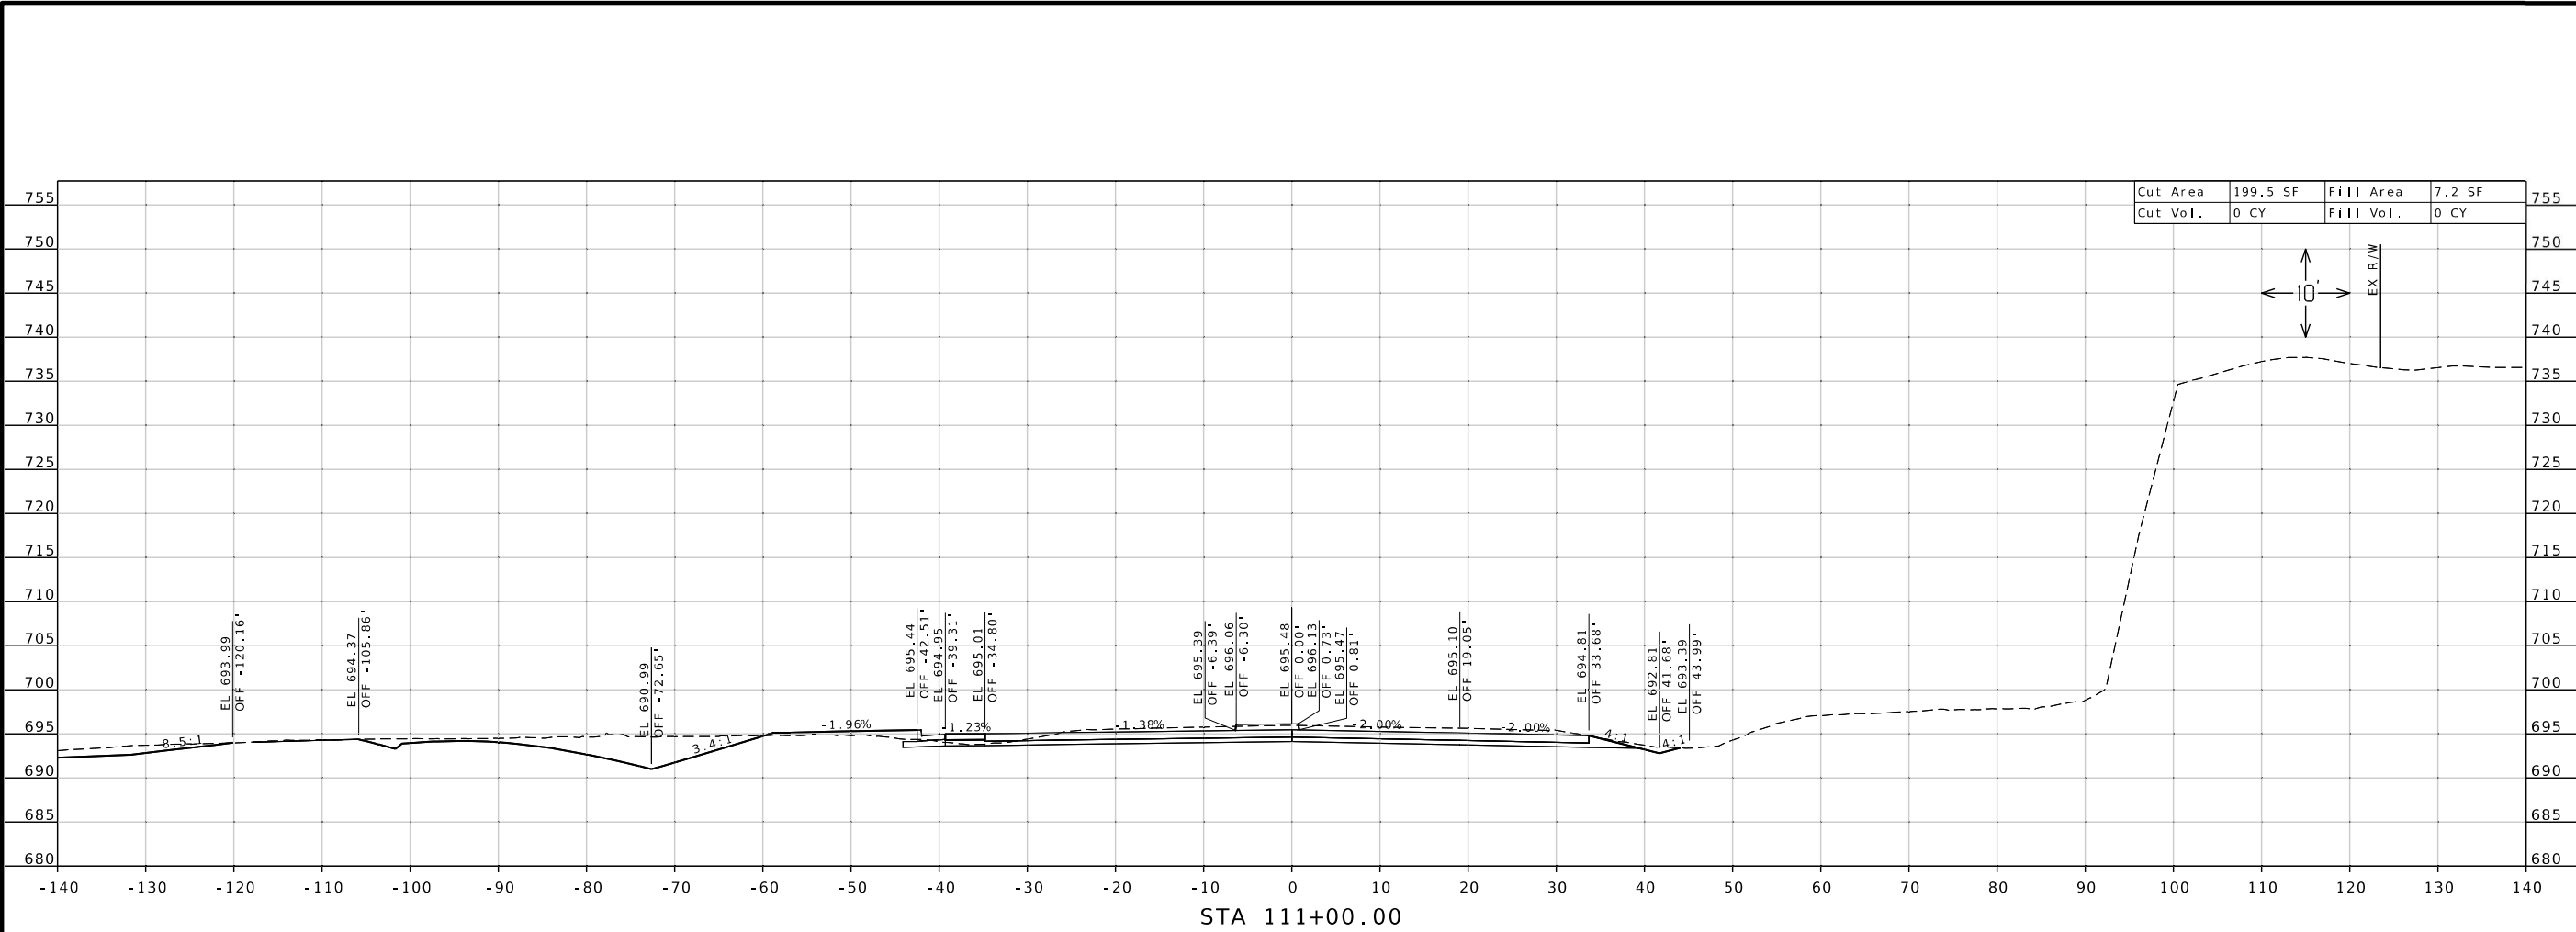

Jonathan Peitz
2026.03.13
STATE OF MISSOURI
JONATHAN W. PEITZ
NUMBER
PE-2017019023
PROFESSIONAL ENGINEER

JONATHAN W. PEITZ-CIVIL ENGINEER
MO# PE-2017019023

3/25/2026

ROUTE
7

DISTRICT
SW

STATE
MO

SHEET NO.
27

COUNTY
BENTON

JOB NO.
JSR0110

CONTRACT ID.

PROJECT NO.

BRIDGE NO.

DESCRIPTION


DATE

MISSOURI HIGHWAYS AND TRANSPORTATION COMMISSION


105 WEST CAPITOL
JEFFERSON CITY, MO 65102
1-888-ASK-MODOT (1-888-273-6636)

PH: 417.890.8802
550 S. LOUIS STREET
SPRINGFIELD, MO 65806
CERTIFICATE OF
AUTHORITY NO. 001592

F:\2023\05001-05500\023-05275\40-Design\Microstation\Plan Sheets\15 Cross Sections\XS_001-029_ROUTE 7 WEST LEG_JSR0110_110.dgn 8:51:42 AM 3/25/2026

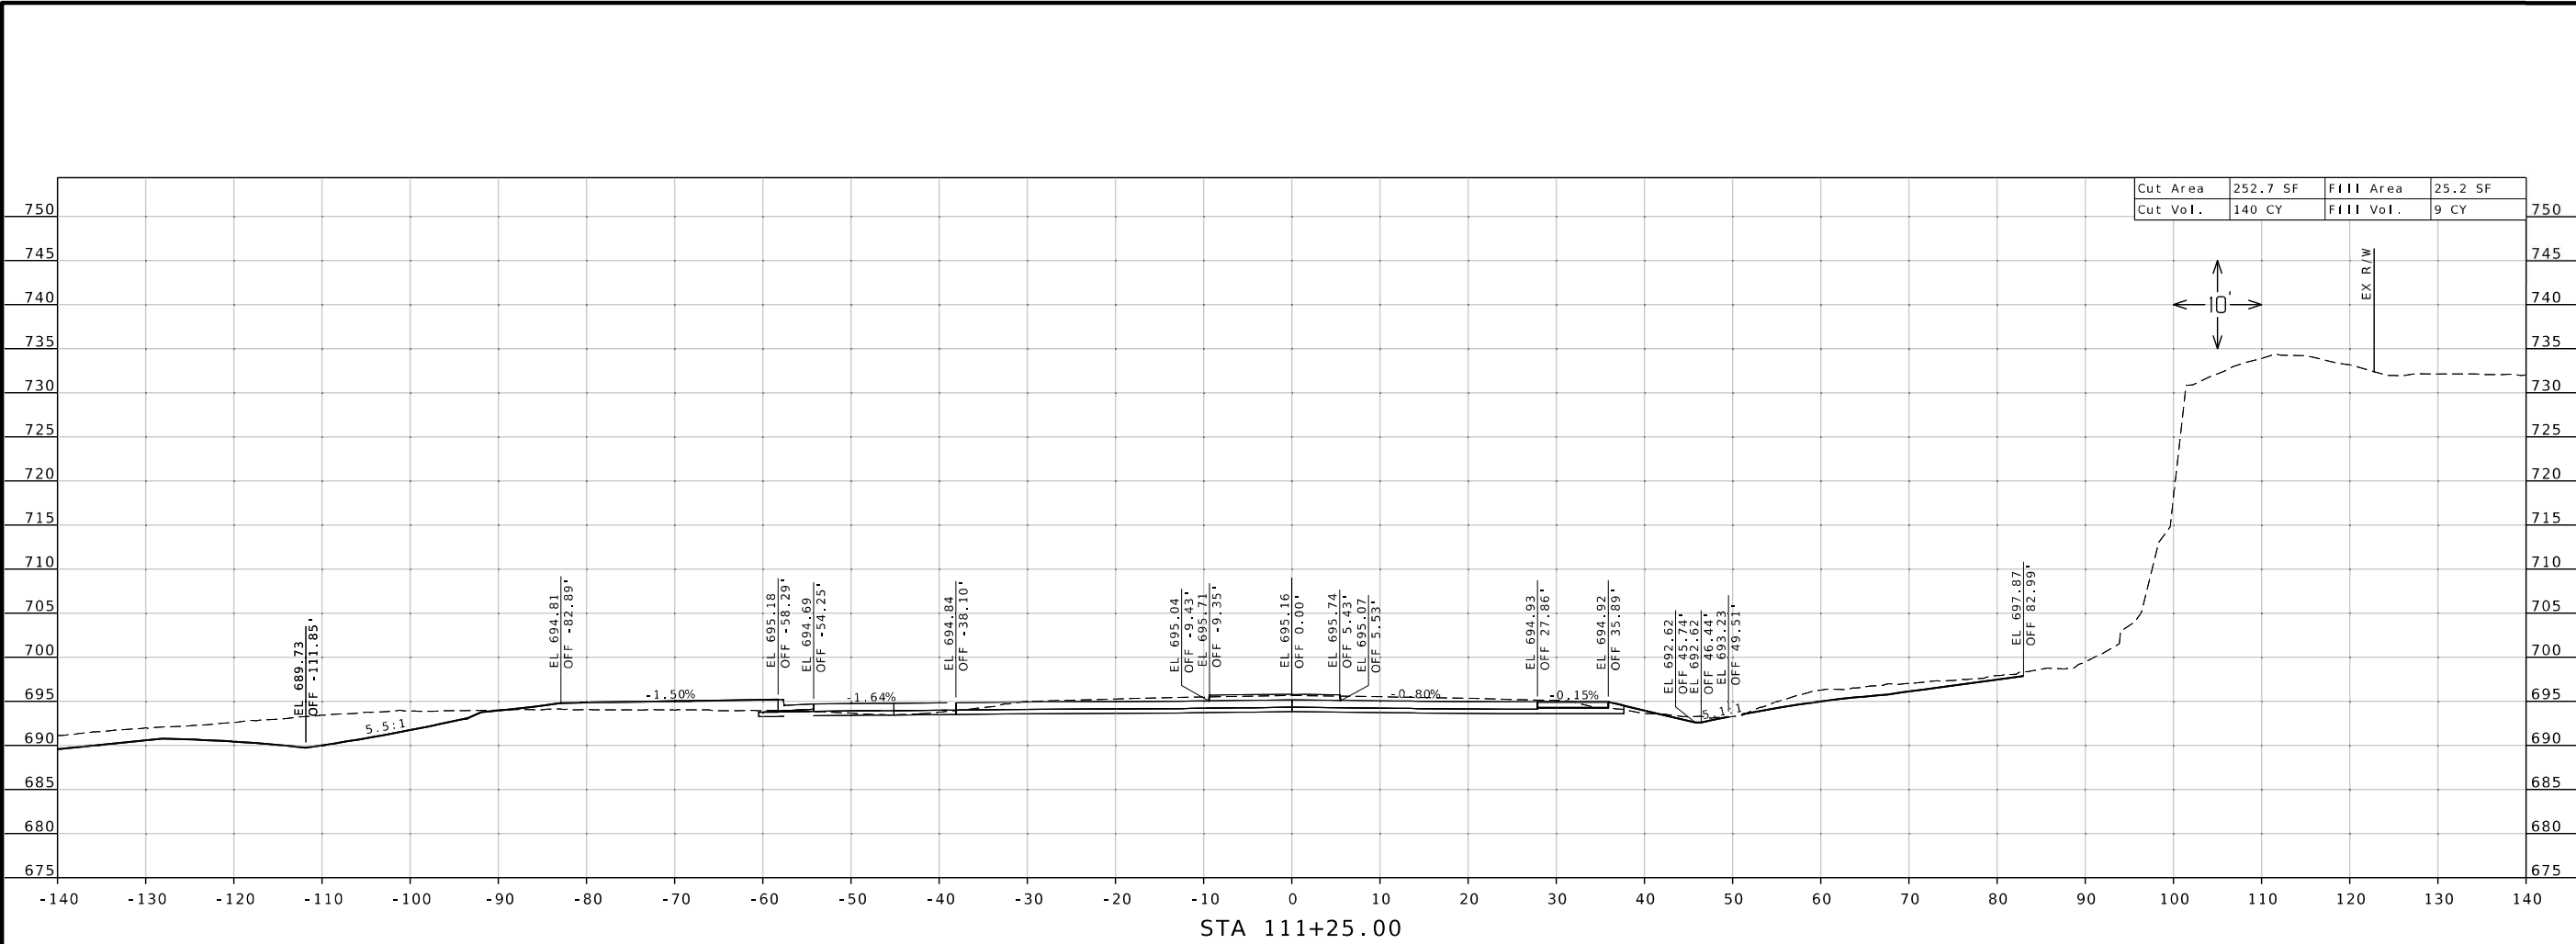


STA 111+25.00

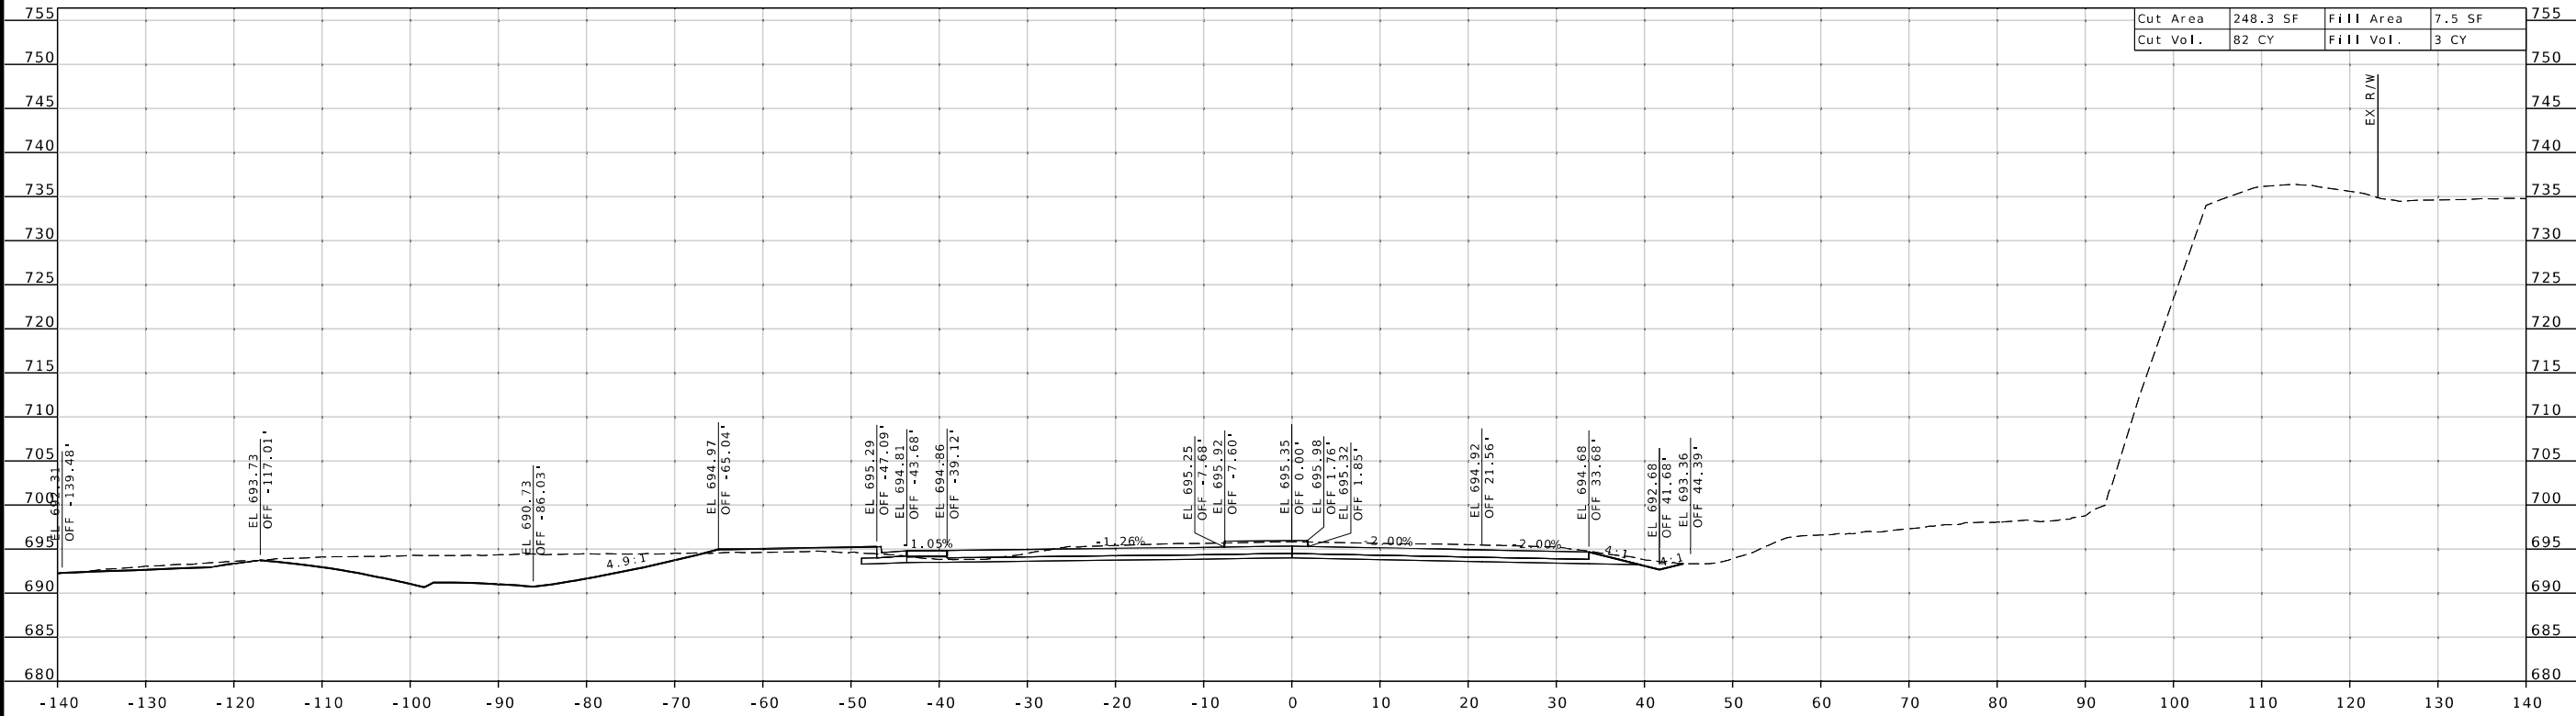

STA 111+09.94

ROUTE 7

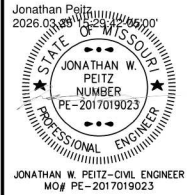


3/25/2026
ROUTE 7
DISTRICT SW
COUNTY BENTON
JOB NO. JSR0110
CONTRACT ID.
PROJECT NO.
BRIDGE NO.

DATE	DESCRIPTION

MISSOURI HIGHWAYS AND TRANSPORTATION COMMISSION
MoDOT
105 WEST CAPITOL
JEFFERSON CITY, MO 65102
1-888-ASK-MODOT (1-888-273-6636)


olsson
PH: 417.890.8802
550 S. LOUIS STREET
SPRINGFIELD, MO 65806
CERTIFICATE OF AUTHORITY NO. 001592

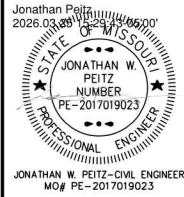


BRIDGE NO.

[illegible]

PH. 417.890.8802
550 ST. LOUIS STREET
SPRINGFIELD, MO 65806
CERTIFICATE OF
AUTHORITY NO. 001592

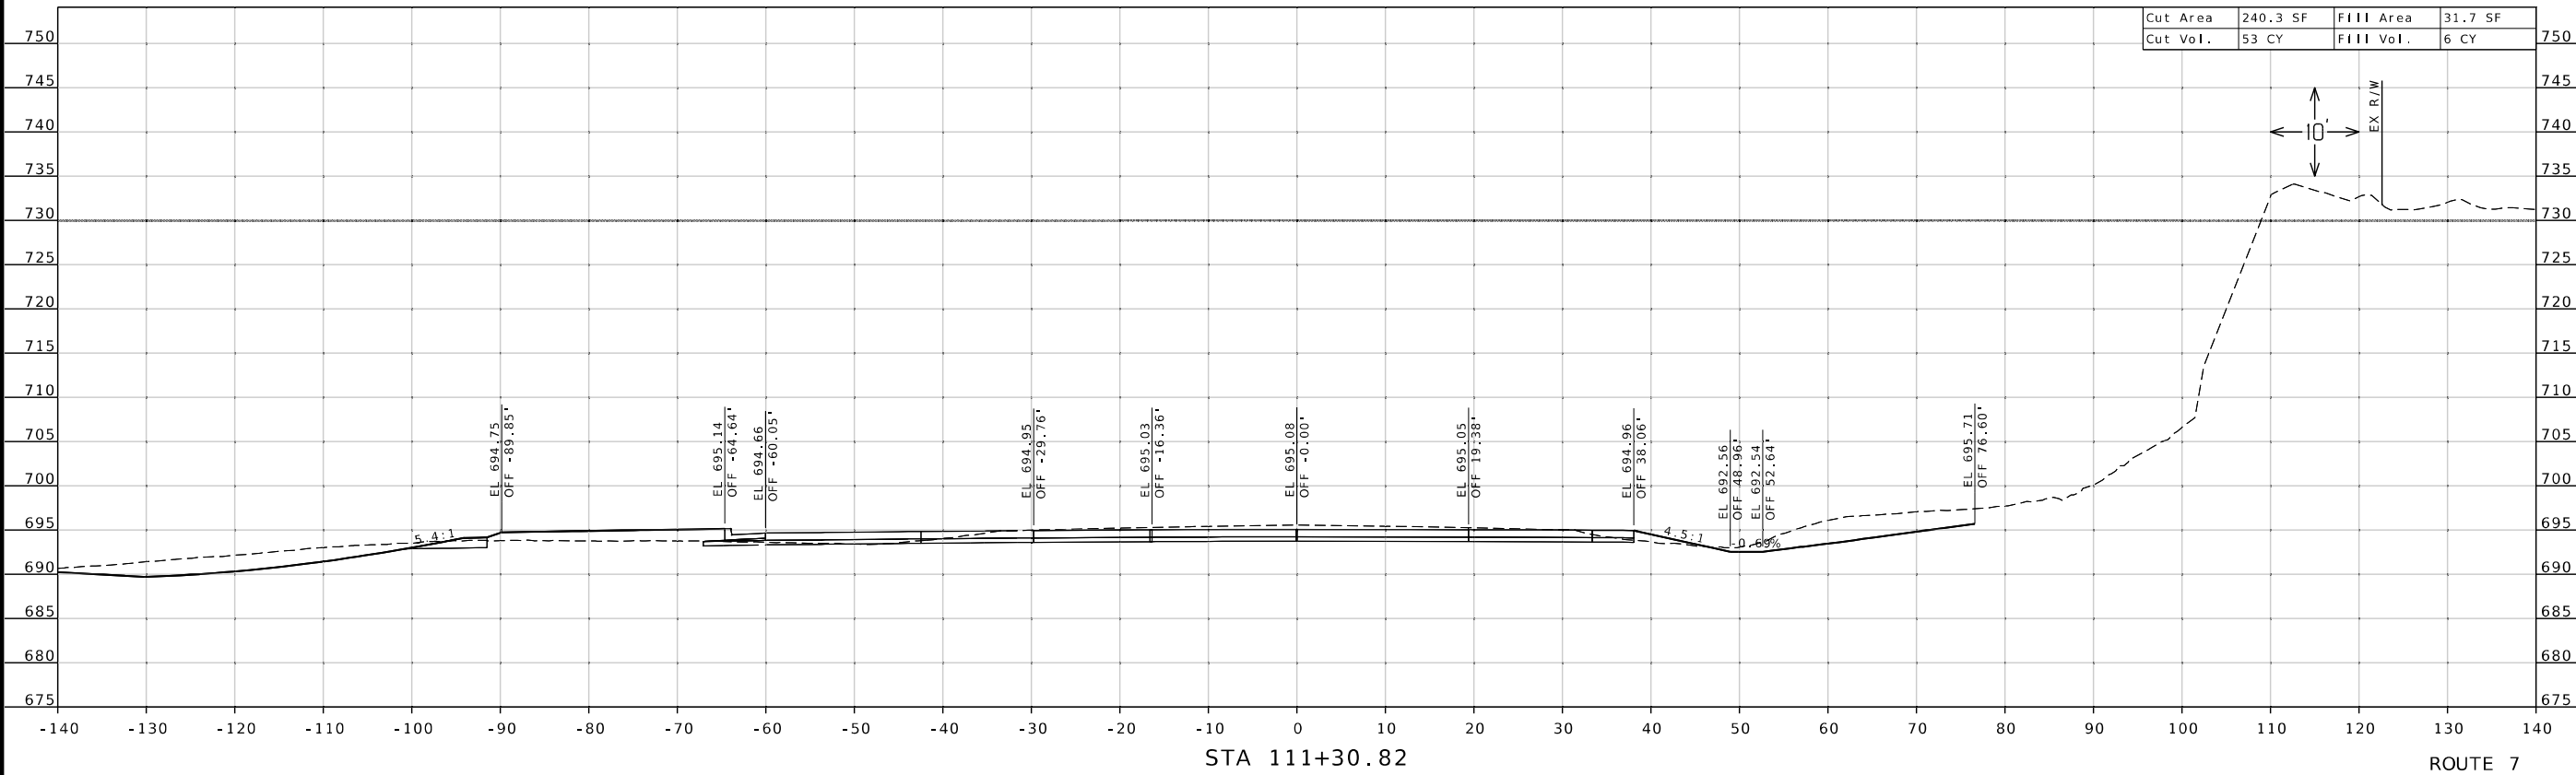

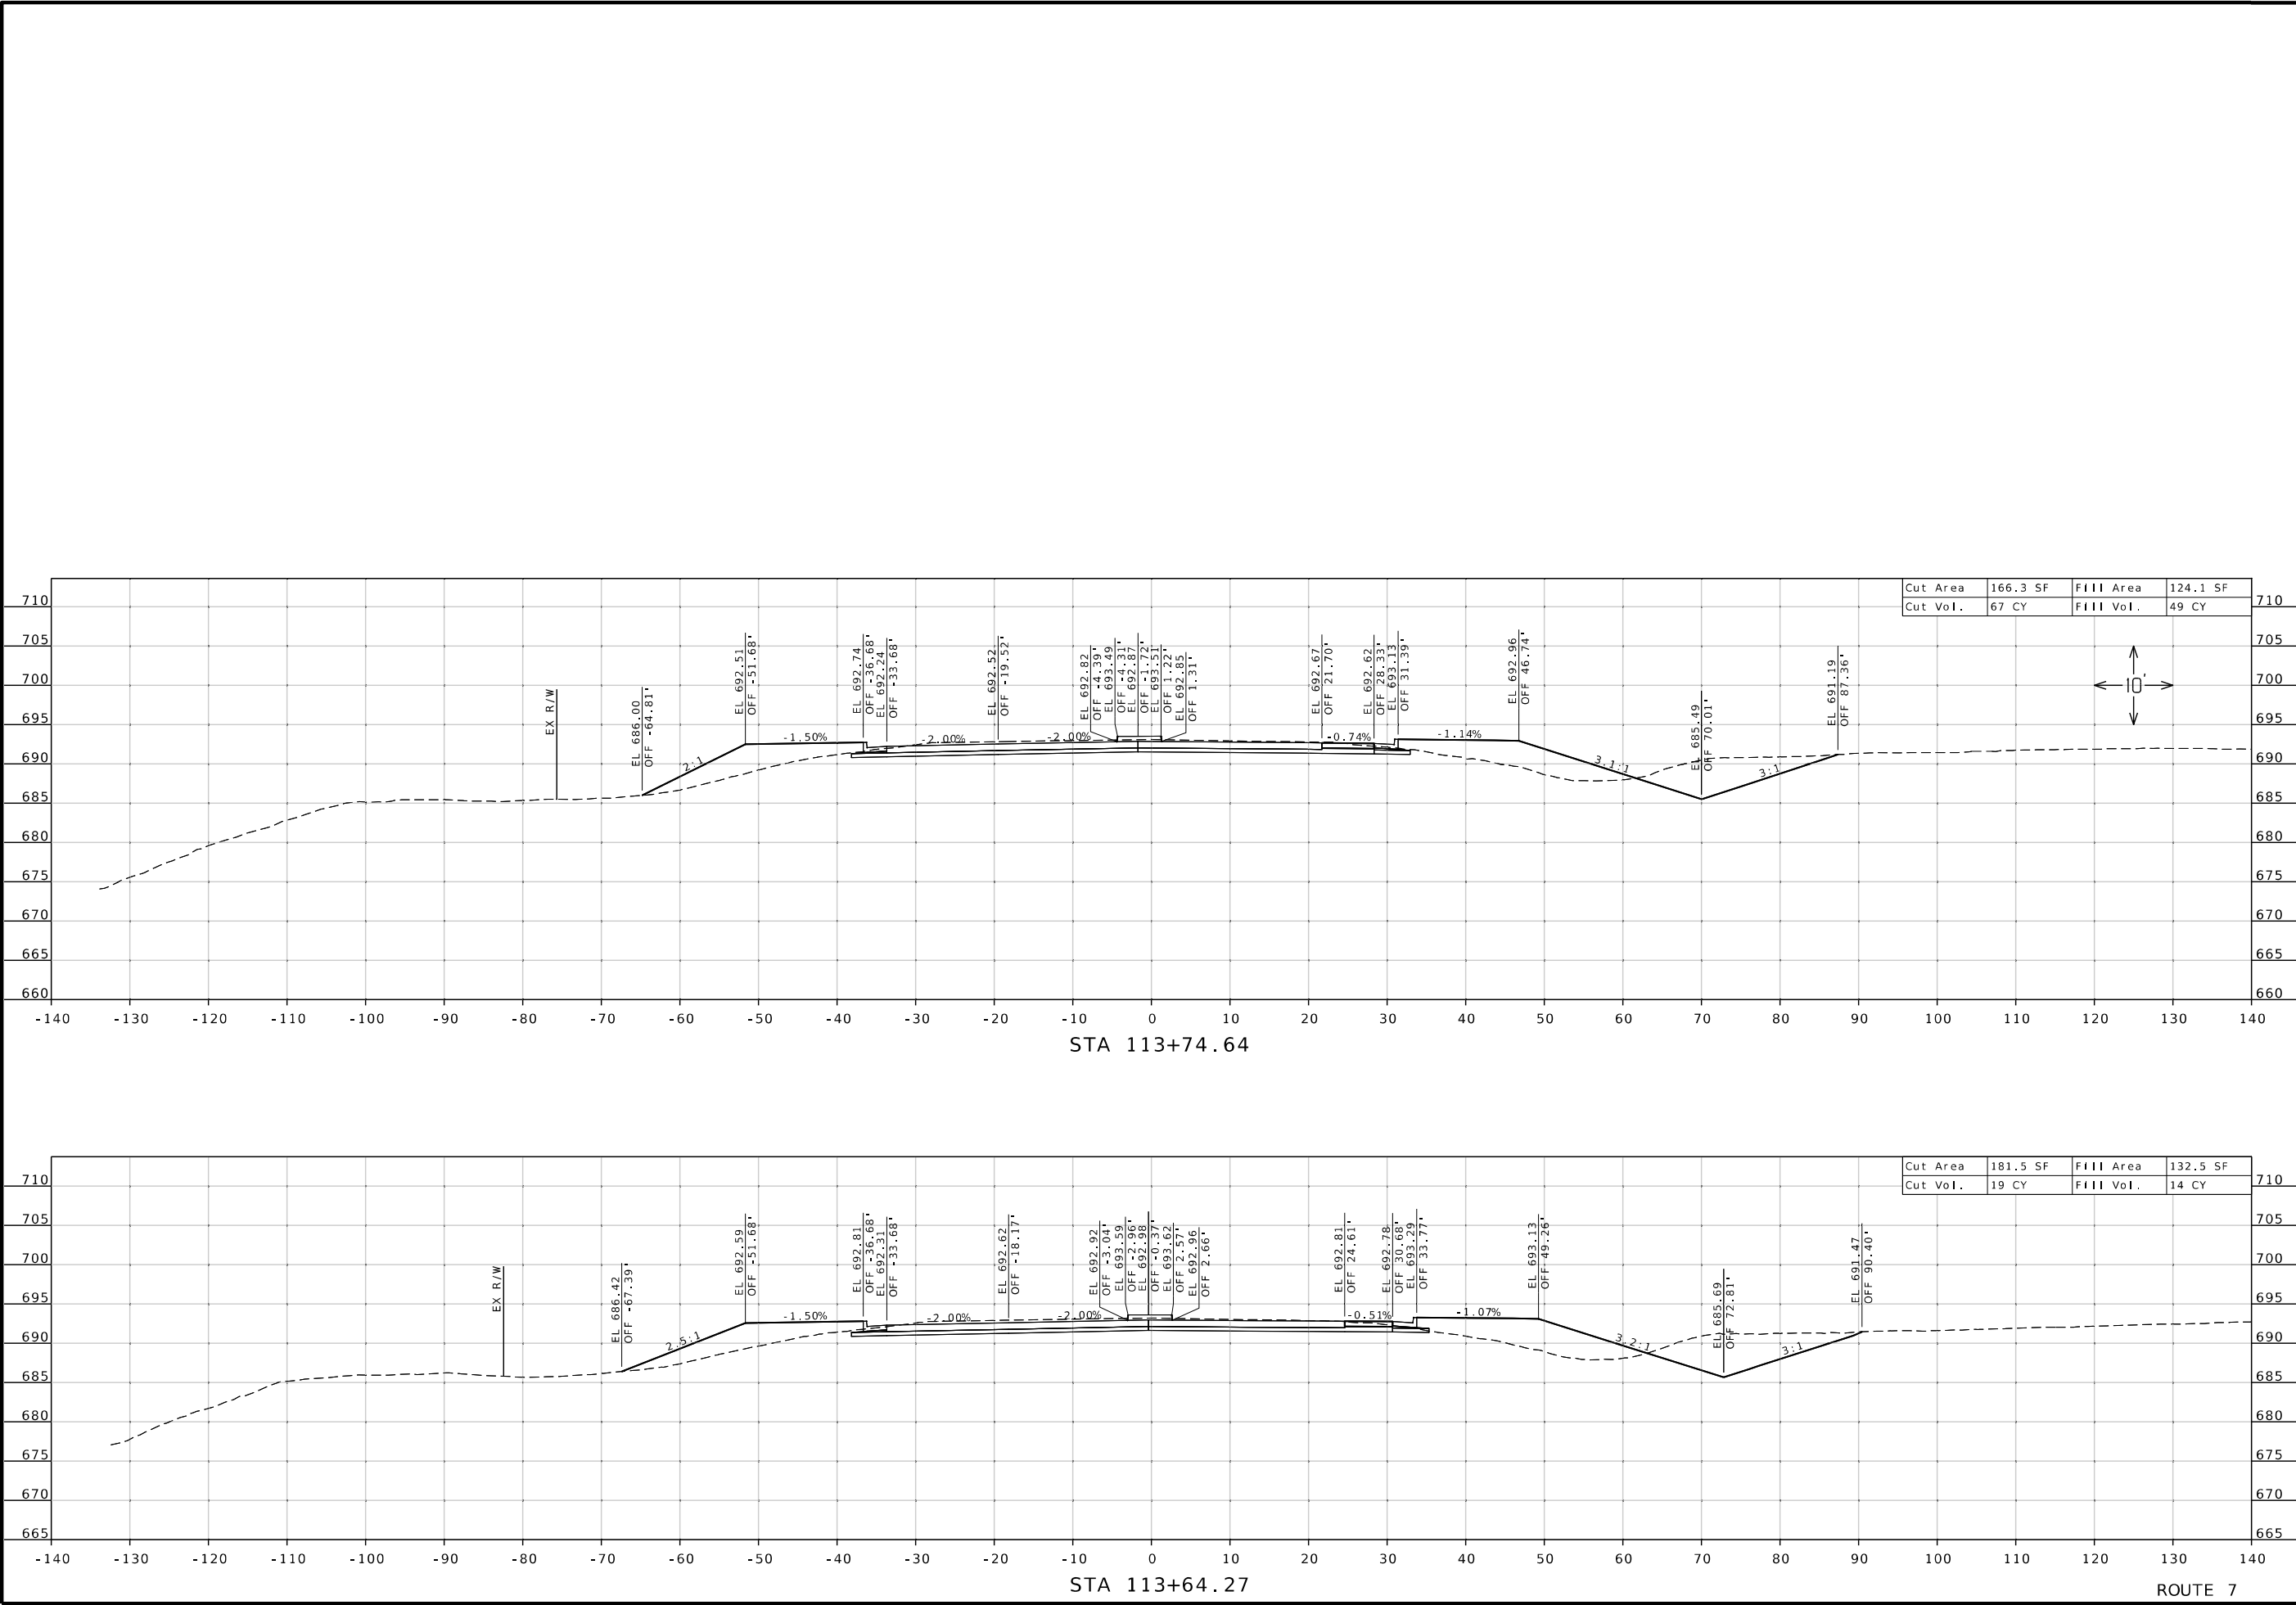

Jonathan Peitz
2026.03.25
Professional Engineer
JONATHAN W. PEITZ
NUMBER
PE-2017019023
MO# PE-2017019023

3/25/2026

ROUTE
7

DISTRICT
SW

STATE
MO

SHEET NO.
32

COUNTY
BENTON

JOB NO.
JSR0110

CONTRACT ID.

PROJECT NO.

BRIDGE NO.

DESCRIPTION

DATE

MISSOURI HIGHWAYS AND TRANSPORTATION COMMISSION


105 WEST CAPITOL
JEFFERSON CITY, MO 65102
1-888-ASK-MODOT (1-888-275-6636)


MODOT

olsson

PH: 417.890.8802
550 ST. LOUIS STREET
SPRINGFIELD, MO 65806
CERTIFICATE OF
AUTHORITY NO. 001592

F:\2023\05001-05500\023-05275\40-Design\Microstation\Plan Sheets\15 Cross Sections\XS_030-047_ROUTE 7 EAST LEG_JSRO110_110.dgn 8:51:53 AM 3/25/2026

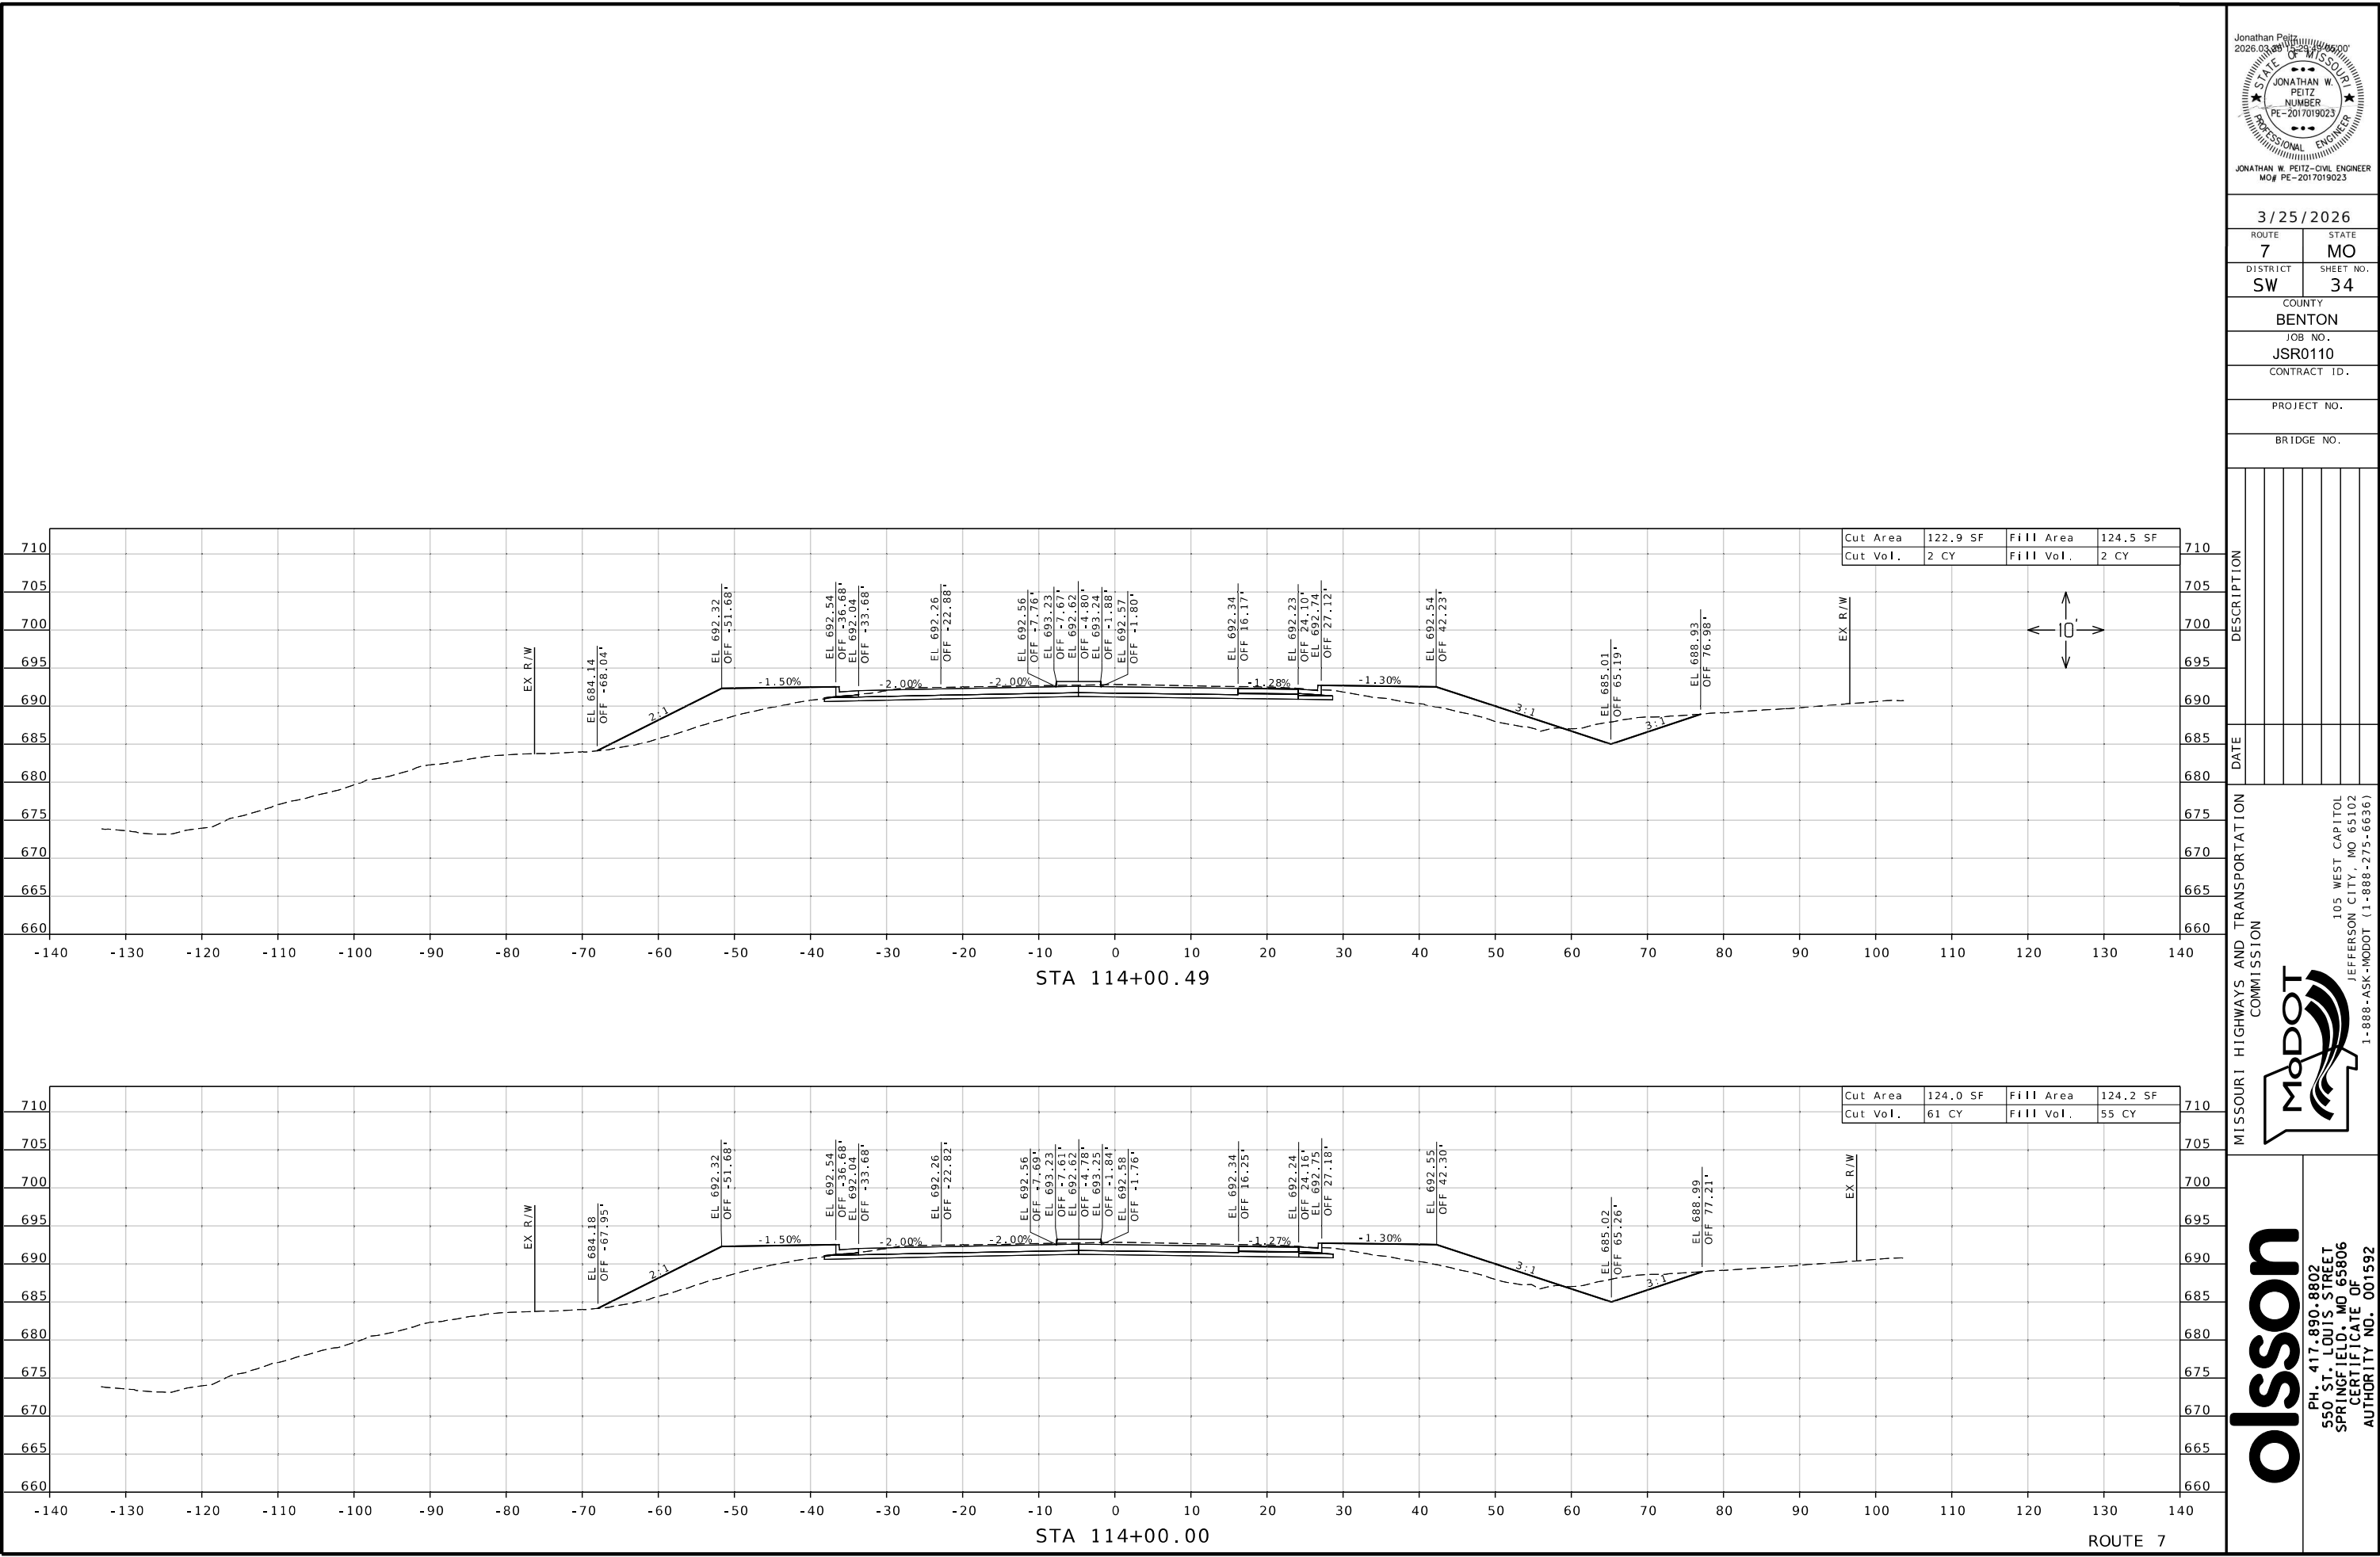


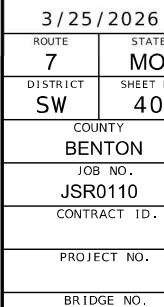
[illegible]

MISSOURI HIGHWAYS AND TRANSPORTATION
COMMISSION

105 WEST CAPITOL
JEFFERSON CITY, MO. 65102

Olsson
PH. 417.890.8802
550 ST. LOUIS STREET
SPRINGFIELD, MD 65806
COTTON, CT, USA

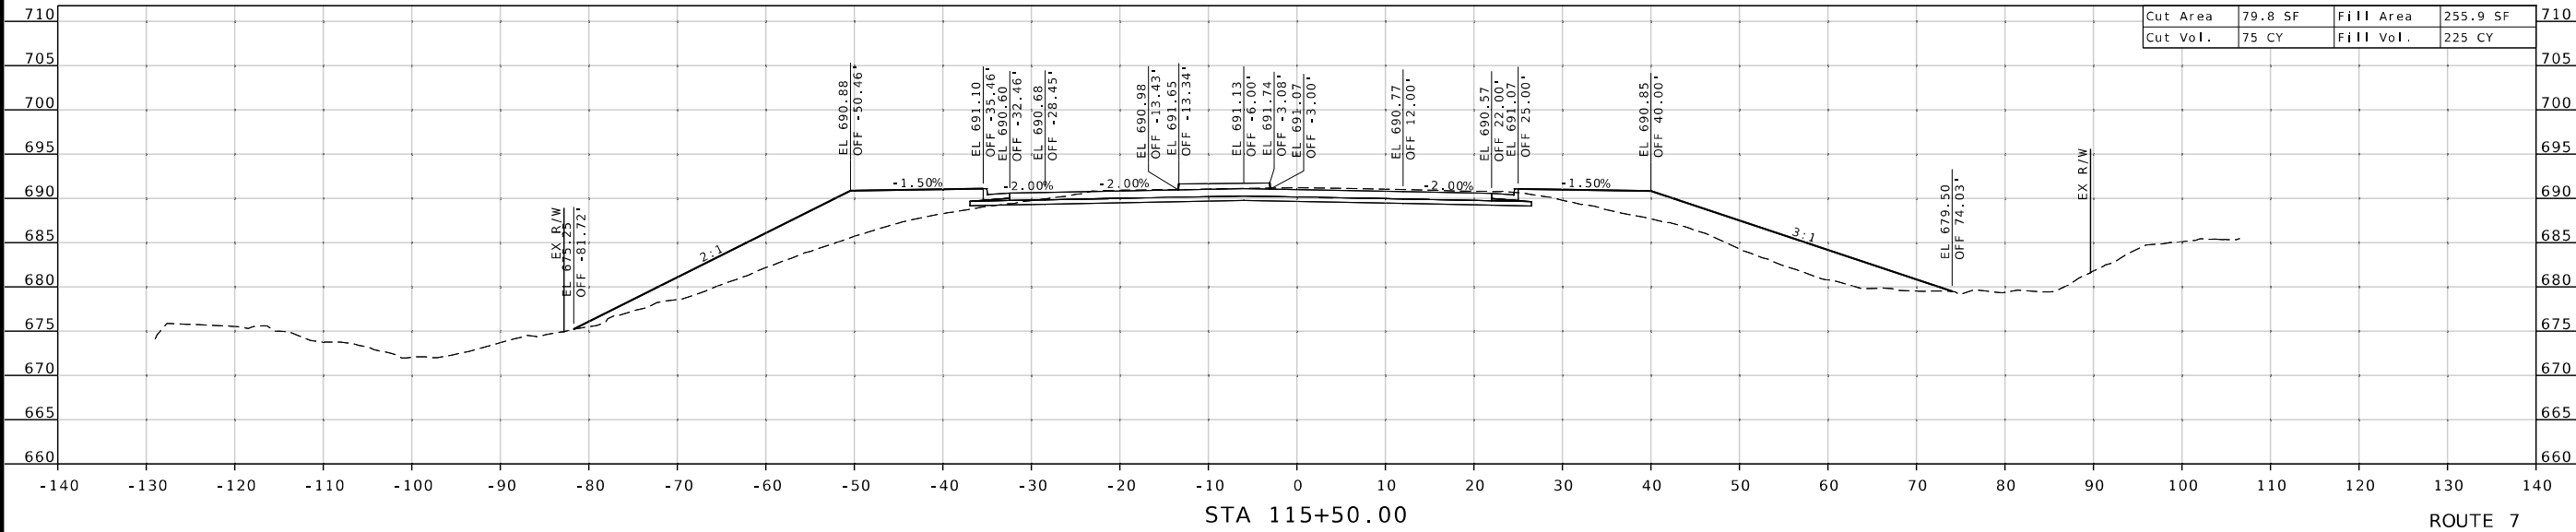

 

ROUTE	STATE
7	MO

DISTRICT	SHEET
SW	46

COUNTY
BENTON



JOB NO.
JSR0110

CONTRACT ID.

PROJECT NO.


BRIDGE NO.

A coordinate plane with origin O' . The horizontal axis is labeled x and the vertical axis is labeled y . The origin is marked with a dot and labeled O' .

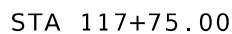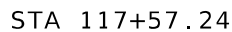
$$\begin{array}{r} \text{EL } 669.88 \\ \text{OFF } 87.55 \\ \hline \end{array}$$


ROUTE 7

F:\2023\05001-05500\023-05275\40-Design\Microstation\Plan Sheets\15 Cross Sections\XS 030-047 ROUTE 7 EAST LEG JSR0110 I10.dgn 8:52:18 AM 3/25/2026

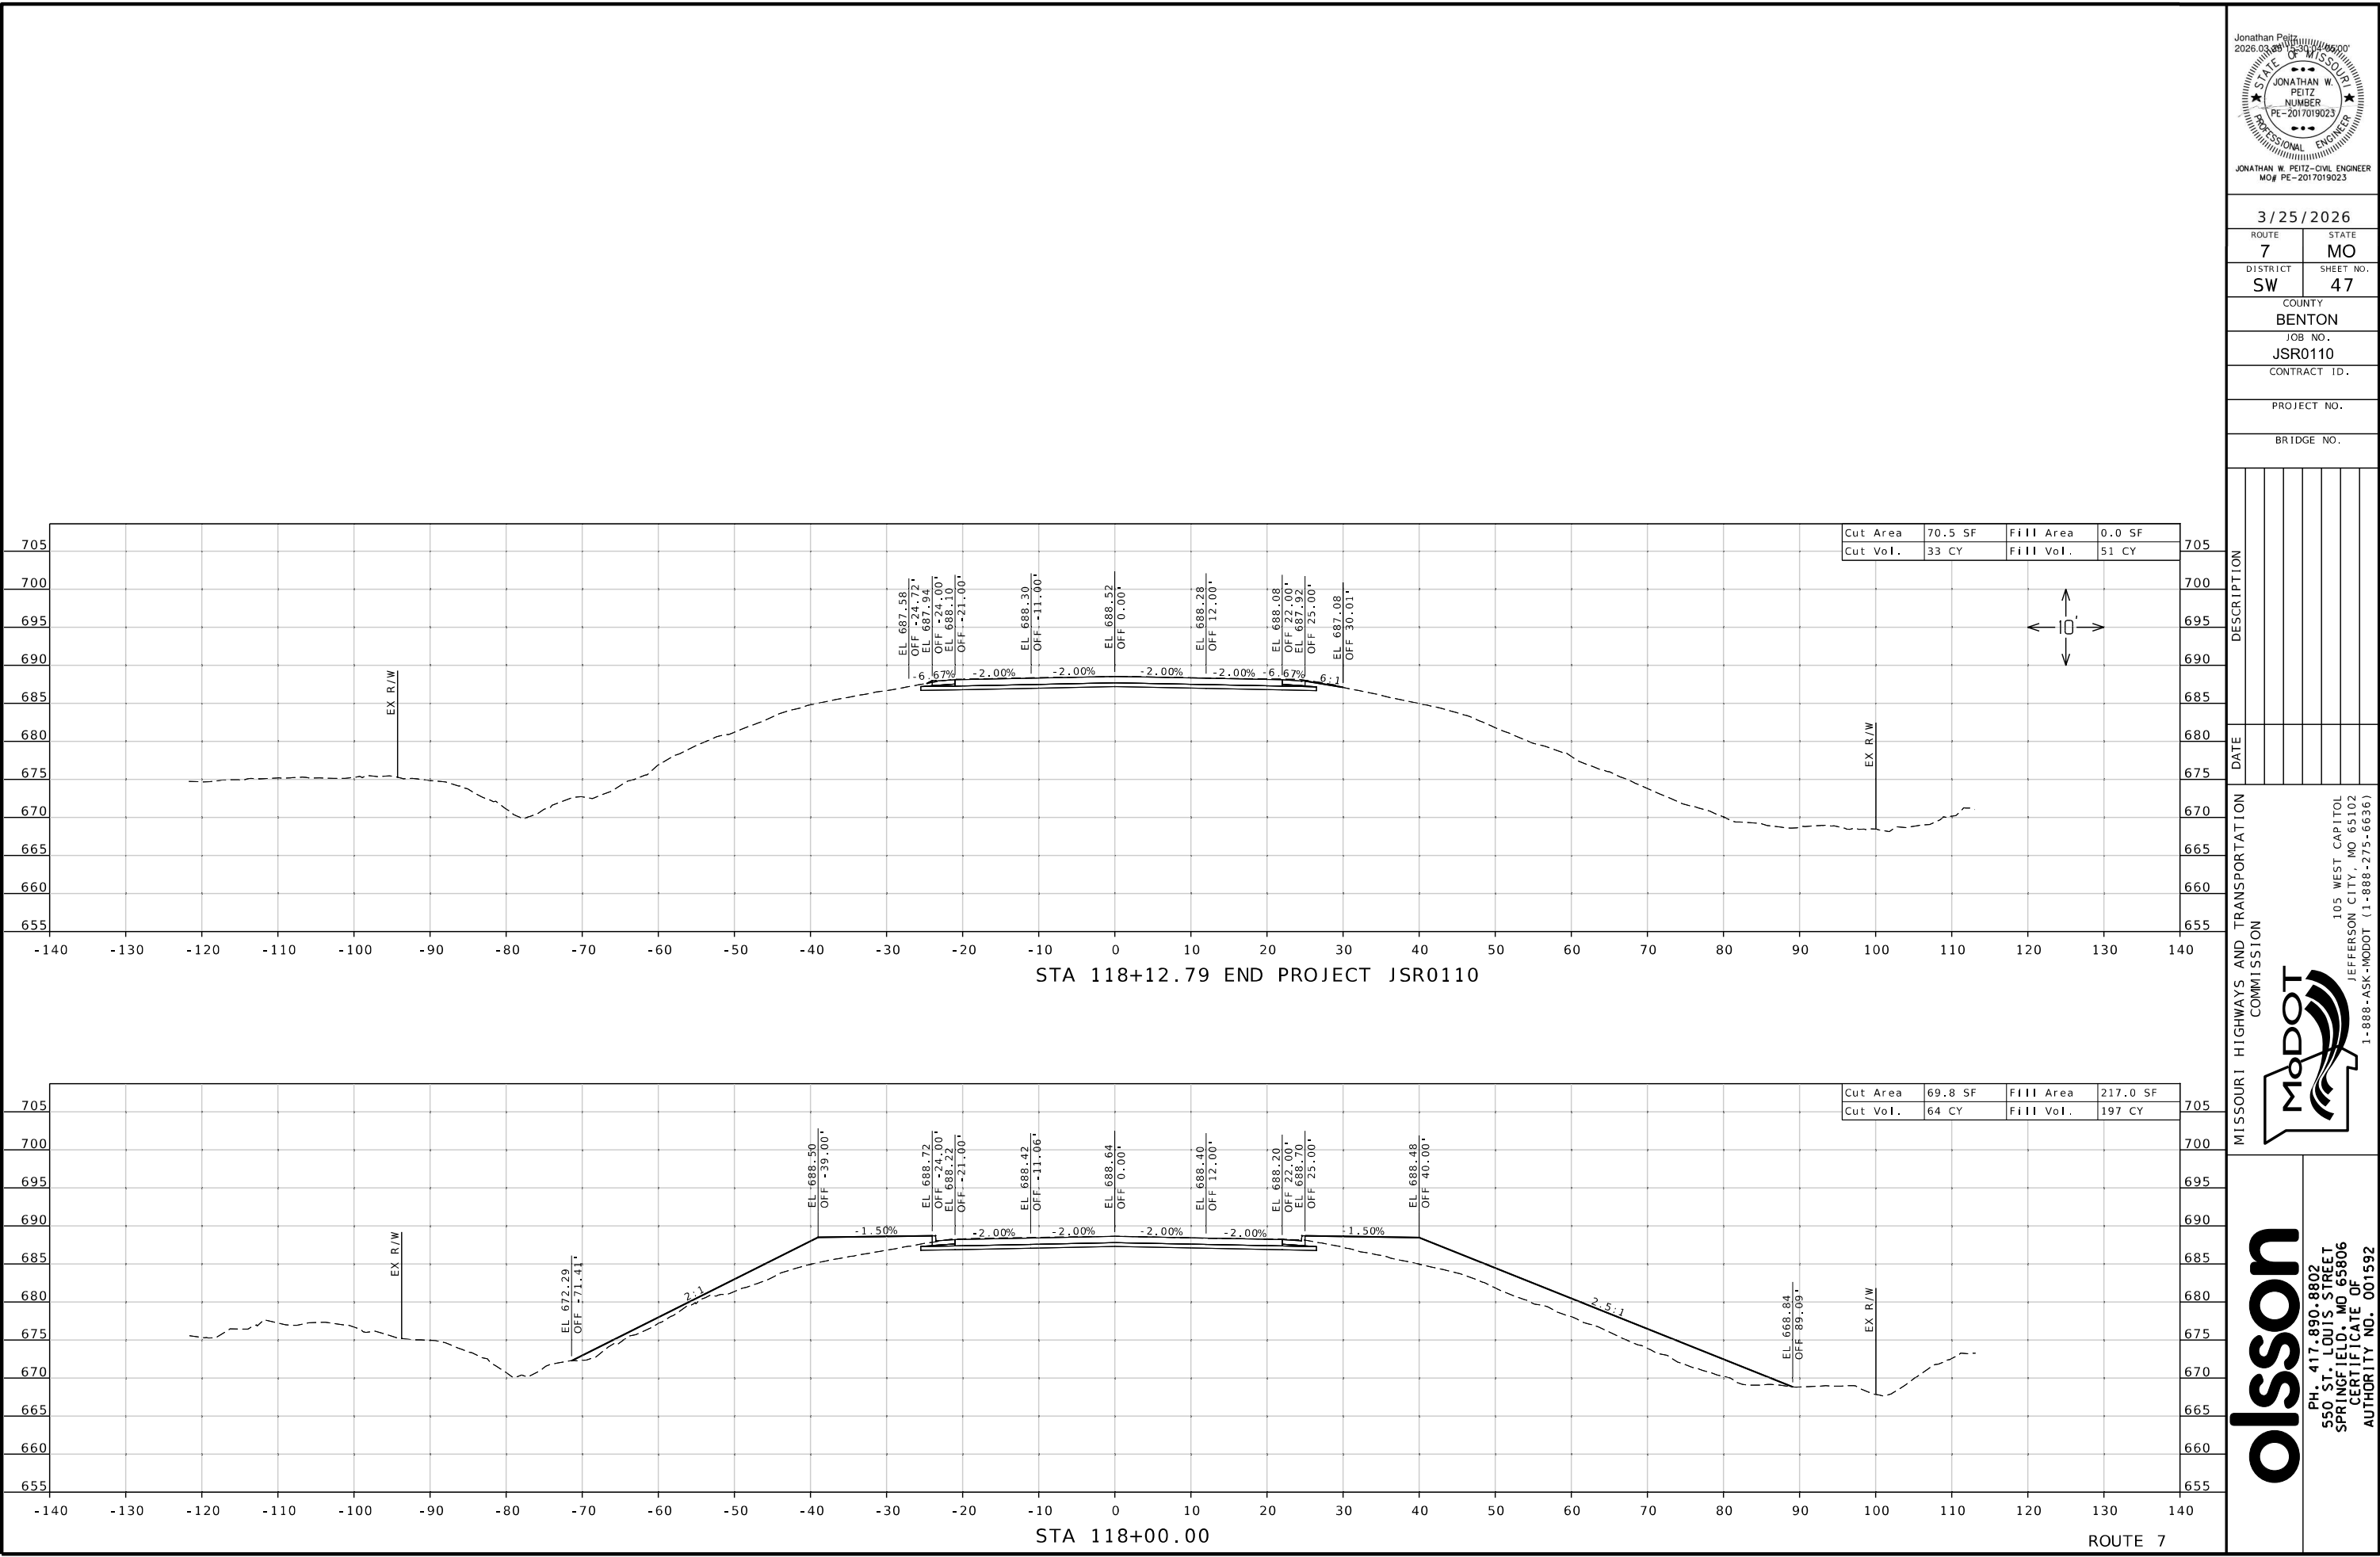

Jonathan Peitz
2026.03.25
Professional Engineer
JONATHAN W. PEITZ-CIVIL ENGINEER
MO# PE-2017019023

STATE OF MISSOURI

JONATHAN W. PEITZ
NUMBER
PE-2017019023

PROFESSIONAL ENGINEER

3/25/2026	
ROUTE 7	STATE MO
DISTRICT SW	SHEET NO. 47
COUNTY BENTON	
JOB NO. JSR0110	
CONTRACT ID.	
PROJECT NO.	
BRIDGE NO.	

DESCRIPTION	DATE




MISSOURI HIGHWAYS AND TRANSPORTATION COMMISSION



105 WEST CAPITOL
JEFFERSON CITY, MO 65102
1-888-ASK-MODOT (1-888-275-6636)



PH: 417.890.8802
550 ST. LOUIS STREET
SPRINGFIELD, MO 65806
CERTIFICATE OF
AUTHORITY NO. 001592

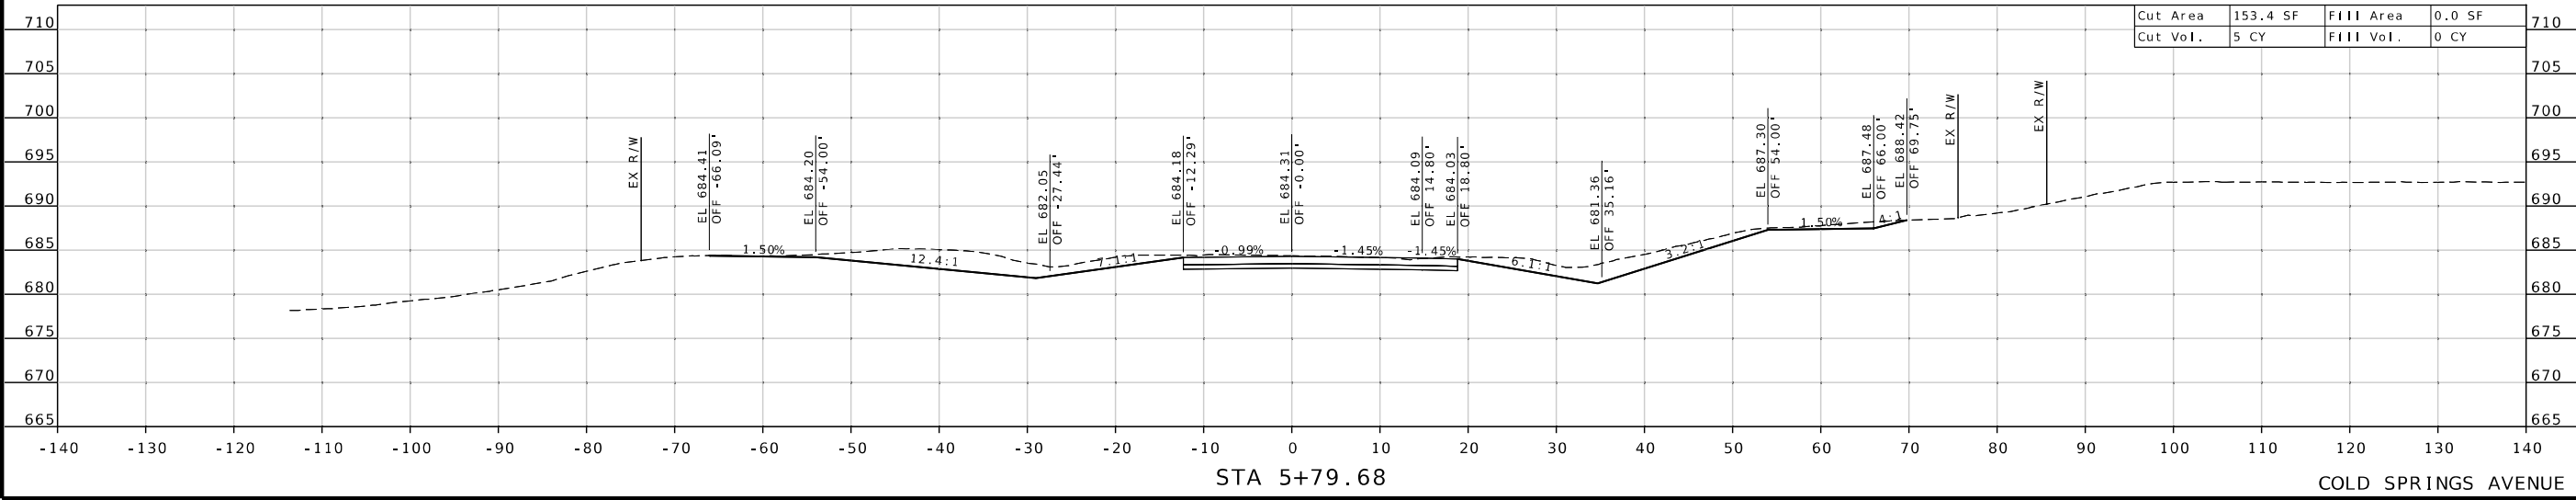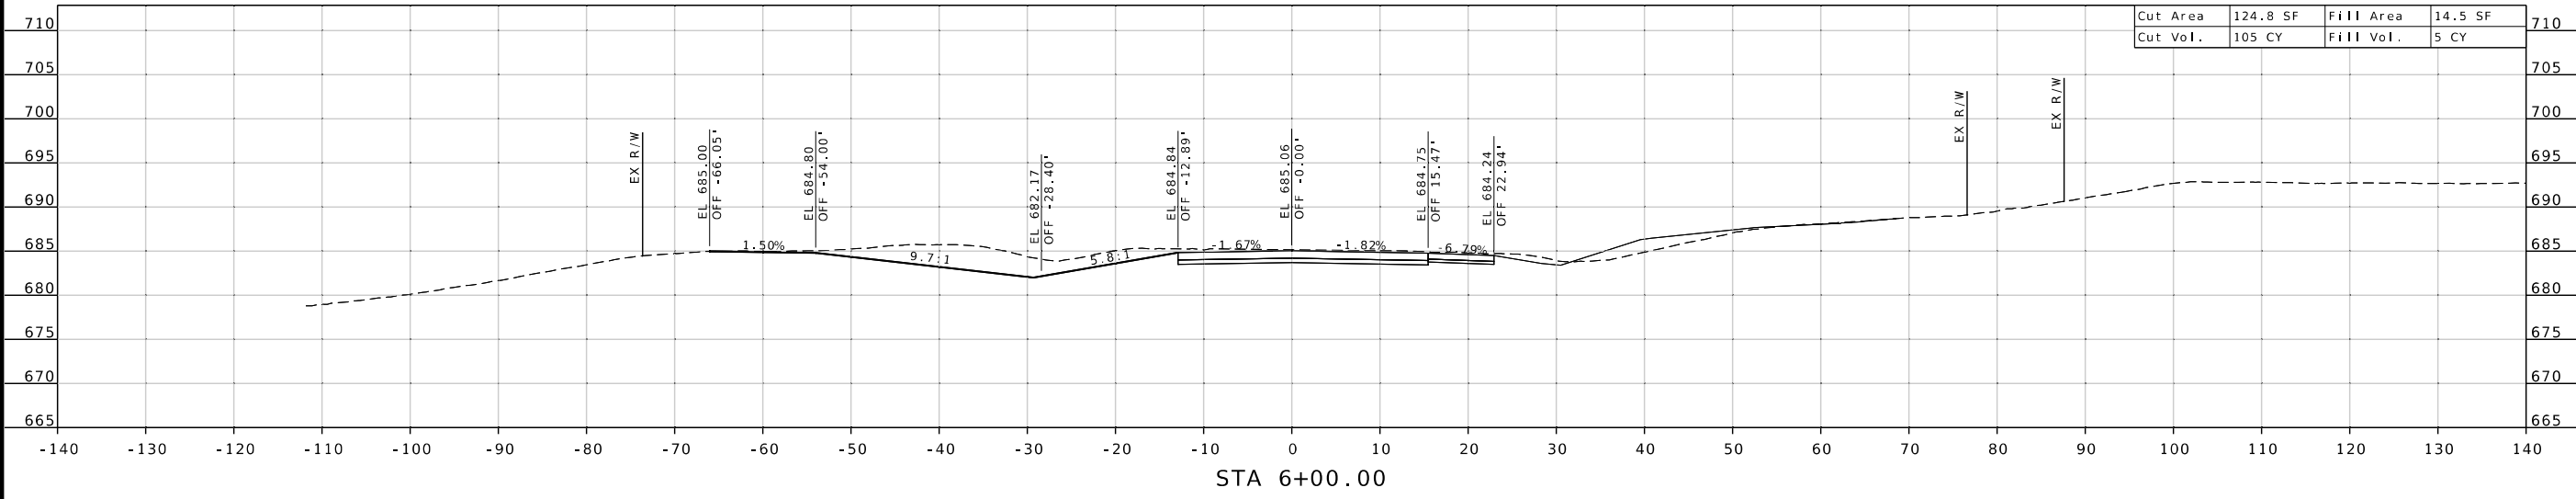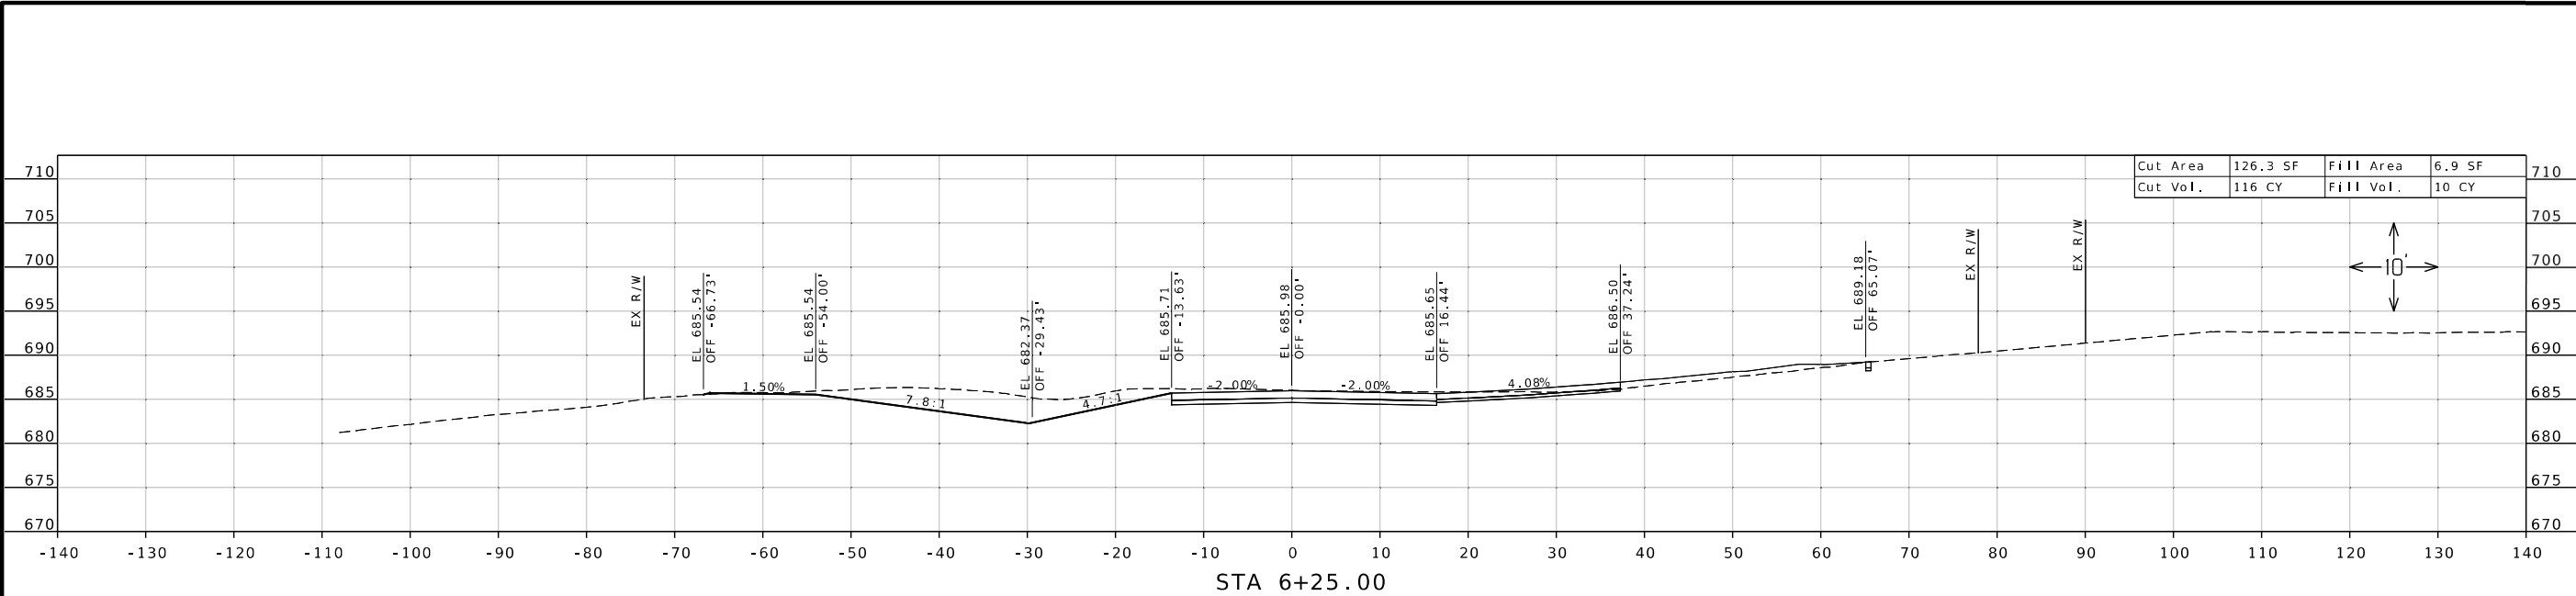

Jonathan Peitz
2026.03.08 15:58:00
STATE OF MISSOURI
JONATHAN W. PEITZ
NUMBER
PE-2017019023
PROFESSIONAL ENGINEER

JONATHAN W. PEITZ-CIVIL ENGINEER
MO# PE-2017019023

3/25/2026

ROUTE
7

DISTRICT
SW

STATE
MO

SHEET NO.
50

COUNTY
BENTON

JOB NO.
JSR0110

CONTRACT ID.

PROJECT NO.

BRIDGE NO.

DESCRIPTION

DATE

MISSOURI HIGHWAYS AND TRANSPORTATION COMMISSION



105 WEST CAPITOL
JEFFERSON CITY, MO 65102
1-888-ASK-MODOT (1-888-275-6636)

MoDOT

olsson

PH: 417.890.8802
550 ST. LOUIS STREET
SPRINGFIELD, MO 65806
CERTIFICATE OF
AUTHORITY NO. 001592

F:\2023\05001-05500\023-05275\40-Design\Microstation\Plan Sheets\15 Cross Sections\XS_048-056_COLD SPRINGS NORTH LEG_JSRO110_110.dgn 8:52:30 AM 3/25/2026

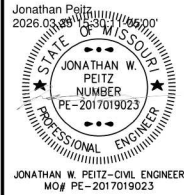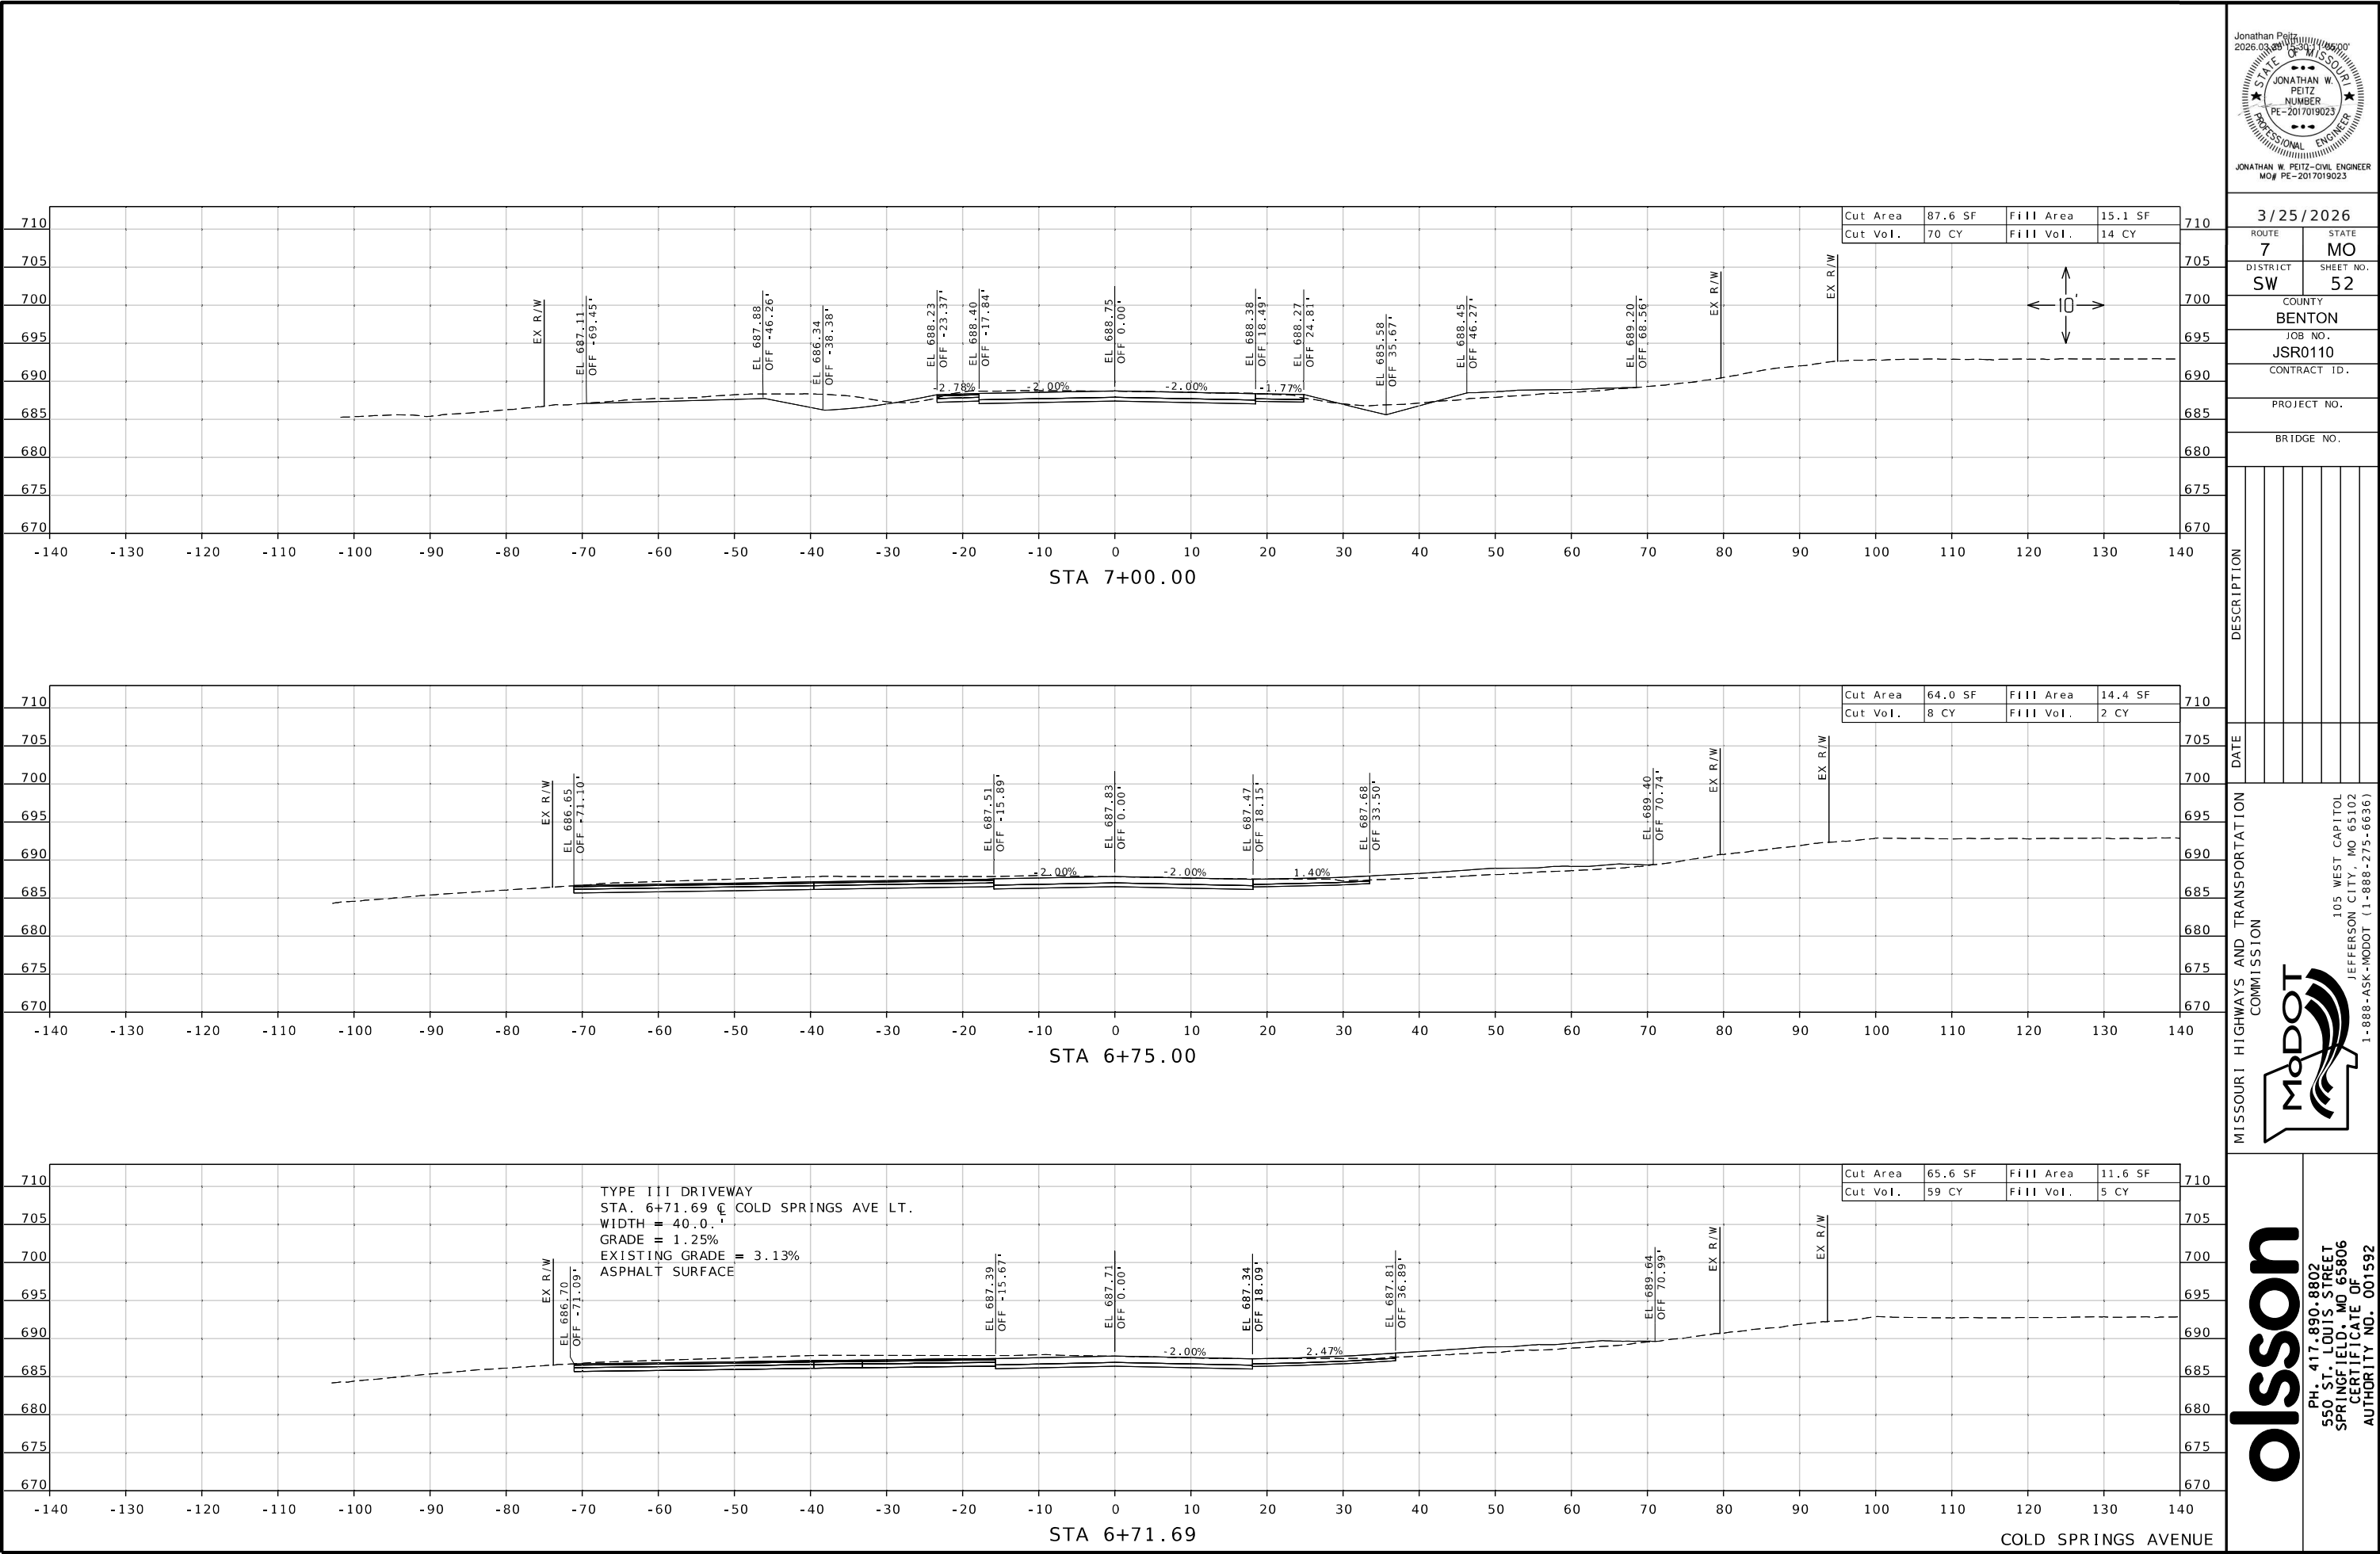

3/25/2026

ROUTE	STATE
7	MO
DISTRICT	SHEET NO.
SW	52
COUNTY	
BENTON	
JOB NO.	
JSR0110	
CONTRACT ID.	
PROJECT NO.	
BRIDGE NO.	




DESCRIPTION					
	DATE				

MISSOURI HIGHWAYS AND TRANSPORTATION COMMISSION

105 WEST CAPITOL
JEFFERSON CITY, MO 65102
1-888-ASK-MODOT (1-888-275-6636)

olsson

PH. 417.890.8802
550 ST. LOUIS STREET
SPRINGFIELD, MO 65806
CERTIFICATE OF
AUTHORITY NO. 001592

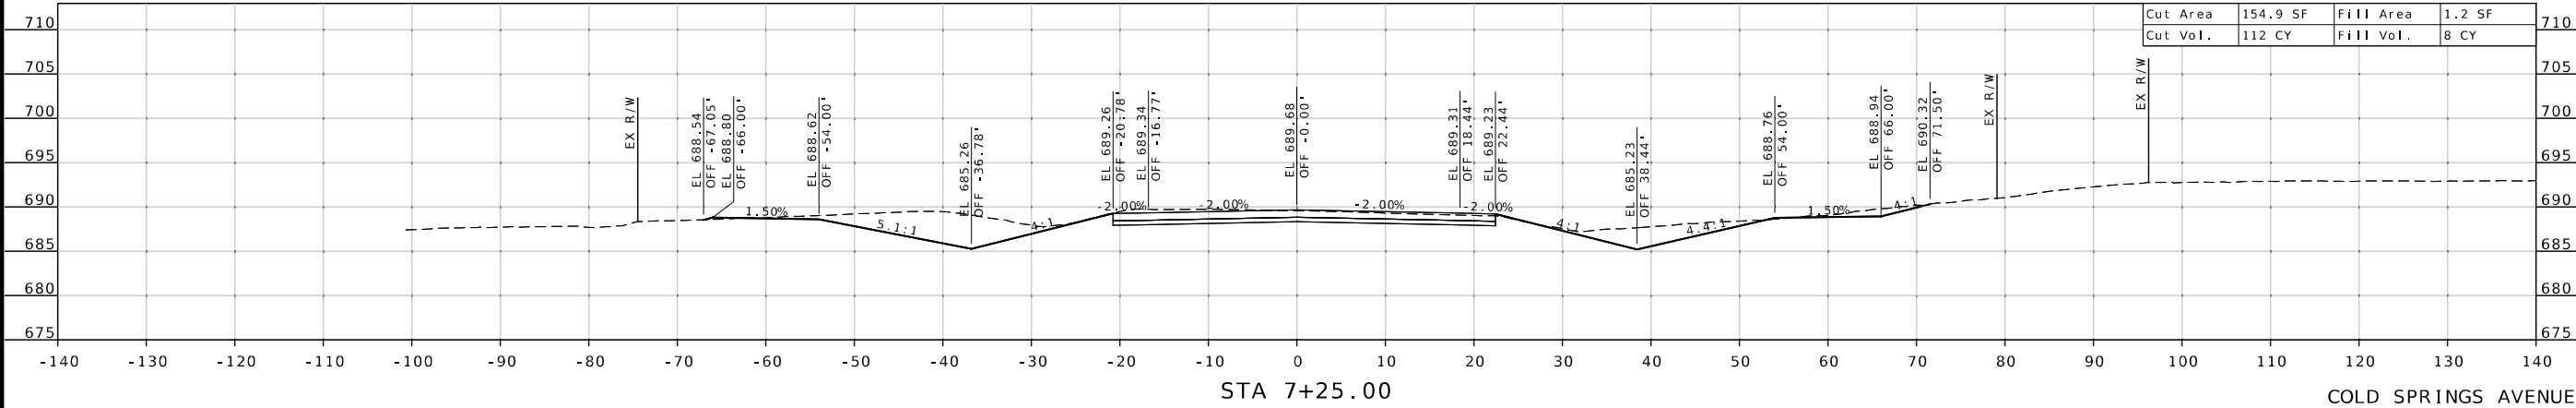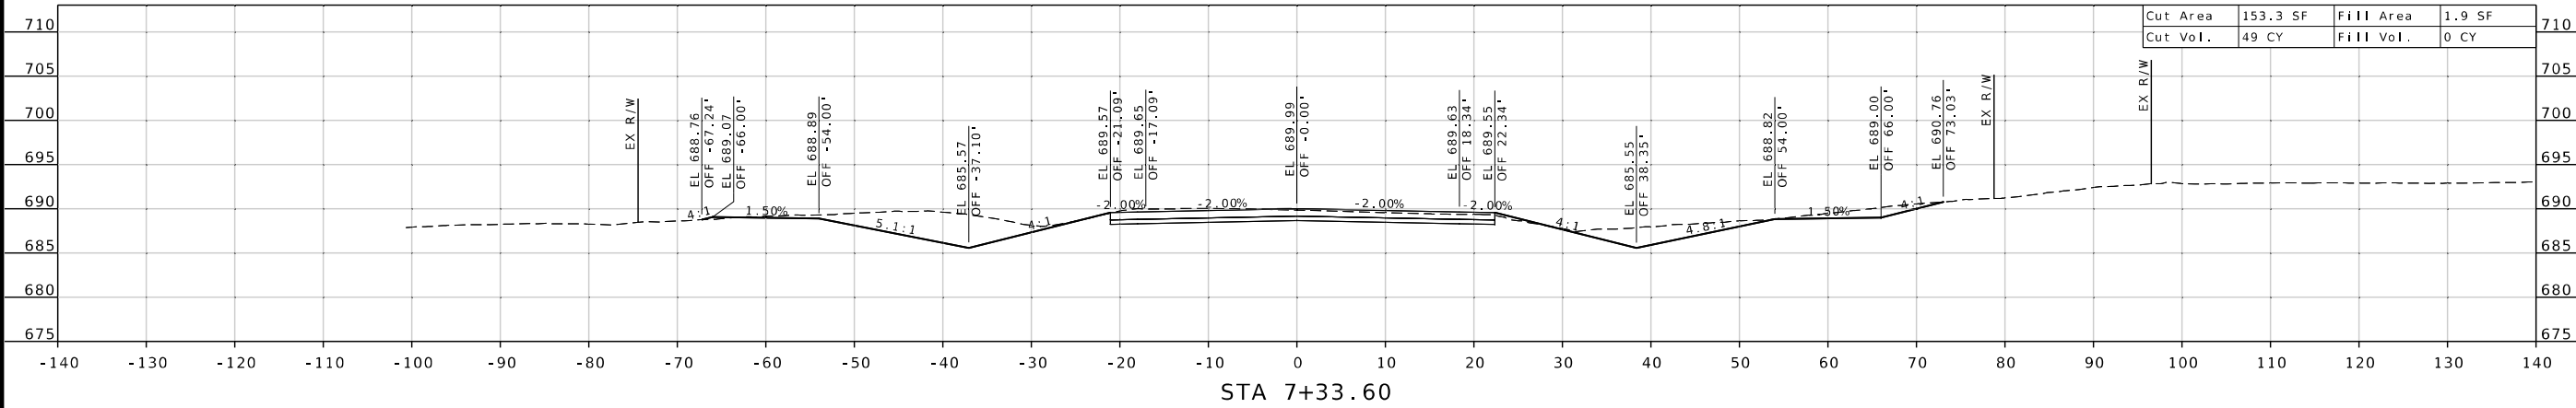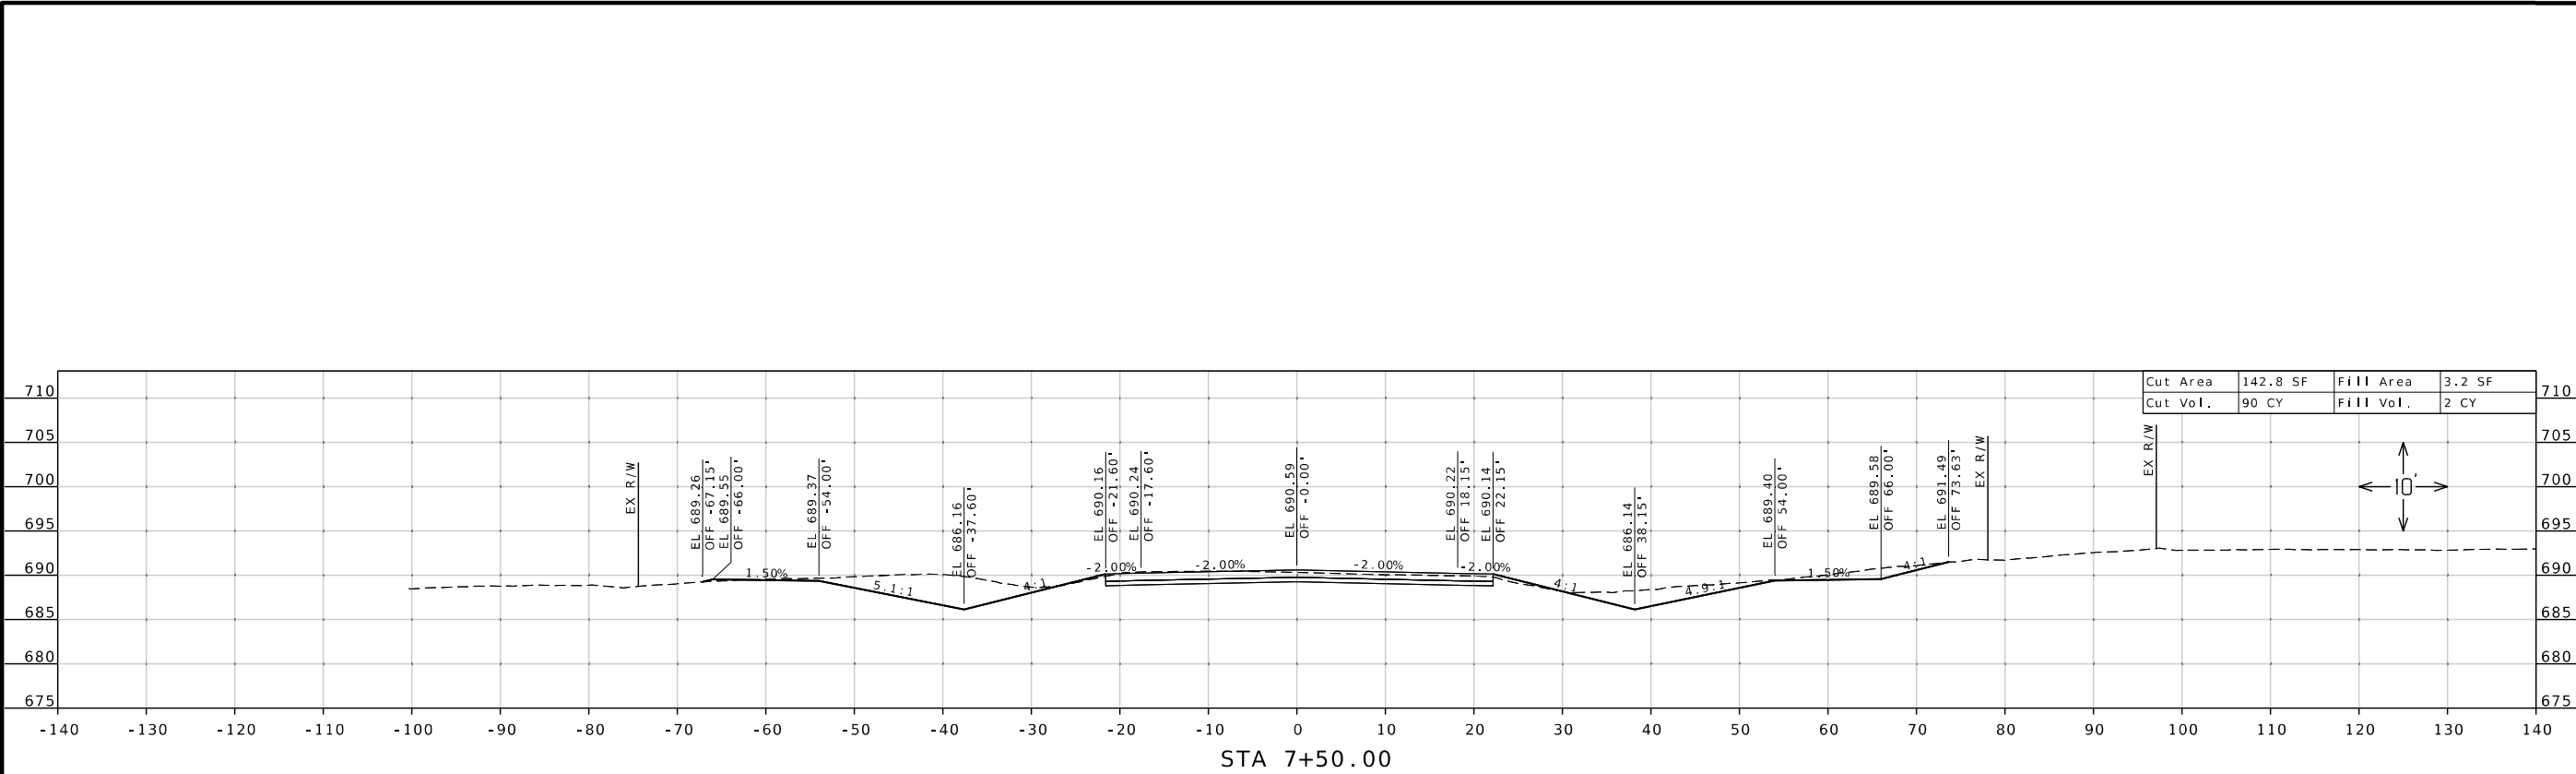

Jonathan Peitz
2026.03.25
2026.03.25

STATE OF MISSOURI

JONATHAN W. PEITZ

NUMBER
PE-2017019023

PROFESSIONAL ENGINEER

JONATHAN W. PEITZ-CIVIL ENGINEER
MO# PE-2017019023

3/25/2026

ROUTE
7

DISTRICT
SW

STATE
MO

SHEET NO.
53

COUNTY
BENTON

JOB NO.
JSR0110

CONTRACT ID.

PROJECT NO.

BRIDGE NO.




DESCRIPTION

DATE

MISSOURI HIGHWAYS AND TRANSPORTATION COMMISSION

PH: 417.890.8802
550 ST. LOUIS STREET
SPRINGFIELD, MO 65806
CERTIFICATE OF
AUTHORITY NO. 001592

105 WEST CAPITOL
JEFFERSON CITY, MO 65102
1-888-ASK-MODOT (1-888-275-6636)

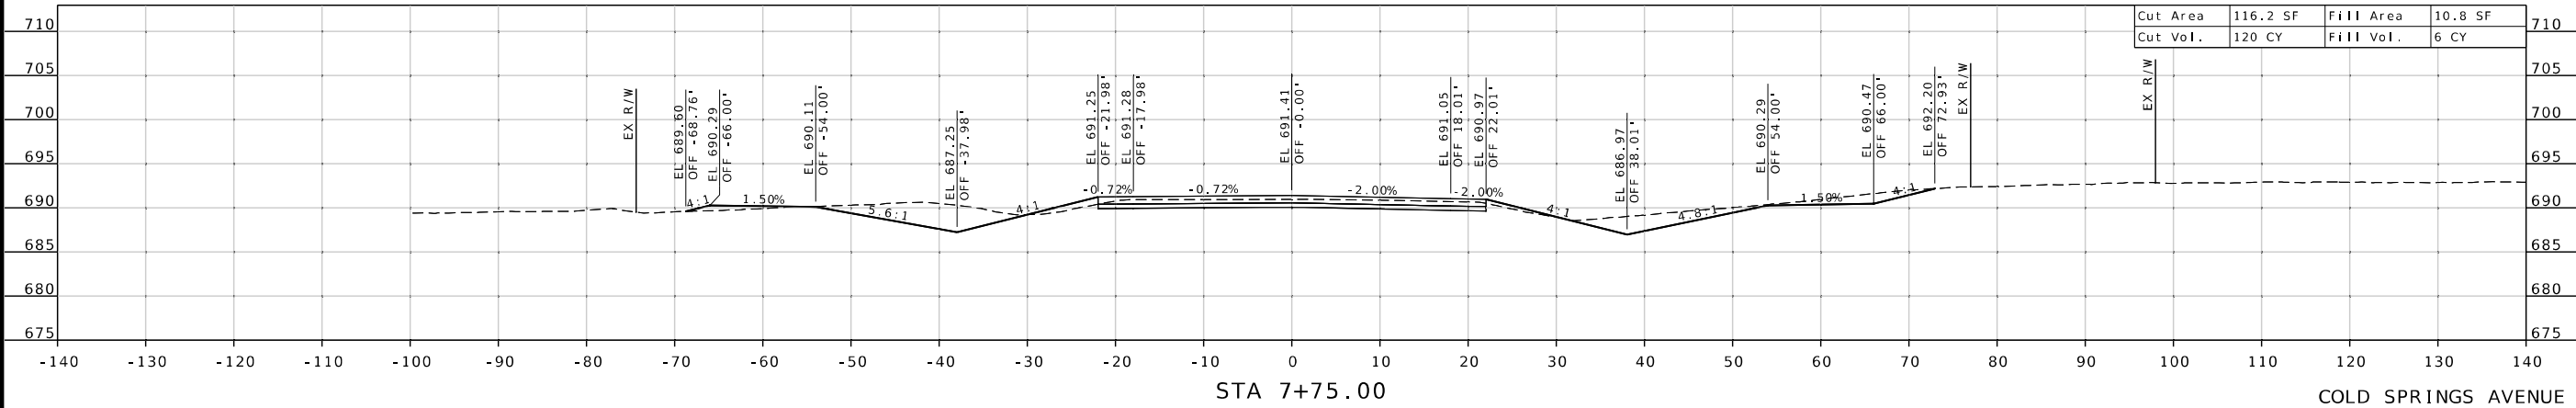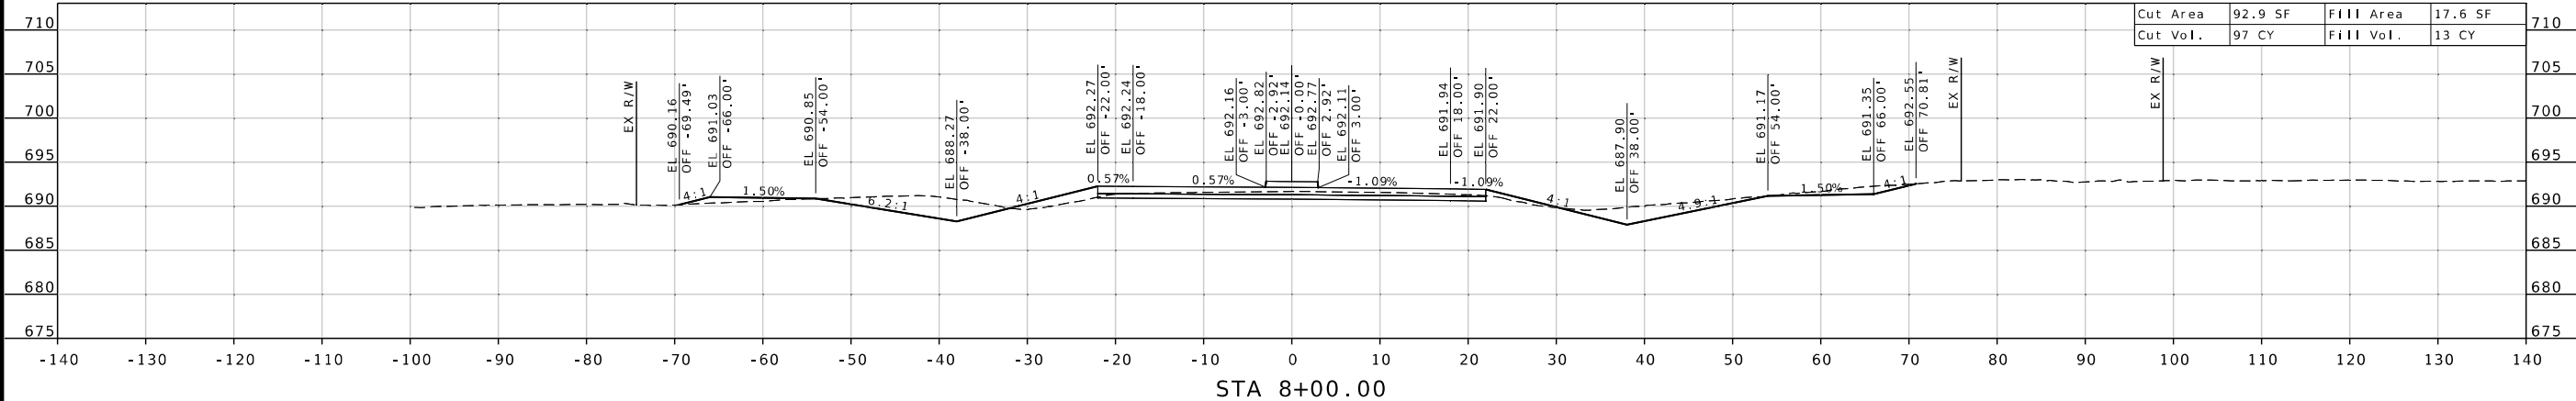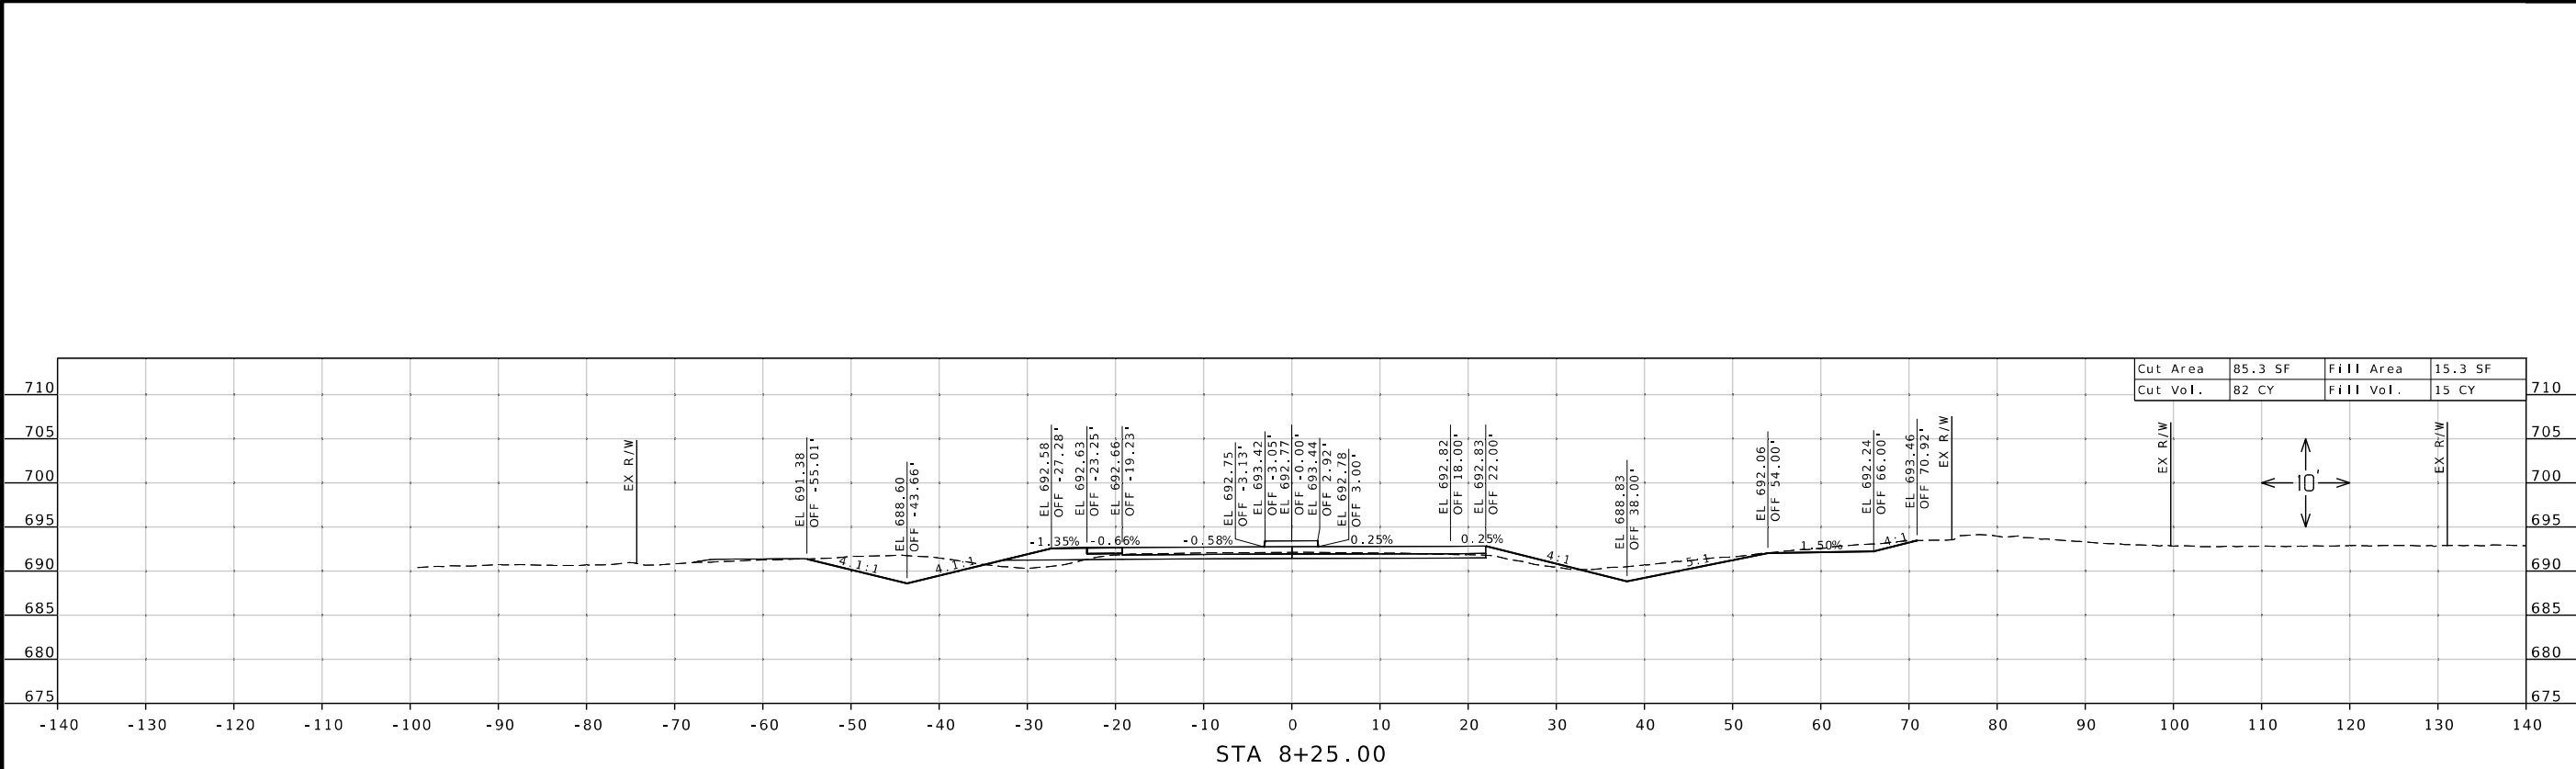

Jonathan Peitz
2026.03.25
2026.03.25

STATE OF MISSOURI

JONATHAN W. PEITZ
NUMBER
PE-2017019023

PROFESSIONAL ENGINEER

JONATHAN W. PEITZ-CIVIL ENGINEER
MO# PE-2017019023

3/25/2026

ROUTE
7

DISTRICT
SW

COUNTY
BENTON

JOB NO.
JSR0110

CONTRACT ID.

PROJECT NO.

BRIDGE NO.

STATE

DISTRICT

COUNTY

JOB NO.

CONTRACT ID.

PROJECT NO.

BRIDGE NO.

DATE

DESCRIPTION


MISSOURI HIGHWAYS AND TRANSPORTATION COMMISSION




105 WEST CAPITOL
JEFFERSON CITY, MO 65102
1-888-ASK-MODOT (1-888-275-6636)



PH: 417.890.8802
550 ST. LOUIS STREET
SPRINGFIELD, MO 65806
CERTIFICATE OF
AUTHORITY NO. 001592

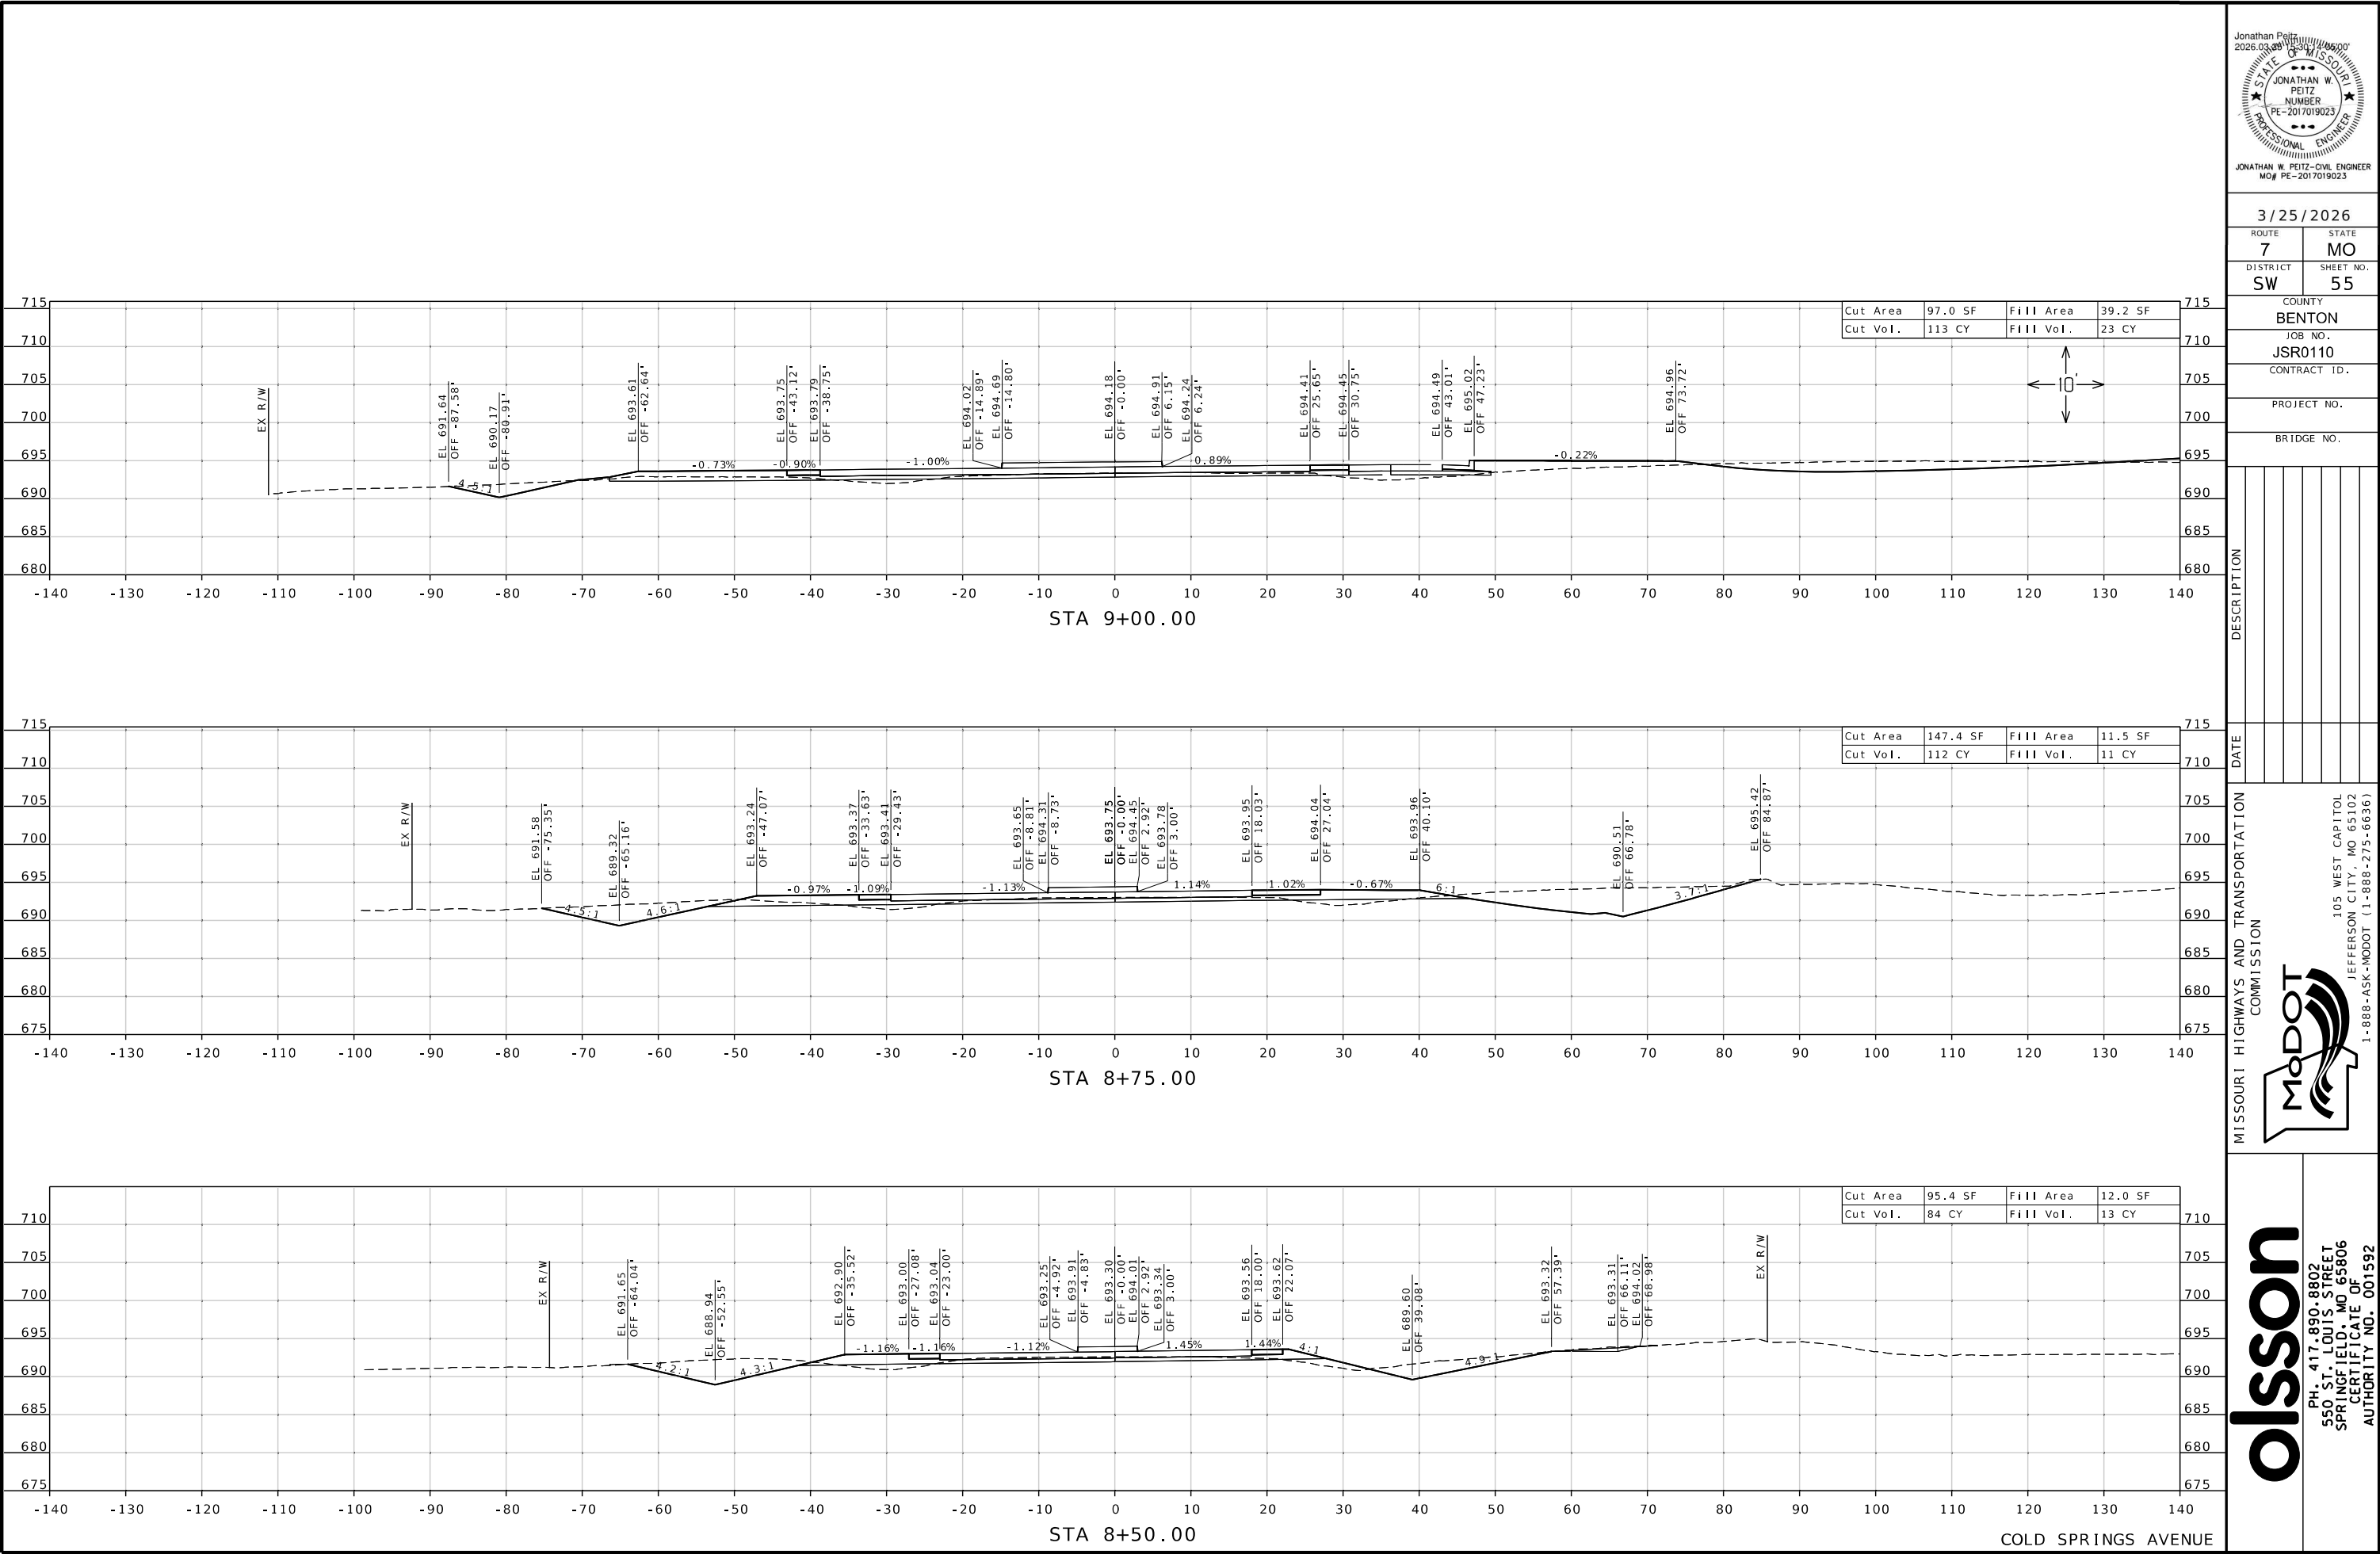

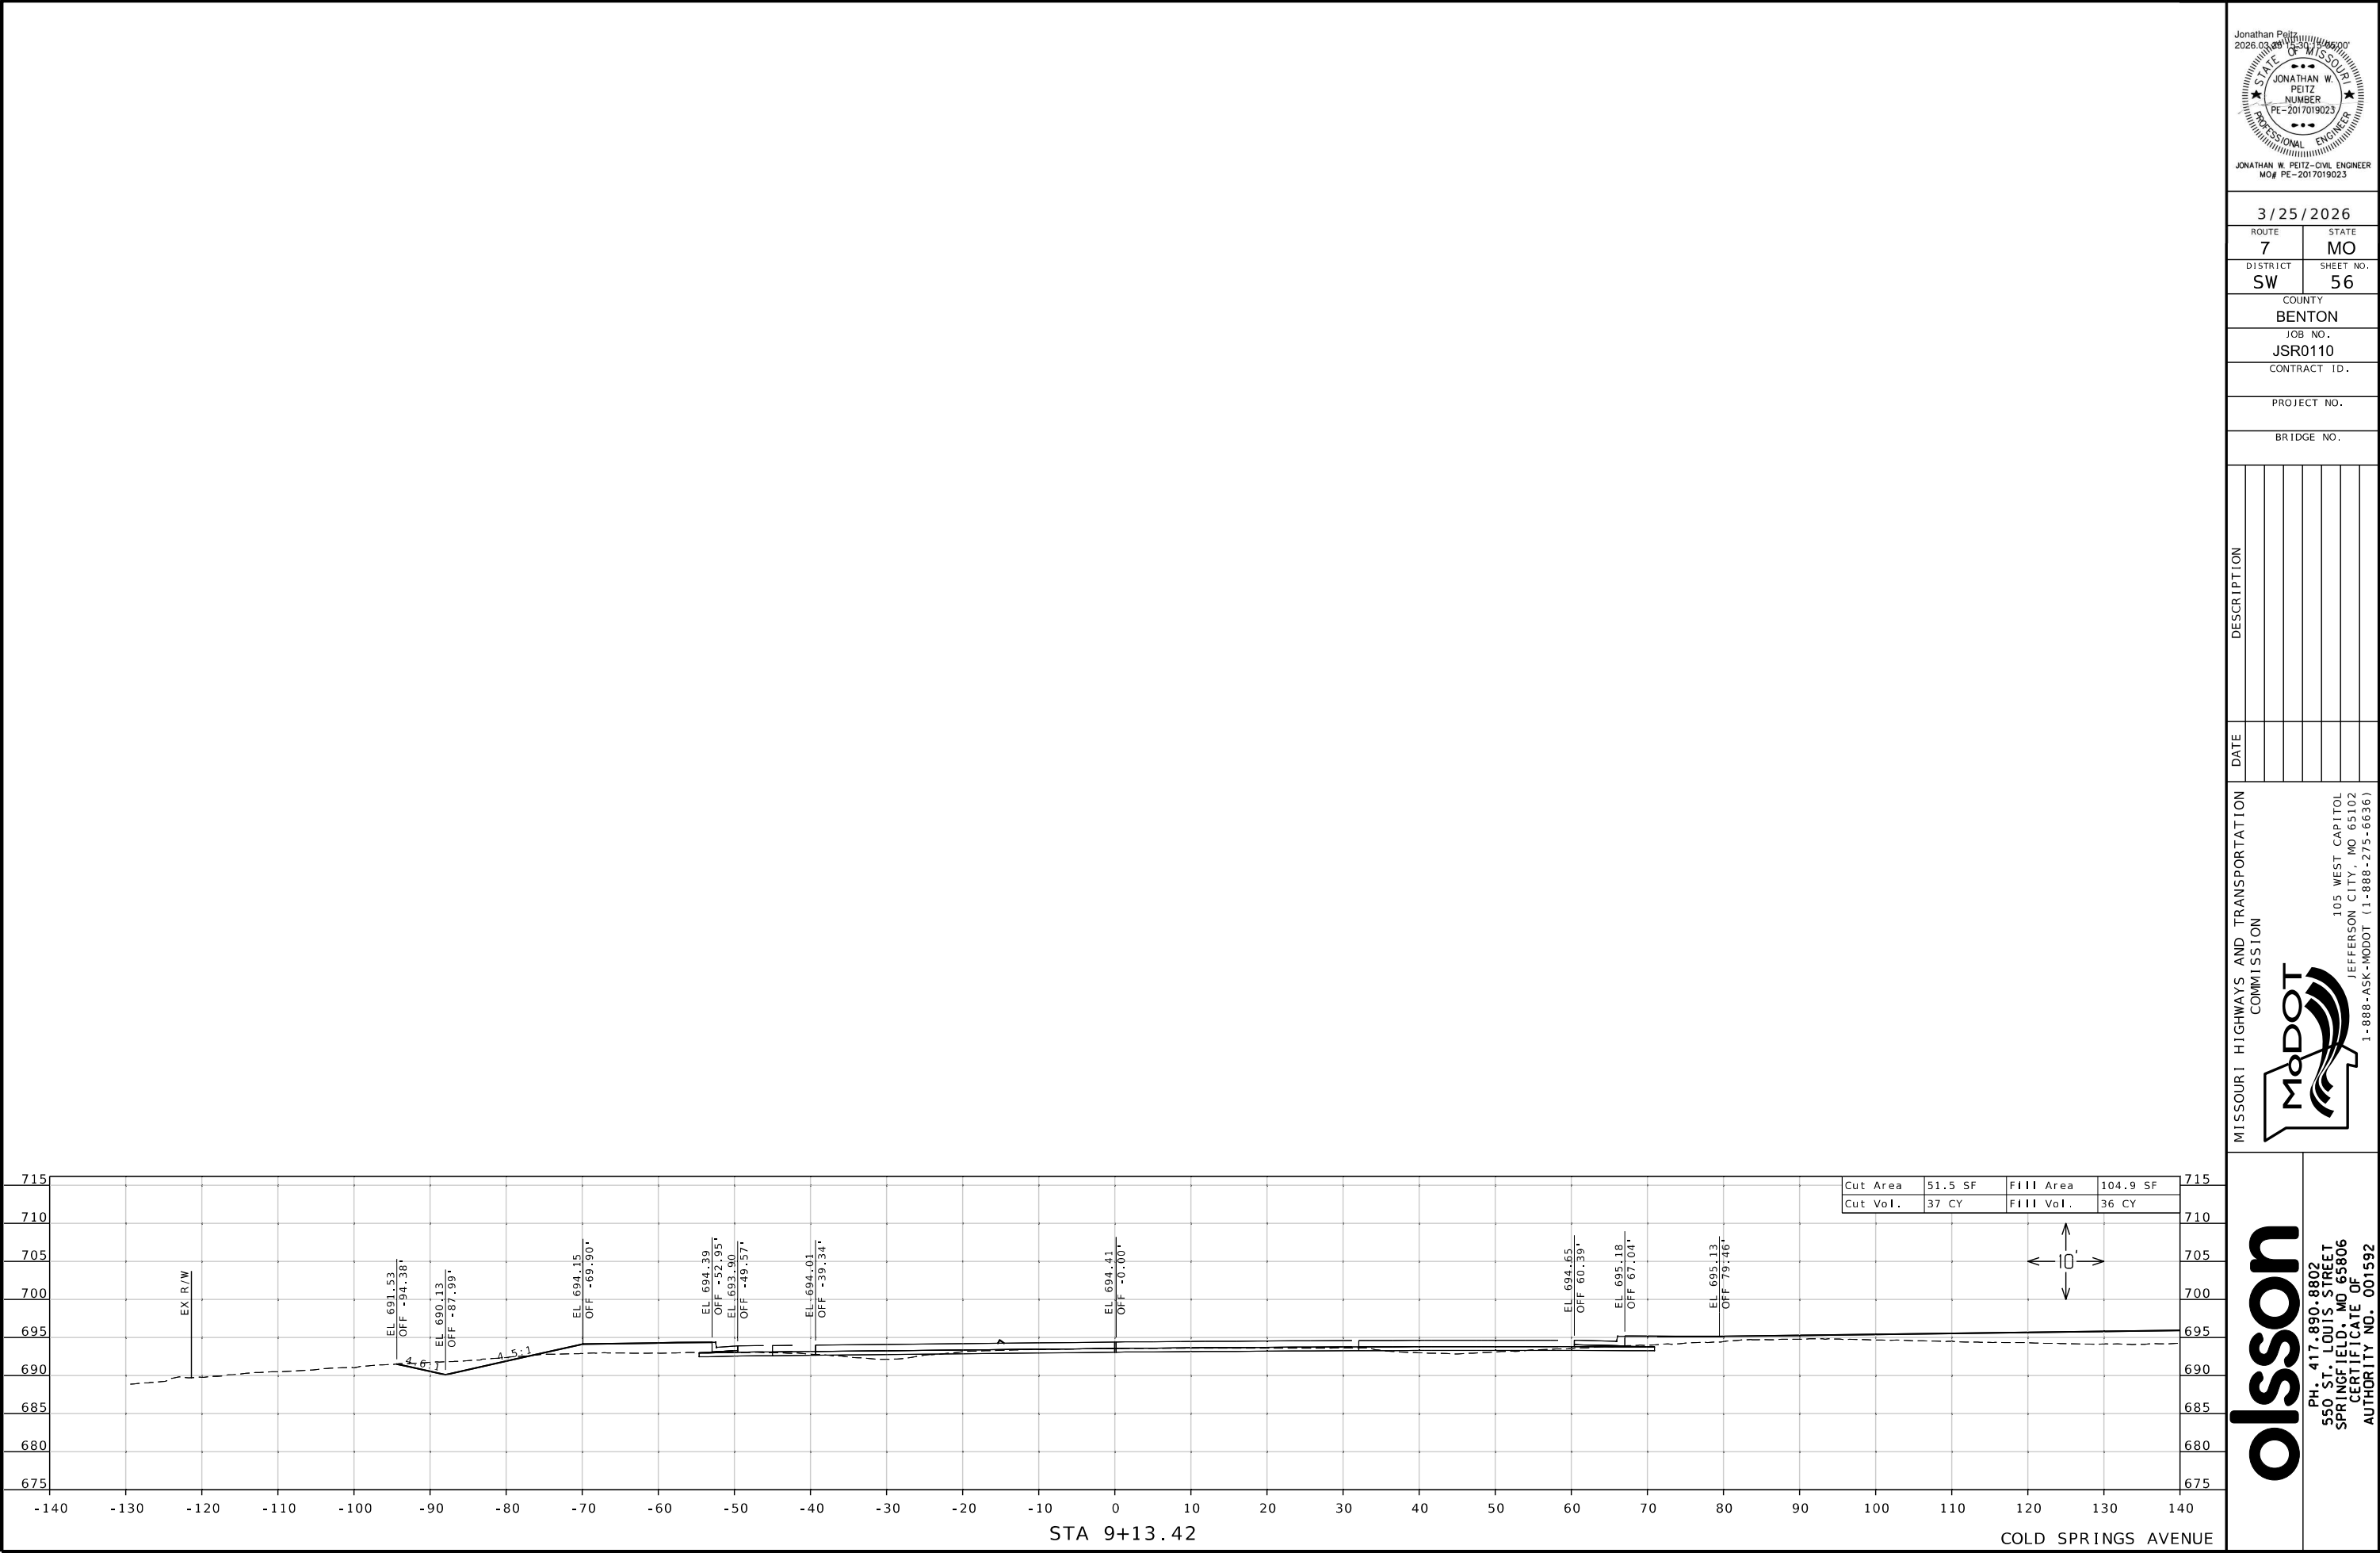



Jonathan Peitz
2026.03.25
JONATHAN W. PEITZ
NUMBER
PE-2017019023
PROFESSIONAL ENGINEER
JONATHAN W. PEITZ-CIVIL ENGINEER
MO# PE-2017019023

3/25/2026
ROUTE 7
DISTRICT SW
STATE MO
SHEET NO. 56
COUNTY BENTON
JOB NO. JSR0110
CONTRACT ID.
PROJECT NO.
BRIDGE NO.

DATE	DESCRIPTION

MISSOURI HIGHWAYS AND TRANSPORTATION
COMMISSION
MoDOT
105 WEST CAPITOL
JEFFERSON CITY, MO 65102
1-888-ASK-MODOT (1-888-275-6636)

olsson
PH: 417.890.8802
550 ST. LOUIS STREET
SPRINGFIELD, MO 65806
CERTIFICATE OF
AUTHORITY NO. 001592

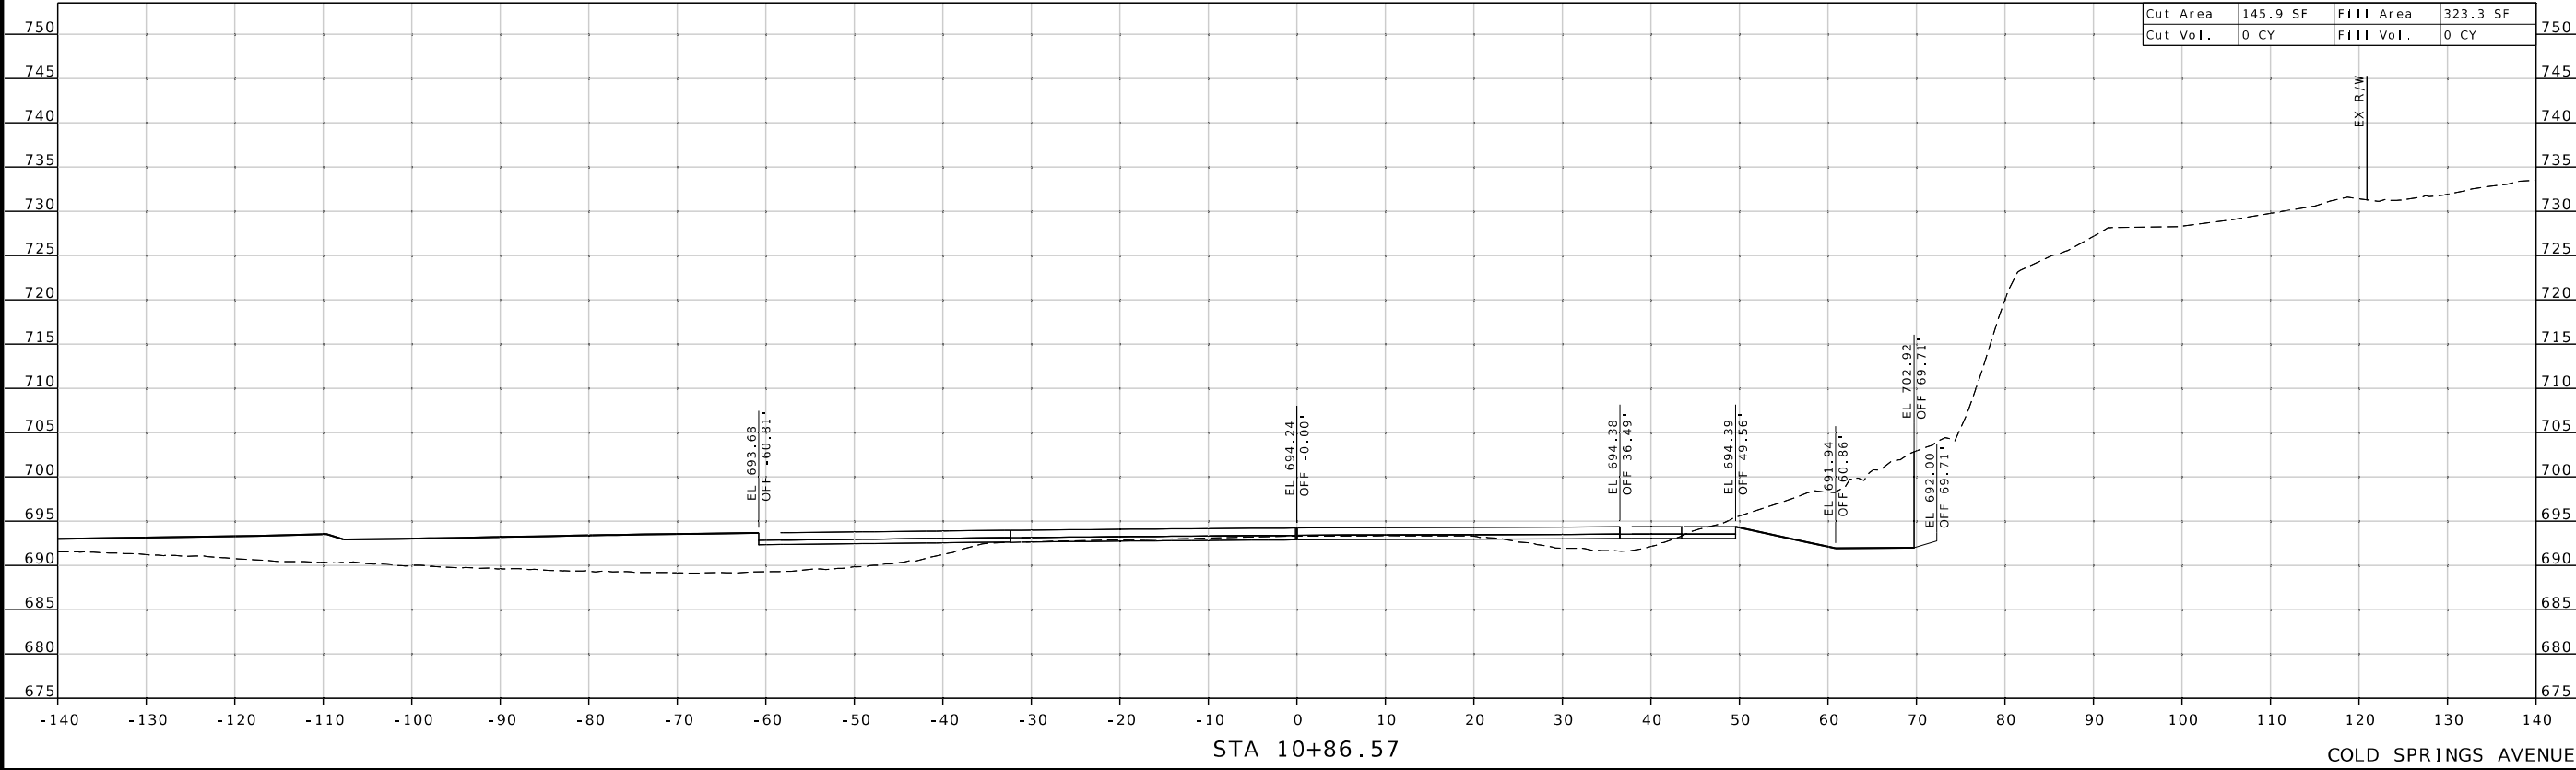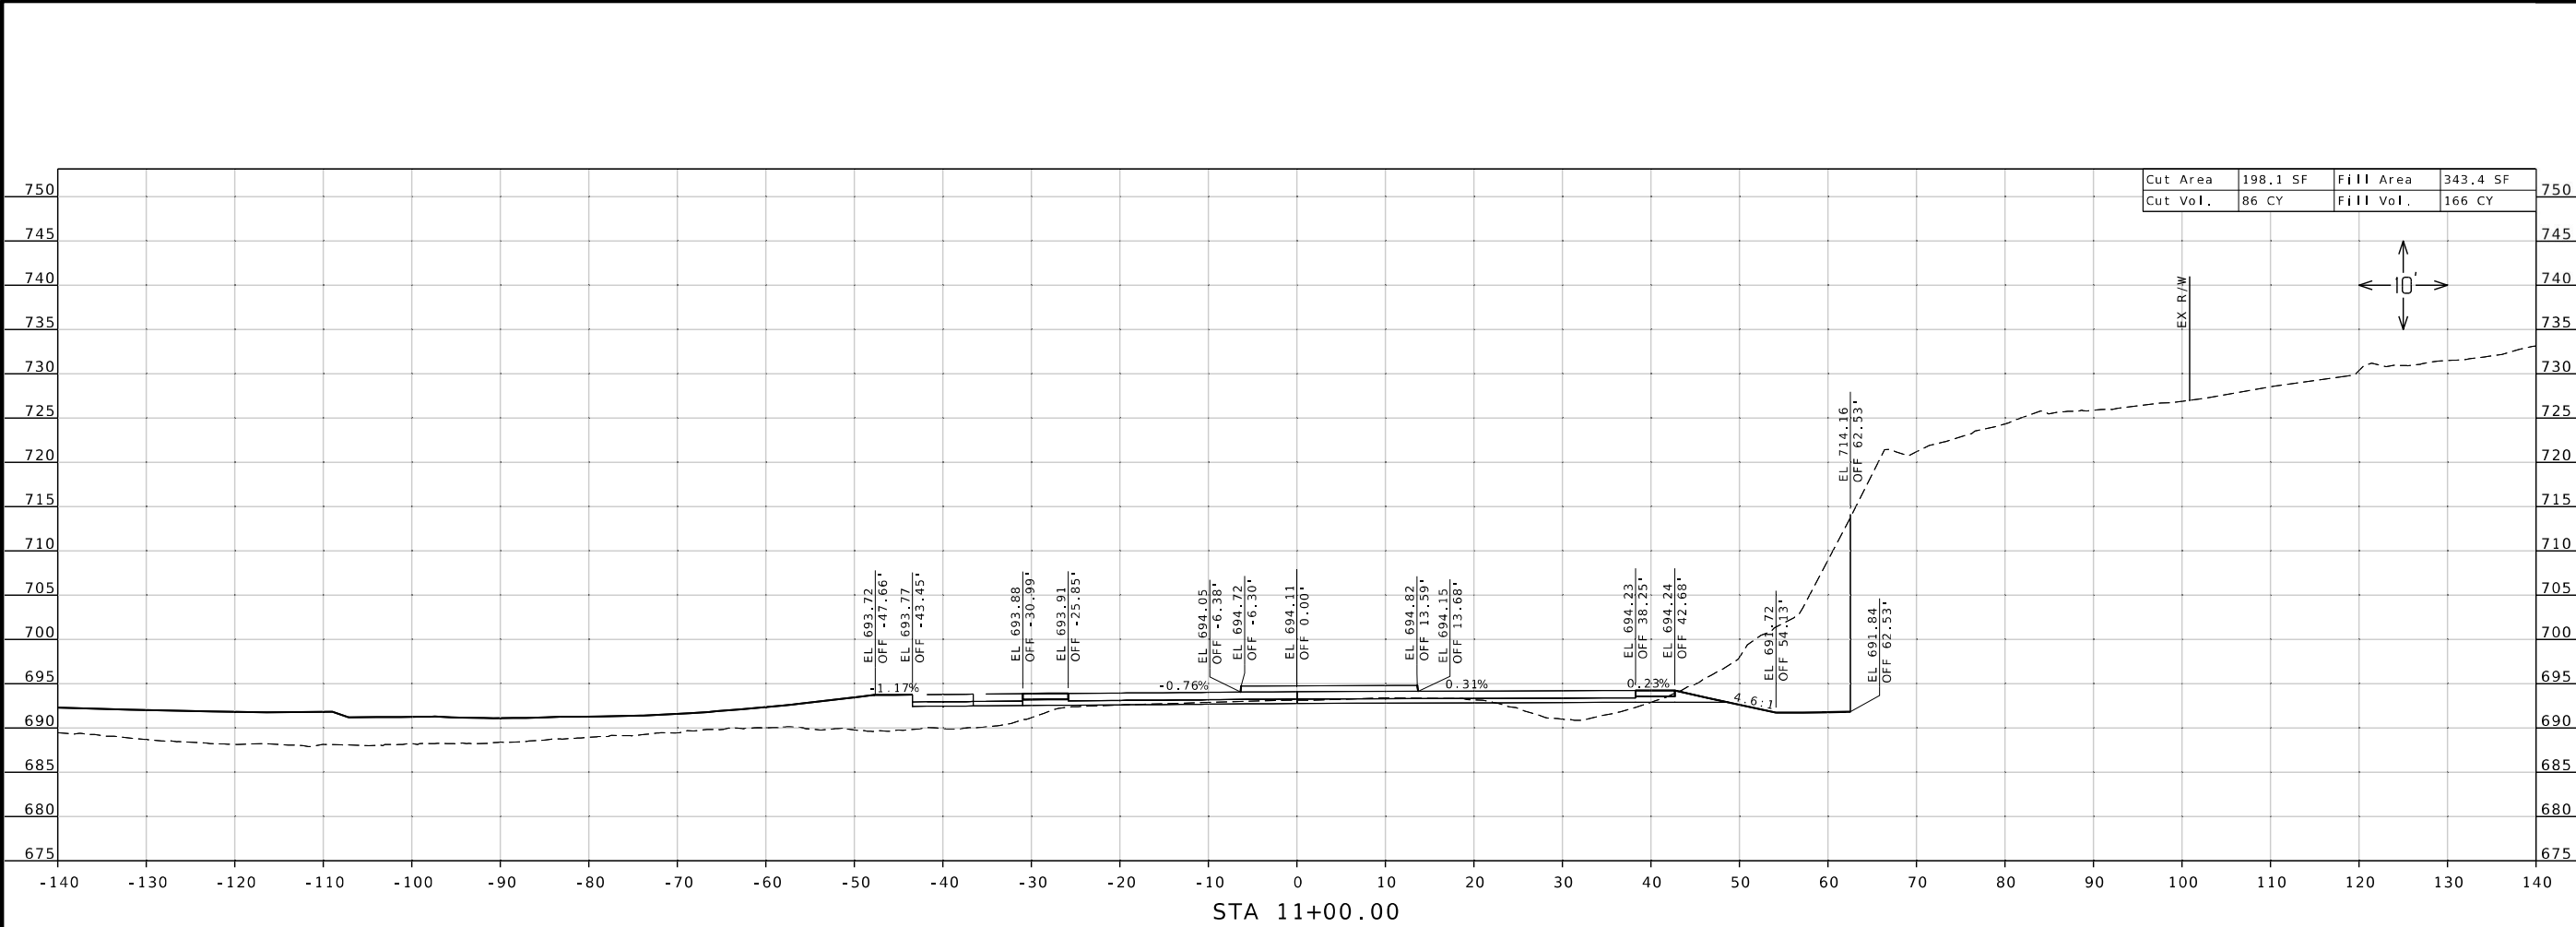

Jonathan Peitz
2026.03.25
2026.03.25

STATE OF MISSOURI

JONATHAN W. PEITZ
NUMBER
PE-2017019023

PROFESSIONAL ENGINEER

JONATHAN W. PEITZ-CIVIL ENGINEER
MO# PE-2017019023

3/25/2026	
ROUTE 7	STATE MO
DISTRICT SW	SHEET NO. 57
COUNTY BENTON	
JOB NO. JSR0110	
CONTRACT ID.	
PROJECT NO.	
BRIDGE NO.	

DATE	DESCRIPTION



MISSOURI HIGHWAYS AND TRANSPORTATION COMMISSION

MoDOT

105 WEST CAPITOL
JEFFERSON CITY, MO 65102
1-888-ASK-MODOT (1-888-275-6636)

olsson

PH: 417.890.8802
550 ST. LOUIS STREET
SPRINGFIELD, MO 65806
CERTIFICATE OF
AUTHORITY NO. 001592

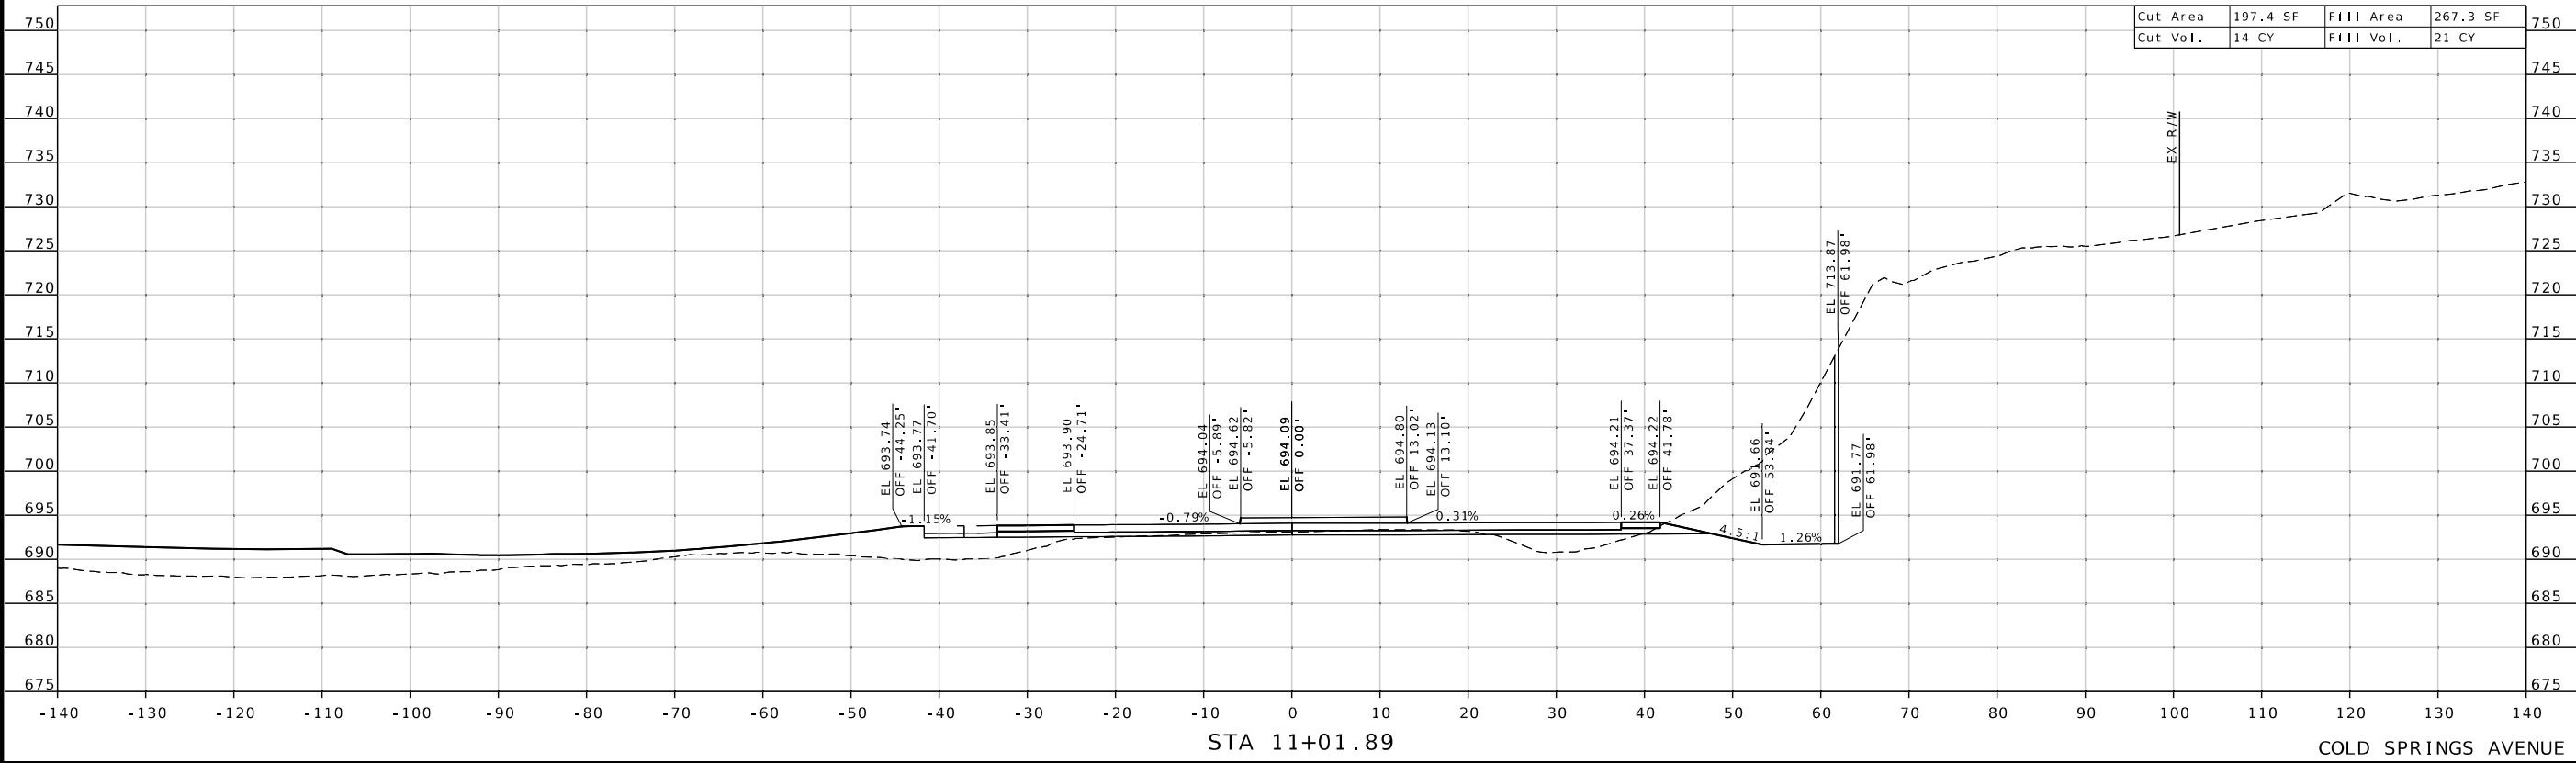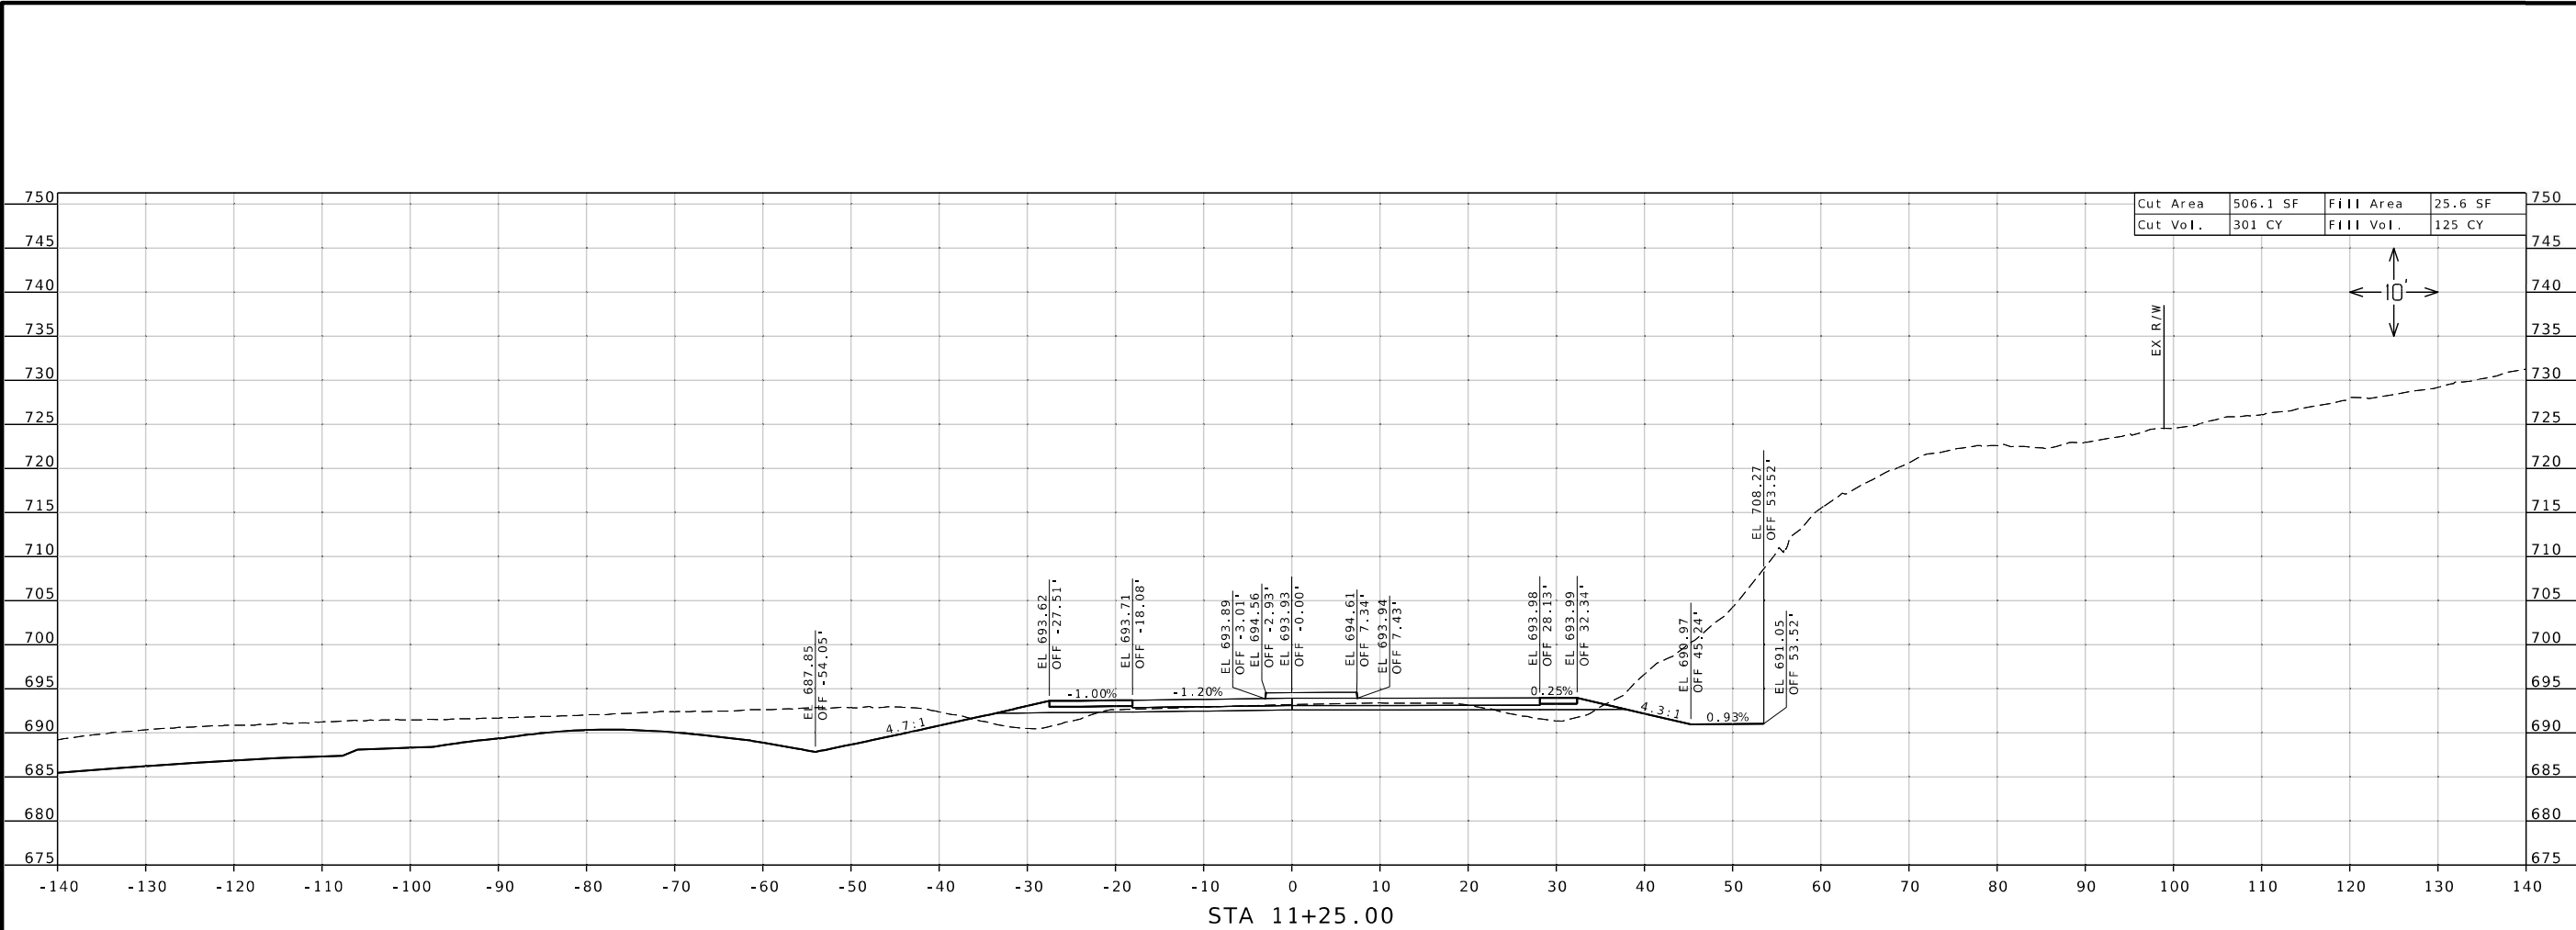

Jonathan Peitz
2026.03.13
PE-2017019023

STATE OF MISSOURI
JONATHAN W. PEITZ
NUMBER
PE-2017019023
PROFESSIONAL ENGINEER

3/25/2026

ROUTE 7
DISTRICT SW

STATE MO
SHEET NO. 58

COUNTY BENTON

JOB NO. JSR0110

CONTRACT ID.

PROJECT NO.

BRIDGE NO.

DESCRIPTION



DATE

MISOURI HIGHWAYS AND TRANSPORTATION COMMISSION

105 WEST CAPITOL
JEFFERSON CITY, MO 65102
1-888-ASK-MODOT (1-888-273-6636)

PH: 417.890.8802
550 ST. LOUIS STREET
SPRINGFIELD, MO 65806
CERTIFICATE OF
AUTHORITY NO. 001592

F:\2023\05001-05500\023-05275\40-Design\Microstation\Plan Sheets\15 Cross Sections\XS_057-069_COLD SPRINGS SOUTH LEG_JSR0110_110.dgn 8:52:53 AM 3/25/2026


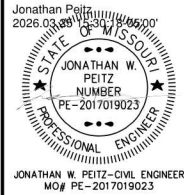
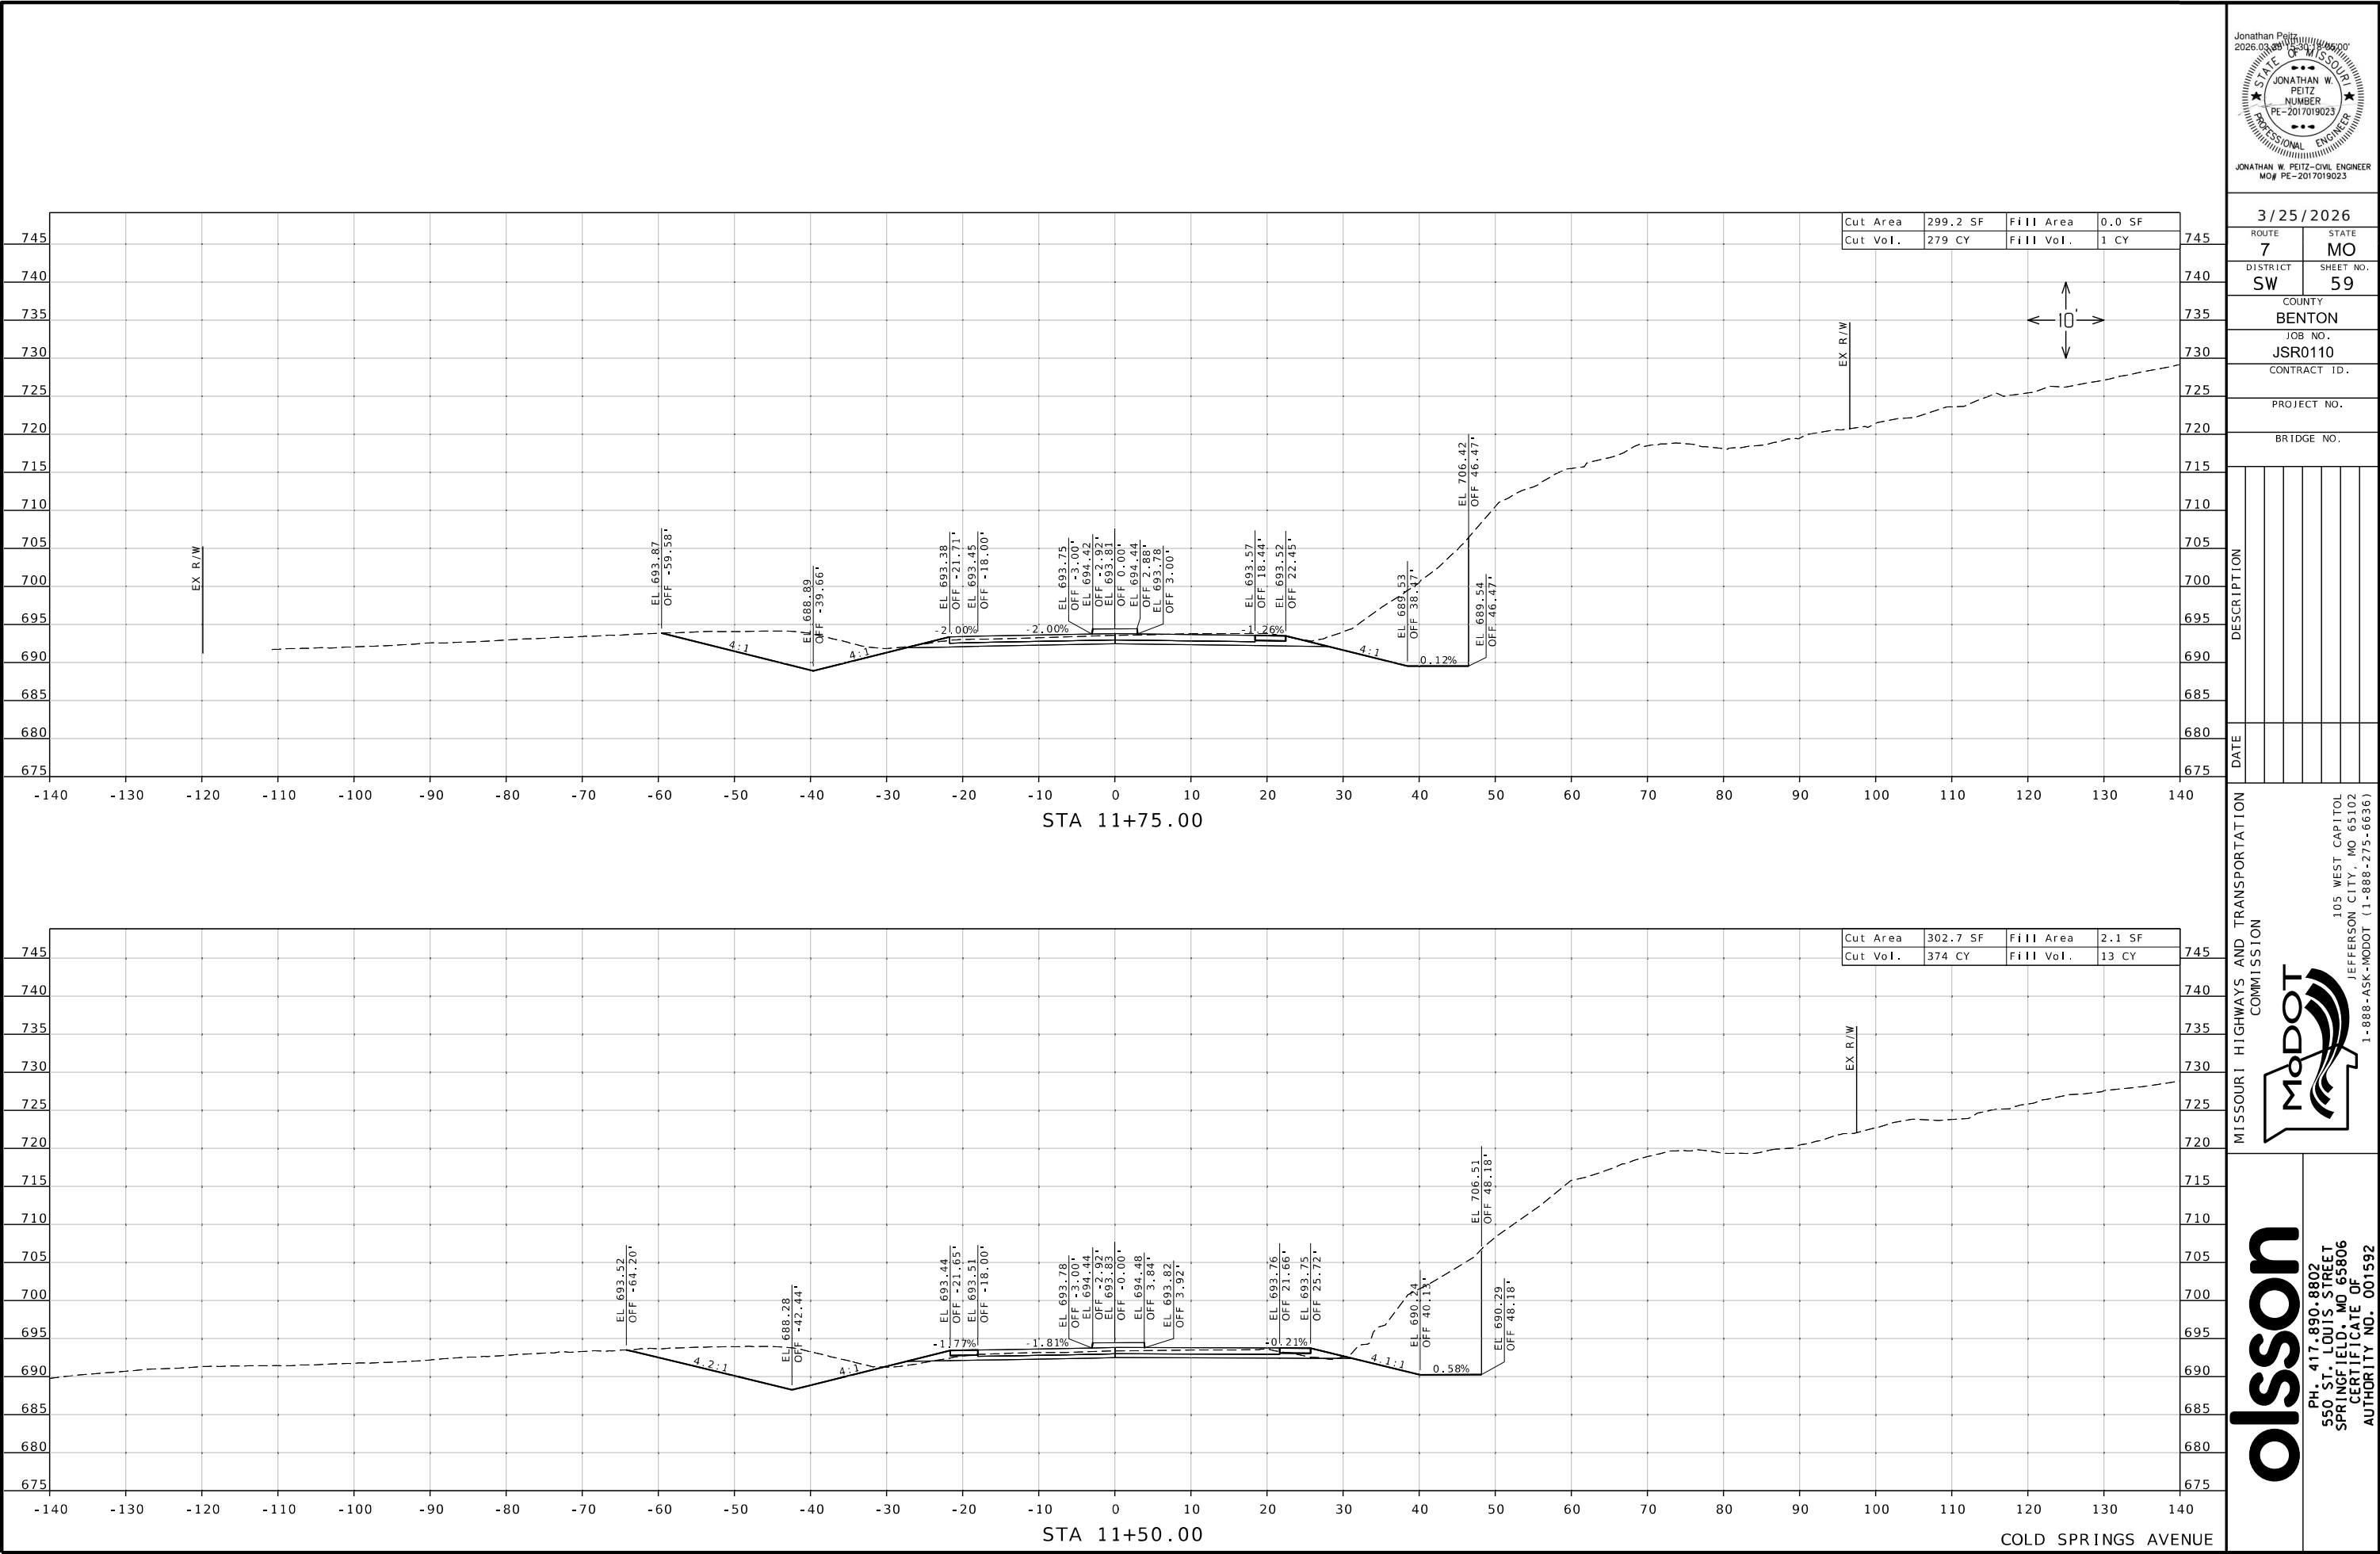


3/25/2026
ROUTE 7 STATE MO
DISTRICT SW SHEET NO. 59
COUNTY BENTON
JOB NO. JSR0110
CONTRACT ID.
PROJECT NO.
BRIDGE NO.

DATE	DESCRIPTION

MISSOURI HIGHWAYS AND TRANSPORTATION COMMISSION
MoDOT
105 WEST CAPITOL
JEFFERSON CITY, MO 65102
1-888-ASK-MODOT (1-888-275-6636)

olsson
PH: 417.890.8802
550 S. LOUIS STREET
SPRINGFIELD, MO 65806
CERTIFICATE OF
AUTHORITY NO. 001592

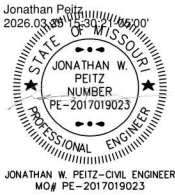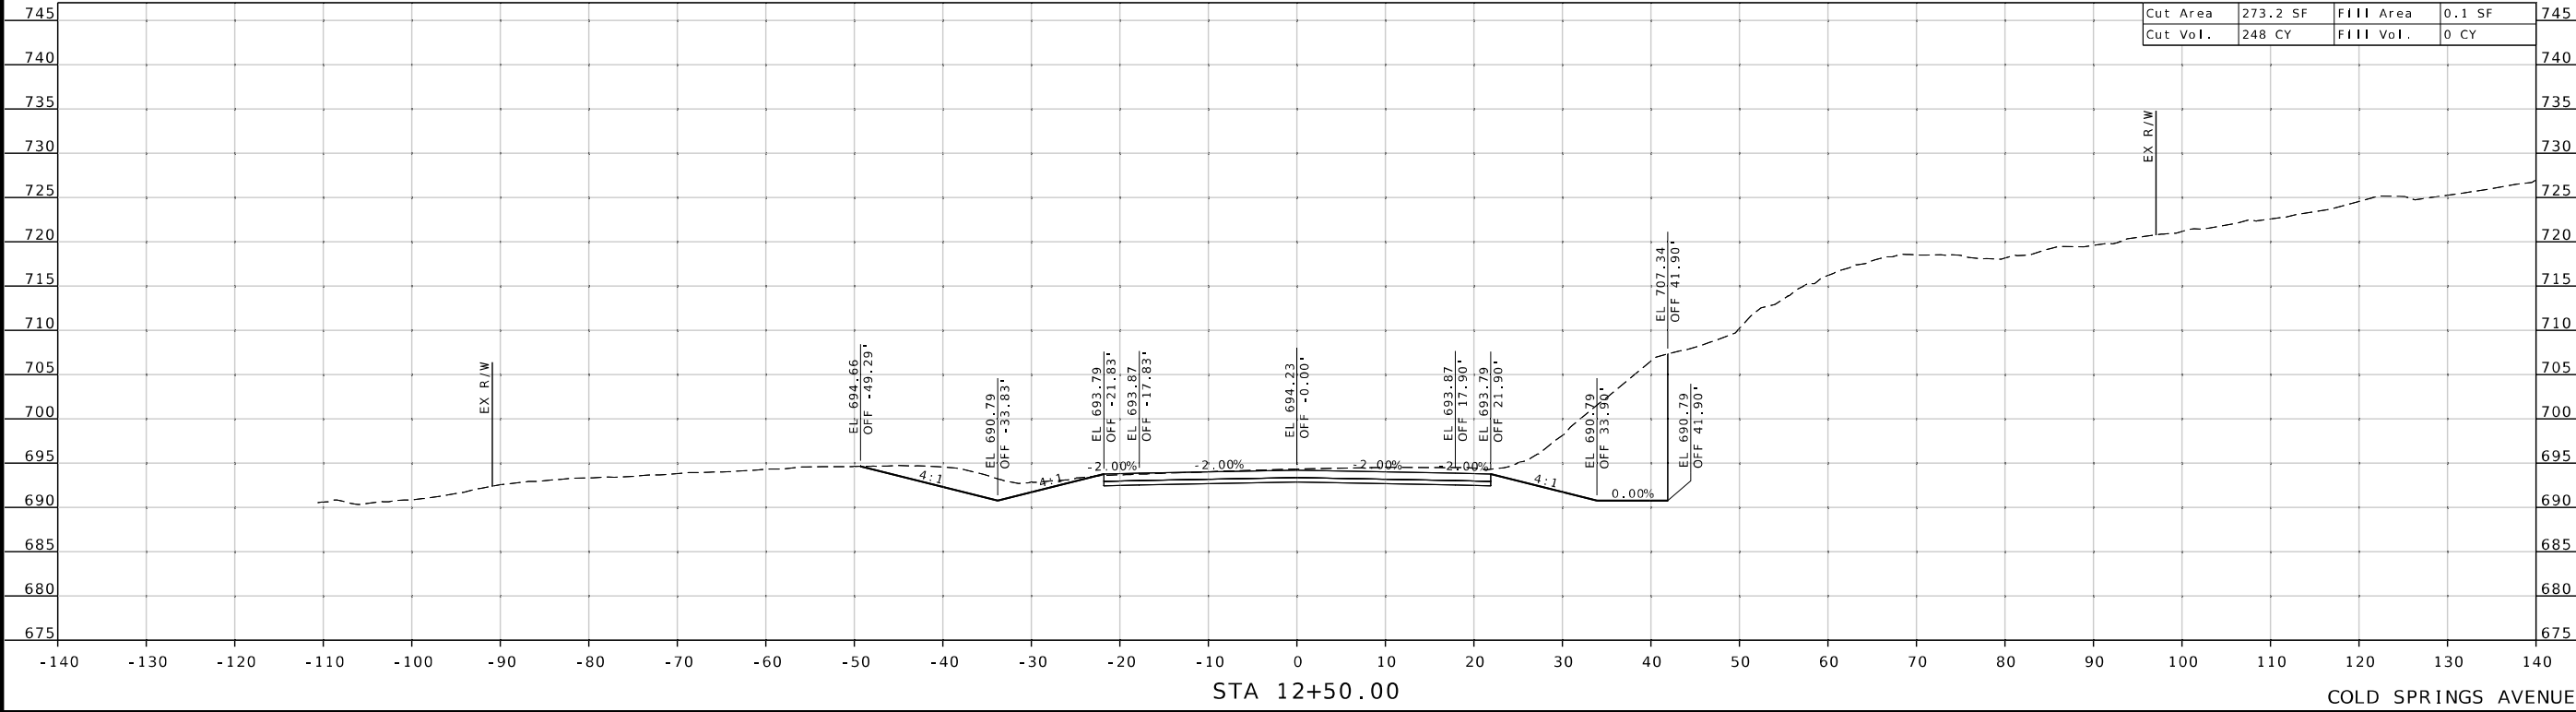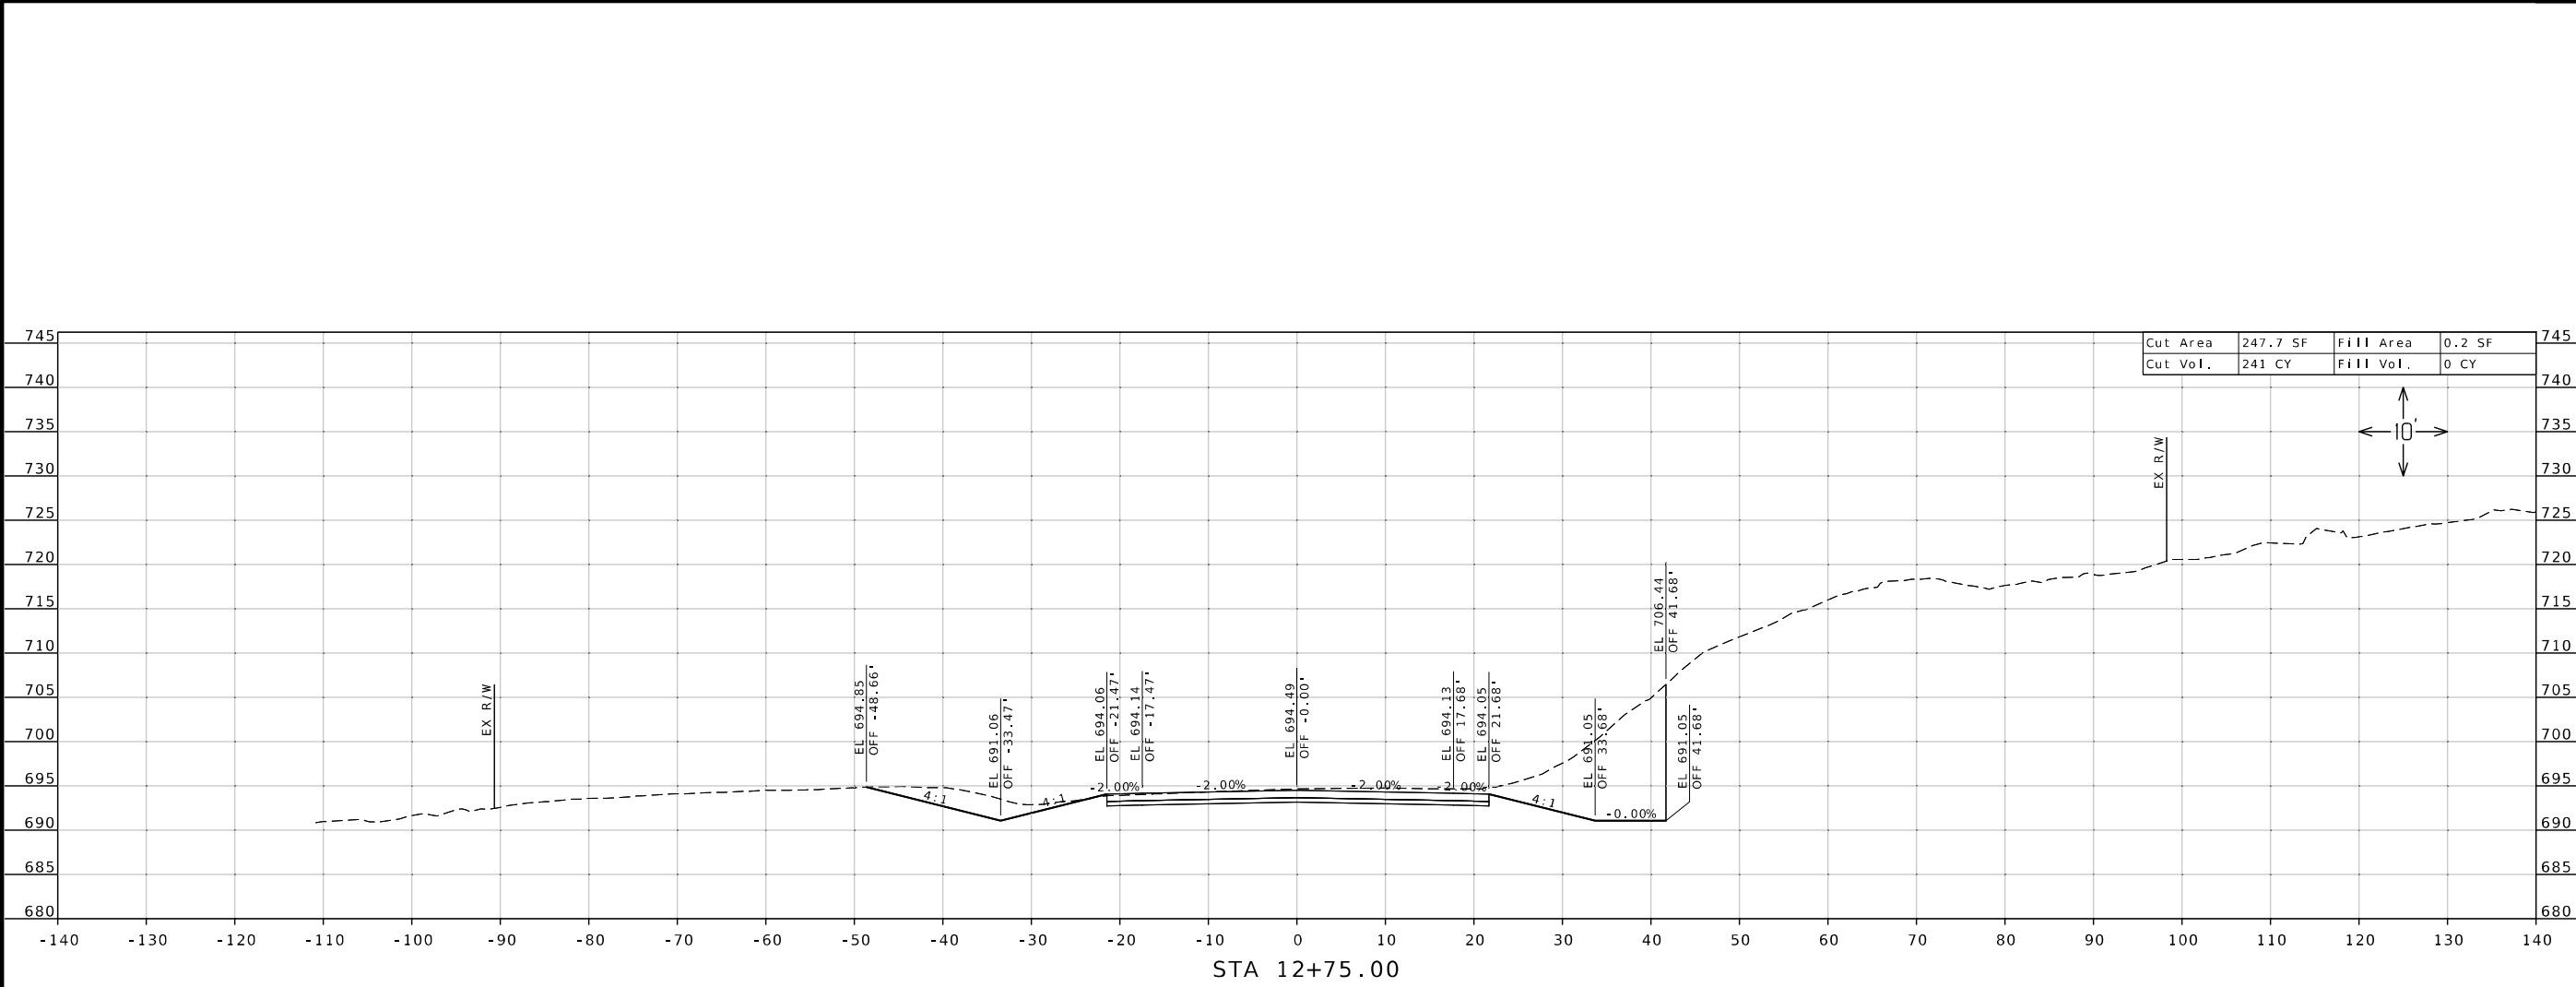

3/25/2026	
ROUTE 7	STATE MO
DISTRICT SW	SHEET NO. 61
COUNTY BENTON	
JOB NO. JSR0110	
CONTRACT ID.	
PROJECT NO.	
BRIDGE NO.	


DATE	DESCRIPTION


MISSOURI HIGHWAYS AND TRANSPORTATION COMMISSION

105 WEST CAPITOL
JEFFERSON CITY, MO 65102
1-888-ASK-MODOT (1-888-275-6636)

olsson

PH: 417.890.8802
550 ST. LOUIS STREET
SPRINGFIELD, MO 65806
CERTIFICATE OF
AUTHORITY NO. 001592

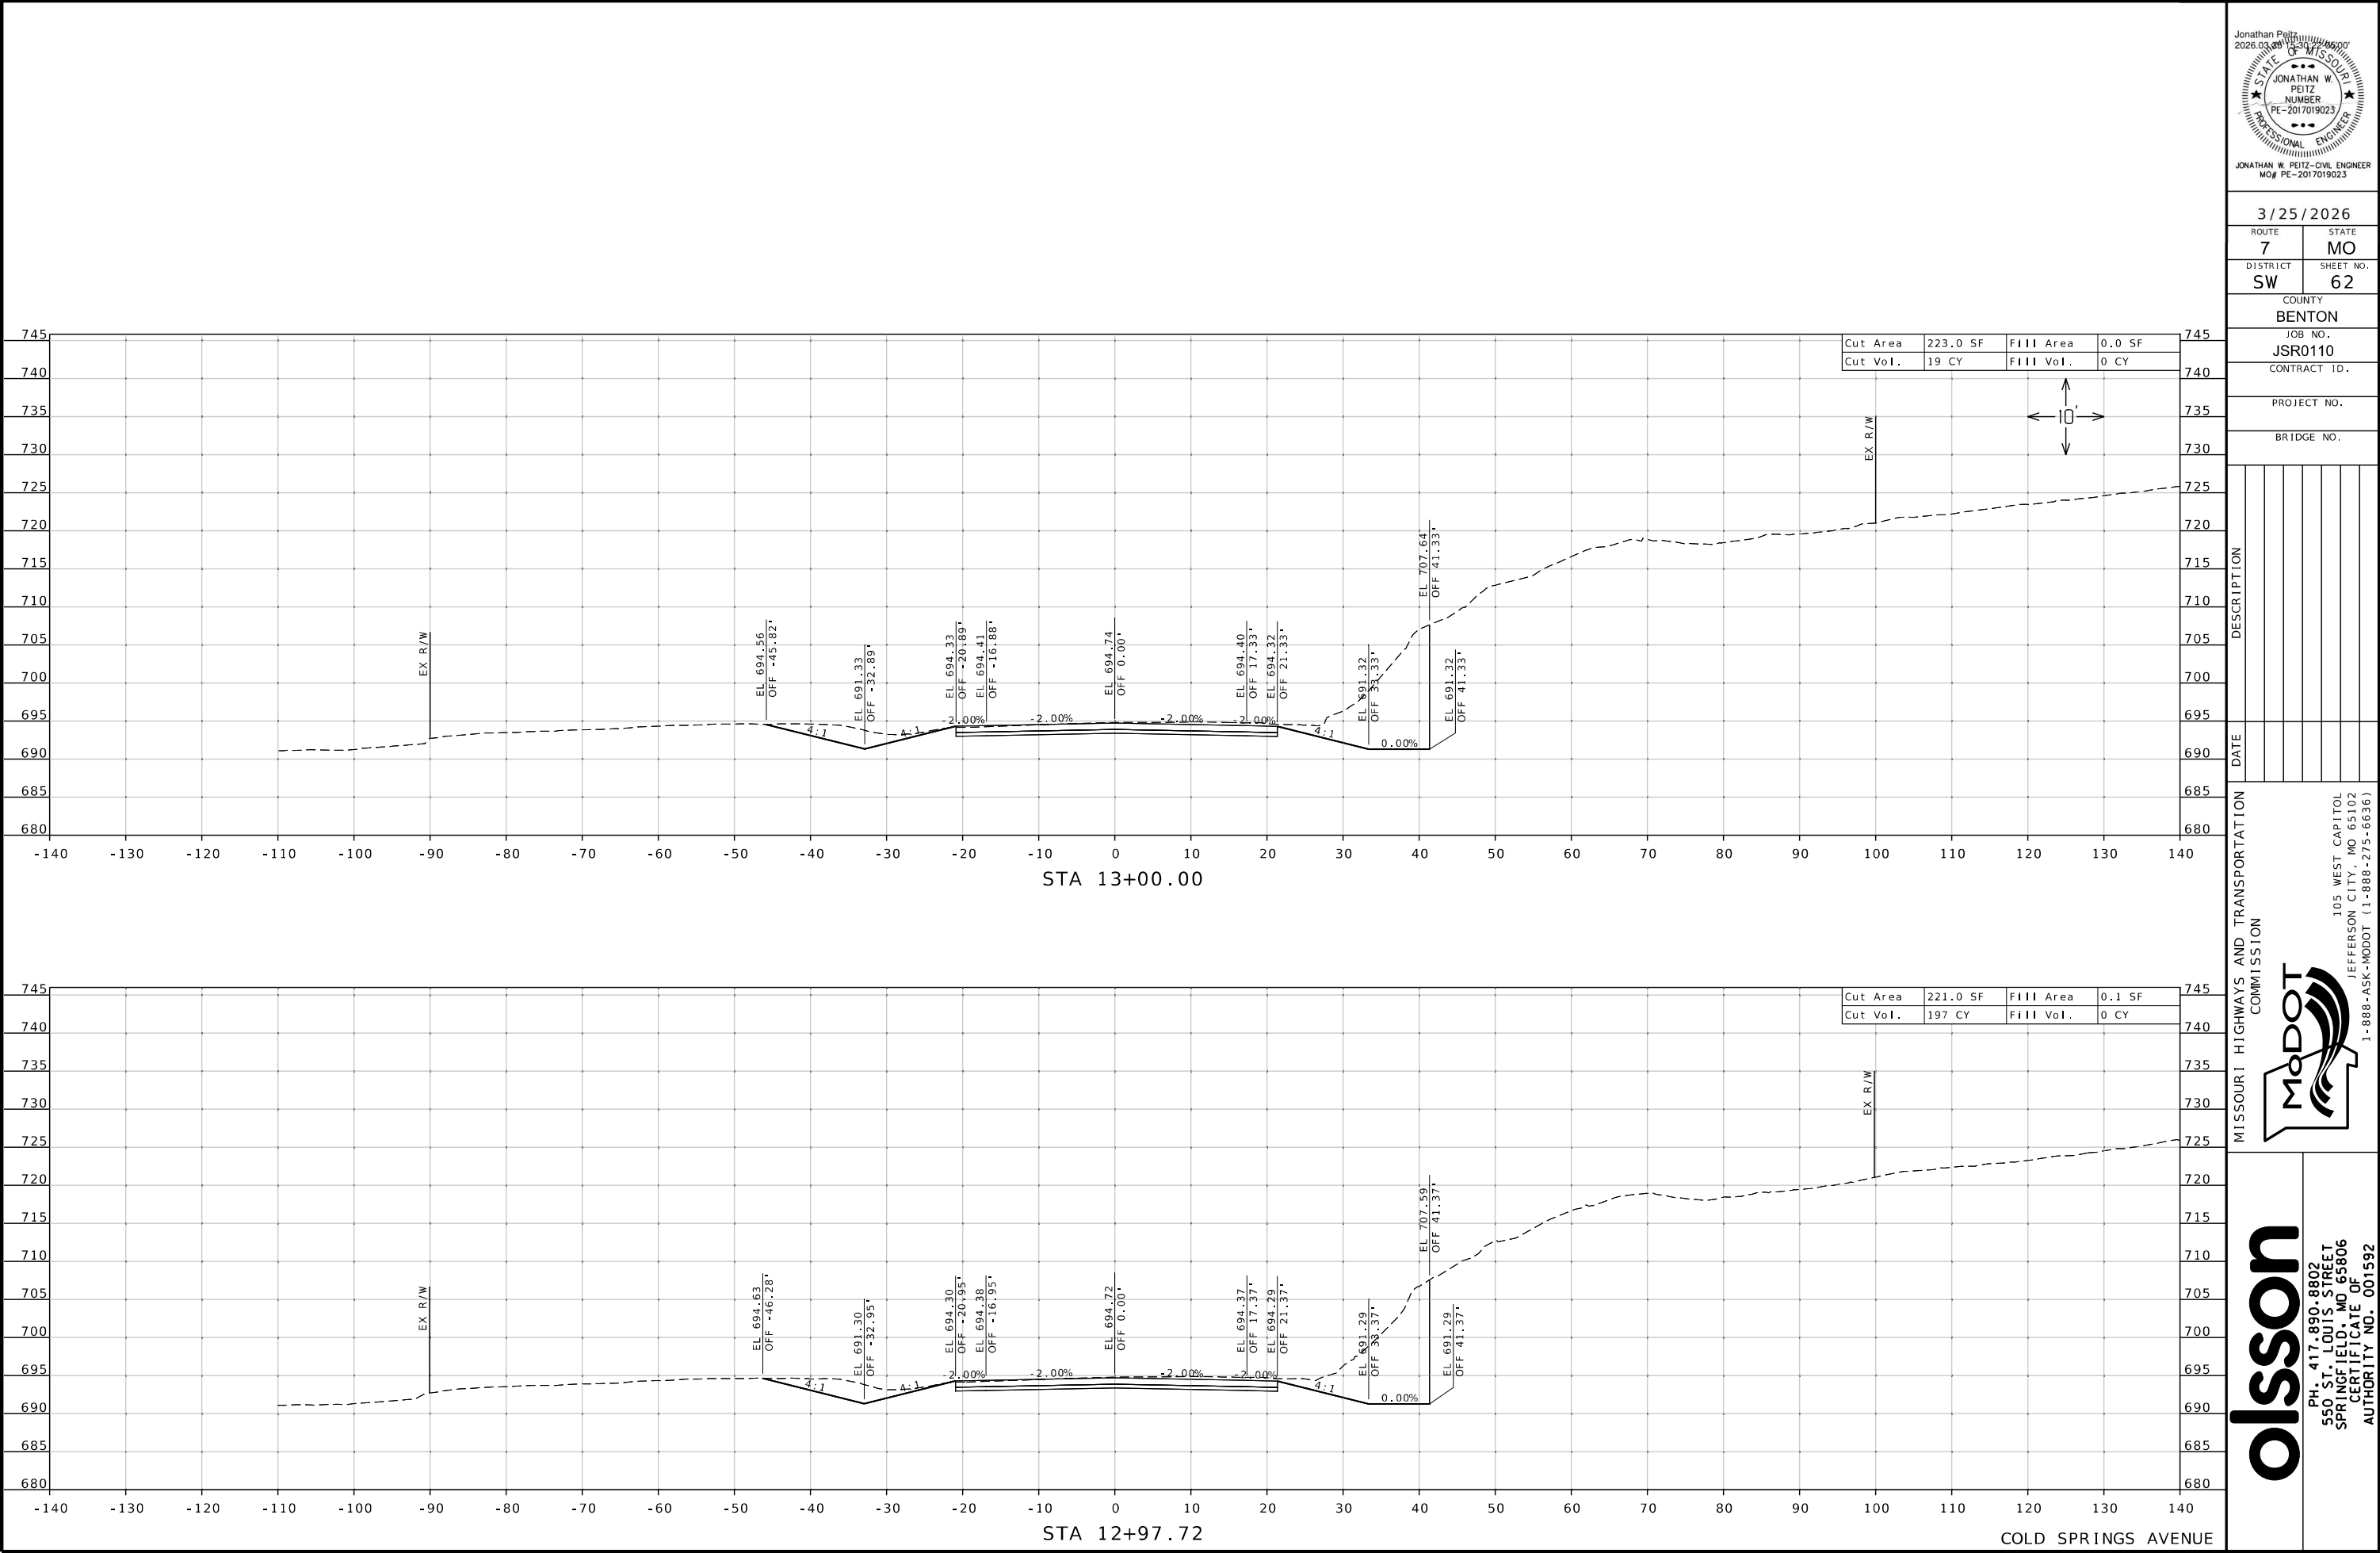

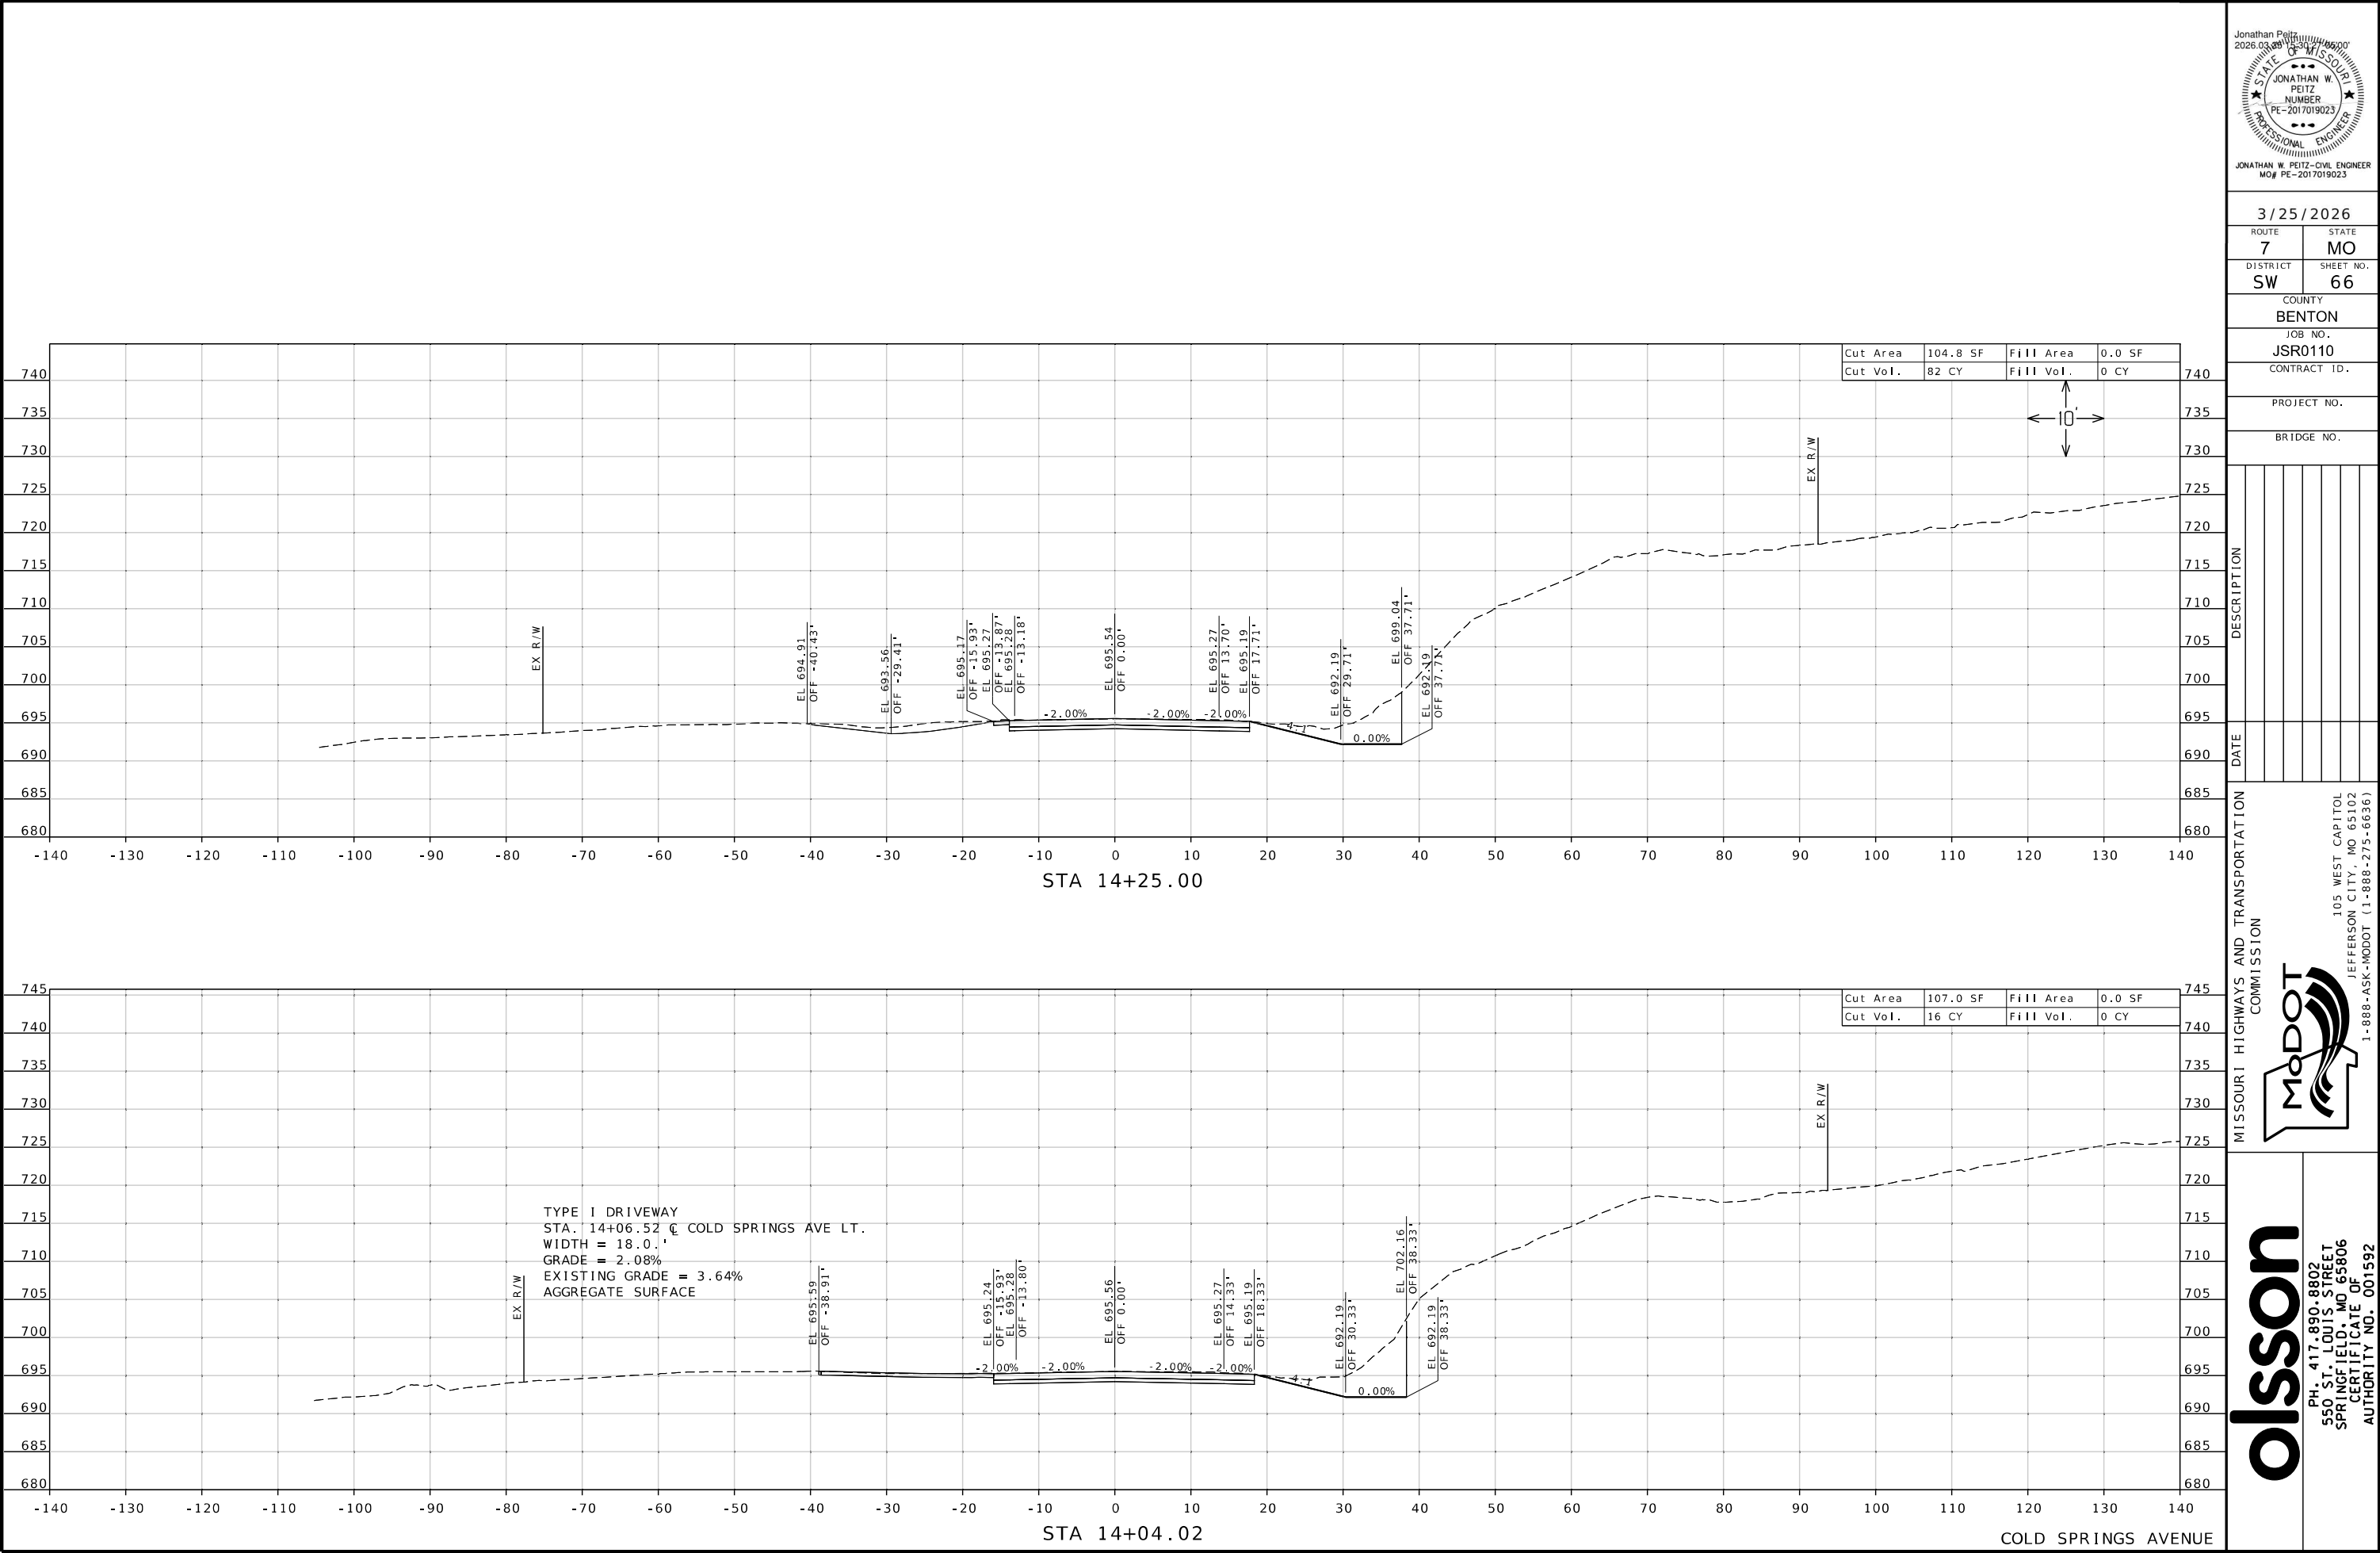

Jonathan Peitz
2026.03.13
STATE OF MISSOURI
JONATHAN W. PEITZ
NUMBER
PE-2017019023
PROFESSIONAL ENGINEER
JONATHAN W. PEITZ-CIVIL ENGINEER
MO# PE-2017019023


3/25/2026
ROUTE 7 STATE MO
DISTRICT SW SHEET NO. 66
COUNTY BENTON
JOB NO. JSR0110
CONTRACT ID.

PROJECT NO.
BRIDGE NO.

DESCRIPTION	DATE

MISSOURI HIGHWAYS AND TRANSPORTATION COMMISSION
105 WEST CAPITOL
JEFFERSON CITY, MO 65102
1-888-ASK-MODOT (1-888-275-6636)

olsson
PH: 417.890.8802
550 ST. LOUIS STREET
SPRINGFIELD, MO 65806
CERTIFICATE OF
AUTHORITY NO. 001592

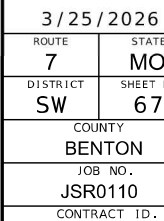
[illegible]


MISSOURI HIGHWAYS AND TRANSPORTATION
COMMISSION

MoDOT

105 WEST CAPITOL
JEFFERSON CITY, MO 65102

Olsson
PH. 417.890.8802
550 ST. LOUIS STREET
SPRINGFIELD, MD 65806
COTTON, CT, USA

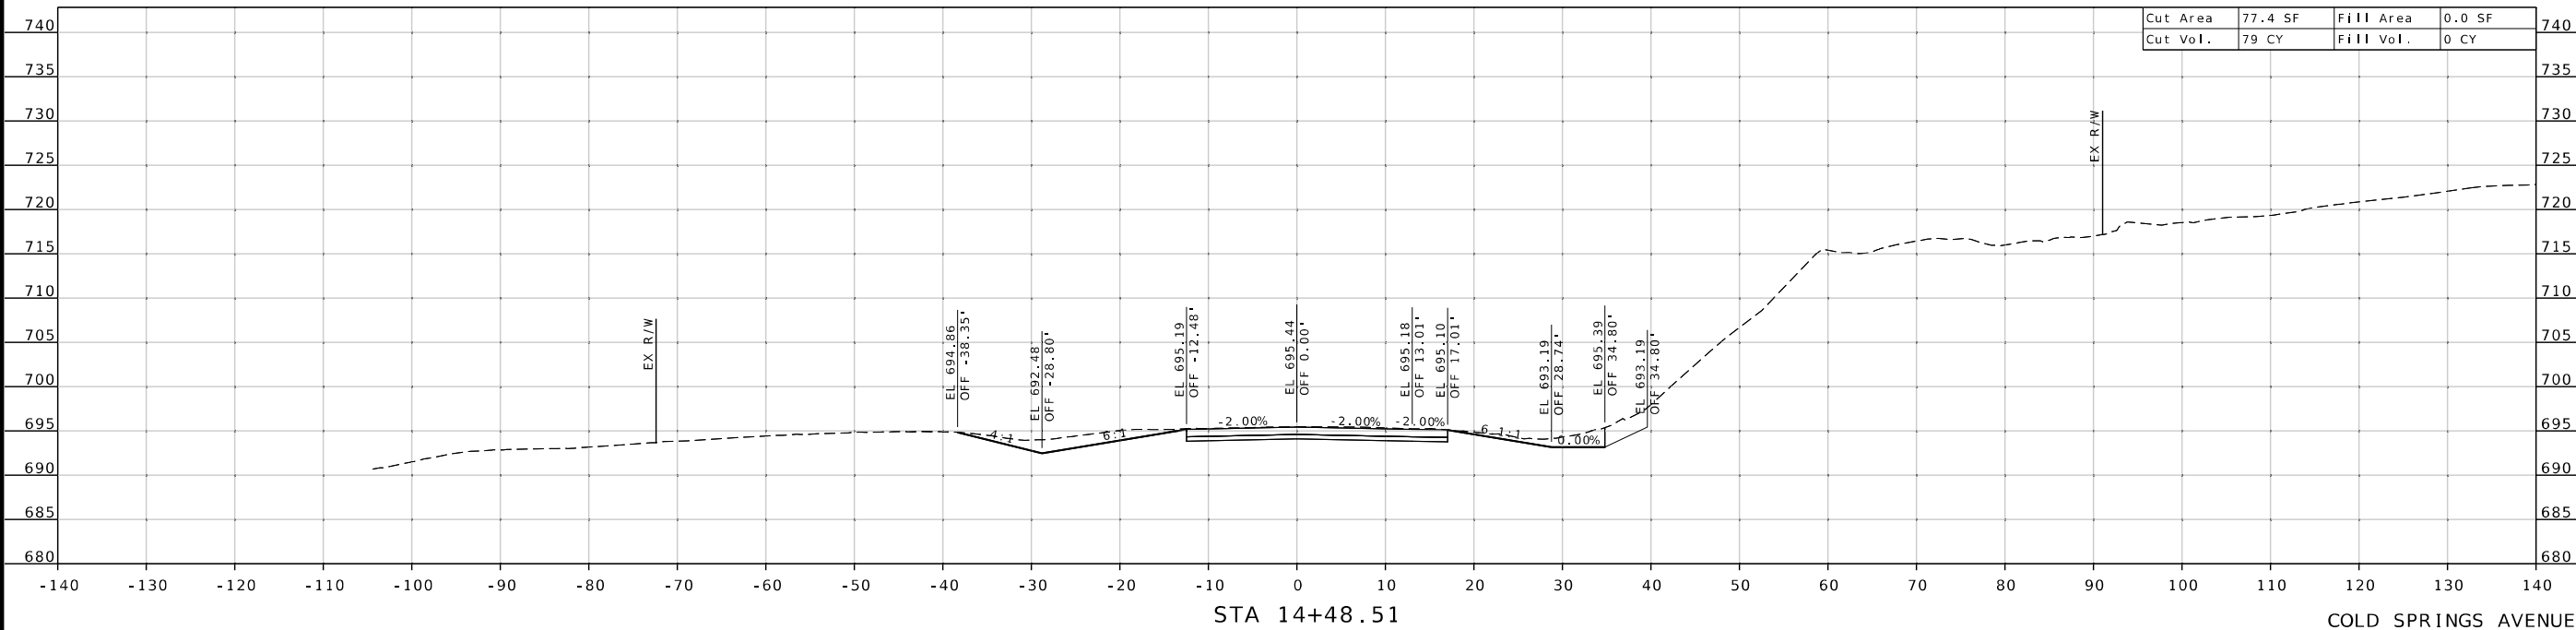

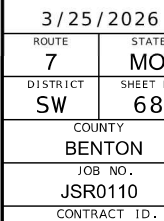
[illegible]


MISSOURI HIGHWAYS AND TRANSPORTATION
COMMISSION

MoDOT

105 WEST CAPITOL
JEFFERSON CITY, MO 65102

Olsson
PH. 417.890.8802
550 ST. LOUIS STREET
SPRINGFIELD, MD 65806
COTTON, CT, USA

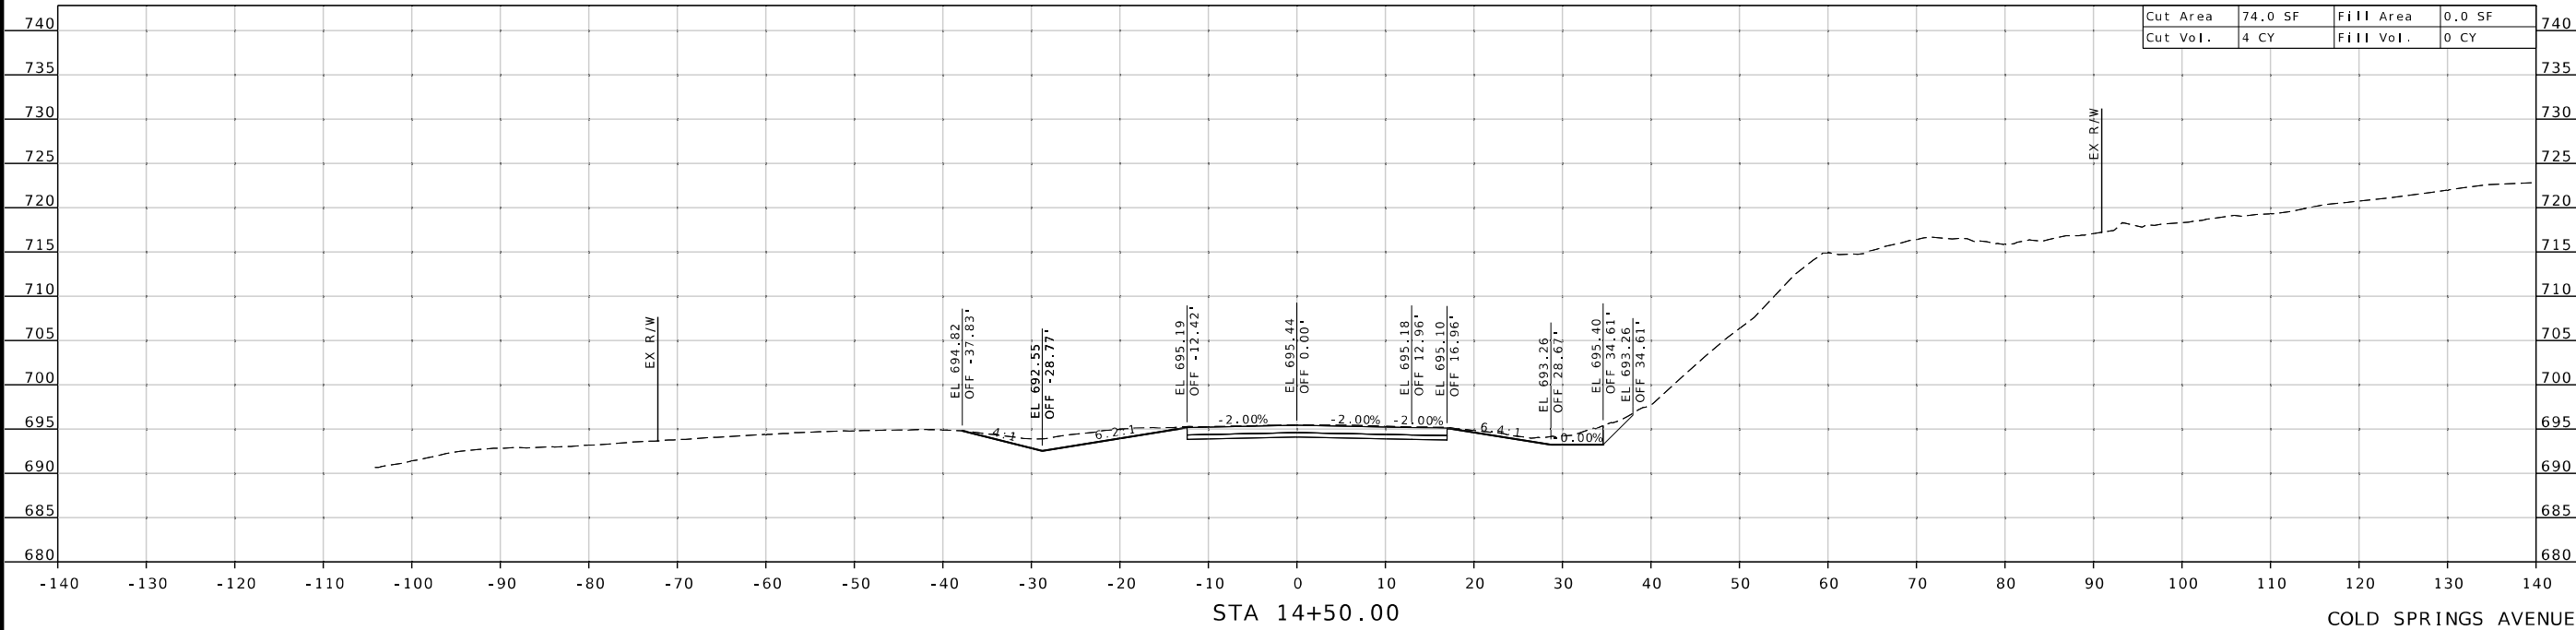

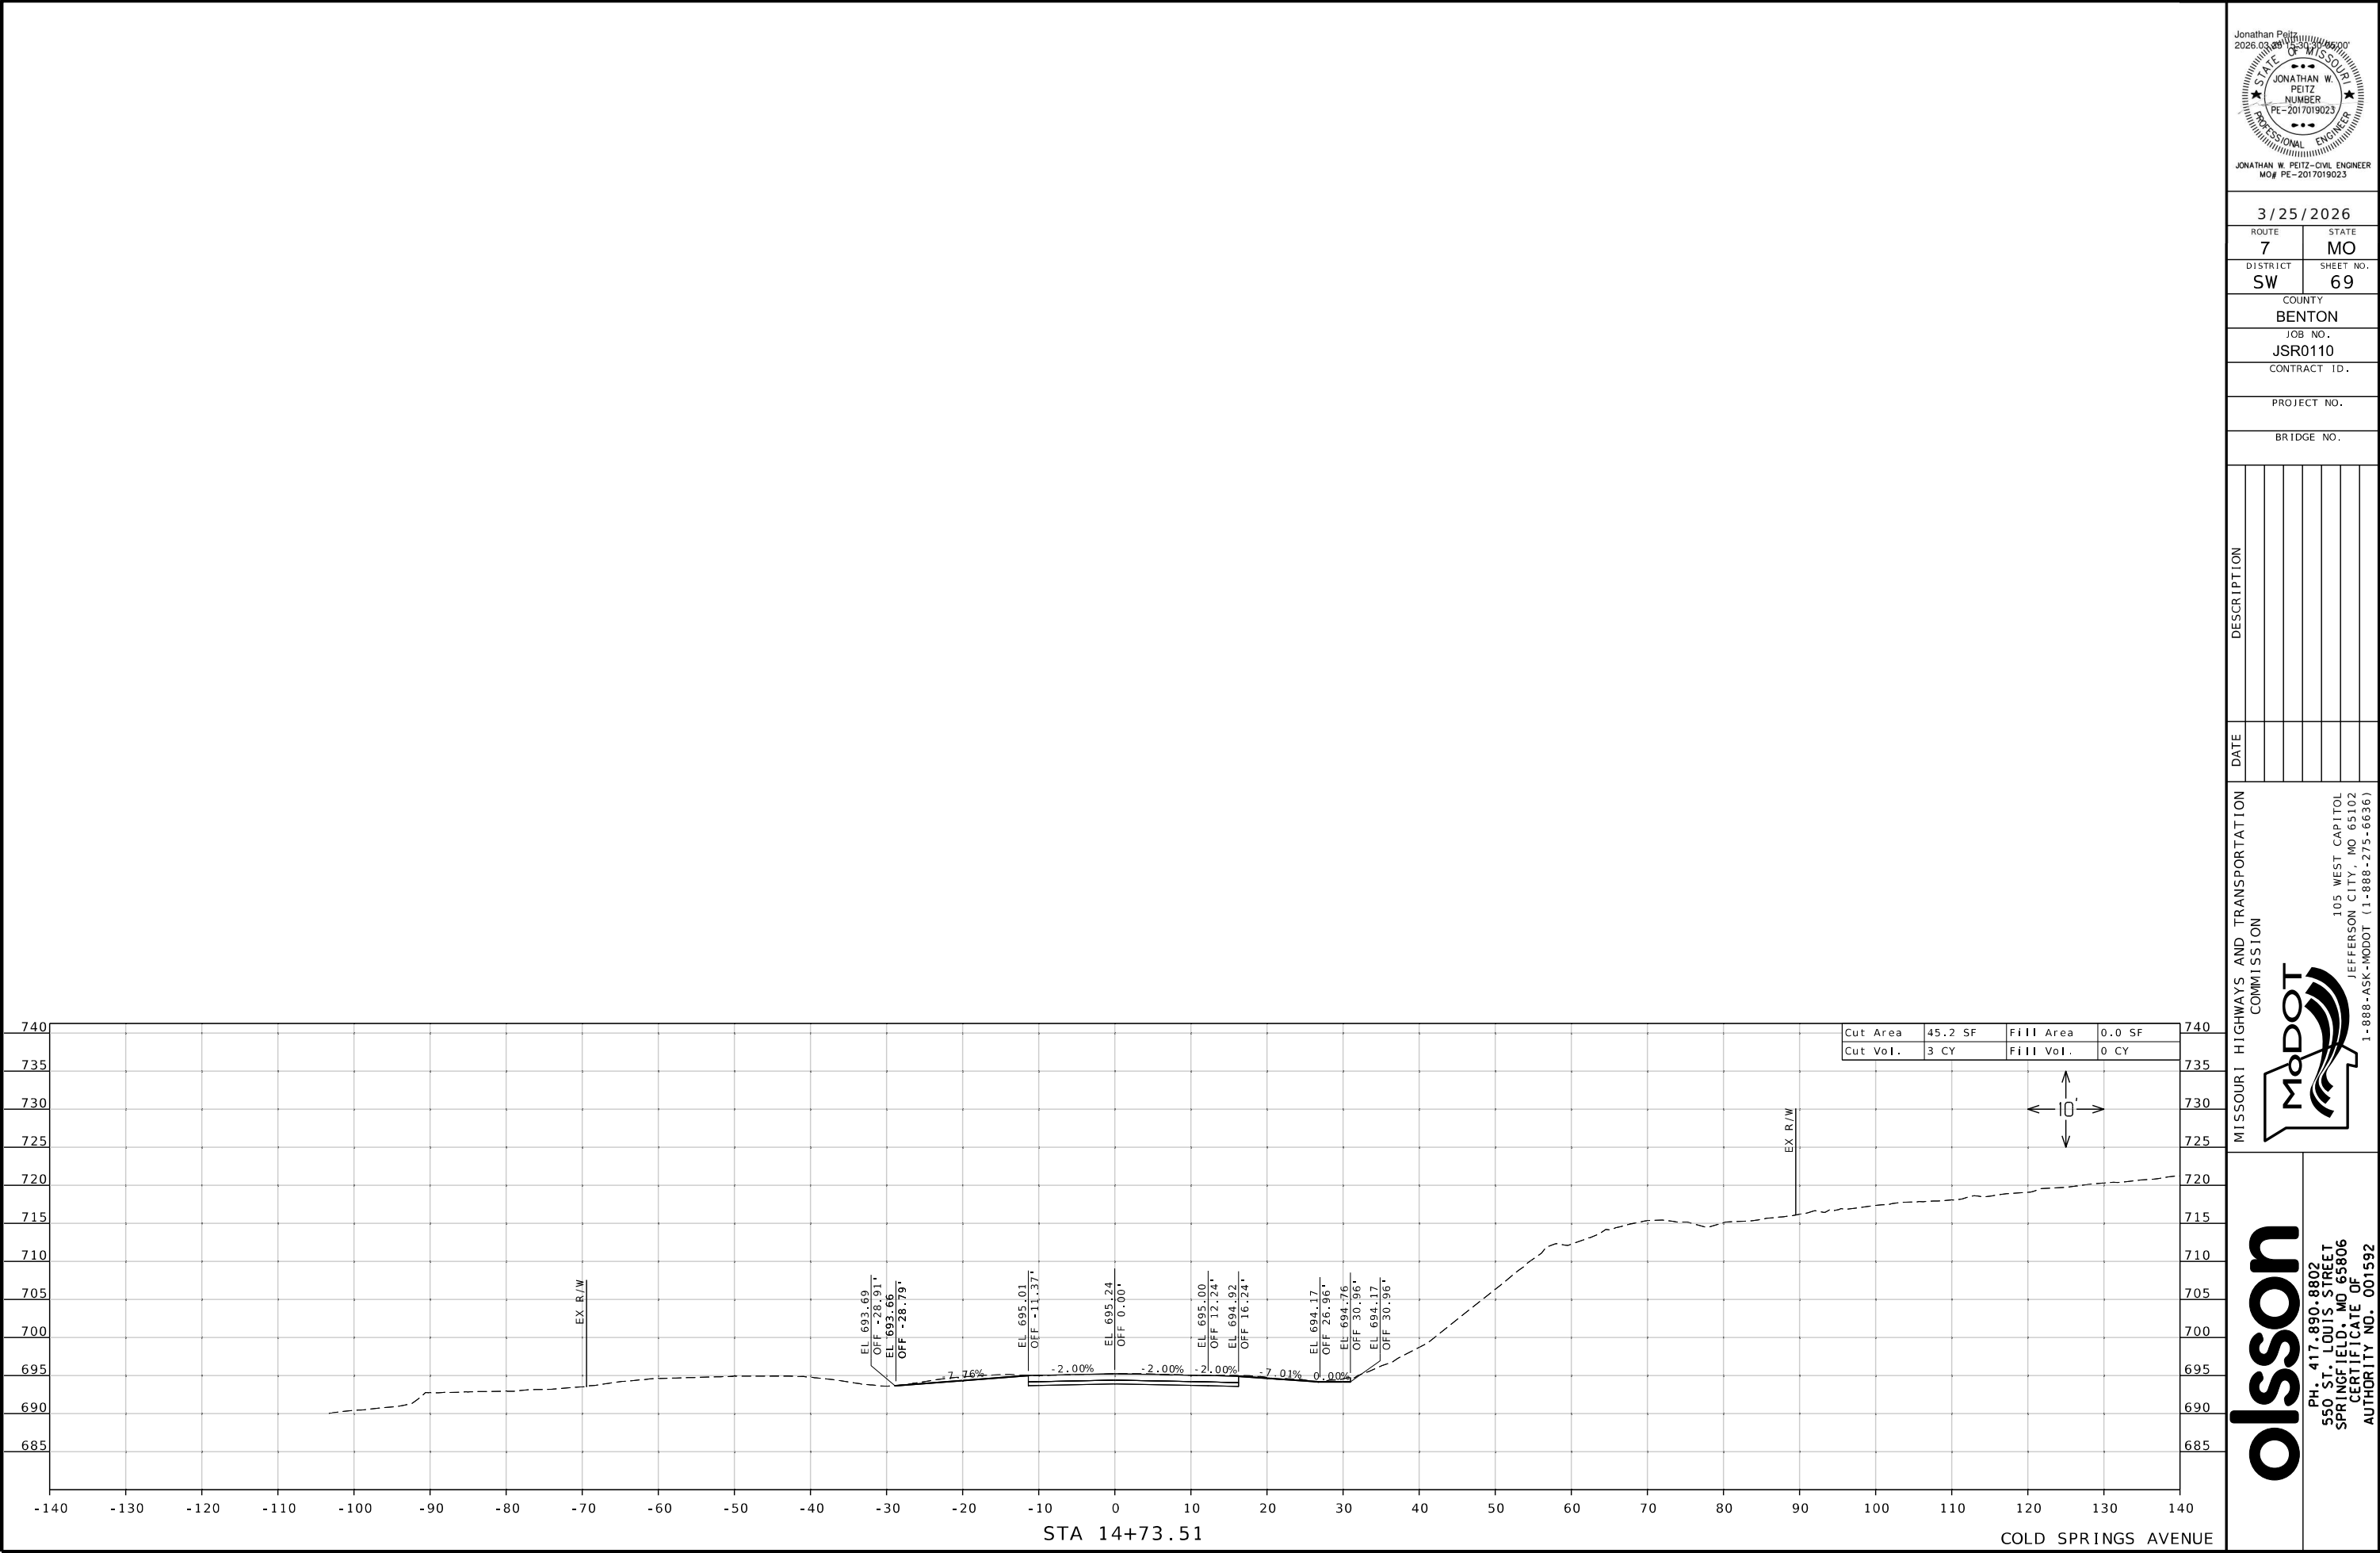


Jonathan Peitz
2026.03.28 15:50:00
STATE OF MISSOURI
JONATHAN W. PEITZ
NUMBER
PE-2017019023
PROFESSIONAL ENGINEER
JONATHAN W. PEITZ-CIVIL ENGINEER
MO# PE-2017019023

3/25/2026
ROUTE 7
DISTRICT SW
STATE MO
SHEET NO. 69
COUNTY BENTON
JOB NO. JSR0110
CONTRACT ID.
PROJECT NO.
BRIDGE NO.

DESCRIPTION

MISSOURI HIGHWAYS AND TRANSPORTATION
COMMISSION
MoDOT
105 WEST CAPITOL
JEFFERSON CITY, MO 65102
1-888-ASK-MODOT (1-888-275-6636)

olsson
PH: 417.890.8802
550 ST. LOUIS STREET
SPRINGFIELD, MO 65806
CERTIFICATE OF
AUTHORITY NO. 001592

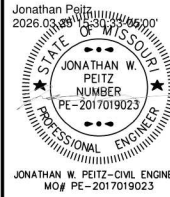

BRIDGE NO.


[illegible]


MISSOURI HIGHWAYS AND TRANSPORTATION COMMISSION


MoDOT



105 WEST CAPITOL
JEFFERSON CITY, MO 65102

olsson
PH. 417.890.8802
550 ST. LOUIS STREET
SPRINGFIELD, MD 20686
CERTIFICATE OF

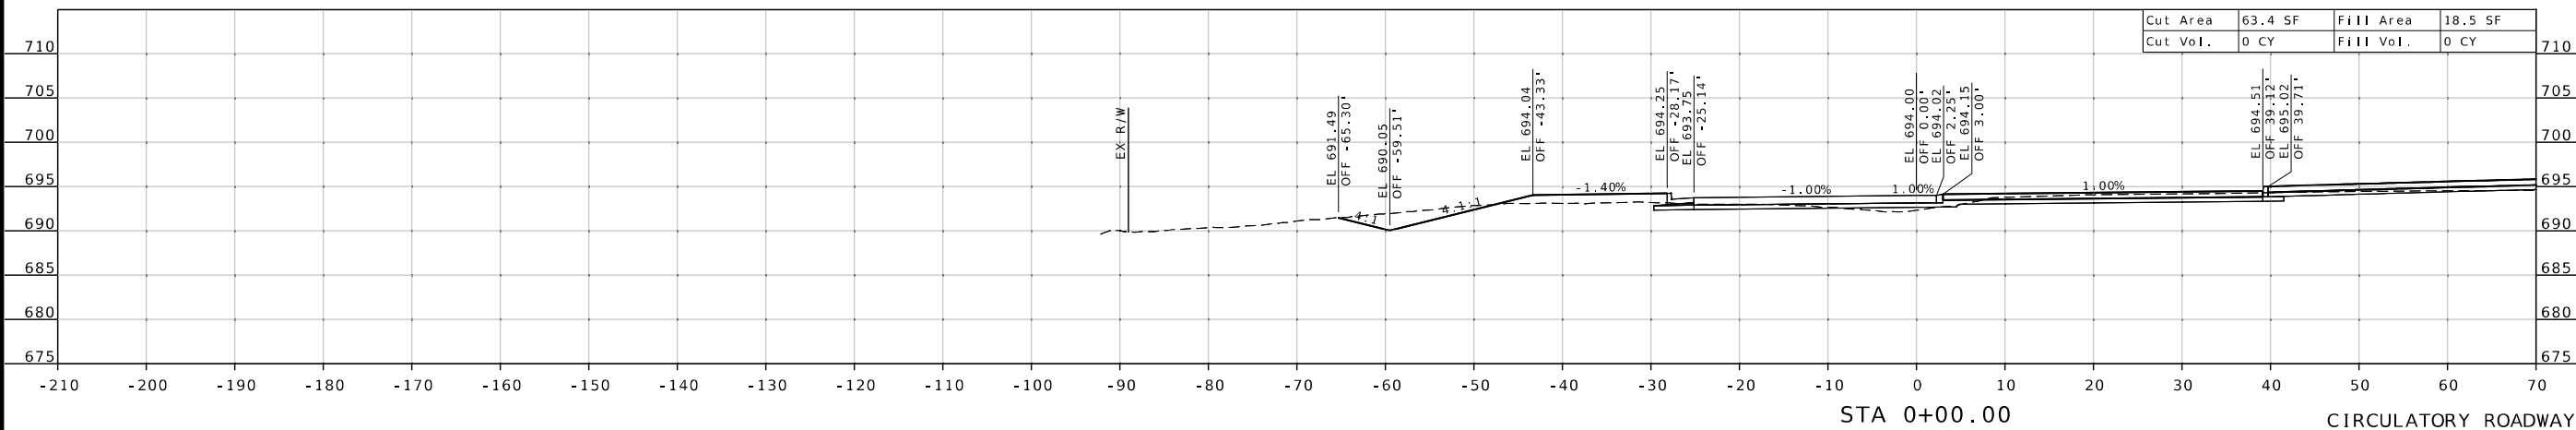

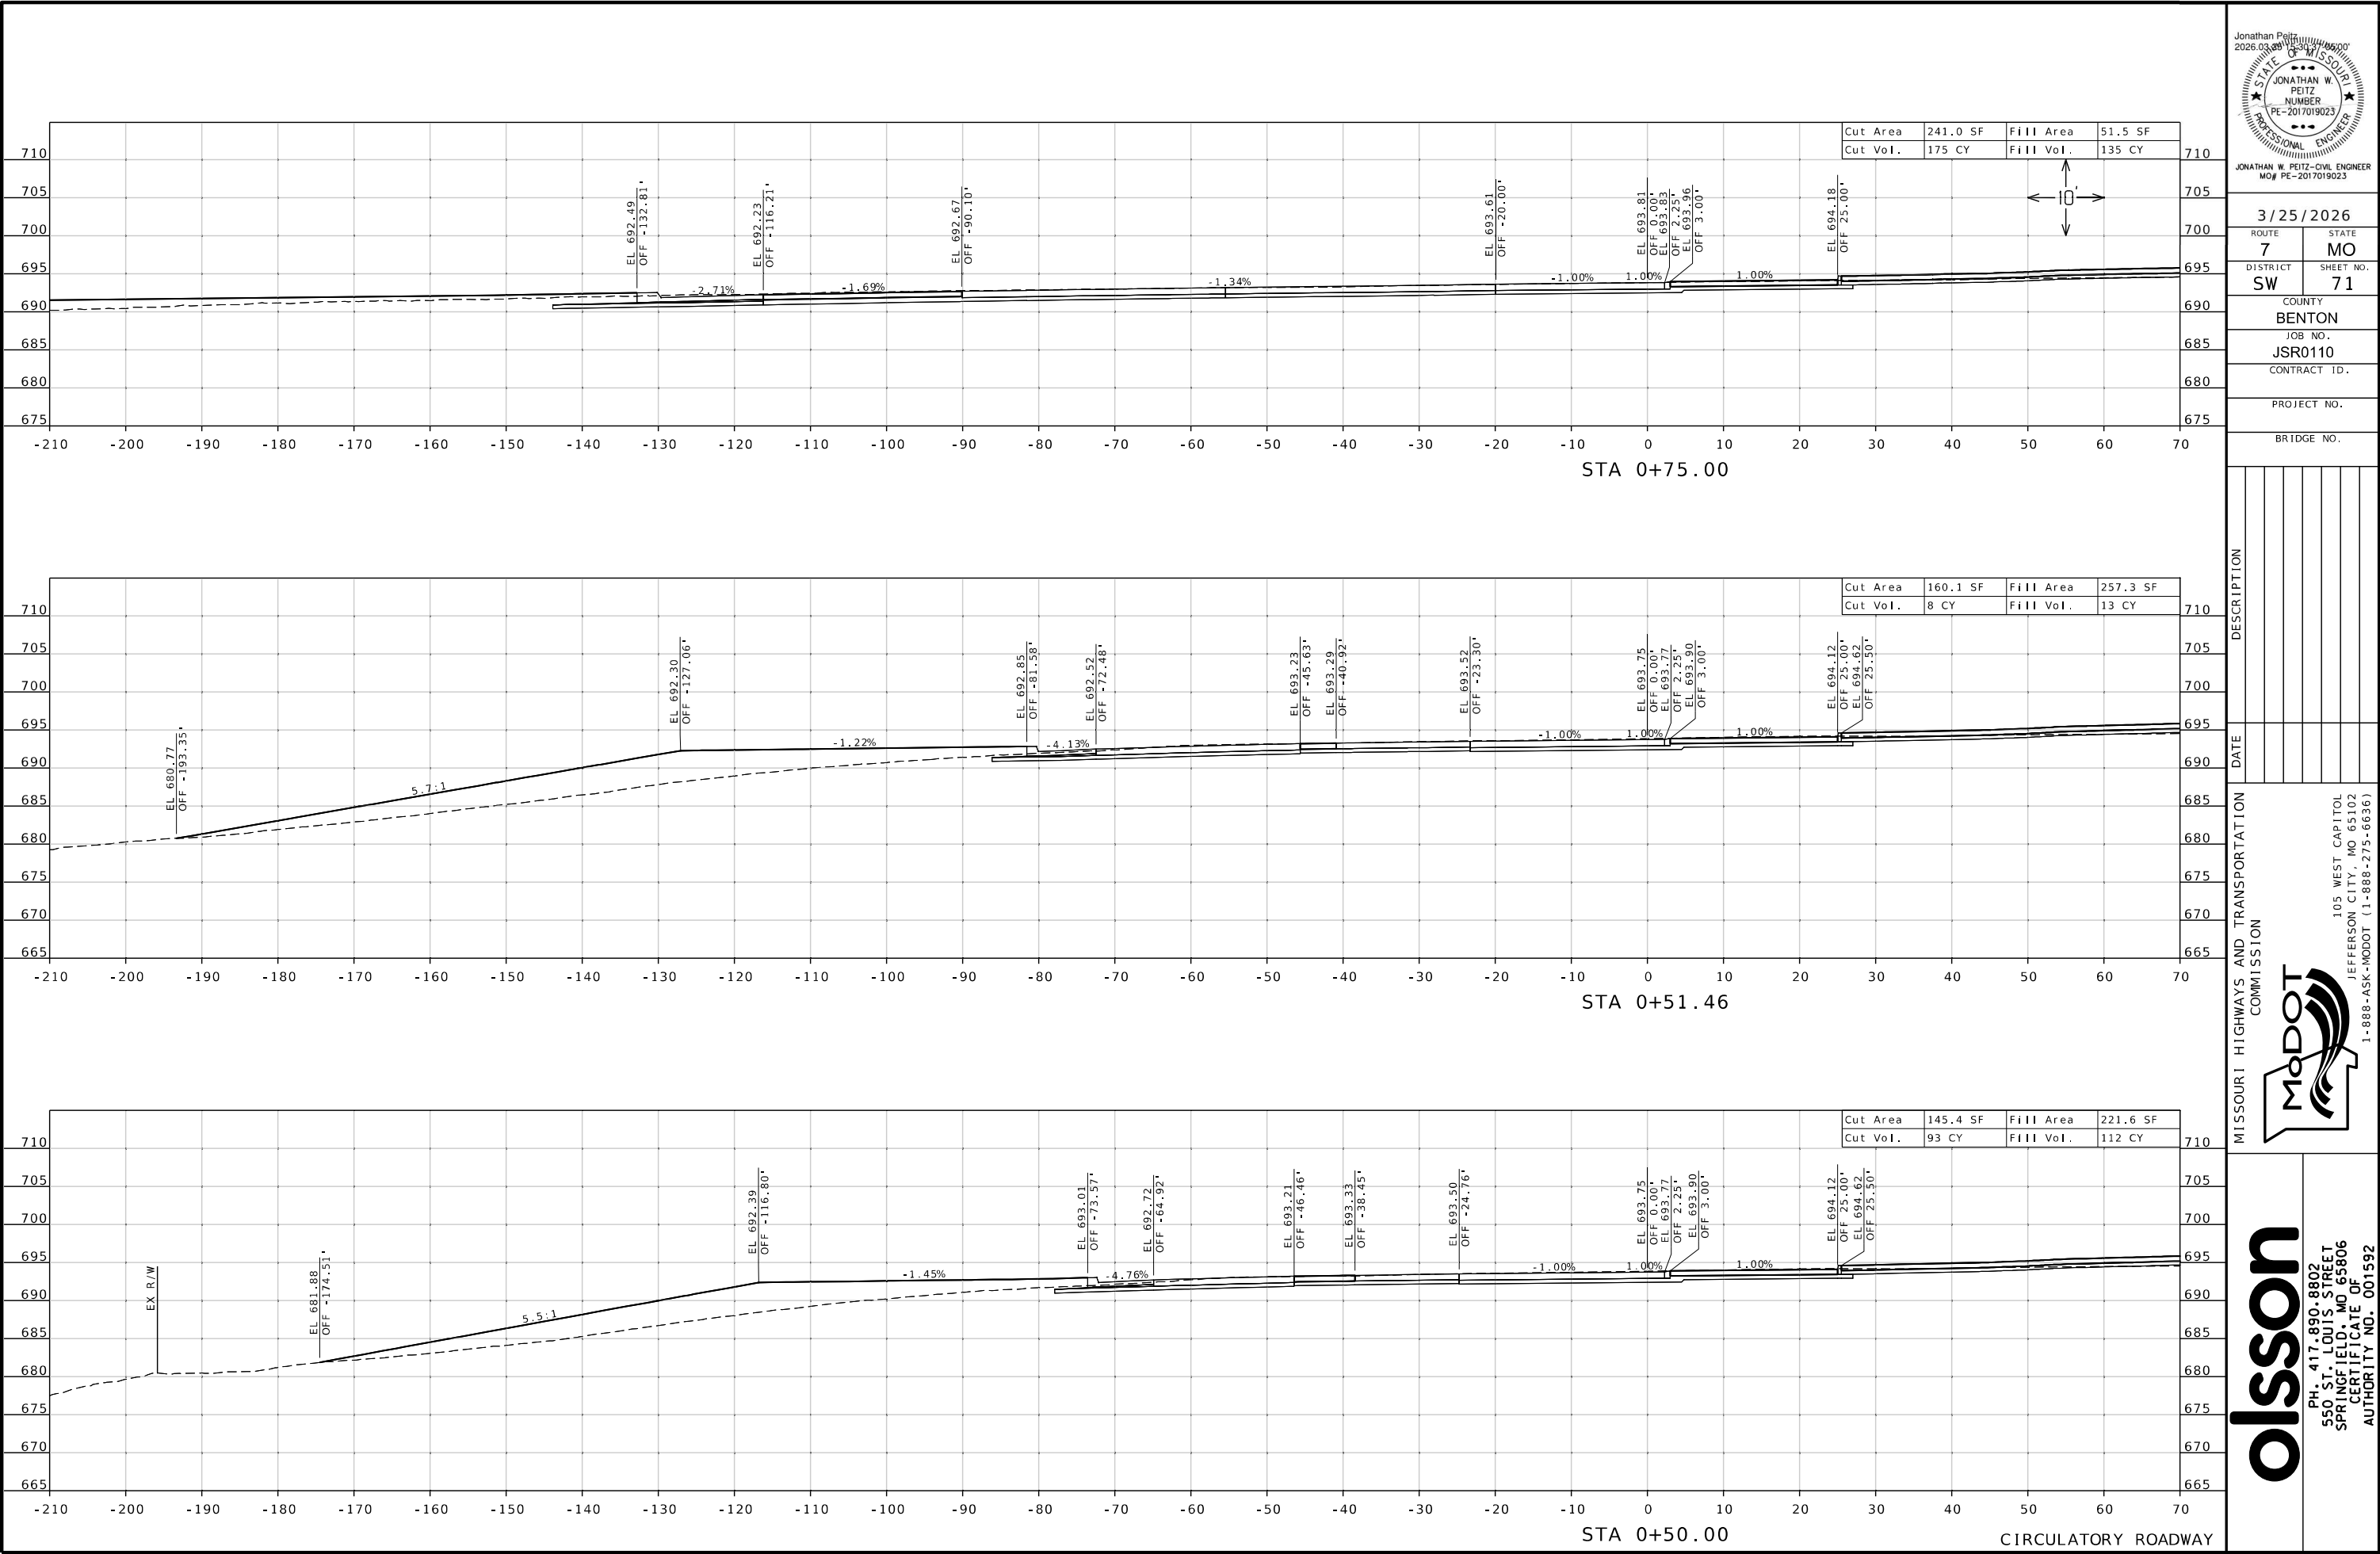

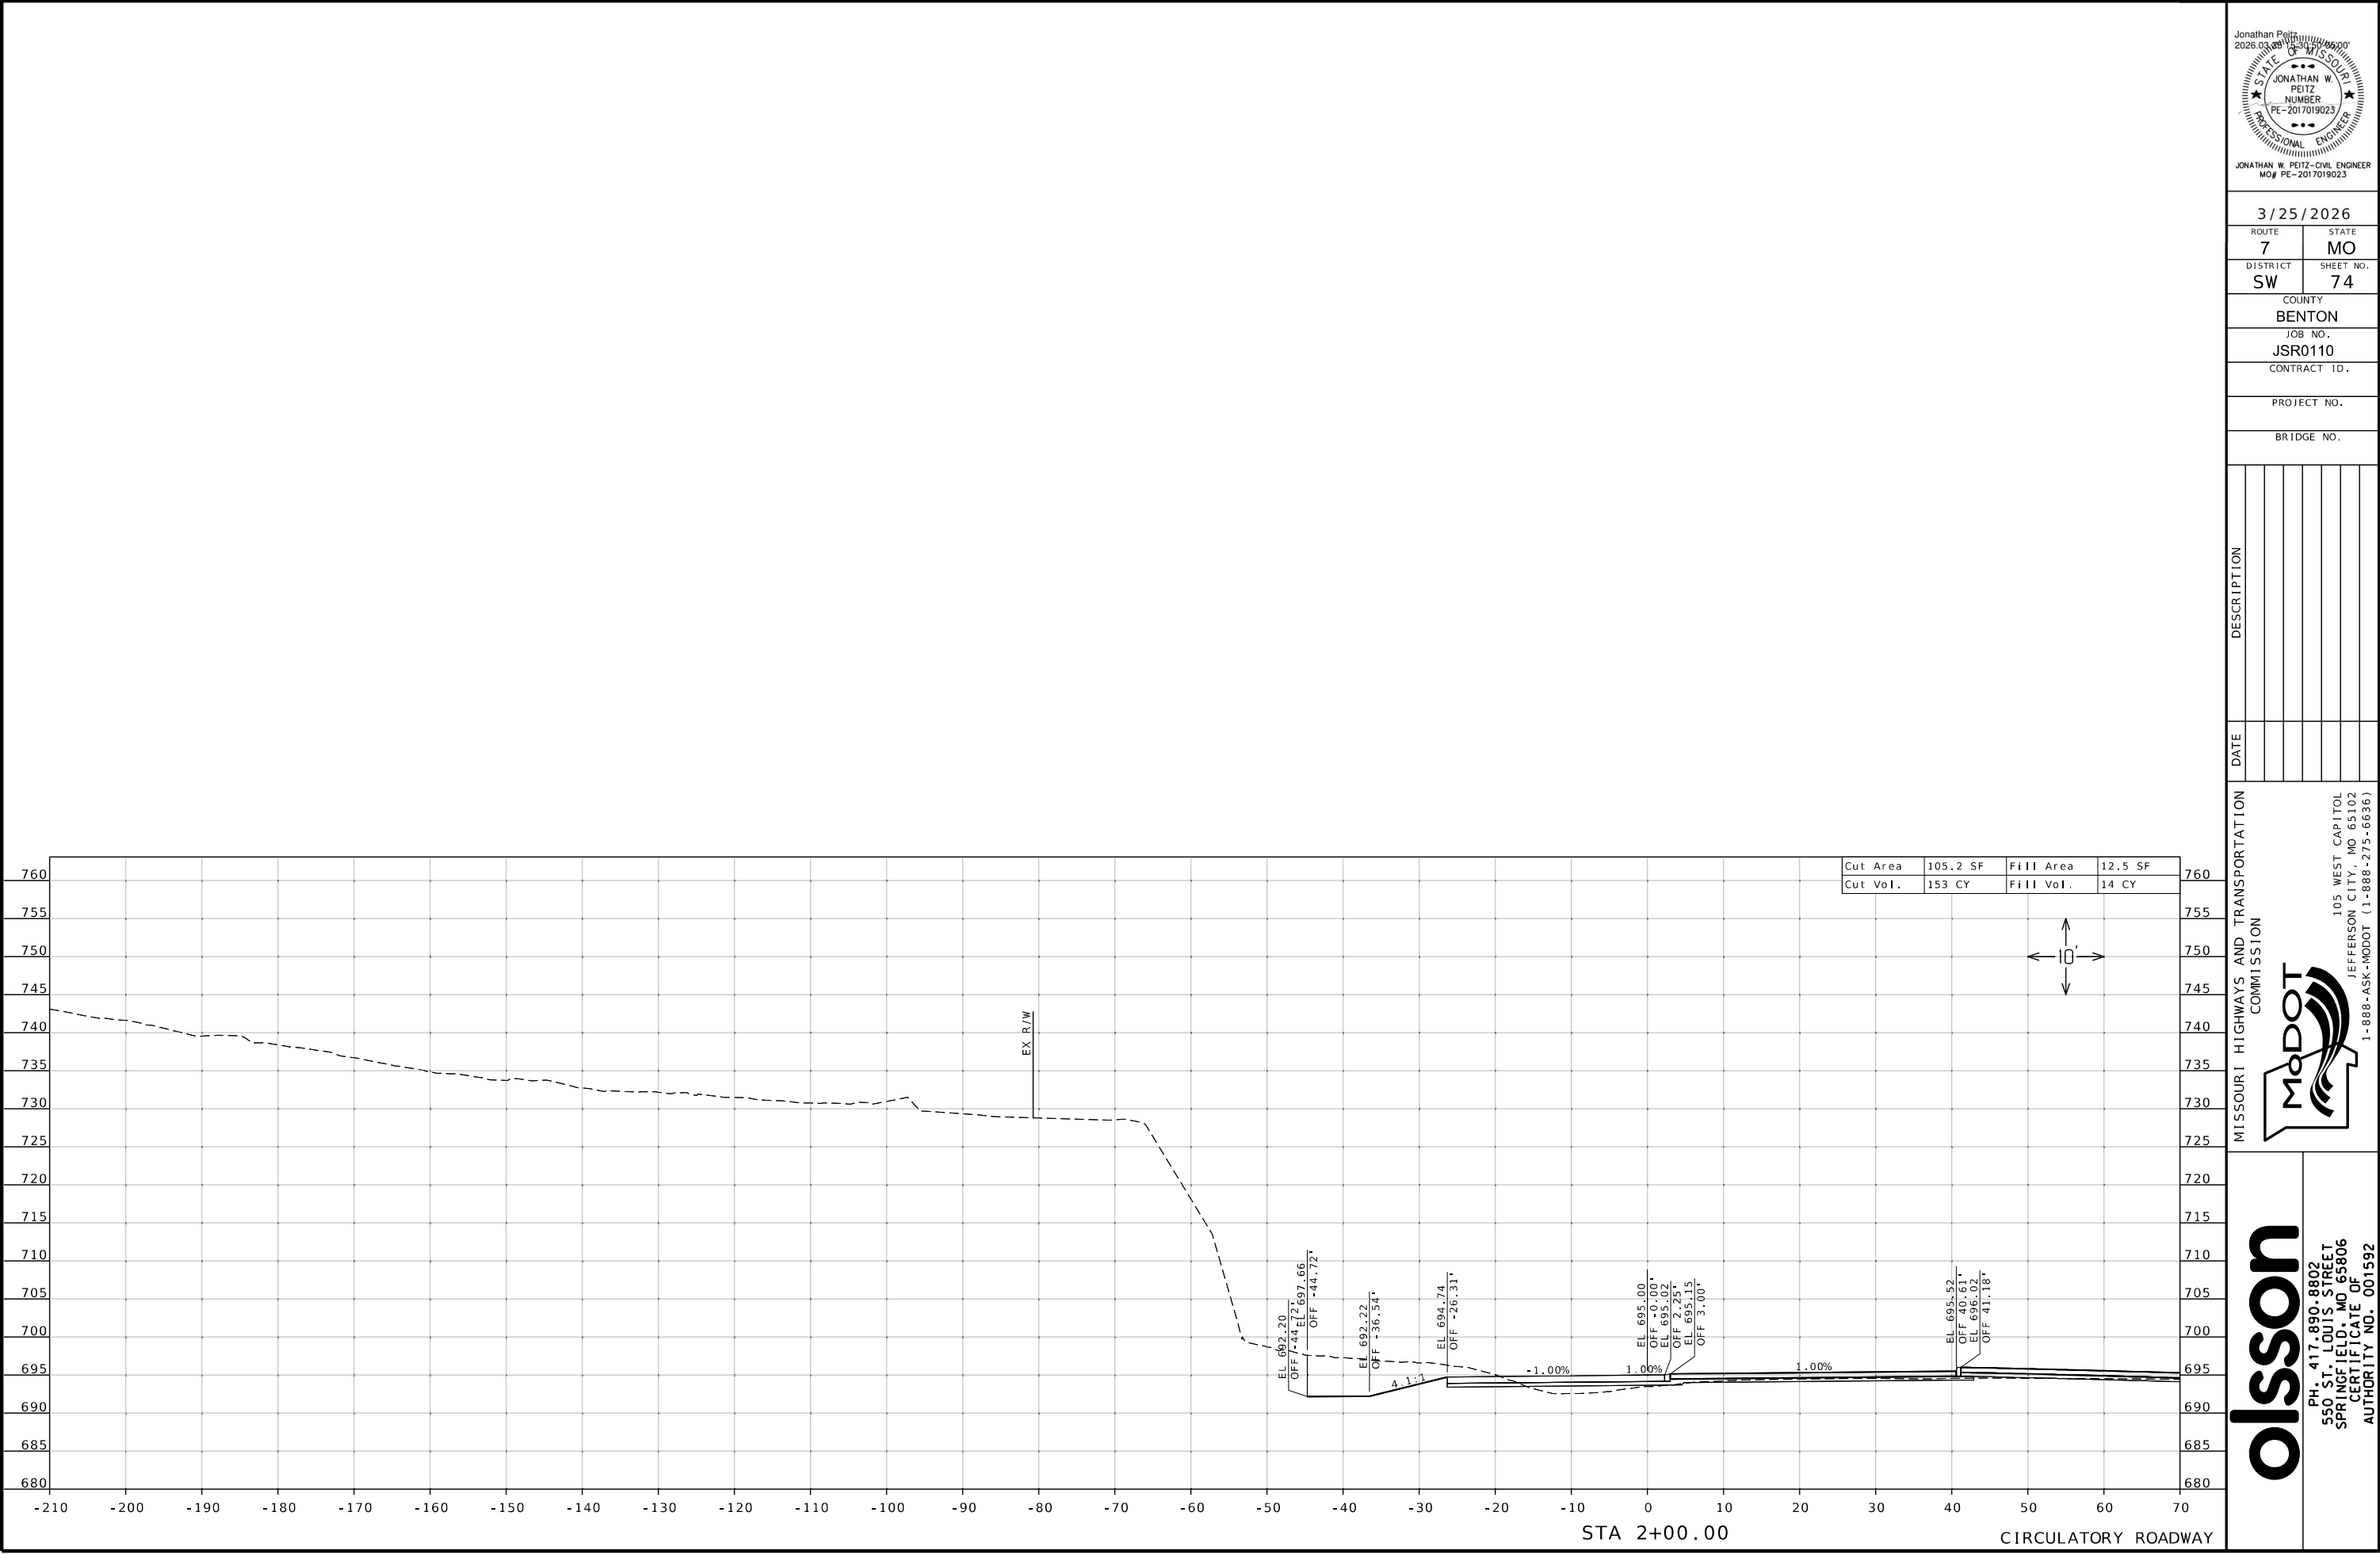

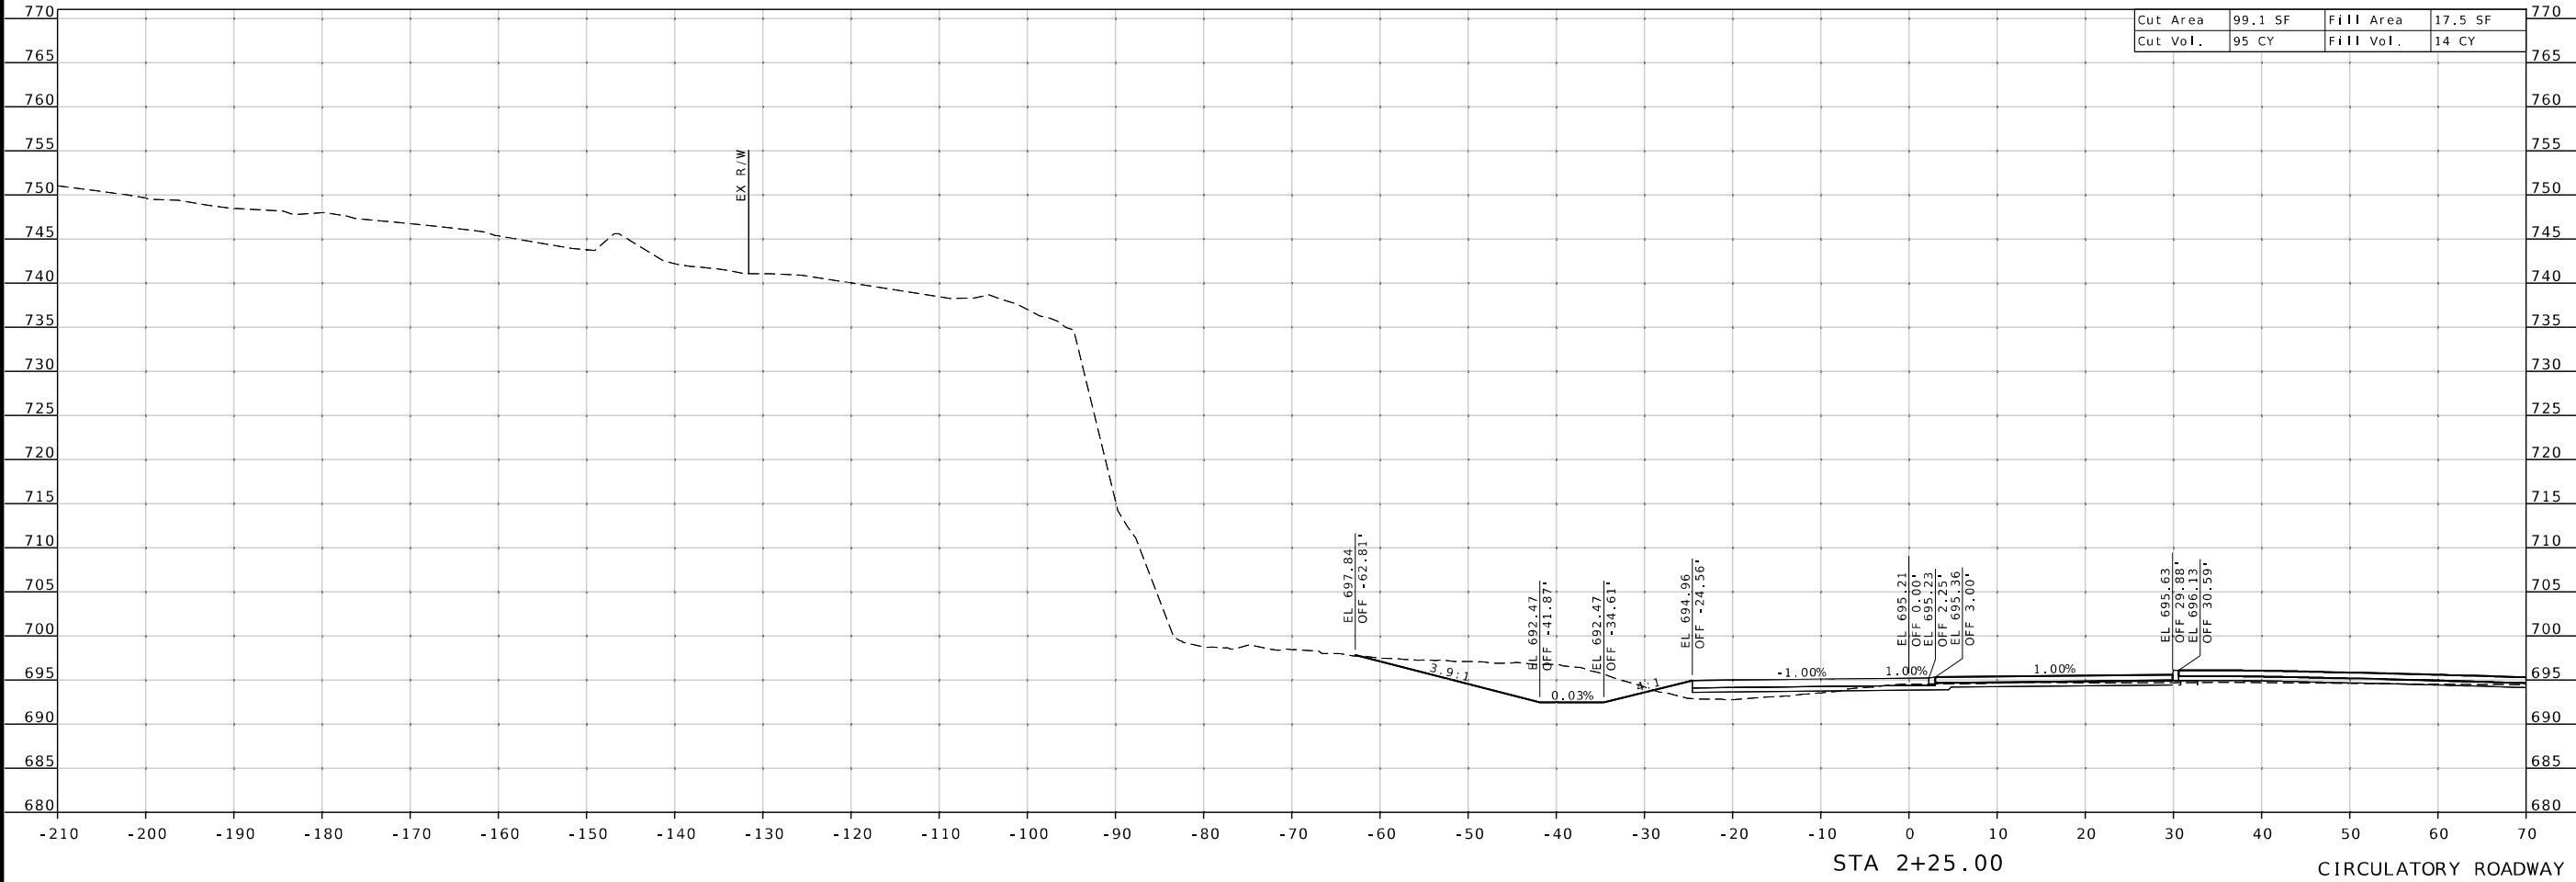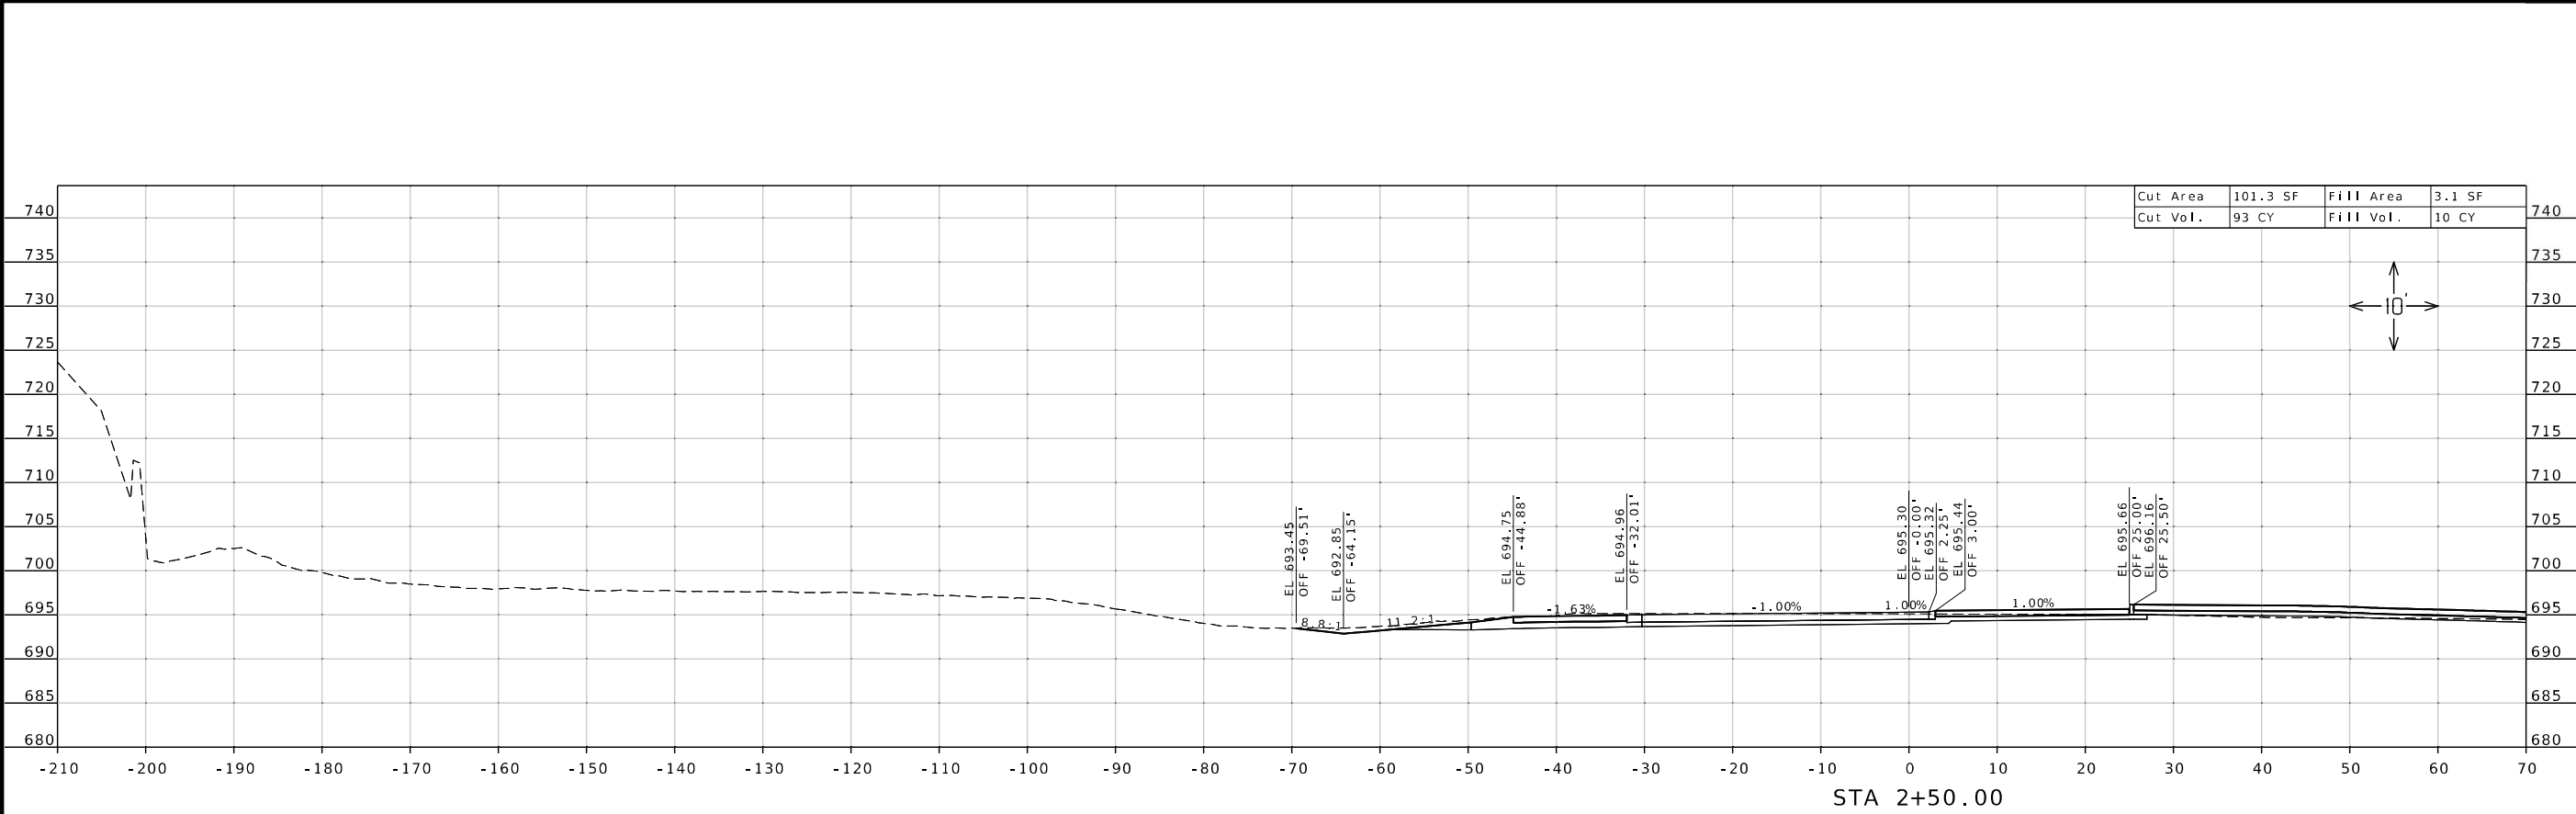

Jonathan Peitz
2026.03.25
15500'

STATE OF MISSOURI

JONATHAN W. PEITZ
NUMBER
PE-2017019023

PROFESSIONAL ENGINEER

JONATHAN W. PEITZ-CIVIL ENGINEER
MO# PE-2017019023

3/25/2026

ROUTE
7

STATE
MO

DISTRICT
SW

SHEET NO.
75

COUNTY
BENTON

JOB NO.
JSR0110

CONTRACT ID.

PROJECT NO.

BRIDGE NO.

DESCRIPTION

DATE

MISSOURI HIGHWAYS AND TRANSPORTATION COMMISSION




MoDOT

105 WEST CAPITOL
JEFFERSON CITY, MO 65102
1-888-ASK-MODOT (1-888-275-6636)

olsson

PH: 417.890.8802
550 ST. LOUIS STREET
SPRINGFIELD, MO 65806
CERTIFICATE OF
AUTHORITY NO. 001592

F:\2023\05001-05500\023-05275\40-Design\Microstation\Plan Sheets\15 Cross Sections\XS_070-078_CIRCULATORY ROADWAY_JSR0110_110.dgn 8:53:28 AM 3/25/2026

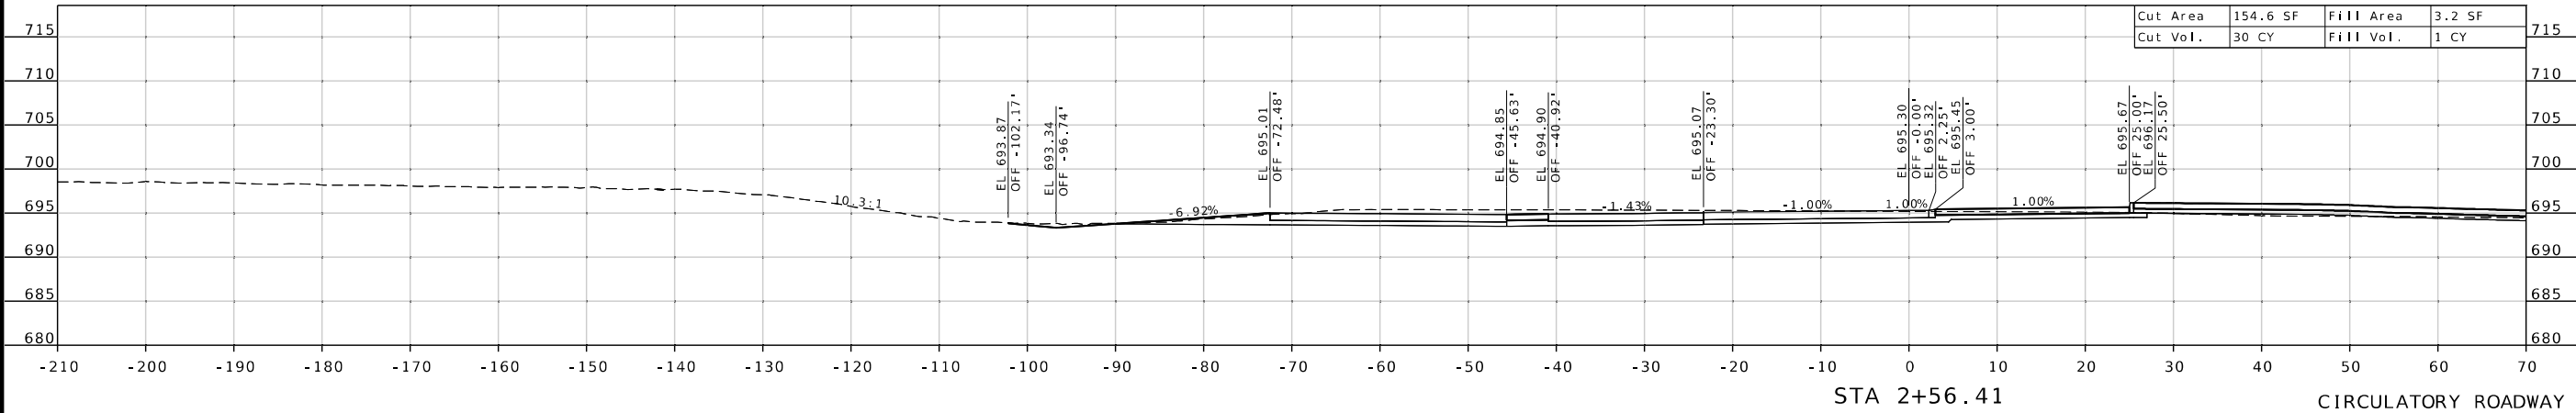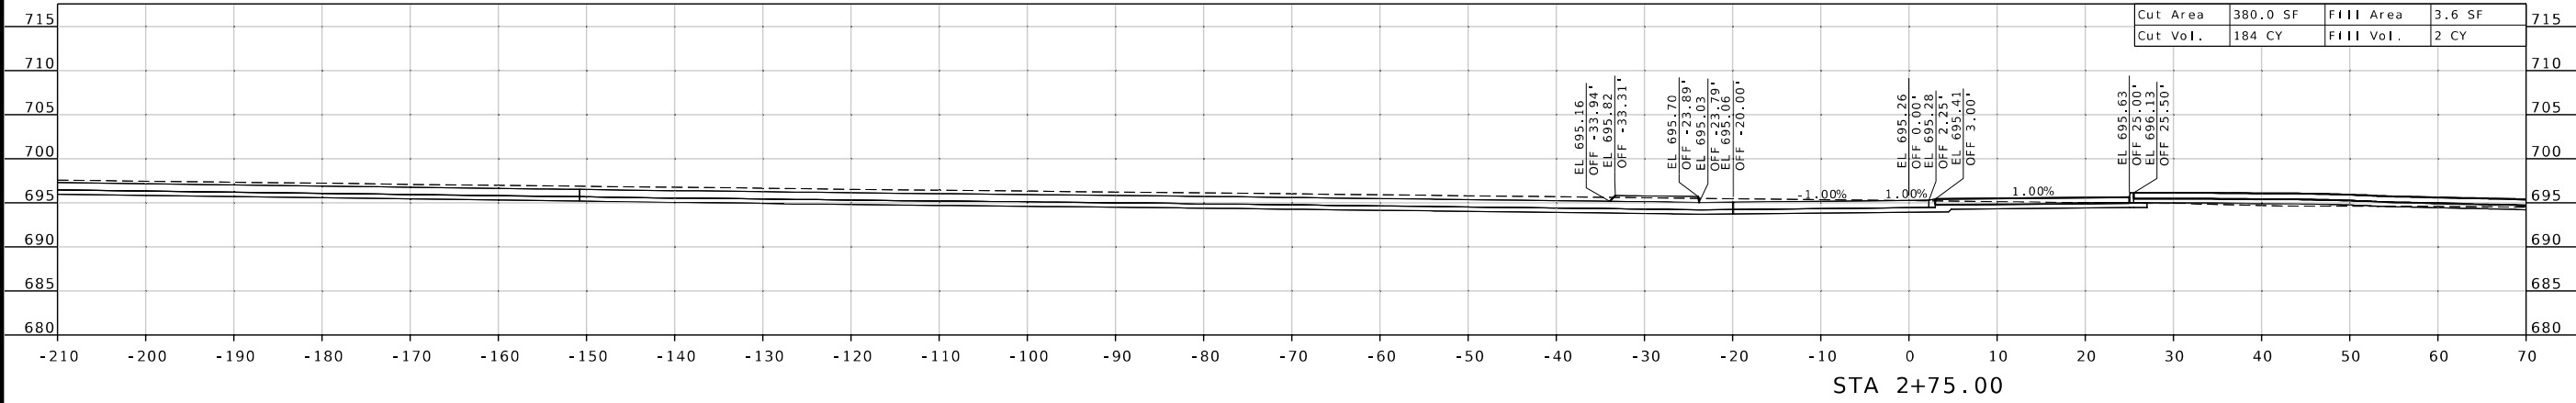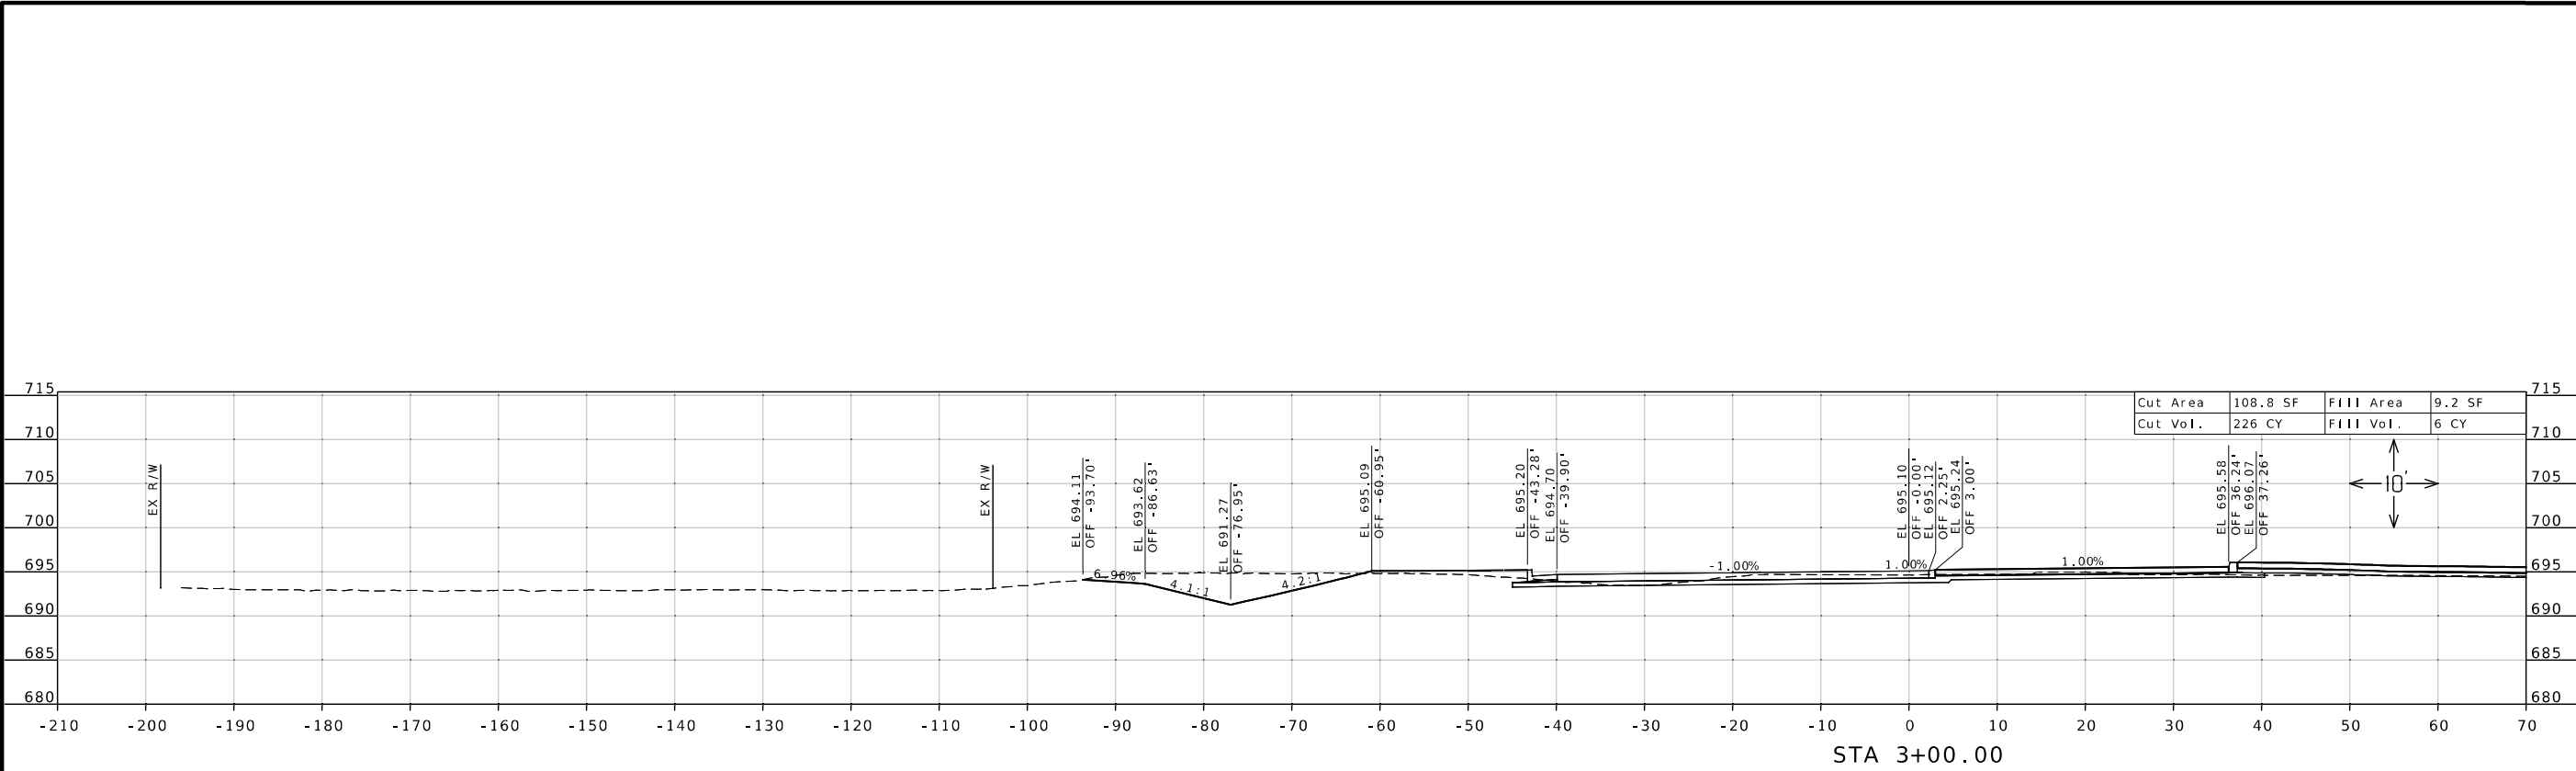

Jonathan Peitz
2026.03.28
PE-2017019023

STATE OF MISSOURI

JONATHAN W. PEITZ
NUMBER
PE-2017019023

PROFESSIONAL ENGINEER

JONATHAN W. PEITZ-CIVIL ENGINEER
MO# PE-2017019023

3/25/2026

ROUTE
7

DISTRICT
SW

STATE
MO

SHEET NO.
76

COUNTY
BENTON

JOB NO.
JSR0110

CONTRACT ID.

PROJECT NO.

BRIDGE NO.

DESCRIPTION

DATE

MISSOURI HIGHWAYS AND TRANSPORTATION COMMISSION




105 WEST CAPITOL
JEFFERSON CITY, MO 65102
1-888-ASK-MODOT (1-888-275-6636)

MoDOT

olsson

PH: 417.890.8802
550 ST. LOUIS STREET
SPRINGFIELD, MO 65806
CERTIFICATE OF
AUTHORITY NO. 001592

F:\2023\05001-05500\023-05275\40-Design\Microstation\Plan Sheets\15 Cross Sections\XS_070-078_CIRCULATORY ROADWAY_JSRO110_110.dgn 8:53:30 AM 3/25/2026

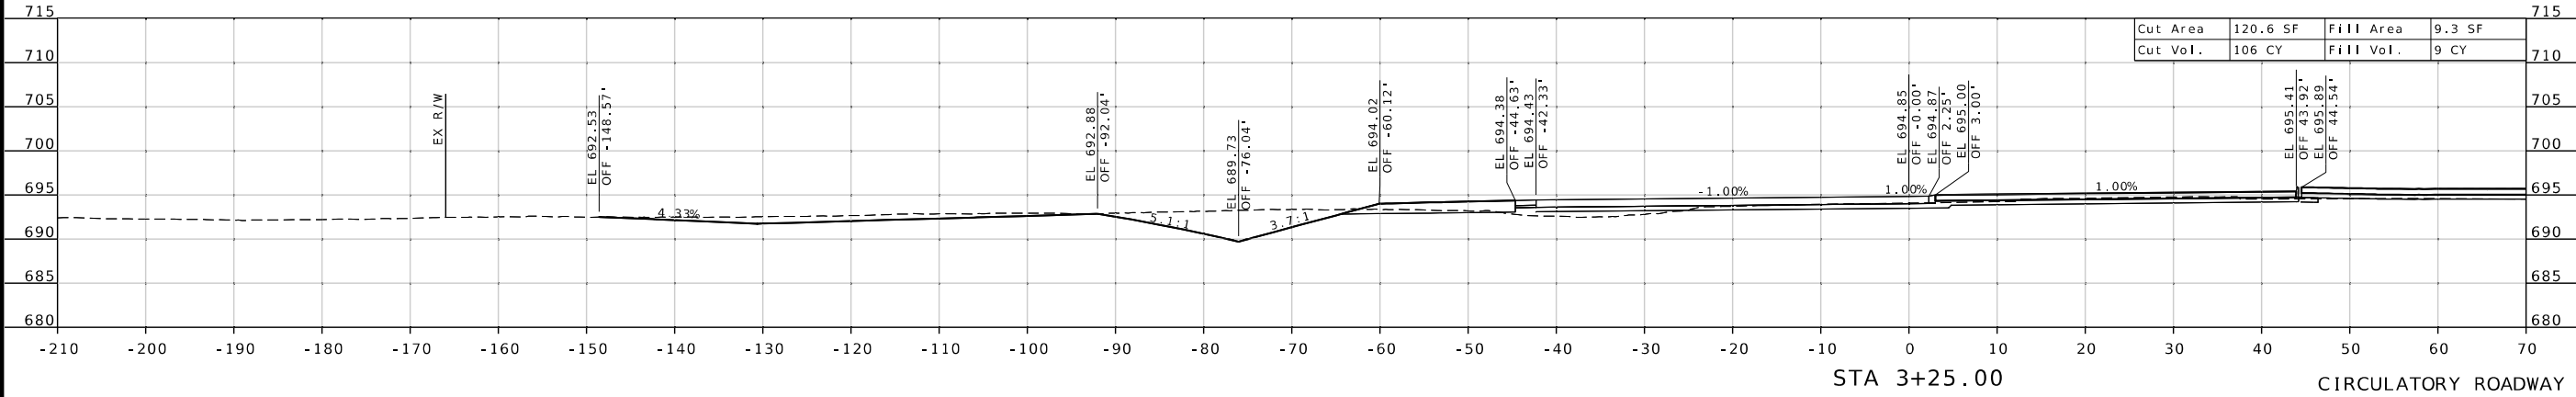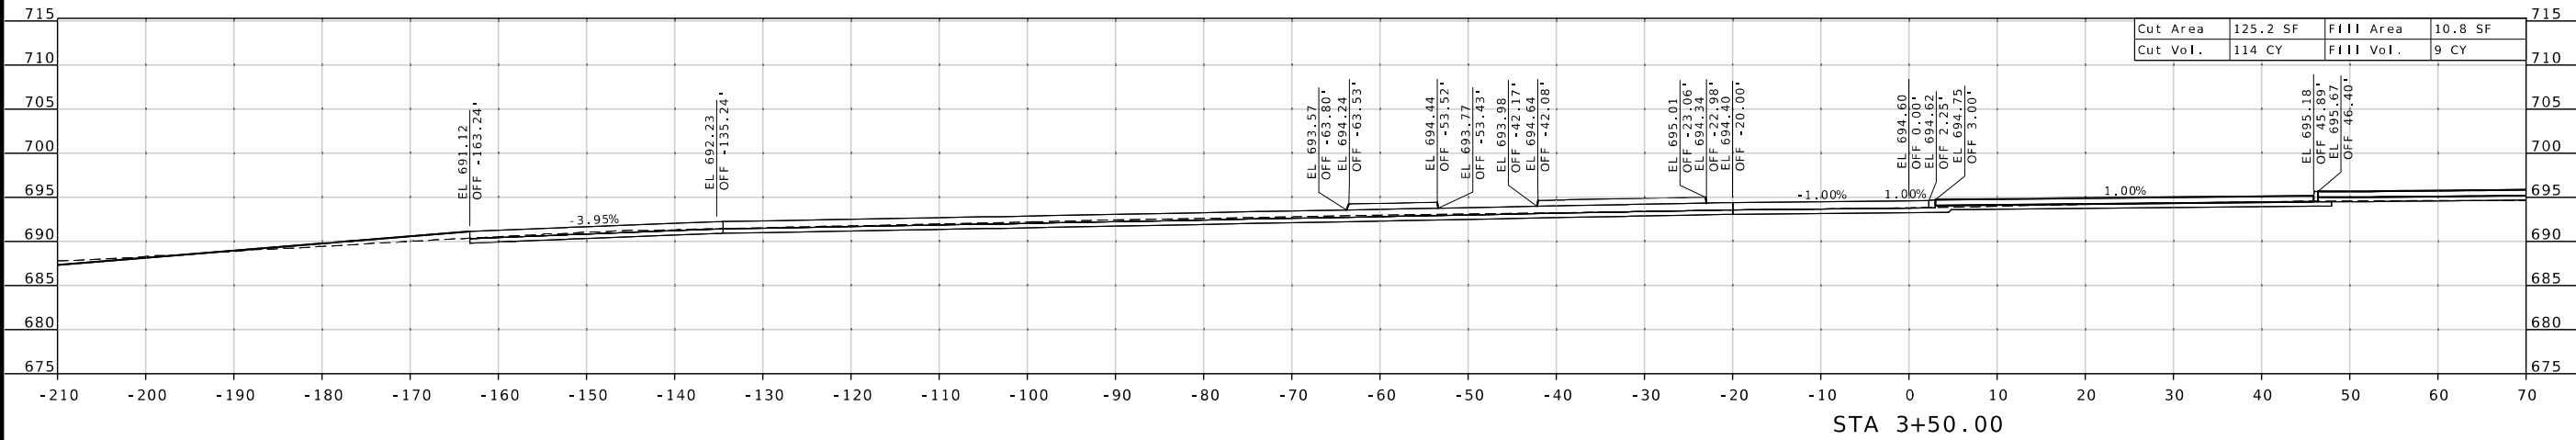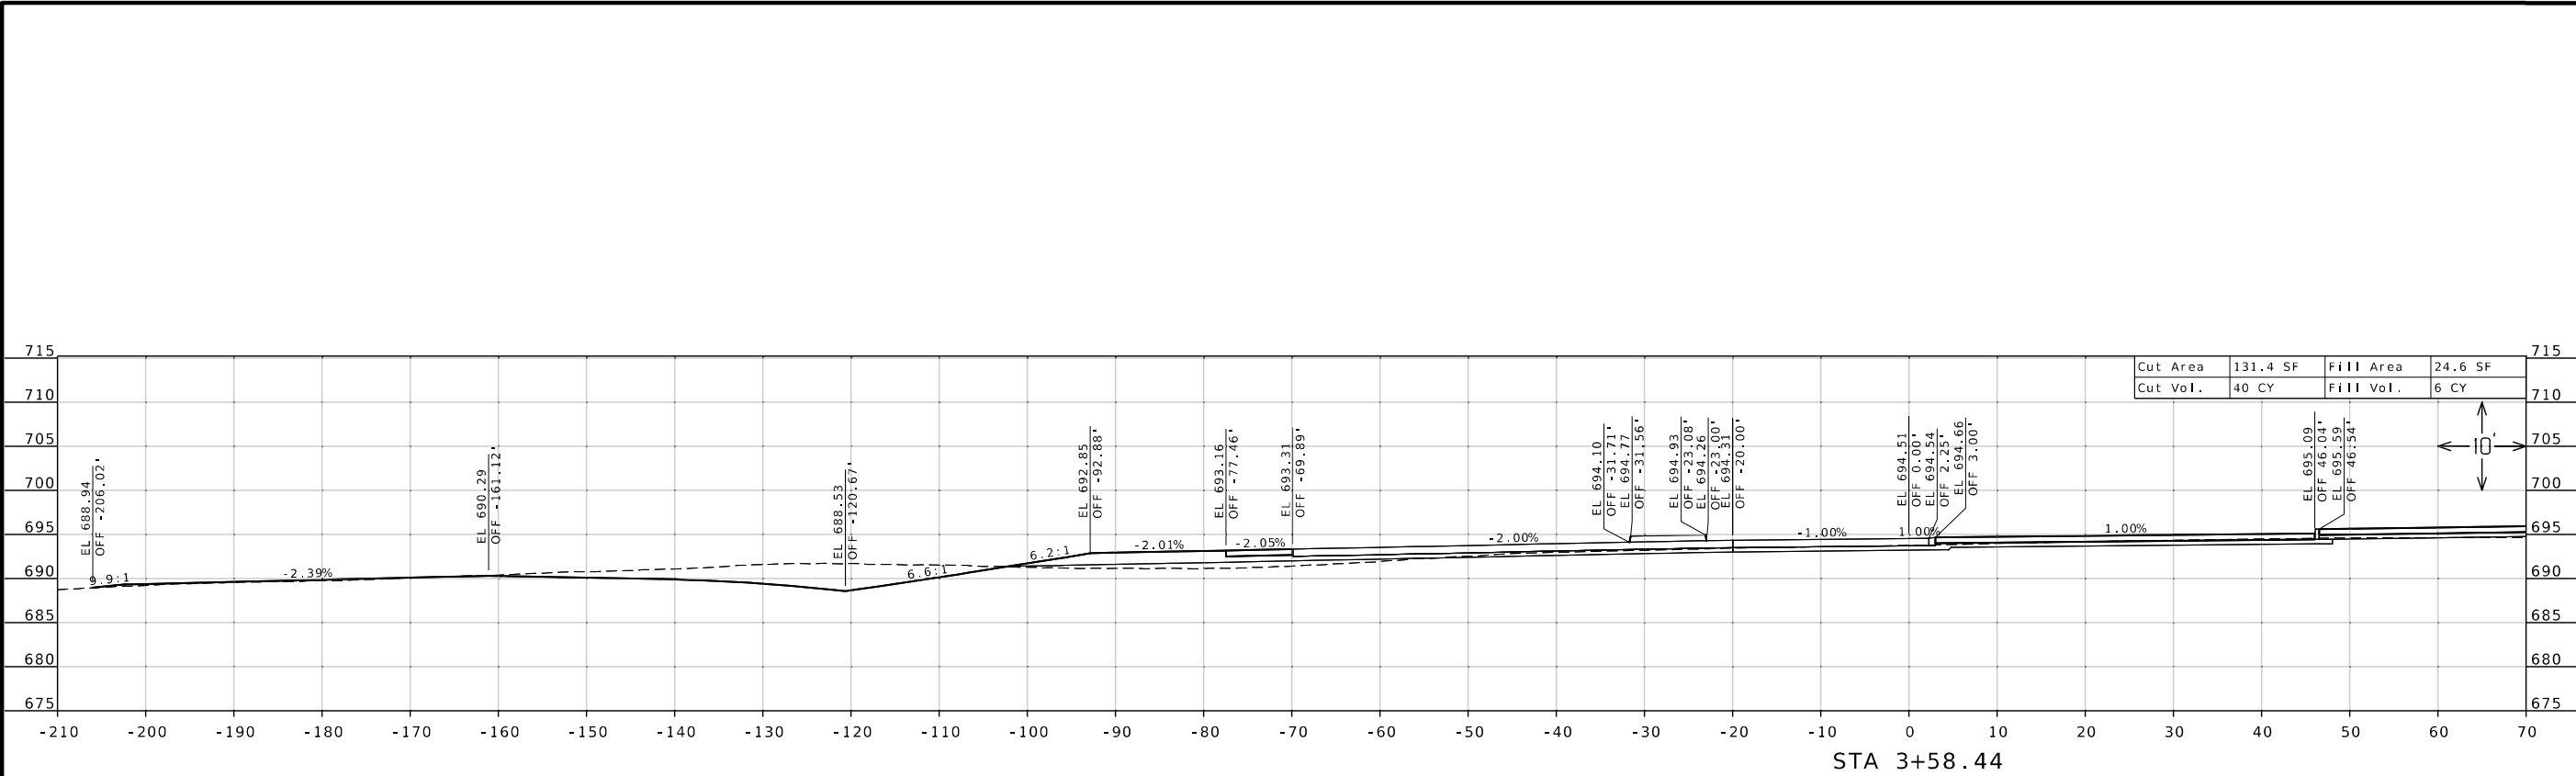

Jonathan Peitz
2026.03.28
PE-2017019023

STATE OF MISSOURI
JONATHAN W. PEITZ
NUMBER
PE-2017019023
PROFESSIONAL ENGINEER

JONATHAN W. PEITZ-CIVIL ENGINEER
MO# PE-2017019023

3/25/2026

ROUTE
7

DISTRICT
SW

STATE
MO

SHEET NO.
77

COUNTY
BENTON

JOB NO.
JSR0110

CONTRACT ID.

PROJECT NO.

BRIDGE NO.

DESCRIPTION

DATE


MISSOURI HIGHWAYS AND TRANSPORTATION COMMISSION

PH: 417.890.8802
550 ST. LOUIS STREET
SPRINGFIELD, MO 65806
CERTIFICATE OF
AUTHORITY NO. 001592

105 WEST CAPITOL
JEFFERSON CITY, MO 65102
1-888-ASK-MODOT (1-888-275-6636)

MoDOT

F:\2023\05001-05500\023-05275\40-Design\Microstation\Plan Sheets\15 Cross Sections\XS_070-078_CIRCULATORY ROADWAY_JSRO110_110.dgn 8:53:33 AM 3/25/2026

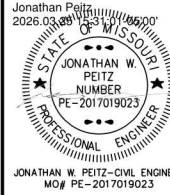



BRIDGE NO.

MISSOURI HIGHWAYS AND TRANSPORTATION
COMMISSION





105 WEST CAPITAL
JEFFERSON CITY, MO 65102

Olsson
PH. 417.890.8802
550 ST. LOUIS STREET
SPRINGFIELD, MD 65806
CERTIFICATE OF

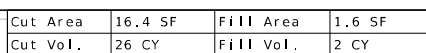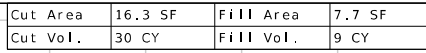

3/25/2026	
ROUTE 7	STATE MO
DISTRICT SW	SHEET NO. 81
COUNTY BENTON	
JOB NO. JSR0110	
CONTRACT ID.	
PROJECT NO.	
BRIDGE NO.	

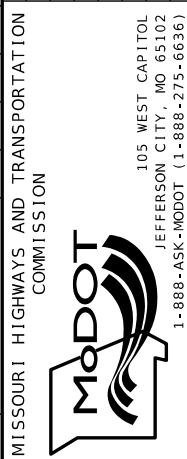[illegible]

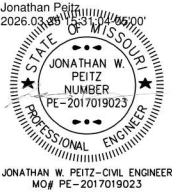

ROUTE 7	STATE MO
DISTRICT SW	SHEET NO. 82

BENTON
JOB NO.
JSR0110

PROJECT NO.

--	--	--	--	--	--	--	--

[illegible]

MISSOURI
DEPARTMENT OF
TRANSPORTATION
COMMISSION



Olsson
PH. 417.890.8802
550 ST. LOUIS STREET
SPRINGFIELD, MD 65806
CERTIFICATE OF
AUTHORITY NO. 001503




3/25/2026	
ROUTE 7	STATE MO
DISTRICT SW	SHEET NO. 83
COUNTY BENTON	
JOB NO. JSR0110	
CONTRACT ID.	
PROJECT NO.	
BRIDGE NO.	


[illegible]MISSOURI HIGHWAYS AND TRANSPORTATION
COMMISSION

olsson


PH. 417.890.8802
550 ST. LOUIS STREET
SPRINGFIELD, MO 65806
CERTIFICATE OF
AUTHORITY NO. 001592

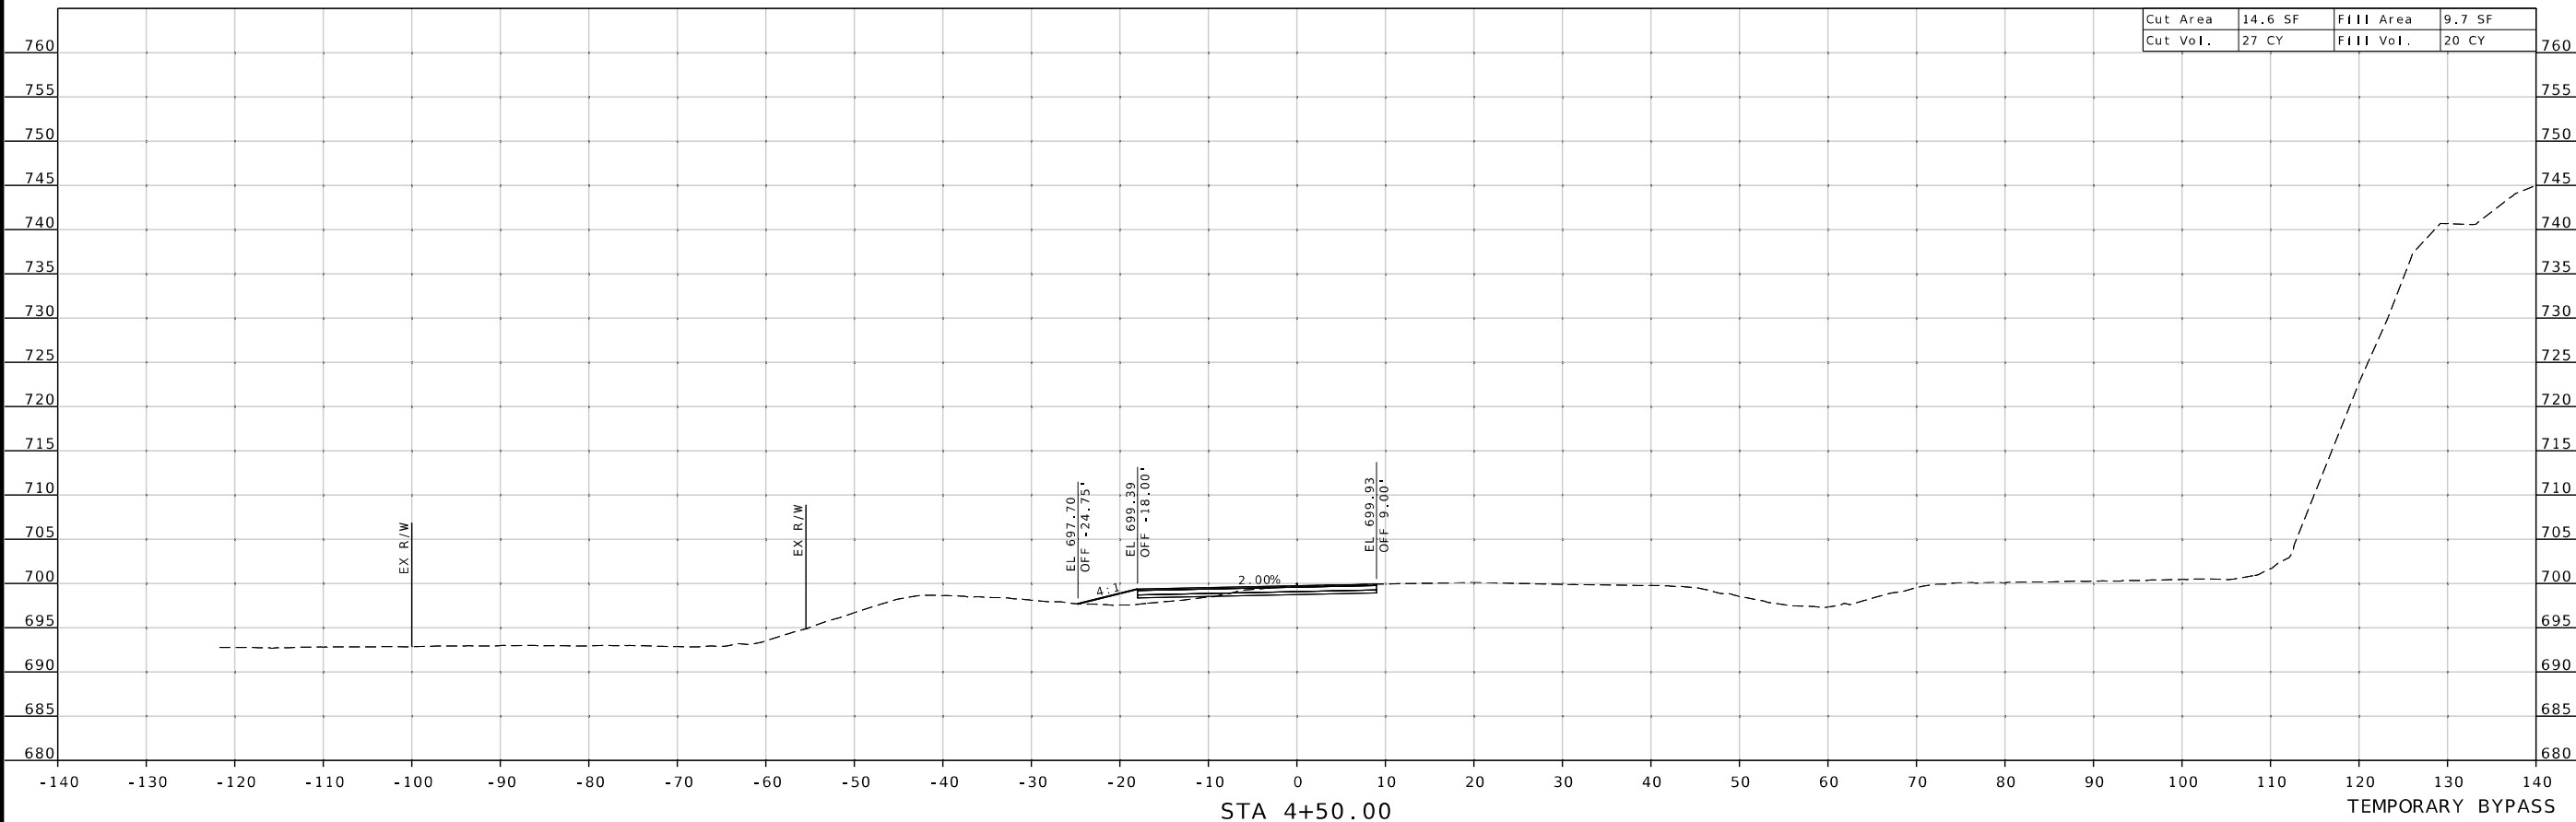

3/25/2026	
ROUTE 7	STATE MO
DISTRICT SW	SHEET NO. 84
COUNTY BENTON	
JOB NO. JSR0110	
CONTRACT ID.	
PROJECT NO.	
BRIDGE NO.	

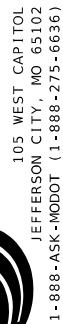[illegible]MISSOURI HIGHWAYS AND TRANSPORTATION
COMMISSION

PH. 417.890.8802
550 ST. LOUIS STREET
SPRINGFIELD, MD 65806
CERTIFICATE OF
AUTHORITY NO. 001592


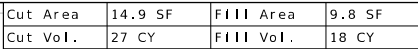


3/25/2026	
ROUTE 7	STATE MO
DISTRICT SW	SHEET NO. 85
COUNTY BENTON	
JOB NO. JSR0110	
CONTRACT ID.	
PROJECT NO.	
BRIDGE NO.	

[illegible]

Olsson
PH. 417-890-8802
550 ST. LOUIS STREET
SPRINGFIELD, MD 65806
CERTIFICATE OF
AUTHORITY NO. 001592



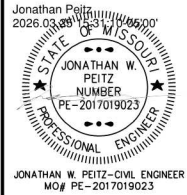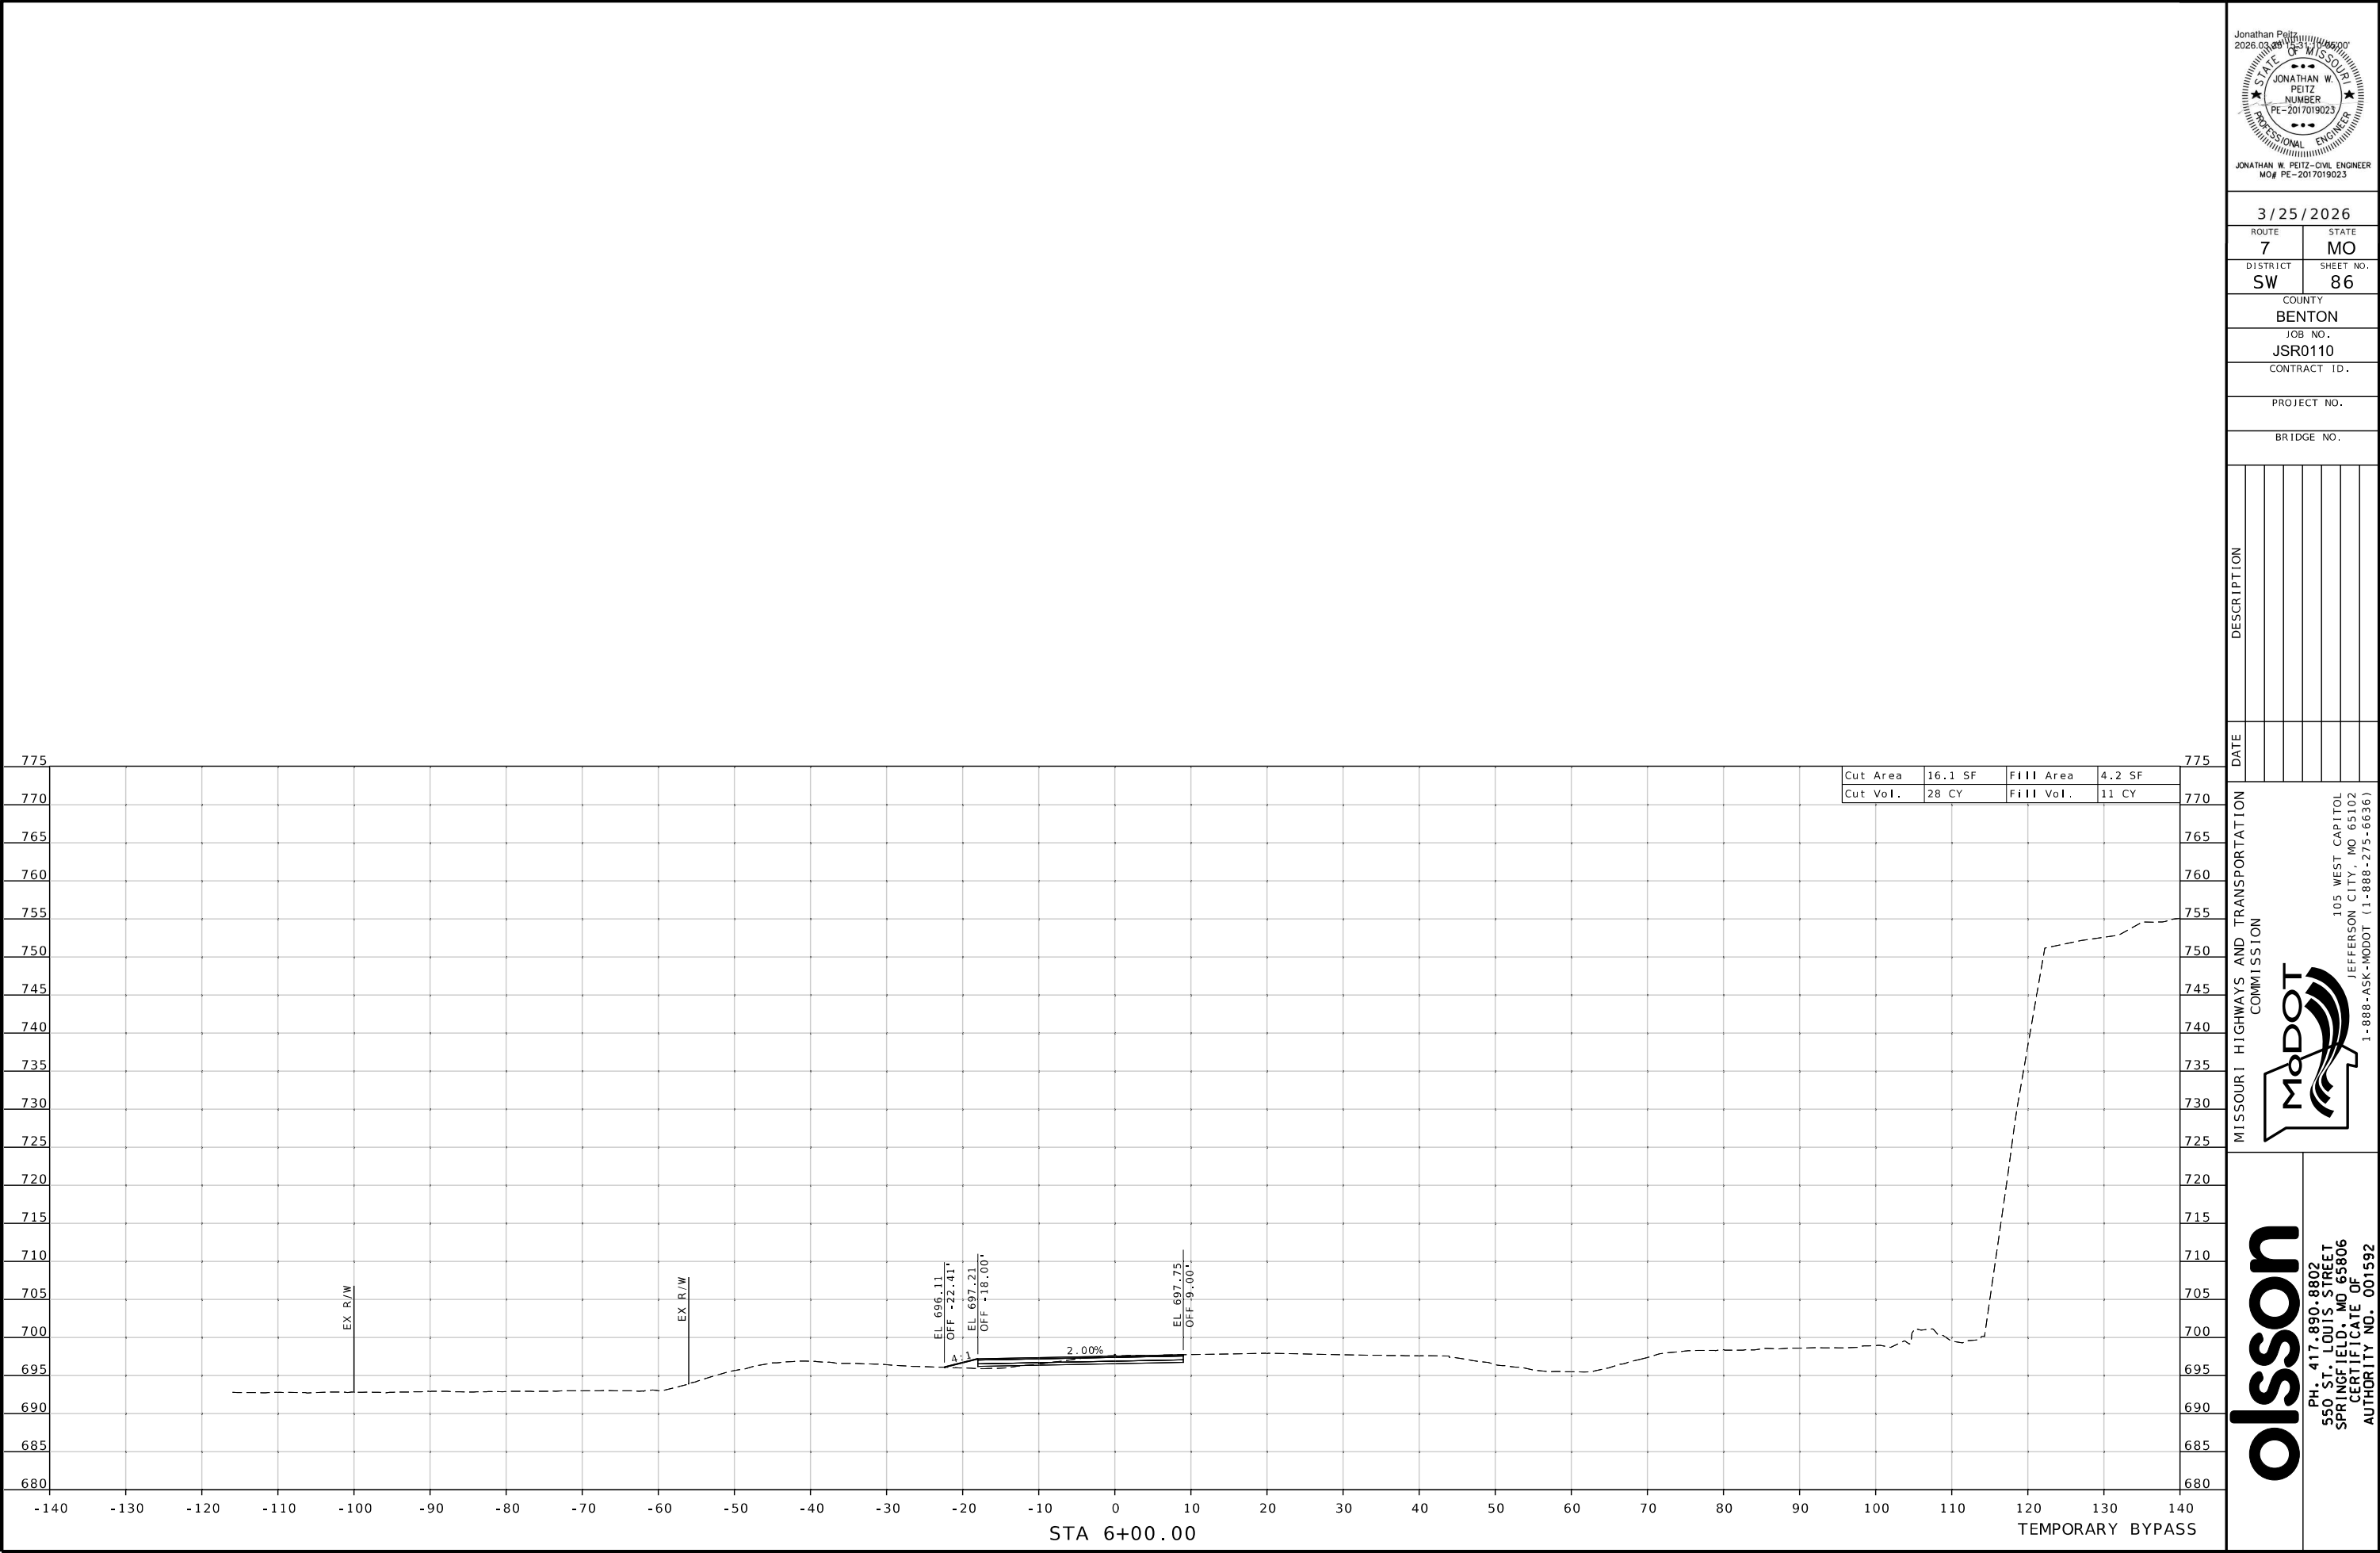

3/25/2026	
ROUTE 7	STATE MO
DISTRICT SW	SHEET NO. 86
COUNTY BENTON	
JOB NO. JSR0110	
CONTRACT ID.	
PROJECT NO.	
BRIDGE NO.	

DESCRIPTION	
DATE	



MISSOURI HIGHWAYS AND TRANSPORTATION COMMISSION



105 WEST CAPITOL
JEFFERSON CITY, MO 65102
1-888-ASK-MODOT (1-888-275-6636)



PH: 417.890.8802
550 S. LOUIS STREET
SPRINGFIELD, MO 65806
CERTIFICATE OF
AUTHORITY NO. 001592

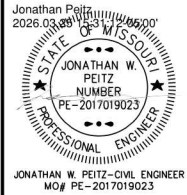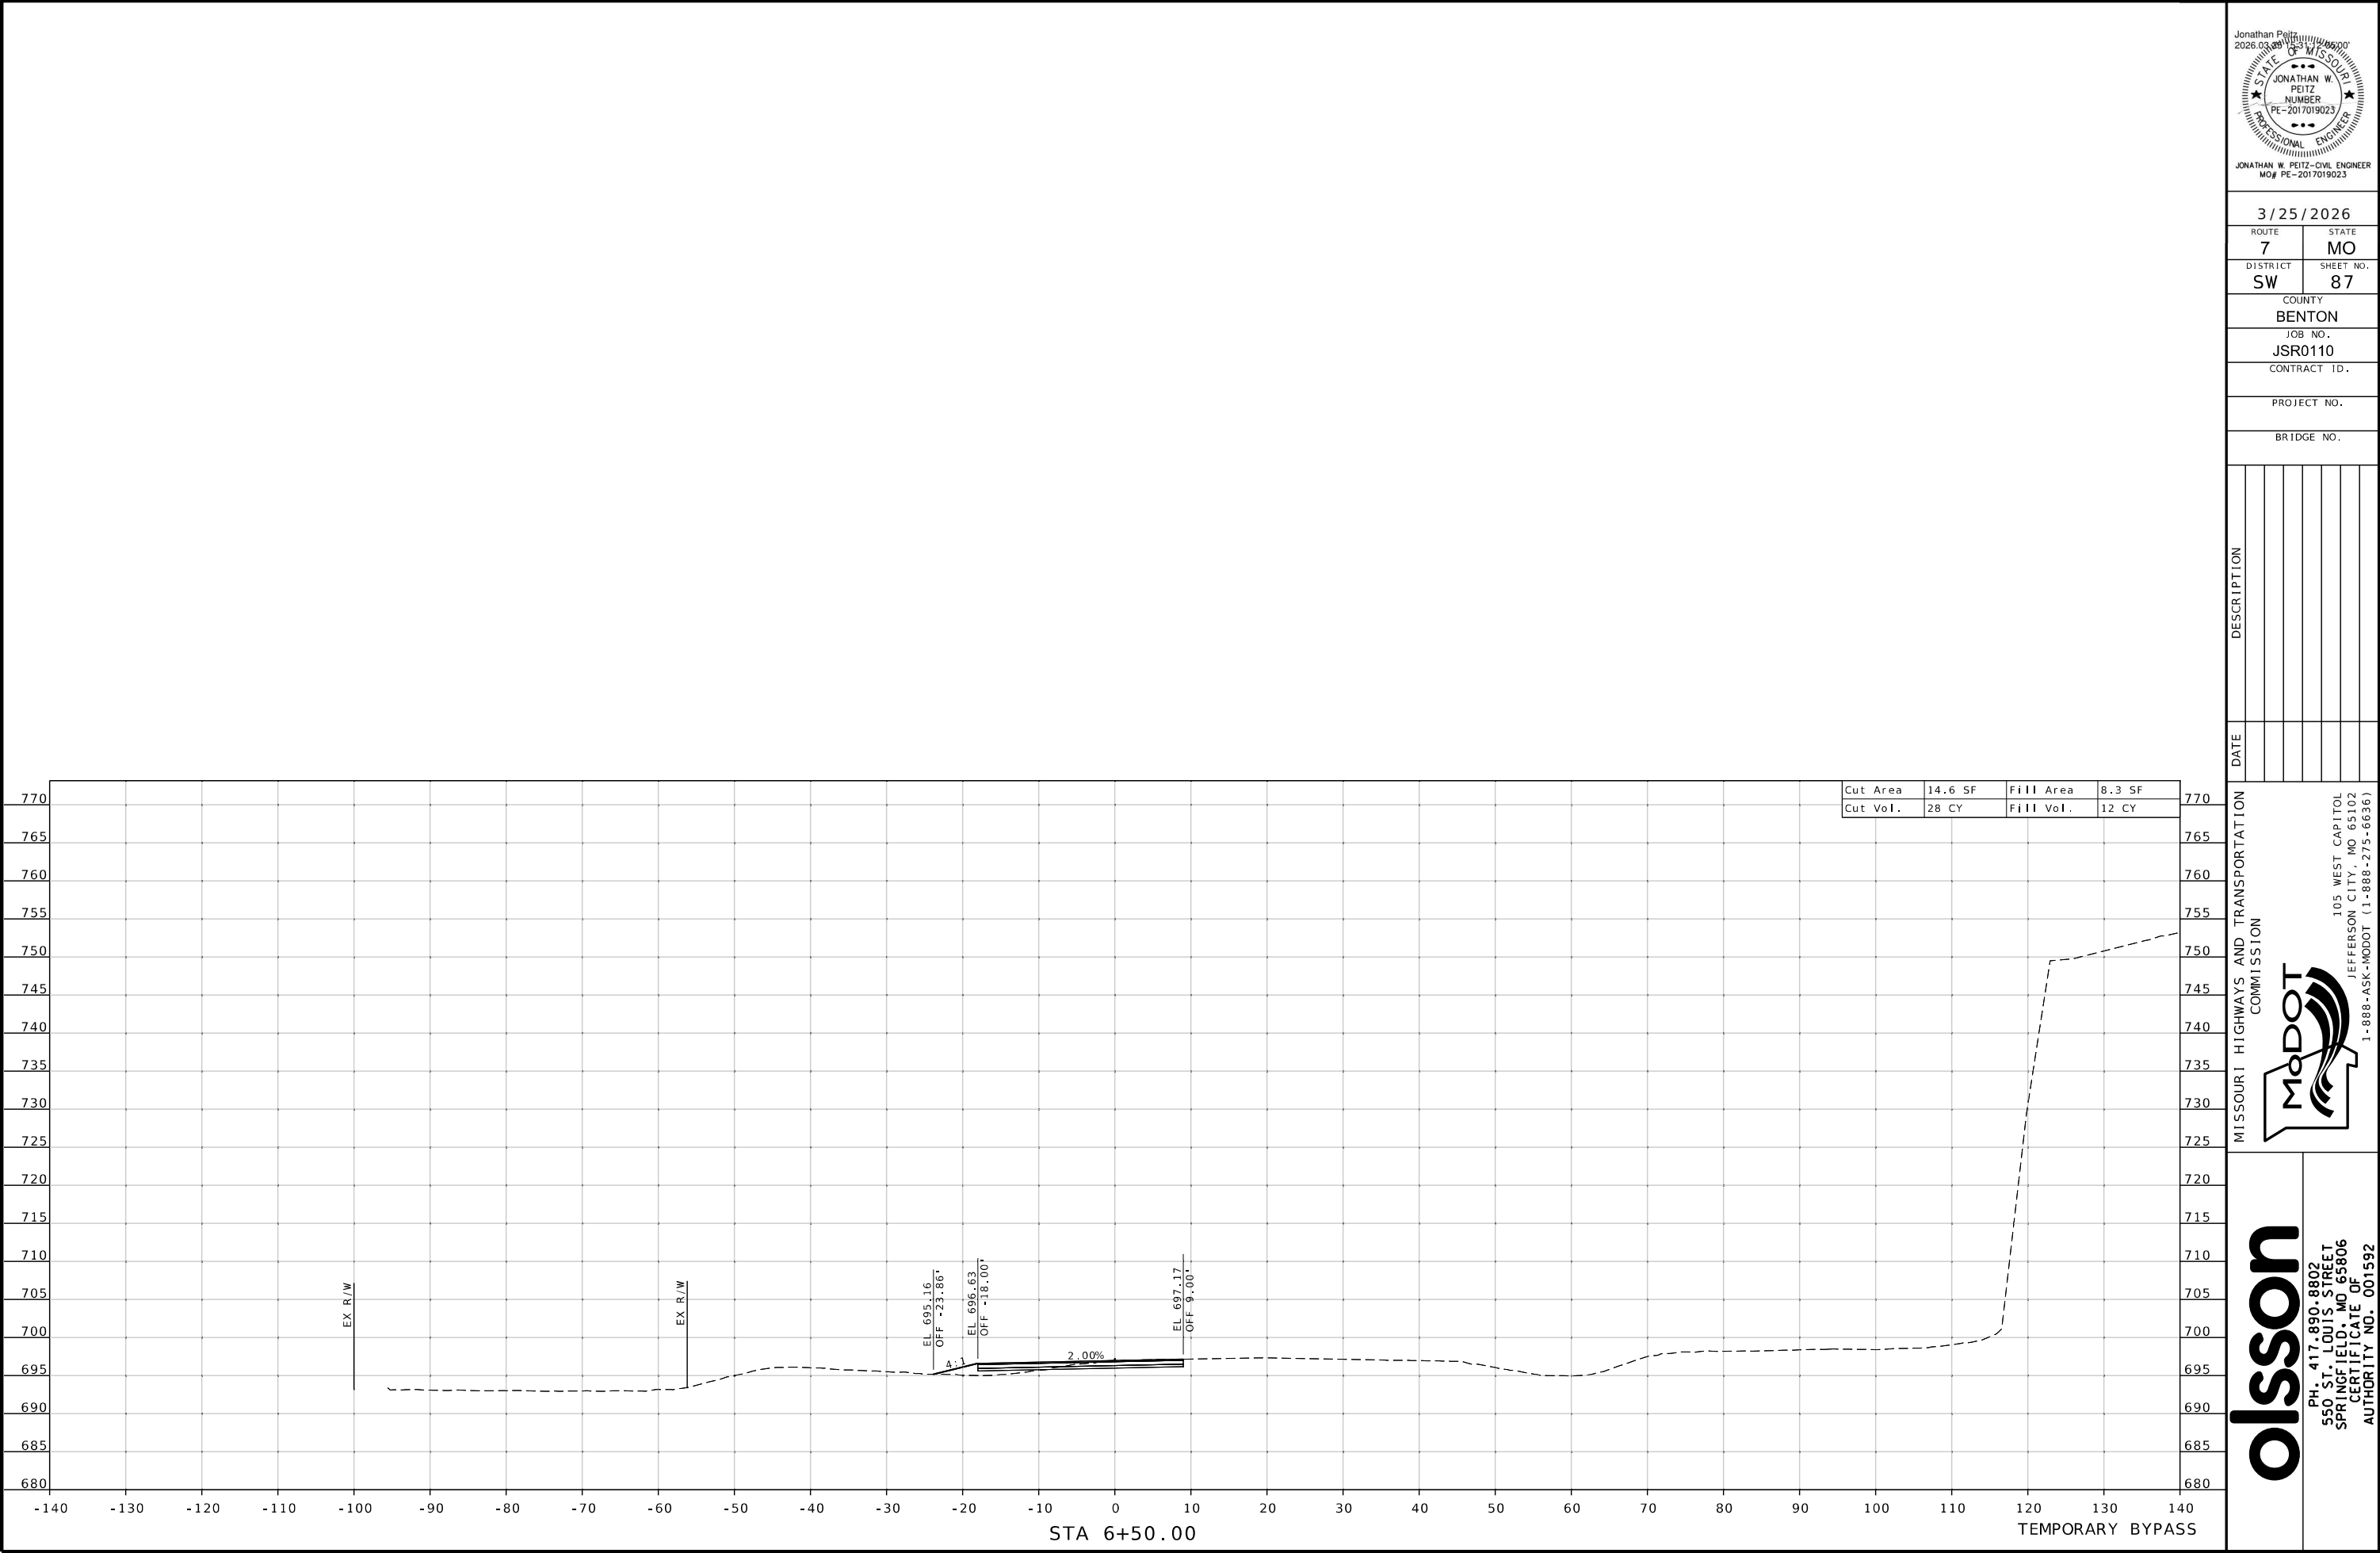

3/25/2026

ROUTE	STATE
7	MO
DISTRICT	SHEET NO.
SW	87

COUNTY
BENTON

JOB NO.
JSR0110

CONTRACT ID.

PROJECT NO.

BRIDGE NO.

DESCRIPTION	
DATE	

MISSOURI HIGHWAYS AND TRANSPORTATION COMMISSION


105 WEST CAPITOL
JEFFERSON CITY, MO 65102
1-888-ASK-MODOT (1-888-275-6636)

olsson

PH: 417.890.8802
550 ST. LOUIS STREET
SPRINGFIELD, MO 65806
CERTIFICATE OF
AUTHORITY NO. 001592


3/25/2026	
ROUTE 7	STATE MO
DISTRICT SW	SHEET NO. 88
COUNTY BENTON	
JOB NO. JSR0110	
CONTRACT ID.	
PROJECT NO.	
BRIDGE NO.	


DATE	DESCRIPTION

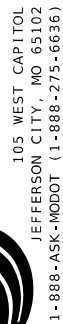
MISSOURI HIGHWAYS AND TRANSPORTATION
COMMISSION

olsson

PH. 417.890.8802
550 ST. LOUIS STREET
SPRINGFIELD, MD 65806
CERTIFICATE OF
AUTHORITY NO. 001592

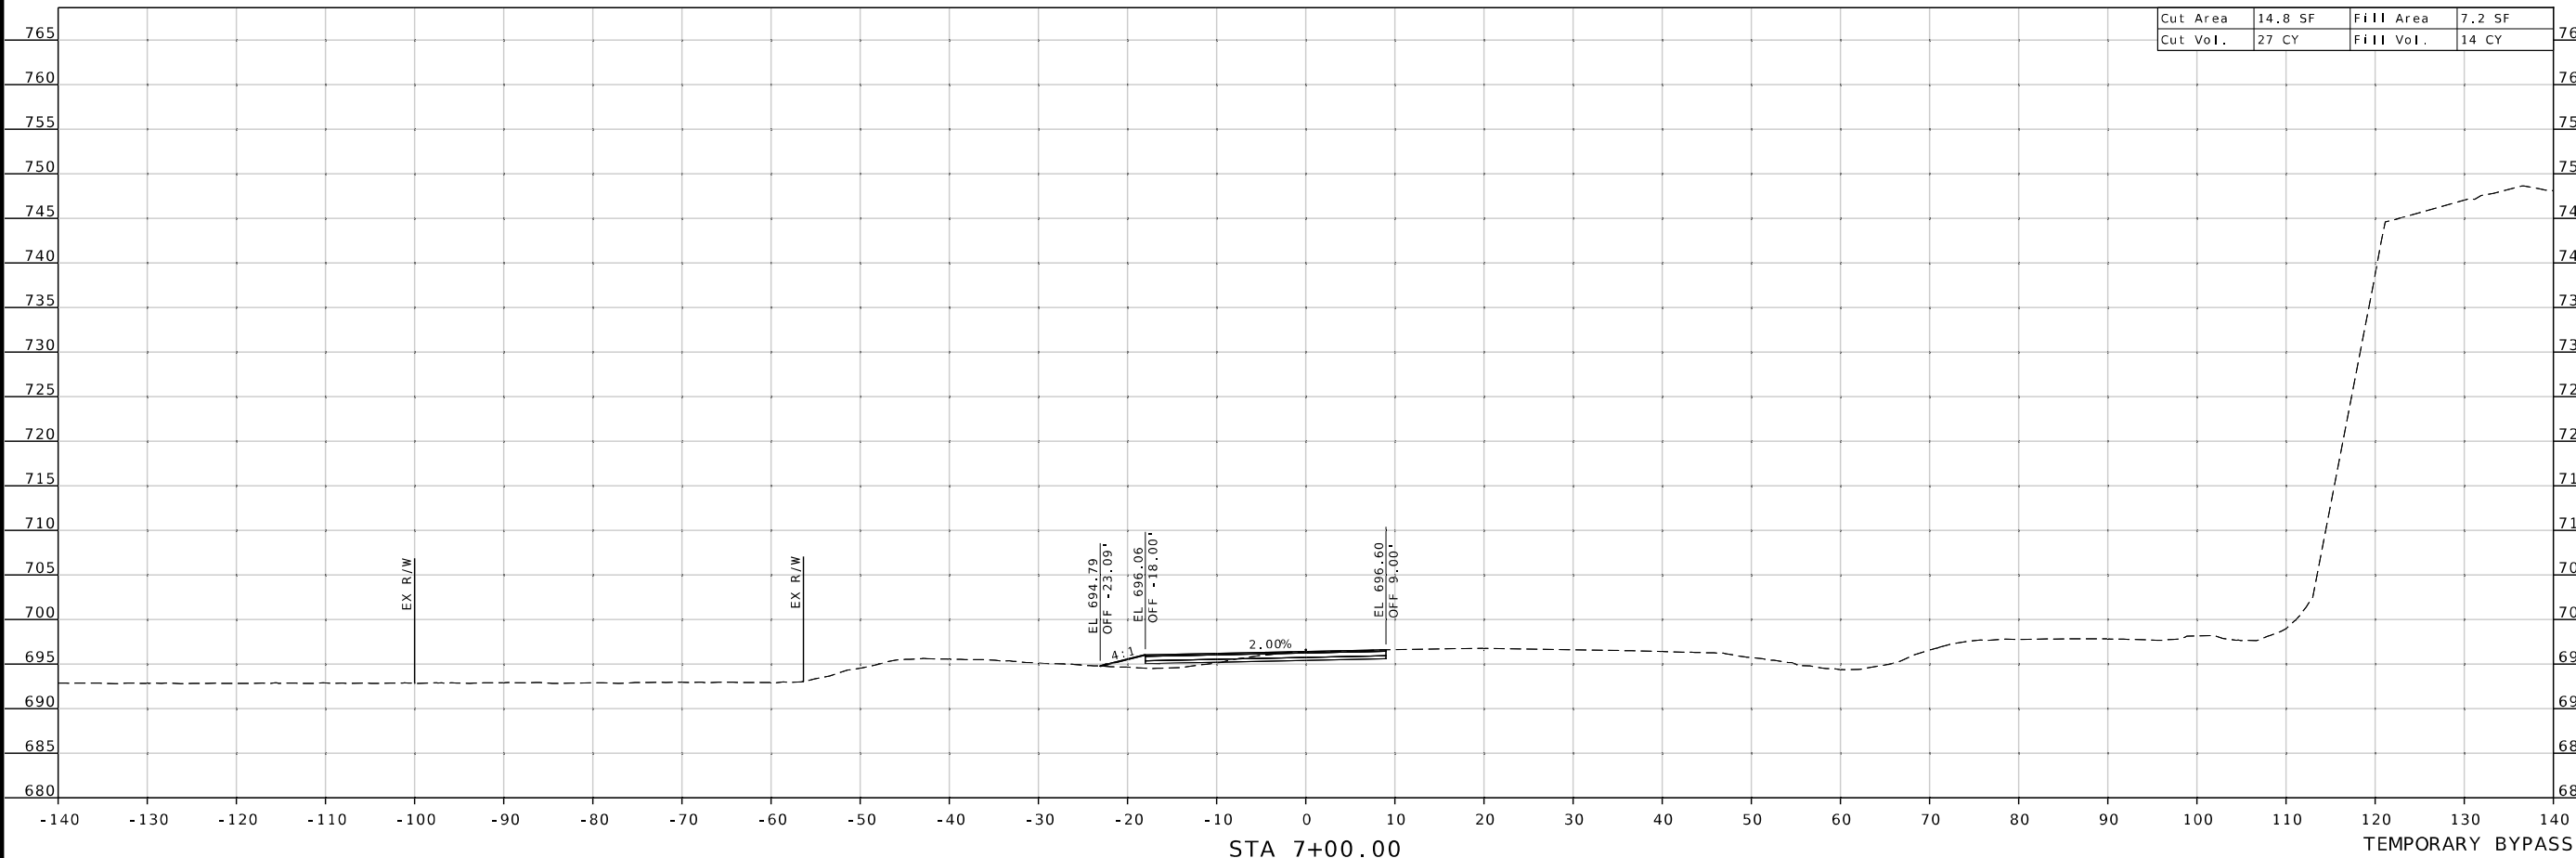

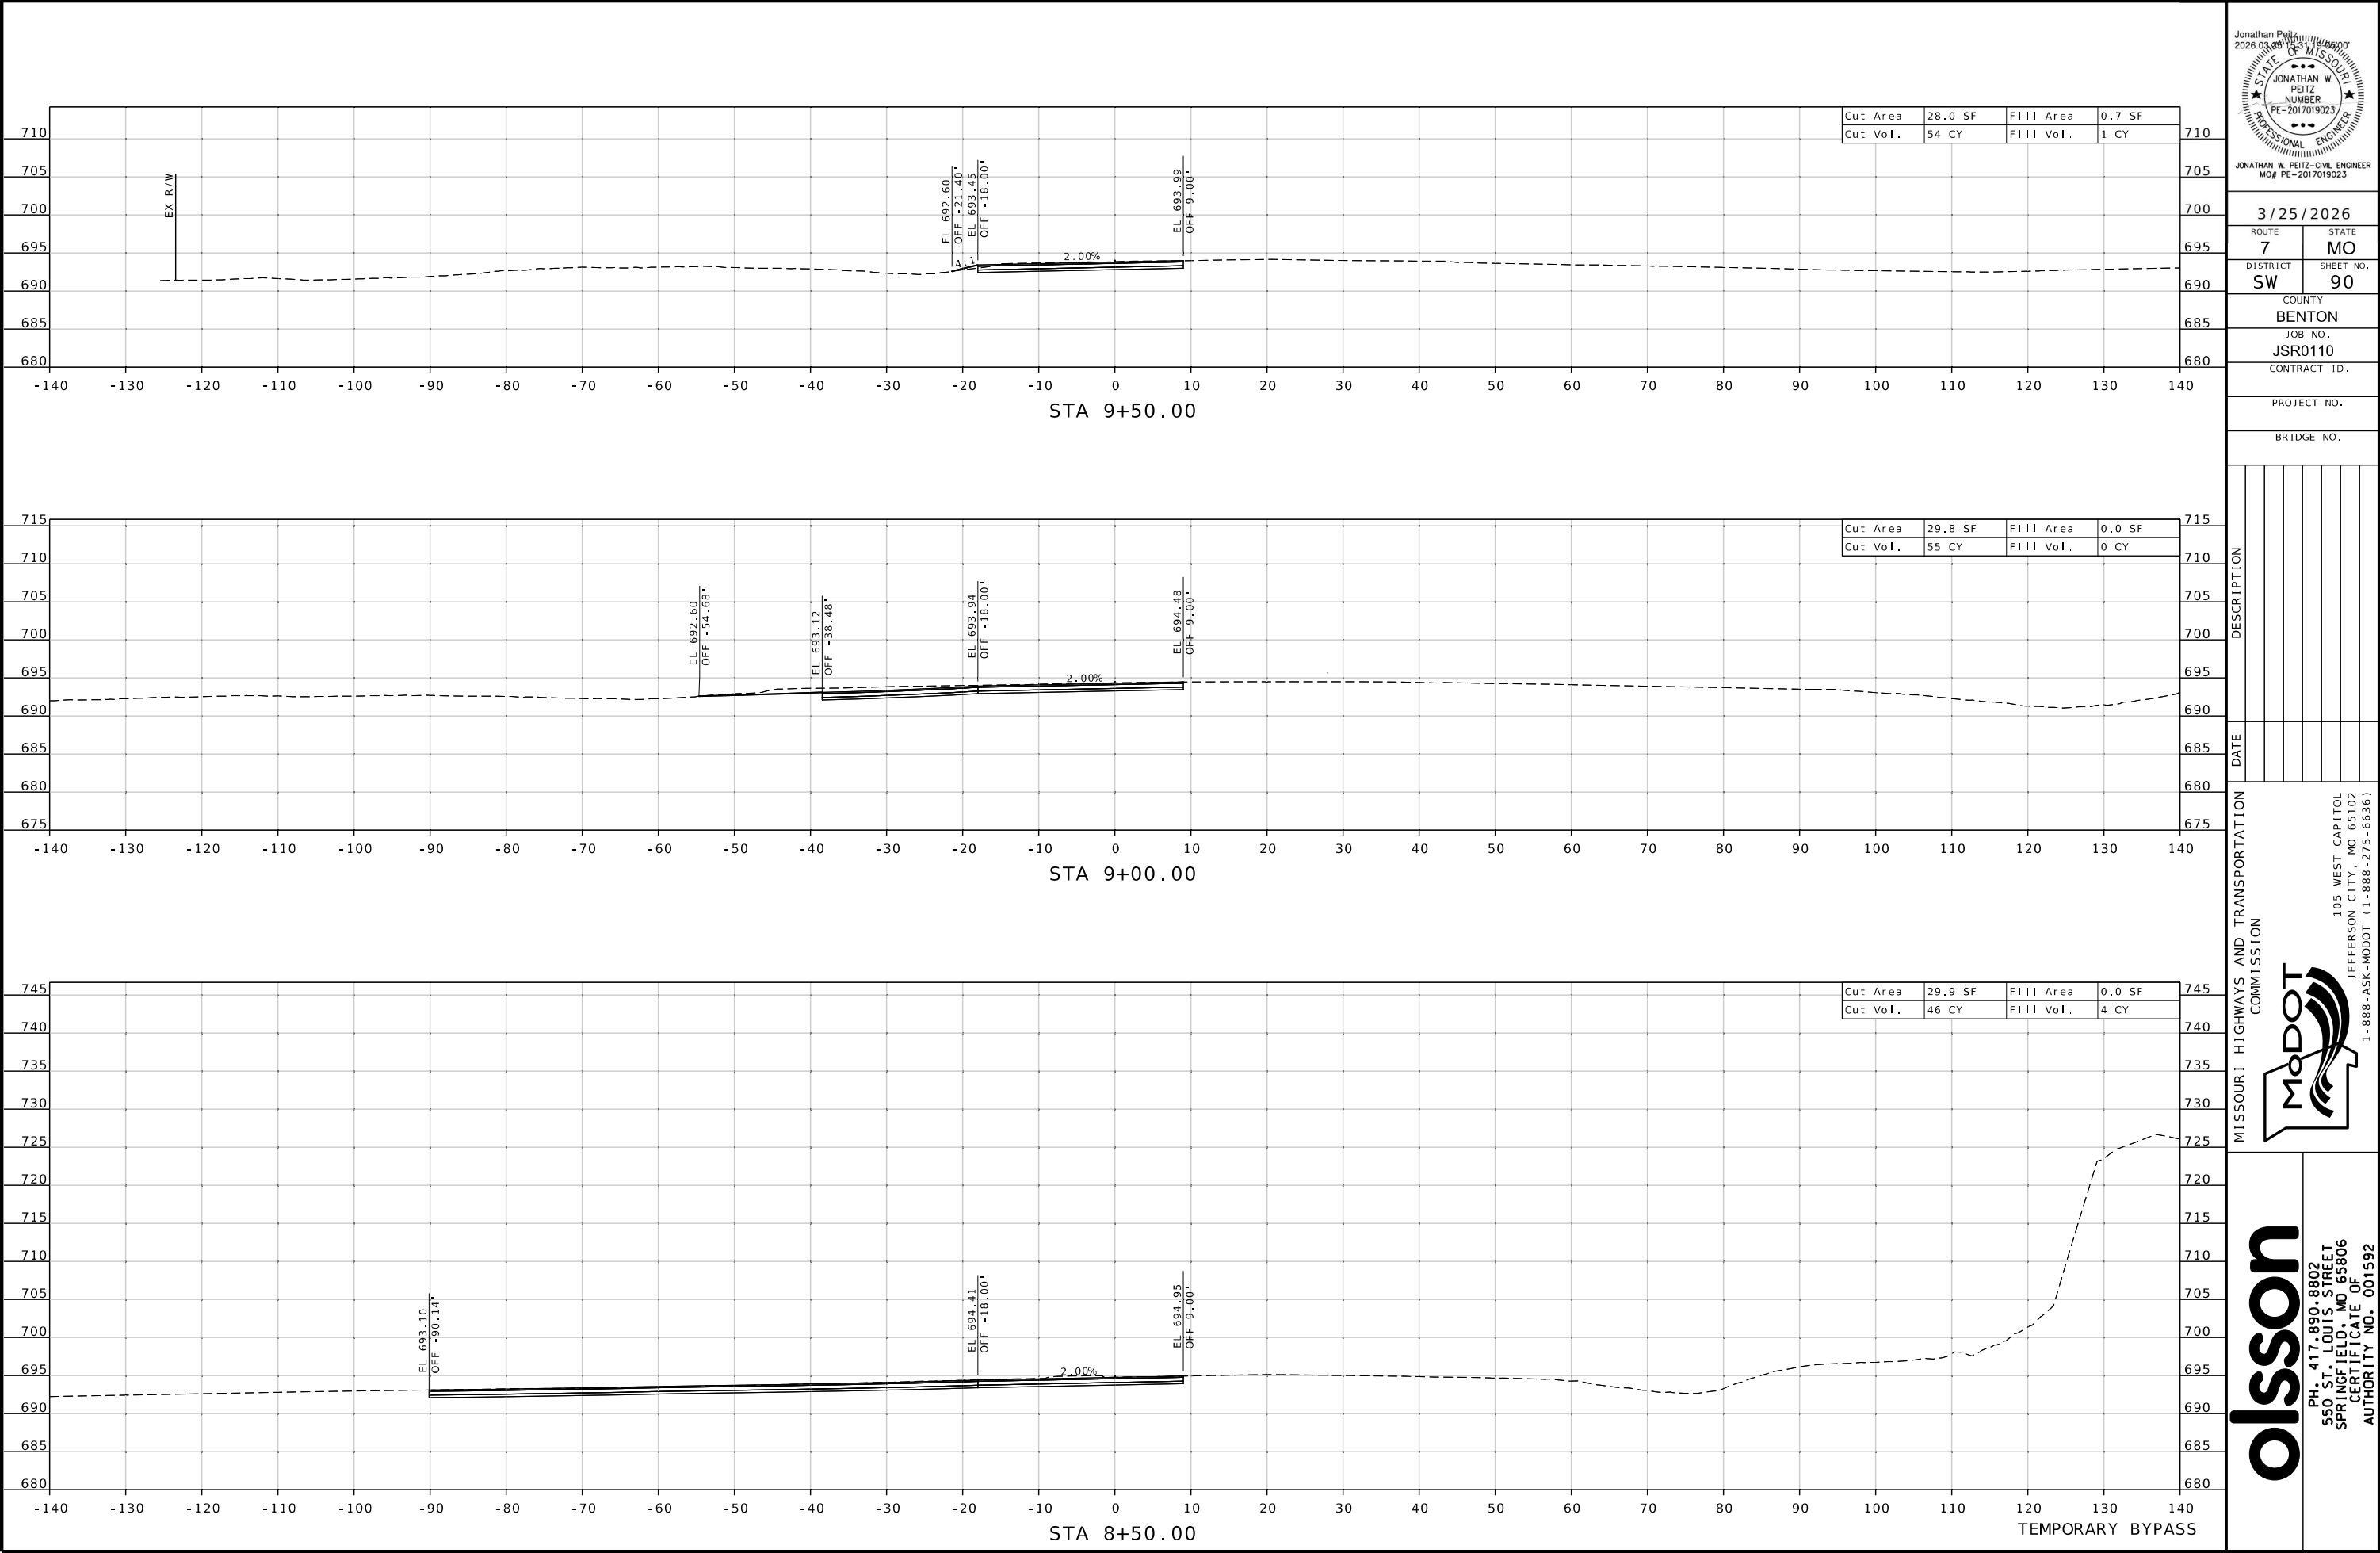

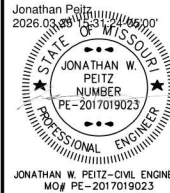

ROUTE	STATE
7	MO

7	MO
DISTRICT	SHEET N

SW	92
----	----

COUNTY
BENTON

BENTON

JOB NO.

JSR0110

CONTRACT ID.

PROJECT NO.

BRIDGE NO.


[illegible]


MISSOURI HIGHWAYS AND TRANSPORTATION
COMMISSION


MoDOT

105 WEST CAPITOL
JEFFERSON CITY, MO 65102

Olsson
PH. 417.890.8802
550 ST. LOUIS STREET
SPRINGFIELD, MO 65806
CERTIFICATE OF

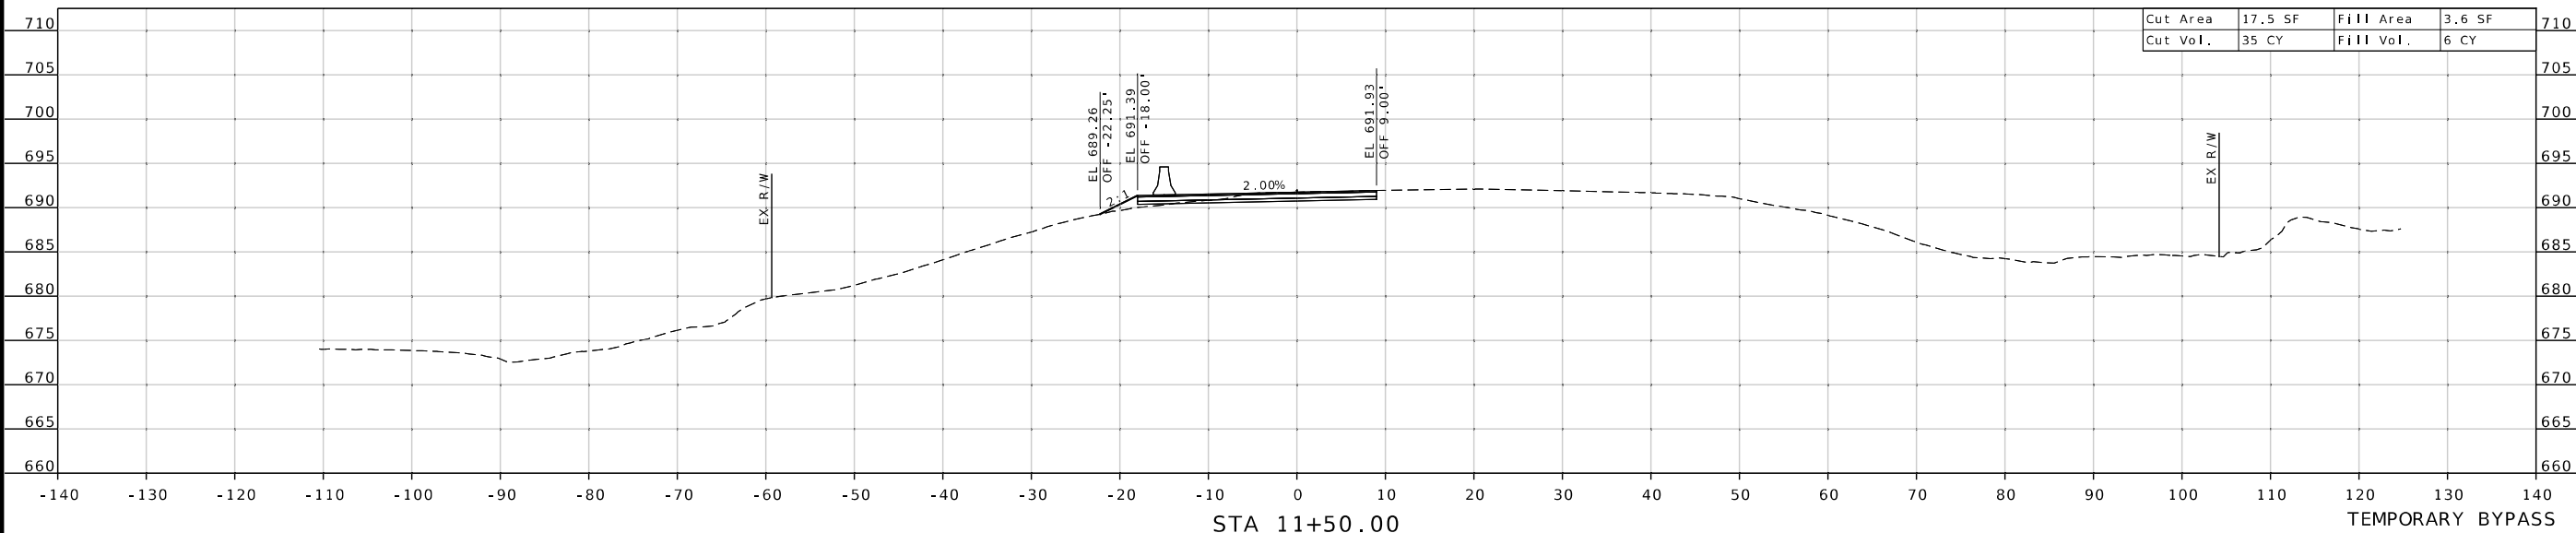

 

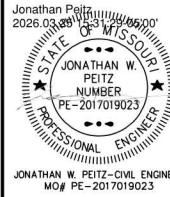



BRIDGE NO.


[illegible]

MISSOURI HIGHWAYS AND TRANSPORTATION
COMMISSION

105 WEST CAPITOL
JEFFERSON CITY, MO 65102

olsson
PH. 417-890-8802
550 ST. LOUIS STREET
SPRINGFIELD, MD 21156
CERTIFICATE OF

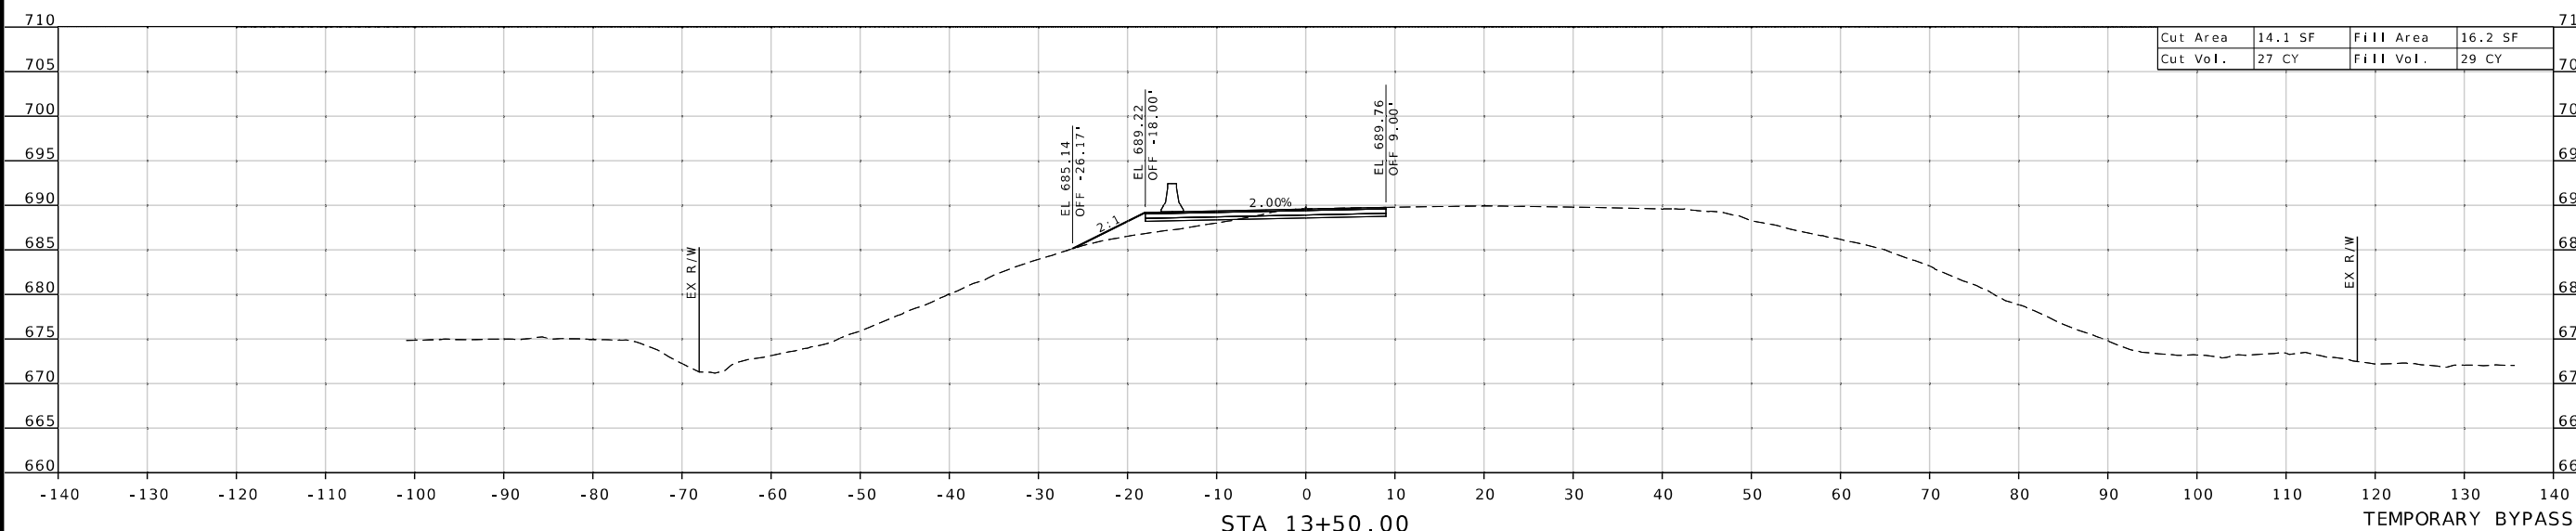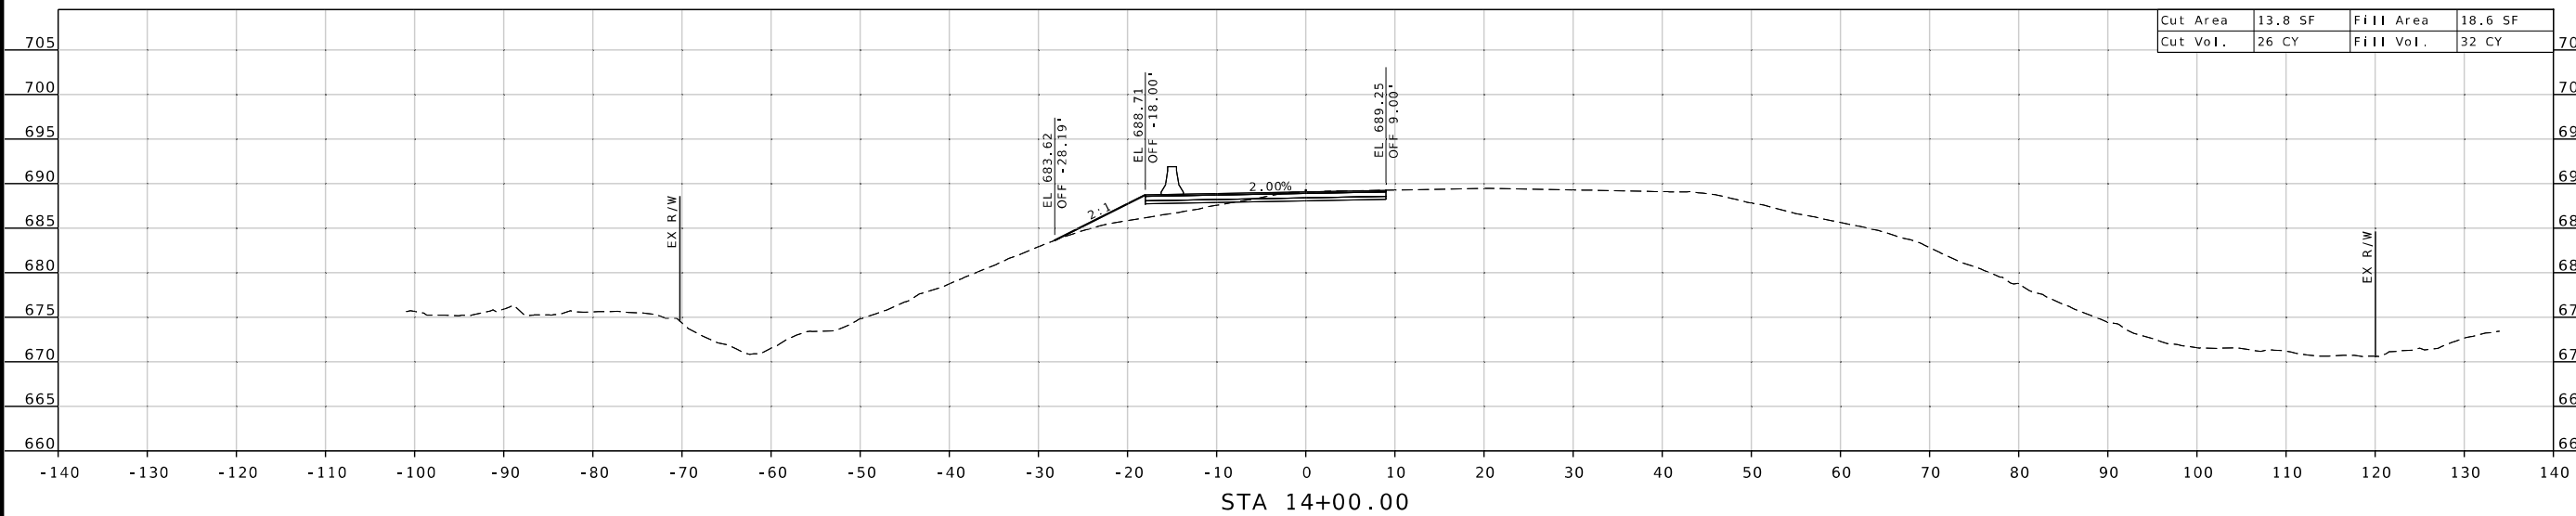

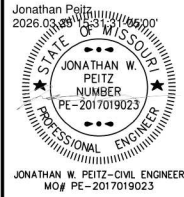

BRIDGE NO.



[illegible]

MISSOURI HIGHWAYS AND TRANSPORTATION
COMMISSION


105 WEST CAPITOL
JEFFERSON CITY, MO 65102
1-888-ASK-MODOT (1-888-275-6636)

olsson

PH. 417.890.8802
550 ST. LOUIS STREET
SPRINGFIELD, MD 20780
CREDIT CARD: 005806
AUTHORITY: 004592

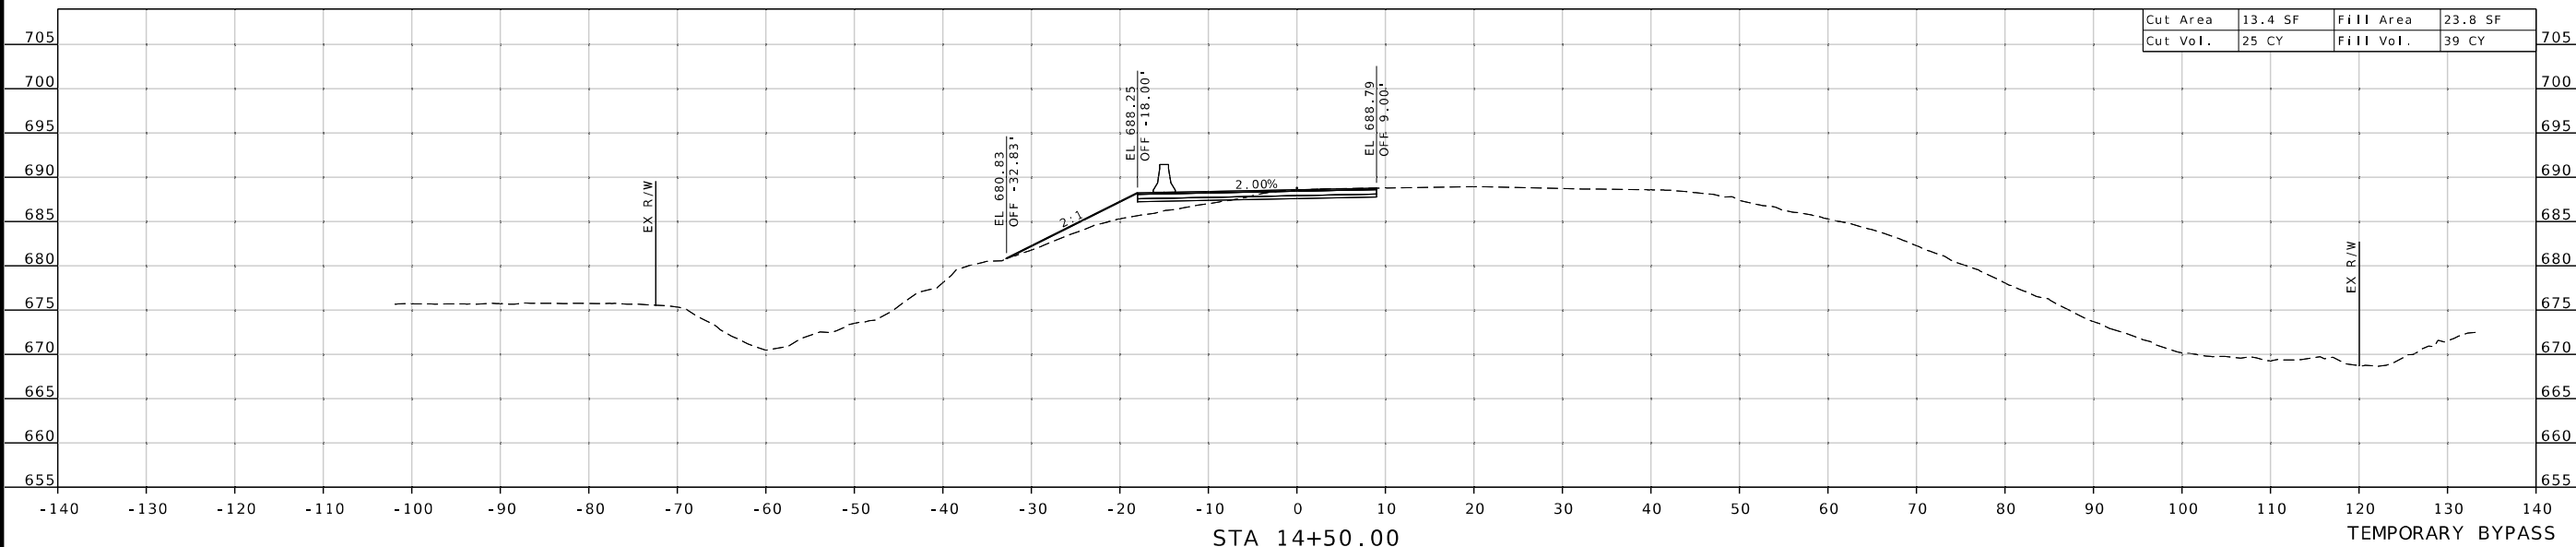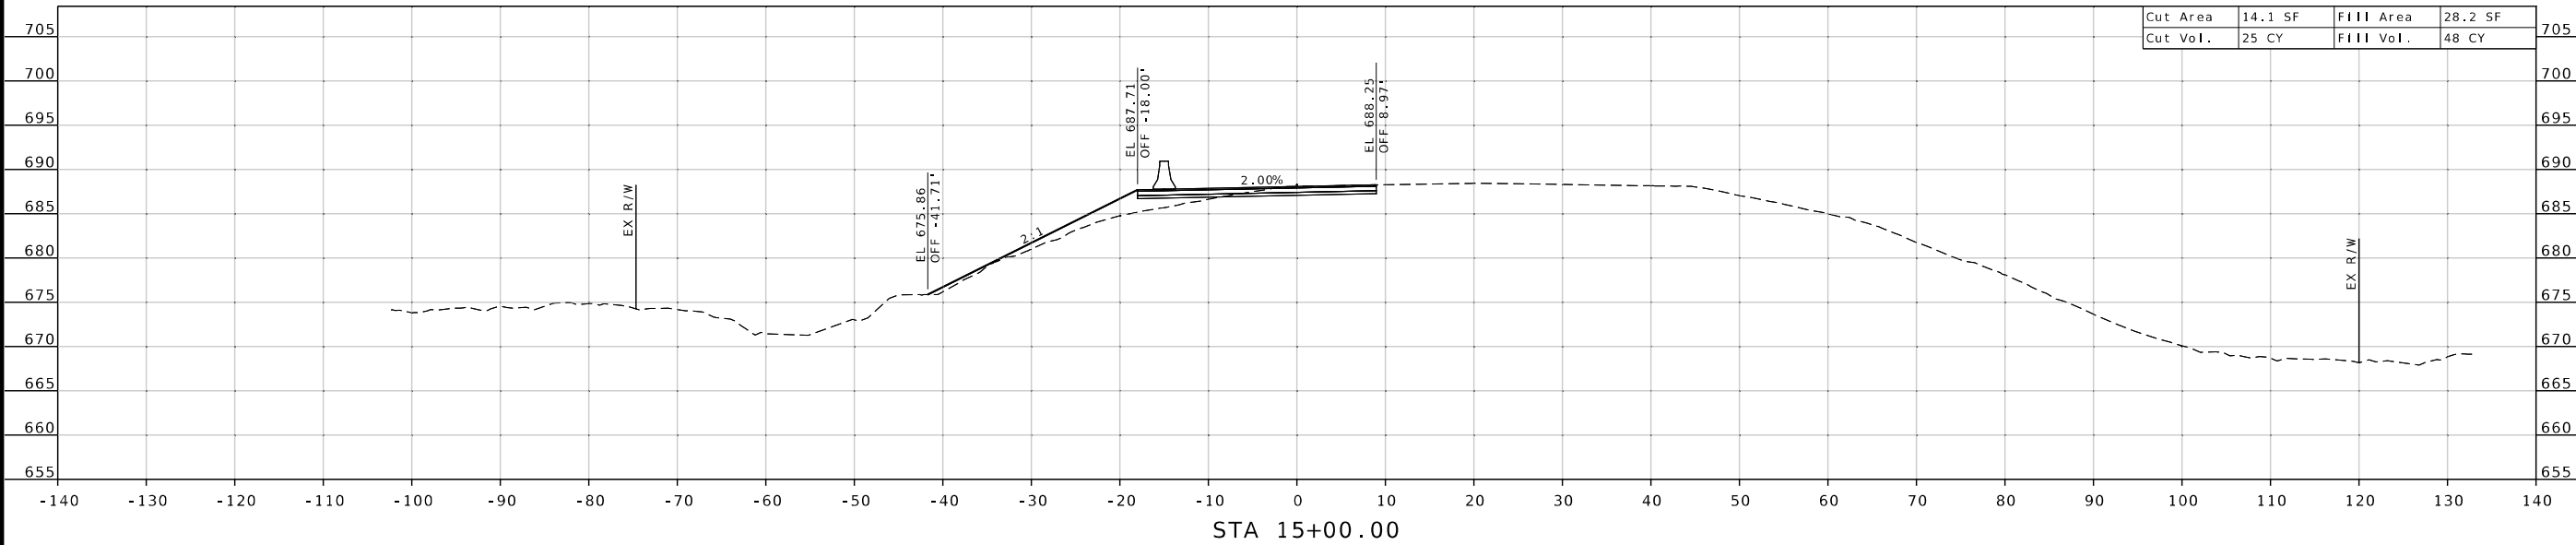

3/25/2026	
ROUTE 7	STATE MO
DISTRICT SW	SHEET NO. 97
COUNTY BENTON	
JOB NO. JSR0110	
CONTRACT ID.	
PROJECT NO.	
BRIDGE NO.	

 

MISSOURI HIGHWAYS AND TRANSPORTATION
COMMISSION

105 WEST CAPITAL
JEFFERSON CITY, MO 65102
1-888-ASK-MODOT (1-888-275-6636)

Olsson
PH. 417.890.8802
550 ST. LOUIS STREET
SPRINGFIELD, MD 65806
CERTIFICATE OF
AUTHORITY NO. 001592

3/25/2026	
ROUTE 7	STATE MO
DISTRICT SW	SHEET NO. 98
COUNTY BENTON	
JOB NO. JSR0110	
CONTRACT ID.	
PROJECT NO.	
BRIDGE NO.	

**MISSOURI HIGHWAYS AND TRANSPORTATION
COMMISSION**

MoDOT

105 WEST CAPITOL
JEFFERSON CITY, MO 65102
1-888-ASK-MODOT (1-888-275-6636)

olsson
PH. 417-890-8802
550 ST. LOUIS STREET
SPRINGFIELD, MD 65806
CERTIFICATE OF
AUTHORITY NO. 001592

