JOB NUMBER: J6I3020D

CROSS SECTION SHEET INDEX

I-270 EASTBOUND	----------	XS-2 - XS-43
I-270 WESTBOUND	----------	XS-44 - XS-85
LILAC AVENUE	----------	XS-86 - XS-95

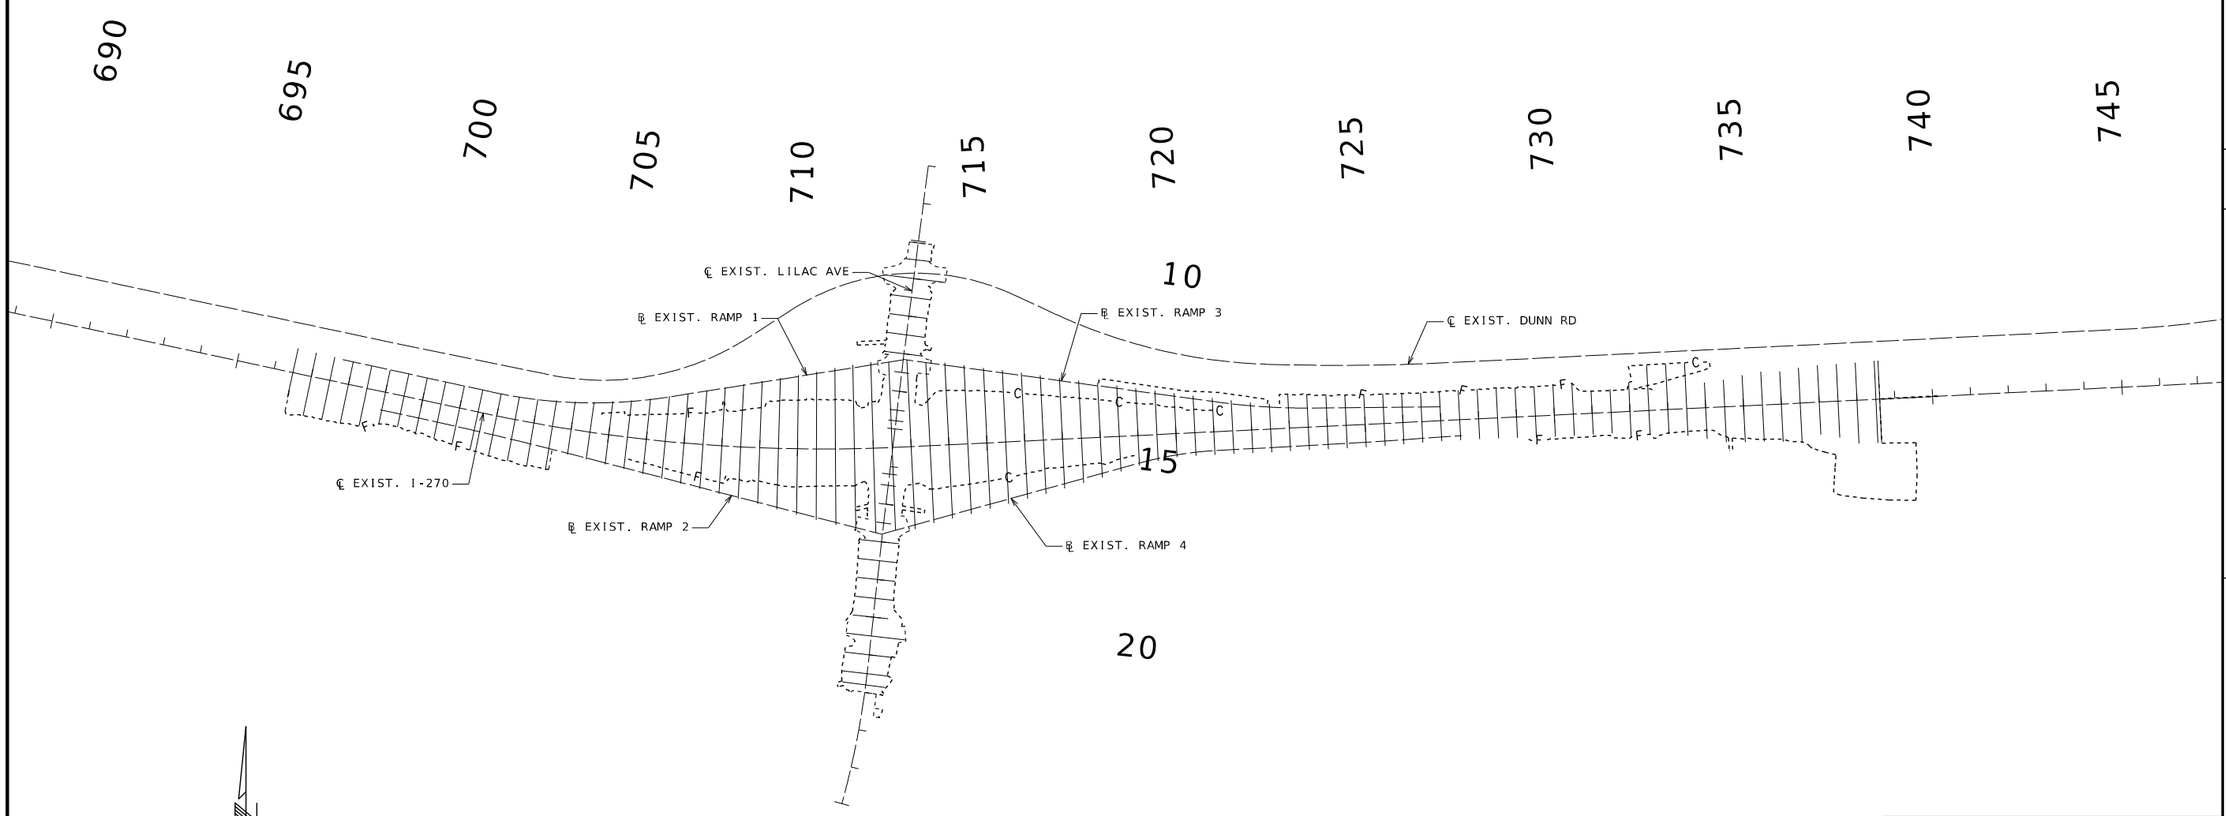

NOT TO SCALE

I-270
CROSS SECTION PATTERN
SHEET 1 OF 1

THIS SHEET HAS BEEN SIGNED, SEALED, AND DATED ELECTRONICALLY.

DATE PREPARED 3/25/2026

ROUTE	STATE
I-270	MO
DISTRICT	SHEET NO.
SL	XS-1

COUNTY: ST. LOUIS
JOB NO.: J6I3020D
CONTRACT ID.:
PROJECT NO.:
BRIDGE NO.:

DESCRIPTION	DATE

IF A SEAL IS PRESENT ON THIS SHEET IT HAS BEEN ELECTRONICALLY SEALED AND DATED.

MISSOURI HIGHWAYS AND TRANSPORTATION COMMISSION
105 WEST CAPITOL
JEFFERSON CITY, MO 65102
1-888-ASK-MODOT (1-888-275-6636)

HDR Engineering, Inc.
1001 Highlands Plaza Drive
Suite 200
St. Louis, MO 63110-1337
314-425-8300
Certificate of Authority: 000856

c:\pwworking\central01\d4499288\XS_Index_Map_J6I3020D.dgn 3:44:12 PM 3/25/2026

NOTE:
MILL AND OVERLAY SHOWN ON I-270
AND RAMPS IS FOR INFORMATION ONLY
AND WILL BE COMPLETED ON J6I3580B.

℄ EXIST. I-270 EB SHEET 1 OF 42

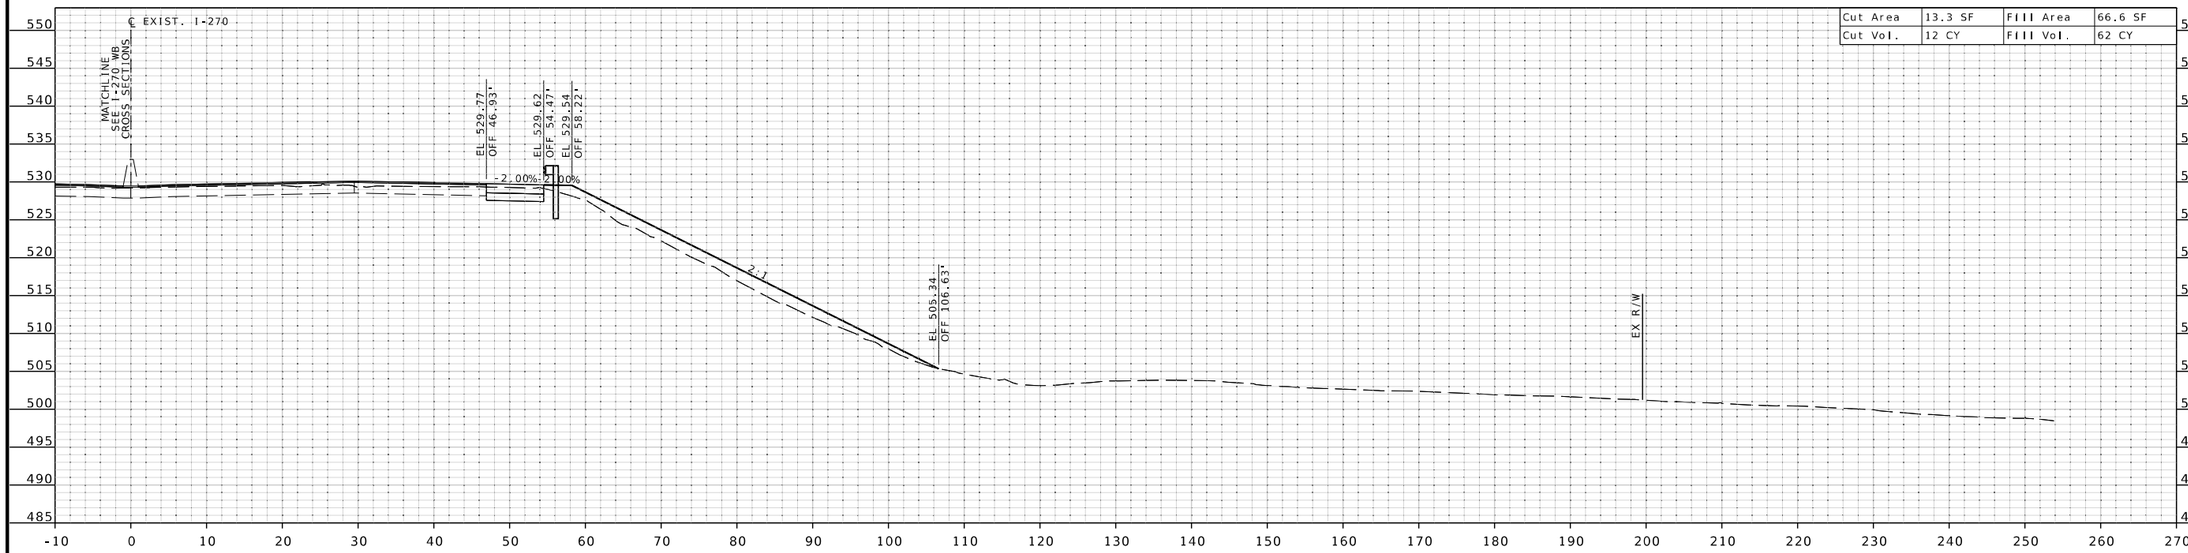

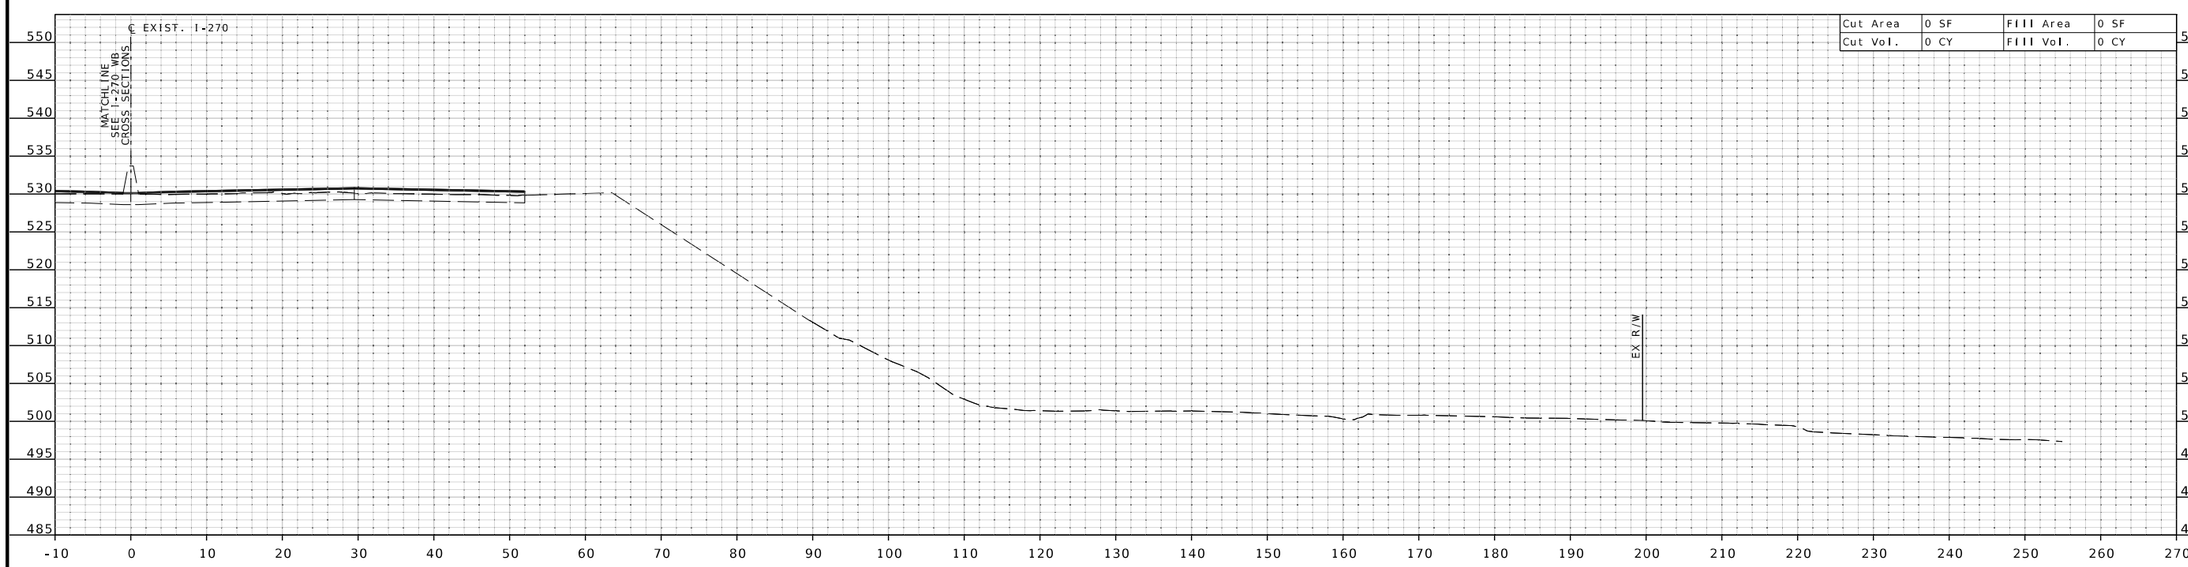

THIS SHEET HAS BEEN SIGNED, SEALED, AND DATED ELECTRONICALLY.

DATE PREPARED
3/25/2026

ROUTE	STATE
I-270	MO
DISTRICT	SHEET NO.
SL	XS-2

COUNTY
ST. LOUIS

JOB NO.
J6I3020D

CONTRACT ID.

PROJECT NO.

BRIDGE NO.

DESCRIPTION	DATE

IF A SEAL IS PRESENT ON THIS SHEET IT HAS BEEN ELECTRONICALLY SEALED AND DATED.

MISSOURI HIGHWAYS AND TRANSPORTATION COMMISSION

105 WEST CAPITOL
JEFFERSON CITY, MO 65102
1-888-ASK-MODOT (1-888-275-6636)

HDR Engineering, Inc.
1001 Highlands Plaza Drive
Suite 200
St. Louis, MO 63110-1337
314-425-8300
Certificate of Authority: 000856

c:\pwworking\central01\d4499288\XS_Eastbound_J6I3020D.dgn 3:44:29 PM 3/25/2026

℄ EXIST. I-270 EB SHEET 2 OF 42

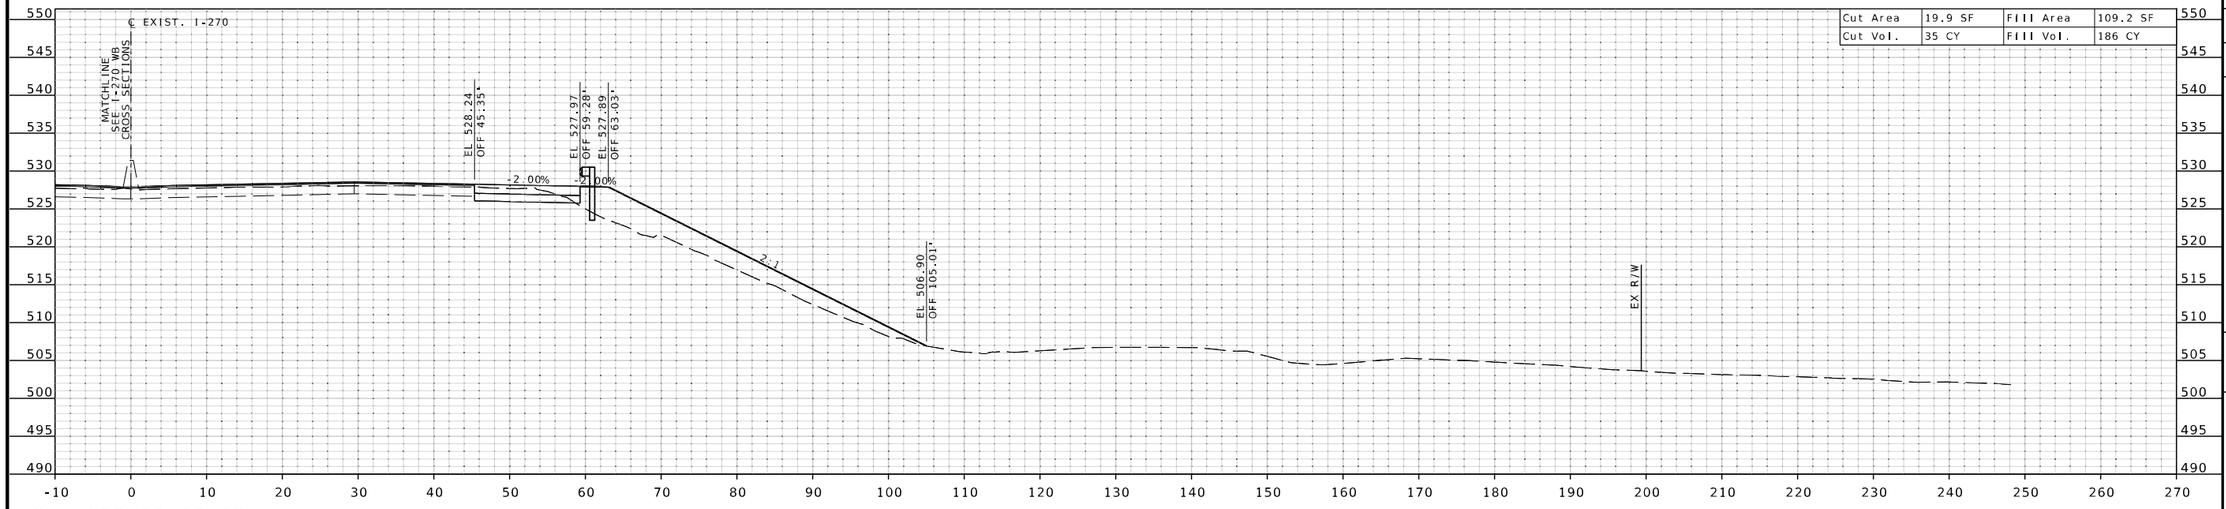

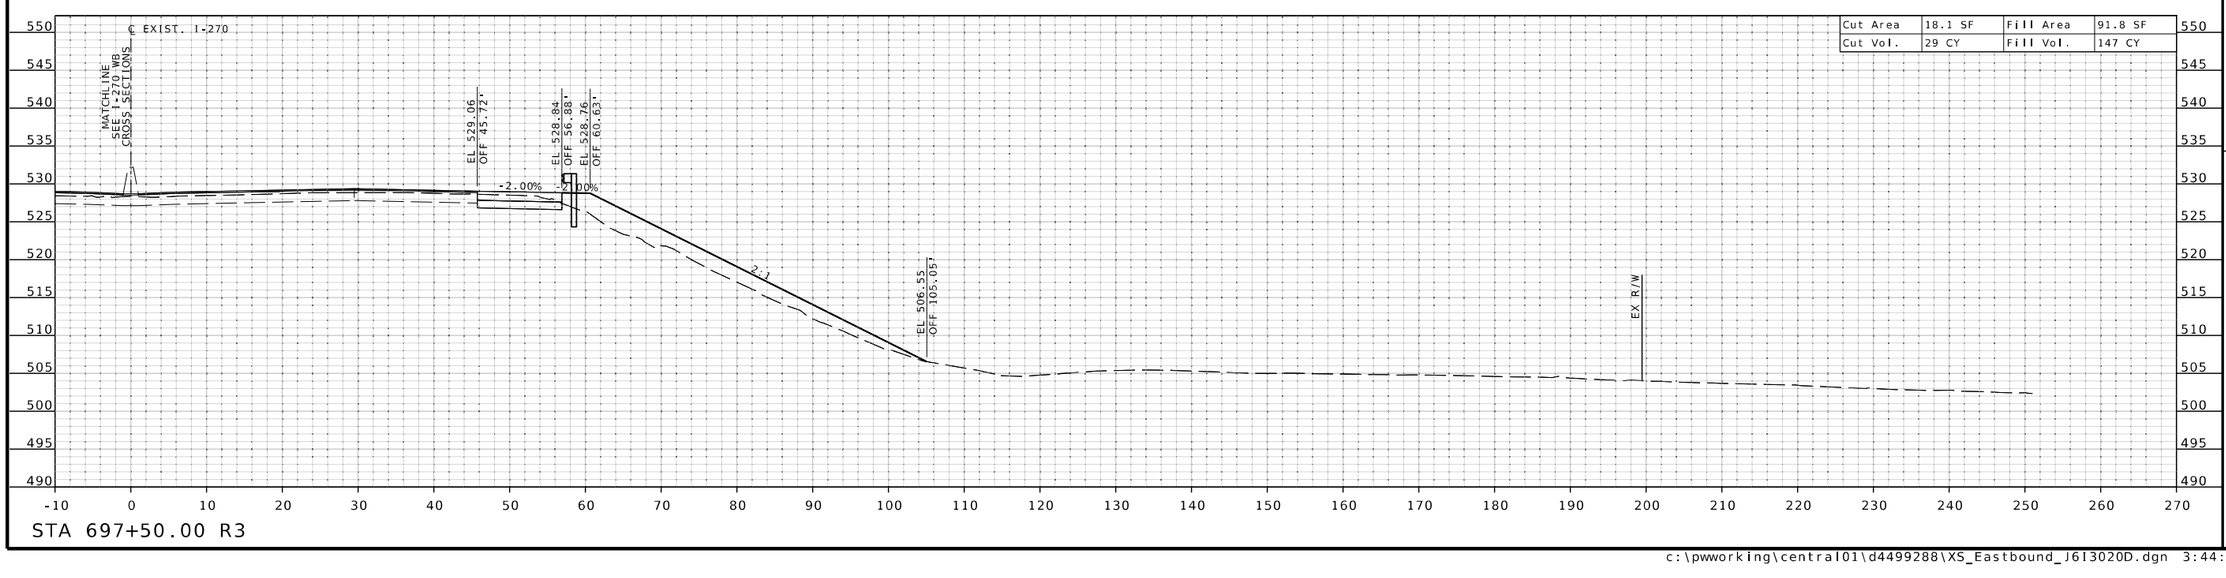

STATE OF MISSOURI
EUGENE LOUIS KUEKER JR.
NUMBER PE-2011009912
PROFESSIONAL ENGINEER

THIS SHEET HAS BEEN SIGNED, SEALED, AND DATED ELECTRONICALLY.

DATE PREPARED
3/25/2026

ROUTE	STATE
I-270	MO
DISTRICT	SHEET NO.
SL	XS-3

COUNTY
ST. LOUIS

JOB NO.
J6I3020D

CONTRACT ID.

PROJECT NO.

BRIDGE NO.

DESCRIPTION	DATE

MISSOURI HIGHWAYS AND TRANSPORTATION COMMISSION
105 WEST CAPITOL
JEFFERSON CITY, MO 65102
1-888-ASK-MODOT (1-888-275-6636)

HDR Engineering, Inc.
1001 Highlands Plaza Drive
Suite 200
St. Louis, MO 63110-1337
314-425-8300
Certificate of Authority: 000856

IF A SEAL IS PRESENT ON THIS SHEET IT HAS BEEN ELECTRONICALLY SEALED AND DATED.

℄ EXIST. I-270 EB SHEET 3 OF 42

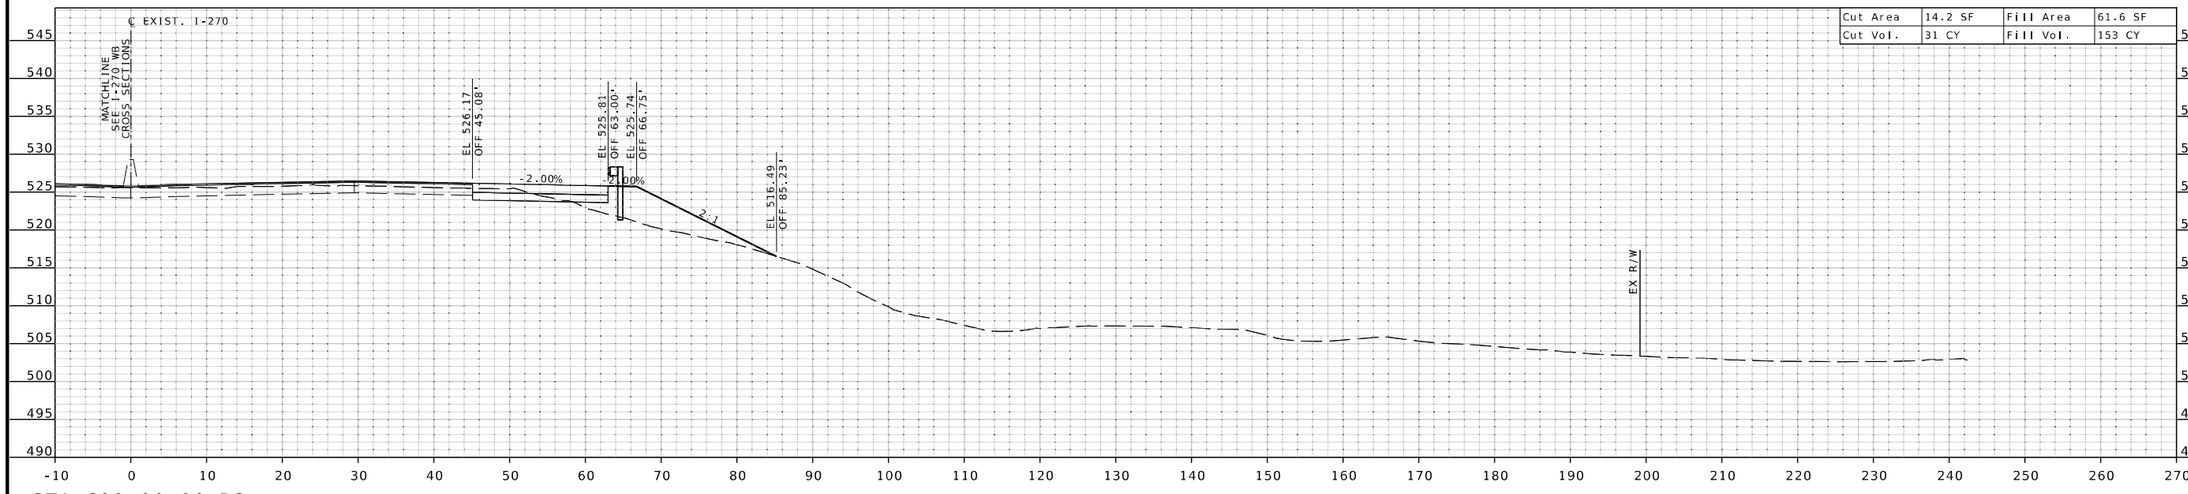

STA 699+00.00 R3

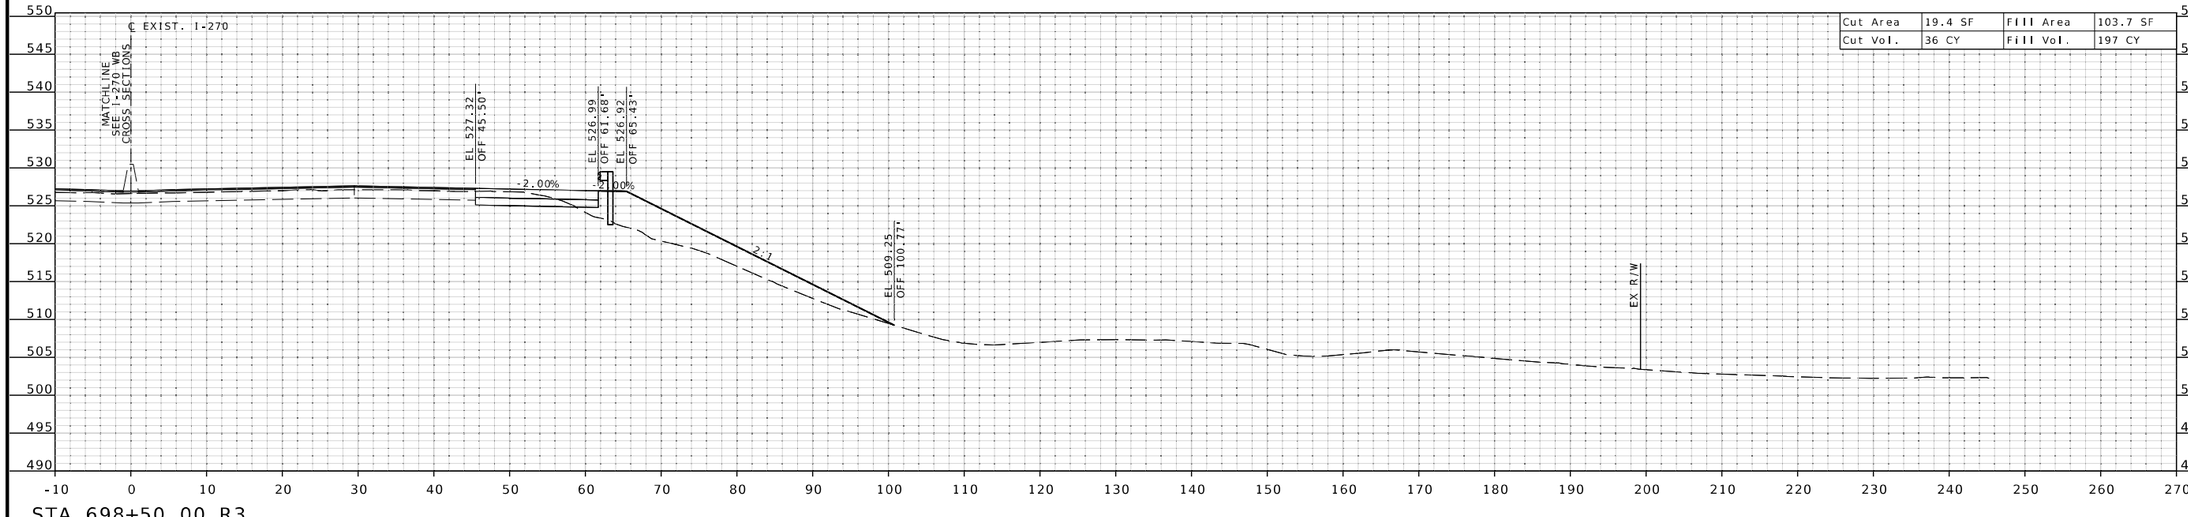

STA 698+50.00 R3

STATE OF MISSOURI
EUGENE LOUIS KUEKER JR.
NUMBER PE-2011009912
PROFESSIONAL ENGINEER

THIS SHEET HAS BEEN SIGNED, SEALED, AND DATED ELECTRONICALLY.

DATE PREPARED
3/25/2026

ROUTE	STATE
I-270	MO
DISTRICT	SHEET NO.
SL	XS-4

COUNTY
ST. LOUIS

JOB NO.
J6I3020D

CONTRACT ID.

PROJECT NO.

BRIDGE NO.

DESCRIPTION	DATE

MISSOURI HIGHWAYS AND TRANSPORTATION COMMISSION

105 WEST CAPITOL
JEFFERSON CITY, MO 65102
1-888-ASK-MODOT (1-888-275-6636)

HDR Engineering, Inc.
1001 Highlands Plaza Drive
Suite 200
St. Louis, MO 63110-1337
314-425-8300
Certificate of Authority: 000856

IF A SEAL IS PRESENT ON THIS SHEET IT HAS BEEN ELECTRONICALLY SEALED AND DATED.

c:\pwworking\central01\d4499288\XS_Eastbound_J6I3020D.dgn 3:44:35 PM 3/25/2026

℄ EXIST. I-270 EB SHEET 4 OF 42

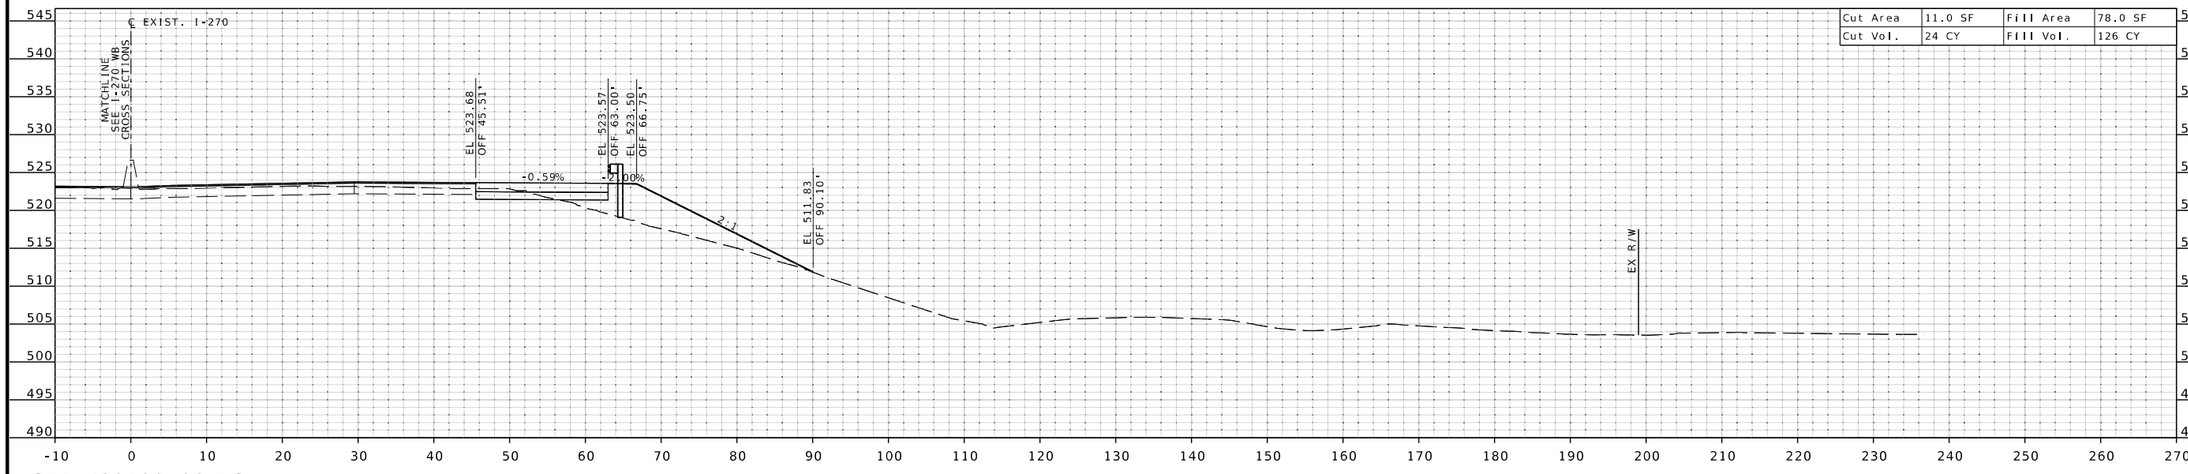

STA 700+00.00 R3

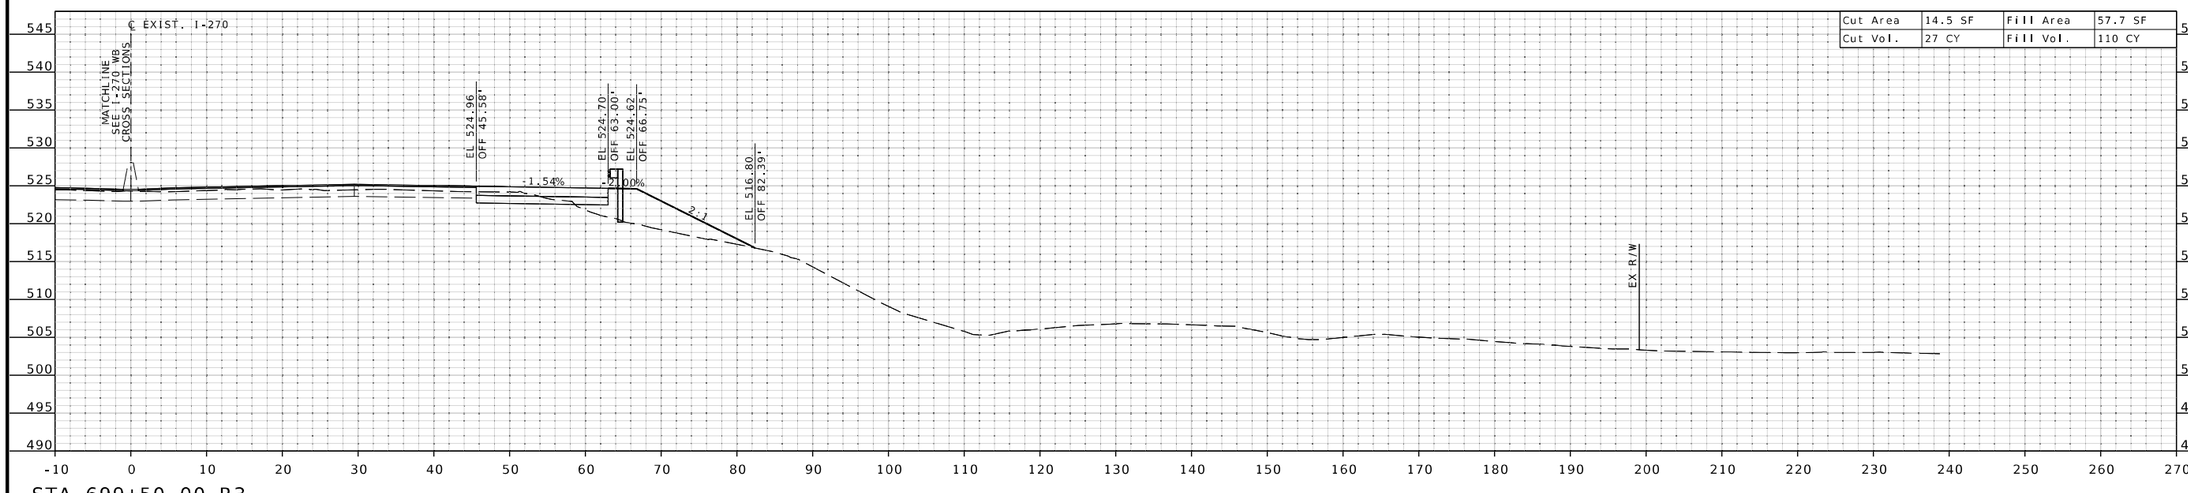

STA 699+50.00 R3

STATE OF MISSOURI
EUGENE LOUIS KUEKER JR.
NUMBER PE-2011009912
PROFESSIONAL ENGINEER

THIS SHEET HAS BEEN SIGNED, SEALED, AND DATED ELECTRONICALLY.

DATE PREPARED
3/25/2026

ROUTE	STATE
I-270	MO
DISTRICT	SHEET NO.
SL	XS-5

COUNTY
ST. LOUIS

JOB NO.
J6I3020D

CONTRACT ID.

PROJECT NO.

BRIDGE NO.

DESCRIPTION	DATE

IF A SEAL IS PRESENT ON THIS SHEET IT HAS BEEN ELECTRONICALLY SEALED AND DATED.

MISSOURI HIGHWAYS AND TRANSPORTATION COMMISSION

105 WEST CAPITOL
JEFFERSON CITY, MO 65102
1-888-ASK-MODOT (1-888-275-6636)

HDR Engineering, Inc.
1001 Highlands Plaza Drive
Suite 200
St. Louis, MO 63110-1337
314-425-8300
Certificate of Authority: 000856

℄ EXIST. I-270 EB SHEET 5 OF 42

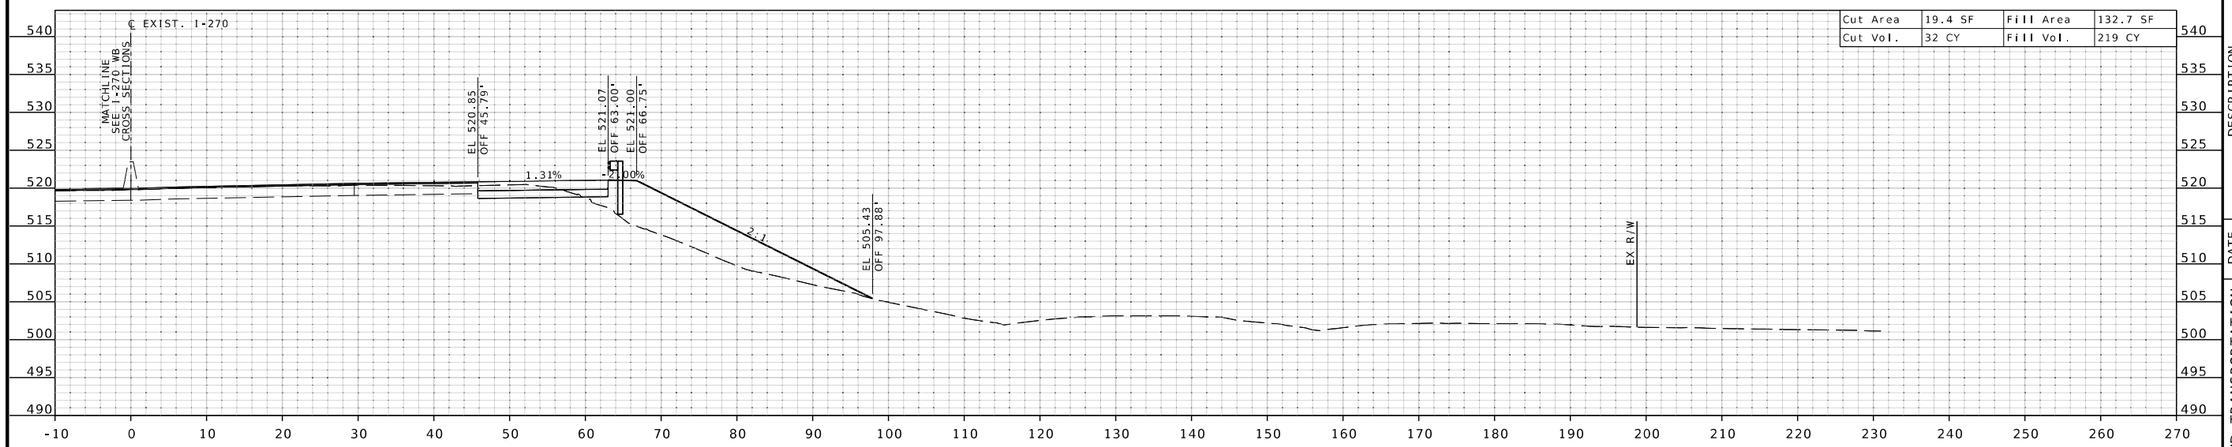

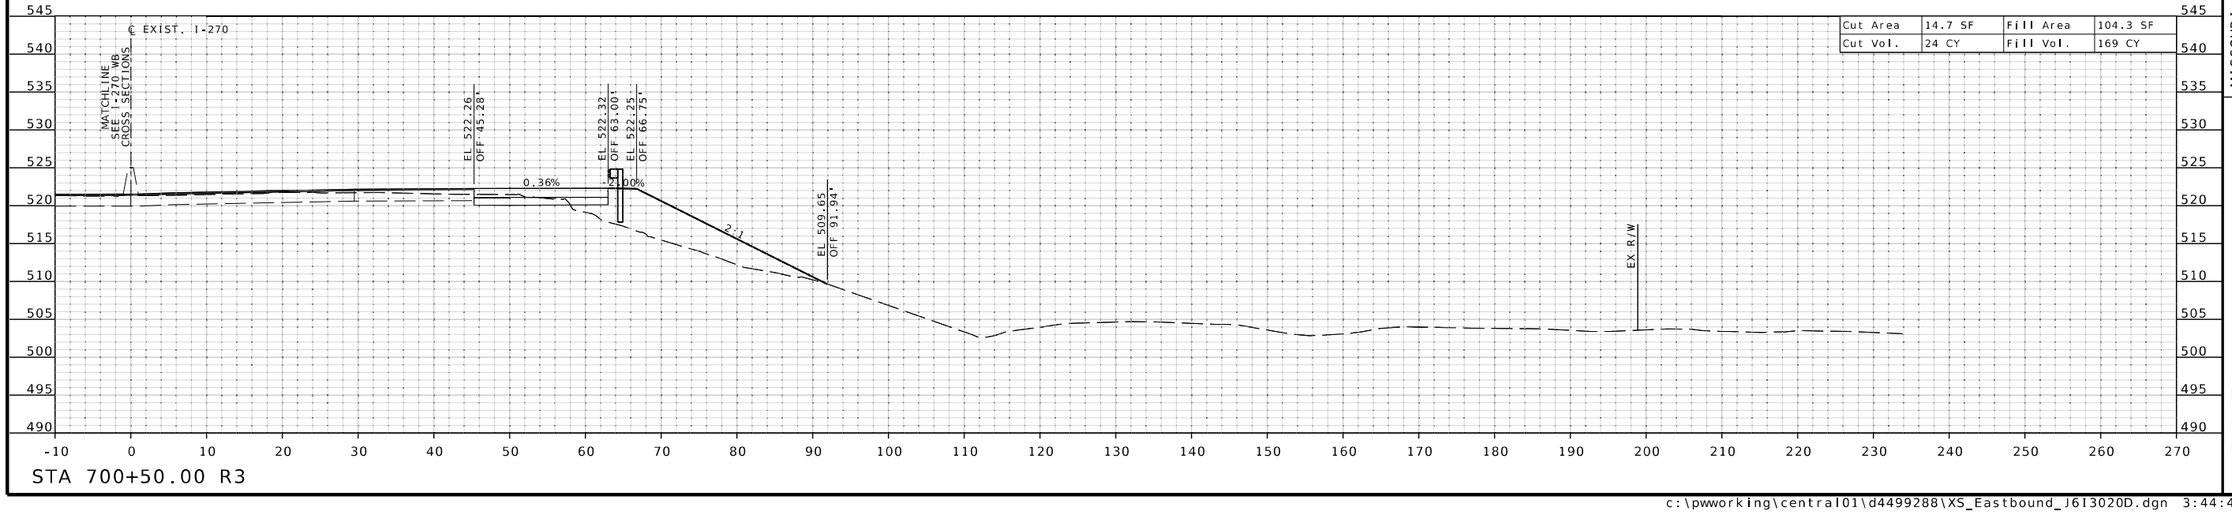

IF A SEAL IS PRESENT ON THIS SHEET IT HAS BEEN ELECTRONICALLY SEALED AND DATED.

STATE OF MISSOURI
EUGENE LOUIS KUEKER JR.
NUMBER PE-2011009912
PROFESSIONAL ENGINEER

THIS SHEET HAS BEEN SIGNED, SEALED, AND DATED ELECTRONICALLY.

DATE PREPARED
3/25/2026

ROUTE	STATE
I-270	MO
DISTRICT	SHEET NO.
SL	XS-6

COUNTY
ST. LOUIS

JOB NO.
J6I3020D

CONTRACT ID.

PROJECT NO.

BRIDGE NO.

DESCRIPTION	DATE

MISSOURI HIGHWAYS AND TRANSPORTATION COMMISSION

105 WEST CAPITOL
JEFFERSON CITY, MO 65102
1-888-ASK-MODOT (1-888-275-6636)

HDR Engineering, Inc.
1001 Highlands Plaza Drive
Suite 200
St. Louis, MO 63110-1337
314-425-8300
Certificate of Authority: 000856

℄ EXIST. I-270 EB SHEET 6 OF 42

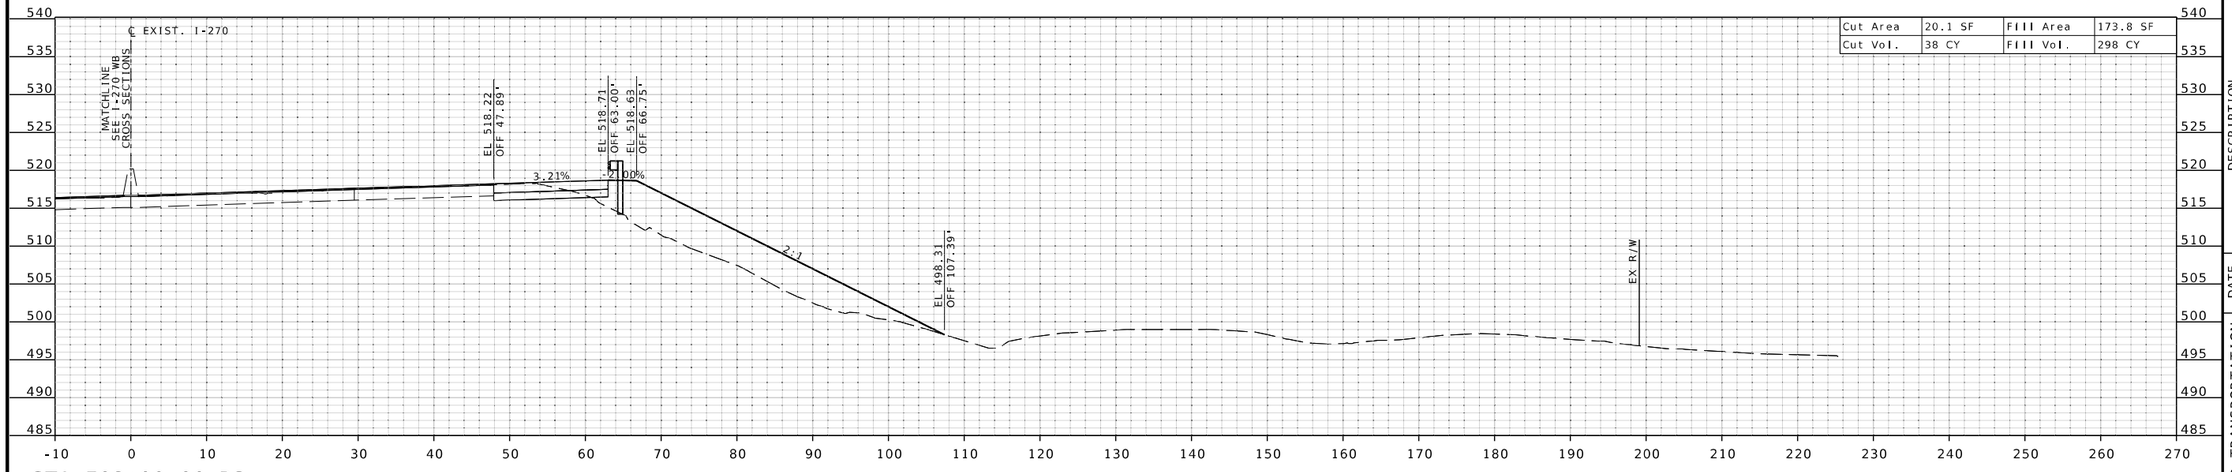

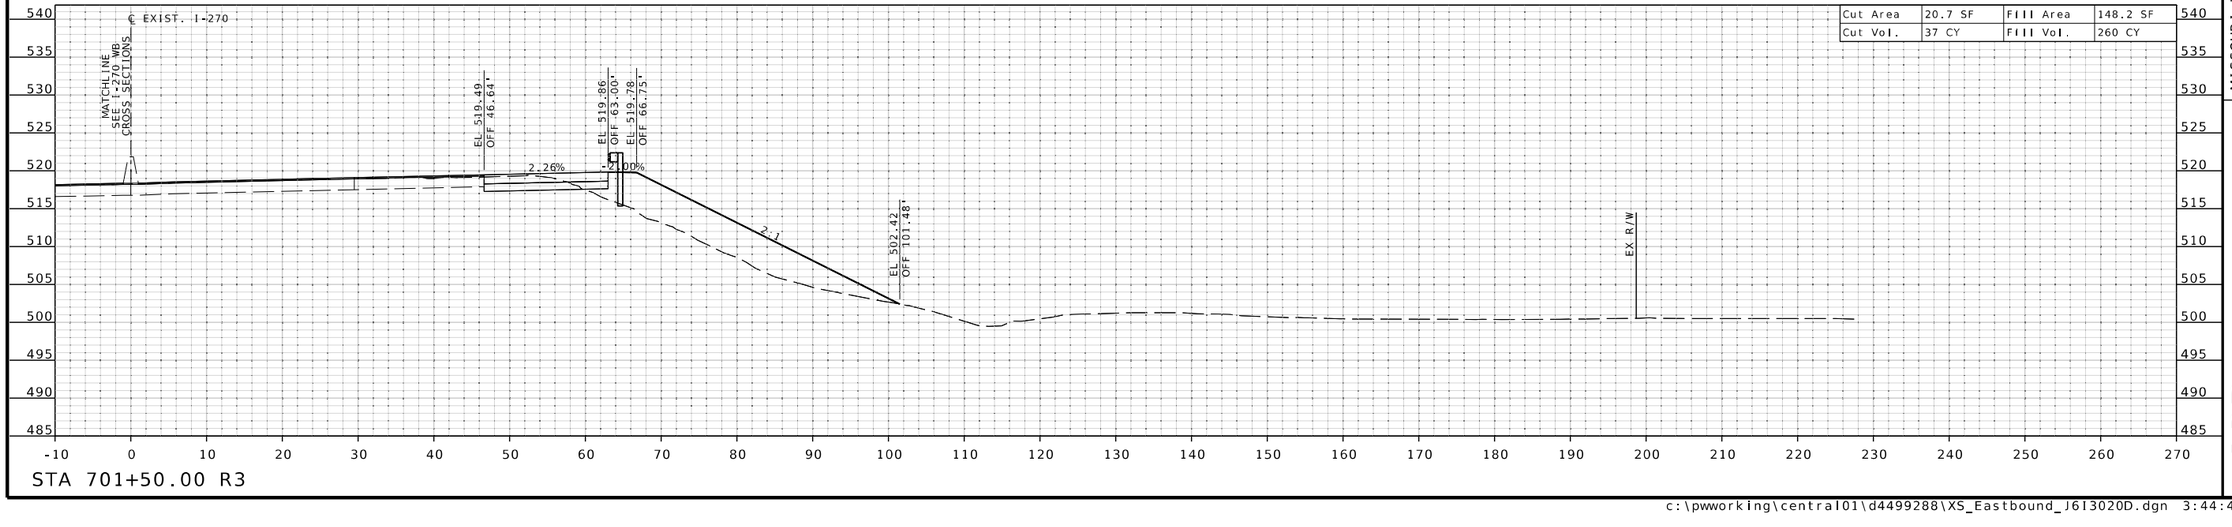

STATE OF MISSOURI
EUGENE LOUIS KUEKER JR.
NUMBER PE-2011009912
PROFESSIONAL ENGINEER

THIS SHEET HAS BEEN SIGNED, SEALED, AND DATED ELECTRONICALLY.

DATE PREPARED
3/25/2026

ROUTE	STATE
I-270	MO
DISTRICT	SHEET NO.
SL	XS-7

COUNTY
ST. LOUIS

JOB NO.
J6I3020D

CONTRACT ID.

PROJECT NO.

BRIDGE NO.

DESCRIPTION	DATE

IF A SEAL IS PRESENT ON THIS SHEET IT HAS BEEN ELECTRONICALLY SEALED AND DATED.

MISSOURI HIGHWAYS AND TRANSPORTATION COMMISSION

105 WEST CAPITOL
JEFFERSON CITY, MO 65102
1-888-ASK-MODOT (1-888-275-6636)

HDR Engineering, Inc.
1001 Highlands Plaza Drive
Suite 200
St. Louis, MO 63110-1337
314-425-8300
Certificate of Authority: 000856

℄ EXIST. I-270 EB SHEET 7 OF 42

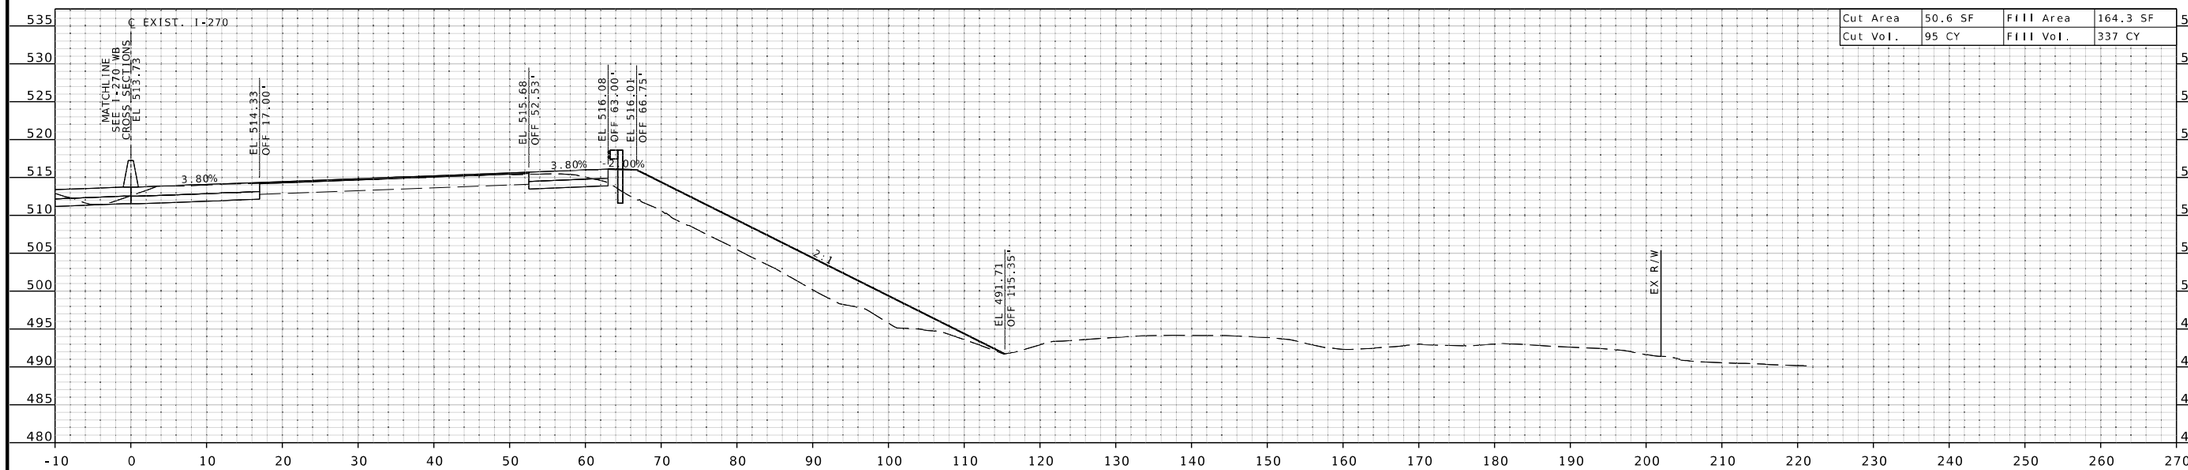

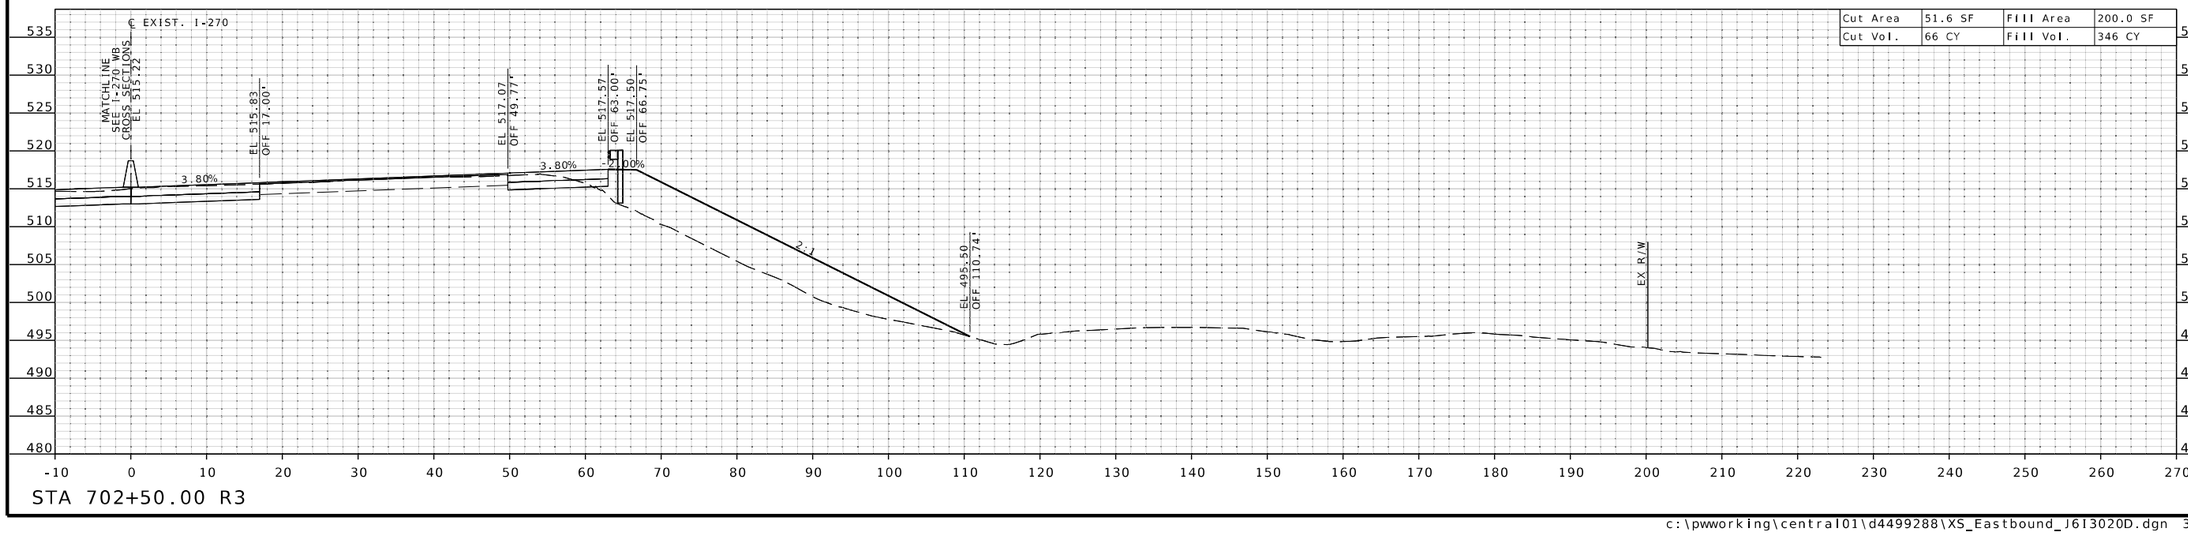

STATE OF MISSOURI
EUGENE LOUIS KUEKER JR.
NUMBER PE-2011009912
PROFESSIONAL ENGINEER

THIS SHEET HAS BEEN SIGNED, SEALED, AND DATED ELECTRONICALLY.

DATE PREPARED
3/25/2026

ROUTE	STATE
I-270	MO
DISTRICT	SHEET NO.
SL	XS-8

COUNTY
ST. LOUIS

JOB NO.
J6I3020D

CONTRACT ID.

PROJECT NO.

BRIDGE NO.

IF A SEAL IS PRESENT ON THIS SHEET IT HAS BEEN ELECTRONICALLY SEALED AND DATED.

DESCRIPTION | DATE

MISSOURI HIGHWAYS AND TRANSPORTATION COMMISSION

105 WEST CAPITOL
JEFFERSON CITY, MO 65102
1-888-ASK-MODOT (1-888-275-6636)

HDR Engineering, Inc.
1001 Highlands Plaza Drive
Suite 200
St. Louis, MO 63110-1337
314-425-8300
Certificate of Authority: 000856

℄ EXIST. I-270 EB SHEET 8 OF 42

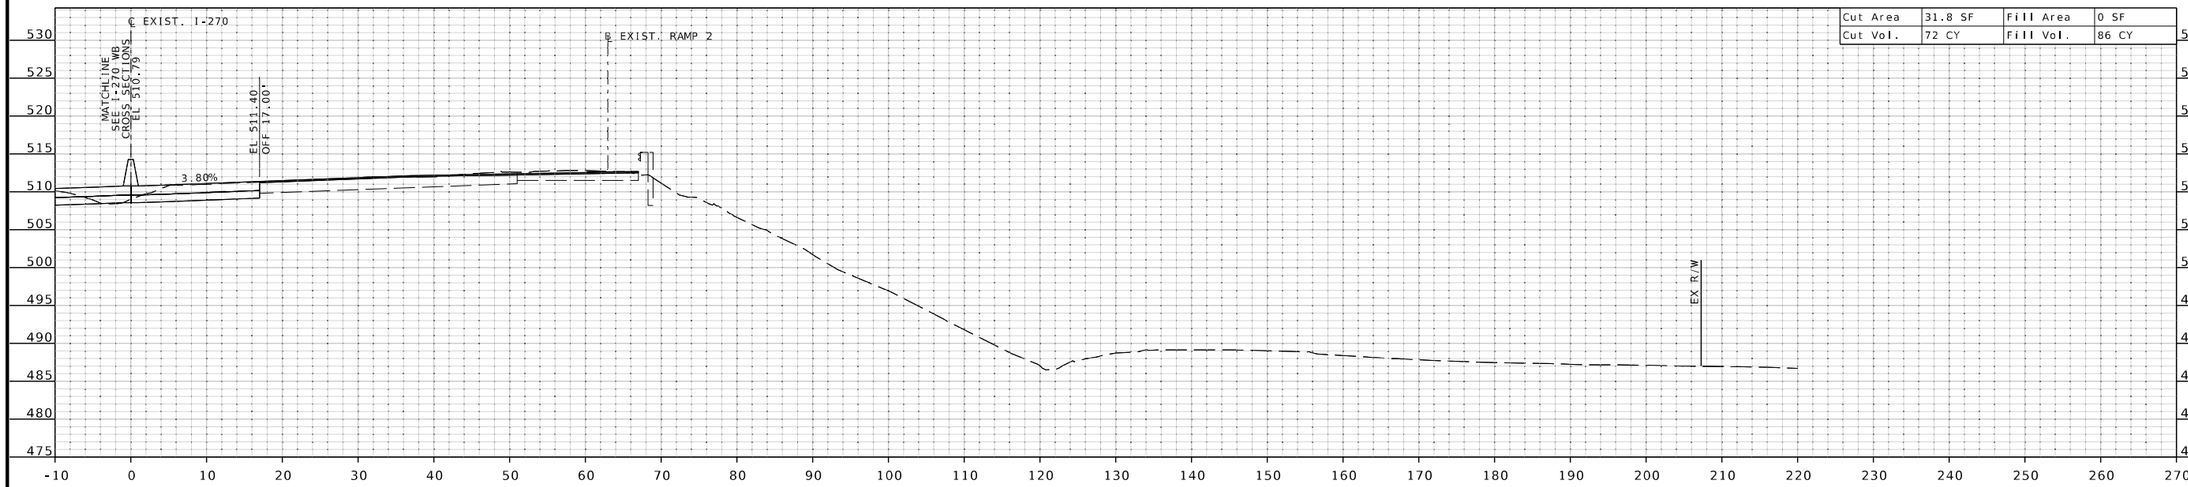

Cut Area	31.8 SF	Fill Area	0 SF
Cut Vol.	72 CY	Fill Vol.	86 CY

STA 704+00.00 R3

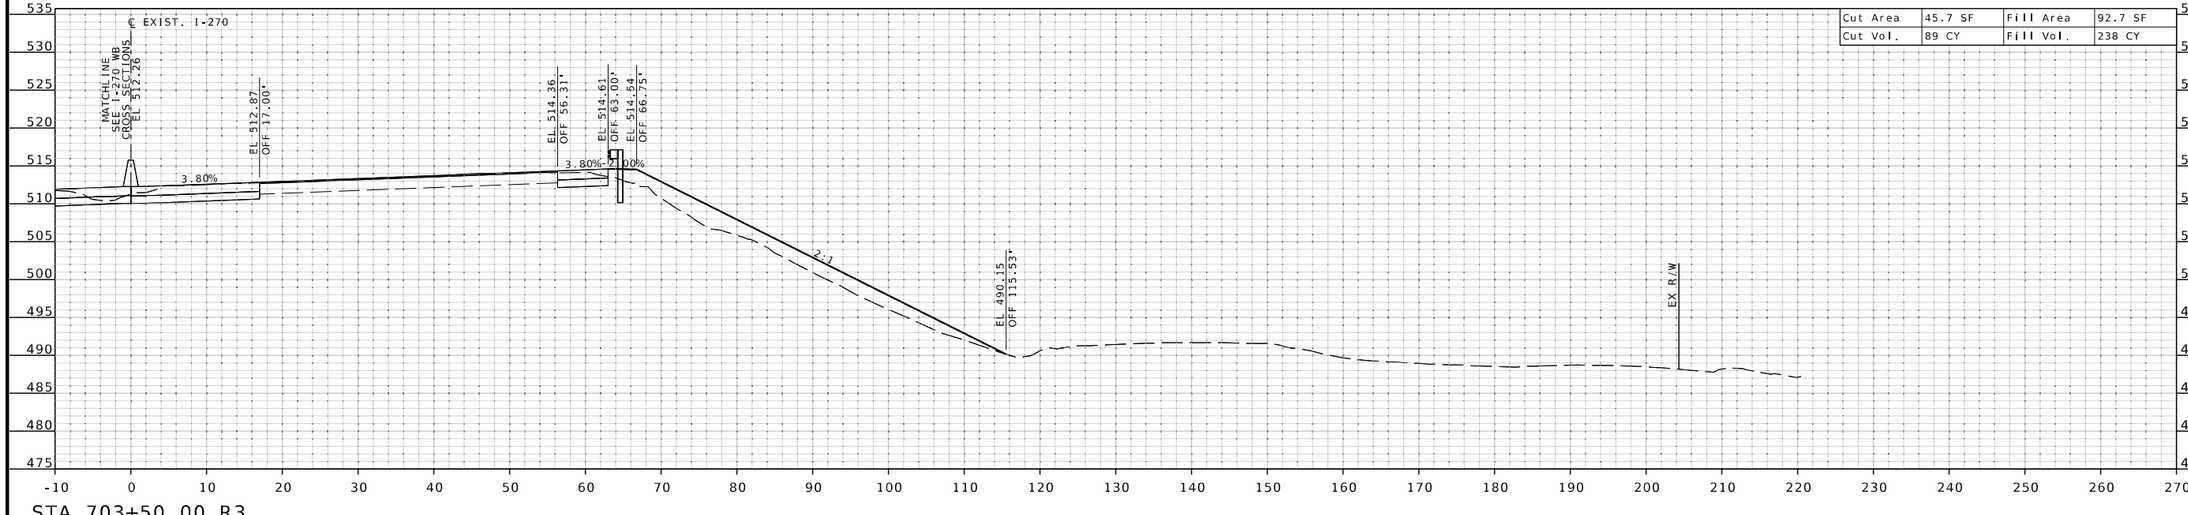

Cut Area	45.7 SF	Fill Area	92.7 SF
Cut Vol.	89 CY	Fill Vol.	238 CY

STA 703+50.00 R3

STATE OF MISSOURI
EUGENE LOUIS KUEKER JR.
NUMBER PE-2011009912
PROFESSIONAL ENGINEER

THIS SHEET HAS BEEN SIGNED, SEALED, AND DATED ELECTRONICALLY.

DATE PREPARED
3/25/2026

ROUTE	STATE
I-270	MO
DISTRICT	SHEET NO.
SL	XS-9

COUNTY
ST. LOUIS

JOB NO.
J6I3020D

CONTRACT ID.

PROJECT NO.

BRIDGE NO.

DESCRIPTION	DATE

IF A SEAL IS PRESENT ON THIS SHEET IT HAS BEEN ELECTRONICALLY SEALED AND DATED.

MISSOURI HIGHWAYS AND TRANSPORTATION COMMISSION

105 WEST CAPITOL
JEFFERSON CITY, MO 65102
1-888-ASK-MODOT (1-888-275-6636)

HDR Engineering, Inc.
1001 Highlands Plaza Drive
Suite 200
St. Louis, MO 63110-1337
314-425-8300
Certificate of Authority: 000856

℄ EXIST. I-270 EB SHEET 9 OF 42

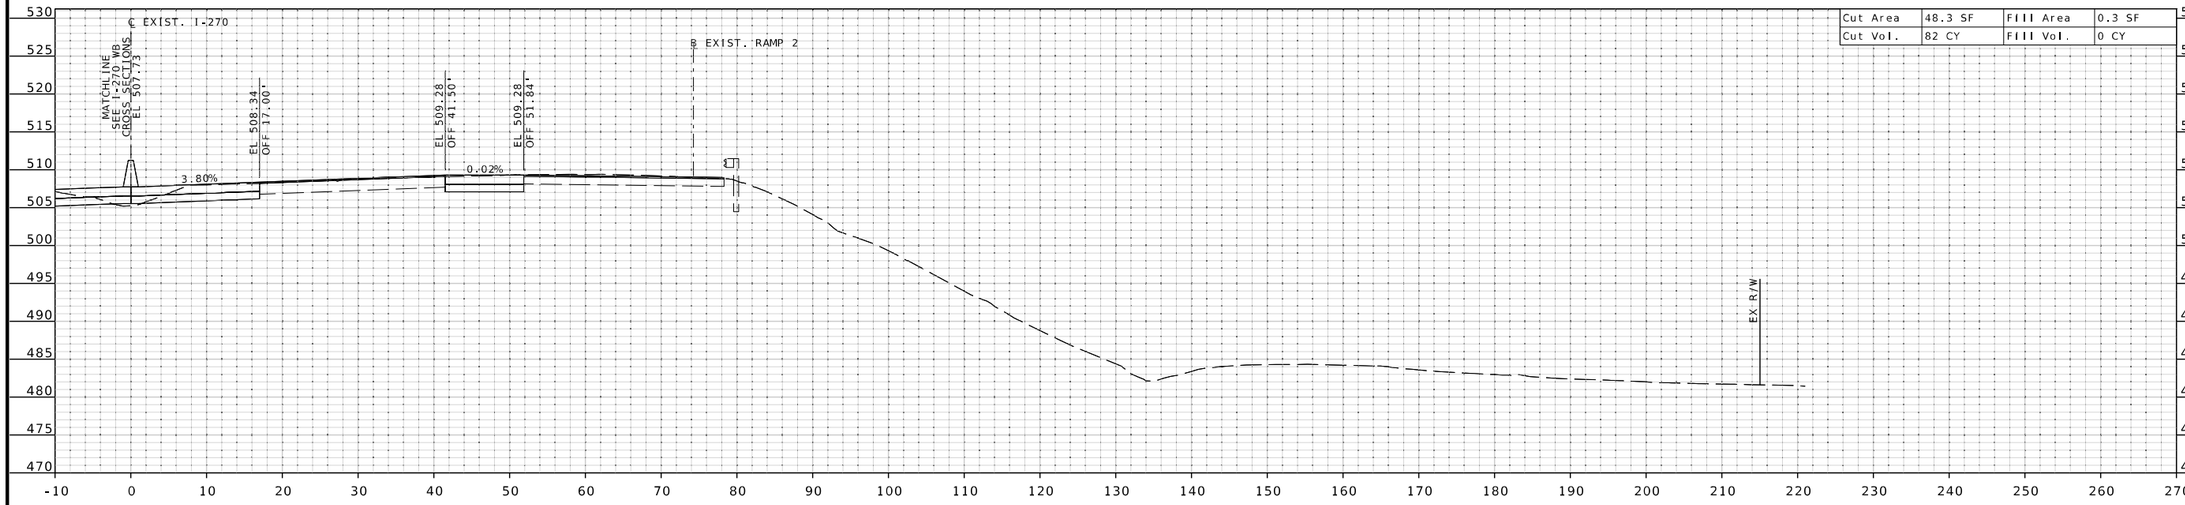

STA 705+00.00 R3

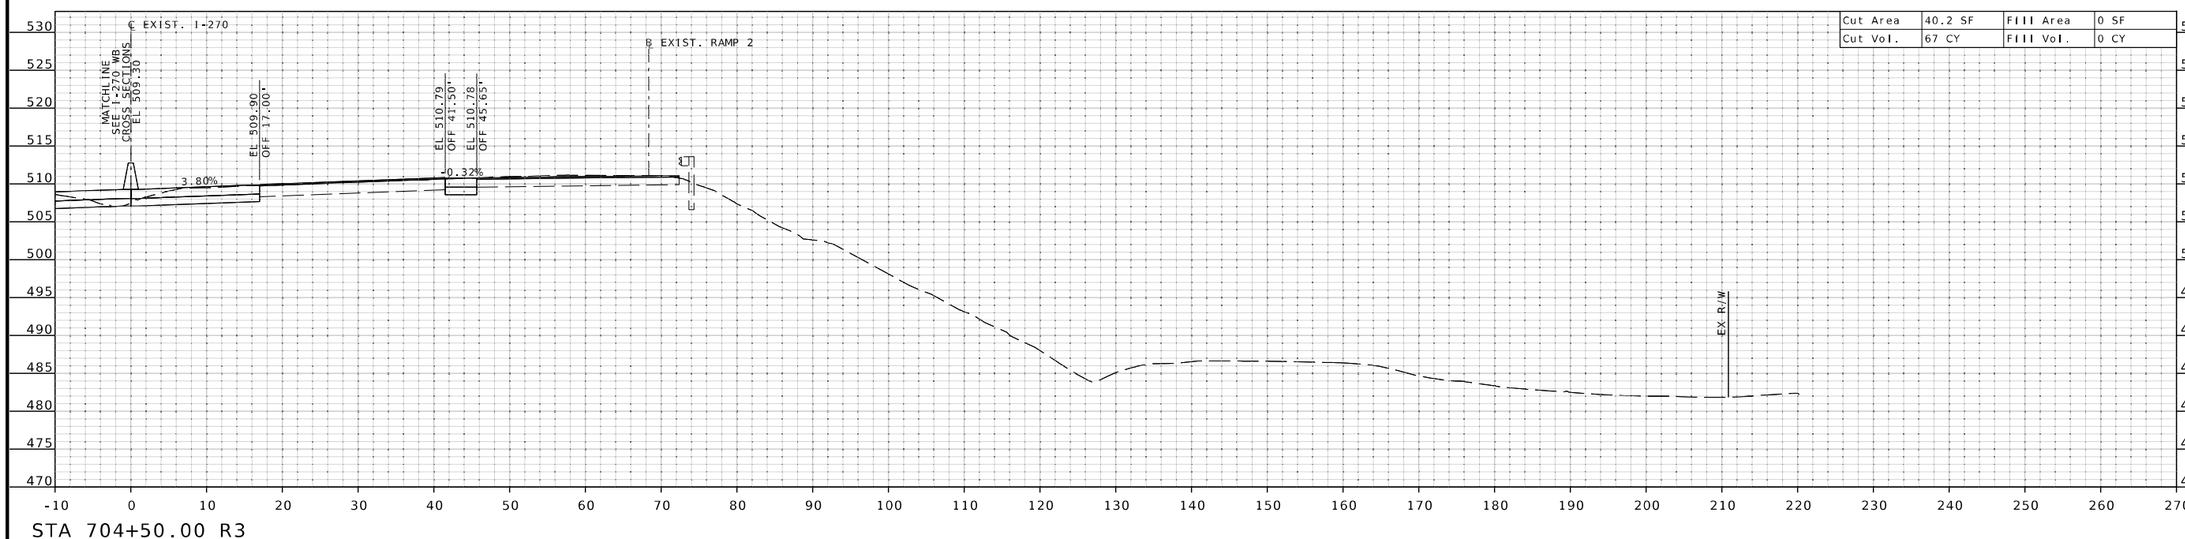

STA 704+50.00 R3

STATE OF MISSOURI
EUGENE LOUIS KUEKER JR.
NUMBER PE-2011009912
PROFESSIONAL ENGINEER

THIS SHEET HAS BEEN SIGNED, SEALED, AND DATED ELECTRONICALLY.

DATE PREPARED
3/25/2026

ROUTE	STATE
I-270	MO

DISTRICT	SHEET NO.
SL	XS-10

COUNTY
ST. LOUIS

JOB NO.
J6I3020D

CONTRACT ID.

PROJECT NO.

BRIDGE NO.

DESCRIPTION	DATE

MISSOURI HIGHWAYS AND TRANSPORTATION COMMISSION

105 WEST CAPITOL
JEFFERSON CITY, MO 65102
1-888-ASK-MODOT (1-888-275-6636)

HDR Engineering, Inc.
1001 Highlands Plaza Drive
Suite 200
St. Louis, MO 63110-1337
314-425-8300
Certificate of Authority: 000856

IF A SEAL IS PRESENT ON THIS SHEET IT HAS BEEN ELECTRONICALLY SEALED AND DATED.

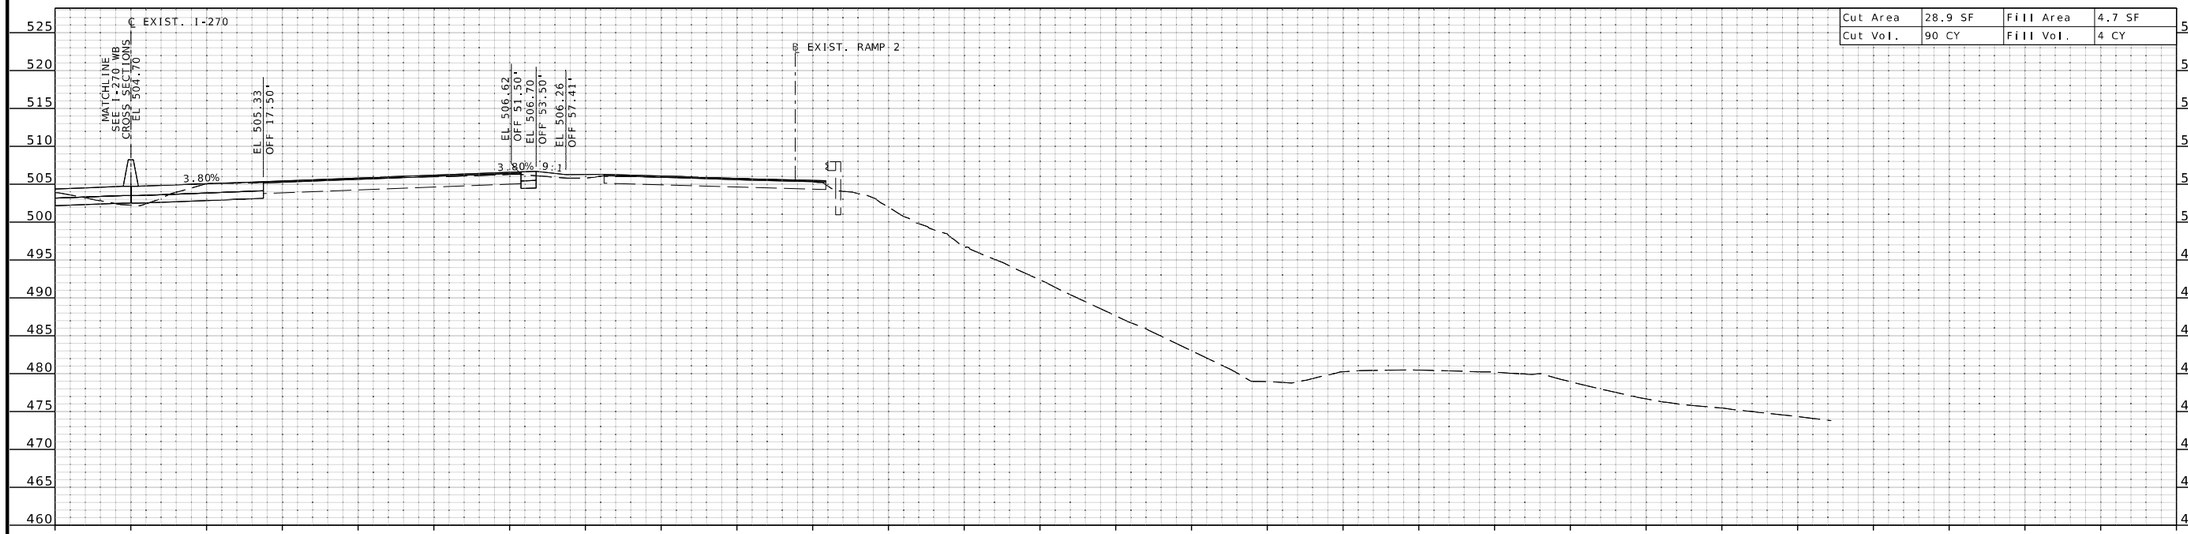

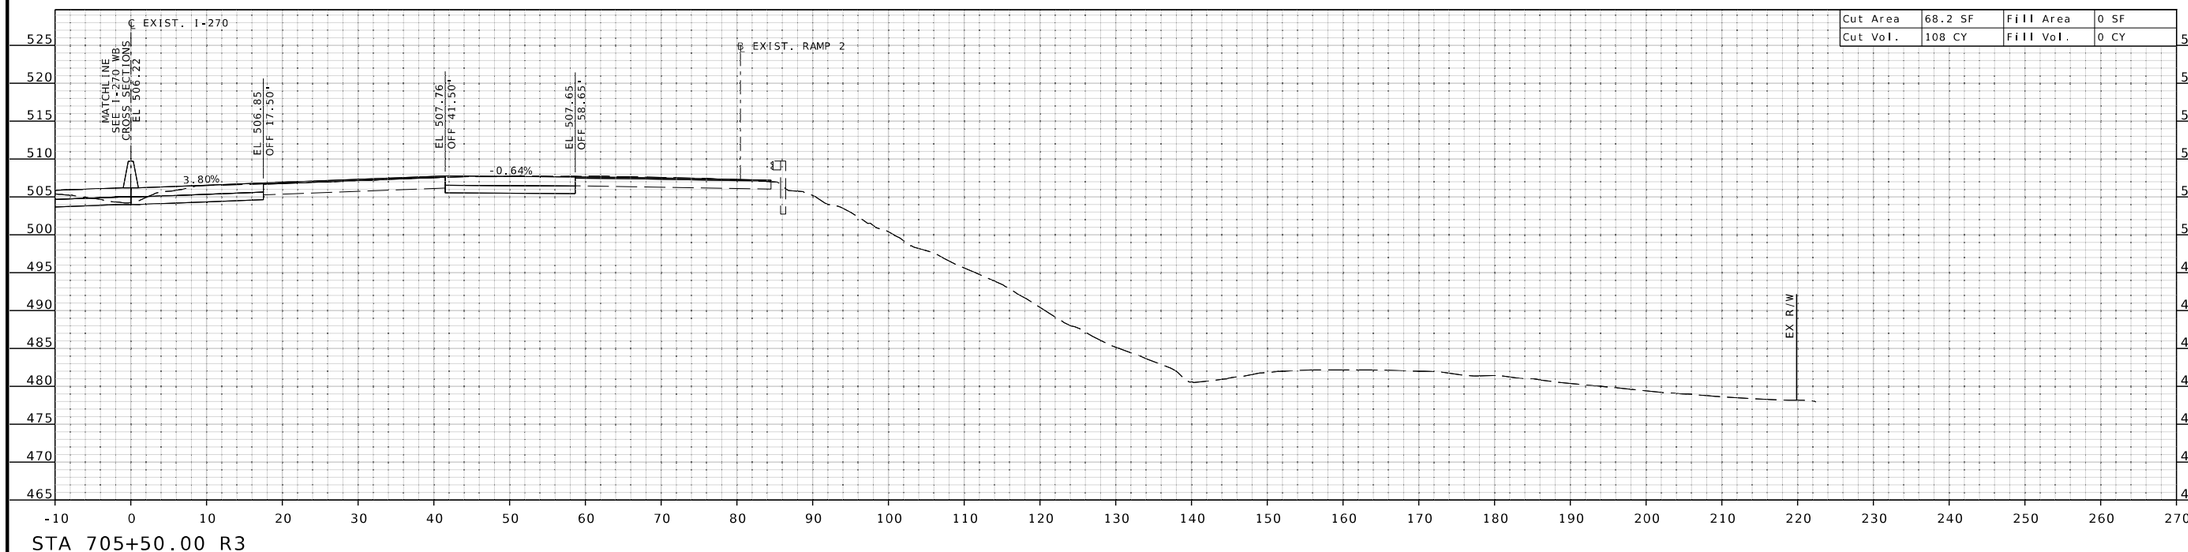

STATE OF MISSOURI
EUGENE LOUIS KUEKER JR.
NUMBER PE-2011009912
PROFESSIONAL ENGINEER

THIS SHEET HAS BEEN SIGNED, SEALED, AND DATED ELECTRONICALLY.

IF A SEAL IS PRESENT ON THIS SHEET IT HAS BEEN ELECTRONICALLY SEALED AND DATED.

DATE PREPARED
3/25/2026

ROUTE	STATE
I-270	MO

DISTRICT	SHEET NO.
SL	XS-11

COUNTY
ST. LOUIS

JOB NO.
J6I3020D

CONTRACT ID.

PROJECT NO.

BRIDGE NO.

DESCRIPTION	DATE

MISSOURI HIGHWAYS AND TRANSPORTATION COMMISSION

105 WEST CAPITOL
JEFFERSON CITY, MO 65102
1-888-ASK-MODOT (1-888-275-6636)

HDR Engineering, Inc.
1001 Highlands Plaza Drive
Suite 200
St. Louis, MO 63110-1337
314-425-8300
Certificate of Authority: 000856

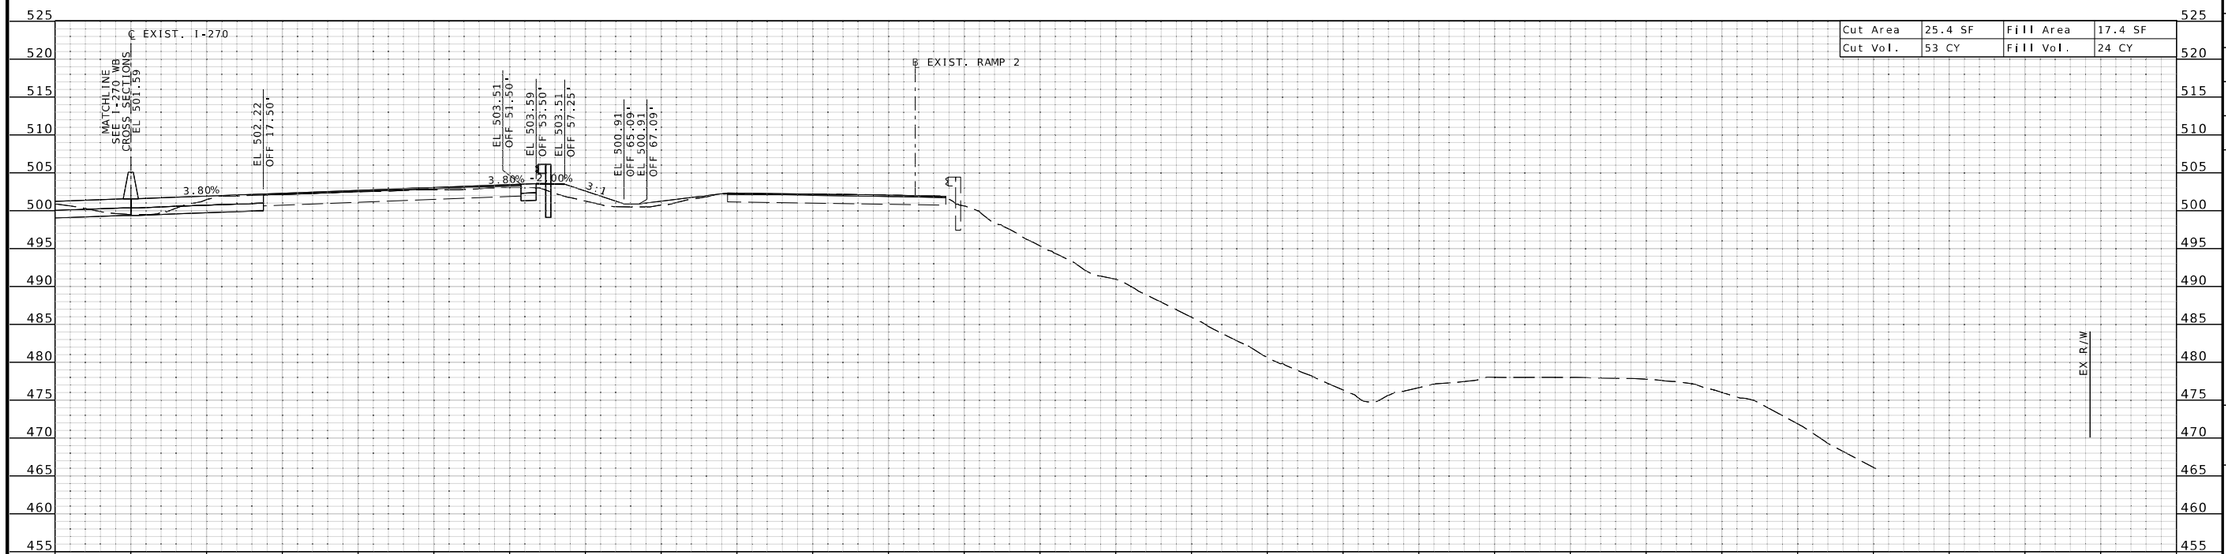

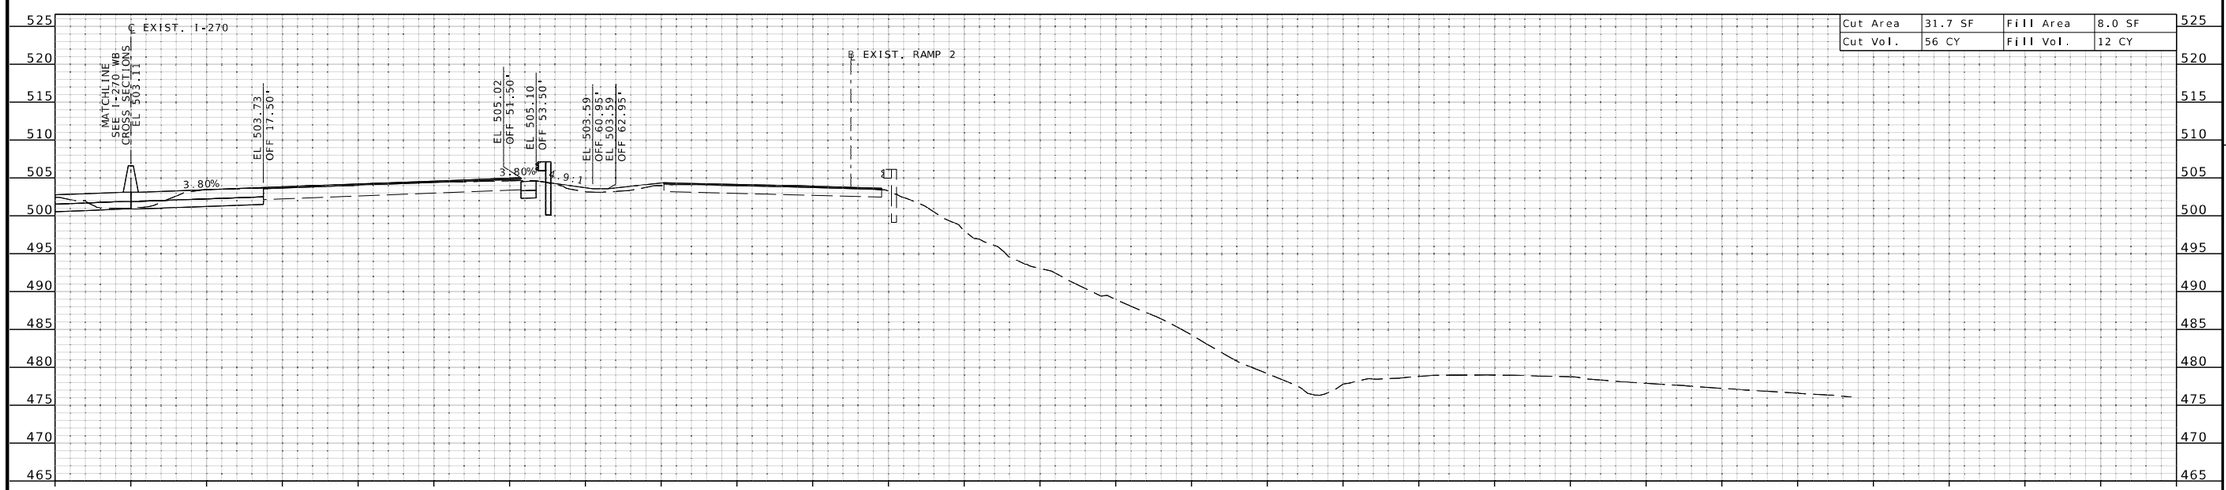

STATE OF MISSOURI
EUGENE LOUIS KUEKER JR.
NUMBER PE-2011009912
PROFESSIONAL ENGINEER

THIS SHEET HAS BEEN SIGNED, SEALED, AND DATED ELECTRONICALLY.

IF A SEAL IS PRESENT ON THIS SHEET IT HAS BEEN ELECTRONICALLY SEALED AND DATED.

DATE PREPARED
3/25/2026

ROUTE	STATE
I-270	MO
DISTRICT	SHEET NO.
SL	XS-12

COUNTY
ST. LOUIS

JOB NO.
J6I3020D

CONTRACT ID.

PROJECT NO.

BRIDGE NO.

DESCRIPTION	DATE

MISSOURI HIGHWAYS AND TRANSPORTATION COMMISSION

105 WEST CAPITOL
JEFFERSON CITY, MO 65102
1-888-ASK-MODOT (1-888-275-6636)

HDR Engineering, Inc.
1001 Highlands Plaza Drive
Suite 200
St. Louis, MO 63110-1337
314-425-8300
Certificate of Authority: 000856

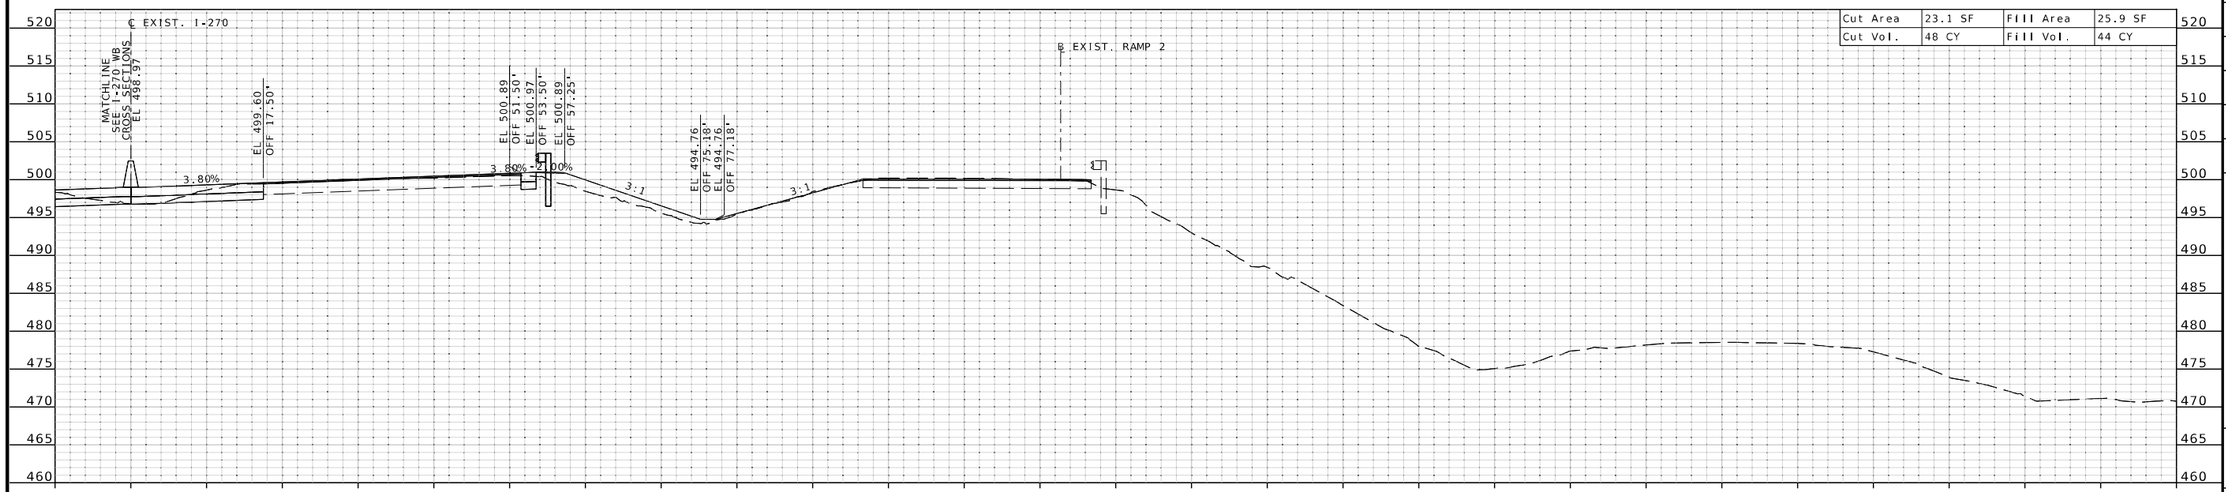

STA 708+00.00 R3

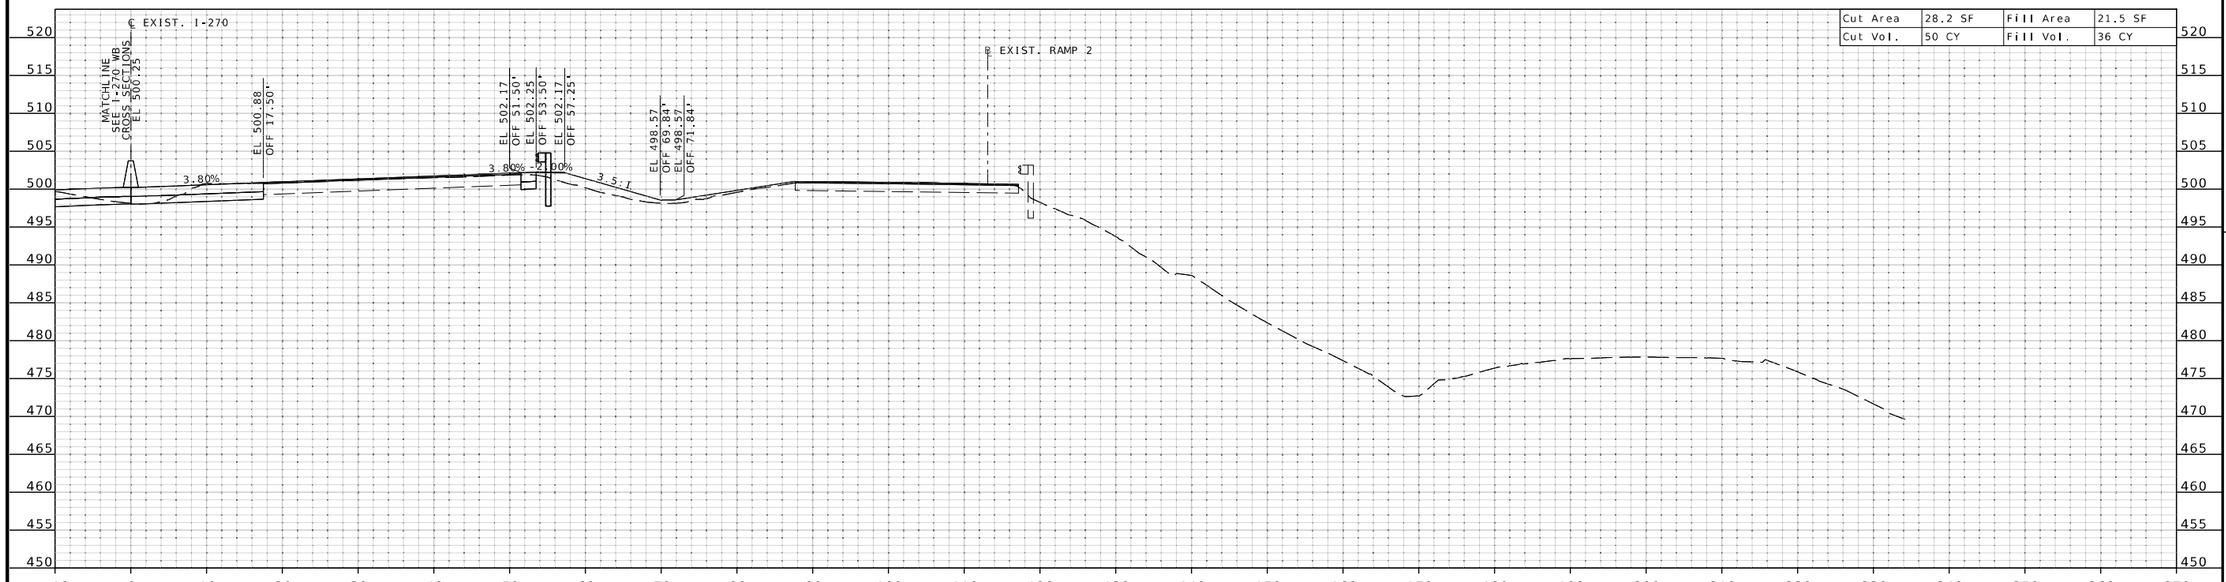

STA 707+50.00 R3

STATE OF MISSOURI
EUGENE LOUIS KUEKER JR.
NUMBER PE-2011009912
PROFESSIONAL ENGINEER

THIS SHEET HAS BEEN SIGNED, SEALED, AND DATED ELECTRONICALLY.

DATE PREPARED
3/25/2026

ROUTE	STATE
I-270	MO
DISTRICT	SHEET NO.
SL	XS-13

COUNTY
ST. LOUIS

JOB NO.
J6I3020D

CONTRACT ID.

PROJECT NO.

BRIDGE NO.

DESCRIPTION	DATE

IF A SEAL IS PRESENT ON THIS SHEET IT HAS BEEN ELECTRONICALLY SEALED AND DATED.

MISSOURI HIGHWAYS AND TRANSPORTATION COMMISSION

105 WEST CAPITOL
JEFFERSON CITY, MO 65102
1-888-ASK-MODOT (1-888-275-6636)

HDR Engineering, Inc.
1001 Highlands Plaza Drive
Suite 200
St. Louis, MO 63110-1337
314-425-8300
Certificate of Authority: 000856

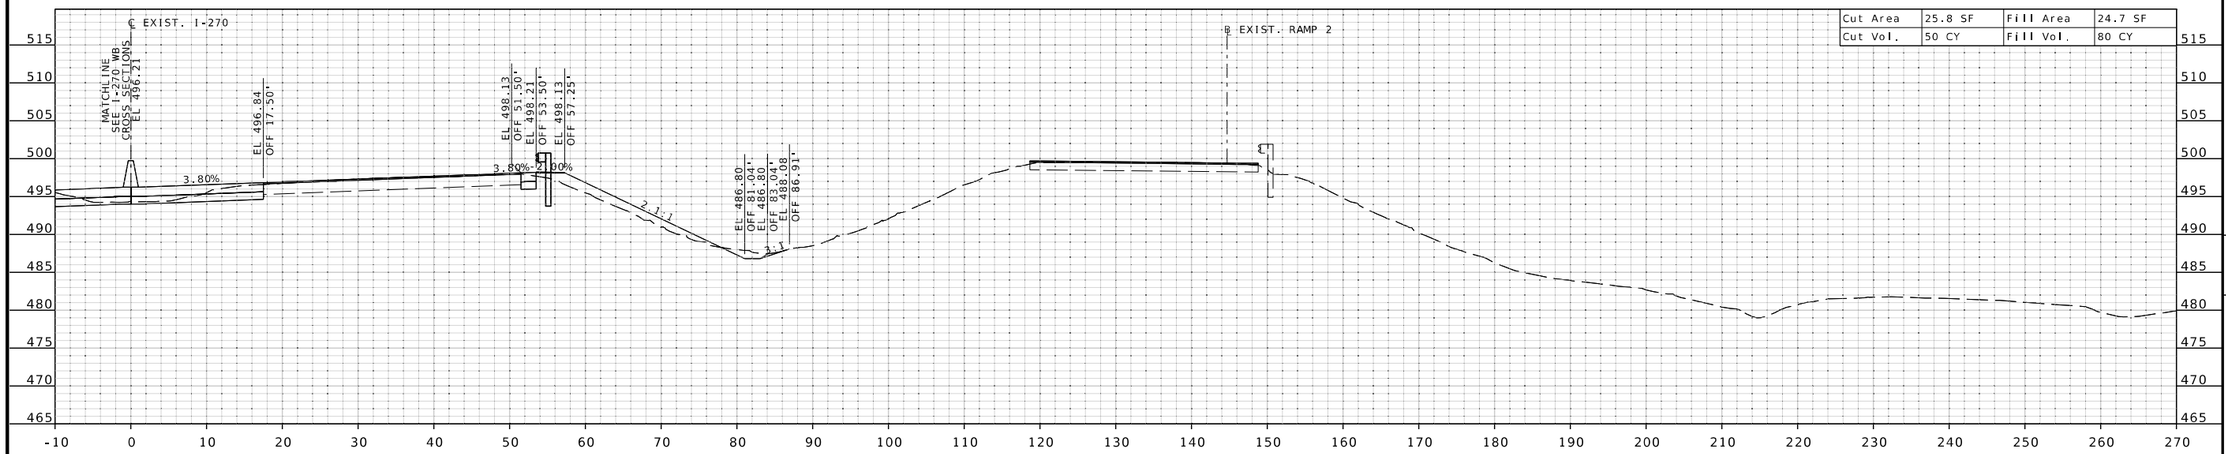

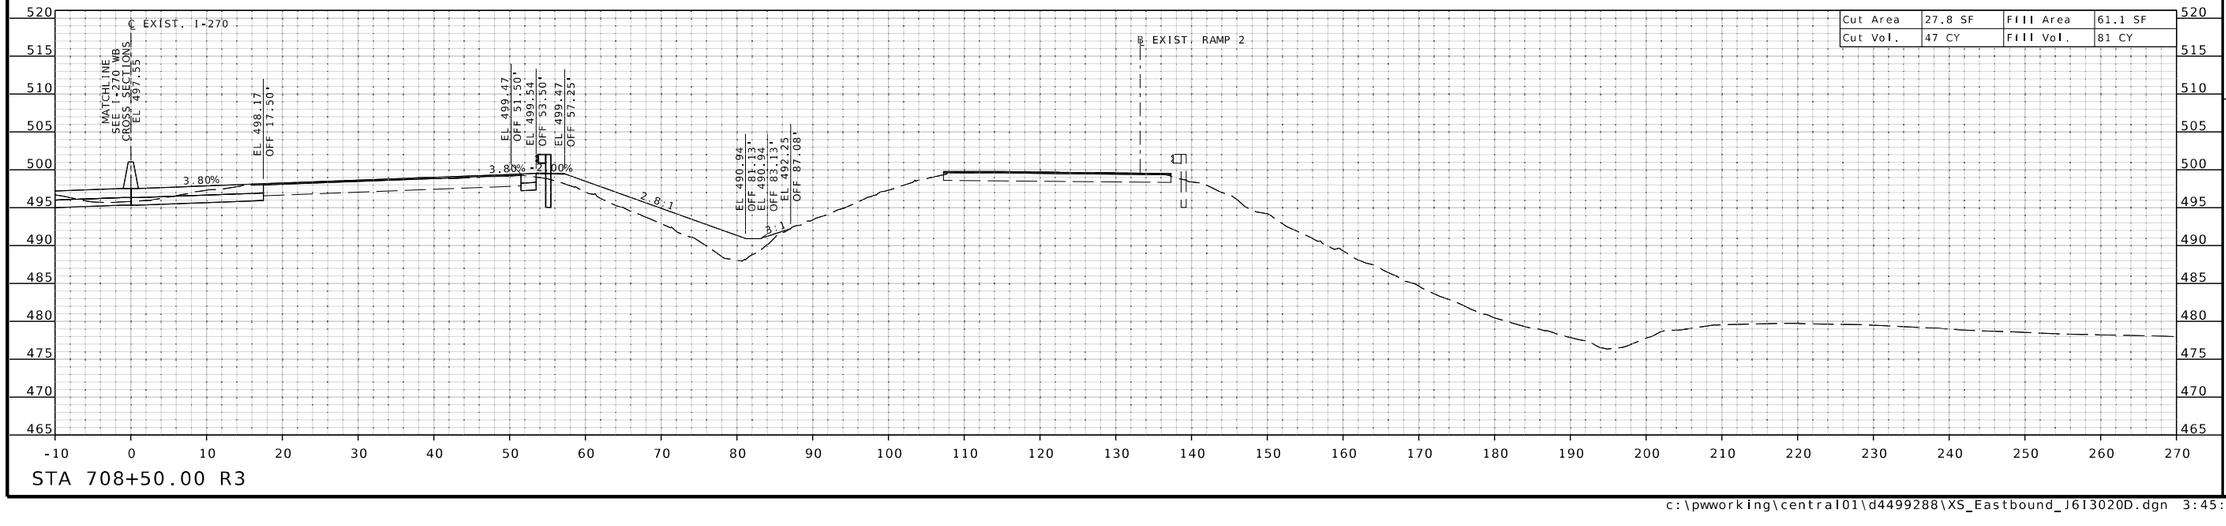

IF A SEAL IS PRESENT ON THIS SHEET IT HAS BEEN ELECTRONICALLY SEALED AND DATED.

STATE OF MISSOURI
EUGENE LOUIS KUEKER JR.
NUMBER PE-2011009912
PROFESSIONAL ENGINEER

THIS SHEET HAS BEEN SIGNED, SEALED, AND DATED ELECTRONICALLY.

DATE PREPARED
3/25/2026

ROUTE	STATE
I-270	MO
DISTRICT	SHEET NO.
SL	XS-14

COUNTY
ST. LOUIS

JOB NO.
J6I3020D

CONTRACT ID.

PROJECT NO.

BRIDGE NO.

DESCRIPTION	DATE

MISSOURI HIGHWAYS AND TRANSPORTATION COMMISSION

105 WEST CAPITOL
JEFFERSON CITY, MO 65102
1-888-ASK-MODOT (1-888-275-6636)

HDR Engineering, Inc.
1001 Highlands Plaza Drive
Suite 200
St. Louis, MO 63110-1337
314-425-8300
Certificate of Authority: 000856

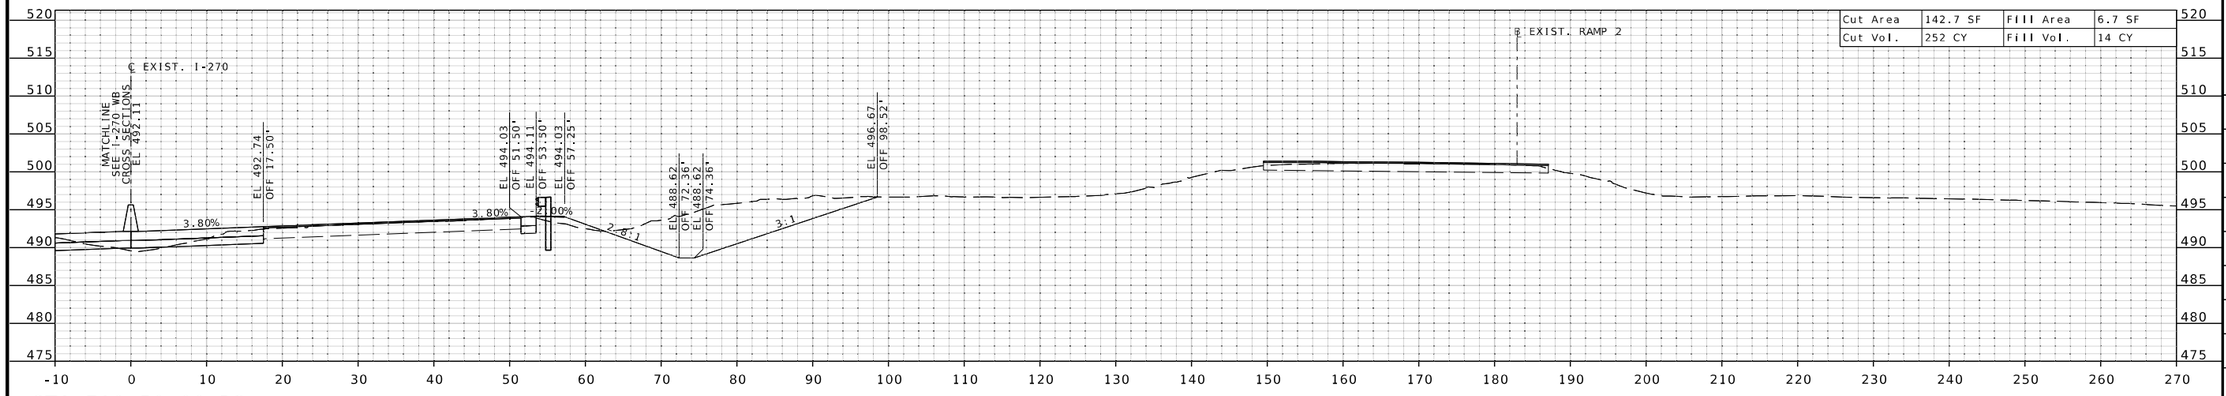

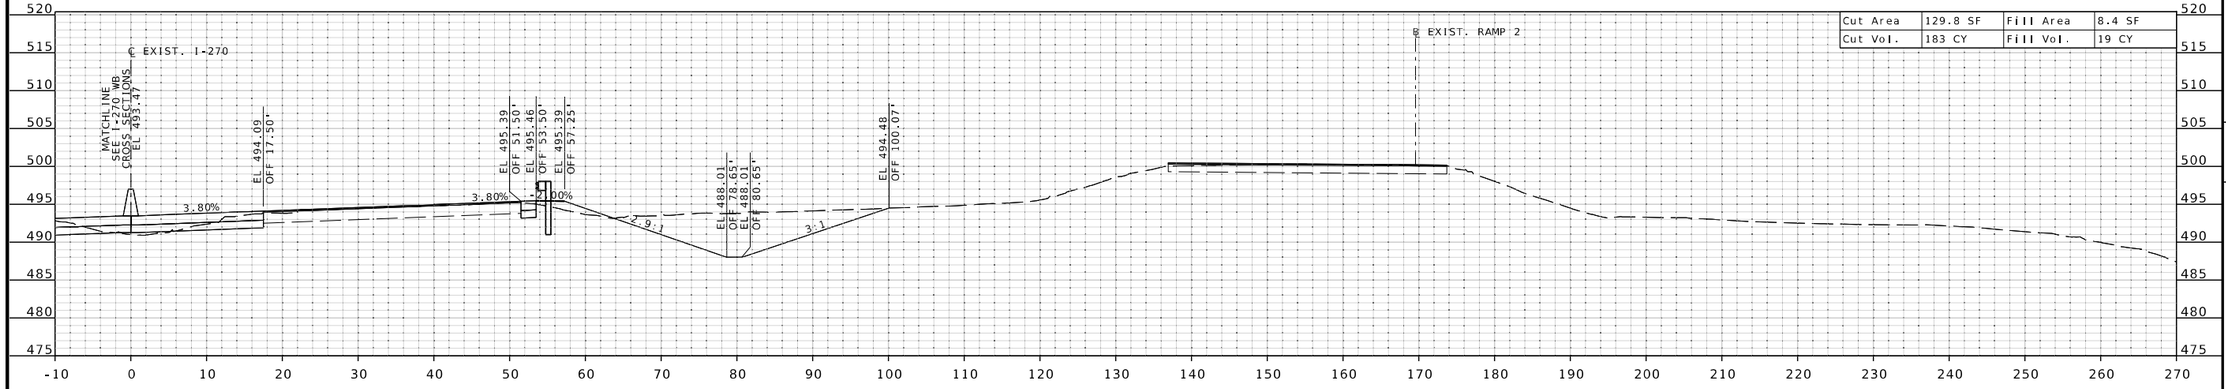

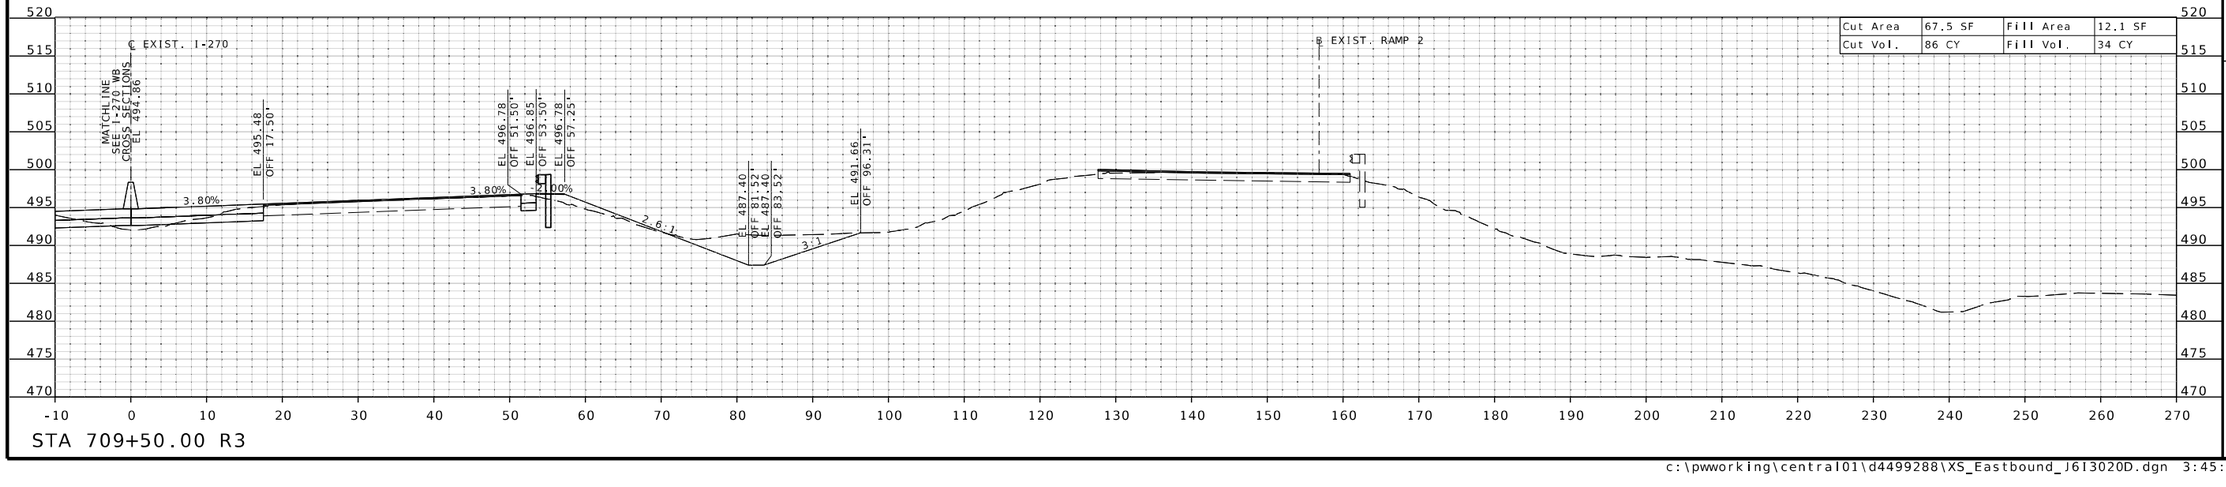

STATE OF MISSOURI
EUGENE LOUIS KUEKER JR.
NUMBER PE-2011009912
PROFESSIONAL ENGINEER
THIS SHEET HAS BEEN SIGNED, SEALED, AND DATED ELECTRONICALLY.

DATE PREPARED 3/25/2026
ROUTE I-270 | STATE MO
DISTRICT SL | SHEET NO. XS-15
COUNTY ST. LOUIS
JOB NO. J6I3020D
CONTRACT ID.
PROJECT NO.
BRIDGE NO.

DESCRIPTION	DATE

MISSOURI HIGHWAYS AND TRANSPORTATION COMMISSION
105 WEST CAPITOL
JEFFERSON CITY, MO 65102
1-888-ASK-MODOT (1-888-275-6636)

HDR Engineering, Inc.
1001 Highlands Plaza Drive
Suite 200
St. Louis, MO 63110-1337
314-425-8300
Certificate of Authority: 000856

IF A SEAL IS PRESENT ON THIS SHEET IT HAS BEEN ELECTRONICALLY SEALED AND DATED.

℄ EXIST. I-270 EB SHEET 15 OF 42

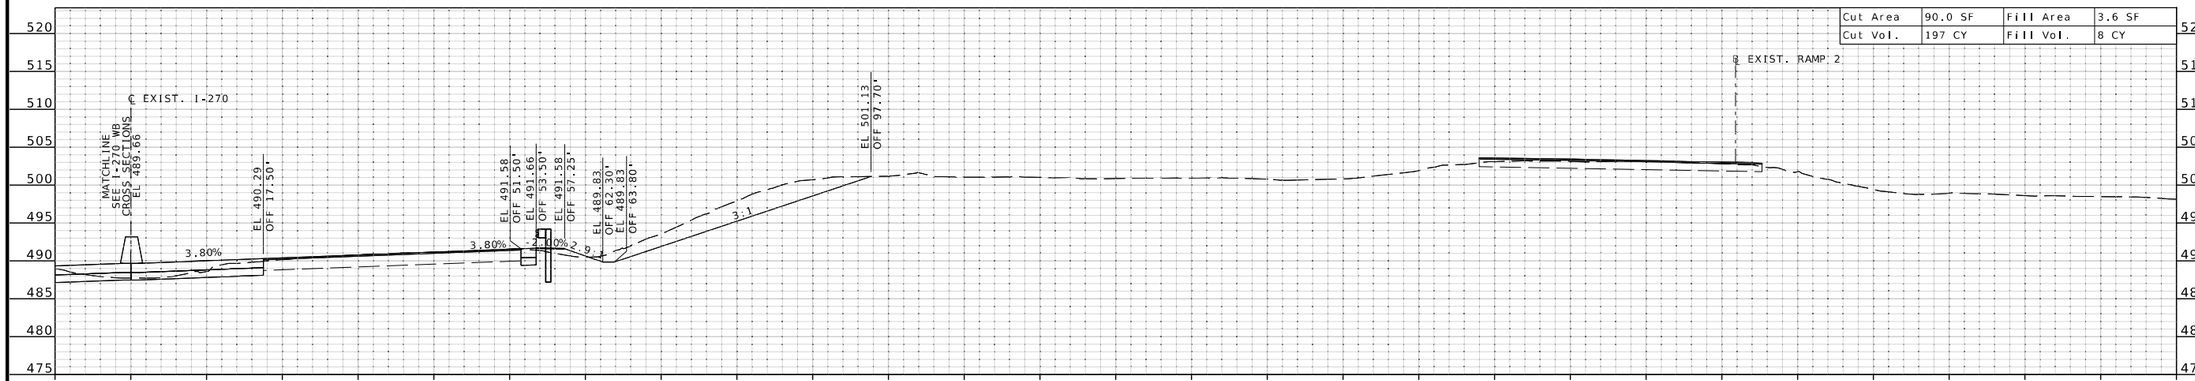

STA 711+50.00 R3

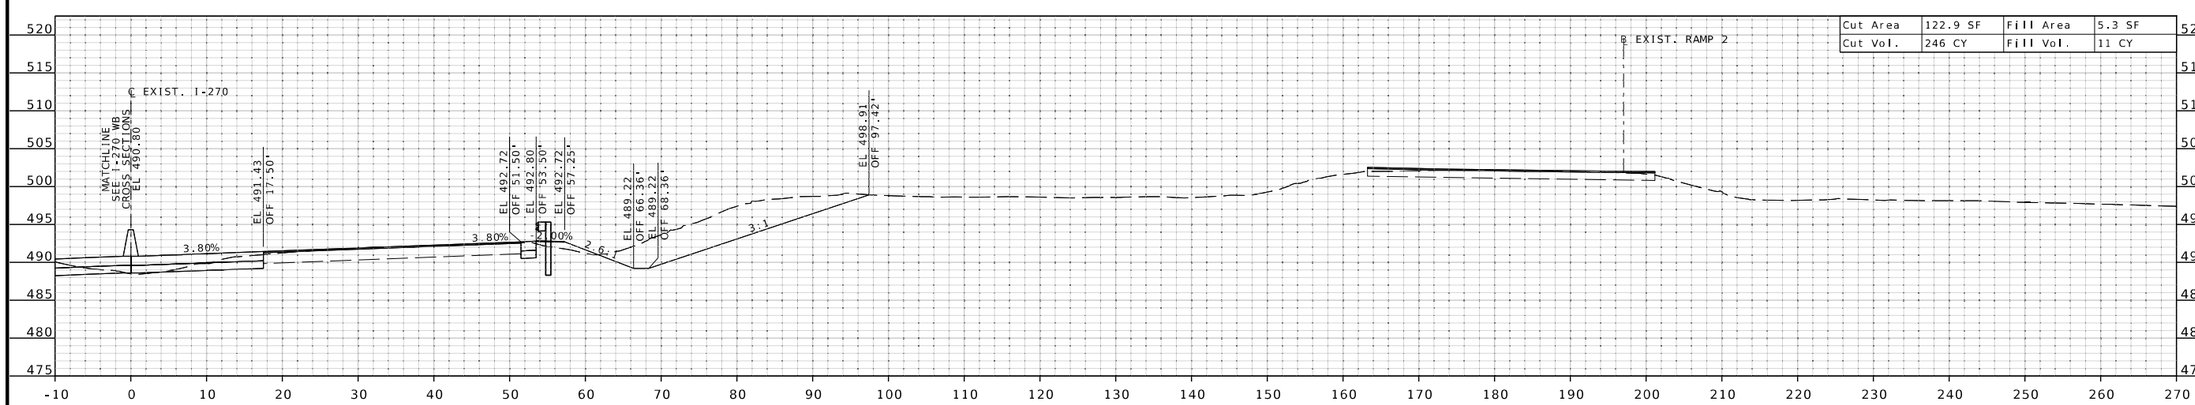

STA 711+00.00 R3

IF A SEAL IS PRESENT ON THIS SHEET IT HAS BEEN ELECTRONICALLY SEALED AND DATED.

STATE OF MISSOURI
EUGENE LOUIS KUEKER JR.
NUMBER PE-2011009912
PROFESSIONAL ENGINEER

THIS SHEET HAS BEEN SIGNED, SEALED, AND DATED ELECTRONICALLY.

DATE PREPARED
3/25/2026

ROUTE	STATE
I-270	MO

DISTRICT	SHEET NO.
SL	XS-16

COUNTY
ST. LOUIS

JOB NO.
J6I3020D

CONTRACT ID.

PROJECT NO.

BRIDGE NO.

DESCRIPTION	DATE

MISSOURI HIGHWAYS AND TRANSPORTATION COMMISSION
105 WEST CAPITOL
JEFFERSON CITY, MO 65102
1-888-ASK-MODOT (1-888-275-6636)

HDR Engineering, Inc.
1001 Highlands Plaza Drive
Suite 200
St. Louis, MO 63110-1337
314-425-8300
Certificate of Authority: 000856

c:\pwworking\central01\d4499288\XS_Eastbound_J6I3020D.dgn 3:45:24 PM 3/25/2026

℄ EXIST. I-270 EB SHEET 16 OF 42

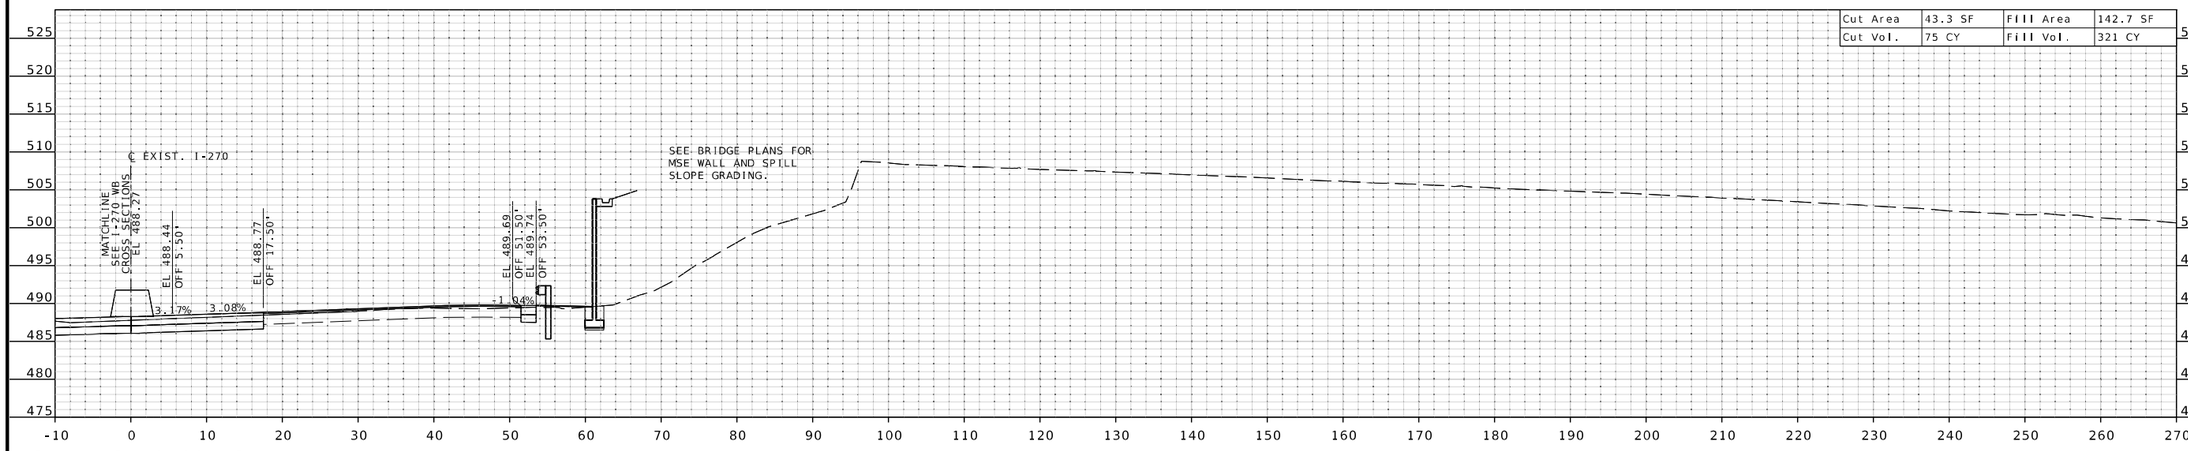

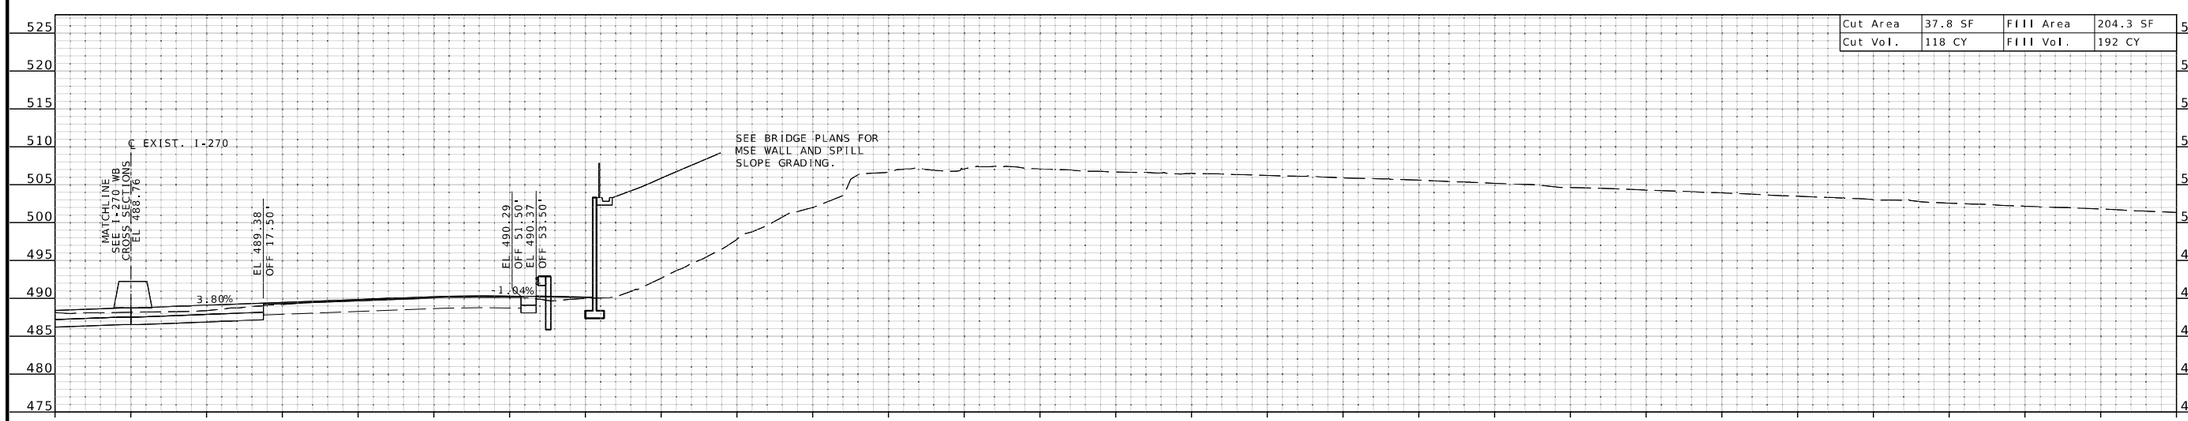

STATE OF MISSOURI
EUGENE LOUIS KUEKER JR.
NUMBER PE-2011009912
PROFESSIONAL ENGINEER

THIS SHEET HAS BEEN SIGNED, SEALED, AND DATED ELECTRONICALLY.

DATE PREPARED
3/25/2026

ROUTE	STATE
I-270	MO

DISTRICT	SHEET NO.
SL	XS-17

COUNTY
ST. LOUIS

JOB NO.
J6I3020D

CONTRACT ID.

PROJECT NO.

BRIDGE NO.

DESCRIPTION	DATE

MISSOURI HIGHWAYS AND TRANSPORTATION COMMISSION
105 WEST CAPITOL
JEFFERSON CITY, MO 65102
1-888-ASK-MODOT (1-888-275-6636)

IF A SEAL IS PRESENT ON THIS SHEET IT HAS BEEN ELECTRONICALLY SEALED AND DATED.

HDR Engineering, Inc.
1001 Highlands Plaza Drive
Suite 200
St. Louis, MO 63110-1337
314-425-8300
Certificate of Authority: 000856

℄ EXIST. I-270 EB SHEET 17 OF 42

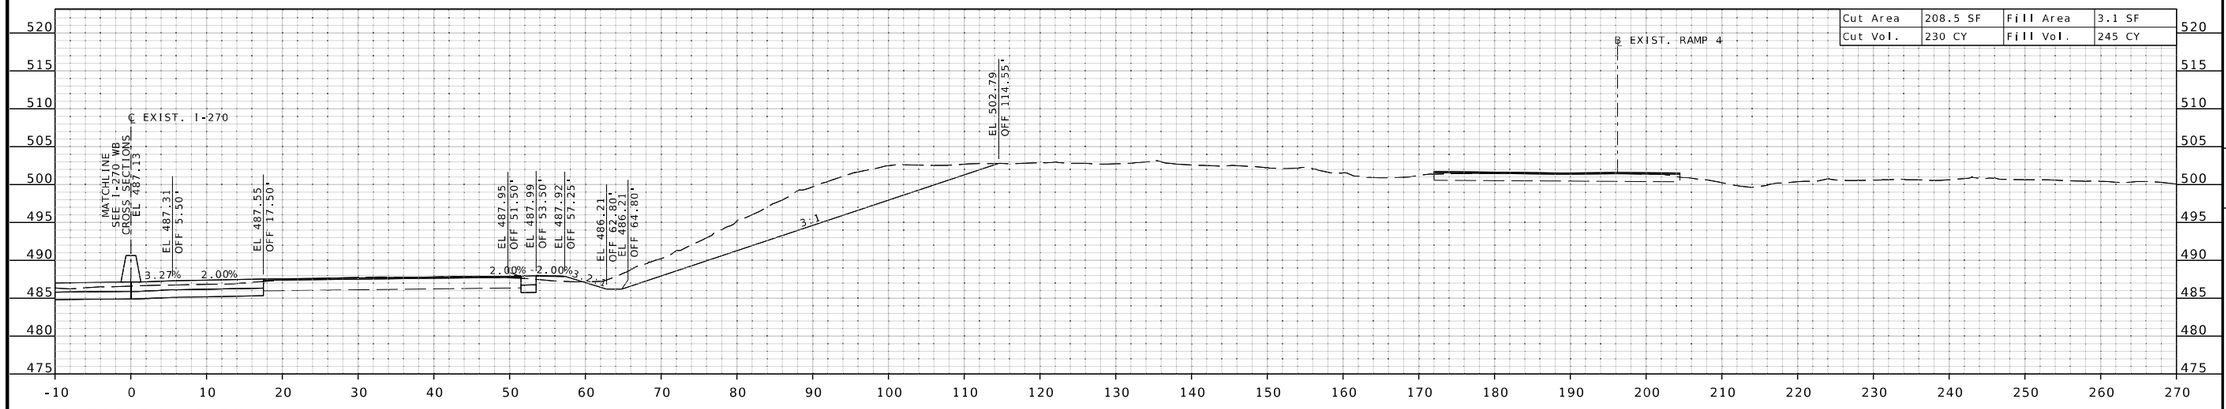

STA 713+50.00 R3

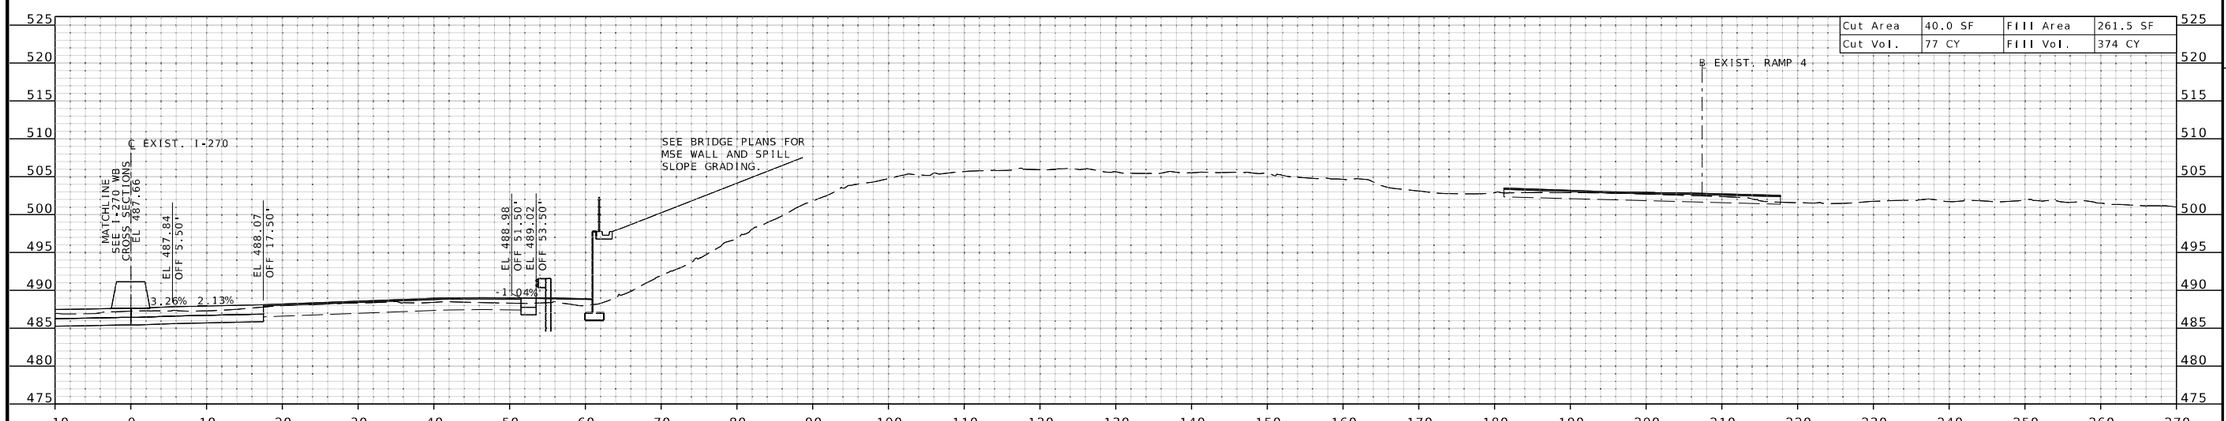

STA 713+00.00 R3

IF A SEAL IS PRESENT ON THIS SHEET IT HAS BEEN ELECTRONICALLY SEALED AND DATED.

STATE OF MISSOURI
EUGENE LOUIS KUEKER JR.
NUMBER PE-2011009912
PROFESSIONAL ENGINEER

THIS SHEET HAS BEEN SIGNED, SEALED, AND DATED ELECTRONICALLY.

DATE PREPARED
3/25/2026

ROUTE	STATE
I-270	MO
DISTRICT	SHEET NO.
SL	XS-18

COUNTY
ST. LOUIS

JOB NO.
J6I3020D

CONTRACT ID.

PROJECT NO.

BRIDGE NO.

DATE	DESCRIPTION

MISSOURI HIGHWAYS AND TRANSPORTATION COMMISSION

105 WEST CAPITOL
JEFFERSON CITY, MO 65102
1-888-ASK-MODOT (1-888-275-6636)

HDR Engineering, Inc.
1001 Highlands Plaza Drive
Suite 200
St. Louis, MO 63110-1337
314-425-8300
Certificate of Authority: 000856

℄ EXIST. I-270 EB SHEET 18 OF 42

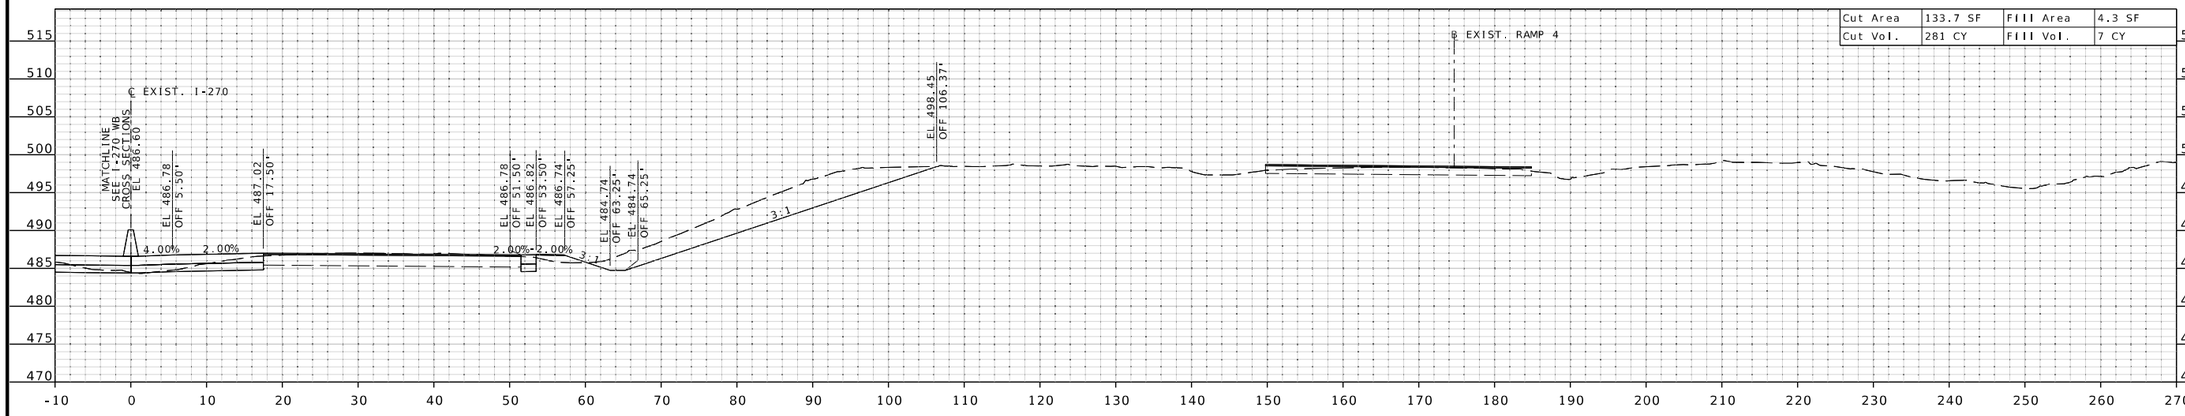

STA 714+50.00 R3

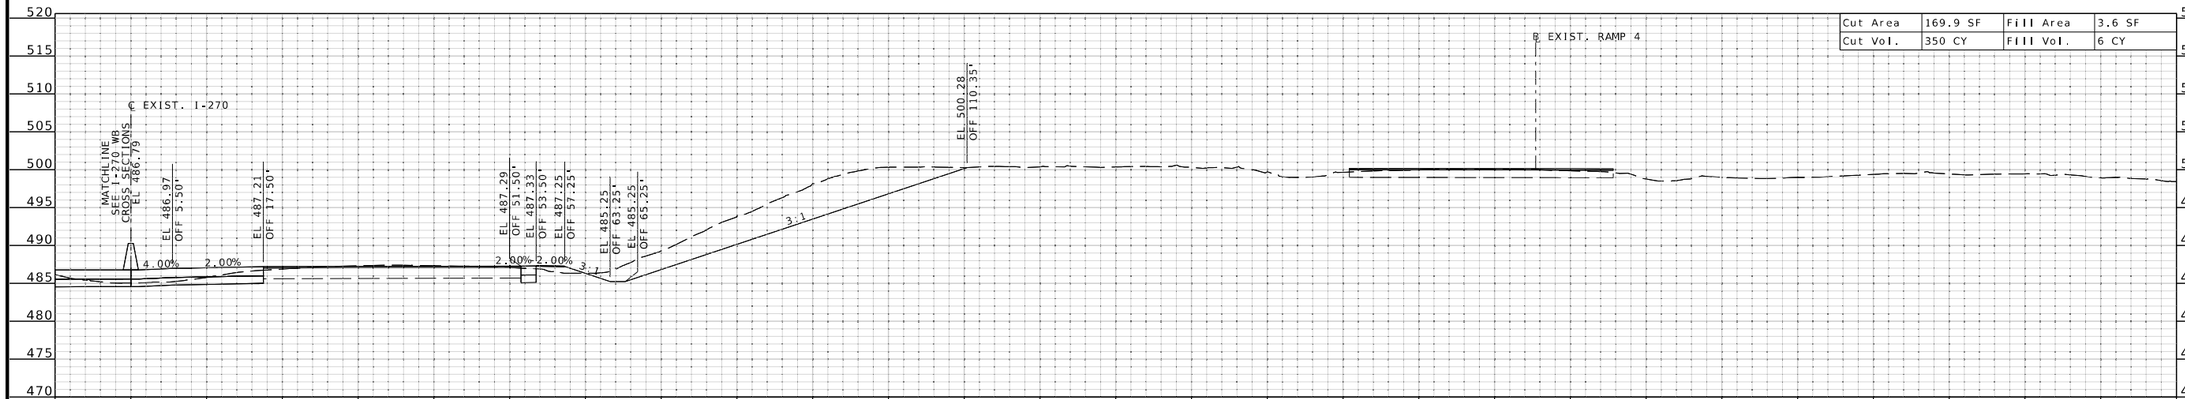

STA 714+00.00 R3

IF A SEAL IS PRESENT ON THIS SHEET IT HAS BEEN ELECTRONICALLY SEALED AND DATED.

STATE OF MISSOURI
EUGENE LOUIS KUEKER JR.
NUMBER PE-2011009910
PROFESSIONAL ENGINEER

THIS SHEET HAS BEEN SIGNED, SEALED, AND DATED ELECTRONICALLY.

DATE PREPARED
3/25/2026

ROUTE	STATE
I-270	MO
DISTRICT	SHEET NO.
SL	XS-19

COUNTY
ST. LOUIS

JOB NO.
J6I3020D

CONTRACT ID.

PROJECT NO.

BRIDGE NO.

DESCRIPTION	DATE

MISSOURI HIGHWAYS AND TRANSPORTATION COMMISSION
105 WEST CAPITOL
JEFFERSON CITY, MO 65102
1-888-ASK-MODOT (1-888-275-6636)

HDR Engineering, Inc.
1001 Highlands Plaza Drive
Suite 200
St. Louis, MO 63110-1337
314-425-8300
Certificate of Authority: 000856

℄ EXIST. I-270 EB SHEET 19 OF 42

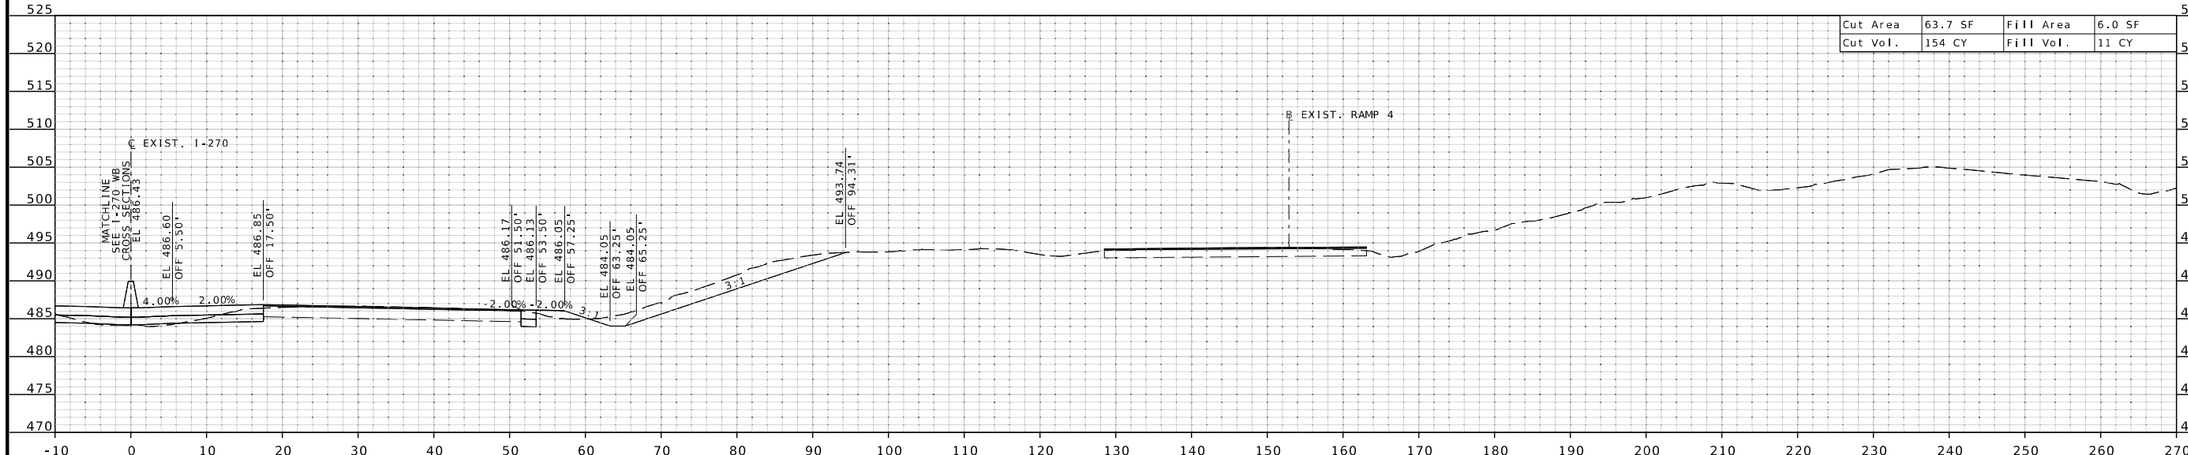

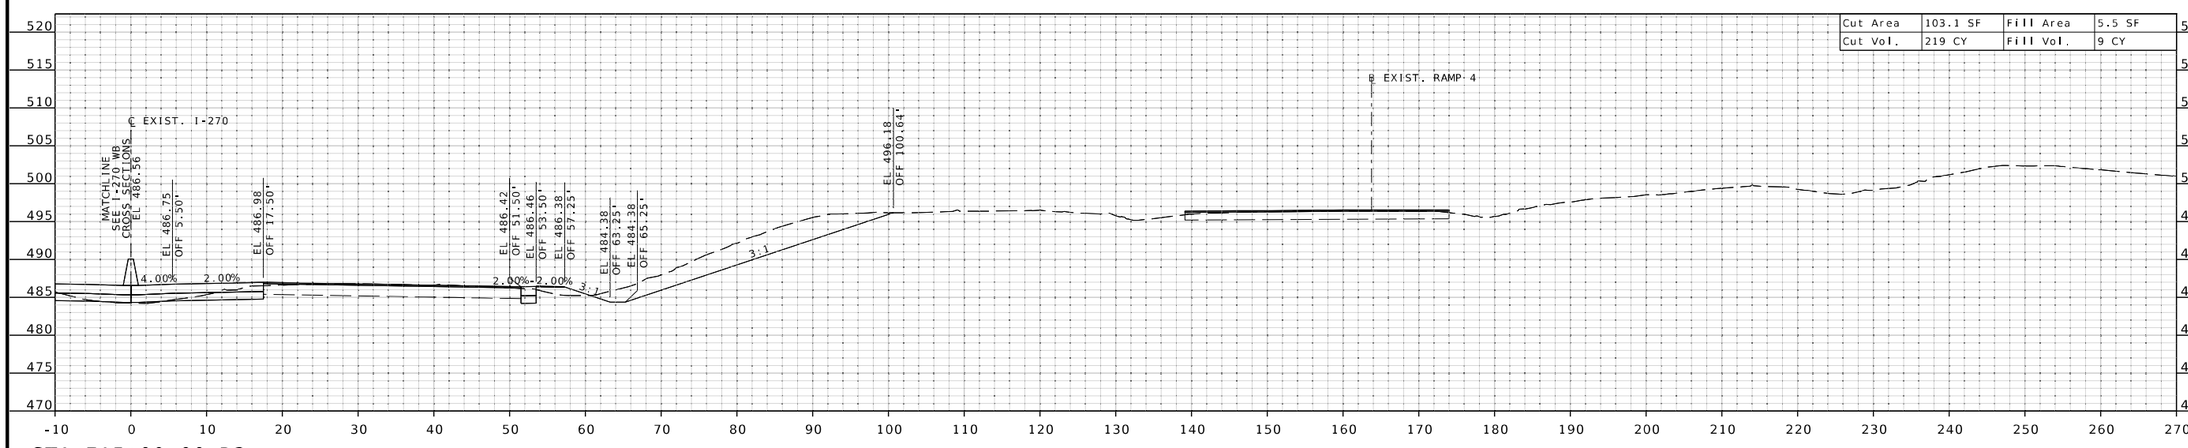

IF A SEAL IS PRESENT ON THIS SHEET IT HAS BEEN ELECTRONICALLY SEALED AND DATED.

STATE OF MISSOURI
EUGENE LOUIS KUEKER JR.
NUMBER PE-2011009912
PROFESSIONAL ENGINEER

THIS SHEET HAS BEEN SIGNED, SEALED, AND DATED ELECTRONICALLY.

DATE PREPARED
3/25/2026

ROUTE	STATE
I-270	MO

DISTRICT	SHEET NO.
SL	XS-20

COUNTY
ST. LOUIS

JOB NO.
J6I3020D

CONTRACT ID.

PROJECT NO.

BRIDGE NO.

DESCRIPTION	DATE

MISSOURI HIGHWAYS AND TRANSPORTATION COMMISSION

105 WEST CAPITOL
JEFFERSON CITY, MO 65102
1-888-ASK-MODOT (1-888-275-6636)

HDR Engineering, Inc.
1001 Highlands Plaza Drive
Suite 200
St. Louis, MO 63110-1337
314-425-6300
Certificate of Authority: 000856

c:\pwworking\central01\d4499288\XS_Eastbound_J6I3020D.dgn 3:45:40 PM 3/25/2026

℄ EXIST. I-270 EB SHEET 20 OF 42

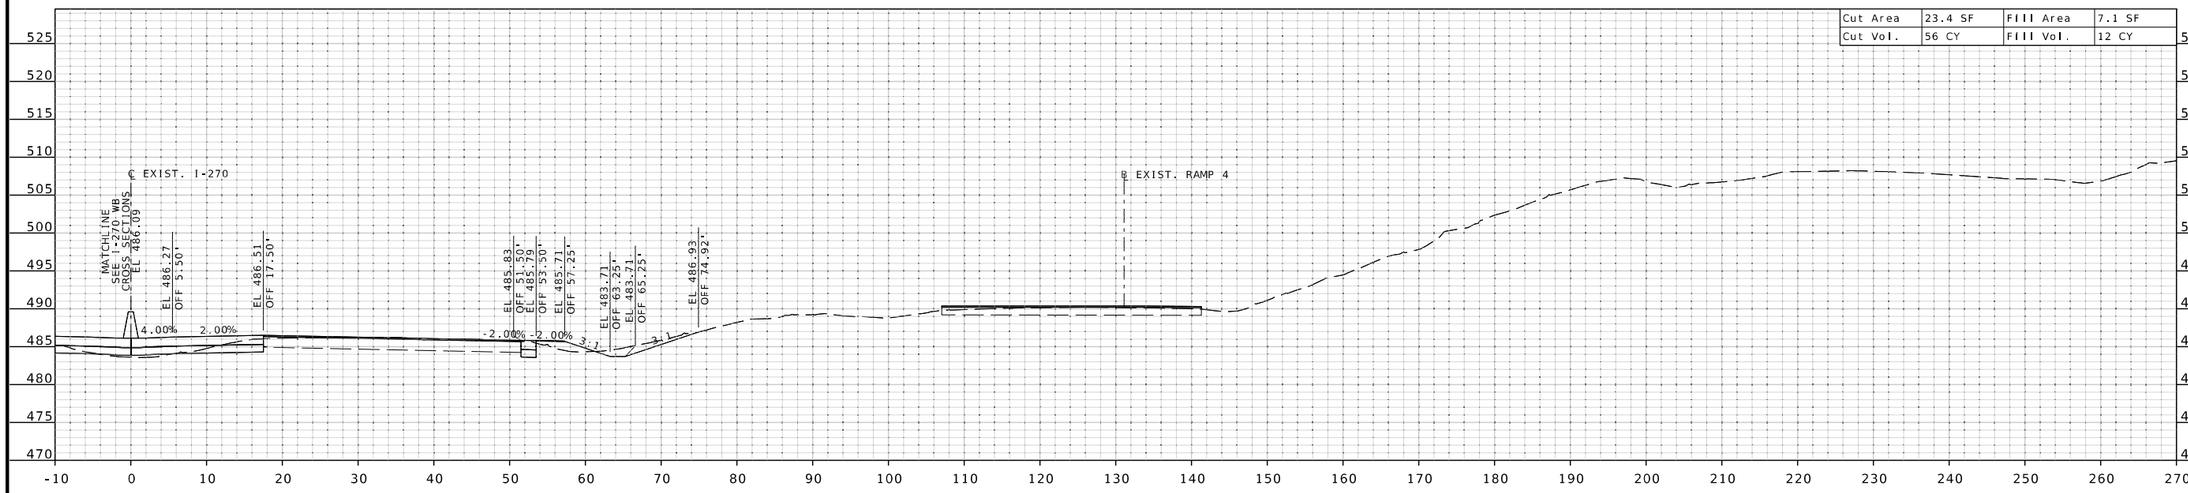

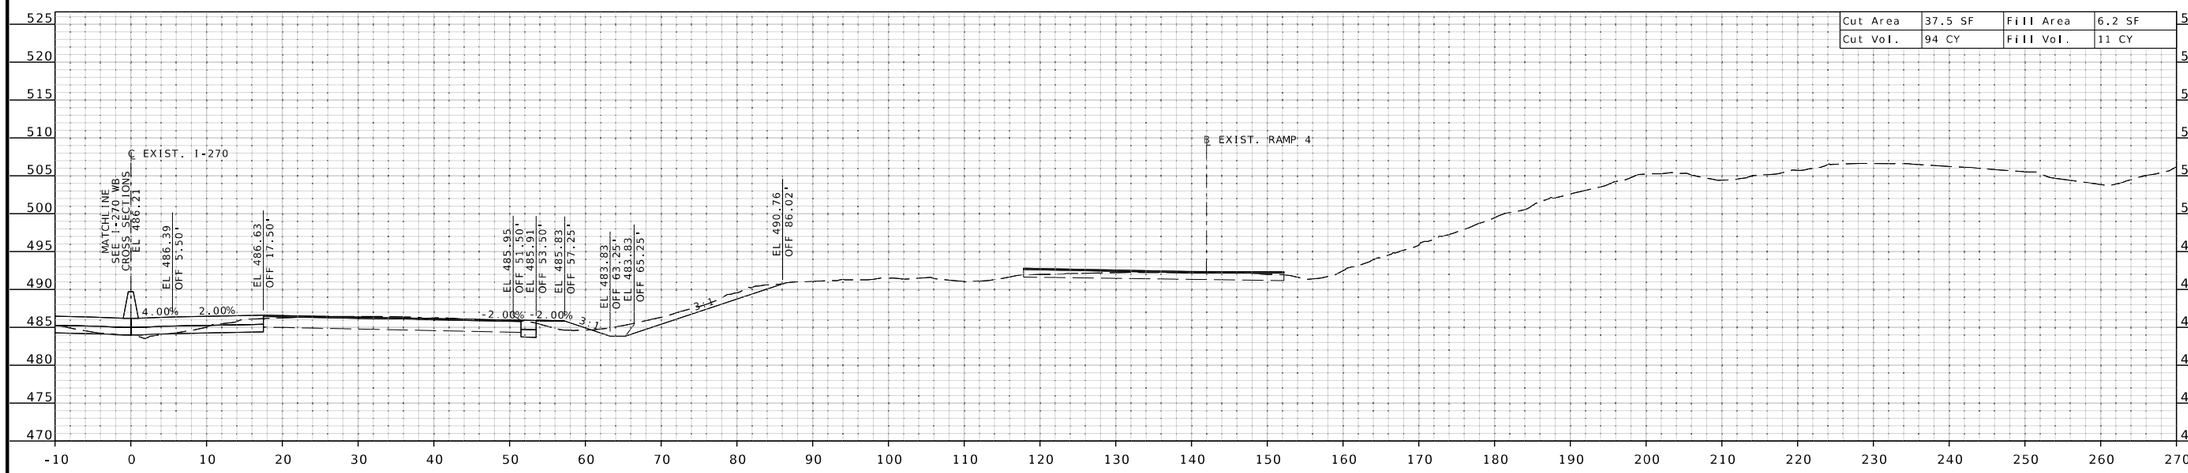

IF A SEAL IS PRESENT ON THIS SHEET IT HAS BEEN ELECTRONICALLY SEALED AND DATED.

STATE OF MISSOURI
EUGENE LOUIS KUEKER JR.
NUMBER PE-2011009912
PROFESSIONAL ENGINEER

THIS SHEET HAS BEEN SIGNED, SEALED, AND DATED ELECTRONICALLY.

DATE PREPARED
3/25/2026

ROUTE	STATE
I-270	MO

DISTRICT	SHEET NO.
SL	XS-21

COUNTY
ST. LOUIS

JOB NO.
J6I3020D

CONTRACT ID.

PROJECT NO.

BRIDGE NO.

DESCRIPTION	DATE

MISSOURI HIGHWAYS AND TRANSPORTATION COMMISSION

105 WEST CAPITOL
JEFFERSON CITY, MO 65102
1-888-ASK-MODOT (1-888-275-6636)

HDR Engineering, Inc.
1001 Highlands Plaza Drive
Suite 200
St. Louis, MO 63110-1337
314-425-8300
Certificate of Authority: 000856

℄ EXIST. I-270 EB SHEET 21 OF 42

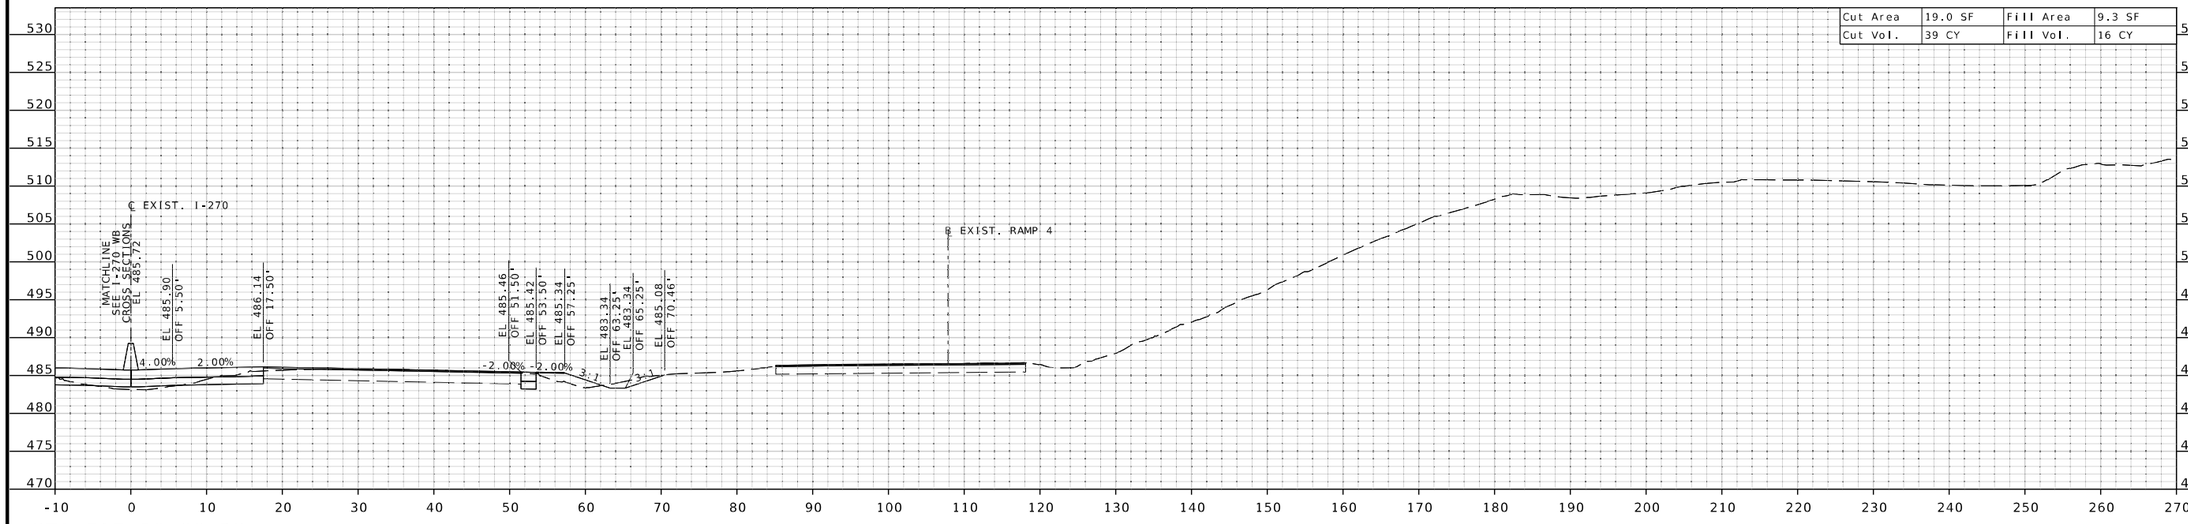

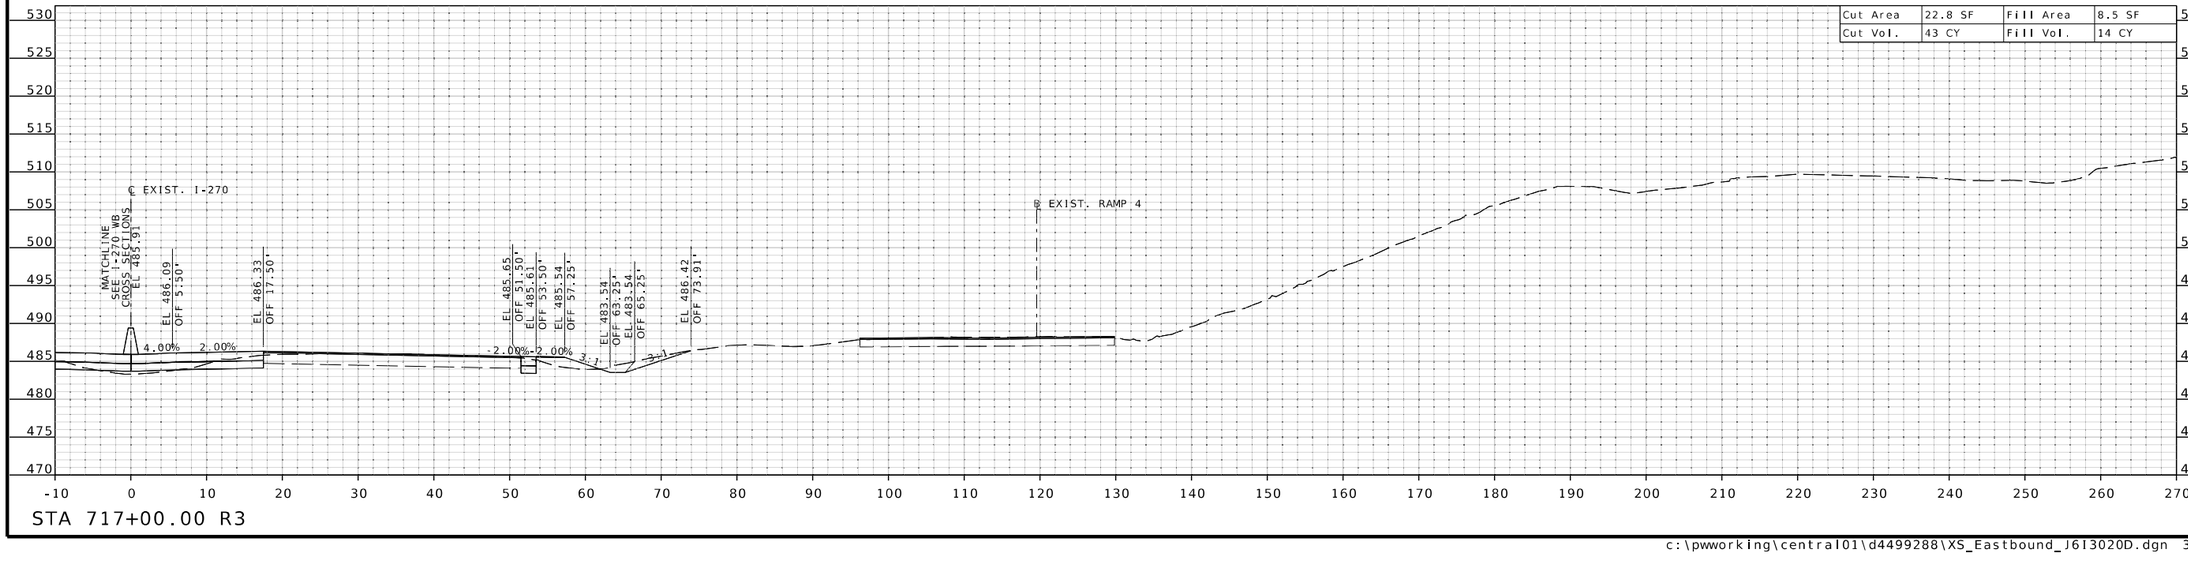

THIS SHEET HAS BEEN SIGNED, SEALED, AND DATED ELECTRONICALLY.

DATE PREPARED
3/25/2026

ROUTE	STATE
I-270	MO

DISTRICT	SHEET NO.
SL	XS-22

COUNTY
ST. LOUIS

JOB NO.
J6I3020D

CONTRACT ID.

PROJECT NO.

BRIDGE NO.

DESCRIPTION	DATE

IF A SEAL IS PRESENT ON THIS SHEET IT HAS BEEN ELECTRONICALLY SEALED AND DATED.

MISSOURI HIGHWAYS AND TRANSPORTATION COMMISSION
105 WEST CAPITOL
JEFFERSON CITY, MO 65102
1-888-ASK-MODOT (1-888-275-6636)

HDR Engineering, Inc.
1001 Highlands Plaza Drive
Suite 200
St. Louis, MO 63110-1337
314-425-8300
Certificate of Authority: 000856

℄ EXIST. I-270 EB SHEET 22 OF 42

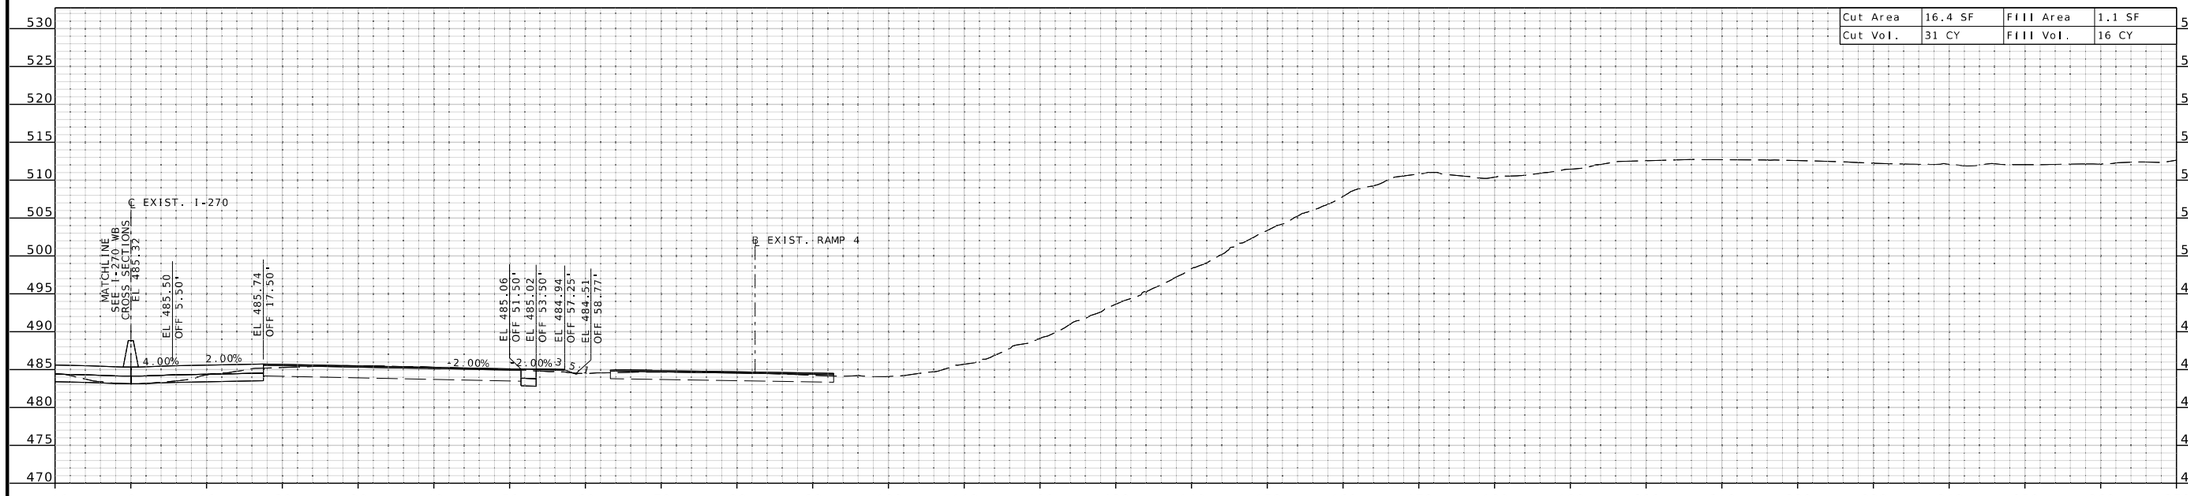

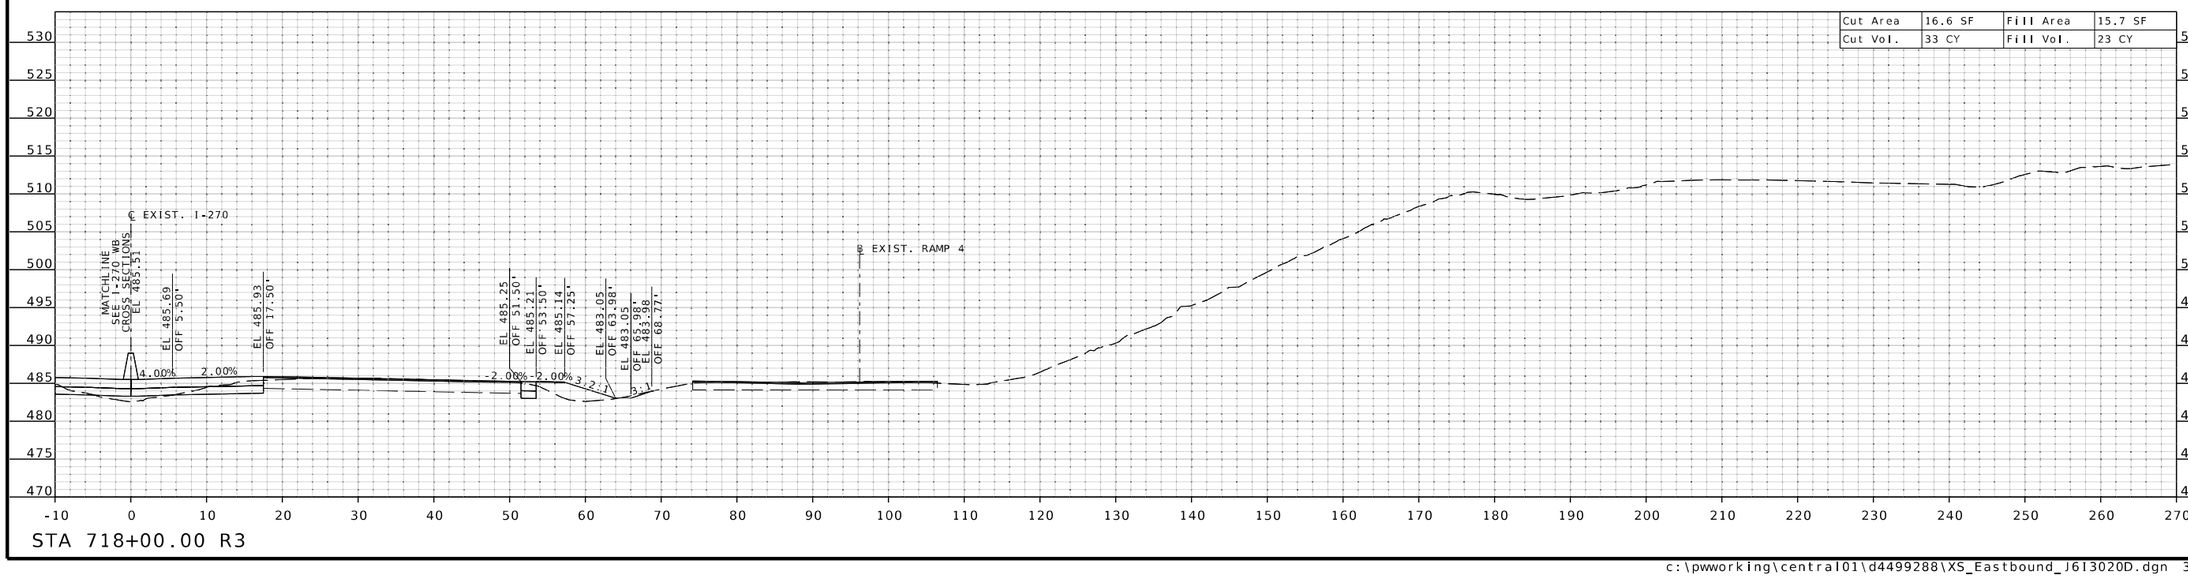

IF A SEAL IS PRESENT ON THIS SHEET IT HAS BEEN ELECTRONICALLY SEALED AND DATED.

STATE OF MISSOURI
EUGENE LOUIS KUEKER JR.
NUMBER PE-2011009912
PROFESSIONAL ENGINEER

THIS SHEET HAS BEEN SIGNED, SEALED, AND DATED ELECTRONICALLY.

DATE PREPARED
3/25/2026

ROUTE	STATE
I-270	MO
DISTRICT	SHEET NO.
SL	XS-23

COUNTY
ST. LOUIS

JOB NO.
J6I3020D

CONTRACT ID.

PROJECT NO.

BRIDGE NO.

DESCRIPTION	DATE

MISSOURI HIGHWAYS AND TRANSPORTATION COMMISSION

105 WEST CAPITOL
JEFFERSON CITY, MO 65102
1-888-ASK-MODOT (1-888-275-6636)

HDR Engineering, Inc.
1001 Highlands Plaza Drive
Suite 200
St. Louis, MO 63110-1337
314-425-8300
Certificate of Authority: 000856

c:\pwworking\central01\d4499288\XS_Eastbound_J6I3020D.dgn 3:45:50 PM 3/25/2026

℄ EXIST. I-270 EB SHEET 23 OF 42

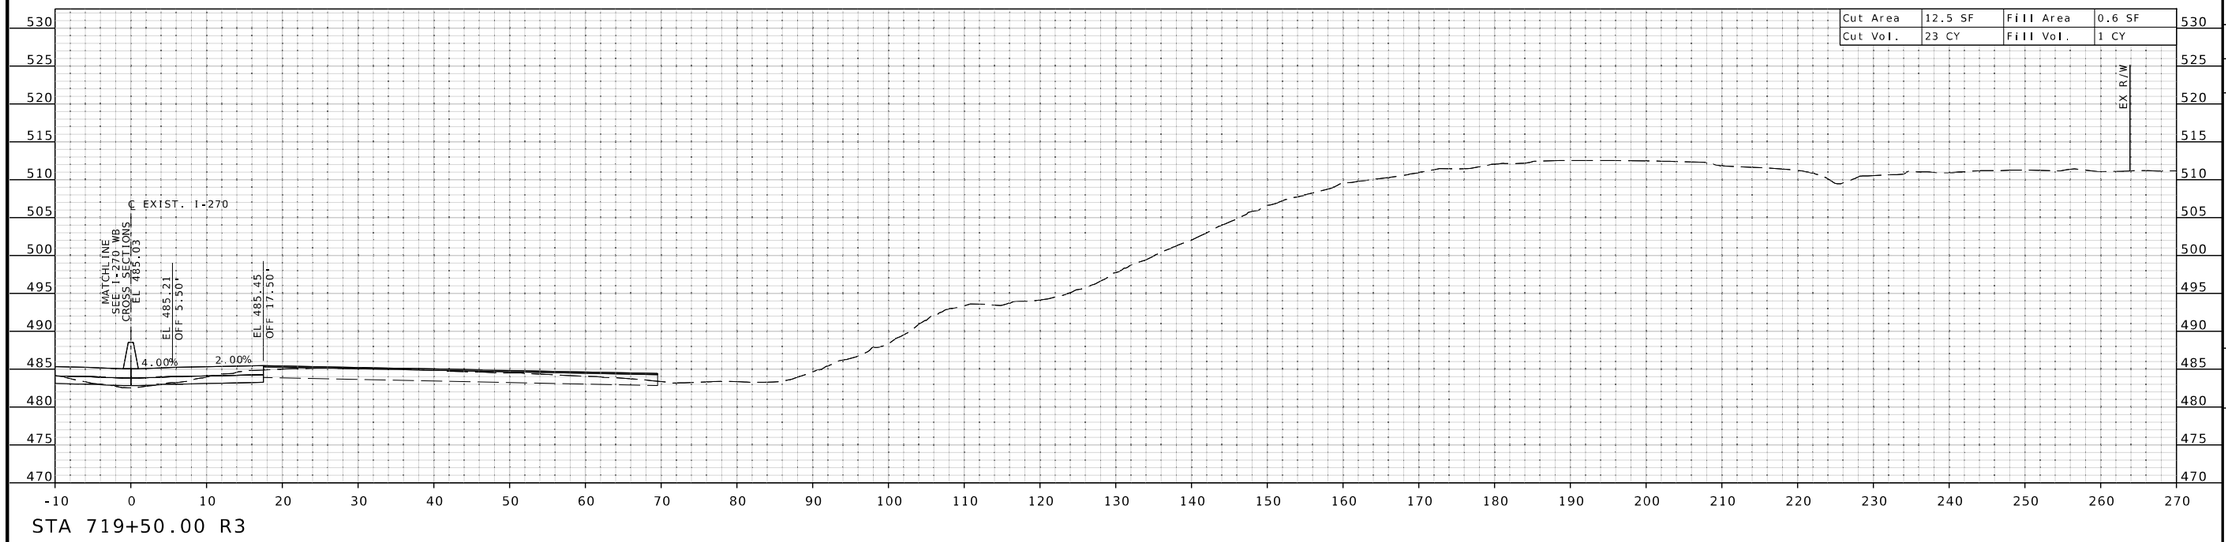

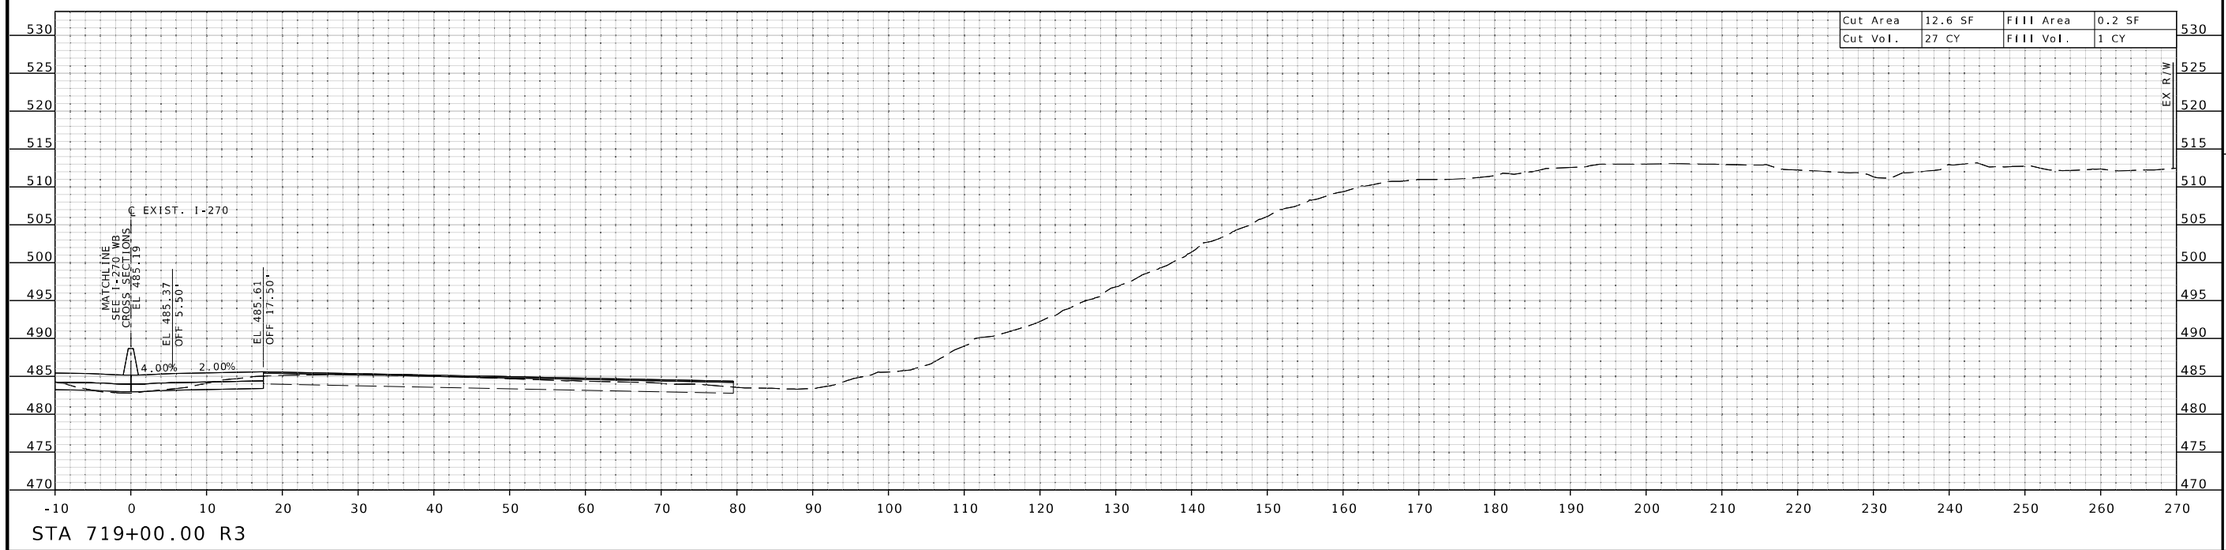

STATE OF MISSOURI
EUGENE LOUIS KUEKER JR.
NUMBER PE-2011009912
PROFESSIONAL ENGINEER

THIS SHEET HAS BEEN SIGNED, SEALED, AND DATED ELECTRONICALLY.

DATE PREPARED
3/25/2026

ROUTE	STATE
I-270	MO
DISTRICT	SHEET NO.
SL	XS-24

COUNTY
ST. LOUIS

JOB NO.
J6I3020D

CONTRACT ID.

PROJECT NO.

BRIDGE NO.

DESCRIPTION	DATE

MISSOURI HIGHWAYS AND TRANSPORTATION COMMISSION

105 WEST CAPITOL
JEFFERSON CITY, MO 65102
1-888-ASK-MODOT (1-888-275-6636)

HDR Engineering, Inc.
1001 Highlands Plaza Drive
Suite 200
St. Louis, MO 63110-1337
314-425-8300
Certificate of Authority: 000856

IF A SEAL IS PRESENT ON THIS SHEET IT HAS BEEN ELECTRONICALLY SEALED AND DATED.

c:\pwworking\central01\d4499288\XS_Eastbound_J6I3020D.dgn 3:45:53 PM 3/25/2026

℄ EXIST. I-270 EB SHEET 24 OF 42

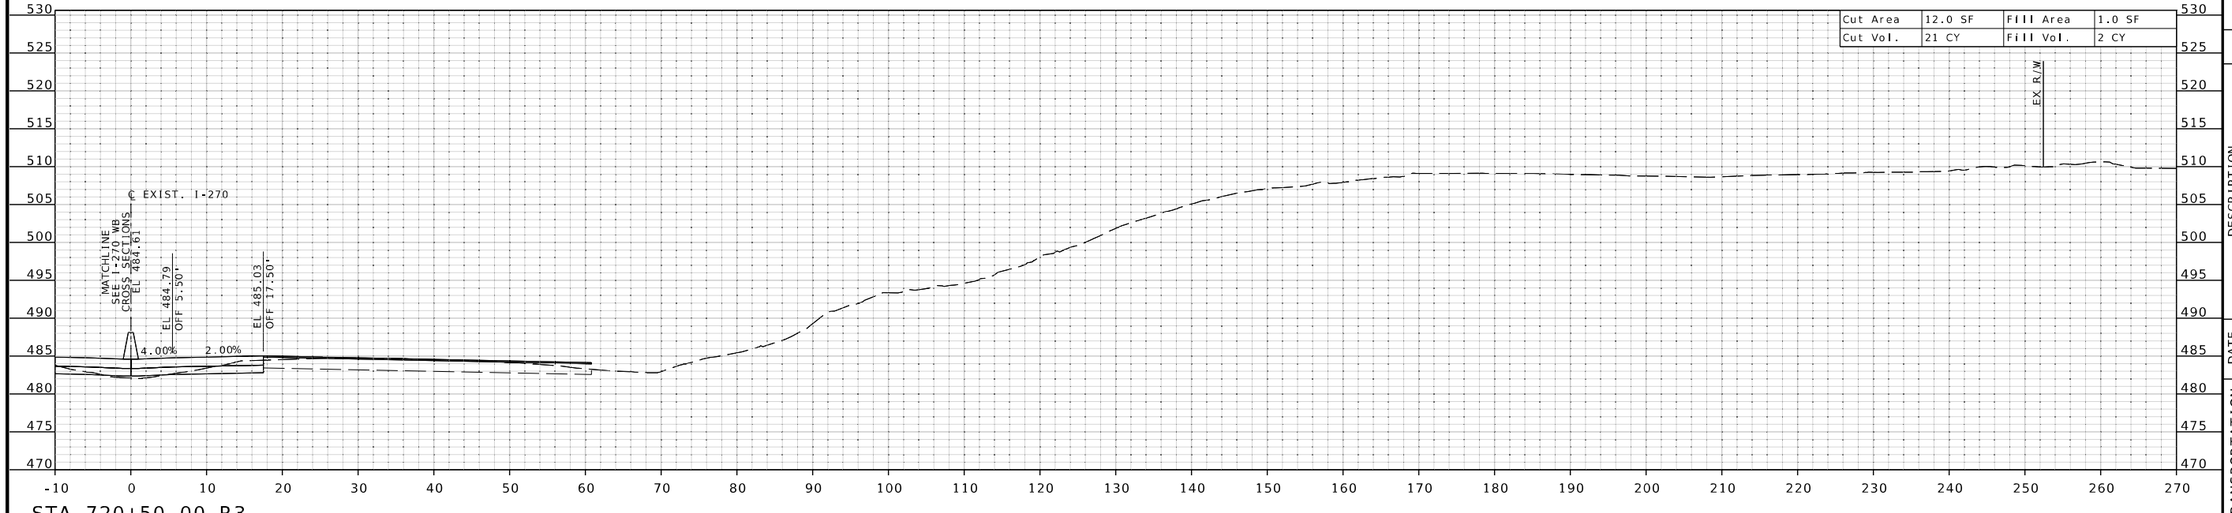

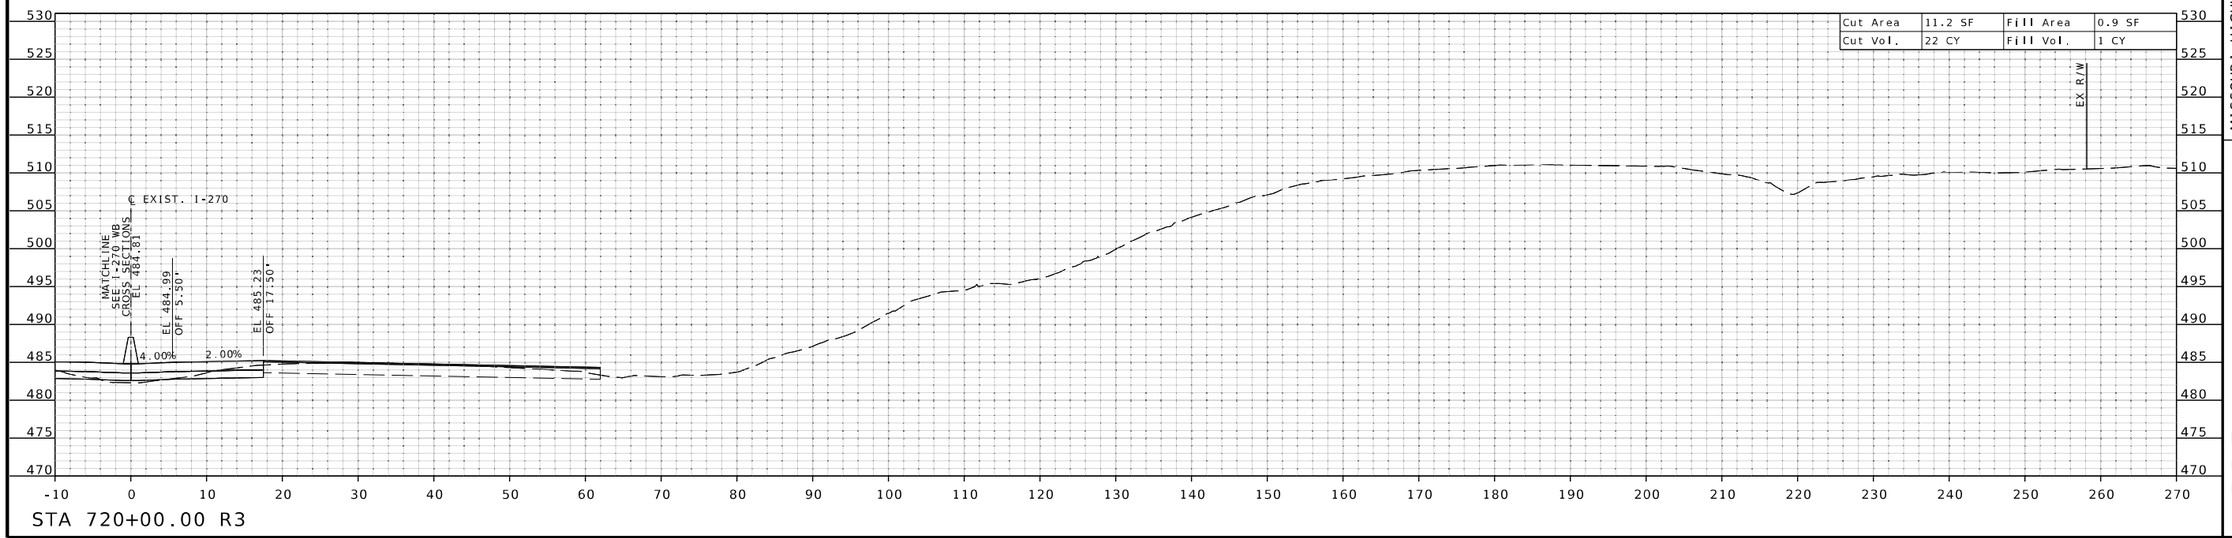

STATE OF MISSOURI
EUGENE LOUIS KUEKER JR.
NUMBER PE-2011009912
PROFESSIONAL ENGINEER

THIS SHEET HAS BEEN SIGNED, SEALED, AND DATED ELECTRONICALLY.

DATE PREPARED 3/25/2026

ROUTE	STATE
I-270	MO
DISTRICT	SHEET NO.
SL	XS-25

COUNTY ST. LOUIS

JOB NO. J6I3020D

CONTRACT ID.

PROJECT NO.

BRIDGE NO.

DESCRIPTION	DATE

IF A SEAL IS PRESENT ON THIS SHEET IT HAS BEEN ELECTRONICALLY SEALED AND DATED.

MISSOURI HIGHWAYS AND TRANSPORTATION COMMISSION

105 WEST CAPITOL
JEFFERSON CITY, MO 65102
1-888-ASK-MODOT (1-888-275-6636)

HDR Engineering, Inc.
1001 Highlands Plaza Drive
Suite 200
St. Louis, MO 63110-1337
314-425-8300
Certificate of Authority: 000856

c:\pwworking\central01\d4499288\XS_Eastbound_J6I3020D.dgn 3:45:56 PM 3/25/2026

℄ EXIST. I-270 EB SHEET 25 OF 42

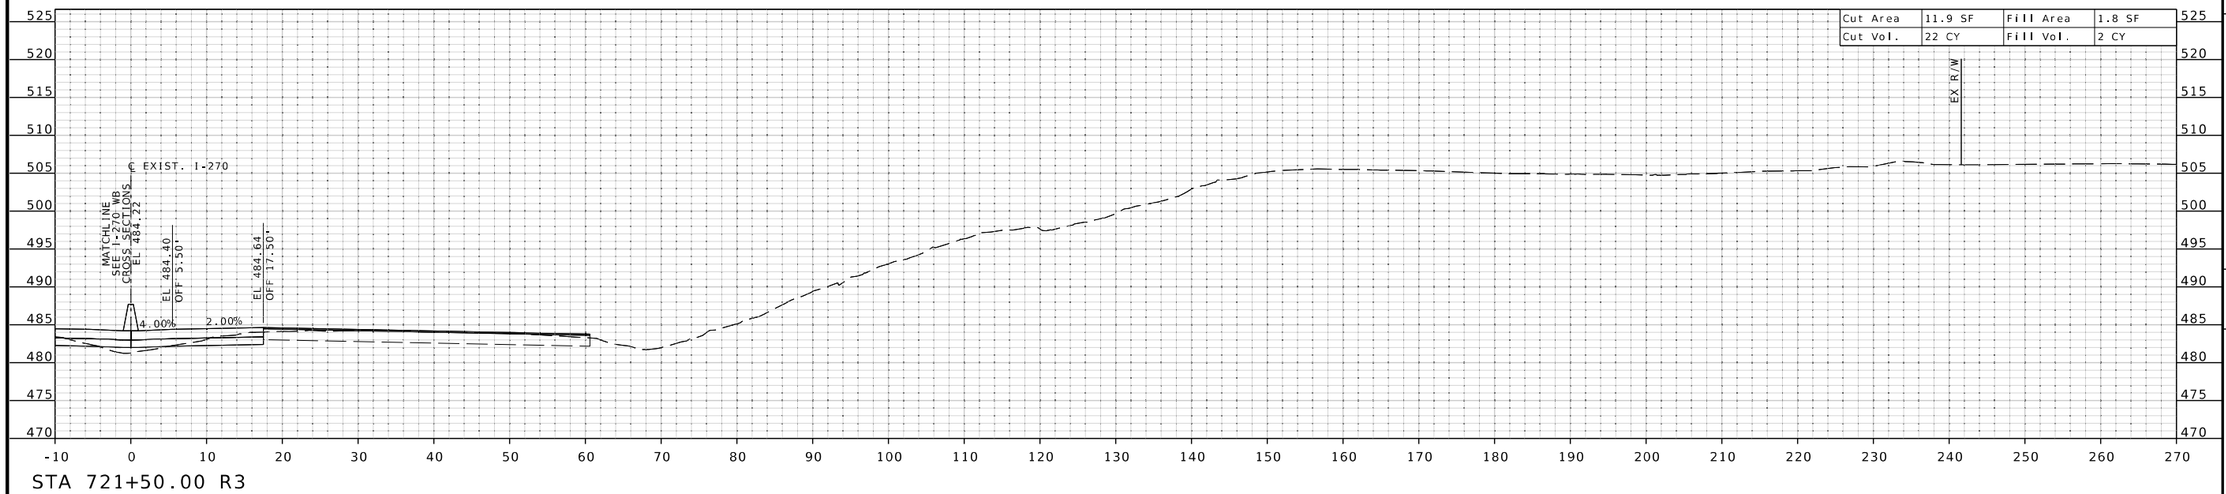

STA 721+50.00 R3

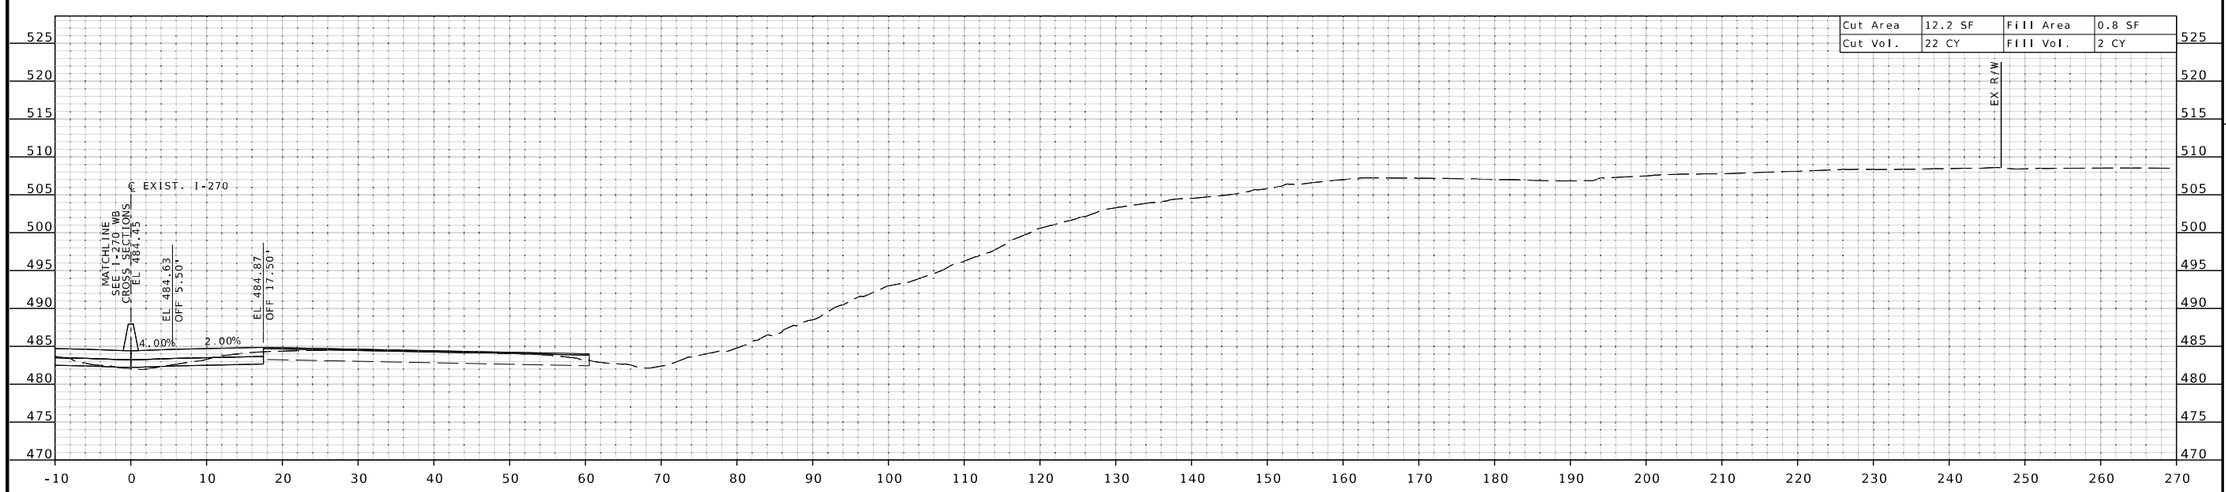

STA 721+00.00 R3

STATE OF MISSOURI
EUGENE LOUIS KUEKER JR.
NUMBER PE-2011009912
PROFESSIONAL ENGINEER

THIS SHEET HAS BEEN SIGNED, SEALED, AND DATED ELECTRONICALLY.

DATE PREPARED
3/25/2026

ROUTE	STATE
I-270	MO

DISTRICT	SHEET NO.
SL	XS-26

COUNTY
ST. LOUIS

JOB NO.
J6I3020D

CONTRACT ID.

PROJECT NO.

BRIDGE NO.

DESCRIPTION	DATE

IF A SEAL IS PRESENT ON THIS SHEET IT HAS BEEN ELECTRONICALLY SEALED AND DATED.

MISSOURI HIGHWAYS AND TRANSPORTATION COMMISSION
105 WEST CAPITOL
JEFFERSON CITY, MO 65102
1-888-ASK-MODOT (1-888-275-6636)

HDR Engineering, Inc.
1001 Highlands Plaza Drive
Suite 200
St. Louis, MO 63110-1337
314-425-8300
Certificate of Authority: 000856

℄ EXIST. I-270 EB SHEET 26 OF 42

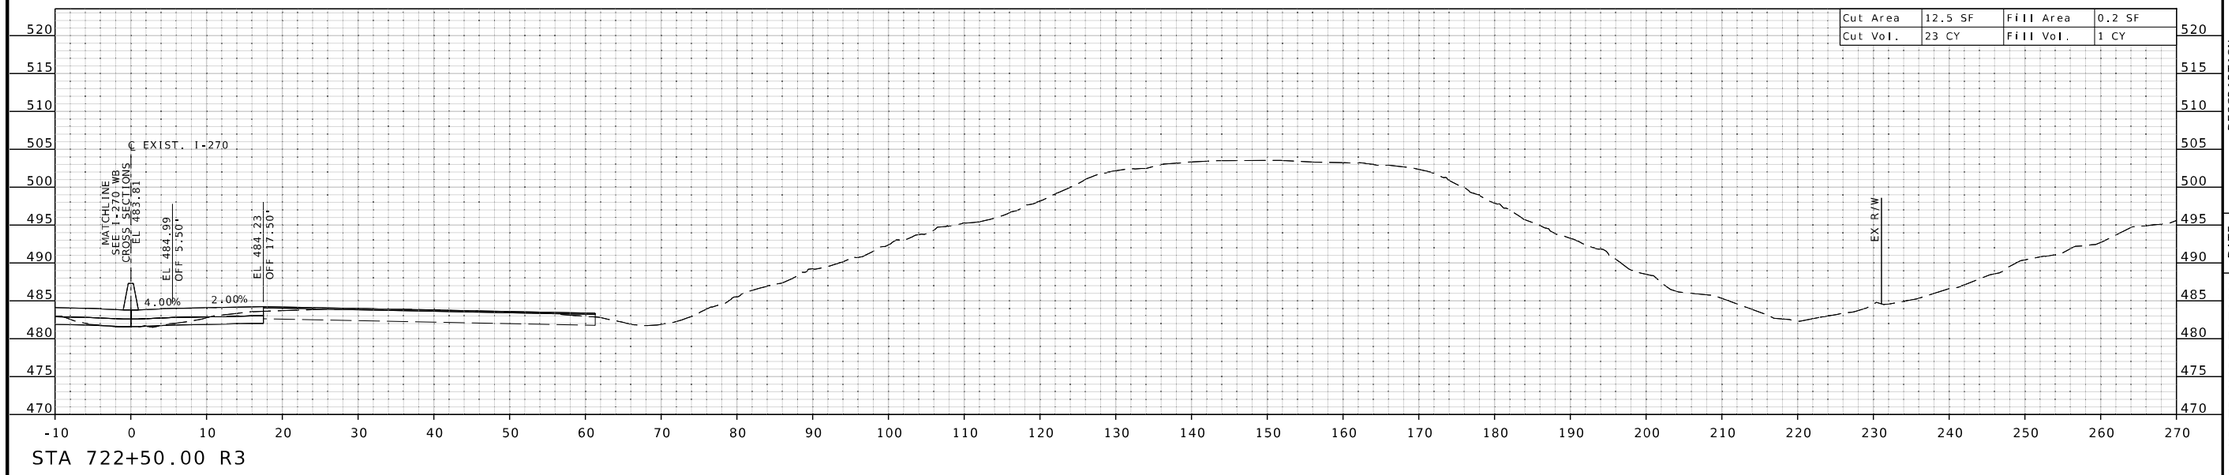

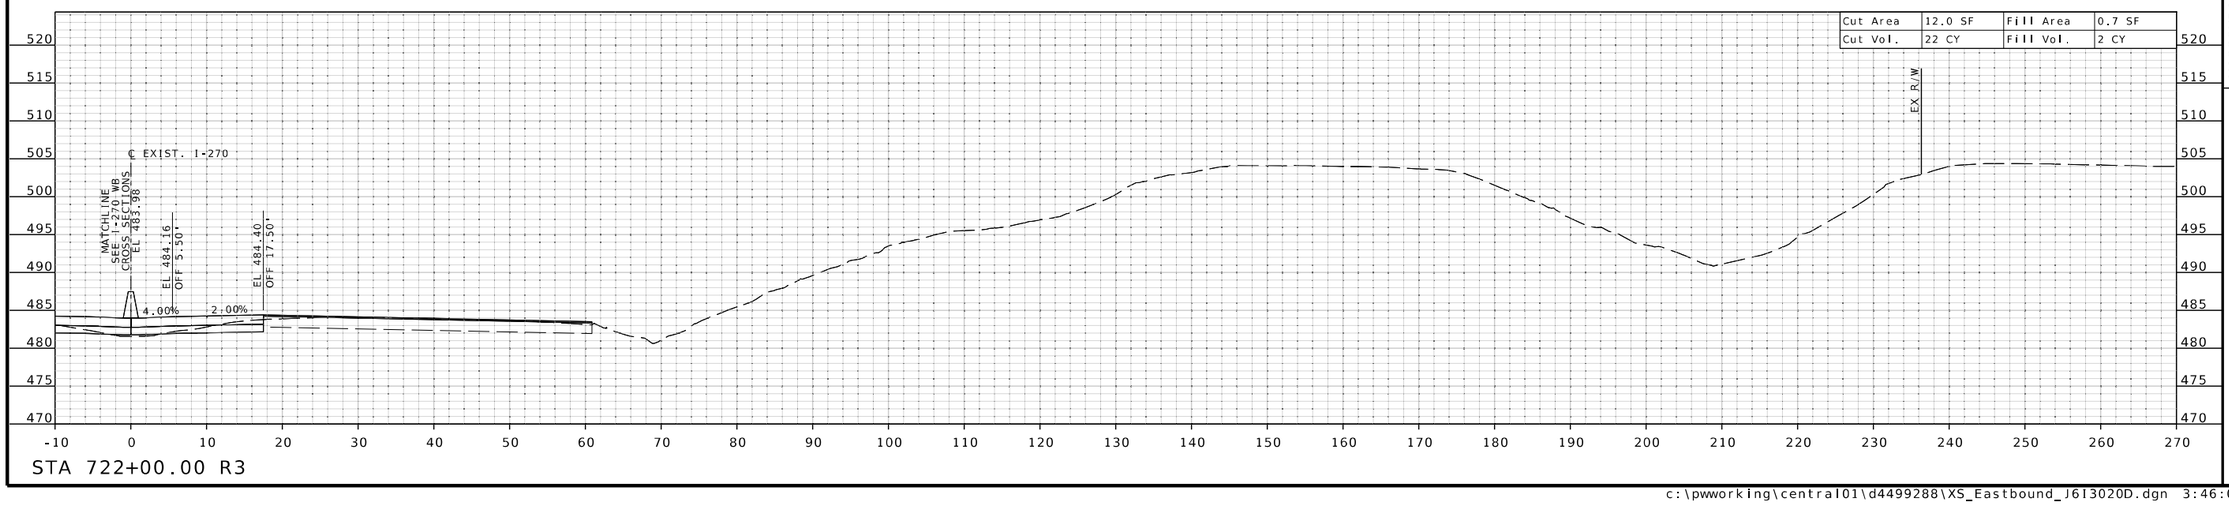

STATE OF MISSOURI
EUGENE LOUIS KUEKER JR.
NUMBER PE-2011009912
PROFESSIONAL ENGINEER
THIS SHEET HAS BEEN SIGNED, SEALED, AND DATED ELECTRONICALLY.

DATE PREPARED
3/25/2026

ROUTE	STATE
I-270	MO

DISTRICT	SHEET NO.
SL	XS-27

COUNTY
ST. LOUIS

JOB NO.
J6I3020D

CONTRACT ID.

PROJECT NO.

BRIDGE NO.

DESCRIPTION	DATE

MISSOURI HIGHWAYS AND TRANSPORTATION COMMISSION
105 WEST CAPITOL
JEFFERSON CITY, MO 65102
1-888-ASK-MODOT (1-888-275-6636)

HDR Engineering, Inc.
1001 Highlands Plaza Drive
Suite 200
St. Louis, MO 63110-1337
314-425-8300
Certificate of Authority: 000856

IF A SEAL IS PRESENT ON THIS SHEET IT HAS BEEN ELECTRONICALLY SEALED AND DATED.

℄ EXIST. I-270 EB SHEET 27 OF 42

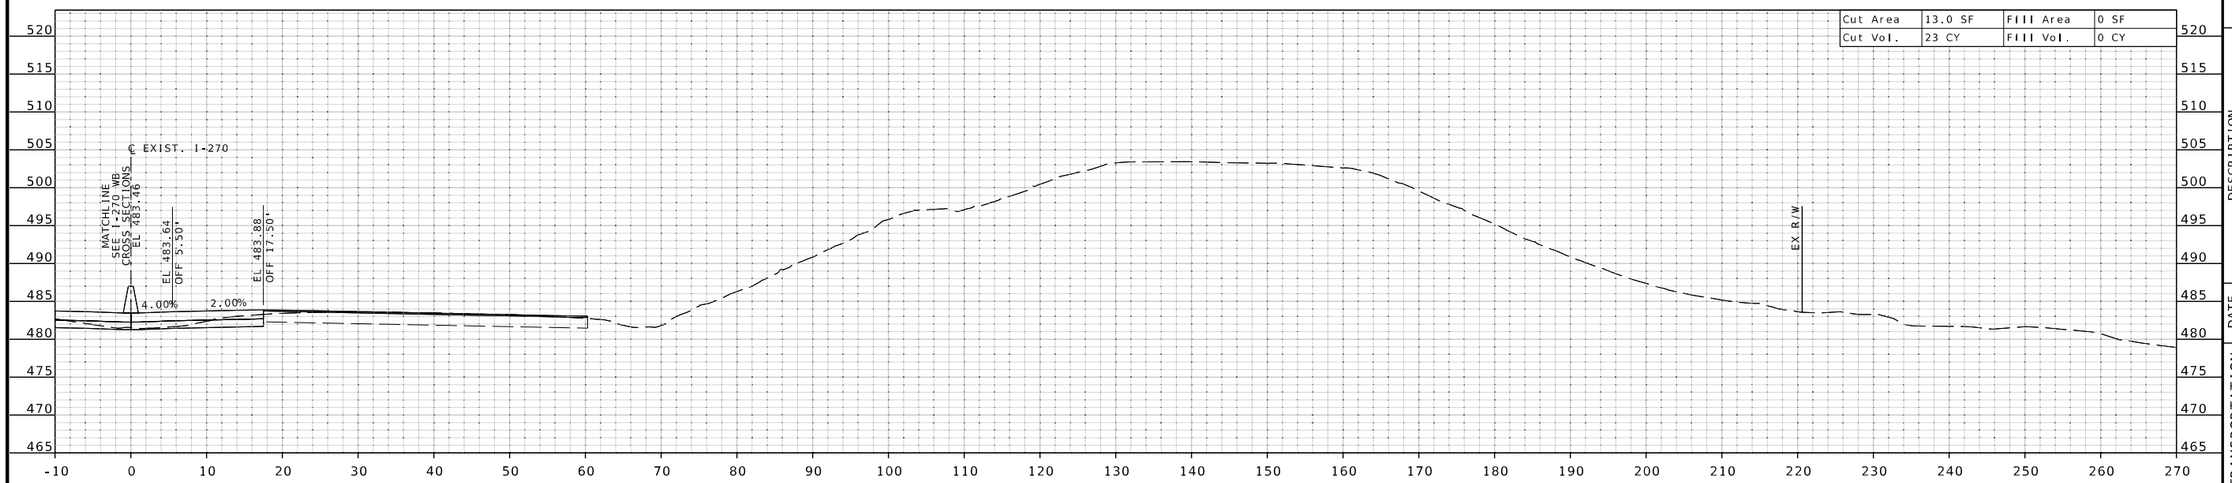

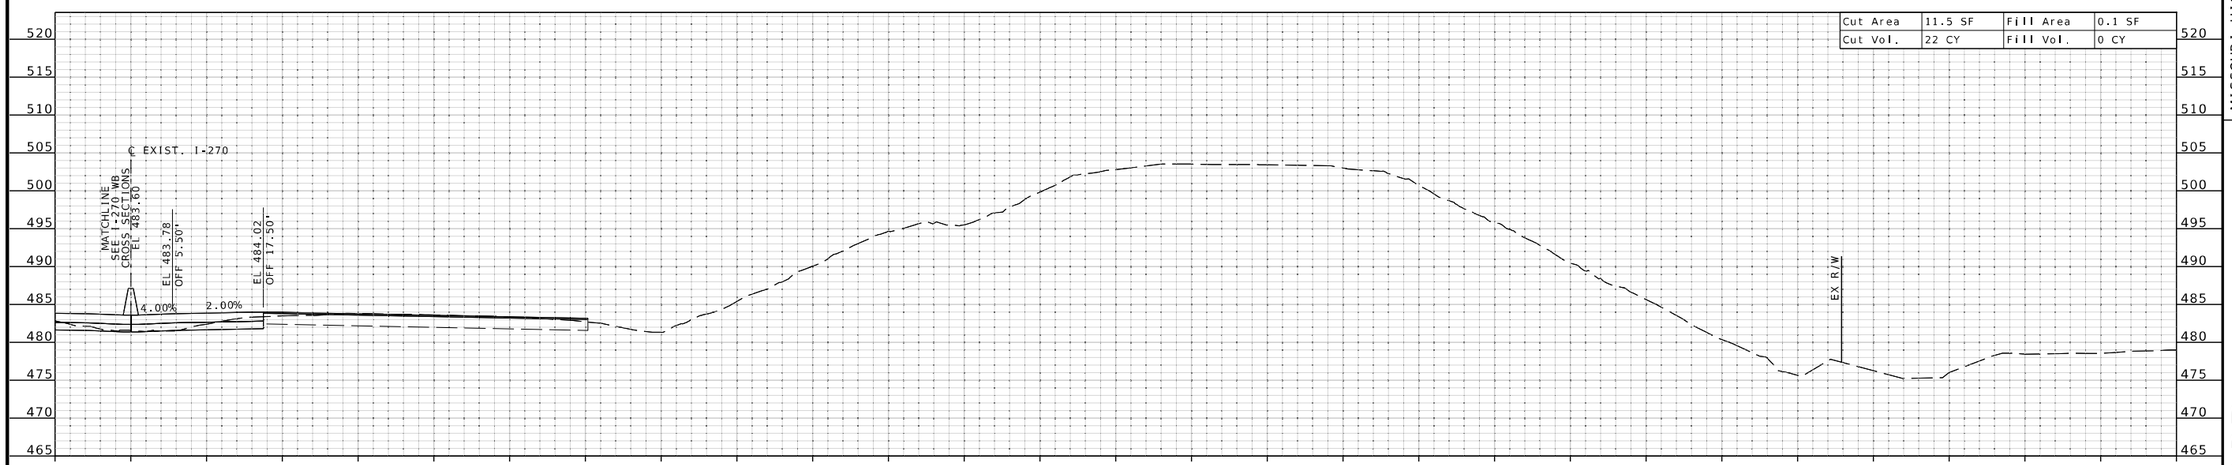

STATE OF MISSOURI
EUGENE LOUIS KUEKER JR.
NUMBER PE-2011009912
PROFESSIONAL ENGINEER

THIS SHEET HAS BEEN SIGNED, SEALED, AND DATED ELECTRONICALLY.

DATE PREPARED
3/25/2026

ROUTE	STATE
I-270	MO

DISTRICT	SHEET NO.
SL	XS-28

COUNTY
ST. LOUIS

JOB NO.
J6I3020D

CONTRACT ID.

PROJECT NO.

BRIDGE NO.

DESCRIPTION	DATE

IF A SEAL IS PRESENT ON THIS SHEET IT HAS BEEN ELECTRONICALLY SEALED AND DATED.

MISSOURI HIGHWAYS AND TRANSPORTATION COMMISSION

105 WEST CAPITOL
JEFFERSON CITY, MO 65102
1-888-ASK-MODOT (1-888-275-6636)

HDR Engineering, Inc.
1001 Highlands Plaza Drive
Suite 200
St. Louis, MO 63110-1337
314-425-8300
Certificate of Authority: 000856

℄ EXIST. I-270 EB SHEET 28 OF 42

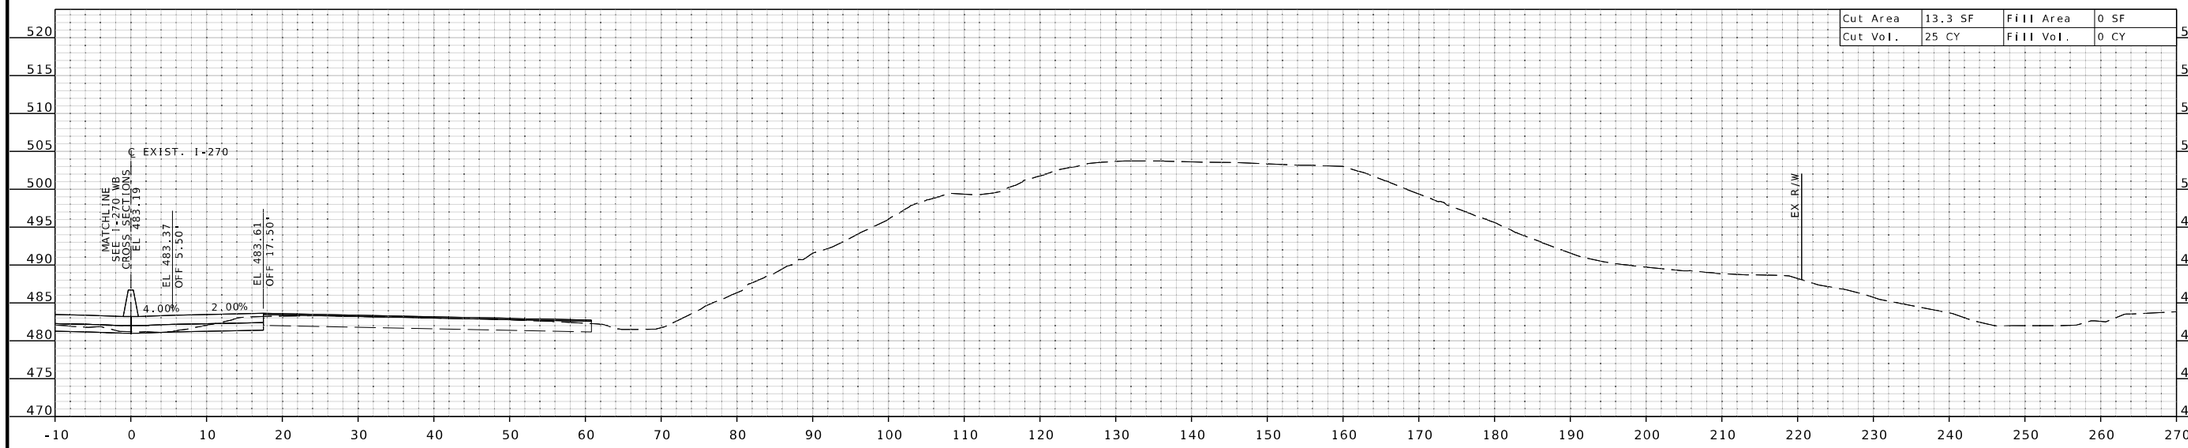

STA 724+50.00 R3

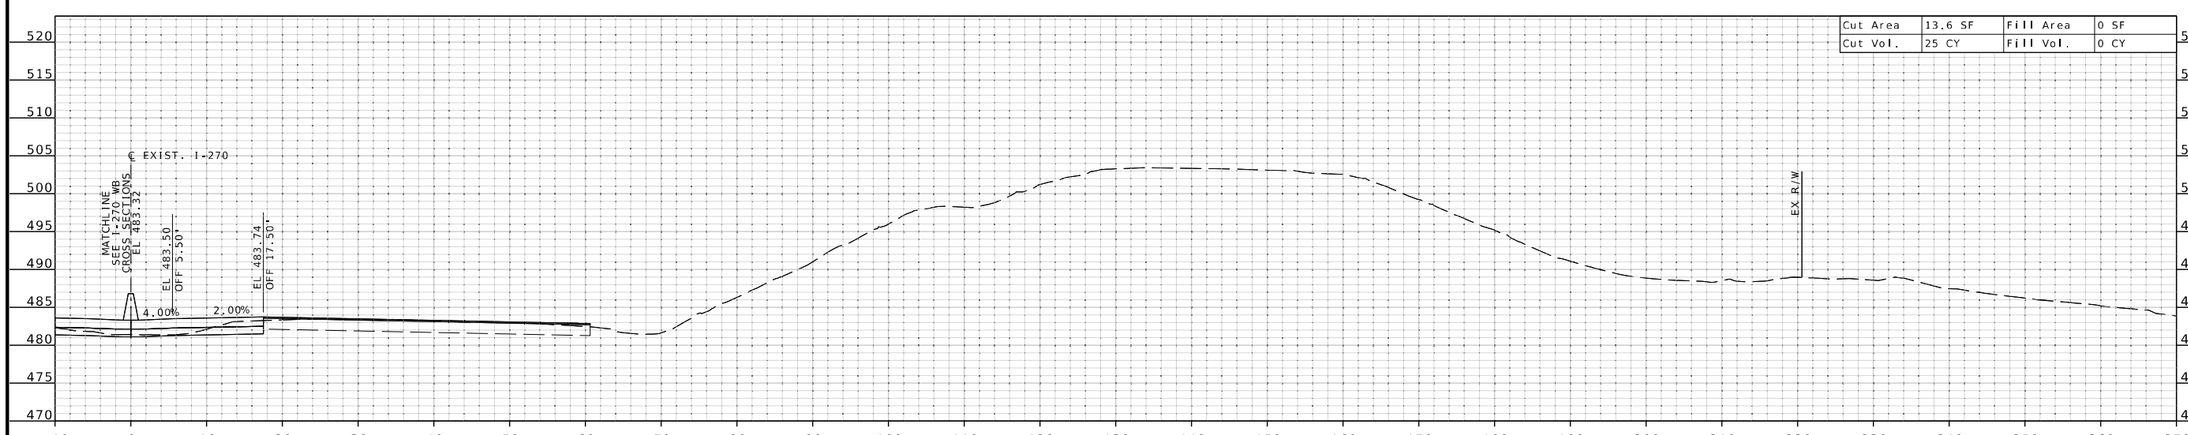

STA 724+00.00 R3

IF A SEAL IS PRESENT ON THIS SHEET IT HAS BEEN ELECTRONICALLY SEALED AND DATED.

STATE OF MISSOURI
EUGENE LOUIS KUEKER JR.
NUMBER PE-2011009912
PROFESSIONAL ENGINEER

THIS SHEET HAS BEEN SIGNED, SEALED, AND DATED ELECTRONICALLY.

DATE PREPARED
3/25/2026

ROUTE	STATE
I-270	MO

DISTRICT	SHEET NO.
SL	XS-29

COUNTY
ST. LOUIS

JOB NO.
J6I3020D

CONTRACT ID.

PROJECT NO.

BRIDGE NO.

DESCRIPTION	DATE

MISSOURI HIGHWAYS AND TRANSPORTATION COMMISSION
105 WEST CAPITOL
JEFFERSON CITY, MO 65102
1-888-ASK-MODOT (1-888-275-6636)

HDR Engineering, Inc.
1001 Highlands Plaza Drive
Suite 200
St. Louis, MO 63110-1337
314-425-8300
Certificate of Authority: 000856

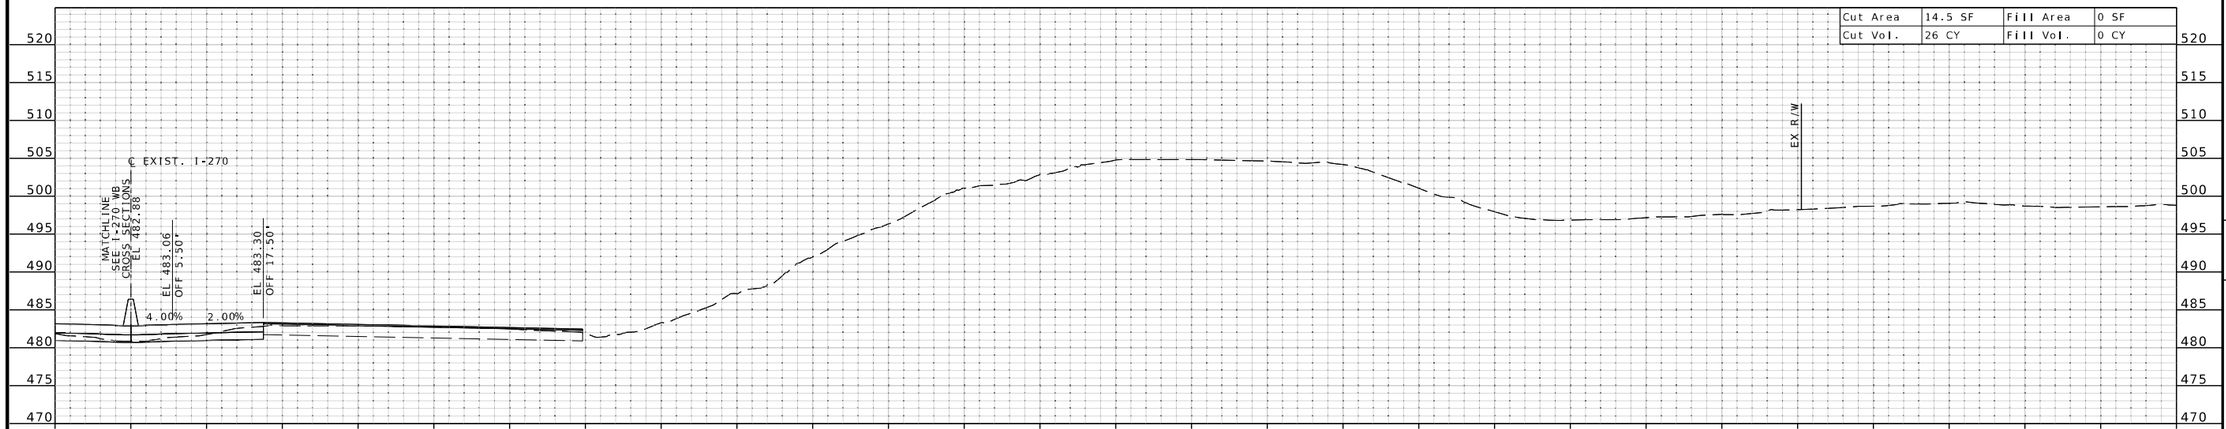

STA 725+50.00 R3

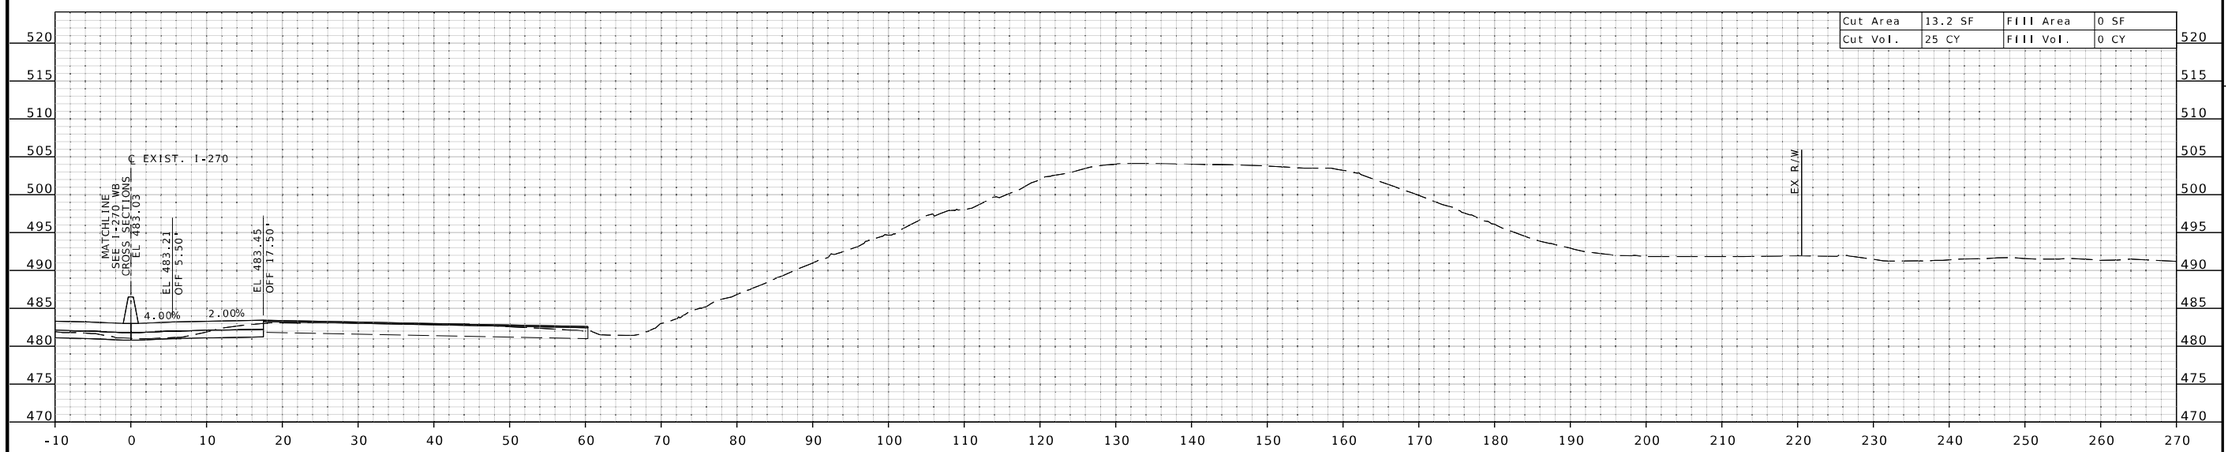

STA 725+00.00 R3

THIS SHEET HAS BEEN SIGNED, SEALED, AND DATED ELECTRONICALLY.

DATE PREPARED 3/25/2026

ROUTE	STATE
I-270	MO

DISTRICT	SHEET NO.
SL	XS-30

COUNTY ST. LOUIS

JOB NO. J6I3020D

CONTRACT ID.

PROJECT NO.

BRIDGE NO.

DESCRIPTION	DATE

IF A SEAL IS PRESENT ON THIS SHEET IT HAS BEEN ELECTRONICALLY SEALED AND DATED.

MISSOURI HIGHWAYS AND TRANSPORTATION COMMISSION
105 WEST CAPITOL
JEFFERSON CITY, MO 65102
1-888-ASK-MODOT (1-888-275-6636)

HDR Engineering, Inc.
1001 Highlands Plaza Drive
Suite 200
St. Louis, MO 63110-1337
314-425-8300
Certificate of Authority: 000856

℄ EXIST. I-270 EB SHEET 30 OF 42

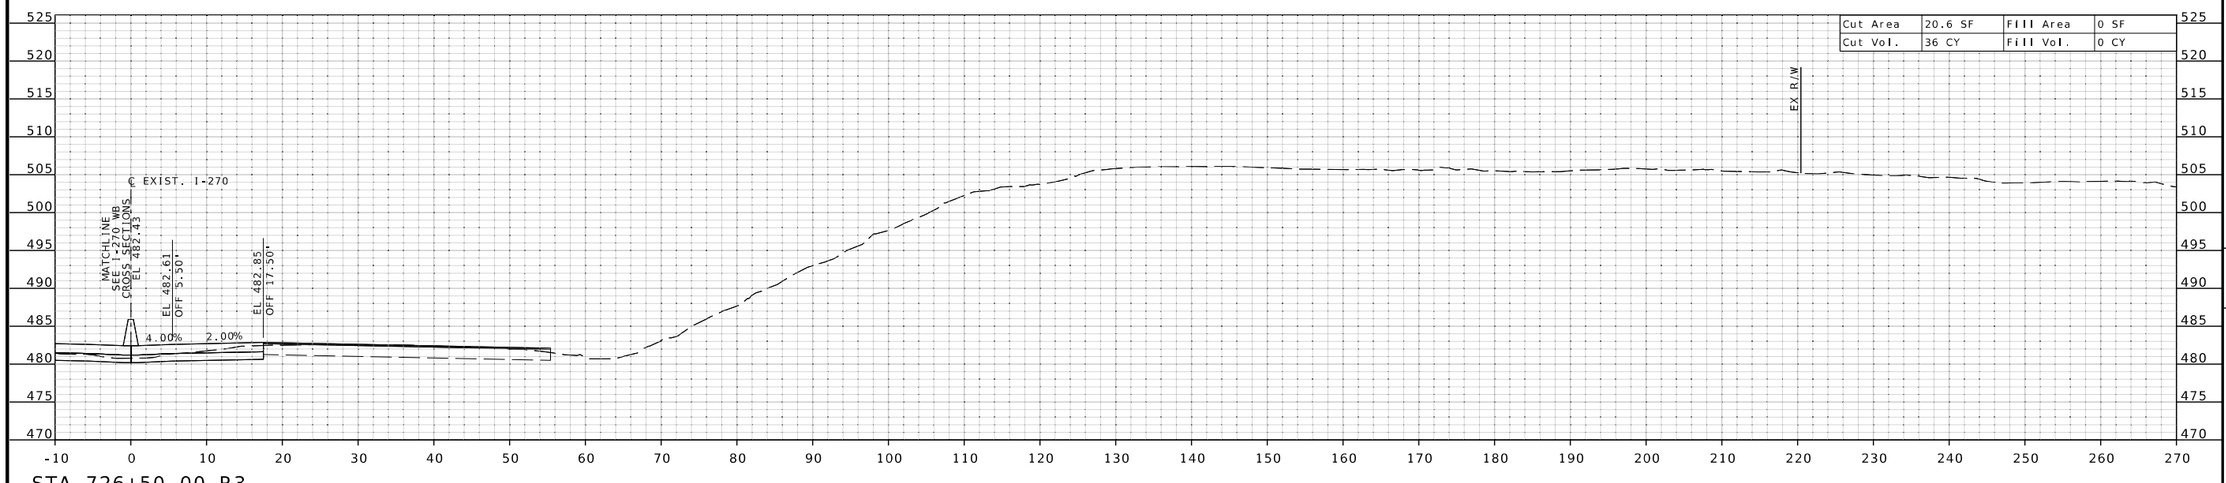

STA 726+50.00 R3

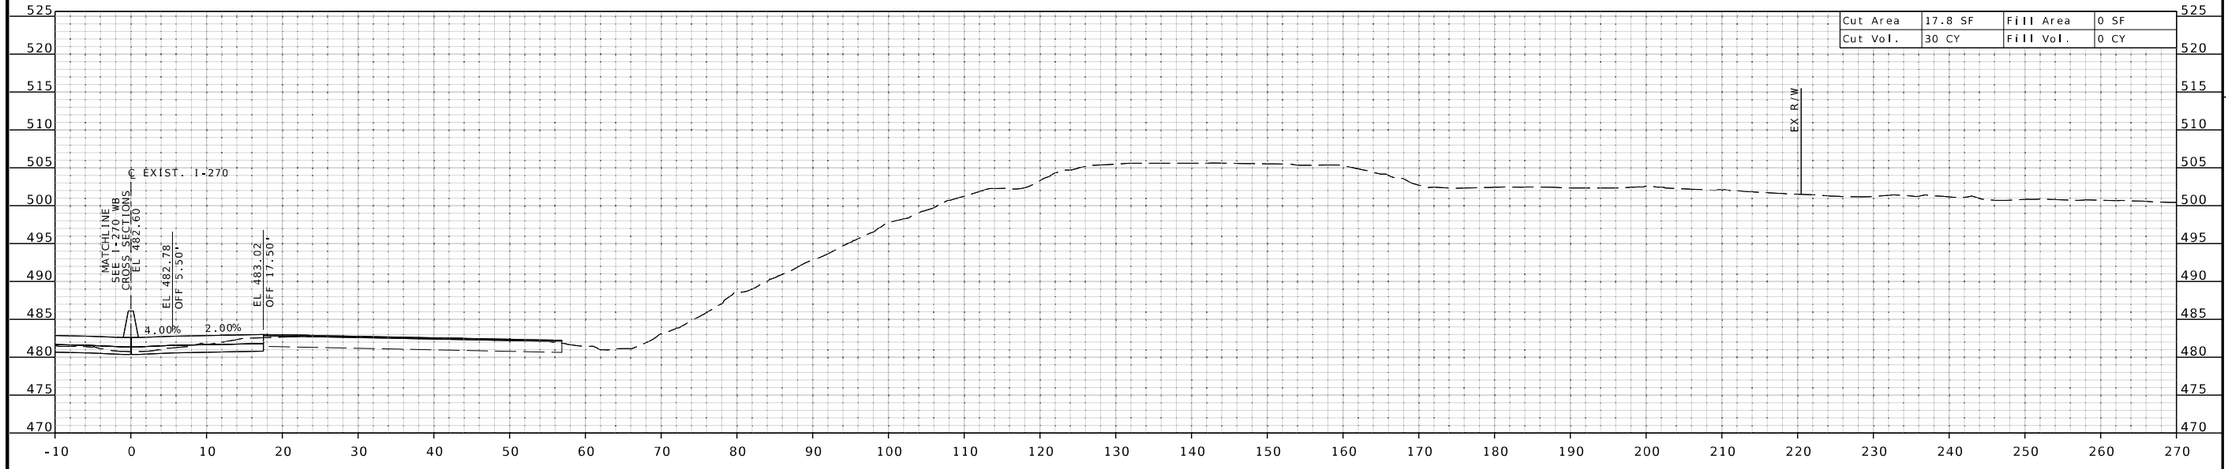

STA 726+00.00 R3

STATE OF MISSOURI
EUGENE LOUIS KUEKER JR.
NUMBER PE-2011009912
PROFESSIONAL ENGINEER

THIS SHEET HAS BEEN SIGNED, SEALED, AND DATED ELECTRONICALLY.

DATE PREPARED
3/25/2026

ROUTE	STATE
I-270	MO

DISTRICT	SHEET NO.
SL	XS-31

COUNTY
ST. LOUIS

JOB NO.
J6I3020D

CONTRACT ID.

PROJECT NO.

BRIDGE NO.

DESCRIPTION	DATE

IF A SEAL IS PRESENT ON THIS SHEET IT HAS BEEN ELECTRONICALLY SEALED AND DATED.

MISSOURI HIGHWAYS AND TRANSPORTATION COMMISSION

105 WEST CAPITOL
JEFFERSON CITY, MO 65102
1-888-ASK-MODOT (1-888-275-6636)

HDR Engineering, Inc.
1001 Highlands Plaza Drive
Suite 200
St. Louis, MO 63110-1337
314-425-8300
Certificate of Authority: 000856

℄ EXIST. I-270 EB SHEET 31 OF 42

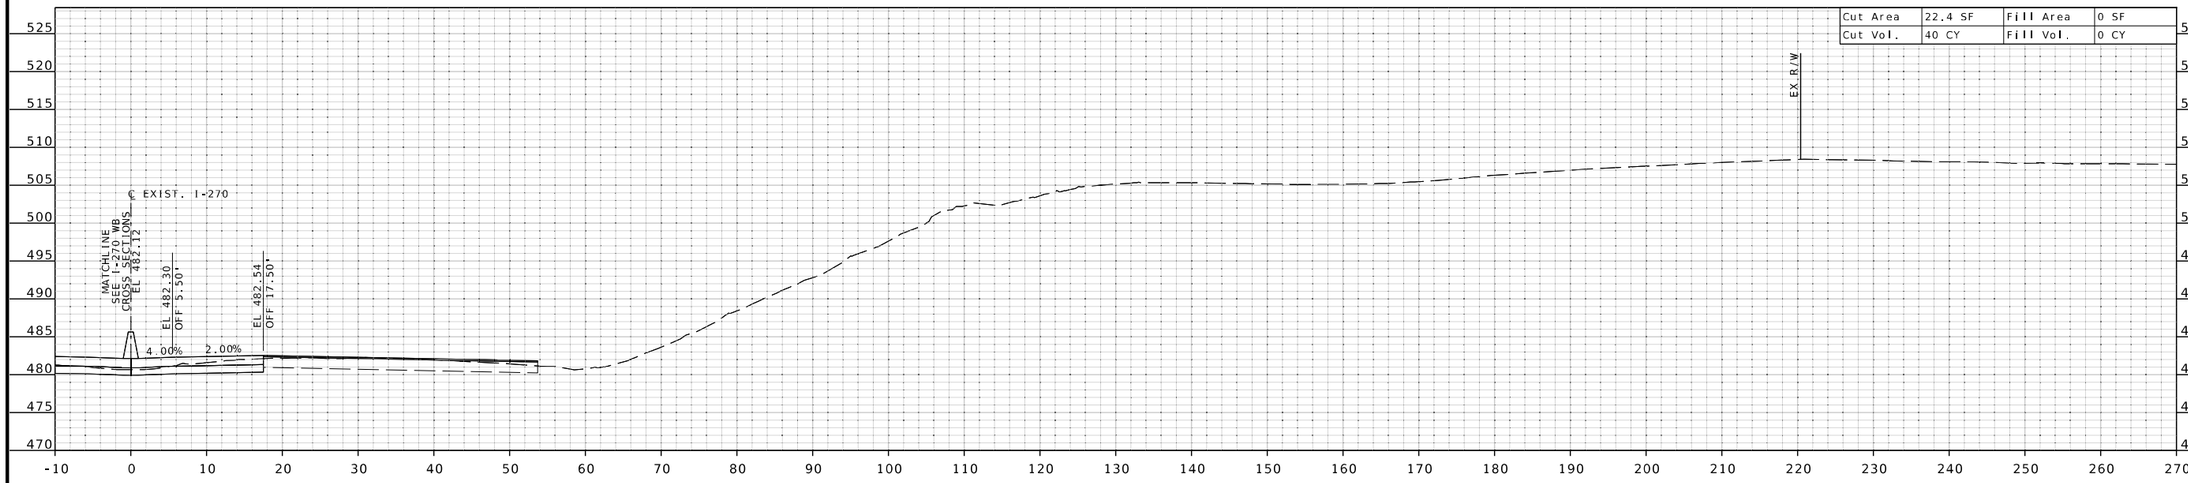

STA 727+50.00 R3

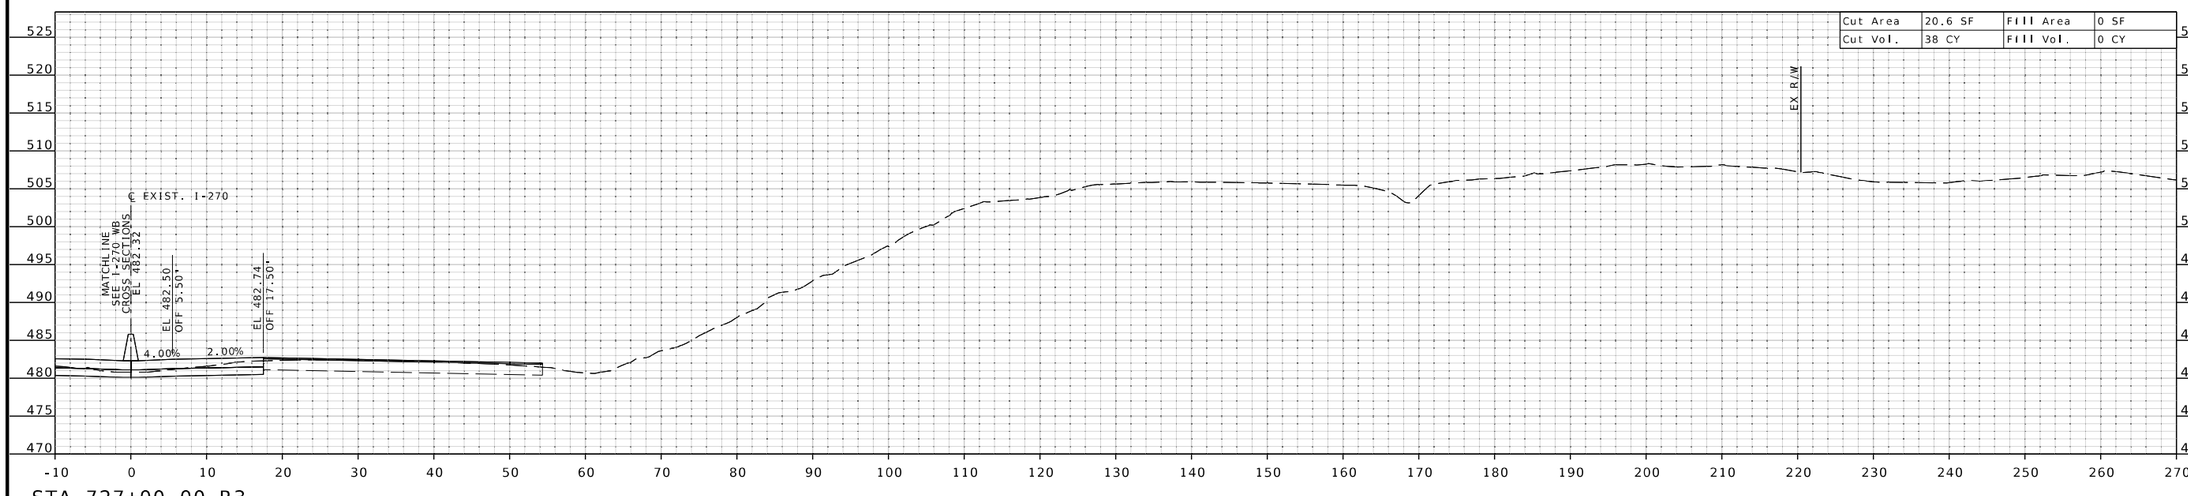

STA 727+00.00 R3

IF A SEAL IS PRESENT ON THIS SHEET IT HAS BEEN ELECTRONICALLY SEALED AND DATED.

STATE OF MISSOURI
EUGENE LOUIS KUEKER JR.
NUMBER PE-2011009912
PROFESSIONAL ENGINEER

THIS SHEET HAS BEEN SIGNED, SEALED, AND DATED ELECTRONICALLY.

DATE PREPARED
3/25/2026

ROUTE	STATE
I-270	MO
DISTRICT	SHEET NO.
SL	XS-32

COUNTY
ST. LOUIS

JOB NO.
J6I3020D

CONTRACT ID.

PROJECT NO.

BRIDGE NO.

DESCRIPTION	DATE

MISSOURI HIGHWAYS AND TRANSPORTATION COMMISSION

105 WEST CAPITOL
JEFFERSON CITY, MO 65102
1-888-ASK-MODOT (1-888-275-6636)

HDR Engineering, Inc.
1001 Highlands Plaza Drive
Suite 200
St. Louis, MO 63110-1337
314-425-8300
Certificate of Authority: 000856

℄ EXIST. I-270 EB SHEET 32 OF 42

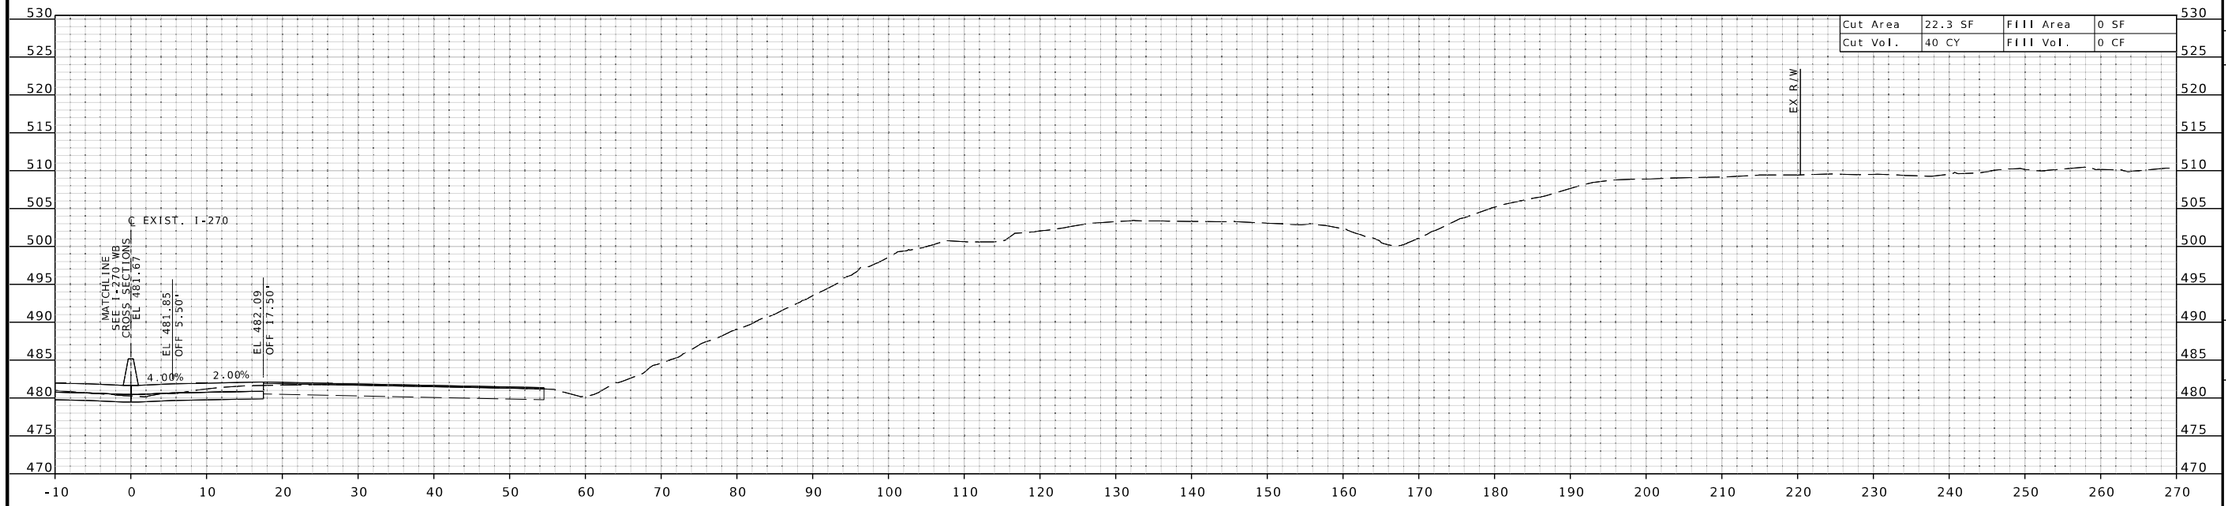

STA 728+50.00 R3

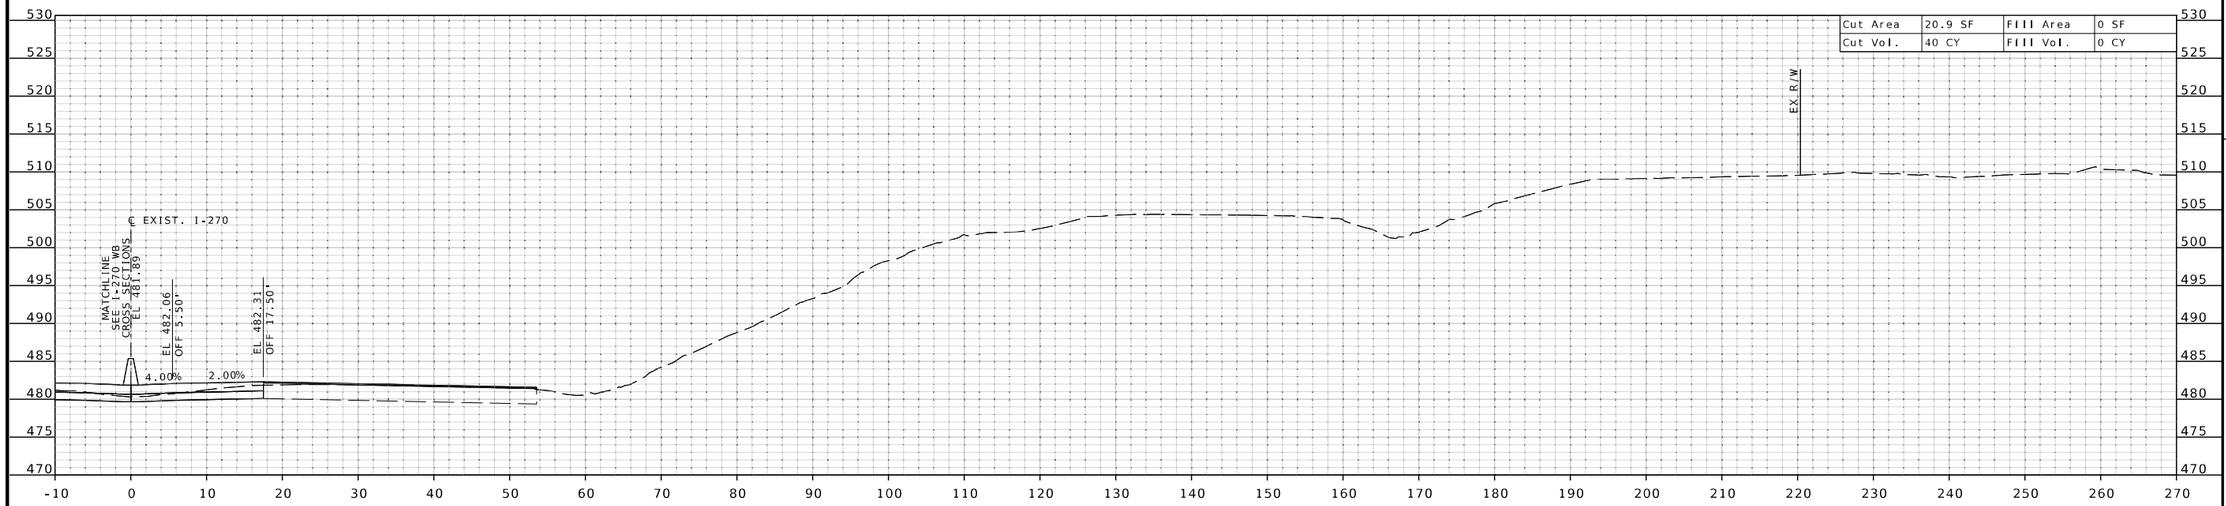

STA 728+00.00 R3

STATE OF MISSOURI
EUGENE LOUIS KUEKER JR.
NUMBER PE-2011009912
PROFESSIONAL ENGINEER

THIS SHEET HAS BEEN SIGNED, SEALED, AND DATED ELECTRONICALLY.

DATE PREPARED
3/25/2026

ROUTE	STATE
I-270	MO

DISTRICT	SHEET NO.
SL	XS-33

COUNTY
ST. LOUIS

JOB NO.
J6I3020D

CONTRACT ID.

PROJECT NO.

BRIDGE NO.

DESCRIPTION	DATE

IF A SEAL IS PRESENT ON THIS SHEET IT HAS BEEN ELECTRONICALLY SEALED AND DATED.

MISSOURI HIGHWAYS AND TRANSPORTATION COMMISSION
105 WEST CAPITOL
JEFFERSON CITY, MO 65102
1-888-ASK-MODOT (1-888-275-6636)

HDR Engineering, Inc.
1001 Highlands Plaza Drive
Suite 200
St. Louis, MO 63110-1337
314-425-8300
Certificate of Authority: 000856

℄ EXIST. I-270 EB SHEET 33 OF 42

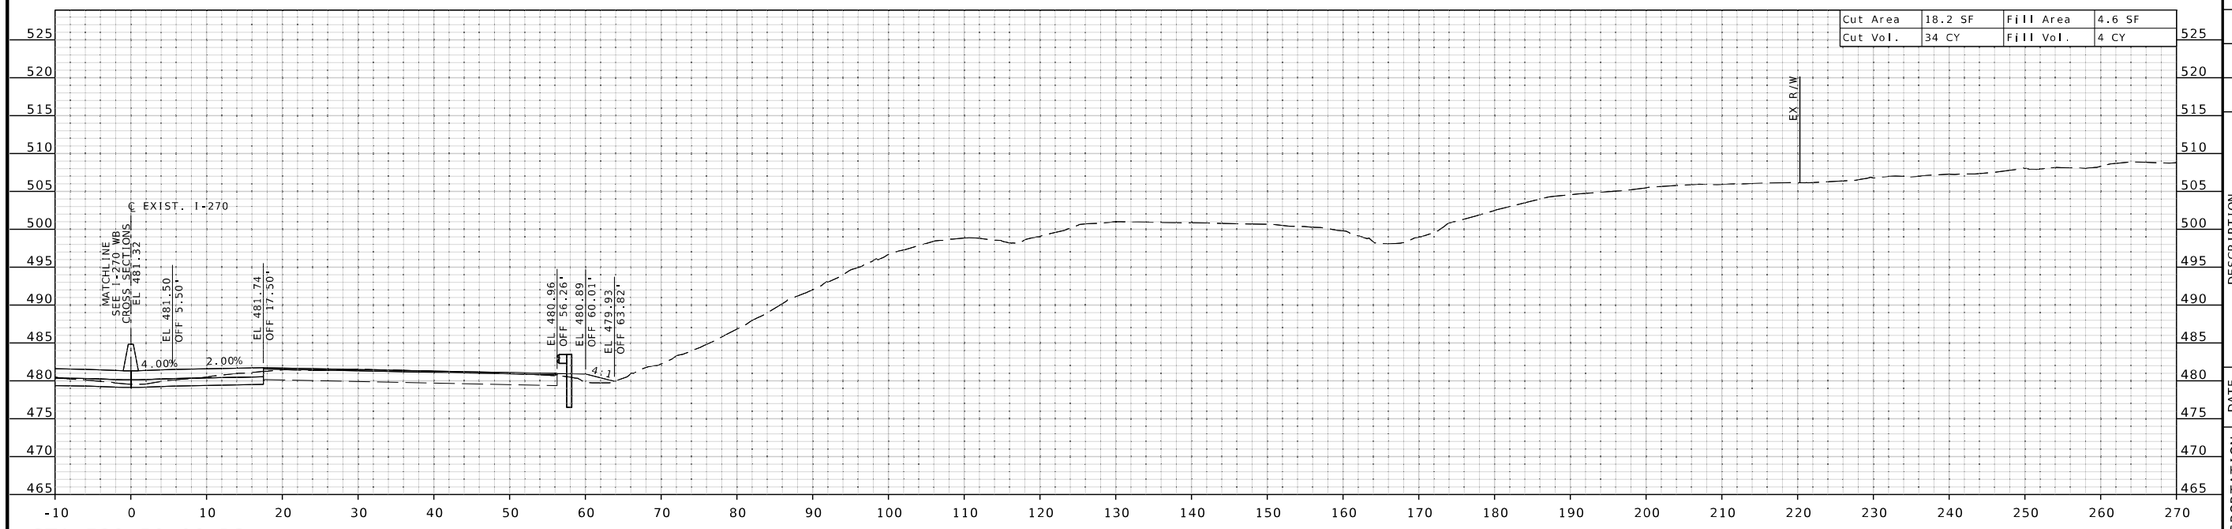

STA 729+50.00 R3

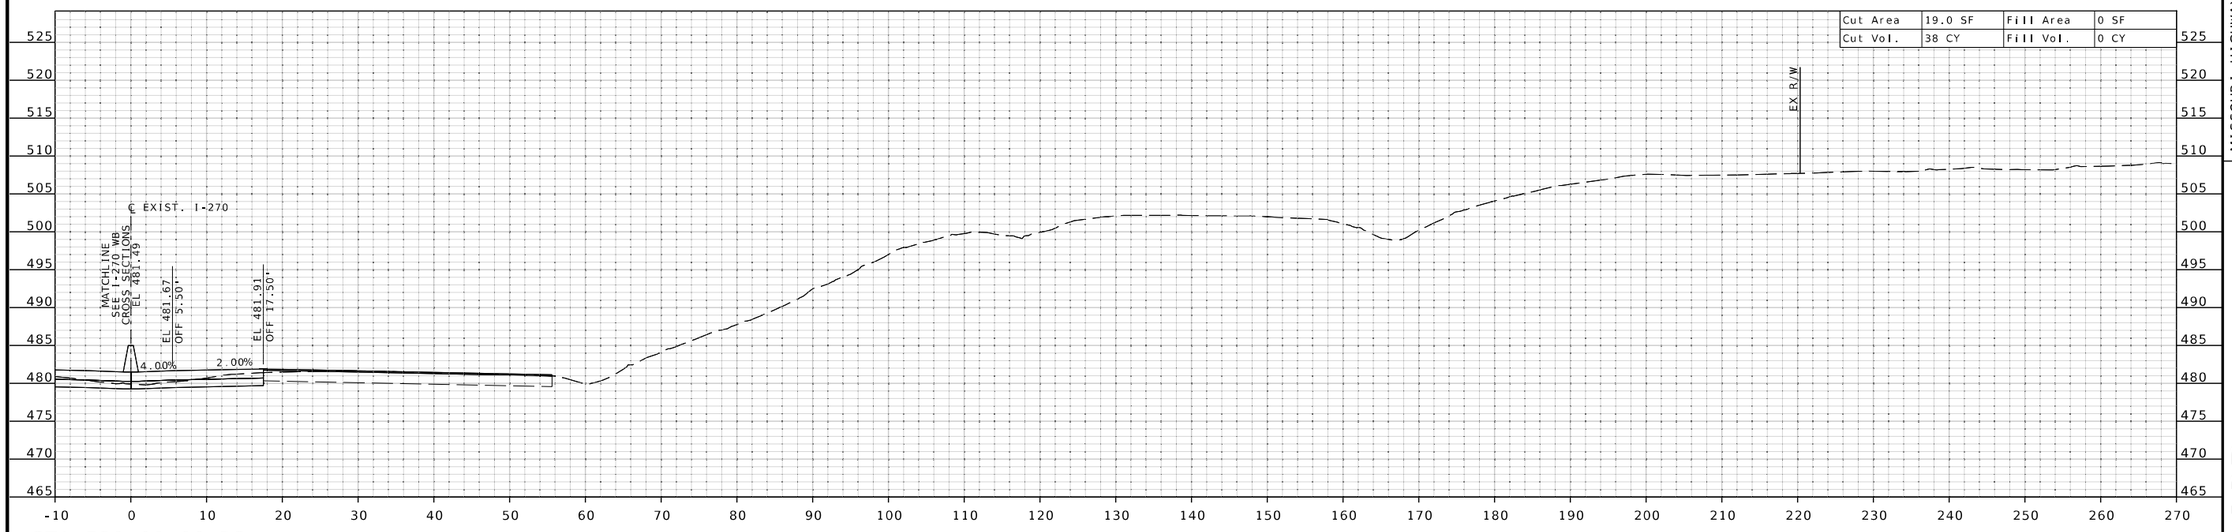

STA 729+00.00 R3

STATE OF MISSOURI
EUGENE LOUIS KUEKER JR.
NUMBER PE-2011009912
PROFESSIONAL ENGINEER

THIS SHEET HAS BEEN SIGNED, SEALED, AND DATED ELECTRONICALLY.

DATE PREPARED
3/25/2026

ROUTE	STATE
I-270	MO

DISTRICT	SHEET NO.
SL	XS-34

COUNTY
ST. LOUIS

JOB NO.
J6I3020D

CONTRACT ID.

PROJECT NO.

BRIDGE NO.

DESCRIPTION	DATE

IF A SEAL IS PRESENT ON THIS SHEET IT HAS BEEN ELECTRONICALLY SEALED AND DATED.

MISSOURI HIGHWAYS AND TRANSPORTATION COMMISSION

105 WEST CAPITOL
JEFFERSON CITY, MO 65102
1-888-ASK-MODOT (1-888-275-6636)

HDR Engineering, Inc.
1001 Highlands Plaza Drive
Suite 200
St. Louis, MO 63110-1337
314-425-8300
Certificate of Authority: 000856

℄ EXIST. I-270 EB SHEET 34 OF 42

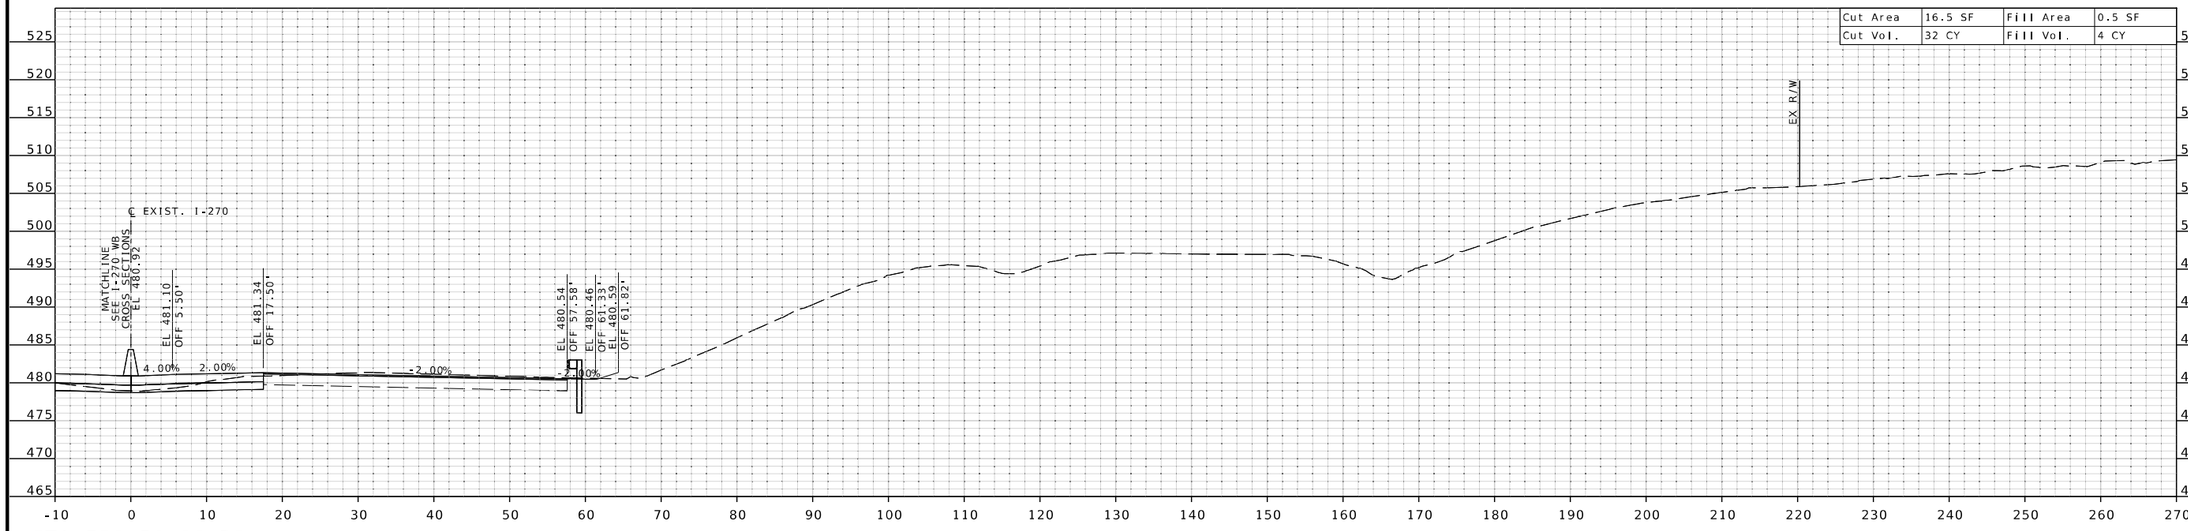

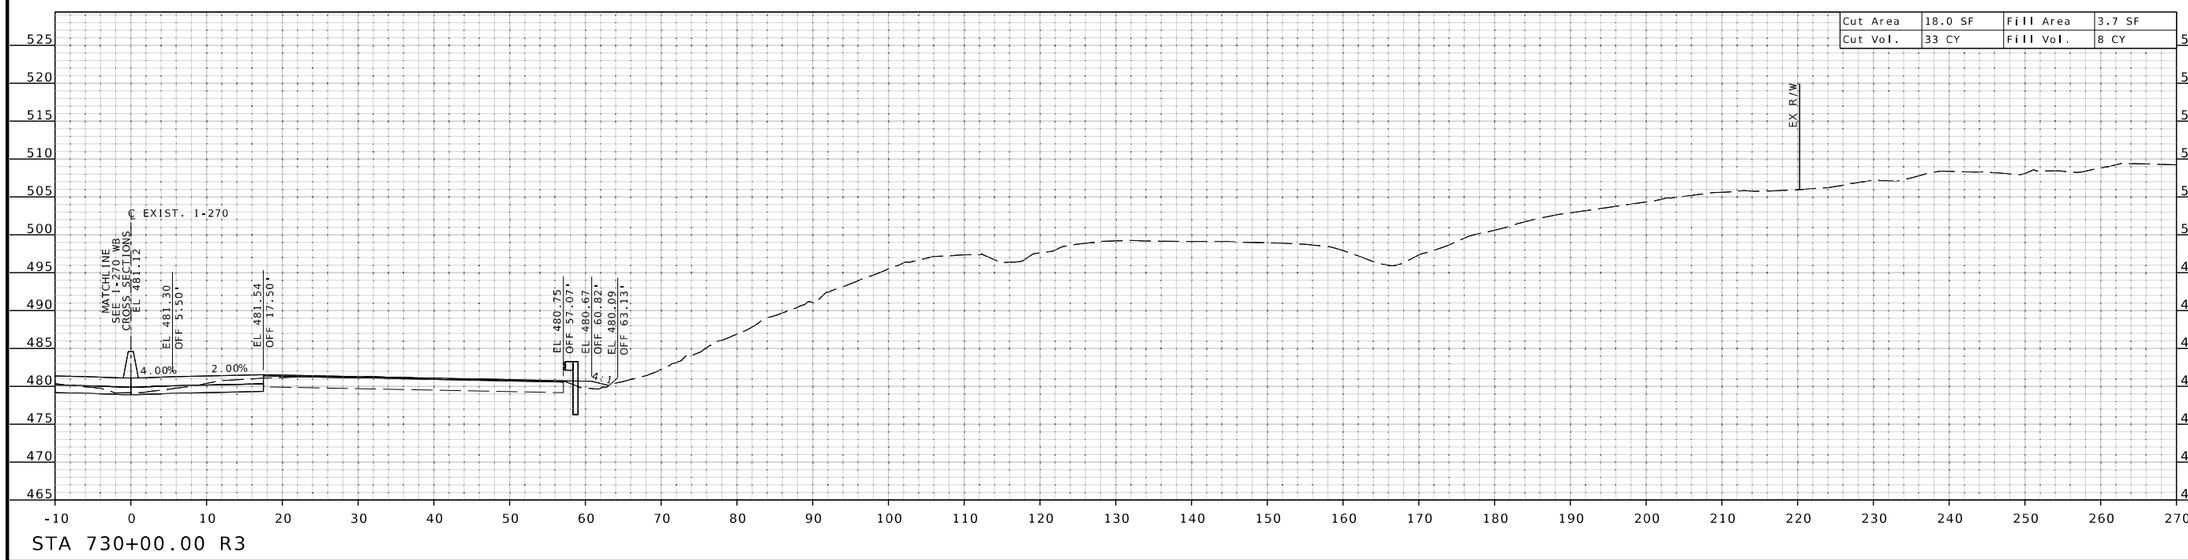

IF A SEAL IS PRESENT ON THIS SHEET IT HAS BEEN ELECTRONICALLY SEALED AND DATED.

STATE OF MISSOURI
EUGENE LOUIS KUEKER JR.
NUMBER PE-2011009912
PROFESSIONAL ENGINEER

THIS SHEET HAS BEEN SIGNED, SEALED, AND DATED ELECTRONICALLY.

DATE PREPARED
3/25/2026

ROUTE	STATE
I-270	MO
DISTRICT	SHEET NO.
SL	XS-35

COUNTY
ST. LOUIS

JOB NO.
J6I3020D

CONTRACT ID.

PROJECT NO.

BRIDGE NO.

DESCRIPTION	DATE

MISSOURI HIGHWAYS AND TRANSPORTATION COMMISSION

105 WEST CAPITOL
JEFFERSON CITY, MO 65102
1-888-ASK-MODOT (1-888-275-6636)

HDR Engineering, Inc.
1001 Highlands Plaza Drive
Suite 200
St. Louis, MO 63110-1337
314-425-8300
Certificate of Authority: 000856

c:\pwworking\central01\d4499288\XS_Eastbound_J6I3020D.dgn 3:46:31 PM 3/25/2026

℄ EXIST. I-270 EB SHEET 35 OF 42

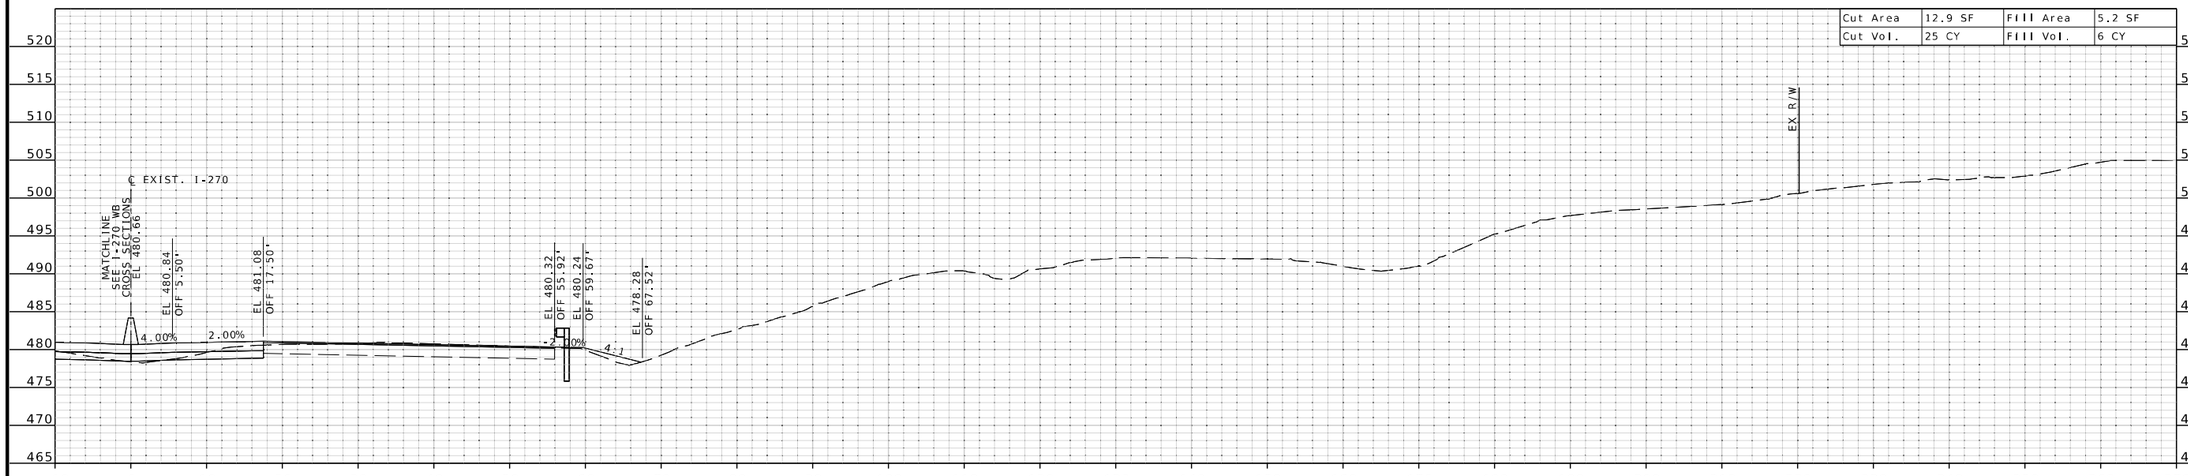

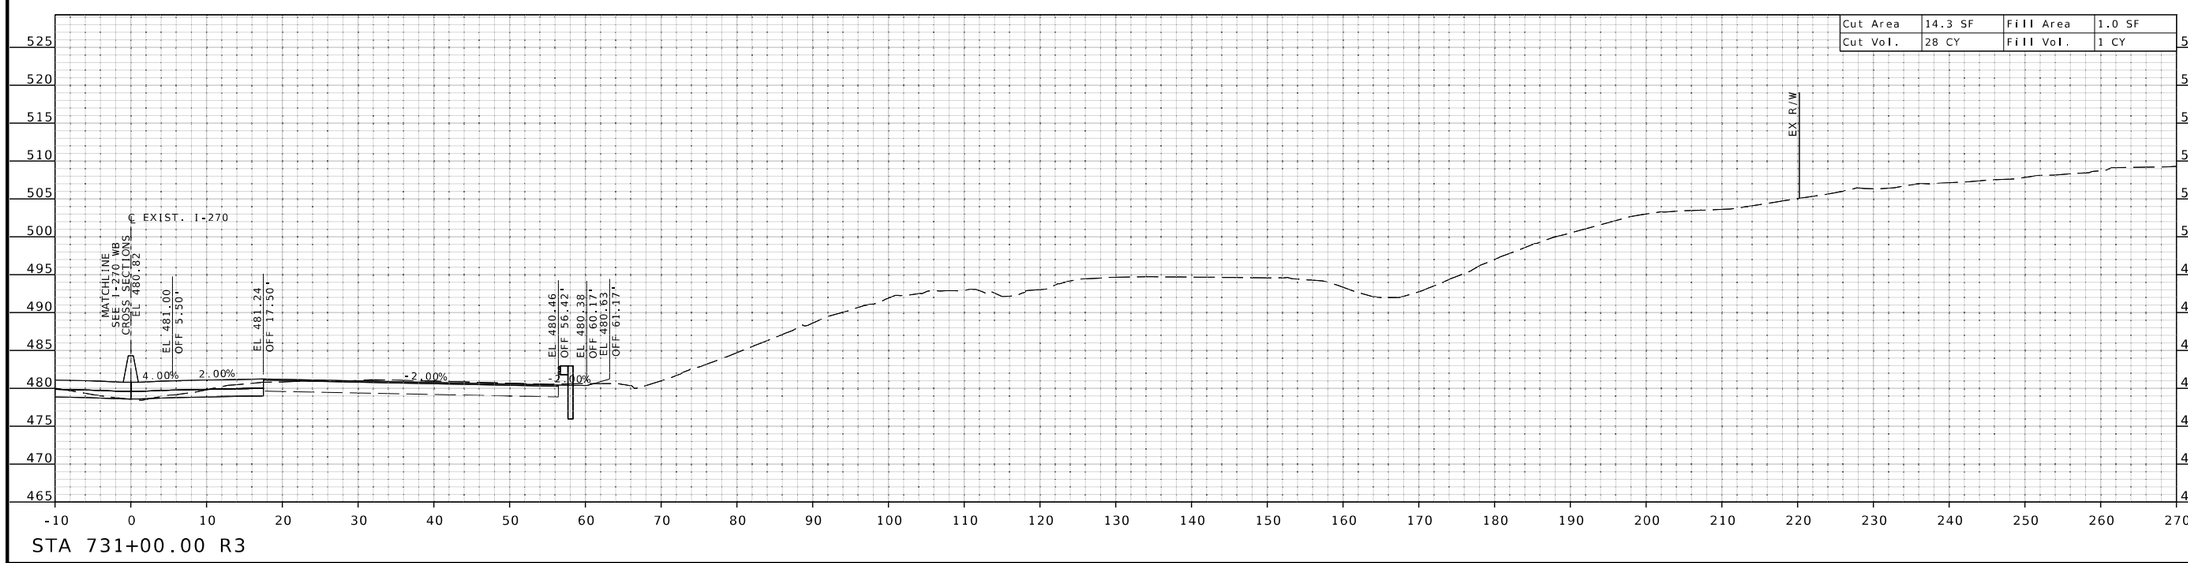

STATE OF MISSOURI
EUGENE LOUIS KUEKER JR.
NUMBER PE-2011009912
PROFESSIONAL ENGINEER

THIS SHEET HAS BEEN SIGNED, SEALED, AND DATED ELECTRONICALLY.

DATE PREPARED
3/25/2026

ROUTE	STATE
I-270	MO
DISTRICT	SHEET NO.
SL	XS-36

COUNTY
ST. LOUIS

JOB NO.
J6I3020D

CONTRACT ID.

PROJECT NO.

BRIDGE NO.

DESCRIPTION	DATE

MISSOURI HIGHWAYS AND TRANSPORTATION COMMISSION

105 WEST CAPITOL
JEFFERSON CITY, MO 65102
1-888-ASK-MODOT (1-888-275-6636)

HDR Engineering, Inc.
1001 Highlands Plaza Drive
Suite 200
St. Louis, MO 63110-1337
314-425-8300
Certificate of Authority: 000856

IF A SEAL IS PRESENT ON THIS SHEET IT HAS BEEN ELECTRONICALLY SEALED AND DATED.

c:\pwworking\central01\d4499288\XS_Eastbound_J6I3020D.dgn 3:46:34 PM 3/25/2026

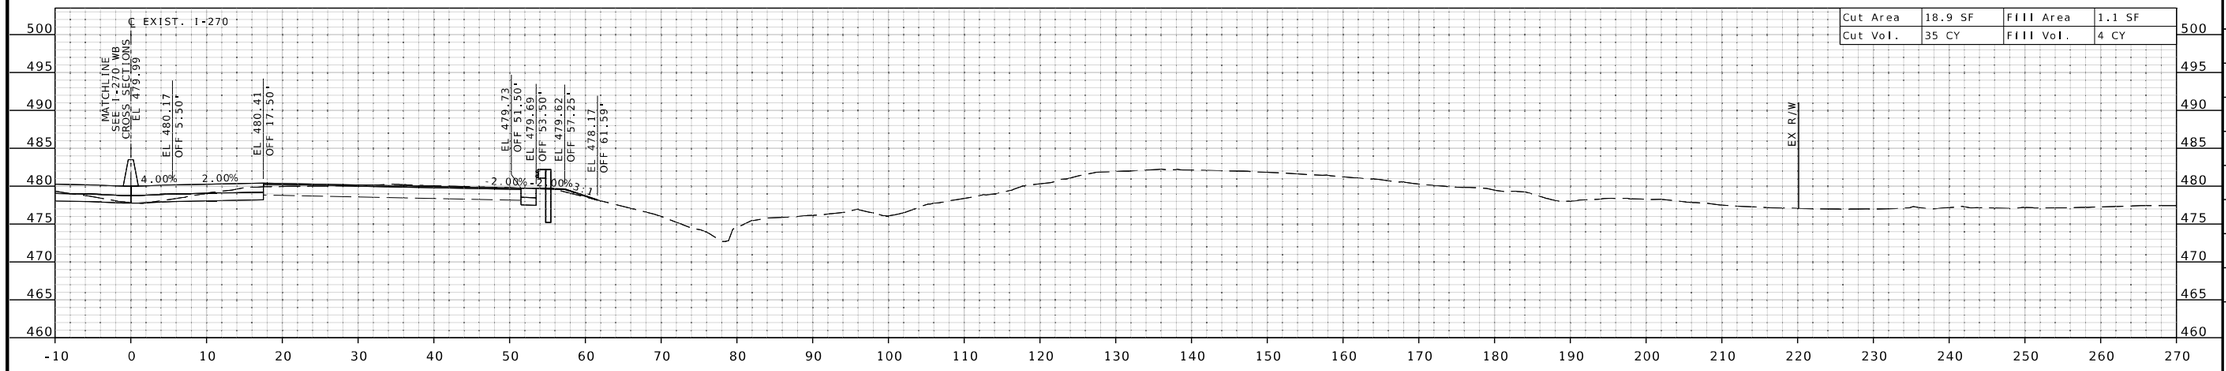

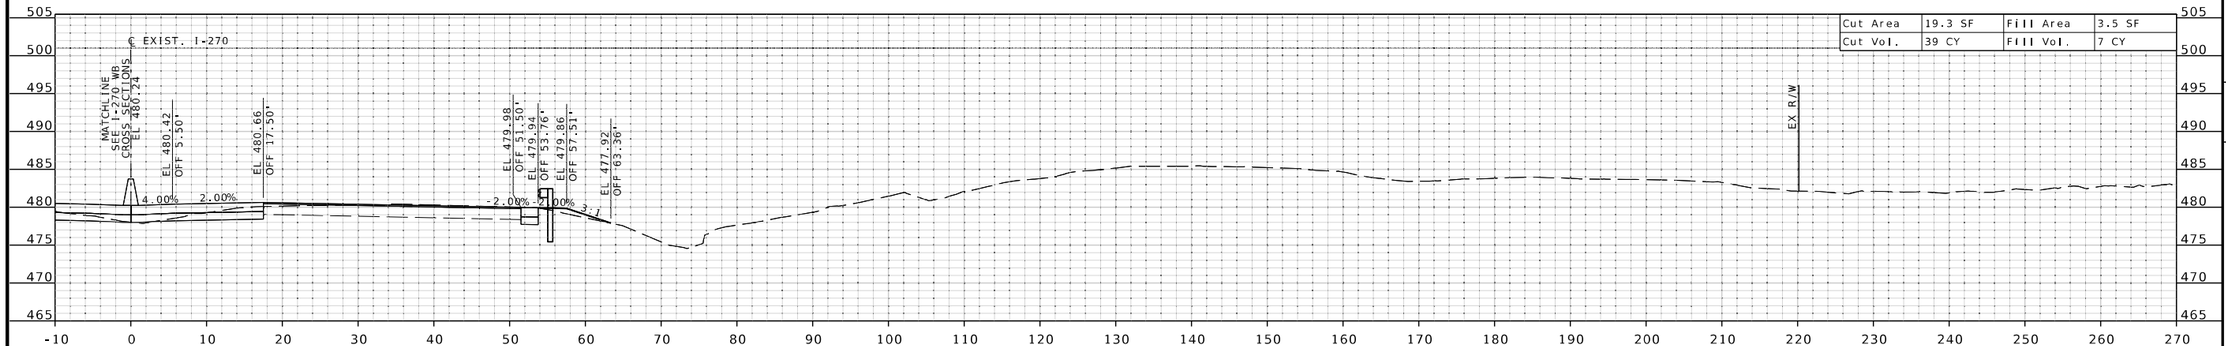

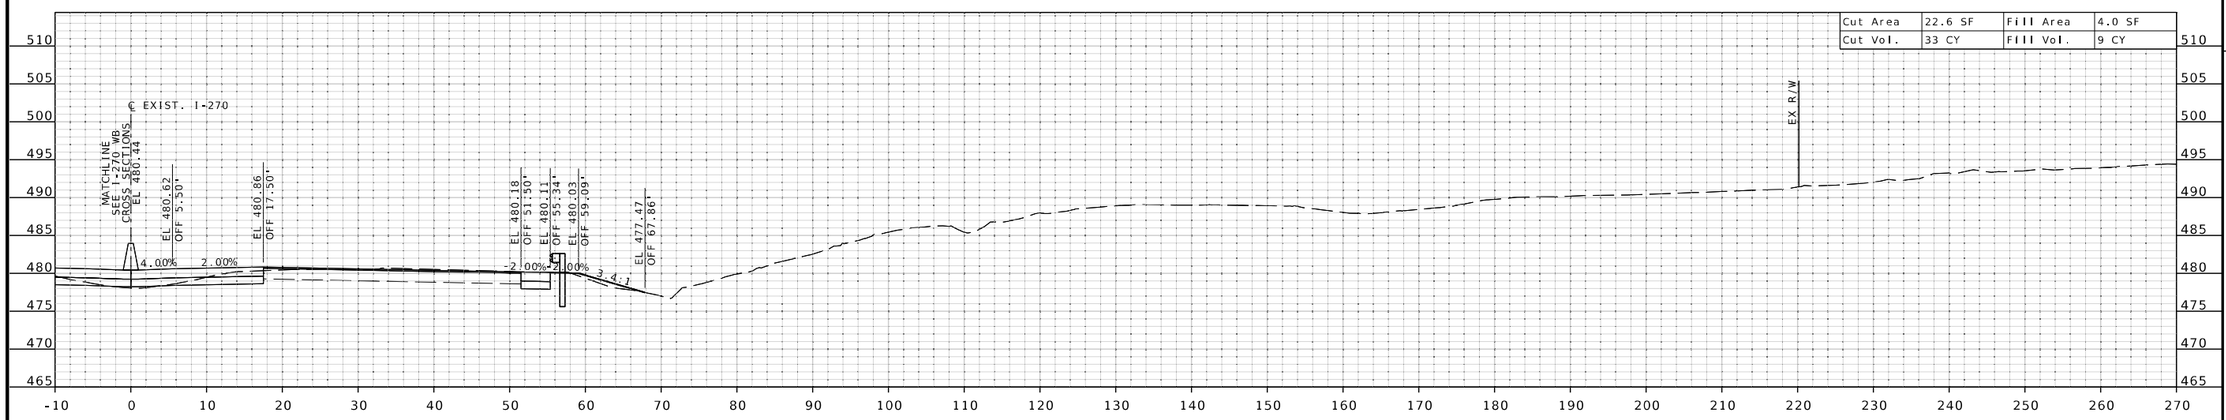

STATE OF MISSOURI
EUGENE LOUIS KUEKER JR.
NUMBER PE-2011009912
PROFESSIONAL ENGINEER
THIS SHEET HAS BEEN SIGNED, SEALED, AND DATED ELECTRONICALLY.

DATE PREPARED 3/25/2026

ROUTE	STATE
I-270	MO
DISTRICT	SHEET NO.
SL	XS-37

COUNTY ST. LOUIS
JOB NO. J6I3020D
CONTRACT ID.
PROJECT NO.
BRIDGE NO.

IF A SEAL IS PRESENT ON THIS SHEET IT HAS BEEN ELECTRONICALLY SEALED AND DATED.

DESCRIPTION	DATE

MISSOURI HIGHWAYS AND TRANSPORTATION COMMISSION
105 WEST CAPITOL
JEFFERSON CITY, MO 65102
1-888-ASK-MODOT (1-888-275-6636)

HDR Engineering, Inc.
1001 Highlands Plaza Drive
Suite 200
St. Louis, MO 63110-1337
314-425-8300
Certificate of Authority: 000856

℄ EXIST. I-270 EB SHEET 37 OF 42

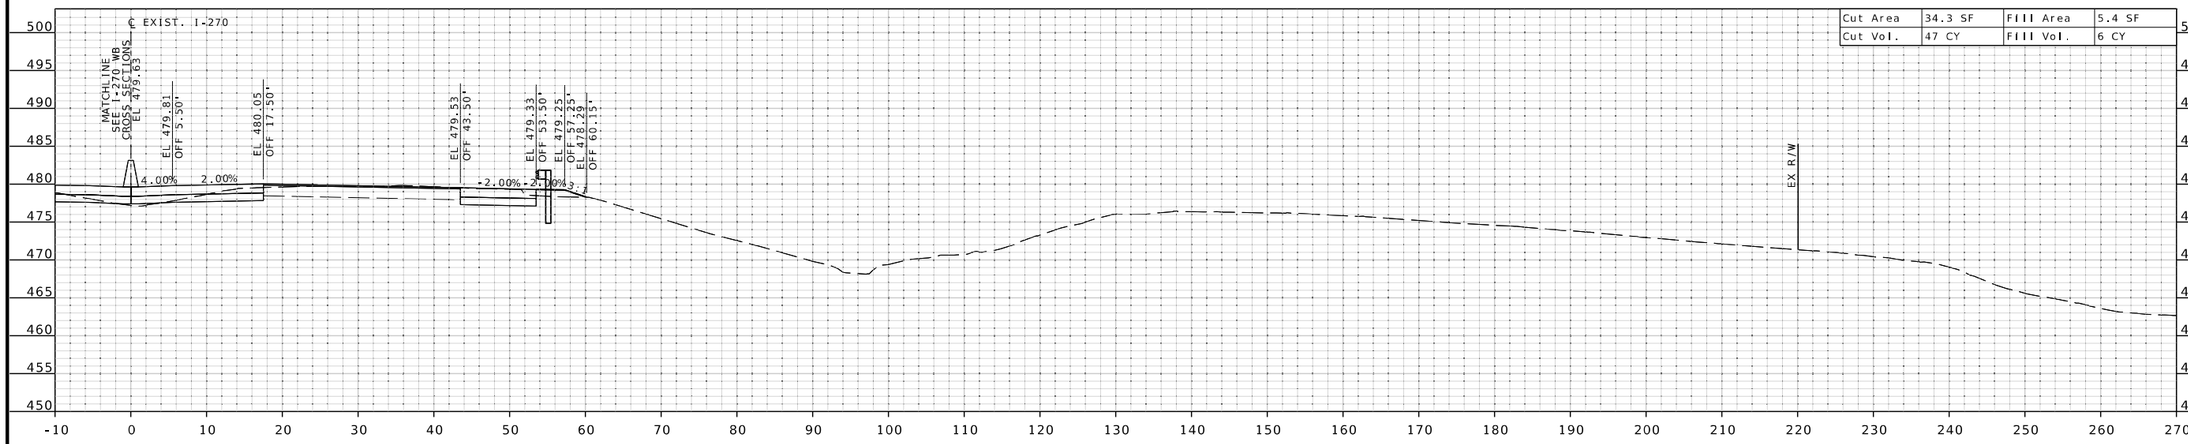

STA 734+00.00 R3

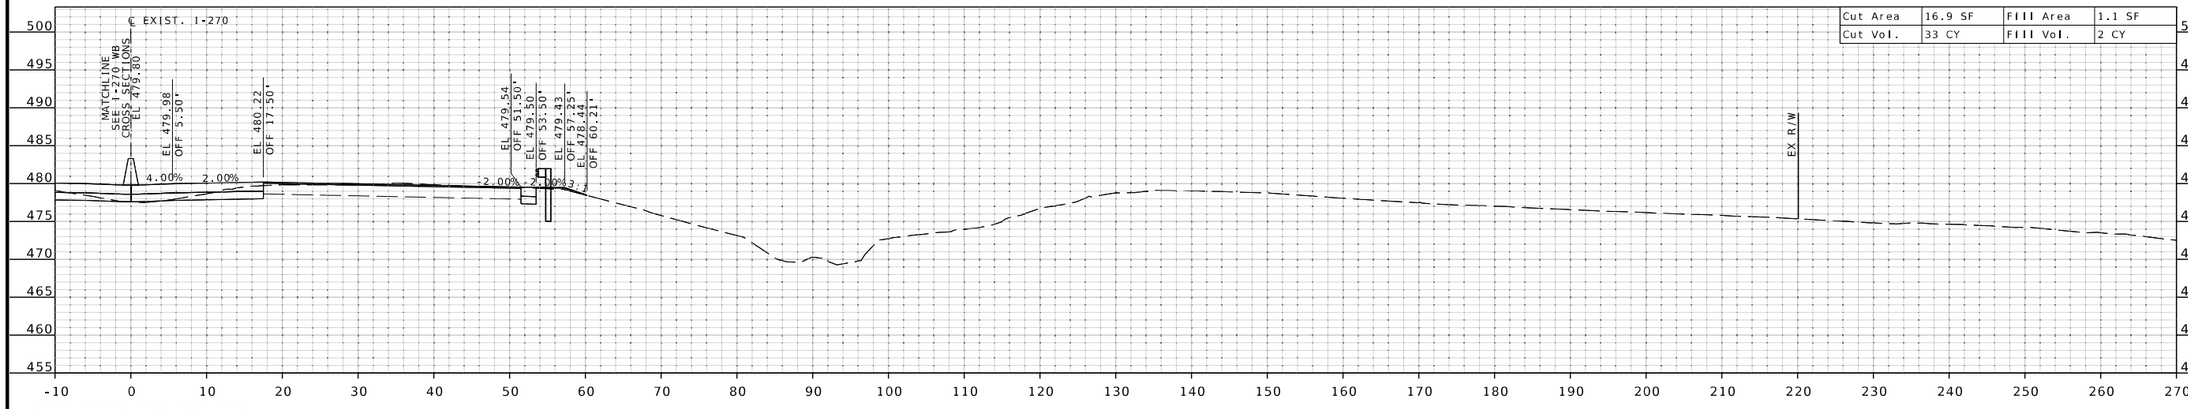

STA 733+50.00 R3

THIS SHEET HAS BEEN SIGNED, SEALED, AND DATED ELECTRONICALLY.

DATE PREPARED
3/25/2026

ROUTE	STATE
I-270	MO

DISTRICT	SHEET NO.
SL	XS-38

COUNTY
ST. LOUIS

JOB NO.
J6I3020D

CONTRACT ID.

PROJECT NO.

BRIDGE NO.

DESCRIPTION	DATE

IF A SEAL IS PRESENT ON THIS SHEET IT HAS BEEN ELECTRONICALLY SEALED AND DATED.

MISSOURI HIGHWAYS AND TRANSPORTATION COMMISSION
105 WEST CAPITOL
JEFFERSON CITY, MO 65102
1-888-ASK-MODOT (1-888-275-6636)

HDR Engineering, Inc.
1001 Highlands Plaza Drive
Suite 200
St. Louis, MO 63110-1337
314-425-6300
Certificate of Authority: 000856

℄ EXIST. I-270 EB SHEET 38 OF 42

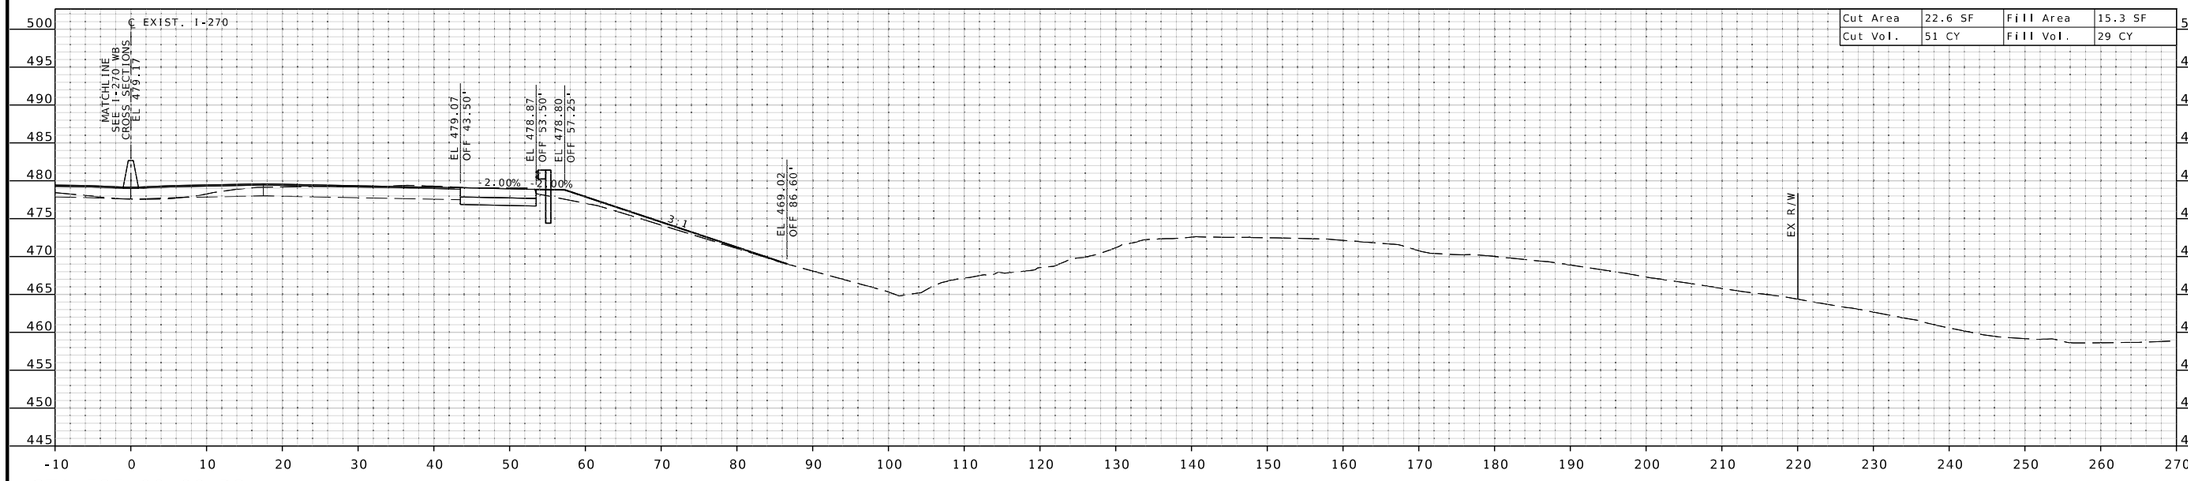

STA 735+00.00 R3

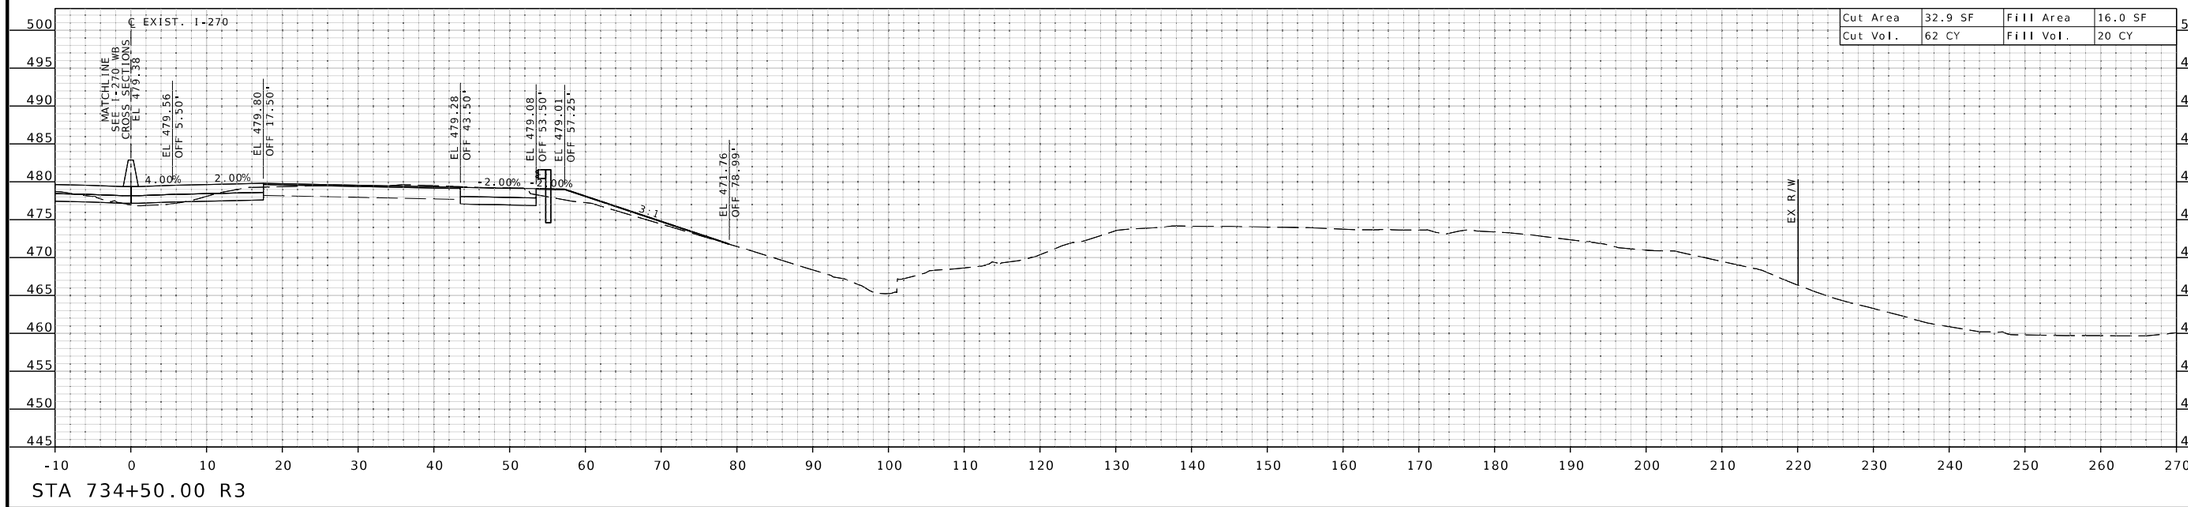

STA 734+50.00 R3

THIS SHEET HAS BEEN SIGNED, SEALED, AND DATED ELECTRONICALLY.

DATE PREPARED
3/25/2026

ROUTE	STATE
I-270	MO

DISTRICT	SHEET NO.
SL	XS-39

COUNTY
ST. LOUIS

JOB NO.
J6I3020D

CONTRACT ID.

PROJECT NO.

BRIDGE NO.

IF A SEAL IS PRESENT ON THIS SHEET IT HAS BEEN ELECTRONICALLY SEALED AND DATED.

DESCRIPTION | DATE

MISSOURI HIGHWAYS AND TRANSPORTATION COMMISSION

105 WEST CAPITOL
JEFFERSON CITY, MO 65102
1-888-ASK-MODOT (1-888-275-6636)

HDR Engineering, Inc.
1001 Highlands Plaza Drive
Suite 200
St. Louis, MO 63110-1337
314-425-8300
Certificate of Authority: 000856

℄ EXIST. I-270 EB SHEET 39 OF 42

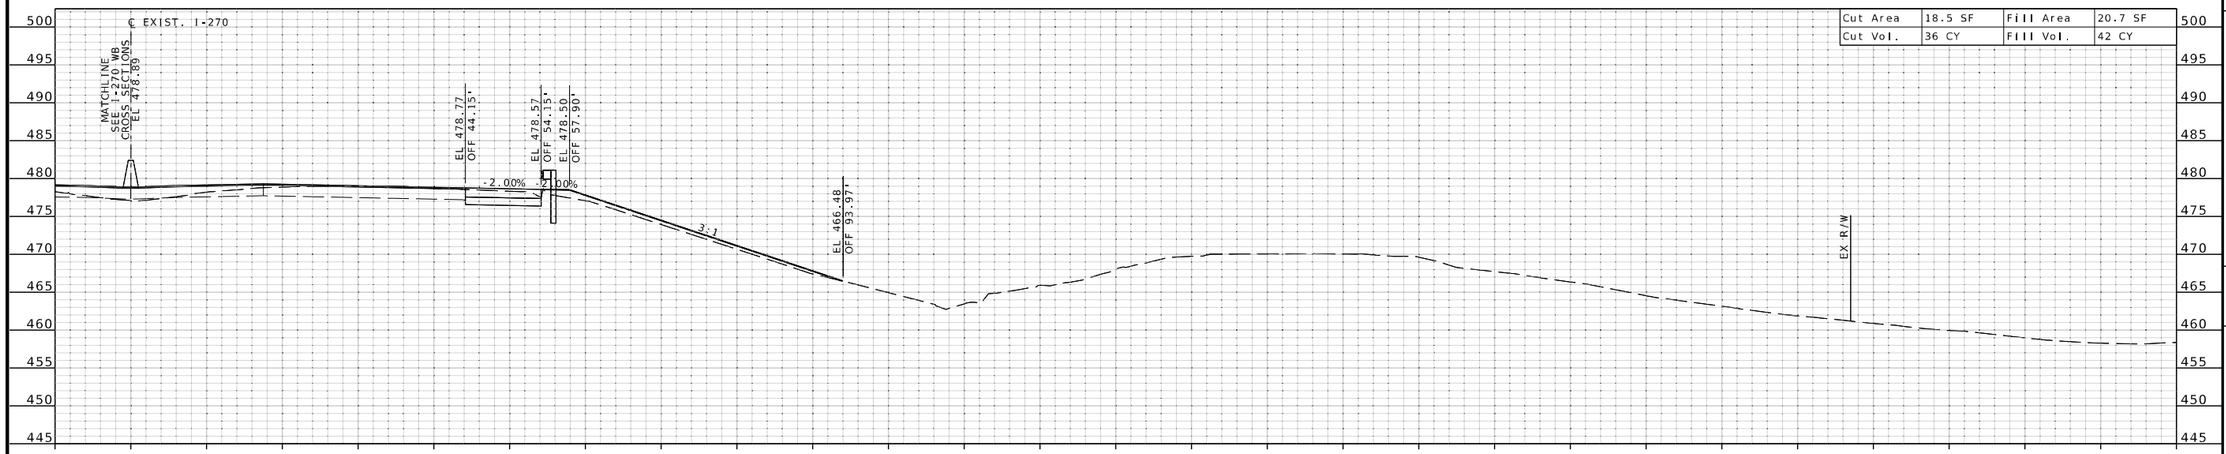

STA 736+00.00 R3

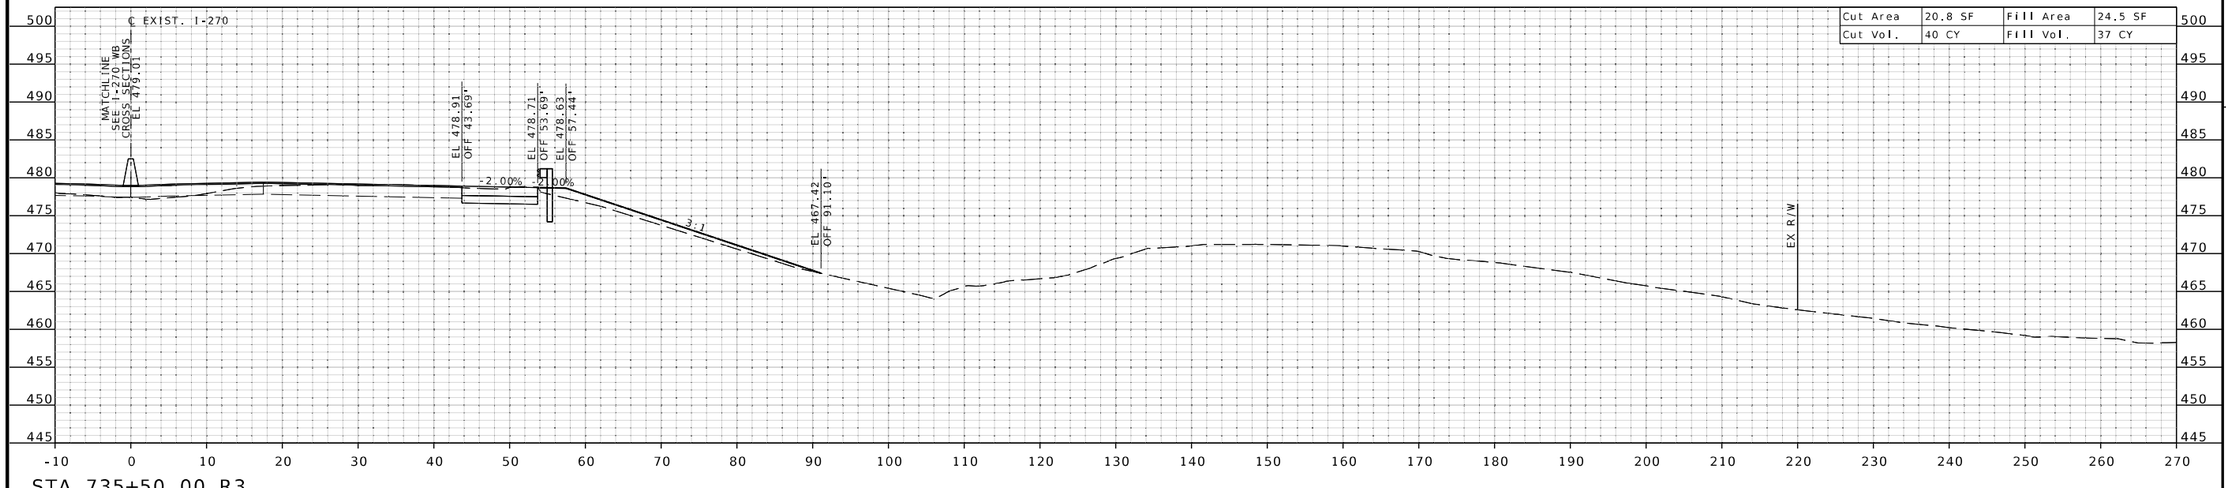

STA 735+50.00 R3

STATE OF MISSOURI
EUGENE LOUIS KUEKER JR.
NUMBER PE-2011009912
PROFESSIONAL ENGINEER

THIS SHEET HAS BEEN SIGNED, SEALED, AND DATED ELECTRONICALLY.

DATE PREPARED
3/25/2026

ROUTE	STATE
I-270	MO

DISTRICT	SHEET NO.
SL	XS-40

COUNTY
ST. LOUIS

JOB NO.
J6I3020D

CONTRACT ID.

PROJECT NO.

BRIDGE NO.

DESCRIPTION	DATE

IF A SEAL IS PRESENT ON THIS SHEET IT HAS BEEN ELECTRONICALLY SEALED AND DATED.

MISSOURI HIGHWAYS AND TRANSPORTATION COMMISSION

105 WEST CAPITOL
JEFFERSON CITY, MO 65102
1-888-ASK-MODOT (1-888-275-6636)

HDR Engineering, Inc.
1001 Highlands Plaza Drive
Suite 200
St. Louis, MO 63110-1337
314-425-8300
Certificate of Authority: 000856

℄ EXIST. I-270 EB SHEET 40 OF 42

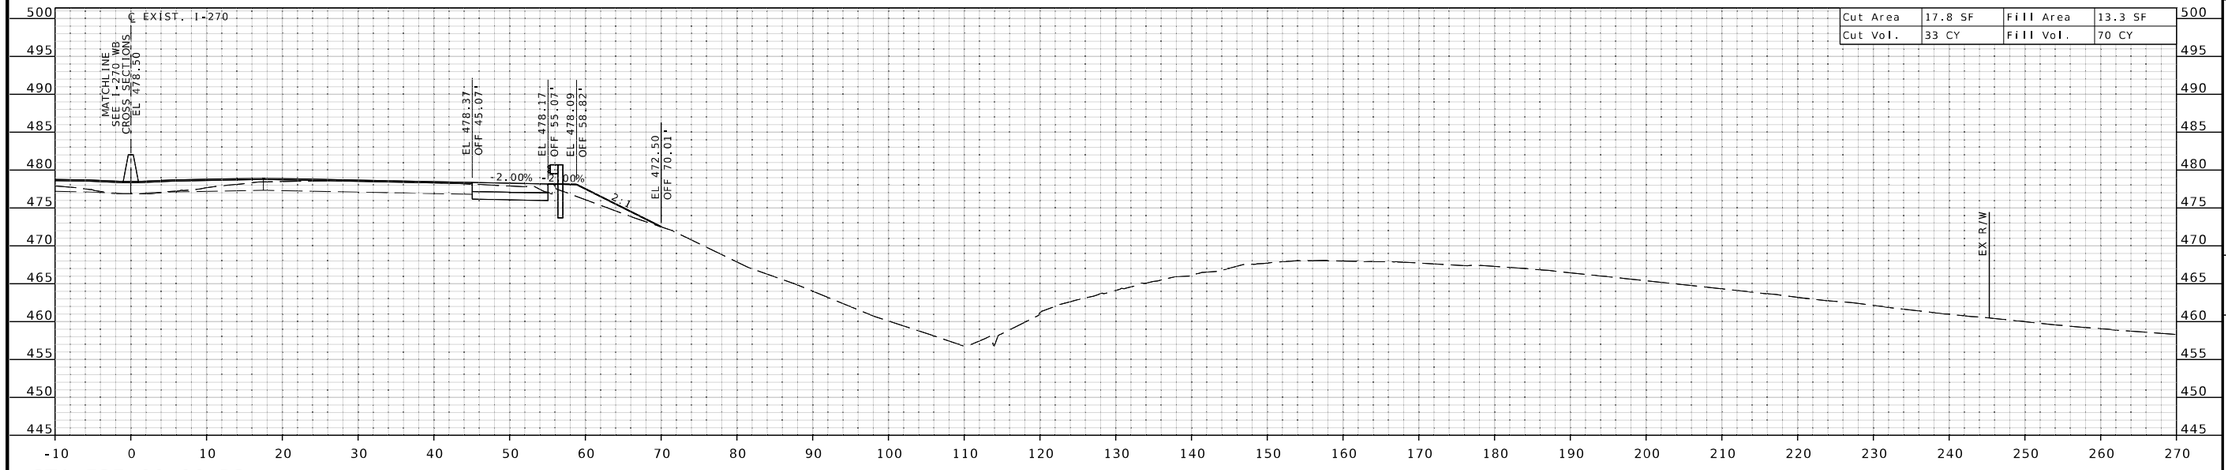

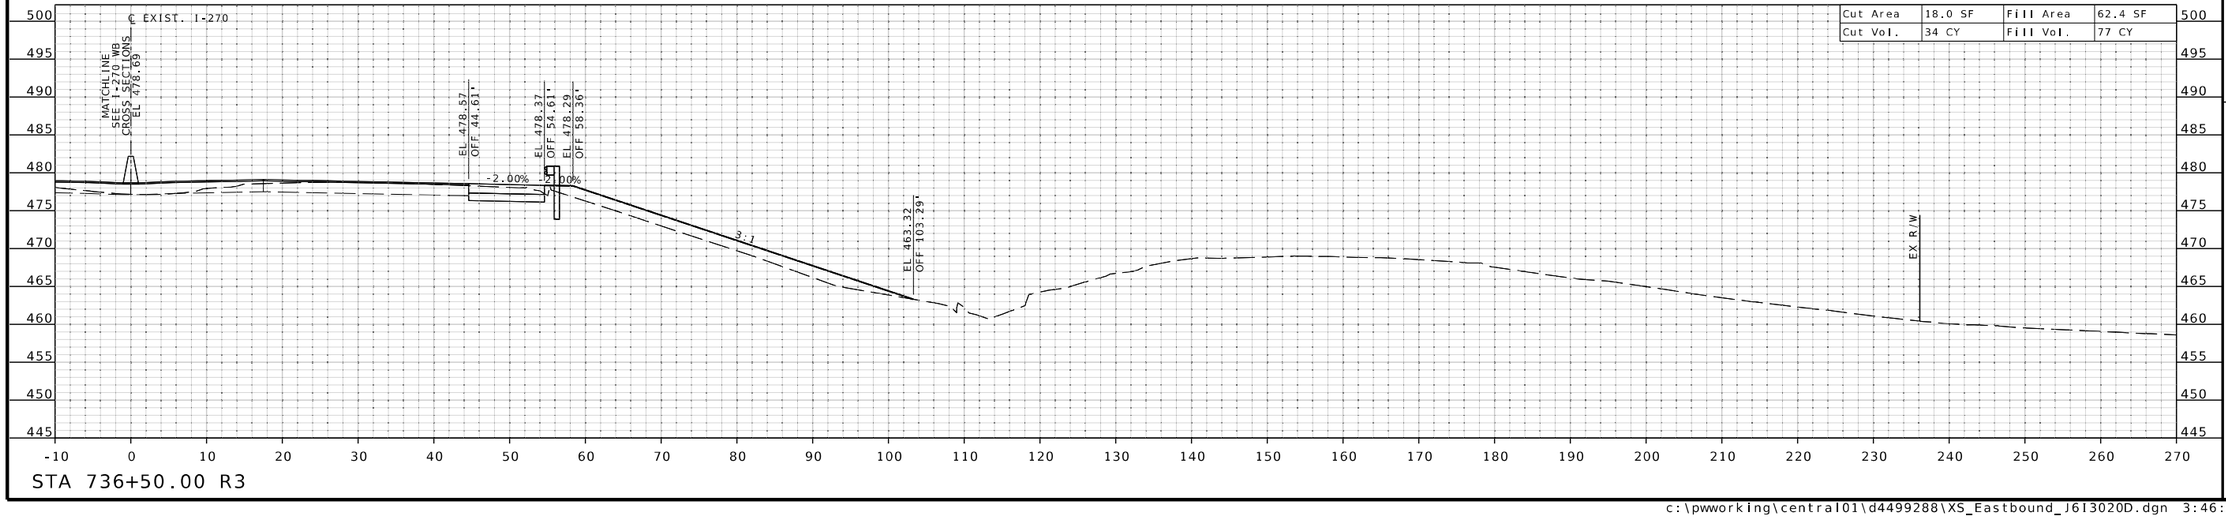

IF A SEAL IS PRESENT ON THIS SHEET IT HAS BEEN ELECTRONICALLY SEALED AND DATED.

STATE OF MISSOURI
EUGENE LOUIS KUEKER JR.
NUMBER PE-2011009912
PROFESSIONAL ENGINEER

THIS SHEET HAS BEEN SIGNED, SEALED, AND DATED ELECTRONICALLY.

DATE PREPARED
3/25/2026

ROUTE	STATE
I-270	MO
DISTRICT	SHEET NO.
SL	XS-41

COUNTY
ST. LOUIS

JOB NO.
J6I3020D

CONTRACT ID.

PROJECT NO.

BRIDGE NO.

DESCRIPTION	DATE

MISSOURI HIGHWAYS AND TRANSPORTATION COMMISSION

105 WEST CAPITOL
JEFFERSON CITY, MO 65102
1-888-ASK-MODOT (1-888-275-6636)

HDR Engineering, Inc.
1001 Highlands Plaza Drive
Suite 200
St. Louis, MO 63110-1337
314-425-8300
Certificate of Authority: 000856

c:\pwworking\central01\d4499288\XS_Eastbound_J6I3020D.dgn 3:46:51 PM 3/25/2026

℄ EXIST. I-270 EB SHEET 41 OF 42

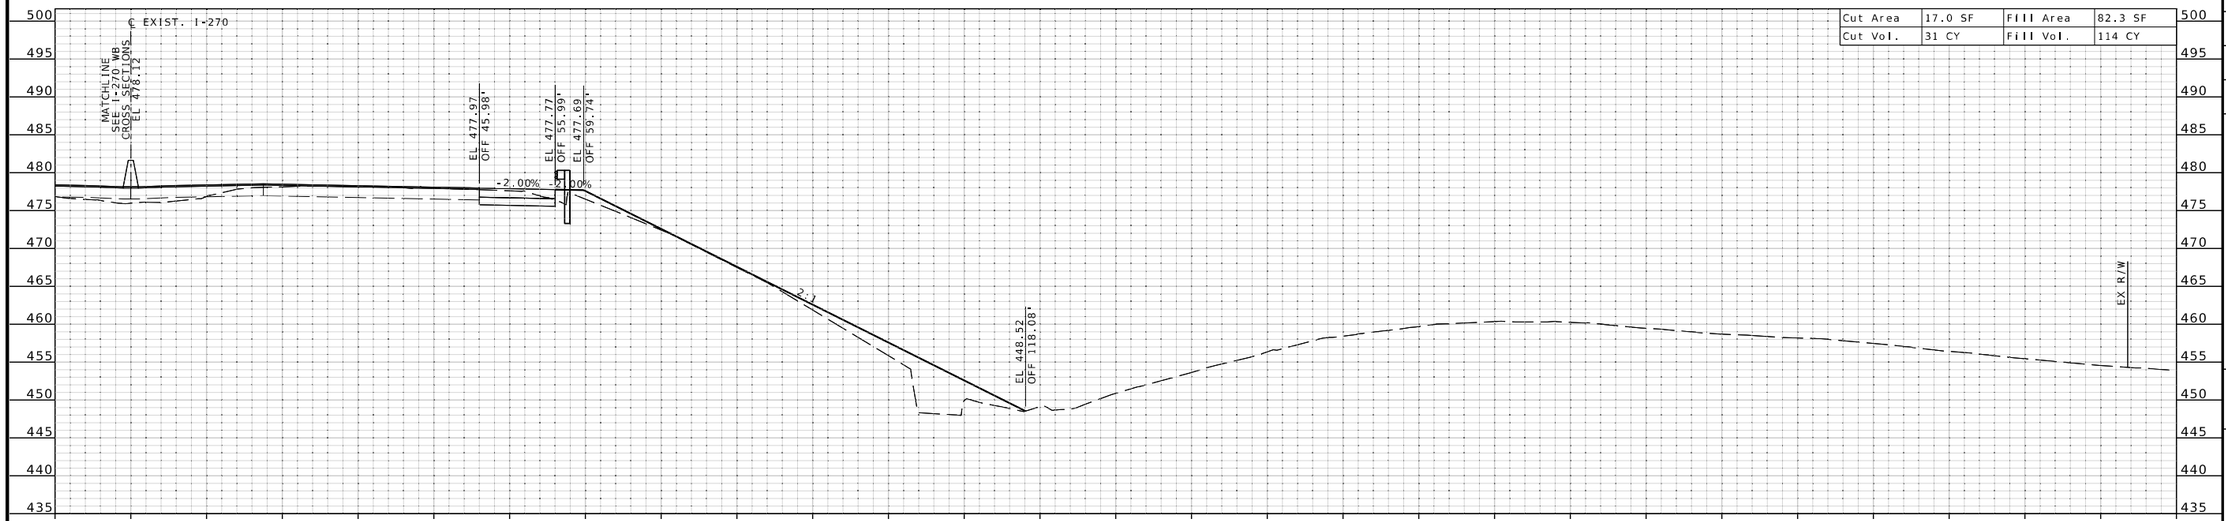

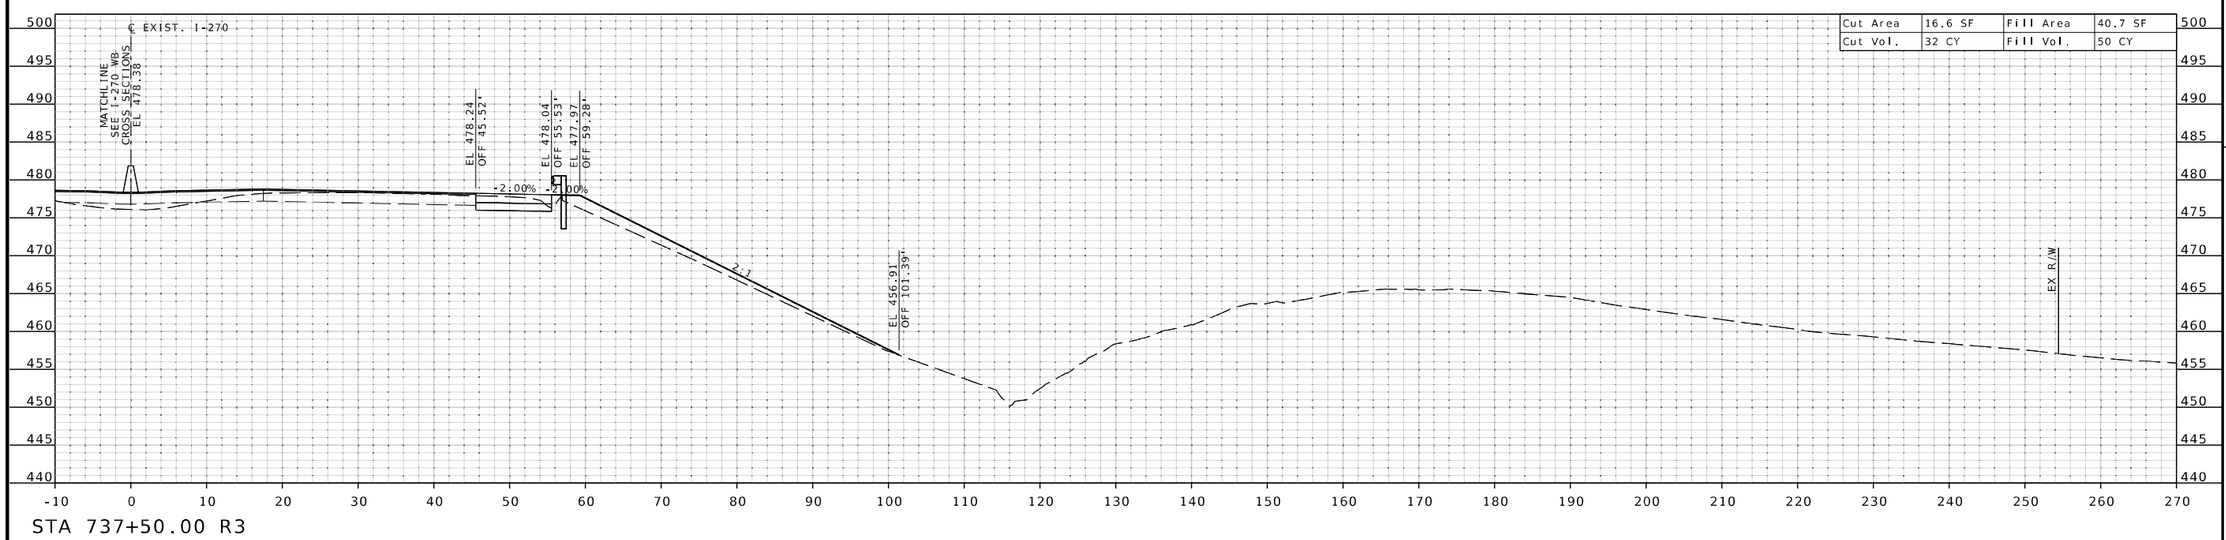

THIS SHEET HAS BEEN SIGNED, SEALED, AND DATED ELECTRONICALLY.

DATE PREPARED
3/25/2026

ROUTE	STATE
I-270	MO

DISTRICT	SHEET NO.
SL	XS-42

COUNTY
ST. LOUIS

JOB NO.
J6I3020D

CONTRACT ID.

PROJECT NO.

BRIDGE NO.

DESCRIPTION	DATE

MISSOURI HIGHWAYS AND TRANSPORTATION COMMISSION
105 WEST CAPITOL
JEFFERSON CITY, MO 65102
1-888-ASK-MODOT (1-888-275-6636)

HDR Engineering, Inc.
1001 Highlands Plaza Drive
Suite 200
St. Louis, MO 63110-1337
314-425-8300
Certificate of Authority: 000856

IF A SEAL IS PRESENT ON THIS SHEET IT HAS BEEN ELECTRONICALLY SEALED AND DATED.

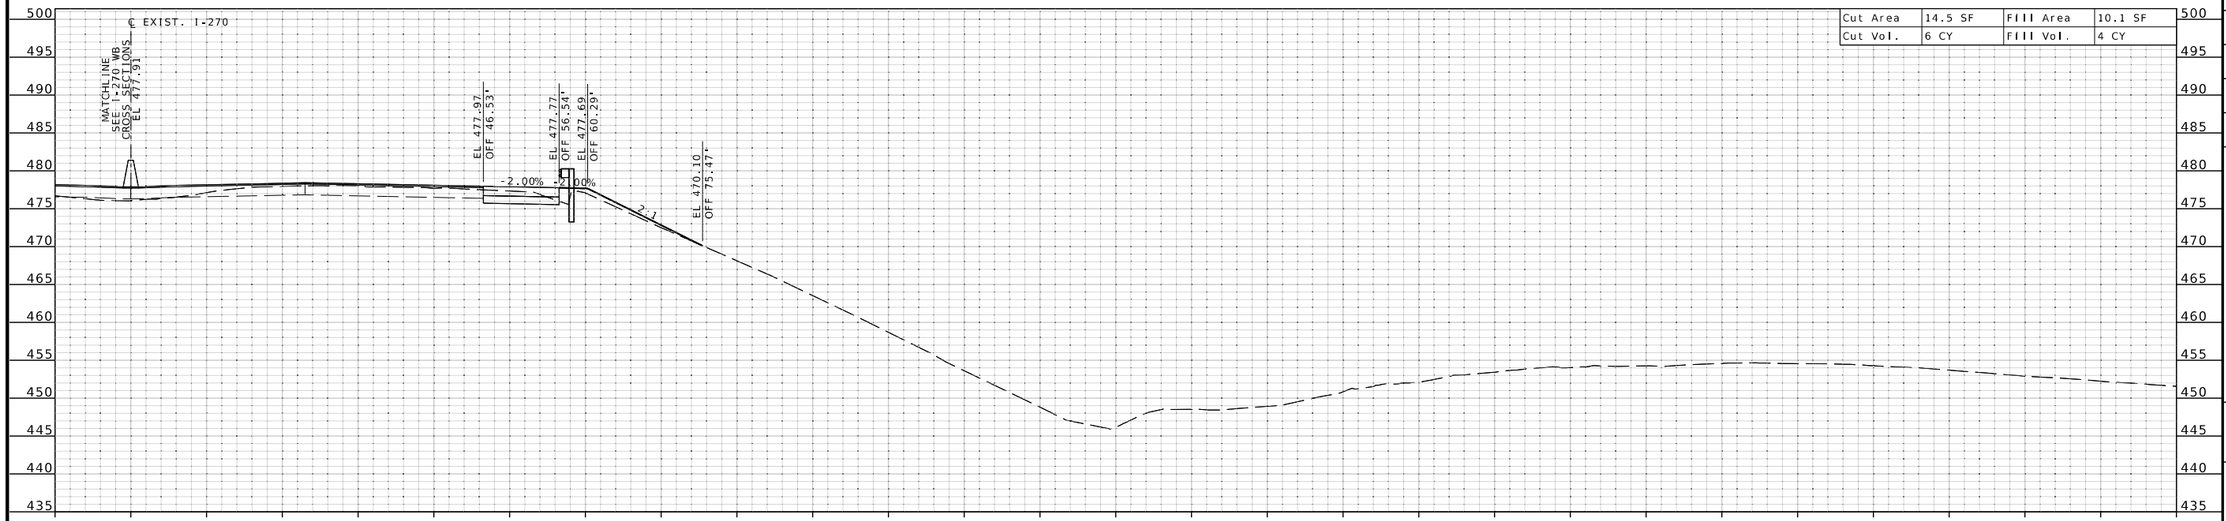

STA 738+60.00 R3

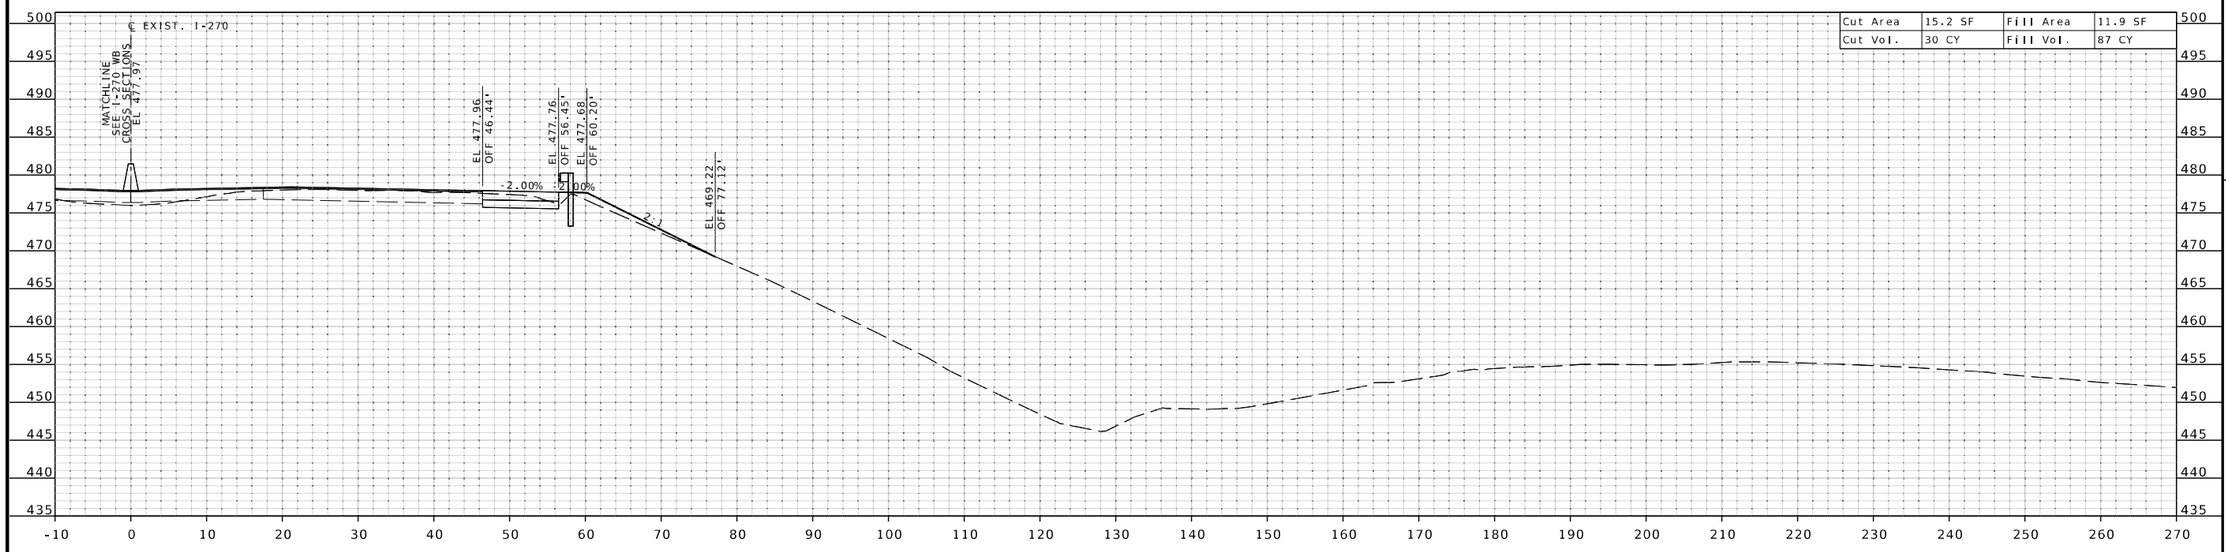

STA 738+50.00 R3

THIS SHEET HAS BEEN SIGNED, SEALED, AND DATED ELECTRONICALLY.

DATE PREPARED 3/25/2026

ROUTE	STATE
I-270	MO
DISTRICT	SHEET NO.
SL	XS-43

COUNTY ST. LOUIS

JOB NO. J6I3020D

CONTRACT ID.

PROJECT NO.

BRIDGE NO.

DESCRIPTION	DATE

IF A SEAL IS PRESENT ON THIS SHEET IT HAS BEEN ELECTRONICALLY SEALED AND DATED.

MISSOURI HIGHWAYS AND TRANSPORTATION COMMISSION

105 WEST CAPITOL
JEFFERSON CITY, MO 65102
1-888-ASK-MODOT (1-888-275-6636)

HDR Engineering, Inc.
1001 Highlands Plaza Drive
Suite 200
St. Louis, MO 63110-1337
314-425-8300
Certificate of Authority: 000856

℄ EXIST. I-270 WB SHEET 1 OF 42

NOTE:
MILL AND OVERLAY SHOWN ON I-270
AND RAMPS IS FOR INFORMATION ONLY
AND WILL BE COMPLETED ON J6I3580B.

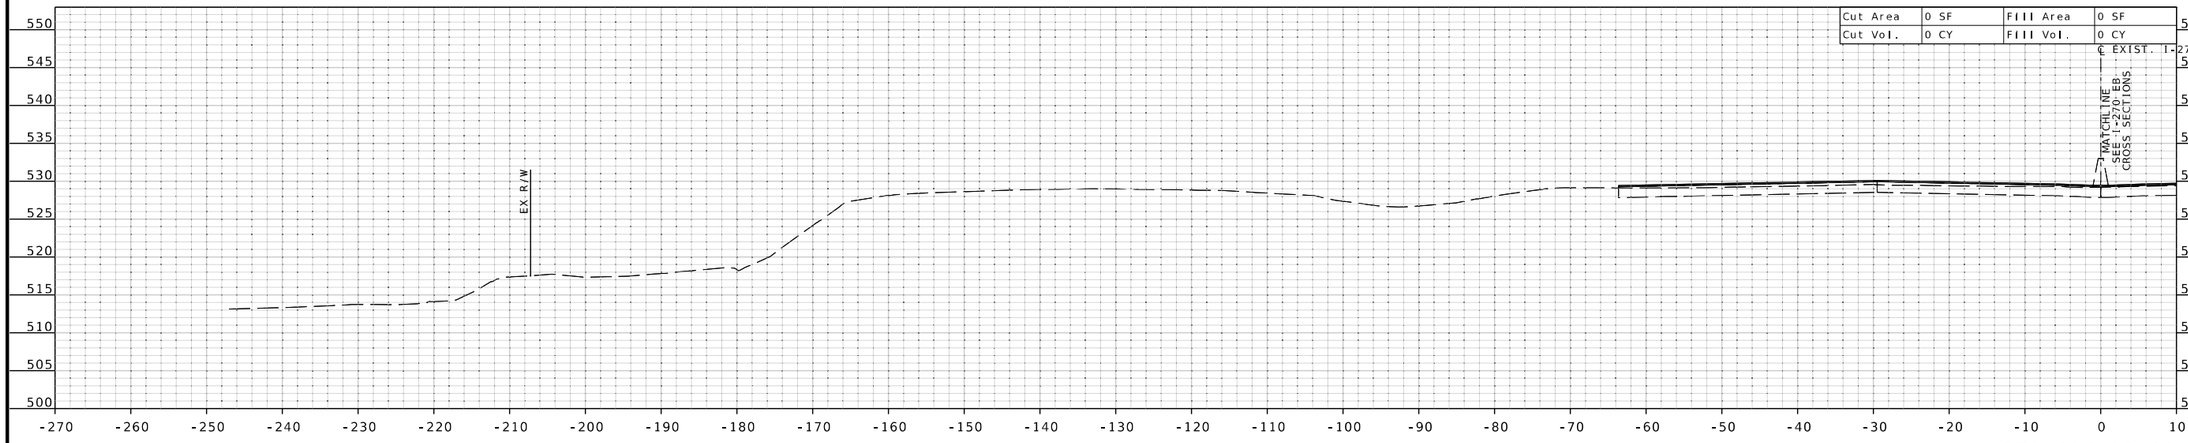

STA 697+00.00 R3

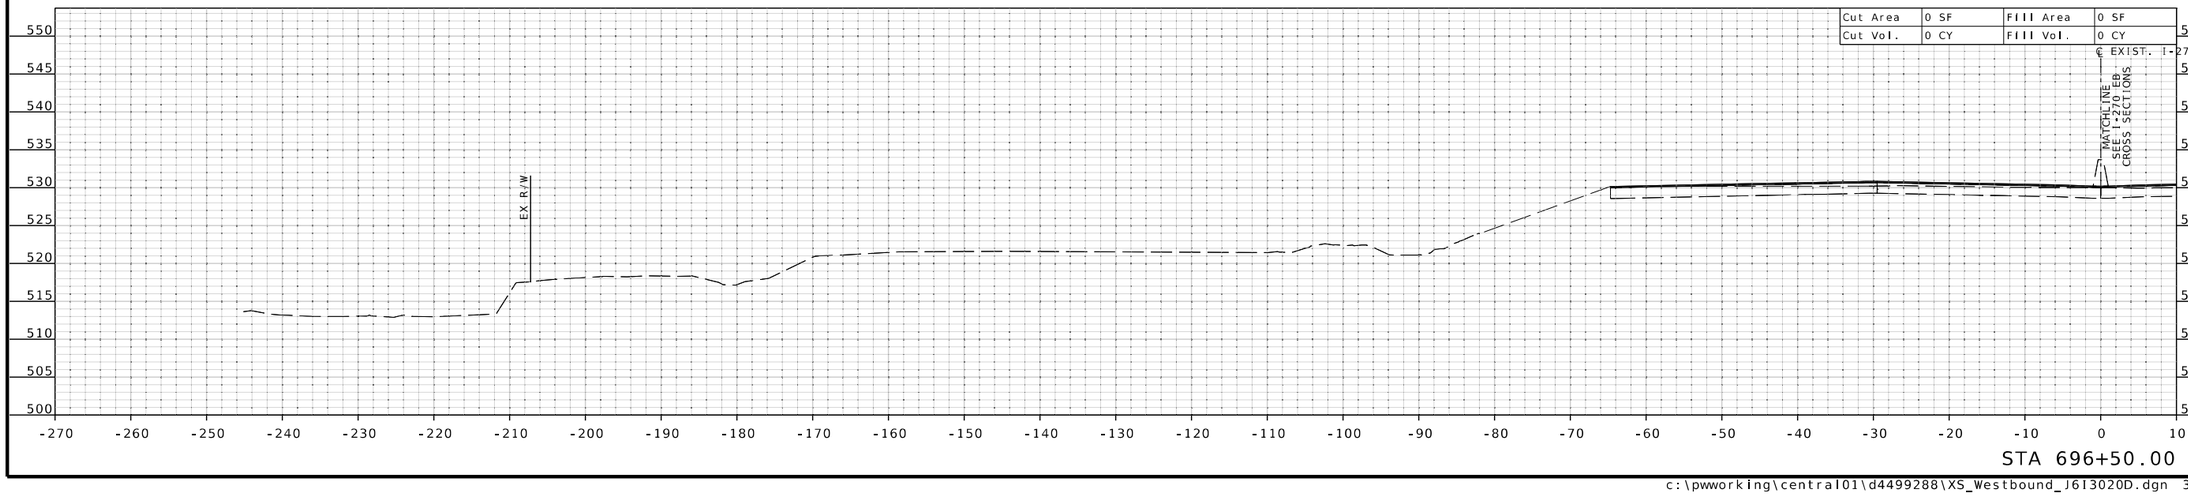

STA 696+50.00 R3

IF A SEAL IS PRESENT ON THIS SHEET IT HAS BEEN ELECTRONICALLY SEALED AND DATED.

STATE OF MISSOURI
EUGENE LOUIS KUEKER JR.
NUMBER PE-2011009912
PROFESSIONAL ENGINEER

THIS SHEET HAS BEEN SIGNED, SEALED, AND DATED ELECTRONICALLY.

DATE PREPARED
3/25/2026

ROUTE	STATE
I-270	MO

DISTRICT	SHEET NO.
SL	XS-44

COUNTY
ST. LOUIS

JOB NO.
J6I3020D

CONTRACT ID.

PROJECT NO.

BRIDGE NO.

DESCRIPTION	DATE

MISSOURI HIGHWAYS AND TRANSPORTATION COMMISSION
105 WEST CAPITOL
JEFFERSON CITY, MO 65102
1-888-ASK-MODOT (1-888-275-6636)

HDR Engineering, Inc.
1001 Highlands Plaza Drive
Suite 200
St. Louis, MO 63110-1337
314-425-8300
Certificate of Authority: 000856

c:\pwworking\central01\d4499288\XS_Westbound_J6I3020D.dgn 3:47:09 PM 3/25/2026

℄ EXIST. I-270 WB SHEET 2 OF 42

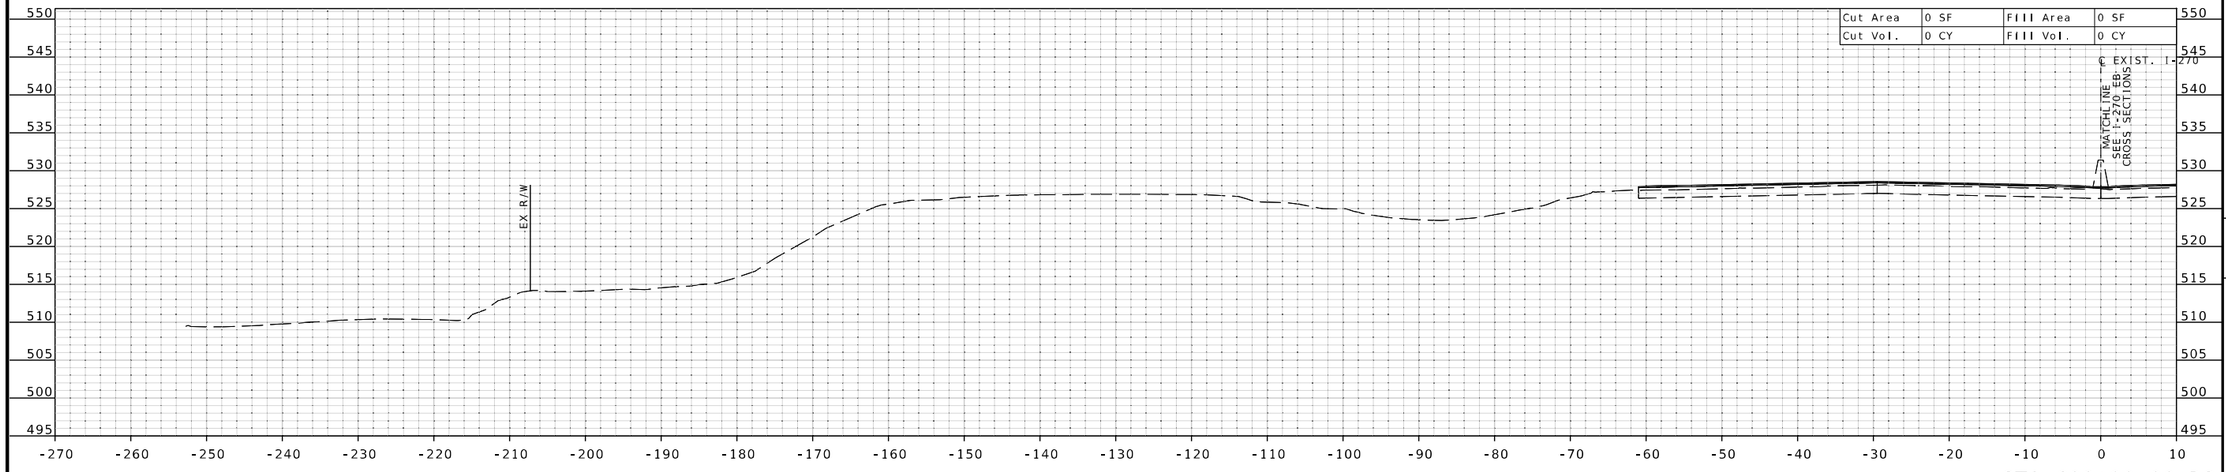

STA 698+00.00 R3

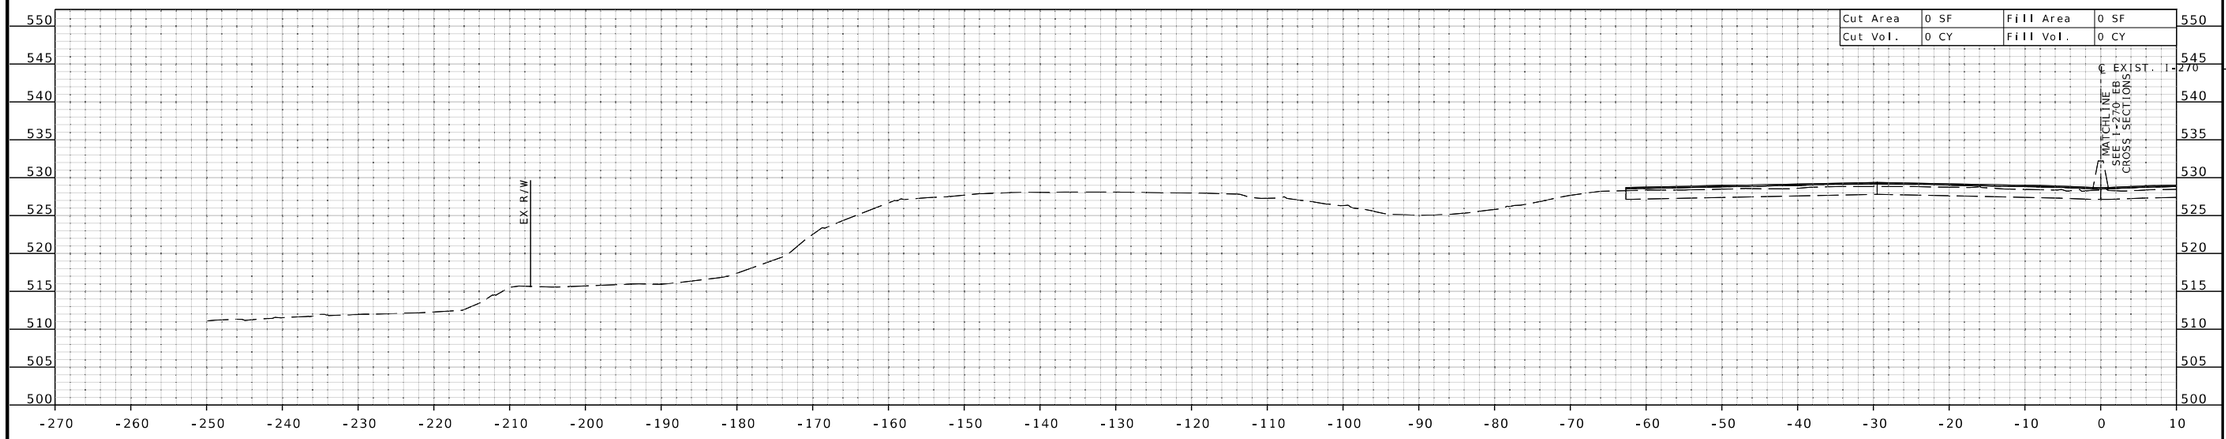

STA 697+50.00 R3

IF A SEAL IS PRESENT ON THIS SHEET IT HAS BEEN ELECTRONICALLY SEALED AND DATED.

STATE OF MISSOURI
EUGENE LOUIS KUEKER JR.
NUMBER PE-2011009912
PROFESSIONAL ENGINEER

THIS SHEET HAS BEEN SIGNED, SEALED, AND DATED ELECTRONICALLY.

DATE PREPARED
3/25/2026

ROUTE	STATE
I-270	MO

DISTRICT	SHEET NO.
SL	XS-45

COUNTY
ST. LOUIS

JOB NO.
J6I3020D

CONTRACT ID.

PROJECT NO.

BRIDGE NO.

DESCRIPTION	DATE

MISSOURI HIGHWAYS AND TRANSPORTATION COMMISSION

105 WEST CAPITOL
JEFFERSON CITY, MO 65102
1-888-ASK-MODOT (1-888-275-6636)

HDR Engineering, Inc.
1001 Highlands Plaza Drive
Suite 200
St. Louis, MO 63110-1337
314-425-8300
Certificate of Authority: 000856

c:\pwworking\central01\d4499288\XS_Westbound_J6I3020D.dgn 3:47:12 PM 3/25/2026

℄ EXIST. I-270 WB SHEET 3 OF 42

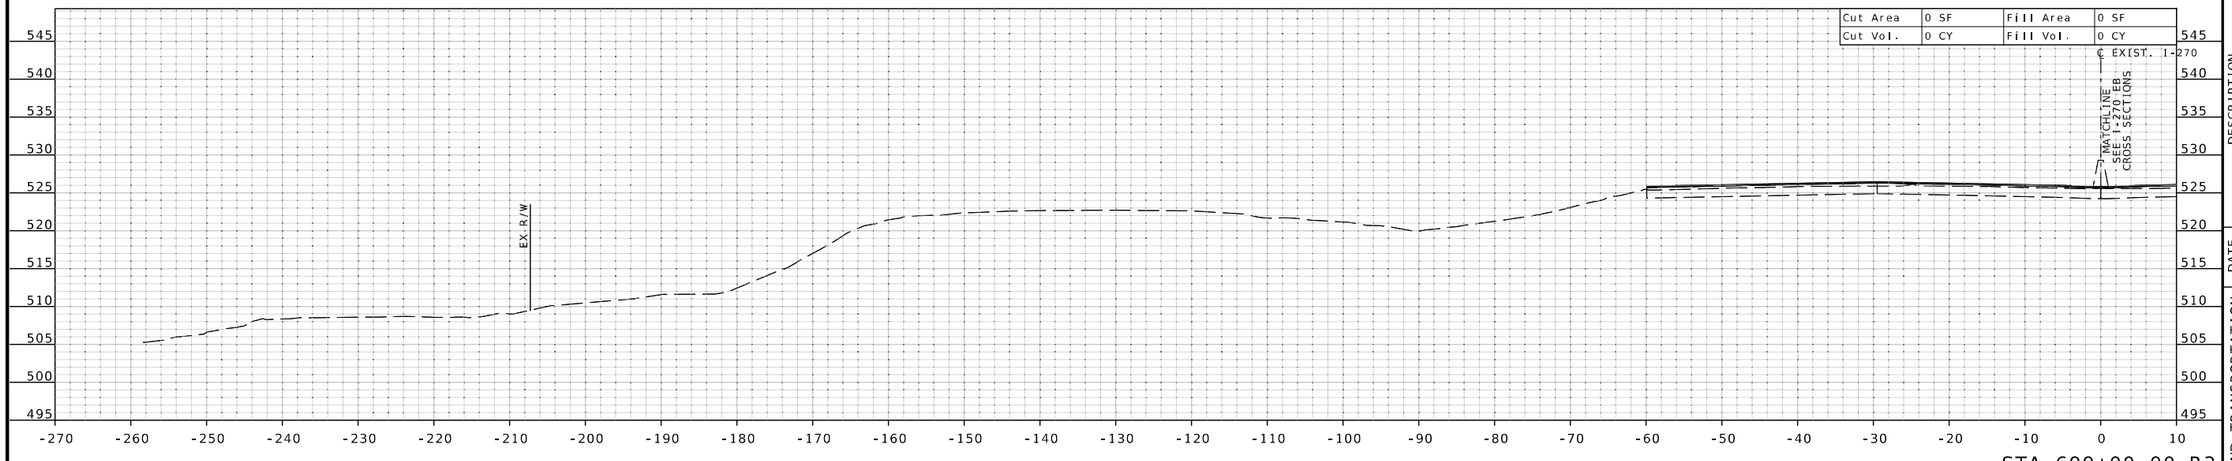

STA 699+00.00 R3

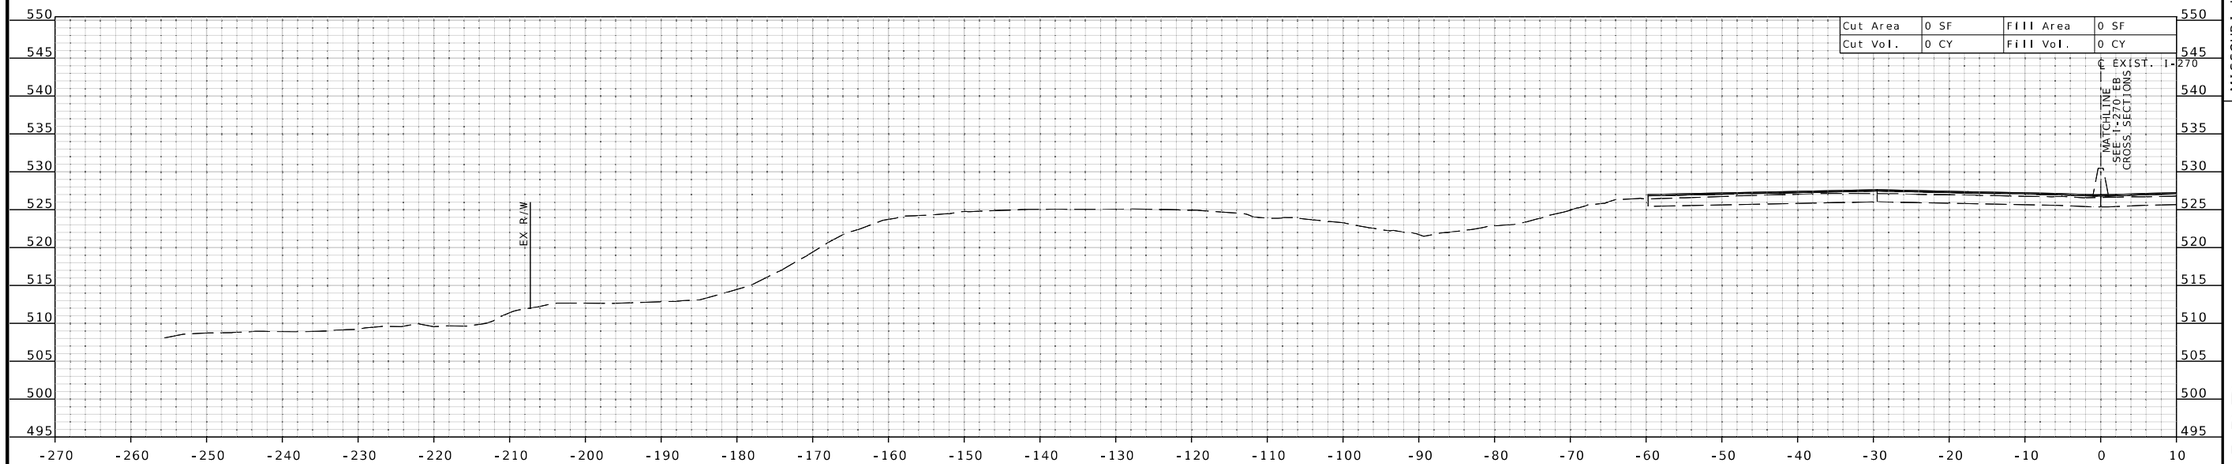

STA 698+50.00 R3

STATE OF MISSOURI
EUGENE LOUIS KUEKER JR.
NUMBER PE-2011009912
PROFESSIONAL ENGINEER

THIS SHEET HAS BEEN SIGNED, SEALED, AND DATED ELECTRONICALLY.

DATE PREPARED
3/25/2026

ROUTE	STATE
I-270	MO

DISTRICT	SHEET NO.
SL	XS-46

COUNTY
ST. LOUIS

JOB NO.
J6I3020D

CONTRACT ID.

PROJECT NO.

BRIDGE NO.

DESCRIPTION	DATE

MISSOURI HIGHWAYS AND TRANSPORTATION COMMISSION

105 WEST CAPITOL
JEFFERSON CITY, MO 65102
1-888-ASK-MODOT (1-888-275-6636)

HDR Engineering, Inc.
1001 Highlands Plaza Drive
Suite 200
St. Louis, MO 63110-1337
314-425-8300
Certificate of Authority: 000856

IF A SEAL IS PRESENT ON THIS SHEET IT HAS BEEN ELECTRONICALLY SEALED AND DATED.

c:\pwworking\central01\d4499288\XS_Westbound_J6I3020D.dgn 3:47:15 PM 3/25/2026

℄ EXIST. I-270 WB SHEET 4 OF 42

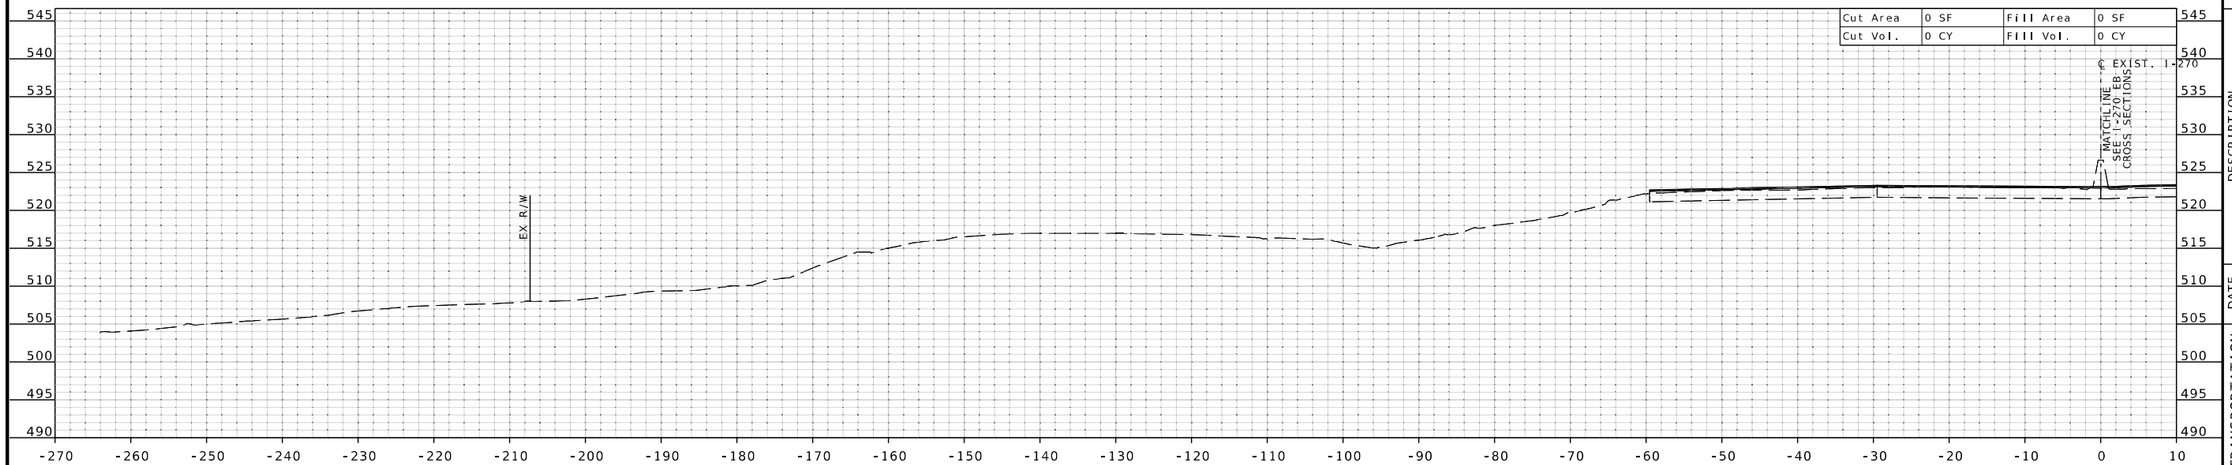

STA 700+00.00 R3

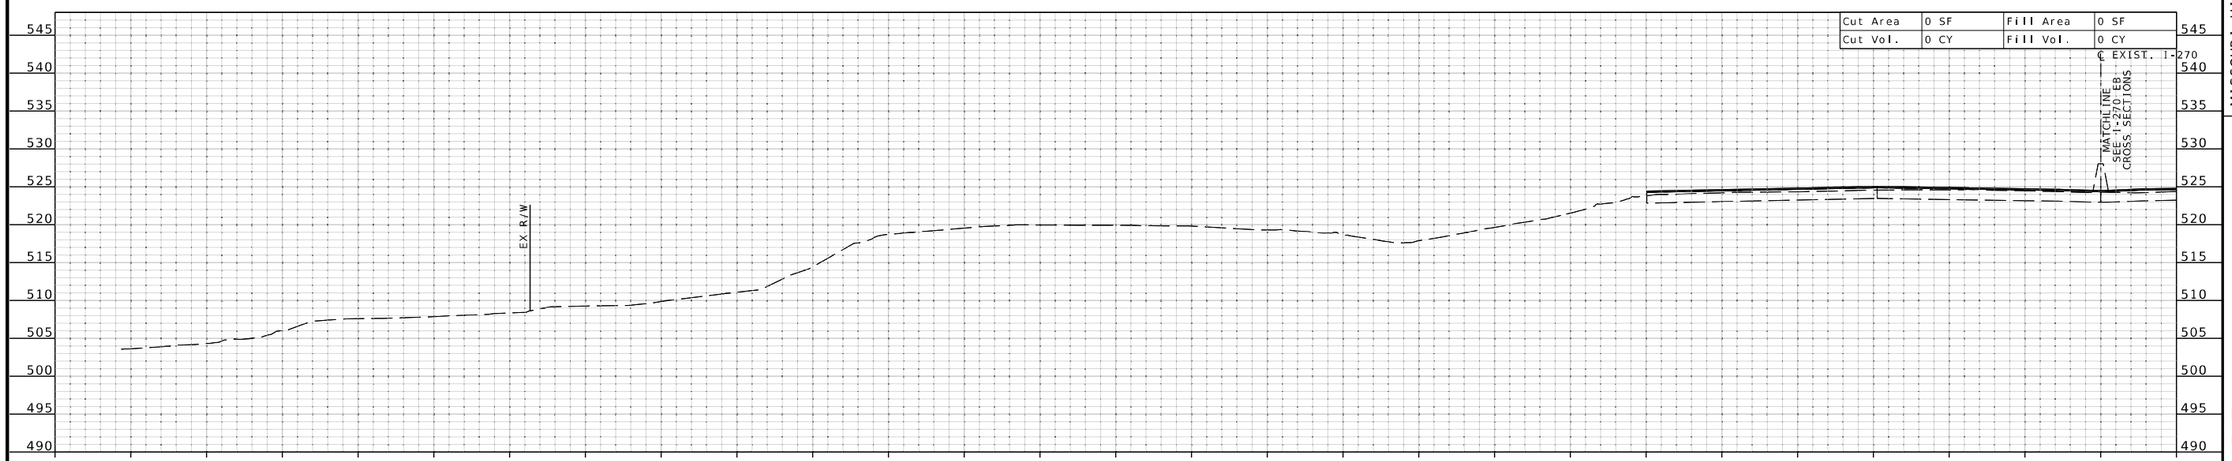

STA 699+50.00 R3

IF A SEAL IS PRESENT ON THIS SHEET IT HAS BEEN ELECTRONICALLY SEALED AND DATED.

STATE OF MISSOURI
EUGENE LOUIS KUEKER JR.
NUMBER PE-2011009912
PROFESSIONAL ENGINEER

THIS SHEET HAS BEEN SIGNED, SEALED, AND DATED ELECTRONICALLY.

DATE PREPARED
3/25/2026

ROUTE	STATE
I-270	MO
DISTRICT	SHEET NO.
SL	XS-47

COUNTY
ST. LOUIS

JOB NO.
J6I3020D

CONTRACT ID.

PROJECT NO.

BRIDGE NO.

DESCRIPTION	DATE

MISSOURI HIGHWAYS AND TRANSPORTATION COMMISSION

105 WEST CAPITOL
JEFFERSON CITY, MO 65102
1-888-ASK-MODOT (1-888-275-6636)

HDR Engineering, Inc.
1001 Highlands Plaza Drive
Suite 200
St. Louis, MO 63110-1337
314-425-8300
Certificate of Authority: 000856

c:\pwworking\central01\d4499288\XS_Westbound_J6I3020D.dgn 3:47:18 PM 3/25/2026

℄ EXIST. I-270 WB SHEET 5 OF 42

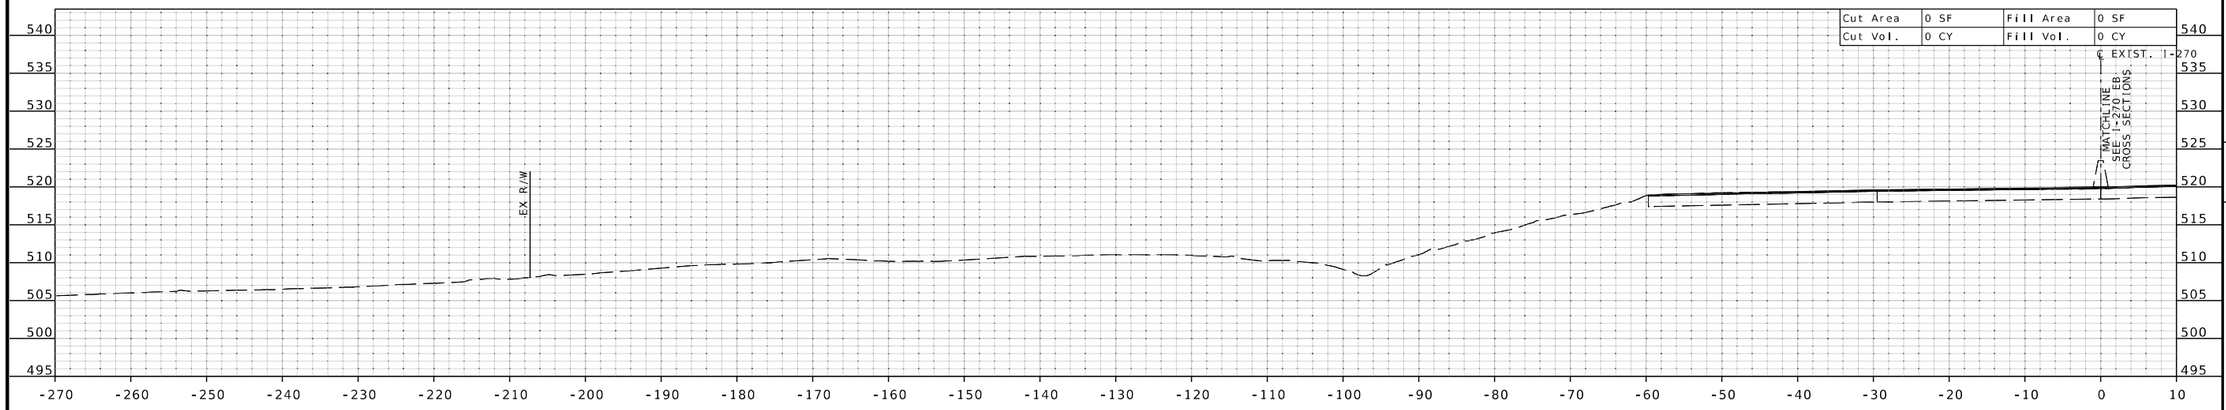

STA 701+00.00 R3

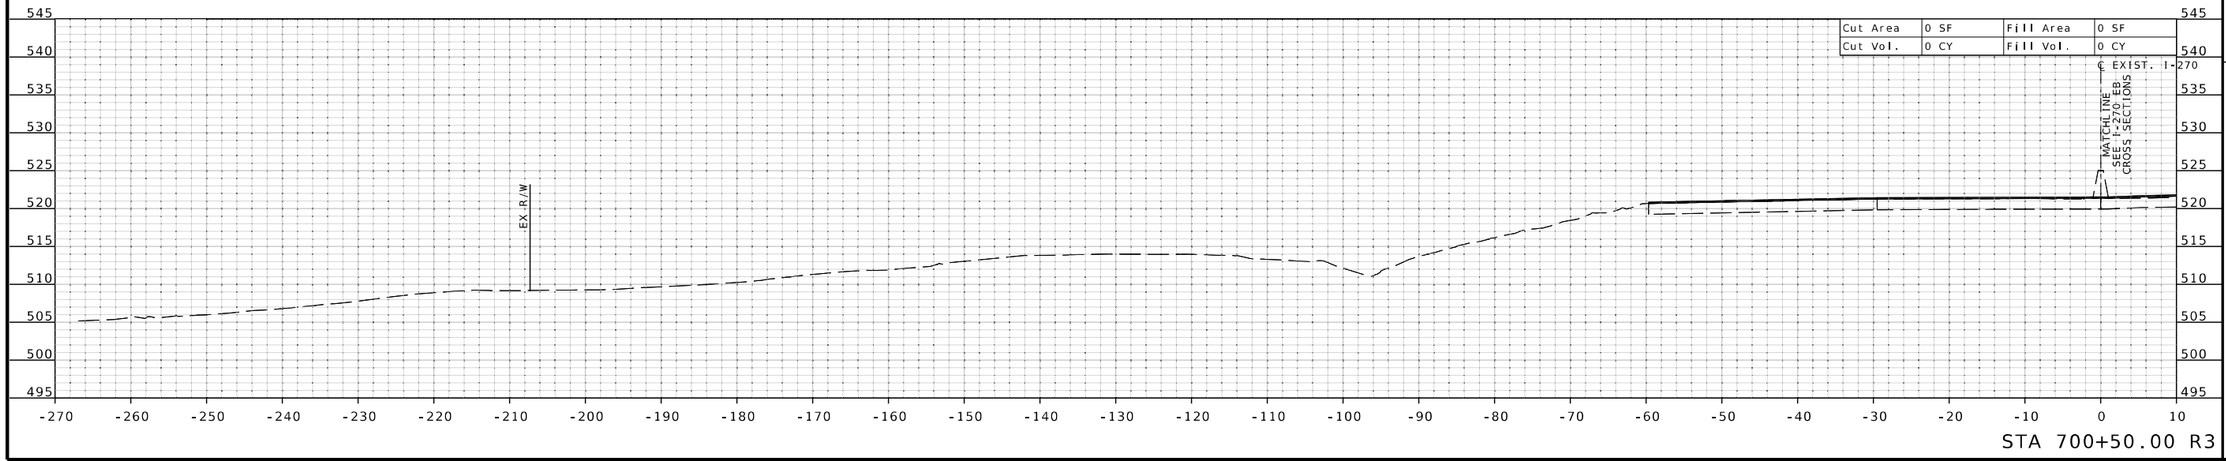

STA 700+50.00 R3

STATE OF MISSOURI
EUGENE LOUIS KUEKER JR.
NUMBER PE-2011009912
PROFESSIONAL ENGINEER

THIS SHEET HAS BEEN SIGNED, SEALED, AND DATED ELECTRONICALLY.

DATE PREPARED
3/25/2026

ROUTE	STATE
I-270	MO

DISTRICT	SHEET NO.
SL	XS-48

COUNTY
ST. LOUIS

JOB NO.
J6I3020D

CONTRACT ID.

PROJECT NO.

BRIDGE NO.

DESCRIPTION	DATE

IF A SEAL IS PRESENT ON THIS SHEET IT HAS BEEN ELECTRONICALLY SEALED AND DATED.

MISSOURI HIGHWAYS AND TRANSPORTATION COMMISSION

105 WEST CAPITOL
JEFFERSON CITY, MO 65102
1-888-ASK-MODOT (1-888-275-6636)

HDR Engineering, Inc.
1001 Highlands Plaza Drive
Suite 200
St. Louis, MO 63110-1337
314-425-8300
Certificate of Authority: 000856

c:\pwworking\central01\d4499288\XS_Westbound_J6I3020D.dgn 3:47:20 PM 3/25/2026

℄ EXIST. I-270 WB SHEET 6 OF 42

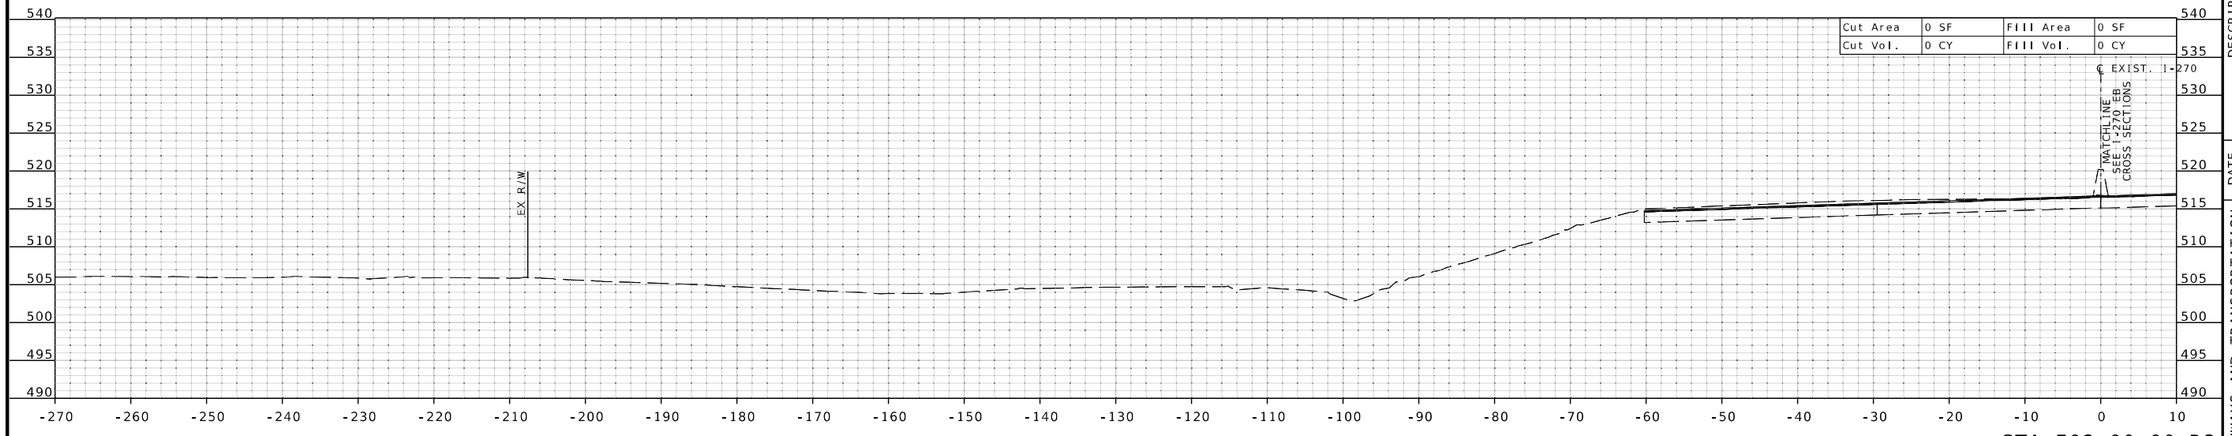

STA 702+00.00 R3

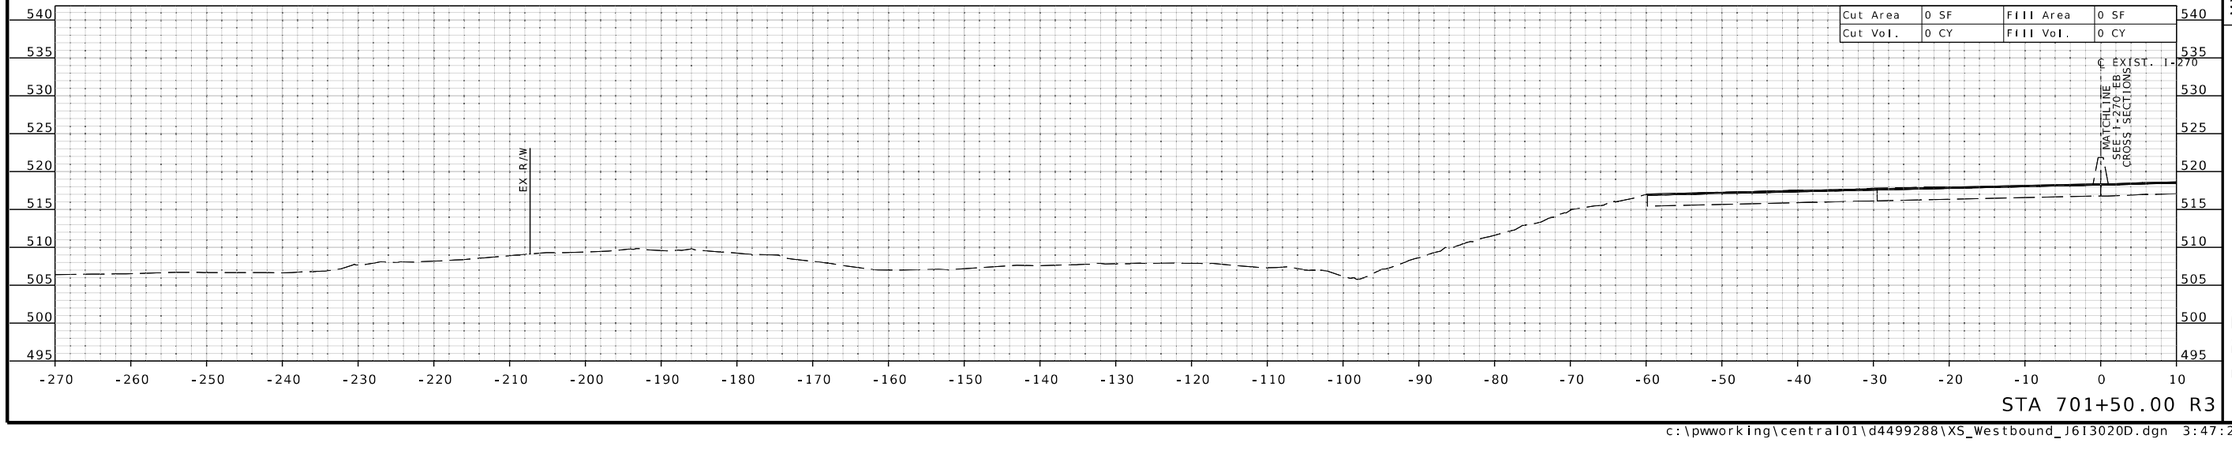

STA 701+50.00 R3

IF A SEAL IS PRESENT ON THIS SHEET IT HAS BEEN ELECTRONICALLY SEALED AND DATED.

STATE OF MISSOURI
EUGENE LOUIS KUEKER JR.
NUMBER PE-2011009912
PROFESSIONAL ENGINEER

THIS SHEET HAS BEEN SIGNED, SEALED, AND DATED ELECTRONICALLY.

DATE PREPARED
3/25/2026

ROUTE	STATE
I-270	MO
DISTRICT	SHEET NO.
SL	XS-49

COUNTY
ST. LOUIS

JOB NO.
J6I3020D

CONTRACT ID.

PROJECT NO.

BRIDGE NO.

DESCRIPTION	DATE

MISSOURI HIGHWAYS AND TRANSPORTATION COMMISSION

105 WEST CAPITOL
JEFFERSON CITY, MO 65102
1-888-ASK-MODOT (1-888-275-6636)

HDR Engineering, Inc.
1001 Highlands Plaza Drive
Suite 200
St. Louis, MO 63110-1337
314-425-8300
Certificate of Authority: 000856

℄ EXIST. I-270 WB SHEET 7 OF 42

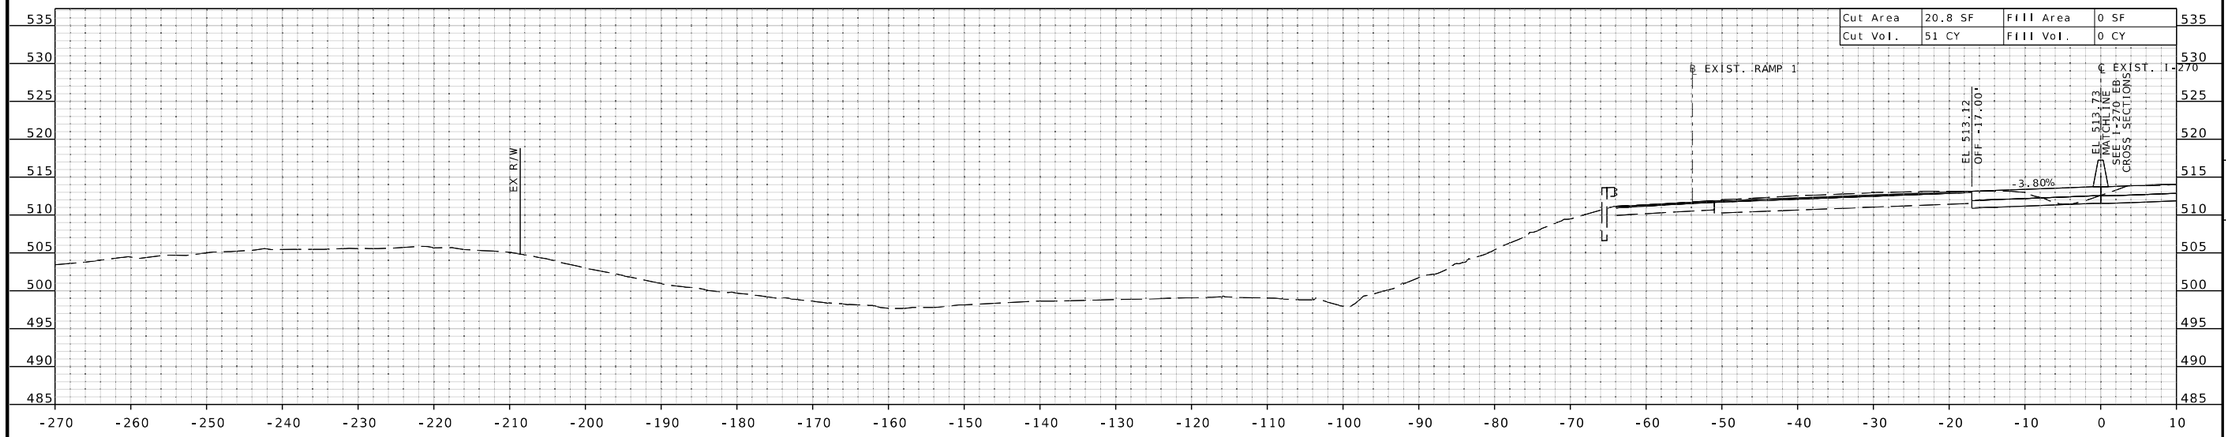

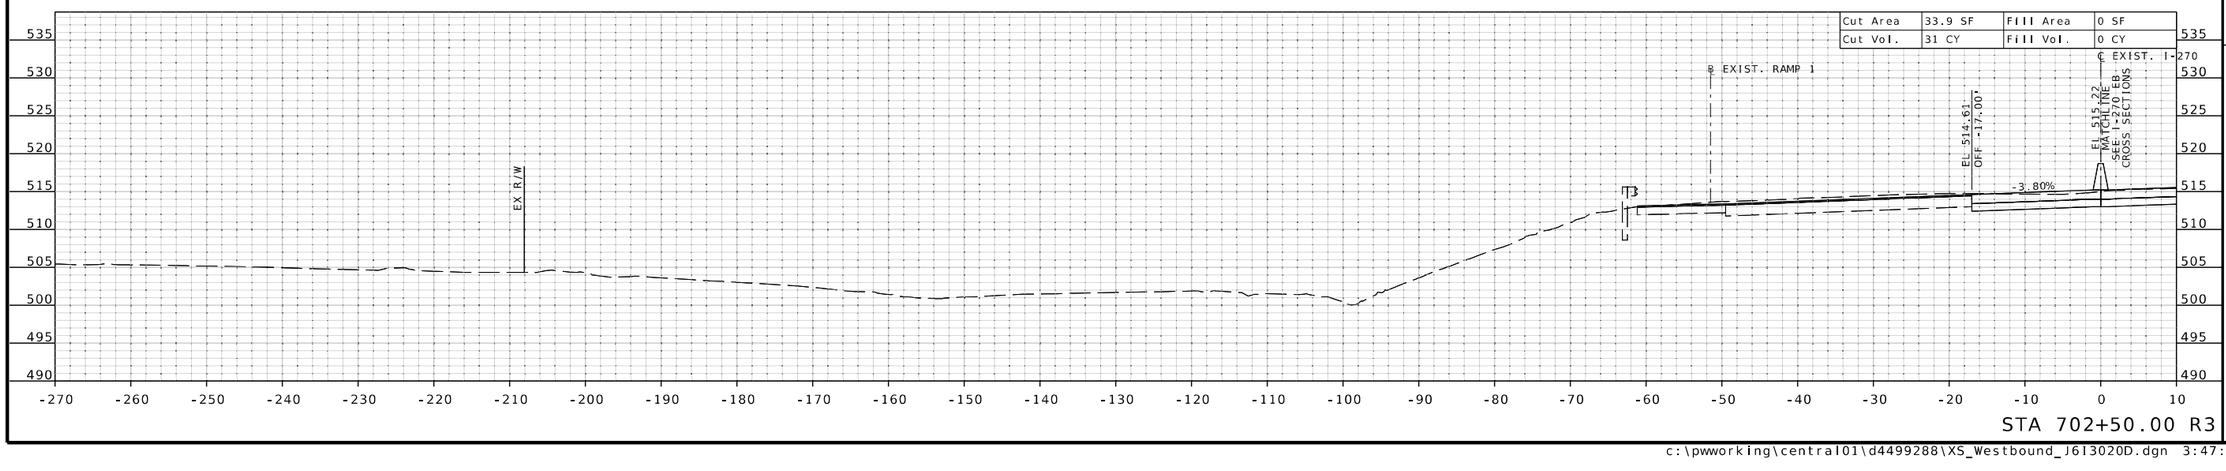

STATE OF MISSOURI
EUGENE LOUIS KUEKER JR.
NUMBER PE-2011009912
PROFESSIONAL ENGINEER

THIS SHEET HAS BEEN SIGNED, SEALED, AND DATED ELECTRONICALLY.

DATE PREPARED
3/25/2026

ROUTE	STATE
I-270	MO
DISTRICT	SHEET NO.
SL	XS-50

COUNTY
ST. LOUIS

JOB NO.
J6I3020D

CONTRACT ID.

PROJECT NO.

BRIDGE NO.

DESCRIPTION	DATE

MISSOURI HIGHWAYS AND TRANSPORTATION COMMISSION
105 WEST CAPITOL
JEFFERSON CITY, MO 65102
1-888-ASK-MODOT (1-888-275-6636)

HDR Engineering, Inc.
1001 Highlands Plaza Drive
Suite 200
St. Louis, MO 63110-1337
314-425-8300
Certificate of Authority: 000856

IF A SEAL IS PRESENT ON THIS SHEET IT HAS BEEN ELECTRONICALLY SEALED AND DATED.

c:\pwworking\central01\d4499288\XS_Westbound_J6I3020D.dgn 3:47:26 PM 3/25/2026

℄ EXIST. I-270 WB SHEET 8 OF 42

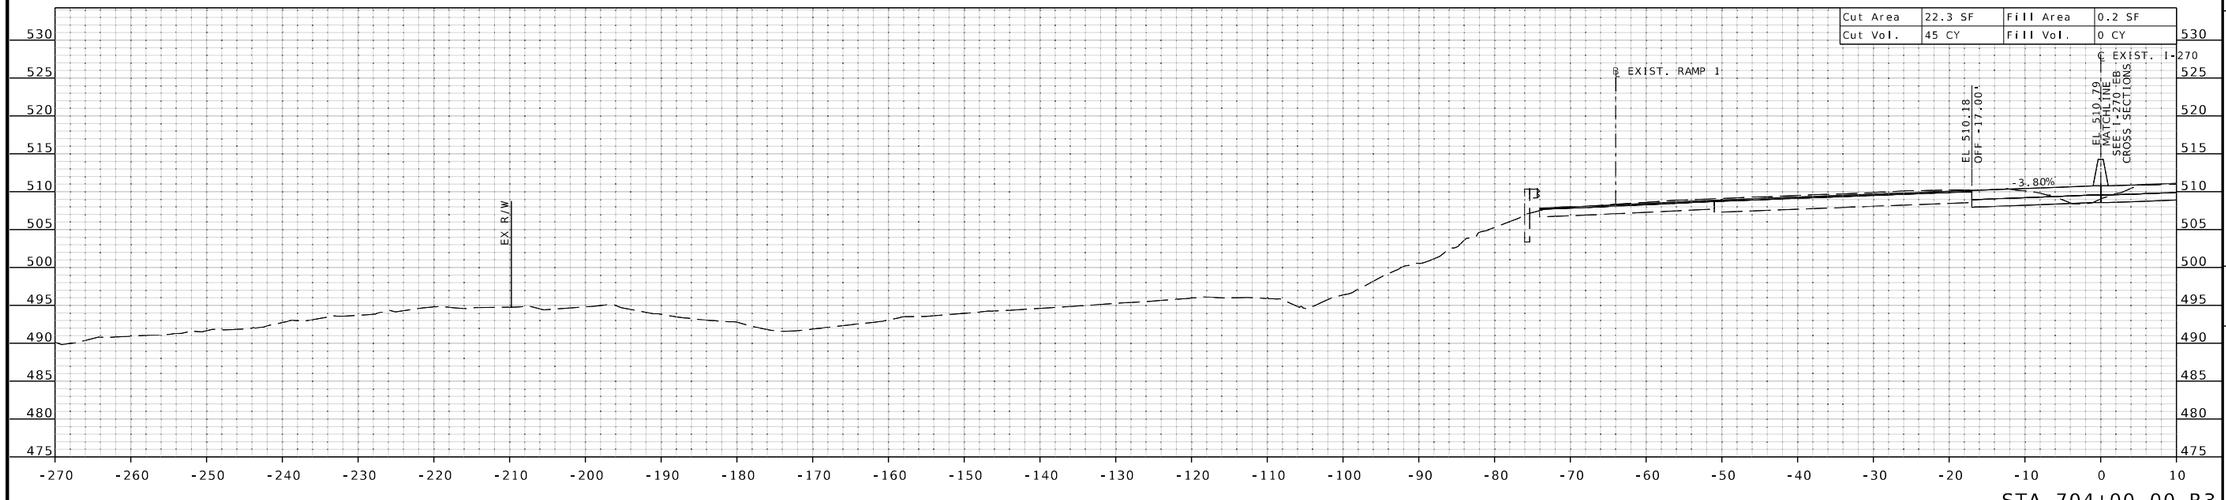

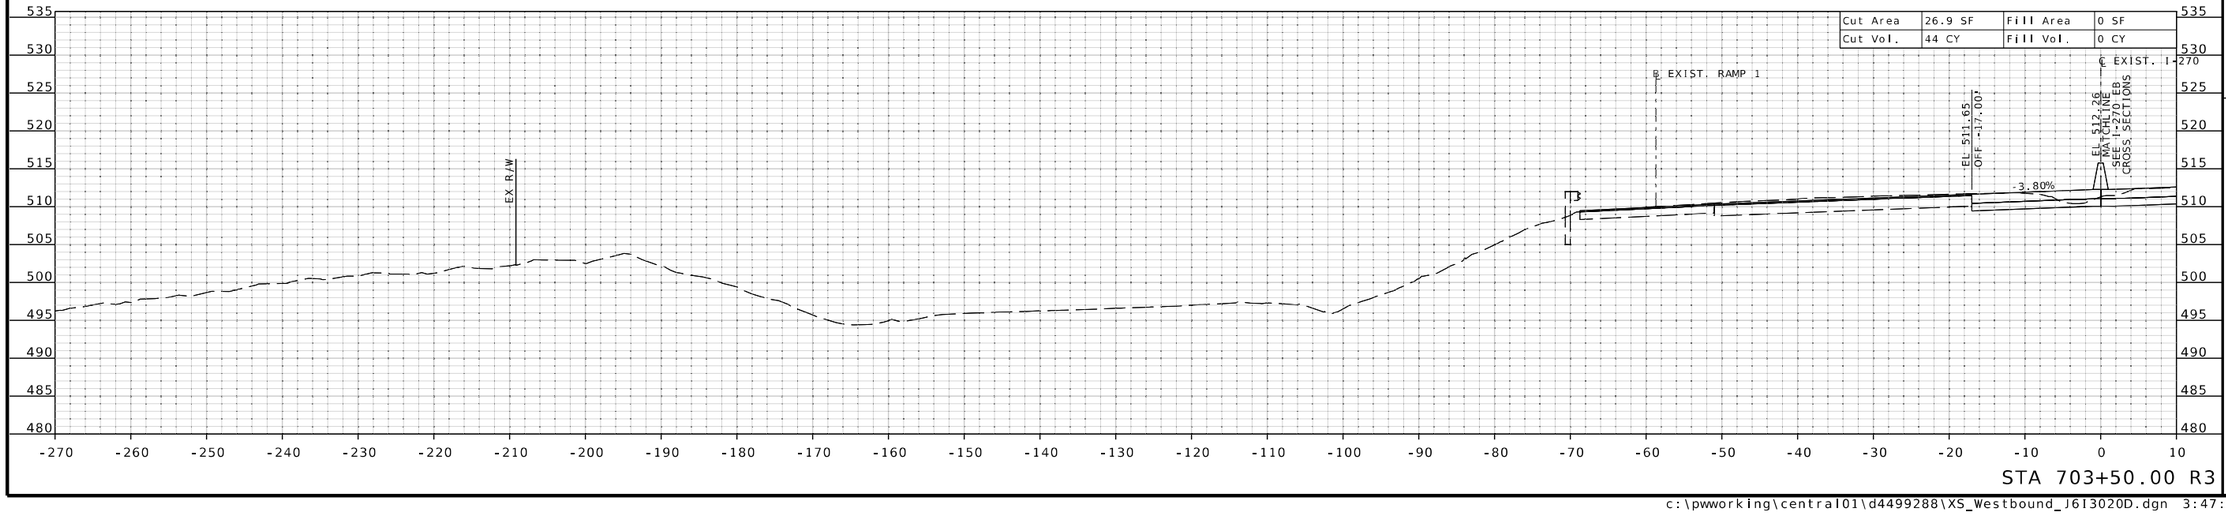

THIS SHEET HAS BEEN SIGNED, SEALED, AND DATED ELECTRONICALLY.

DATE PREPARED
3/25/2026

ROUTE	STATE
I-270	MO

DISTRICT	SHEET NO.
SL	XS-51

COUNTY
ST. LOUIS

JOB NO.
J6I3020D

CONTRACT ID.

PROJECT NO.

BRIDGE NO.

DESCRIPTION	DATE

IF A SEAL IS PRESENT ON THIS SHEET IT HAS BEEN ELECTRONICALLY SEALED AND DATED.

MISSOURI HIGHWAYS AND TRANSPORTATION COMMISSION
105 WEST CAPITOL
JEFFERSON CITY, MO 65102
1-888-ASK-MODOT (1-888-275-6636)

HDR Engineering, Inc.
1001 Highlands Plaza Drive
Suite 200
St. Louis, MO 63110-1337
314-425-8300
Certificate of Authority: 000856

c:\pwworking\central01\d4499288\XS_Westbound_J6I3020D.dgn 3:47:28 PM 3/25/2026

℄ EXIST. I-270 WB SHEET 9 OF 42

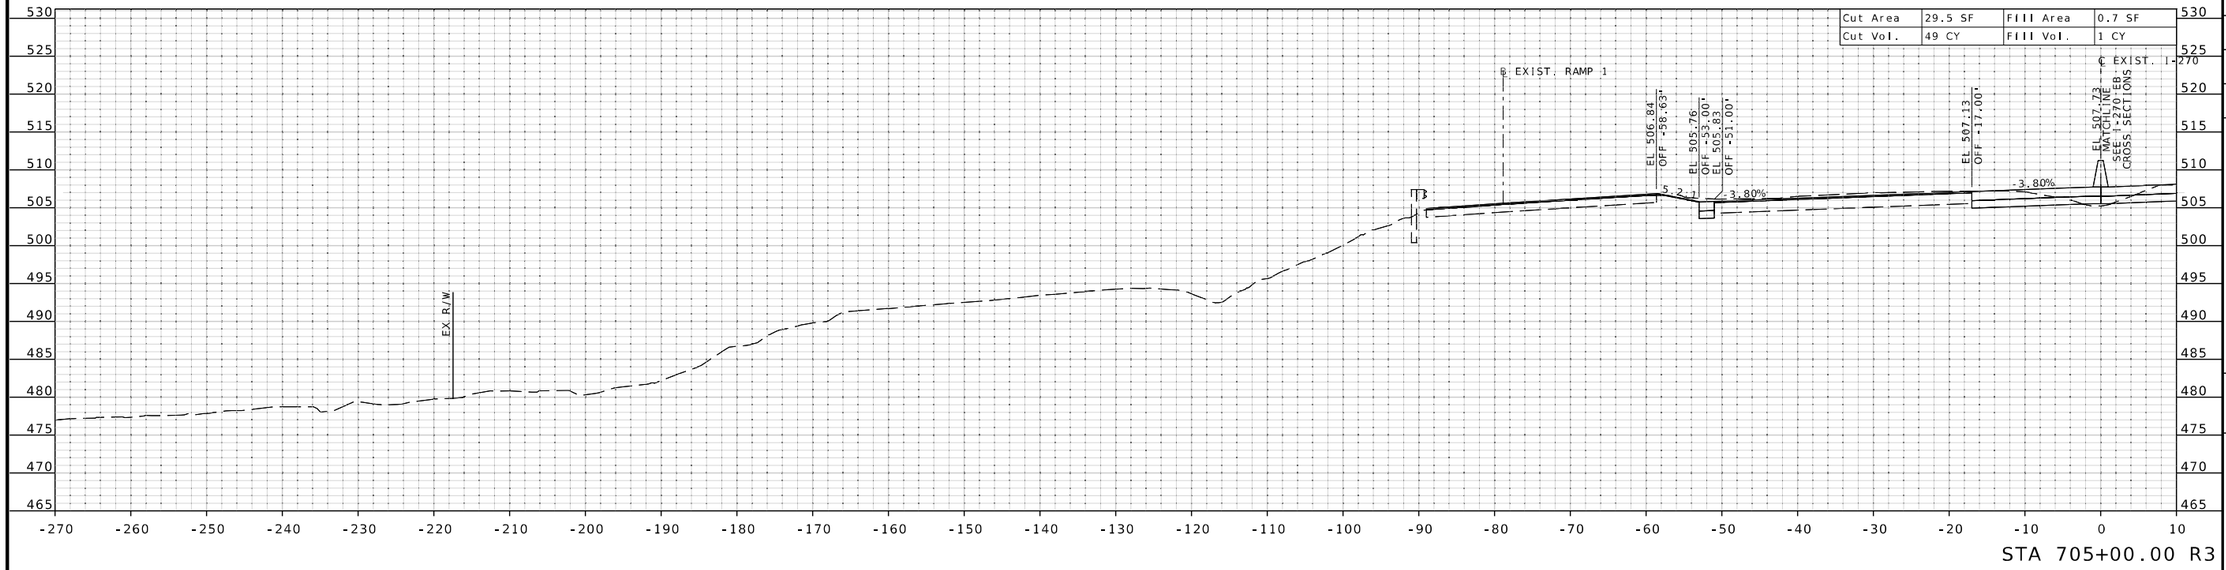

STA 705+00.00 R3

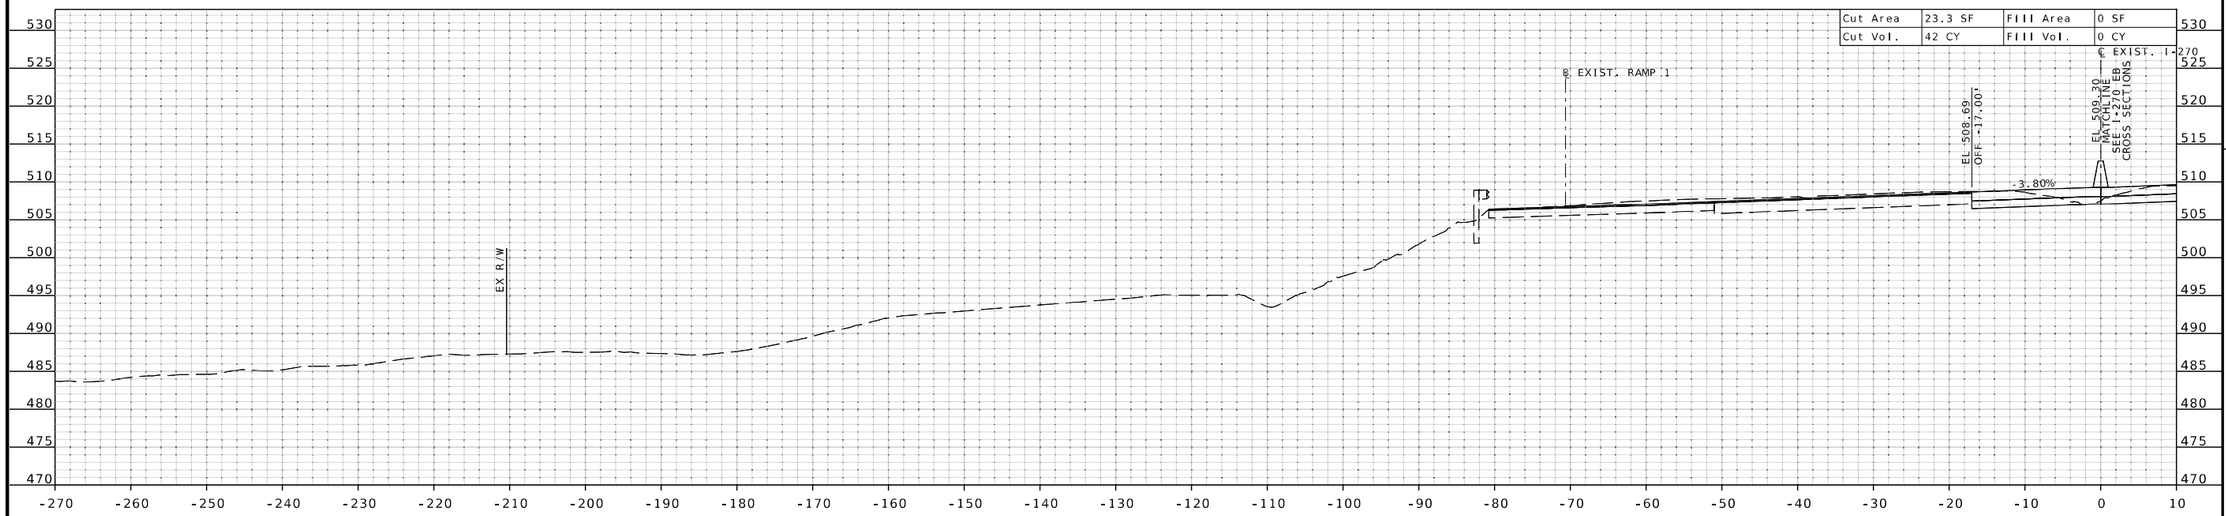

STA 704+50.00 R3

STATE OF MISSOURI
EUGENE LOUIS KUEKER JR.
NUMBER PE-2011009912
PROFESSIONAL ENGINEER

THIS SHEET HAS BEEN SIGNED, SEALED, AND DATED ELECTRONICALLY.

DATE PREPARED
3/25/2026

ROUTE	STATE
I-270	MO

DISTRICT	SHEET NO.
SL	XS-52

COUNTY
ST. LOUIS

JOB NO.
J6I3020D

CONTRACT ID.

PROJECT NO.

BRIDGE NO.

DESCRIPTION	DATE

MISSOURI HIGHWAYS AND TRANSPORTATION COMMISSION

105 WEST CAPITOL
JEFFERSON CITY, MO 65102
1-888-ASK-MODOT (1-888-275-6636)

HDR Engineering, Inc.
1001 Highlands Plaza Drive
Suite 200
St. Louis, MO 63110-1337
314-425-8300
Certificate of Authority: 000856

IF A SEAL IS PRESENT ON THIS SHEET IT HAS BEEN ELECTRONICALLY SEALED AND DATED.

℄ EXIST. I-270 WB SHEET 10 OF 42

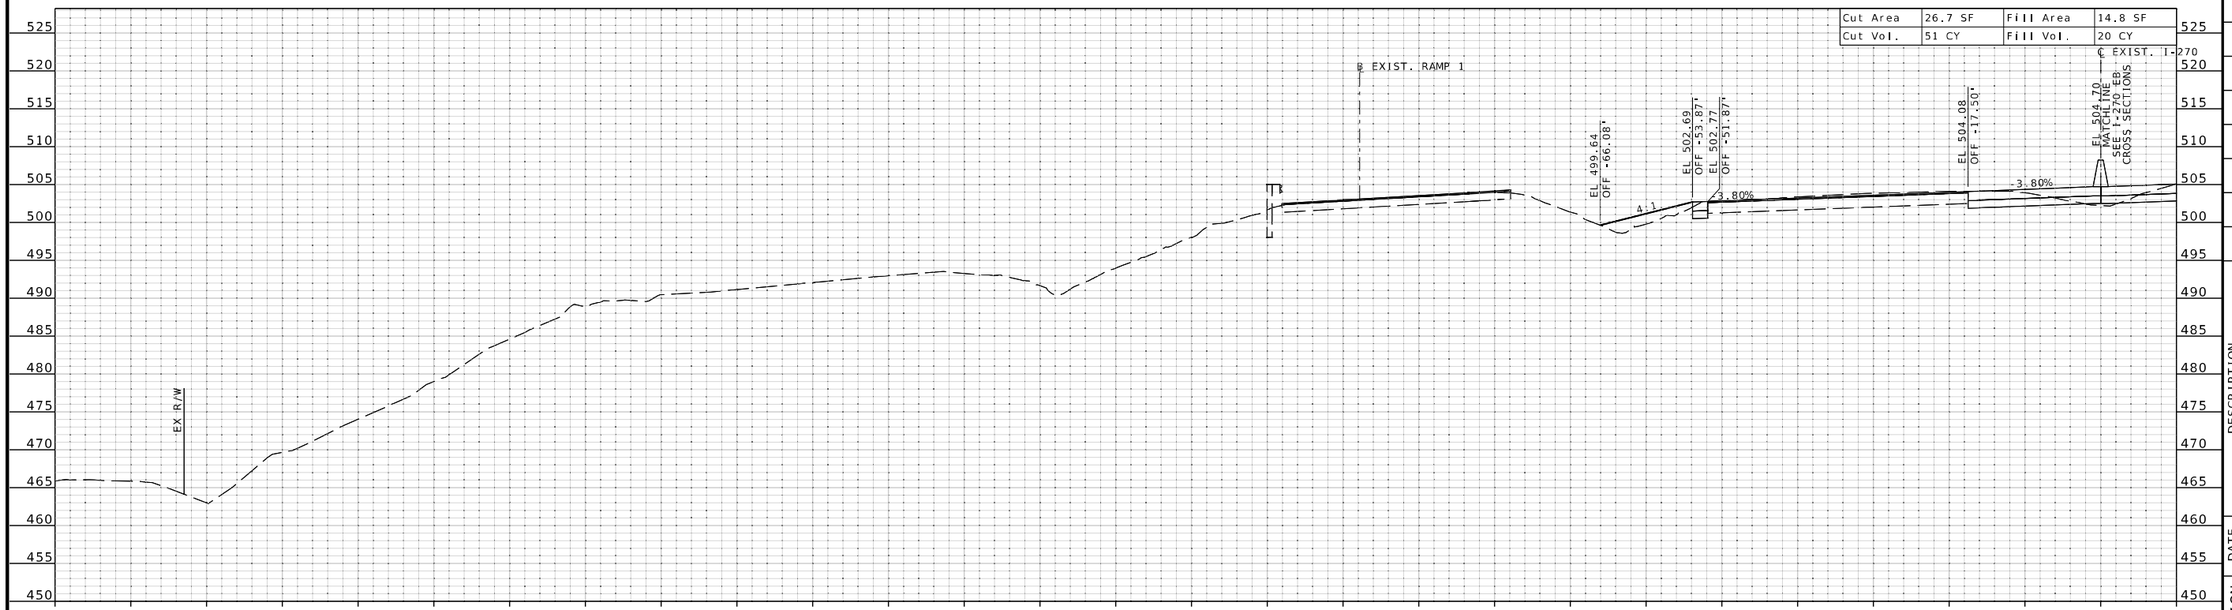

STA 706+00.00 R3

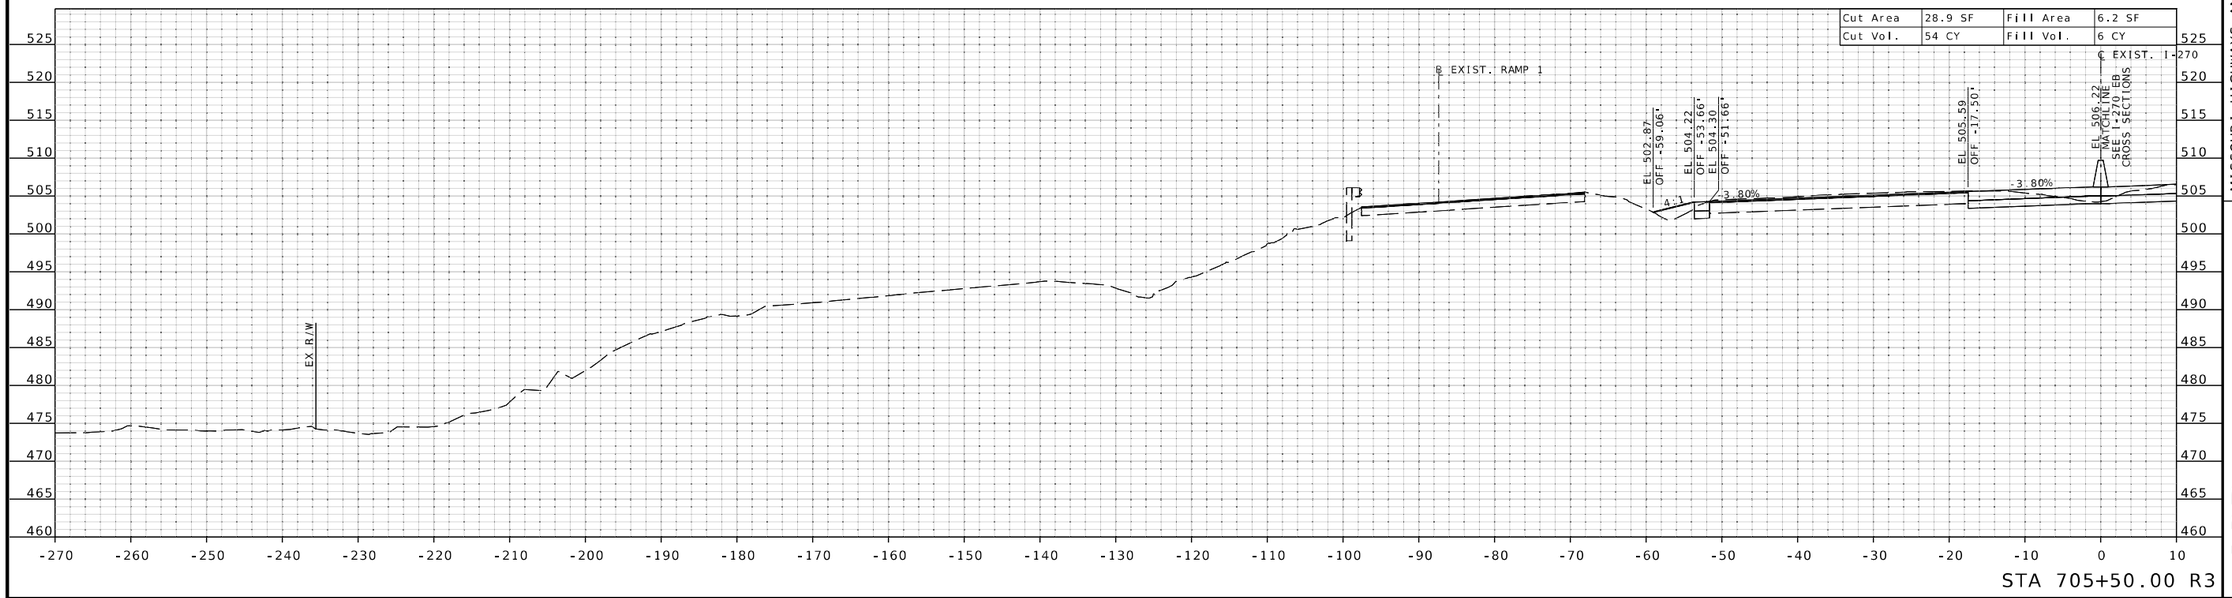

STA 705+50.00 R3

STATE OF MISSOURI
EUGENE LOUIS KUEKER JR.
NUMBER PE-2011009910
PROFESSIONAL ENGINEER

THIS SHEET HAS BEEN SIGNED, SEALED, AND DATED ELECTRONICALLY.

DATE PREPARED
3/25/2026

ROUTE	STATE
I-270	MO
DISTRICT	SHEET NO.
SL	XS-53

COUNTY
ST. LOUIS

JOB NO.
J6I3020D

CONTRACT ID.

PROJECT NO.

BRIDGE NO.

DESCRIPTION	DATE

IF A SEAL IS PRESENT ON THIS SHEET IT HAS BEEN ELECTRONICALLY SEALED AND DATED.

MISSOURI HIGHWAYS AND TRANSPORTATION COMMISSION

105 WEST CAPITOL
JEFFERSON CITY, MO 65102
1-888-ASK-MODOT (1-888-275-6636)

HDR Engineering, Inc.
1001 Highlands Plaza Drive
Suite 200
St. Louis, MO 63110-1337
314-425-8300
Certificate of Authority: 000856

℄ EXIST. I-270 WB SHEET 11 OF 42

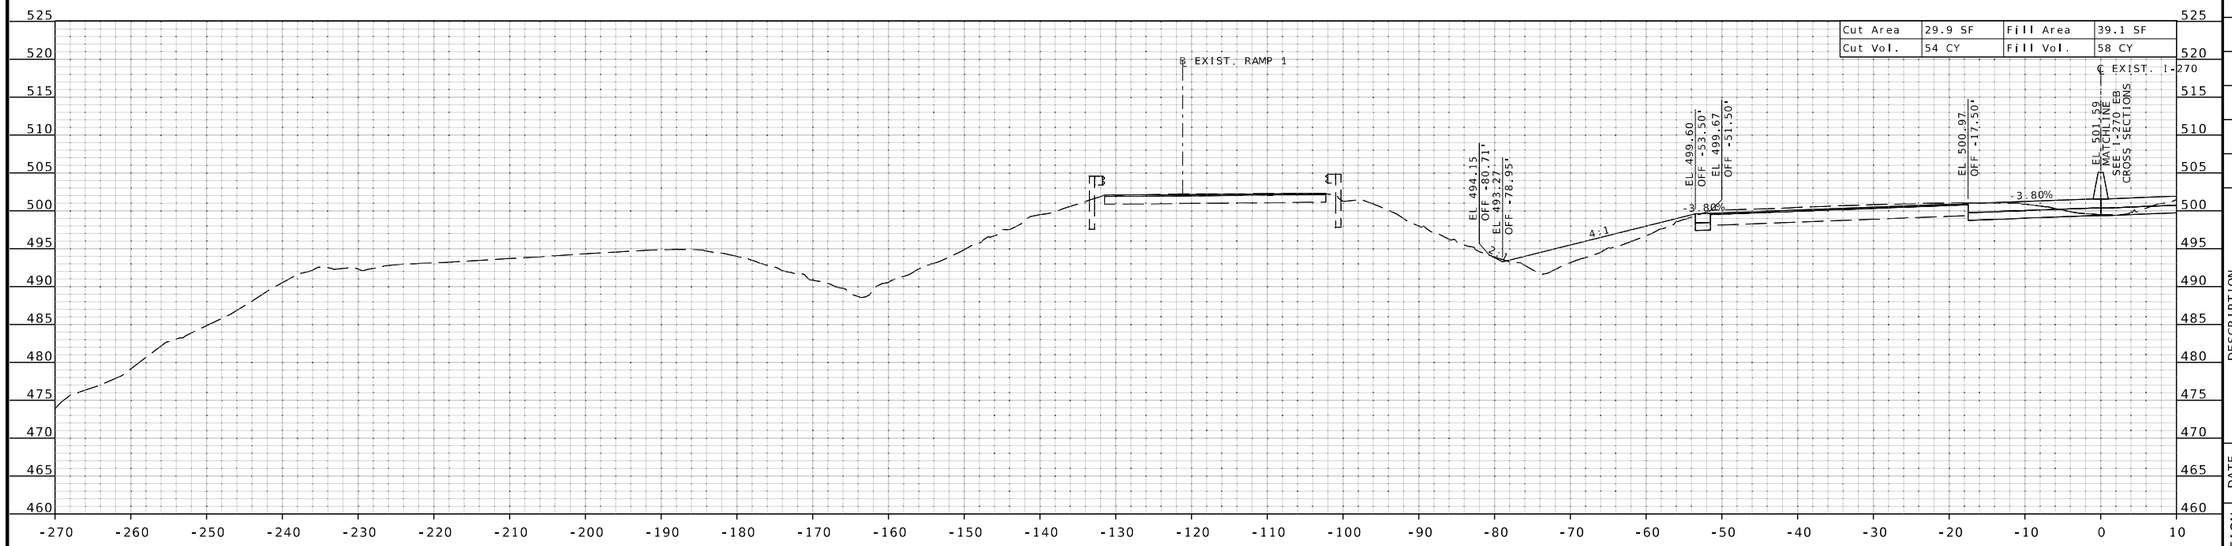

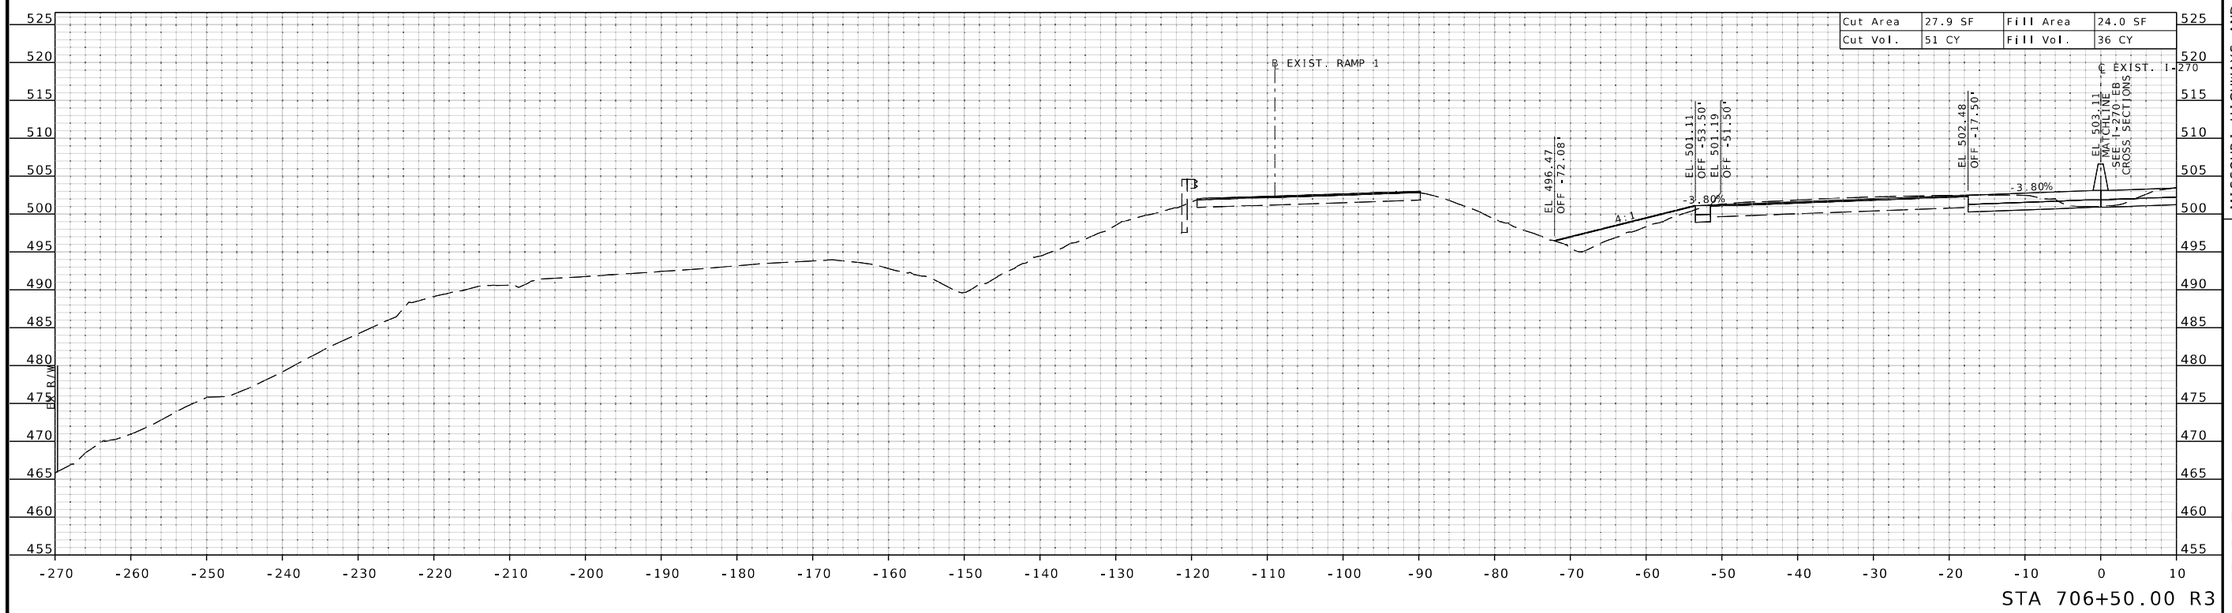

STATE OF MISSOURI
EUGENE LOUIS KUEKER JR.
NUMBER PE-2011009910
PROFESSIONAL ENGINEER

THIS SHEET HAS BEEN SIGNED, SEALED, AND DATED ELECTRONICALLY.

DATE PREPARED
3/25/2026

ROUTE	STATE
I-270	MO
DISTRICT	SHEET NO.
SL	XS-54

COUNTY
ST. LOUIS

JOB NO.
J6I3020D

CONTRACT ID.

PROJECT NO.

BRIDGE NO.

DESCRIPTION	DATE

IF A SEAL IS PRESENT ON THIS SHEET IT HAS BEEN ELECTRONICALLY SEALED AND DATED.

MISSOURI HIGHWAYS AND TRANSPORTATION COMMISSION

105 WEST CAPITOL
JEFFERSON CITY, MO 65102
1-888-ASK-MODOT (1-888-275-6636)

HDR Engineering, Inc.
1001 Highlands Plaza Drive
Suite 200
St. Louis, MO 63110-1337
314-425-8300
Certificate of Authority: 000856

c:\pwworking\central01\d4499288\XS_Westbound_J6I3020D.dgn 3:47:35 PM 3/25/2026

℄ EXIST. I-270 WB SHEET 12 OF 42

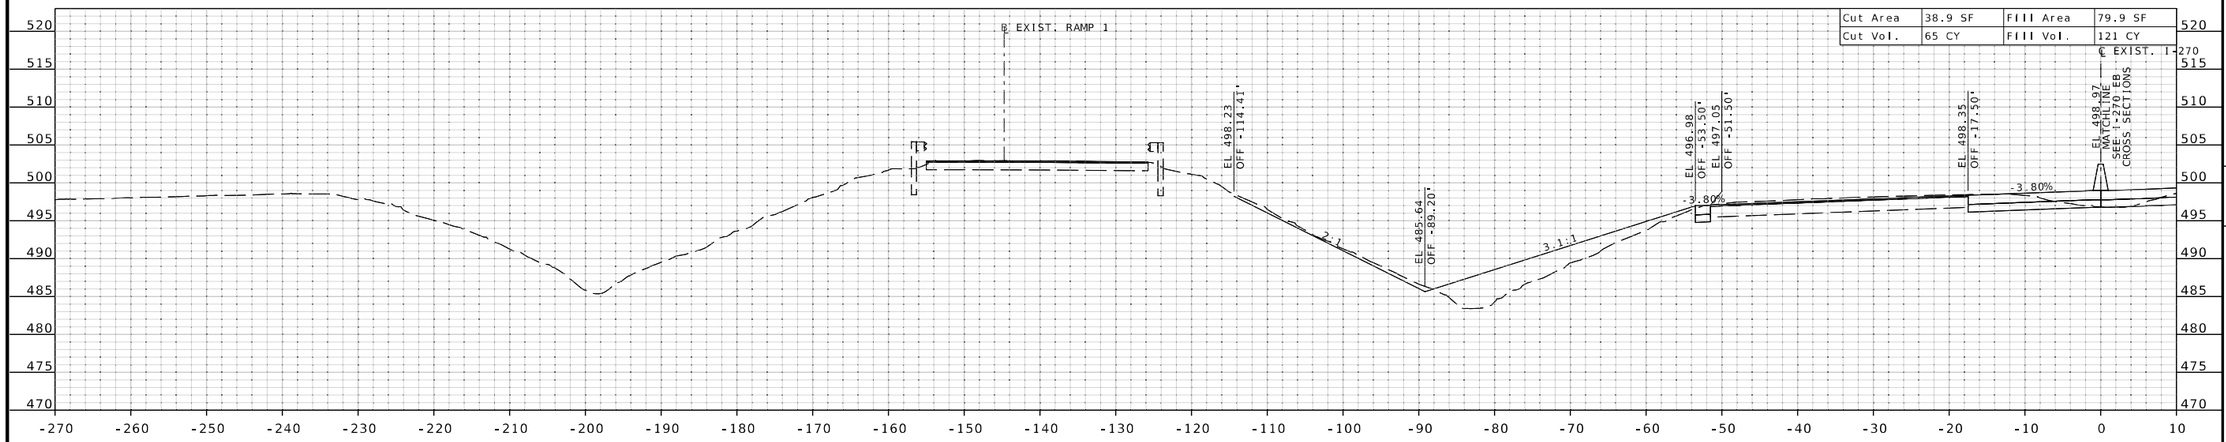

STA 708+00.00 R3

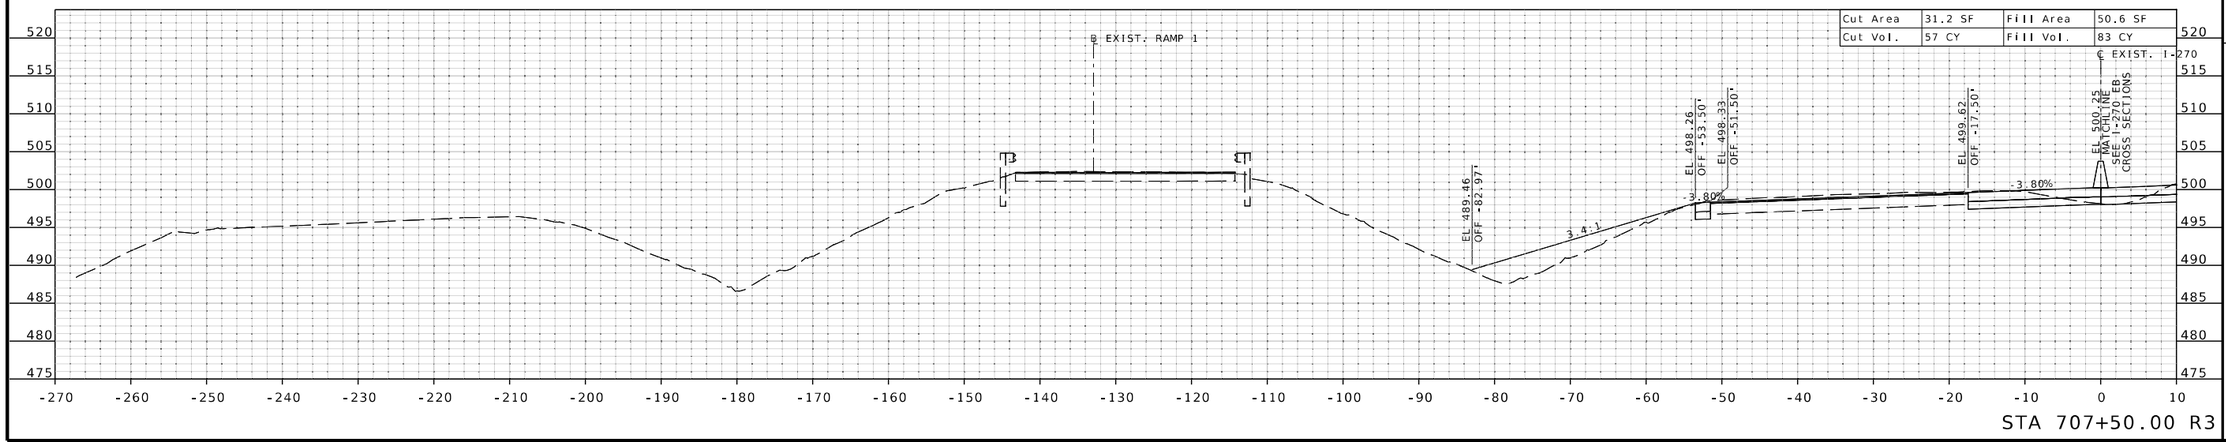

STA 707+50.00 R3

STATE OF MISSOURI
EUGENE LOUIS KUEKER JR.
NUMBER PE-2011009912
PROFESSIONAL ENGINEER

THIS SHEET HAS BEEN SIGNED, SEALED, AND DATED ELECTRONICALLY.

DATE PREPARED
3/25/2026

ROUTE	STATE
I-270	MO

DISTRICT	SHEET NO.
SL	XS-55

COUNTY
ST. LOUIS

JOB NO.
J6I3020D

CONTRACT ID.

PROJECT NO.

BRIDGE NO.

DESCRIPTION	DATE

MISSOURI HIGHWAYS AND TRANSPORTATION COMMISSION

105 WEST CAPITOL
JEFFERSON CITY, MO 65102
1-888-ASK-MODOT (1-888-275-6636)

HDR Engineering, Inc.
1001 Highlands Plaza Drive
Suite 200
St. Louis, MO 63110-1337
314-425-8300
Certificate of Authority: 000856

IF A SEAL IS PRESENT ON THIS SHEET IT HAS BEEN ELECTRONICALLY SEALED AND DATED.

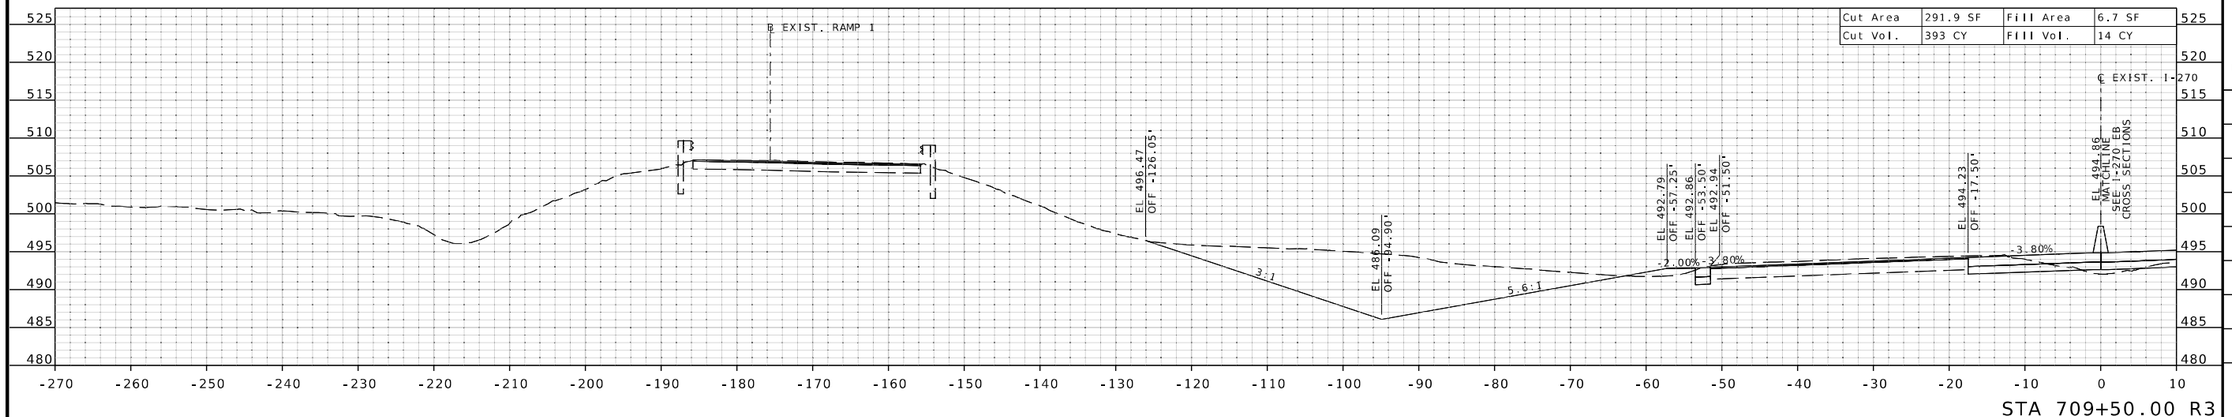

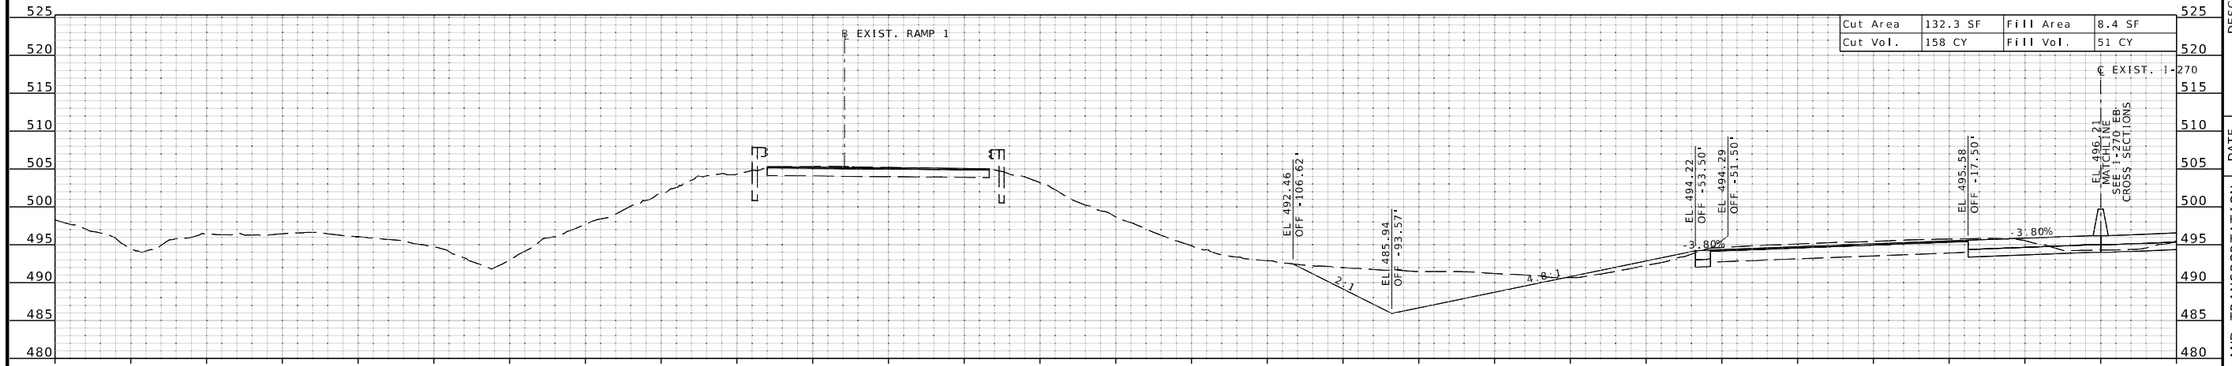

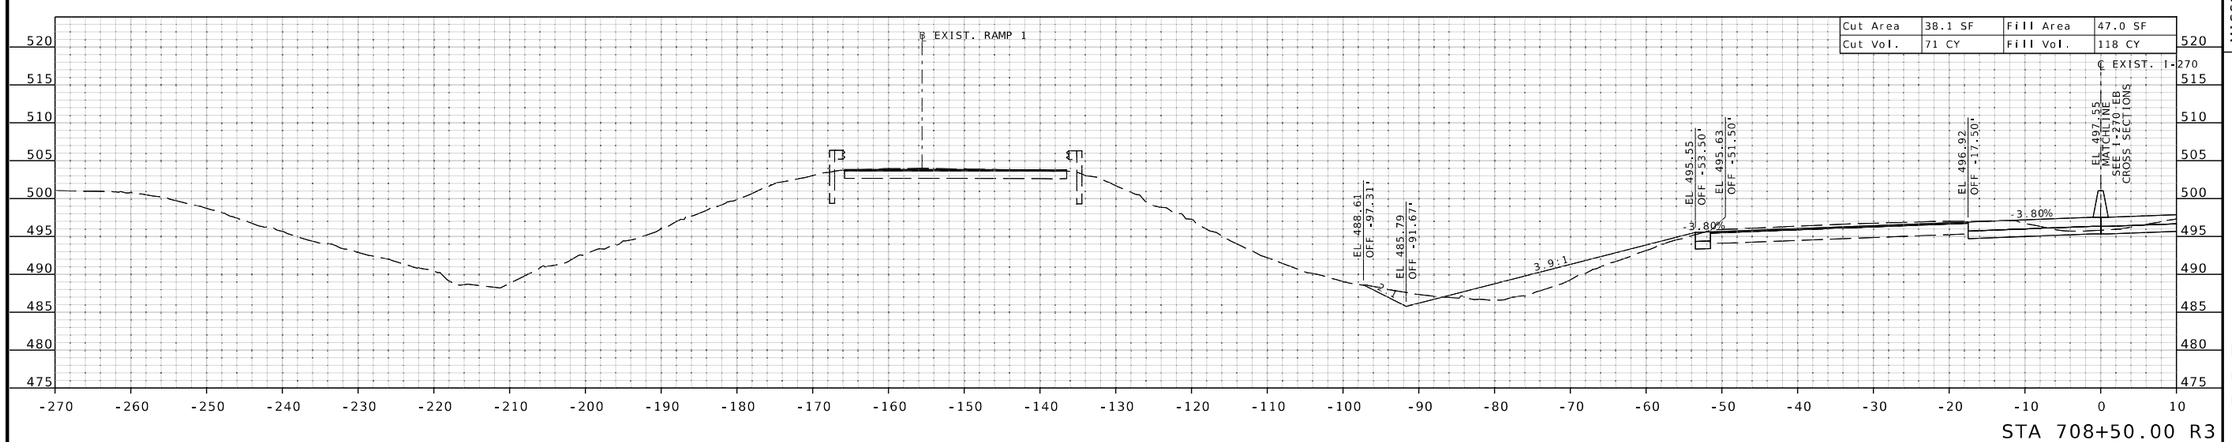

STATE OF MISSOURI
EUGENE LOUIS KUEKER JR.
NUMBER PE-2011009912
PROFESSIONAL ENGINEER
THIS SHEET HAS BEEN SIGNED, SEALED, AND DATED ELECTRONICALLY.

DATE PREPARED
3/25/2026

ROUTE	STATE
I-270	MO
DISTRICT	SHEET NO.
SL	XS-56

COUNTY
ST. LOUIS

JOB NO.
J6I3020D

CONTRACT ID.

PROJECT NO.

BRIDGE NO.

DESCRIPTION	DATE

MISSOURI HIGHWAYS AND TRANSPORTATION COMMISSION
105 WEST CAPITOL
JEFFERSON CITY, MO 65102
1-888-ASK-MODOT (1-888-275-6636)

HDR Engineering, Inc.
1001 Highlands Plaza Drive
Suite 200
St. Louis, MO 63110-1337
314-425-8300
Certificate of Authority: 000856

IF A SEAL IS PRESENT ON THIS SHEET IT HAS BEEN ELECTRONICALLY SEALED AND DATED.

℄ EXIST. I-270 WB SHEET 14 OF 42

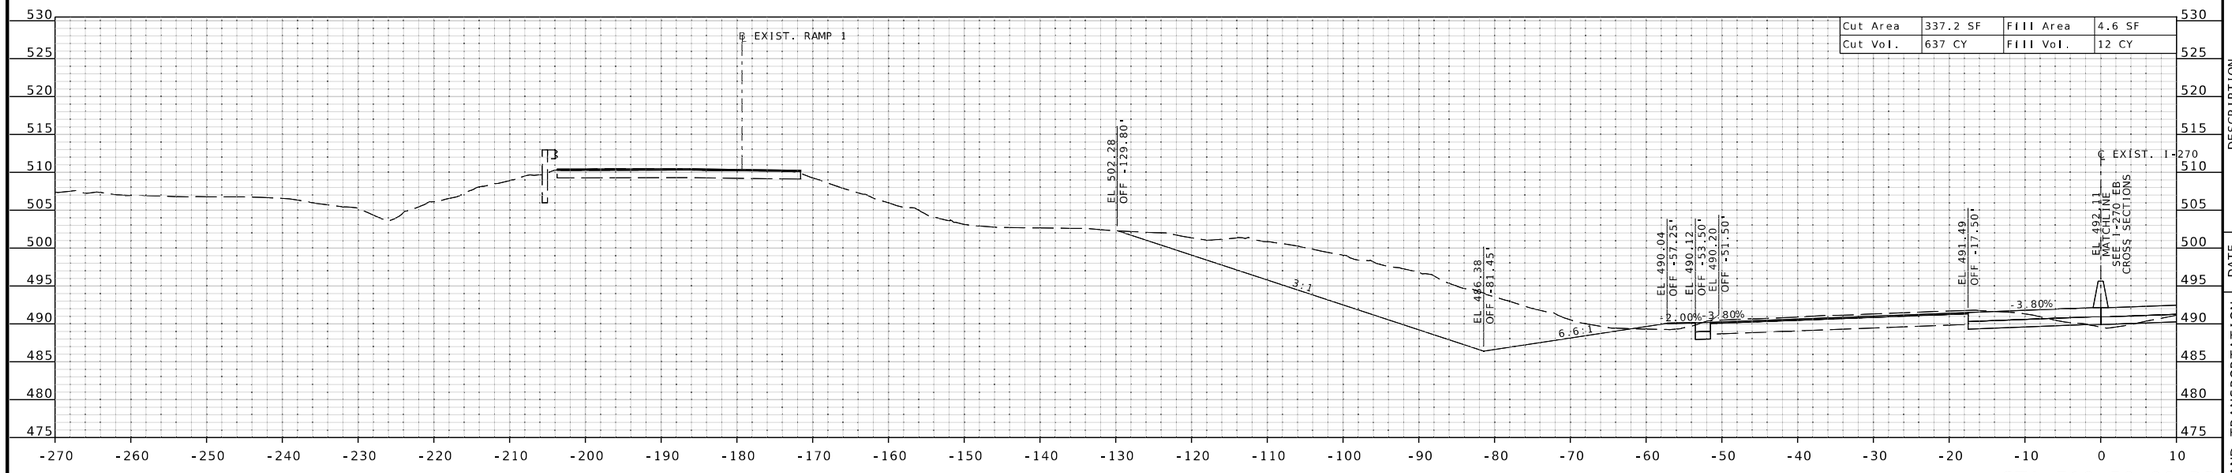

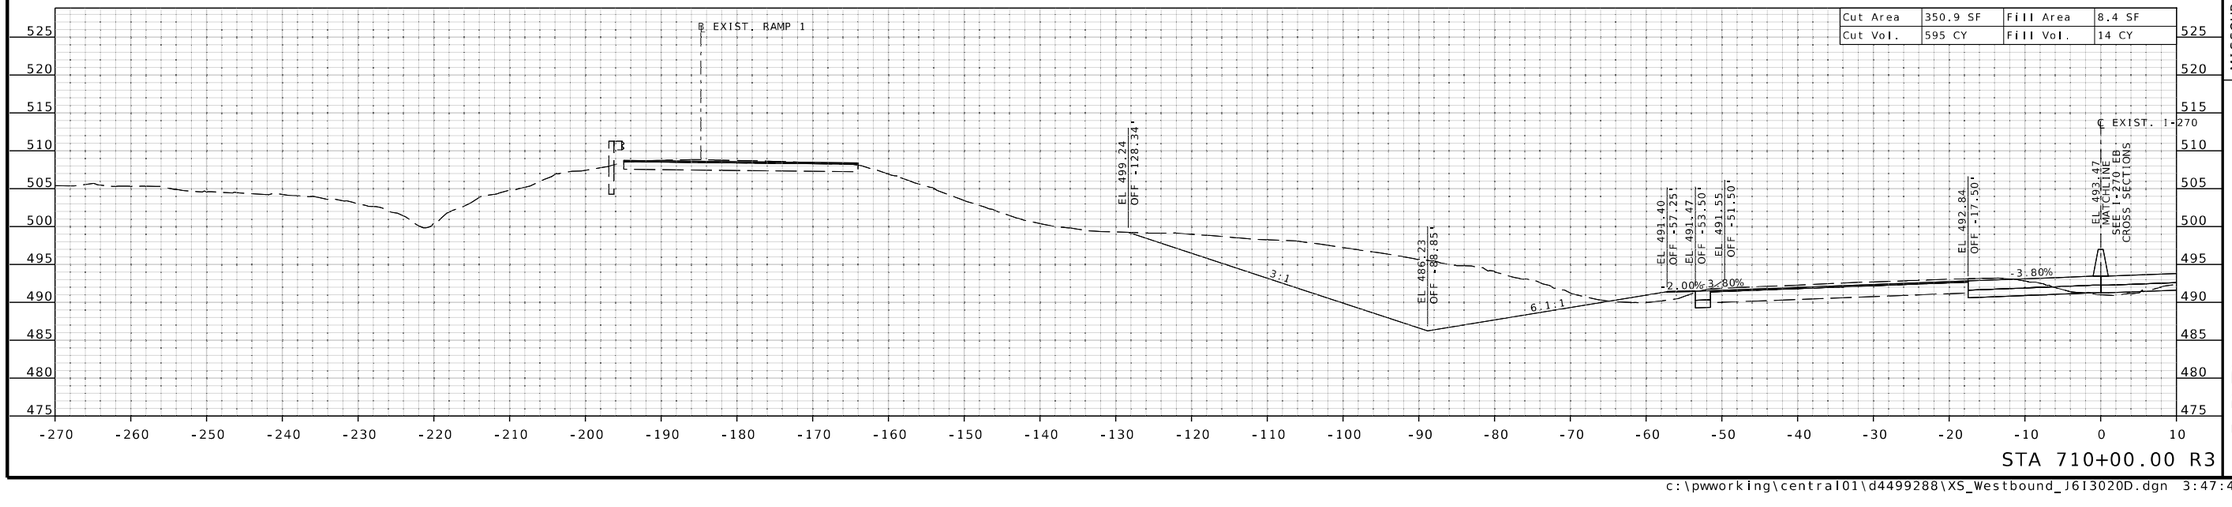

THIS SHEET HAS BEEN SIGNED, SEALED, AND DATED ELECTRONICALLY.

DATE PREPARED
3/25/2026

ROUTE	STATE
I-270	MO
DISTRICT	SHEET NO.
SL	XS-57

COUNTY
ST. LOUIS

JOB NO.
J6I3020D

CONTRACT ID.

PROJECT NO.

BRIDGE NO.

DESCRIPTION | DATE

IF A SEAL IS PRESENT ON THIS SHEET IT HAS BEEN ELECTRONICALLY SEALED AND DATED.

MISSOURI HIGHWAYS AND TRANSPORTATION COMMISSION
105 WEST CAPITOL
JEFFERSON CITY, MO 65102
1-888-ASK-MODOT (1-888-275-6636)

HDR Engineering, Inc.
1001 Highlands Plaza Drive
Suite 200
St. Louis, MO 63110-1337
314-425-8300
Certificate of Authority: 000856

c:\pwworking\central01\d4499288\XS_Westbound_J6I3020D.dgn 3:47:45 PM 3/25/2026

℄ EXIST. I-270 WB SHEET 15 OF 42

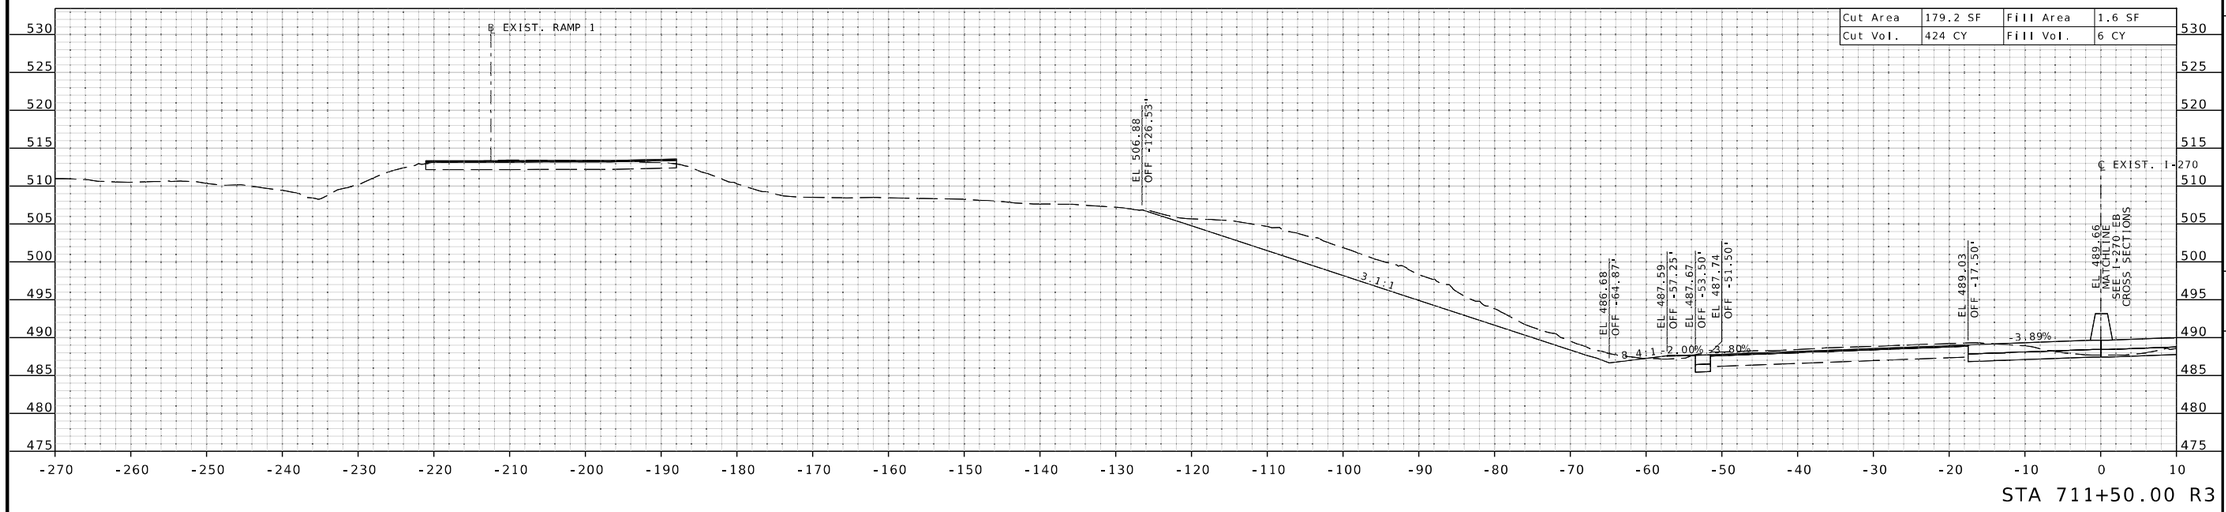

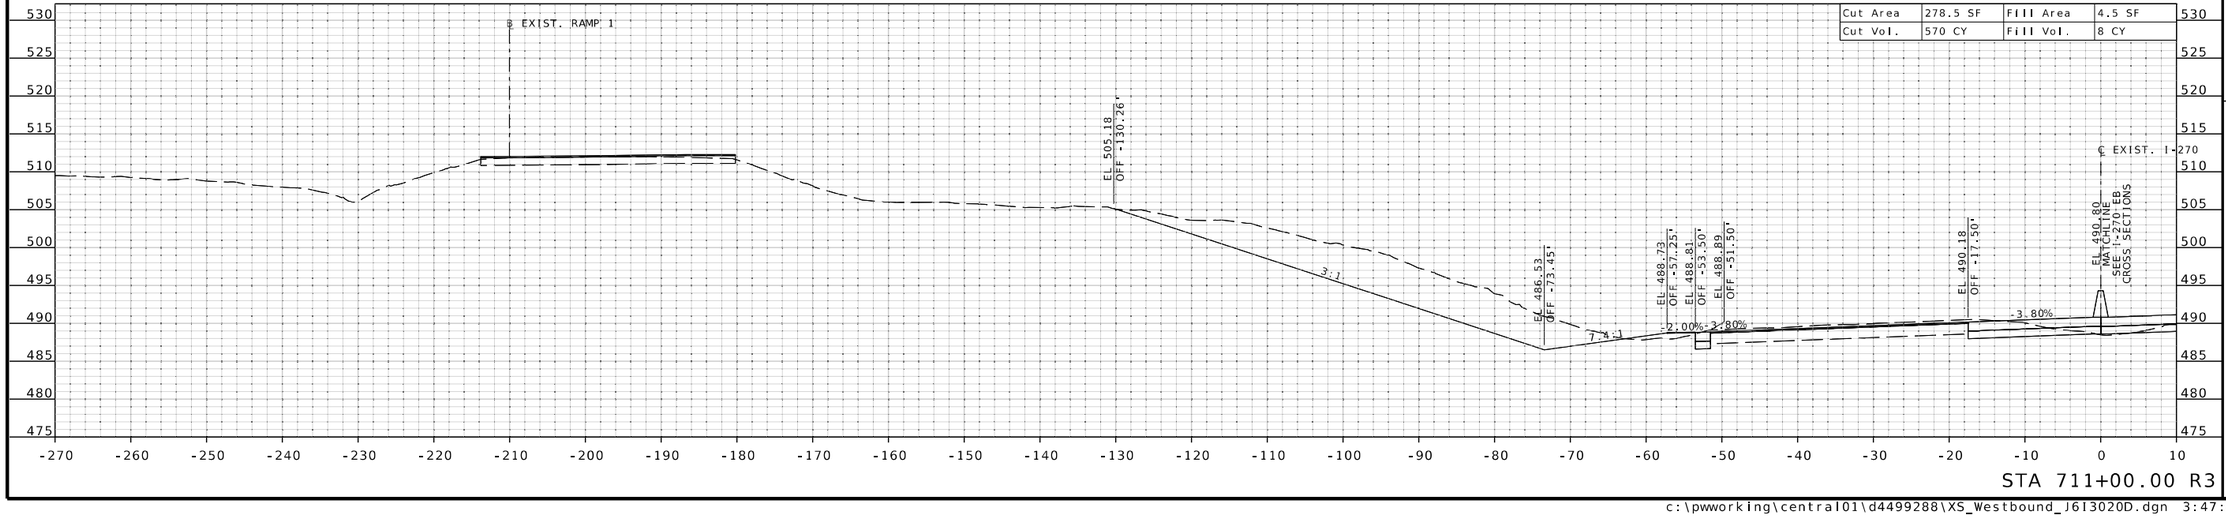

STATE OF MISSOURI
EUGENE LOUIS KUEKER JR.
NUMBER PE-2011009912
PROFESSIONAL ENGINEER

THIS SHEET HAS BEEN SIGNED, SEALED, AND DATED ELECTRONICALLY.

DATE PREPARED
3/25/2026

ROUTE	STATE
I-270	MO
DISTRICT	SHEET NO.
SL	XS-58

COUNTY
ST. LOUIS

JOB NO.
J6I3020D

CONTRACT ID.

PROJECT NO.

BRIDGE NO.

DESCRIPTION	DATE

IF A SEAL IS PRESENT ON THIS SHEET IT HAS BEEN ELECTRONICALLY SEALED AND DATED.

MISSOURI HIGHWAYS AND TRANSPORTATION COMMISSION
105 WEST CAPITOL
JEFFERSON CITY, MO 65102
1-888-ASK-MODOT (1-888-275-6636)

HDR Engineering, Inc.
1001 Highlands Plaza Drive
Suite 200
St. Louis, MO 63110-1337
314-425-8300
Certificate of Authority: 000856

c:\pwworking\central01\d4499288\XS_Westbound_J6I3020D.dgn 3:47:47 PM 3/25/2026

℄ EXIST. I-270 WB SHEET 16 OF 42

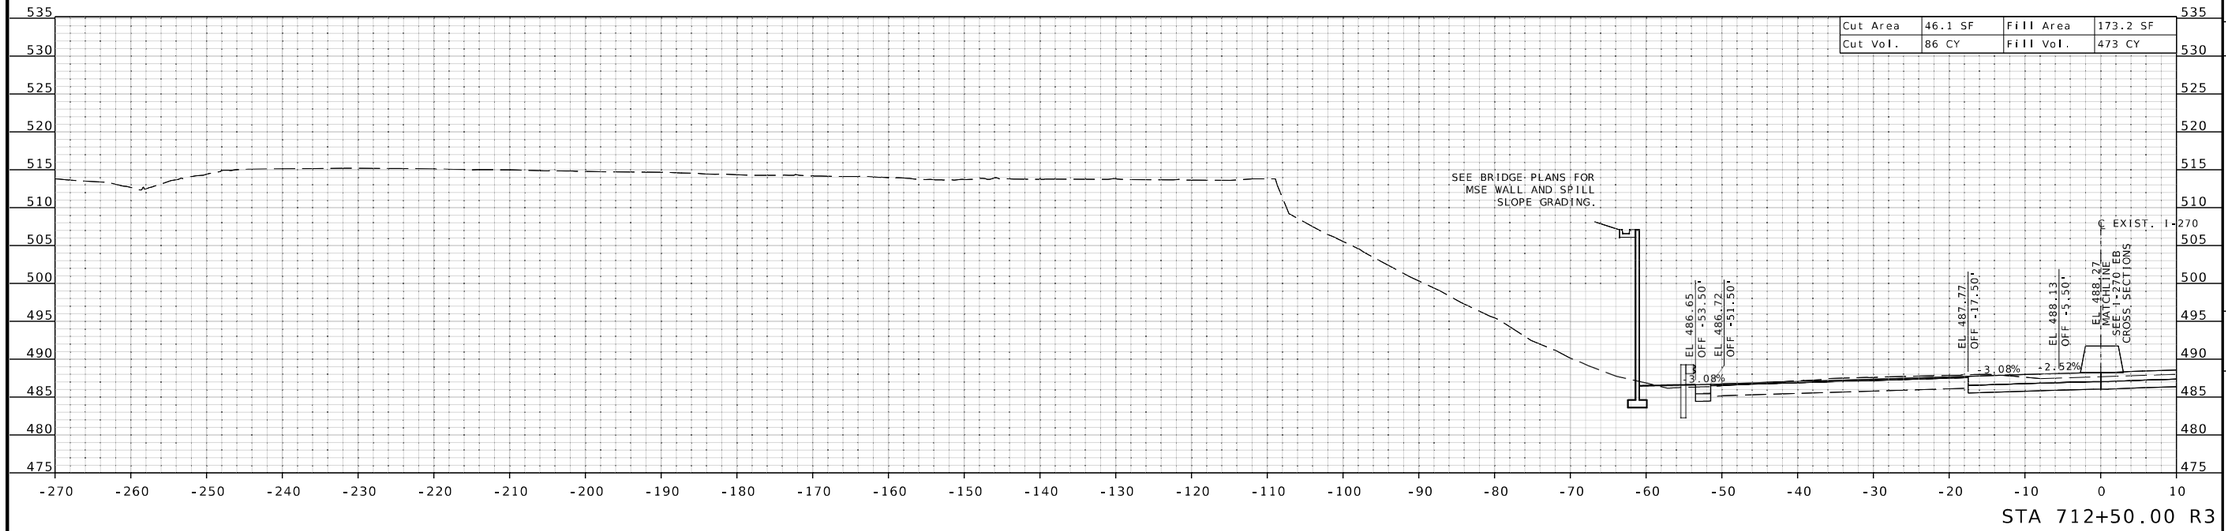

STA 712+50.00 R3

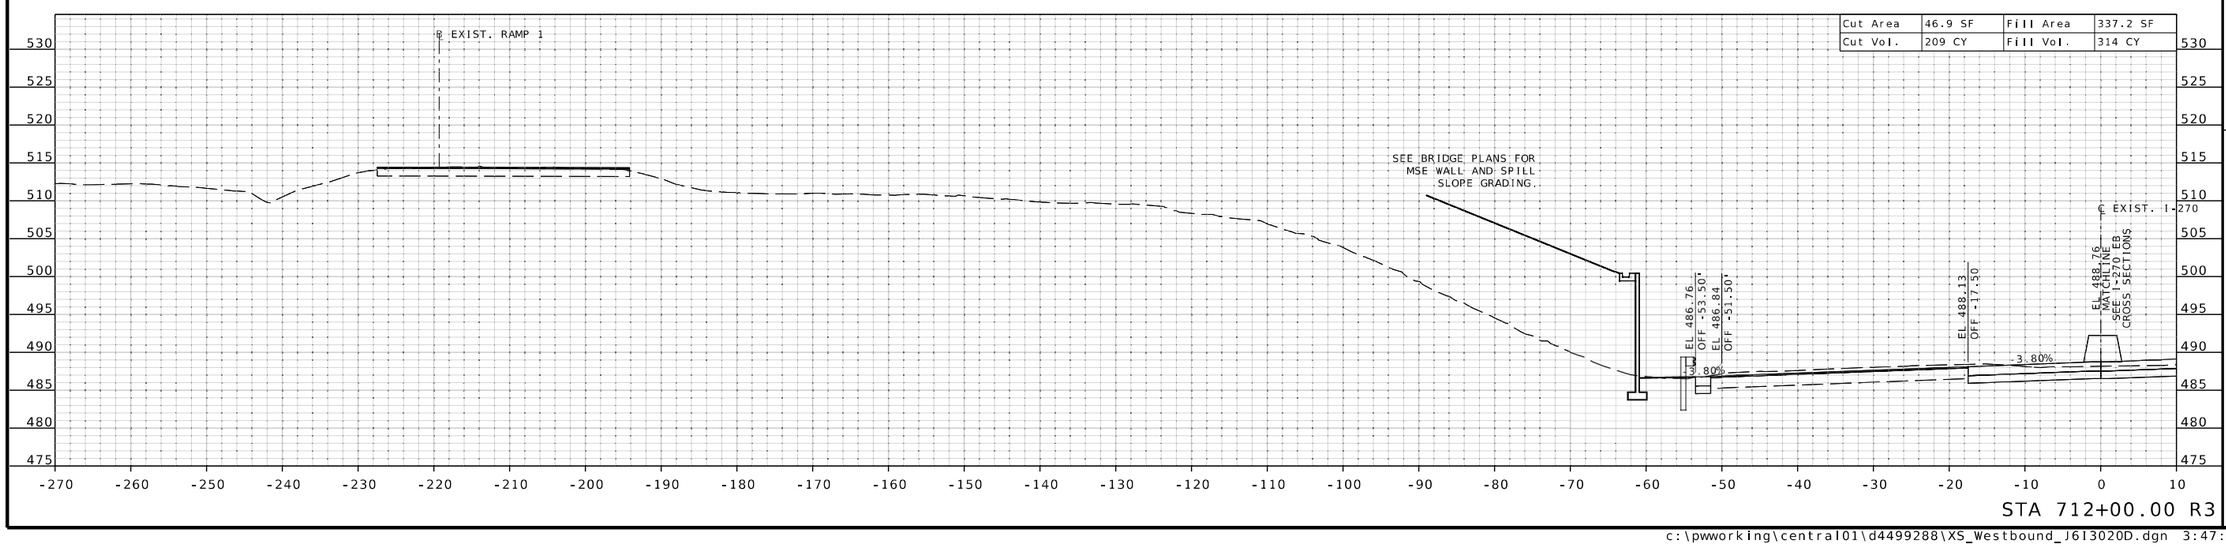

STA 712+00.00 R3

STATE OF MISSOURI
EUGENE LOUIS KUEKER JR.
NUMBER PE-2011009912
PROFESSIONAL ENGINEER

THIS SHEET HAS BEEN SIGNED, SEALED, AND DATED ELECTRONICALLY.

DATE PREPARED
3/25/2026

ROUTE	STATE
I-270	MO
DISTRICT	SHEET NO.
SL	XS-59

COUNTY
ST. LOUIS

JOB NO.
J6I3020D

CONTRACT ID.

PROJECT NO.

BRIDGE NO.

DESCRIPTION	DATE

IF A SEAL IS PRESENT ON THIS SHEET IT HAS BEEN ELECTRONICALLY SEALED AND DATED.

MISSOURI HIGHWAYS AND TRANSPORTATION COMMISSION
105 WEST CAPITOL
JEFFERSON CITY, MO 65102
1-888-ASK-MODOT (1-888-275-6636)

HDR Engineering, Inc.
1001 Highlands Plaza Drive
Suite 200
St. Louis, MO 63110-1337
314-425-8300
Certificate of Authority: 000856

℄ EXIST. I-270 WB SHEET 17 OF 42

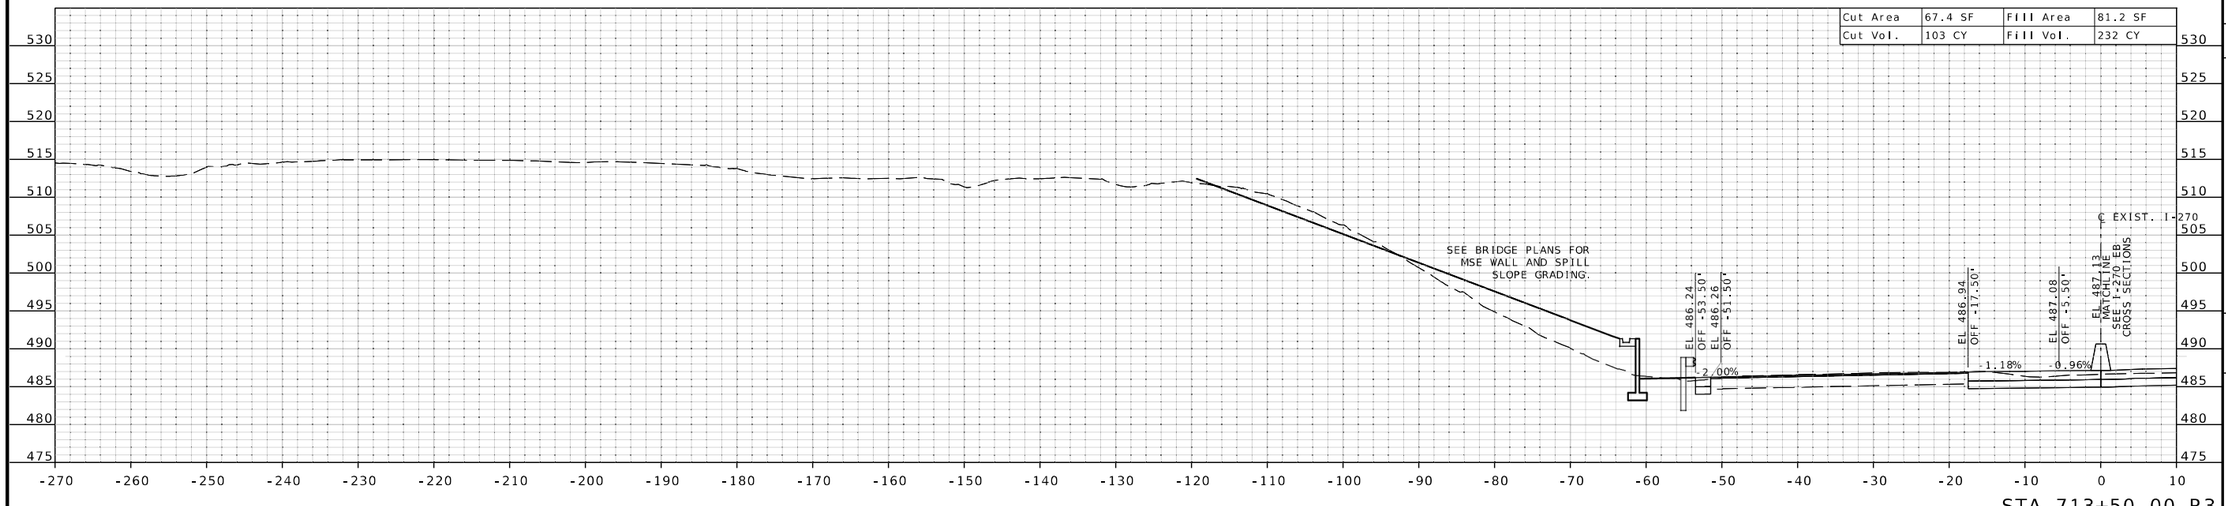

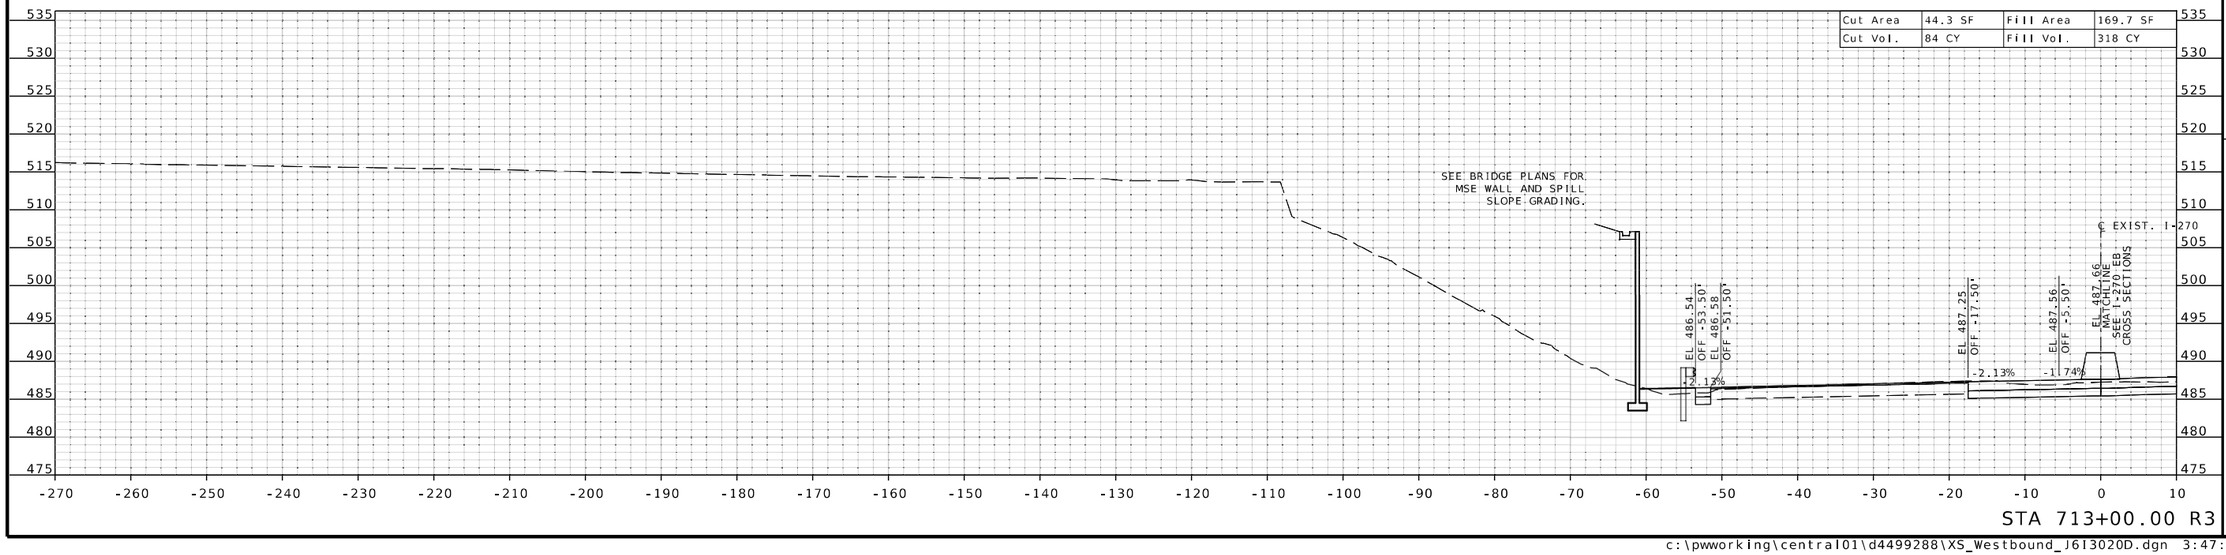

STATE OF MISSOURI
EUGENE LOUIS KUEKER JR.
NUMBER PE-2011009912
PROFESSIONAL ENGINEER
THIS SHEET HAS BEEN SIGNED, SEALED, AND DATED ELECTRONICALLY.

DATE PREPARED
3/25/2026

ROUTE	STATE
I-270	MO

DISTRICT	SHEET NO.
SL	XS-60

COUNTY
ST. LOUIS

JOB NO.
J6I3020D

CONTRACT ID.

PROJECT NO.

BRIDGE NO.

DESCRIPTION	DATE

IF A SEAL IS PRESENT ON THIS SHEET IT HAS BEEN ELECTRONICALLY SEALED AND DATED.

MISSOURI HIGHWAYS AND TRANSPORTATION COMMISSION
105 WEST CAPITOL
JEFFERSON CITY, MO 65102
1-888-ASK-MODOT (1-888-275-6636)

HDR Engineering, Inc.
1001 Highlands Plaza Drive
Suite 200
St. Louis, MO 63110-1337
314-425-6300
Certificate of Authority: 000856

℄ EXIST. I-270 WB SHEET 18 OF 42

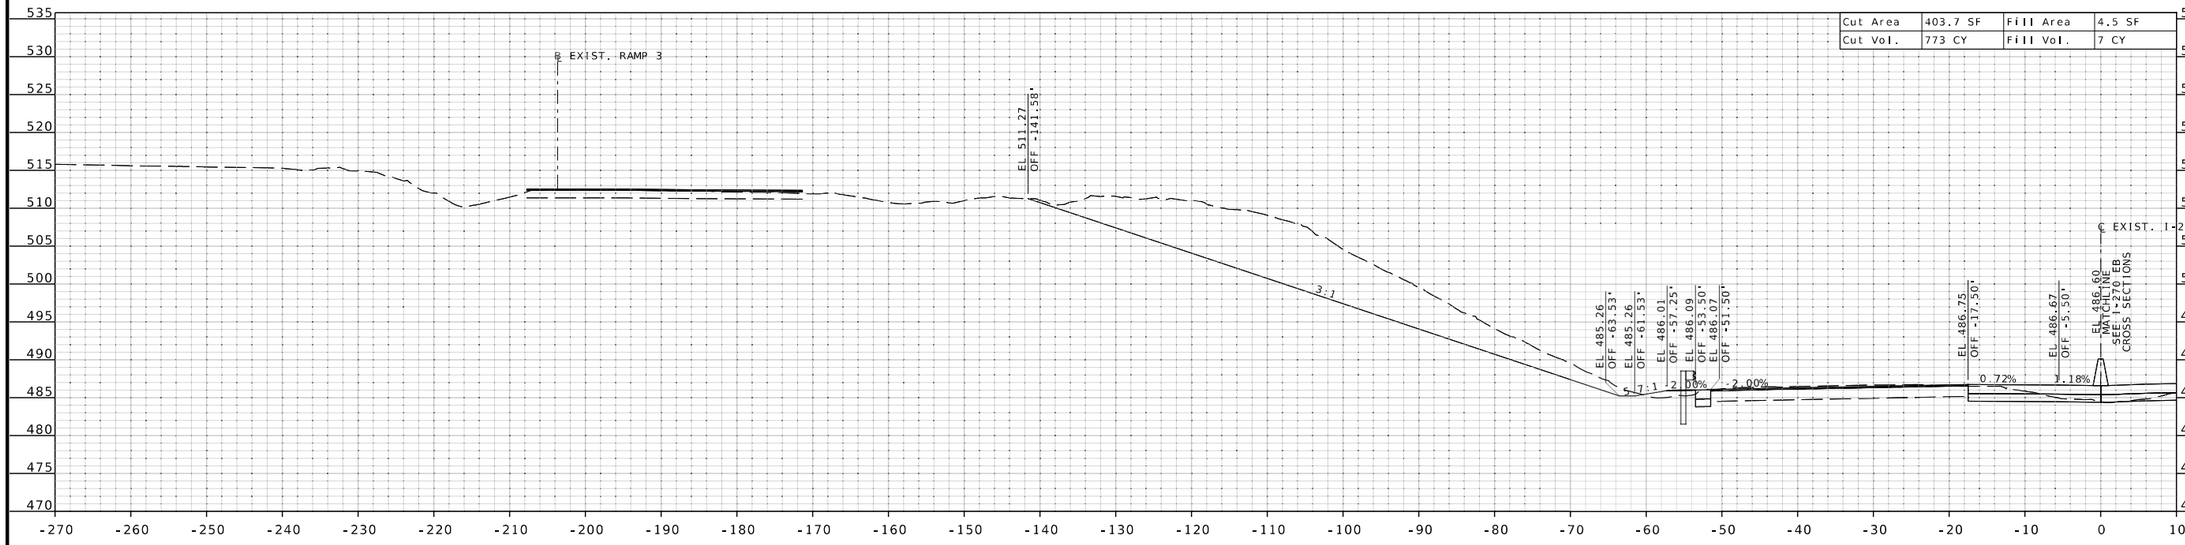

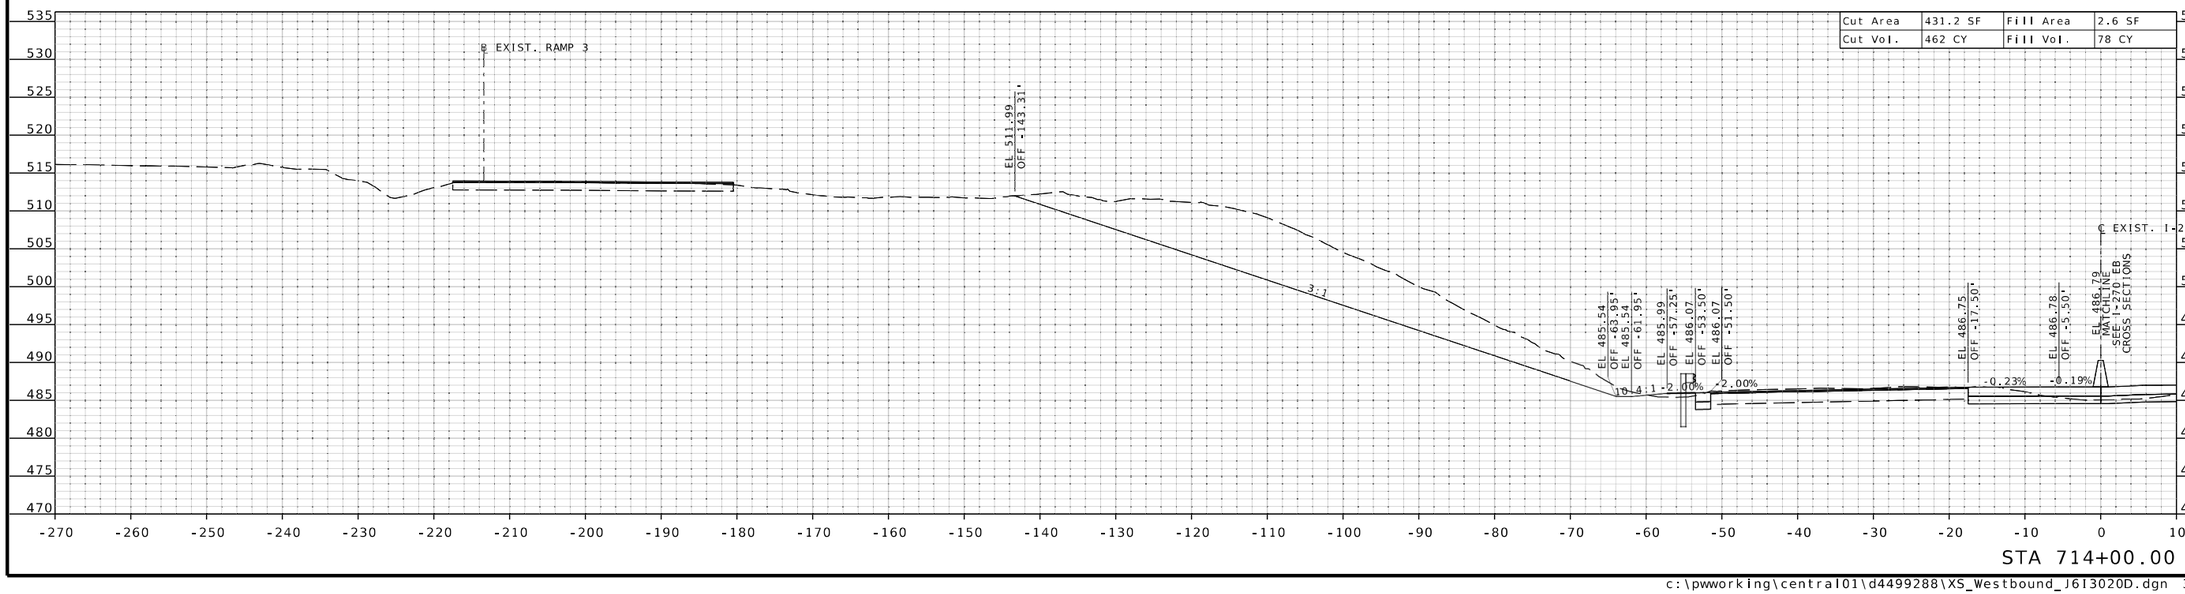

STATE OF MISSOURI
EUGENE LOUIS KUEKER JR.
NUMBER PE-2011009912
PROFESSIONAL ENGINEER

THIS SHEET HAS BEEN SIGNED, SEALED, AND DATED ELECTRONICALLY.

DATE PREPARED
3/25/2026

ROUTE	STATE
I-270	MO

DISTRICT	SHEET NO.
SL	XS-61

COUNTY
ST. LOUIS

JOB NO.
J6I3020D

CONTRACT ID.

PROJECT NO.

BRIDGE NO.

DESCRIPTION	DATE

IF A SEAL IS PRESENT ON THIS SHEET IT HAS BEEN ELECTRONICALLY SEALED AND DATED.

MISSOURI HIGHWAYS AND TRANSPORTATION COMMISSION
105 WEST CAPITOL
JEFFERSON CITY, MO 65102
1-888-ASK-MODOT (1-888-275-6636)

HDR Engineering, Inc.
1001 Highlands Plaza Drive
Suite 200
St. Louis, MO 63110-1337
314-425-8300
Certificate of Authority: 000856

℄ EXIST. I-270 WB SHEET 19 OF 42

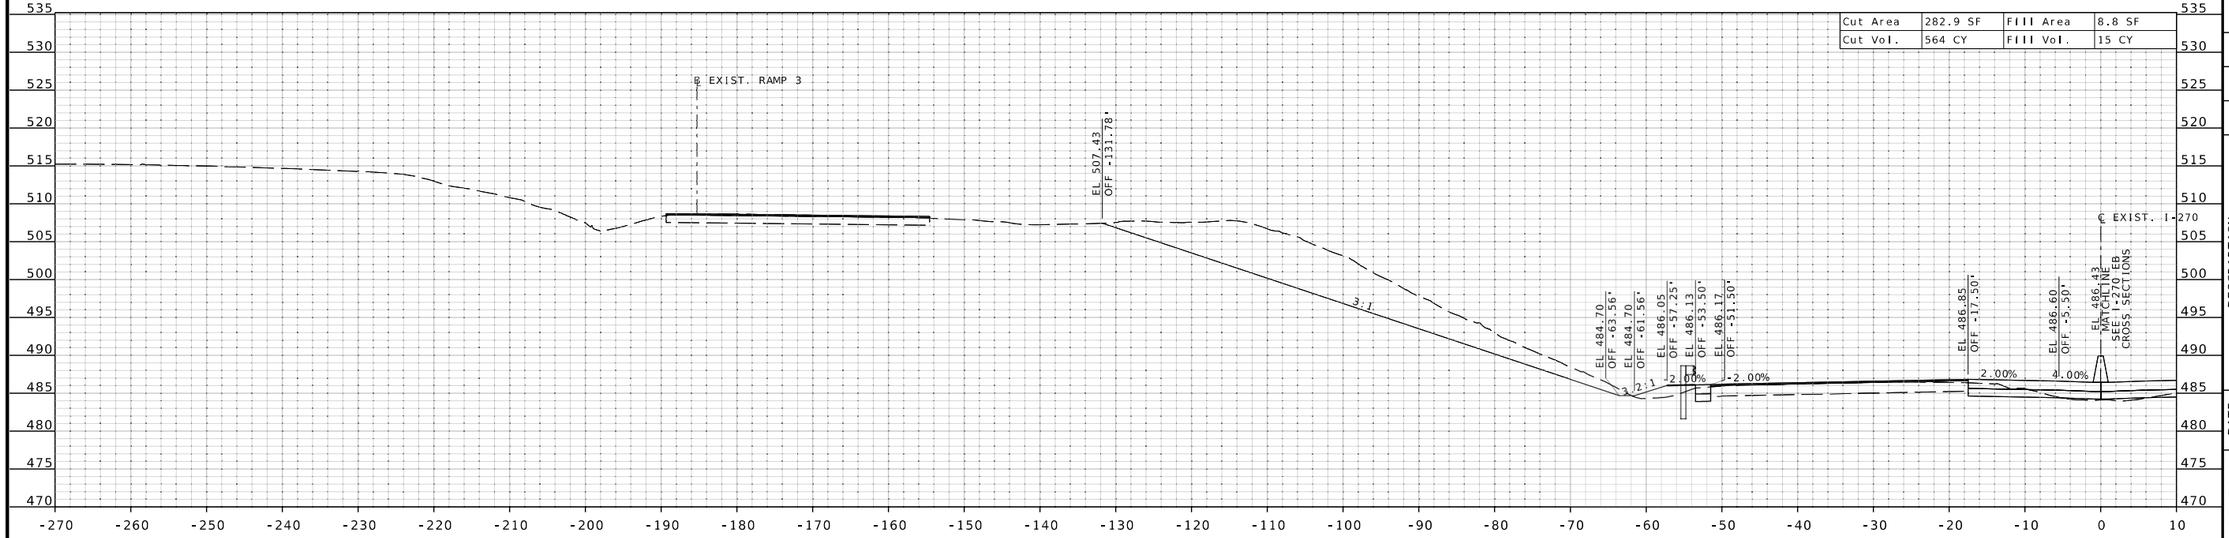

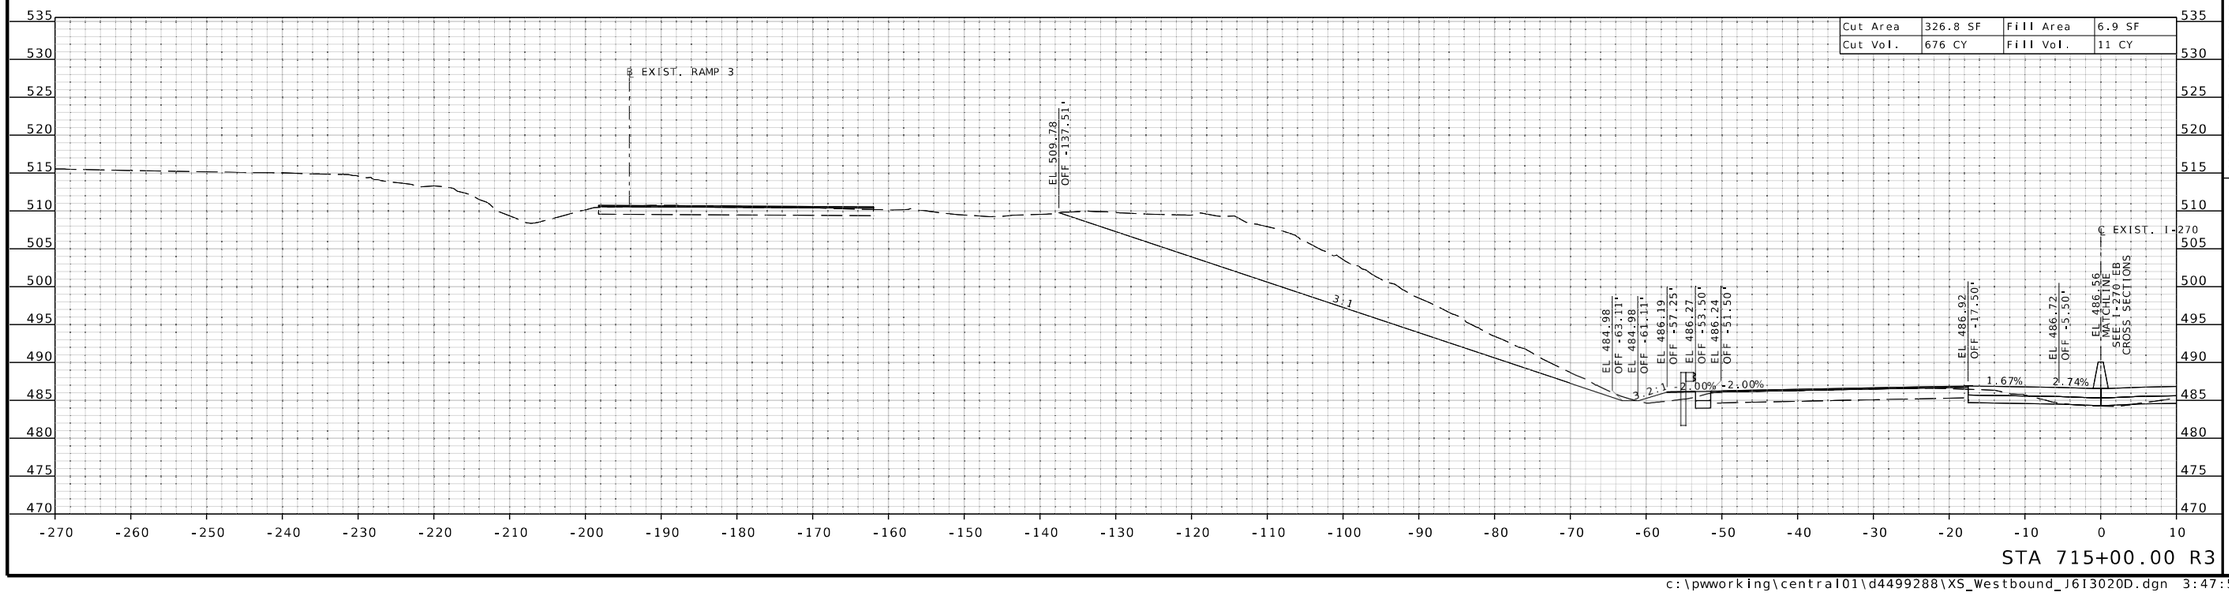

THIS SHEET HAS BEEN SIGNED, SEALED, AND DATED ELECTRONICALLY.

DATE PREPARED
3/25/2026

ROUTE	STATE
I-270	MO
DISTRICT	SHEET NO.
SL	XS-62

COUNTY
ST. LOUIS

JOB NO.
J6I3020D

CONTRACT ID.

PROJECT NO.

BRIDGE NO.

DESCRIPTION	DATE

IF A SEAL IS PRESENT ON THIS SHEET IT HAS BEEN ELECTRONICALLY SEALED AND DATED.

MISSOURI HIGHWAYS AND TRANSPORTATION COMMISSION
105 WEST CAPITOL
JEFFERSON CITY, MO 65102
1-888-ASK-MODOT (1-888-275-6636)

HDR Engineering, Inc.
1001 Highlands Plaza Drive
Suite 200
St. Louis, MO 63110-1337
314-425-8300
Certificate of Authority: 000856

℄ EXIST. I-270 WB SHEET 20 OF 42

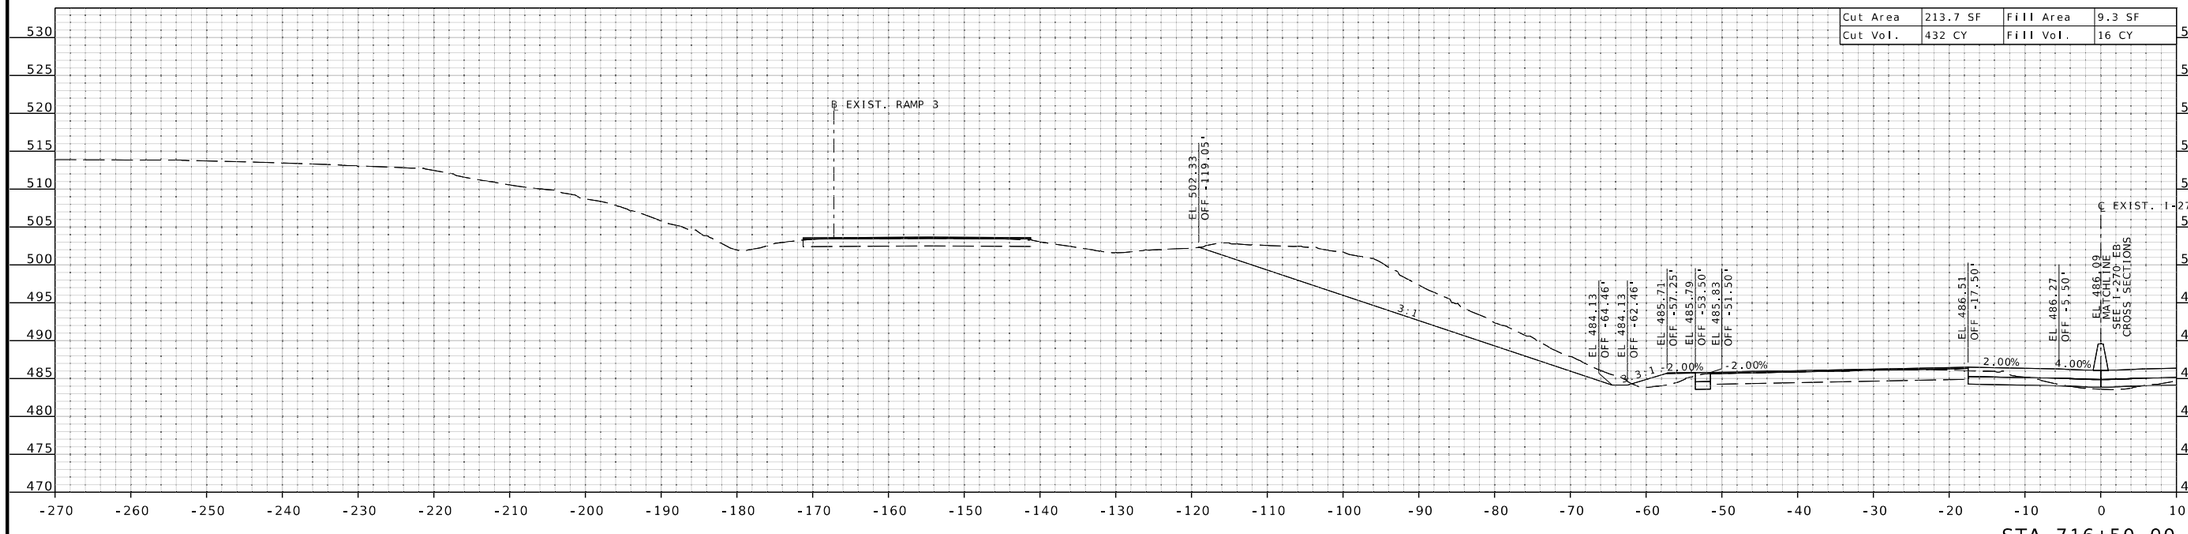

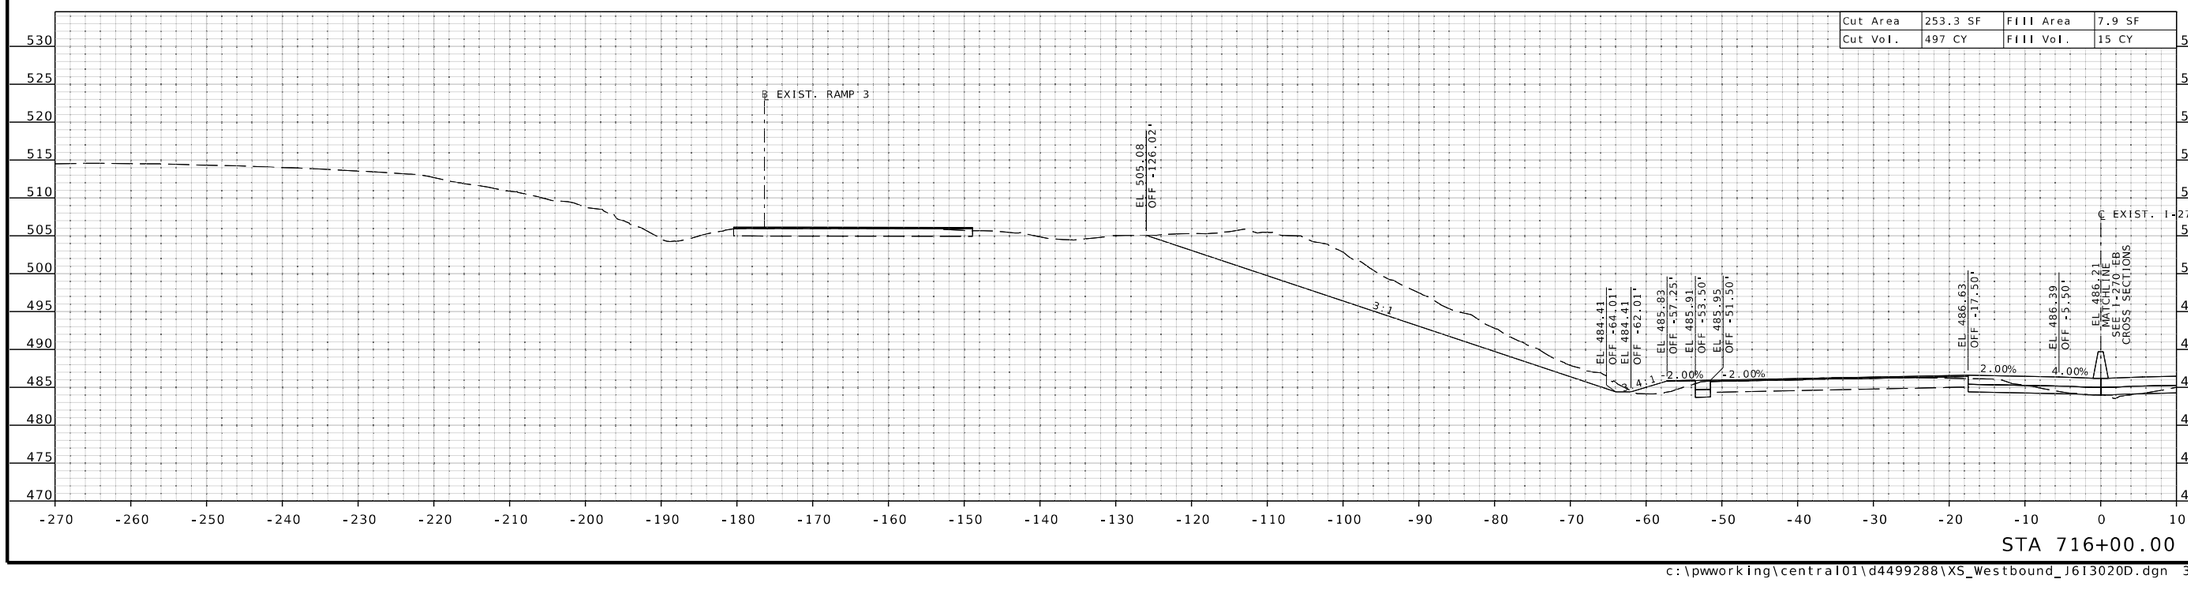

STATE OF MISSOURI
EUGENE LOUIS KUEKER JR.
NUMBER PE-2011009912
PROFESSIONAL ENGINEER

THIS SHEET HAS BEEN SIGNED, SEALED, AND DATED ELECTRONICALLY.

DATE PREPARED
3/25/2026

ROUTE	STATE
I-270	MO

DISTRICT	SHEET NO.
SL	XS-63

COUNTY
ST. LOUIS

JOB NO.
J6I3020D

CONTRACT ID.

PROJECT NO.

BRIDGE NO.

DESCRIPTION	DATE

MISSOURI HIGHWAYS AND TRANSPORTATION COMMISSION
105 WEST CAPITOL
JEFFERSON CITY, MO 65102
1-888-ASK-MODOT (1-888-275-6636)

HDR Engineering, Inc.
1001 Highlands Plaza Drive
Suite 200
St. Louis, MO 63110-1337
314-425-8300
Certificate of Authority: 000856

IF A SEAL IS PRESENT ON THIS SHEET IT HAS BEEN ELECTRONICALLY SEALED AND DATED.

℄ EXIST. I-270 WB SHEET 21 OF 42

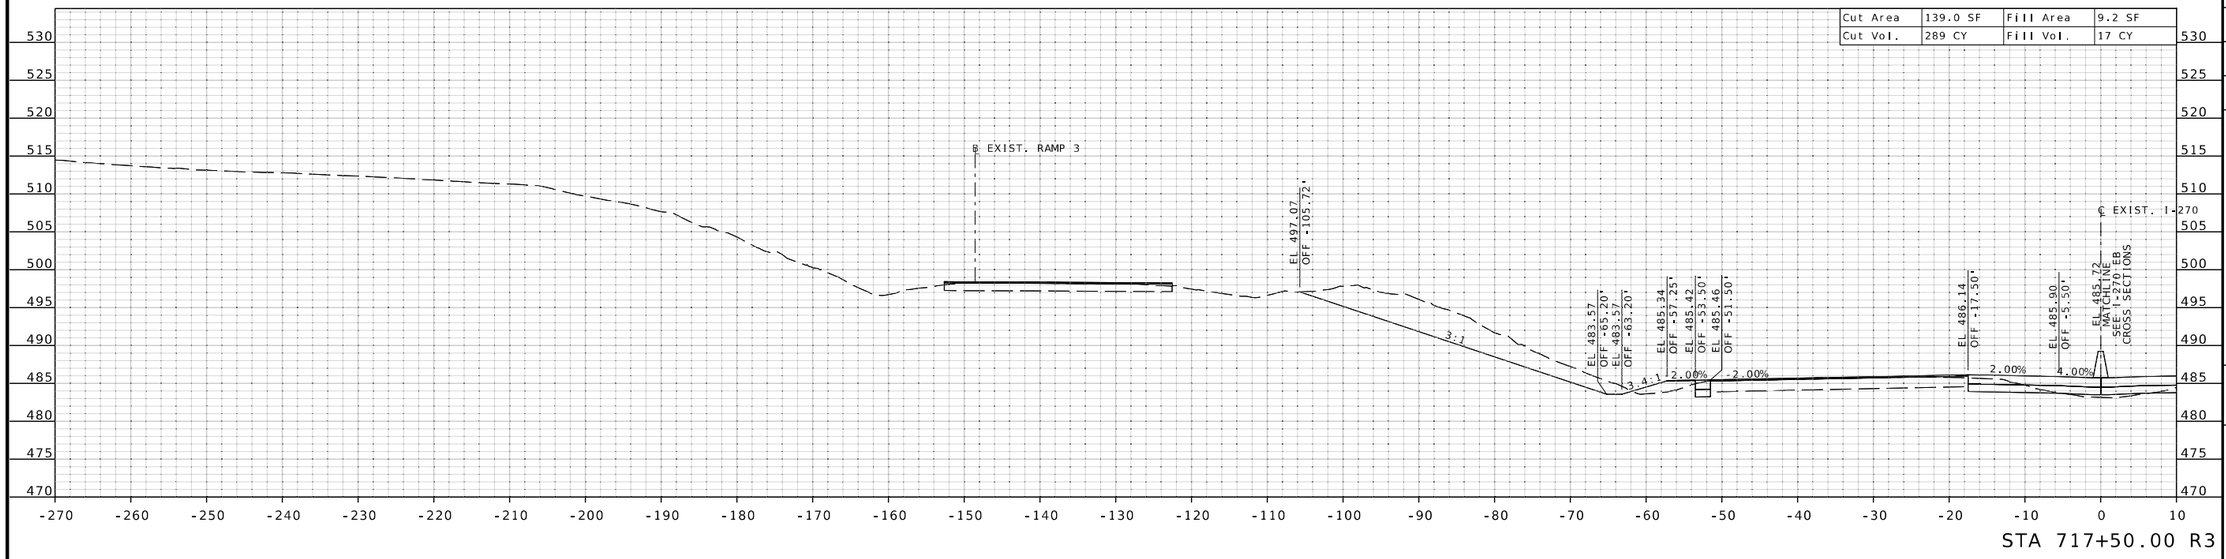

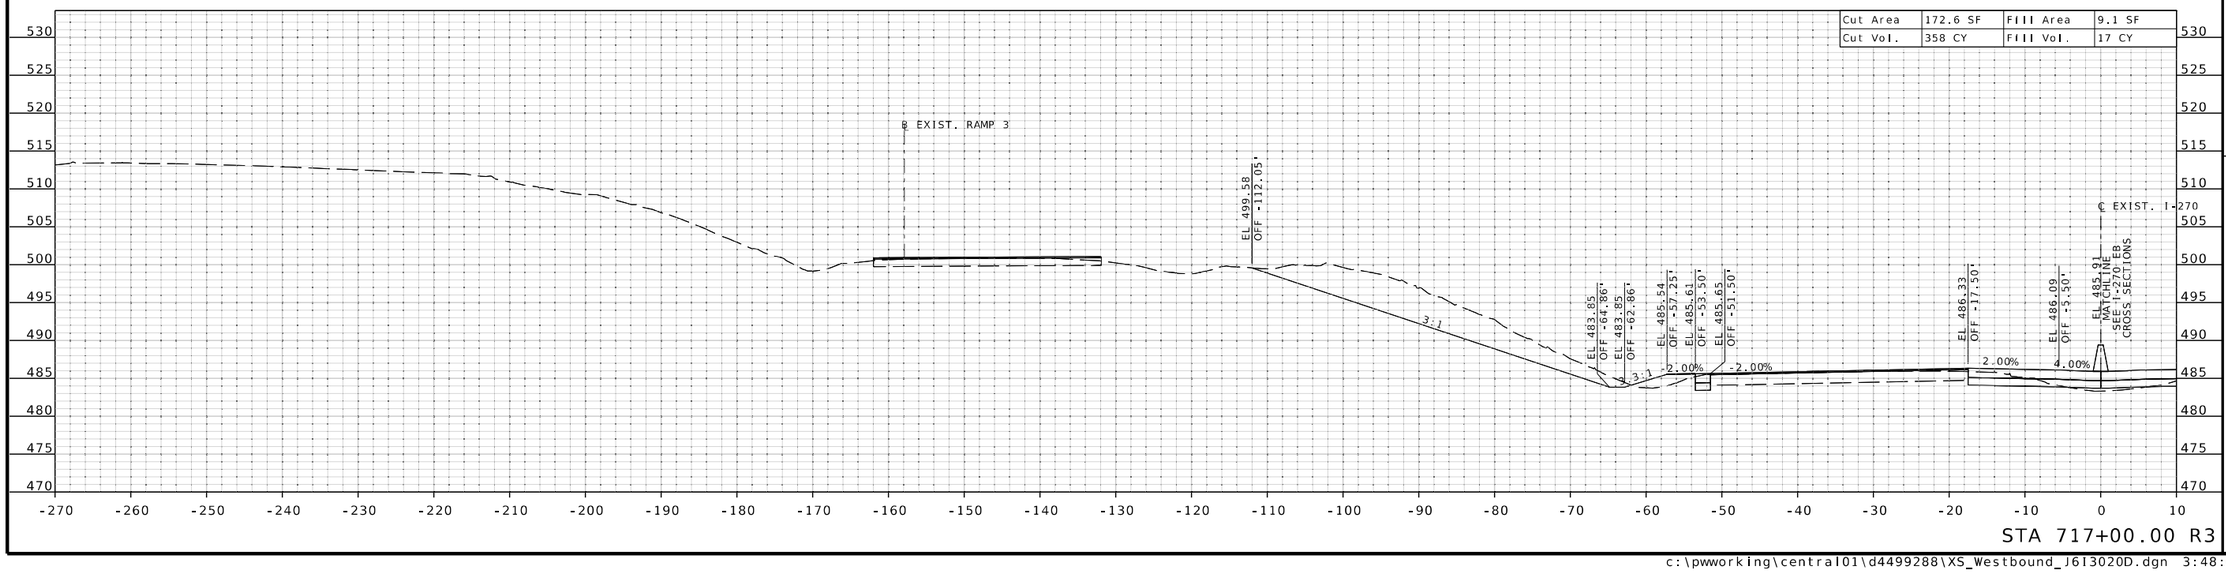

STATE OF MISSOURI
EUGENE LOUIS KUEKER JR.
NUMBER PE-2011009912
PROFESSIONAL ENGINEER

THIS SHEET HAS BEEN SIGNED, SEALED, AND DATED ELECTRONICALLY.

DATE PREPARED
3/25/2026

ROUTE	STATE
I-270	MO

DISTRICT	SHEET NO.
SL	XS-64

COUNTY
ST. LOUIS

JOB NO.
J6I3020D

CONTRACT ID.

PROJECT NO.

BRIDGE NO.

DESCRIPTION	DATE

IF A SEAL IS PRESENT ON THIS SHEET IT HAS BEEN ELECTRONICALLY SEALED AND DATED.

MISSOURI HIGHWAYS AND TRANSPORTATION COMMISSION

105 WEST CAPITOL
JEFFERSON CITY, MO 65102
1-888-ASK-MODOT (1-888-275-6636)

HDR Engineering, Inc.
1001 Highlands Plaza Drive
Suite 200
St. Louis, MO 63110-1337
314-425-8300
Certificate of Authority: 000856

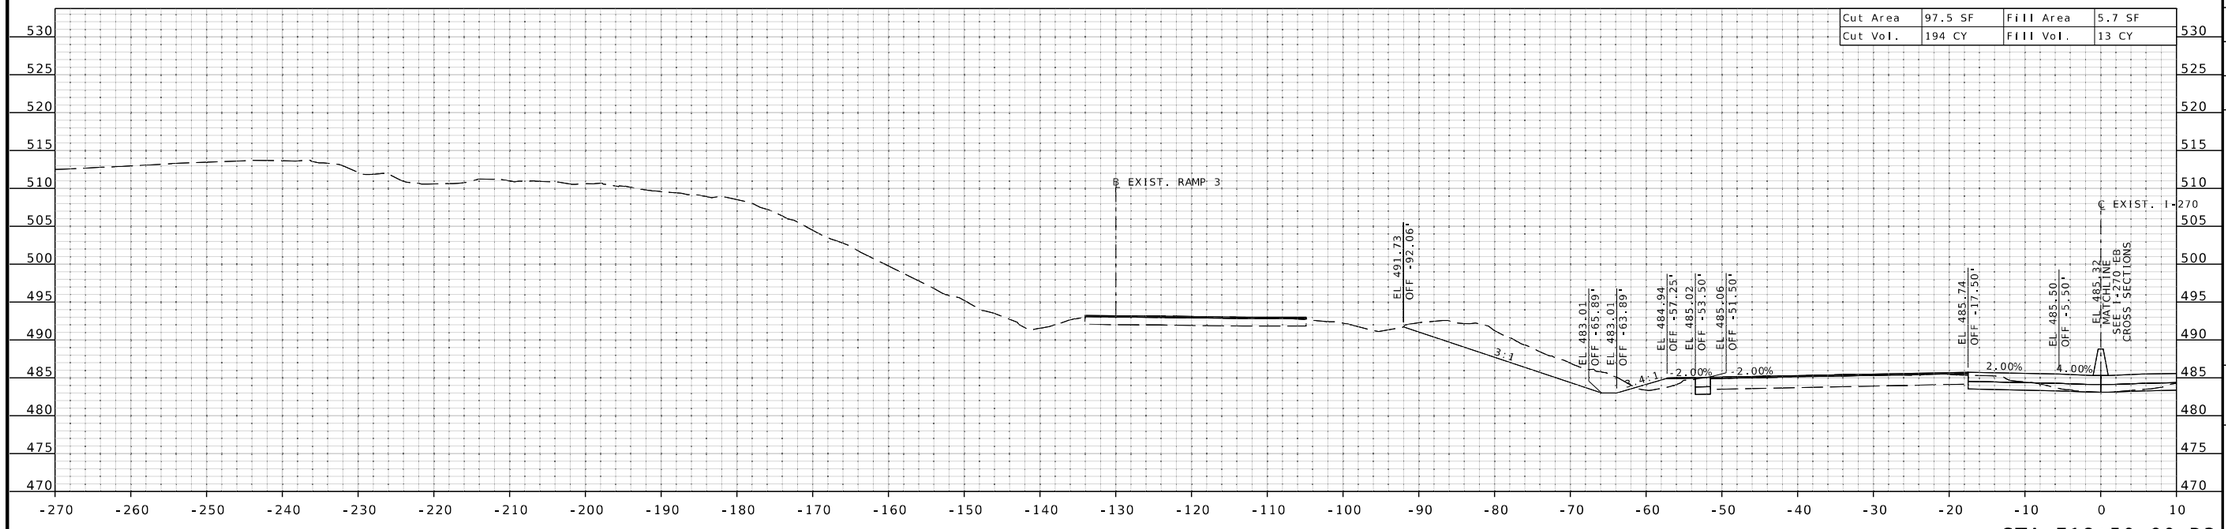

STA 718+50.00 R3

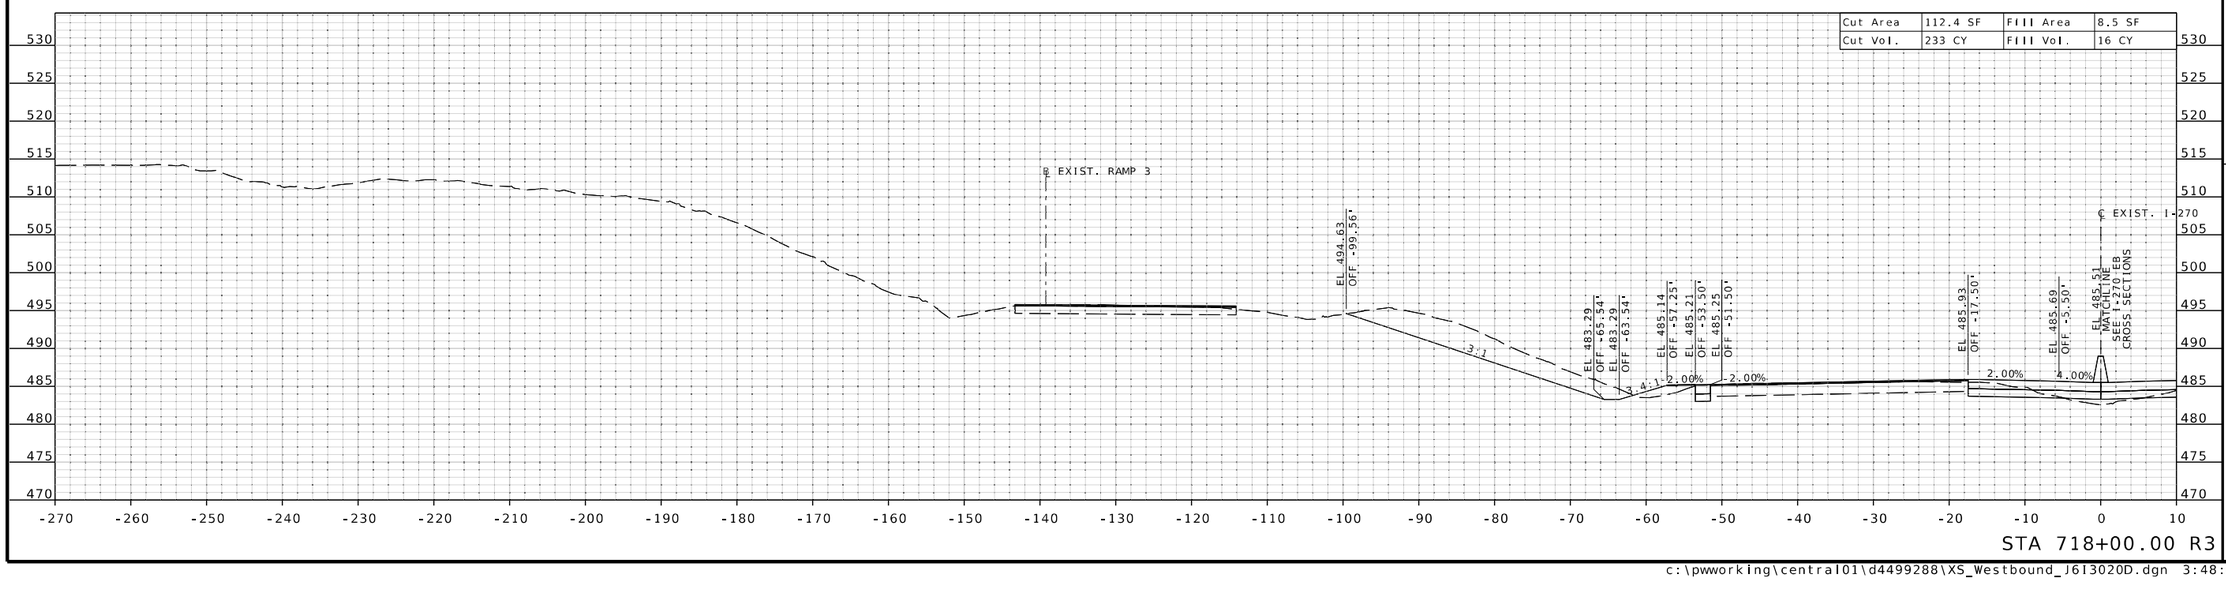

STA 718+00.00 R3

IF A SEAL IS PRESENT ON THIS SHEET IT HAS BEEN ELECTRONICALLY SEALED AND DATED.

STATE OF MISSOURI
EUGENE LOUIS KUELKER JR.
NUMBER PE-2011009912
PROFESSIONAL ENGINEER

THIS SHEET HAS BEEN SIGNED, SEALED, AND DATED ELECTRONICALLY.

DATE PREPARED
3/25/2026

ROUTE	STATE
I-270	MO
DISTRICT	SHEET NO.
SL	XS-65

COUNTY
ST. LOUIS

JOB NO.
J6I3020D

CONTRACT ID.

PROJECT NO.

BRIDGE NO.

DESCRIPTION	DATE

MISSOURI HIGHWAYS AND TRANSPORTATION COMMISSION

105 WEST CAPITOL
JEFFERSON CITY, MO 65102
1-888-ASK-MODOT (1-888-275-6636)

HDR Engineering, Inc.
1001 Highlands Plaza Drive
Suite 200
St. Louis, MO 63110-1337
314-425-8300
Certificate of Authority: 000856

℄ EXIST. I-270 WB SHEET 23 OF 42

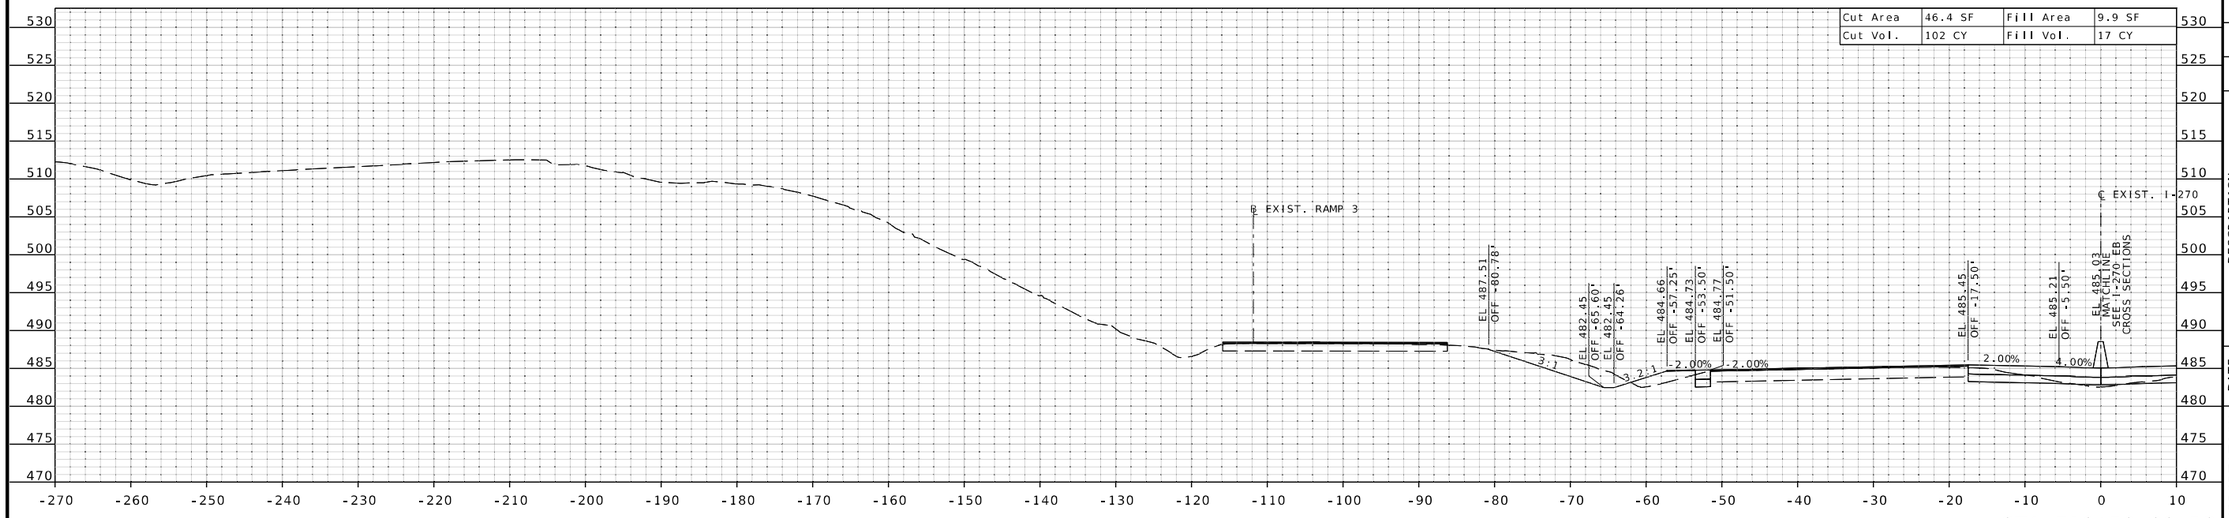

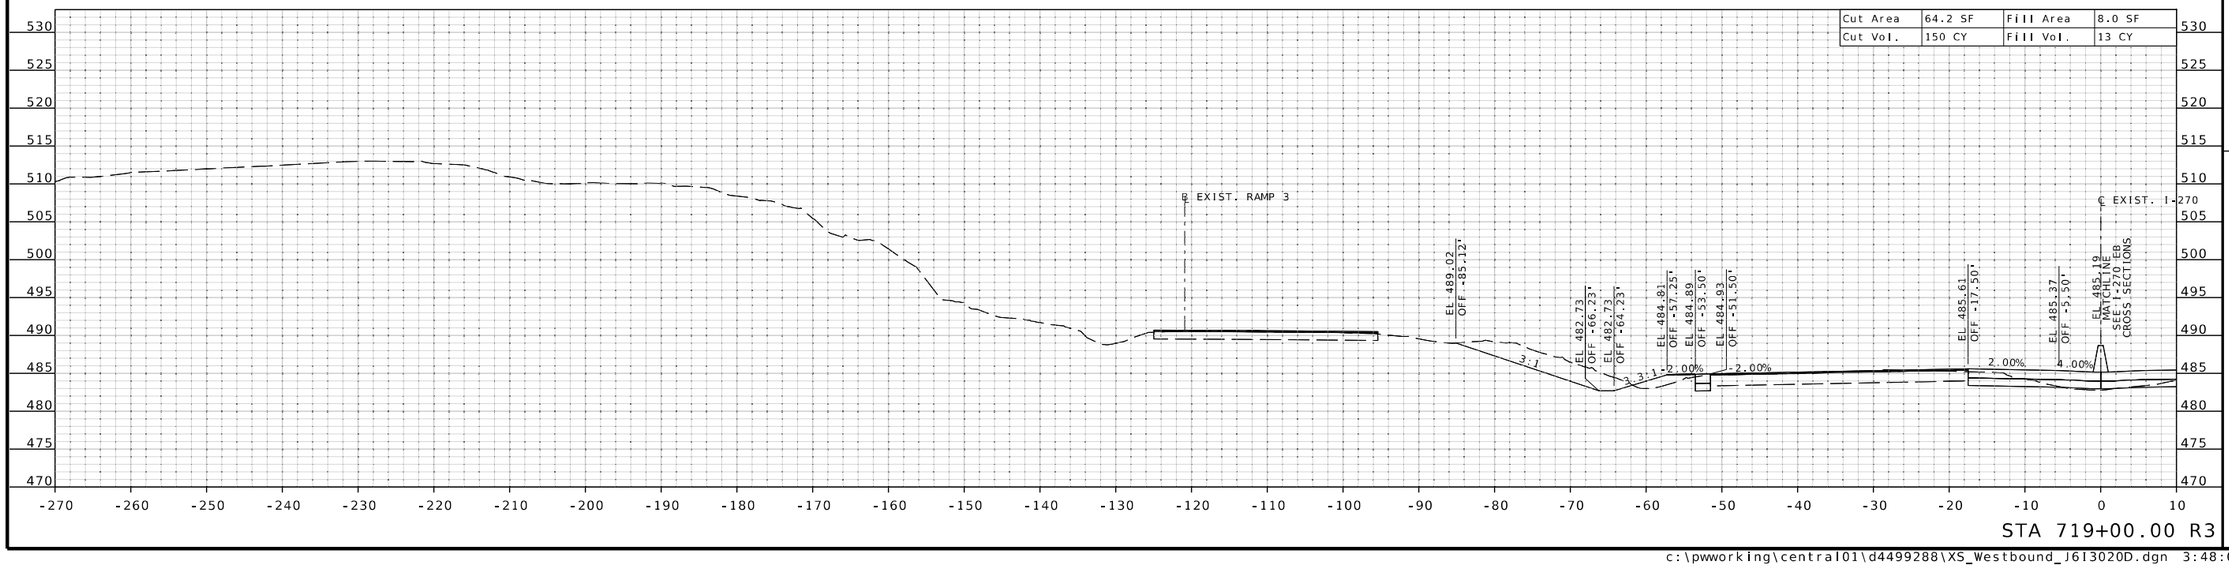

IF A SEAL IS PRESENT ON THIS SHEET IT HAS BEEN ELECTRONICALLY SEALED AND DATED.

STATE OF MISSOURI
EUGENE LOUIS KUEKER JR.
NUMBER PE-2011009912
PROFESSIONAL ENGINEER

THIS SHEET HAS BEEN SIGNED, SEALED, AND DATED ELECTRONICALLY.

DATE PREPARED
3/25/2026

ROUTE	STATE
I-270	MO

DISTRICT	SHEET NO.
SL	XS-66

COUNTY
ST. LOUIS

JOB NO.
J6I3020D

CONTRACT ID.

PROJECT NO.

BRIDGE NO.

DESCRIPTION	DATE

MISSOURI HIGHWAYS AND TRANSPORTATION COMMISSION

105 WEST CAPITOL
JEFFERSON CITY, MO 65102
1-888-ASK-MODOT (1-888-275-6636)

HDR Engineering, Inc.
1001 Highlands Plaza Drive
Suite 200
St. Louis, MO 63110-1337
314-425-8300
Certificate of Authority: 000856

℄ EXIST. I-270 WB SHEET 24 OF 42

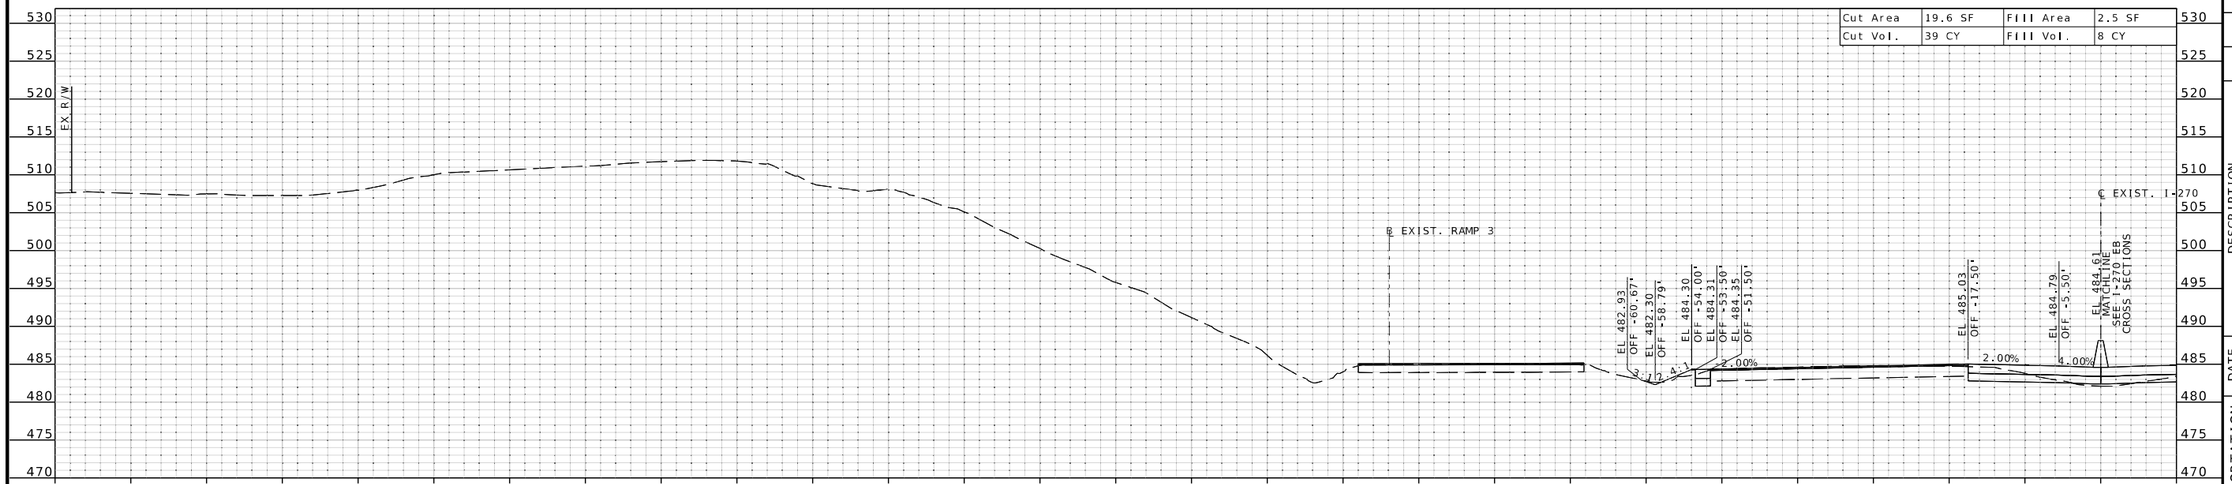

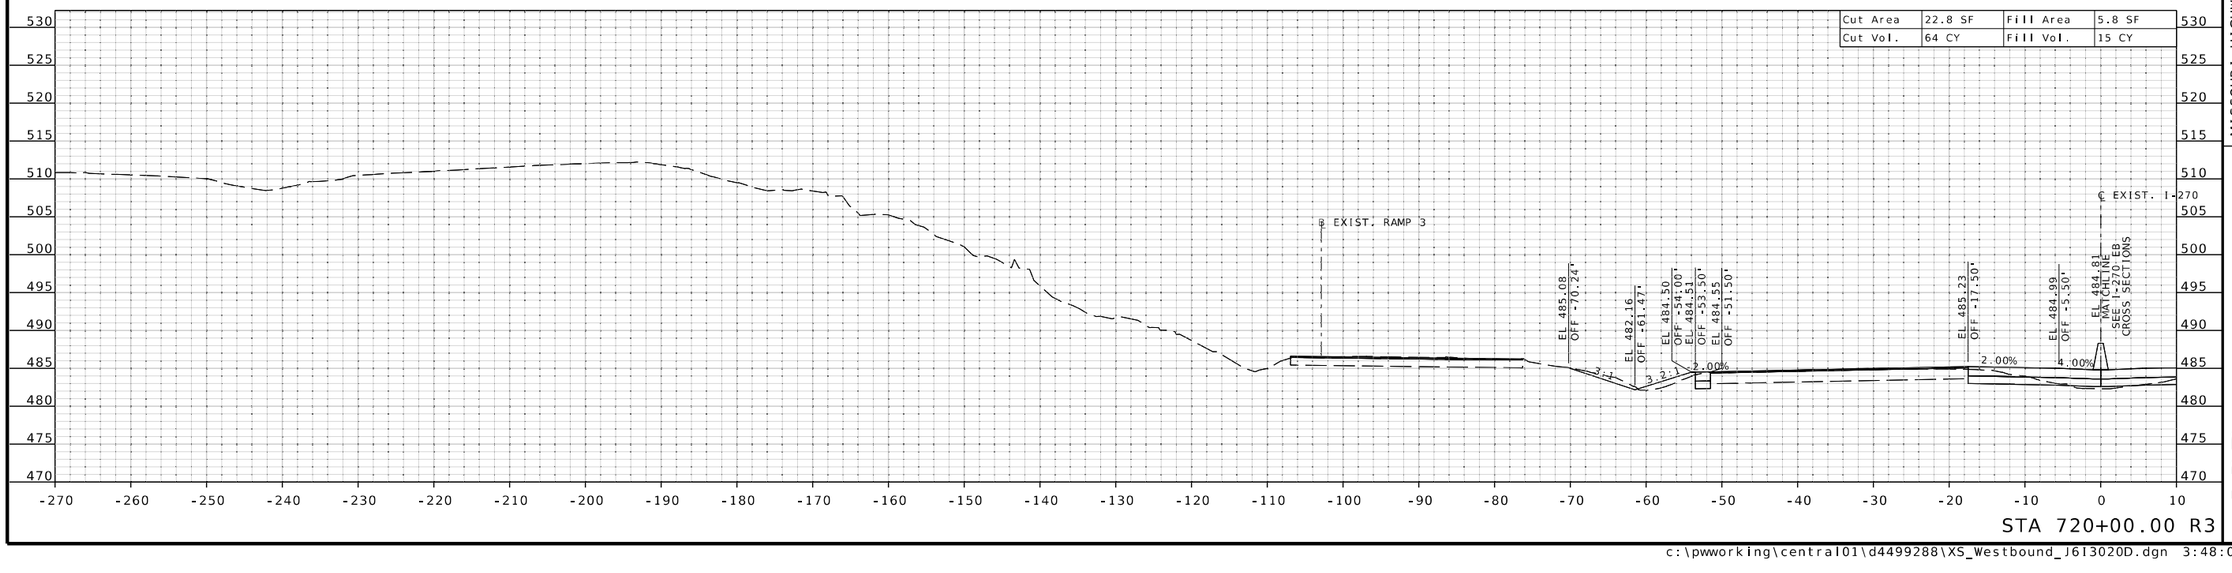

STATE OF MISSOURI
EUGENE LOUIS KUEKER JR.
NUMBER PE-2011009912
PROFESSIONAL ENGINEER

THIS SHEET HAS BEEN SIGNED, SEALED, AND DATED ELECTRONICALLY.

DATE PREPARED
3/25/2026

ROUTE	STATE
I-270	MO
DISTRICT	SHEET NO.
SL	XS-67

COUNTY
ST. LOUIS

JOB NO.
J6I3020D

CONTRACT ID.

PROJECT NO.

BRIDGE NO.

DESCRIPTION	DATE

MISSOURI HIGHWAYS AND TRANSPORTATION COMMISSION

105 WEST CAPITOL
JEFFERSON CITY, MO 65102
1-888-ASK-MODOT (1-888-275-6636)

HDR Engineering, Inc.
1001 Highlands Plaza Drive
Suite 200
St. Louis, MO 63110-1337
314-425-8300
Certificate of Authority: 000856

IF A SEAL IS PRESENT ON THIS SHEET IT HAS BEEN ELECTRONICALLY SEALED AND DATED.

c:\pwworking\central01\d4499288\XS_Westbound_J6I3020D.dgn 3:48:08 PM 3/25/2026

℄ EXIST. I-270 WB SHEET 25 OF 42

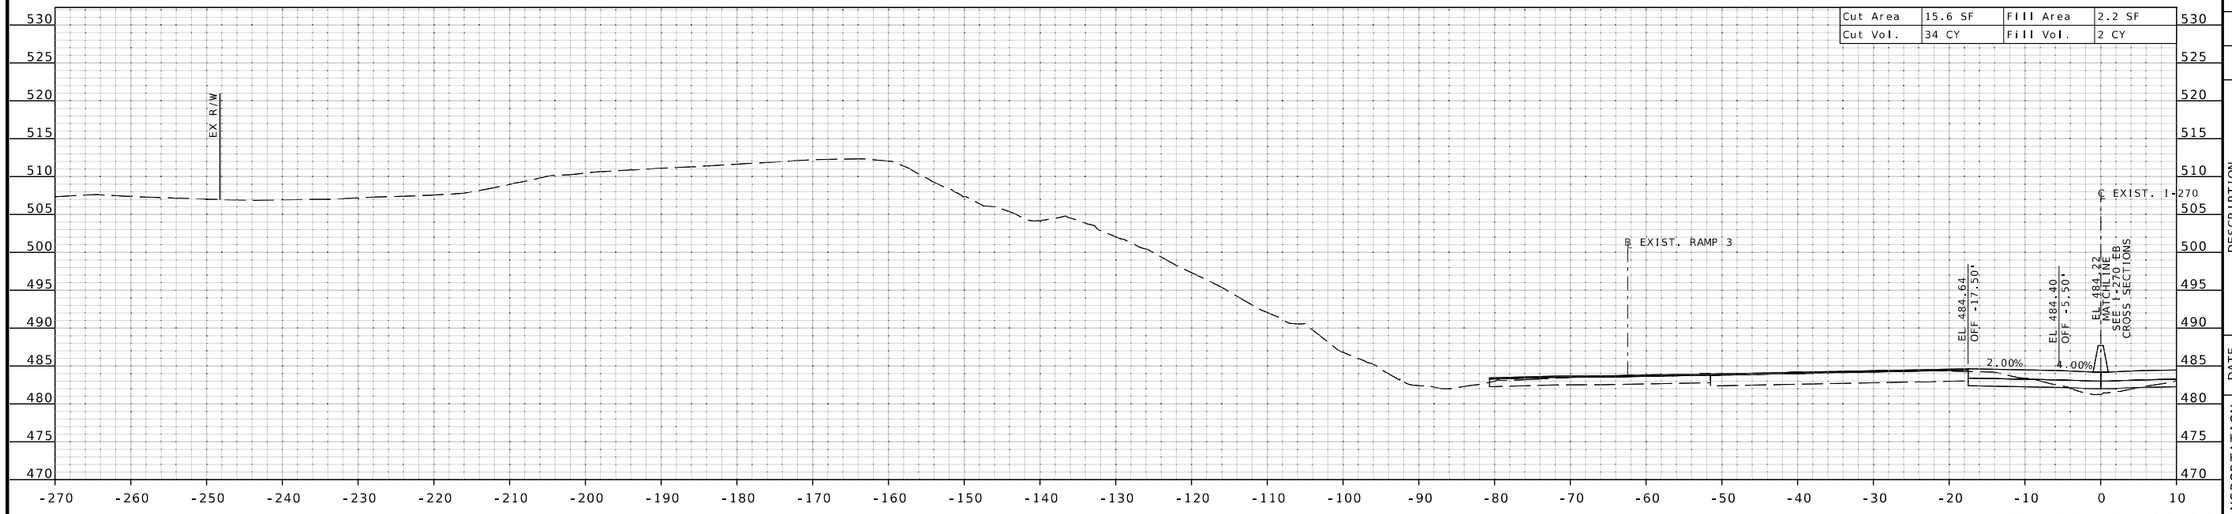

STA 721+50.00 R3

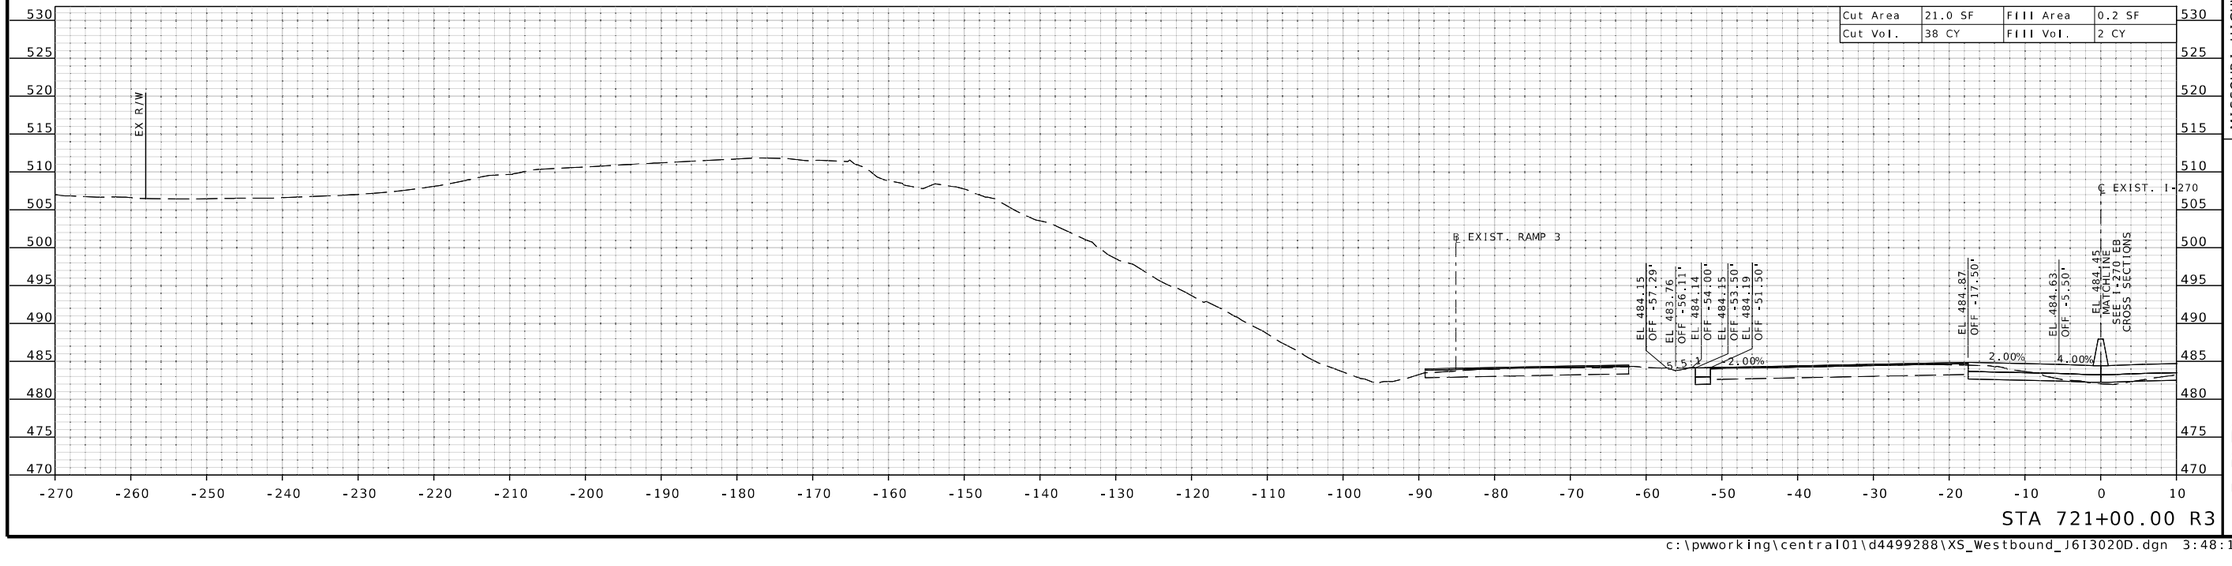

STA 721+00.00 R3

STATE OF MISSOURI
EUGENE LOUIS KUEKER JR.
NUMBER PE-2011009912
PROFESSIONAL ENGINEER

THIS SHEET HAS BEEN SIGNED, SEALED, AND DATED ELECTRONICALLY.

DATE PREPARED
3/25/2026

ROUTE	STATE
I-270	MO

DISTRICT	SHEET NO.
SL	XS-68

COUNTY
ST. LOUIS

JOB NO.
J6I3020D

CONTRACT ID.

PROJECT NO.

BRIDGE NO.

DESCRIPTION	DATE

IF A SEAL IS PRESENT ON THIS SHEET IT HAS BEEN ELECTRONICALLY SEALED AND DATED.

MISSOURI HIGHWAYS AND TRANSPORTATION COMMISSION
105 WEST CAPITOL
JEFFERSON CITY, MO 65102
1-888-ASK-MODOT (1-888-275-6636)

HDR Engineering, Inc.
1001 Highlands Plaza Drive
Suite 200
St. Louis, MO 63110-1337
314-425-8300
Certificate of Authority: 000856

℄ EXIST. I-270 WB SHEET 26 OF 42

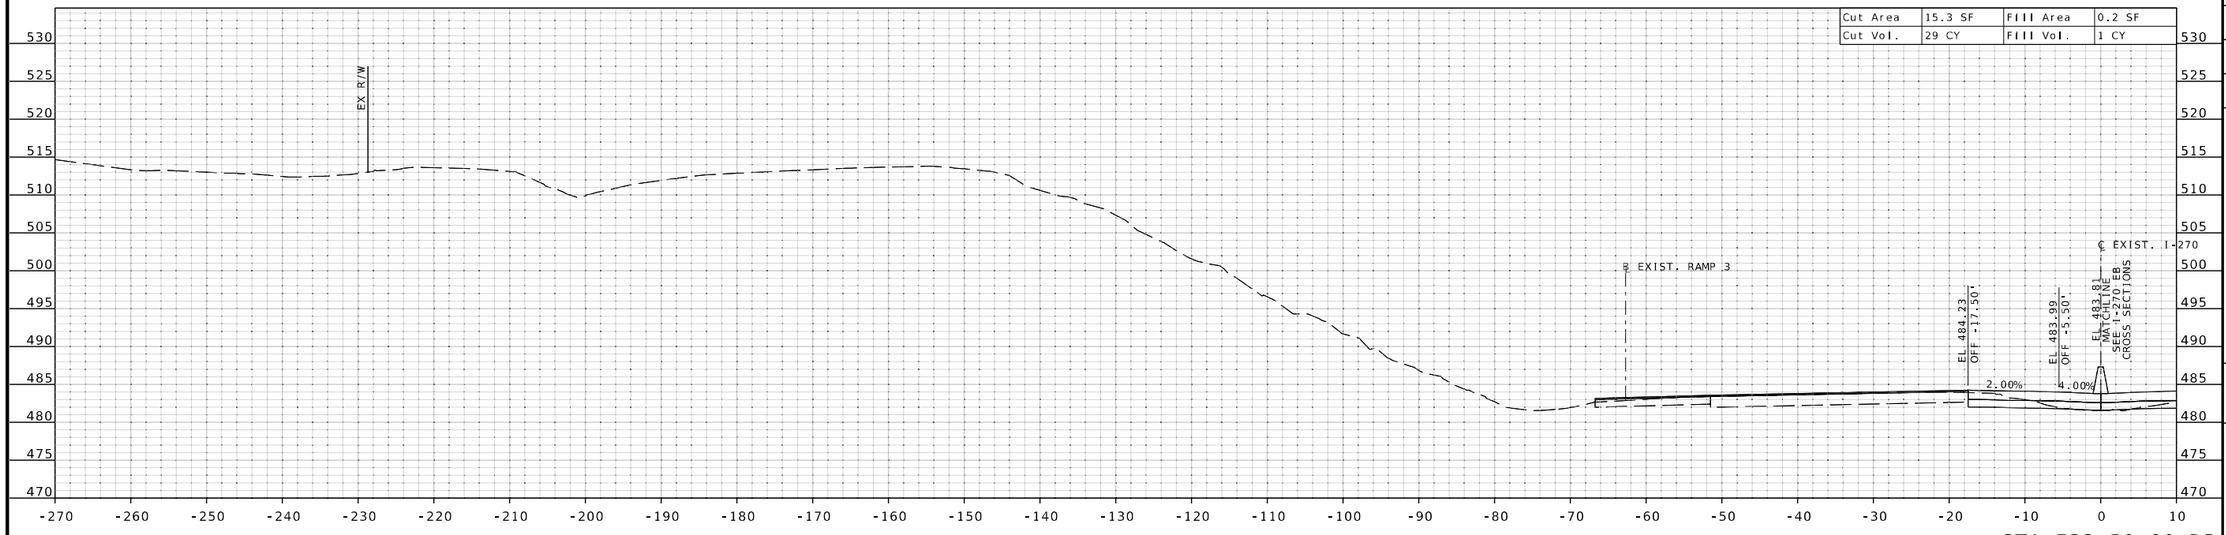

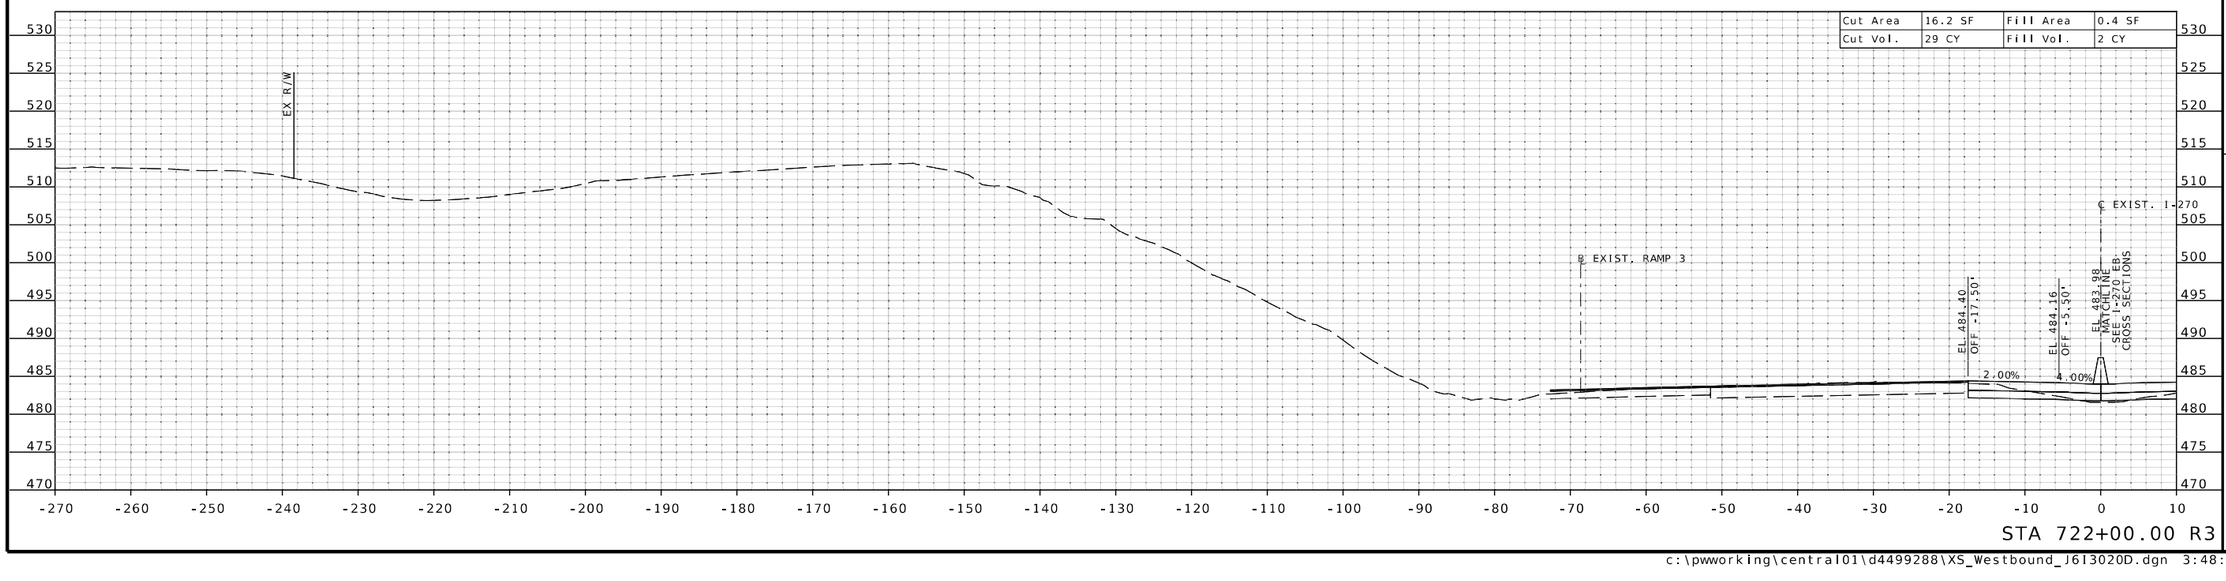

STATE OF MISSOURI
EUGENE LOUIS KUEKER JR.
NUMBER PE-2011009912
PROFESSIONAL ENGINEER

THIS SHEET HAS BEEN SIGNED, SEALED, AND DATED ELECTRONICALLY.

DATE PREPARED
3/25/2026

ROUTE	STATE
I-270	MO
DISTRICT	SHEET NO.
SL	XS-69

COUNTY
ST. LOUIS

JOB NO.
J6I3020D

CONTRACT ID.

PROJECT NO.

BRIDGE NO.

DESCRIPTION	DATE

MISSOURI HIGHWAYS AND TRANSPORTATION COMMISSION

105 WEST CAPITOL
JEFFERSON CITY, MO 65102
1-888-ASK-MODOT (1-888-275-6636)

HDR Engineering, Inc.
1001 Highlands Plaza Drive
Suite 200
St. Louis, MO 63110-1337
314-425-8300
Certificate of Authority: 000856

IF A SEAL IS PRESENT ON THIS SHEET IT HAS BEEN ELECTRONICALLY SEALED AND DATED.

℄ EXIST. I-270 WB SHEET 27 OF 42

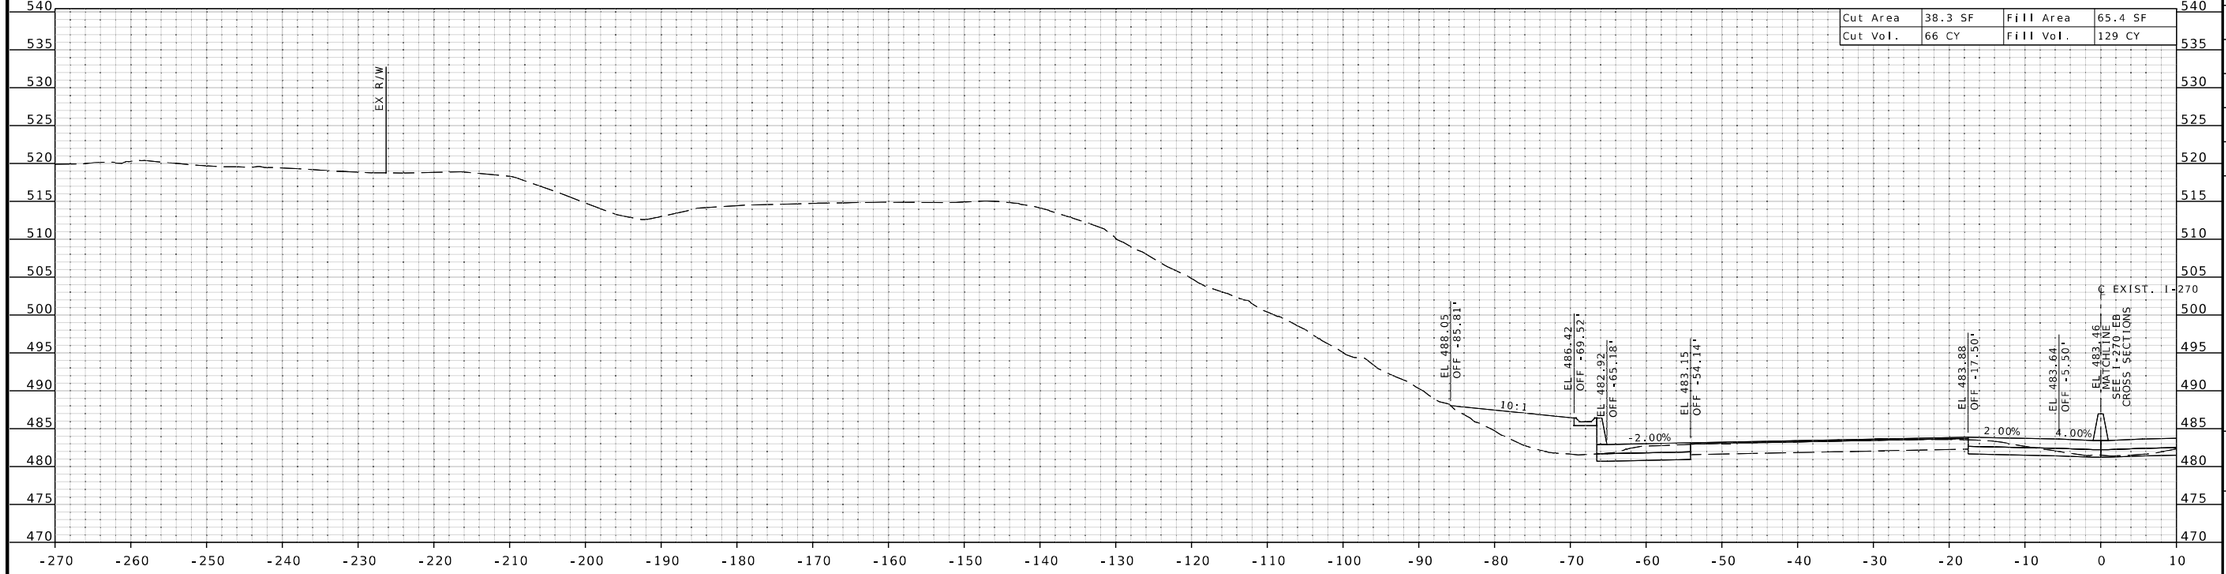

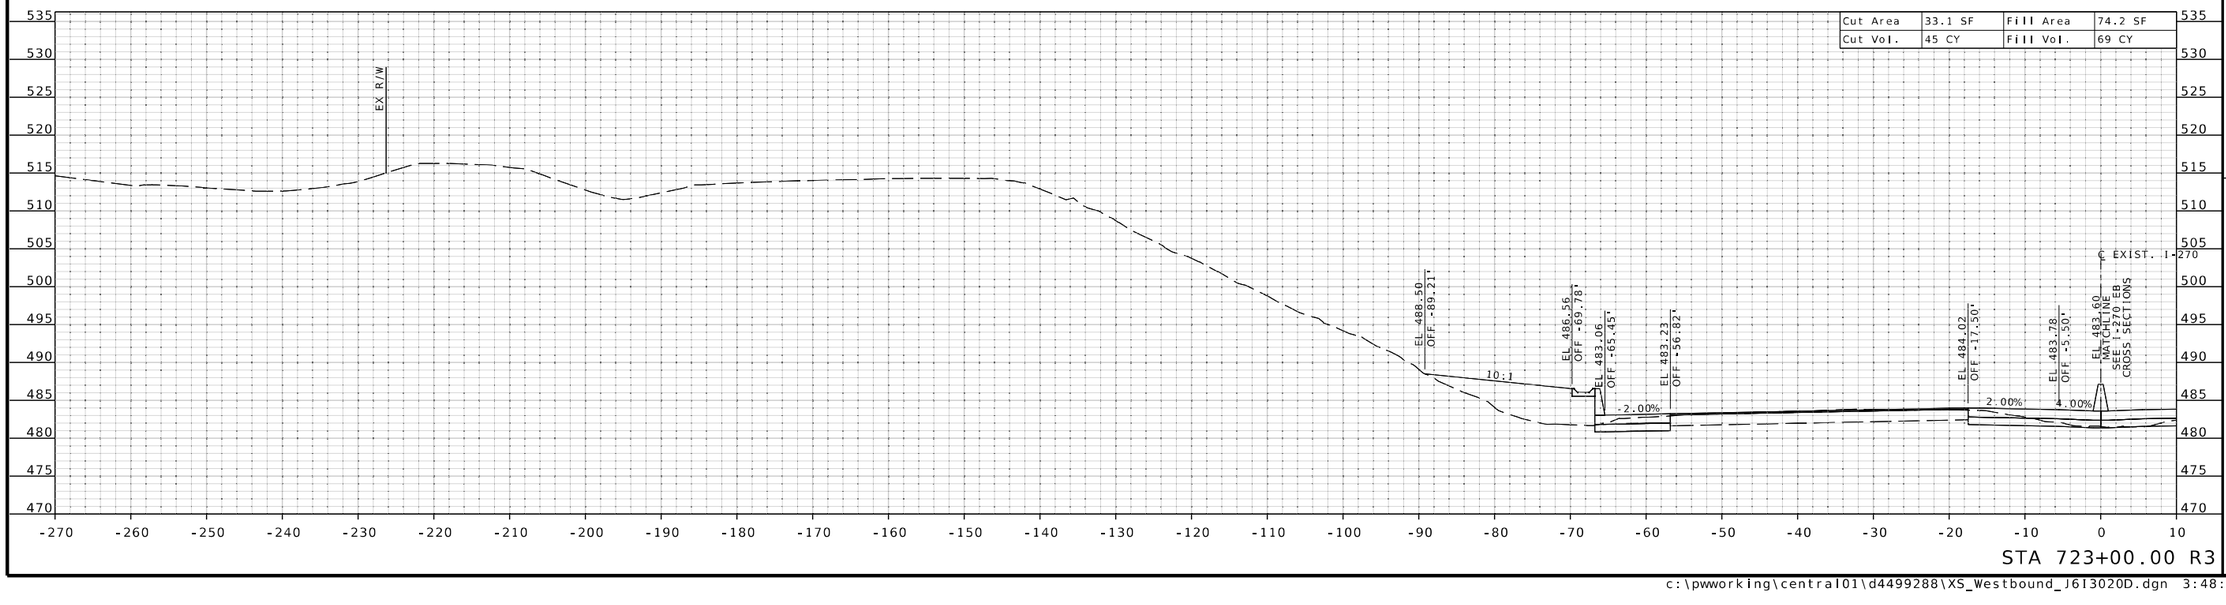

STATE OF MISSOURI
EUGENE LOUIS KUEKER JR.
NUMBER PE-2011009910
PROFESSIONAL ENGINEER

THIS SHEET HAS BEEN SIGNED, SEALED, AND DATED ELECTRONICALLY.

DATE PREPARED
3/25/2026

ROUTE	STATE
I-270	MO
DISTRICT	SHEET NO.
SL	XS-70

COUNTY
ST. LOUIS

JOB NO.
J6I3020D

CONTRACT ID.

PROJECT NO.

BRIDGE NO.

DESCRIPTION	DATE

IF A SEAL IS PRESENT ON THIS SHEET IT HAS BEEN ELECTRONICALLY SEALED AND DATED.

MISSOURI HIGHWAYS AND TRANSPORTATION COMMISSION
105 WEST CAPITOL
JEFFERSON CITY, MO 65102
1-888-ASK-MODOT (1-888-275-6636)

HDR Engineering, Inc.
1001 Highlands Plaza Drive
Suite 200
St. Louis, MO 63110-1337
314-425-8300
Certificate of Authority: 000856

℄ EXIST. I-270 WB SHEET 28 OF 42

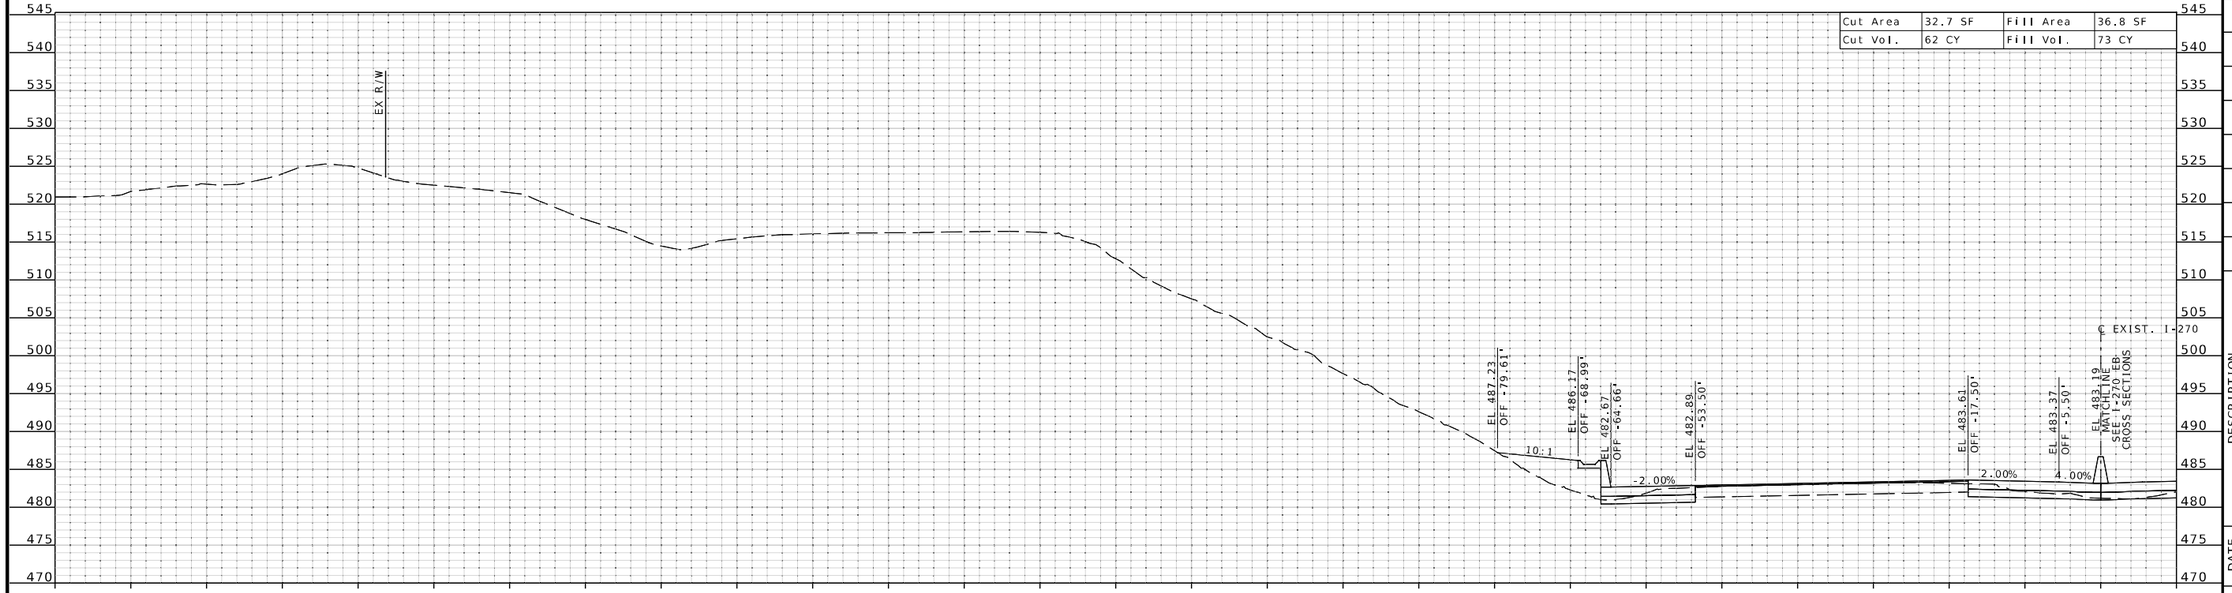

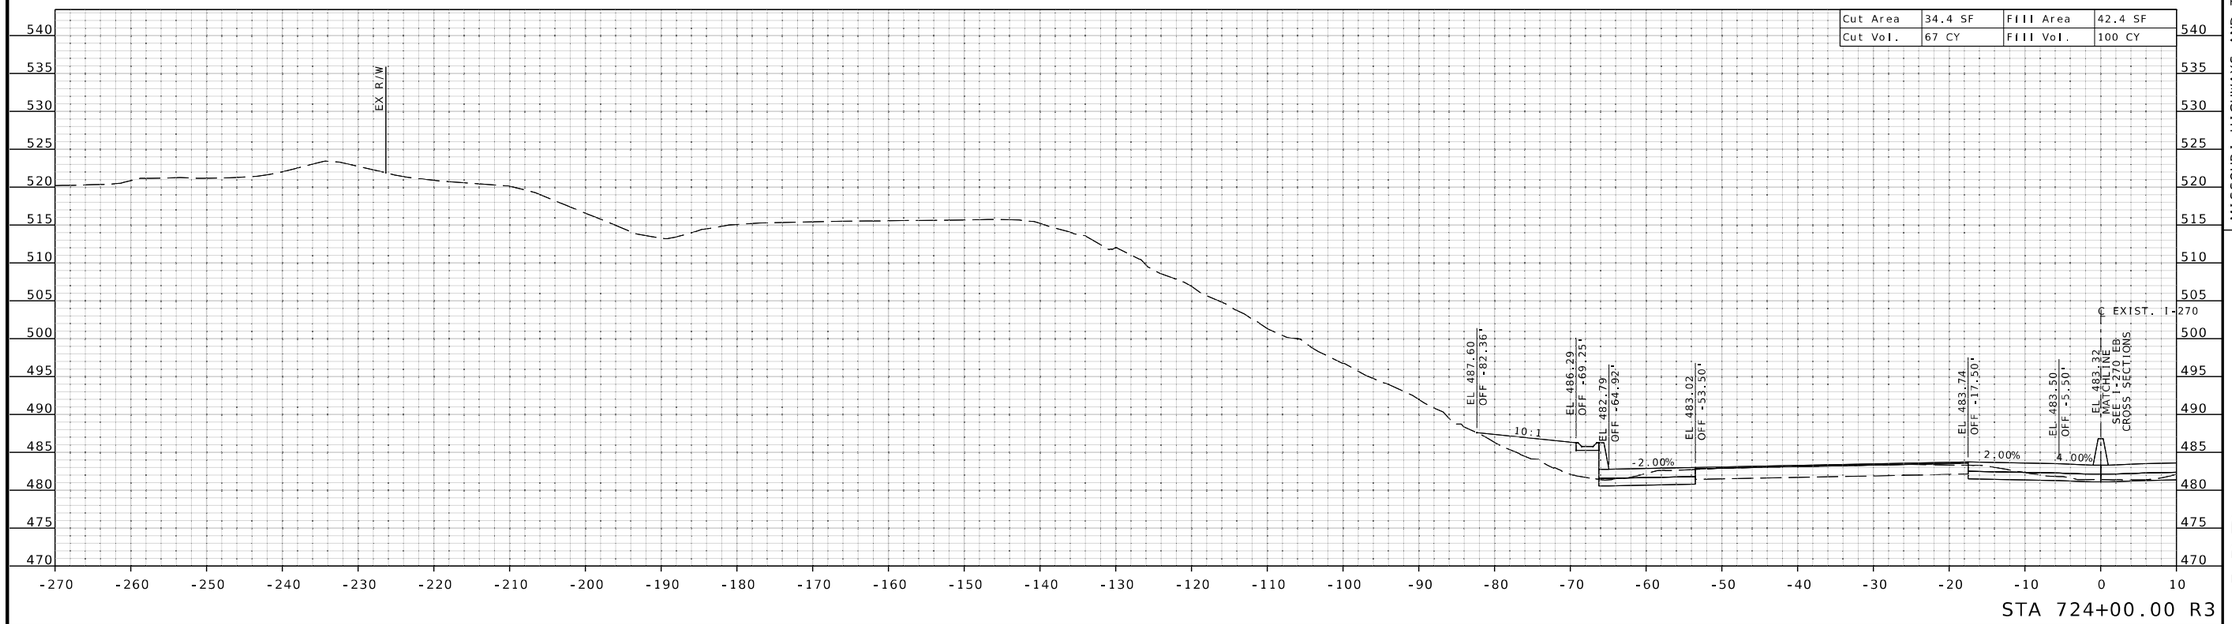

IF A SEAL IS PRESENT ON THIS SHEET IT HAS BEEN ELECTRONICALLY SEALED AND DATED.

STATE OF MISSOURI
EUGENE LOUIS KUEKER JR.
NUMBER PE-2011009912
PROFESSIONAL ENGINEER

THIS SHEET HAS BEEN SIGNED, SEALED, AND DATED ELECTRONICALLY.

DATE PREPARED
3/25/2026

ROUTE	STATE
I-270	MO
DISTRICT	SHEET NO.
SL	XS-71

COUNTY
ST. LOUIS

JOB NO.
J6I3020D

CONTRACT ID.

PROJECT NO.

BRIDGE NO.

DESCRIPTION	DATE

MISSOURI HIGHWAYS AND TRANSPORTATION COMMISSION

105 WEST CAPITOL
JEFFERSON CITY, MO 65102
1-888-ASK-MODOT (1-888-275-6636)

HDR Engineering, Inc.
1001 Highlands Plaza Drive
Suite 200
St. Louis, MO 63110-1337
314-425-8300
Certificate of Authority: 000856

℄ EXIST. I-270 WB SHEET 29 OF 42

STA 725+50.00 R3

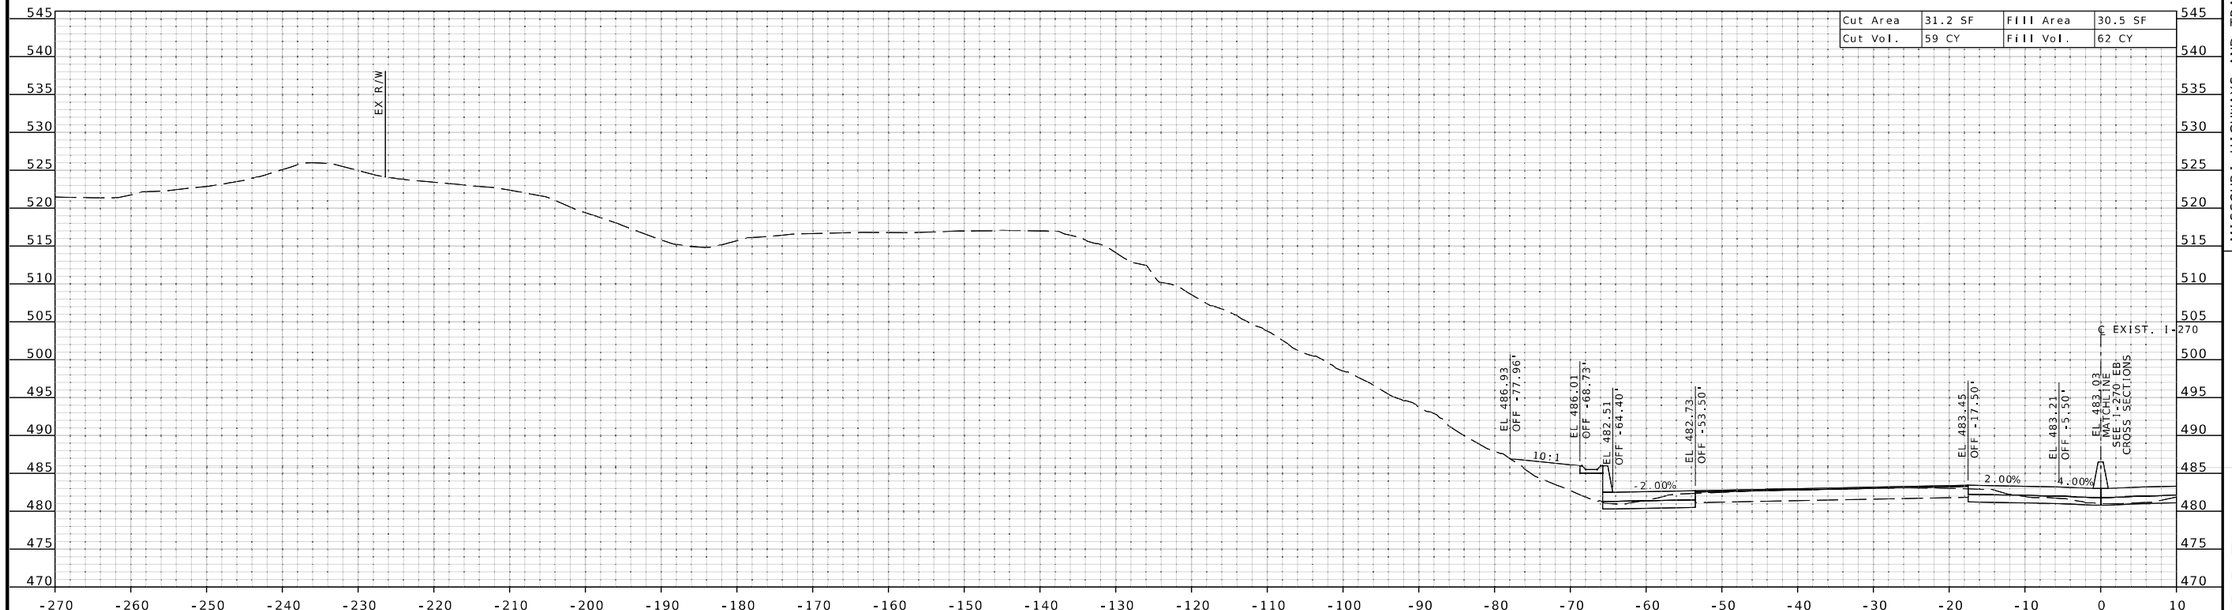

STA 725+00.00 R3

STATE OF MISSOURI
EUGENE LOUIS KUEKER JR.
NUMBER PE-2011009912
PROFESSIONAL ENGINEER

THIS SHEET HAS BEEN SIGNED, SEALED, AND DATED ELECTRONICALLY.

DATE PREPARED
3/25/2026

ROUTE	STATE
I-270	MO
DISTRICT	SHEET NO.
SL	XS-72

COUNTY
ST. LOUIS

JOB NO.
J6I3020D

CONTRACT ID.

PROJECT NO.

BRIDGE NO.

DESCRIPTION	DATE

IF A SEAL IS PRESENT ON THIS SHEET IT HAS BEEN ELECTRONICALLY SEALED AND DATED.

MISSOURI HIGHWAYS AND TRANSPORTATION COMMISSION

105 WEST CAPITOL
JEFFERSON CITY, MO 65102
1-888-ASK-MODOT (1-888-275-6636)

HDR Engineering, Inc.
1001 Highlands Plaza Drive
Suite 200
St. Louis, MO 63110-1337
314-425-8300
Certificate of Authority: 000856

℄ EXIST. I-270 WB SHEET 30 OF 42

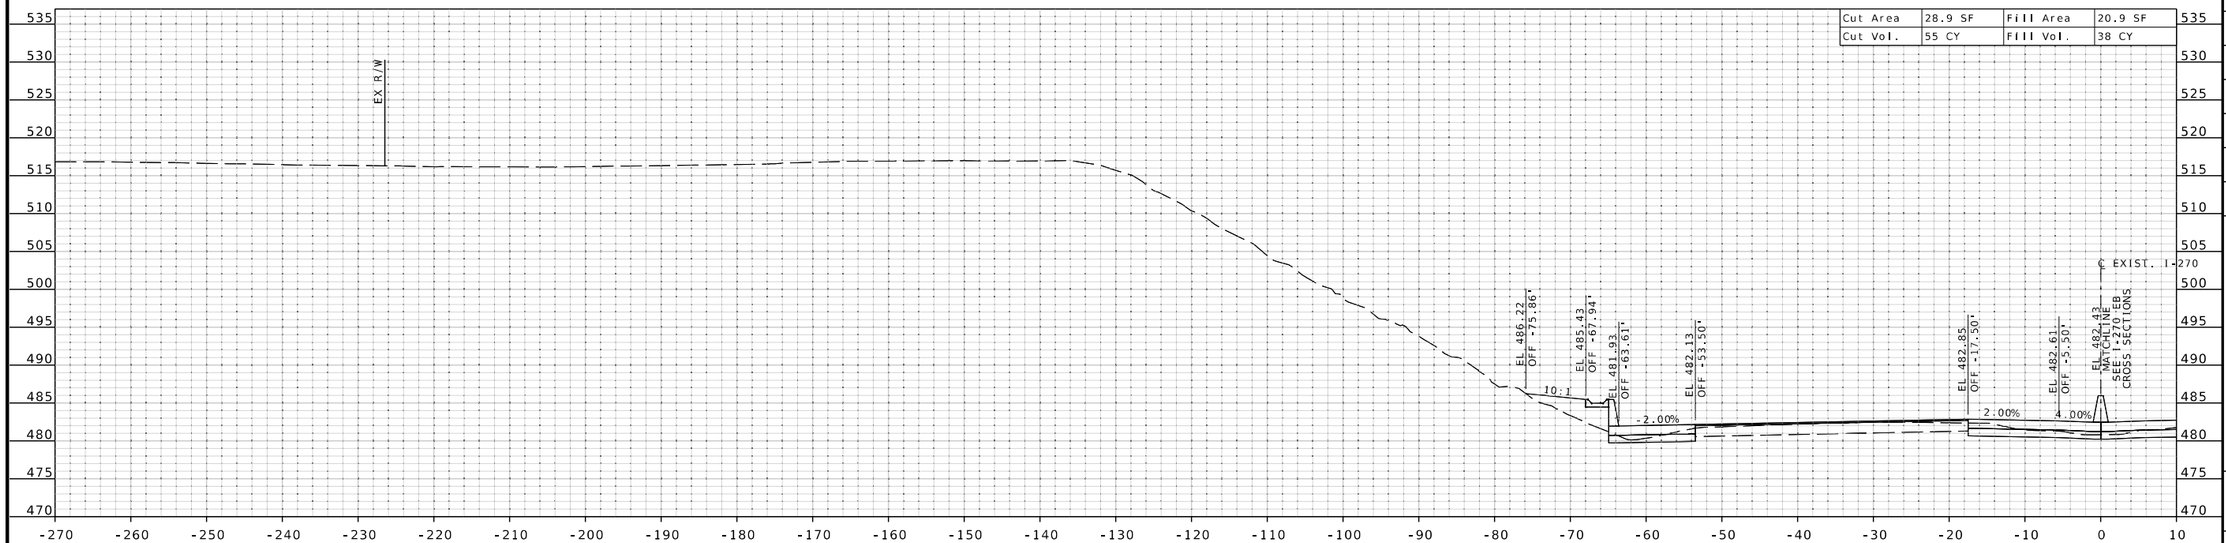

STA 726+50.00 R3

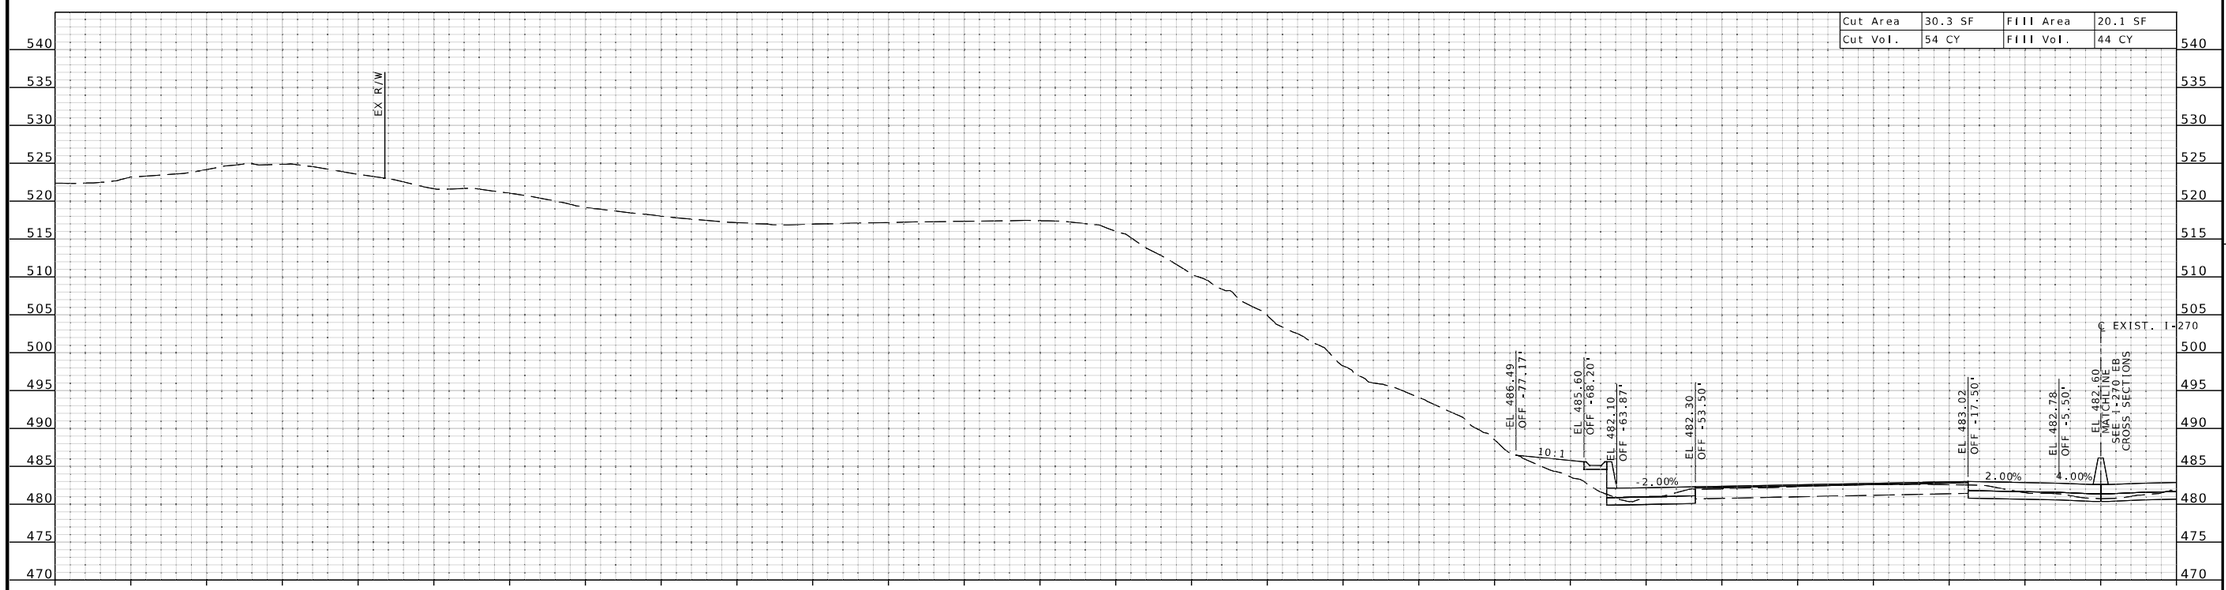

STA 726+00.00 R3

IF A SEAL IS PRESENT ON THIS SHEET IT HAS BEEN ELECTRONICALLY SEALED AND DATED.

STATE OF MISSOURI
EUGENE LOUIS KUEKER JR.
NUMBER PE-2011009912
PROFESSIONAL ENGINEER

THIS SHEET HAS BEEN SIGNED, SEALED, AND DATED ELECTRONICALLY.

DATE PREPARED
3/25/2026

ROUTE	STATE
I-270	MO
DISTRICT	SHEET NO.
SL	XS-73

COUNTY
ST. LOUIS

JOB NO.
J6I3020D

CONTRACT ID.

PROJECT NO.

BRIDGE NO.

DESCRIPTION	DATE

MISSOURI HIGHWAYS AND TRANSPORTATION COMMISSION

105 WEST CAPITOL
JEFFERSON CITY, MO 65102
1-888-ASK-MODOT (1-888-275-6636)

HDR Engineering, Inc.
1001 Highlands Plaza Drive
Suite 200
St. Louis, MO 63110-1337
314-425-8300
Certificate of Authority: 000856

c:\pwworking\central01\d4499288\XS_Westbound_J6I3020D.dgn 3:48:23 PM 3/25/2026

℄ EXIST. I-270 WB SHEET 31 OF 42

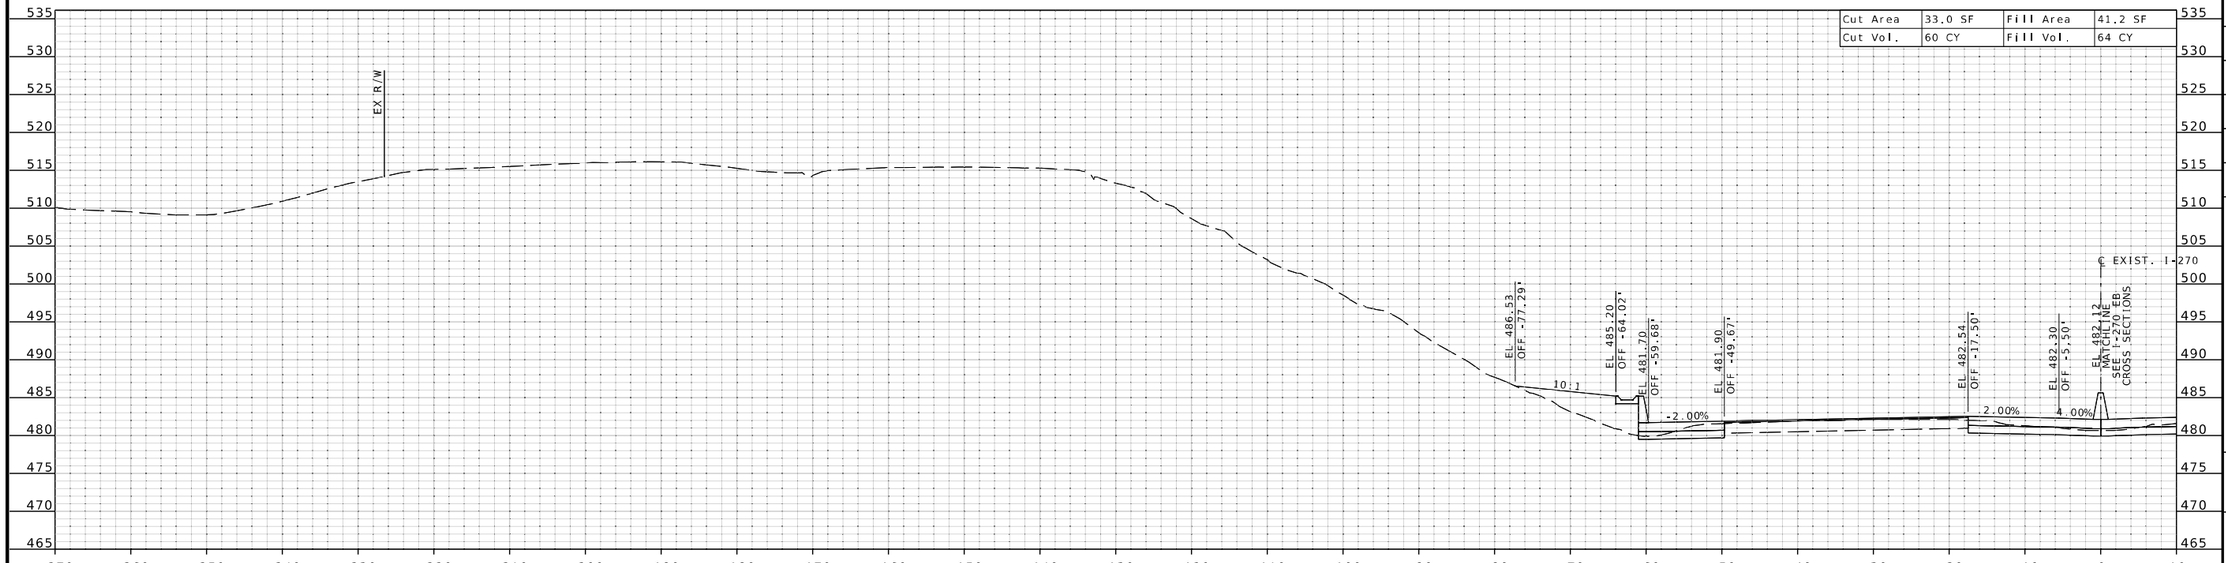

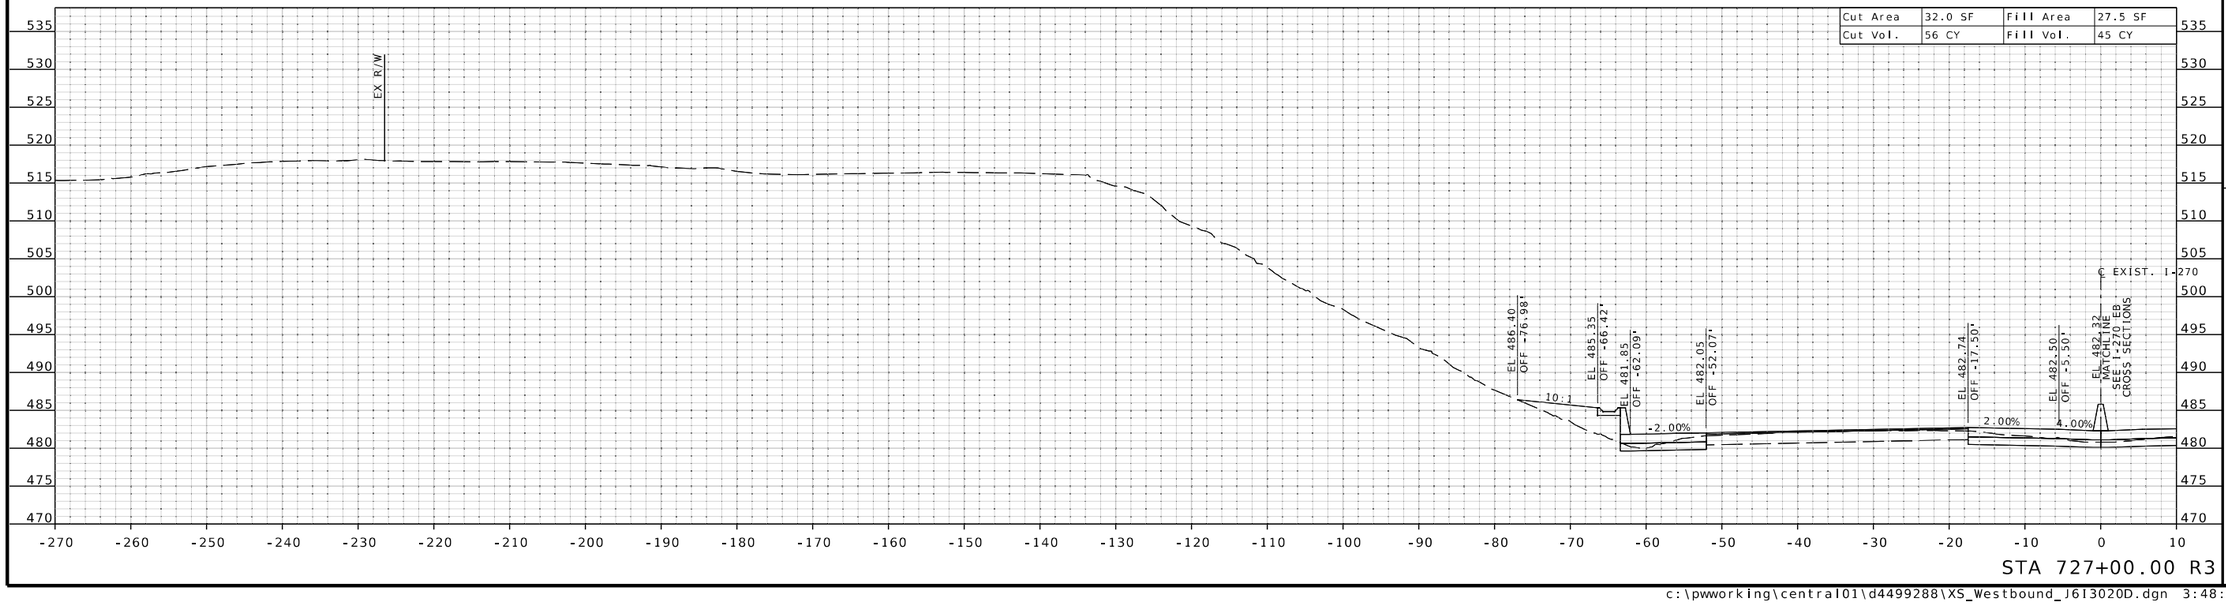

STATE OF MISSOURI
EUGENE LOUIS KUEKER JR.
NUMBER PE-2011009912
PROFESSIONAL ENGINEER

THIS SHEET HAS BEEN SIGNED, SEALED, AND DATED ELECTRONICALLY.

DATE PREPARED
3/25/2026

ROUTE	STATE
I-270	MO

DISTRICT	SHEET NO.
SL	XS-74

COUNTY
ST. LOUIS

JOB NO.
J6I3020D

CONTRACT ID.

PROJECT NO.

BRIDGE NO.

DATE	DESCRIPTION

IF A SEAL IS PRESENT ON THIS SHEET IT HAS BEEN ELECTRONICALLY SEALED AND DATED.

MISSOURI HIGHWAYS AND TRANSPORTATION COMMISSION

105 WEST CAPITOL
JEFFERSON CITY, MO 65102
1-888-ASK-MODOT (1-888-275-6636)

HDR Engineering, Inc.
1001 Highlands Plaza Drive
Suite 200
St. Louis, MO 63110-1337
314-425-8300
Certificate of Authority: 000856

℄ EXIST. I-270 WB SHEET 32 OF 42

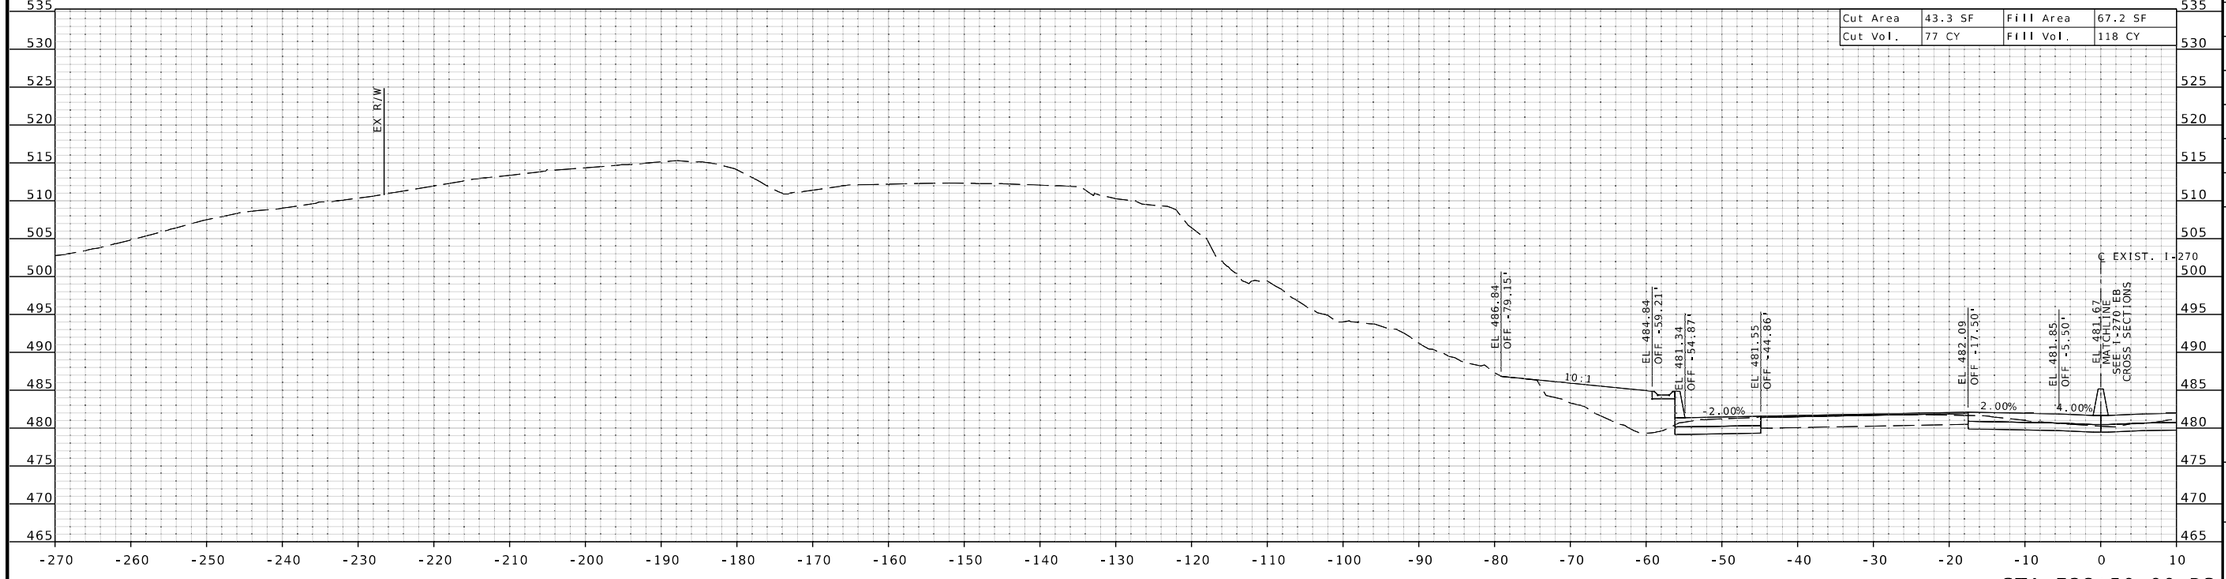

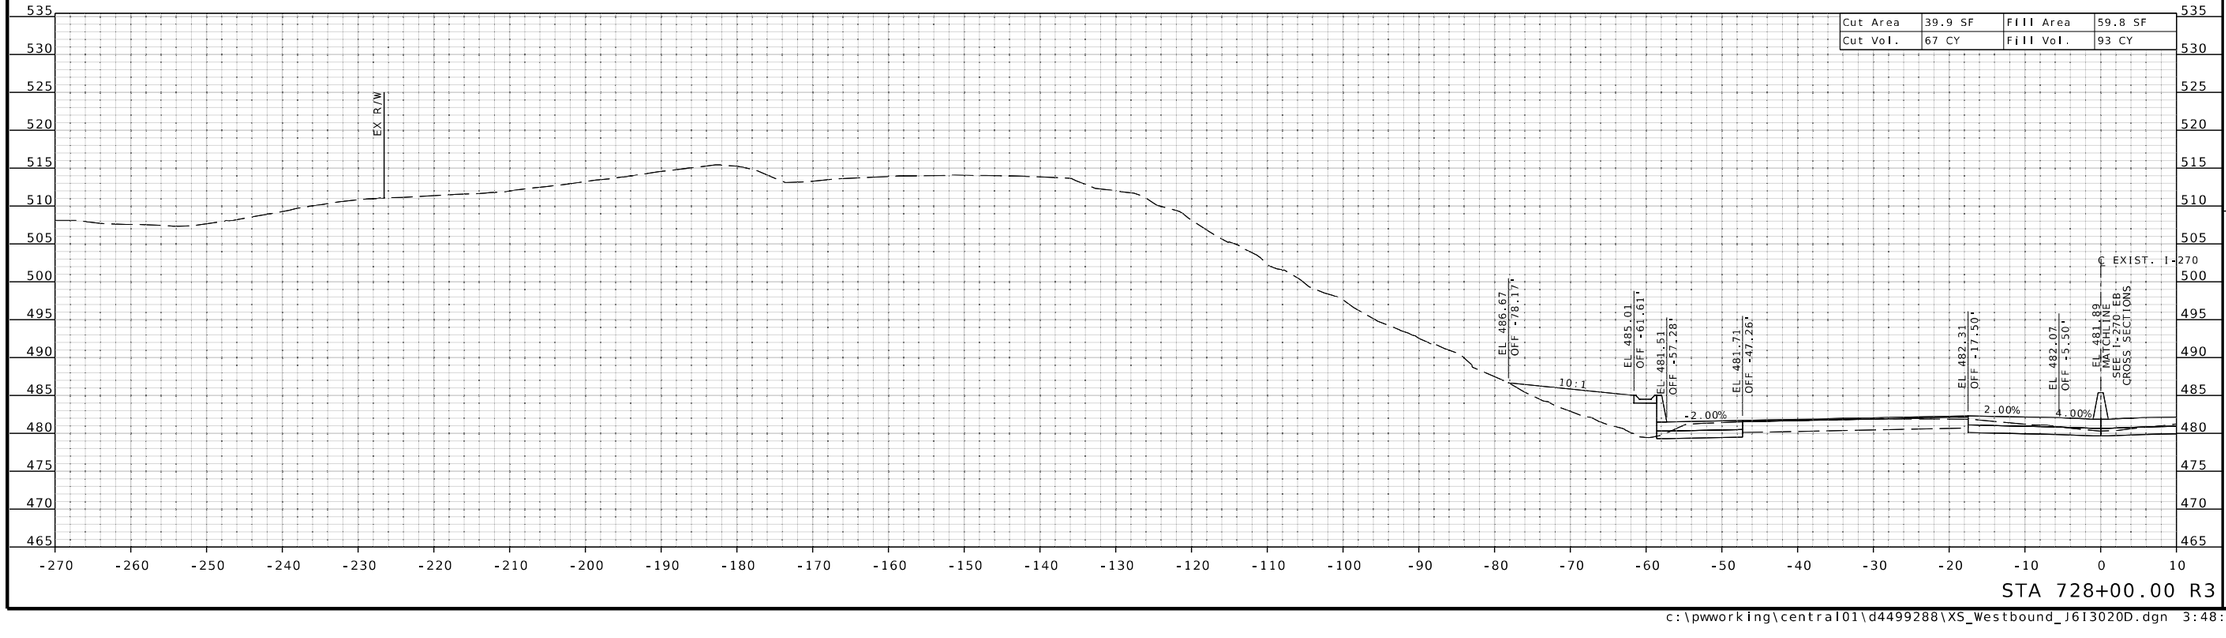

IF A SEAL IS PRESENT ON THIS SHEET IT HAS BEEN ELECTRONICALLY SEALED AND DATED.

STATE OF MISSOURI
EUGENE LOUIS KUEKER JR.
NUMBER PE-2011009912
PROFESSIONAL ENGINEER

THIS SHEET HAS BEEN SIGNED, SEALED, AND DATED ELECTRONICALLY.

DATE PREPARED
3/25/2026

ROUTE	STATE
I-270	MO

DISTRICT	SHEET NO.
SL	XS-75

COUNTY
ST. LOUIS

JOB NO.
J6I3020D

CONTRACT ID.

PROJECT NO.

BRIDGE NO.

DESCRIPTION	DATE

MISSOURI HIGHWAYS AND TRANSPORTATION COMMISSION

105 WEST CAPITOL
JEFFERSON CITY, MO 65102
1-888-ASK-MODOT (1-888-275-6636)

HDR Engineering, Inc.
1001 Highlands Plaza Drive
Suite 200
St. Louis, MO 63110-1337
314-425-8300
Certificate of Authority: 000856

c:\pwworking\central01\d4499288\XS_Westbound_J6I3020D.dgn 3:48:28 PM 3/25/2026

℄ EXIST. I-270 WB SHEET 33 OF 42

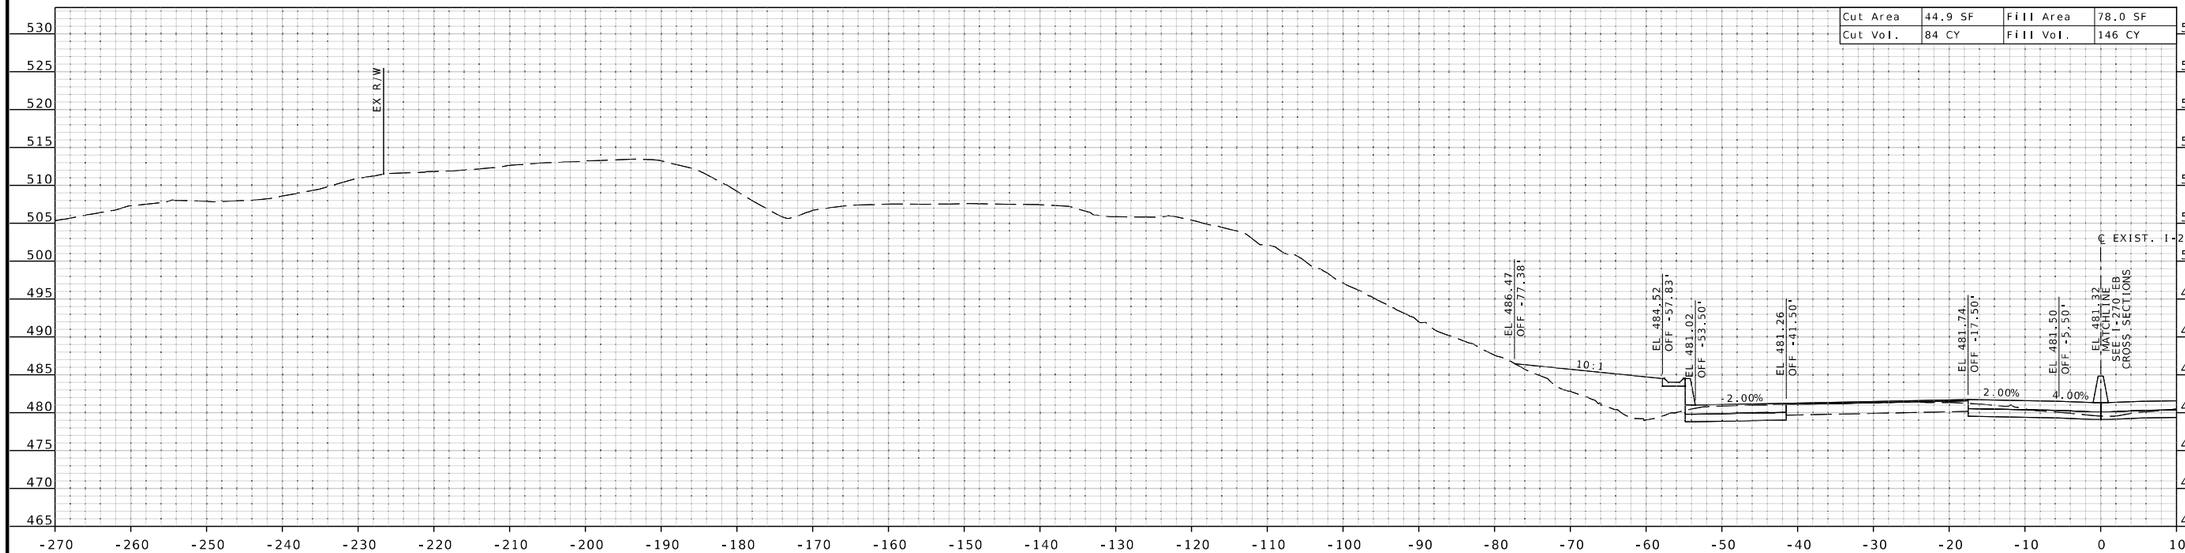

STA 729+50.00 R3

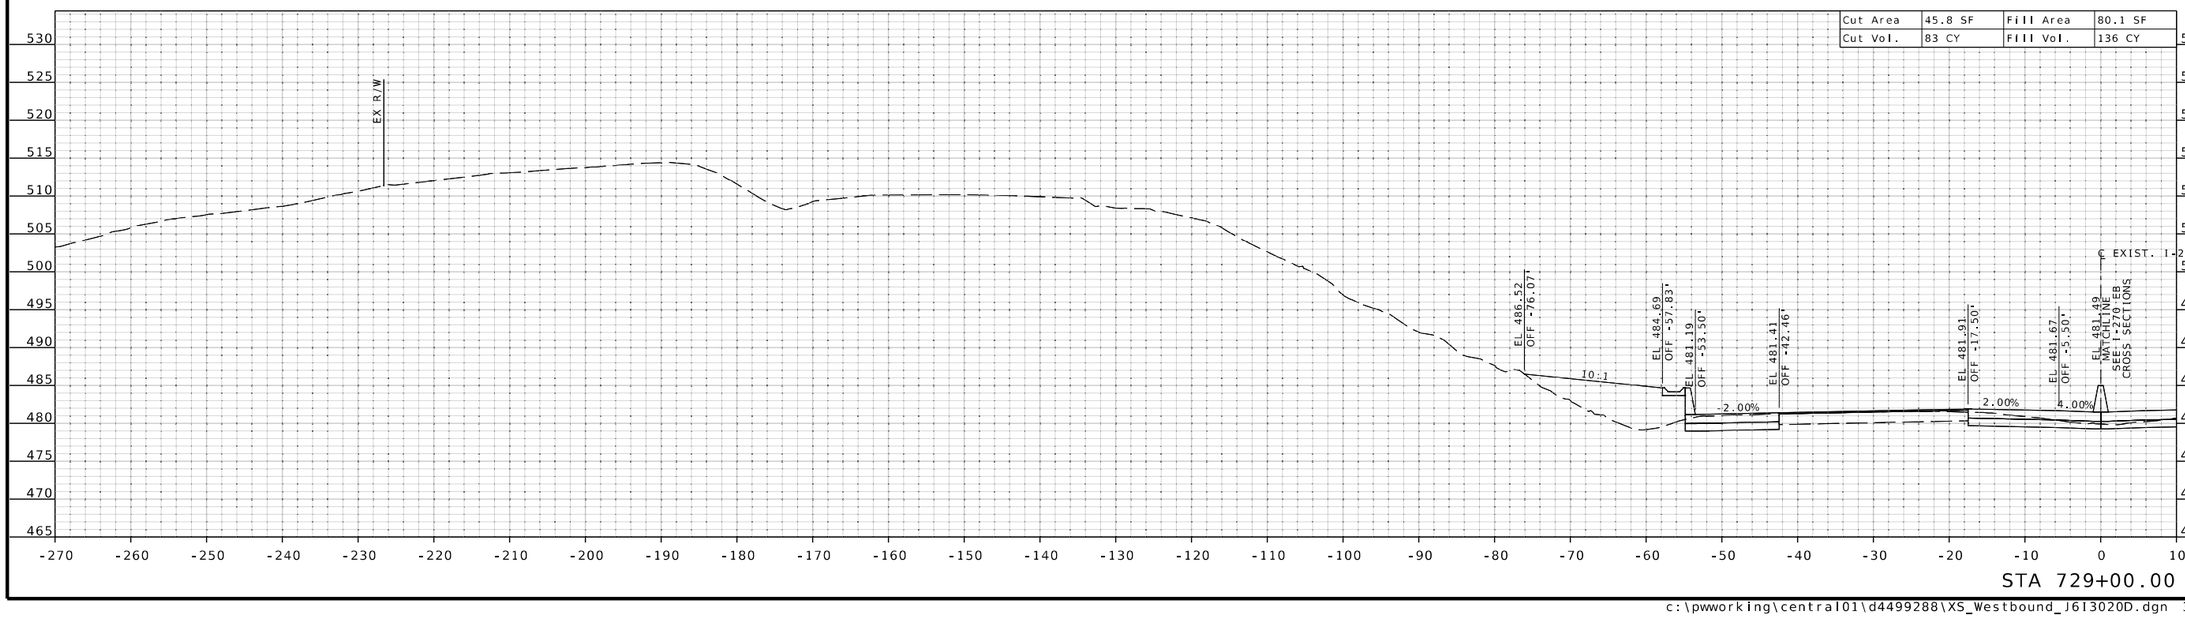

STA 729+00.00 R3

IF A SEAL IS PRESENT ON THIS SHEET IT HAS BEEN ELECTRONICALLY SEALED AND DATED.

STATE OF MISSOURI
EUGENE LOUIS KUEKER JR.
NUMBER PE-2011009912
PROFESSIONAL ENGINEER

THIS SHEET HAS BEEN SIGNED, SEALED, AND DATED ELECTRONICALLY.

DATE PREPARED
3/25/2026

ROUTE	STATE
I-270	MO
DISTRICT	SHEET NO.
SL	XS-76

COUNTY
ST. LOUIS

JOB NO.
J6I3020D

CONTRACT ID.

PROJECT NO.

BRIDGE NO.

DESCRIPTION	DATE

MISSOURI HIGHWAYS AND TRANSPORTATION COMMISSION

105 WEST CAPITOL
JEFFERSON CITY, MO 65102
1-888-ASK-MODOT (1-888-275-6636)

HDR Engineering, Inc.
1001 Highlands Plaza Drive
Suite 200
St. Louis, MO 63110-1337
314-425-8300
Certificate of Authority: 000856

℄ EXIST. I-270 WB SHEET 34 OF 42

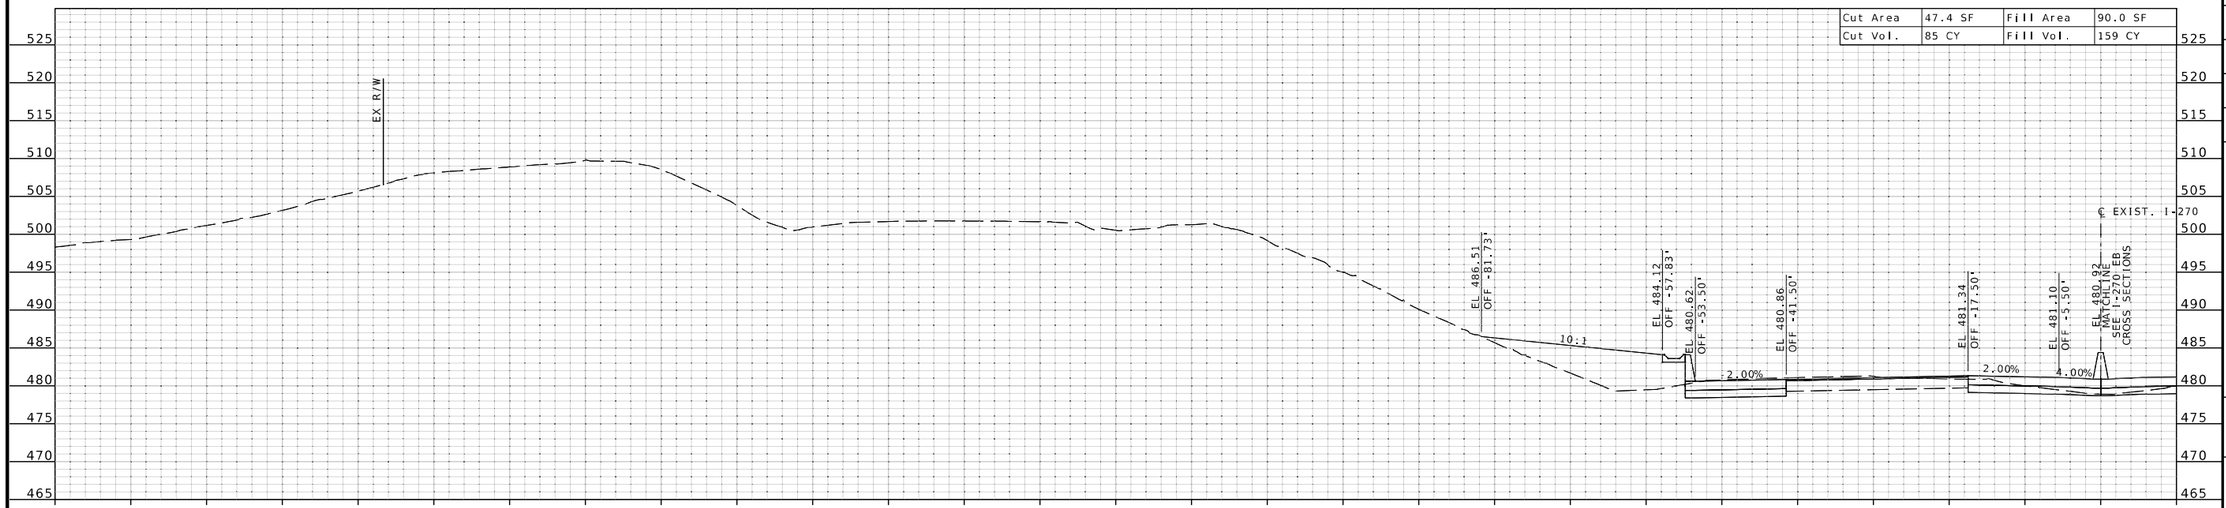

STA 730+50.00 R3

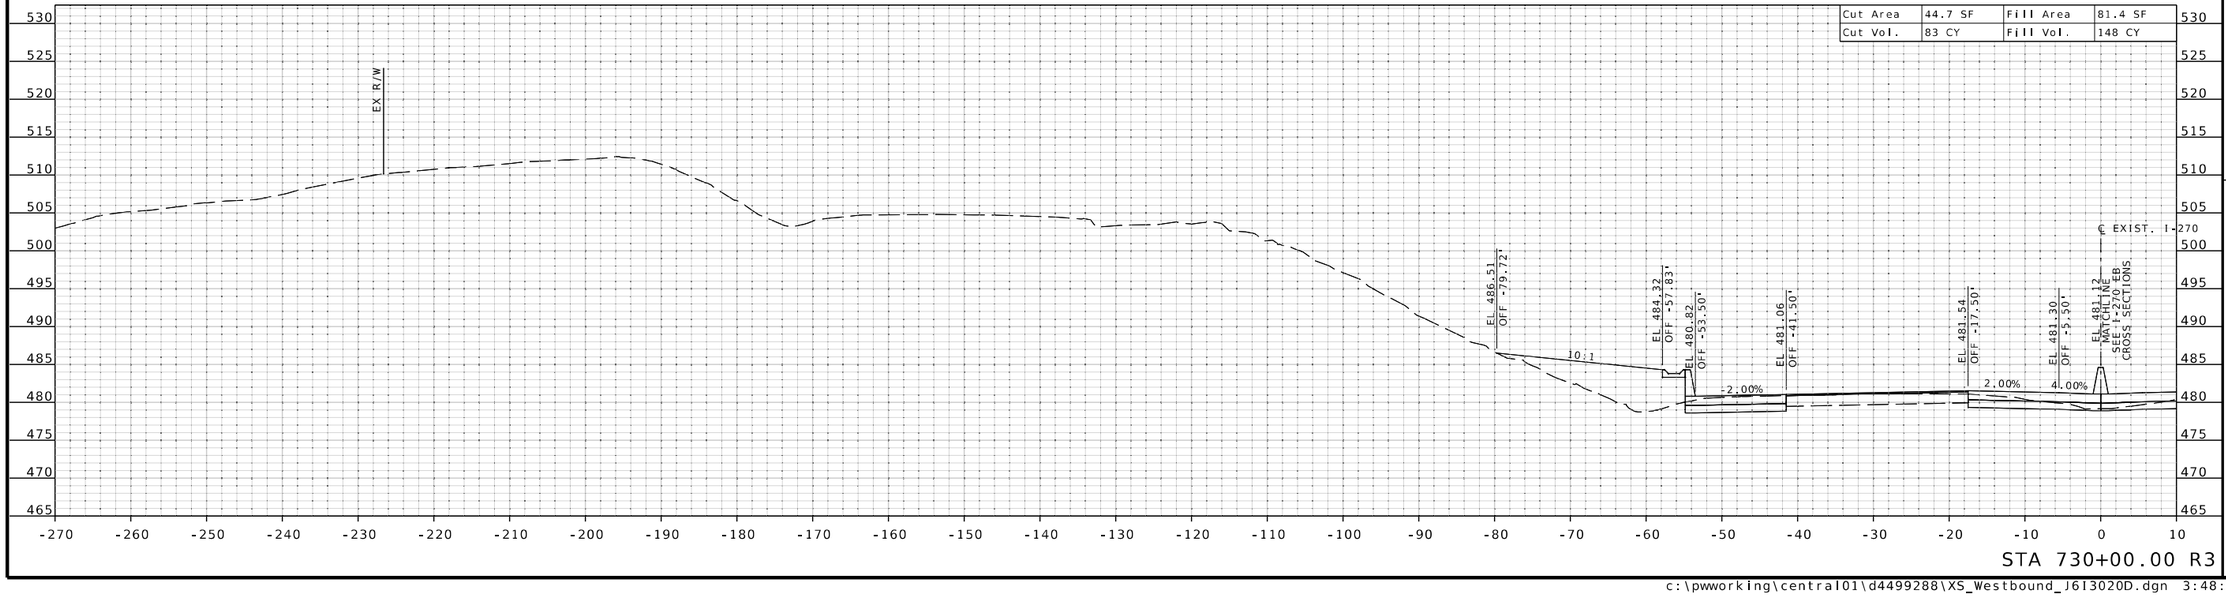

STA 730+00.00 R3

IF A SEAL IS PRESENT ON THIS SHEET IT HAS BEEN ELECTRONICALLY SEALED AND DATED.

STATE OF MISSOURI
EUGENE LOUIS KUEKER JR.
NUMBER PE-2011009912
PROFESSIONAL ENGINEER

THIS SHEET HAS BEEN SIGNED, SEALED, AND DATED ELECTRONICALLY.

DATE PREPARED
3/25/2026

ROUTE	STATE
I-270	MO

DISTRICT	SHEET NO.
SL	XS-77

COUNTY
ST. LOUIS

JOB NO.
J6I3020D

CONTRACT ID.

PROJECT NO.

BRIDGE NO.

DESCRIPTION	DATE

MISSOURI HIGHWAYS AND TRANSPORTATION COMMISSION

105 WEST CAPITOL
JEFFERSON CITY, MO 65102
1-888-ASK-MODOT (1-888-275-6636)

HDR Engineering, Inc.
1001 Highlands Plaza Drive
Suite 200
St. Louis, MO 63110-1337
314-425-8300
Certificate of Authority: 000856

c:\pwworking\central01\d4499288\XS_Westbound_J6I3020D.dgn 3:48:33 PM 3/25/2026

℄ EXIST. I-270 WB SHEET 35 OF 42

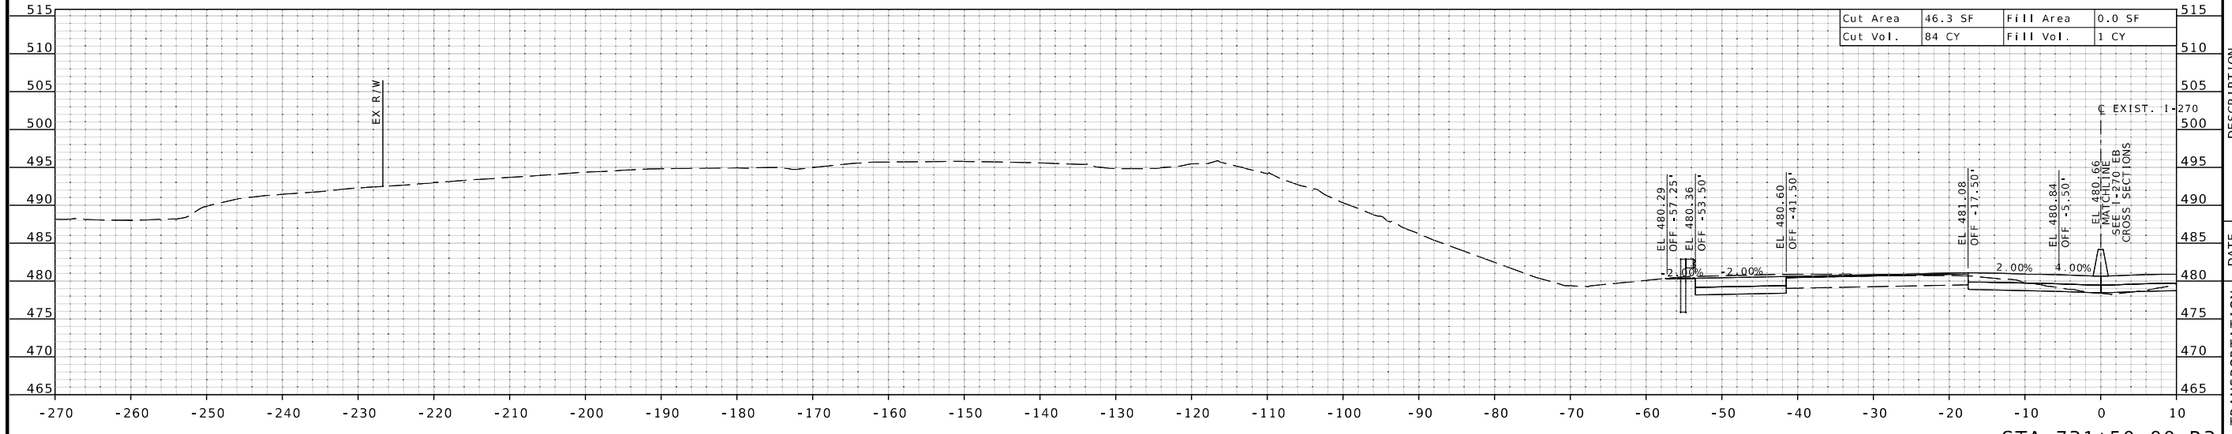

STA 731+50.00 R3

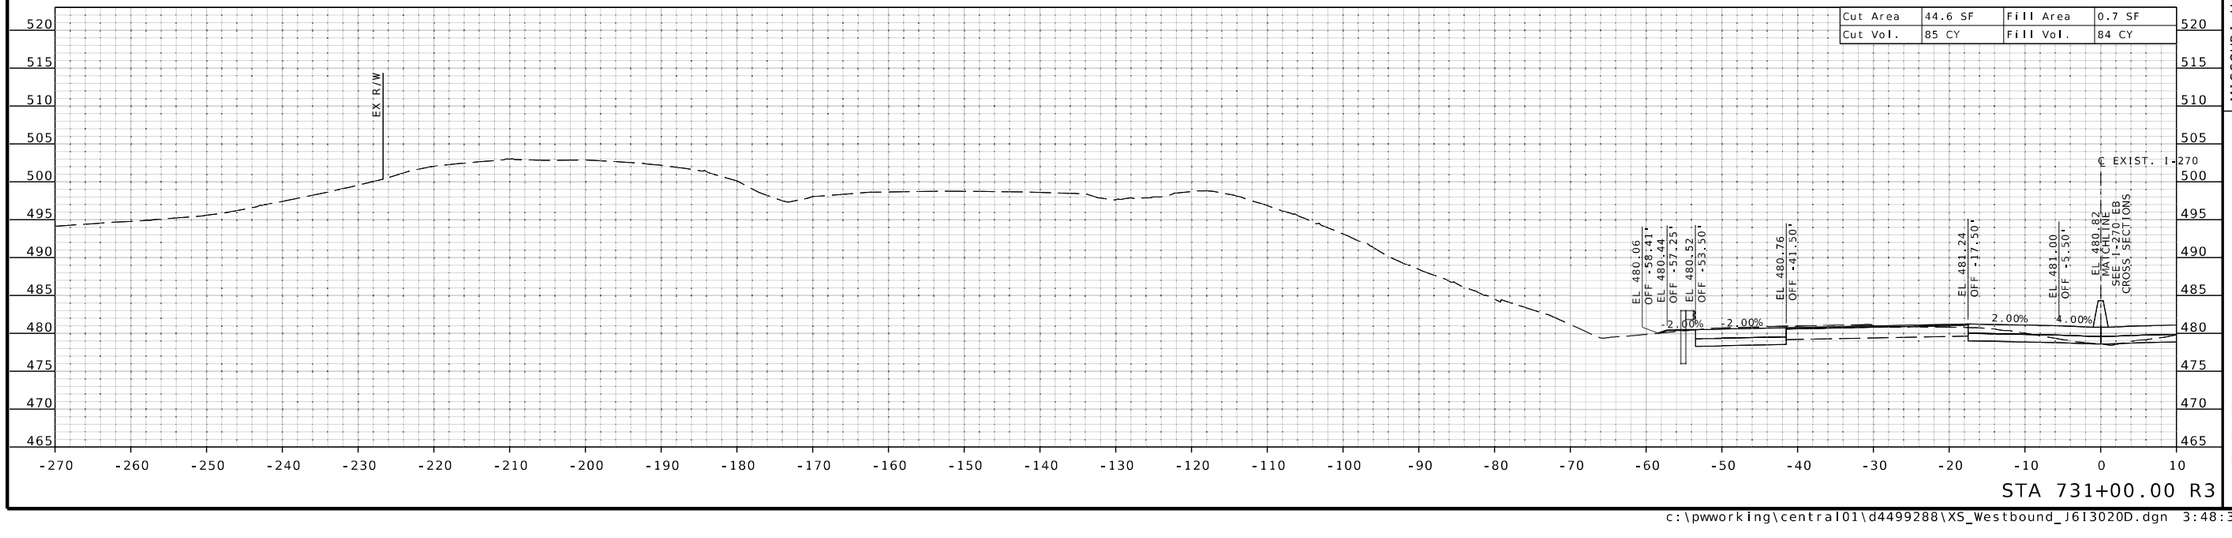

STA 731+00.00 R3

IF A SEAL IS PRESENT ON THIS SHEET IT HAS BEEN ELECTRONICALLY SEALED AND DATED.

STATE OF MISSOURI
EUGENE LOUIS KUEKER JR.
NUMBER PE-2011009912
PROFESSIONAL ENGINEER

THIS SHEET HAS BEEN SIGNED, SEALED, AND DATED ELECTRONICALLY.

DATE PREPARED
3/25/2026

ROUTE	STATE
I-270	MO

DISTRICT	SHEET NO.
SL	XS-78

COUNTY
ST. LOUIS

JOB NO.
J6I3020D

CONTRACT ID.

PROJECT NO.

BRIDGE NO.

DESCRIPTION

DATE

MISSOURI HIGHWAYS AND TRANSPORTATION COMMISSION

105 WEST CAPITOL
JEFFERSON CITY, MO 65102
1-888-ASK-MODOT (1-888-275-6636)

HDR Engineering, Inc.
1001 Highlands Plaza Drive
Suite 200
St. Louis, MO 63110-1337
314-425-8300
Certificate of Authority: 000856

℄ EXIST. I-270 WB SHEET 36 OF 42

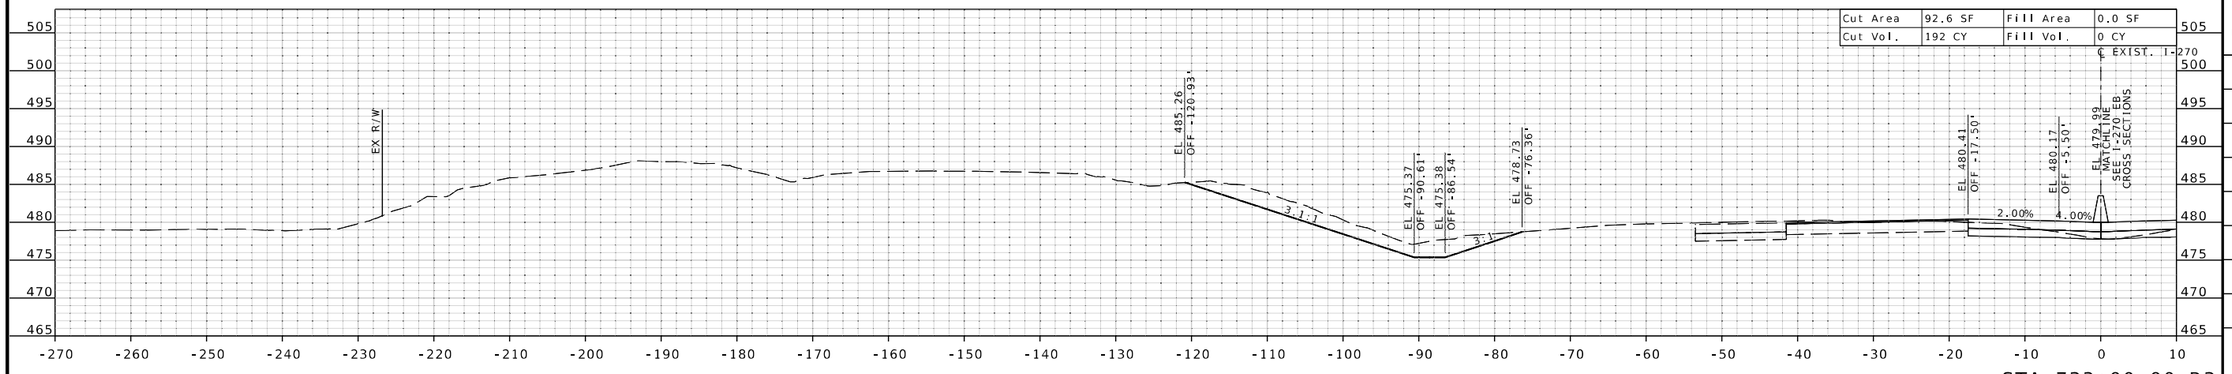

STA 733+00.00 R3

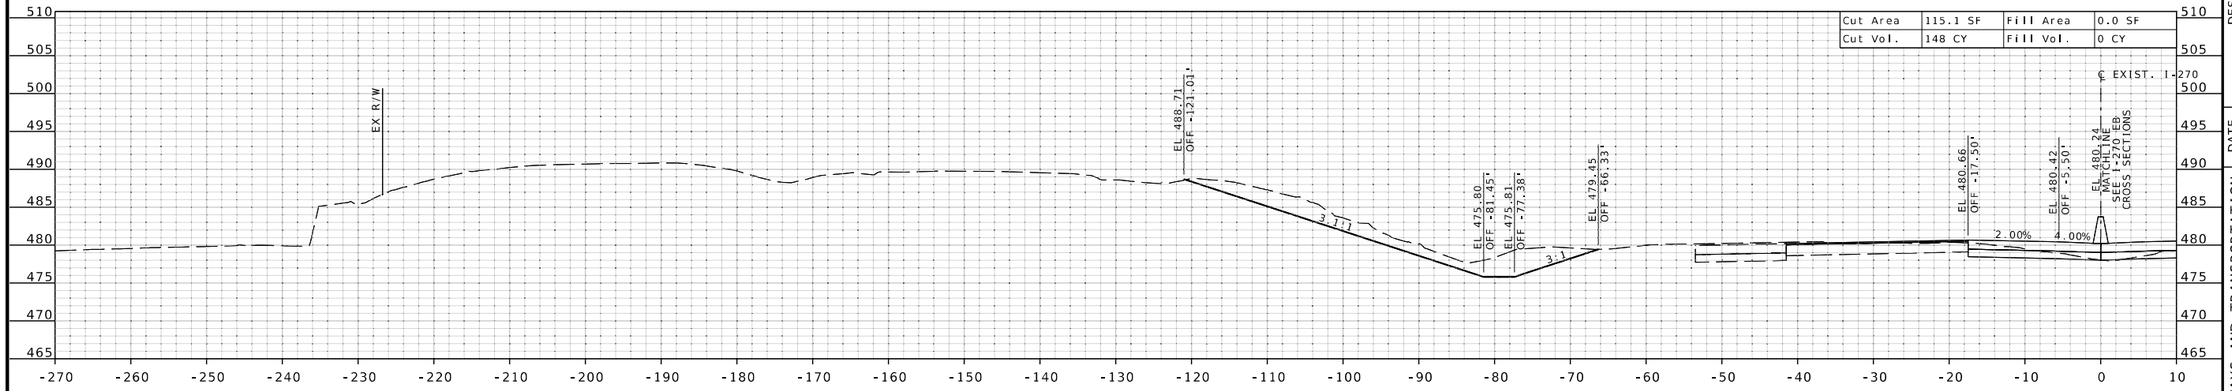

STA 732+50.00 R3

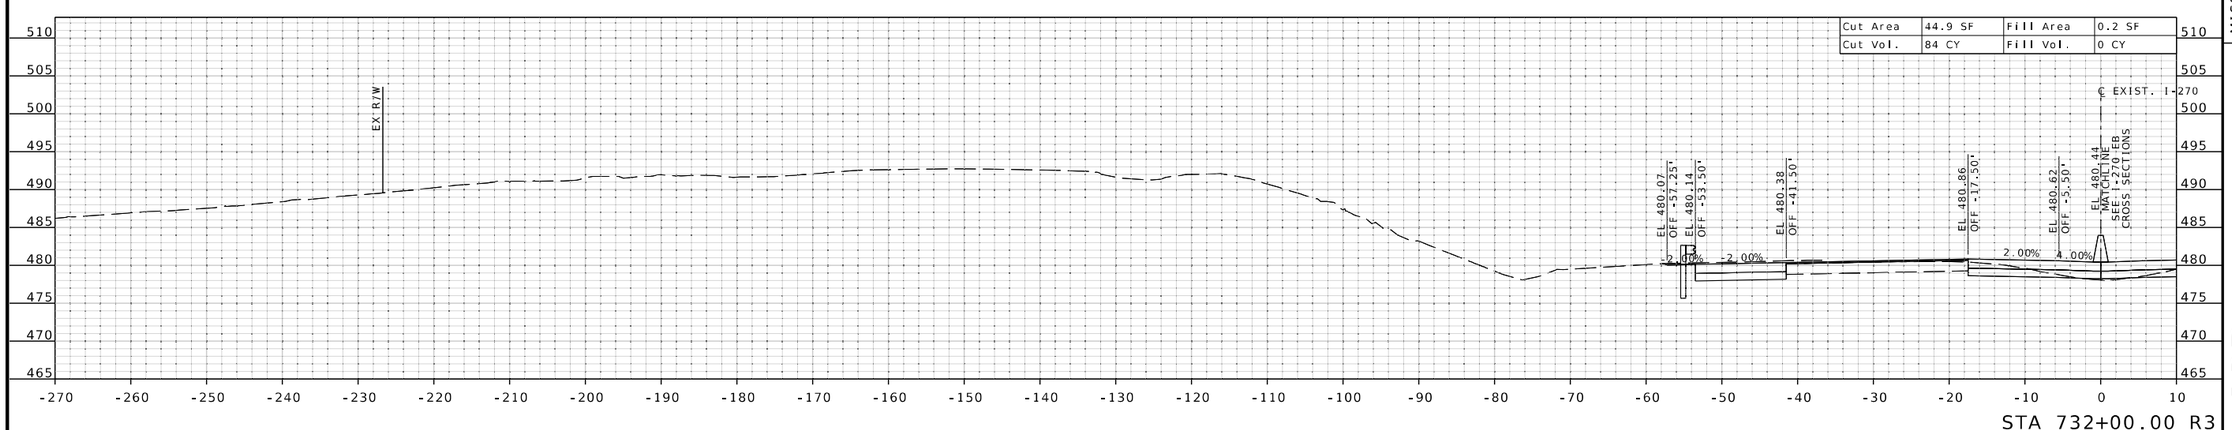

STA 732+00.00 R3

STATE OF MISSOURI
EUGENE LOUIS KUEKER JR.
NUMBER PE-2011009912
PROFESSIONAL ENGINEER

THIS SHEET HAS BEEN SIGNED, SEALED, AND DATED ELECTRONICALLY.

DATE PREPARED
3/25/2026

ROUTE	STATE
I-270	MO
DISTRICT	SHEET NO.
SL	XS-79

COUNTY
ST. LOUIS

JOB NO.
J6I3020D

CONTRACT ID.

PROJECT NO.

BRIDGE NO.

DESCRIPTION	DATE

MISSOURI HIGHWAYS AND TRANSPORTATION COMMISSION

105 WEST CAPITOL
JEFFERSON CITY, MO 65102
1-888-ASK-MODOT (1-888-275-6636)

HDR Engineering, Inc.
1001 Highlands Plaza Drive
Suite 200
St. Louis, MO 63110-1337
314-425-8300
Certificate of Authority: 000856

IF A SEAL IS PRESENT ON THIS SHEET IT HAS BEEN ELECTRONICALLY SEALED AND DATED.

℄ EXIST. I-270 WB SHEET 37 OF 42

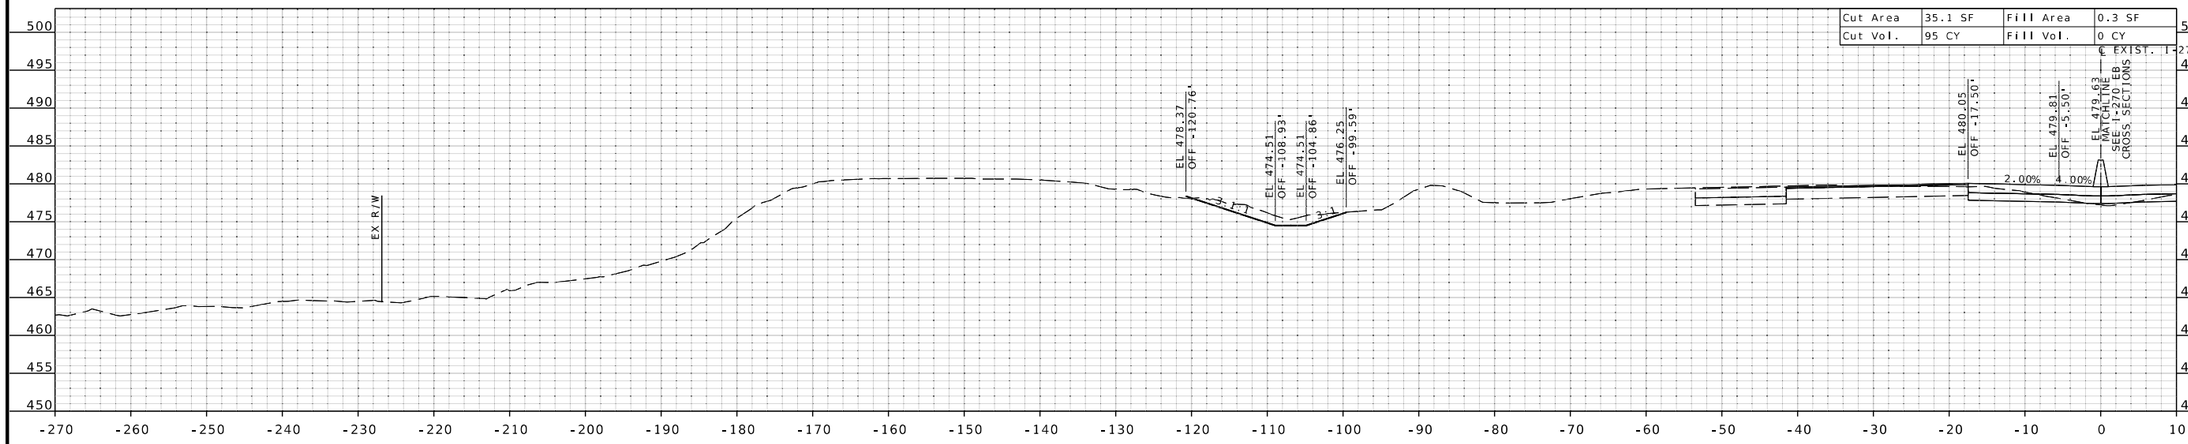

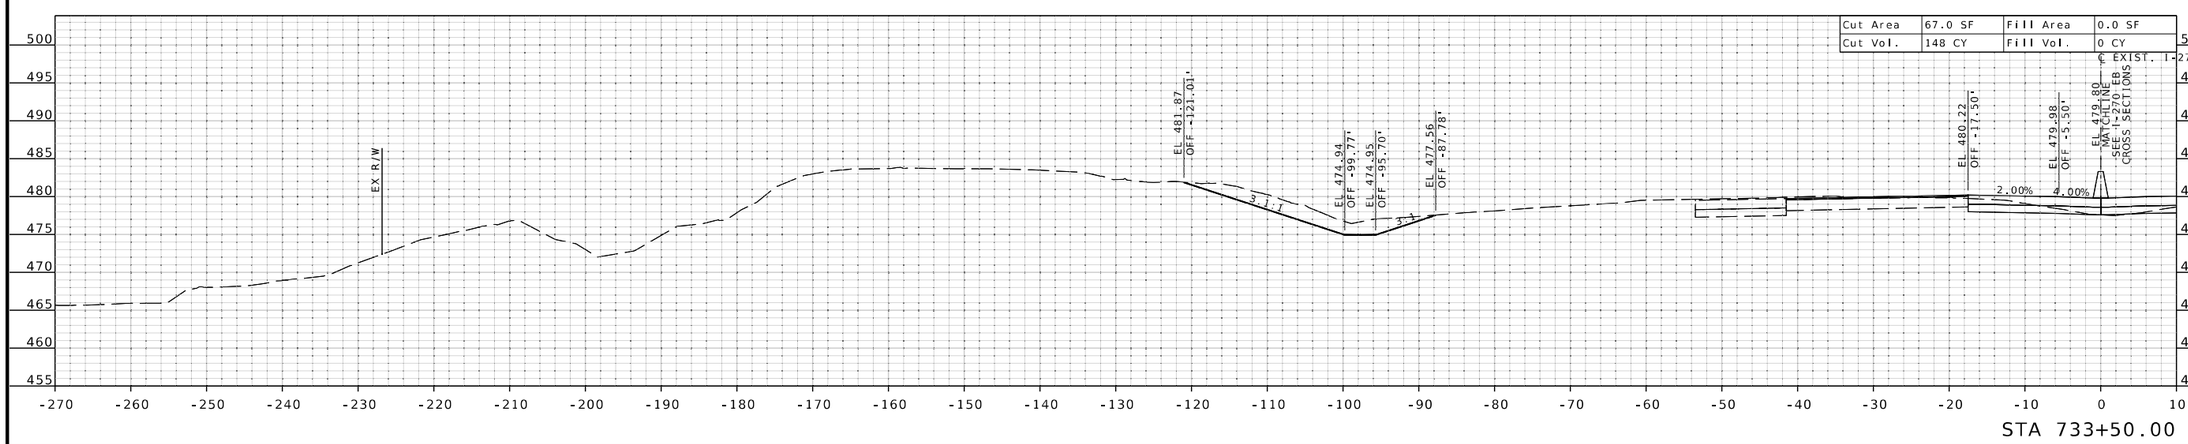

IF A SEAL IS PRESENT ON THIS SHEET IT HAS BEEN ELECTRONICALLY SEALED AND DATED.

STATE OF MISSOURI
EUGENE LOUIS KUEKER JR.
NUMBER PE-2011009912
PROFESSIONAL ENGINEER

THIS SHEET HAS BEEN SIGNED, SEALED, AND DATED ELECTRONICALLY.

DATE PREPARED
3/25/2026

ROUTE	STATE
I-270	MO
DISTRICT	SHEET NO.
SL	XS-80

COUNTY
ST. LOUIS

JOB NO.
J6I3020D

CONTRACT ID.

PROJECT NO.

BRIDGE NO.

DESCRIPTION	DATE

MISSOURI HIGHWAYS AND TRANSPORTATION COMMISSION

105 WEST CAPITOL
JEFFERSON CITY, MO 65102
1-888-ASK-MODOT (1-888-275-6636)

HDR Engineering, Inc.
1001 Highlands Plaza Drive
Suite 200
St. Louis, MO 63110-1337
314-425-8300
Certificate of Authority: 000856

c:\pwworking\central01\d4499288\XS_Westbound_J6I3020D.dgn 3:48:42 PM 3/25/2026

℄ EXIST. I-270 WB SHEET 38 OF 42

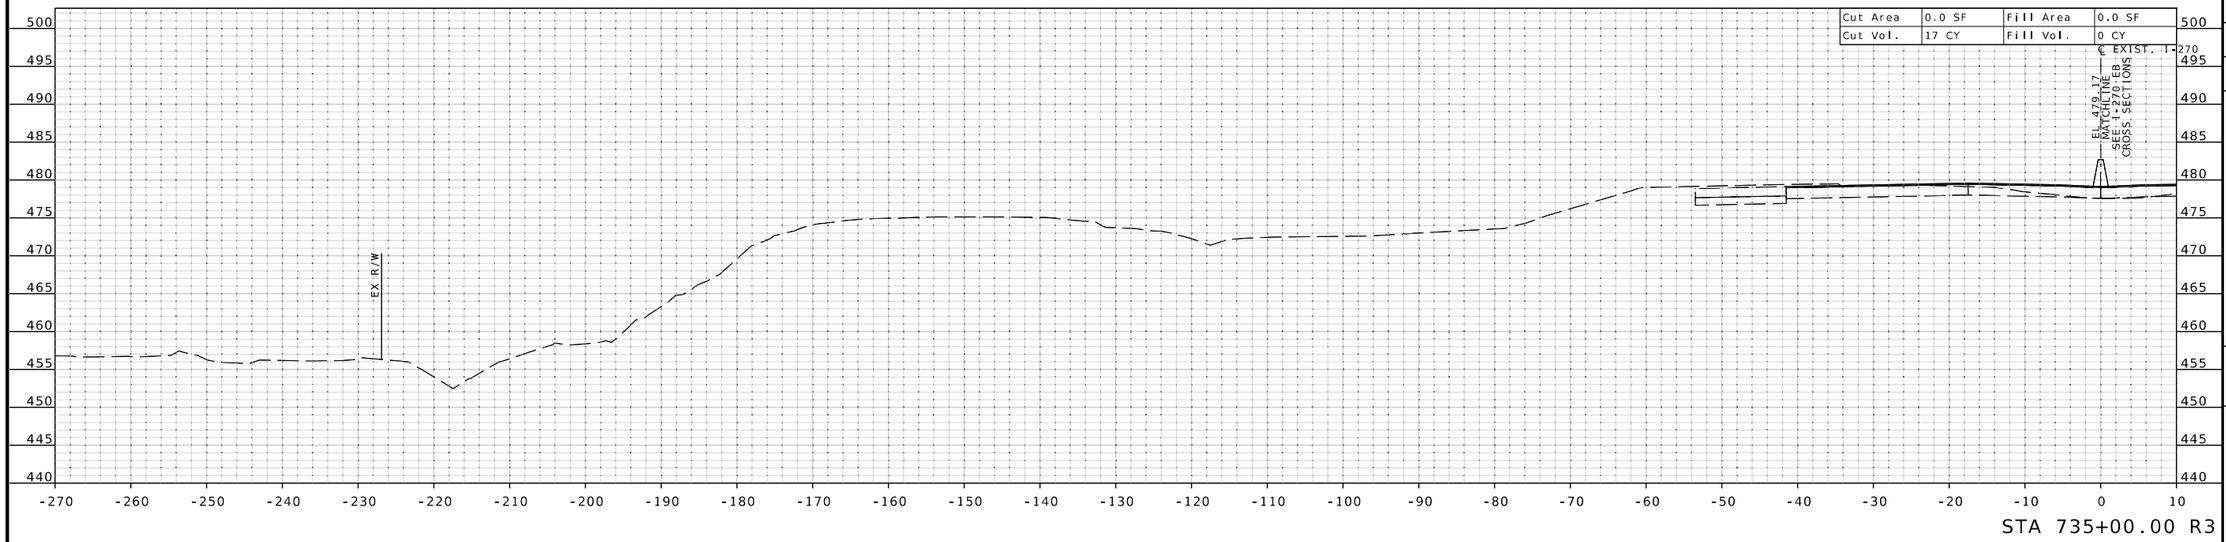

STA 735+00.00 R3

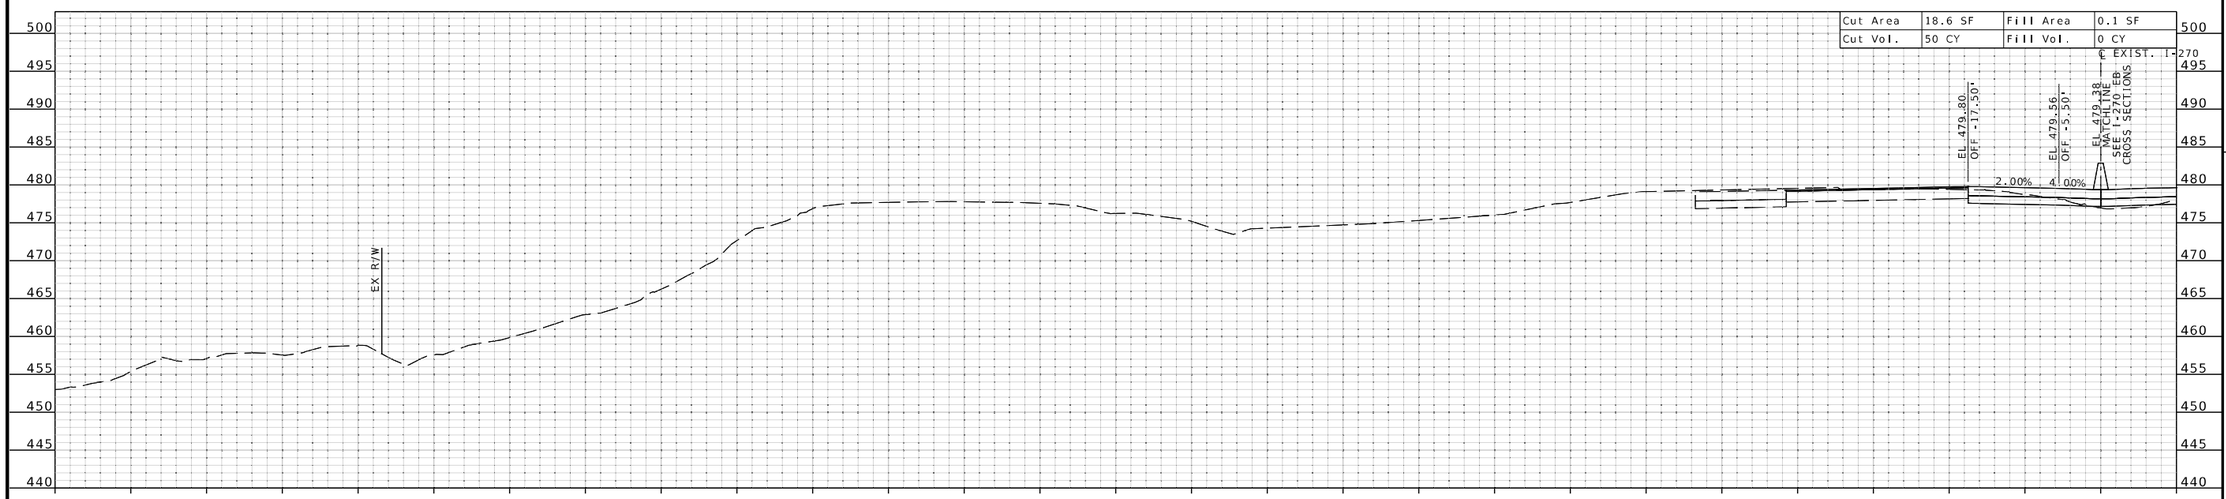

STA 734+50.00 R3

STATE OF MISSOURI
EUGENE LOUIS KUEKER JR.
NUMBER PE-2011009912
PROFESSIONAL ENGINEER

THIS SHEET HAS BEEN SIGNED, SEALED, AND DATED ELECTRONICALLY.

DATE PREPARED
3/25/2026

ROUTE	STATE
I-270	MO

DISTRICT	SHEET NO.
SL	XS-81

COUNTY
ST. LOUIS

JOB NO.
J6I3020D

CONTRACT ID.

PROJECT NO.

BRIDGE NO.

DESCRIPTION	DATE

MISSOURI HIGHWAYS AND TRANSPORTATION COMMISSION

105 WEST CAPITOL
JEFFERSON CITY, MO 65102
1-888-ASK-MODOT (1-888-275-6636)

HDR Engineering, Inc.
1001 Highlands Plaza Drive
Suite 200
St. Louis, MO 63110-1337
314-425-8300
Certificate of Authority: 000856

IF A SEAL IS PRESENT ON THIS SHEET IT HAS BEEN ELECTRONICALLY SEALED AND DATED.

℄ EXIST. I-270 WB SHEET 39 OF 42

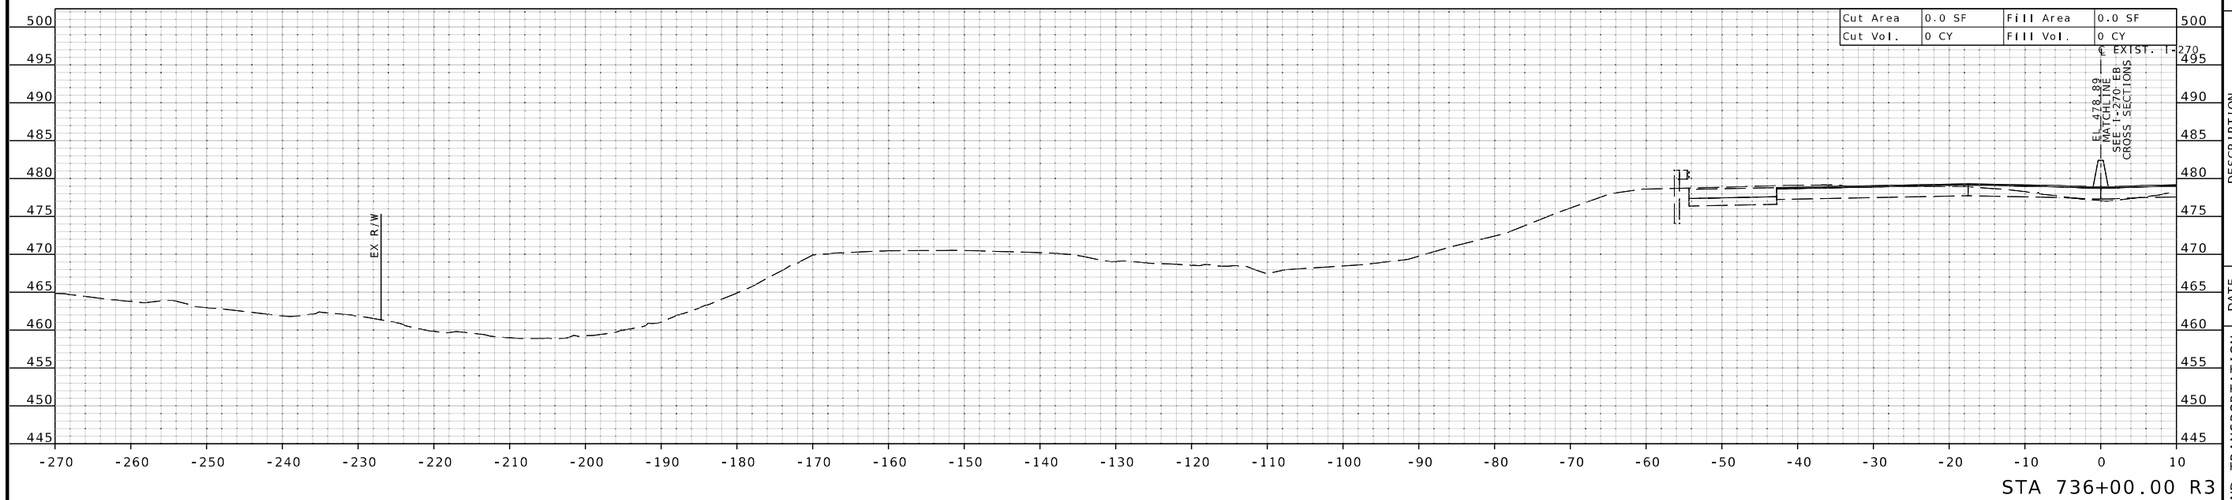

STA 736+00.00 R3

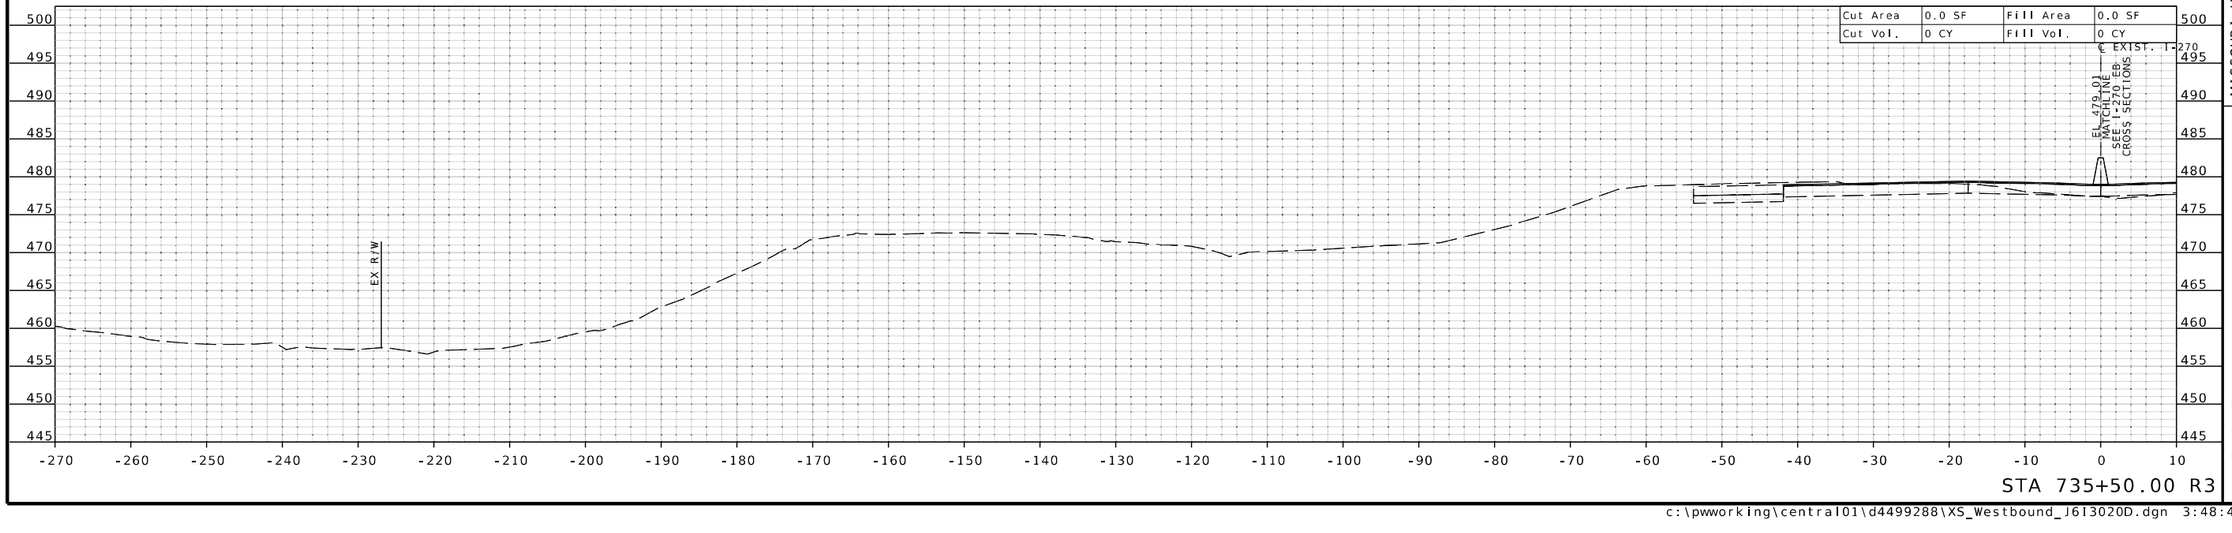

STA 735+50.00 R3

STATE OF MISSOURI
EUGENE LOUIS KUEKER JR.
NUMBER PE-2011009912
PROFESSIONAL ENGINEER

THIS SHEET HAS BEEN SIGNED, SEALED, AND DATED ELECTRONICALLY.

DATE PREPARED
3/25/2026

ROUTE	STATE
I-270	MO

DISTRICT	SHEET NO.
SL	XS-82

COUNTY
ST. LOUIS

JOB NO.
J6I3020D

CONTRACT ID.

PROJECT NO.

BRIDGE NO.

DESCRIPTION	DATE

IF A SEAL IS PRESENT ON THIS SHEET IT HAS BEEN ELECTRONICALLY SEALED AND DATED.

MISSOURI HIGHWAYS AND TRANSPORTATION COMMISSION

105 WEST CAPITOL
JEFFERSON CITY, MO 65102
1-888-ASK-MODOT (1-888-275-6636)

HDR Engineering, Inc.
1001 Highlands Plaza Drive
Suite 200
St. Louis, MO 63110-1337
314-425-8300
Certificate of Authority: 000856

℄ EXIST. I-270 WB SHEET 40 OF 42

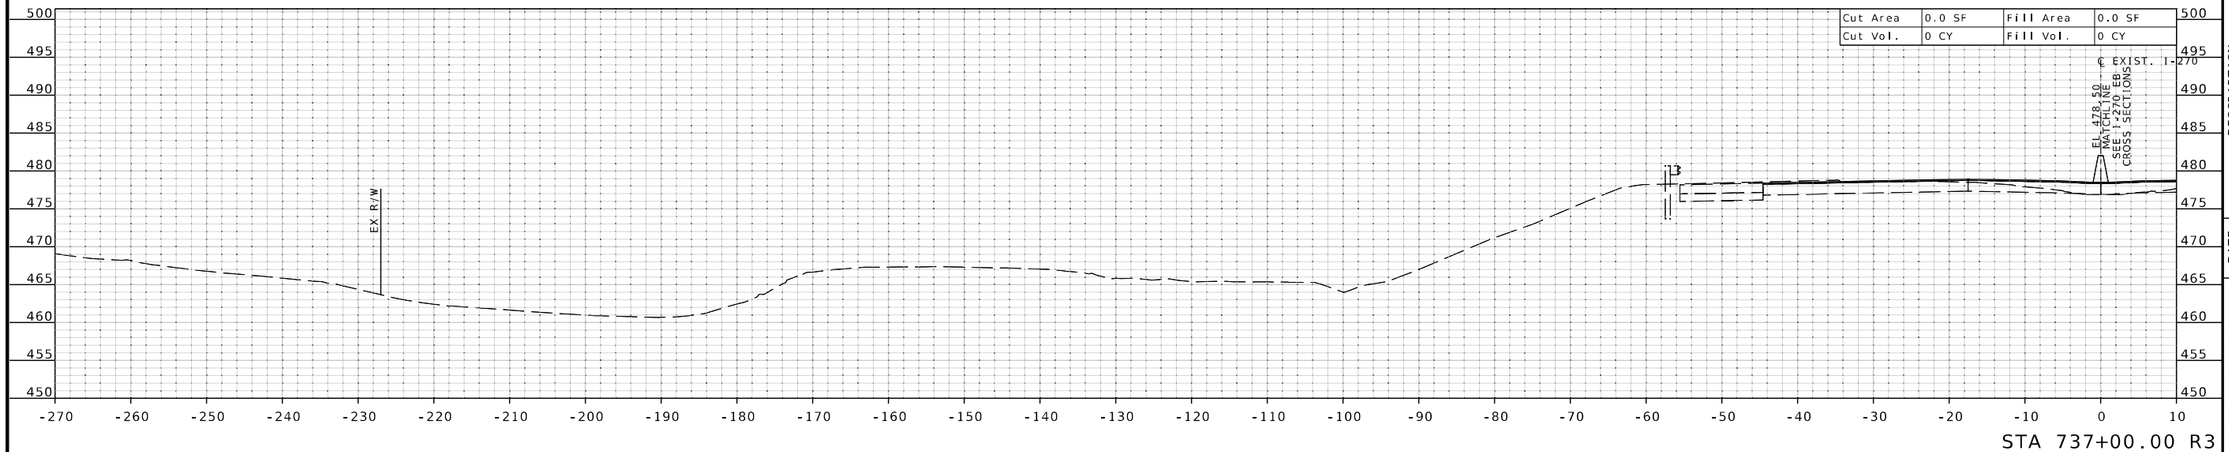

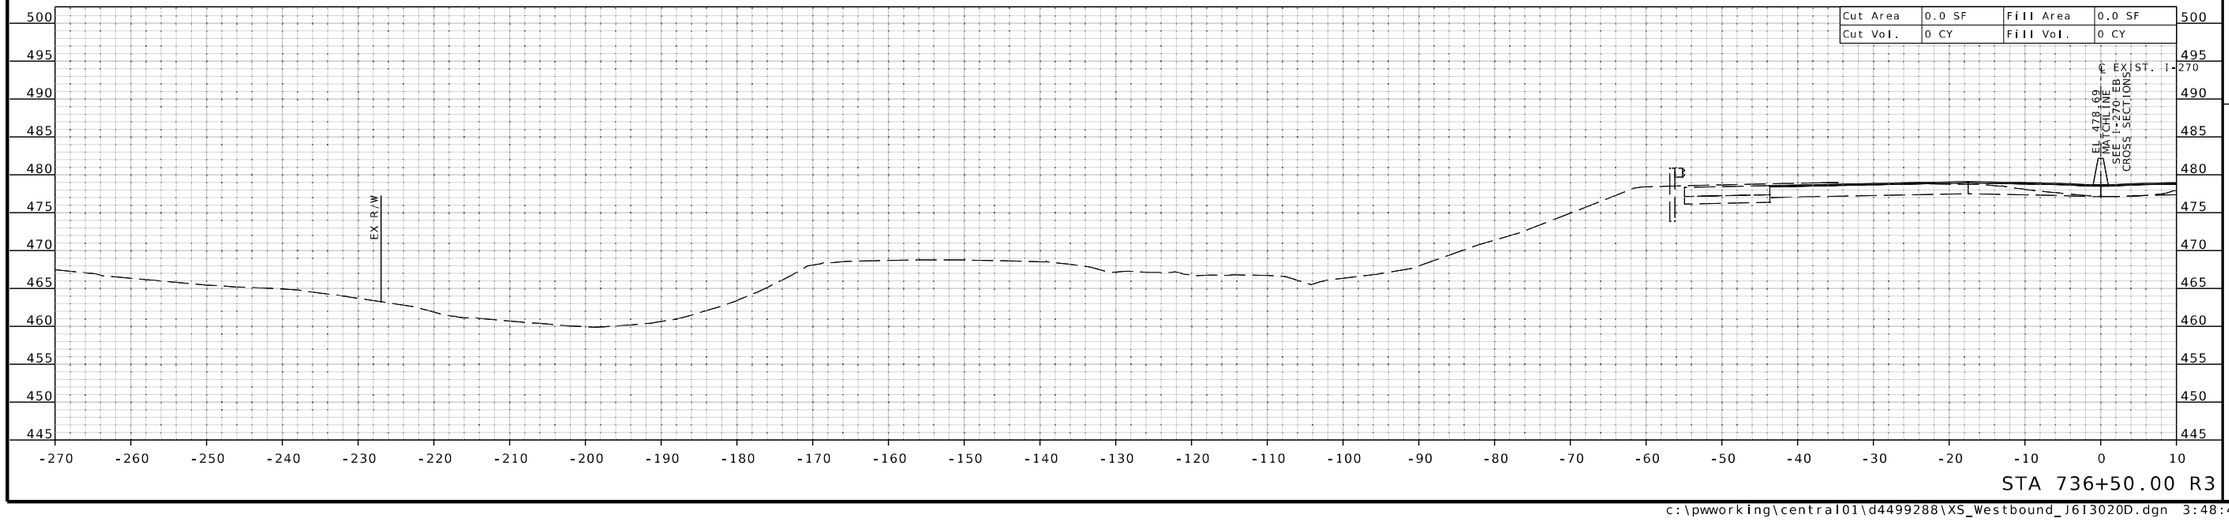

IF A SEAL IS PRESENT ON THIS SHEET IT HAS BEEN ELECTRONICALLY SEALED AND DATED.

STATE OF MISSOURI
EUGENE LOUIS KUEKER JR.
NUMBER PE-2011009912
PROFESSIONAL ENGINEER

THIS SHEET HAS BEEN SIGNED, SEALED, AND DATED ELECTRONICALLY.

DATE PREPARED
3/25/2026

ROUTE	STATE
I-270	MO

DISTRICT	SHEET NO.
SL	XS-83

COUNTY
ST. LOUIS

JOB NO.
J6I3020D

CONTRACT ID.

PROJECT NO.

BRIDGE NO.

DESCRIPTION	DATE

MISSOURI HIGHWAYS AND TRANSPORTATION COMMISSION
105 WEST CAPITOL
JEFFERSON CITY, MO 65102
1-888-ASK-MODOT (1-888-275-6636)

HDR Engineering, Inc.
1001 Highlands Plaza Drive
Suite 200
St. Louis, MO 63110-1337
314-425-8300
Certificate of Authority: 000856

c:\pwworking\central01\d4499288\XS_Westbound_J6I3020D.dgn 3:48:48 PM 3/25/2026

℄ EXIST. I-270 WB SHEET 41 OF 42

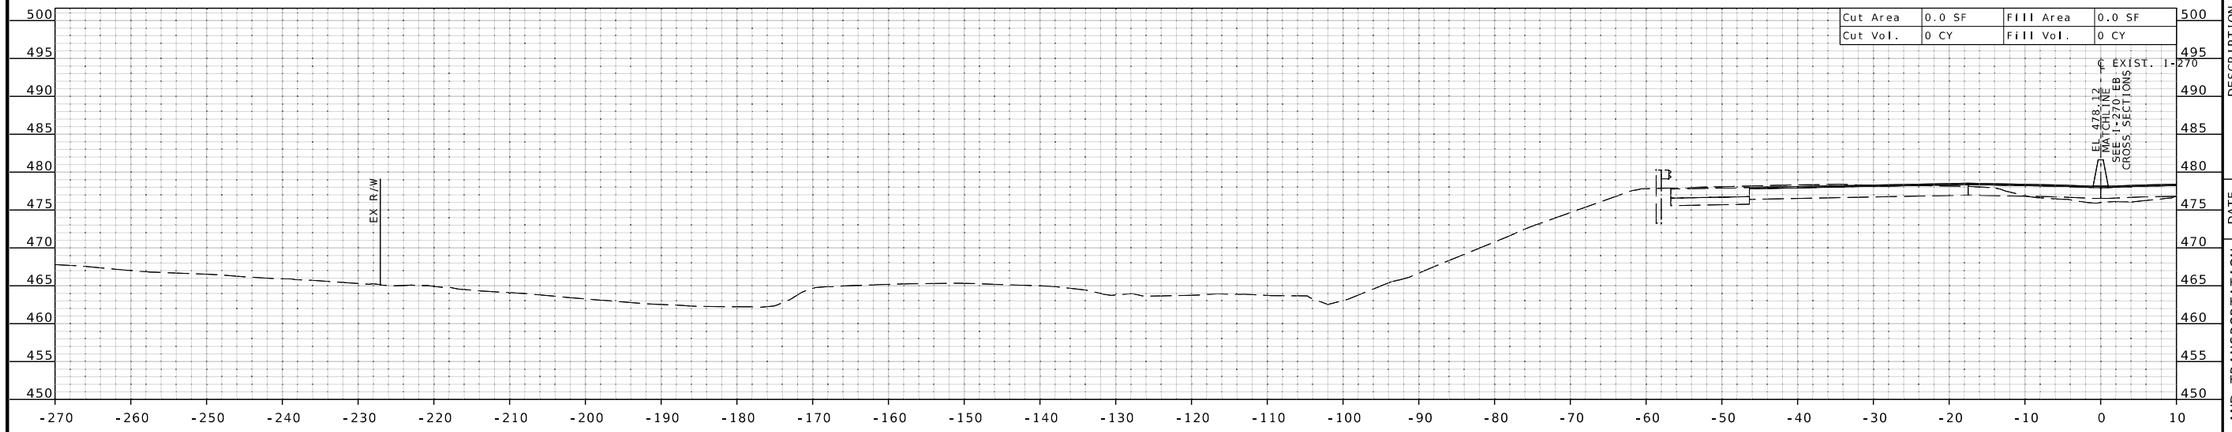

STA 738+00.00 R3

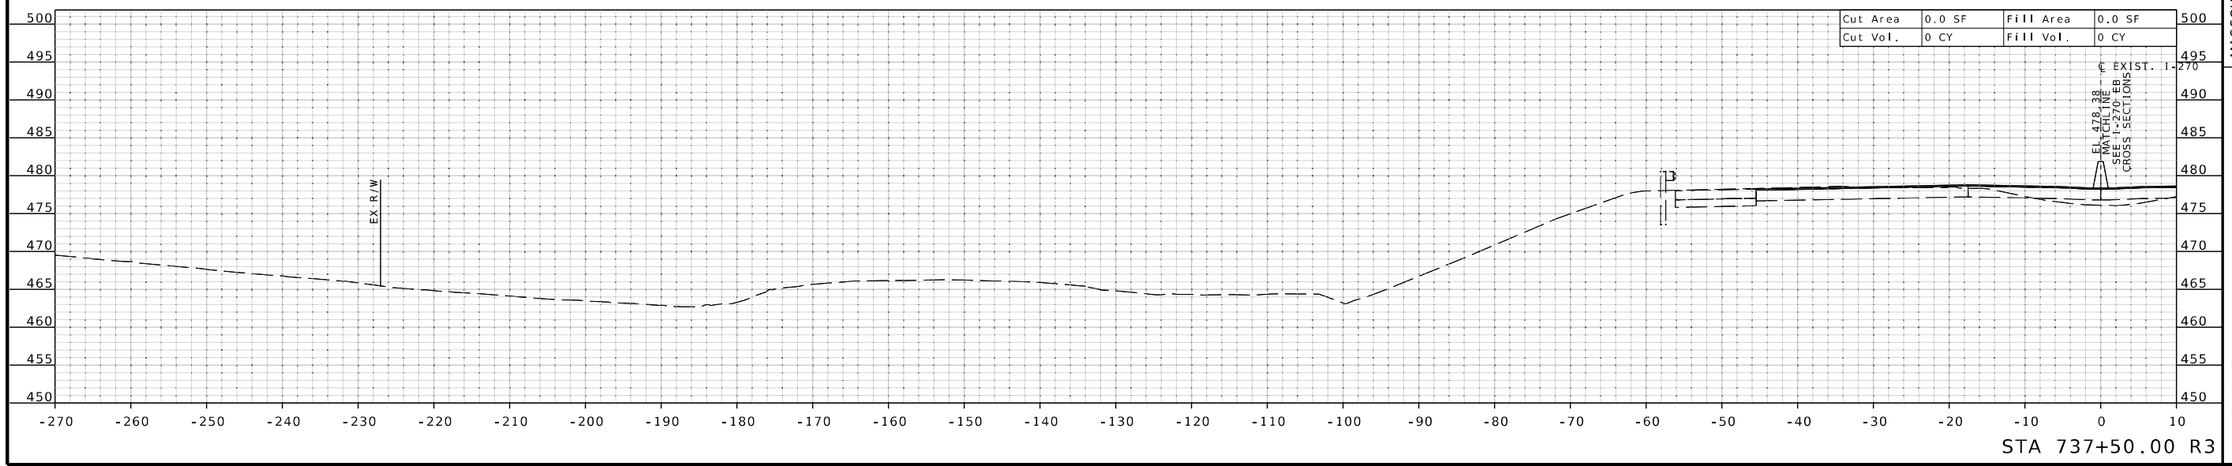

STA 737+50.00 R3

STATE OF MISSOURI
EUGENE LOUIS KUEKER JR.
NUMBER PE-2011009912
PROFESSIONAL ENGINEER

THIS SHEET HAS BEEN SIGNED, SEALED, AND DATED ELECTRONICALLY.

DATE PREPARED
3/25/2026

ROUTE	STATE
I-270	MO
DISTRICT	SHEET NO.
SL	XS-84

COUNTY
ST. LOUIS

JOB NO.
J6I3020D

CONTRACT ID.

PROJECT NO.

BRIDGE NO.

DESCRIPTION	DATE

IF A SEAL IS PRESENT ON THIS SHEET IT HAS BEEN ELECTRONICALLY SEALED AND DATED.

MISSOURI HIGHWAYS AND TRANSPORTATION COMMISSION

105 WEST CAPITOL
JEFFERSON CITY, MO 65102
1-888-ASK-MODOT (1-888-275-6636)

HDR Engineering, Inc.
1001 Highlands Plaza Drive
Suite 200
St. Louis, MO 63110-1337
314-425-8300
Certificate of Authority: 000856

c:\pwworking\central01\d4499288\XS_Westbound_J6I3020D.dgn 3:48:51 PM 3/25/2026

℄ EXIST. I-270 WB SHEET 42 OF 42

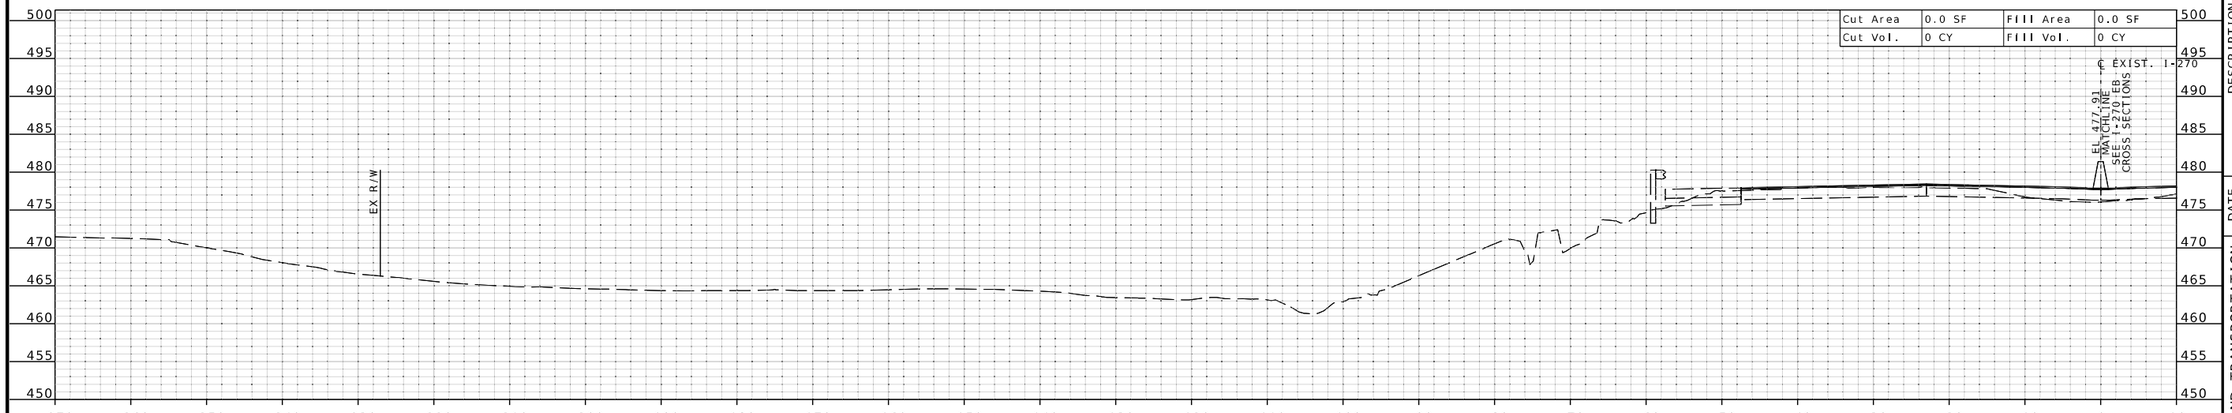

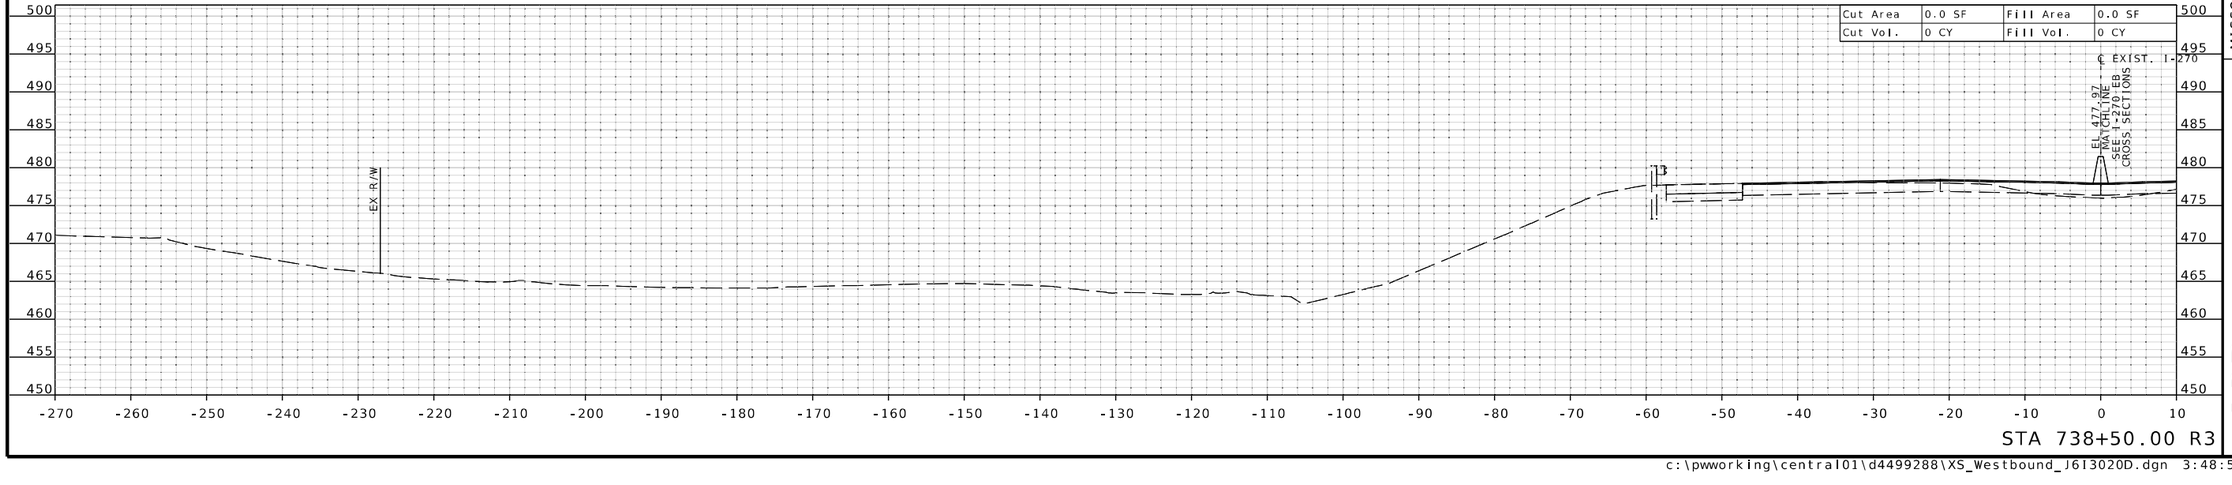

STATE OF MISSOURI
EUGENE LOUIS KUEKER JR.
NUMBER PE-2011009912
PROFESSIONAL ENGINEER

THIS SHEET HAS BEEN SIGNED, SEALED, AND DATED ELECTRONICALLY.

DATE PREPARED
3/25/2026

ROUTE	STATE
I-270	MO

DISTRICT	SHEET NO.
SL	XS-85

COUNTY
ST. LOUIS

JOB NO.
J6I3020D

CONTRACT ID.

PROJECT NO.

BRIDGE NO.

DESCRIPTION	DATE

IF A SEAL IS PRESENT ON THIS SHEET IT HAS BEEN ELECTRONICALLY SEALED AND DATED.

MISSOURI HIGHWAYS AND TRANSPORTATION COMMISSION
105 WEST CAPITOL
JEFFERSON CITY, MO 65102
1-888-ASK-MODOT (1-888-275-6636)

HDR Engineering, Inc.
1001 Highlands Plaza Drive
Suite 200
St. Louis, MO 63110-1337
314-425-8300
Certificate of Authority: 000856

℄ EXIST. LILAC AVE SHEET 1 OF 10

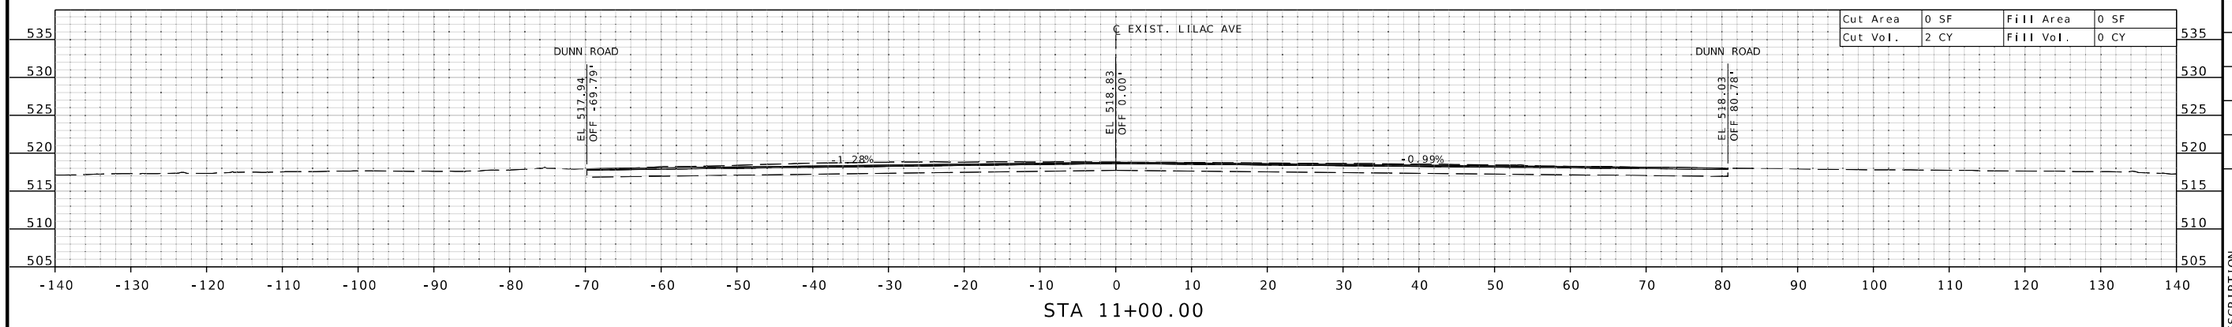

STA 11+00.00

STA 10+50.00

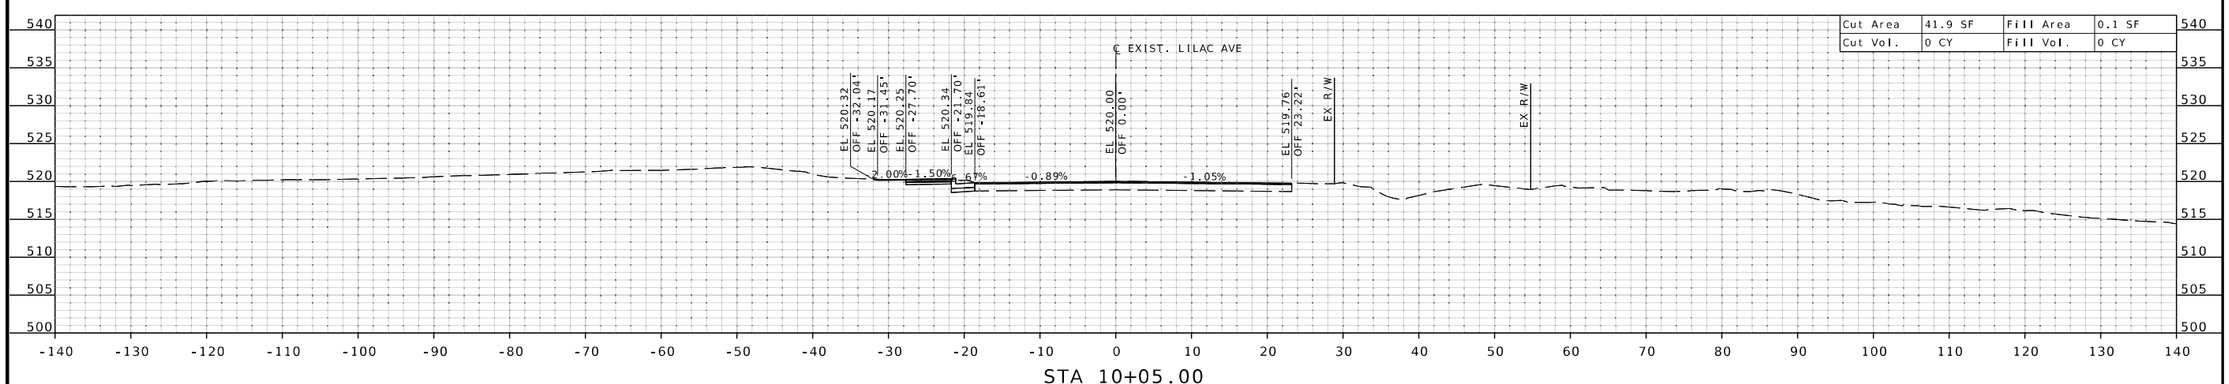

STA 10+05.00

STATE OF MISSOURI
EUGENE LOUIS KUEKER JR.
NUMBER PE-2011009912
PROFESSIONAL ENGINEER

THIS SHEET HAS BEEN SIGNED, SEALED, AND DATED ELECTRONICALLY.

DATE PREPARED
3/25/2026

ROUTE	STATE
I-270	MO

DISTRICT	SHEET NO.
SL	XS-86

COUNTY
ST. LOUIS

JOB NO.
J6I3020D

CONTRACT ID.

PROJECT NO.

BRIDGE NO.

DESCRIPTION	DATE

MISSOURI HIGHWAYS AND TRANSPORTATION COMMISSION

105 WEST CAPITOL
JEFFERSON CITY, MO 65102
1-888-ASK-MODOT (1-888-275-6636)

HDR Engineering, Inc.
1001 Highlands Plaza Drive
Suite 200
St. Louis, MO 63110-1337
314-425-8300
Certificate of Authority: 000856

IF A SEAL IS PRESENT ON THIS SHEET IT HAS BEEN ELECTRONICALLY SEALED AND DATED.

c:\pwworking\central01\d4499288\XS_Lilac_Ave_J6I3020D.dgn 3:49:04 PM 3/25/2026

℄ EXIST. LILAC AVE SHEET 2 OF 10

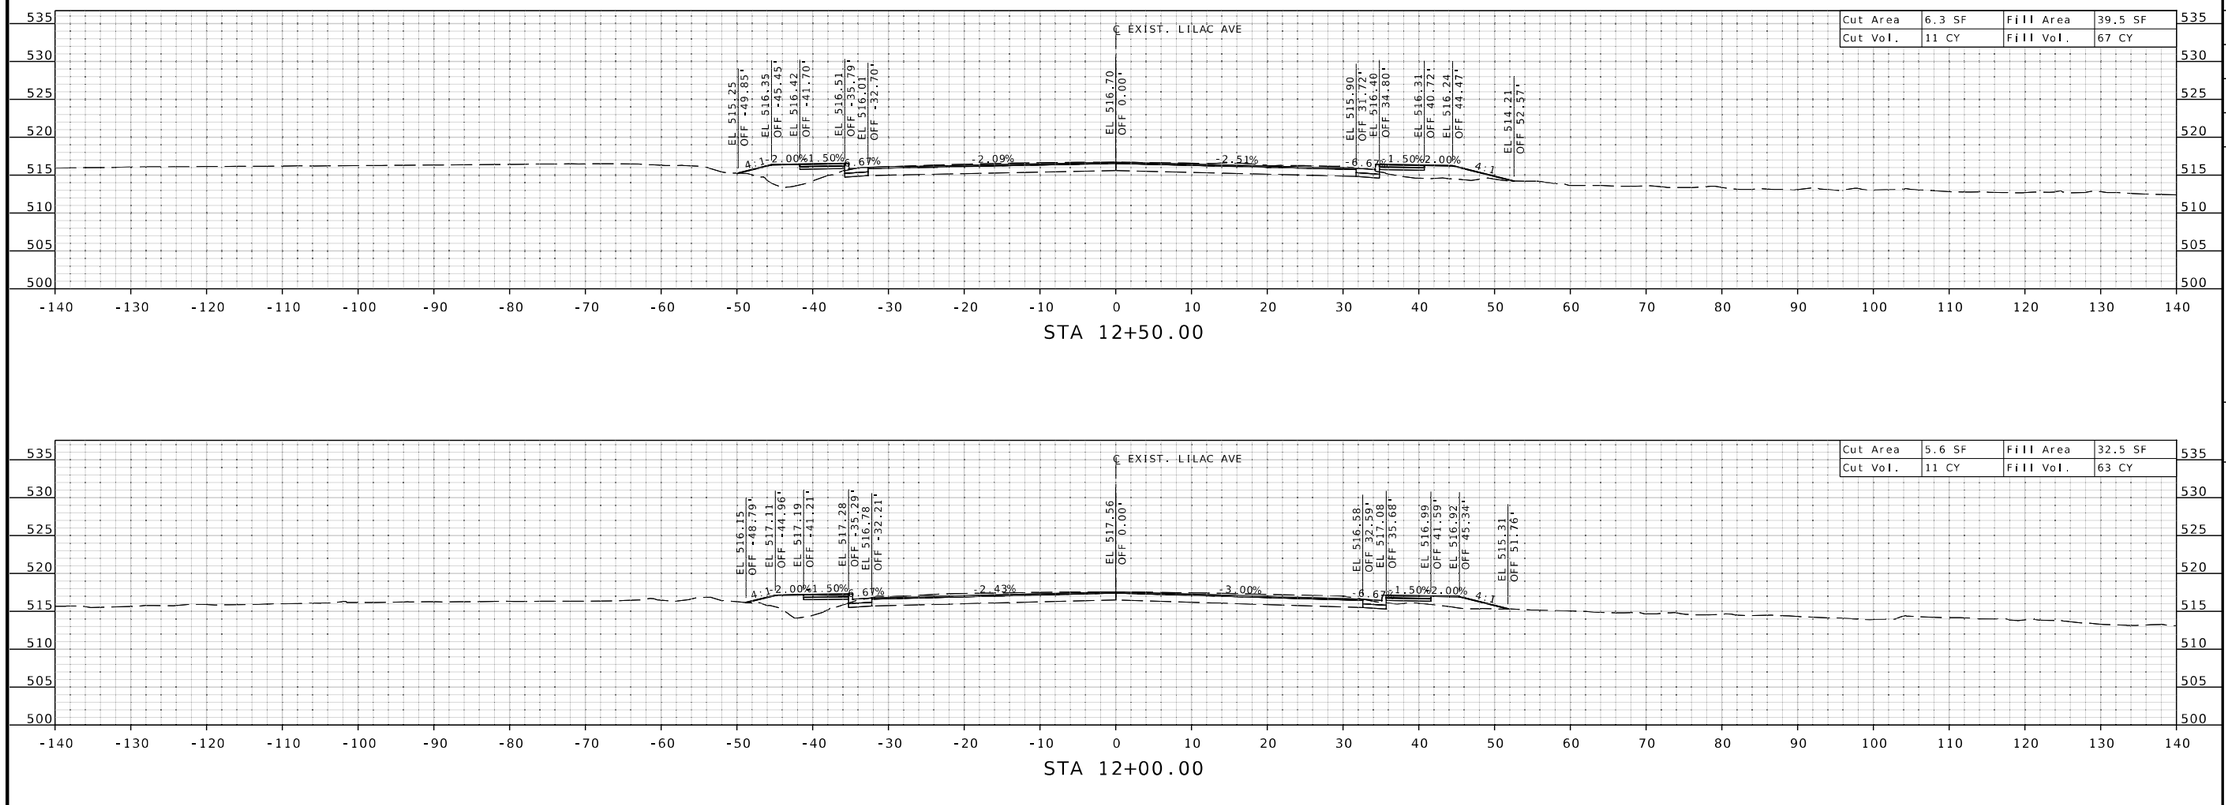

IF A SEAL IS PRESENT ON THIS SHEET IT HAS BEEN ELECTRONICALLY SEALED AND DATED.

STATE OF MISSOURI
EUGENE LOUIS KUEKER JR.
NUMBER PE-2011009912
PROFESSIONAL ENGINEER

THIS SHEET HAS BEEN SIGNED, SEALED, AND DATED ELECTRONICALLY.

DATE PREPARED
3/25/2026

ROUTE	STATE
I-270	MO
DISTRICT	SHEET NO.
SL	XS-87

COUNTY
ST. LOUIS

JOB NO.
J6I3020D

CONTRACT ID.

PROJECT NO.

BRIDGE NO.

DATE	DESCRIPTION

MISSOURI HIGHWAYS AND TRANSPORTATION COMMISSION

105 WEST CAPITOL
JEFFERSON CITY, MO 65102
1-888-ASK-MODOT (1-888-275-6636)

HDR Engineering, Inc.
1001 Highlands Plaza Drive
Suite 200
St. Louis, MO 63110-1337
314-425-8300
Certificate of Authority: 000856

℄ EXIST. LILAC AVE SHEET 3 OF 10

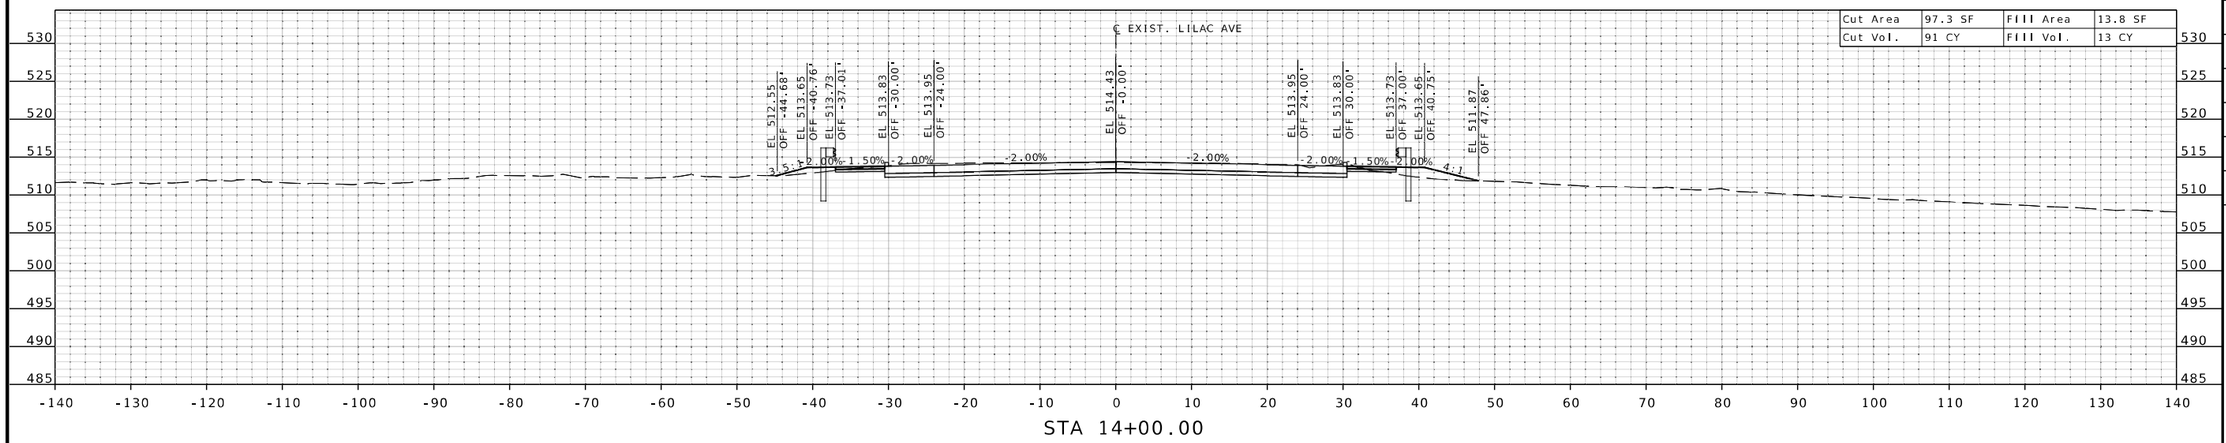

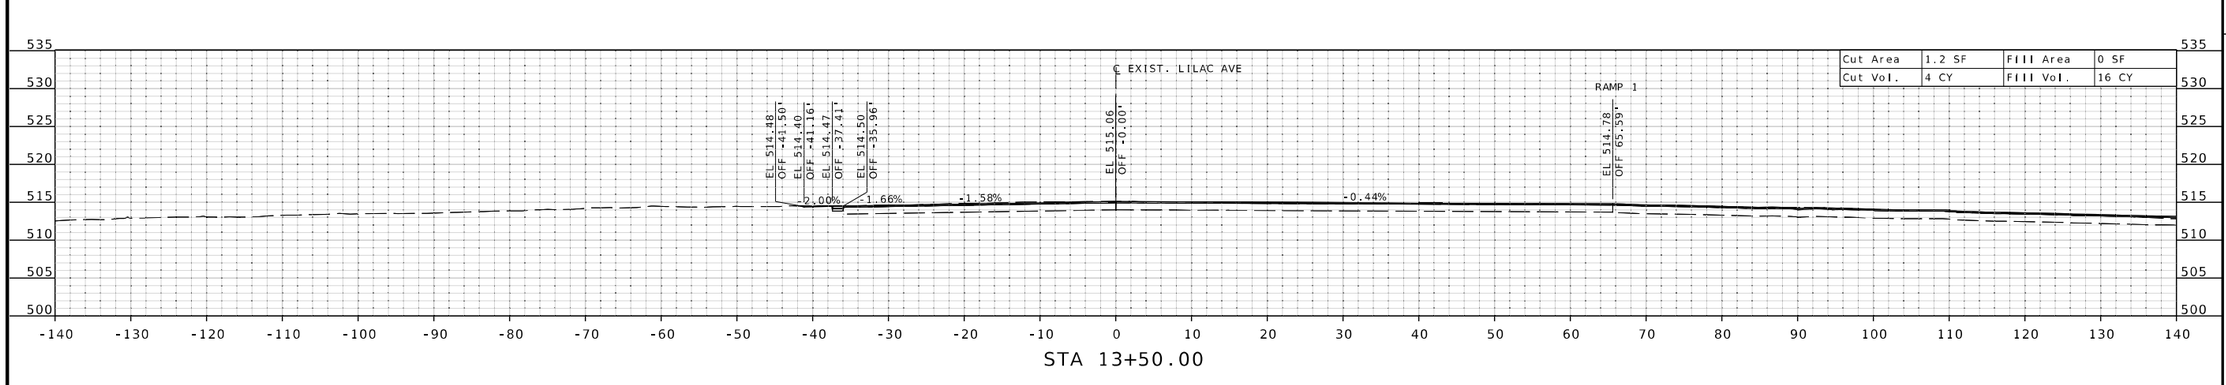

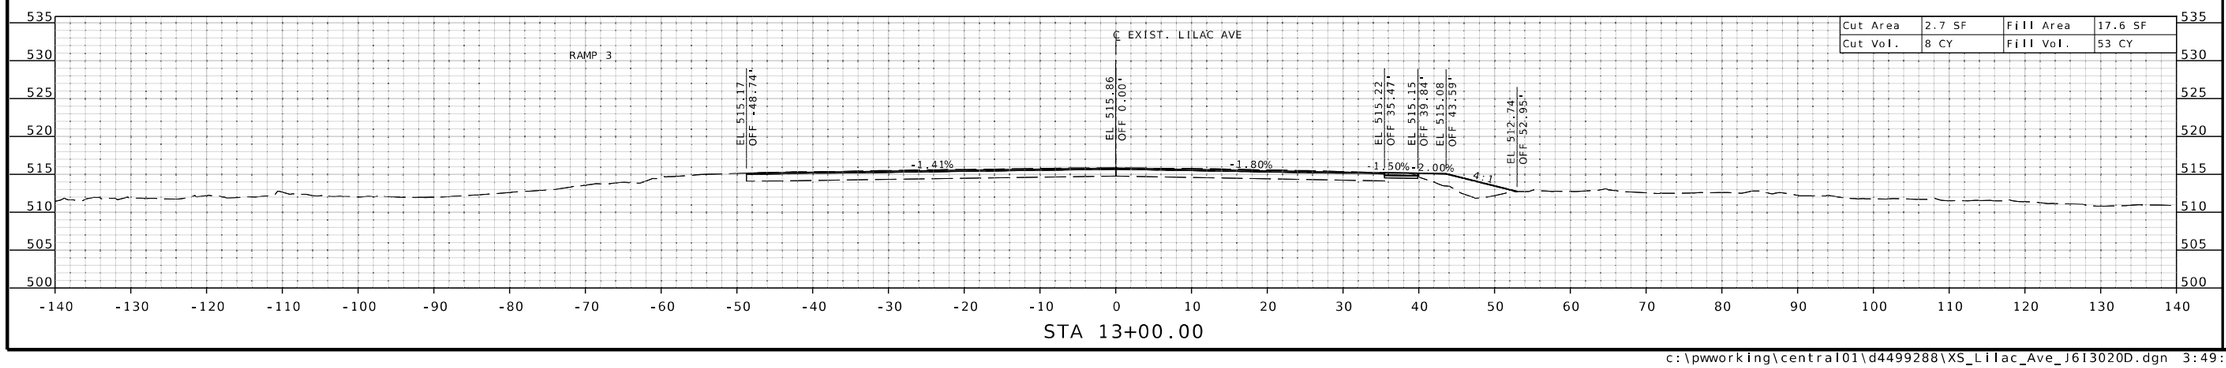

STATE OF MISSOURI
EUGENE LOUIS KUEKER JR.
NUMBER PE-2011009910
PROFESSIONAL ENGINEER
THIS SHEET HAS BEEN SIGNED, SEALED, AND DATED ELECTRONICALLY.

DATE PREPARED 3/25/2026

ROUTE	STATE
I-270	MO

DISTRICT	SHEET NO.
SL	XS-88

COUNTY: ST. LOUIS

JOB NO. J6I3020D

CONTRACT ID.

PROJECT NO.

BRIDGE NO.

DESCRIPTION	DATE

IF A SEAL IS PRESENT ON THIS SHEET IT HAS BEEN ELECTRONICALLY SEALED AND DATED.

MISSOURI HIGHWAYS AND TRANSPORTATION COMMISSION
105 WEST CAPITOL
JEFFERSON CITY, MO 65102
1-888-ASK-MODOT (1-888-275-6636)

HDR Engineering, Inc.
1001 Highlands Plaza Drive
Suite 200
St. Louis, MO 63110-1337
314-425-8300
Certificate of Authority: 000856

℄ EXIST. LILAC AVE SHEET 4 OF 10

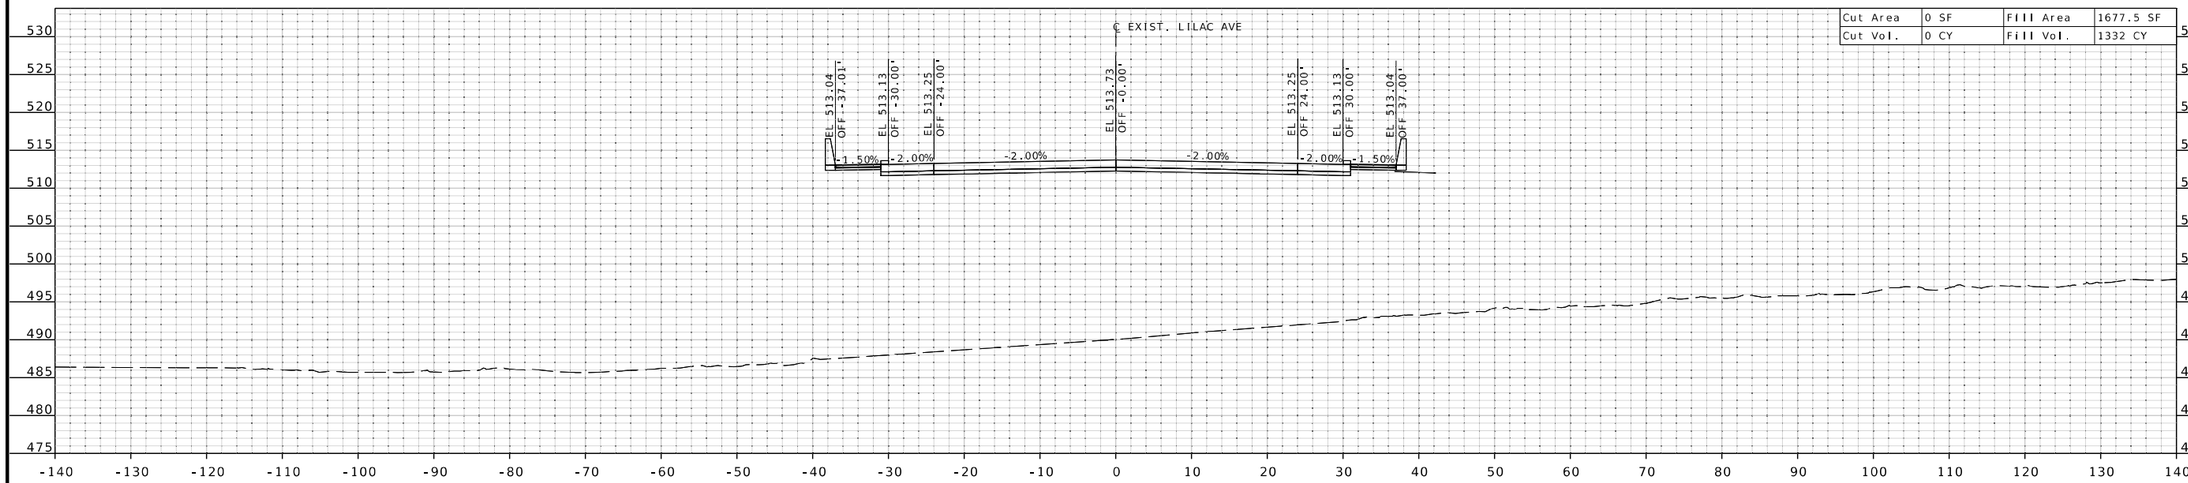

STA 14+78.50
FILL FACE
BEGIN BRIDGE EARTHWORK EXCEPTION

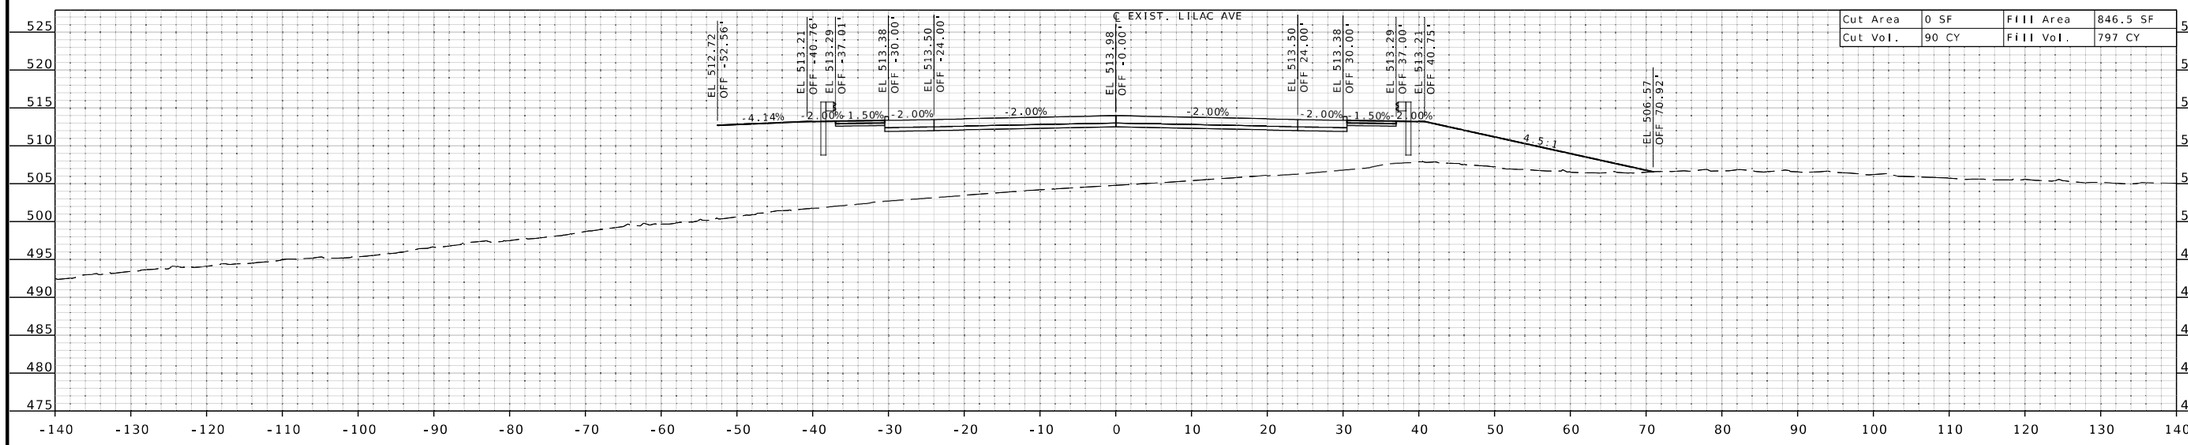

STA 14+50.00

IF A SEAL IS PRESENT ON THIS SHEET IT HAS BEEN ELECTRONICALLY SEALED AND DATED.

STATE OF MISSOURI
EUGENE LOUIS KUEKER JR.
NUMBER PE-2011009912
PROFESSIONAL ENGINEER

THIS SHEET HAS BEEN SIGNED, SEALED, AND DATED ELECTRONICALLY.

DATE PREPARED
3/25/2026

ROUTE	STATE
I-270	MO
DISTRICT	SHEET NO.
SL	XS-89

COUNTY
ST. LOUIS

JOB NO.
J6I3020D

CONTRACT ID.

PROJECT NO.

BRIDGE NO.

DESCRIPTION	DATE

MISSOURI HIGHWAYS AND TRANSPORTATION COMMISSION
105 WEST CAPITOL
JEFFERSON CITY, MO 65102
1-888-ASK-MODOT (1-888-275-6636)

HDR Engineering, Inc.
1001 Highlands Plaza Drive
Suite 200
St. Louis, MO 63110-1337
314-425-6300
Certificate of Authority: 000856

℄ EXIST. LILAC AVE SHEET 5 OF 10

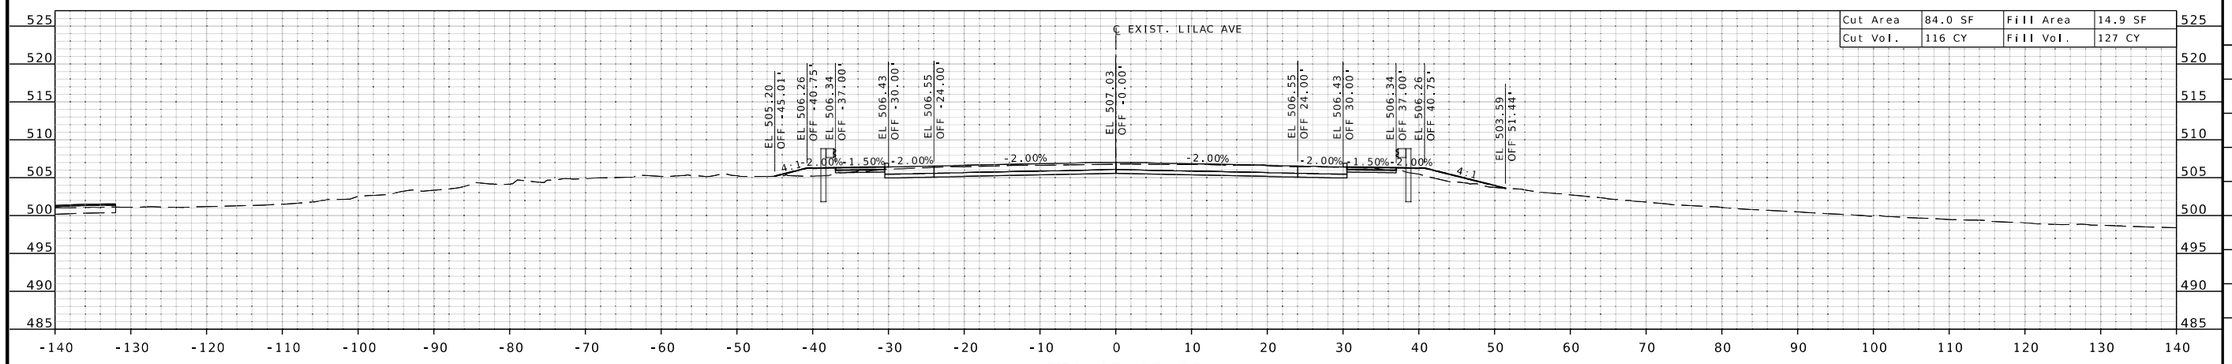

STA 17+00.00

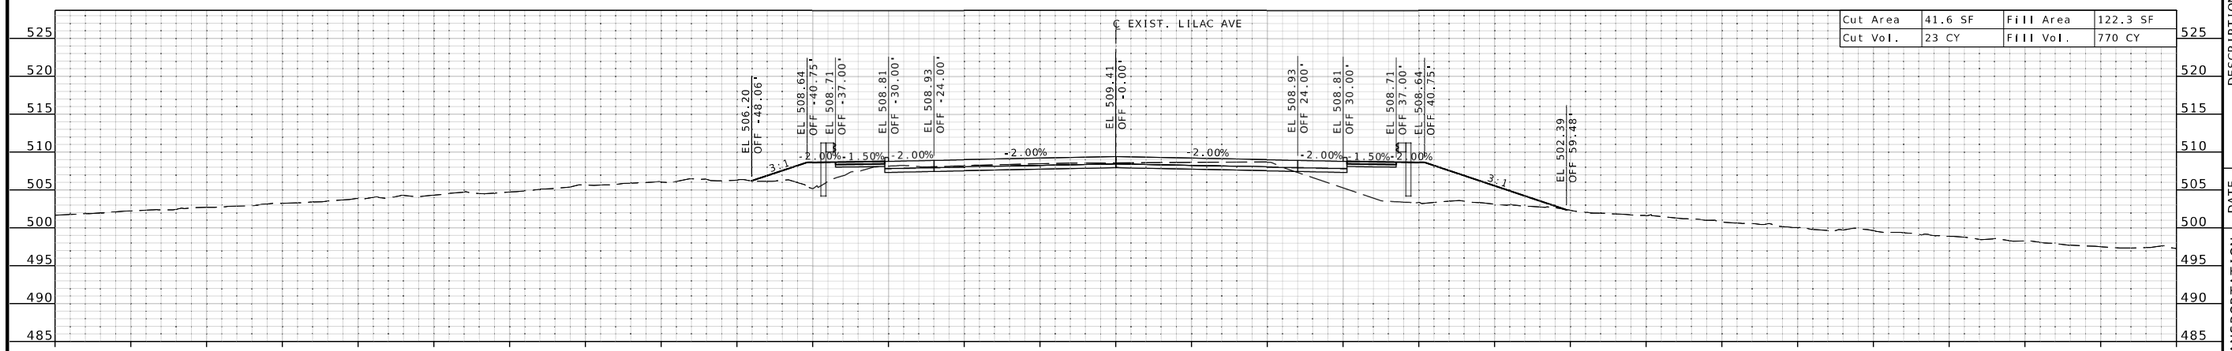

STA 16+50.00

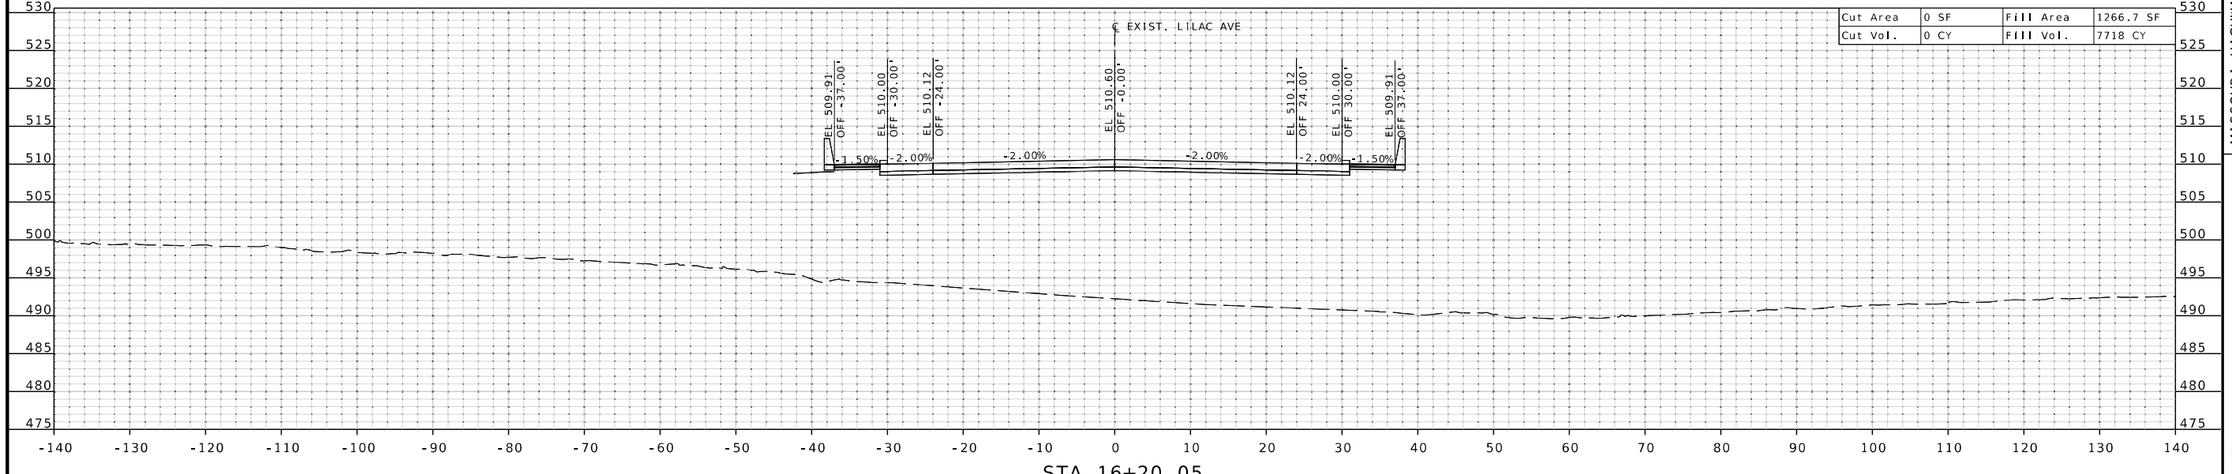

STA 16+20.05
FILL FACE
END BRIDGE EARTHWORK EXCEPTION

THIS SHEET HAS BEEN SIGNED, SEALED, AND DATED ELECTRONICALLY.

DATE PREPARED 3/25/2026

ROUTE	STATE
I-270	MO
DISTRICT	SHEET NO.
SL	XS-90

COUNTY: ST. LOUIS
JOB NO.: J6I3020D
CONTRACT ID.:
PROJECT NO.:
BRIDGE NO.:

DESCRIPTION | DATE

MISSOURI HIGHWAYS AND TRANSPORTATION COMMISSION
105 WEST CAPITOL
JEFFERSON CITY, MO 65102
1-888-ASK-MODOT (1-888-275-6636)

HDR Engineering, Inc.
1001 Highlands Plaza Drive
Suite 200
St. Louis, MO 63110-1337
314-425-8300
Certificate of Authority: 000856

IF A SEAL IS PRESENT ON THIS SHEET IT HAS BEEN ELECTRONICALLY SEALED AND DATED.

c:\pwworking\central01\d4499288\XS_Lilac_Ave_J6I3020D.dgn 3:49:11 PM 3/25/2026

℄ EXIST. LILAC AVE SHEET 6 OF 10

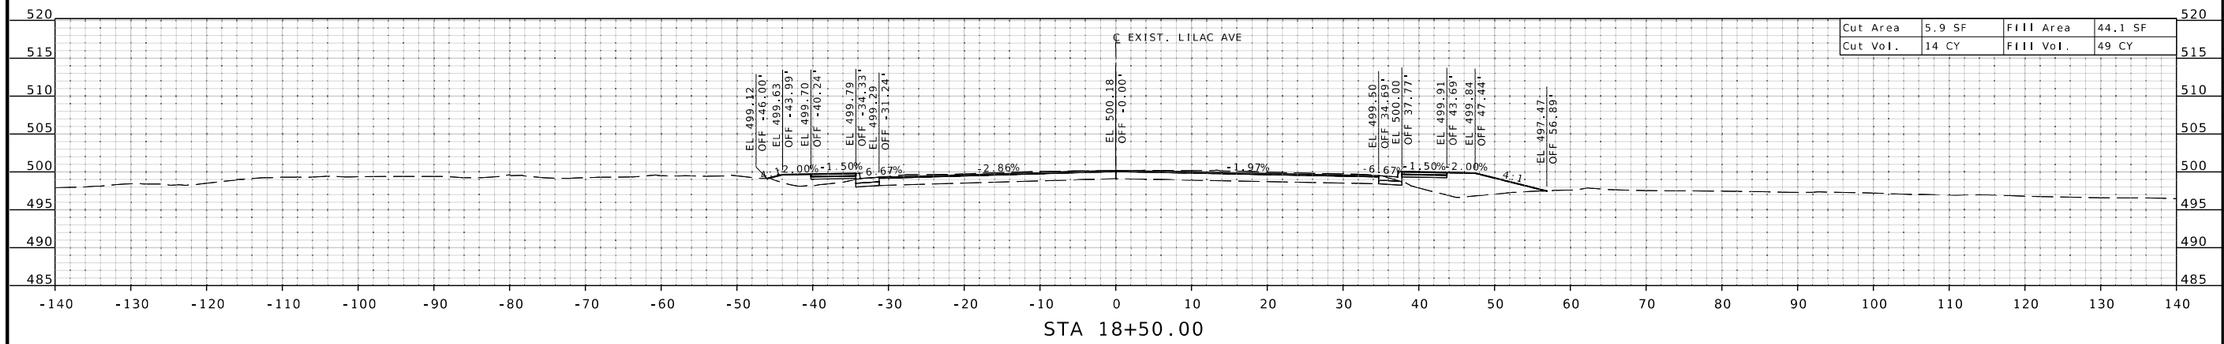

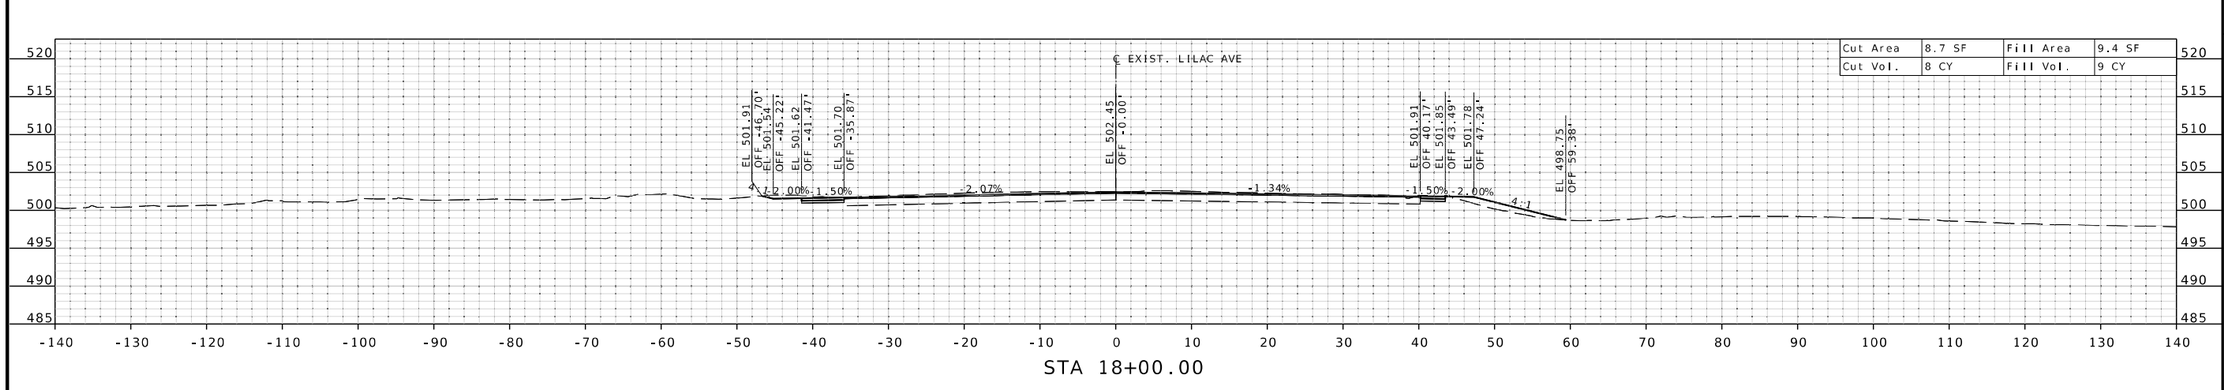

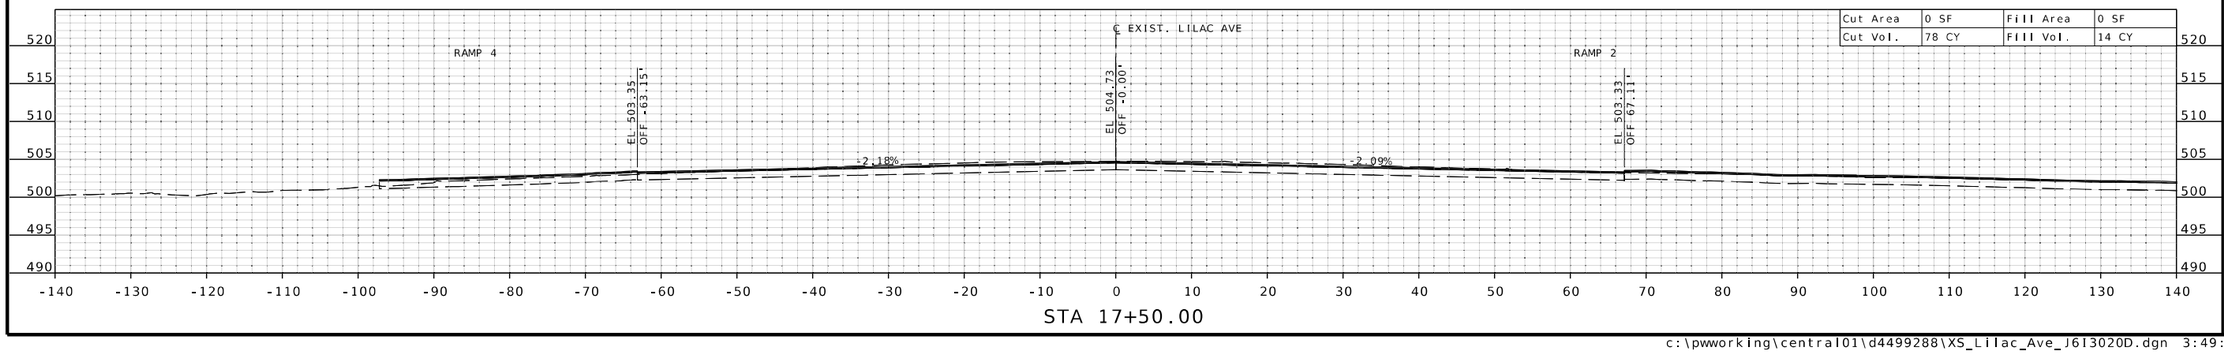

IF A SEAL IS PRESENT ON THIS SHEET IT HAS BEEN ELECTRONICALLY SEALED AND DATED.

STATE OF MISSOURI
EUGENE LOUIS KUEKER JR.
NUMBER PE-2011009912
PROFESSIONAL ENGINEER

THIS SHEET HAS BEEN SIGNED, SEALED, AND DATED ELECTRONICALLY.

DATE PREPARED
3/25/2026

ROUTE	STATE
I-270	MO
DISTRICT	SHEET NO.
SL	XS-91

COUNTY
ST. LOUIS

JOB NO.
J6I3020D

CONTRACT ID.

PROJECT NO.

BRIDGE NO.

DESCRIPTION	DATE

MISSOURI HIGHWAYS AND TRANSPORTATION COMMISSION
105 WEST CAPITOL
JEFFERSON CITY, MO 65102
1-888-ASK-MODOT (1-888-275-6636)

HDR Engineering, Inc.
1001 Highlands Plaza Drive
Suite 200
St. Louis, MO 63110-1337
314-425-8300
Certificate of Authority: 000856

℄ EXIST. LILAC AVE SHEET 7 OF 10

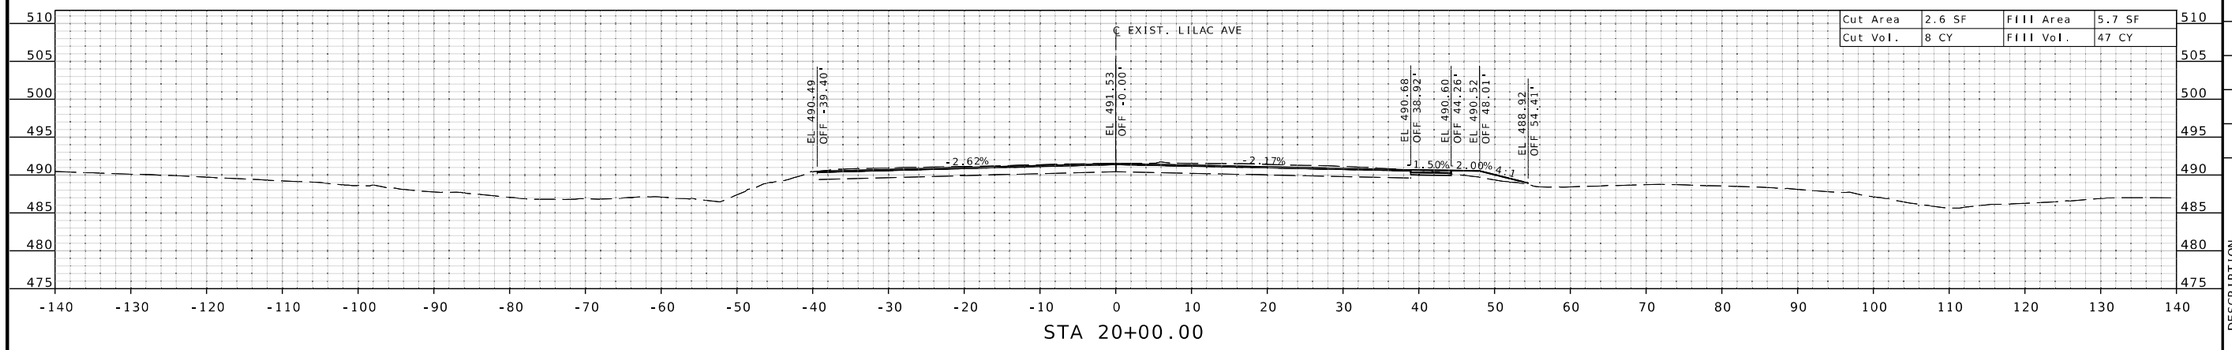

STA 20+00.00

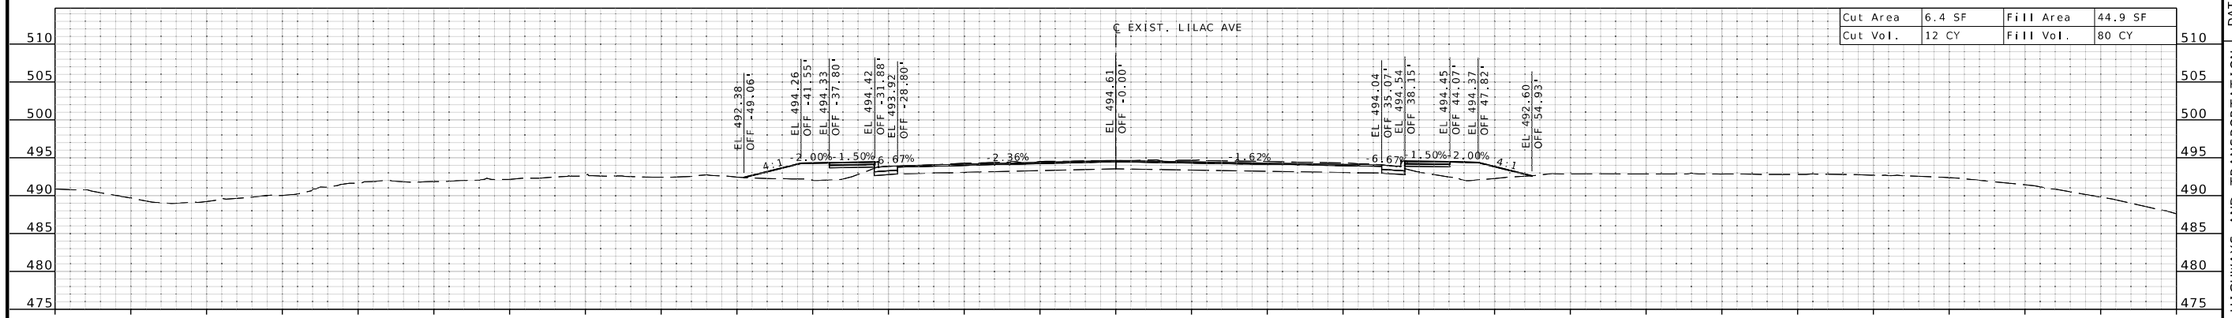

STA 19+50.00

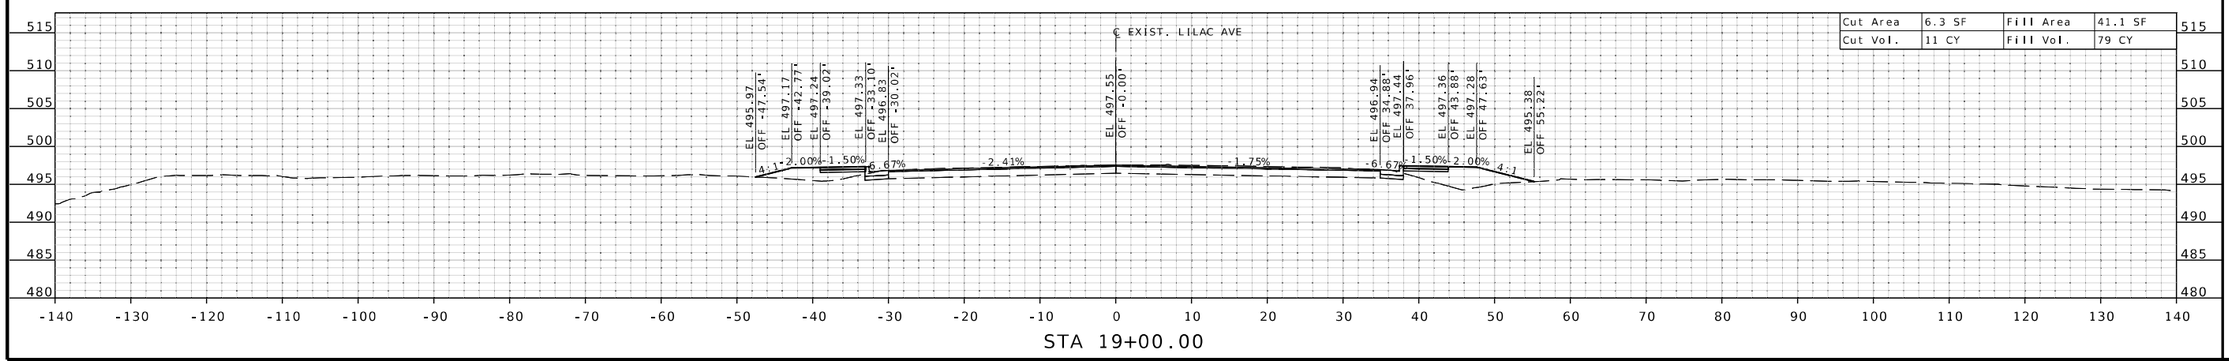

STA 19+00.00

STATE OF MISSOURI
EUGENE LOUIS KUEKER JR.
NUMBER PE-2011009912
PROFESSIONAL ENGINEER

THIS SHEET HAS BEEN SIGNED, SEALED, AND DATED ELECTRONICALLY.

DATE PREPARED
3/25/2026

ROUTE	STATE
I-270	MO
DISTRICT	SHEET NO.
SL	XS-92

COUNTY
ST. LOUIS

JOB NO.
J6I3020D

CONTRACT ID.

PROJECT NO.

BRIDGE NO.

DESCRIPTION	DATE

IF A SEAL IS PRESENT ON THIS SHEET IT HAS BEEN ELECTRONICALLY SEALED AND DATED.

MISSOURI HIGHWAYS AND TRANSPORTATION COMMISSION

105 WEST CAPITOL
JEFFERSON CITY, MO 65102
1-888-ASK-MODOT (1-888-275-6636)

HDR Engineering, Inc.
1001 Highlands Plaza Drive
Suite 200
St. Louis, MO 63110-1337
314-425-8300
Certificate of Authority: 000856

c:\pwworking\central01\d4499288\XS_Lilac_Ave_J6I3020D.dgn 3:49:14 PM 3/25/2026

℄ EXIST. LILAC AVE SHEET 8 OF 10

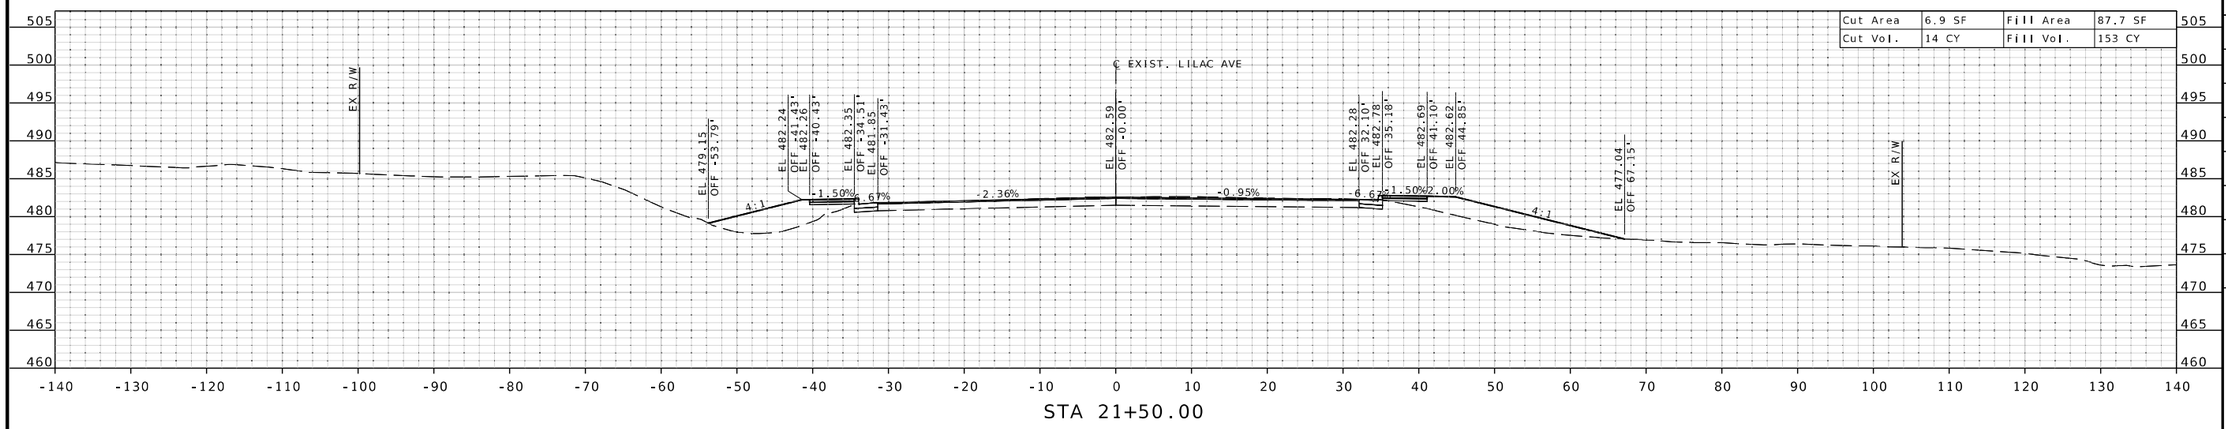

STA 21+50.00

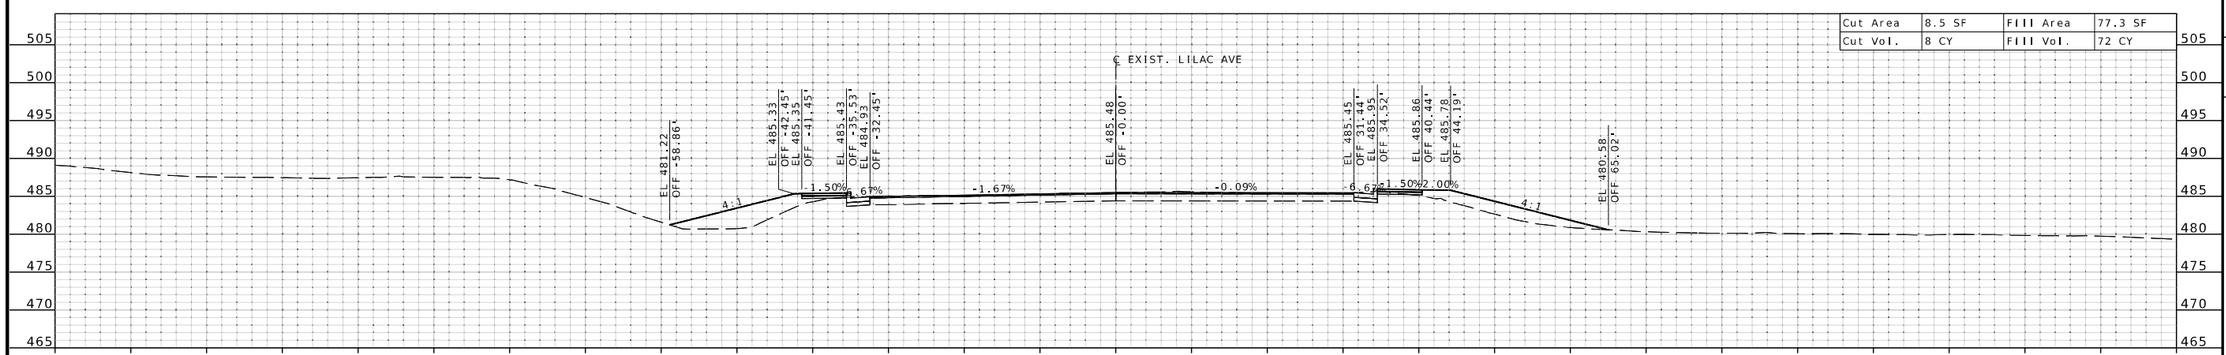

STA 21+00.00

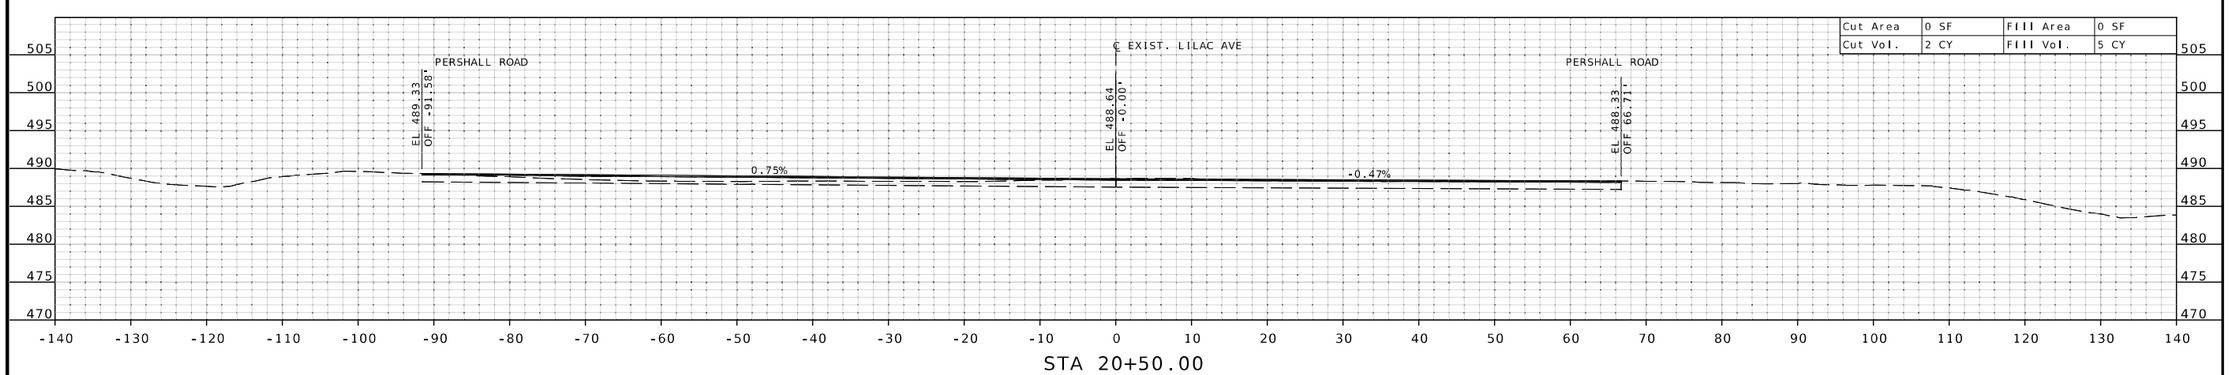

STA 20+50.00

THIS SHEET HAS BEEN SIGNED, SEALED, AND DATED ELECTRONICALLY.

DATE PREPARED 3/25/2026

ROUTE	STATE
I-270	MO
DISTRICT	SHEET NO.
SL	XS-93

COUNTY: ST. LOUIS

JOB NO. J6I3020D

CONTRACT ID.

PROJECT NO.

BRIDGE NO.

DESCRIPTION | DATE

IF A SEAL IS PRESENT ON THIS SHEET IT HAS BEEN ELECTRONICALLY SEALED AND DATED.

MISSOURI HIGHWAYS AND TRANSPORTATION COMMISSION

105 WEST CAPITOL
JEFFERSON CITY, MO 65102
1-888-ASK-MODOT (1-888-275-6636)

HDR Engineering, Inc.
1001 Highlands Plaza Drive
Suite 200
St. Louis, MO 63110-1337
314-425-8300
Certificate of Authority: 000856

c:\pwworking\central01\d4499288\XS_Lilac_Ave_J6I3020D.dgn 3:49:16 PM 3/25/2026

℄ EXIST. LILAC AVE SHEET 9 OF 10

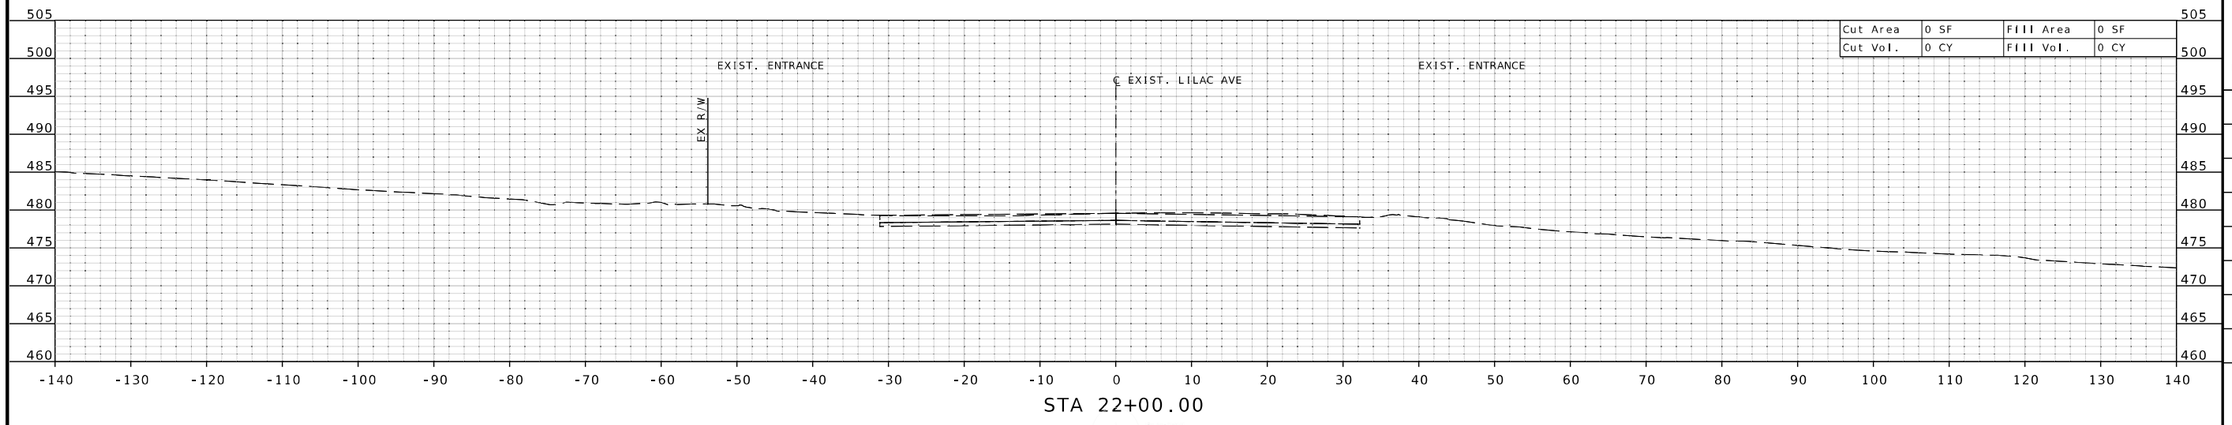

STA 22+00.00

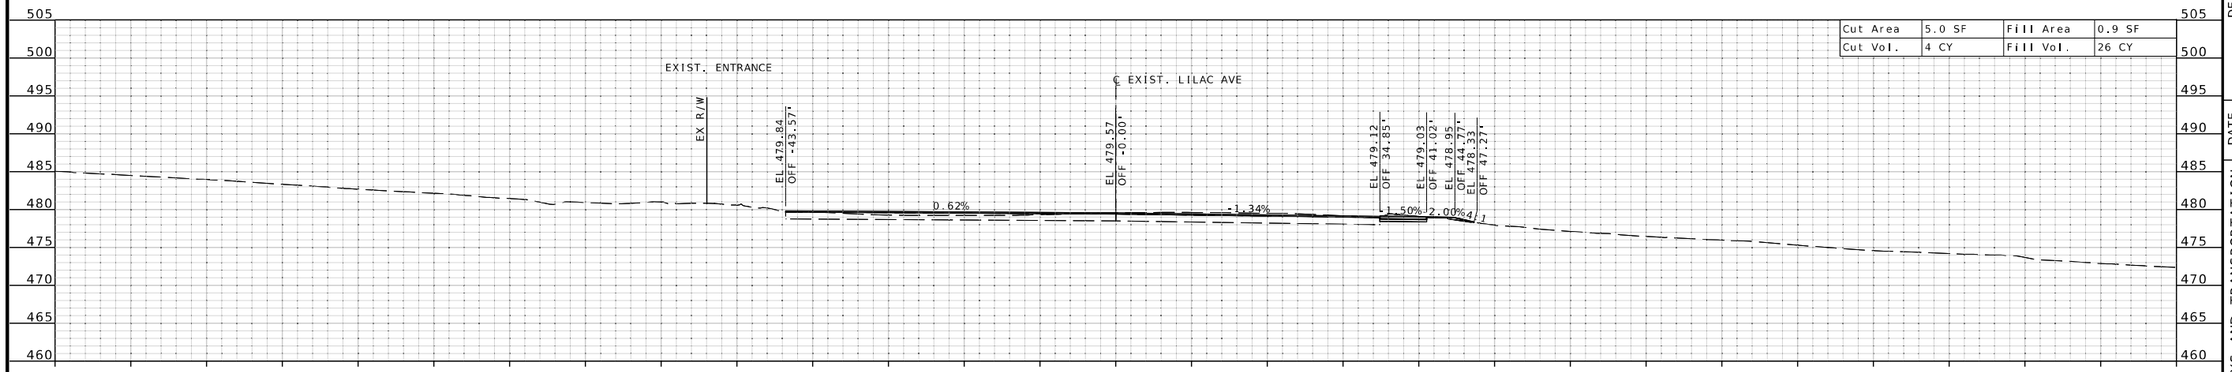

STA 21+99.83

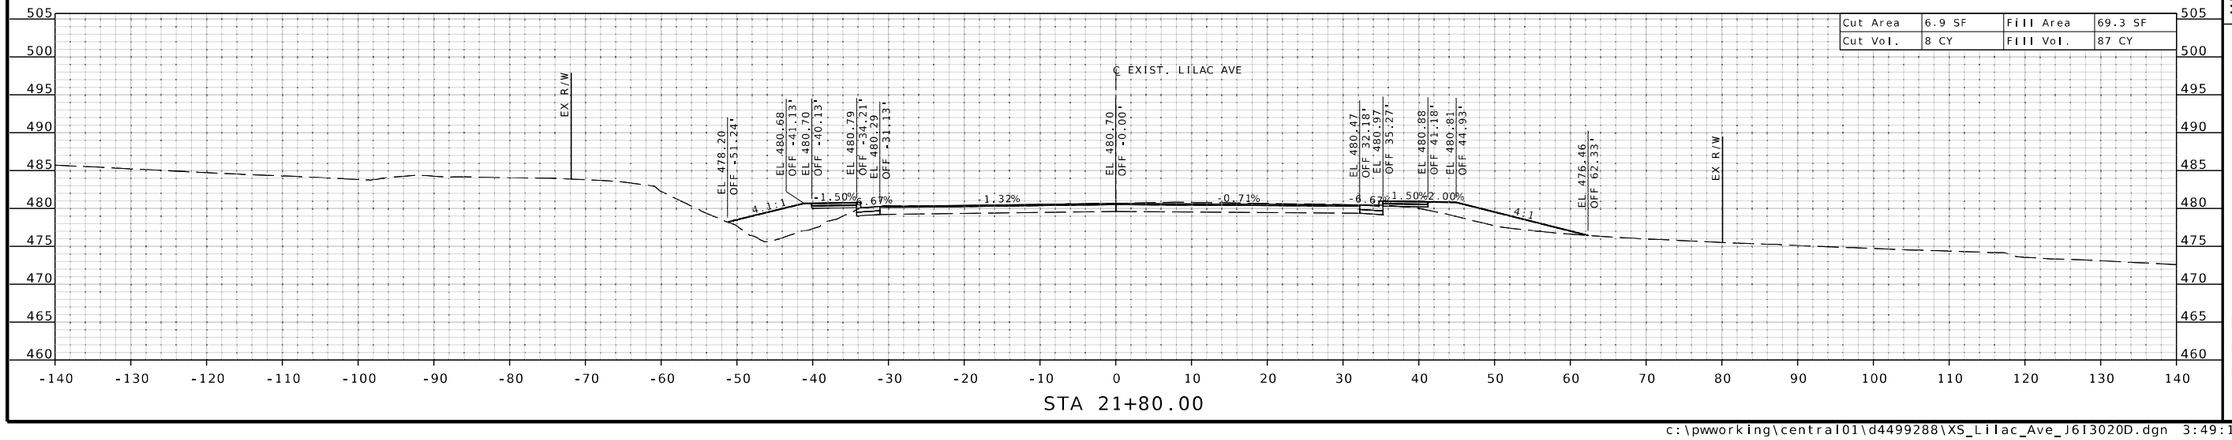

STA 21+80.00

IF A SEAL IS PRESENT ON THIS SHEET IT HAS BEEN ELECTRONICALLY SEALED AND DATED.

STATE OF MISSOURI
EUGENE LOUIS KUEKER JR.
NUMBER PE-2011009912
PROFESSIONAL ENGINEER

THIS SHEET HAS BEEN SIGNED, SEALED, AND DATED ELECTRONICALLY.

DATE PREPARED
3/25/2026

ROUTE	STATE
I-270	MO
DISTRICT	SHEET NO.
SL	XS-94

COUNTY
ST. LOUIS

JOB NO.
J6I3020D

CONTRACT ID.

PROJECT NO.

BRIDGE NO.

DESCRIPTION	DATE

MISSOURI HIGHWAYS AND TRANSPORTATION COMMISSION

105 WEST CAPITOL
JEFFERSON CITY, MO 65102
1-888-ASK-MODOT (1-888-275-6636)

HDR Engineering, Inc.
1001 Highlands Plaza Drive
Suite 200
St. Louis, MO 63110-1337
314-425-6300
Certificate of Authority: 000856

c:\pwworking\central01\d4499288\XS_Lilac_Ave_J6I3020D.dgn 3:49:18 PM 3/25/2026

℄ EXIST. LILAC AVE SHEET 10 OF 10

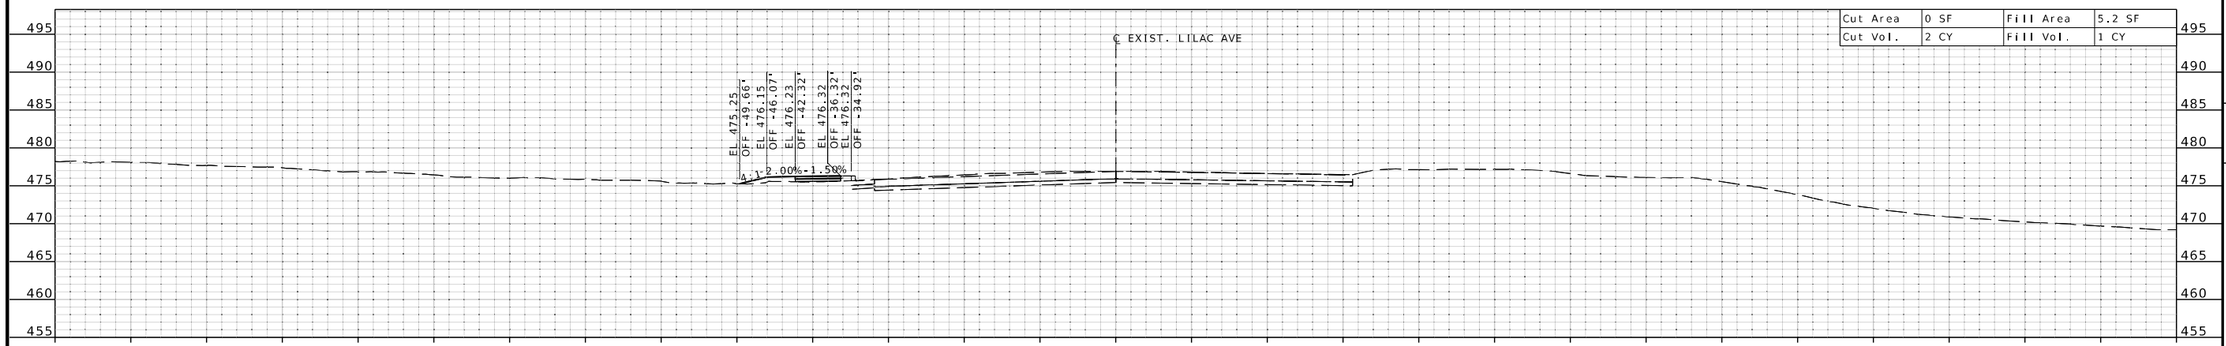

STA 22+59.61

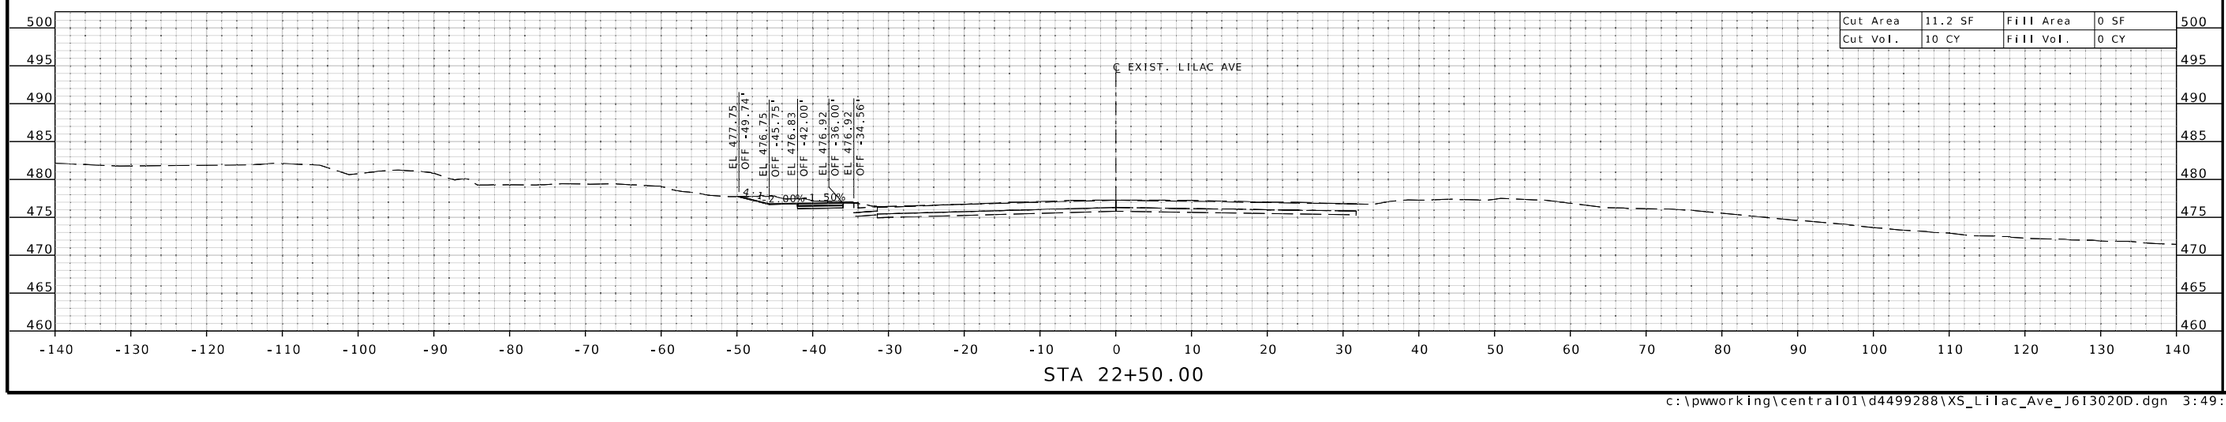

STA 22+50.00

STATE OF MISSOURI
EUGENE LOUIS KUEKER JR.
NUMBER PE-2011009912
PROFESSIONAL ENGINEER

THIS SHEET HAS BEEN SIGNED, SEALED, AND DATED ELECTRONICALLY.

DATE PREPARED
3/25/2026

ROUTE	STATE
I-270	MO

DISTRICT	SHEET NO.
SL	XS-95

COUNTY
ST. LOUIS

JOB NO.
J6I3020D

CONTRACT ID.

PROJECT NO.

BRIDGE NO.

DESCRIPTION	DATE

MISSOURI HIGHWAYS AND TRANSPORTATION COMMISSION

105 WEST CAPITOL
JEFFERSON CITY, MO 65102
1-888-ASK-MODOT (1-888-275-6636)

HDR Engineering, Inc.
1001 Highlands Plaza Drive
Suite 200
St. Louis, MO 63110-1337
314-425-8300
Certificate of Authority: 000856

IF A SEAL IS PRESENT ON THIS SHEET IT HAS BEEN ELECTRONICALLY SEALED AND DATED.

JOB NUMBER: JSL0021

CROSS SECTION SHEET INDEX

I-270 EASTBOUND ---------- XS-2 - XS-58
I-270 WESTBOUND ---------- XS-59 - XS-122
MO 367 ---------- XS-123 - XS-131
BELLEFONTAINE ROAD ---------- XS-132 - XS-138
RAMP 8-D ---------- XS-139 - XS-148

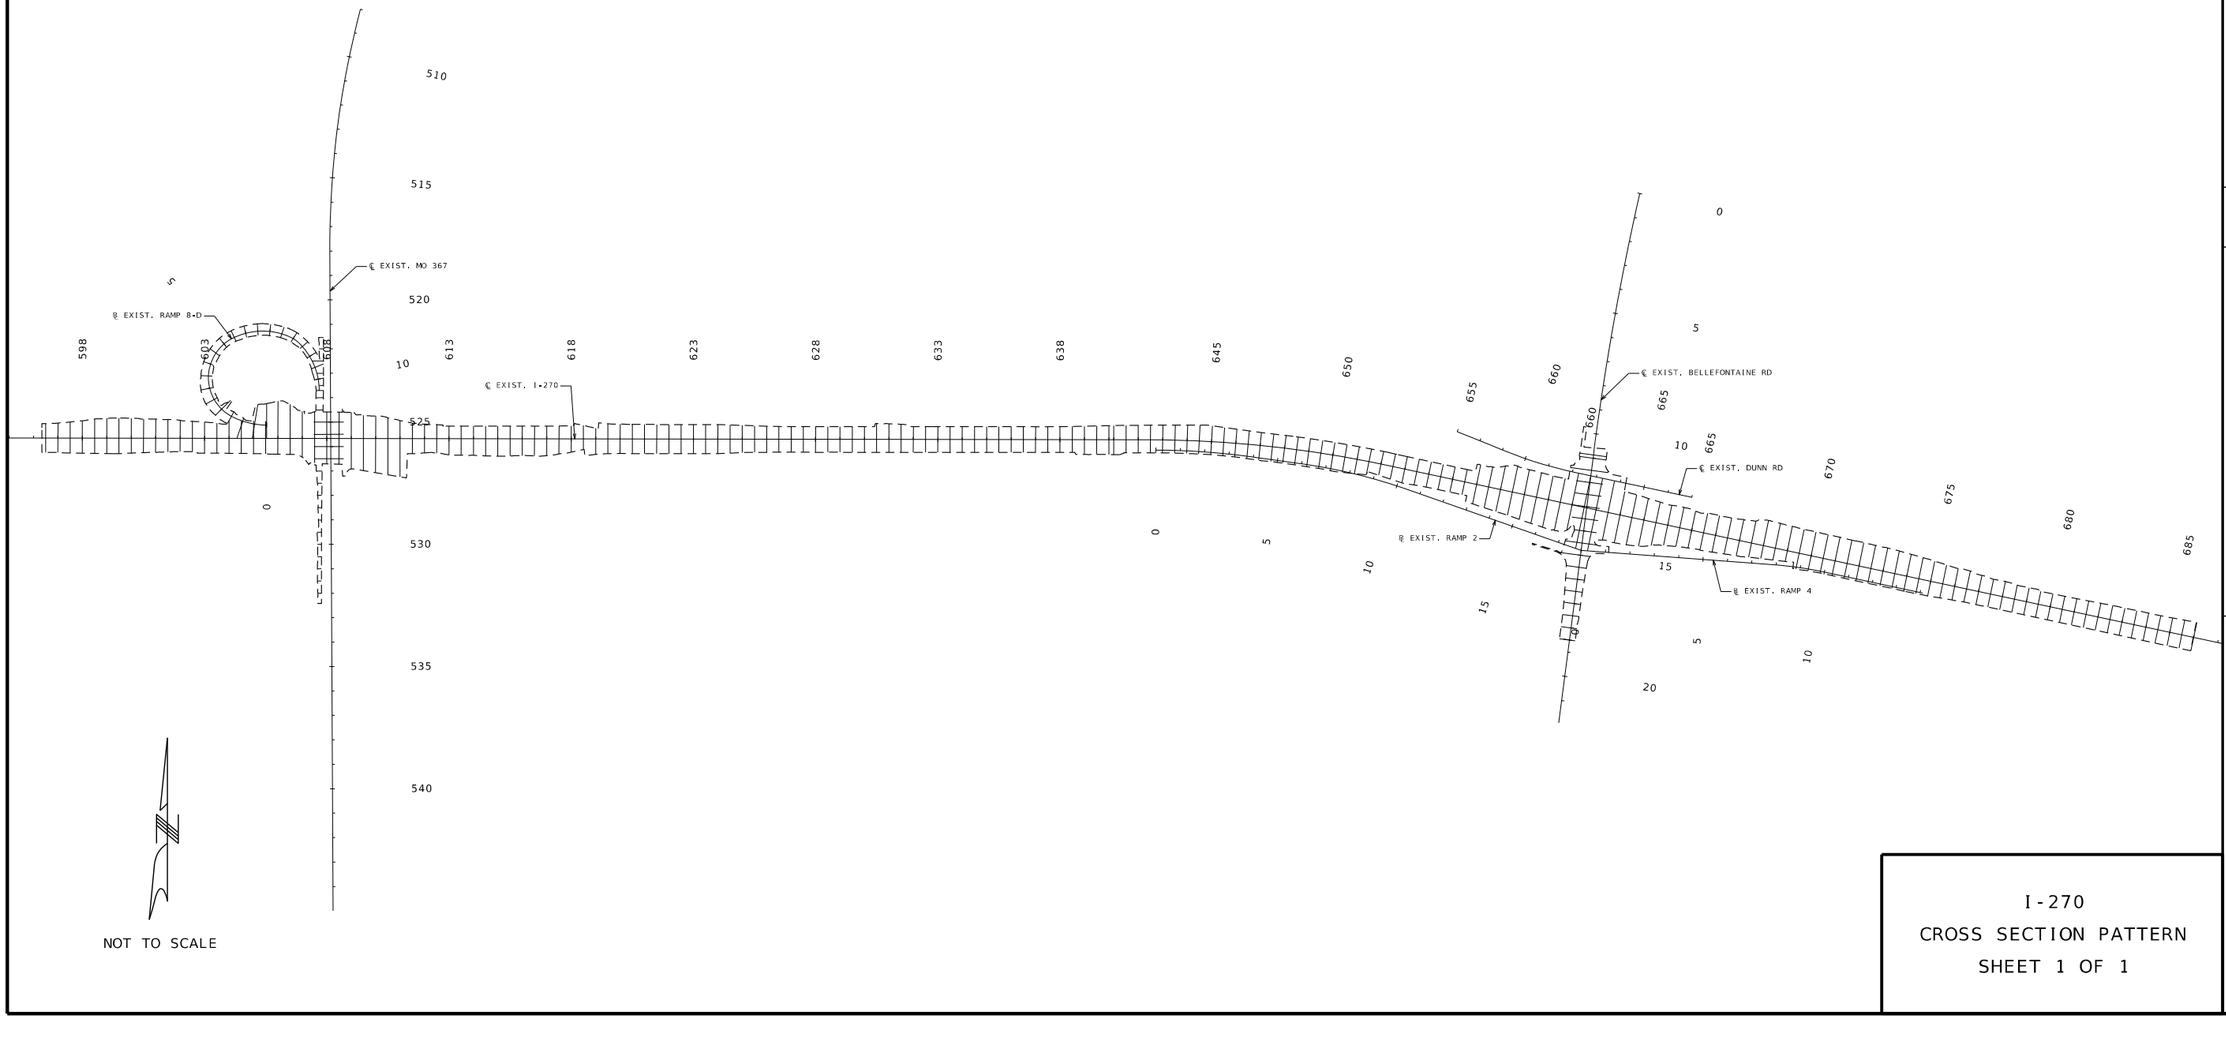

NOT TO SCALE

I-270
CROSS SECTION PATTERN
SHEET 1 OF 1

STATE OF MISSOURI
EUGENE LOUIS KUELKER JR.
NUMBER PE-2011000012
PROFESSIONAL ENGINEER

THIS SHEET HAS BEEN SIGNED, SEALED, AND DATED ELECTRONICALLY.

DATE PREPARED: 3/25/2026
ROUTE: I-270 | STATE: MO
DISTRICT: SL | SHEET NO.: XS-1
COUNTY: ST. LOUIS
JOB NO.: JSL0021
CONTRACT ID.:
PROJECT NO.:
BRIDGE NO.:

DESCRIPTION | DATE

MISSOURI HIGHWAYS AND TRANSPORTATION COMMISSION
105 WEST CAPITOL
JEFFERSON CITY, MO 65102
1-888-ASK-MODOT (1-888-275-6636)

HDR Engineering, Inc.
1001 Highlands Plaza Drive
Suite 200
St. Louis, MO 63110-1337
314-425-8300
Certificate of Authority: 000856

IF A SEAL IS PRESENT ON THIS SHEET IT HAS BEEN ELECTRONICALLY SEALED AND DATED.

℄ EXIST. I-270 EB SHEET 1 OF 57

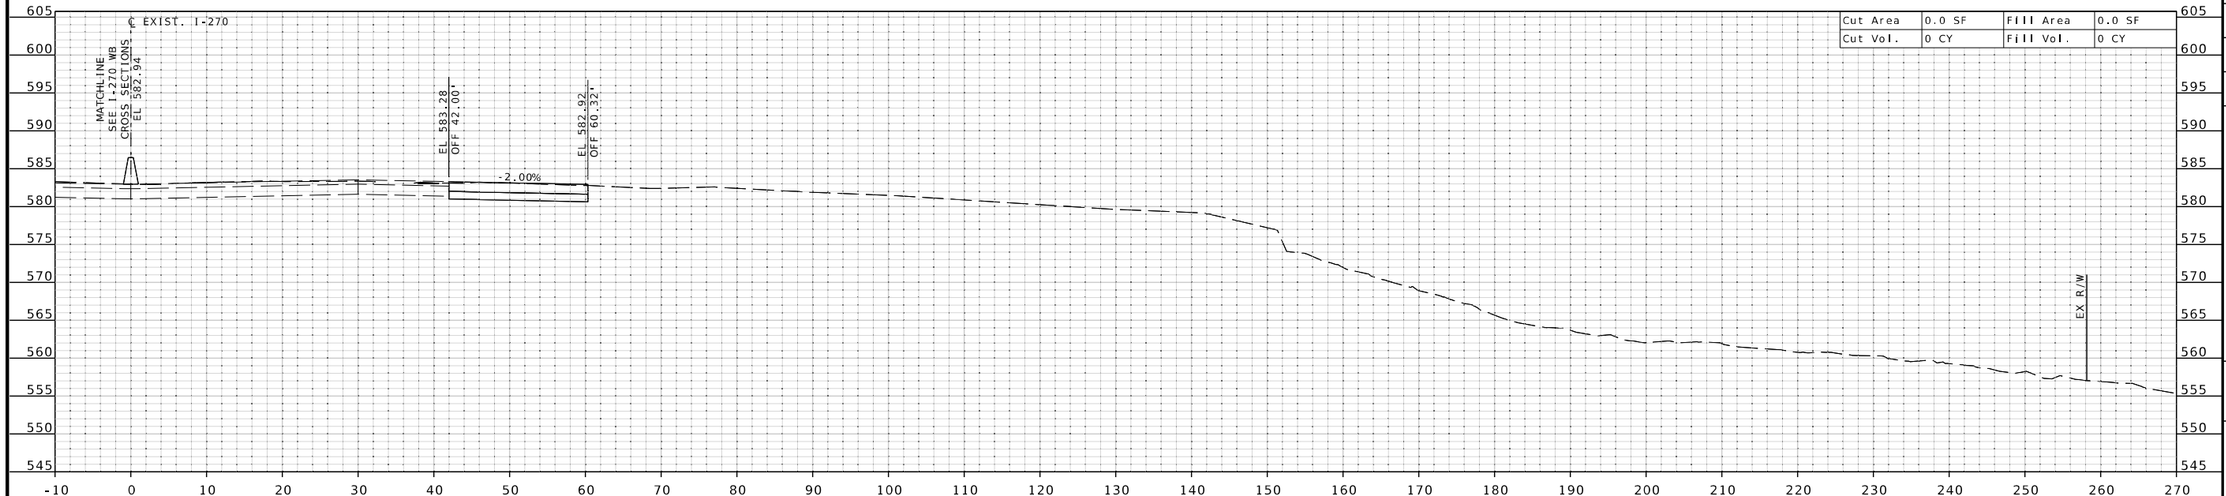

STA 602+00.00 R2

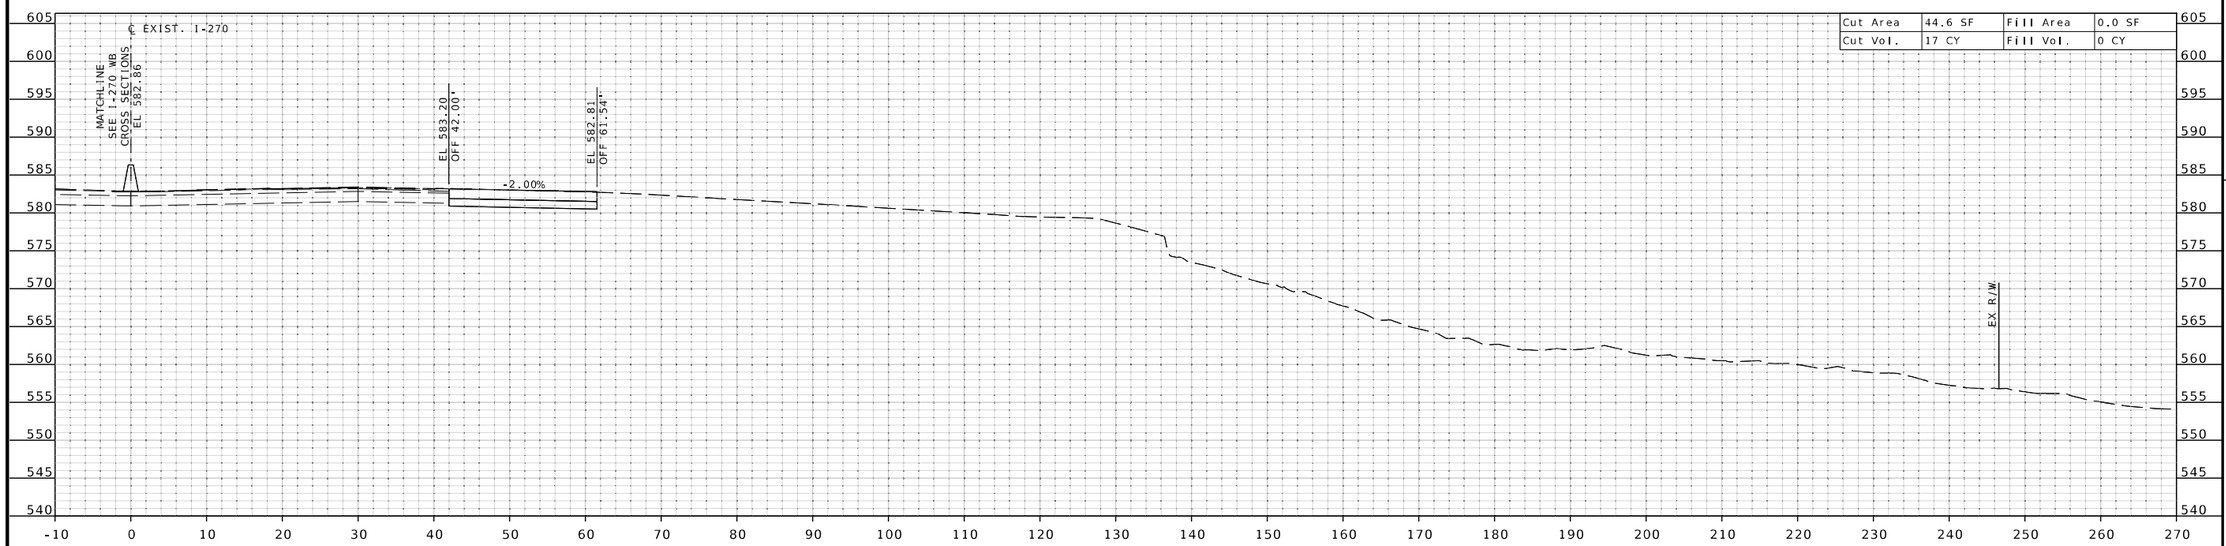

STA 601+70.00 R2

IF A SEAL IS PRESENT ON THIS SHEET IT HAS BEEN ELECTRONICALLY SEALED AND DATED.

STATE OF MISSOURI
EUGENE LOUIS KUEKKER JR.
NUMBER PE-2011000912
PROFESSIONAL ENGINEER

THIS SHEET HAS BEEN SIGNED, SEALED, AND DATED ELECTRONICALLY.

DATE PREPARED
3/25/2026

ROUTE	STATE
I-270	MO
DISTRICT	SHEET NO.
SL	XS-2

COUNTY
ST. LOUIS

JOB NO.
JSL0021

CONTRACT ID.

PROJECT NO.

BRIDGE NO.

DESCRIPTION	DATE

MISSOURI HIGHWAYS AND TRANSPORTATION COMMISSION

105 WEST CAPITOL
JEFFERSON CITY, MO 65102
1-888-ASK-MODOT (1-888-275-6636)

HDR Engineering, Inc.
1001 Highlands Plaza Drive
Suite 200
St. Louis, MO 63110-1337
314-425-8300
Certificate of Authority: 000856

℄ EXIST. I-270 EB SHEET 2 OF 57

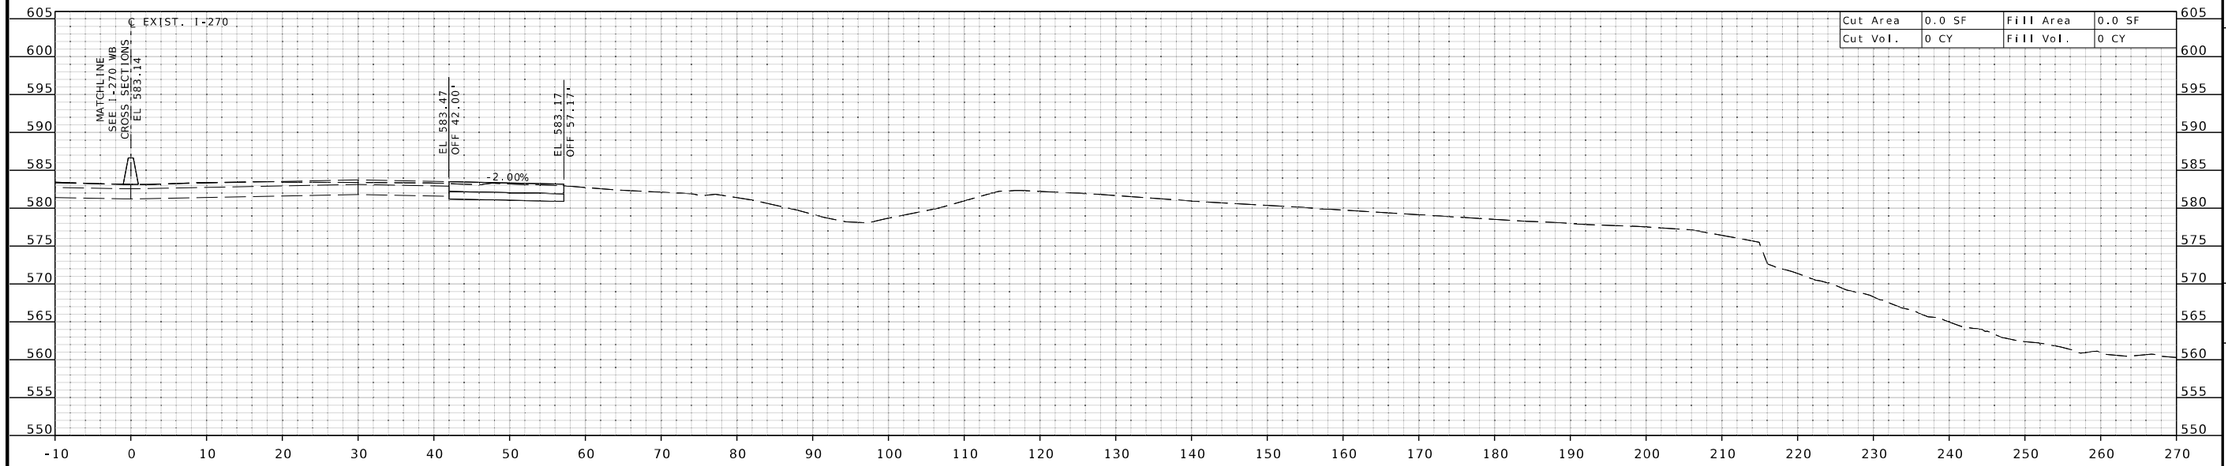

STA 603+00.00 R2

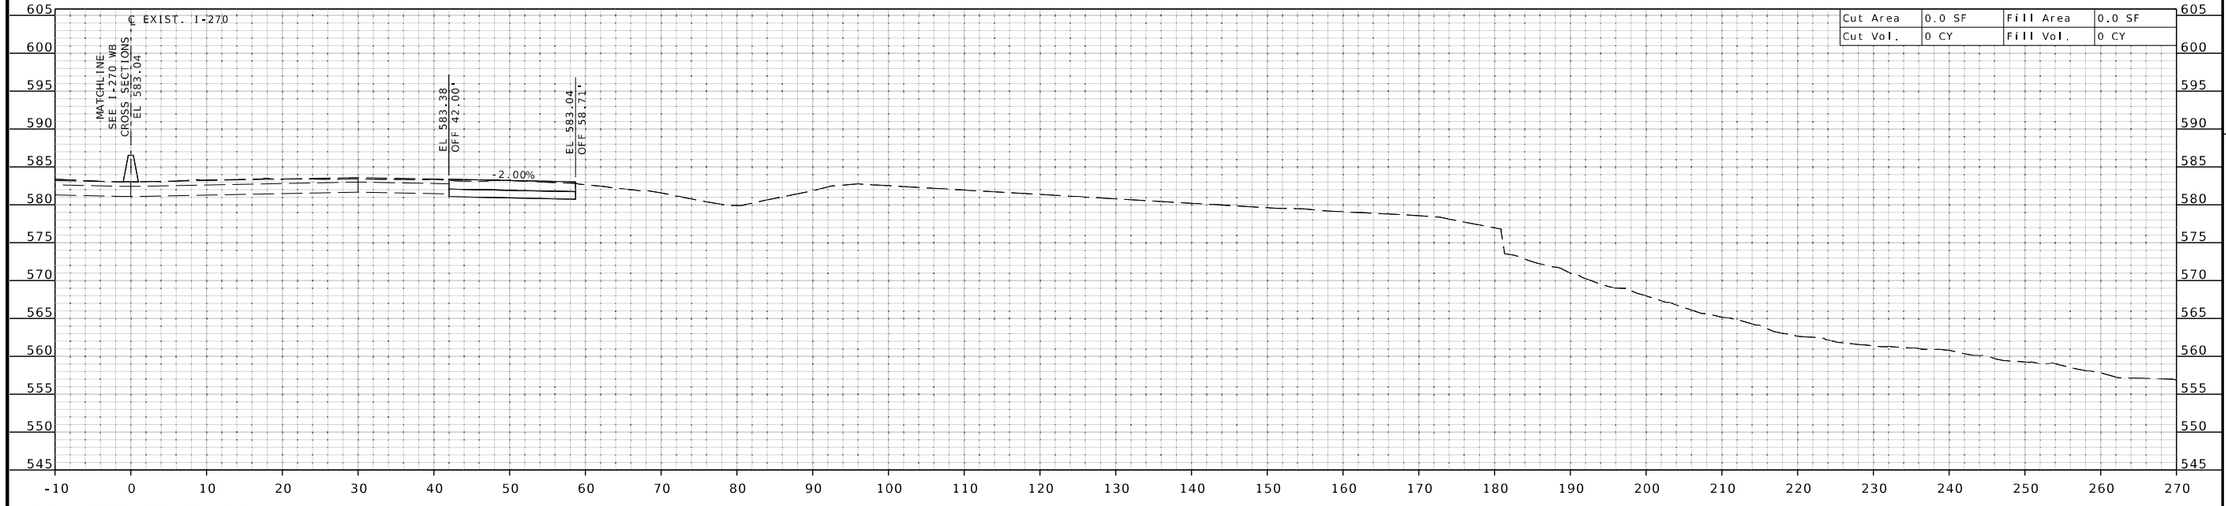

STA 602+50.00 R2

THIS SHEET HAS BEEN SIGNED, SEALED, AND DATED ELECTRONICALLY.

DATE PREPARED 3/25/2026

ROUTE	STATE
I-270	MO

DISTRICT	SHEET NO.
SL	XS-3

COUNTY: ST. LOUIS

JOB NO.: JSL0021

CONTRACT ID.:

PROJECT NO.:

BRIDGE NO.:

DESCRIPTION	DATE

IF A SEAL IS PRESENT ON THIS SHEET IT HAS BEEN ELECTRONICALLY SEALED AND DATED.

MISSOURI HIGHWAYS AND TRANSPORTATION COMMISSION
105 WEST CAPITOL
JEFFERSON CITY, MO 65102
1-888-ASK-MODOT (1-888-275-6636)

HDR Engineering, Inc.
1001 Highlands Plaza Drive
Suite 200
St. Louis, MO 63110-1337
314-425-8300
Certificate of Authority: 000856

c:\pwworking\central01\d4499290\XS_Eastbound_JSL0021.dgn 1:56:30 PM 3/25/2026

℄ EXIST. I-270 EB SHEET 3 OF 57

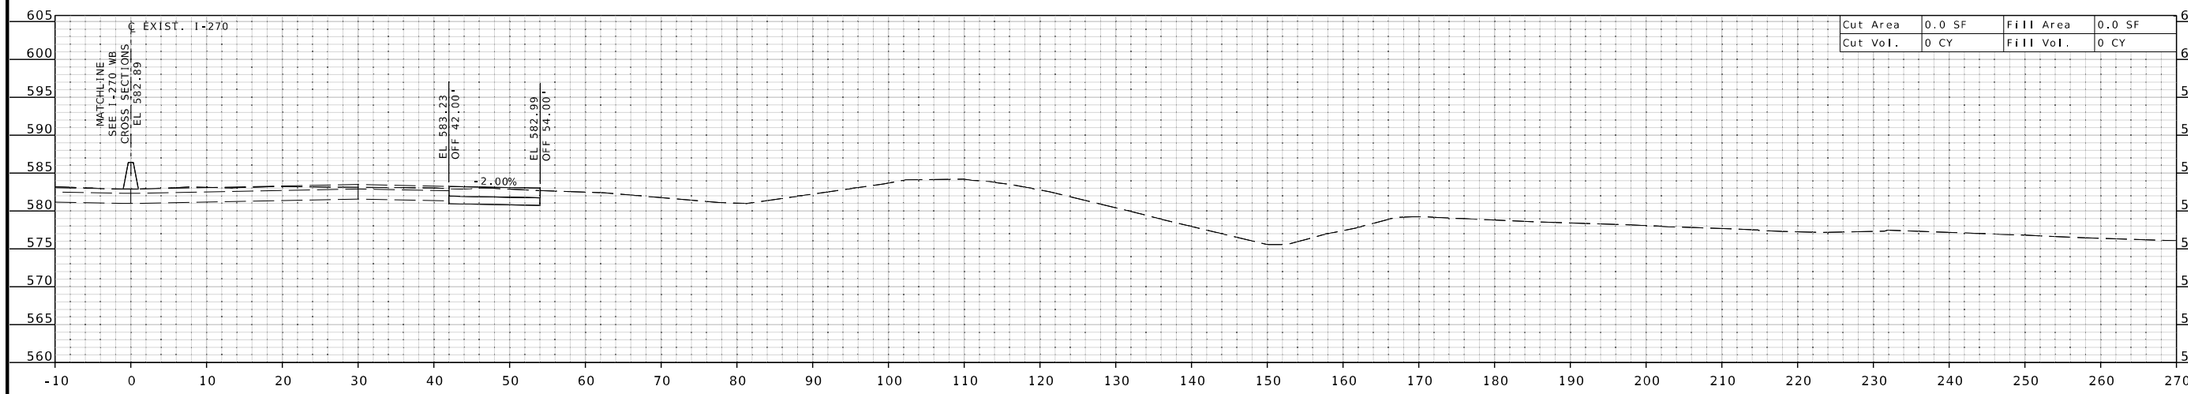

STA 604+00.00 R2

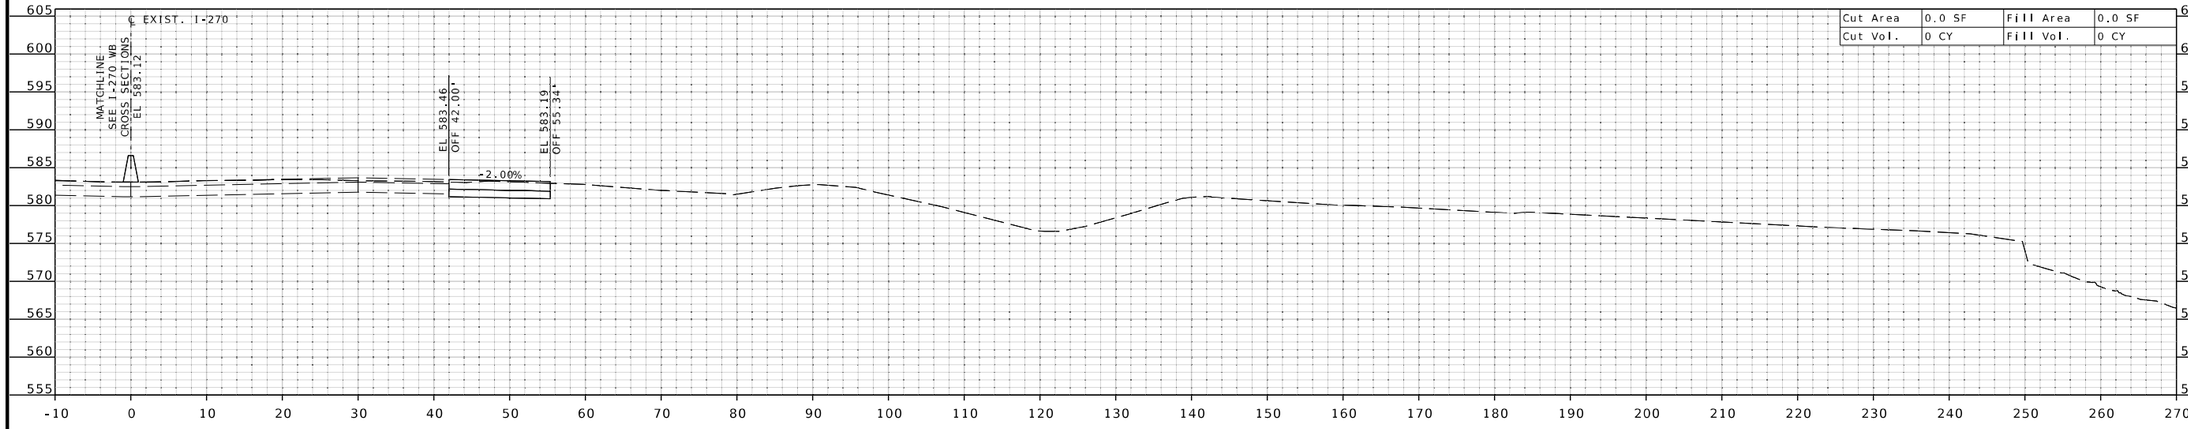

STA 603+50.00 R2

THIS SHEET HAS BEEN SIGNED, SEALED, AND DATED ELECTRONICALLY.

DATE PREPARED 3/25/2026

ROUTE	STATE
I-270	MO

DISTRICT	SHEET NO.
SL	XS-4

COUNTY: ST. LOUIS

JOB NO.: JSL0021

CONTRACT ID.:

PROJECT NO.:

BRIDGE NO.:

DESCRIPTION	DATE

IF A SEAL IS PRESENT ON THIS SHEET IT HAS BEEN ELECTRONICALLY SEALED AND DATED.

MISSOURI HIGHWAYS AND TRANSPORTATION COMMISSION

105 WEST CAPITOL
JEFFERSON CITY, MO 65102
1-888-ASK-MODOT (1-888-275-6636)

HDR Engineering, Inc.
1001 Highlands Plaza Drive
Suite 200
St. Louis, MO 63110-1337
314-425-8300
Certificate of Authority: 000856

c:\pwworking\central01\d4499290\XS_Eastbound_JSL0021.dgn 1:56:32 PM 3/25/2026

℄ EXIST. I-270 EB SHEET 4 OF 57

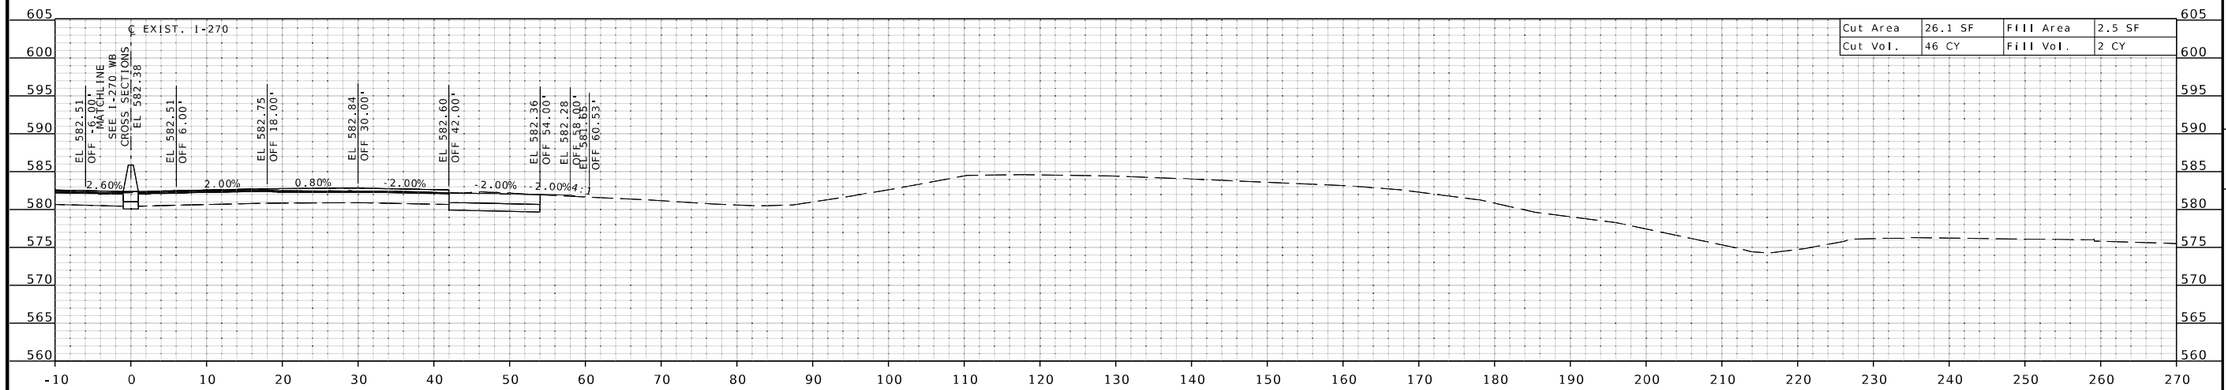

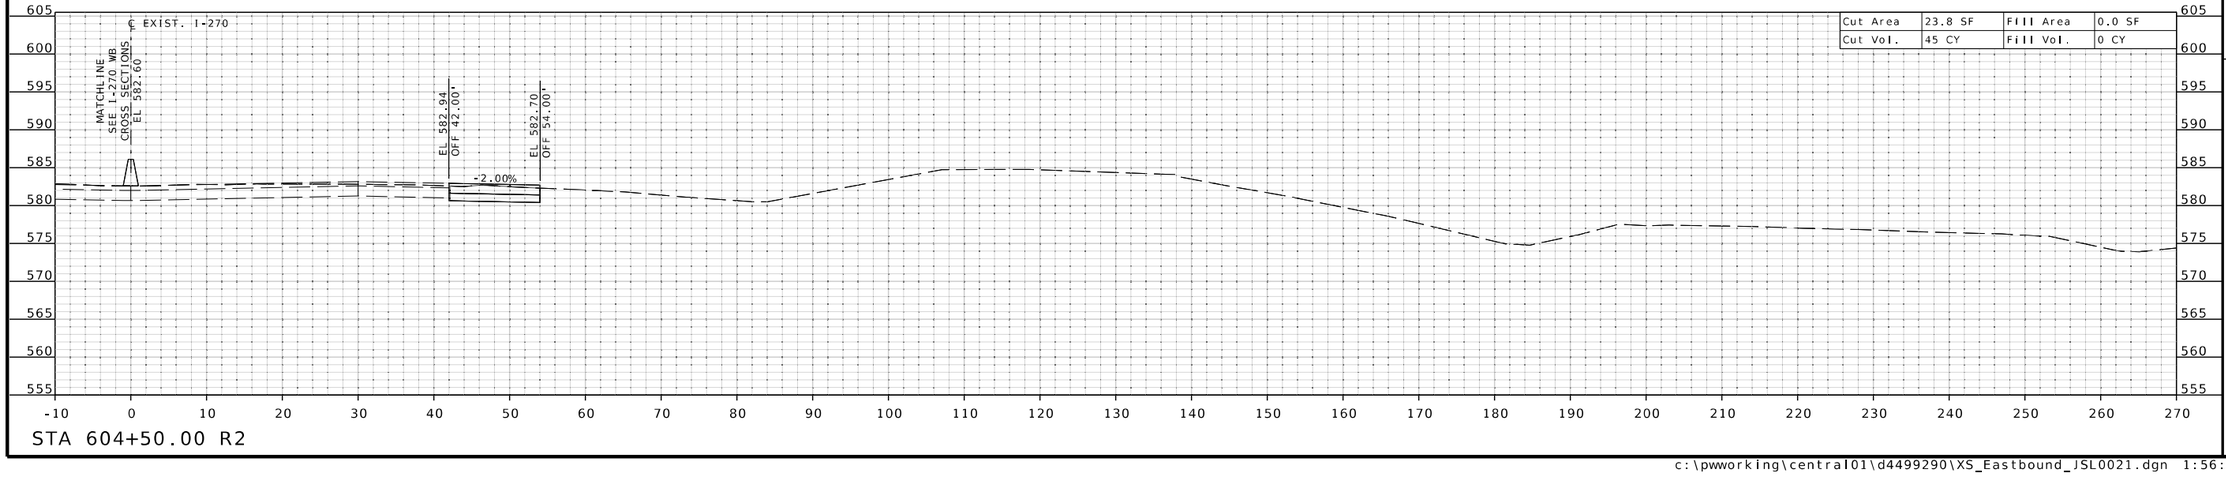

THIS SHEET HAS BEEN SIGNED, SEALED, AND DATED ELECTRONICALLY.

DATE PREPARED 3/25/2026

ROUTE	STATE
I-270	MO

DISTRICT	SHEET NO.
SL	XS-5

COUNTY: ST. LOUIS

JOB NO.: JSL0021

CONTRACT ID.:

PROJECT NO.:

BRIDGE NO.:

DESCRIPTION	DATE

MISSOURI HIGHWAYS AND TRANSPORTATION COMMISSION
105 WEST CAPITOL
JEFFERSON CITY, MO 65102
1-888-ASK-MODOT (1-888-275-6636)

HDR Engineering, Inc.
1001 Highlands Plaza Drive
Suite 200
St. Louis, MO 63110-1337
314-425-8300
Certificate of Authority: 000856

IF A SEAL IS PRESENT ON THIS SHEET IT HAS BEEN ELECTRONICALLY SEALED AND DATED.

c:\pwworking\central01\d4499290\XS_Eastbound_JSL0021.dgn 1:56:35 PM 3/25/2026

℄ EXIST. I-270 EB SHEET 5 OF 57

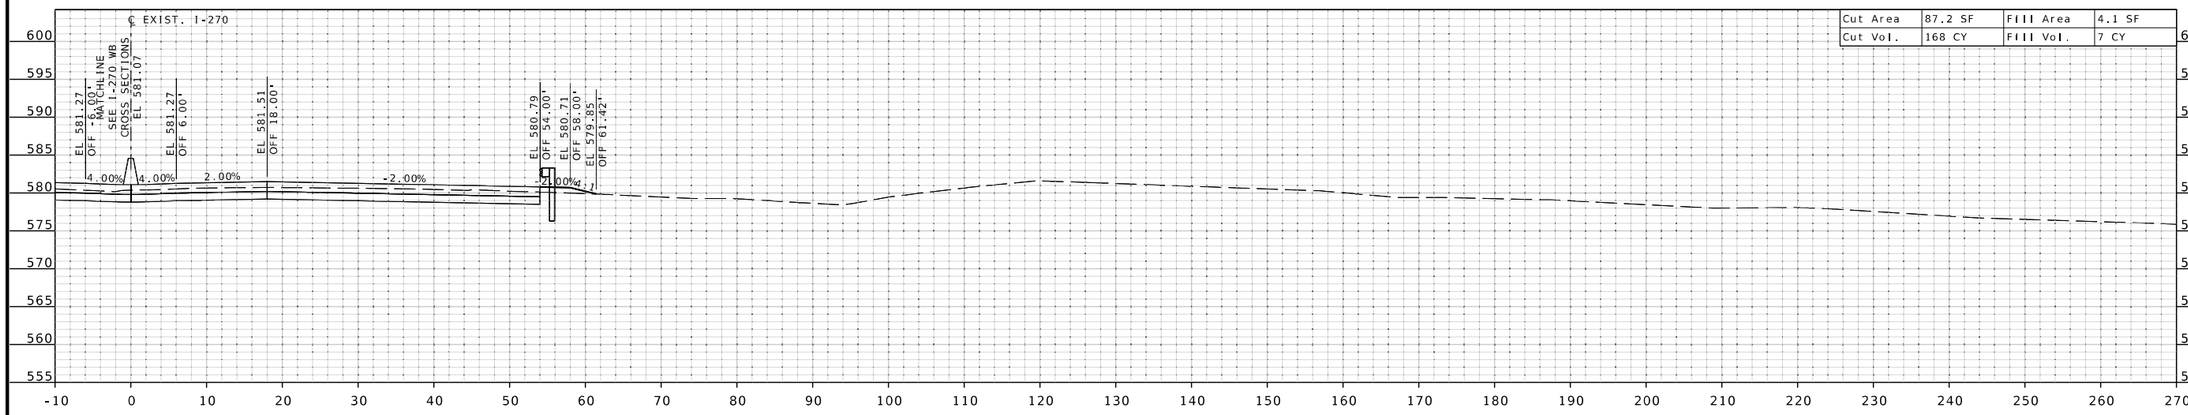

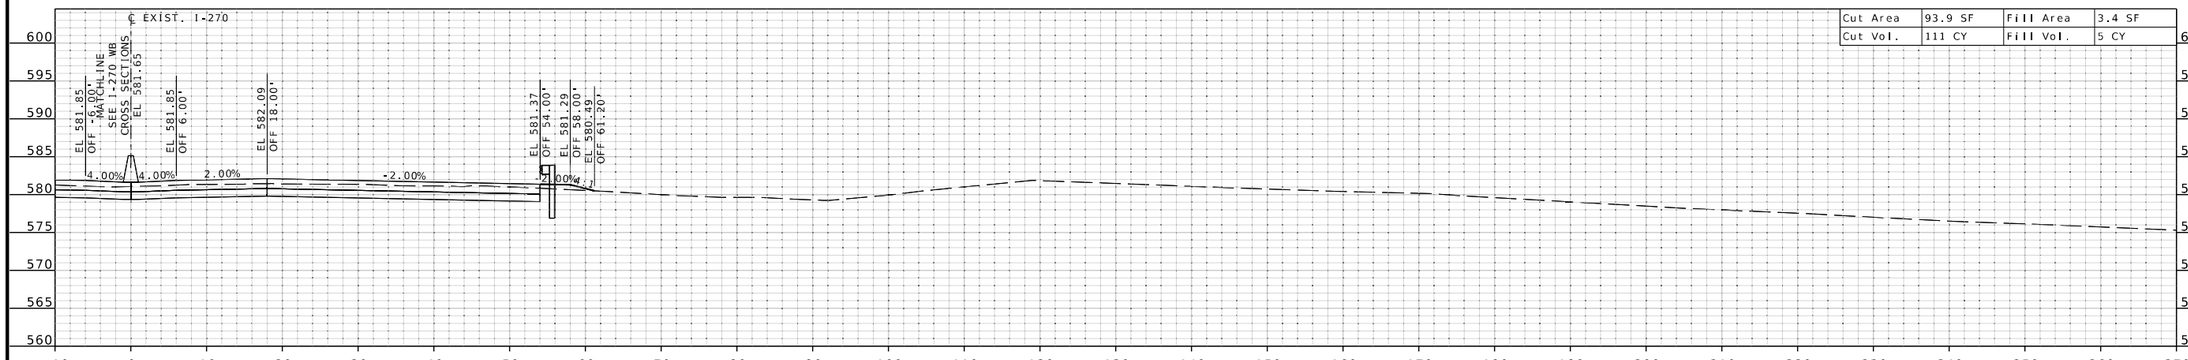

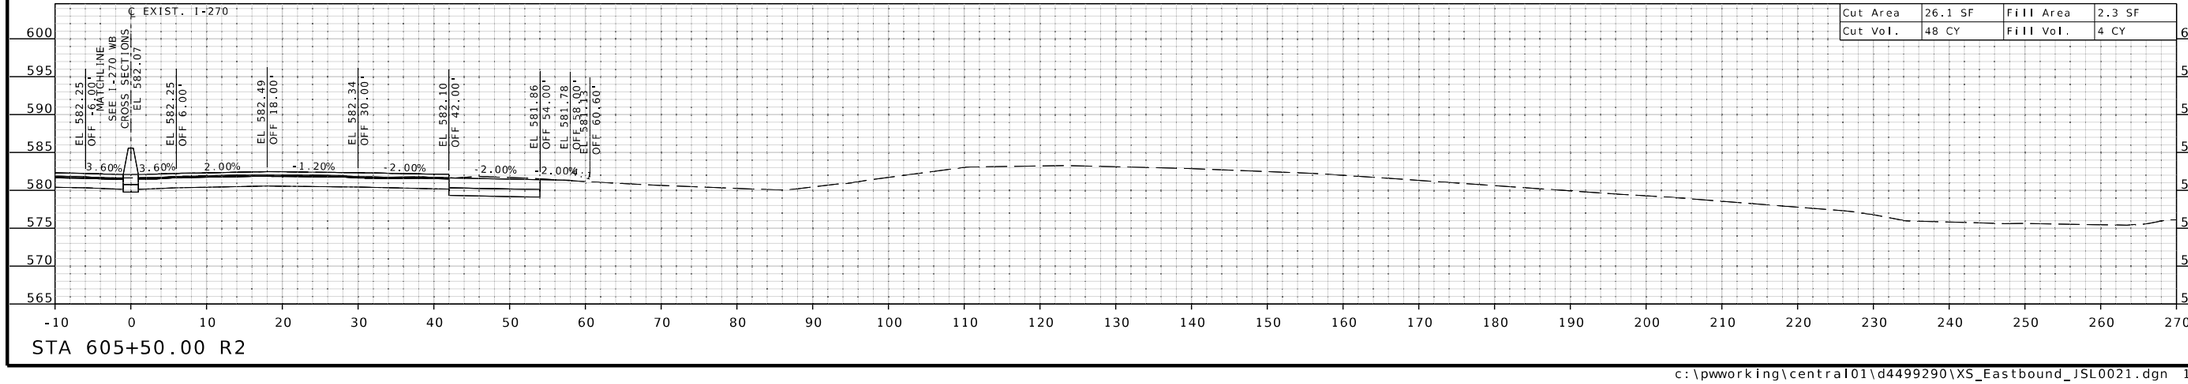

THIS SHEET HAS BEEN SIGNED, SEALED, AND DATED ELECTRONICALLY.

DATE PREPARED 3/25/2026

ROUTE	STATE
I-270	MO
DISTRICT	SHEET NO.
SL	XS-6

COUNTY: ST. LOUIS

JOB NO. JSL0021

CONTRACT ID.

PROJECT NO.

BRIDGE NO.

DESCRIPTION	DATE

MISSOURI HIGHWAYS AND TRANSPORTATION COMMISSION

105 WEST CAPITOL
JEFFERSON CITY, MO 65102
1-888-ASK-MODOT (1-888-275-6636)

HDR Engineering, Inc.
1001 Highlands Plaza Drive
Suite 200
St. Louis, MO 63110-1337
314-425-8300
Certificate of Authority: 000856

IF A SEAL IS PRESENT ON THIS SHEET IT HAS BEEN ELECTRONICALLY SEALED AND DATED.

c:\pwworking\central01\d4499290\XS_Eastbound_JSL0021.dgn 1:56:38 PM 3/25/2026

℄ EXIST. I-270 EB SHEET 6 OF 57

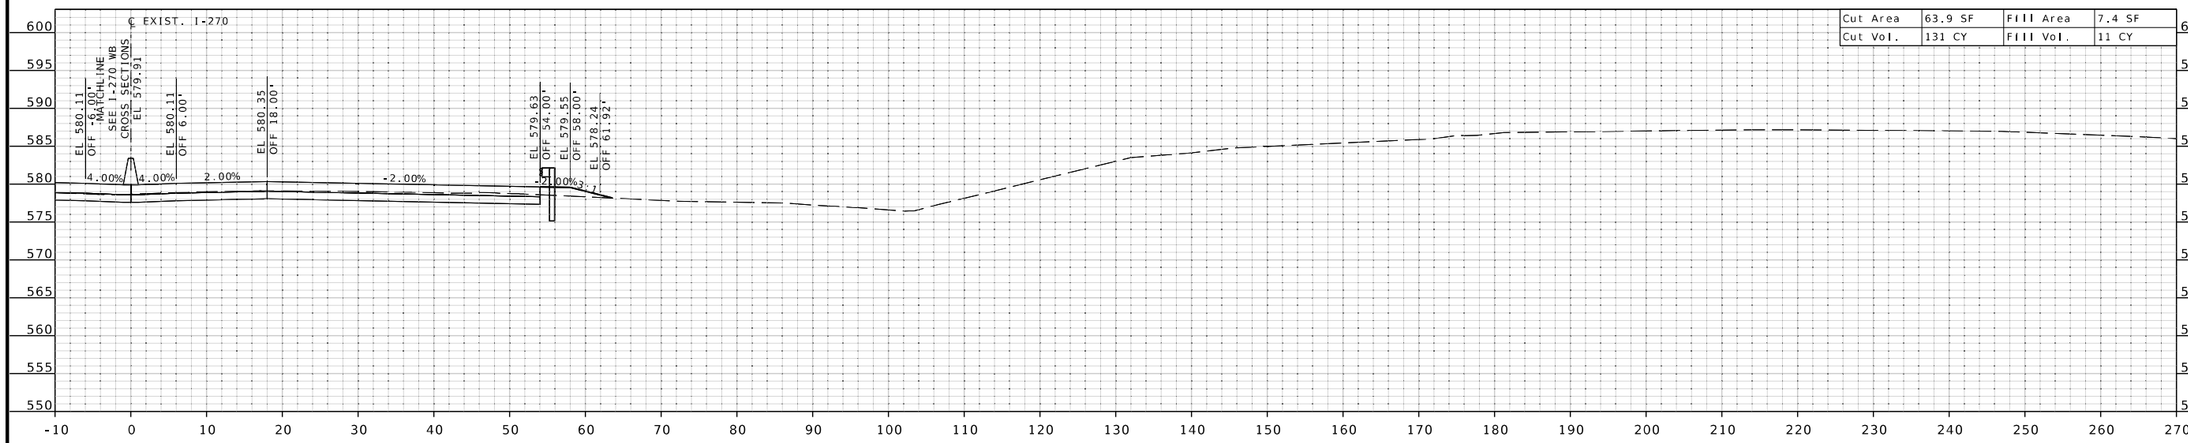

STA 607+50.00 R2

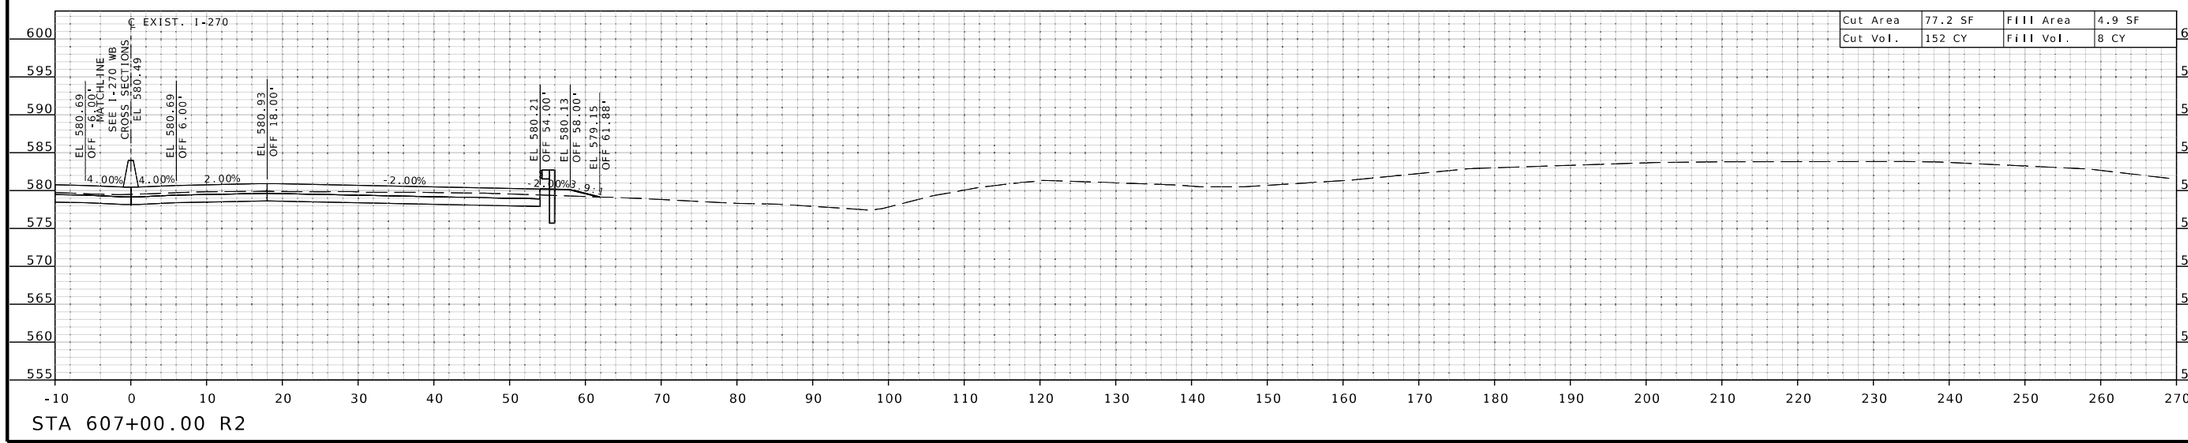

STA 607+00.00 R2

IF A SEAL IS PRESENT ON THIS SHEET IT HAS BEEN ELECTRONICALLY SEALED AND DATED.

STATE OF MISSOURI
EUGENE LOUIS KUEKKER JR.
NUMBER PE-2011000912
PROFESSIONAL ENGINEER

THIS SHEET HAS BEEN SIGNED, SEALED, AND DATED ELECTRONICALLY.

DATE PREPARED
3/25/2026

ROUTE	STATE
I-270	MO

DISTRICT	SHEET NO.
SL	XS-7

COUNTY
ST. LOUIS

JOB NO.
JSL0021

CONTRACT ID.

PROJECT NO.

BRIDGE NO.

DESCRIPTION	DATE

MISSOURI HIGHWAYS AND TRANSPORTATION COMMISSION

105 WEST CAPITOL
JEFFERSON CITY, MO 65102
1-888-ASK-MODOT (1-888-275-6636)

HDR Engineering, Inc.
1001 Highlands Plaza Drive
Suite 200
St. Louis, MO 63110-1337
314-425-8300
Certificate of Authority: 000856

c:\pwworking\central01\d4499290\XS_Eastbound_JSL0021.dgn 1:56:41 PM 3/25/2026

℄ EXIST. I-270 EB SHEET 7 OF 57

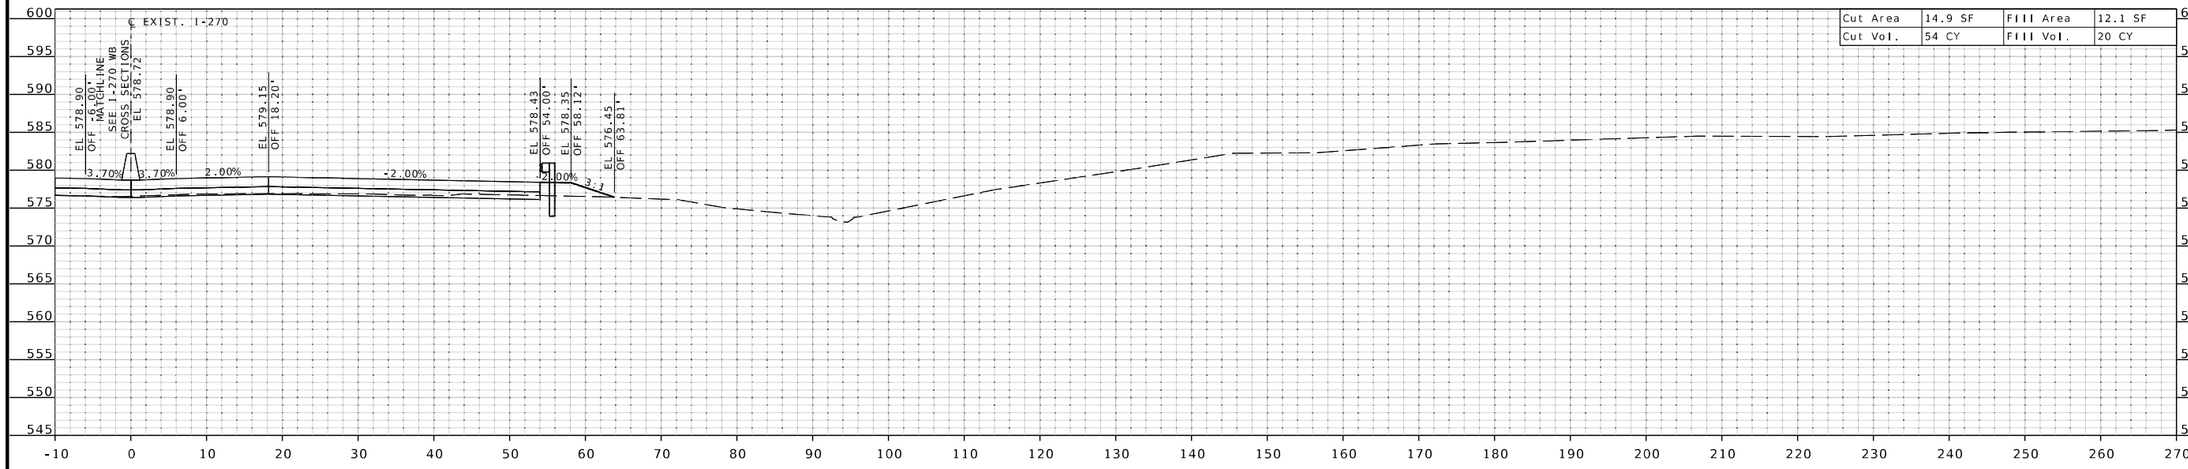

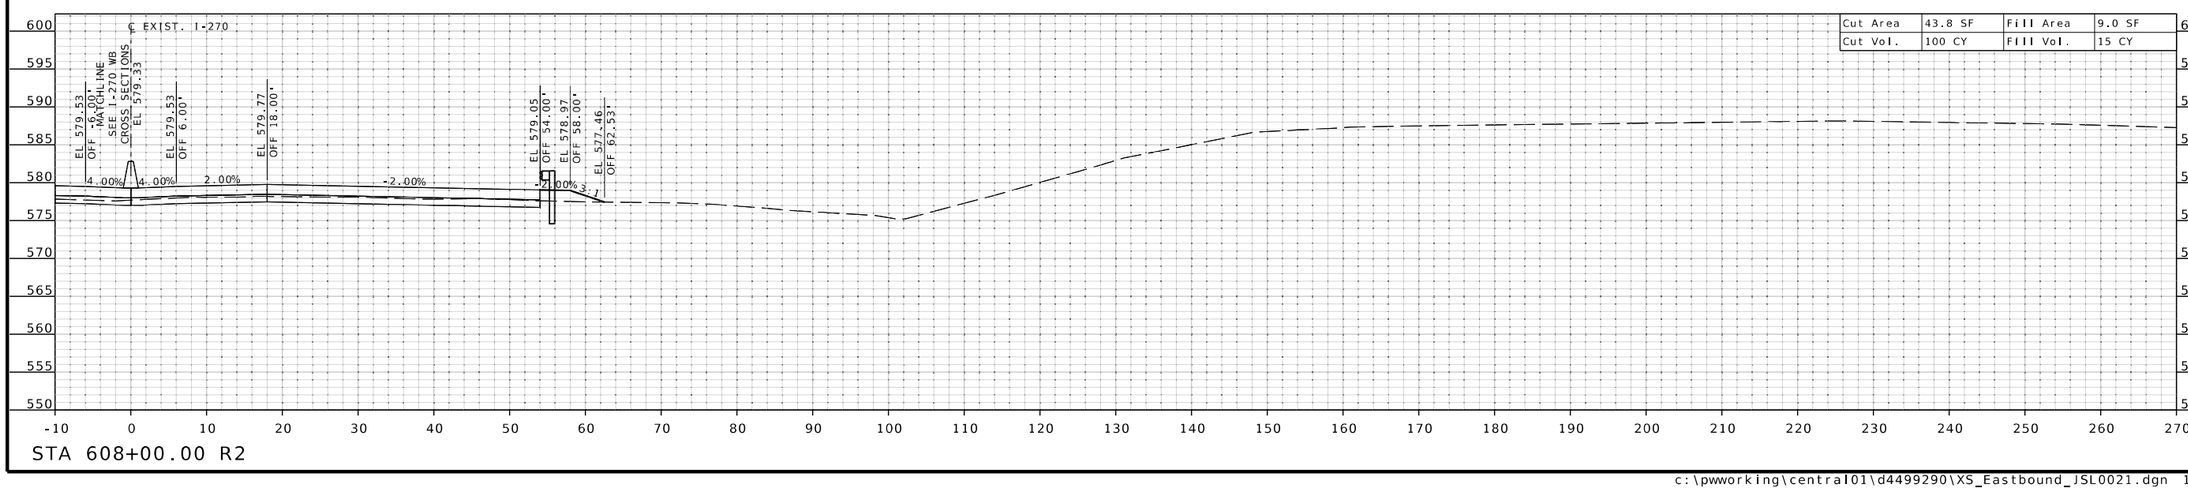

STATE OF MISSOURI
EUGENE LOUIS KUEKKER JR.
NUMBER PE-2011000912
PROFESSIONAL ENGINEER

THIS SHEET HAS BEEN SIGNED, SEALED, AND DATED ELECTRONICALLY.

DATE PREPARED
3/25/2026

ROUTE	STATE
I-270	MO
DISTRICT	SHEET NO.
SL	XS-8

COUNTY
ST. LOUIS

JOB NO.
JSL0021

CONTRACT ID.

PROJECT NO.

BRIDGE NO.

DESCRIPTION	DATE

IF A SEAL IS PRESENT ON THIS SHEET IT HAS BEEN ELECTRONICALLY SEALED AND DATED.

MISSOURI HIGHWAYS AND TRANSPORTATION COMMISSION
105 WEST CAPITOL
JEFFERSON CITY, MO 65102
1-888-ASK-MODOT (1-888-275-6636)

HDR Engineering, Inc.
1001 Highlands Plaza Drive
Suite 200
St. Louis, MO 63110-1337
314-425-8300
Certificate of Authority: 000856

℄ EXIST. I-270 EB SHEET 8 OF 57

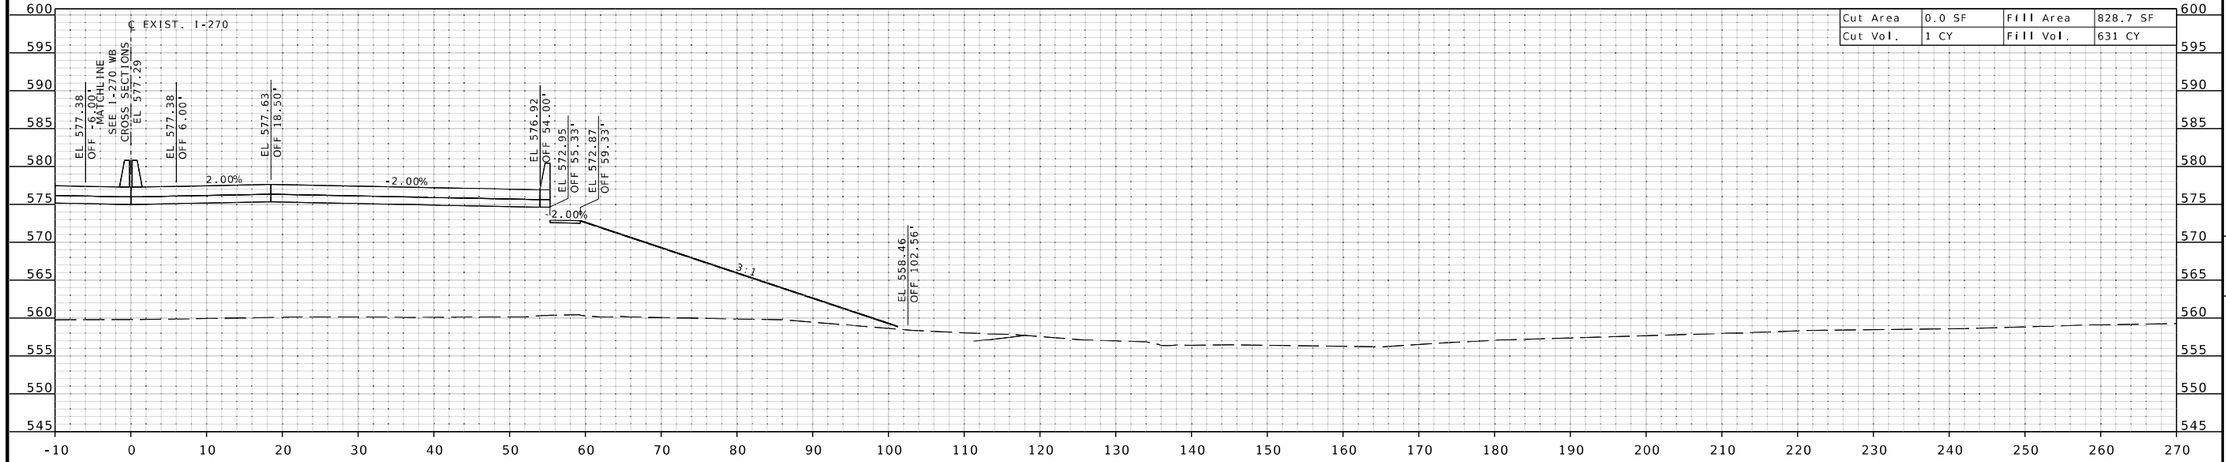

STA 609+39.51 R2 BRIDGE FILL FACE
BEGIN BRIDGE EARTHWORK EXCEPTION

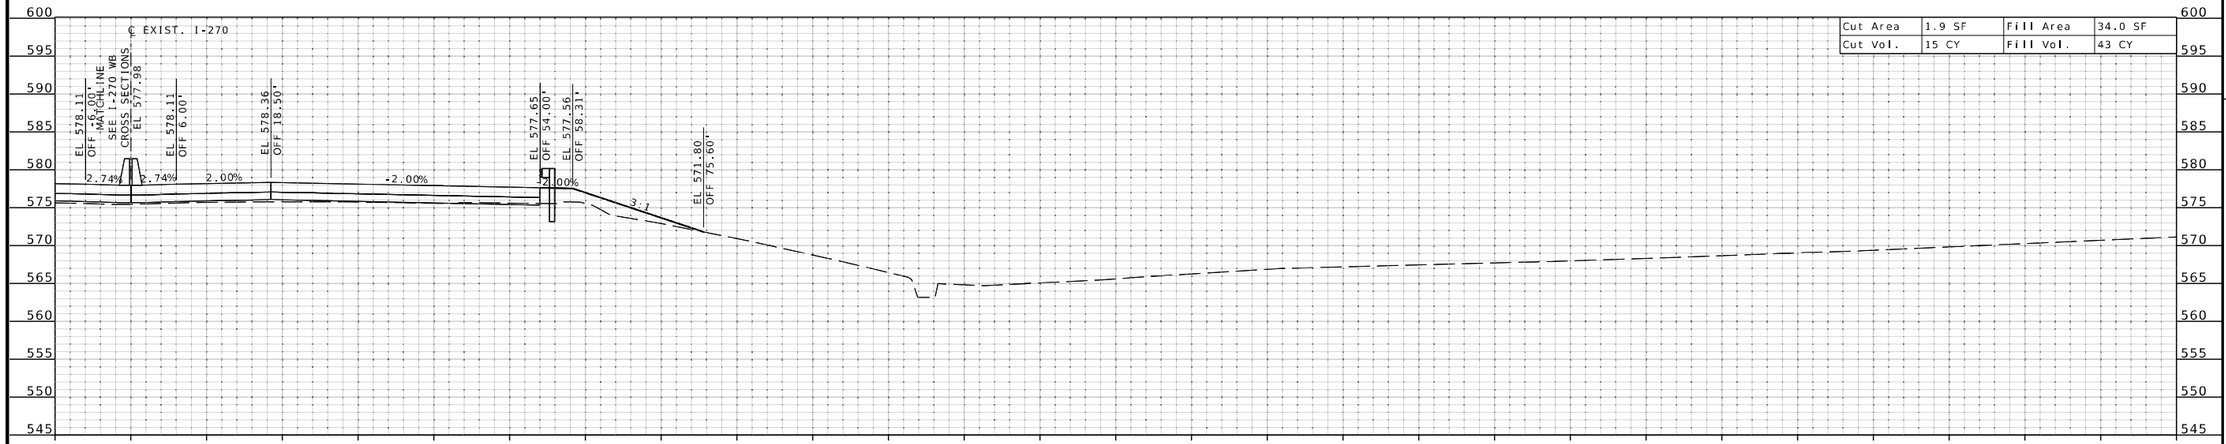

STA 609+00.00 R2

STATE OF MISSOURI
EUGENE LOUIS KUEKKER JR.
NUMBER PE-2011000912
PROFESSIONAL ENGINEER
THIS SHEET HAS BEEN SIGNED, SEALED, AND DATED ELECTRONICALLY.

DATE PREPARED 3/25/2026
ROUTE I-270 | STATE MO
DISTRICT SL | SHEET NO. XS-9
COUNTY ST. LOUIS
JOB NO. JSL0021
CONTRACT ID.
PROJECT NO.
BRIDGE NO.

DESCRIPTION | DATE

IF A SEAL IS PRESENT ON THIS SHEET IT HAS BEEN ELECTRONICALLY SEALED AND DATED.

MISSOURI HIGHWAYS AND TRANSPORTATION COMMISSION
105 WEST CAPITOL
JEFFERSON CITY, MO 65102
1-888-ASK-MODOT (1-888-275-6636)
HDR Engineering, Inc.
1001 Highlands Plaza Drive
Suite 200
St. Louis, MO 63110-1337
314-425-8300
Certificate of Authority: 000856

℄ EXIST. I-270 EB SHEET 9 OF 57

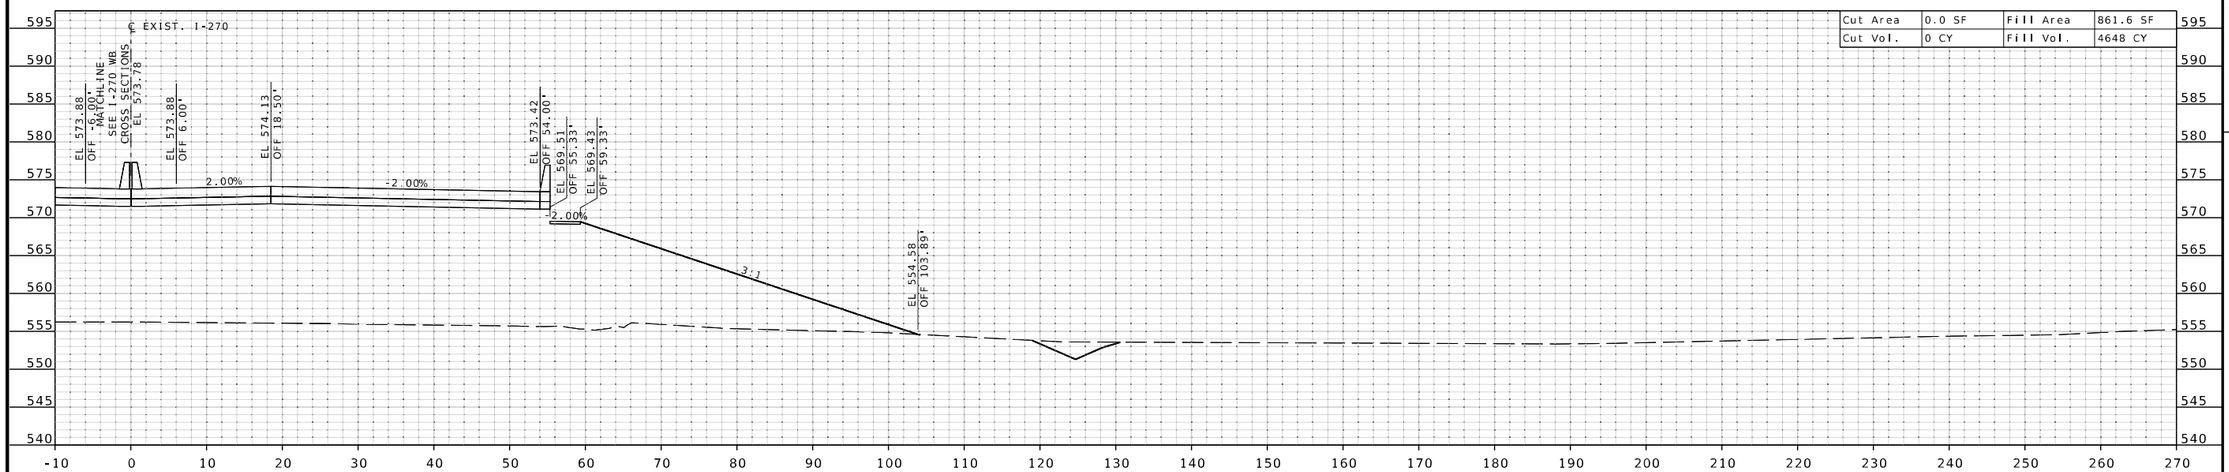

STA 610+88.02 R2 BRIDGE FILL FACE
END BRIDGE EARTHWORK EXCEPTION

STATE OF MISSOURI
EUGENE LOUIS KUEKKER JR.
NUMBER PE-2011009912
PROFESSIONAL ENGINEER

THIS SHEET HAS BEEN SIGNED, SEALED, AND DATED ELECTRONICALLY.

DATE PREPARED
3/25/2026

ROUTE	STATE
I-270	MO
DISTRICT	SHEET NO.
SL	XS-10

COUNTY
ST. LOUIS

JOB NO.
JSL0021

CONTRACT ID.

PROJECT NO.

BRIDGE NO.

DESCRIPTION	DATE

IF A SEAL IS PRESENT ON THIS SHEET IT HAS BEEN ELECTRONICALLY SEALED AND DATED.

MISSOURI HIGHWAYS AND TRANSPORTATION COMMISSION

105 WEST CAPITOL
JEFFERSON CITY, MO 65102
1-888-ASK-MODOT (1-888-275-6636)

HDR Engineering, Inc.
1001 Highlands Plaza Drive
Suite 200
St. Louis, MO 63110-1337
314-425-8300
Certificate of Authority: 000856

℄ EXIST. I-270 EB SHEET 10 OF 57

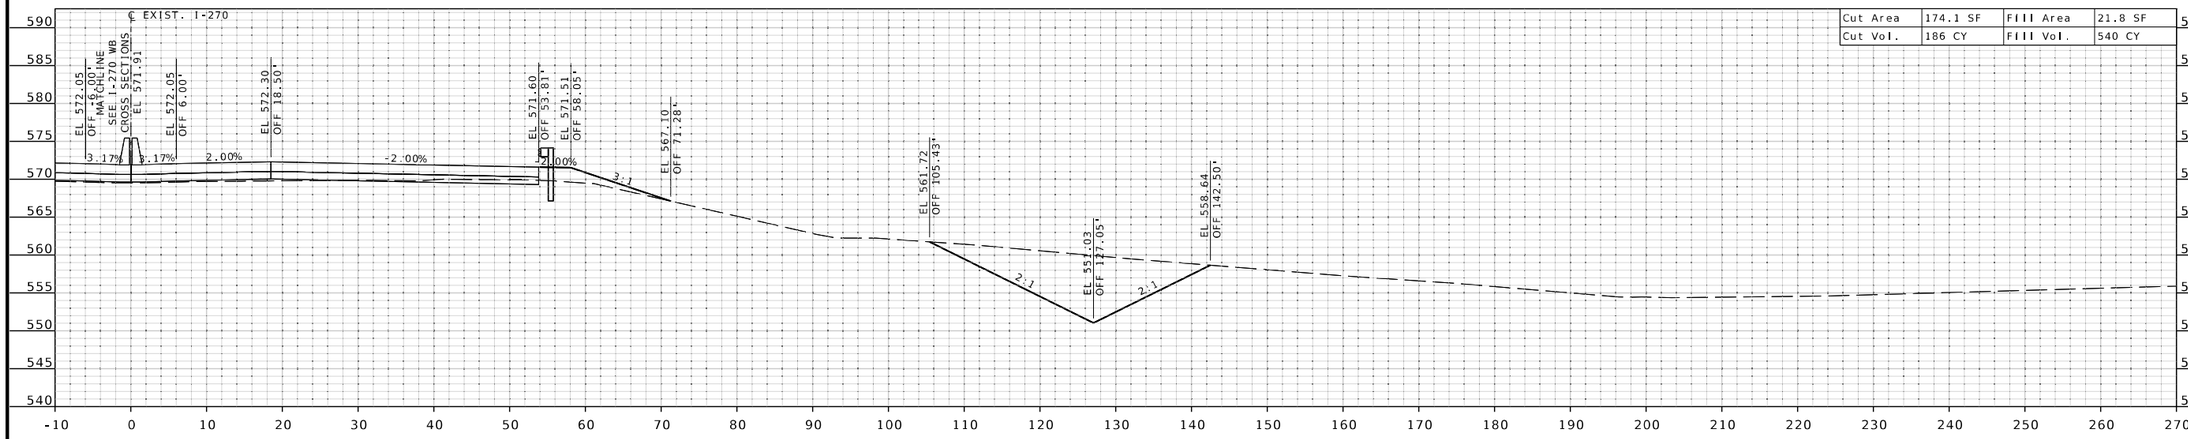

STA 611+50.00 R2

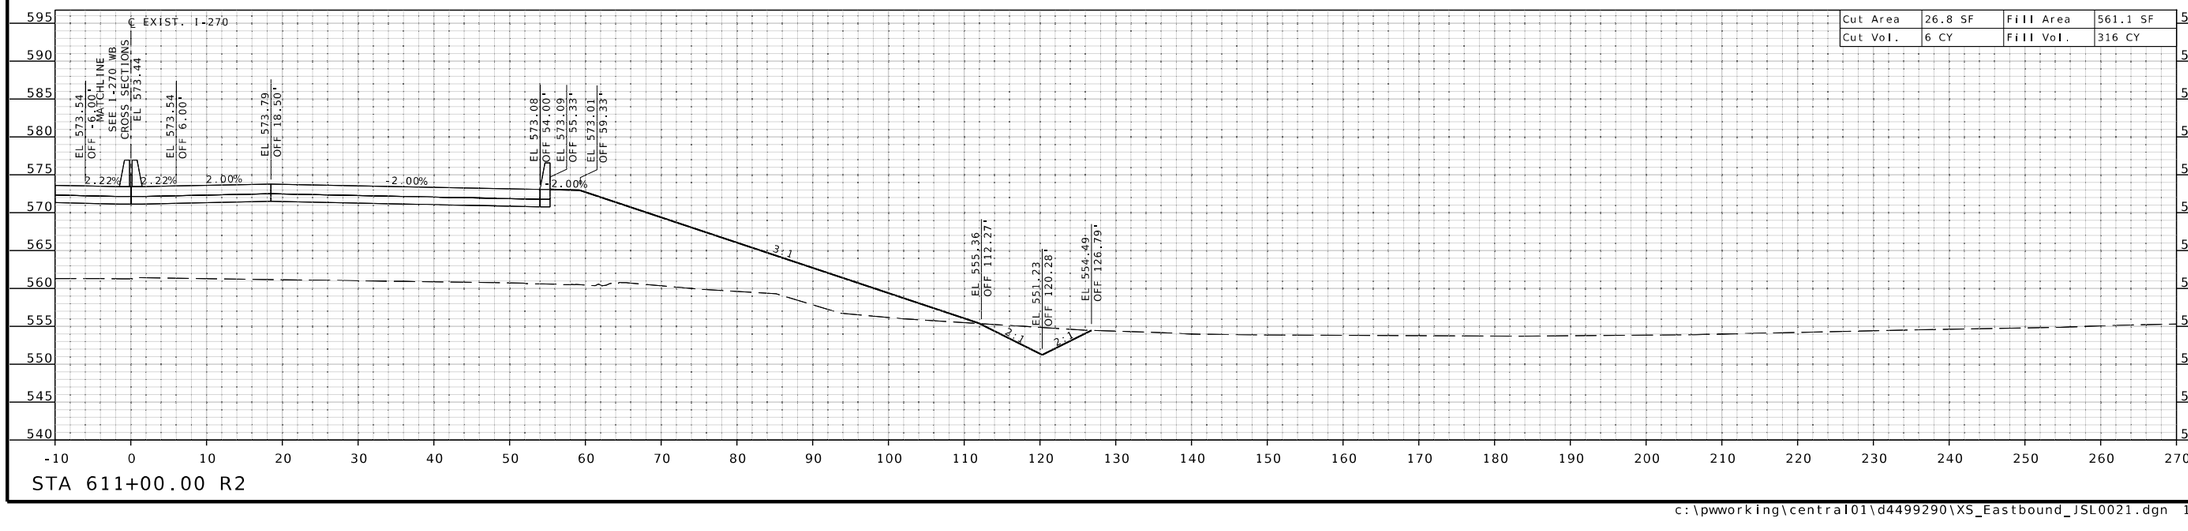

STA 611+00.00 R2

STATE OF MISSOURI
EUGENE LOUIS KUEKKER JR.
NUMBER PE-2011000912
PROFESSIONAL ENGINEER

THIS SHEET HAS BEEN SIGNED, SEALED, AND DATED ELECTRONICALLY.

DATE PREPARED
3/25/2026

ROUTE	STATE
I-270	MO
DISTRICT	SHEET NO.
SL	XS-11

COUNTY
ST. LOUIS

JOB NO.
JSL0021

CONTRACT ID.

PROJECT NO.

BRIDGE NO.

DESCRIPTION	DATE

IF A SEAL IS PRESENT ON THIS SHEET IT HAS BEEN ELECTRONICALLY SEALED AND DATED.

MISSOURI HIGHWAYS AND TRANSPORTATION COMMISSION

105 WEST CAPITOL
JEFFERSON CITY, MO 65102
1-888-ASK-MODOT (1-888-275-6636)

HDR Engineering, Inc.
1001 Highlands Plaza Drive
Suite 200
St. Louis, MO 63110-1337
314-425-6300
Certificate of Authority: 000856

c:\pwworking\central01\d4499290\XS_Eastbound_JSL0021.dgn 1:56:51 PM 3/25/2026

℄ EXIST. I-270 EB SHEET 11 OF 57

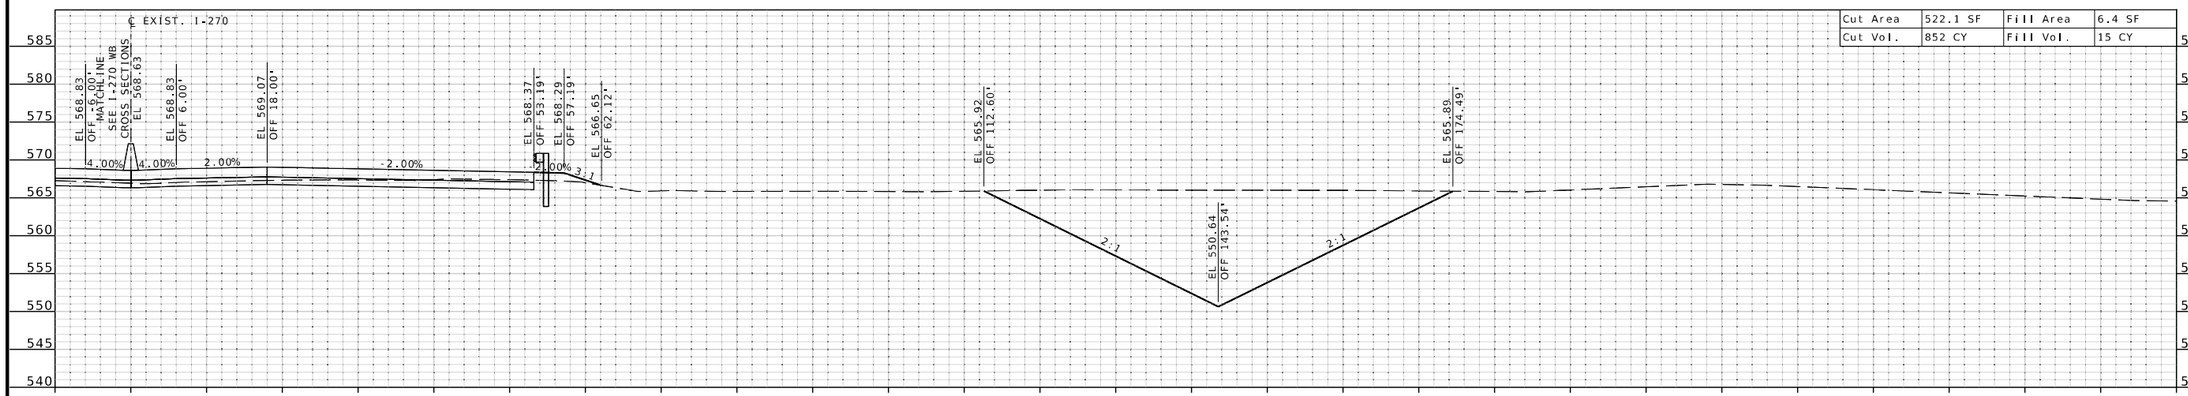

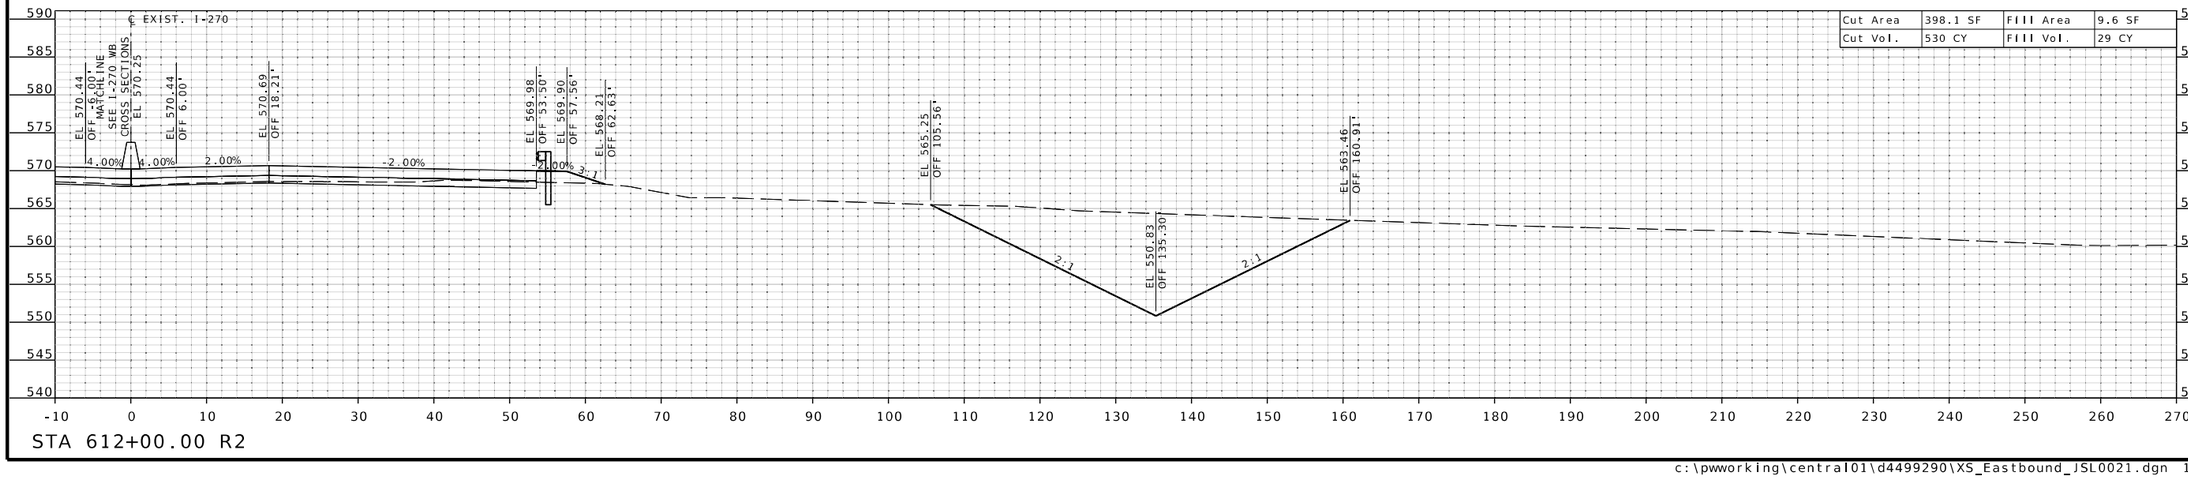

STATE OF MISSOURI
EUGENE LOUIS KUEKKER JR.
NUMBER PE-2011000912
PROFESSIONAL ENGINEER
THIS SHEET HAS BEEN SIGNED, SEALED, AND DATED ELECTRONICALLY.

DATE PREPARED 3/25/2026

ROUTE	STATE
I-270	MO
DISTRICT	SHEET NO.
SL	XS-12

COUNTY ST. LOUIS

JOB NO. JSL0021

CONTRACT ID.

PROJECT NO.

BRIDGE NO.

DESCRIPTION	DATE

IF A SEAL IS PRESENT ON THIS SHEET IT HAS BEEN ELECTRONICALLY SEALED AND DATED.

MISSOURI HIGHWAYS AND TRANSPORTATION COMMISSION
105 WEST CAPITOL
JEFFERSON CITY, MO 65102
1-888-ASK-MODOT (1-888-275-6636)

HDR Engineering, Inc.
1001 Highlands Plaza Drive
Suite 200
St. Louis, MO 63110-1337
314-425-8300
Certificate of Authority: 000856

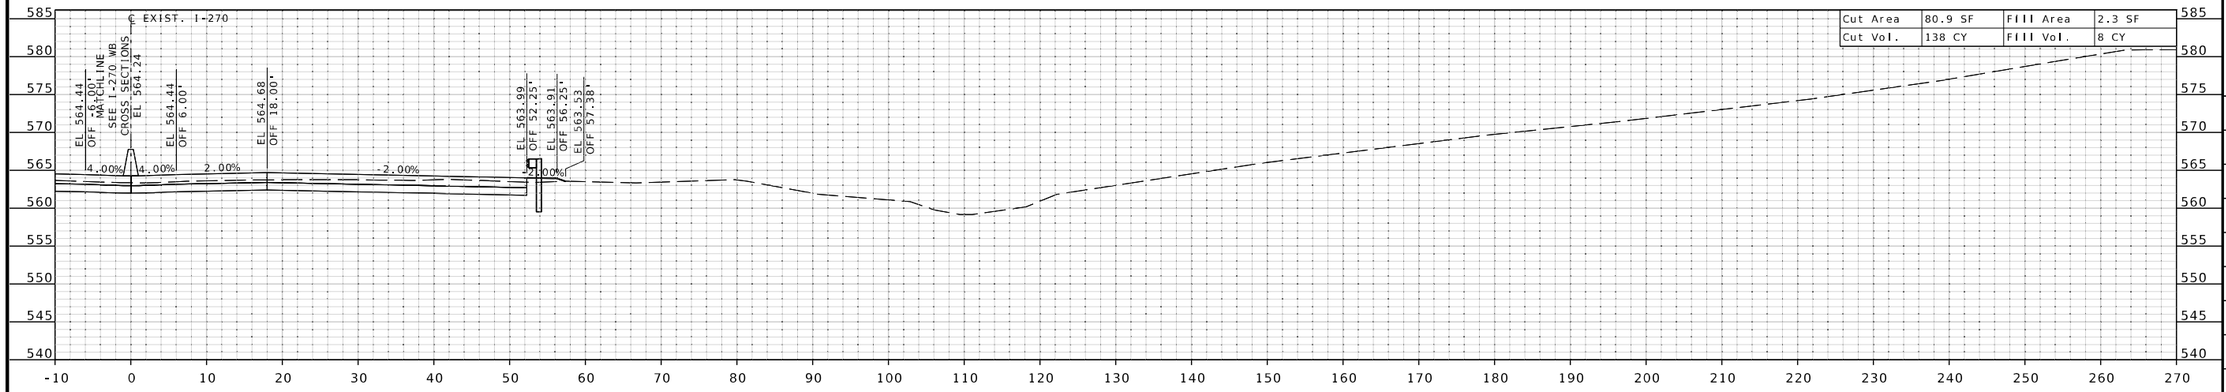

STA 614+00.00 R2

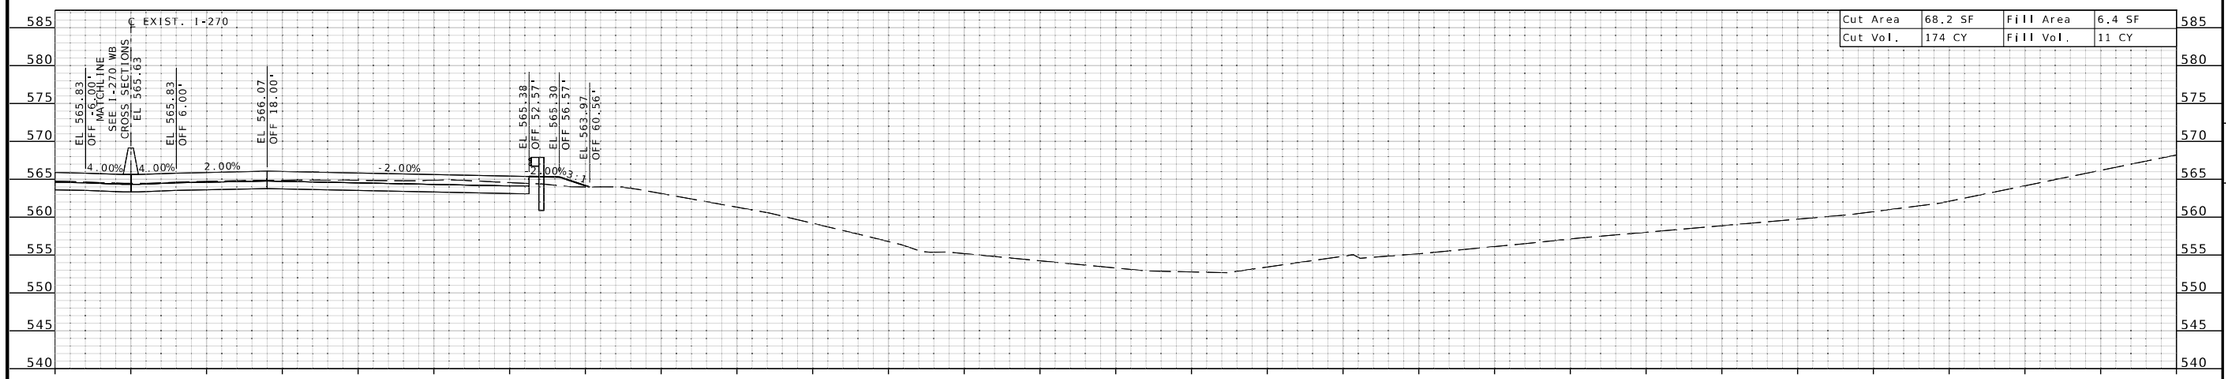

STA 613+50.00 R2

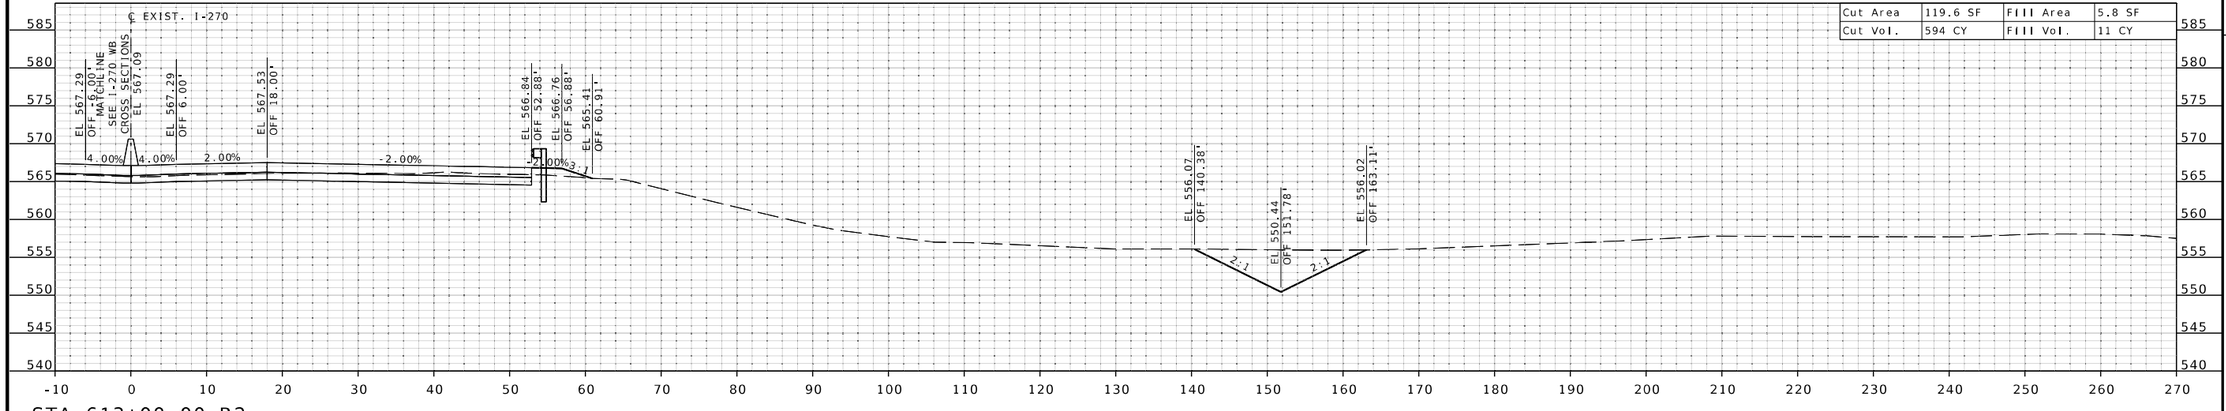

STA 613+00.00 R2

THIS SHEET HAS BEEN SIGNED, SEALED, AND DATED ELECTRONICALLY.

STATE OF MISSOURI
EUGENE LOUIS KUEKKER JR.
NUMBER PE-2011009912
PROFESSIONAL ENGINEER

DATE PREPARED
3/25/2026

ROUTE	STATE
I-270	MO

DISTRICT	SHEET NO.
SL	XS-13

COUNTY
ST. LOUIS

JOB NO.
JSL0021

CONTRACT ID.

PROJECT NO.

BRIDGE NO.

DESCRIPTION	DATE

IF A SEAL IS PRESENT ON THIS SHEET IT HAS BEEN ELECTRONICALLY SEALED AND DATED.

MISSOURI HIGHWAYS AND TRANSPORTATION COMMISSION

105 WEST CAPITOL
JEFFERSON CITY, MO 65102
1-888-ASK-MODOT (1-888-275-6636)

HDR Engineering, Inc.
1001 Highlands Plaza Drive
Suite 200
St. Louis, MO 63110-1337
314-425-8300
Certificate of Authority: 000856

℄ EXIST. I-270 EB SHEET 13 OF 57

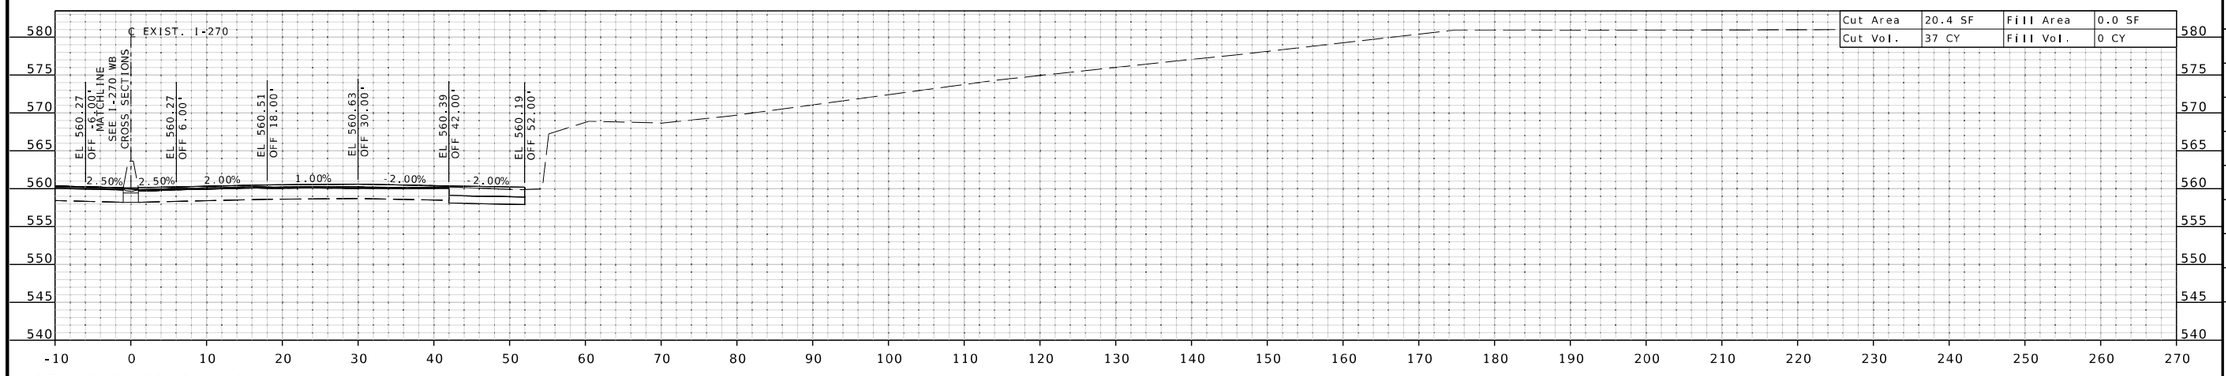

STA 615+50.00 R2

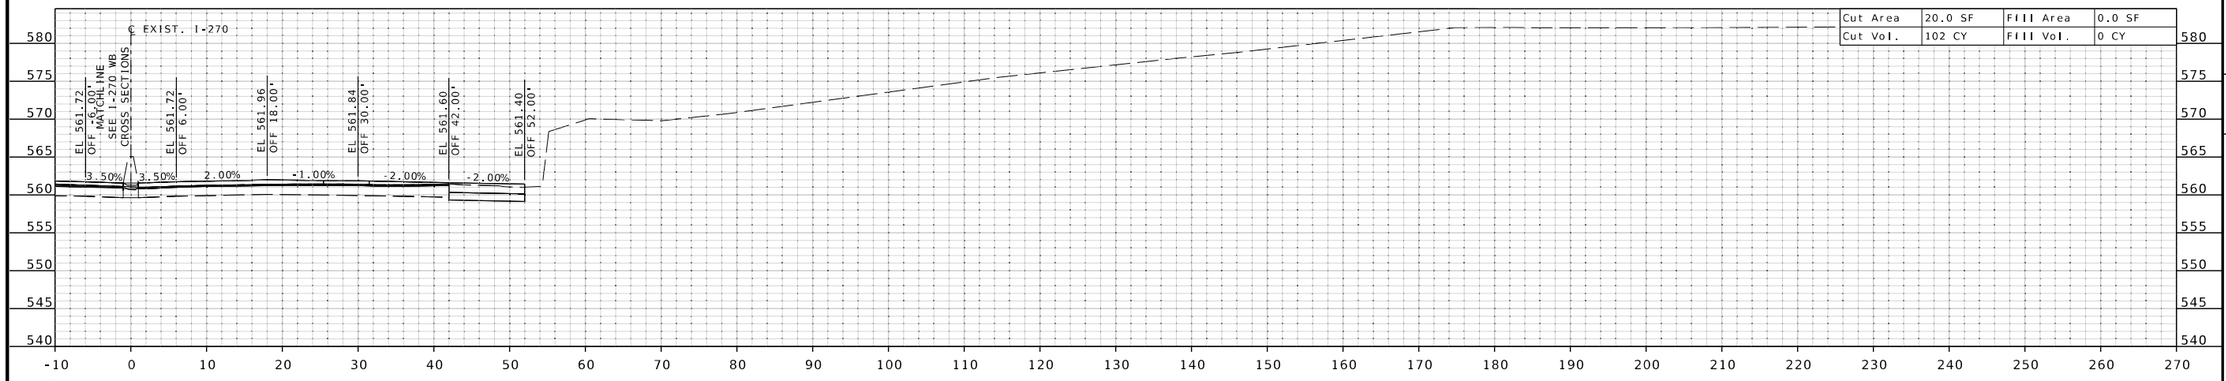

STA 615+00.00 R2

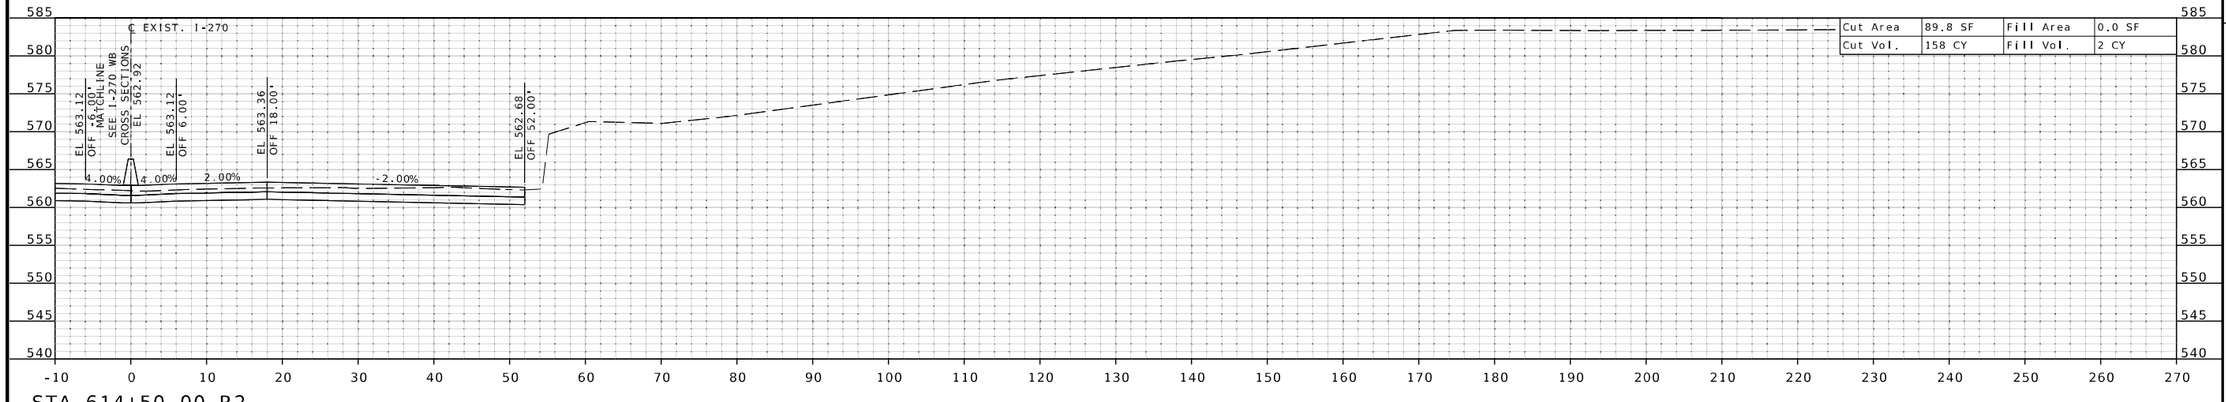

STA 614+50.00 R2

THIS SHEET HAS BEEN SIGNED, SEALED, AND DATED ELECTRONICALLY.

DATE PREPARED 3/25/2026

ROUTE	STATE
I-270	MO
DISTRICT	SHEET NO.
SL	XS-14

COUNTY: ST. LOUIS

JOB NO. JSL0021

CONTRACT ID.

PROJECT NO.

BRIDGE NO.

DESCRIPTION	DATE

MISSOURI HIGHWAYS AND TRANSPORTATION COMMISSION

105 WEST CAPITOL
JEFFERSON CITY, MO 65102
1-888-ASK-MODOT (1-888-275-6636)

HDR Engineering, Inc.
1001 Highlands Plaza Drive
Suite 200
St. Louis, MO 63110-1337
314-425-8300
Certificate of Authority: 000856

IF A SEAL IS PRESENT ON THIS SHEET IT HAS BEEN ELECTRONICALLY SEALED AND DATED.

c:\pwworking\central01\d4499290\XS_Eastbound_JSL0021.dgn 1:57:01 PM 3/25/2026

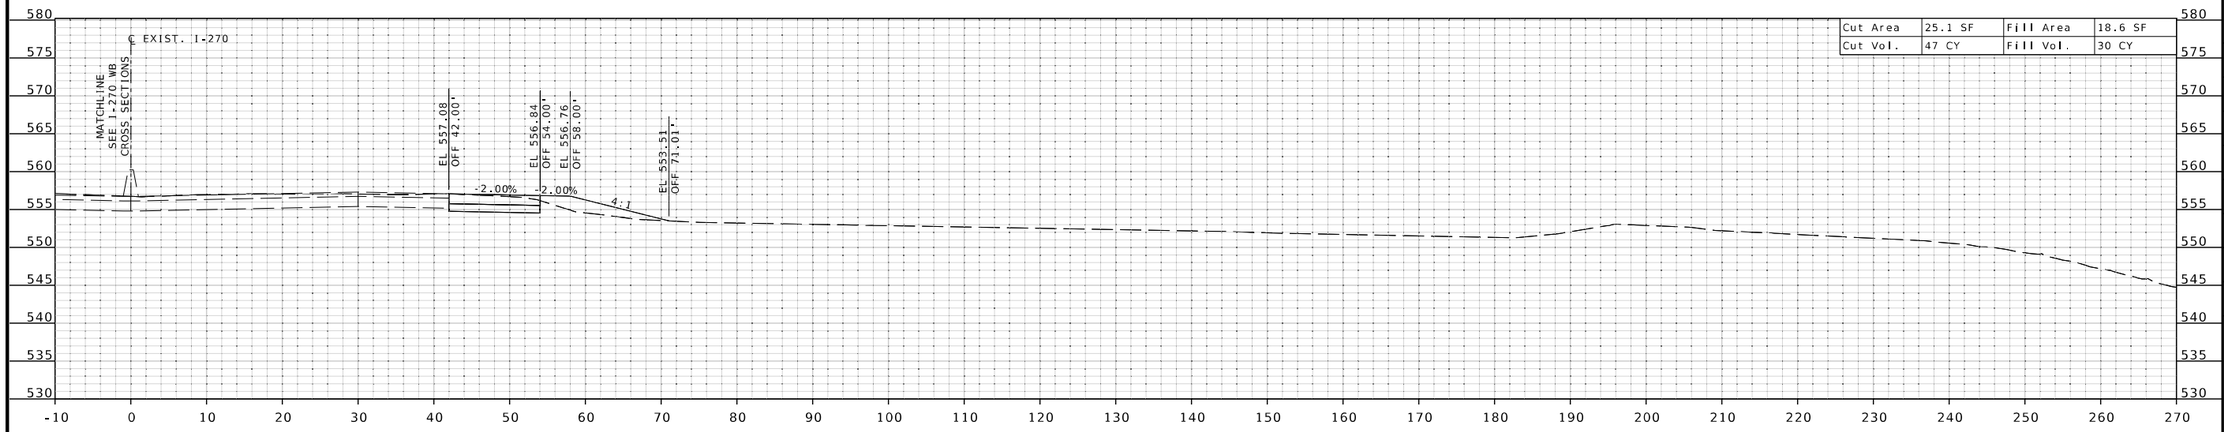

STA 617+00.00 R2

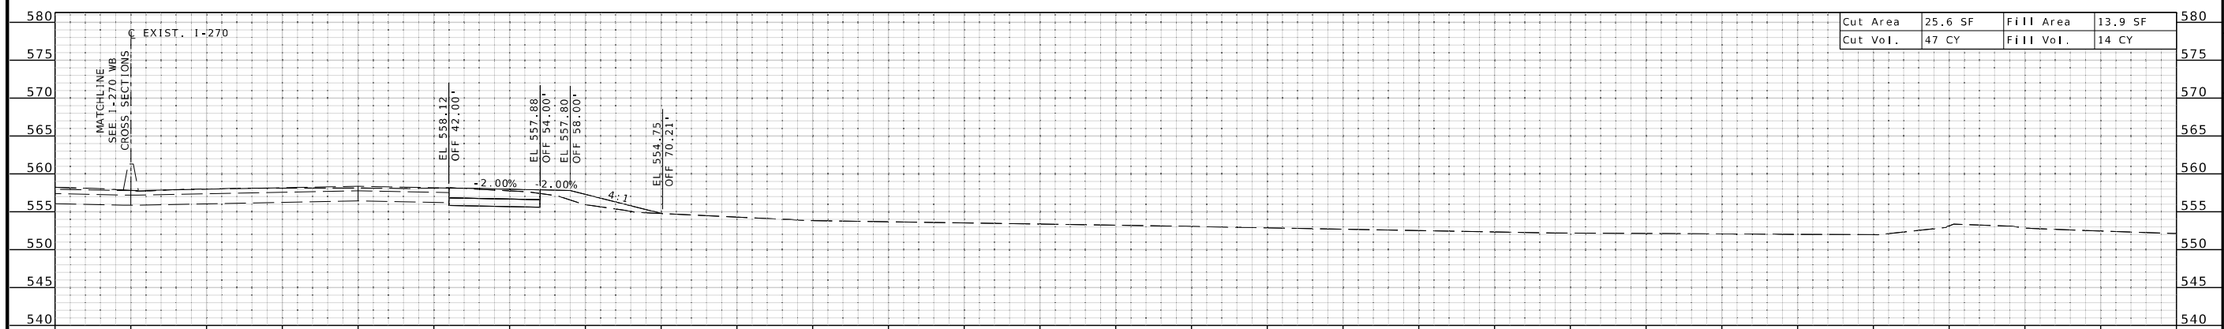

STA 616+50.00 R2

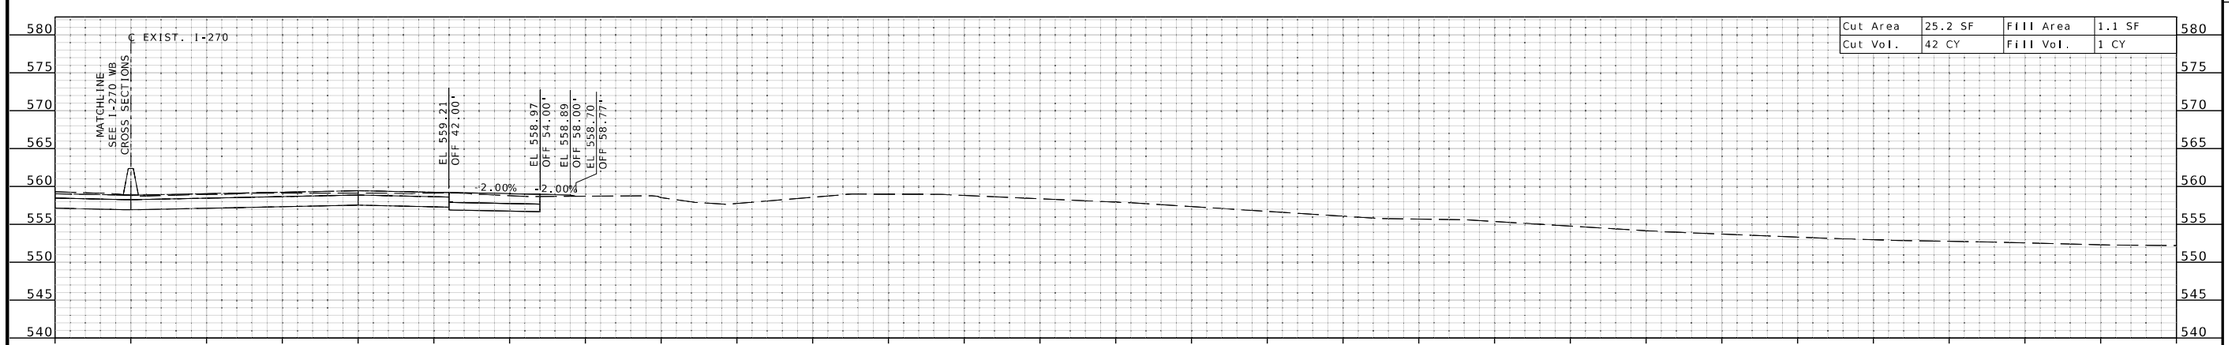

STA 616+00.00 R2

STATE OF MISSOURI
EUGENE LOUIS KUEKKER JR.
NUMBER PE-2011000912
PROFESSIONAL ENGINEER
THIS SHEET HAS BEEN SIGNED, SEALED, AND DATED ELECTRONICALLY.

DATE PREPARED 3/25/2026

ROUTE	STATE
I-270	MO
DISTRICT	SHEET NO.
SL	XS-15

COUNTY: ST. LOUIS
JOB NO.: JSL0021
CONTRACT ID.:
PROJECT NO.:
BRIDGE NO.:

DESCRIPTION | DATE

MISSOURI HIGHWAYS AND TRANSPORTATION COMMISSION
105 WEST CAPITOL
JEFFERSON CITY, MO 65102
1-888-ASK-MODOT (1-888-275-6636)

HDR Engineering, Inc.
1001 Highlands Plaza Drive
Suite 200
St. Louis, MO 63110-1337
314-425-8300
Certificate of Authority: 000856

IF A SEAL IS PRESENT ON THIS SHEET IT HAS BEEN ELECTRONICALLY SEALED AND DATED.

℄ EXIST. I-270 EB SHEET 15 OF 57

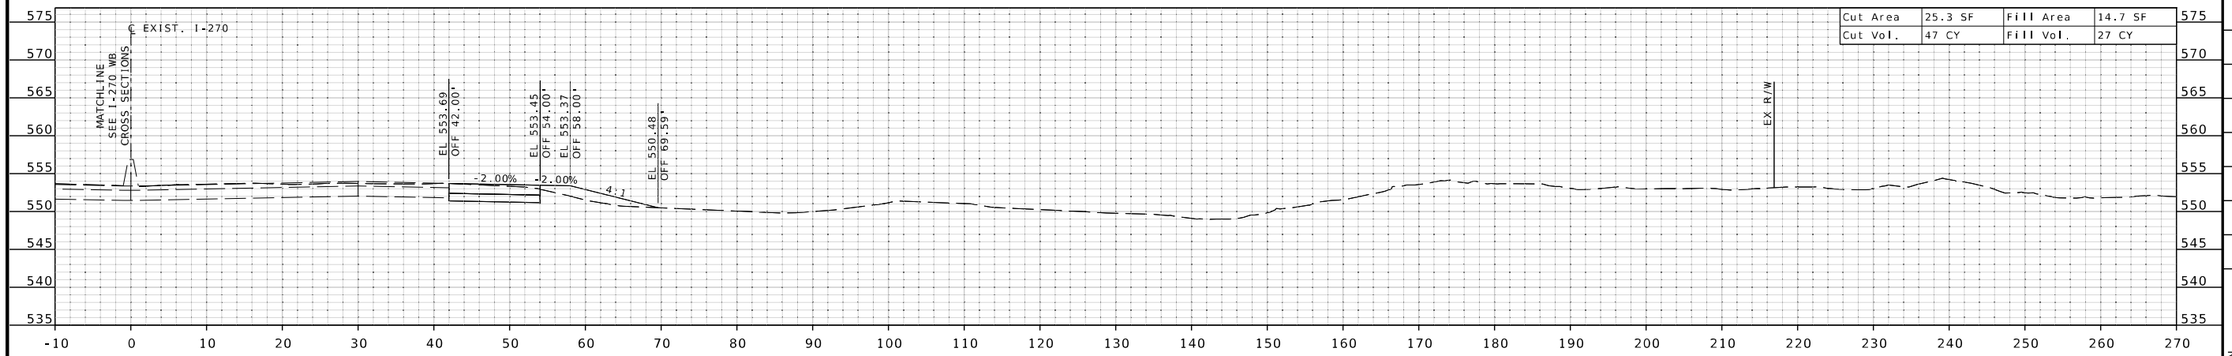

STA 618+50.00 R2

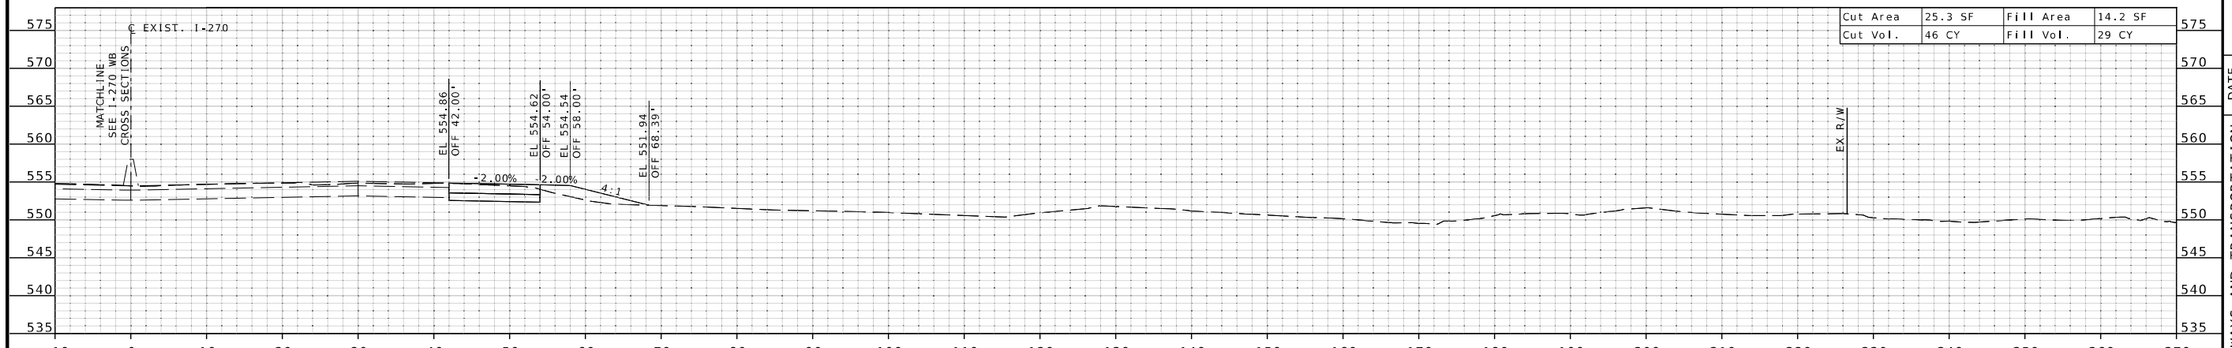

STA 618+00.00 R2

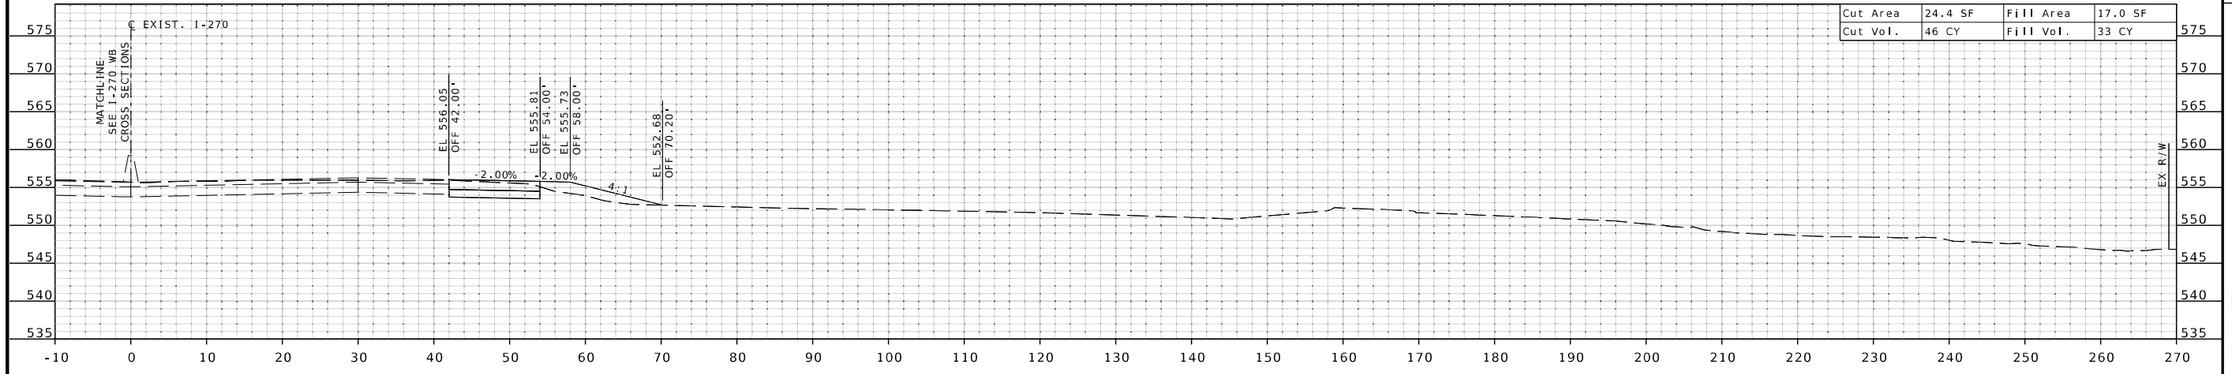

STA 617+50.00 R2

THIS SHEET HAS BEEN SIGNED, SEALED, AND DATED ELECTRONICALLY.

DATE PREPARED 3/25/2026

ROUTE	STATE
I-270	MO
DISTRICT	SHEET NO.
SL	XS-16

COUNTY: ST. LOUIS

JOB NO.: JSL0021

CONTRACT ID.

PROJECT NO.

BRIDGE NO.

DESCRIPTION	DATE

IF A SEAL IS PRESENT ON THIS SHEET IT HAS BEEN ELECTRONICALLY SEALED AND DATED.

MISSOURI HIGHWAYS AND TRANSPORTATION COMMISSION
105 WEST CAPITOL
JEFFERSON CITY, MO 65102
1-888-ASK-MODOT (1-888-275-6636)

HDR Engineering, Inc.
1001 Highlands Plaza Drive
Suite 200
St. Louis, MO 63110-1337
314-425-8300
Certificate of Authority: 000856

℄ EXIST. I-270 EB SHEET 16 OF 57

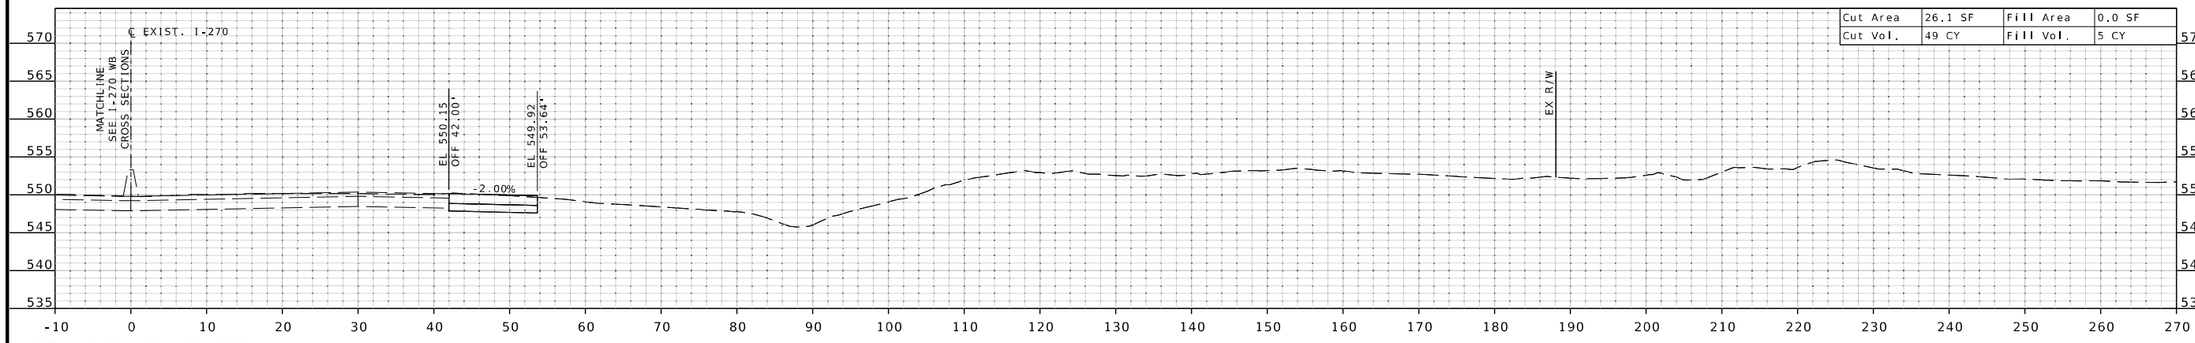

STA 620+00.00 R2

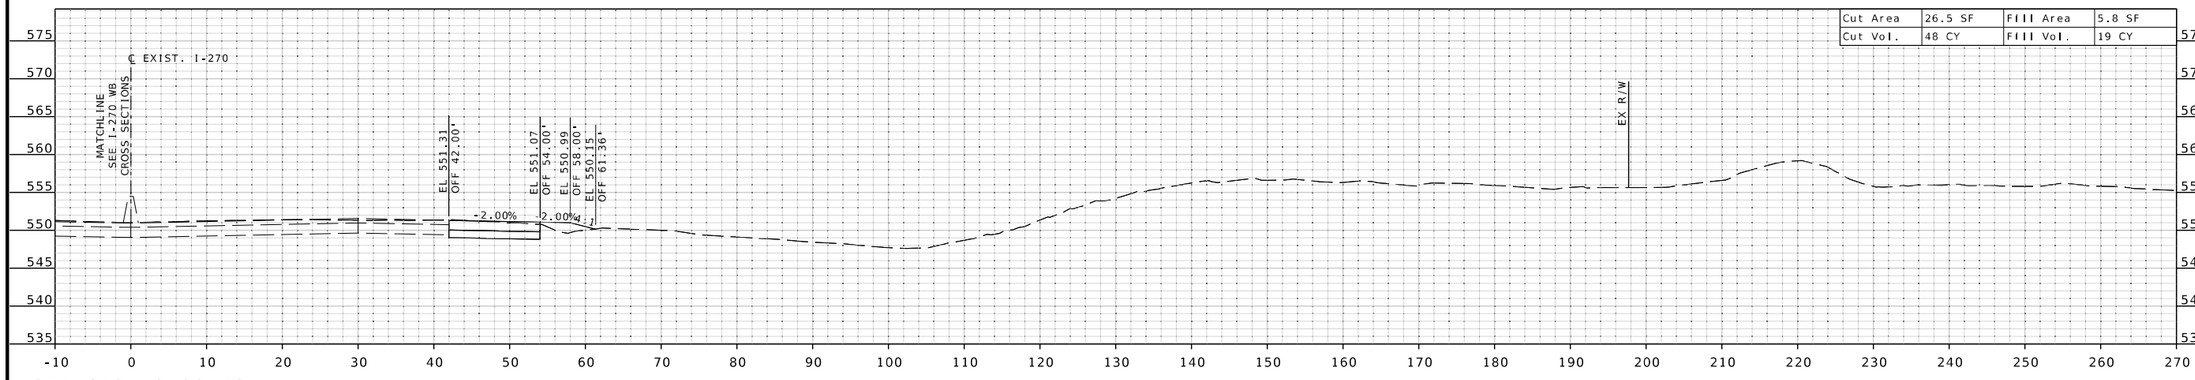

STA 619+50.00 R2

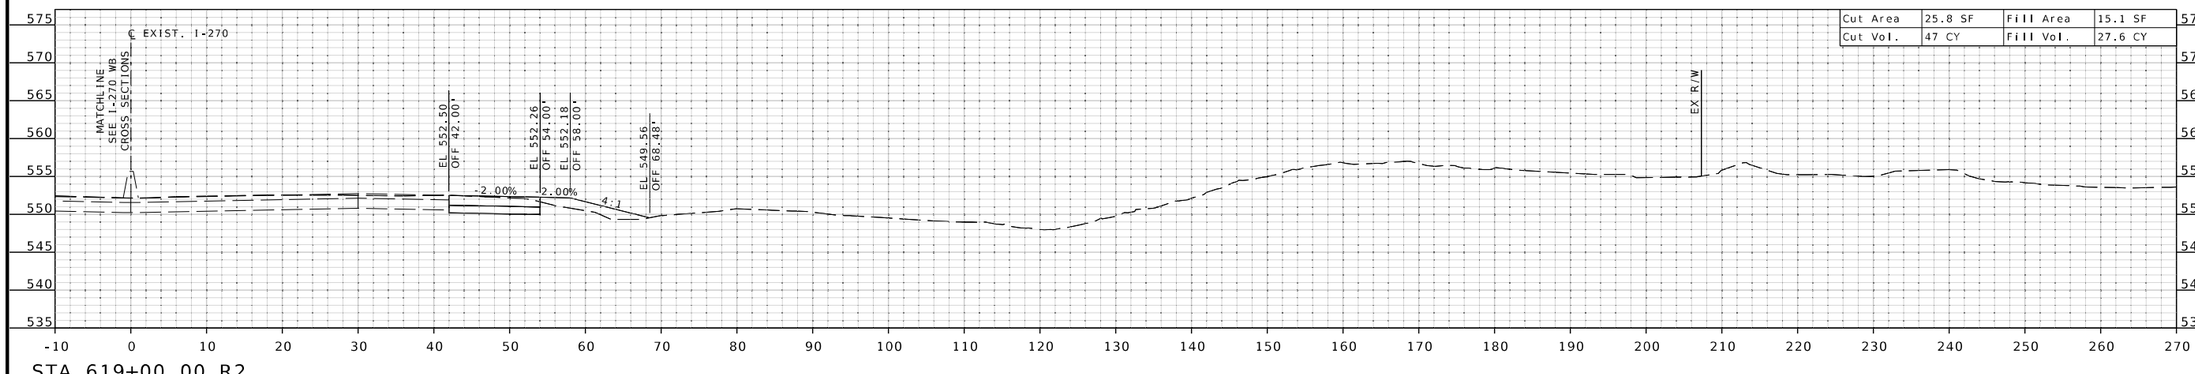

STA 619+00.00 R2

STATE OF MISSOURI
EUGENE LOUIS KUEKKER JR.
NUMBER PE-2011000912
PROFESSIONAL ENGINEER

THIS SHEET HAS BEEN SIGNED, SEALED, AND DATED ELECTRONICALLY.

IF A SEAL IS PRESENT ON THIS SHEET IT HAS BEEN ELECTRONICALLY SEALED AND DATED.

DATE PREPARED
3/25/2026

ROUTE	STATE
I-270	MO
DISTRICT	SHEET NO.
SL	XS-17

COUNTY
ST. LOUIS

JOB NO.
JSL0021

CONTRACT ID.

PROJECT NO.

BRIDGE NO.

DATE	DESCRIPTION

MISSOURI HIGHWAYS AND TRANSPORTATION COMMISSION

105 WEST CAPITOL
JEFFERSON CITY, MO 65102
1-888-ASK-MODOT (1-888-275-6636)

HDR Engineering, Inc.
1001 Highlands Plaza Drive
Suite 200
St. Louis, MO 63110-1337
314-425-8300
Certificate of Authority: 000856

℄ EXIST. I-270 EB SHEET 17 OF 57

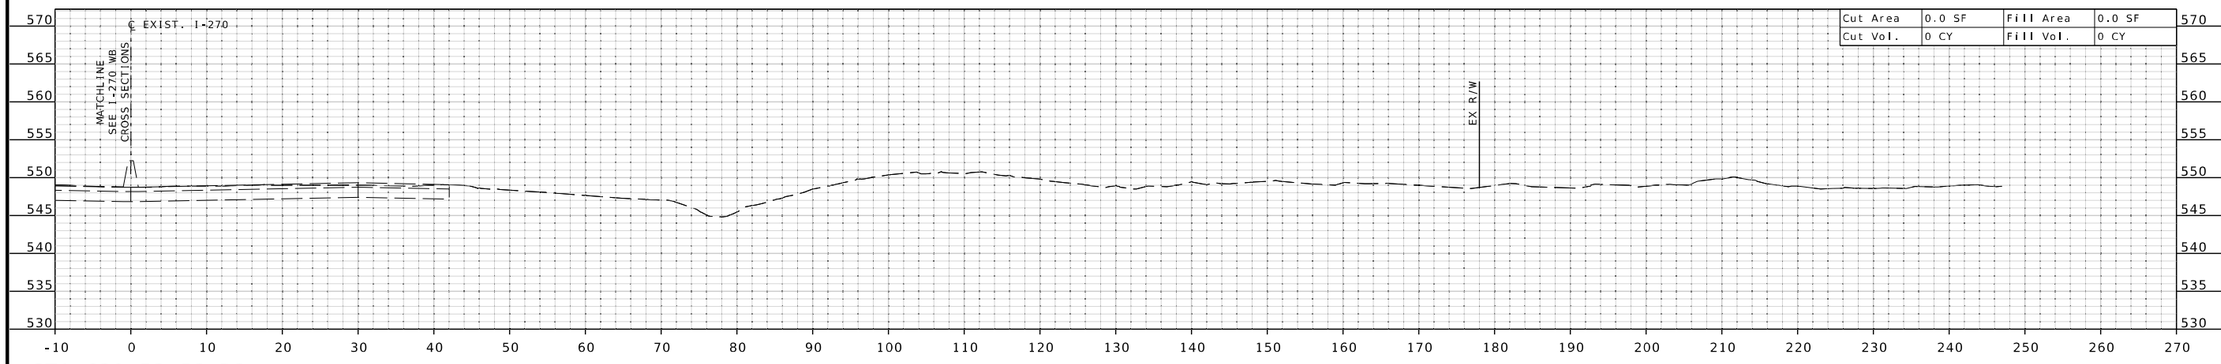

STA 620+52.58 R2
BEGIN EARTHWORK EXCEPTION

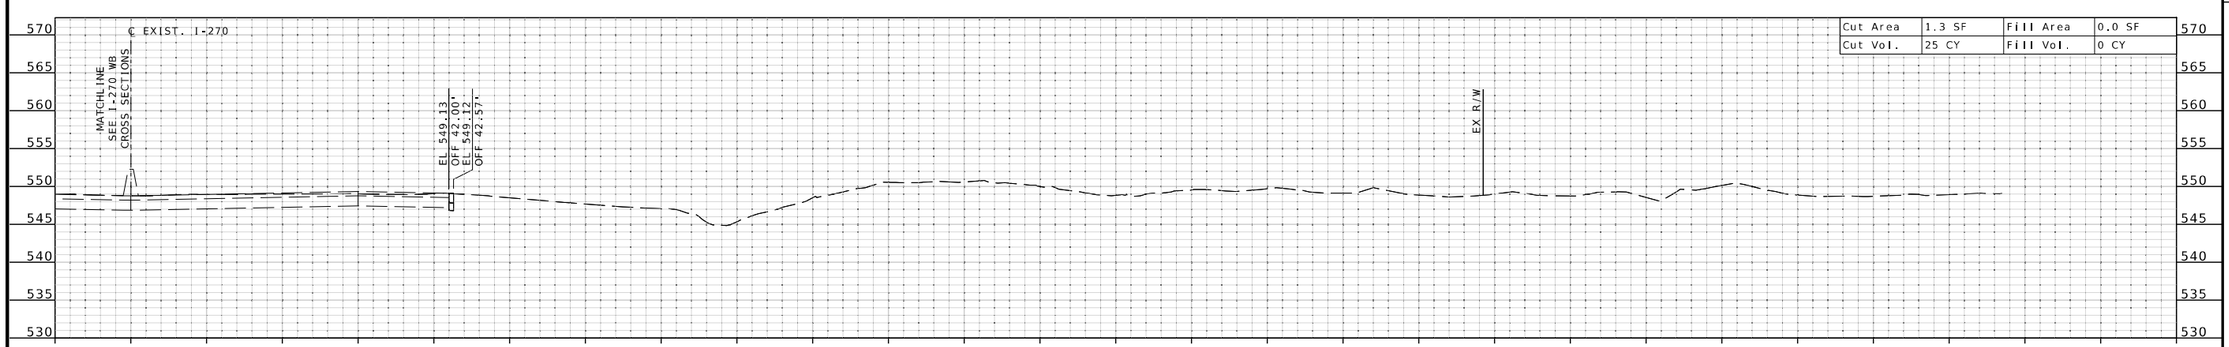

STA 620+50.00 R2

STATE OF MISSOURI
EUGENE LOUIS KUEKKER JR.
NUMBER PE-2011000912
PROFESSIONAL ENGINEER

THIS SHEET HAS BEEN SIGNED, SEALED, AND DATED ELECTRONICALLY.

DATE PREPARED
3/25/2026

ROUTE	STATE
I-270	MO

DISTRICT	SHEET NO.
SL	XS-18

COUNTY
ST. LOUIS

JOB NO.
JSL0021

CONTRACT ID.

PROJECT NO.

BRIDGE NO.

DESCRIPTION	DATE

IF A SEAL IS PRESENT ON THIS SHEET IT HAS BEEN ELECTRONICALLY SEALED AND DATED.

MISSOURI HIGHWAYS AND TRANSPORTATION COMMISSION

105 WEST CAPITOL
JEFFERSON CITY, MO 65102
1-888-ASK-MODOT (1-888-275-6636)

HDR Engineering, Inc.
1001 Highlands Plaza Drive
Suite 200
St. Louis, MO 63110-1337
314-425-8300
Certificate of Authority: 000856

℄ EXIST. I-270 EB SHEET 18 OF 57

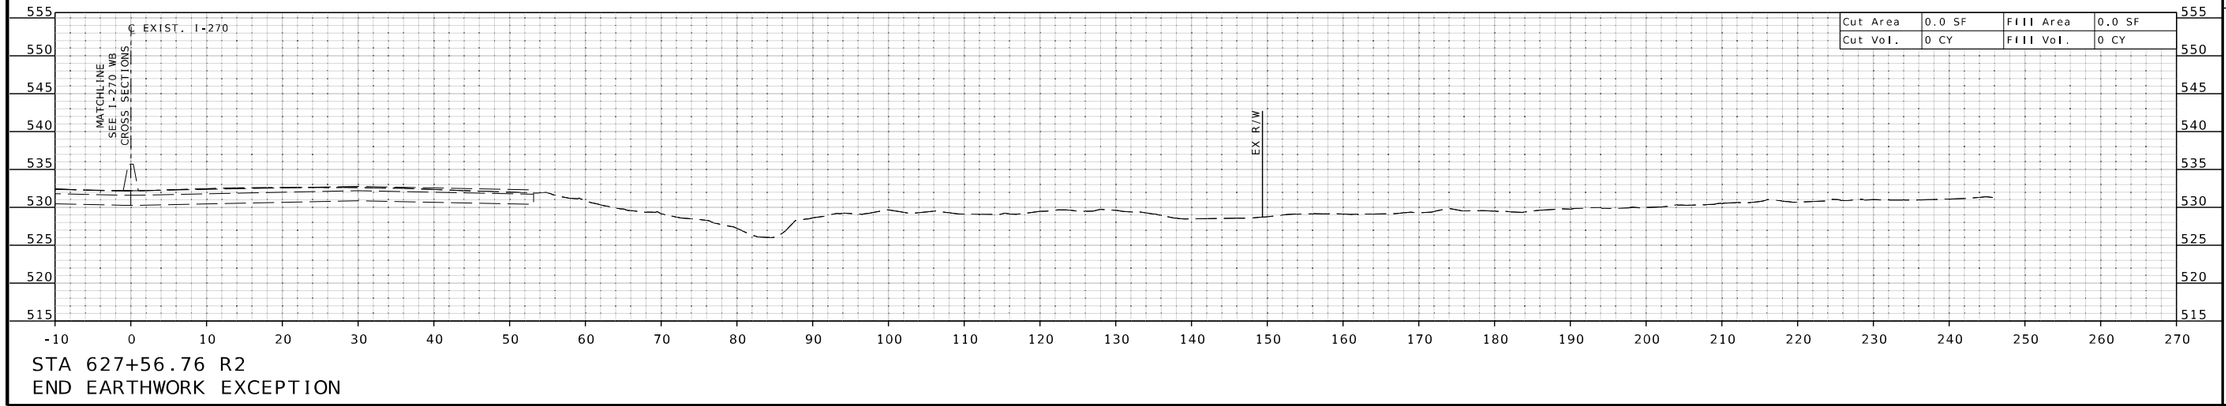

Cut Area	0.0 SF	Fill Area	0.0 SF
Cut Vol.	0 CY	Fill Vol.	0 CY

STA 627+56.76 R2
END EARTHWORK EXCEPTION

THIS SHEET HAS BEEN SIGNED, SEALED, AND DATED ELECTRONICALLY.

DATE PREPARED
3/25/2026

ROUTE	STATE
I-270	MO

DISTRICT	SHEET NO.
SL	XS-19

COUNTY
ST. LOUIS

JOB NO.
JSL0021

CONTRACT ID.

PROJECT NO.

BRIDGE NO.

DESCRIPTION	DATE

IF A SEAL IS PRESENT ON THIS SHEET IT HAS BEEN ELECTRONICALLY SEALED AND DATED.

MISSOURI HIGHWAYS AND TRANSPORTATION COMMISSION

105 WEST CAPITOL
JEFFERSON CITY, MO 65102
1-888-ASK-MODOT (1-888-275-6636)

HDR Engineering, Inc.
1001 Highlands Plaza Drive
Suite 200
St. Louis, MO 63110-1337
314-425-8300
Certificate of Authority: 000856

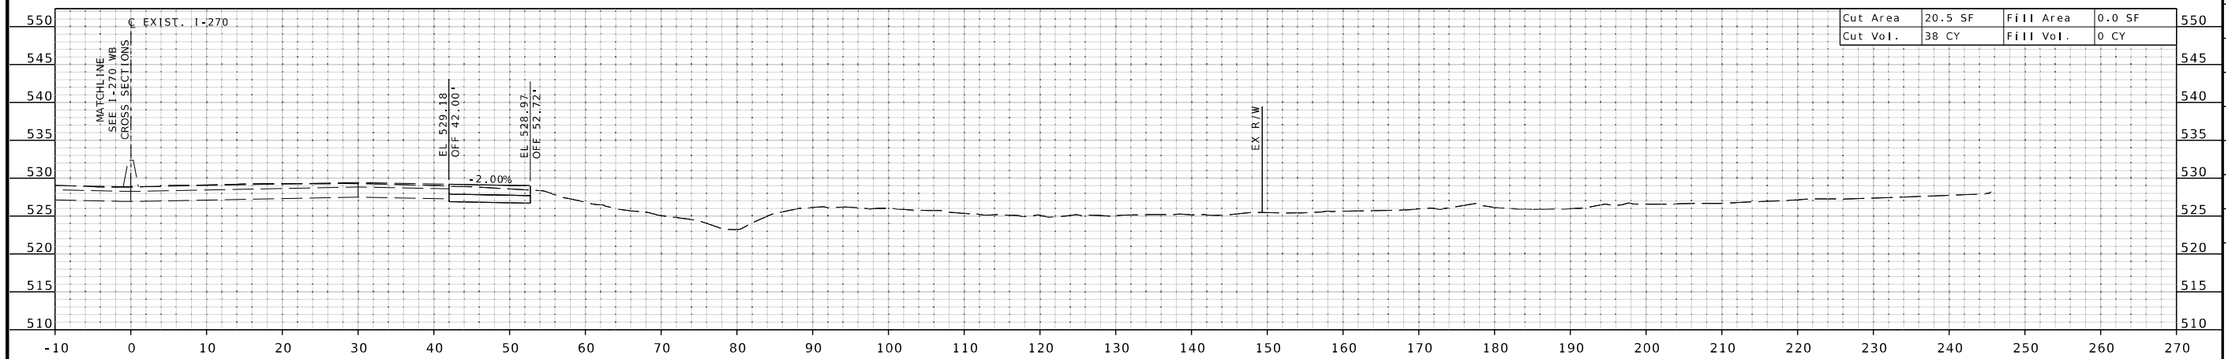

STA 629+00.00 R2

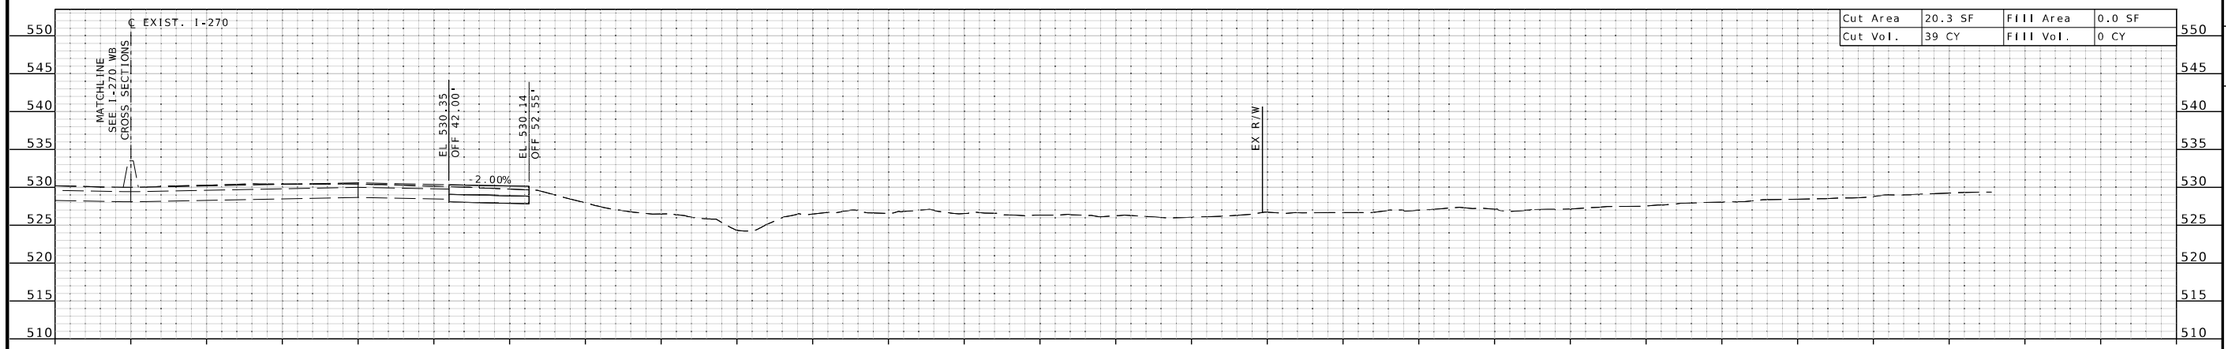

STA 628+50.00 R2

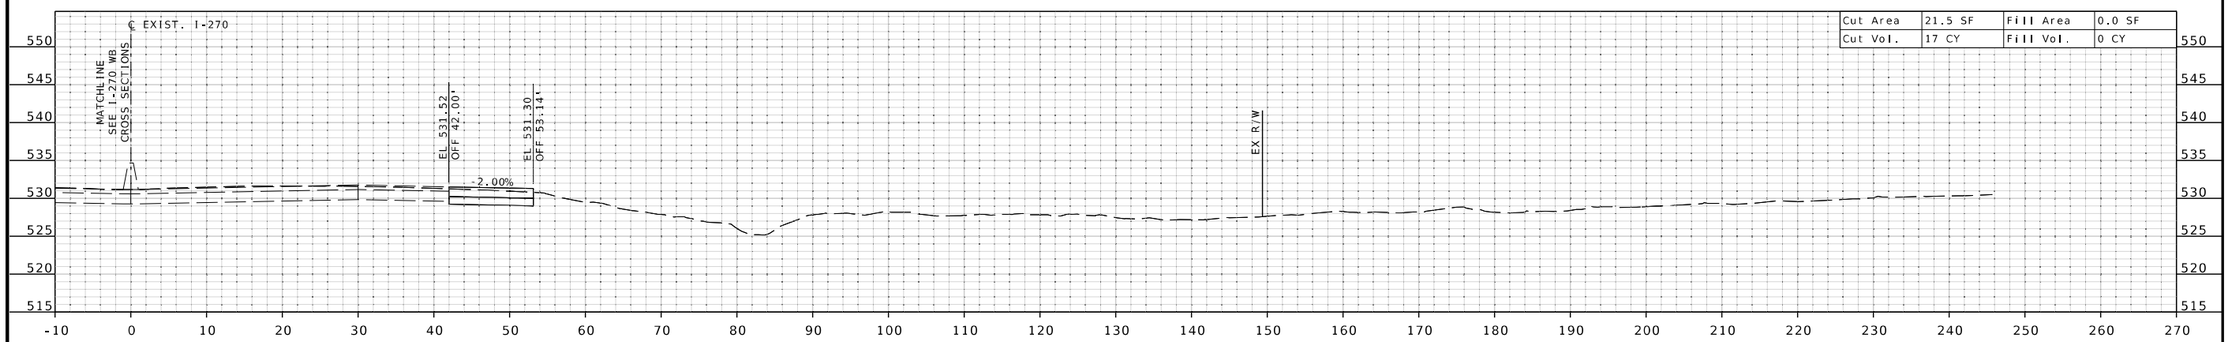

STA 628+00.00 R2

STATE OF MISSOURI
EUGENE LOUIS KUEKKER JR.
NUMBER PE-2011000912
PROFESSIONAL ENGINEER

THIS SHEET HAS BEEN SIGNED, SEALED, AND DATED ELECTRONICALLY.

DATE PREPARED
3/25/2026

ROUTE	STATE
I-270	MO

DISTRICT	SHEET NO.
SL	XS-20

COUNTY
ST. LOUIS

JOB NO.
JSL0021

CONTRACT ID.

PROJECT NO.

BRIDGE NO.

DESCRIPTION	DATE

IF A SEAL IS PRESENT ON THIS SHEET IT HAS BEEN ELECTRONICALLY SEALED AND DATED.

MISSOURI HIGHWAYS AND TRANSPORTATION COMMISSION

105 WEST CAPITOL
JEFFERSON CITY, MO 65102
1-888-ASK-MODOT (1-888-275-6636)

HDR Engineering, Inc.
1001 Highlands Plaza Drive
Suite 200
St. Louis, MO 63110-1337
314-425-8300
Certificate of Authority: 000856

℄ EXIST. I-270 EB SHEET 20 OF 57

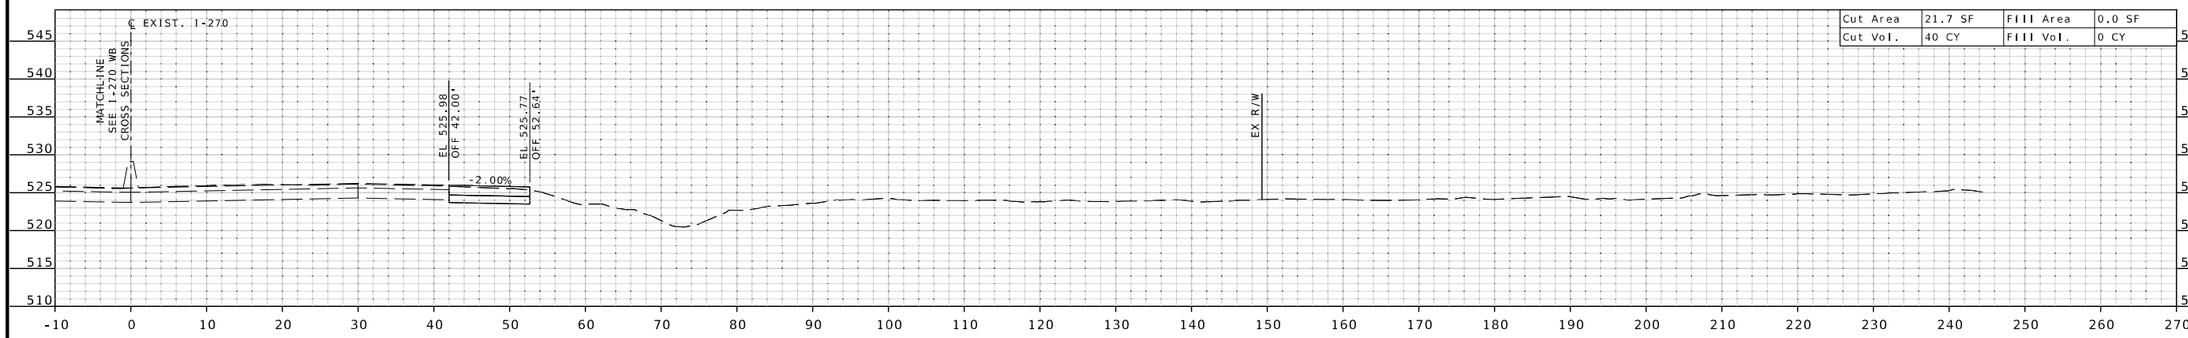

STA 630+50.00 R2

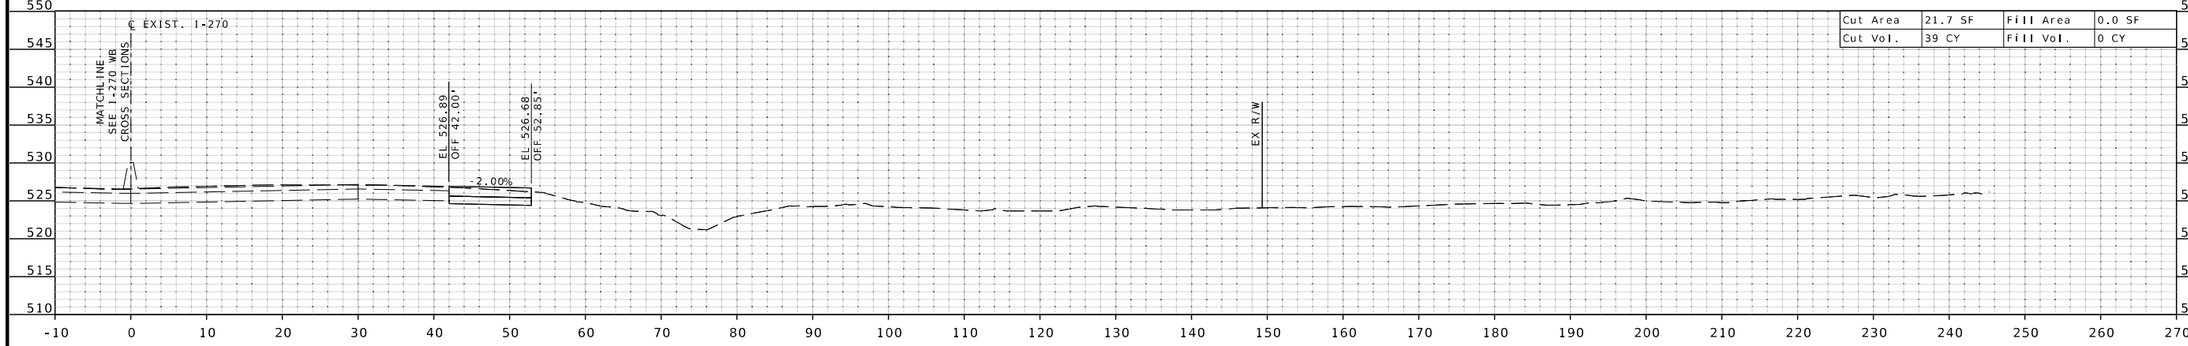

STA 630+00.00 R2

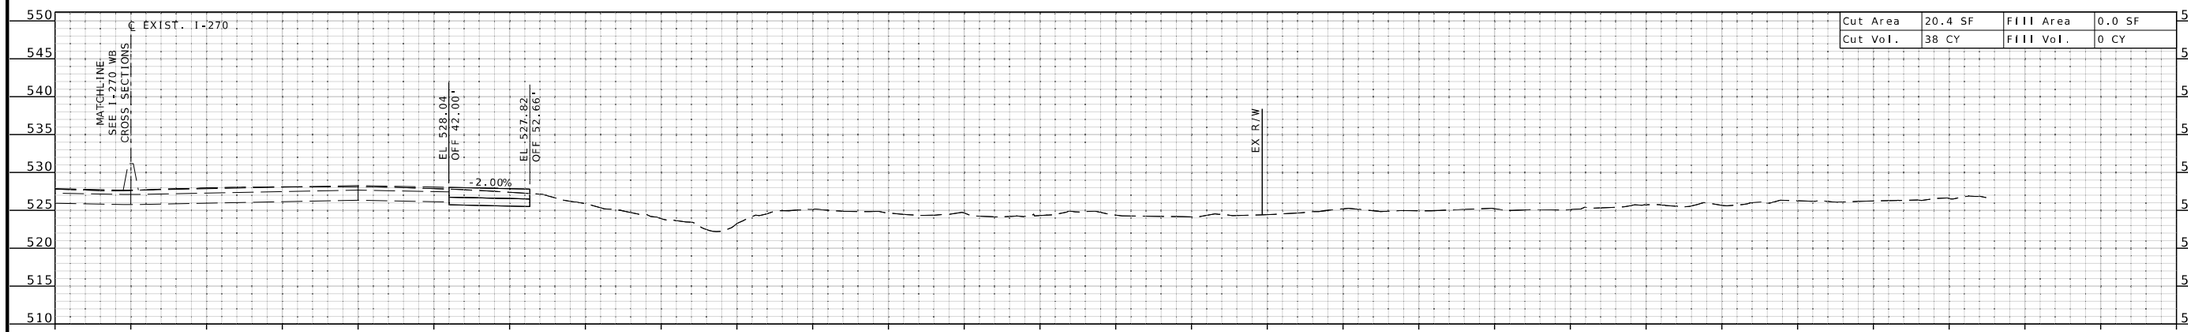

STA 629+50.00 R2

STATE OF MISSOURI
EUGENE LOUIS KUEKKER JR.
NUMBER PE-2011000912
PROFESSIONAL ENGINEER

THIS SHEET HAS BEEN SIGNED, SEALED, AND DATED ELECTRONICALLY.

DATE PREPARED
3/25/2026

ROUTE	STATE
I-270	MO

DISTRICT	SHEET NO.
SL	XS-21

COUNTY
ST. LOUIS

JOB NO.
JSL0021

CONTRACT ID.

PROJECT NO.

BRIDGE NO.

DESCRIPTION	DATE

MISSOURI HIGHWAYS AND TRANSPORTATION COMMISSION

105 WEST CAPITOL
JEFFERSON CITY, MO 65102
1-888-ASK-MODOT (1-888-275-6636)

HDR Engineering, Inc.
1001 Highlands Plaza Drive
Suite 200
St. Louis, MO 63110-1337
314-425-8300
Certificate of Authority: 000856

IF A SEAL IS PRESENT ON THIS SHEET IT HAS BEEN ELECTRONICALLY SEALED AND DATED.

c:\pwworking\central01\d4499290\XS_Eastbound_JSL0021.dgn 1:57:24 PM 3/25/2026

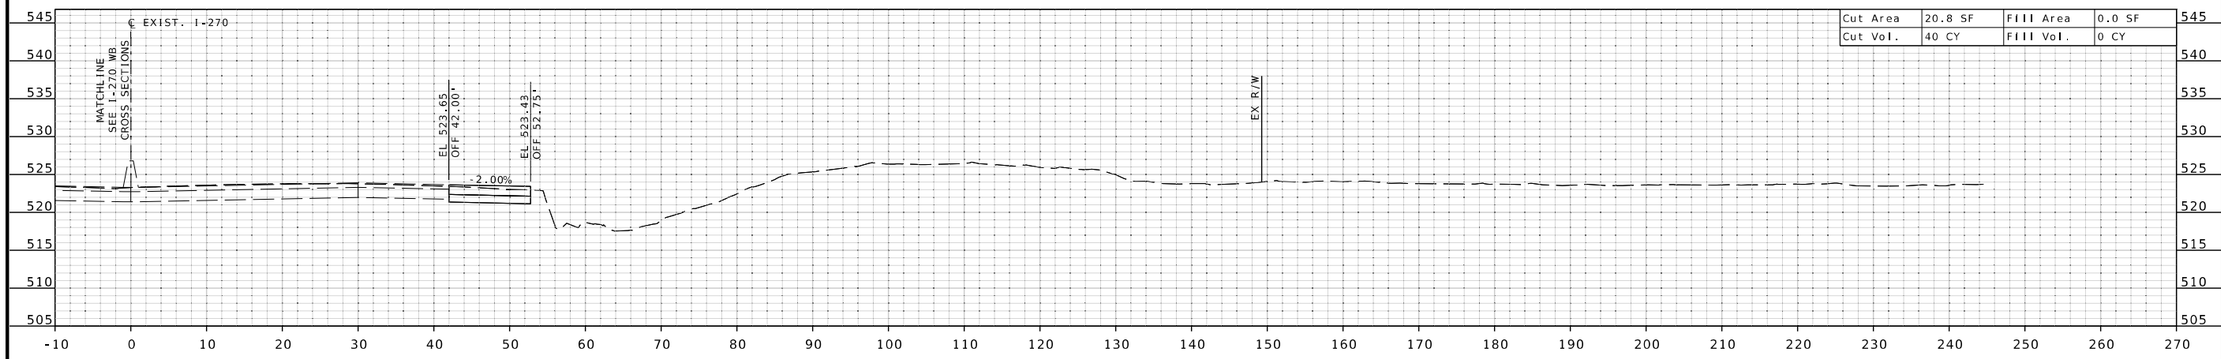

STA 632+00.00 R2

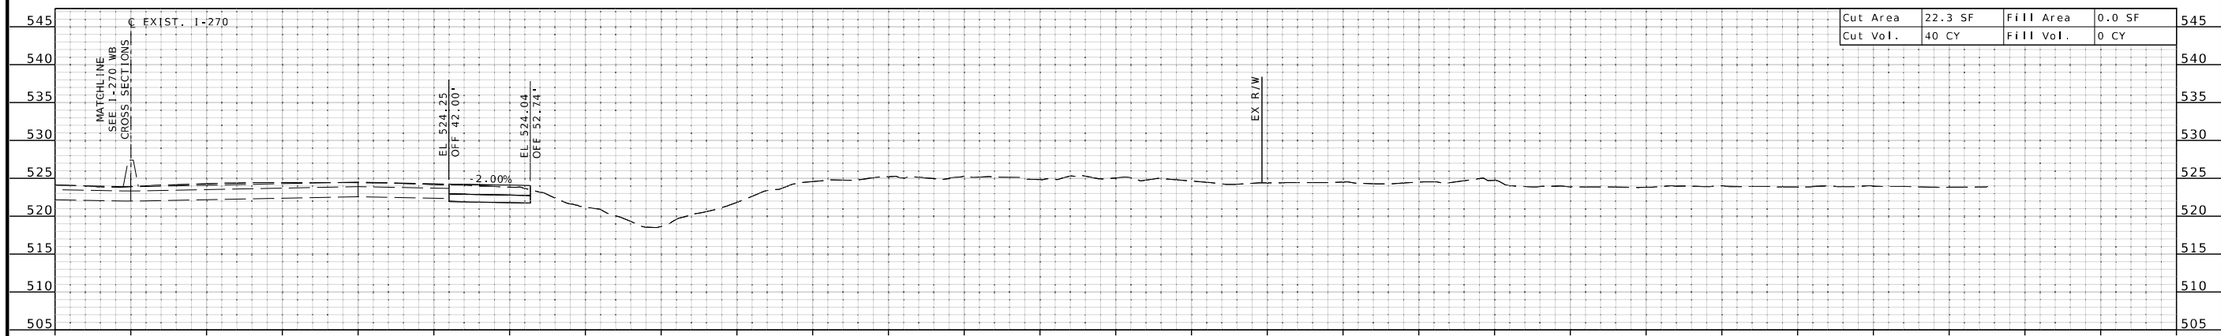

STA 631+50.00 R2

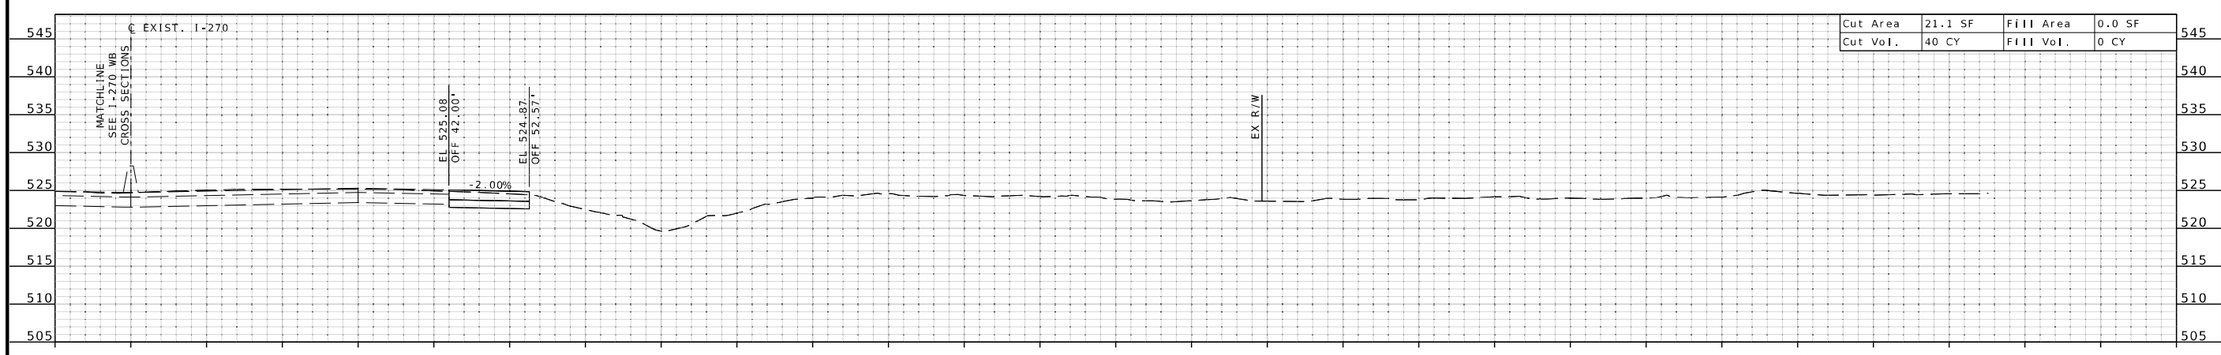

STA 631+00.00 R2

STATE OF MISSOURI
EUGENE LOUIS KUEKKER JR.
NUMBER PE-2011000912
PROFESSIONAL ENGINEER

THIS SHEET HAS BEEN SIGNED, SEALED, AND DATED ELECTRONICALLY.

DATE PREPARED
3/25/2026

ROUTE	STATE
I-270	MO

DISTRICT	SHEET NO.
SL	XS-22

COUNTY
ST. LOUIS

JOB NO.
JSL0021

CONTRACT ID.

PROJECT NO.

BRIDGE NO.

DESCRIPTION	DATE

MISSOURI HIGHWAYS AND TRANSPORTATION COMMISSION

105 WEST CAPITOL
JEFFERSON CITY, MO 65102
1-888-ASK-MODOT (1-888-275-6636)

HDR Engineering, Inc.
1001 Highlands Plaza Drive
Suite 200
St. Louis, MO 63110-1337
314-425-8300
Certificate of Authority: 000856

IF A SEAL IS PRESENT ON THIS SHEET IT HAS BEEN ELECTRONICALLY SEALED AND DATED.

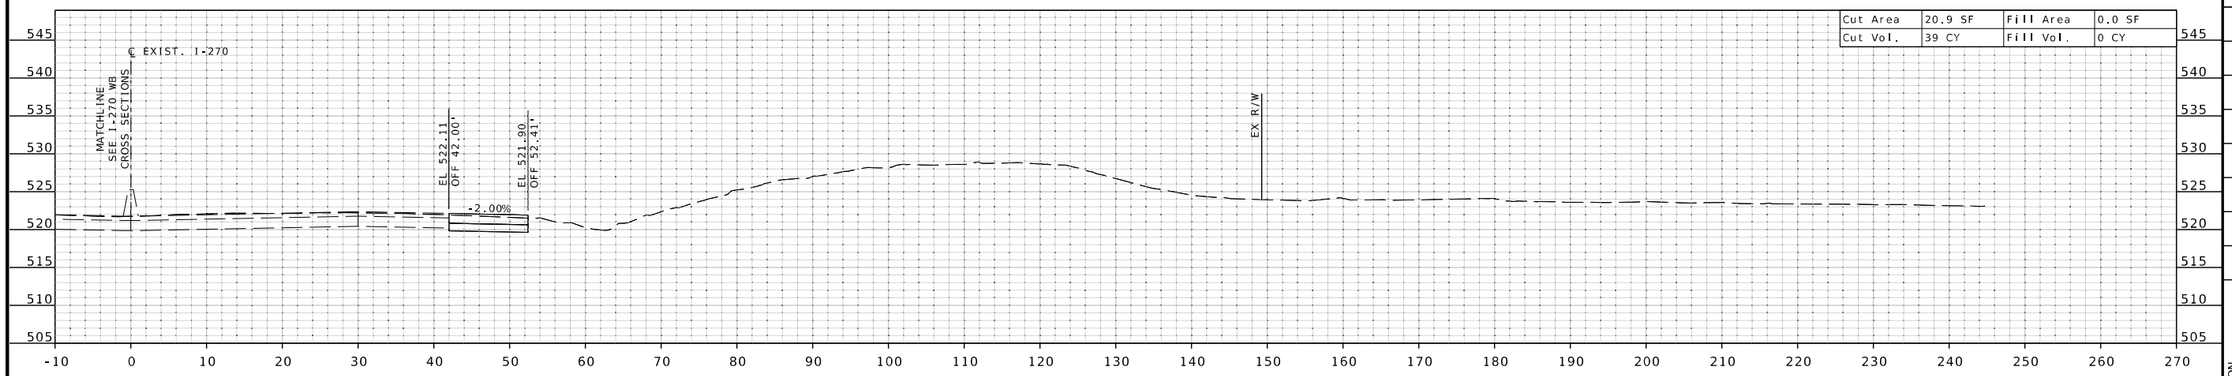

STA 633+50.00 R2

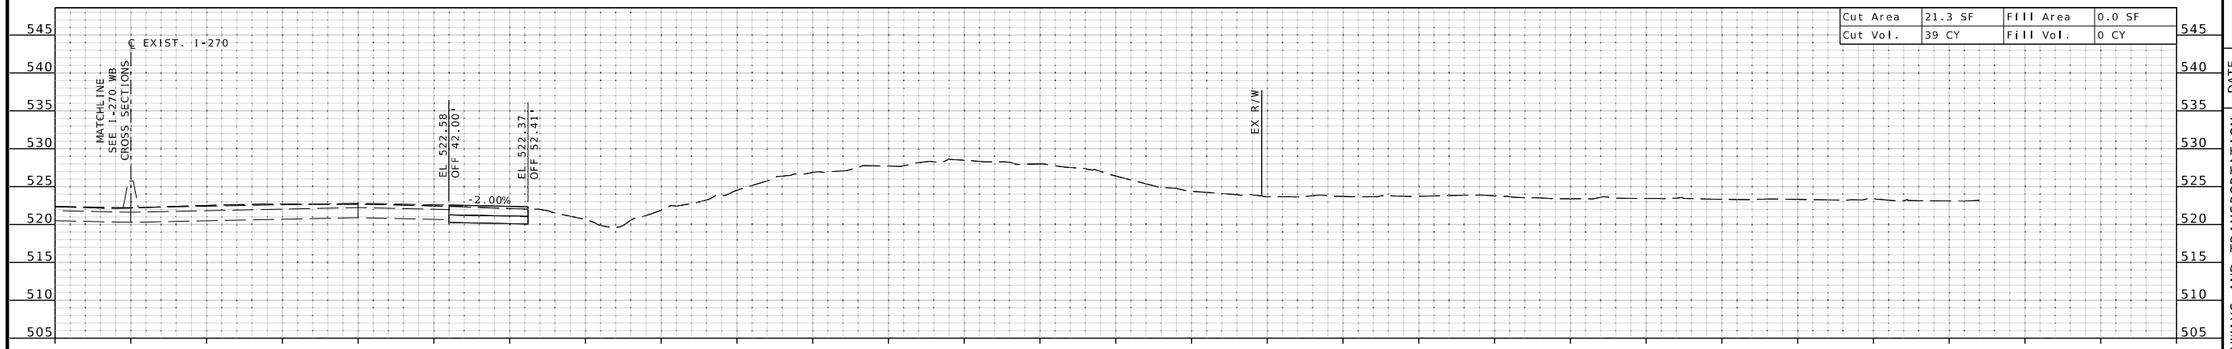

STA 633+00.00 R2

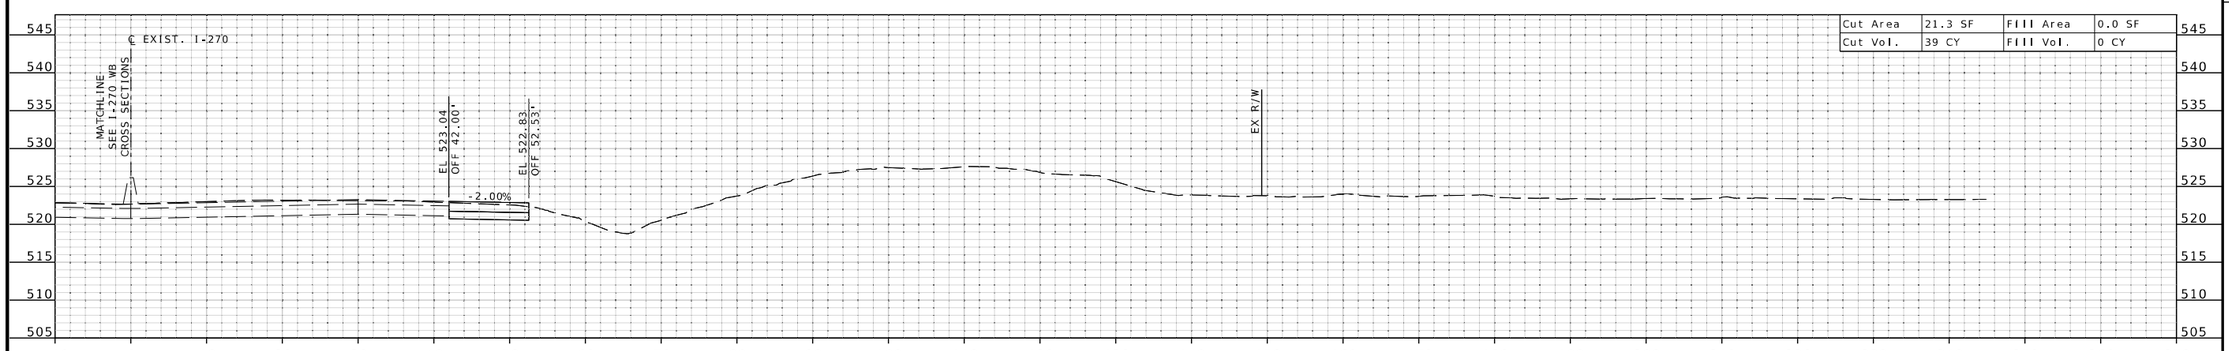

STA 632+50.00 R2

STATE OF MISSOURI
EUGENE LOUIS KUEKER JR.
NUMBER PE-2010009912
PROFESSIONAL ENGINEER
THIS SHEET HAS BEEN SIGNED, SEALED, AND DATED ELECTRONICALLY.

DATE PREPARED 3/25/2026

ROUTE	STATE
I-270	MO
DISTRICT	SHEET NO.
SL	XS-23

COUNTY: ST. LOUIS

JOB NO.: JSL0021

CONTRACT ID.:

PROJECT NO.:

BRIDGE NO.:

DESCRIPTION	DATE

MISSOURI HIGHWAYS AND TRANSPORTATION COMMISSION
105 WEST CAPITOL
JEFFERSON CITY, MO 65102
1-888-ASK-MODOT (1-888-275-6636)

HDR Engineering, Inc.
1001 Highlands Plaza Drive
Suite 200
St. Louis, MO 63110-1337
314-425-8300
Certificate of Authority: 000856

IF A SEAL IS PRESENT ON THIS SHEET IT HAS BEEN ELECTRONICALLY SEALED AND DATED.

℄ EXIST. I-270 EB SHEET 23 OF 57

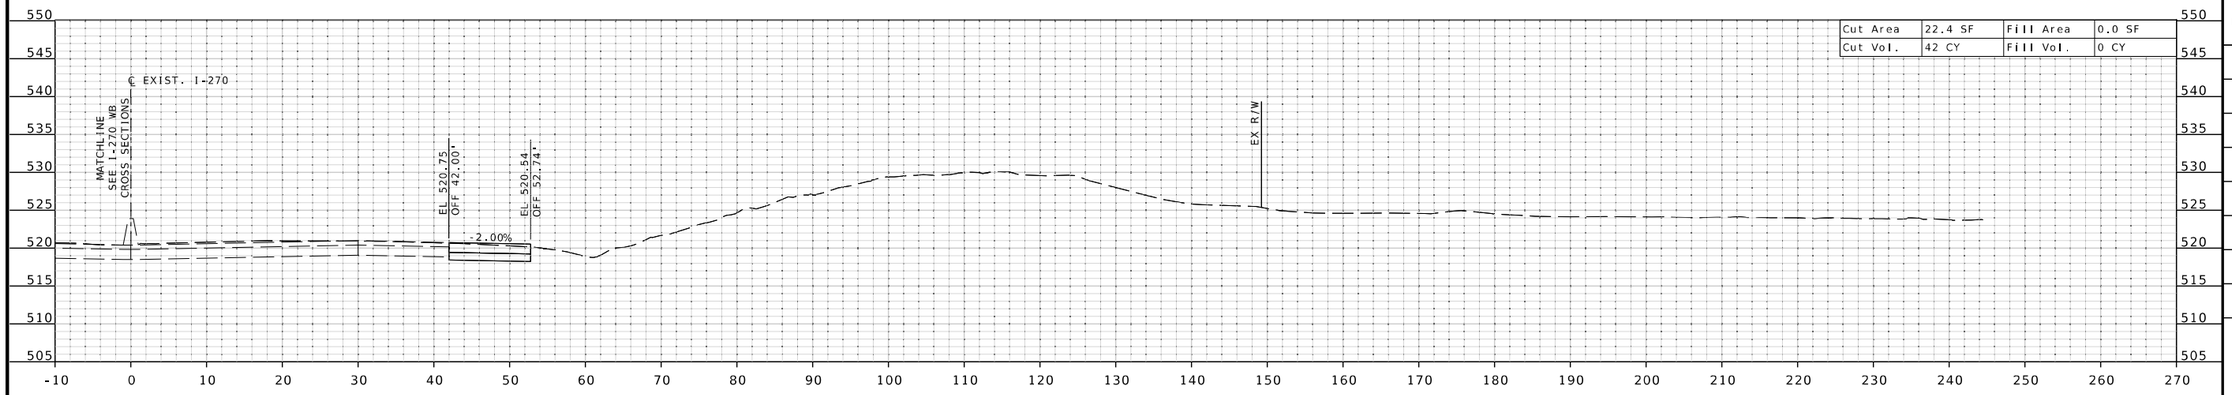

STA 635+00.00 R2

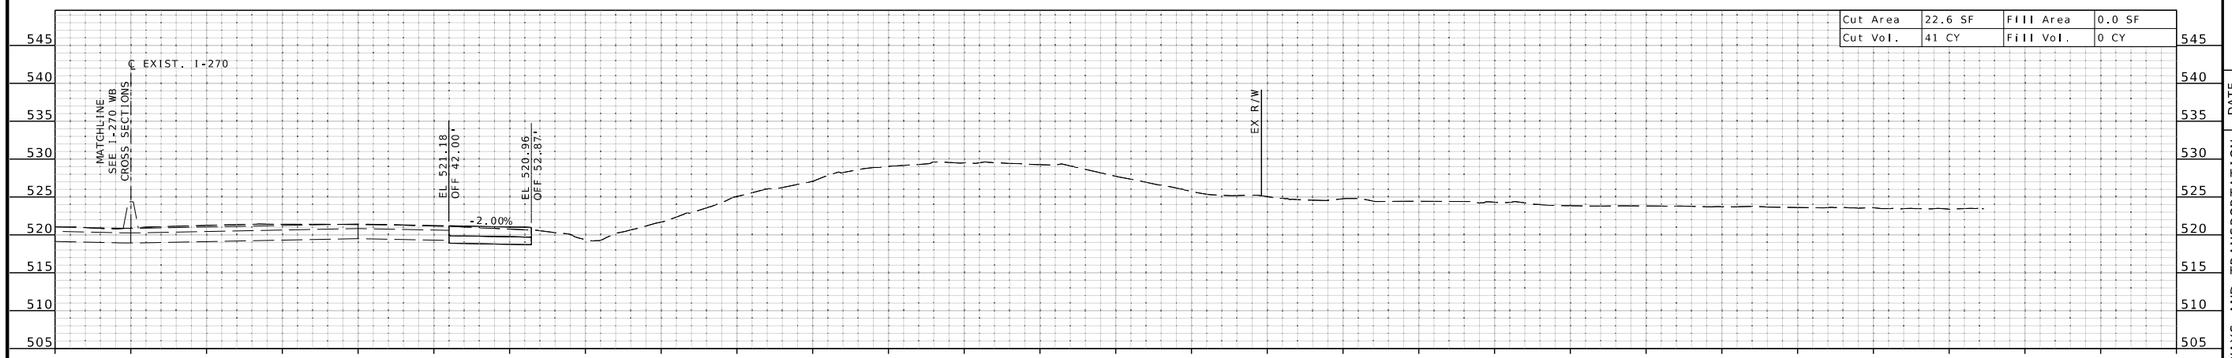

STA 634+50.00 R2

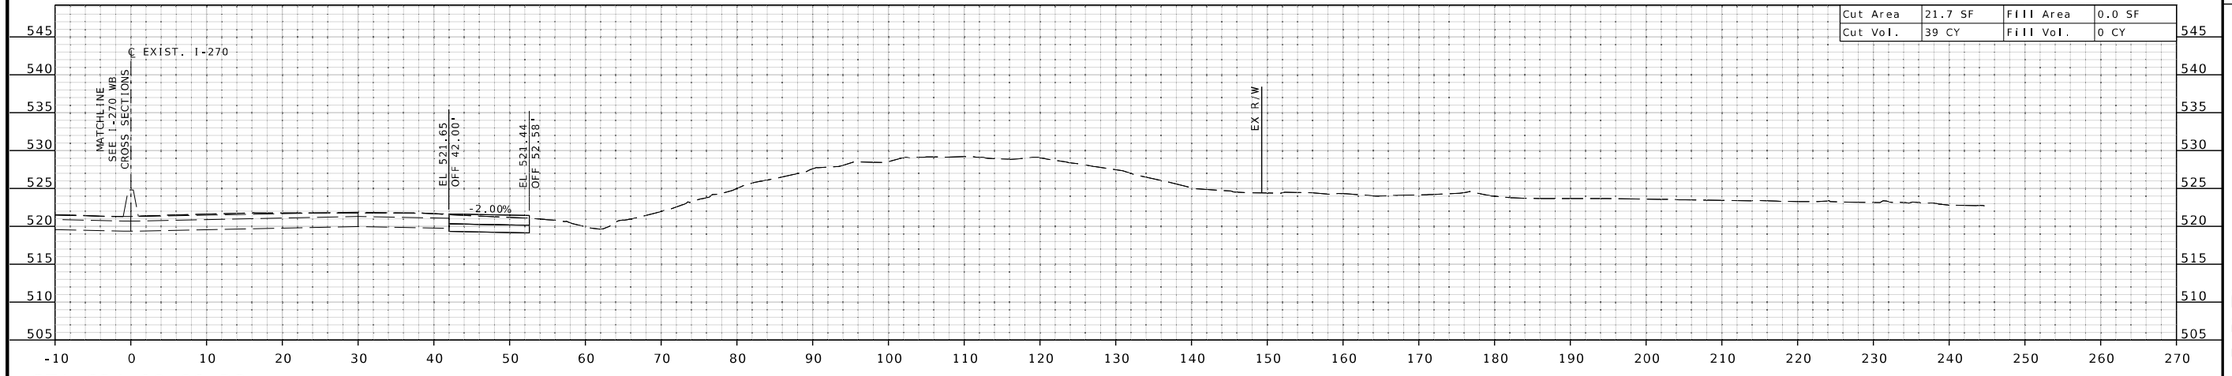

STA 634+00.00 R2

IF A SEAL IS PRESENT ON THIS SHEET IT HAS BEEN ELECTRONICALLY SEALED AND DATED.

STATE OF MISSOURI
EUGENE LOUIS KUEKER JR.
NUMBER PE-2011000912
PROFESSIONAL ENGINEER

THIS SHEET HAS BEEN SIGNED, SEALED, AND DATED ELECTRONICALLY.

DATE PREPARED
3/25/2026

ROUTE	STATE
I-270	MO

DISTRICT	SHEET NO.
SL	XS-24

COUNTY
ST. LOUIS

JOB NO.
JSL0021

CONTRACT ID.

PROJECT NO.

BRIDGE NO.

DESCRIPTION	DATE

MISSOURI HIGHWAYS AND TRANSPORTATION COMMISSION

105 WEST CAPITOL
JEFFERSON CITY, MO 65102
1-888-ASK-MODOT (1-888-275-6636)

HDR Engineering, Inc.
1001 Highlands Plaza Drive
Suite 200
St. Louis, MO 63110-1337
314-425-8300
Certificate of Authority: 000856

c:\pwworking\central01\d4499290\XS_Eastbound_JSL0021.dgn 1:57:36 PM 3/25/2026

℄ EXIST. I-270 EB SHEET 24 OF 57

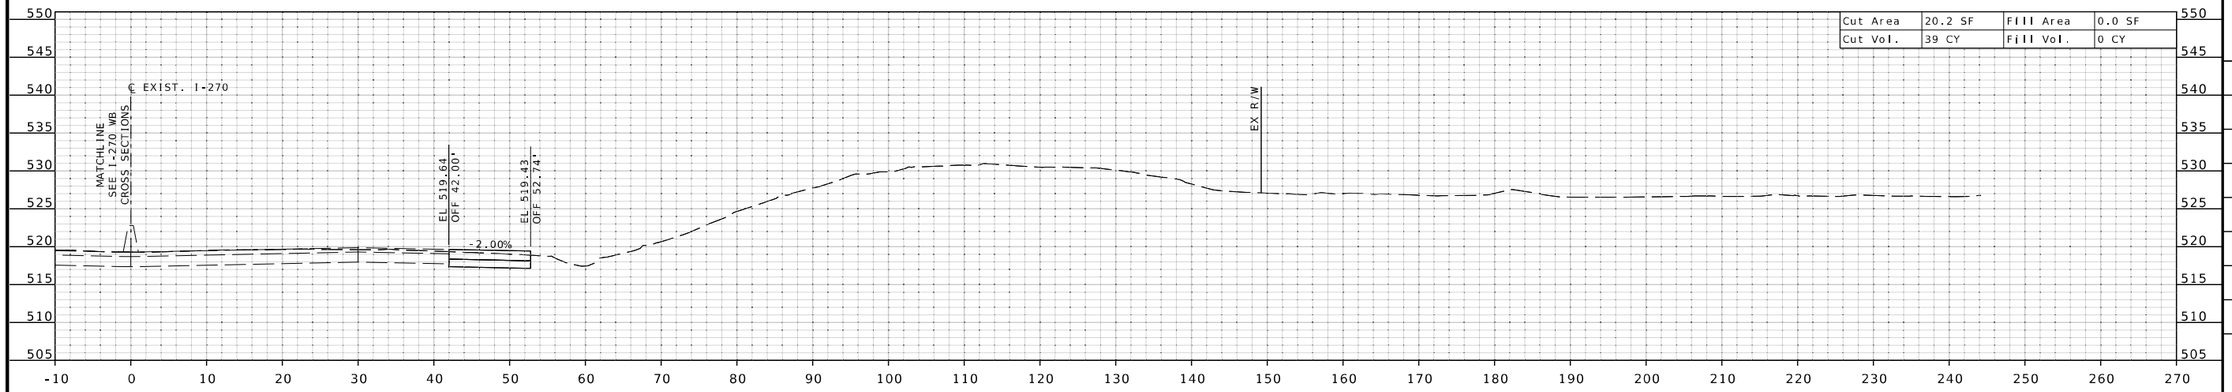

STA 636+50.00 R2

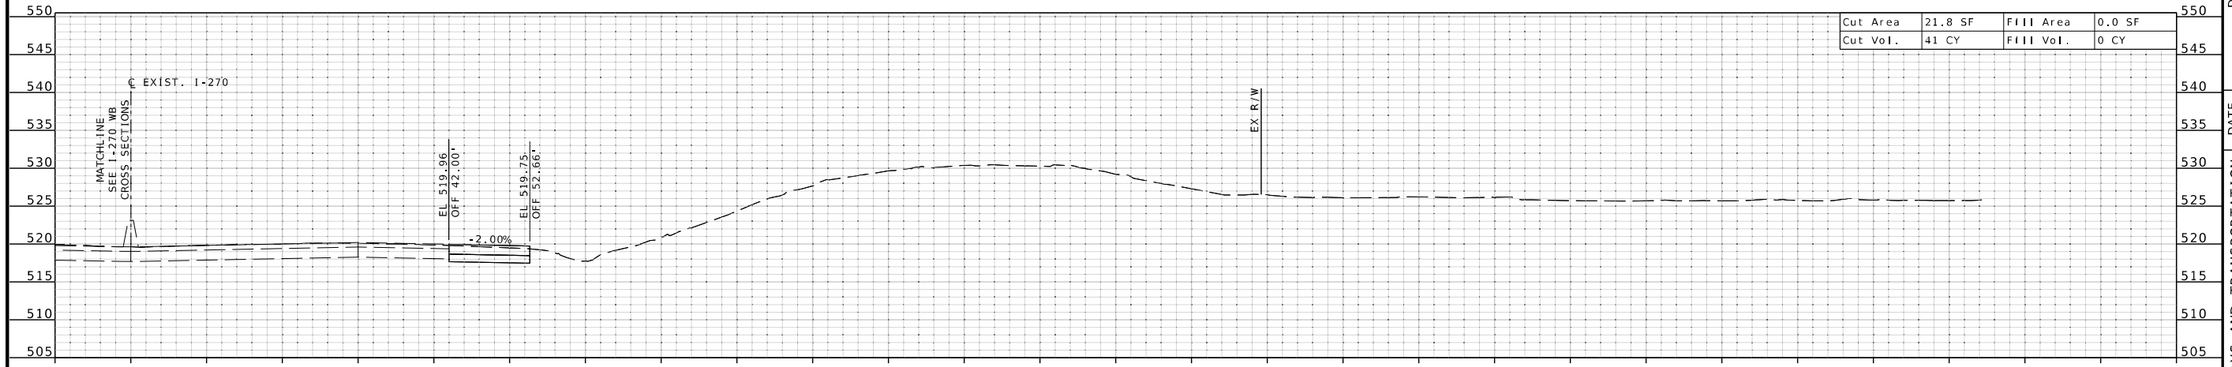

STA 636+00.00 R2

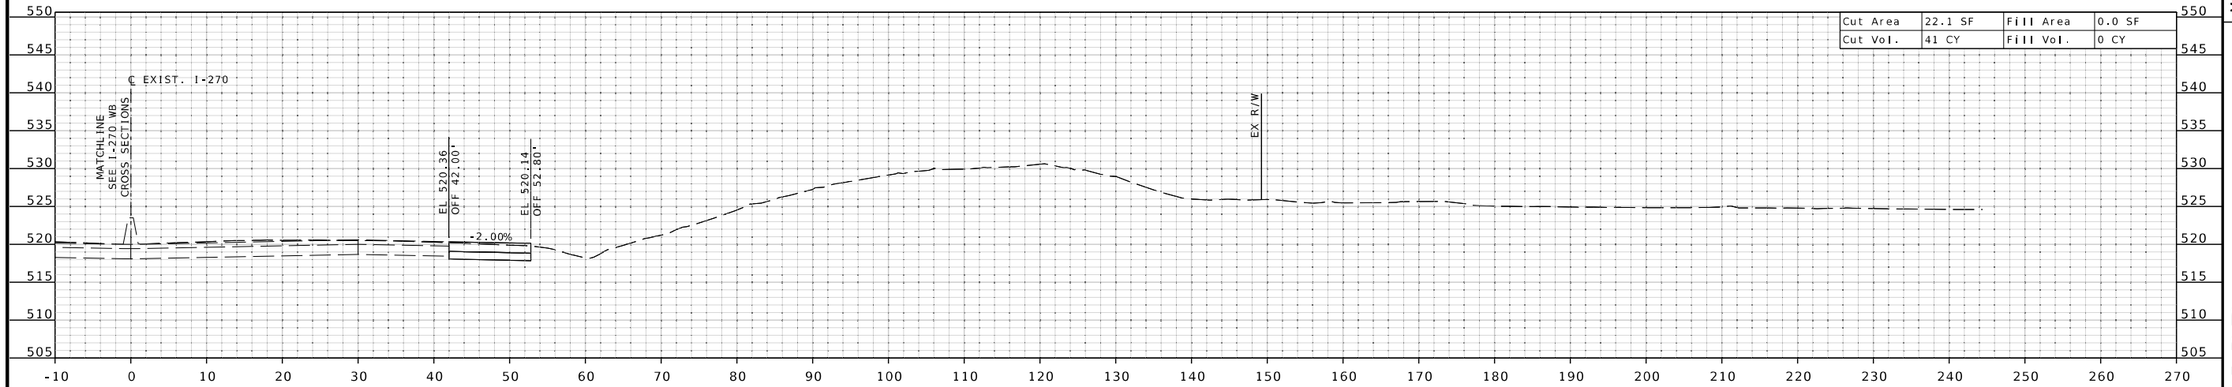

STA 635+50.00 R2

STATE OF MISSOURI
EUGENE LOUIS KUEKKER JR.
NUMBER PE-2010009912
PROFESSIONAL ENGINEER

THIS SHEET HAS BEEN SIGNED, SEALED, AND DATED ELECTRONICALLY.

DATE PREPARED 3/25/2026

ROUTE	STATE
I-270	MO

DISTRICT	SHEET NO.
SL	XS-25

COUNTY: ST. LOUIS

JOB NO.: JSL0021

CONTRACT ID.:

PROJECT NO.:

BRIDGE NO.:

DESCRIPTION	DATE

MISSOURI HIGHWAYS AND TRANSPORTATION COMMISSION

105 WEST CAPITOL
JEFFERSON CITY, MO 65102
1-888-ASK-MODOT (1-888-275-6636)

HDR Engineering, Inc.
1001 Highlands Plaza Drive
Suite 200
St. Louis, MO 63110-1337
314-425-8300
Certificate of Authority: 000856

IF A SEAL IS PRESENT ON THIS SHEET IT HAS BEEN ELECTRONICALLY SEALED AND DATED.

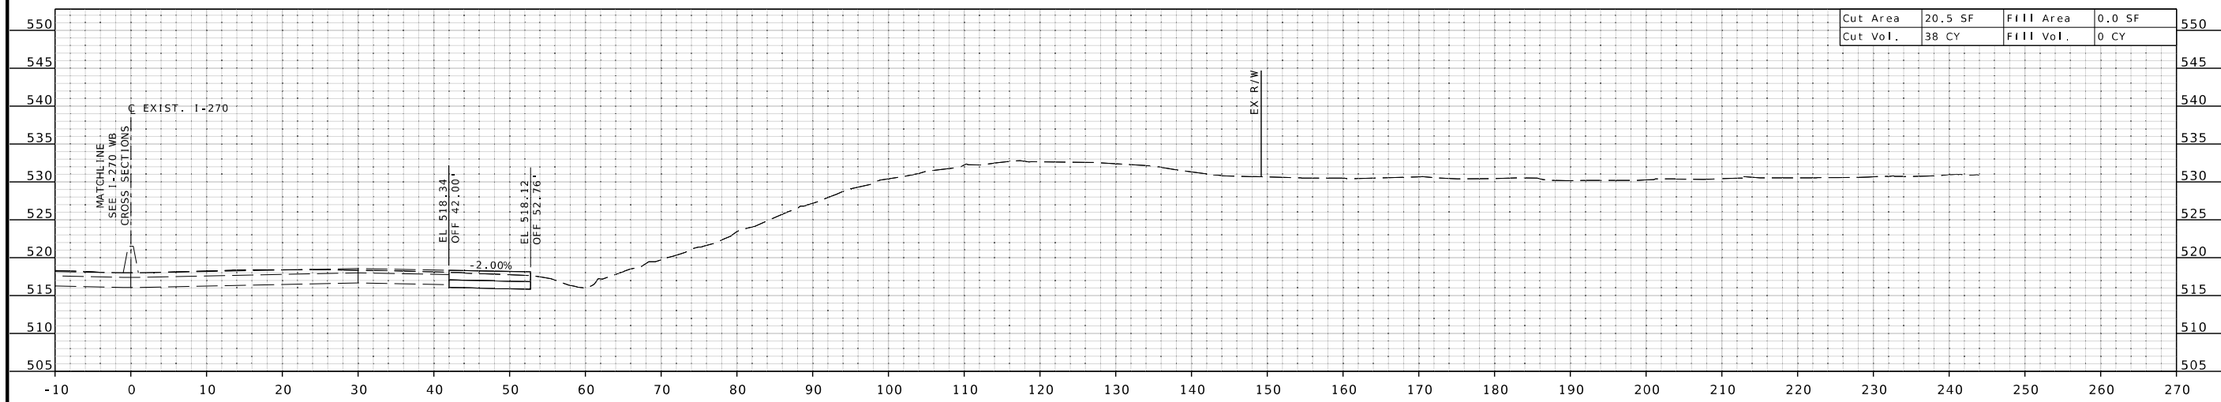

STA 638+00.00 R2

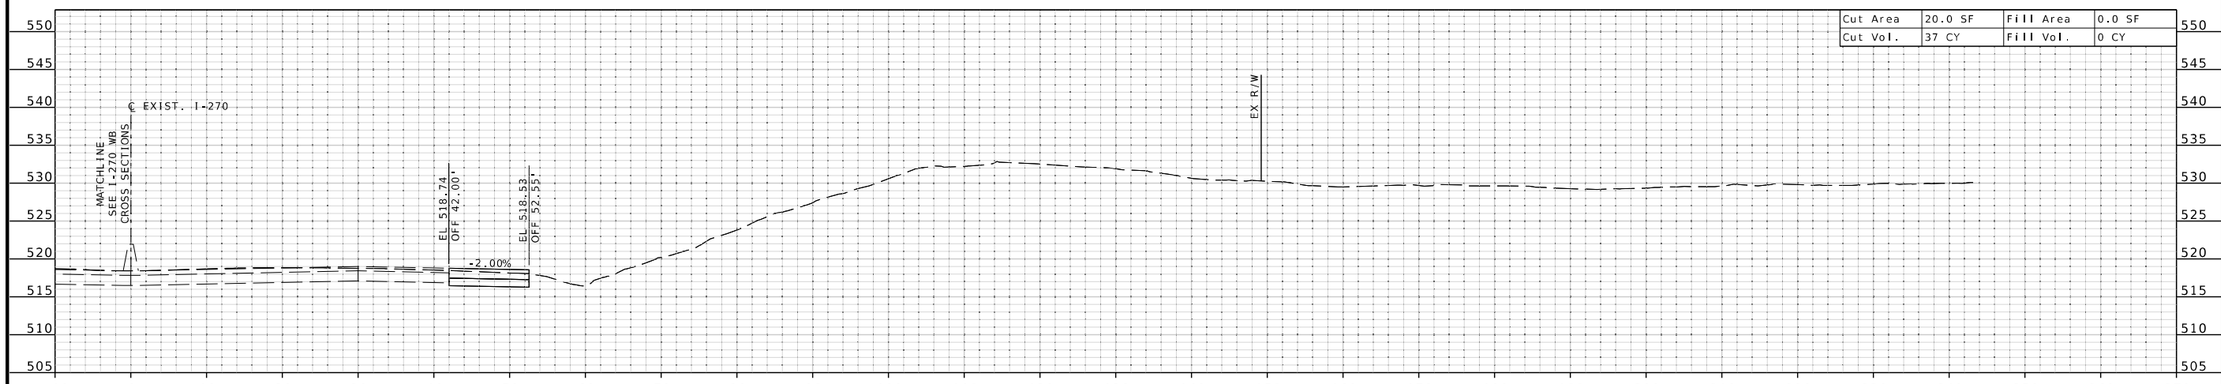

STA 637+50.00 R2

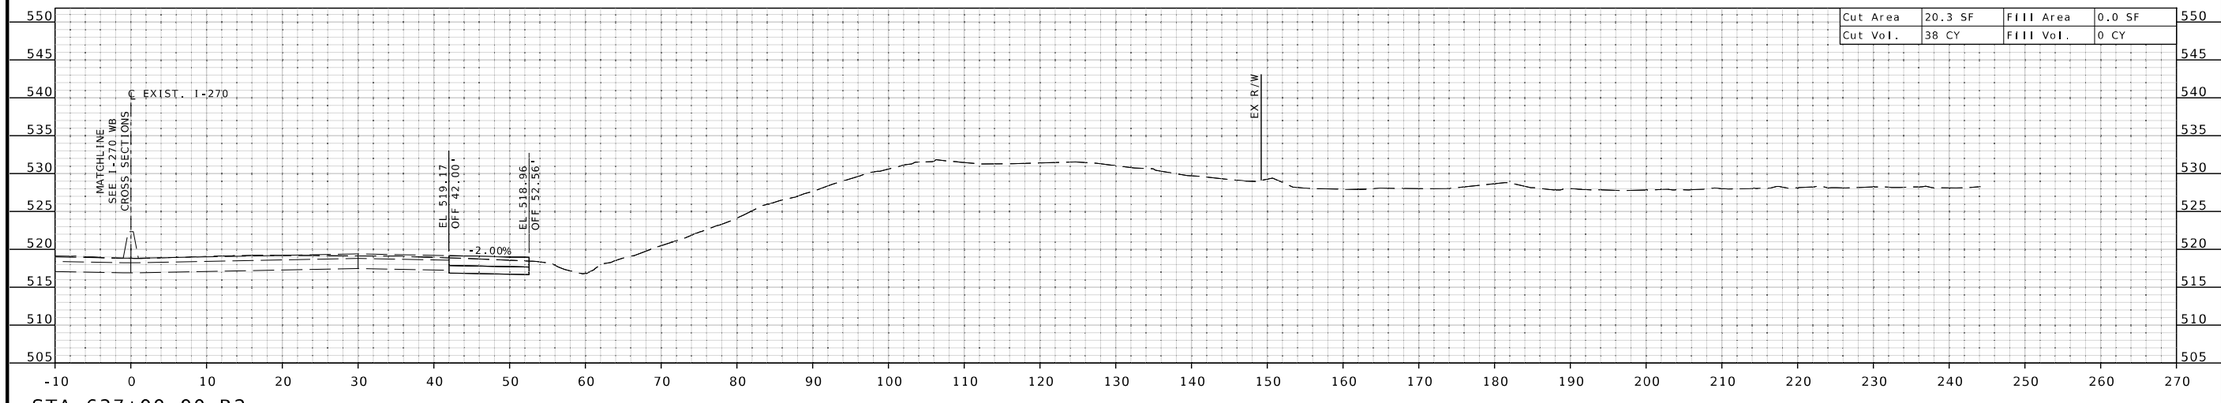

STA 637+00.00 R2

STATE OF MISSOURI
EUGENE LOUIS KUEKKER JR.
NUMBER PE-2011009912
PROFESSIONAL ENGINEER
THIS SHEET HAS BEEN SIGNED, SEALED, AND DATED ELECTRONICALLY.

DATE PREPARED 3/25/2026

ROUTE	STATE
I-270	MO
DISTRICT	SHEET NO.
SL	XS-26

COUNTY: ST. LOUIS
JOB NO.: JSL0021
CONTRACT ID.:
PROJECT NO.:
BRIDGE NO.:

DESCRIPTION	DATE

MISSOURI HIGHWAYS AND TRANSPORTATION COMMISSION
105 WEST CAPITOL
JEFFERSON CITY, MO 65102
1-888-ASK-MODOT (1-888-275-6636)

HDR Engineering, Inc.
1001 Highlands Plaza Drive
Suite 200
St. Louis, MO 63110-1337
314-425-8300
Certificate of Authority: 000856

IF A SEAL IS PRESENT ON THIS SHEET IT HAS BEEN ELECTRONICALLY SEALED AND DATED.

℄ EXIST. I-270 EB SHEET 26 OF 57

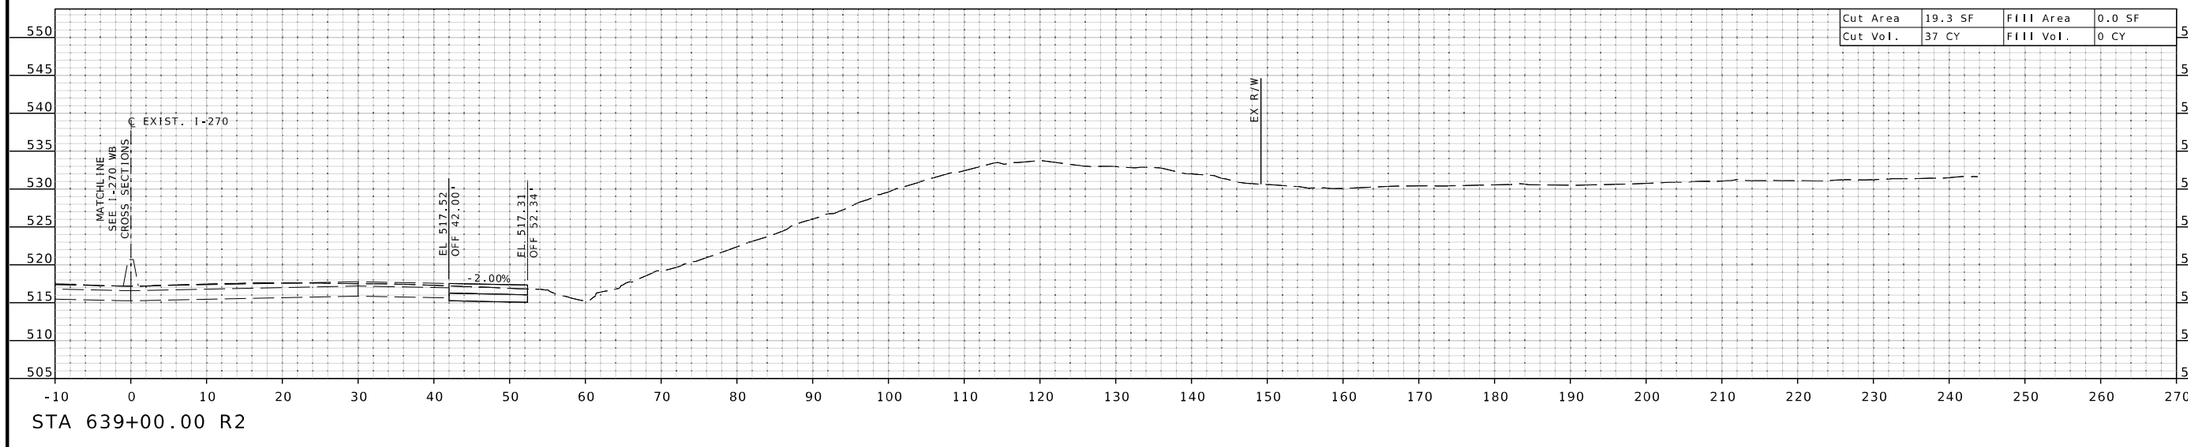

STA 639+00.00 R2

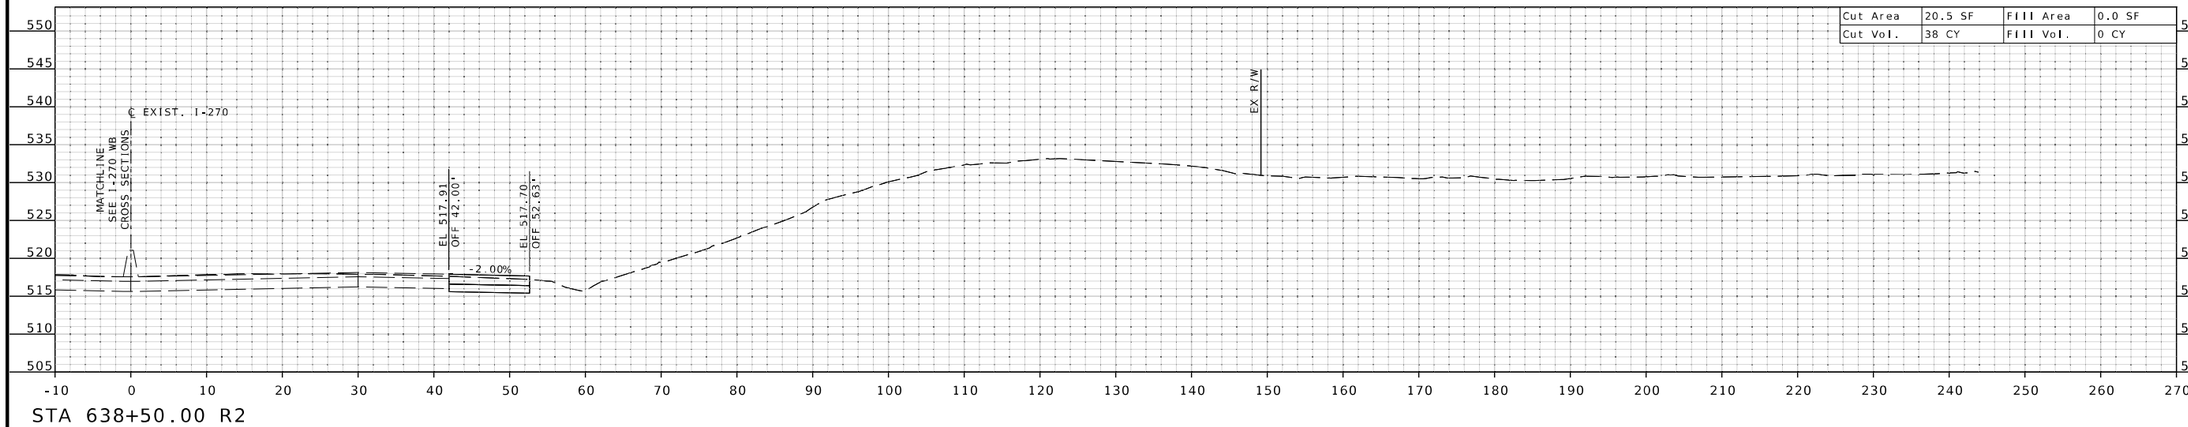

STA 638+50.00 R2

STATE OF MISSOURI
EUGENE LOUIS KUEKKER JR.
NUMBER PE-2011009912
PROFESSIONAL ENGINEER

THIS SHEET HAS BEEN SIGNED, SEALED, AND DATED ELECTRONICALLY.

DATE PREPARED
3/25/2026

ROUTE	STATE
I-270	MO

DISTRICT	SHEET NO.
SL	XS-27

COUNTY
ST. LOUIS

JOB NO.
JSL0021

CONTRACT ID.

PROJECT NO.

BRIDGE NO.

DESCRIPTION	DATE

IF A SEAL IS PRESENT ON THIS SHEET IT HAS BEEN ELECTRONICALLY SEALED AND DATED.

MISSOURI HIGHWAYS AND TRANSPORTATION COMMISSION

105 WEST CAPITOL
JEFFERSON CITY, MO 65102
1-888-ASK-MODOT (1-888-275-6636)

HDR Engineering, Inc.
1001 Highlands Plaza Drive
Suite 200
St. Louis, MO 63110-1337
314-425-8300
Certificate of Authority: 000856

℄ EXIST. I-270 EB SHEET 27 OF 57

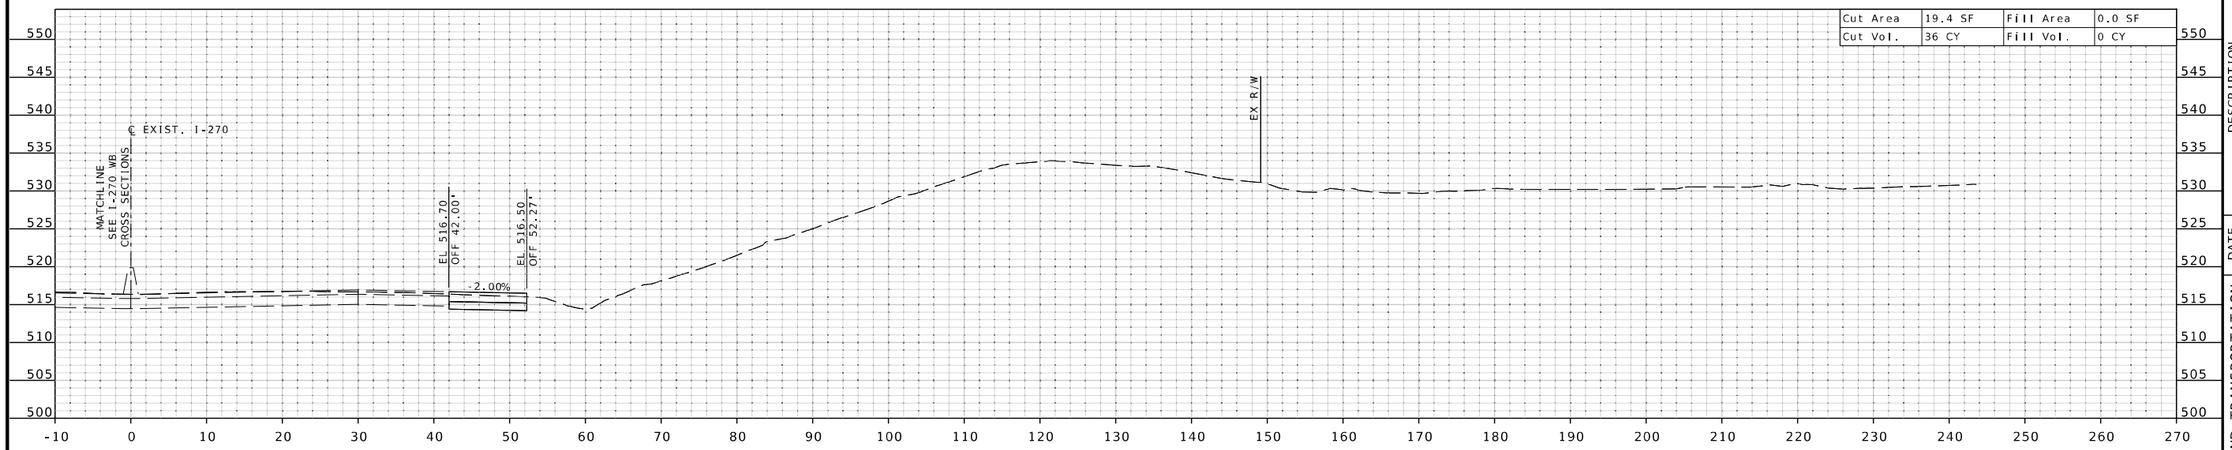

STA 640+00.00 R2

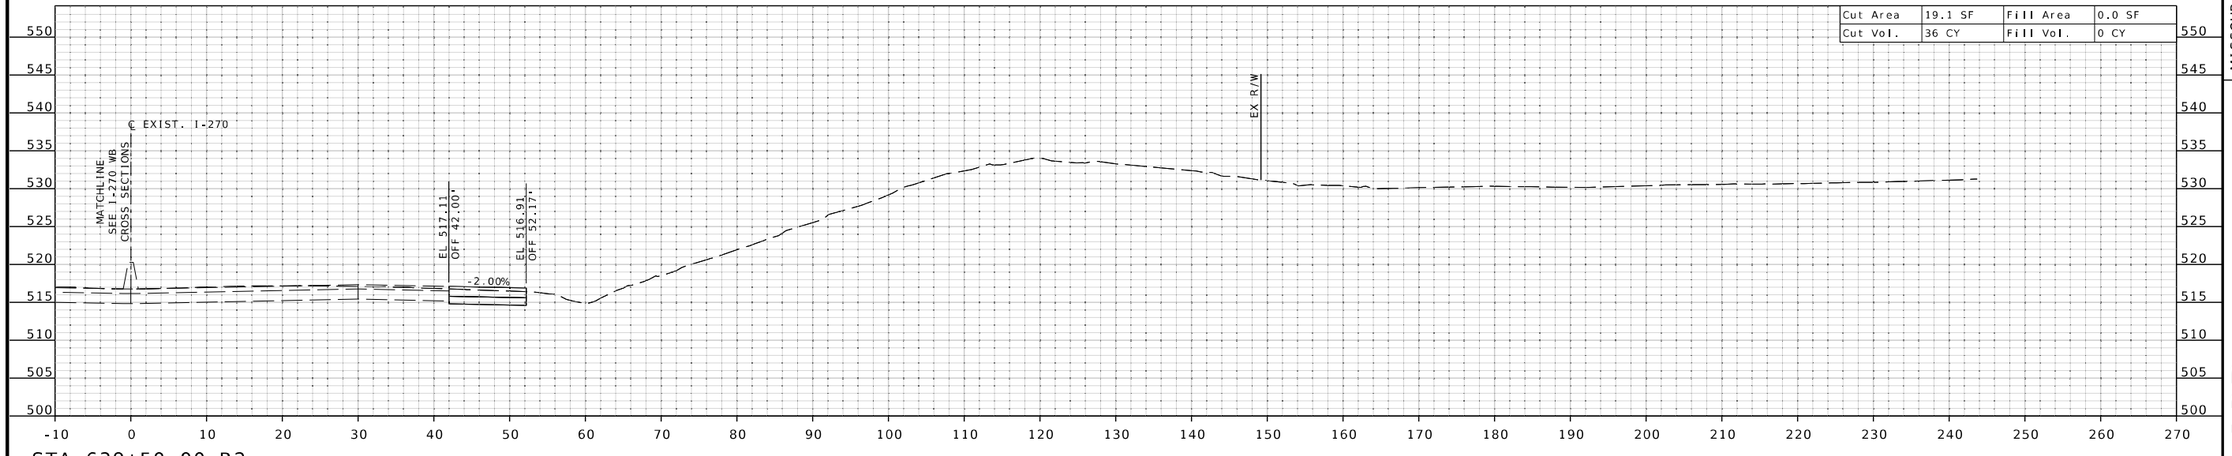

STA 639+50.00 R2

THIS SHEET HAS BEEN SIGNED, SEALED, AND DATED ELECTRONICALLY.

DATE PREPARED 3/25/2026

ROUTE I-270 | STATE MO

DISTRICT SL | SHEET NO. XS-28

COUNTY ST. LOUIS

JOB NO. JSL0021

CONTRACT ID.

PROJECT NO.

BRIDGE NO.

DESCRIPTION | DATE

MISSOURI HIGHWAYS AND TRANSPORTATION COMMISSION
105 WEST CAPITOL
JEFFERSON CITY, MO 65102
1-888-ASK-MODOT (1-888-275-6636)

HDR Engineering, Inc.
1001 Highlands Plaza Drive
Suite 200
St. Louis, MO 63110-1337
314-425-8300
Certificate of Authority: 000856

IF A SEAL IS PRESENT ON THIS SHEET IT HAS BEEN ELECTRONICALLY SEALED AND DATED.

℄ EXIST. I-270 EB SHEET 28 OF 57

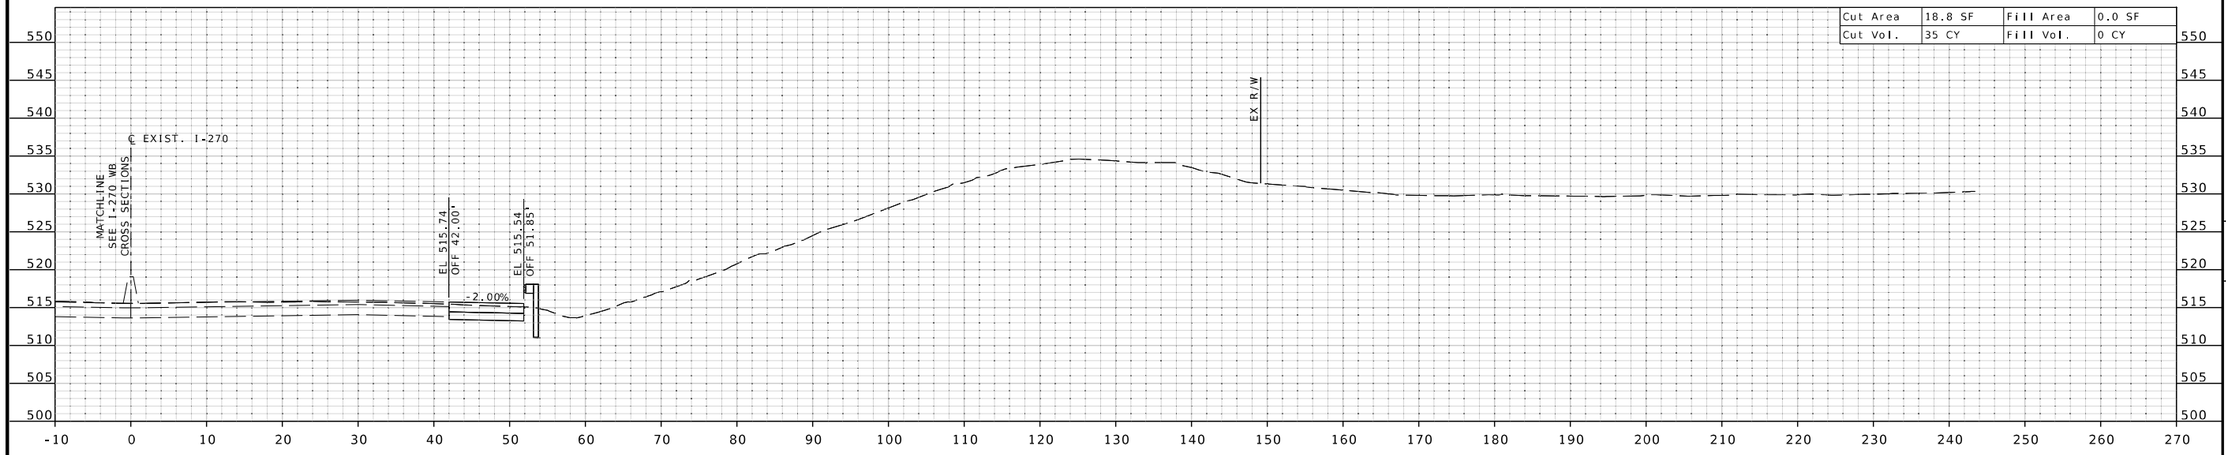

STA 641+00.00 R2

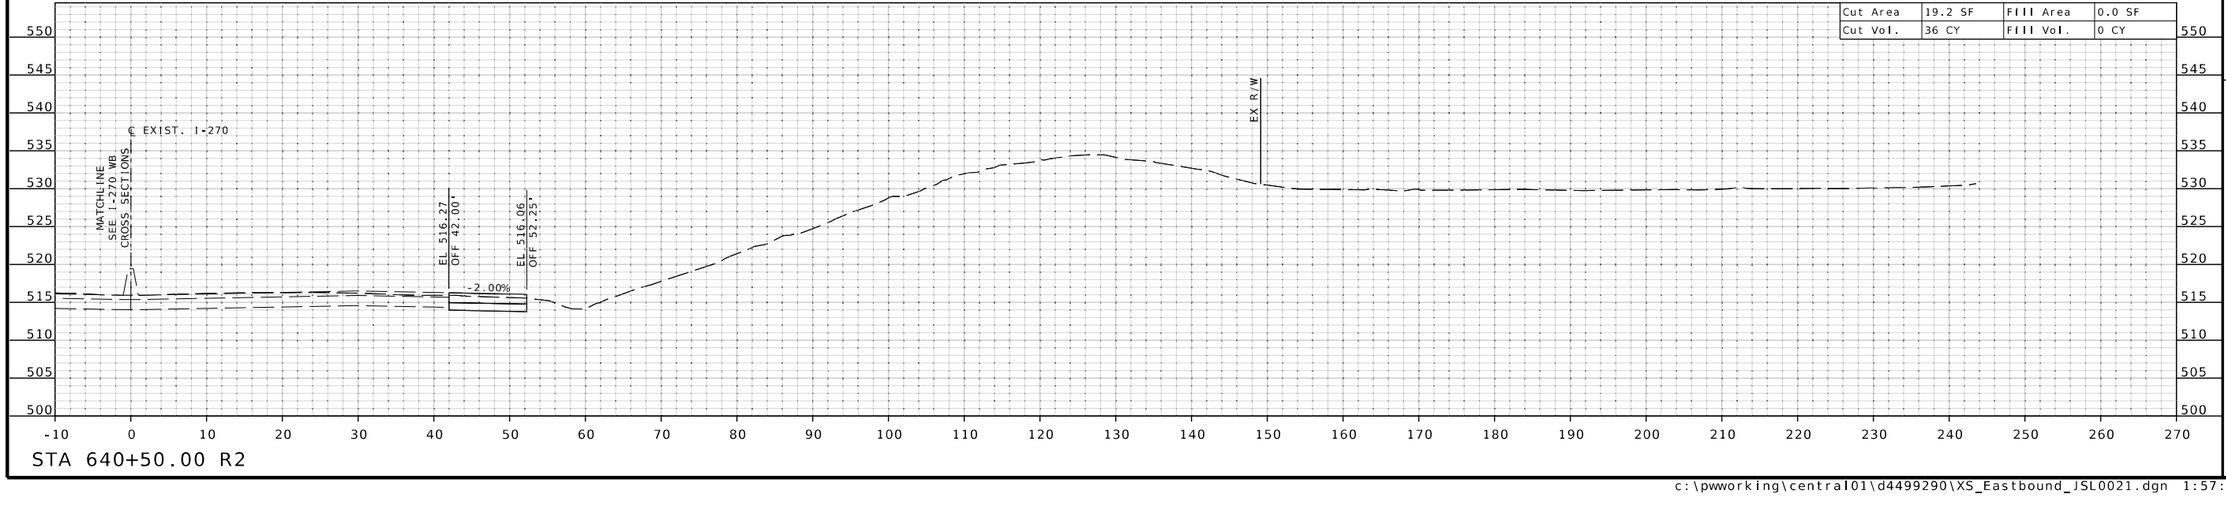

STA 640+50.00 R2

STATE OF MISSOURI
EUGENE LOUIS KUEKKER JR.
NUMBER PE-2011009912
PROFESSIONAL ENGINEER

THIS SHEET HAS BEEN SIGNED, SEALED, AND DATED ELECTRONICALLY.

DATE PREPARED
3/25/2026

ROUTE	STATE
I-270	MO

DISTRICT	SHEET NO.
SL	XS-29

COUNTY
ST. LOUIS

JOB NO.
JSL0021

CONTRACT ID.

PROJECT NO.

BRIDGE NO.

DESCRIPTION	DATE

IF A SEAL IS PRESENT ON THIS SHEET IT HAS BEEN ELECTRONICALLY SEALED AND DATED.

MISSOURI HIGHWAYS AND TRANSPORTATION COMMISSION

105 WEST CAPITOL
JEFFERSON CITY, MO 65102
1-888-ASK-MODOT (1-888-275-6636)

HDR Engineering, Inc.
1001 Highlands Plaza Drive
Suite 200
St. Louis, MO 63110-1337
314-425-8300
Certificate of Authority: 000856

℄ EXIST. I-270 EB SHEET 29 OF 57

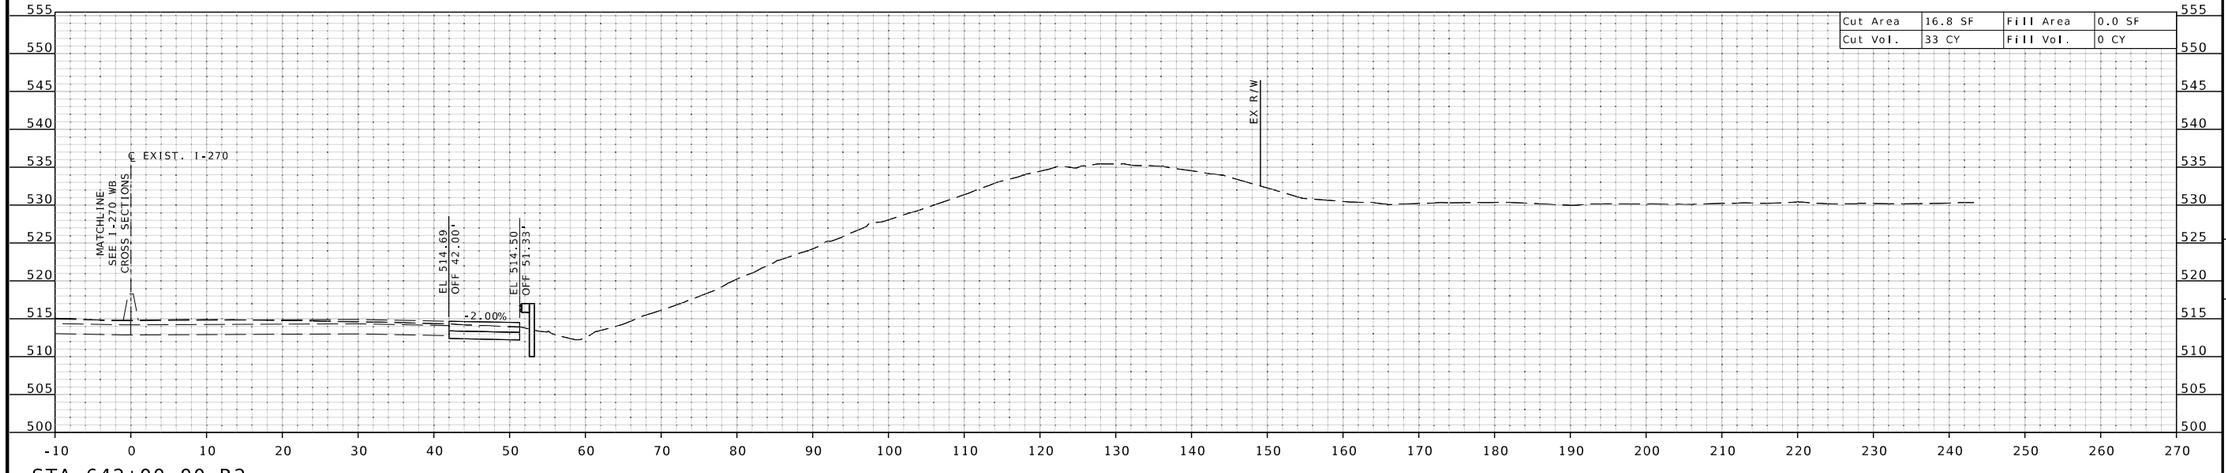

STA 642+00.00 R2

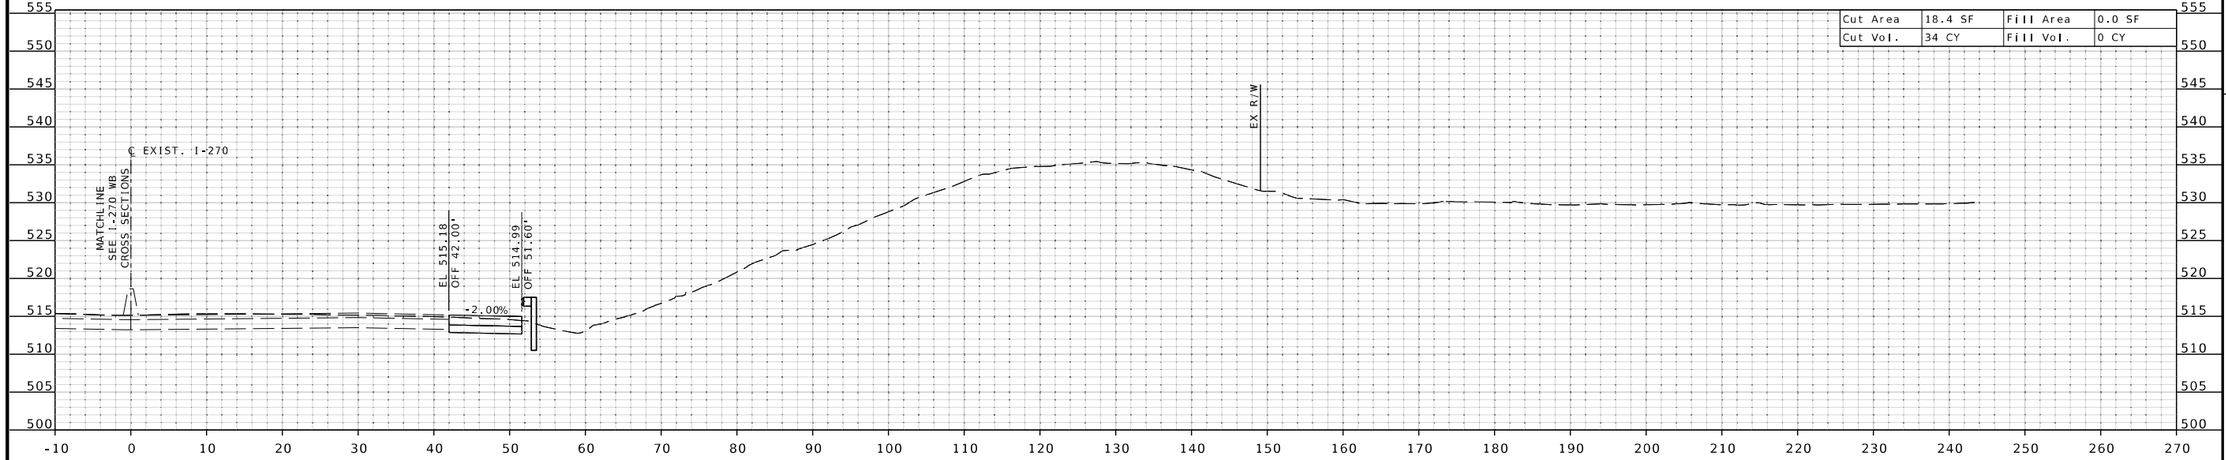

STA 641+50.00 R2

STATE OF MISSOURI
EUGENE LOUIS KUEKKER JR.
NUMBER PE-2011000912
PROFESSIONAL ENGINEER

THIS SHEET HAS BEEN SIGNED, SEALED, AND DATED ELECTRONICALLY.

DATE PREPARED
3/25/2026

ROUTE	STATE
I-270	MO

DISTRICT	SHEET NO.
SL	XS-30

COUNTY
ST. LOUIS

JOB NO.
JSL0021

CONTRACT ID.

PROJECT NO.

BRIDGE NO.

DESCRIPTION	DATE

MISSOURI HIGHWAYS AND TRANSPORTATION COMMISSION
105 WEST CAPITOL
JEFFERSON CITY, MO 65102
1-888-ASK-MODOT (1-888-275-6636)

HDR Engineering, Inc.
1001 Highlands Plaza Drive
Suite 200
St. Louis, MO 63110-1337
314-425-8300
Certificate of Authority: 000856

IF A SEAL IS PRESENT ON THIS SHEET IT HAS BEEN ELECTRONICALLY SEALED AND DATED.

c:\pwworking\central01\d4499290\XS_Eastbound_JSL0021.dgn 1:57:56 PM 3/25/2026

℄ EXIST. I-270 EB SHEET 30 OF 57

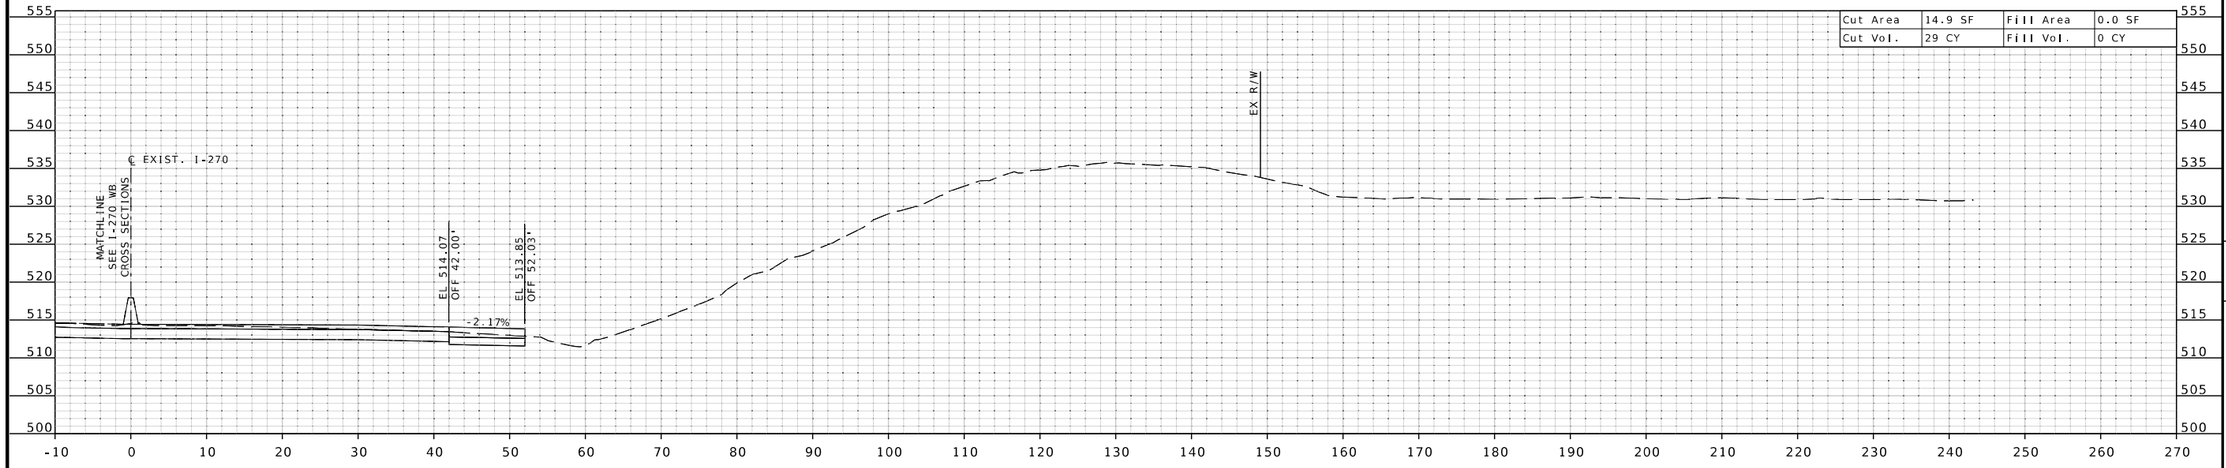

STA 641+50.00 R3

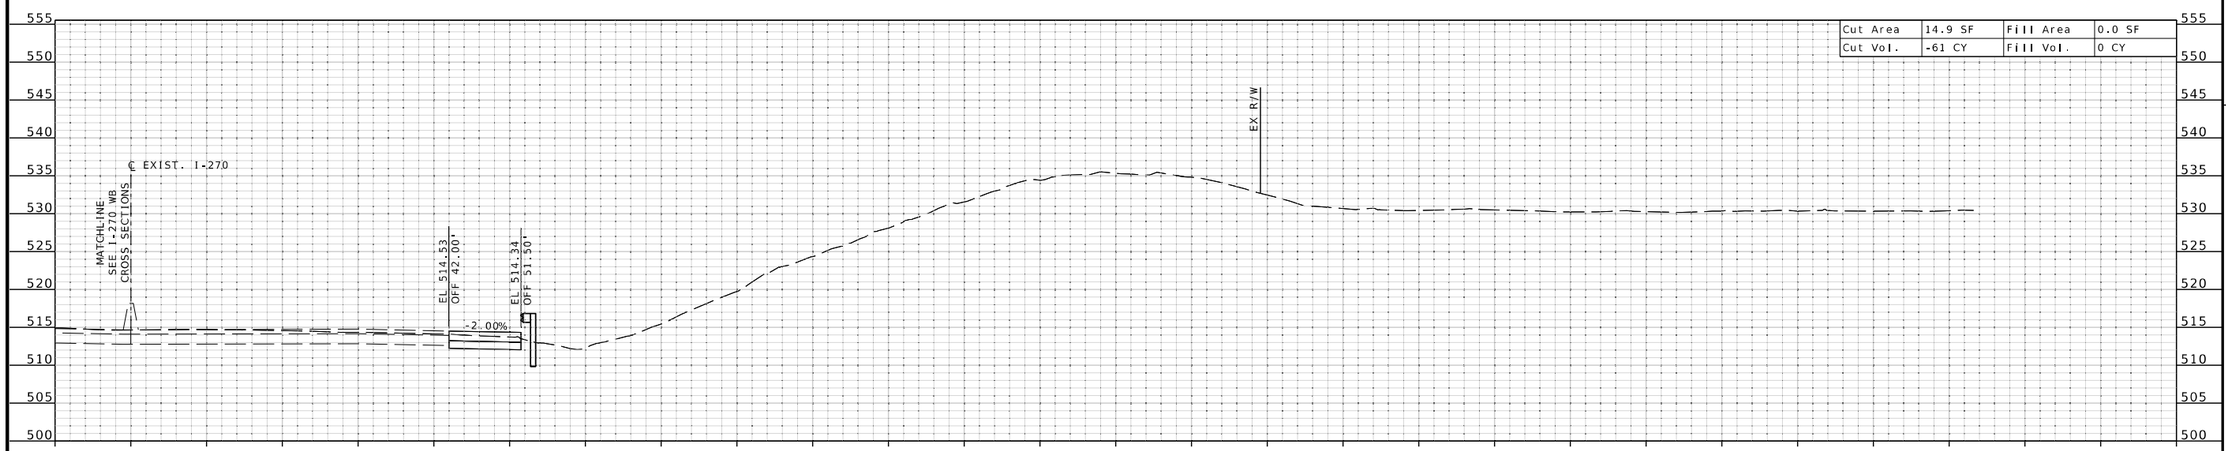

STA 641+00.00 R3

THIS SHEET HAS BEEN SIGNED, SEALED, AND DATED ELECTRONICALLY.

DATE PREPARED
3/25/2026

ROUTE	STATE
I-270	MO

DISTRICT	SHEET NO.
SL	XS-31

COUNTY
ST. LOUIS

JOB NO.
JSL0021

CONTRACT ID.

PROJECT NO.

BRIDGE NO.

DESCRIPTION	DATE

MISSOURI HIGHWAYS AND TRANSPORTATION COMMISSION
105 WEST CAPITOL
JEFFERSON CITY, MO 65102
1-888-ASK-MODOT (1-888-275-6636)

HDR Engineering, Inc.
1001 Highlands Plaza Drive
Suite 200
St. Louis, MO 63110-1337
314-425-8300
Certificate of Authority: 000856

IF A SEAL IS PRESENT ON THIS SHEET IT HAS BEEN ELECTRONICALLY SEALED AND DATED.

c:\pwworking\central01\d4499290\XS_Eastbound_JSL0021.dgn 1:57:58 PM 3/25/2026

℄ EXIST. I-270 EB SHEET 31 OF 57

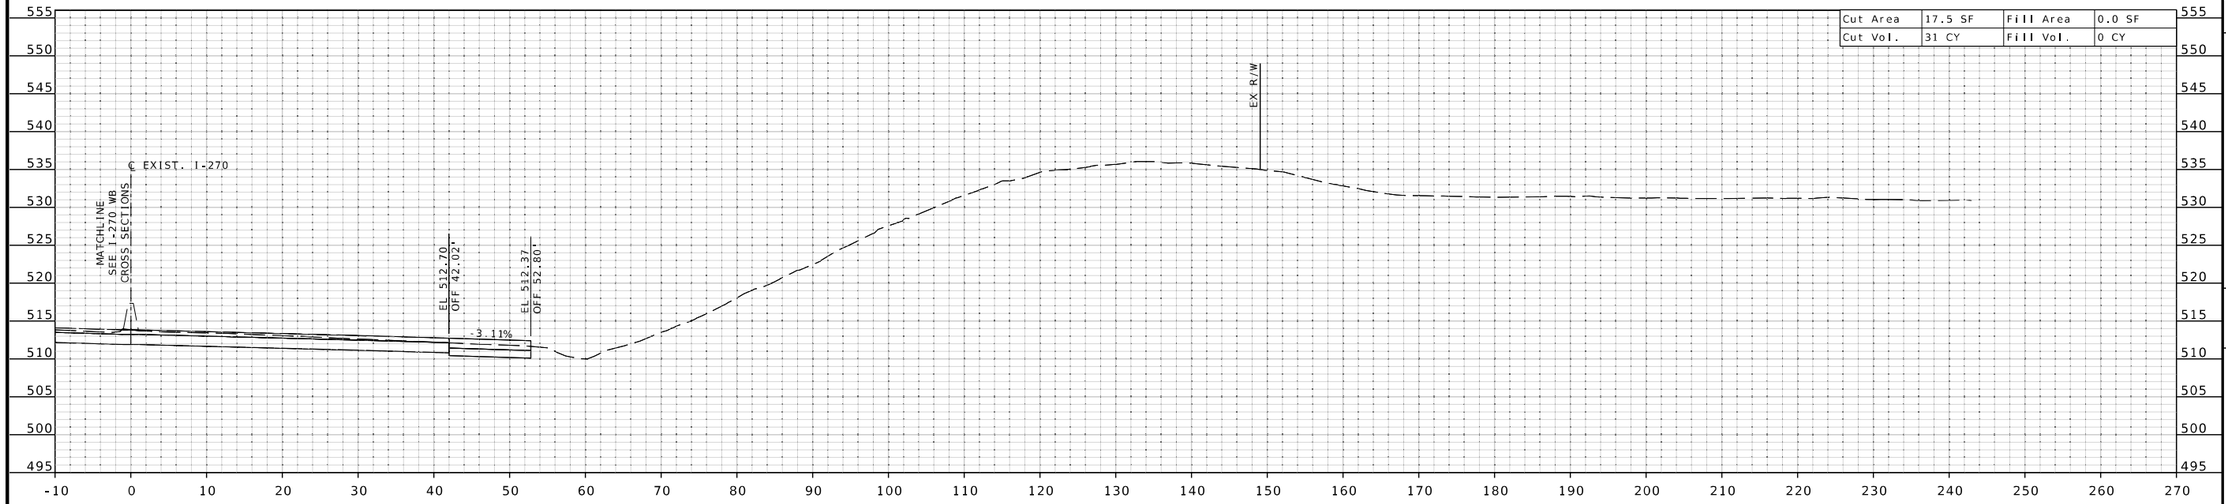

STA 642+50.00 R3

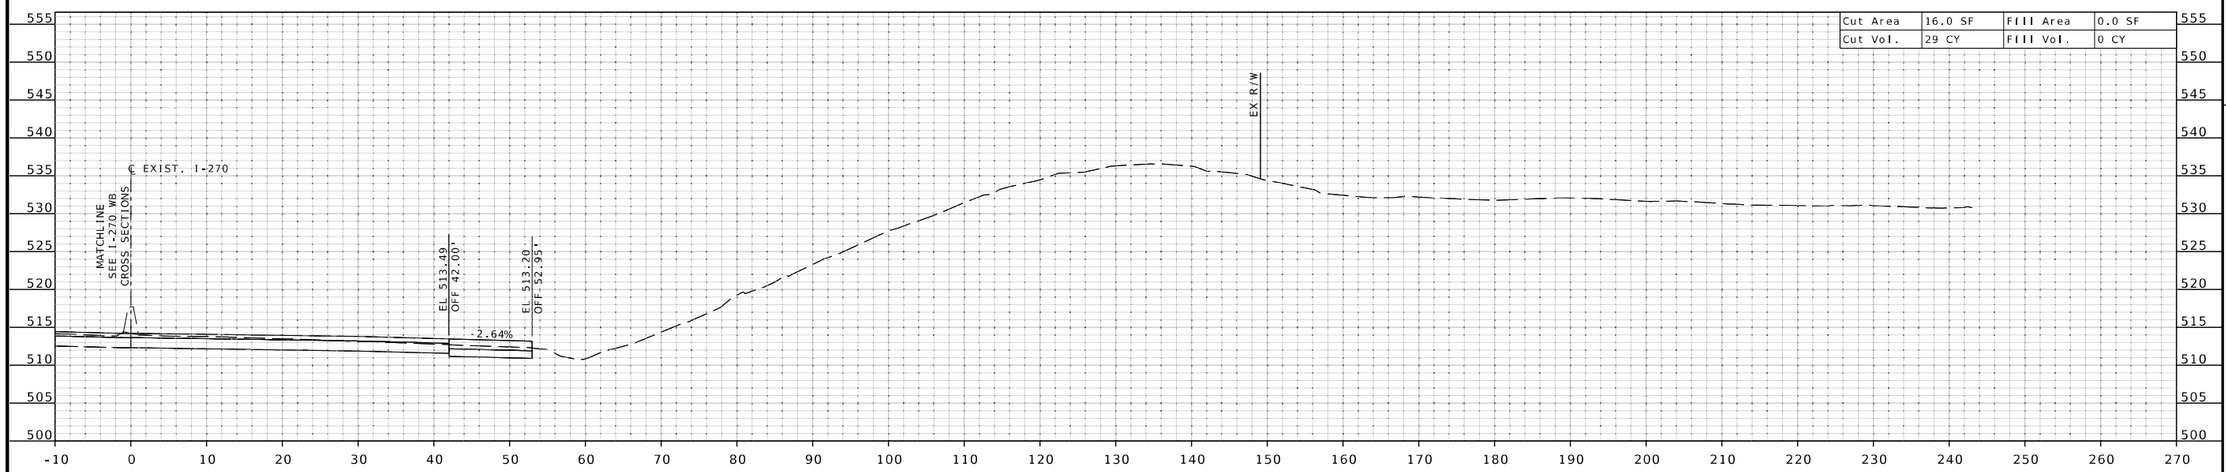

STA 642+00.00 R3

THIS SHEET HAS BEEN SIGNED, SEALED, AND DATED ELECTRONICALLY.

DATE PREPARED 3/25/2026

ROUTE	STATE
I-270	MO
DISTRICT	SHEET NO.
SL	XS-32

COUNTY ST. LOUIS

JOB NO. JSL0021

CONTRACT ID.

PROJECT NO.

BRIDGE NO.

DESCRIPTION | DATE

MISSOURI HIGHWAYS AND TRANSPORTATION COMMISSION

105 WEST CAPITOL
JEFFERSON CITY, MO 65102
1-888-ASK-MODOT (1-888-275-6636)

HDR Engineering, Inc.
1001 Highlands Plaza Drive
Suite 200
St. Louis, MO 63110-1337
314-425-8300
Certificate of Authority: 000856

IF A SEAL IS PRESENT ON THIS SHEET IT HAS BEEN ELECTRONICALLY SEALED AND DATED.

c:\pwworking\central01\d4499290\XS_Eastbound_JSL0021.dgn 1:58:00 PM 3/25/2026

℄ EXIST. I-270 EB SHEET 32 OF 57

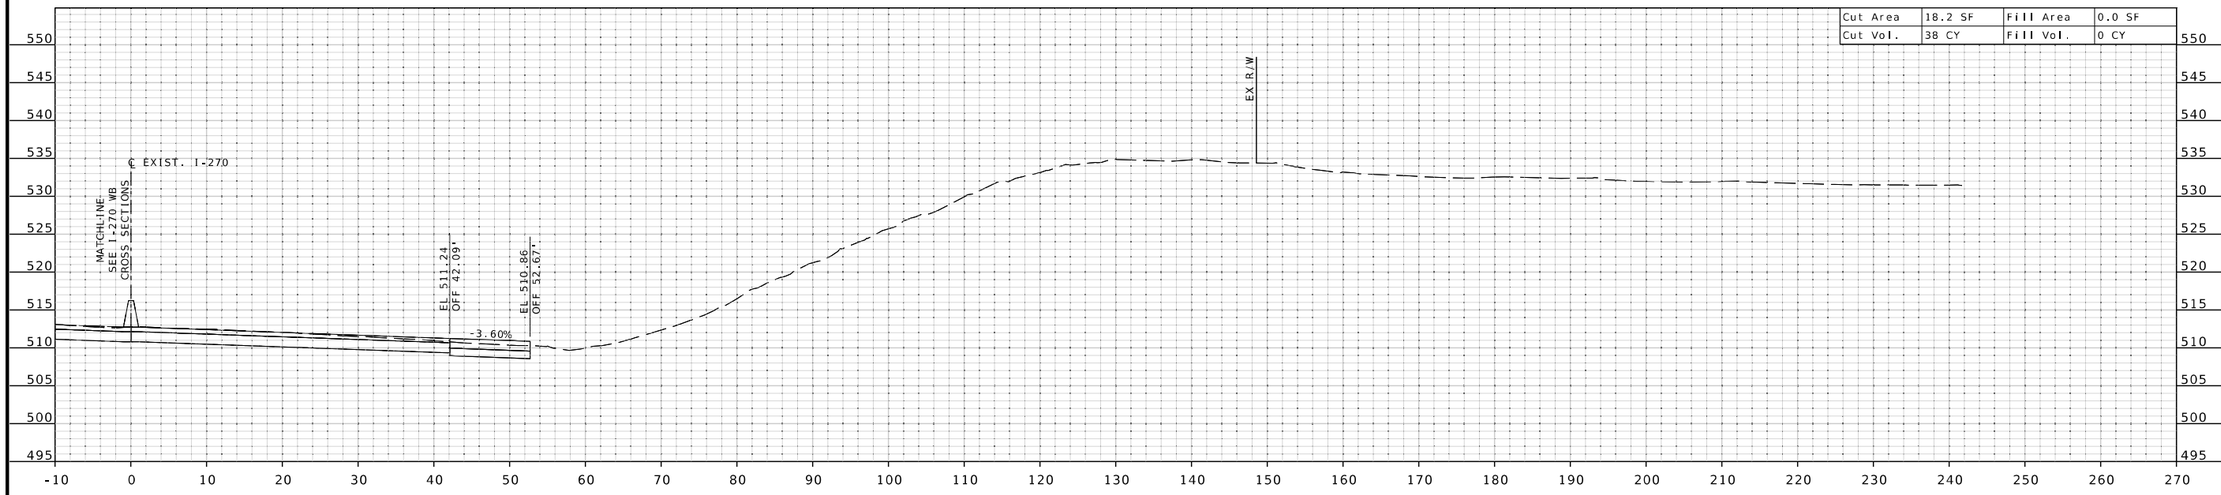

STA 643+50.00 R3

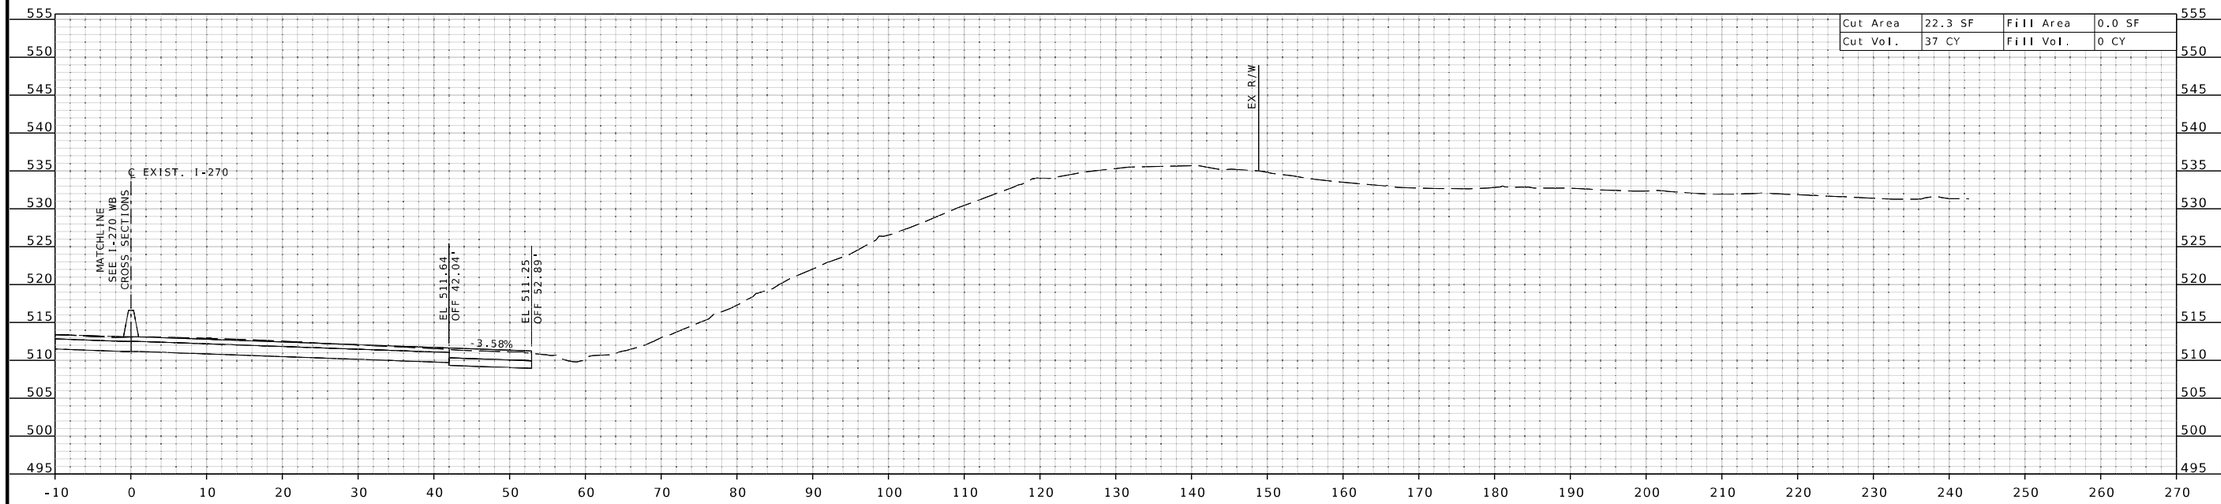

STA 643+00.00 R3

THIS SHEET HAS BEEN SIGNED, SEALED, AND DATED ELECTRONICALLY.

DATE PREPARED
3/25/2026

ROUTE	STATE
I-270	MO

DISTRICT	SHEET NO.
SL	XS-33

COUNTY
ST. LOUIS

JOB NO.
JSL0021

CONTRACT ID.

PROJECT NO.

BRIDGE NO.

DESCRIPTION	DATE

MISSOURI HIGHWAYS AND TRANSPORTATION COMMISSION
105 WEST CAPITOL
JEFFERSON CITY, MO 65102
1-888-ASK-MODOT (1-888-275-6636)

HDR Engineering, Inc.
1001 Highlands Plaza Drive
Suite 200
St. Louis, MO 63110-1337
314-425-8300
Certificate of Authority: 000856

IF A SEAL IS PRESENT ON THIS SHEET IT HAS BEEN ELECTRONICALLY SEALED AND DATED.

c:\pwworking\central01\d4499290\XS_Eastbound_JSL0021.dgn 1:58:04 PM 3/25/2026

℄ EXIST. I-270 EB SHEET 33 OF 57

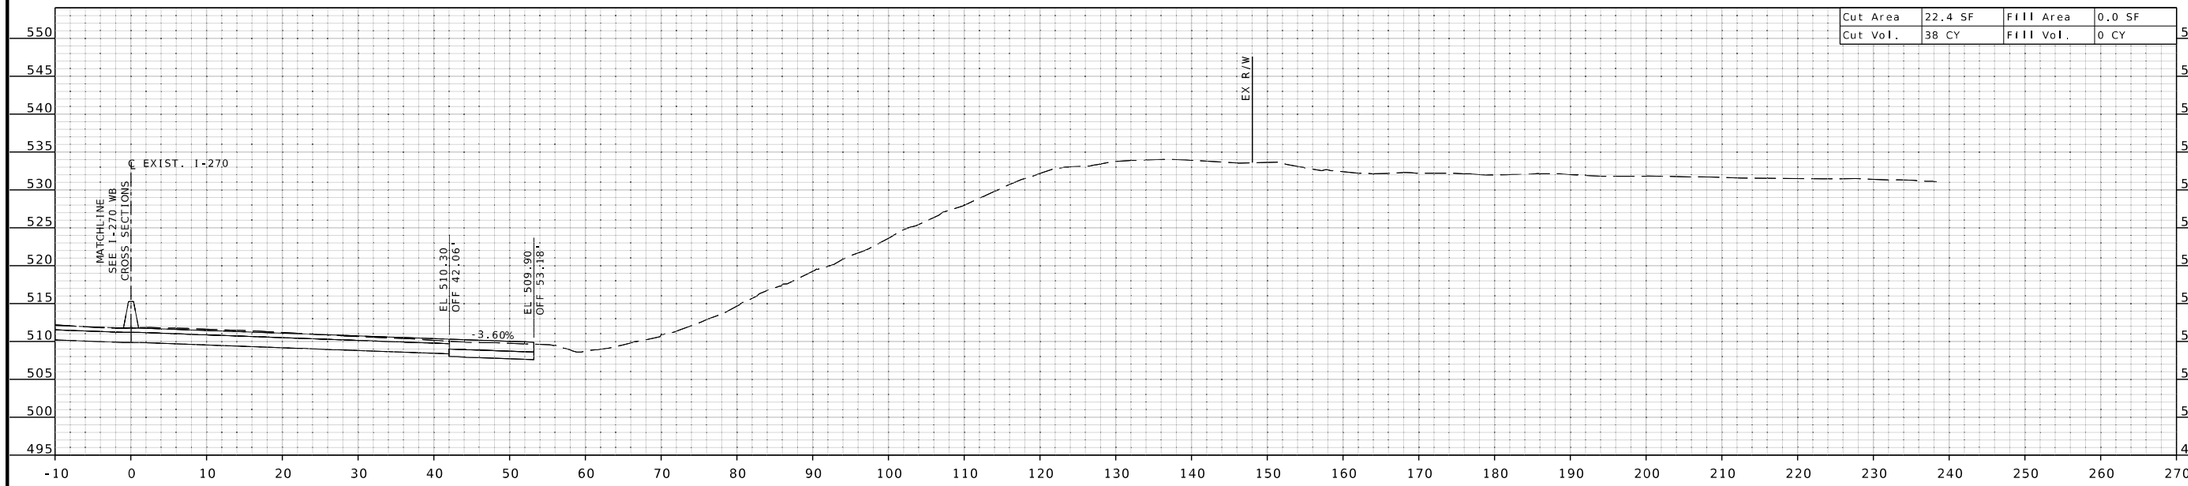

STA 644+50.00 R3

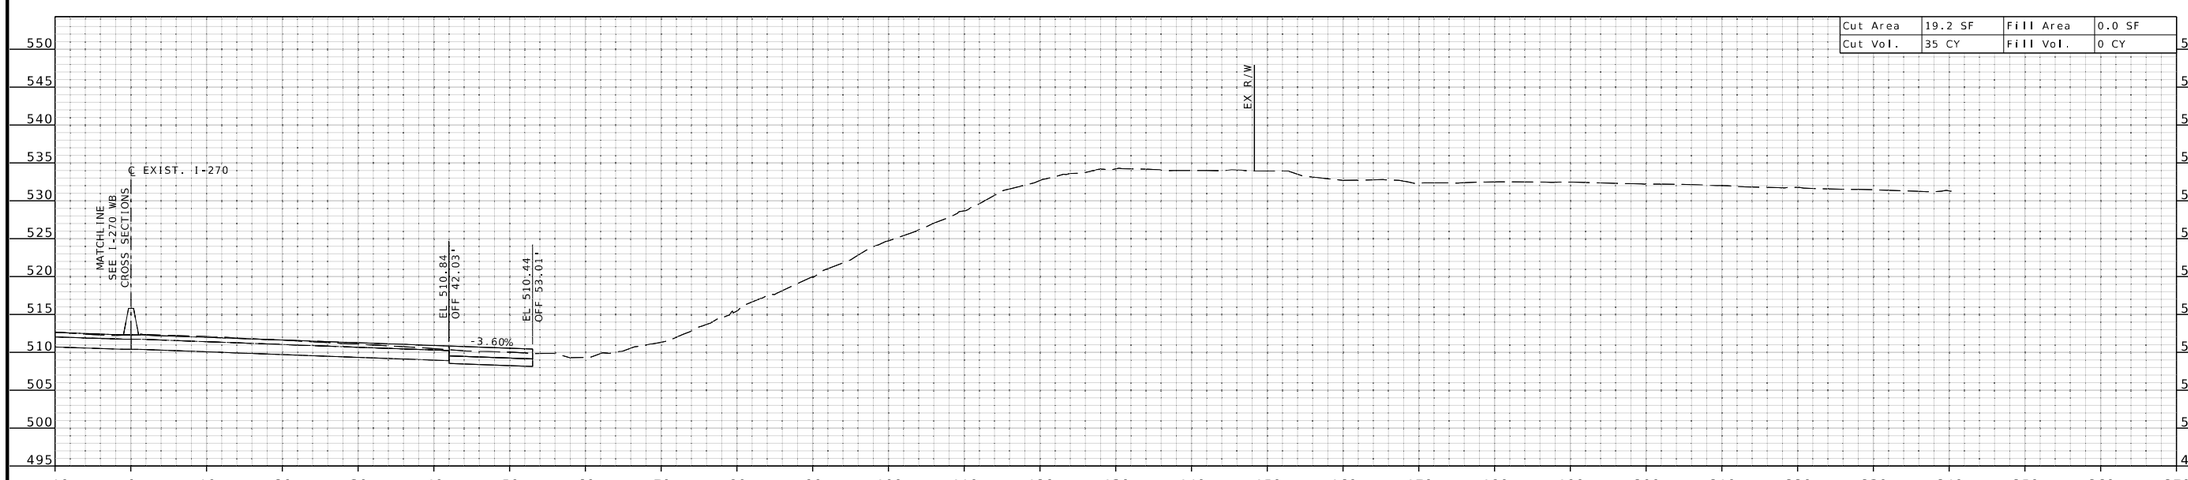

STA 644+00.00 R3

STATE OF MISSOURI
EUGENE LOUIS KUEKKER JR.
NUMBER PE-2011009912
PROFESSIONAL ENGINEER

THIS SHEET HAS BEEN SIGNED, SEALED, AND DATED ELECTRONICALLY.

DATE PREPARED
3/25/2026

ROUTE	STATE
I-270	MO
DISTRICT	SHEET NO.
SL	XS-34

COUNTY
ST. LOUIS

JOB NO.
JSL0021

CONTRACT ID.

PROJECT NO.

BRIDGE NO.

DESCRIPTION	DATE

IF A SEAL IS PRESENT ON THIS SHEET IT HAS BEEN ELECTRONICALLY SEALED AND DATED.

MISSOURI HIGHWAYS AND TRANSPORTATION COMMISSION
105 WEST CAPITOL
JEFFERSON CITY, MO 65102
1-888-ASK-MODOT (1-888-275-6636)

HDR Engineering, Inc.
1001 Highlands Plaza Drive
Suite 200
St. Louis, MO 63110-1337
314-425-8300
Certificate of Authority: 000856

℄ EXIST. I-270 EB SHEET 34 OF 57

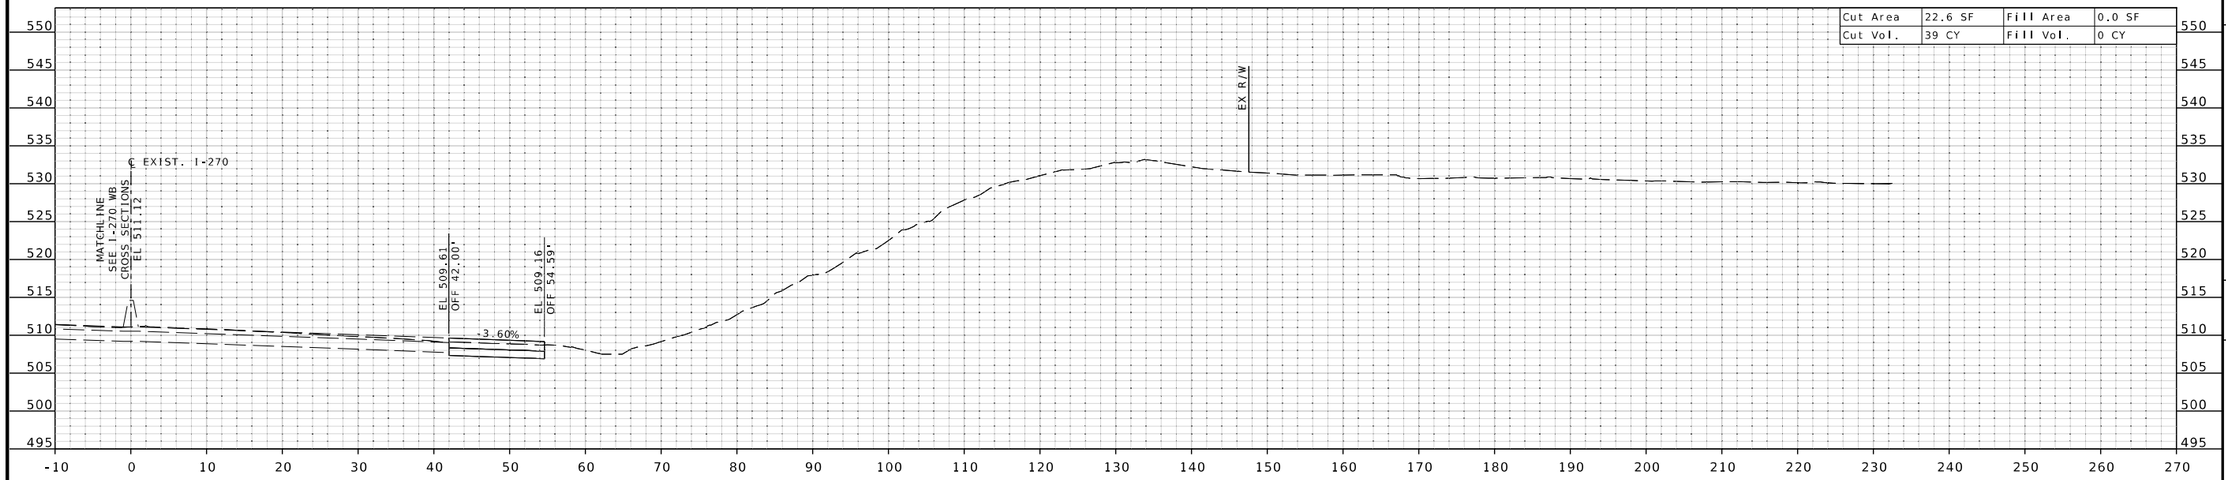

STA 645+50.00 R3

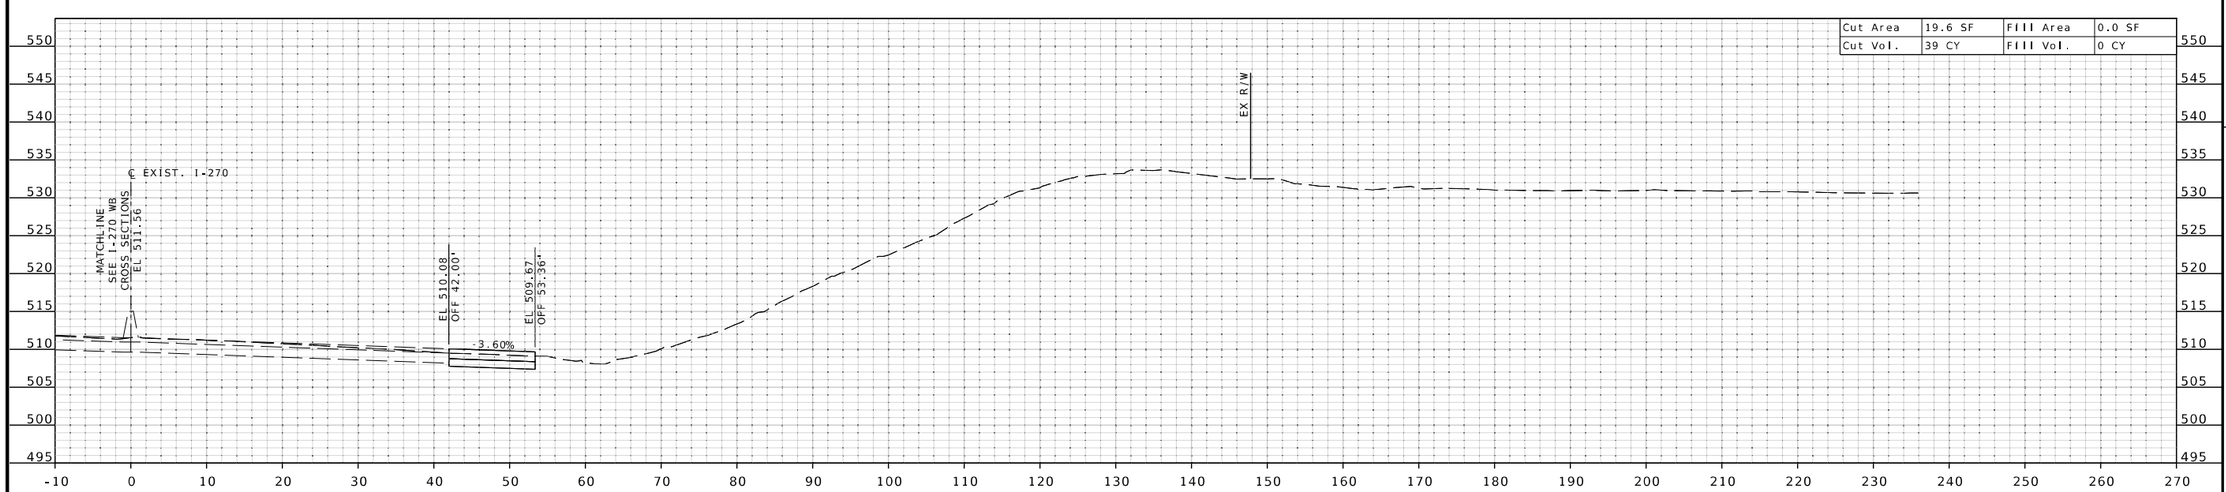

STA 645+00.00 R3

THIS SHEET HAS BEEN SIGNED, SEALED, AND DATED ELECTRONICALLY.

DATE PREPARED
3/25/2026

ROUTE	STATE
I-270	MO

DISTRICT	SHEET NO.
SL	XS-35

COUNTY
ST. LOUIS

JOB NO.
JSL0021

CONTRACT ID.

PROJECT NO.

BRIDGE NO.

DESCRIPTION	DATE

MISSOURI HIGHWAYS AND TRANSPORTATION COMMISSION
105 WEST CAPITOL
JEFFERSON CITY, MO 65102
1-888-ASK-MODOT (1-888-275-6636)

HDR Engineering, Inc.
1001 Highlands Plaza Drive
Suite 200
St. Louis, MO 63110-1337
314-425-8300
Certificate of Authority: 000856

IF A SEAL IS PRESENT ON THIS SHEET IT HAS BEEN ELECTRONICALLY SEALED AND DATED.

c:\pwworking\central01\d4499290\XS_Eastbound_JSL0021.dgn 1:58:09 PM 3/25/2026

℄ EXIST. I-270 EB SHEET 35 OF 57

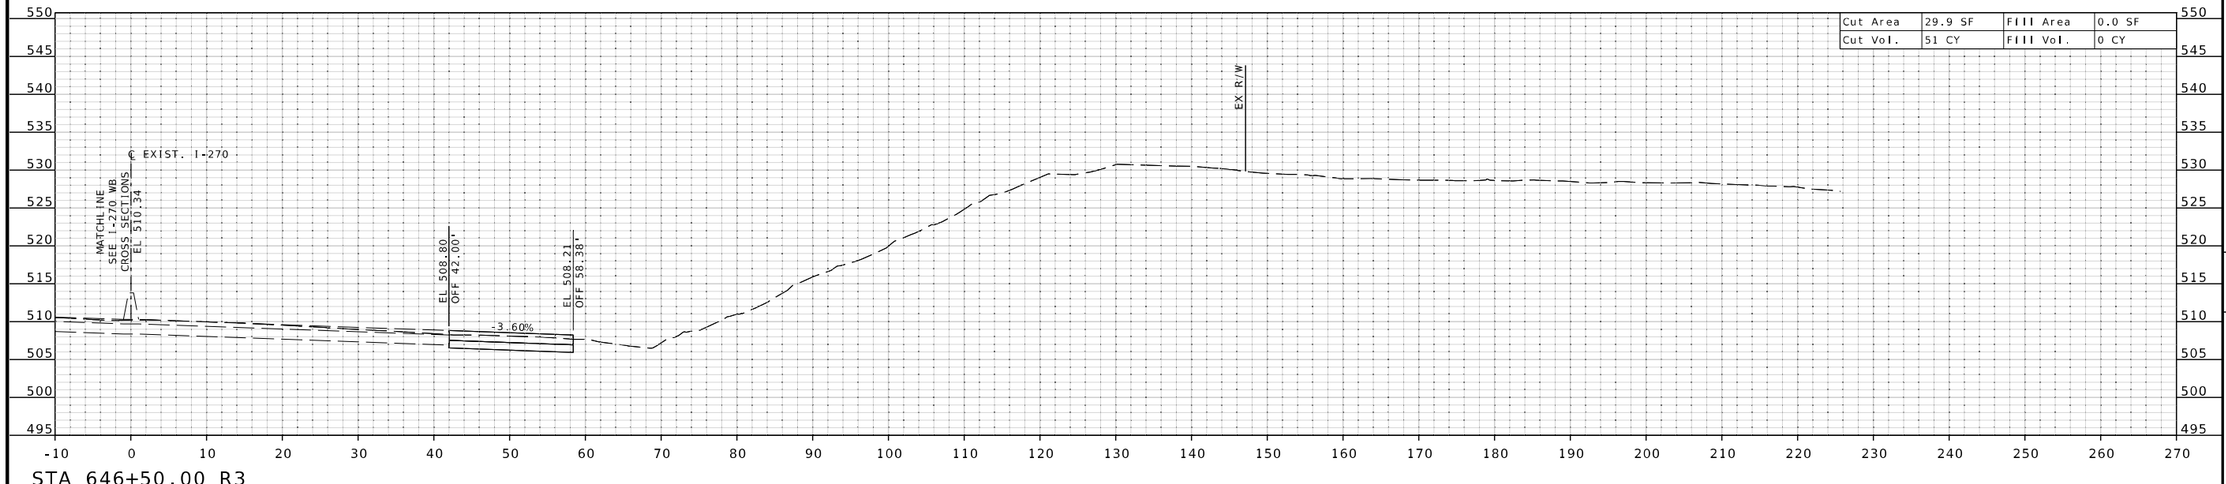

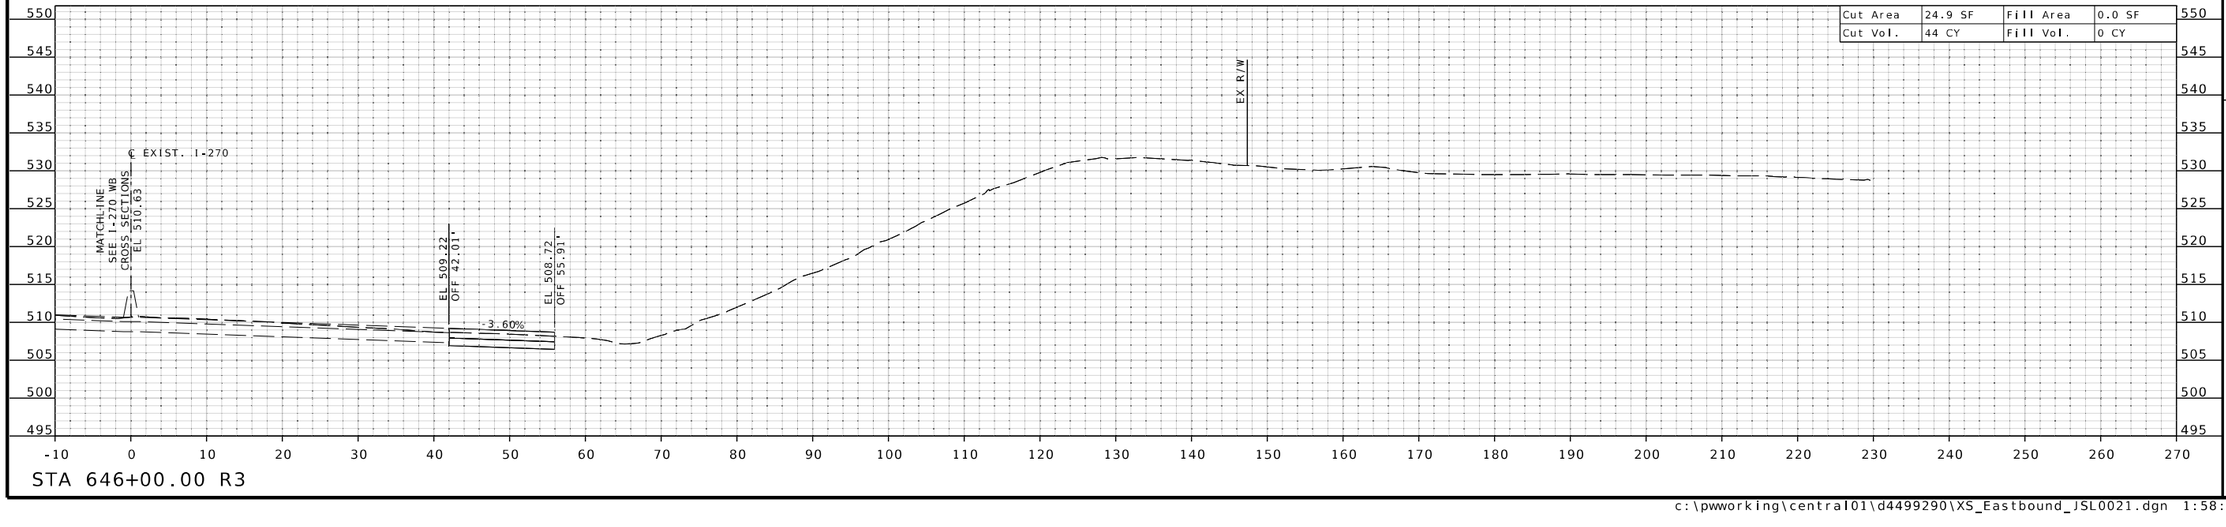

THIS SHEET HAS BEEN SIGNED, SEALED, AND DATED ELECTRONICALLY.

DATE PREPARED
3/25/2026

ROUTE	STATE
I-270	MO

DISTRICT	SHEET NO.
SL	XS-36

COUNTY
ST. LOUIS

JOB NO.
JSL0021

CONTRACT ID.

PROJECT NO.

BRIDGE NO.

DESCRIPTION	DATE

IF A SEAL IS PRESENT ON THIS SHEET IT HAS BEEN ELECTRONICALLY SEALED AND DATED.

MISSOURI HIGHWAYS AND TRANSPORTATION COMMISSION
105 WEST CAPITOL
JEFFERSON CITY, MO 65102
1-888-ASK-MODOT (1-888-275-6636)

HDR Engineering, Inc.
1001 Highlands Plaza Drive
Suite 200
St. Louis, MO 63110-1337
314-425-8300
Certificate of Authority: 000856

c:\pwworking\central01\d4499290\XS_Eastbound_JSL0021.dgn 1:58:12 PM 3/25/2026

℄ EXIST. I-270 EB SHEET 36 OF 57

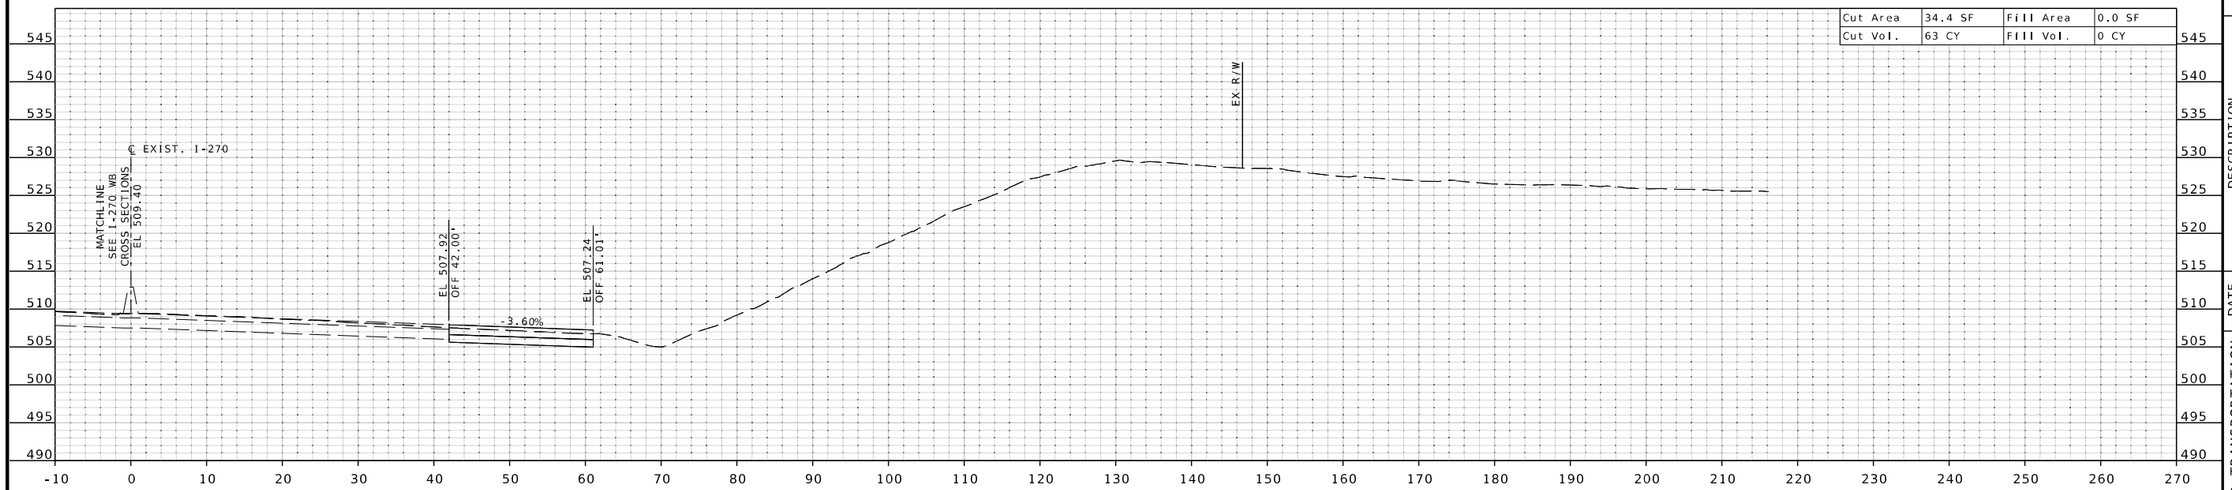

STA 647+50.00 R3

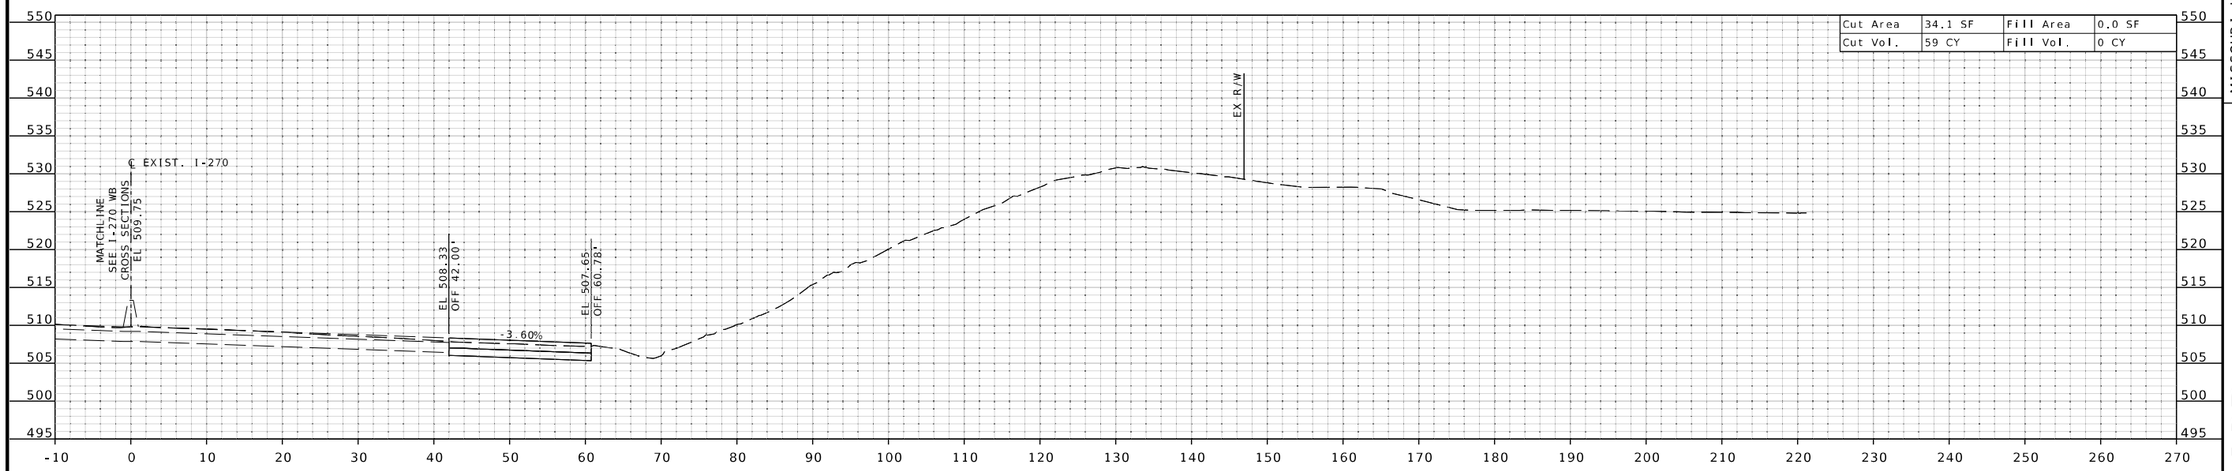

STA 647+00.00 R3

STATE OF MISSOURI
EUGENE LOUIS KUEKKER JR.
NUMBER PE-2011000912
PROFESSIONAL ENGINEER
THIS SHEET HAS BEEN SIGNED, SEALED, AND DATED ELECTRONICALLY.

DATE PREPARED 3/25/2026

ROUTE	STATE
I-270	MO
DISTRICT	SHEET NO.
SL	XS-37

COUNTY ST. LOUIS

JOB NO. JSL0021

CONTRACT ID.

PROJECT NO.

BRIDGE NO.

DESCRIPTION	DATE

IF A SEAL IS PRESENT ON THIS SHEET IT HAS BEEN ELECTRONICALLY SEALED AND DATED.

MISSOURI HIGHWAYS AND TRANSPORTATION COMMISSION
105 WEST CAPITOL
JEFFERSON CITY, MO 65102
1-888-ASK-MODOT (1-888-275-6636)

HDR Engineering, Inc.
1001 Highlands Plaza Drive
Suite 200
St. Louis, MO 63110-1337
314-425-8300
Certificate of Authority: 000856

℄ EXIST. I-270 EB SHEET 37 OF 57

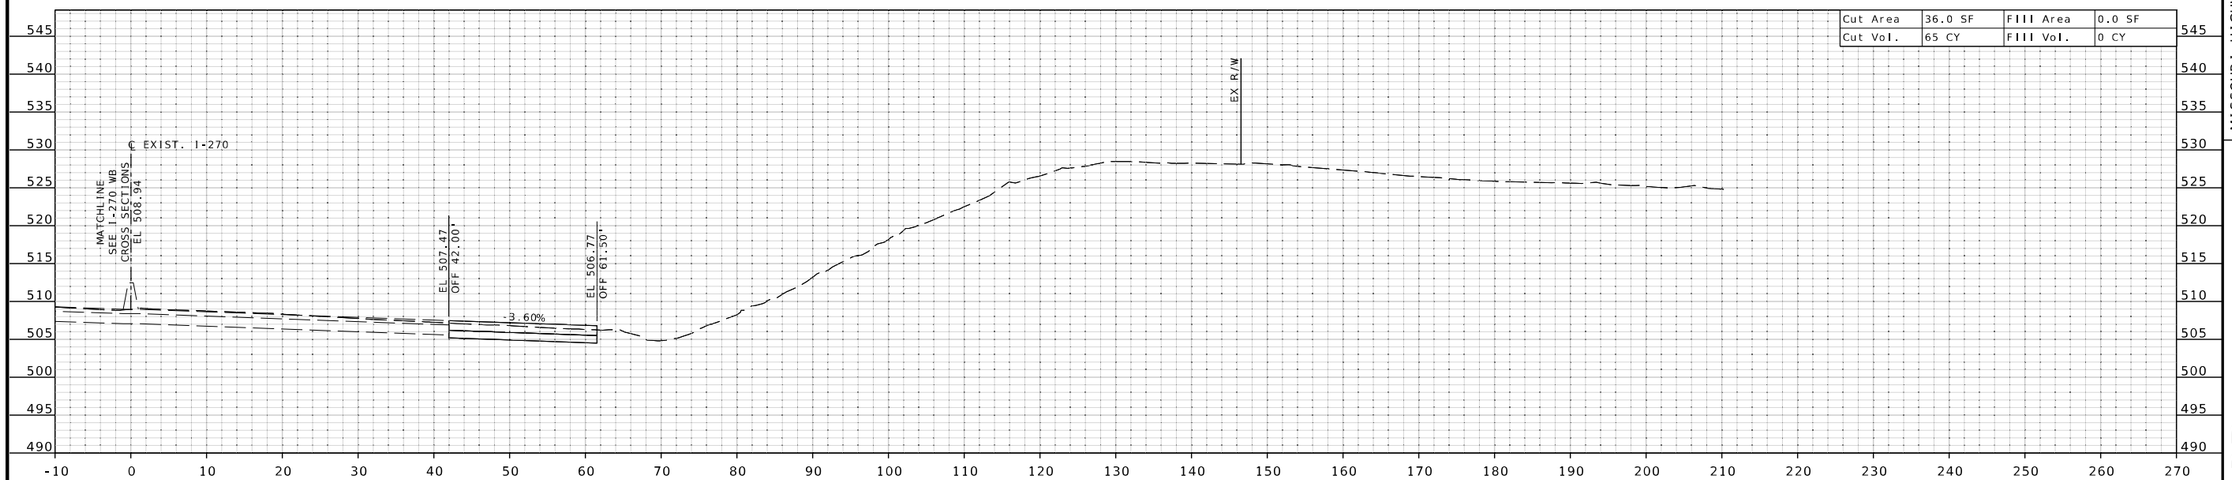

STA 648+00.00 R3
BEGIN EARTHWORK EXCEPTION

IF A SEAL IS PRESENT ON THIS SHEET IT HAS BEEN ELECTRONICALLY SEALED AND DATED.

STATE OF MISSOURI
EUGENE LOUIS KUEKKER JR.
NUMBER PE-2011009912
PROFESSIONAL ENGINEER

THIS SHEET HAS BEEN SIGNED, SEALED, AND DATED ELECTRONICALLY.

DATE PREPARED
3/25/2026

ROUTE	STATE
I-270	MO
DISTRICT	SHEET NO.
SL	XS-38

COUNTY
ST. LOUIS

JOB NO.
JSL0021

CONTRACT ID.

PROJECT NO.

BRIDGE NO.

DESCRIPTION	DATE

MISSOURI HIGHWAYS AND TRANSPORTATION COMMISSION
105 WEST CAPITOL
JEFFERSON CITY, MO 65102
1-888-ASK-MODOT (1-888-275-6636)

HDR Engineering, Inc.
1001 Highlands Plaza Drive
Suite 200
St. Louis, MO 63110-1337
314-425-8300
Certificate of Authority: 000856

c:\pwworking\central01\d4499290\XS_Eastbound_JSL0021.dgn 1:58:17 PM 3/25/2026

℄ EXIST. I-270 EB SHEET 38 OF 57

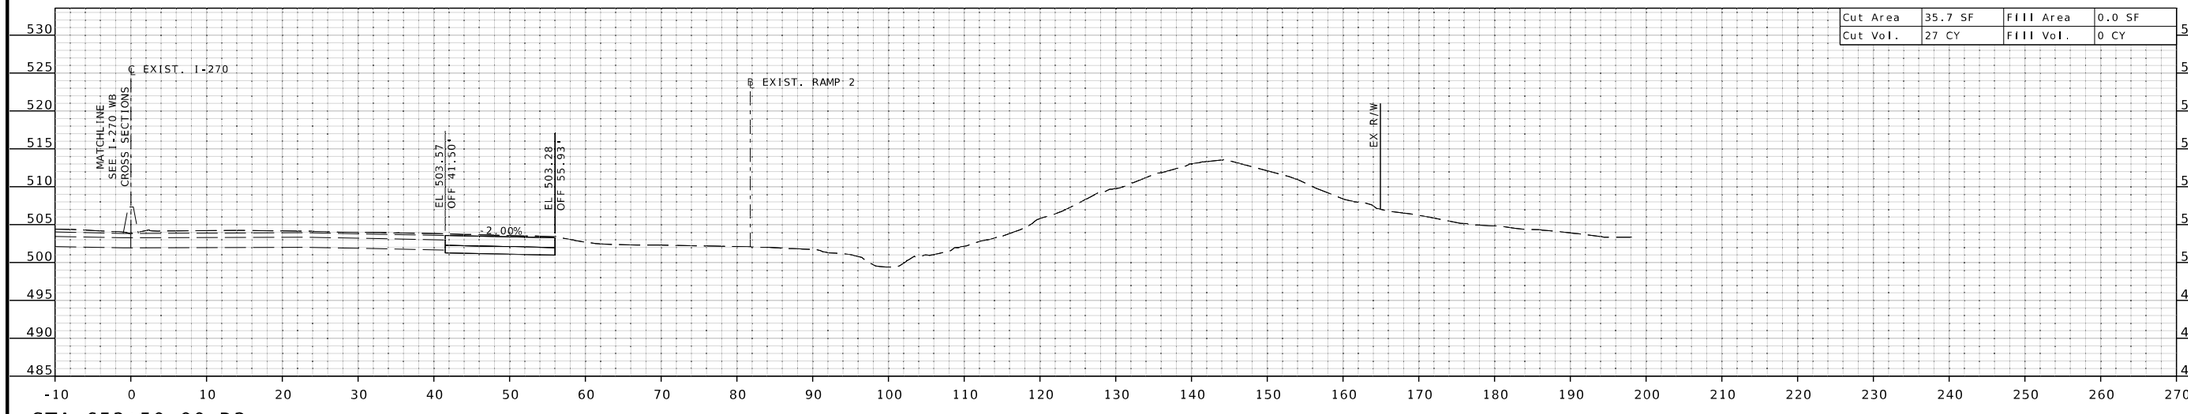

Cut Area	35.7 SF	Fill Area	0.0 SF
Cut Vol.	27 CY	Fill Vol.	0 CY

STA 653+50.00 R3

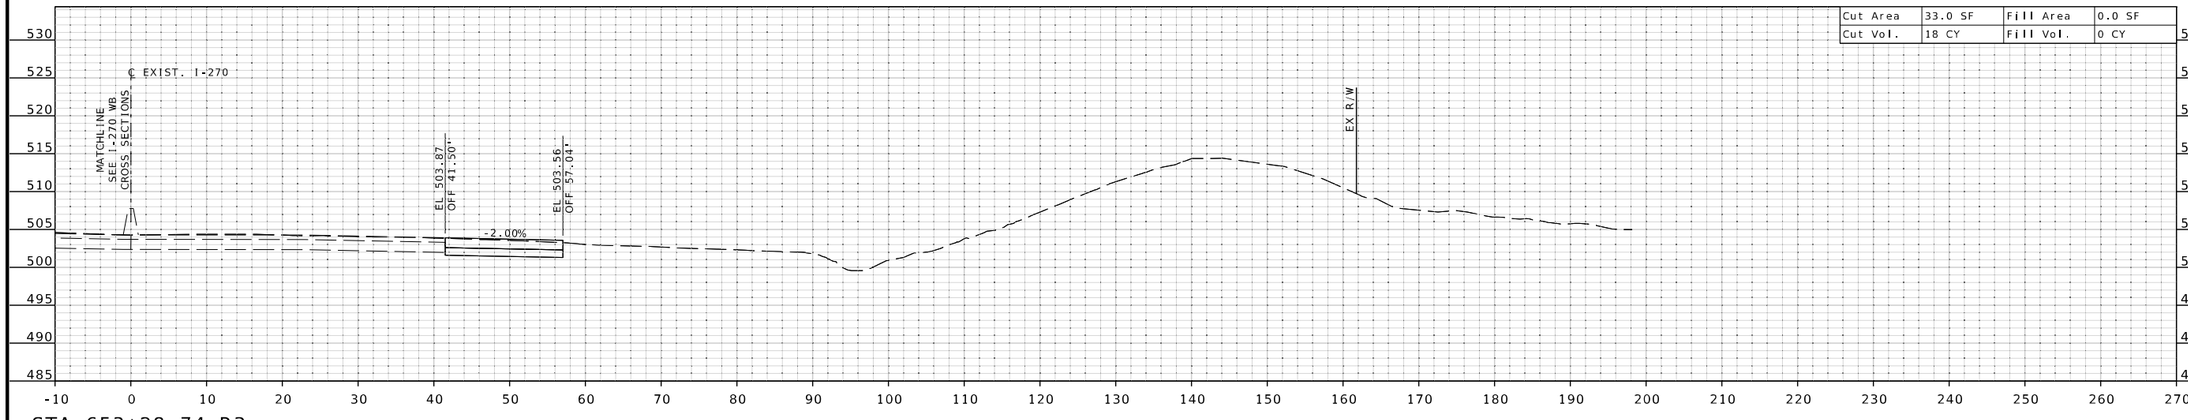

Cut Area	33.0 SF	Fill Area	0.0 SF
Cut Vol.	18 CY	Fill Vol.	0 CY

STA 653+28.74 R3
END EARTHWORK EXCEPTION

STATE OF MISSOURI
EUGENE LOUIS KUEKKER JR.
NUMBER PE-2011000912
PROFESSIONAL ENGINEER

THIS SHEET HAS BEEN SIGNED, SEALED, AND DATED ELECTRONICALLY.

DATE PREPARED
3/25/2026

ROUTE	STATE
I-270	MO
DISTRICT	SHEET NO.
SL	XS-39

COUNTY
ST. LOUIS

JOB NO.
JSL0021

CONTRACT ID.

PROJECT NO.

BRIDGE NO.

DESCRIPTION	DATE

IF A SEAL IS PRESENT ON THIS SHEET IT HAS BEEN ELECTRONICALLY SEALED AND DATED.

MISSOURI HIGHWAYS AND TRANSPORTATION COMMISSION

105 WEST CAPITOL
JEFFERSON CITY, MO 65102
1-888-ASK-MODOT (1-888-275-6636)

HDR Engineering, Inc.
1001 Highlands Plaza Drive
Suite 200
St. Louis, MO 63110-1337
314-425-8300
Certificate of Authority: 000856

c:\pwworking\central01\d4499290\XS_Eastbound_JSL0021.dgn 1:58:19 PM 3/25/2026

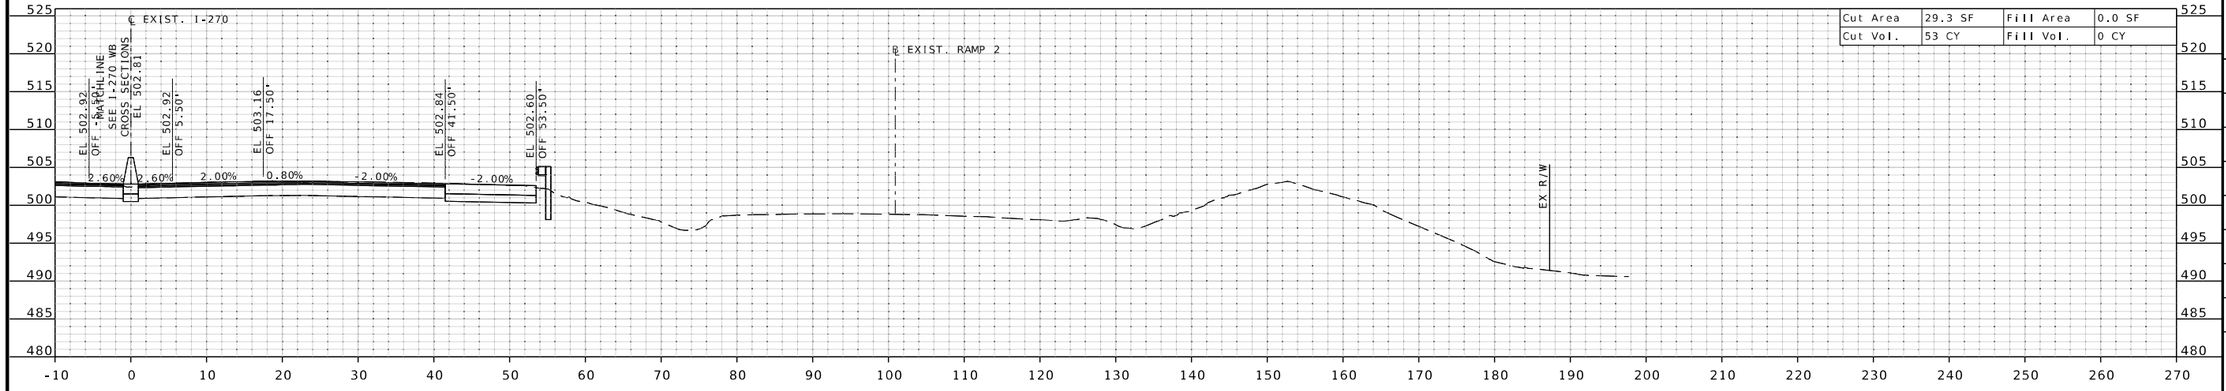

STA 655+00.00 R3

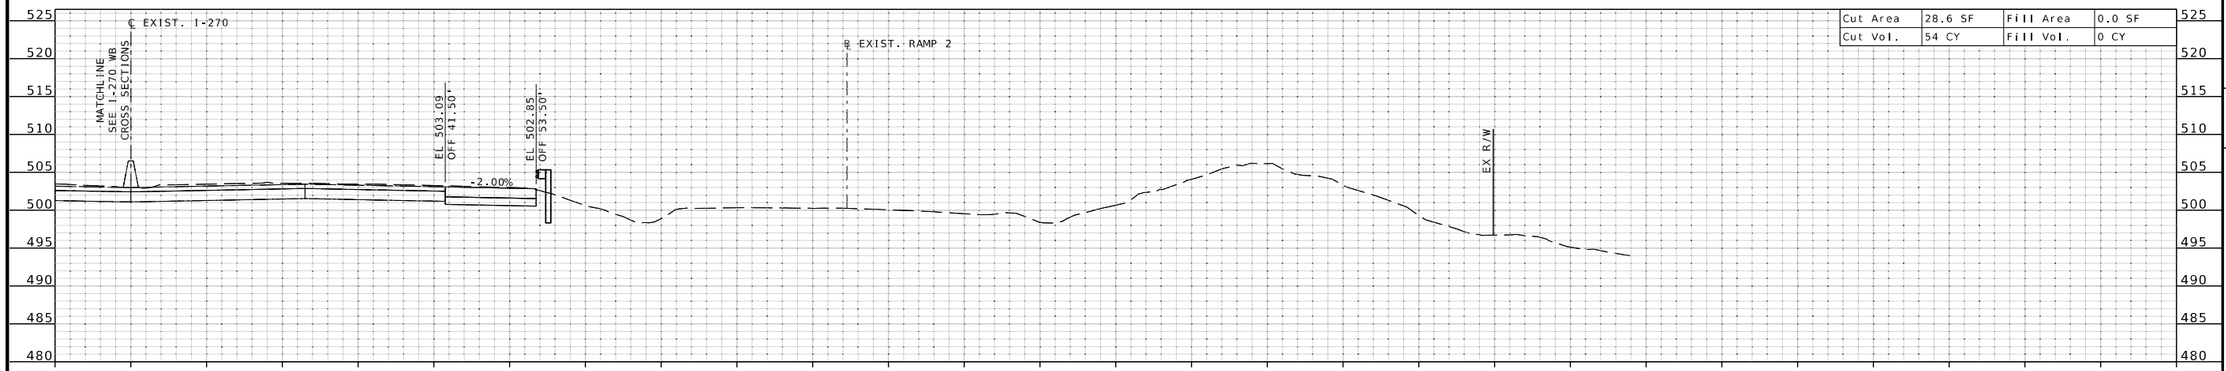

STA 654+50.00 R3

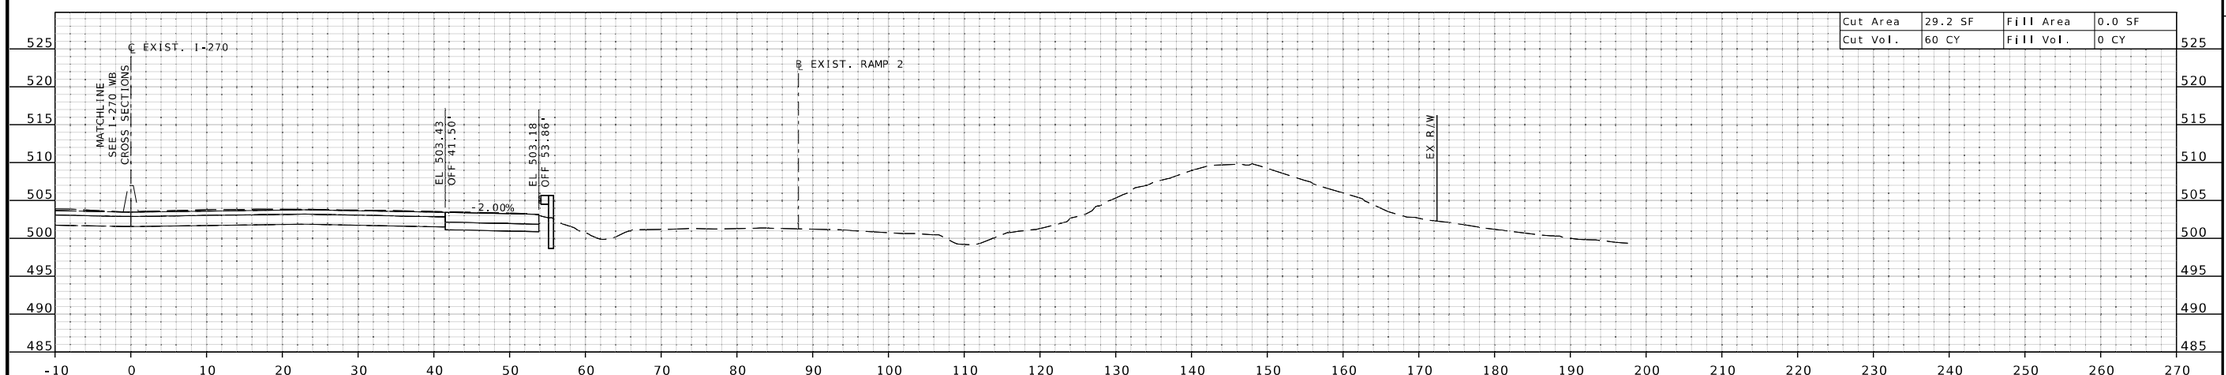

STA 654+00.00 R3

THIS SHEET HAS BEEN SIGNED, SEALED, AND DATED ELECTRONICALLY.

DATE PREPARED 3/25/2026

ROUTE	STATE
I-270	MO

DISTRICT	SHEET NO.
SL	XS-40

COUNTY: ST. LOUIS

JOB NO.: JSL0021

CONTRACT ID.:

PROJECT NO.:

BRIDGE NO.:

DESCRIPTION	DATE

MISSOURI HIGHWAYS AND TRANSPORTATION COMMISSION

105 WEST CAPITOL
JEFFERSON CITY, MO 65102
1-888-ASK-MODOT (1-888-275-6636)

HDR Engineering, Inc.
1001 Highlands Plaza Drive
Suite 200
St. Louis, MO 63110-1337
314-425-8300
Certificate of Authority: 000856

IF A SEAL IS PRESENT ON THIS SHEET IT HAS BEEN ELECTRONICALLY SEALED AND DATED.

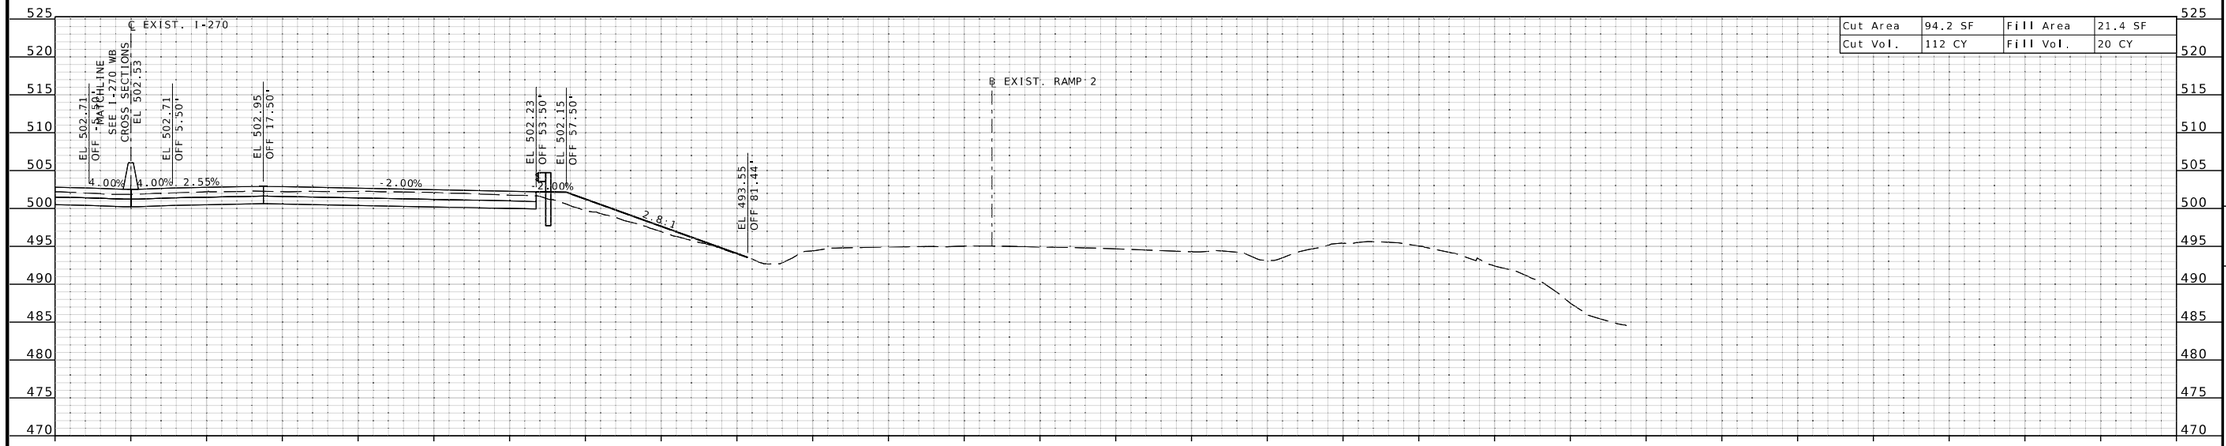

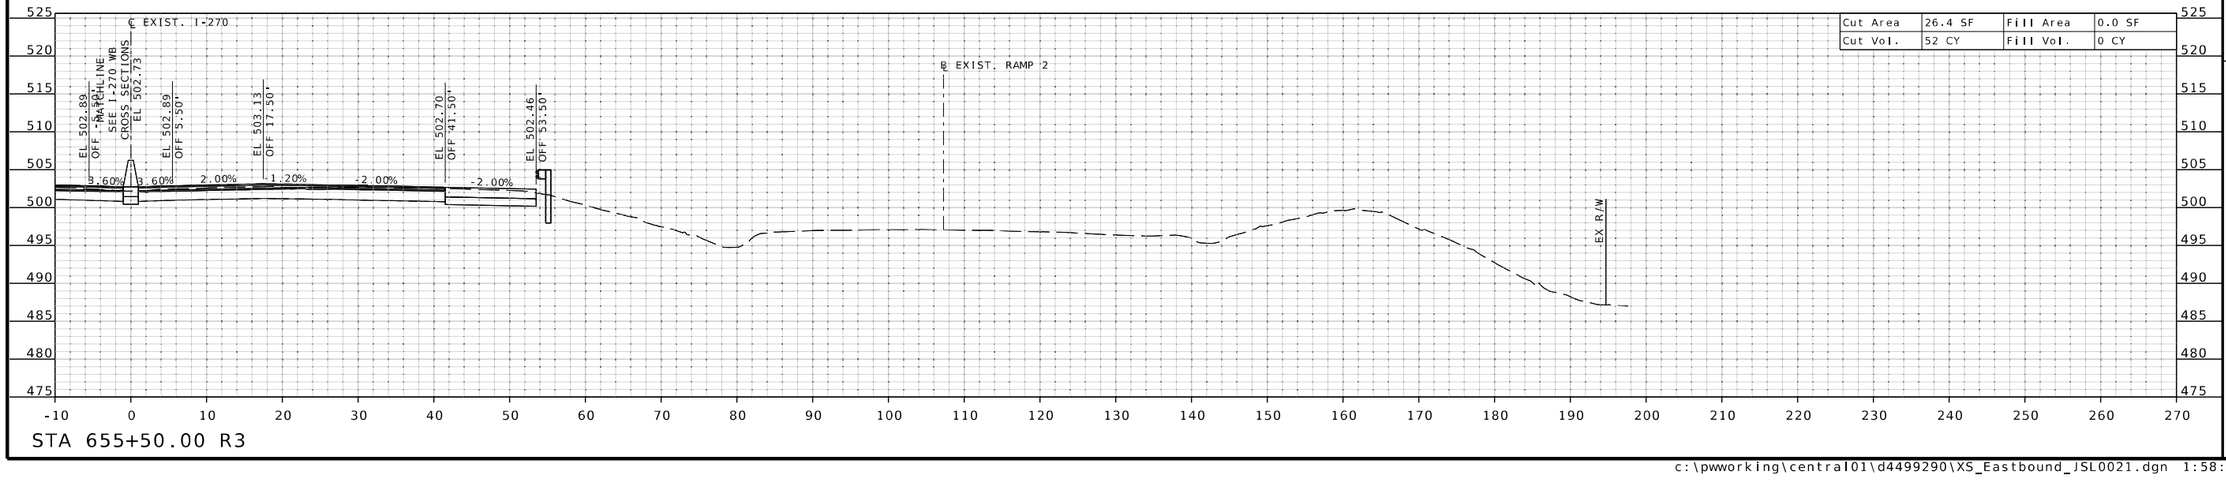

THIS SHEET HAS BEEN SIGNED, SEALED, AND DATED ELECTRONICALLY.

DATE PREPARED
3/25/2026

ROUTE	STATE
I-270	MO
DISTRICT	SHEET NO.
SL	XS-41

COUNTY
ST. LOUIS

JOB NO.
JSL0021

CONTRACT ID.

PROJECT NO.

BRIDGE NO.

DESCRIPTION	DATE

IF A SEAL IS PRESENT ON THIS SHEET IT HAS BEEN ELECTRONICALLY SEALED AND DATED.

MISSOURI HIGHWAYS AND TRANSPORTATION COMMISSION
105 WEST CAPITOL
JEFFERSON CITY, MO 65102
1-888-ASK-MODOT (1-888-275-6636)

HDR Engineering, Inc.
1001 Highlands Plaza Drive
Suite 200
St. Louis, MO 63110-1337
314-425-8300
Certificate of Authority: 000856

c:\pwworking\central01\d4499290\XS_Eastbound_JSL0021.dgn 1:58:26 PM 3/25/2026

℄ EXIST. I-270 EB SHEET 41 OF 57

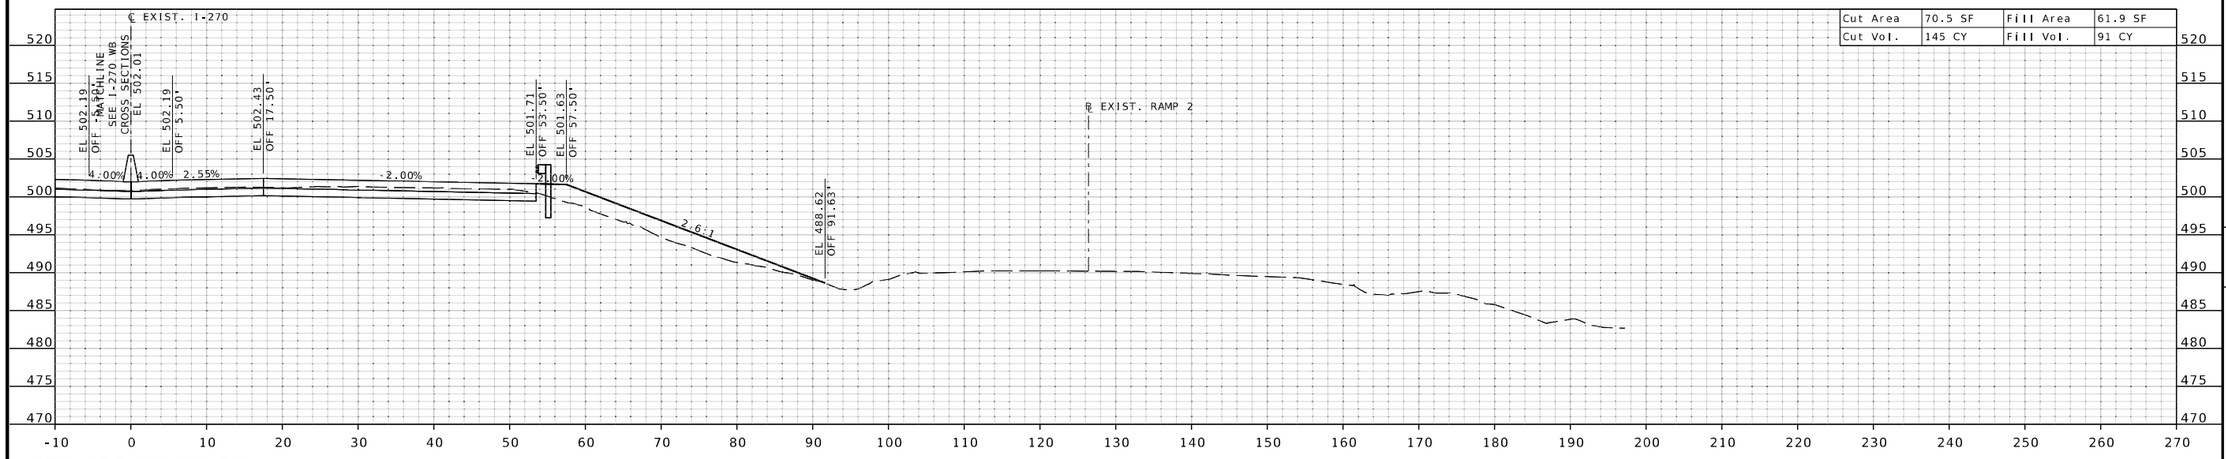

STA 657+00.00 R3

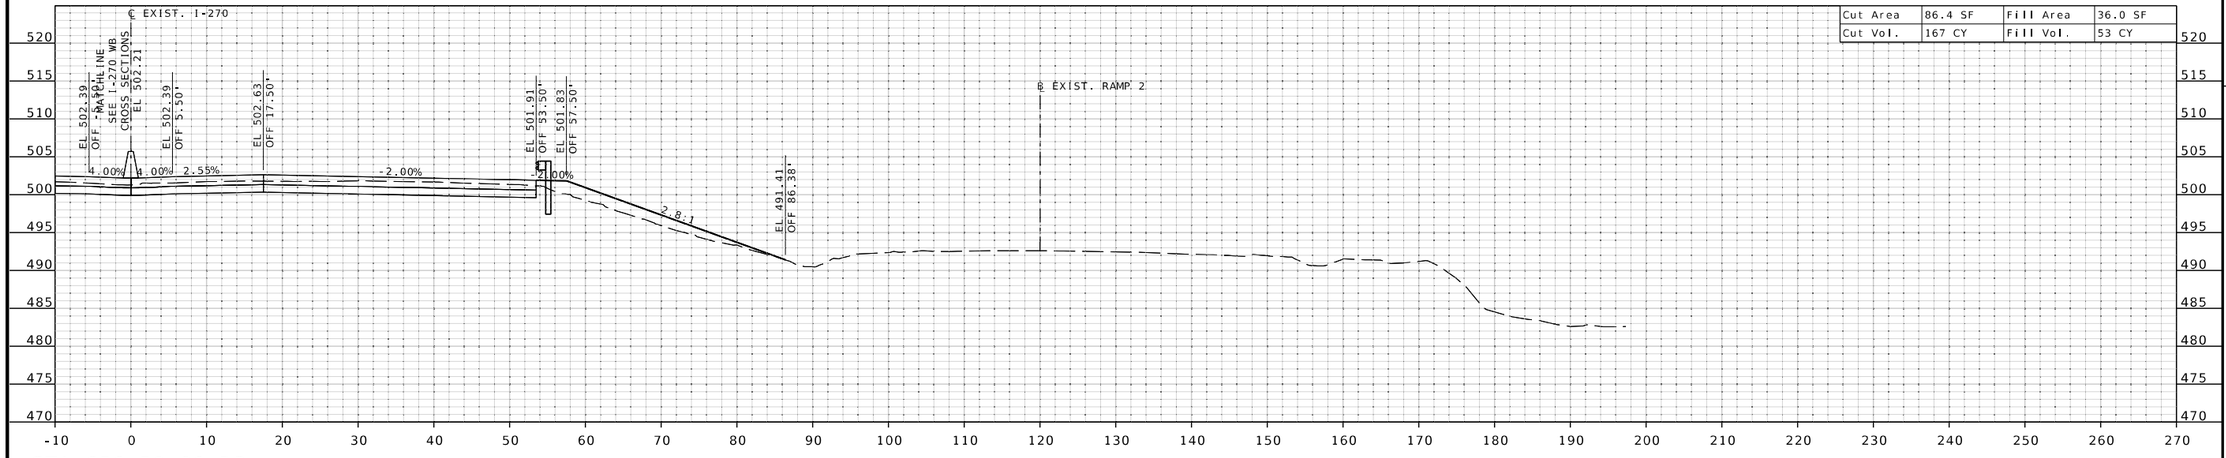

STA 656+50.00 R3

STATE OF MISSOURI
EUGENE LOUIS KUEKKER JR.
NUMBER PE-2011000912
PROFESSIONAL ENGINEER

THIS SHEET HAS BEEN SIGNED, SEALED, AND DATED ELECTRONICALLY.

DATE PREPARED
3/25/2026

ROUTE	STATE
I-270	MO
DISTRICT	SHEET NO.
SL	XS-42

COUNTY
ST. LOUIS

JOB NO.
JSL0021

CONTRACT ID.

PROJECT NO.

BRIDGE NO.

DESCRIPTION	DATE

IF A SEAL IS PRESENT ON THIS SHEET IT HAS BEEN ELECTRONICALLY SEALED AND DATED.

MISSOURI HIGHWAYS AND TRANSPORTATION COMMISSION
105 WEST CAPITOL
JEFFERSON CITY, MO 65102
1-888-ASK-MODOT (1-888-275-6636)

HDR Engineering, Inc.
1001 Highlands Plaza Drive
Suite 200
St. Louis, MO 63110-1337
314-425-8300
Certificate of Authority: 000856

℄ EXIST. I-270 EB SHEET 42 OF 57

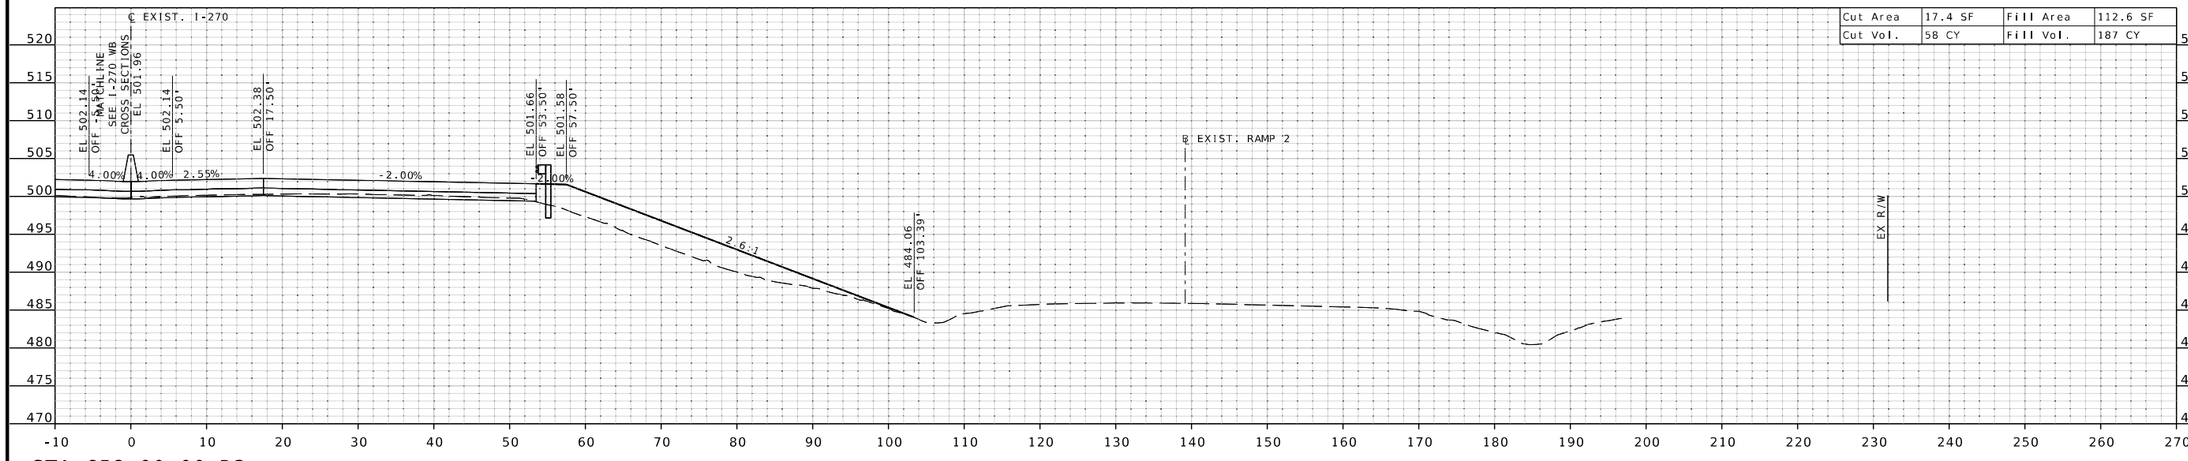

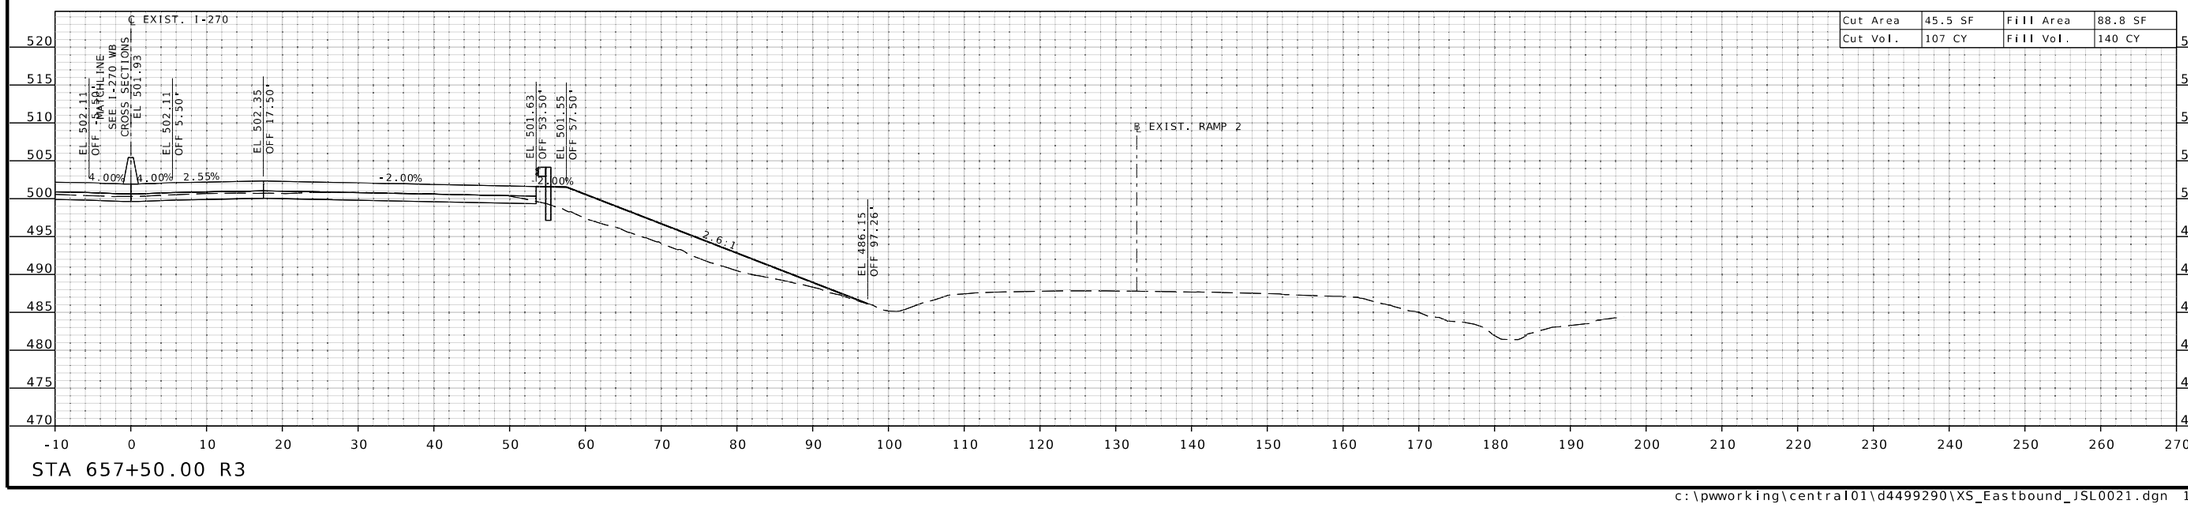

IF A SEAL IS PRESENT ON THIS SHEET IT HAS BEEN ELECTRONICALLY SEALED AND DATED.

STATE OF MISSOURI
EUGENE LOUIS KUEKKER JR.
NUMBER PE-2011000912
PROFESSIONAL ENGINEER

THIS SHEET HAS BEEN SIGNED, SEALED, AND DATED ELECTRONICALLY.

DATE PREPARED
3/25/2026

ROUTE	STATE
I-270	MO
DISTRICT	SHEET NO.
SL	XS-43

COUNTY
ST. LOUIS

JOB NO.
JSL0021

CONTRACT ID.

PROJECT NO.

BRIDGE NO.

DESCRIPTION	DATE

MISSOURI HIGHWAYS AND TRANSPORTATION COMMISSION
105 WEST CAPITOL
JEFFERSON CITY, MO 65102
1-888-ASK-MODOT (1-888-275-6636)

HDR Engineering, Inc.
1001 Highlands Plaza Drive
Suite 200
St. Louis, MO 63110-1337
314-425-8300
Certificate of Authority: 000856

c:\pwworking\central01\d4499290\XS_Eastbound_JSL0021.dgn 1:58:32 PM 3/25/2026

℄ EXIST. I-270 SHEET 43 OF 57

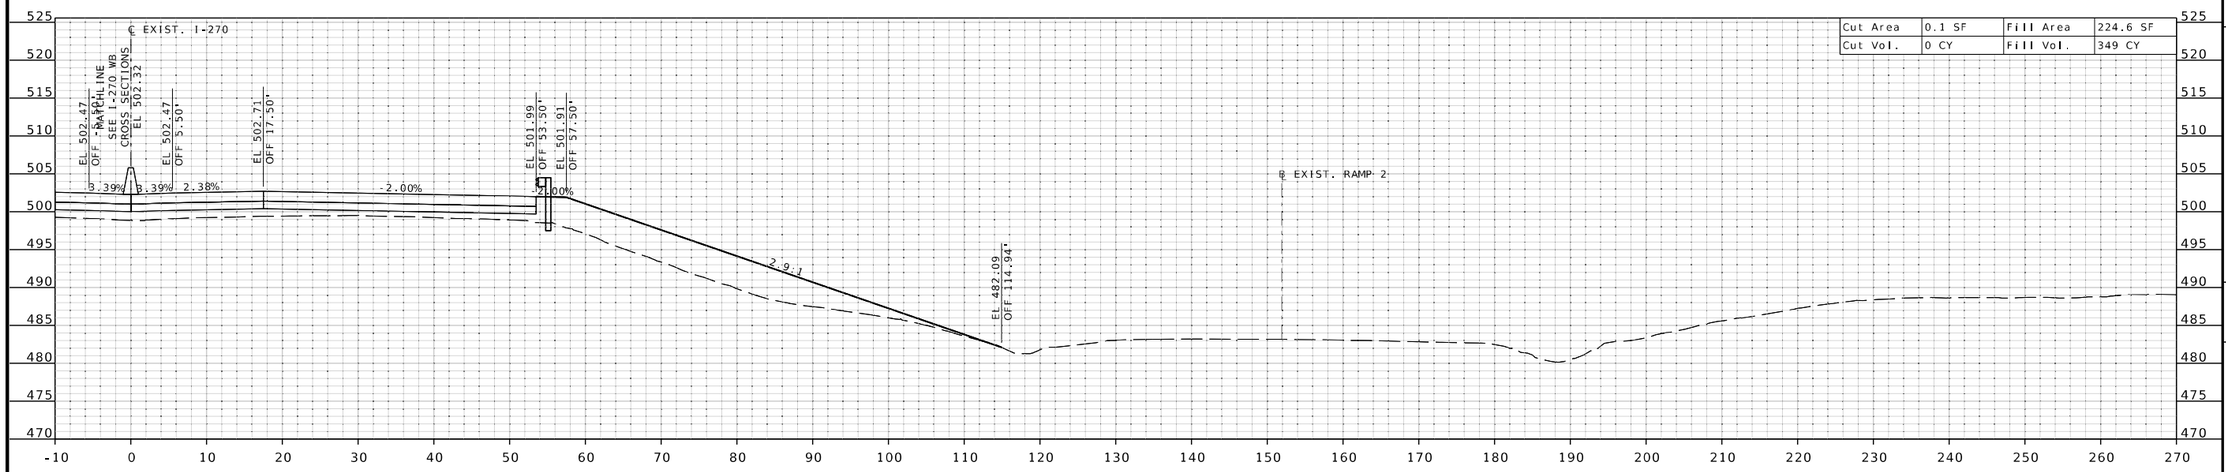

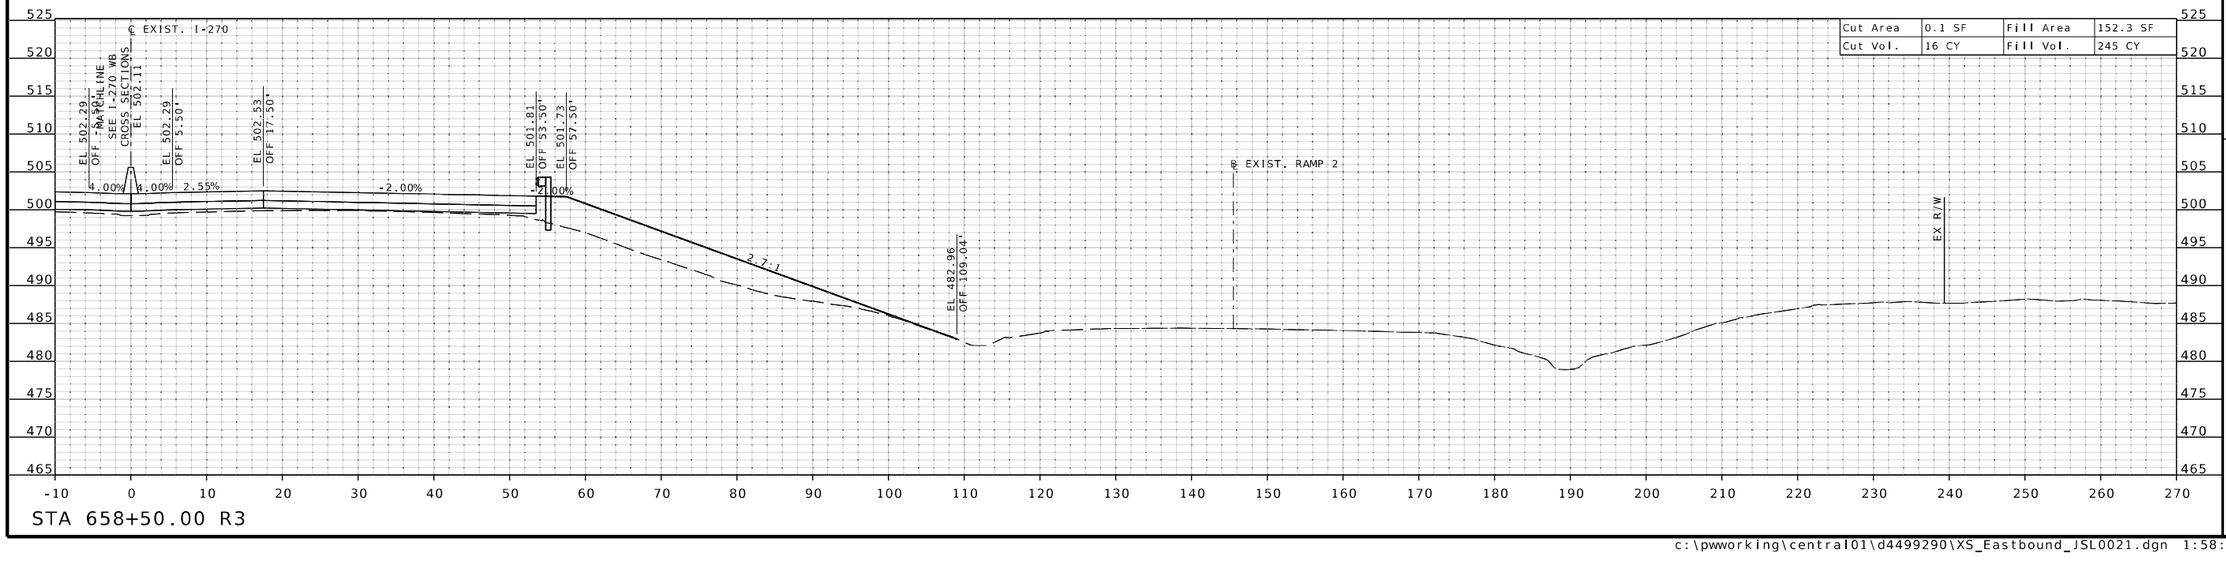

IF A SEAL IS PRESENT ON THIS SHEET IT HAS BEEN ELECTRONICALLY SEALED AND DATED.

STATE OF MISSOURI
EUGENE LOUIS KUEKKER JR.
NUMBER PE-2011000912
PROFESSIONAL ENGINEER

THIS SHEET HAS BEEN SIGNED, SEALED, AND DATED ELECTRONICALLY.

DATE PREPARED
3/25/2026

ROUTE	STATE
I-270	MO
DISTRICT	SHEET NO.
SL	XS-44

COUNTY
ST. LOUIS

JOB NO.
JSL0021

CONTRACT ID.

PROJECT NO.

BRIDGE NO.

DESCRIPTION	DATE

MISSOURI HIGHWAYS AND TRANSPORTATION COMMISSION

105 WEST CAPITOL
JEFFERSON CITY, MO 65102
1-888-ASK-MODOT (1-888-275-6636)

HDR Engineering, Inc.
1001 Highlands Plaza Drive
Suite 200
St. Louis, MO 63110-1337
314-425-8300
Certificate of Authority: 000856

℄ EXIST. I-270 SHEET 44 OF 57

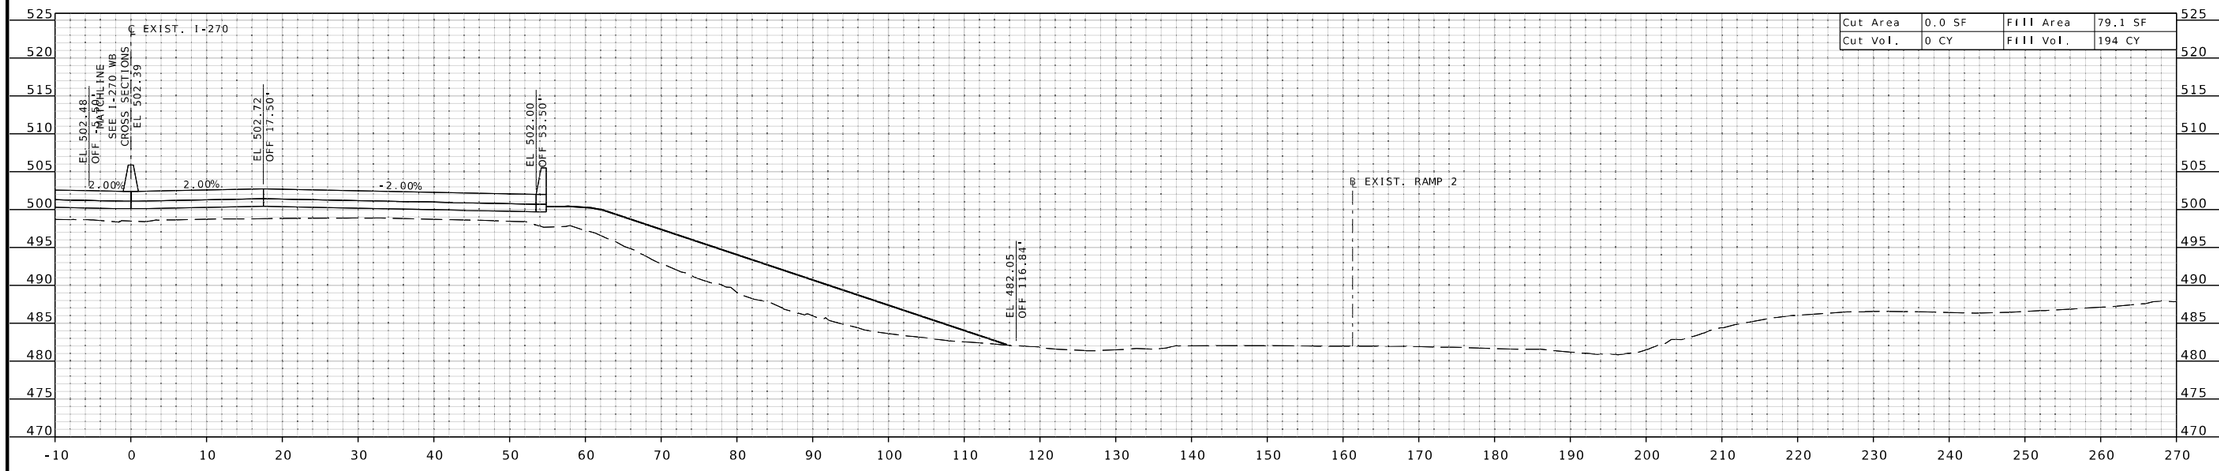

STA 659+73.15 R3 BRIDGE FILL FACE
BEGIN BRIDGE EARTHWORK EXCEPTION

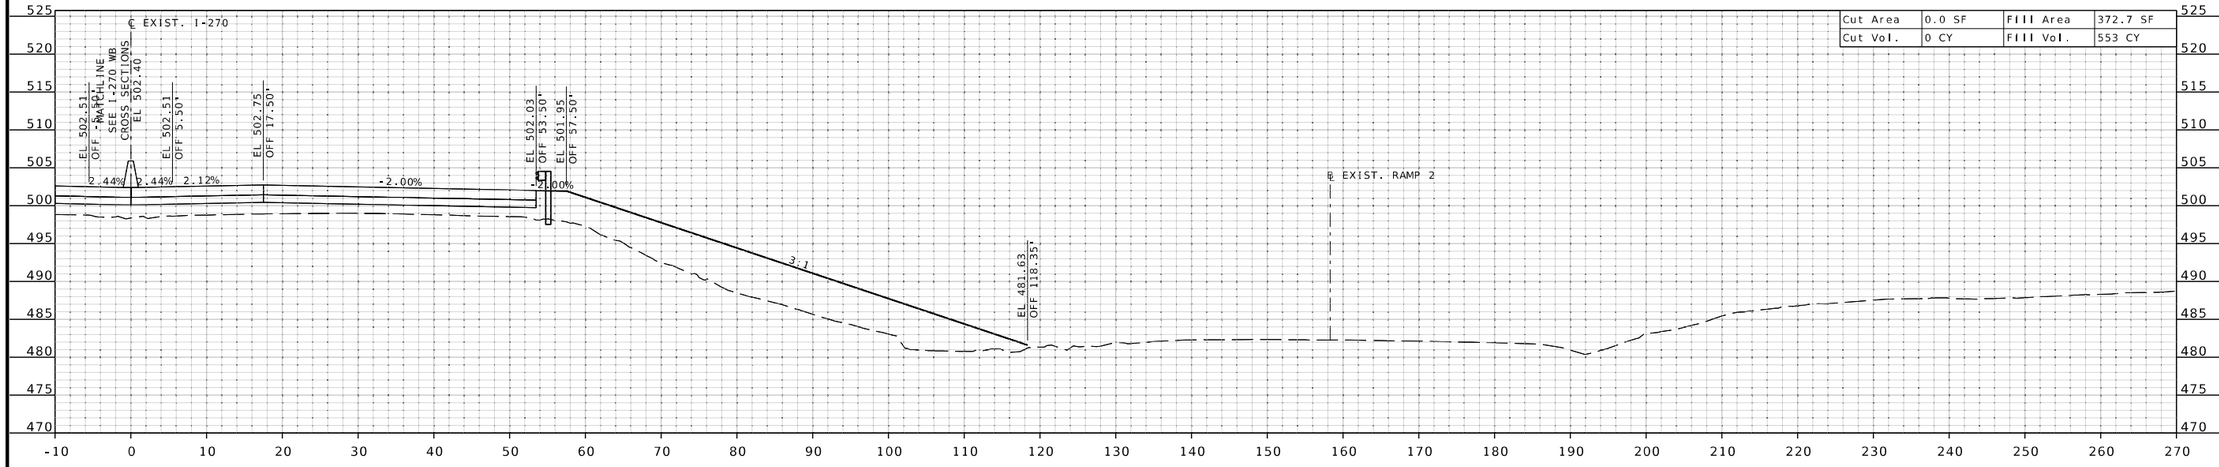

STA 659+50.00 R3

THIS SHEET HAS BEEN SIGNED, SEALED, AND DATED ELECTRONICALLY.

DATE PREPARED 3/25/2026

ROUTE	STATE
I-270	MO
DISTRICT	SHEET NO.
SL	XS-45

COUNTY: ST. LOUIS
JOB NO.: JSL0021
CONTRACT ID.:
PROJECT NO.:
BRIDGE NO.:

DESCRIPTION	DATE

IF A SEAL IS PRESENT ON THIS SHEET IT HAS BEEN ELECTRONICALLY SEALED AND DATED.

MISSOURI HIGHWAYS AND TRANSPORTATION COMMISSION
105 WEST CAPITOL
JEFFERSON CITY, MO 65102
1-888-ASK-MODOT (1-888-275-6636)

HDR Engineering, Inc.
1001 Highlands Plaza Drive
Suite 200
St. Louis, MO 63110-1337
314-425-8300
Certificate of Authority: 000856

c:\pwworking\central01\d4499290\XS_Eastbound_JSL0021.dgn 1:58:38 PM 3/25/2026

℄ EXIST. I-270 EB SHEET 45 OF 57

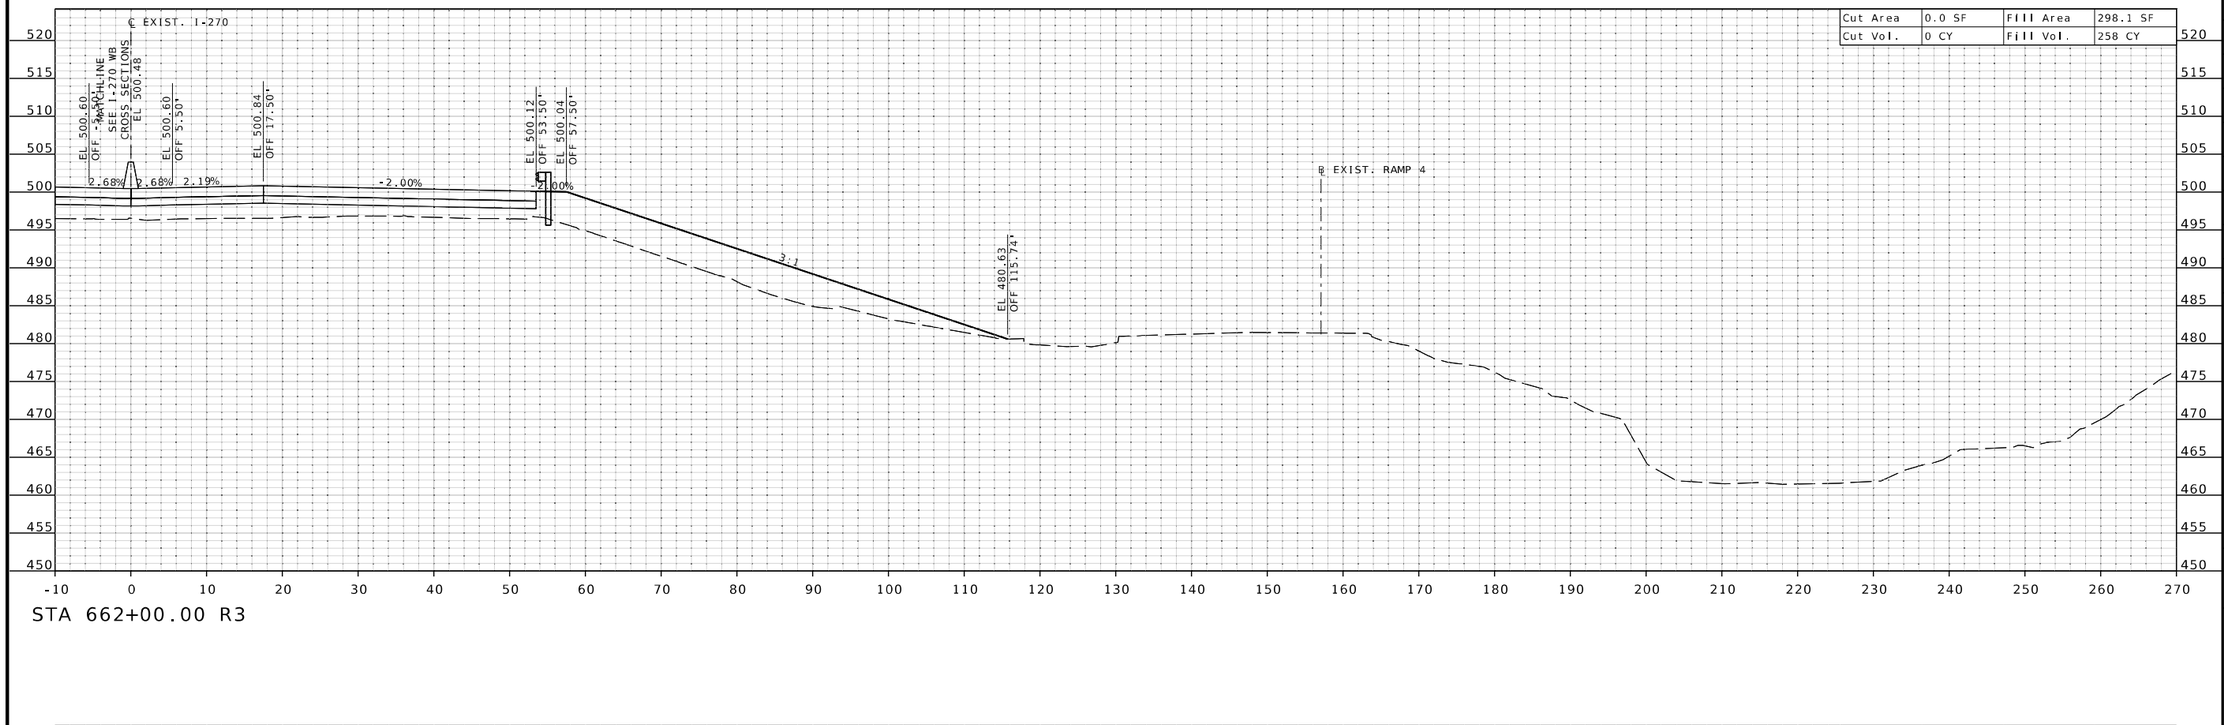

STA 662+00.00 R3

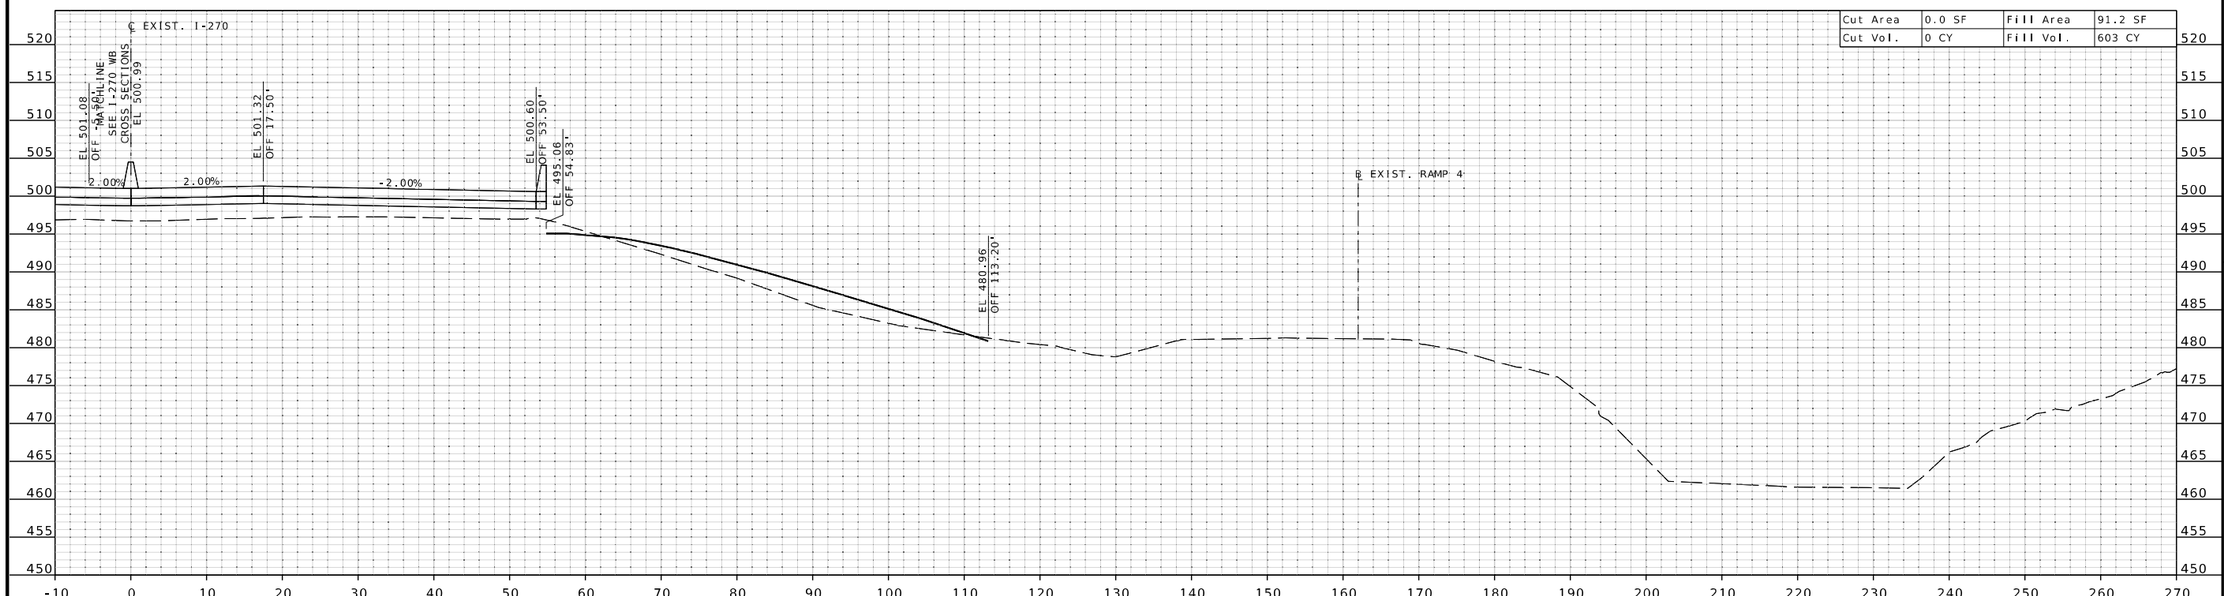

STA 661+64.16 R3 BRIDGE FILL FACE
END BRIDGE EARTHWORK EXCEPTION

STATE OF MISSOURI
EUGENE LOUIS KUEKKER JR.
NUMBER PE-2010009912
PROFESSIONAL ENGINEER

THIS SHEET HAS BEEN SIGNED, SEALED, AND DATED ELECTRONICALLY.

IF A SEAL IS PRESENT ON THIS SHEET IT HAS BEEN ELECTRONICALLY SEALED AND DATED.

DATE PREPARED
3/25/2026

ROUTE	STATE
I-270	MO
DISTRICT	SHEET NO.
SL	XS-46

COUNTY
ST. LOUIS

JOB NO.
JSL0021

CONTRACT ID.

PROJECT NO.

BRIDGE NO.

DATE	DESCRIPTION

MISSOURI HIGHWAYS AND TRANSPORTATION COMMISSION
105 WEST CAPITOL
JEFFERSON CITY, MO 65102
1-888-ASK-MODOT (1-888-275-6636)

HDR Engineering, Inc.
1001 Highlands Plaza Drive
Suite 200
St. Louis, MO 63110-1337
314-425-8300
Certificate of Authority: 000856

℄ EXIST. I-270 EB SHEET 46 OF 57

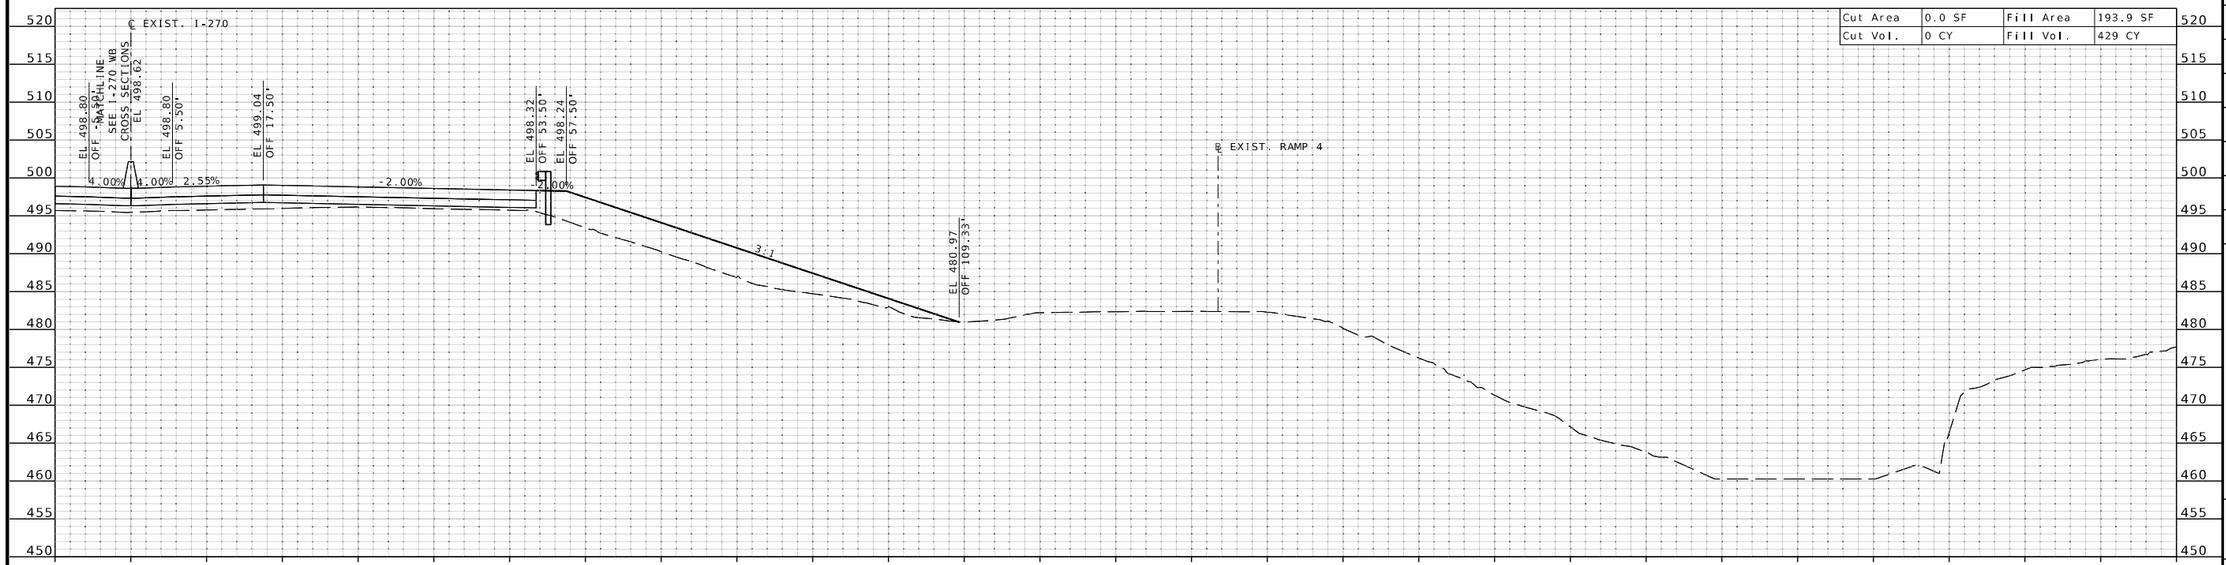

STA 663+00.00 R3

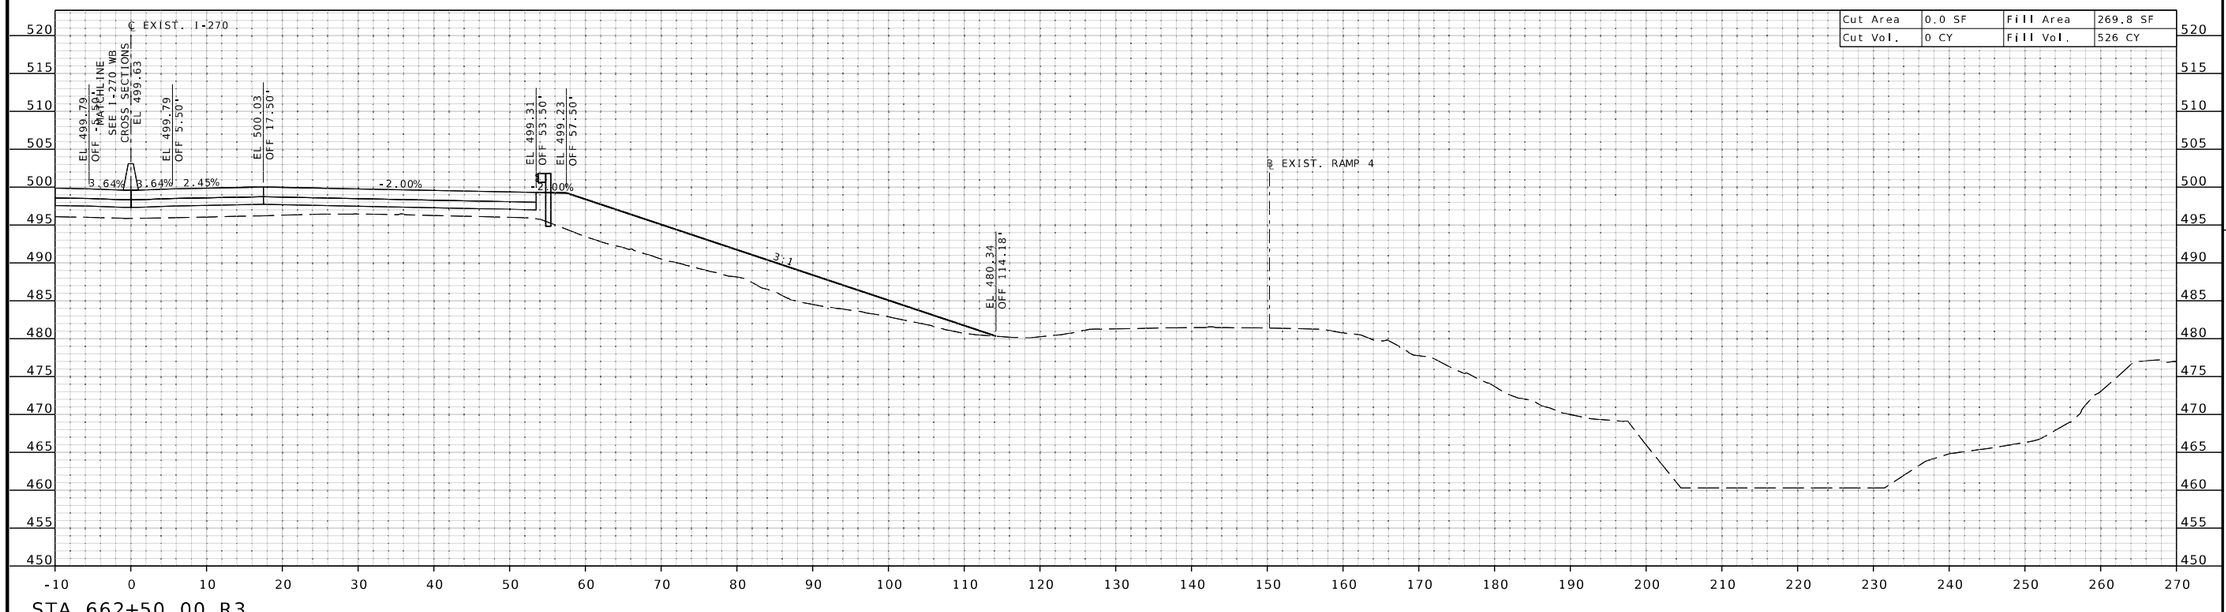

STA 662+50.00 R3

THIS SHEET HAS BEEN SIGNED, SEALED, AND DATED ELECTRONICALLY.

DATE PREPARED
3/25/2026

ROUTE	STATE
I-270	MO
DISTRICT	SHEET NO.
SL	XS-47

COUNTY
ST. LOUIS

JOB NO.
JSL0021

CONTRACT ID.

PROJECT NO.

BRIDGE NO.

DESCRIPTION	DATE

IF A SEAL IS PRESENT ON THIS SHEET IT HAS BEEN ELECTRONICALLY SEALED AND DATED.

MISSOURI HIGHWAYS AND TRANSPORTATION COMMISSION
105 WEST CAPITOL
JEFFERSON CITY, MO 65102
1-888-ASK-MODOT (1-888-275-6636)

HDR Engineering, Inc.
1001 Highlands Plaza Drive
Suite 200
St. Louis, MO 63110-1337
314-425-8300
Certificate of Authority: 000856

℄ EXIST. I-270 EB SHEET 47 OF 57

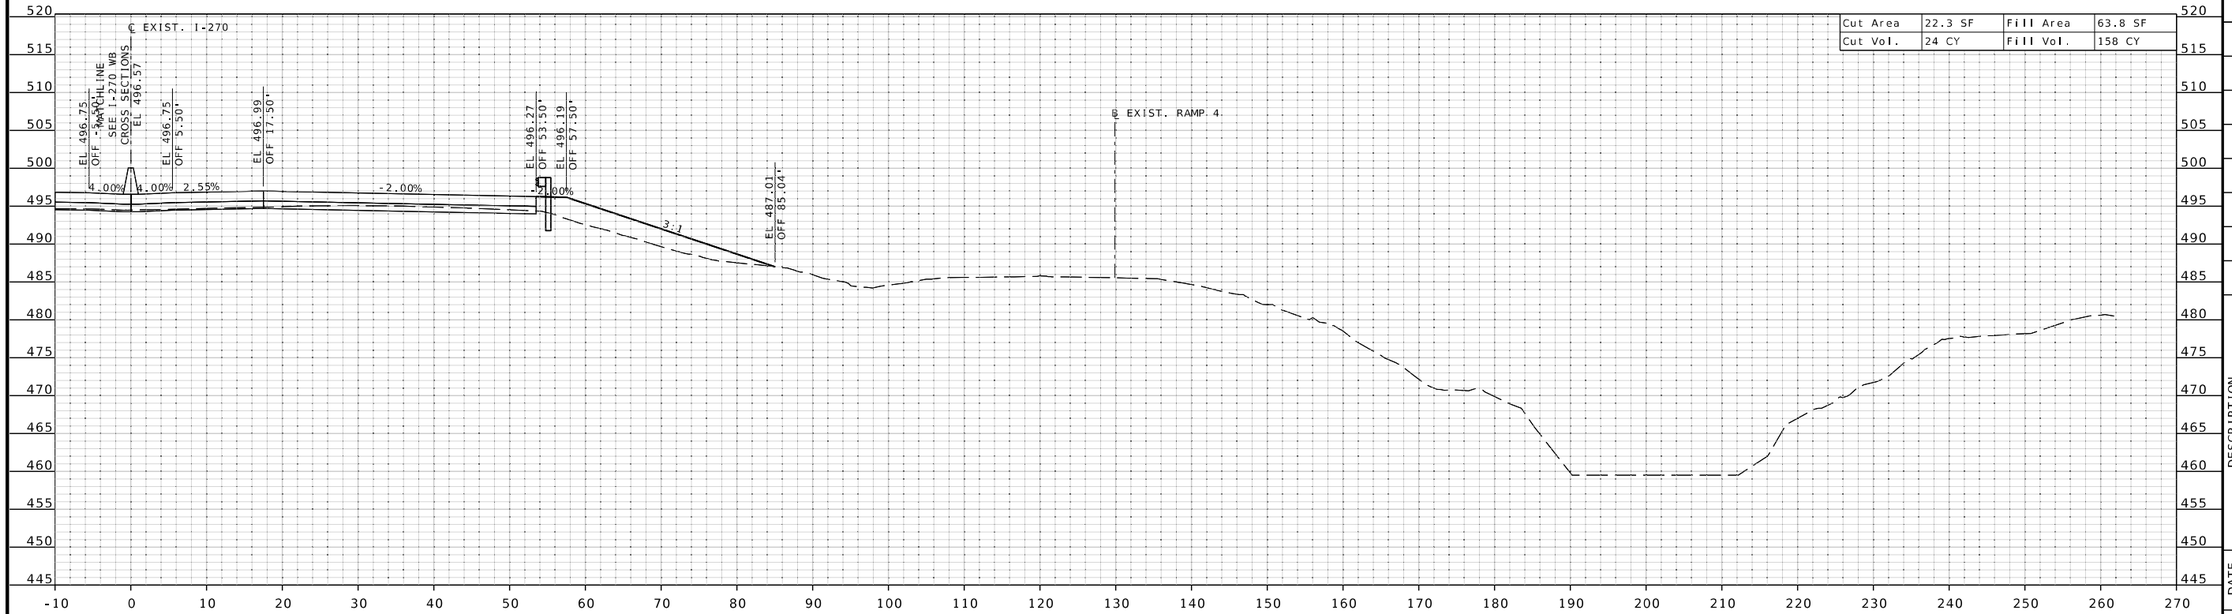

STA 664+00.00 R3

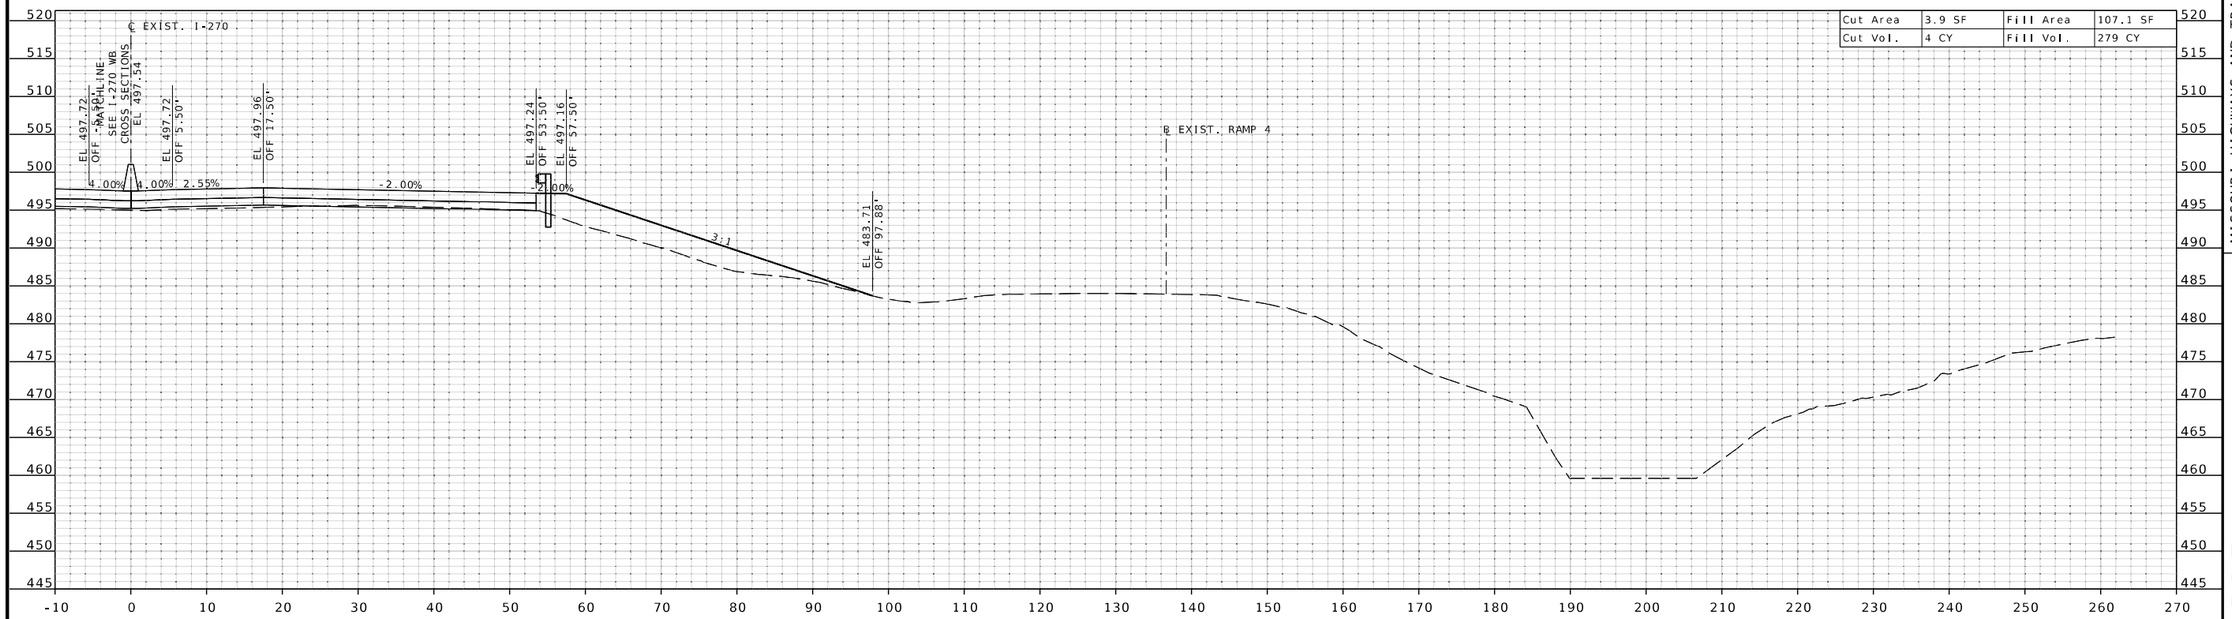

STA 663+50.00 R3

THIS SHEET HAS BEEN SIGNED, SEALED, AND DATED ELECTRONICALLY.

EUGENE LOUIS KUEKKER JR. NUMBER PE-2010009912 PROFESSIONAL ENGINEER STATE OF MISSOURI

DATE PREPARED 3/25/2026

ROUTE I-270 | STATE MO

DISTRICT SL | SHEET NO. XS-48

COUNTY ST. LOUIS

JOB NO. JSL0021

CONTRACT ID.

PROJECT NO.

BRIDGE NO.

DESCRIPTION	DATE

MISSOURI HIGHWAYS AND TRANSPORTATION COMMISSION

105 WEST CAPITOL
JEFFERSON CITY, MO 65102
1-888-ASK-MODOT (1-888-275-6636)

HDR Engineering, Inc.
1001 Highlands Plaza Drive
Suite 200
St. Louis, MO 63110-1337
314-425-8300
Certificate of Authority: 000856

IF A SEAL IS PRESENT ON THIS SHEET IT HAS BEEN ELECTRONICALLY SEALED AND DATED.

c:\pwworking\central01\d4499290\XS_Eastbound_JSL0021.dgn 1:58:46 PM 3/25/2026

℄ EXIST. I-270 EB SHEET 48 OF 57

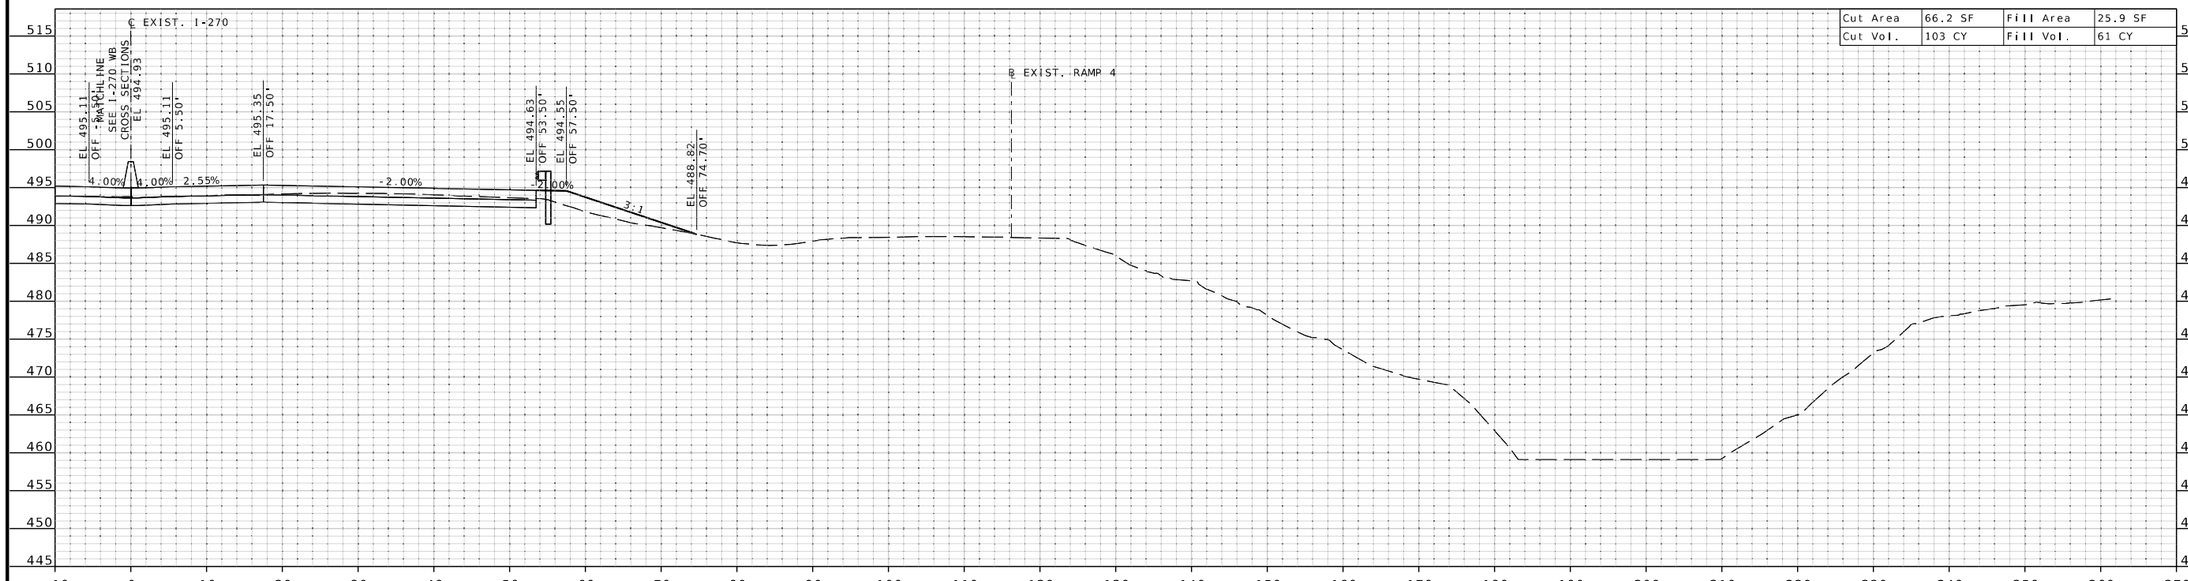

STA 665+00.00 R3

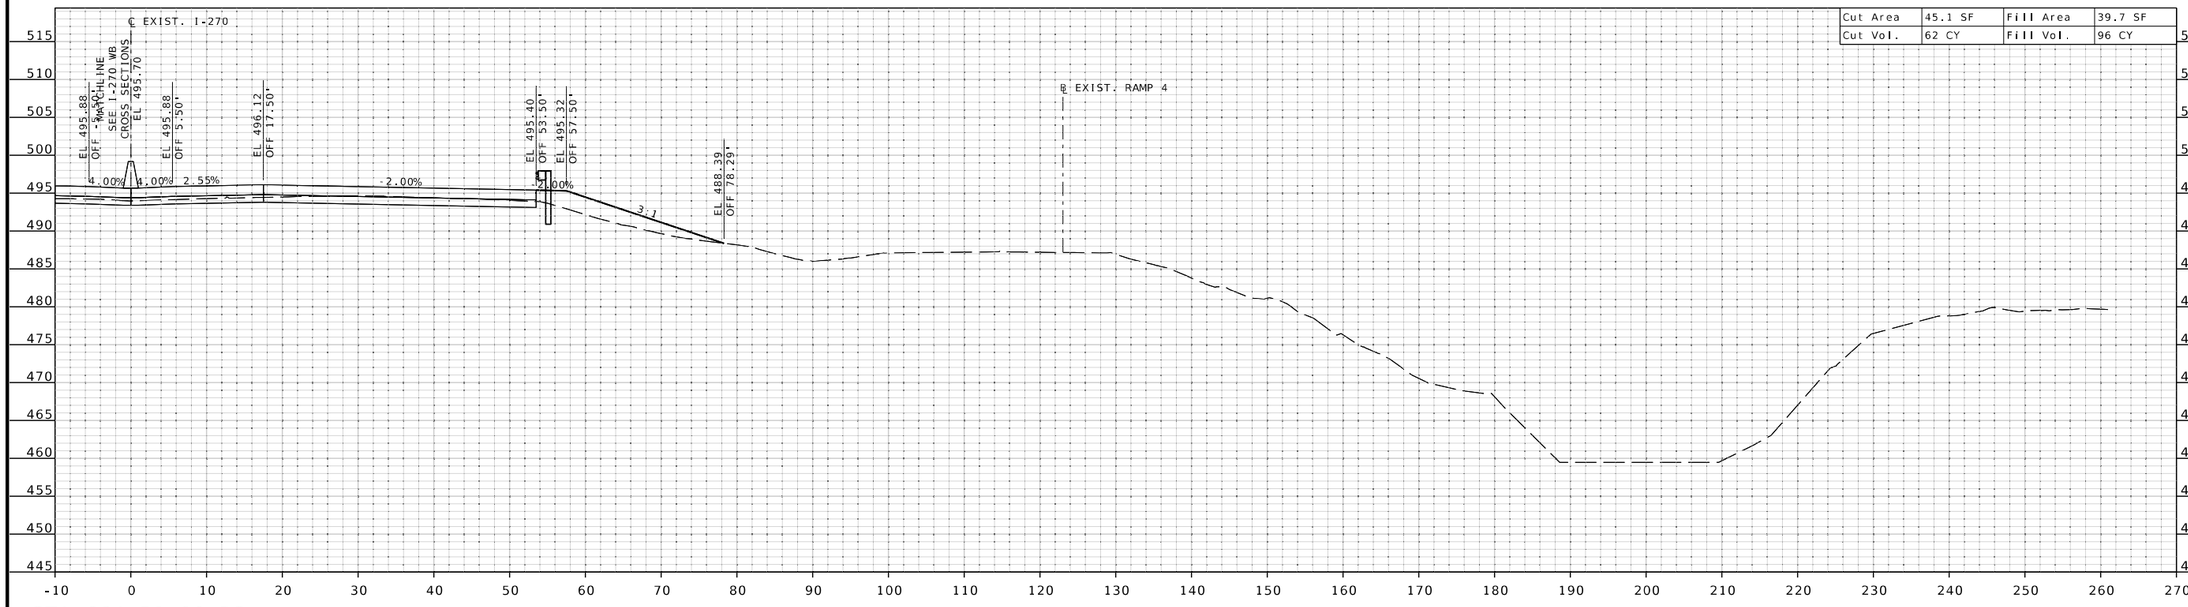

STA 664+50.00 R3

IF A SEAL IS PRESENT ON THIS SHEET IT HAS BEEN ELECTRONICALLY SEALED AND DATED.

STATE OF MISSOURI
EUGENE LOUIS KUEKKER JR.
NUMBER PE-2011000912
PROFESSIONAL ENGINEER

THIS SHEET HAS BEEN SIGNED, SEALED, AND DATED ELECTRONICALLY.

DATE PREPARED
3/25/2026

ROUTE	STATE
I-270	MO
DISTRICT	SHEET NO.
SL	XS-49

COUNTY
ST. LOUIS

JOB NO.
JSL0021

CONTRACT ID.

PROJECT NO.

BRIDGE NO.

DESCRIPTION	DATE

MISSOURI HIGHWAYS AND TRANSPORTATION COMMISSION

105 WEST CAPITOL
JEFFERSON CITY, MO 65102
1-888-ASK-MODOT (1-888-275-6636)

HDR Engineering, Inc.
1001 Highlands Plaza Drive
Suite 200
St. Louis, MO 63110-1337
314-425-8300
Certificate of Authority: 000856

c:\pwworking\central01\d4499290\XS_Eastbound_JSL0021.dgn 1:58:49 PM 3/25/2026

℄ EXIST. I-270 EB SHEET 49 OF 57

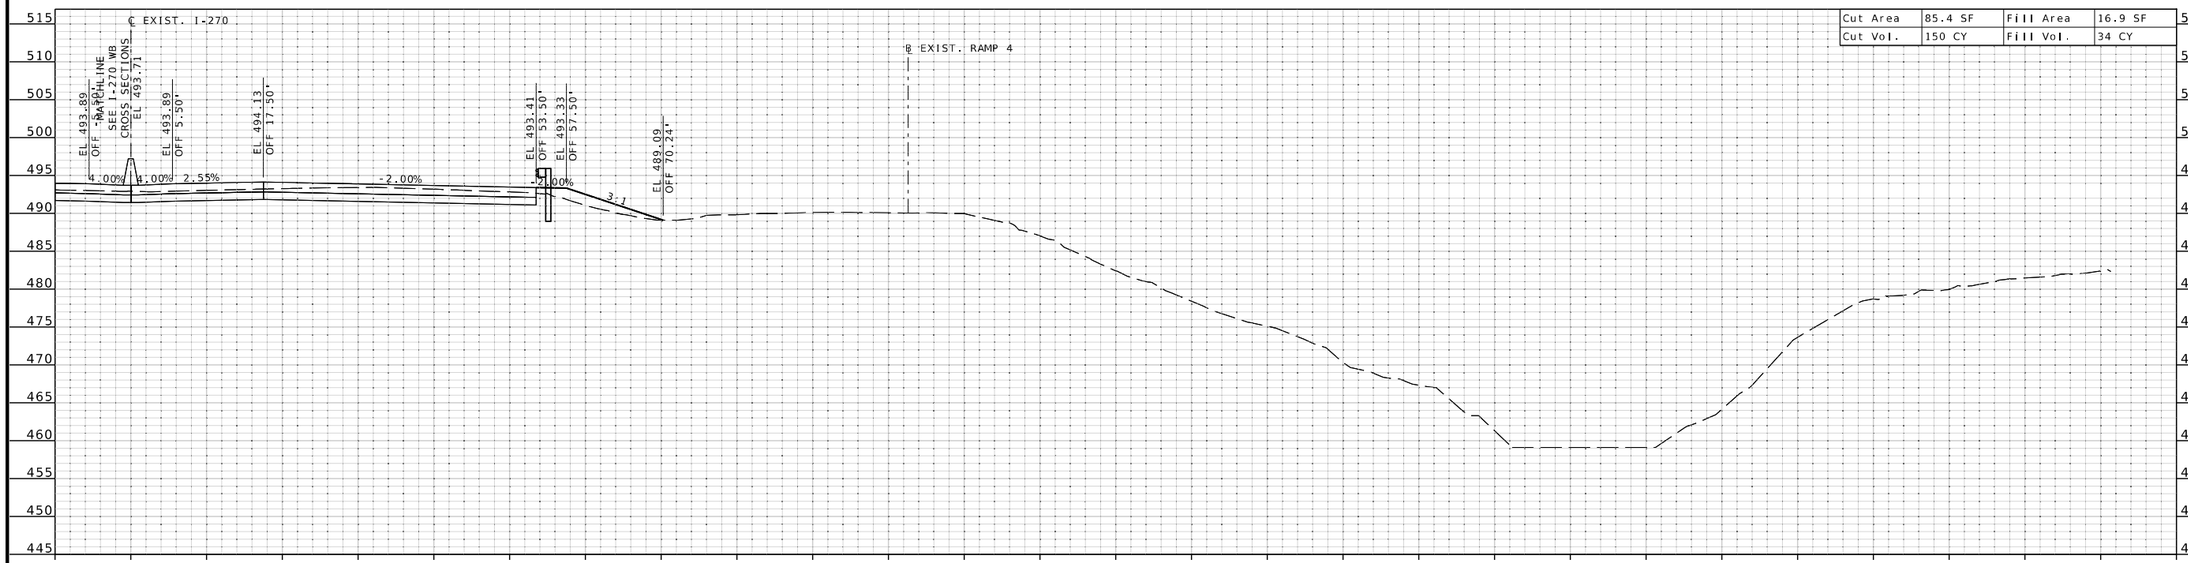

STA 666+00.00 R3

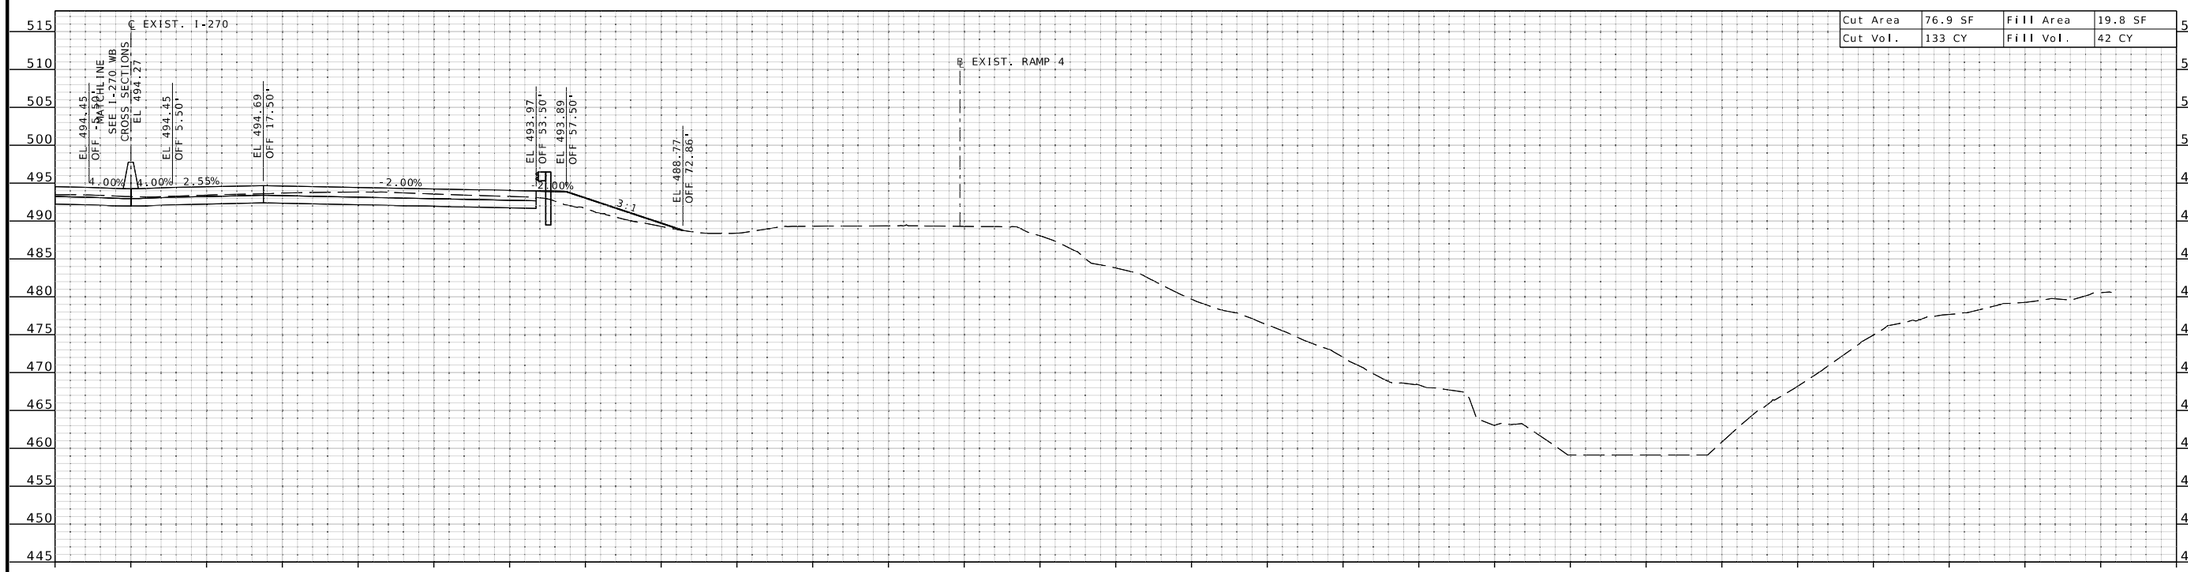

STA 665+50.00 R3

THIS SHEET HAS BEEN SIGNED, SEALED, AND DATED ELECTRONICALLY.

DATE PREPARED
3/25/2026

ROUTE	STATE
I-270	MO
DISTRICT	SHEET NO.
SL	XS-50

COUNTY
ST. LOUIS

JOB NO.
JSL0021

CONTRACT ID.

PROJECT NO.

BRIDGE NO.

DESCRIPTION	DATE

IF A SEAL IS PRESENT ON THIS SHEET IT HAS BEEN ELECTRONICALLY SEALED AND DATED.

MISSOURI HIGHWAYS AND TRANSPORTATION COMMISSION

105 WEST CAPITOL
JEFFERSON CITY, MO 65102
1-888-ASK-MODOT (1-888-275-6636)

HDR Engineering, Inc.
1001 Highlands Plaza Drive
Suite 200
St. Louis, MO 63110-1337
314-425-8300
Certificate of Authority: 000856

c:\pwworking\central01\d4499290\XS_Eastbound_JSL0021.dgn 1:58:52 PM 3/25/2026

℄ EXIST. I-270 EB SHEET 50 OF 57

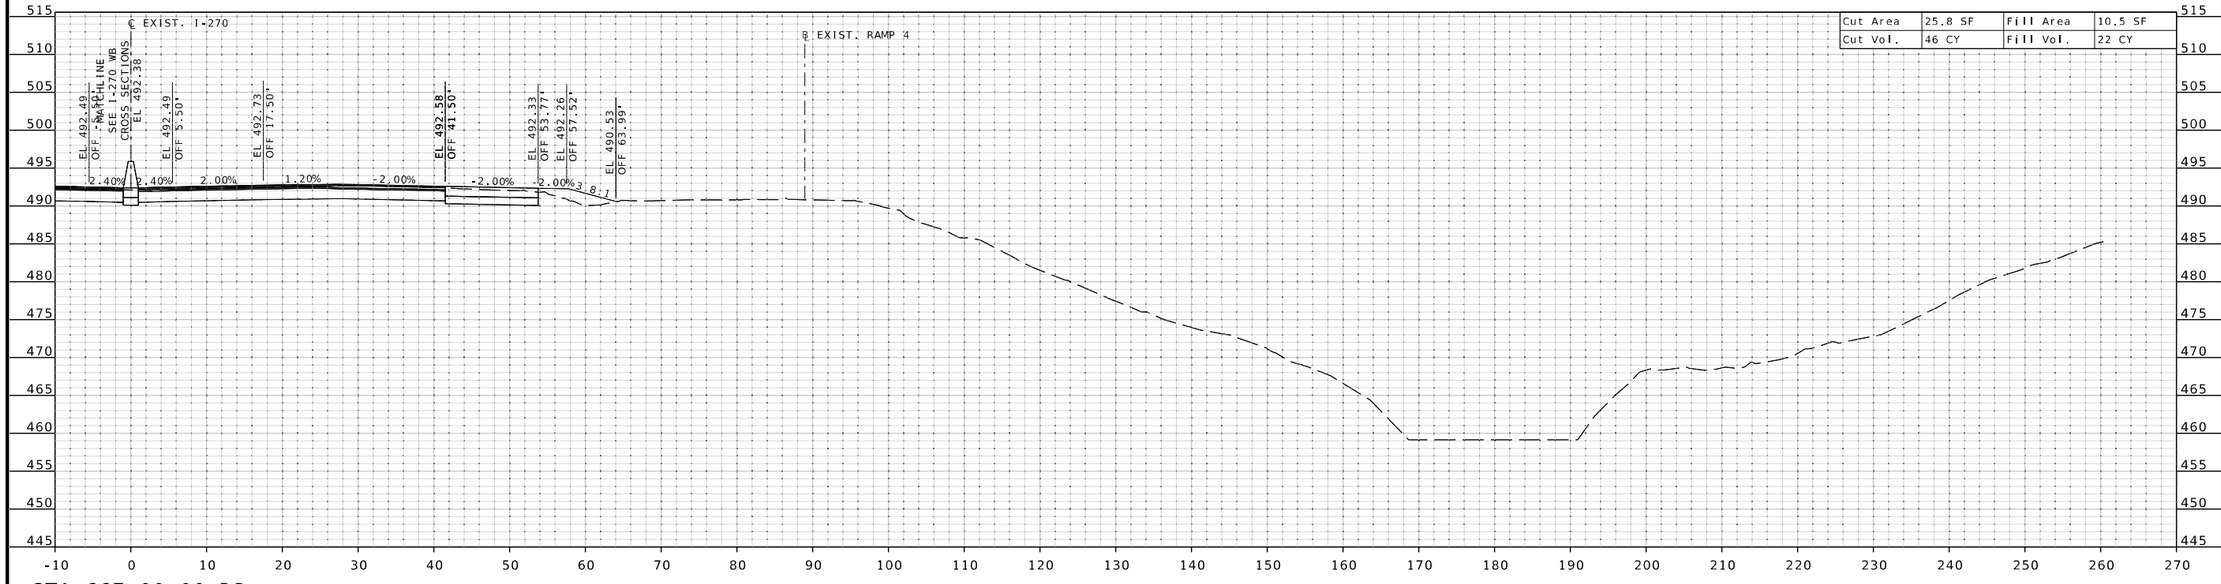

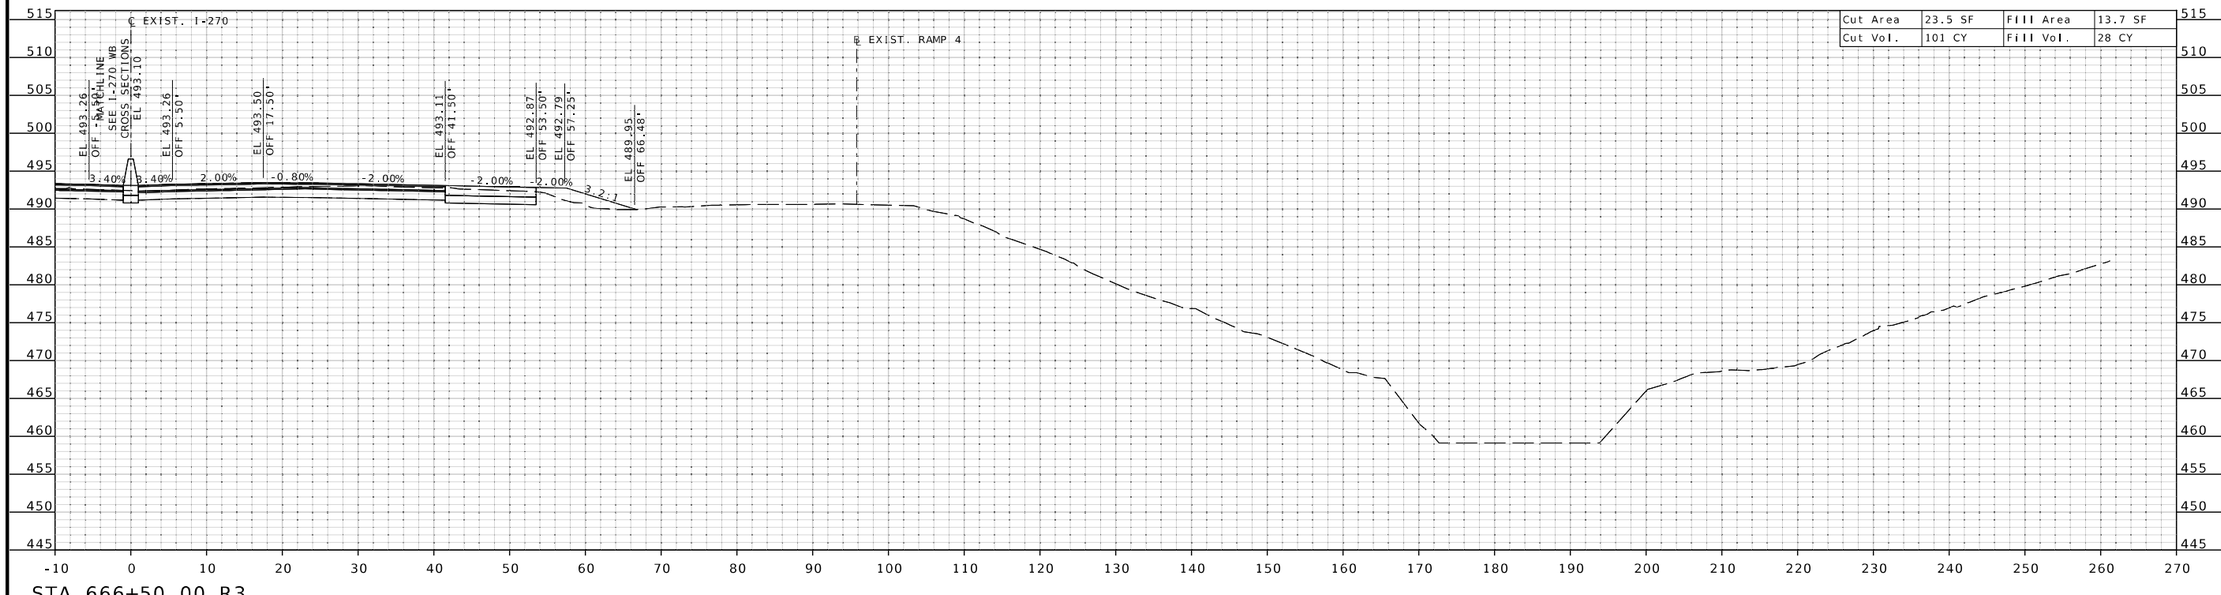

STATE OF MISSOURI
EUGENE LOUIS KUEKKER JR.
NUMBER PE-2011000912
PROFESSIONAL ENGINEER

THIS SHEET HAS BEEN SIGNED, SEALED, AND DATED ELECTRONICALLY.

IF A SEAL IS PRESENT ON THIS SHEET IT HAS BEEN ELECTRONICALLY SEALED AND DATED.

DATE PREPARED
3/25/2026

ROUTE	STATE
I-270	MO
DISTRICT	SHEET NO.
SL	XS-51

COUNTY
ST. LOUIS

JOB NO.
JSL0021

CONTRACT ID.

PROJECT NO.

BRIDGE NO.

DATE	DESCRIPTION

MISSOURI HIGHWAYS AND TRANSPORTATION COMMISSION

105 WEST CAPITOL
JEFFERSON CITY, MO 65102
1-888-ASK-MODOT (1-888-275-6636)

HDR Engineering, Inc.
1001 Highlands Plaza Drive
Suite 200
St. Louis, MO 63110-1337
314-425-8300
Certificate of Authority: 000856

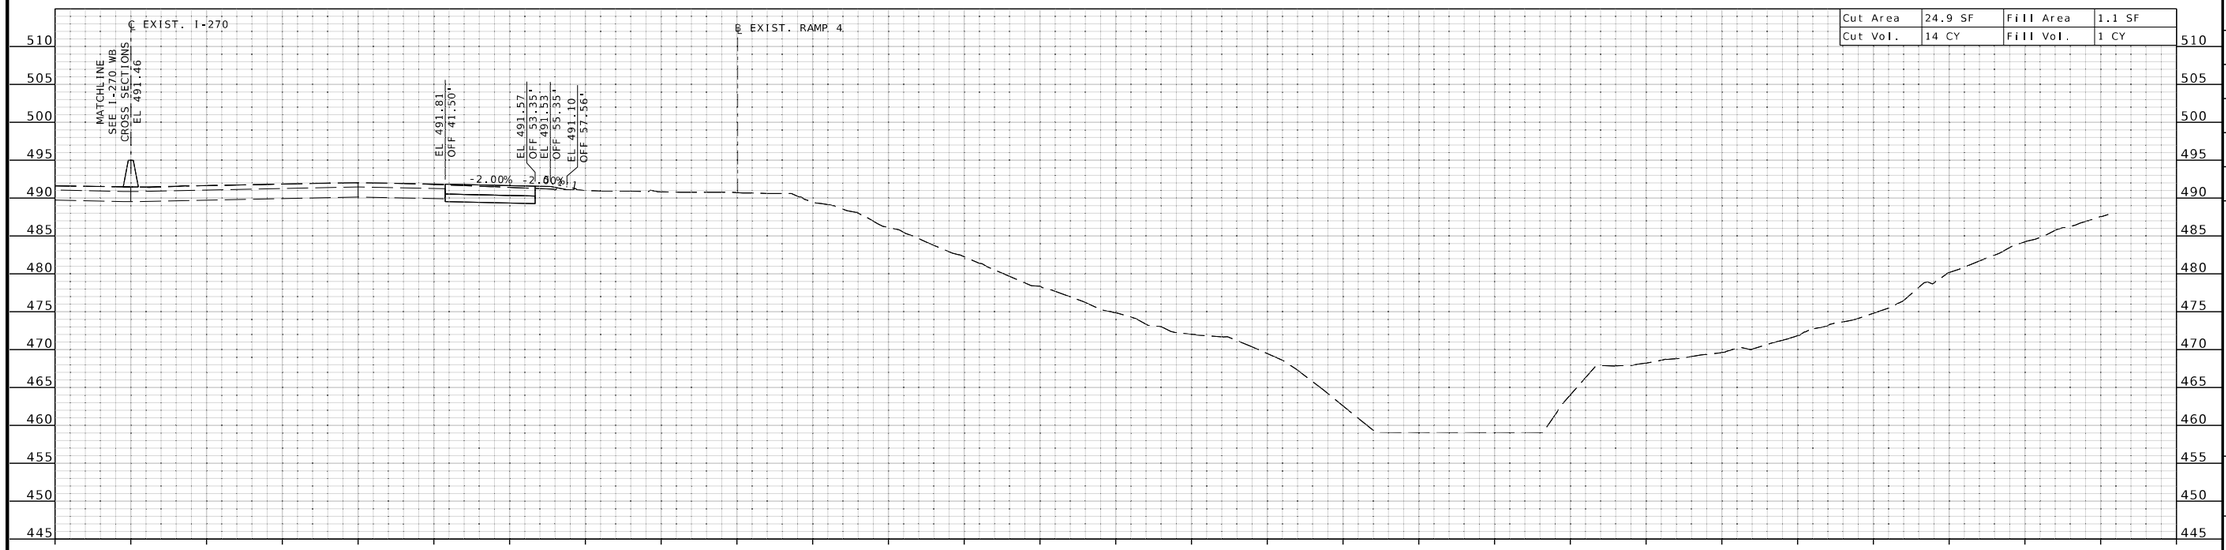

STA 667+65.00 R3
BEGIN EARTHWORK EXCEPTION

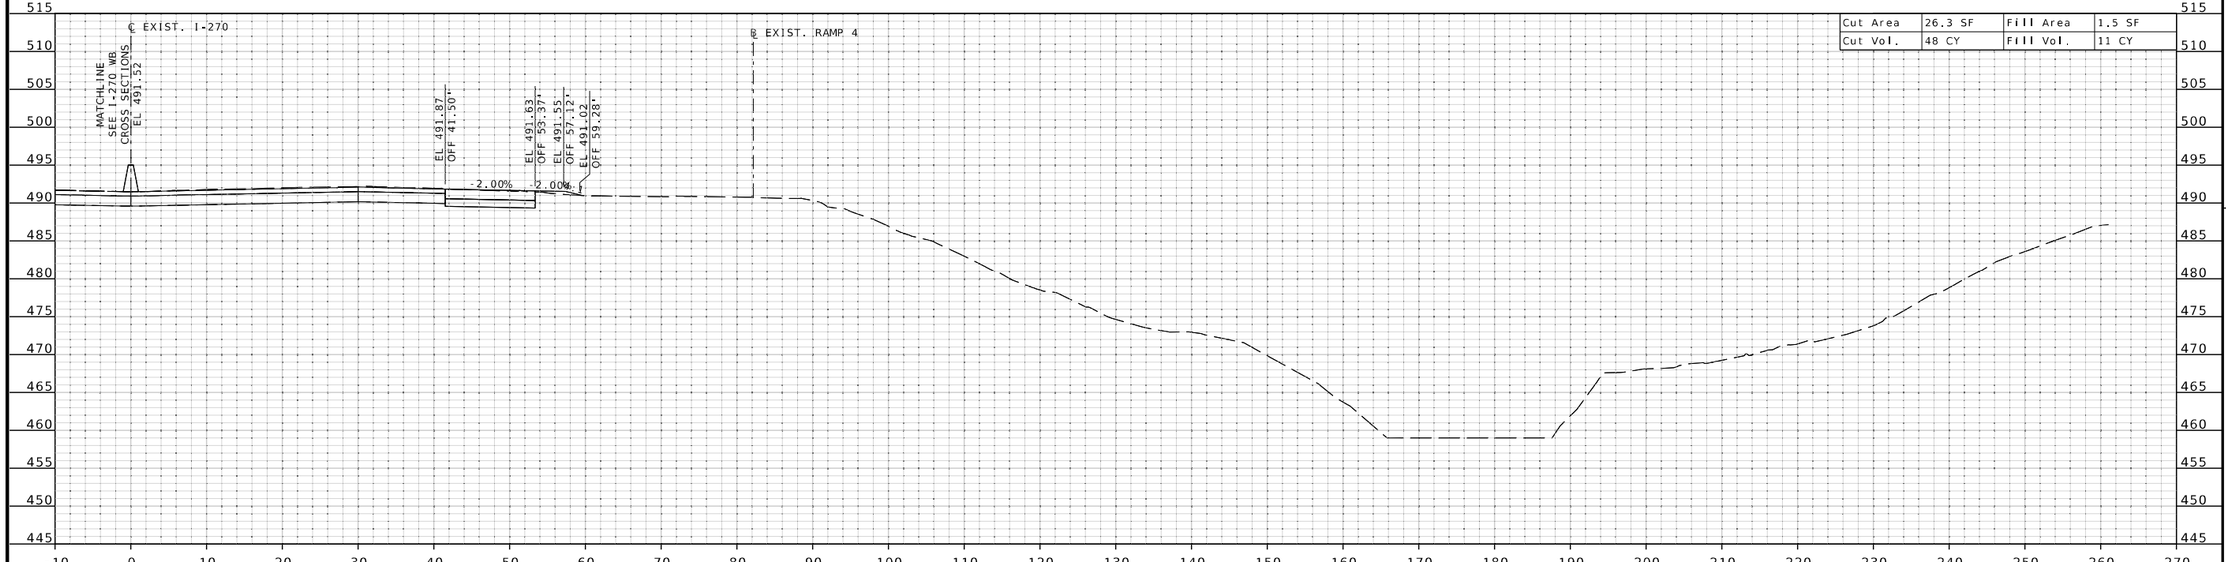

STA 667+50.00 R3

STATE OF MISSOURI
EUGENE LOUIS KUEKKER JR.
NUMBER PE-2011000912
PROFESSIONAL ENGINEER

THIS SHEET HAS BEEN SIGNED, SEALED, AND DATED ELECTRONICALLY.

DATE PREPARED
3/25/2026

ROUTE	STATE
I-270	MO

DISTRICT	SHEET NO.
SL	XS-52

COUNTY
ST. LOUIS

JOB NO.
JSL0021

CONTRACT ID.

PROJECT NO.

BRIDGE NO.

DESCRIPTION	DATE

IF A SEAL IS PRESENT ON THIS SHEET IT HAS BEEN ELECTRONICALLY SEALED AND DATED.

MISSOURI HIGHWAYS AND TRANSPORTATION COMMISSION

105 WEST CAPITOL
JEFFERSON CITY, MO 65102
1-888-ASK-MODOT (1-888-275-6636)

HDR Engineering, Inc.
1001 Highlands Plaza Drive
Suite 200
St. Louis, MO 63110-1337
314-425-8300
Certificate of Authority: 000856

℄ EXIST. I-270 EB SHEET 52 OF 57

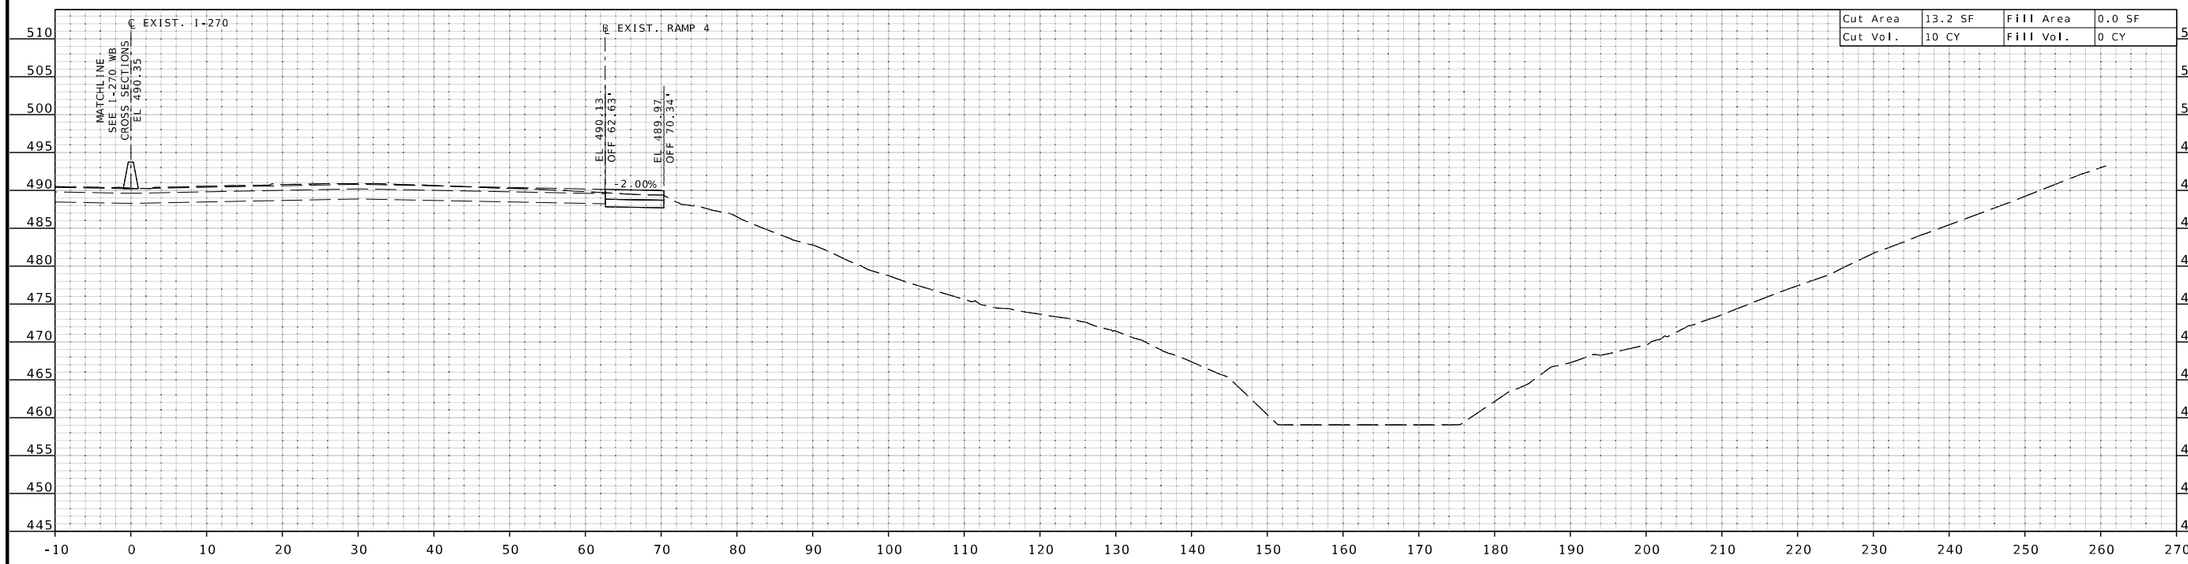

STA 669+00.00 R3

STA 668+80.00 R3
END EARTHWORK EXCEPTION

STATE OF MISSOURI
EUGENE LOUIS KUEKKER JR.
NUMBER PE-2011000912
PROFESSIONAL ENGINEER

THIS SHEET HAS BEEN SIGNED, SEALED, AND DATED ELECTRONICALLY.

DATE PREPARED
3/25/2026

ROUTE	STATE
I-270	MO

DISTRICT	SHEET NO.
SL	XS-53

COUNTY
ST. LOUIS

JOB NO.
JSL0021

CONTRACT ID.

PROJECT NO.

BRIDGE NO.

DESCRIPTION	DATE

IF A SEAL IS PRESENT ON THIS SHEET IT HAS BEEN ELECTRONICALLY SEALED AND DATED.

MISSOURI HIGHWAYS AND TRANSPORTATION COMMISSION

105 WEST CAPITOL
JEFFERSON CITY, MO 65102
1-888-ASK-MODOT (1-888-275-6636)

HDR Engineering, Inc.
1001 Highlands Plaza Drive
Suite 200
St. Louis, MO 63110-1337
314-425-8300
Certificate of Authority: 000856

℄ EXIST. I-270 EB SHEET 53 OF 57

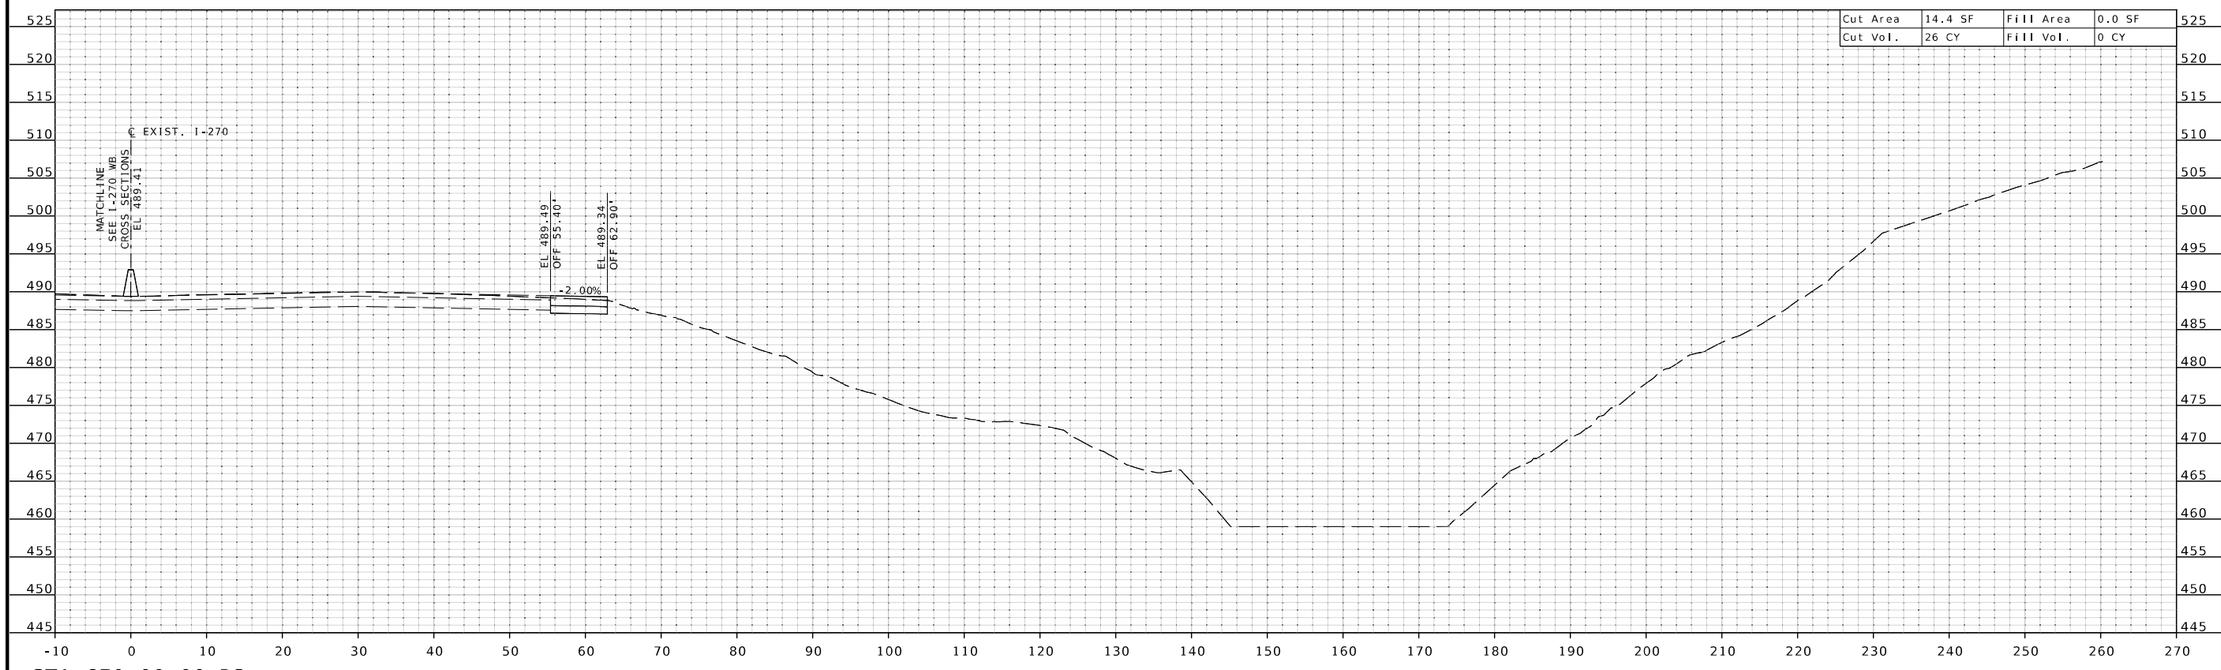

STA 670+00.00 R3

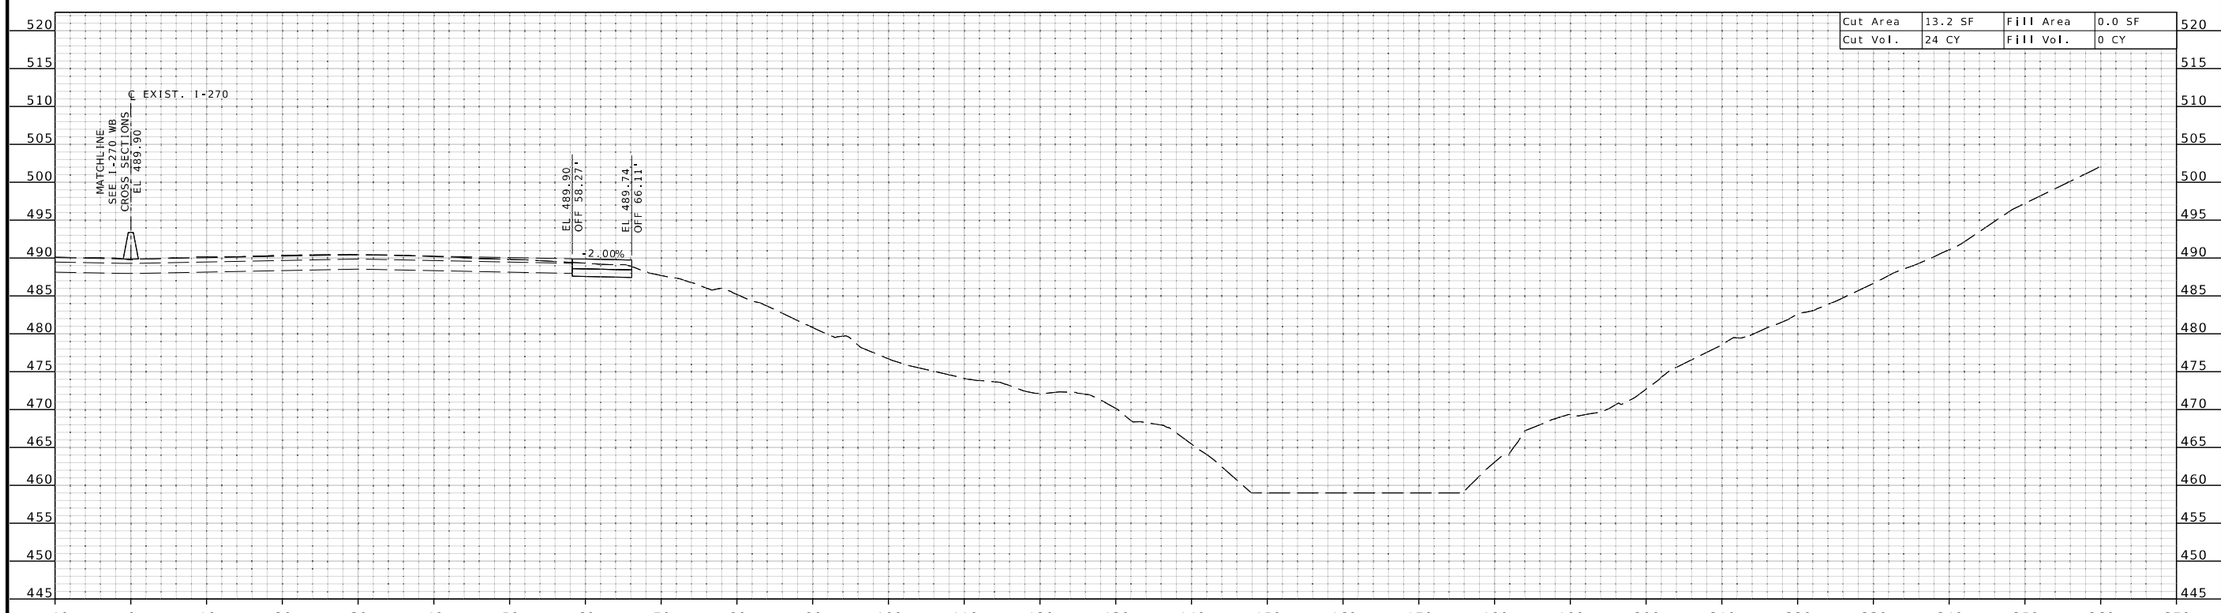

STA 669+50.00 R3

STATE OF MISSOURI
EUGENE LOUIS KUEKER JR.
NUMBER PE-2011000912
PROFESSIONAL ENGINEER

THIS SHEET HAS BEEN SIGNED, SEALED, AND DATED ELECTRONICALLY.

IF A SEAL IS PRESENT ON THIS SHEET IT HAS BEEN ELECTRONICALLY SEALED AND DATED.

DATE PREPARED 3/25/2026

ROUTE	STATE
I-270	MO
DISTRICT	SHEET NO.
SL	XS-54

COUNTY: ST. LOUIS

JOB NO. JSL0021

CONTRACT ID.

PROJECT NO.

BRIDGE NO.

DESCRIPTION	DATE

MISSOURI HIGHWAYS AND TRANSPORTATION COMMISSION

105 WEST CAPITOL
JEFFERSON CITY, MO 65102
1-888-ASK-MODOT (1-888-275-6636)

HDR Engineering, Inc.
1001 Highlands Plaza Drive
Suite 200
St. Louis, MO 63110-1337
314-425-8300
Certificate of Authority: 000856

c:\pwworking\central01\d4499290\XS_Eastbound_JSL0021.dgn 1:59:03 PM 3/25/2026

℄ EXIST. I-270 EB SHEET 54 OF 57

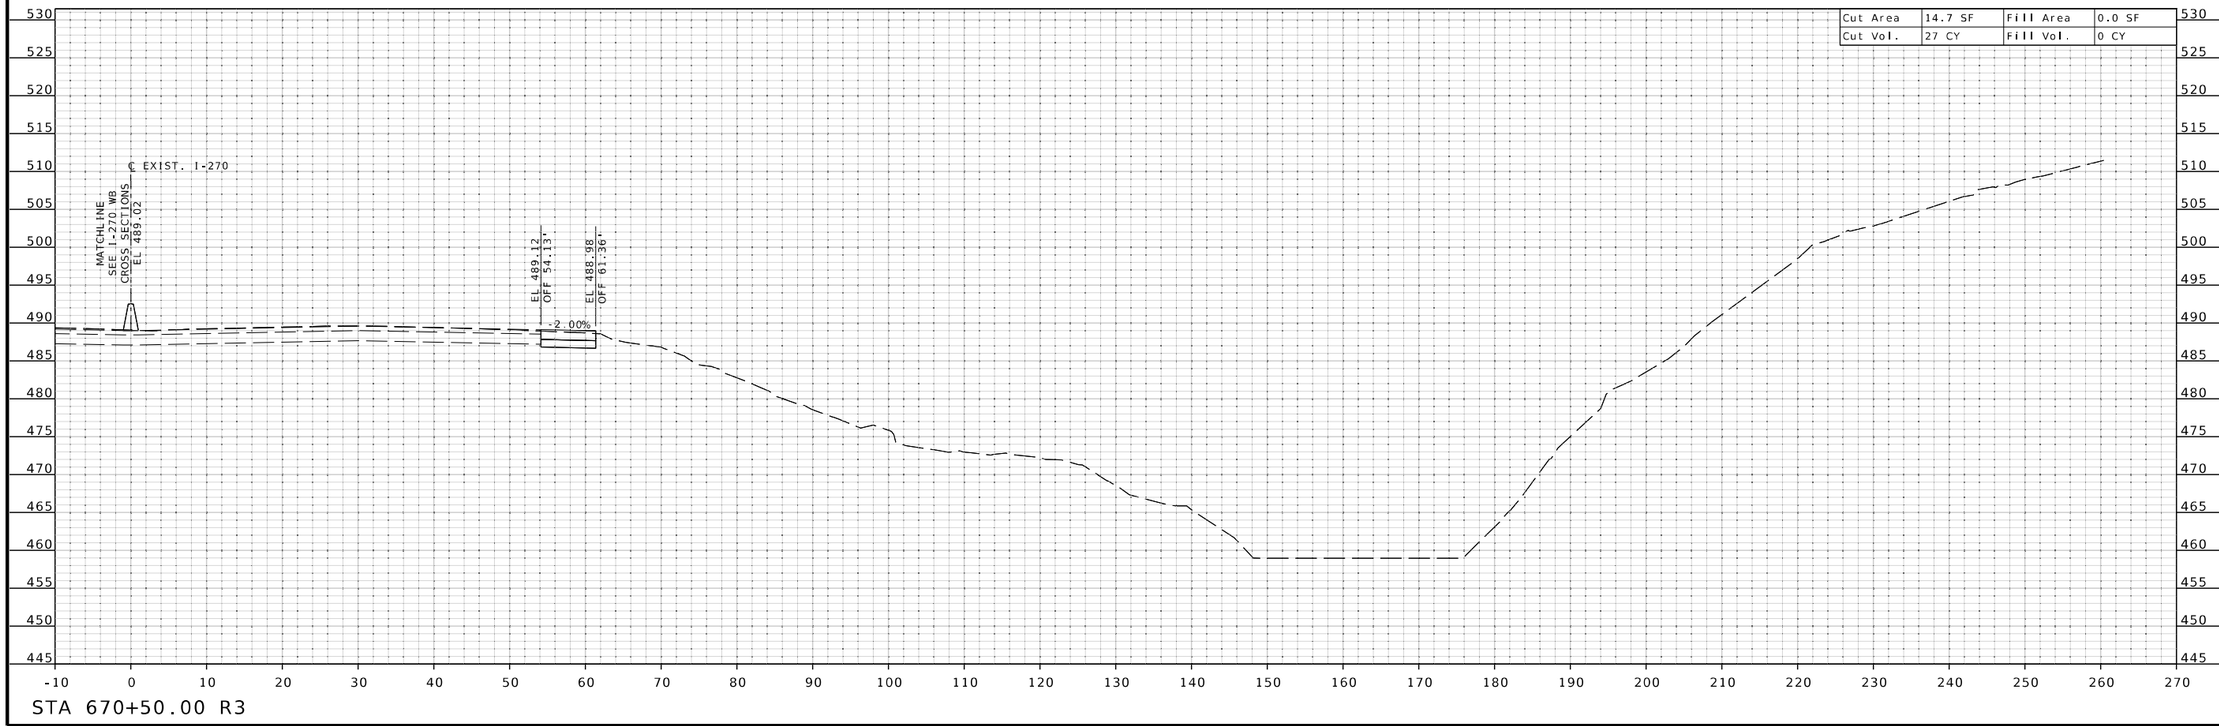

STA 670+50.00 R3

STATE OF MISSOURI
EUGENE LOUIS KUEKKER JR.
NUMBER PE-2011009912
PROFESSIONAL ENGINEER

THIS SHEET HAS BEEN SIGNED, SEALED, AND DATED ELECTRONICALLY.

DATE PREPARED 3/25/2026

ROUTE	STATE
I-270	MO
DISTRICT	SHEET NO.
SL	XS-55

COUNTY: ST. LOUIS

JOB NO. JSL0021

CONTRACT ID.

PROJECT NO.

BRIDGE NO.

DESCRIPTION	DATE

IF A SEAL IS PRESENT ON THIS SHEET IT HAS BEEN ELECTRONICALLY SEALED AND DATED.

MISSOURI HIGHWAYS AND TRANSPORTATION COMMISSION

105 WEST CAPITOL
JEFFERSON CITY, MO 65102
1-888-ASK-MODOT (1-888-275-6636)

HDR Engineering, Inc.
1001 Highlands Plaza Drive
Suite 200
St. Louis, MO 63110-1337
314-425-8300
Certificate of Authority: 000856

c:\pwworking\central01\d4499290\XS_Eastbound_JSL0021.dgn 1:59:05 PM 3/25/2026

℄ EXIST. I-270 EB SHEET 55 OF 57

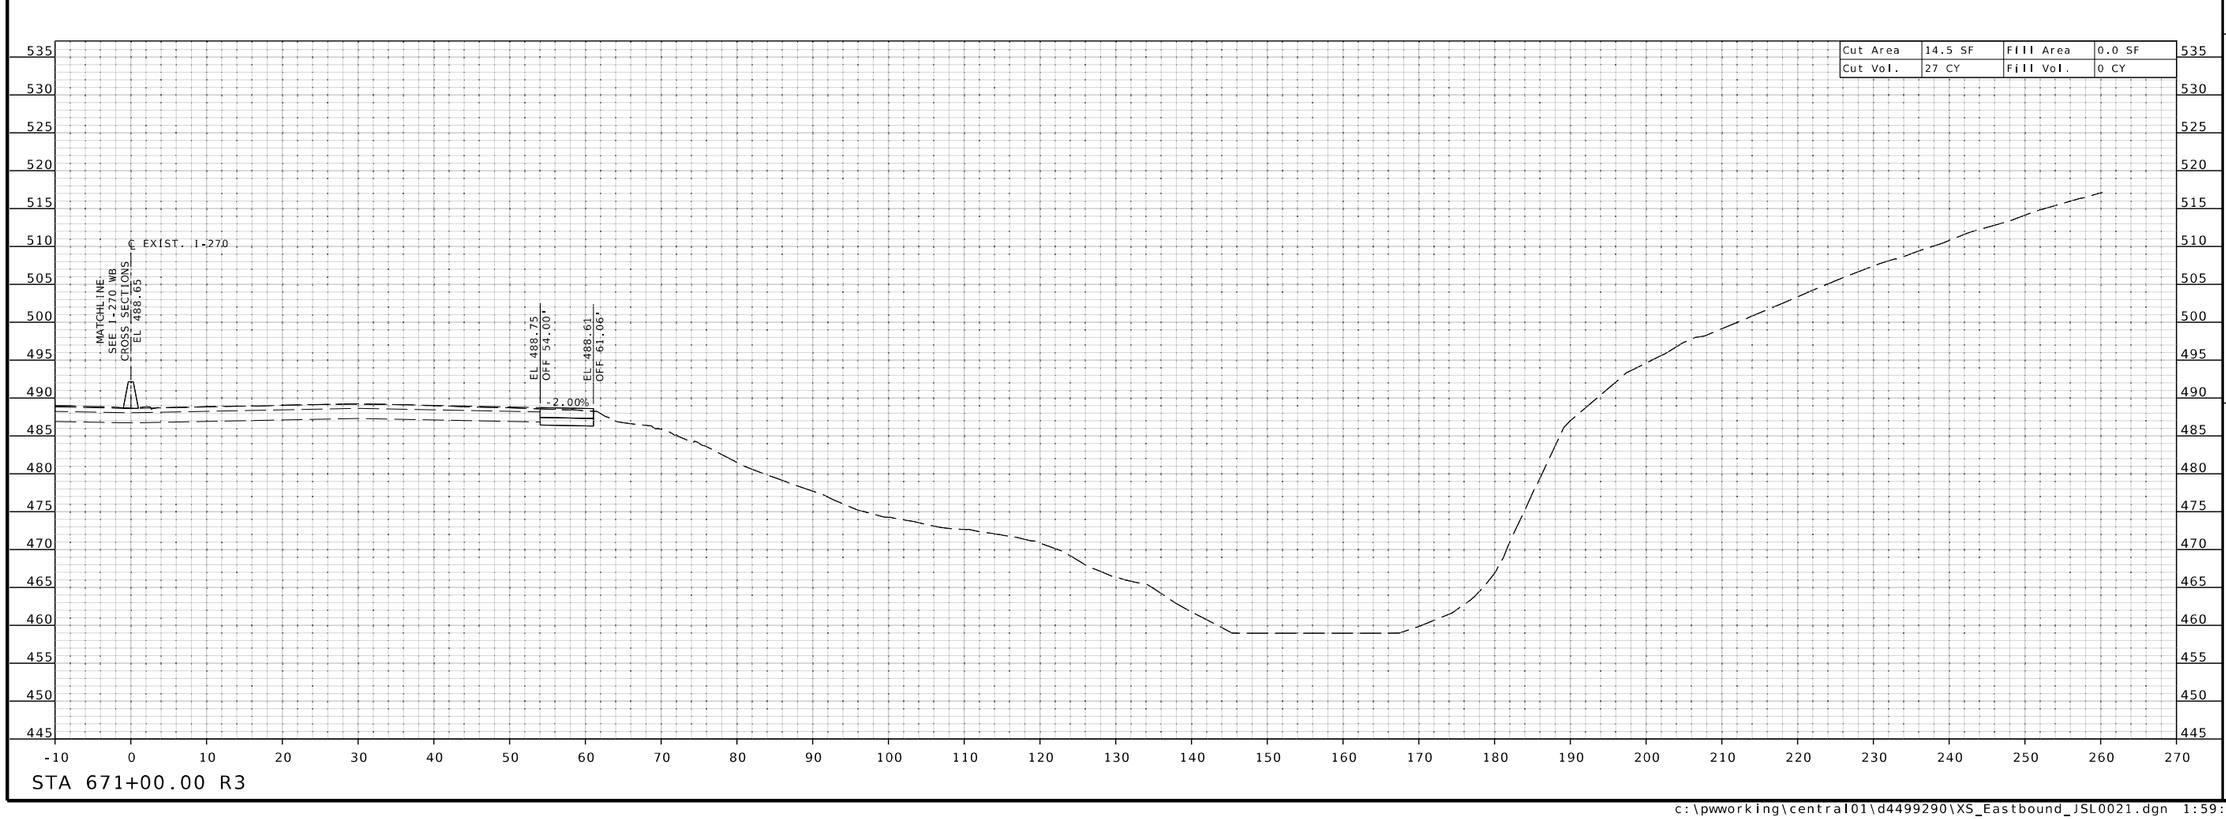

STATE OF MISSOURI
EUGENE LOUIS KUEKKER JR.
NUMBER PE-2011009912
PROFESSIONAL ENGINEER

THIS SHEET HAS BEEN SIGNED, SEALED, AND DATED ELECTRONICALLY.

DATE PREPARED 3/25/2026

ROUTE	STATE
I-270	MO

DISTRICT	SHEET NO.
SL	XS-56

COUNTY: ST. LOUIS

JOB NO.: JSL0021

CONTRACT ID.:

PROJECT NO.:

BRIDGE NO.:

DATE	DESCRIPTION

IF A SEAL IS PRESENT ON THIS SHEET IT HAS BEEN ELECTRONICALLY SEALED AND DATED.

MISSOURI HIGHWAYS AND TRANSPORTATION COMMISSION

105 WEST CAPITOL
JEFFERSON CITY, MO 65102
1-888-ASK-MODOT (1-888-275-6636)

HDR Engineering, Inc.
1001 Highlands Plaza Drive
Suite 200
St. Louis, MO 63110-1337
314-425-8300
Certificate of Authority: 000856

c:\pwworking\central01\d4499290\XS_Eastbound_JSL0021.dgn 1:59:06 PM 3/25/2026

℄ EXIST. I-270 EB SHEET 56 OF 57

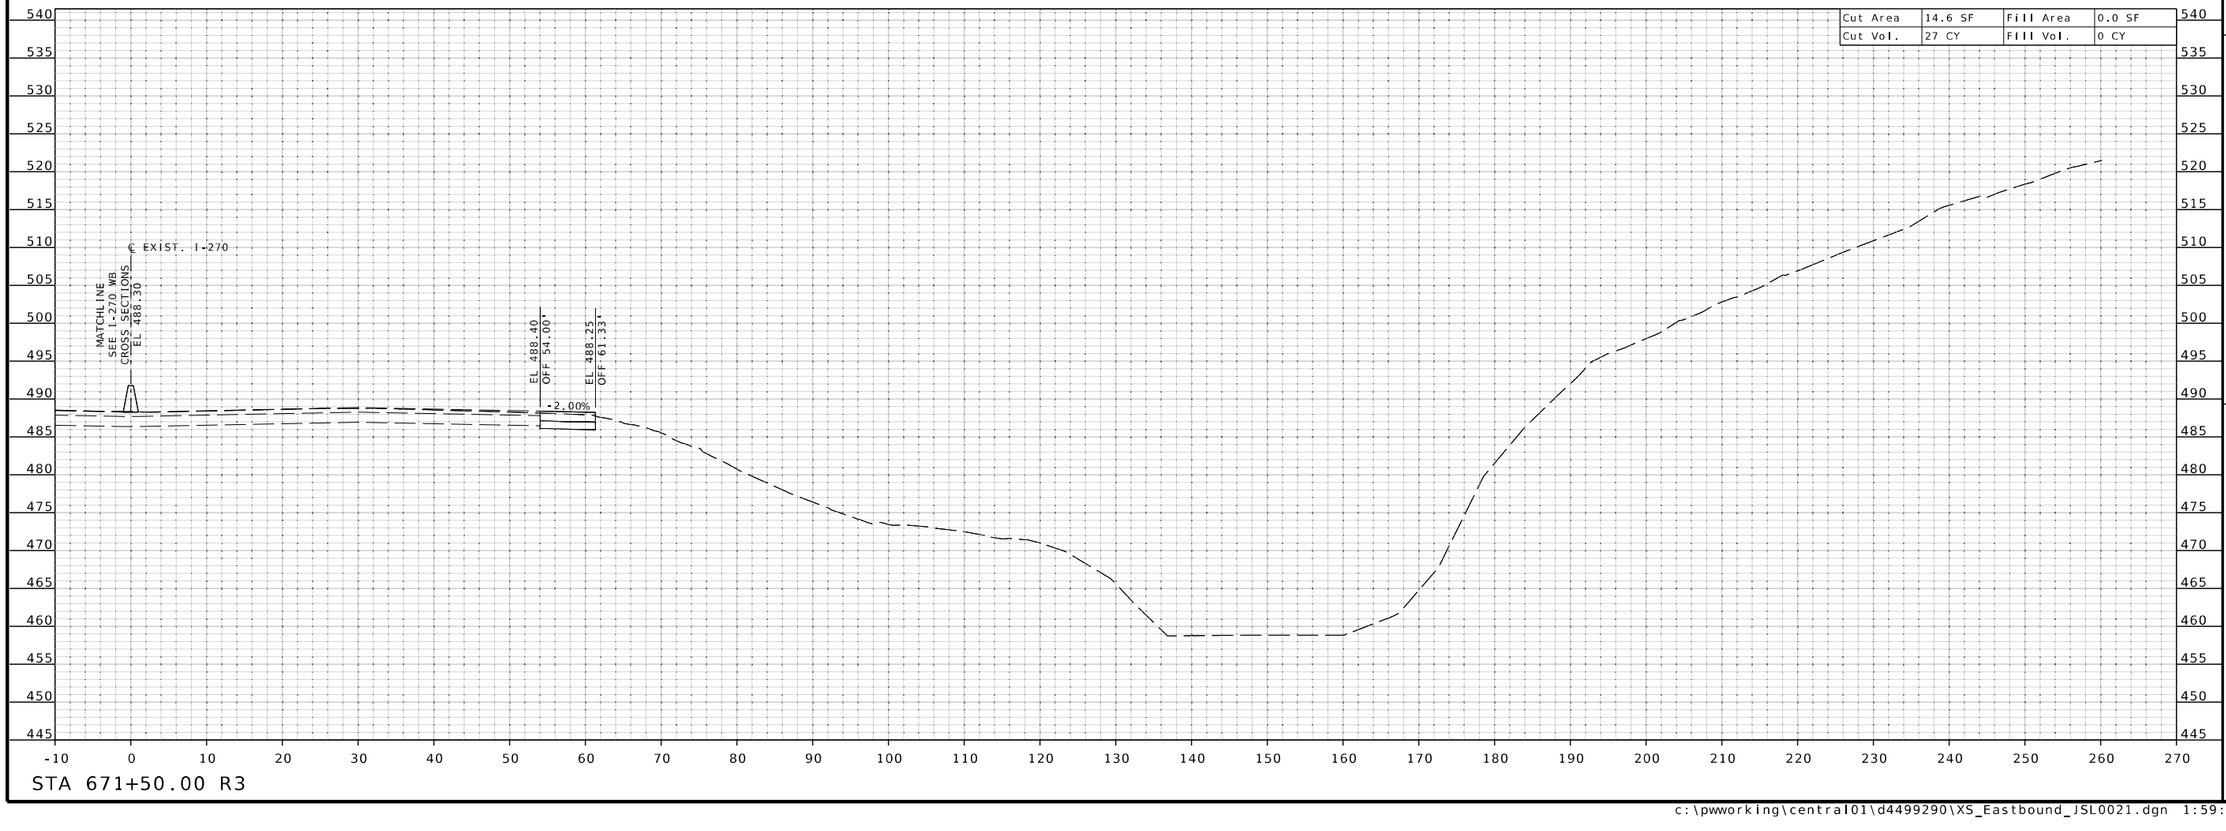

STA 671+50.00 R3

THIS SHEET HAS BEEN SIGNED, SEALED, AND DATED ELECTRONICALLY.

STATE OF MISSOURI
EUGENE LOUIS KUEKKER JR.
NUMBER PE-2011009912
PROFESSIONAL ENGINEER

DATE PREPARED
3/25/2026

ROUTE	STATE
I-270	MO

DISTRICT	SHEET NO.
SL	XS-57

COUNTY
ST. LOUIS

JOB NO.
JSL0021

CONTRACT ID.

PROJECT NO.

BRIDGE NO.

DATE	DESCRIPTION

IF A SEAL IS PRESENT ON THIS SHEET IT HAS BEEN ELECTRONICALLY SEALED AND DATED.

MISSOURI HIGHWAYS AND TRANSPORTATION COMMISSION

105 WEST CAPITOL
JEFFERSON CITY, MO 65102
1-888-ASK-MODOT (1-888-275-6636)

HDR Engineering, Inc.
1001 Highlands Plaza Drive
Suite 200
St. Louis, MO 63110-1337
314-425-8300
Certificate of Authority: 000856

℄ EXIST. I-270 EB SHEET 57 OF 57

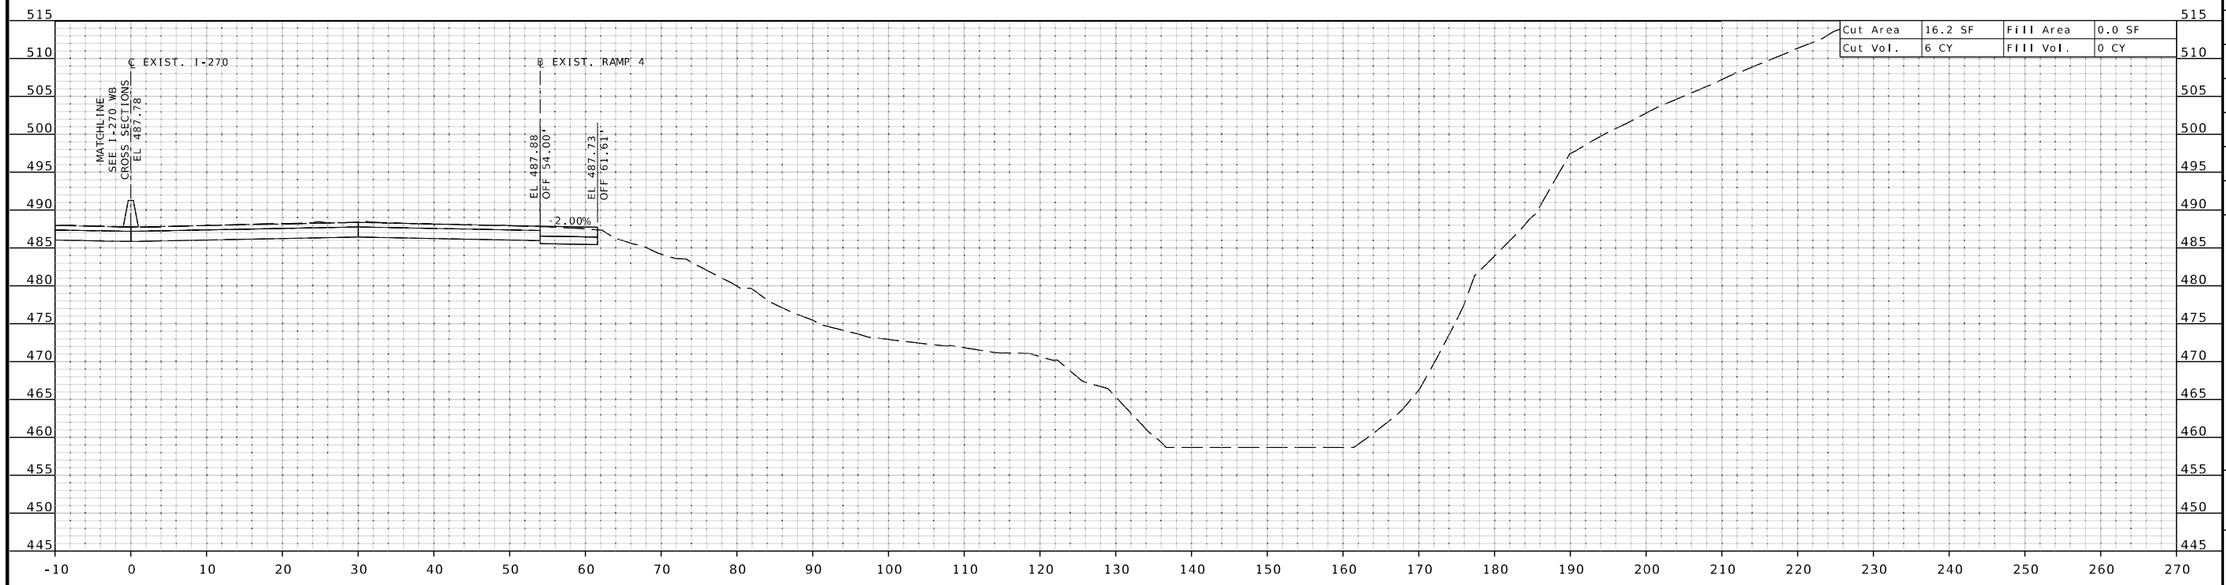

STA 672+10.00 R3

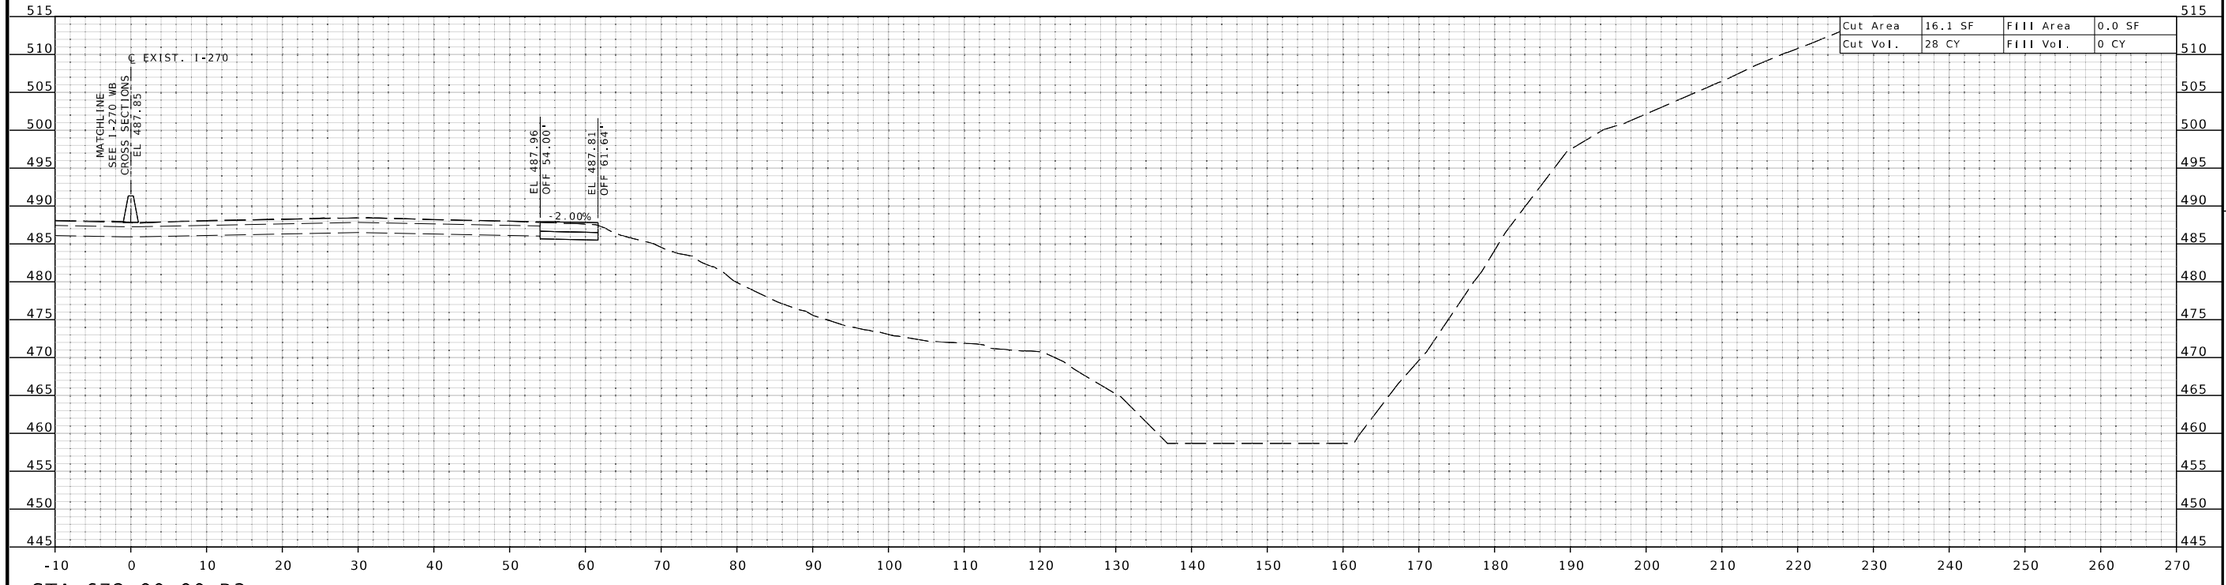

STA 672+00.00 R3

THIS SHEET HAS BEEN SIGNED, SEALED, AND DATED ELECTRONICALLY.

STATE OF MISSOURI
EUGENE LOUIS KUEKKER JR.
NUMBER PE-2011000912
PROFESSIONAL ENGINEER

DATE PREPARED
3/25/2026

ROUTE	STATE
I-270	MO

DISTRICT	SHEET NO.
SL	XS-58

COUNTY
ST. LOUIS

JOB NO.
JSL0021

CONTRACT ID.

PROJECT NO.

BRIDGE NO.

DESCRIPTION	DATE

IF A SEAL IS PRESENT ON THIS SHEET IT HAS BEEN ELECTRONICALLY SEALED AND DATED.

MISSOURI HIGHWAYS AND TRANSPORTATION COMMISSION

105 WEST CAPITOL
JEFFERSON CITY, MO 65102
1-888-ASK-MODOT (1-888-275-6636)

HDR Engineering, Inc.
1001 Highlands Plaza Drive
Suite 200
St. Louis, MO 63110-1337
314-425-8300
Certificate of Authority: 000856

c:\pwworking\central01\d4499290\XS_Eastbound_JSL0021.dgn 1:59:09 PM 3/25/2026

℄ EXIST. I-270 WB SHEET 1 OF 64

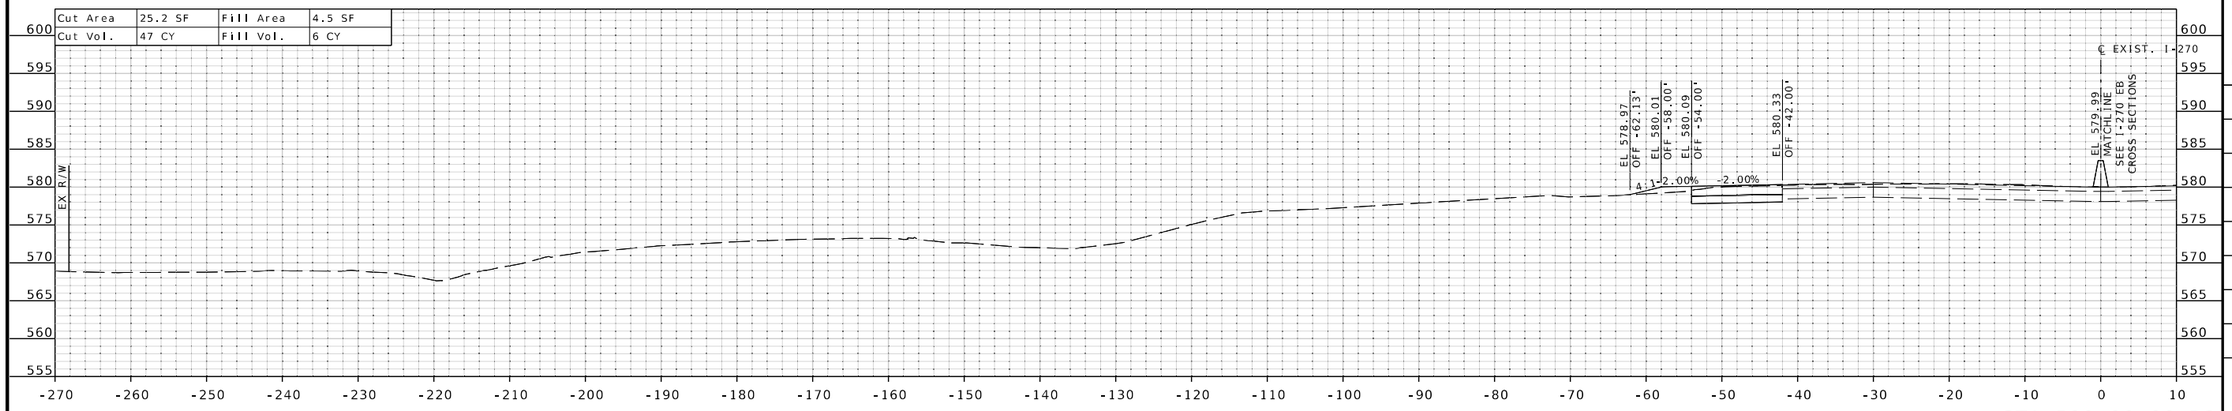

STA 599+00.00 R2

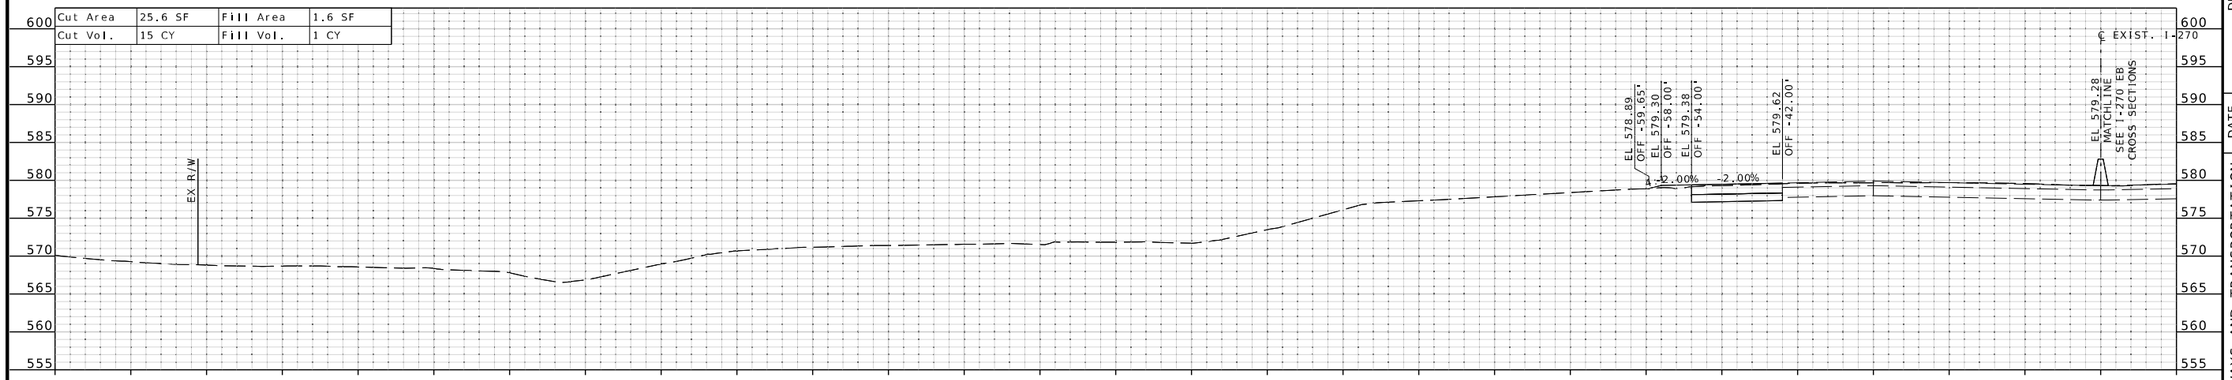

STA 598+50.00 R2

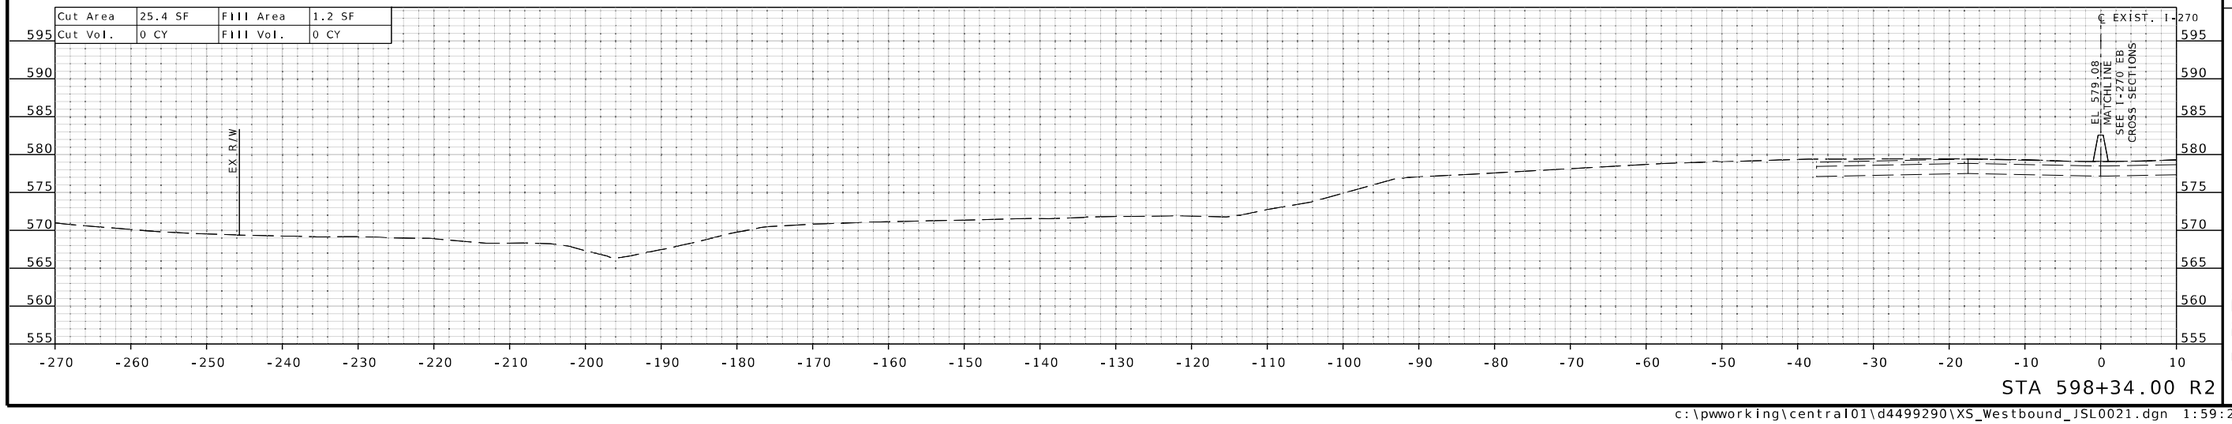

STA 598+34.00 R2

STATE OF MISSOURI
EUGENE LOUIS KUEKER JR.
NUMBER PE-2011009912
PROFESSIONAL ENGINEER

THIS SHEET HAS BEEN SIGNED, SEALED, AND DATED ELECTRONICALLY.

DATE PREPARED
3/25/2026

ROUTE	STATE
I-270	MO
DISTRICT	SHEET NO.
SL	XS-59

COUNTY
ST. LOUIS

JOB NO.
JSL0021

CONTRACT ID.

PROJECT NO.

BRIDGE NO.

DESCRIPTION	DATE

IF A SEAL IS PRESENT ON THIS SHEET IT HAS BEEN ELECTRONICALLY SEALED AND DATED.

MISSOURI HIGHWAYS AND TRANSPORTATION COMMISSION

105 WEST CAPITOL
JEFFERSON CITY, MO 65102
1-888-ASK-MODOT (1-888-275-6636)

HDR Engineering, Inc.
1001 Highlands Plaza Drive
Suite 200
St. Louis, MO 63110-1337
314-425-8300
Certificate of Authority: 000856

c:\pwworking\central01\d4499290\XS_Westbound_JSL0021.dgn 1:59:24 PM 3/25/2026

℄ EXIST. I-270 WB SHEET 2 OF 64

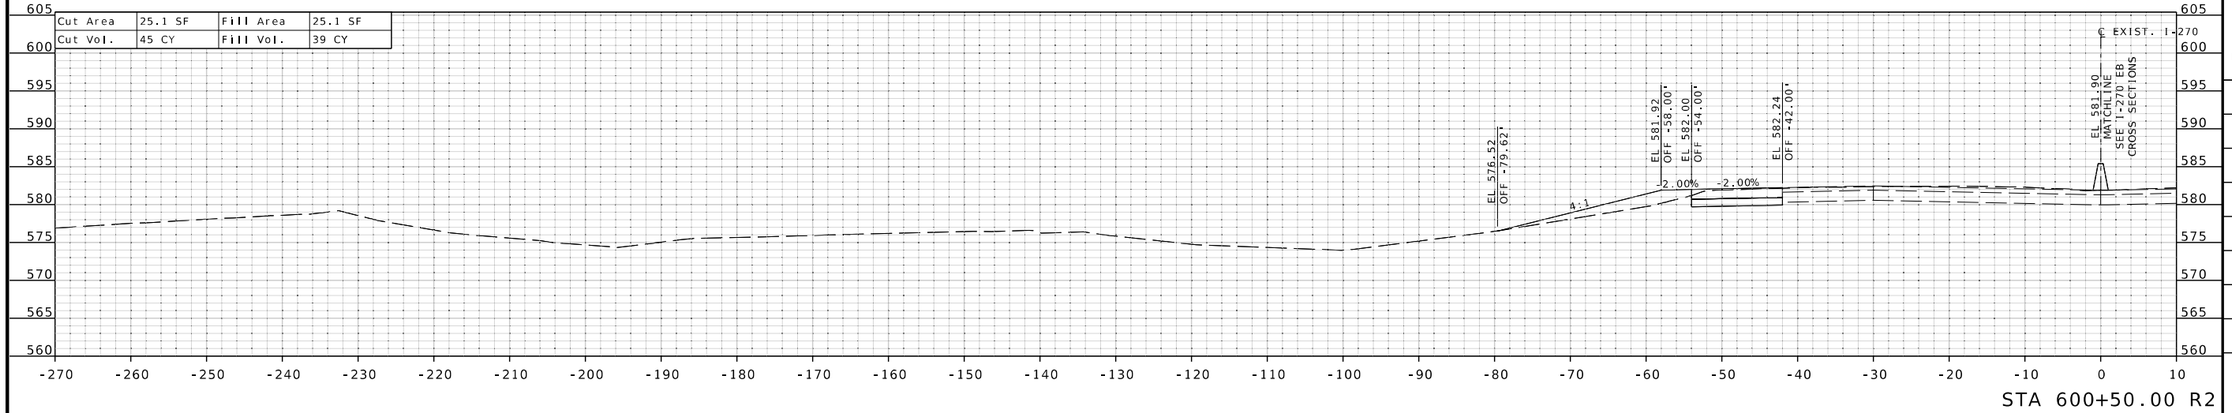

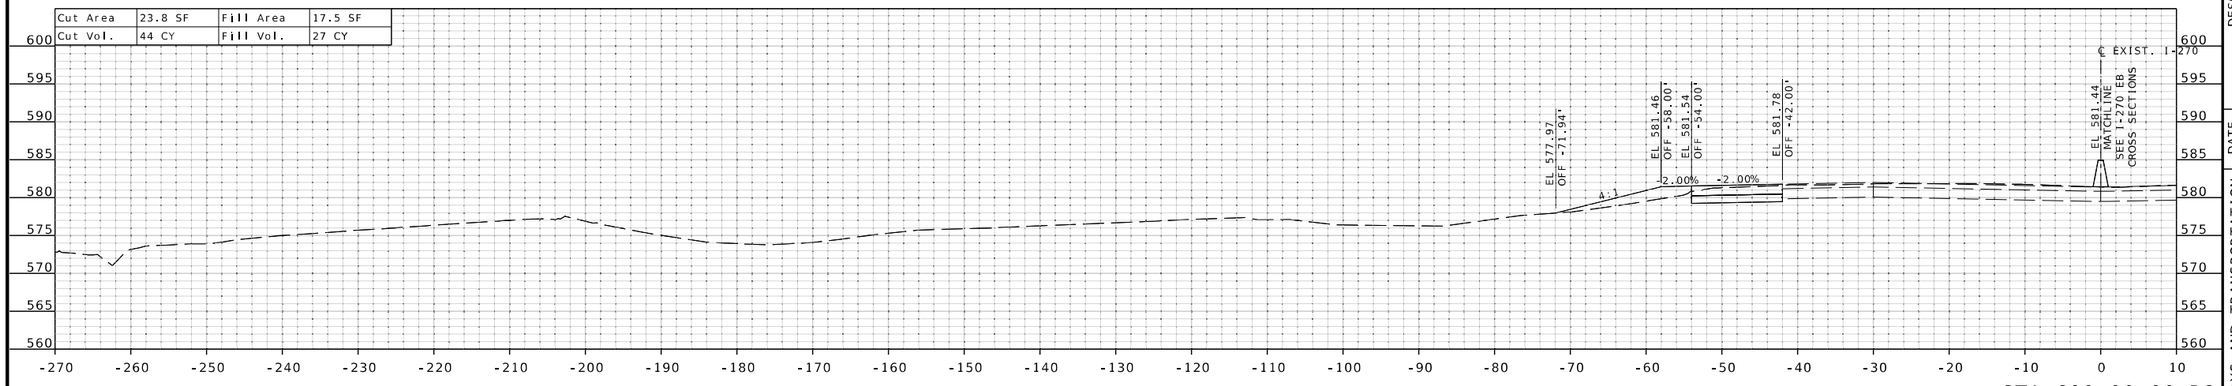

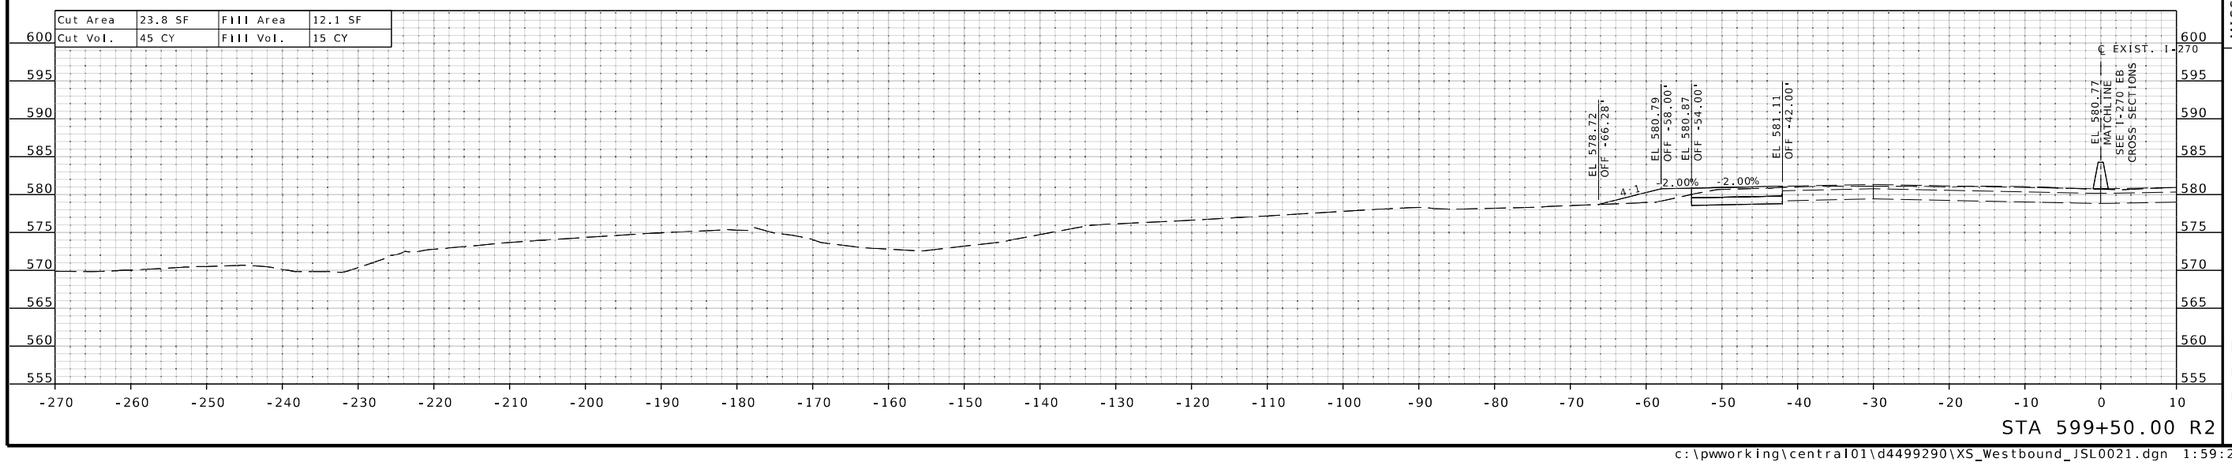

THIS SHEET HAS BEEN SIGNED, SEALED, AND DATED ELECTRONICALLY.

IF A SEAL IS PRESENT ON THIS SHEET IT HAS BEEN ELECTRONICALLY SEALED AND DATED.

DATE PREPARED 3/25/2026

ROUTE	STATE
I-270	MO
DISTRICT	SHEET NO.
SL	XS-60

COUNTY: ST. LOUIS

JOB NO.: JSL0021

CONTRACT ID.:

PROJECT NO.:

BRIDGE NO.:

DESCRIPTION	DATE

MISSOURI HIGHWAYS AND TRANSPORTATION COMMISSION

105 WEST CAPITOL
JEFFERSON CITY, MO 65102
1-888-ASK-MODOT (1-888-275-6636)

HDR Engineering, Inc.
1001 Highlands Plaza Drive
Suite 200
St. Louis, MO 63110-1337
314-425-8300
Certificate of Authority: 000856

c:\pwworking\central01\d4499290\XS_Westbound_JSL0021.dgn 1:59:26 PM 3/25/2026

℄ EXIST. I-270 WB SHEET 3 OF 64

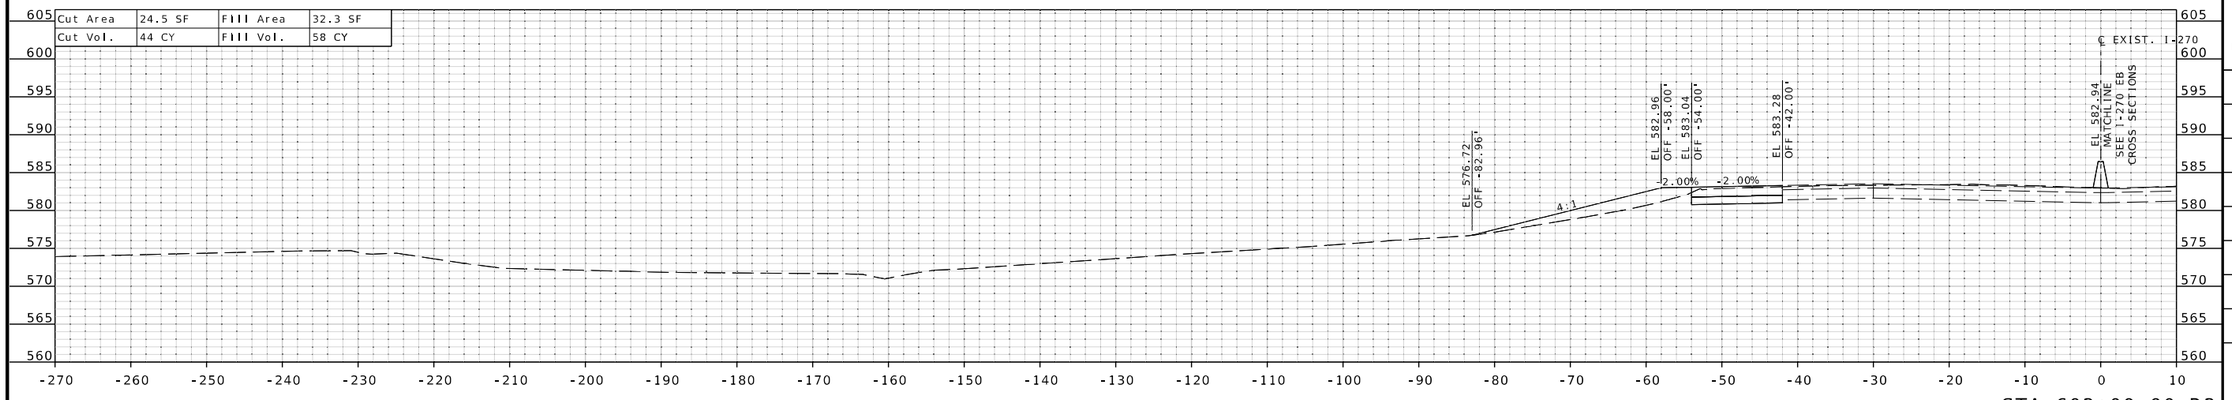

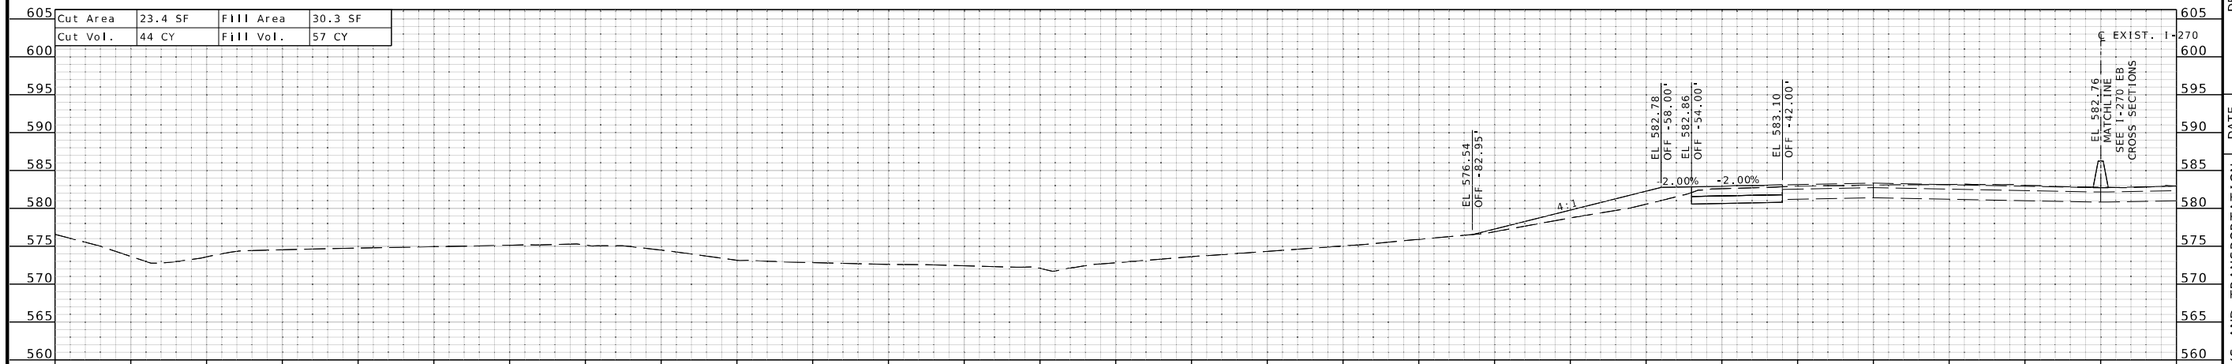

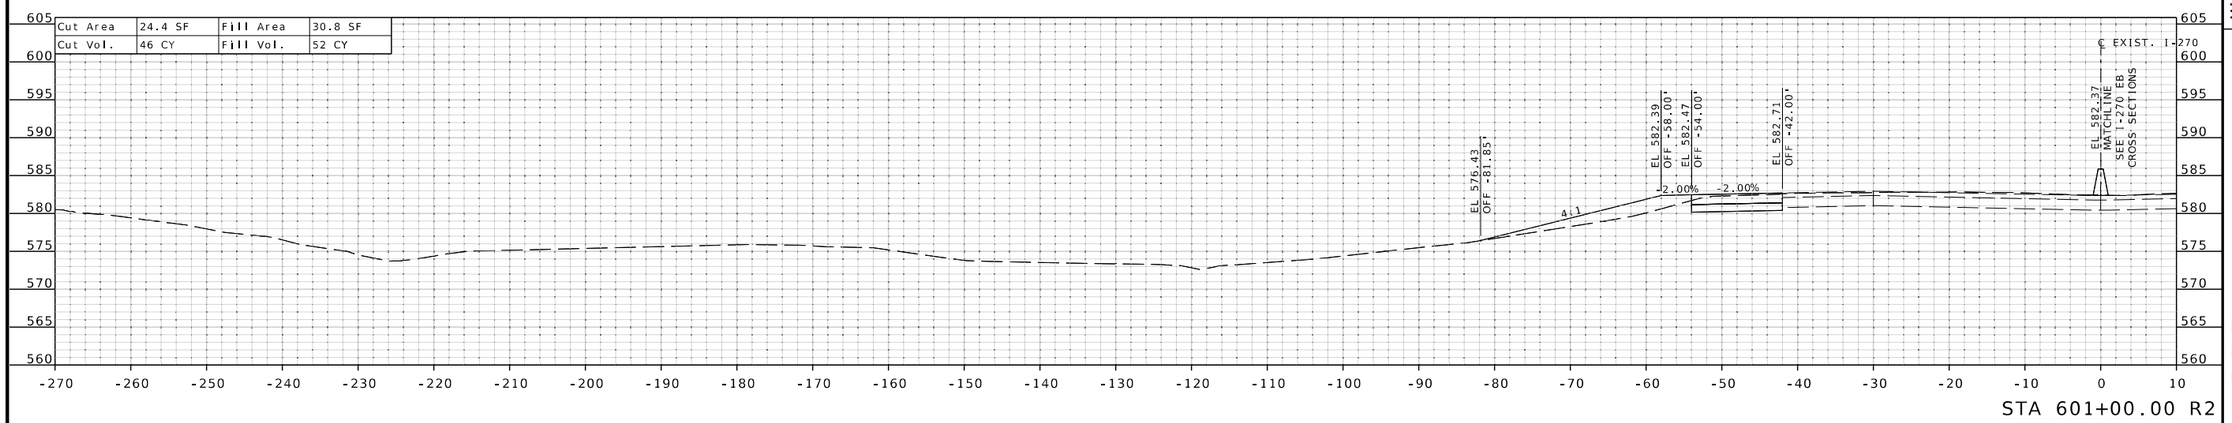

STATE OF MISSOURI
EUGENE LOUIS KUEKKER JR.
NUMBER PE-2010009912
PROFESSIONAL ENGINEER

THIS SHEET HAS BEEN SIGNED, SEALED, AND DATED ELECTRONICALLY.

DATE PREPARED
3/25/2026

ROUTE	STATE
I-270	MO

DISTRICT	SHEET NO.
SL	XS-61

COUNTY
ST. LOUIS

JOB NO.
JSL0021

CONTRACT ID.

PROJECT NO.

BRIDGE NO.

DESCRIPTION	DATE

MISSOURI HIGHWAYS AND TRANSPORTATION COMMISSION
105 WEST CAPITOL
JEFFERSON CITY, MO 65102
1-888-ASK-MODOT (1-888-275-6636)

HDR Engineering, Inc.
1001 Highlands Plaza Drive
Suite 200
St. Louis, MO 63110-1337
314-425-8300
Certificate of Authority: 000856

IF A SEAL IS PRESENT ON THIS SHEET IT HAS BEEN ELECTRONICALLY SEALED AND DATED.

℄ EXIST. I-270 WB SHEET 4 OF 64

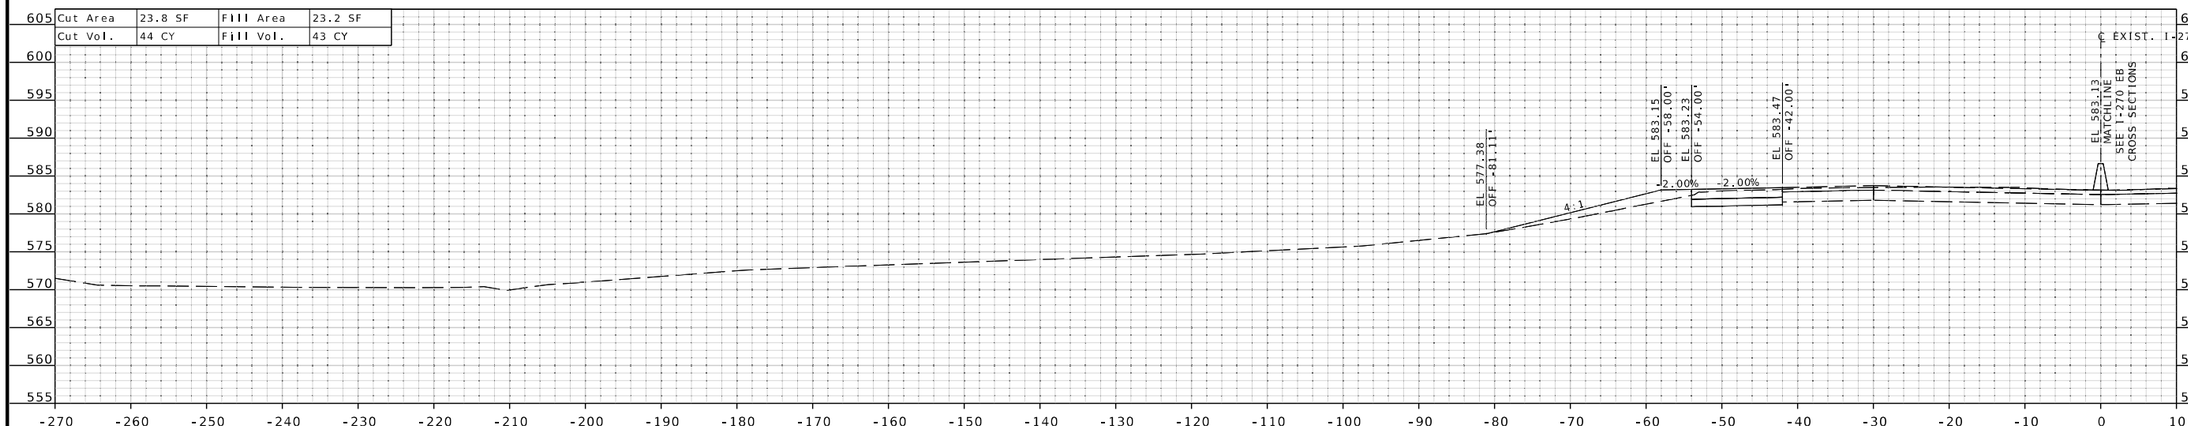

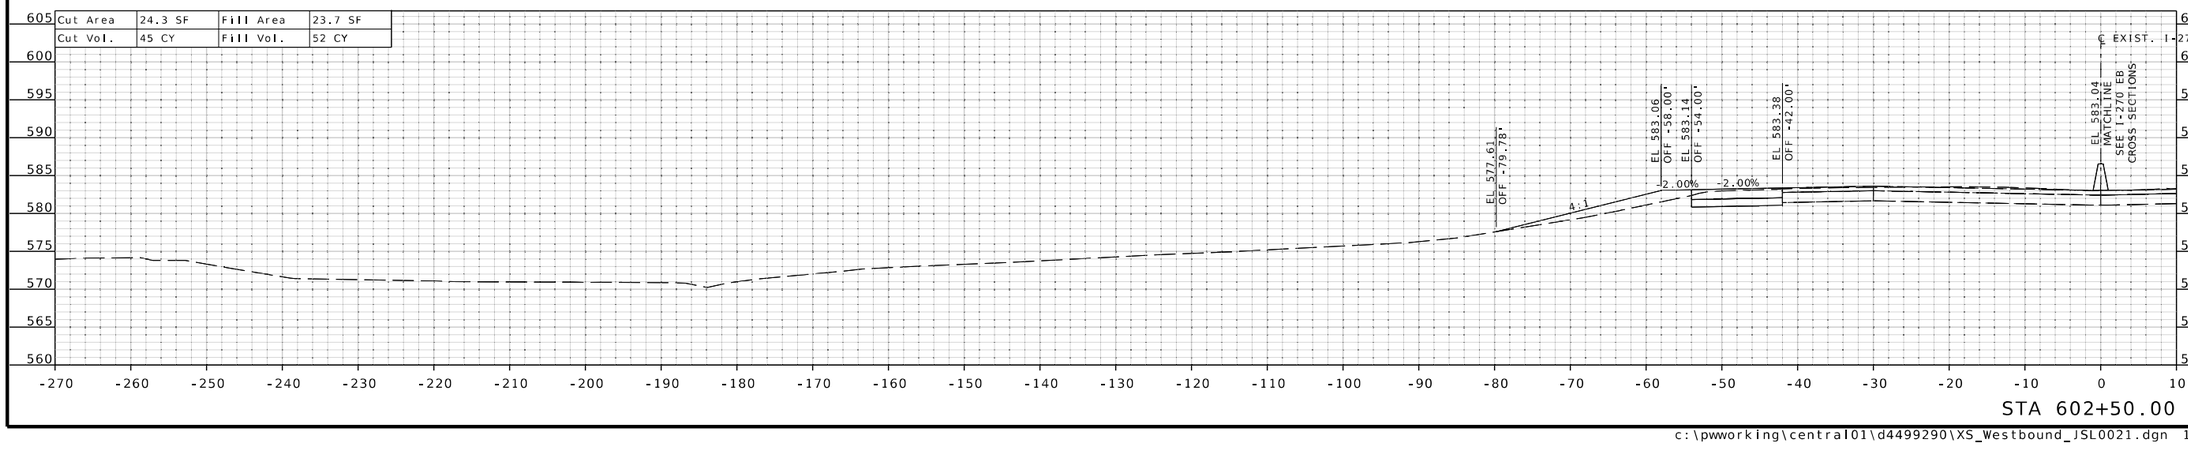

THIS SHEET HAS BEEN SIGNED, SEALED, AND DATED ELECTRONICALLY.

DATE PREPARED
3/25/2026

ROUTE	STATE
I-270	MO
DISTRICT	SHEET NO.
SL	XS-62

COUNTY
ST. LOUIS

JOB NO.
JSL0021

CONTRACT ID.

PROJECT NO.

BRIDGE NO.

DESCRIPTION	DATE

IF A SEAL IS PRESENT ON THIS SHEET IT HAS BEEN ELECTRONICALLY SEALED AND DATED.

MISSOURI HIGHWAYS AND TRANSPORTATION COMMISSION
105 WEST CAPITOL
JEFFERSON CITY, MO 65102
1-888-ASK-MODOT (1-888-275-6636)

HDR Engineering, Inc.
1001 Highlands Plaza Drive
Suite 200
St. Louis, MO 63110-1337
314-425-8300
Certificate of Authority: 000856

c:\pwworking\central01\d4499290\XS_Westbound_JSL0021.dgn 1:59:30 PM 3/25/2026

℄ EXIST. I-270 WB SHEET 5 OF 64

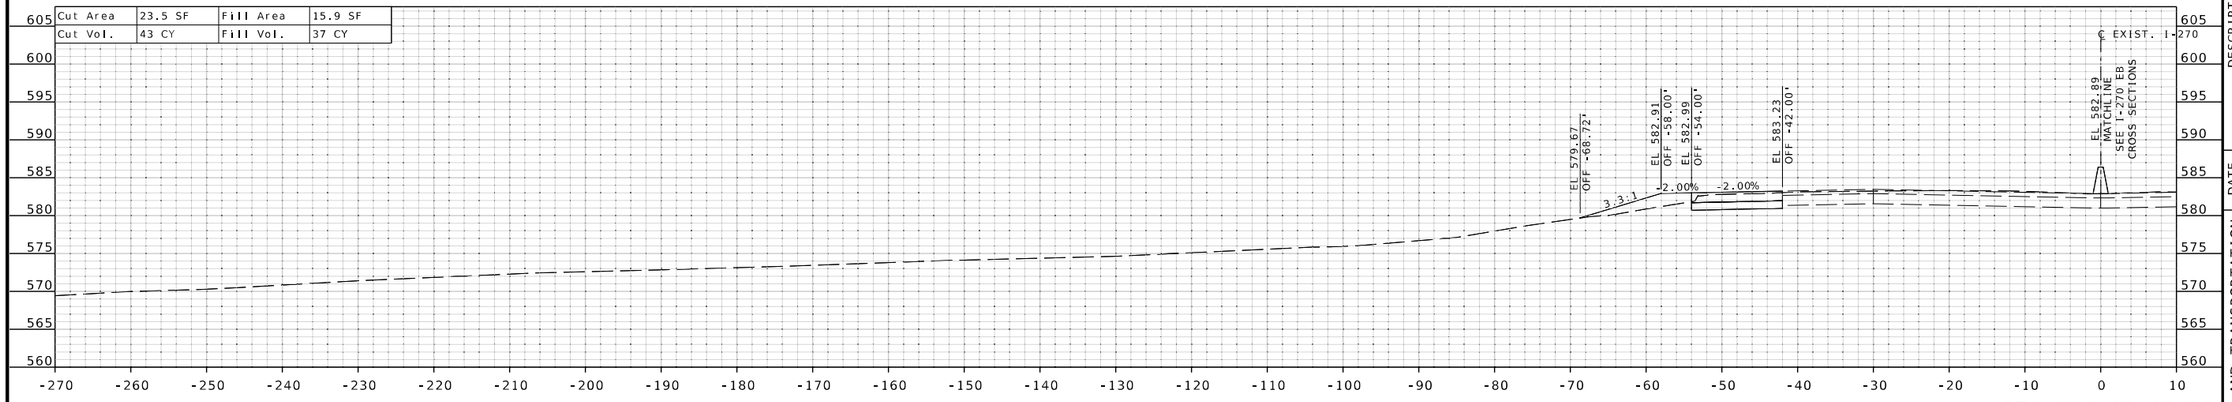

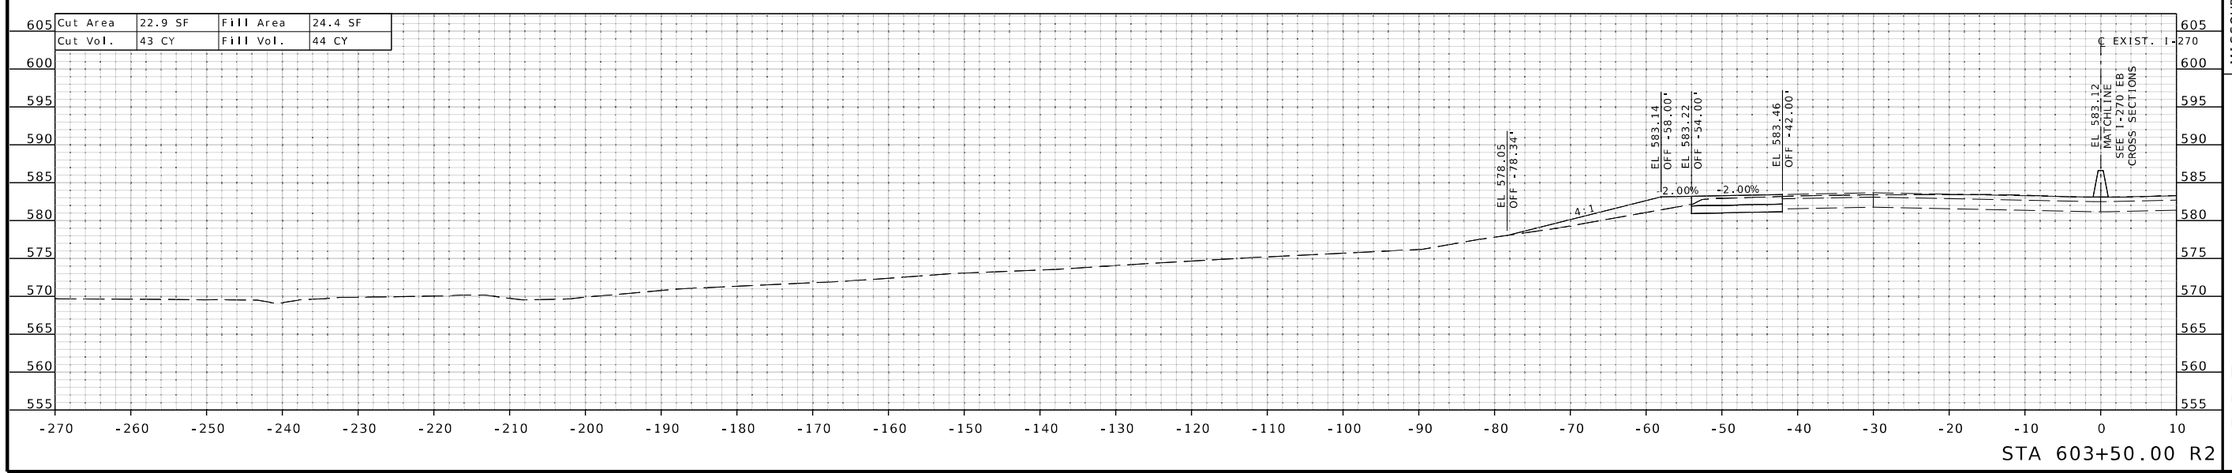

THIS SHEET HAS BEEN SIGNED, SEALED, AND DATED ELECTRONICALLY.

DATE PREPARED 3/25/2026

ROUTE	STATE
I-270	MO
DISTRICT	SHEET NO.
SL	XS-63

COUNTY: ST. LOUIS

JOB NO. JSL0021

CONTRACT ID.

PROJECT NO.

BRIDGE NO.

DESCRIPTION	DATE

IF A SEAL IS PRESENT ON THIS SHEET IT HAS BEEN ELECTRONICALLY SEALED AND DATED.

MISSOURI HIGHWAYS AND TRANSPORTATION COMMISSION

105 WEST CAPITOL
JEFFERSON CITY, MO 65102
1-888-ASK-MODOT (1-888-275-6636)

HDR Engineering, Inc.
1001 Highlands Plaza Drive
Suite 200
St. Louis, MO 63110-1337
314-425-8300
Certificate of Authority: 000856

c:\pwworking\central01\d4499290\XS_Westbound_JSL0021.dgn 1:59:32 PM 3/25/2026

℄ EXIST. I-270 WB SHEET 6 OF 64

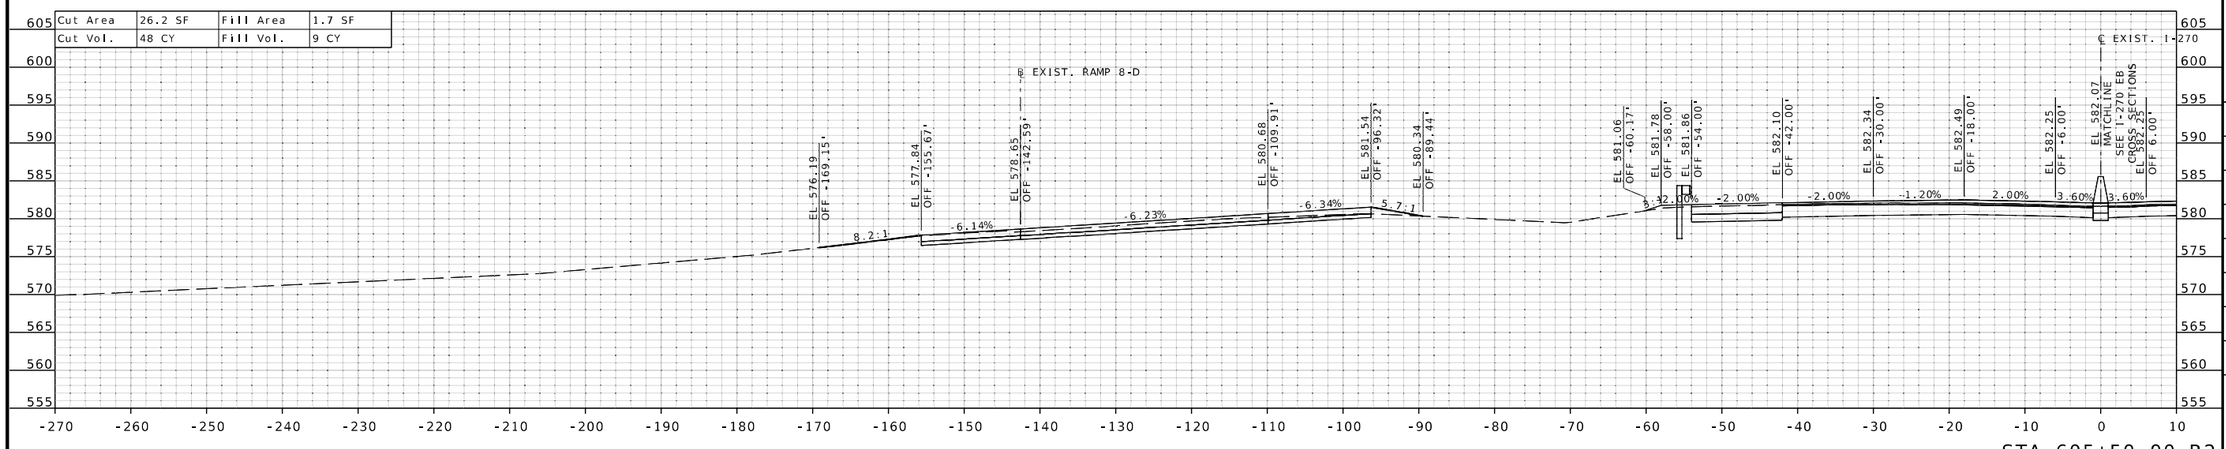

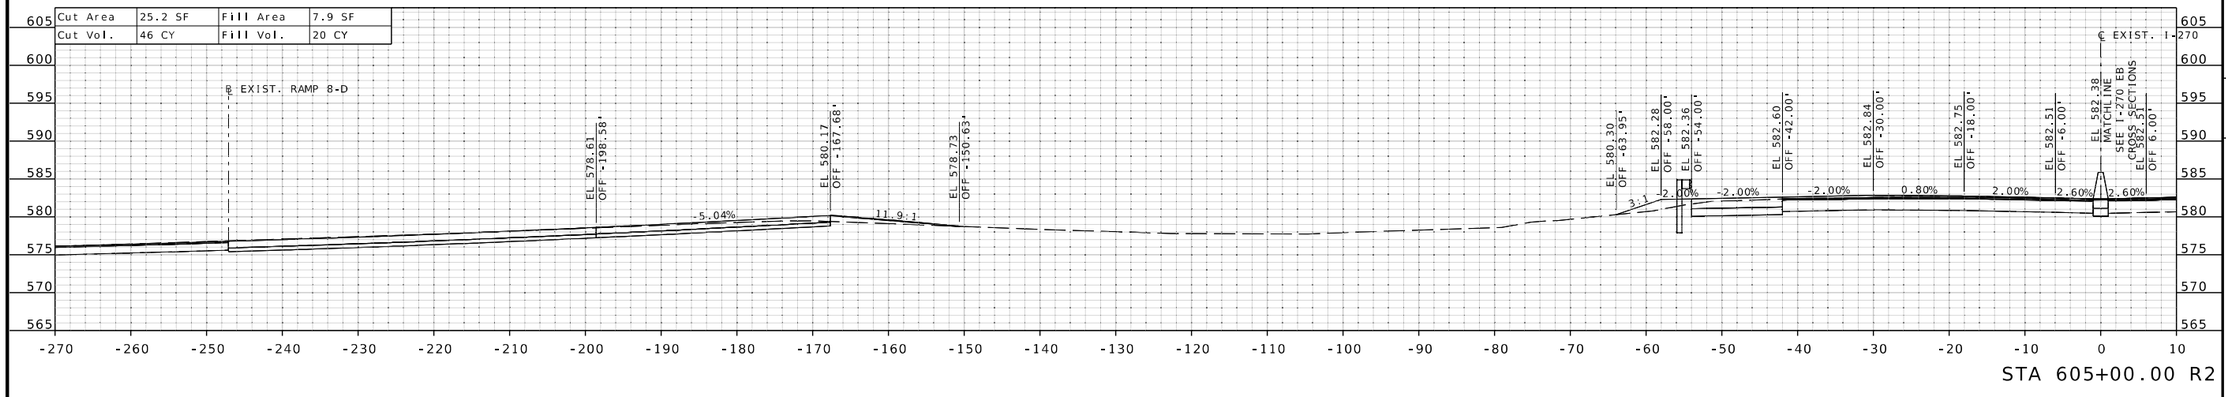

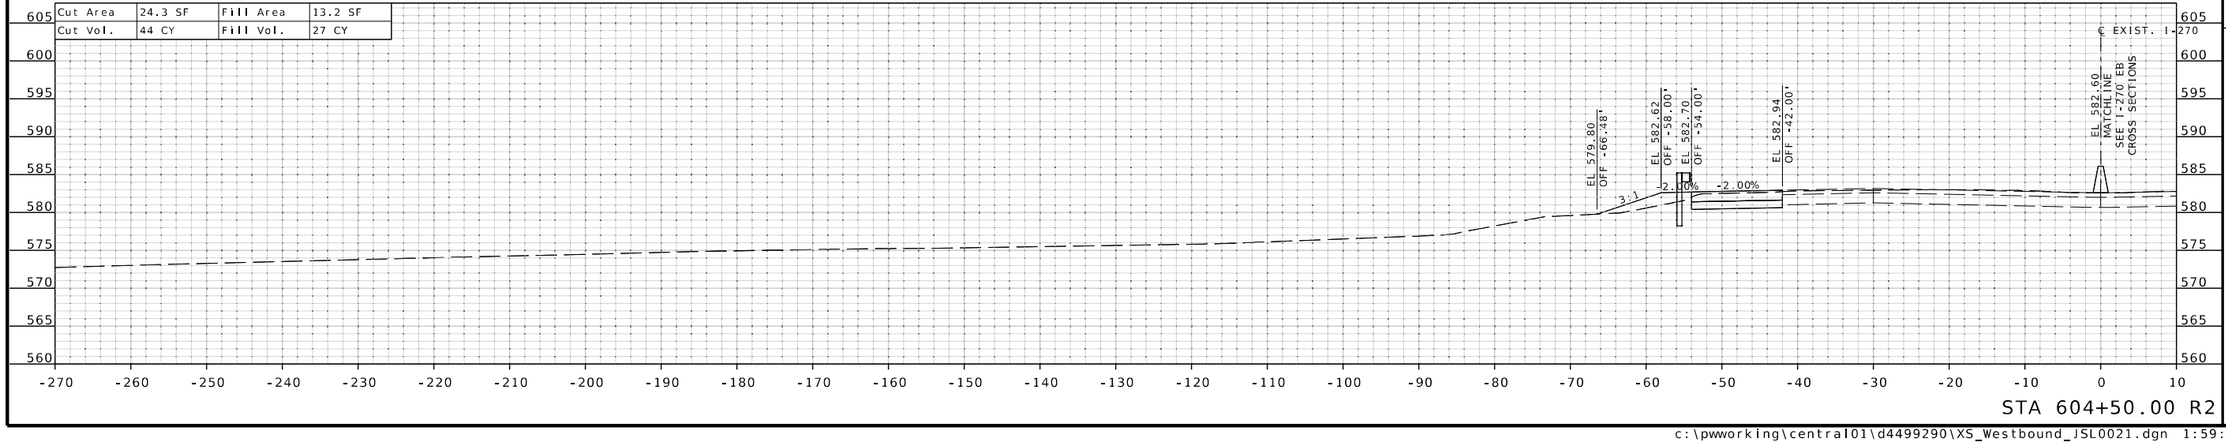

STATE OF MISSOURI
EUGENE LOUIS KUEKKER JR.
NUMBER PE-2011009912
PROFESSIONAL ENGINEER
THIS SHEET HAS BEEN SIGNED, SEALED, AND DATED ELECTRONICALLY.

DATE PREPARED
3/25/2026

ROUTE	STATE
I-270	MO
DISTRICT	SHEET NO.
SL	XS-64

COUNTY
ST. LOUIS

JOB NO.
JSL0021

CONTRACT ID.

PROJECT NO.

BRIDGE NO.

DESCRIPTION	DATE

MISSOURI HIGHWAYS AND TRANSPORTATION COMMISSION
105 WEST CAPITOL
JEFFERSON CITY, MO 65102
1-888-ASK-MODOT (1-888-275-6636)

HDR Engineering, Inc.
1001 Highlands Plaza Drive
Suite 200
St. Louis, MO 63110-1337
314-425-8300
Certificate of Authority: 000856

IF A SEAL IS PRESENT ON THIS SHEET IT HAS BEEN ELECTRONICALLY SEALED AND DATED.

℄ EXIST. I-270 WB SHEET 7 OF 64

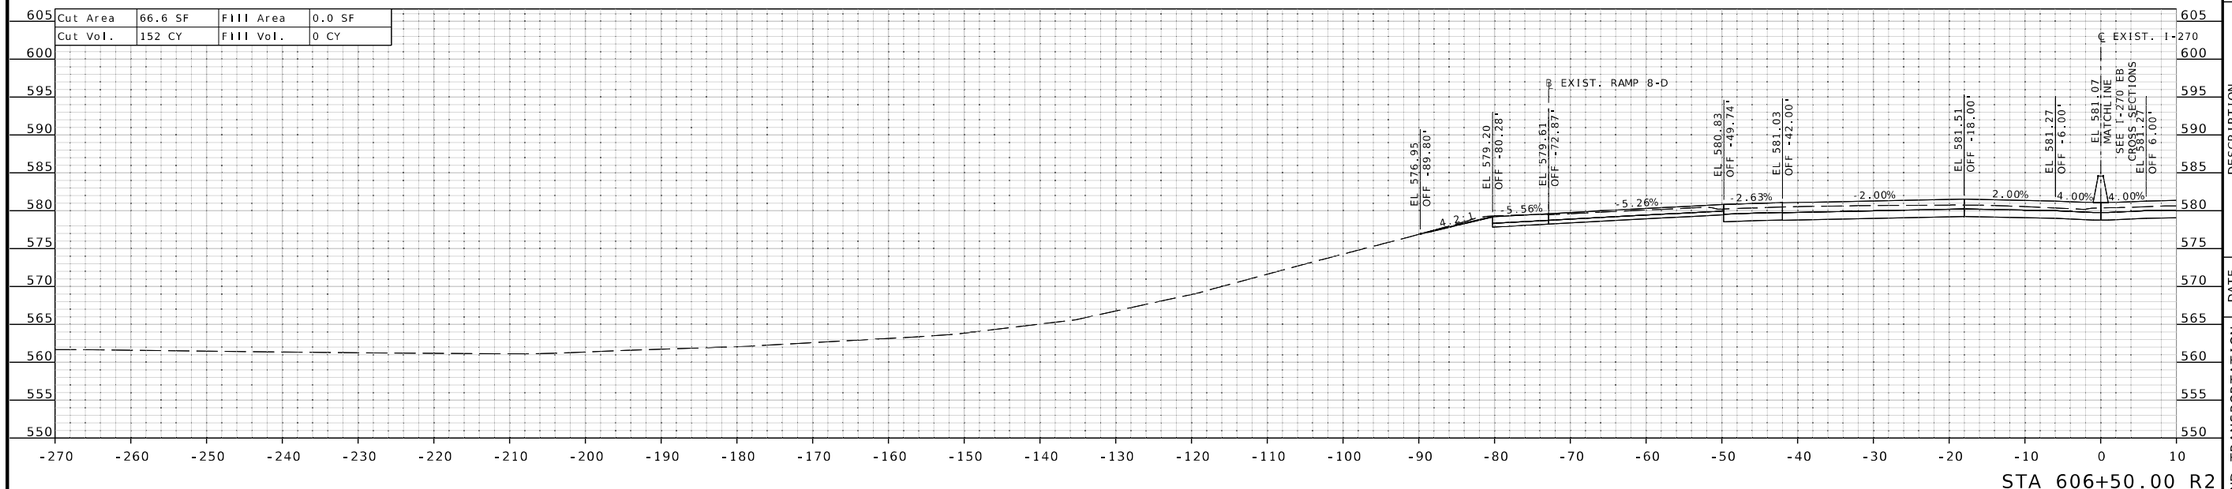

STA 606+50.00 R2

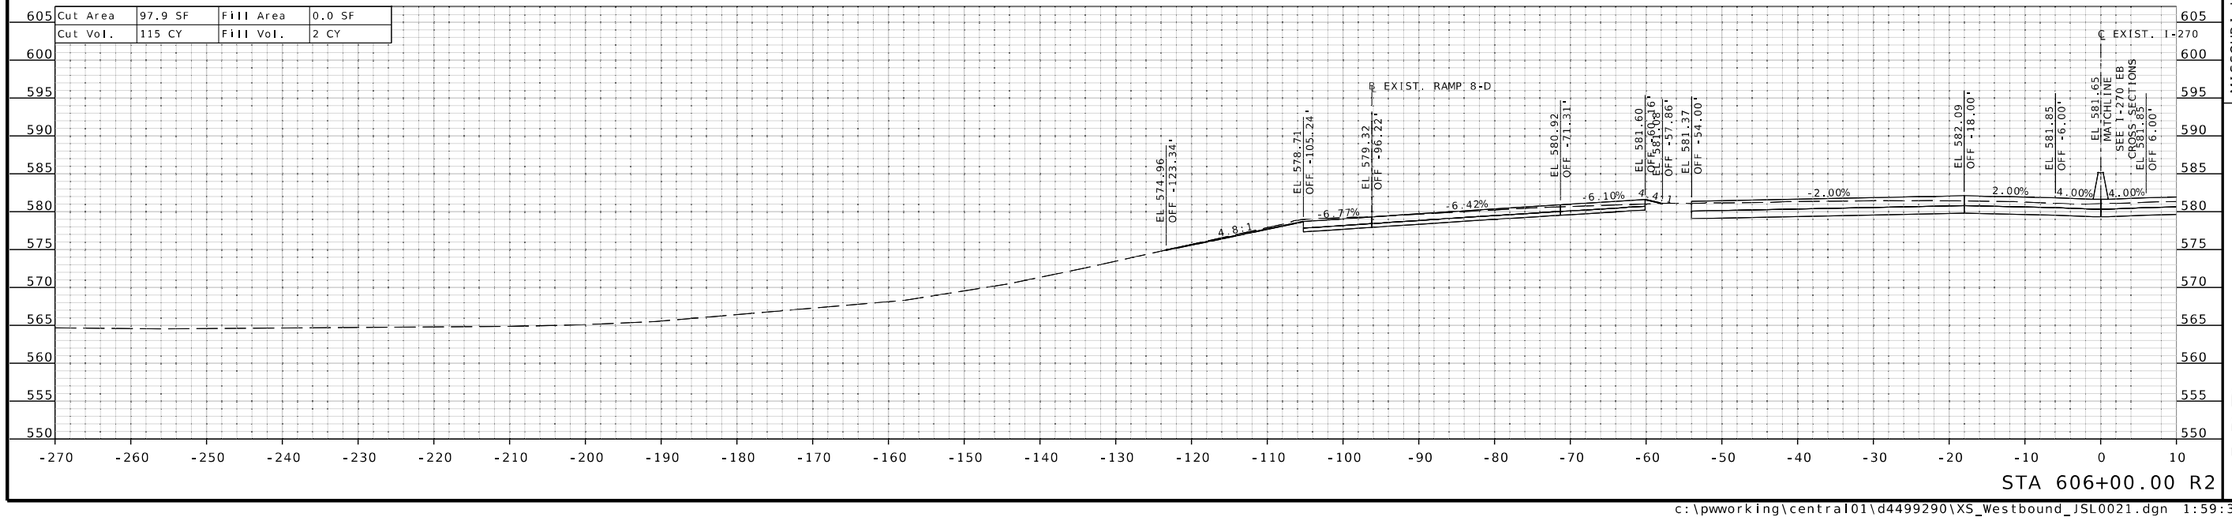

STA 606+00.00 R2

STATE OF MISSOURI
EUGENE LOUIS KUEKKER JR.
NUMBER PE-2011000912
PROFESSIONAL ENGINEER
THIS SHEET HAS BEEN SIGNED, SEALED, AND DATED ELECTRONICALLY.

DATE PREPARED 3/25/2026

ROUTE	STATE
I-270	MO
DISTRICT	SHEET NO.
SL	XS-65

COUNTY ST. LOUIS

JOB NO. JSL0021

CONTRACT ID.

PROJECT NO.

BRIDGE NO.

DESCRIPTION	DATE

IF A SEAL IS PRESENT ON THIS SHEET IT HAS BEEN ELECTRONICALLY SEALED AND DATED.

MISSOURI HIGHWAYS AND TRANSPORTATION COMMISSION
105 WEST CAPITOL
JEFFERSON CITY, MO 65102
1-888-ASK-MODOT (1-888-275-6636)

HDR Engineering, Inc.
1001 Highlands Plaza Drive
Suite 200
St. Louis, MO 63110-1337
314-425-8300
Certificate of Authority: 000856

℄ EXIST. I-270 WB SHEET 8 OF 64

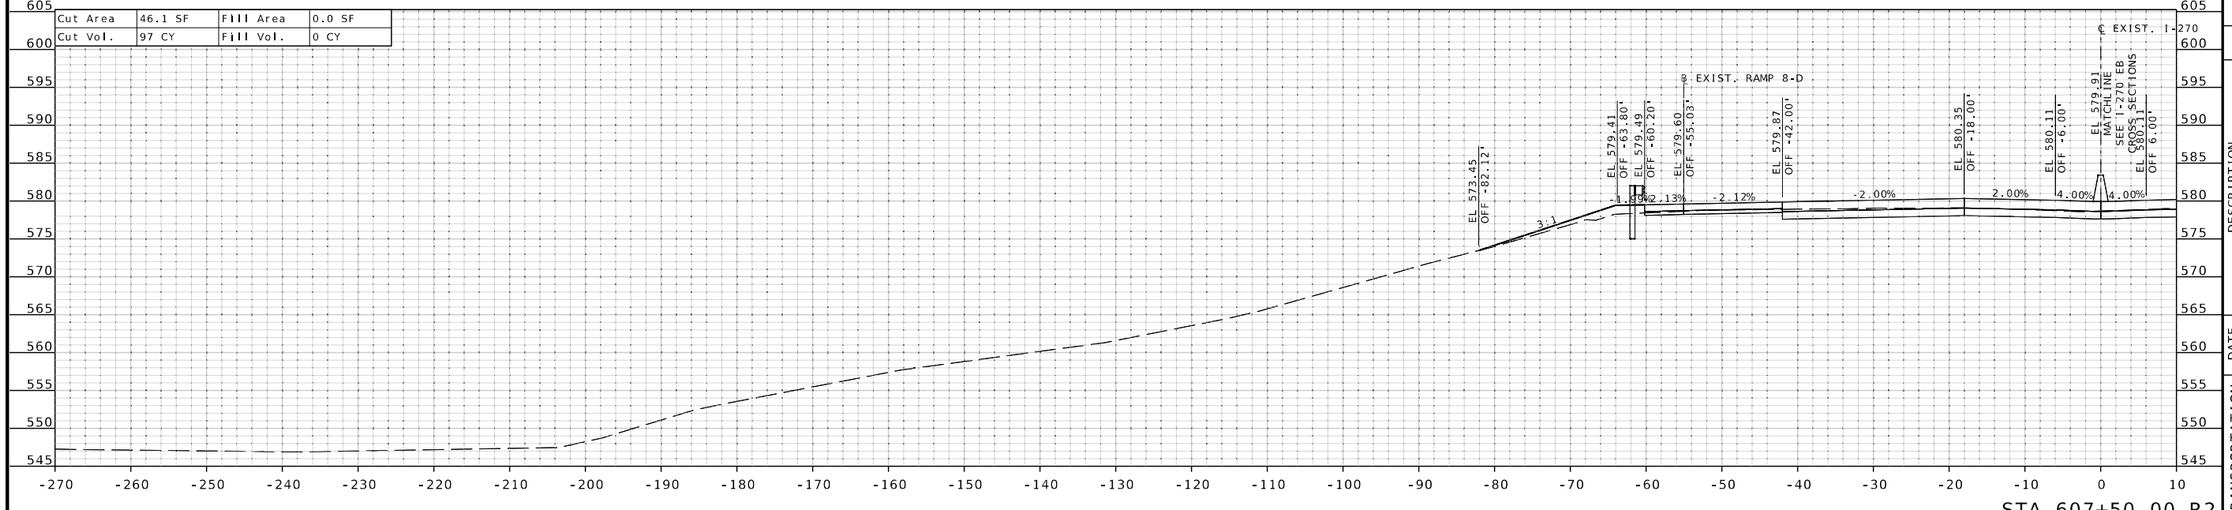

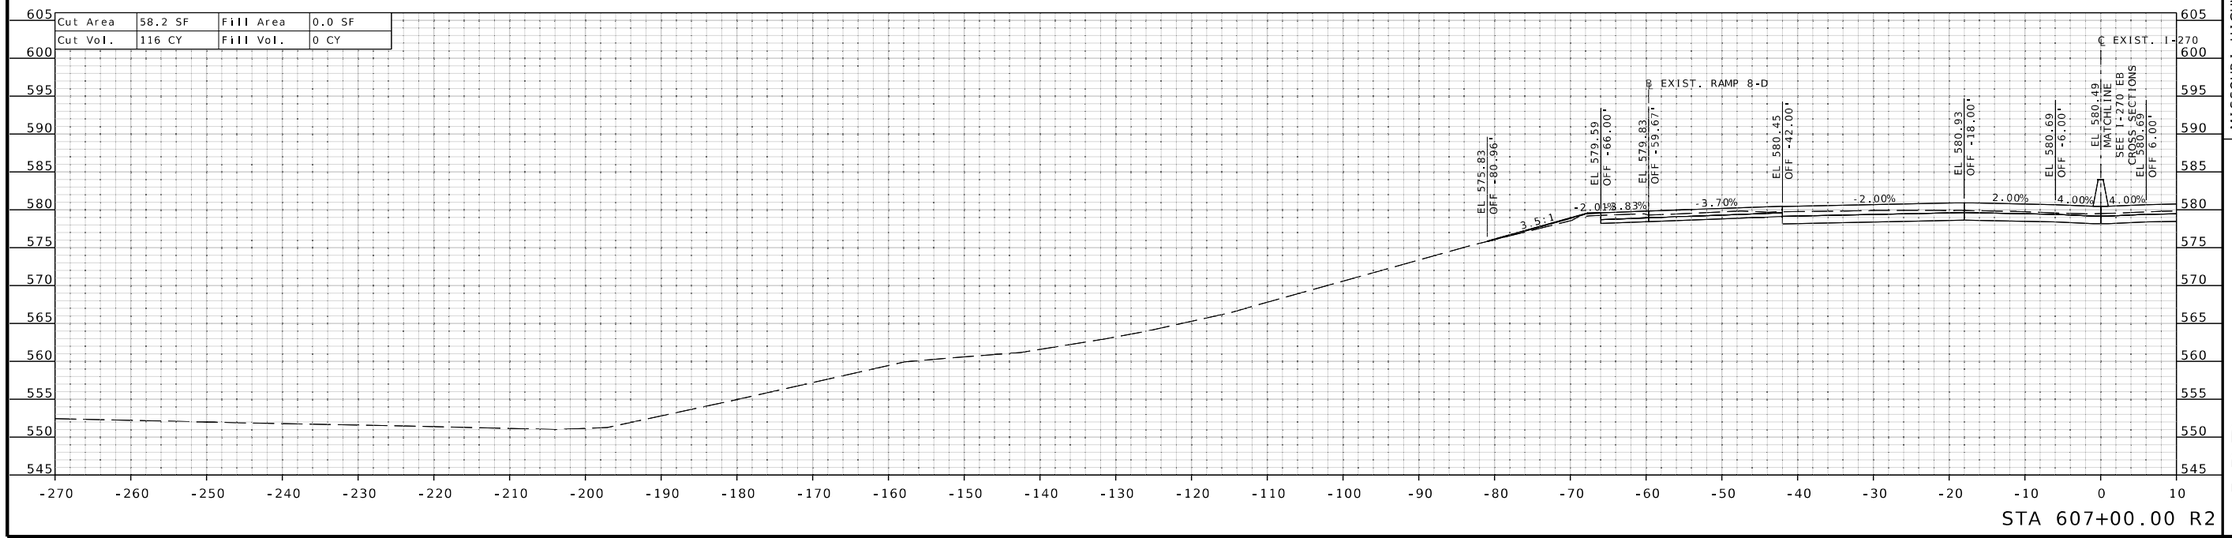

STATE OF MISSOURI
EUGENE LOUIS KUEKKER JR.
NUMBER PE-2011000912
PROFESSIONAL ENGINEER
THIS SHEET HAS BEEN SIGNED, SEALED, AND DATED ELECTRONICALLY.

DATE PREPARED 3/25/2026

ROUTE	STATE
I-270	MO

DISTRICT	SHEET NO.
SL	XS-66

COUNTY: ST. LOUIS

JOB NO.: JSL0021

CONTRACT ID.:

PROJECT NO.:

BRIDGE NO.:

DESCRIPTION	DATE

IF A SEAL IS PRESENT ON THIS SHEET IT HAS BEEN ELECTRONICALLY SEALED AND DATED.

MISSOURI HIGHWAYS AND TRANSPORTATION COMMISSION
105 WEST CAPITOL
JEFFERSON CITY, MO 65102
1-888-ASK-MODOT (1-888-275-6636)

HDR Engineering, Inc.
1001 Highlands Plaza Drive
Suite 200
St. Louis, MO 63110-1337
314-425-8300
Certificate of Authority: 000856

℄ EXIST. I-270 WB SHEET 9 OF 64

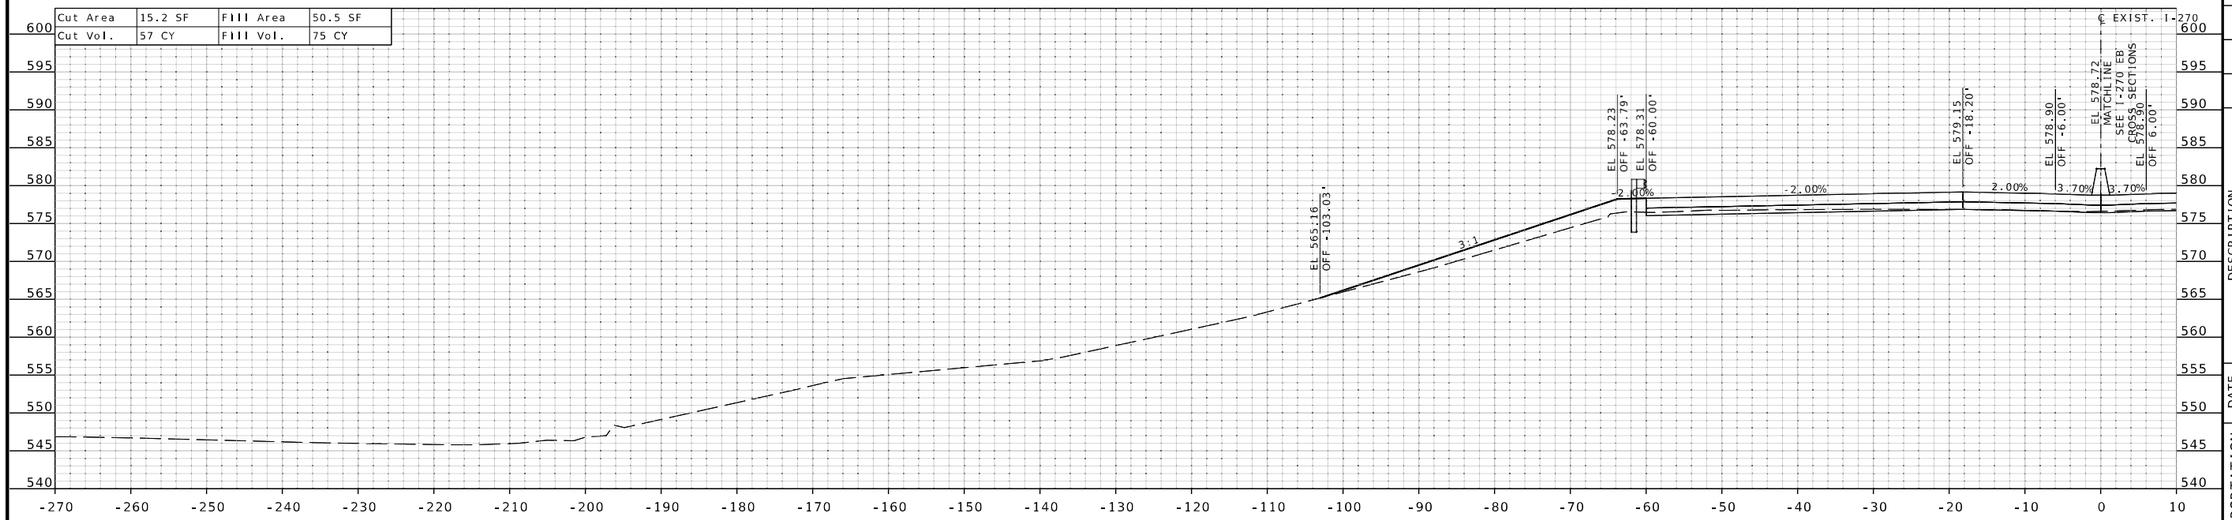

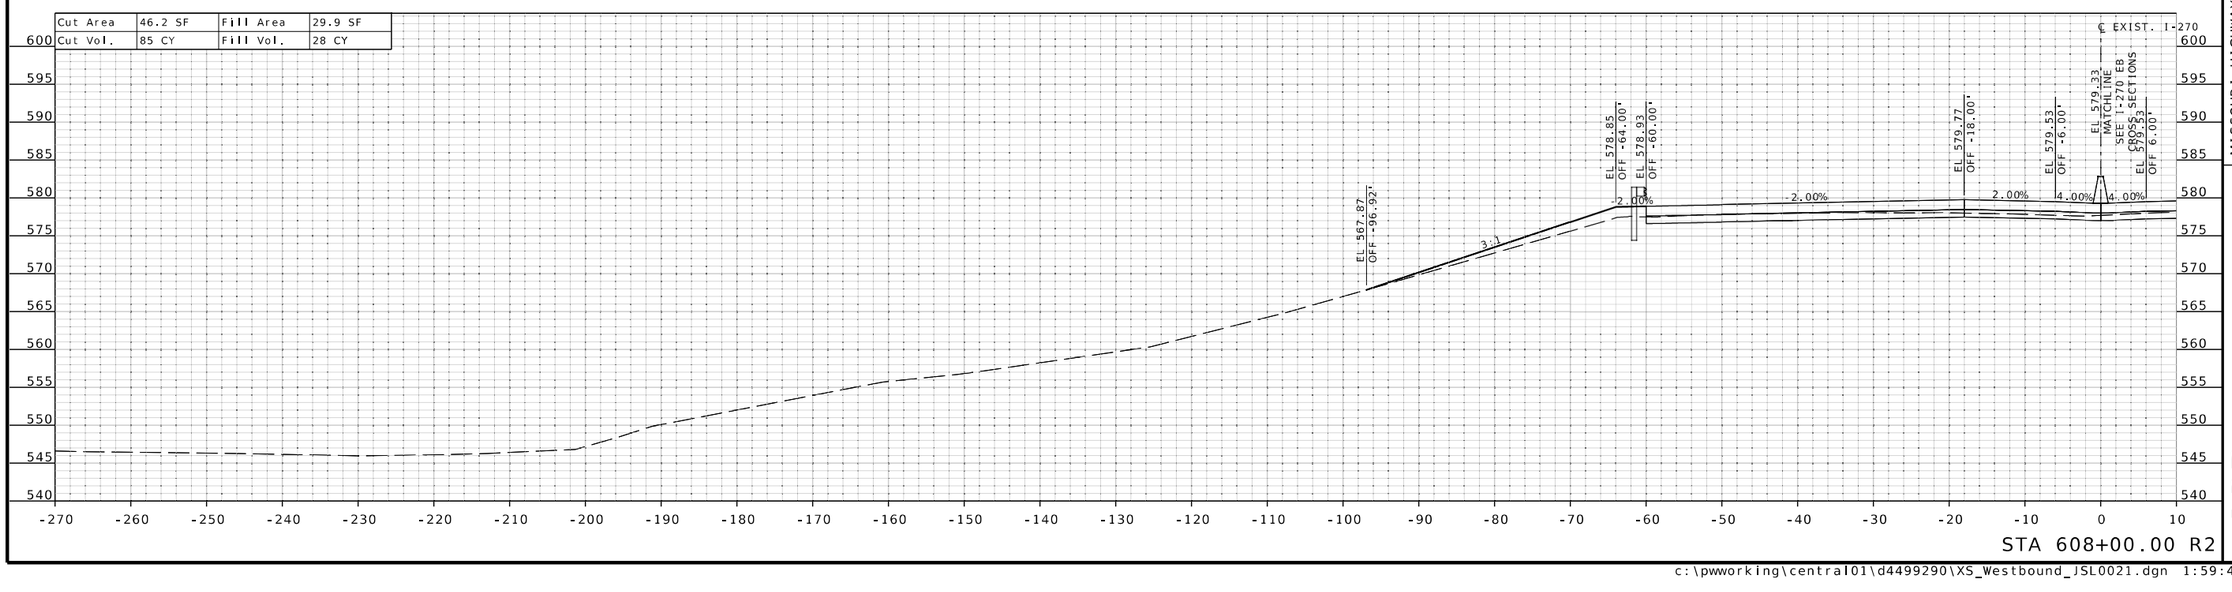

THIS SHEET HAS BEEN SIGNED, SEALED, AND DATED ELECTRONICALLY.

DATE PREPARED
3/25/2026

ROUTE	STATE
I-270	MO

DISTRICT	SHEET NO.
SL	XS-67

COUNTY
ST. LOUIS

JOB NO.
JSL0021

CONTRACT ID.

PROJECT NO.

BRIDGE NO.

DESCRIPTION	DATE

MISSOURI HIGHWAYS AND TRANSPORTATION COMMISSION

105 WEST CAPITOL
JEFFERSON CITY, MO 65102
1-888-ASK-MODOT (1-888-275-6636)

HDR Engineering, Inc.
1001 Highlands Plaza Drive
Suite 200
St. Louis, MO 63110-1337
314-425-8300
Certificate of Authority: 000856

IF A SEAL IS PRESENT ON THIS SHEET IT HAS BEEN ELECTRONICALLY SEALED AND DATED.

c:\pwworking\central01\d4499290\XS_Westbound_JSL0021.dgn 1:59:40 PM 3/25/2026

℄ EXIST. I-270 WB SHEET 10 OF 64

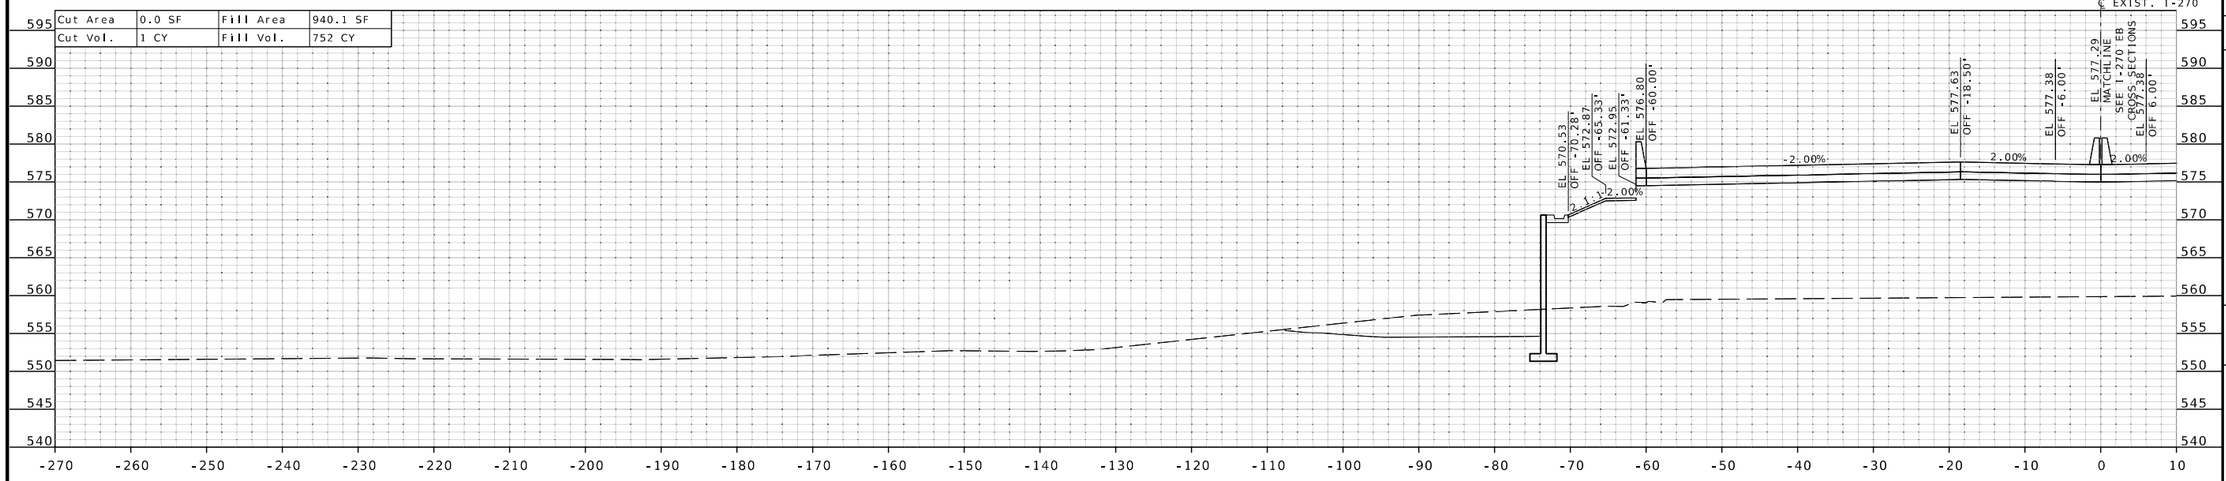

STA 609+39.51 R2 BRIDGE FILL FACE
BEGIN BRIDGE EARTHWORK EXCEPTION

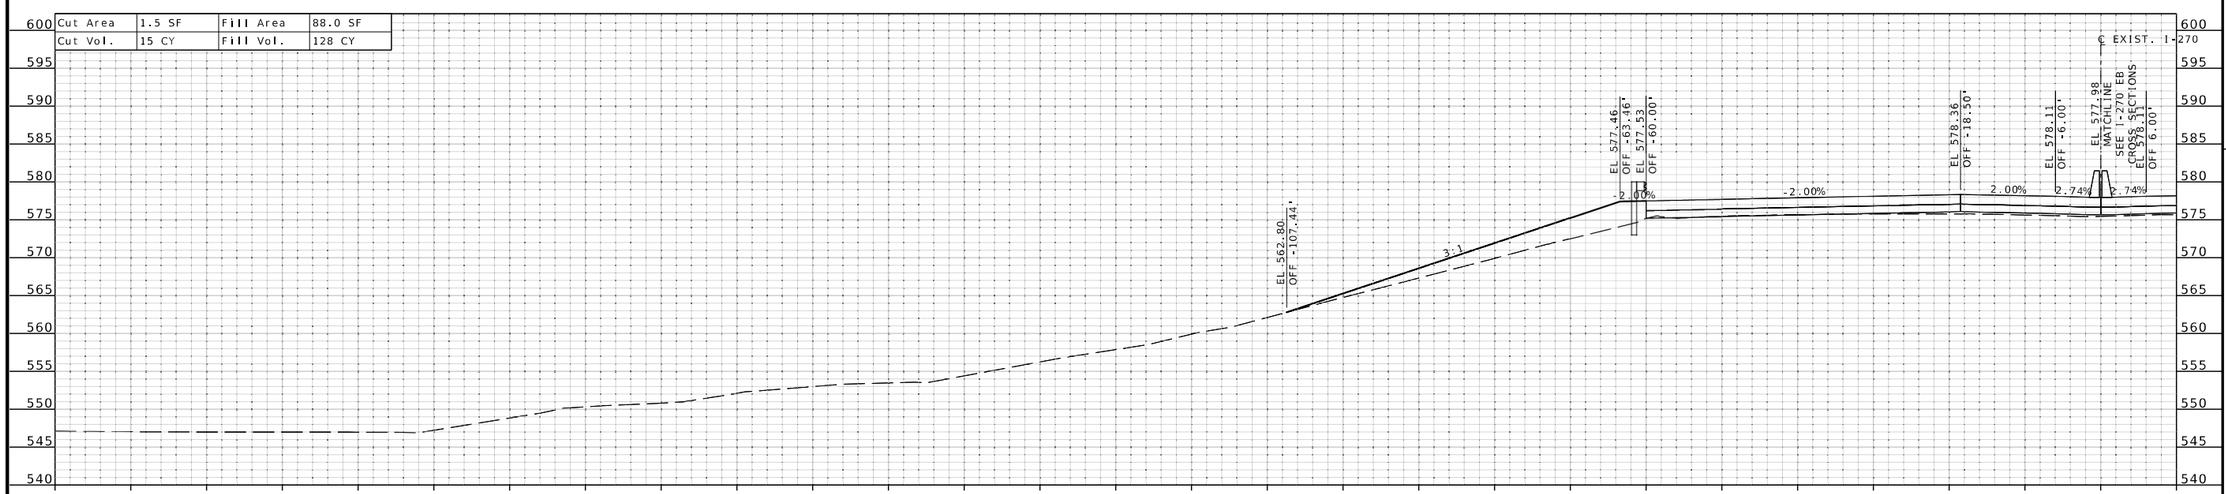

STA 609+00.00 R2

IF A SEAL IS PRESENT ON THIS SHEET IT HAS BEEN ELECTRONICALLY SEALED AND DATED.

STATE OF MISSOURI
EUGENE LOUIS KUEKKER JR.
NUMBER PE-2011000912
PROFESSIONAL ENGINEER

THIS SHEET HAS BEEN SIGNED, SEALED, AND DATED ELECTRONICALLY.

DATE PREPARED
3/25/2026

ROUTE	STATE
I-270	MO

DISTRICT	SHEET NO.
SL	XS-68

COUNTY
ST. LOUIS

JOB NO.
JSL0021

CONTRACT ID.

PROJECT NO.

BRIDGE NO.

DESCRIPTION	DATE

MISSOURI HIGHWAYS AND TRANSPORTATION COMMISSION
105 WEST CAPITOL
JEFFERSON CITY, MO 65102
1-888-ASK-MODOT (1-888-275-6636)

HDR Engineering, Inc.
1001 Highlands Plaza Drive
Suite 200
St. Louis, MO 63110-1337
314-425-8300
Certificate of Authority: 000856

c:\pwworking\central01\d4499290\XS_Westbound_JSL0021.dgn 1:59:42 PM 3/25/2026

℄ EXIST. I-270 WB SHEET 11 OF 64

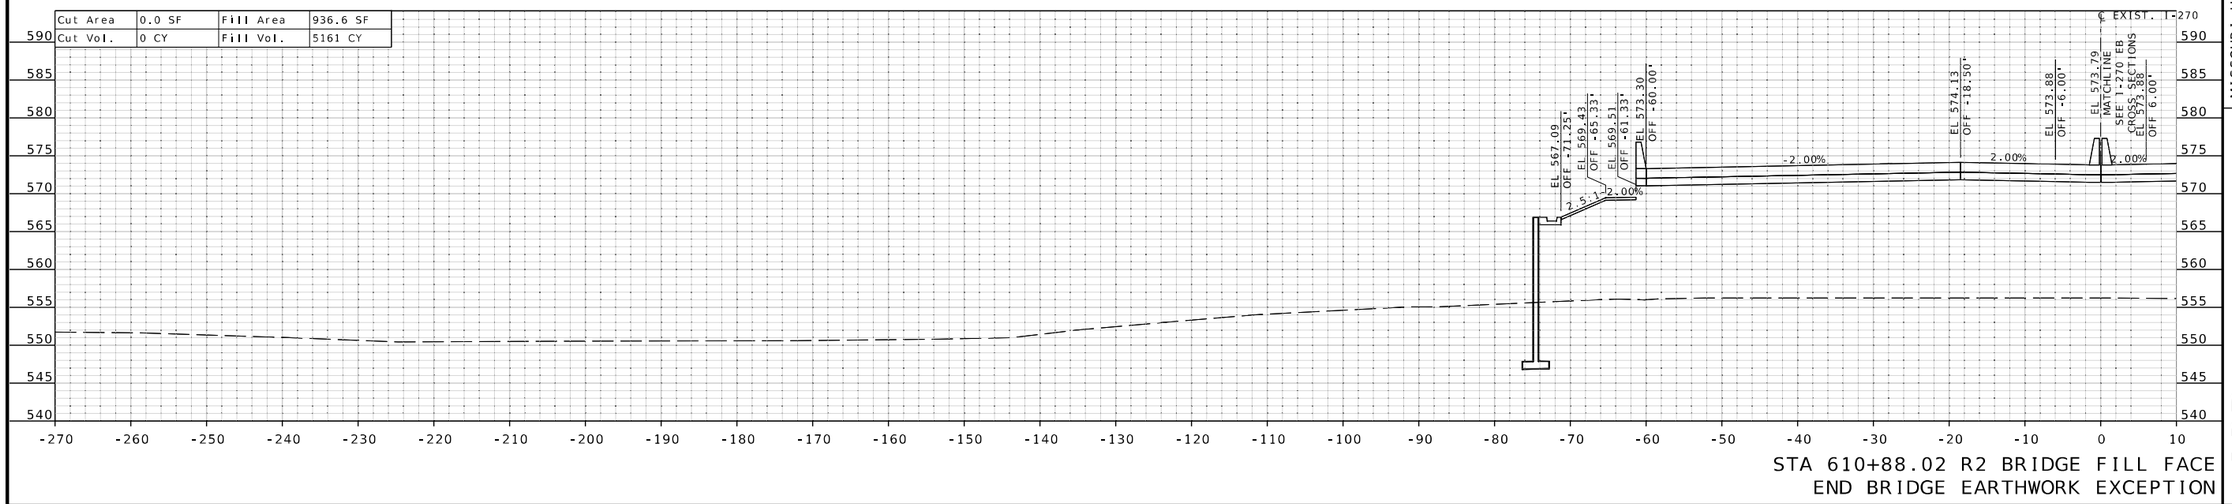

STA 610+88.02 R2 BRIDGE FILL FACE
END BRIDGE EARTHWORK EXCEPTION

IF A SEAL IS PRESENT ON THIS SHEET IT HAS BEEN ELECTRONICALLY SEALED AND DATED.

STATE OF MISSOURI
EUGENE LOUIS KUEKKER JR.
NUMBER PE-2011009912
PROFESSIONAL ENGINEER

THIS SHEET HAS BEEN SIGNED, SEALED, AND DATED ELECTRONICALLY.

DATE PREPARED
3/25/2026

ROUTE	STATE
I-270	MO
DISTRICT	SHEET NO.
SL	XS-69

COUNTY
ST. LOUIS

JOB NO.
JSL0021

CONTRACT ID.

PROJECT NO.

BRIDGE NO.

DESCRIPTION	DATE

MISSOURI HIGHWAYS AND TRANSPORTATION COMMISSION

105 WEST CAPITOL
JEFFERSON CITY, MO 65102
1-888-ASK-MODOT (1-888-275-6636)

HDR Engineering, Inc.
1001 Highlands Plaza Drive
Suite 200
St. Louis, MO 63110-1337
314-425-8300
Certificate of Authority: 000856

℄ EXIST. I-270 WB SHEET 12 OF 64

Cut Area	8.4 SF	Fill Area	63.1 SF
Cut Vol.	8 CY	Fill Vol.	617 CY

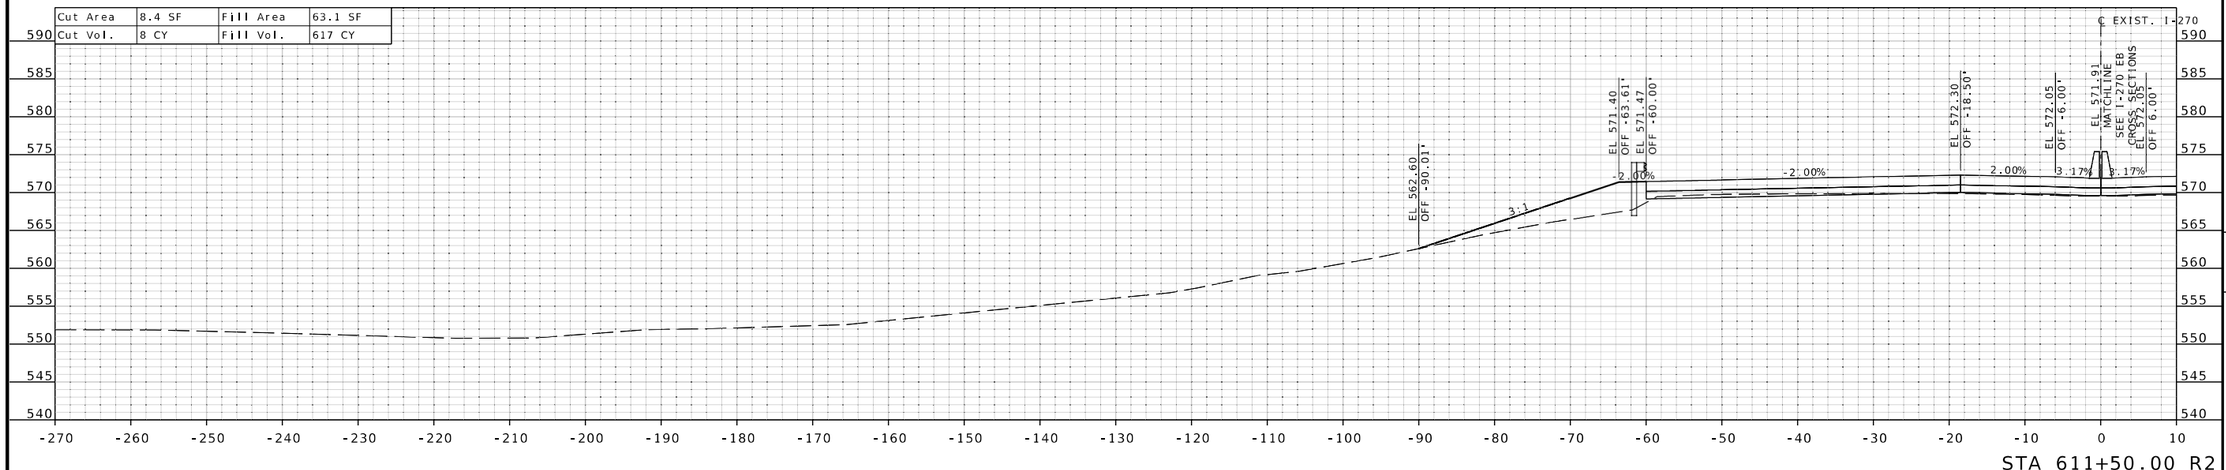

STA 611+50.00 R2

Cut Area	0.0 SF	Fill Area	603.0 SF
Cut Vol.	0 CY	Fill Vol.	342 CY

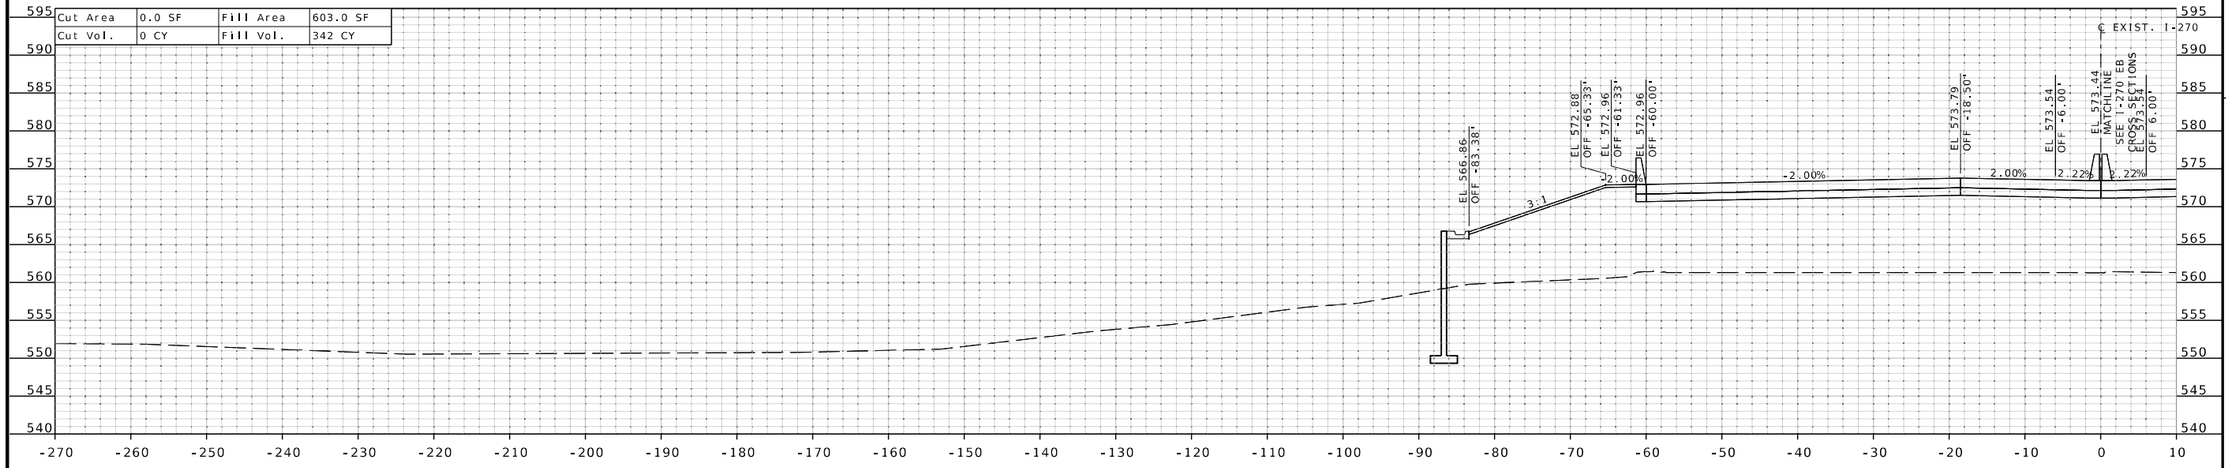

STA 611+00.00 R2

IF A SEAL IS PRESENT ON THIS SHEET IT HAS BEEN ELECTRONICALLY SEALED AND DATED.

STATE OF MISSOURI
EUGENE LOUIS KUEKKER JR.
NUMBER PE-2011009912
PROFESSIONAL ENGINEER

THIS SHEET HAS BEEN SIGNED, SEALED, AND DATED ELECTRONICALLY.

DATE PREPARED
3/25/2026

ROUTE	STATE
I-270	MO
DISTRICT	SHEET NO.
SL	XS-70

COUNTY
ST. LOUIS

JOB NO.
JSL0021

CONTRACT ID.

PROJECT NO.

BRIDGE NO.

DESCRIPTION	DATE

MISSOURI HIGHWAYS AND TRANSPORTATION COMMISSION
105 WEST CAPITOL
JEFFERSON CITY, MO 65102
1-888-ASK-MODOT (1-888-275-6636)

HDR Engineering, Inc.
1001 Highlands Plaza Drive
Suite 200
St. Louis, MO 63110-1337
314-425-8300
Certificate of Authority: 000856

℄ EXIST. I-270 WB SHEET 13 OF 64

Cut Area	43.8 SF	Fill Area	21.5 SF
Cut Vol.	67 CY	Fill Vol.	55 CY

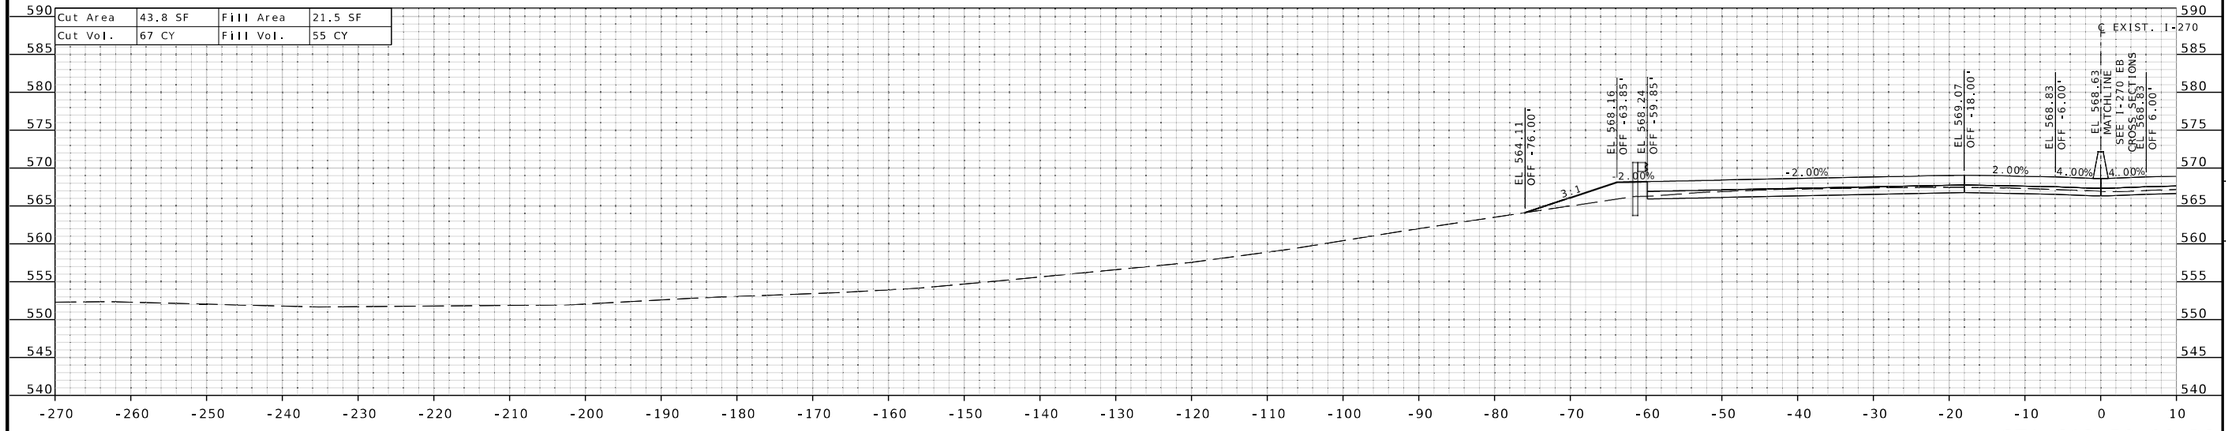

STA 612+50.00 R2

Cut Area	28.6 SF	Fill Area	37.5 SF
Cut Vol.	34 CY	Fill Vol.	93 CY

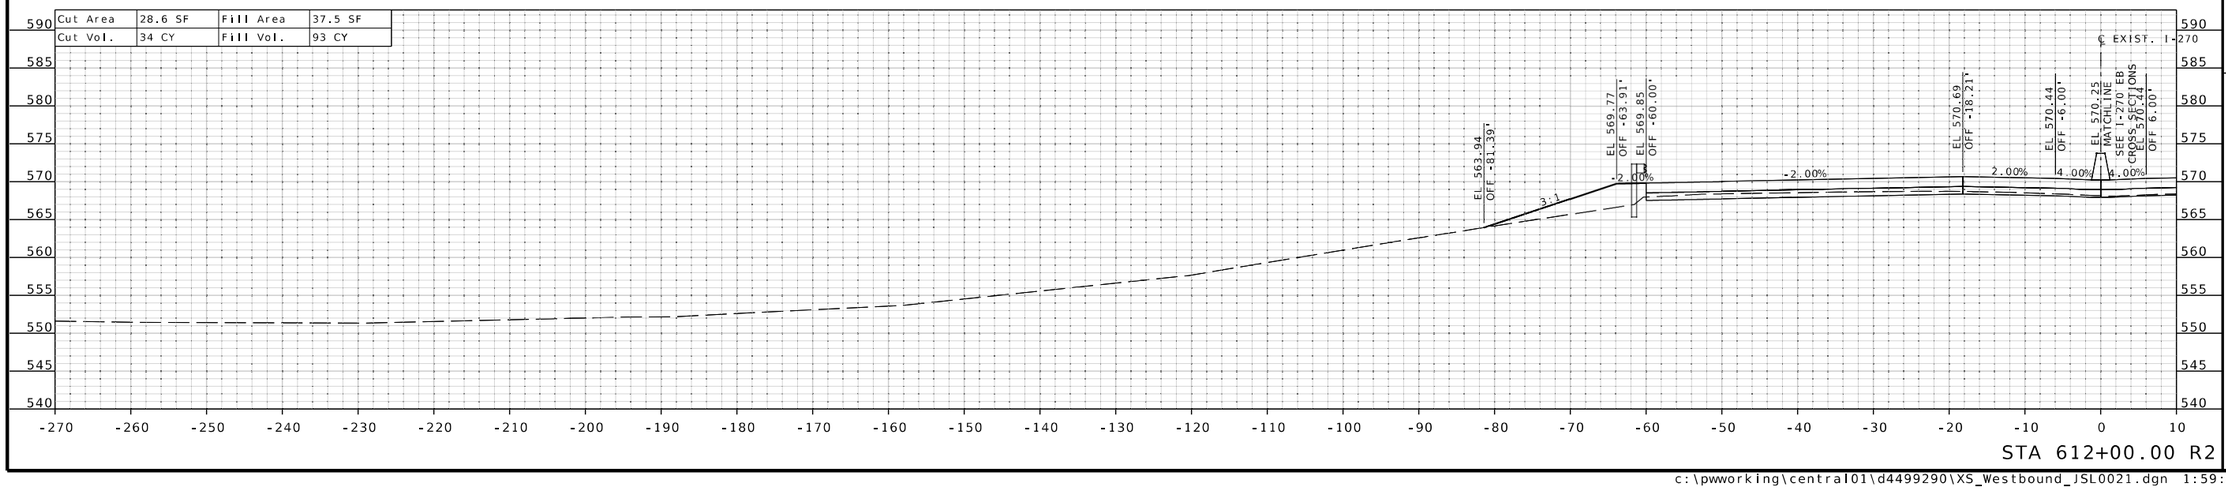

STA 612+00.00 R2

THIS SHEET HAS BEEN SIGNED, SEALED, AND DATED ELECTRONICALLY.

DATE PREPARED
3/25/2026

ROUTE	STATE
I-270	MO
DISTRICT	SHEET NO.
SL	XS-71

COUNTY
ST. LOUIS

JOB NO.
JSL0021

CONTRACT ID.

PROJECT NO.

BRIDGE NO.

DESCRIPTION | DATE

IF A SEAL IS PRESENT ON THIS SHEET IT HAS BEEN ELECTRONICALLY SEALED AND DATED.

MISSOURI HIGHWAYS AND TRANSPORTATION COMMISSION
105 WEST CAPITOL
JEFFERSON CITY, MO 65102
1-888-ASK-MODOT (1-888-275-6636)

HDR Engineering, Inc.
1001 Highlands Plaza Drive
Suite 200
St. Louis, MO 63110-1337
314-425-8300
Certificate of Authority: 000856

℄ EXIST. I-270 WB SHEET 14 OF 64

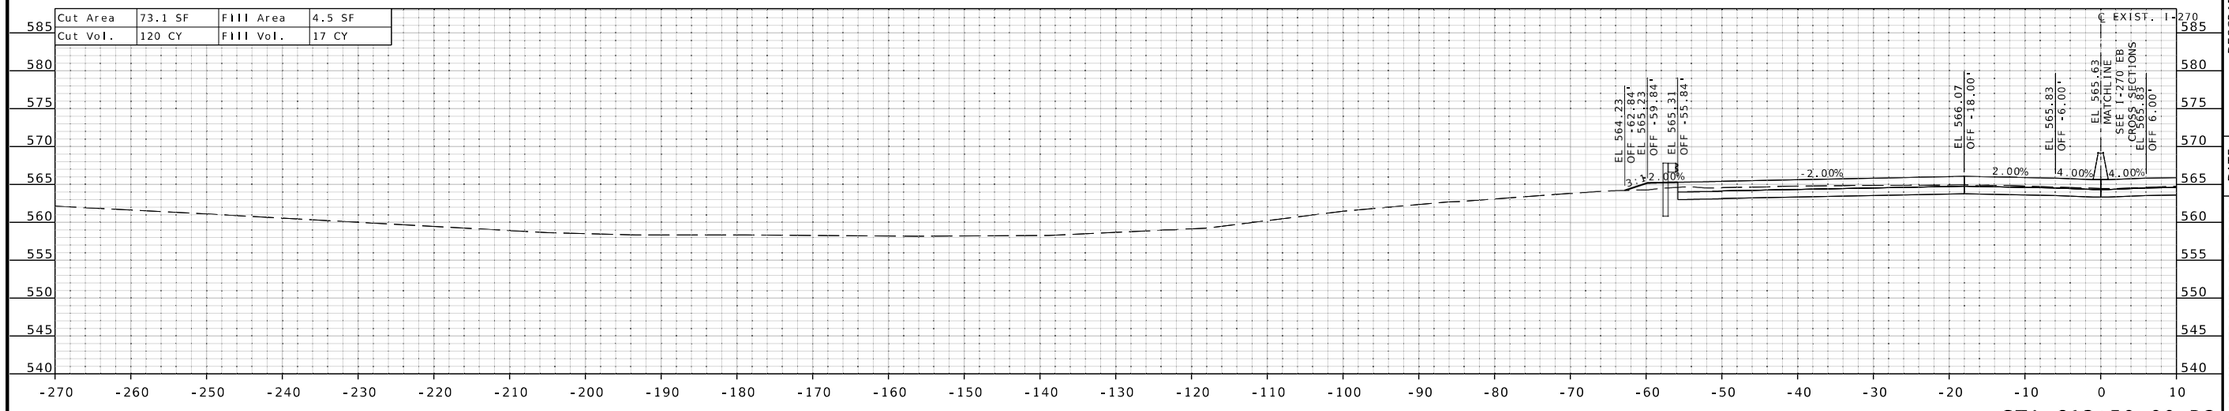

STA 613+50.00 R2

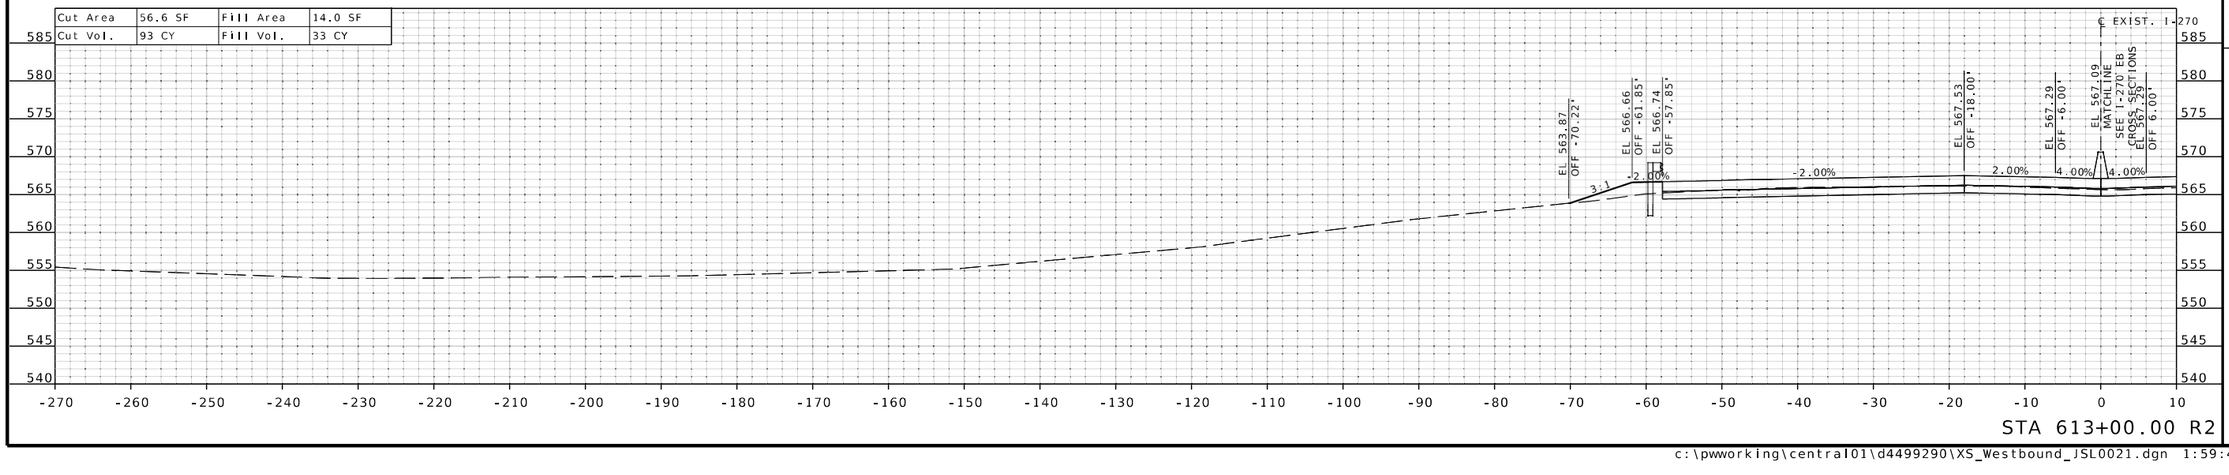

STA 613+00.00 R2

STATE OF MISSOURI
EUGENE LOUIS KUEKKER JR.
NUMBER PE-2011009912
PROFESSIONAL ENGINEER

THIS SHEET HAS BEEN SIGNED, SEALED, AND DATED ELECTRONICALLY.

DATE PREPARED
3/25/2026

ROUTE	STATE
I-270	MO

DISTRICT	SHEET NO.
SL	XS-72

COUNTY
ST. LOUIS

JOB NO.
JSL0021

CONTRACT ID.

PROJECT NO.

BRIDGE NO.

DESCRIPTION	DATE

IF A SEAL IS PRESENT ON THIS SHEET IT HAS BEEN ELECTRONICALLY SEALED AND DATED.

MISSOURI HIGHWAYS AND TRANSPORTATION COMMISSION

105 WEST CAPITOL
JEFFERSON CITY, MO 65102
1-888-ASK-MODOT (1-888-275-6636)

HDR Engineering, Inc.
1001 Highlands Plaza Drive
Suite 200
St. Louis, MO 63110-1337
314-425-8300
Certificate of Authority: 000856

c:\pwworking\central01\d4499290\XS_Westbound_JSL0021.dgn 1:59:48 PM 3/25/2026

℄ EXIST. I-270 WB SHEET 15 OF 64

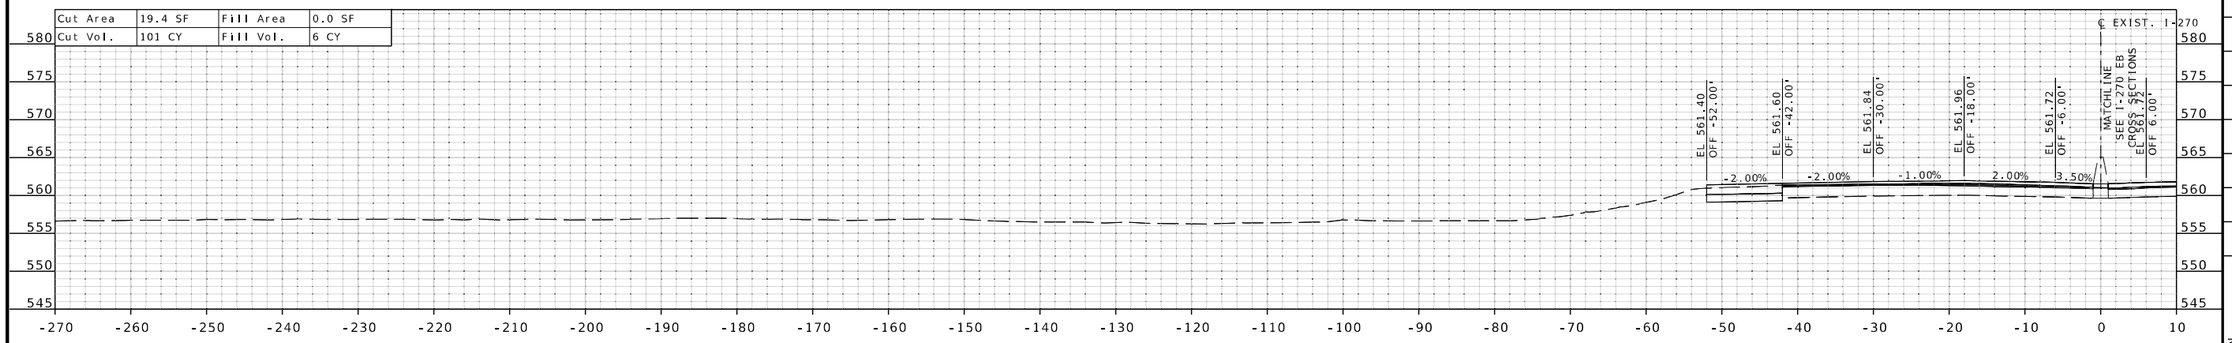

STA 615+00.00 R2

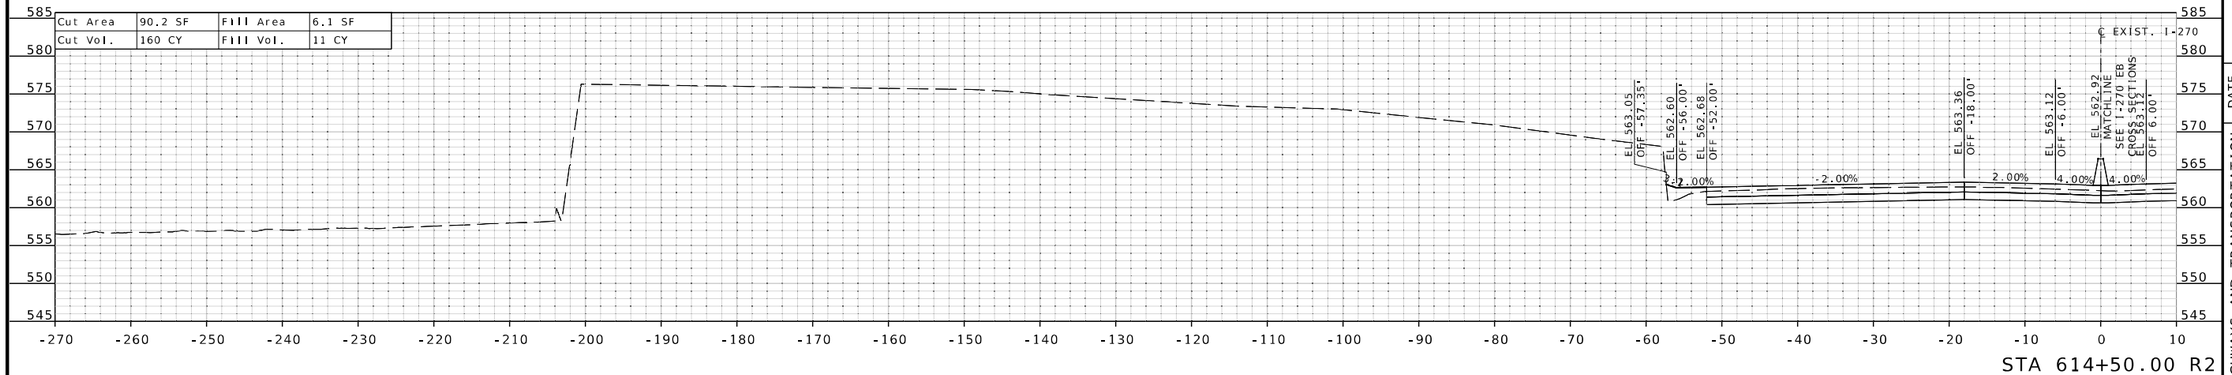

STA 614+50.00 R2

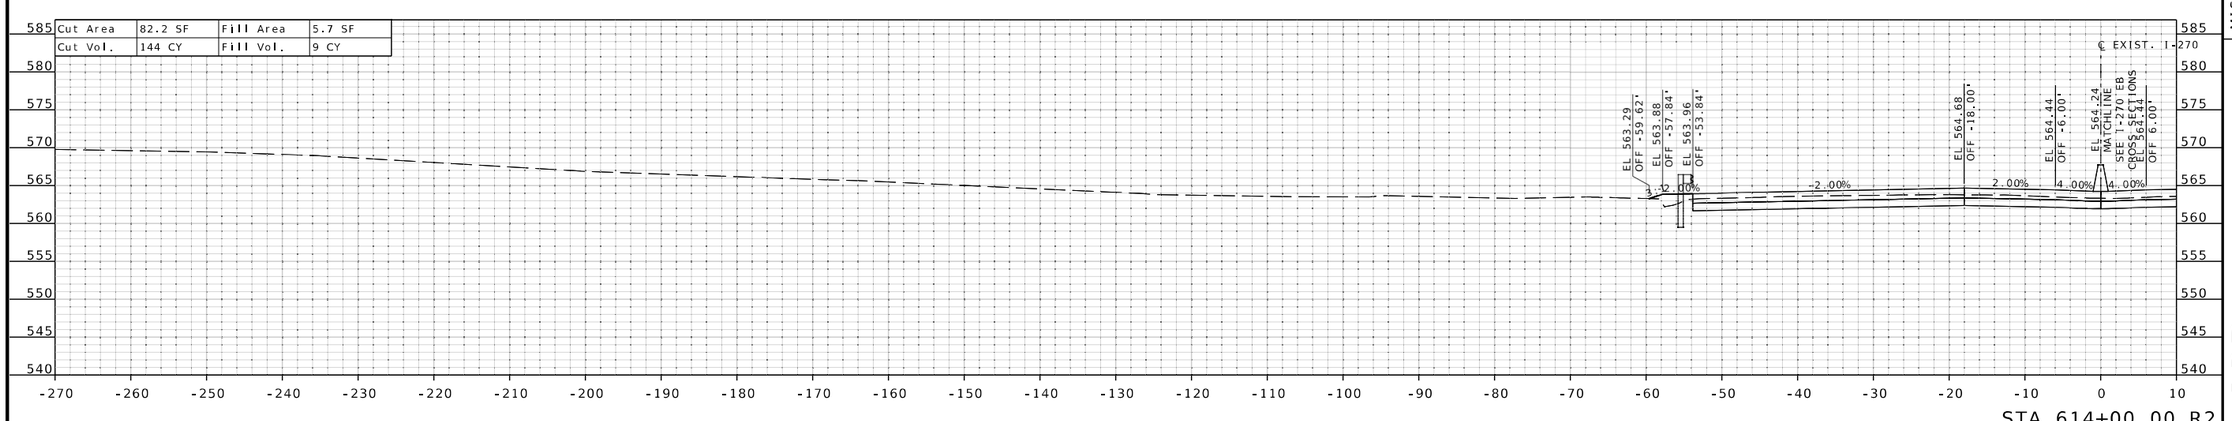

STA 614+00.00 R2

STATE OF MISSOURI
EUGENE LOUIS KUEKKER JR.
NUMBER PE-2010009912
PROFESSIONAL ENGINEER

THIS SHEET HAS BEEN SIGNED, SEALED, AND DATED ELECTRONICALLY.

DATE PREPARED
3/25/2026

ROUTE	STATE
I-270	MO
DISTRICT	SHEET NO.
SL	XS-73

COUNTY
ST. LOUIS

JOB NO.
JSL0021

CONTRACT ID.

PROJECT NO.

BRIDGE NO.

DESCRIPTION	DATE

MISSOURI HIGHWAYS AND TRANSPORTATION COMMISSION

105 WEST CAPITOL
JEFFERSON CITY, MO 65102
1-888-ASK-MODOT (1-888-275-6636)

HDR Engineering, Inc.
1001 Highlands Plaza Drive
Suite 200
St. Louis, MO 63110-1337
314-425-8300
Certificate of Authority: 000856

IF A SEAL IS PRESENT ON THIS SHEET IT HAS BEEN ELECTRONICALLY SEALED AND DATED.

c:\pwworking\central01\d4499290\XS_Westbound_JSL0021.dgn 1:59:51 PM 3/25/2026

℄ EXIST. I-270 WB SHEET 16 OF 64

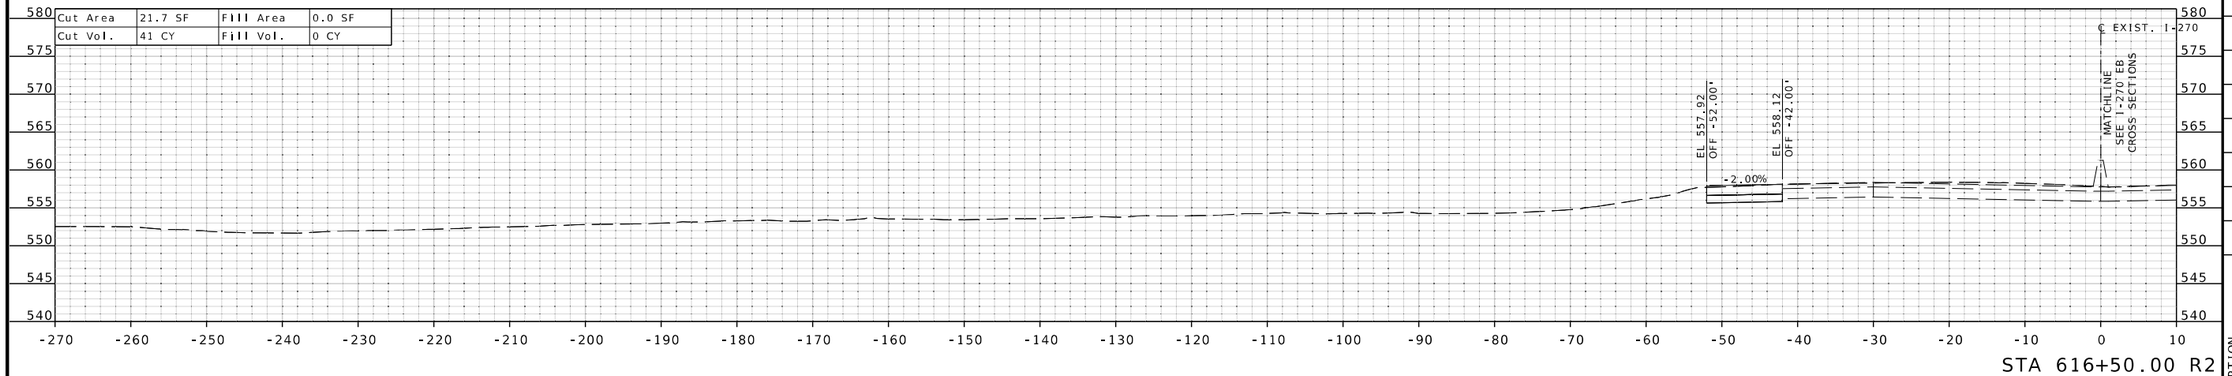

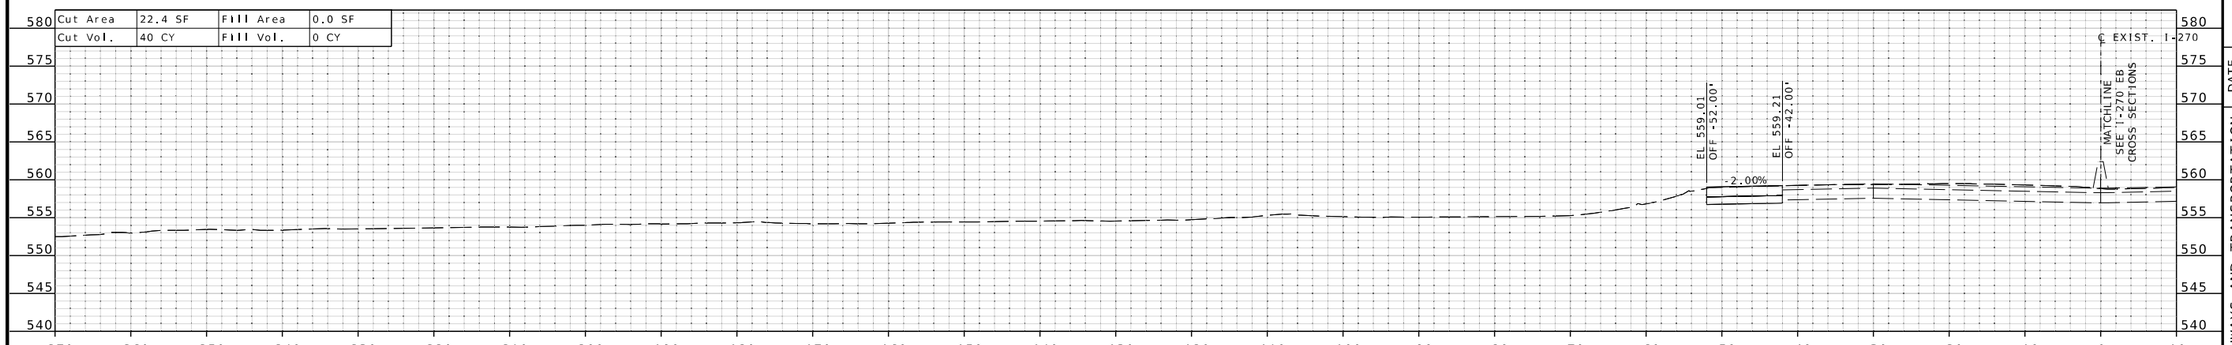

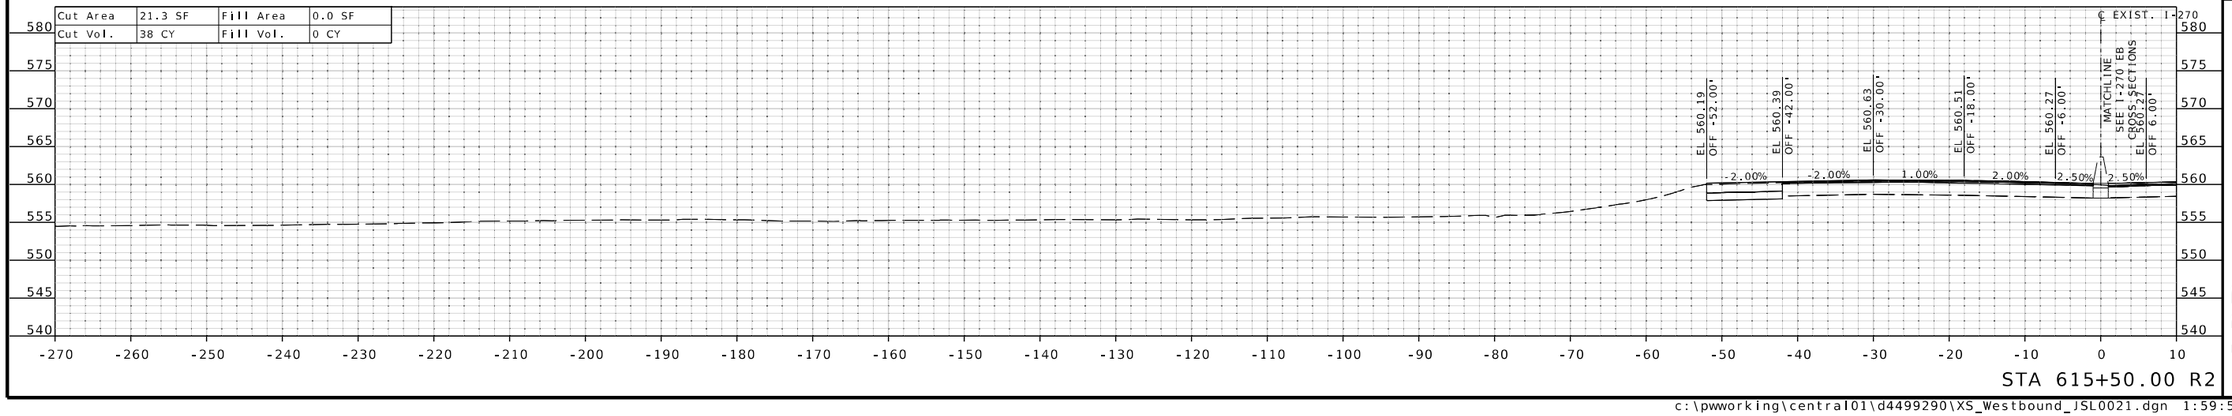

IF A SEAL IS PRESENT ON THIS SHEET IT HAS BEEN ELECTRONICALLY SEALED AND DATED.

STATE OF MISSOURI
EUGENE LOUIS KUEKKER JR.
NUMBER PE-2010009912
PROFESSIONAL ENGINEER

THIS SHEET HAS BEEN SIGNED, SEALED, AND DATED ELECTRONICALLY.

DATE PREPARED
3/25/2026

ROUTE	STATE
I-270	MO
DISTRICT	SHEET NO.
SL	XS-74

COUNTY
ST. LOUIS

JOB NO.
JSL0021

CONTRACT ID.

PROJECT NO.

BRIDGE NO.

DESCRIPTION	DATE

MISSOURI HIGHWAYS AND TRANSPORTATION COMMISSION

105 WEST CAPITOL
JEFFERSON CITY, MO 65102
1-888-ASK-MODOT (1-888-275-6636)

HDR Engineering, Inc.
1001 Highlands Plaza Drive
Suite 200
St. Louis, MO 63110-1337
314-425-8300
Certificate of Authority: 000856

c:\pwworking\central01\d4499290\XS_Westbound_JSL0021.dgn 1:59:53 PM 3/25/2026

℄ EXIST. I-270 WB SHEET 17 OF 64

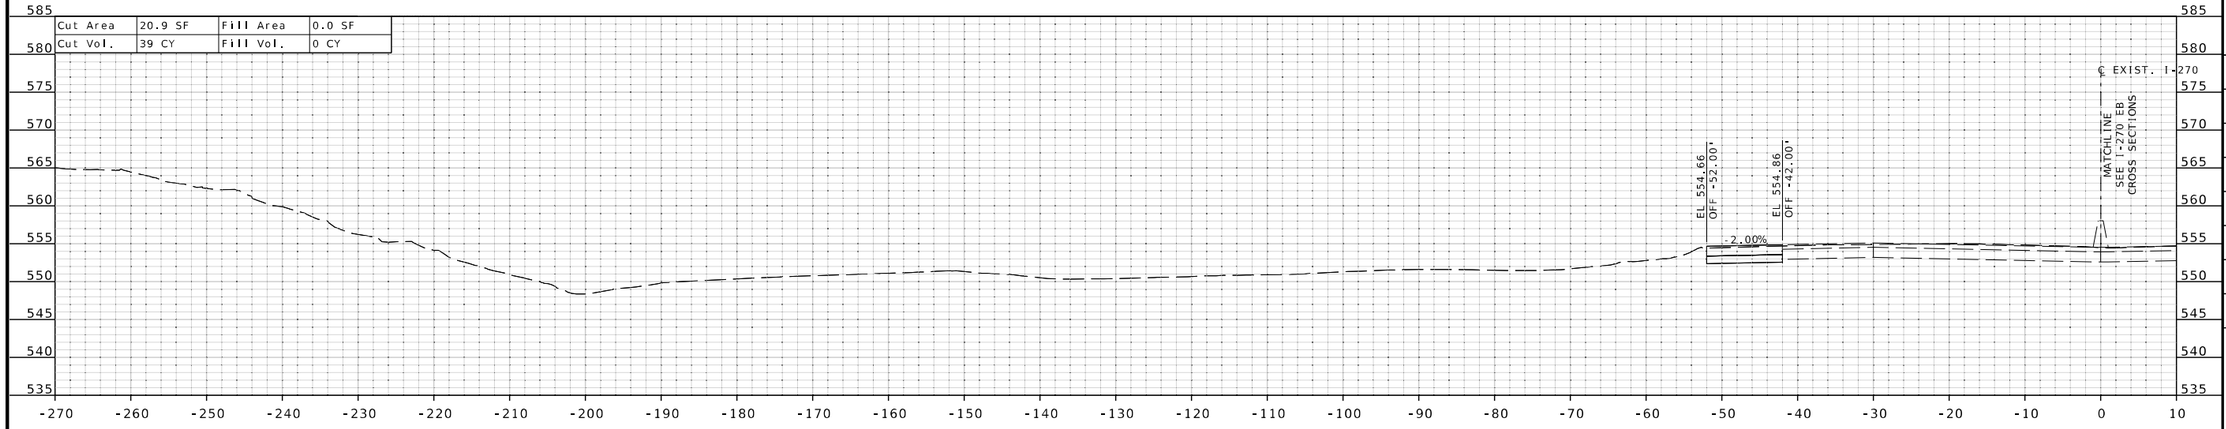

STA 618+00.00 R2

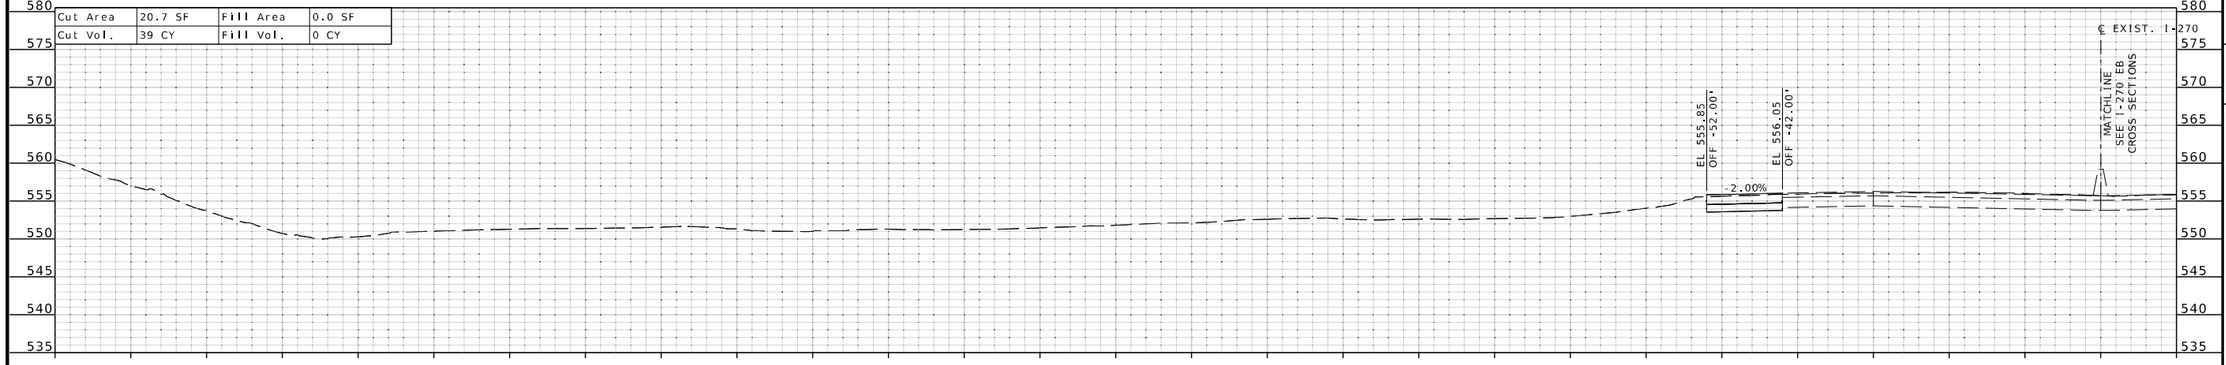

STA 617+50.00 R2

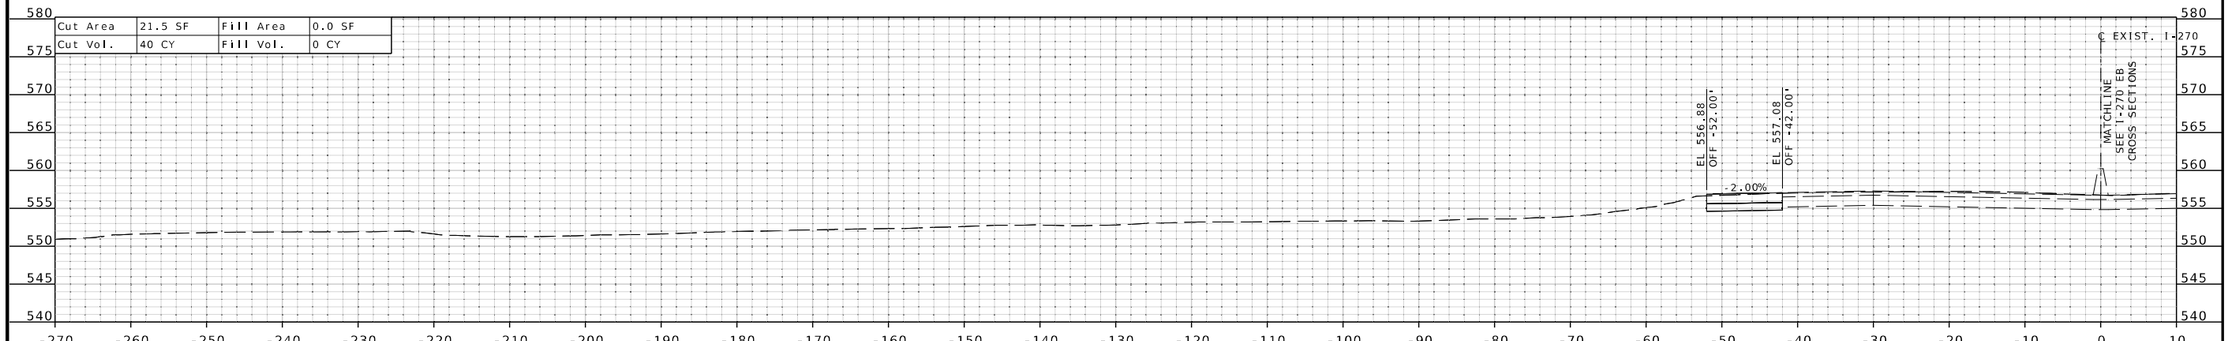

STA 617+00.00 R2

STATE OF MISSOURI
EUGENE LOUIS KUEKKER JR.
NUMBER PE-2010009912
PROFESSIONAL ENGINEER

THIS SHEET HAS BEEN SIGNED, SEALED, AND DATED ELECTRONICALLY.

DATE PREPARED
3/25/2026

ROUTE	STATE
I-270	MO

DISTRICT	SHEET NO.
SL	XS-75

COUNTY
ST. LOUIS

JOB NO.
JSL0021

CONTRACT ID.

PROJECT NO.

BRIDGE NO.

DESCRIPTION	DATE

IF A SEAL IS PRESENT ON THIS SHEET IT HAS BEEN ELECTRONICALLY SEALED AND DATED.

MISSOURI HIGHWAYS AND TRANSPORTATION COMMISSION
105 WEST CAPITOL
JEFFERSON CITY, MO 65102
1-888-ASK-MODOT (1-888-275-6636)

HDR Engineering, Inc.
1001 Highlands Plaza Drive
Suite 200
St. Louis, MO 63110-1337
314-425-8300
Certificate of Authority: 000856

℄ EXIST. I-270 WB SHEET 18 OF 64

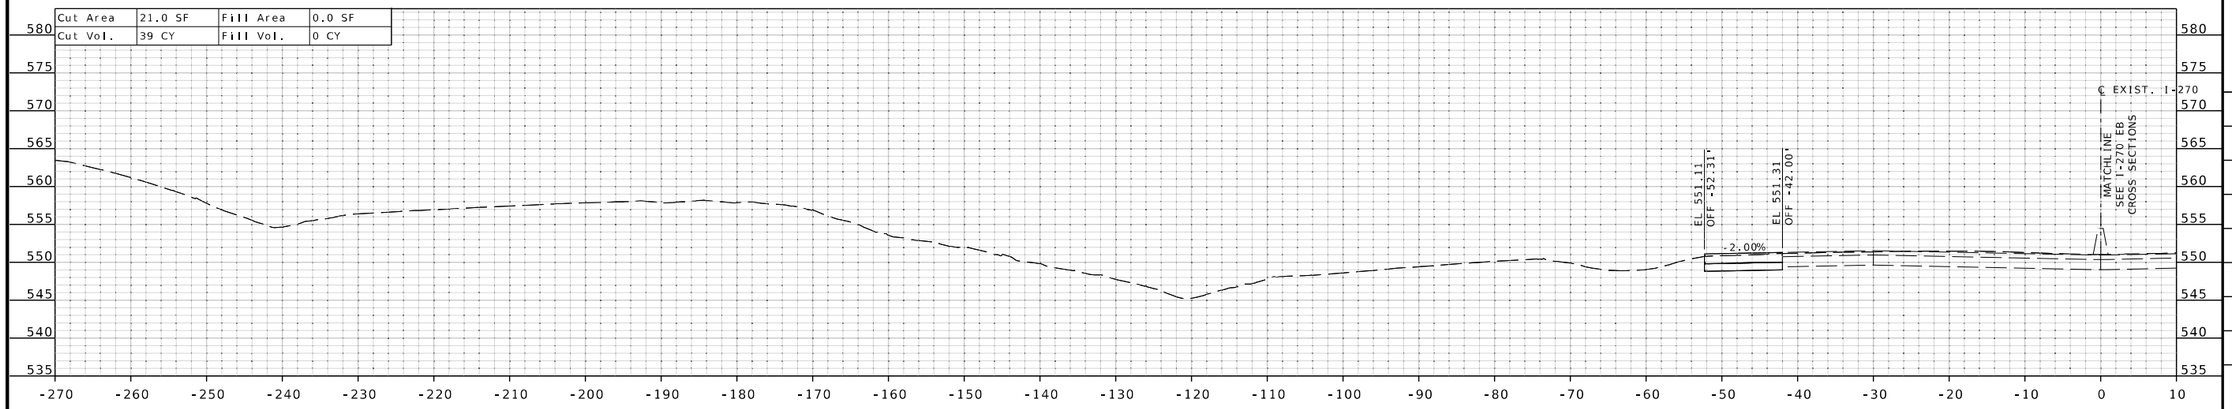

STA 619+50.00 R2

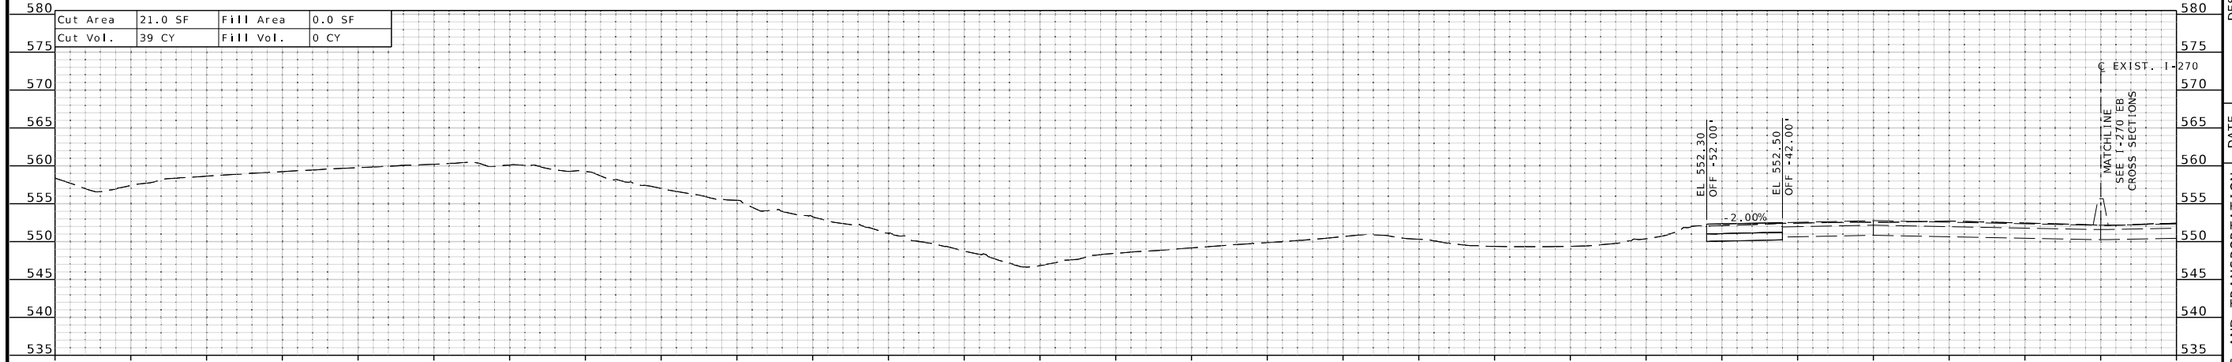

STA 619+00.00 R2

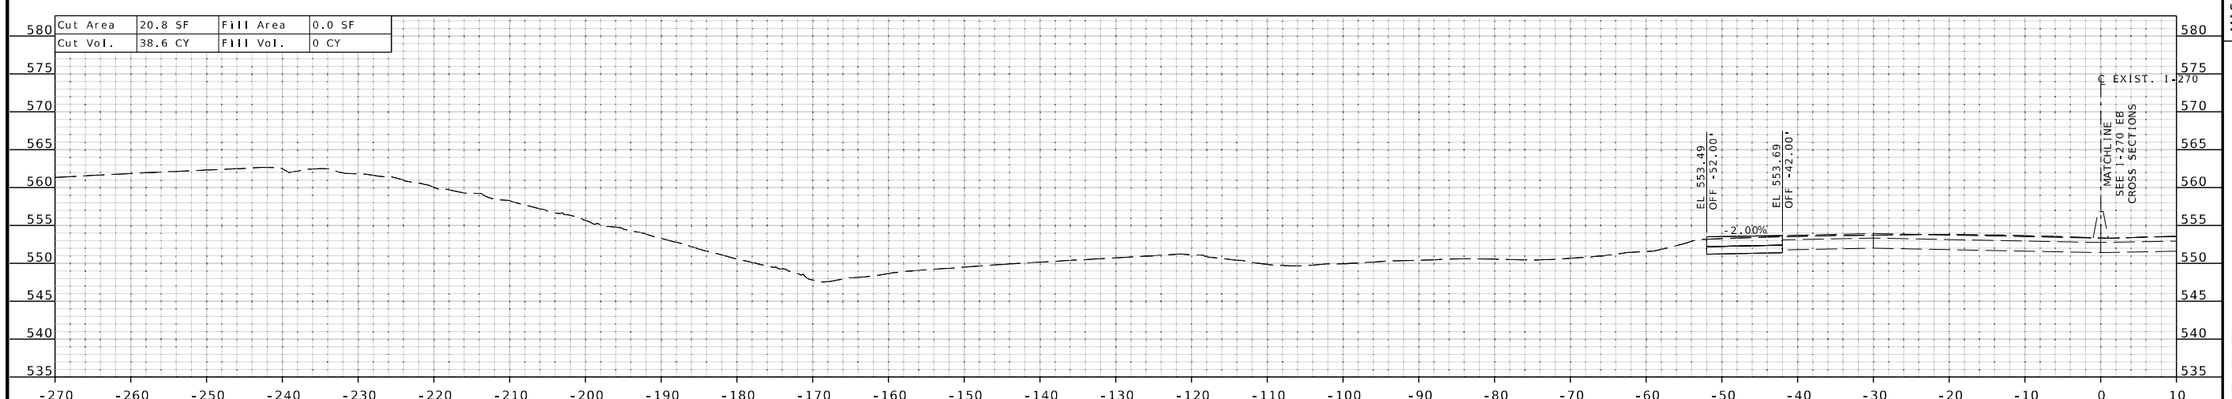

STA 618+50.00 R2

STATE OF MISSOURI
EUGENE LOUIS KUEKKER JR.
NUMBER PE-2011009912
PROFESSIONAL ENGINEER

THIS SHEET HAS BEEN SIGNED, SEALED, AND DATED ELECTRONICALLY.

IF A SEAL IS PRESENT ON THIS SHEET IT HAS BEEN ELECTRONICALLY SEALED AND DATED.

DATE PREPARED 3/25/2026

ROUTE	STATE
I-270	MO
DISTRICT	SHEET NO.
SL	XS-76

COUNTY: ST. LOUIS

JOB NO.: JSL0021

CONTRACT ID.:

PROJECT NO.:

BRIDGE NO.:

DESCRIPTION	DATE

MISSOURI HIGHWAYS AND TRANSPORTATION COMMISSION
105 WEST CAPITOL
JEFFERSON CITY, MO 65102
1-888-ASK-MODOT (1-888-275-6636)

HDR Engineering, Inc.
1001 Highlands Plaza Drive
Suite 200
St. Louis, MO 63110-1337
314-425-8300
Certificate of Authority: 000856

℄ EXIST. I-270 WB SHEET 19 OF 64

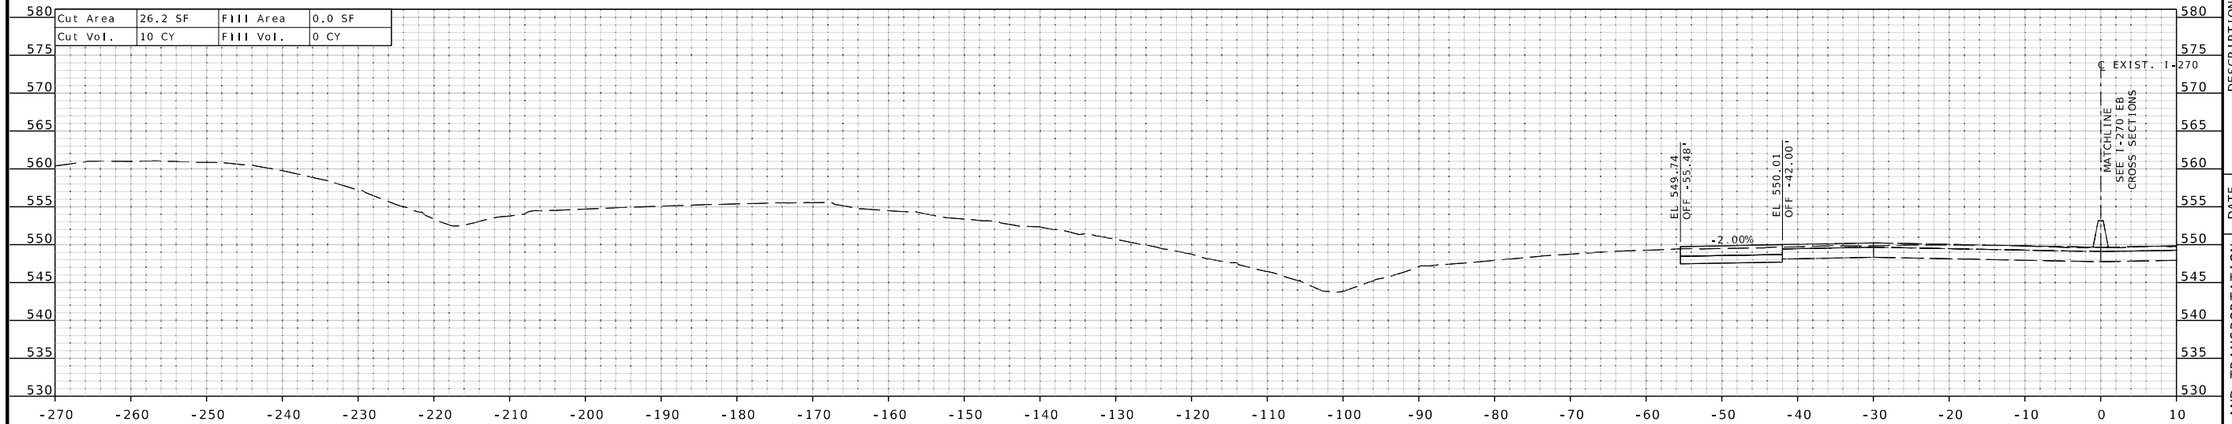

STA 620+11.10 R2
BEGIN EARTHWORK EXCEPTION

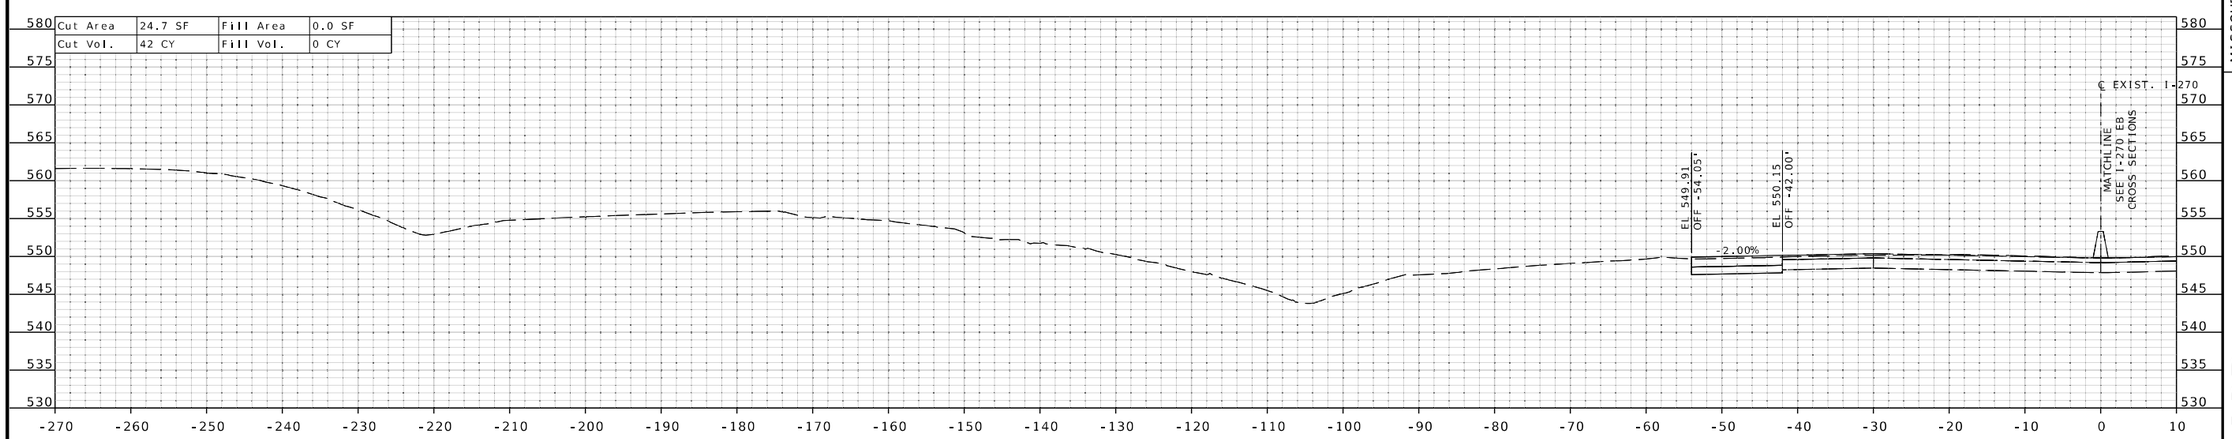

STA 620+00.00 R2

THIS SHEET HAS BEEN SIGNED, SEALED, AND DATED ELECTRONICALLY.

DATE PREPARED
3/25/2026

ROUTE	STATE
I-270	MO
DISTRICT	SHEET NO.
SL	XS-77

COUNTY
ST. LOUIS

JOB NO.
JSL0021

CONTRACT ID.

PROJECT NO.

BRIDGE NO.

DESCRIPTION | DATE

IF A SEAL IS PRESENT ON THIS SHEET IT HAS BEEN ELECTRONICALLY SEALED AND DATED.

MISSOURI HIGHWAYS AND TRANSPORTATION COMMISSION

105 WEST CAPITOL
JEFFERSON CITY, MO 65102
1-888-ASK-MODOT (1-888-275-6636)

HDR Engineering, Inc.
1001 Highlands Plaza Drive
Suite 200
St. Louis, MO 63110-1337
314-425-8300
Certificate of Authority: 000856

c:\pwworking\central01\d4499290\XS_Westbound_JSL0021.dgn 2:00:00 PM 3/25/2026

℄ EXIST. I-270 WB SHEET 20 OF 64

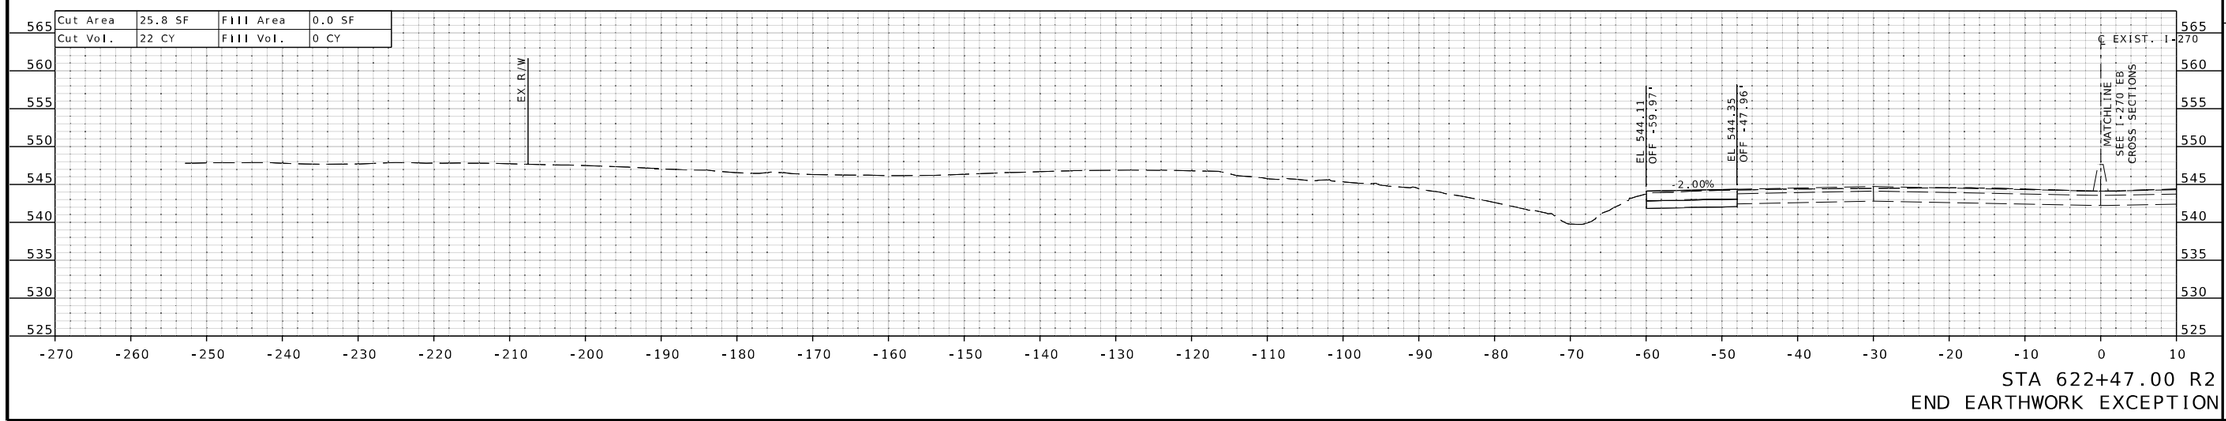

STA 622+47.00 R2
END EARTHWORK EXCEPTION

THIS SHEET HAS BEEN SIGNED, SEALED, AND DATED ELECTRONICALLY.

DATE PREPARED
3/25/2026

ROUTE	STATE
I-270	MO

DISTRICT	SHEET NO.
SL	XS-78

COUNTY
ST. LOUIS

JOB NO.
JSL0021

CONTRACT ID.

PROJECT NO.

BRIDGE NO.

DESCRIPTION	DATE

IF A SEAL IS PRESENT ON THIS SHEET IT HAS BEEN ELECTRONICALLY SEALED AND DATED.

MISSOURI HIGHWAYS AND TRANSPORTATION COMMISSION
105 WEST CAPITOL
JEFFERSON CITY, MO 65102
1-888-ASK-MODOT (1-888-275-6636)

HDR Engineering, Inc.
1001 Highlands Plaza Drive
Suite 200
St. Louis, MO 63110-1337
314-425-8300
Certificate of Authority: 000856

c:\pwworking\central01\d4499290\XS_Westbound_JSL0021.dgn 2:00:01 PM 3/25/2026

℄ EXIST. I-270 WB SHEET 21 OF 64

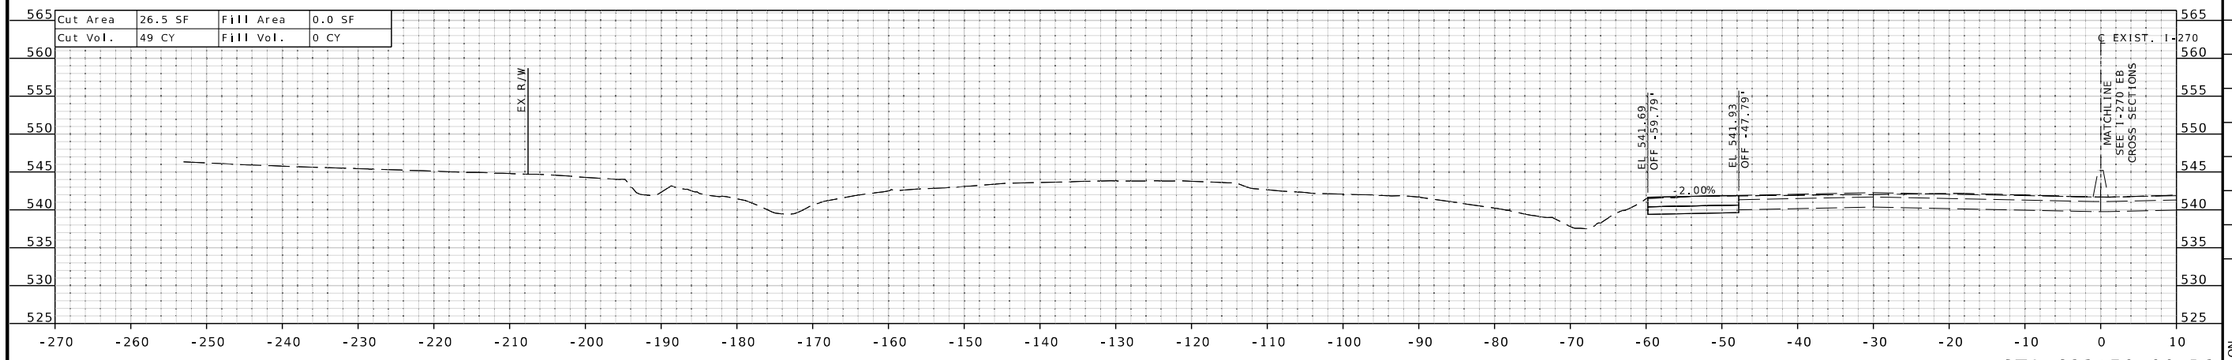

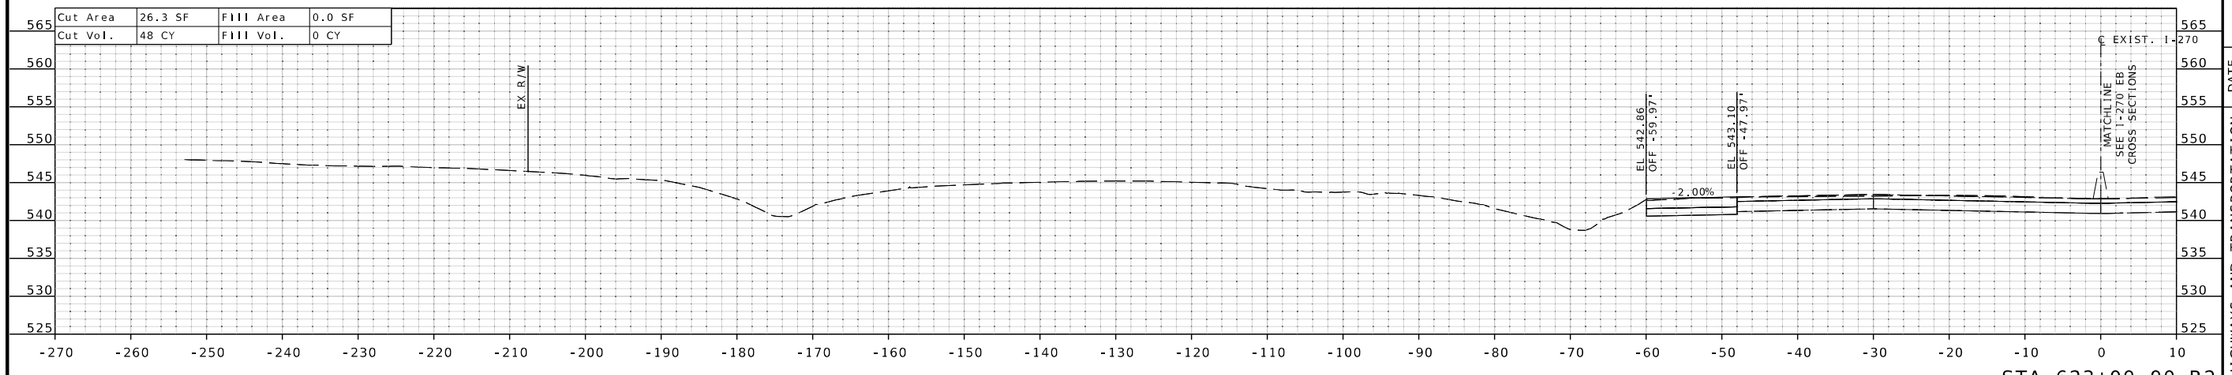

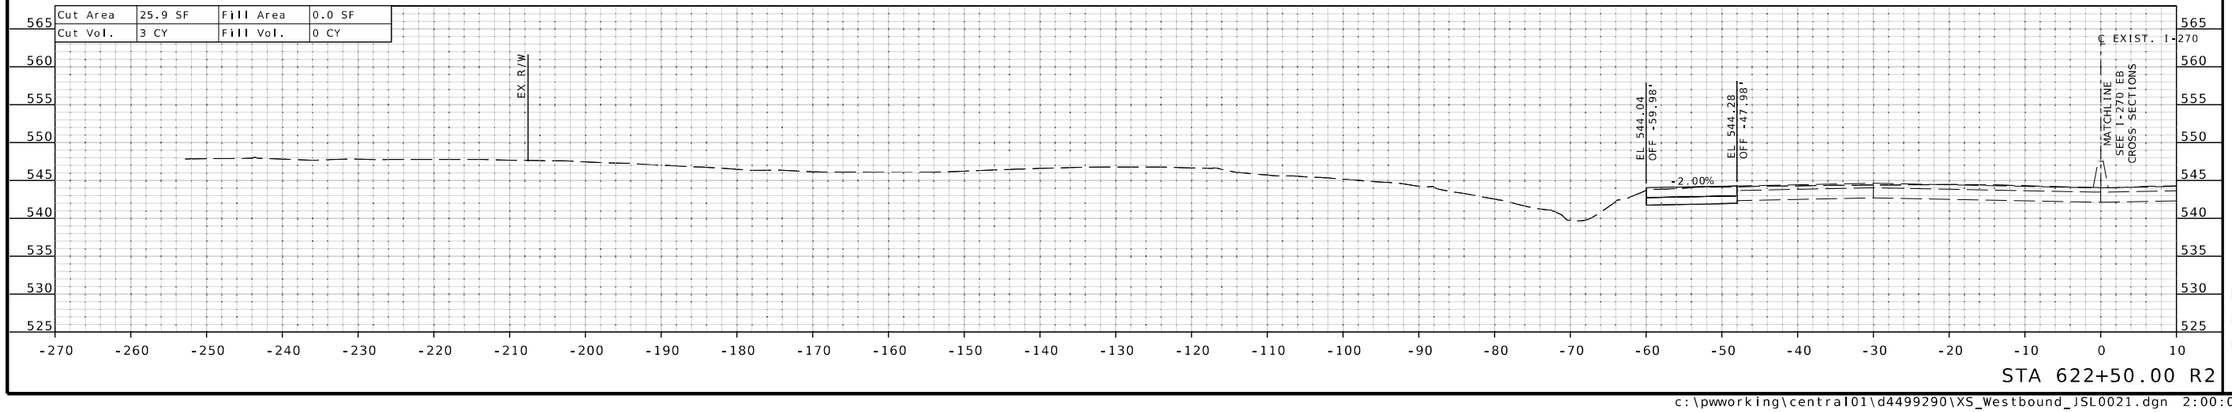

STATE OF MISSOURI
EUGENE LOUIS KUEKKER JR.
NUMBER PE-2010009912
PROFESSIONAL ENGINEER

THIS SHEET HAS BEEN SIGNED, SEALED, AND DATED ELECTRONICALLY.

DATE PREPARED
3/25/2026

ROUTE	STATE
I-270	MO
DISTRICT	SHEET NO.
SL	XS-79

COUNTY
ST. LOUIS

JOB NO.
JSL0021

CONTRACT ID.

PROJECT NO.

BRIDGE NO.

DESCRIPTION	DATE

IF A SEAL IS PRESENT ON THIS SHEET IT HAS BEEN ELECTRONICALLY SEALED AND DATED.

MISSOURI HIGHWAYS AND TRANSPORTATION COMMISSION
105 WEST CAPITOL
JEFFERSON CITY, MO 65102
1-888-ASK-MODOT (1-888-275-6636)

HDR Engineering, Inc.
1001 Highlands Plaza Drive
Suite 200
St. Louis, MO 63110-1337
314-425-8300
Certificate of Authority: 000856

c:\pwworking\central01\d4499290\XS_Westbound_JSL0021.dgn 2:00:03 PM 3/25/2026

℄ EXIST. I-270 WB SHEET 22 OF 64

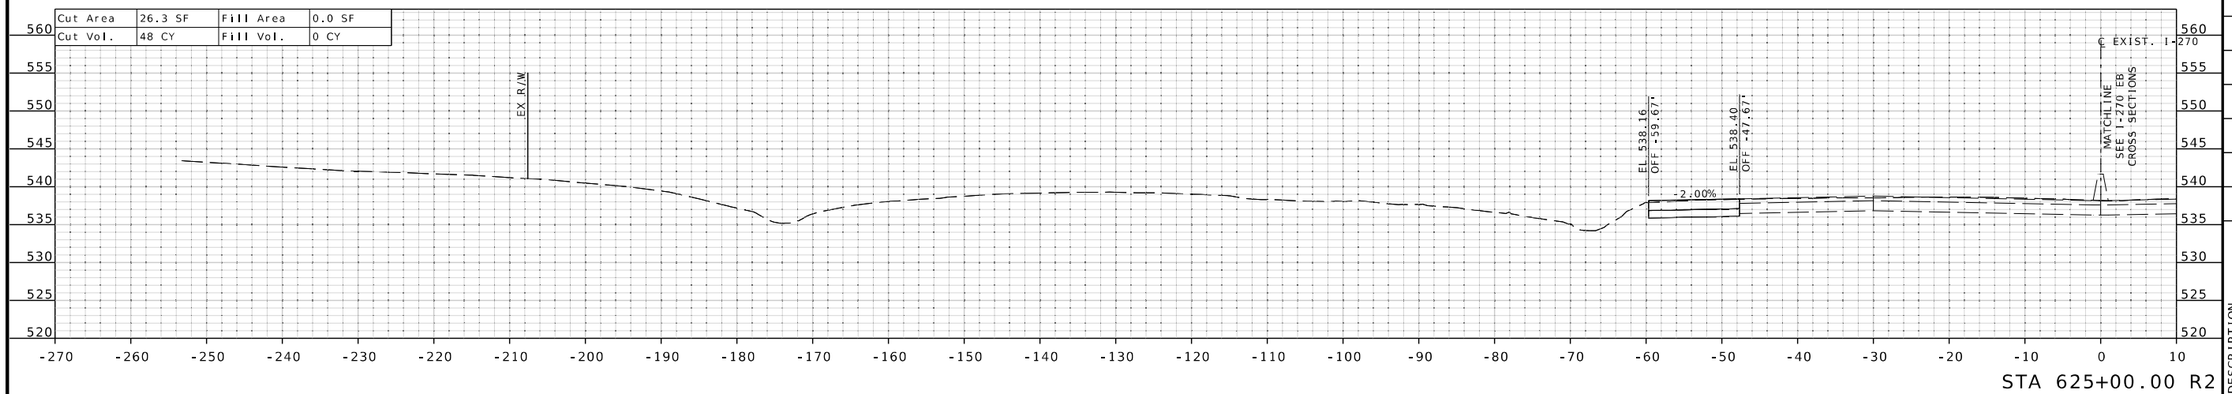

STA 625+00.00 R2

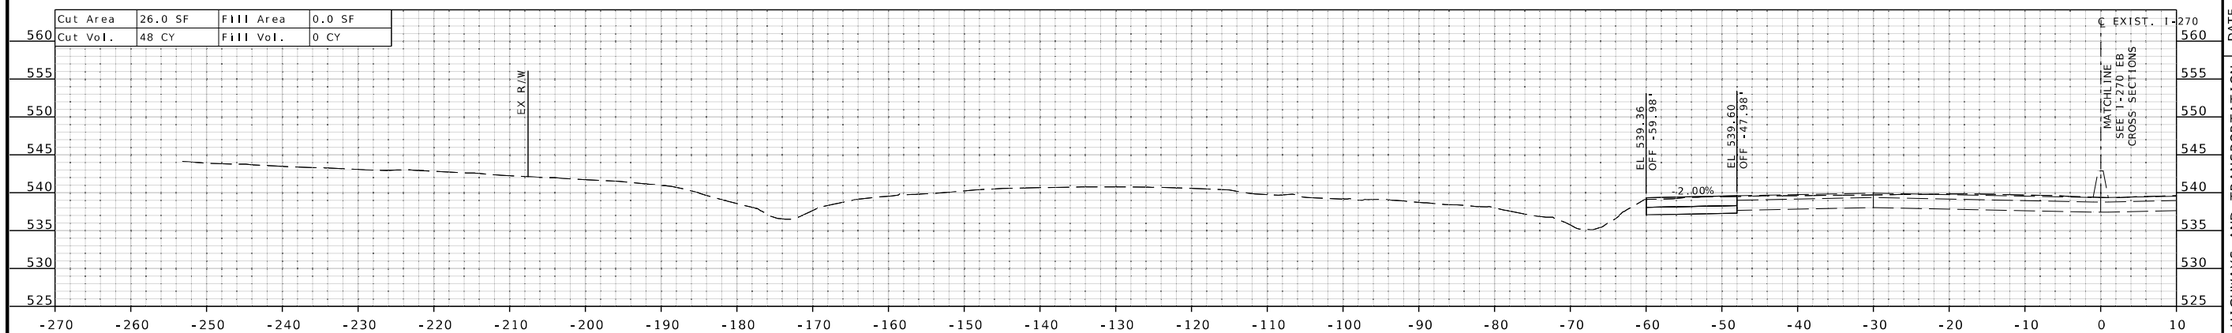

STA 624+50.00 R2

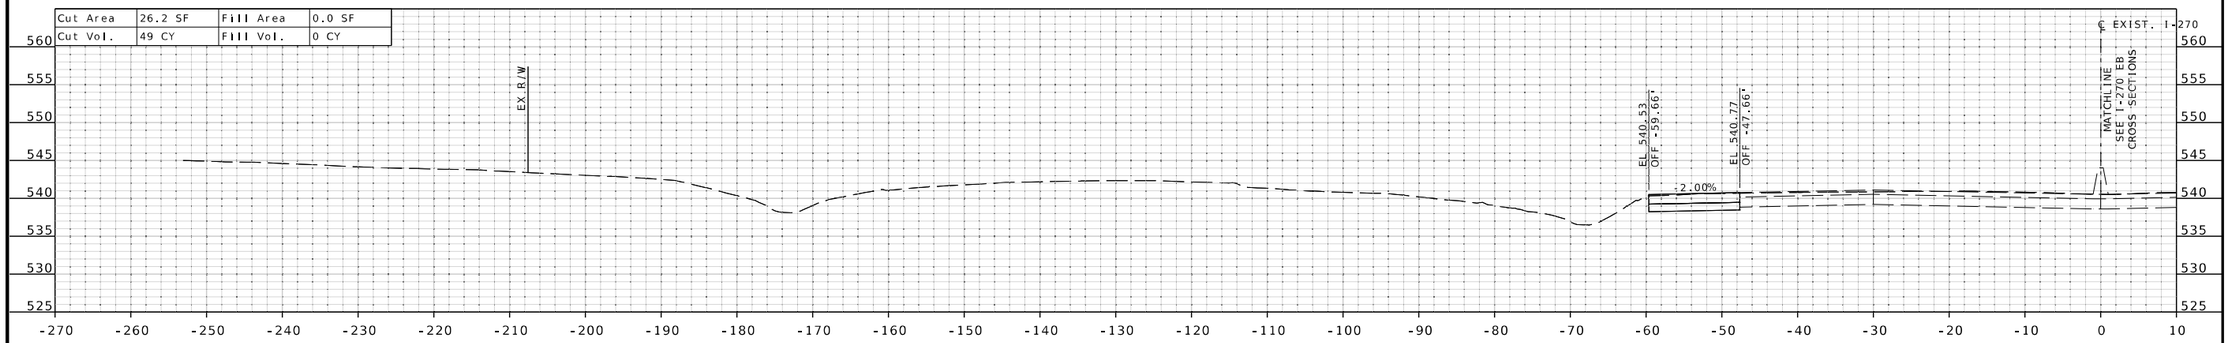

STA 624+00.00 R2

IF A SEAL IS PRESENT ON THIS SHEET IT HAS BEEN ELECTRONICALLY SEALED AND DATED.

STATE OF MISSOURI
EUGENE LOUIS KUEKKER JR.
NUMBER PE-2010009912
PROFESSIONAL ENGINEER

THIS SHEET HAS BEEN SIGNED, SEALED, AND DATED ELECTRONICALLY.

DATE PREPARED
3/25/2026

ROUTE	STATE
I-270	MO

DISTRICT	SHEET NO.
SL	XS-80

COUNTY
ST. LOUIS

JOB NO.
JSL0021

CONTRACT ID.

PROJECT NO.

BRIDGE NO.

DESCRIPTION	DATE

MISSOURI HIGHWAYS AND TRANSPORTATION COMMISSION

105 WEST CAPITOL
JEFFERSON CITY, MO 65102
1-888-ASK-MODOT (1-888-275-6636)

HDR Engineering, Inc.
1001 Highlands Plaza Drive
Suite 200
St. Louis, MO 63110-1337
314-425-8300
Certificate of Authority: 000856

c:\pwworking\central01\d4499290\XS_Westbound_JSL0021.dgn 2:00:06 PM 3/25/2026

℄ EXIST. I-270 WB SHEET 23 OF 64

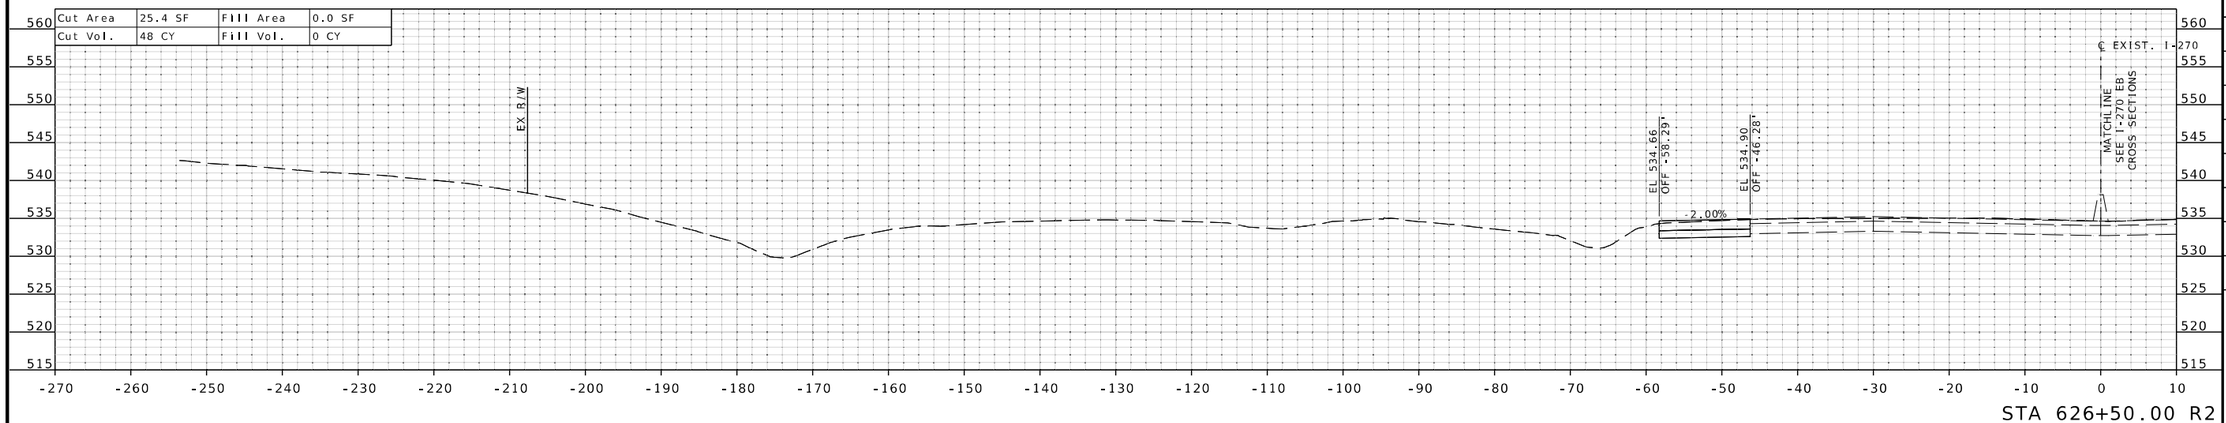

STA 626+50.00 R2

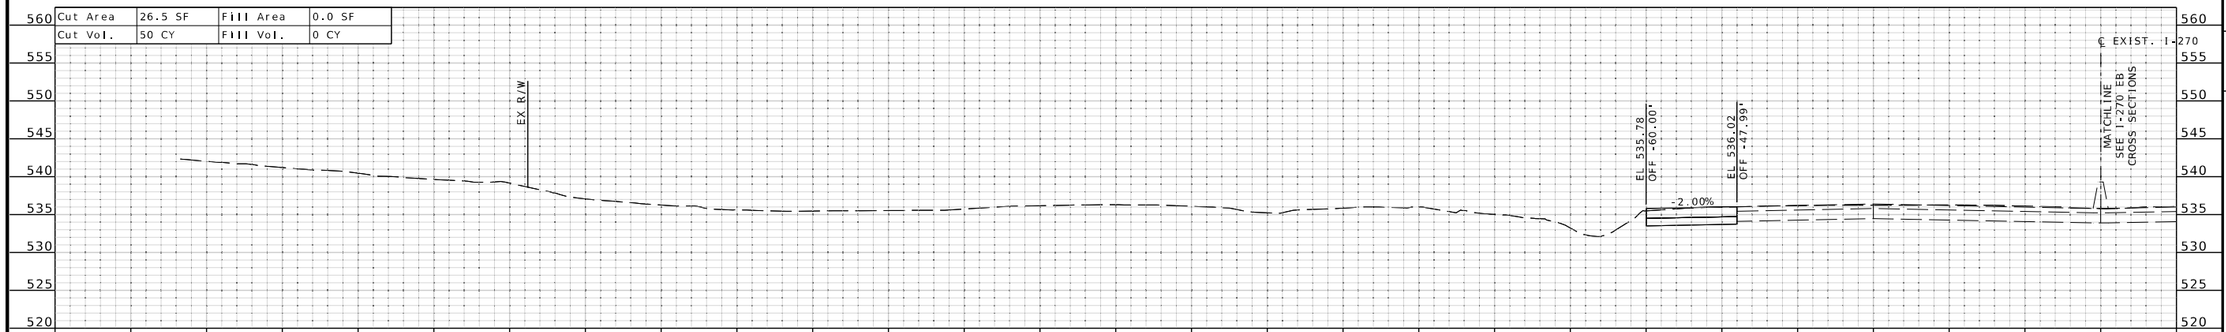

STA 626+00.00 R2

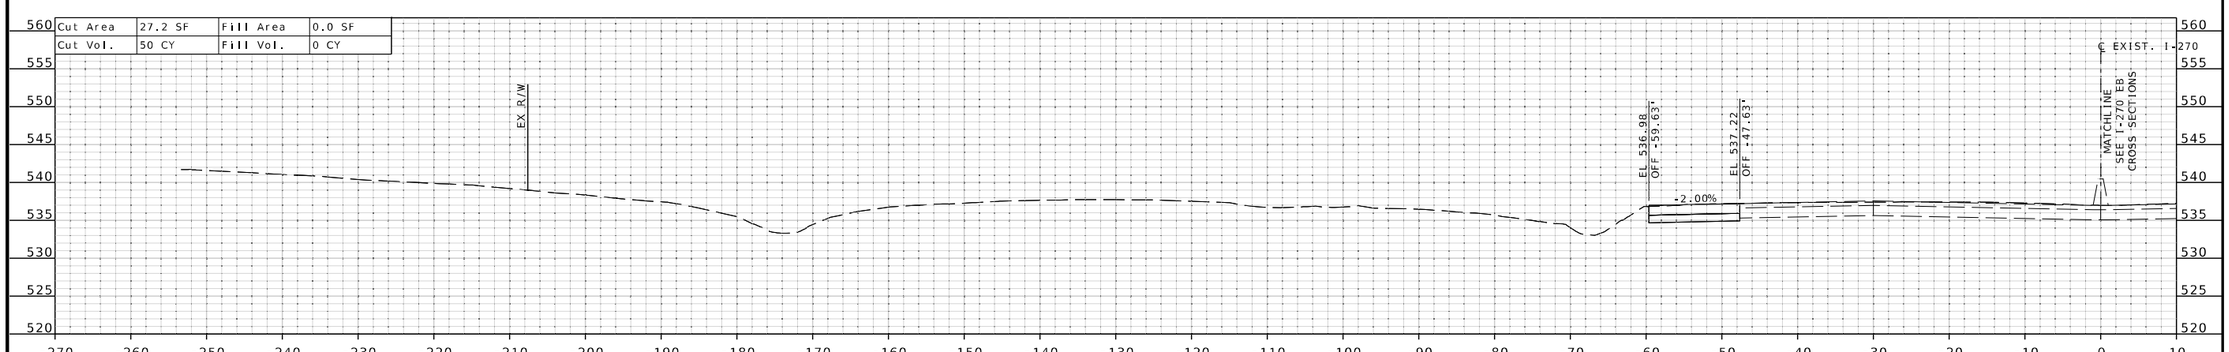

STA 625+50.00 R2

IF A SEAL IS PRESENT ON THIS SHEET IT HAS BEEN ELECTRONICALLY SEALED AND DATED.

STATE OF MISSOURI
EUGENE LOUIS KUEKKER JR.
NUMBER PE-2010009912
PROFESSIONAL ENGINEER

THIS SHEET HAS BEEN SIGNED, SEALED, AND DATED ELECTRONICALLY.

DATE PREPARED
3/25/2026

ROUTE	STATE
I-270	MO
DISTRICT	SHEET NO.
SL	XS-81

COUNTY
ST. LOUIS

JOB NO.
JSL0021

CONTRACT ID.

PROJECT NO.

BRIDGE NO.

DESCRIPTION	DATE

MISSOURI HIGHWAYS AND TRANSPORTATION COMMISSION
105 WEST CAPITOL
JEFFERSON CITY, MO 65102
1-888-ASK-MODOT (1-888-275-6636)

HDR Engineering, Inc.
1001 Highlands Plaza Drive
Suite 200
St. Louis, MO 63110-1337
314-425-8300
Certificate of Authority: 000856

℄ EXIST. I-270 WB SHEET 24 OF 64

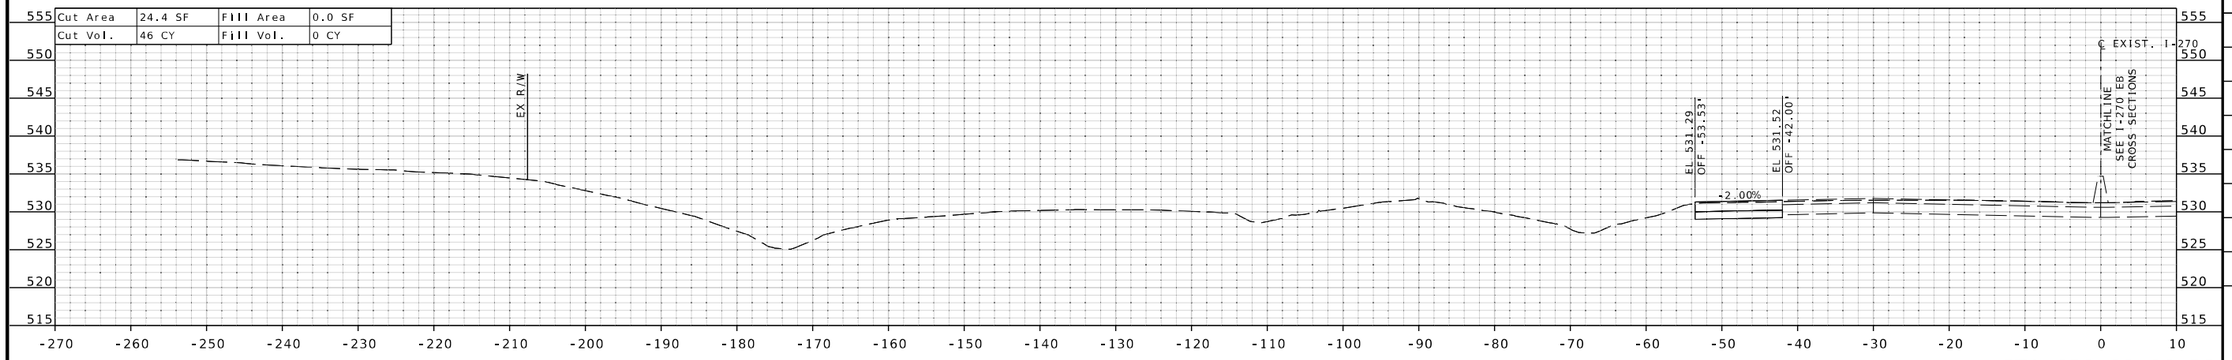

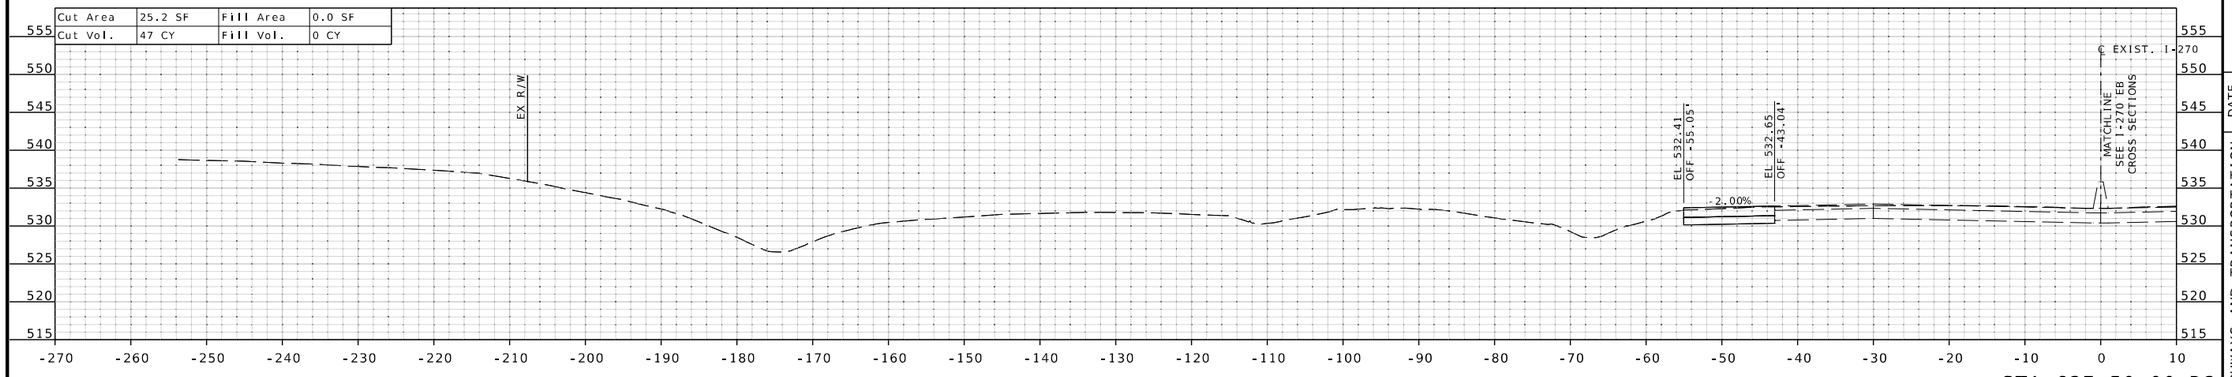

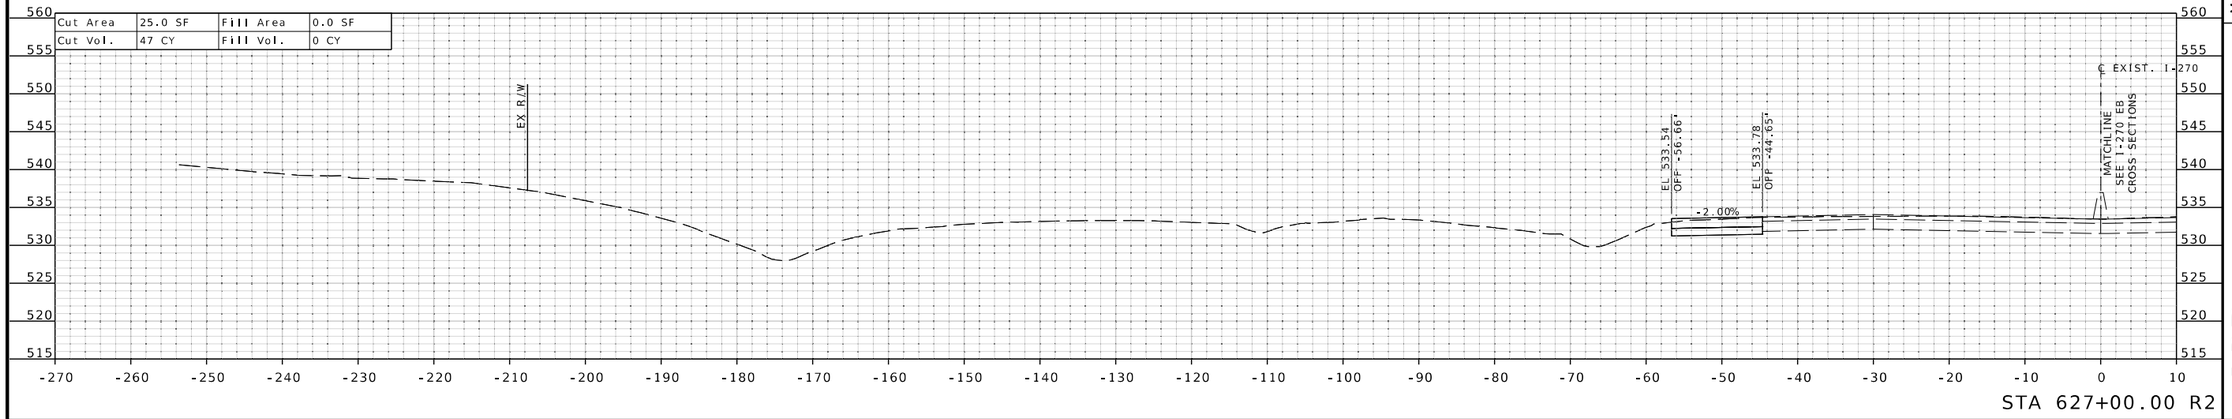

STATE OF MISSOURI
EUGENE LOUIS KUEKKER JR.
NUMBER PE-2010009912
PROFESSIONAL ENGINEER

THIS SHEET HAS BEEN SIGNED, SEALED, AND DATED ELECTRONICALLY.

DATE PREPARED 3/25/2026

ROUTE	STATE
I-270	MO
DISTRICT	SHEET NO.
SL	XS-82

COUNTY: ST. LOUIS

JOB NO.: JSL0021

CONTRACT ID.:

PROJECT NO.:

BRIDGE NO.:

DESCRIPTION	DATE

MISSOURI HIGHWAYS AND TRANSPORTATION COMMISSION
105 WEST CAPITOL
JEFFERSON CITY, MO 65102
1-888-ASK-MODOT (1-888-275-6636)

HDR Engineering, Inc.
1001 Highlands Plaza Drive
Suite 200
St. Louis, MO 63110-1337
314-425-8300
Certificate of Authority: 000856

IF A SEAL IS PRESENT ON THIS SHEET IT HAS BEEN ELECTRONICALLY SEALED AND DATED.

℄ EXIST. I-270 WB SHEET 25 OF 64

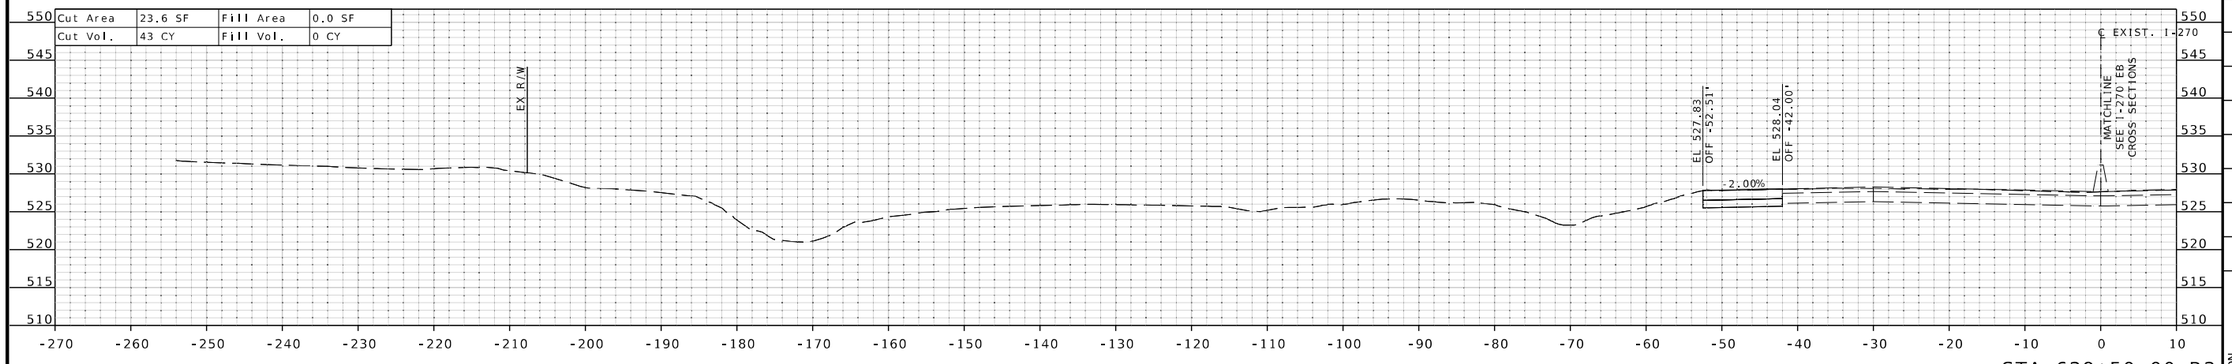

STA 629+50.00 R2

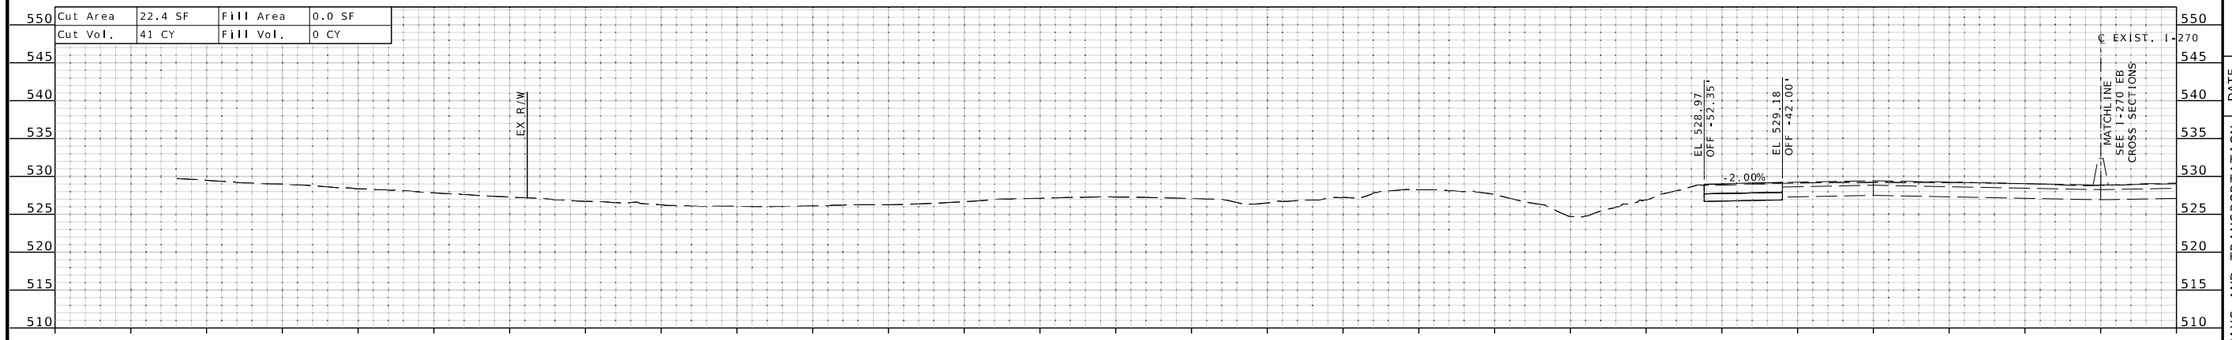

STA 629+00.00 R2

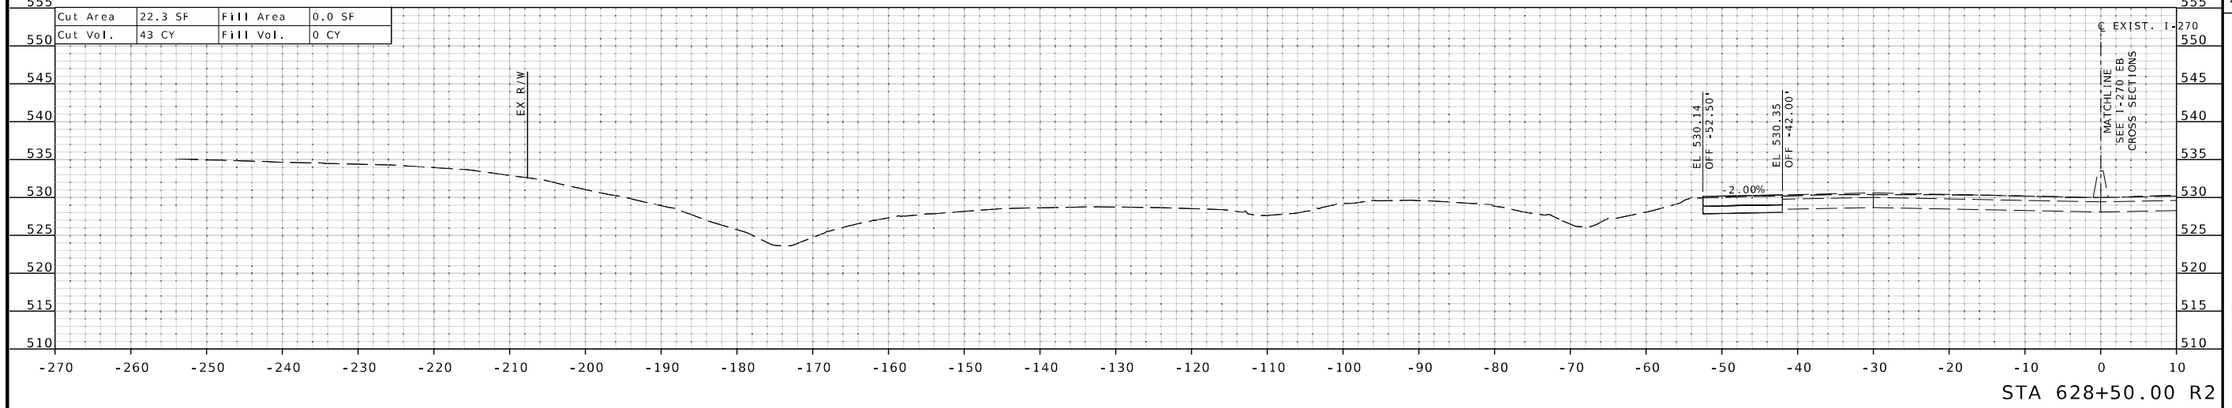

STA 628+50.00 R2

STATE OF MISSOURI
EUGENE LOUIS KUEKER JR.
NUMBER PE-2010009912
PROFESSIONAL ENGINEER

THIS SHEET HAS BEEN SIGNED, SEALED, AND DATED ELECTRONICALLY.

DATE PREPARED
3/25/2026

ROUTE	STATE
I-270	MO
DISTRICT	SHEET NO.
SL	XS-83

COUNTY
ST. LOUIS

JOB NO.
JSL0021

CONTRACT ID.

PROJECT NO.

BRIDGE NO.

DESCRIPTION	DATE

MISSOURI HIGHWAYS AND TRANSPORTATION COMMISSION
105 WEST CAPITOL
JEFFERSON CITY, MO 65102
1-888-ASK-MODOT (1-888-275-6636)

HDR Engineering, Inc.
1001 Highlands Plaza Drive
Suite 200
St. Louis, MO 63110-1337
314-425-8300
Certificate of Authority: 000856

IF A SEAL IS PRESENT ON THIS SHEET IT HAS BEEN ELECTRONICALLY SEALED AND DATED.

℄ EXIST. I-270 WB SHEET 26 OF 64

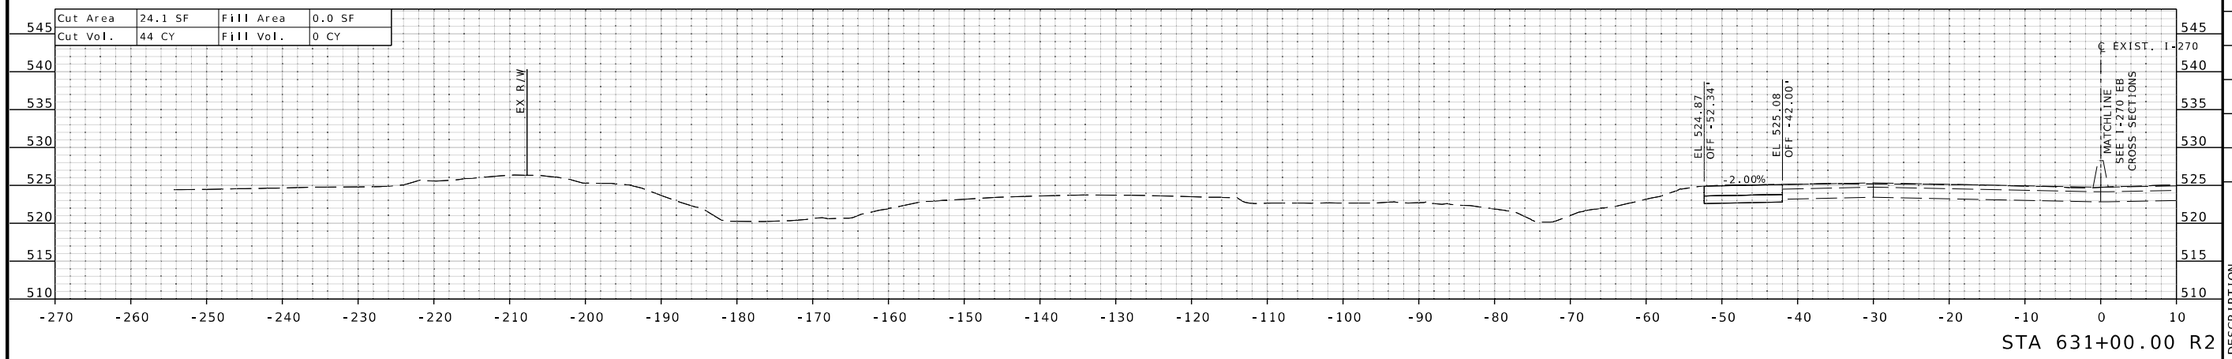

STA 631+00.00 R2

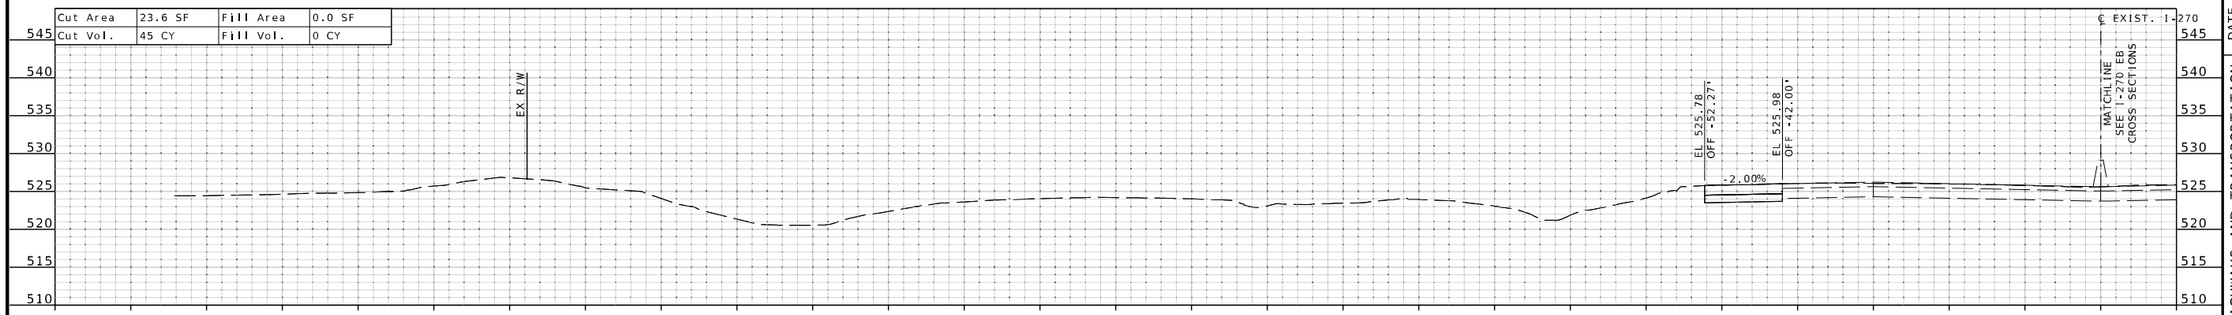

STA 630+50.00 R2

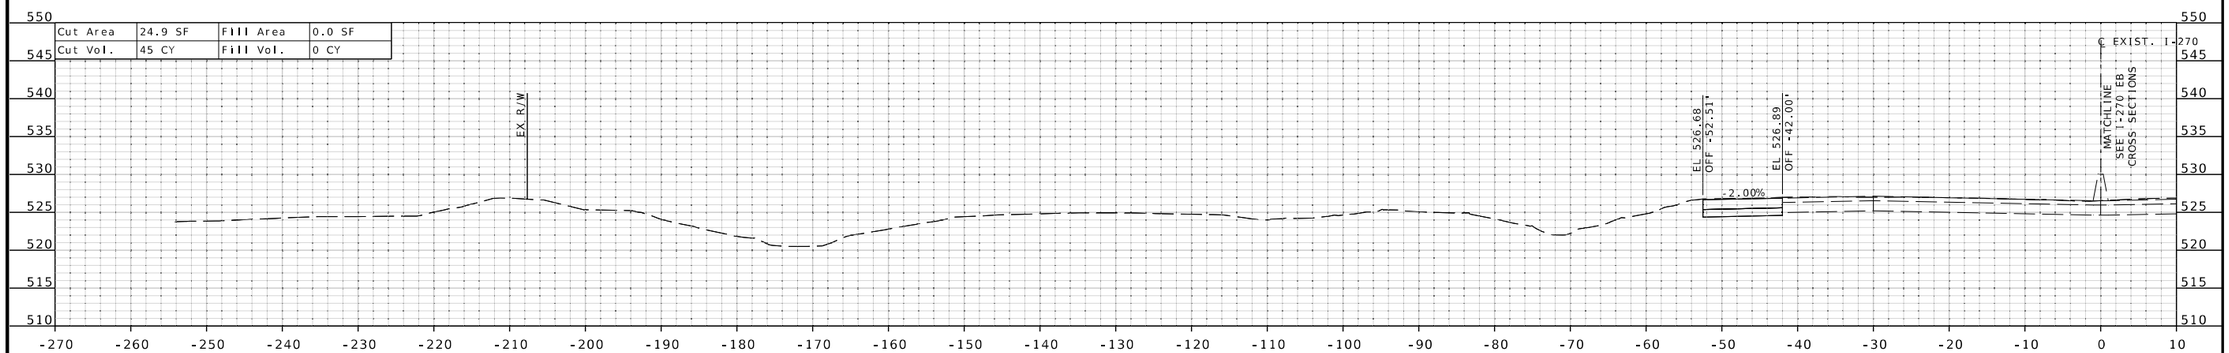

STA 630+00.00 R2

STATE OF MISSOURI
EUGENE LOUIS KUEKKER JR.
NUMBER PE-2010009912
PROFESSIONAL ENGINEER

THIS SHEET HAS BEEN SIGNED, SEALED, AND DATED ELECTRONICALLY.

DATE PREPARED
3/25/2026

ROUTE	STATE
I-270	MO
DISTRICT	SHEET NO.
SL	XS-84

COUNTY
ST. LOUIS

JOB NO.
JSL0021

CONTRACT ID.

PROJECT NO.

BRIDGE NO.

DESCRIPTION	DATE

MISSOURI HIGHWAYS AND TRANSPORTATION COMMISSION

105 WEST CAPITOL
JEFFERSON CITY, MO 65102
1-888-ASK-MODOT (1-888-275-6636)

HDR Engineering, Inc.
1001 Highlands Plaza Drive
Suite 200
St. Louis, MO 63110-1337
314-425-8300
Certificate of Authority: 000856

IF A SEAL IS PRESENT ON THIS SHEET IT HAS BEEN ELECTRONICALLY SEALED AND DATED.

c:\pwworking\central01\d4499290\XS_Westbound_JSL0021.dgn 2:00:16 PM 3/25/2026

℄ EXIST. I-270 WB SHEET 27 OF 64

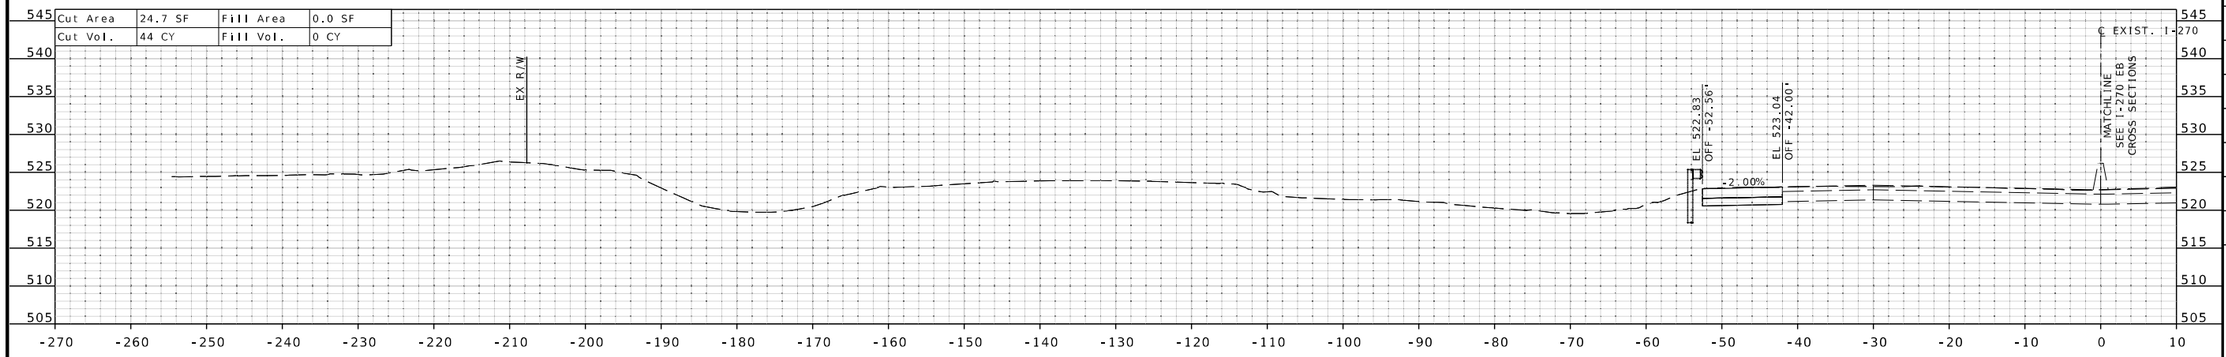

STA 632+50.00 R2

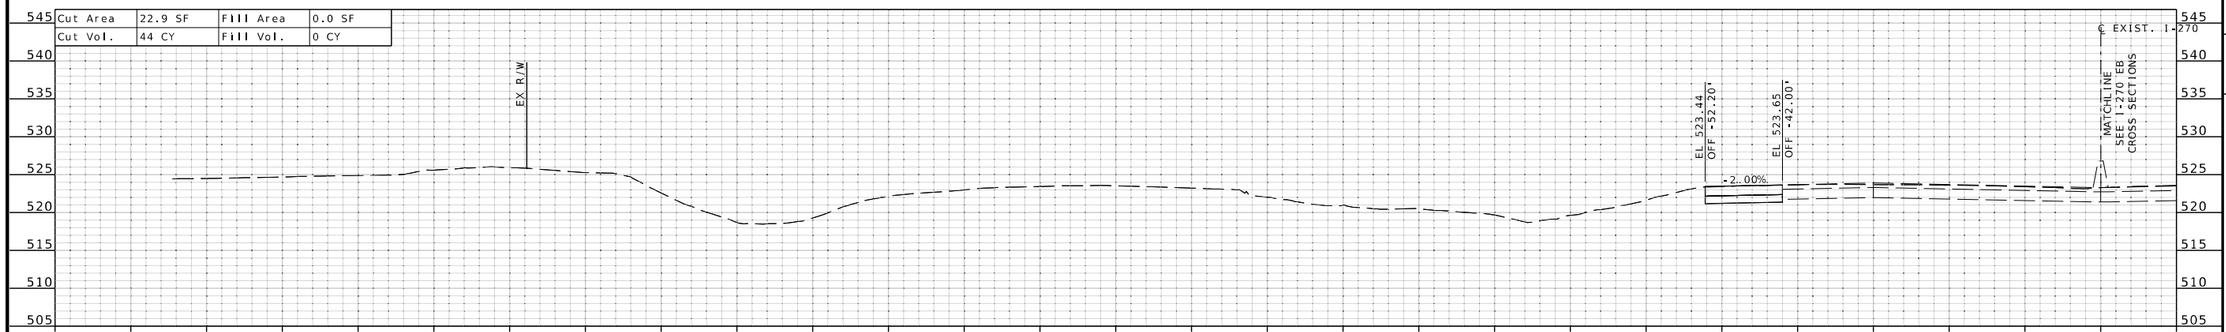

STA 632+00.00 R2

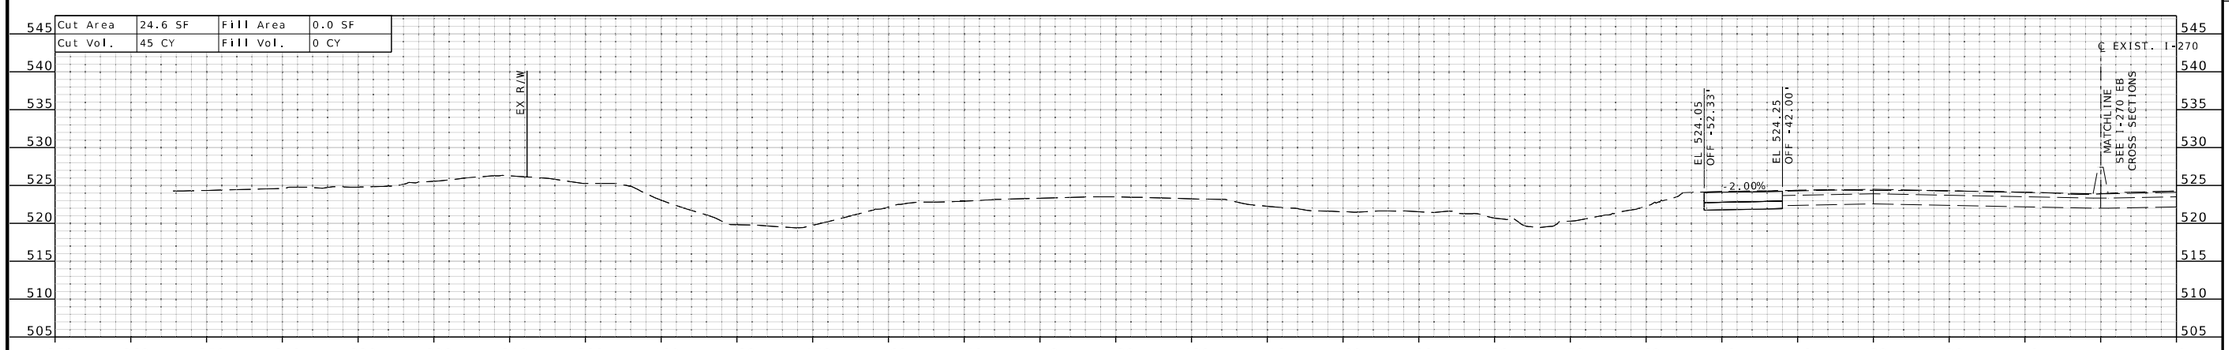

STA 631+50.00 R2

THIS SHEET HAS BEEN SIGNED, SEALED, AND DATED ELECTRONICALLY.

DATE PREPARED
3/25/2026

ROUTE	STATE
I-270	MO
DISTRICT	SHEET NO.
SL	XS-85

COUNTY
ST. LOUIS

JOB NO.
JSL0021

CONTRACT ID.

PROJECT NO.

BRIDGE NO.

DESCRIPTION

DATE

IF A SEAL IS PRESENT ON THIS SHEET IT HAS BEEN ELECTRONICALLY SEALED AND DATED.

MISSOURI HIGHWAYS AND TRANSPORTATION COMMISSION

105 WEST CAPITOL
JEFFERSON CITY, MO 65102
1-888-ASK-MODOT (1-888-275-6636)

HDR Engineering, Inc.
1001 Highlands Plaza Drive
Suite 200
St. Louis, MO 63110-1337
314-425-8300
Certificate of Authority: 000856

c:\pwworking\central01\d4499290\XS_Westbound_JSL0021.dgn 2:00:19 PM 3/25/2026

℄ EXIST. I-270 WB SHEET 28 OF 64

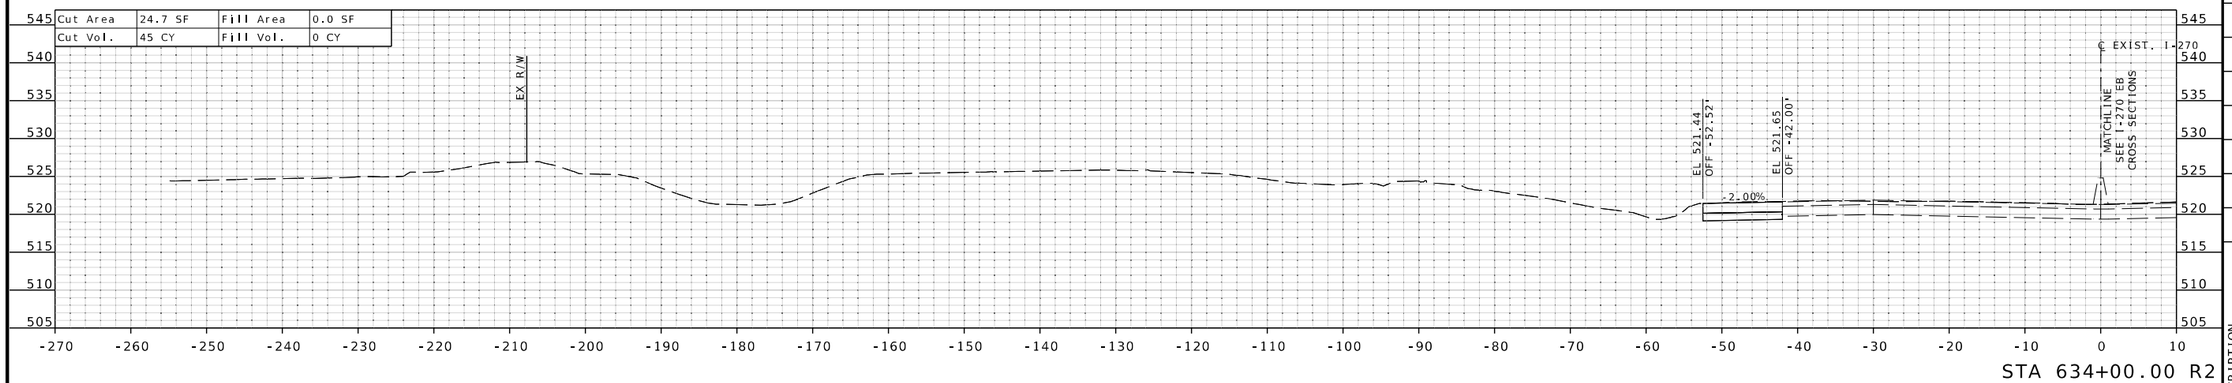

STA 634+00.00 R2

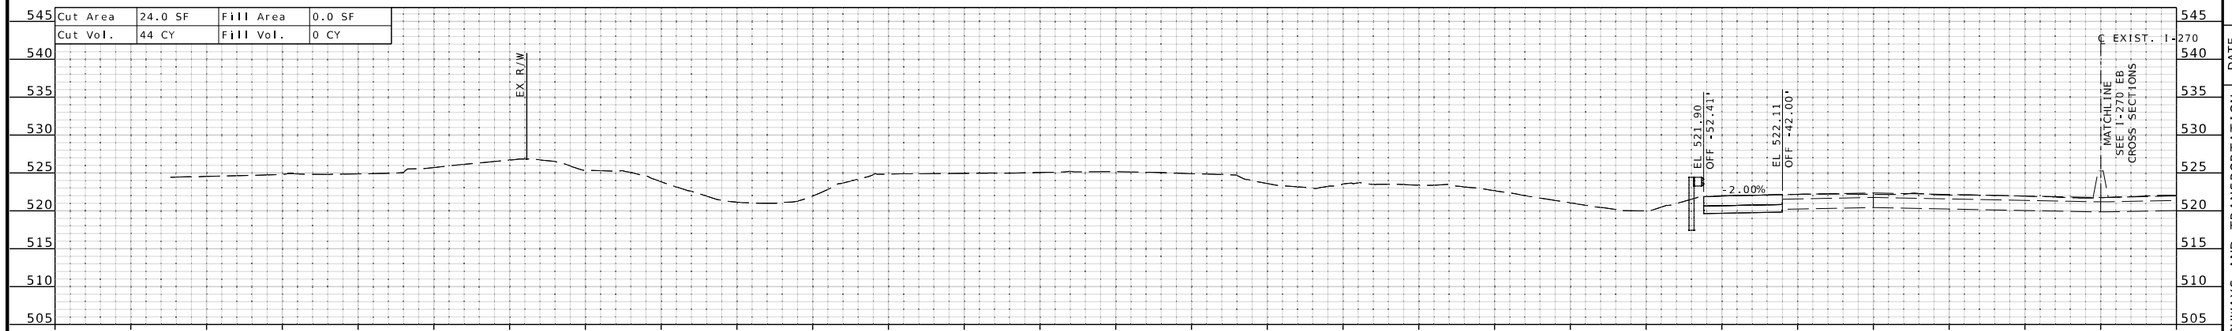

STA 633+50.00 R2

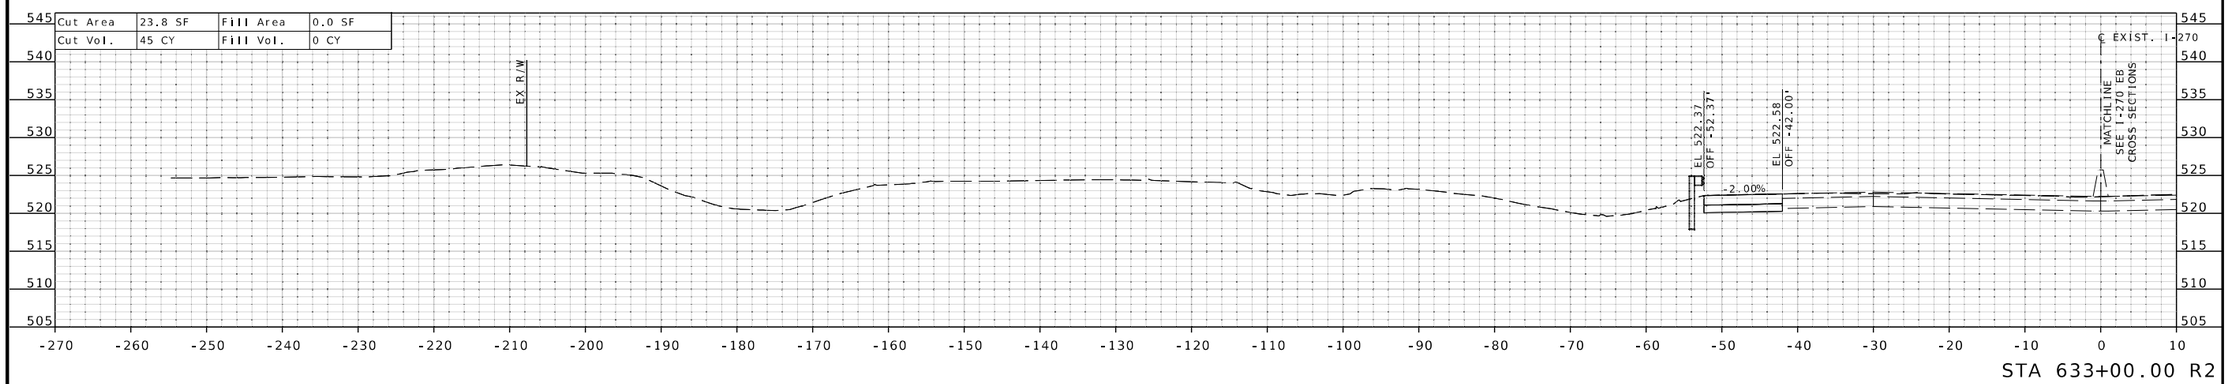

STA 633+00.00 R2

STATE OF MISSOURI
EUGENE LOUIS KUEKKER JR.
NUMBER PE-2010009912
PROFESSIONAL ENGINEER

THIS SHEET HAS BEEN SIGNED, SEALED, AND DATED ELECTRONICALLY.

DATE PREPARED
3/25/2026

ROUTE	STATE
I-270	MO
DISTRICT	SHEET NO.
SL	XS-86

COUNTY
ST. LOUIS

JOB NO.
JSL0021

CONTRACT ID.

PROJECT NO.

BRIDGE NO.

DESCRIPTION	DATE

MISSOURI HIGHWAYS AND TRANSPORTATION COMMISSION

105 WEST CAPITOL
JEFFERSON CITY, MO 65102
1-888-ASK-MODOT (1-888-275-6636)

HDR Engineering, Inc.
1001 Highlands Plaza Drive
Suite 200
St. Louis, MO 63110-1337
314-425-8300
Certificate of Authority: 000856

IF A SEAL IS PRESENT ON THIS SHEET IT HAS BEEN ELECTRONICALLY SEALED AND DATED.

℄ EXIST. I-270 WB SHEET 29 OF 64

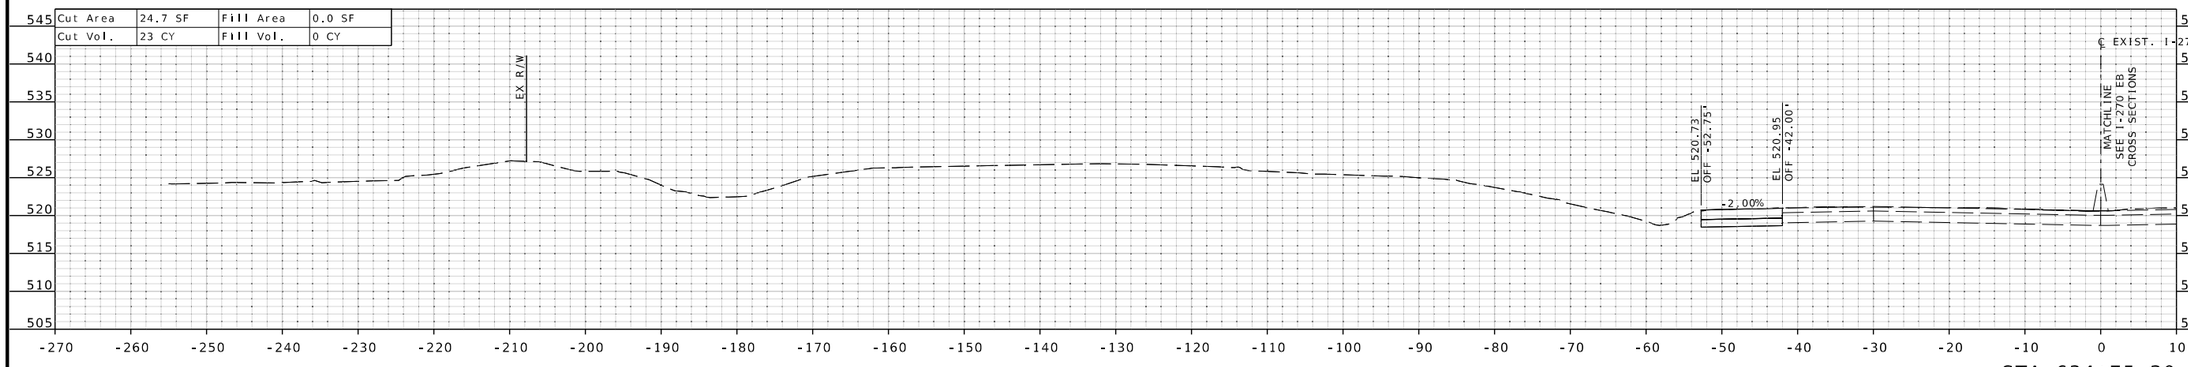

STA 634+75.30 R2
BEGIN EARTHWORK EXCEPTION

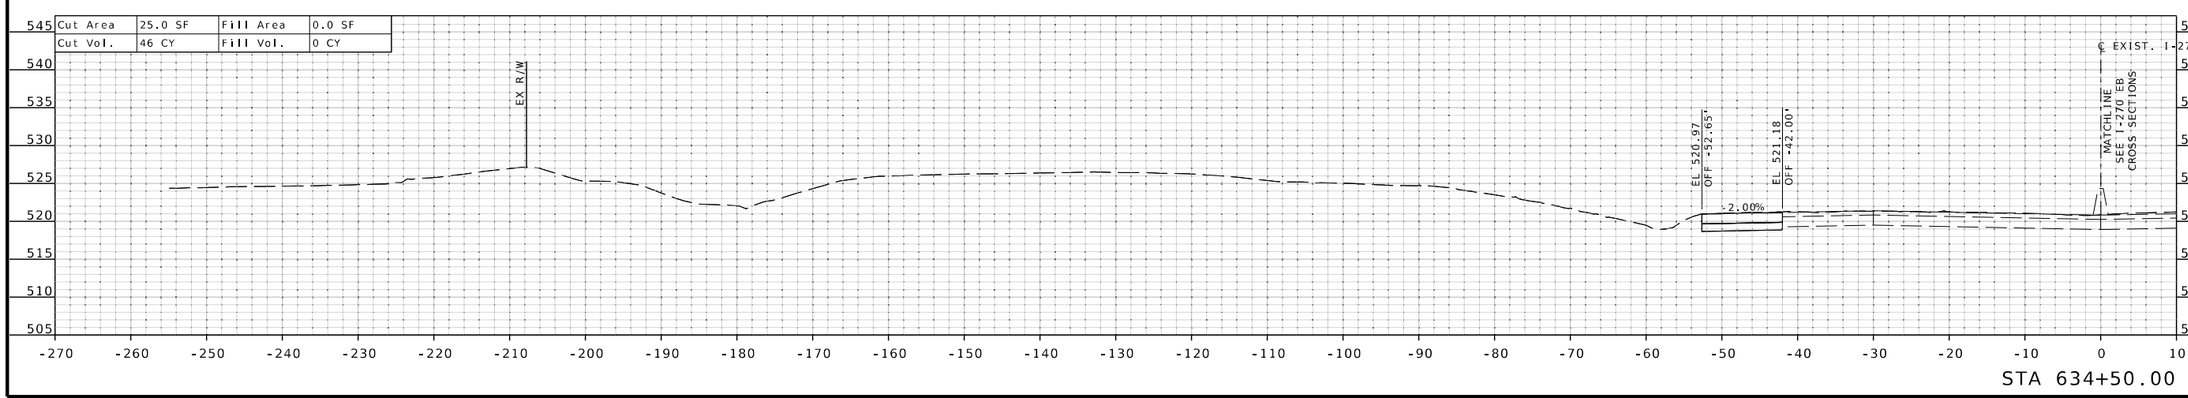

STA 634+50.00 R2

STATE OF MISSOURI
EUGENE LOUIS KUEKKER JR.
NUMBER PE-2011000912
PROFESSIONAL ENGINEER

THIS SHEET HAS BEEN SIGNED, SEALED, AND DATED ELECTRONICALLY.

DATE PREPARED
3/25/2026

ROUTE	STATE
I-270	MO

DISTRICT	SHEET NO.
SL	XS-87

COUNTY
ST. LOUIS

JOB NO.
JSL0021

CONTRACT ID.

PROJECT NO.

BRIDGE NO.

DESCRIPTION	DATE

IF A SEAL IS PRESENT ON THIS SHEET IT HAS BEEN ELECTRONICALLY SEALED AND DATED.

MISSOURI HIGHWAYS AND TRANSPORTATION COMMISSION
105 WEST CAPITOL
JEFFERSON CITY, MO 65102
1-888-ASK-MODOT (1-888-275-6636)

HDR Engineering, Inc.
1001 Highlands Plaza Drive
Suite 200
St. Louis, MO 63110-1337
314-425-8300
Certificate of Authority: 000856

c:\pwworking\central01\d4499290\XS_Westbound_JSL0021.dgn 2:00:23 PM 3/25/2026

℄ EXIST. I-270 WB SHEET 30 OF 64

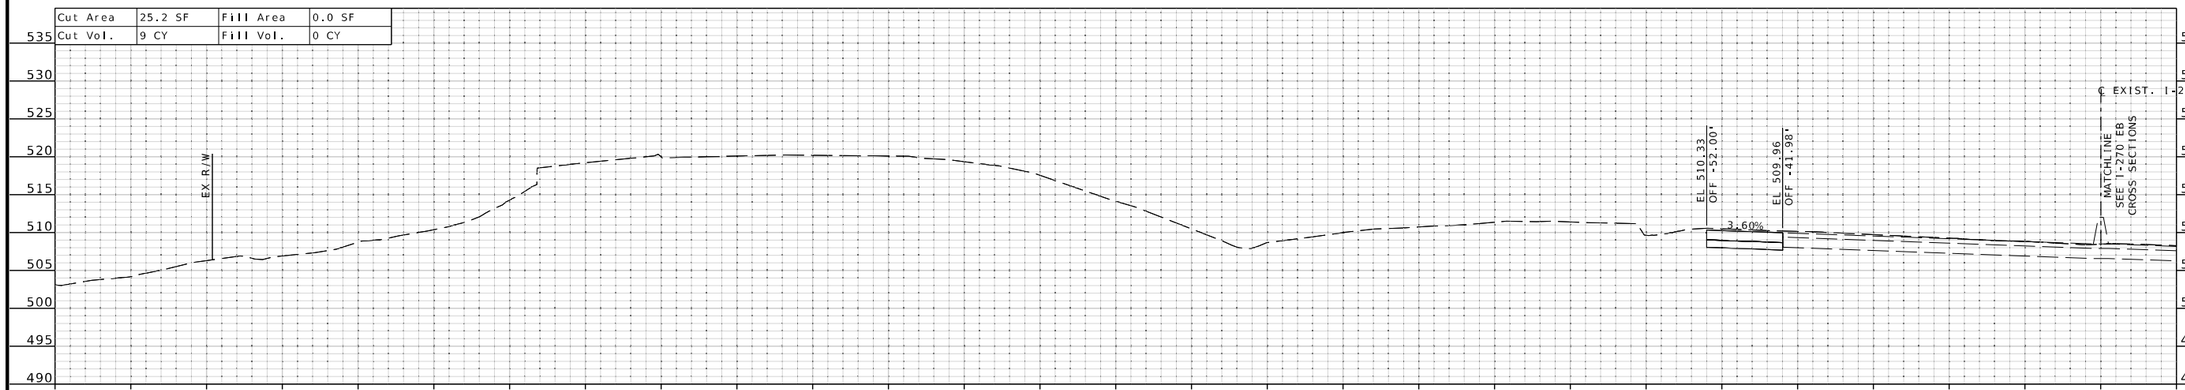

STA 648+50.00 R3

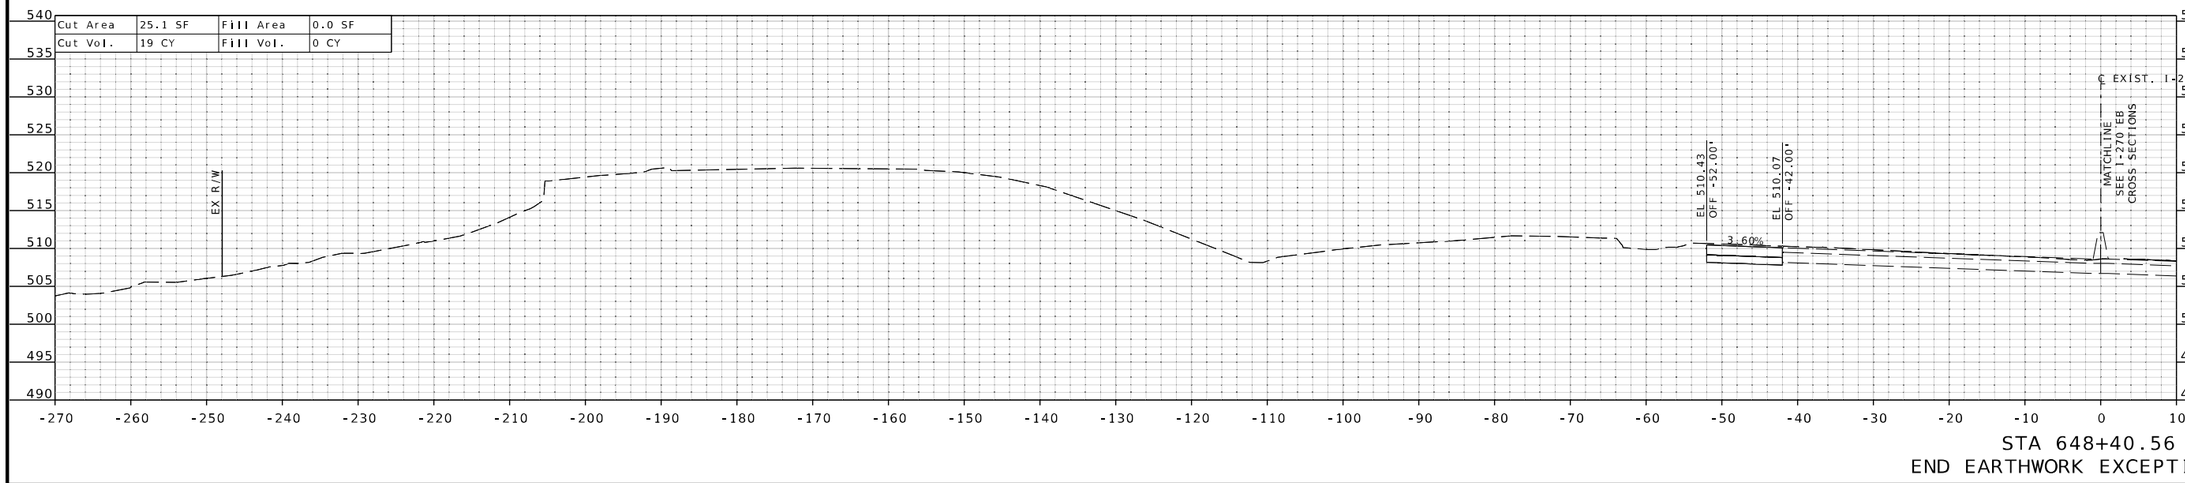

STA 648+40.56 R3
END EARTHWORK EXCEPTION

STATE OF MISSOURI
EUGENE LOUIS KUEKKER JR.
NUMBER PE-2011000912
PROFESSIONAL ENGINEER
THIS SHEET HAS BEEN SIGNED, SEALED, AND DATED ELECTRONICALLY.

DATE PREPARED
3/25/2026

ROUTE	STATE
I-270	MO

DISTRICT	SHEET NO.
SL	XS-88

COUNTY
ST. LOUIS

JOB NO.
JSL0021

CONTRACT ID.

PROJECT NO.

BRIDGE NO.

DESCRIPTION	DATE

MISSOURI HIGHWAYS AND TRANSPORTATION COMMISSION
105 WEST CAPITOL
JEFFERSON CITY, MO 65102
1-888-ASK-MODOT (1-888-275-6636)

HDR Engineering, Inc.
1001 Highlands Plaza Drive
Suite 200
St. Louis, MO 63110-1337
314-425-8300
Certificate of Authority: 000856

IF A SEAL IS PRESENT ON THIS SHEET IT HAS BEEN ELECTRONICALLY SEALED AND DATED.

c:\pwworking\central01\d4499290\XS_Westbound_JSL0021.dgn 2:00:25 PM 3/25/2026

℄ EXIST. I-270 WB SHEET 31 OF 64

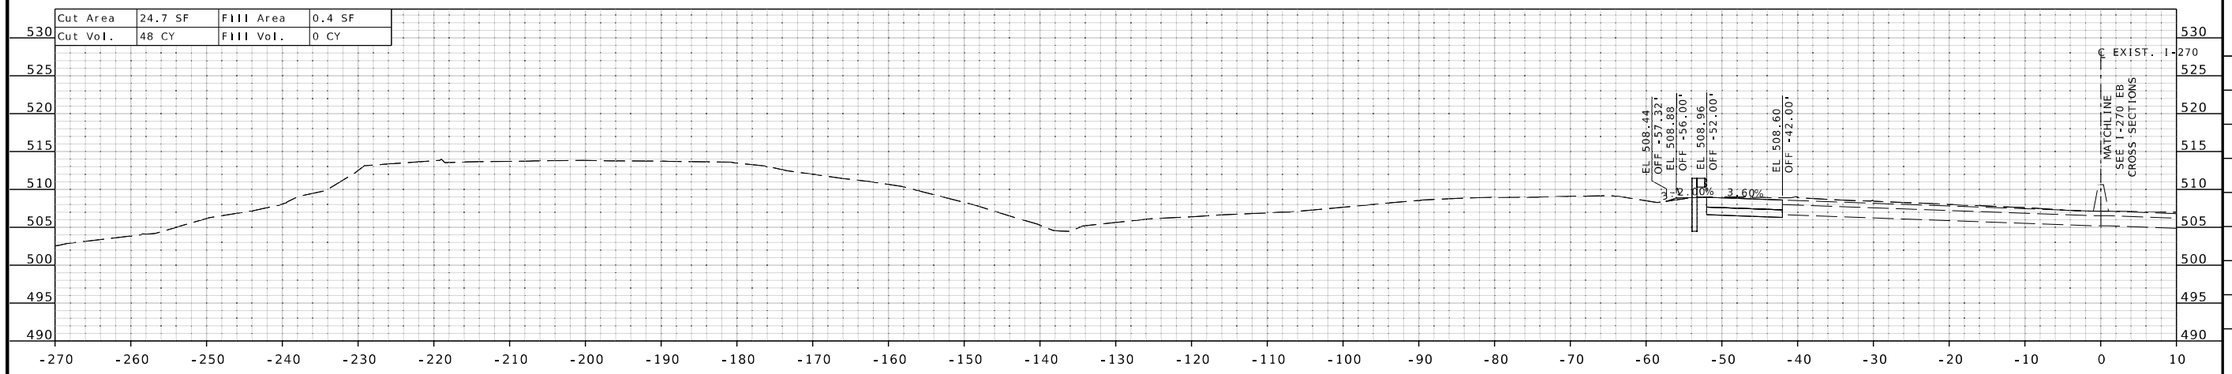

STA 650+00.00 R3

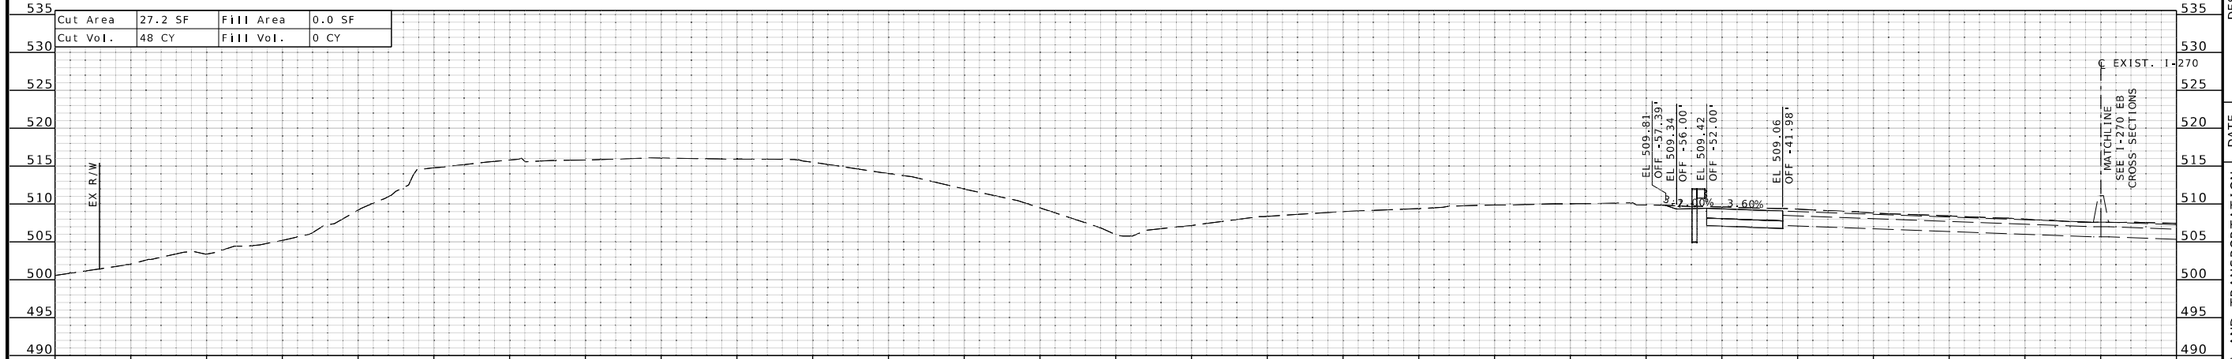

STA 649+50.00 R3

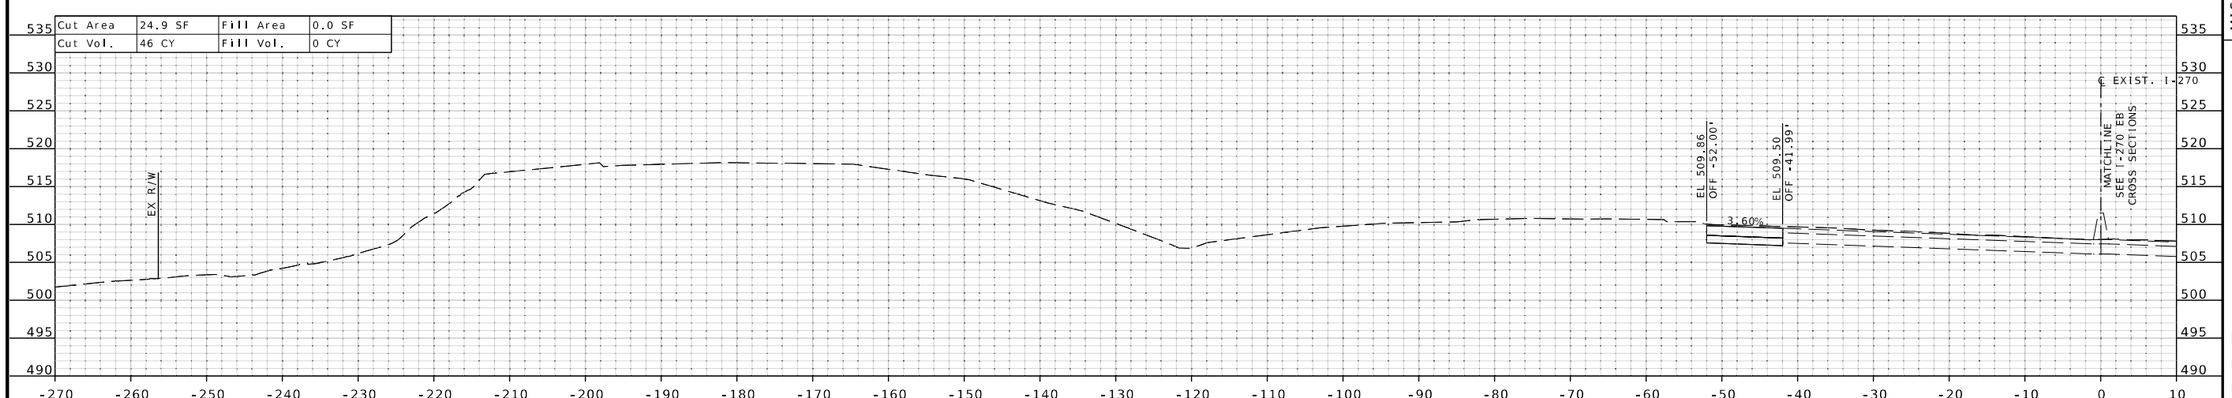

STA 649+00.00 R3

IF A SEAL IS PRESENT ON THIS SHEET IT HAS BEEN ELECTRONICALLY SEALED AND DATED.

STATE OF MISSOURI
EUGENE LOUIS KUEKKER JR.
NUMBER PE-2010009912
PROFESSIONAL ENGINEER

THIS SHEET HAS BEEN SIGNED, SEALED, AND DATED ELECTRONICALLY.

DATE PREPARED
3/25/2026

ROUTE	STATE
I-270	MO
DISTRICT	SHEET NO.
SL	XS-89

COUNTY
ST. LOUIS

JOB NO.
JSL0021

CONTRACT ID.

PROJECT NO.

BRIDGE NO.

DESCRIPTION	DATE

MISSOURI HIGHWAYS AND TRANSPORTATION COMMISSION
105 WEST CAPITOL
JEFFERSON CITY, MO 65102
1-888-ASK-MODOT (1-888-275-6636)

HDR Engineering, Inc.
1001 Highlands Plaza Drive
Suite 200
St. Louis, MO 63110-1337
314-425-8300
Certificate of Authority: 000856

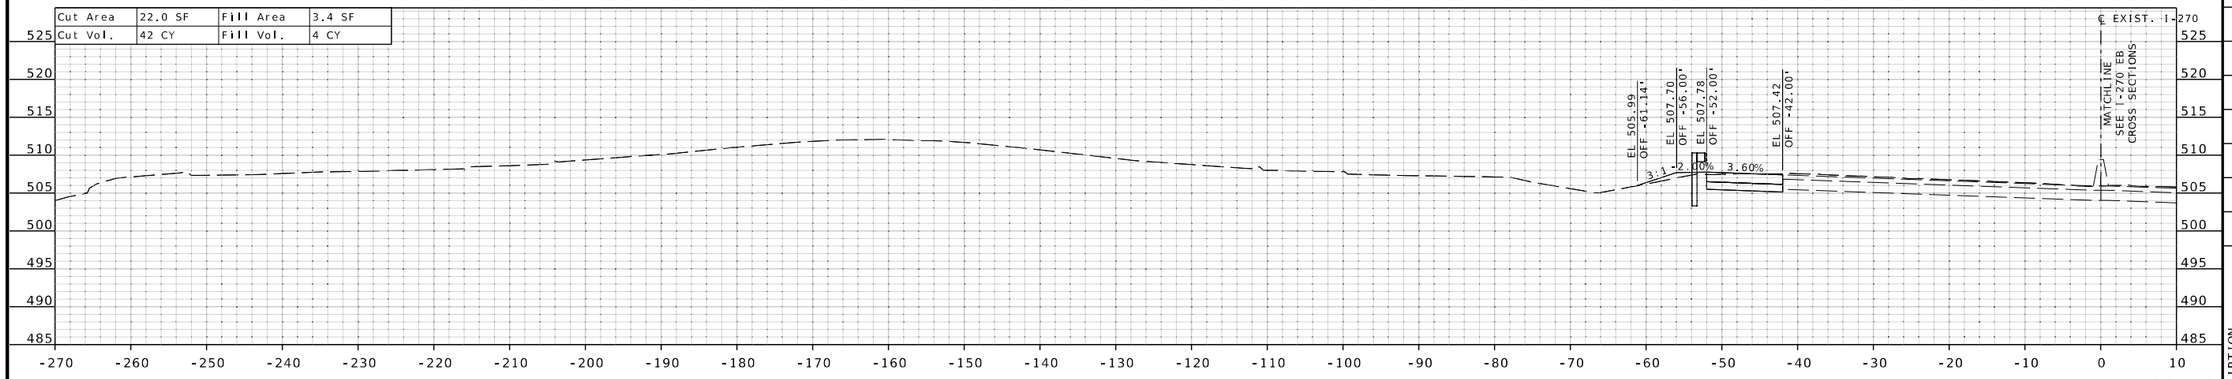

STA 651+50.00 R3

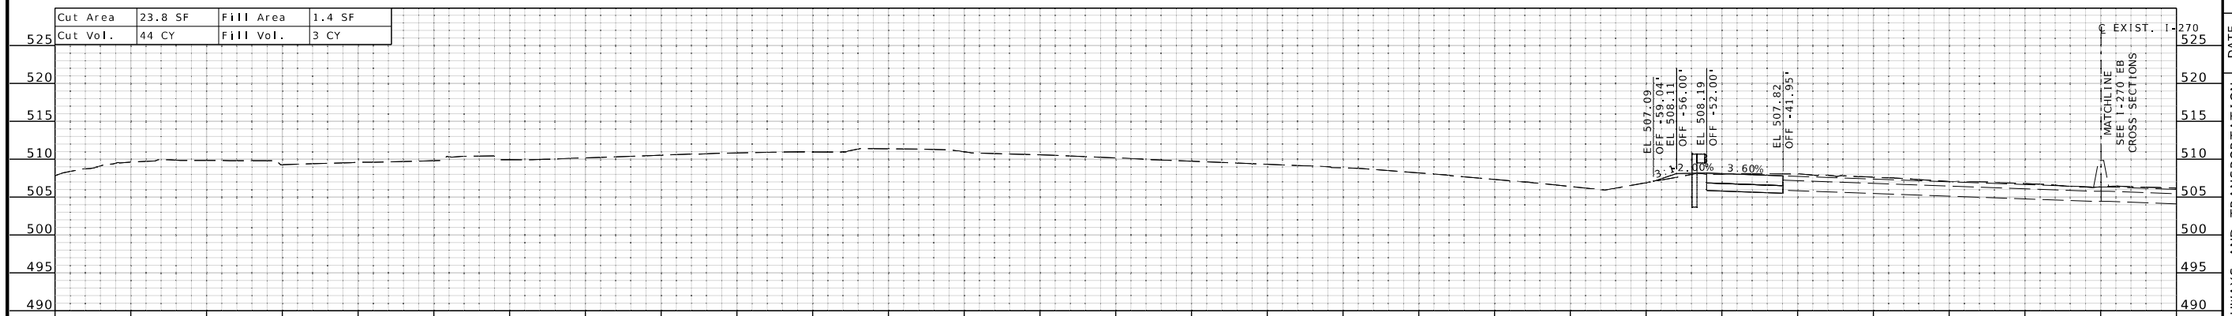

STA 651+00.00 R3

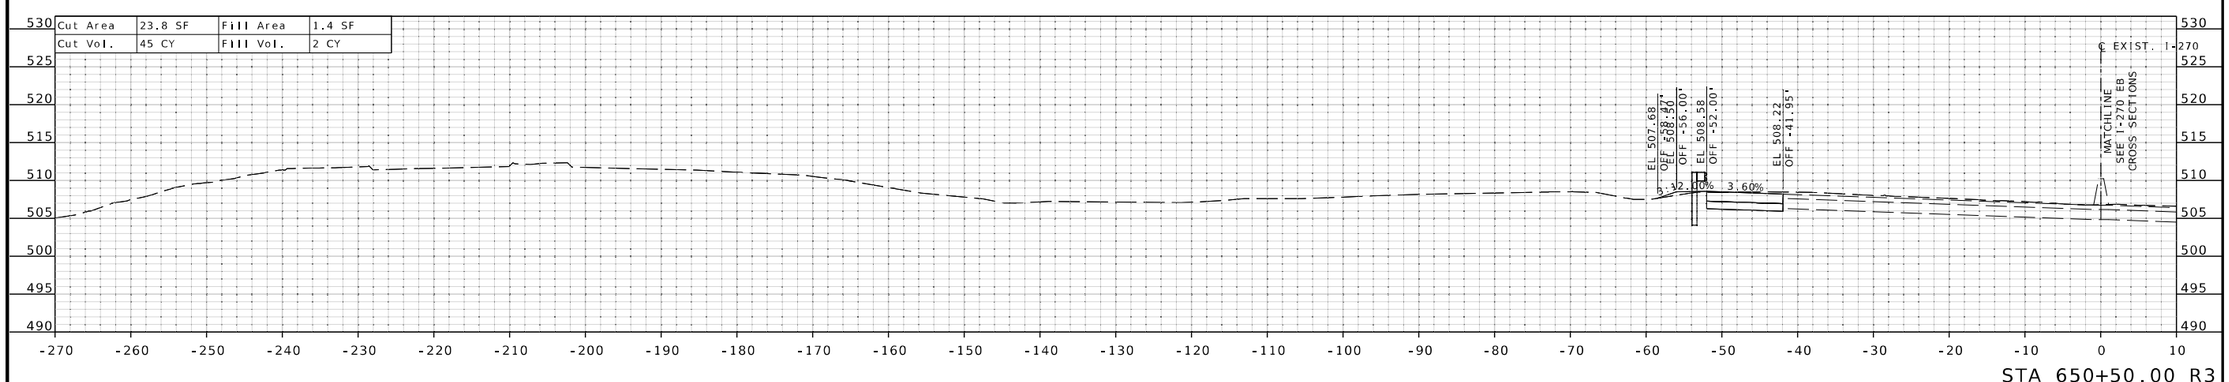

STA 650+50.00 R3

THIS SHEET HAS BEEN SIGNED, SEALED, AND DATED ELECTRONICALLY.

DATE PREPARED
3/25/2026

ROUTE	STATE
I-270	MO
DISTRICT	SHEET NO.
SL	XS-90

COUNTY
ST. LOUIS

JOB NO.
JSL0021

CONTRACT ID.

PROJECT NO.

BRIDGE NO.

DESCRIPTION	DATE

IF A SEAL IS PRESENT ON THIS SHEET IT HAS BEEN ELECTRONICALLY SEALED AND DATED.

MISSOURI HIGHWAYS AND TRANSPORTATION COMMISSION
105 WEST CAPITOL
JEFFERSON CITY, MO 65102
1-888-ASK-MODOT (1-888-275-6636)

HDR Engineering, Inc.
1001 Highlands Plaza Drive
Suite 200
St. Louis, MO 63110-1337
314-425-8300
Certificate of Authority: 000856

℄ EXIST. I-270 WB SHEET 33 OF 64

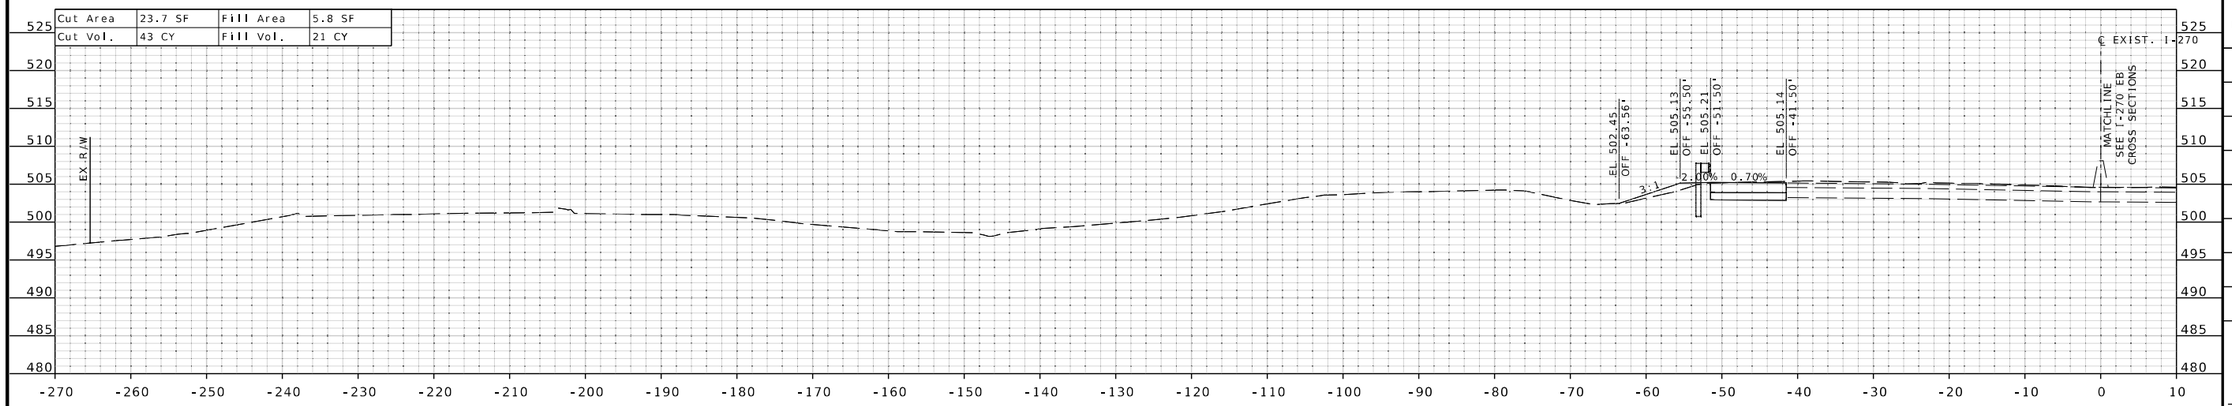

STA 653+00.00 R3

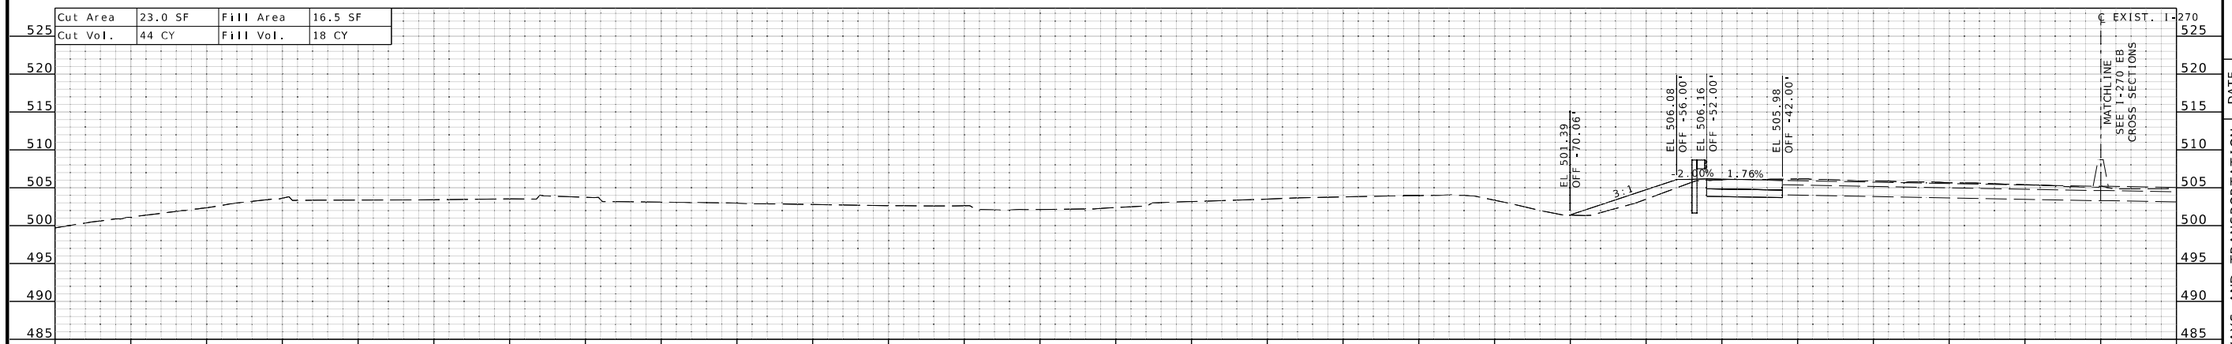

STA 652+50.00 R3

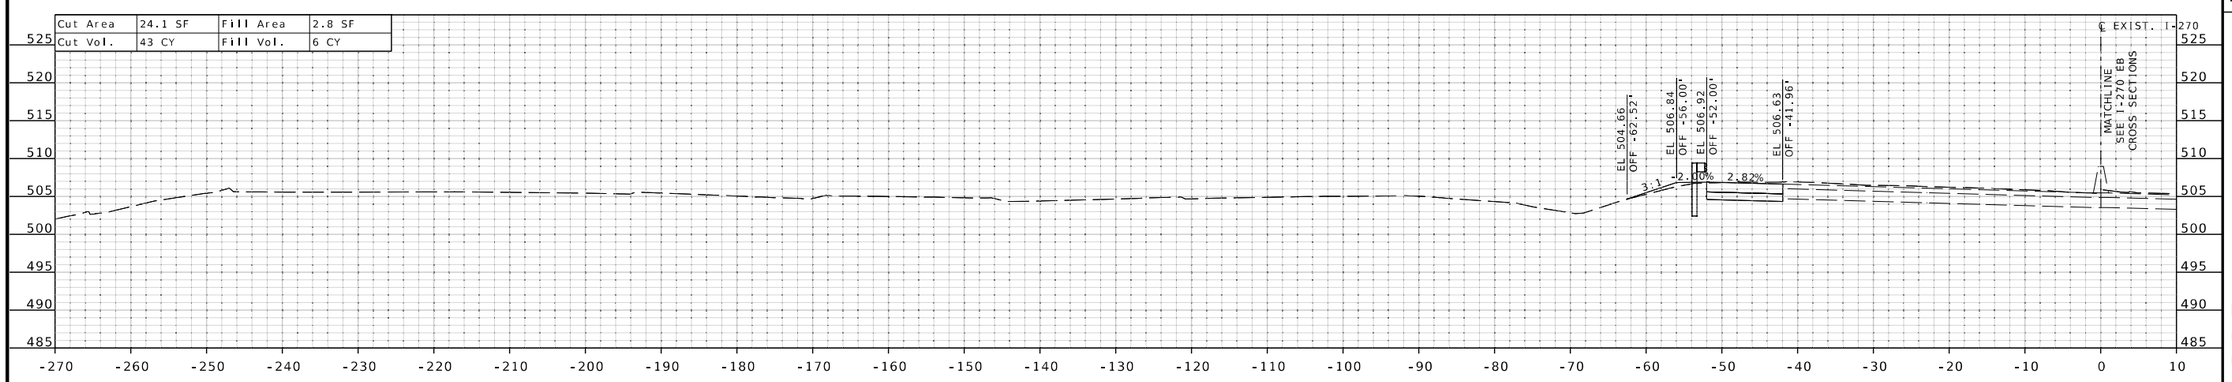

STA 652+00.00 R3

THIS SHEET HAS BEEN SIGNED, SEALED, AND DATED ELECTRONICALLY.

DATE PREPARED 3/25/2026

ROUTE	STATE
I-270	MO
DISTRICT	SHEET NO.
SL	XS-91

COUNTY ST. LOUIS

JOB NO. JSL0021

CONTRACT ID.

PROJECT NO.

BRIDGE NO.

DESCRIPTION	DATE

IF A SEAL IS PRESENT ON THIS SHEET IT HAS BEEN ELECTRONICALLY SEALED AND DATED.

MISSOURI HIGHWAYS AND TRANSPORTATION COMMISSION

105 WEST CAPITOL
JEFFERSON CITY, MO 65102
1-888-ASK-MODOT (1-888-275-6636)

HDR Engineering, Inc.
1001 Highlands Plaza Drive
Suite 200
St. Louis, MO 63110-1337
314-425-8300
Certificate of Authority: 000856

c:\pwworking\central01\d4499290\XS_Westbound_JSL0021.dgn 2:00:33 PM 3/25/2026

℄ EXIST. I-270 WB SHEET 34 OF 64

Cut Area	24.8 SF	Fill Area	1.1 SF
Cut Vol.	47 CY	Fill Vol.	3 CY

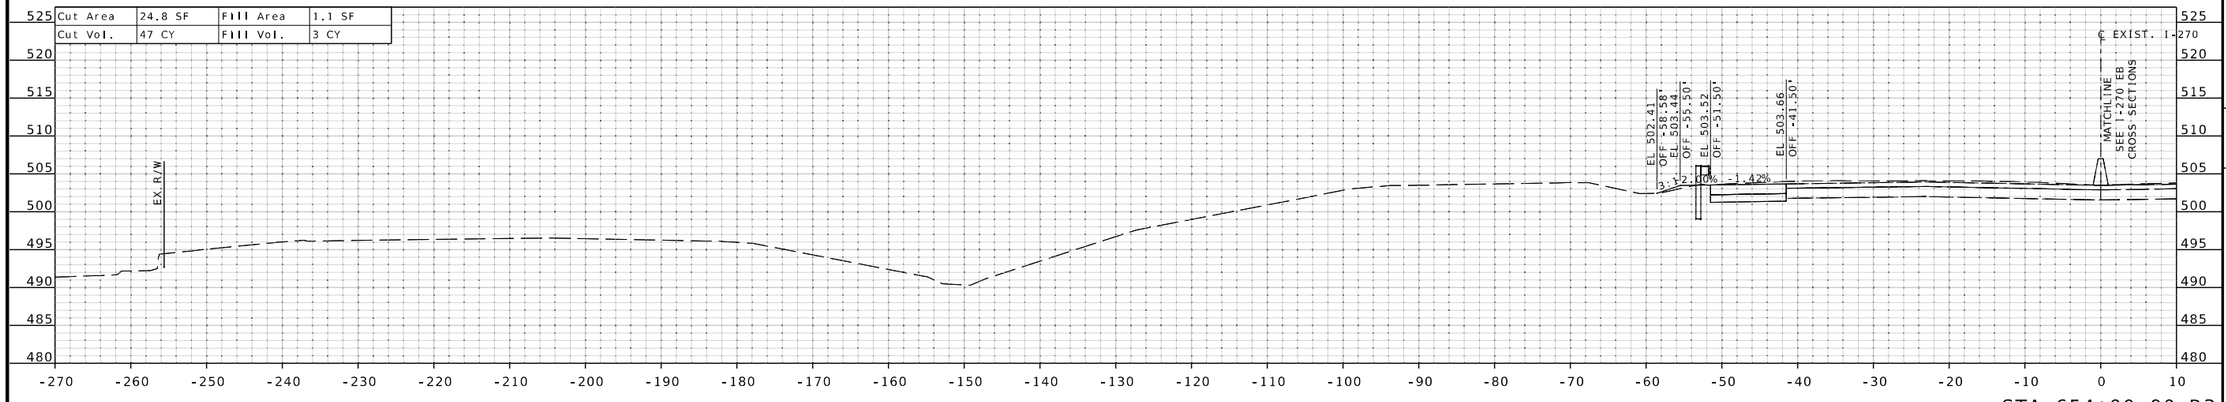

STA 654+00.00 R3

Cut Area	25.9 SF	Fill Area	1.9 SF
Cut Vol.	46 CY	Fill Vol.	7 CY

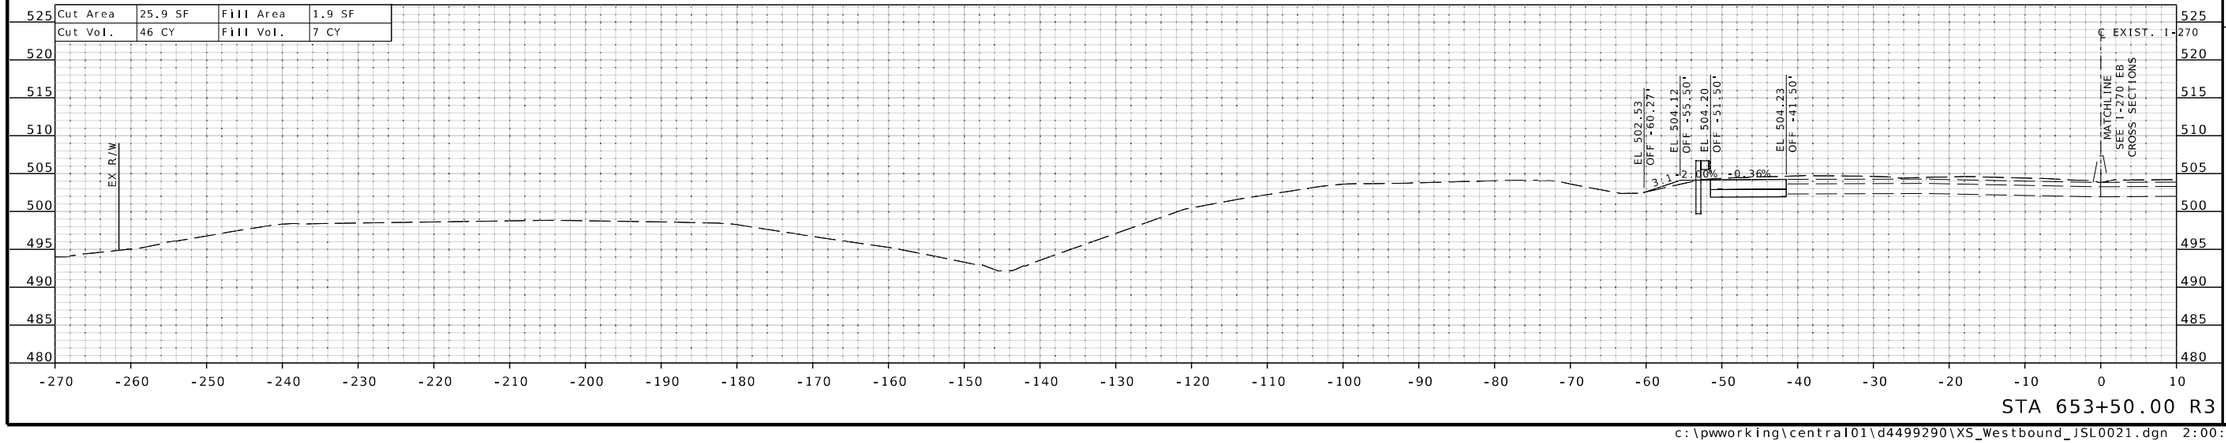

STA 653+50.00 R3

IF A SEAL IS PRESENT ON THIS SHEET IT HAS BEEN ELECTRONICALLY SEALED AND DATED.

STATE OF MISSOURI
EUGENE LOUIS KUEKKER JR.
NUMBER PE-2011000912
PROFESSIONAL ENGINEER

THIS SHEET HAS BEEN SIGNED, SEALED, AND DATED ELECTRONICALLY.

DATE PREPARED
3/25/2026

ROUTE	STATE
I-270	MO
DISTRICT	SHEET NO.
SL	XS-92

COUNTY
ST. LOUIS

JOB NO.
JSL0021

CONTRACT ID.

PROJECT NO.

BRIDGE NO.

DESCRIPTION	DATE

MISSOURI HIGHWAYS AND TRANSPORTATION COMMISSION
105 WEST CAPITOL
JEFFERSON CITY, MO 65102
1-888-ASK-MODOT (1-888-275-6636)

HDR Engineering, Inc.
1001 Highlands Plaza Drive
Suite 200
St. Louis, MO 63110-1337
314-425-8300
Certificate of Authority: 000856

℄ EXIST. I-270 WB SHEET 35 OF 64

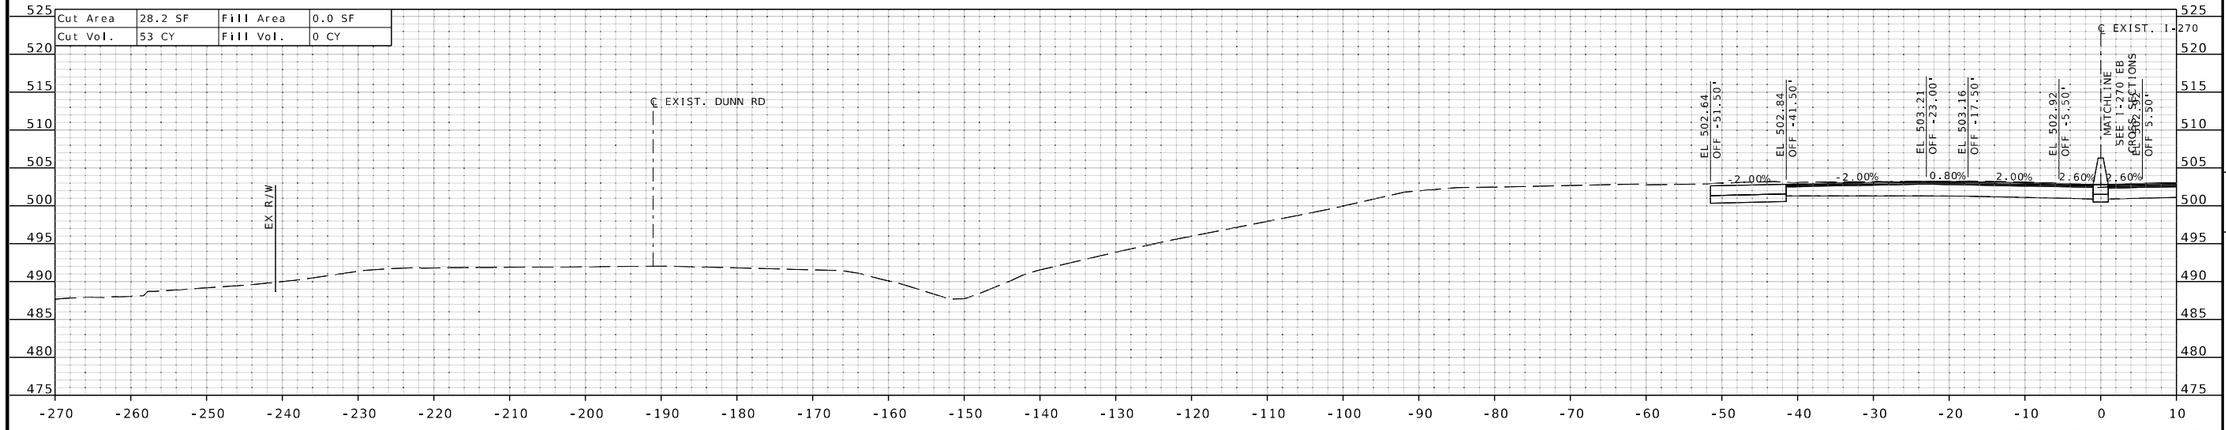

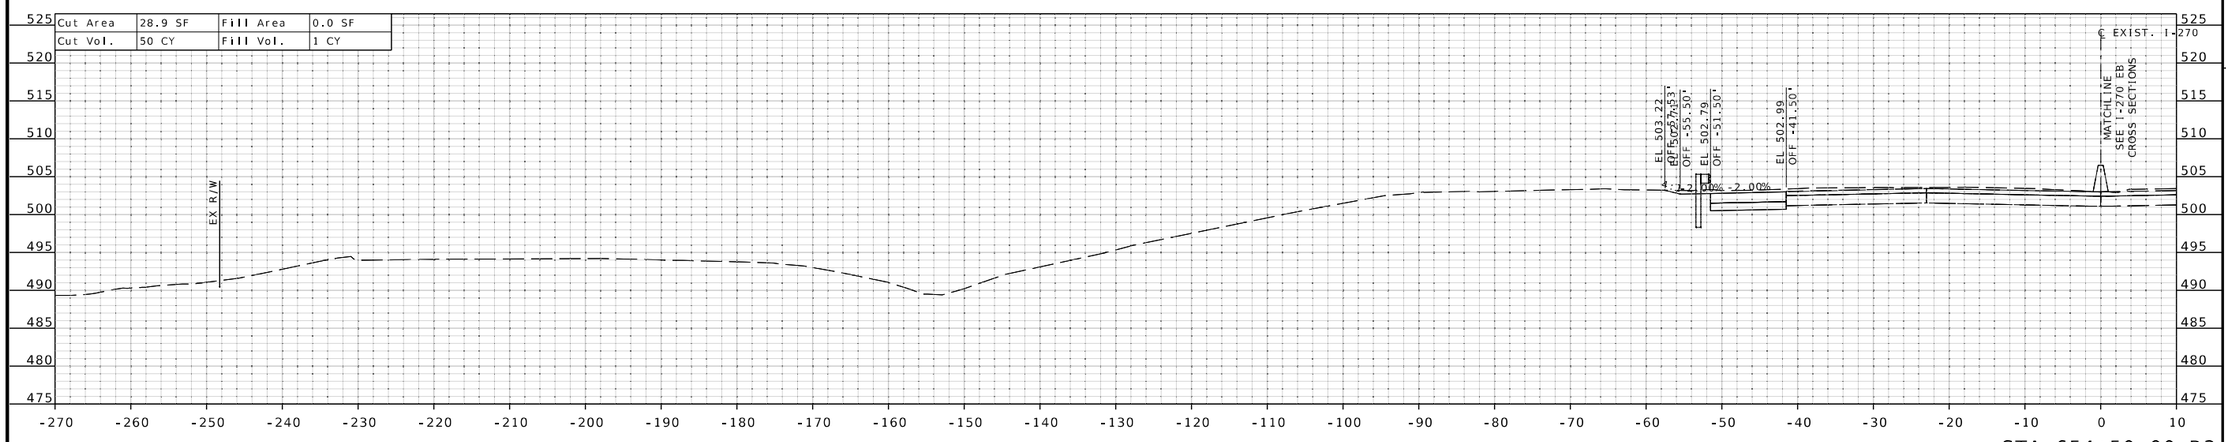

STATE OF MISSOURI
EUGENE LOUIS KUEKKER JR.
NUMBER PE-2010009912
PROFESSIONAL ENGINEER

THIS SHEET HAS BEEN SIGNED, SEALED, AND DATED ELECTRONICALLY.

DATE PREPARED
3/25/2026

ROUTE	STATE
I-270	MO

DISTRICT	SHEET NO.
SL	XS-93

COUNTY
ST. LOUIS

JOB NO.
JSL0021

CONTRACT ID.

PROJECT NO.

BRIDGE NO.

DESCRIPTION

DATE

MISSOURI HIGHWAYS AND TRANSPORTATION COMMISSION

105 WEST CAPITOL
JEFFERSON CITY, MO 65102
1-888-ASK-MODOT (1-888-275-6636)

HDR Engineering, Inc.
1001 Highlands Plaza Drive
Suite 200
St. Louis, MO 63110-1337
314-425-8300
Certificate of Authority: 000856

IF A SEAL IS PRESENT ON THIS SHEET IT HAS BEEN ELECTRONICALLY SEALED AND DATED.

c:\pwworking\central01\d4499290\XS_Westbound_JSL0021.dgn 2:00:38 PM 3/25/2026

℄ EXIST. I-270 WB SHEET 36 OF 64

Cut Area	142.8 SF	Fill Area	1.6 SF
Cut Vol.	156 CY	Fill Vol.	1 CY

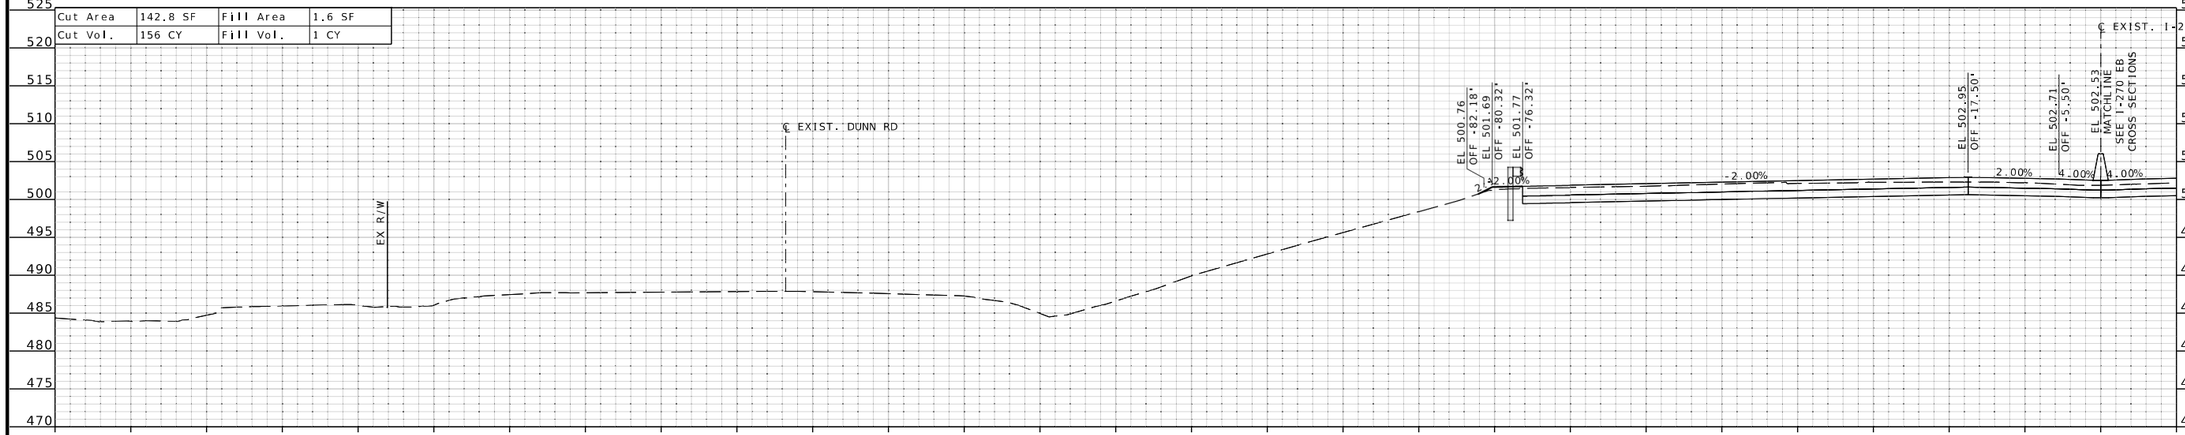

STA 656+00.00 R3

Cut Area	25.2 SF	Fill Area	0.0 SF
Cut Vol.	50 CY	Fill Vol.	0 CY

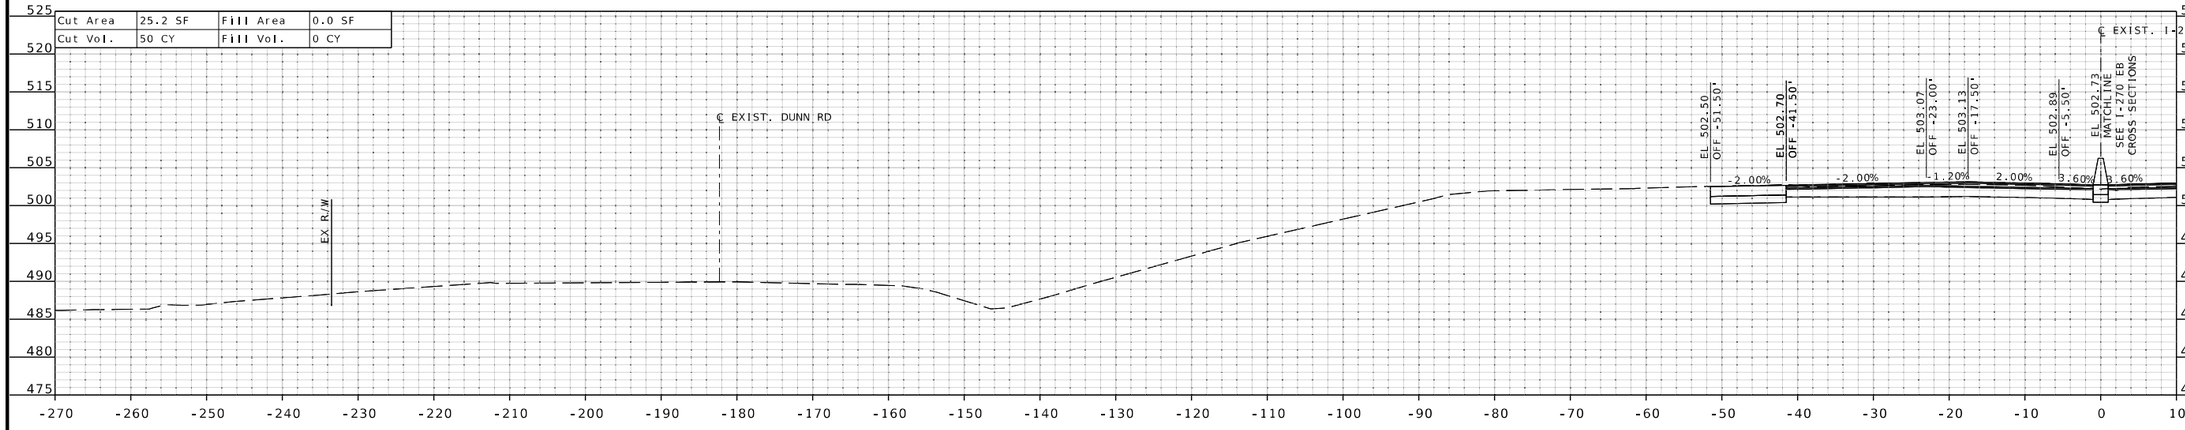

STA 655+50.00 R3

STATE OF MISSOURI
EUGENE LOUIS KUEKKER JR.
NUMBER PE-2011000912
PROFESSIONAL ENGINEER

THIS SHEET HAS BEEN SIGNED, SEALED, AND DATED ELECTRONICALLY.

DATE PREPARED
3/25/2026

ROUTE	STATE
I-270	MO
DISTRICT	SHEET NO.
SL	XS-94

COUNTY
ST. LOUIS

JOB NO.
JSL0021

CONTRACT ID.

PROJECT NO.

BRIDGE NO.

DESCRIPTION	DATE

IF A SEAL IS PRESENT ON THIS SHEET IT HAS BEEN ELECTRONICALLY SEALED AND DATED.

MISSOURI HIGHWAYS AND TRANSPORTATION COMMISSION

105 WEST CAPITOL
JEFFERSON CITY, MO 65102
1-888-ASK-MODOT (1-888-275-6636)

HDR Engineering, Inc.
1001 Highlands Plaza Drive
Suite 200
St. Louis, MO 63110-1337
314-425-8300
Certificate of Authority: 000856

c:\pwworking\central01\d4499290\XS_Westbound_JSL0021.dgn 2:00:40 PM 3/25/2026

℄ EXIST. I-270 WB SHEET 37 OF 64

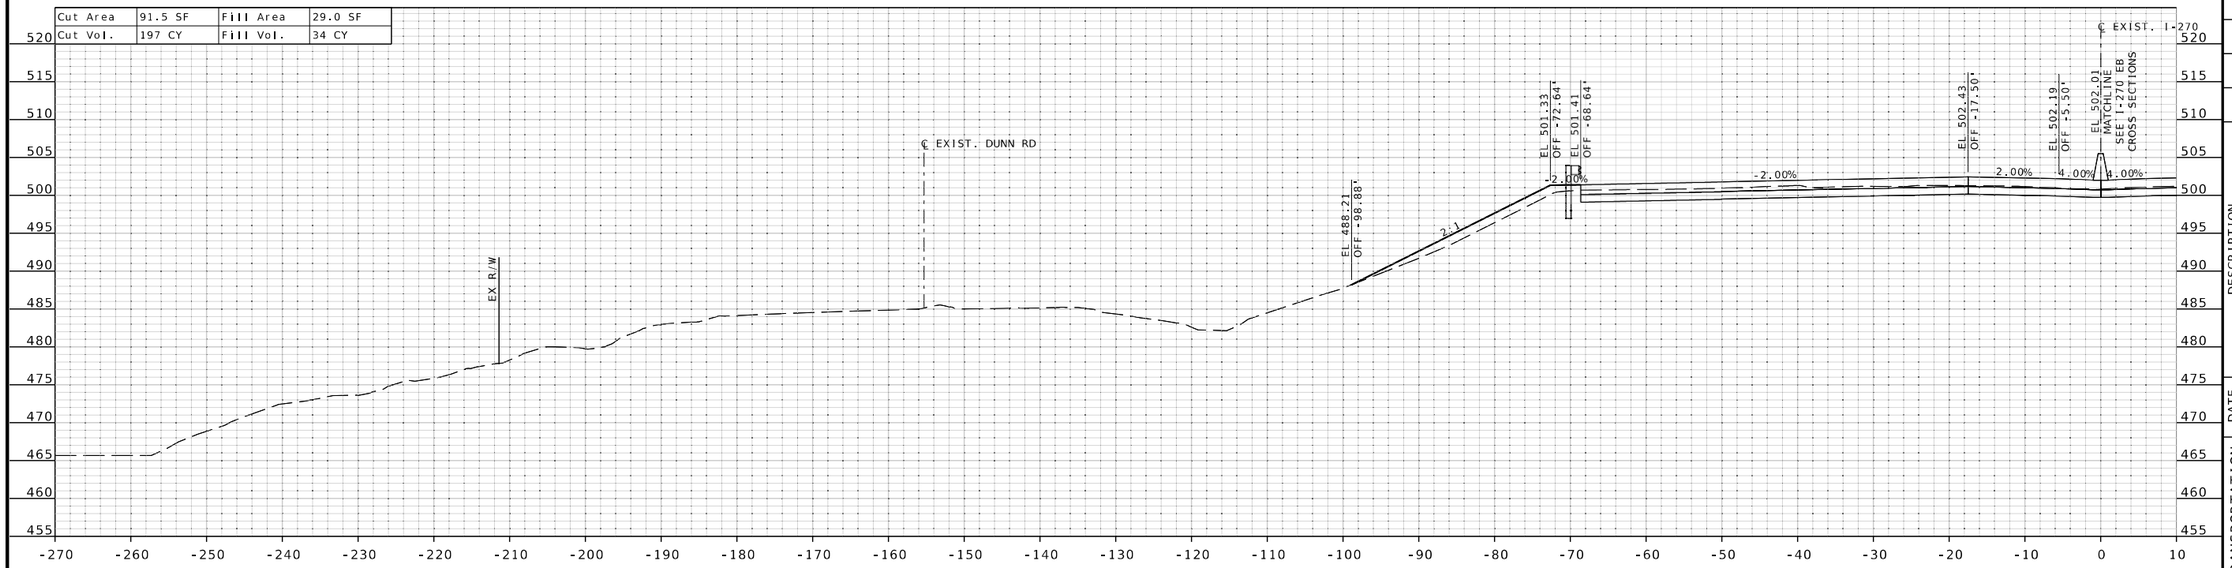

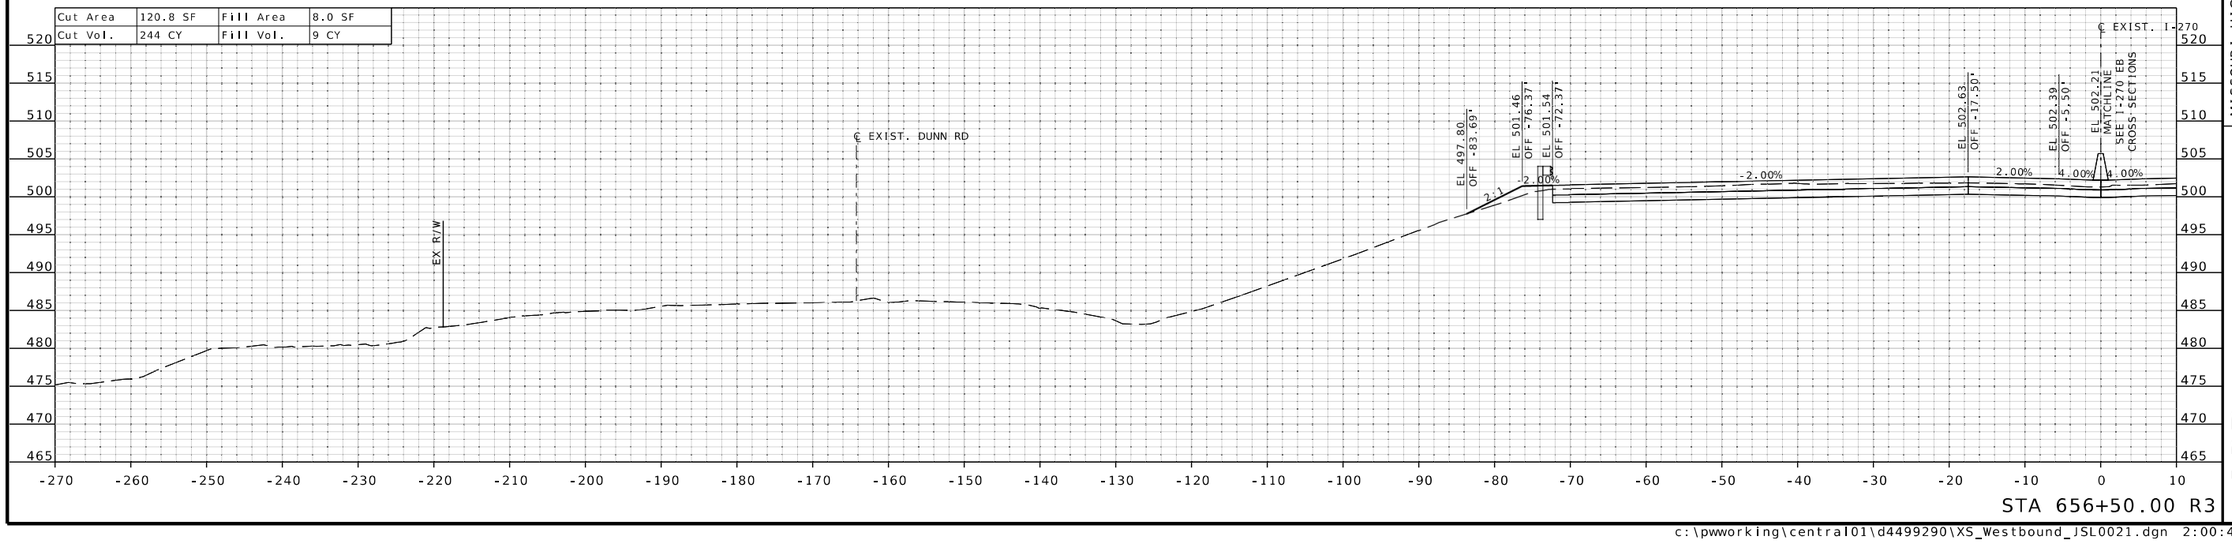

STATE OF MISSOURI
EUGENE LOUIS KUEKKER JR.
NUMBER PE-2011000912
PROFESSIONAL ENGINEER

THIS SHEET HAS BEEN SIGNED, SEALED, AND DATED ELECTRONICALLY.

DATE PREPARED
3/25/2026

ROUTE	STATE
I-270	MO
DISTRICT	SHEET NO.
SL	XS-95

COUNTY
ST. LOUIS

JOB NO.
JSL0021

CONTRACT ID.

PROJECT NO.

BRIDGE NO.

DESCRIPTION	DATE

IF A SEAL IS PRESENT ON THIS SHEET IT HAS BEEN ELECTRONICALLY SEALED AND DATED.

MISSOURI HIGHWAYS AND TRANSPORTATION COMMISSION

105 WEST CAPITOL
JEFFERSON CITY, MO 65102
1-888-ASK-MODOT (1-888-275-6636)

HDR Engineering, Inc.
1001 Highlands Plaza Drive
Suite 200
St. Louis, MO 63110-1337
314-425-8300
Certificate of Authority: 000856

℄ EXIST. I-270 WB SHEET 38 OF 64

Cut Area	22.3 SF	Fill Area	81.5 SF
Cut Vol.	74 CY	Fill Vol.	141 CY

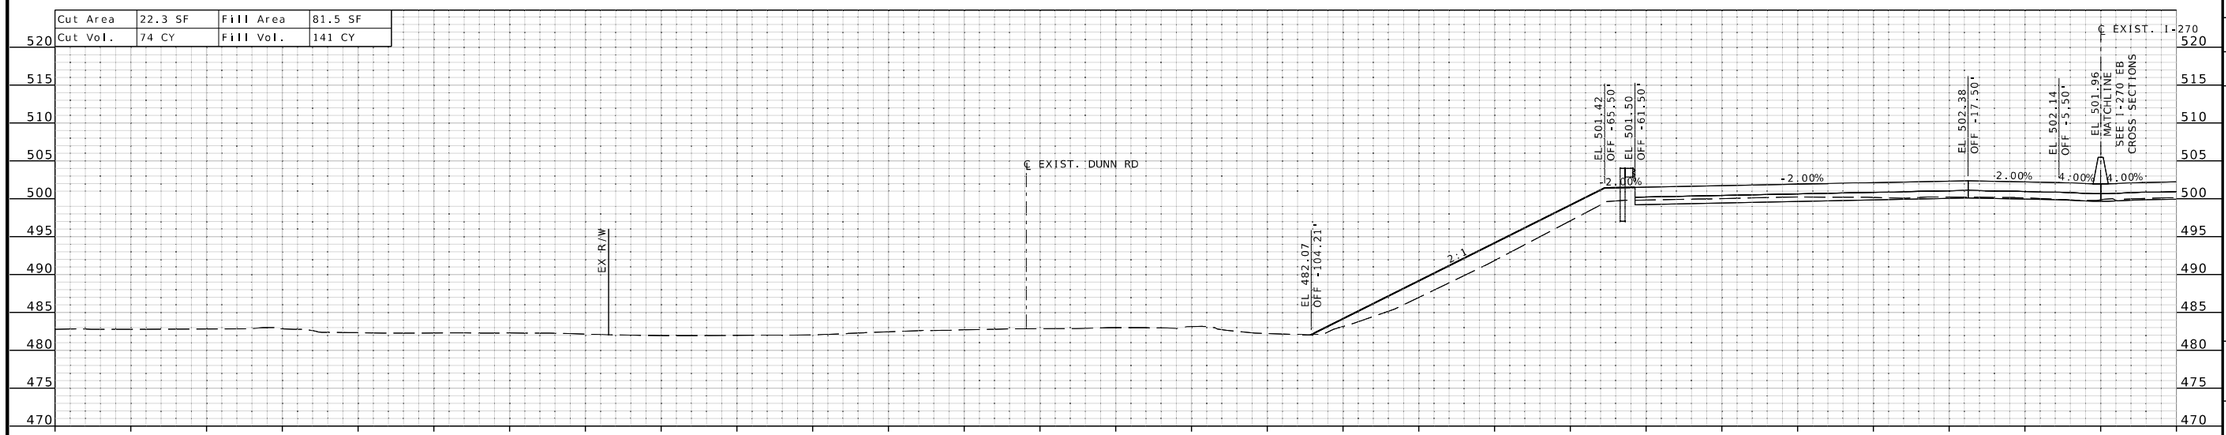

STA 658+00.00 R3

Cut Area	57.1 SF	Fill Area	70.8 SF
Cut Vol.	138 CY	Fill Vol.	92 CY

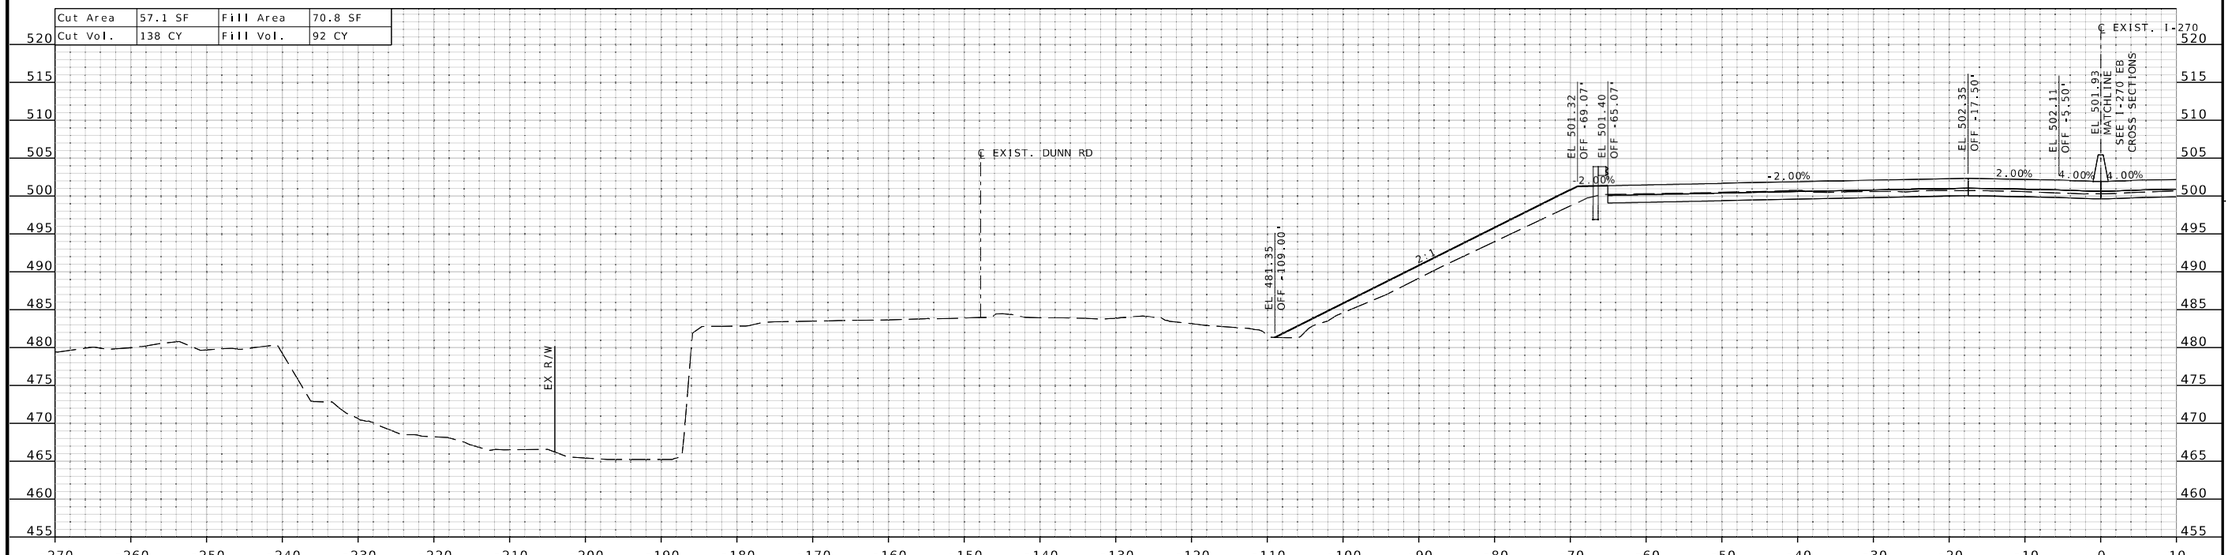

STA 657+50.00 R3

STATE OF MISSOURI
EUGENE LOUIS KUEKKER JR.
NUMBER PE-2011000912
PROFESSIONAL ENGINEER
THIS SHEET HAS BEEN SIGNED, SEALED, AND DATED ELECTRONICALLY.

DATE PREPARED
3/25/2026

ROUTE	STATE
I-270	MO
DISTRICT	SHEET NO.
SL	XS-96

COUNTY
ST. LOUIS

JOB NO.
JSL0021

CONTRACT ID.

PROJECT NO.

BRIDGE NO.

DESCRIPTION	DATE

IF A SEAL IS PRESENT ON THIS SHEET IT HAS BEEN ELECTRONICALLY SEALED AND DATED.

MISSOURI HIGHWAYS AND TRANSPORTATION COMMISSION
105 WEST CAPITOL
JEFFERSON CITY, MO 65102
1-888-ASK-MODOT (1-888-275-6636)

HDR Engineering, Inc.
1001 Highlands Plaza Drive
Suite 200
St. Louis, MO 63110-1337
314-425-8300
Certificate of Authority: 000856

℄ EXIST. I-270 WB SHEET 39 OF 64

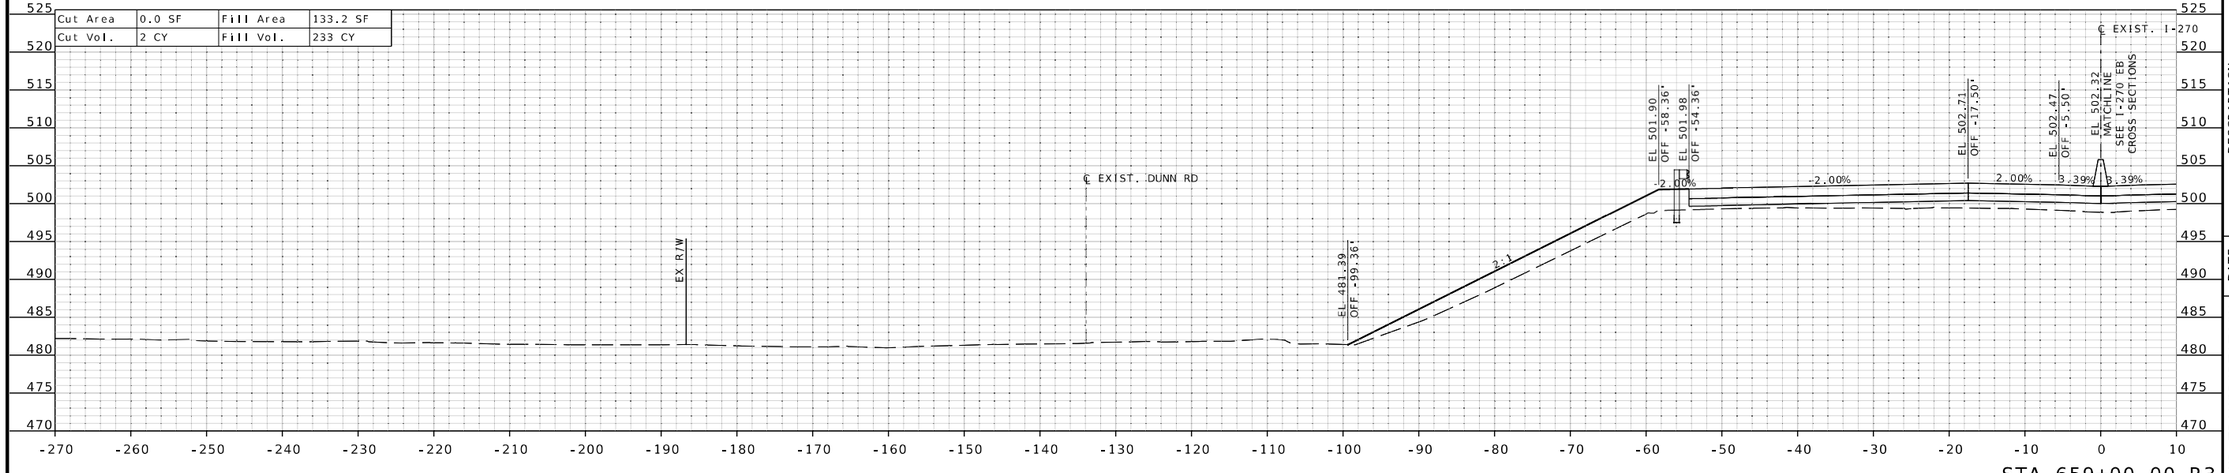

STA 659+00.00 R3

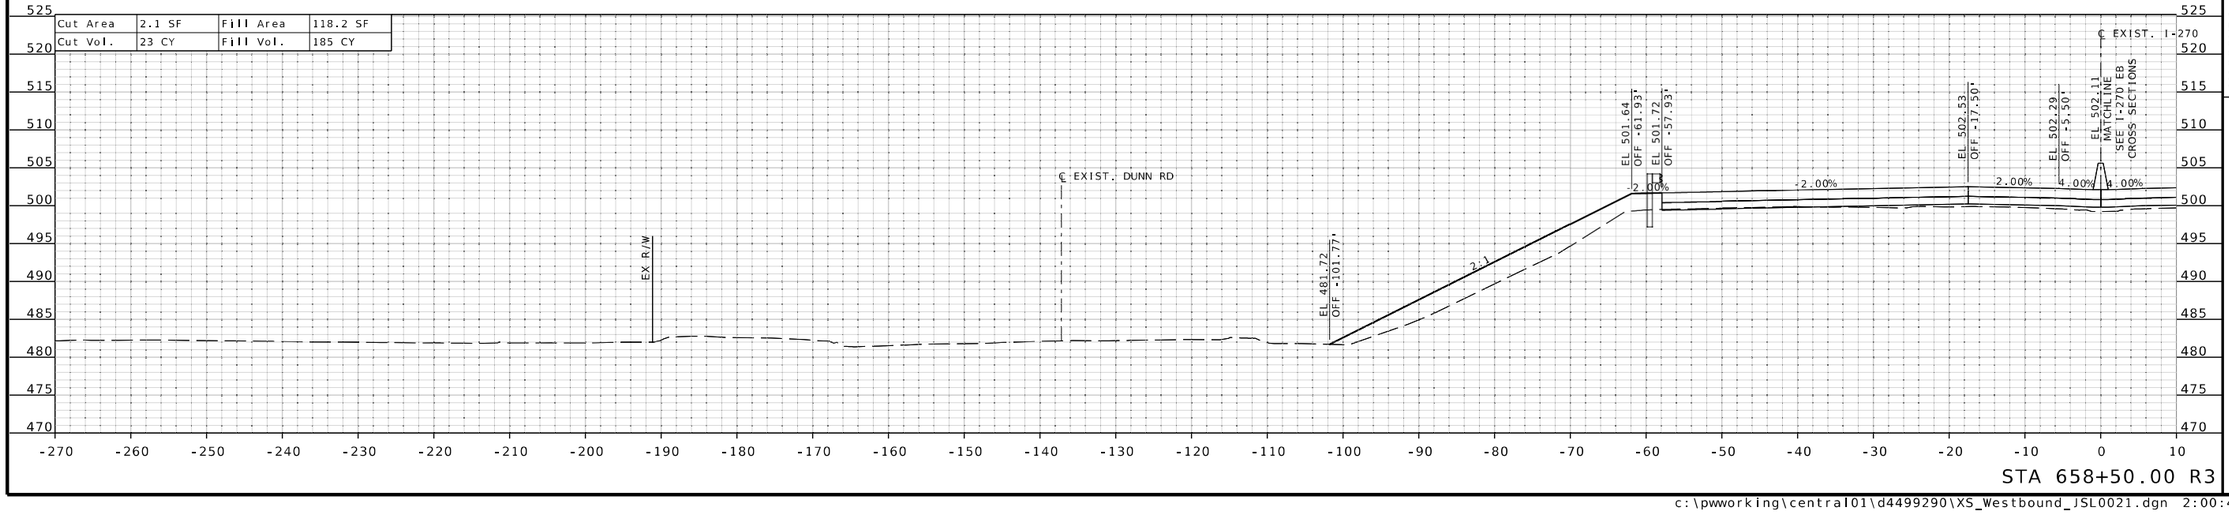

STA 658+50.00 R3

THIS SHEET HAS BEEN SIGNED, SEALED, AND DATED ELECTRONICALLY.

DATE PREPARED
3/25/2026

ROUTE	STATE
I-270	MO
DISTRICT	SHEET NO.
SL	XS-97

COUNTY
ST. LOUIS

JOB NO.
JSL0021

CONTRACT ID.

PROJECT NO.

BRIDGE NO.

DESCRIPTION	DATE

IF A SEAL IS PRESENT ON THIS SHEET IT HAS BEEN ELECTRONICALLY SEALED AND DATED.

MISSOURI HIGHWAYS AND TRANSPORTATION COMMISSION
105 WEST CAPITOL
JEFFERSON CITY, MO 65102
1-888-ASK-MODOT (1-888-275-6636)

HDR Engineering, Inc.
1001 Highlands Plaza Drive
Suite 200
St. Louis, MO 63110-1337
314-425-8300
Certificate of Authority: 000856

℄ EXIST. I-270 WB SHEET 40 OF 64

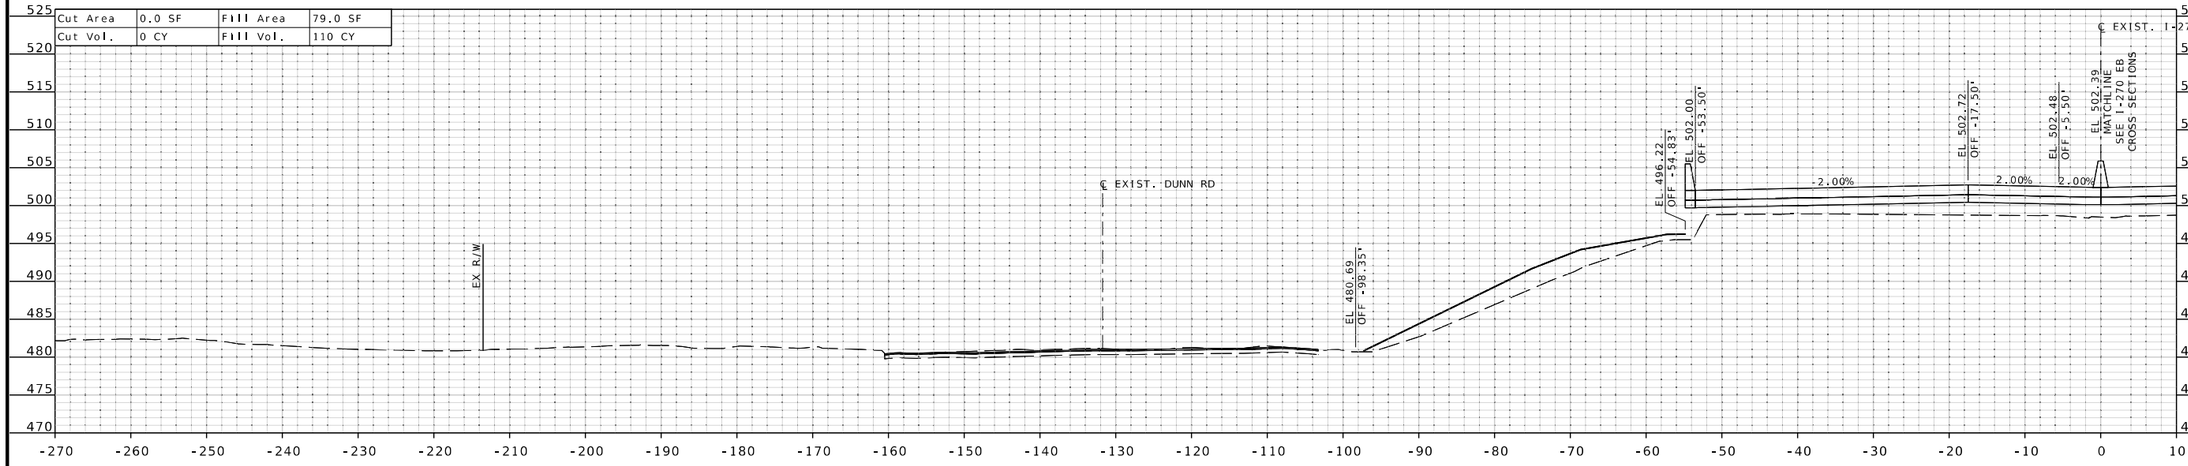

STA 659+73.15 R3 BRIDGE FILL FACE
BEGIN BRIDGE EARTHWORK EXCEPTION

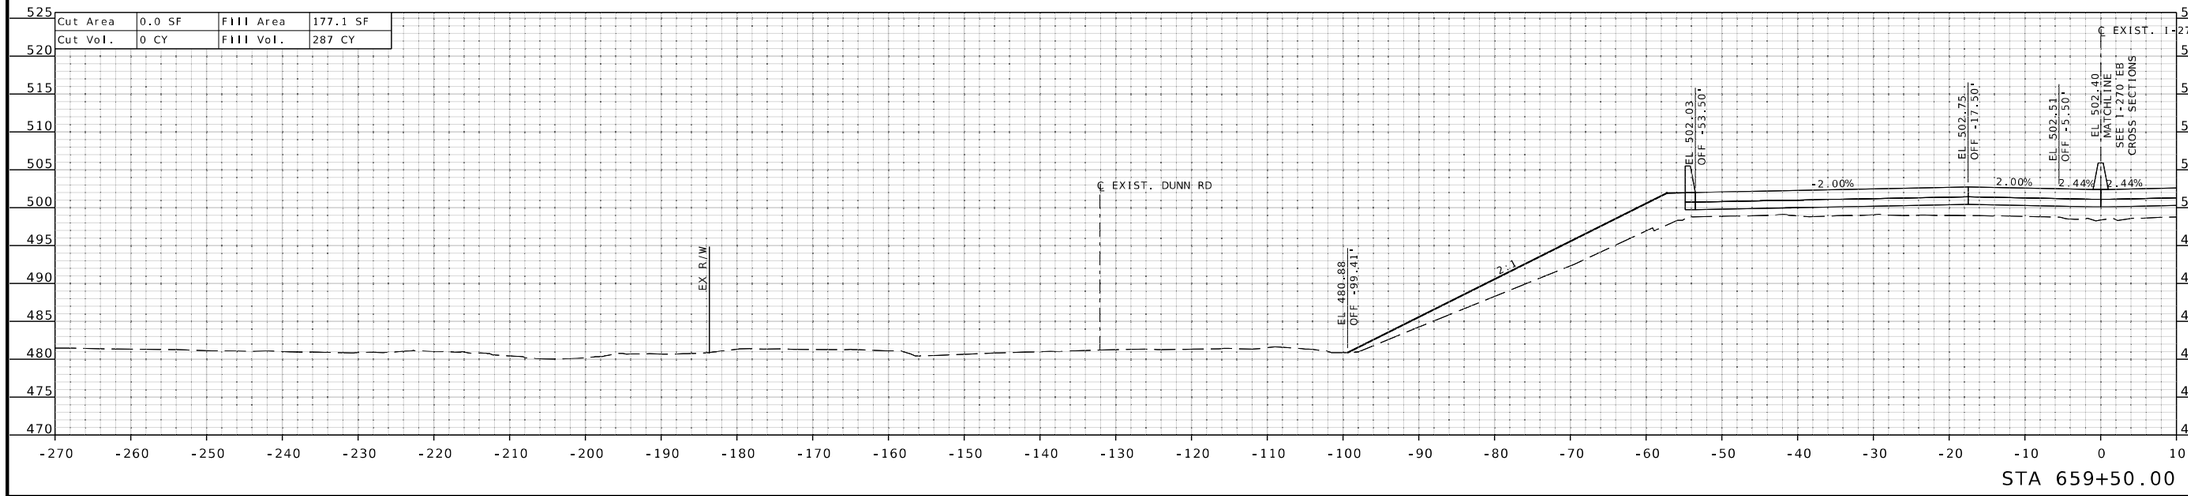

STA 659+50.00 R3

STATE OF MISSOURI
EUGENE LOUIS KUEKKER JR.
NUMBER PE-2011000912
PROFESSIONAL ENGINEER

THIS SHEET HAS BEEN SIGNED, SEALED, AND DATED ELECTRONICALLY.

DATE PREPARED
3/25/2026

ROUTE	STATE
I-270	MO
DISTRICT	SHEET NO.
SL	XS-98

COUNTY
ST. LOUIS

JOB NO.
JSL0021

CONTRACT ID.

PROJECT NO.

BRIDGE NO.

DESCRIPTION	DATE

IF A SEAL IS PRESENT ON THIS SHEET IT HAS BEEN ELECTRONICALLY SEALED AND DATED.

MISSOURI HIGHWAYS AND TRANSPORTATION COMMISSION
105 WEST CAPITOL
JEFFERSON CITY, MO 65102
1-888-ASK-MODOT (1-888-275-6636)

HDR Engineering, Inc.
1001 Highlands Plaza Drive
Suite 200
St. Louis, MO 63110-1337
314-425-8300
Certificate of Authority: 000856

℄ EXIST. I-270 WB SHEET 41 OF 64

Cut Area	0.0 SF	Fill Area	224.8 SF
Cut Vol.	0 CY	Fill Vol.	213 CY

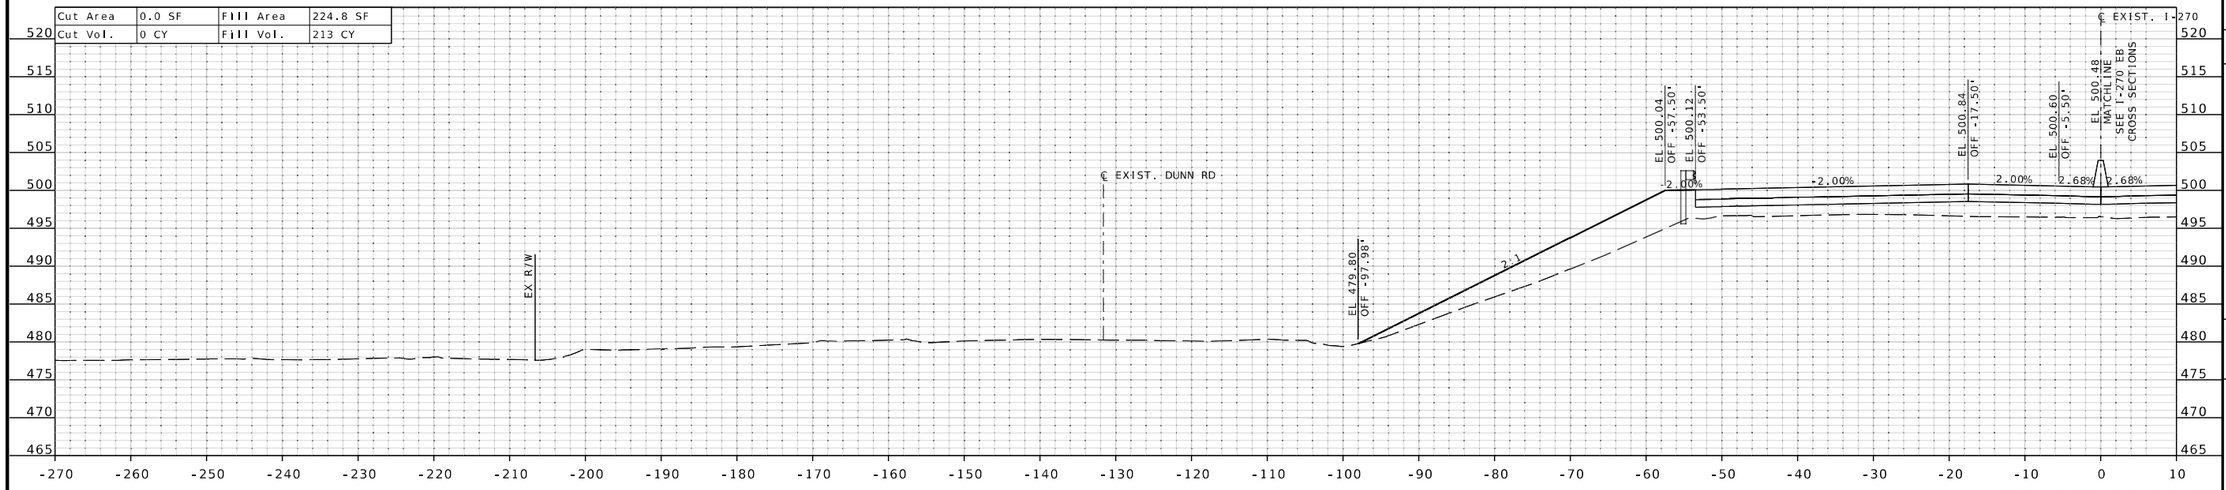

STA 662+00.00 R3

Cut Area	0.0 SF	Fill Area	96.5 SF
Cut Vol.	0 CY	Fill Vol.	621 CY

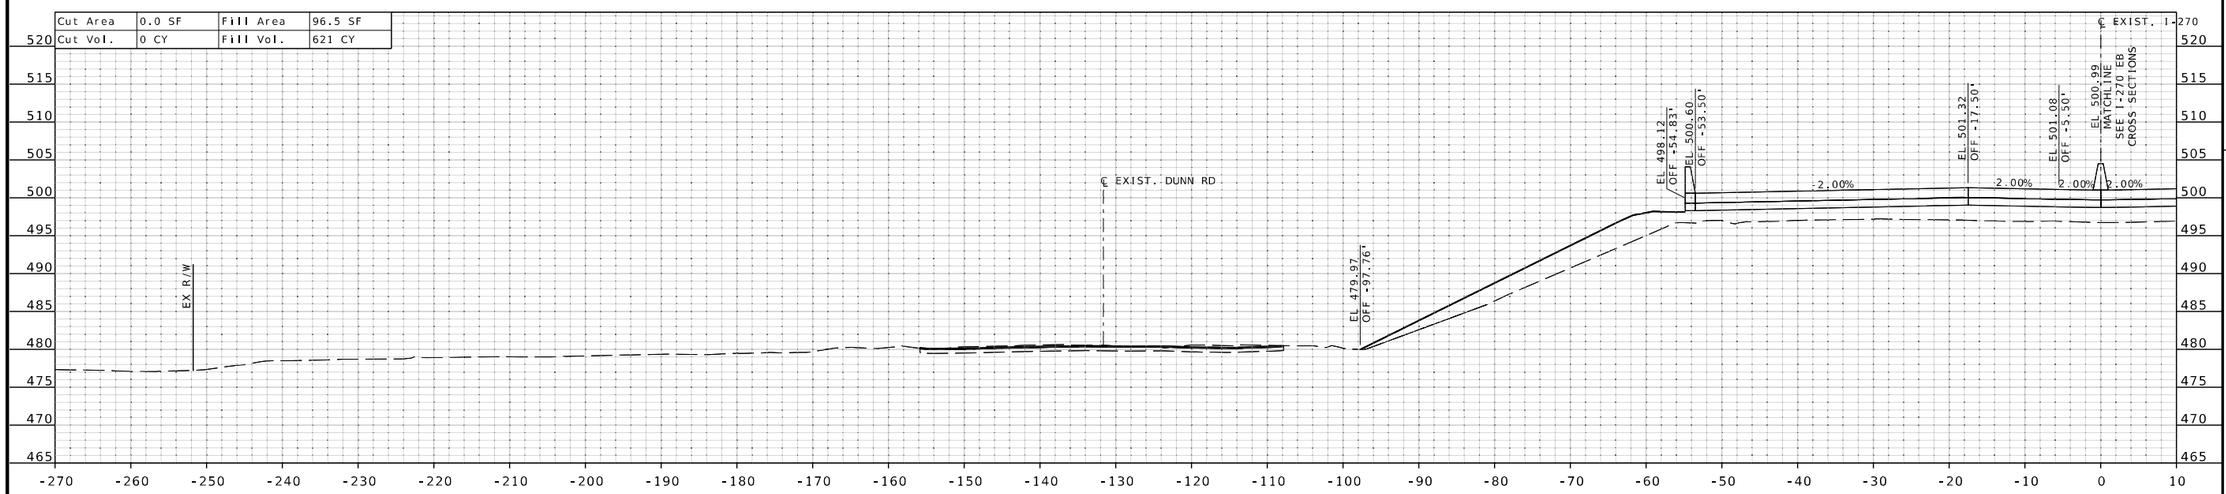

STA 661+64.16 R3 BRIDGE FILL FACE
END BRIDGE EARTHWORK EXCEPTION

STATE OF MISSOURI
EUGENE LOUIS KUEKKER JR.
NUMBER PE-2010009912
PROFESSIONAL ENGINEER

THIS SHEET HAS BEEN SIGNED, SEALED, AND DATED ELECTRONICALLY.

DATE PREPARED
3/25/2026

ROUTE	STATE
I-270	MO
DISTRICT	SHEET NO.
SL	XS-99

COUNTY
ST. LOUIS

JOB NO.
JSL0021

CONTRACT ID.

PROJECT NO.

BRIDGE NO.

DESCRIPTION	DATE

MISSOURI HIGHWAYS AND TRANSPORTATION COMMISSION

105 WEST CAPITOL
JEFFERSON CITY, MO 65102
1-888-ASK-MODOT (1-888-275-6636)

HDR Engineering, Inc.
1001 Highlands Plaza Drive
Suite 200
St. Louis, MO 63110-1337
314-425-8300
Certificate of Authority: 000856

IF A SEAL IS PRESENT ON THIS SHEET IT HAS BEEN ELECTRONICALLY SEALED AND DATED.

c:\pwworking\central01\d4499290\XS_Westbound_JSL0021.dgn 2:00:49 PM 3/25/2026

℄ EXIST. I-270 WB SHEET 42 OF 64

Cut Area	0.0 SF	Fill Area	137.0 SF
Cut Vol.	0 CY	Fill Vol.	311 CY

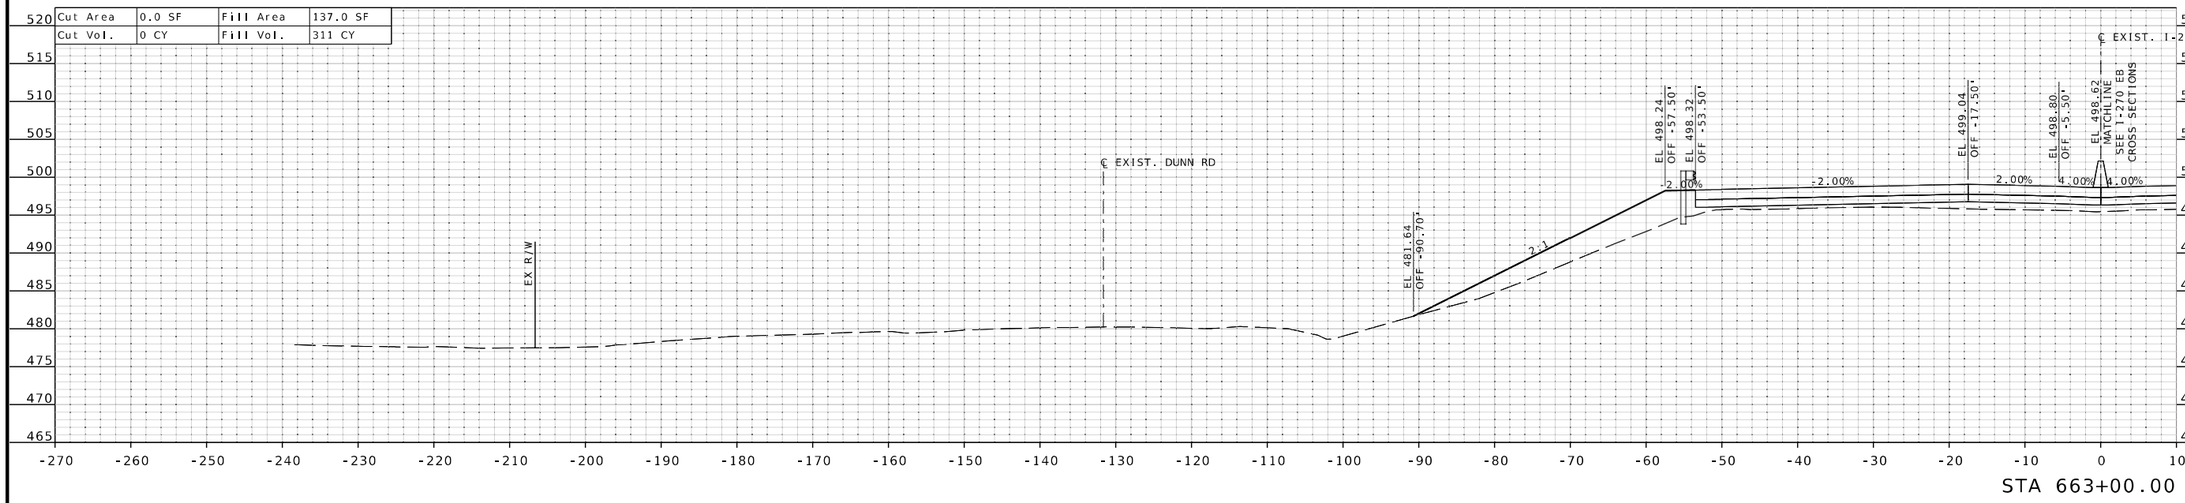

STA 663+00.00 R3

Cut Area	0.0 SF	Fill Area	198.8 SF
Cut Vol.	0 CY	Fill Vol.	392 CY

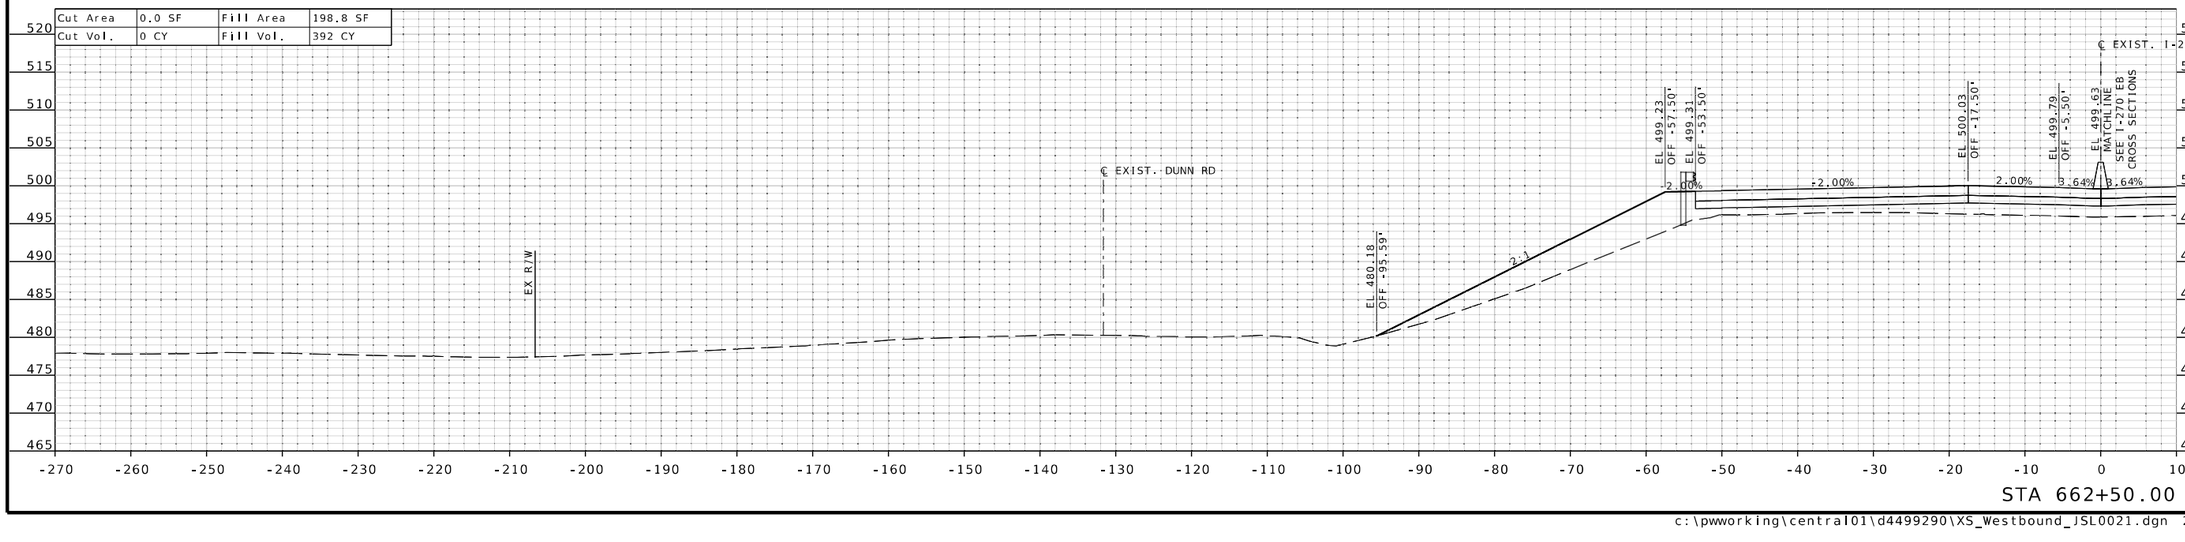

STA 662+50.00 R3

STATE OF MISSOURI
EUGENE LOUIS KUEKKER JR.
NUMBER PE-2010009912
PROFESSIONAL ENGINEER

THIS SHEET HAS BEEN SIGNED, SEALED, AND DATED ELECTRONICALLY.

DATE PREPARED
3/25/2026

ROUTE	STATE
I-270	MO
DISTRICT	SHEET NO.
SL	XS-100

COUNTY
ST. LOUIS

JOB NO.
JSL0021

CONTRACT ID.

PROJECT NO.

BRIDGE NO.

DESCRIPTION	DATE

IF A SEAL IS PRESENT ON THIS SHEET IT HAS BEEN ELECTRONICALLY SEALED AND DATED.

MISSOURI HIGHWAYS AND TRANSPORTATION COMMISSION

105 WEST CAPITOL
JEFFERSON CITY, MO 65102
1-888-ASK-MODOT (1-888-275-6636)

HDR Engineering, Inc.
1001 Highlands Plaza Drive
Suite 200
St. Louis, MO 63110-1337
314-425-8300
Certificate of Authority: 000856

℄ EXIST. I-270 WB SHEET 43 OF 64

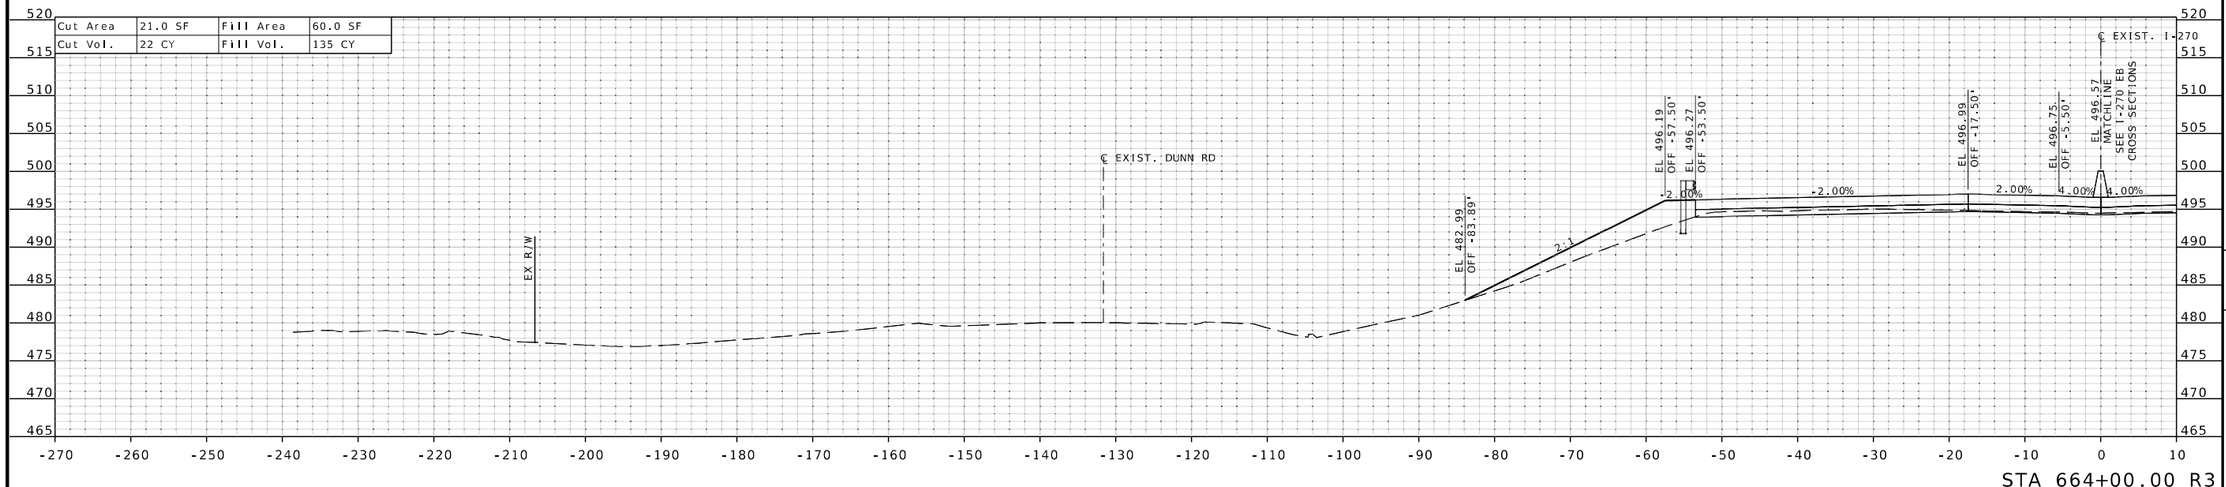

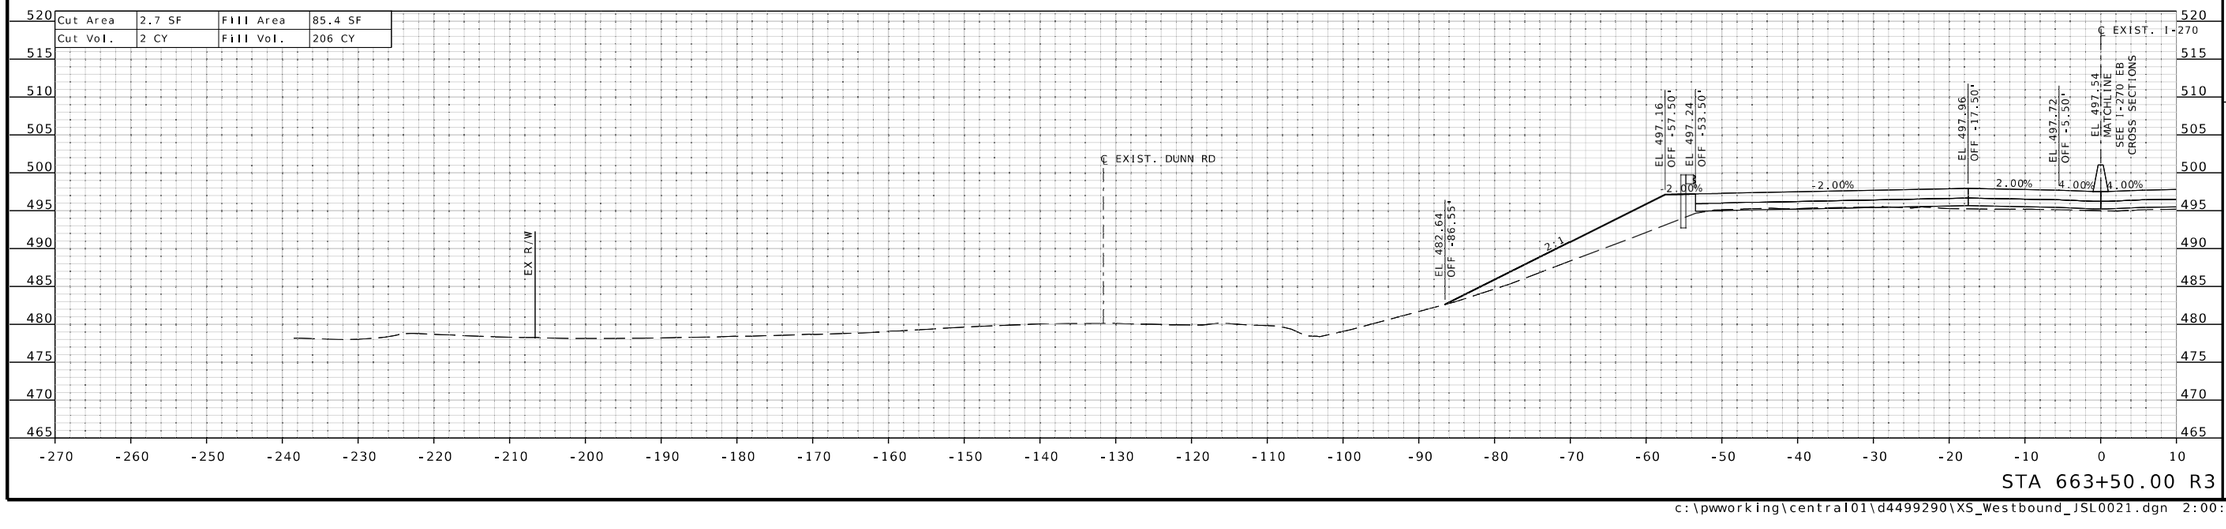

STATE OF MISSOURI
EUGENE LOUIS KUEKKER JR.
NUMBER PE-2011000912
PROFESSIONAL ENGINEER

THIS SHEET HAS BEEN SIGNED, SEALED, AND DATED ELECTRONICALLY.

DATE PREPARED
3/25/2026

ROUTE	STATE
I-270	MO

DISTRICT	SHEET NO.
SL	XS-101

COUNTY
ST. LOUIS

JOB NO.
JSL0021

CONTRACT ID.

PROJECT NO.

BRIDGE NO.

DESCRIPTION	DATE

IF A SEAL IS PRESENT ON THIS SHEET IT HAS BEEN ELECTRONICALLY SEALED AND DATED.

MISSOURI HIGHWAYS AND TRANSPORTATION COMMISSION
105 WEST CAPITOL
JEFFERSON CITY, MO 65102
1-888-ASK-MODOT (1-888-275-6636)

HDR Engineering, Inc.
1001 Highlands Plaza Drive
Suite 200
St. Louis, MO 63110-1337
314-425-6300
Certificate of Authority: 000856

c:\pwworking\central01\d4499290\XS_Westbound_JSL0021.dgn 2:00:53 PM 3/25/2026

℄ EXIST. I-270 WB SHEET 44 OF 64

Cut Area	67.7 SF	Fill Area	45.4 SF
Cut Vol.	106 CY	Fill Vol.	91 CY

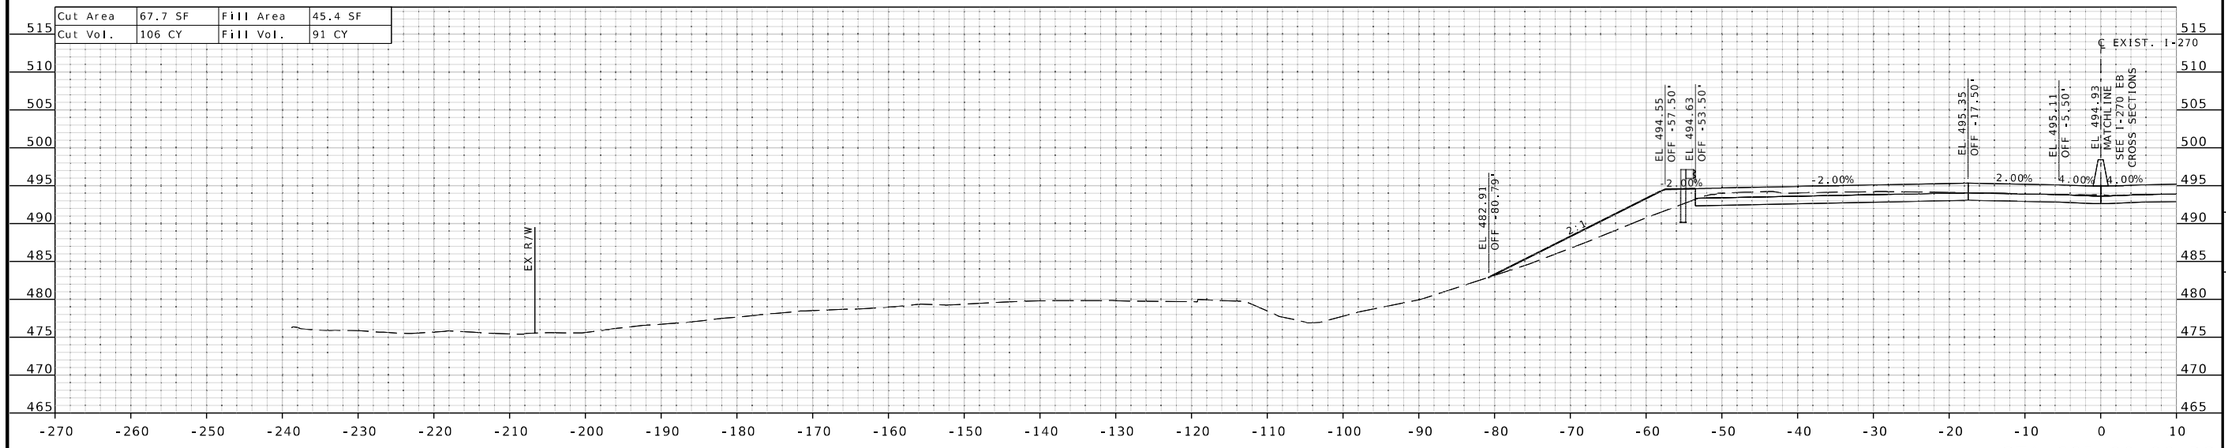

STA 665+00.00 R3

Cut Area	46.7 SF	Fill Area	52.9 SF
Cut Vol.	63 CY	Fill Vol.	105 CY

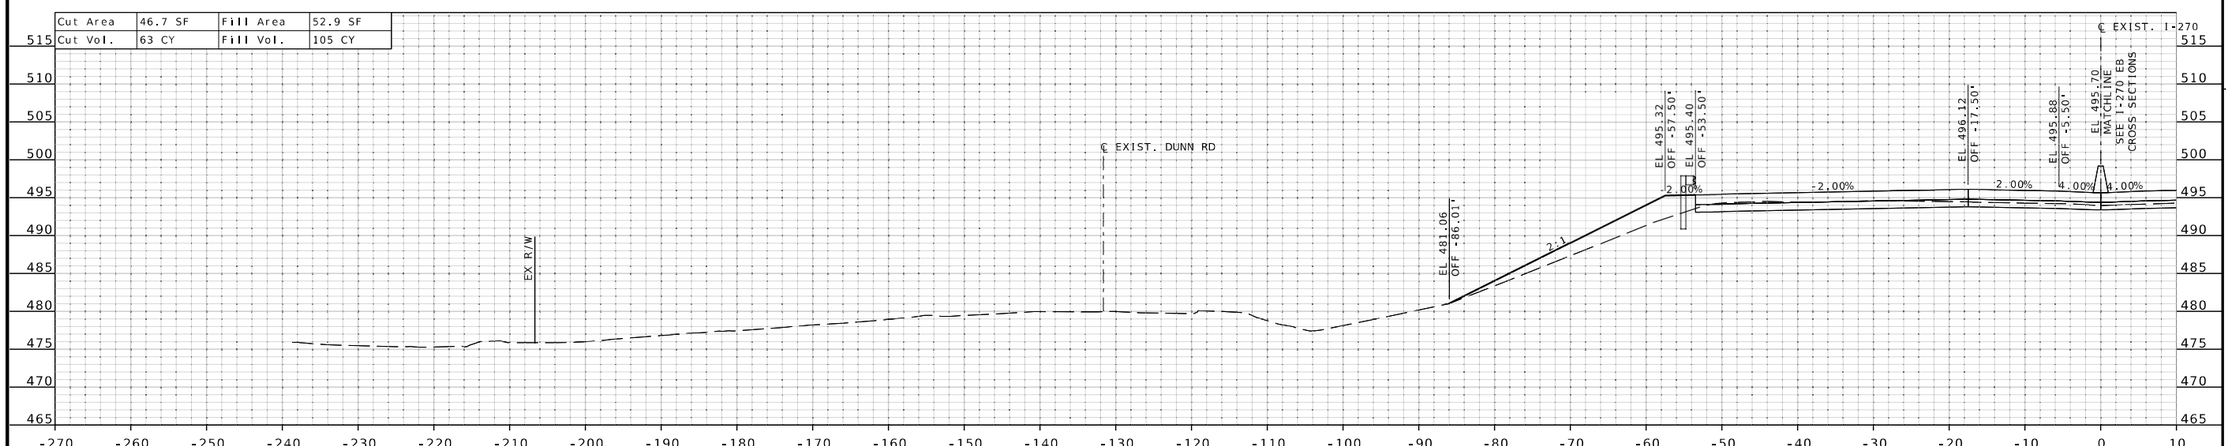

STA 664+50.00 R3

THIS SHEET HAS BEEN SIGNED, SEALED, AND DATED ELECTRONICALLY.

DATE PREPARED
3/25/2026

ROUTE	STATE
I-270	MO
DISTRICT	SHEET NO.
SL	XS-102

COUNTY
ST. LOUIS

JOB NO.
JSL0021

CONTRACT ID.

PROJECT NO.

BRIDGE NO.

DESCRIPTION	DATE

IF A SEAL IS PRESENT ON THIS SHEET IT HAS BEEN ELECTRONICALLY SEALED AND DATED.

MISSOURI HIGHWAYS AND TRANSPORTATION COMMISSION
105 WEST CAPITOL
JEFFERSON CITY, MO 65102
1-888-ASK-MODOT (1-888-275-6636)

HDR Engineering, Inc.
1001 Highlands Plaza Drive
Suite 200
St. Louis, MO 63110-1337
314-425-8300
Certificate of Authority: 000856

℄ EXIST. I-270 WB SHEET 45 OF 64

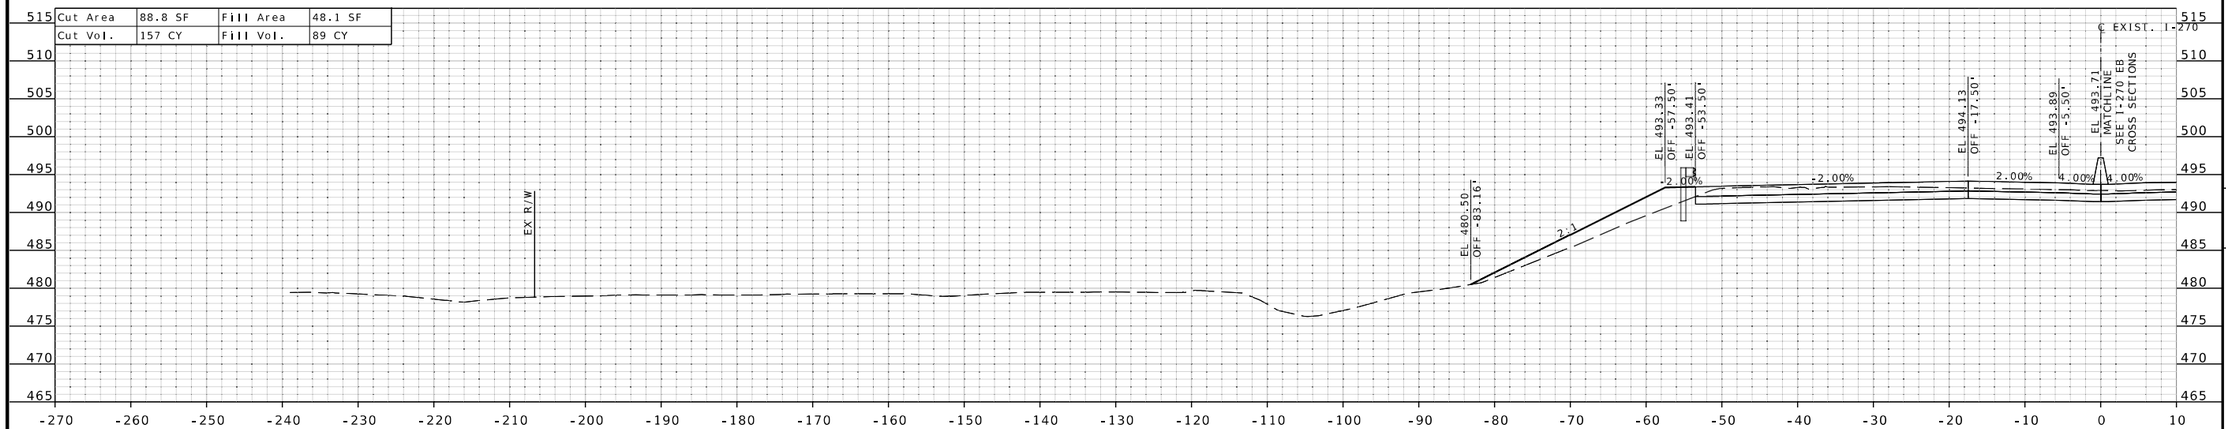

STA 666+00.00 R3

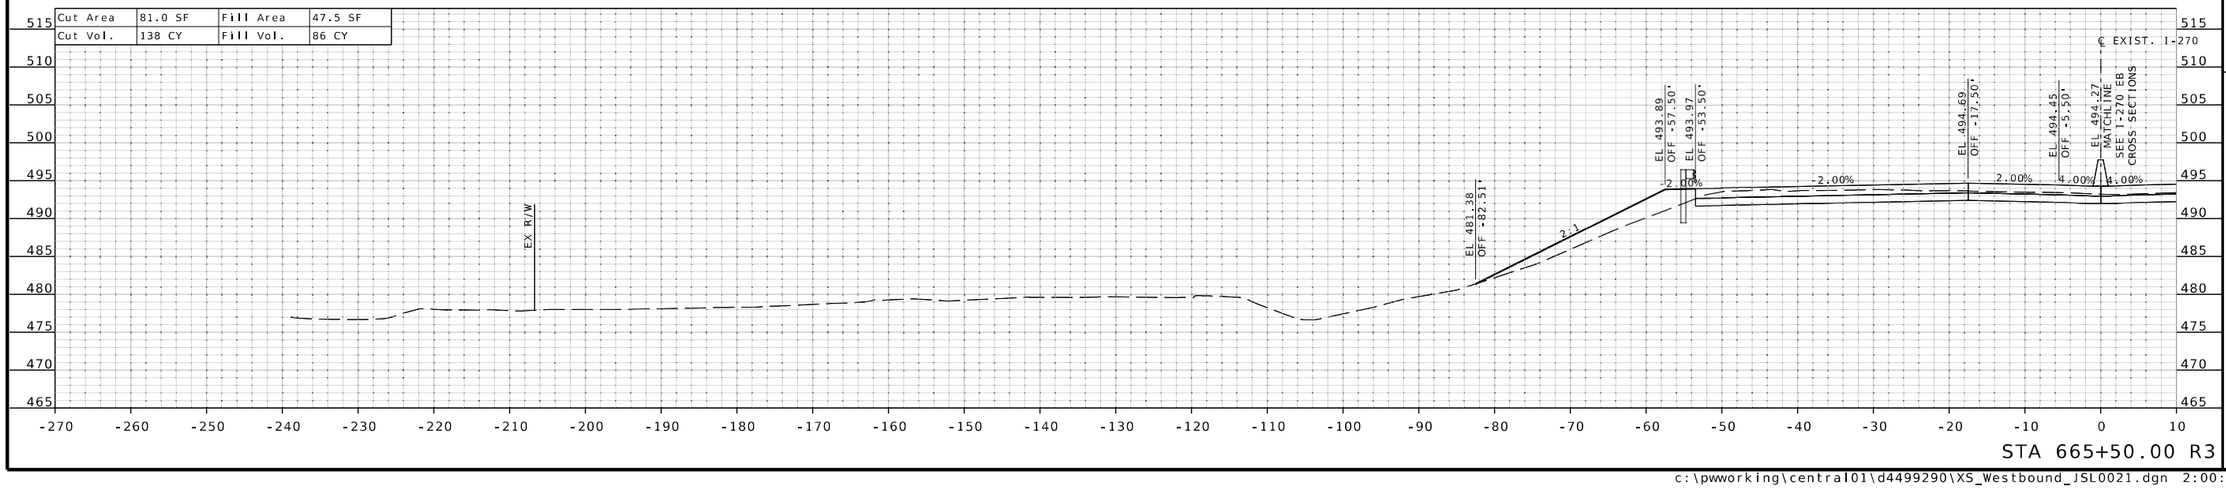

STA 665+50.00 R3

IF A SEAL IS PRESENT ON THIS SHEET IT HAS BEEN ELECTRONICALLY SEALED AND DATED.

STATE OF MISSOURI
EUGENE LOUIS KUEKKER JR.
NUMBER PE-2011000912
PROFESSIONAL ENGINEER

THIS SHEET HAS BEEN SIGNED, SEALED, AND DATED ELECTRONICALLY.

DATE PREPARED
3/25/2026

ROUTE	STATE
I-270	MO

DISTRICT	SHEET NO.
SL	XS-103

COUNTY
ST. LOUIS

JOB NO.
JSL0021

CONTRACT ID.

PROJECT NO.

BRIDGE NO.

DESCRIPTION	DATE

MISSOURI HIGHWAYS AND TRANSPORTATION COMMISSION
105 WEST CAPITOL
JEFFERSON CITY, MO 65102
1-888-ASK-MODOT (1-888-275-6636)

HDR Engineering, Inc.
1001 Highlands Plaza Drive
Suite 200
St. Louis, MO 63110-1337
314-425-6300
Certificate of Authority: 000856

c:\pwworking\central01\d4499290\XS_Westbound_JSL0021.dgn 2:00:58 PM 3/25/2026

℄ EXIST. I-270 WB SHEET 46 OF 64

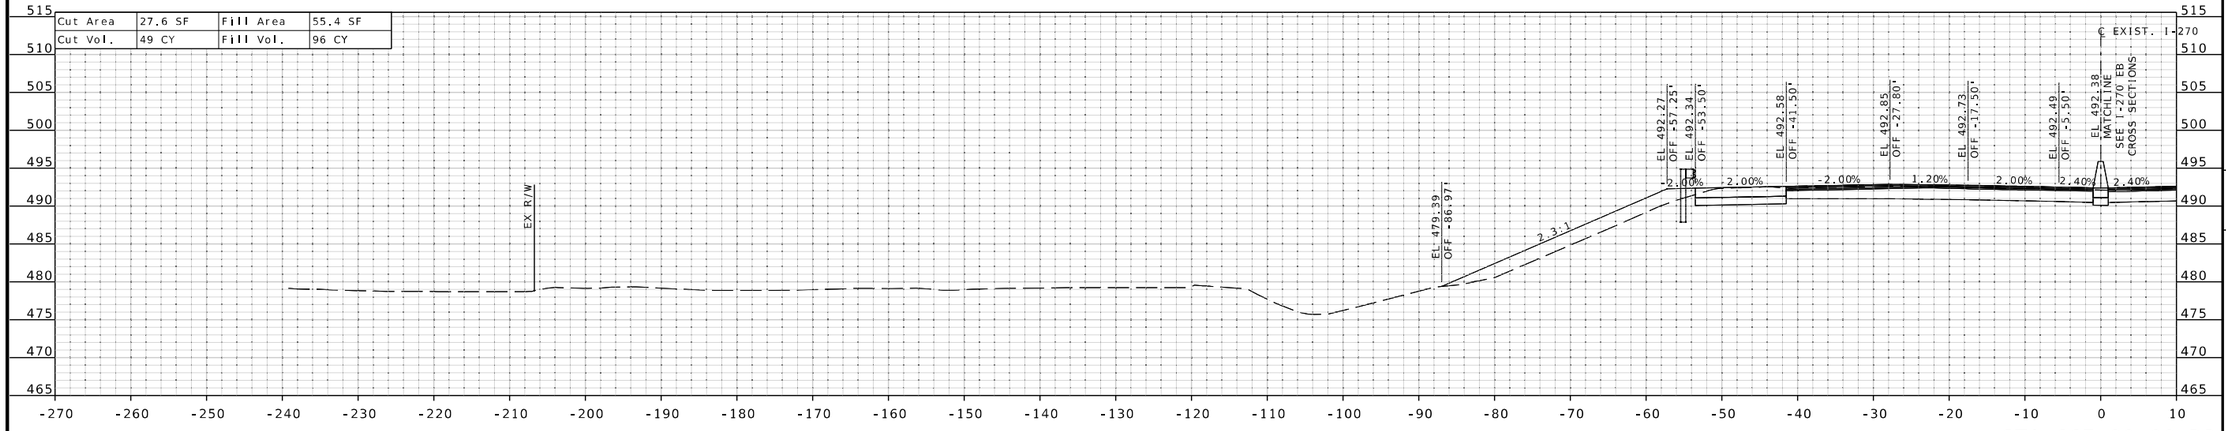

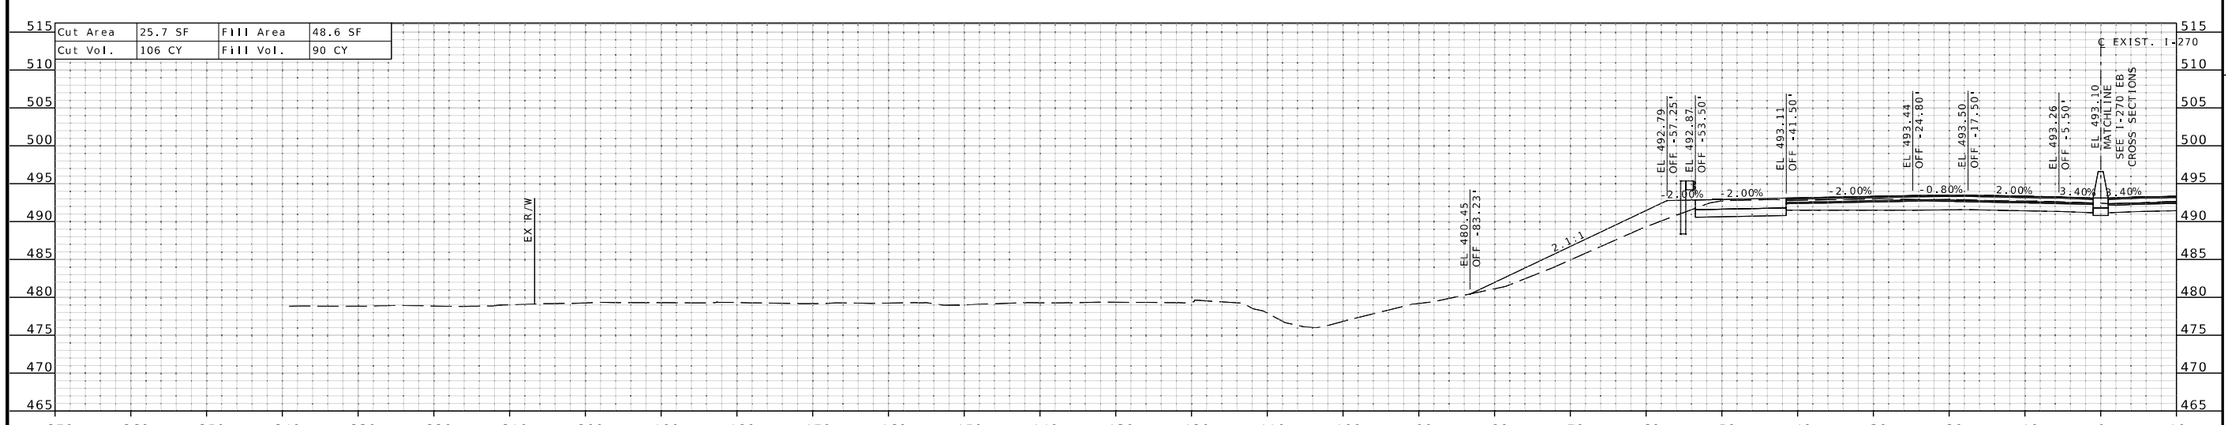

THIS SHEET HAS BEEN SIGNED, SEALED, AND DATED ELECTRONICALLY.

DATE PREPARED
3/25/2026

ROUTE	STATE
I-270	MO

DISTRICT	SHEET NO.
SL	XS-104

COUNTY
ST. LOUIS

JOB NO.
JSL0021

CONTRACT ID.

PROJECT NO.

BRIDGE NO.

DESCRIPTION	DATE

IF A SEAL IS PRESENT ON THIS SHEET IT HAS BEEN ELECTRONICALLY SEALED AND DATED.

MISSOURI HIGHWAYS AND TRANSPORTATION COMMISSION
105 WEST CAPITOL
JEFFERSON CITY, MO 65102
1-888-ASK-MODOT (1-888-275-6636)

HDR Engineering, Inc.
1001 Highlands Plaza Drive
Suite 200
St. Louis, MO 63110-1337
314-425-8300
Certificate of Authority: 000856

℄ EXIST. I-270 WB SHEET 47 OF 64

Cut Area	27.0 SF	Fill Area	106.5 SF
Cut Vol.	50 CY	Fill Vol.	163 CY

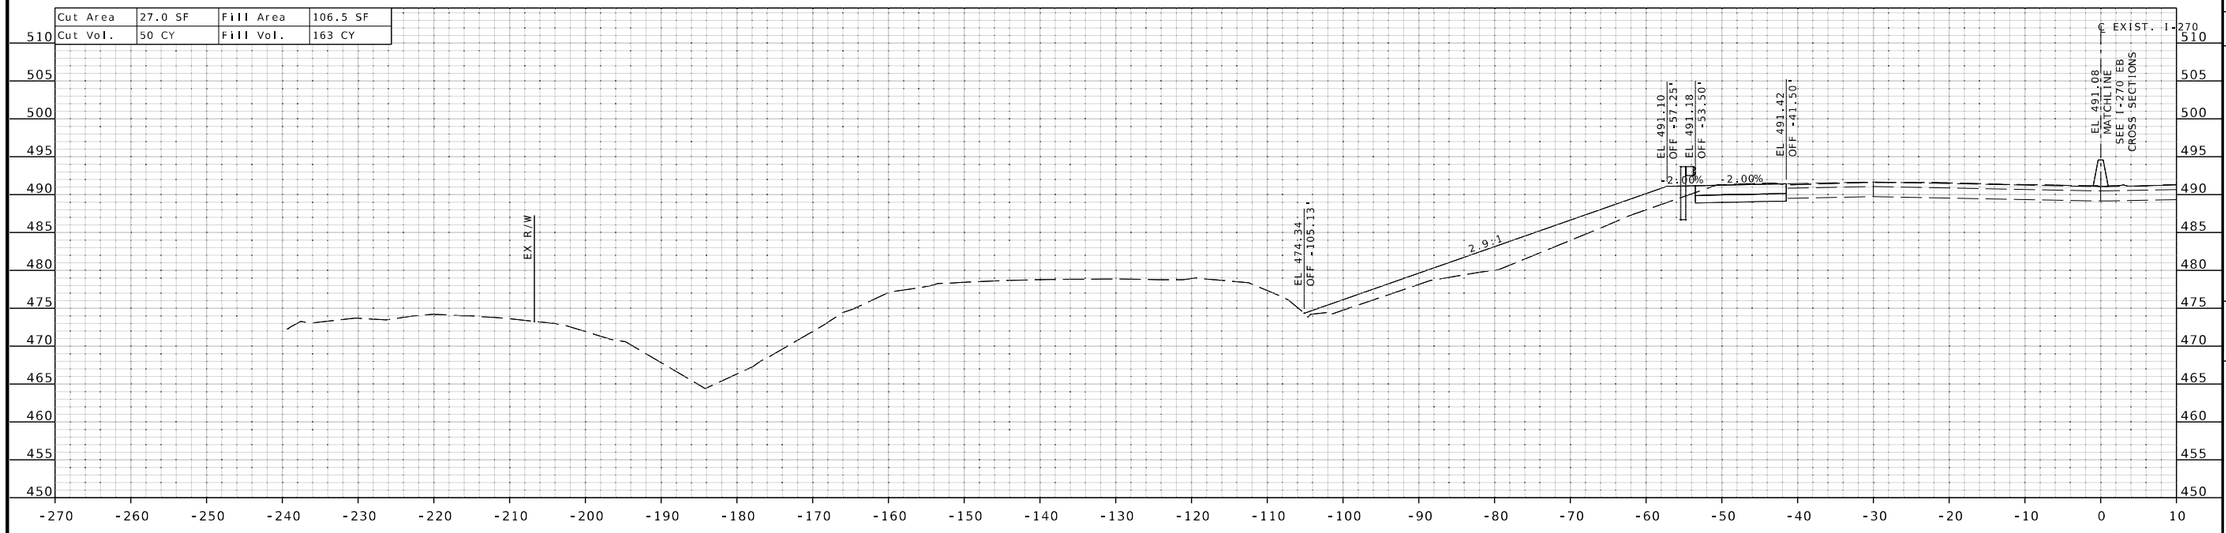

STA 668+00.00 R3

Cut Area	27.1 SF	Fill Area	69.1 SF
Cut Vol.	51 CY	Fill Vol.	115 CY

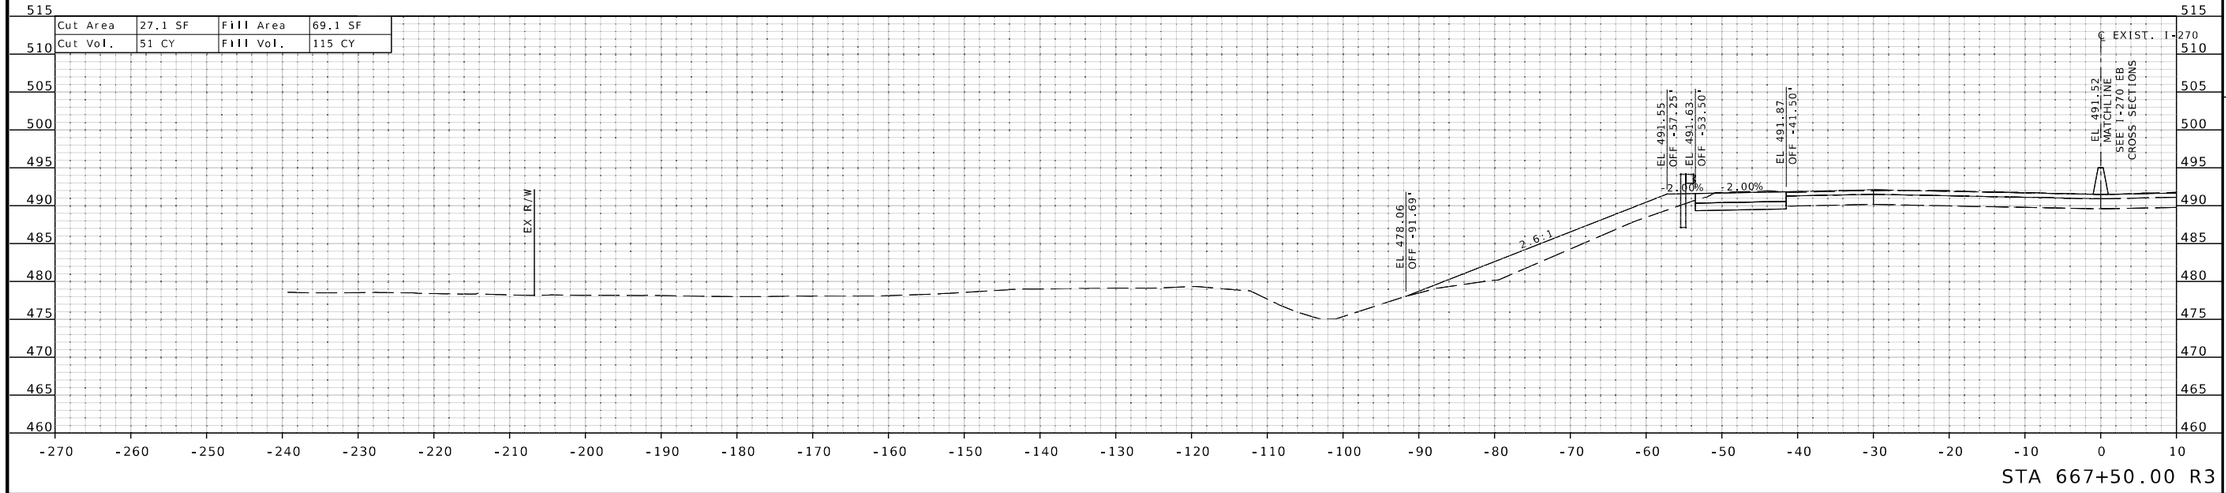

STA 667+50.00 R3

IF A SEAL IS PRESENT ON THIS SHEET IT HAS BEEN ELECTRONICALLY SEALED AND DATED.

STATE OF MISSOURI
EUGENE LOUIS KUEKKER JR.
NUMBER PE-2011000912
PROFESSIONAL ENGINEER

THIS SHEET HAS BEEN SIGNED, SEALED, AND DATED ELECTRONICALLY.

DATE PREPARED
3/25/2026

ROUTE	STATE
I-270	MO
DISTRICT	SHEET NO.
SL	XS-105

COUNTY
ST. LOUIS

JOB NO.
JSL0021

CONTRACT ID.

PROJECT NO.

BRIDGE NO.

DESCRIPTION	DATE

MISSOURI HIGHWAYS AND TRANSPORTATION COMMISSION
105 WEST CAPITOL
JEFFERSON CITY, MO 65102
1-888-ASK-MODOT (1-888-275-6636)

HDR Engineering, Inc.
1001 Highlands Plaza Drive
Suite 200
St. Louis, MO 63110-1337
314-425-8300
Certificate of Authority: 000856

℄ EXIST. I-270 WB SHEET 48 OF 64

Cut Area	25.5 SF	Fill Area	103.7 SF
Cut Vol.	47 CY	Fill Vol.	201 CY

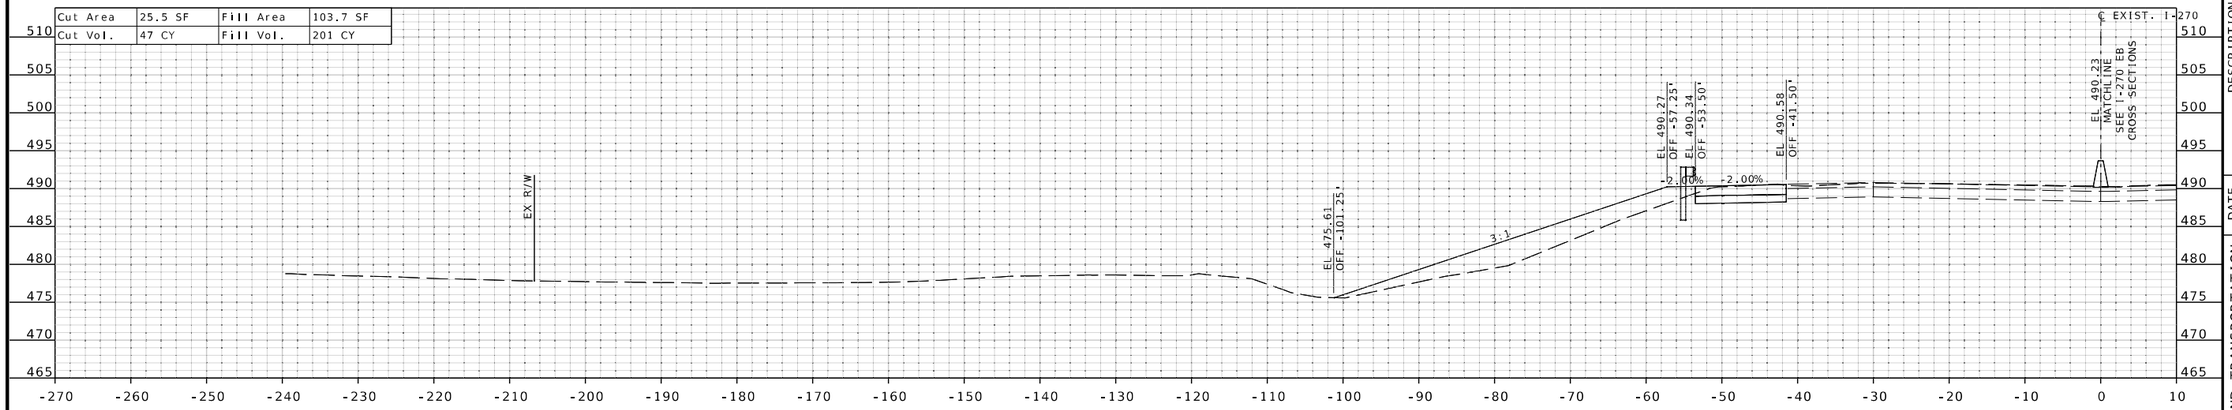

STA 669+00.00 R3

Cut Area	25.7 SF	Fill Area	113.6 SF
Cut Vol.	49 CY	Fill Vol.	204 CY

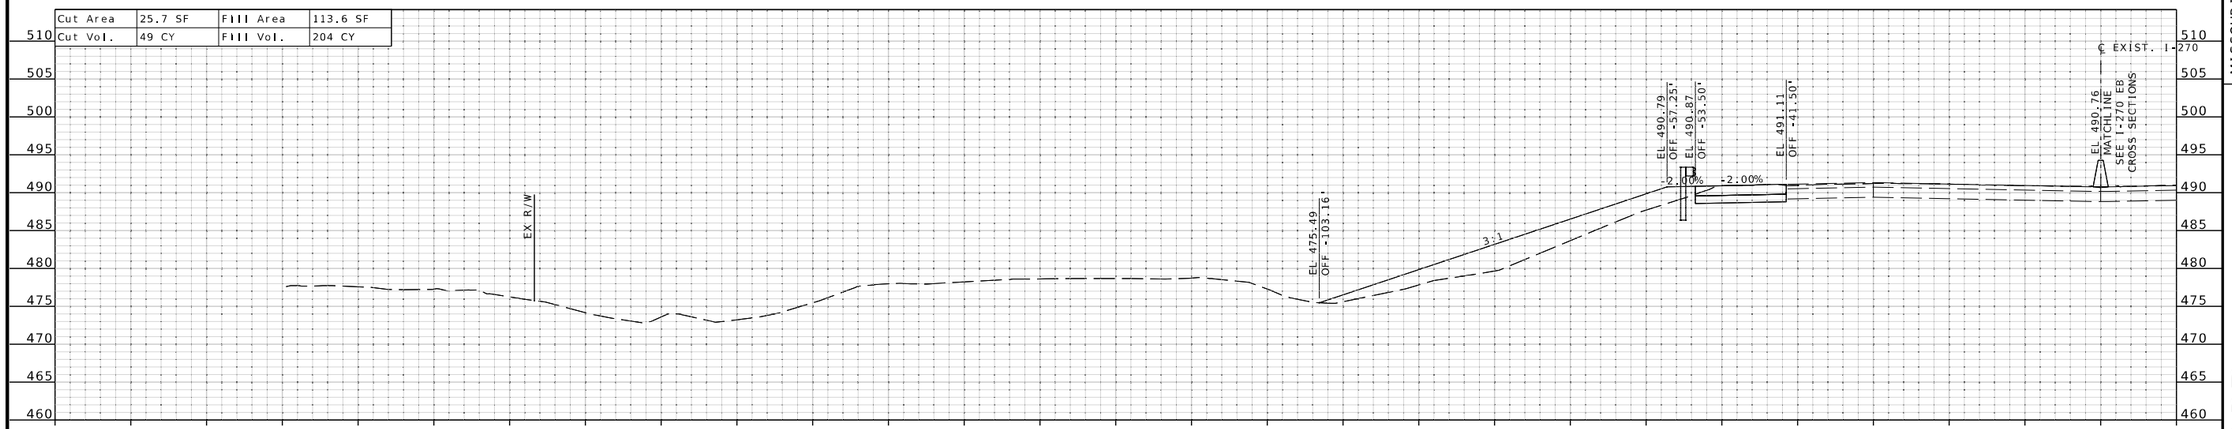

STA 668+50.00 R3

THIS SHEET HAS BEEN SIGNED, SEALED, AND DATED ELECTRONICALLY.

DATE PREPARED
3/25/2026

ROUTE	STATE
I-270	MO
DISTRICT	SHEET NO.
SL	XS-106

COUNTY
ST. LOUIS

JOB NO.
JSL0021

CONTRACT ID.

PROJECT NO.

BRIDGE NO.

DESCRIPTION | DATE

IF A SEAL IS PRESENT ON THIS SHEET IT HAS BEEN ELECTRONICALLY SEALED AND DATED.

MISSOURI HIGHWAYS AND TRANSPORTATION COMMISSION
105 WEST CAPITOL
JEFFERSON CITY, MO 65102
1-888-ASK-MODOT (1-888-275-6636)

HDR Engineering, Inc.
1001 Highlands Plaza Drive
Suite 200
St. Louis, MO 63110-1337
314-425-8300
Certificate of Authority: 000856

℄ EXIST. I-270 WB SHEET 49 OF 64

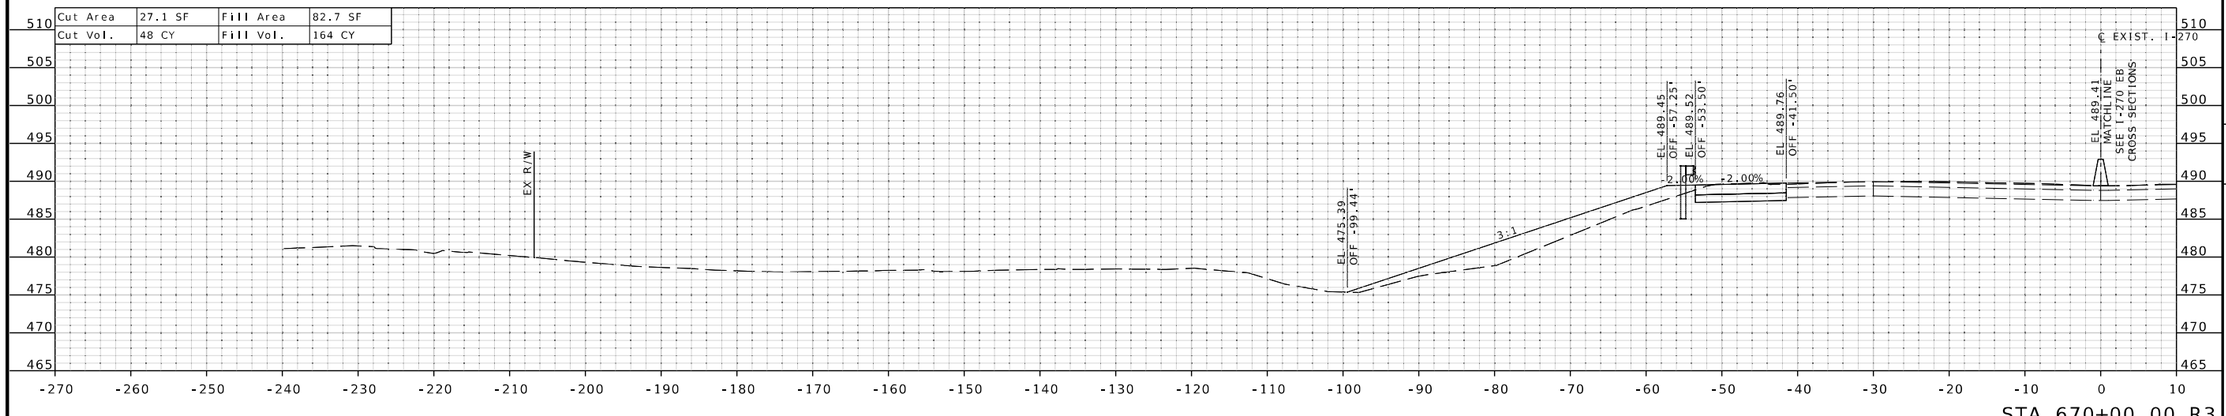

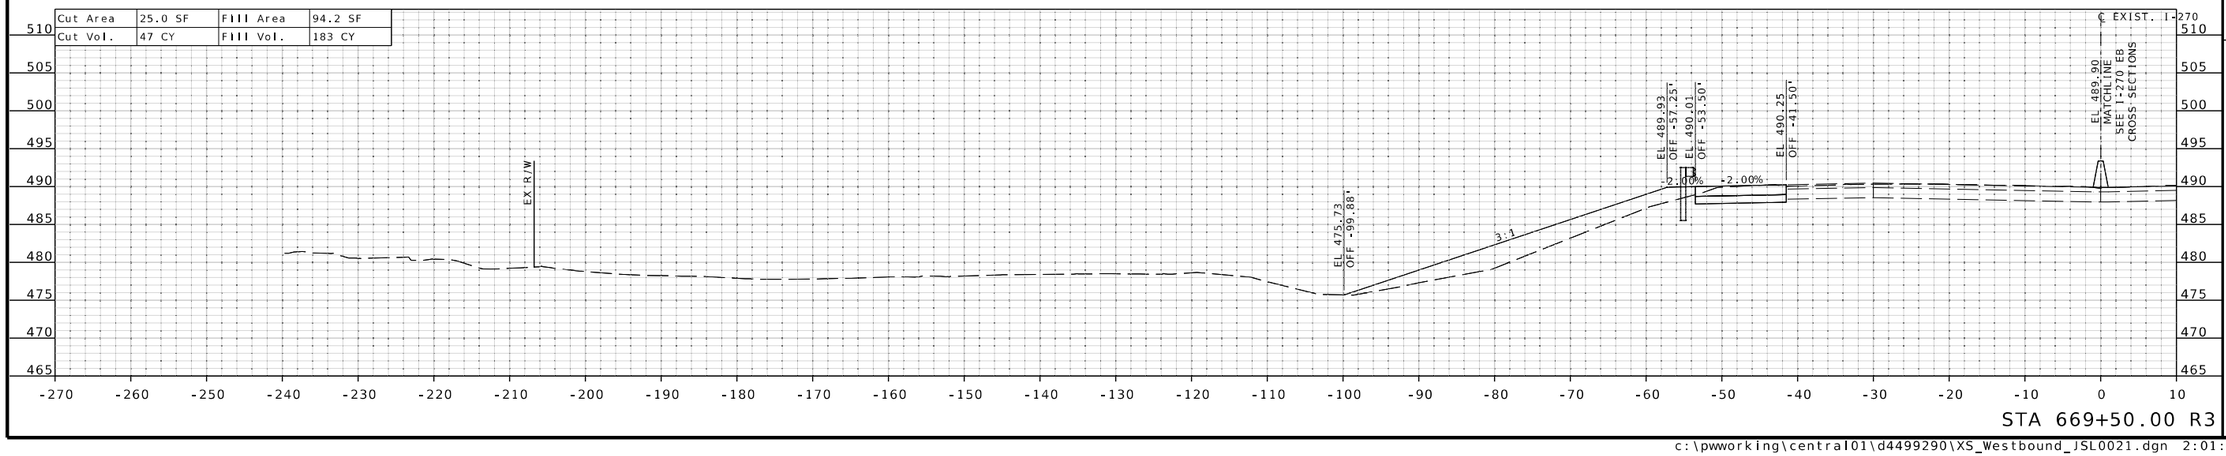

IF A SEAL IS PRESENT ON THIS SHEET IT HAS BEEN ELECTRONICALLY SEALED AND DATED.

STATE OF MISSOURI
EUGENE LOUIS KUEKKER JR.
NUMBER PE-2011009912
PROFESSIONAL ENGINEER

THIS SHEET HAS BEEN SIGNED, SEALED, AND DATED ELECTRONICALLY.

DATE PREPARED
3/25/2026

ROUTE	STATE
I-270	MO
DISTRICT	SHEET NO.
SL	XS-107

COUNTY
ST. LOUIS

JOB NO.
JSL0021

CONTRACT ID.

PROJECT NO.

BRIDGE NO.

DESCRIPTION	DATE

MISSOURI HIGHWAYS AND TRANSPORTATION COMMISSION
105 WEST CAPITOL
JEFFERSON CITY, MO 65102
1-888-ASK-MODOT (1-888-275-6636)

HDR Engineering, Inc.
1001 Highlands Plaza Drive
Suite 200
St. Louis, MO 63110-1337
314-425-8300
Certificate of Authority: 000856

c:\pwworking\central01\d4499290\XS_Westbound_JSL0021.dgn 2:01:06 PM 3/25/2026

℄ EXIST. I-270 WB SHEET 50 OF 64

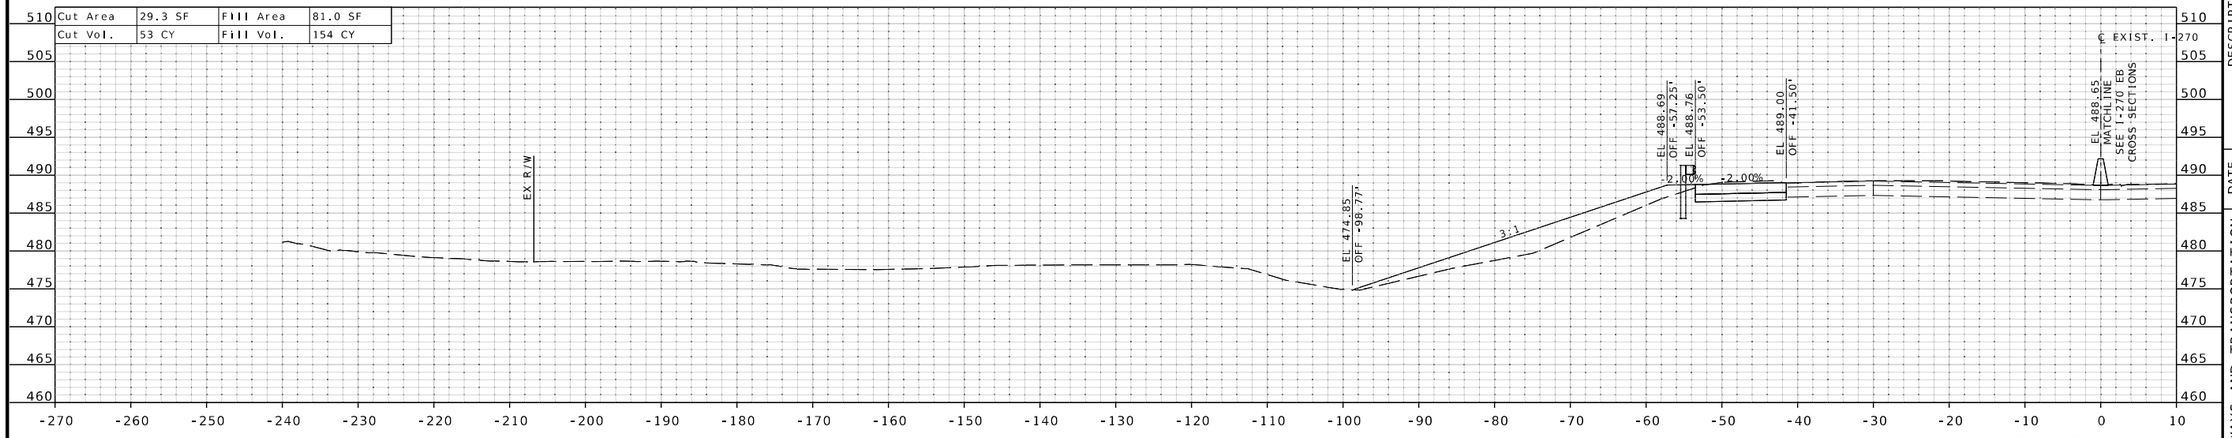

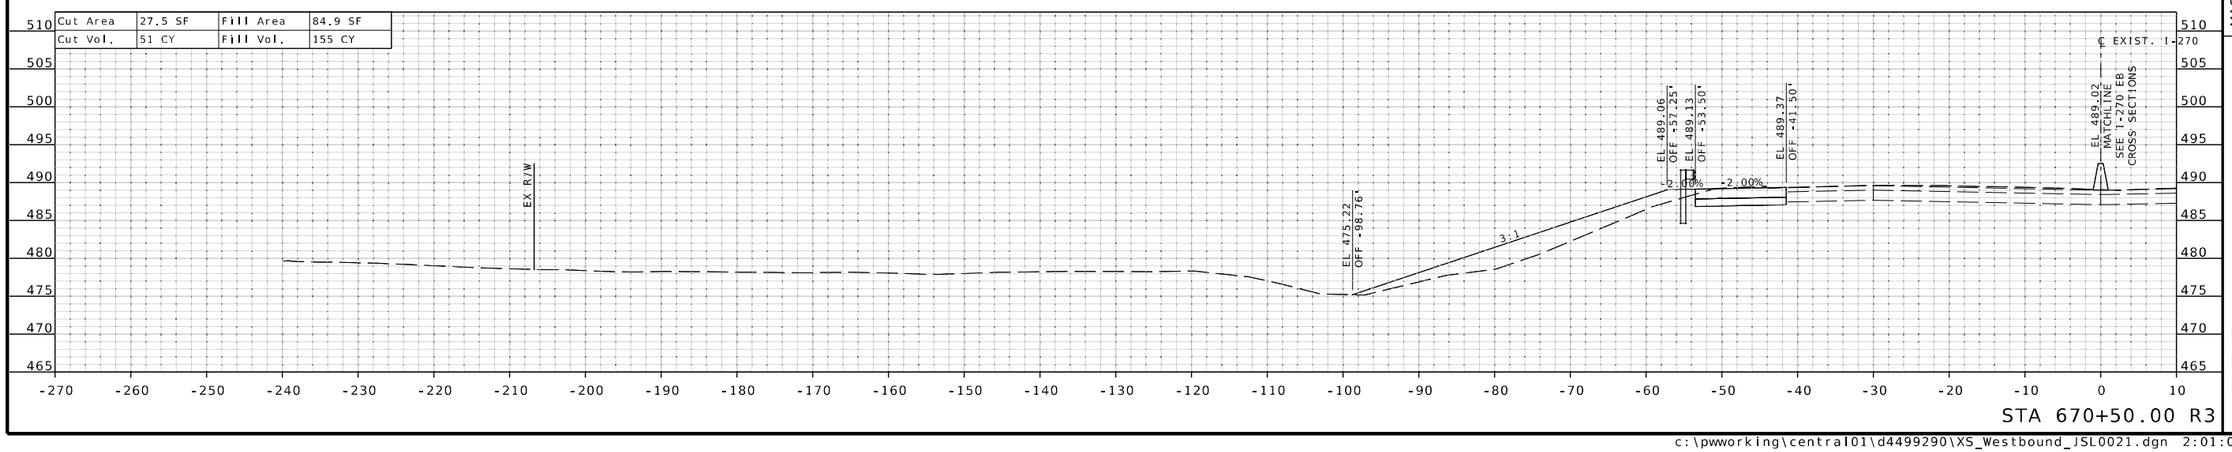

STATE OF MISSOURI
EUGENE LOUIS KUEKKER JR.
NUMBER PE-2011009912
PROFESSIONAL ENGINEER

THIS SHEET HAS BEEN SIGNED, SEALED, AND DATED ELECTRONICALLY.

DATE PREPARED
3/25/2026

ROUTE	STATE
I-270	MO
DISTRICT	SHEET NO.
SL	XS-108

COUNTY
ST. LOUIS

JOB NO.
JSL0021

CONTRACT ID.

PROJECT NO.

BRIDGE NO.

DESCRIPTION	DATE

IF A SEAL IS PRESENT ON THIS SHEET IT HAS BEEN ELECTRONICALLY SEALED AND DATED.

MISSOURI HIGHWAYS AND TRANSPORTATION COMMISSION

105 WEST CAPITOL
JEFFERSON CITY, MO 65102
1-888-ASK-MODOT (1-888-275-6636)

HDR Engineering, Inc.
1001 Highlands Plaza Drive
Suite 200
St. Louis, MO 63110-1337
314-425-8300
Certificate of Authority: 000856

℄ EXIST. I-270 WB SHEET 51 OF 64

Cut Area	28.0 SF	Fill Area	67.0 SF
Cut Vol.	52 CY	Fill Vol.	125 CY

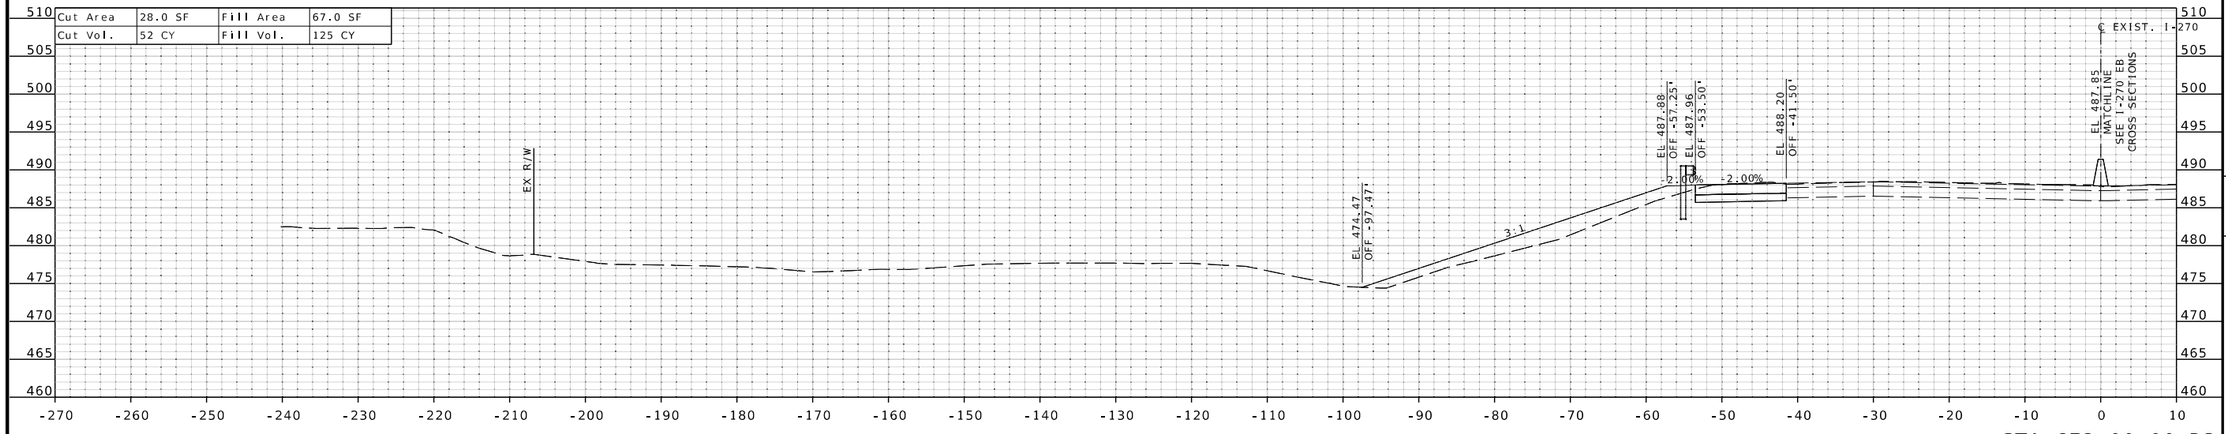

STA 672+00.00 R3

Cut Area	27.7 SF	Fill Area	68.3 SF
Cut Vol.	53 CY	Fill Vol.	138 CY

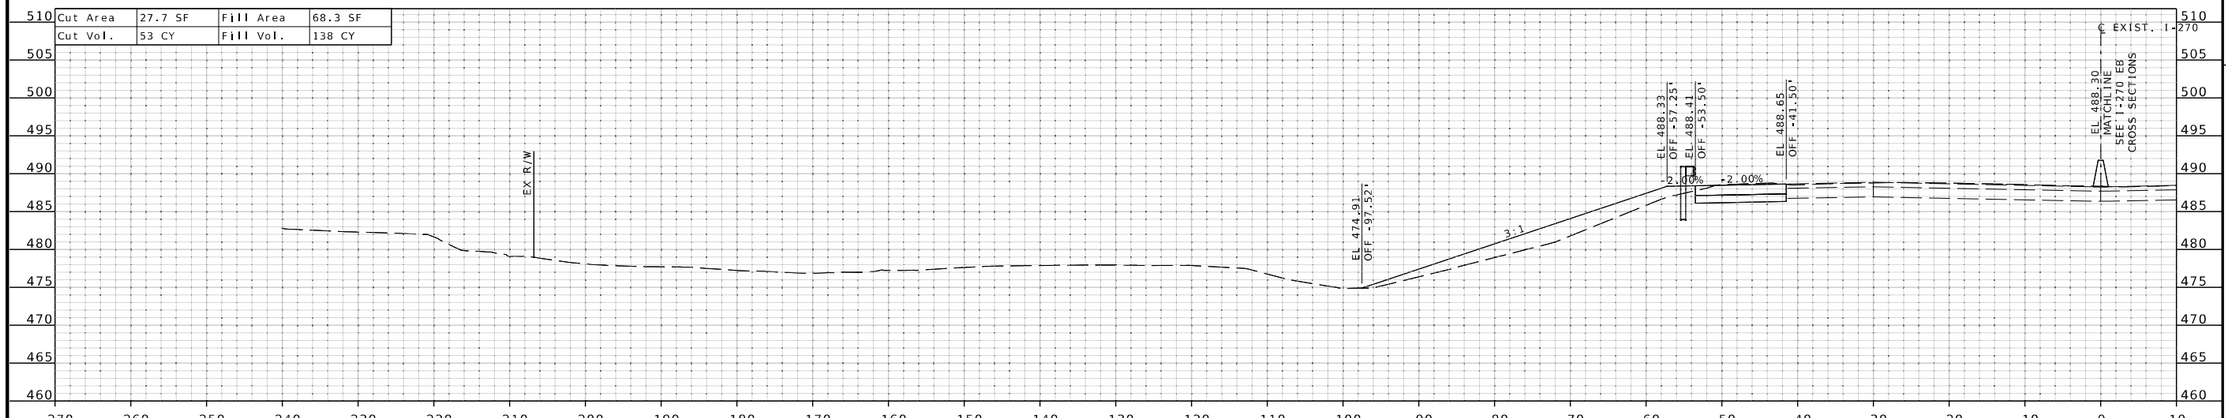

STA 671+50.00 R3

THIS SHEET HAS BEEN SIGNED, SEALED, AND DATED ELECTRONICALLY.

DATE PREPARED 3/25/2026

ROUTE I-270 | STATE MO

DISTRICT SL | SHEET NO. XS-109

COUNTY ST. LOUIS

JOB NO. JSL0021

CONTRACT ID.

PROJECT NO.

BRIDGE NO.

DESCRIPTION | DATE

IF A SEAL IS PRESENT ON THIS SHEET IT HAS BEEN ELECTRONICALLY SEALED AND DATED.

MISSOURI HIGHWAYS AND TRANSPORTATION COMMISSION

105 WEST CAPITOL
JEFFERSON CITY, MO 65102
1-888-ASK-MODOT (1-888-275-6636)

HDR Engineering, Inc.
1001 Highlands Plaza Drive
Suite 200
St. Louis, MO 63110-1337
314-425-8300
Certificate of Authority: 000856

℄ EXIST. I-270 WB SHEET 52 OF 64

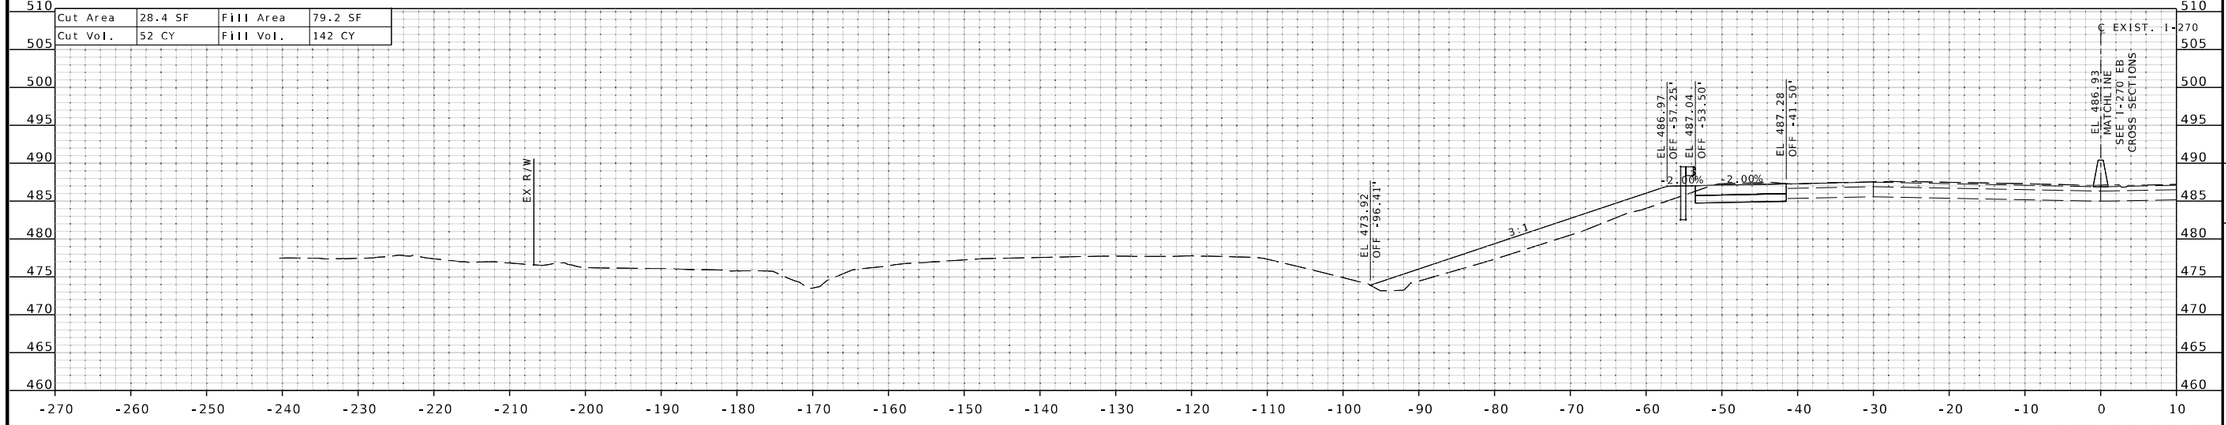

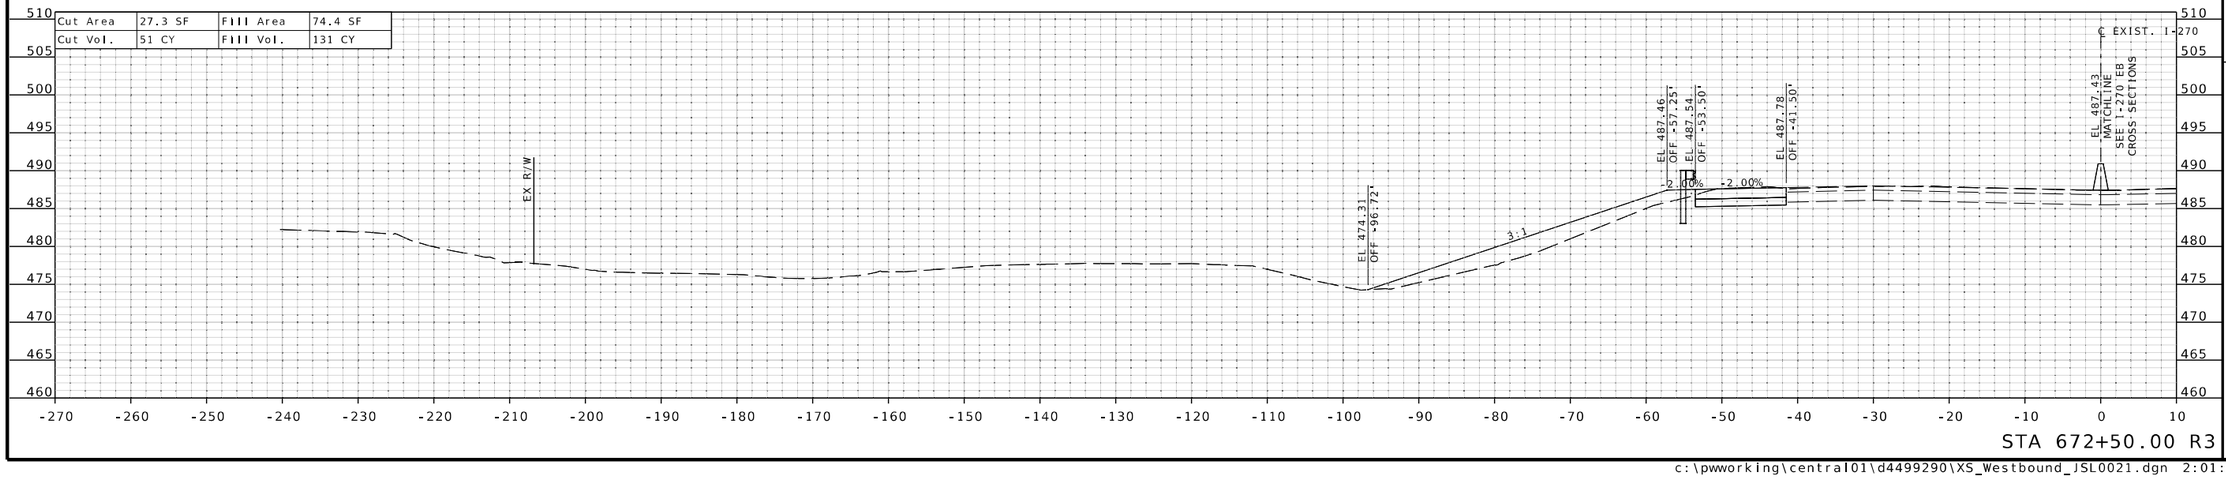

STATE OF MISSOURI
EUGENE LOUIS KUEKKER JR.
NUMBER PE-2010009912
PROFESSIONAL ENGINEER

THIS SHEET HAS BEEN SIGNED, SEALED, AND DATED ELECTRONICALLY.

DATE PREPARED
3/25/2026

ROUTE	STATE
I-270	MO

DISTRICT	SHEET NO.
SL	XS-110

COUNTY
ST. LOUIS

JOB NO.
JSL0021

CONTRACT ID.

PROJECT NO.

BRIDGE NO.

DESCRIPTION	DATE

MISSOURI HIGHWAYS AND TRANSPORTATION COMMISSION
105 WEST CAPITOL
JEFFERSON CITY, MO 65102
1-888-ASK-MODOT (1-888-275-6636)

HDR Engineering, Inc.
1001 Highlands Plaza Drive
Suite 200
St. Louis, MO 63110-1337
314-425-8300
Certificate of Authority: 000856

IF A SEAL IS PRESENT ON THIS SHEET IT HAS BEEN ELECTRONICALLY SEALED AND DATED.

℄ EXIST. I-270 WB SHEET 53 OF 64

Cut Area	26.9 SF	Fill Area	68.2 SF
Cut Vol.	50 CY	Fill Vol.	130 CY

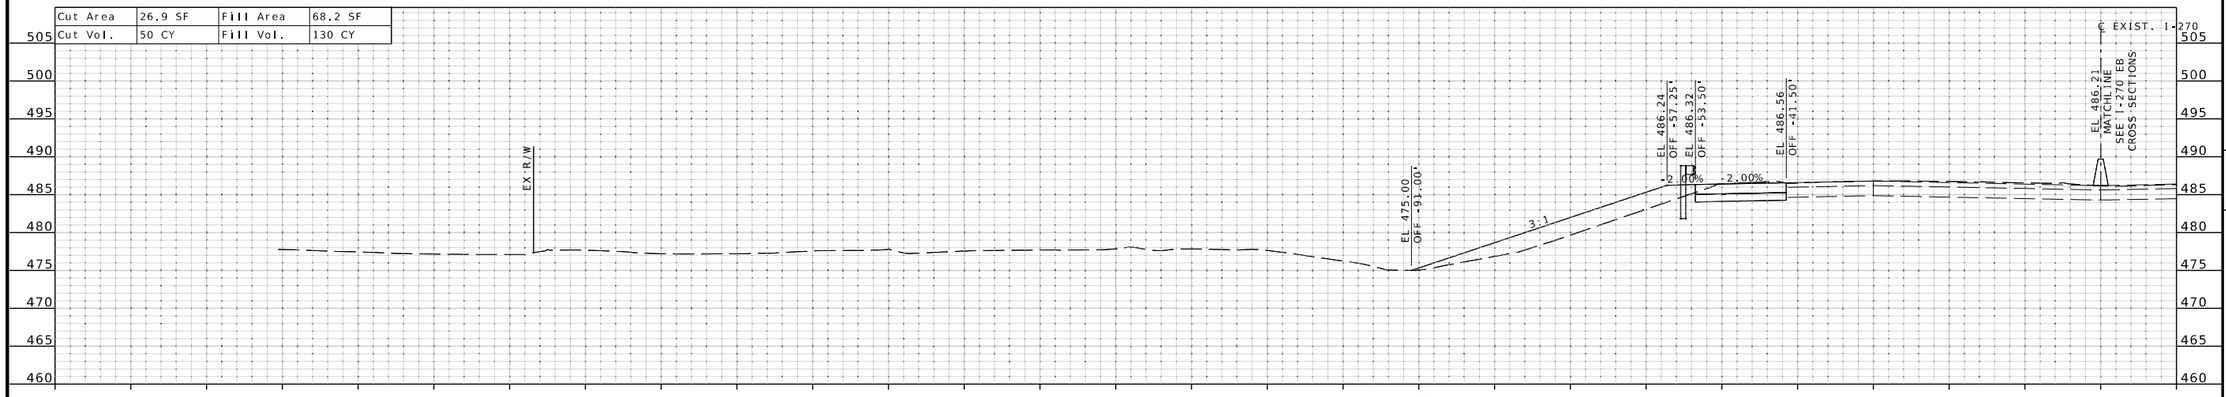

STA 674+00.00 R3

Cut Area	27.0 SF	Fill Area	71.6 SF
Cut Vol.	51 CY	Fill Vol.	140 CY

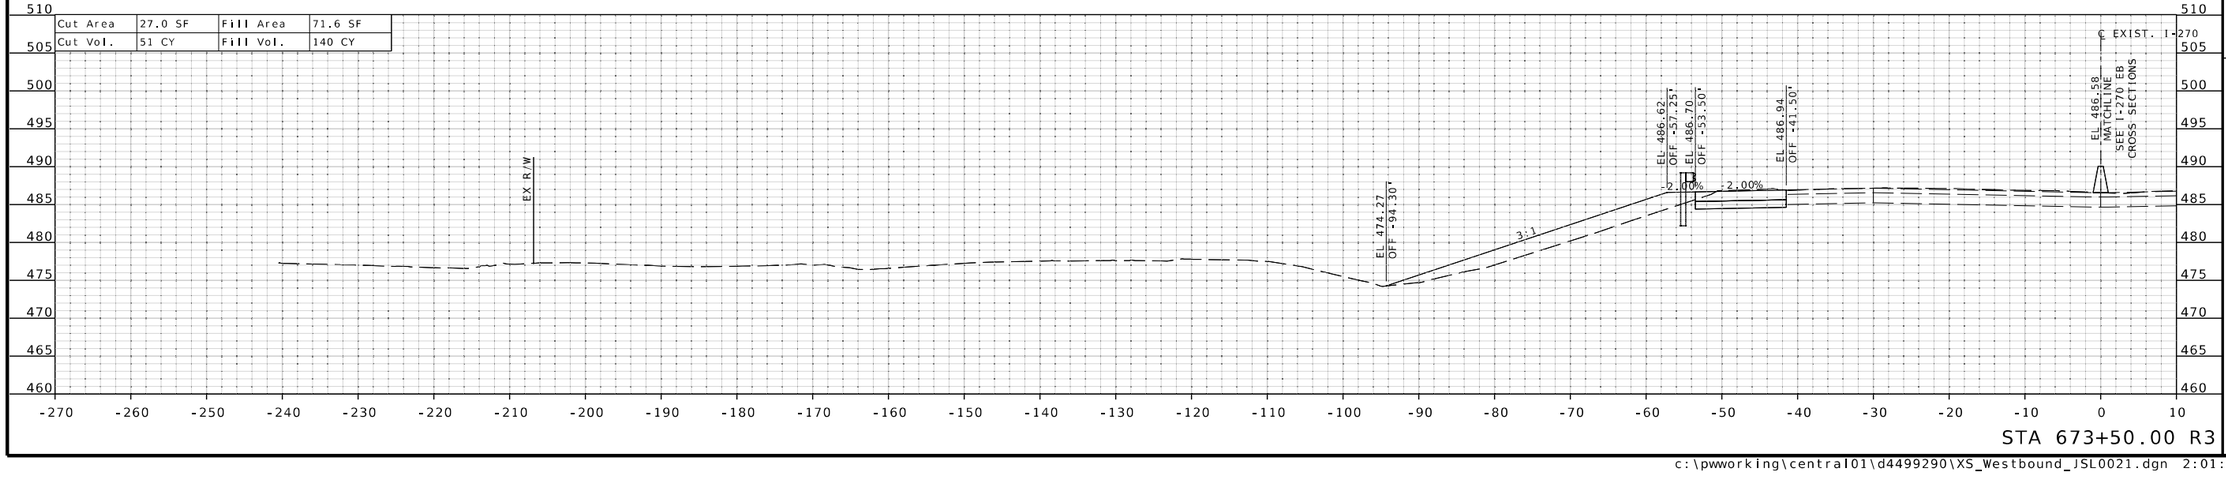

STA 673+50.00 R3

THIS SHEET HAS BEEN SIGNED, SEALED, AND DATED ELECTRONICALLY.

DATE PREPARED
3/25/2026

ROUTE	STATE
I-270	MO
DISTRICT	SHEET NO.
SL	XS-111

COUNTY
ST. LOUIS

JOB NO.
JSL0021

CONTRACT ID.

PROJECT NO.

BRIDGE NO.

DESCRIPTION	DATE

IF A SEAL IS PRESENT ON THIS SHEET IT HAS BEEN ELECTRONICALLY SEALED AND DATED.

MISSOURI HIGHWAYS AND TRANSPORTATION COMMISSION
105 WEST CAPITOL
JEFFERSON CITY, MO 65102
1-888-ASK-MODOT (1-888-275-6636)

HDR Engineering, Inc.
1001 Highlands Plaza Drive
Suite 200
St. Louis, MO 63110-1337
314-425-8300
Certificate of Authority: 000856

c:\pwworking\central01\d4499290\XS_Westbound_JSL0021.dgn 2:01:13 PM 3/25/2026

℄ EXIST. I-270 WB SHEET 54 OF 64

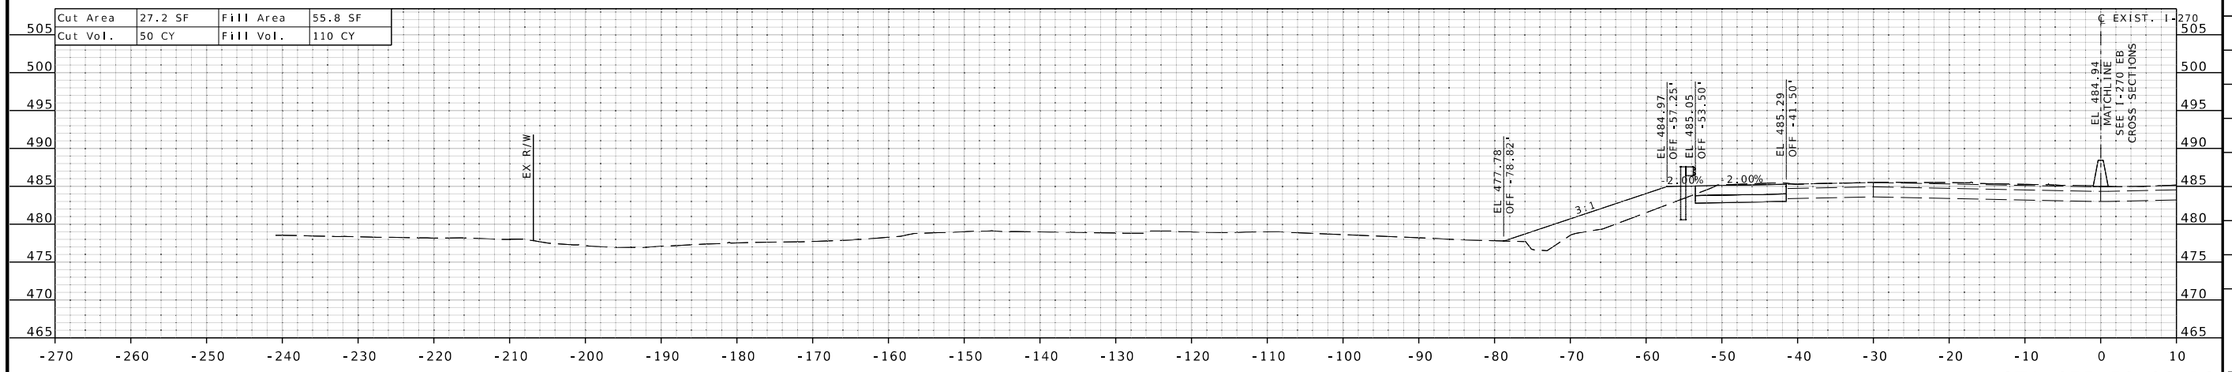

STA 675+50.00 R3

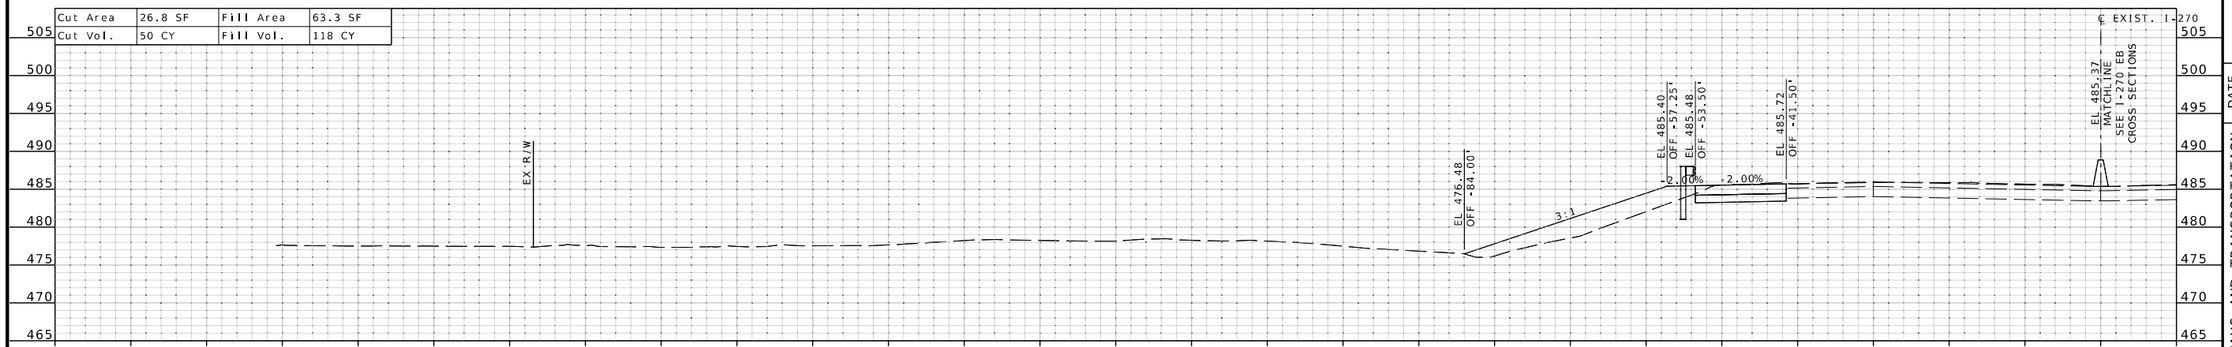

STA 675+00.00 R3

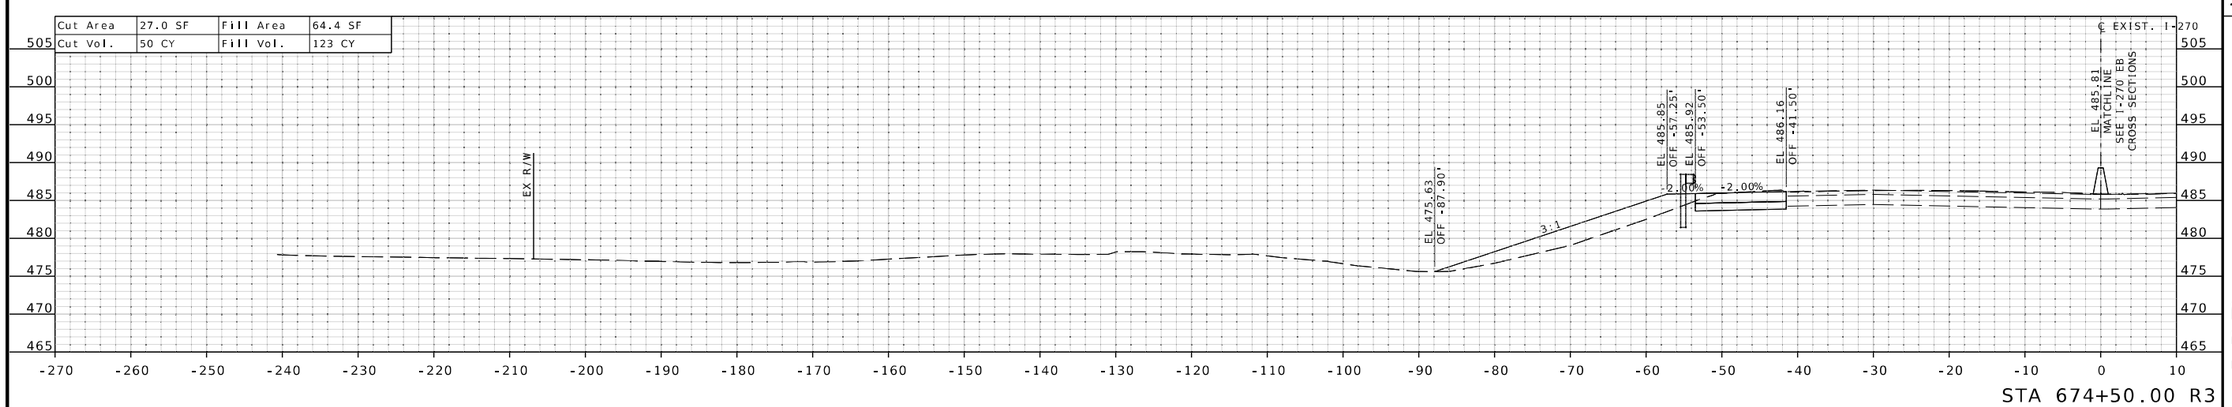

STA 674+50.00 R3

STATE OF MISSOURI
EUGENE LOUIS KUEKKER JR.
NUMBER PE-2010009912
PROFESSIONAL ENGINEER

THIS SHEET HAS BEEN SIGNED, SEALED, AND DATED ELECTRONICALLY.

DATE PREPARED 3/25/2026

ROUTE	STATE
I-270	MO
DISTRICT	SHEET NO.
SL	XS-112

COUNTY: ST. LOUIS

JOB NO.: JSL0021

CONTRACT ID.:

PROJECT NO.:

BRIDGE NO.:

DESCRIPTION	DATE

MISSOURI HIGHWAYS AND TRANSPORTATION COMMISSION
105 WEST CAPITOL
JEFFERSON CITY, MO 65102
1-888-ASK-MODOT (1-888-275-6636)

HDR Engineering, Inc.
1001 Highlands Plaza Drive
Suite 200
St. Louis, MO 63110-1337
314-425-8300
Certificate of Authority: 000856

IF A SEAL IS PRESENT ON THIS SHEET IT HAS BEEN ELECTRONICALLY SEALED AND DATED.

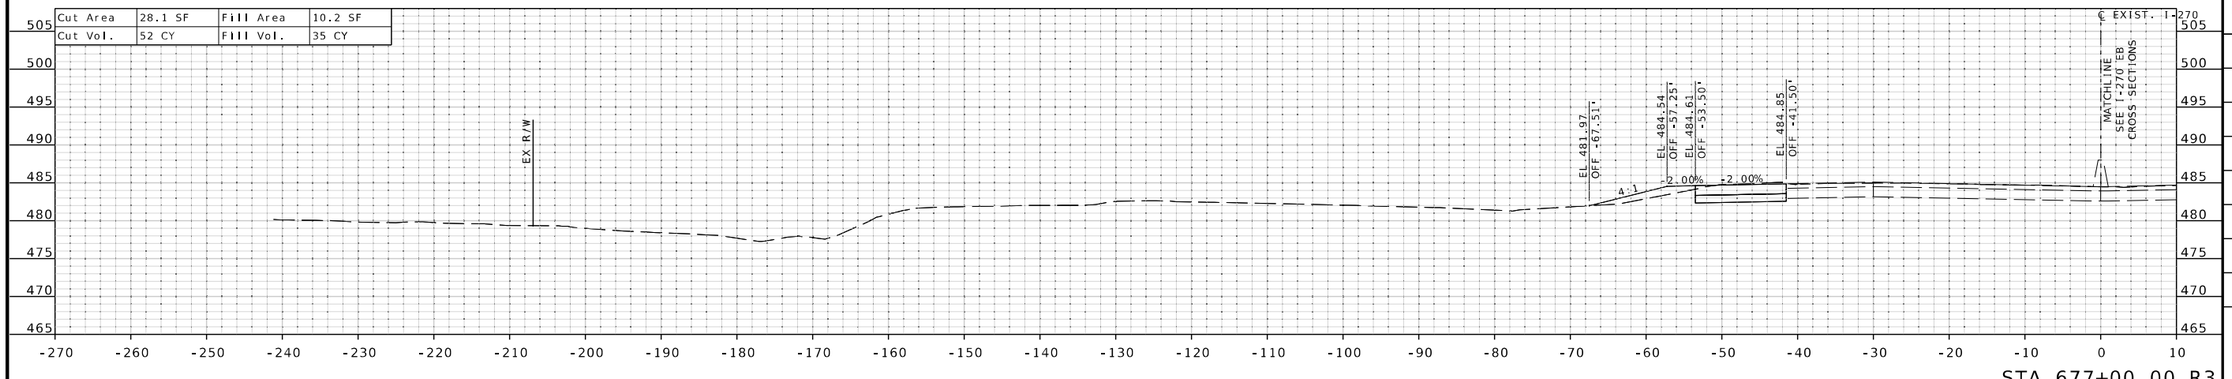

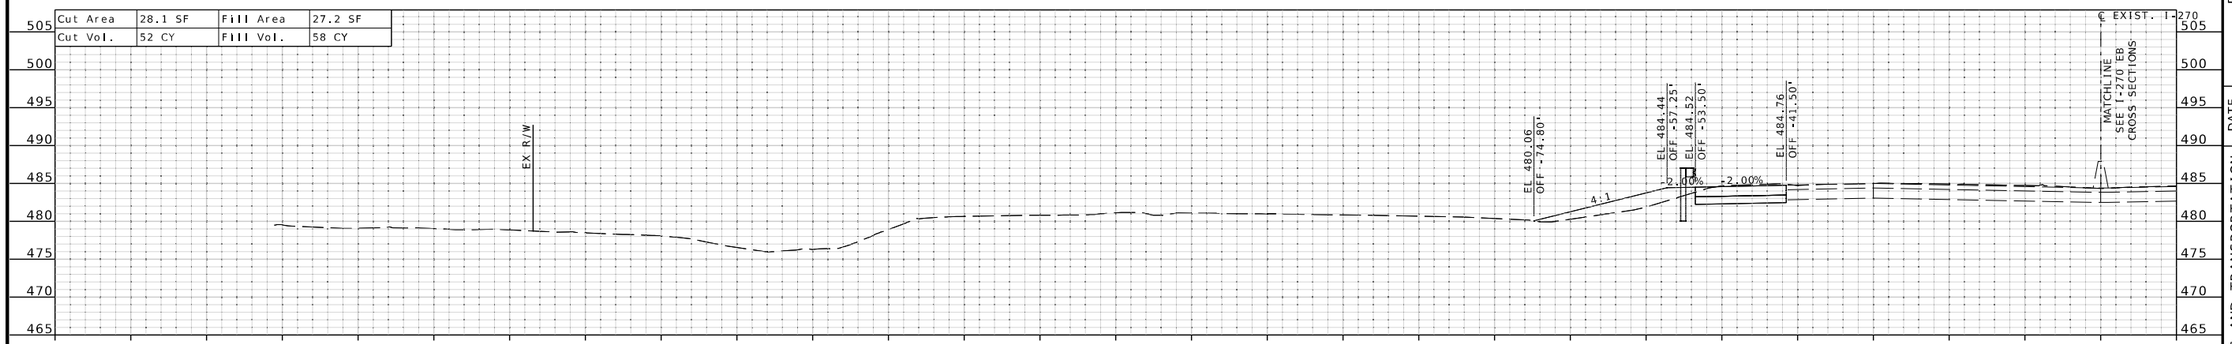

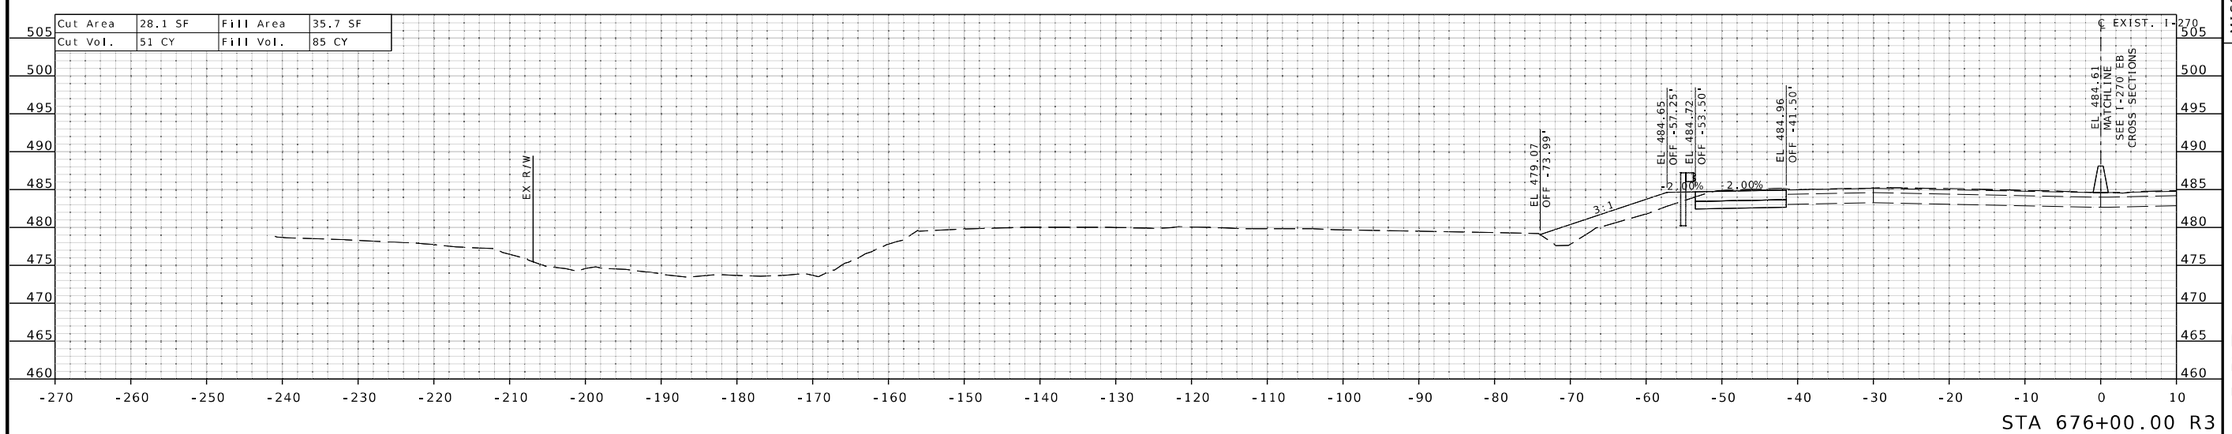

IF A SEAL IS PRESENT ON THIS SHEET IT HAS BEEN ELECTRONICALLY SEALED AND DATED.

STATE OF MISSOURI
EUGENE LOUIS KUEKKER JR.
NUMBER PE-2010009912
PROFESSIONAL ENGINEER

THIS SHEET HAS BEEN SIGNED, SEALED, AND DATED ELECTRONICALLY.

DATE PREPARED
3/25/2026

ROUTE	STATE
I-270	MO
DISTRICT	SHEET NO.
SL	XS-113

COUNTY
ST. LOUIS

JOB NO.
JSL0021

CONTRACT ID.

PROJECT NO.

BRIDGE NO.

DESCRIPTION	DATE

MISSOURI HIGHWAYS AND TRANSPORTATION COMMISSION

105 WEST CAPITOL
JEFFERSON CITY, MO 65102
1-888-ASK-MODOT (1-888-275-6636)

HDR Engineering, Inc.
1001 Highlands Plaza Drive
Suite 200
St. Louis, MO 63110-1337
314-425-8300
Certificate of Authority: 000856

℄ EXIST. I-270 WB SHEET 56 OF 64

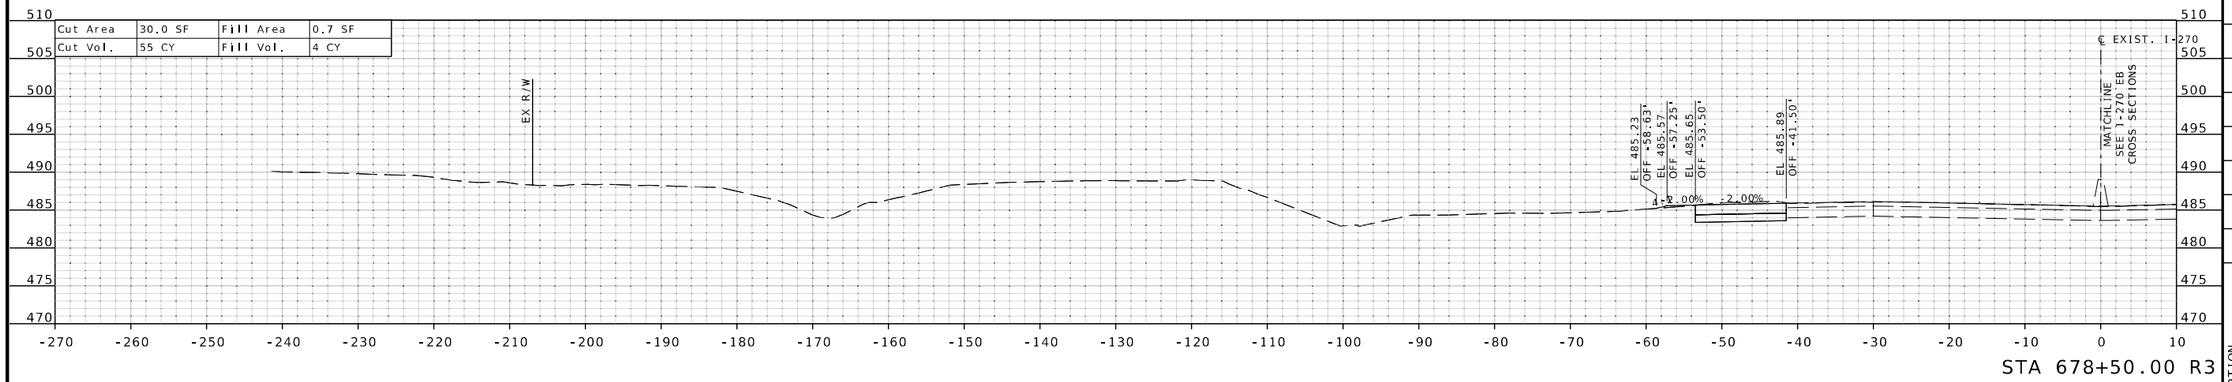

STA 678+50.00 R3

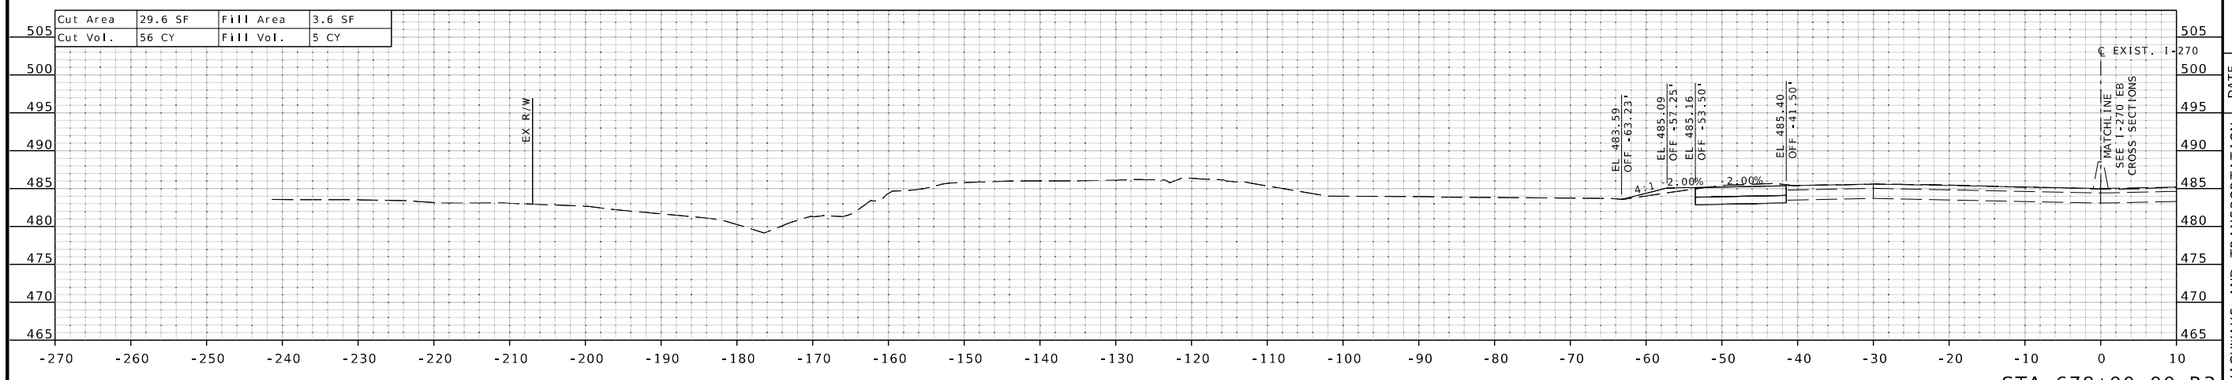

STA 678+00.00 R3

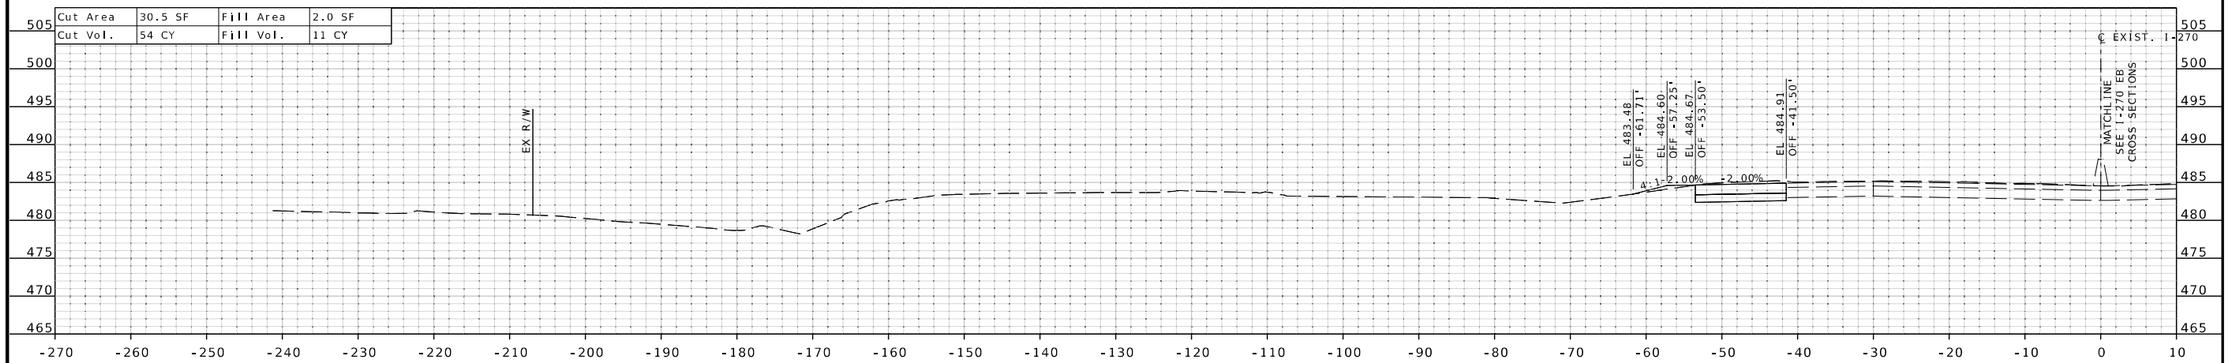

STA 677+50.00 R3

THIS SHEET HAS BEEN SIGNED, SEALED, AND DATED ELECTRONICALLY.

DATE PREPARED
3/25/2026

ROUTE	STATE
I-270	MO
DISTRICT	SHEET NO.
SL	XS-114

COUNTY
ST. LOUIS

JOB NO.
JSL0021

CONTRACT ID.

PROJECT NO.

BRIDGE NO.

DESCRIPTION	DATE

IF A SEAL IS PRESENT ON THIS SHEET IT HAS BEEN ELECTRONICALLY SEALED AND DATED.

MISSOURI HIGHWAYS AND TRANSPORTATION COMMISSION

105 WEST CAPITOL
JEFFERSON CITY, MO 65102
1-888-ASK-MODOT (1-888-275-6636)

HDR Engineering, Inc.
1001 Highlands Plaza Drive
Suite 200
St. Louis, MO 63110-1337
314-425-8300
Certificate of Authority: 000856

℄ EXIST. I-270 WB SHEET 57 OF 64

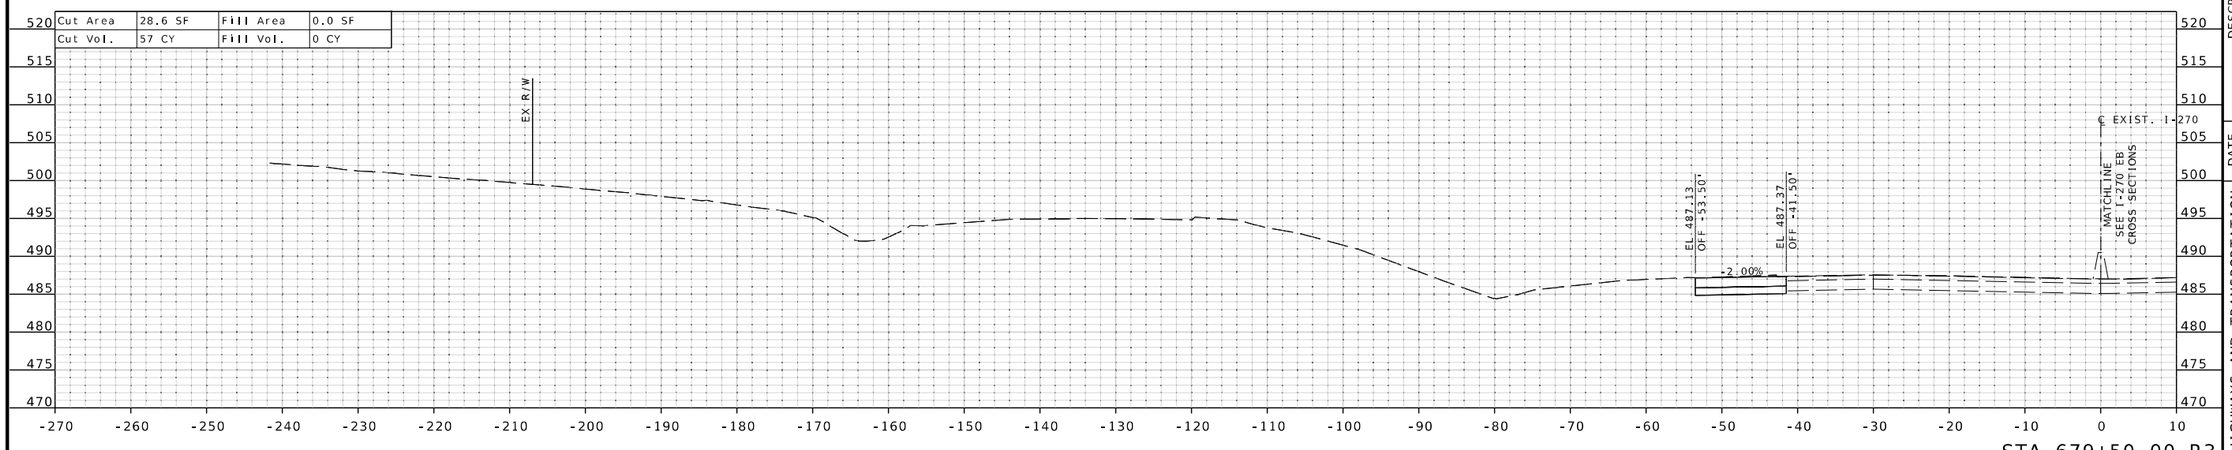

STA 679+50.00 R3

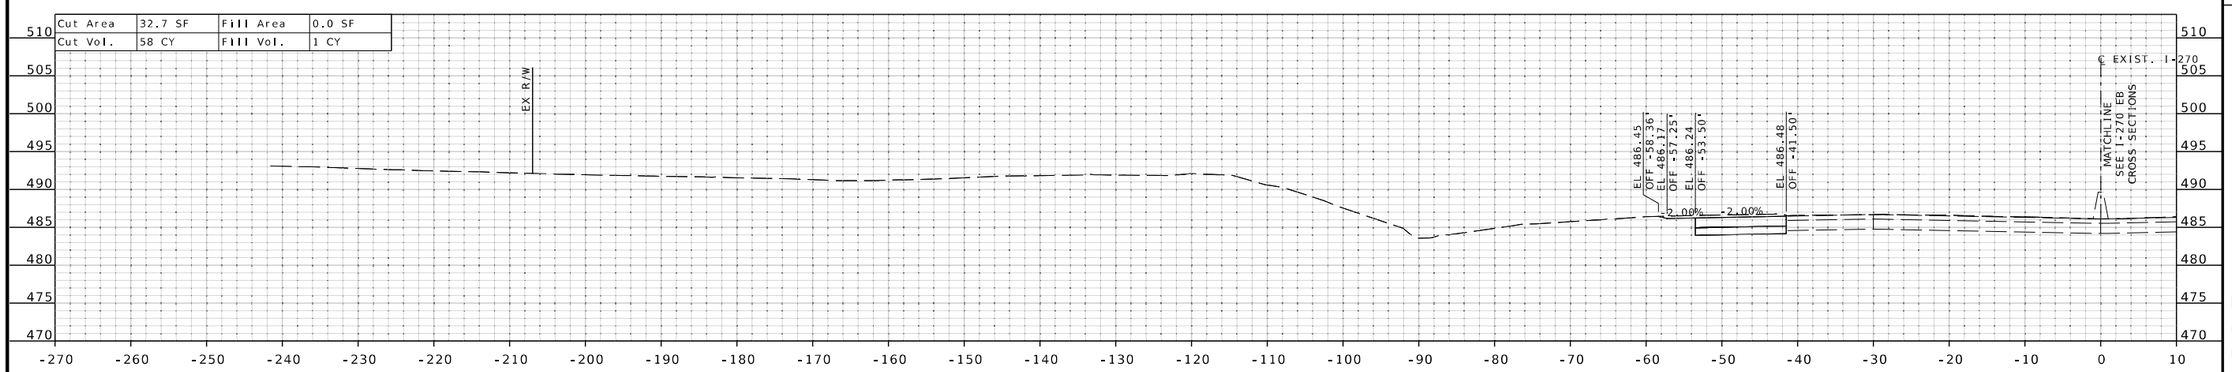

STA 679+00.00 R3

IF A SEAL IS PRESENT ON THIS SHEET IT HAS BEEN ELECTRONICALLY SEALED AND DATED.

STATE OF MISSOURI
EUGENE LOUIS KUEKKER JR.
NUMBER PE-2011000912
PROFESSIONAL ENGINEER

THIS SHEET HAS BEEN SIGNED, SEALED, AND DATED ELECTRONICALLY.

DATE PREPARED
3/25/2026

ROUTE	STATE
I-270	MO
DISTRICT	SHEET NO.
SL	XS-115

COUNTY
ST. LOUIS

JOB NO.
JSL0021

CONTRACT ID.

PROJECT NO.

BRIDGE NO.

DESCRIPTION	DATE

MISSOURI HIGHWAYS AND TRANSPORTATION COMMISSION
105 WEST CAPITOL
JEFFERSON CITY, MO 65102
1-888-ASK-MODOT (1-888-275-6636)

HDR Engineering, Inc.
1001 Highlands Plaza Drive
Suite 200
St. Louis, MO 63110-1337
314-425-8300
Certificate of Authority: 000856

℄ EXIST. I-270 WB SHEET 58 OF 64

Cut Area	26.1 SF	Fill Area	0.0 SF
Cut Vol.	50 CY	Fill Vol.	0 CY

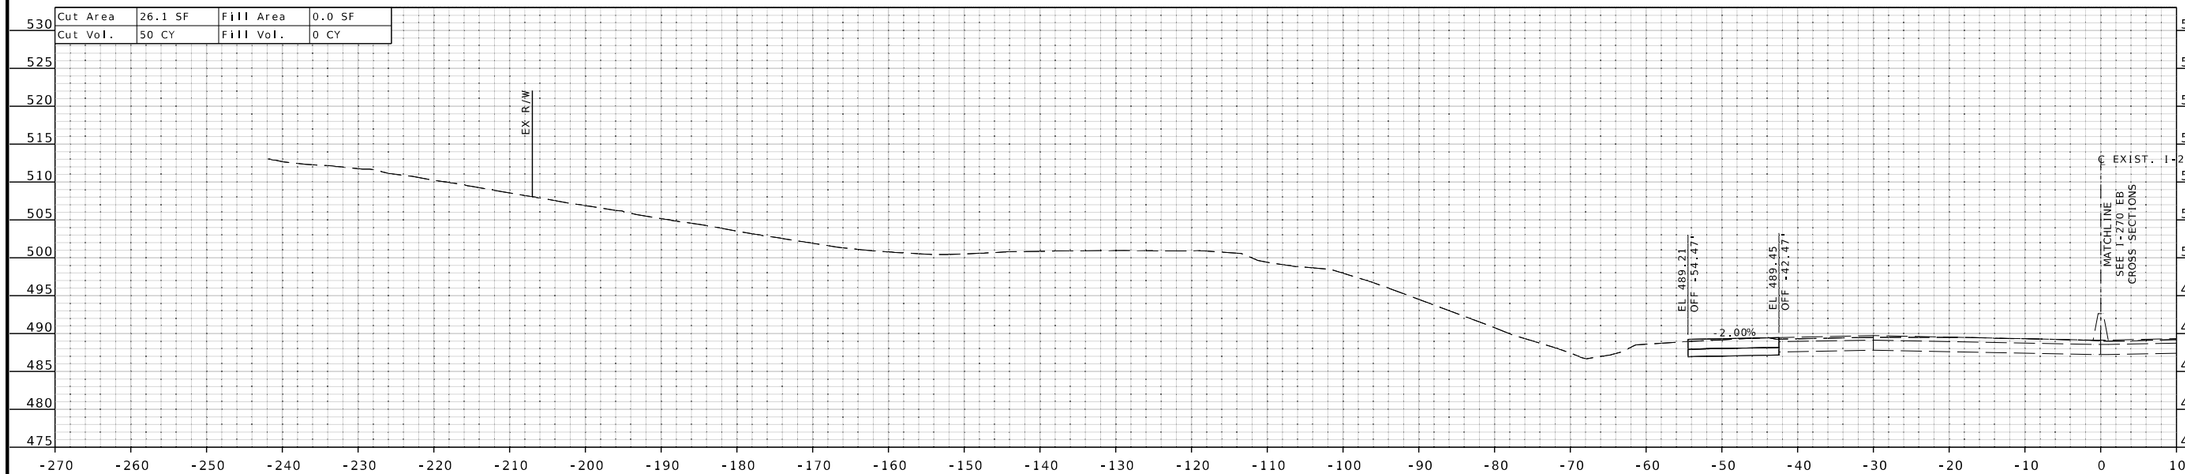

STA 680+50.00 R3

Cut Area	28.1 SF	Fill Area	0.0 SF
Cut Vol.	53 CY	Fill Vol.	0 CY

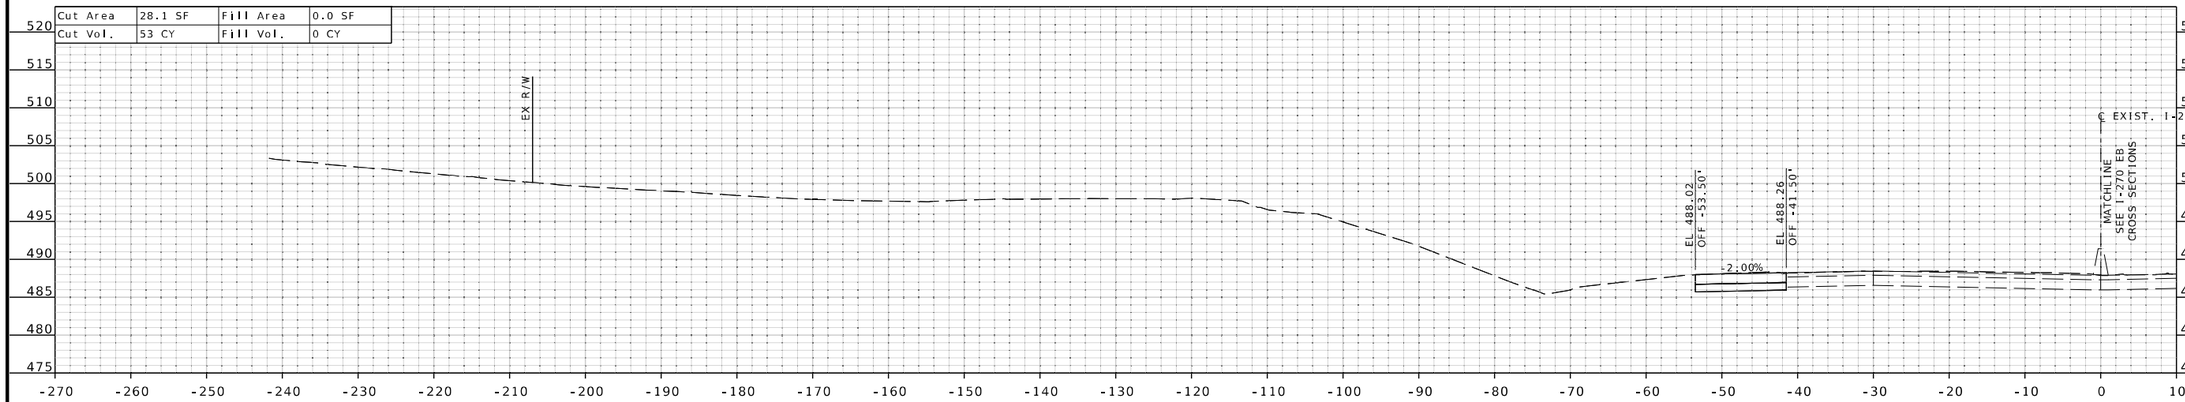

STA 680+00.00 R3

THIS SHEET HAS BEEN SIGNED, SEALED, AND DATED ELECTRONICALLY.

DATE PREPARED
3/25/2026

ROUTE	STATE
I-270	MO

DISTRICT	SHEET NO.
SL	XS-116

COUNTY
ST. LOUIS

JOB NO.
JSL0021

CONTRACT ID.

PROJECT NO.

BRIDGE NO.

DESCRIPTION	DATE

IF A SEAL IS PRESENT ON THIS SHEET IT HAS BEEN ELECTRONICALLY SEALED AND DATED.

MISSOURI HIGHWAYS AND TRANSPORTATION COMMISSION
105 WEST CAPITOL
JEFFERSON CITY, MO 65102
1-888-ASK-MODOT (1-888-275-6636)

HDR Engineering, Inc.
1001 Highlands Plaza Drive
Suite 200
St. Louis, MO 63110-1337
314-425-8300
Certificate of Authority: 000856

℄ EXIST. I-270 WB SHEET 59 OF 64

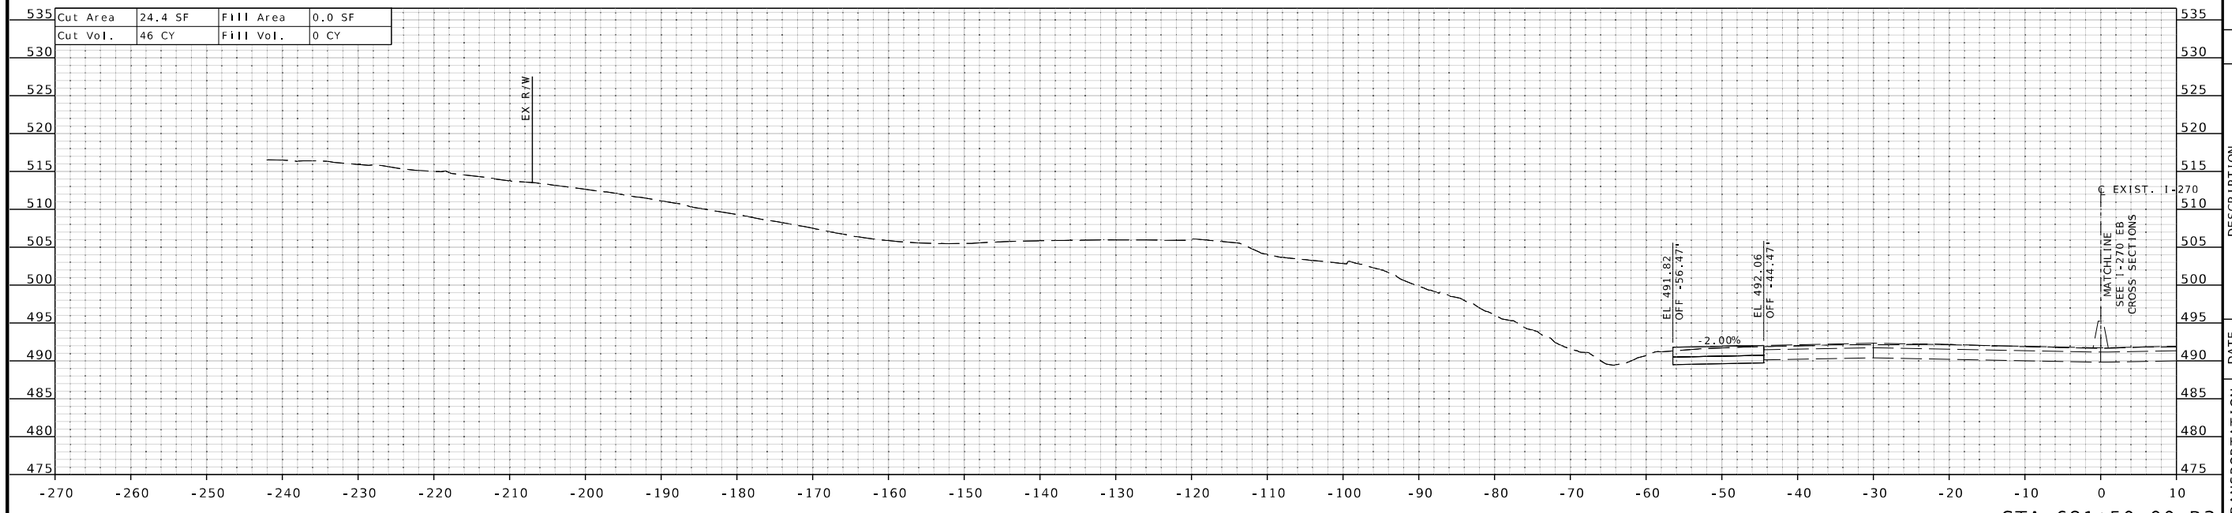

STA 681+50.00 R3

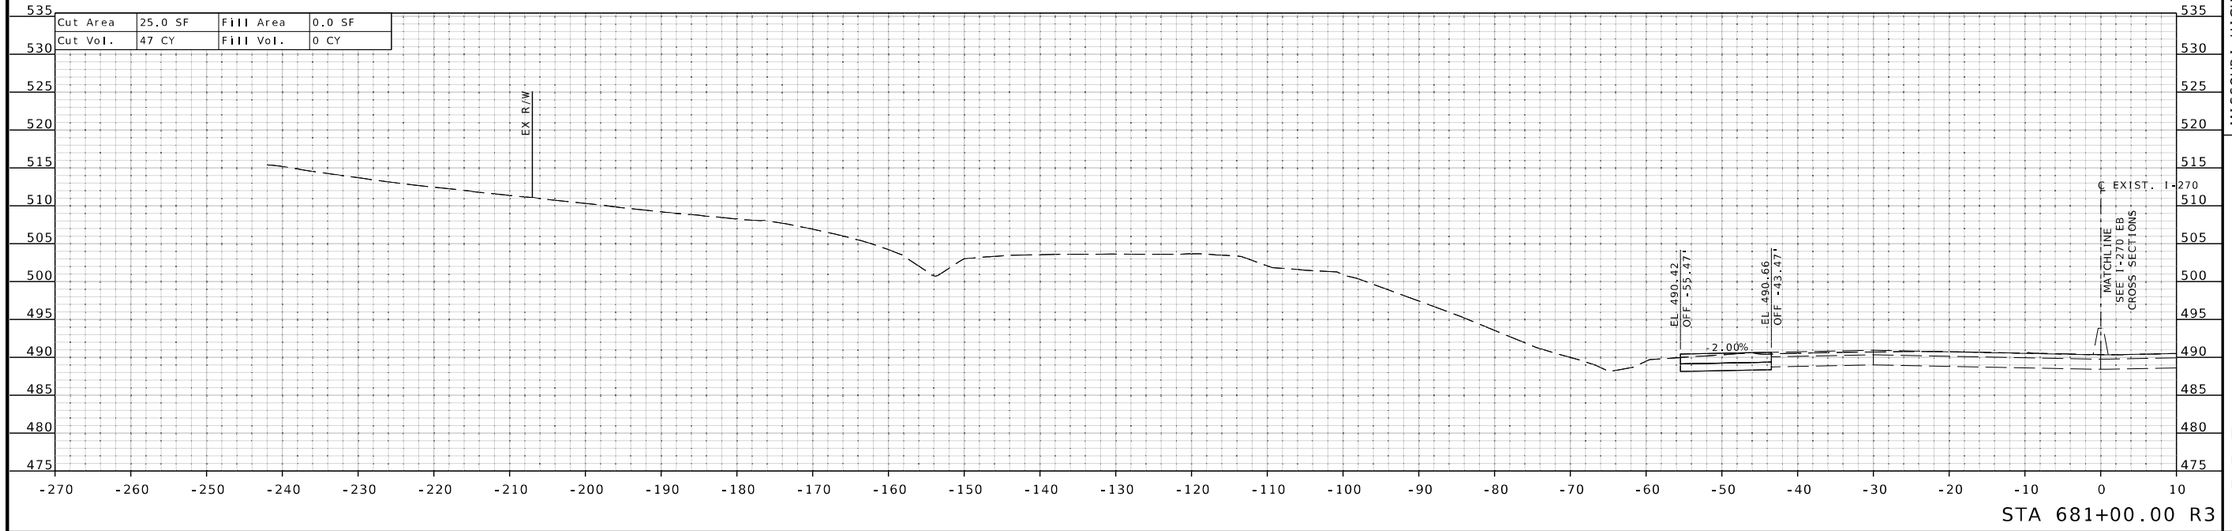

STA 681+00.00 R3

THIS SHEET HAS BEEN SIGNED, SEALED, AND DATED ELECTRONICALLY.

DATE PREPARED
3/25/2026

ROUTE	STATE
I-270	MO

DISTRICT	SHEET NO.
SL	XS-117

COUNTY
ST. LOUIS

JOB NO.
JSL0021

CONTRACT ID.

PROJECT NO.

BRIDGE NO.

DESCRIPTION	DATE

IF A SEAL IS PRESENT ON THIS SHEET IT HAS BEEN ELECTRONICALLY SEALED AND DATED.

MISSOURI HIGHWAYS AND TRANSPORTATION COMMISSION

105 WEST CAPITOL
JEFFERSON CITY, MO 65102
1-888-ASK-MODOT (1-888-275-6636)

HDR Engineering, Inc.
1001 Highlands Plaza Drive
Suite 200
St. Louis, MO 63110-1337
314-425-8300
Certificate of Authority: 000856

c:\pwworking\central01\d4499290\XS_Westbound_JSL0021.dgn 2:01:27 PM 3/25/2026

℄ EXIST. I-270 WB SHEET 60 OF 64

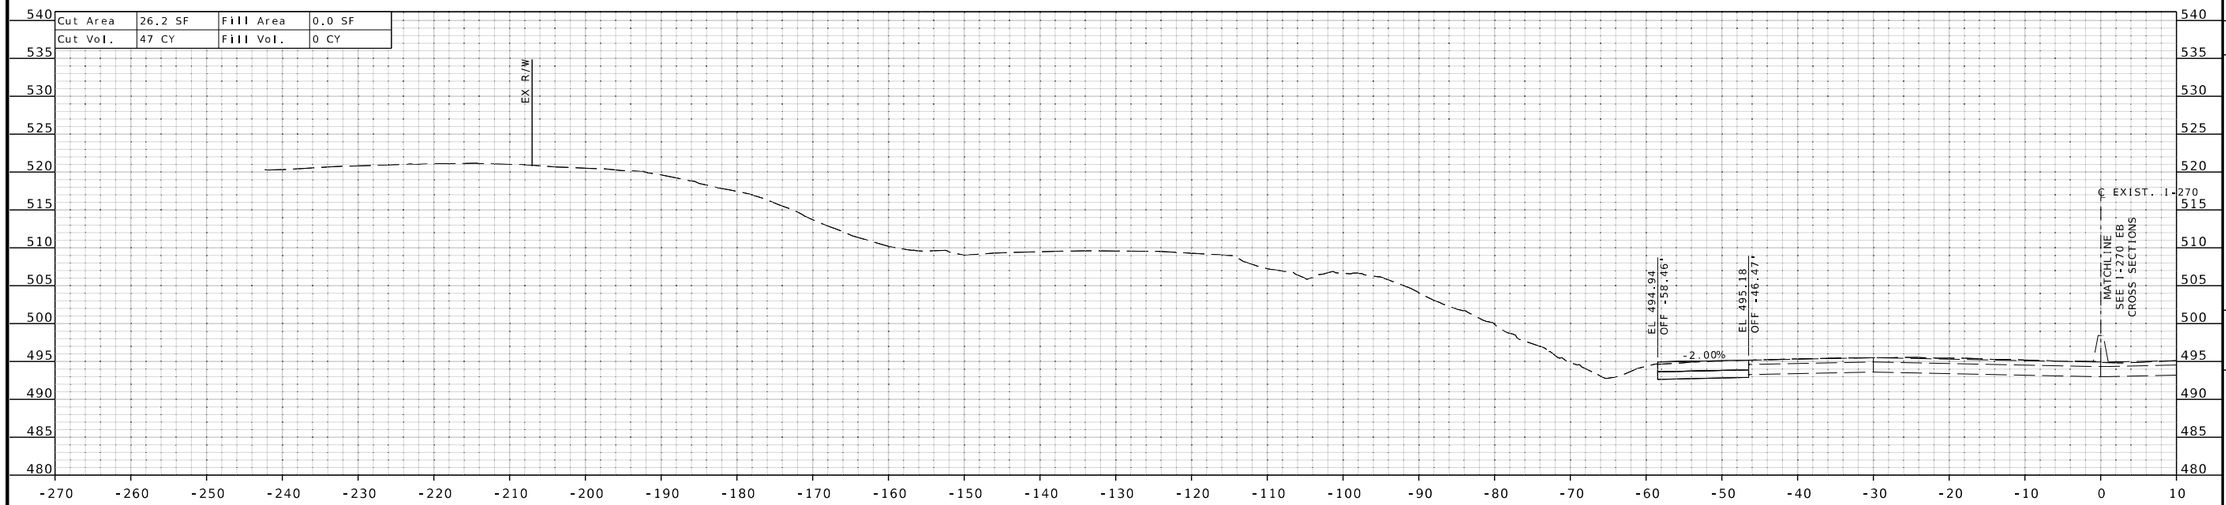

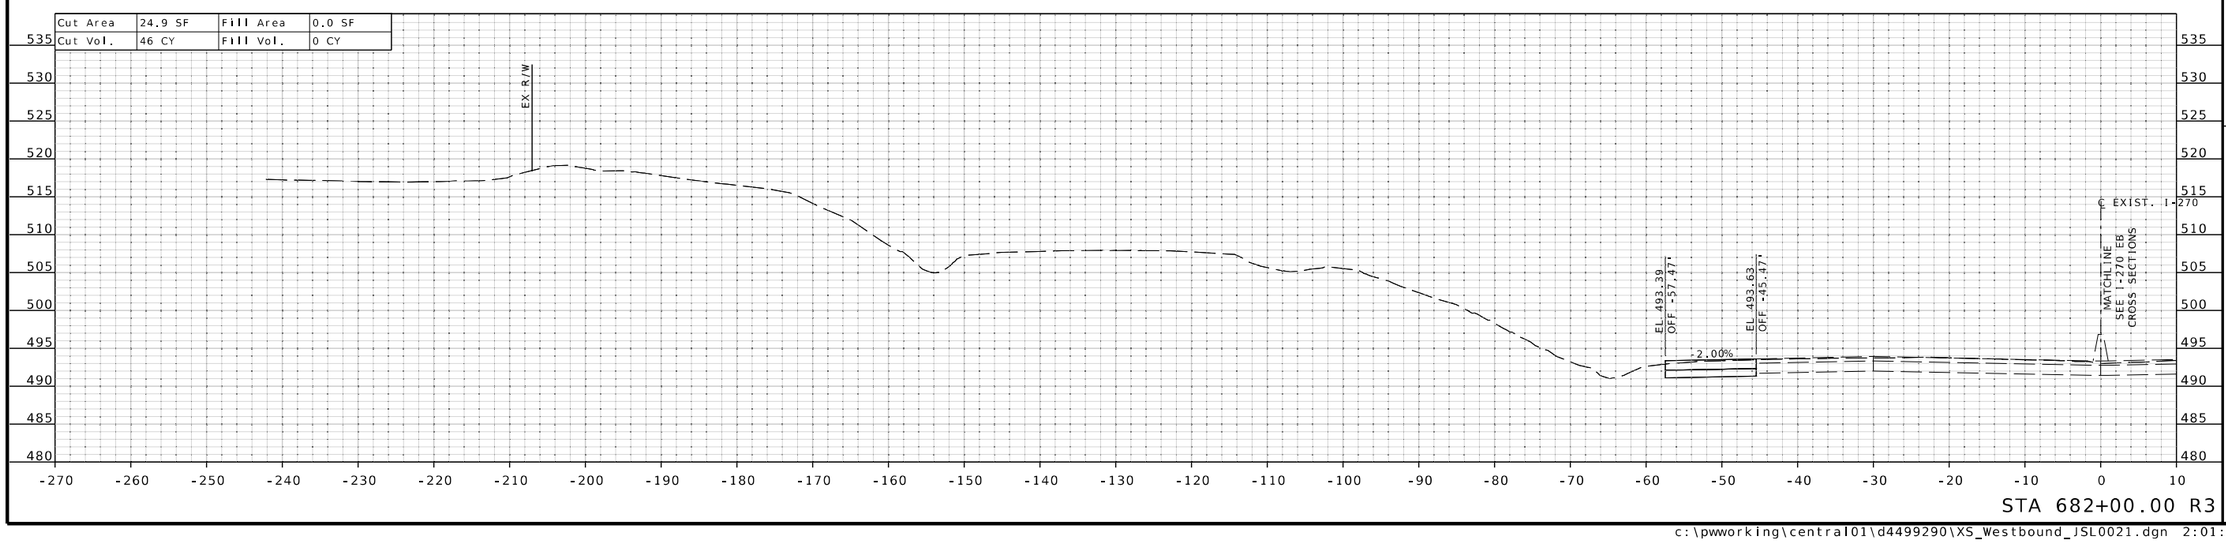

STATE OF MISSOURI
EUGENE LOUIS KUEKKER JR.
NUMBER PE-2011000912
PROFESSIONAL ENGINEER

THIS SHEET HAS BEEN SIGNED, SEALED, AND DATED ELECTRONICALLY.

DATE PREPARED
3/25/2026

ROUTE	STATE
I-270	MO
DISTRICT	SHEET NO.
SL	XS-118

COUNTY
ST. LOUIS

JOB NO.
JSL0021

CONTRACT ID.

PROJECT NO.

BRIDGE NO.

DESCRIPTION	DATE

IF A SEAL IS PRESENT ON THIS SHEET IT HAS BEEN ELECTRONICALLY SEALED AND DATED.

MISSOURI HIGHWAYS AND TRANSPORTATION COMMISSION
105 WEST CAPITOL
JEFFERSON CITY, MO 65102
1-888-ASK-MODOT (1-888-275-6636)

HDR Engineering, Inc.
1001 Highlands Plaza Drive
Suite 200
St. Louis, MO 63110-1337
314-425-8300
Certificate of Authority: 000856

c:\pwworking\central01\d4499290\XS_Westbound_JSL0021.dgn 2:01:29 PM 3/25/2026

℄ EXIST. I-270 WB SHEET 61 OF 64

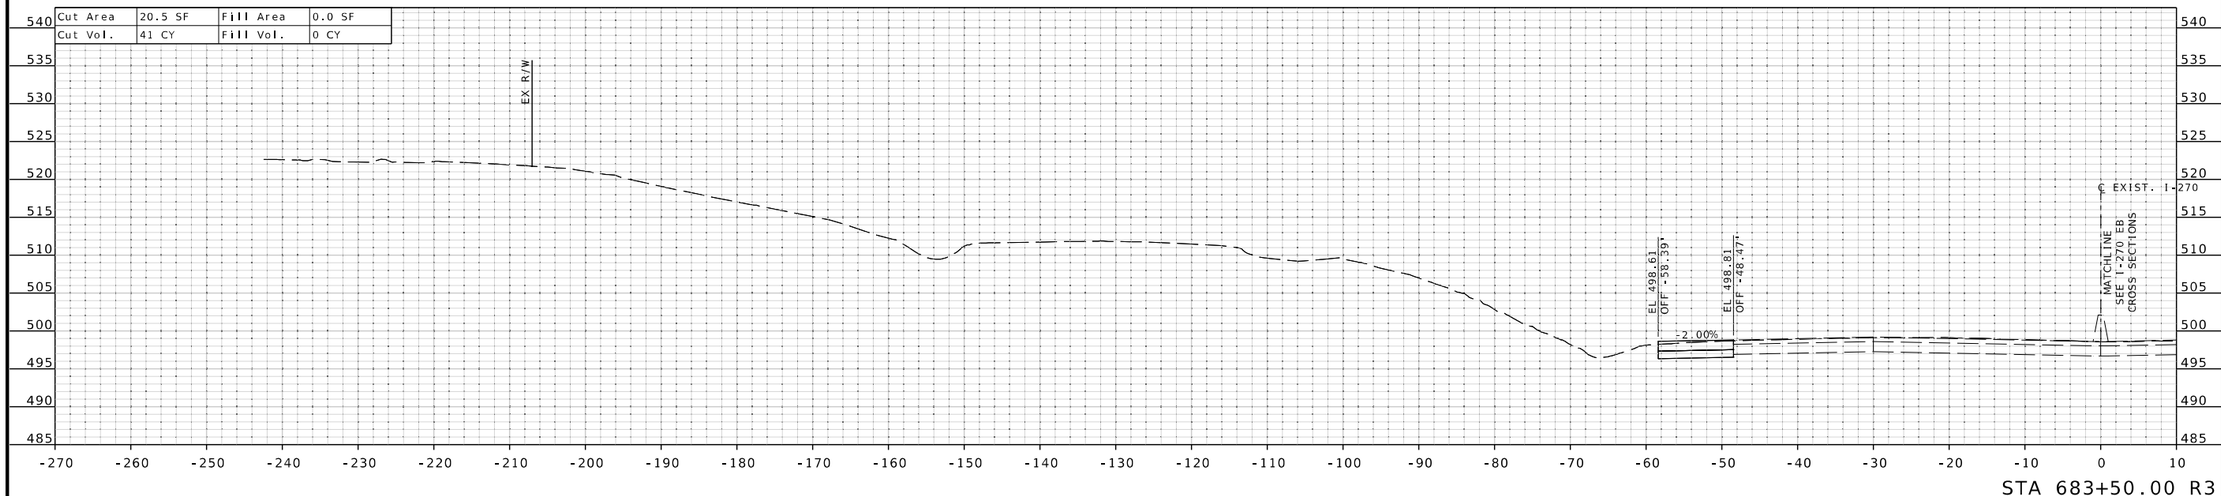

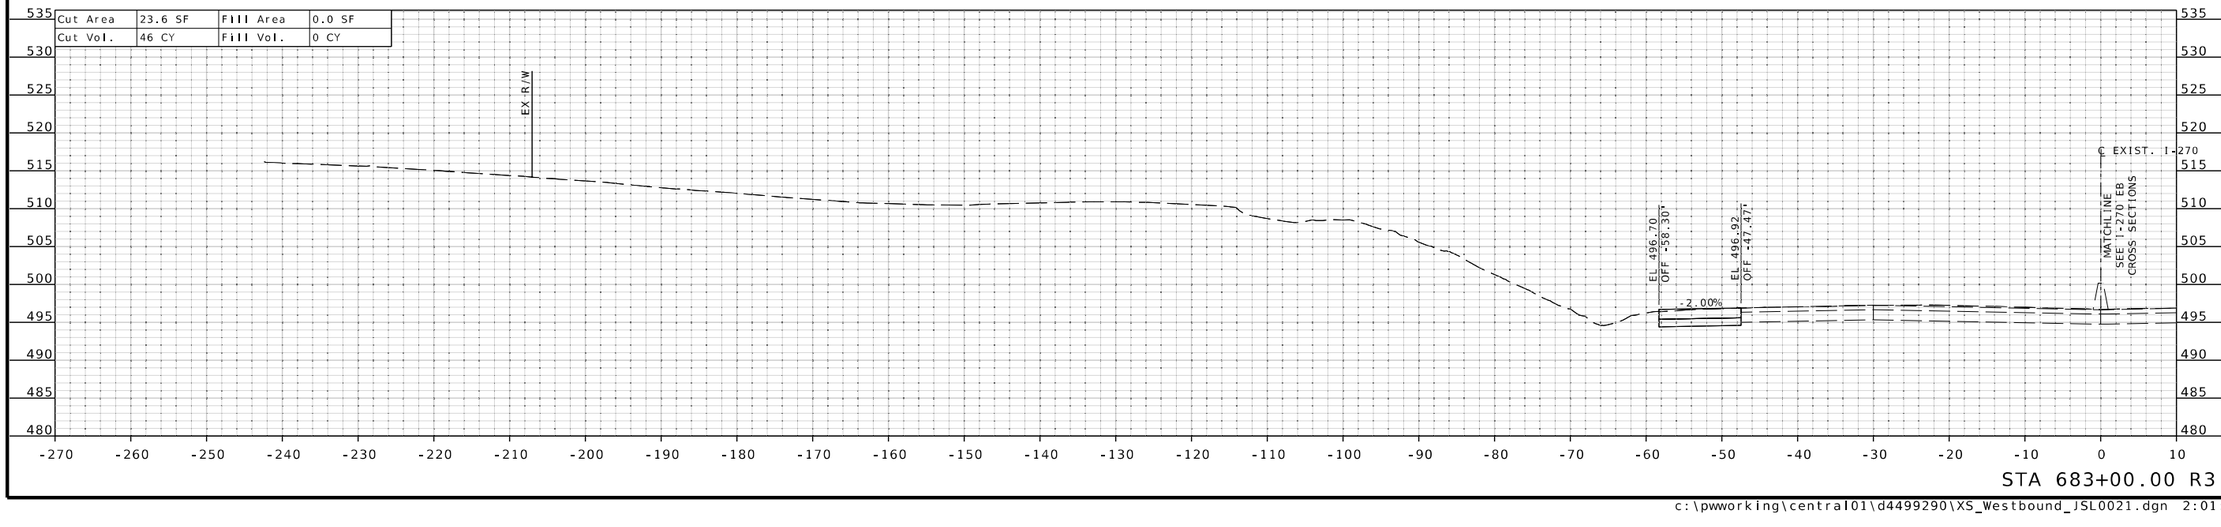

THIS SHEET HAS BEEN SIGNED, SEALED, AND DATED ELECTRONICALLY.

DATE PREPARED
3/25/2026

ROUTE	STATE
I-270	MO

DISTRICT	SHEET NO.
SL	XS-119

COUNTY
ST. LOUIS

JOB NO.
JSL0021

CONTRACT ID.

PROJECT NO.

BRIDGE NO.

DESCRIPTION	DATE

IF A SEAL IS PRESENT ON THIS SHEET IT HAS BEEN ELECTRONICALLY SEALED AND DATED.

MISSOURI HIGHWAYS AND TRANSPORTATION COMMISSION
105 WEST CAPITOL
JEFFERSON CITY, MO 65102
1-888-ASK-MODOT (1-888-275-6636)

HDR Engineering, Inc.
1001 Highlands Plaza Drive
Suite 200
St. Louis, MO 63110-1337
314-425-8300
Certificate of Authority: 000856

c:\pwworking\central01\d4499290\XS_Westbound_JSL0021.dgn 2:01:31 PM 3/25/2026

℄ EXIST. I-270 WB SHEET 62 OF 64

Cut Area	17.9 SF	Fill Area	0.0 SF
Cut Vol.	34 CY	Fill Vol.	0 CY

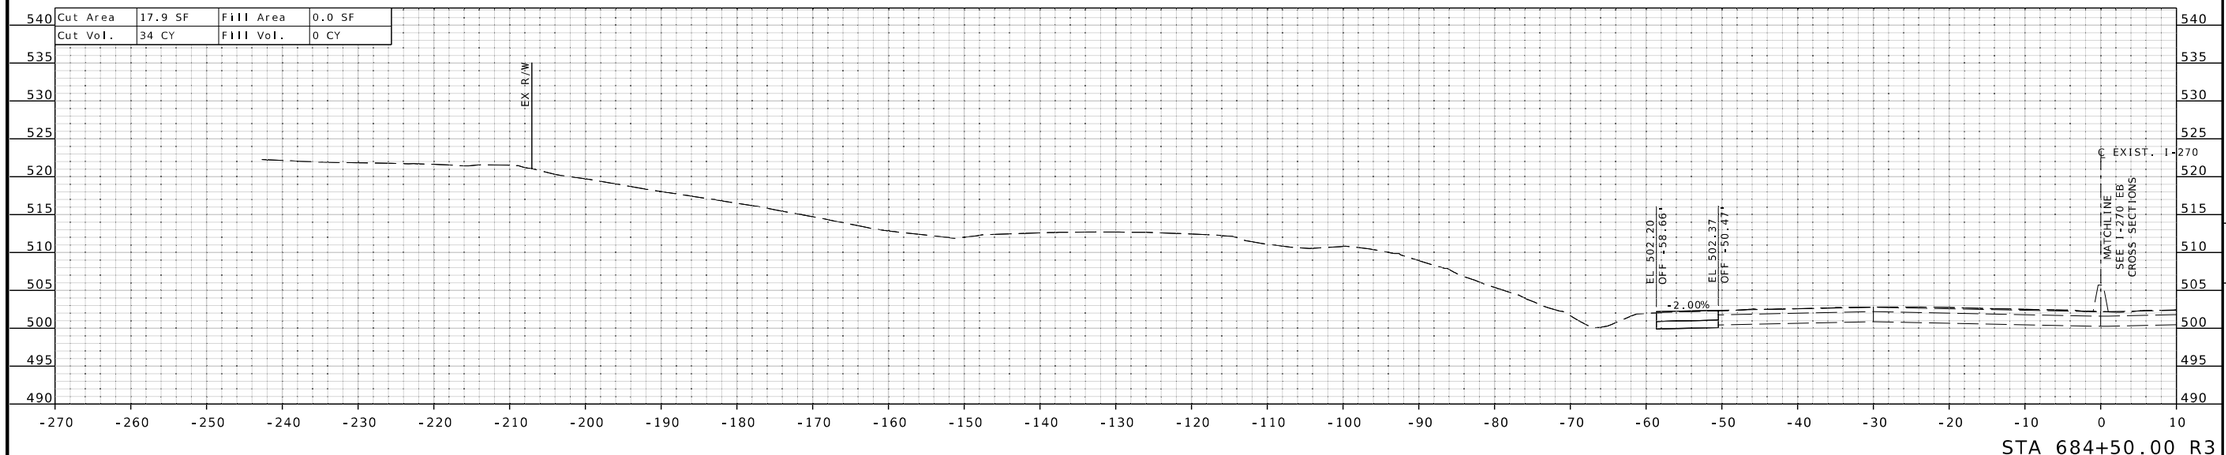

STA 684+50.00 R3

Cut Area	18.3 SF	Fill Area	0.0 SF
Cut Vol.	36 CY	Fill Vol.	0 CY

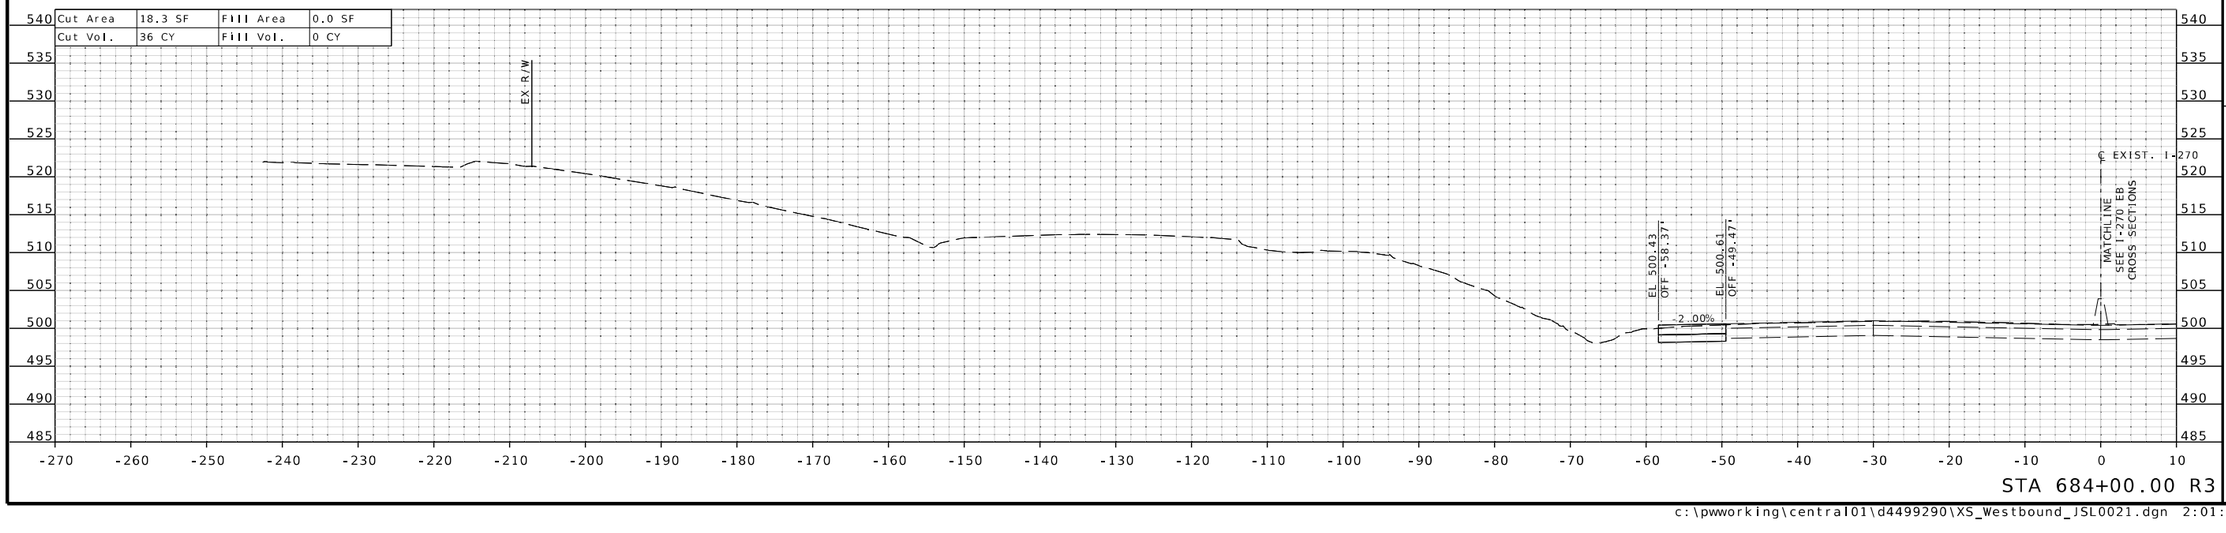

STA 684+00.00 R3

STATE OF MISSOURI
EUGENE LOUIS KUEKKER JR.
NUMBER PE-2011000912
PROFESSIONAL ENGINEER

THIS SHEET HAS BEEN SIGNED, SEALED, AND DATED ELECTRONICALLY.

DATE PREPARED
3/25/2026

ROUTE	STATE
I-270	MO

DISTRICT	SHEET NO.
SL	XS-120

COUNTY
ST. LOUIS

JOB NO.
JSL0021

CONTRACT ID.

PROJECT NO.

BRIDGE NO.

DESCRIPTION	DATE

IF A SEAL IS PRESENT ON THIS SHEET IT HAS BEEN ELECTRONICALLY SEALED AND DATED.

MISSOURI HIGHWAYS AND TRANSPORTATION COMMISSION
105 WEST CAPITOL
JEFFERSON CITY, MO 65102
1-888-ASK-MODOT (1-888-275-6636)

HDR Engineering, Inc.
1001 Highlands Plaza Drive
Suite 200
St. Louis, MO 63110-1337
314-425-8300
Certificate of Authority: 000856

℄ EXIST. I-270 WB SHEET 63 OF 64

Cut Area	19.8 SF	Fill Area	0.0 SF
Cut Vol.	36 CY	Fill Vol.	0 CY

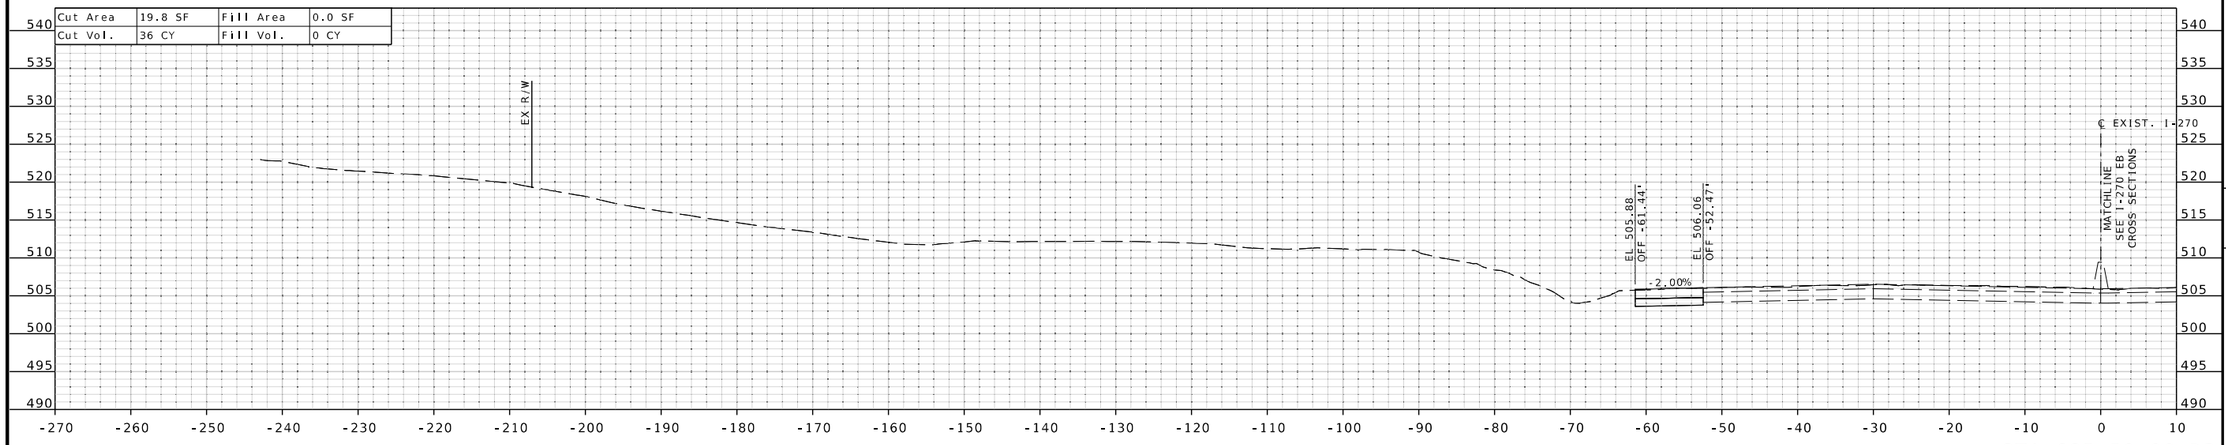

STA 685+50.00 R3

Cut Area	18.8 SF	Fill Area	0.0 SF
Cut Vol.	34 CY	Fill Vol.	0 CY

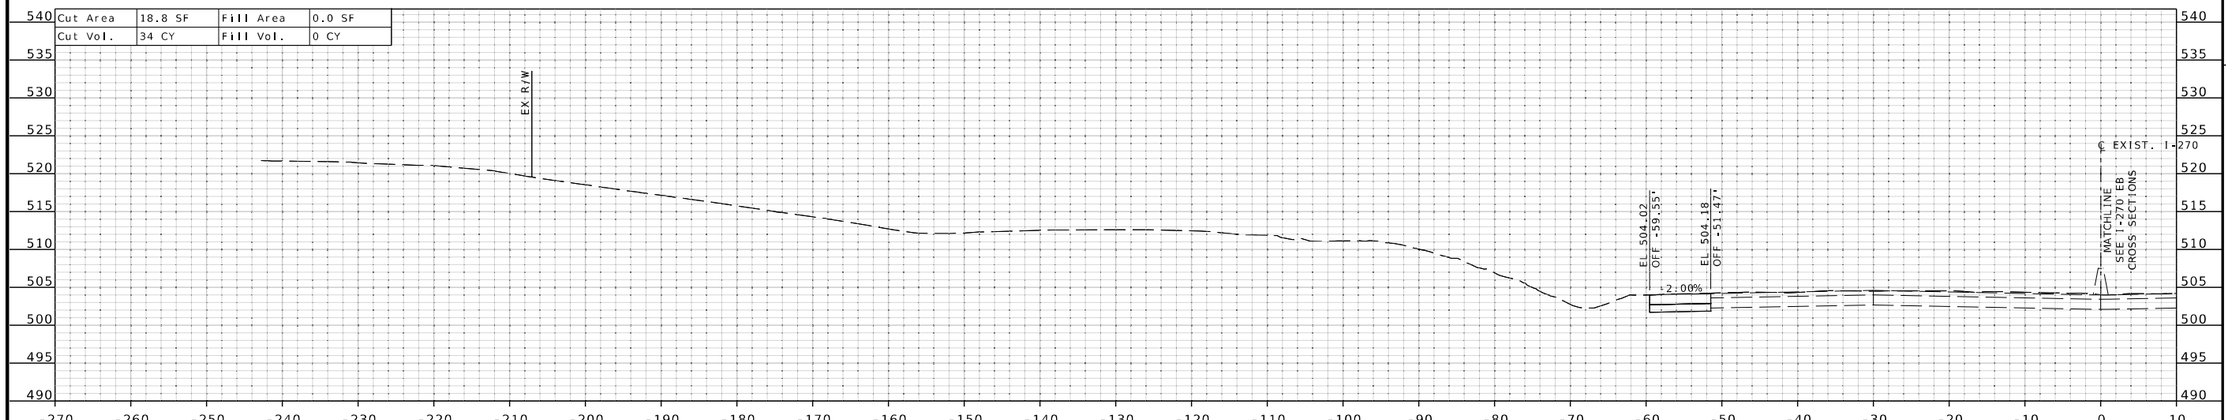

STA 685+00.00 R3

THIS SHEET HAS BEEN SIGNED, SEALED, AND DATED ELECTRONICALLY.

DATE PREPARED
3/25/2026

ROUTE	STATE
I-270	MO

DISTRICT	SHEET NO.
SL	XS-121

COUNTY
ST. LOUIS

JOB NO.
JSL0021

CONTRACT ID.

PROJECT NO.

BRIDGE NO.

DESCRIPTION	DATE

IF A SEAL IS PRESENT ON THIS SHEET IT HAS BEEN ELECTRONICALLY SEALED AND DATED.

MISSOURI HIGHWAYS AND TRANSPORTATION COMMISSION

105 WEST CAPITOL
JEFFERSON CITY, MO 65102
1-888-ASK-MODOT (1-888-275-6636)

HDR Engineering, Inc.
1001 Highlands Plaza Drive
Suite 200
St. Louis, MO 63110-1337
314-425-8300
Certificate of Authority: 000856

c:\pwworking\central01\d4499290\XS_Westbound_JSL0021.dgn 2:01:34 PM 3/25/2026

℄ EXIST. I-270 WB SHEET 64 OF 64

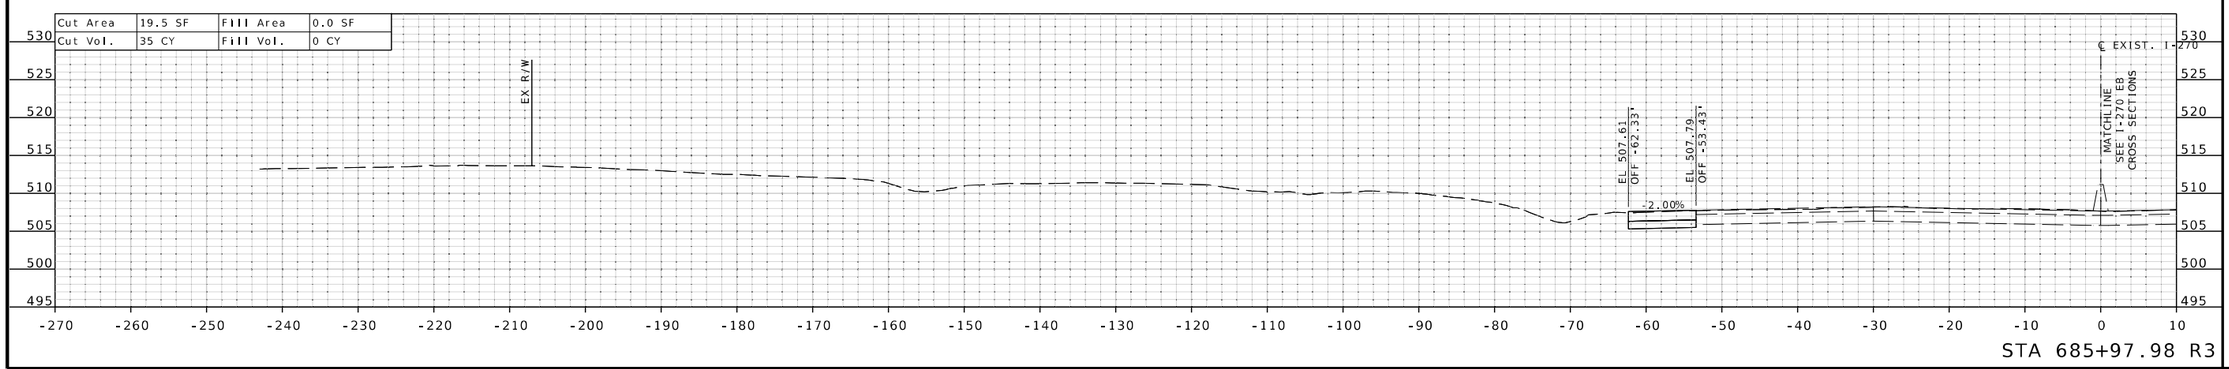

STA 685+97.98 R3

STATE OF MISSOURI
EUGENE LOUIS KUEKKER JR.
NUMBER PE-2011009912
PROFESSIONAL ENGINEER

THIS SHEET HAS BEEN SIGNED, SEALED, AND DATED ELECTRONICALLY.

DATE PREPARED
3/25/2026

ROUTE	STATE
I-270	MO

DISTRICT	SHEET NO.
SL	XS-122

COUNTY
ST. LOUIS

JOB NO.
JSL0021

CONTRACT ID.

PROJECT NO.

BRIDGE NO.

DATE	DESCRIPTION

IF A SEAL IS PRESENT ON THIS SHEET IT HAS BEEN ELECTRONICALLY SEALED AND DATED.

MISSOURI HIGHWAYS AND TRANSPORTATION COMMISSION
105 WEST CAPITOL
JEFFERSON CITY, MO 65102
1-888-ASK-MODOT (1-888-275-6636)

HDR Engineering, Inc.
1001 Highlands Plaza Drive
Suite 200
St. Louis, MO 63110-1337
314-425-8300
Certificate of Authority: 000856

℄ EXIST. MO 367 SHEET 1 OF 9

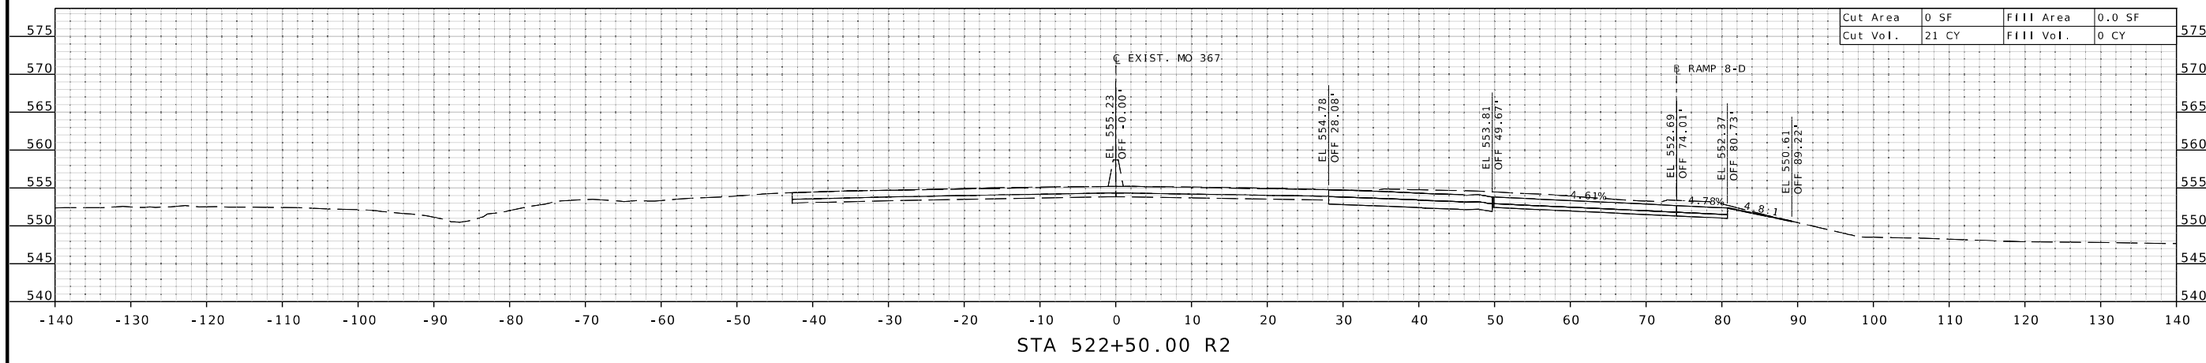

STA 522+50.00 R2

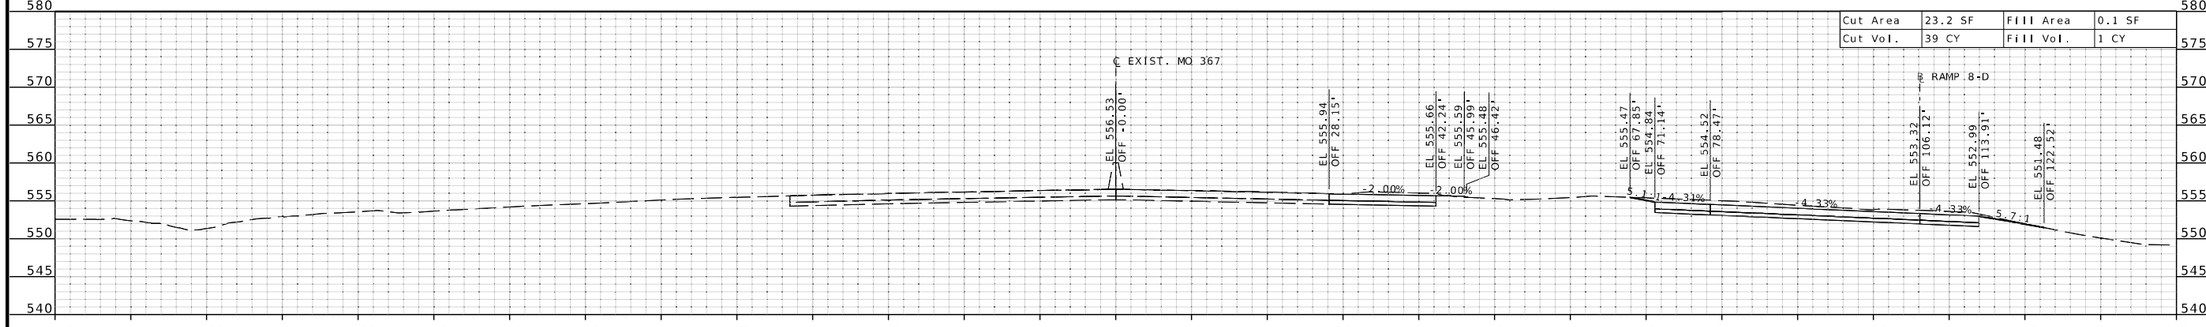

STA 522+00.00 R2

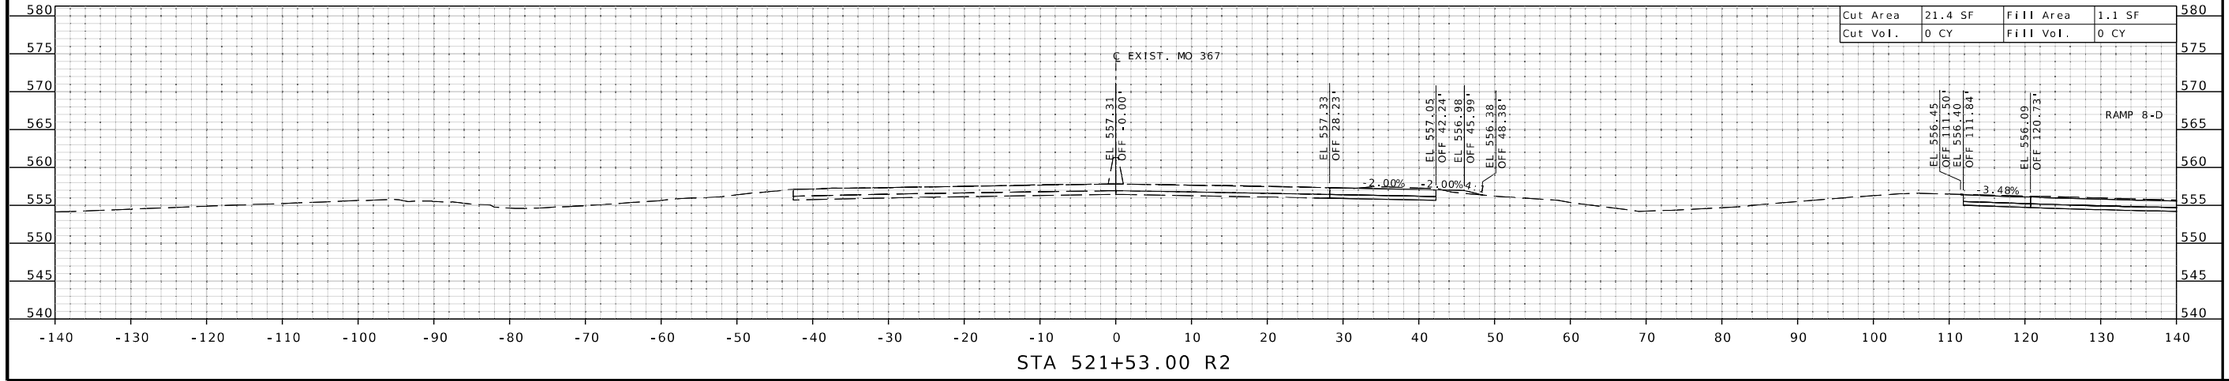

STA 521+53.00 R2

THIS SHEET HAS BEEN SIGNED, SEALED, AND DATED ELECTRONICALLY.

DATE PREPARED
3/25/2026

ROUTE	STATE
I-270	MO

DISTRICT	SHEET NO.
SL	XS-123

COUNTY
ST. LOUIS

JOB NO.
JSL0021

CONTRACT ID.

PROJECT NO.

BRIDGE NO.

DESCRIPTION

DATE

IF A SEAL IS PRESENT ON THIS SHEET IT HAS BEEN ELECTRONICALLY SEALED AND DATED.

MISSOURI HIGHWAYS AND TRANSPORTATION COMMISSION

105 WEST CAPITOL
JEFFERSON CITY, MO 65102
1-888-ASK-MODOT (1-888-275-6636)

HDR Engineering, Inc.
1001 Highlands Plaza Drive
Suite 200
St. Louis, MO 63110-1337
314-425-8300
Certificate of Authority: 000856

℄ EXIST. MO 367 SHEET 2 OF 9

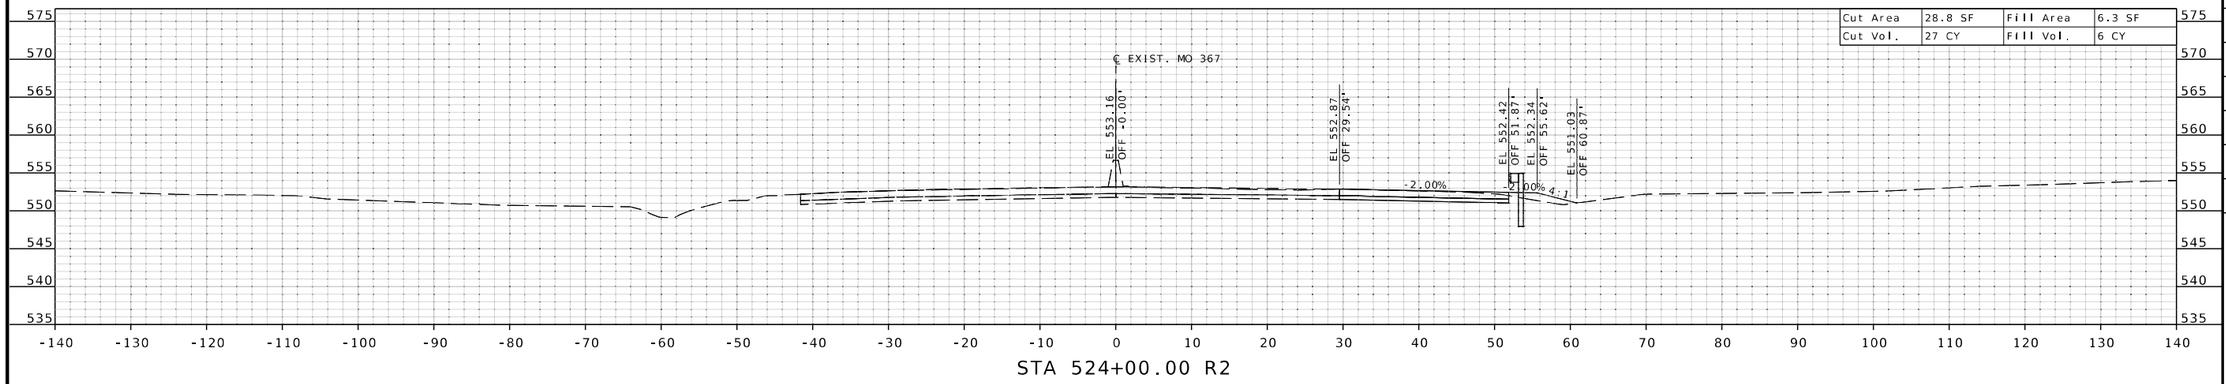

STA 524+00.00 R2

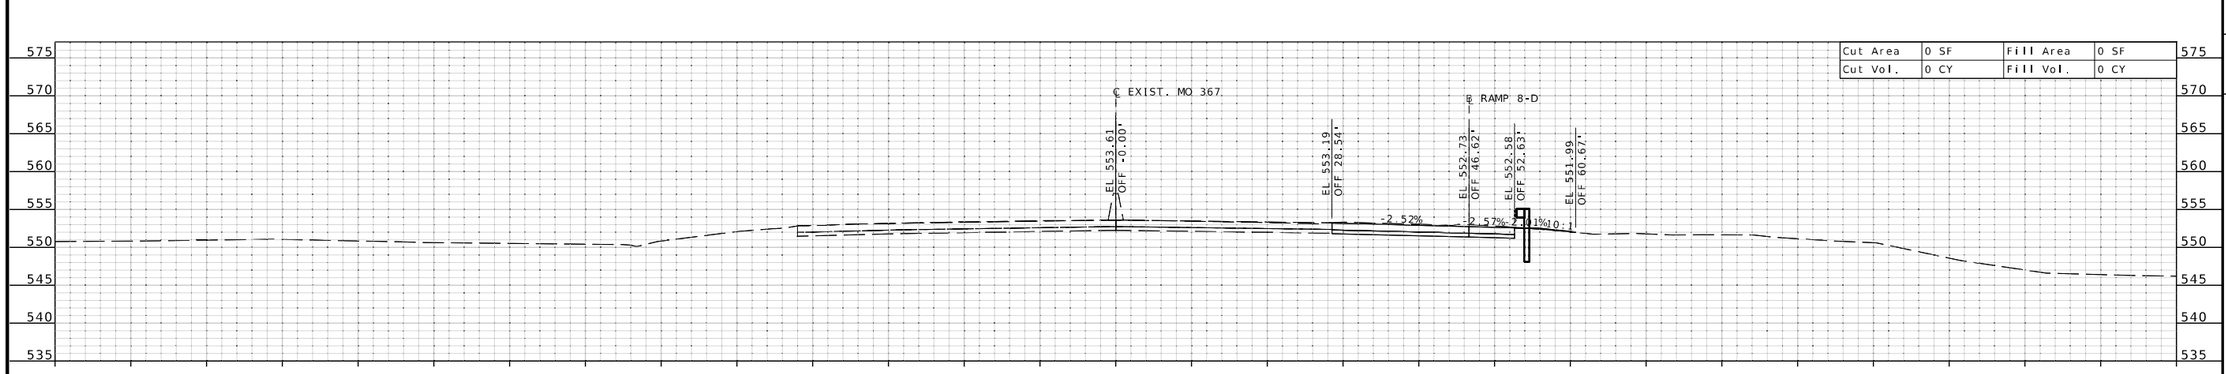

STA 523+50.00 R2

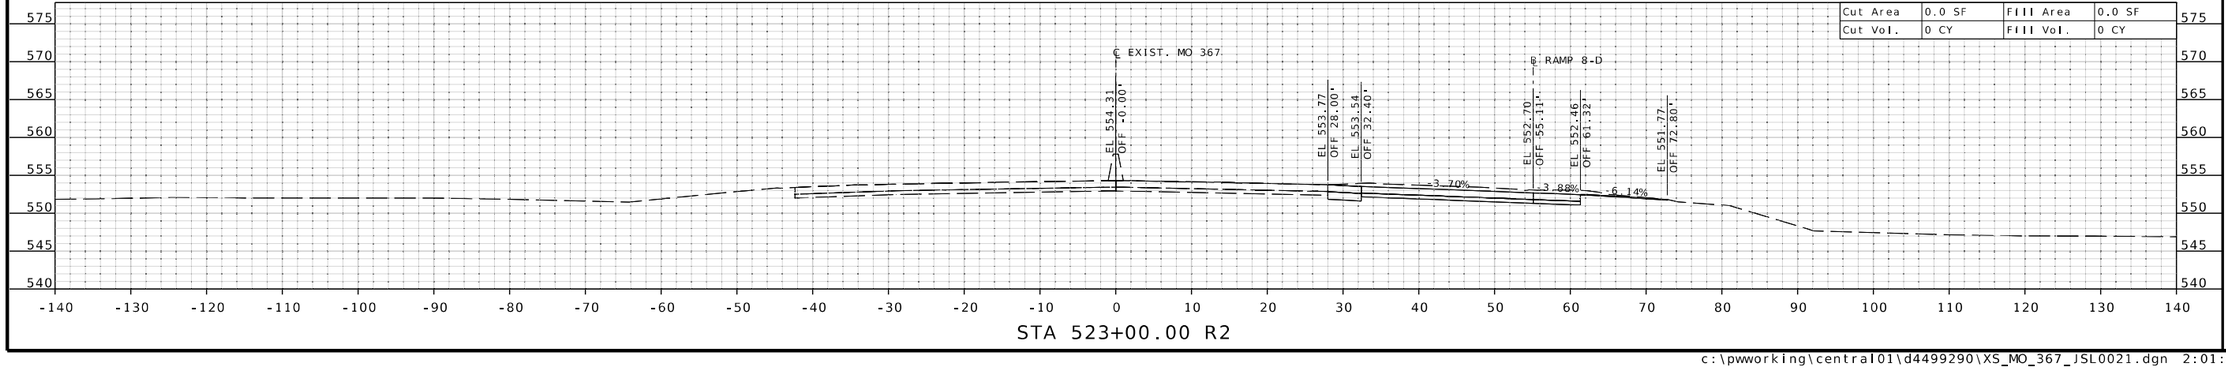

STA 523+00.00 R2

STATE OF MISSOURI
EUGENE LOUIS KUEKKER JR.
NUMBER PE-2011009912
PROFESSIONAL ENGINEER

THIS SHEET HAS BEEN SIGNED, SEALED, AND DATED ELECTRONICALLY.

IF A SEAL IS PRESENT ON THIS SHEET IT HAS BEEN ELECTRONICALLY SEALED AND DATED.

DATE PREPARED
3/25/2026

ROUTE	STATE
I-270	MO

DISTRICT	SHEET NO.
SL	XS-124

COUNTY
ST. LOUIS

JOB NO.
JSL0021

CONTRACT ID.

PROJECT NO.

BRIDGE NO.

DESCRIPTION	DATE

MISSOURI HIGHWAYS AND TRANSPORTATION COMMISSION

105 WEST CAPITOL
JEFFERSON CITY, MO 65102
1-888-ASK-MODOT (1-888-275-6636)

HDR Engineering, Inc.
1001 Highlands Plaza Drive
Suite 200
St. Louis, MO 63110-1337
314-425-8300
Certificate of Authority: 000856

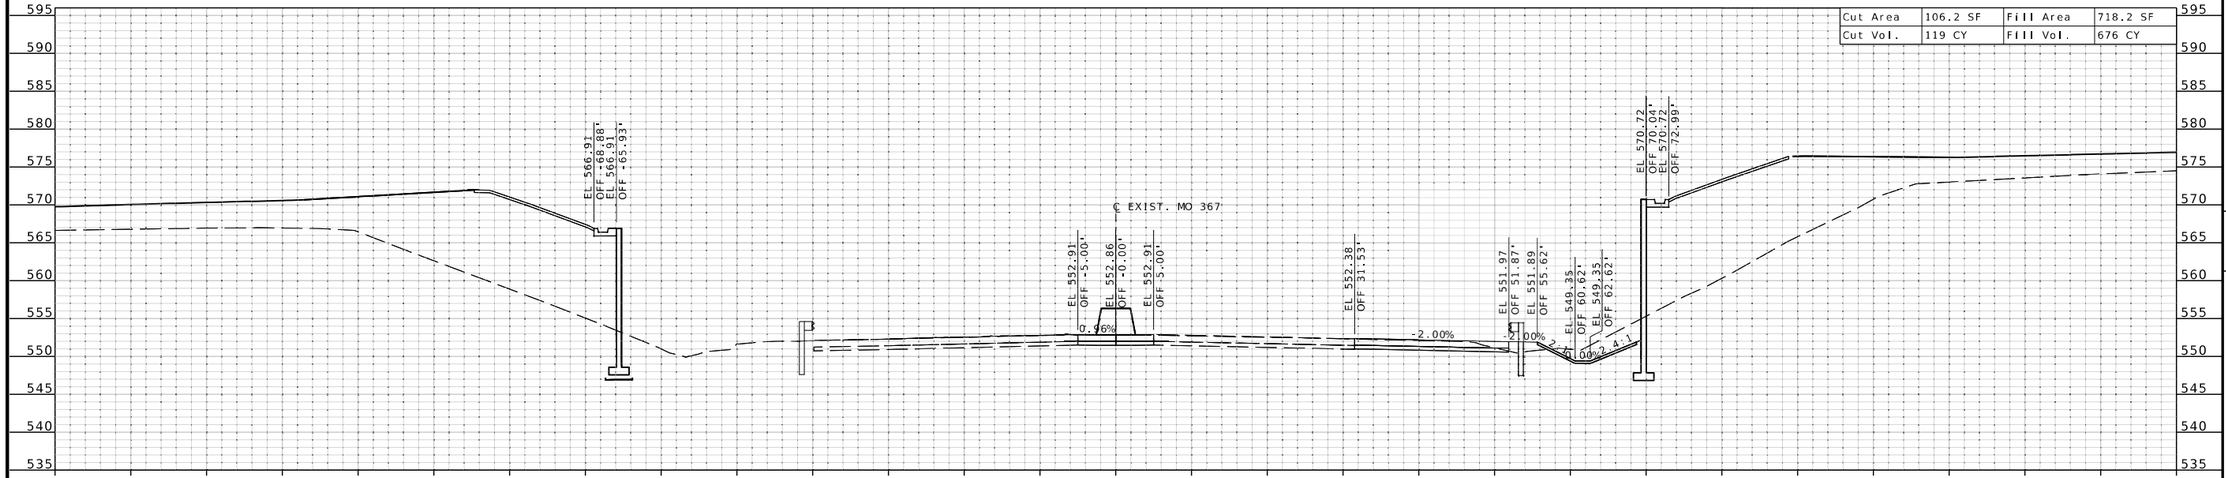

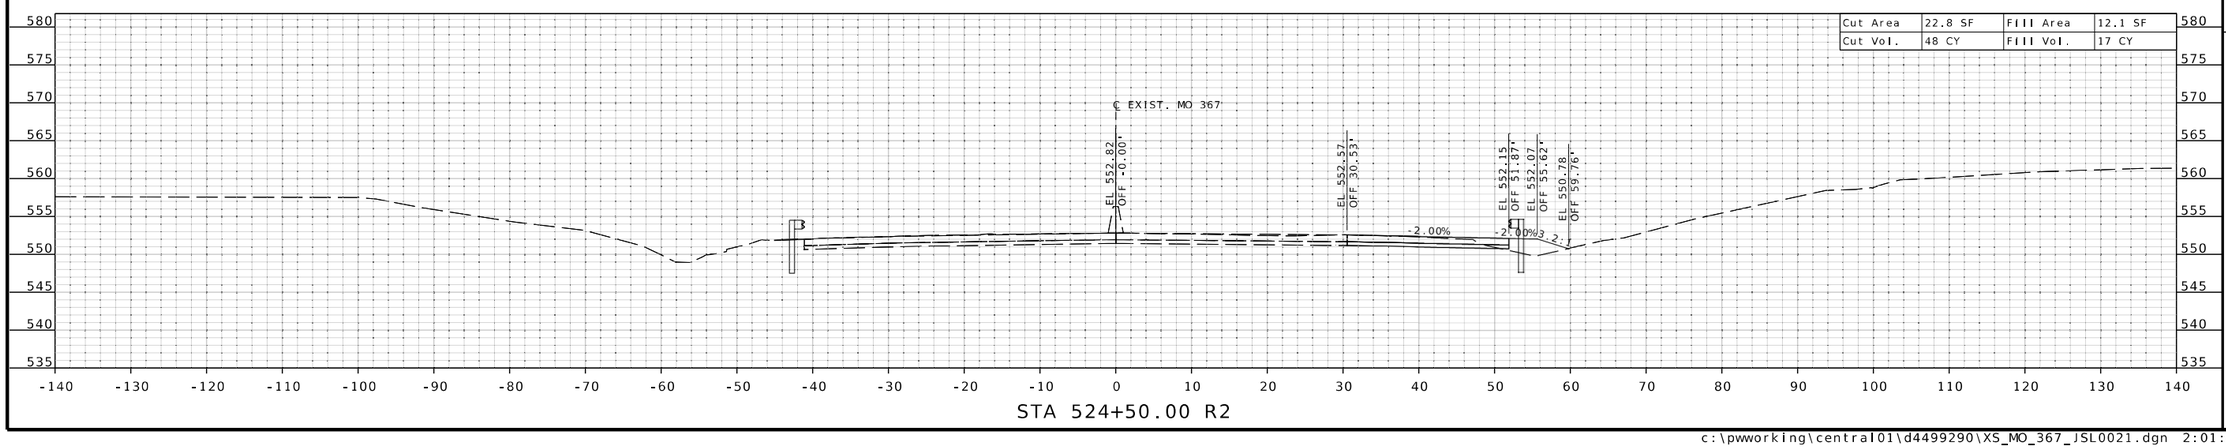

IF A SEAL IS PRESENT ON THIS SHEET IT HAS BEEN ELECTRONICALLY SEALED AND DATED.

STATE OF MISSOURI
EUGENE LOUIS KUEKKER JR.
NUMBER PE-2011000912
PROFESSIONAL ENGINEER

THIS SHEET HAS BEEN SIGNED, SEALED, AND DATED ELECTRONICALLY.

DATE PREPARED
3/25/2026

ROUTE	STATE
I-270	MO
DISTRICT	SHEET NO.
SL	XS-125

COUNTY
ST. LOUIS

JOB NO.
JSL0021

CONTRACT ID.

PROJECT NO.

BRIDGE NO.

DESCRIPTION	DATE

MISSOURI HIGHWAYS AND TRANSPORTATION COMMISSION
105 WEST CAPITOL
JEFFERSON CITY, MO 65102
1-888-ASK-MODOT (1-888-275-6636)

HDR Engineering, Inc.
1001 Highlands Plaza Drive
Suite 200
St. Louis, MO 63110-1337
314-425-8300
Certificate of Authority: 000856

℄ EXIST. MO 367 SHEET 4 OF 9

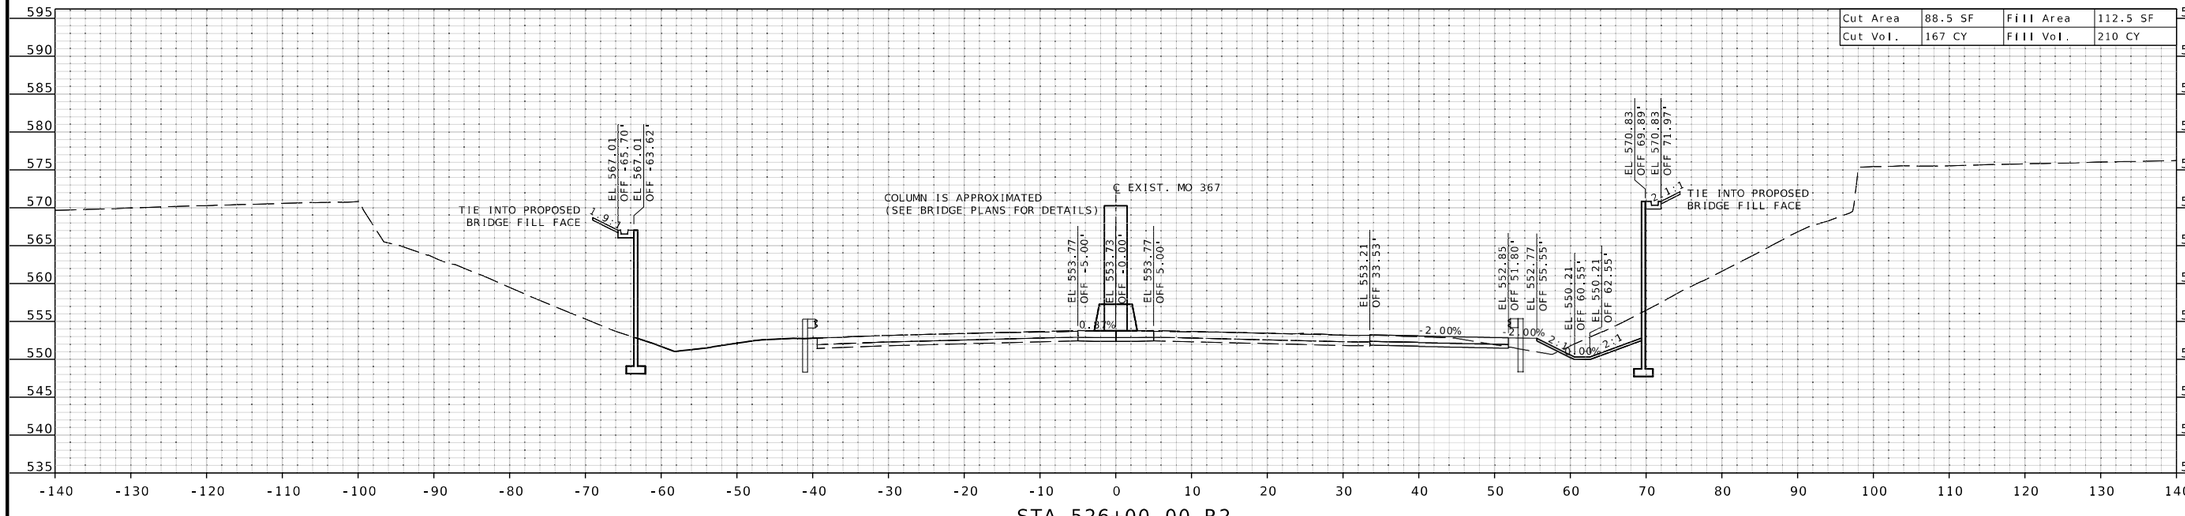

STA 526+00.00 R2

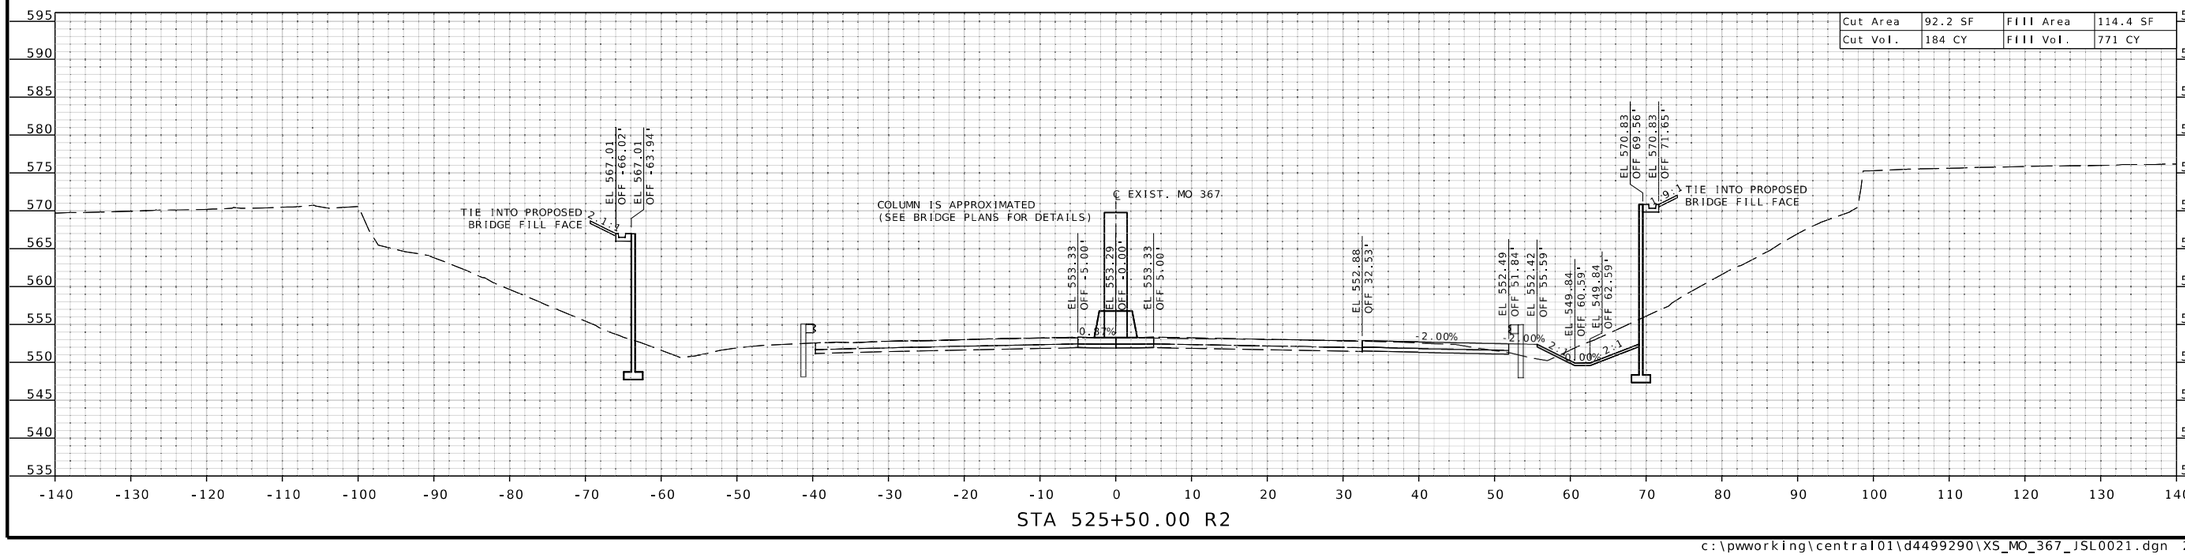

STA 525+50.00 R2

STATE OF MISSOURI
EUGENE LOUIS KUEKKER JR.
NUMBER PE-2010009912
PROFESSIONAL ENGINEER

THIS SHEET HAS BEEN SIGNED, SEALED, AND DATED ELECTRONICALLY.

DATE PREPARED
3/25/2026

ROUTE	STATE
I-270	MO
DISTRICT	SHEET NO.
SL	XS-126

COUNTY
ST. LOUIS

JOB NO.
JSL0021

CONTRACT ID.

PROJECT NO.

BRIDGE NO.

DESCRIPTION	DATE

IF A SEAL IS PRESENT ON THIS SHEET IT HAS BEEN ELECTRONICALLY SEALED AND DATED.

MISSOURI HIGHWAYS AND TRANSPORTATION COMMISSION

105 WEST CAPITOL
JEFFERSON CITY, MO 65102
1-888-ASK-MODOT (1-888-275-6636)

HDR Engineering, Inc.
1001 Highlands Plaza Drive
Suite 200
St. Louis, MO 63110-1337
314-425-8300
Certificate of Authority: 000856

℄ EXIST. MO 367 SHEET 5 OF 9

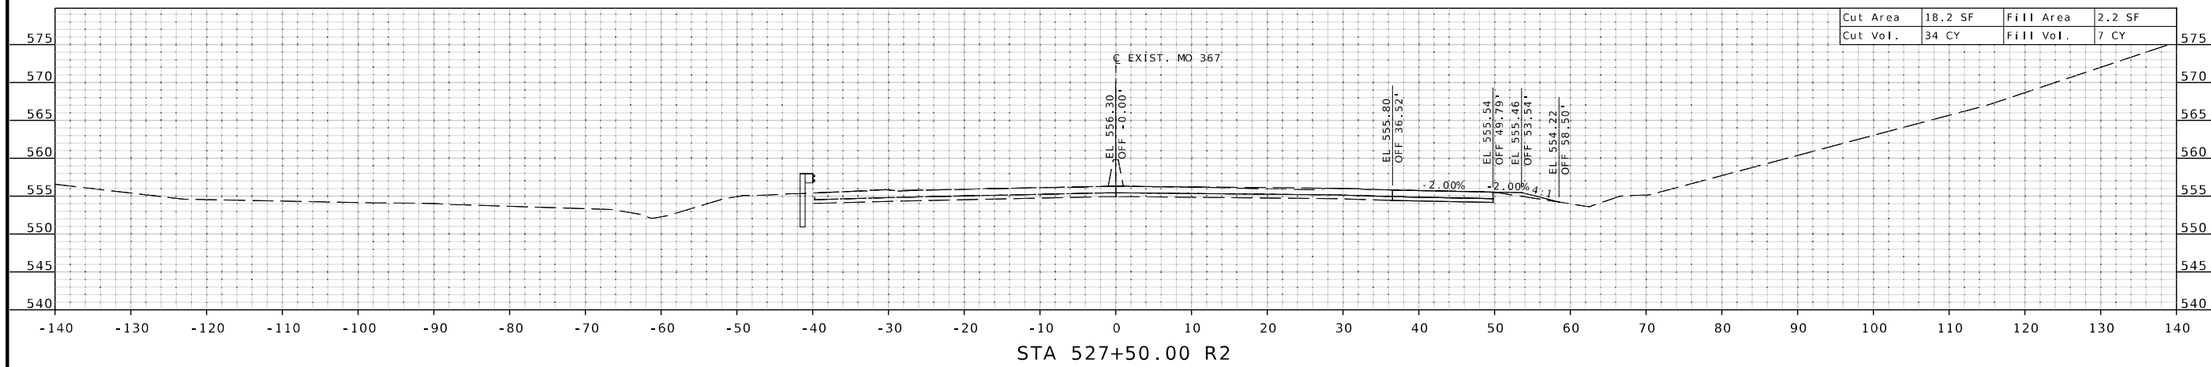

STA 527+50.00 R2

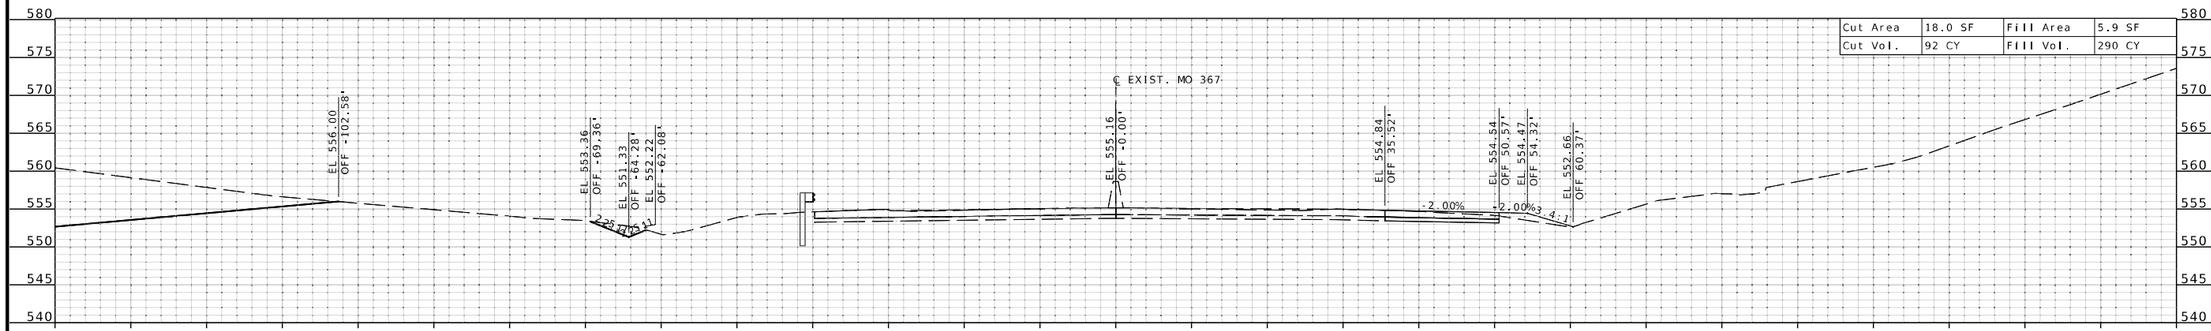

STA 527+00.00 R2

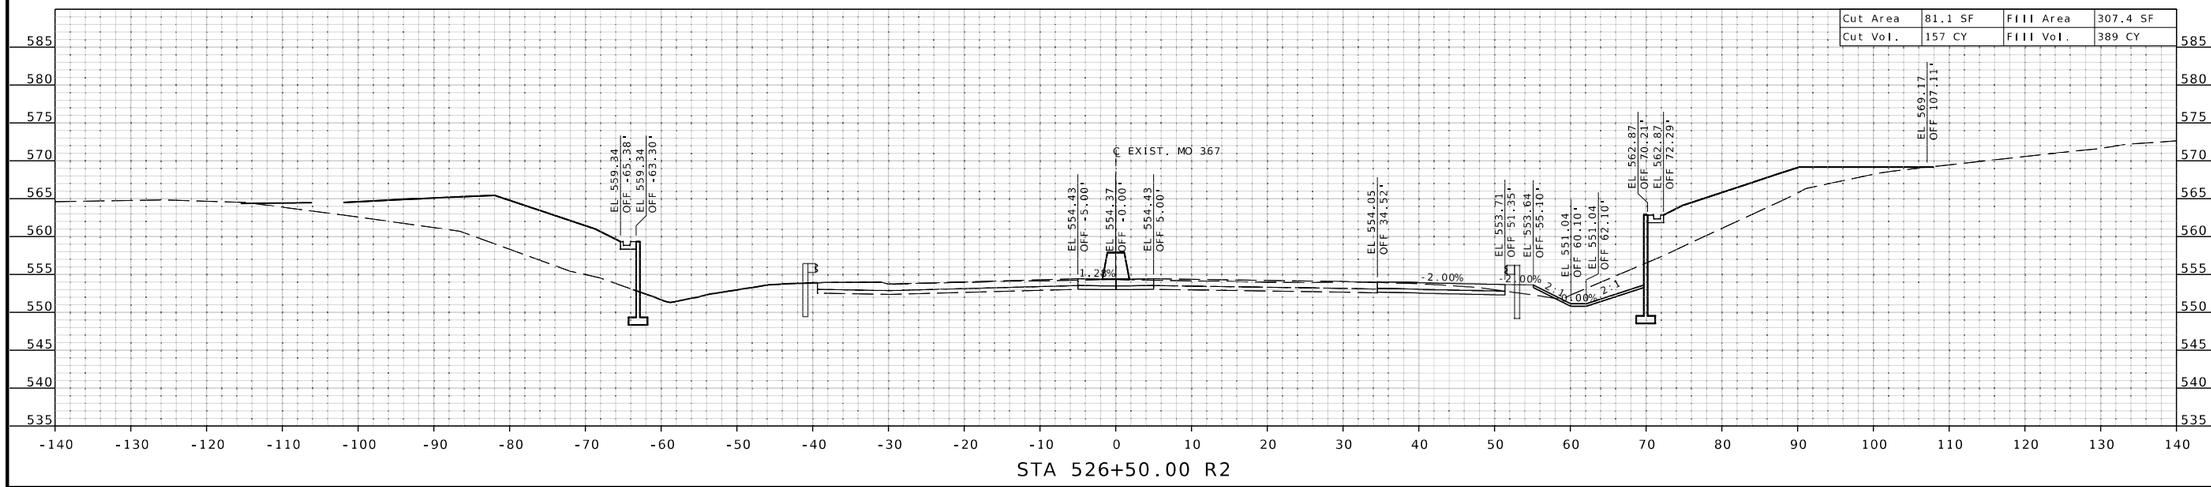

STA 526+50.00 R2

IF A SEAL IS PRESENT ON THIS SHEET IT HAS BEEN ELECTRONICALLY SEALED AND DATED.

STATE OF MISSOURI
EUGENE LOUIS KUEKKER JR.
NUMBER PE-2011000912
PROFESSIONAL ENGINEER

THIS SHEET HAS BEEN SIGNED, SEALED, AND DATED ELECTRONICALLY.

DATE PREPARED
3/25/2026

ROUTE	STATE
I-270	MO
DISTRICT	SHEET NO.
SL	XS-127

COUNTY
ST. LOUIS

JOB NO.
JSL0021

CONTRACT ID.

PROJECT NO.

BRIDGE NO.

DESCRIPTION	DATE

MISSOURI HIGHWAYS AND TRANSPORTATION COMMISSION

105 WEST CAPITOL
JEFFERSON CITY, MO 65102
1-888-ASK-MODOT (1-888-275-6636)

HDR Engineering, Inc.
1001 Highlands Plaza Drive
Suite 200
St. Louis, MO 63110-1337
314-425-6300
Certificate of Authority: 000856

c:\pwworking\central01\d4499290\XS_MO_367_JSL0021.dgn 2:01:51 PM 3/25/2026

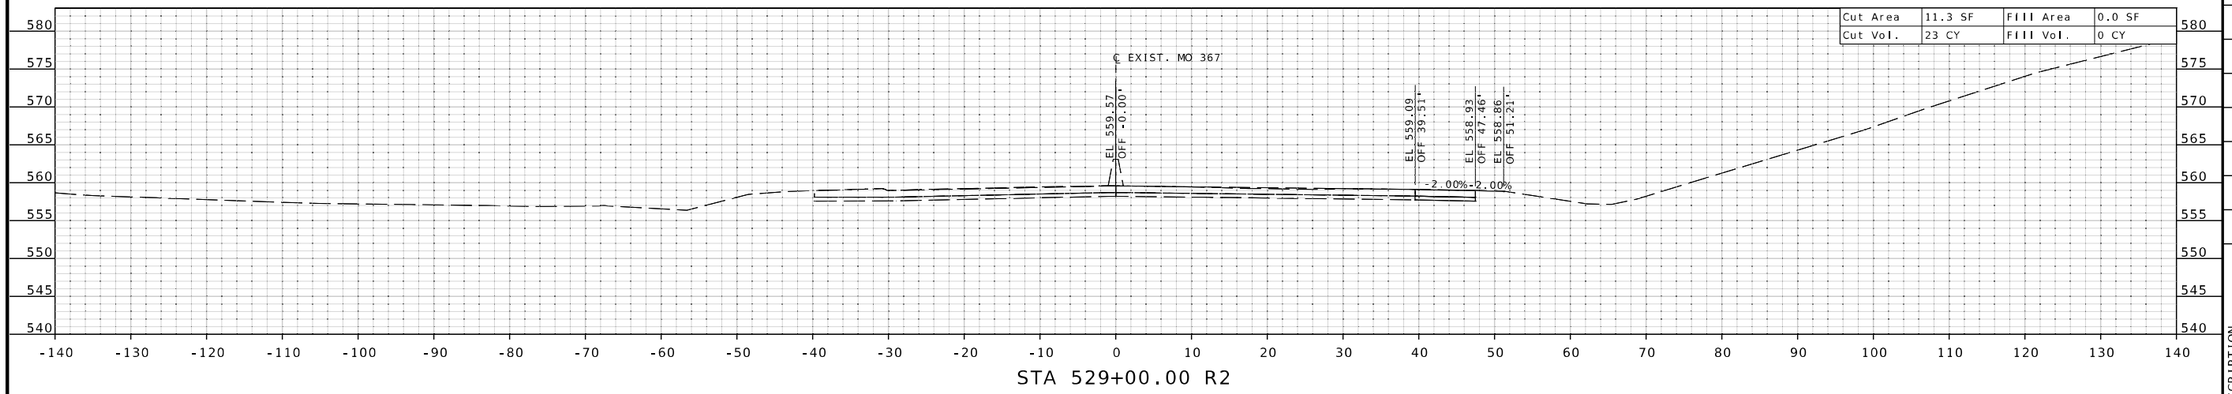

STA 529+00.00 R2

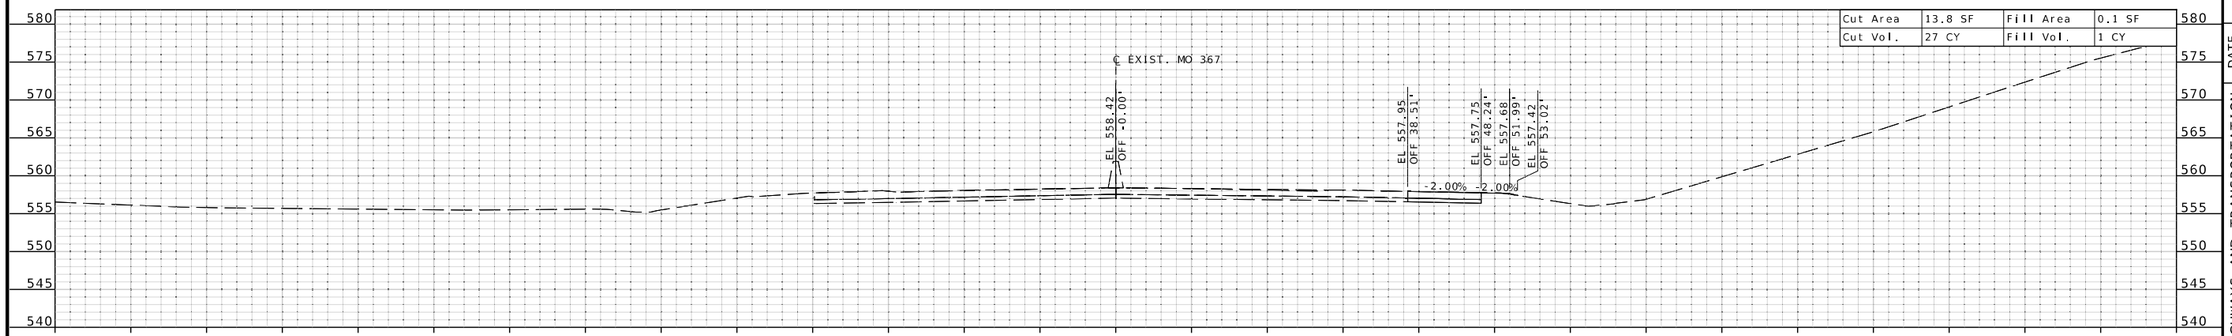

STA 528+50.00 R2

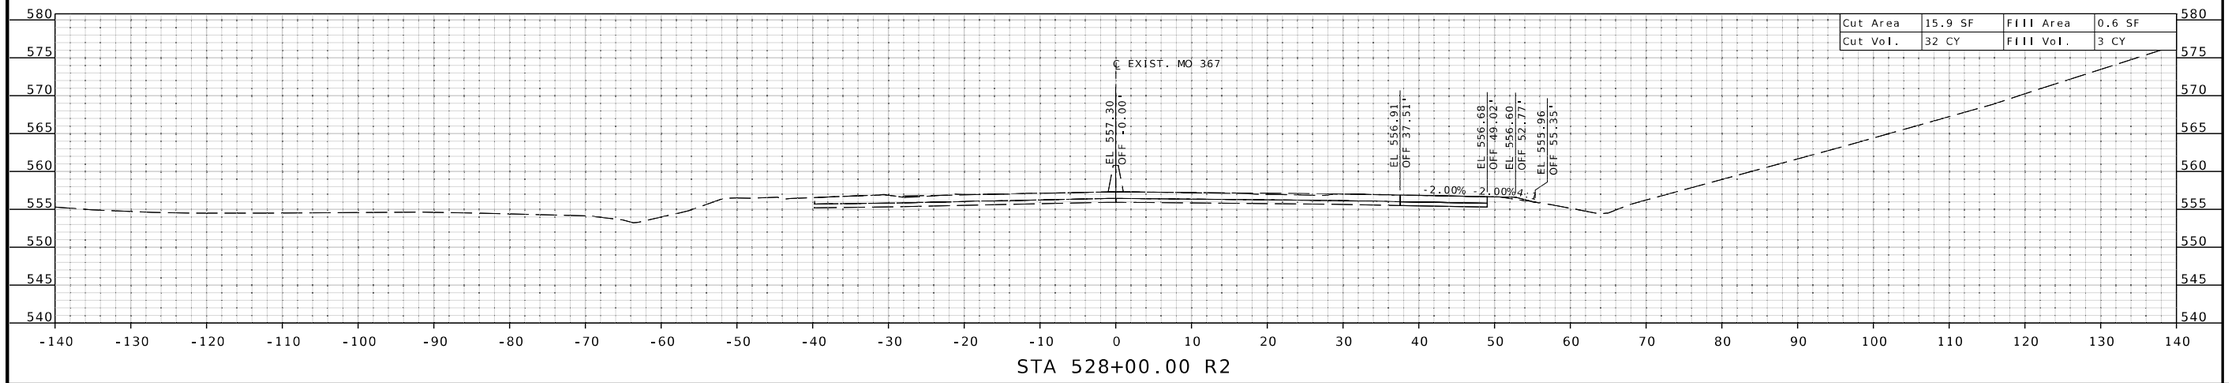

STA 528+00.00 R2

STATE OF MISSOURI
EUGENE LOUIS KUEKKER JR.
NUMBER PE-2010009912
PROFESSIONAL ENGINEER
THIS SHEET HAS BEEN SIGNED, SEALED, AND DATED ELECTRONICALLY.

DATE PREPARED
3/25/2026

ROUTE	STATE
I-270	MO
DISTRICT	SHEET NO.
SL	XS-128

COUNTY
ST. LOUIS

JOB NO.
JSL0021

CONTRACT ID.

PROJECT NO.

BRIDGE NO.

DESCRIPTION | DATE

MISSOURI HIGHWAYS AND TRANSPORTATION COMMISSION
105 WEST CAPITOL
JEFFERSON CITY, MO 65102
1-888-ASK-MODOT (1-888-275-6636)

HDR Engineering, Inc.
1001 Highlands Plaza Drive
Suite 200
St. Louis, MO 63110-1337
314-425-8300
Certificate of Authority: 000856

IF A SEAL IS PRESENT ON THIS SHEET IT HAS BEEN ELECTRONICALLY SEALED AND DATED.

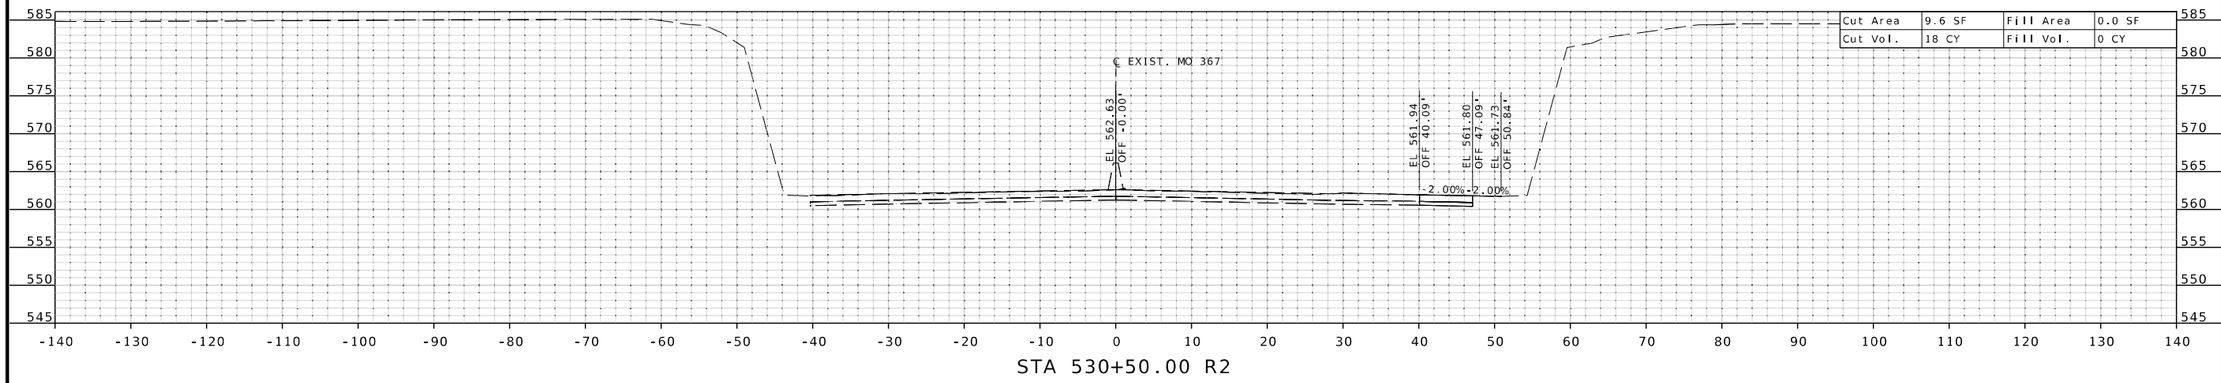

STA 530+50.00 R2

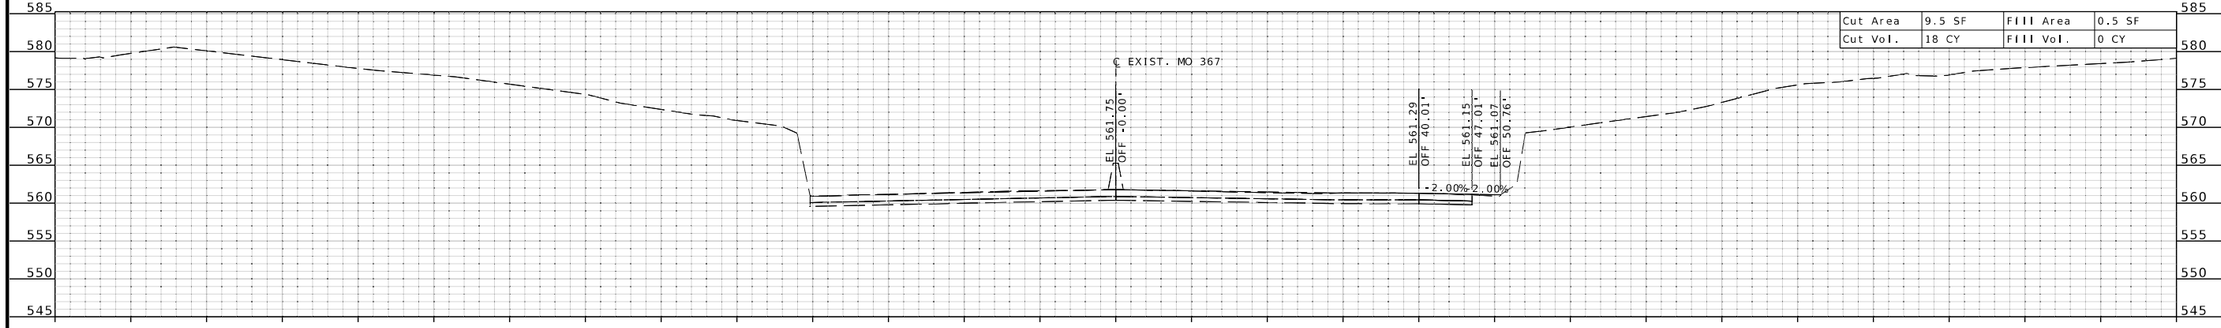

STA 530+00.00 R2

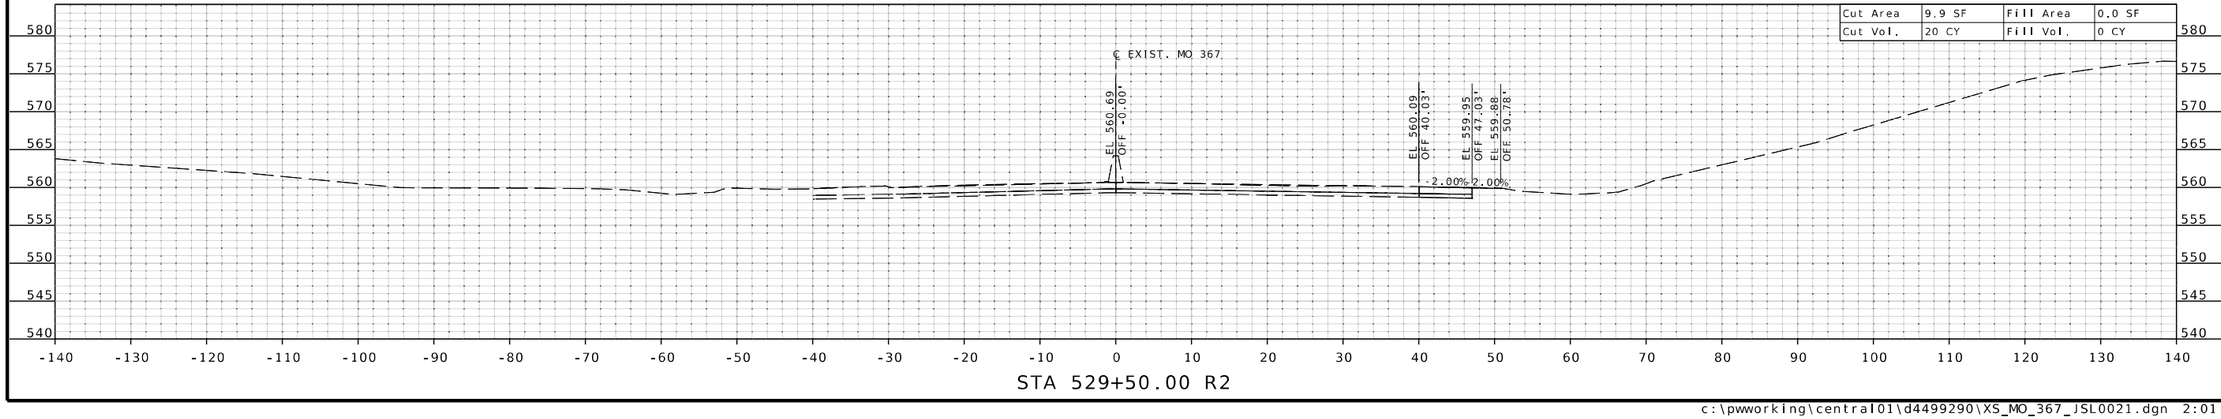

STA 529+50.00 R2

STATE OF MISSOURI
EUGENE LOUIS KUEKKER JR.
NUMBER PE-2011000912
PROFESSIONAL ENGINEER
THIS SHEET HAS BEEN SIGNED, SEALED, AND DATED ELECTRONICALLY.

IF A SEAL IS PRESENT ON THIS SHEET IT HAS BEEN ELECTRONICALLY SEALED AND DATED.

DATE PREPARED
3/25/2026

ROUTE	STATE
I-270	MO
DISTRICT	SHEET NO.
SL	XS-129

COUNTY
ST. LOUIS

JOB NO.
JSL0021

CONTRACT ID.

PROJECT NO.

BRIDGE NO.

DATE	DESCRIPTION

MISSOURI HIGHWAYS AND TRANSPORTATION COMMISSION
105 WEST CAPITOL
JEFFERSON CITY, MO 65102
1-888-ASK-MODOT (1-888-275-6636)

HDR Engineering, Inc.
1001 Highlands Plaza Drive
Suite 200
St. Louis, MO 63110-1337
314-425-8300
Certificate of Authority: 000856

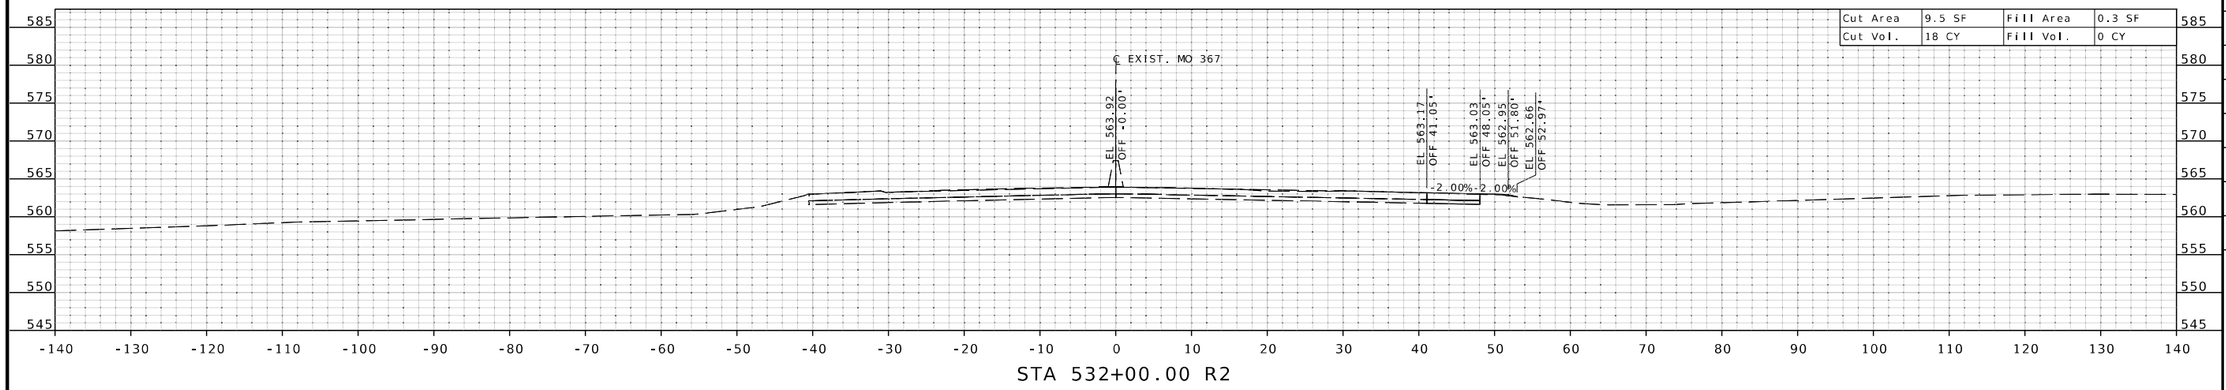

STA 532+00.00 R2

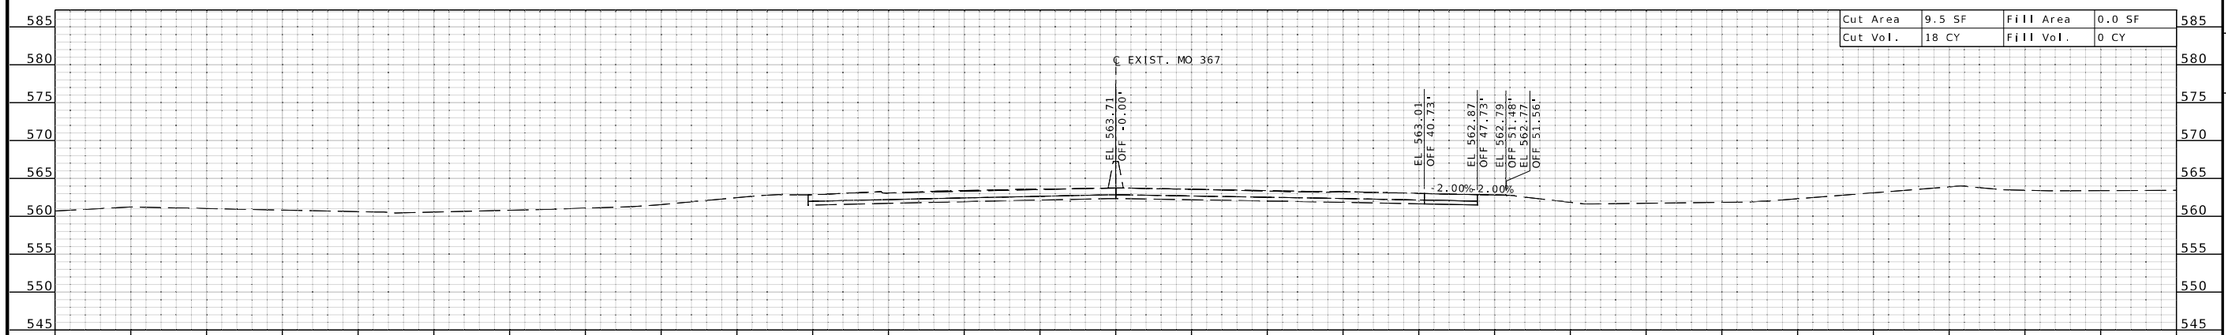

STA 531+50.00 R2

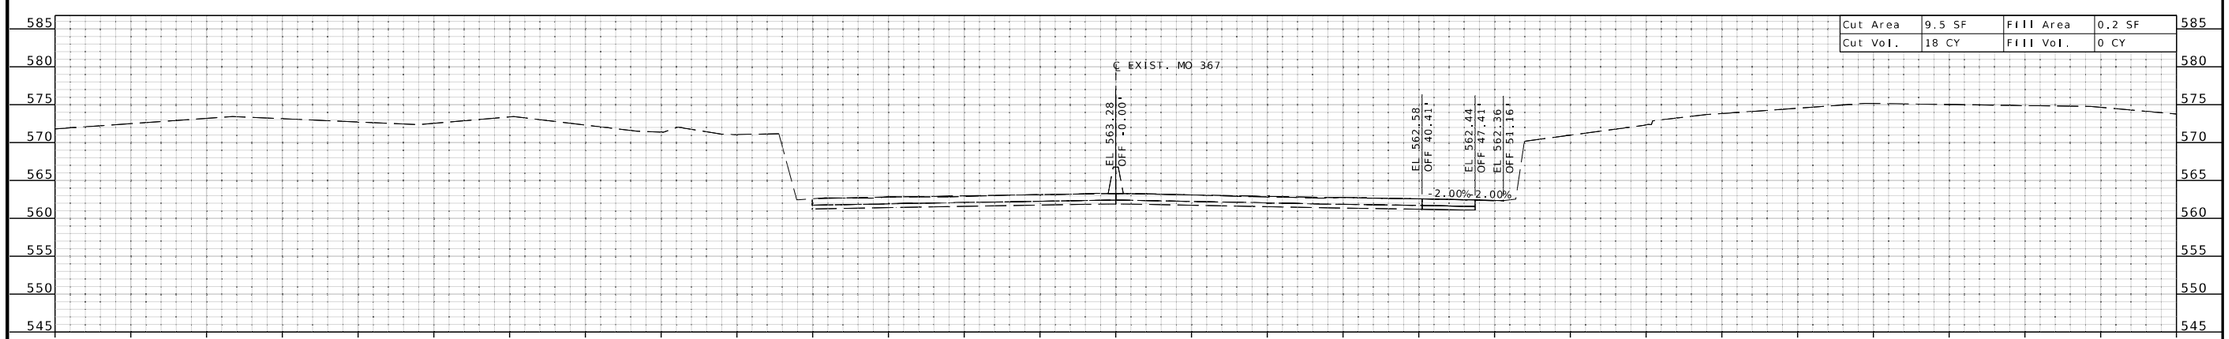

STA 531+00.00 R2

STATE OF MISSOURI
EUGENE LOUIS KUEKKER JR.
NUMBER PE-2011000912
PROFESSIONAL ENGINEER
THIS SHEET HAS BEEN SIGNED, SEALED, AND DATED ELECTRONICALLY.

DATE PREPARED
3/25/2026

ROUTE	STATE
I-270	MO
DISTRICT	SHEET NO.
SL	XS-130

COUNTY
ST. LOUIS

JOB NO.
JSL0021

CONTRACT ID.

PROJECT NO.

BRIDGE NO.

DESCRIPTION

DATE

MISSOURI HIGHWAYS AND TRANSPORTATION COMMISSION
105 WEST CAPITOL
JEFFERSON CITY, MO 65102
1-888-ASK-MODOT (1-888-275-6636)

HDR Engineering, Inc.
1001 Highlands Plaza Drive
Suite 200
St. Louis, MO 63110-1337
314-425-8300
Certificate of Authority: 000856

IF A SEAL IS PRESENT ON THIS SHEET IT HAS BEEN ELECTRONICALLY SEALED AND DATED.

℄ EXIST. MO 367 SHEET 9 OF 9

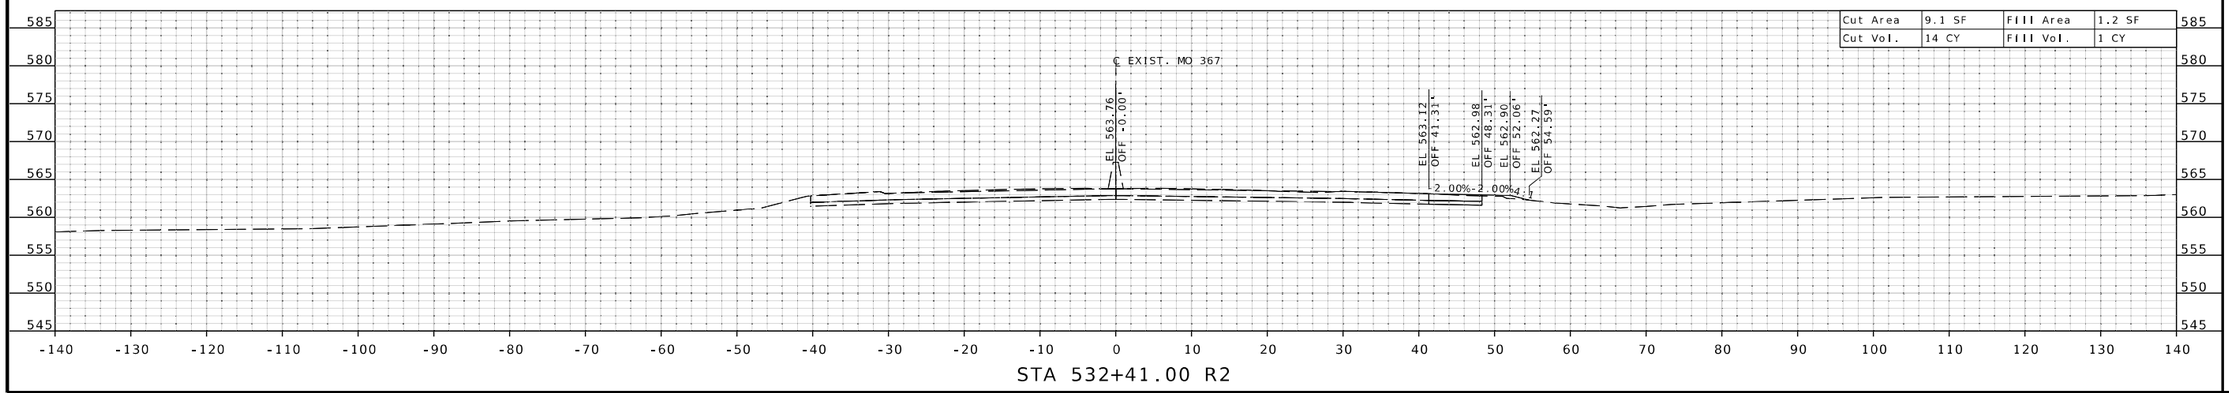

STA 532+41.00 R2

STATE OF MISSOURI
EUGENE LOUIS KUEKKER JR.
NUMBER PE-2011009912
PROFESSIONAL ENGINEER

THIS SHEET HAS BEEN SIGNED, SEALED, AND DATED ELECTRONICALLY.

DATE PREPARED
3/25/2026

ROUTE	STATE
I-270	MO
DISTRICT	SHEET NO.
SL	XS-131

COUNTY
ST. LOUIS

JOB NO.
JSL0021

CONTRACT ID.

PROJECT NO.

BRIDGE NO.

DESCRIPTION	DATE

IF A SEAL IS PRESENT ON THIS SHEET IT HAS BEEN ELECTRONICALLY SEALED AND DATED.

MISSOURI HIGHWAYS AND TRANSPORTATION COMMISSION

105 WEST CAPITOL
JEFFERSON CITY, MO 65102
1-888-ASK-MODOT (1-888-275-6636)

HDR Engineering, Inc.
1001 Highlands Plaza Drive
Suite 200
St. Louis, MO 63110-1337
314-425-8300
Certificate of Authority: 000856

℄ EXIST. BELLEFONTAINE RD SHEET 1 OF 7

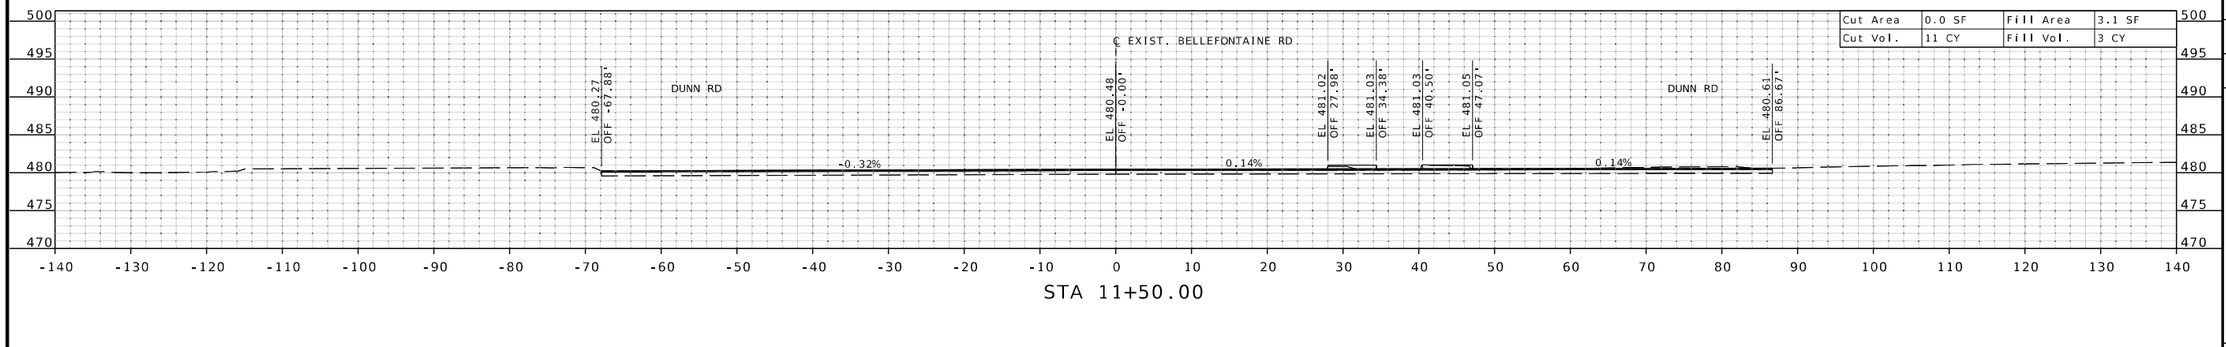

STA 11+50.00

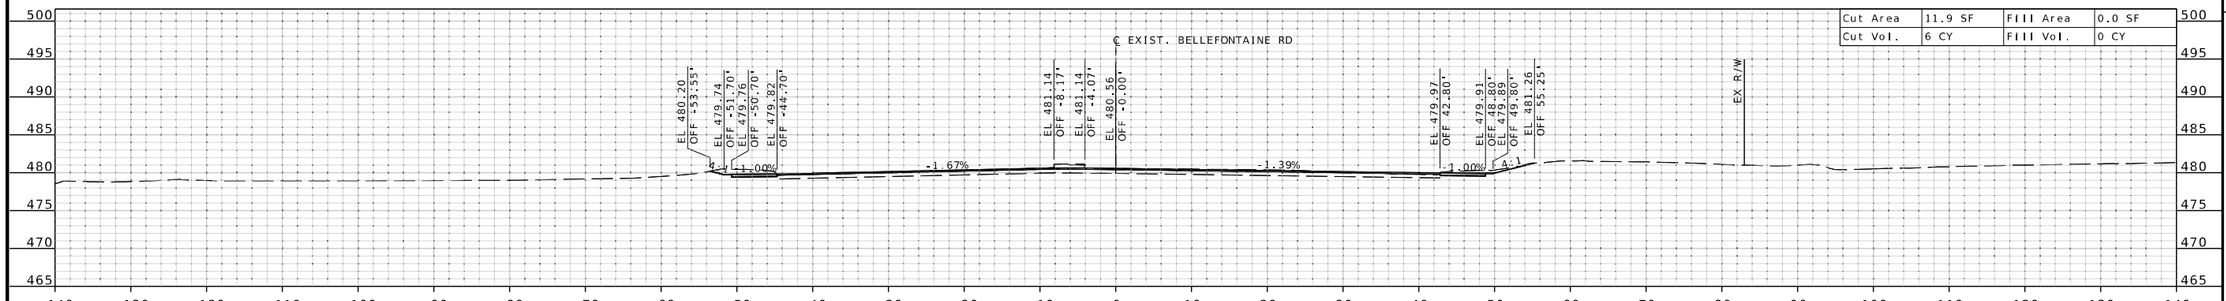

STA 11+00.00

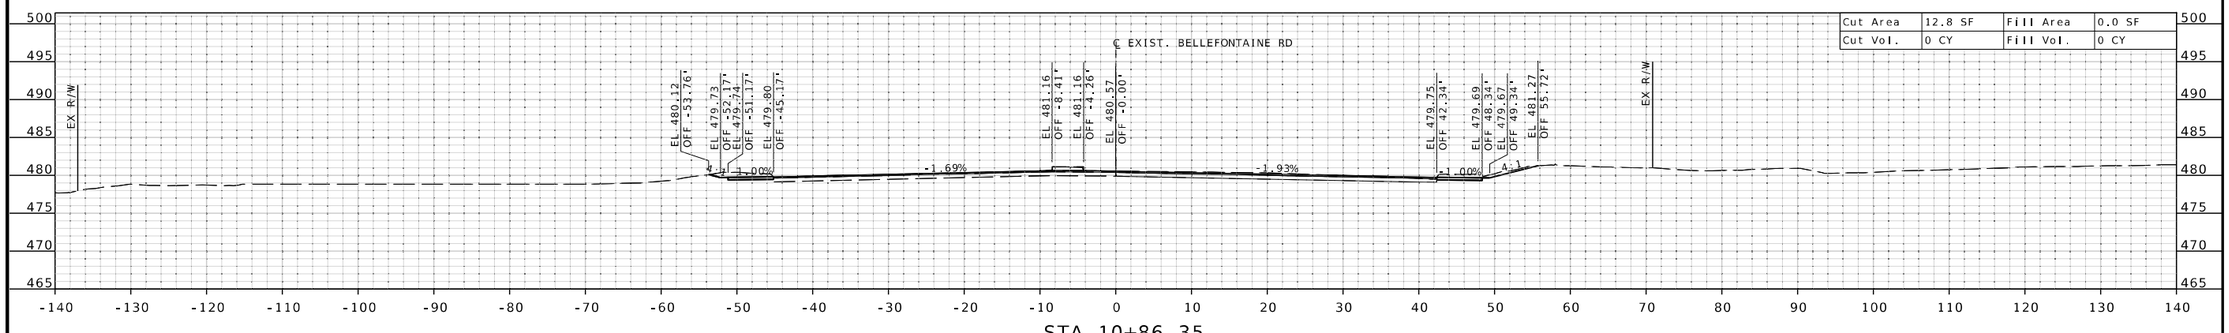

STA 10+86.35

IF A SEAL IS PRESENT ON THIS SHEET IT HAS BEEN ELECTRONICALLY SEALED AND DATED.

STATE OF MISSOURI
EUGENE LOUIS KUEKKER JR.
NUMBER PE-2011000912
PROFESSIONAL ENGINEER

THIS SHEET HAS BEEN SIGNED, SEALED, AND DATED ELECTRONICALLY.

DATE PREPARED
3/25/2026

ROUTE	STATE
I-270	MO

DISTRICT	SHEET NO.
SL	XS-132

COUNTY
ST. LOUIS

JOB NO.
JSL0021

CONTRACT ID.

PROJECT NO.

BRIDGE NO.

DATE	DESCRIPTION

MISSOURI HIGHWAYS AND TRANSPORTATION COMMISSION

105 WEST CAPITOL
JEFFERSON CITY, MO 65102
1-888-ASK-MODOT (1-888-275-6636)

HDR Engineering, Inc.
1001 Highlands Plaza Drive
Suite 200
St. Louis, MO 63110-1337
314-425-8300
Certificate of Authority: 000856

℄ EXIST. BELLEFONTAINE RD SHEET 2 OF 7

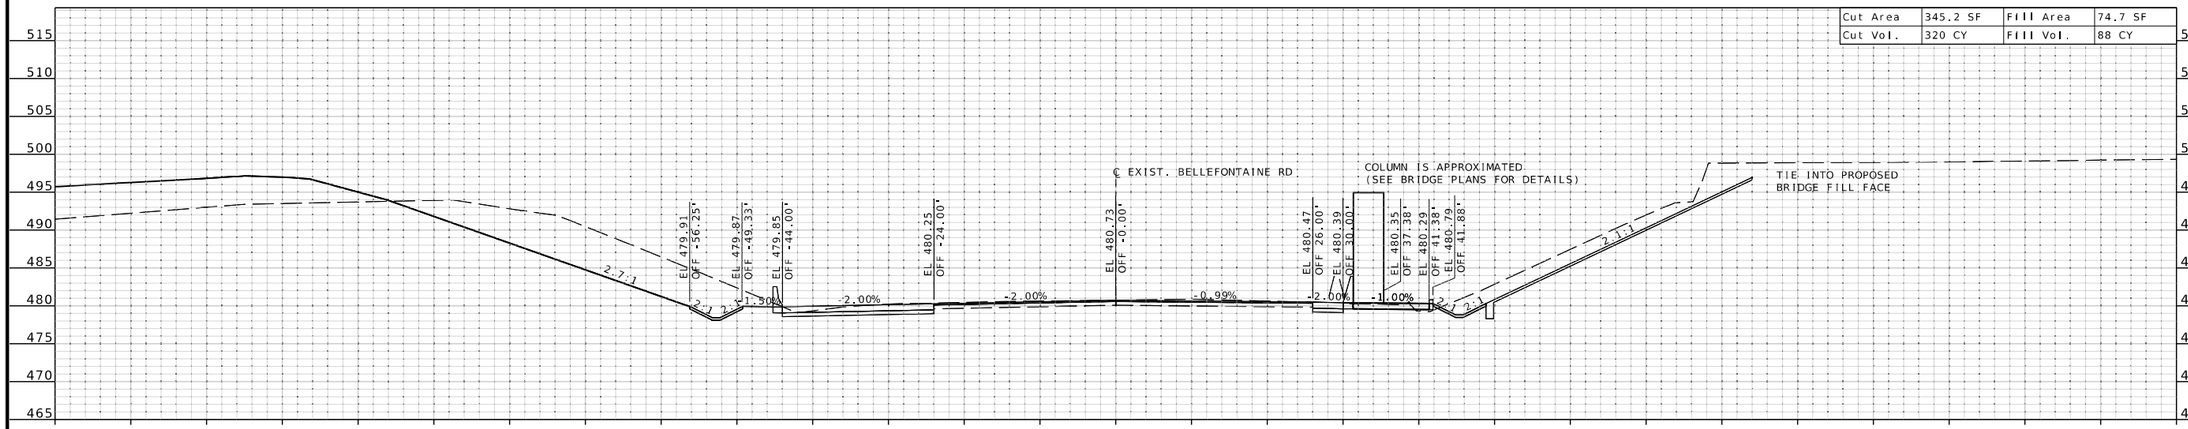

STA 12+50.00

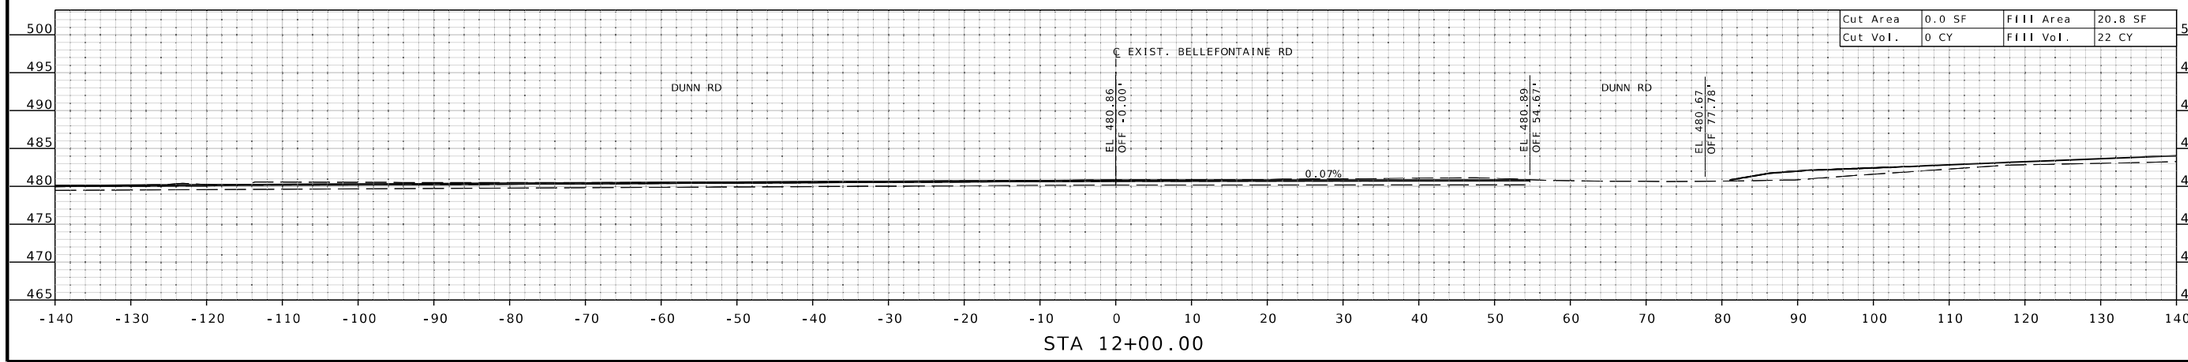

STA 12+00.00

IF A SEAL IS PRESENT ON THIS SHEET IT HAS BEEN ELECTRONICALLY SEALED AND DATED.

STATE OF MISSOURI
EUGENE LOUIS KUEKKER JR.
NUMBER PE-2011000912
PROFESSIONAL ENGINEER

THIS SHEET HAS BEEN SIGNED, SEALED, AND DATED ELECTRONICALLY.

DATE PREPARED
3/25/2026

ROUTE	STATE
I-270	MO
DISTRICT	SHEET NO.
SL	XS-133

COUNTY
ST. LOUIS

JOB NO.
JSL0021

CONTRACT ID.

PROJECT NO.

BRIDGE NO.

DESCRIPTION	DATE

MISSOURI HIGHWAYS AND TRANSPORTATION COMMISSION

105 WEST CAPITOL
JEFFERSON CITY, MO 65102
1-888-ASK-MODOT (1-888-275-6636)

HDR Engineering, Inc.
1001 Highlands Plaza Drive
Suite 200
St. Louis, MO 63110-1337
314-425-8300
Certificate of Authority: 000856

℄ EXIST. BELLEFONTAINE RD SHEET 3 OF 7

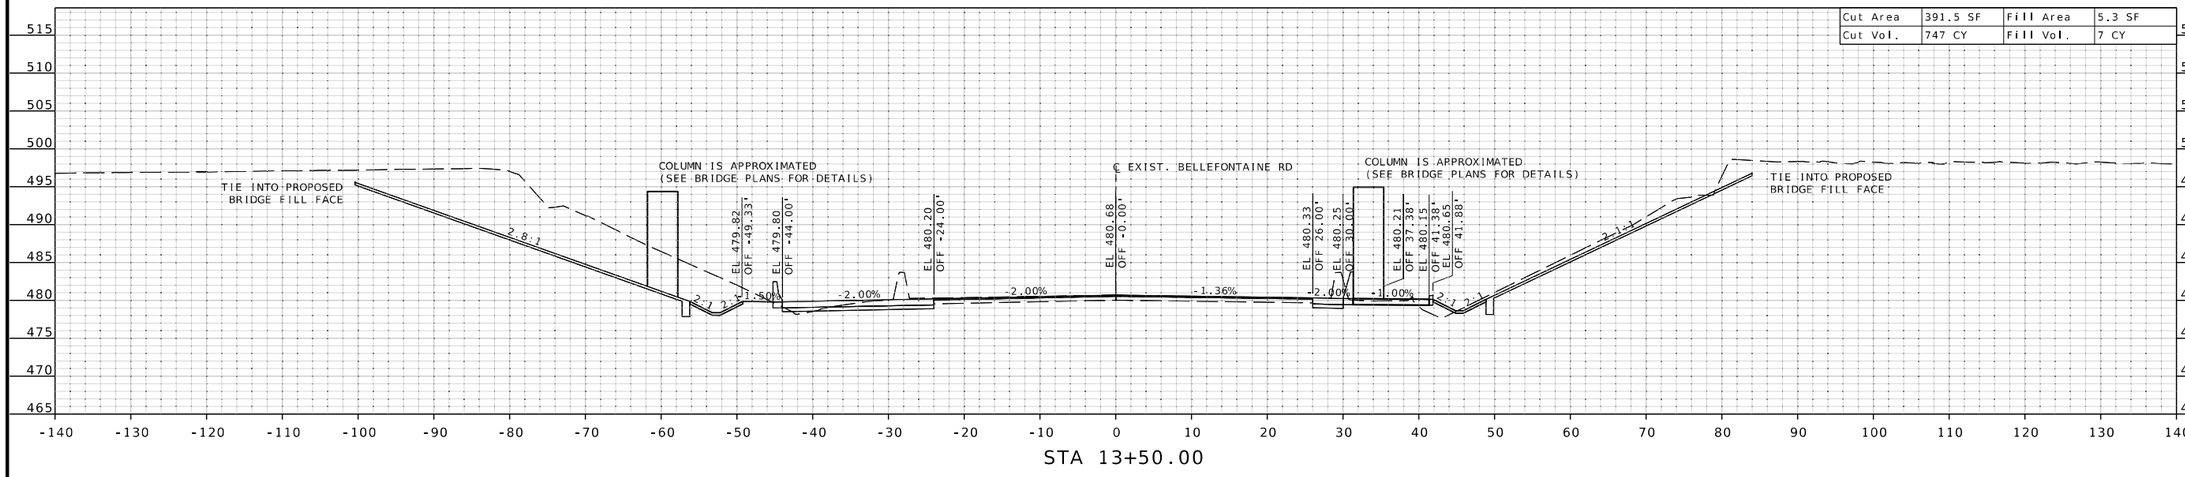

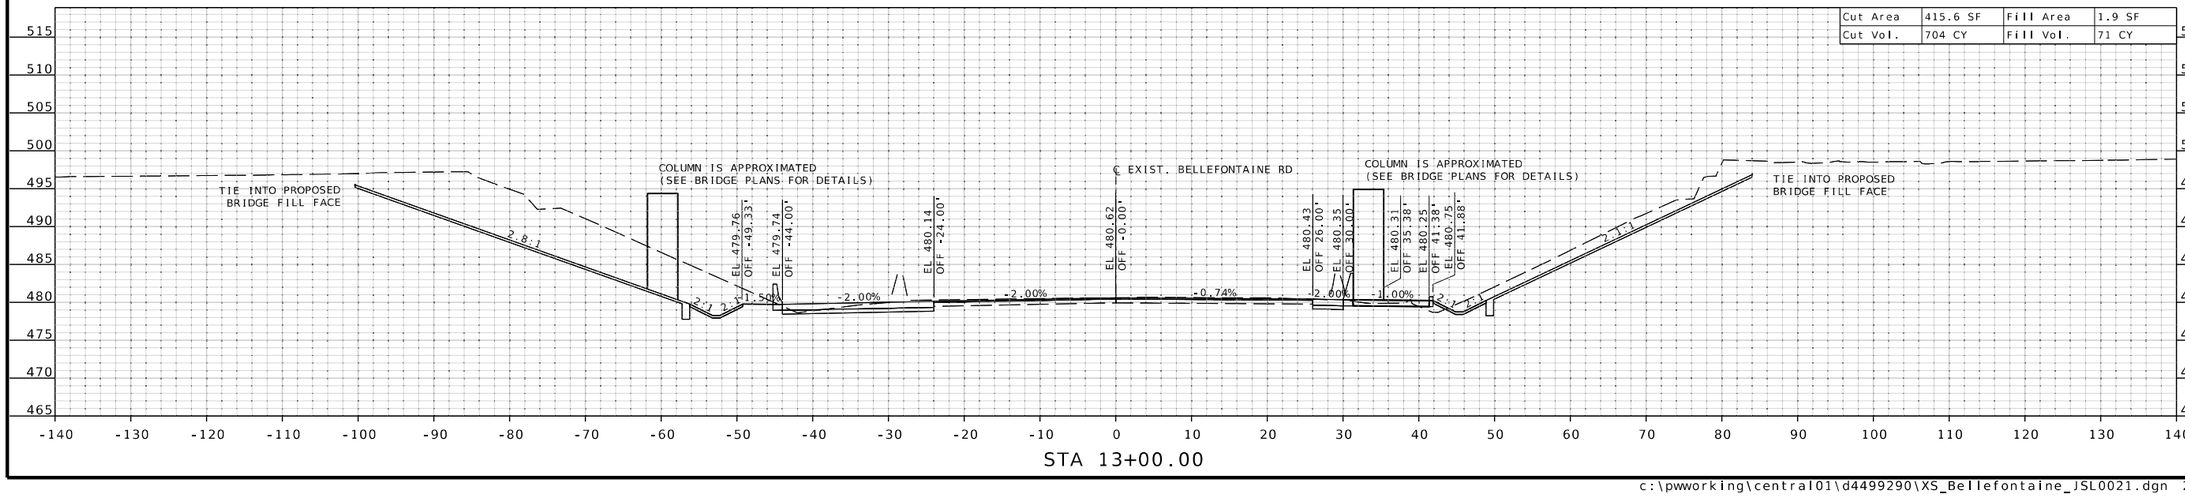

STATE OF MISSOURI
EUGENE LOUIS KUEKKER JR.
NUMBER PE-2011000912
PROFESSIONAL ENGINEER

THIS SHEET HAS BEEN SIGNED, SEALED, AND DATED ELECTRONICALLY.

DATE PREPARED
3/25/2026

ROUTE	STATE
I-270	MO
DISTRICT	SHEET NO.
SL	XS-134

COUNTY
ST. LOUIS

JOB NO.
JSL0021

CONTRACT ID.

PROJECT NO.

BRIDGE NO.

DESCRIPTION	DATE

IF A SEAL IS PRESENT ON THIS SHEET IT HAS BEEN ELECTRONICALLY SEALED AND DATED.

MISSOURI HIGHWAYS AND TRANSPORTATION COMMISSION
105 WEST CAPITOL
JEFFERSON CITY, MO 65102
1-888-ASK-MODOT (1-888-275-6636)

HDR Engineering, Inc.
1001 Highlands Plaza Drive
Suite 200
St. Louis, MO 63110-1337
314-425-8300
Certificate of Authority: 000856

℄ EXIST. BELLEFONTAINE RD SHEET 4 OF 7

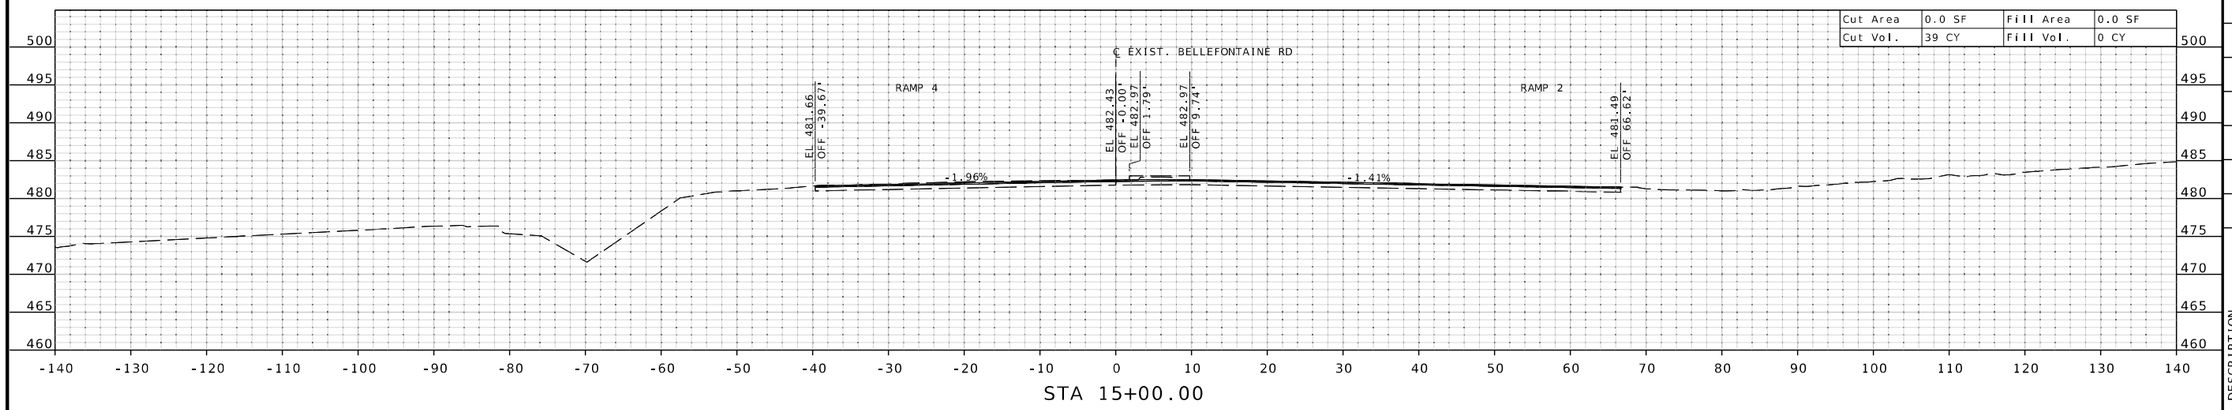

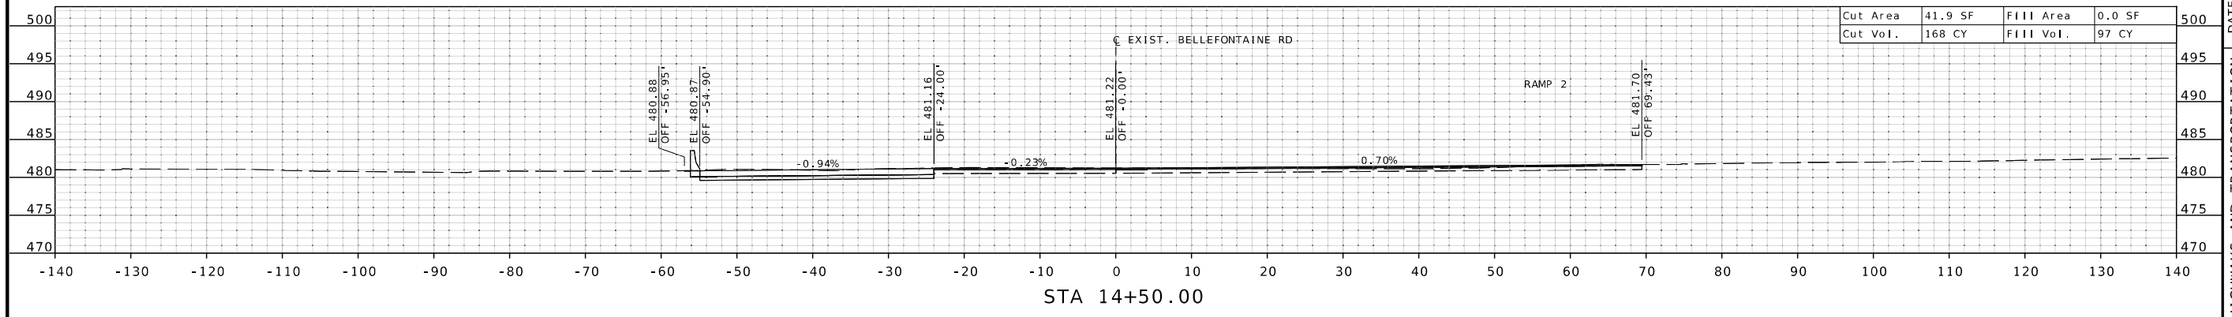

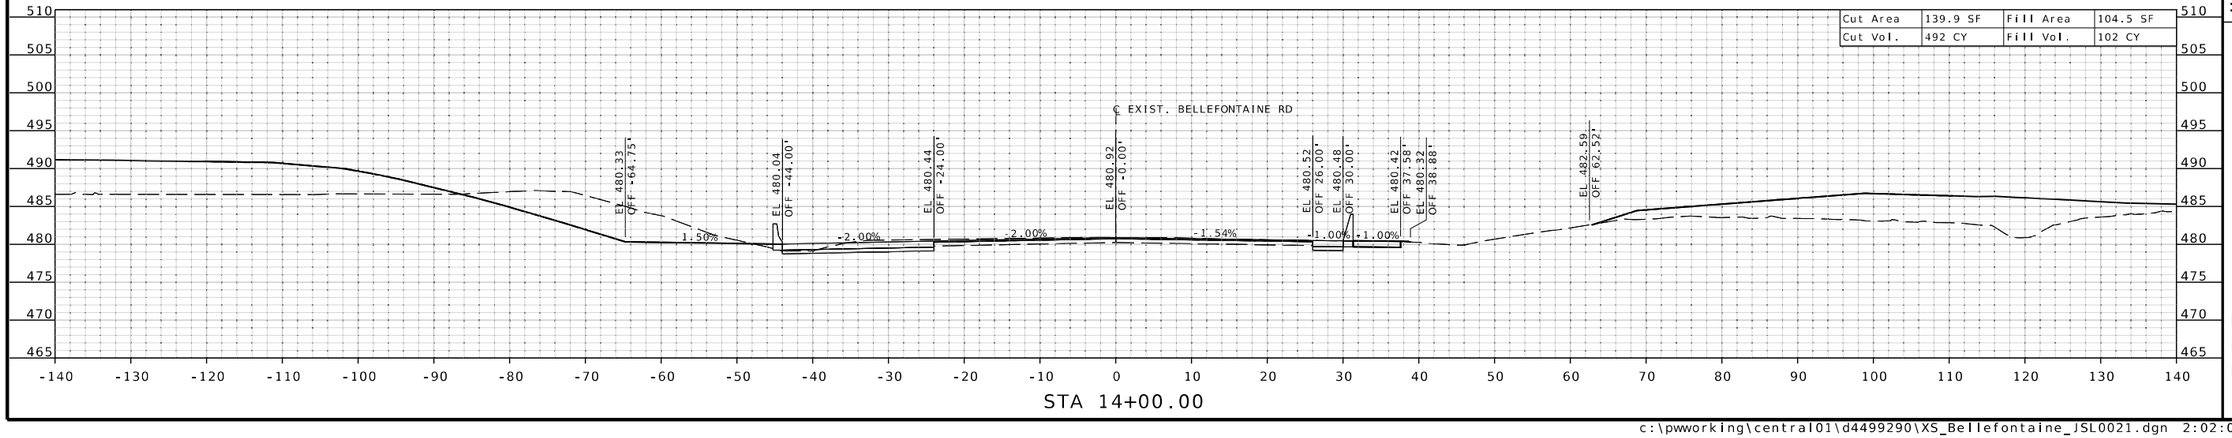

THIS SHEET HAS BEEN SIGNED, SEALED, AND DATED ELECTRONICALLY.

DATE PREPARED
3/25/2026

ROUTE	STATE
I-270	MO

DISTRICT	SHEET NO.
SL	XS-135

COUNTY
ST. LOUIS

JOB NO.
JSL0021

CONTRACT ID.

PROJECT NO.

BRIDGE NO.

DESCRIPTION	DATE

IF A SEAL IS PRESENT ON THIS SHEET IT HAS BEEN ELECTRONICALLY SEALED AND DATED.

MISSOURI HIGHWAYS AND TRANSPORTATION COMMISSION
105 WEST CAPITOL
JEFFERSON CITY, MO 65102
1-888-ASK-MODOT (1-888-275-6636)

HDR Engineering, Inc.
1001 Highlands Plaza Drive
Suite 200
St. Louis, MO 63110-1337
314-425-8300
Certificate of Authority: 000856

c:\pwworking\central01\d4499290\XS_Bellefontaine_JSL0021.dgn 2:02:07 PM 3/25/2026

℄ EXIST. BELLEFONTAINE RD SHEET 5 OF 7

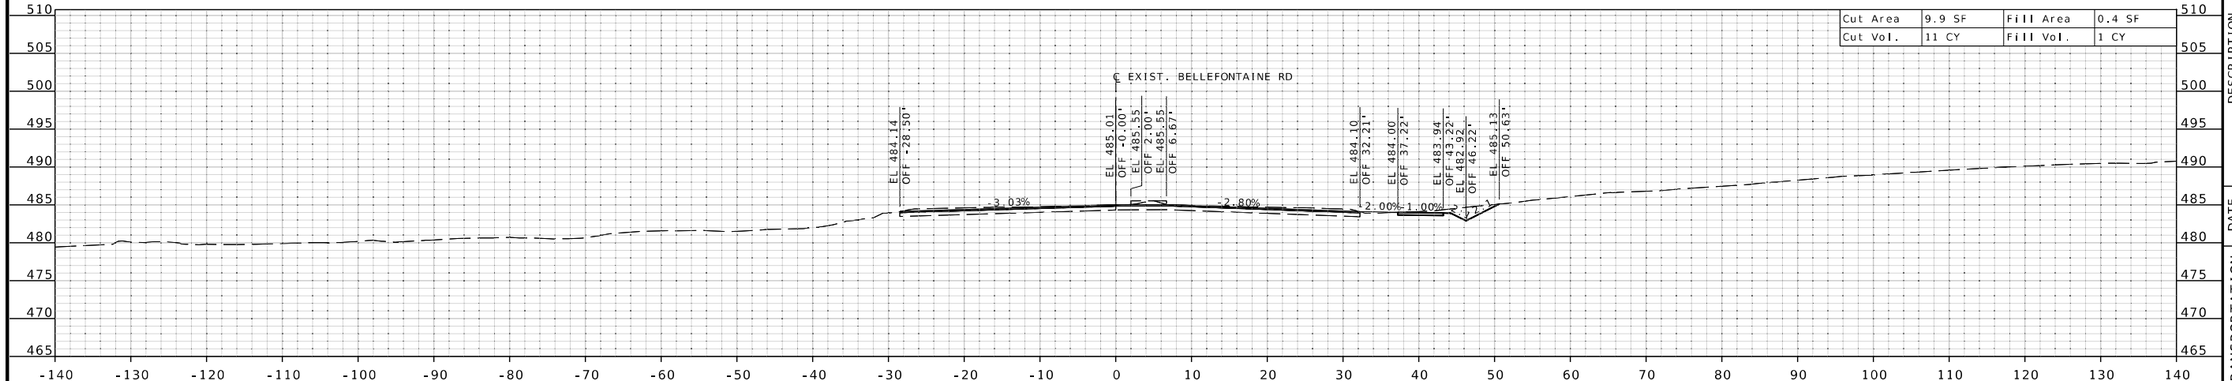

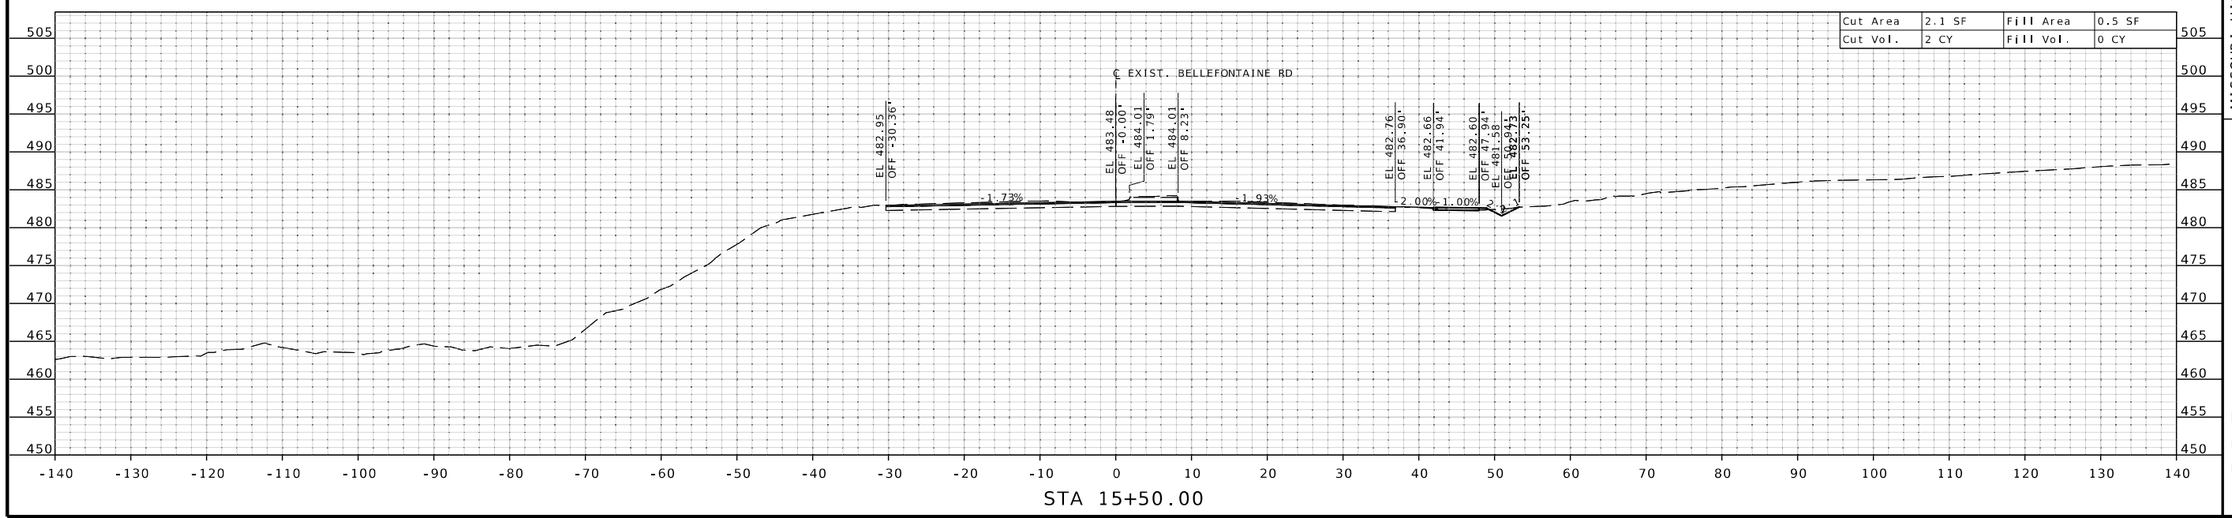

IF A SEAL IS PRESENT ON THIS SHEET IT HAS BEEN ELECTRONICALLY SEALED AND DATED.

STATE OF MISSOURI
EUGENE LOUIS KUEKKER JR.
NUMBER PE-2011000912
PROFESSIONAL ENGINEER

THIS SHEET HAS BEEN SIGNED, SEALED, AND DATED ELECTRONICALLY.

DATE PREPARED
3/25/2026

ROUTE	STATE
I-270	MO
DISTRICT	SHEET NO.
SL	XS-136

COUNTY
ST. LOUIS

JOB NO.
JSL0021

CONTRACT ID.

PROJECT NO.

BRIDGE NO.

DESCRIPTION	DATE

MISSOURI HIGHWAYS AND TRANSPORTATION COMMISSION

105 WEST CAPITOL
JEFFERSON CITY, MO 65102
1-888-ASK-MODOT (1-888-275-6636)

HDR Engineering, Inc.
1001 Highlands Plaza Drive
Suite 200
St. Louis, MO 63110-1337
314-425-8300
Certificate of Authority: 000856

℄ EXIST. BELLEFONTAINE RD SHEET 6 OF 7

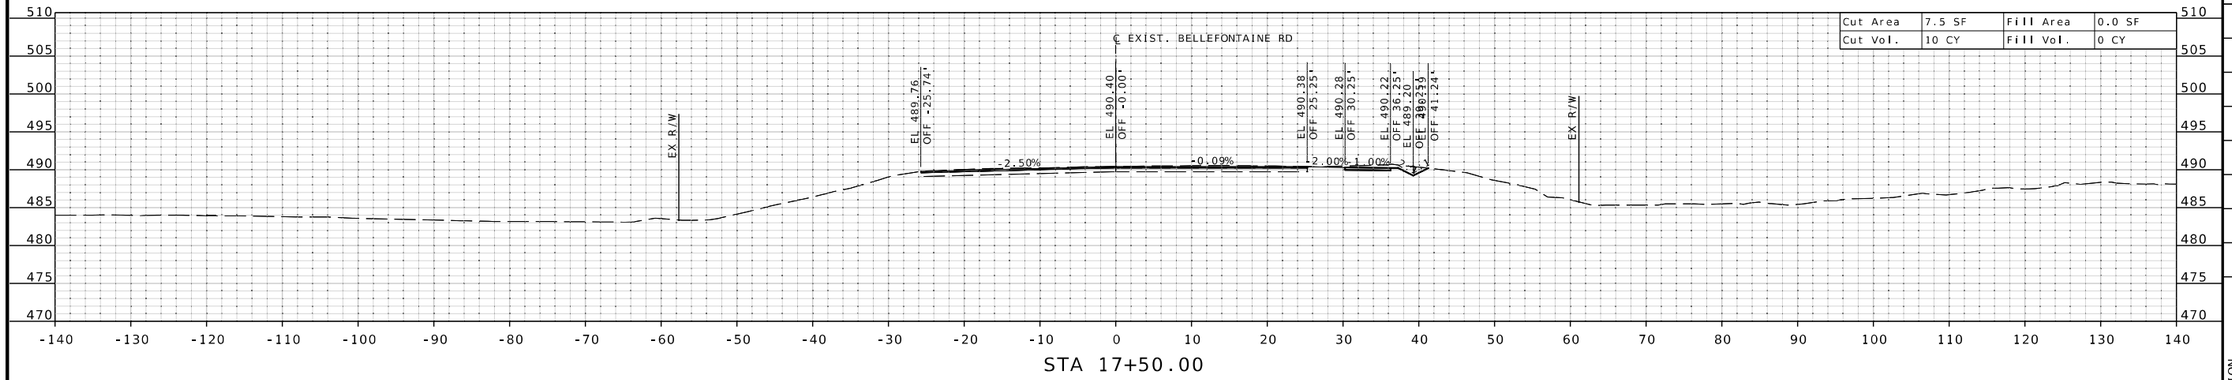

STA 17+50.00

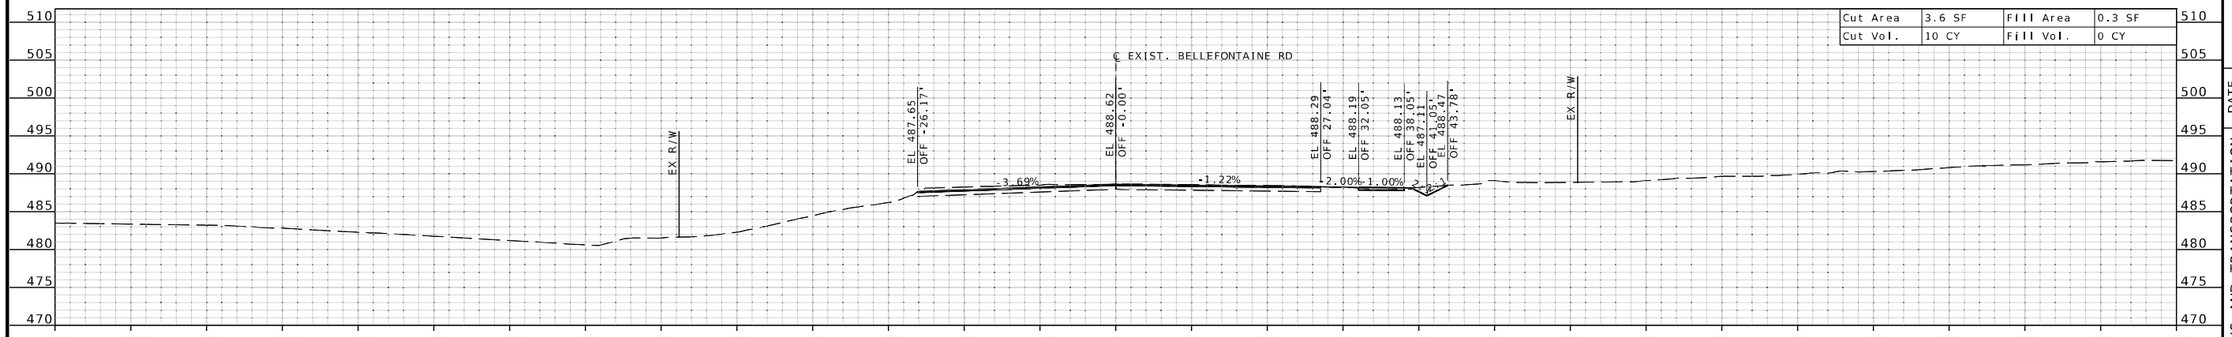

STA 17+00.00

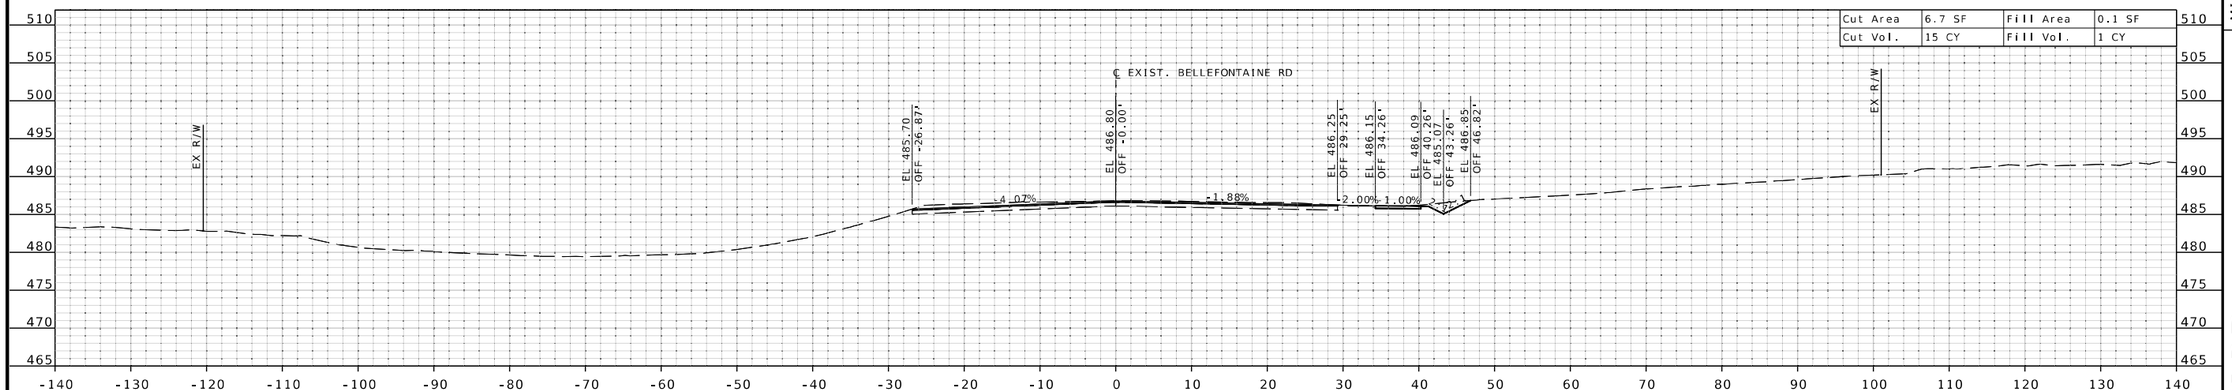

STA 16+50.00

THIS SHEET HAS BEEN SIGNED, SEALED, AND DATED ELECTRONICALLY.

DATE PREPARED 3/25/2026

ROUTE I-270 | STATE MO

DISTRICT SL | SHEET NO. XS-137

COUNTY ST. LOUIS

JOB NO. JSL0021

CONTRACT ID.

PROJECT NO.

BRIDGE NO.

DATE	DESCRIPTION

IF A SEAL IS PRESENT ON THIS SHEET IT HAS BEEN ELECTRONICALLY SEALED AND DATED.

MISSOURI HIGHWAYS AND TRANSPORTATION COMMISSION

105 WEST CAPITOL
JEFFERSON CITY, MO 65102
1-888-ASK-MODOT (1-888-275-6636)

HDR Engineering, Inc.
1001 Highlands Plaza Drive
Suite 200
St. Louis, MO 63110-1337
314-425-8300
Certificate of Authority: 000856

c:\pwworking\central01\d4499290\XS_Bellefontaine_JSL0021.dgn 2:02:08 PM 3/25/2026

℄ EXIST. BELLEFONTAINE RD SHEET 7 OF 7

STA 18+50.00

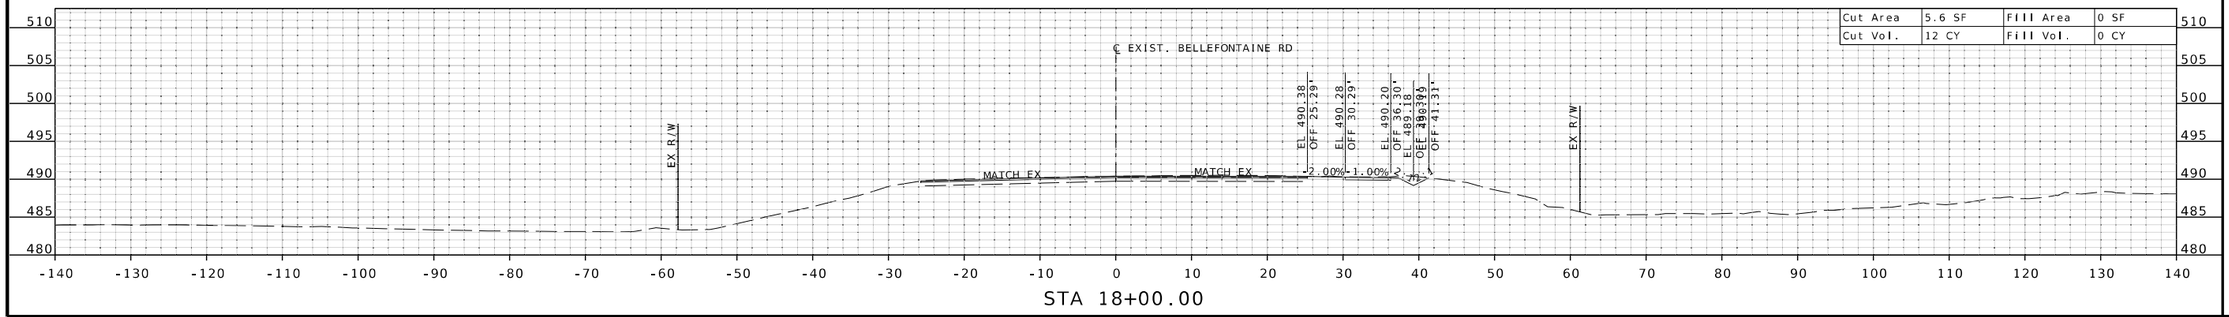

STA 18+00.00

STATE OF MISSOURI
EUGENE LOUIS KUEKKER JR.
NUMBER PE-2011009912
PROFESSIONAL ENGINEER

THIS SHEET HAS BEEN SIGNED, SEALED, AND DATED ELECTRONICALLY.

DATE PREPARED 3/25/2026

ROUTE	STATE
I-270	MO

DISTRICT	SHEET NO.
SL	XS-138

COUNTY ST. LOUIS

JOB NO. JSL0021

CONTRACT ID.

PROJECT NO.

BRIDGE NO.

DESCRIPTION	DATE

IF A SEAL IS PRESENT ON THIS SHEET IT HAS BEEN ELECTRONICALLY SEALED AND DATED.

MISSOURI HIGHWAYS AND TRANSPORTATION COMMISSION

105 WEST CAPITOL
JEFFERSON CITY, MO 65102
1-888-ASK-MODOT (1-888-275-6636)

HDR Engineering, Inc.
1001 Highlands Plaza Drive
Suite 200
St. Louis, MO 63110-1337
314-425-8300
Certificate of Authority: 000856

℄ EXIST. RAMP 8-D SHEET 1 OF 10

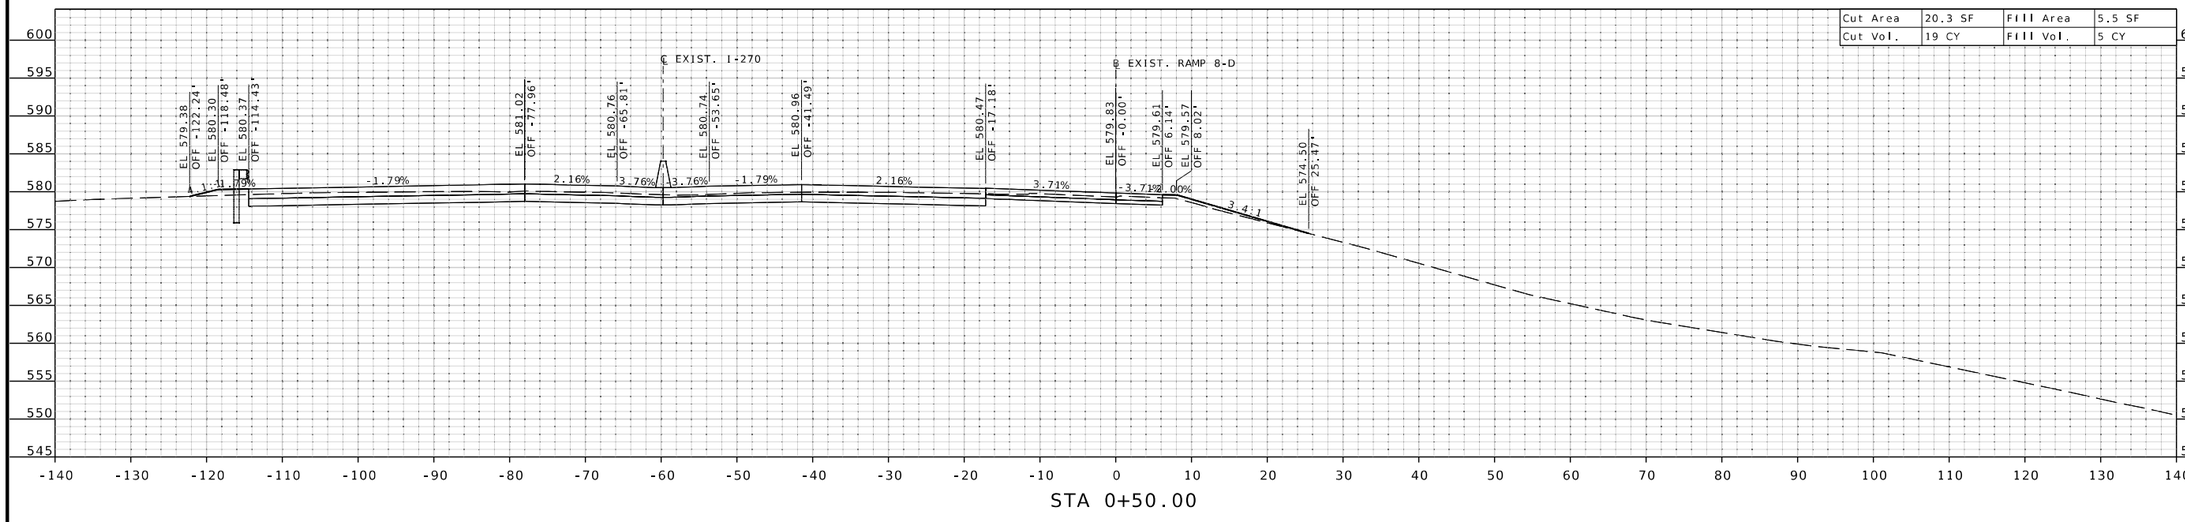

STA 0+50.00

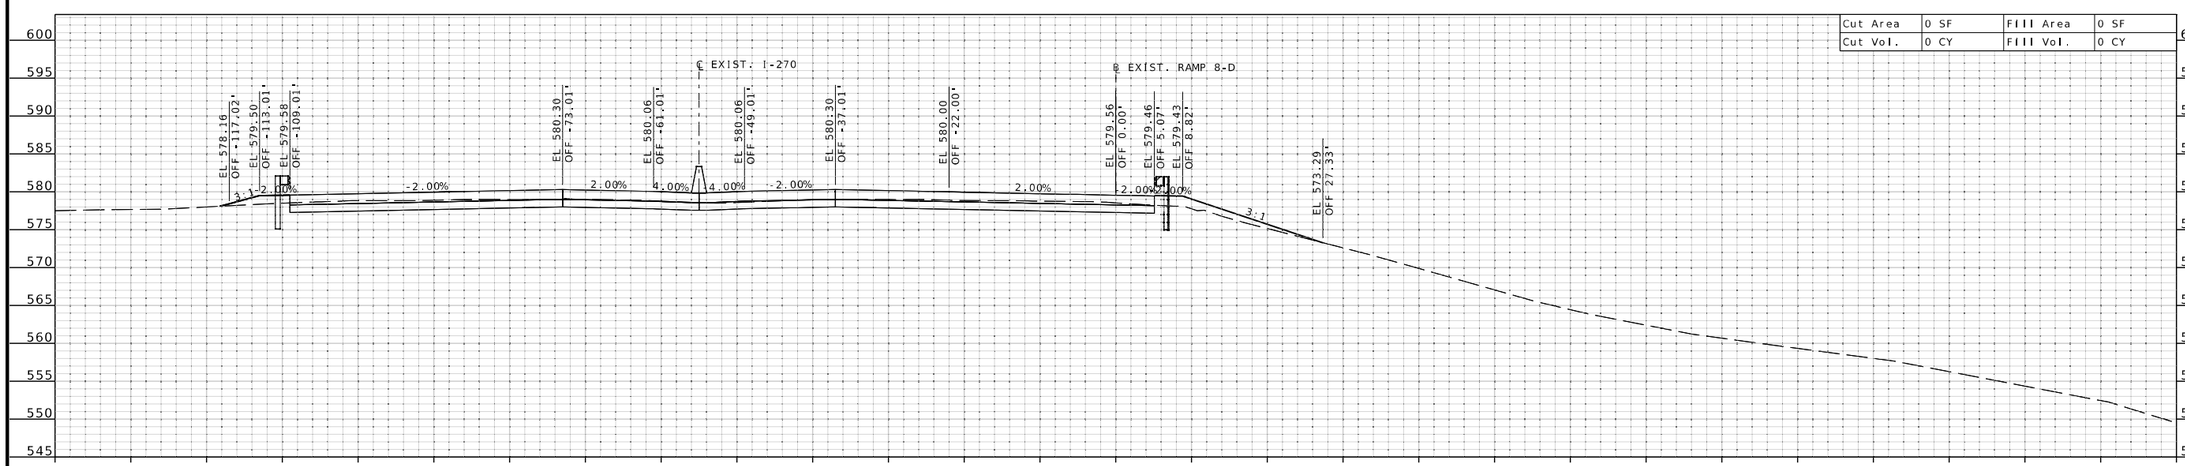

STA 0+00.00

STATE OF MISSOURI
EUGENE LOUIS KUEKKER JR.
NUMBER PE-2011000912
PROFESSIONAL ENGINEER

THIS SHEET HAS BEEN SIGNED, SEALED, AND DATED ELECTRONICALLY.

IF A SEAL IS PRESENT ON THIS SHEET IT HAS BEEN ELECTRONICALLY SEALED AND DATED.

DATE PREPARED
3/25/2026

ROUTE	STATE
I-270	MO
DISTRICT	SHEET NO.
SL	XS-139

COUNTY
ST. LOUIS

JOB NO.
JSL0021

CONTRACT ID.

PROJECT NO.

BRIDGE NO.

DESCRIPTION	DATE

MISSOURI HIGHWAYS AND TRANSPORTATION COMMISSION

105 WEST CAPITOL
JEFFERSON CITY, MO 65102
1-888-ASK-MODOT (1-888-275-6636)

HDR Engineering, Inc.
1001 Highlands Plaza Drive
Suite 200
St. Louis, MO 63110-1337
314-425-8300
Certificate of Authority: 000856

c:\pwworking\central01\d4499290\XS_Ramp_8-D_JSL0021.dgn 2:02:20 PM 3/25/2026

℄ EXIST. RAMP 8-D SHEET 2 OF 10

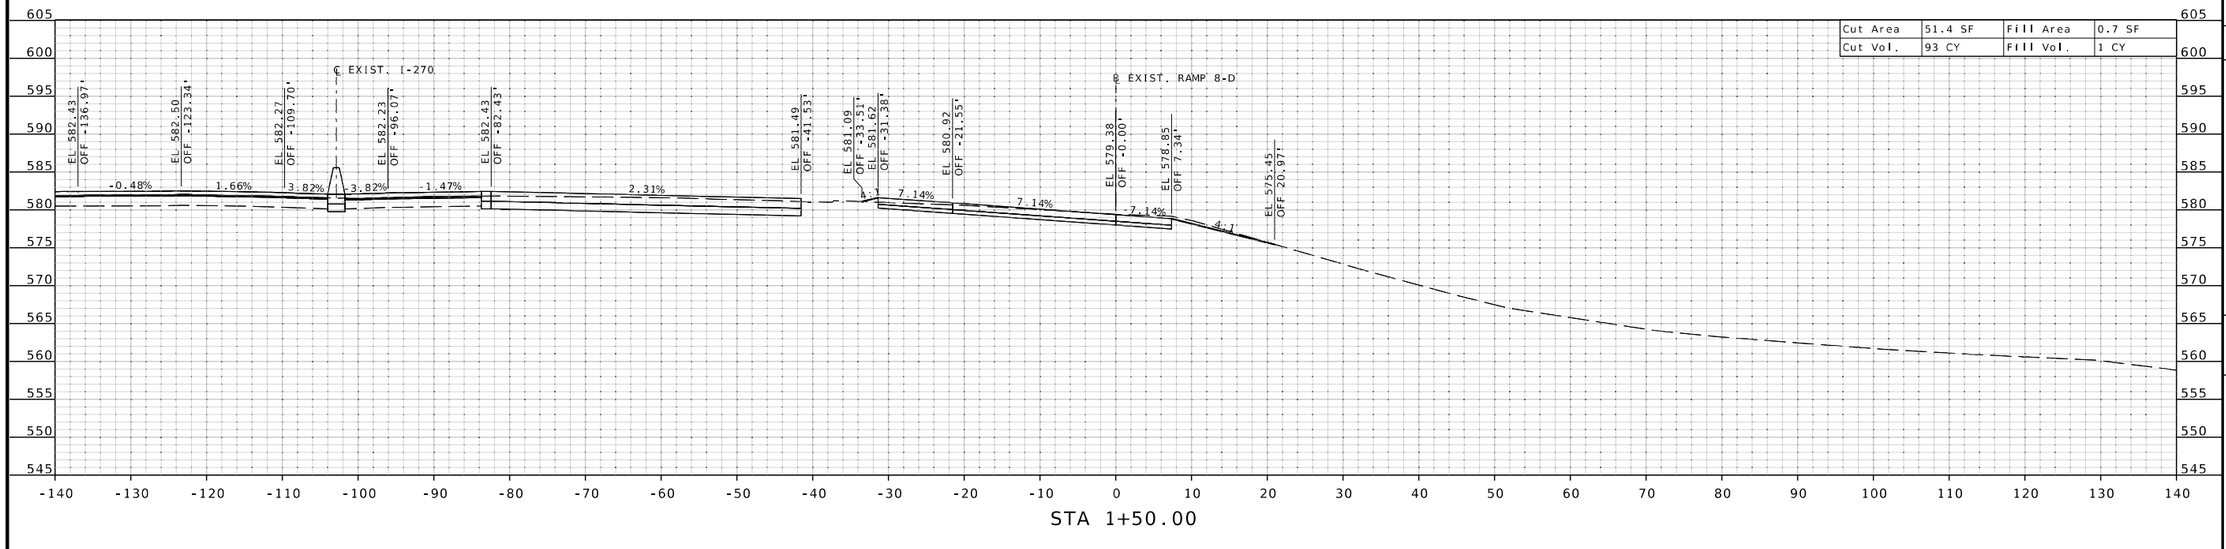

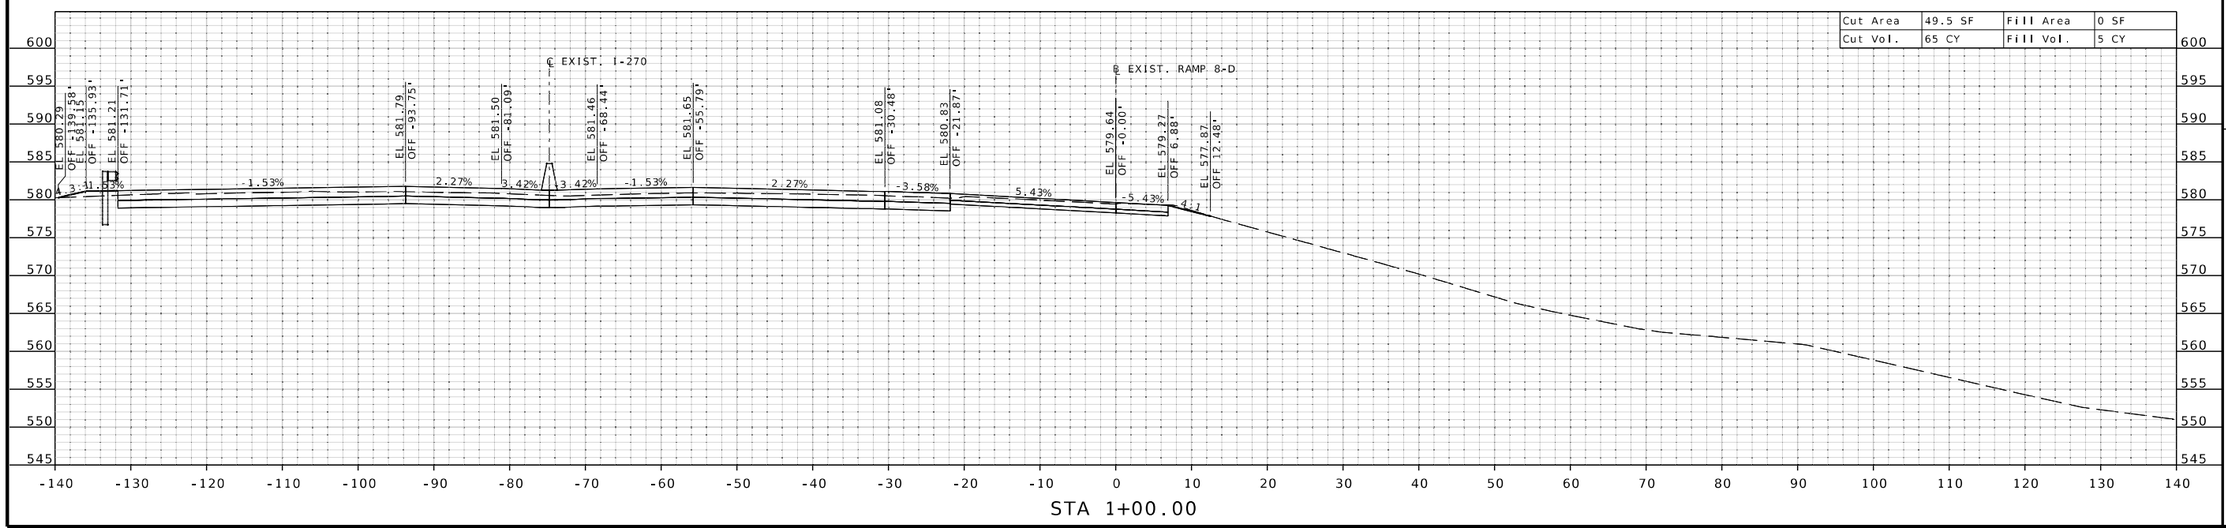

THIS SHEET HAS BEEN SIGNED, SEALED, AND DATED ELECTRONICALLY.

DATE PREPARED 3/25/2026

ROUTE	STATE
I-270	MO
DISTRICT	SHEET NO.
SL	XS-140

COUNTY ST. LOUIS

JOB NO. JSL0021

CONTRACT ID.

PROJECT NO.

BRIDGE NO.

DESCRIPTION	DATE

MISSOURI HIGHWAYS AND TRANSPORTATION COMMISSION

105 WEST CAPITOL
JEFFERSON CITY, MO 65102
1-888-ASK-MODOT (1-888-275-6636)

HDR Engineering, Inc.
1001 Highlands Plaza Drive
Suite 200
St. Louis, MO 63110-1337
314-425-8300
Certificate of Authority: 000856

IF A SEAL IS PRESENT ON THIS SHEET IT HAS BEEN ELECTRONICALLY SEALED AND DATED.

℄ EXIST. RAMP 8-D SHEET 3 OF 10

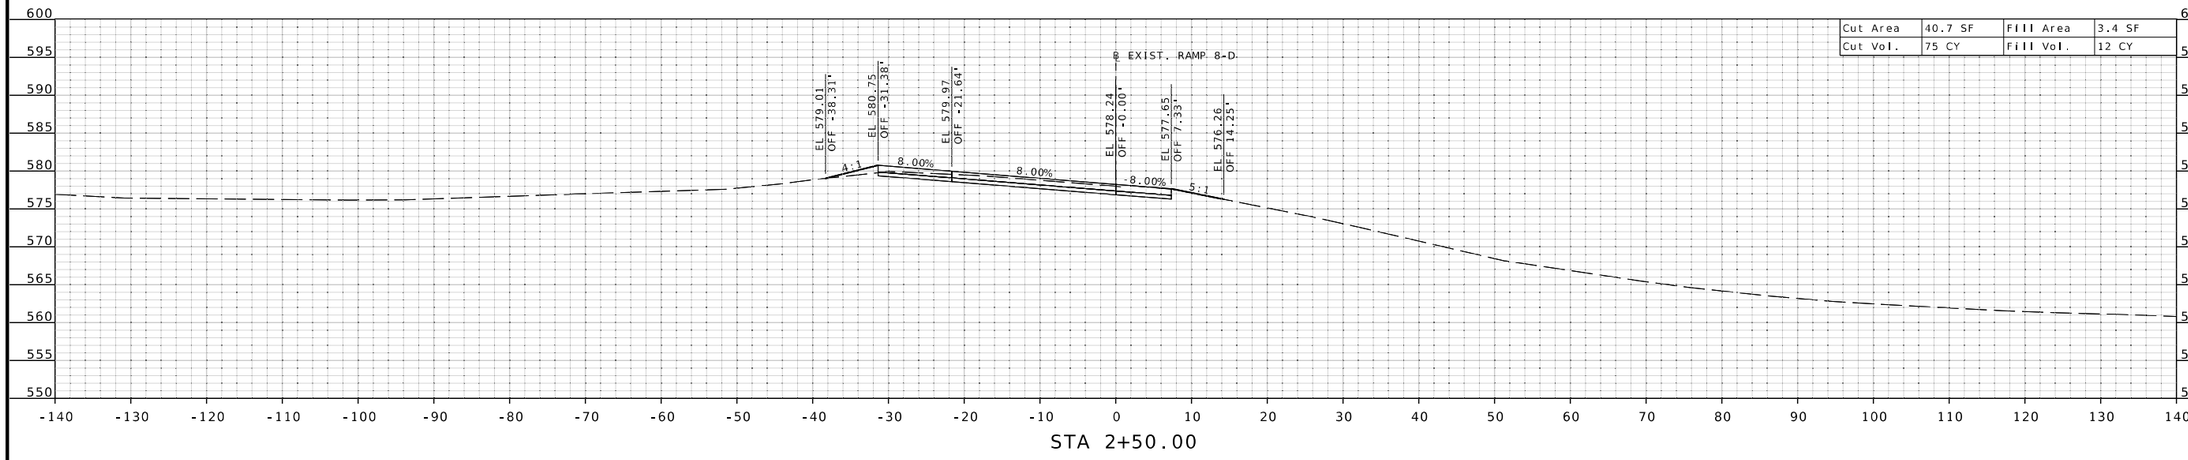

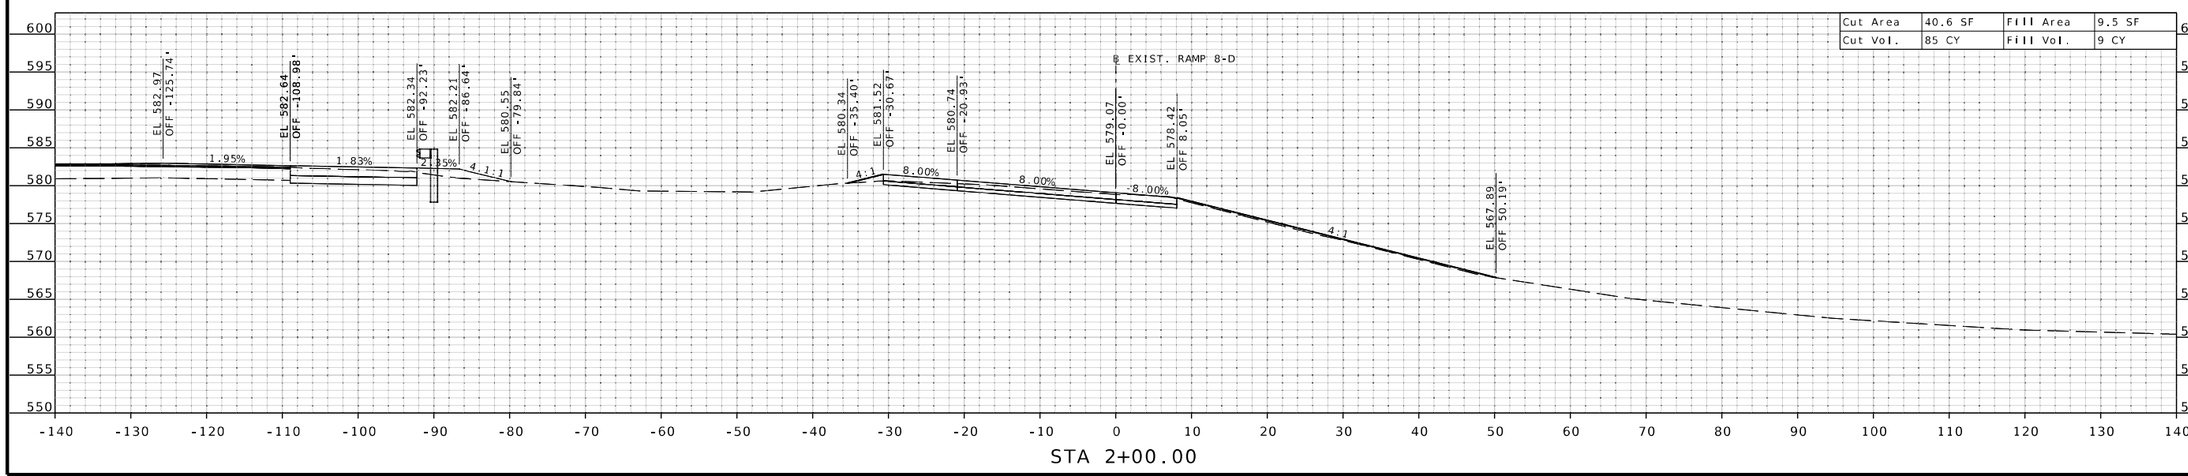

STATE OF MISSOURI
EUGENE LOUIS KUEKKER JR.
NUMBER PE-2011000912
PROFESSIONAL ENGINEER
THIS SHEET HAS BEEN SIGNED, SEALED, AND DATED ELECTRONICALLY.

DATE PREPARED 3/25/2026

ROUTE	STATE
I-270	MO
DISTRICT	SHEET NO.
SL	XS-141

COUNTY: ST. LOUIS

JOB NO.: JSL0021

CONTRACT ID.:

PROJECT NO.:

BRIDGE NO.:

DESCRIPTION	DATE

IF A SEAL IS PRESENT ON THIS SHEET IT HAS BEEN ELECTRONICALLY SEALED AND DATED.

MISSOURI HIGHWAYS AND TRANSPORTATION COMMISSION
105 WEST CAPITOL
JEFFERSON CITY, MO 65102
1-888-ASK-MODOT (1-888-275-6636)

HDR Engineering, Inc.
1001 Highlands Plaza Drive
Suite 200
St. Louis, MO 63110-1337
314-425-8300
Certificate of Authority: 000856

℄ EXIST. RAMP 8-D SHEET 4 OF 10

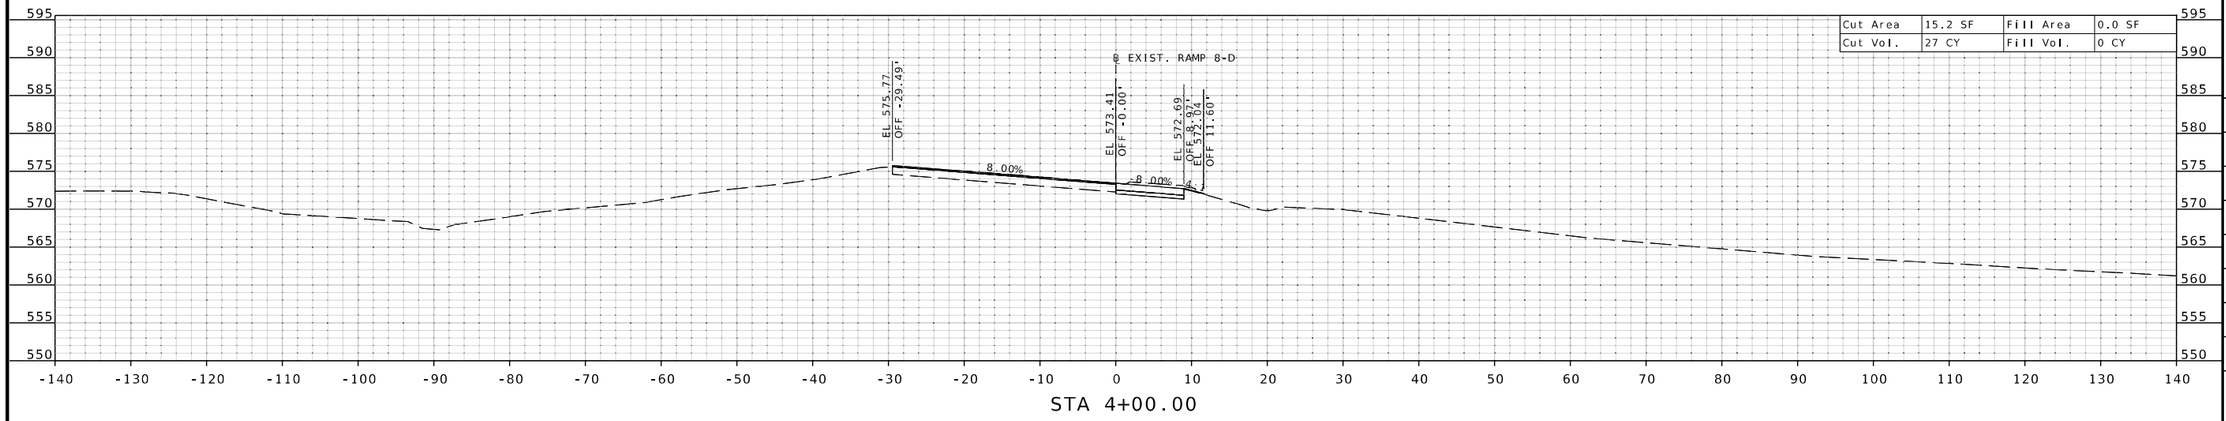

STA 4+00.00

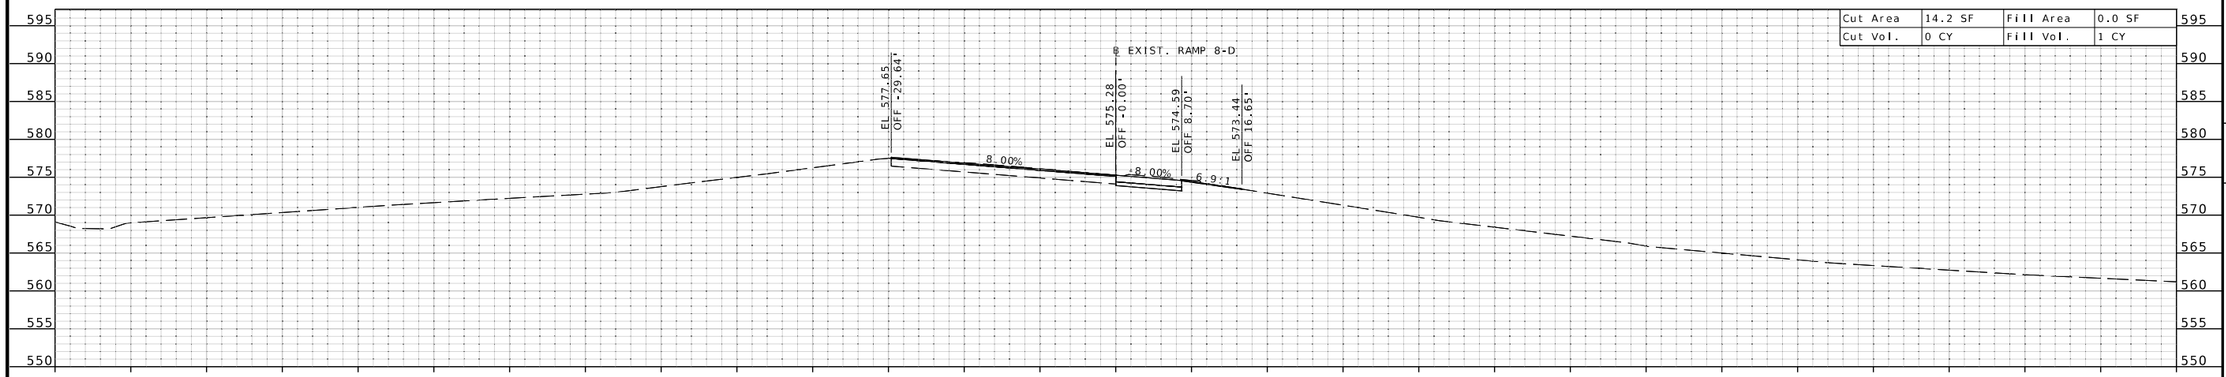

STA 3+50.00

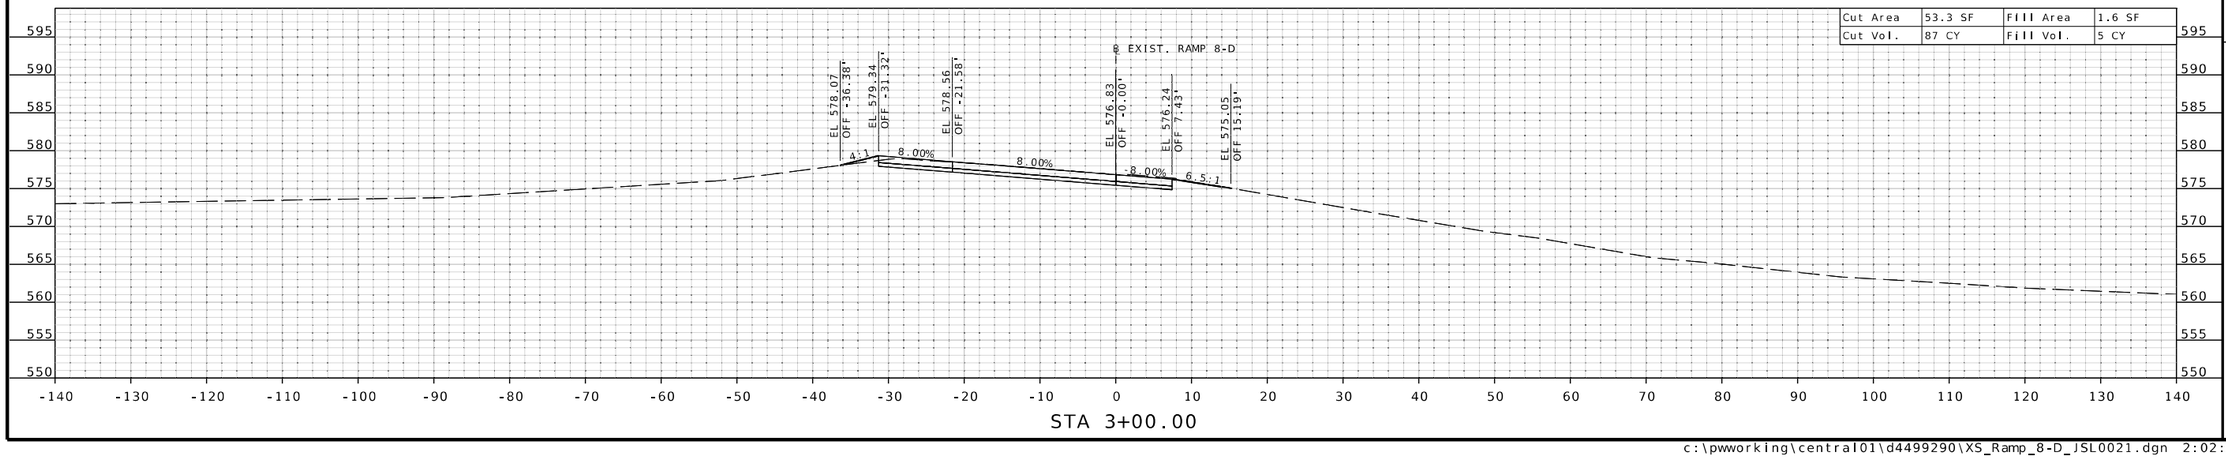

STA 3+00.00

STATE OF MISSOURI
EUGENE LOUIS KUEKKER JR.
NUMBER PE-2011009912
PROFESSIONAL ENGINEER

THIS SHEET HAS BEEN SIGNED, SEALED, AND DATED ELECTRONICALLY.

DATE PREPARED
3/25/2026

ROUTE	STATE
I-270	MO
DISTRICT	SHEET NO.
SL	XS-142

COUNTY
ST. LOUIS

JOB NO.
JSL0021

CONTRACT ID.

PROJECT NO.

BRIDGE NO.

DESCRIPTION	DATE

MISSOURI HIGHWAYS AND TRANSPORTATION COMMISSION

105 WEST CAPITOL
JEFFERSON CITY, MO 65102
1-888-ASK-MODOT (1-888-275-6636)

HDR Engineering, Inc.
1001 Highlands Plaza Drive
Suite 200
St. Louis, MO 63110-1337
314-425-8300
Certificate of Authority: 000856

IF A SEAL IS PRESENT ON THIS SHEET IT HAS BEEN ELECTRONICALLY SEALED AND DATED.

c:\pwworking\central01\d4499290\XS_Ramp_8-D_JSL0021.dgn 2:02:24 PM 3/25/2026

℄ EXIST. RAMP 8-D SHEET 5 OF 10

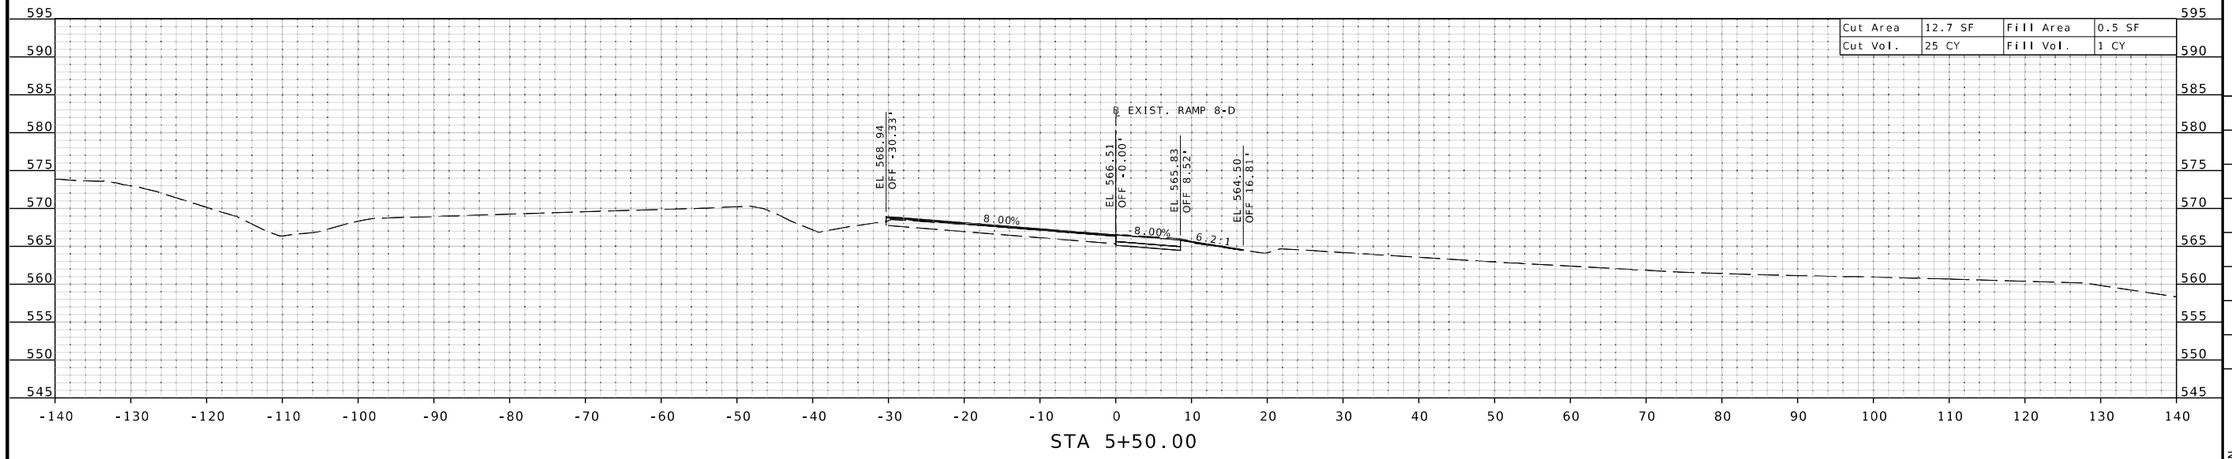

STA 5+50.00

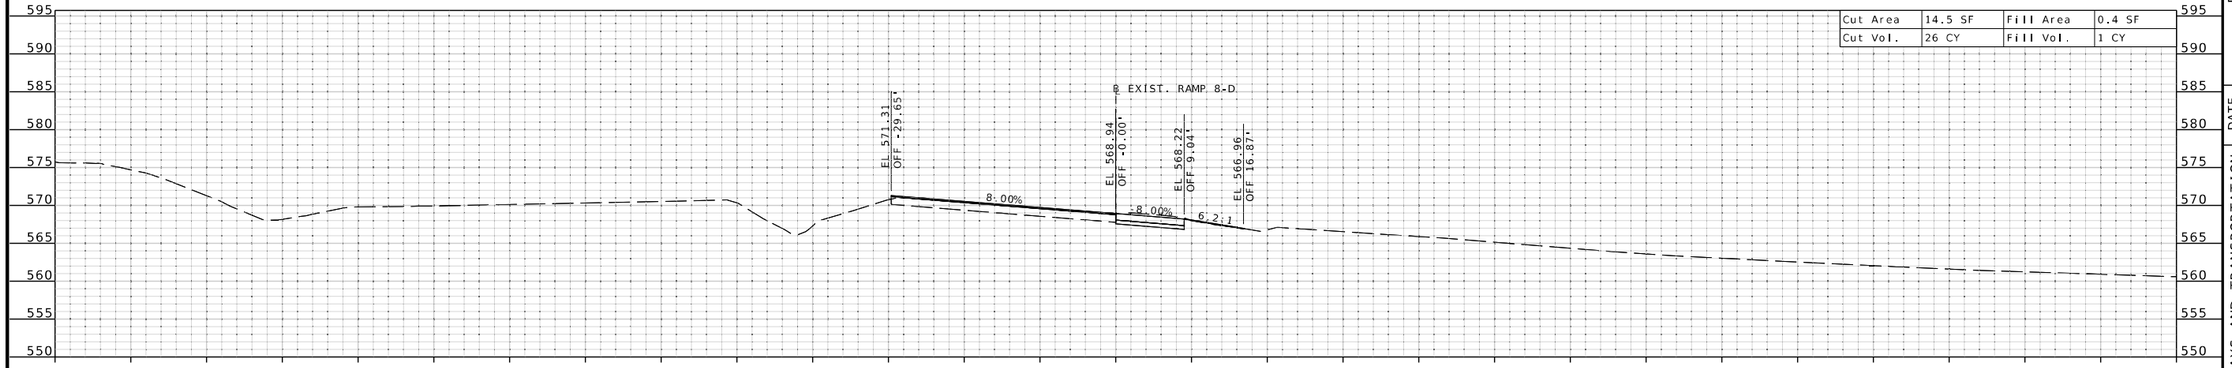

STA 5+00.00

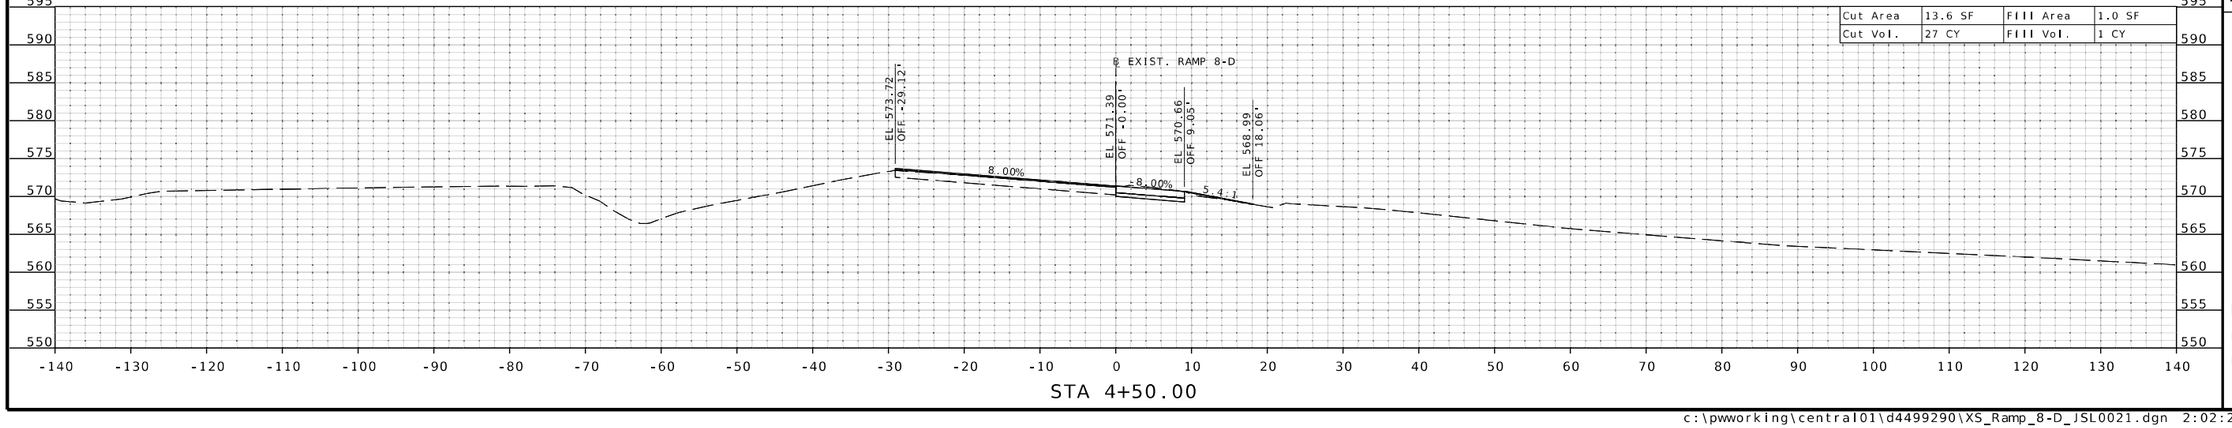

STA 4+50.00

STATE OF MISSOURI
EUGENE LOUIS KUEKKER JR.
NUMBER PE-2011009912
PROFESSIONAL ENGINEER

THIS SHEET HAS BEEN SIGNED, SEALED, AND DATED ELECTRONICALLY.

DATE PREPARED
3/25/2026

ROUTE	STATE
I-270	MO
DISTRICT	SHEET NO.
SL	XS-143

COUNTY
ST. LOUIS

JOB NO.
JSL0021

CONTRACT ID.

PROJECT NO.

BRIDGE NO.

DESCRIPTION	DATE

MISSOURI HIGHWAYS AND TRANSPORTATION COMMISSION

105 WEST CAPITOL
JEFFERSON CITY, MO 65102
1-888-ASK-MODOT (1-888-275-6636)

HDR Engineering, Inc.
1001 Highlands Plaza Drive
Suite 200
St. Louis, MO 63110-1337
314-425-8300
Certificate of Authority: 000856

IF A SEAL IS PRESENT ON THIS SHEET IT HAS BEEN ELECTRONICALLY SEALED AND DATED.

℄ EXIST. RAMP 8-D SHEET 6 OF 10

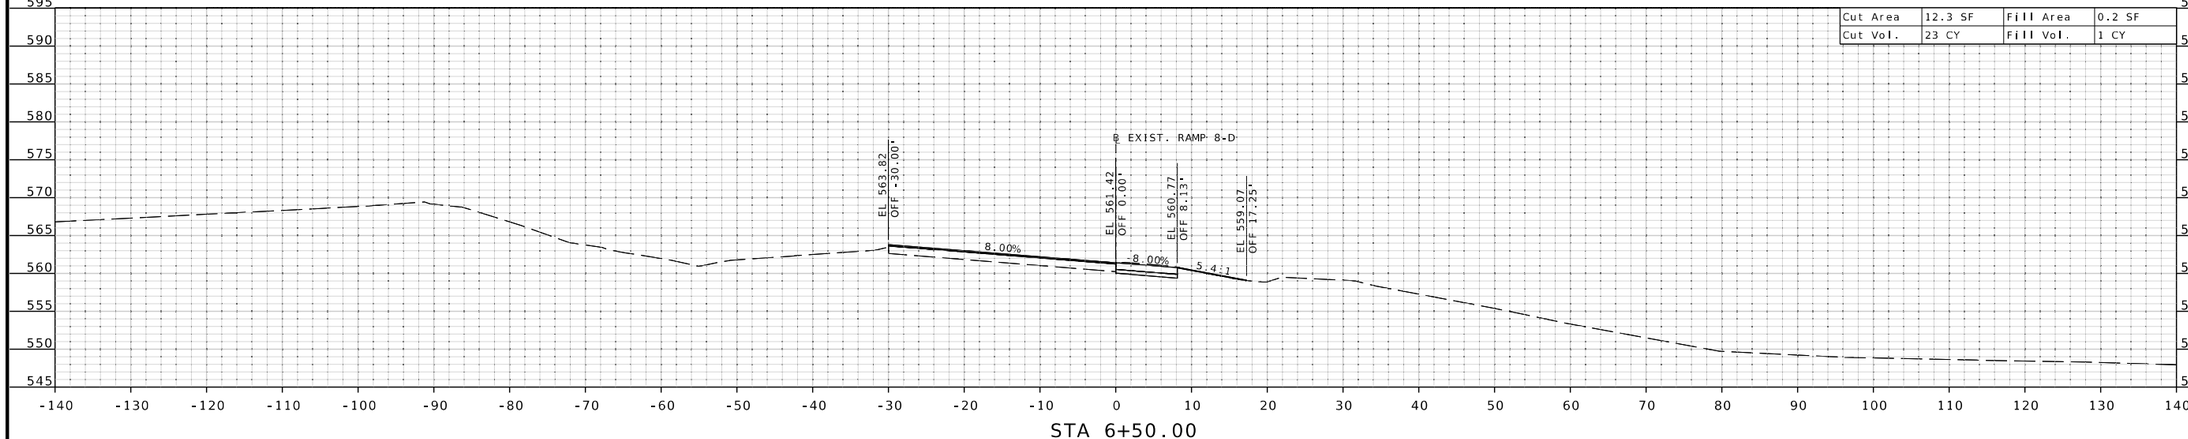

Cut Area	12.3 SF	Fill Area	0.2 SF
Cut Vol.	23 CY	Fill Vol.	1 CY

STA 6+50.00

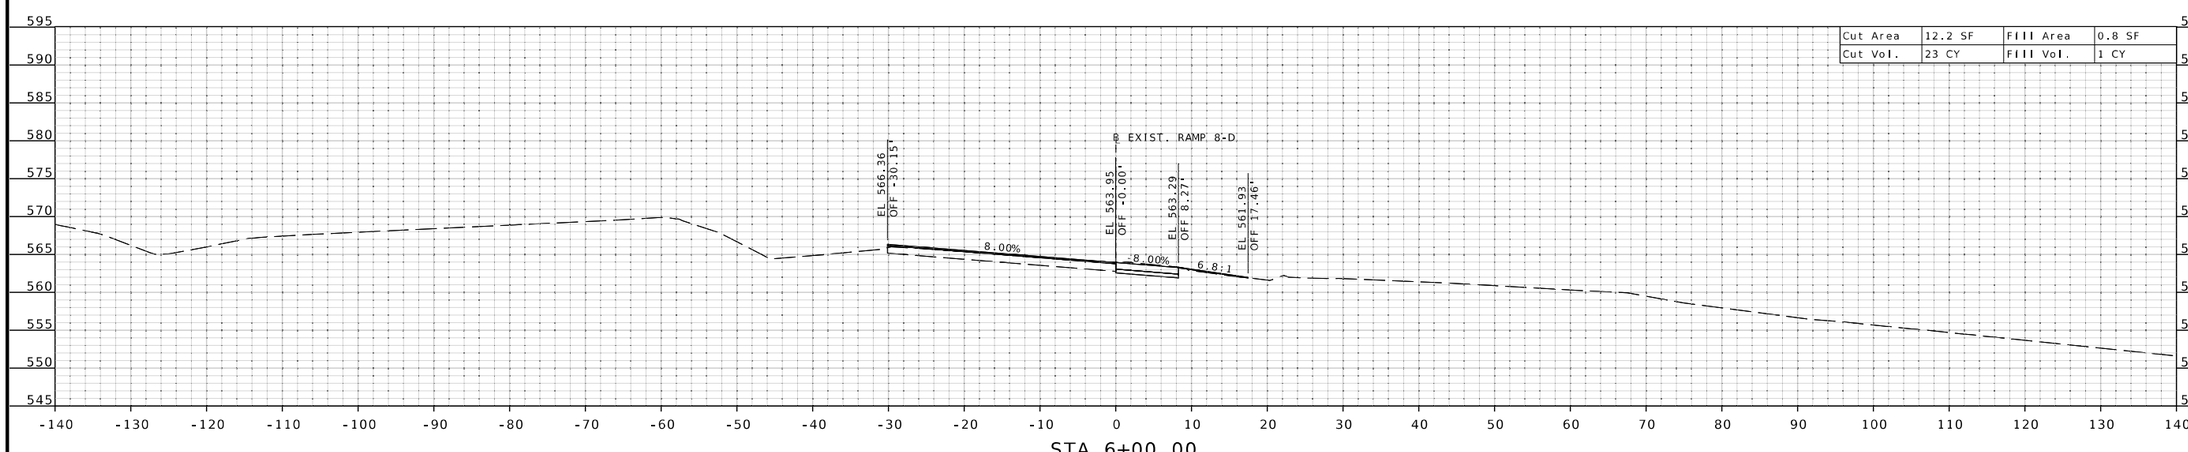

Cut Area	12.2 SF	Fill Area	0.8 SF
Cut Vol.	23 CY	Fill Vol.	1 CY

STA 6+00.00

THIS SHEET HAS BEEN SIGNED, SEALED, AND DATED ELECTRONICALLY.

DATE PREPARED
3/25/2026

ROUTE	STATE
I-270	MO
DISTRICT	SHEET NO.
SL	XS-144

COUNTY
ST. LOUIS

JOB NO.
JSL0021

CONTRACT ID.

PROJECT NO.

BRIDGE NO.

DESCRIPTION	DATE

IF A SEAL IS PRESENT ON THIS SHEET IT HAS BEEN ELECTRONICALLY SEALED AND DATED.

MISSOURI HIGHWAYS AND TRANSPORTATION COMMISSION

105 WEST CAPITOL
JEFFERSON CITY, MO 65102
1-888-ASK-MODOT (1-888-275-6636)

HDR Engineering, Inc.
1001 Highlands Plaza Drive
Suite 200
St. Louis, MO 63110-1337
314-425-8300
Certificate of Authority: 000856

℄ EXIST. RAMP 8-D SHEET 7 OF 10

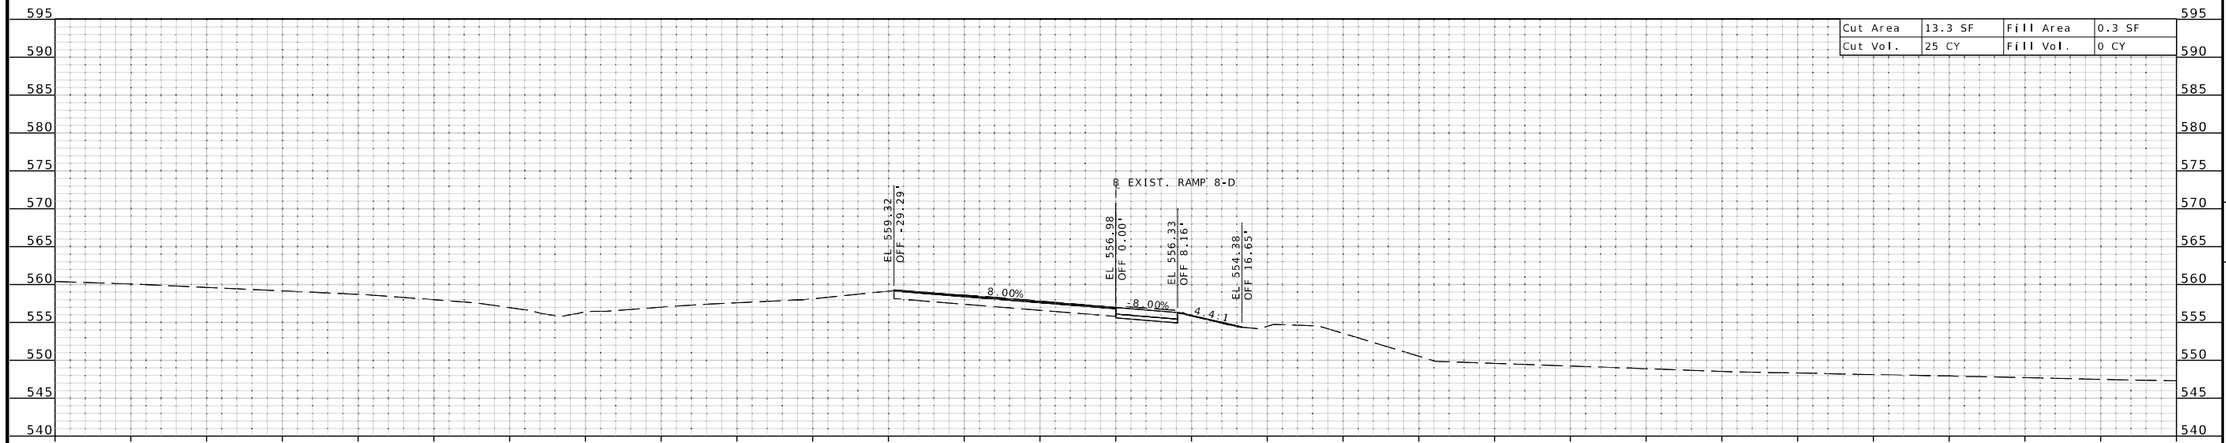

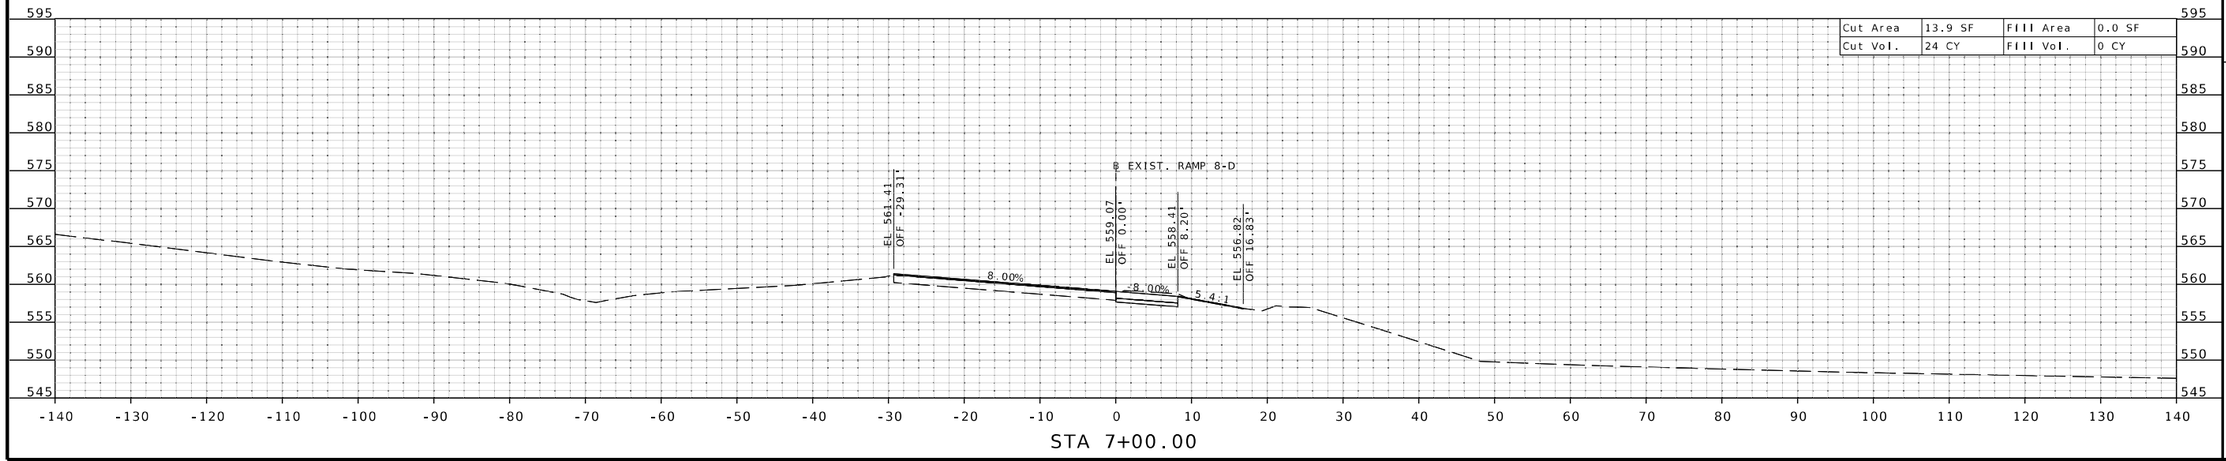

STATE OF MISSOURI
EUGENE LOUIS KUEKKER JR.
NUMBER PE-2011000912
PROFESSIONAL ENGINEER

THIS SHEET HAS BEEN SIGNED, SEALED, AND DATED ELECTRONICALLY.

DATE PREPARED
3/25/2026

ROUTE	STATE
I-270	MO
DISTRICT	SHEET NO.
SL	XS-145

COUNTY
ST. LOUIS

JOB NO.
JSL0021

CONTRACT ID.

PROJECT NO.

BRIDGE NO.

DESCRIPTION	DATE

MISSOURI HIGHWAYS AND TRANSPORTATION COMMISSION
105 WEST CAPITOL
JEFFERSON CITY, MO 65102
1-888-ASK-MODOT (1-888-275-6636)

HDR Engineering, Inc.
1001 Highlands Plaza Drive
Suite 200
St. Louis, MO 63110-1337
314-425-8300
Certificate of Authority: 000856

IF A SEAL IS PRESENT ON THIS SHEET IT HAS BEEN ELECTRONICALLY SEALED AND DATED.

℄ EXIST. RAMP 8-D SHEET 8 OF 10

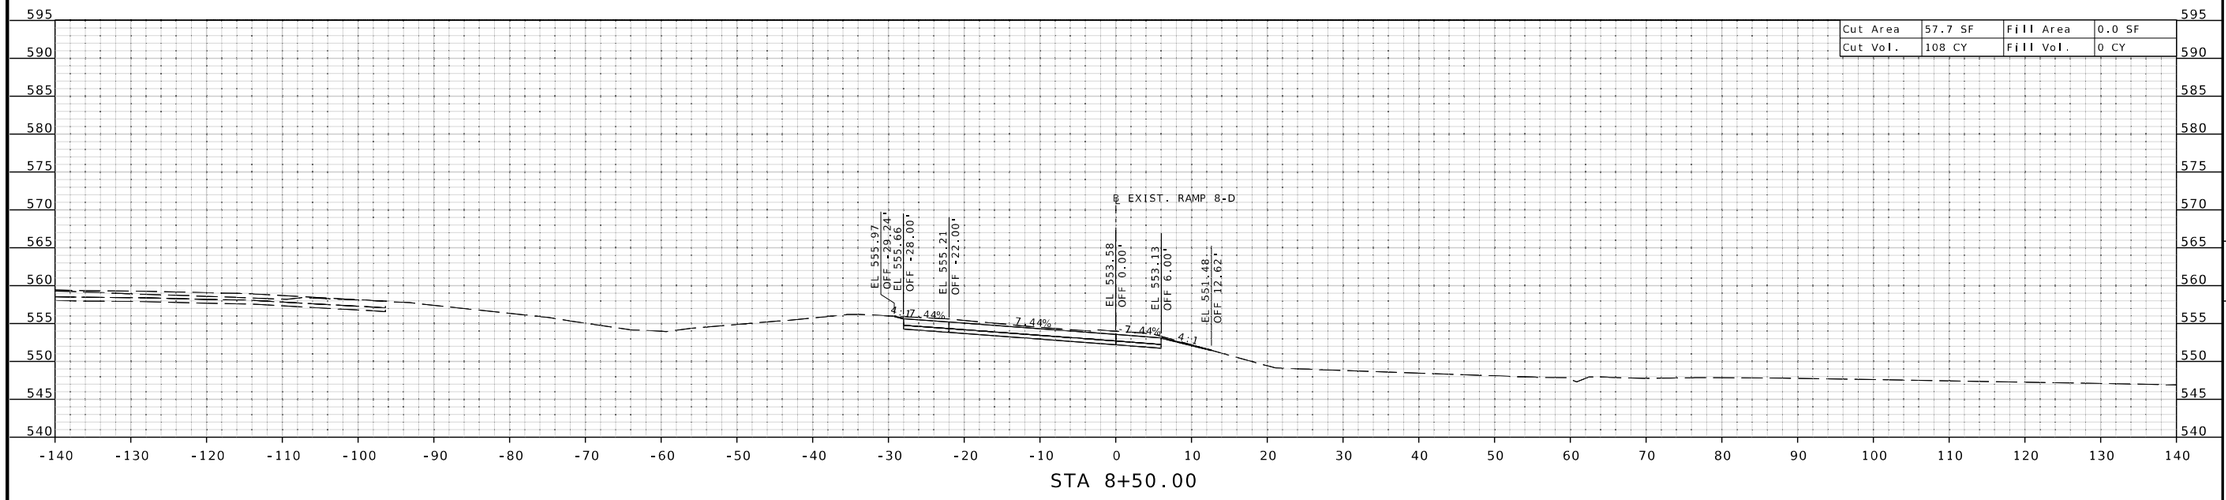

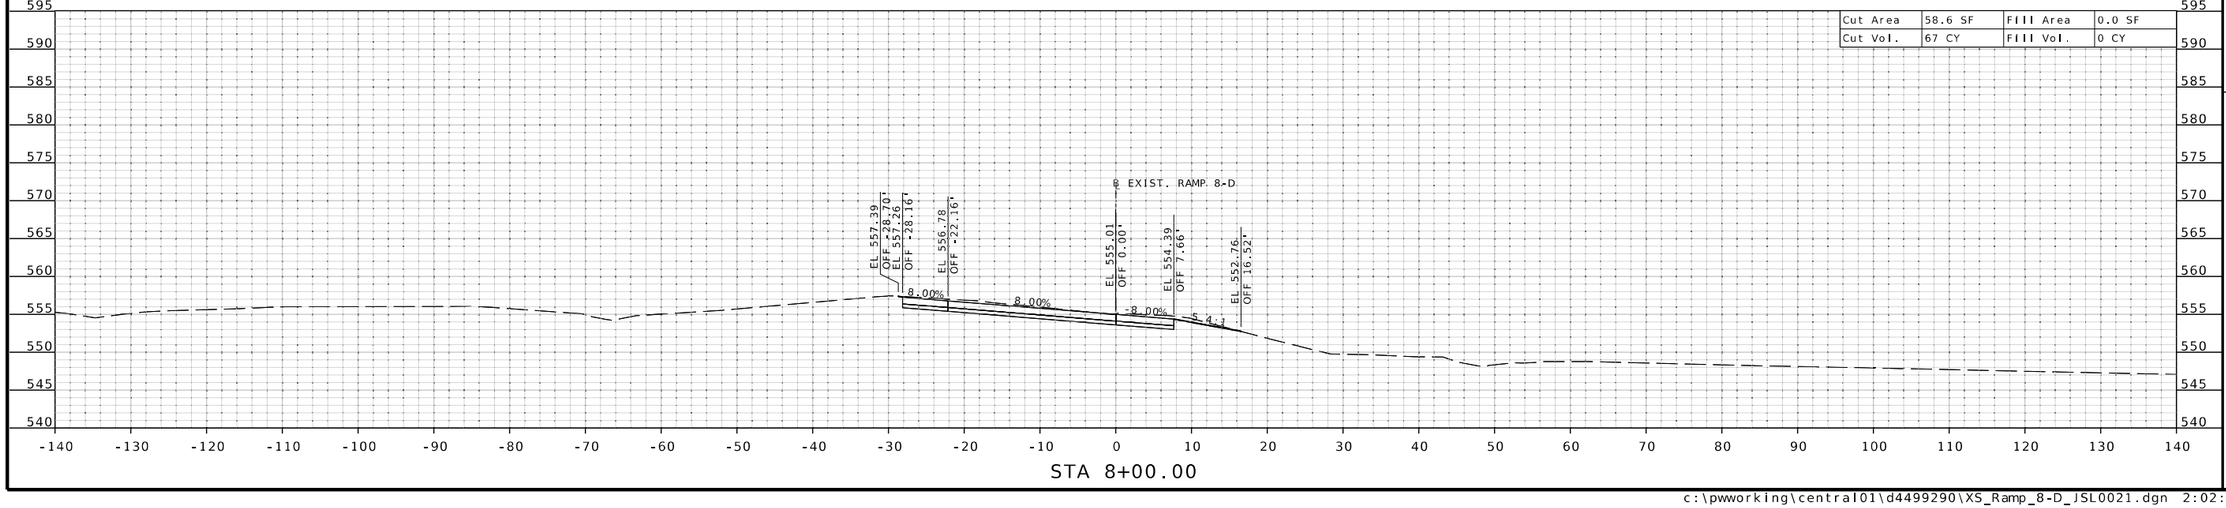

IF A SEAL IS PRESENT ON THIS SHEET IT HAS BEEN ELECTRONICALLY SEALED AND DATED.

STATE OF MISSOURI
EUGENE LOUIS KUEKKER JR.
NUMBER PE-2011000912
PROFESSIONAL ENGINEER

THIS SHEET HAS BEEN SIGNED, SEALED, AND DATED ELECTRONICALLY.

DATE PREPARED
3/25/2026

ROUTE	STATE
I-270	MO
DISTRICT	SHEET NO.
SL	XS-146

COUNTY
ST. LOUIS

JOB NO.
JSL0021

CONTRACT ID.

PROJECT NO.

BRIDGE NO.

DESCRIPTION	DATE

MISSOURI HIGHWAYS AND TRANSPORTATION COMMISSION
105 WEST CAPITOL
JEFFERSON CITY, MO 65102
1-888-ASK-MODOT (1-888-275-6636)

HDR Engineering, Inc.
1001 Highlands Plaza Drive
Suite 200
St. Louis, MO 63110-1337
314-425-8300
Certificate of Authority: 000856

℄ EXIST. RAMP 8-D SHEET 9 OF 10

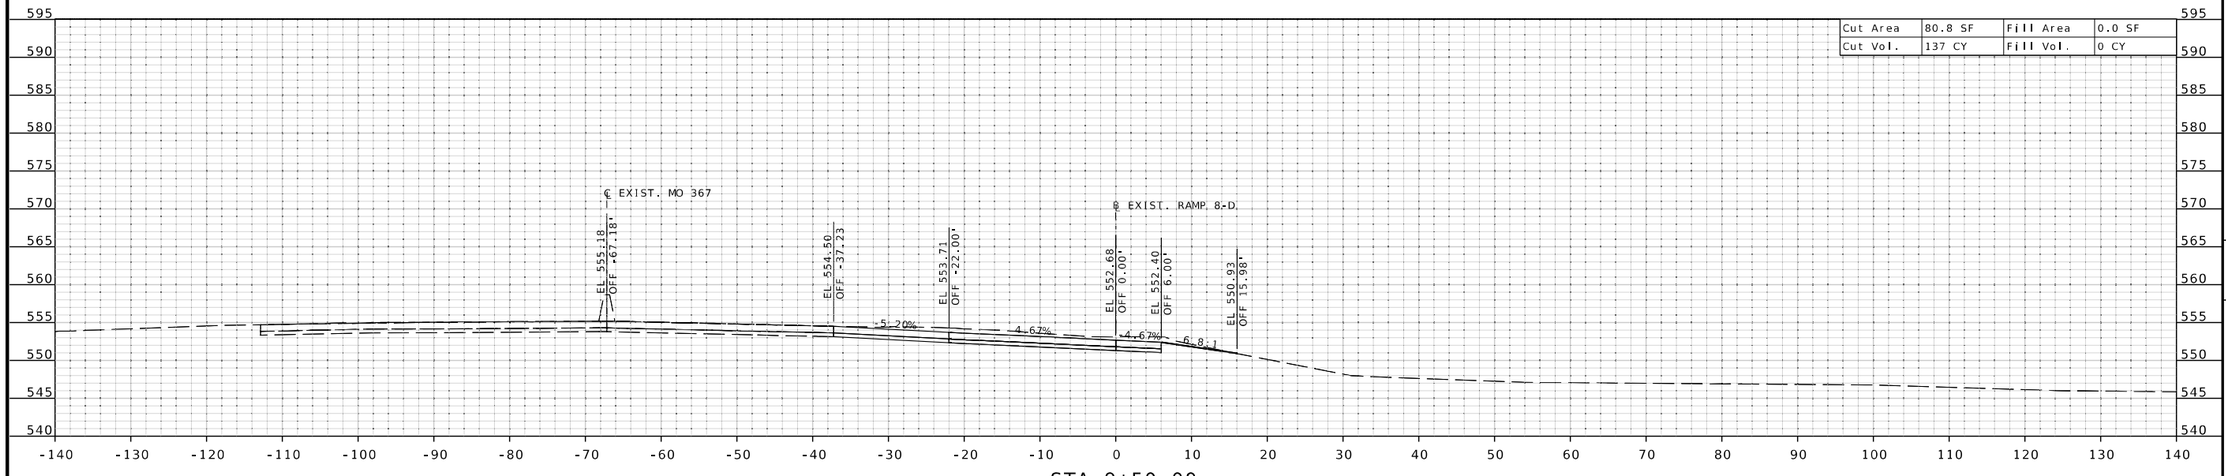

Cut Area	80.8 SF	Fill Area	0.0 SF
Cut Vol.	137 CY	Fill Vol.	0 CY

STA 9+50.00

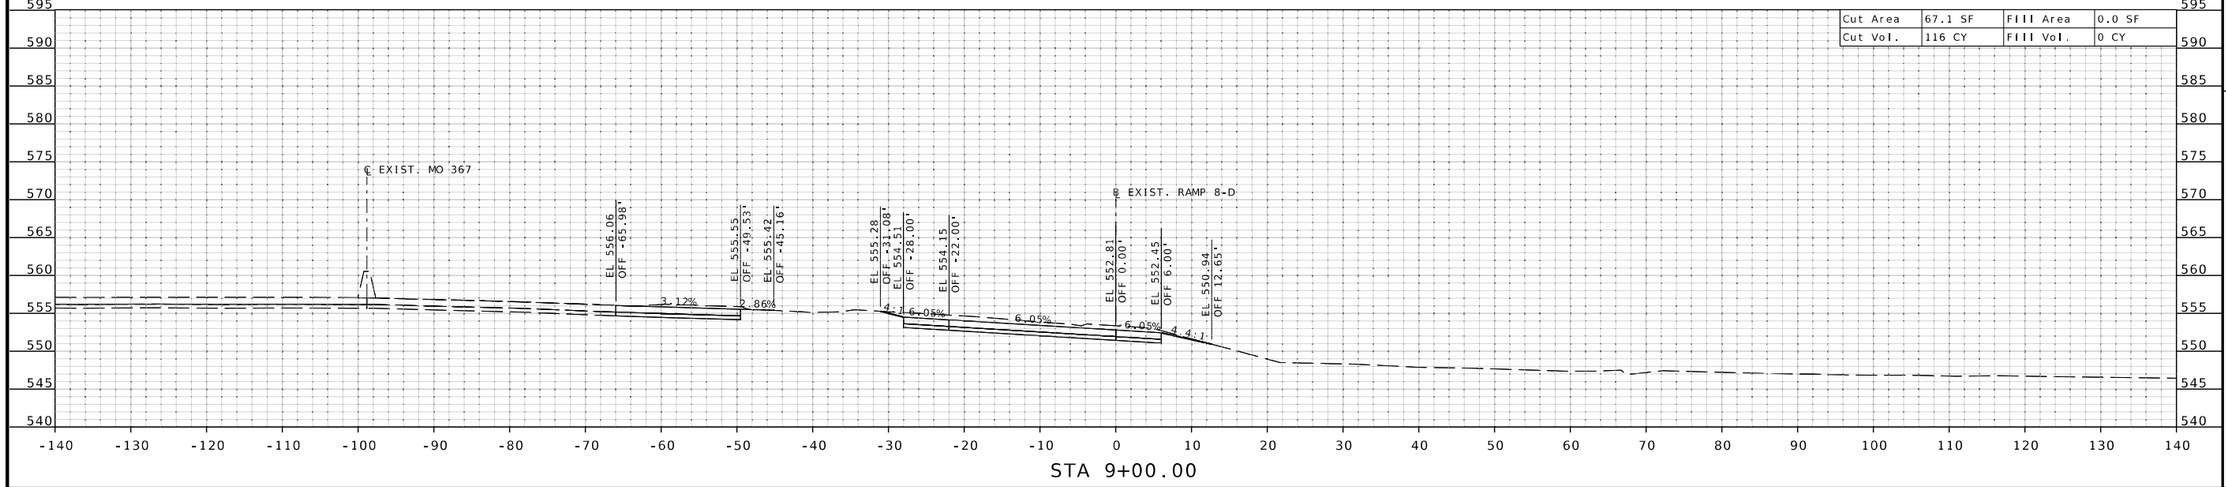

Cut Area	67.1 SF	Fill Area	0.0 SF
Cut Vol.	116 CY	Fill Vol.	0 CY

STA 9+00.00

STATE OF MISSOURI
EUGENE LOUIS KUEKKER JR.
NUMBER PE-2011000912
PROFESSIONAL ENGINEER

THIS SHEET HAS BEEN SIGNED, SEALED, AND DATED ELECTRONICALLY.

DATE PREPARED
3/25/2026

ROUTE	STATE
I-270	MO
DISTRICT	SHEET NO.
SL	XS-147

COUNTY
ST. LOUIS

JOB NO.
JSL0021

CONTRACT ID.

PROJECT NO.

BRIDGE NO.

DESCRIPTION	DATE

IF A SEAL IS PRESENT ON THIS SHEET IT HAS BEEN ELECTRONICALLY SEALED AND DATED.

MISSOURI HIGHWAYS AND TRANSPORTATION COMMISSION

105 WEST CAPITOL
JEFFERSON CITY, MO 65102
1-888-ASK-MODOT (1-888-275-6636)

HDR Engineering, Inc.
1001 Highlands Plaza Drive
Suite 200
St. Louis, MO 63110-1337
314-425-8300
Certificate of Authority: 000856

c:\pwworking\central01\d4499290\XS_Ramp_8-D_JSL0021.dgn 2:02:30 PM 3/25/2026

℄ EXIST. RAMP 8-D SHEET 10 OF 10

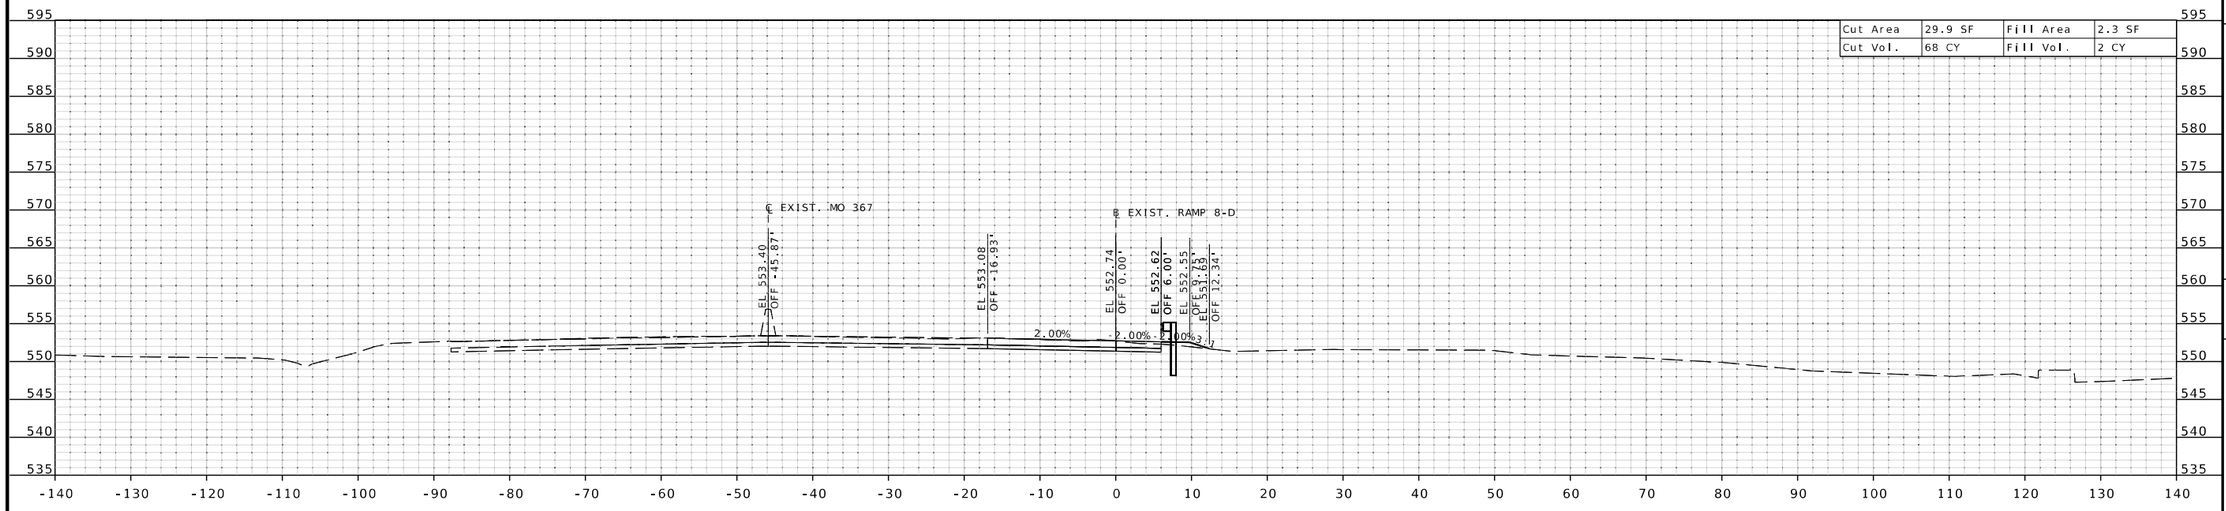

STA 10+46.52

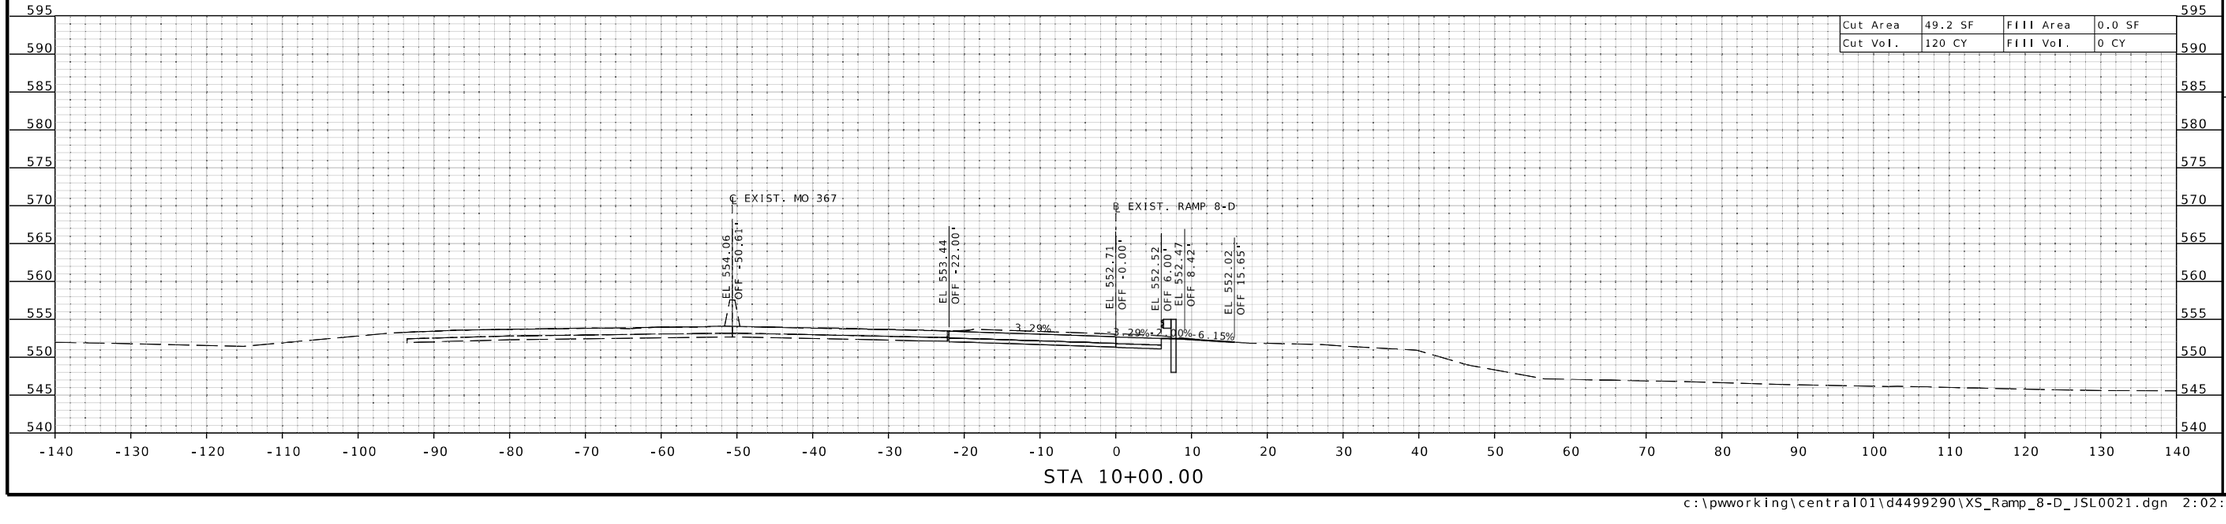

STA 10+00.00

IF A SEAL IS PRESENT ON THIS SHEET IT HAS BEEN ELECTRONICALLY SEALED AND DATED.

STATE OF MISSOURI
EUGENE LOUIS KUEKKER JR.
NUMBER PE-2011000912
PROFESSIONAL ENGINEER

THIS SHEET HAS BEEN SIGNED, SEALED, AND DATED ELECTRONICALLY.

DATE PREPARED
3/25/2026

ROUTE	STATE
I-270	MO

DISTRICT	SHEET NO.
SL	XS-148

COUNTY
ST. LOUIS

JOB NO.
JSL0021

CONTRACT ID.

PROJECT NO.

BRIDGE NO.

DESCRIPTION	DATE

MISSOURI HIGHWAYS AND TRANSPORTATION COMMISSION
105 WEST CAPITOL
JEFFERSON CITY, MO 65102
1-888-ASK-MODOT (1-888-275-6636)

HDR Engineering, Inc.
1001 Highlands Plaza Drive
Suite 200
St. Louis, MO 63110-1337
314-425-8300
Certificate of Authority: 000856