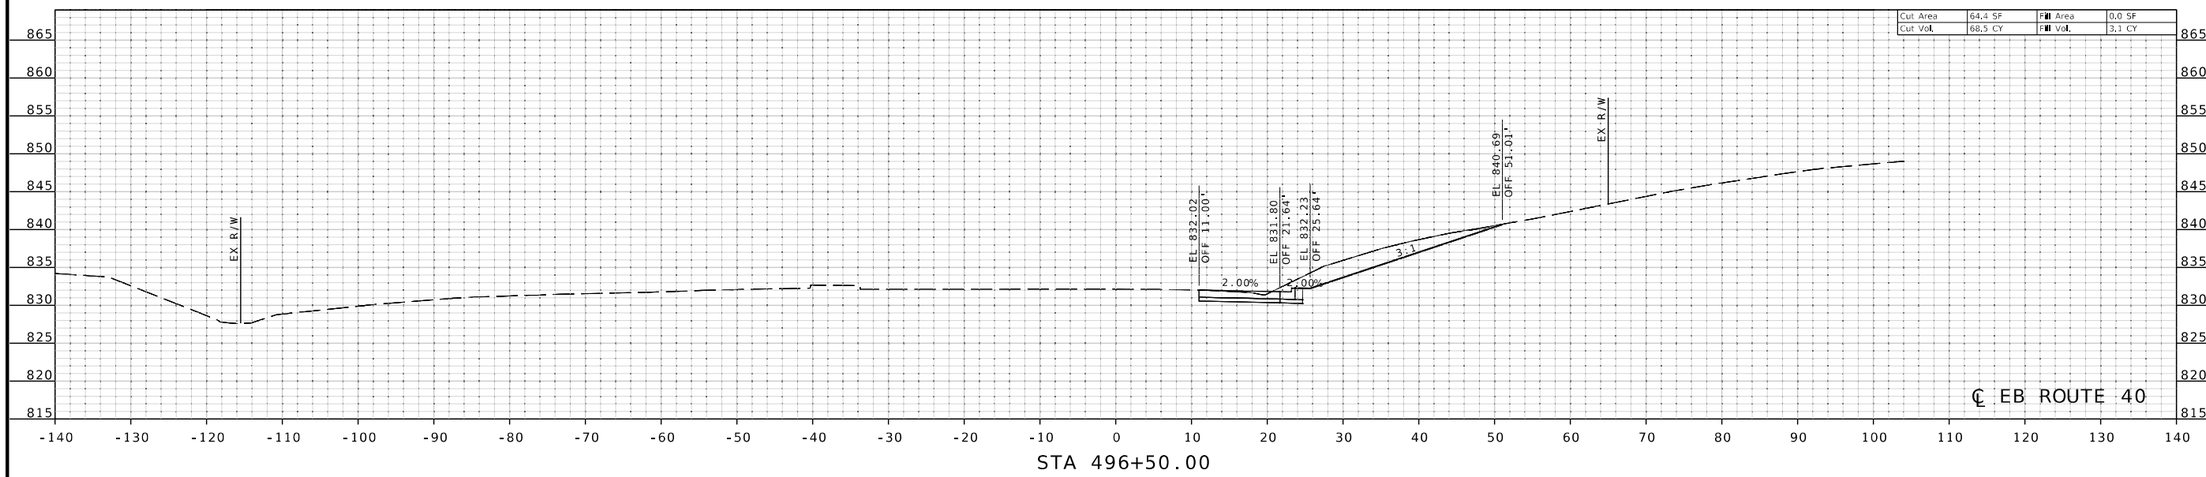

STA 496+50.00

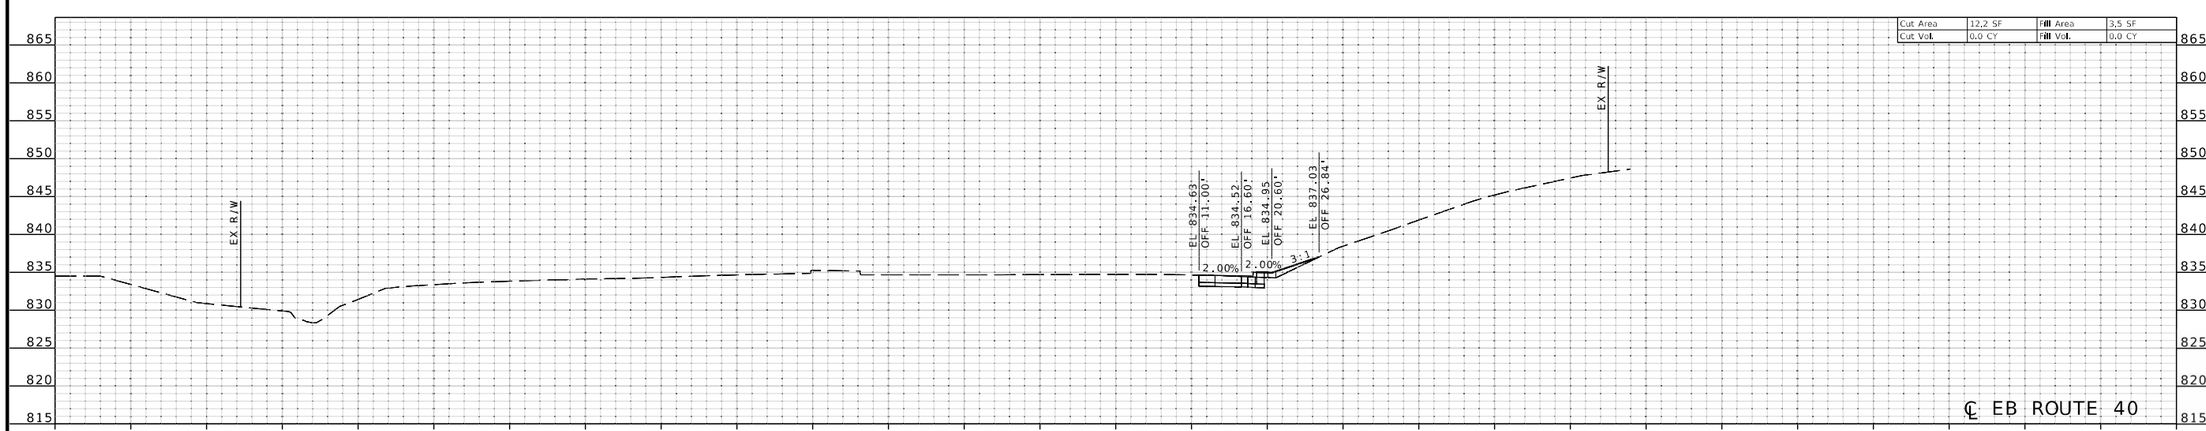

STA 496+01.63

CROSS SECTIONS
SHEET 1 OF 21

STATE OF MISSOURI
MARK C. FISHER
NUMBER PE-2797
PROFESSIONAL ENGINEER
THIS SHEET HAS BEEN SIGNED, SEALED AND DATED ELECTRONICALLY.

DATE PREPARED	6/8/2026
ROUTE	40
STATE	MO
DISTRICT	KC
SHEET NO.	1
COUNTY	JACKSON
JOB NO.	JKU0066
CONTRACT ID.	
PROJECT NO.	
BRIDGE NO.	

DATE	DESCRIPTION

MISSOURI HIGHWAYS AND TRANSPORTATION COMMISSION
105 WEST CAPITOL
JEFFERSON CITY, MO 65102
1-888-ASK-MODOT (1-888-275-6636)

GARVER, LLC.
7509 NW TIFFANY SPRINGS
PARKWAY, SUITE 200
KANSAS CITY, MO 64153
PHONE: (816) 298-6465
CERTIFICATE OF AUTHORITY
NO. 2008013090

c:\projectwise\garver-pw.bentley.com_garver-pw-01\lauren.johnson\d0117796\XS_001_JKU0066_i10.dgn 5:38:02 PM 6/8/2026

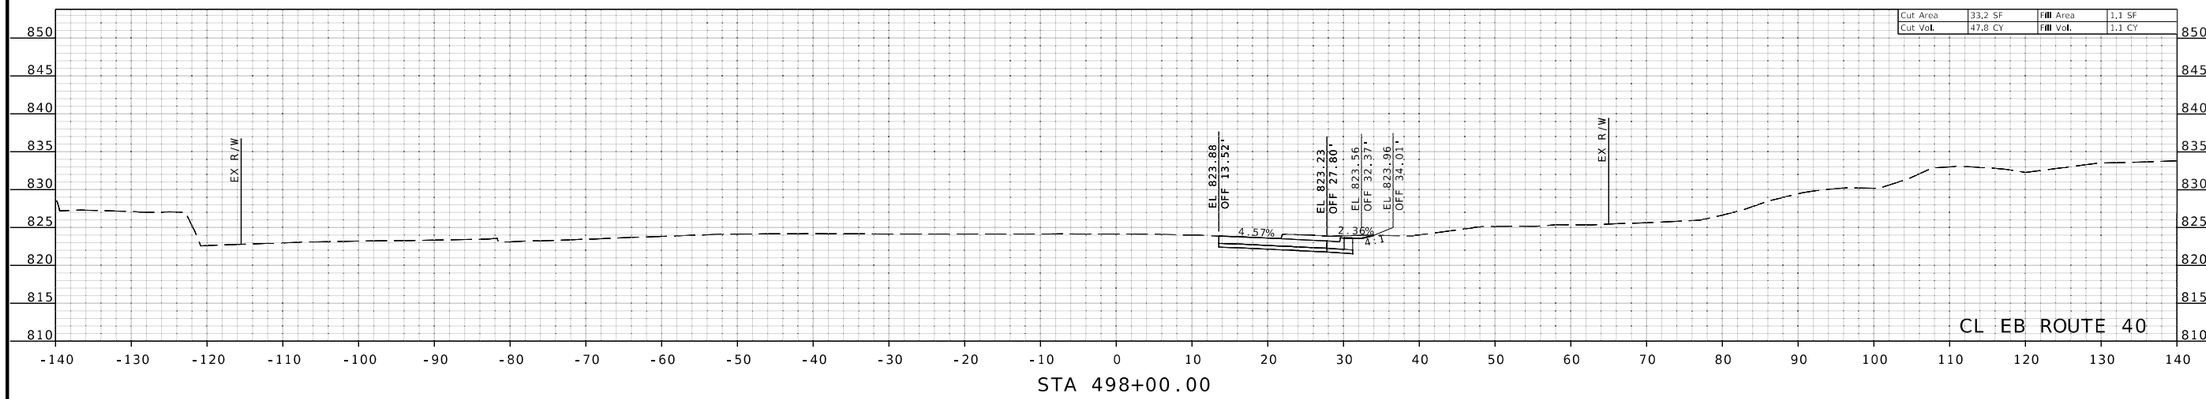

STA 498+00.00

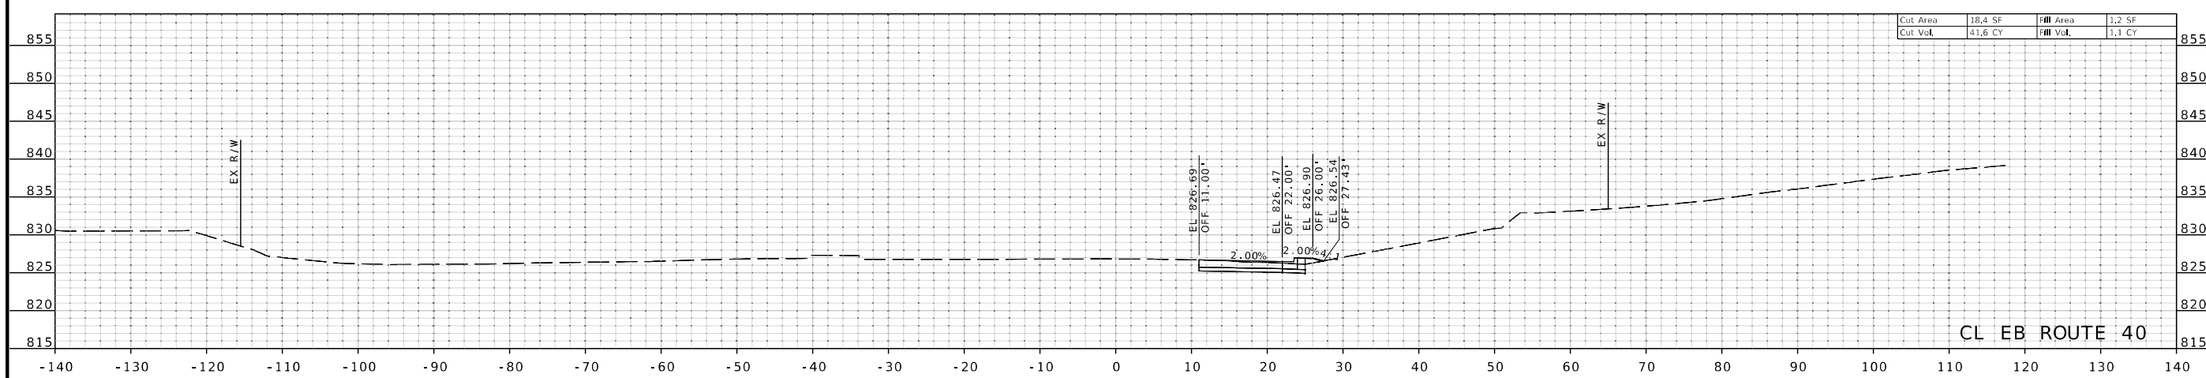

STA 497+50.00

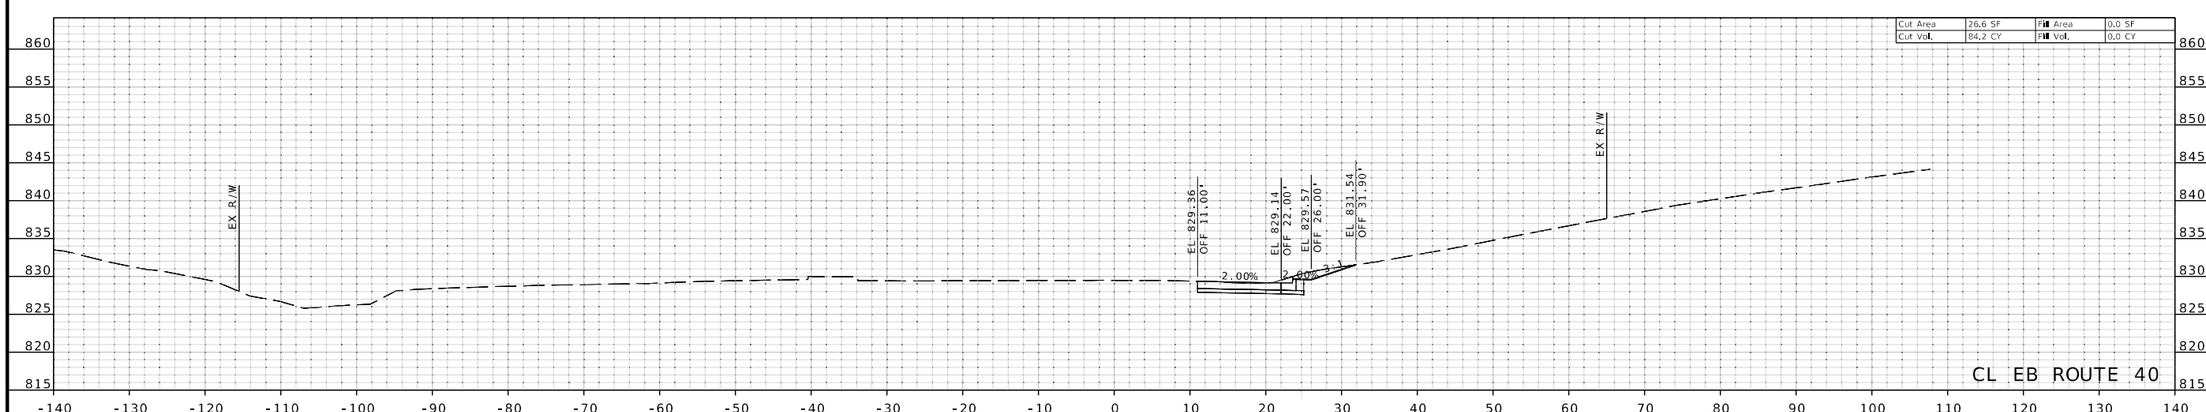

STA 497+00.00

CROSS SECTIONS
SHEET 2 OF 21

STATE OF MISSOURI
MARK C. FISHER
NUMBER PE-2797
PROFESSIONAL ENGINEER
THIS SHEET HAS BEEN SIGNED, SEALED AND DATED ELECTRONICALLY.

DATE PREPARED	6/8/2026
ROUTE	40
STATE	MO
DISTRICT	KC
SHEET NO.	2
COUNTY	JACKSON
JOB NO.	JKU0066
CONTRACT ID.	
PROJECT NO.	
BRIDGE NO.	

DATE	DESCRIPTION

MISSOURI HIGHWAYS AND TRANSPORTATION COMMISSION
105 WEST CAPITOL
JEFFERSON CITY, MO 65102
1-888-ASK-MODOT (1-888-275-6636)

GARVER, LLC.
7509 NW TIFFANY SPRINGS PARKWAY, SUITE 200
KANSAS CITY, MO 64153
PHONE: (816) 298-6465
CERTIFICATE OF AUTHORITY NO. 2008013090

c:\projectwise\garver-pw.bentley.com_garver-pw-01\lauren.johnson\d0117796\XS_002_JKU0066_i10.dgn 5:38:56 PM 6/8/2026

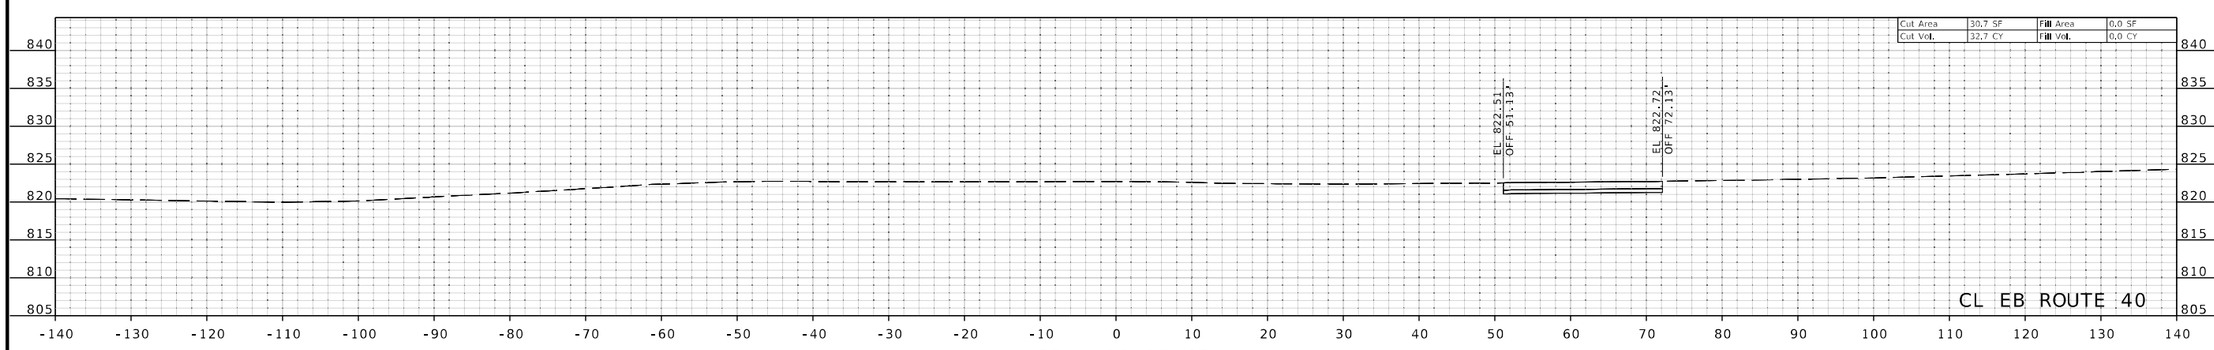

STA 498+27.63

CROSS SECTIONS
SHEET 3 OF 21

STATE OF MISSOURI
MARK C. FISHER
NUMBER PE-2797
PROFESSIONAL ENGINEER

THIS SHEET HAS BEEN SIGNED, SEALED AND DATED ELECTRONICALLY.

DATE PREPARED	
6/8/2026	
ROUTE 40	STATE MO
DISTRICT KC	SHEET NO. 3
COUNTY JACKSON	
JOB NO. JKU0066	
CONTRACT ID.	
PROJECT NO.	
BRIDGE NO.	

DESCRIPTION	DATE

MISSOURI HIGHWAYS AND TRANSPORTATION COMMISSION

105 WEST CAPITOL
JEFFERSON CITY, MO 65102
1-888-ASK-MODOT (1-888-275-6636)

GARVER, LLC.
7509 NW TIFFANY SPRINGS
PARKWAY, SUITE 200
KANSAS CITY, MO 64153
PHONE: (816) 298-6465
CERTIFICATE OF AUTHORITY
NO. 2008013090

c:\projectwise\garver-pw.bentley.com_garver-pw-01\lauren.johnson\d0117796\XS_003_JKU0066_i10.dgn 5:39:53 PM 6/8/2026

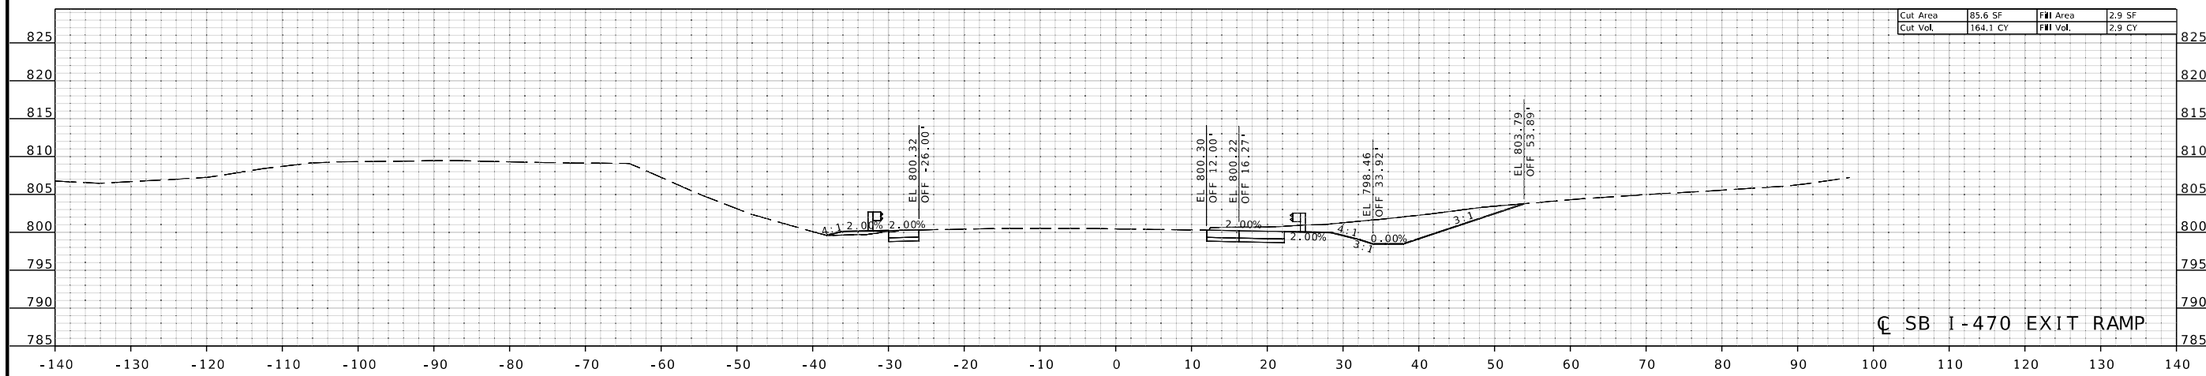

STA 7+00.00

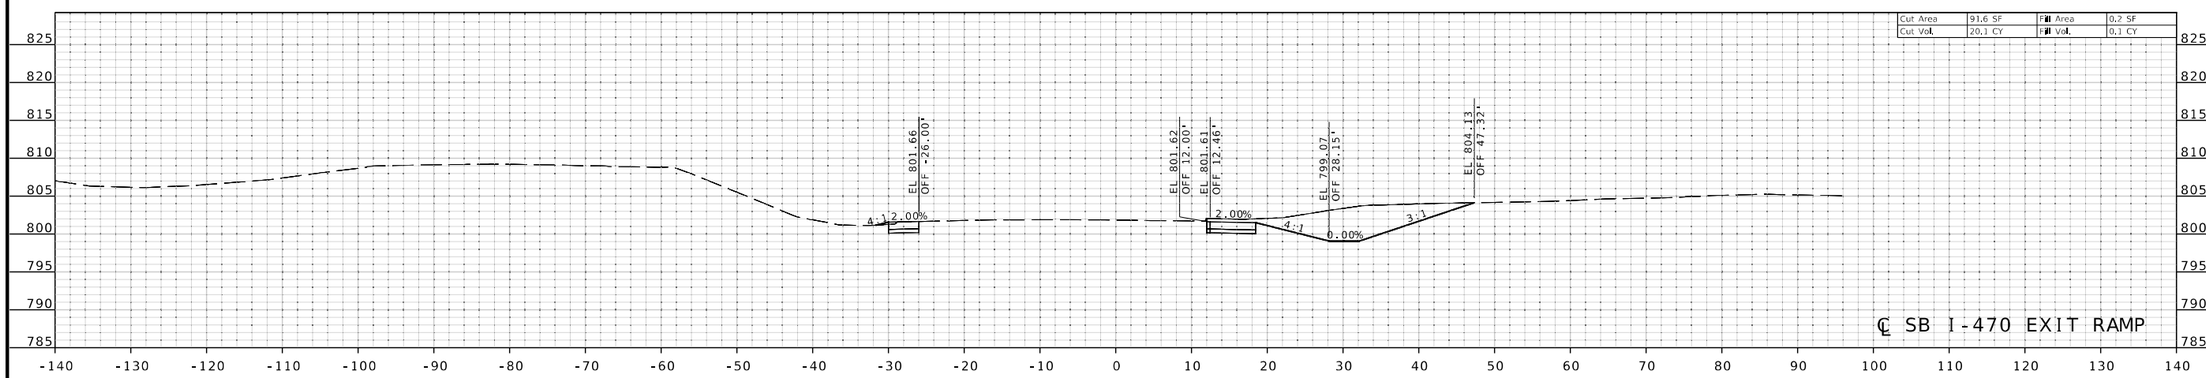

STA 6+50.00

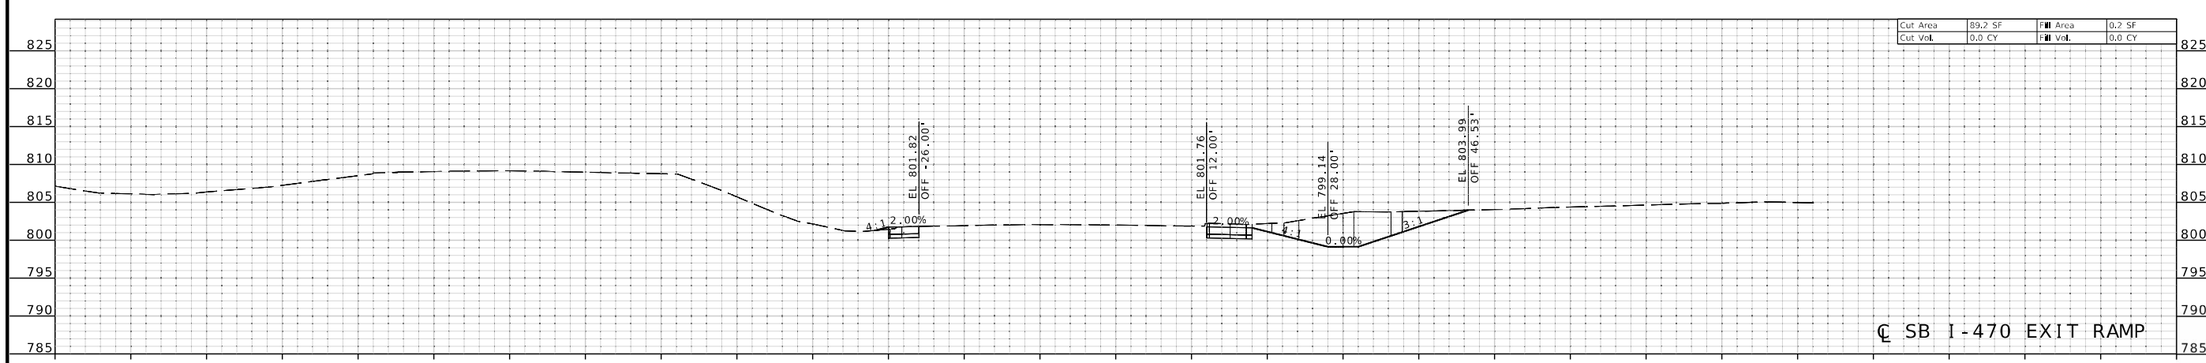

STA 6+44.00

CROSS SECTIONS
SHEET 4 OF 21

STATE OF MISSOURI
MARK C. FISHER
NUMBER PE-2797
PROFESSIONAL ENGINEER
THIS SHEET HAS BEEN SIGNED, SEALED AND DATED ELECTRONICALLY.

DATE PREPARED	6/8/2026
ROUTE	40
STATE	MO
DISTRICT	KC
SHEET NO.	4
COUNTY	JACKSON
JOB NO.	JKU0066
CONTRACT ID.	
PROJECT NO.	
BRIDGE NO.	

DESCRIPTION

DATE

MISSOURI HIGHWAYS AND TRANSPORTATION COMMISSION
105 WEST CAPITOL
JEFFERSON CITY, MO 65102
1-888-ASK-MODOT (1-888-275-6636)

GARVER, LLC.
7509 NW TIFFANY SPRINGS PARKWAY, SUITE 200
KANSAS CITY, MO 64153
PHONE: (816) 298-6465
CERTIFICATE OF AUTHORITY NO. 2008013090

c:\projectwise\garver-pw.bentley.com_garver-pw-01\lauren.johnson\d0117796\XS_004_JKU0066_i10.dgn 5:40:49 PM 6/8/2026

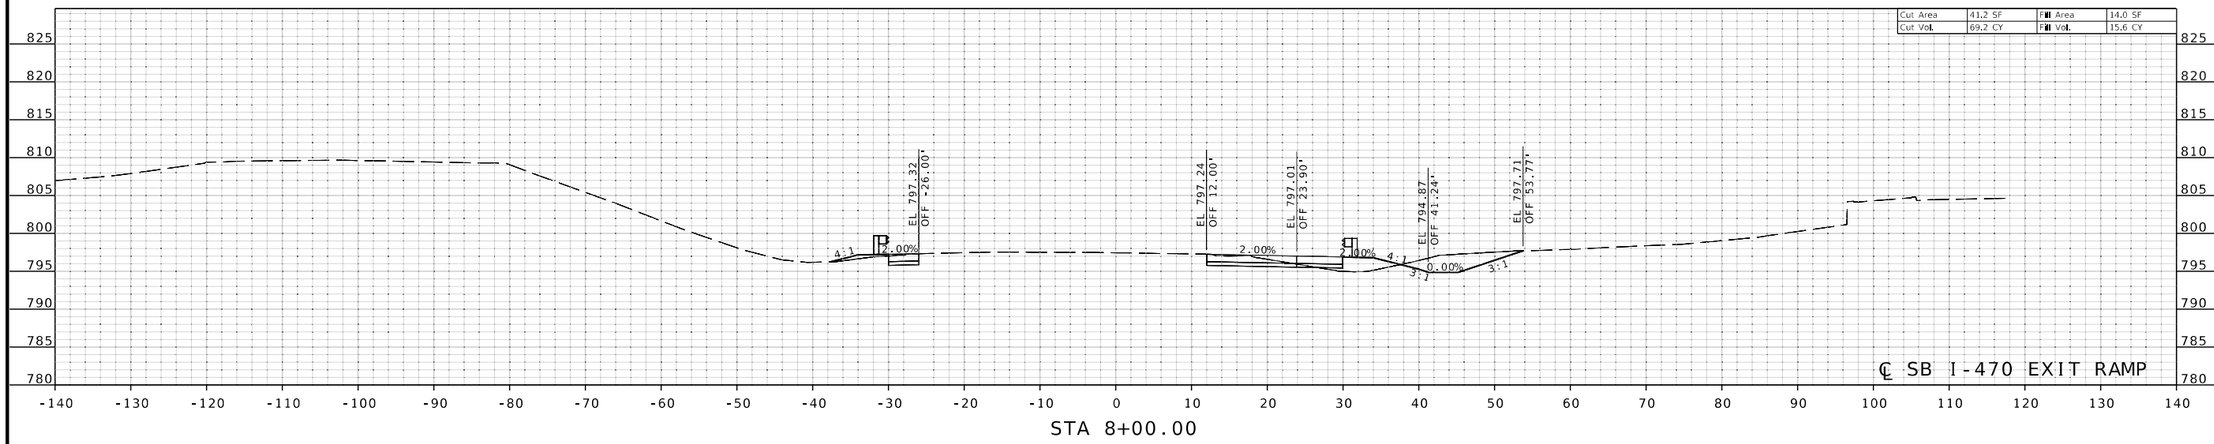

STA 8+00.00

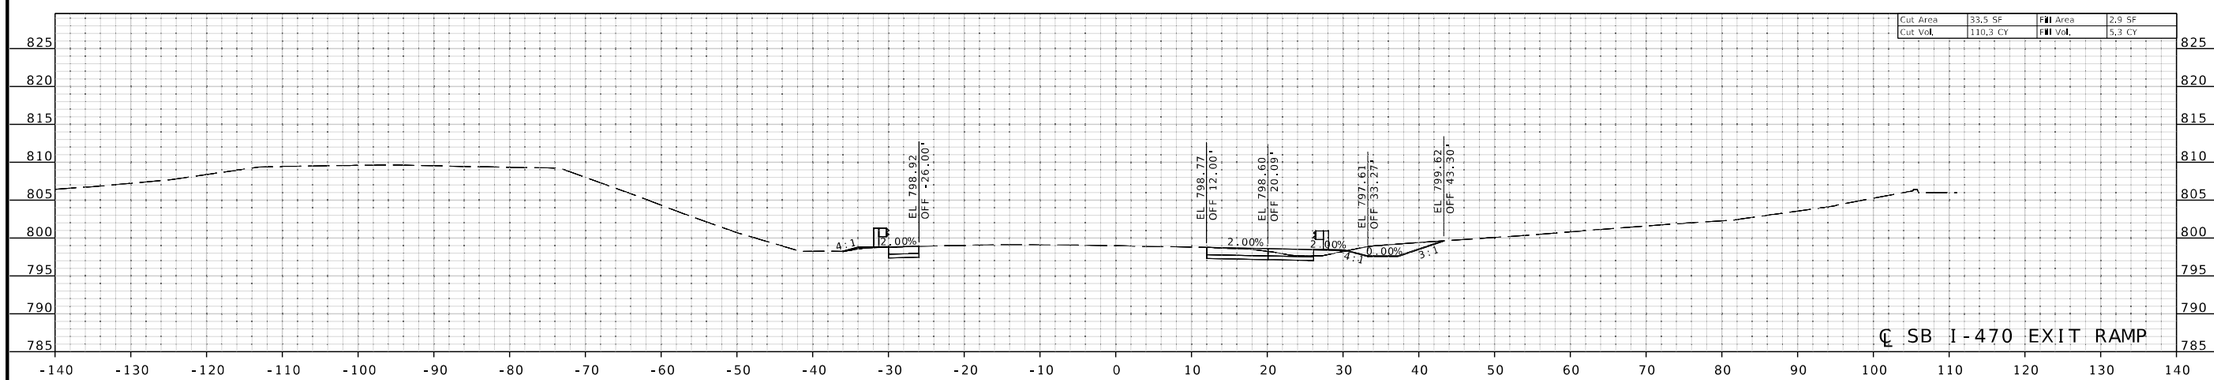

STA 7+50.00

CROSS SECTIONS
SHEET 5 OF 21

STATE OF MISSOURI
MARK C. FISHER
NUMBER PE-2797
PROFESSIONAL ENGINEER
THIS SHEET HAS BEEN SIGNED, SEALED AND DATED ELECTRONICALLY.

DATE PREPARED	6/8/2026
ROUTE	40
STATE	MO
DISTRICT	KC
SHEET NO.	5
COUNTY	JACKSON
JOB NO.	JKU0066
CONTRACT ID.	
PROJECT NO.	
BRIDGE NO.	

DESCRIPTION

DATE

MISSOURI HIGHWAYS AND TRANSPORTATION COMMISSION
105 WEST CAPITOL
JEFFERSON CITY, MO 65102
1-888-ASK-MODOT (1-888-275-6636)

GARVER, LLC.
7509 NW TIFFANY SPRINGS
PARKWAY, SUITE 200
KANSAS CITY, MO 64153
PHONE: (816) 298-6465
CERTIFICATE OF AUTHORITY
NO. 2008013090

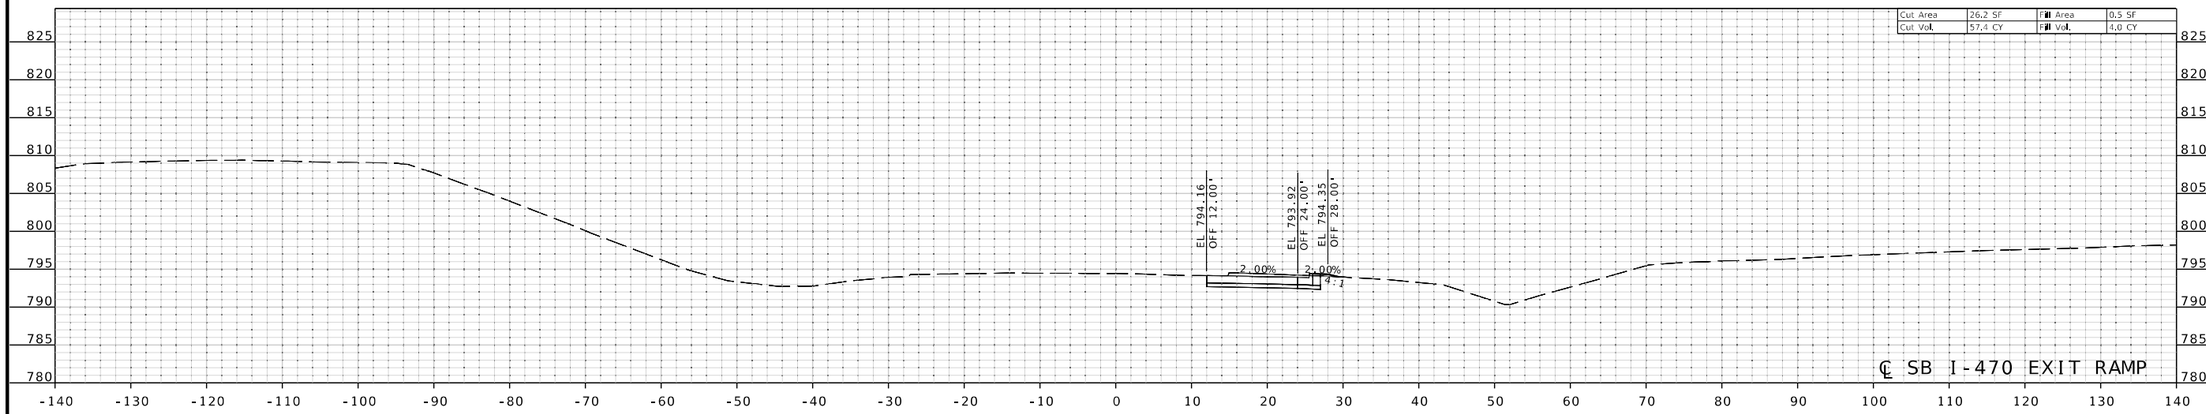

STA 9+00.00

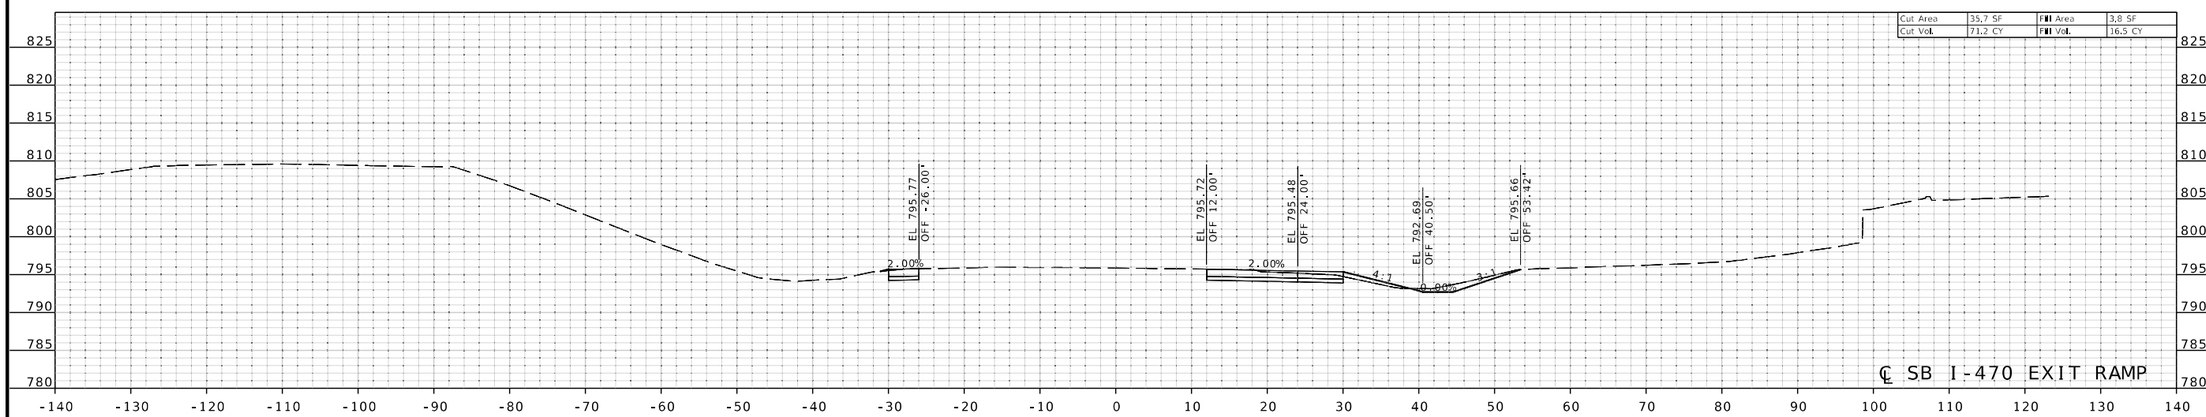

STA 8+50.00

CROSS SECTIONS
SHEET 6 OF 21

STATE OF MISSOURI
MARK C. FISHER
NUMBER PE-2797
PROFESSIONAL ENGINEER
THIS SHEET HAS BEEN SIGNED, SEALED AND DATED ELECTRONICALLY.

DATE PREPARED	6/8/2026
ROUTE	40
STATE	MO
DISTRICT	KC
SHEET NO.	6
COUNTY	JACKSON
JOB NO.	JKU0066
CONTRACT ID.	
PROJECT NO.	
BRIDGE NO.	

DESCRIPTION

DATE

MISSOURI HIGHWAYS AND TRANSPORTATION COMMISSION

105 WEST CAPITOL
JEFFERSON CITY, MO 65102
1-888-ASK-MODOT (1-888-275-6636)

GARVER, LLC.
7509 NW TIFFANY SPRINGS
PARKWAY, SUITE 200
KANSAS CITY, MO 64153
PHONE: (816) 298-6465
CERTIFICATE OF AUTHORITY
NO. 2008013090

c:\projectwise\garver-pw.bentley.com_garver-pw-01\lauren.johnson\d0117796\XS_006_JKU0066_i10.dgn 5:42:44 PM 6/8/2026

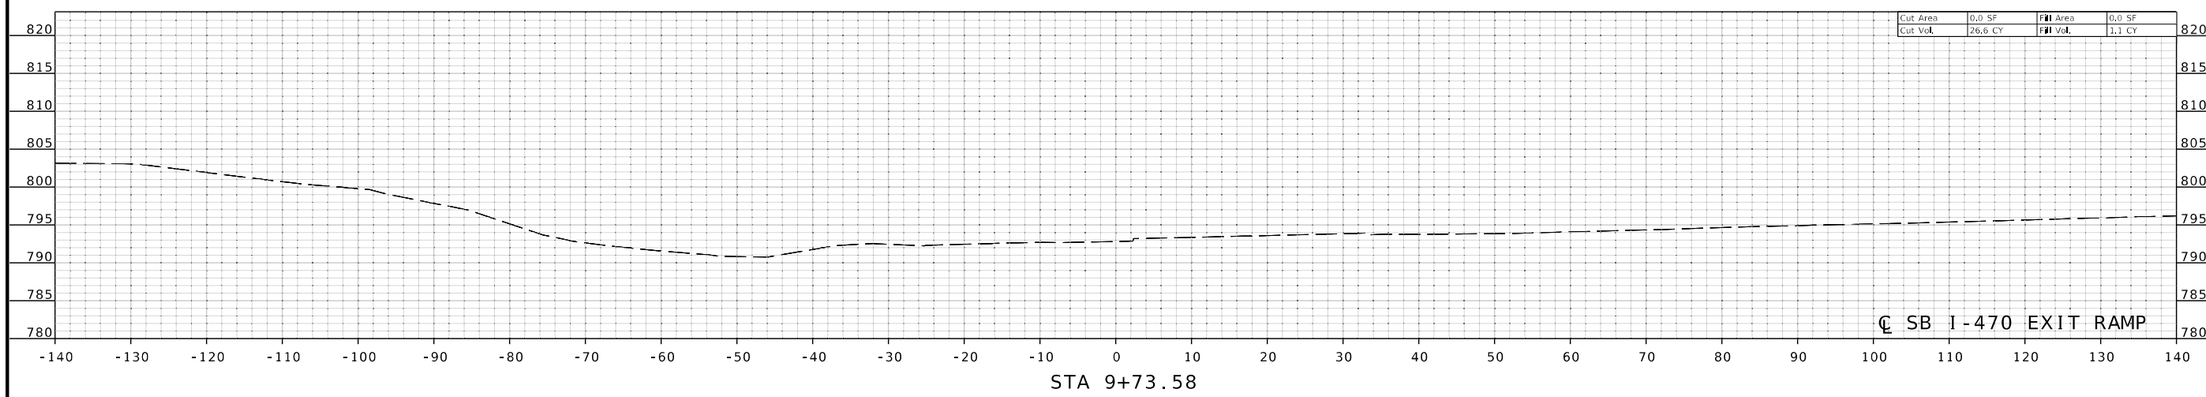

STA 9+73.58

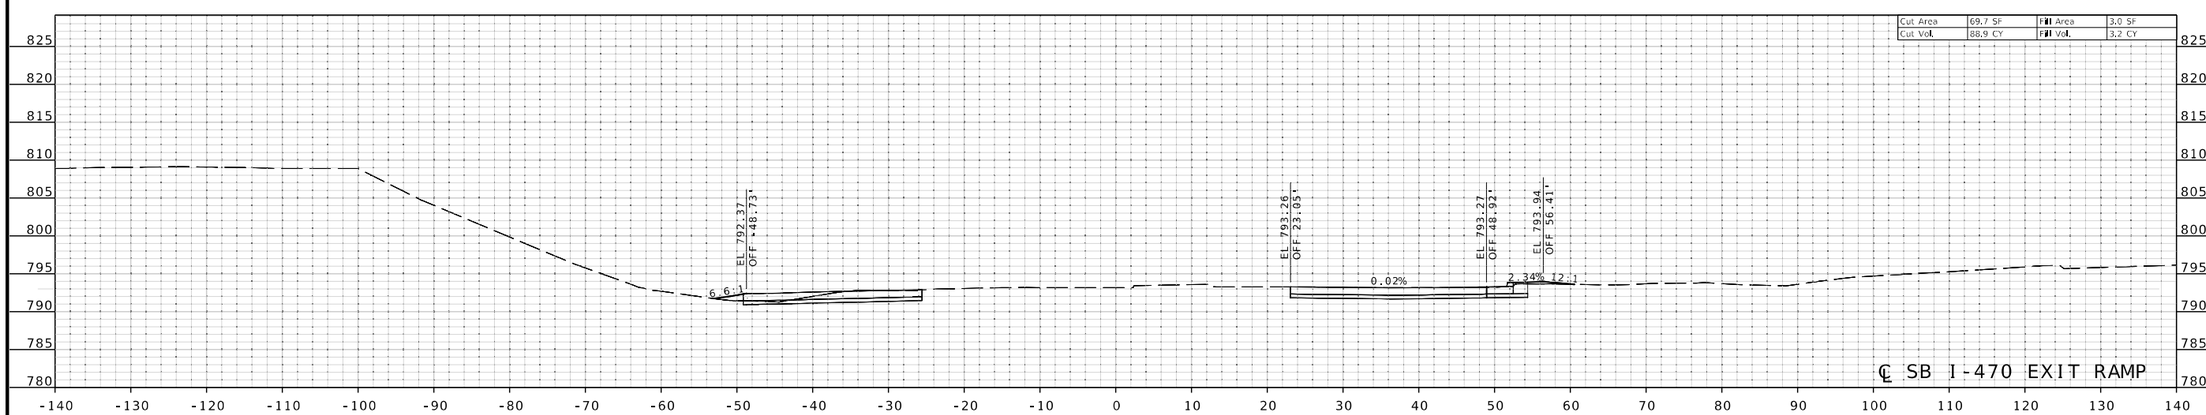

STA 9+50.00

CROSS SECTIONS
SHEET 7 OF 21

STATE OF MISSOURI
MARK C. FISHER
NUMBER PE-2797
PROFESSIONAL ENGINEER

THIS SHEET HAS BEEN SIGNED, SEALED AND DATED ELECTRONICALLY.

DATE PREPARED	6/8/2026
ROUTE	40
STATE	MO
DISTRICT	KC
SHEET NO.	7
COUNTY	JACKSON
JOB NO.	JKU0066
CONTRACT ID.	
PROJECT NO.	
BRIDGE NO.	

DESCRIPTION

DATE

MISSOURI HIGHWAYS AND TRANSPORTATION COMMISSION

105 WEST CAPITOL
JEFFERSON CITY, MO 65102
1-888-ASK-MODOT (1-888-275-6636)

GARVER, LLC.
7509 NW TIFFANY SPRINGS
PARKWAY, SUITE 200
KANSAS CITY, MO 64153
PHONE: (816) 298-6465
CERTIFICATE OF AUTHORITY
NO. 2008013090

NOTE: SEE SHEET 13 FOR DISPLACED LT ALG DETAILS

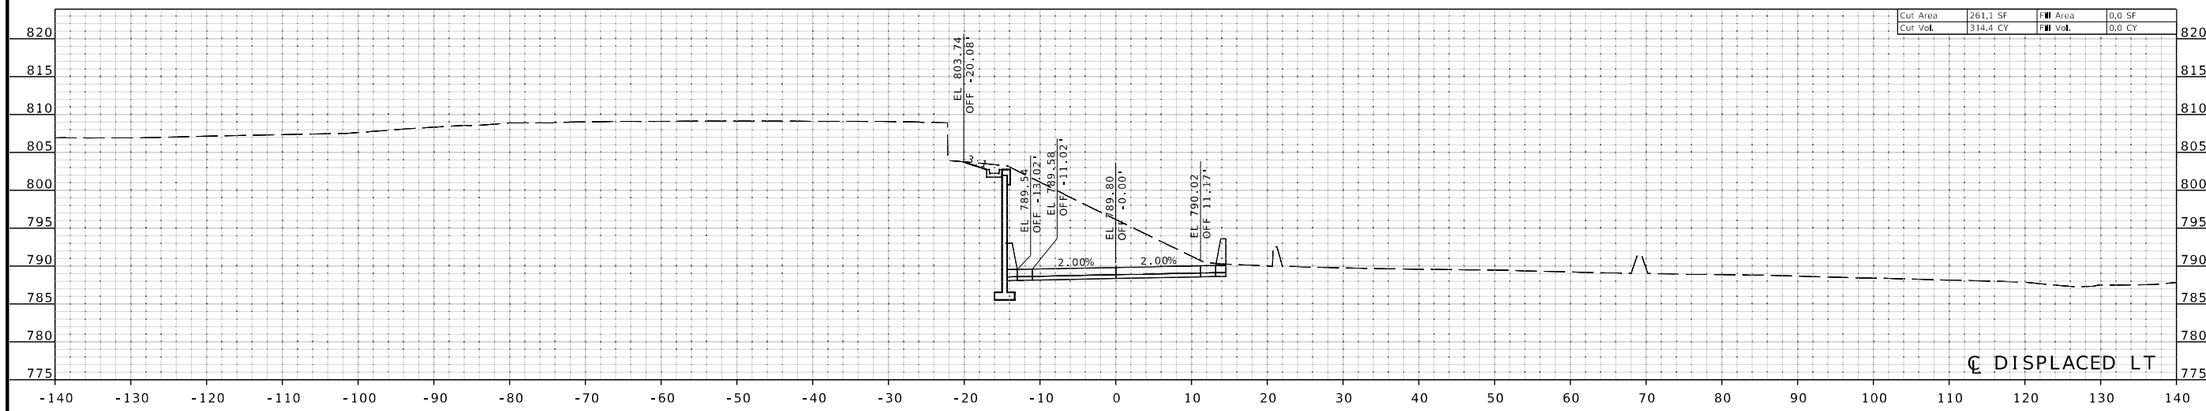

STA 12+50.00

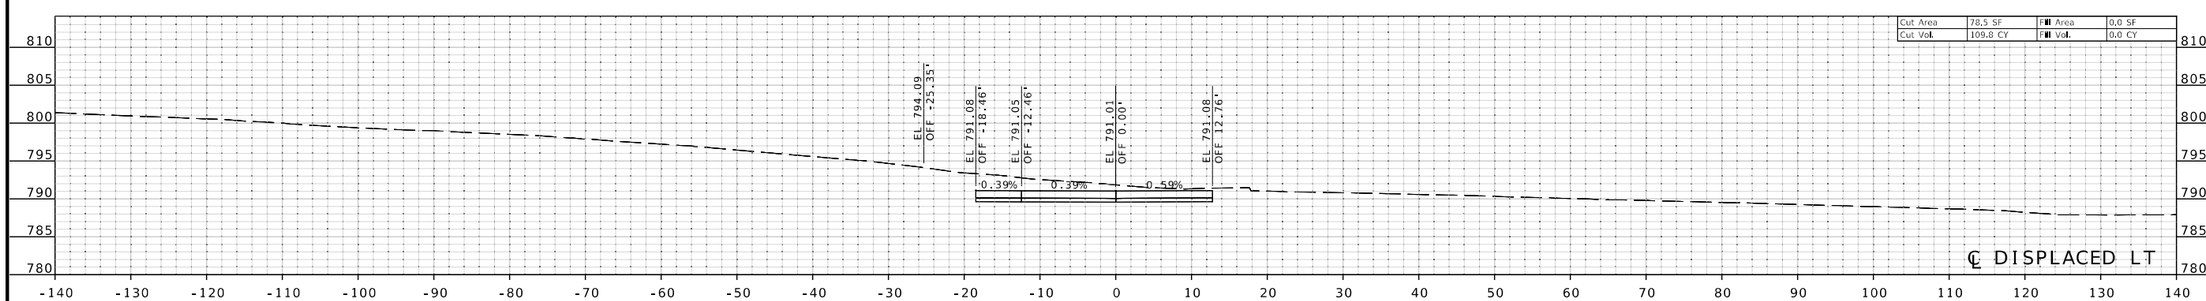

STA 12+00.00

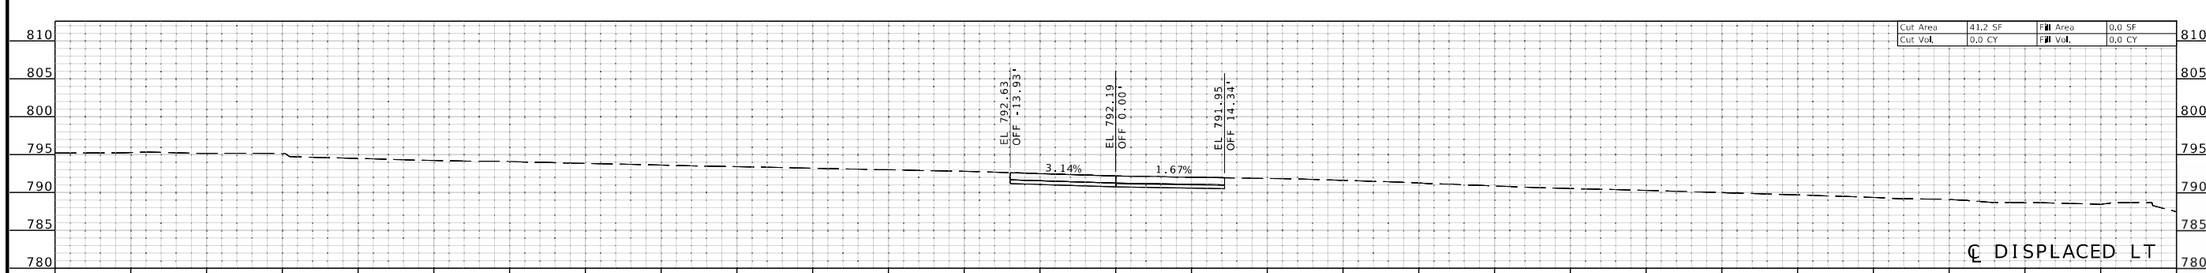

STA 11+50.44

CROSS SECTIONS
SHEET 8 OF 21

STATE OF MISSOURI
MARK C. FISHER
NUMBER PE-2797
PROFESSIONAL ENGINEER
THIS SHEET HAS BEEN SIGNED, SEALED AND DATED ELECTRONICALLY.

DATE PREPARED	6/8/2026
ROUTE	40
STATE	MO
DISTRICT	KC
SHEET NO.	8
COUNTY	JACKSON
JOB NO.	JKU0066
CONTRACT ID.	
PROJECT NO.	
BRIDGE NO.	

DESCRIPTION

DATE

MISSOURI HIGHWAYS AND TRANSPORTATION COMMISSION
105 WEST CAPITOL
JEFFERSON CITY, MO 65102
1-888-ASK-MODOT (1-888-275-6636)

GARVER, LLC.
7509 NW TIFFANY SPRINGS
PARKWAY, SUITE 200
KANSAS CITY, MO 64153
PHONE: (816) 298-6465
CERTIFICATE OF AUTHORITY
NO. 2008013090

c:\projectwise\garver-pw.bentley.com_garver-pw-01\lauren.johnson\d0117796\XS_008_JKU0066_i10.dgn 5:44:41 PM 6/8/2026

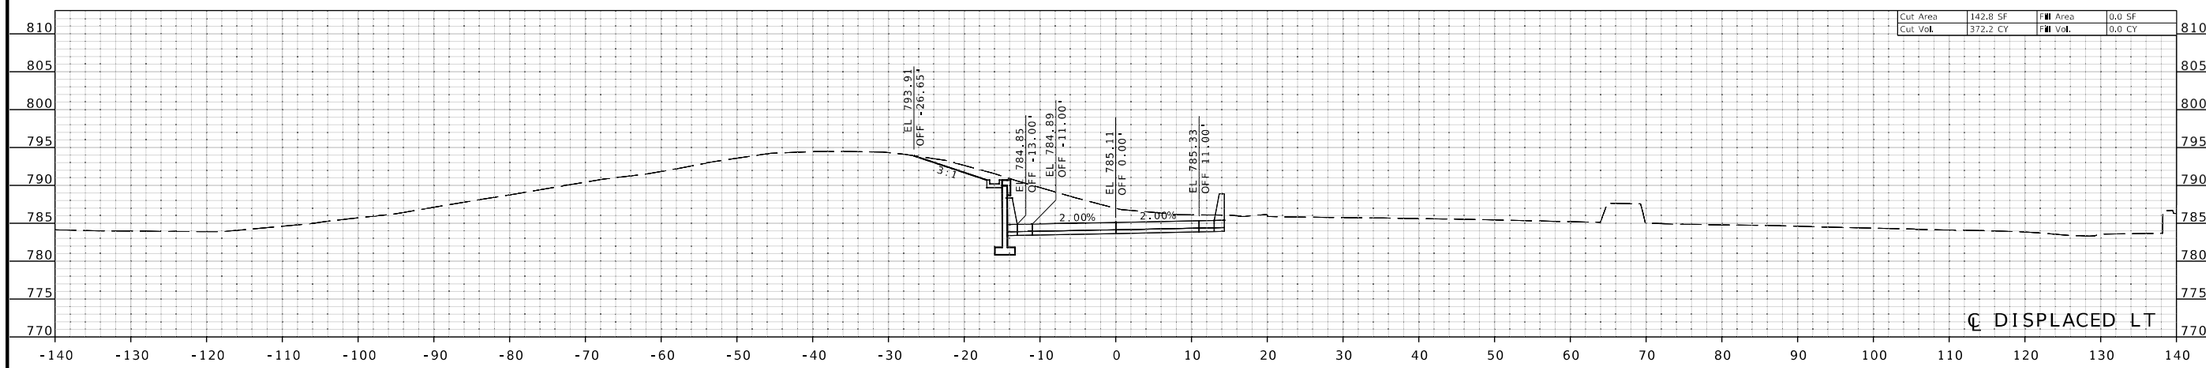

STA 14+00.00

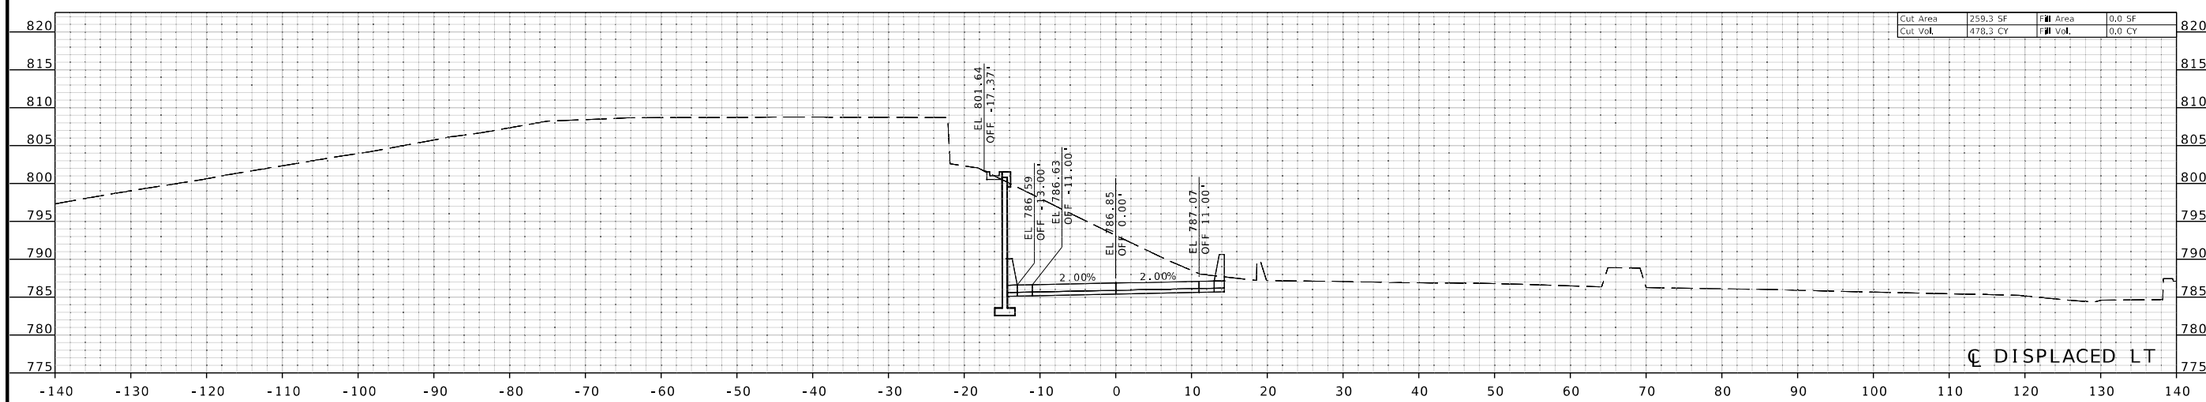

STA 13+50.00

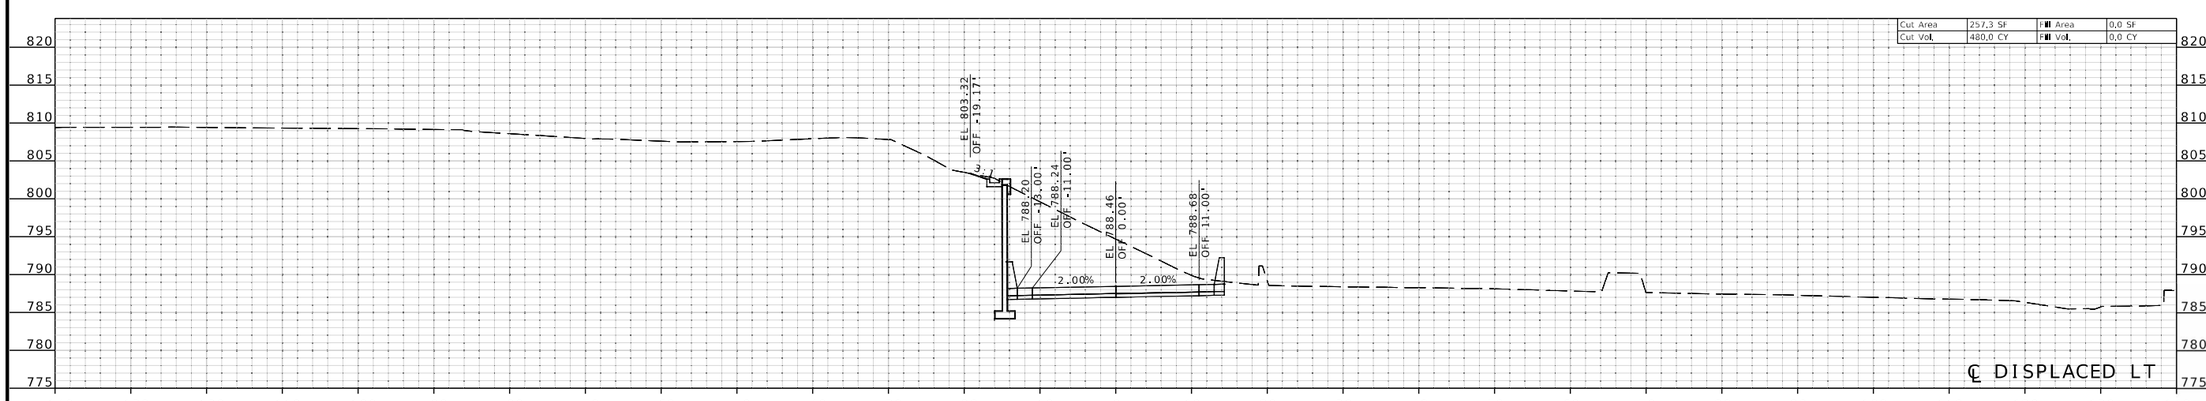

STA 13+00.00

CROSS SECTIONS
SHEET 9 OF 21

STATE OF MISSOURI
MARK C. FISHER
NUMBER PE-2797
PROFESSIONAL ENGINEER
THIS SHEET HAS BEEN SIGNED, SEALED AND DATED ELECTRONICALLY.

DATE PREPARED	6/8/2026
ROUTE	40
STATE	MO
DISTRICT	KC
SHEET NO.	9
COUNTY	JACKSON
JOB NO.	JKU0066
CONTRACT ID.	
PROJECT NO.	
BRIDGE NO.	

DESCRIPTION

DATE

MISSOURI HIGHWAYS AND TRANSPORTATION COMMISSION
105 WEST CAPITOL
JEFFERSON CITY, MO 65102
1-888-ASK-MODOT (1-888-275-6636)

GARVER, LLC.
7509 NW TIFFANY SPRINGS
PARKWAY, SUITE 200
KANSAS CITY, MO 64153
PHONE: (816) 298-6465
CERTIFICATE OF AUTHORITY
NO. 2008013090

c:\projectwise\garver-pw.bentley.com_garver-pw-01\lauren.johnson\d0117796\XS_009_JKU0066_i10.dgn 5:45:38 PM 6/8/2026

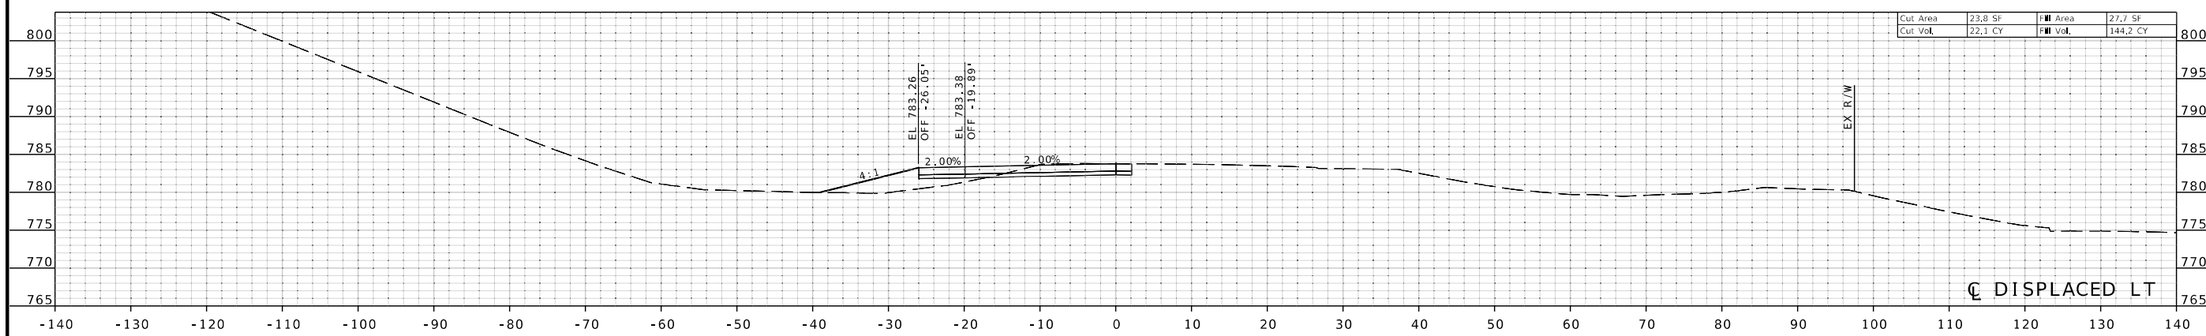

STA 15+50.00

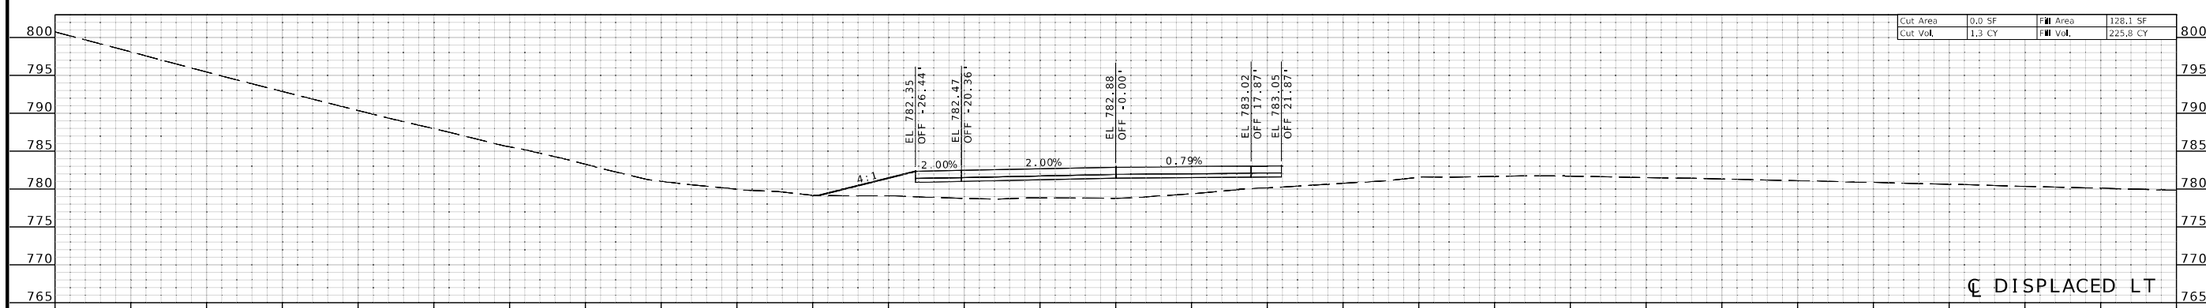

STA 15+00.00

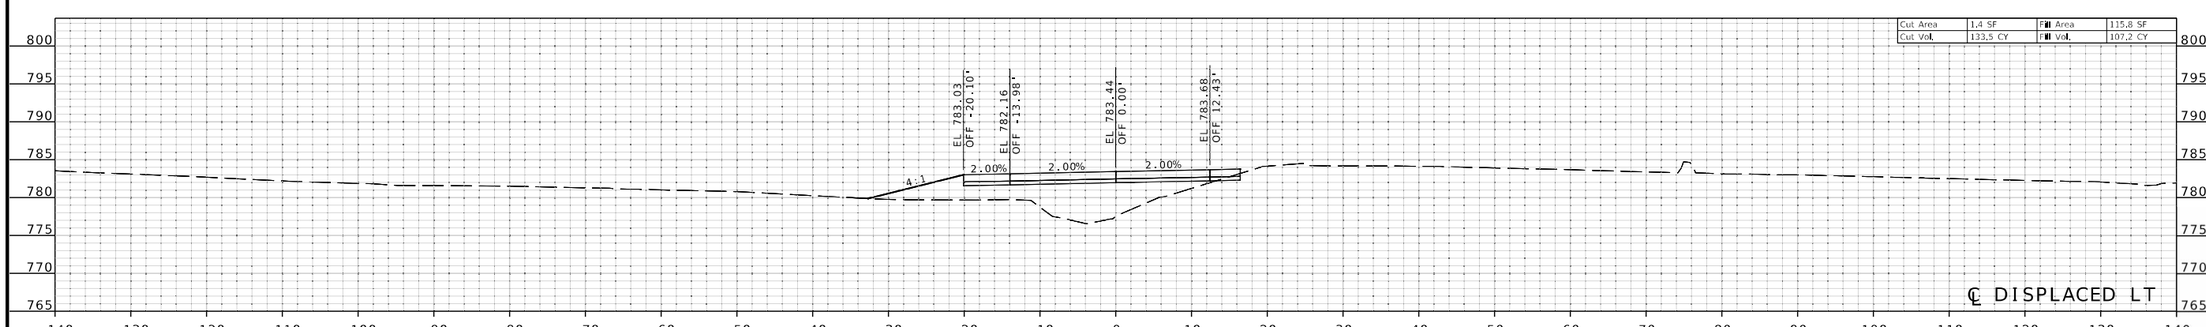

STA 14+50.00

CROSS SECTIONS
SHEET 10 OF 21

STATE OF MISSOURI
MARK C. FISHER
NUMBER PE-2797
PROFESSIONAL ENGINEER
THIS SHEET HAS BEEN SIGNED, SEALED AND DATED ELECTRONICALLY.

DATE PREPARED	6/8/2026
ROUTE	40
STATE	MO
DISTRICT	KC
SHEET NO.	10
COUNTY	JACKSON
JOB NO.	JKU0066
CONTRACT ID.	
PROJECT NO.	
BRIDGE NO.	

DESCRIPTION

DATE

MISSOURI HIGHWAYS AND TRANSPORTATION COMMISSION
105 WEST CAPITOL
JEFFERSON CITY, MO 65102
1-888-ASK-MODOT (1-888-275-6636)

GARVER, LLC.
7509 NW TIFFANY SPRINGS
PARKWAY, SUITE 200
KANSAS CITY, MO 64153
PHONE: (816) 298-6465
CERTIFICATE OF AUTHORITY
NO. 2008013090

c:\projectwise\garver-pw.bentley.com_garver-pw-01\lauren.johnson\d0117796\XS_010_JKU0066_i10.dgn 5:46:36 PM 6/8/2026

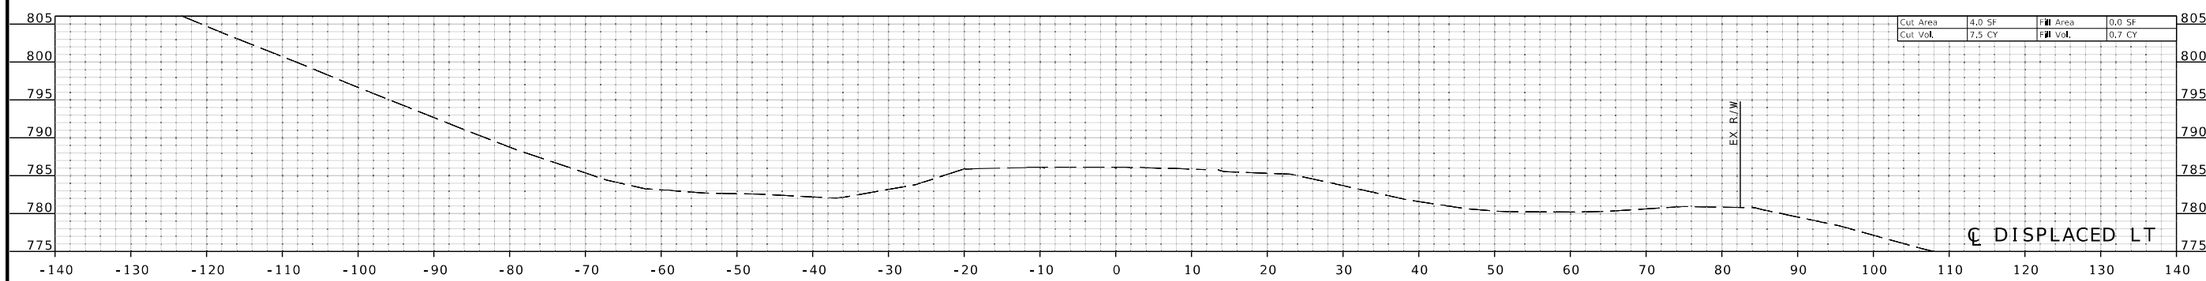

STA 16+19.87

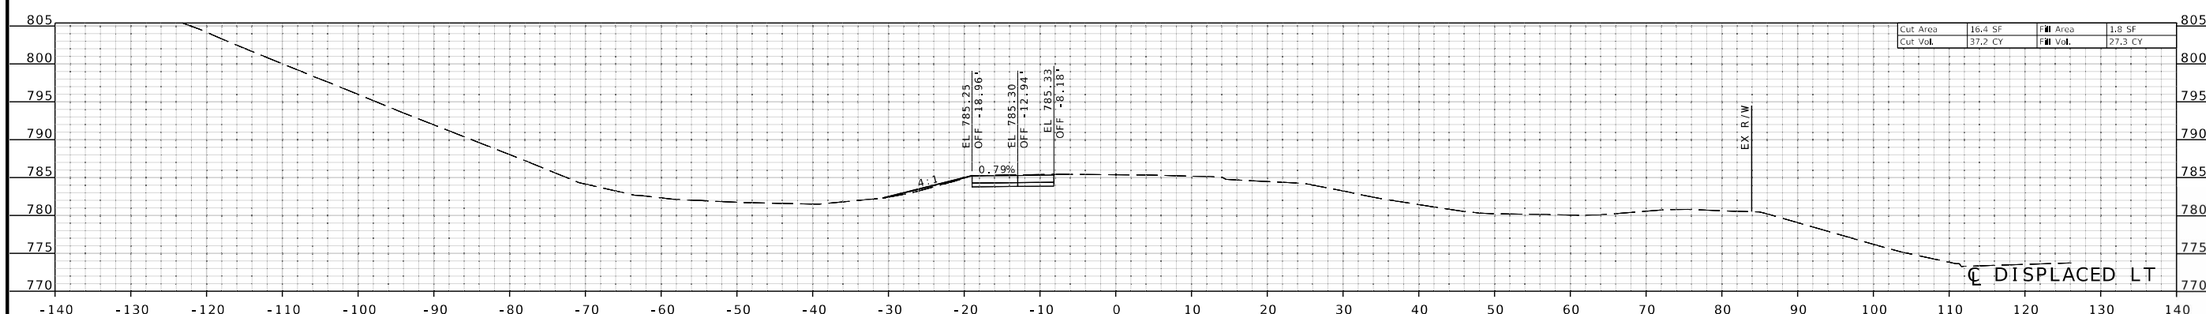

STA 16+00.00

CROSS SECTIONS
SHEET 11 OF 21

STATE OF MISSOURI
MARK C. FISHER
NUMBER PE-27971
PROFESSIONAL ENGINEER

THIS SHEET HAS BEEN SIGNED, SEALED AND DATED ELECTRONICALLY.

DATE PREPARED	6/8/2026
ROUTE	40
STATE	MO
DISTRICT	KC
SHEET NO.	11
COUNTY	JACKSON
JOB NO.	JKU0066
CONTRACT ID.	
PROJECT NO.	
BRIDGE NO.	

DESCRIPTION	DATE

MISSOURI HIGHWAYS AND TRANSPORTATION COMMISSION
105 WEST CAPITOL
JEFFERSON CITY, MO 65102
1-888-ASK-MODOT (1-888-275-6636)

GARVER, LLC.
7509 NW TIFFANY SPRINGS
PARKWAY, SUITE 200
KANSAS CITY, MO 64153
PHONE: (816) 298-6465
CERTIFICATE OF AUTHORITY
NO. 2008013090

c:\projectwise\garver-pw.bentley.com_garver-pw-01\lauren.johnson\d0117796\XS_011_JKU0066_i10.dgn 5:47:33 PM 6/8/2026

NOTE: SEE SHEET $SS3$ FOR NB I-470 EXIT RAMP RT EOP ALG DETAILS

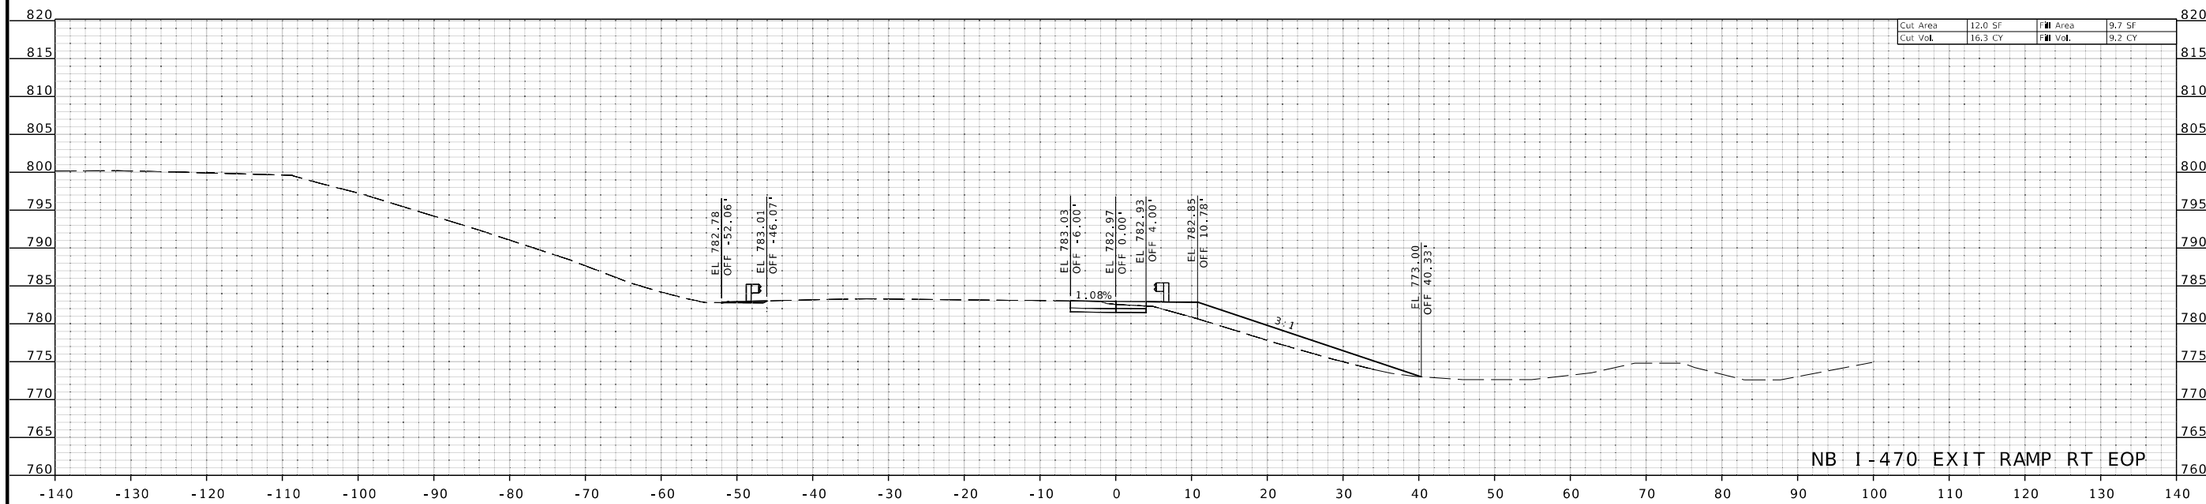

STA 7+50.00

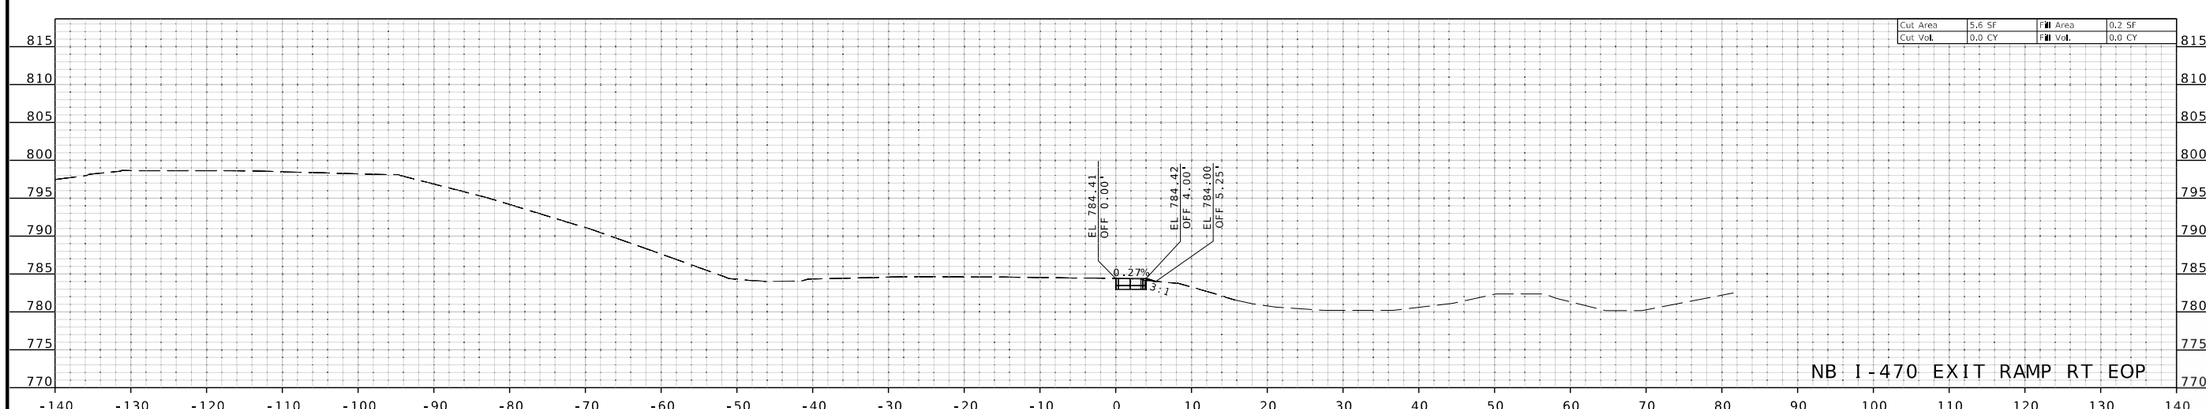

STA 7+00.00

CROSS SECTIONS
SHEET 12 OF 21

STATE OF MISSOURI
MARK C. FISHER
NUMBER PE-2797
PROFESSIONAL ENGINEER
THIS SHEET HAS BEEN SIGNED, SEALED AND DATED ELECTRONICALLY.

DATE PREPARED	6/8/2026
ROUTE	40
STATE	MO
DISTRICT	KC
SHEET NO.	12
COUNTY	JACKSON
JOB NO.	JKU0066
CONTRACT ID.	
PROJECT NO.	
BRIDGE NO.	

DESCRIPTION

DATE

MISSOURI HIGHWAYS AND TRANSPORTATION COMMISSION
105 WEST CAPITOL
JEFFERSON CITY, MO 65102
1-888-ASK-MODOT (1-888-275-6636)

GARVER, LLC.
7509 NW TIFFANY SPRINGS
PARKWAY, SUITE 200
KANSAS CITY, MO 64153
PHONE: (816) 298-6465
CERTIFICATE OF AUTHORITY
NO. 2008013090

c:\projectwise\garver-pw.bentley.com_garver-pw-01\lauren.johnson\d0117796\XS_012_JKU0066_i10.dgn 5:48:33 PM 6/8/2026

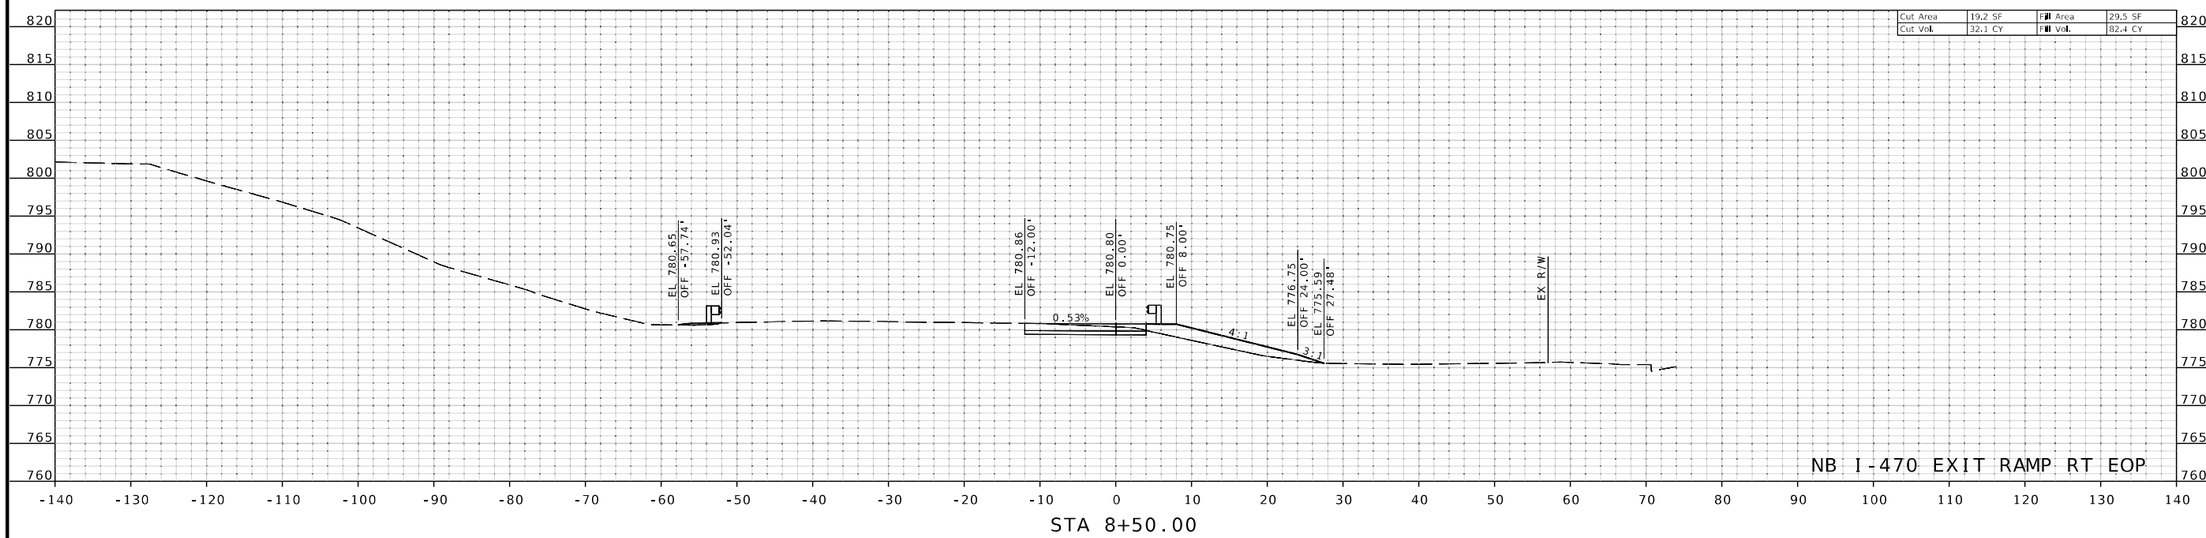

STA 8+50.00

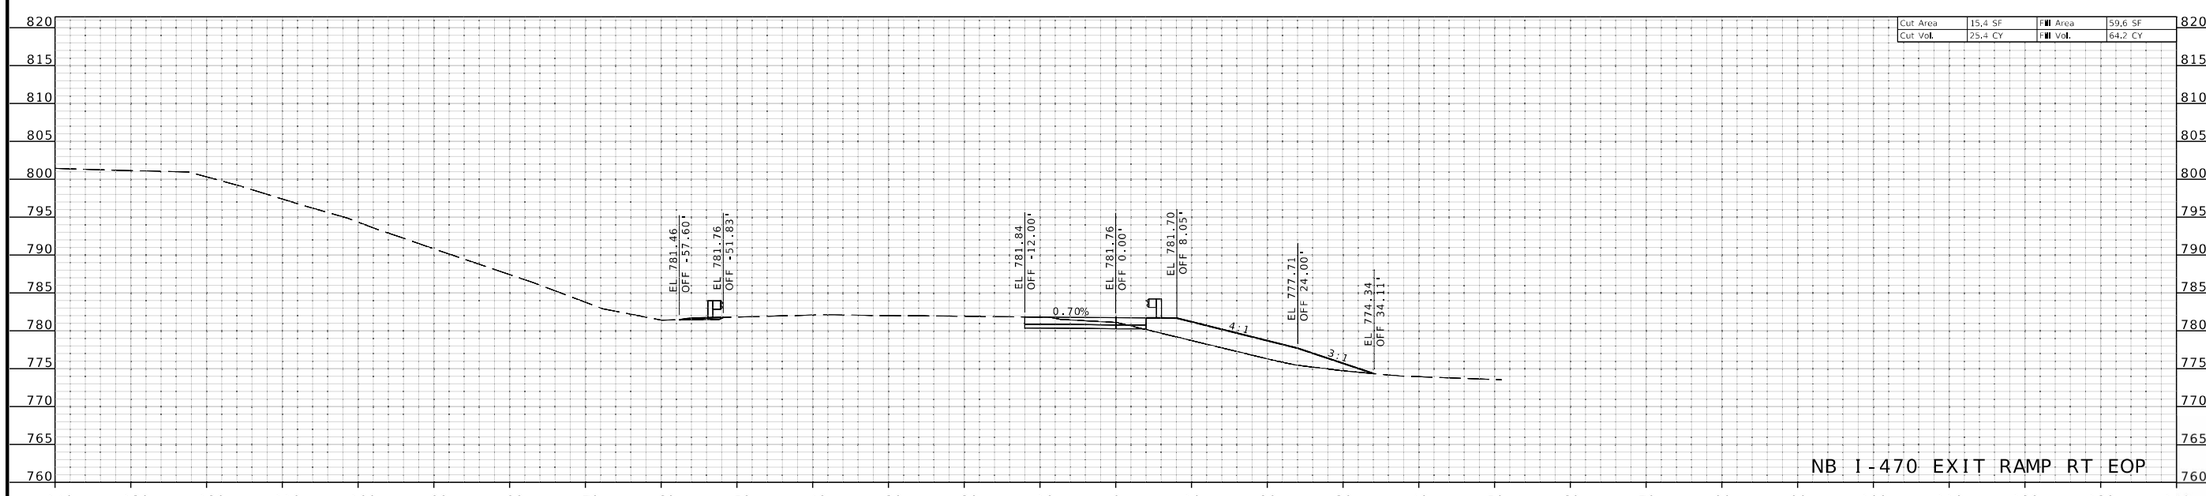

STA 8+00.00

CROSS SECTIONS
SHEET 13 OF 21

STATE OF MISSOURI
MARK C. FISHER
NUMBER PE-2797
PROFESSIONAL ENGINEER
THIS SHEET HAS BEEN SIGNED, SEALED AND DATED ELECTRONICALLY.

DATE PREPARED	
6/8/2026	
ROUTE 40	STATE MO
DISTRICT KC	SHEET NO. 13
COUNTY JACKSON	
JOB NO. JKU0066	
CONTRACT ID.	
PROJECT NO.	
BRIDGE NO.	

DATE	DESCRIPTION

MISSOURI HIGHWAYS AND TRANSPORTATION COMMISSION
105 WEST CAPITOL
JEFFERSON CITY, MO 65102
1-888-ASK-MODOT (1-888-275-6636)

GARVER, LLC.
7509 NW TIFFANY SPRINGS
PARKWAY, SUITE 200
KANSAS CITY, MO 64153
PHONE: (816) 298-6465
CERTIFICATE OF AUTHORITY
NO. 2008013090

c:\projectwise\garver-pw.bentley.com_garver-pw-01\lauren.johnson\d0117796\XS_013_JKU0066_i10.dgn 5:49:35 PM 6/8/2026

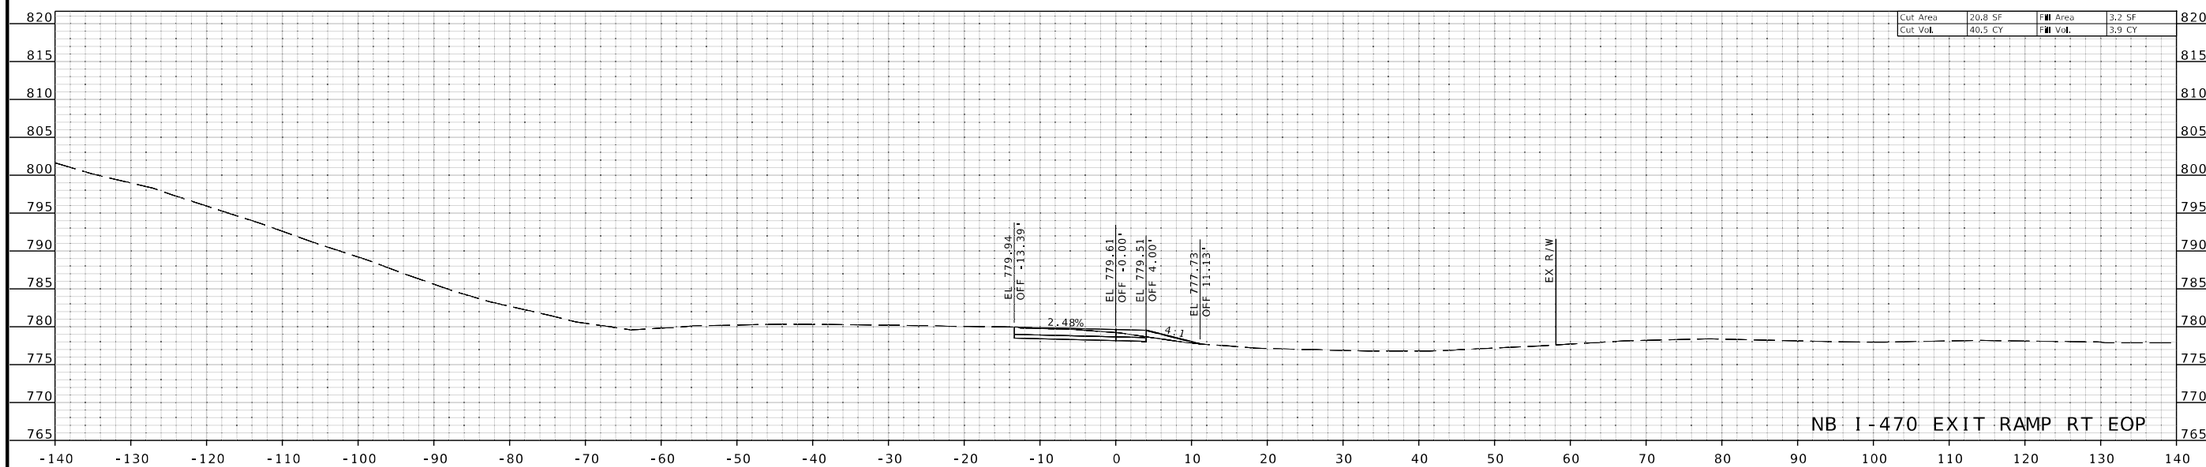

STA 9+50.00

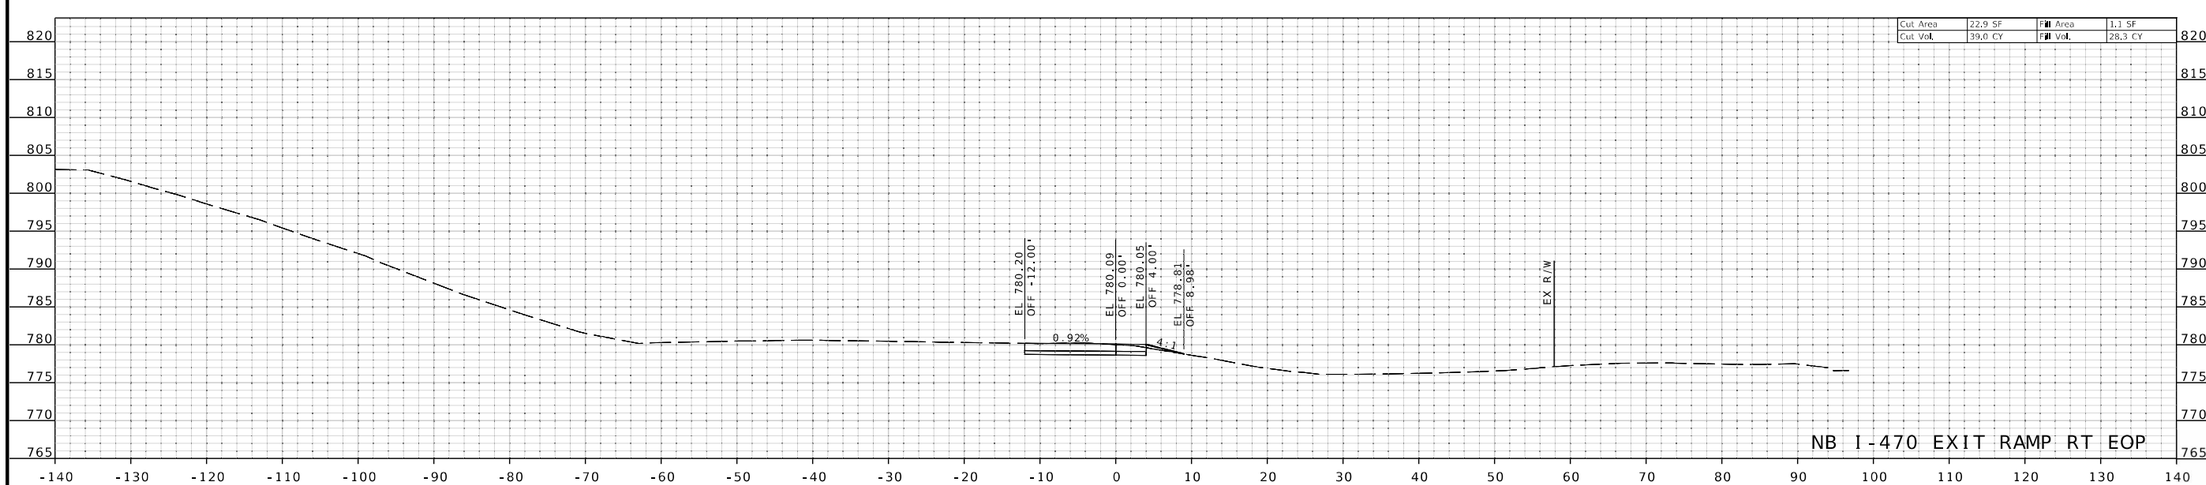

STA 9+00.00

CROSS SECTIONS
SHEET 14 OF 21

STATE OF MISSOURI
MARK C. FISHER
NUMBER PE-2797
PROFESSIONAL ENGINEER
THIS SHEET HAS BEEN SIGNED, SEALED AND DATED ELECTRONICALLY.

DATE PREPARED	6/8/2026
ROUTE	40
STATE	MO
DISTRICT	KC
SHEET NO.	14
COUNTY	JACKSON
JOB NO.	JKU0066
CONTRACT ID.	
PROJECT NO.	
BRIDGE NO.	

DATE	DESCRIPTION

MISSOURI HIGHWAYS AND TRANSPORTATION COMMISSION
105 WEST CAPITOL
JEFFERSON CITY, MO 65102
1-888-ASK-MODOT (1-888-275-6636)

GARVER, LLC.
7509 NW TIFFANY SPRINGS
PARKWAY, SUITE 200
KANSAS CITY, MO 64153
PHONE: (816) 298-6465
CERTIFICATE OF AUTHORITY
NO. 2008013090

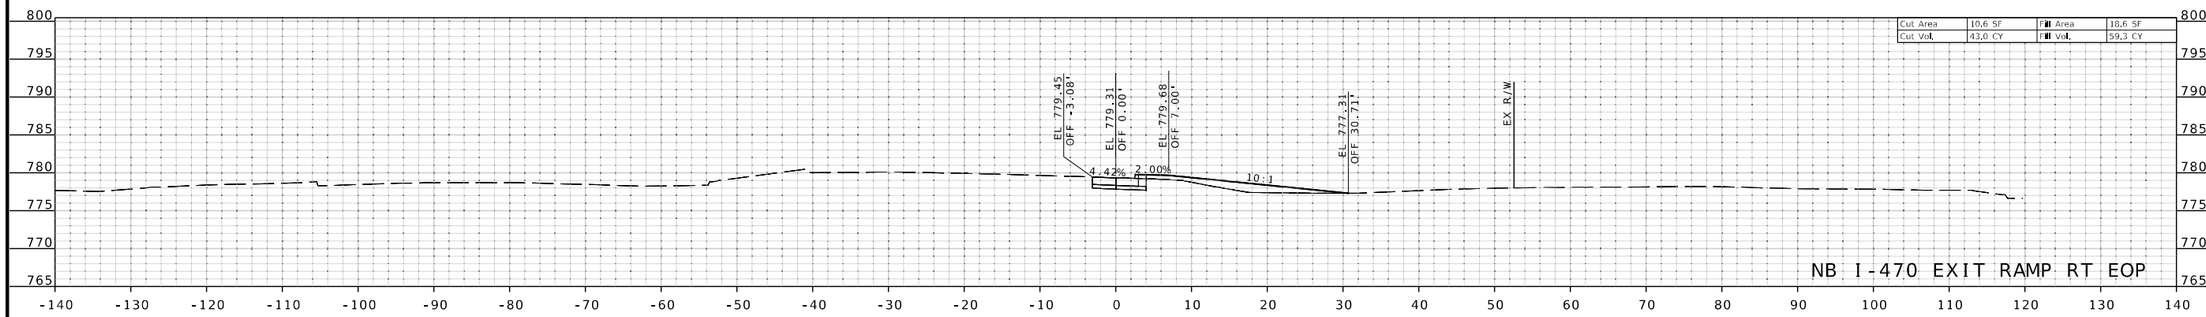

STA 11+00.00

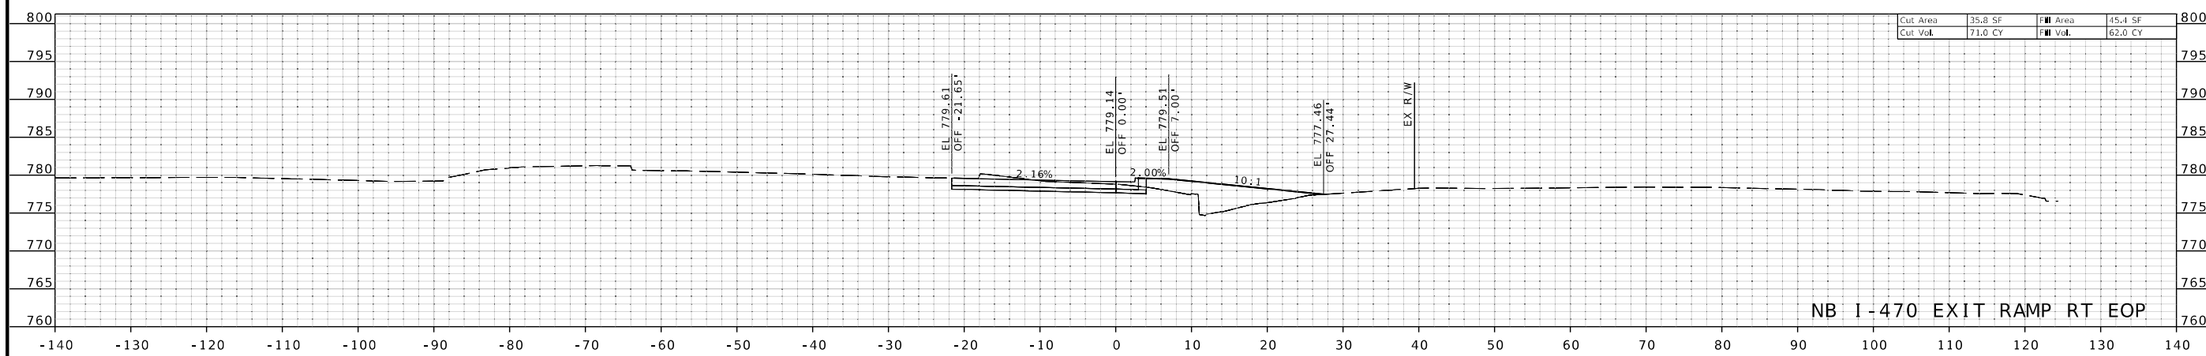

STA 10+50.00

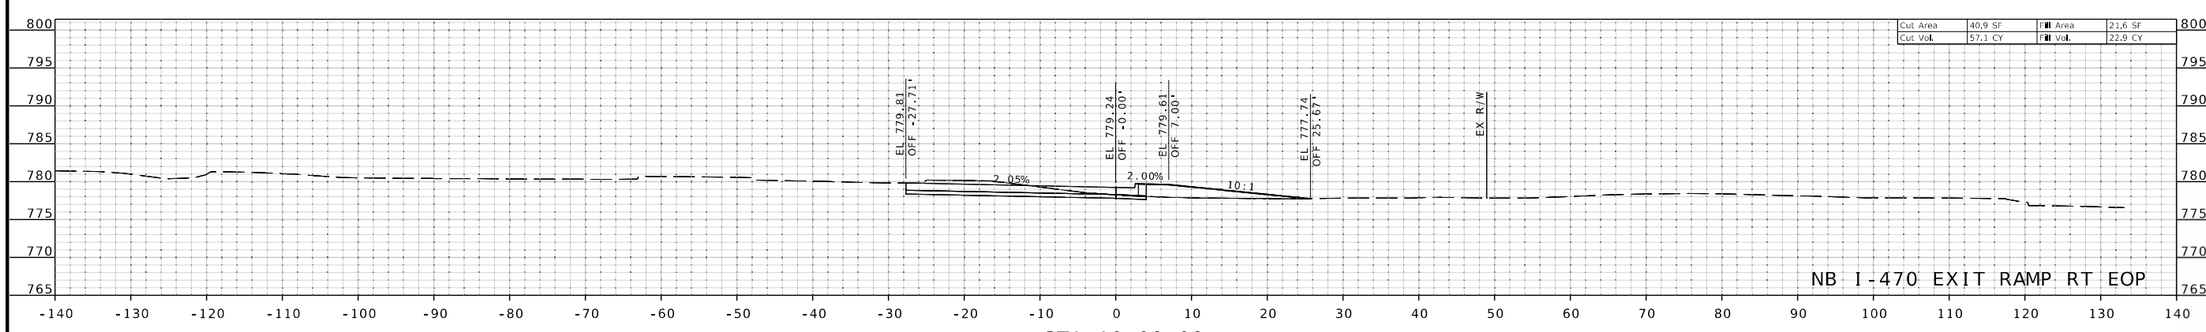

STA 10+00.00

CROSS SECTIONS
SHEET 15 OF 21

STATE OF MISSOURI
MARK C. FISHER
NUMBER PE-2797
PROFESSIONAL ENGINEER

THIS SHEET HAS BEEN SIGNED, SEALED AND DATED ELECTRONICALLY.

DATE PREPARED	
6/8/2026	
ROUTE 40	STATE MO
DISTRICT KC	SHEET NO. 15
COUNTY JACKSON	
JOB NO. JKU0066	
CONTRACT ID.	
PROJECT NO.	
BRIDGE NO.	

DATE	DESCRIPTION

MISSOURI HIGHWAYS AND TRANSPORTATION COMMISSION
105 WEST CAPITOL
JEFFERSON CITY, MO 65102
1-888-ASK-MODOT (1-888-275-6636)

GARVER, LLC.
7509 NW TIFFANY SPRINGS
PARKWAY, SUITE 200
KANSAS CITY, MO 64153
PHONE: (816) 298-6465
CERTIFICATE OF AUTHORITY
NO. 2008013090

c:\projectwise\garver-pw.bentley.com_garver-pw-01\lauren.johnson\d0117796\XS_015_JKU0066_i10.dgn 5:51:55 PM 6/8/2026

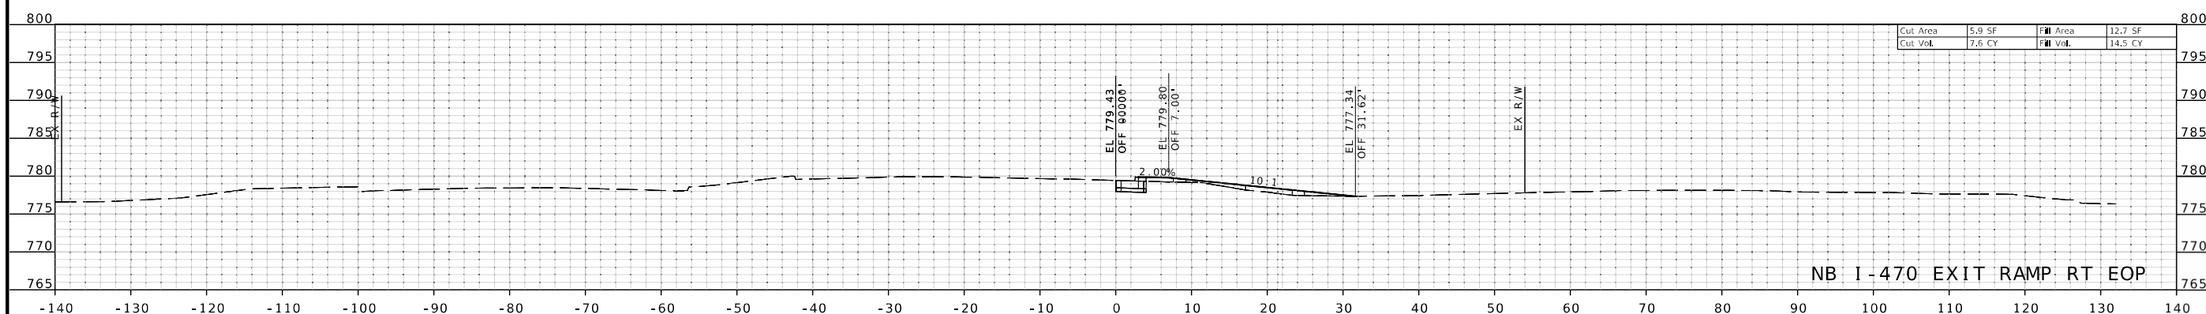

CROSS SECTIONS
SHEET 16 OF 21

STATE OF MISSOURI
MARK C. FISHER
NUMBER PE-27971
PROFESSIONAL ENGINEER

THIS SHEET HAS BEEN SIGNED, SEALED AND DATED ELECTRONICALLY.

DATE PREPARED	6/8/2026
ROUTE	40
STATE	MO
DISTRICT	KC
SHEET NO.	16
COUNTY	JACKSON
JOB NO.	JKU0066
CONTRACT ID.	
PROJECT NO.	
BRIDGE NO.	

DESCRIPTION	DATE

MISSOURI HIGHWAYS AND TRANSPORTATION COMMISSION

105 WEST CAPITOL
JEFFERSON CITY, MO 65102
1-888-ASK-MODOT (1-888-275-6636)

GARVER, LLC.
7509 NW TIFFANY SPRINGS
PARKWAY, SUITE 200
KANSAS CITY, MO 64153
PHONE: (816) 298-6465
CERTIFICATE OF AUTHORITY
NO. 2008013090

c:\projectwise\garver-pw.bentley.com_garver-pw-01\lauren.johnson\d0117796\XS_016_JKU0066_i10.dgn 5:52:56 PM 6/8/2026

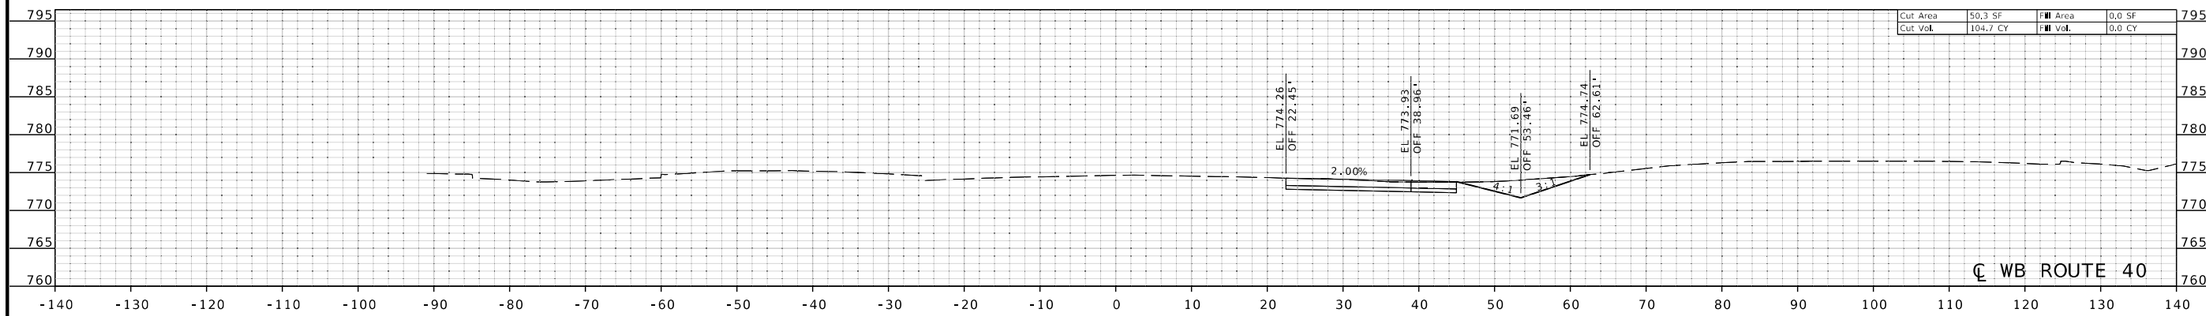

STA 333+50.00 R2

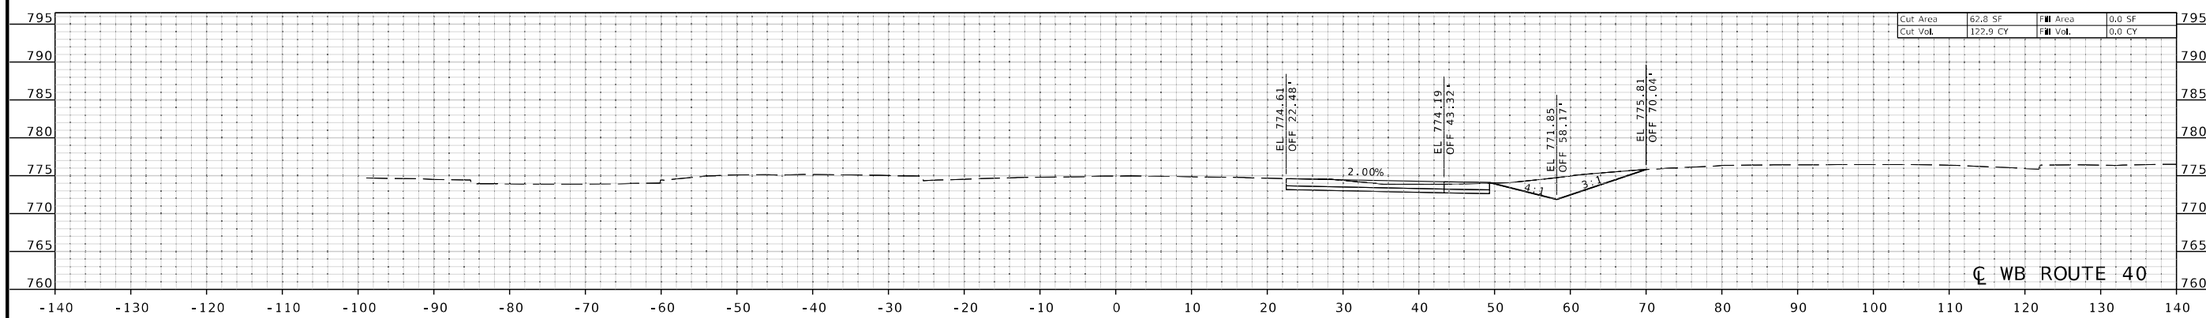

STA 333+00.00 R2

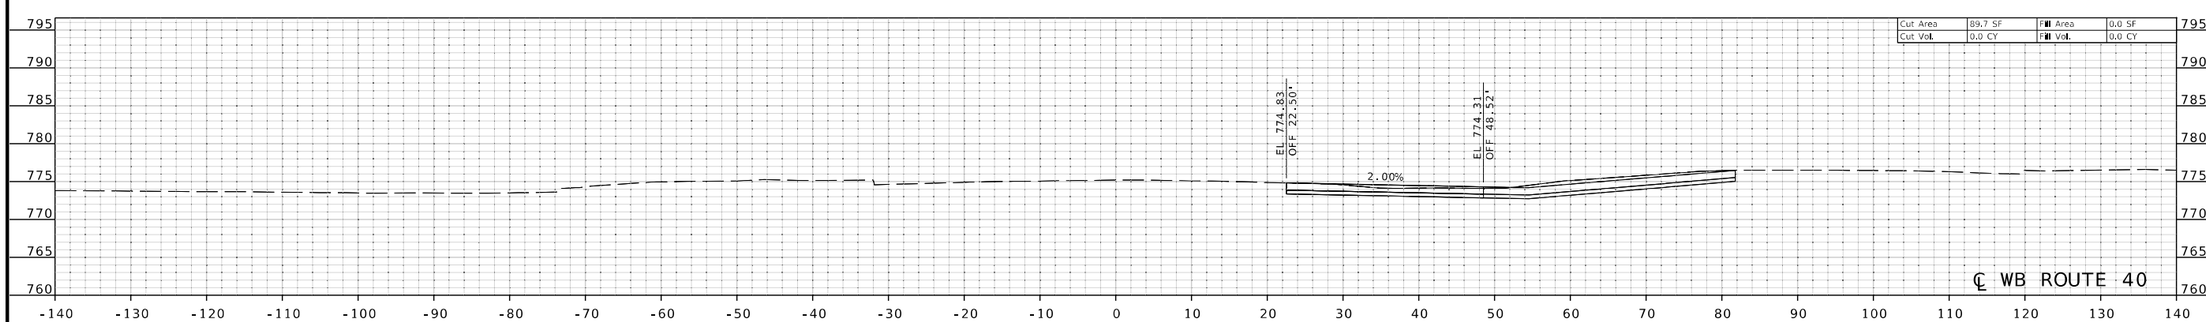

STA 332+56.48 R2

CROSS SECTIONS
SHEET 17 OF 21

STATE OF MISSOURI
MARK C. FISHER
NUMBER PE-2797
PROFESSIONAL ENGINEER
THIS SHEET HAS BEEN SIGNED, SEALED AND DATED ELECTRONICALLY.

DATE PREPARED	6/8/2026
ROUTE	40
STATE	MO
DISTRICT	KC
SHEET NO.	17
COUNTY	JACKSON
JOB NO.	JKU0066
CONTRACT ID.	
PROJECT NO.	
BRIDGE NO.	

DESCRIPTION

DATE

MISSOURI HIGHWAYS AND TRANSPORTATION COMMISSION

105 WEST CAPITOL
JEFFERSON CITY, MO 65102
1-888-ASK-MODOT (1-888-275-6636)

GARVER, LLC.
7509 NW TIFFANY SPRINGS
PARKWAY, SUITE 200
KANSAS CITY, MO 64153
PHONE: (816) 298-6465
CERTIFICATE OF AUTHORITY
NO. 2008013090

c:\projectwise\garver-pw.bentley.com_garver-pw-01\lauren.johnson\d0117796\XS_017_JKU0066_i10.dgn 5:53:56 PM 6/8/2026

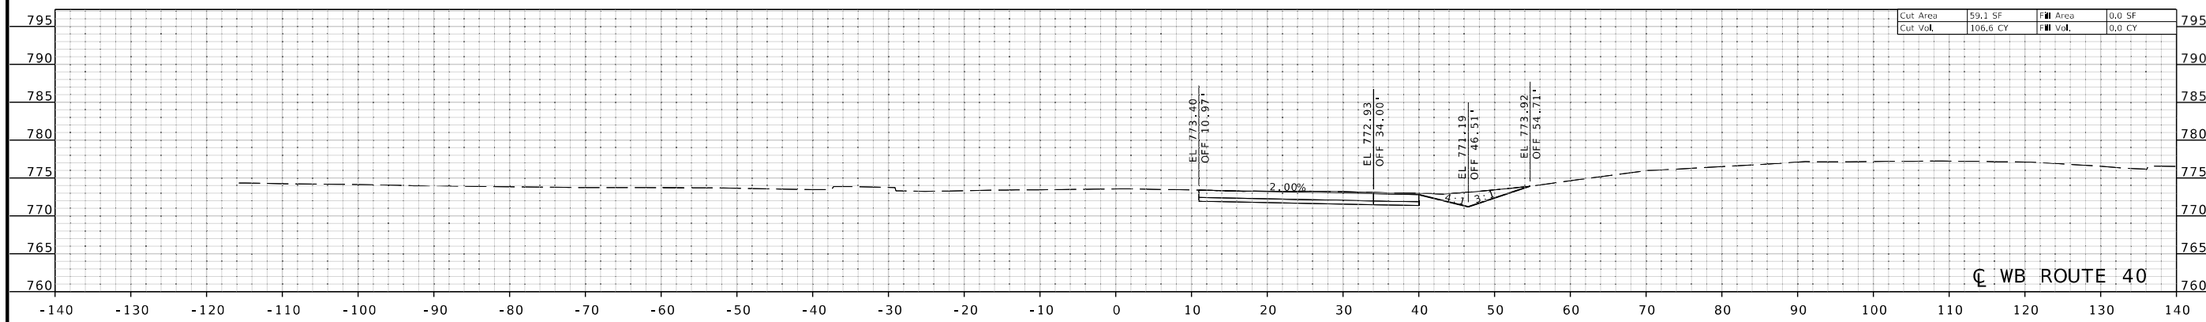

STA 335+00.00 R2

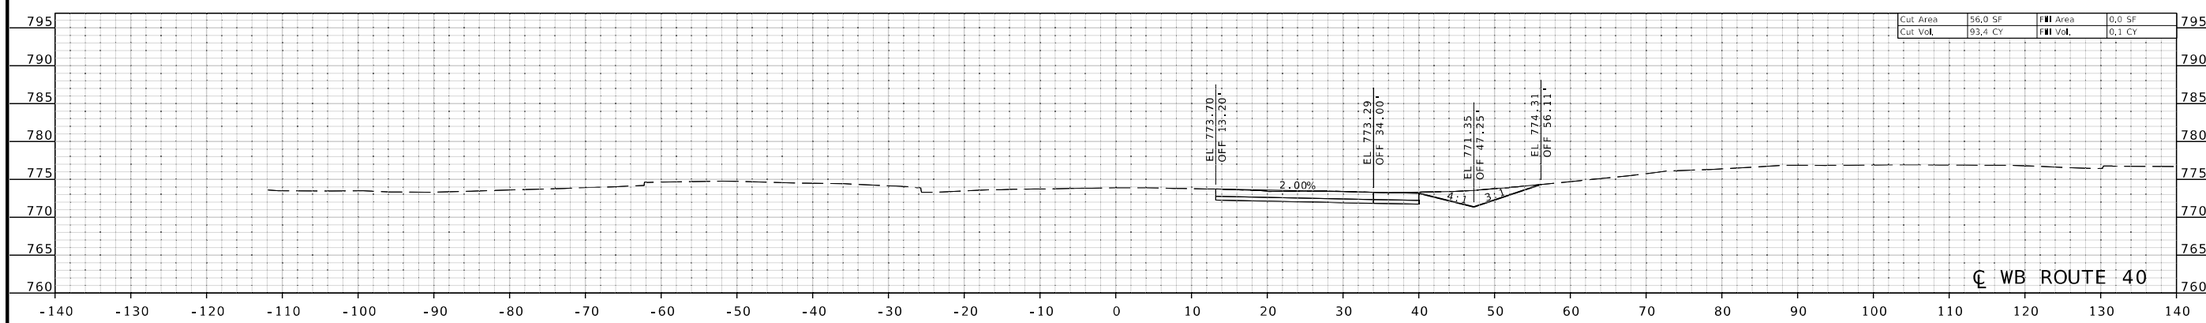

STA 334+50.00 R2

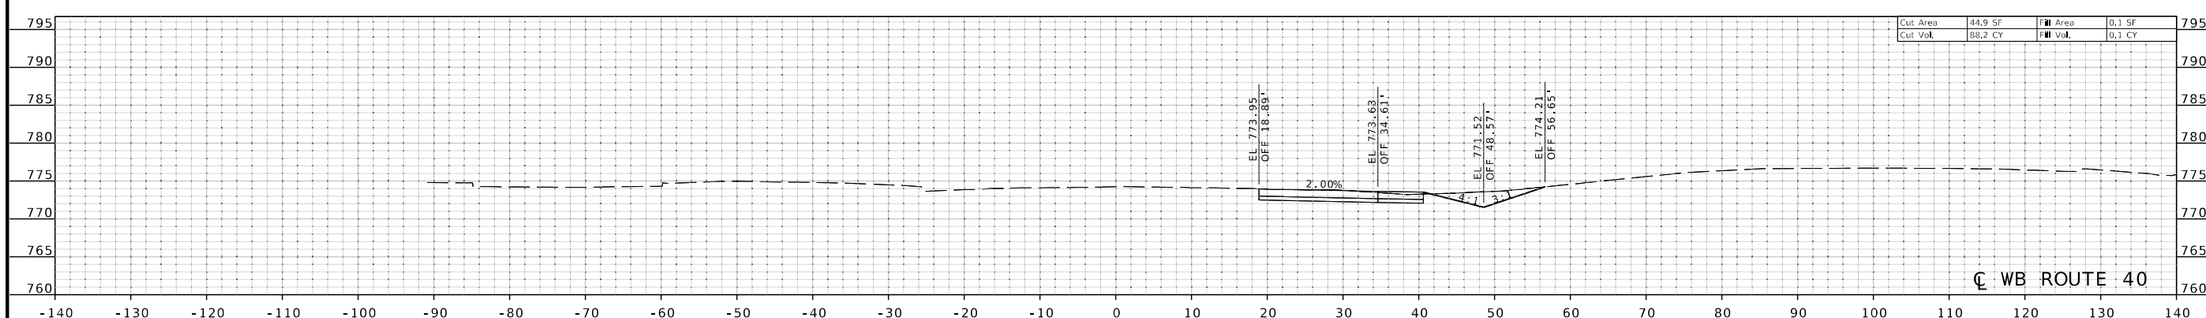

STA 334+00.00 R2

CROSS SECTIONS
SHEET 18 OF 21

STATE OF MISSOURI
MARK C. FISHER
NUMBER PE-2797
PROFESSIONAL ENGINEER
THIS SHEET HAS BEEN SIGNED, SEALED AND DATED ELECTRONICALLY.

DATE PREPARED	6/8/2026
ROUTE	40
STATE	MO
DISTRICT	KC
SHEET NO.	18
COUNTY	JACKSON
JOB NO.	JKU0066
CONTRACT ID.	
PROJECT NO.	
BRIDGE NO.	

DATE	DESCRIPTION

MISSOURI HIGHWAYS AND TRANSPORTATION COMMISSION
105 WEST CAPITOL
JEFFERSON CITY, MO 65102
1-888-ASK-MODOT (1-888-275-6636)

GARVER, LLC.
7509 NW TIFFANY SPRINGS PARKWAY, SUITE 200
KANSAS CITY, MO 64153
PHONE: (816) 298-6465
CERTIFICATE OF AUTHORITY NO. 2008013090

c:\projectwise\garver-pw.bentley.com_garver-pw-01\lauren.johnson\d0117796\XS_018_JKU0066_i10.dgn 5:54:58 PM 6/8/2026

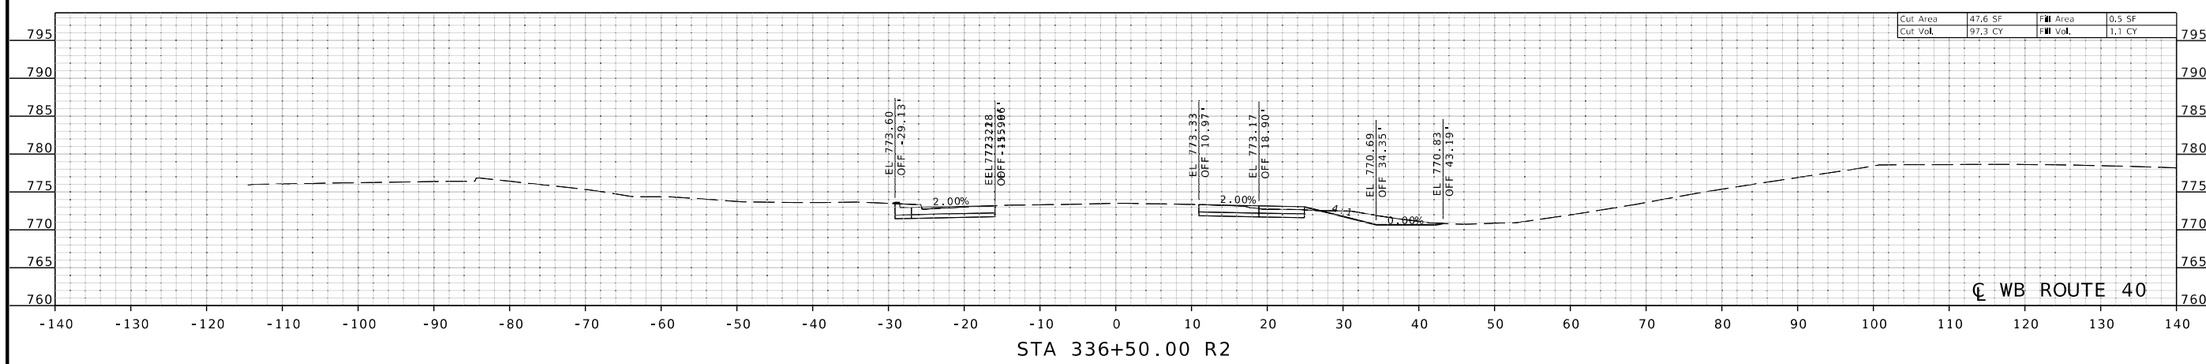

STA 336+50.00 R2

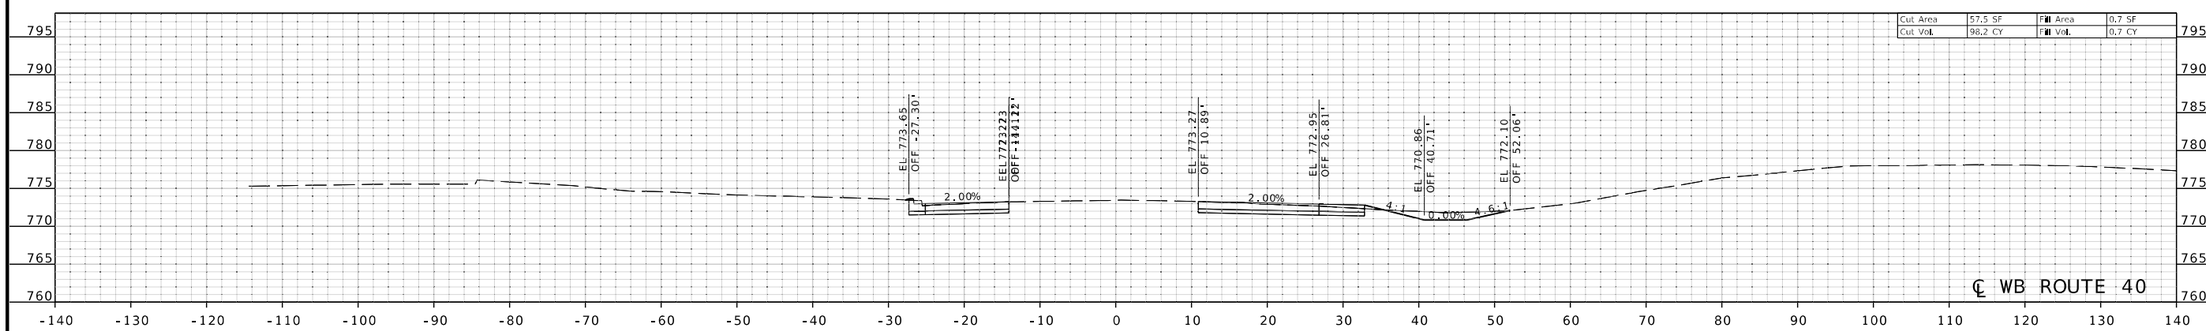

STA 336+00.00 R2

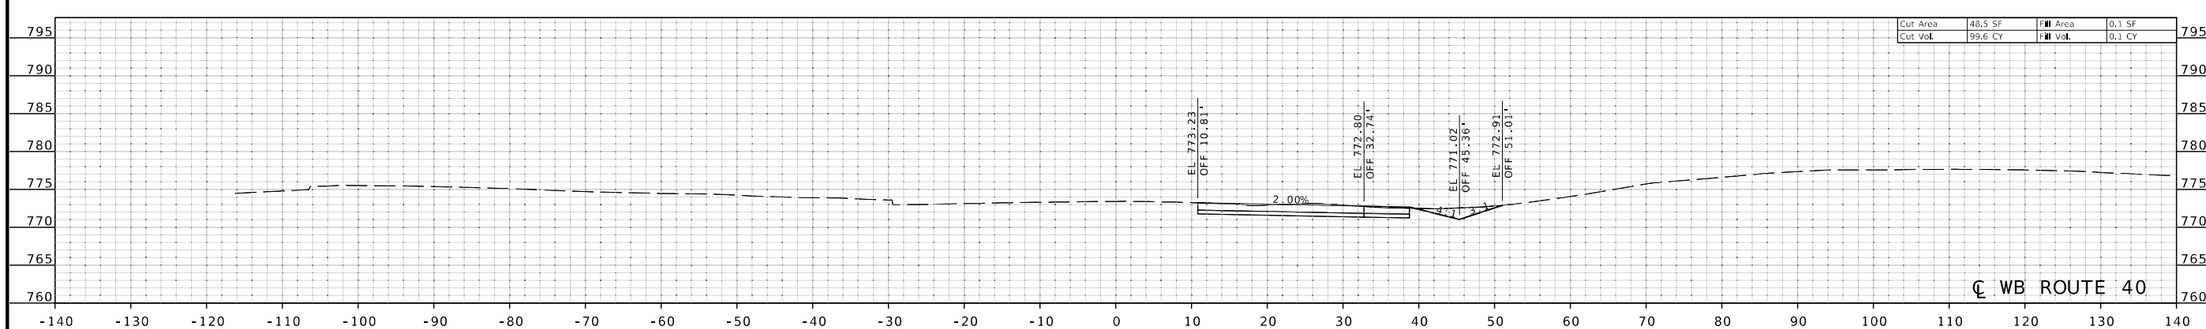

STA 335+50.00 R2

CROSS SECTIONS
SHEET 19 OF 21

STATE OF MISSOURI
MARK C. FISHER
NUMBER PE-2797
PROFESSIONAL ENGINEER
THIS SHEET HAS BEEN SIGNED, SEALED AND DATED ELECTRONICALLY.

DATE PREPARED	6/8/2026
ROUTE	40
STATE	MO
DISTRICT	KC
SHEET NO.	19
COUNTY	JACKSON
JOB NO.	JKU0066
CONTRACT ID.	
PROJECT NO.	
BRIDGE NO.	

DESCRIPTION	DATE

MISSOURI HIGHWAYS AND TRANSPORTATION COMMISSION
105 WEST CAPITOL
JEFFERSON CITY, MO 65102
1-888-ASK-MODOT (1-888-275-6636)

GARVER, LLC.
7509 NW TIFFANY SPRINGS PARKWAY, SUITE 200
KANSAS CITY, MO 64153
PHONE: (816) 298-6465
CERTIFICATE OF AUTHORITY NO. 2008013090

c:\projectwise\garver-pw.bentley.com_garver-pw-01\lauren.johnson\d0117796\XS_019_JKU0066_i10.dgn 5:55:55 PM 6/8/2026

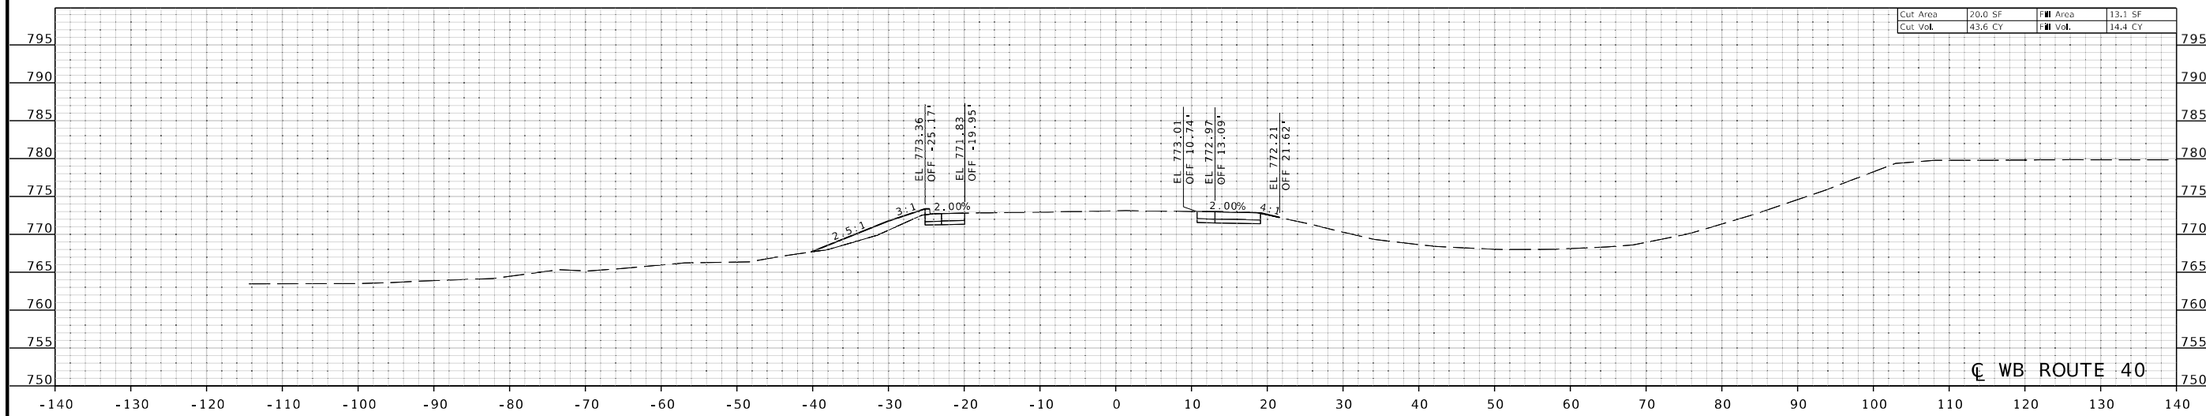

STA 338+00.00 R2

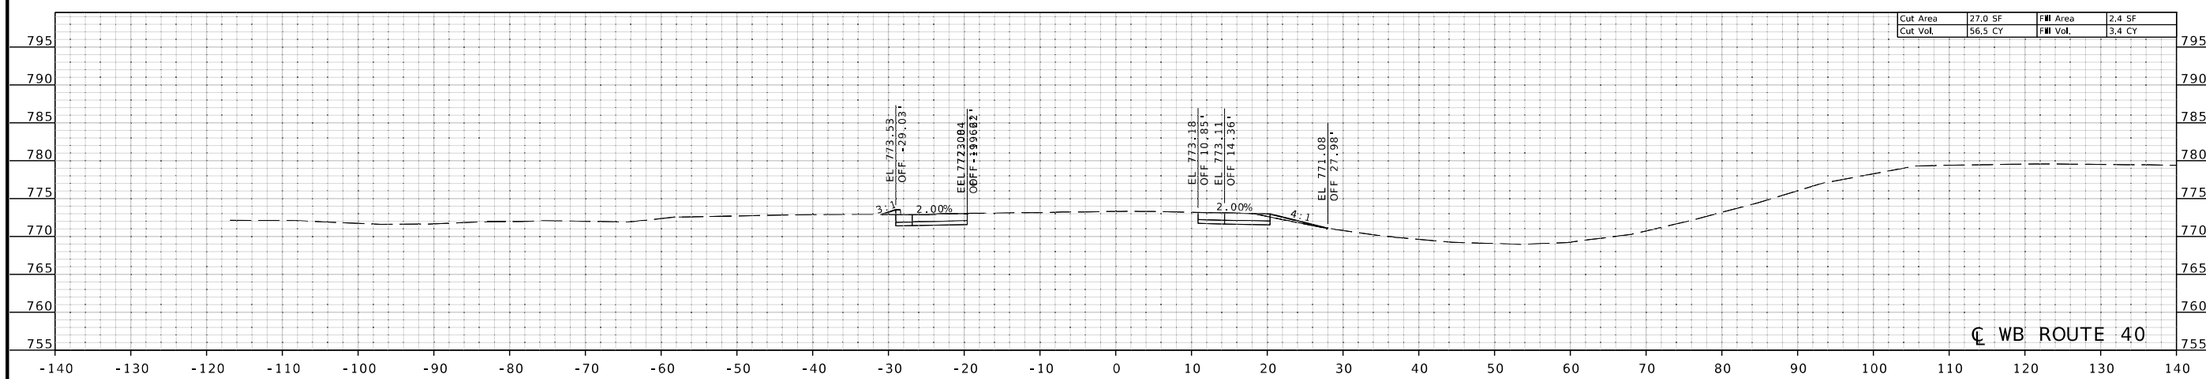

STA 337+50.00 R2

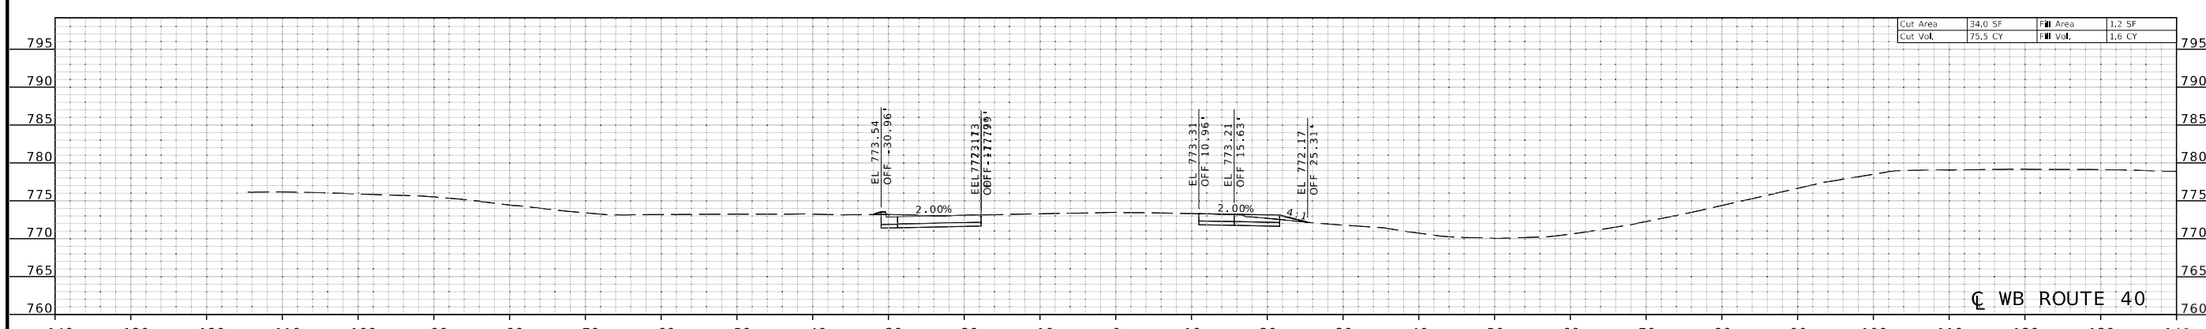

STA 337+00.00 R2

CROSS SECTIONS
SHEET 20 OF 21

STATE OF MISSOURI
MARK C. FISHER
NUMBER PE-2797
PROFESSIONAL ENGINEER
THIS SHEET HAS BEEN SIGNED, SEALED AND DATED ELECTRONICALLY.

DATE PREPARED	6/8/2026
ROUTE	40
STATE	MO
DISTRICT	KC
SHEET NO.	20
COUNTY	JACKSON
JOB NO.	JKU0066
CONTRACT ID.	
PROJECT NO.	
BRIDGE NO.	

DATE	DESCRIPTION

MISSOURI HIGHWAYS AND TRANSPORTATION COMMISSION
105 WEST CAPITOL
JEFFERSON CITY, MO 65102
1-888-ASK-MODOT (1-888-275-6636)

GARVER, LLC.
7509 NW TIFFANY SPRINGS PARKWAY, SUITE 200
KANSAS CITY, MO 64153
PHONE: (816) 298-6465
CERTIFICATE OF AUTHORITY NO. 2008013090

c:\projectwise\garver-pw.bentley.com_garver-pw-01\lauren.johnson\d0117796\XS_020_JKU0066_i10.dgn 5:56:50 PM 6/8/2026

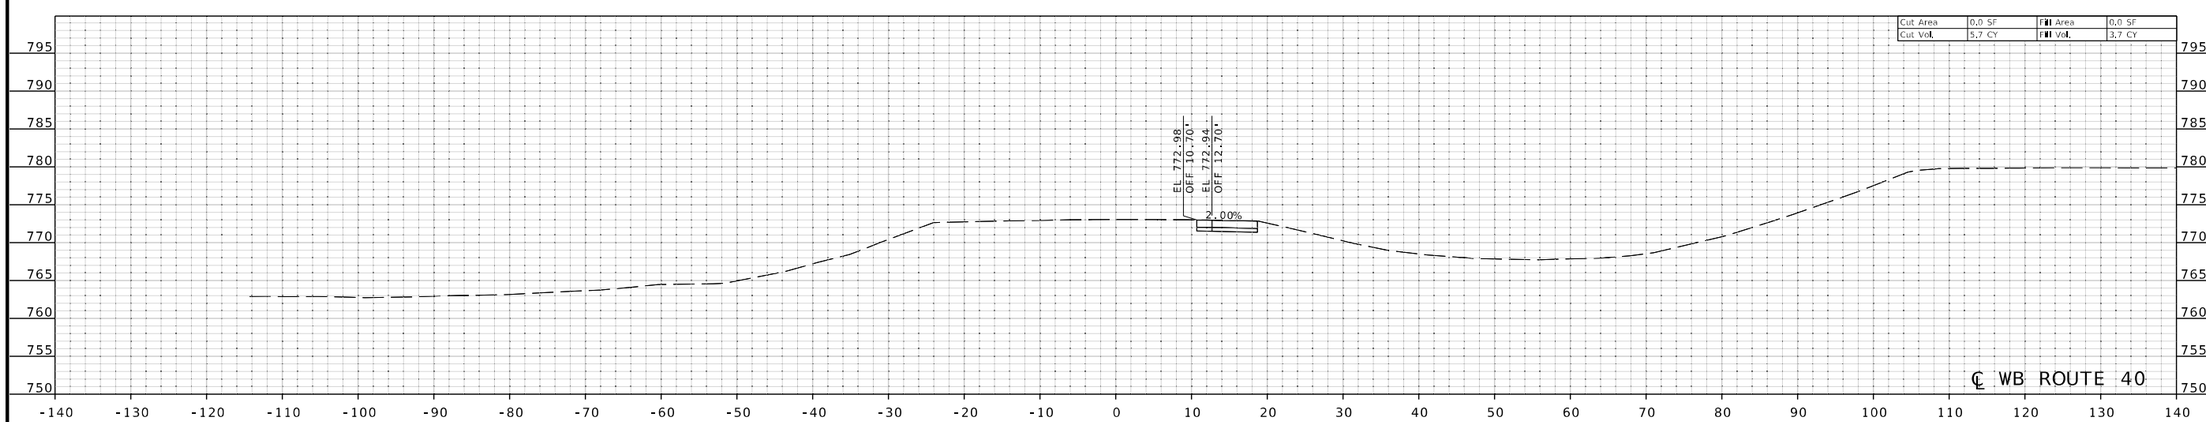

STA 338+15.20 R2

CROSS SECTIONS
SHEET 21 OF 21

STATE OF MISSOURI
MARK C. FISHER
NUMBER PE-27971
PROFESSIONAL ENGINEER

THIS SHEET HAS BEEN SIGNED, SEALED AND DATED ELECTRONICALLY.

DATE PREPARED	6/8/2026
ROUTE	40
STATE	MO
DISTRICT	KC
SHEET NO.	21
COUNTY	JACKSON
JOB NO.	JKU0066
CONTRACT ID.	
PROJECT NO.	
BRIDGE NO.	

DATE	DESCRIPTION

MISSOURI HIGHWAYS AND TRANSPORTATION COMMISSION

105 WEST CAPITOL
JEFFERSON CITY, MO 65102
1-888-ASK-MODOT (1-888-275-6636)

GARVER, LLC.
7509 NW TIFFANY SPRINGS
PARKWAY, SUITE 200
KANSAS CITY, MO 64153
PHONE: (816) 298-6465
CERTIFICATE OF AUTHORITY
NO. 2008013090

c:\projectwise\garver-pw.bentley.com_garver-pw-01\lauren.johnson\d0117796\XS_021_JKU0066_i10.dgn 5:57:46 PM 6/8/2026